


PROJECT ID: 1166-07-62
WITH: N/A

COUNTY: MARATHON

ORDER OF SHEETS

Section No. 1	Title
Section No. 2	Typical Sections and Details
Section No. 3	Estimate of Quantities
Section No. 3	Miscellaneous Quantities
Section No. 4	Right of Way Plat
Section No. 5	Plan and Profile/Erosion Control
Section No. 6	Standard Detail Drawings
Section No. 7	Sign Plates
Section No. 8	Structure Plans
Section No. 9	Computer Earthwork Data
Section No. 9	Cross Sections

TOTAL SHEETS = 232

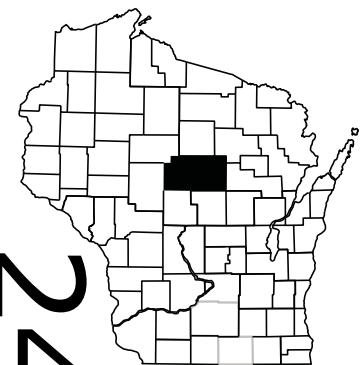

DESIGN DESIGNATION 1166-07-62

A.A.D.T. (2015)	=	19,000
A.A.D.T. (2035)	=	24,300
D.H.V. (2035)	=	3,600
D.D.	=	67/33
T. (DHV)	=	14.7
DESIGN SPEED	=	70 MPH
ESALS	=	9,869,800

CONVENTIONAL SYMBOLS

PLAN	
CORPORATE LIMITS	
PROPERTY LINE	
LOT LINE	
LIMITED HIGHWAY EASEMENT	
EXISTING RIGHT OF WAY	
PROPOSED OR NEW R/W LINE	
SLOPE INTERCEPT	
REFERENCE LINE	
EXISTING CULVERT	
PROPOSED CULVERT (Box or Pipe)	
COMBUSTIBLE FLUIDS	
MARSH AREA	
WOODED OR SHRUB AREA	

PROFILE	
GRADE LINE	
ORIGINAL GROUND	
MARSH OR ROCK PROFILE (To be noted as such)	
SPECIAL DITCH	
GRADE ELEVATION	
CULVERT (Profile View)	
UTILITIES	
ELECTRIC	
FIBER OPTIC	
GAS	
SANITARY SEWER	
STORM SEWER	
TELEPHONE	
WATER	
UTILITY PEDESTAL	
POWER POLE	
TELEPHONE POLE	

STATE OF WISCONSIN
DEPARTMENT OF TRANSPORTATION

STATE HIGHWAY REHABILITATION MAINTENANCE

STEVENS POINT - MERRILL
B-37-157, 161, 162, 165, 166

USH 51
MARATHON COUNTY


STATE PROJECT NUMBER
1166-07-62

B-37-165 USH 51 NB
B-37-166 USH 51 SB

B-37-161 USH 51 NB
B-37-162 USH 51 SB

B-37-157 FALCON DR

BEGIN PROJECT
STA 154N+64.74

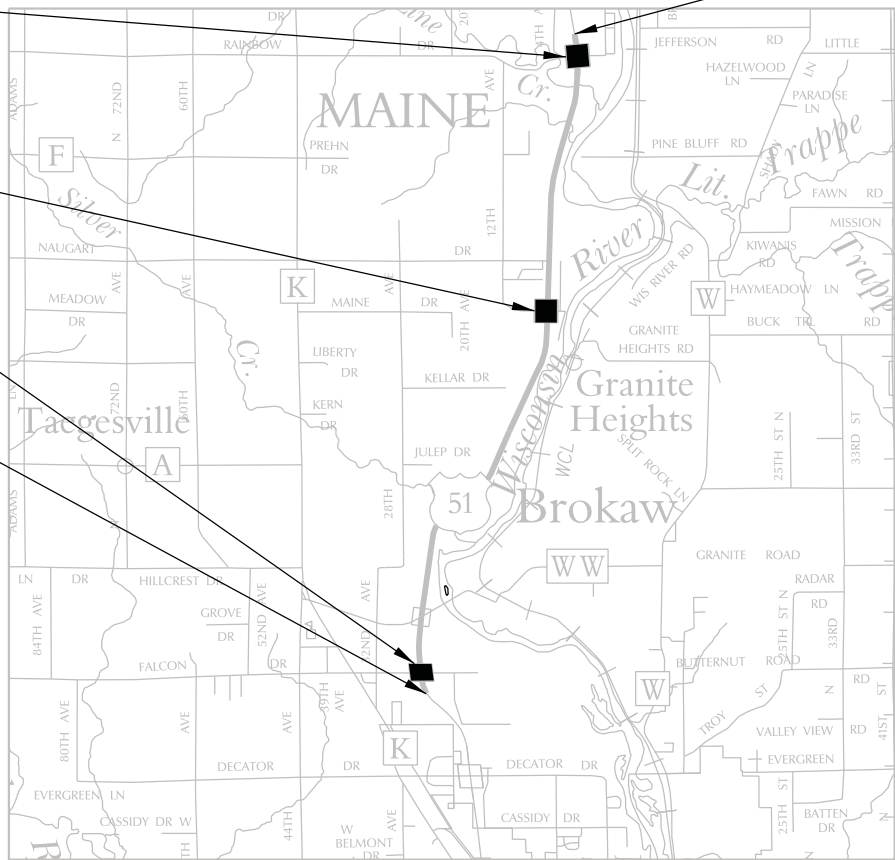

LAYOUT
SCALE 0 1 MI.

TOTAL NET LENGTH OF CENTERLINE = 1.767 MI.

END PROJECT
STA 530N+33.39

T-30-N

T-29-N

COORDINATES ON THIS PLAN ARE REFERENCED TO THE WISCONSIN COUNTY COORDINATE SYSTEM (WCCS), MARATHON COUNTY, NAD 83 (2007)
ELEVATIONS SHOWN ON THIS PLAN ARE REFERENCED TO THE NORTH AMERICAN VERTICAL DATUM 1988 (91) OF NAVD 88 (91).

STATE PROJECT	FEDERAL PROJECT	
	PROJECT	CONTRACT
1166-07-62	WISC 2014343	1

ORIGINAL PLANS PREPARED BY

BLOOM
COMPANIES, LLC
Infrastructure Innovation and Ingenuity



1-30-15
(Date) (Signature)

STATE OF WISCONSIN
DEPARTMENT OF TRANSPORTATION

PREPARED BY	
Surveyor	N/A
Designer	BLOOM COMPANIES, LLC
Project Manager	MICHAEL GRAGE
Regional Examiner	
Regional Supervisor	
C.O. Examiner	

APPROVED FOR THE DEPARTMENT
DATE: 3/1/14 (Signature)

E

GENERAL NOTES

THE LOCATIONS OF EXISTING UTILITY INSTALLATION AS SHOWN ON THE PLANS ARE APPROXIMATE. THERE MAY BE OTHER UTILITY INSTALLATIONS WITHIN THE PROJECT AREA THAT ARE NOT SHOWN.

THE CONTRACTOR SHALL NOTIFY DIGGERS HOTLINE AND AFFECTED UTILITIES PRIOR TO START OF WORK. ANY UTILITY WHICH IS NOT A MEMBER OF DIGGERS HOTLINE MUST BE CONTACTED SEPARATELY.

STORAGE OF ANY MATERIAL WILL NOT BE PERMITTED IN WETLANDS

NO TREES OR SHRUBS ARE TO BE REMOVED WITH PRIOR APPROVAL OF THE ENGINEER.

BENCHMARK LOCATIONS SHOWN ON THE PLANS ARE APPROXIMATE AND SHOULD BE VERIFIED.

ALL TYPES OF HMA PAVEMENT SHALL BE CONSTRUCTED WITH THE FOLLOWING LAYERS AND GRADATIONS:

TOTAL LAYER PAVEMENT THICKNESS	LAYERS	NOMINAL MAXIMUM SIZE GRADATION
5"	2" UPPER LAYER 3" LOWER LAYER	12.5 mm 19.0 mm



Dial 811 or (800) 242-8511
www.DiggersHotline.com

UTILITY CONTACTS

FRONTIER COMMUNICATIONS OF WI, LLC
CALVIN KLADE
1851 N 14TH AVE
WAUSAU, WI 54401
PHONE: (715) 847-1525
Calvin.klade@ftr.com


WISCONSIN PUBLIC SERVICE CORPORATION – ELECTRICITY
CLAYTON VIRCKS
PO BOX 1166
WAUSAU, WI 54402
PHONE: (715) 848-7317
chvircks@wisconsinpublicservice.com

OTHER AGENCIES


WISCONSIN DNR
MR. MARC HERSHFIELD
WDNR EA LIASION
473 GRIFFITH DRIVE
WISCONSIN RAPIDS, WI 54494
PHONE: (715) 421-7867
Marc.hershfield@wisconsin.gov

SECTION 2 ORDER OF SHEETS

GENERAL NOTES
PROJECT OVERVIEW
TYPICAL SECTIONS
CONSTRUCTION DETAILS
PAVEMENT MARKINGS/SIGNING
TRAFFIC CONTROL

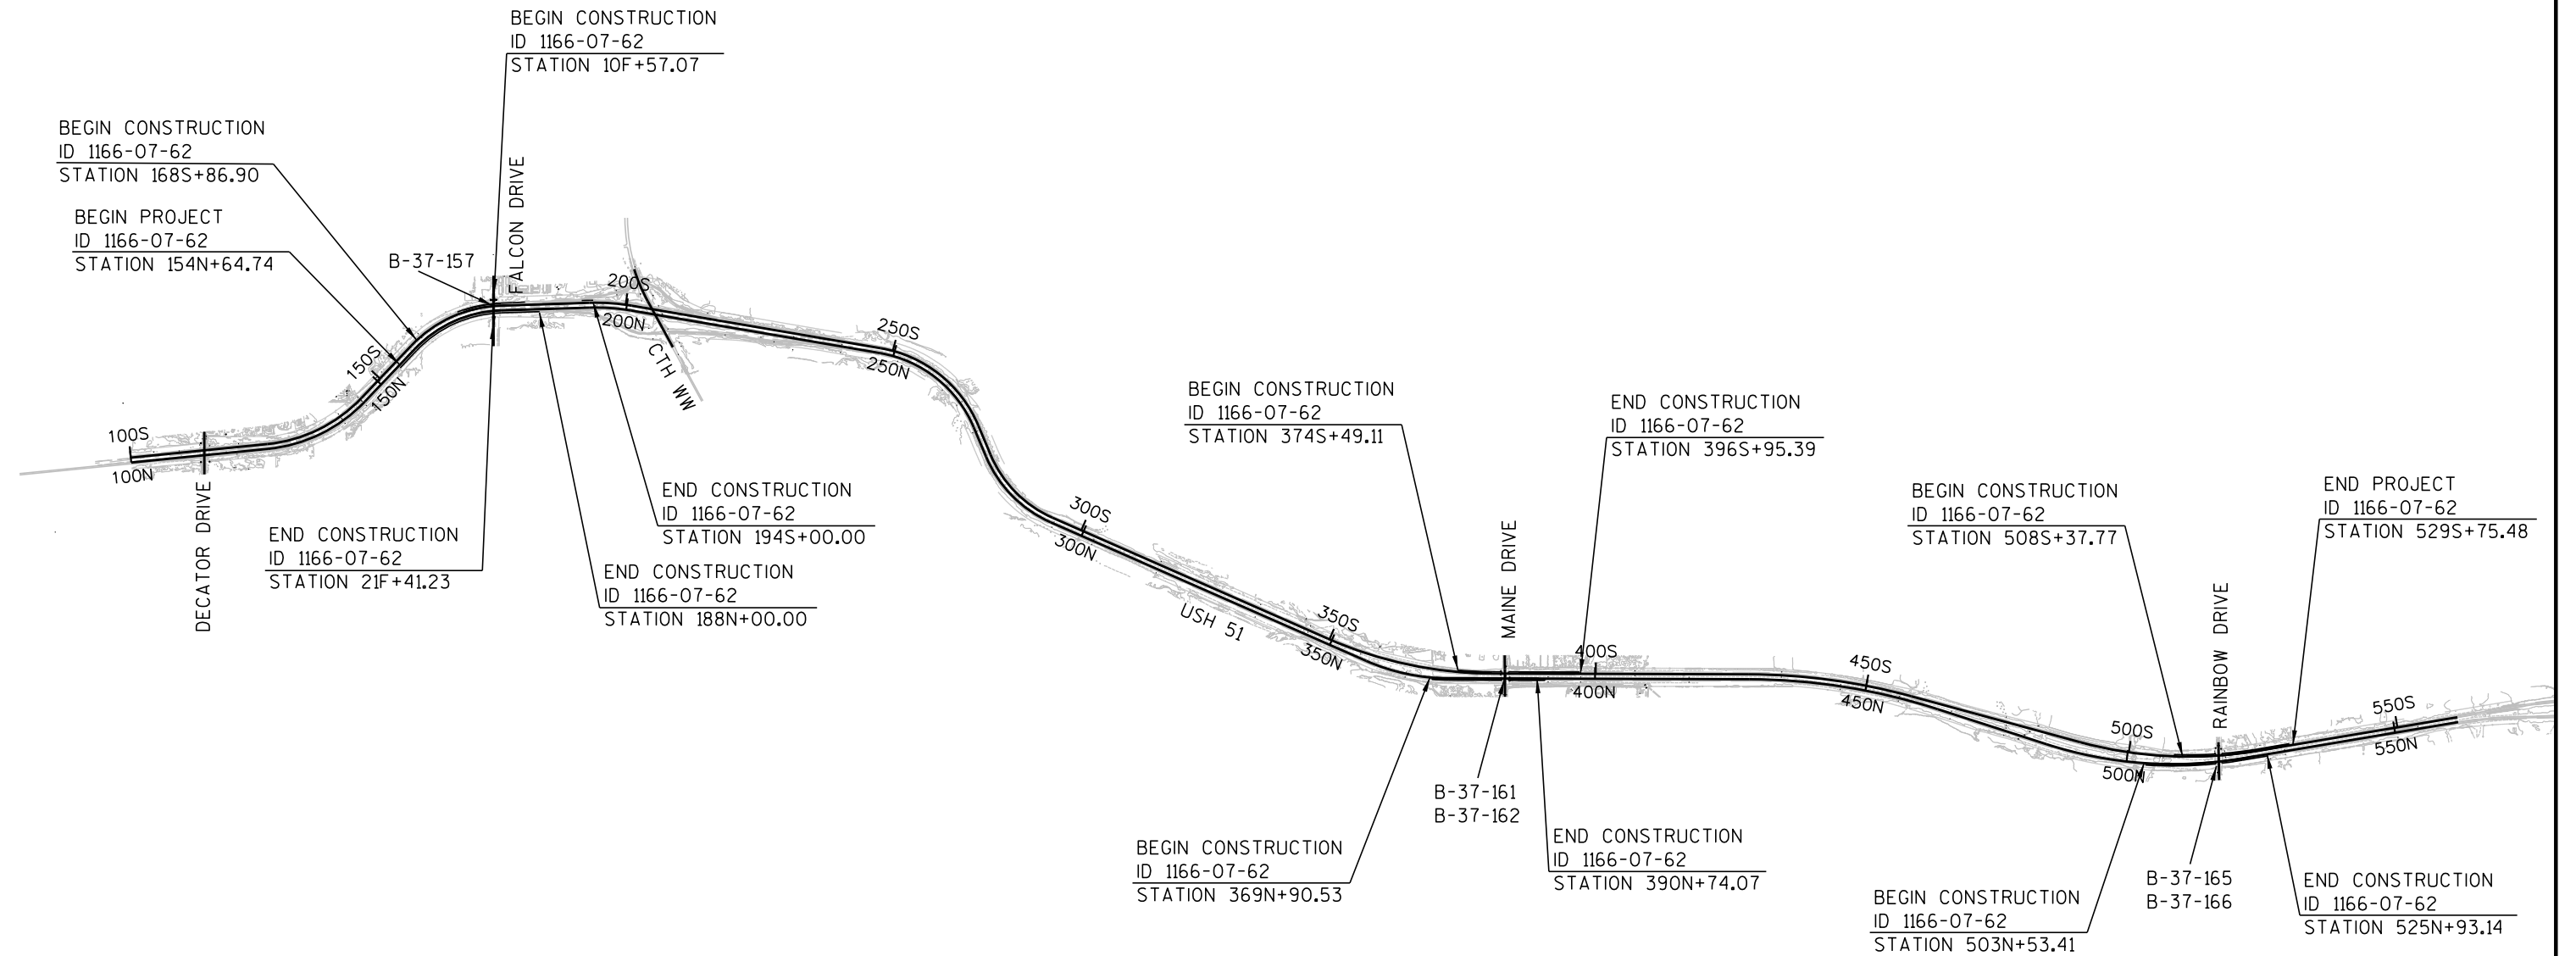


2

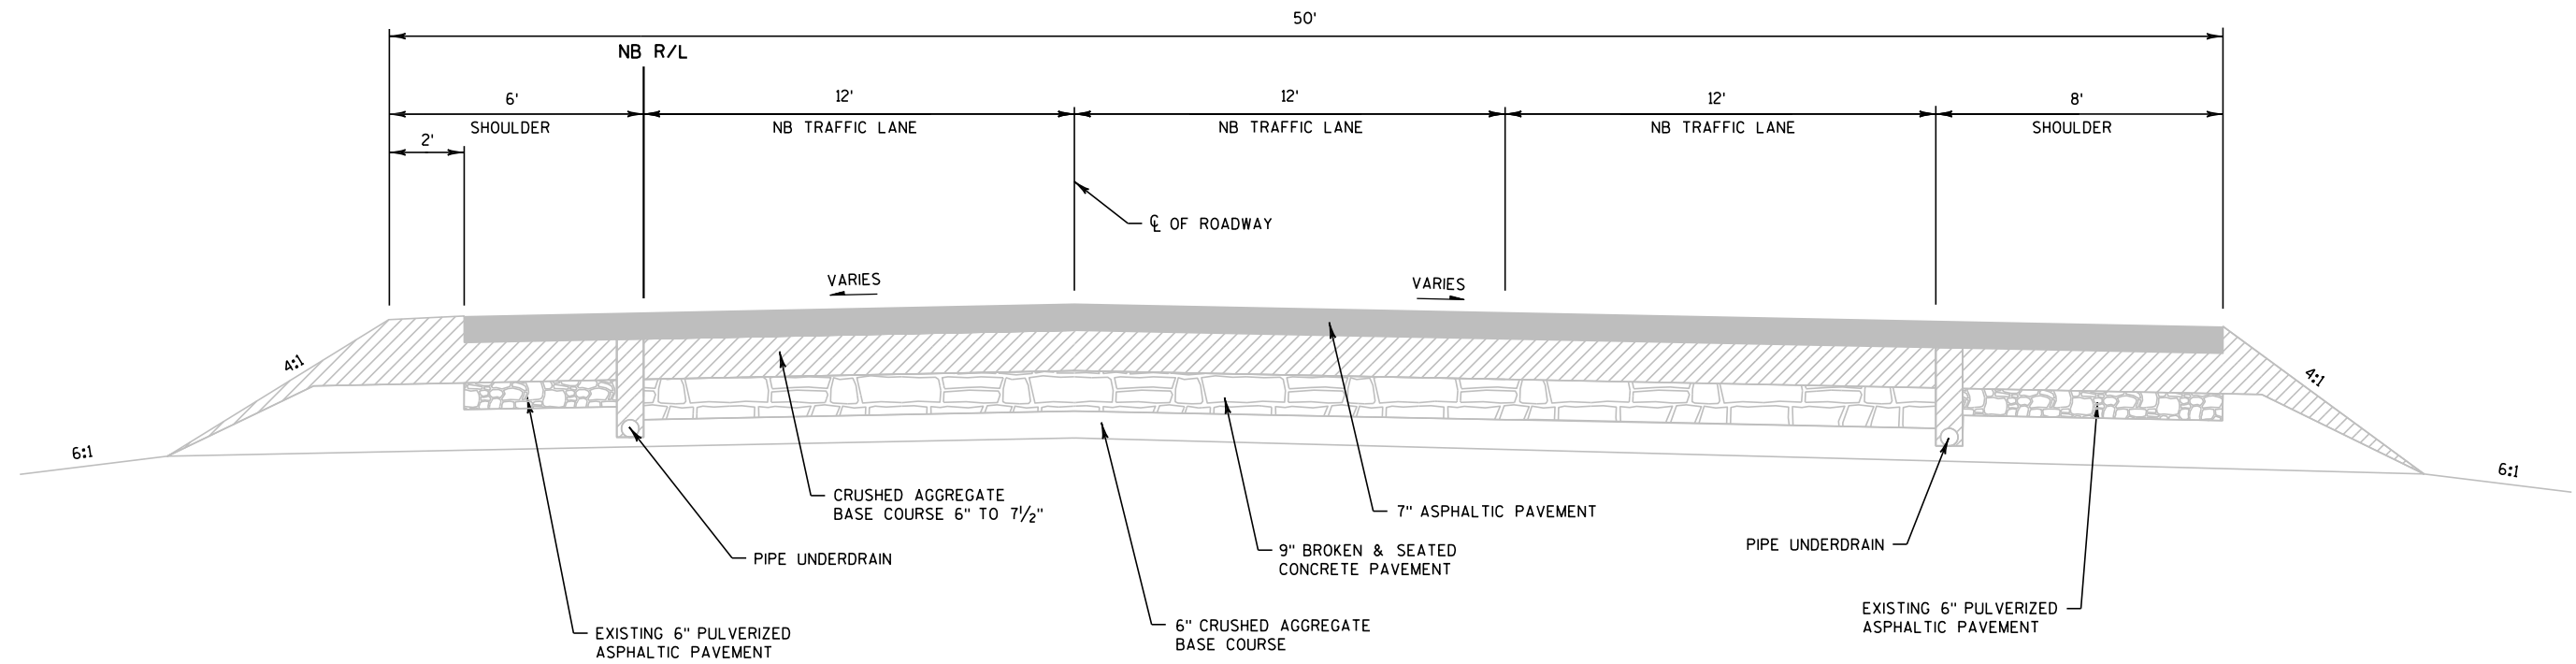

EXISTING TYPICAL SECTION

USH 51 NORTHBOUND

STA 154N+65 TO STA 188N+00

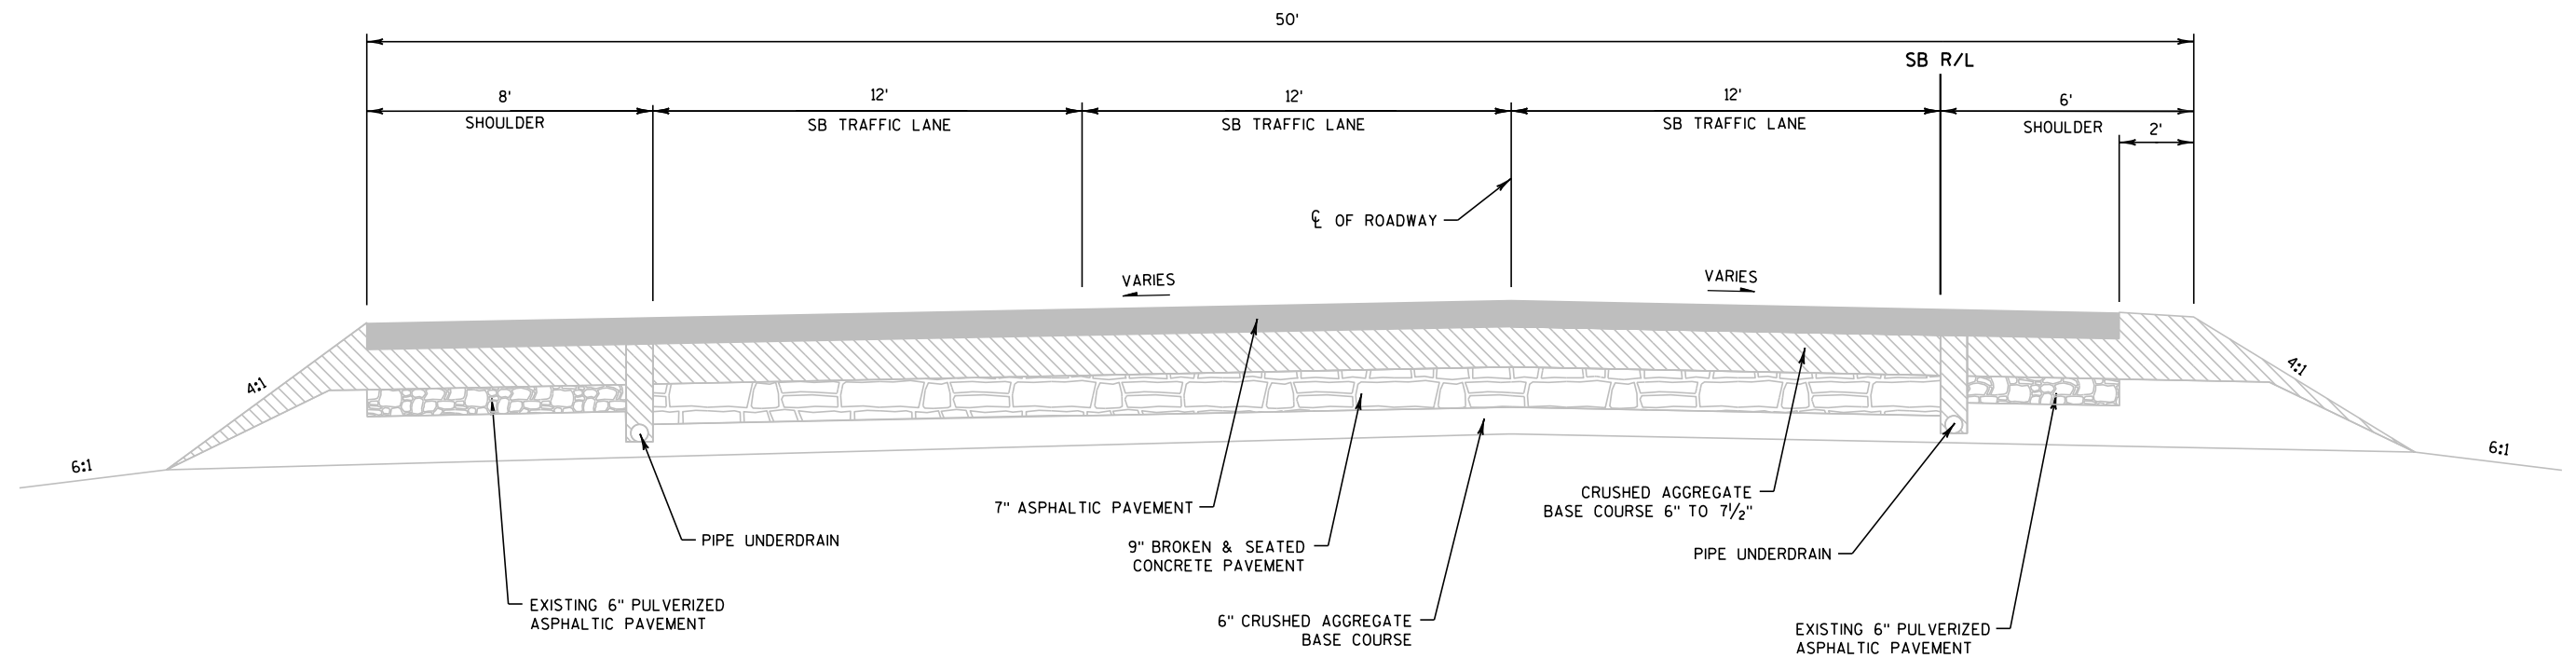

EXISTING TYPICAL SECTION

USH 51 SOUTHBOUND

STA 168S+87 TO STA 194S+00

PROJECT NO: 1166-07-62

HWY: USH 51

COUNTY: MARATHON

TYPICAL SECTIONS

SHEET

4

E

FILE NAME : F:\BM1-3212 USH 51 Marathon Co Structures\Roads\cads\1166-07-32\020301_.ts.dgn


PLOT DATE : 30-JAN-2015 09:08


PLOT BY : cfranzen


PLOT NAME :

PLOT SCALE : 10:1


WISDOT/CADDs SHEET 42

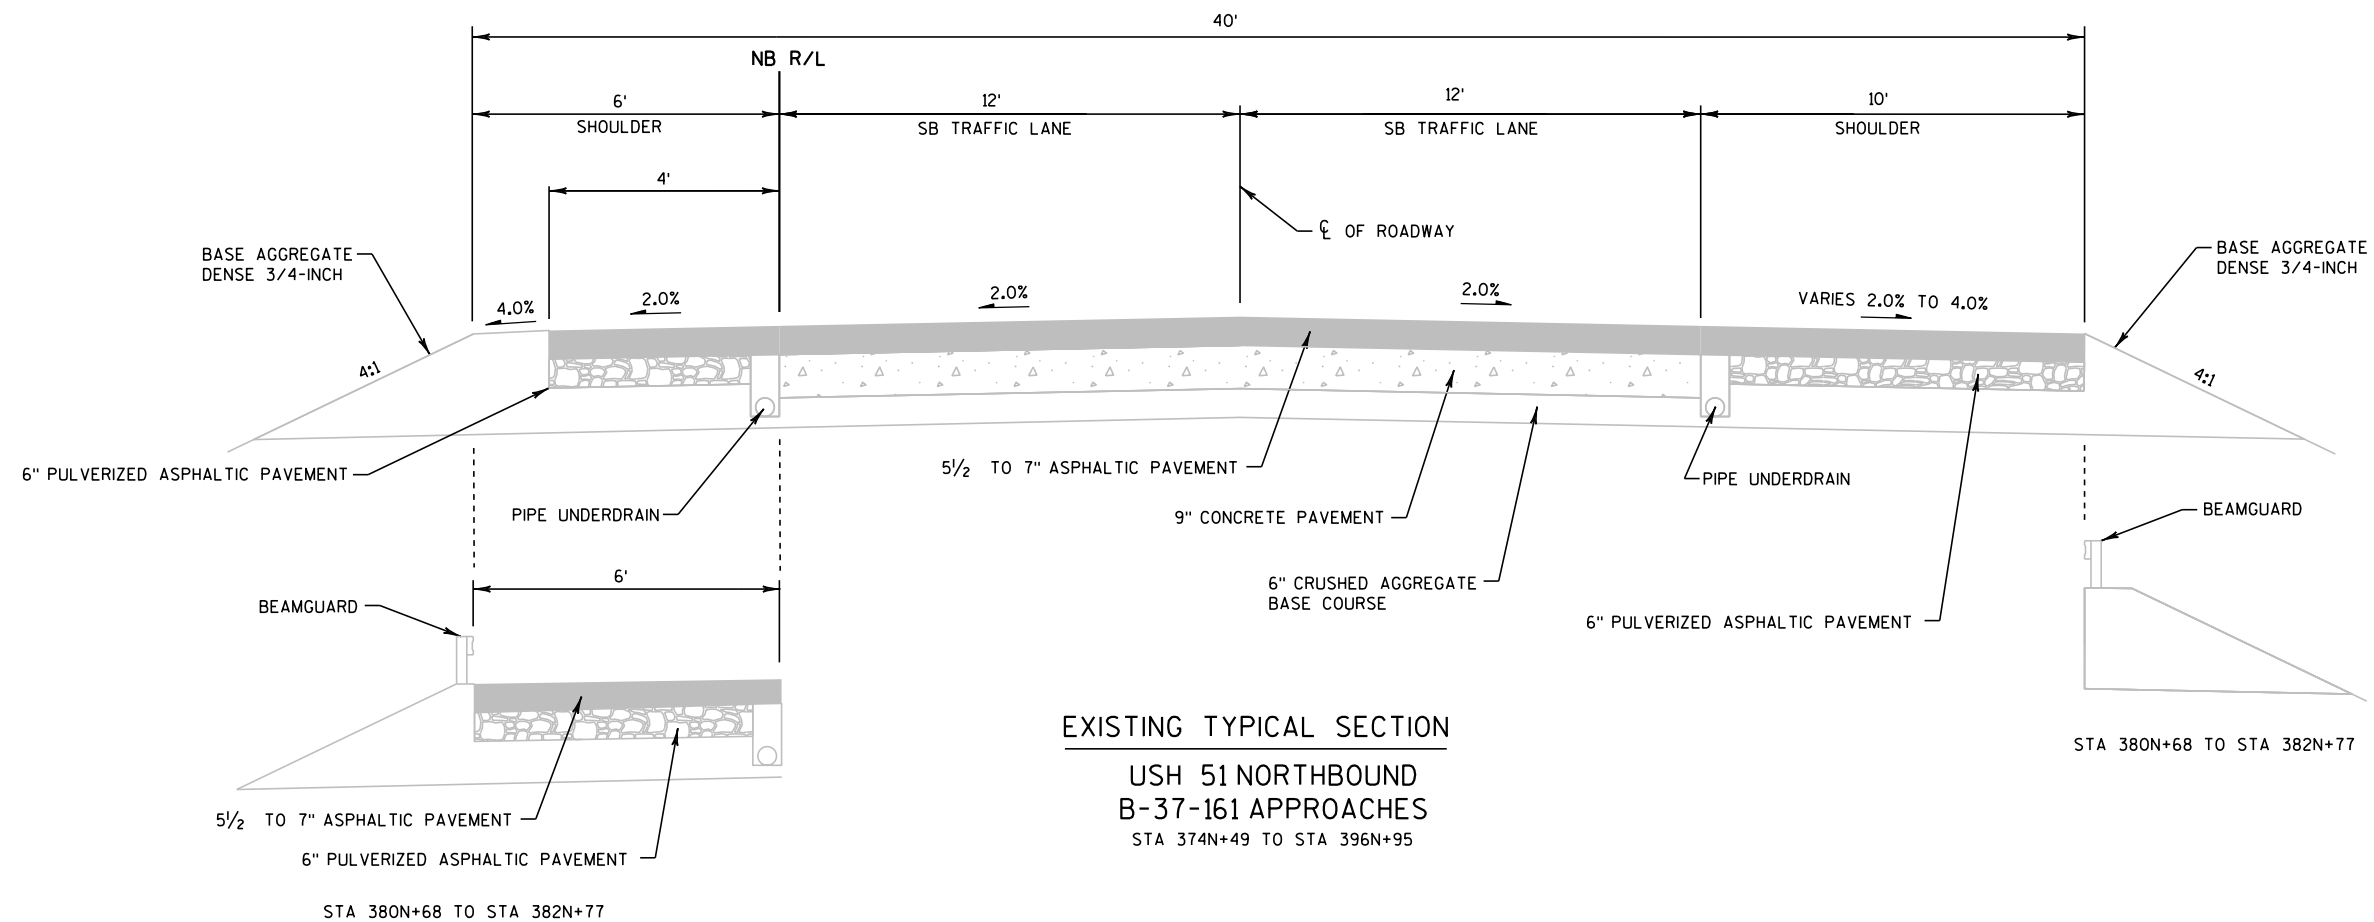

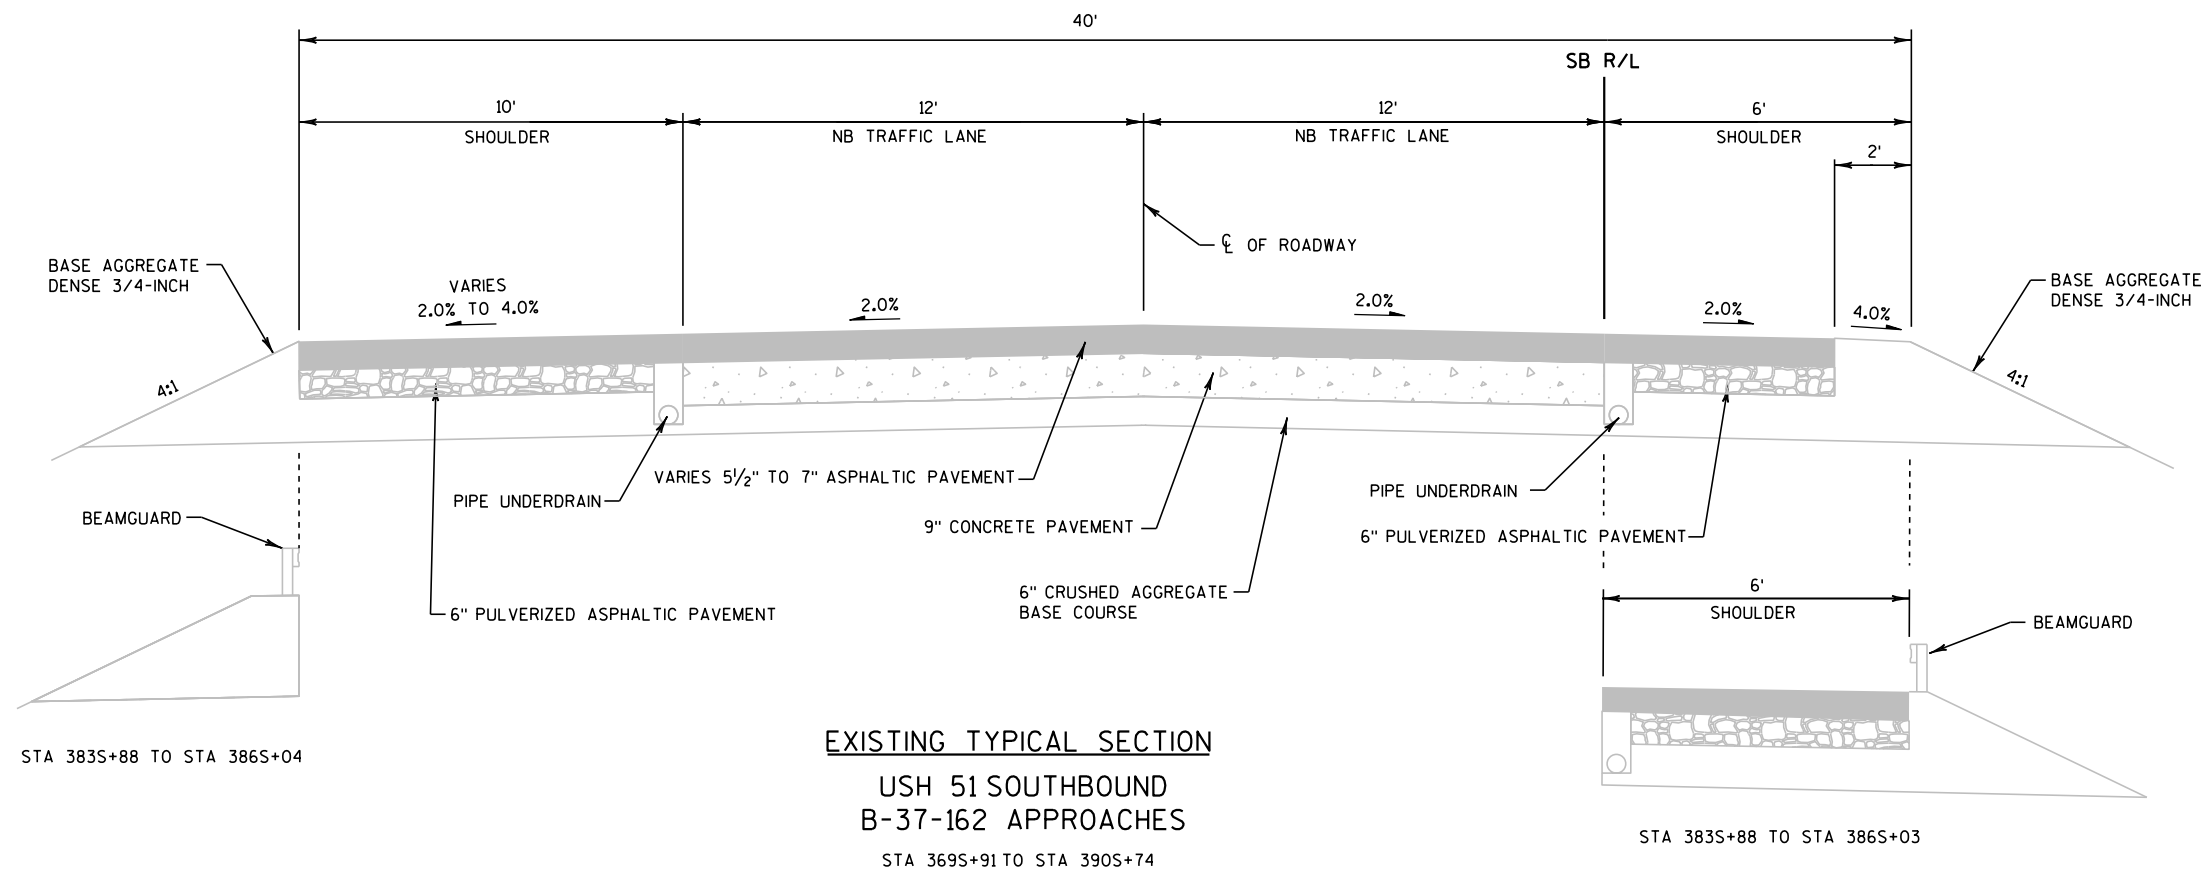


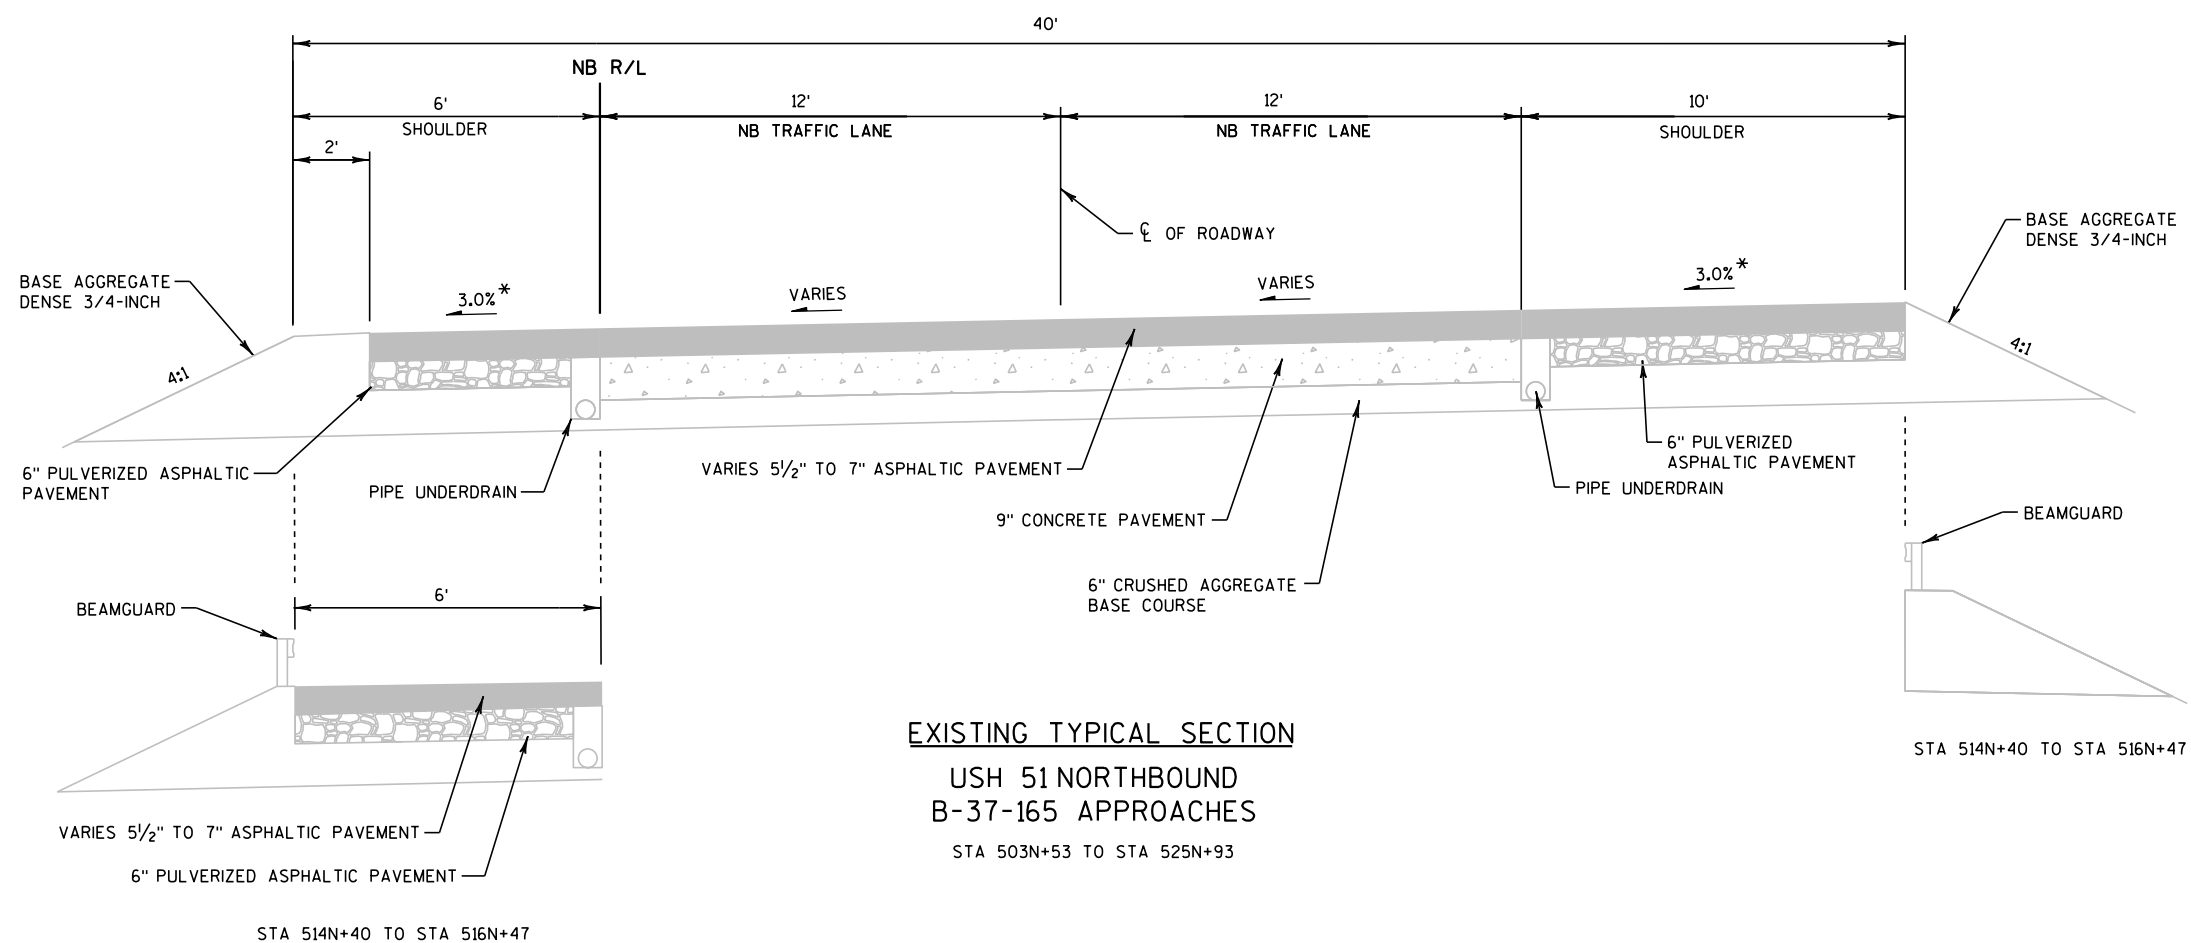



*VARIES WITH
SUPERELEVATION


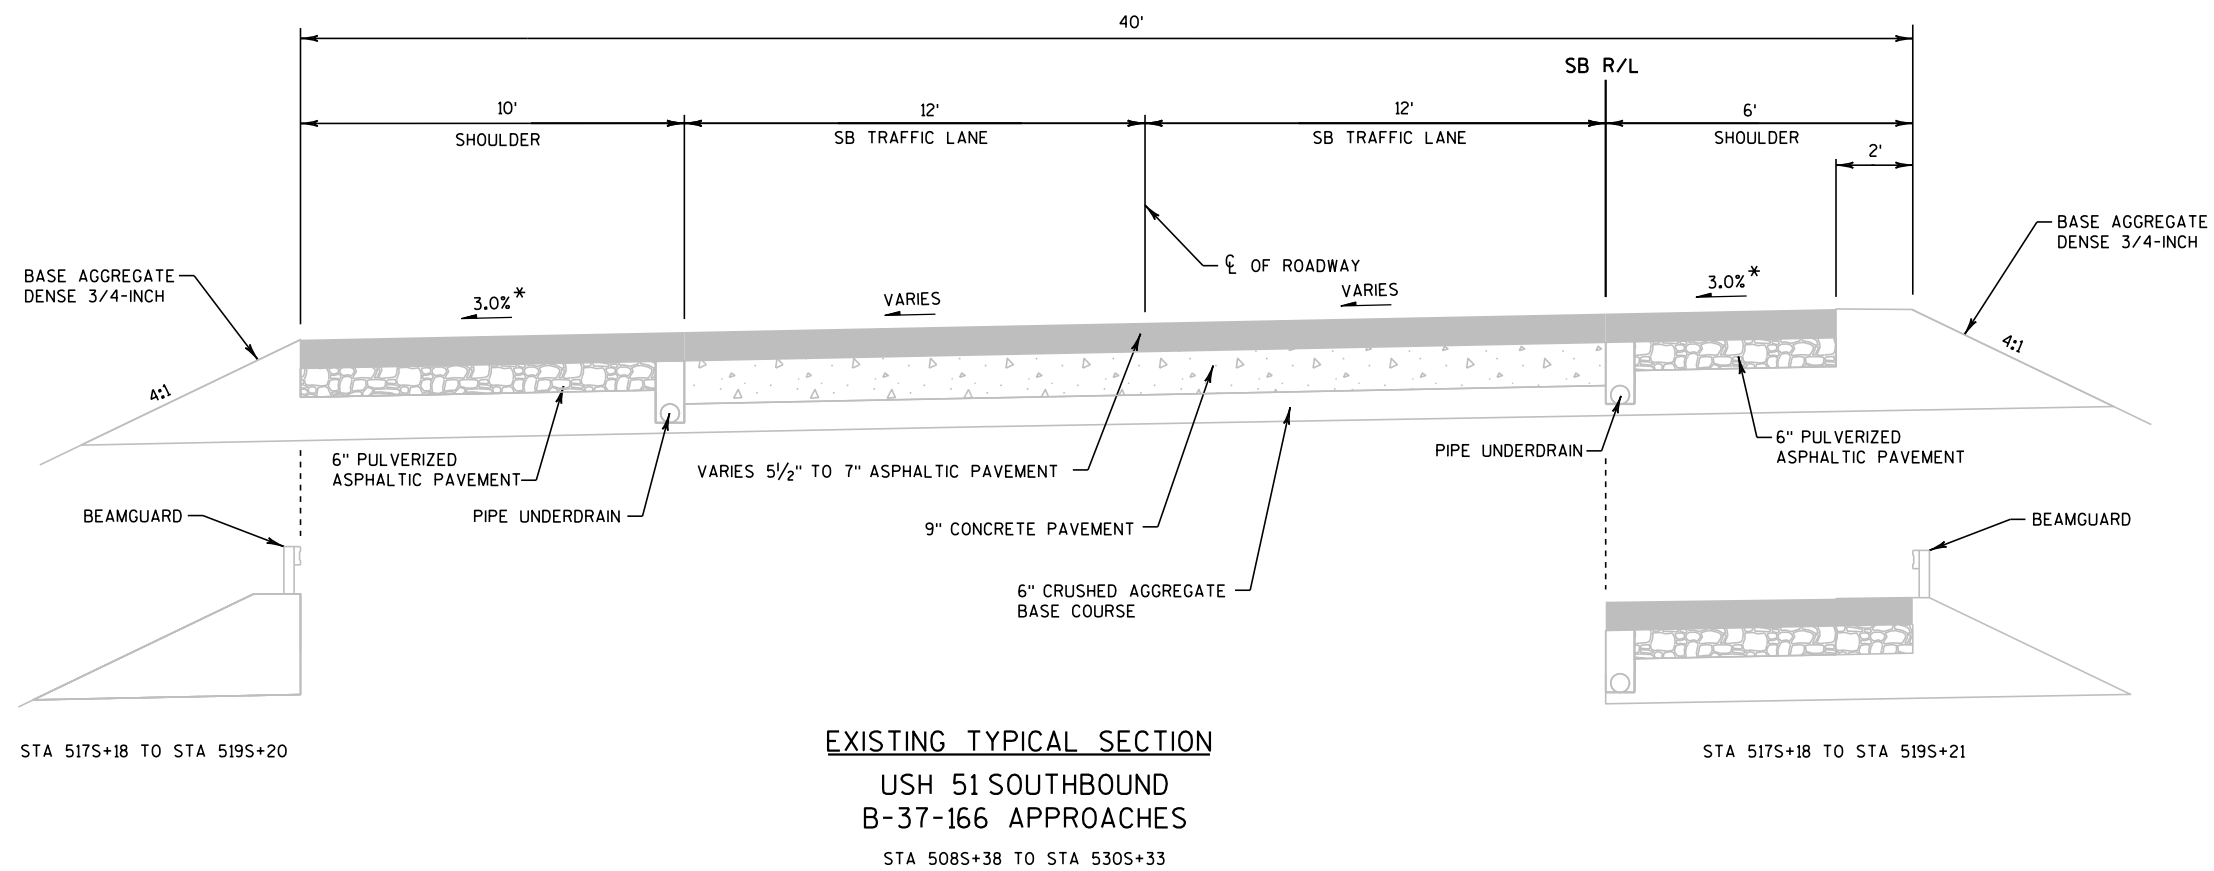



*VARIES WITH
SUPERELEVATION

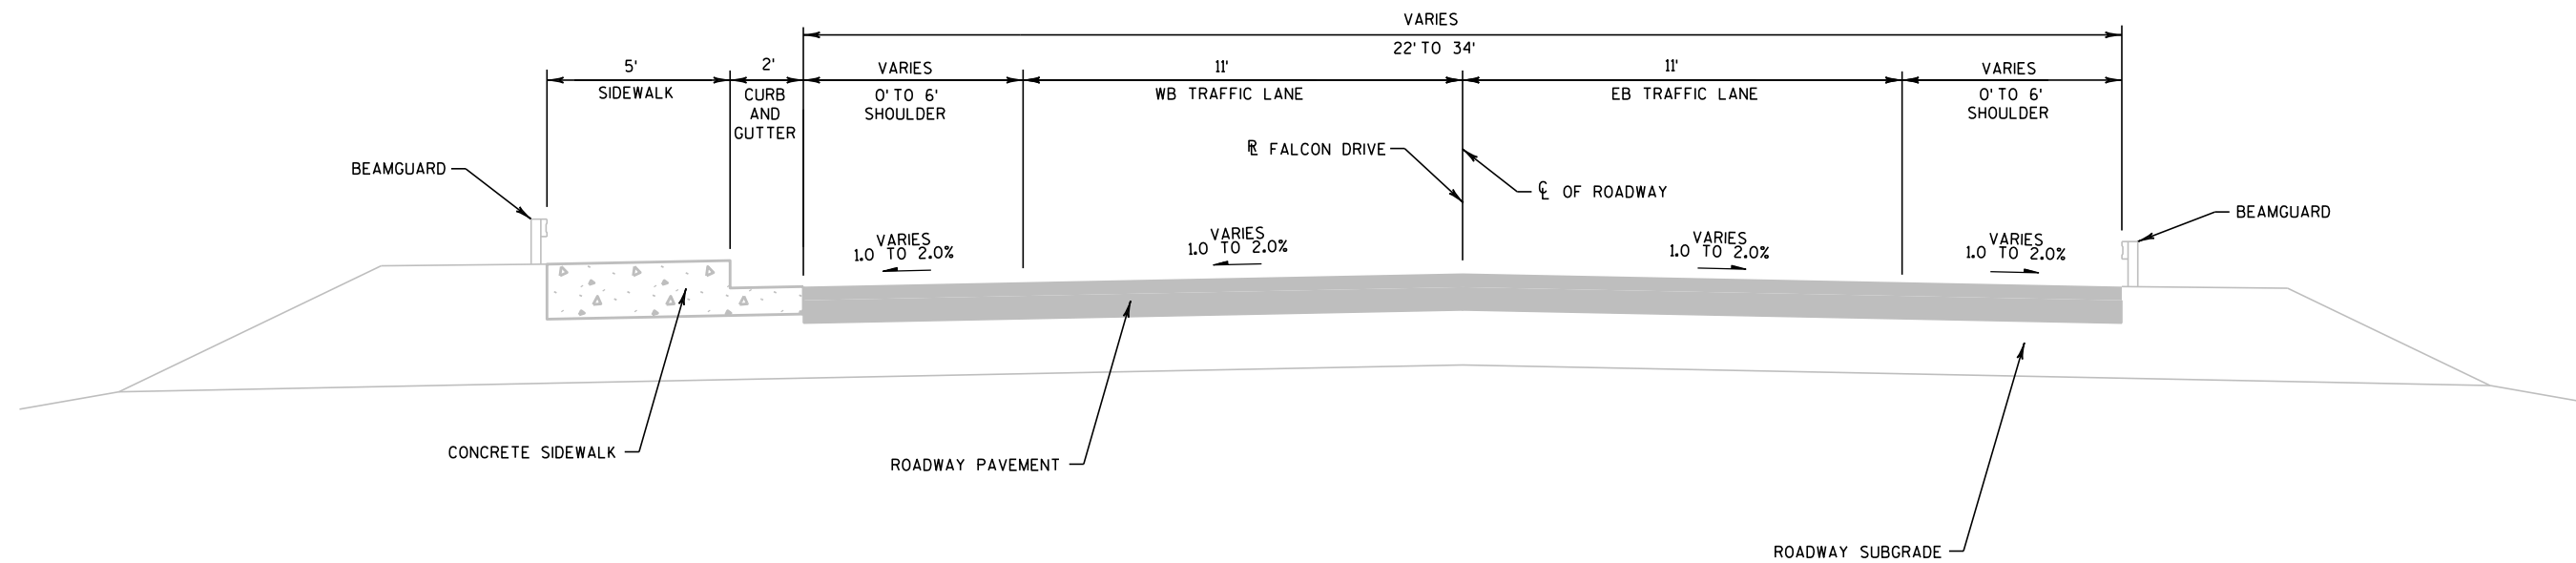

EXISTING TYPICAL SECTION
FALCON DRIVE
B-37-157 APPROACHES
STA 10F+57 TO STA 21F+43

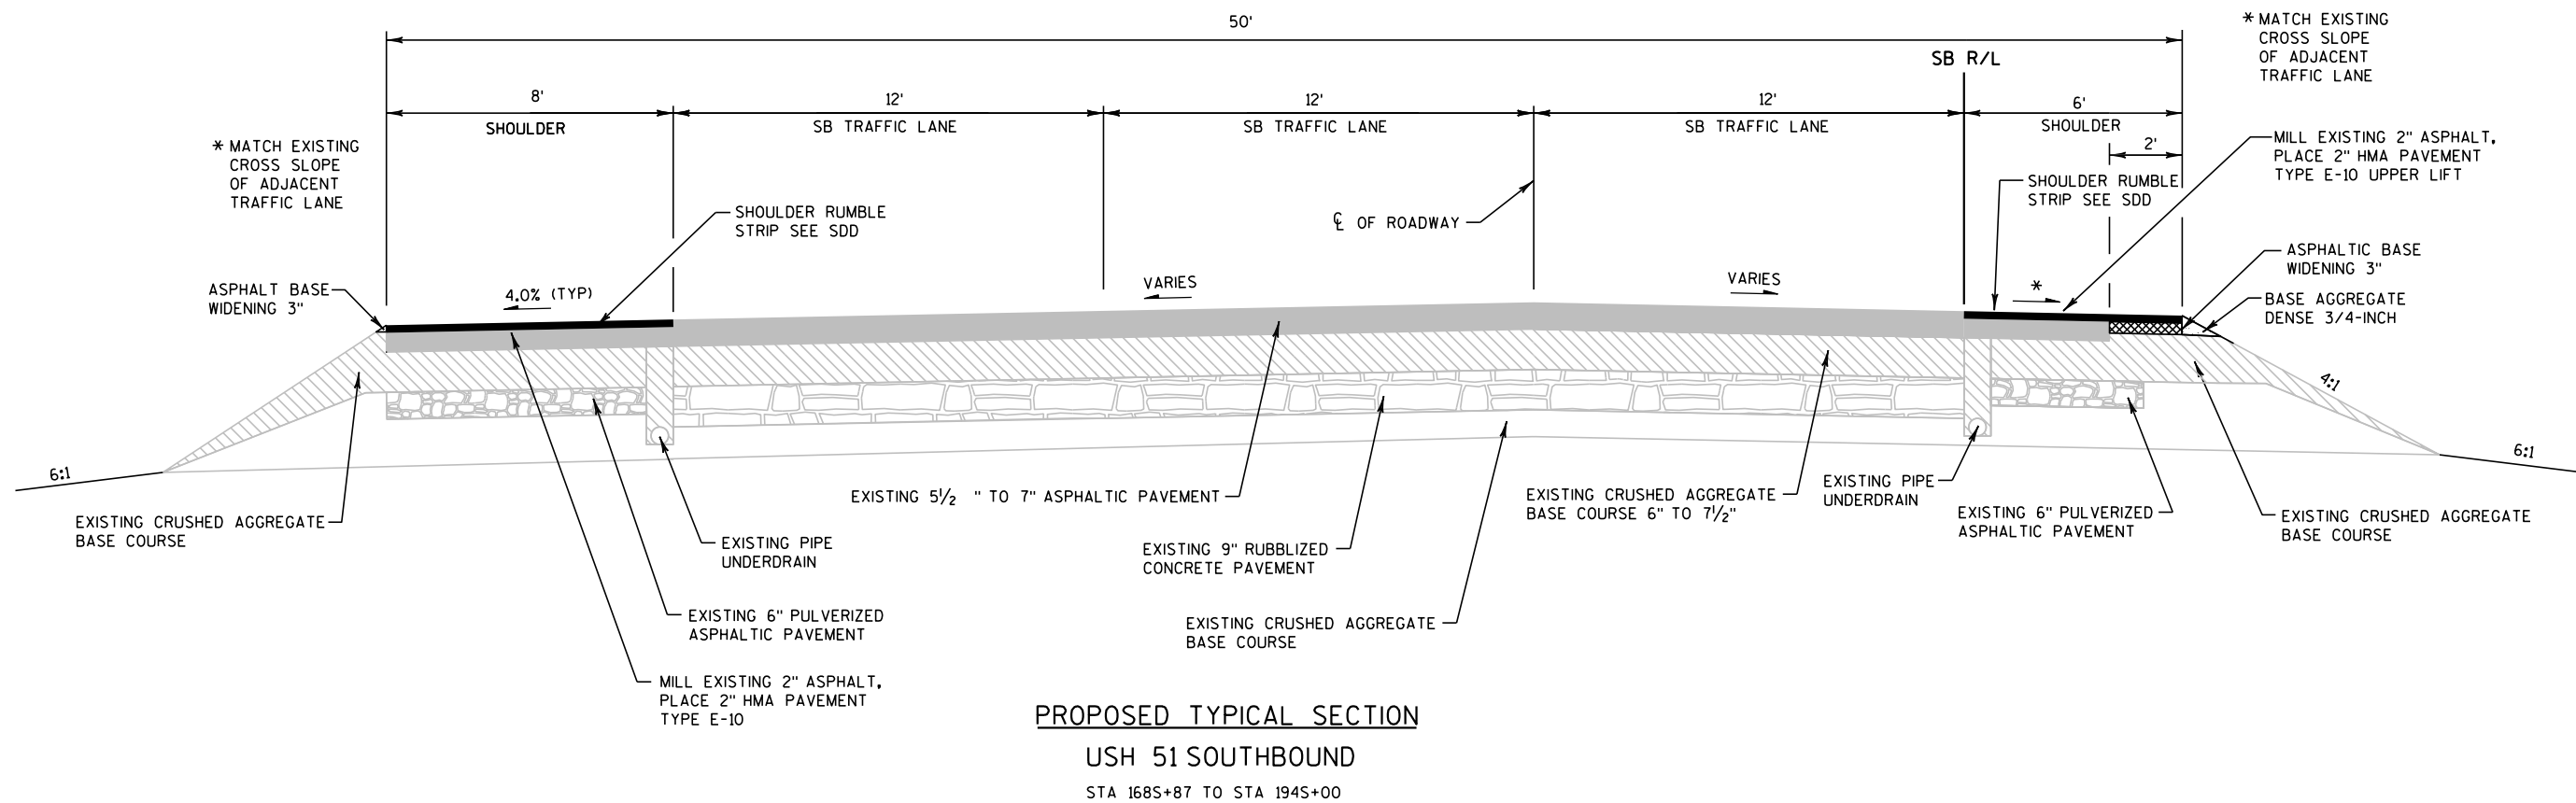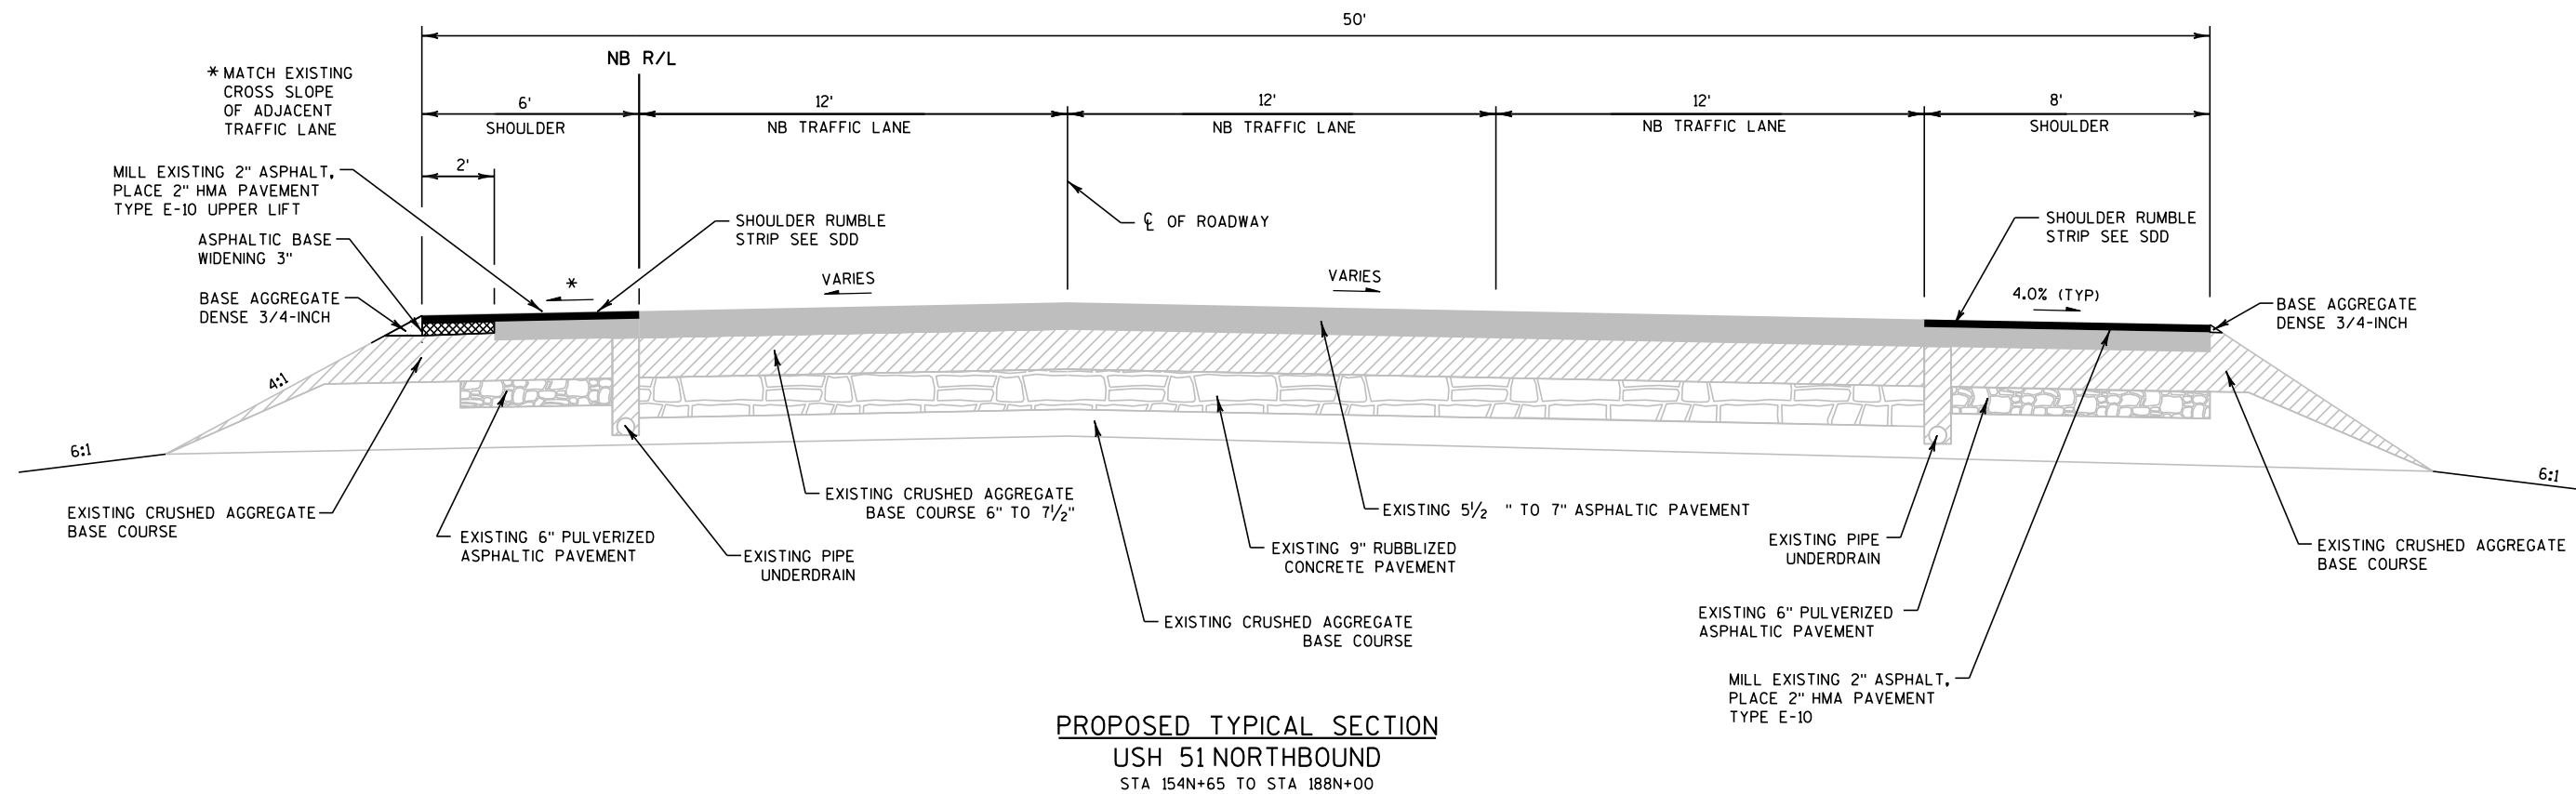

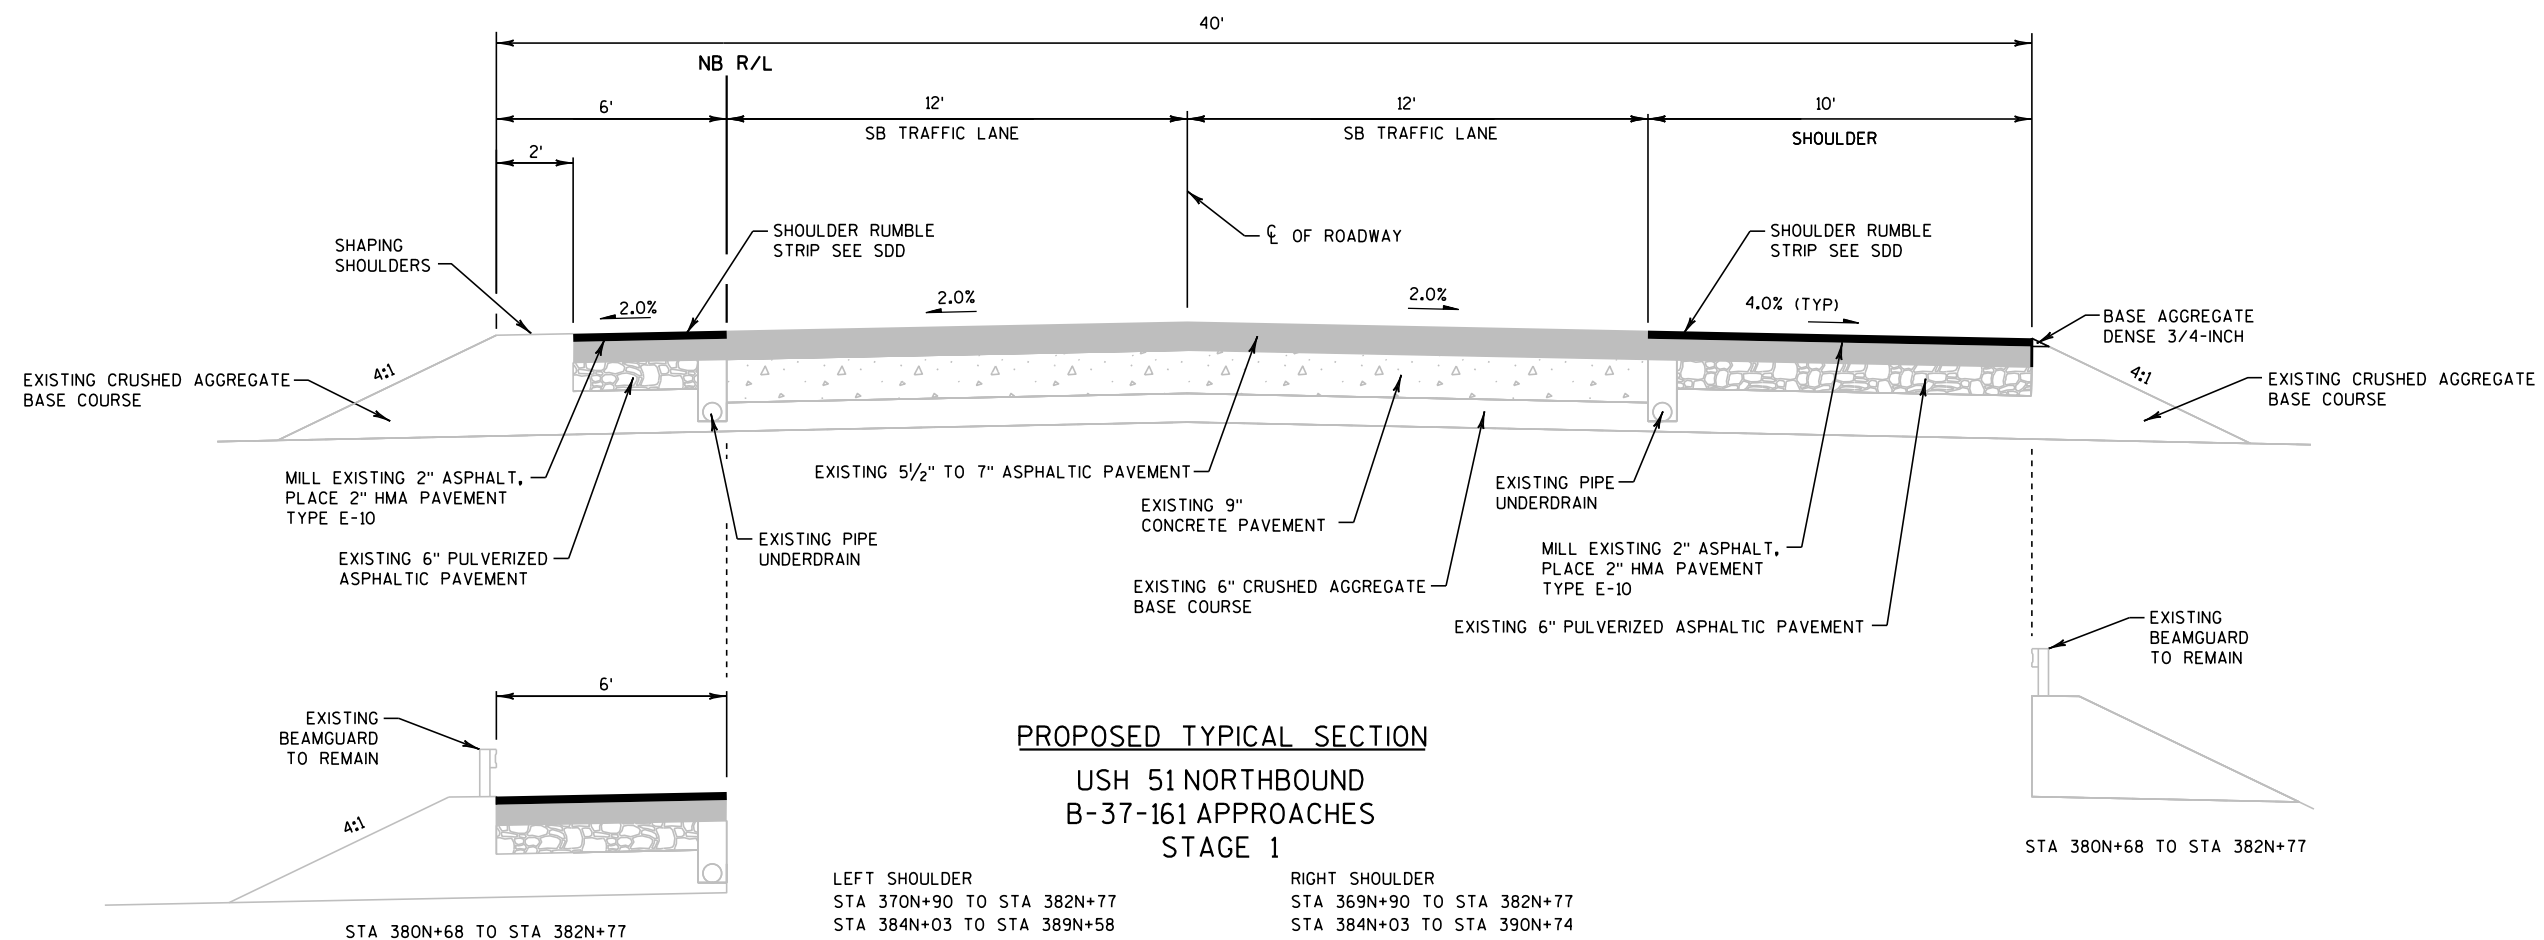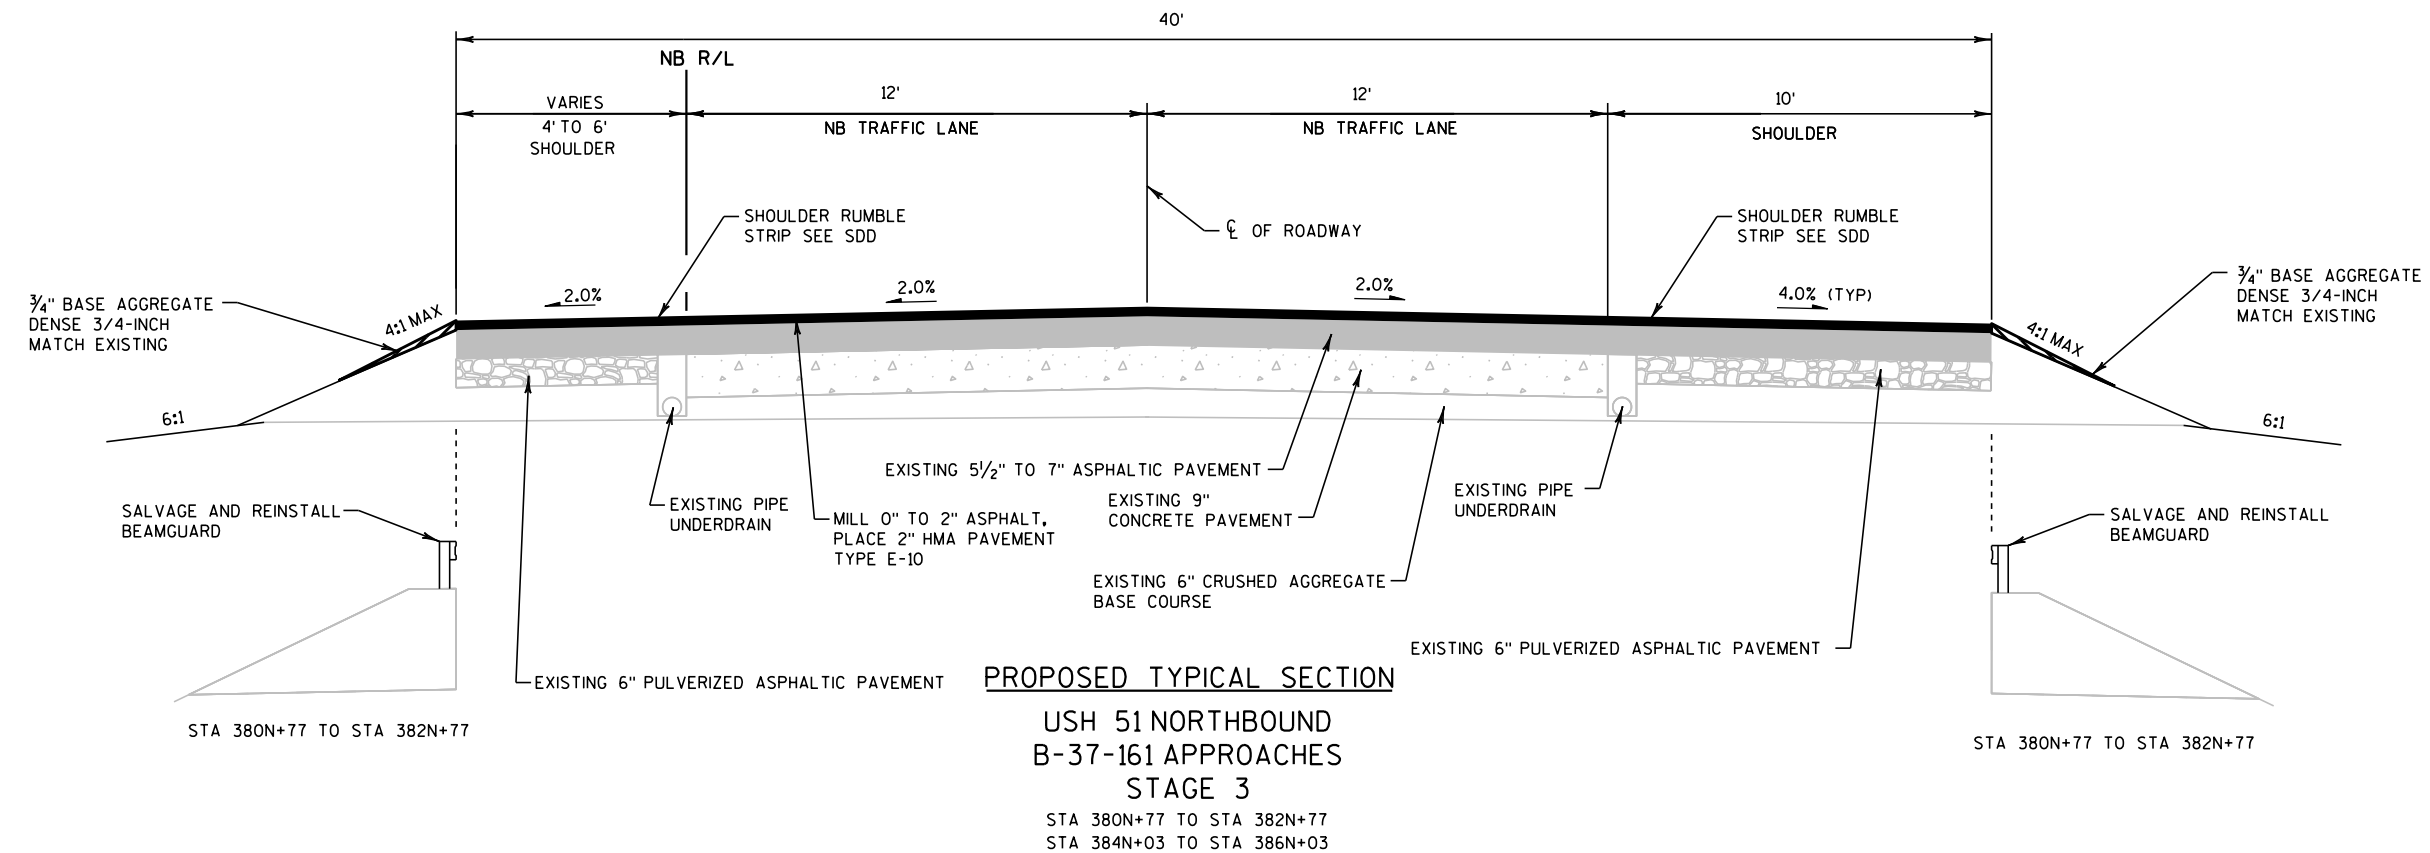


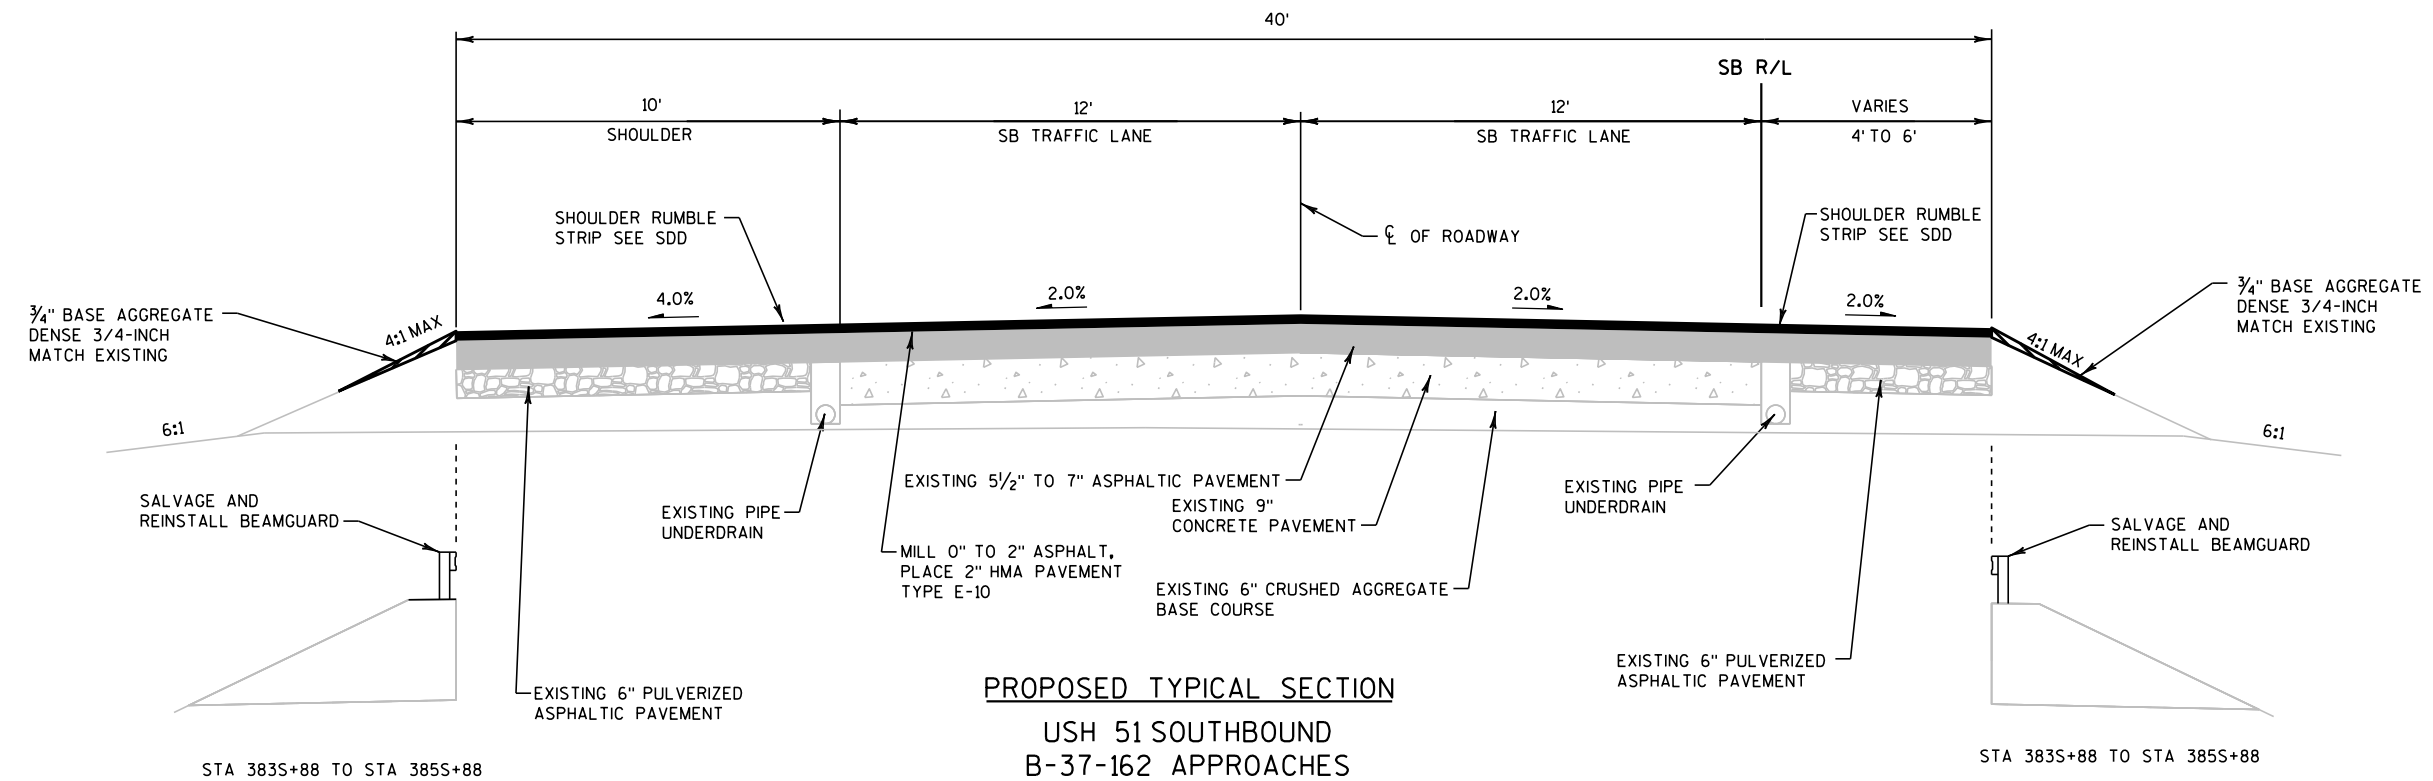

PROPOSED TYPICAL SECTION

USH 51 SOUTHBOUND B-37-162 APPROACHES STAGE 3

STA 380S+62 TO STA 382S+62
STA 383S+88 TO STA 385S+88


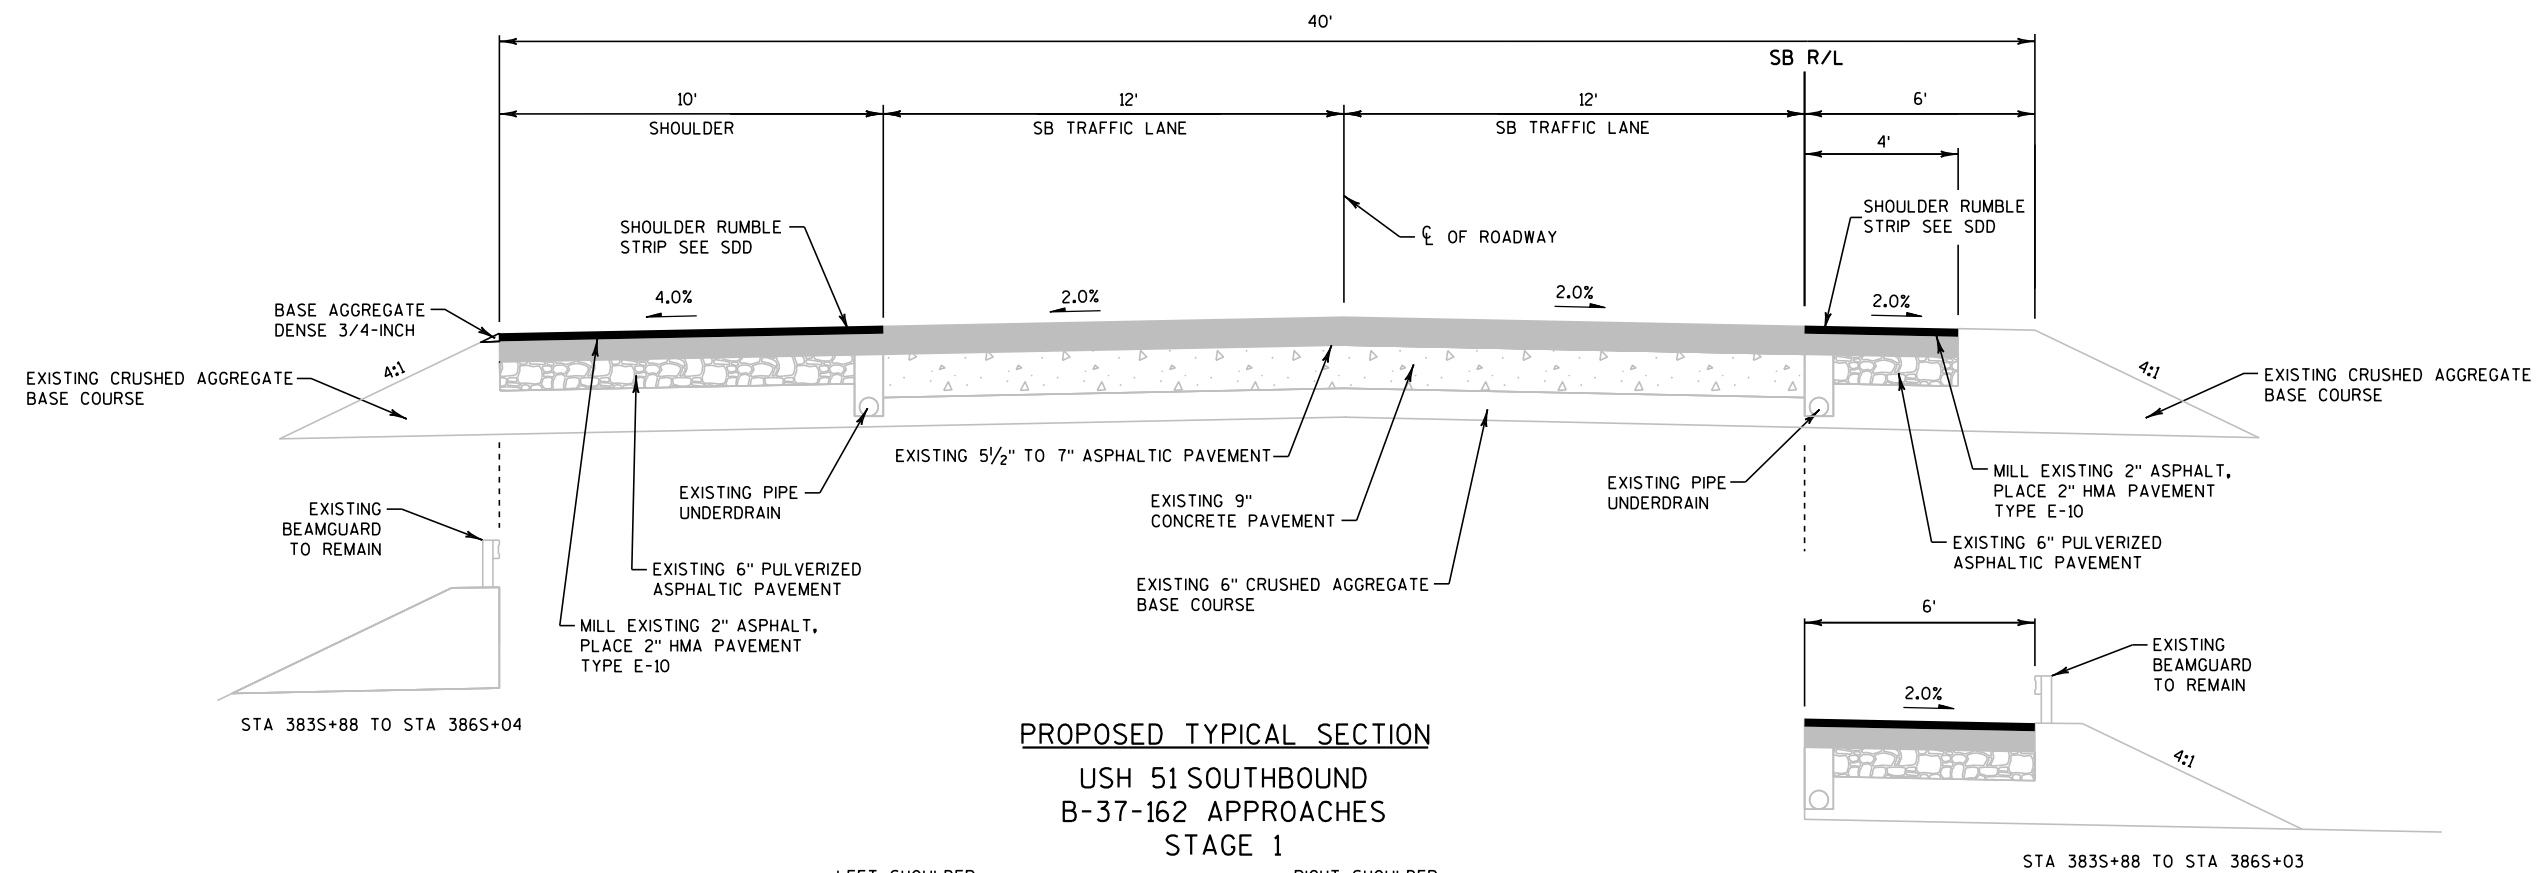


PROPOSED TYPICAL SECTION



USH 51 SOUTHBOUND B-37-162 APPROACHES STAGE 1

LEFT SHOULDER
STA 374S+49 TO STA 382S+62
STA 383S+88 TO STA 396S+12


RIGHT SHOULDER
STA 375S+64 TO STA 380S+62
STA 383S+88 TO STA 396S+95

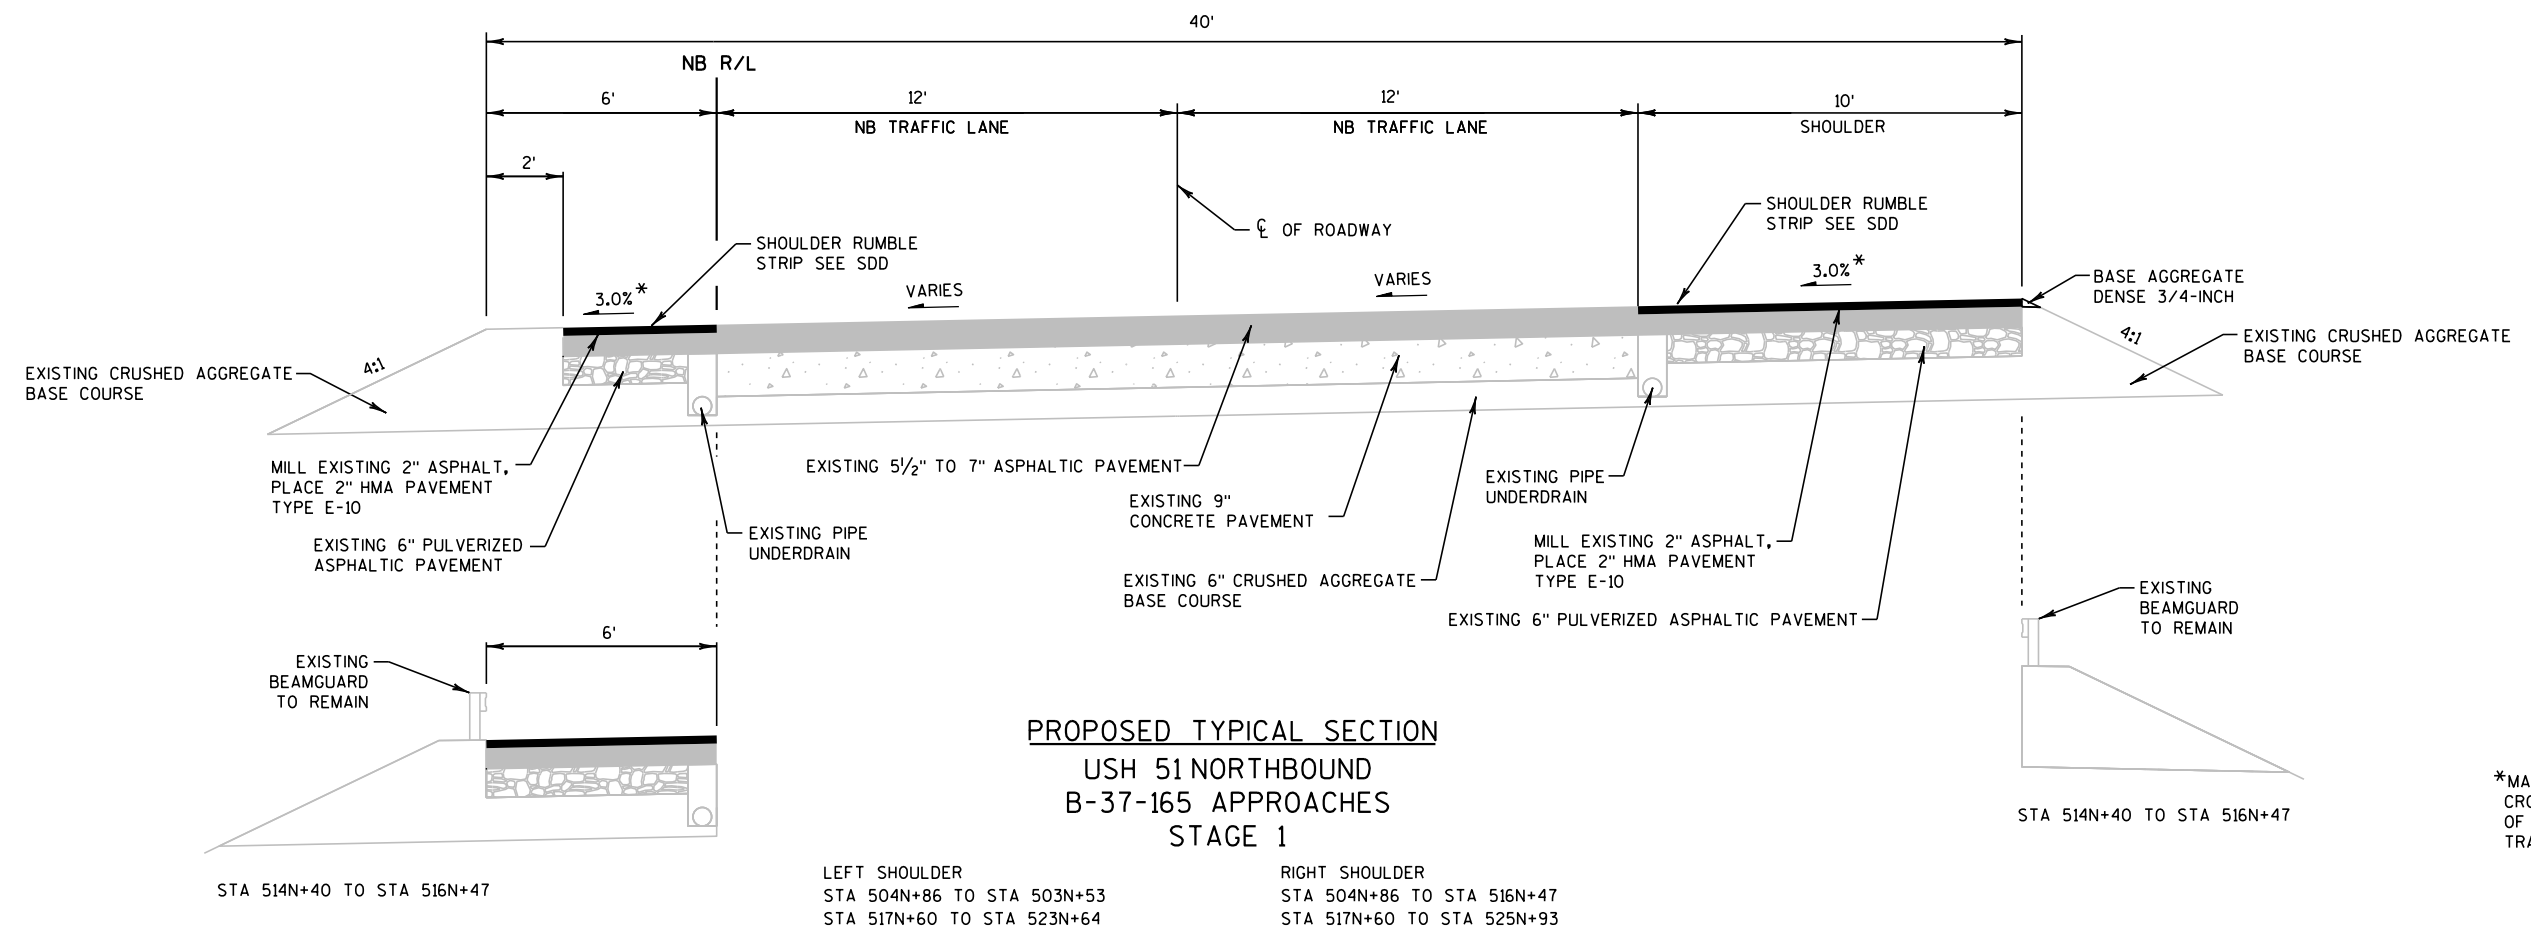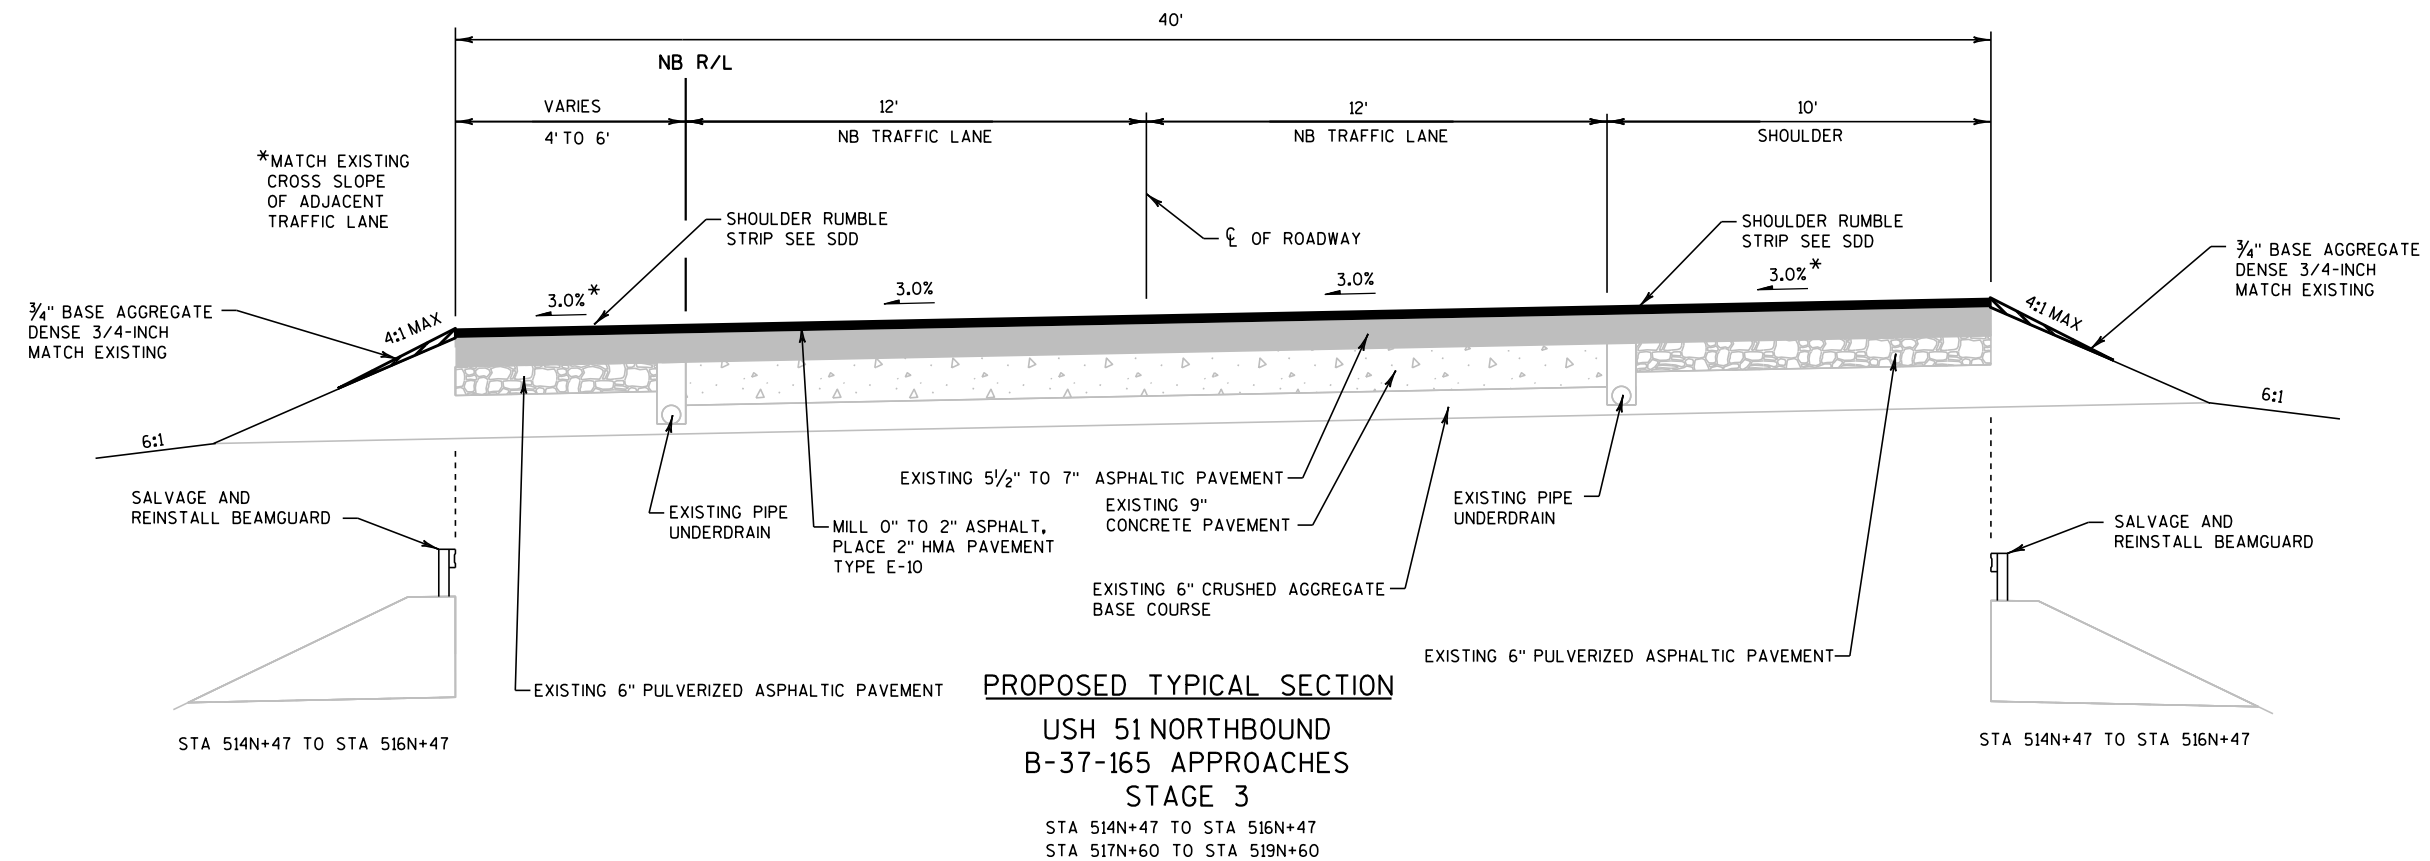


*MATCH EXISTING
 CROSS SLOPE
 OF ADJACENT
 TRAFFIC LANE

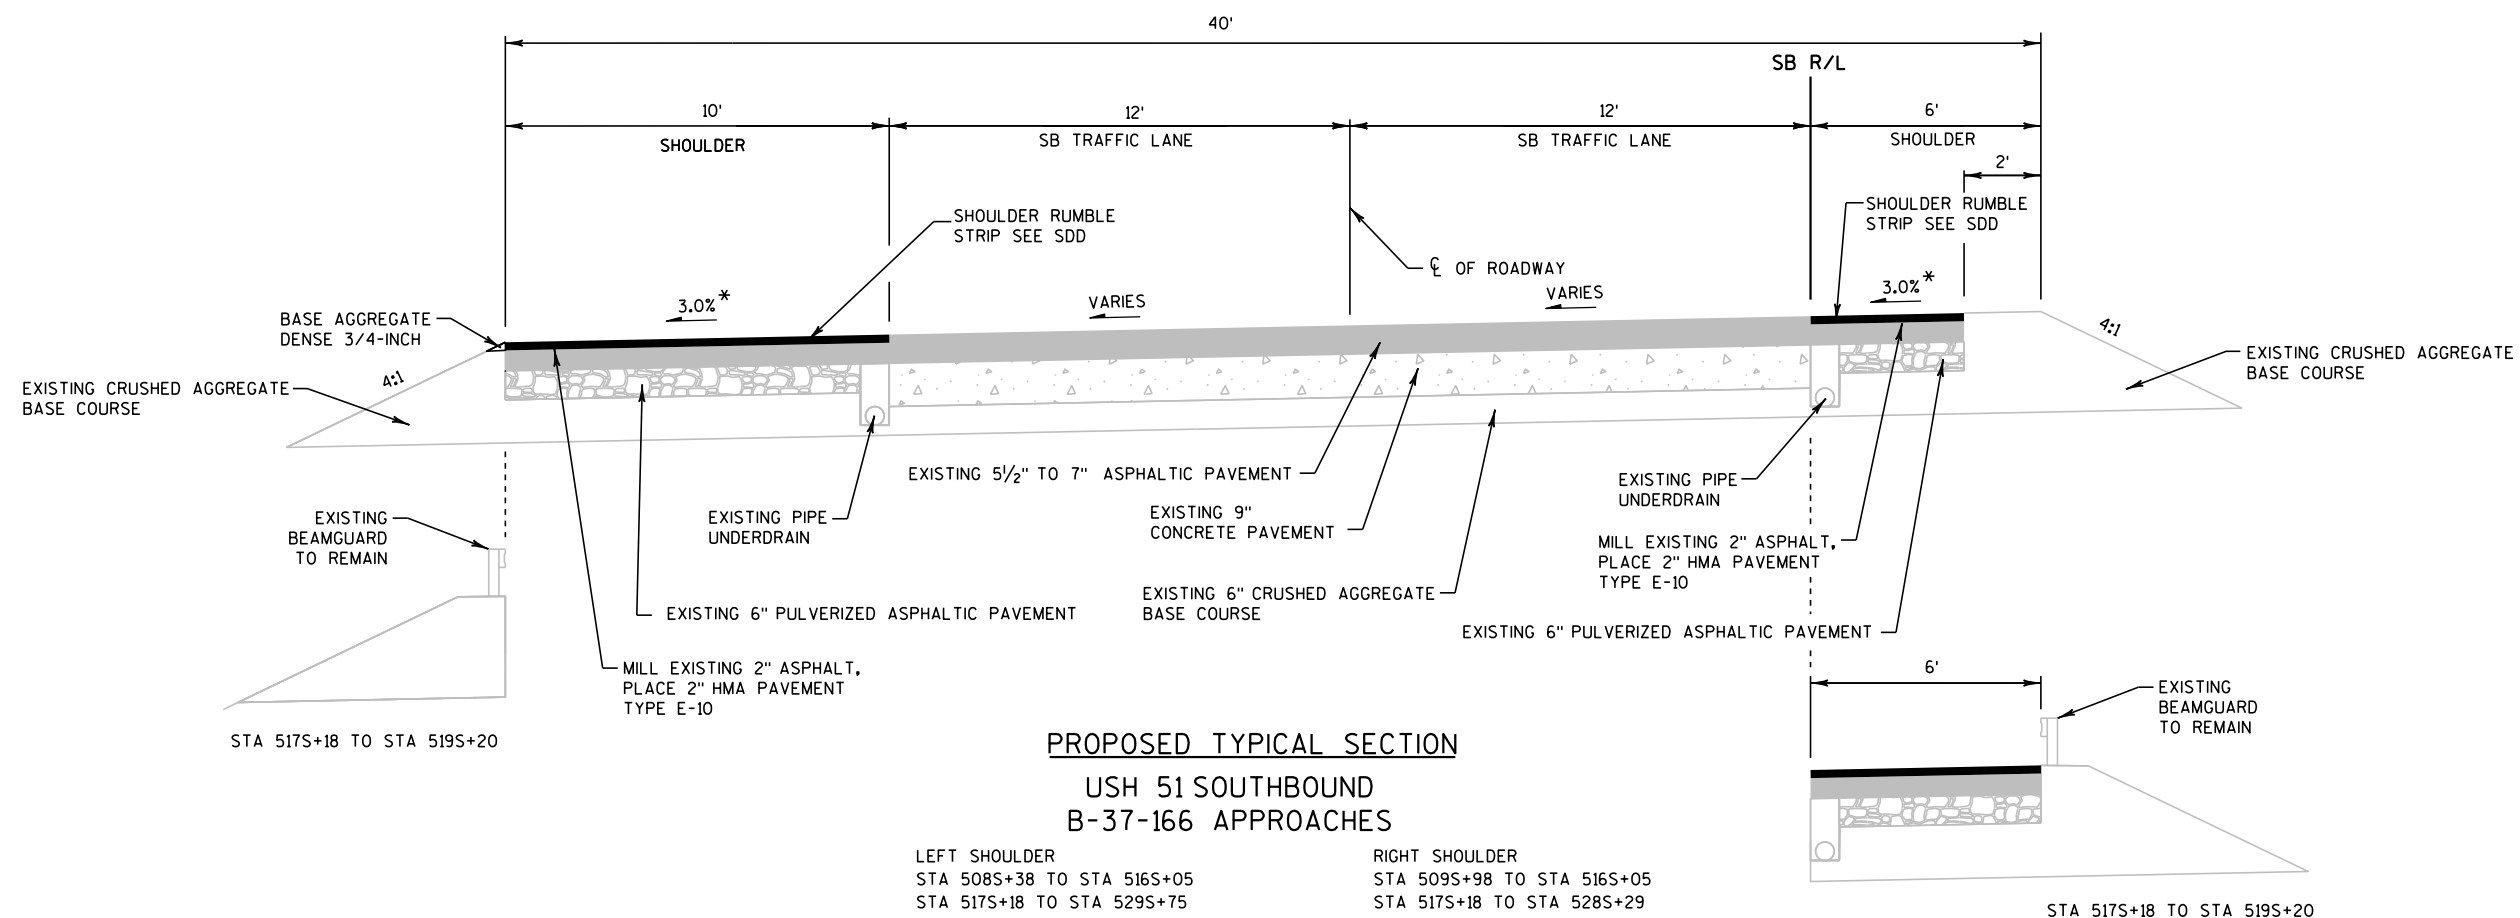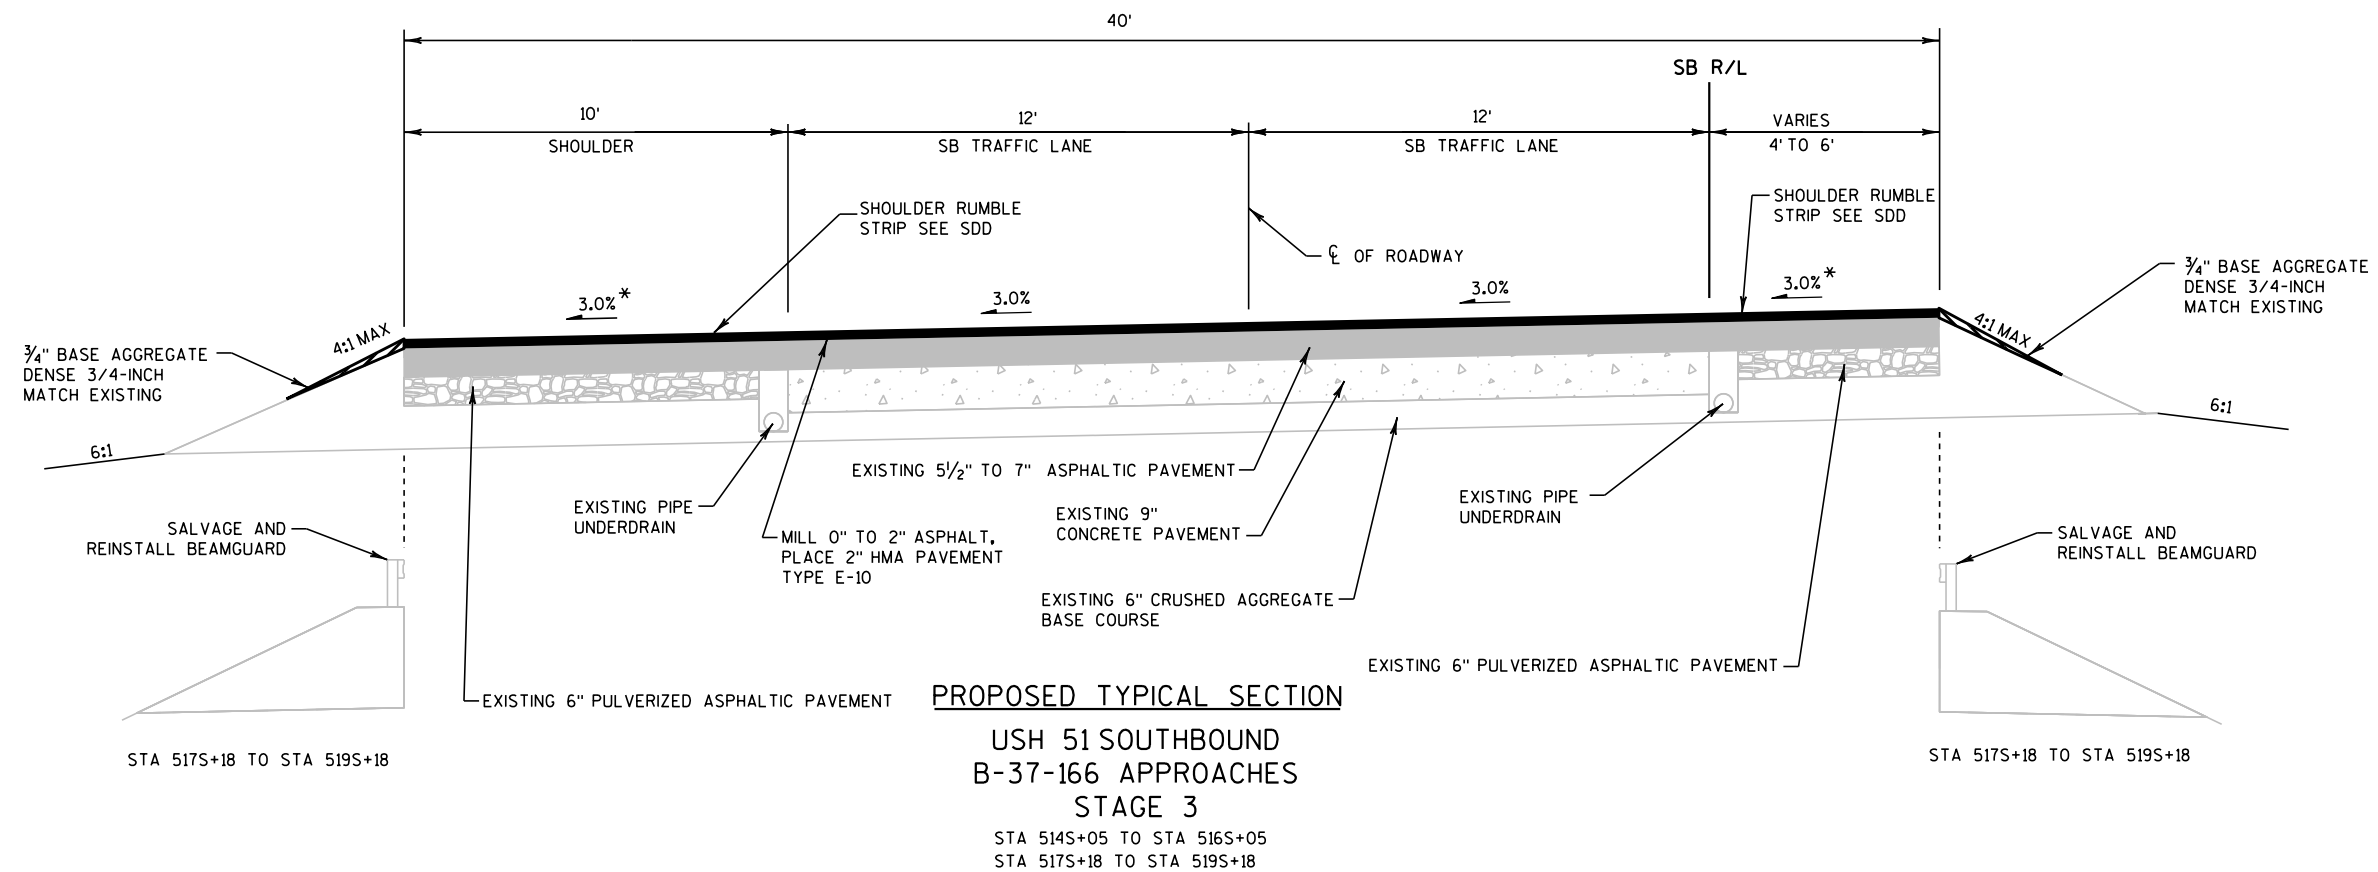


*MATCH EXISTING
 CROSS SLOPE
 OF ADJACENT
 TRAFFIC LANE

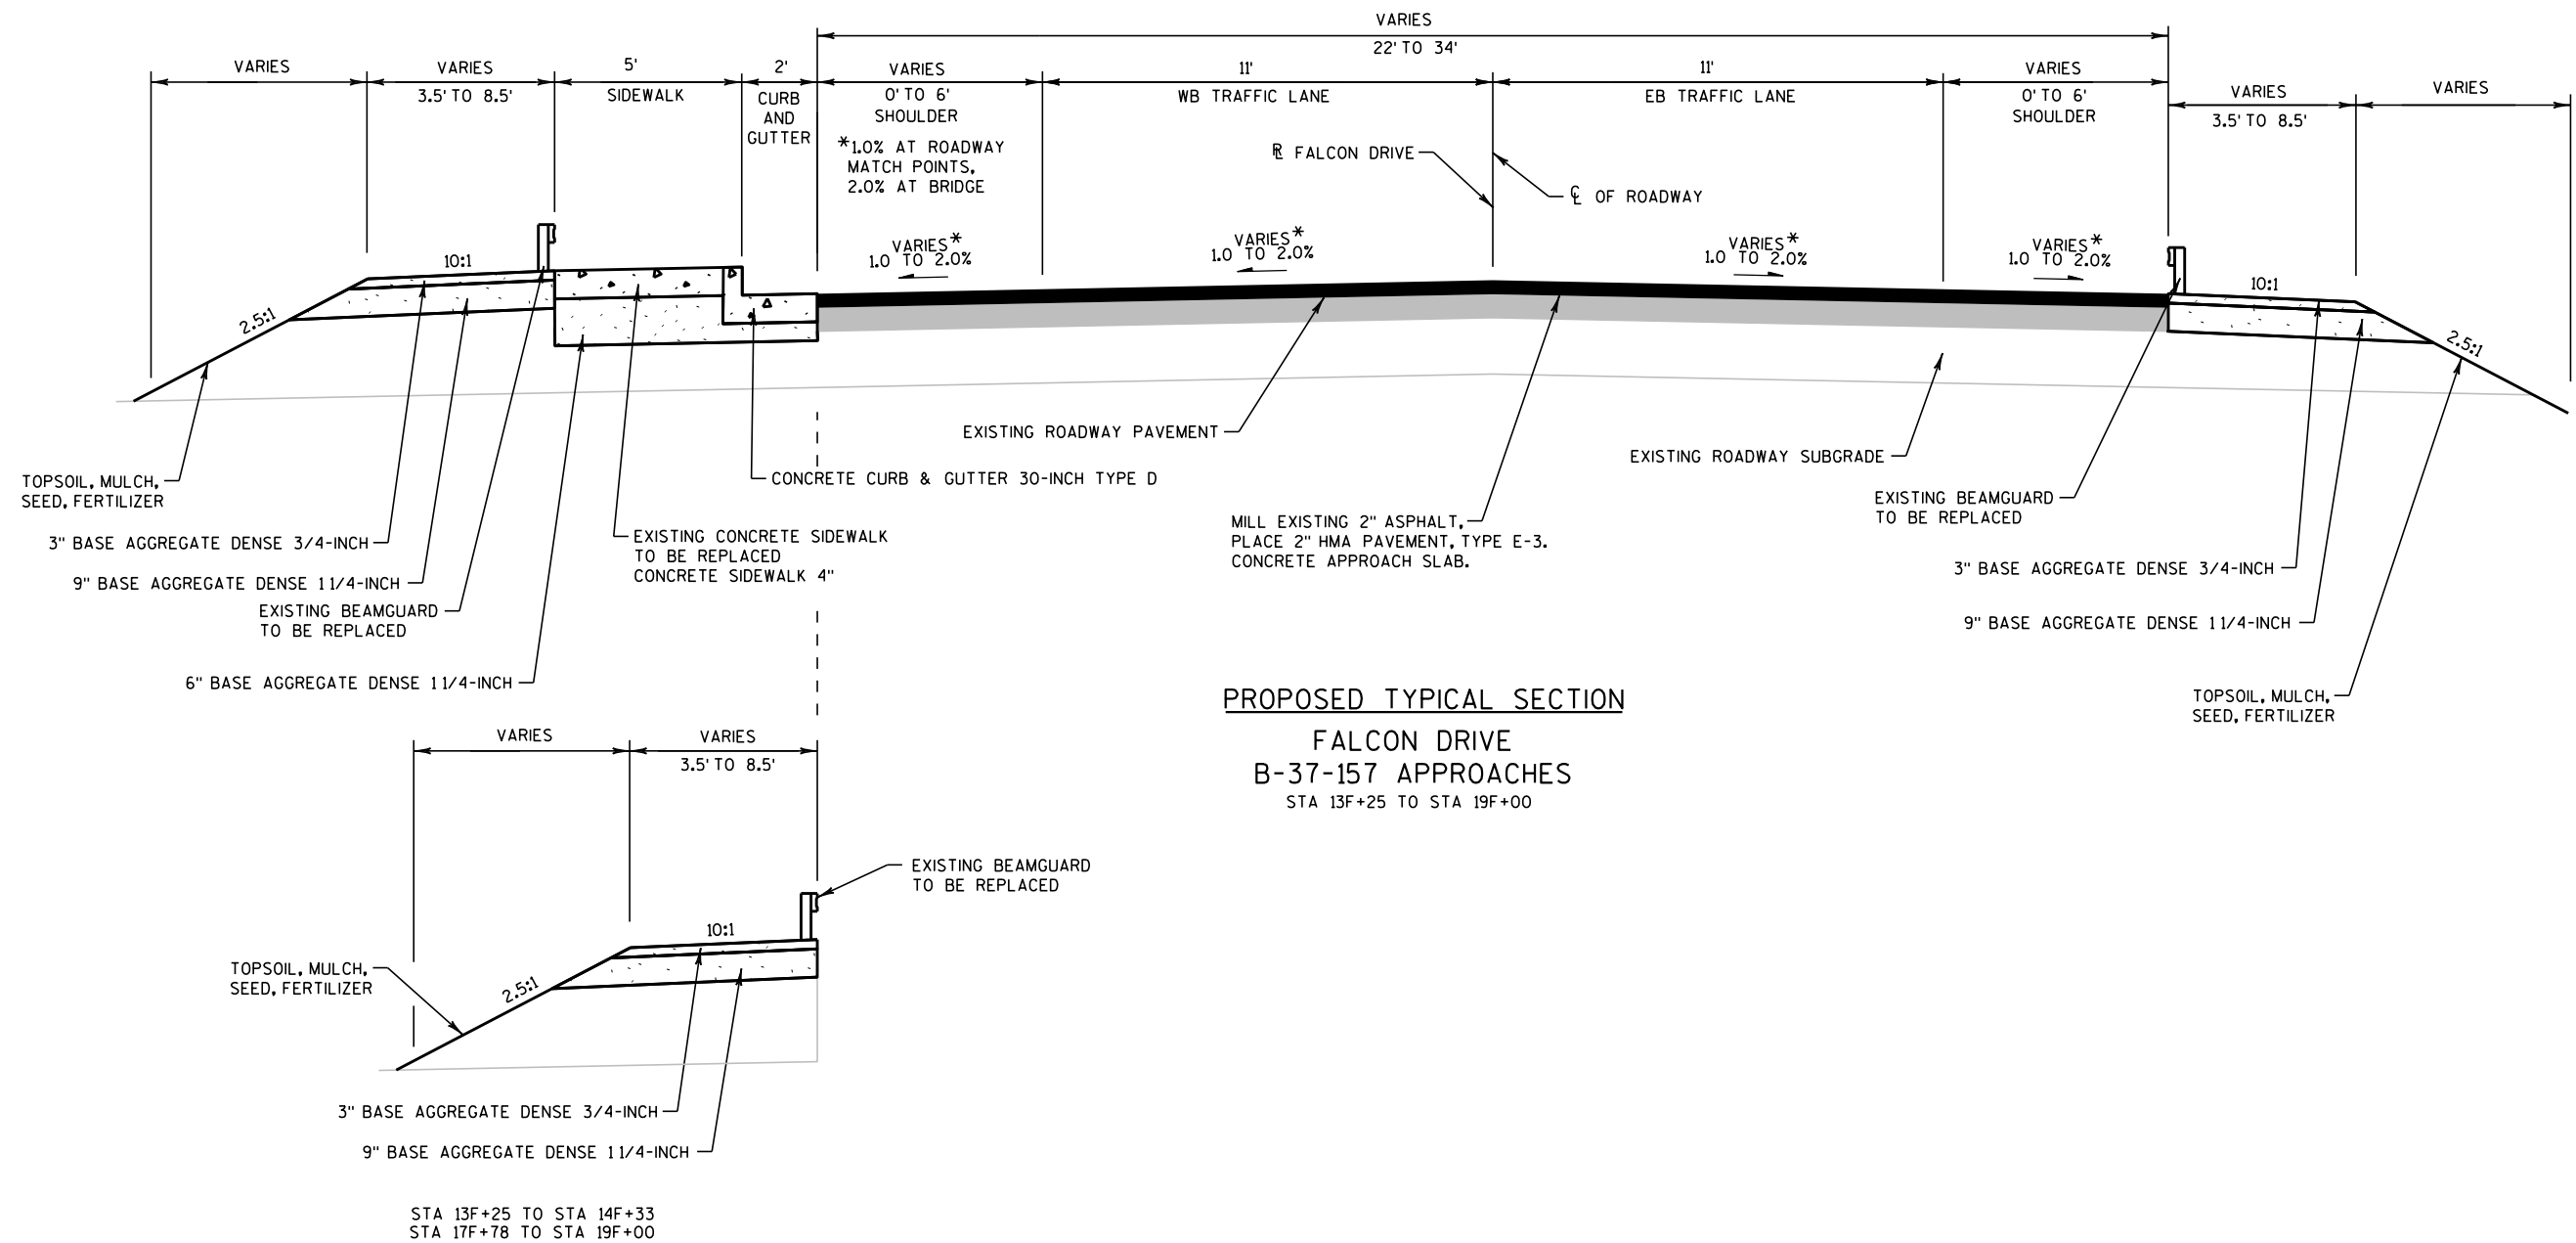

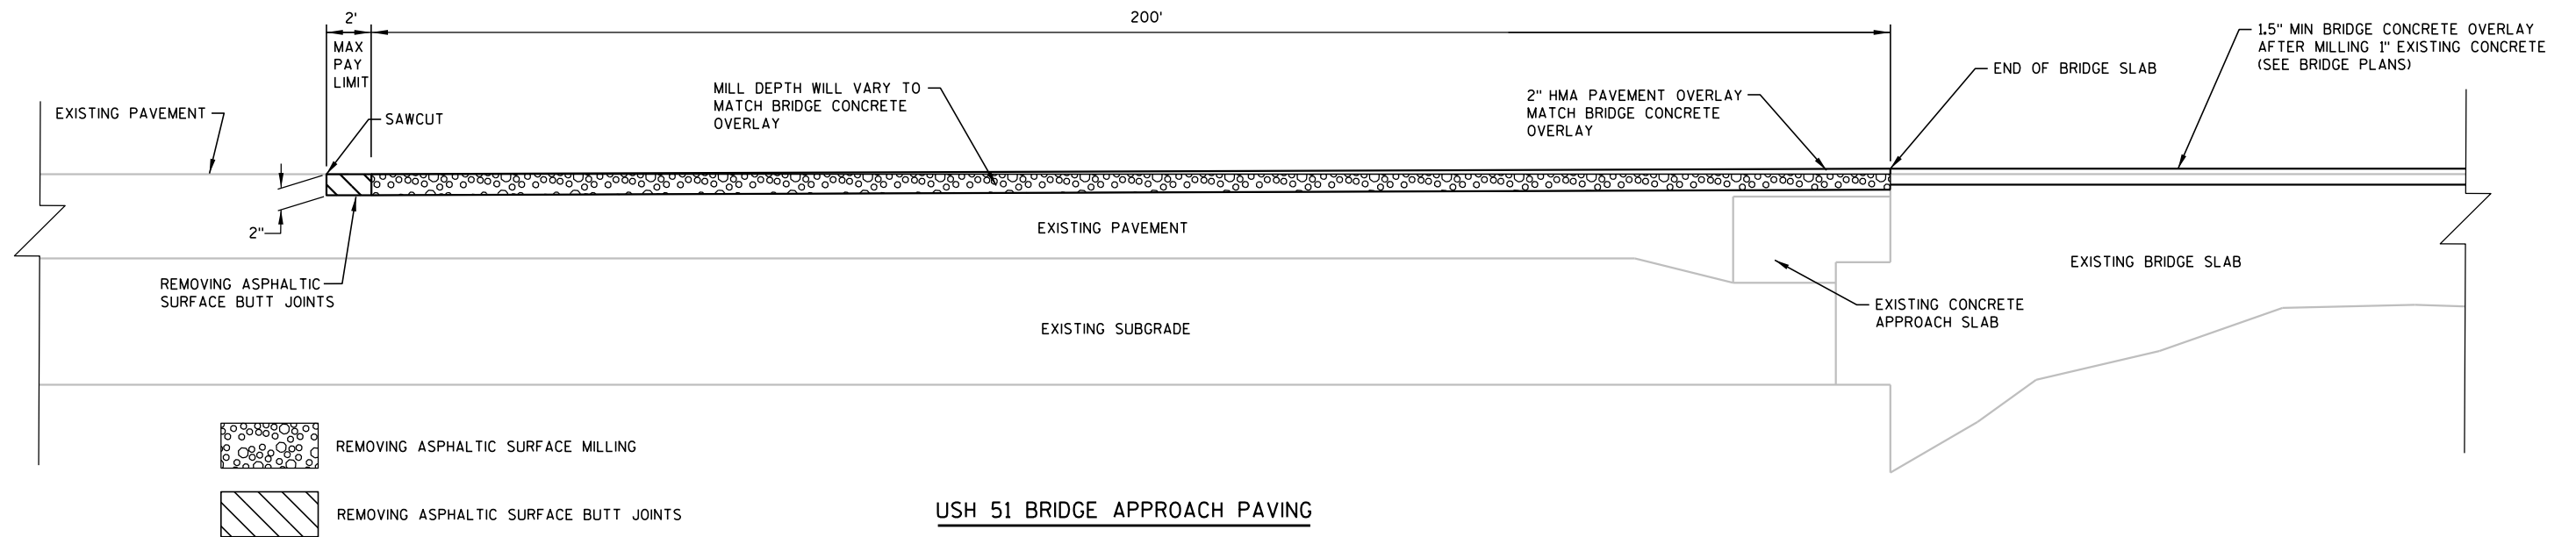



USH 51 BRIDGE APPROACH PAVING

STA 380N+77 TO STA 382N+77	STA 380S+62 TO STA 382S+62
STA 384N+03 TO STA 386N+03	STA 383S+88 TO STA 385S+88
STA 514N+47 TO STA 516N+47	STA 514S+04 TO STA 516S+04
STA 517N+60 TO STA 519N+60	STA 517S+18 TO STA 519S+18

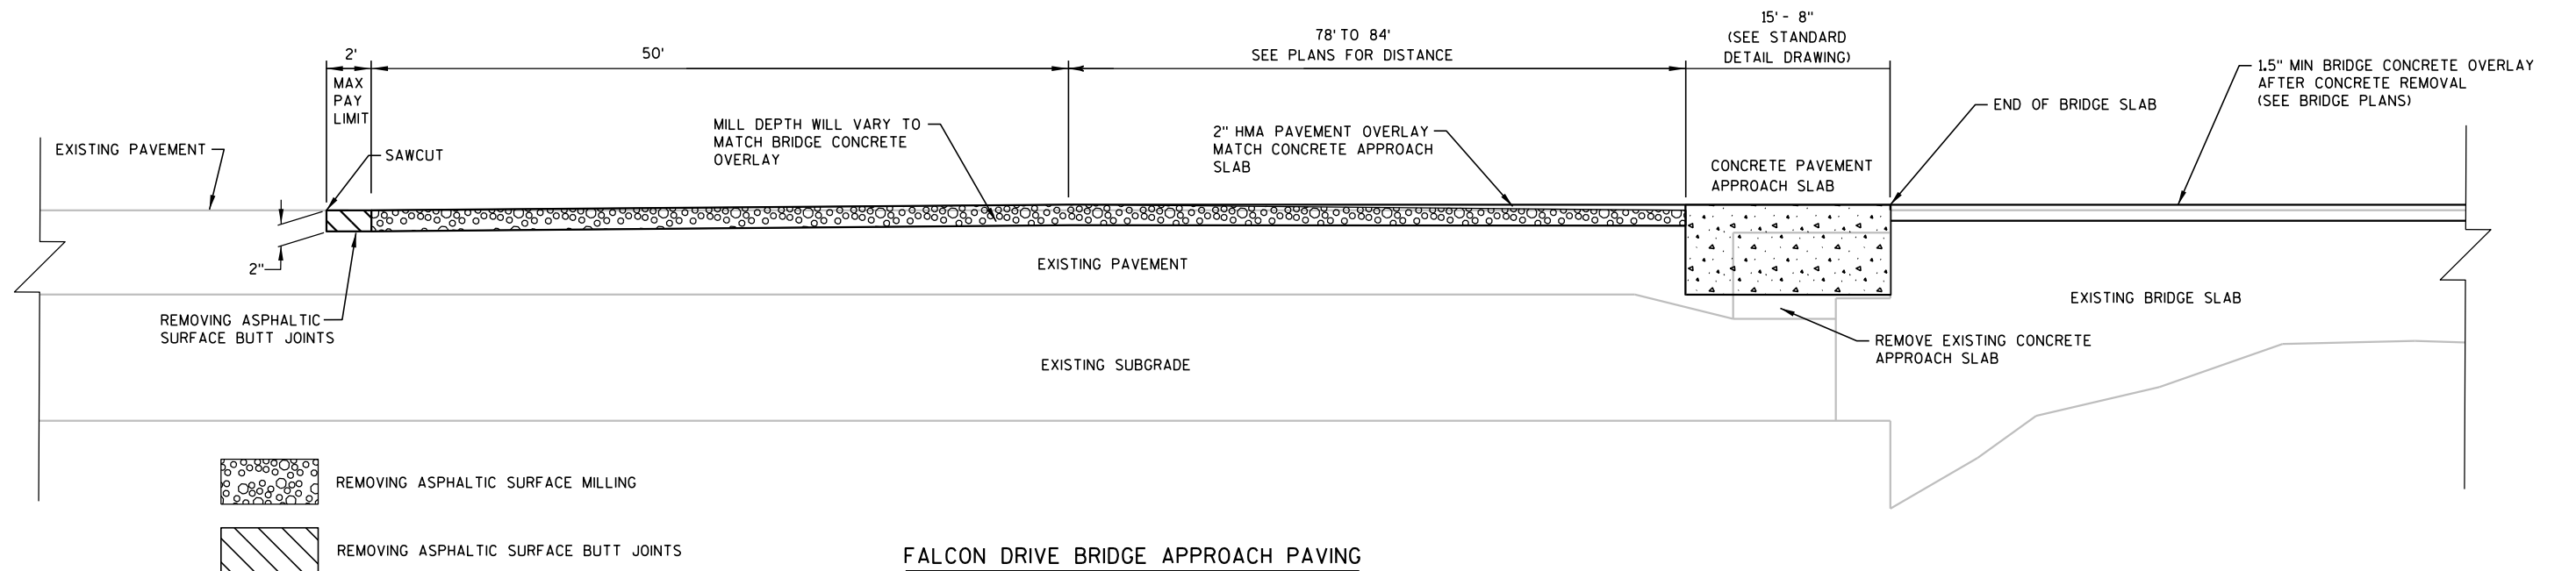



FALCON DRIVE BRIDGE APPROACH PAVING

STA 13F+25 TO STA 14F+53
STA 17F+66 TO STA 19F+00

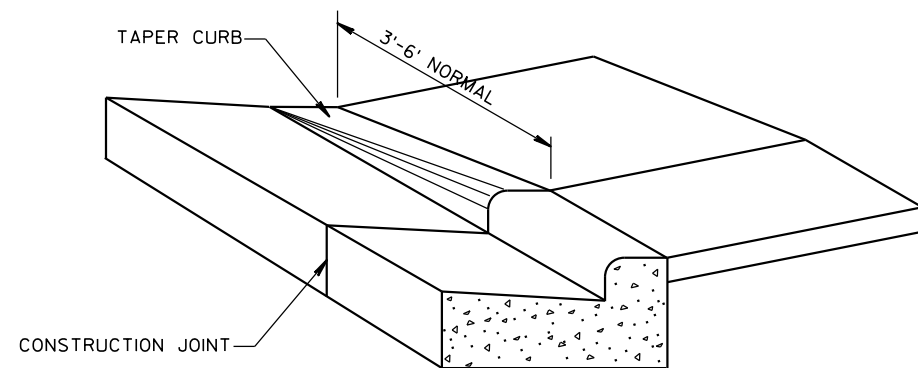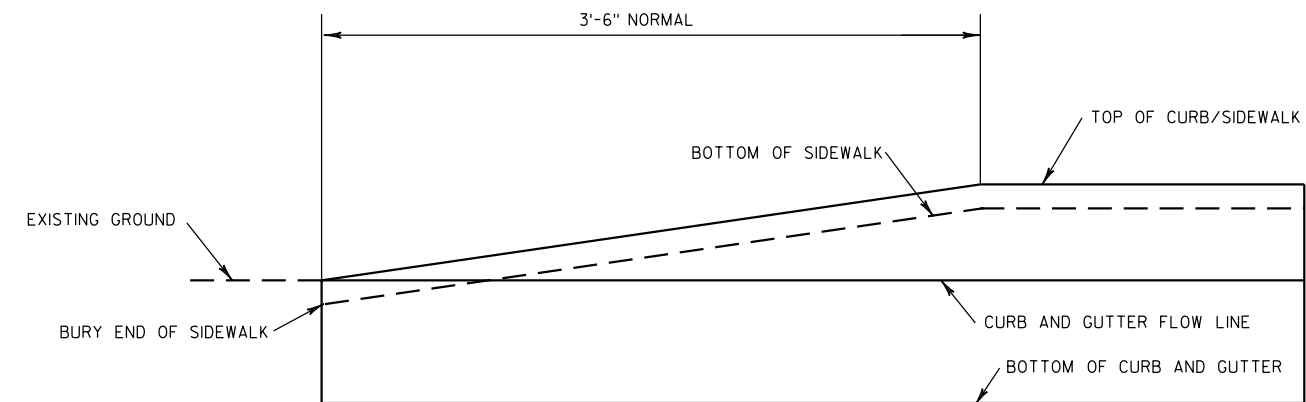

DETAIL OF CURB & GUTTER TERMINI

STA 14F+33 TO STA 14F+68, LT
STA 17F+49 TO STA 17F+78, LT

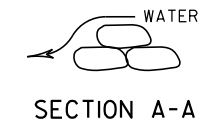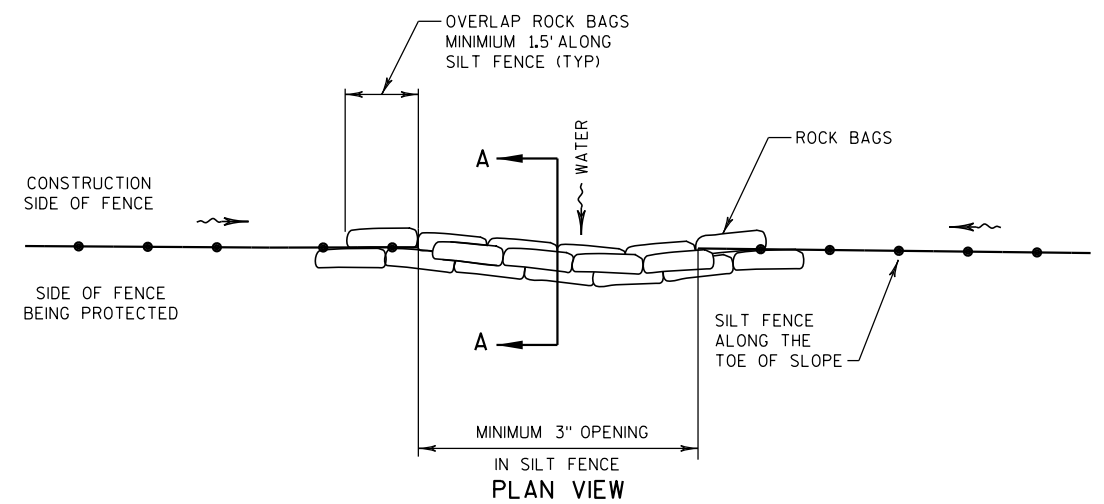


SILT FENCE DRAINAGE OUTLET, ROCK BAGS

RUNOFF COEFFICIENT TABLE

	HYDROLOGIC SOIL GROUP											
	A			B			C			D		
	SLOPE RANGE (PERCENT)			SLOPE RANGE (PERCENT)			SLOPE RANGE (PERCENT)			SLOPE RANGE (PERCENT)		
LAND USE:	0-2	2-6	6 & OVER	0-2	2-6	6 & OVER	0-2	2-6	6 & OVER	0-2	2-6	6 & OVER
ROW CROPS	.08	.16	.22	.12	.20	.27	.15	.24	.33	.19	.28	.38
	.22	.30	.38	.26	.34	.44	.30	.37	.50	.34	.41	.56
MEDIAN STRIP-TURF	.19	.20	.24	.19	.22	.26	.20	.23	.30	.20	.25	.30
	.24	.26	.30	.25	.28	.33	.26	.30	.37	.27	.32	.40
SIDE SLOPE-TURF			.25			.27			.28			.30
			.32			.34			.36			.38
PAVEMENT:												
ASPHALT	.70 - .95											
CONCRETE	.80 - .95											
BRICK	.70 - .80											
DRIVES, WALKS	.75 - .85											
ROOFS	.75 - .95											
GRAVEL ROADS, SHOULDERS	.40 - .60											

TOTAL PROJECT AREA = ACRES
TOTAL AREA EXPECTED TO BE DISTURBED BY CONSTRUCTION ACTIVITIES = ACRES



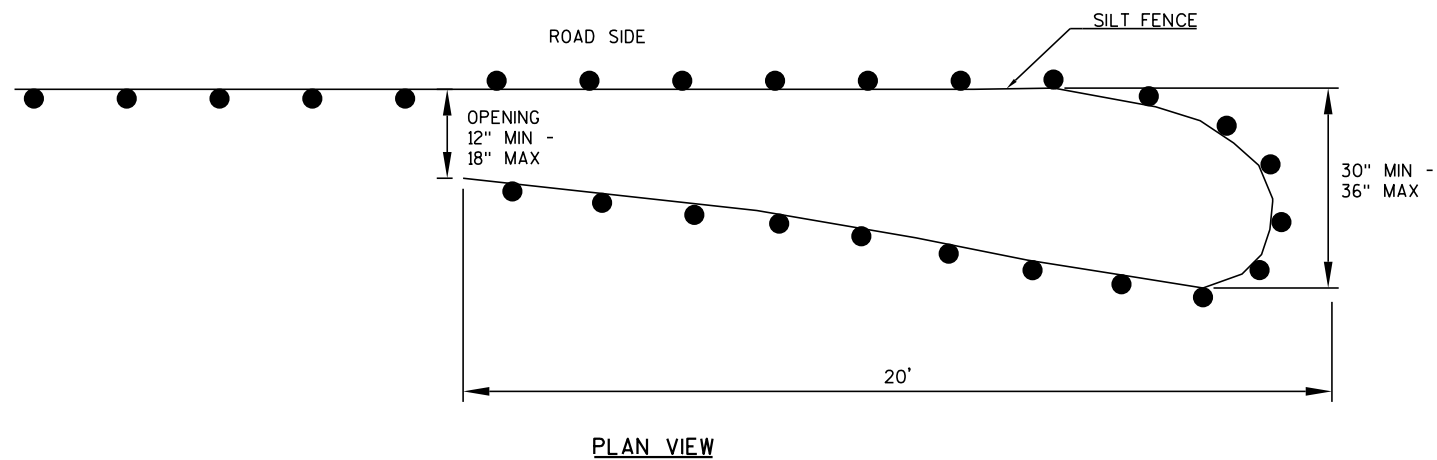


GENERAL NOTES:

SILT FENCE POSTS FOR THE TURN-AROUND SHOULD BE ON THE OUTSIDE OF THE TURN-AROUND AND TRENCHED IN ACCORDING TO SILT FENCE REQUIREMENTS

TEMPORARY SMALL ANIMAL TURN-AROUND


STA 10F+40 TO STA 14F+46
STA 17F+68 TO STA 21F+61
STA 11F+34 TO STA 14F+46
STA 17F+68 TO STA 21F+18

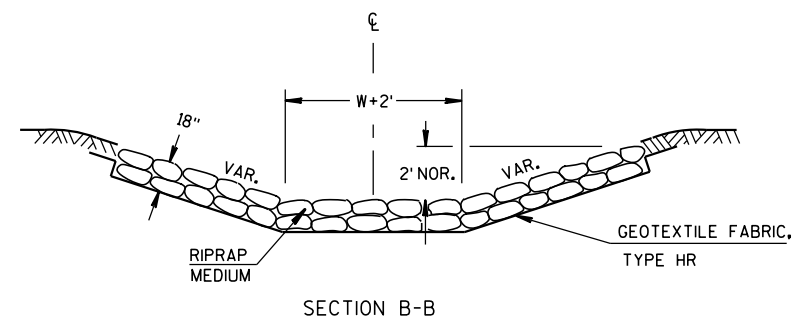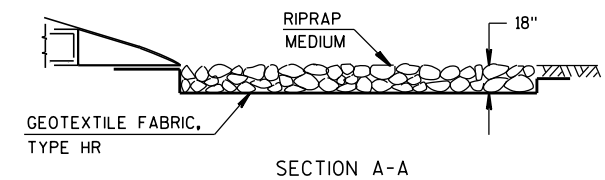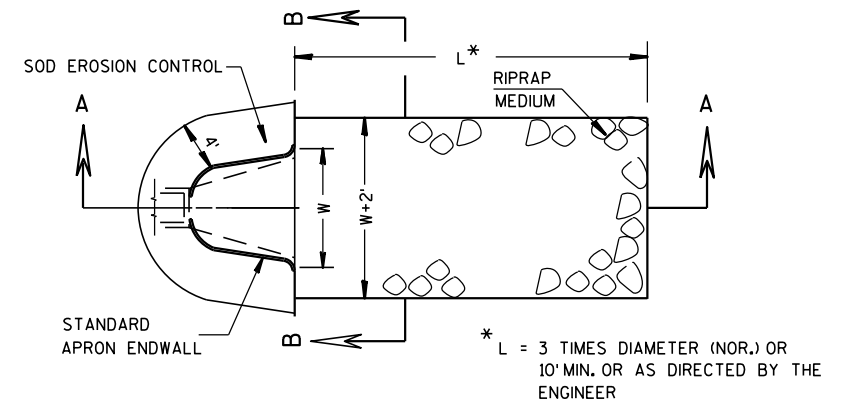RIPRAP MEDIUM AND GEOTEXTILE FABRIC
DETAIL AT APRON ENDWALLS


STA 14F+46, LT


2

2

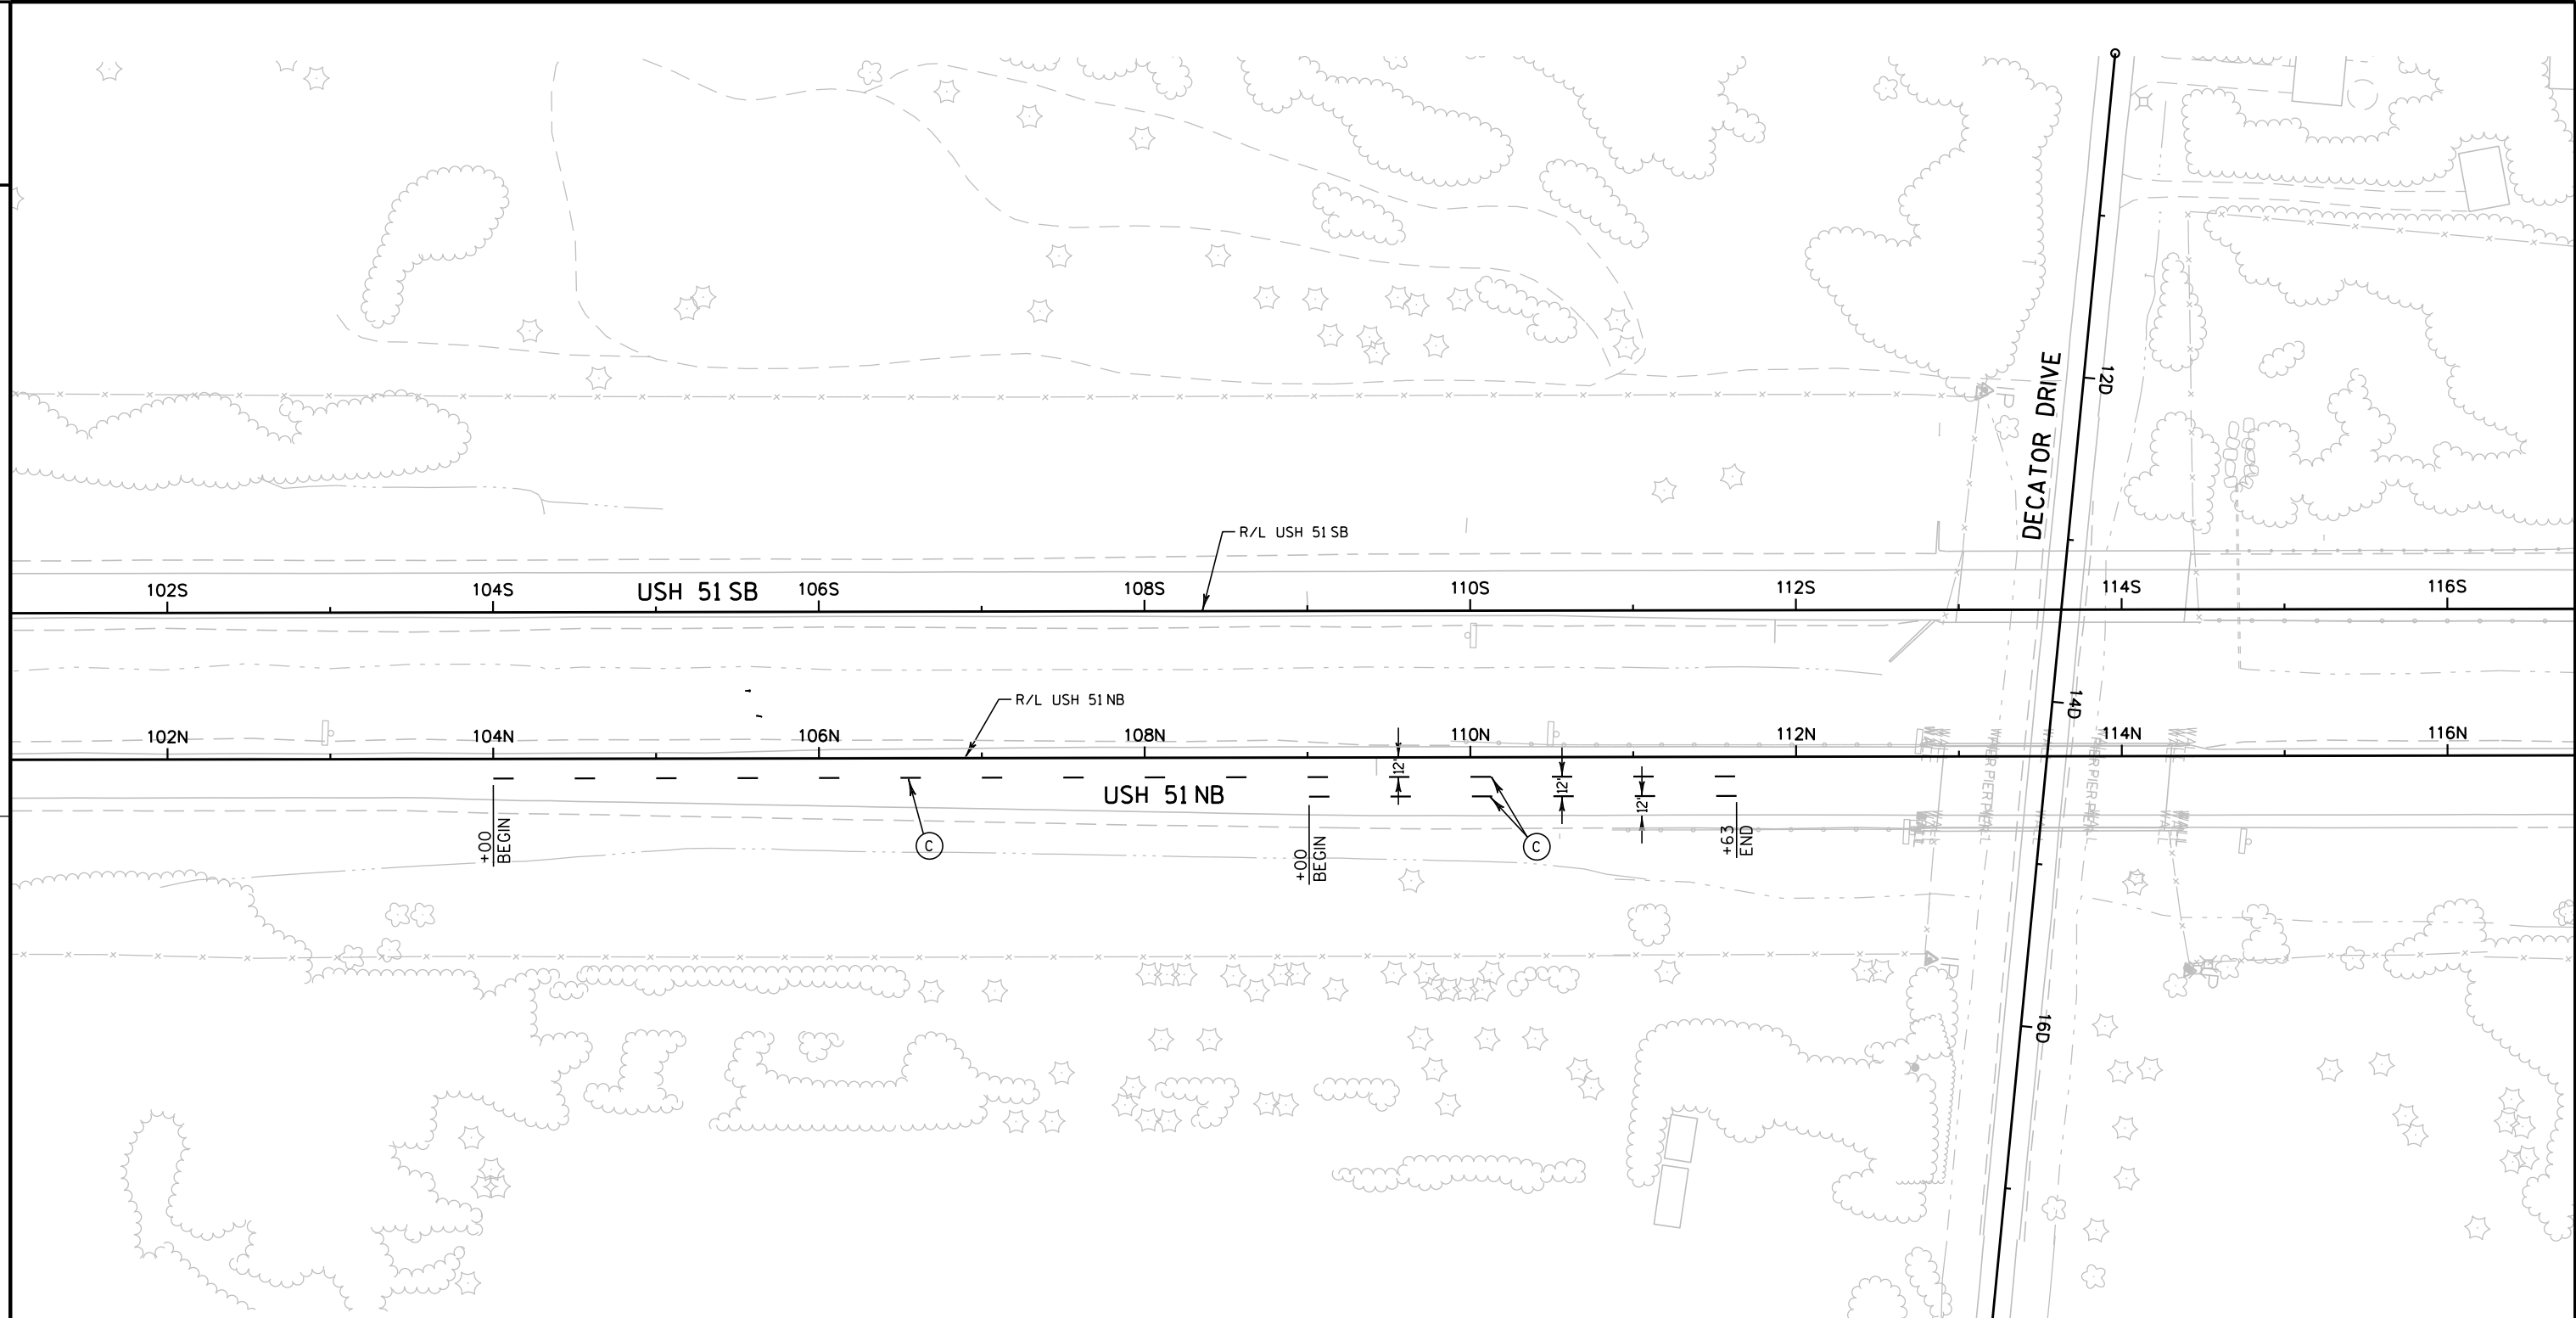


- LEGEND**
- (A) PAVEMENT MARKING EPOXY 4-INCH (YELLOW)
 - (B) PAVEMENT MARKING EPOXY 4-INCH (WHITE)
 - (C) PAVEMENT MARKING EPOXY 4-INCH (DASHED WHITE 12.5 FT LINE 37.5 FT SKIP)
 - (D) PAVEMENT MARKING EPOXY 8-INCH (CHANNELIZING WHITE)

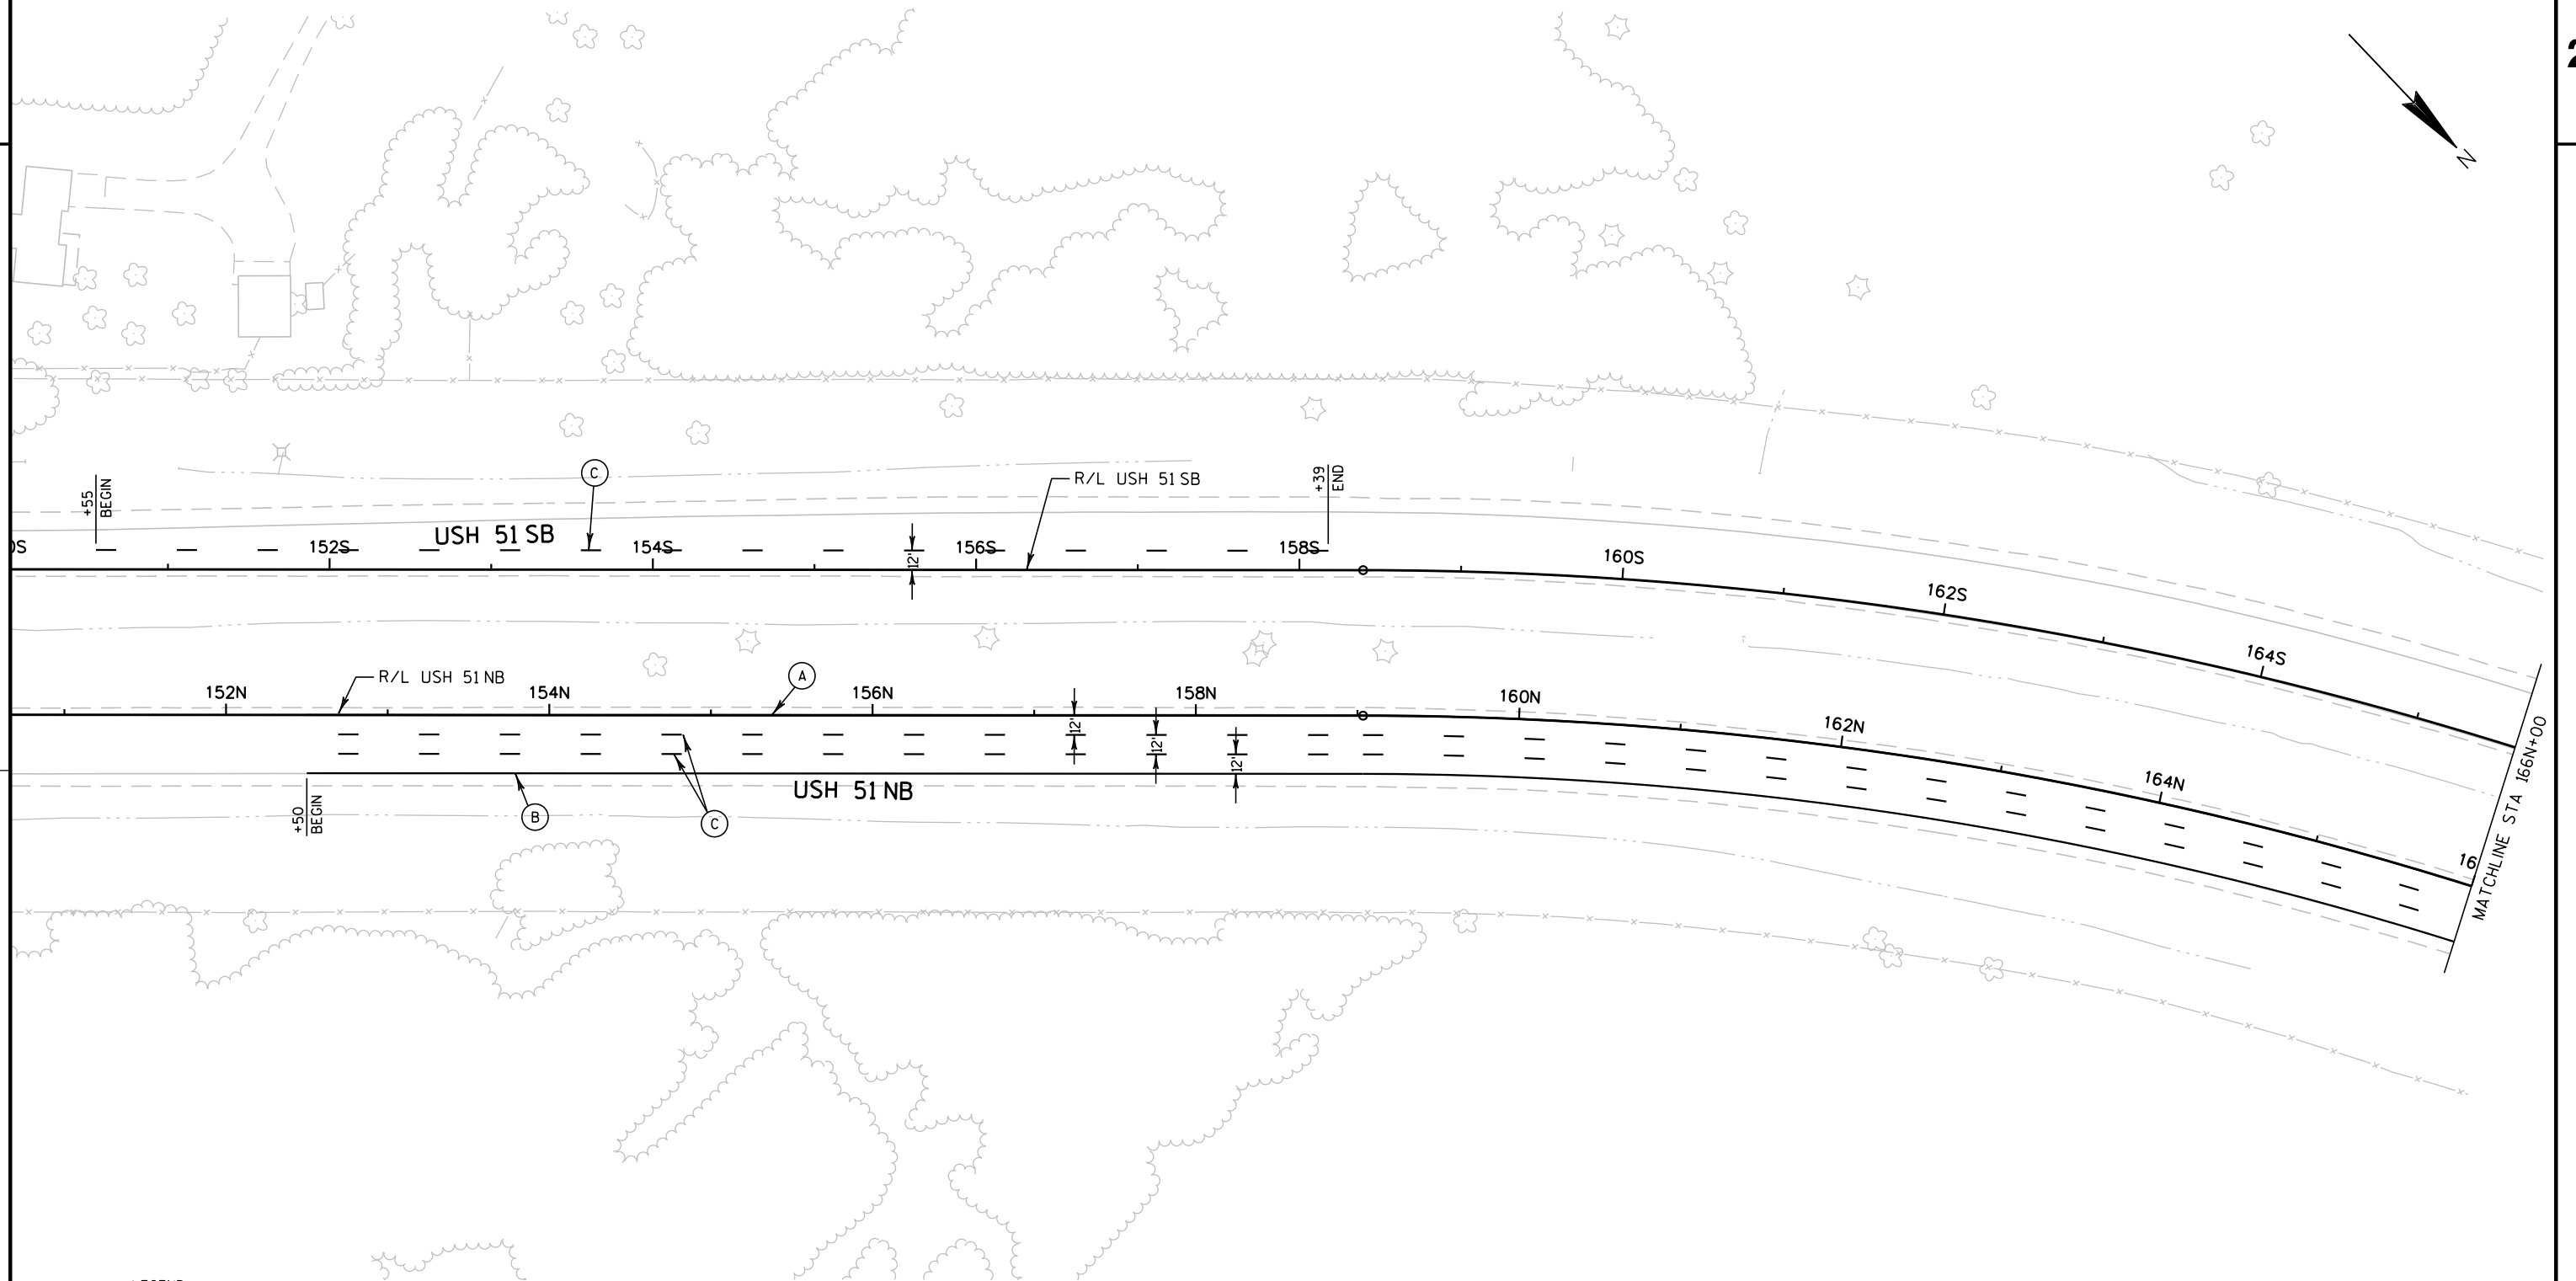

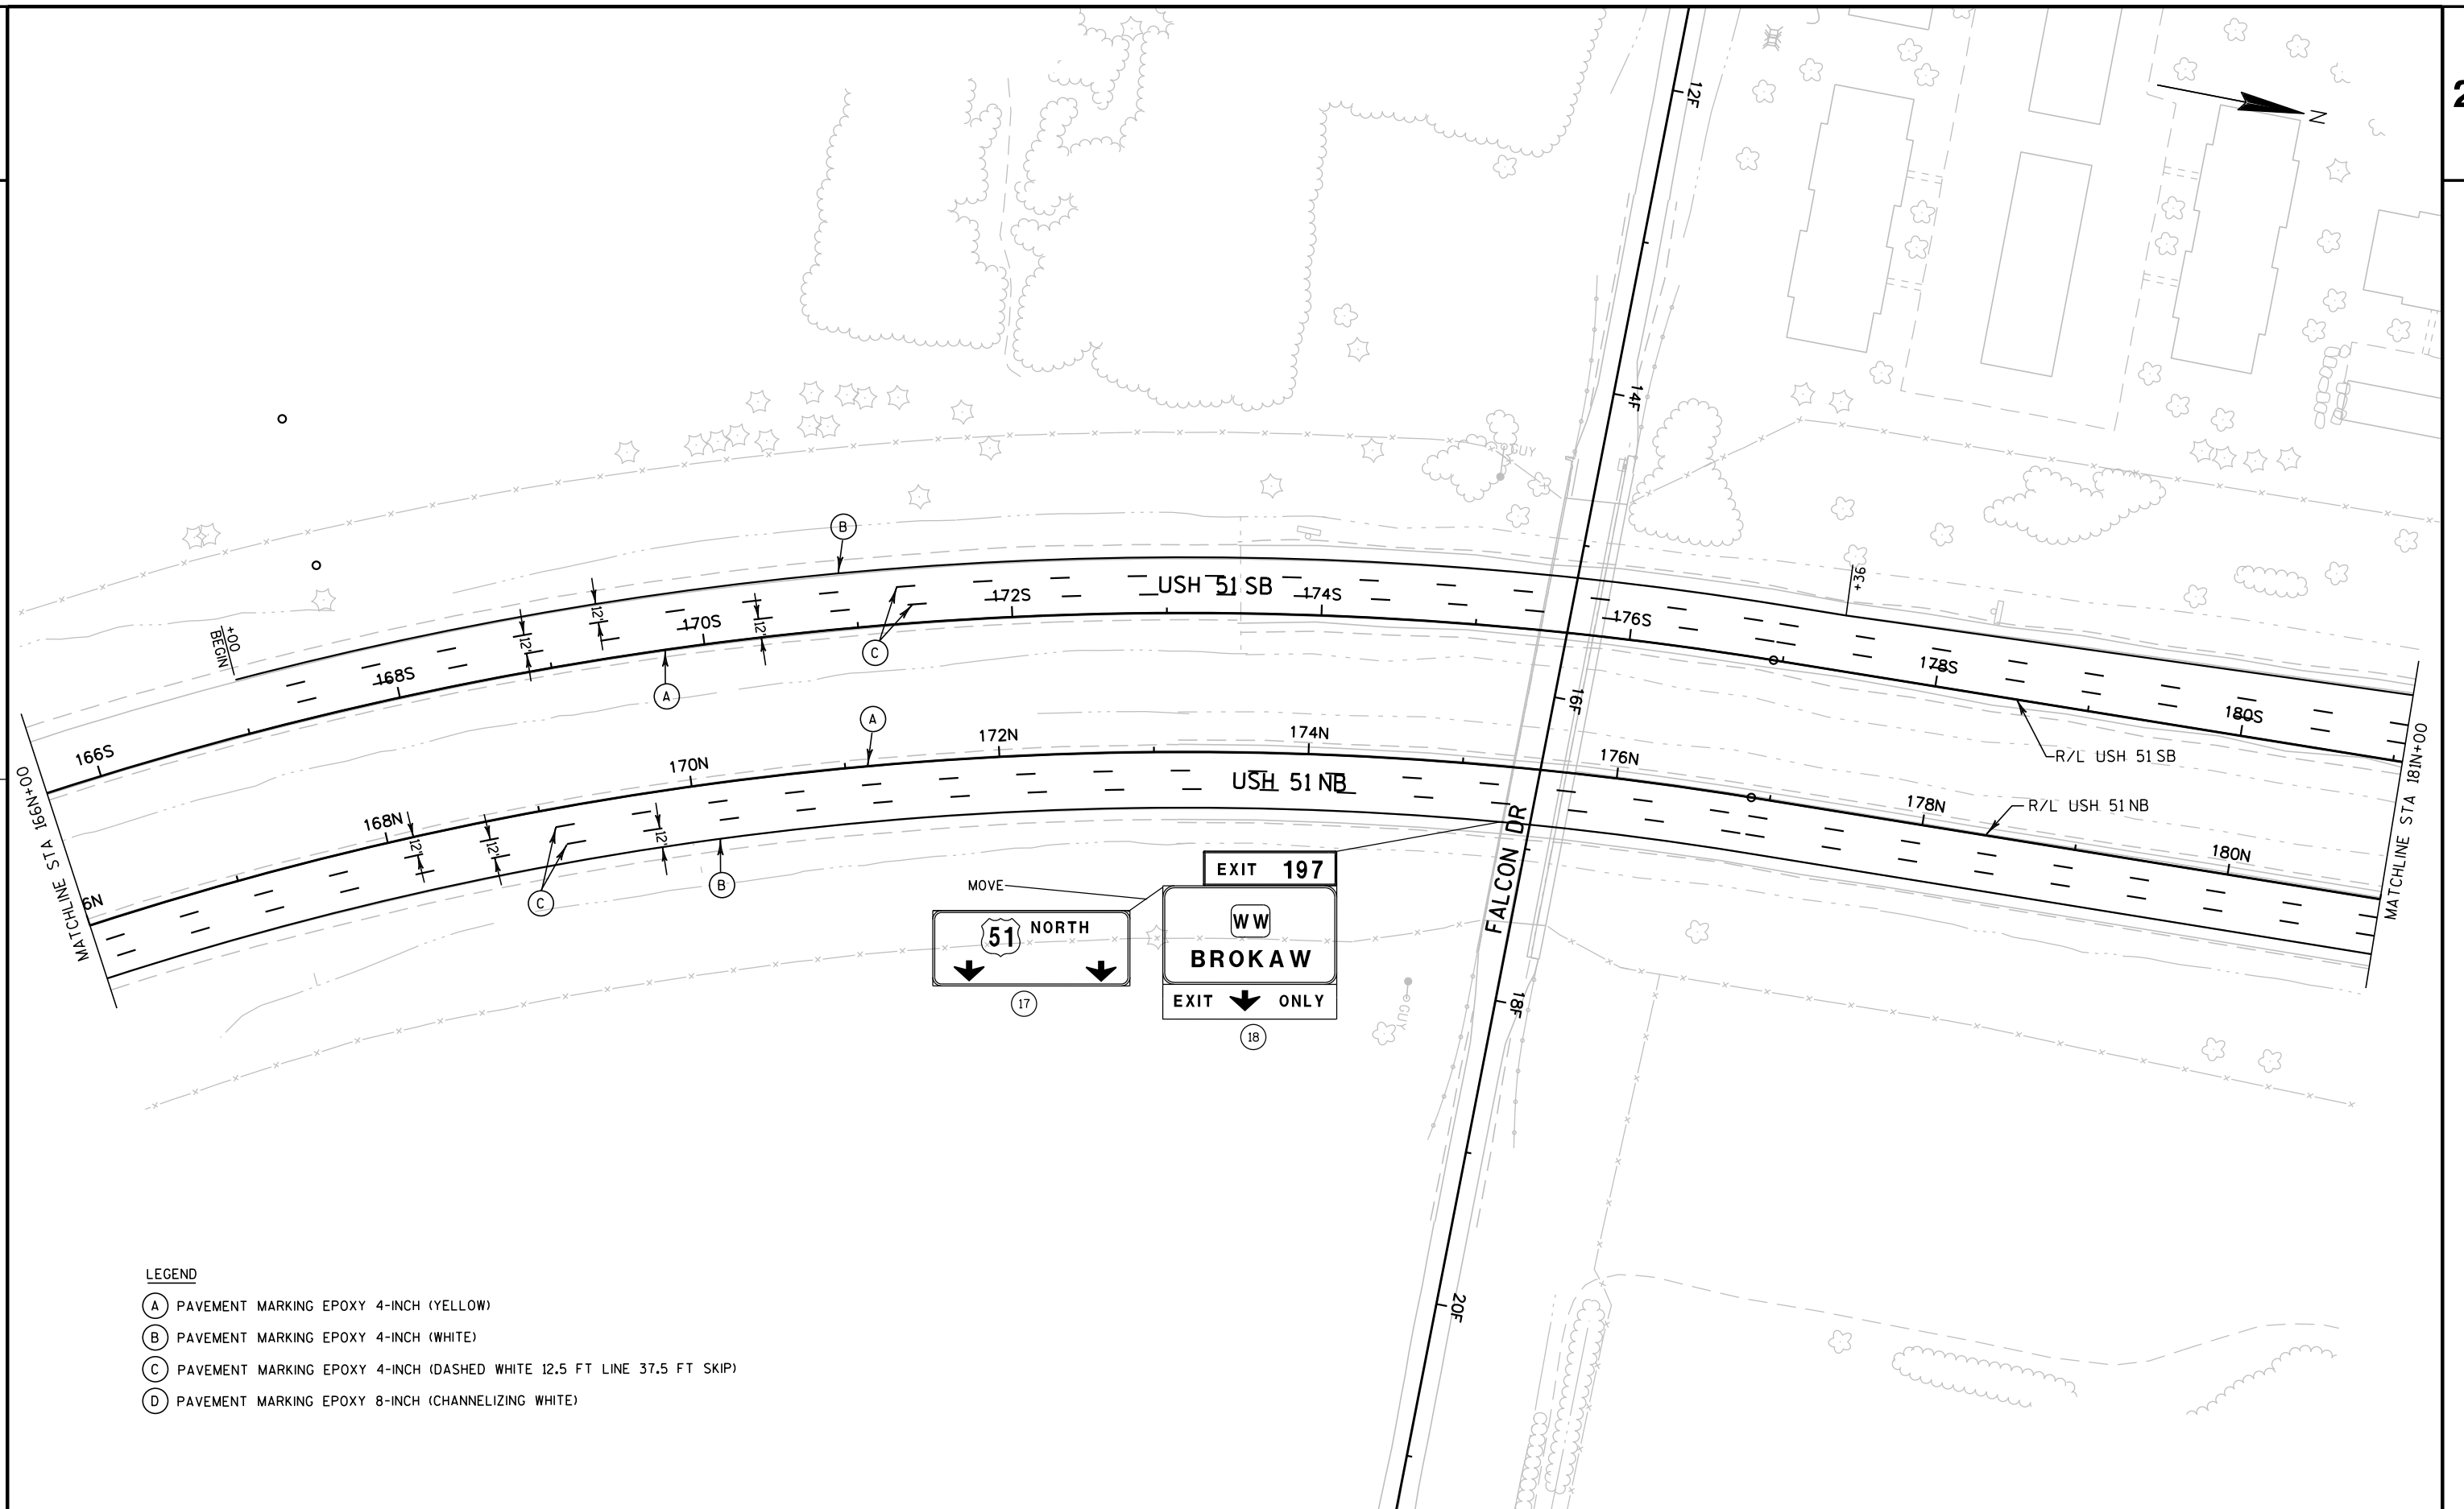


2


2

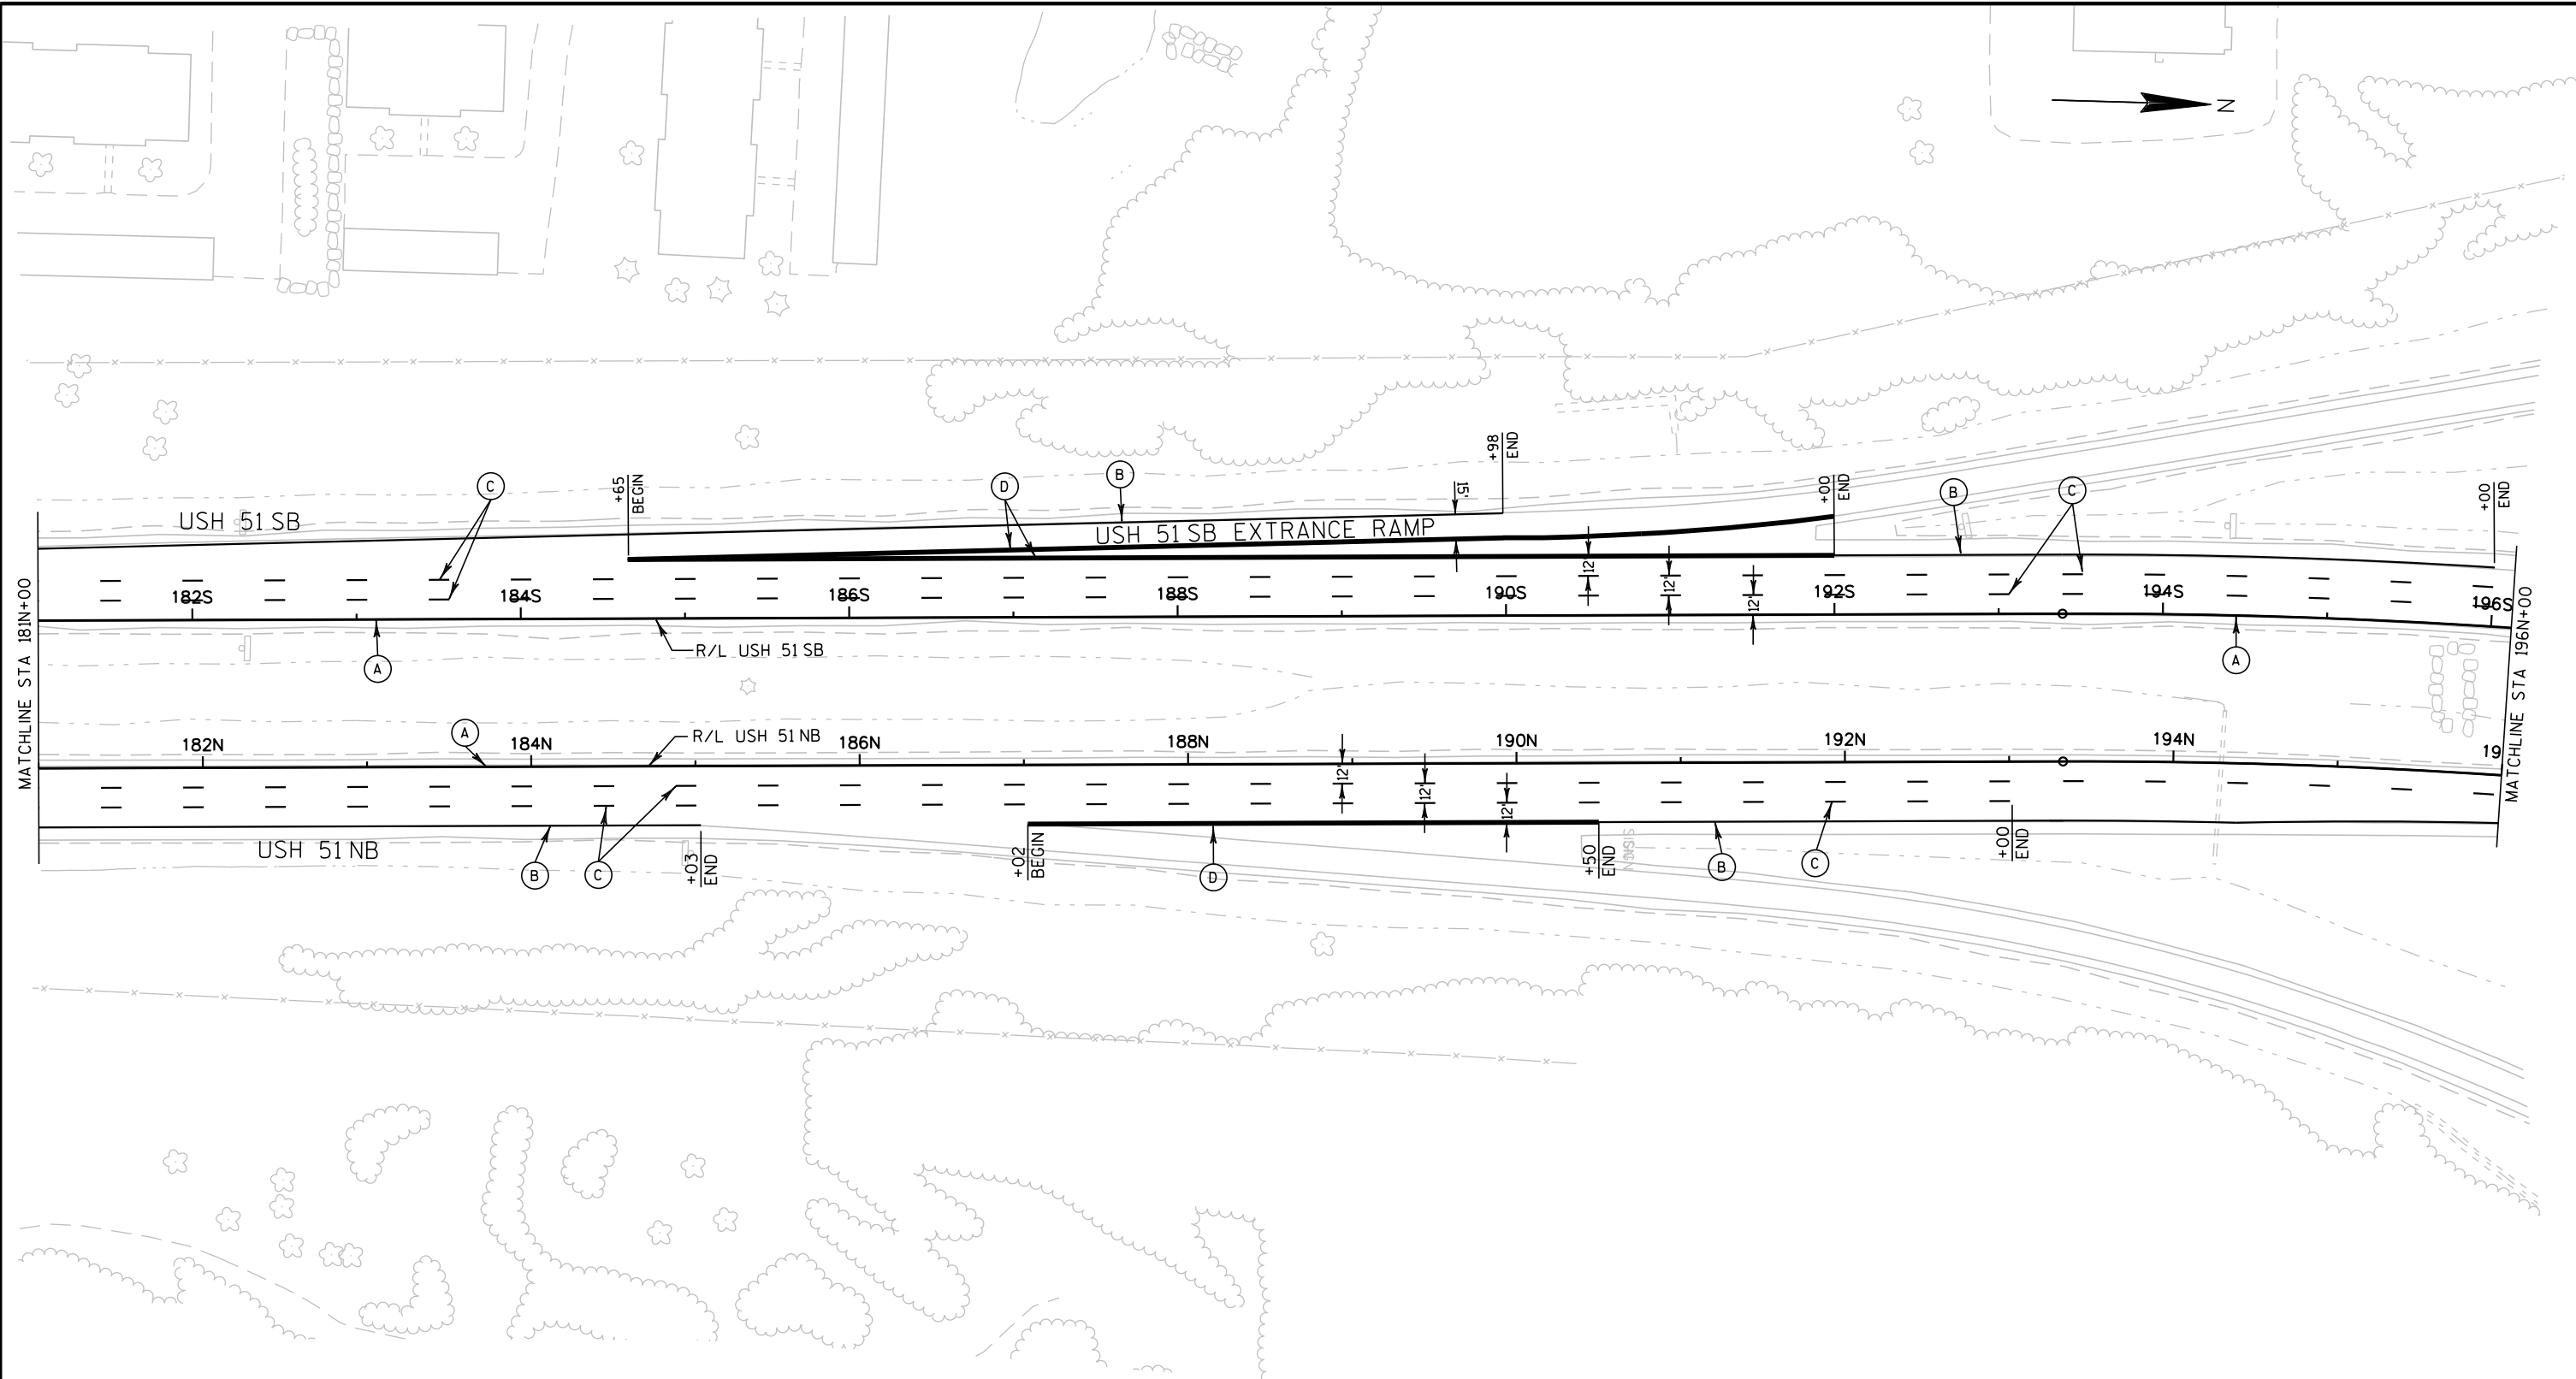



LEGEND


- (A) PAVEMENT MARKING EPOXY 4-INCH (YELLOW)
- (B) PAVEMENT MARKING EPOXY 4-INCH (WHITE)
- (C) PAVEMENT MARKING EPOXY 4-INCH (DASHED WHITE 12.5 FT LINE 37.5 FT SKIP)
- (D) PAVEMENT MARKING EPOXY 8-INCH (CHANNELIZING WHITE)

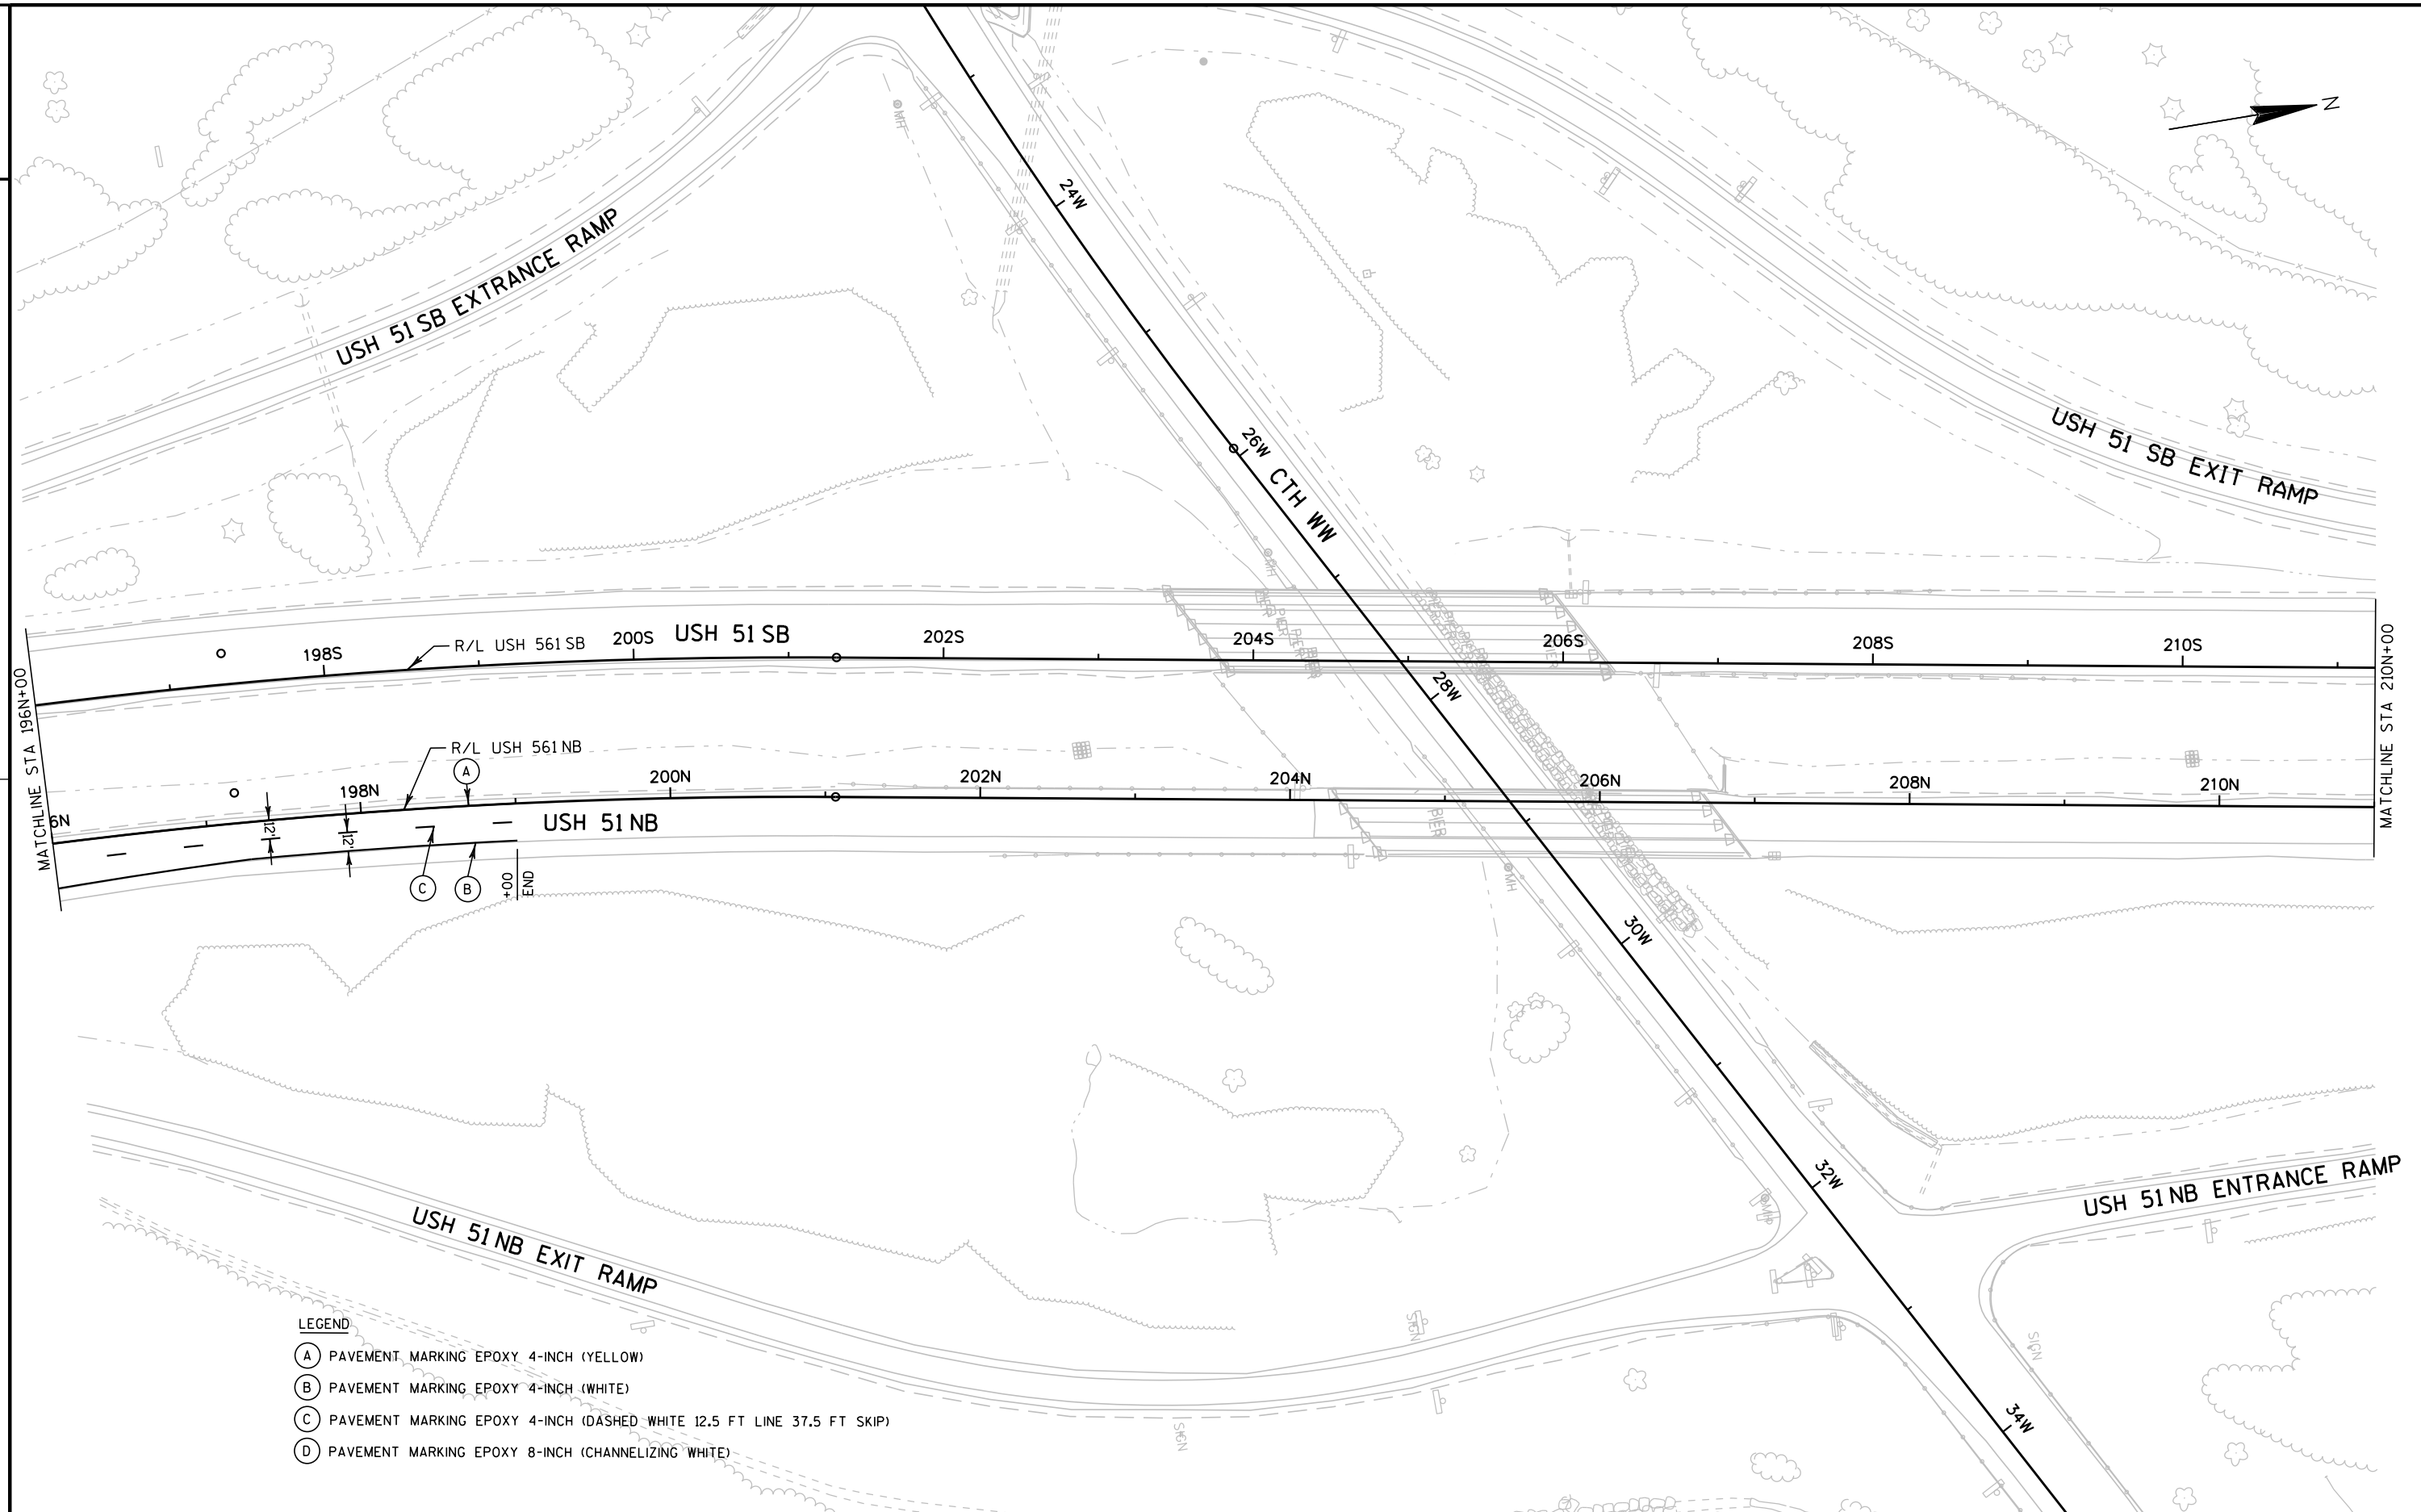


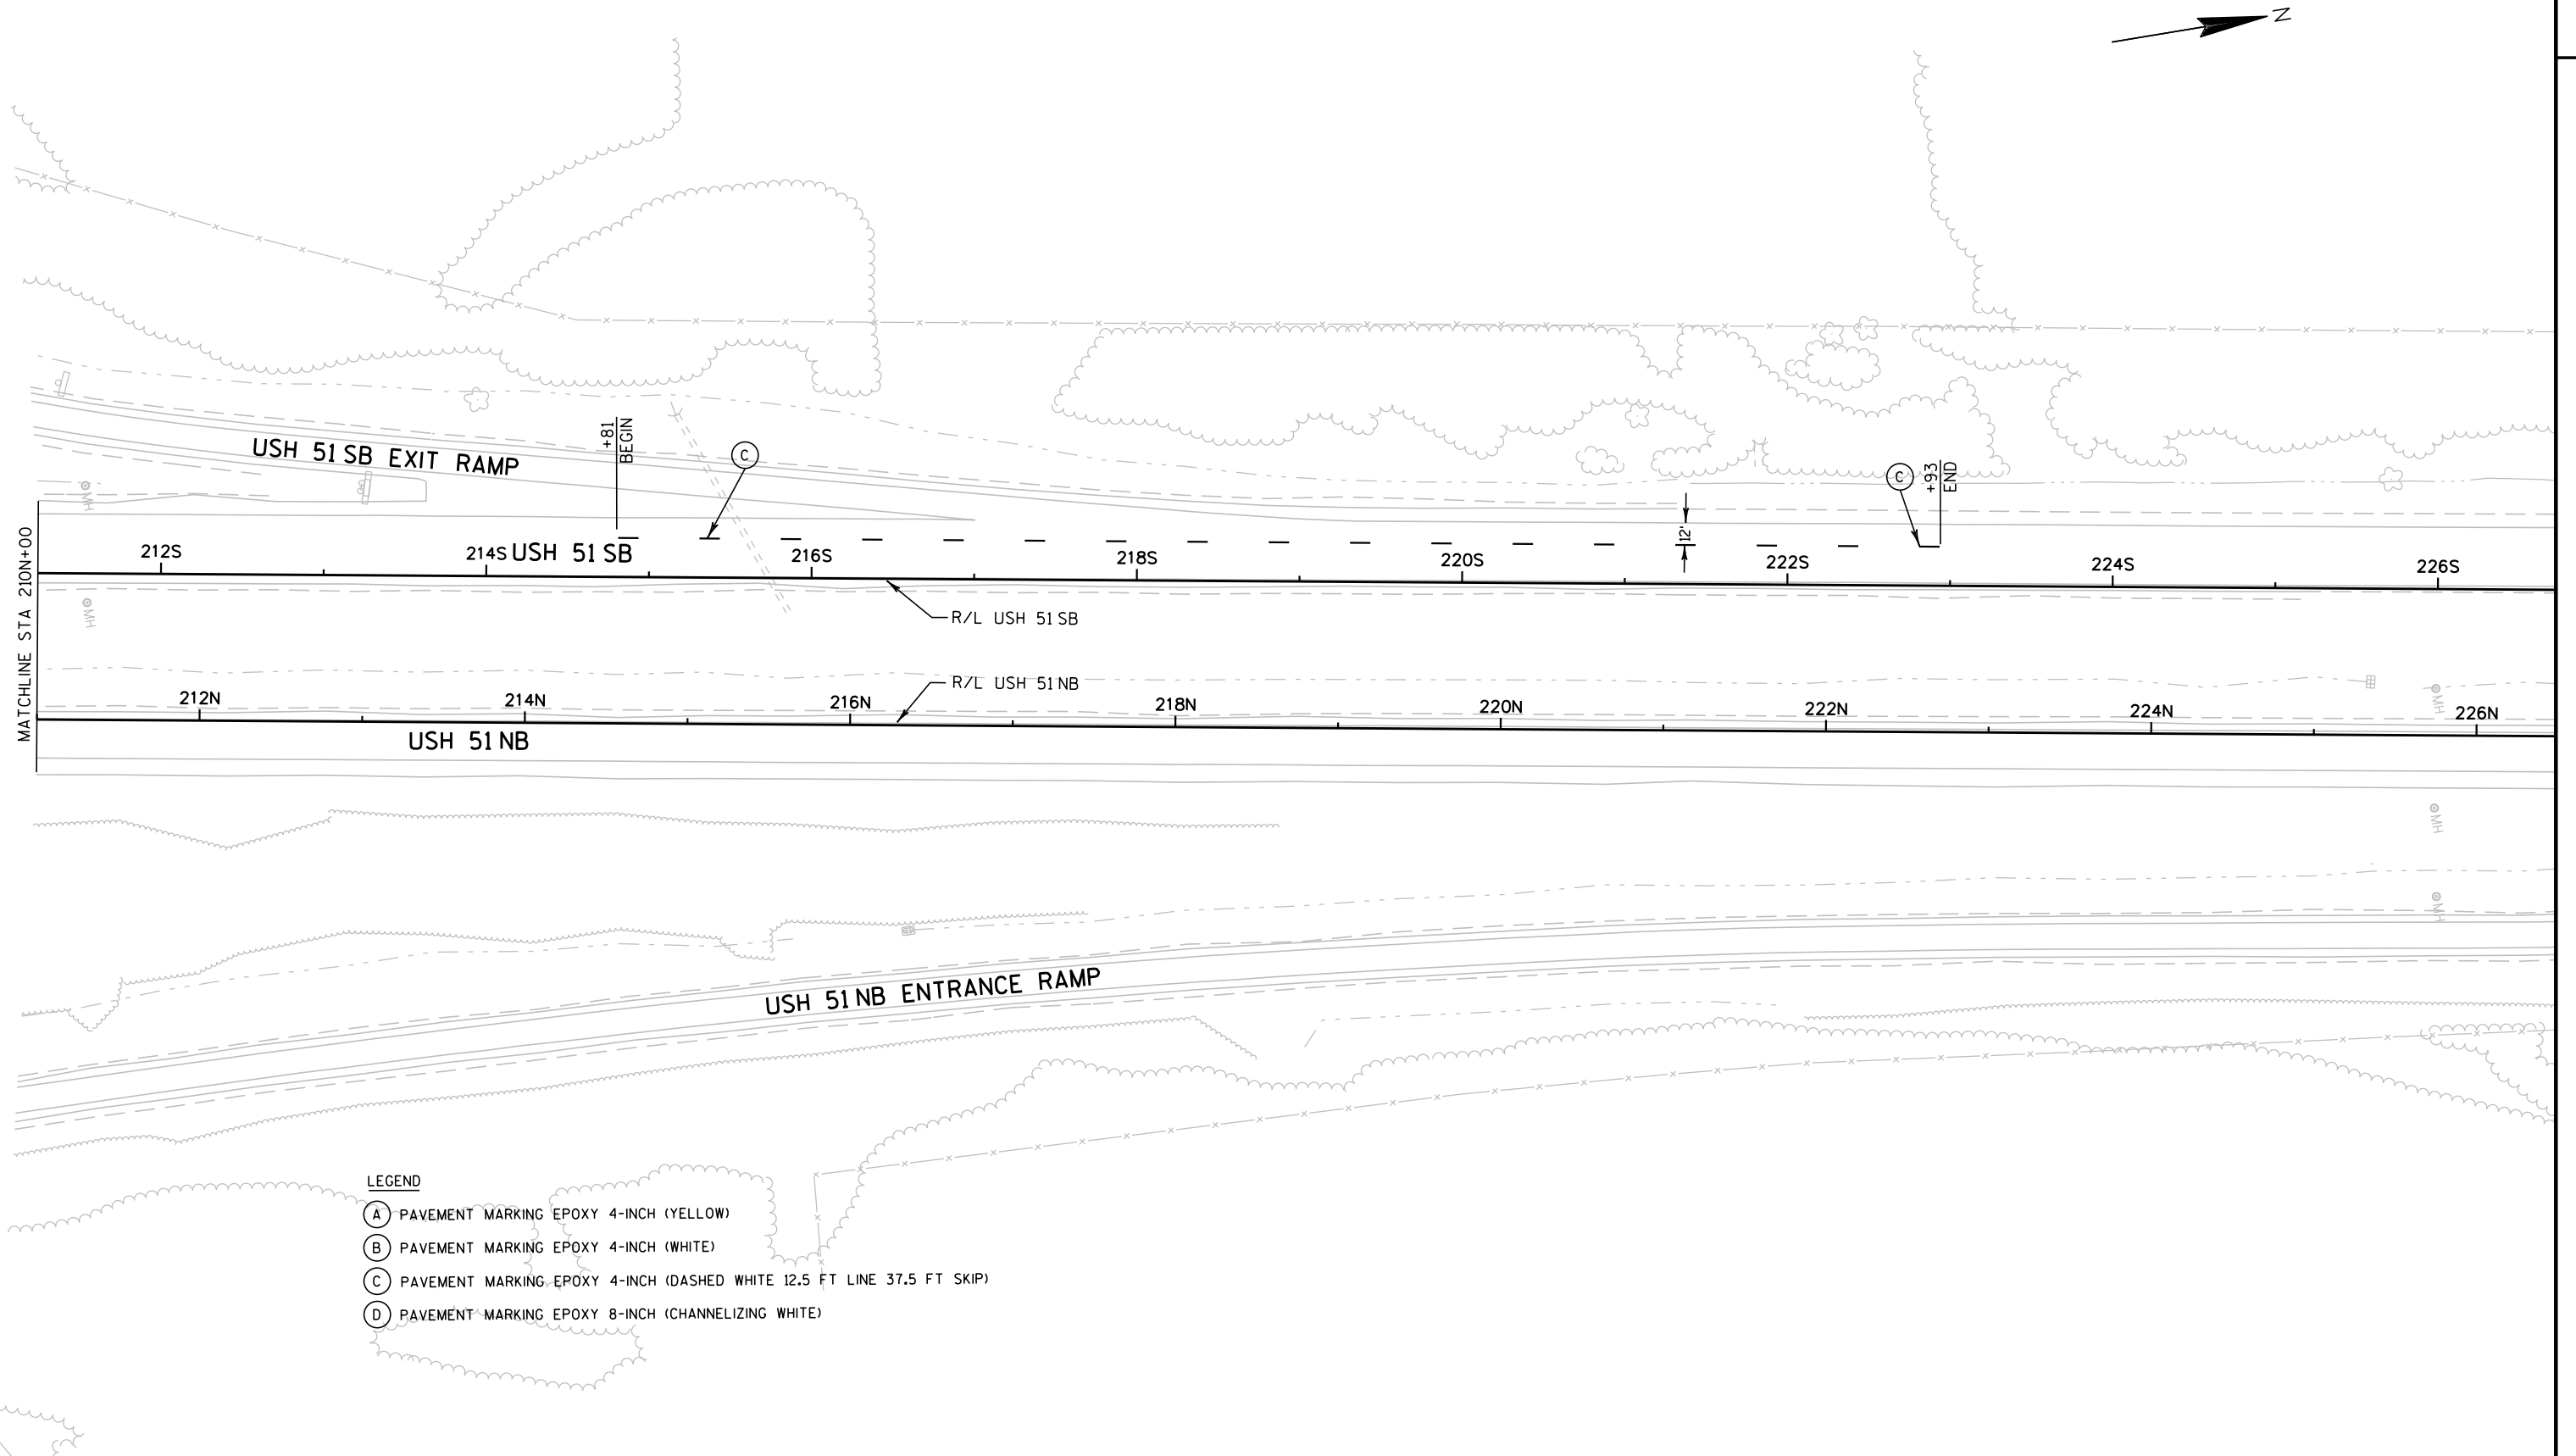

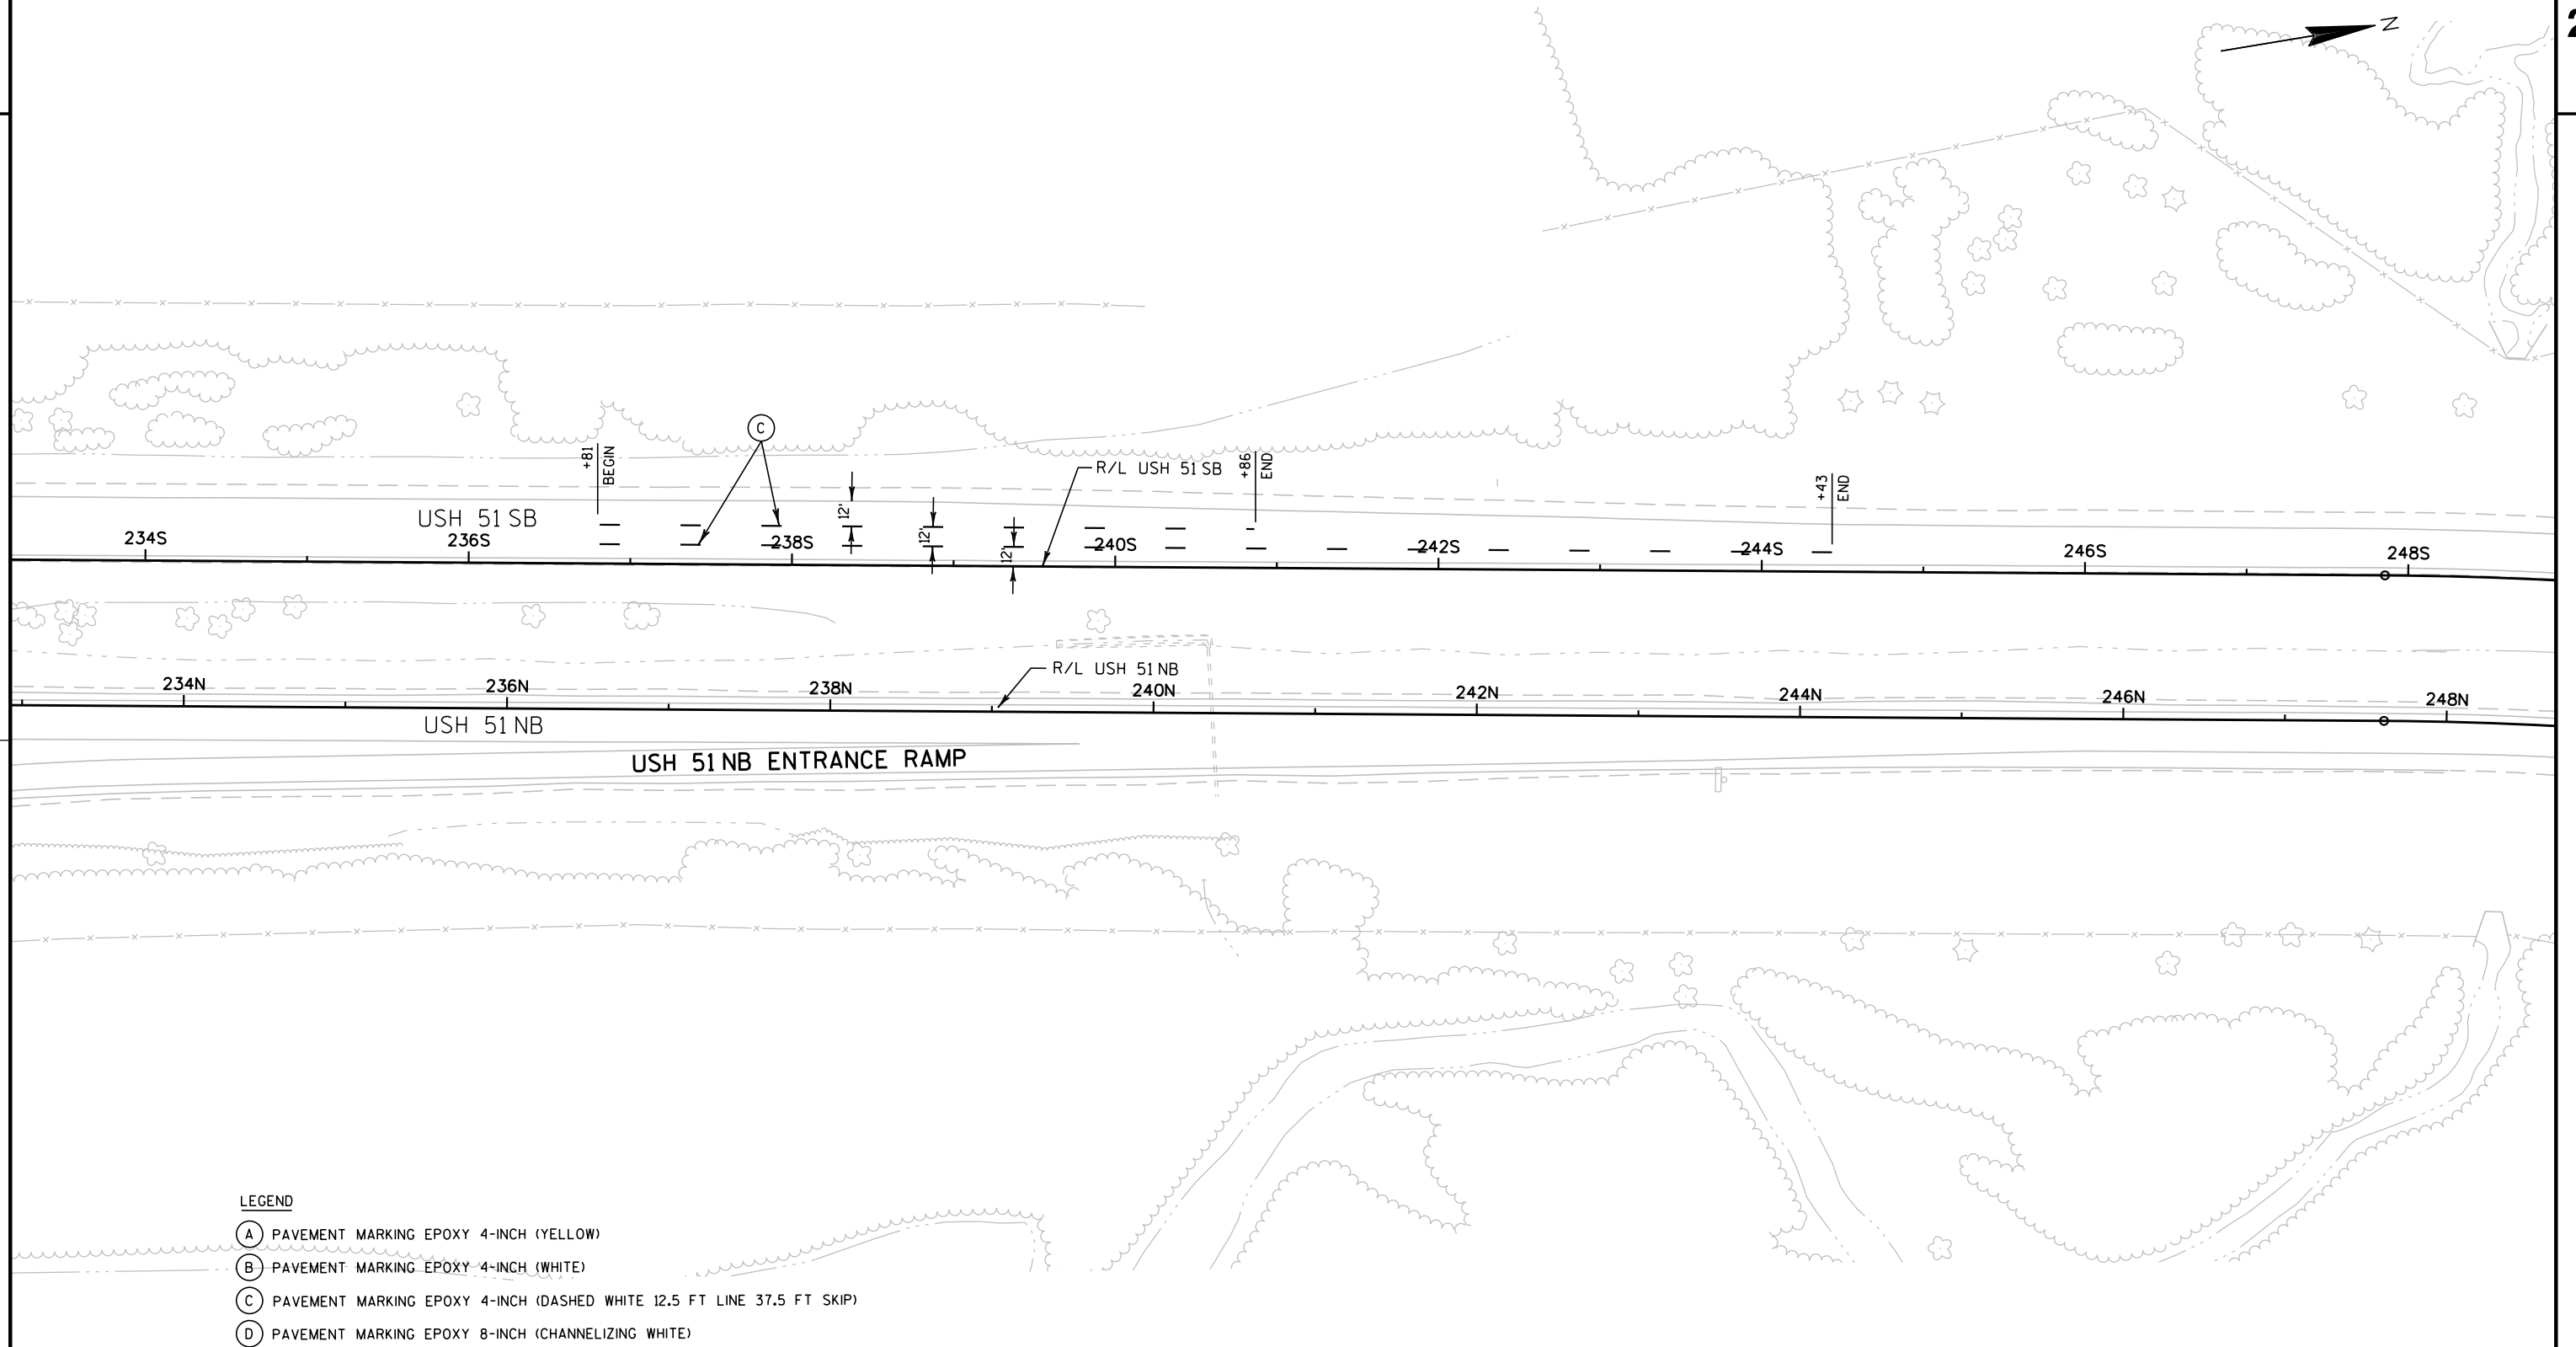

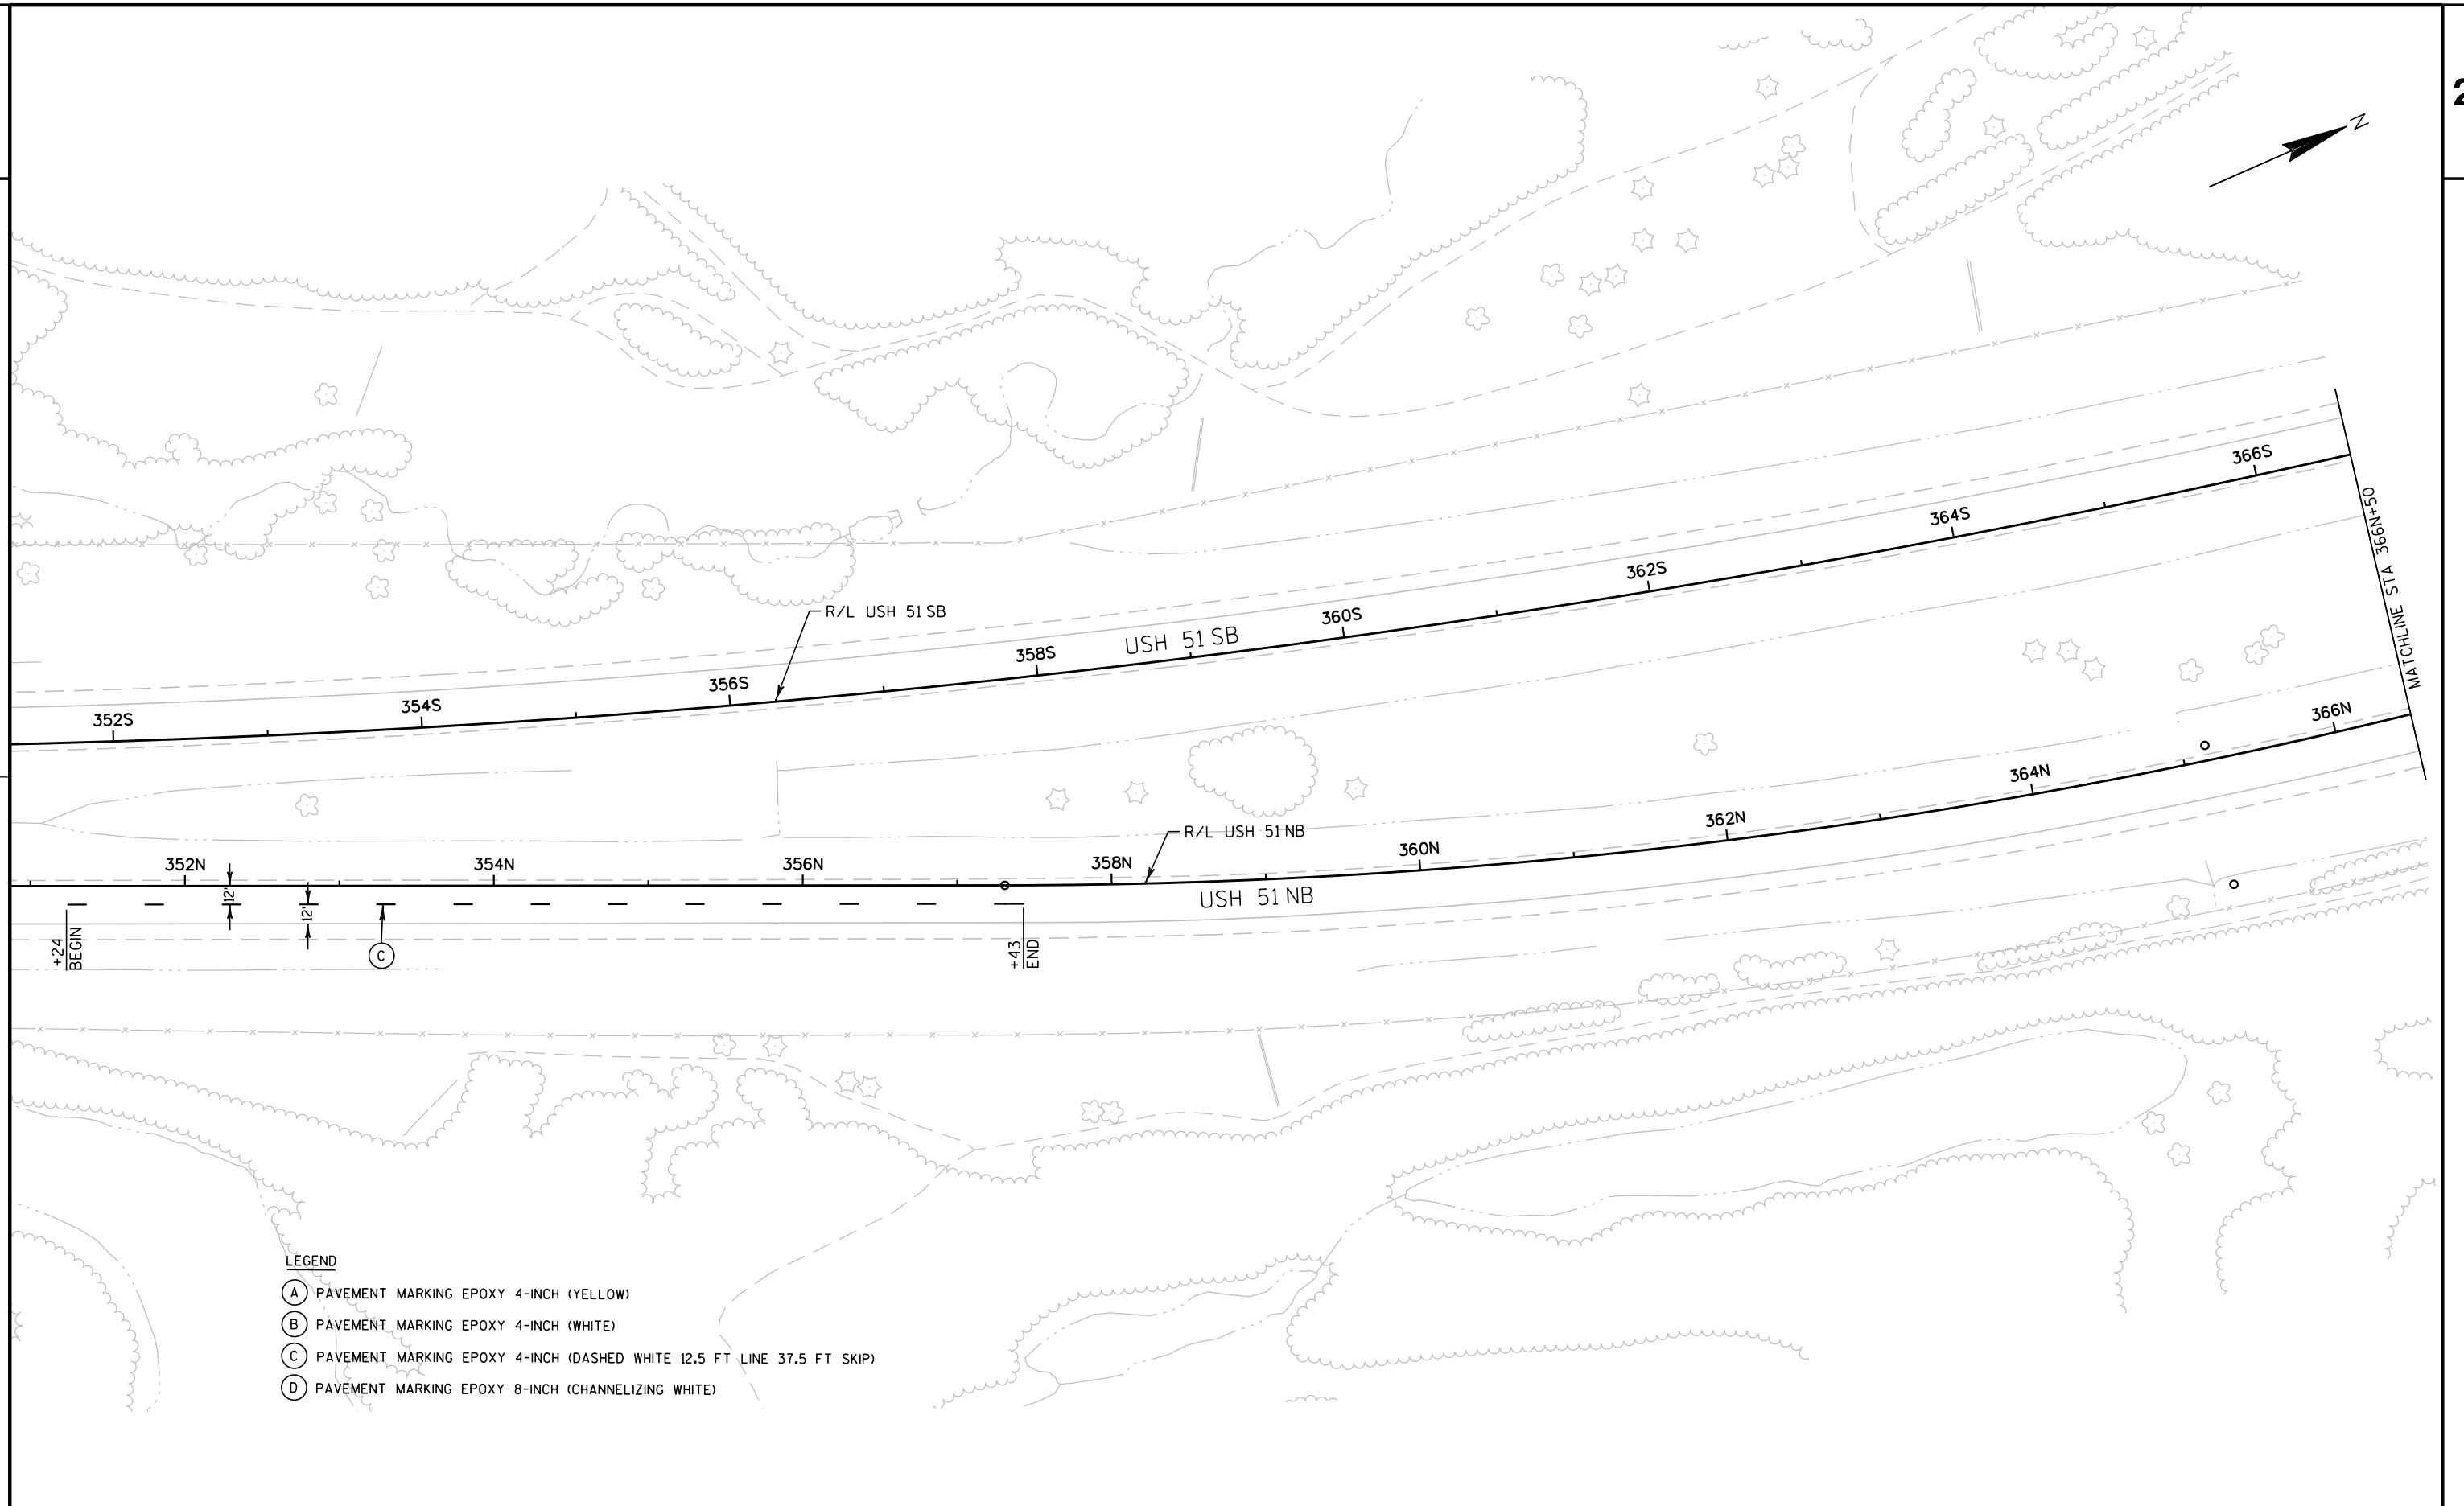


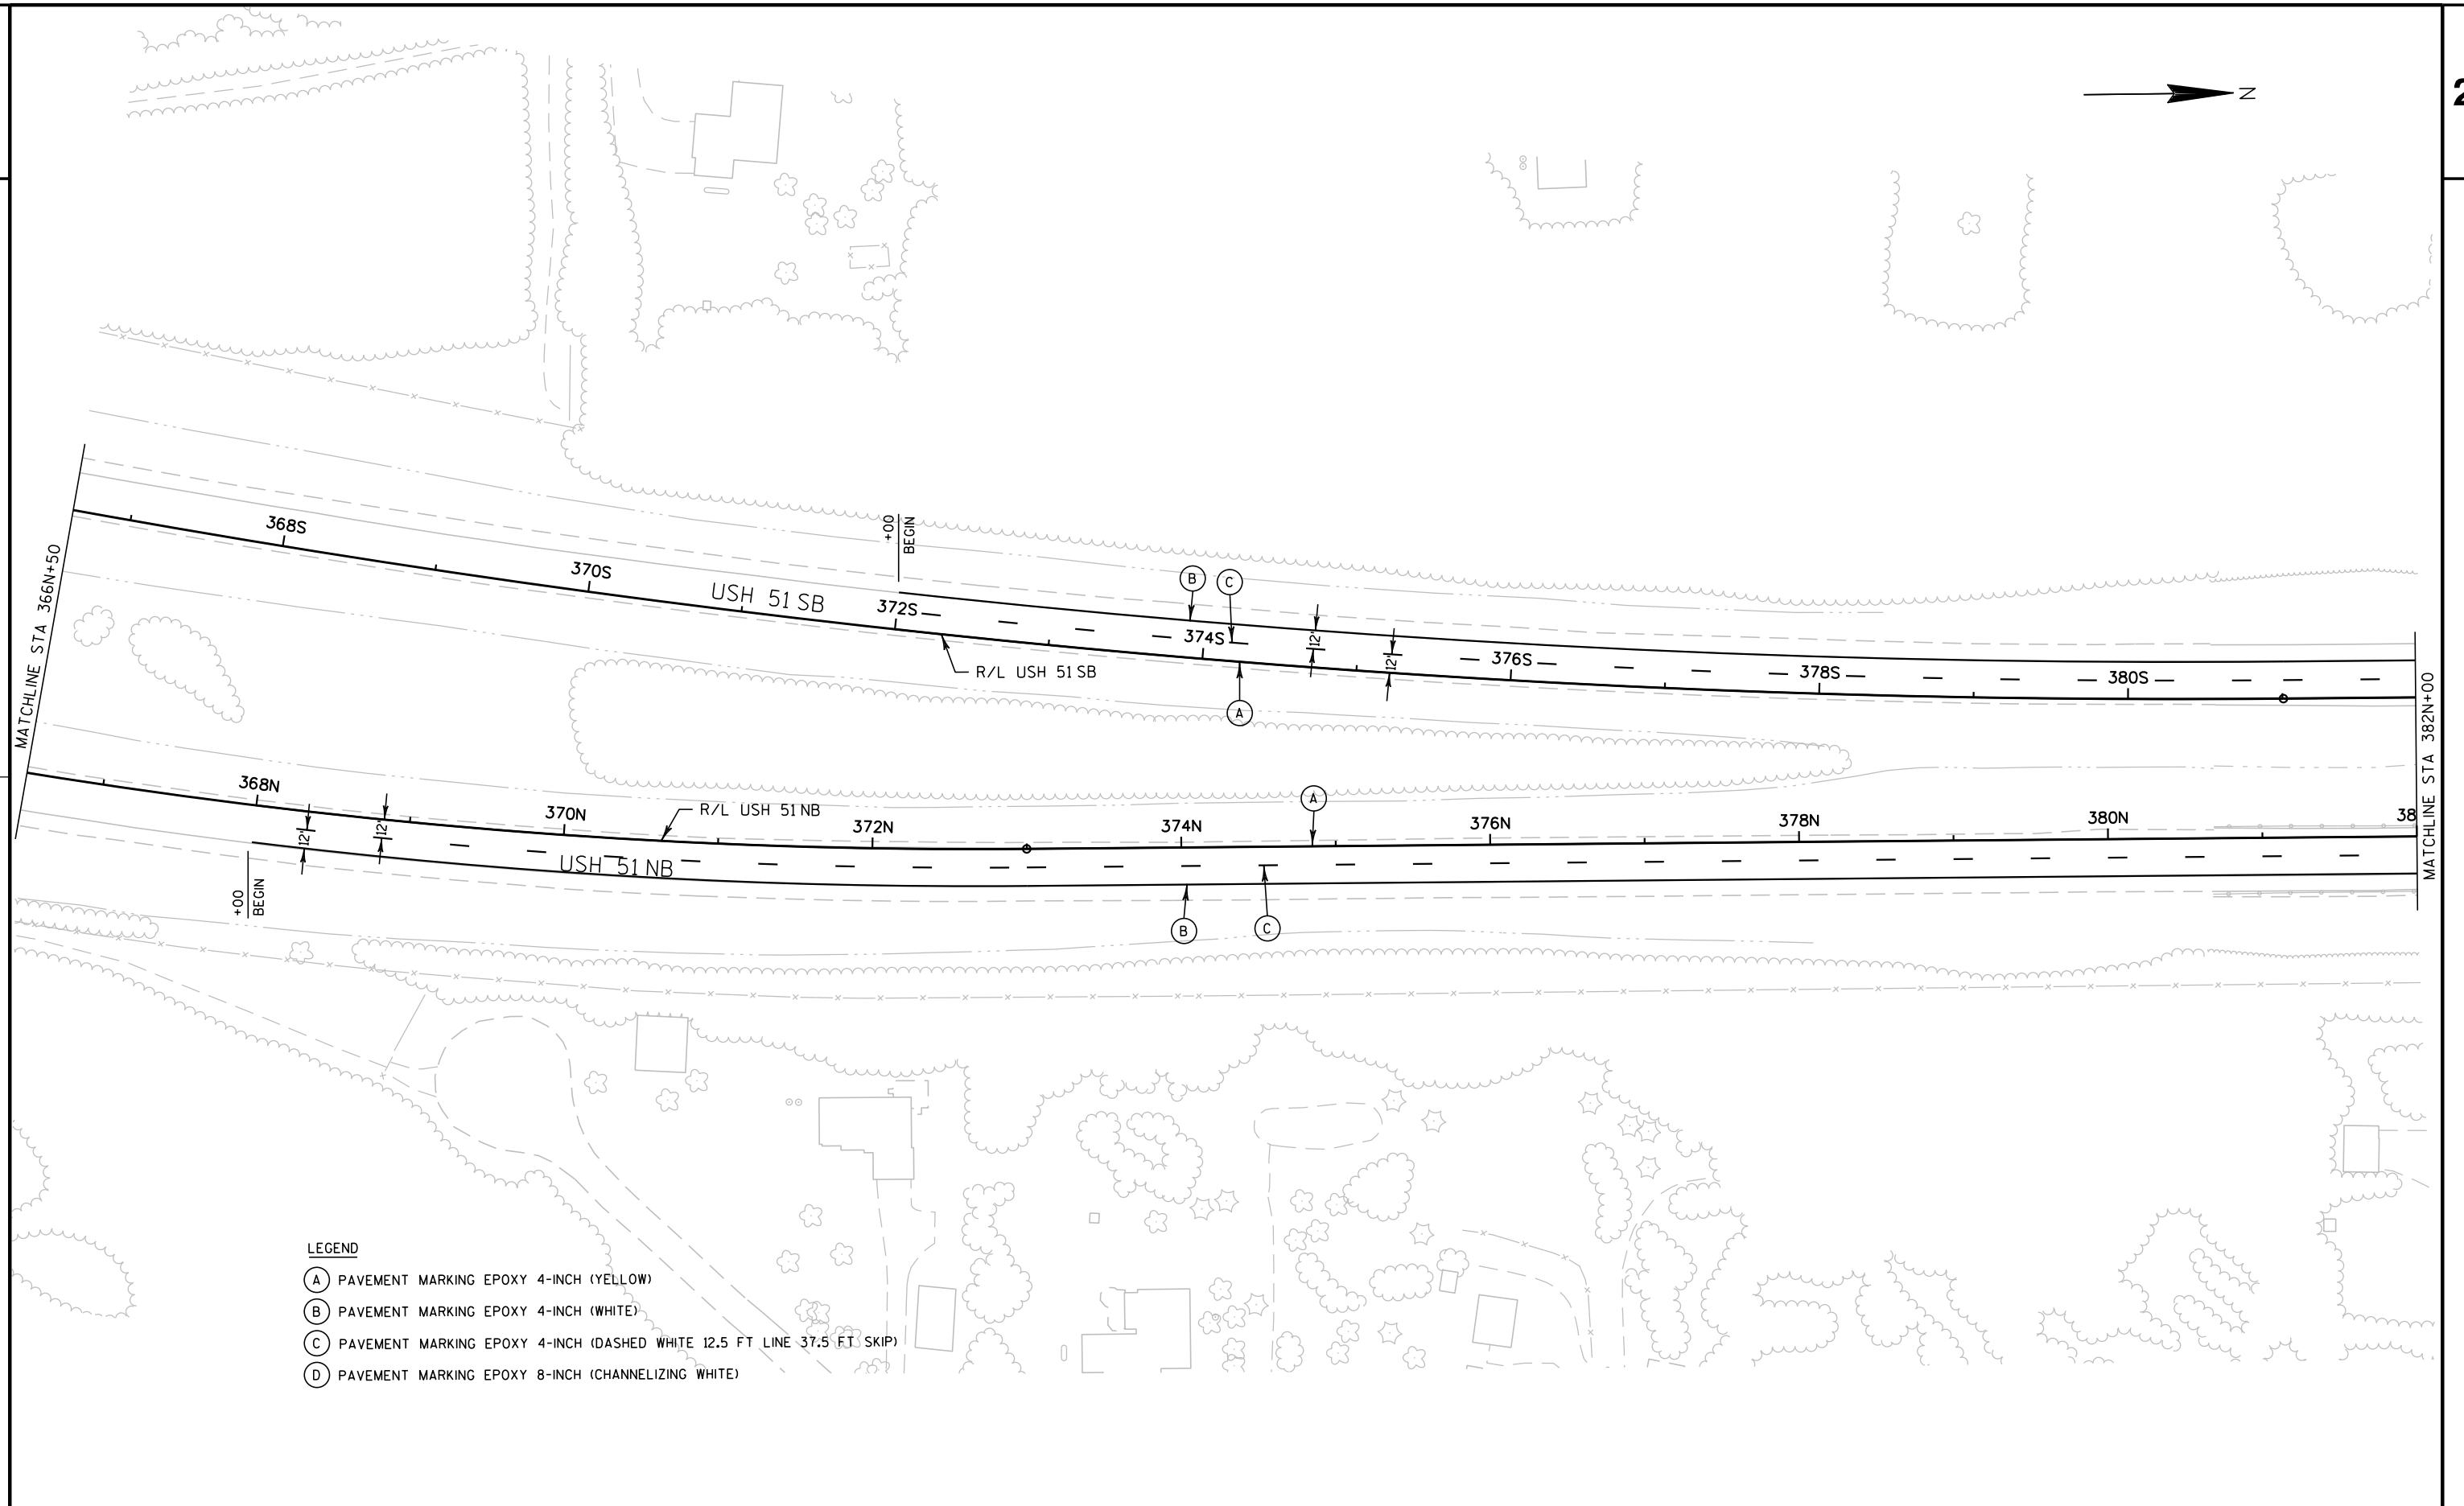

 



2

2

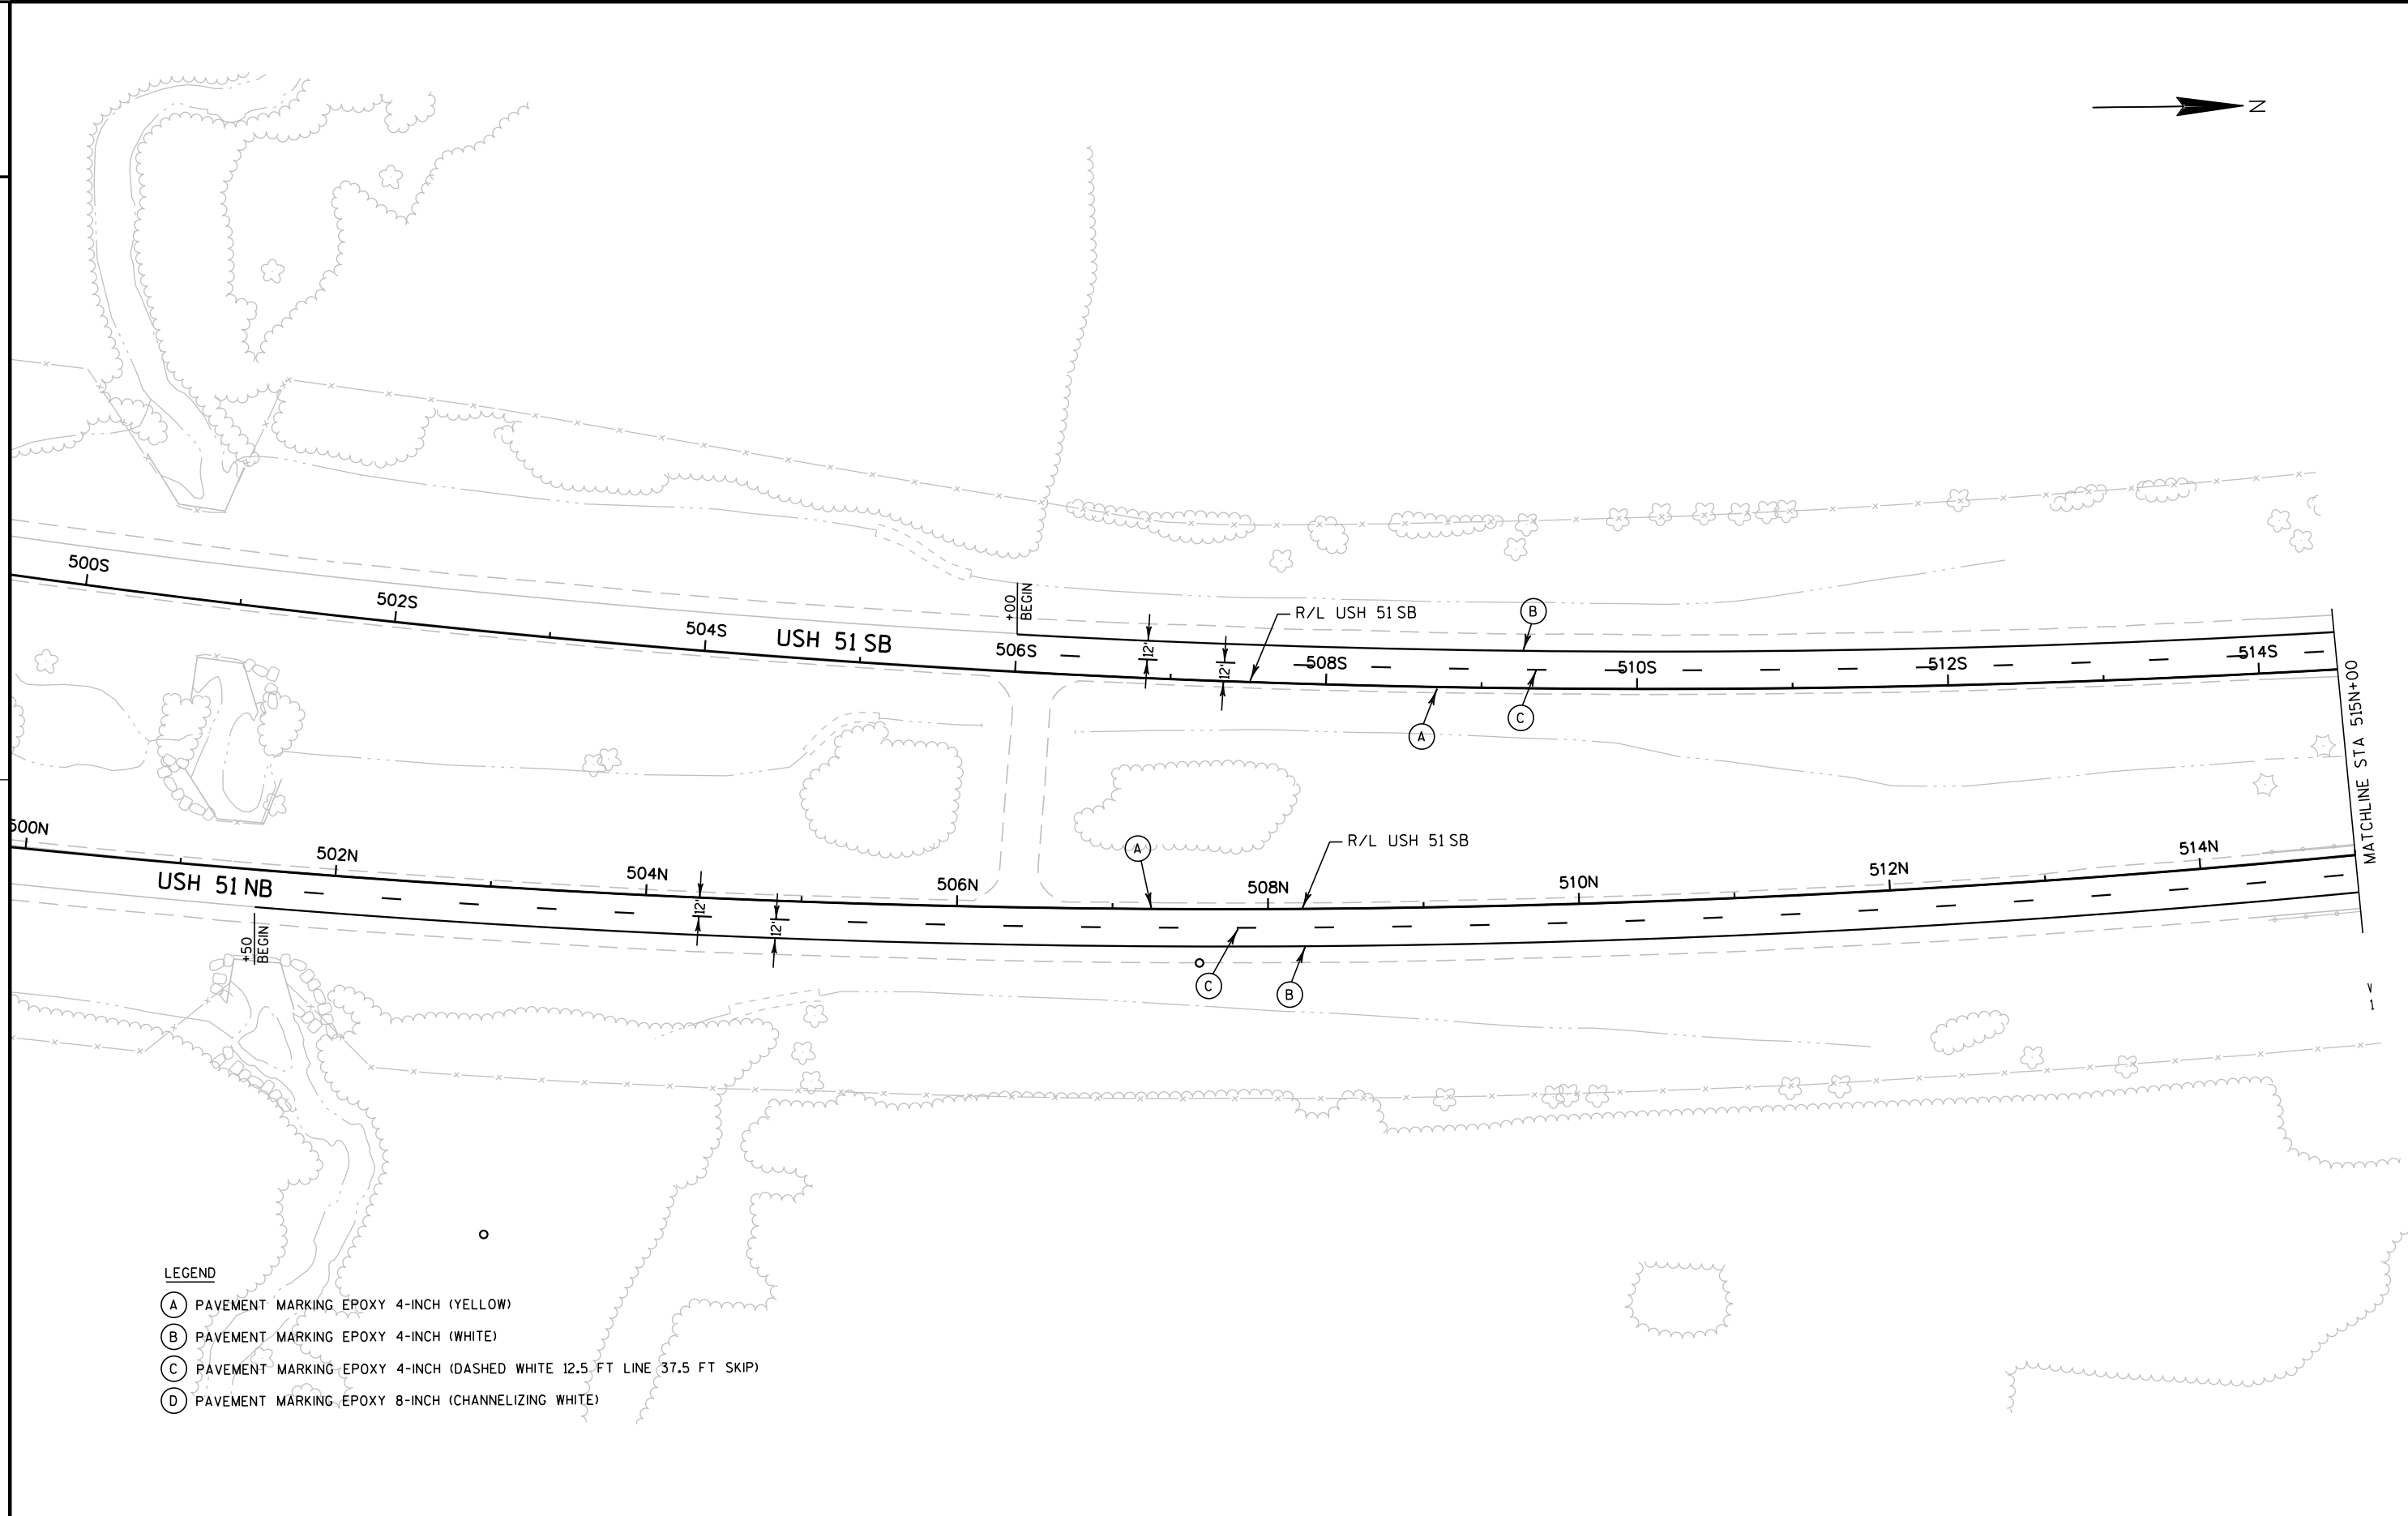


PROJECT NO: 1166-07-62	HWY: USH 51	COUNTY: MARATHON	PAVEMENT MARKING AND SIGNING PLAN		SHEET 29	E
FILE NAME : F:\BM1-3212 USH 51 Marathon Co Structures\Roads\cads\1166-07-32\024511.pm.dgn		PLOT DATE : 30-JAN-2015 09:14		PLOT BY : cfranz	PLOT NAME : 024511.pm	PLOT SCALE : 100:1
WISDOT/CADDs SHEET 42						

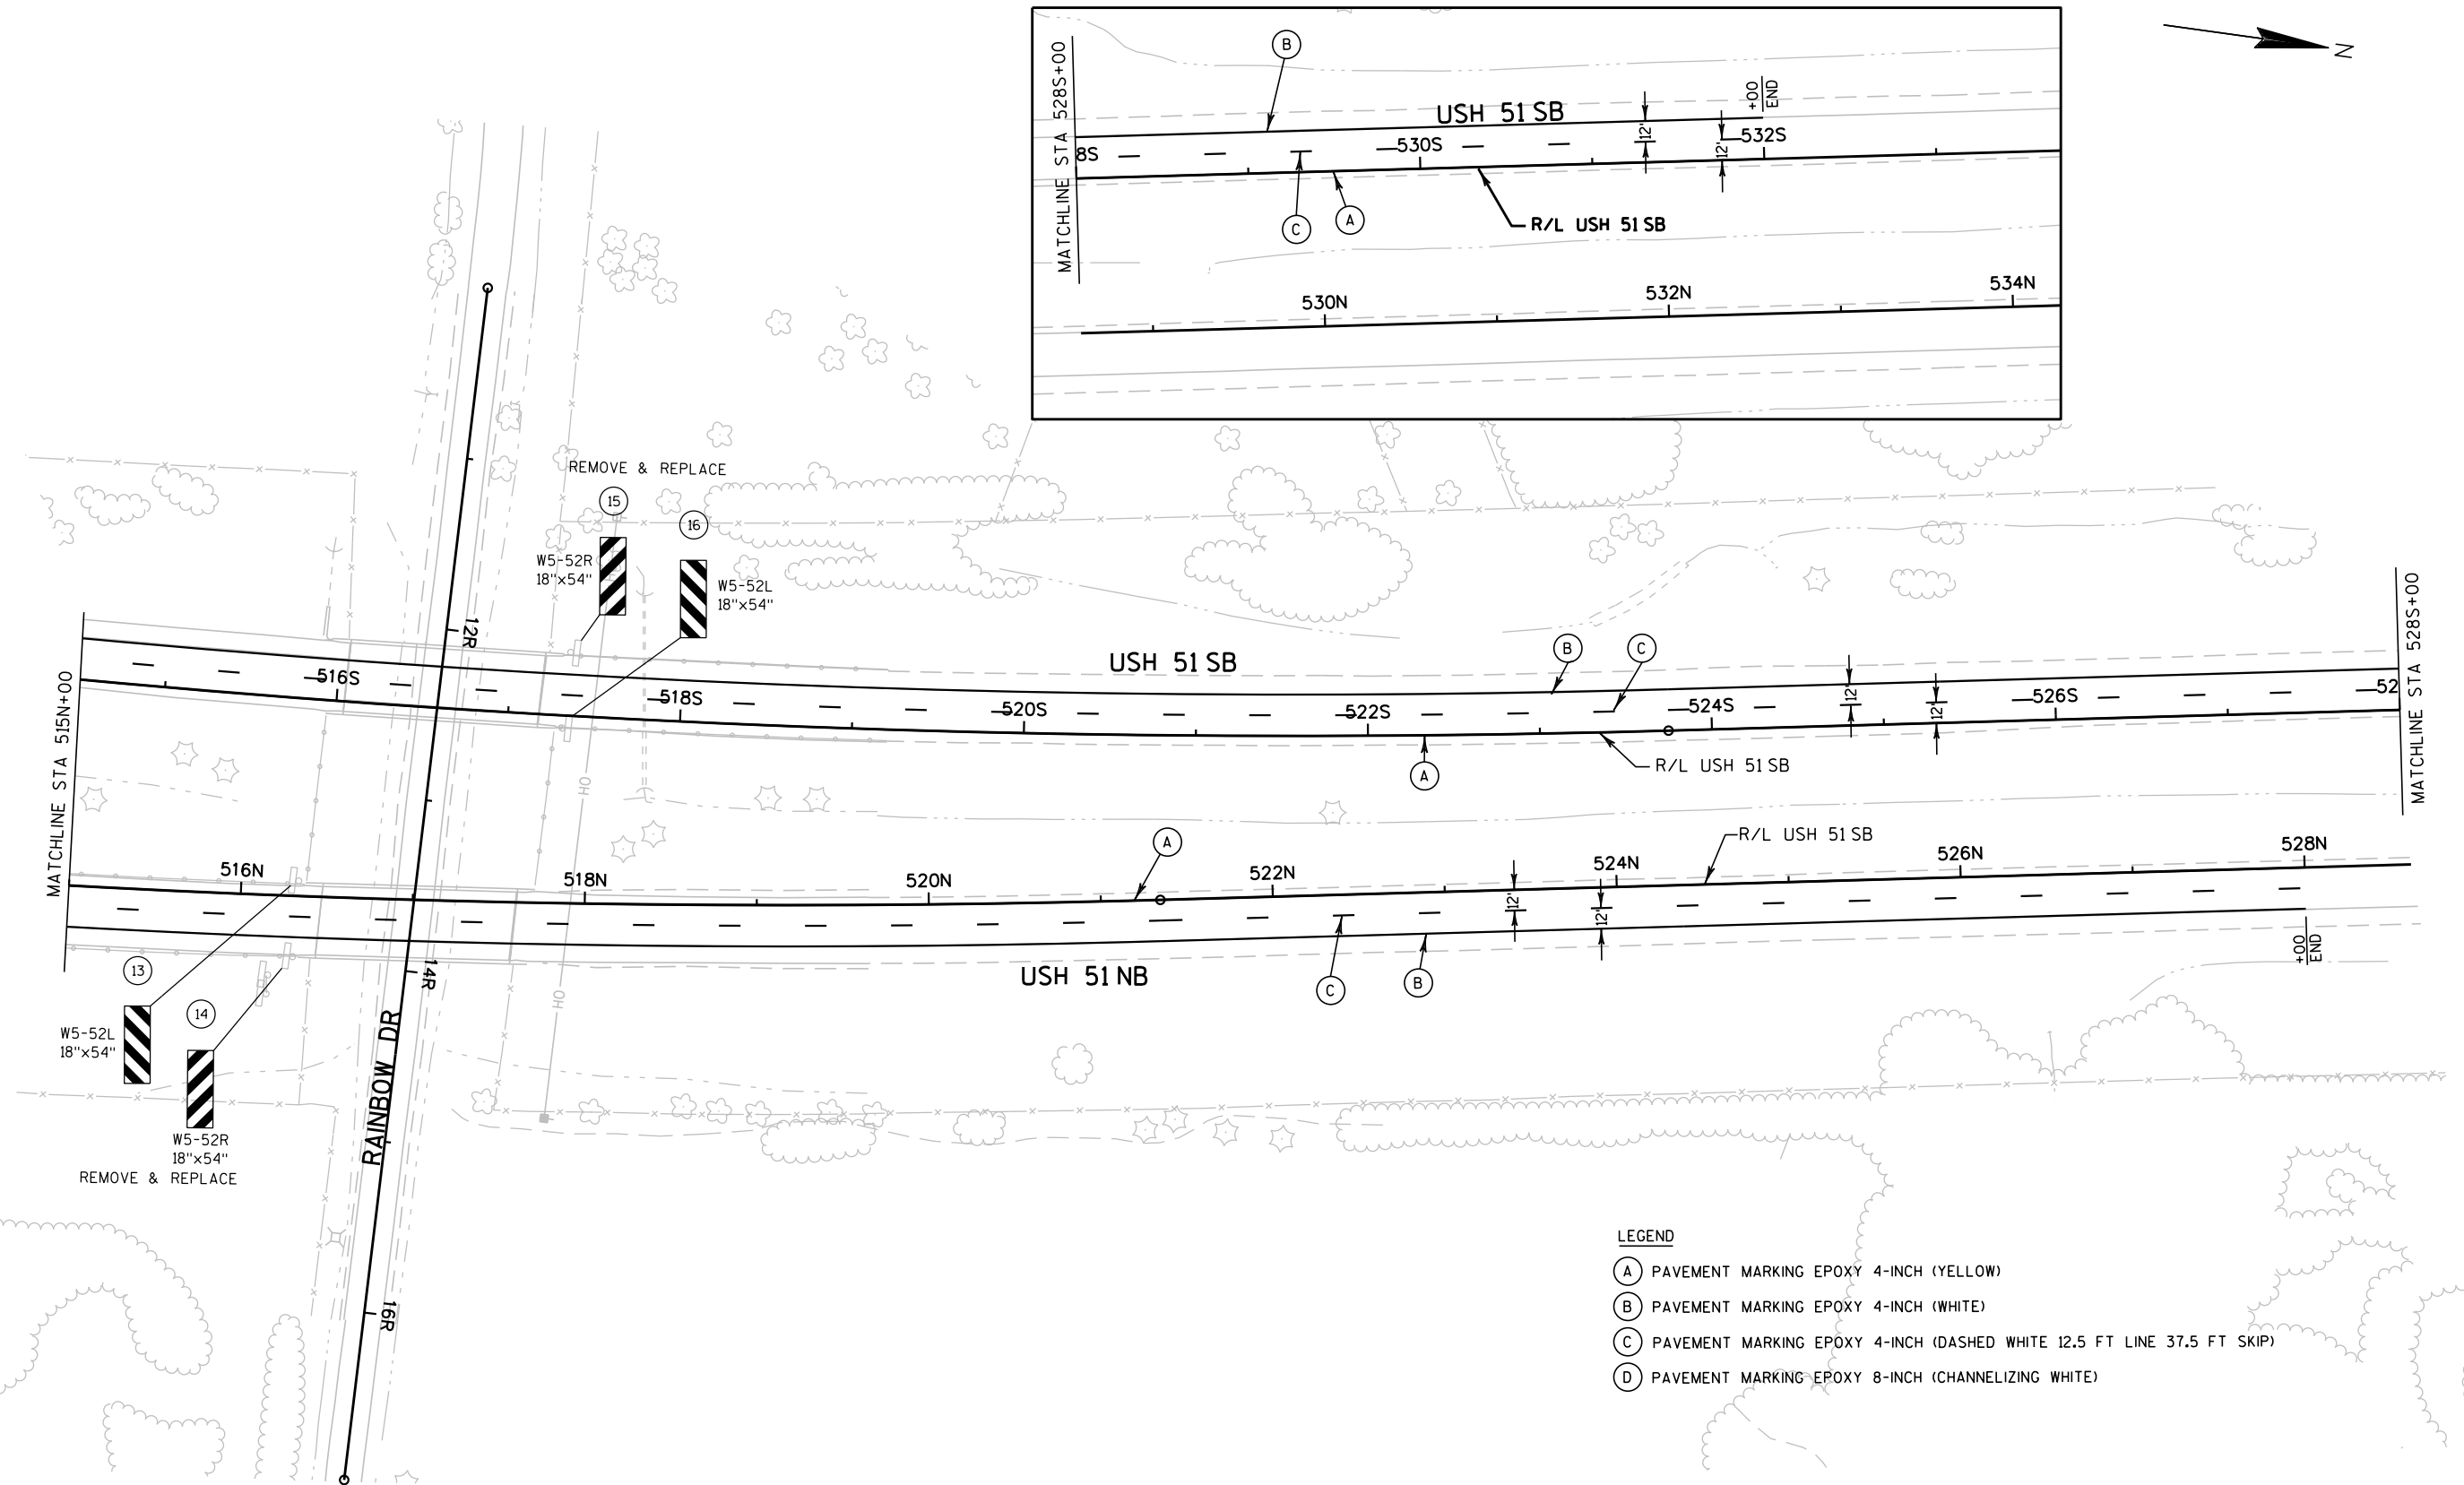

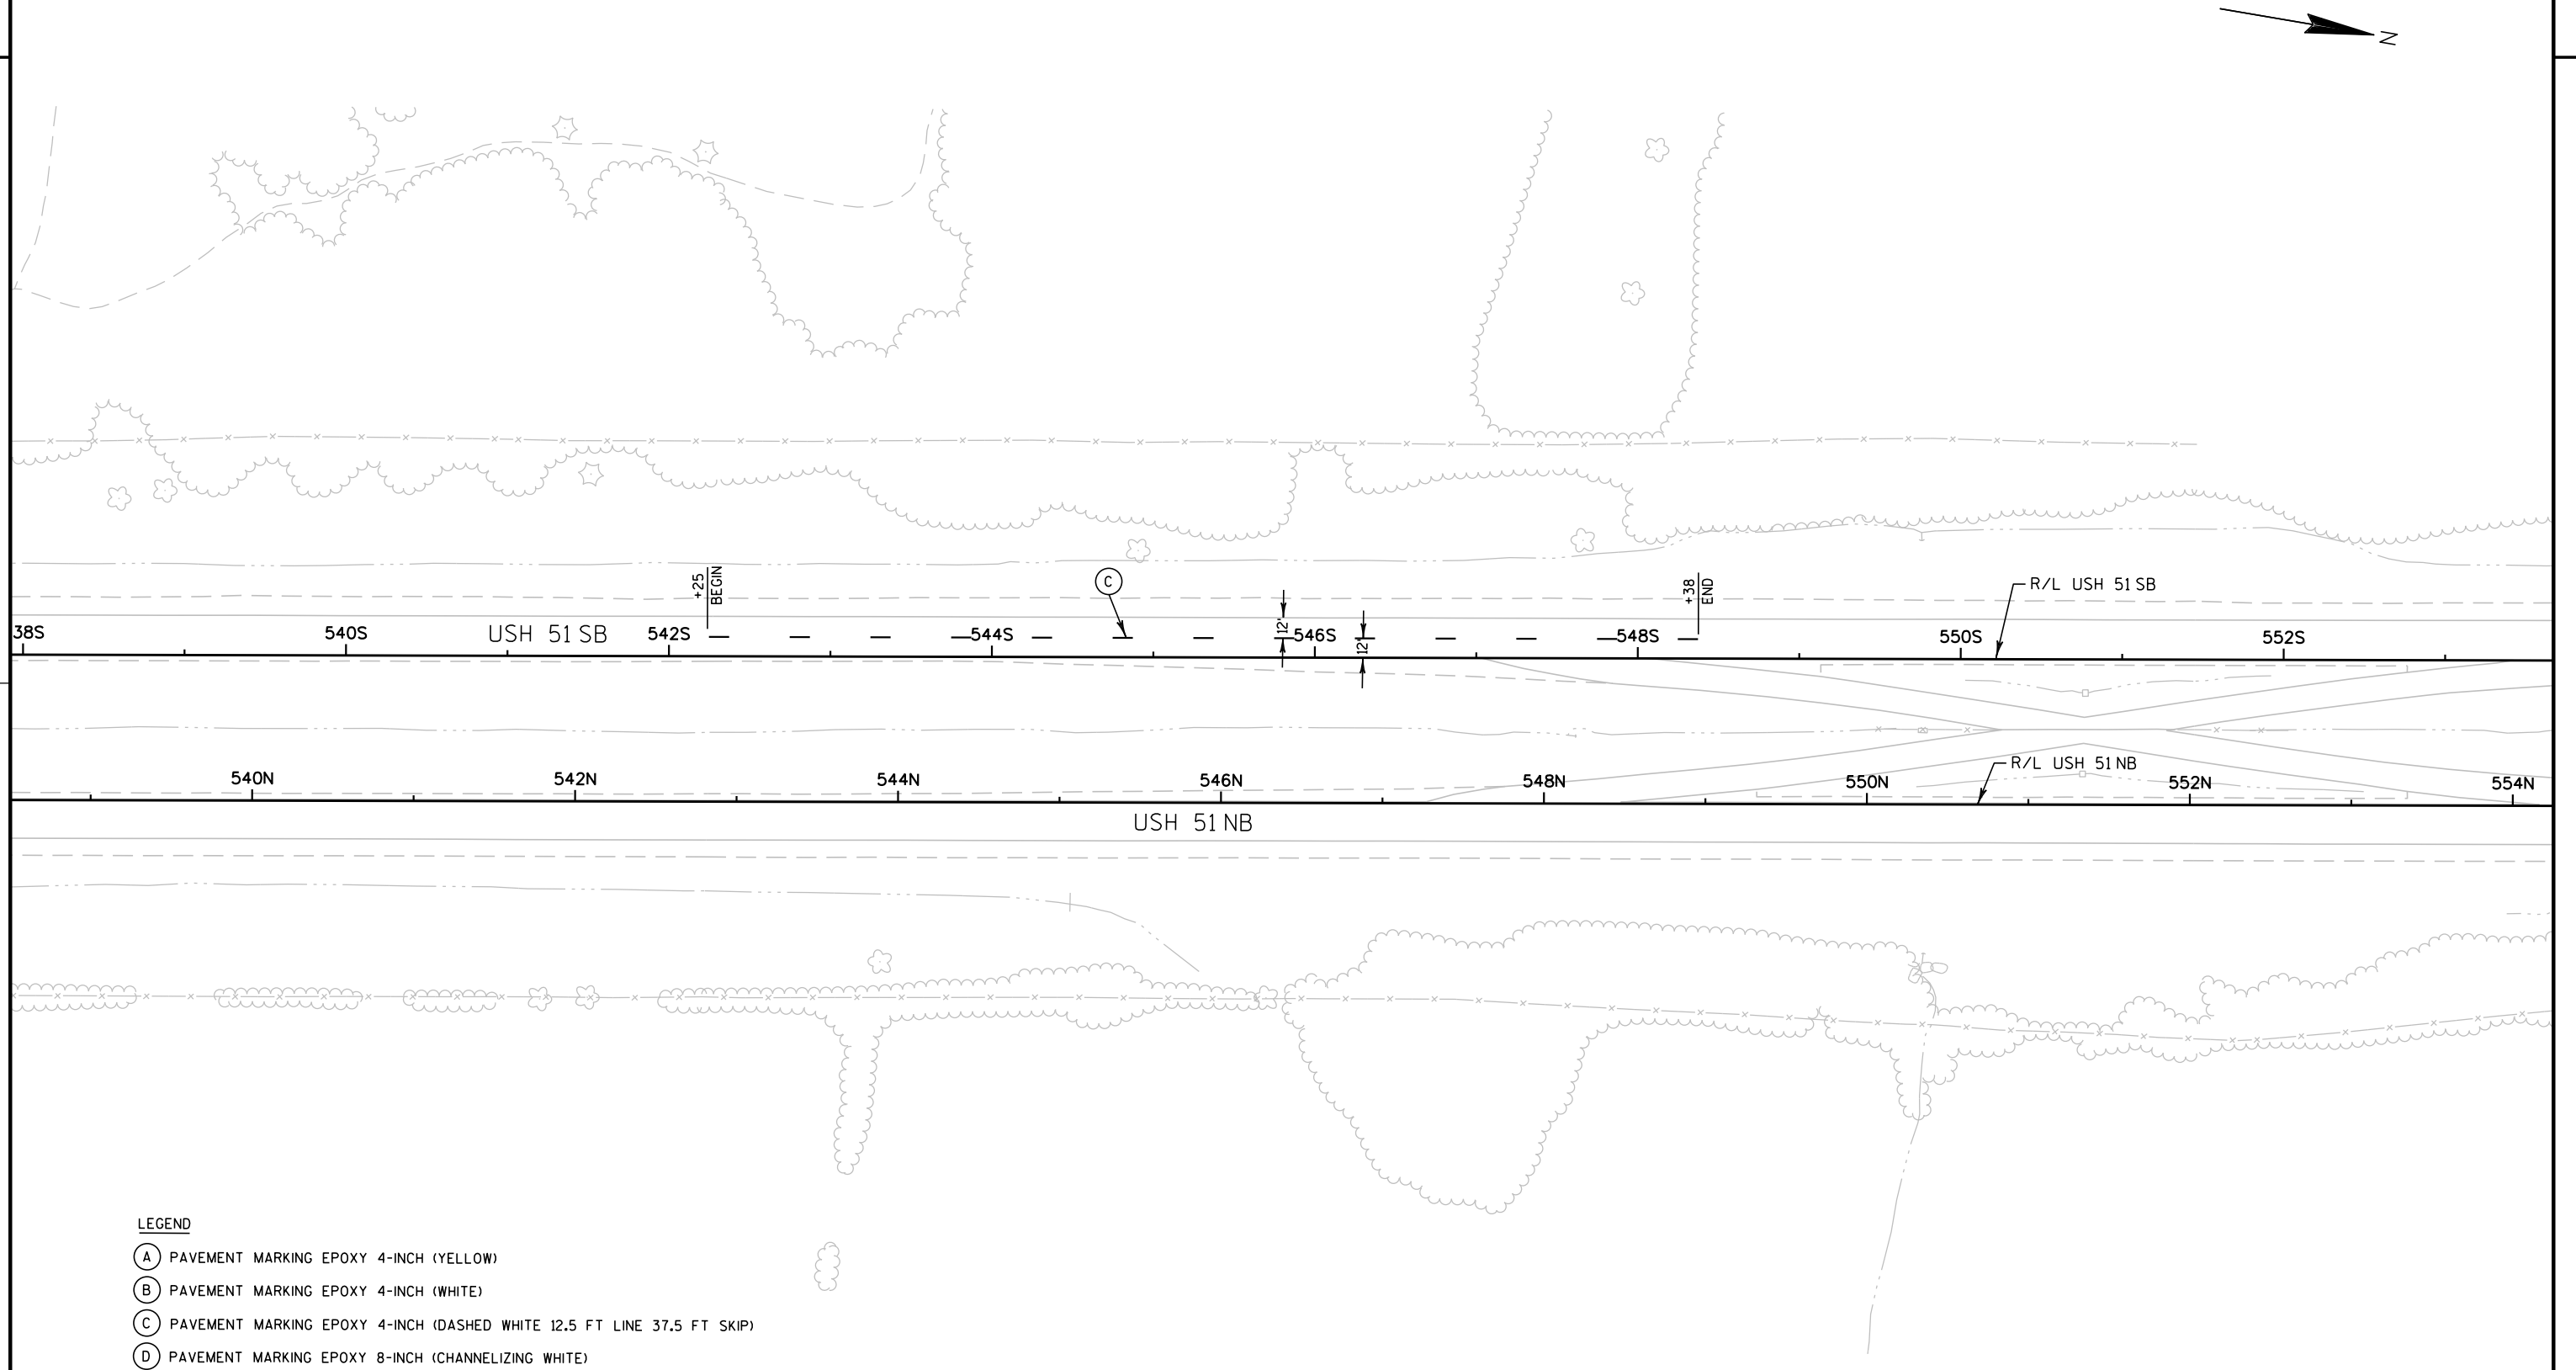

LEGEND

 	TYPE III BARRICADE WITH WARNING LIGHTS TYPE A
	TYPE III BARRICADE WITH WARNING LIGHTS TYPE A AND ATTACHED SIGN
	TRAFFIC CONTROL DRUM
	TRAFFIC CONTROL DRUM WITH TYPE C STEADY BURN LIGHT
	FLASHING ARROW BOARD
	SIGN ON PERMANENT SUPPORT
	SIGN ON TEMPORARY SUPPORT
	TEMPORARY PRECAST CONCRETE BARRIER
	CRASH CUSHION TEMPORARY
	WORK AREA
	DIRECTION OF TRAFFIC
	TRAFFIC CONTROL SIGNS PCMS
	CONTINUOUS YELLOW, 4-INCH
	CONTINUOUS WHITE, 4-INCH
	4-INCH BLACK
	DASHED WHITE, 4-INCH (37.5' SKIP 12.5' DASH)
	CONTINUOUS WHITE, 8-INCH
TPM	TEMPORARY PAVEMENT MARKING
TPMRT	TEMPORARY PAVEMENT MARKING REMOVABLE TAPE

GENERAL NOTES FOR CONSTRUCTION STAGING AND TRAFFIC CONTROL

1. ALL TRAFFIC CONTROL SIGNS SHALL BE 48" X 48" UNLESS OTHERWISE NOTED IN THE PLANS.

2. "WO" SIGNS ARE THE SAME AS "W" SIGNS EXCEPT THE BACKGROUND IS REFLECTIVE ORANGE.

3. TRAFFIC CONTROL DRUMS IN TAPERS, SHALL BE EQUIPPED WITH TRAFFIC CONTROL WARNING LIGHTS, TYPE "C", ONE WAY LIGHTS IN TAPERS ONLY, UNLESS OTHERWISE SHOWN, DRUMS SHALL BE SPACED AT 50-FT OC IN TAPERS AND 100-FT OC ON TANGENTS OR AS OTHERWISE SHOWN.


4. SIGN LOCATIONS ARE APPROXIMATE. THE ACTUAL LOCATION SPACING MAY BE ADJUSTED AS DIRECTED BY THE ENGINEER TO MEET FIELD CONDITIONS.

5. ALL SIGNS, TEMPORARY OR EXISTING, WHICH CONFLICT WITH THE TRAFFIC CONTROL "IN USE" SHALL BE REMOVED AS NEEDED AND/OR AS DIRECTED BY THE ENGINEER.

6. ALL EXISTING CONFLICTING PAVEMENT MARKING SHALL BE REMOVED.


7. CONTRACTOR SHALL INSTALL PERMANENT PAVEMENT MARKING WHEN APPROPRIATE DURING CONSTRUCTION STAGING AS SHOWN ON PLANS OR AS DIRECTED BY THE ENGINEER
8. BARRICADE STRIPES ARE TO BE SLOPED DOWNWARD IN THE DIRECTION OF TRAFFIC FLOW.

9. ALL SUBSEQUENT MOVING SIGNS AFTER INITIAL INSTALLATION, INCLUDING ALL ASSOCIATED LABOR AND MATERIALS, SHALL BE INCLUDED IN THE COST OF THE "TRAFFIC CONTROL (1166-07-62)" ITEM.

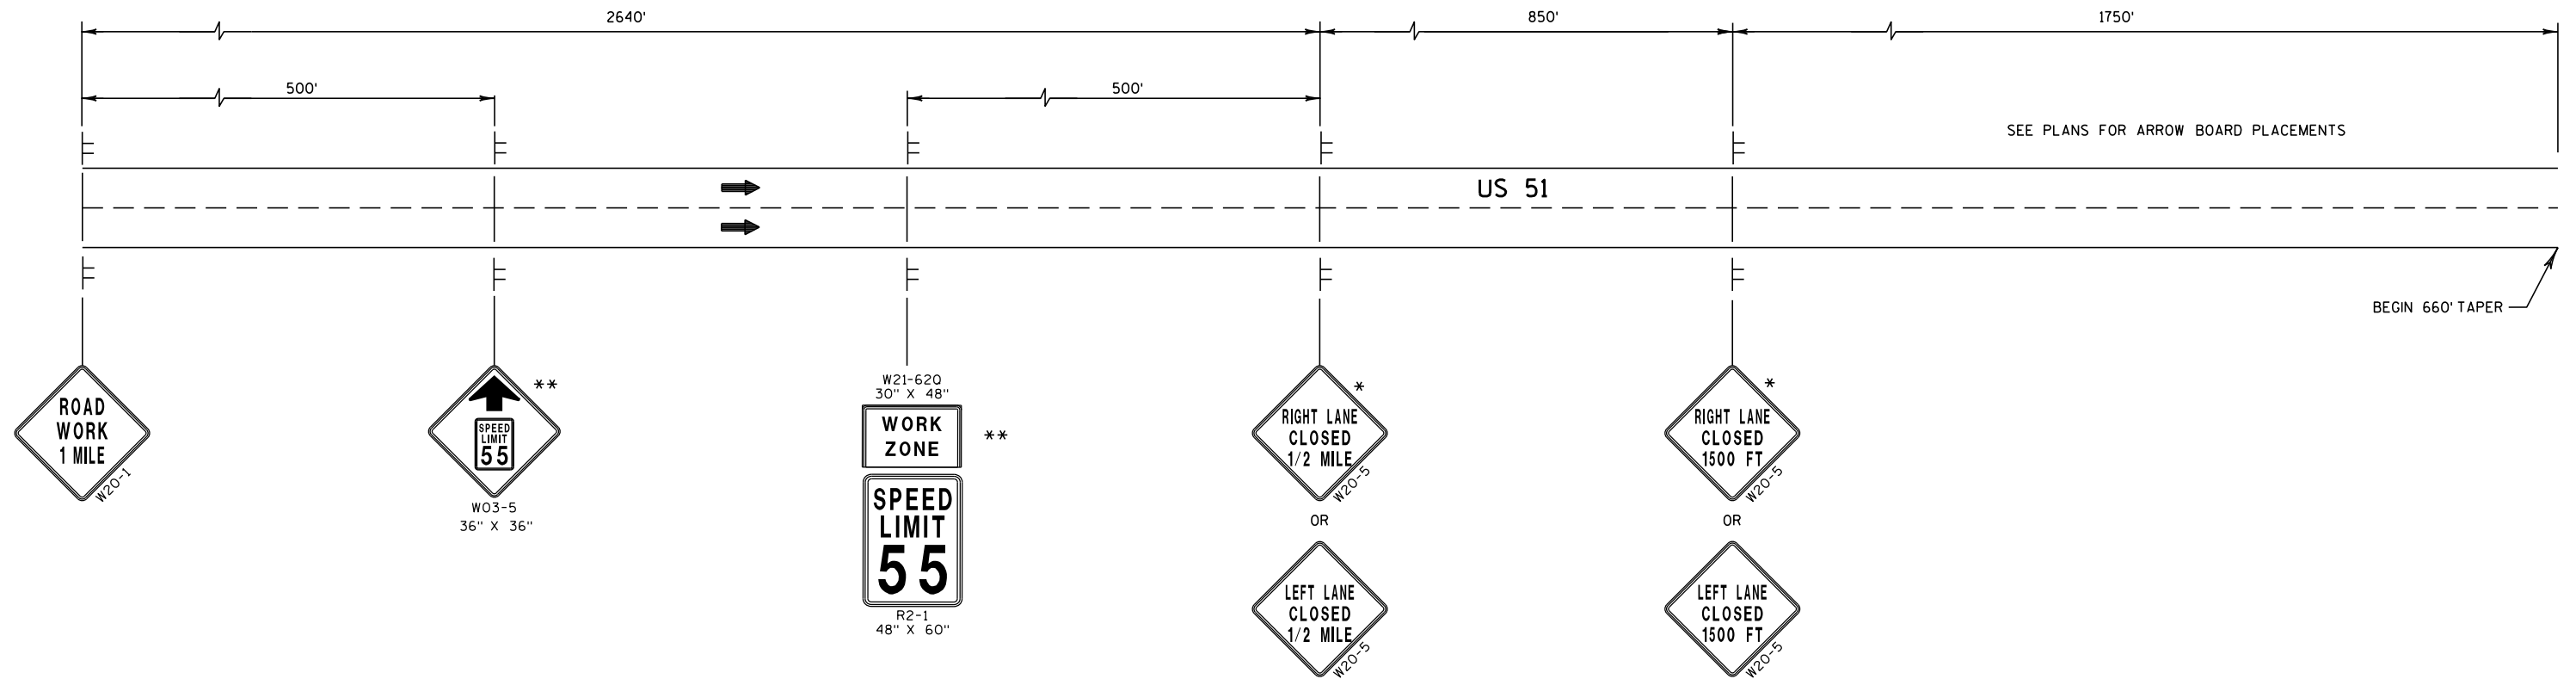

* DO NOT PLACE SIGNS IN STAGES 1B AND 2B


** SIGNS TO BE USED IN STAGES 2A, 2B, 3A, & 3B
DO NOT PLACE IN STAGE 1A, 1B, & 2C, 3C

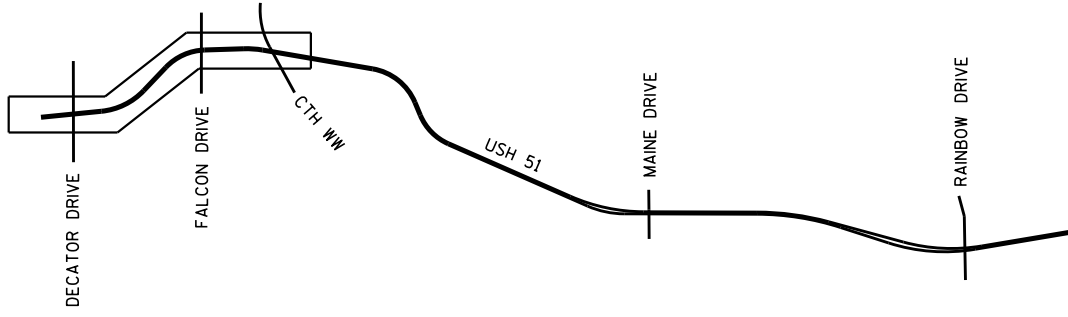


CONSTRUCTION STAGE 1A


STAGE 1A - CONSTRUCTION: REMOVE AND REPLACE ASPHALTIC SURFACE ON RIGHT SHOULDER


STAGE 1A - TRAFFIC: RIGHT LANE CLOSED


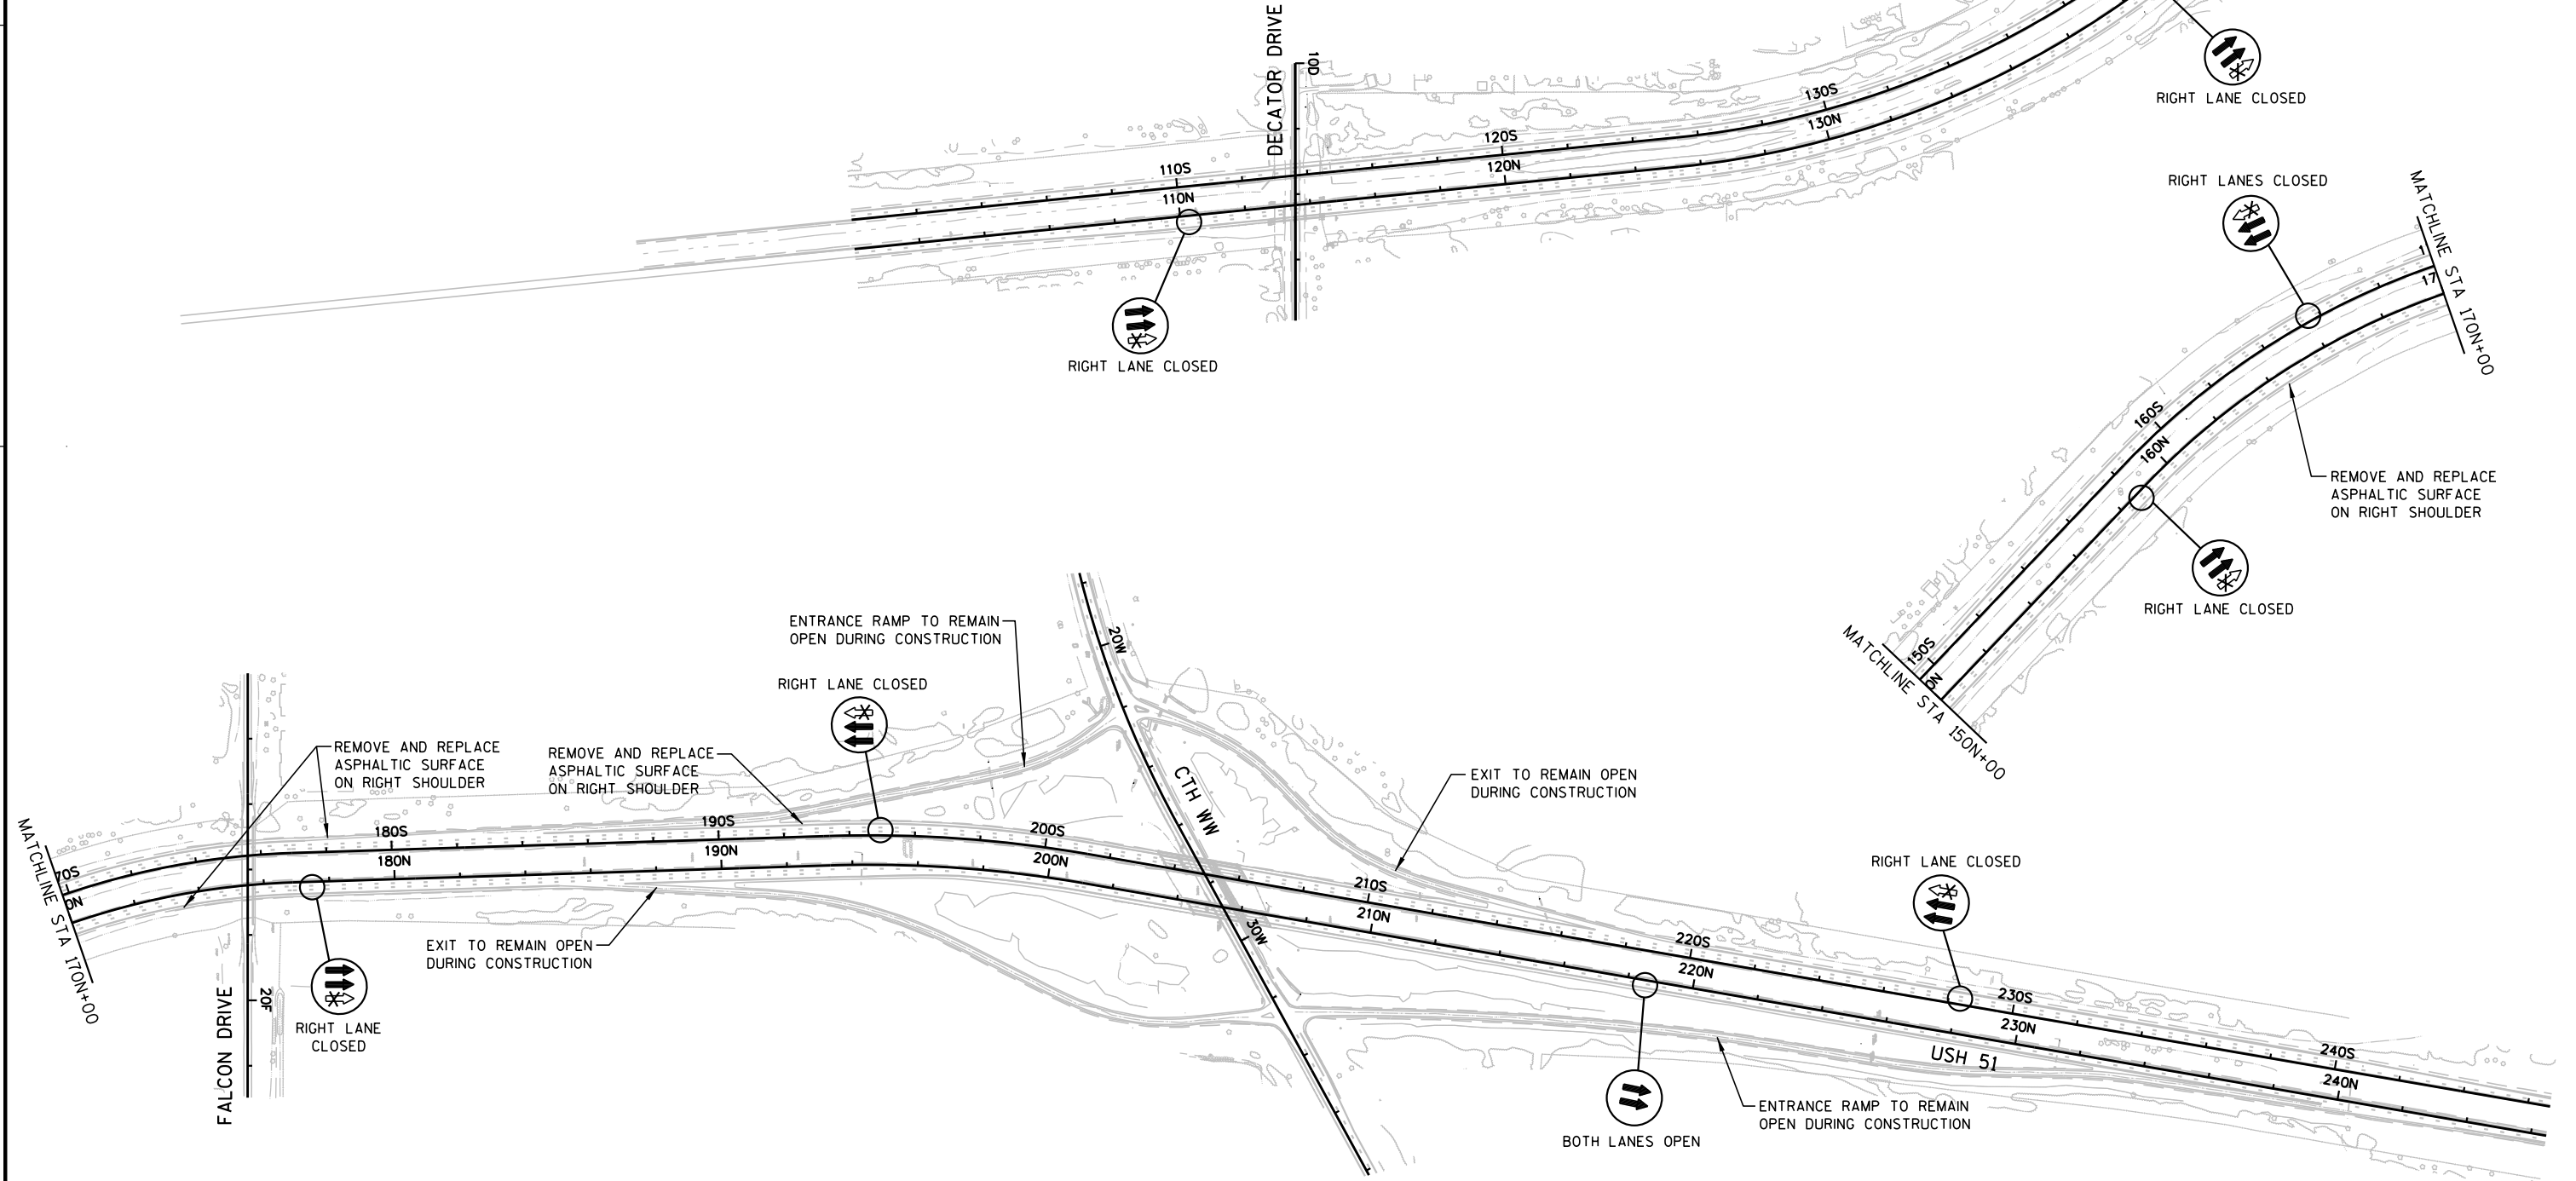



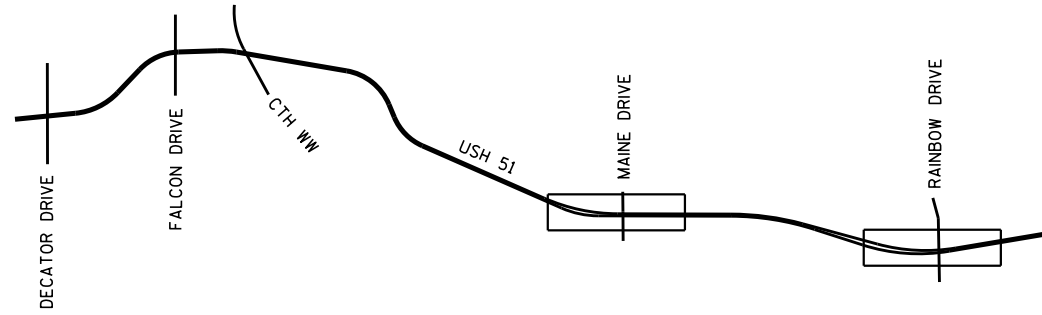
**CONSTRUCTION STAGE 1A**STAGE 1A - CONSTRUCTION: REMOVE AND REPLACE ASPHALTIC SURFACE
ON RIGHT SHOULDER



STAGE 1A - TRAFFIC: RIGHT LANE CLOSED


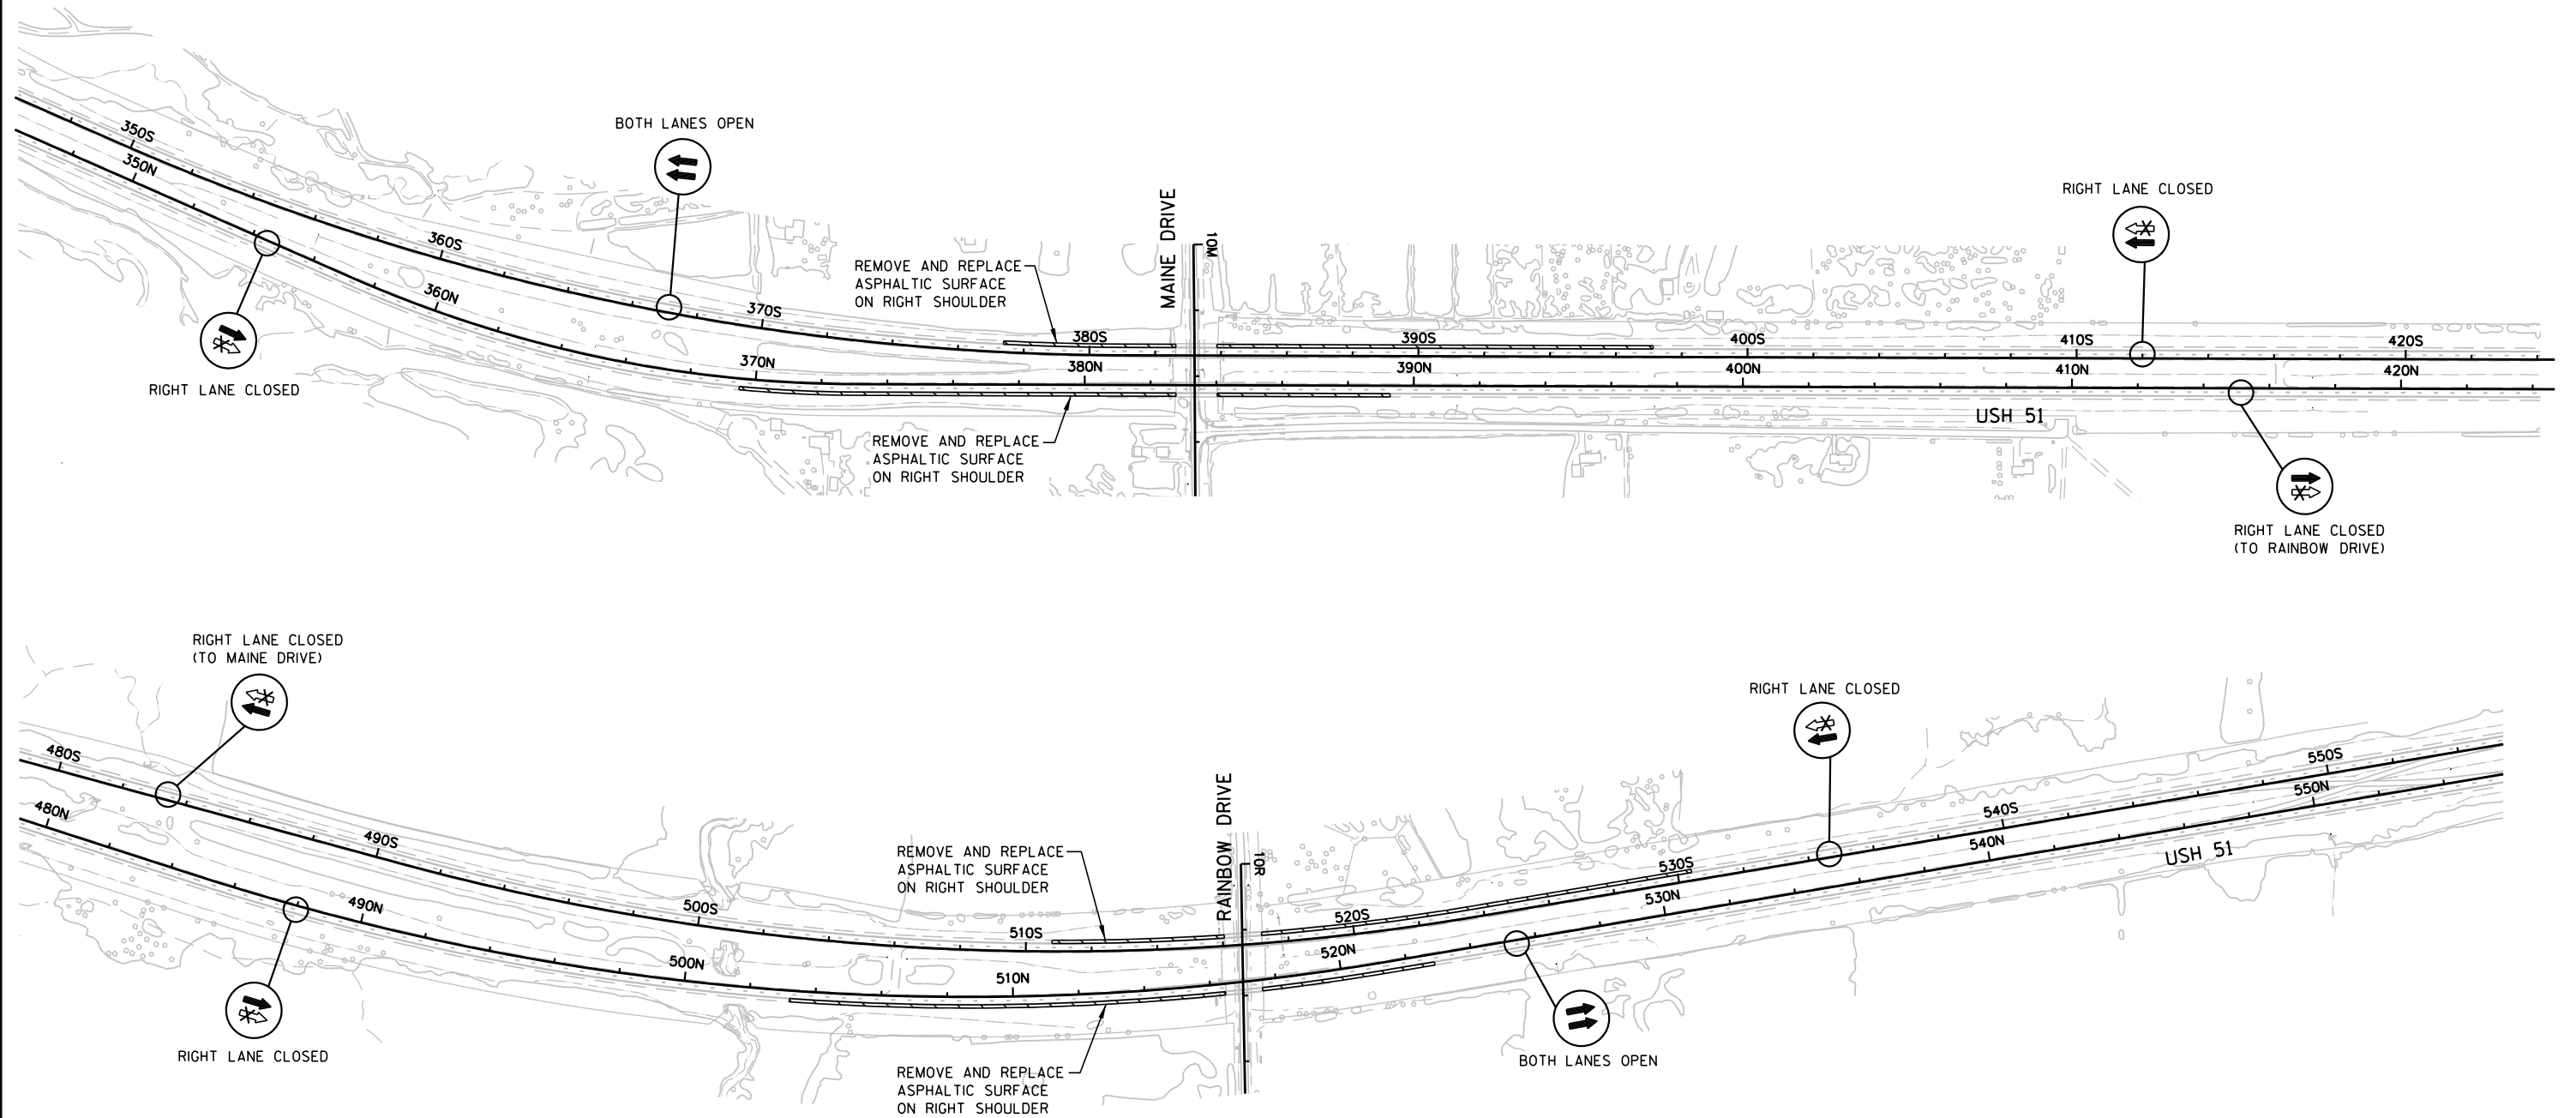



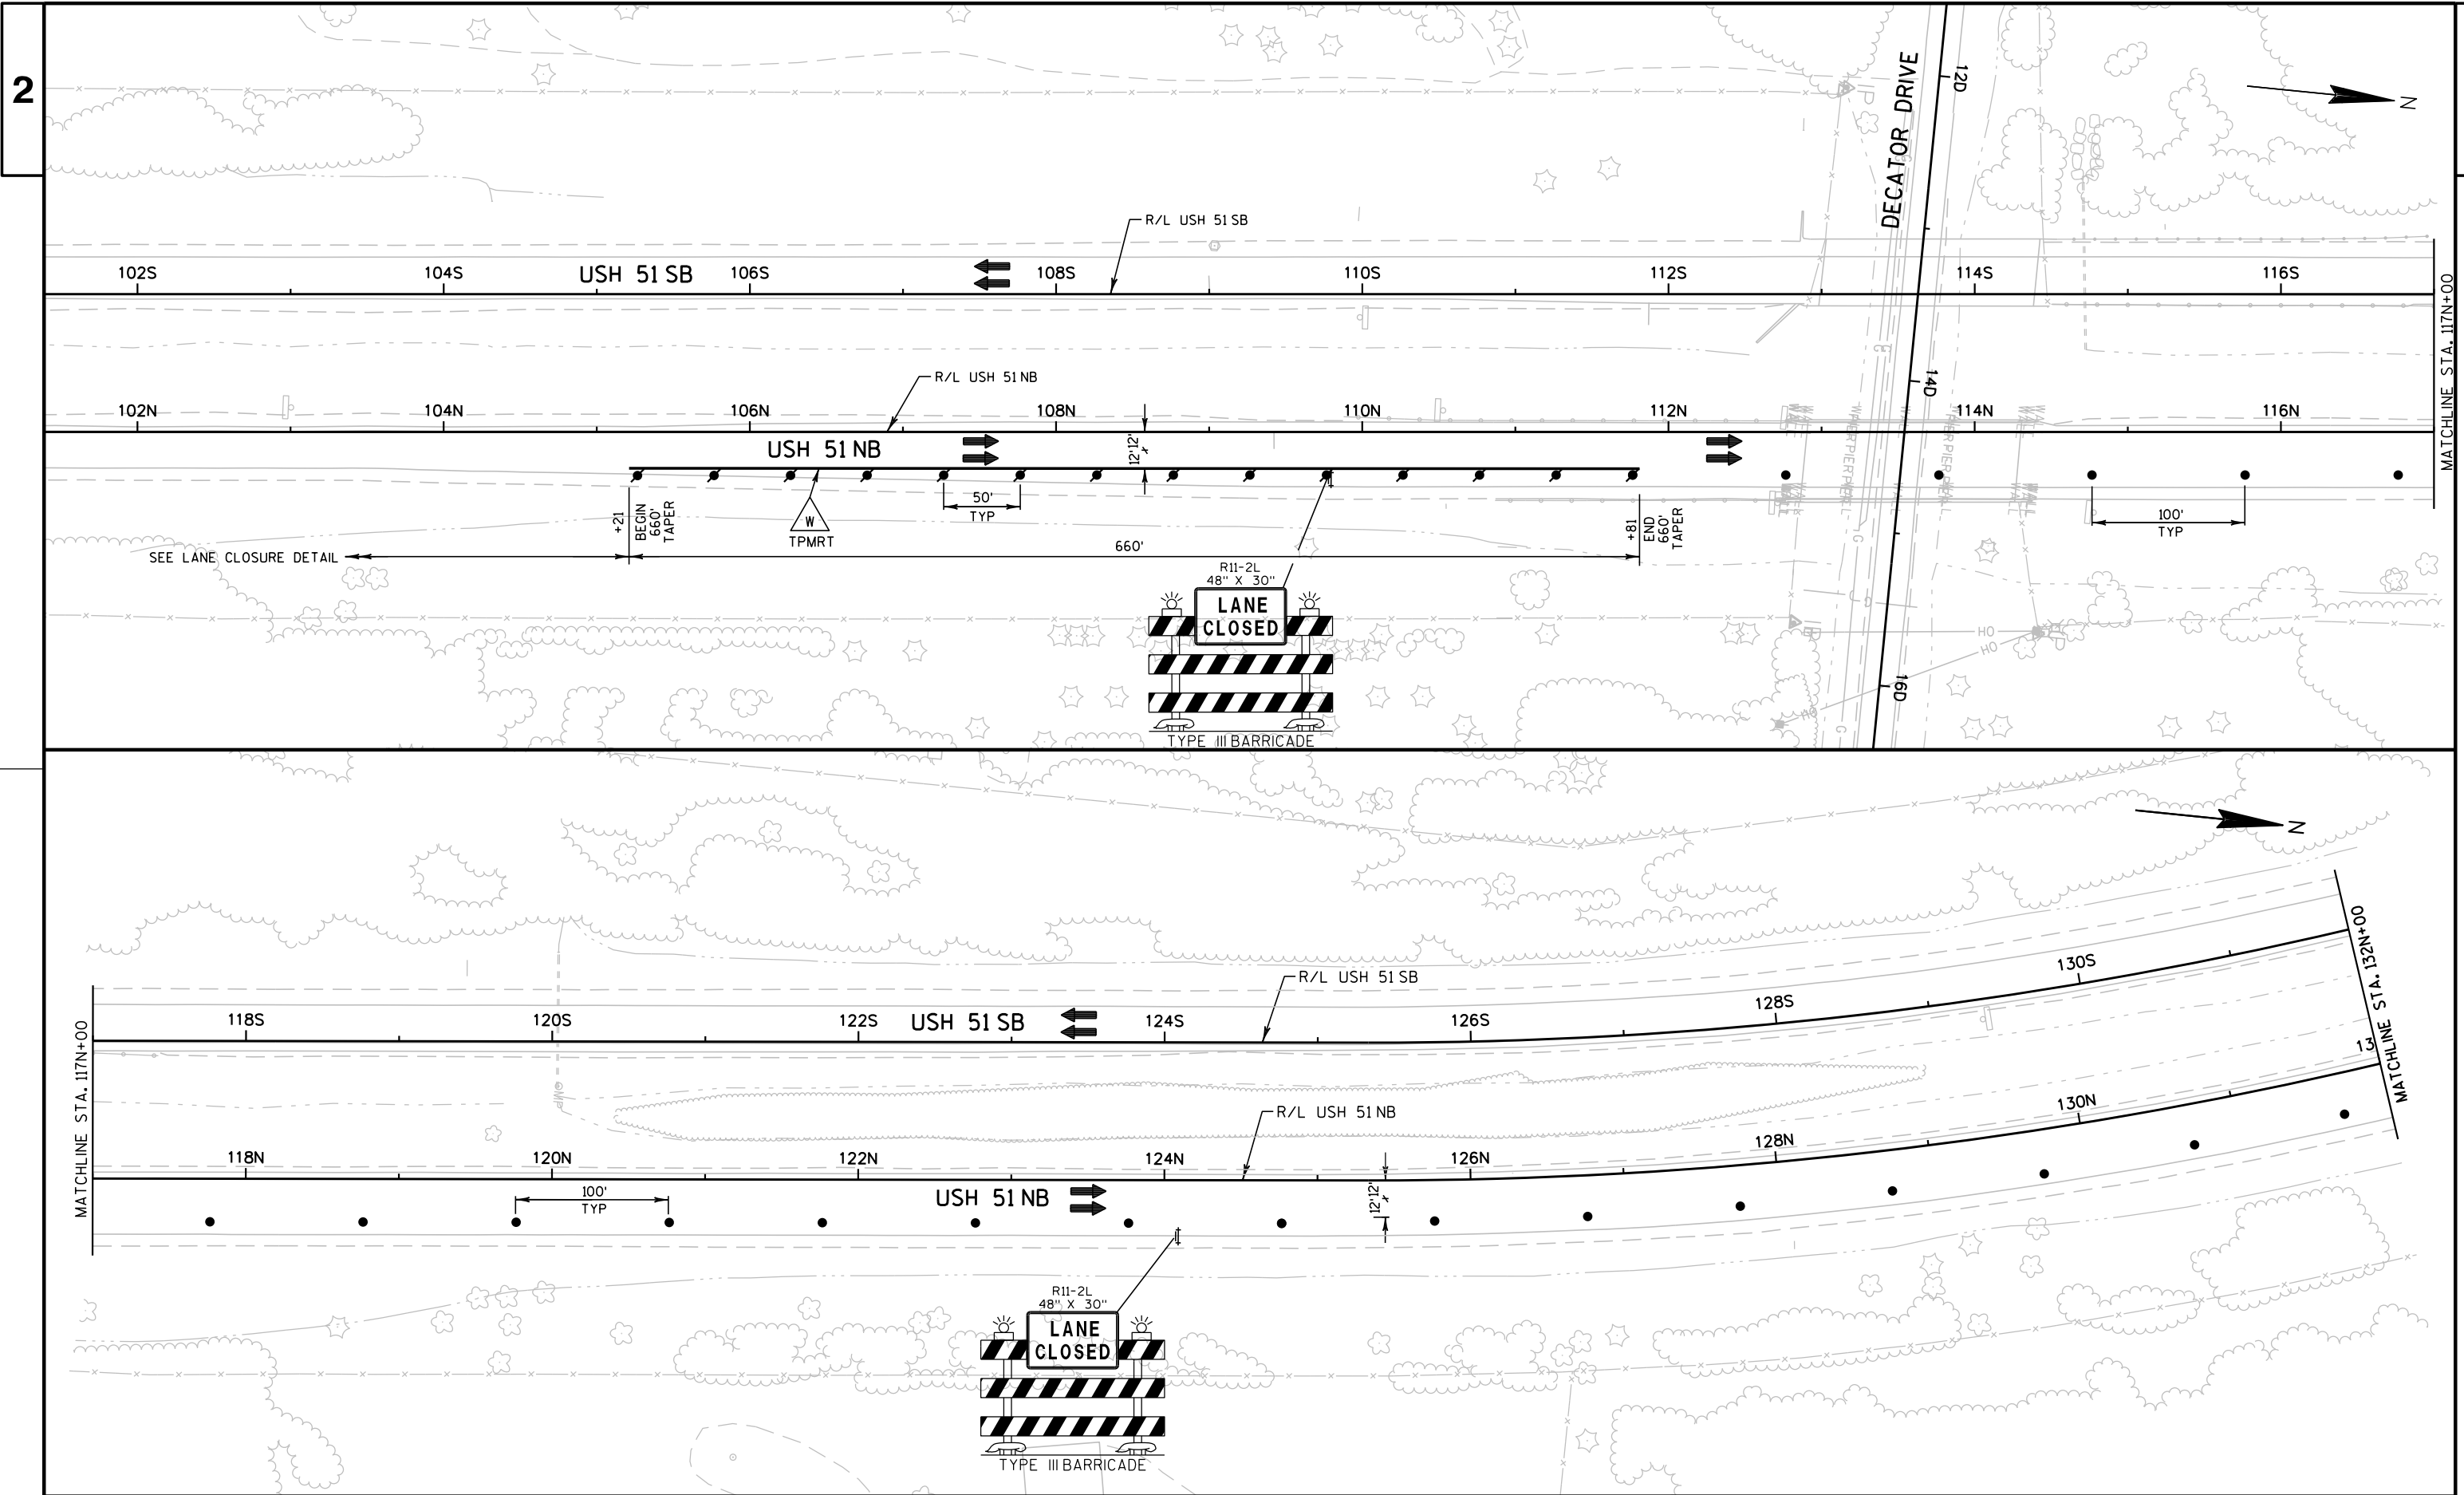


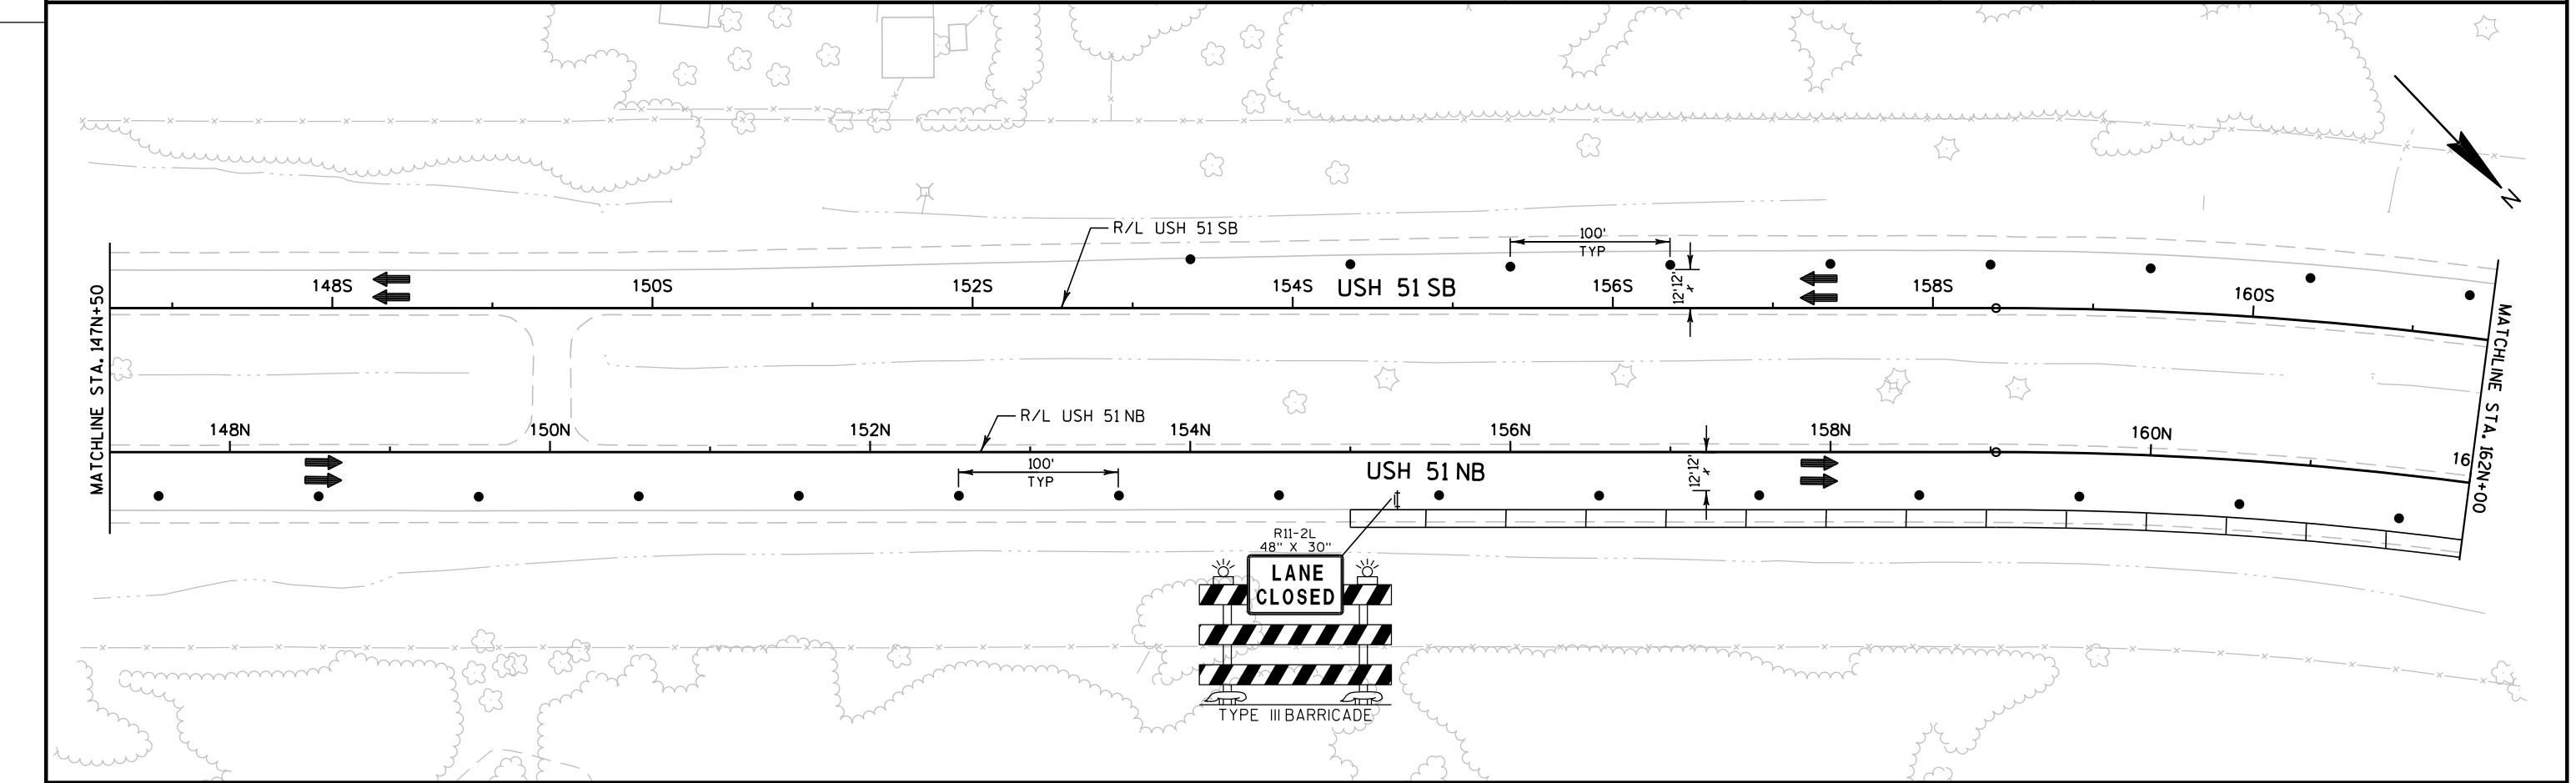
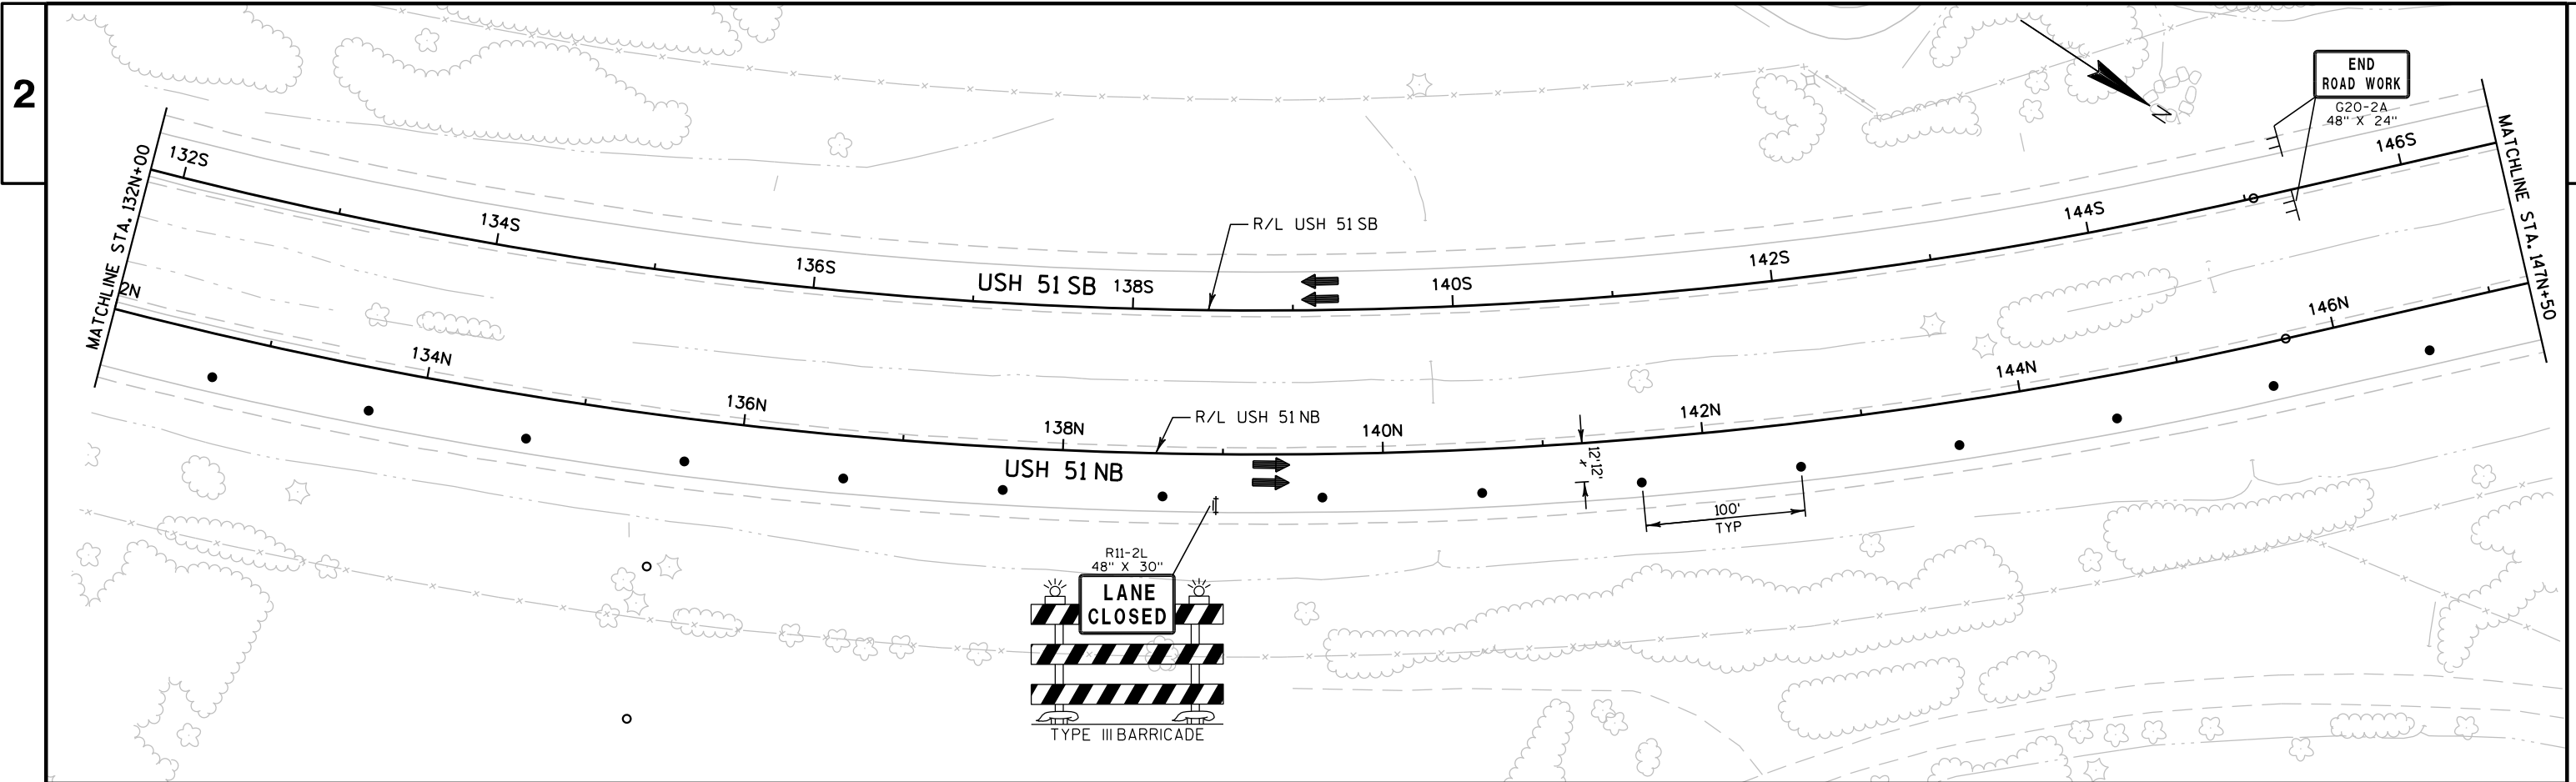


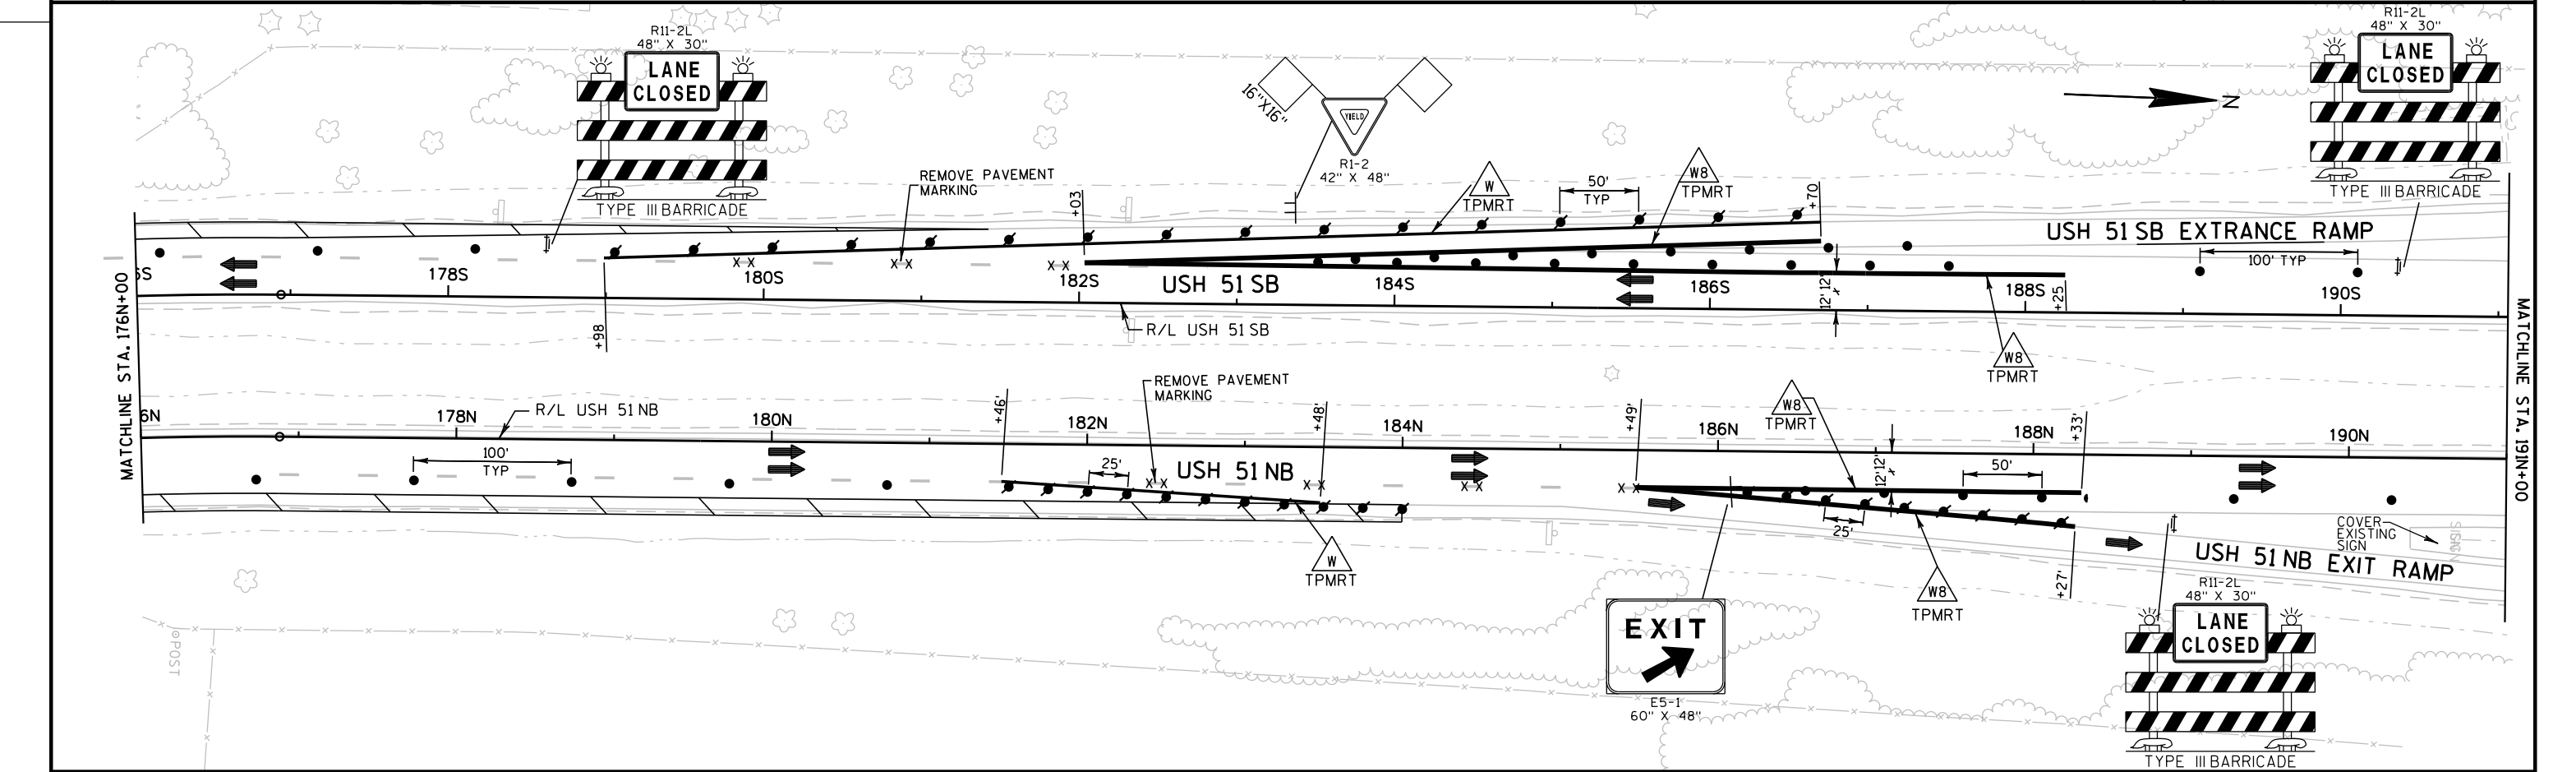
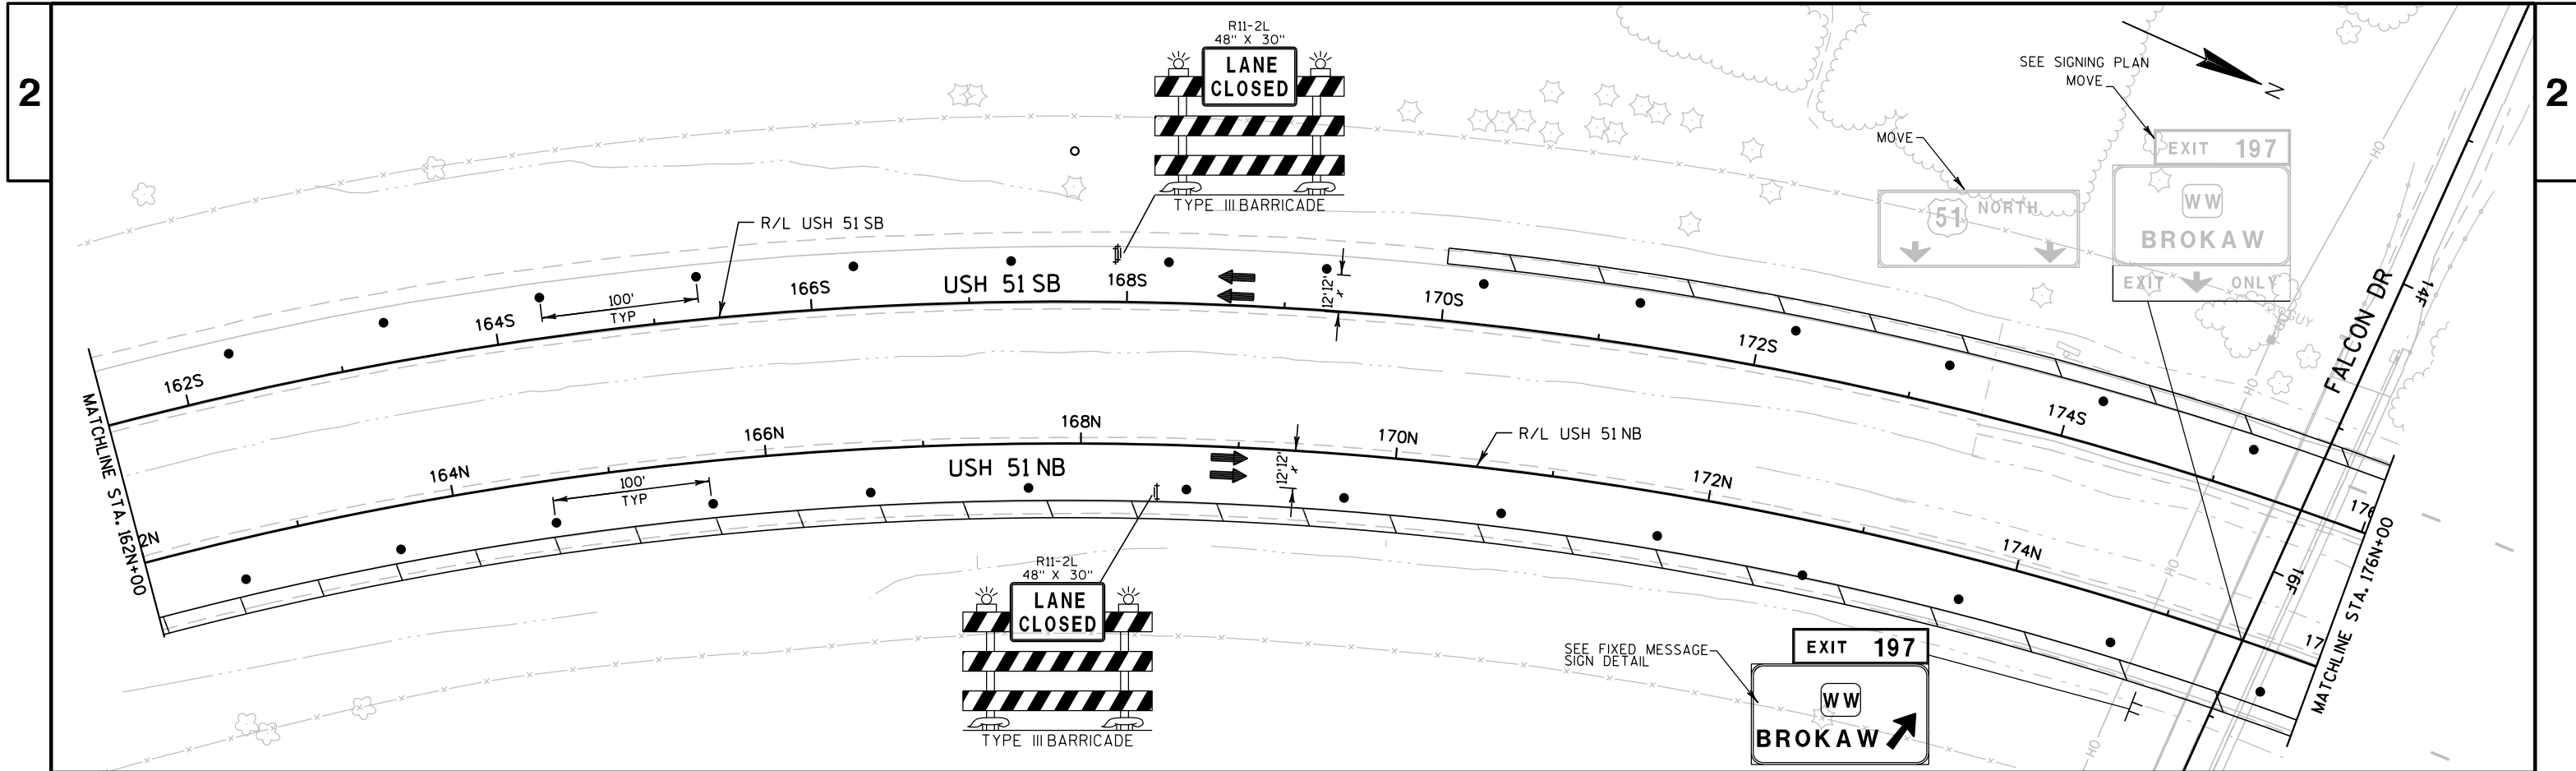


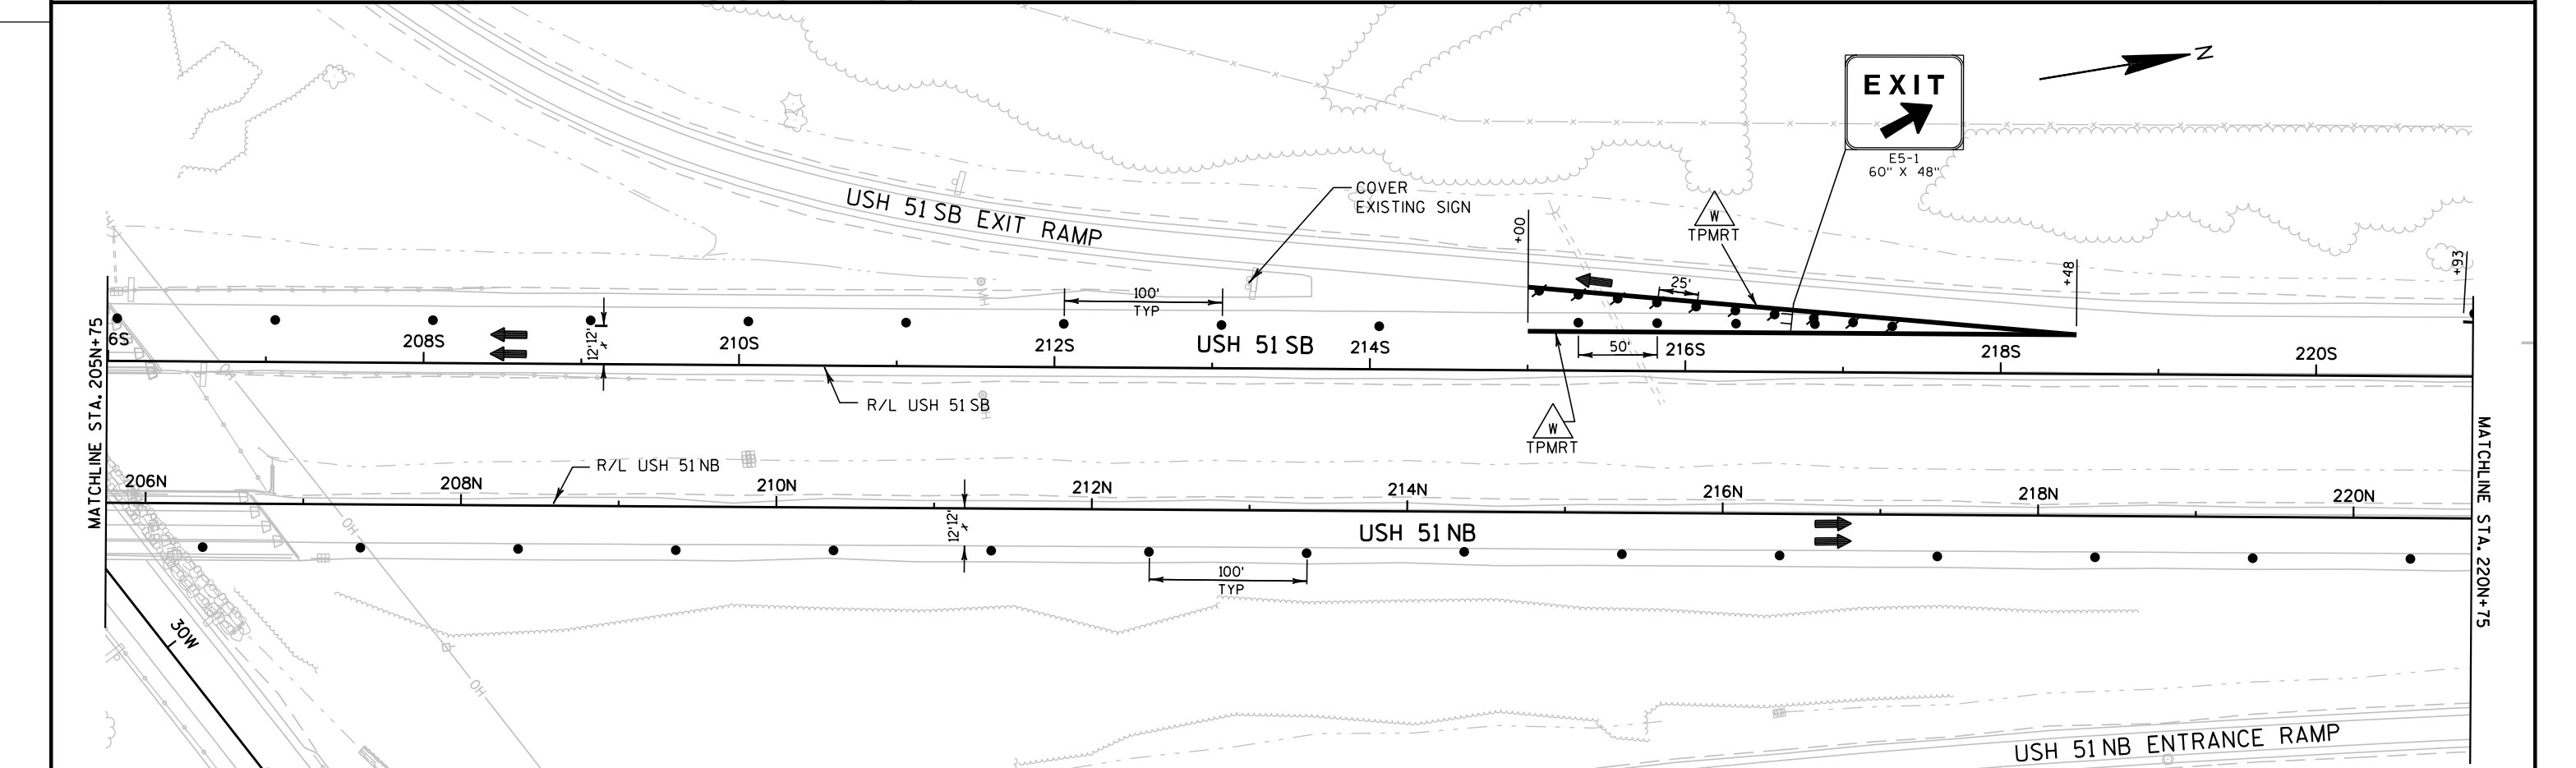
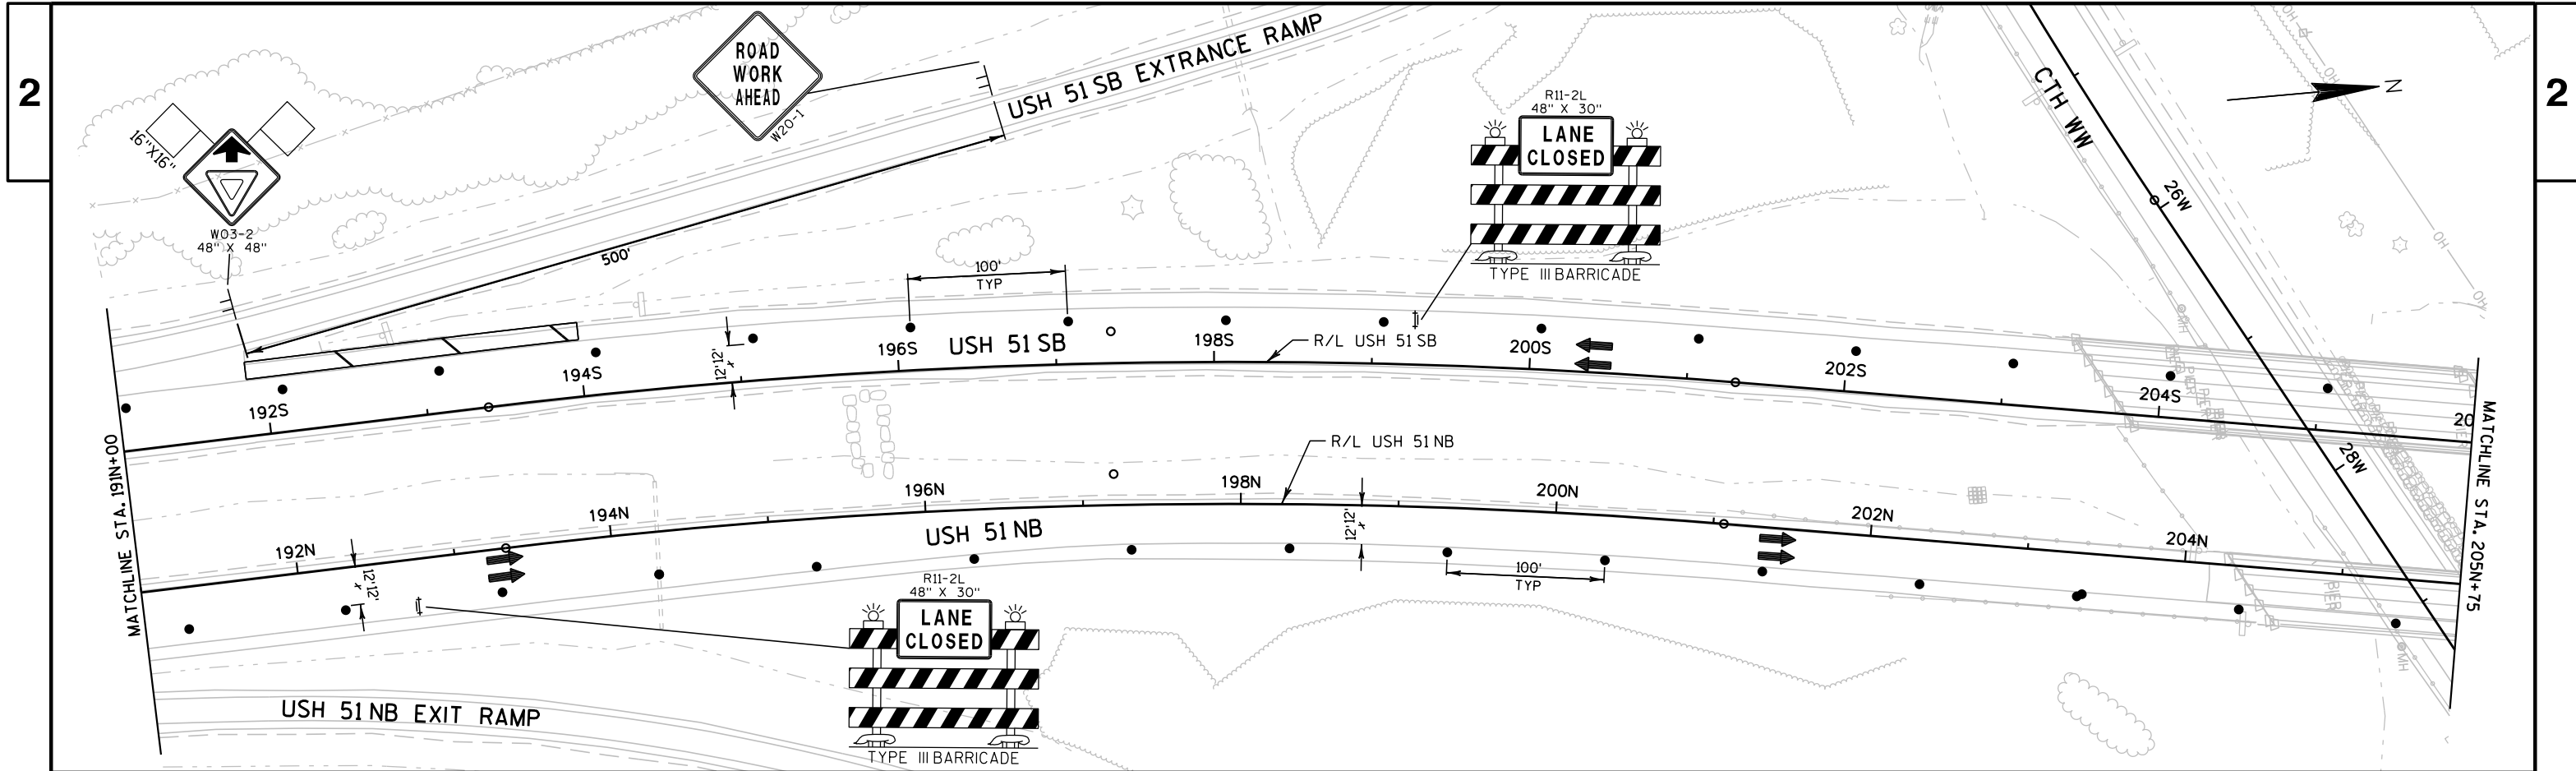


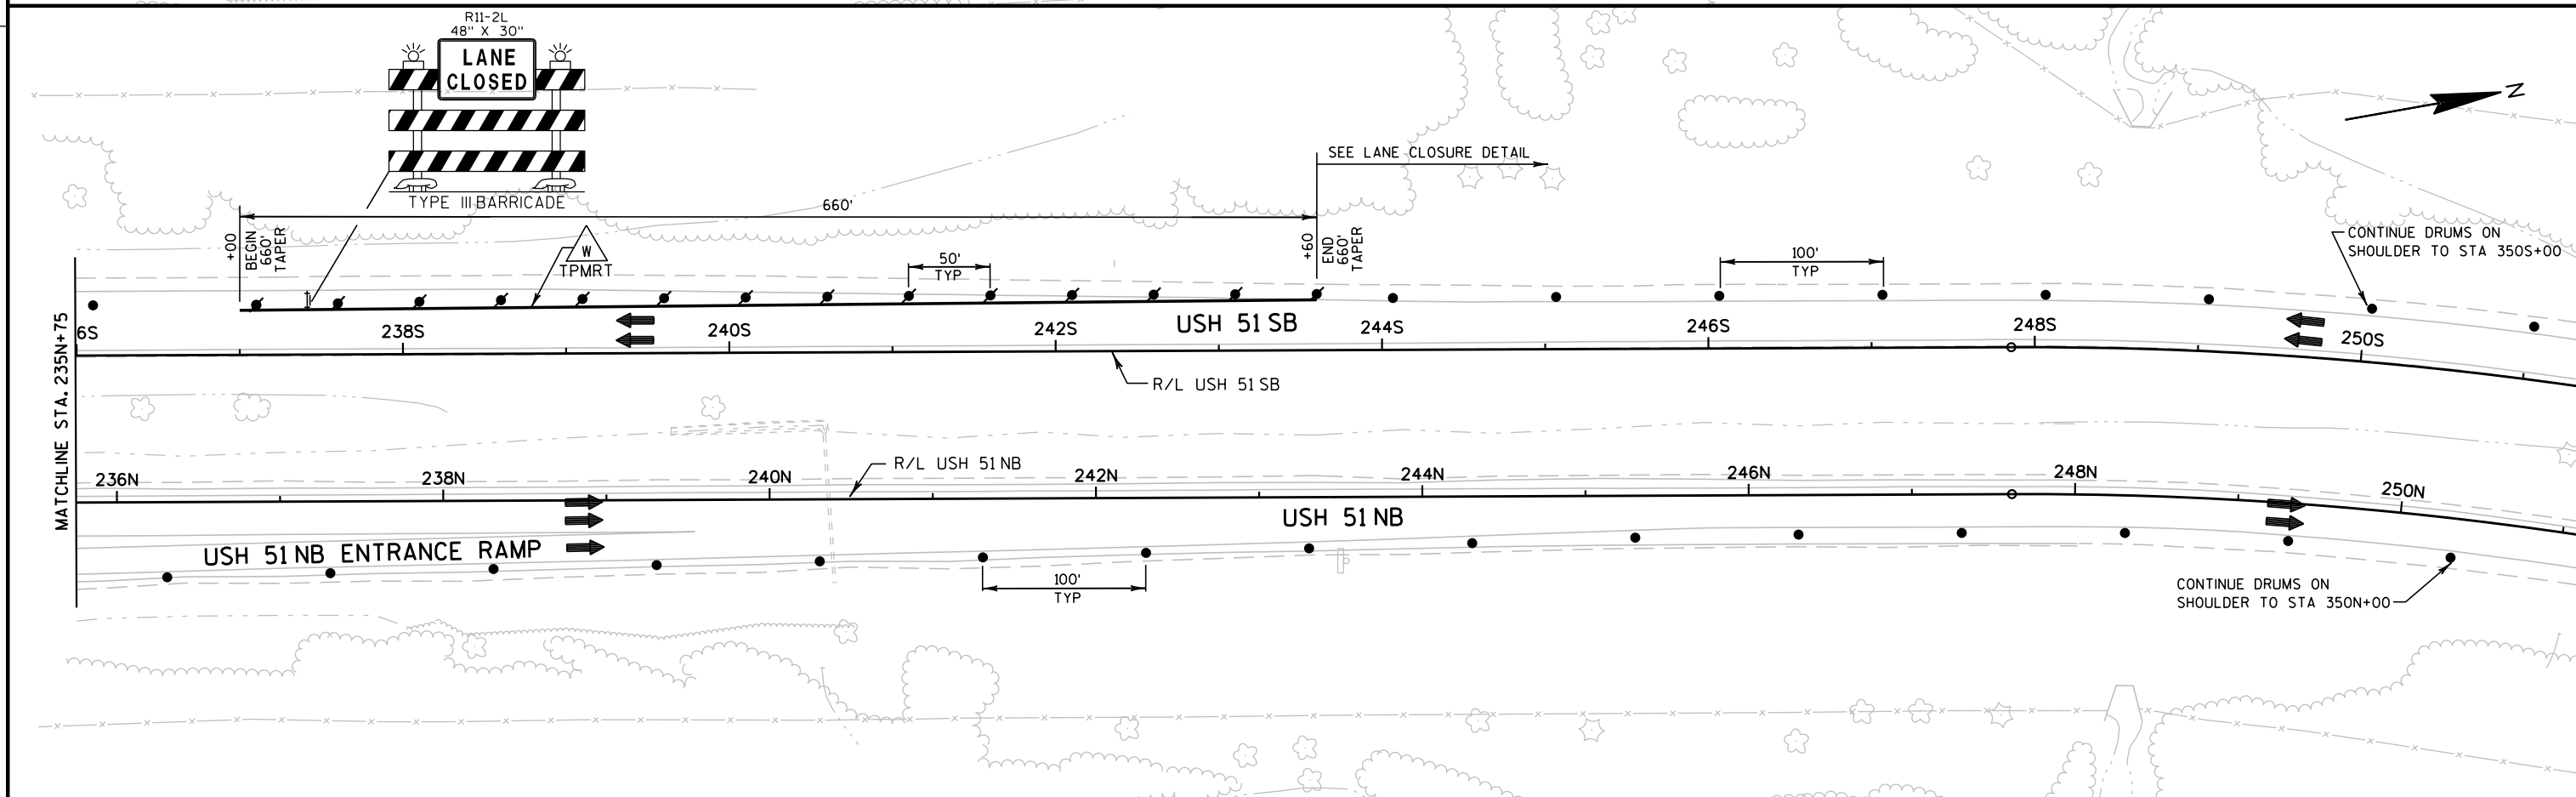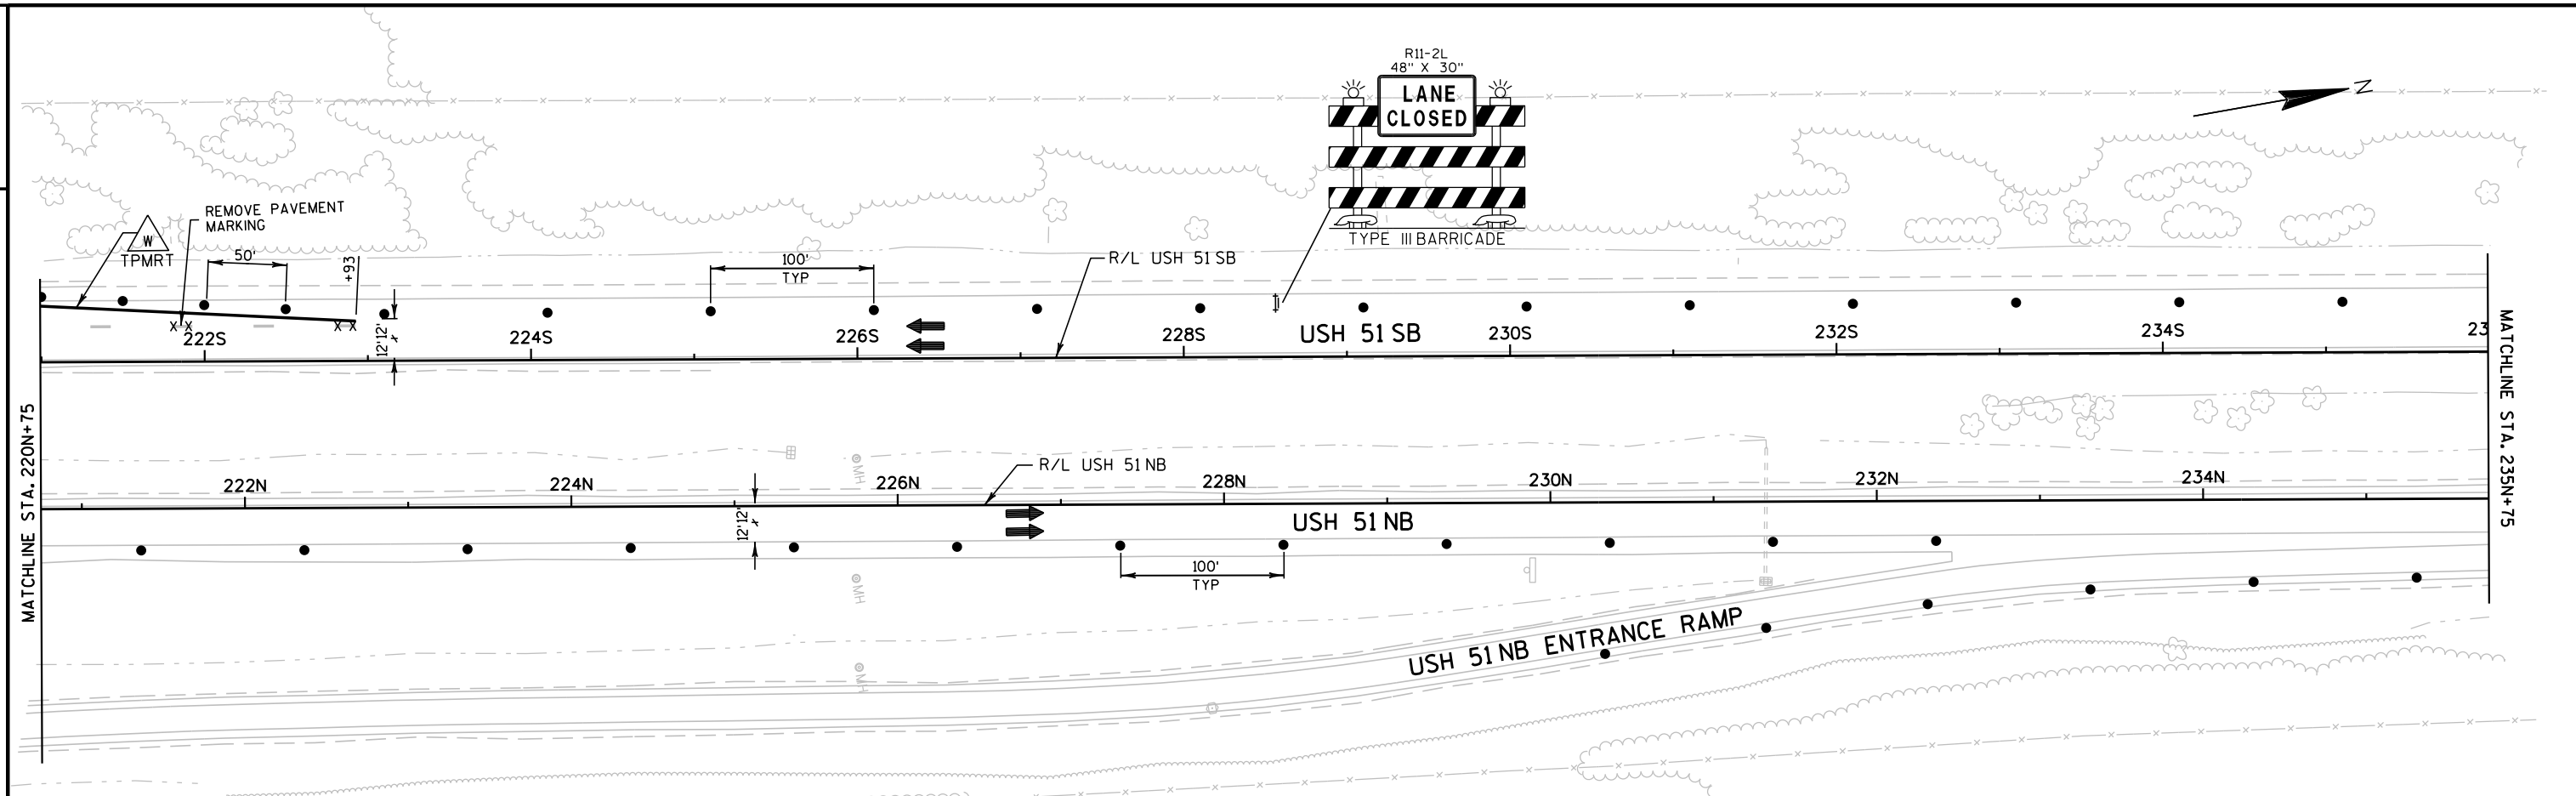

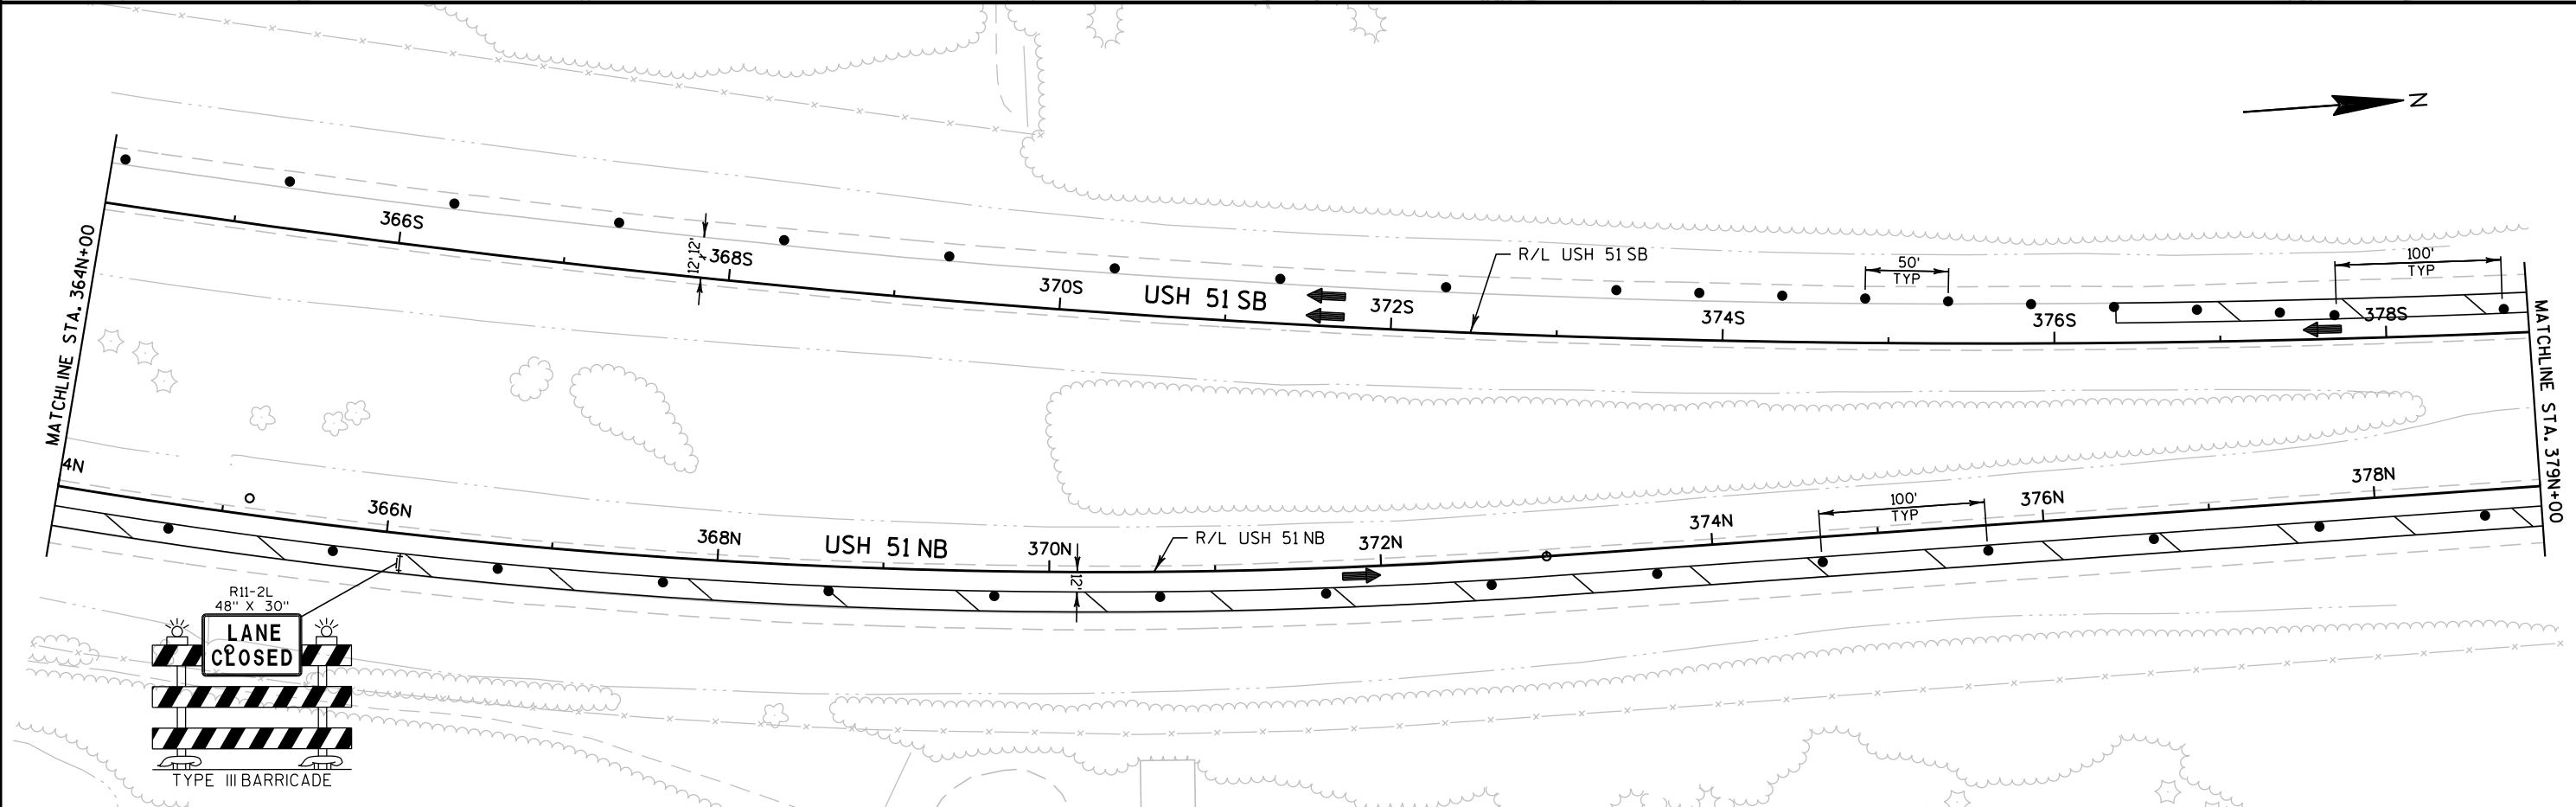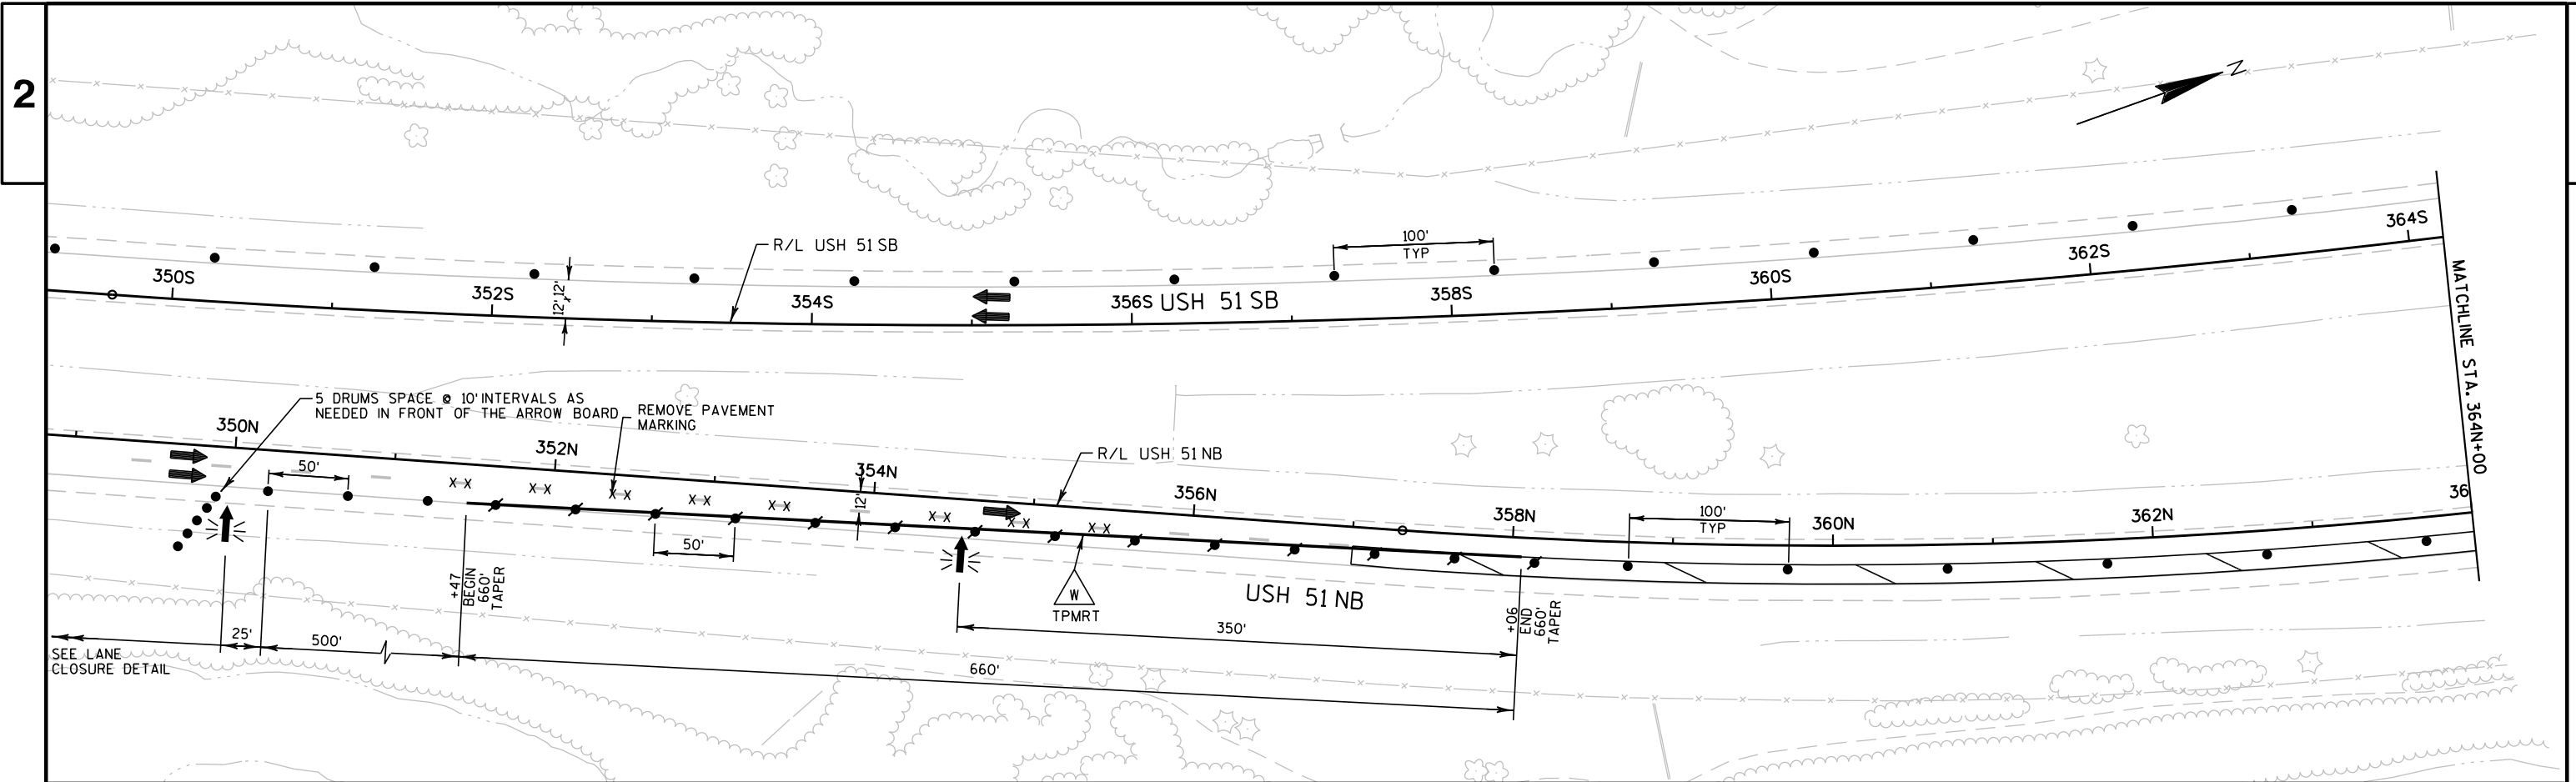

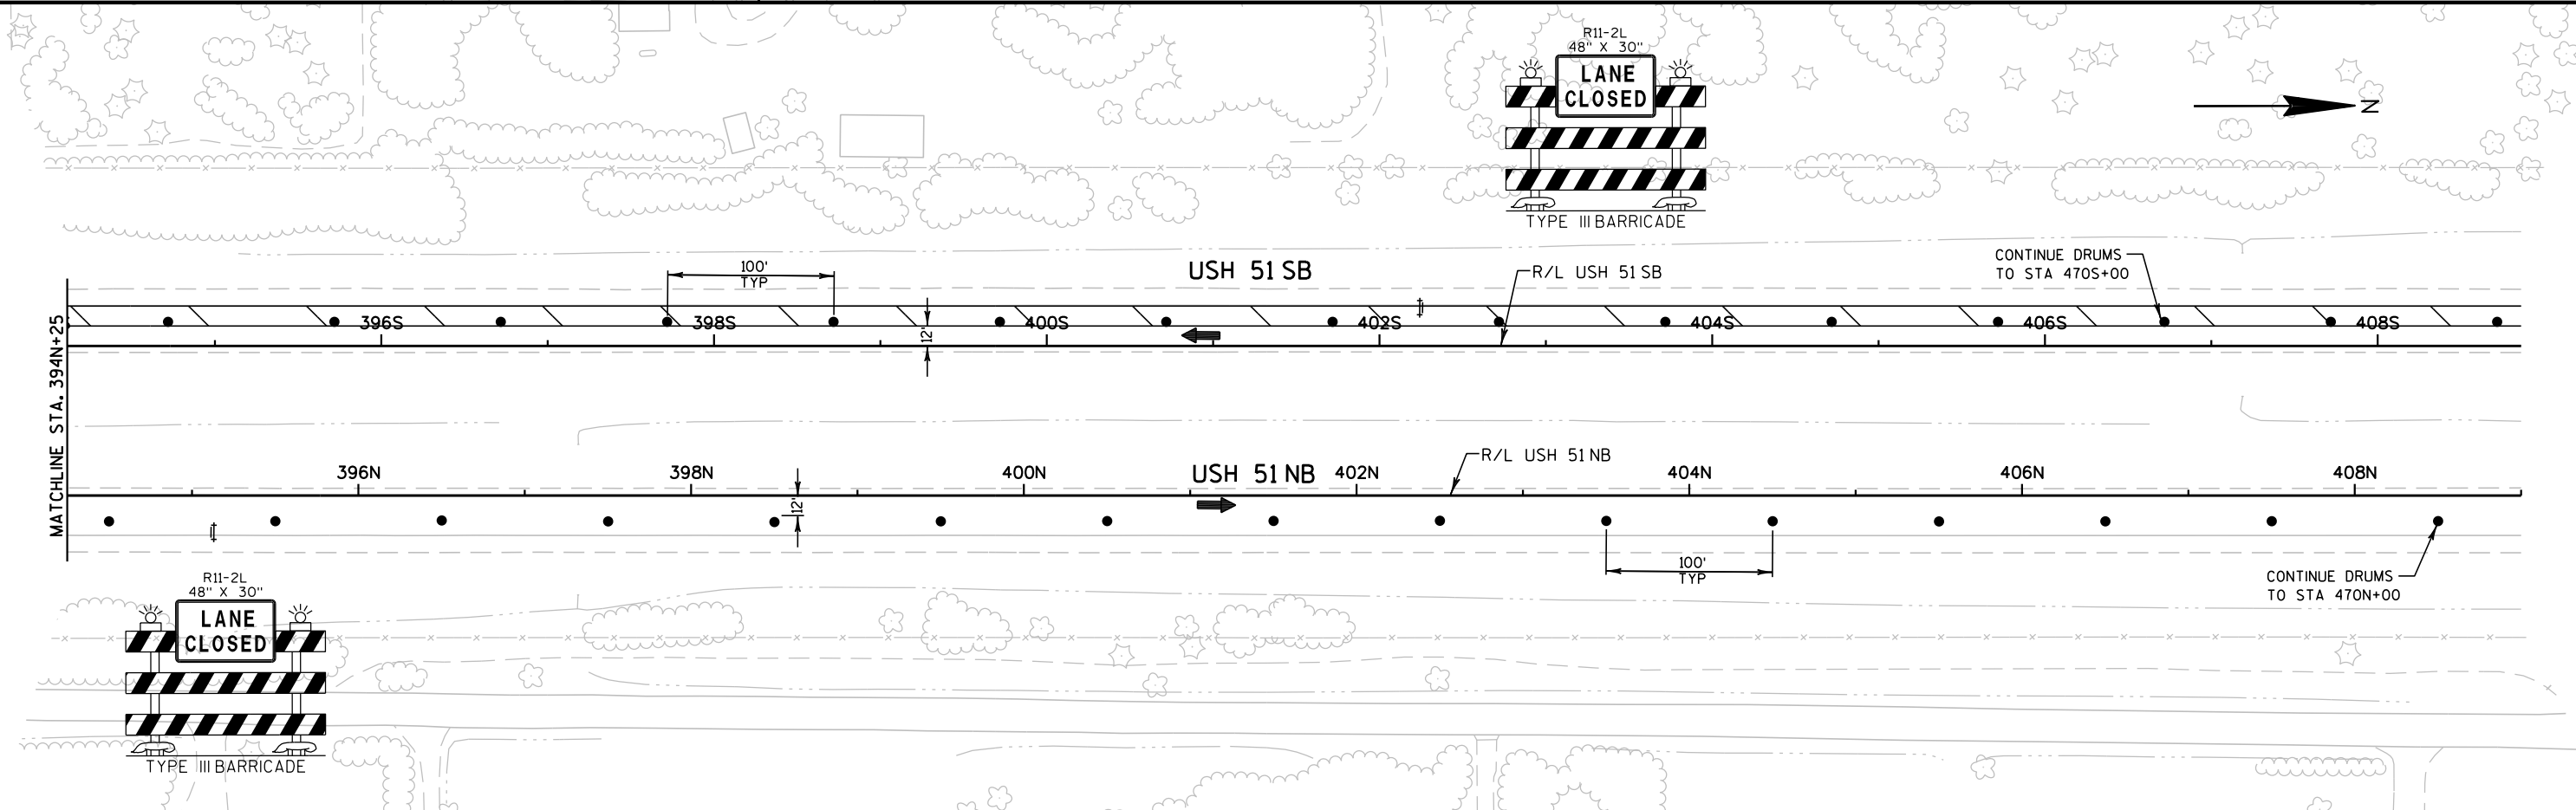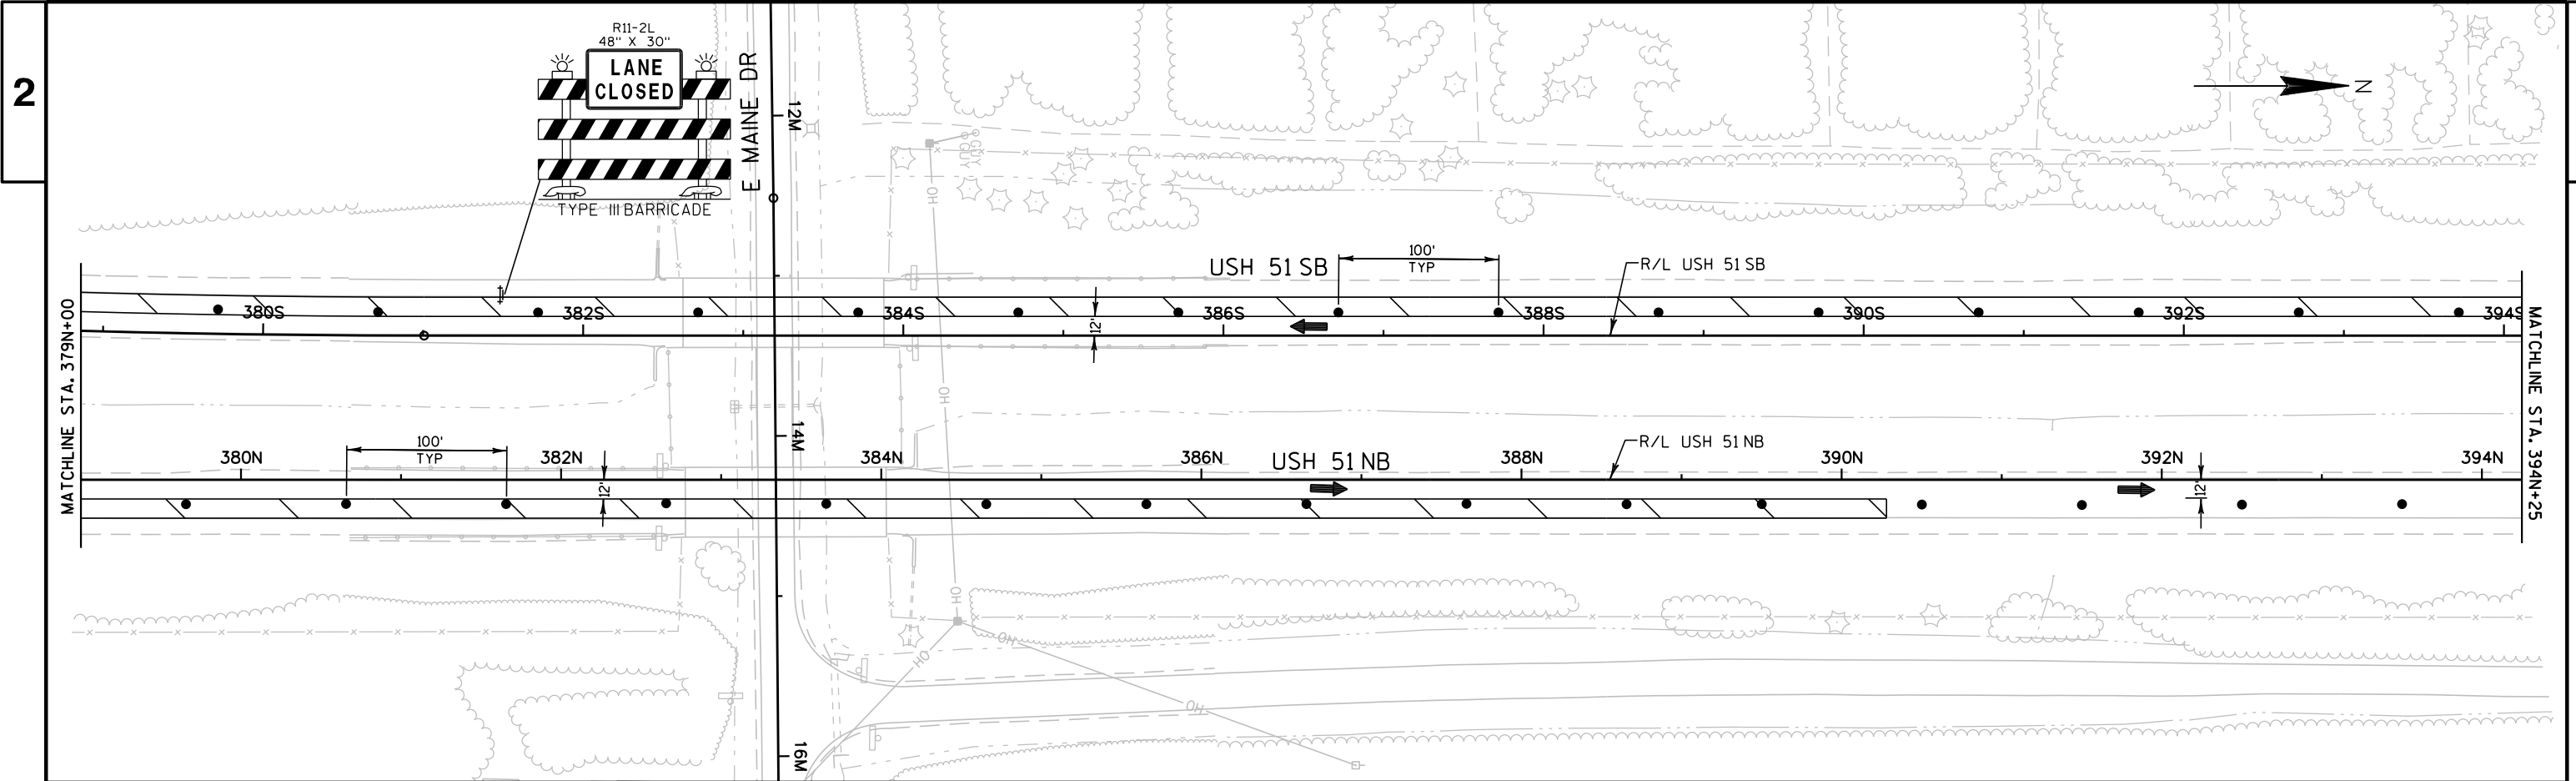

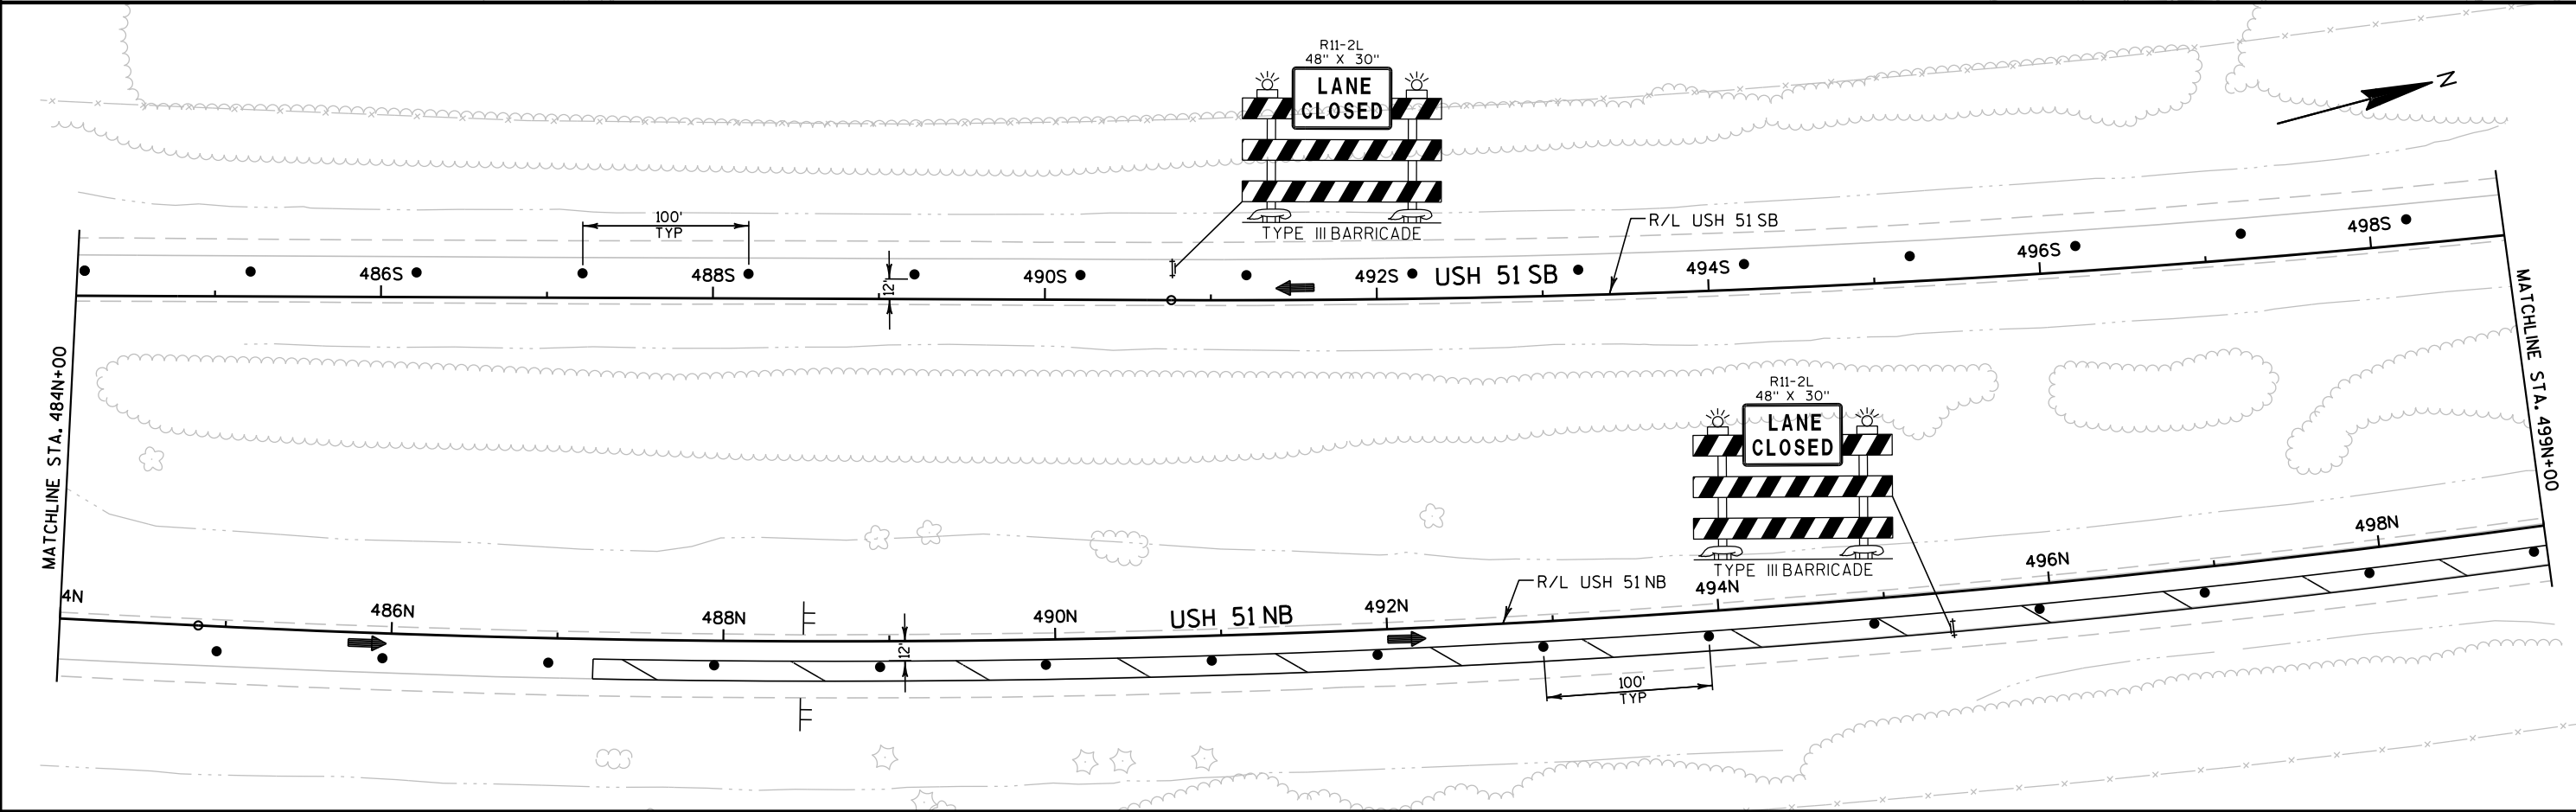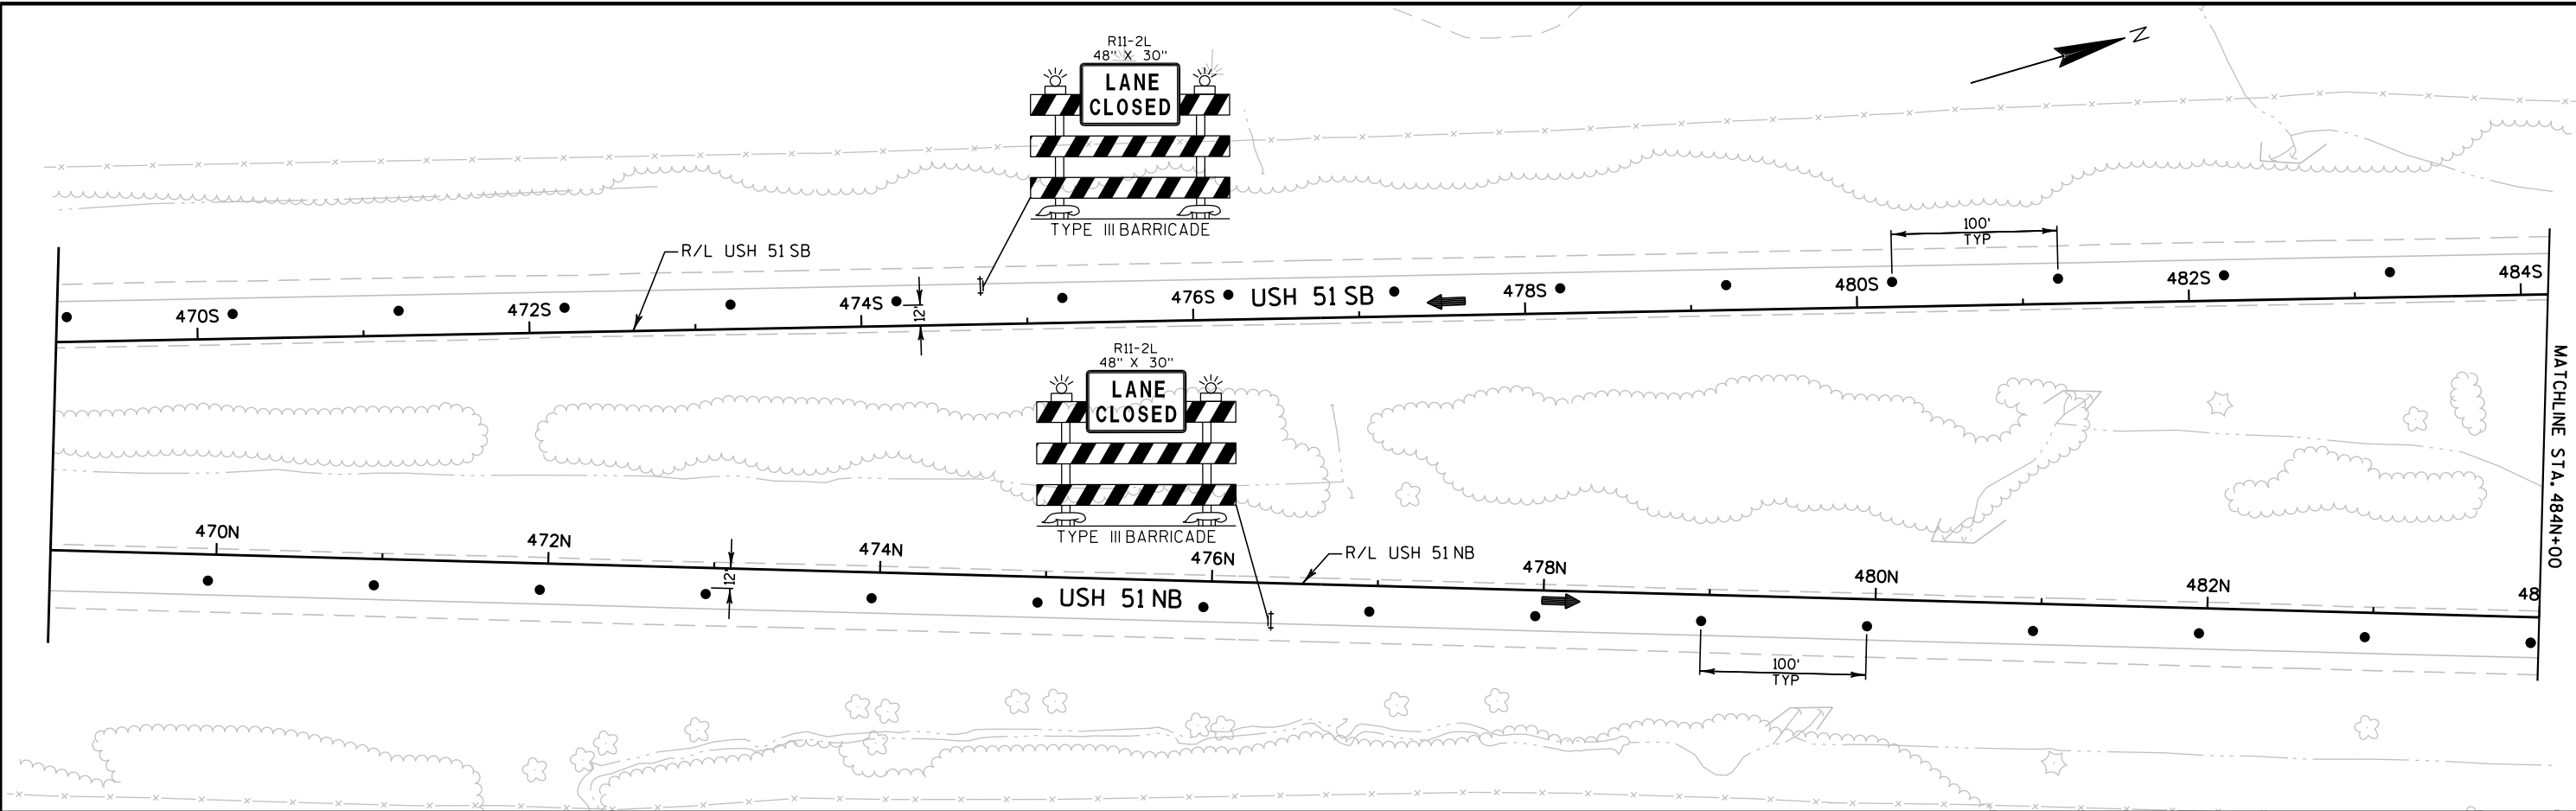

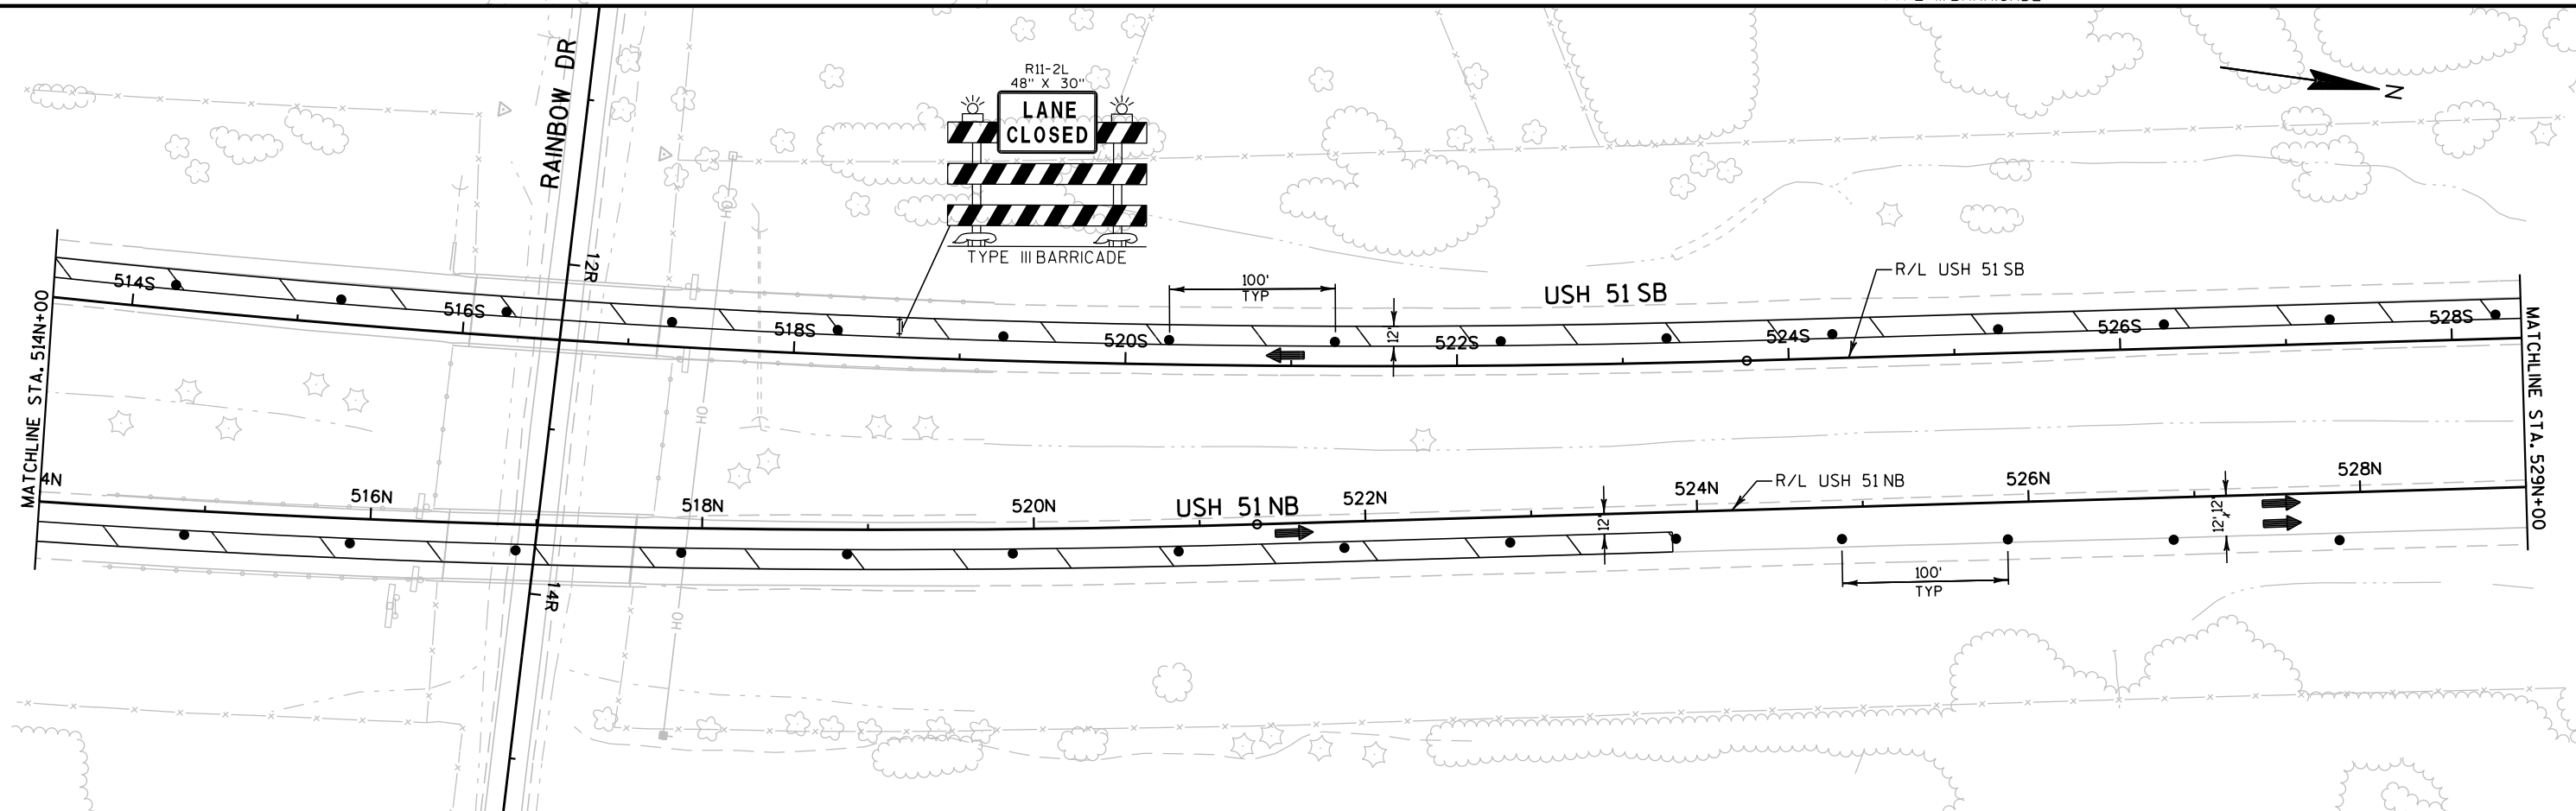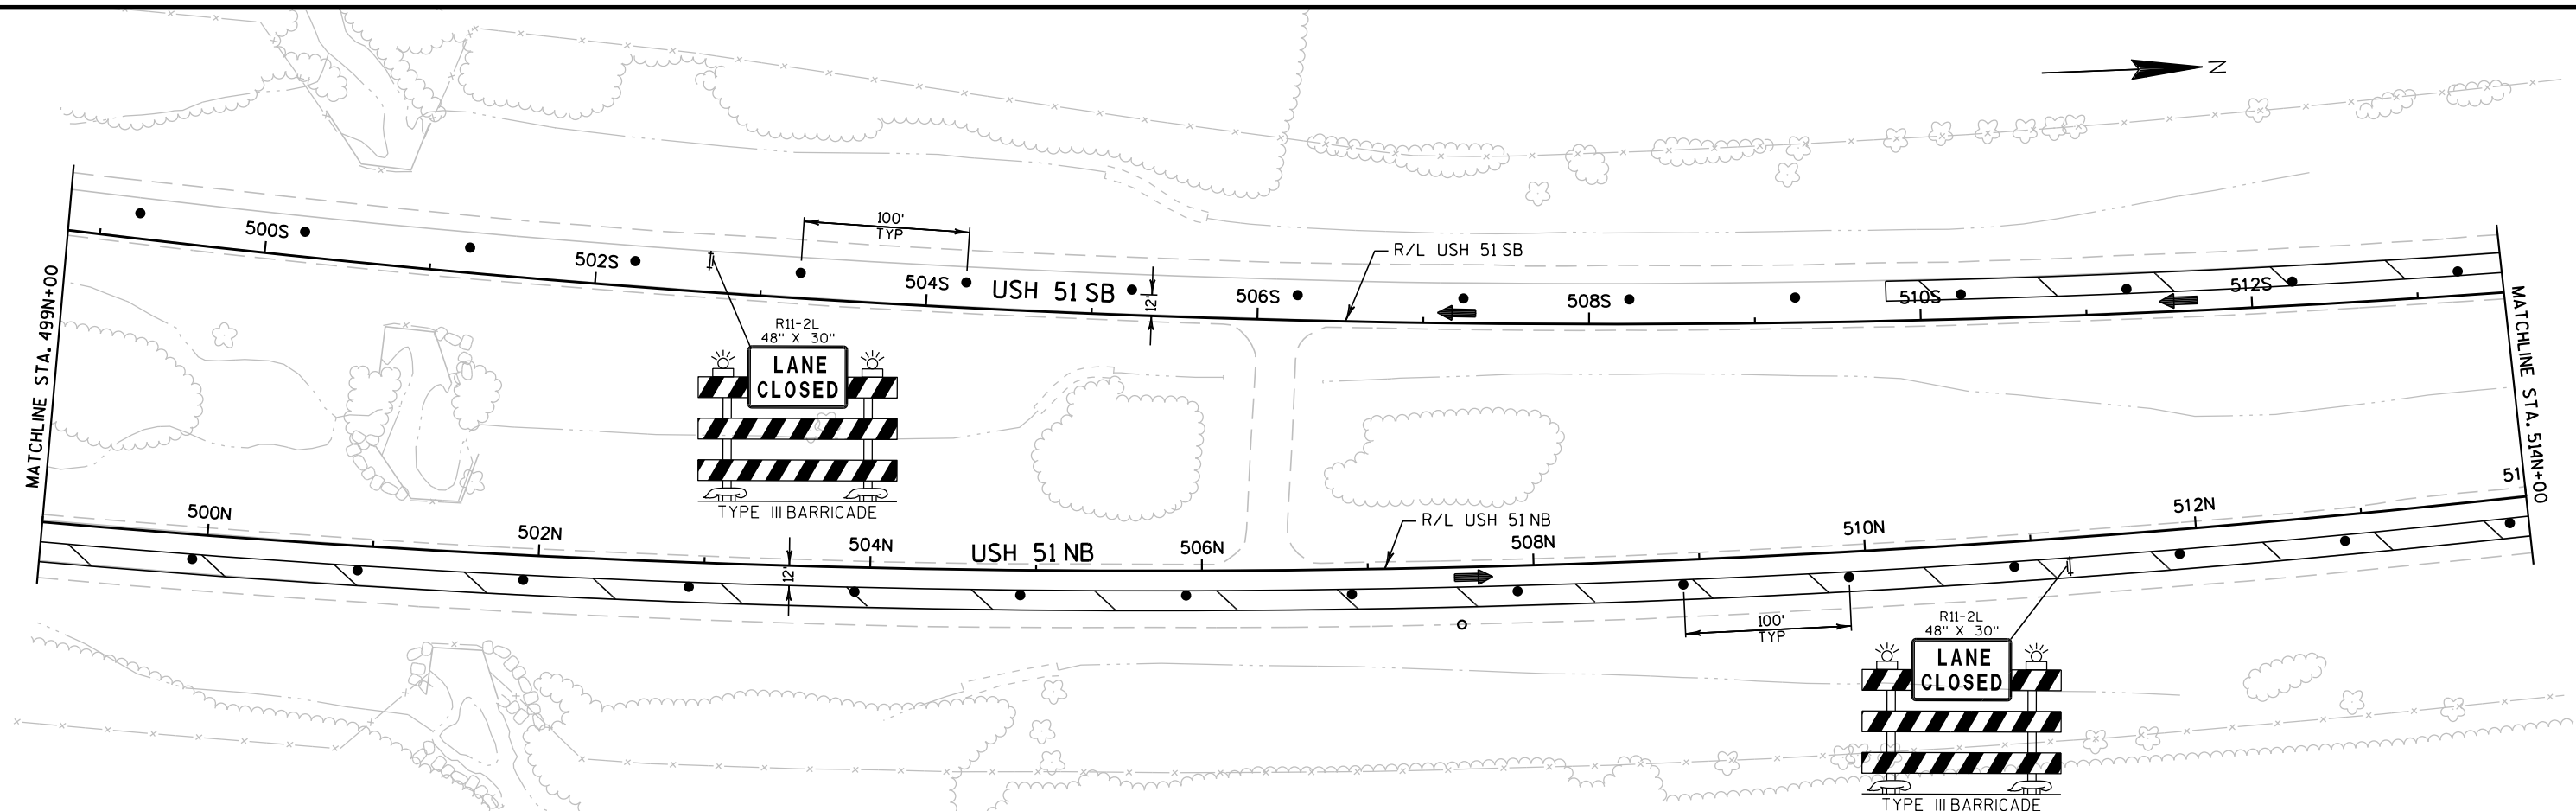

PROJECT NO: 1166-07-62

HWY: USH 51

COUNTY: MARATHON

TRAFFIC CONTROL - STAGE 1A

SCALE, FEET

0 100 200

SHEET

44

E

FILE NAME : F:\BM1-3212 USH 51 Marathon Co Structures\Roads\cads\1166-07-32\026111-S1a.dgn



PLOT DATE : 30-JAN-2015 15:47


PLOT BY : cfranzen

PLOT NAME : 026111-S1a

PLOT SCALE : 100:1

WISDOT/CADDs SHEET 42

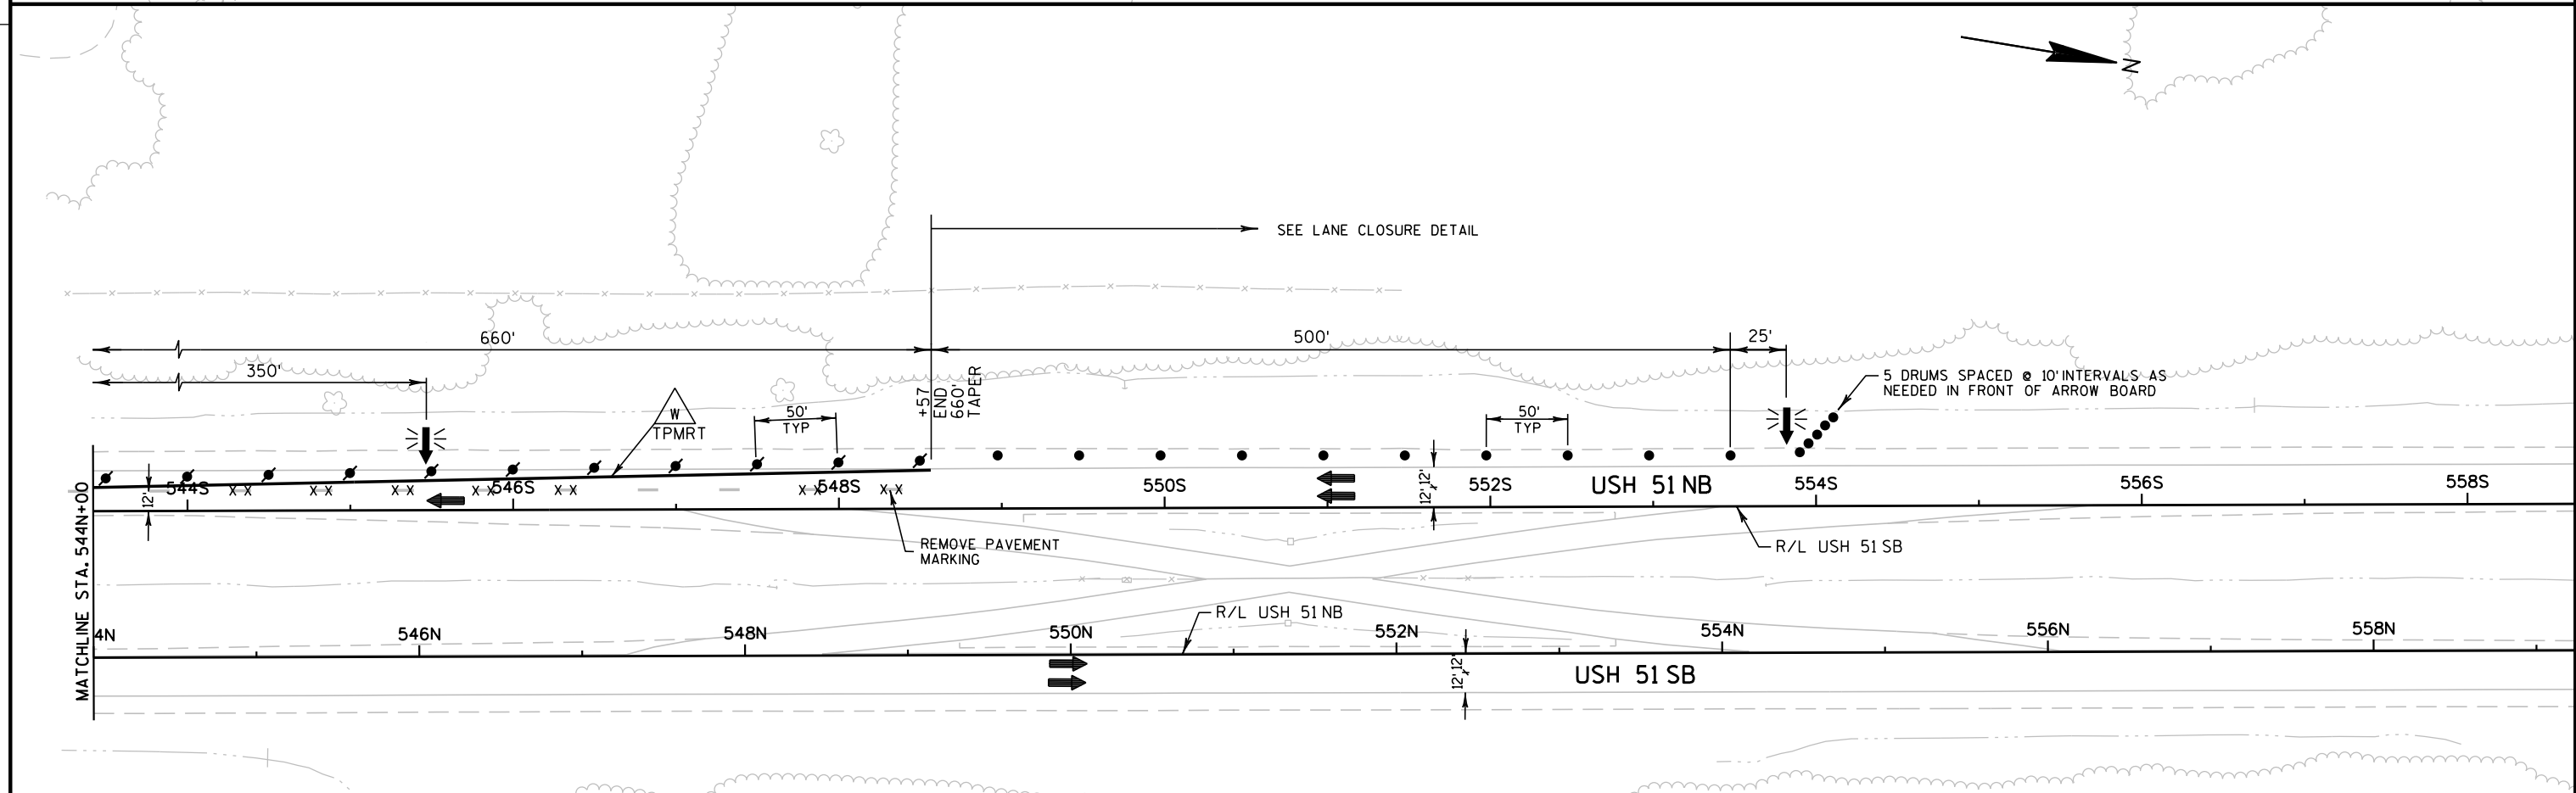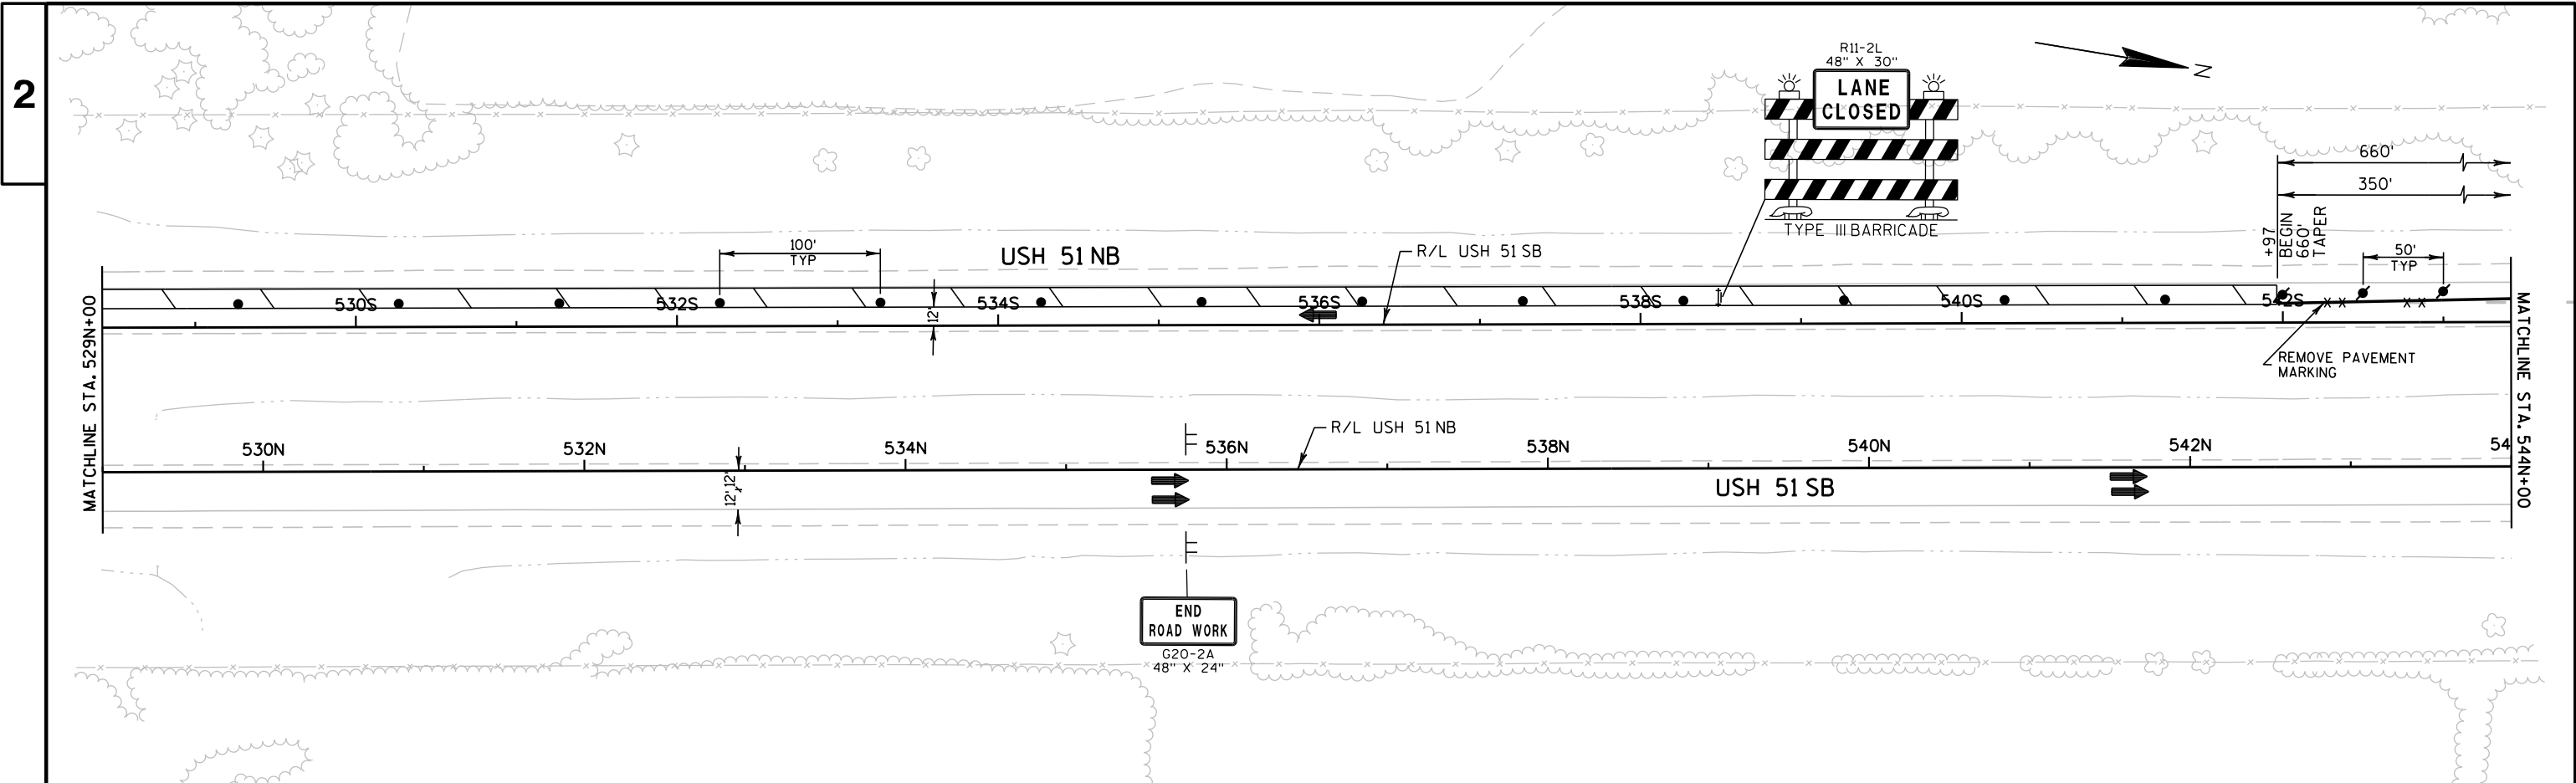


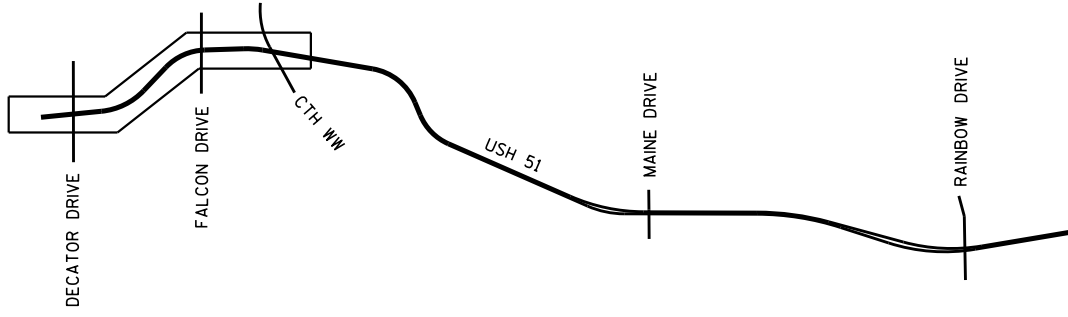


CONSTRUCTION STAGE 1B

STAGE 1B - CONSTRUCTION: REMOVE AND REPLACE ASPHALTIC SURFACE ON LEFT SHOULDER

STAGE 1B - TRAFFIC: LEFT LANE CLOSED

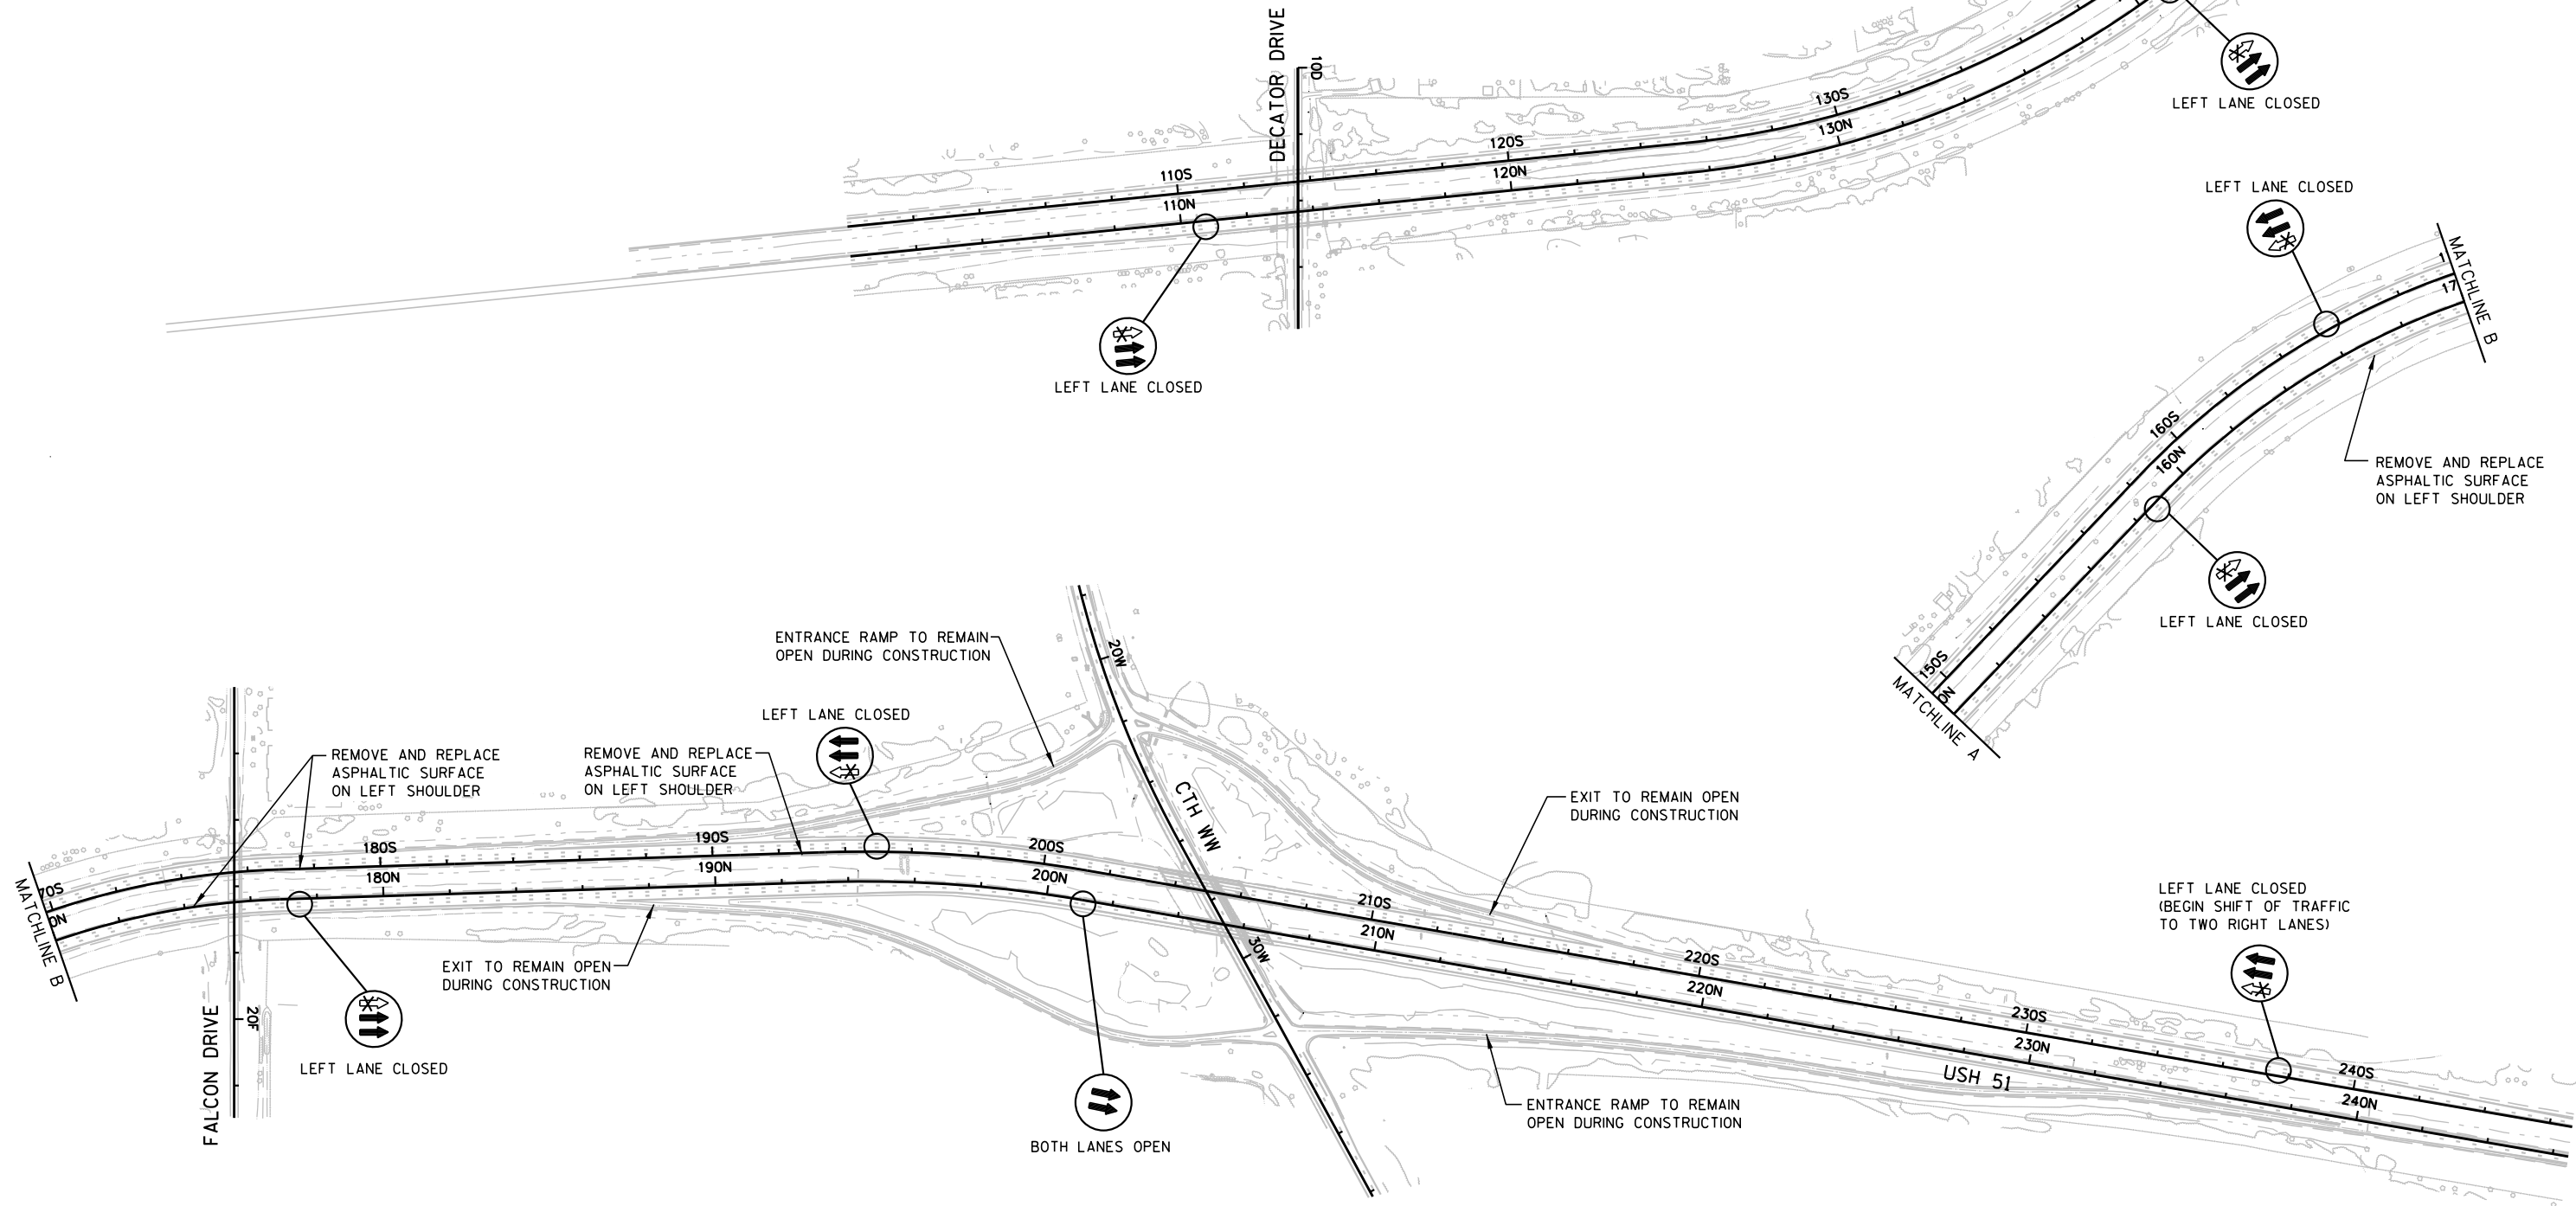


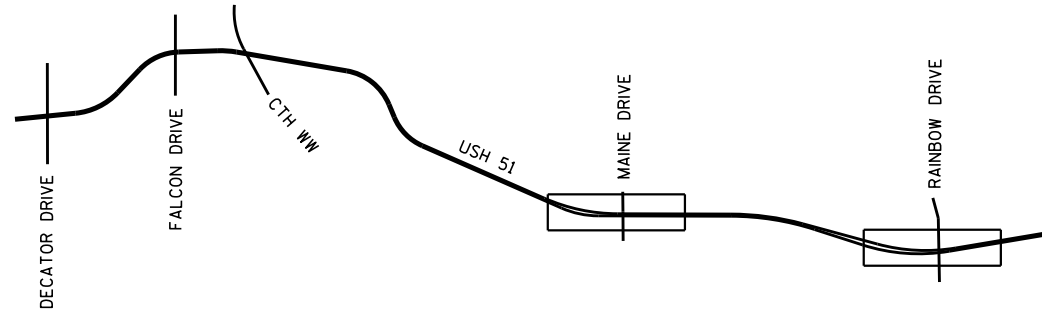



CONSTRUCTION STAGE 1B



STAGE 1B - CONSTRUCTION: REMOVE AND REPLACE ASPHALTIC SURFACE
ON LEFT SHOULDER



STAGE 1B - TRAFFIC: LEFT LANE CLOSED

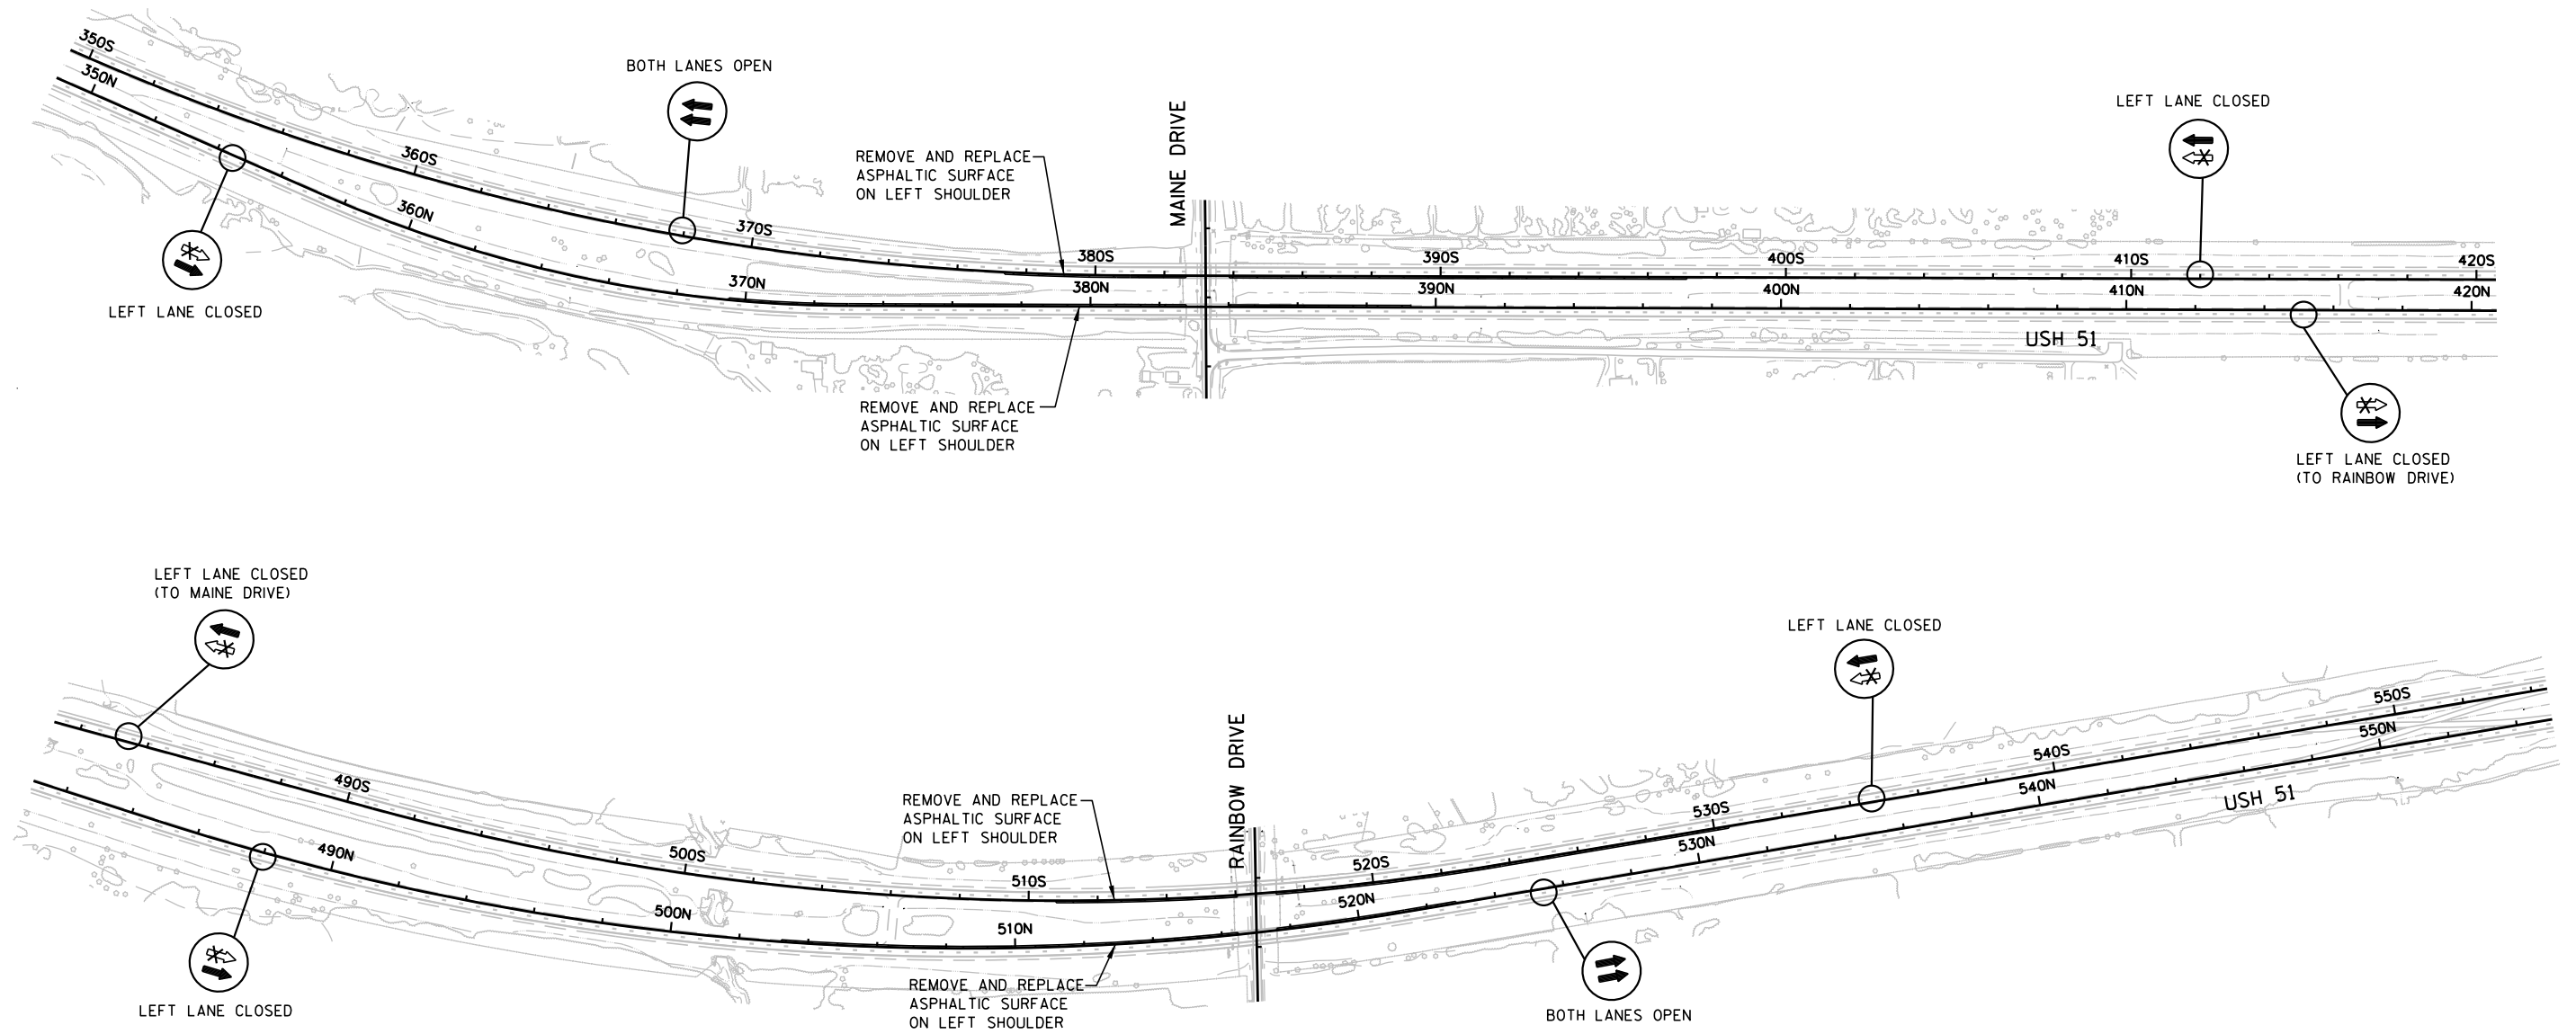

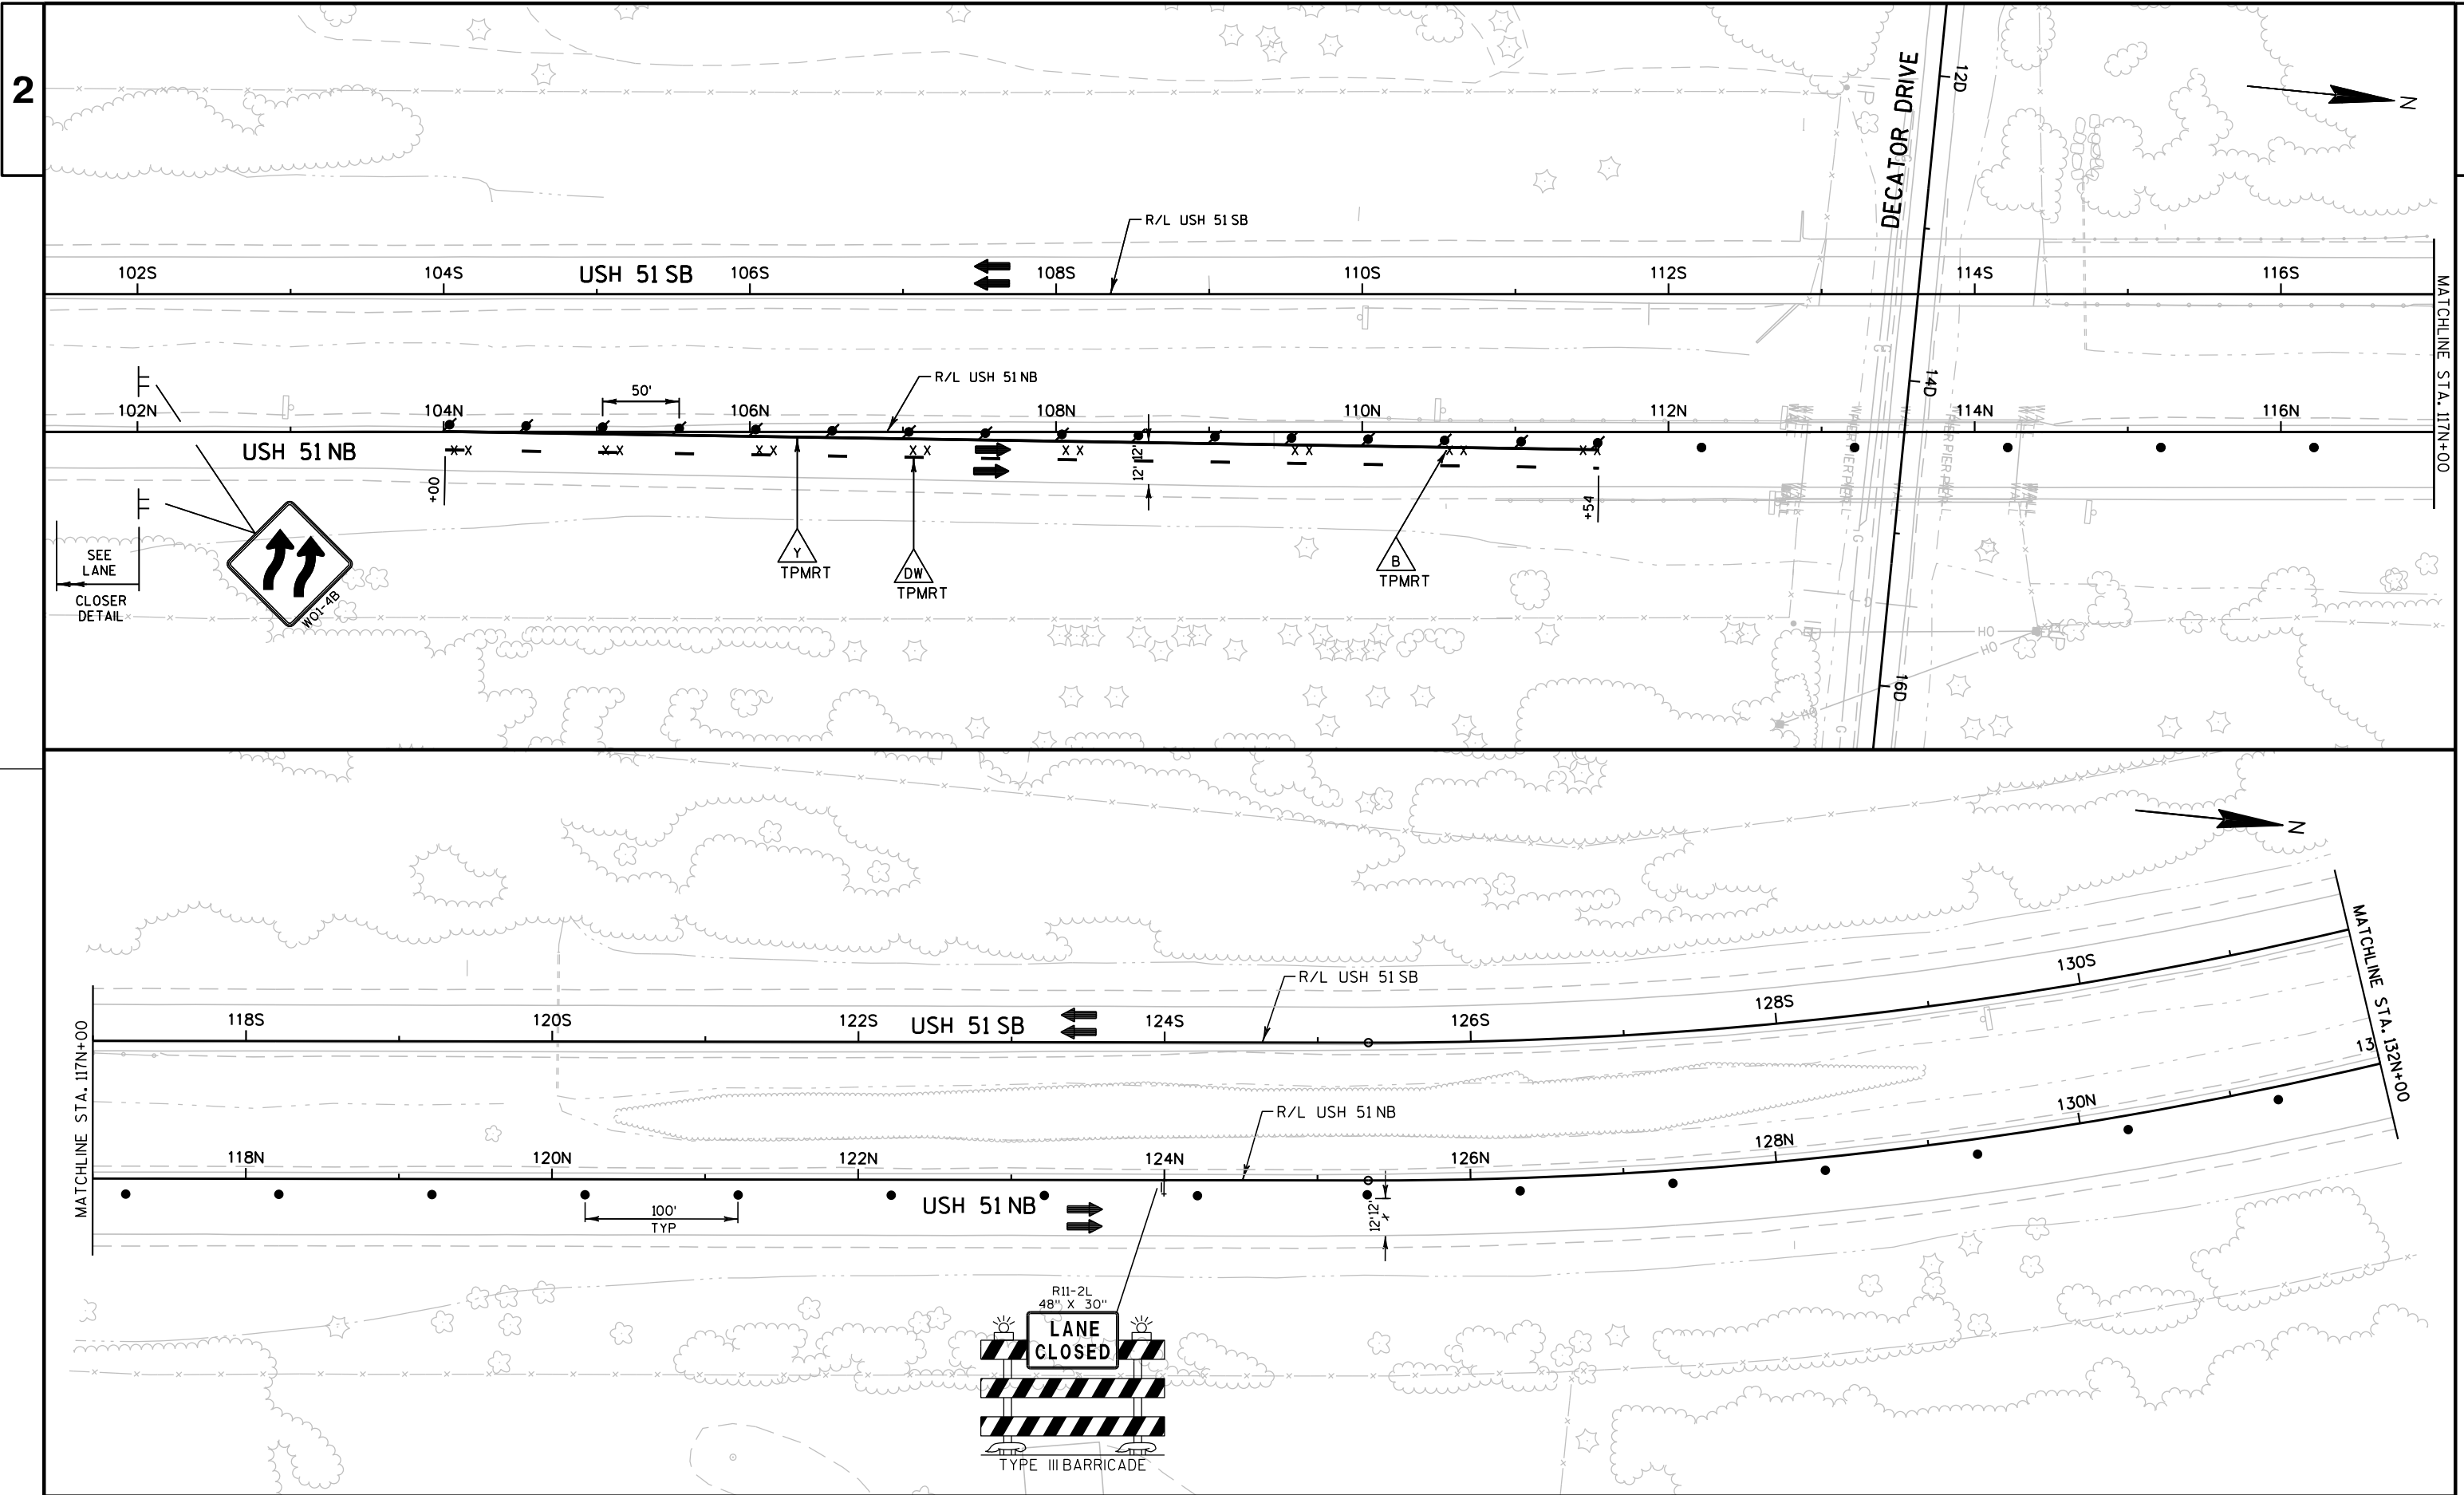


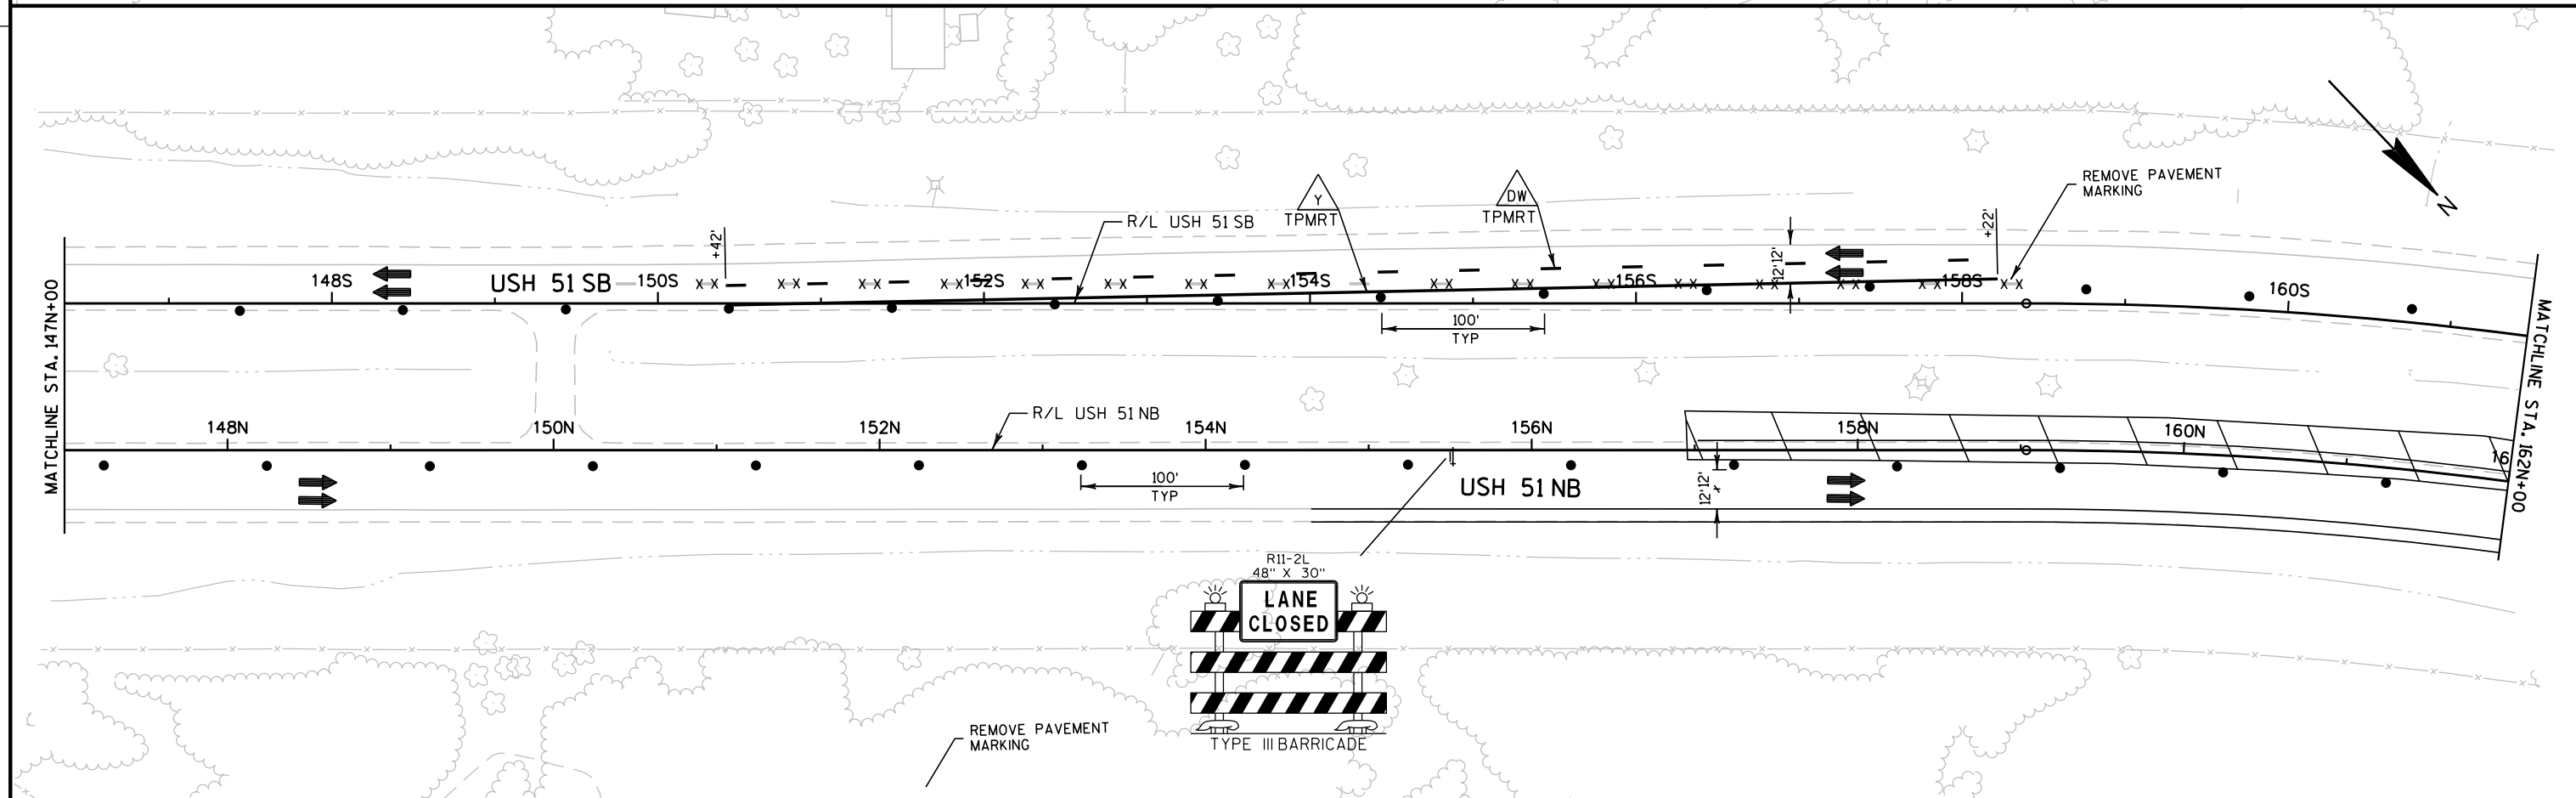

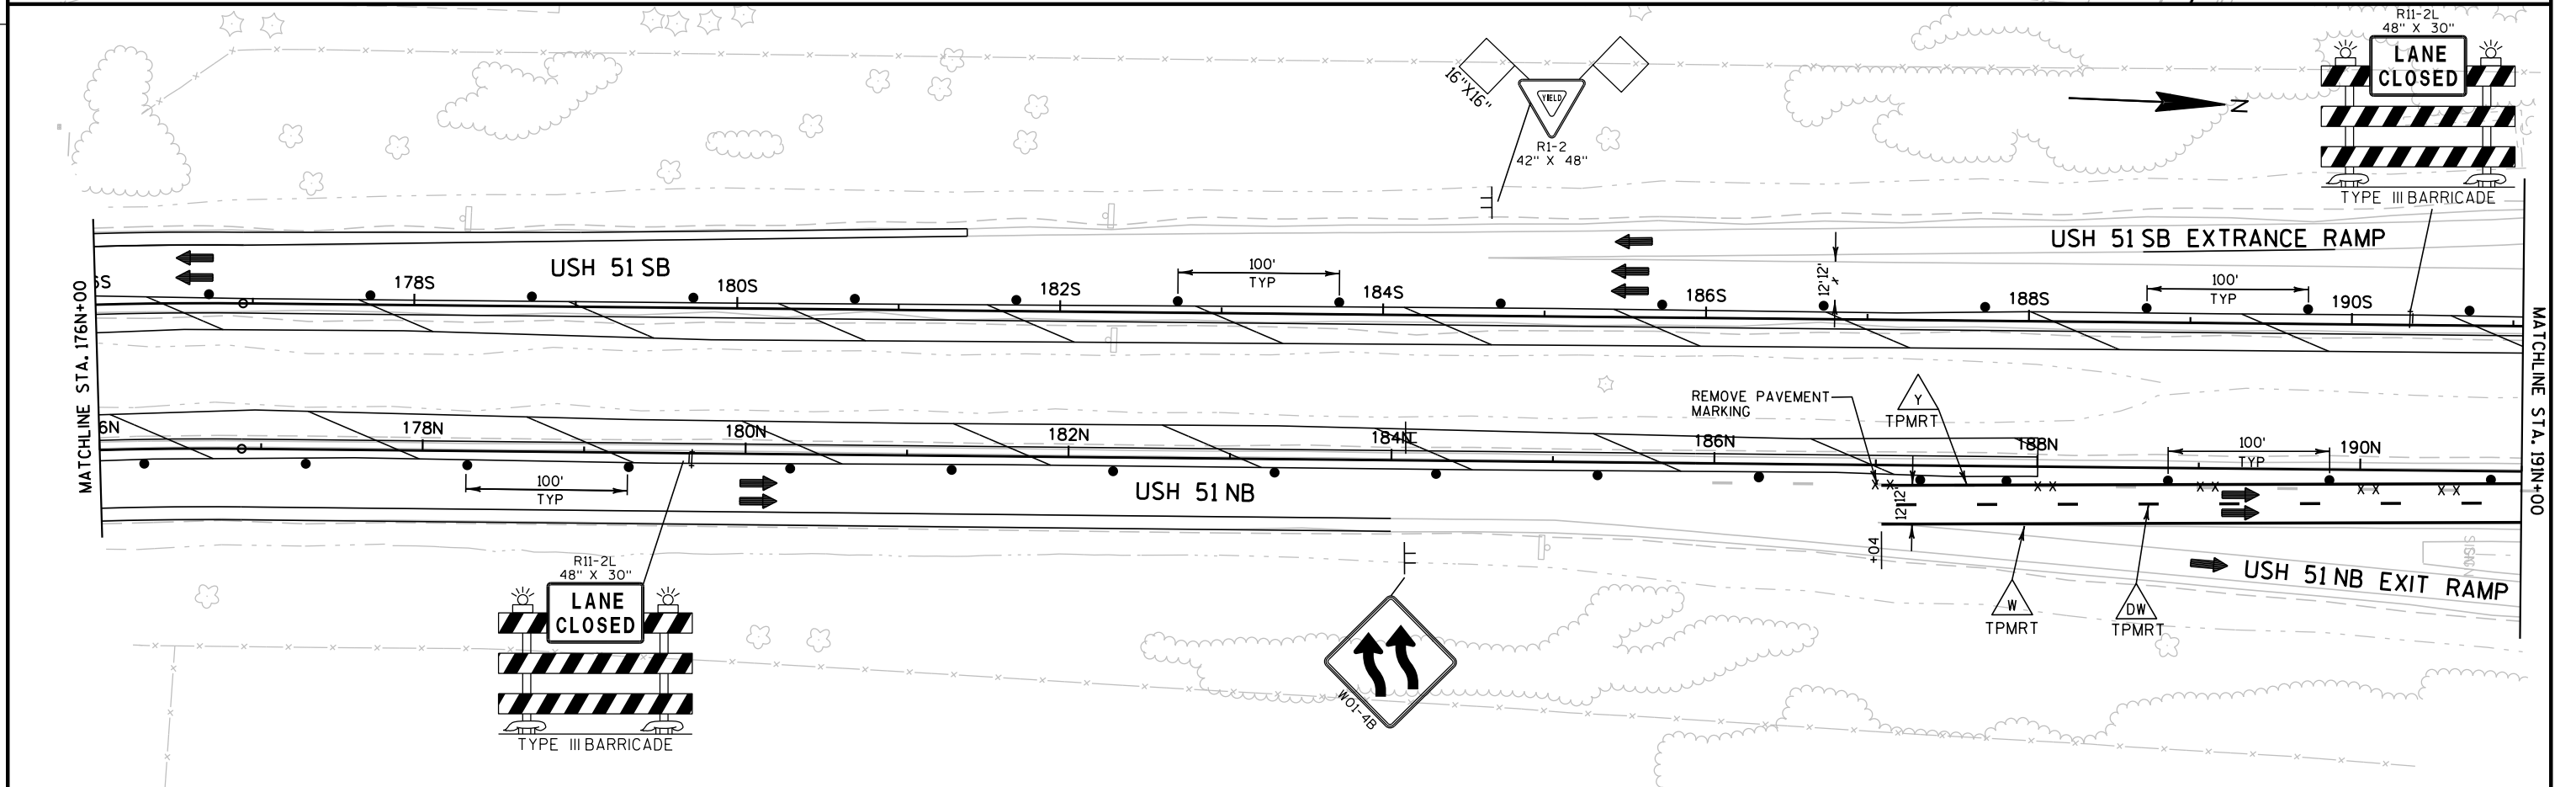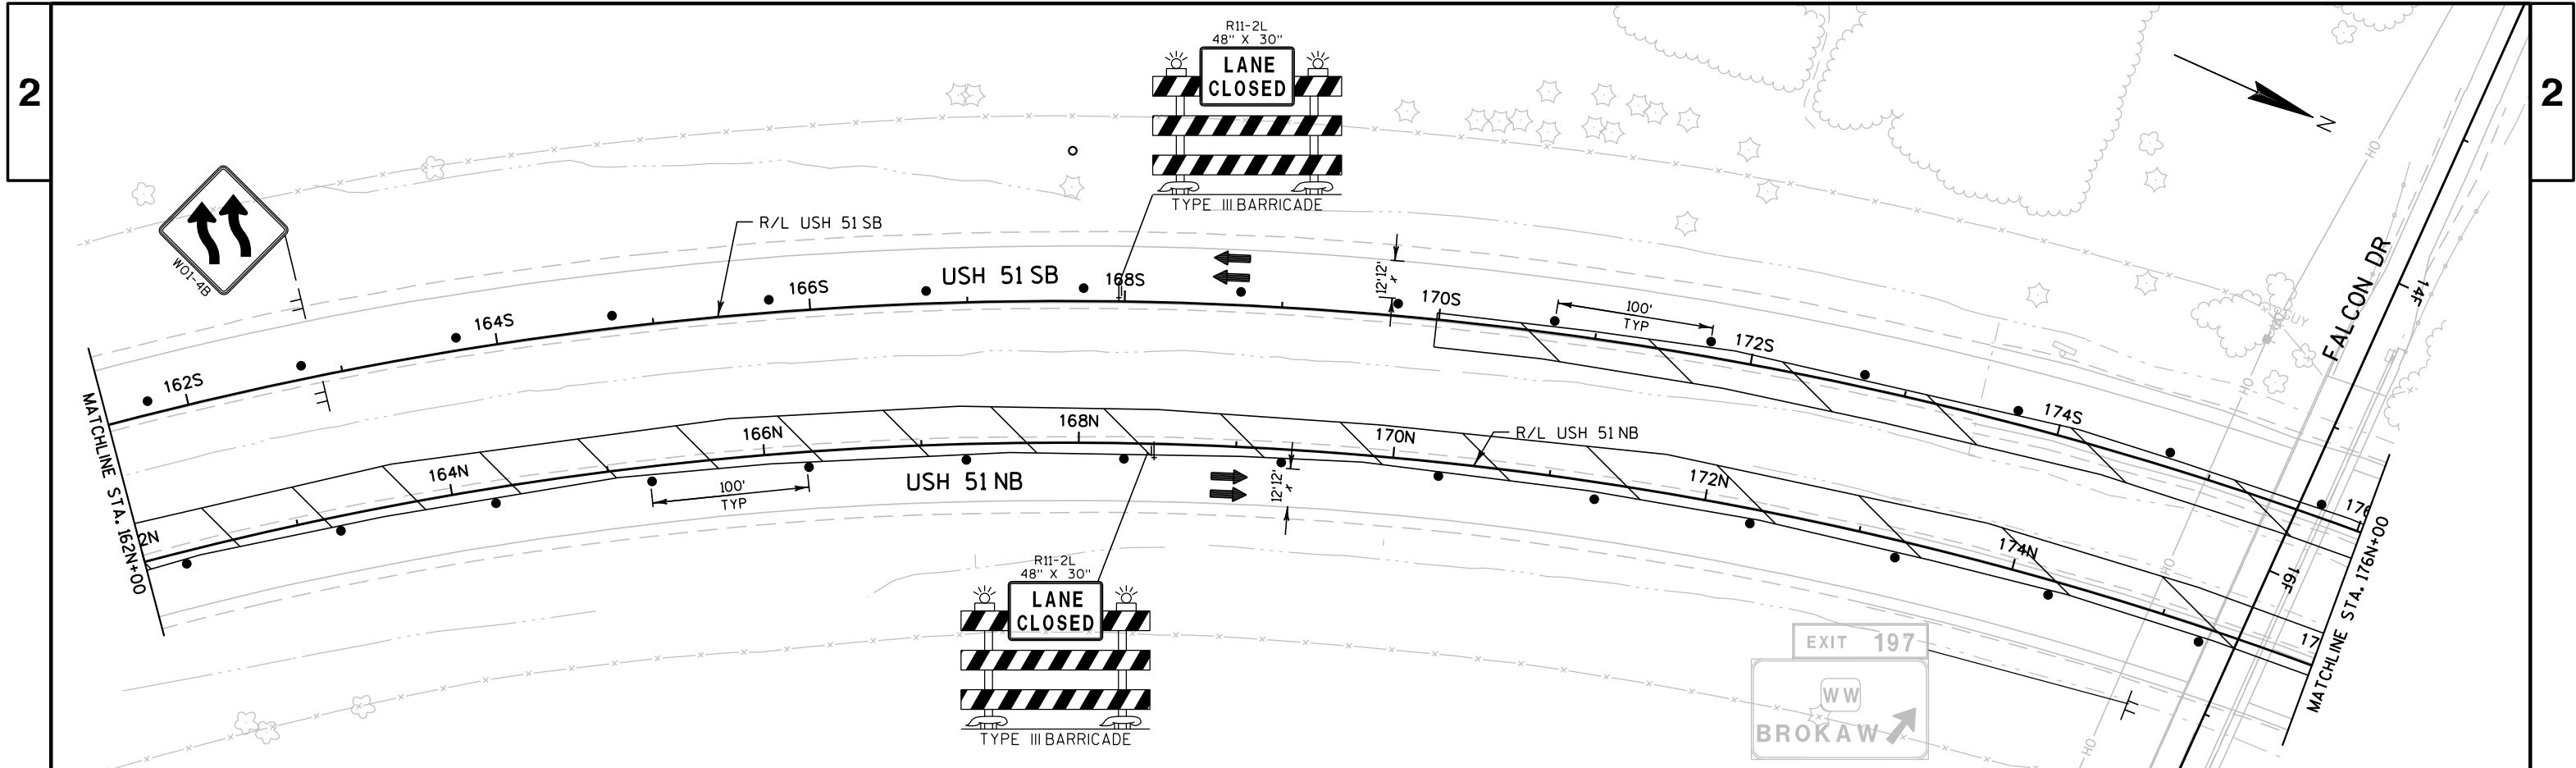


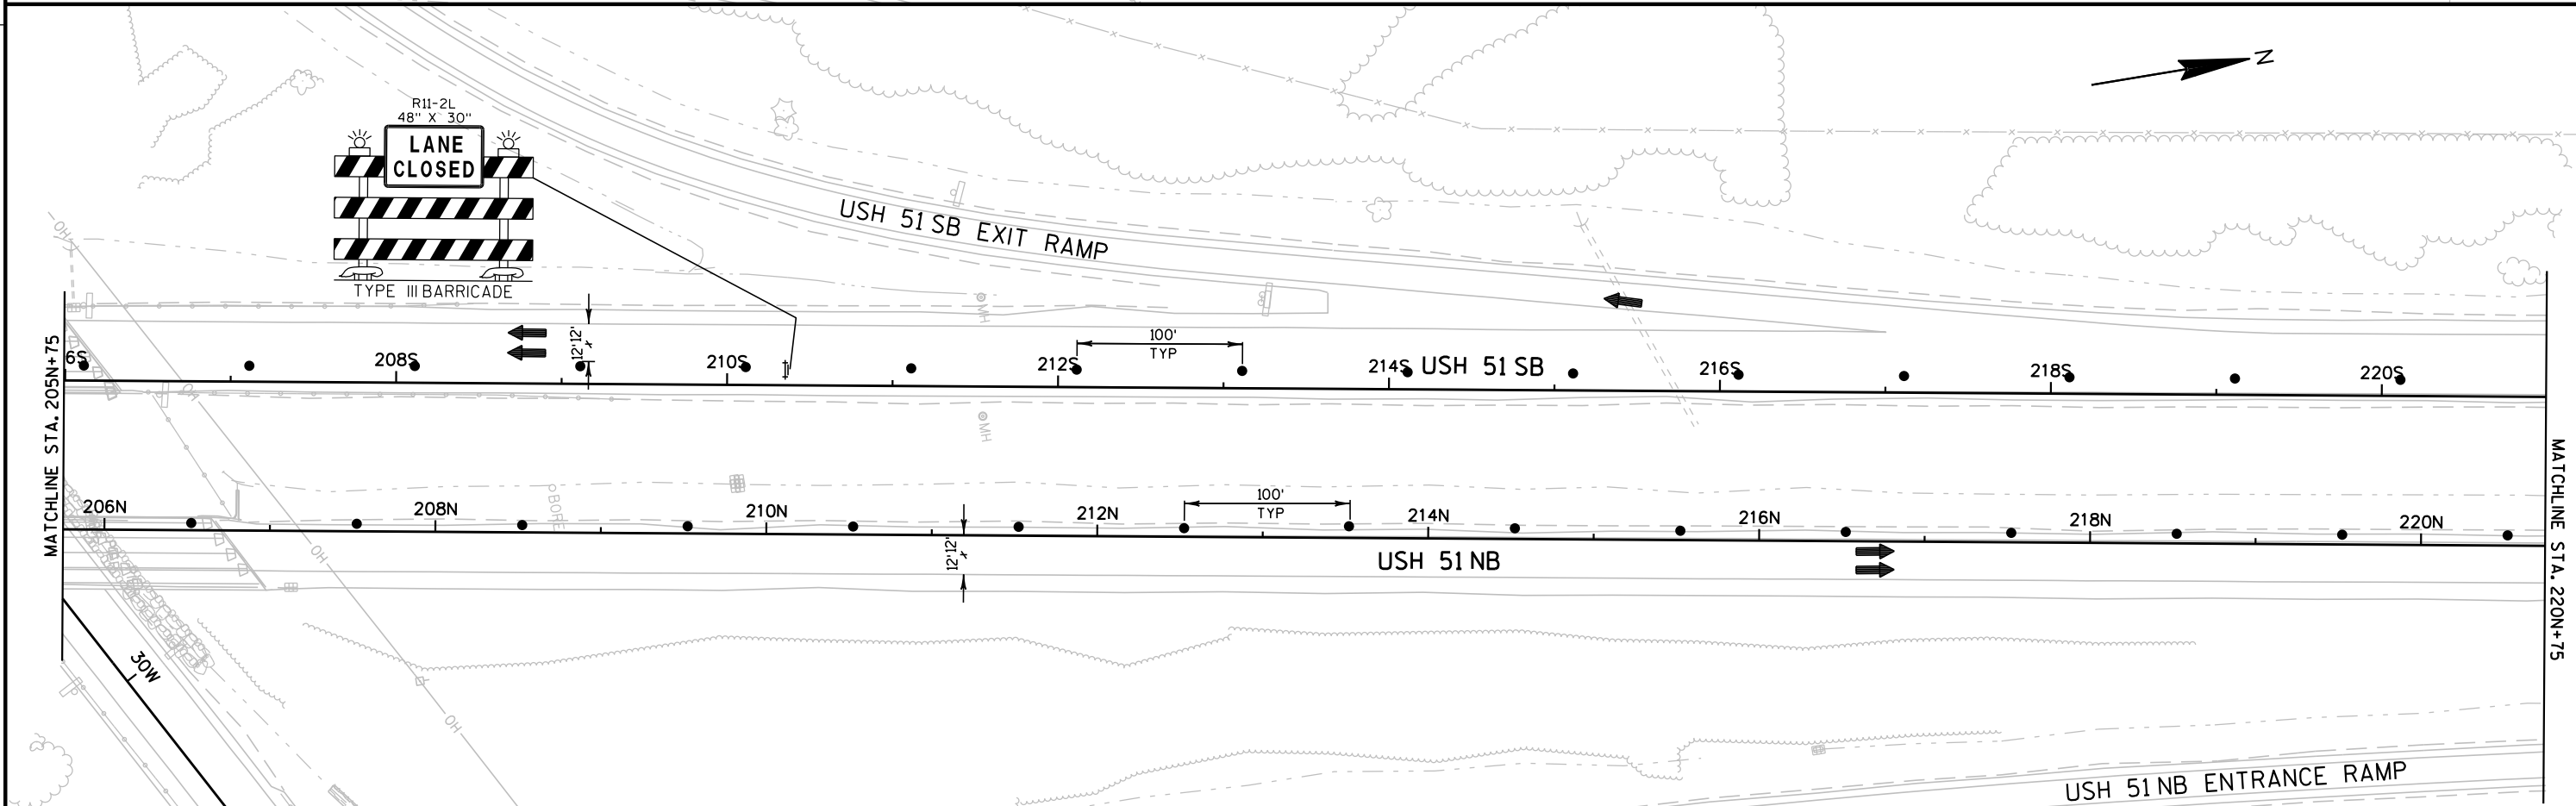
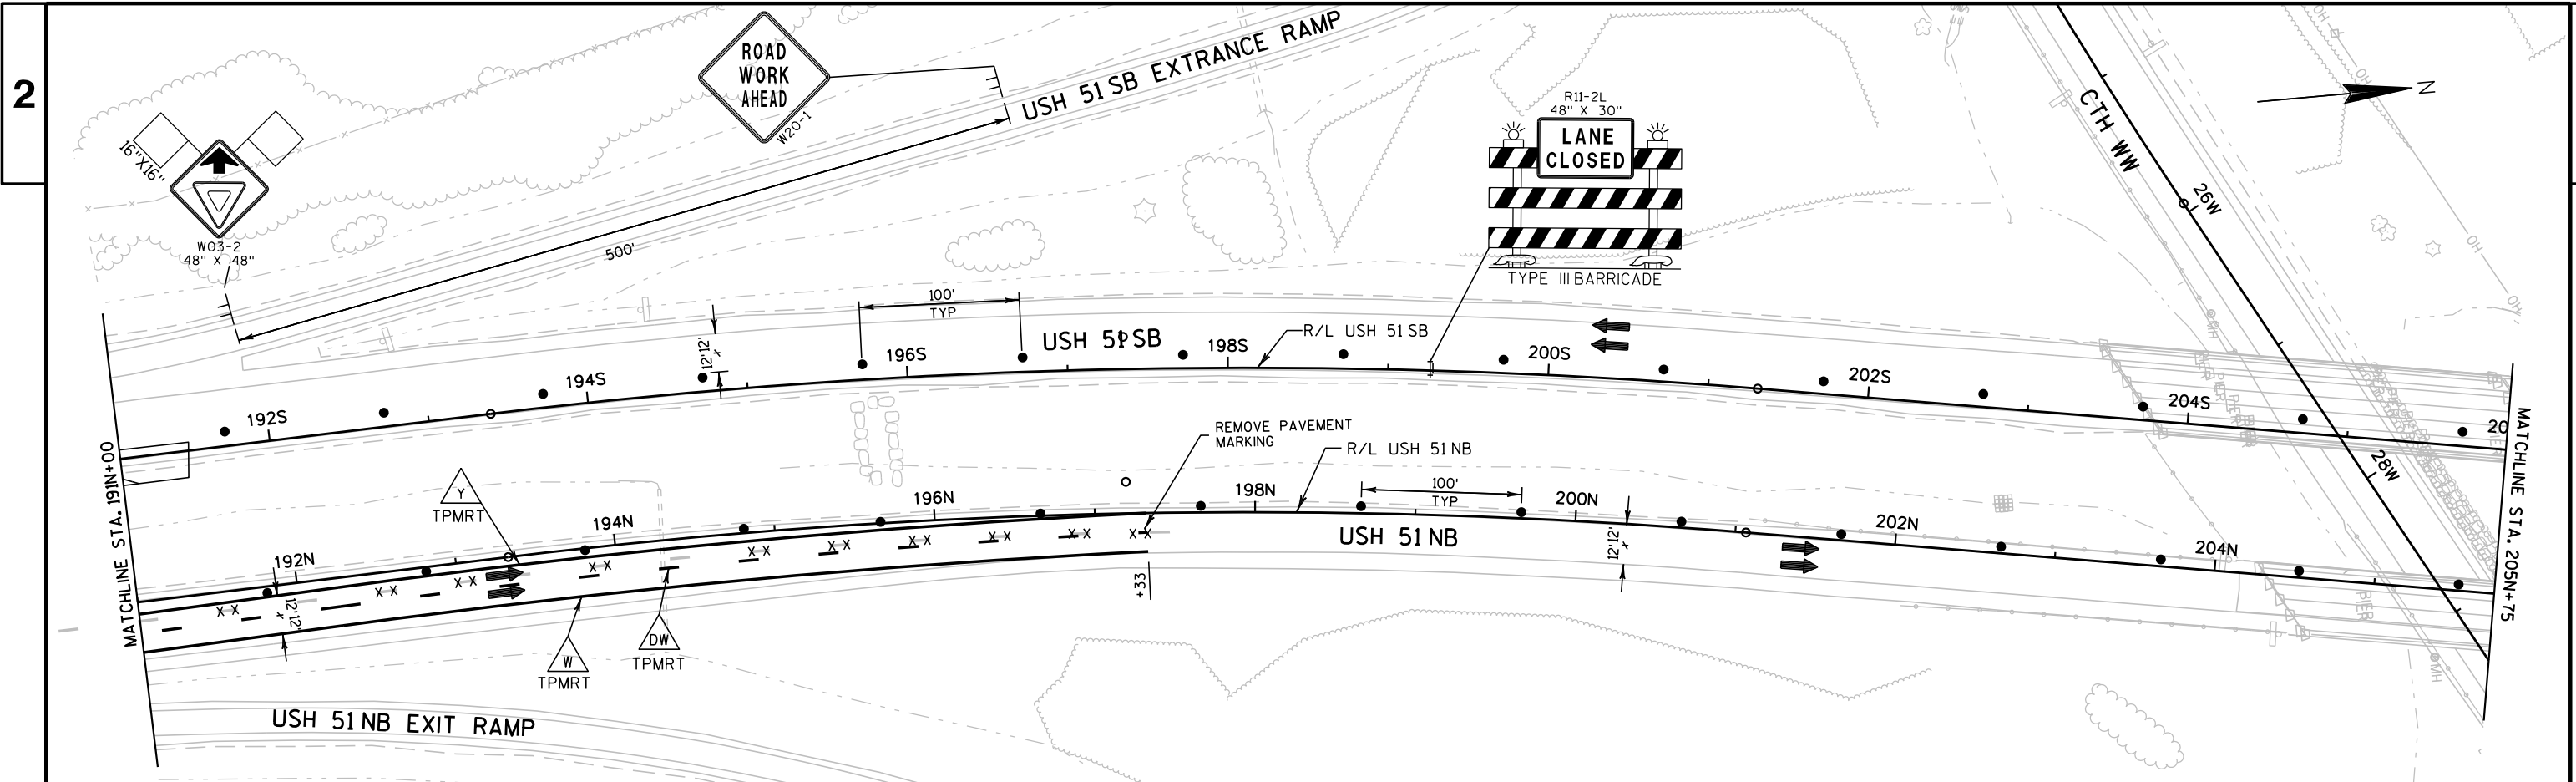




2


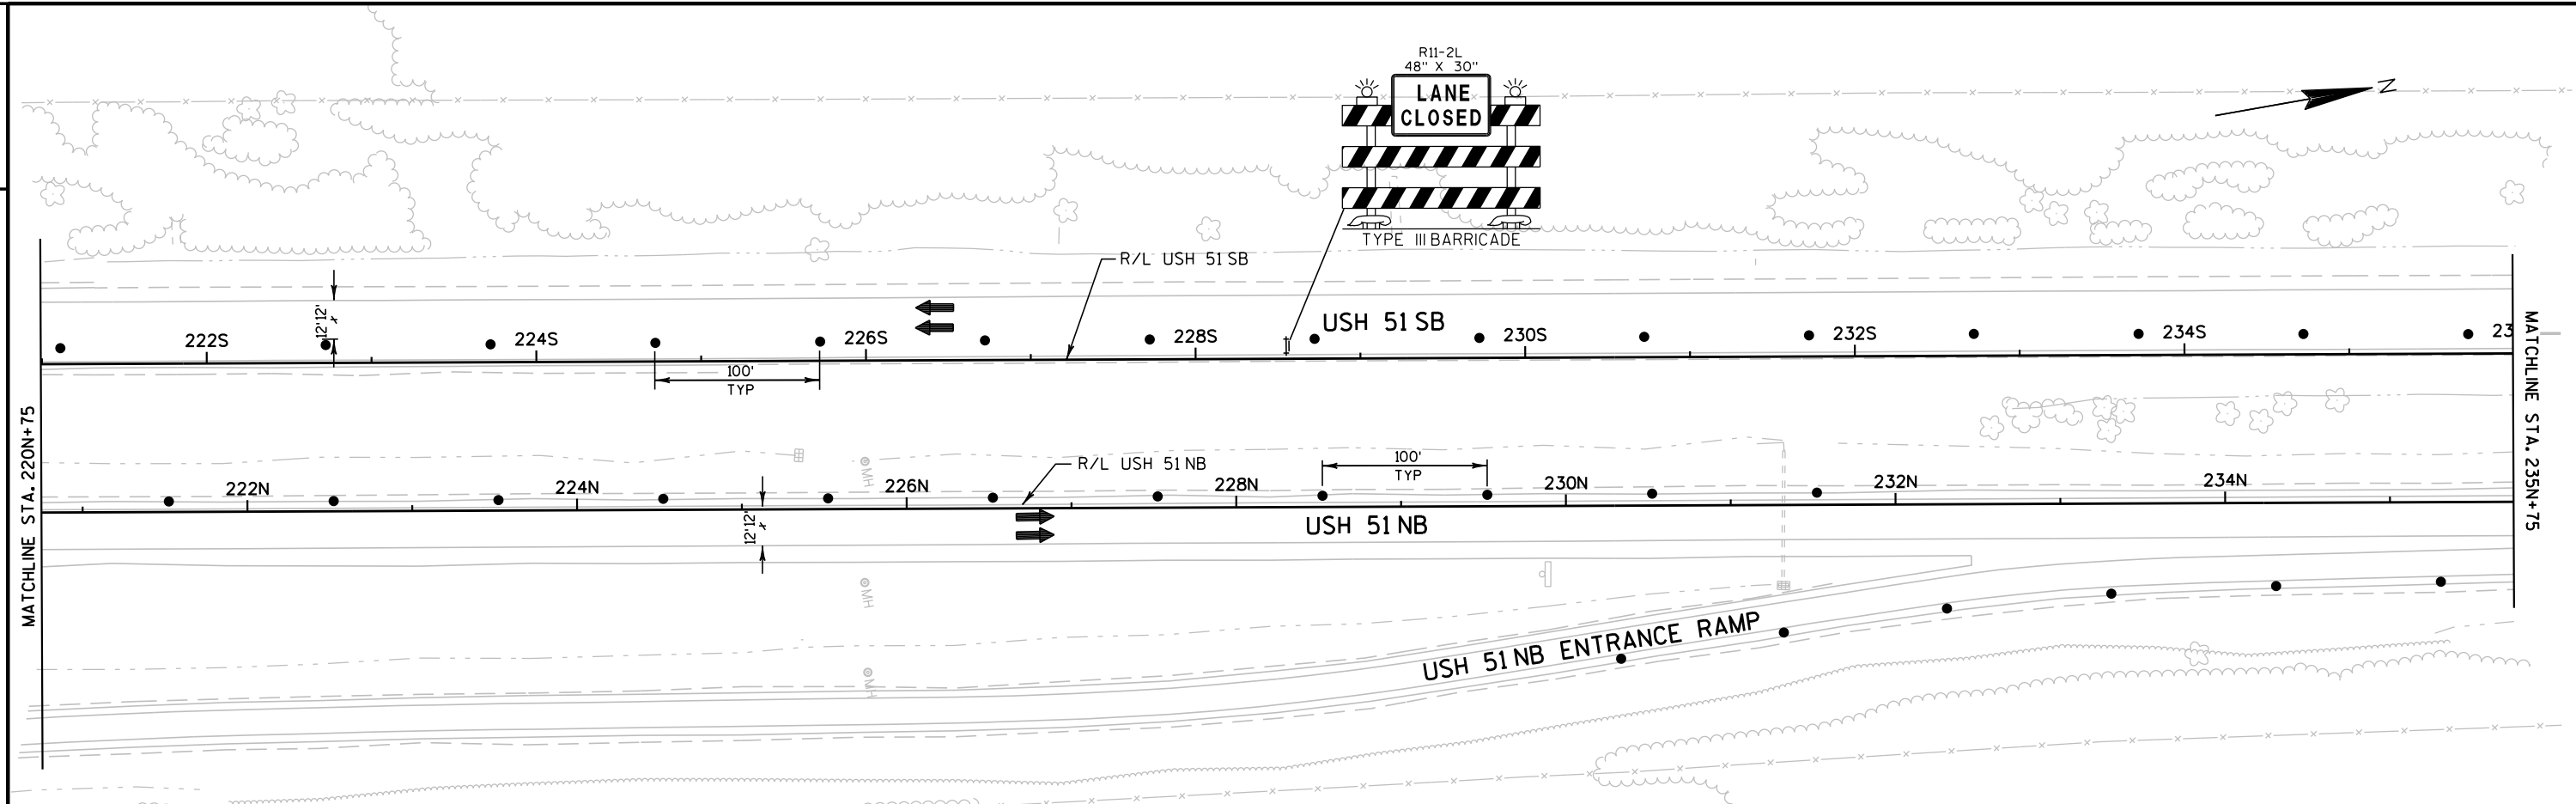




2

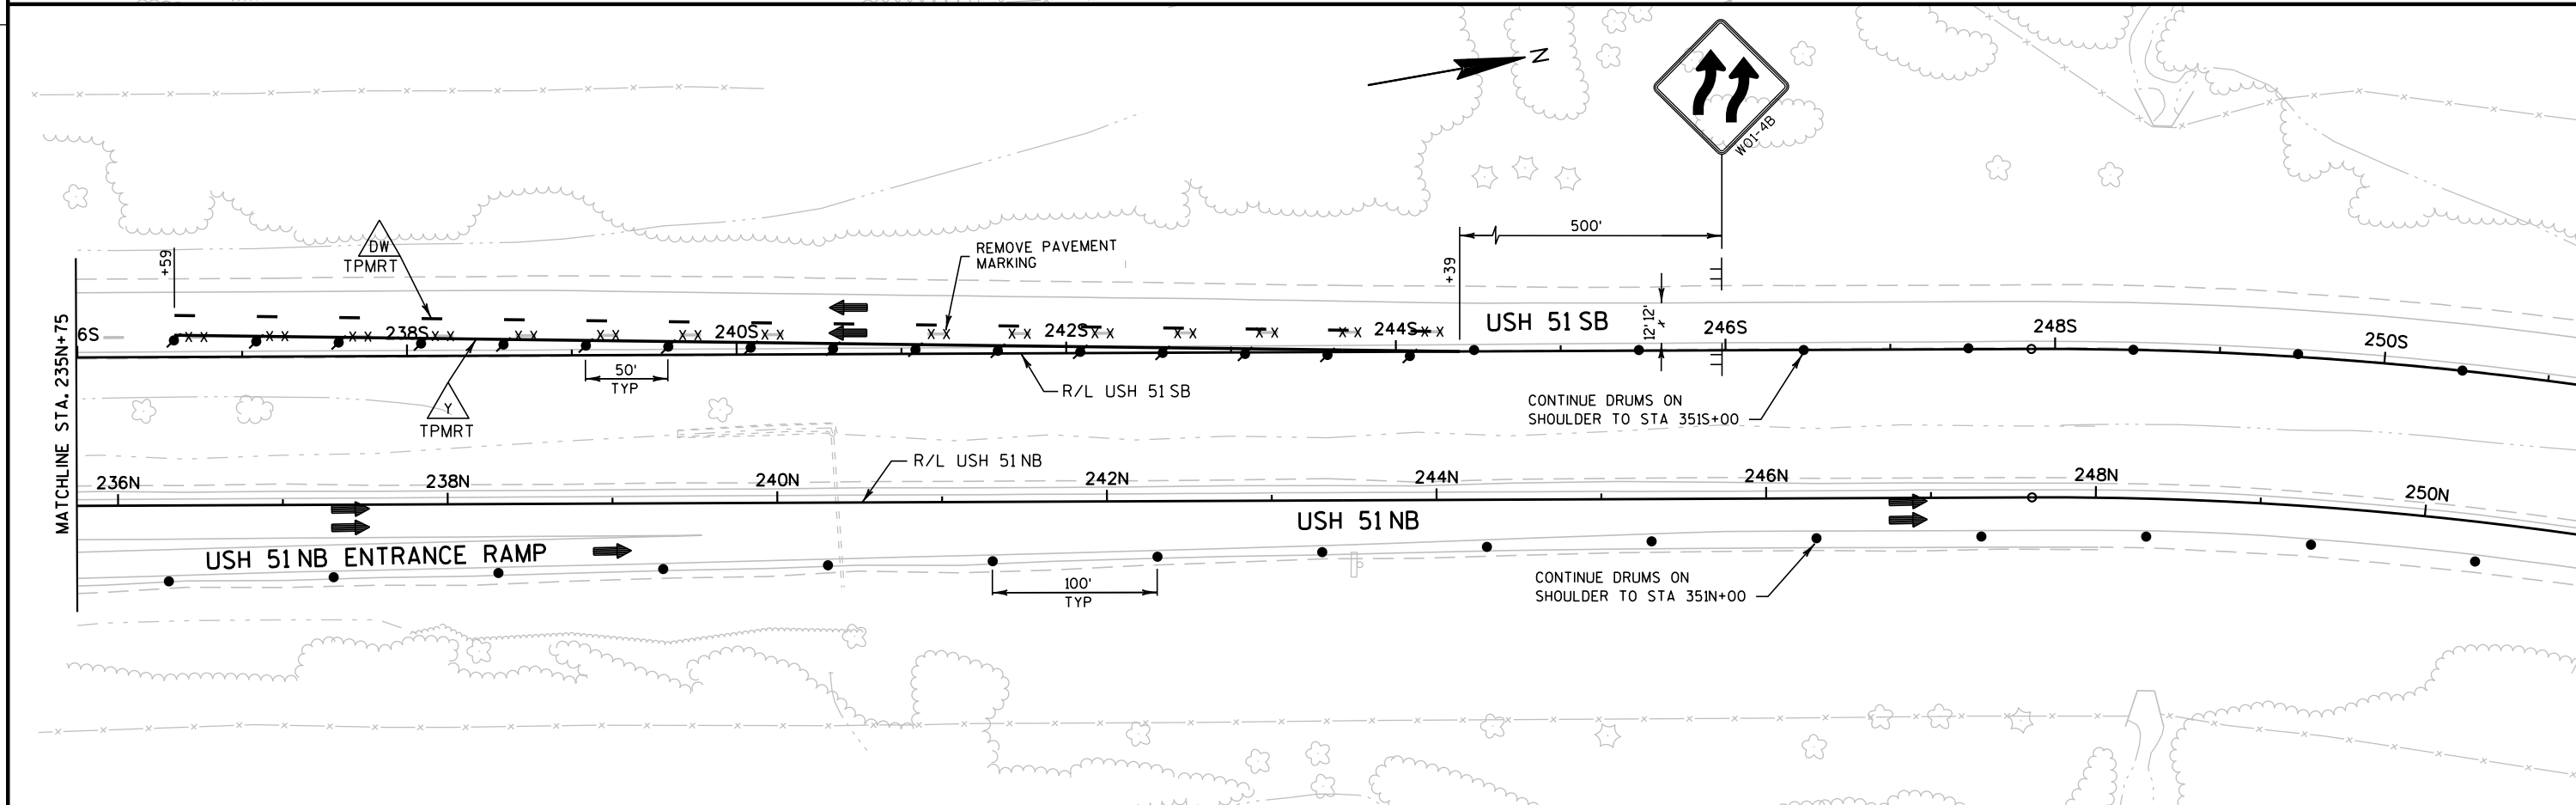

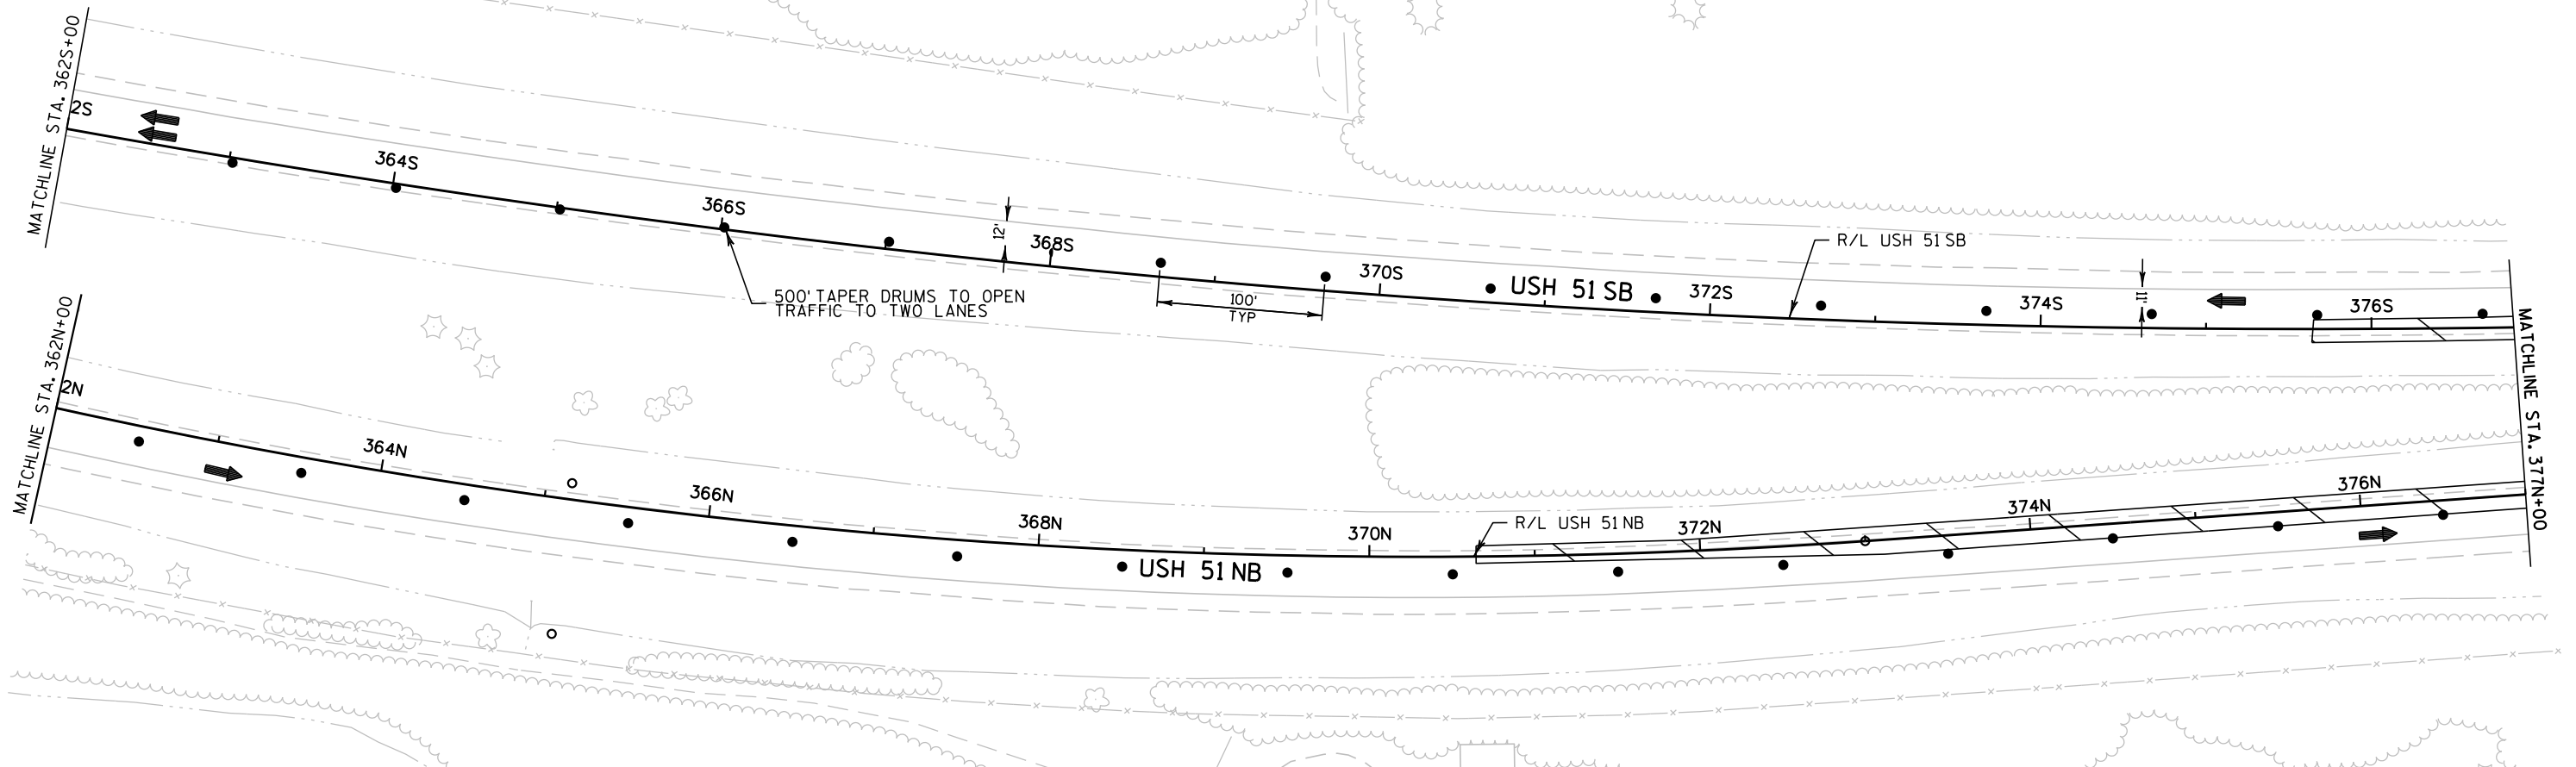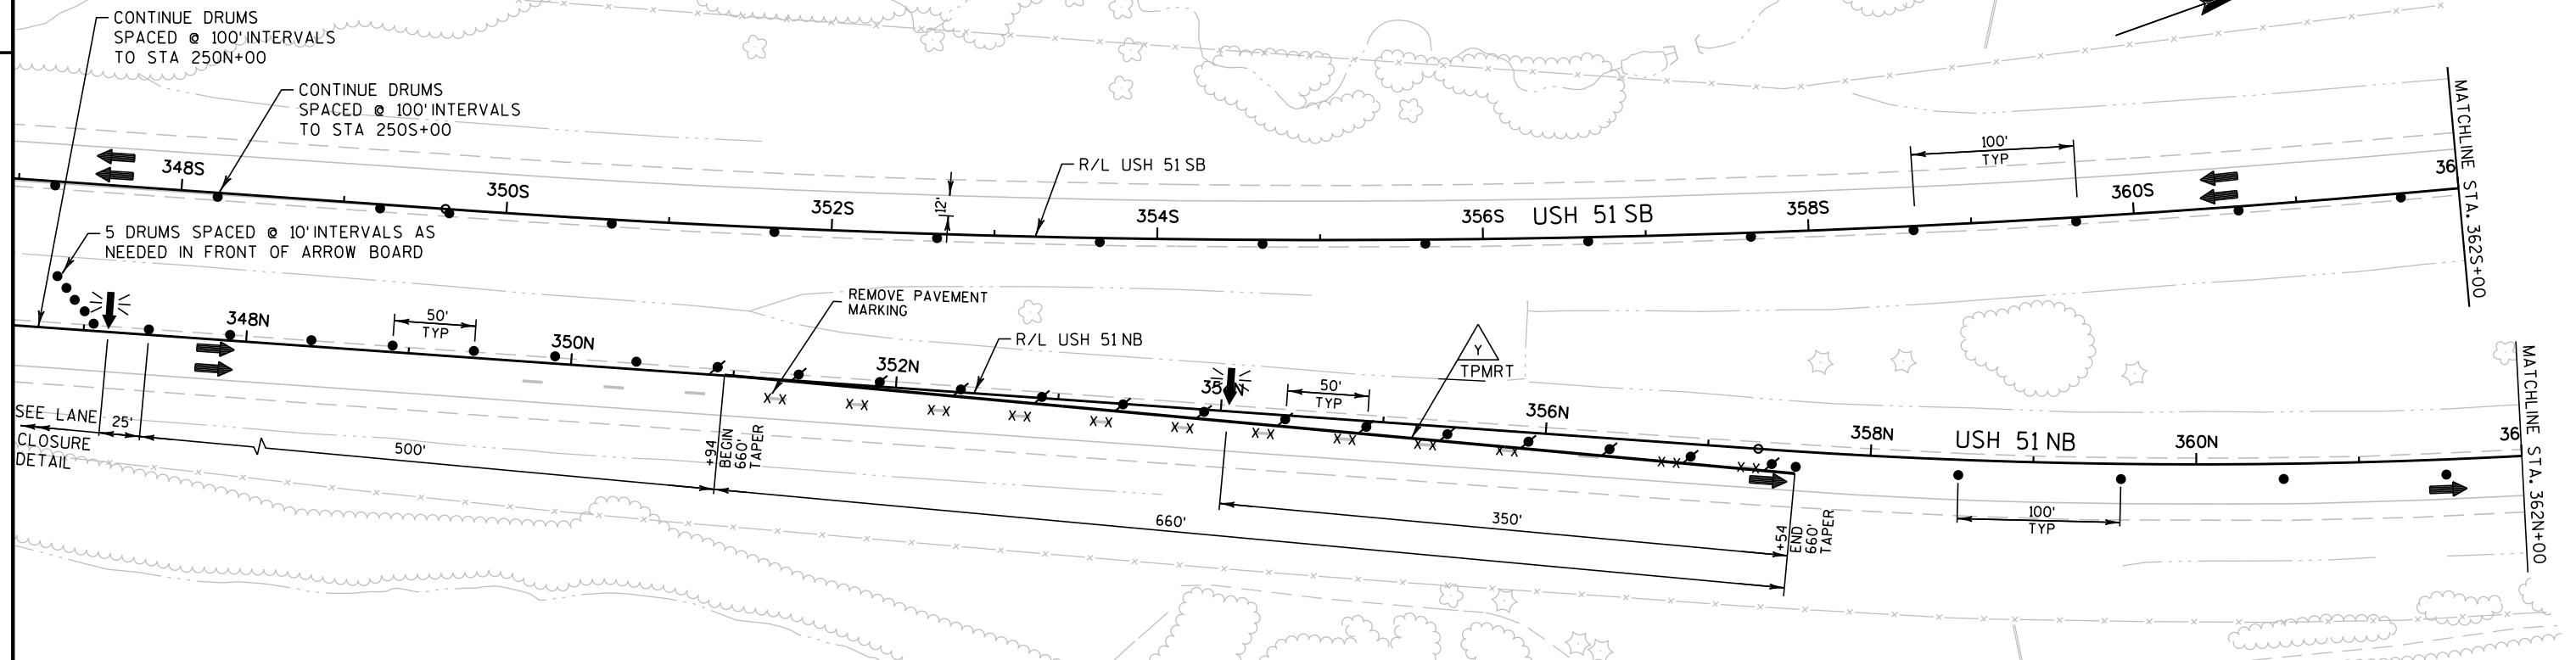

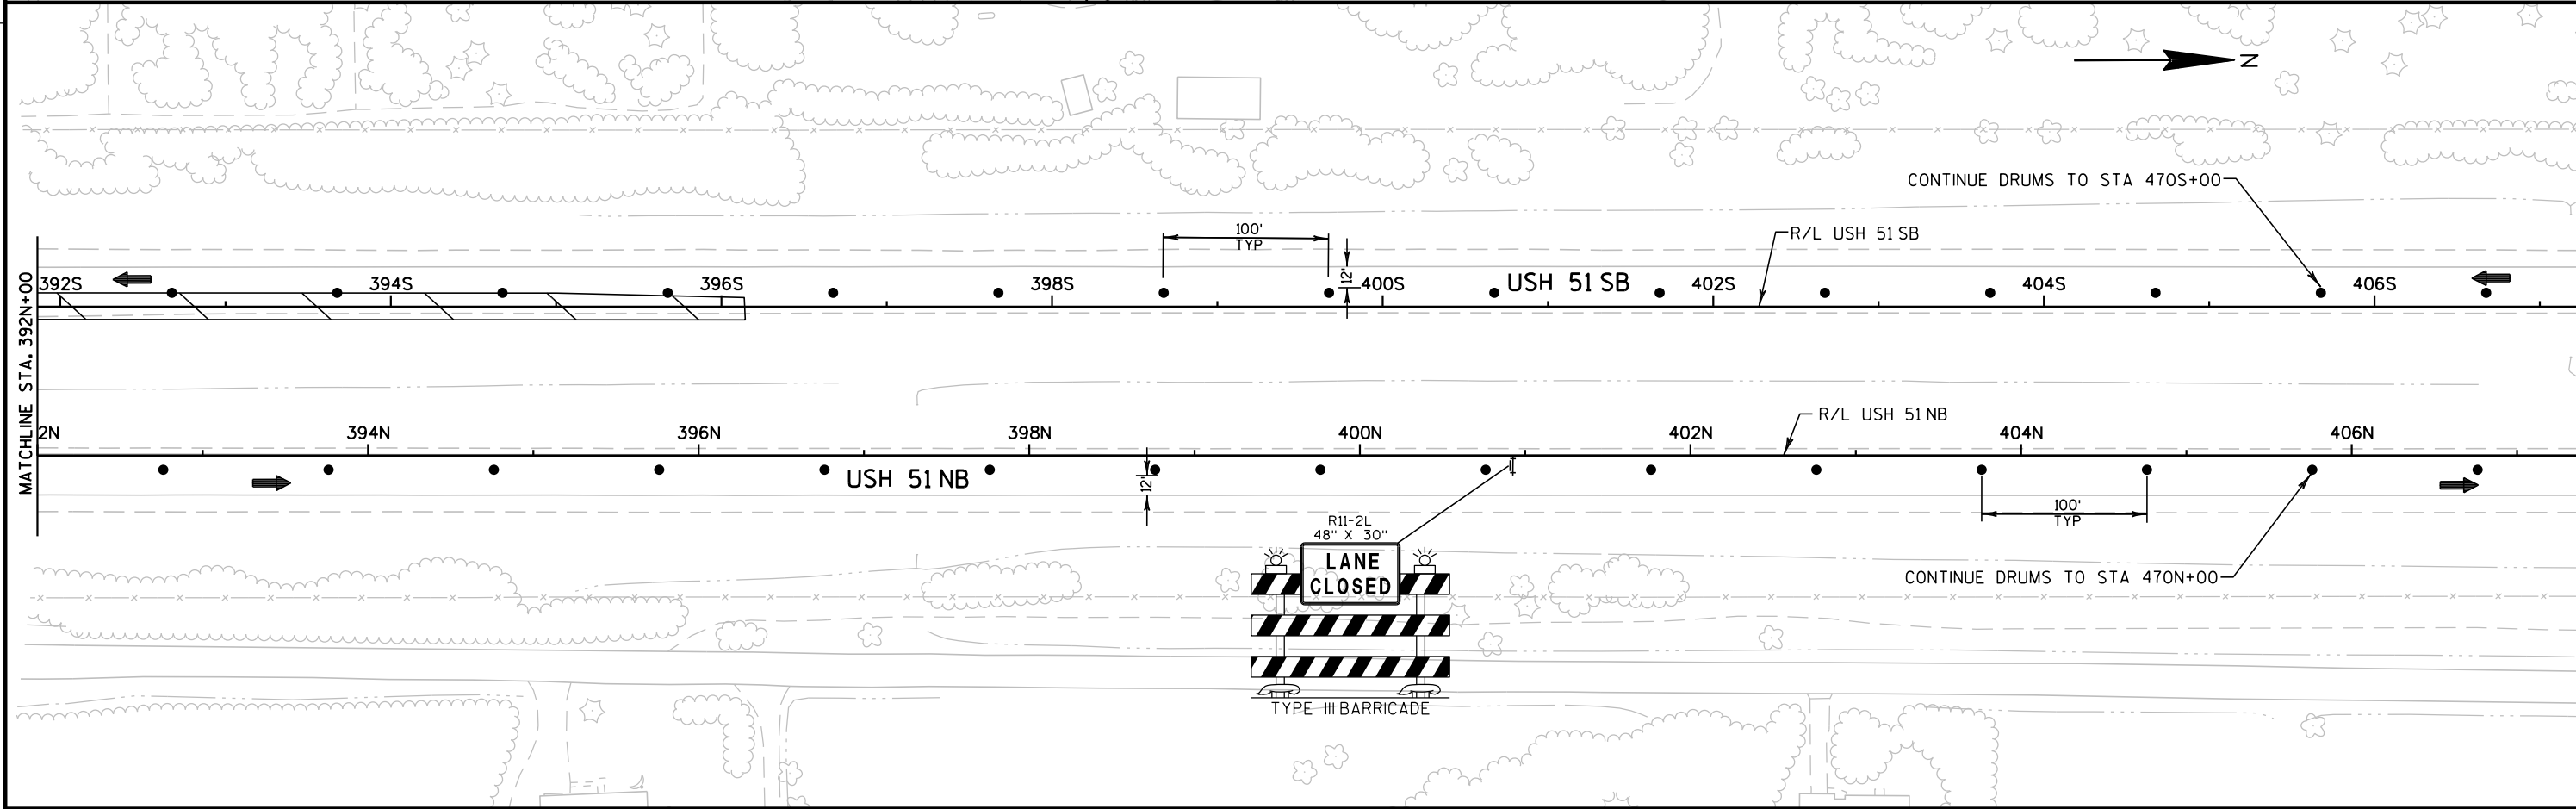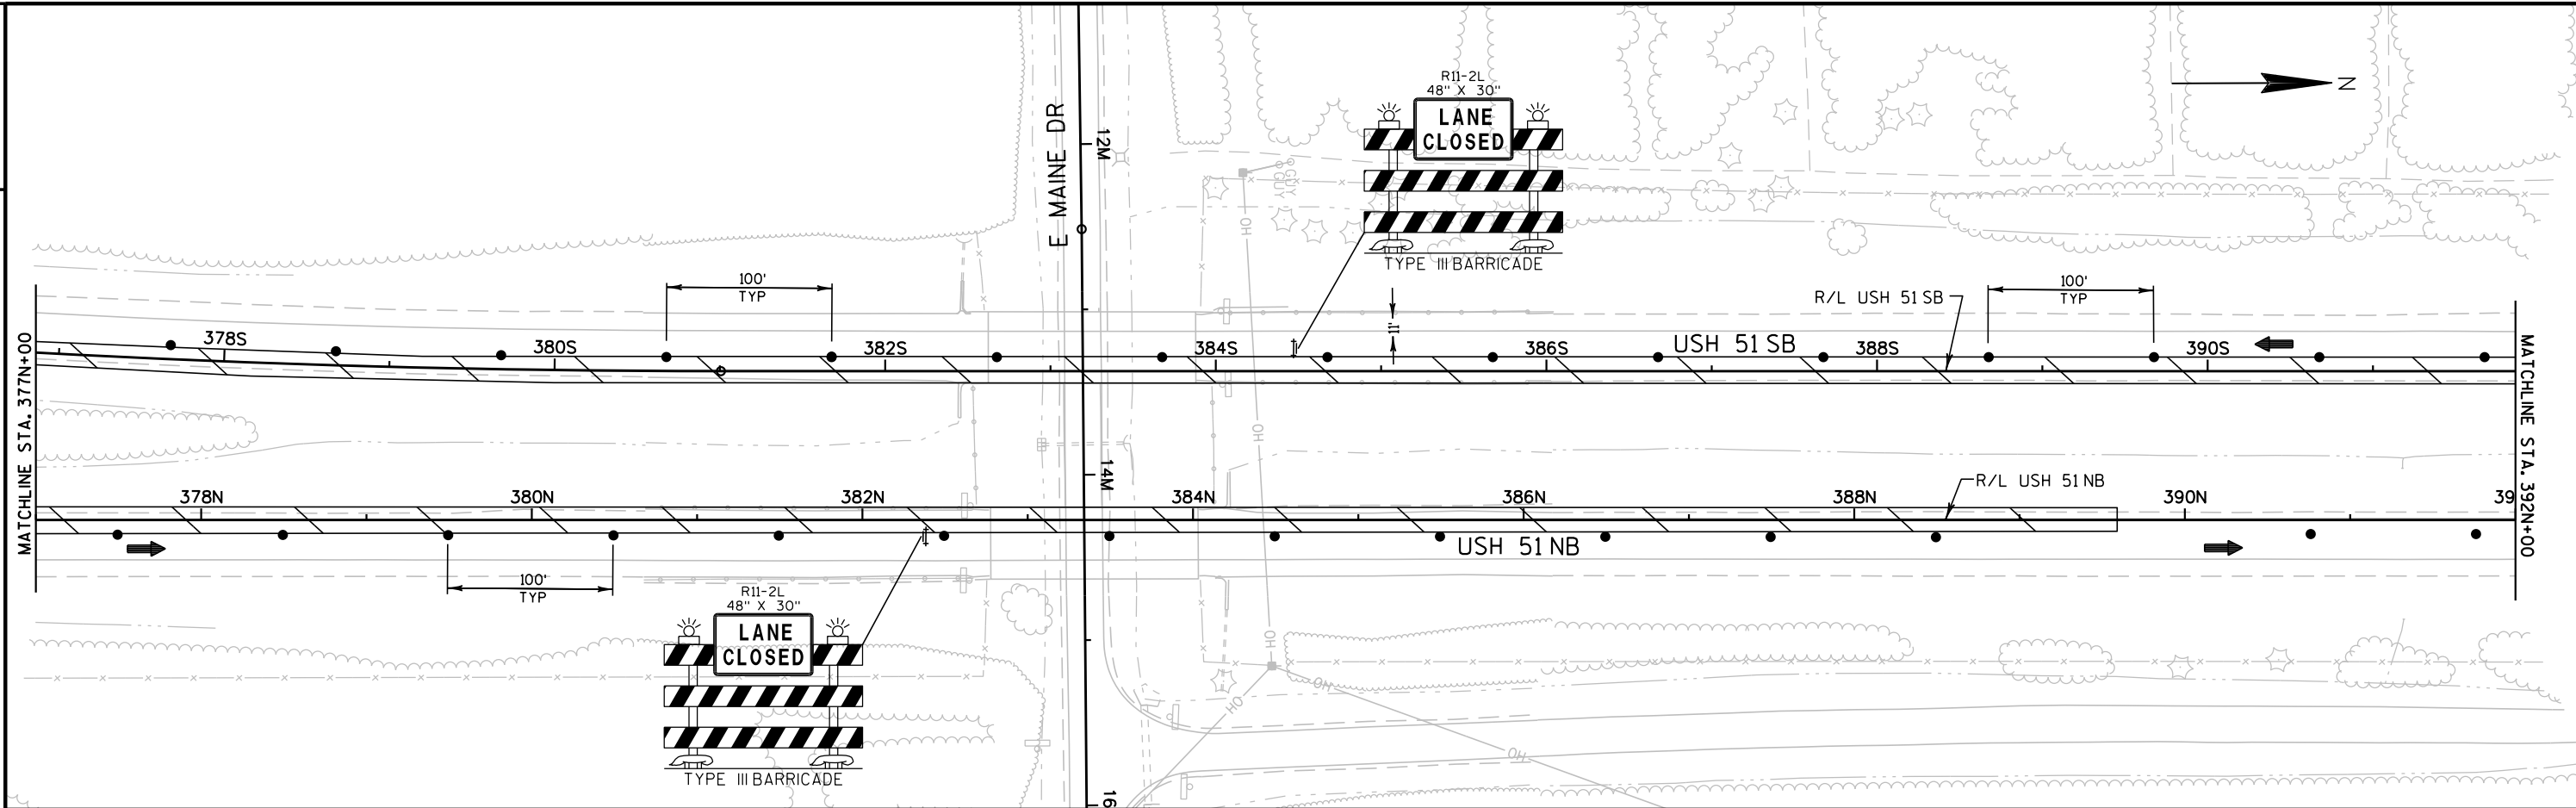

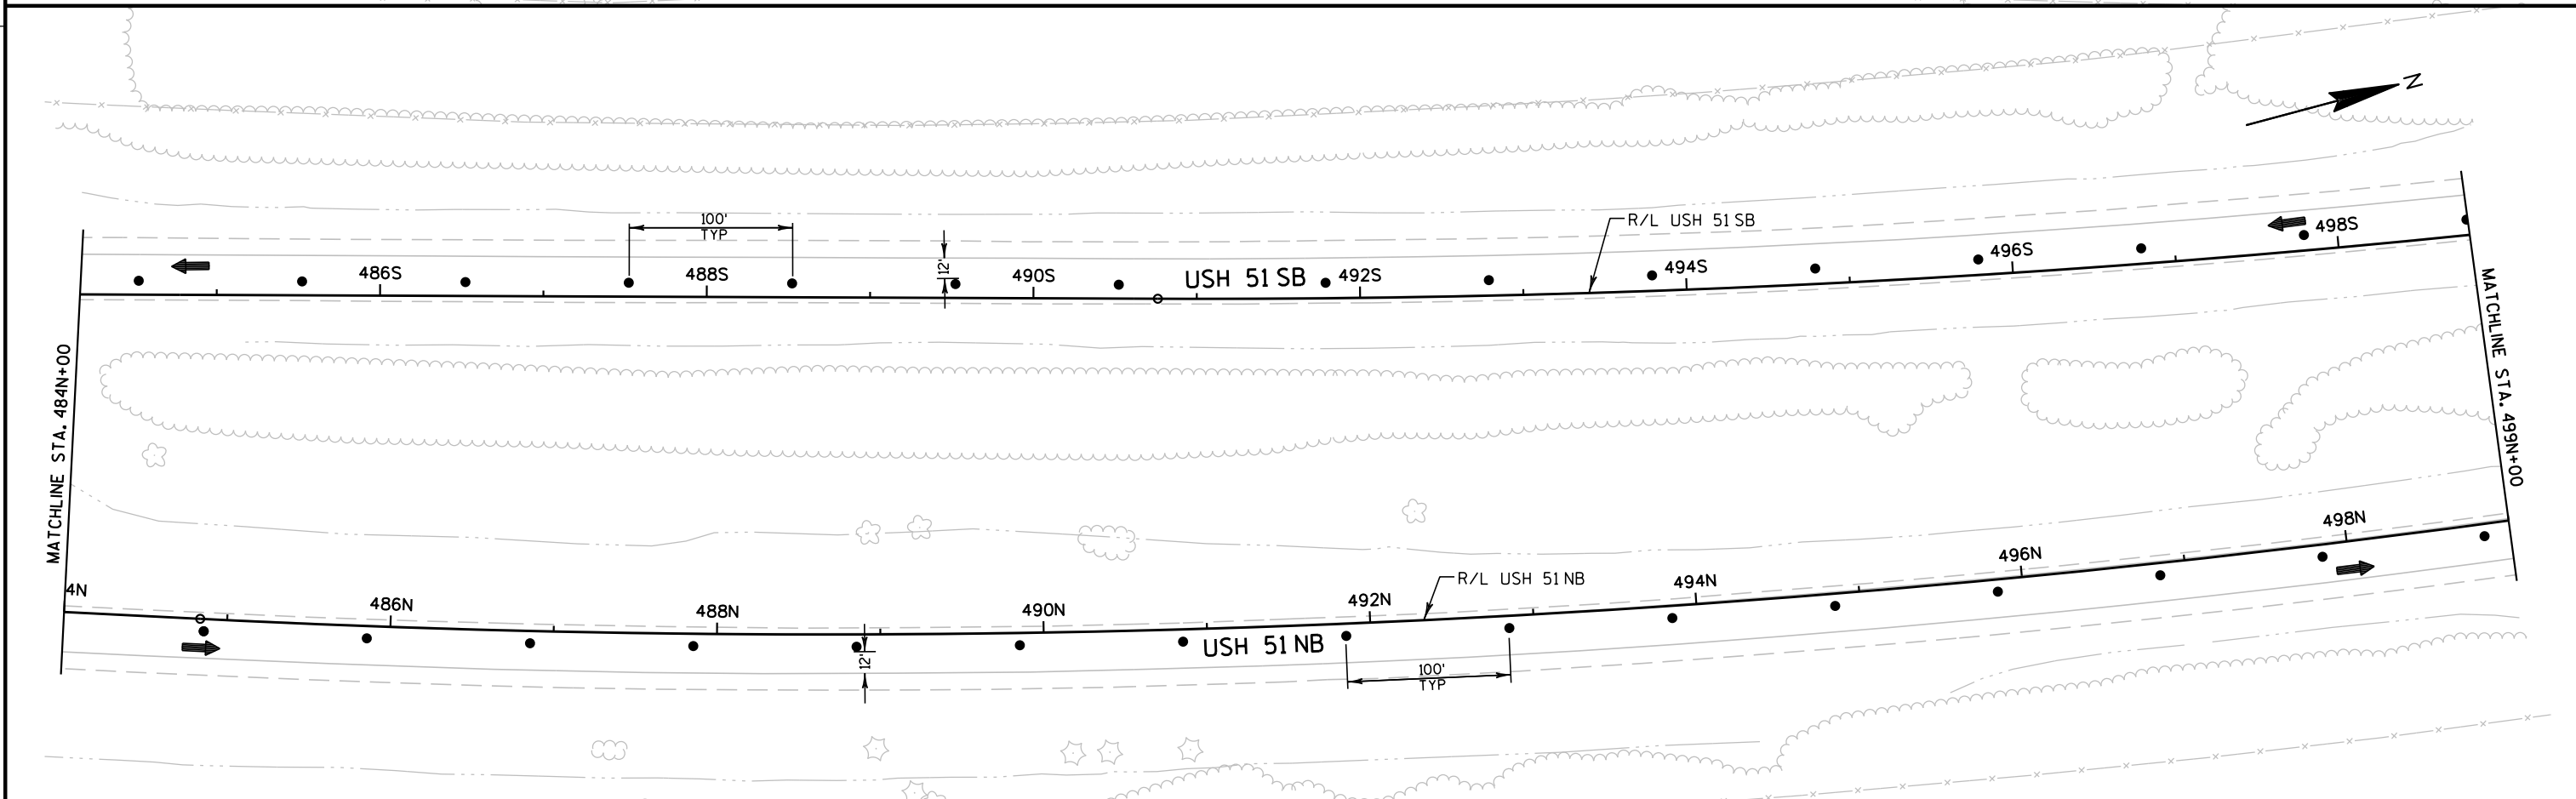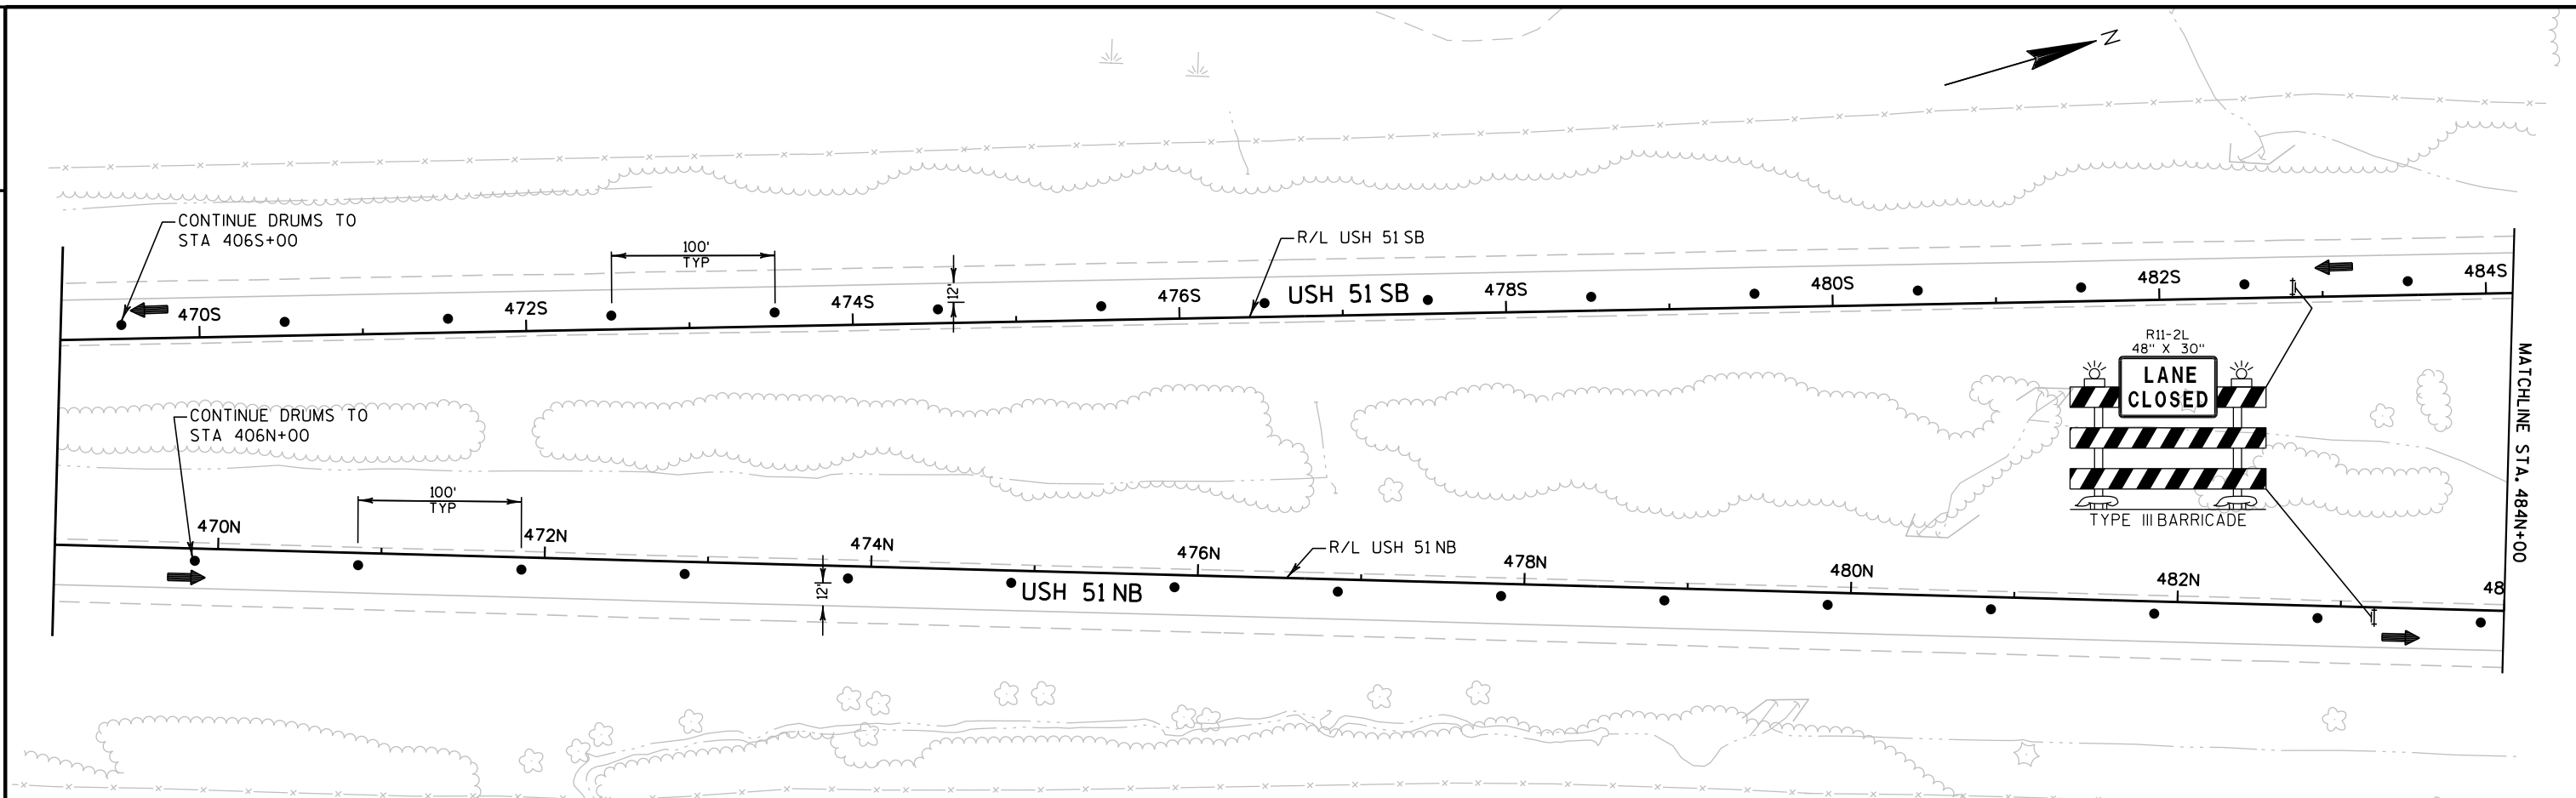

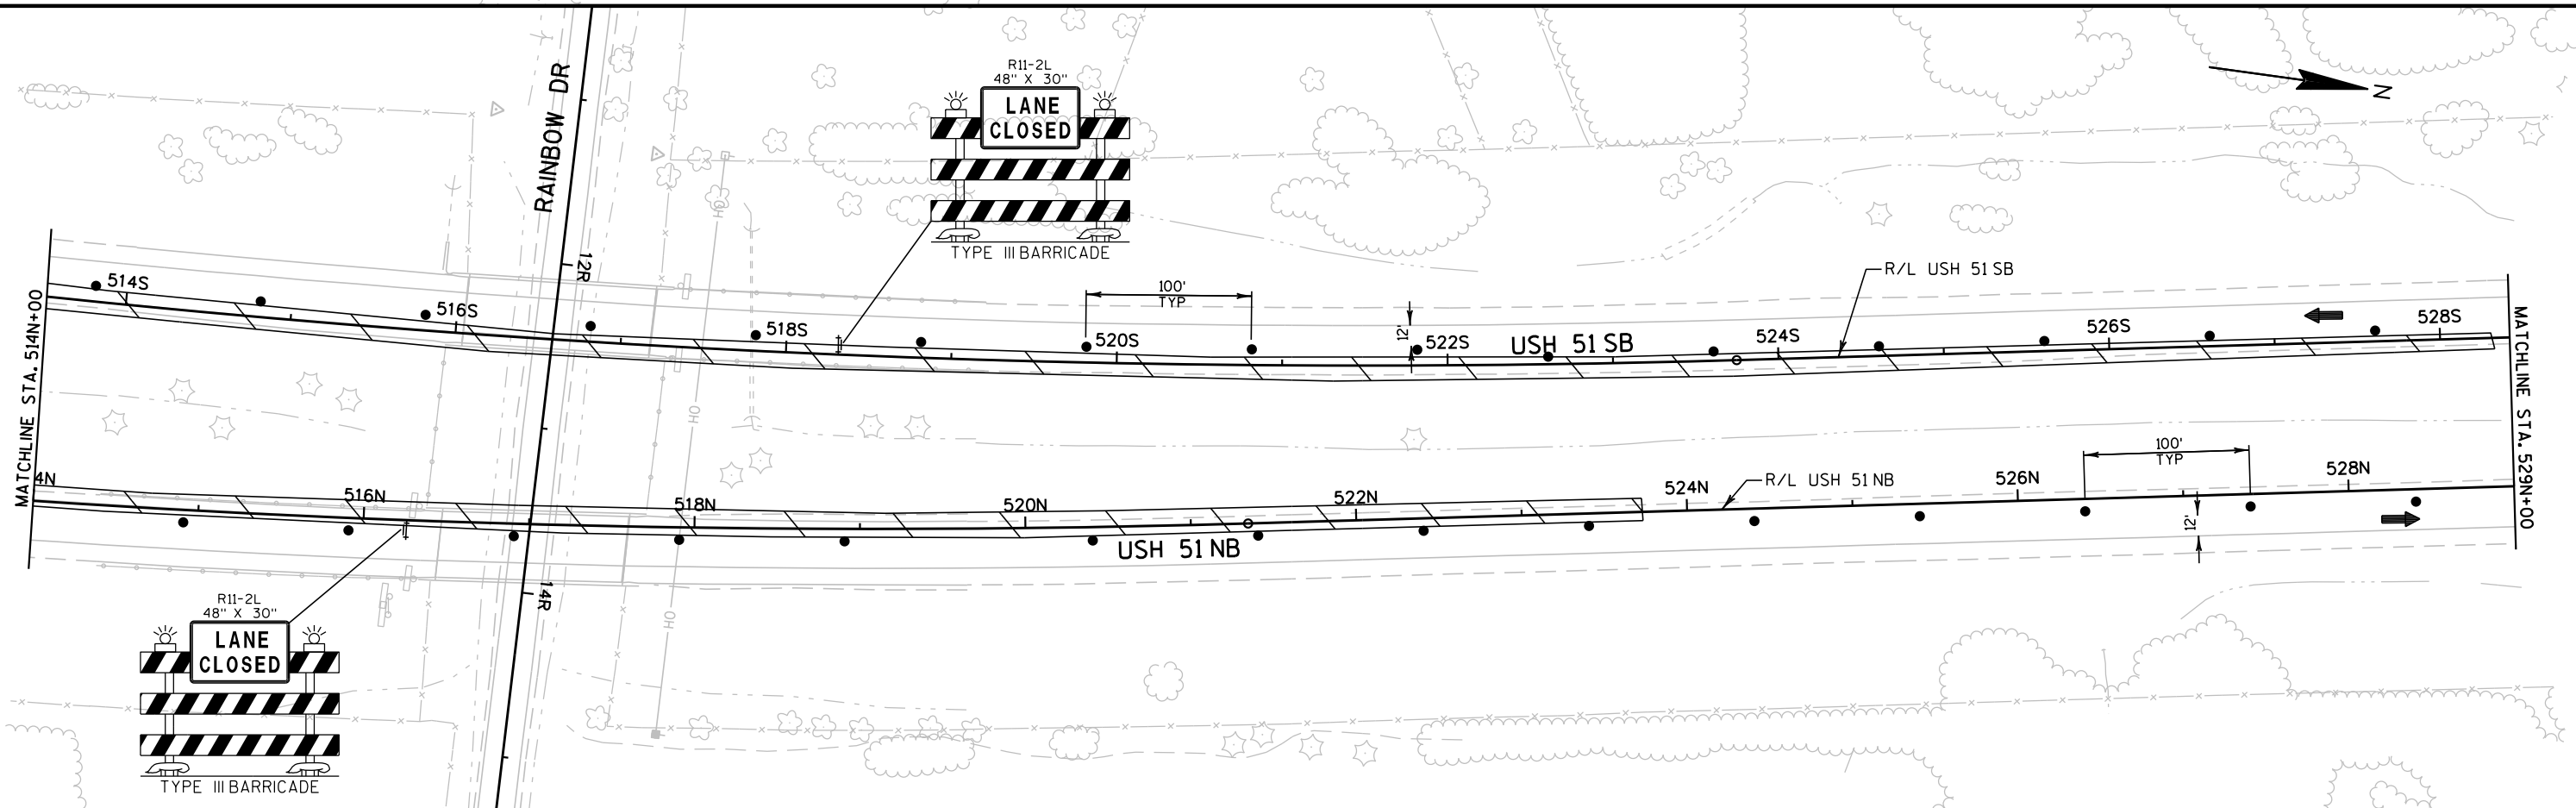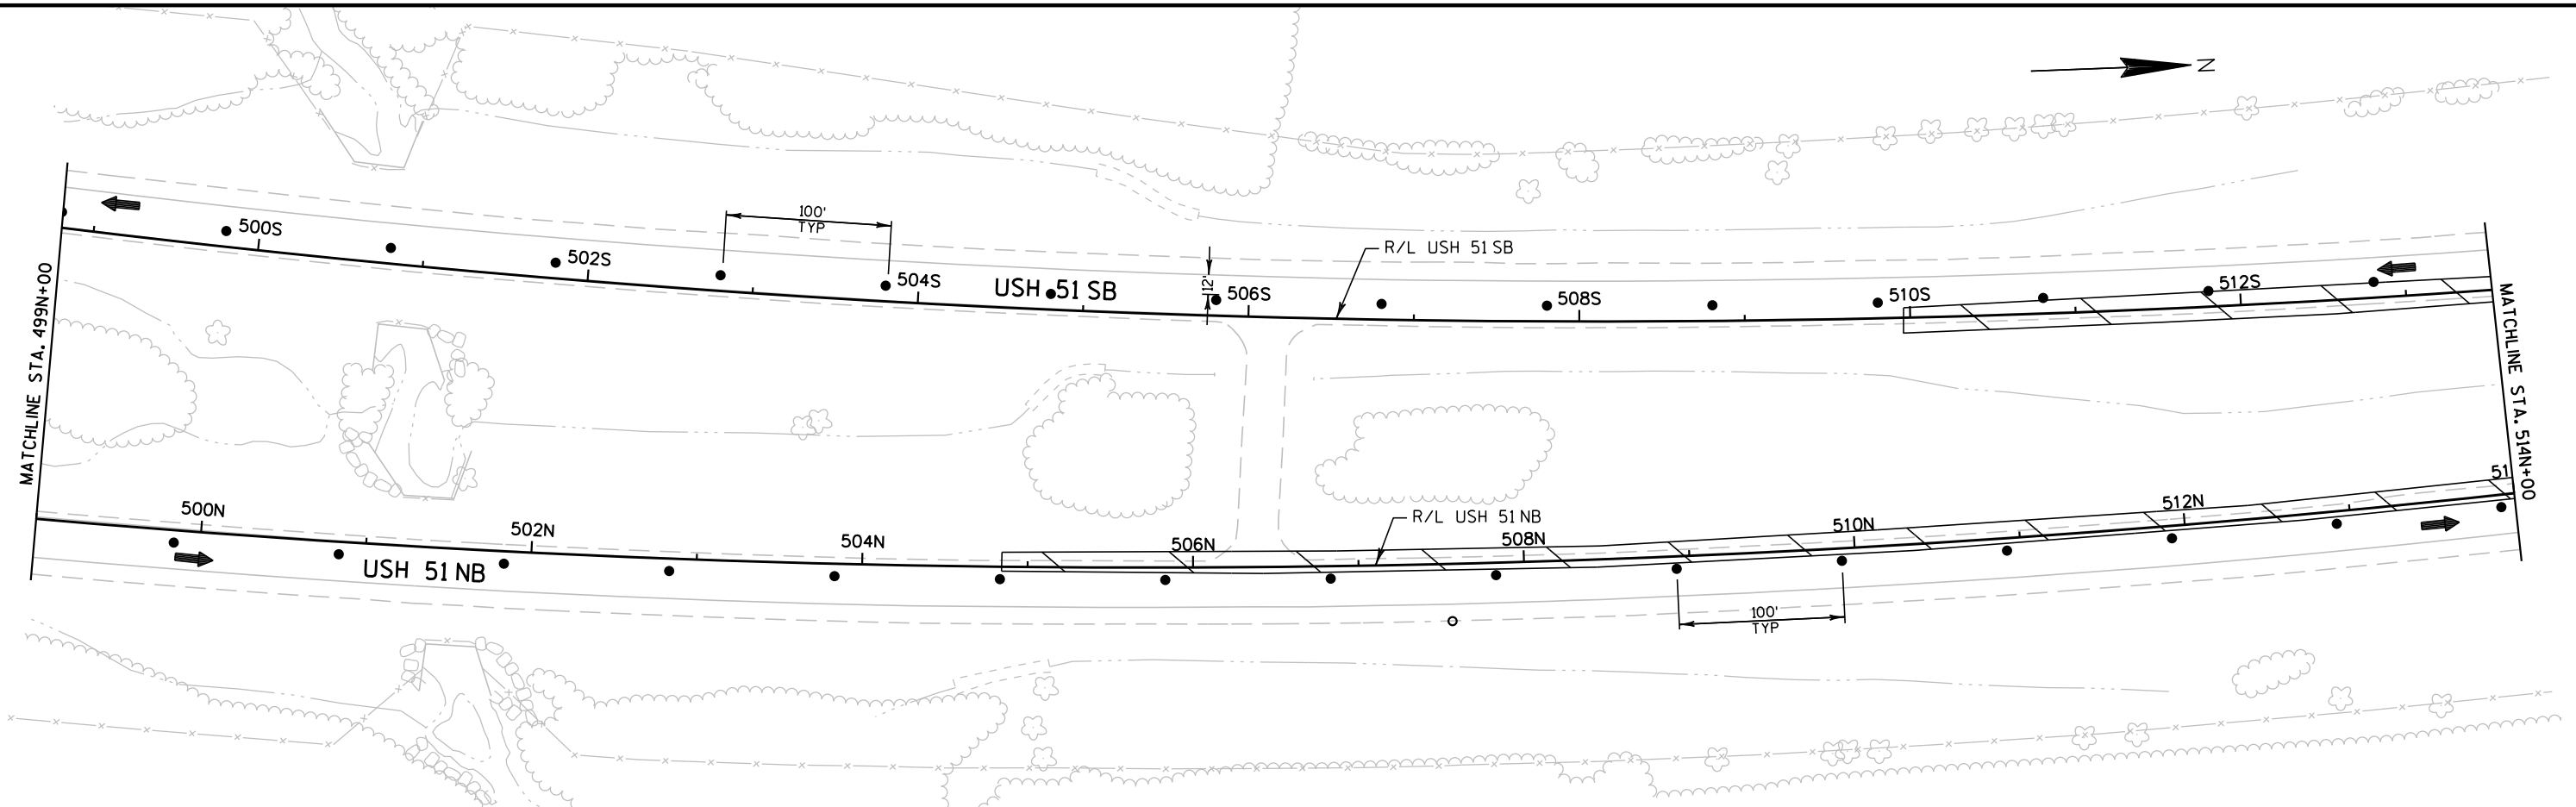


PROJECT NO: 1166-07-62

HWY: USH 51

COUNTY: MARATHON

TRAFFIC CONTROL - STAGE 1B

SCALE, FEET

 

SHEET

56

E

FILE NAME : F:\BM1-3212 USH 51 Marathon Co Structures\Roads\cads\1166-07-32\026125_S1b.dgn

PLOT DATE : 30-JAN-2015 15:48

PLOT BY : cfranzen



PLOT NAME : 026125_S1b


PLOT SCALE : 100:1

WISDOT/CADDs SHEET 42

2

2

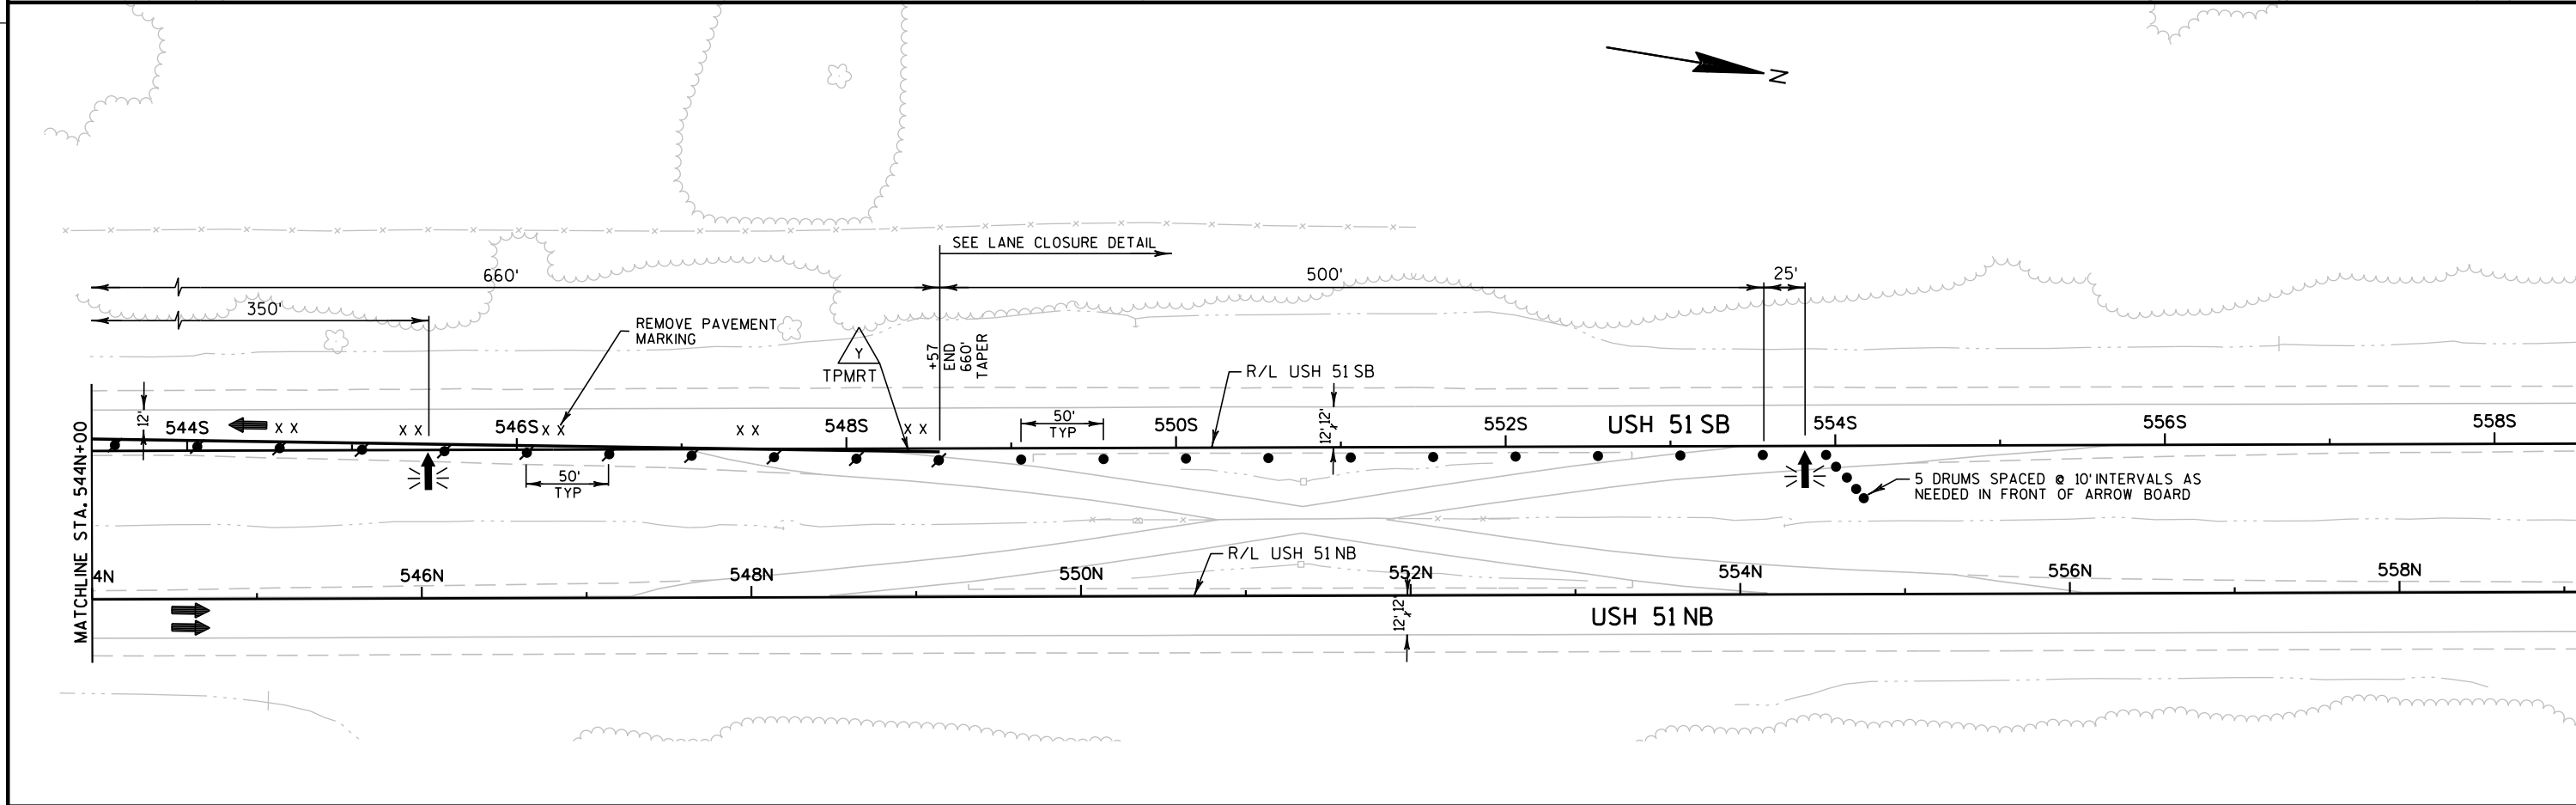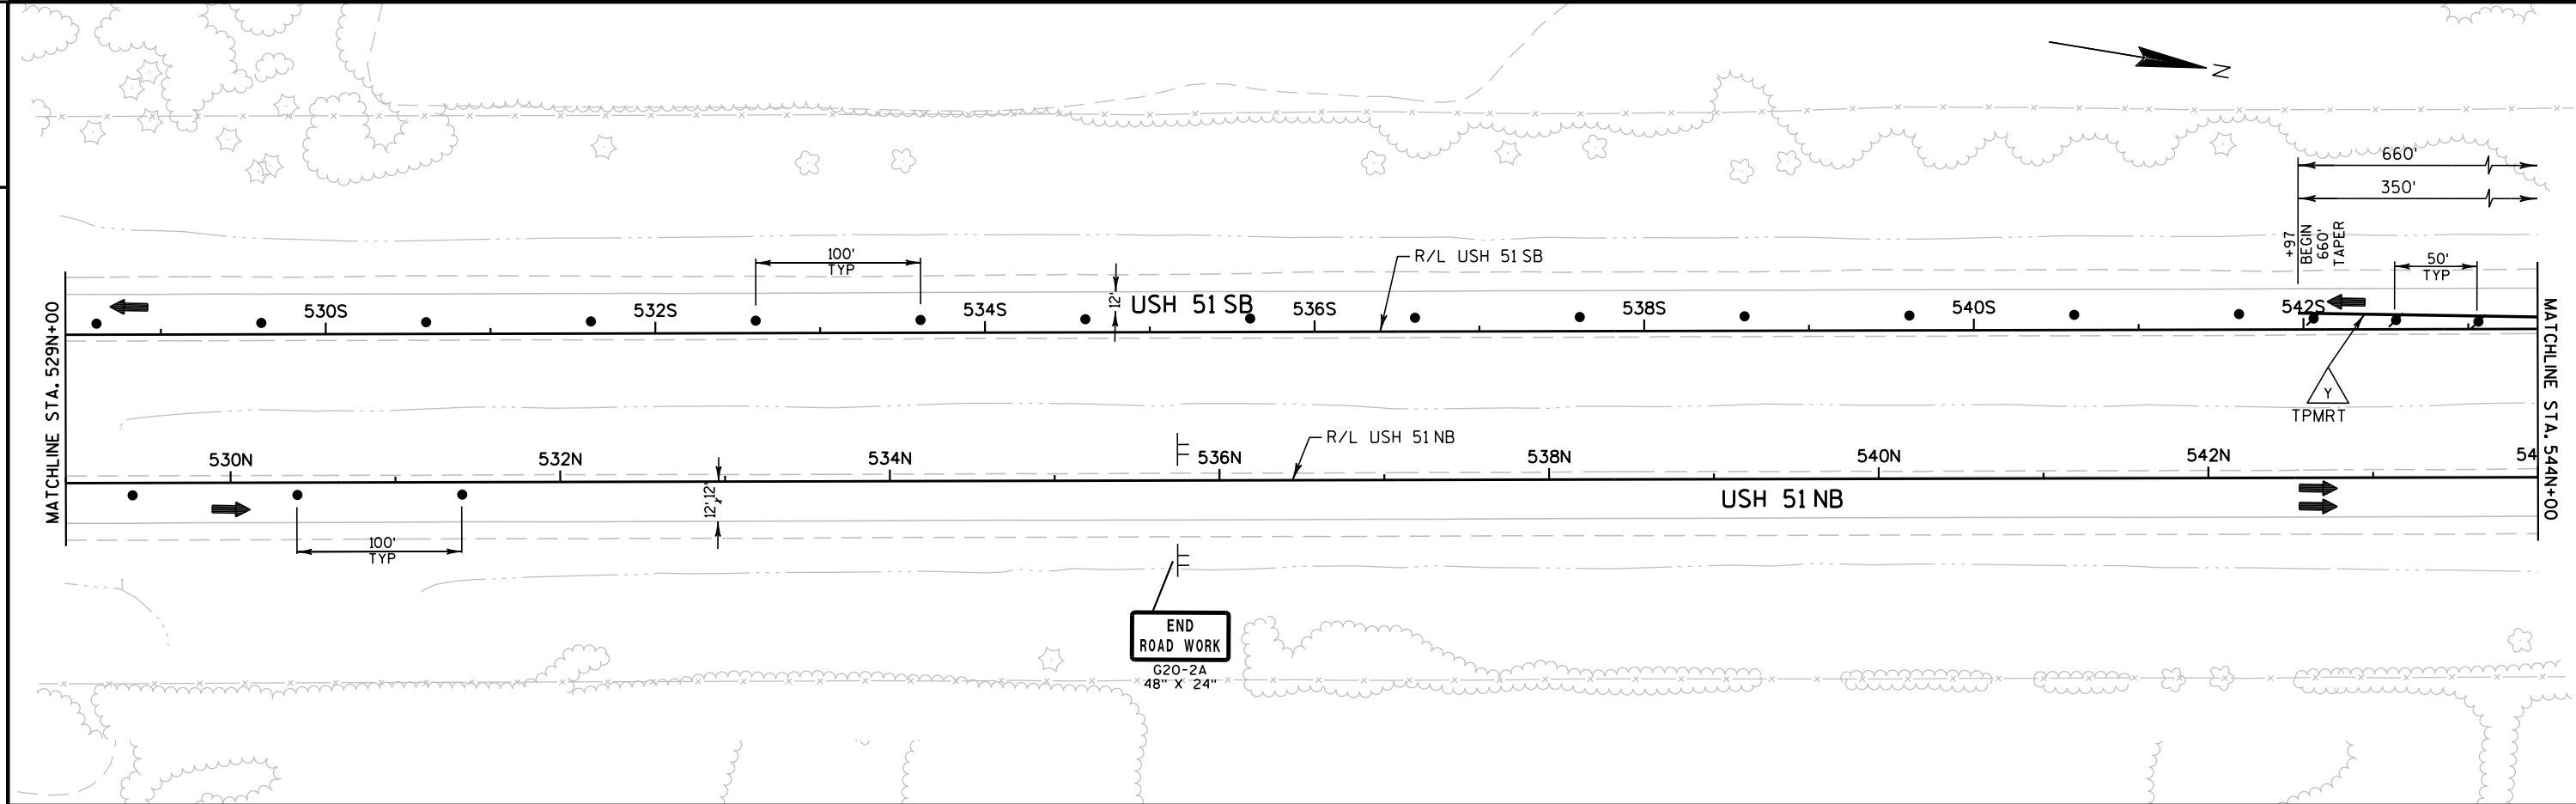


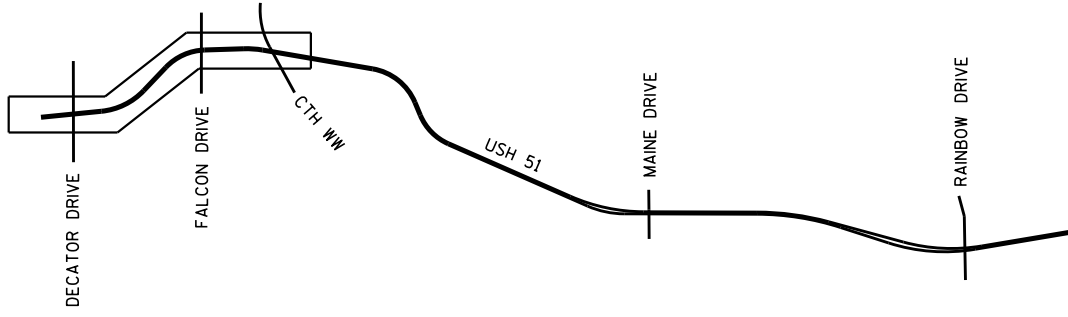


CONSTRUCTION STAGE 2A

STAGE 2A - CONSTRUCTION: PAINT FALCON DRIVE BRIDGE GIRDERS OVER USH 51 INSIDE LANES


STAGE 2A - TRAFFIC: TWO 10' LANES OF USH 51 TRAFFIC SHIFTED TO OUTSIDE LANES USING PAVED RIGHT SHOULDER

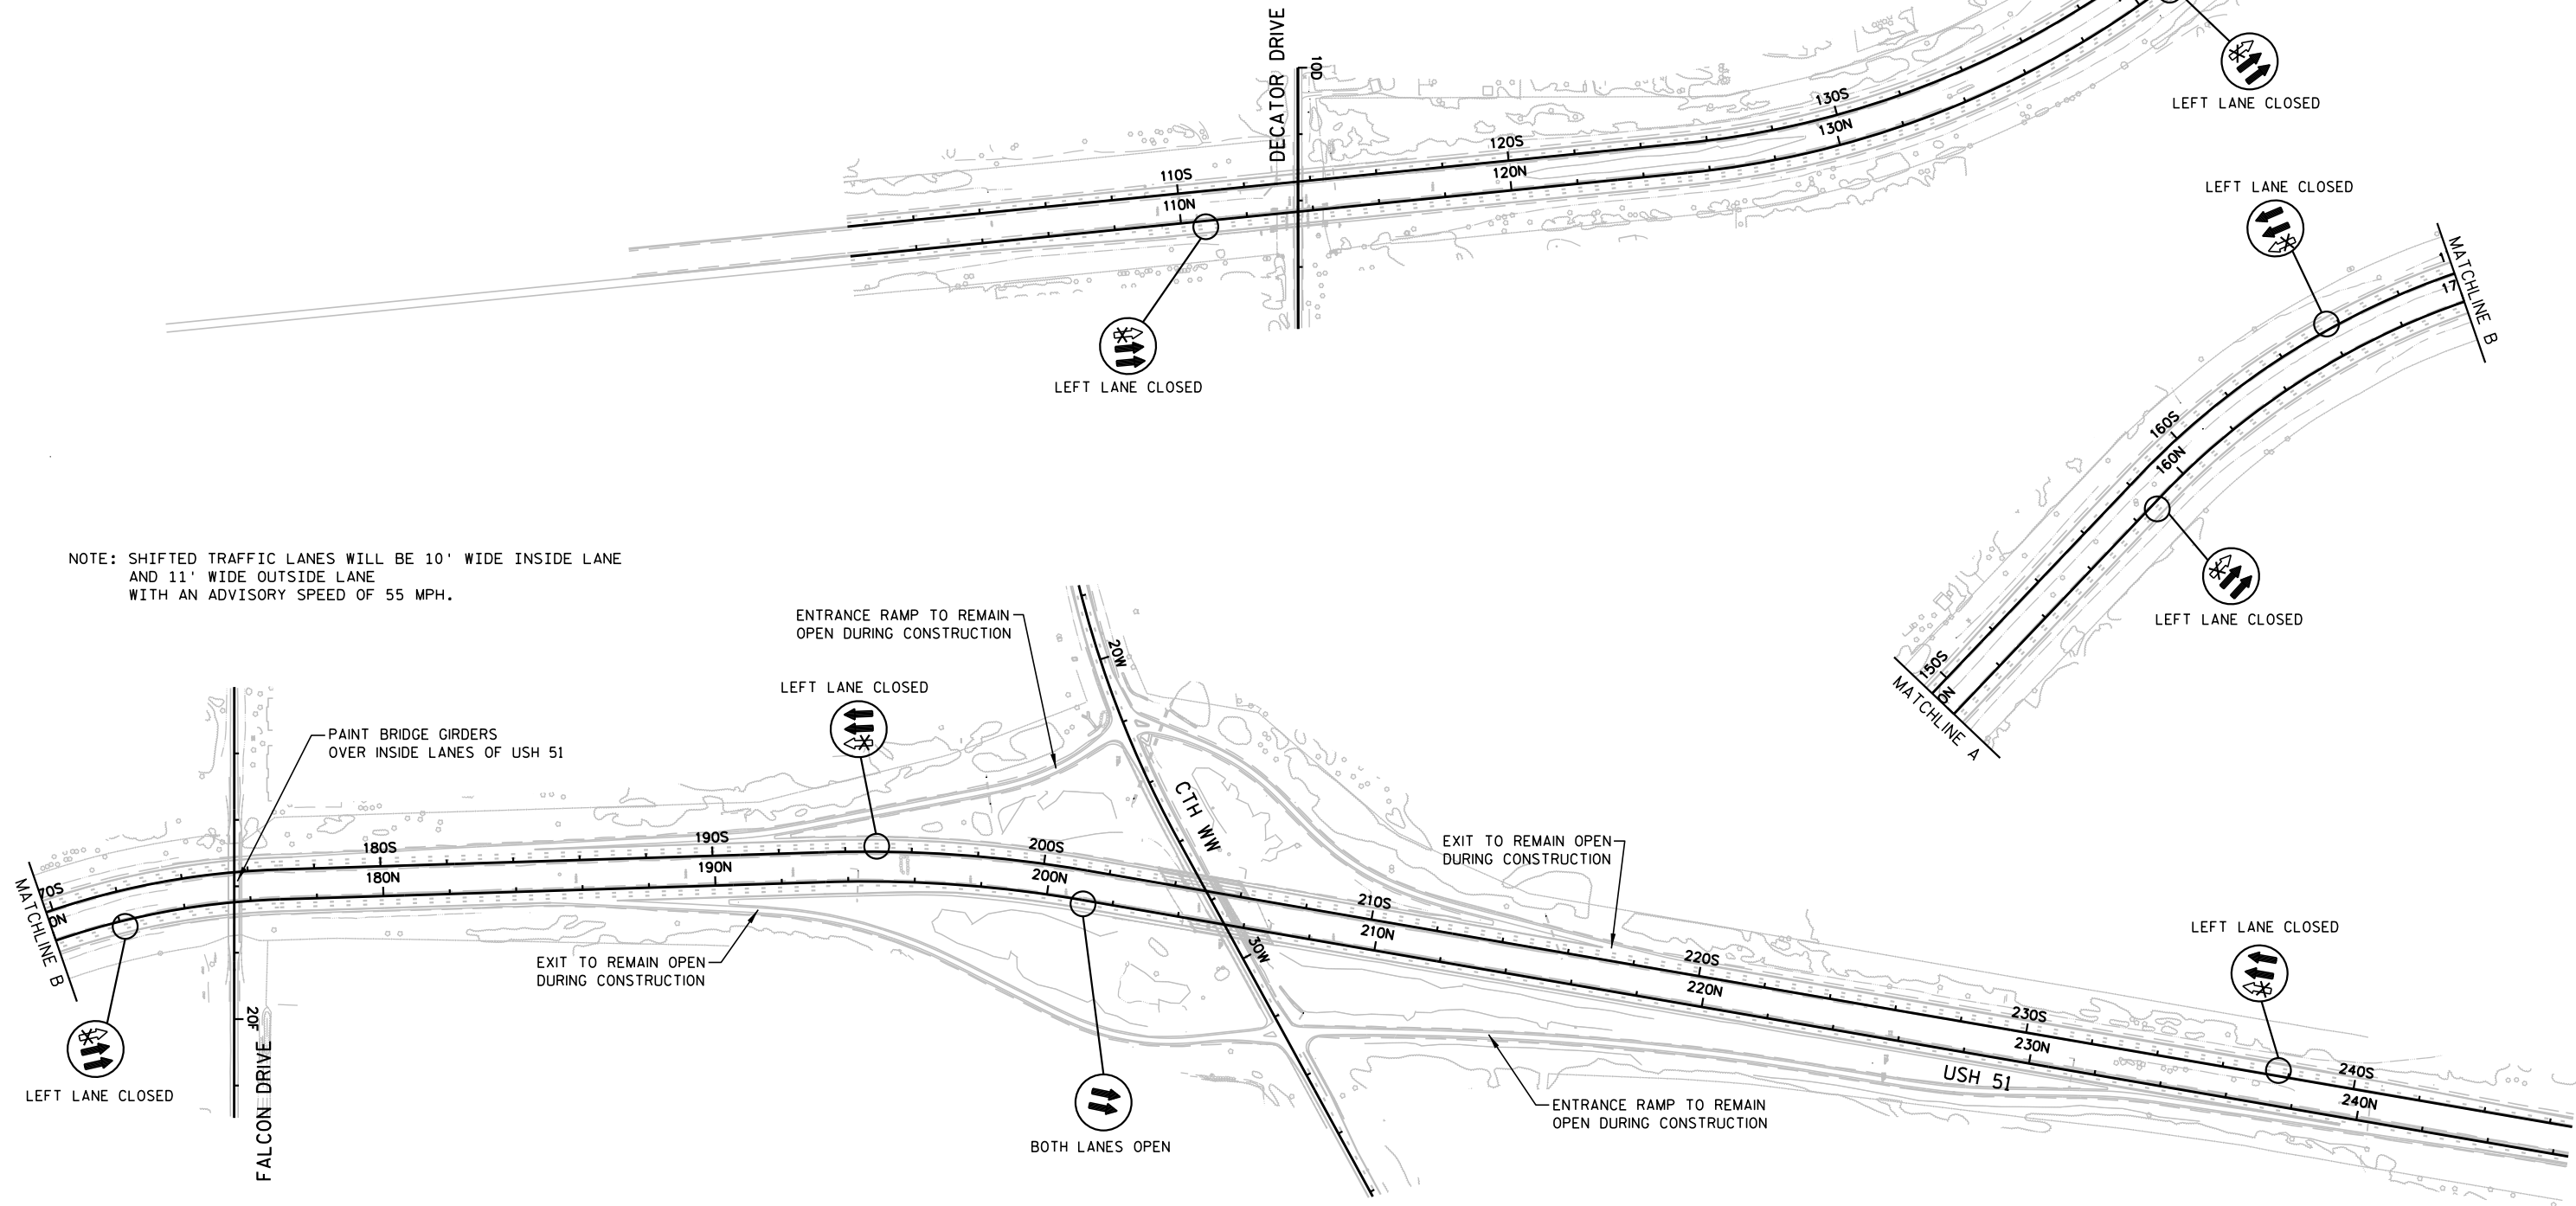

NOTE: SHIFTED TRAFFIC LANES WILL BE 10' WIDE INSIDE LANE AND 11' WIDE OUTSIDE LANE WITH AN ADVISORY SPEED OF 55 MPH.

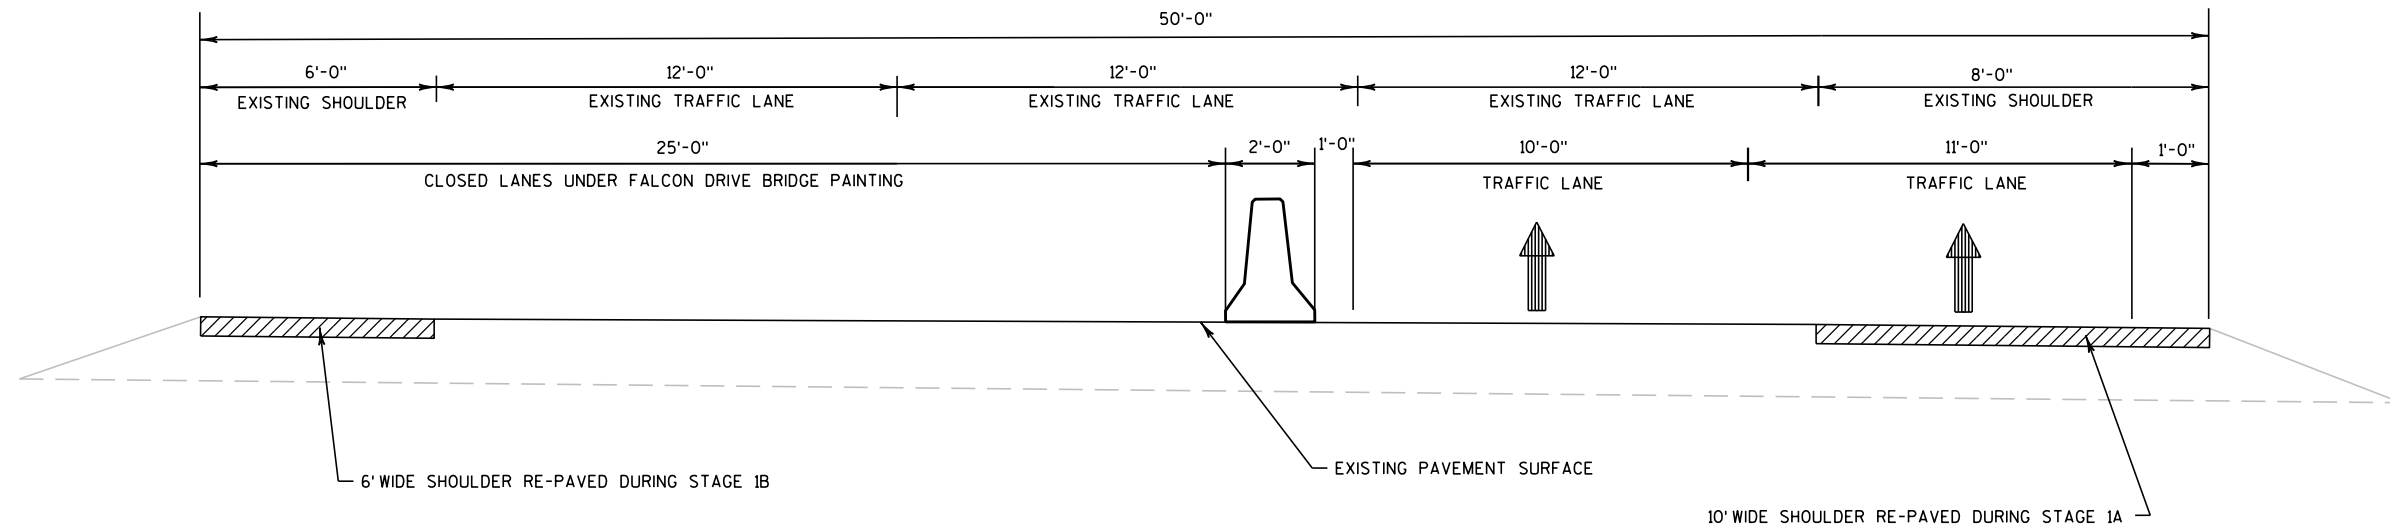


STAGE 2A TRAFFIC CONTROL

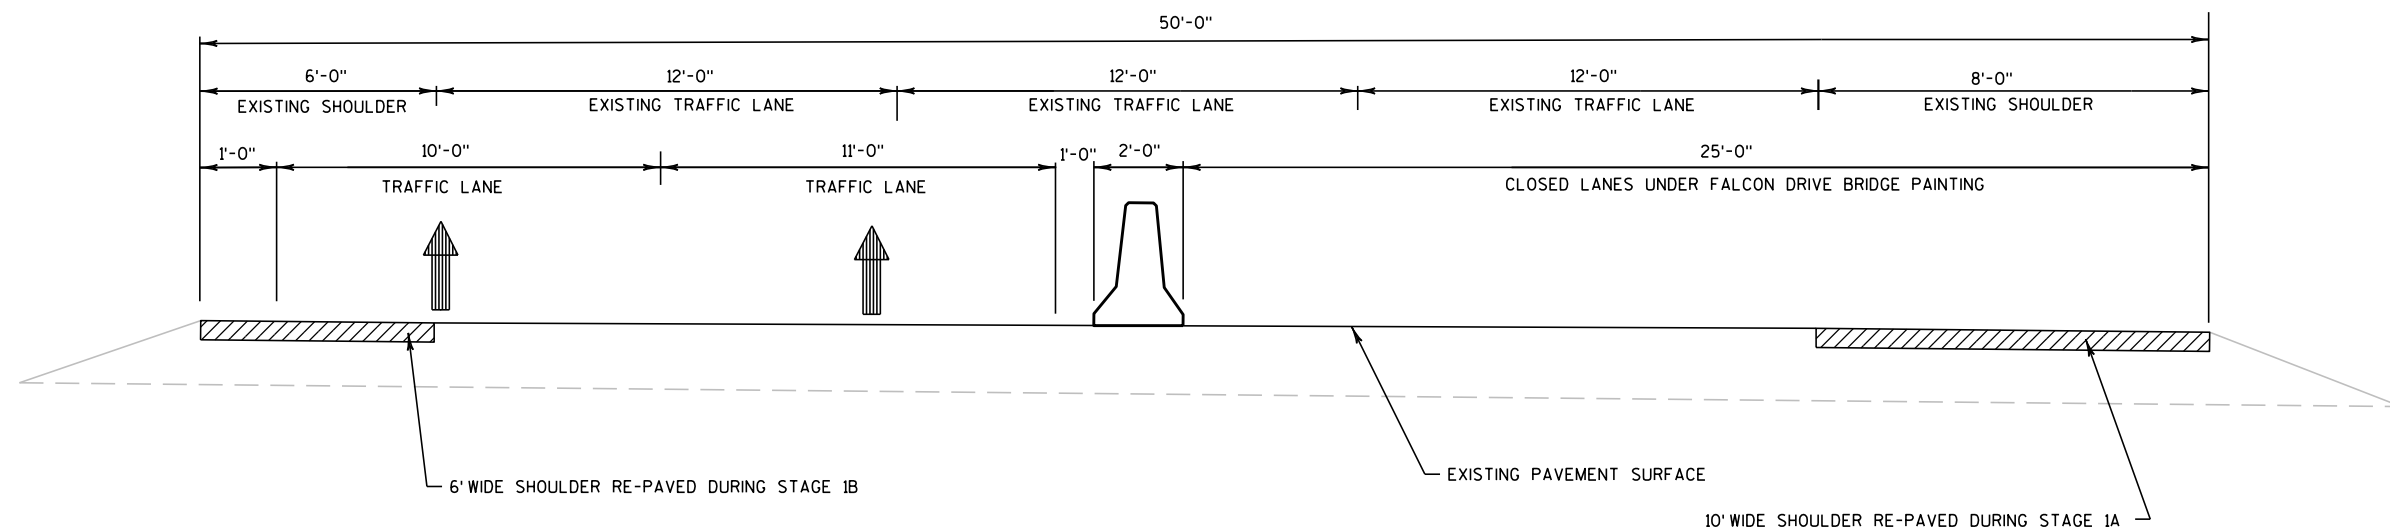




STAGE 2B TRAFFIC CONTROL



TRAFFIC CONTROL NOTES

1. TRAFFIC SHALL NOT BE SHIFTED TO THE SHOULDER UNTIL AFTER THE SHOULDER ASPHALT HAS BEEN REPLACED.
2. AT NO TIME DURING CONSTRUCTION CAN THERE BE BOTH A LEFT LANE CLOSURE AND A RIGHT LANE CLOSURE SIMULTANEOUSLY IN THE SAME DIRECTION OF TRAVEL.

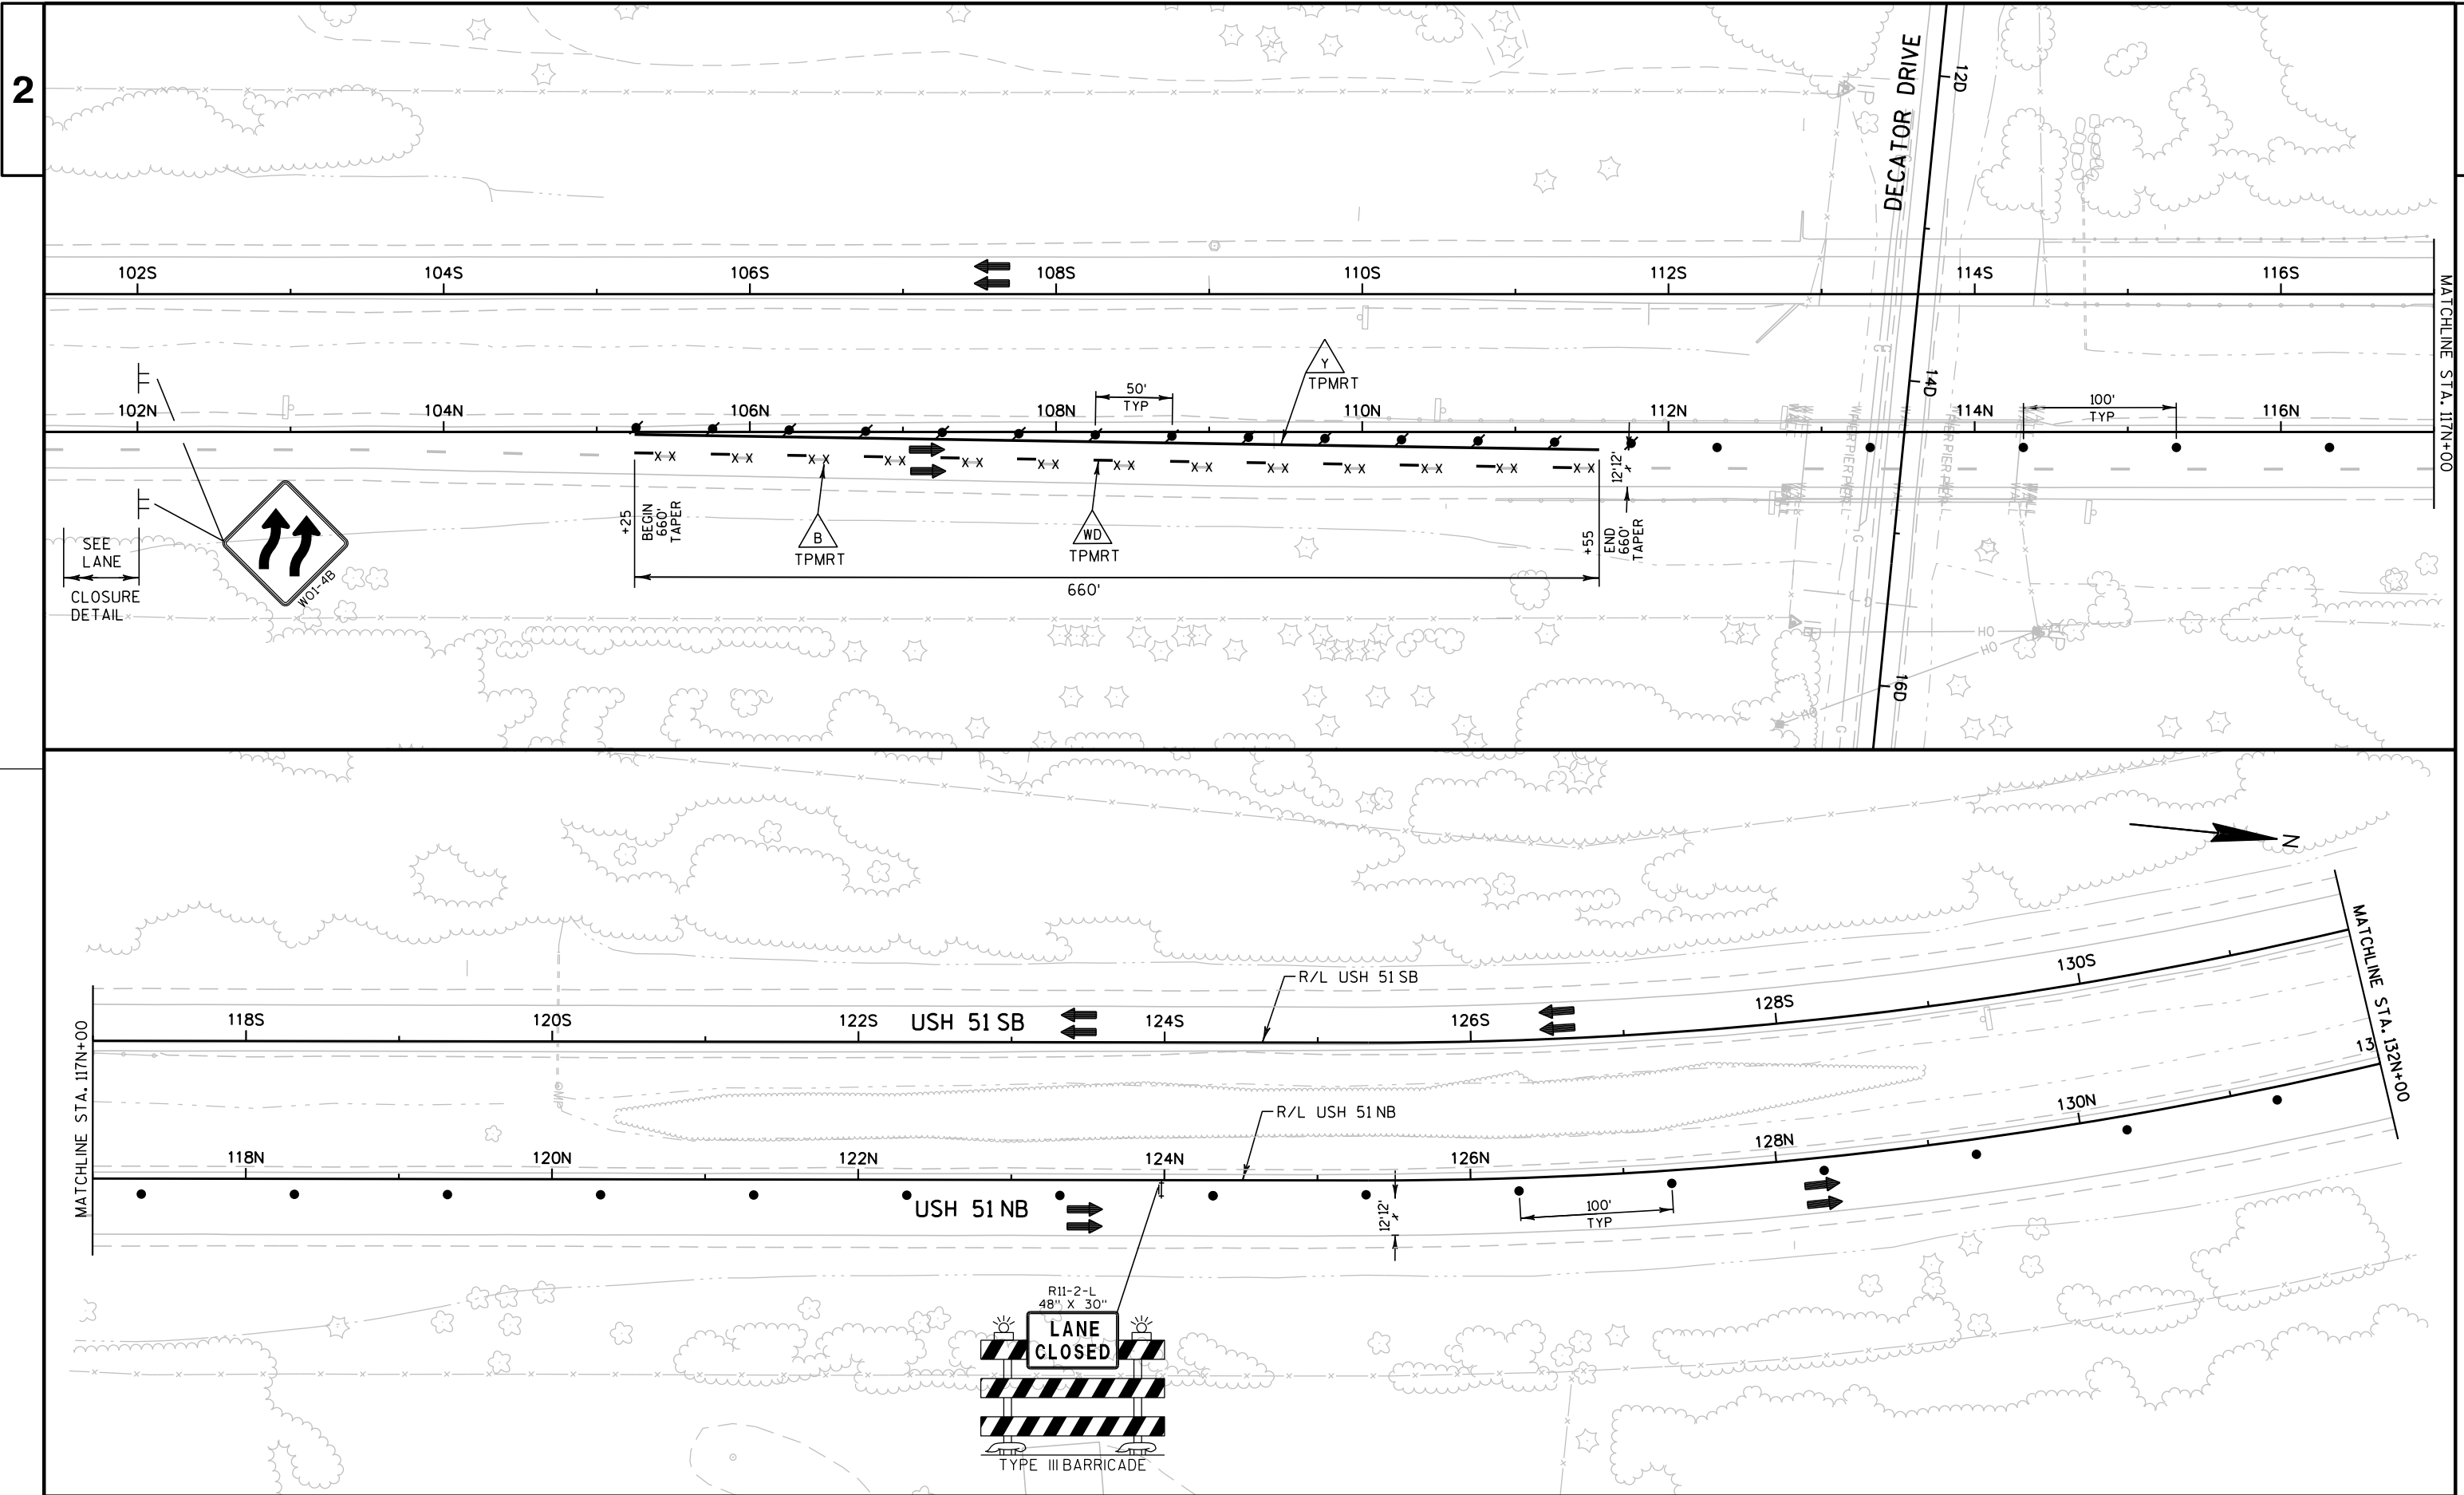


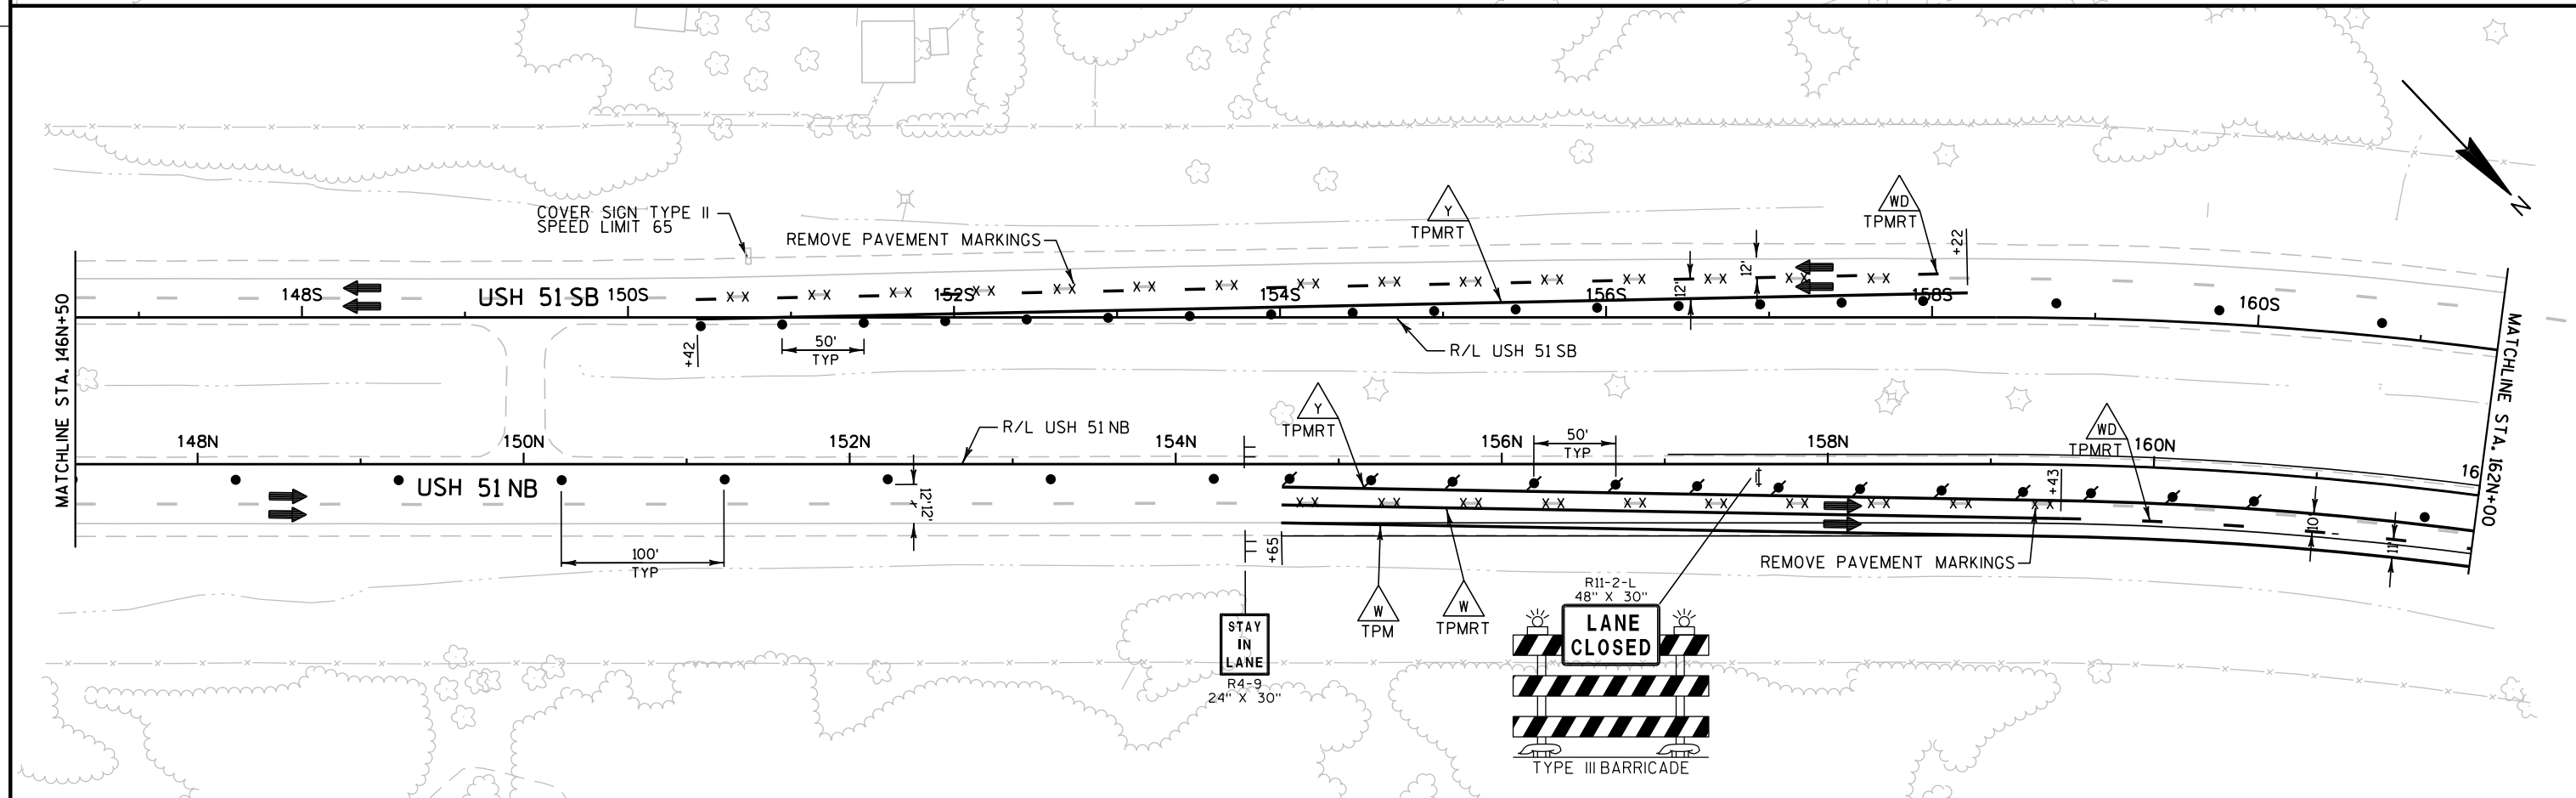


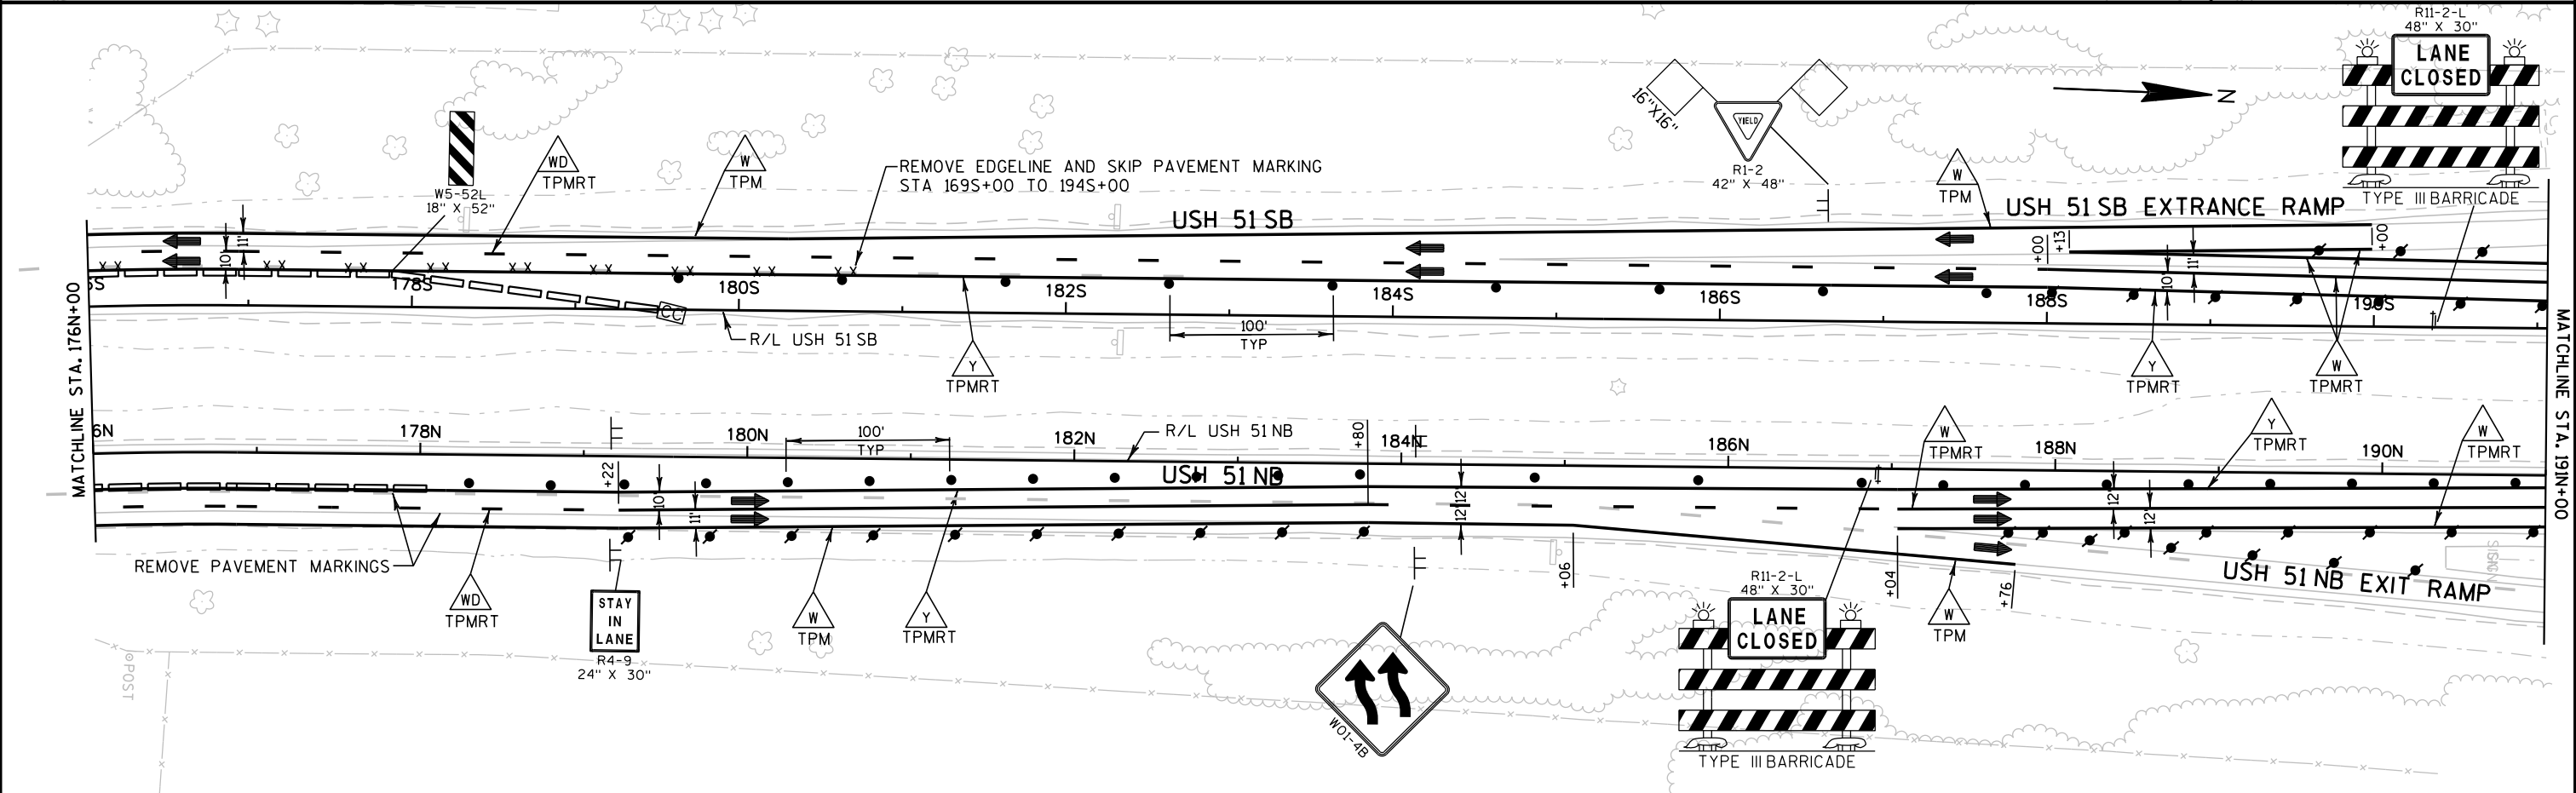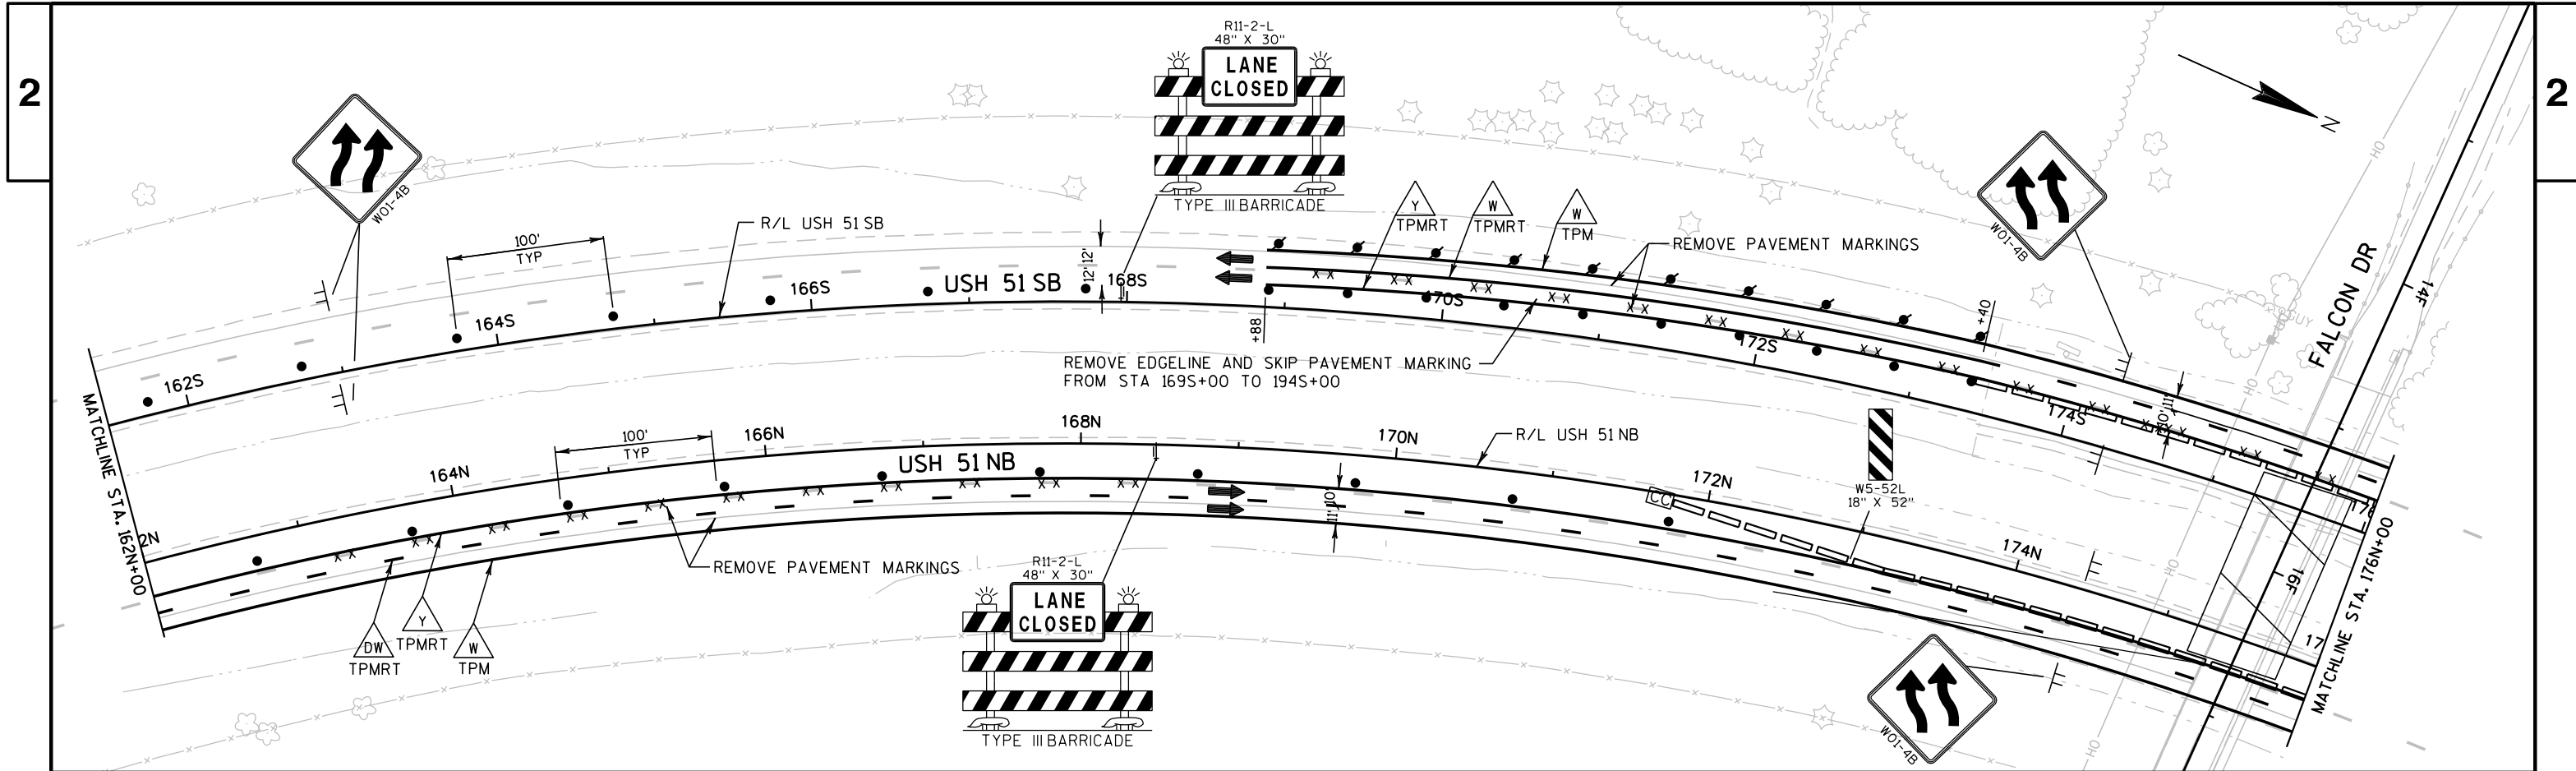

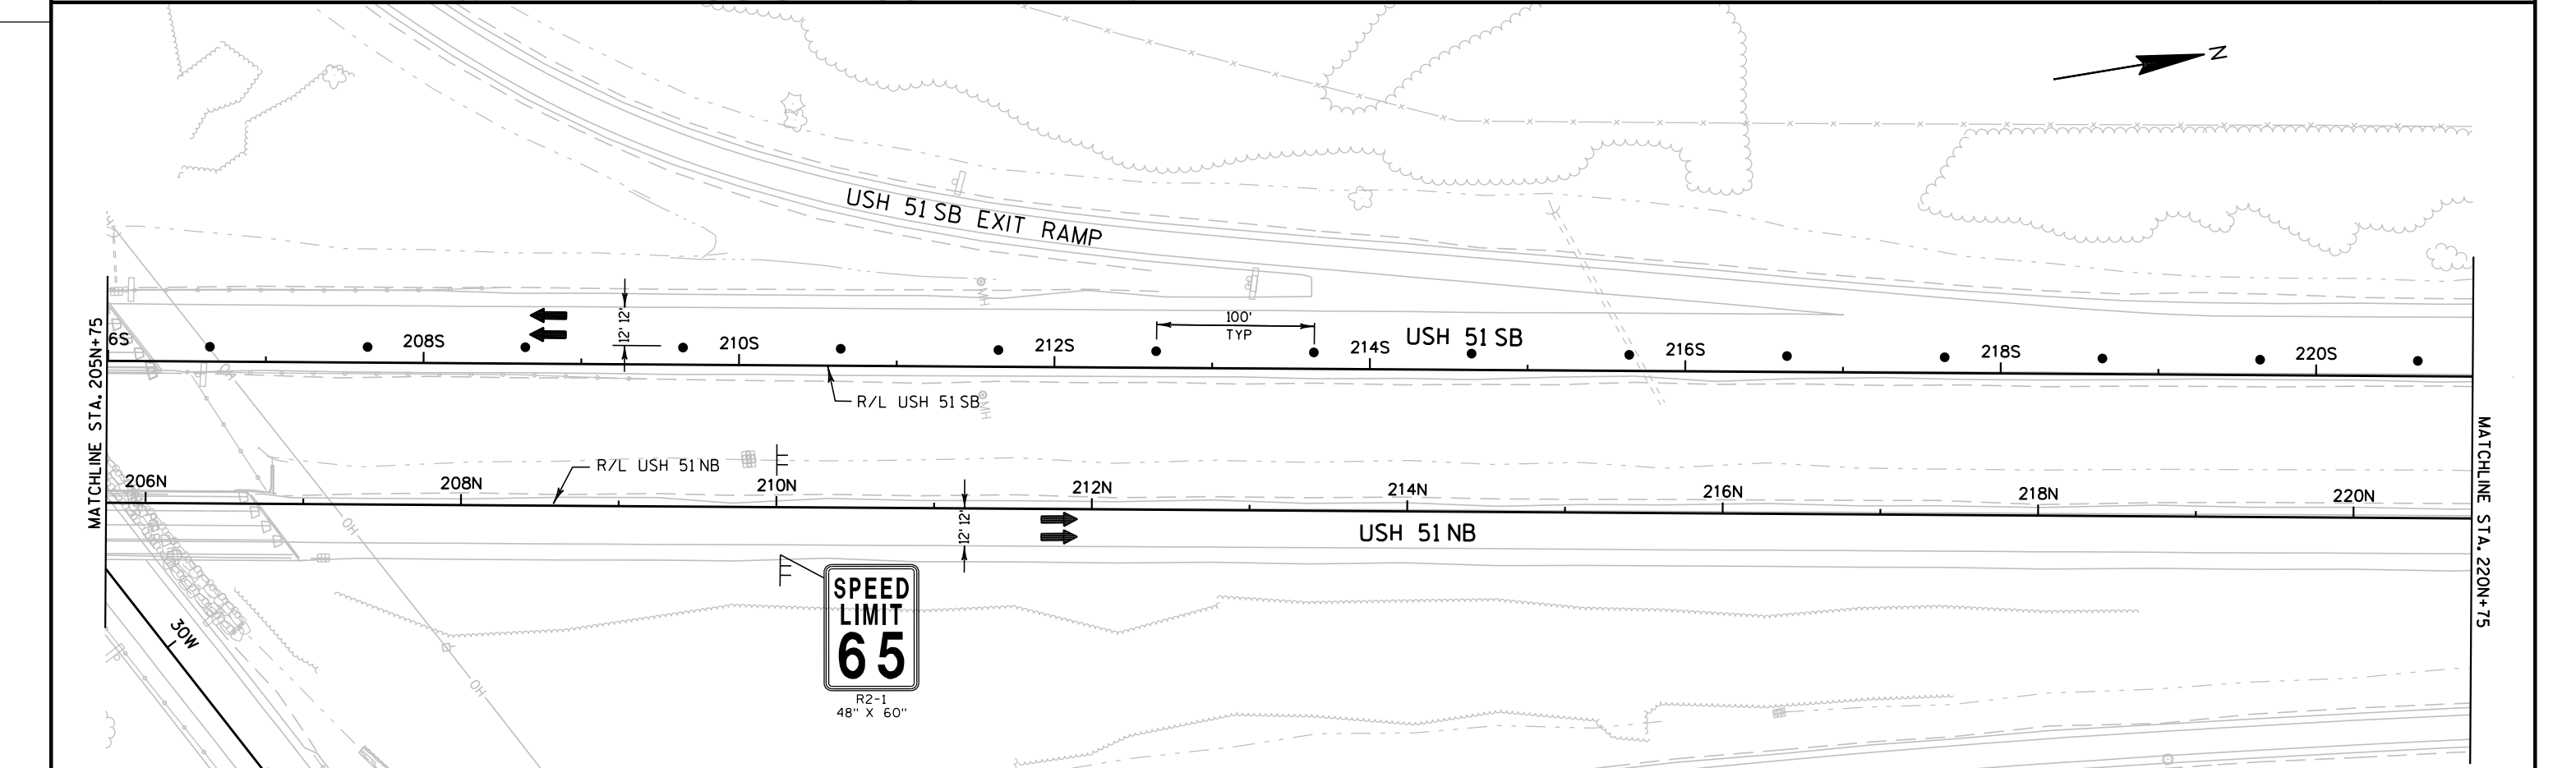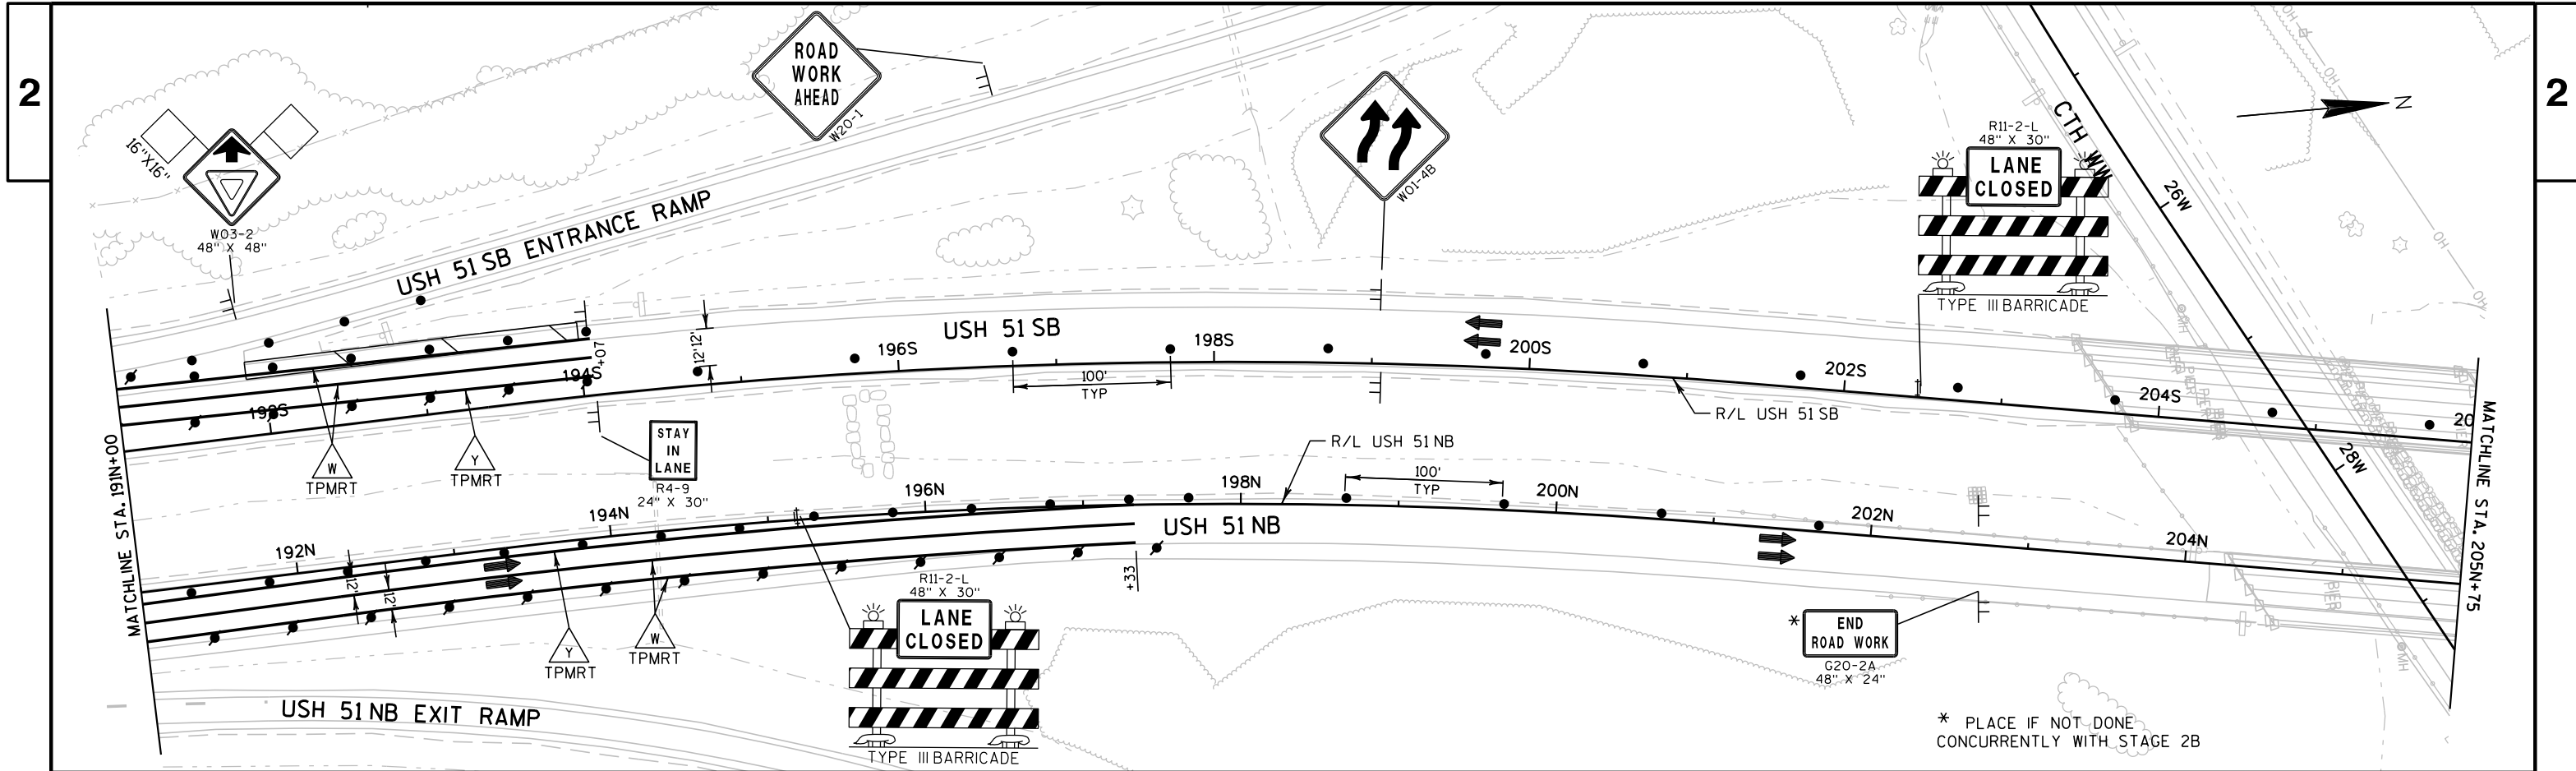


2

2

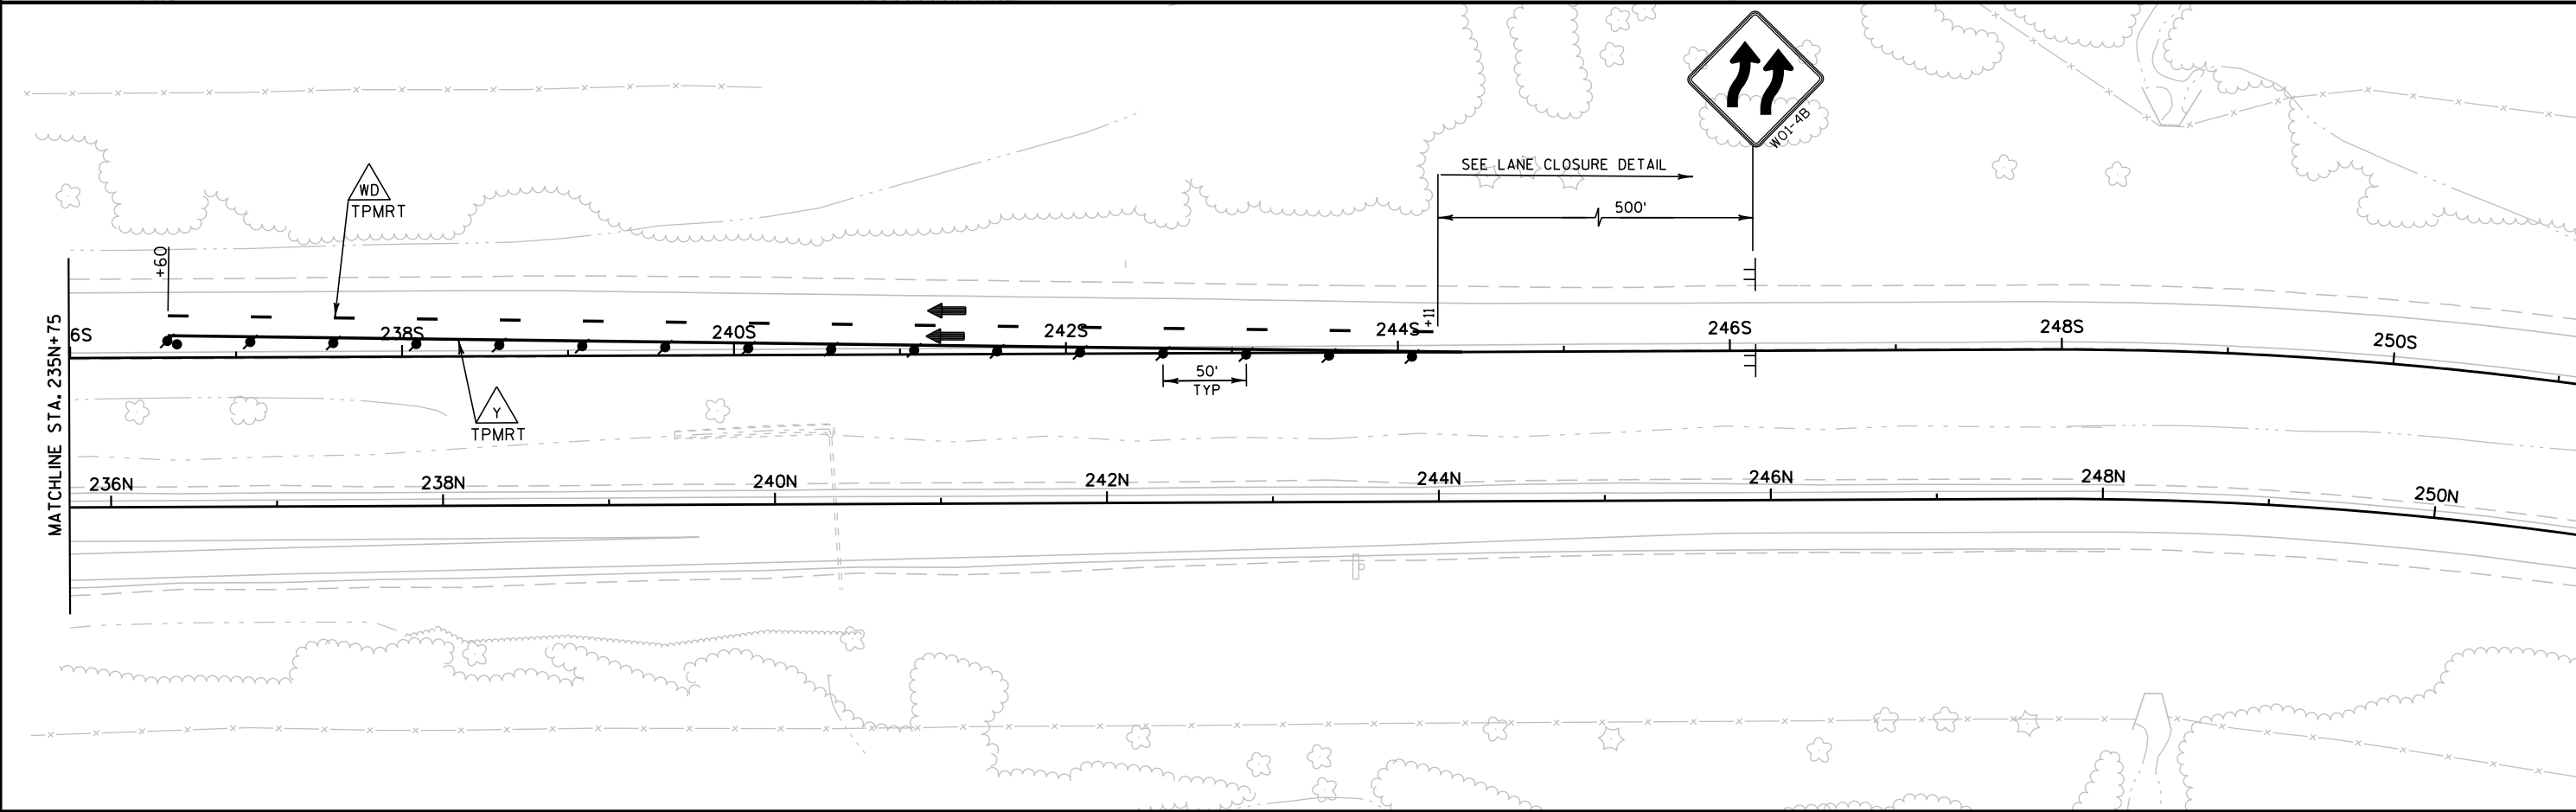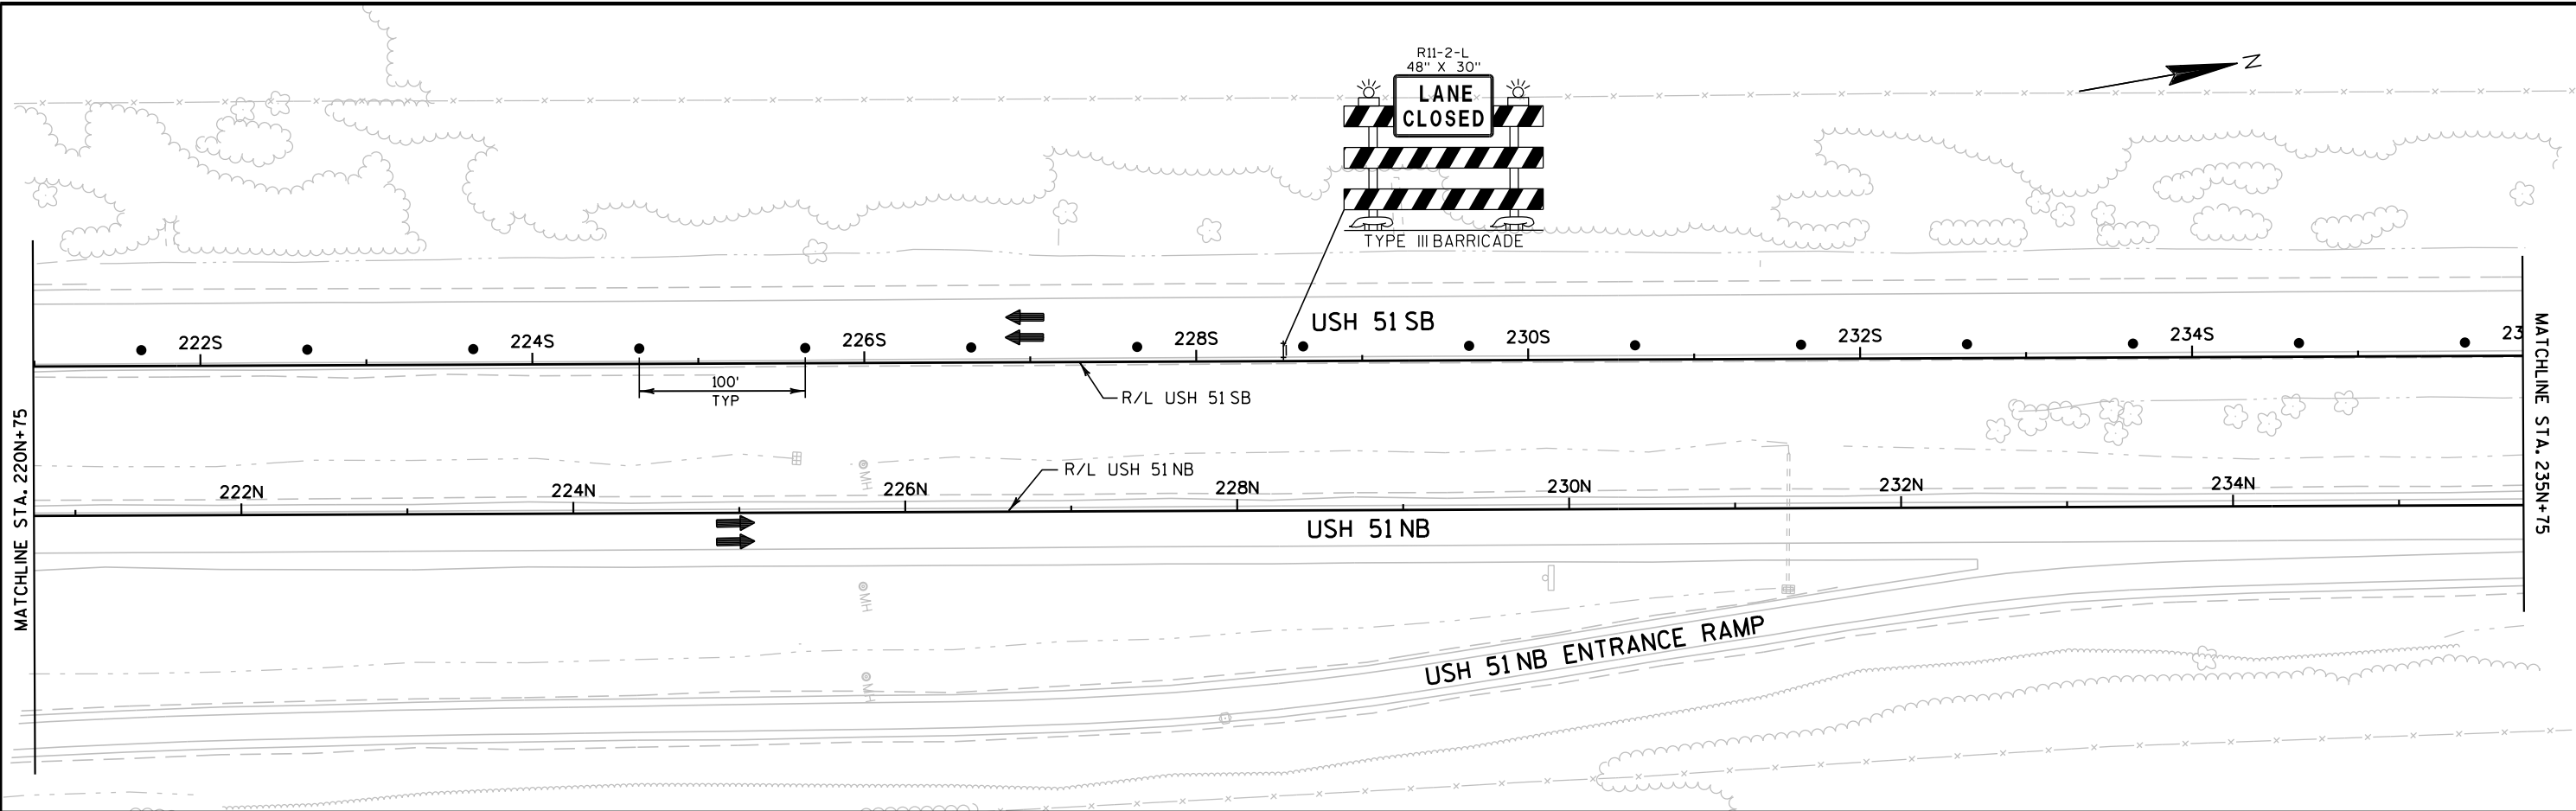


PROJECT NO: 1166-07-62	HWY: USH 51	COUNTY: MARATHON	TRAFFIC CONTROL - STAGE 2A	SCALE, FEET	SHEET 64	E
------------------------	-------------	------------------	----------------------------	-------------	----------	---

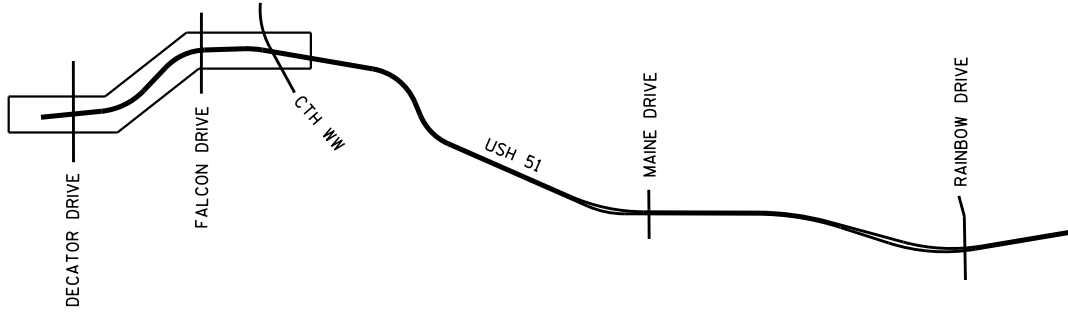




CONSTRUCTION STAGE 2B



STAGE 2B - CONSTRUCTION: PAINT FALCON DRIVE BRIDGE GIRDERS OVER USH 51 OUTSIDE LANES
STAGE 2B - TRAFFIC: TWO 10' LANES OF USH 51 TRAFFIC SHIFTED TO INSIDE LANES USING PAVED LEFT SHOULDER

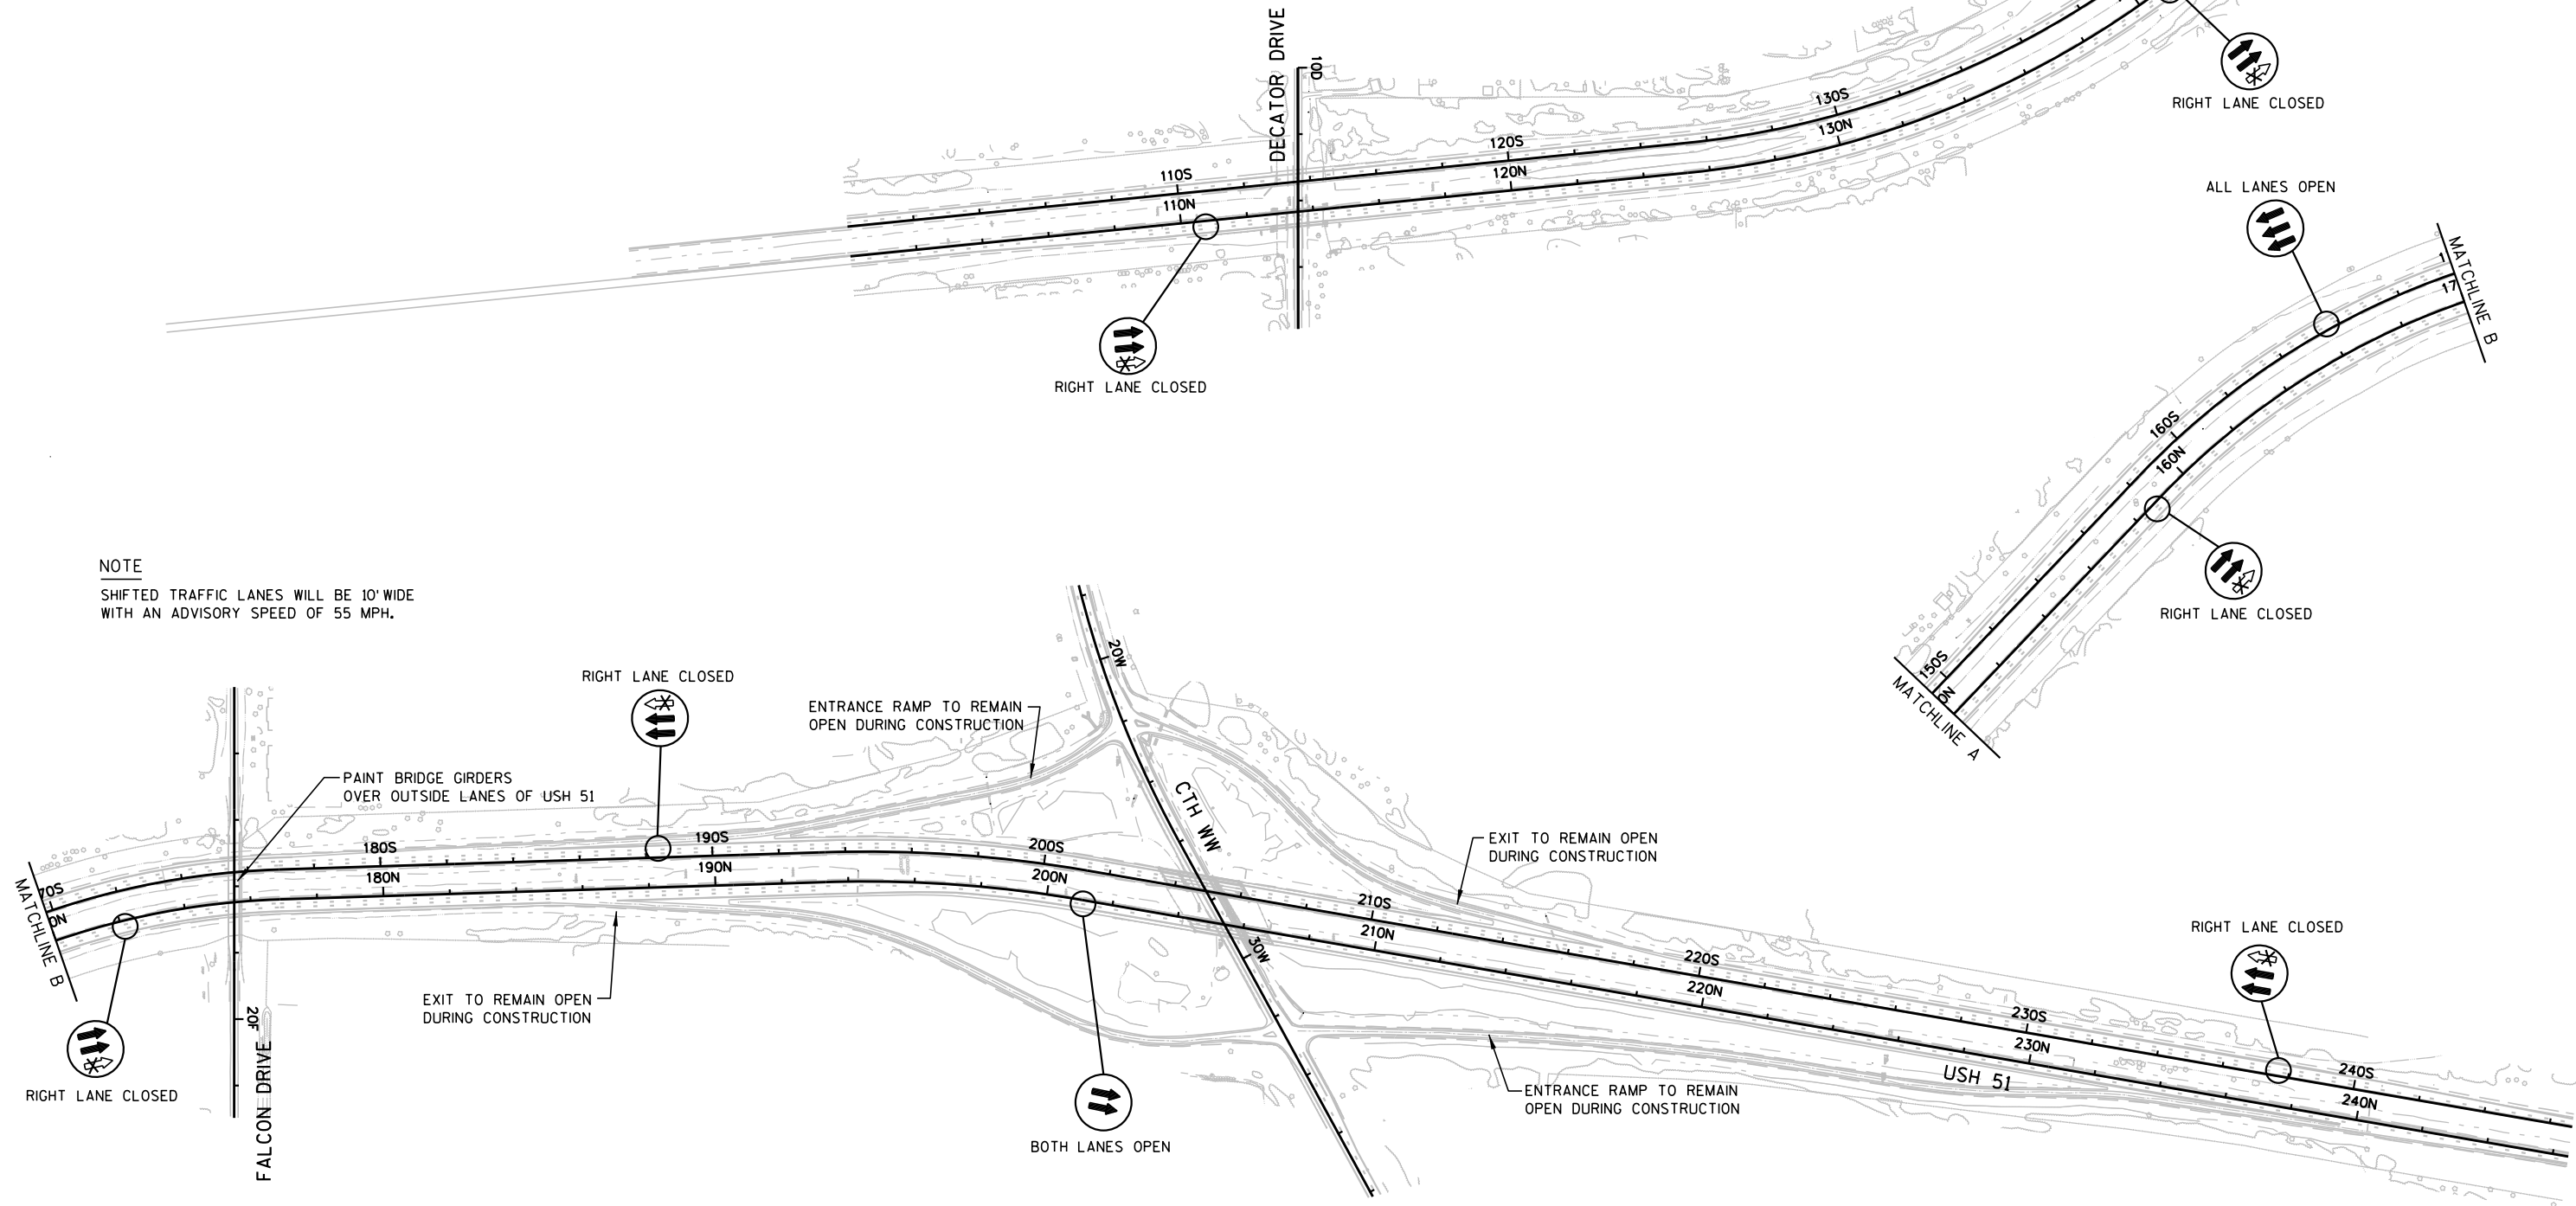


NOTE
SHIFTED TRAFFIC LANES WILL BE 10' WIDE
WITH AN ADVISORY SPEED OF 55 MPH.

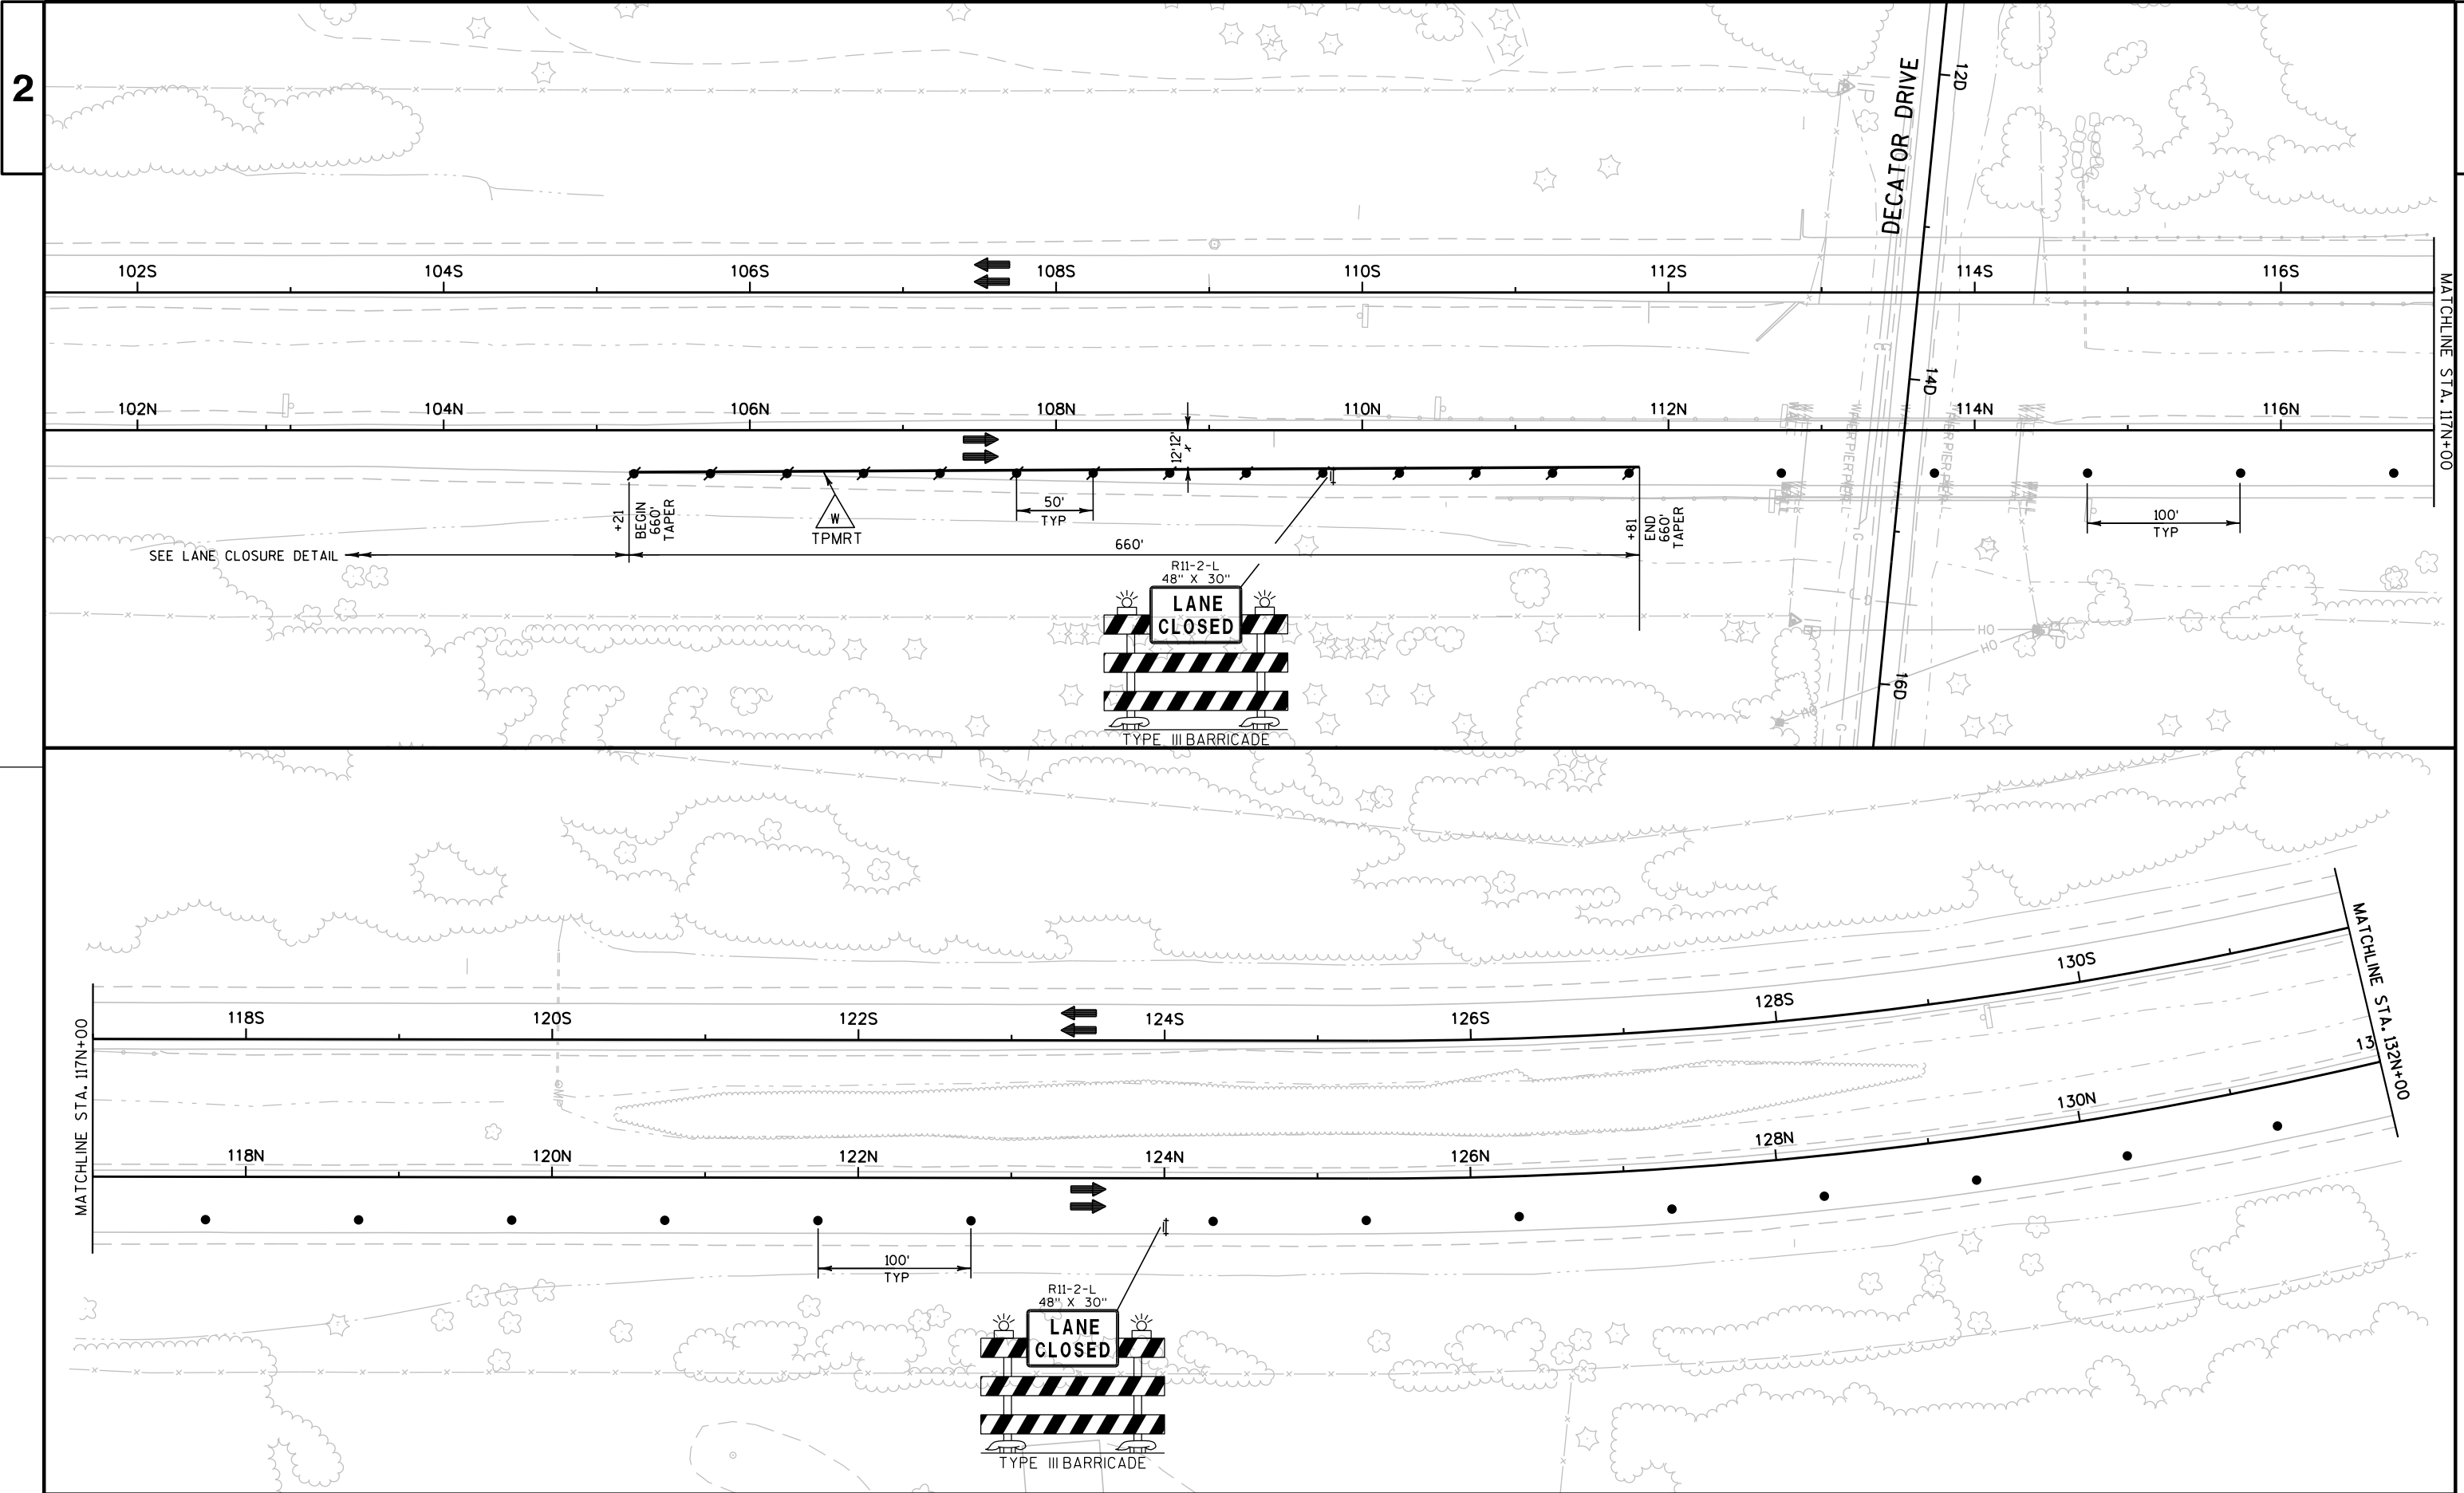

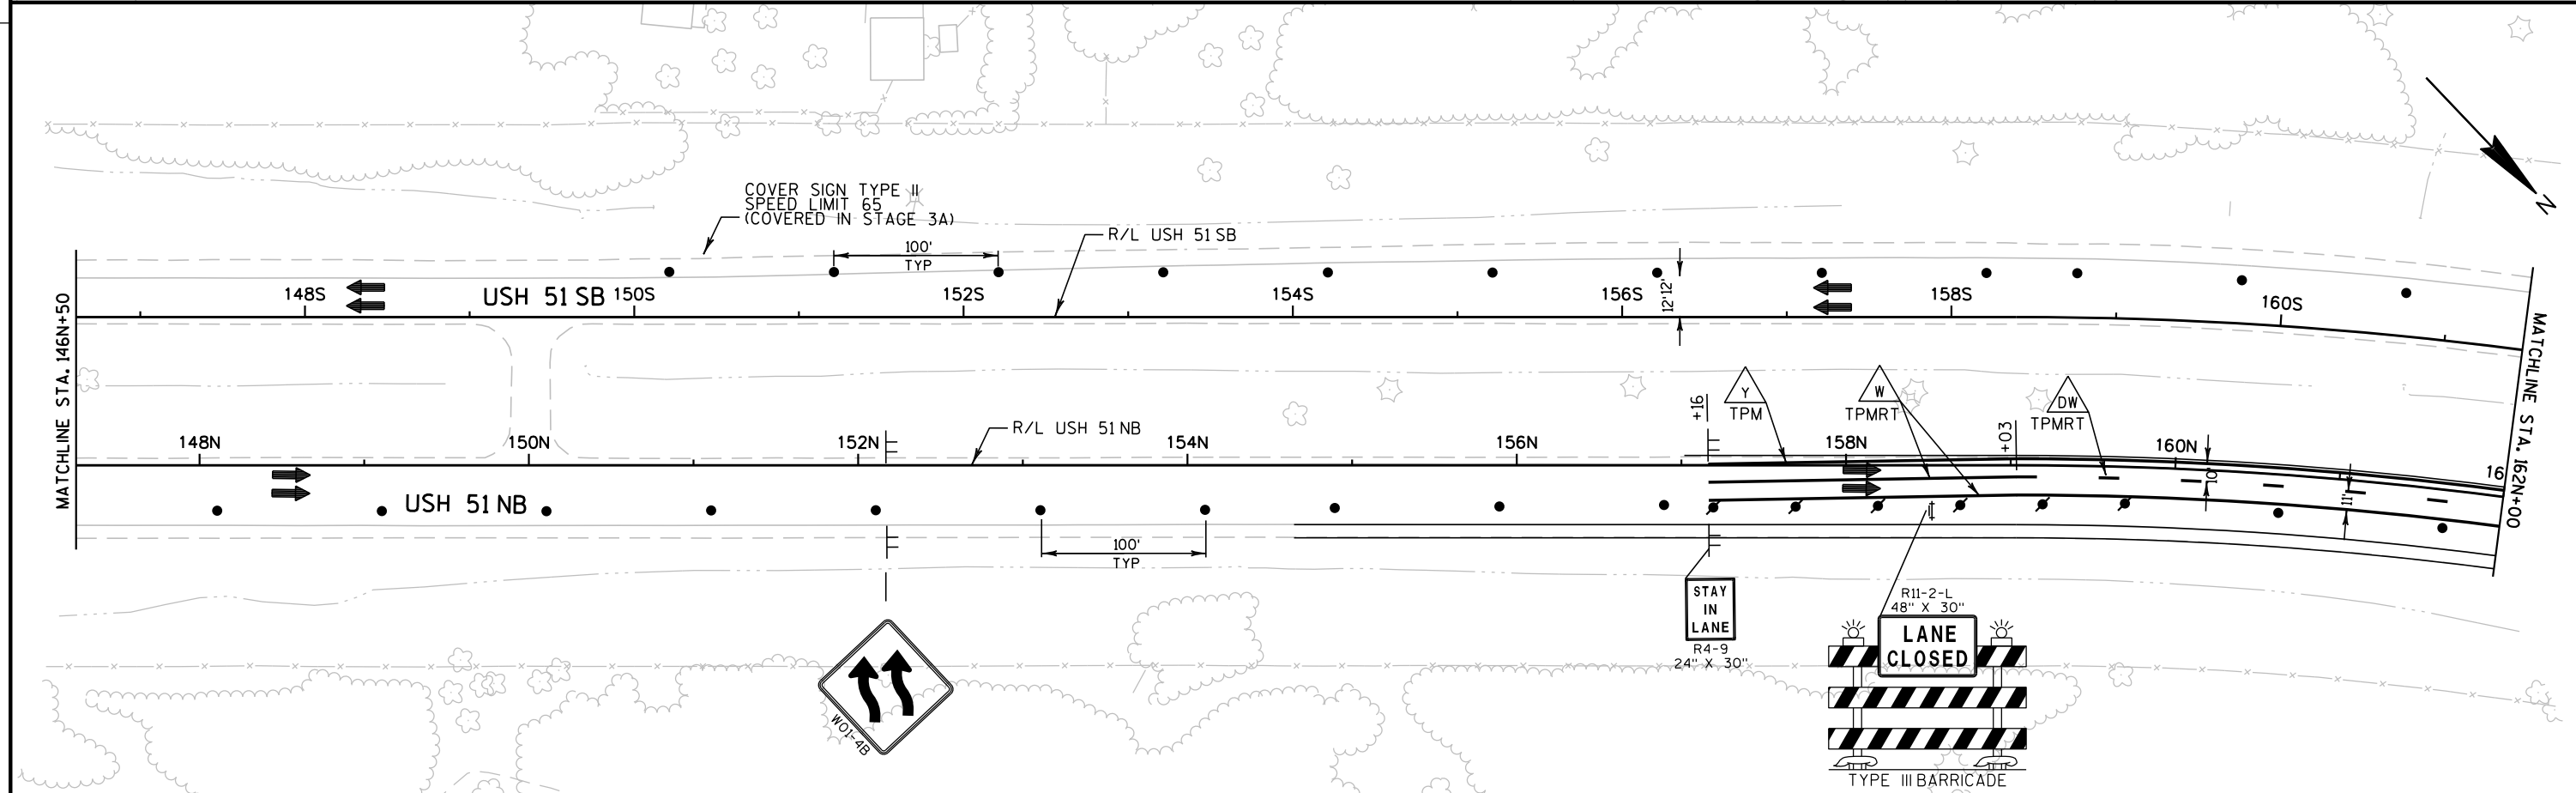
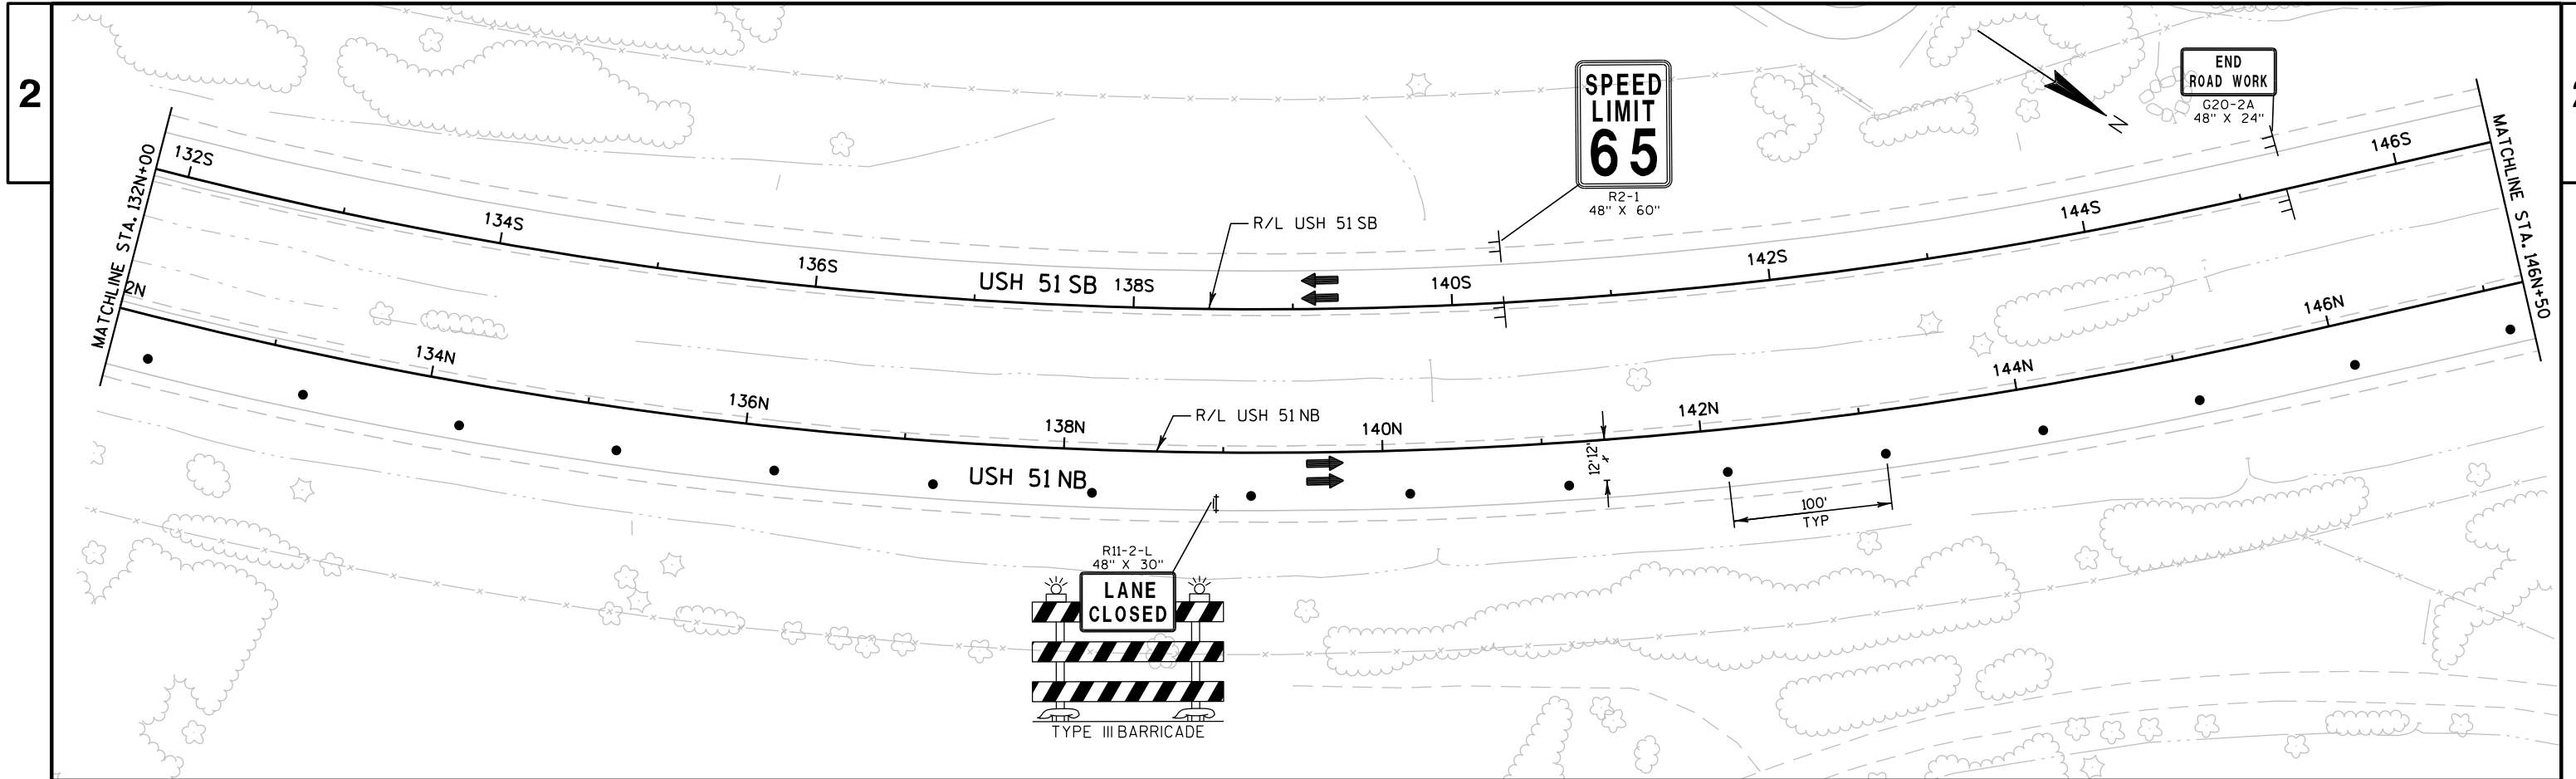


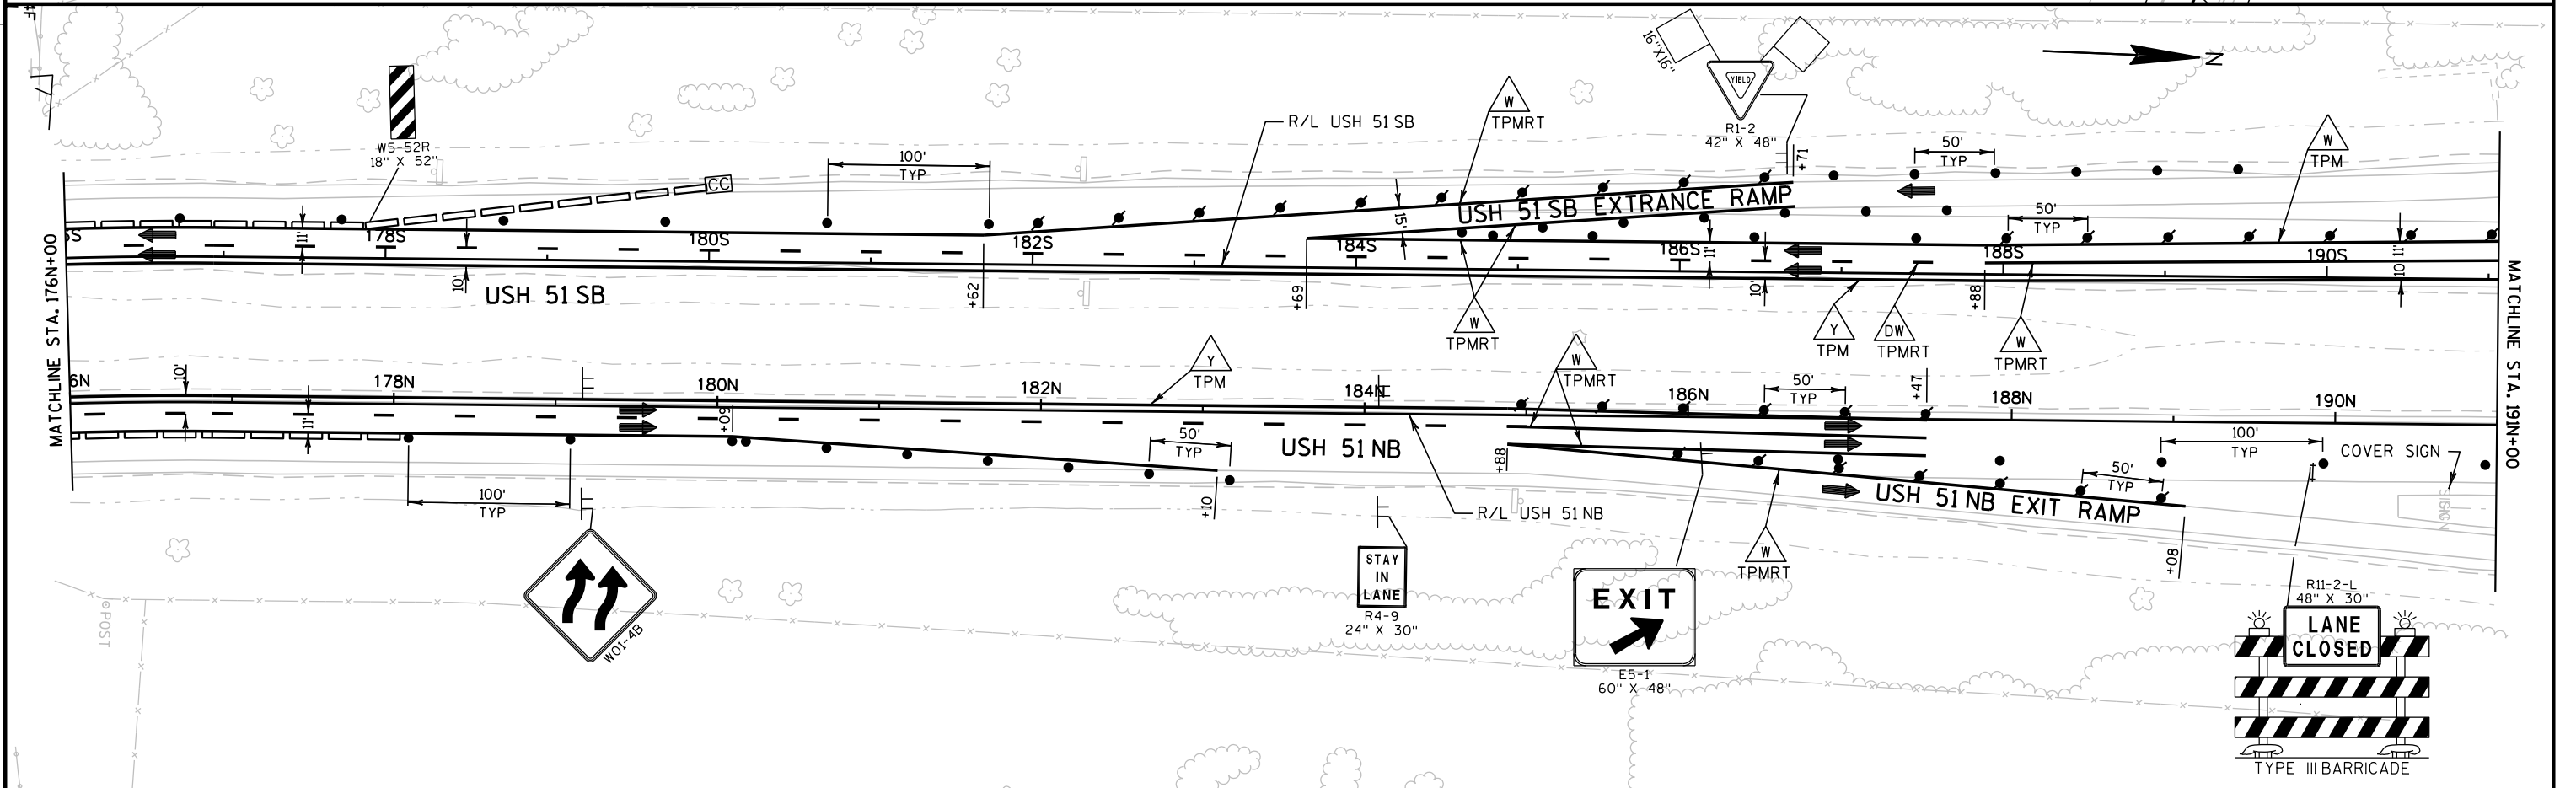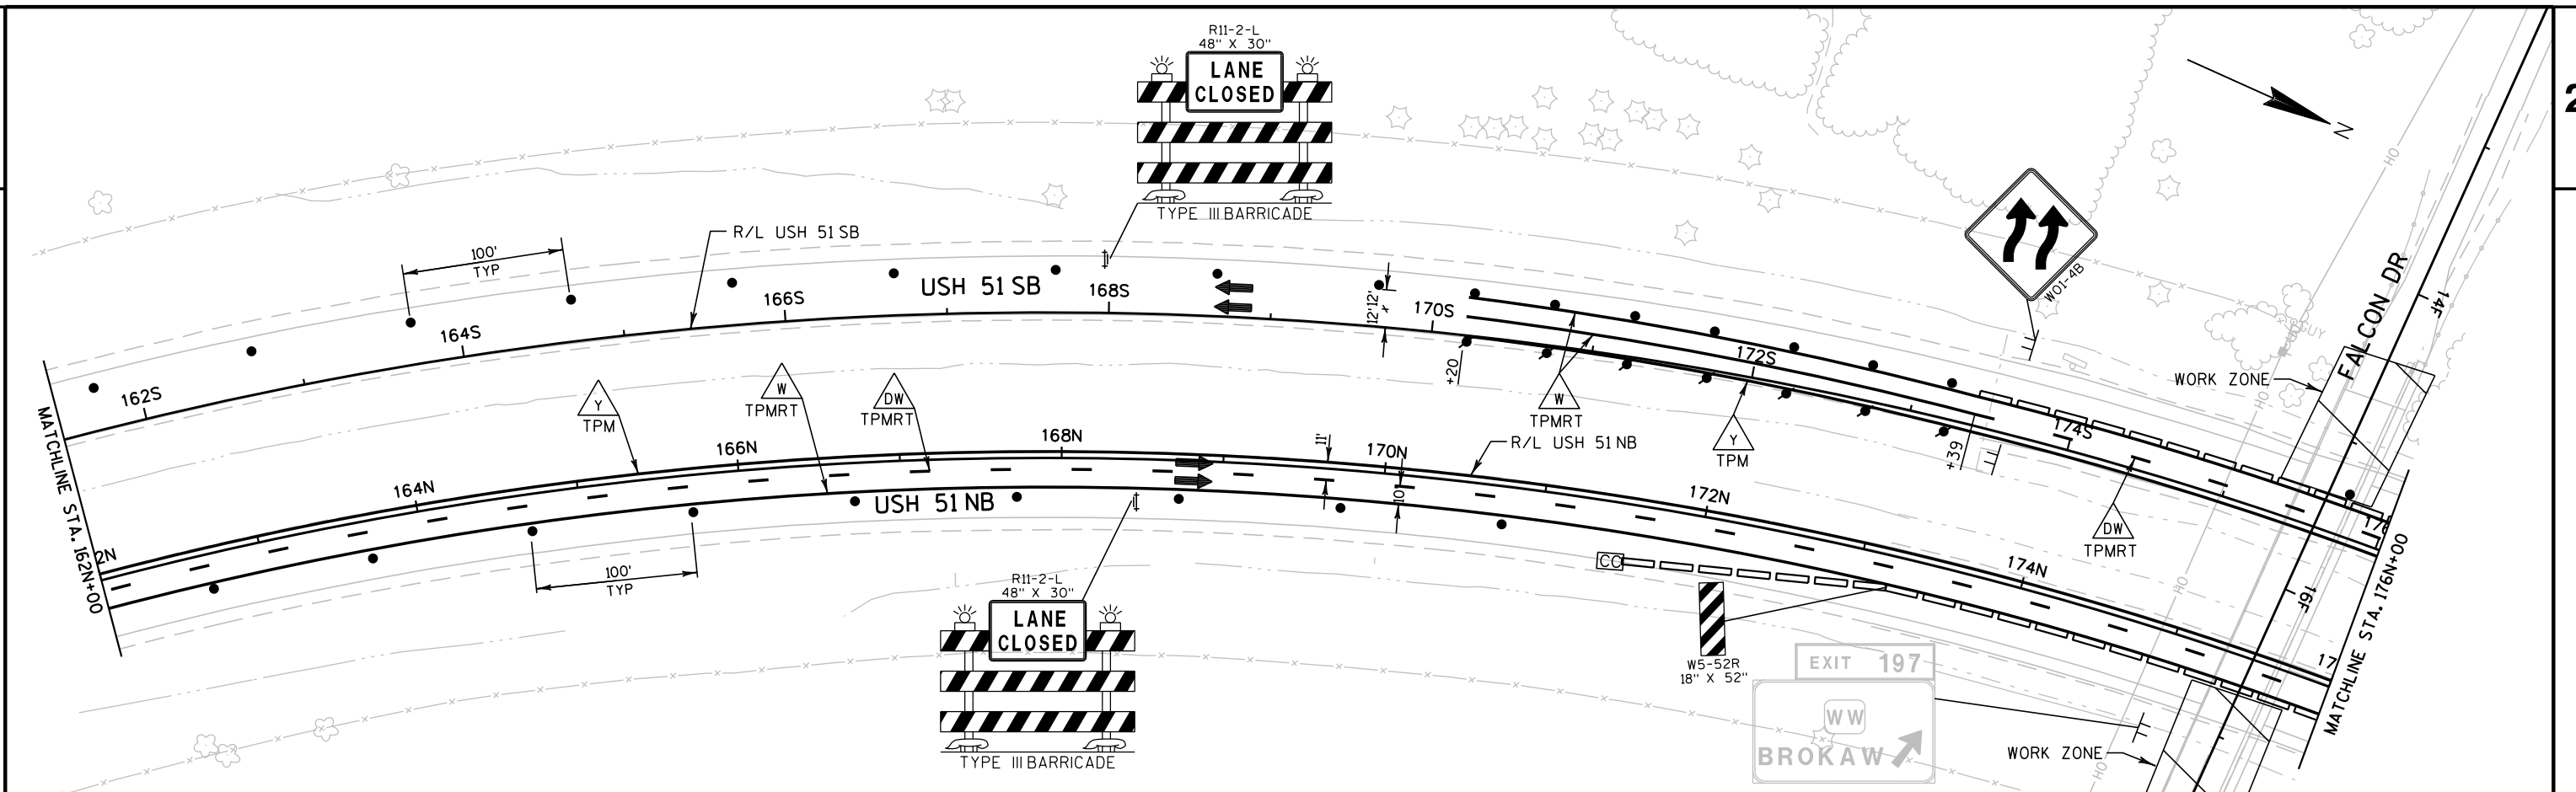


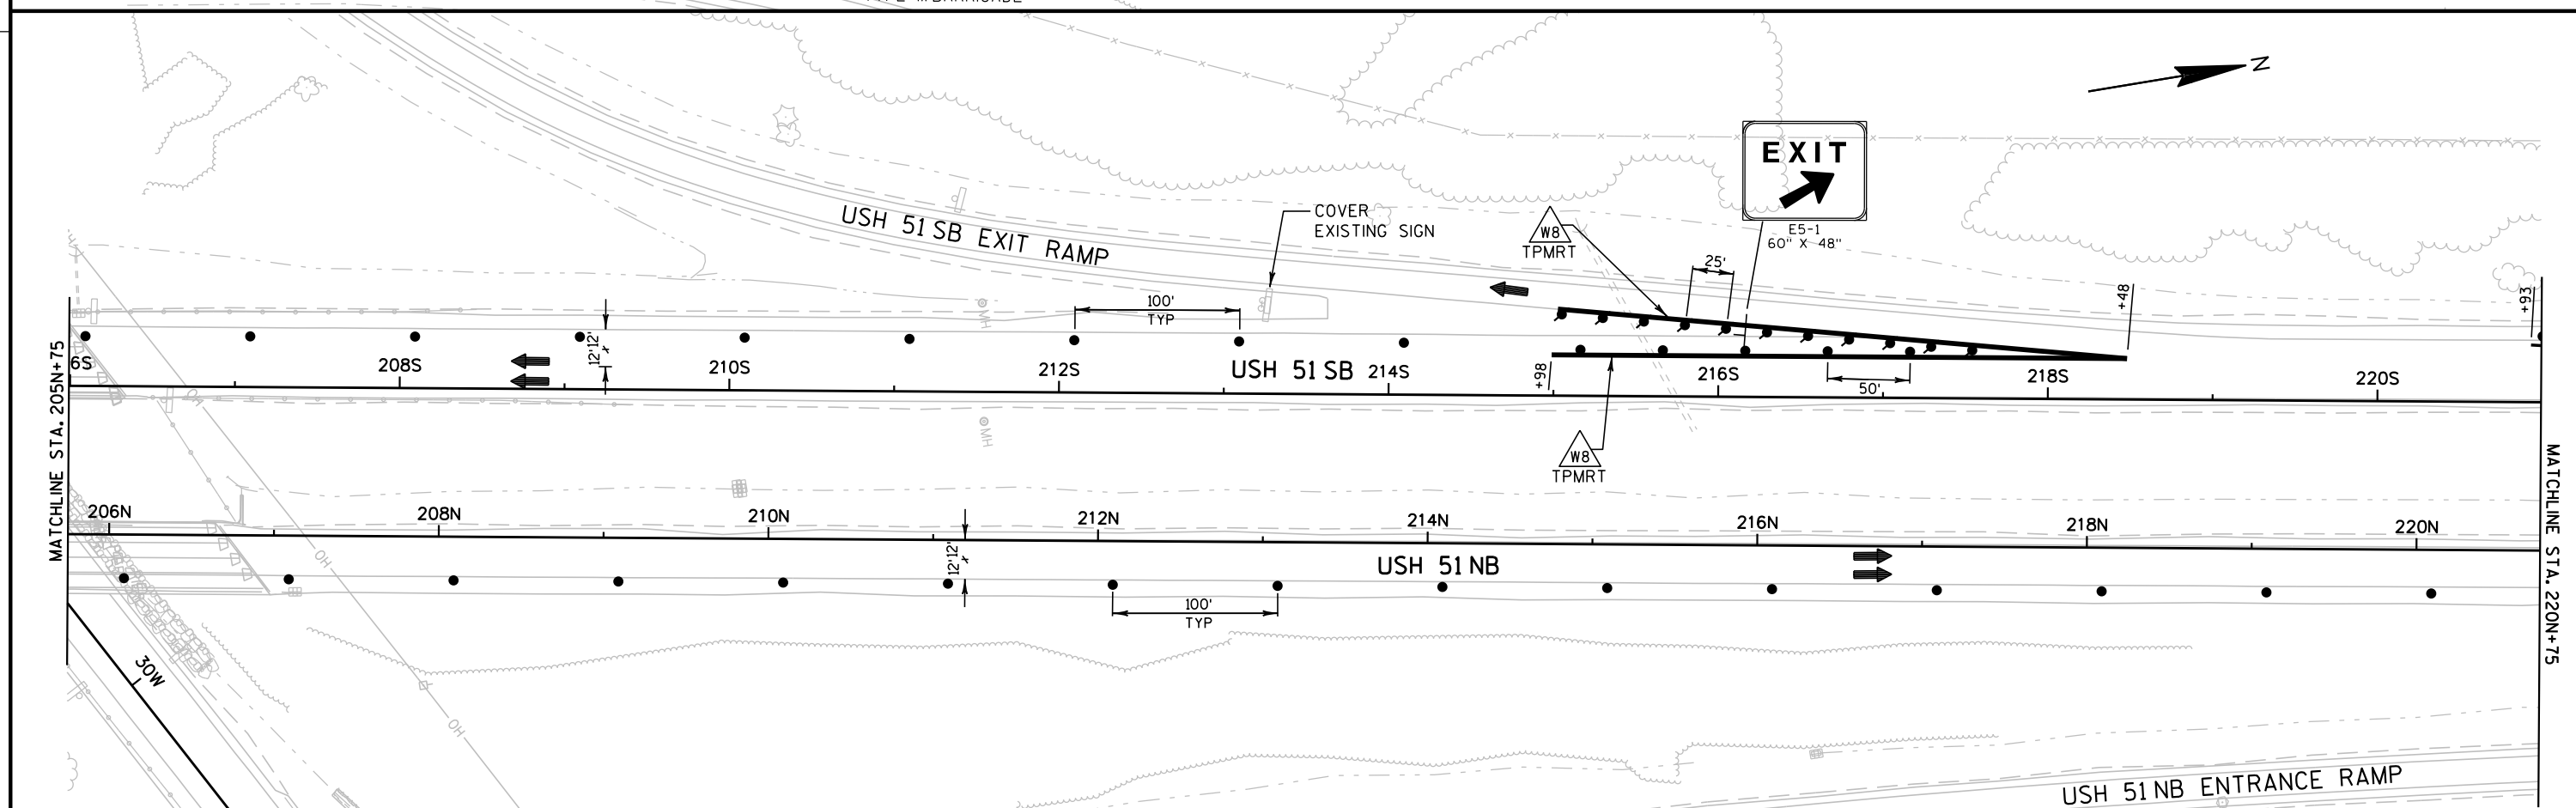

2

2

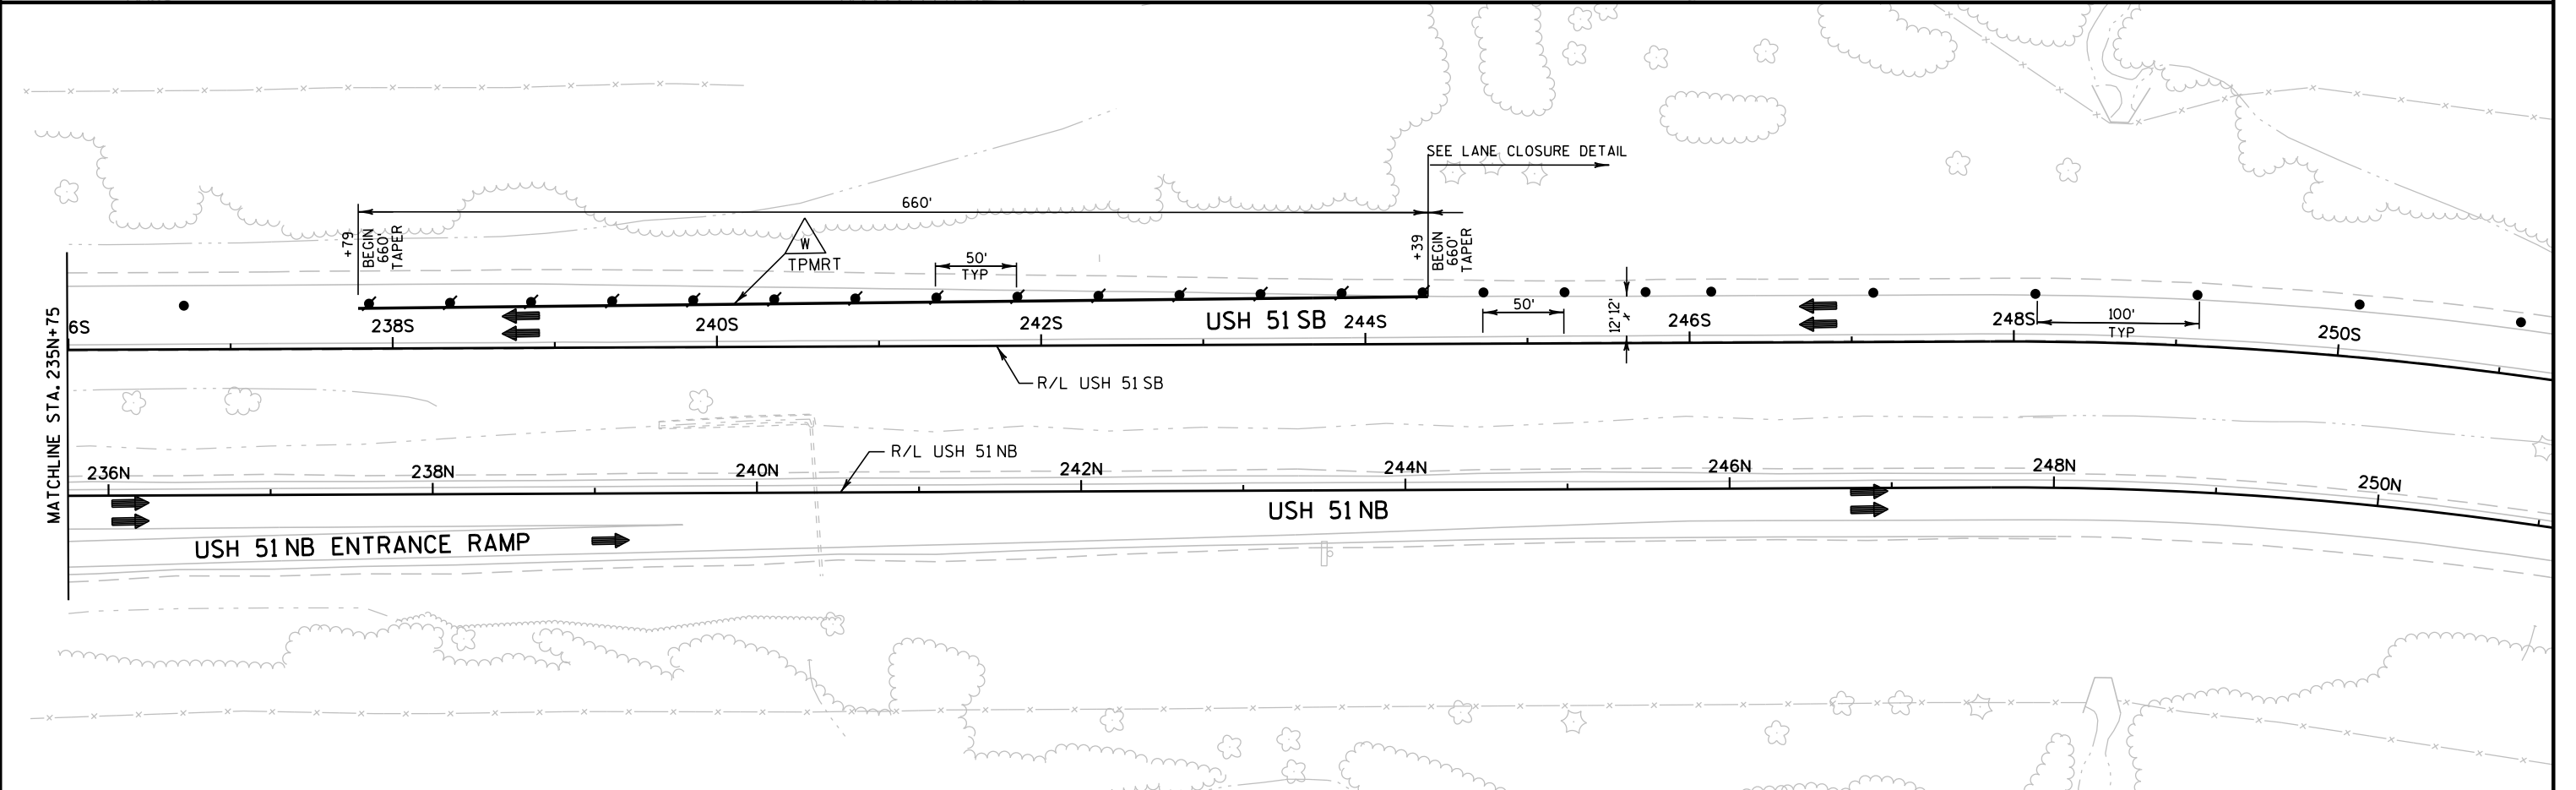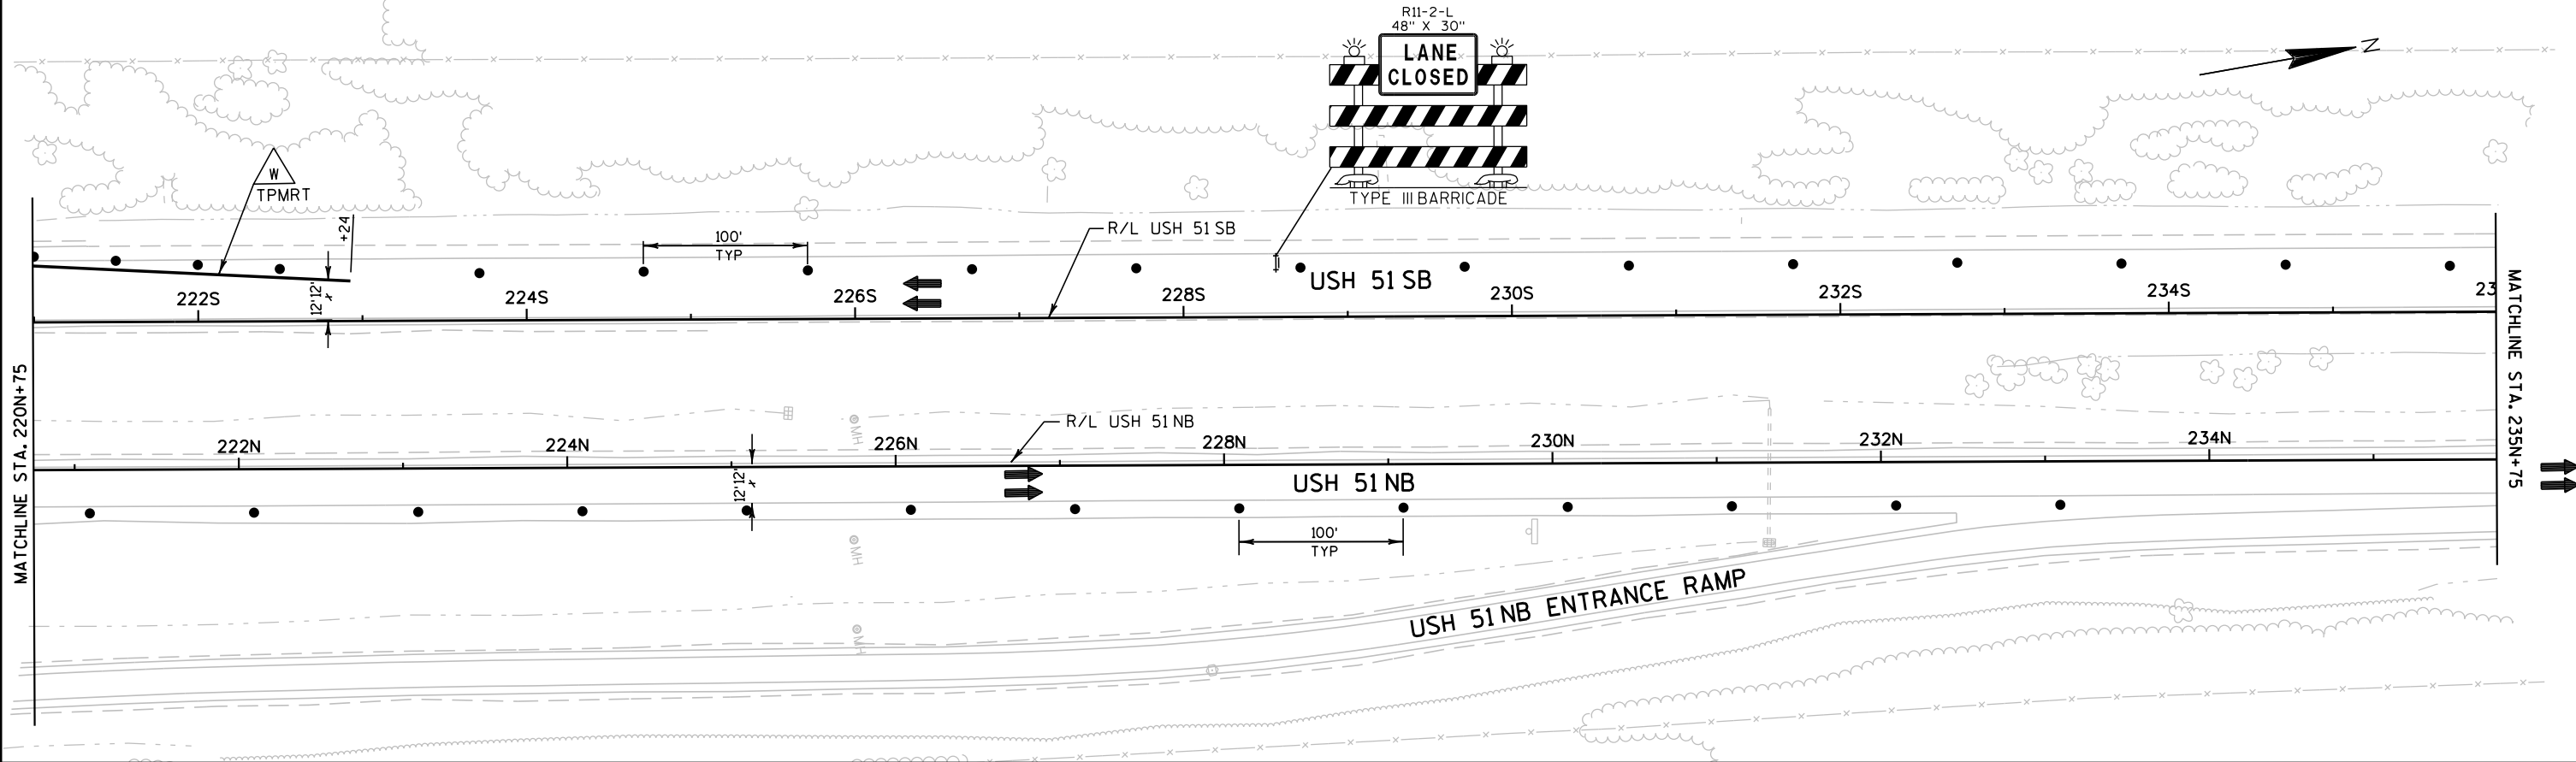


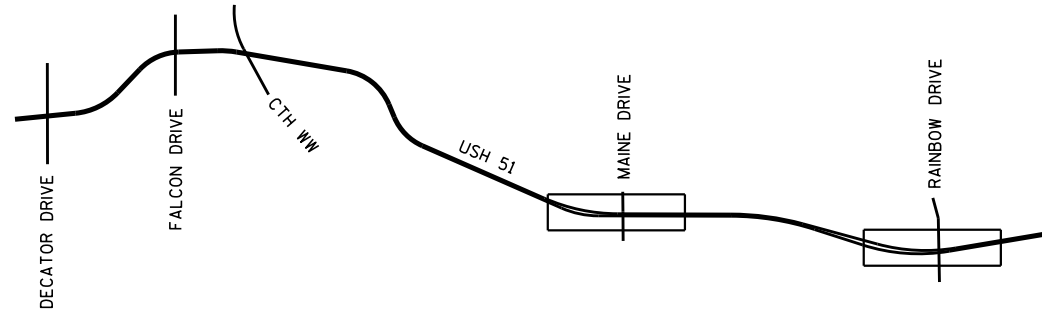


CONSTRUCTION STAGE 3A

STAGE 3A - CONSTRUCTION: CONCRETE OVERLAY ON BRIDGE IN LEFT LANE AND LEFT SHOULDER, ASPHALT BUTT JOINT PLACED ON BRIDGE APPROACHES IN LEFT LANE AND LEFT SHOULDER

STAGE 3A - TRAFFIC: LEFT LANE CLOSED

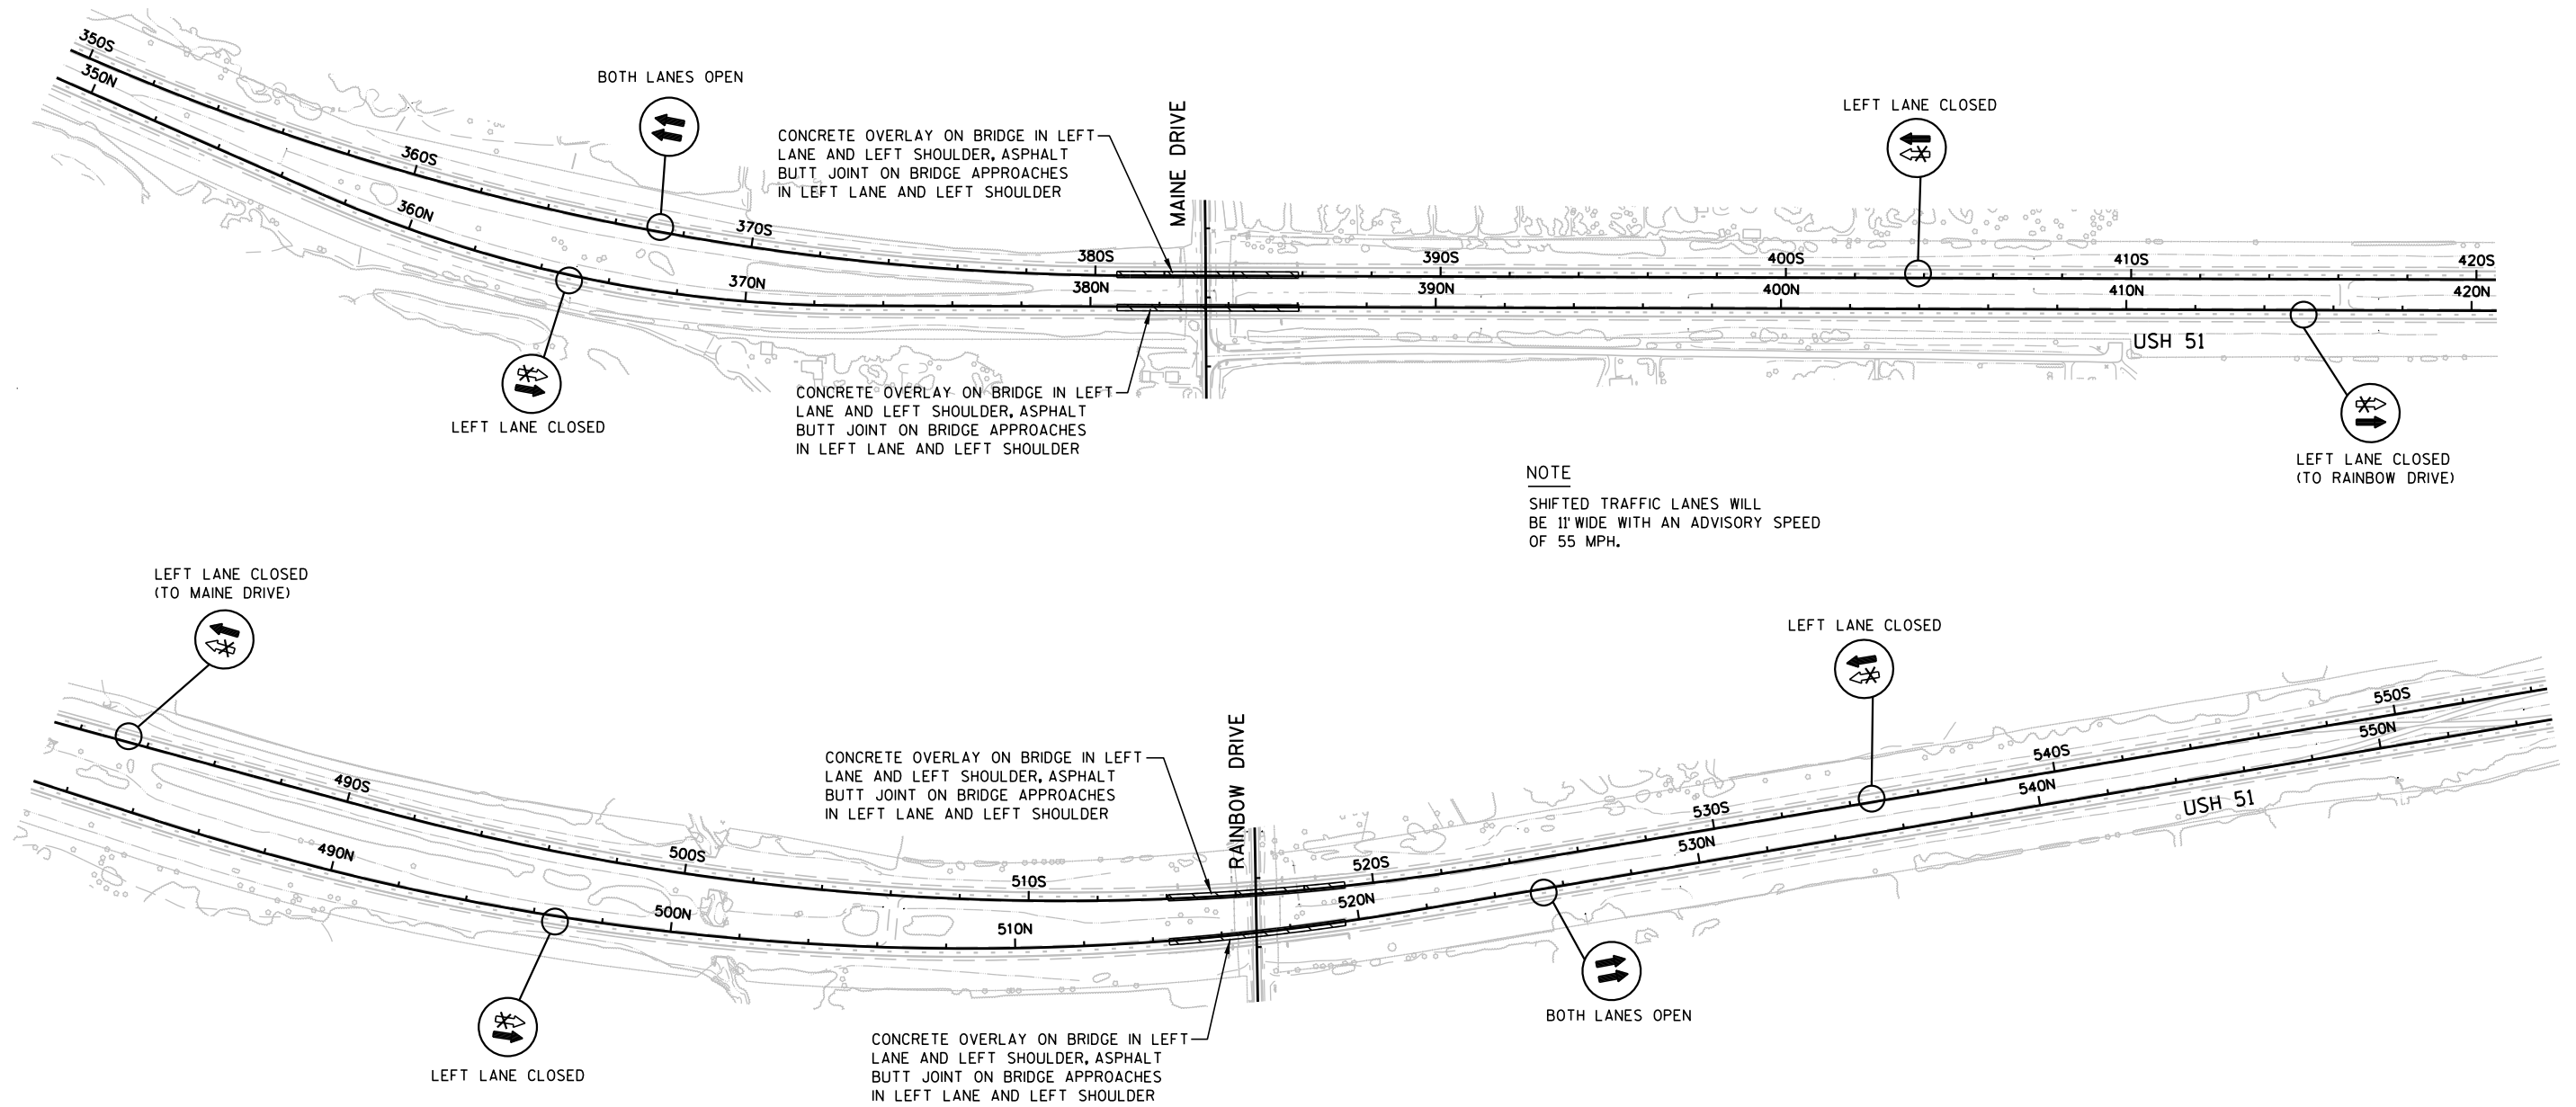


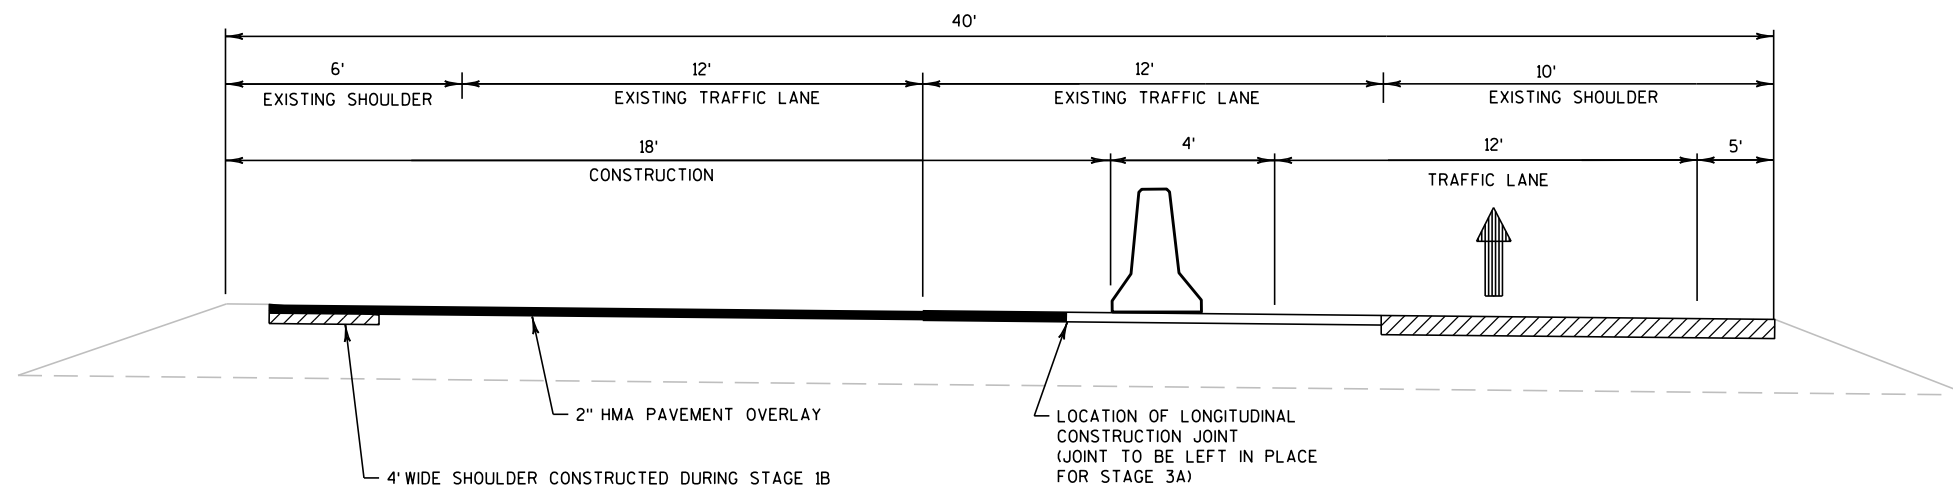



STAGE 3A TRAFFIC CONTROL



TRAFFIC CONTROL NOTES



1. TRAFFIC SHALL NOT BE SHIFTED TO THE SHOULDER UNTIL AFTER THE SHOULDER ASPHALT HAS BEEN REPLACED.
2. AT NO TIME DURING CONSTRUCTION CAN THERE BE BOTH A LEFT LANE CLOSURE AND A RIGHT LANE CLOSURE SIMULTANEOUSLY IN THE SAME DIRECTION OF TRAVEL.


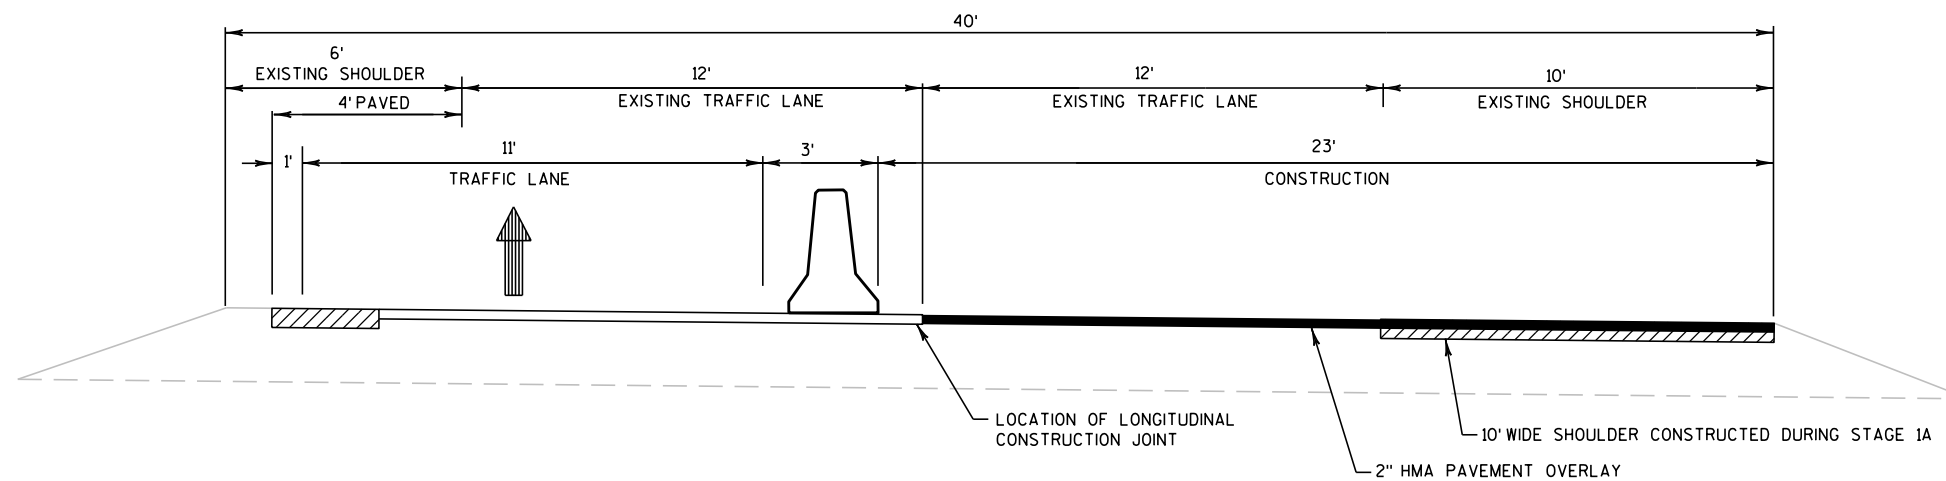




STAGE 3B TRAFFIC CONTROL

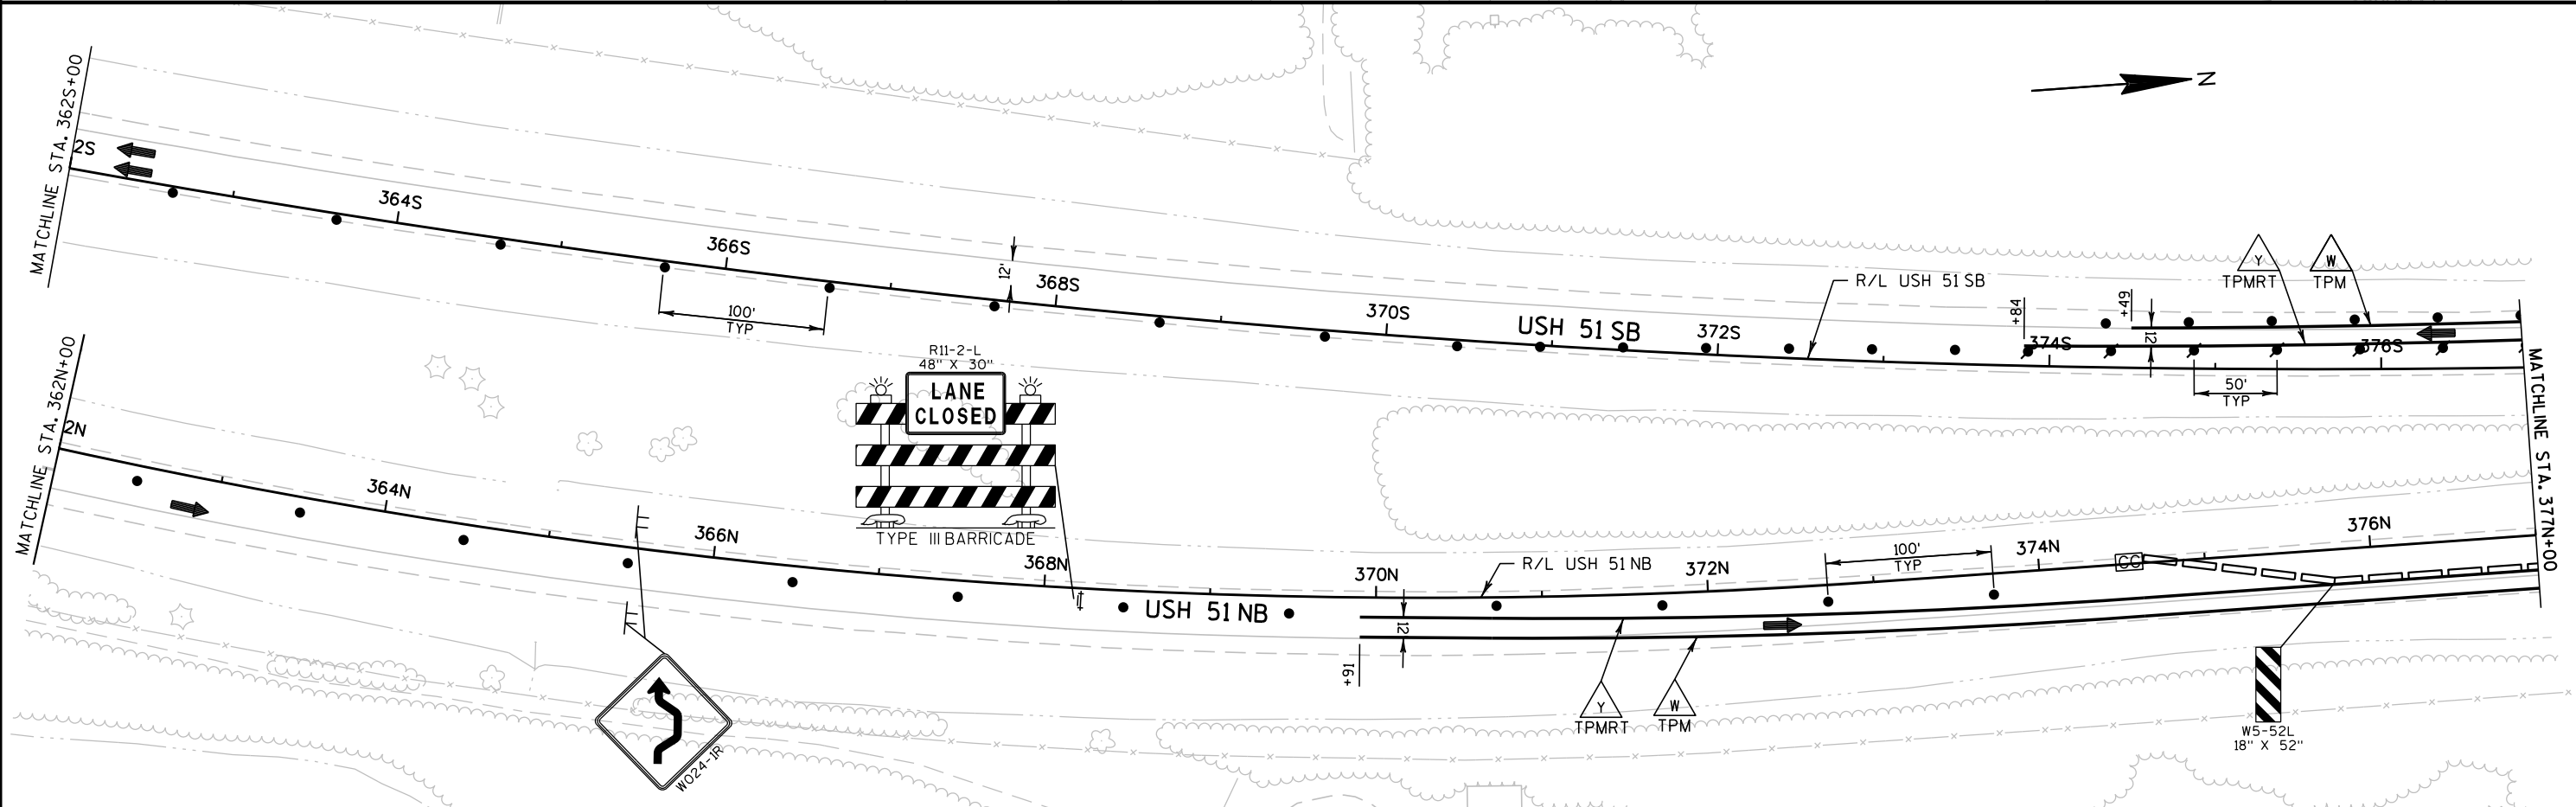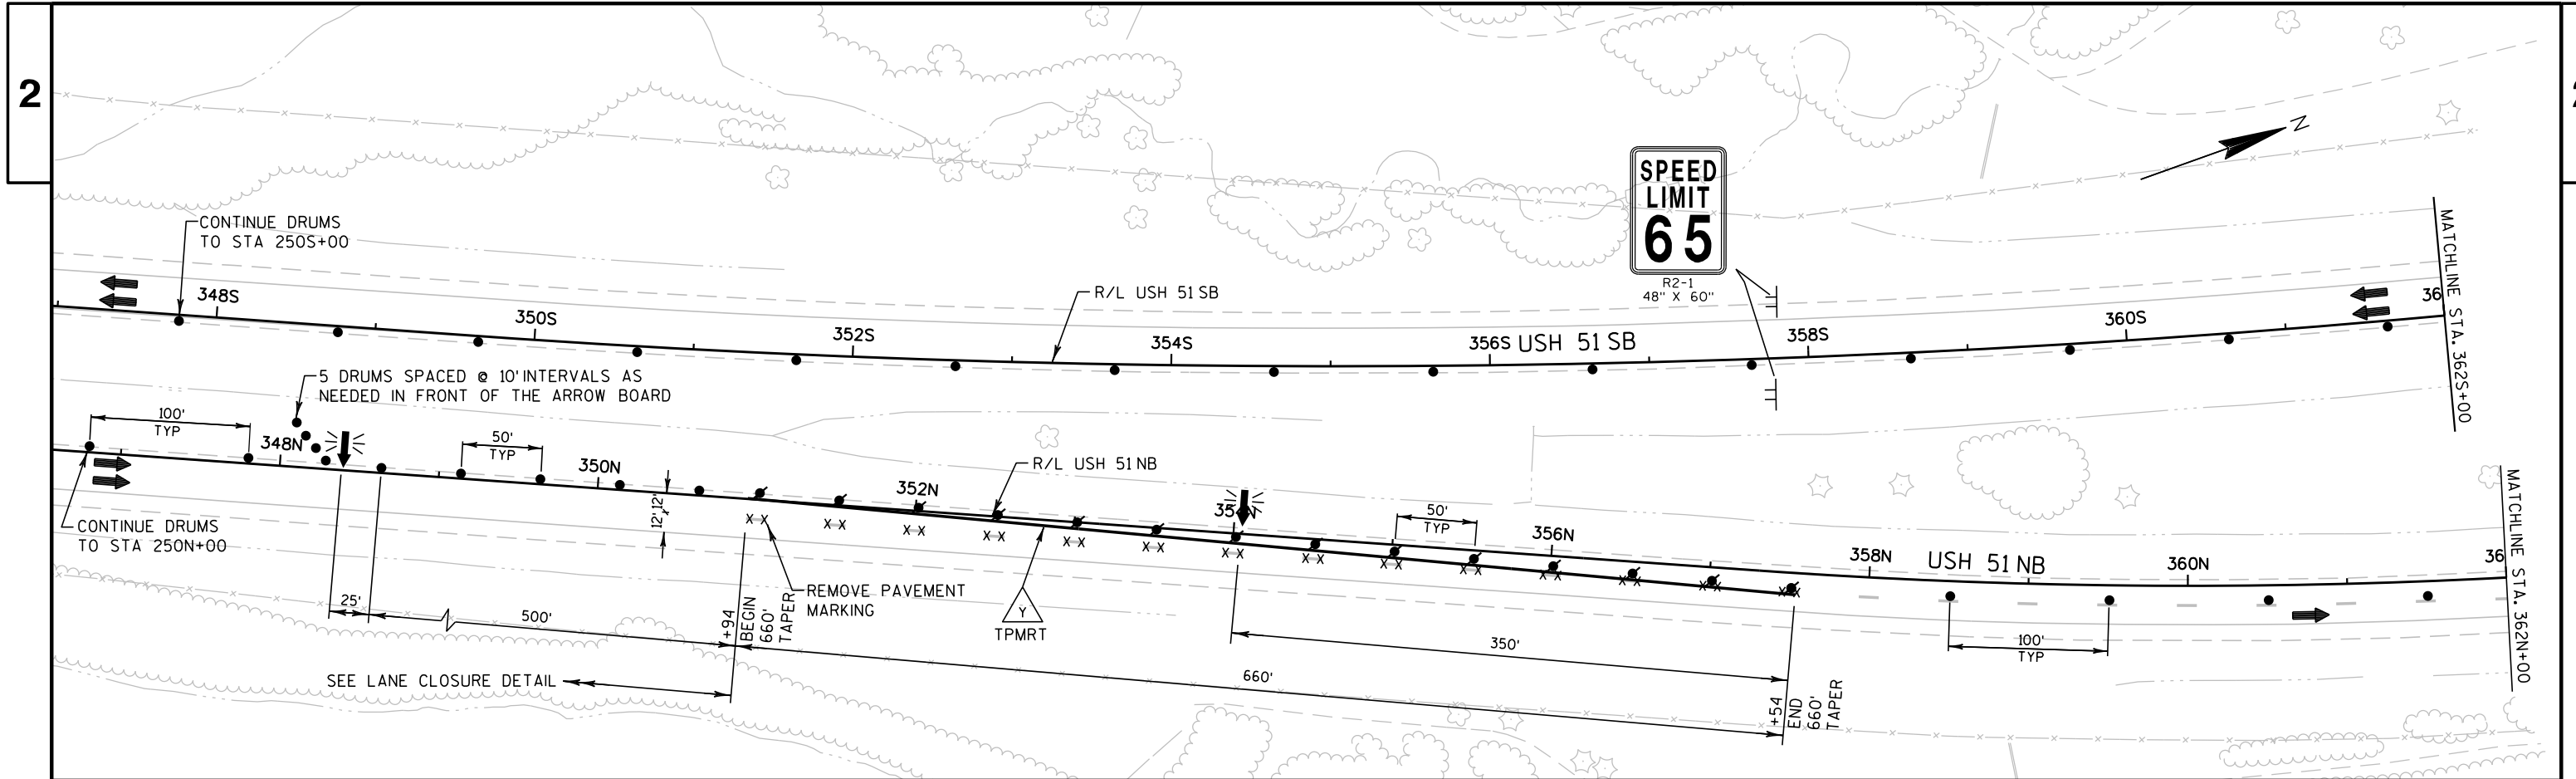


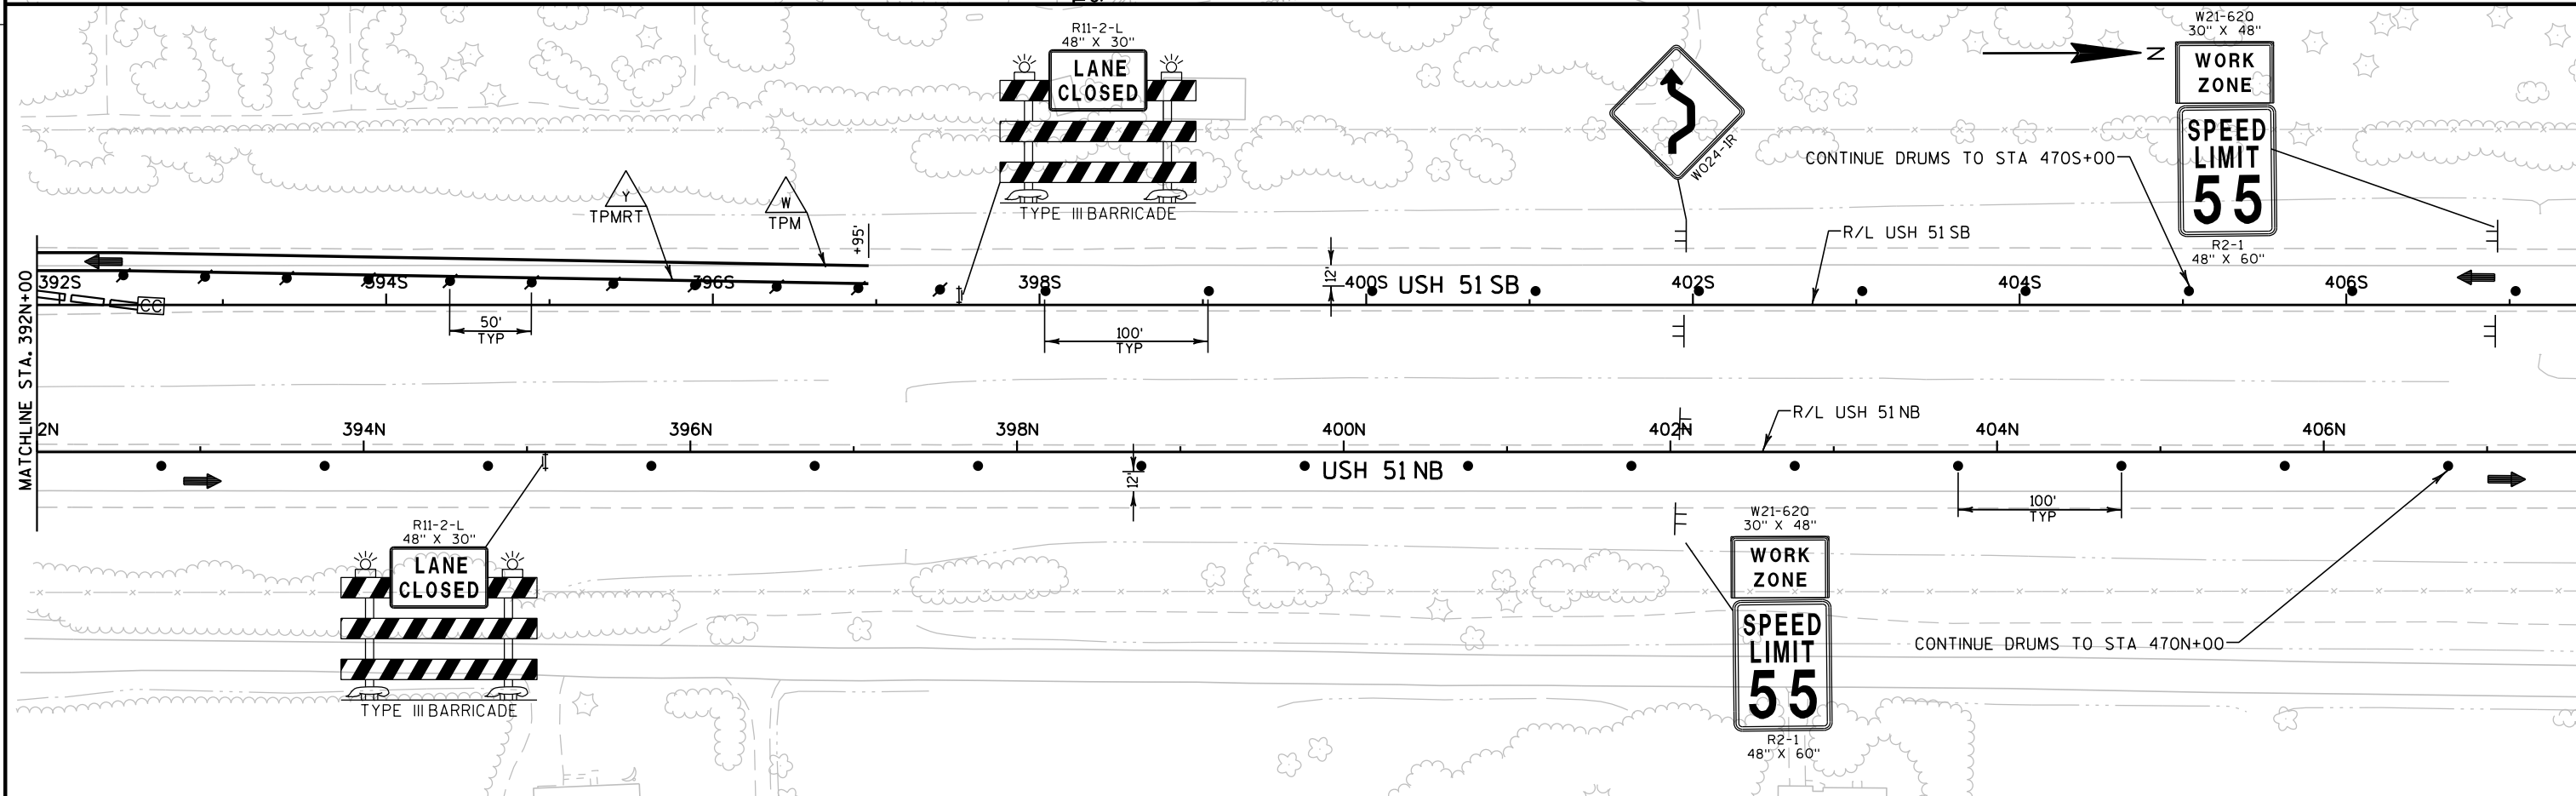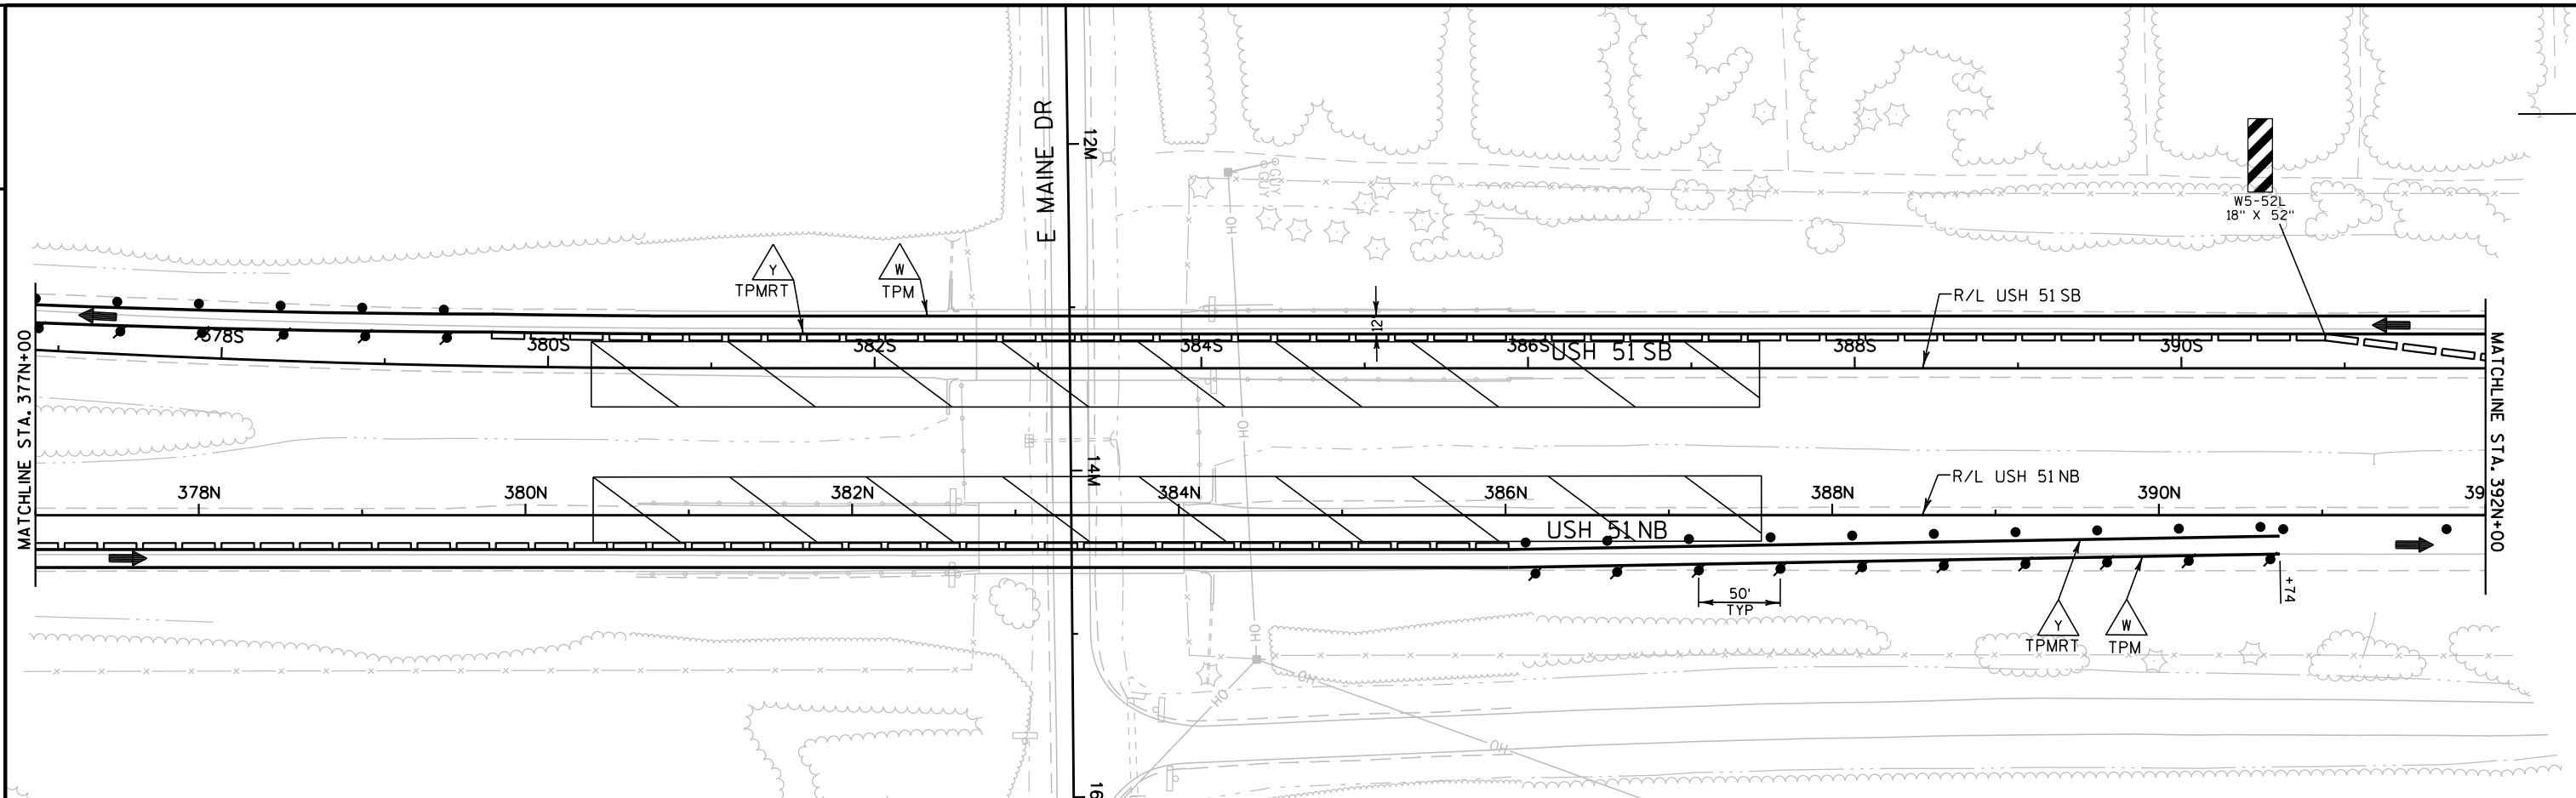

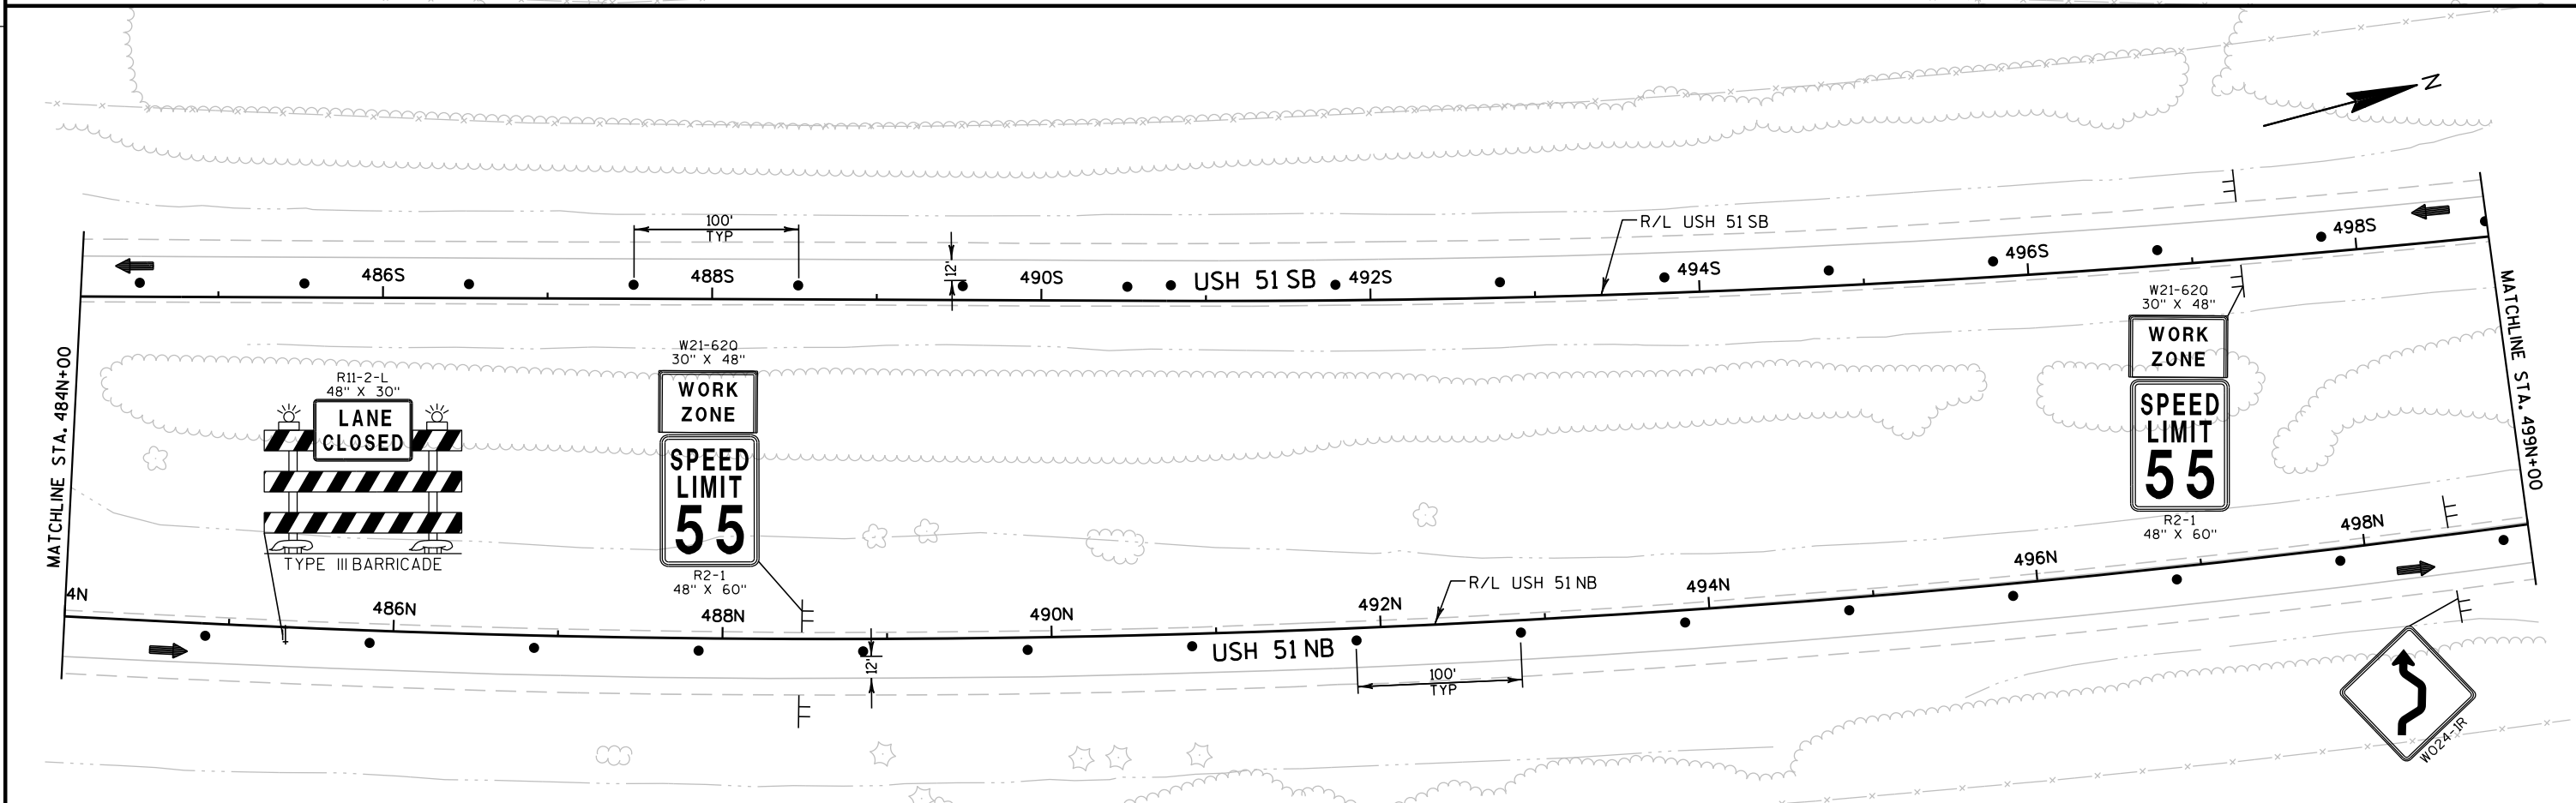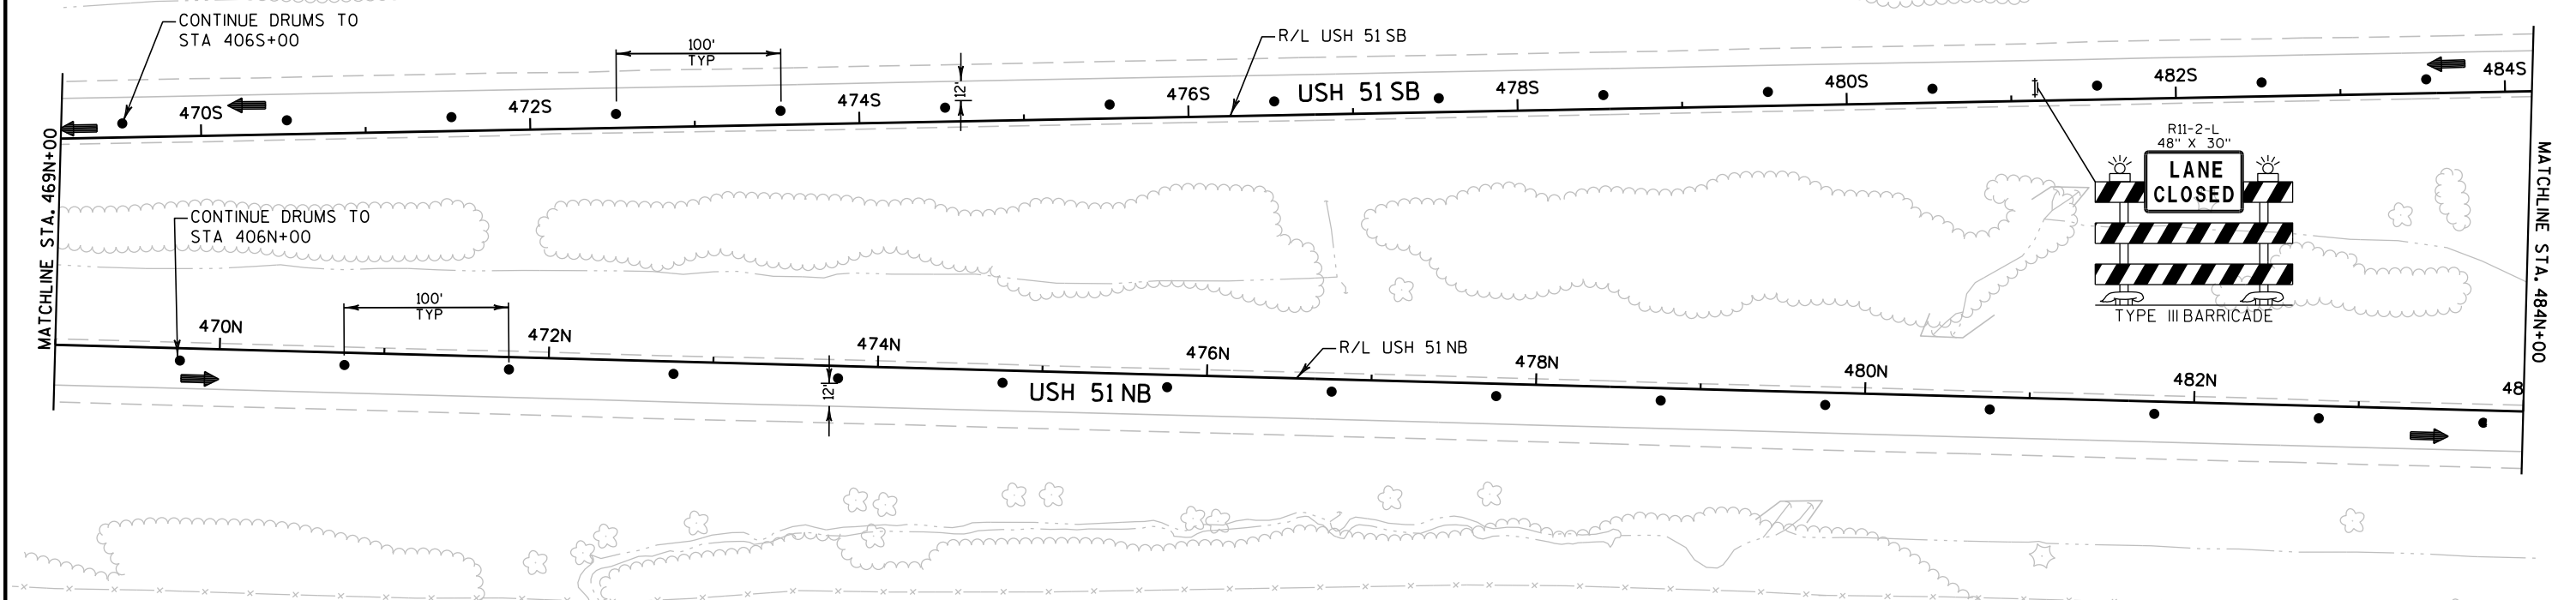

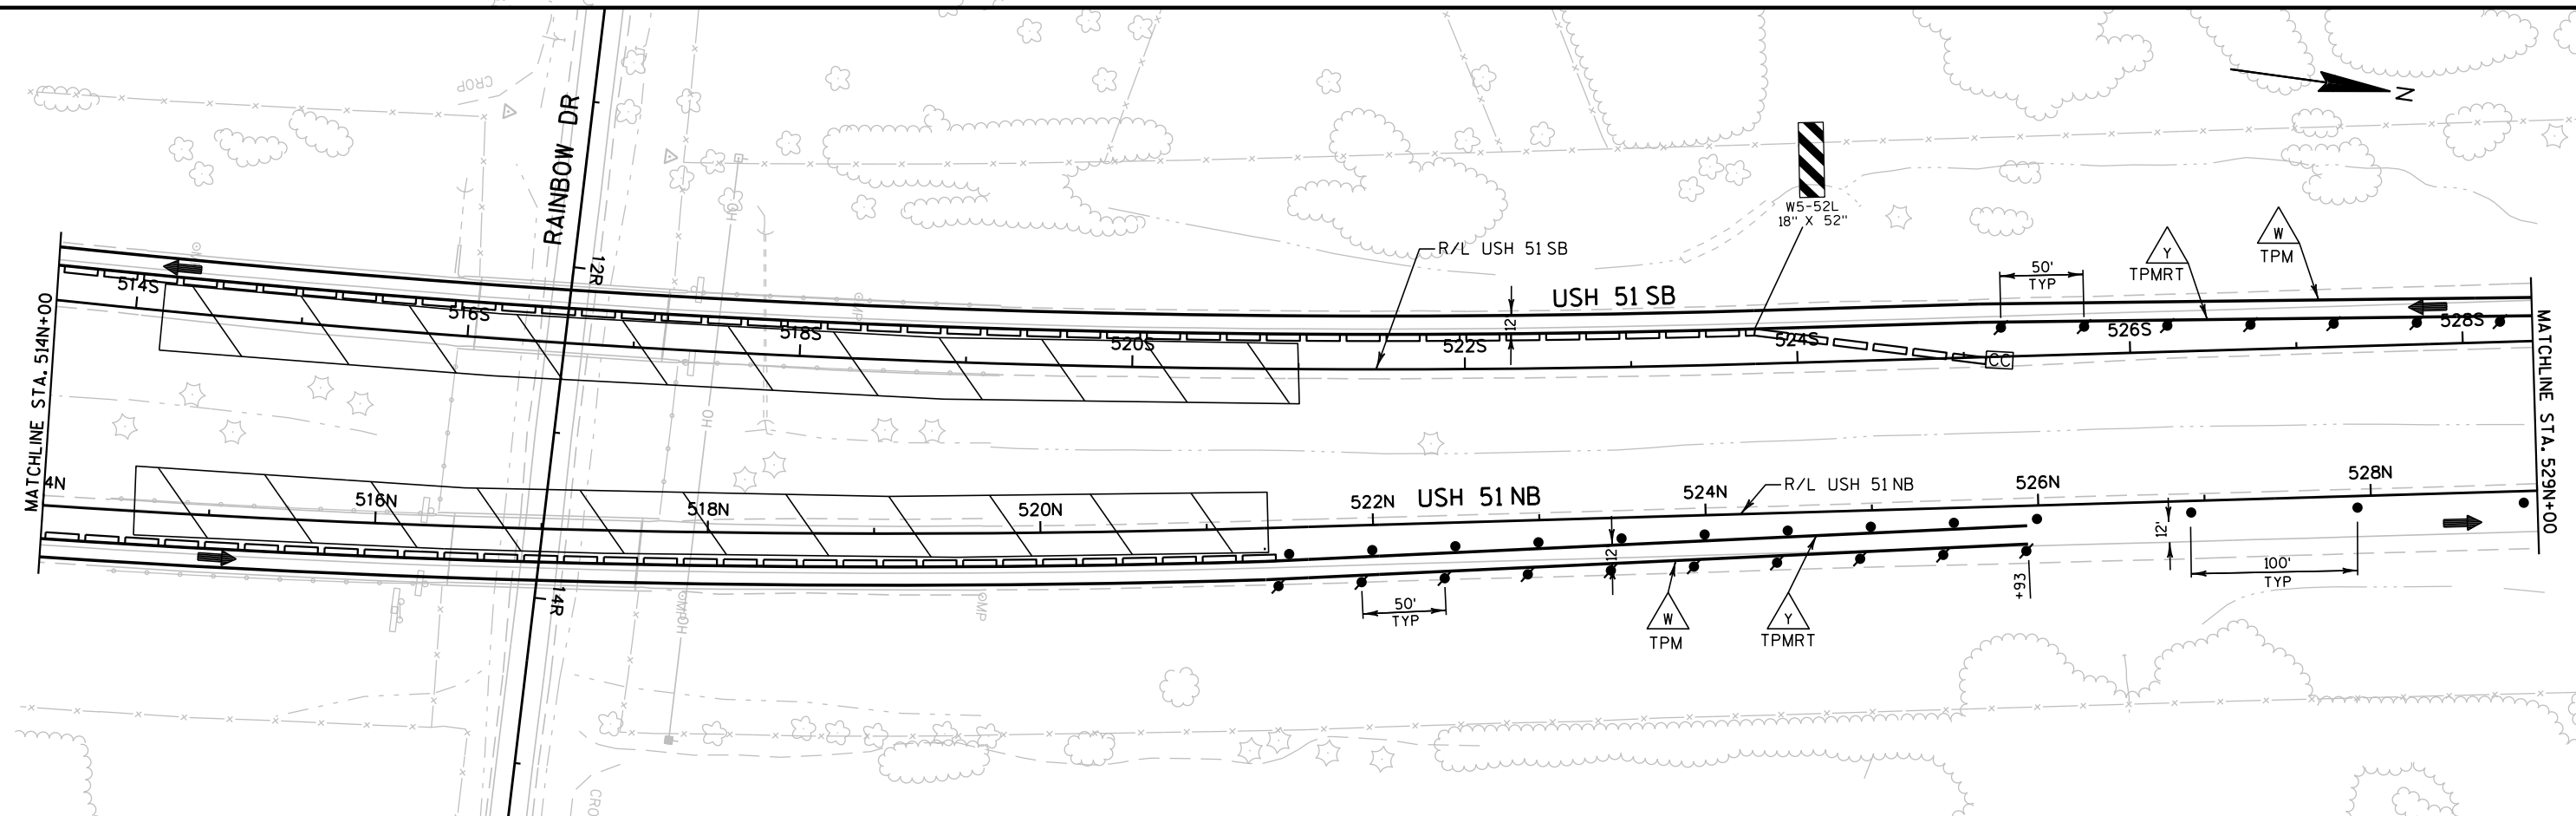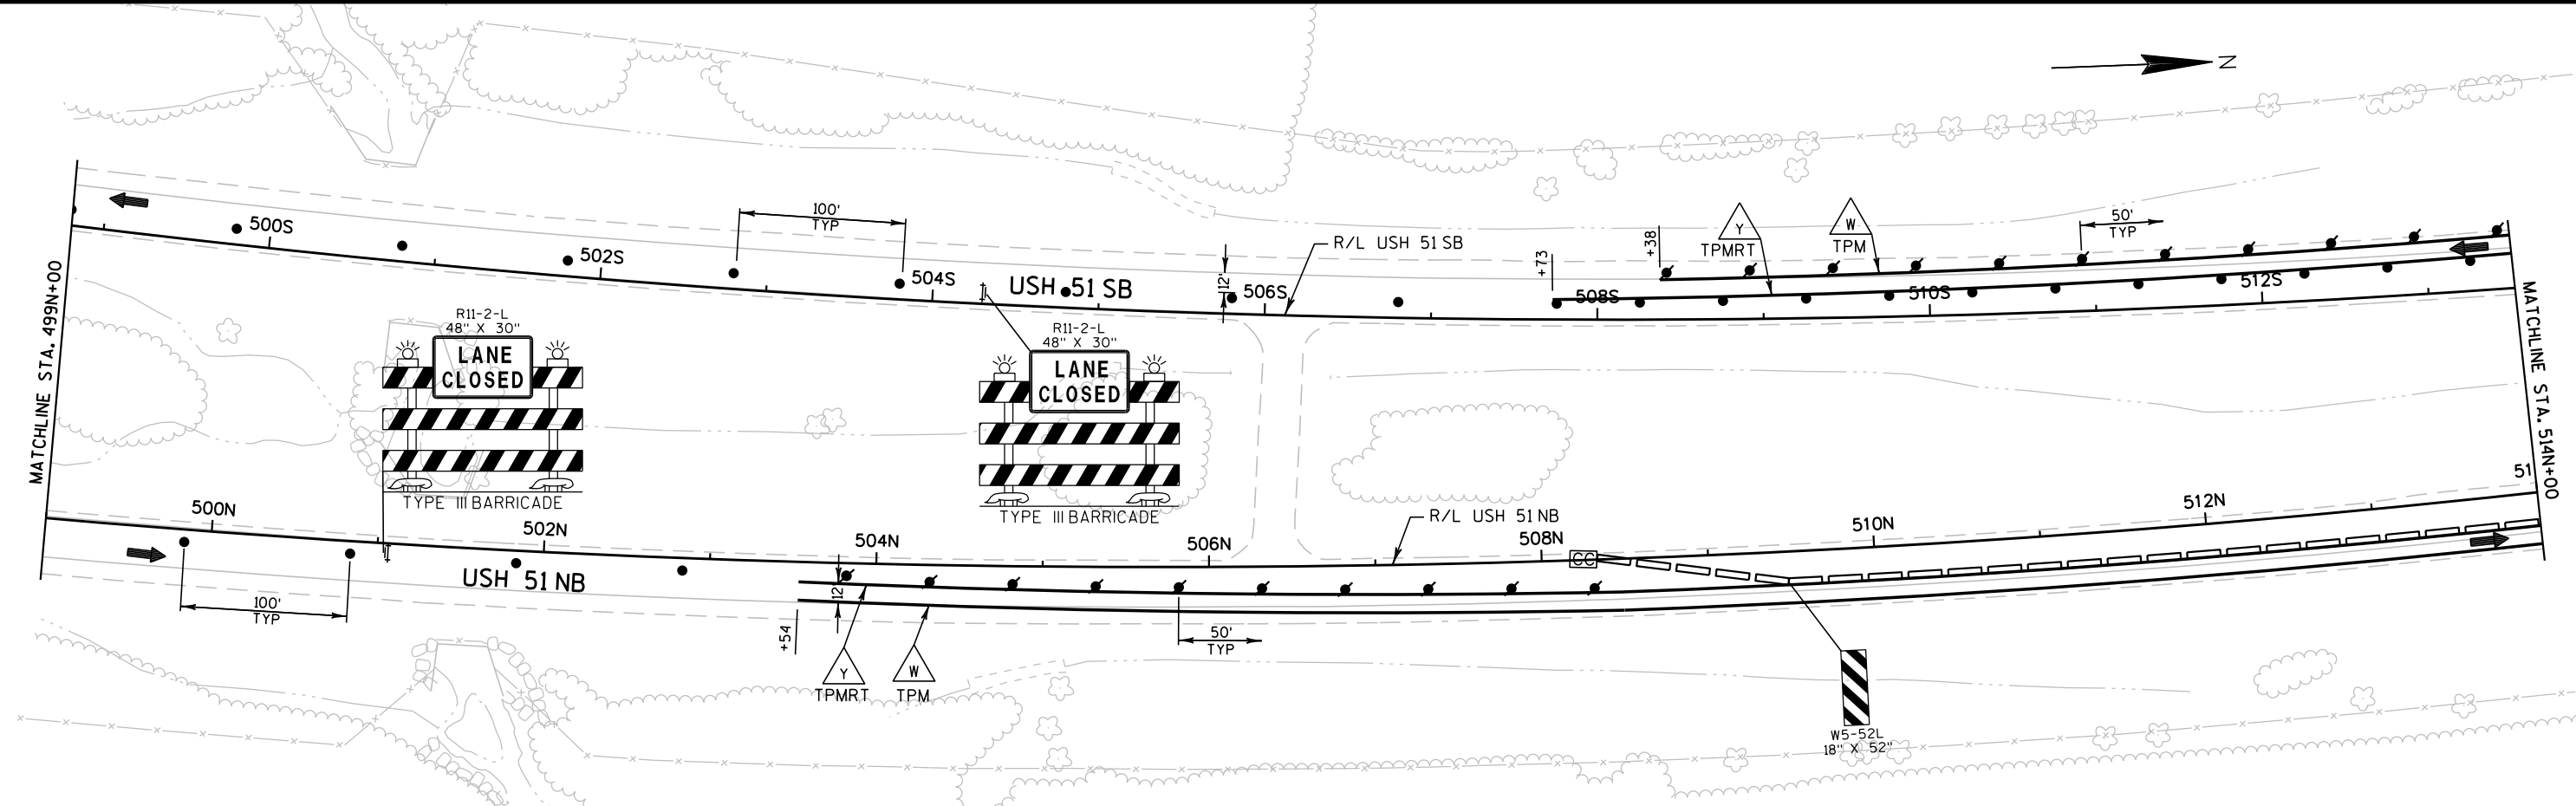

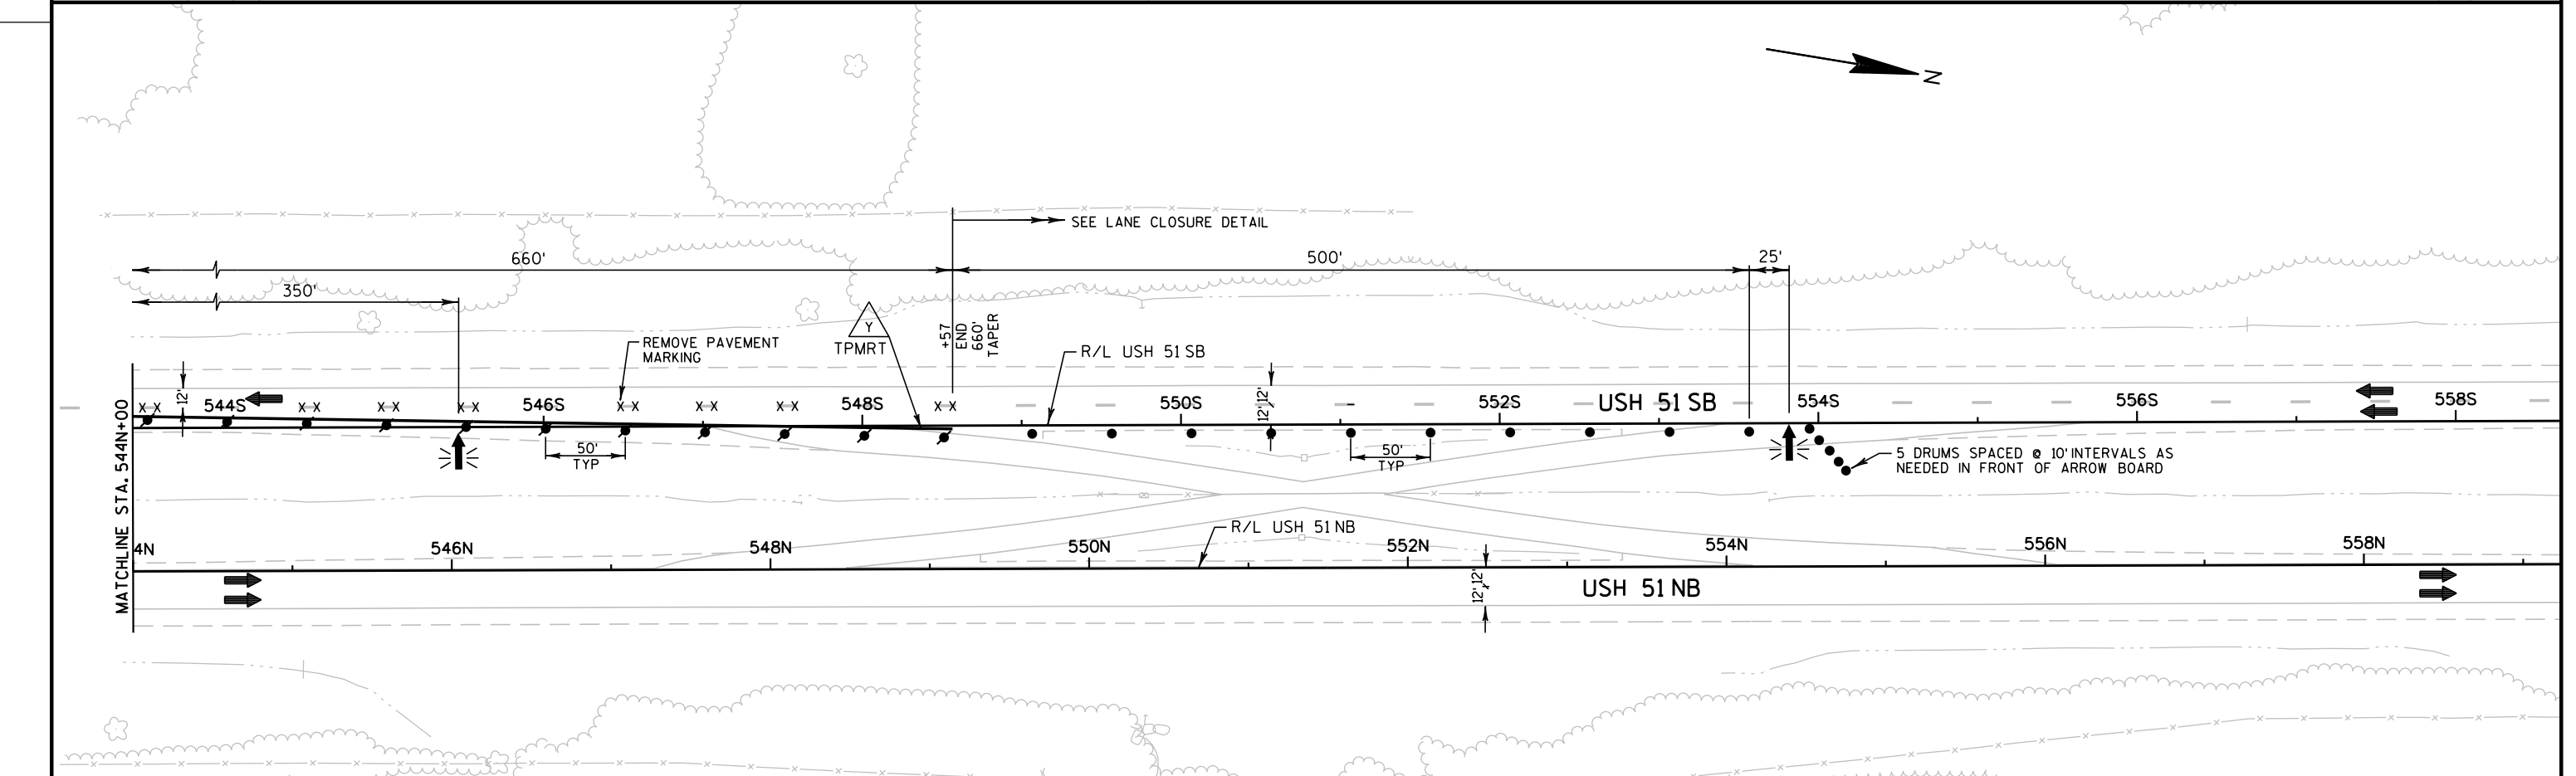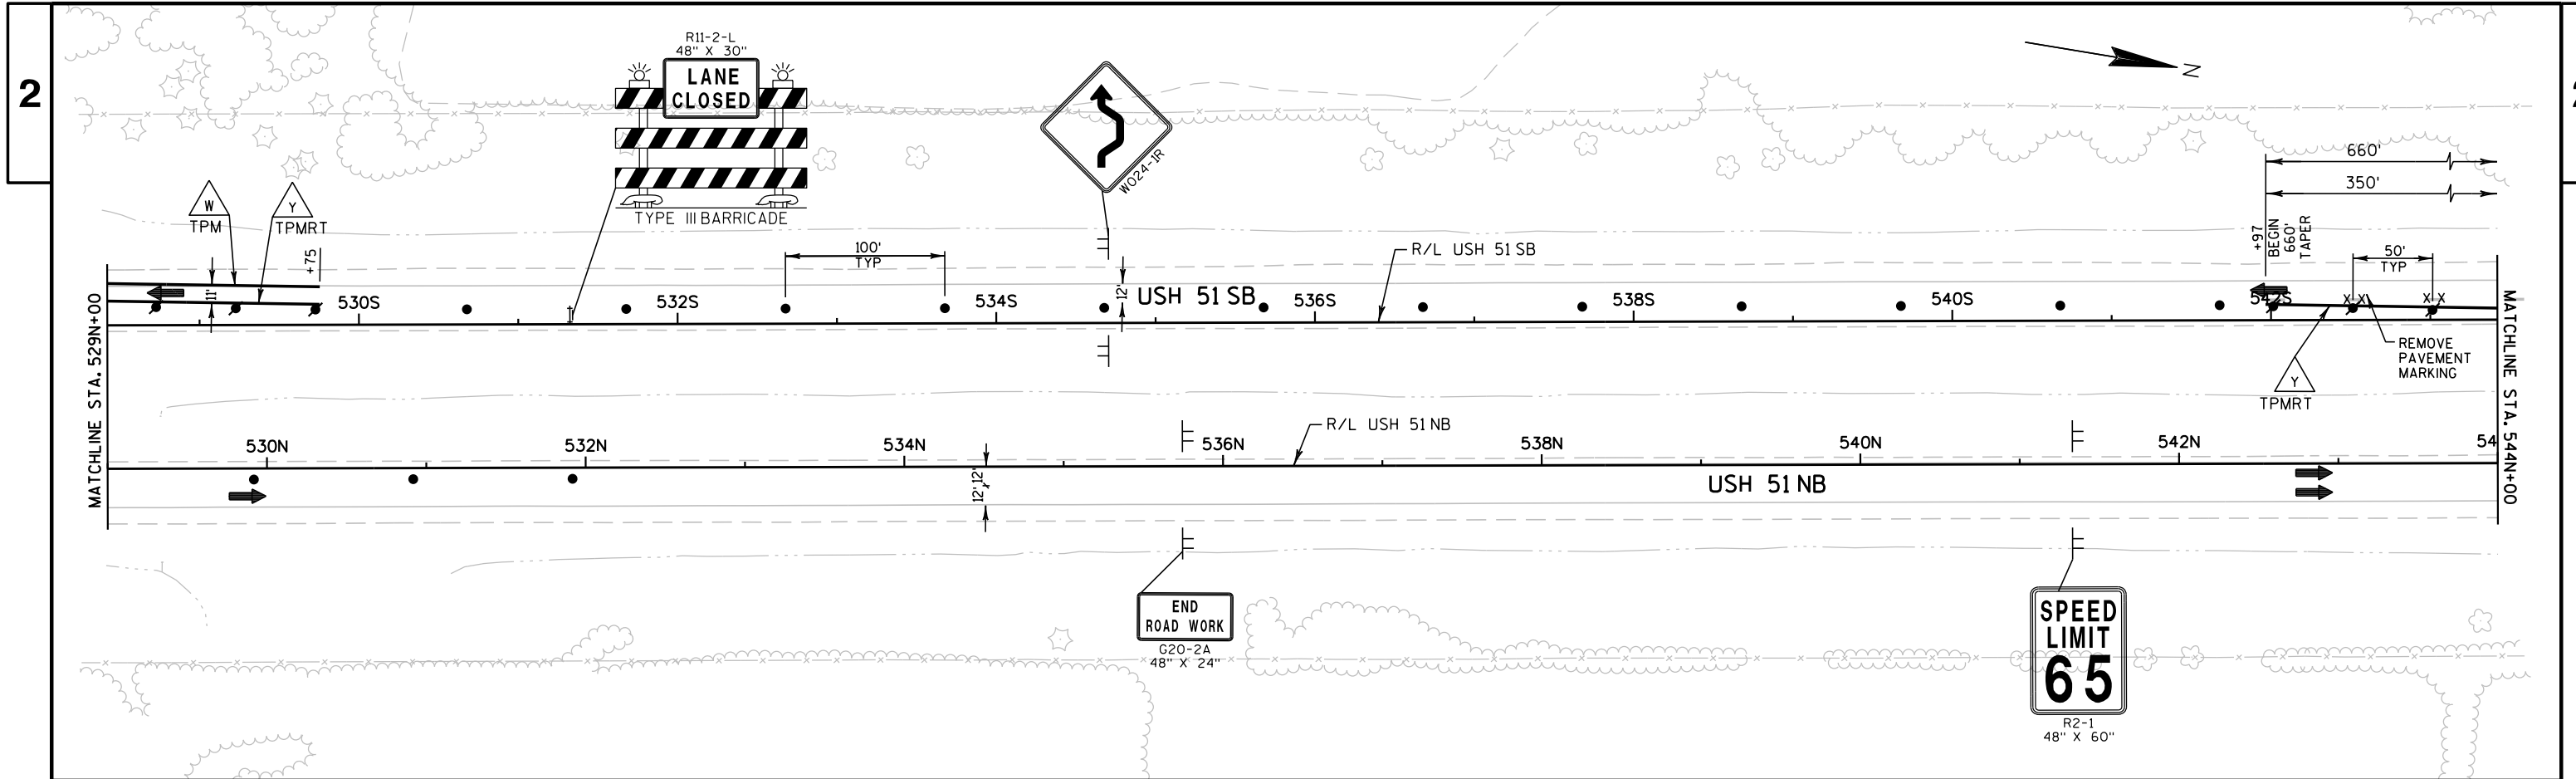


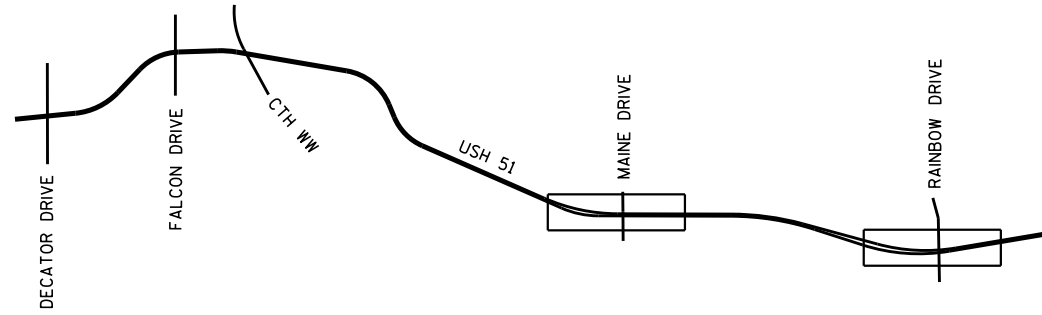




CONSTRUCTION STAGE 3B



STAGE 3B - CONSTRUCTION: CONCRETE OVERLAY ON BRIDGE IN RIGHT LANE AND RIGHT SHOULDER, ASPHALT BUTT JOINT PLACED ON BRIDGE APPROACHES IN RIGHT LANE AND RIGHT SHOULDER, PLACE RUMBLE STRIPS AND PAVEMENT MARKING IN RIGHT SHOULDER.



STAGE 3B - TRAFFIC: RIGHT LANE CLOSED


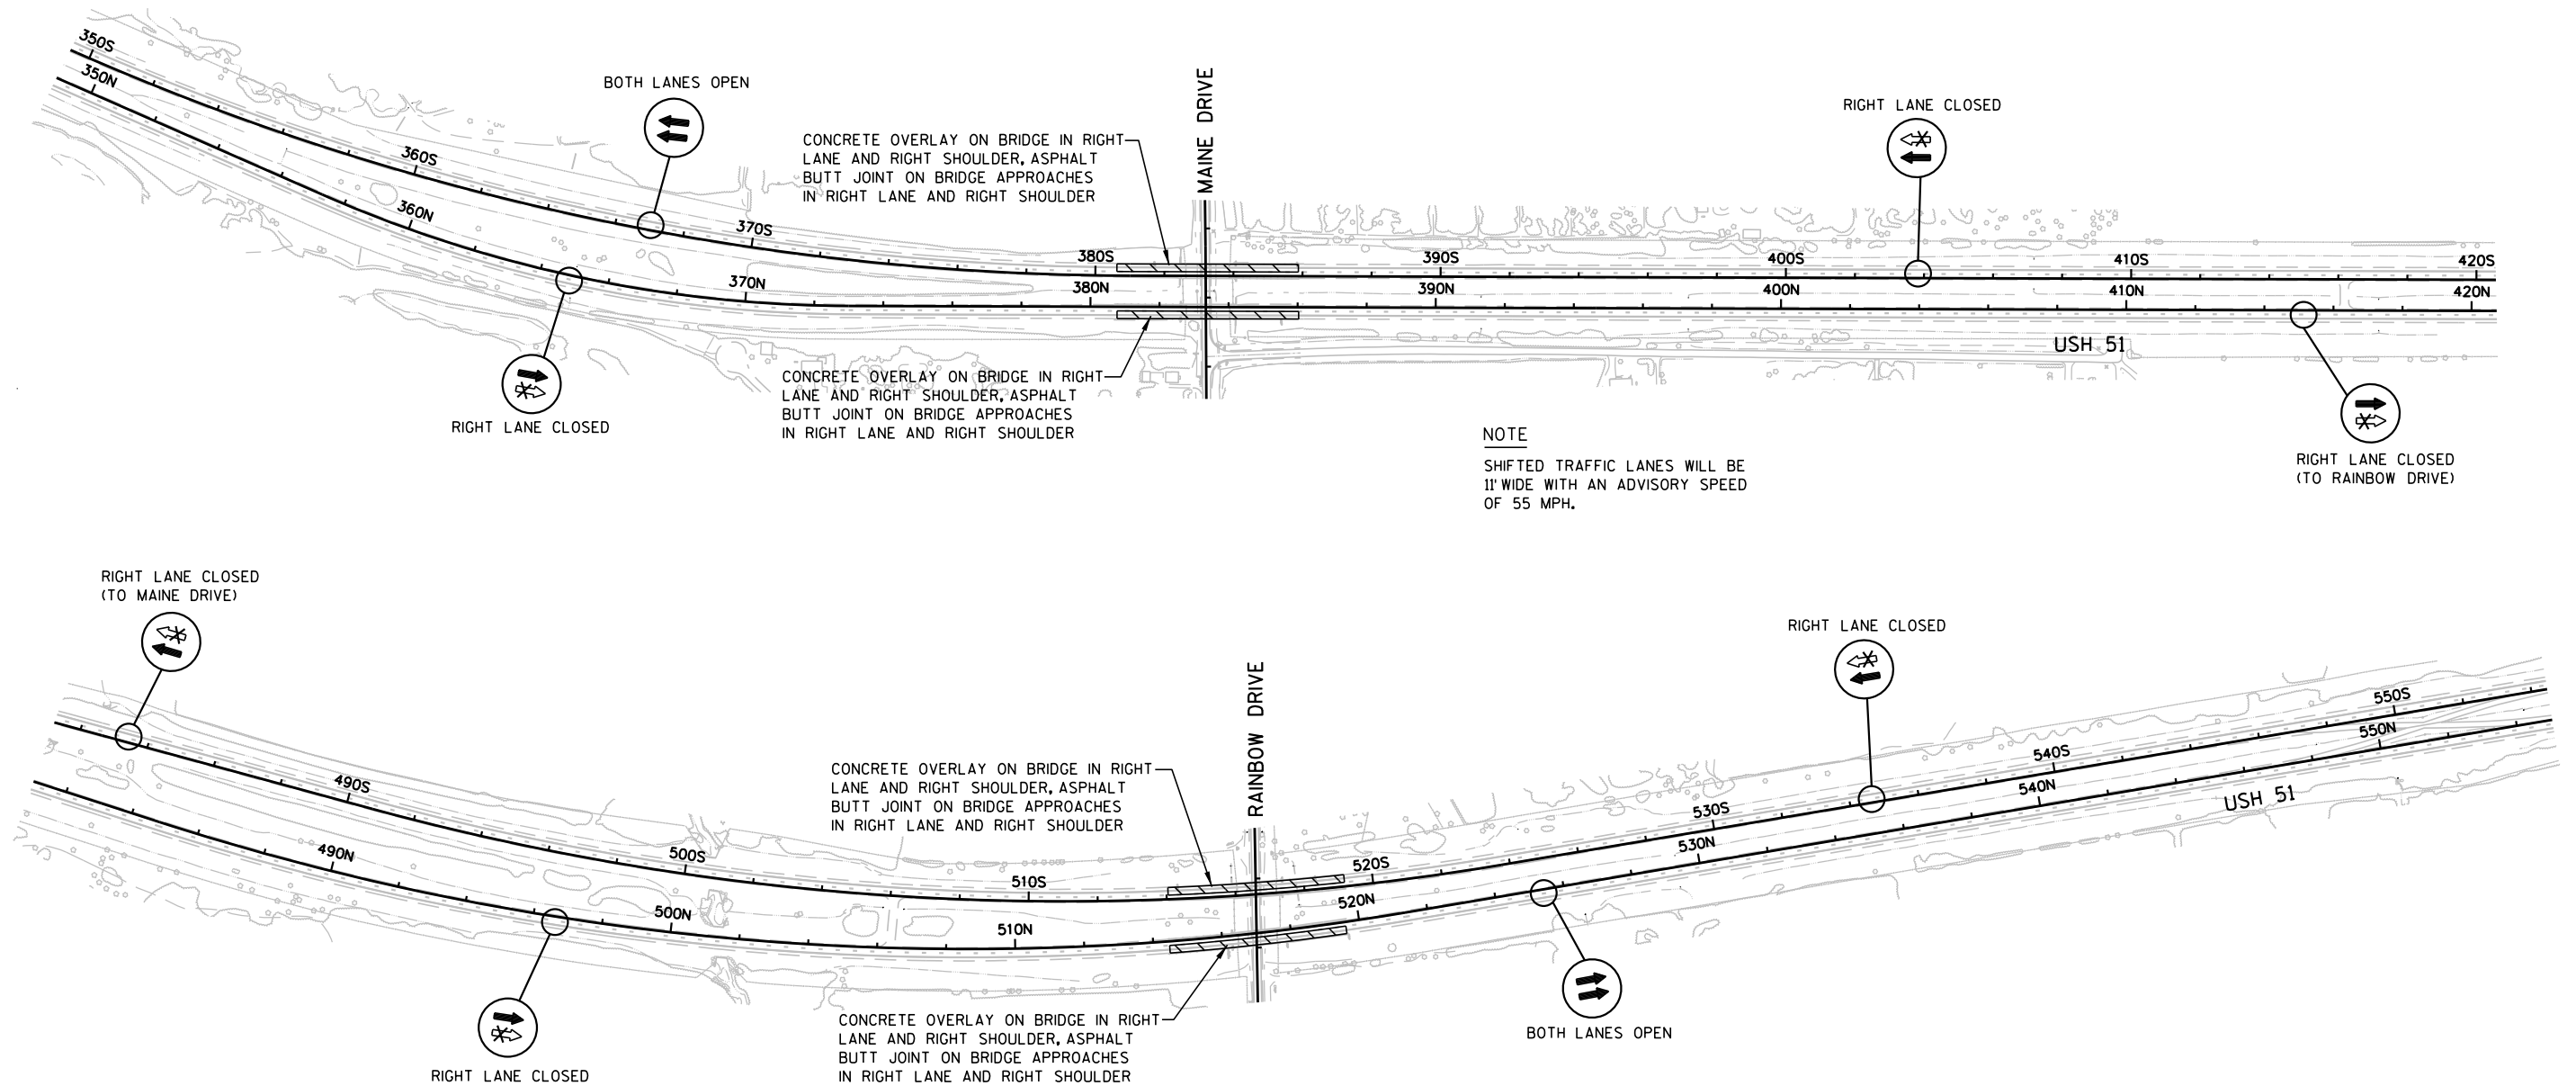


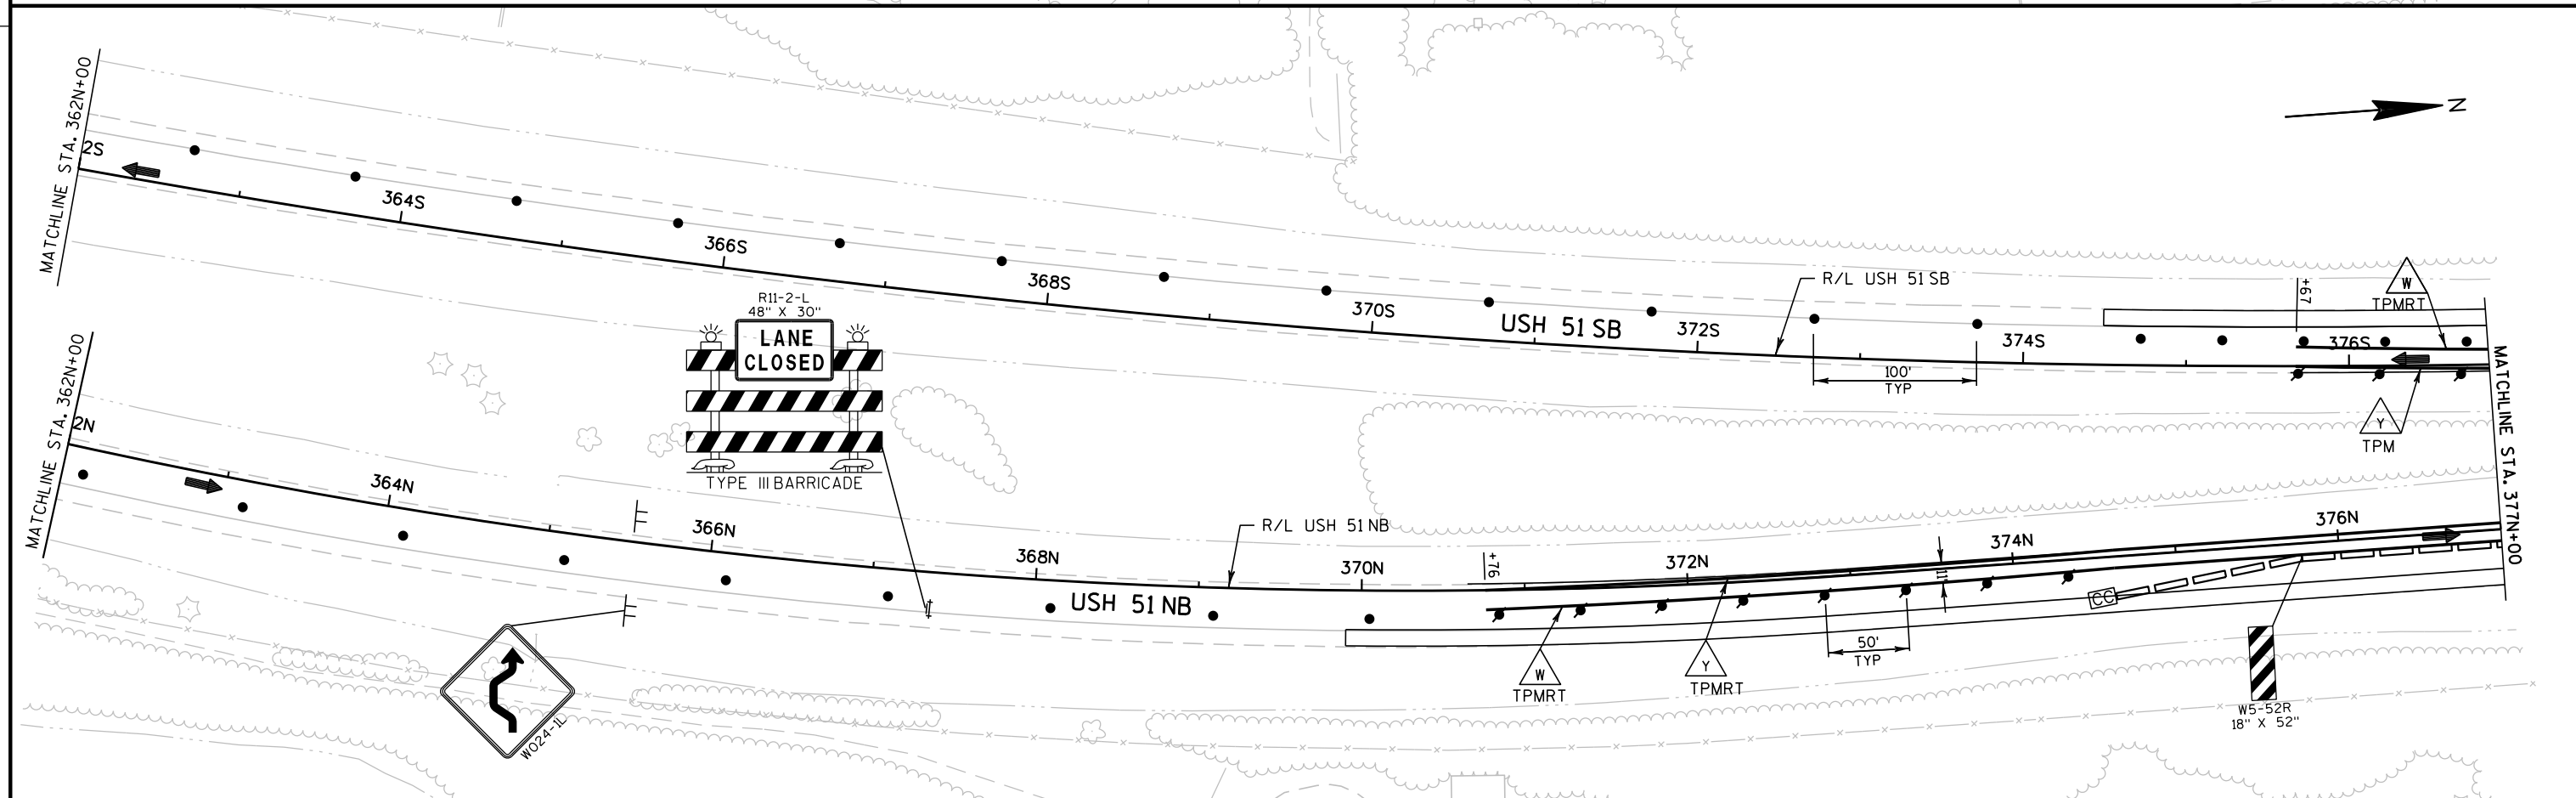


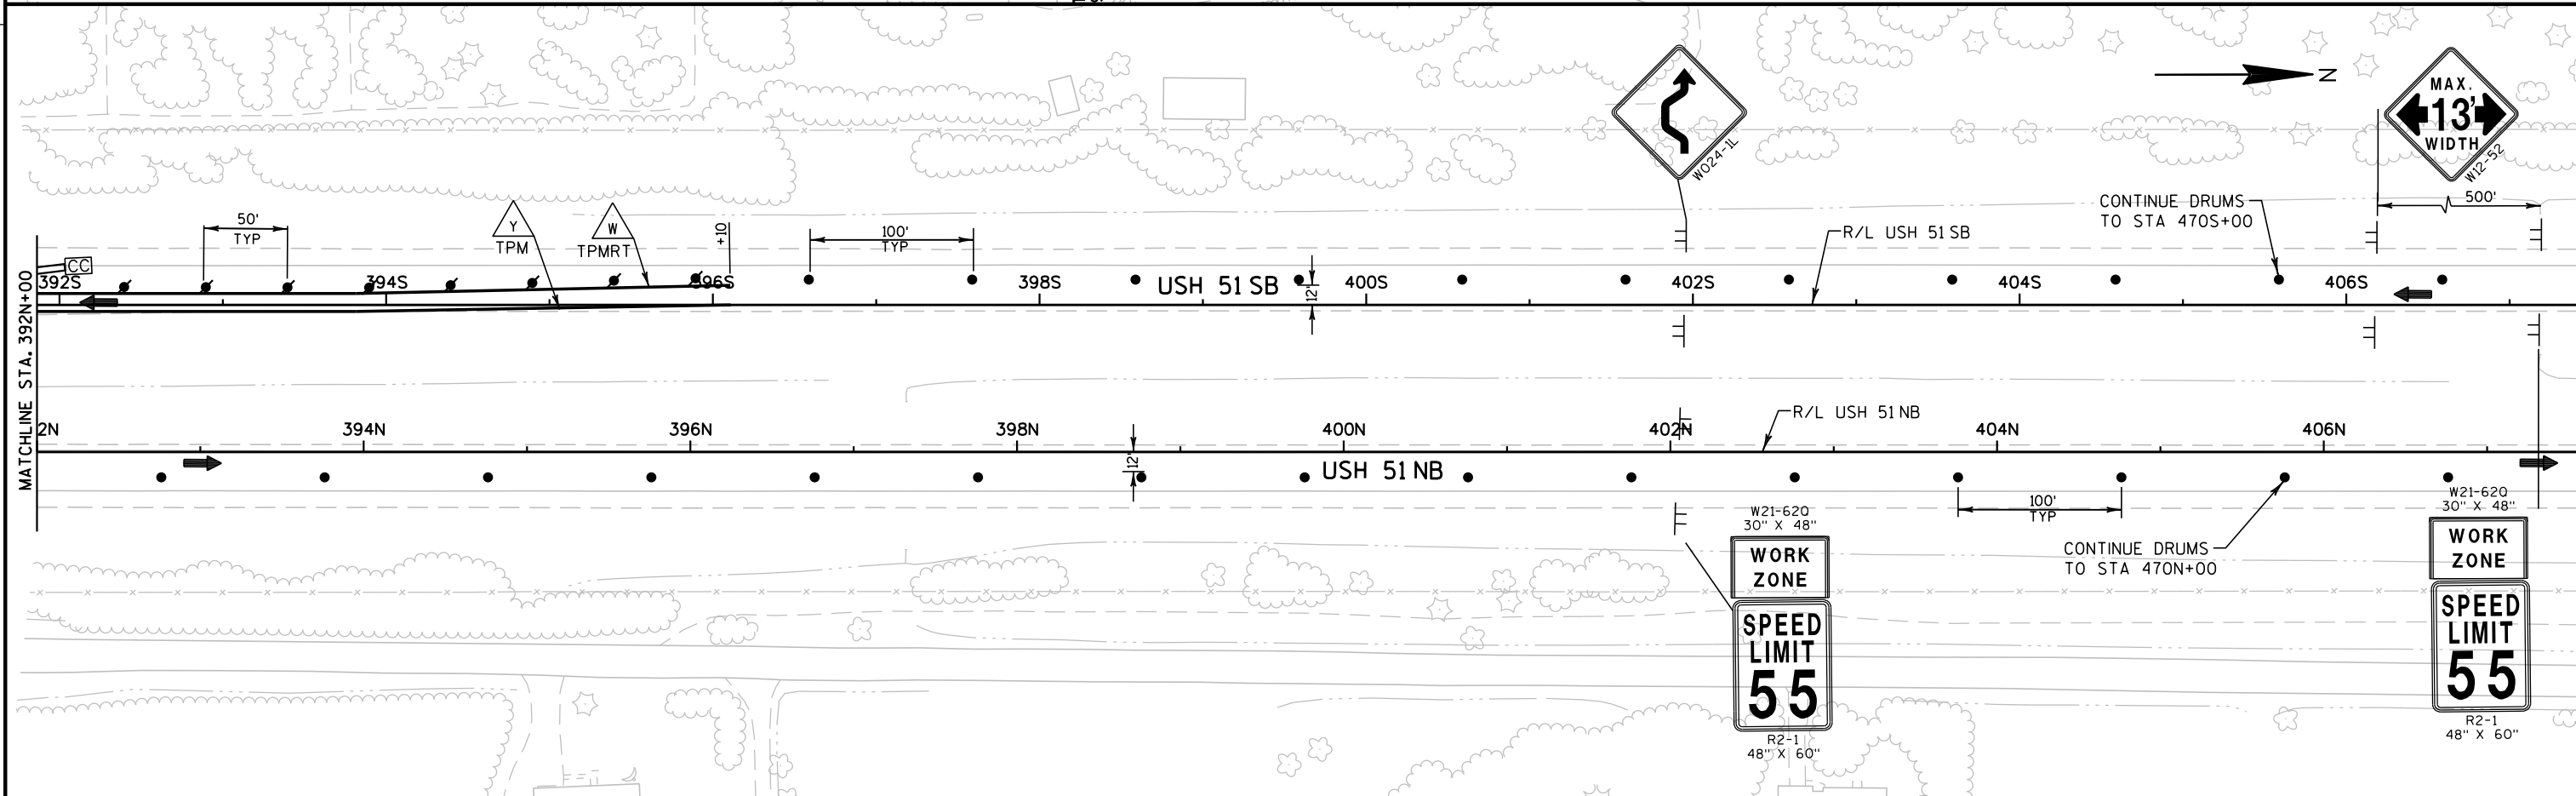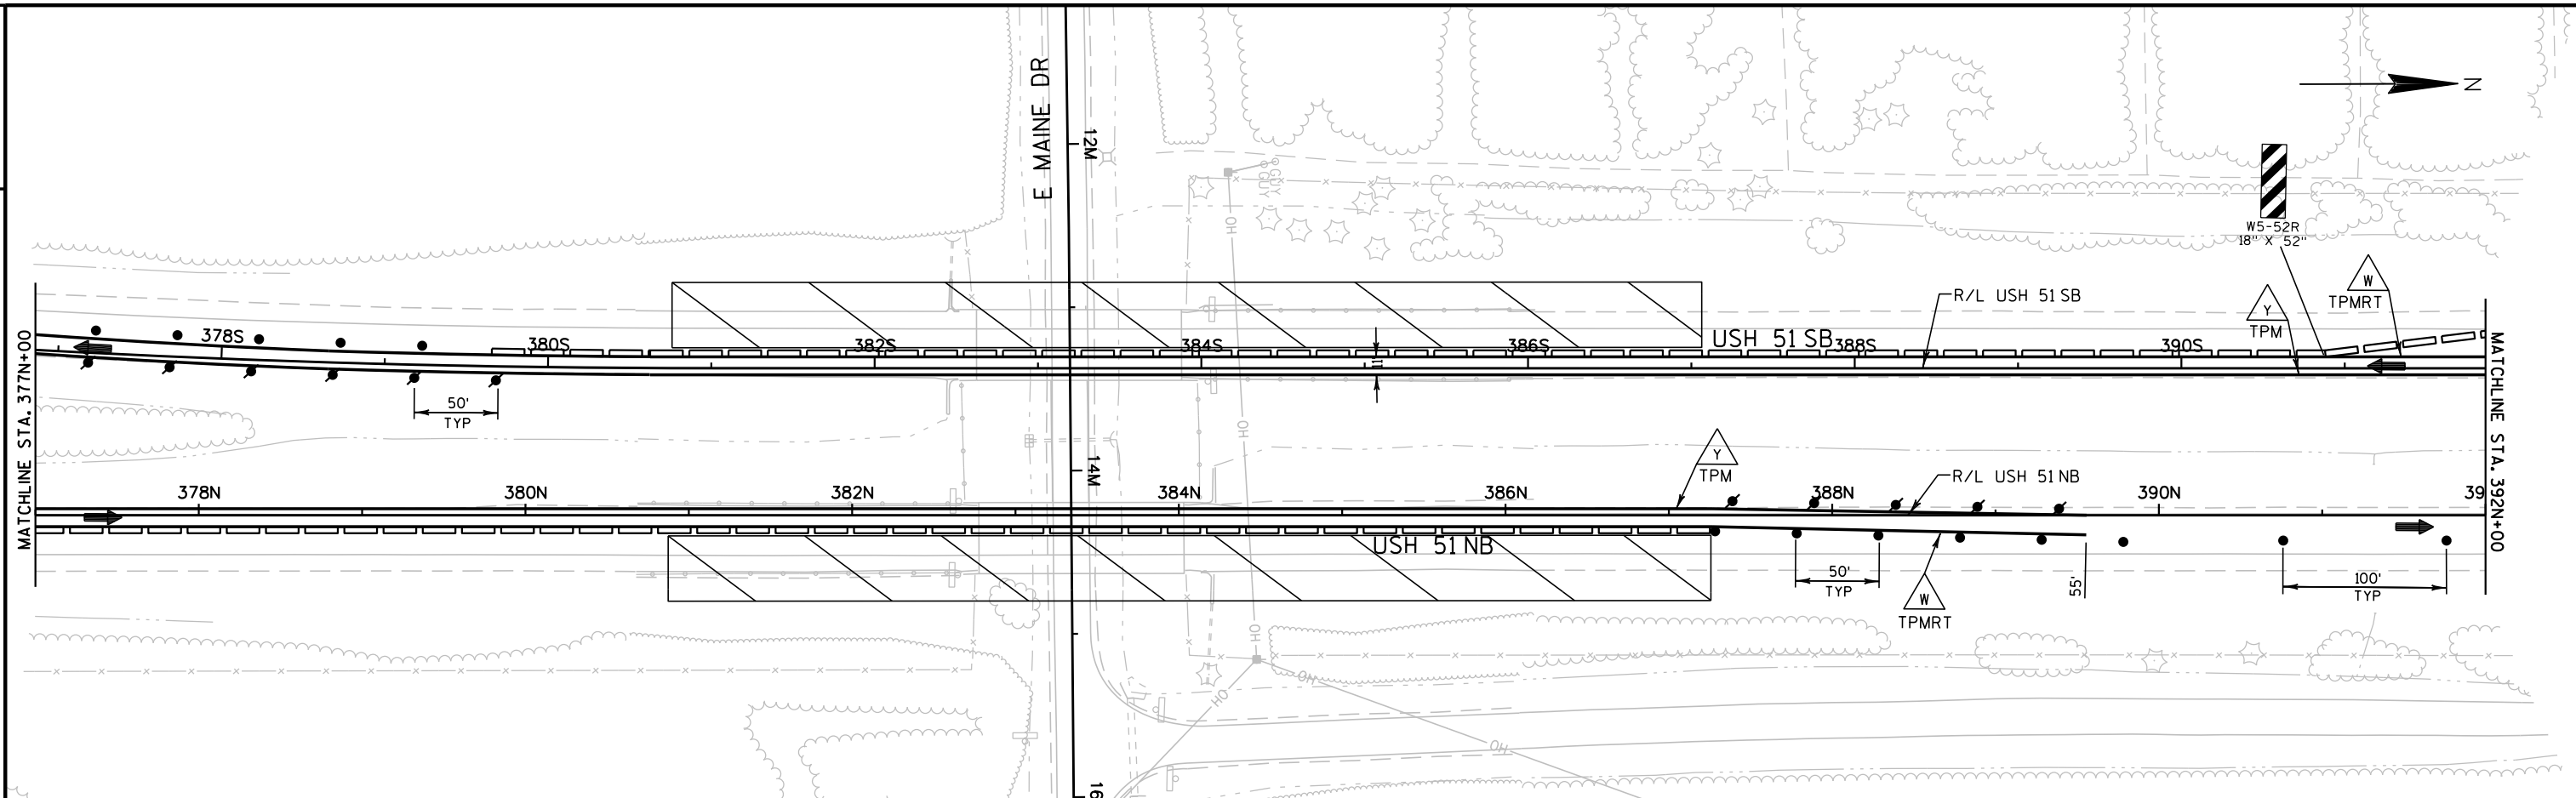

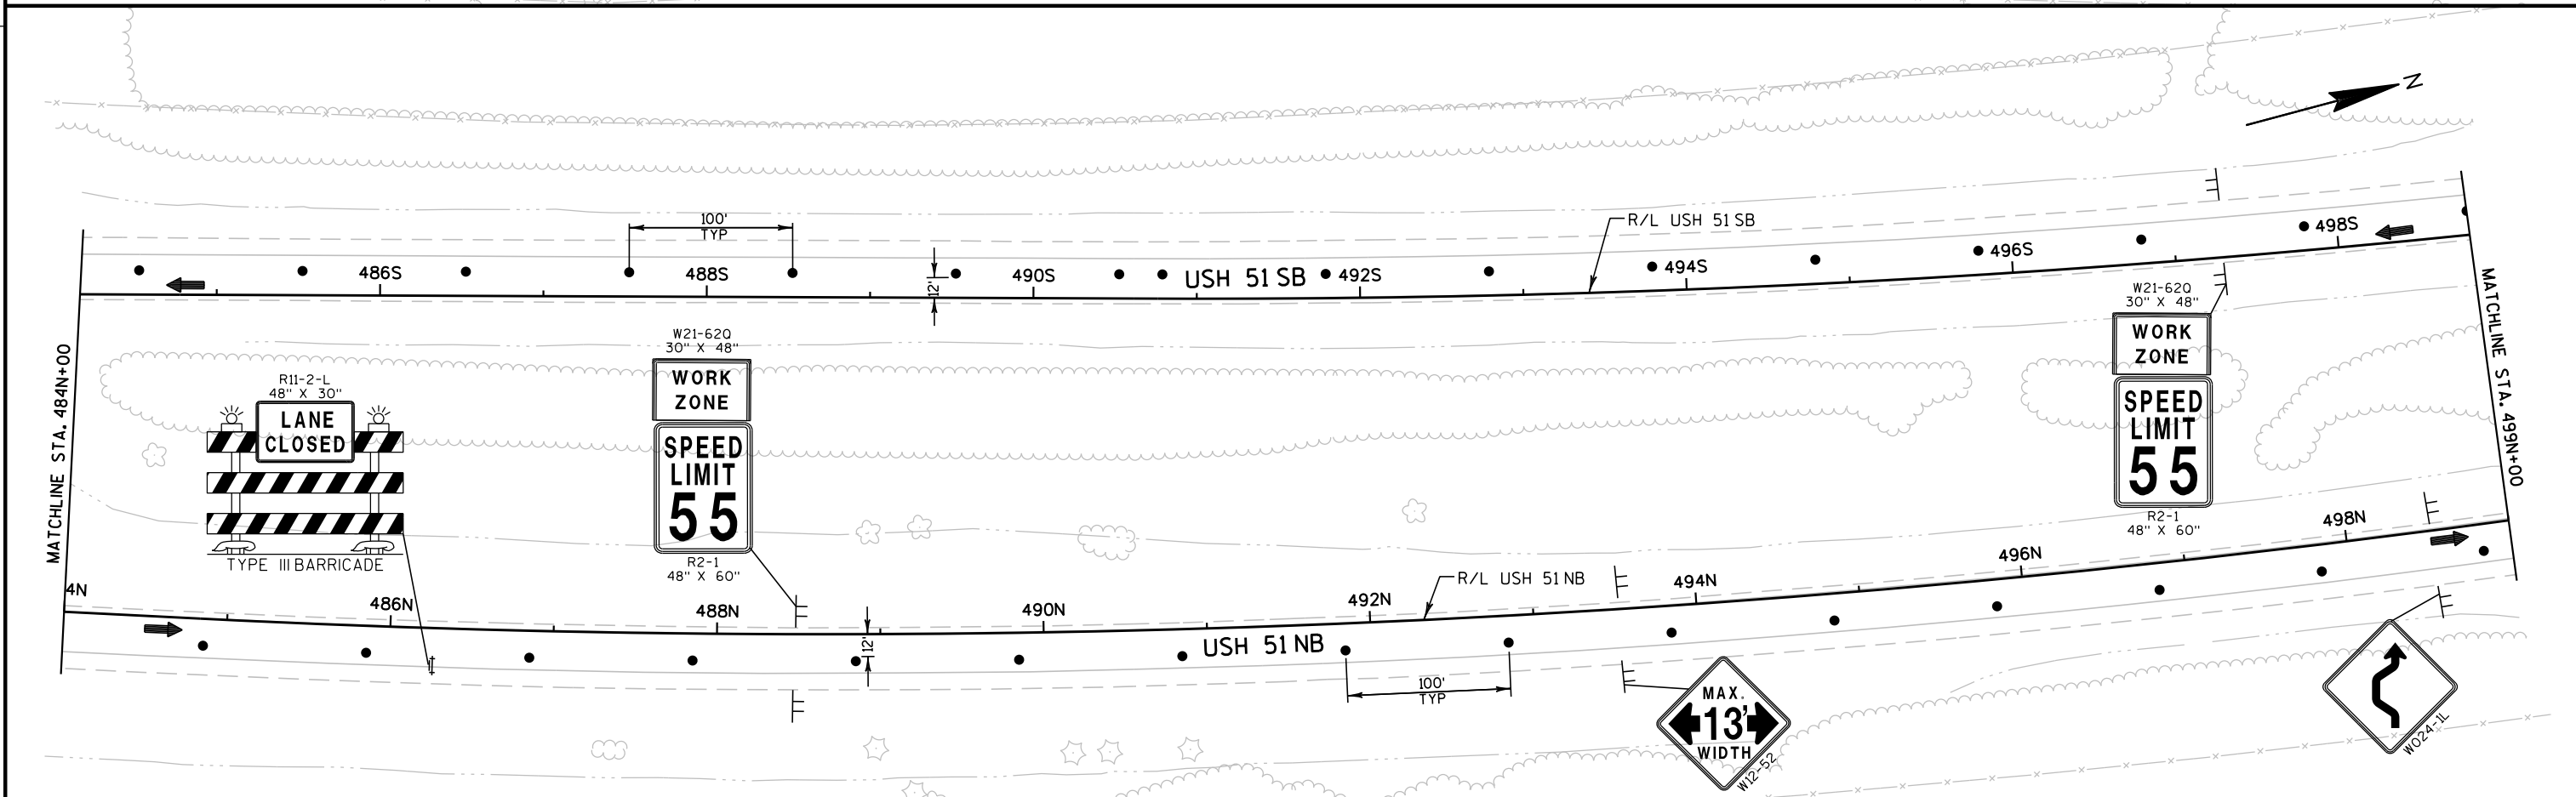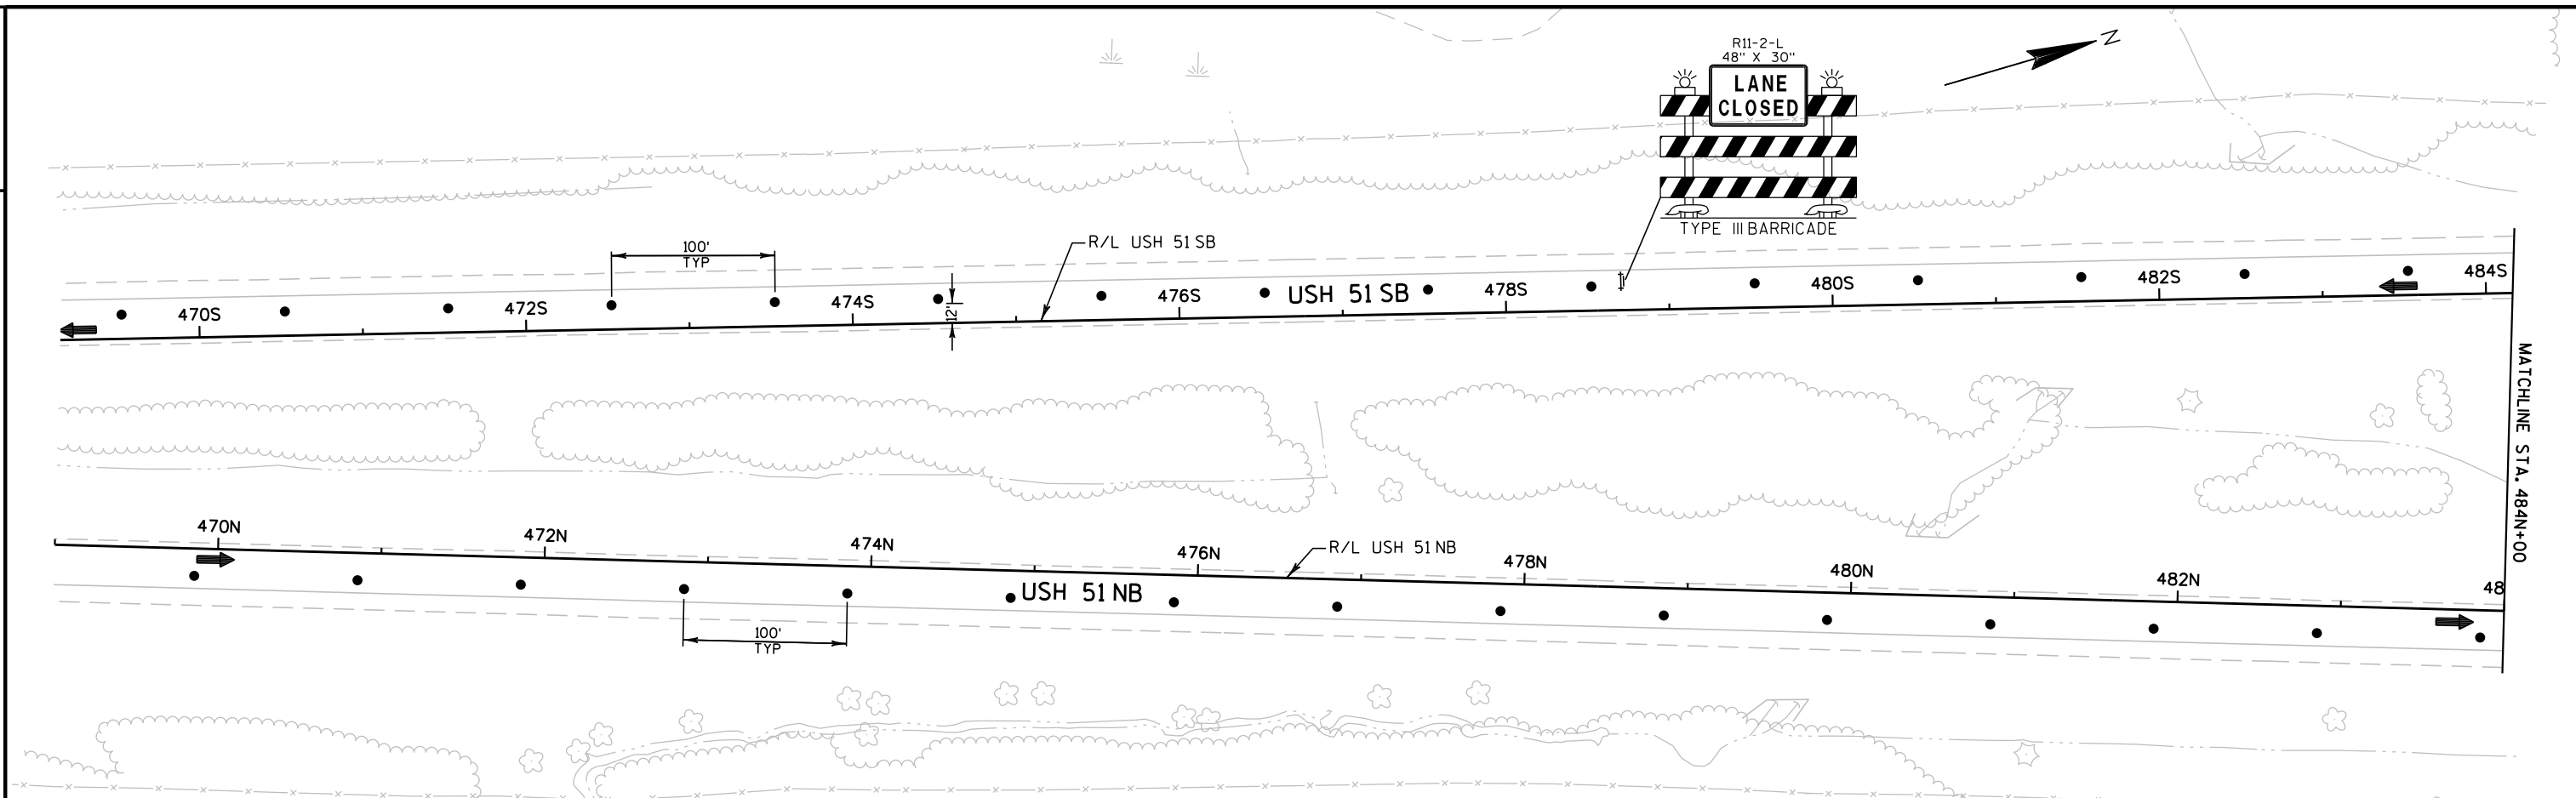

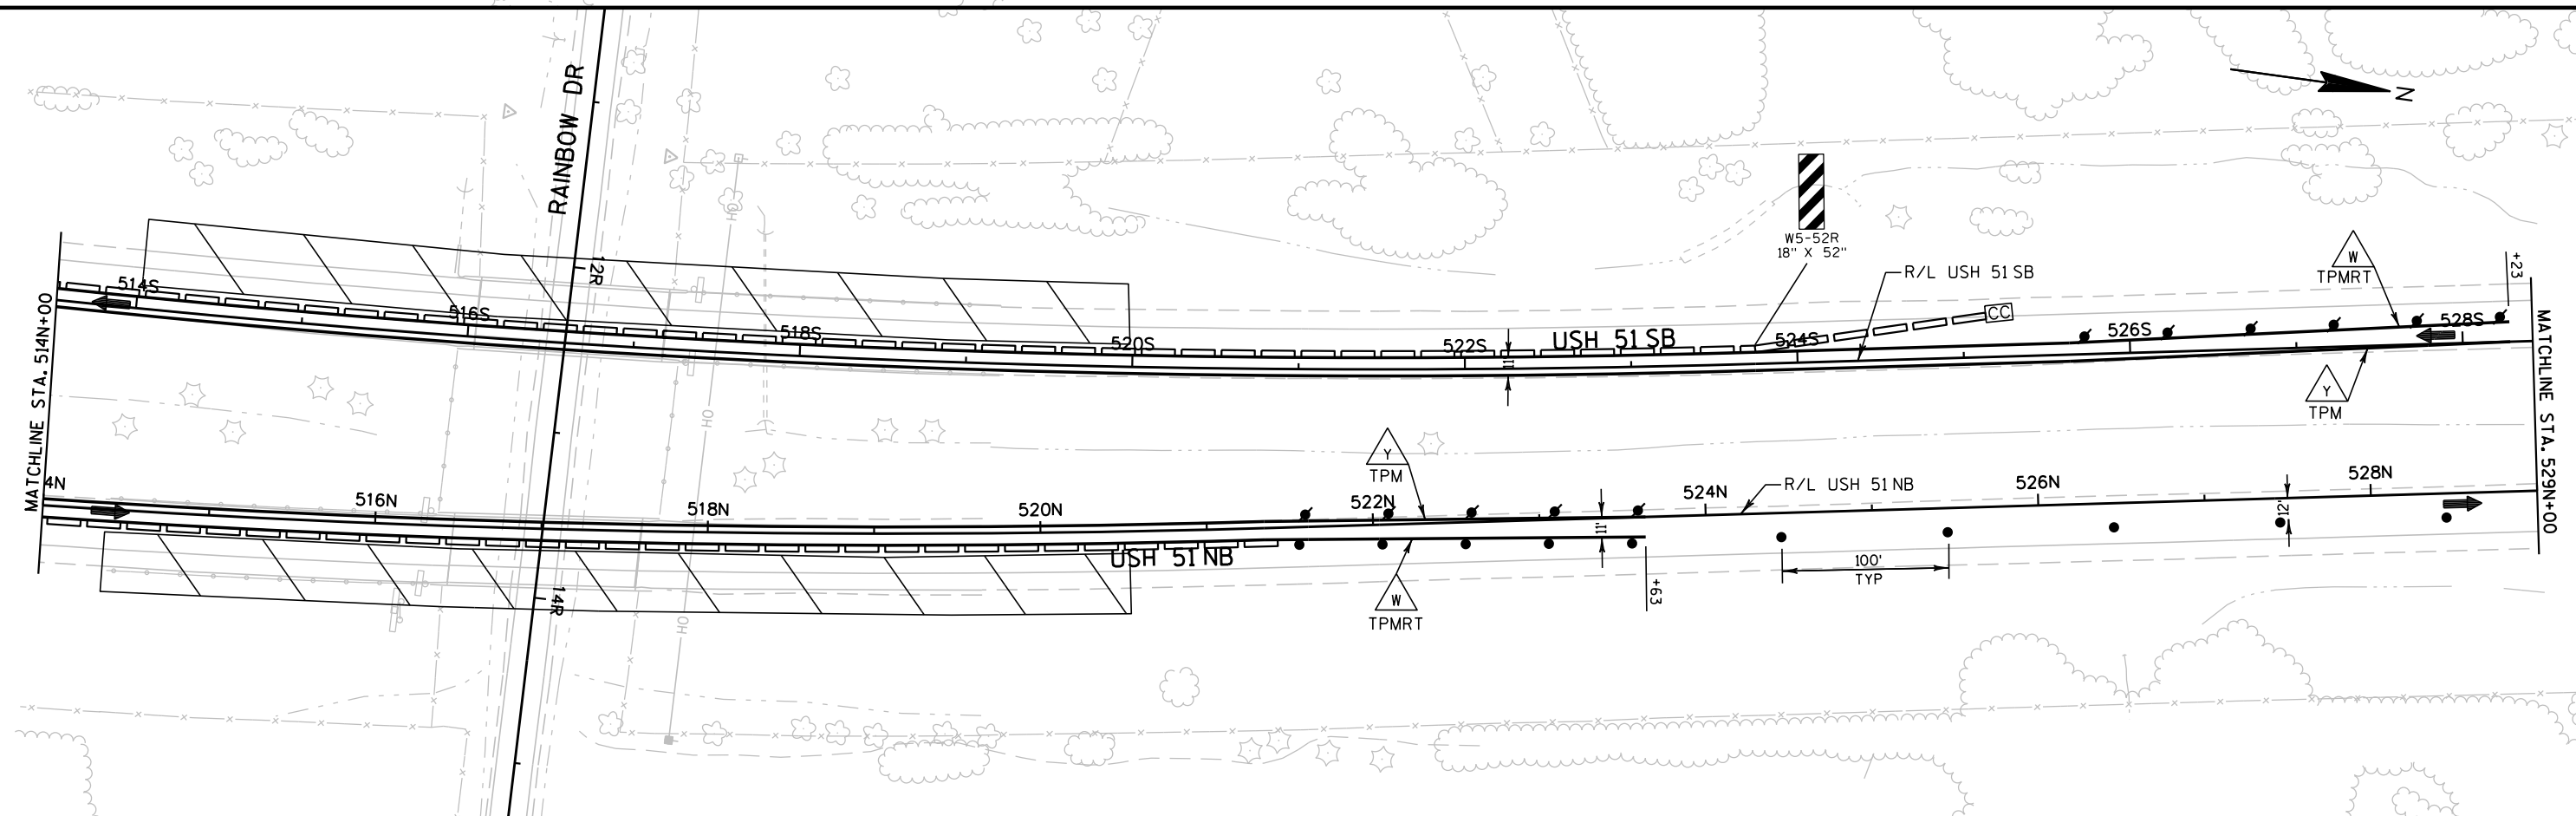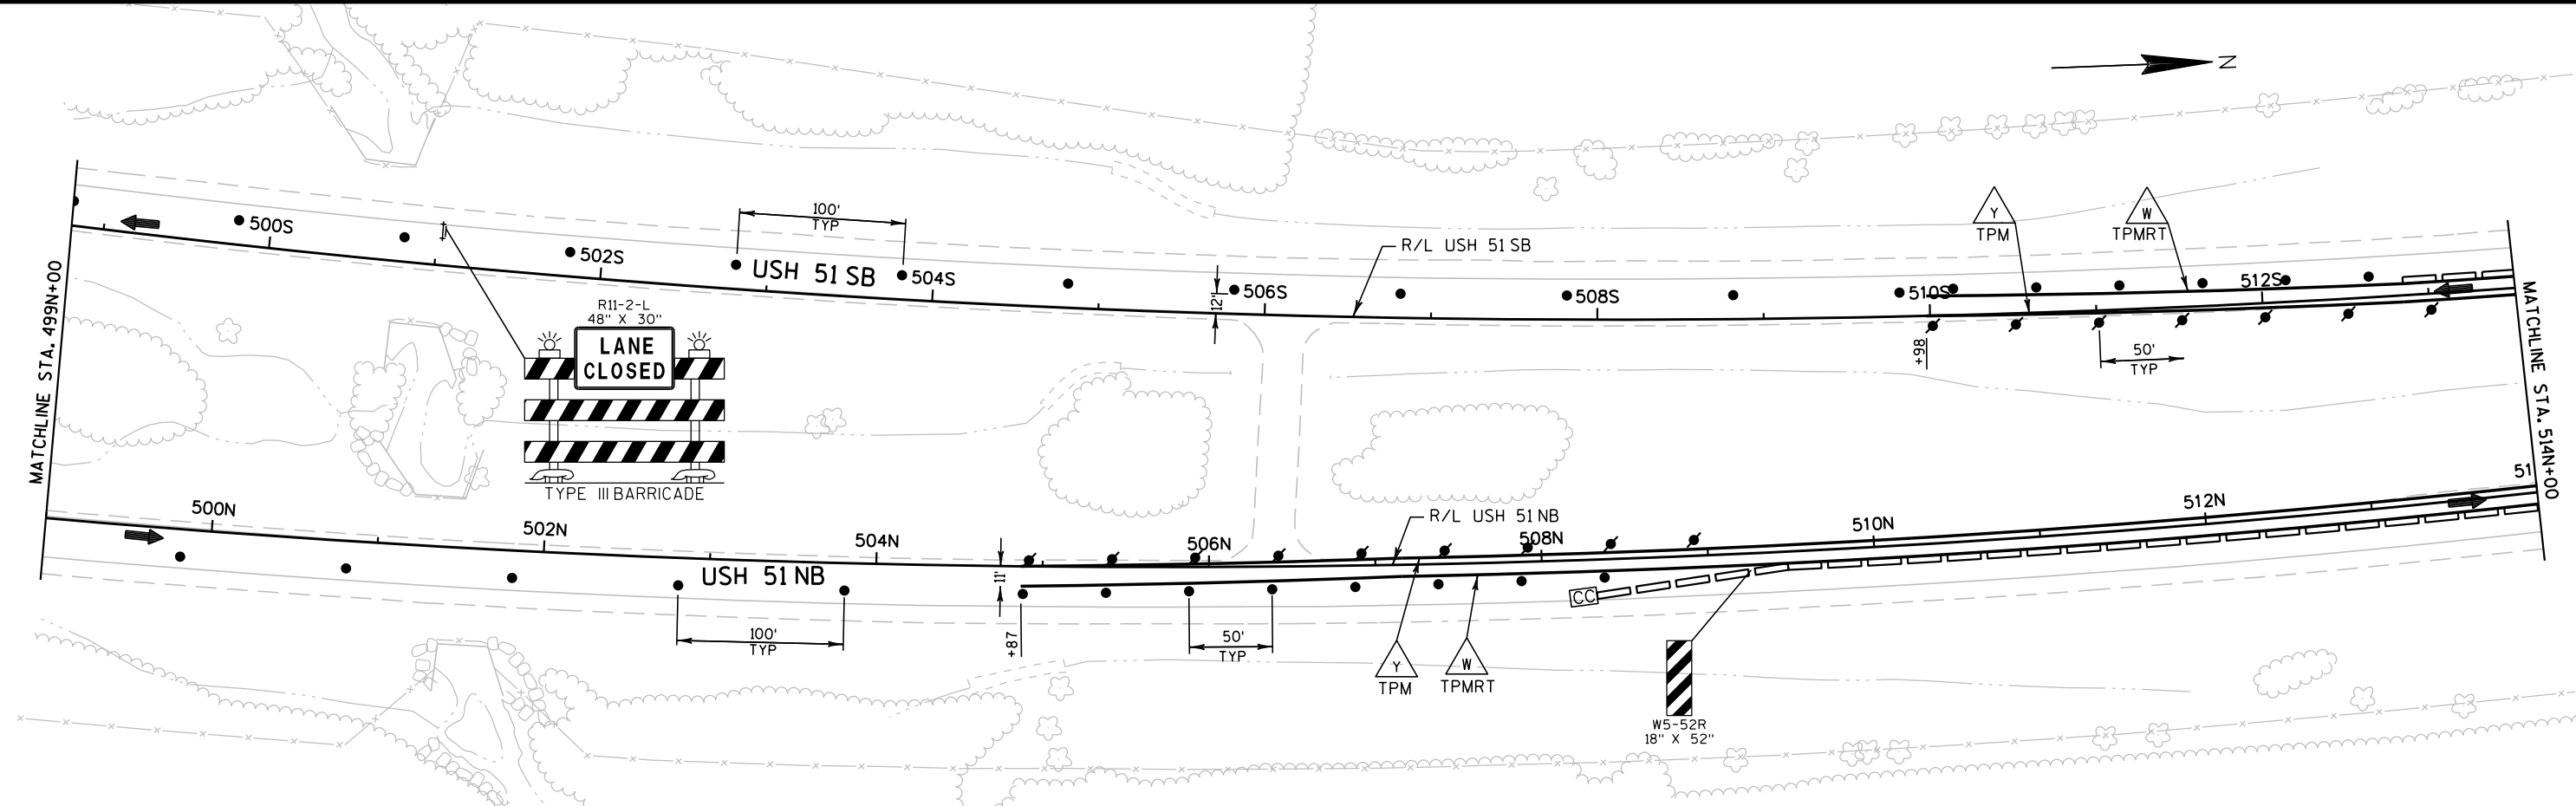

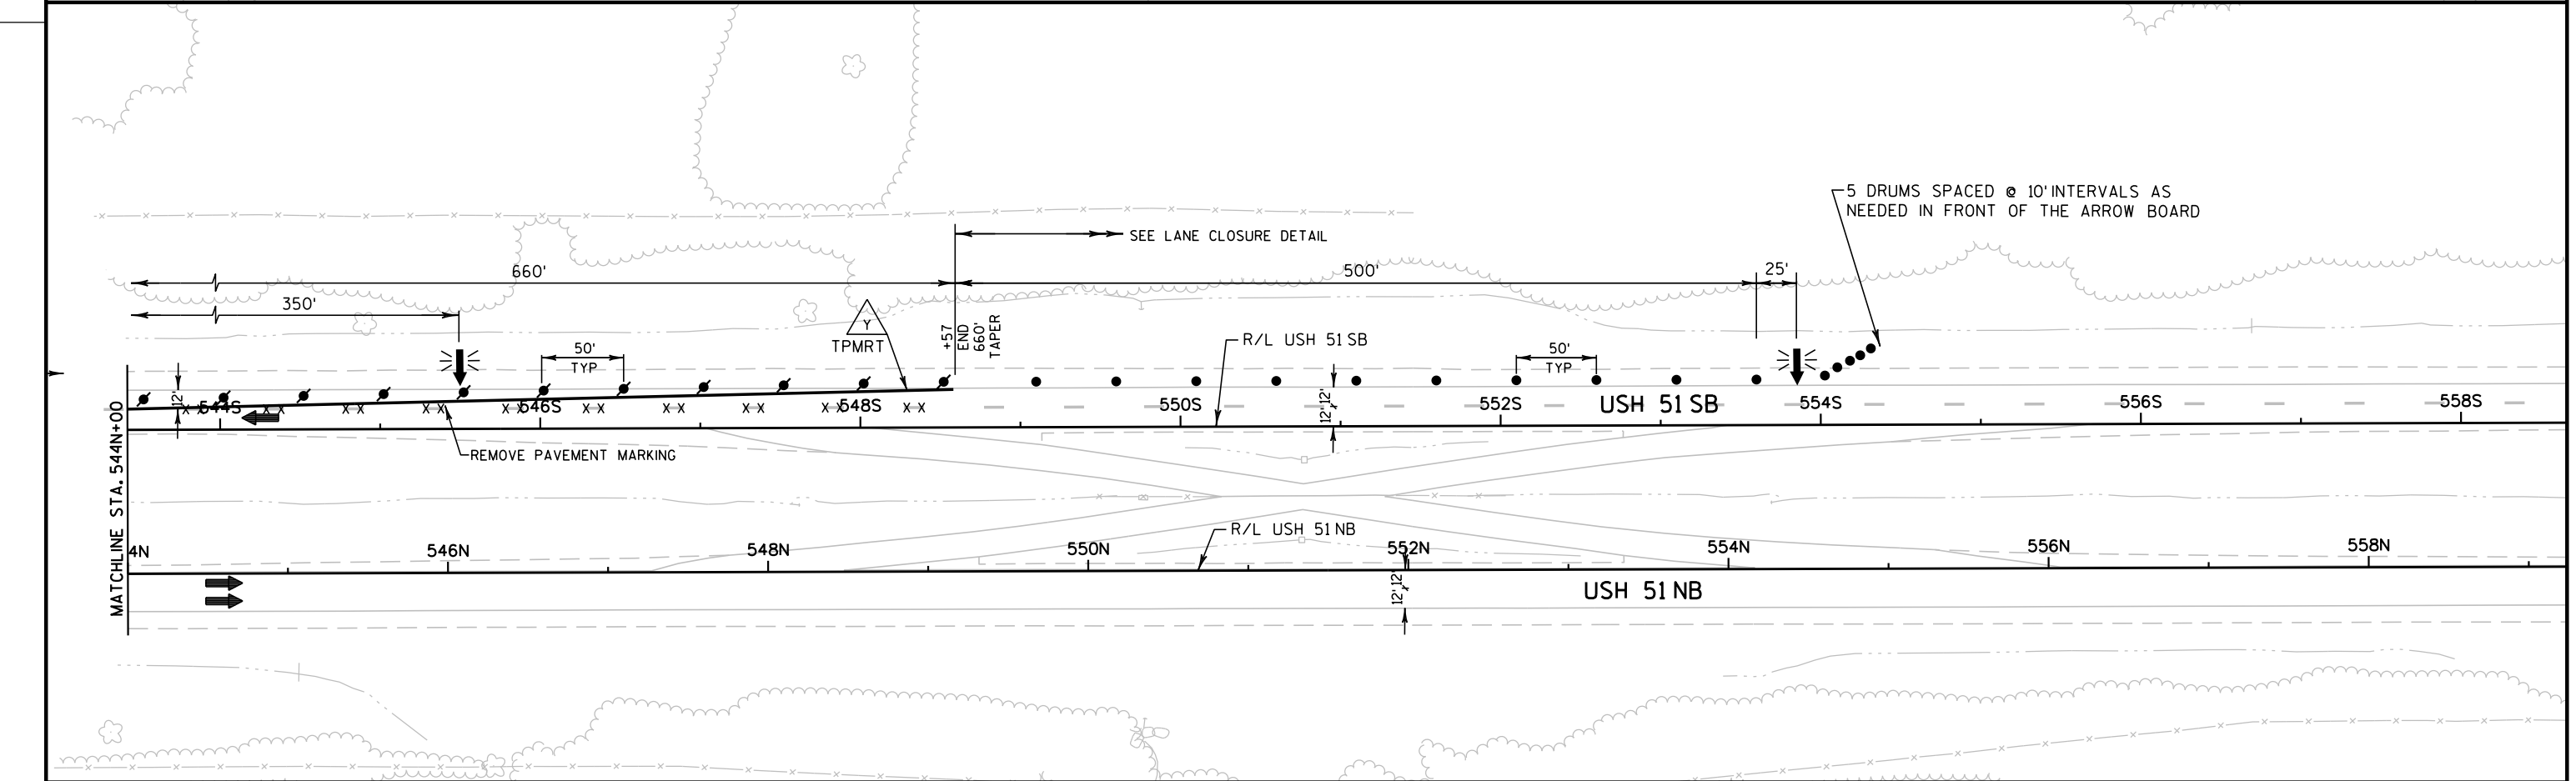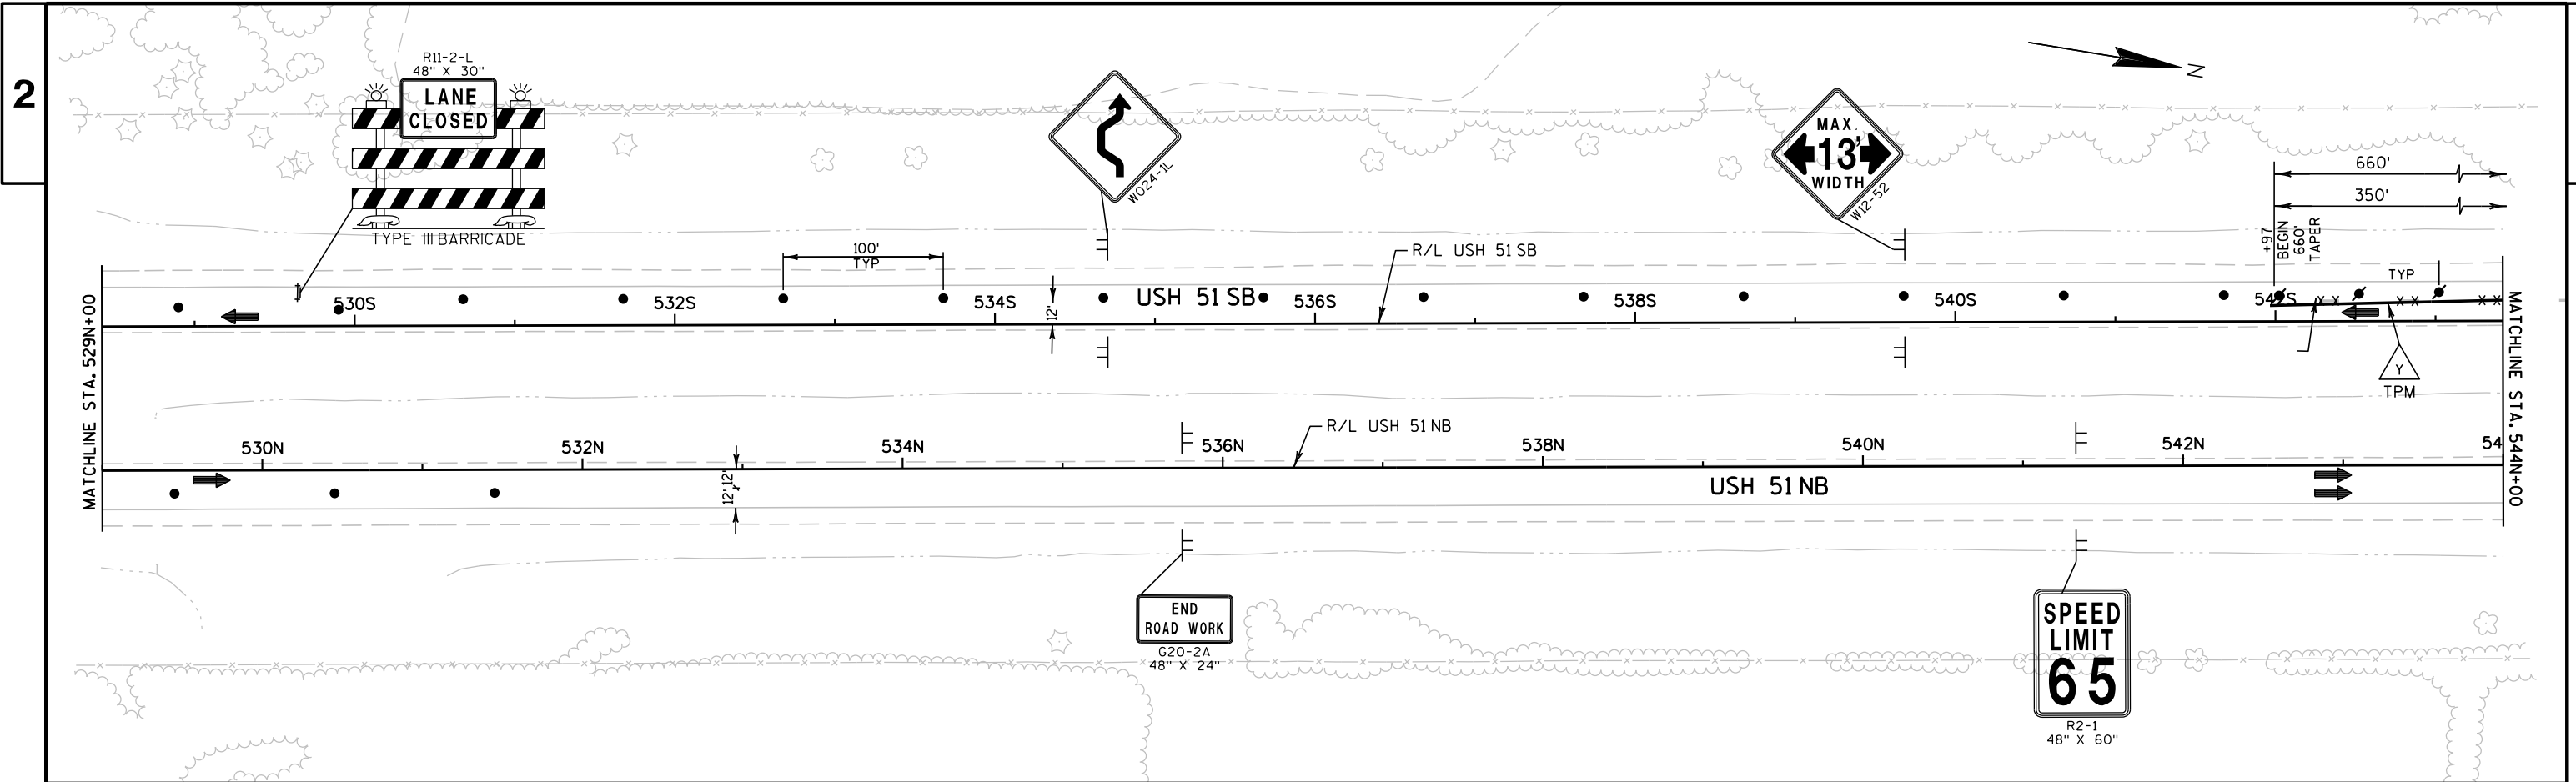


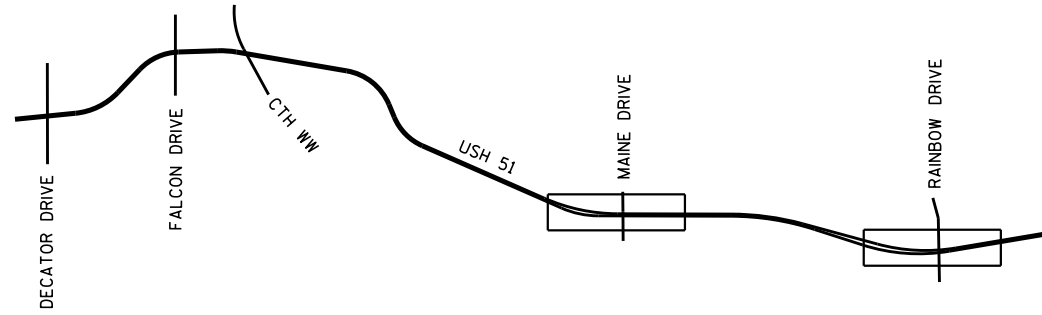



CONSTRUCTION STAGE 3C

STAGE 3C - CONSTRUCTION: PLACE RUMBLE STRIPS AND PAVEMENT MARKING IN LEFT SHOULDER.
CONCRETE SURFACE REPAIR ON FASCIAS.

STAGE 3C - TRAFFIC: LEFT LANE CLOSED (CONCRETE SURFACE REPAIR OF THE FASCIAS TO BE PERFORMED UNDER FLAGGING OPERATIONS, SEE WISDOT S.D.D.)


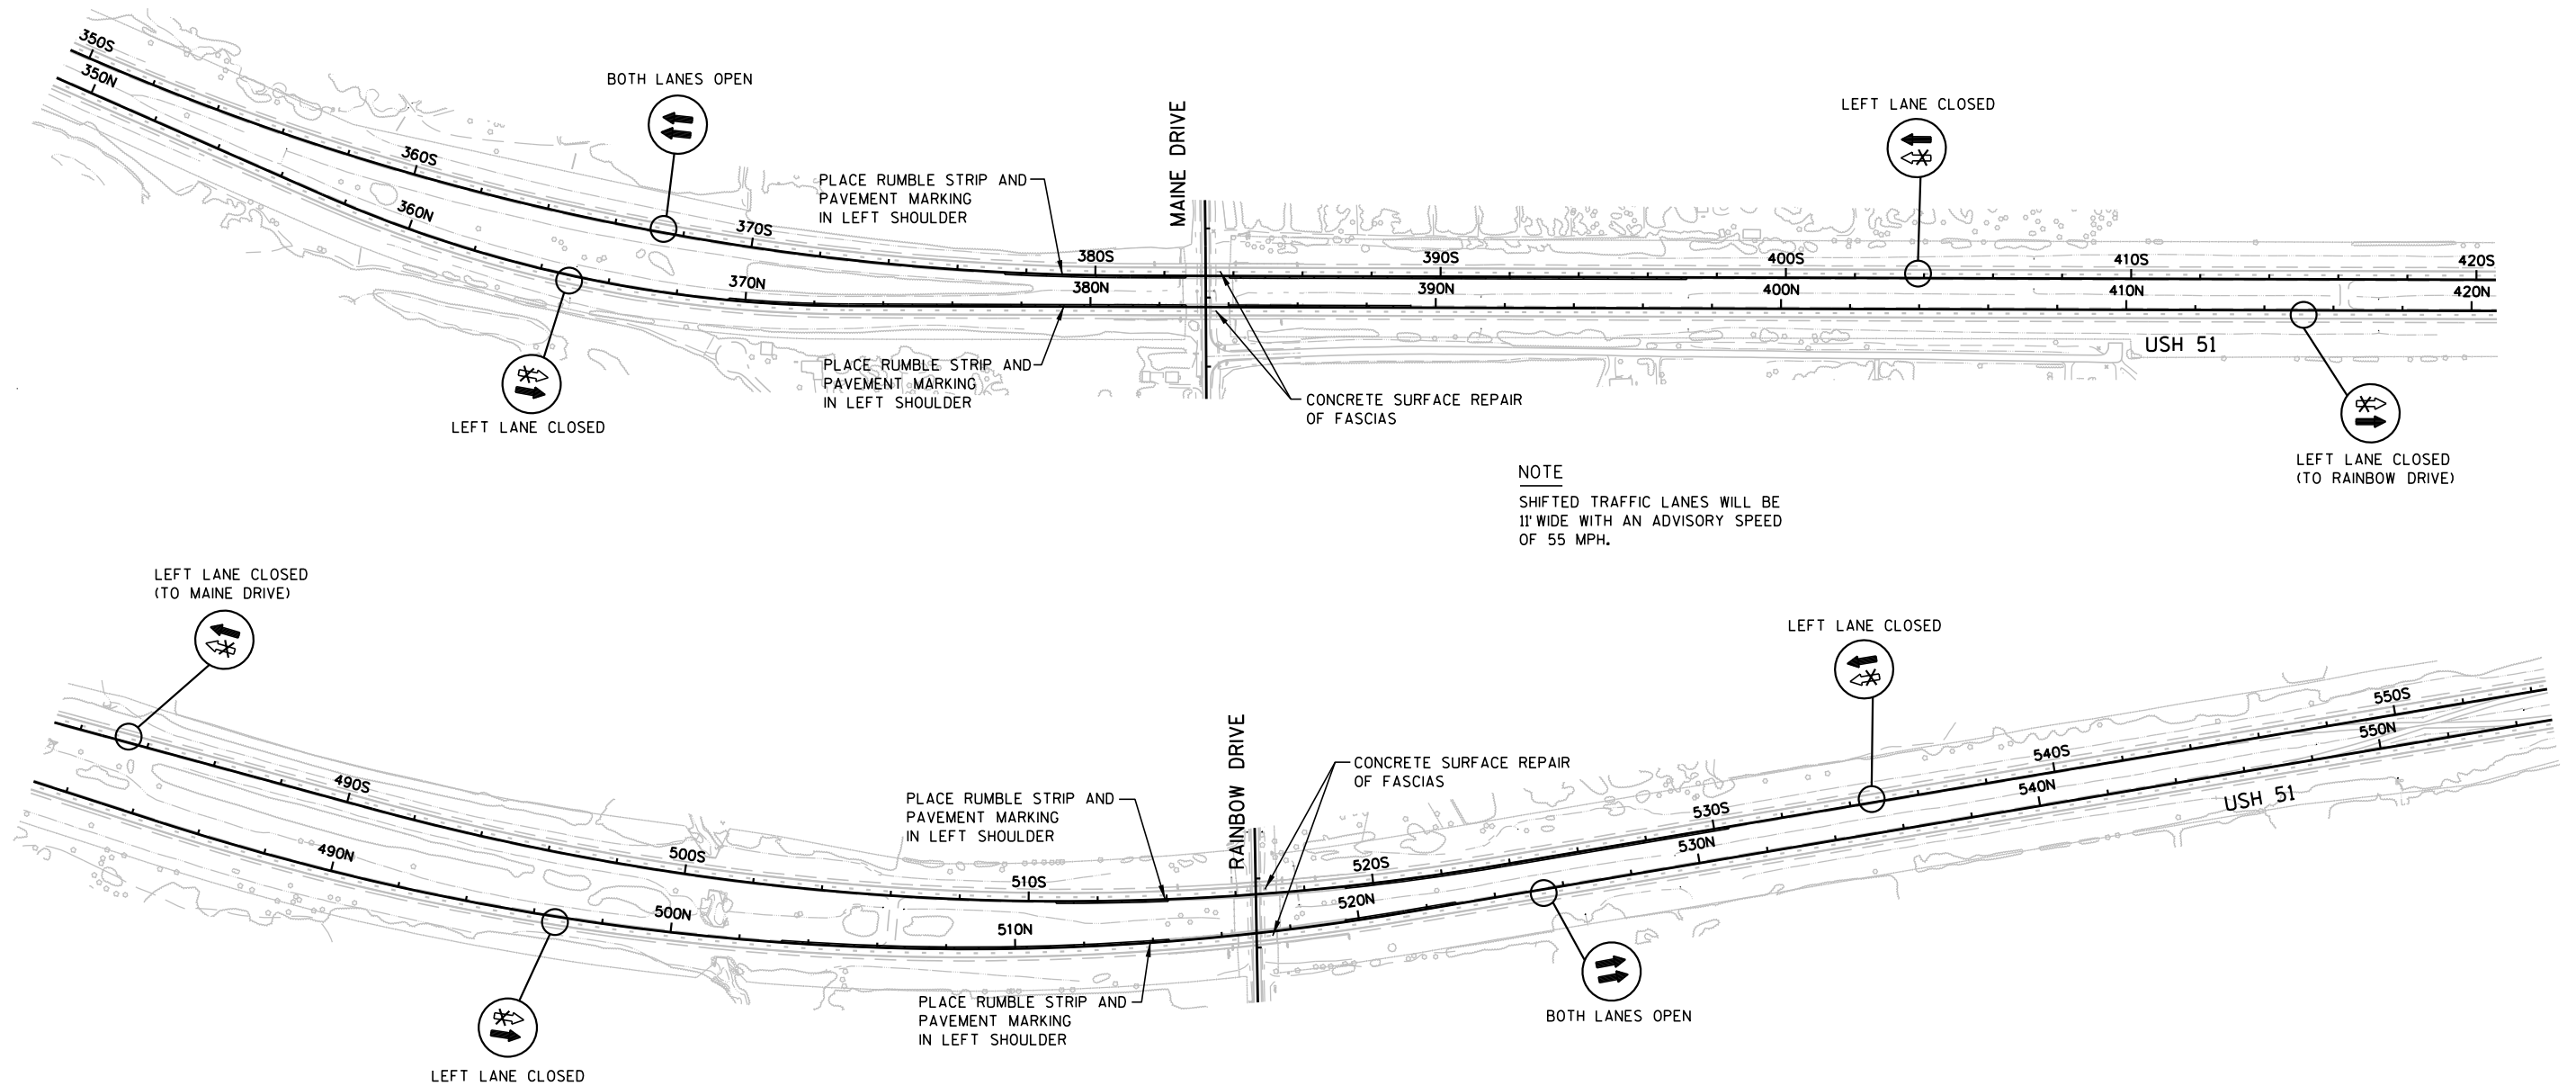



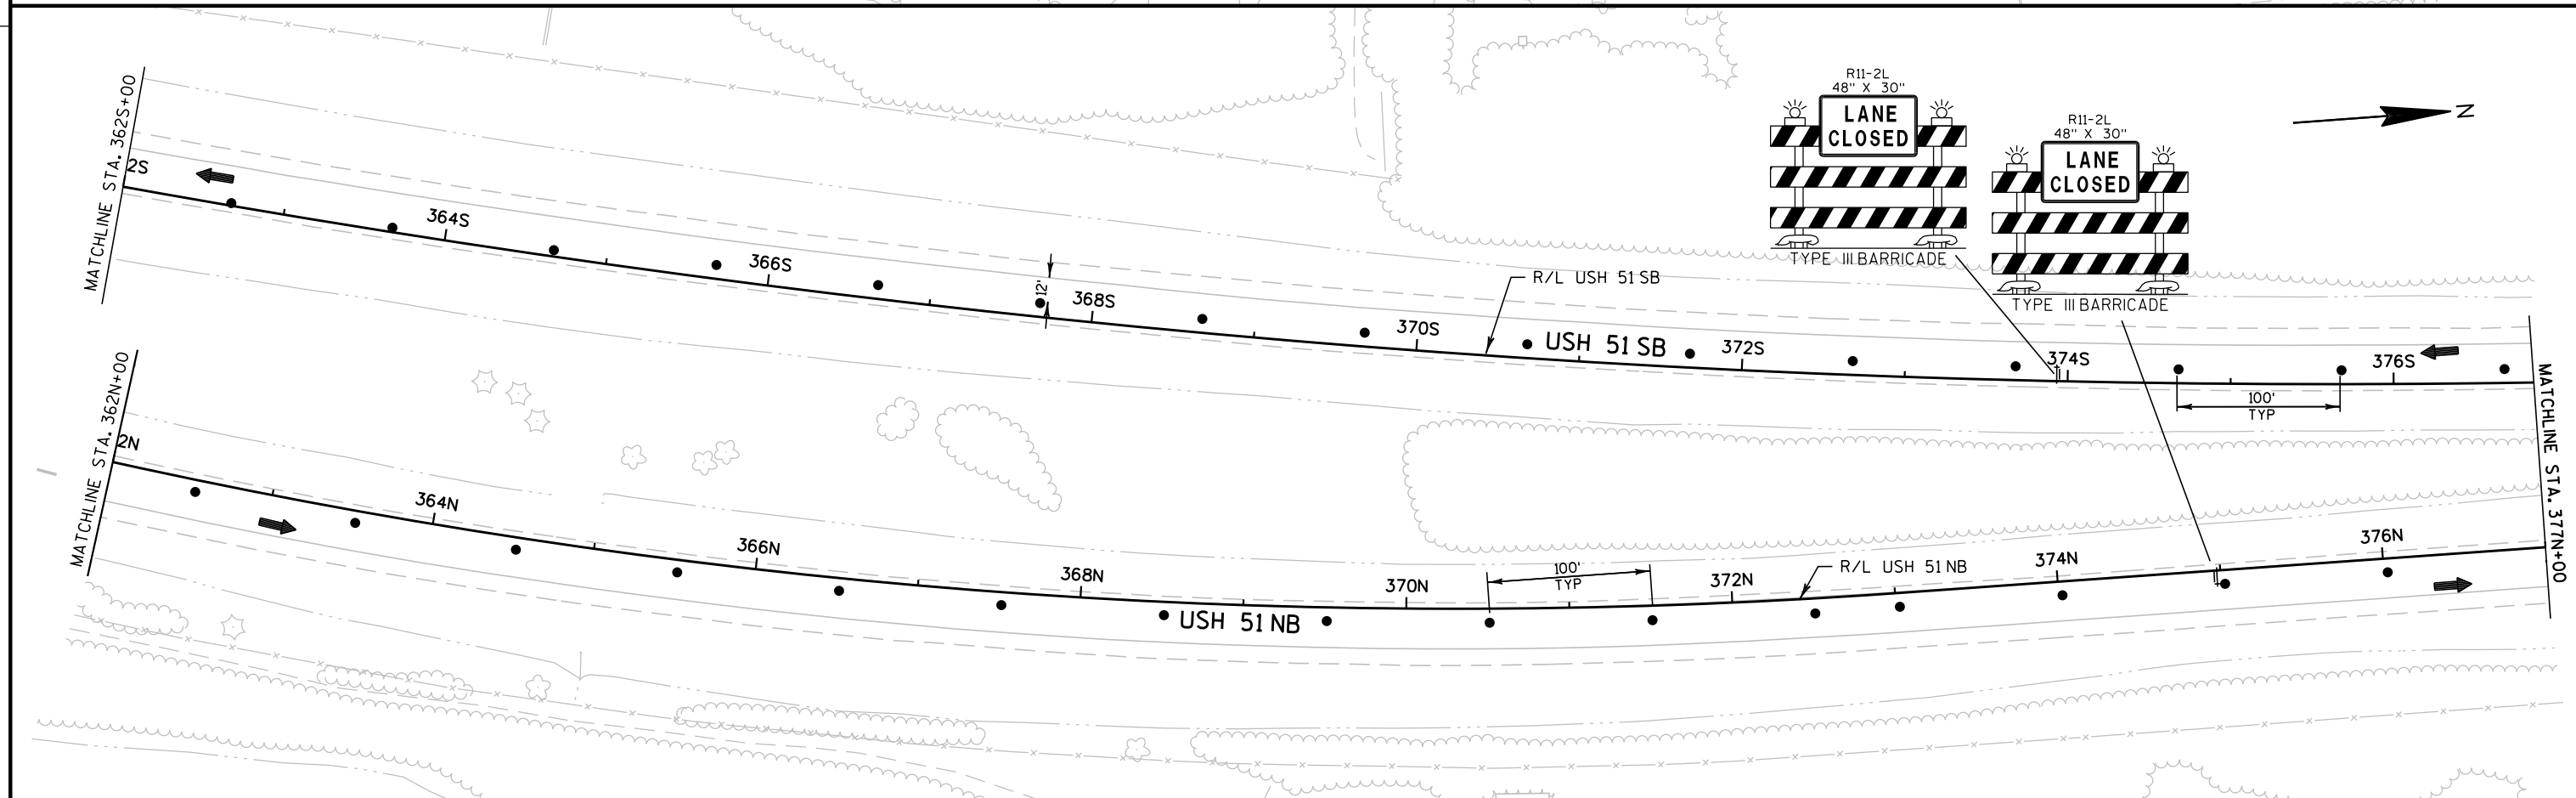



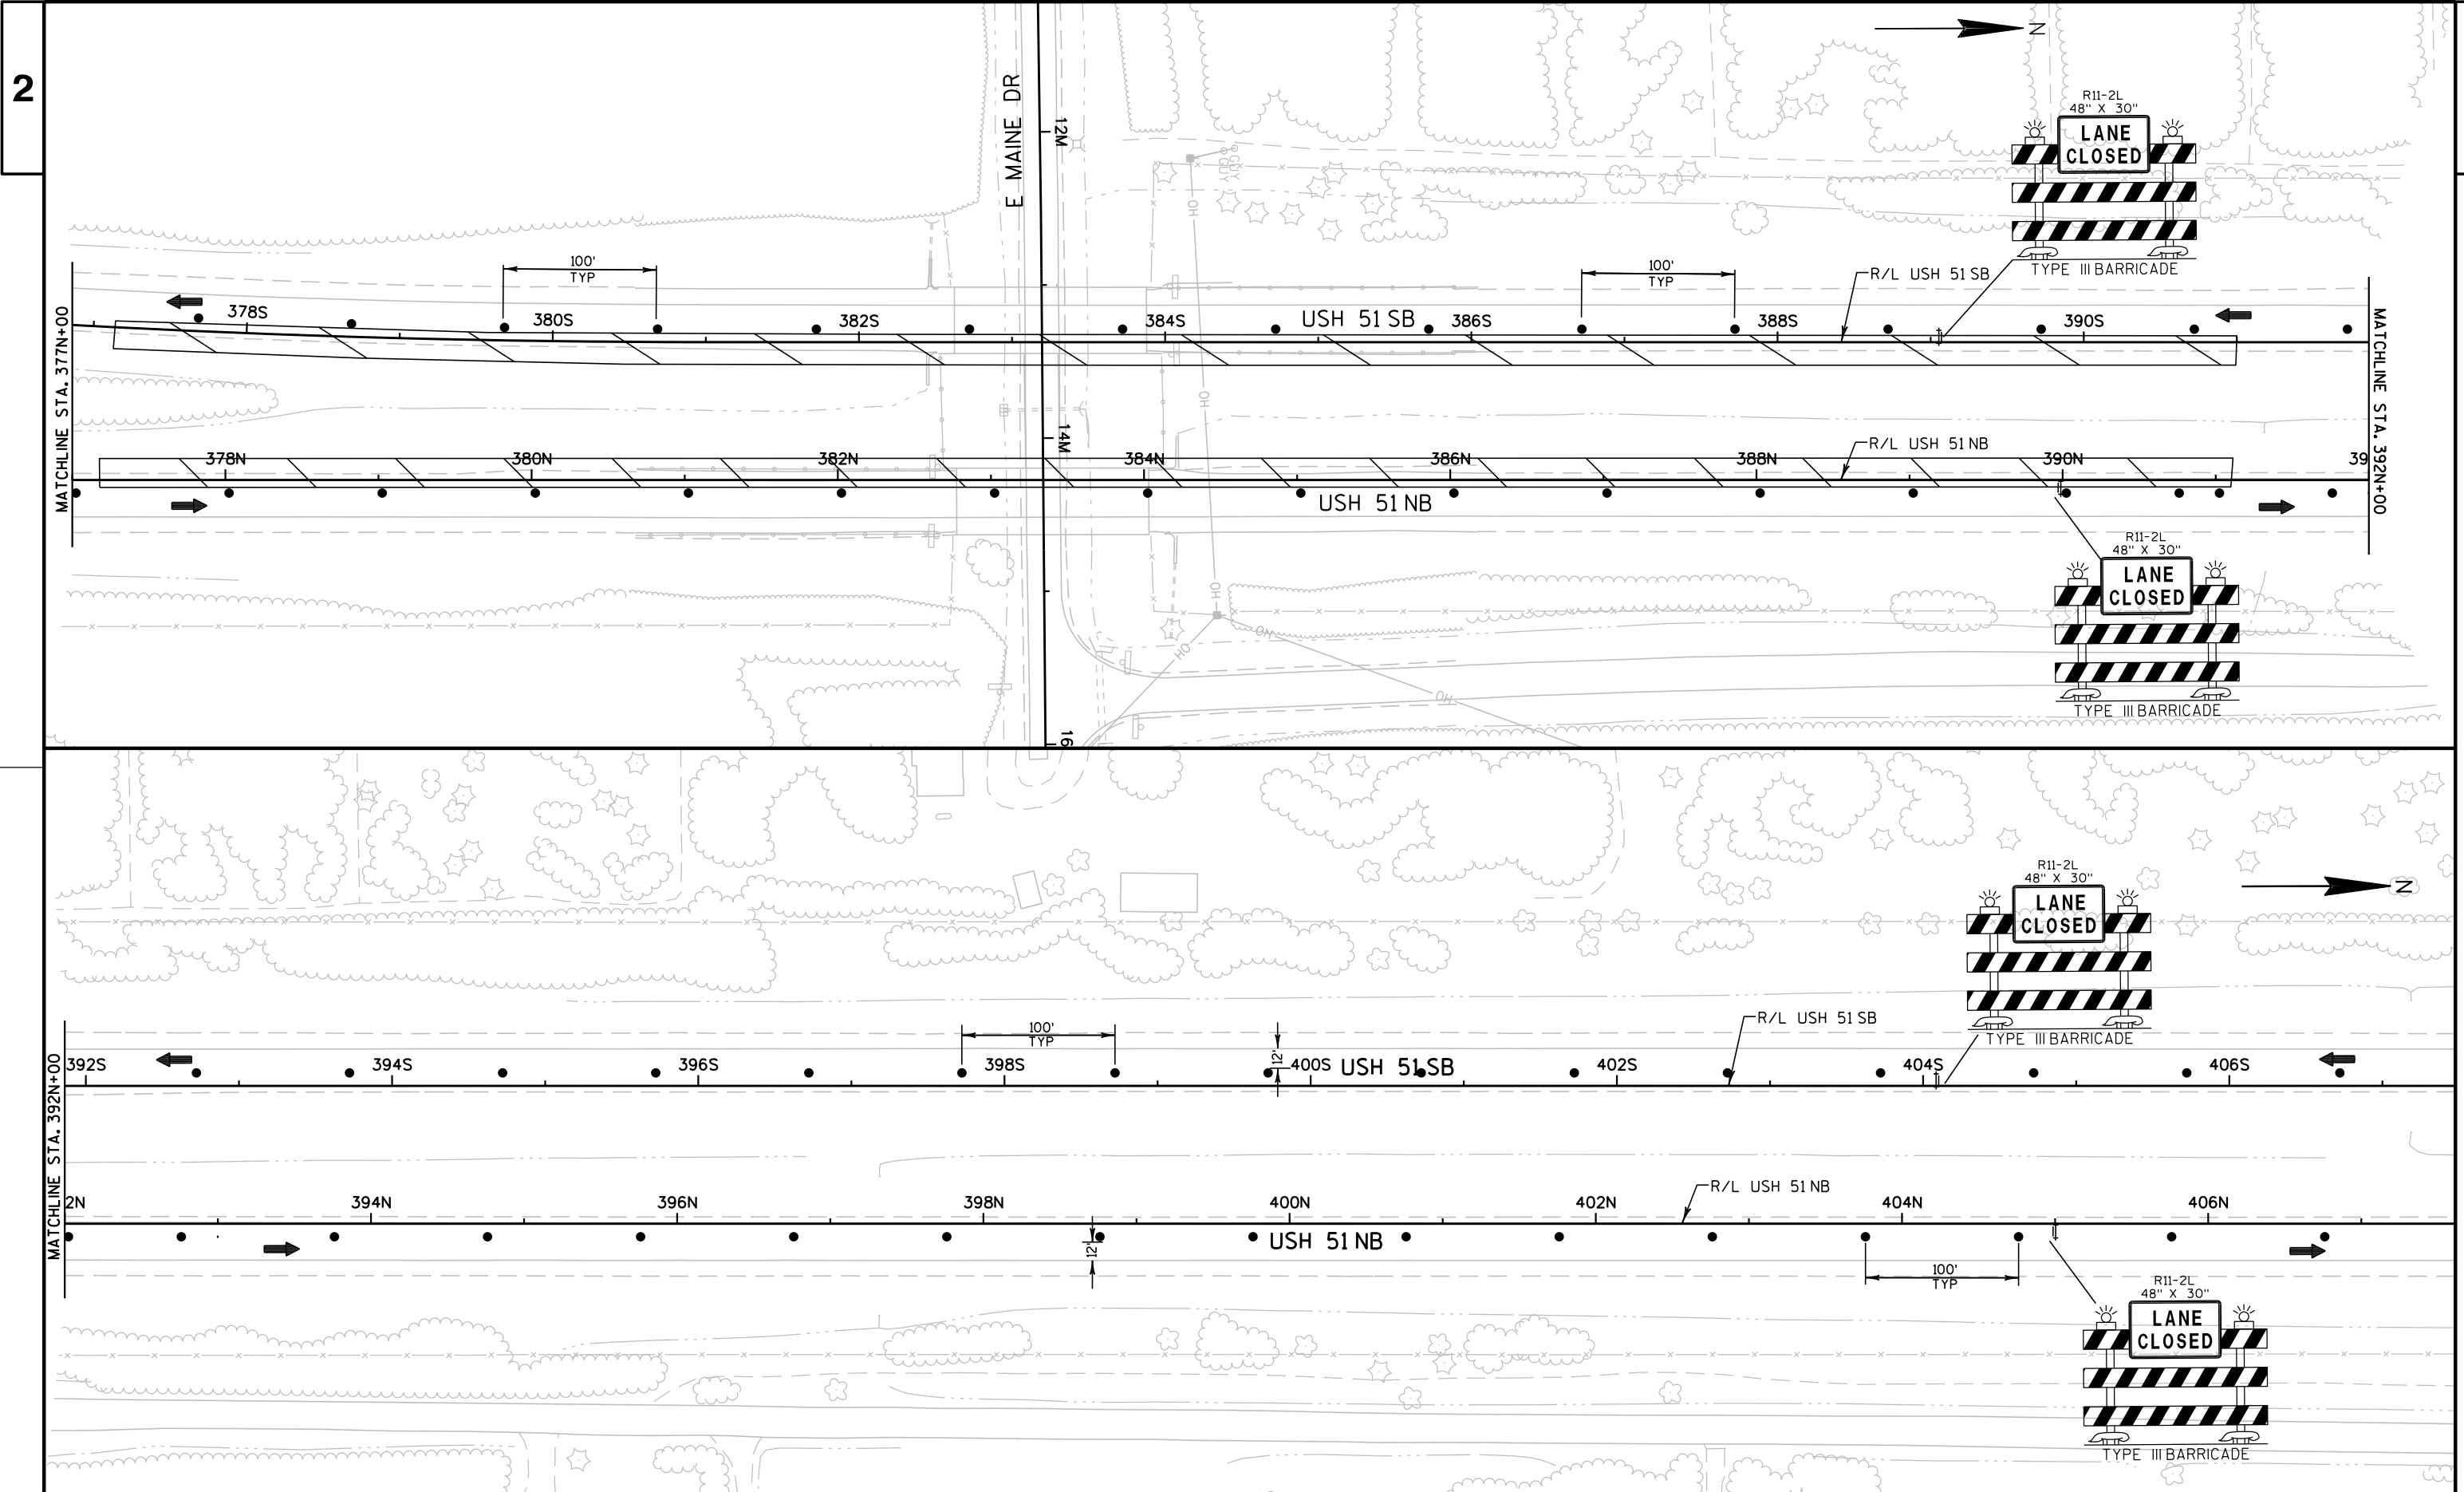



2

2

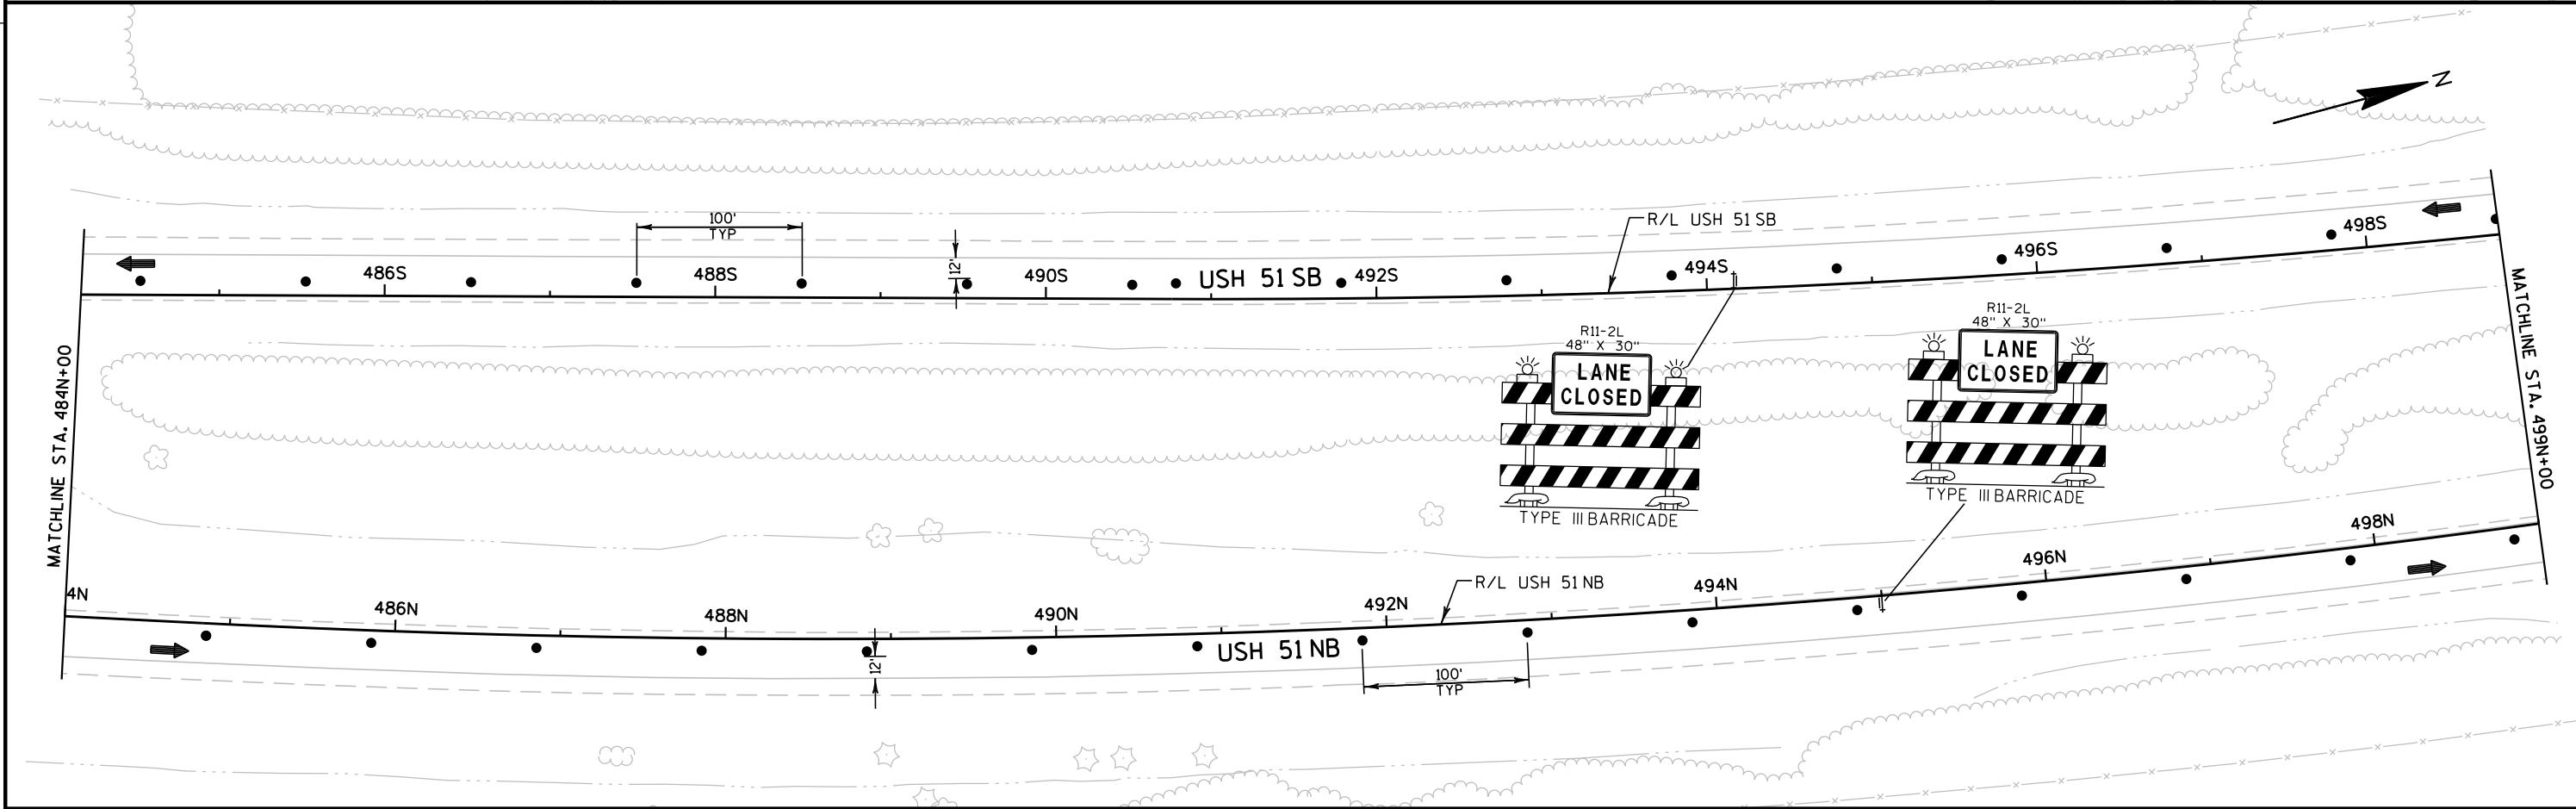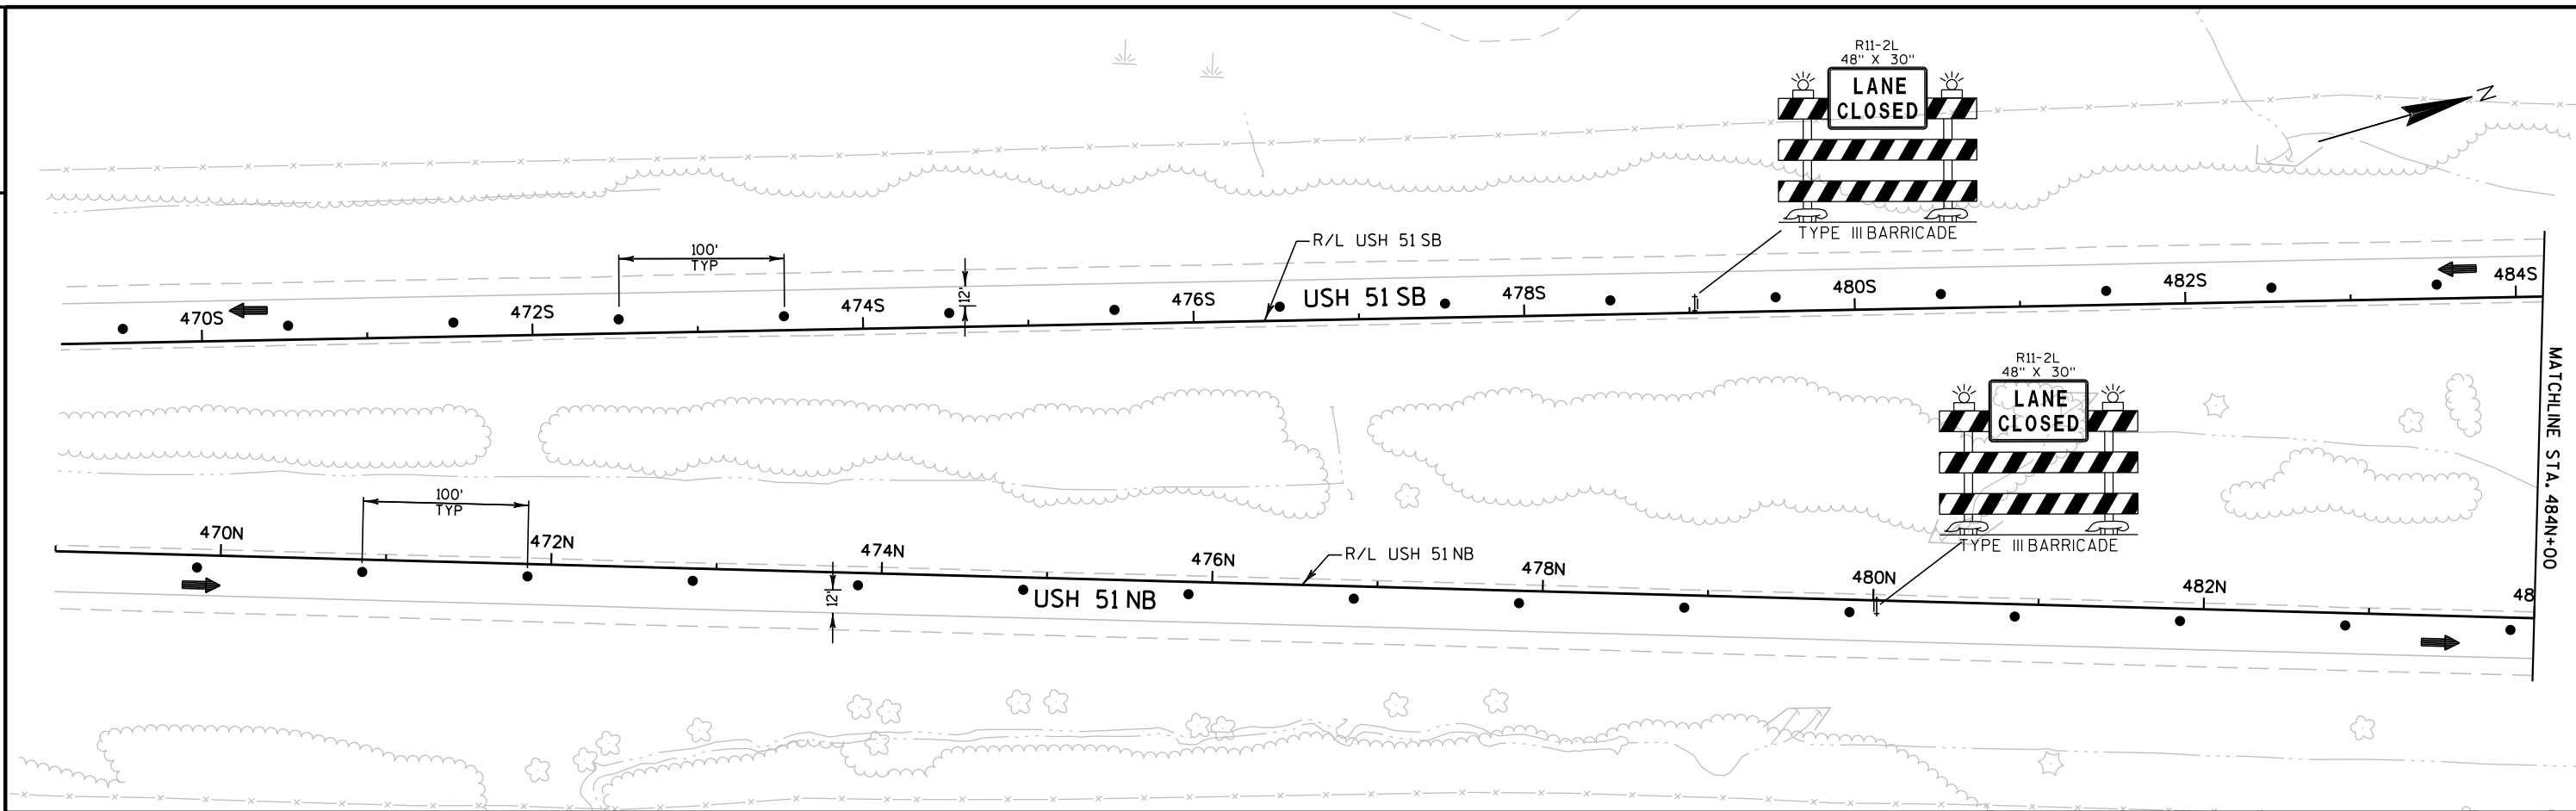

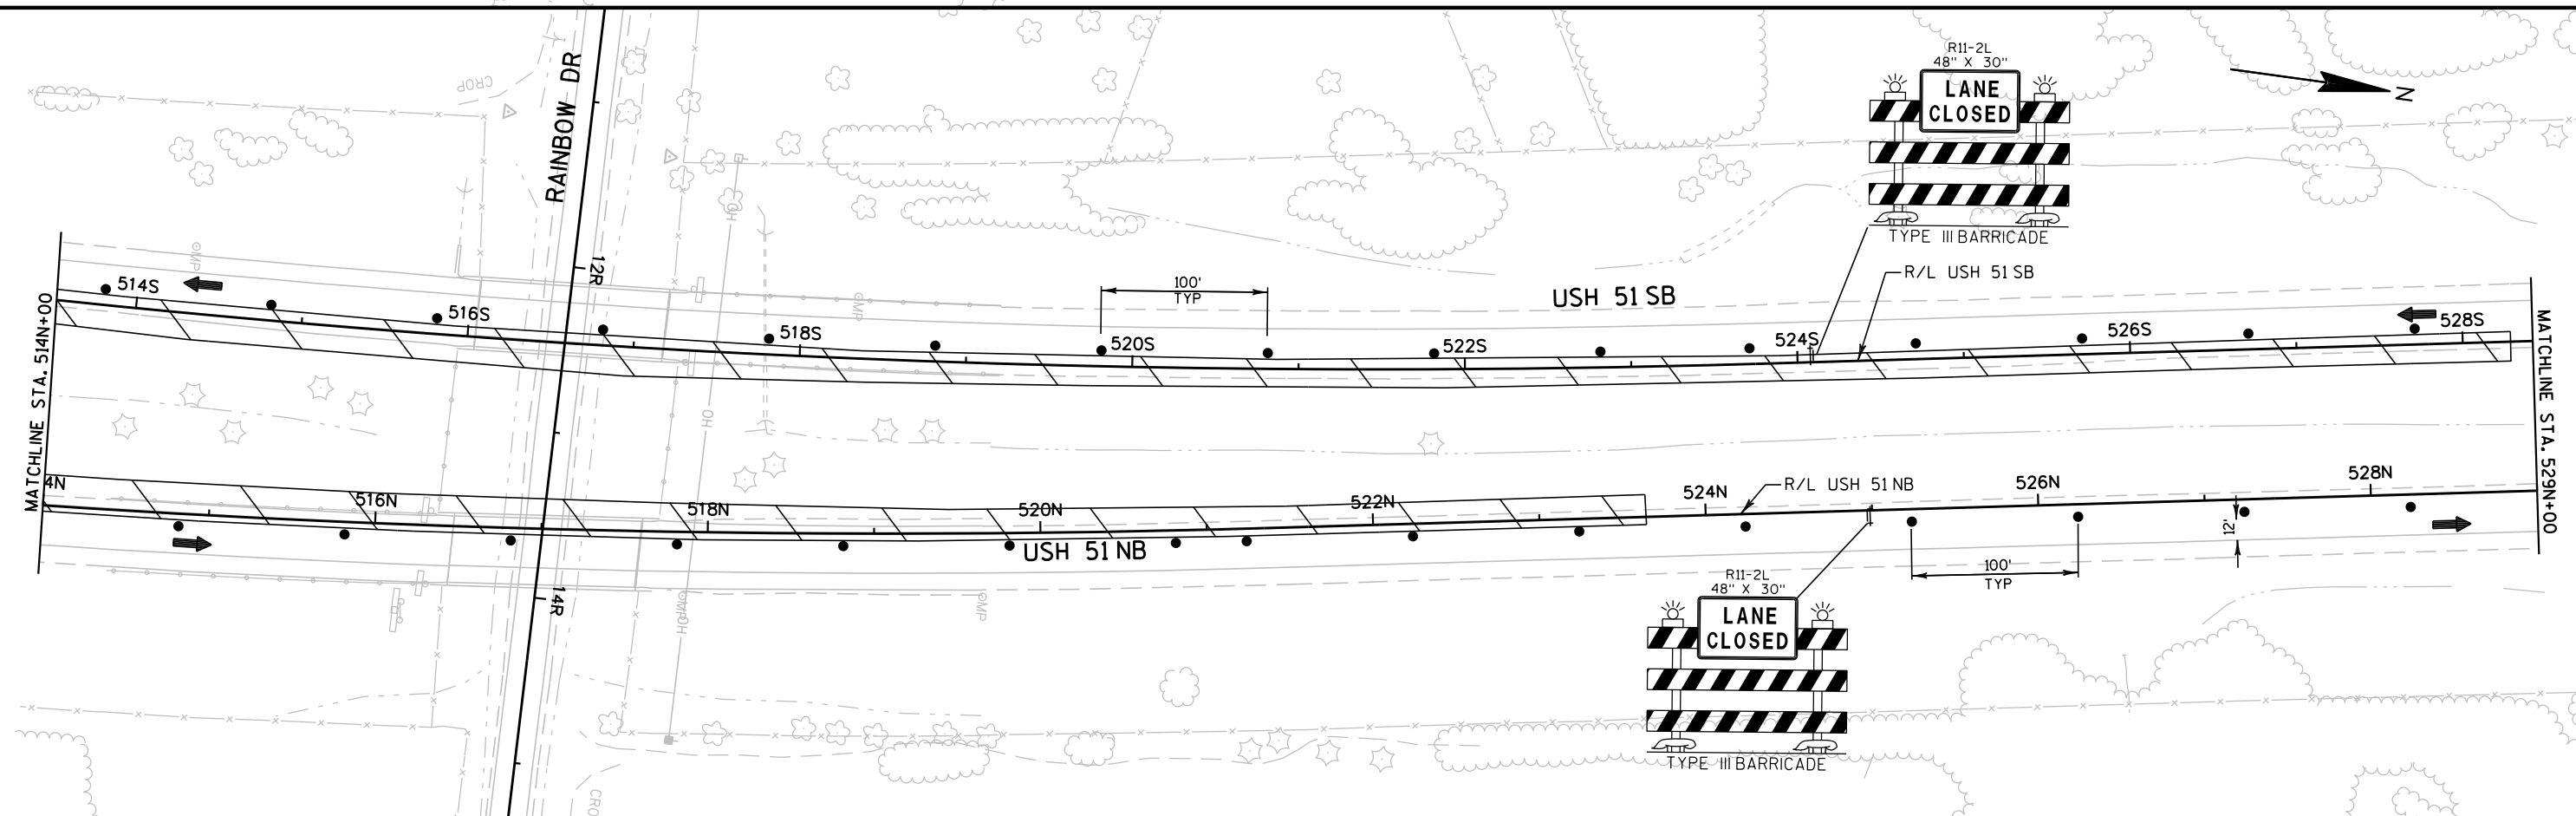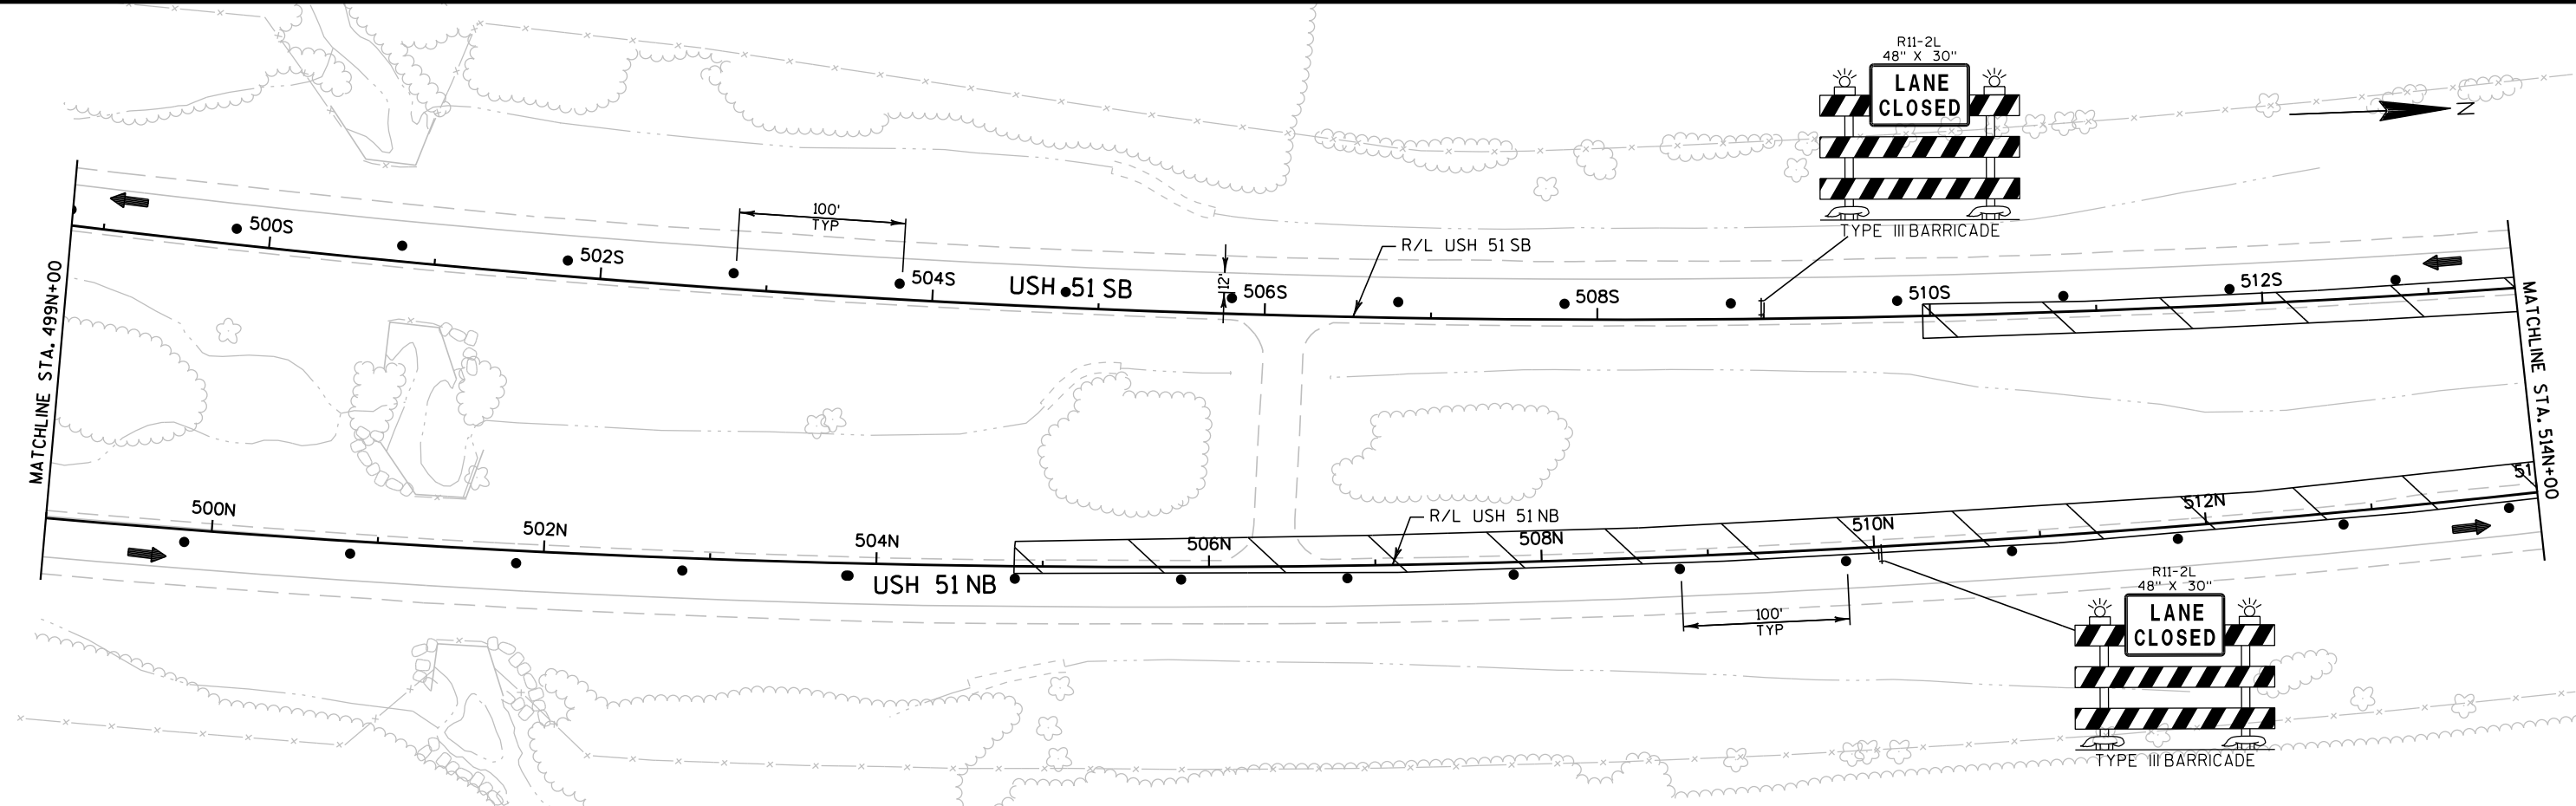

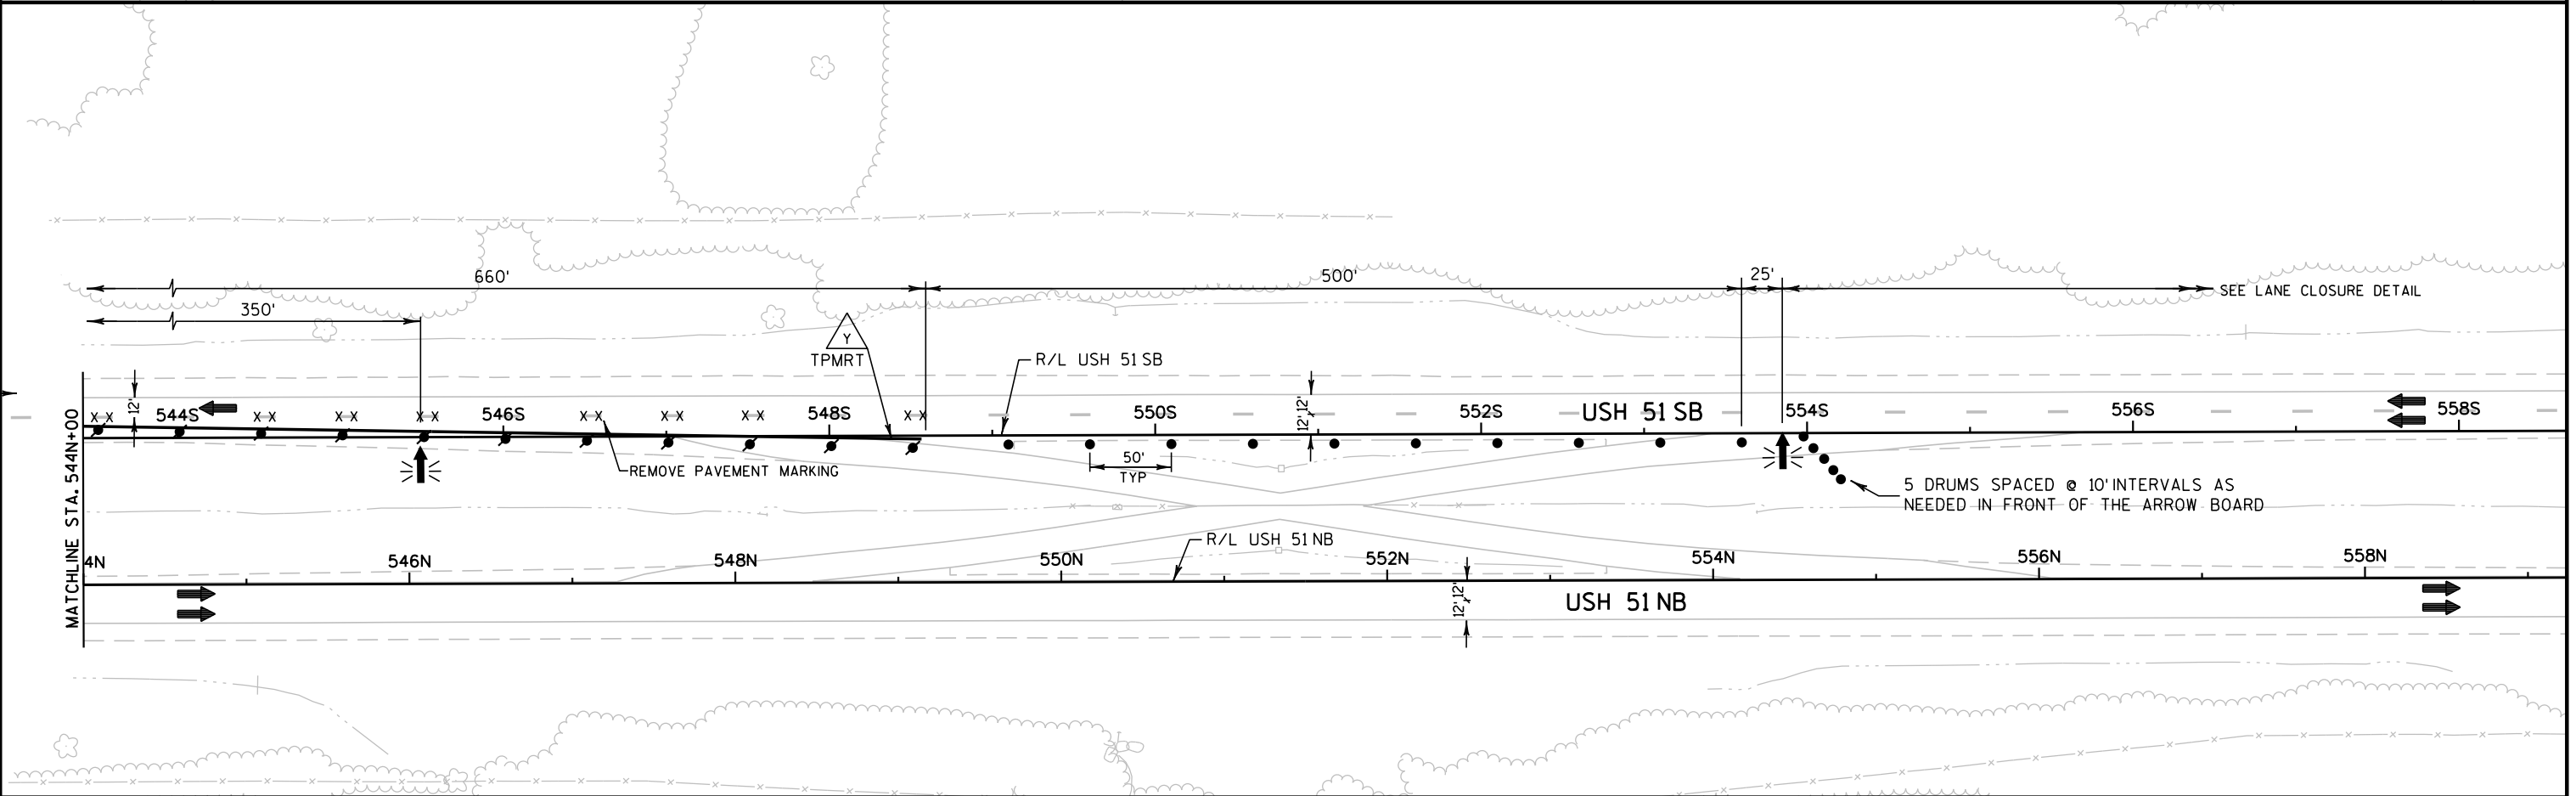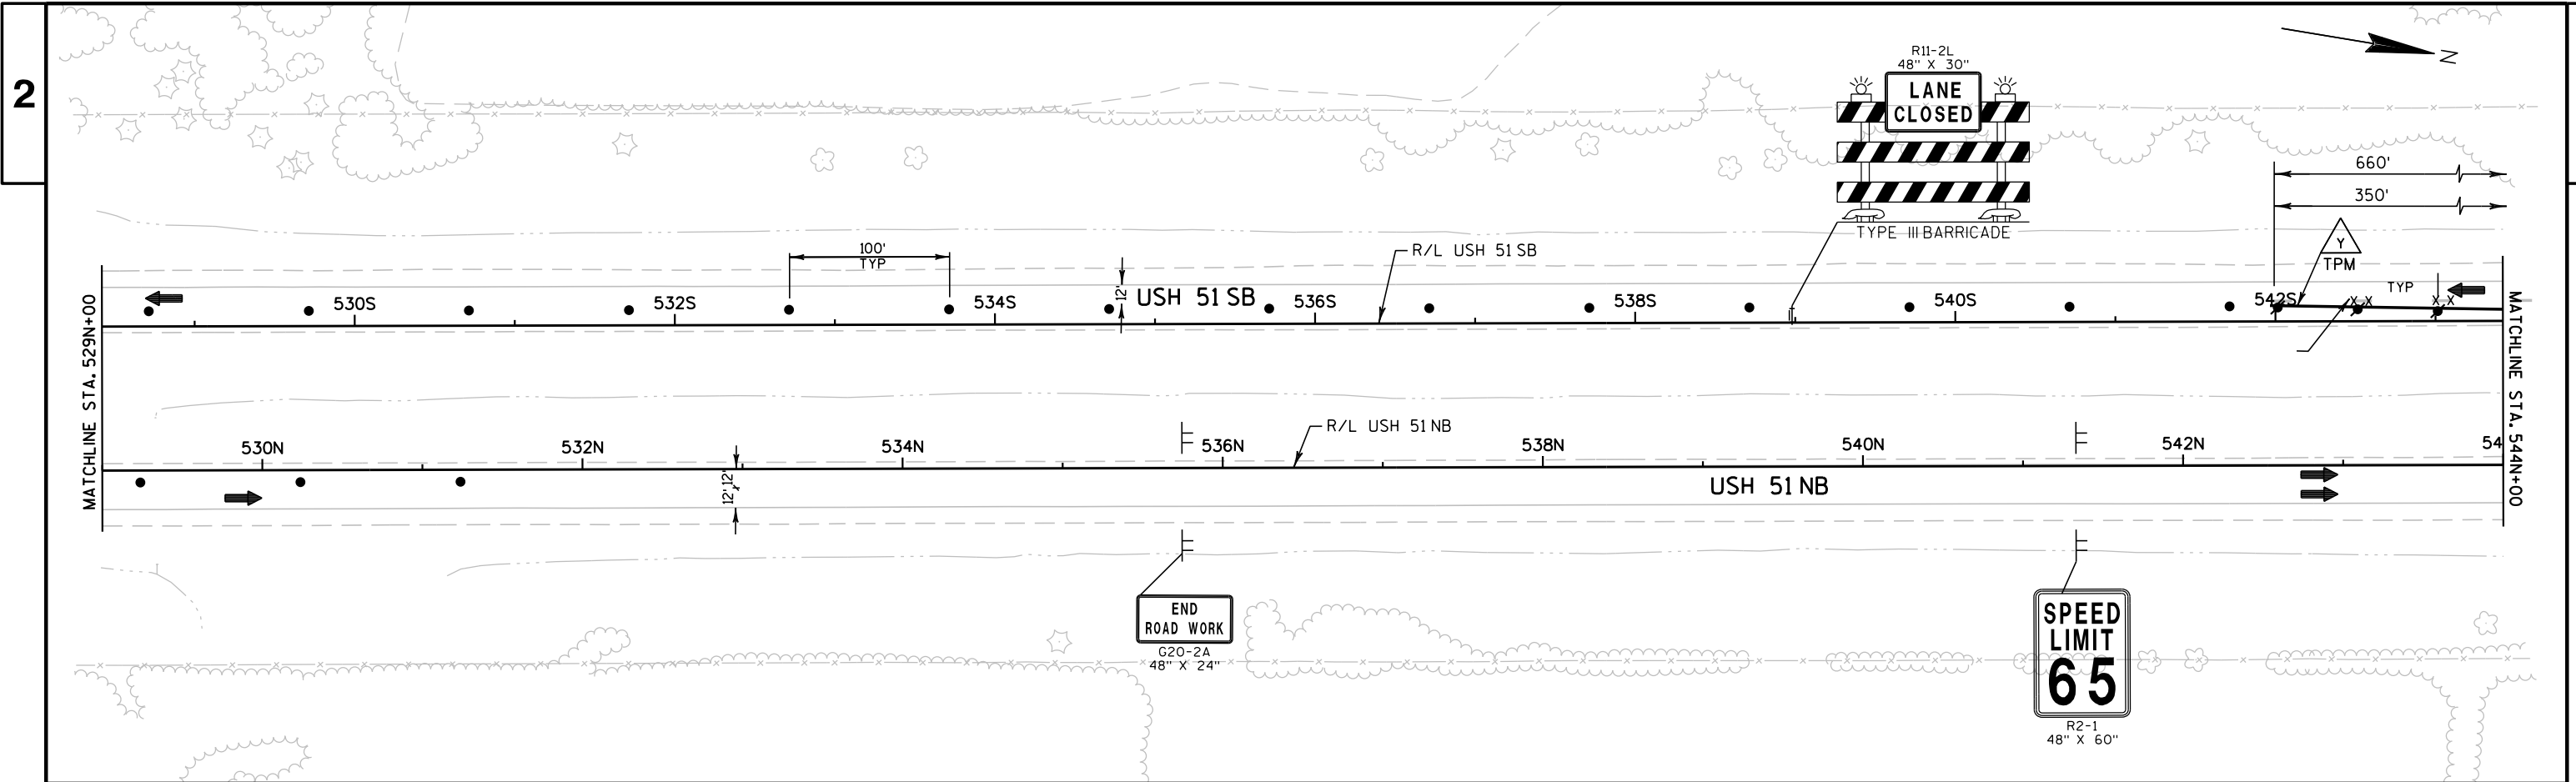

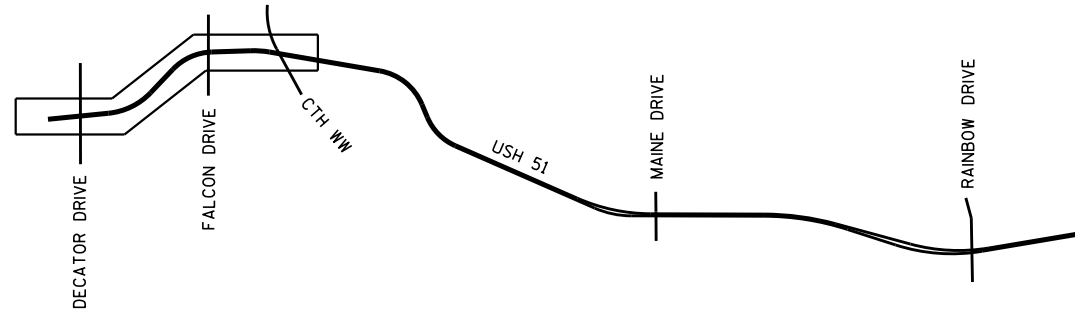
**CONSTRUCTION STAGE 4 (FALCON DRIVE)**


STAGE 4A (FALCON) - CONSTRUCTION: INSTALL TEMPORARY SIGNAL AT ENDS OF BRIDGE (SEE WISDOT S.D.D.)
STAGE 4B (FALCON) - CONSTRUCTION: CONSTRUCT FALCON DRIVE SOUTH SHOULDER
STAGE 4C (FALCON) - CONSTRUCTION: CONSTRUCT FALCON DRIVE NORTH SHOULDER
STAGE 4D (FALCON) - CONSTRUCTION: OVERLAY NORTH HALF OF FALCON DRIVE BRIDGE
STAGE 4E (FALCON) - CONSTRUCTION: OVERLAY SOUTH HALF OF FALCON DRIVE BRIDGE

STAGE 4 - TRAFFIC: BI-DIRECTIONAL LANE CONTROLLED BY TEMPORARY TRAFFIC SIGNAL

**SDD'S ASSOCIATED IN THIS STAGE**


BRIDGE TEMPL TRAFFIC SIGNAL
INSTALLATION AND TRAFFIC
CONTROL, ONE LANE ROAD
WITH TEMP. SIGNALS

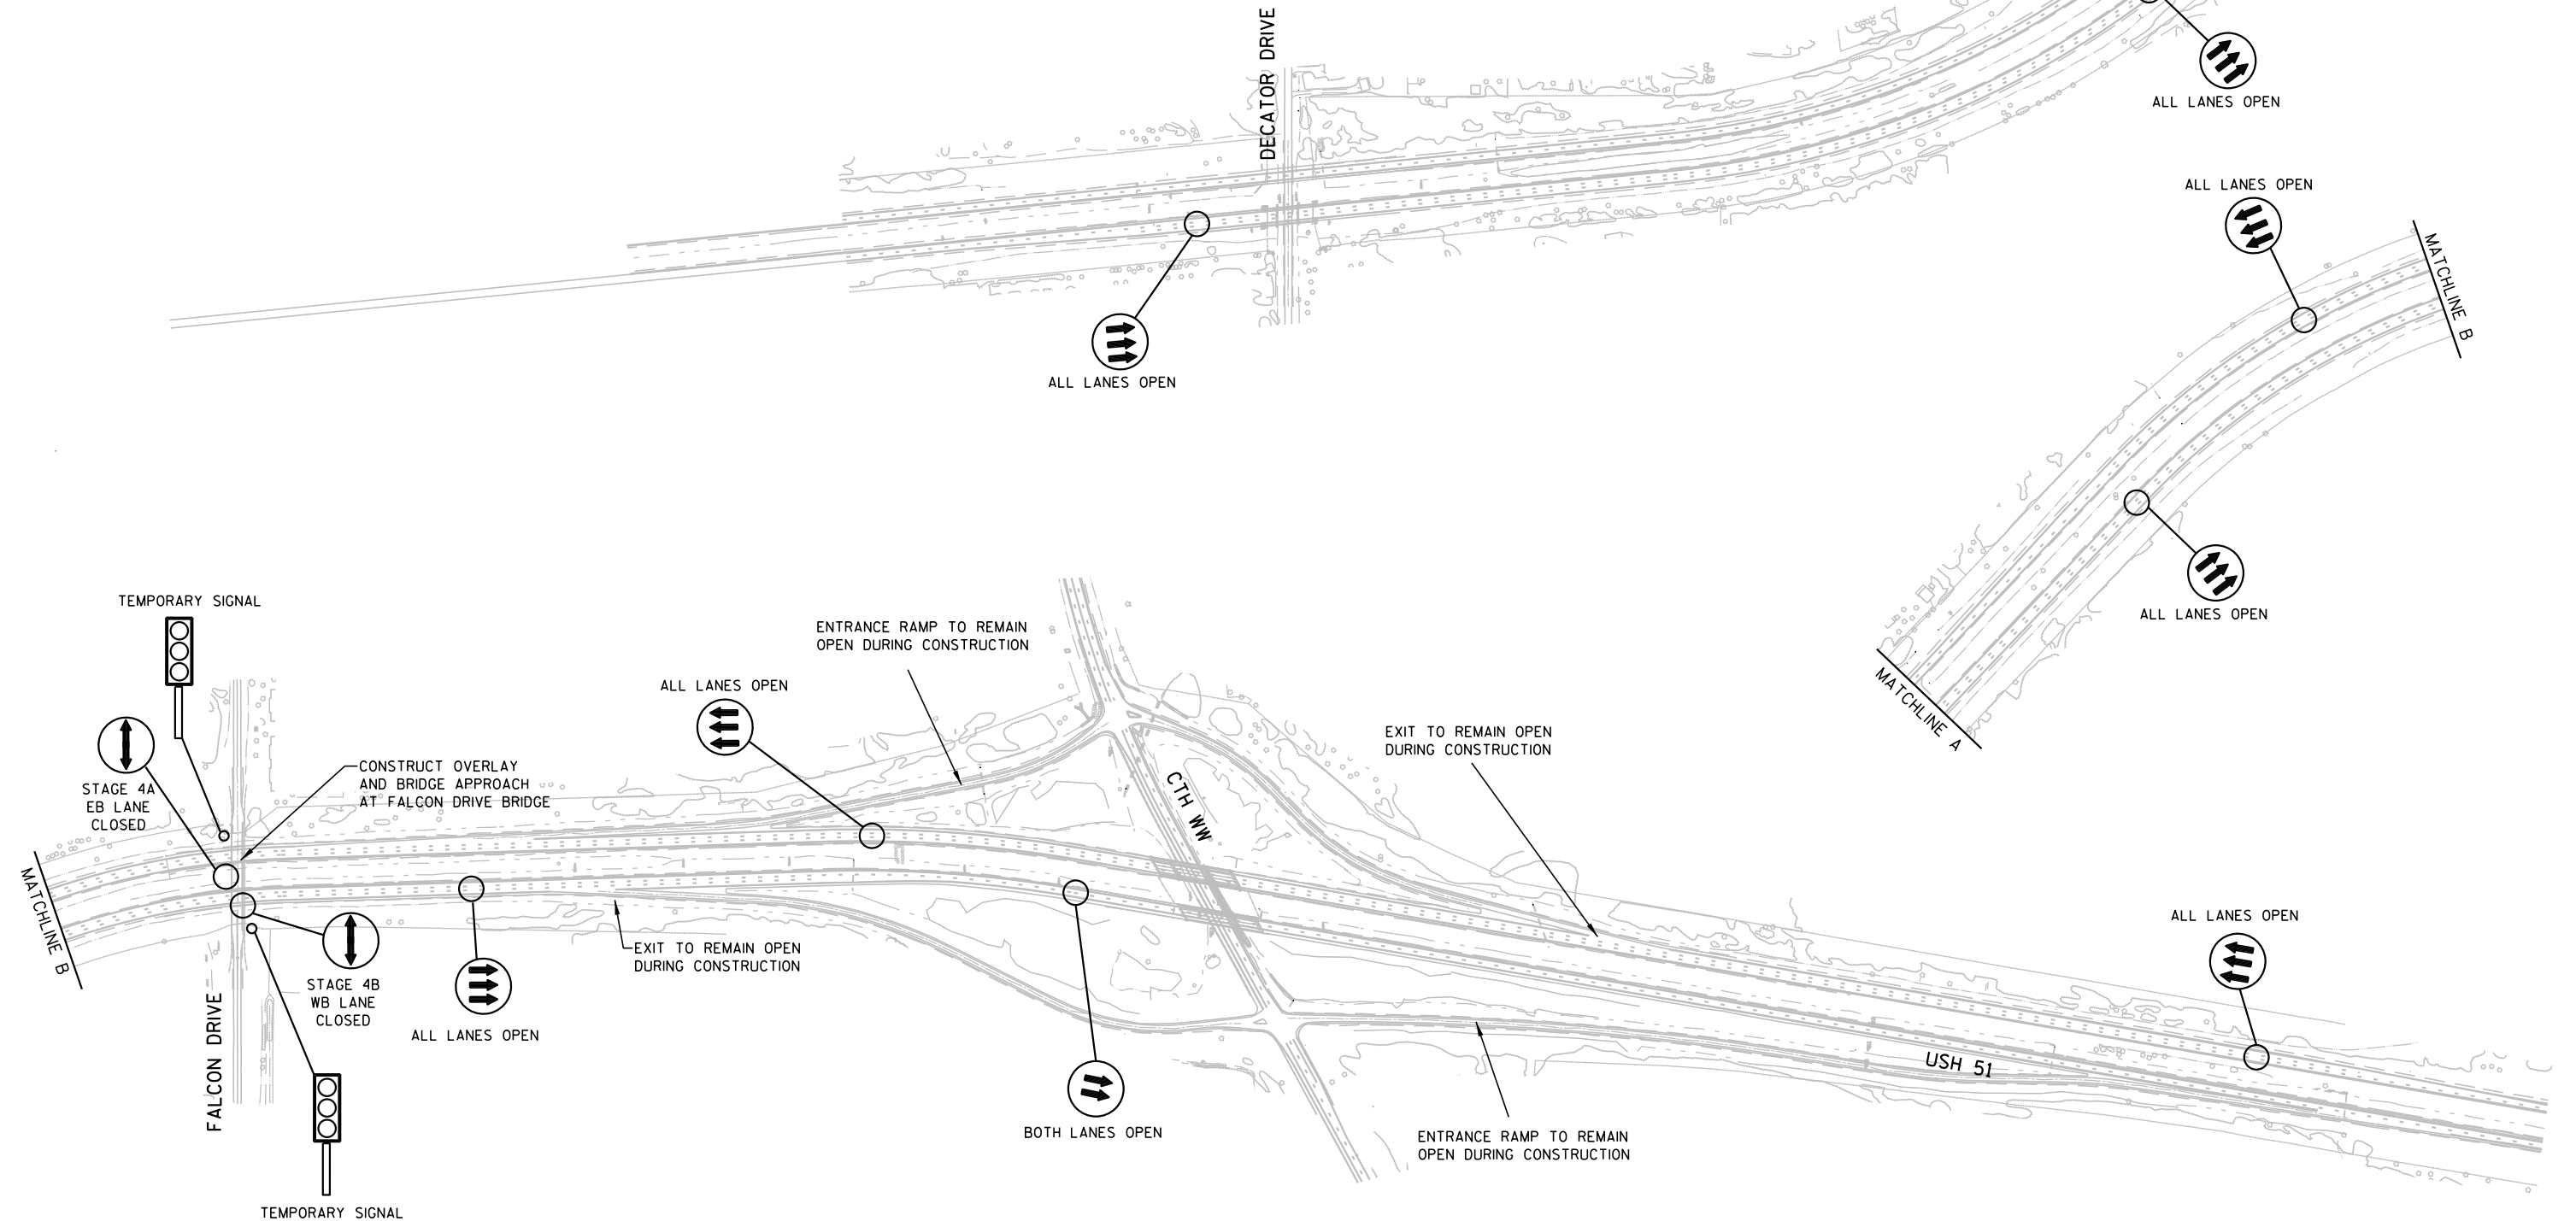


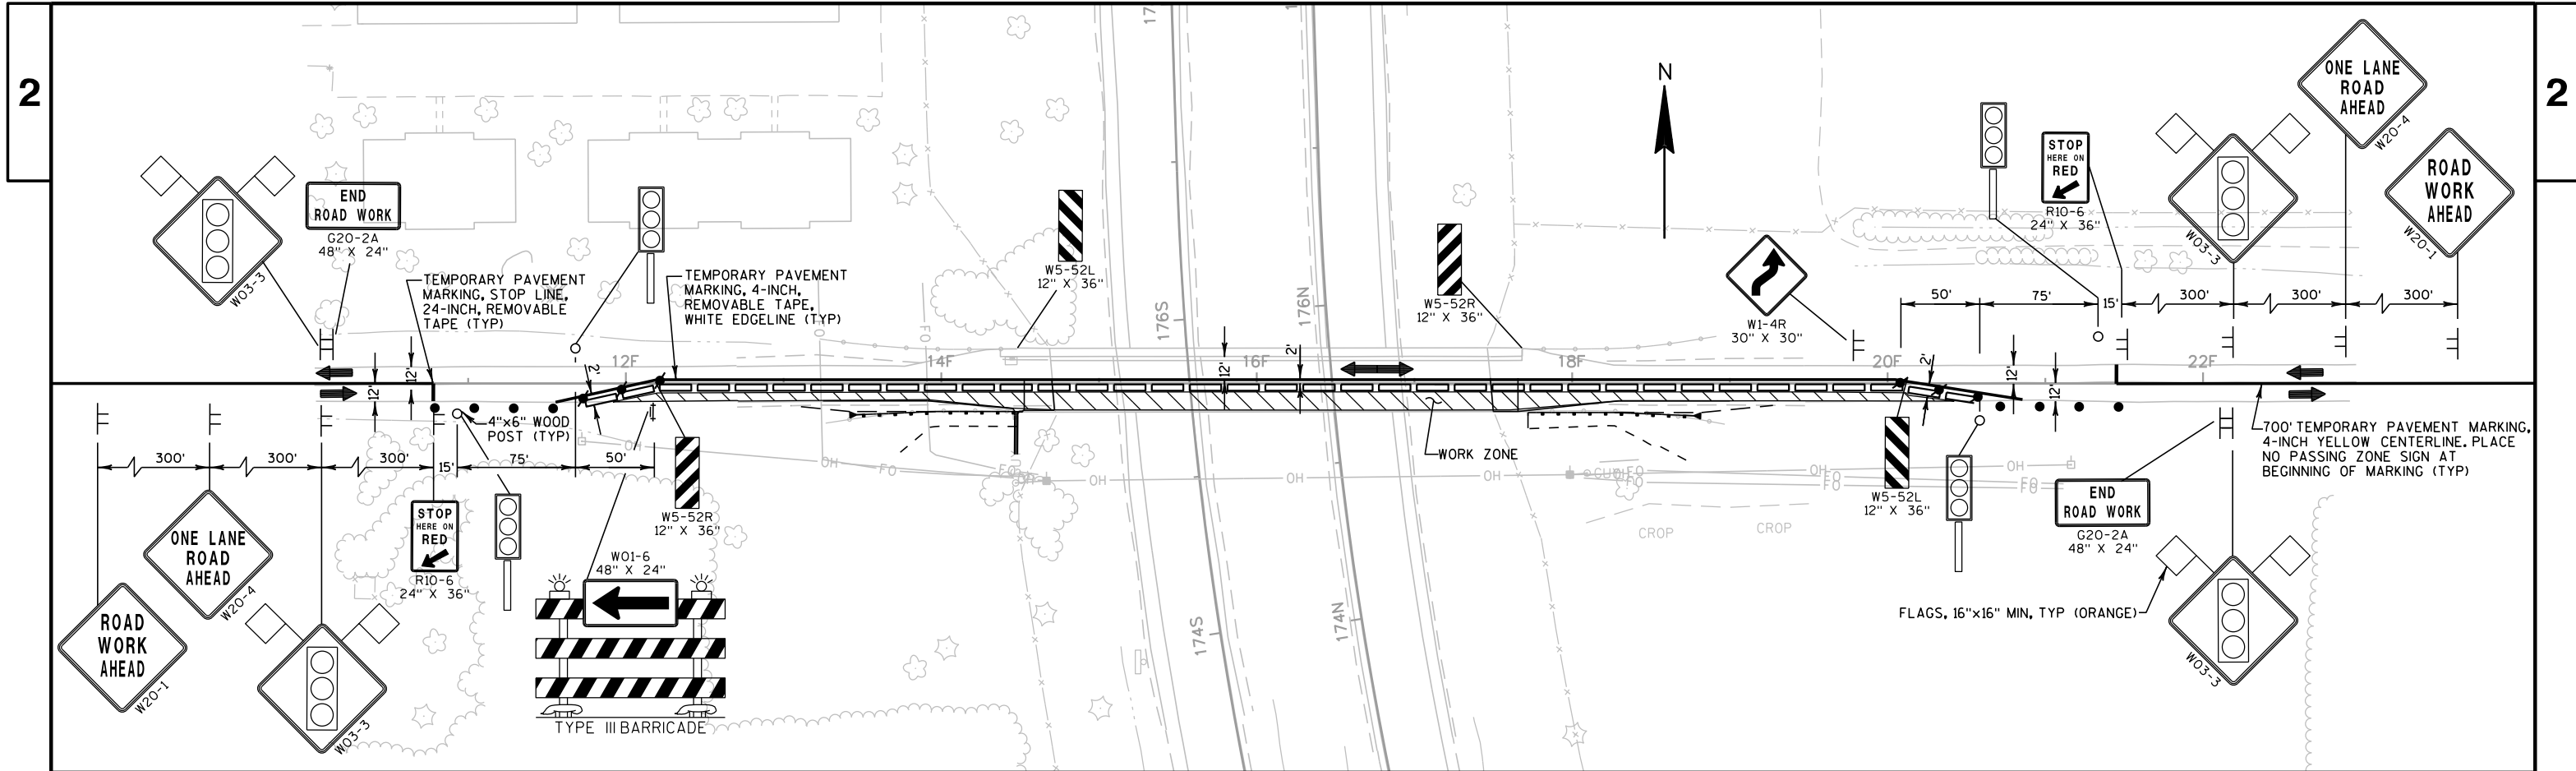

SIGNAL TIMING TABLE

EB	WB	YELLOW	ALL RED	GREEN
RED	RED		34.0 SEC	
GREEN	RED			10.0 SEC
YELLOW	RED	4.0 SEC	34.0 SEC	
RED	RED			10.0 SEC
RED	GREEN			
RED	YELLOW	4.0 SEC		

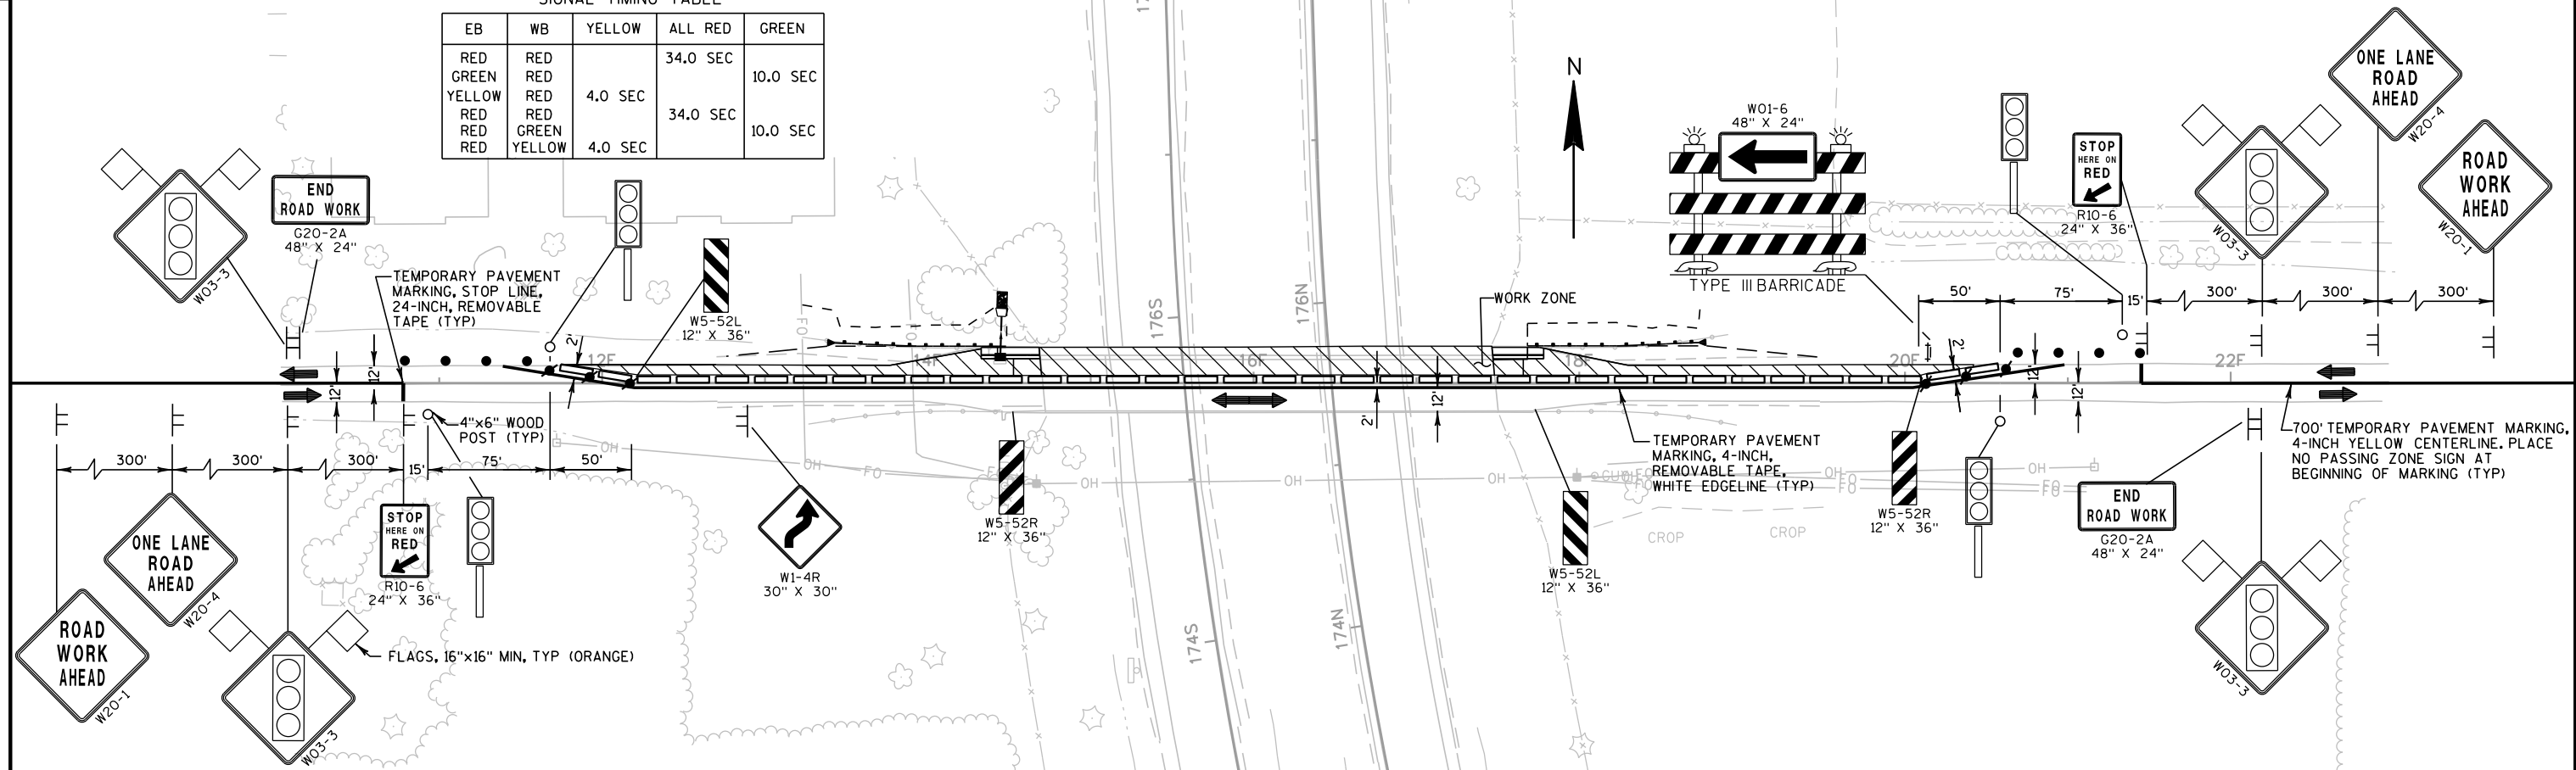


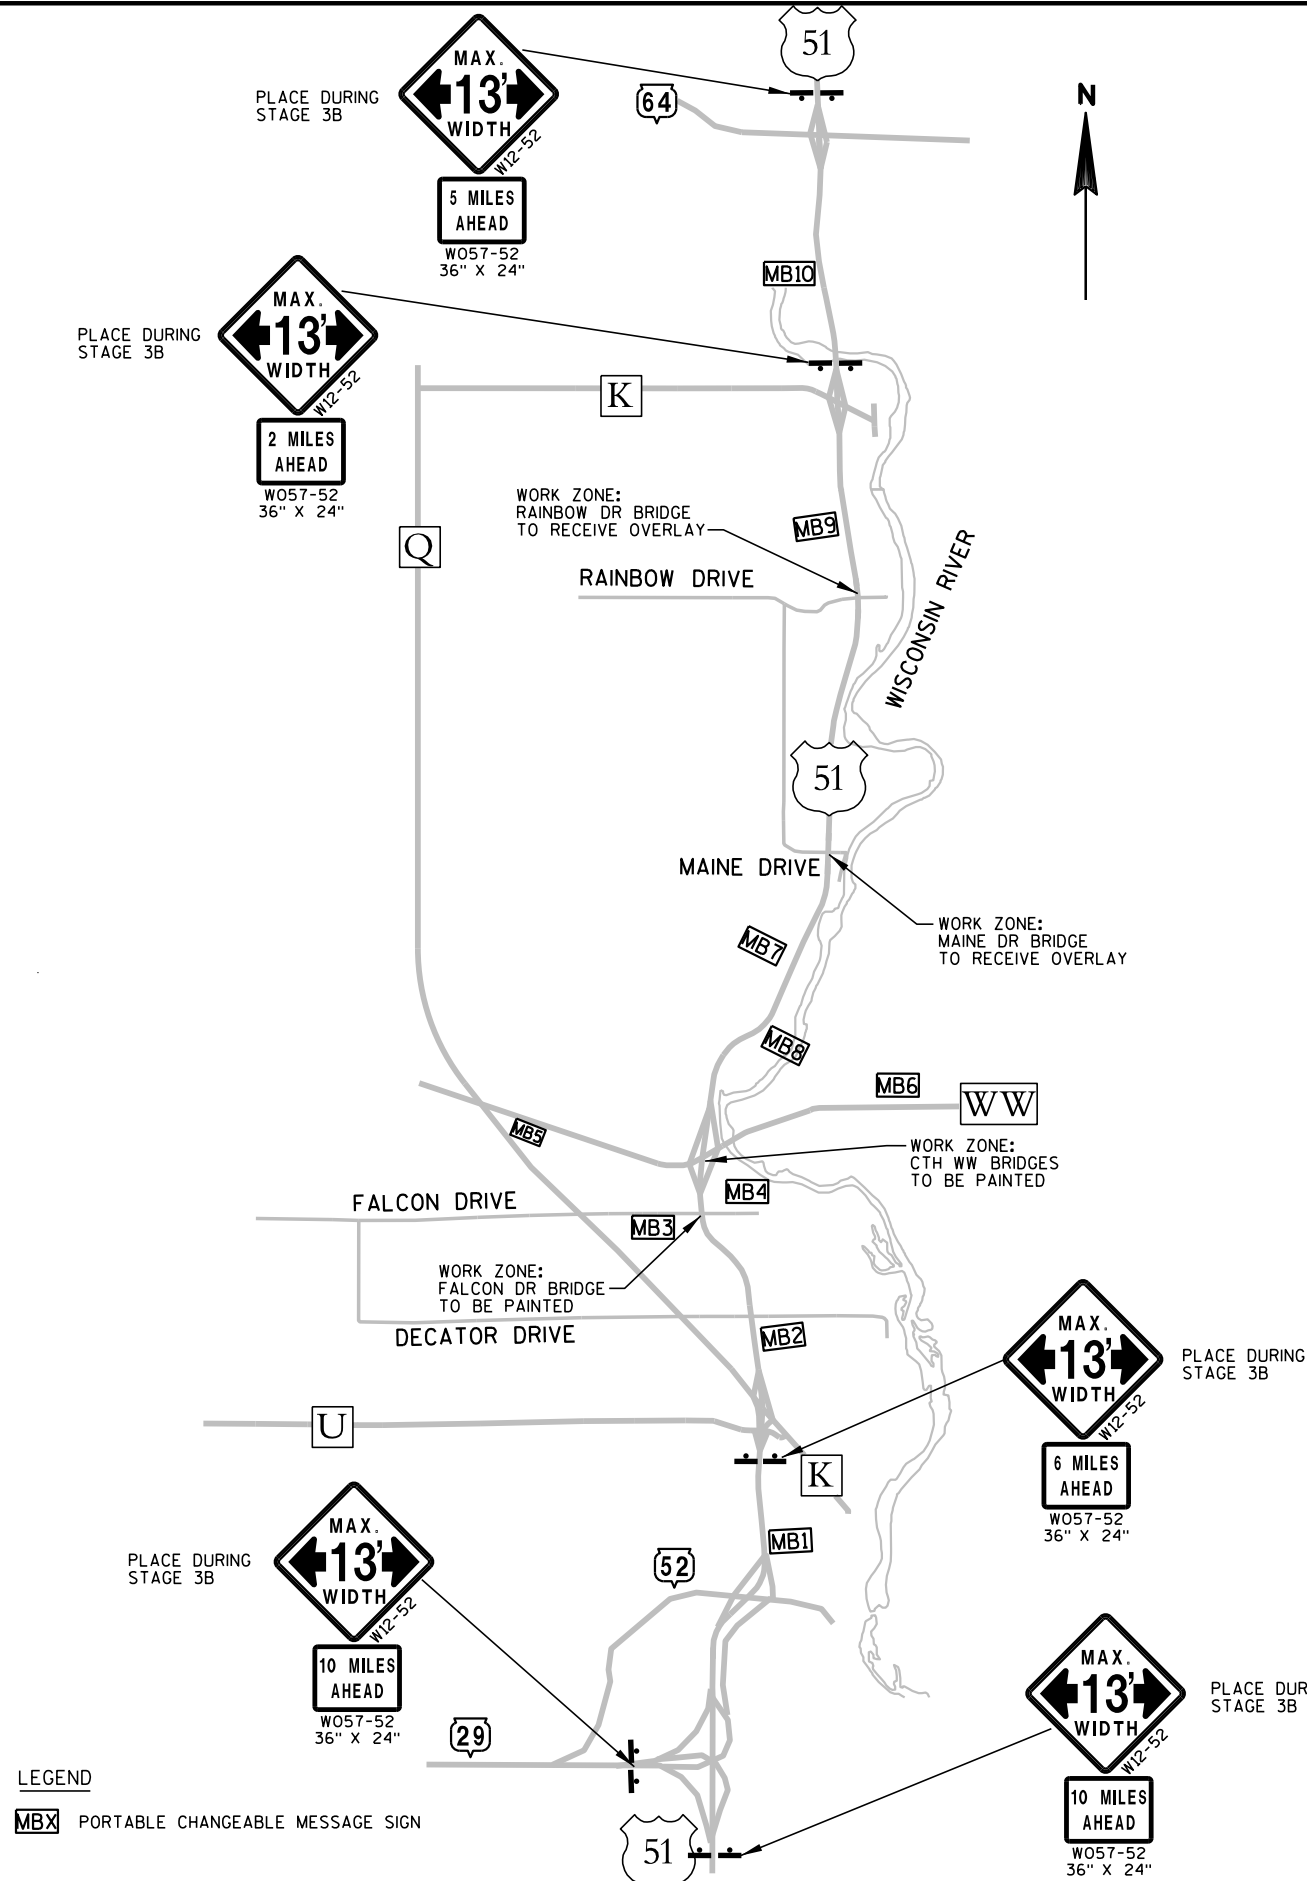

TRAFFIC CONTROL SIGNS PCMS MESSAGES															
		PRIOR TO CONSTRUCTION		DURING INSIDE LANE CLOSURE		DURING OUTSIDE LANE CLOSURE		DURING TRAFFIC SHIFT TO LEFT LANES		DURING TRAFFIC SHIFT TO RIGHT LANES		DURING TEMPORARY SIGNAL AT BRIDGE		EMERGENCY MESSAGE	
PCMS SIGN NUMBER	PCMS SIGN LOCATION	PHASE 1 (3 SEC)	PHASE 2 (3 SEC)	PHASE 1 (3 SEC)	PHASE 2 (3 SEC)	PHASE 1 (3 SEC)	PHASE 2 (3 SEC)	PHASE 1 (3 SEC)	PHASE 2 (3 SEC)	PHASE 1 (3 SEC)	PHASE 2 (3 SEC)	PHASE 1 (3 SEC)	PHASE 2 (3 SEC)	PHASE 1 (3 SEC)	PHASE 2 (3 SEC)
MB1	NB US 51 1 MILE SOUTH OF CTH K	N/A	N/A	N/A	N/A	N/A	N/A	N/A	N/A	N/A	N/A	N/A	N/A	TRAFFIC STOPPED AHEAD	ALT ROUTE K TO Q
MB2	NB US 51 1/2 MILE SOUTH OF DECATOR DR	BRIDGE WORK STARTS	APRIL 1ST	LEFT LANE CLOSED	1 MILE MERGE RIGHT	RIGHT LANE CLOSED	1 MILE MERGE LEFT	TRAFFIC SHIFT AHEAD	1 MILE SHIFT LEFT	TRAFFIC SHIFT AHEAD	1 MILE SHIFT RIGHT	N/A	N/A	N/A	N/A
MB3	FALCON DR 1000 FT WEST OF USH 51	BRIDGE WORK STARTS	APRIL 1ST	N/A	N/A	N/A	N/A	N/A	N/A	N/A	N/A	SIGNAL AHEAD	ONE LANE ROAD	N/A	N/A
MB4	FALCON DR 1000 FT EAST OF USH 51	BRIDGE WORK STARTS	APRIL 1ST	N/A	N/A	N/A	N/A	N/A	N/A	N/A	N/A	SIGNAL AHEAD	ONE LANE ROAD	N/A	N/A
MB5	CTH WW 200 FT WEST OF 32ND AVE	BRIDGE WORK STARTS	APRIL 1ST	N/A	N/A	N/A	N/A	TRAFFIC SHIFT AHEAD	1/2 MILE SHIFT LEFT	TRAFFIC SHIFT AHEAD	1/2 MILE SHIFT RIGHT	N/A	N/A	N/A	N/A
MB6	CTH WW 2000 FT EAST OF USH 51	BRIDGE WORK STARTS	APRIL 1ST	N/A	N/A	N/A	N/A	TRAFFIC SHIFT AHEAD	1/2 MILE SHIFT LEFT	TRAFFIC SHIFT AHEAD	1/2 MILE SHIFT RIGHT	N/A	N/A	N/A	N/A
MB7	SB US 51 2 MILES NORTH OF CTH WW	BRIDGE WORK STARTS	APRIL 1ST	LEFT LANE CLOSED	2 MILES MERGE RIGHT	RIGHT LANE CLOSED	2 MILES MERGE LEFT	TRAFFIC SHIFT AHEAD	2 MILES SHIFT LEFT	TRAFFIC SHIFT AHEAD	2 MILES SHIFT RIGHT	N/A	N/A	N/A	N/A
MB8	NB US 51 2 MILES SOUTH OF MAINE DR	BRIDGE WORK STARTS	APRIL 1ST	LEFT LANE CLOSED	2 MILES MERGE RIGHT	RIGHT LANE CLOSED	2 MILES MERGE LEFT	N/A	N/A	N/A	N/A	N/A	N/A	N/A	N/A
MB9	NB US 51 1 MILE NORTH OF RAINBOW DR	BRIDGE WORK STARTS	APRIL 1ST	LEFT LANE CLOSED	1 MILE MERGE RIGHT	RIGHT LANE CLOSED	1 MILE MERGE LEFT	N/A	N/A	N/A	N/A	N/A	N/A	N/A	N/A
MB10	SB US 51 1 MILE NORTH OF CTH Q	N/A	N/A	N/A	N/A	N/A	N/A	N/A	N/A	N/A	N/A	N/A	N/A	TRAFFIC STOPPED AHEAD	ALT ROUTE Q TO K

- PCMS NOTES
- 1) ADJUST TRAFFIC CONTROL PCMS MESSAGE AS NEEDED BASED ON WORK ZONE AREAS
 - 2) CONSIDER GEOMETRICS WHEN LOCATING MESSAGE BOARDS SO THE DRIVER HAS A CLEAR VIEW OF THE BOARD FOR A MINIMUM OF 1000 FT IN FRONT OF THE MESSAGE BOARD
 - 3) PLACE MESSAGE BOARDS AS FAR AWAY FROM LIVE TRAFFIC LANES AS POSSIBLE WITHOUT HAMPERING VISIBILITY. IN ADVANCE OF HIGHWAY CONSTRUCTION PROJECTS, THE SIGNS SHOULD BE PLACED ON THE BACKSLOPE BEYOND THE DITCH. THE LOCATION SELECTED SHOULD BE AT OR SLIGHTLY ABOVE THE ELEVATION OF THE ROADWAY. FOR INTERMITTENT WORK SUCH AS A LANE CLOSURE OR WHERE SITE CONDITIONS DO NOT ALLOW OTHERWISE, THE SIGNS MAY BE PLACED ON THE SHOULDER. THE SITE SHOULD BE VISITED TO ASSURE VISIBILITY, SAFETY AND MAINTENANCE CONSIDERATIONS. A TAPER OF REFLECTORIZED DRUMS OR BARRICADES SHOULD BE PLACED AHEAD OF THE PCMS PLACED ON A SHOULDER IF IT IS NOT SHIELDED BY A BARRIER.
 - 4) DISPLAY THE "PRIOR TO CONSTRUCTION" MESSAGES 10 DAYS PRIOR TO THE EXPECTED START OF THE PROPOSED WORK THAT WILL REQUIRE LANE CLOSURES. ADJUST THE MESSAGE DATE ACCORDINGLY.
 - 5) PCMS SIGNS MB1 AND MB10 ARE NOT TO BE MOVED. THESE ARE FOR EMERGENCY MESSAGES.

- 1) ALL SIGNS TO HAVE STANDARD REFLECTIVE SHEETING - REFERENCE:
"WISDOT STANDARD SPECIFICATIONS FOR ROAD AND BRIDGE CONSTRUCTION."
LATEST EDITION.
- 2) AFTER SIGNS HAVE BEEN LOCATED IN THE FIELD, BUT BEFORE INSTALLATION,
THE SIGNING AND MARKING SUPERVISOR, MARK WENDT, (715-365-5798) SHALL VERIFY EACH SIGN LOCATION.
- 3) SIGNS ON THIS SHEET TO BE PAID UNDER THE ITEM "TRAFFIC CONTROL
SIGNS FIXED MESSAGE".
- 4) SIGNS SHALL BE BLACK NON-REFLECTIVE MESSAGE ON ORANGE REFLECTIVE
BACKGROUND PER STANDARD SPECIFICATIONS AND SPECIAL PROVISIONS UNLESS OTHERWISE NOTED.
- 5) SIGN BASE MATERIAL SHALL BE ACCORDING TO SECTION 637.2.1.2.AND 643.2.9.3.
- 6) DIMENSIONS ARE IN INCHES UNLESS OTHERWISE NOTED.
- 7) ALL SIGNS TO BE MOUNTED ON WOODEN POST SUPPORTS (4"X6") MAY BE USED
FOR SIGNS ON SURFACE STREETS. SIGN POSTS USED NEED TO BE SELECTED FROM FHWA LIST OF ACCEPTED BREAKAWAY
SUPPORTS.
- 8) POSTS SHALL MEEET THE BREAKAWAY REQUIREMENTS OF SECTION 643.2.9.1 OF THE
STANDARD SPECIFICATIONS AND SIGN PLATE A4-11.
- 9) ALL SIGNS SHALL HAVE CAPITAL LETTERS AND NUMERALS: 12" CAPS SHALL BE
SERIES "D", 6" CAPS SHALL BE SERIES "C".
- 10) CONTRACTOR SHALL SUBMIT SHOP DRAWINGS TO ENGINEER FOR REVIEW PRIOR TO MANUFACTURING.

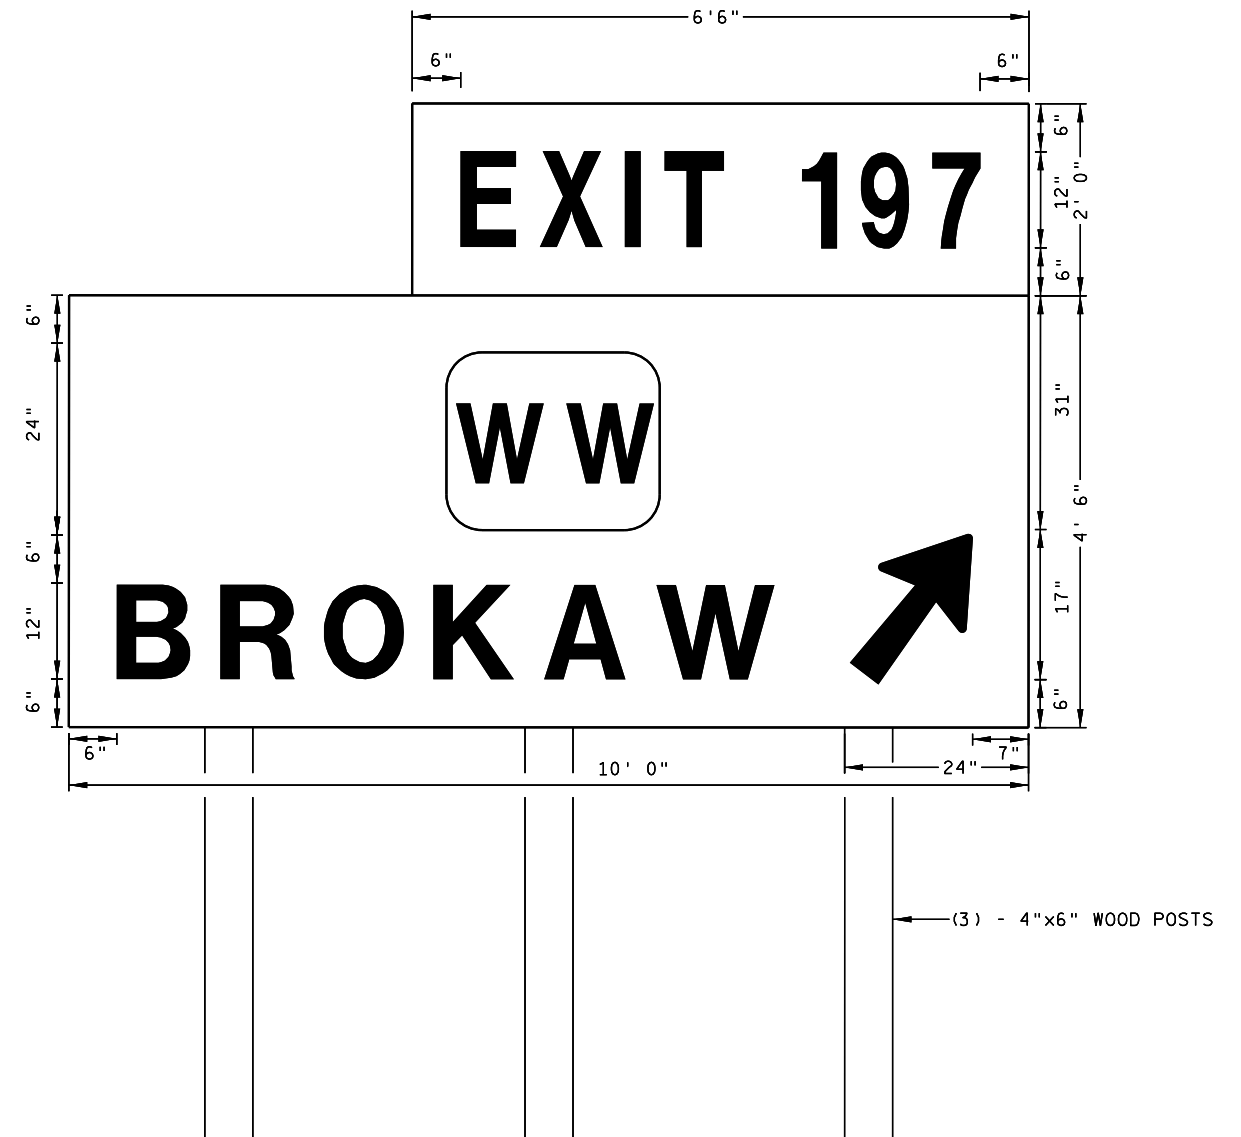

3

DATE 29APR15		E S T I M A T E O F Q U A N T I T I E S			
LINE					1166-07-62
NUMBER	ITEM	ITEM DESCRIPTION	UNIT	TOTAL	QUANTITY
0010	203.0210.S	Abatement of Asbestos Containing Material (structure) 01. B-37-157	LS	1.000	1.000
0020	204.0100	Removing Pavement	SY	120.000	120.000
0030	204.0115	Removing Asphaltic Surface Butt Joints	SY	81.000	81.000
0040	204.0120	Removing Asphaltic Surface Milling	SY	27,595.000	27,595.000
0050	204.0155	Removing Concrete Sidewalk	SY	35.000	35.000
0060	204.0165	Removing Guardrail	LF	512.000	512.000
0070	204.0220	Removing Inlets	EACH	1.000	1.000
0080	204.0245	Removing Storm Sewer (size) 01. 12-Inch	LF	25.000	25.000
0090	205.0100	Excavation Common	CY	228.000	228.000
0100	213.0100	Finishing Roadway (project) 01. 1166-07-62	EACH	1.000	1.000
0110	305.0110	Base Aggregate Dense 3/4-Inch	TON	388.000	388.000
0120	305.0120	Base Aggregate Dense 1 1/4-Inch	TON	450.000	450.000
0130	305.0500	Shaping Shoulders	STA	68.000	68.000
0140	315.0200	Asphaltic Base Widening	TON	200.000	200.000
0150	415.0410	Concrete Pavement Approach Slab	SY	124.000	124.000
0160	416.1010	Concrete Surface Drains	CY	1.500	1.500
0170	455.0105	Asphaltic Material PG58-28	TON	175.000	175.000
0180	455.0605	Tack Coat	GAL	1,630.000	1,630.000
0190	460.1103	HMA Pavement Type E-3	TON	90.000	90.000
0200	460.1110	HMA Pavement Type E-10	TON	3,090.000	3,090.000
0210	460.2000	Incentive Density HMA Pavement	DOL	5,310.000	5,310.000
0220	460.4110.S	Reheating HMA Pavement Longitudinal Joints	LF	1,600.000	1,600.000
0230	465.0400	Asphaltic Shoulder Rumble Strips	LF	24,825.000	24,825.000
0240	502.0100	Concrete Masonry Bridges	CY	4.000	4.000
0250	502.3100	Expansion Device (structure) 01. B-37-157	LS	1.000	1.000
0260	502.3200	Protective Surface Treatment	SY	3,493.000	3,493.000
0270	502.5002	Masonry Anchors Type L No. 4 Bars	EACH	117.000	117.000
0280	502.5005	Masonry Anchors Type L No. 5 Bars	EACH	82.000	82.000
0290	505.0605	Bar Steel Reinforcement HS Coated Bridges	LB	3,840.000	3,840.000
0300	505.0904	Bar Couplers No. 4	EACH	8.000	8.000
0310	505.0905	Bar Couplers No. 5	EACH	6.000	6.000
0320	505.0906	Bar Couplers No. 6	EACH	64.000	64.000
0330	509.0301	Preparation Decks Type 1	SY	465.000	465.000
0340	509.0302	Preparation Decks Type 2	SY	209.000	209.000
0350	509.0500	Cleaning Decks	SY	1,030.000	1,030.000
0360	509.1000	Joint Repair	SY	37.000	37.000
0370	509.1500	Concrete Surface Repair	SF	102.000	102.000
0380	509.2500	Concrete Masonry Overlay Decks	CY	326.000	326.000
0390	509.5100.S	Polymer Overlay	SY	560.000	560.000
0400	509.9005.S	Removing Concrete Masonry Deck Overlay (structure) 02. B-37-161	SY	560.000	560.000
0410	509.9005.S	Removing Concrete Masonry Deck Overlay (structure) 03. B-37-162	SY	560.000	560.000
0420	509.9005.S	Removing Concrete Masonry Deck Overlay (structure) 04. B-37-165	SY	502.000	502.000
0430	509.9005.S	Removing Concrete Masonry Deck Overlay (structure) 05. B-37-166	SY	502.000	502.000
0440	509.9050.S	Cleaning Parapets	LF	1,120.000	1,120.000
0450	517.0900.S	Preparation and Coating of Top Flanges (structure) 01. B-37-157	LS	1.000	1.000

3

3

DATE 29APR15		E S T I M A T E O F Q U A N T I T I E S			
LINE					1166-07-62
NUMBER	ITEM	ITEM DESCRIPTION	UNIT	TOTAL	QUANTITY
0460	517.1800.S	Structure Repainting Recycled Abrasive (structure) 01. B-37-157	LS	1.000	1.000
0470	517.4500.S	Negative Pressure Containment and Collection of Waste Materials (structure) 01. B-37-157	LS	1.000	1.000
0480	517.6001.S	Portable Decontamination Facility 01. B-37-157	EACH	1.000	1.000
0490	522.1012	Apron Endwalls for Culvert Pipe Reinforced Concrete 12-Inch	EACH	1.000	1.000
0500	601.0411	Concrete Curb & Gutter 30-Inch Type D	LF	73.000	73.000
0510	602.0405	Concrete Sidewalk 4-Inch	SF	365.000	365.000
0520	603.8000	Concrete Barrier Temporary Precast Delivered	LF	6,925.000	6,925.000
0530	603.8125	Concrete Barrier Temporary Precast Installed	LF	13,750.000	13,750.000
0540	604.9010.S	Slope Paving Repair Crushed Aggregate	CY	20.000	20.000
0550	604.9015.S	Reseal Crushed Aggregate Slope Paving	SY	1,604.000	1,604.000
0560	606.0200	Riprap Medium	CY	4.000	4.000
0570	608.0212	Storm Sewer Pipe Reinforced Concrete Class II 12-Inch	LF	25.000	25.000
0580	611.0600	Inlet Covers Type A	EACH	1.000	1.000
0590	611.3220	Inlets 2x2-FT	EACH	1.000	1.000
0600	614.0905	Crash Cushions Temporary	EACH	12.000	12.000
0610	614.2300	MGS Guardrail 3	LF	52.000	52.000
0620	614.2500	MGS Thrie Beam Transition	LF	156.000	156.000
0630	614.2610	MGS Guardrail Terminal EAT	EACH	4.000	4.000
0640	618.0100	Maintenance And Repair of Haul Roads (project) 01. 1166-07-62	EACH	1.000	1.000
0650	619.1000	Mobilization	EACH	1.000	1.000
0660	624.0100	Water	MGAL	5.000	5.000
0670	625.0100	Topsoil	SY	1,225.000	1,225.000
0680	627.0200	Mulching	SY	1,225.000	1,225.000
0690	628.1504	Silt Fence	LF	1,015.000	1,015.000
0700	628.1520	Silt Fence Maintenance	LF	650.000	650.000
0710	628.1905	Mobilizations Erosion Control	EACH	2.000	2.000
0720	628.1910	Mobilizations Emergency Erosion Control	EACH	2.000	2.000
0730	628.7005	Inlet Protection Type A	EACH	1.000	1.000
0740	628.7015	Inlet Protection Type C	EACH	1.000	1.000
0750	628.7504	Temporary Ditch Checks	LF	30.000	30.000
0760	628.7570	Rock Bags	EACH	60.000	60.000
0770	629.0210	Fertilizer Type B	CWT	0.800	0.800
0780	630.0130	Seeding Mixture No. 30	LB	23.000	23.000
0790	631.1100	Sod Erosion Control	SY	3.000	3.000
0800	634.0612	Posts Wood 4x6-Inch X 12-FT	EACH	8.000	8.000
0810	637.2230	Signs Type II Reflective F	SF	54.000	54.000
0820	638.2101	Moving Signs Type I	EACH	2.000	2.000
0830	638.2602	Removing Signs Type II	EACH	8.000	8.000
0840	638.3000	Removing Small Sign Supports	EACH	8.000	8.000
0850	642.5001	Field Office Type B	EACH	1.000	1.000
0860	643.0100	Traffic Control (project) 01. 1166-07-62	EACH	1.000	1.000
0870	643.0300	Traffic Control Drums	DAY	37,395.000	37,395.000
0880	643.0420	Traffic Control Barricades Type III	DAY	1,135.000	1,135.000
0890	643.0705	Traffic Control Warning Lights Type A	DAY	2,290.000	2,290.000
0900	643.0715	Traffic Control Warning Lights Type C	DAY	6,160.000	6,160.000
0910	643.0800	Traffic Control Arrow Boards	DAY	155.000	155.000

3

3

DATE 29APR15		E S T I M A T E O F Q U A N T I T I E S			
LINE				1166-07-62	
NUMBER	ITEM	ITEM DESCRIPTION	UNIT	TOTAL	QUANTITY
0920	643.0900	Traffic Control Signs	DAY	6,110.000	6,110.000
0930	643.0920	Traffic Control Covering Signs Type II	EACH	1.000	1.000
0940	643.1000	Traffic Control Signs Fixed Message	SF	58.000	58.000
0950	643.1050	Traffic Control Signs PCMS	DAY	222.000	222.000
0960	645.0120	Geotextile Fabric Type HR	SY	10.000	10.000
0970	646.0106	Pavement Marking Epoxy 4-Inch	LF	42,575.000	42,575.000
0980	646.0126	Pavement Marking Epoxy 8-Inch	LF	1,825.000	1,825.000
0990	646.0600	Removing Pavement Markings	LF	71,260.000	71,260.000
1000	649.0100	Temporary Pavement Marking 4-Inch	LF	27,060.000	27,060.000
1010	649.0400	Temporary Pavement Marking Removable Tape 4-Inch	LF	52,095.000	52,095.000
1020	649.0801	Temporary Pavement Marking Removable Tape 8-Inch	LF	4,245.000	4,245.000
1030	649.1400	Temporary Pavement Marking Stop Line Removable Tape 24-Inch	LF	72.000	72.000
1040	650.4000	Construction Staking Storm Sewer	EACH	2.000	2.000
1050	650.5500	Construction Staking Curb Gutter and Curb & Gutter	LF	67.000	67.000
1060	650.6500	Construction Staking Structure Layout (structure) 01. B-37-157	LS	1.000	1.000
1070	650.6500	Construction Staking Structure Layout (structure) 02. B-37-161	LS	1.000	1.000
1080	650.6500	Construction Staking Structure Layout (structure) 03. B-37-162	LS	1.000	1.000
1090	650.6500	Construction Staking Structure Layout (structure) 04. B-37-165	LS	1.000	1.000
1100	650.6500	Construction Staking Structure Layout (structure) 05. B-37-166	LS	1.000	1.000
1110	650.7000	Construction Staking Concrete Pavement	LF	34.000	34.000
1120	650.8000	Construction Staking Resurfacing Reference	LF	14,750.000	14,750.000
1130	650.9910	Construction Staking Supplemental Control (project) 01. 1166-07-62	LS	1.000	1.000
1140	650.9920	Construction Staking Slope Stakes	LF	770.000	770.000
1150	661.0100	Temporary Traffic Signals for Bridges (structure) 01. B-37-157	LS	1.000	1.000
1160	690.0150	Sawing Asphalt	LF	600.000	600.000
1170	715.0415	Incentive Strength Concrete Pavement	DOL	500.000	500.000
1180	ASP.1T0A	On-the-Job Training Apprentice at \$5.00/HR	HRS	1,200.000	1,200.000
1190	ASP.1T0G	On-the-Job Training Graduate at \$5.00/HR	HRS	600.000	600.000
1200	SPV.0045	Special 01. Portable Changeable Message Sign (PCMS) Cellular Communications	DAY	222.000	222.000
1210	SPV.0060	Special 02. Abutment End Repair B-37-161	EACH	4.000	4.000
1220	SPV.0060	Special 03. Abutment End Repair B-37-162	EACH	4.000	4.000
1230	SPV.0060	Special 04. Abutment End Repair B-37-165	EACH	3.000	3.000
1240	SPV.0060	Special 05. Abutment End Repair B-37-166	EACH	2.000	2.000
1250	SPV.0060	Special 06. Cleaning and Painting Bearings	EACH	12.000	12.000
1260	SPV.0090	Special 01. Salvage and Reinstall Beam Guard	LF	1,590.000	1,590.000
1270	SPV.0105	Special 01. Remove and Reset Tubular Railing	LS	1.000	1.000
1280	SPV.0165	Special 01. Cleaning Parapets, Curbs, and Sidewalks	SF	3,530.000	3,530.000

3

REMOVING ASPHALTIC SURFACE BUTT JOINTS

204.0115			
CATEGORY	STAGE	LOCATION	SY
0010	3	380S+62	9
	3	380N+77	9
	3	385S+88	9
	3	386N+03	8
	3	514S+04	9
	3	514N+47	9
	3	519S+18	9
	3	519N+60	9
B-37-157			
4		13F+25	5
4		19F+00	5
TOTAL			81

REMOVING CONCRETE SIDEWALK

204.0155						
CATEGORY	LOCATION	STAGE	STA	TO	STA	SY
0010	FALCON DRIVE					
		4	13F+25	-	16F+00	17
		4	16F+00	-	19F+00	18
		TOTAL				35

REMOVING STORM SEWER

204.0245				
CATEGORY	STAGE	LOCATION	(12-INCH) LF	
0010	4	FALCON DRIVE		
				25
			TOTAL	25

REMOVING ASPHALTIC SURFACE MILLING

204.0120						
CATEGORY	LOCATION	STAGE	STA	TO	STA	SY
0010	<u>FALCON DRIVE</u>	4	13F+25	-	16F+00	375
		4	16F+00	-	19F+00	385
	<u>USH 51 & FALCON DR</u>					
		1	154N+64	-	184N+00 RT	2,600
		1	157N+00	-	188N+00 LT	2,070
		1	168S+87	-	181S+42 LT	1,060
		1	170S+00	-	191S+44 RT	1,430
		1	191S+88	-	194S+00 LT	250

USH 51 & MAINE DR

1	369N+90	-	380N+77 RT	1,430
1	370N+90	-	382N+77 LT	600
1	384N+03	-	389N+58 LT	250
1	384N+03	-	390N+74 RT	750
3	380N+77	-	382N+77	900
3	384N+03	-	386N+03	860
1	374S+49	-	382S+62 LT	900
1	375S+64	-	380S+62 RT	350
1	383S+88	-	396S+12 RT	550
1	383S+88	-	396S+95 LT	1,450
3	380S+62	-	382S+62	870
3	383S+88	-	385S+88	850

USH 51 & RAINBOW DR

1	504N+86	-	516N+47 LT	550
1	503N+53	-	516N+47 RT	1,450
1	517N+60	-	523N+64 LT	270
1	517N+60	-	525N+93 RT	925
3	514N+47	-	516N+47	900
3	517N+60	-	519N+60	850
1	508S+38	-	516S+05 LT	850
1	509S+98	-	516S+05 RT	270
1	517S+18	-	529S+75 LT	1,400
1	517S+18	-	528S+29 RT	500
3	514S+05	-	516S+05	850
3	517S+18	-	519S+18	850

TOTAL 27,595

REMOVING INLETS

204.0220			
CATEGORY	STAGE	LOCATION	EACH
0010	4	FALCON DRIVE	
			1
			TOTAL 1

REMOVING PAVEMENT

204.0100						
CATEGORY	STAGE	LOCATION	STA	TO	STA	SY
0010	4	FALCON DRIVE				
			14F+52	-	14F+69	60
			17F+50	-	17F+67	60
			TOTAL			120

REMOVING GUARDRAIL

204.0165						
CATEGORY	STAGE	LOCATION	STA	TO	STA	LOCATION LF
0010	4	FALCON DR				
			13F+23	-	14F+51	LT 128
			13F+26	-	14F+54	RT 128
			17F+66	-	18F+94	LT 128
			17F+69	-	18F+97	RT 128
			TOTAL			512

3

3

EARTHWORK SUMMARY

CATEGORY	ROADWAY	FROM / TO STATION	(1) 205.0100 EXCAVATION COMMON CY	(4) SALVAGED UNUSABLE PAVEMENT MATERIAL CY	(5) AVAILABLE MATERIAL CY	(6) REDUCED EBS IN FILL CY	(7) EXPANDED EBS IN BACKFILL CY	(8) UNEXPANDED FILL CY	(9) EXPANDED FILL CY	(10) MASS ORDINATE + CUT - (FILL)	(11) WASTE CY
			(2) CUT	(3) EBS EXCAVATION		FACTOR 0.80	FACTOR 1.30		FACTOR 1.20		
0010	FALCON DRIVE	12+75 TO 14+71	173	--	--	173	--	--	38	46	127
	FALCON DRIVE	17+48 TO 19+50	54	--	--	54	--	--	99	118	(64)
TOTALS			228	0	0	228	0	0	137	164	63
TOTAL EXCAVATION COMMON			228								

- 1) COMMON EXCAVATION IS THE SUM OF THE CUT AND EBS EXCAVATION COLUMNS. ITEM NUMBER 205.0100
- 2) SALVAGED / UNUSABLE PAVEMENT MATERIAL IS INCLUDED IN CUT UNLESS EXISTING PAVEMENT IS BELOW SUBGRADE
- 3) EBS TO BE BACKFILLED WITH SELECT BORROW.
- 4) EXISTING PAVEMENT VOLUME (CY), NOT AVAILABLE FOR FILL.
- 5) AVAILABLE MATERIAL = CUT - SALVAGED/UNUSABLE PAVEMENT MATERIAL
- 6) REDUCED EBS IN FILL - FOR INFORMATION ONLY.
- 7) EXPANDED EBS BACKFILL
- 8) UNEXPANDED FILL - FILL FROM END AREA EARTHWORK VOLUMES
- 9) EXPANDED FILL FACTOR = 1.20
- 10) MASS ORDINATE = AVAILABLE MATERIAL - EXPANDED FILL.
- 11) WASTE = MASS ORDINATE IF POSITIVE (FOR INFORMATION ONLY - BORROW = MASS ORDINATE IF NEGATIVE)

3

CONCRETE PAVEMENT APPROACH SLAB					415.0410
CATEGORY	STAGE	ROADWAY	LOCATION	SY	
0010	4	FALCON DR			
		B-37-157		124	
		TOTAL		124	

CONCRETE SURFACE DRAINS					416.1010
CATEGORY	STAGE	ROADWAY	LOCATION	CY	
0010	4	FALCON DRIVE			
		14F+47.5 18.1 RT		1.5	
		TOTAL		1.5	

CONCRETE SIDEWALK 4-INCH					602.0405
CATEGORY	STAGE	ROADWAY	LOCATION	SF	
0010	4	FALCON DR			
		B-37-157		365	
		TOTAL		365	

SHAPING SHOULDERS							305.0500
CATEGORY	LOCATION	STAGE	STA	TO	STA	STA	
0010	USH 51 & MAINE DR						
		1	370N+90	-	380N+77	LT	10
		1	384N+03	-	389N+58	LT	6
		1	375S+64	-	382S+62	RT	7
		1	385S+88	-	396S+12	RT	11
	USH 51 & RAINBOW DR						
		1	504N+86	-	514N+47	LT	10
		1	517N+60	-	523N+64	LT	7
		1	509S+98	-	516S+05	RT	7
		1	519S+18	-	528S+29	RT	10
TOTAL							68

ASPHALTIC BASE WIDENING							315.0200
CATEGORY	LOCATION	STAGE	STA	TO	STA	TON	
0010	USH 51 & FALCON DR						
		1	157N+00	-	188N+00	LT	120
		1	170S+00	-	191S+44	RT	80
TOTAL							200

BASE AGGREGATE DENSE							305.0110	305.0120	
							3/4-INCH	1 1/4-INCH	
CATEGORY	STAGE	LOCATION	STA	TO	STA	LOCATION	TON	TON	
0010		<u>USH 51 & FALCON DR</u>							
	1		154N+65	-	184N+00	RT SHLDR	14	--	
	1		157N+02	-	188N+00	LT SHLDR	87	--	
	1		168S+87	-	181S+42	LT SHLDR	6	--	
	1		191S+88	-	194S+00	LT SHLDR	1	--	
	1		170S+00	-	191S+45	RT SHLDR	60	--	
		<u>USH 51 & MAINE DR</u>							
	1		369N+91	-	382N+78	RT SHLDR	6	--	
	1		371N+90	-	382N+78	LT SHLDR	6	--	
	1		384N+03	-	390N+74	RT SHLDR	3	--	
	1		384N+03	-	389N+58	LT SHLDR	3	--	
	1		374S+49	-	382S+62	LT SHLDR	4	--	
	1		375S+64	-	382S+62	RT SHLDR	4	--	
	1		383S+88	-	396S+95	LT SHLDR	6	--	
	1		383S+88	-	396S+12	RT SHLDR	6	--	
		<u>USH 51 & RAINBOW DR</u>							
	1		503N+53	-	516N+47	RT SHLDR	6	--	
	1		504N+86	-	516N+47	LT SHLDR	6	--	
	1		517N+60	-	525N+93	RT SHLDR	4	--	
	1		517N+60	-	523N+64	LT SHLDR	3	--	
	1		508S+38	-	516S+05	LT SHLDR	4	--	
	1		509S+98	-	516S+05	RT SHLDR	3	--	
	1		517S+18	-	529S+76	LT SHLDR	6	--	
	1		517S+18	-	528S+29	RT SHLDR	5	--	
		<u>FALCON DRIVE</u>							
	4			12F+75	-	14F+69		70	215
	4			17F+50	-	19F+50		75	235
TOTAL							388	450	

EROSION CONTROL ITEMS														
CATEGORY	LOCATION	STAGE	STA	TO	STA	628.1504	628.1520	628.1905	628.1910	628.7005	628.7015	628.7504	628.7570	
						SILT FENCE	SILT FENCE	MOBILIZATIONS	MOBILIZATIONS	INLET	INLET	TEMPORARY	ROCK BAGS	
						LF	LF	EROSION CONTROL	EROSION CONTROL	TYPE A	TYPE C	DITCH CHECKS	EACH	
0010	<u>FALCON DR</u>	4	13F+00	-	14F+46	340	200	--	--	1	1	30	25	
		4	17F+68	-	19F+50	425	200	--	--	--	--	--	25	
	UNDISTRIBUTED					250	250	2	2	--	--	--	10	
	TOTAL					1,015	650	2	2	1	1	30	60	

3

ASPHALT PAVEMENT ITEMS

							455.0105	455.0605	460.1103	460.1110
							ASPHALTIC	TACK	HMA	HMA
							MATERIAL	COAT	PAVEMENT	PAVEMENT
							PG58-28		TYPE E-3	TYPE E-10
CATEGORY	STAGE	LOCATION	STA	TO	STA	LOCATION	TON	GAL	TON	TON
0010	USH 51 & FALCON DR									
	1		154N+64	-	184N+00	RT SHLDR	17	160	--	300
	1		157N+00	-	188N+00	LT SHLDR	13	120	--	238
	1		168S+87	-	181S+42	LT SHLDR	6	60	--	117
	1		191S+88	-	194S+00	LT SHLDR	1	10	--	27
	1		170S+00	-	191S+44	RT SHLDR	9	90	--	164
	USH 51 & MAINE DR									
	1		369N+91	-	382N+77	RT SHLDR	9	90	--	164
	1		370N+90	-	382N+77	LT SHLDR	4	40	--	69
	3		380N+77	-	382N+77	MAINLINE	6	50	--	102
3		384N+03	-	386N+03	MAINLINE	6	50	--	102	
1		384N+03	-	390N+74	RT SHLDR	5	40	--	86	
1		384N+03	-	389N+58	LT SHLDR	2	10	--	28	
1		374S+49	-	382S+62	LT SHLDR	6	50	--	104	
1		375S+64	-	382S+62	RT SHLDR	2	20	--	41	
3		380S+62	-	382S+62	MAINLINE	6	50	--	102	
3		383S+88	-	385S+88	MAINLINE	6	50	--	102	
1		383S+88	-	396S+95	LT SHLDR	9	90	--	167	
1		383S+88	-	396S+12	RT SHLDR	3	30	--	63	
USH 51 & RAINBOW DR										
1		503N+53	-	516N+47	RT SHLDR	9	90	--	165	
1		504N+86	-	516N+47	LT SHLDR	4	30	--	66	
3		514N+47	-	516N+47	MAINLINE	6	50	--	104	
3		517N+60	-	519N+60	MAINLINE	5	50	--	97	
1		517N+60	-	525N+93	RT SHLDR	6	60	--	106	
1		517N+60	-	523N+64	LT SHLDR	2	20	--	31	
1		508S+38	-	516S+05	LT SHLDR	5	50	--	98	
1		509S+98	-	516S+05	RT SHLDR	2	20	--	31	
3		514S+05	-	516S+05	MAINLINE	5	50	--	97	
3		517S+18	-	519S+18	MAINLINE	6	50	--	102	
1		517S+18	-	529S+75	LT SHLDR	9	80	--	161	
1		517S+18	-	528S+29	RT SHLDR	3	30	--	57	
FALCON DRIVE										
4		13F+25	-	16F+00		2	20	45	--	
4		16F+00	-	19F+00		2	20	45	--	
TOTAL							175	1,630	90	3,090

ASPHALTIC SHOULDER RUMBLE STRIPS

							465.0400	
CATEGORY	STAGE	LOCATION	STA	TO	STA		STA	
0010		<u>USH 51 & FALCON DR</u>						
	2		154N+64	-	184N+00	RT	2,950	
	2		157N+00	-	188N+00	LT	3,100	
	2		168S+87	-	181S+42	LT	1,250	
	2		170S+00	-	191S+44	RT	2,150	
	2		191S+88	-	194S+00	LT	200	
			<u>USH 51 & MAINE DR</u>					
	3		369N+90	-	382N+77	RT	1,300	
	3		370N+90	-	382N+77	LT	1,200	
	3		384N+03	-	389N+58	LT	550	
3		384N+03	-	390N+74	RT	675		
3		374S+49	-	382S+62	LT	800		
3		375S+64	-	380S+62	RT	500		
3		383S+88	-	396S+12	LT	1,225		
3		383S+88	-	396S+95	RT	1,300		
		<u>USH 51 & RAINBOW DR</u>						
3		504N+86	-	516N+47	RT	1,150		
3		503N+53	-	516N+47	LT	1,300		
3		517N+60	-	523N+64	LT	600		
3		517N+60	-	525N+93	RT	850		
3		508S+38	-	516S+05	LT	775		
3		509S+98	-	516S+05	RT	600		
3		517S+18	-	529S+75	LT	1,250		
3		517S+18	-	528S+29	RT	1,100		
TOTAL							24,825	

RIPRAP ITEMS

						606.0200	631.1100	645.0120
						RIPRAP	SOD EROSION	GEOTEXTILE
						MEDIUM	CONTROL	FABRIC TYPE HR
CATEGORY	STAGE	ROADWAY	LOCATION	CY	SY	SY		
0010	4	FALCON DRIVE						
		14F+46 48' LT		3	3	7		
		14F+47 52' RT		1	--	3		
		TOTAL		4	3	10		

CONCRETE CURB & GUTTER 30-INCH TYPE D

						601.0411
CATEGORY	STAGE	ROADWAY	LOCATION	LF		
0010	4	FALCON DR				
		B-37-157		73		
		TOTAL		73		

REHEATING HMA PAVEMENT LONGITUDINAL JOINTS

						460.4110.S
CATEGORY	STAGE	ROADWAY	STA	TO	STA	LF
0010	USH 51 & MAINE DR					
	3		380N+78	-	382N+78	200
	3		384N+03	-	386N+03	200
	3		380S+62	-	382S+62	200
	3		383S+88	-	385S+88	200
	USH 51 & RAINBOW DR					
	3		514N+47	-	516N+47	200
	3		517N+60	-	519N+60	200
	3		514S+05	-	516S+05	200
	3		517S+18	-	519S+18	200
	TOTAL					1600

WATER

				624.0100
CATEGORY	STAGE	LOCATION	MGAL	
0010	ALL			
	UNDISTRIBUTED		5	
	TOTAL		5	

SALVAGE AND REINSTALL BEAM GUARD

SPV.0090.01

USH 51 & RAINBOW DR

MGS GUARDRAIL ITEMS

							614.2300	614.2500	614.2610
							MGS	MGS	MGS
							GUARDRAIL 3	THRIE BEAM	GUARDRAIL
							TRANSITION		TERMINAL EAT
CATEGORY	STAGE	LOCATION	STA	TO	STA	LOCATION	LF	LF	EACH
0010		<u>FALCON DR</u>							
	4		13F+43	-	13F+96	24.7' LT	--	--	1
	4		13F+46	-	13F+99	19.8' RT	--	--	1
	4		13F+96	-	14F+09	LT	13	--	--
	4		13F+99	-	14F+12	RT	13	--	--
	4		14F+09	-	14F+48	LT	--	39	--
	4		14F+12	-	14F+51	RT	--	39	--
	4		17F+68	-	18F+07	LT	--	39	--
	4		17F+72	-	18F+11	RT	--	39	--
	4		18F+07	-	18F+20	LT	13	--	--
	4		18F+11	-	18F+24	RT	13	--	--
	4		18F+20	-	18F+73	24.9' LT	--	--	1
	4		18F+24	-	18F+77	20.4' RT	--	--	1
TOTAL							52	156	4

RESTORATION ITEMS

* FIELD VERIFY PIPE LENGTH BEFORE ORDERING

TRAFFIC CONTROL

* FOR INFORMATION ONLY

TRAFFIC CONTROL

CATEGORY	LOCATION	643.0300		643.0420		643.0705		643.0800		643.0715		643.0900		643.0920			643.1050		SPV.0045.01		
		* STAGE DURATION	TRAFFIC CONTROL DRUMS		TRAFFIC CONTROL BARRICADES TYPE III		TRAFFIC CONTROL WARNING LIGHTS TYPE A		TRAFFIC CONTROL ARROW BOARDS		TRAFFIC CONTROL WARNING LIGHTS TYPE C		TRAFFIC CONTROL SIGNS		TRAFFIC CONTROL COVERING SIGNS TYPE II			TRAFFIC CONTROL SIGNS PCMS		PORTABLE CHANGEABLE MESSAGE SIGN (PCMS) CELLULAR COMMUNICATIONS	
			EACH*	DAYS	EACH*	DAYS	EACH*	DAYS	EACH*	DAYS	EACH*	DAYS	EACH*	DAYS	EACH	# CYCLES	# SIGNS	EACH*	DAY	EACH*	DAY
0010	STAGE 2A	12																			
	USH 51 NB, Sta. 100N+00 - 185N+00		103	1,235	4	50	8	95	--	--	37	445	27	325	1	1	1	1	10	1	10
	USH 51 NB, Sta. 185N+00 - 248N+00		67	805	2	25	4	50	--	--	26	310	6	70	--	--	--	--	--	--	--
	USH 51 SB, Sta. 140S+00 - 182S+00		49	590	1	10	2	25	--	--	10	120	10	120	--	--	--	--	--	--	--
	USH 51 SB, Sta. 182S+00 - 220S+00		91	1,090	3	35	6	70	--	--	33	395	27	325	--	--	--	1	10	1	10
	STAGE 2A SUBTOTAL			3,720		120		240		0		1,270		840	1	1	1		20		20
	STAGE 2B	17																			
	USH 51 NB, Sta. 100N+00 - 178N+00		76	1,290	5	85	10	170	--	--	20	340	20	340	--	--	--	1	15	1	15
	USH 51 NB, Sta. 178N+00 - 234N+00		69	1,175	2	35	4	70	--	--	13	220	7	120	--	--	--	--	--	--	--
	USH 51 SB, Sta. 140S+00 - 181S+00		38	645	1	15	2	35	--	--	7	120	8	135	--	--	--	--	--	--	--
	USH 51 SB, Sta. 181S+00 - 255S+00		120	2,040	2	35	4	70	--	--	42	715	22	375	--	--	--	1	15	1	15
	STAGE 2B SUBTOTAL			5,150		170		345		0		1,395		970	0	0	0		30		30
	STAGE 3A	12																			
	USH 51 NB, Sta. 250N+00 - 349N+00		102	1,225	--	--	--	--	1	10	--	--	12	145	--	--	--	1	10	1	10
	USH 51 NB, Sta. 349N+00 - 390N+00		50	600	1	10	2	25	1	10	22	265	4	50	--	--	--	--	--	--	--
	USH 51 NB, Sta. 390N+00 - 525N+00		143	1,715	6	70	12	145	--	--	20	240	14	170	--	--	--	--	--	--	--
	USH 51 NB, Sta. 525N+00 - 542N+00		10	120	--	--	--	--	--	--	2	25	4	50	--	--	--	--	--	--	--
	USH 51 SB, Sta. 250S+00 - 393S+00		153	1,835	--	--	--	--	--	--	14	170	5	60	--	--	--	--	--	--	--
	USH 51 SB, Sta. 393S+00 - 529S+00		168	2,015	9	110	18	215	--	--	28	335	17	205	--	--	--	--	--	--	--
	USH 51 SB, Sta. 529S+00 - 554S+00		40	480	1	10	2	25	2	25	16	190	3	35	--	--	--	--	--	--	--
	USH 51 SB, Sta. 554S+00 - 608S+00		--	--	--	--	--	--	--	--	--	--	14	170	--	--	--	1	10	1	10
	STAGE 3A SUBTOTAL			7,990		200		410		45		1,225		885	0	0	0		20		20
	STAGE 3B	12																			
	USH 51 NB, Sta. 250N+00 - 349N+00		102	1,225	--	--	--	--	1	10	--	--	12	145	--	--	--	1	10	1	10
	USH 51 NB, Sta. 349N+00 - 390N+00		50	600	1	10	2	25	1	10	27	325	6	70	--	--	--	--	--	--	--
	USH 51 NB, Sta. 390N+00 - 521N+00		131	1,570	8	95	16	190	--	--	8	95	21	250	--	--	--	--	--	--	--
	USH 51 NB, Sta. 521N+00 - 542N+00		18	215	--	--	--	--	--	--	--	--	4	50	--	--	--	--	--	--	--
	USH 51 SB, Sta. 250S+00 - 392S+00		142	1,705	1	10	2	25	--	--	--	--	6	70	--	--	--	--	--	--	--
	USH 51 SB, Sta. 392S+00 - 525S+00		136	1,630	7	85	14	170	--	--	15	180	20	240	--	--	--	--	--	--	--
	USH 51 SB, Sta. 525S+00 - 554S+00		47	565	1	10	2	25	2	25	20	240	5	60	--	--	--	--	--	--	--
	USH 51 SB, Sta. 554S+00 - 608S+00		--	--	--	--	--	--	--	--	--	--	12	145	--	--	--	1	10	1	10
	ADVANCED WARNING SIGNS		--	--	--	--	--	--	--	--	--	--	20	240	--	--	--	--	--	--	--
	STAGE 3B SUBTOTAL			7,510		210		435		45		840		1,270	0	0	0		20		20
	STAGE 3C	3																			
	USH 51 NB, Sta. 250N+00 - 345N+00		95	285	--	--	--	--	--	--	--	--	12	35	--	--	--	1	5	1	5
	USH 51 NB, Sta. 345N+00 - 542N+00		198	595	12	35	24	70	2	5	14	40	12	35	--	--	--	--	--	--	--
	USH 51 SB, Sta. 358S+00 - 554S+00		198	595	13	40	26	80	2	5	14	40	13	40	--	--	--	--	--	--	--
	USH 51 SB, Sta. 554S+00 - 608S+00		--	--	--	--	--	--	--	--	--	--	12	35	--	--	--	1	5	1	5
	STAGE 3C SUBTOTAL			1,475		75		150		10		80		145	0	0	0		10		10

* FOR INFORMATION ONLY

3

3

TRAFFIC CONTROL																					
		643.0300		643.0420		643.0705		643.0800		643.0715		643.0900		643.0920			643.1050		SPV.0045.01		
		TRAFFIC CONTROL DRUMS		TRAFFIC CONTROL BARRICADES TYPE III		TRAFFIC CONTROL WARNING LIGHTS TYPE A		TRAFFIC CONTROL ARROW BOARDS		TRAFFIC CONTROL WARNING LIGHTS TYPE C		TRAFFIC CONTROL SIGNS		TRAFFIC CONTROL COVERING SIGNS TYPE II			TRAFFIC CONTROL SIGNS PCMS		PORTABLE CHANGEABLE MESSAGE SIGN (PCMS) CELLULAR COMMUNICATIONS		
CATEGORY	LOCATION	* STAGE DURATION DAYS	EACH*	DAYS	EACH*	DAYS	EACH*	DAYS	EACH*	DAYS	EACH*	DAYS	EACH*	DAYS	EACH	# CYCLES	# SIGNS	EACH*	DAY	EACH*	DAY
0010	STAGE 4A	1																			
	FALCON DR EB, Sta. 7F+29 - 24F+90		17	--	--	--	--	--	--	--	--	--	3	5	--	--	--	1	1	1	1
	FALCON DR WB, Sta. 7F+29 - 24F+90		17	--	--	--	--	--	--	--	--	--	3	5	--	--	--	1	1	1	1
	STAGE 4A SUBTOTAL			0		0		0		0		0		10	0	0	0		2		2
	STAGE 4B	3																			
	FALCON DR EB, Sta. 7F+29 - 24F+90		10	30	1	5	2	5	--	--	3	10	10	30	--	--	--	1	5	1	5
	FALCON DR WB, Sta. 7F+29 - 24F+90		10	30	--	--	--	--	--	--	3	10	10	30	--	--	--	1	5	1	5
	STAGE 4B SUBTOTAL			60		5		5		0		20		60	0	0	0		10		10
	STAGE 4C	3																			
	FALCON DR EB, Sta. 7F+29 - 24F+90		10	30	--	--	--	--	--	--	3	10	10	30	--	--	--	1	5	1	5
	FALCON DR WB, Sta. 7F+29 - 24F+90		10	30	1	5	2	5	--	--	3	10	10	30	--	--	--	1	5	1	5
	STAGE 4C SUBTOTAL			60		5		5		0		20		60	0	0	0		10		10
	STAGE 4D	8																			
	FALCON DR EB, Sta. 7F+29 - 24F+90		10	80	--	--	--	--	--	--	3	25	10	80	--	--	--	1	10	1	10
	FALCON DR WB, Sta. 7F+29 - 24F+90		10	80	1	10	2	15	--	--	3	25	10	80	--	--	--	1	10	1	10
	STAGE 4D SUBTOTAL			160		10		15		0		50		160	0	0	0		20		20
	STAGE 4E	8																			
	FALCON DR EB, Sta. 7F+29 - 24F+90		10	80	1	10	2	15	--	--	3	25	10	80	--	--	--	1	10	1	10
	FALCON DR WB, Sta. 7F+29 - 24F+90		10	80	--	--	--	--	--	--	3	25	10	80	--	--	--	1	10	1	10
	STAGE 4E SUBTOTAL			160		10		15		0		50		160	0	0	0		20		20
	UNDISTRIBUTED			3,400		105		210		15		560		555	--	--	--		20		20
TOTALS			37,395		1,135		2,290		155		6,160		6,110	1				222		222	

* FOR INFORMATION ONLY
SEE SDD "LANE CLOSURE SPEEDS GREATER THAN 40MPH" FOR PLACEMENT OF TRAFFIC CONTROL DEVICES

3

3

TRAFFIC CONTROL SIGNS FIXED MESSAGE										TRAFFIC CONTROL ITEMS					SAWING ASPHALT									
643.1000 TRAFFIC CONTROL SIGNS FIXED MESSAGE										643.0100.01 TRAFFIC CONTROL ID 1166-07-62					690.0150 SAWING ASPHALT									
CATEGORY	ROADWAY			SF		REMARKS				CATEGORY	PROJECT	EACH		CATEGORY	LOCATION	STAGE	STA	TO	STA	LF				
0010	USH 51													0010	FALCON DRIVE									
		STA 175N+25	RT	58		SEE FIXED MESSAGE SIGN DETAIL				0010	1166-07-62	1				4	13F+25			25				
																4	19F+00			25				
															USH 51 & FALCON DR									
															1	154N+64		RT		8				
															1	157N+06		LT		4				
															1	184N+00		RT		8				
															1	188N+00		LT		4				
															1	168S+87		LT		8				
															1	170S+00		RT		4				
															1	181S+42		LT		4				
															1	191S+44		RT		4				
															1	191S+88		LT		10				
															1	194S+00		LT		10				
															USH 51 & MAINE DR									
															1	369N+90		RT		10				
															1	370N+65		LT		4				
															1	389N+58		LT		4				
															1	390N+74		RT		10				
															3	380N+77		LT/RT		40				
															3	386N+03		LT/RT		40				
															1	374S+49		LT		10				
															1	375S+64		RT		4				
															1	396S+12		RT		4				
															1	396S+95		LT		10				
															3	380S+62		LT/RT		40				
															3	385S+88		LT/RT		40				
															USH 51 & RAINBOW DR									
															1	503N+53		RT		10				
															1	504N+86		LT		4				
															1	506N+11 - 506N+67		LT		54				
															1	523N+64		LT		4				
															1	525N+93		RT		10				
															3	514N+47		LT/RT		40				
															3	519N+60		LT/RT		40				
															1	508S+38		LT		10				
															1	509S+98		RT		4				
															1	528S+29		RT		4				
															1	529S+75		LT		10				
															3	514S+05		LT/RT		40				
															3	519S+18		LT/RT		40				
															TOTAL					600				

PAVEMENT MARKING									
646.0106 PAVEMENT MARKING EPOXY 4-INCH									
646.0126 PAVEMENT MARKING EPOXY 8-INCH									
646.0600 REMOVING PAVEMENT MARKINGS									
YELLOW SOLID 12.5' DASH WHITE SOLID WHITE									
CATEGORY	ROADWAY	LOCATION	LF	LF	LF	LF	LF	LF	LF
		104N+00 - 112N+00	275	--	275	--	--	--	--
0010	USH 51	152N+50 - 199N+00	11450	4650	2175	4250	350		
		150S+50 - 158S+50	200	--	200	--	--		
		167S+00 - 196S+00	8350	2900	1475	2725	1475		
		214S+80 - 223S+00	200	--	200	--	--		
		236S+80 - 244S+50	300	--	300	--	--		
		351N+00 - 357N+50	175	--	175	--	--		
		368N+00 - 393N+00	5625	2500	625	2500	--		
		372S+00 - 397S+00	5625	2500	625	2500	--		
		501N+50 - 528N+00	5975	2650	675	2650	--		
		506S+00 - 532S+00	5850	2600	650	2600	--		
		542S+00 - 548S+50	175	--	175	--	--		
TOTALS			44,200		42,575		1,825		
* QUANTITIES FOUND ELSEWHERE									

TEMPORARY TRAFFIC SIGNALS FOR BRIDGES B-37-157									
661.0100 LS									
CATEGORY	STAGE	LOCATION							
0010	4								
		FALCON DRIVE				1			
		TOTAL				1			

3

3

TEMPORARY PAVEMENT MARKING FOR TRAFFIC CONTROL

				*										
				646.0600	649.0100		649.0400		649.0801		649.1000			
				REMOVING	TEMPORARY PAVEMENT		TEMPORARY PAVEMENT		TEMPORARY PAVEMENT		TEMPORARY PAVEMENT			
				PAVEMENT	MARKING 4-INCH		MARKING REMOVABLE		MARKING REMOVABLE		MARKING STOP LINE			
				MARKINGS	TAPE 4-INCH		TAPE 4-INCH		TAPE 8-INCH		REMOVABLE TAPE			
				LF	WHITE	YELLOW	BLACK	WHITE	YELLOW	WHITE	12-INCH			
CATEGORY	PHASE	ROADWAY	STA - STA	LF	LF	LF	LF	LF	LF	LF	LF			
0010	1A	USH 51	105N+20 - 111N+80	--	--	--	--	660	--	--	--			
			181N+45 - 183N+45	--	--	--	--	200	--	--	--			
			179S+00 - 186S+70	--	--	--	--	770	--	--	--			
			182S+00 - 186S+70	--	--	--	--	--	--	470	--			
			182S+00 - 188S+30	--	--	--	--	--	--	630	--			
			185N+45 - 188N+30	--	--	--	--	--	--	570	--			
			215S+00 - 218S+50	--	--	--	--	--	--	700	--			
			220S+90 - 222S+90	--	--	--	--	200	--	--	--			
			237S+00 - 243S+60	--	--	--	--	630	--	--	--			
			351N+45 - 358N+05	--	--	--	--	660	--	--	--			
			541S+95 - 548S+55	--	--	--	--	660	--	--	--			
	1B	USH 51	104N+00 - 111N+50	--	--	--	200	200	750	--	--			
			150S+40 - 158S+20	--	--	--	--	200	780	--	--			
			187N+00 - 197N+35	--	--	--	--	1,280	1,030	--	--			
			236S+55 - 244S+35	--	--	--	--	200	780	--	--			
			350N+90 - 357N+50	--	--	--	--	--	660	--	--			
			542S+00 - 548S+60	--	--	--	--	--	660	--	--			
	2A	USH 51	104N+00 - 111N+50	--	--	--	160	190	750	--	--			
			150S+40 - 158S+25	--	--	--	--	200	785	--	--			
			154N+65 - 159N+65	--	--	--	--	500	--	--	--			
			154N+65 - 183N+80	2,915	2,915	--	--	--	2,915	--	--			
			159N+65 - 179N+20	--	--	--	--	490	--	--	--			
			179N+20 - 183N+80	--	--	--	--	460	--	--	--			
			168S+85 - 173S+50	--	--	--	--	465	--	--	--			
			168S+85 - 190S+00	2,115	2,115	--	--	--	--	--	--			
			168S+85 - 194S+10	--	--	--	--	--	2,525	--	--			
			173S+50 - 187S+90	--	--	--	--	365	--	--	--			
			187S+90 - 194S+10	--	--	--	--	620	--	--	--			
			188S+10 - 190S+00	--	--	--	--	--	--	380	--			
			190S+00 - 194S+10	--	--	--	--	410	--	--	--			
			236S+55 - 244S+25	--	--	--	--	190	770	--	--			
	2B	USH 51	105N+20 - 111N+80	--	--	--	--	660	--	--	--			
			157N+20 - 159N+20	--	--	--	--	200	--	--	--			
			157N+20 - 183N+10	--	--	--	--	2,590	--	--	--			
			157N+20 - 187N+50	3,030	--	3,030	--	--	--	--	--			
			159N+20 - 184N+90	--	--	--	--	640	--	--	--			
			184N+90 - 186N+90	--	--	--	--	--	--	400	--			
			184N+90 - 187N+50	--	--	--	--	260	--	--	--			
			186N+90 - 187N+50	--	--	--	--	60	--	--	--			
			170S+20 - 173S+50	--	--	--	--	330	--	--	--			
			170S+20 - 186S+75	--	--	--	--	1,655	--	--	--			
			170S+20 - 191S+30	2,110	--	2,110	--	--	--	--	--			
			173S+50 - 187S+90	--	--	--	--	360	--	--	--			
			183S+70 - 185S+70	--	--	--	--	--	--	400	--			
			185S+70 - 191S+30	560	560	--	--	--	--	--	--			
			187S+90 - 191S+30	--	--	--	--	340	--	--	--			
			215S+00 - 218S+50	--	--	--	--	--	--	695	--			
			236S+60 - 244S+40	--	--	--	--	780	--	--	--			

* QUANTITIES FOUND ELSEWHERE
CONTINUED ON NEXT PAGE


TEMPORARY PAVEMENT MARKING FOR TRAFFIC CONTROL


				*										
				646.0600	649.0100		649.0400			649.0801		649.1000		
				REMOVING PAVEMENT MARKINGS	TEMPORARY PAVEMENT MARKING 4-INCH		TEMPORARY PAVEMENT MARKING REMOVABLE TAPE 4-INCH			TEMPORARY PAVEMENT MARKING REMOVABLE TAPE 8-INCH		TEMPORARY PAVEMENT MARKING STOP LINE REMOVABLE TAPE 12-INCH		
CATEGORY	PHASE	ROADWAY	STA - STA	LF	WHITE LF	YELLOW LF	BLACK LF	WHITE LF	YELLOW LF	WHITE LF			LF	
0010	3A	USH 51	369N+90 - 390N+75	2,085	2,085	--	--	--	2,085	--	--	--	--	
			373S+85 - 396S+95	--	--	--	--	--	2,310	--	--	--	--	
			374S+50 - 396S+95	2,245	2,245	--	--	--	--	--	--	--	--	
			503N+50 - 525N+90	2,240	2,240	--	--	--	2,240	--	--	--	--	
			507S+75 - 529S+75	--	--	--	--	--	2,200	--	--	--	--	
			508S+40 - 529S+75	2,135	2,135	--	--	--	--	--	--	--	--	
		3B	USH 51	350N+90 - 357N+50	--	--	--	--	660	--	--	--	--	
				370N+75 - 389N+60	1,885	--	1,885	--	1,885	--	--	--	--	--
				375S+70 - 396S+10	2,040	--	2,040	--	2,040	--	--	--	--	--
				504N+90 - 523N+65	1,875	--	1,875	--	1,875	--	--	--	--	--
				510S+00 - 528S+25	1,825	--	1,825	--	1,825	--	--	--	--	--
				542S+00 - 548S+60	--	--	--	--	660	--	--	--	--	--
		3C	USH 51	350N+90 - 357N+50	--	--	--	--	--	660	--	--	--	
				542S+00 - 548S+60	--	--	--	--	--	660	--	--	--	--
	FALCON DRIVE			4A	--	--	--	--	935	--	--	--	24	
				4B	--	--	--	--	--	--	--	--	--	
				4C	--	--	--	--	935	--	--	--	24	
				4D	--	--	--	--	--	--	--	--	--	
			4E	--	--	--	--	935	--	--	--	24		
TOTALS				27,060	27,060		52,095		4,245		72			


* QUANTITIES FOUND ELSEWHERE
CONTINUED ON NEXT PAGE


3

PROJECT NO: 1166-07-62	HWY: USH 51	COUNTY: MARATHON	MISCELLANEOUS QUANTITIES	SHEET NO: 108	E
------------------------	-------------	------------------	--------------------------	---------------	---

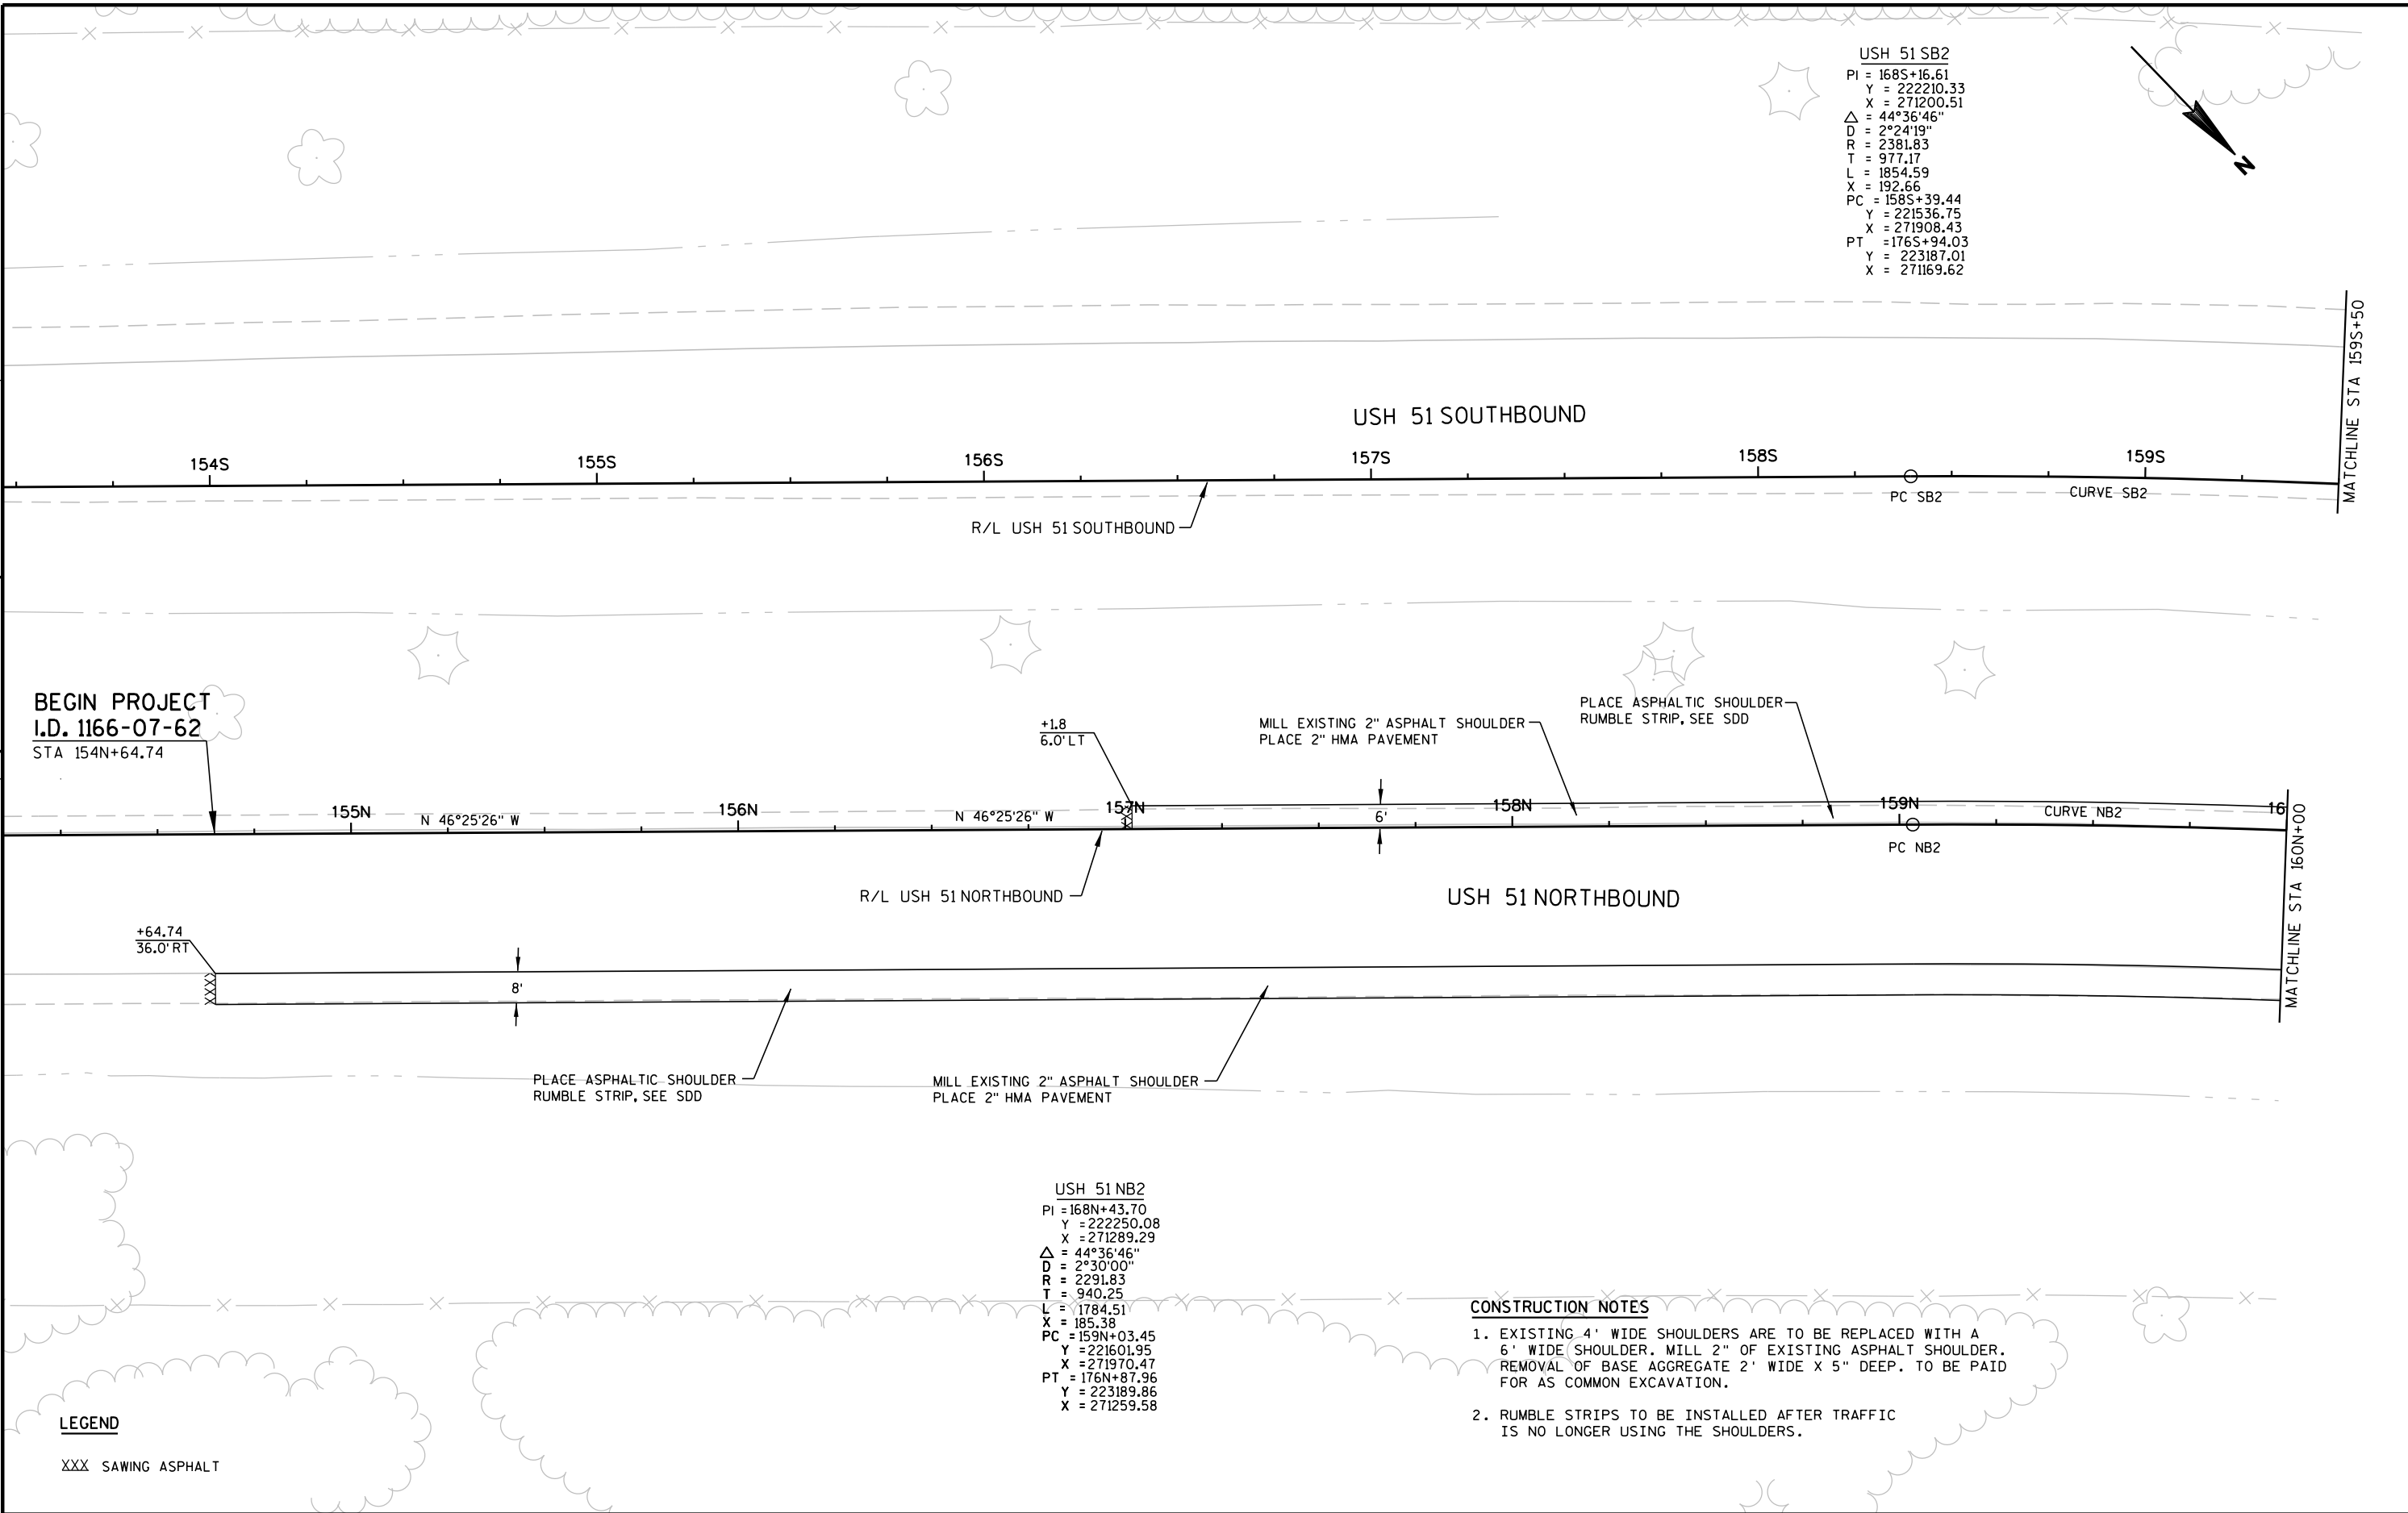

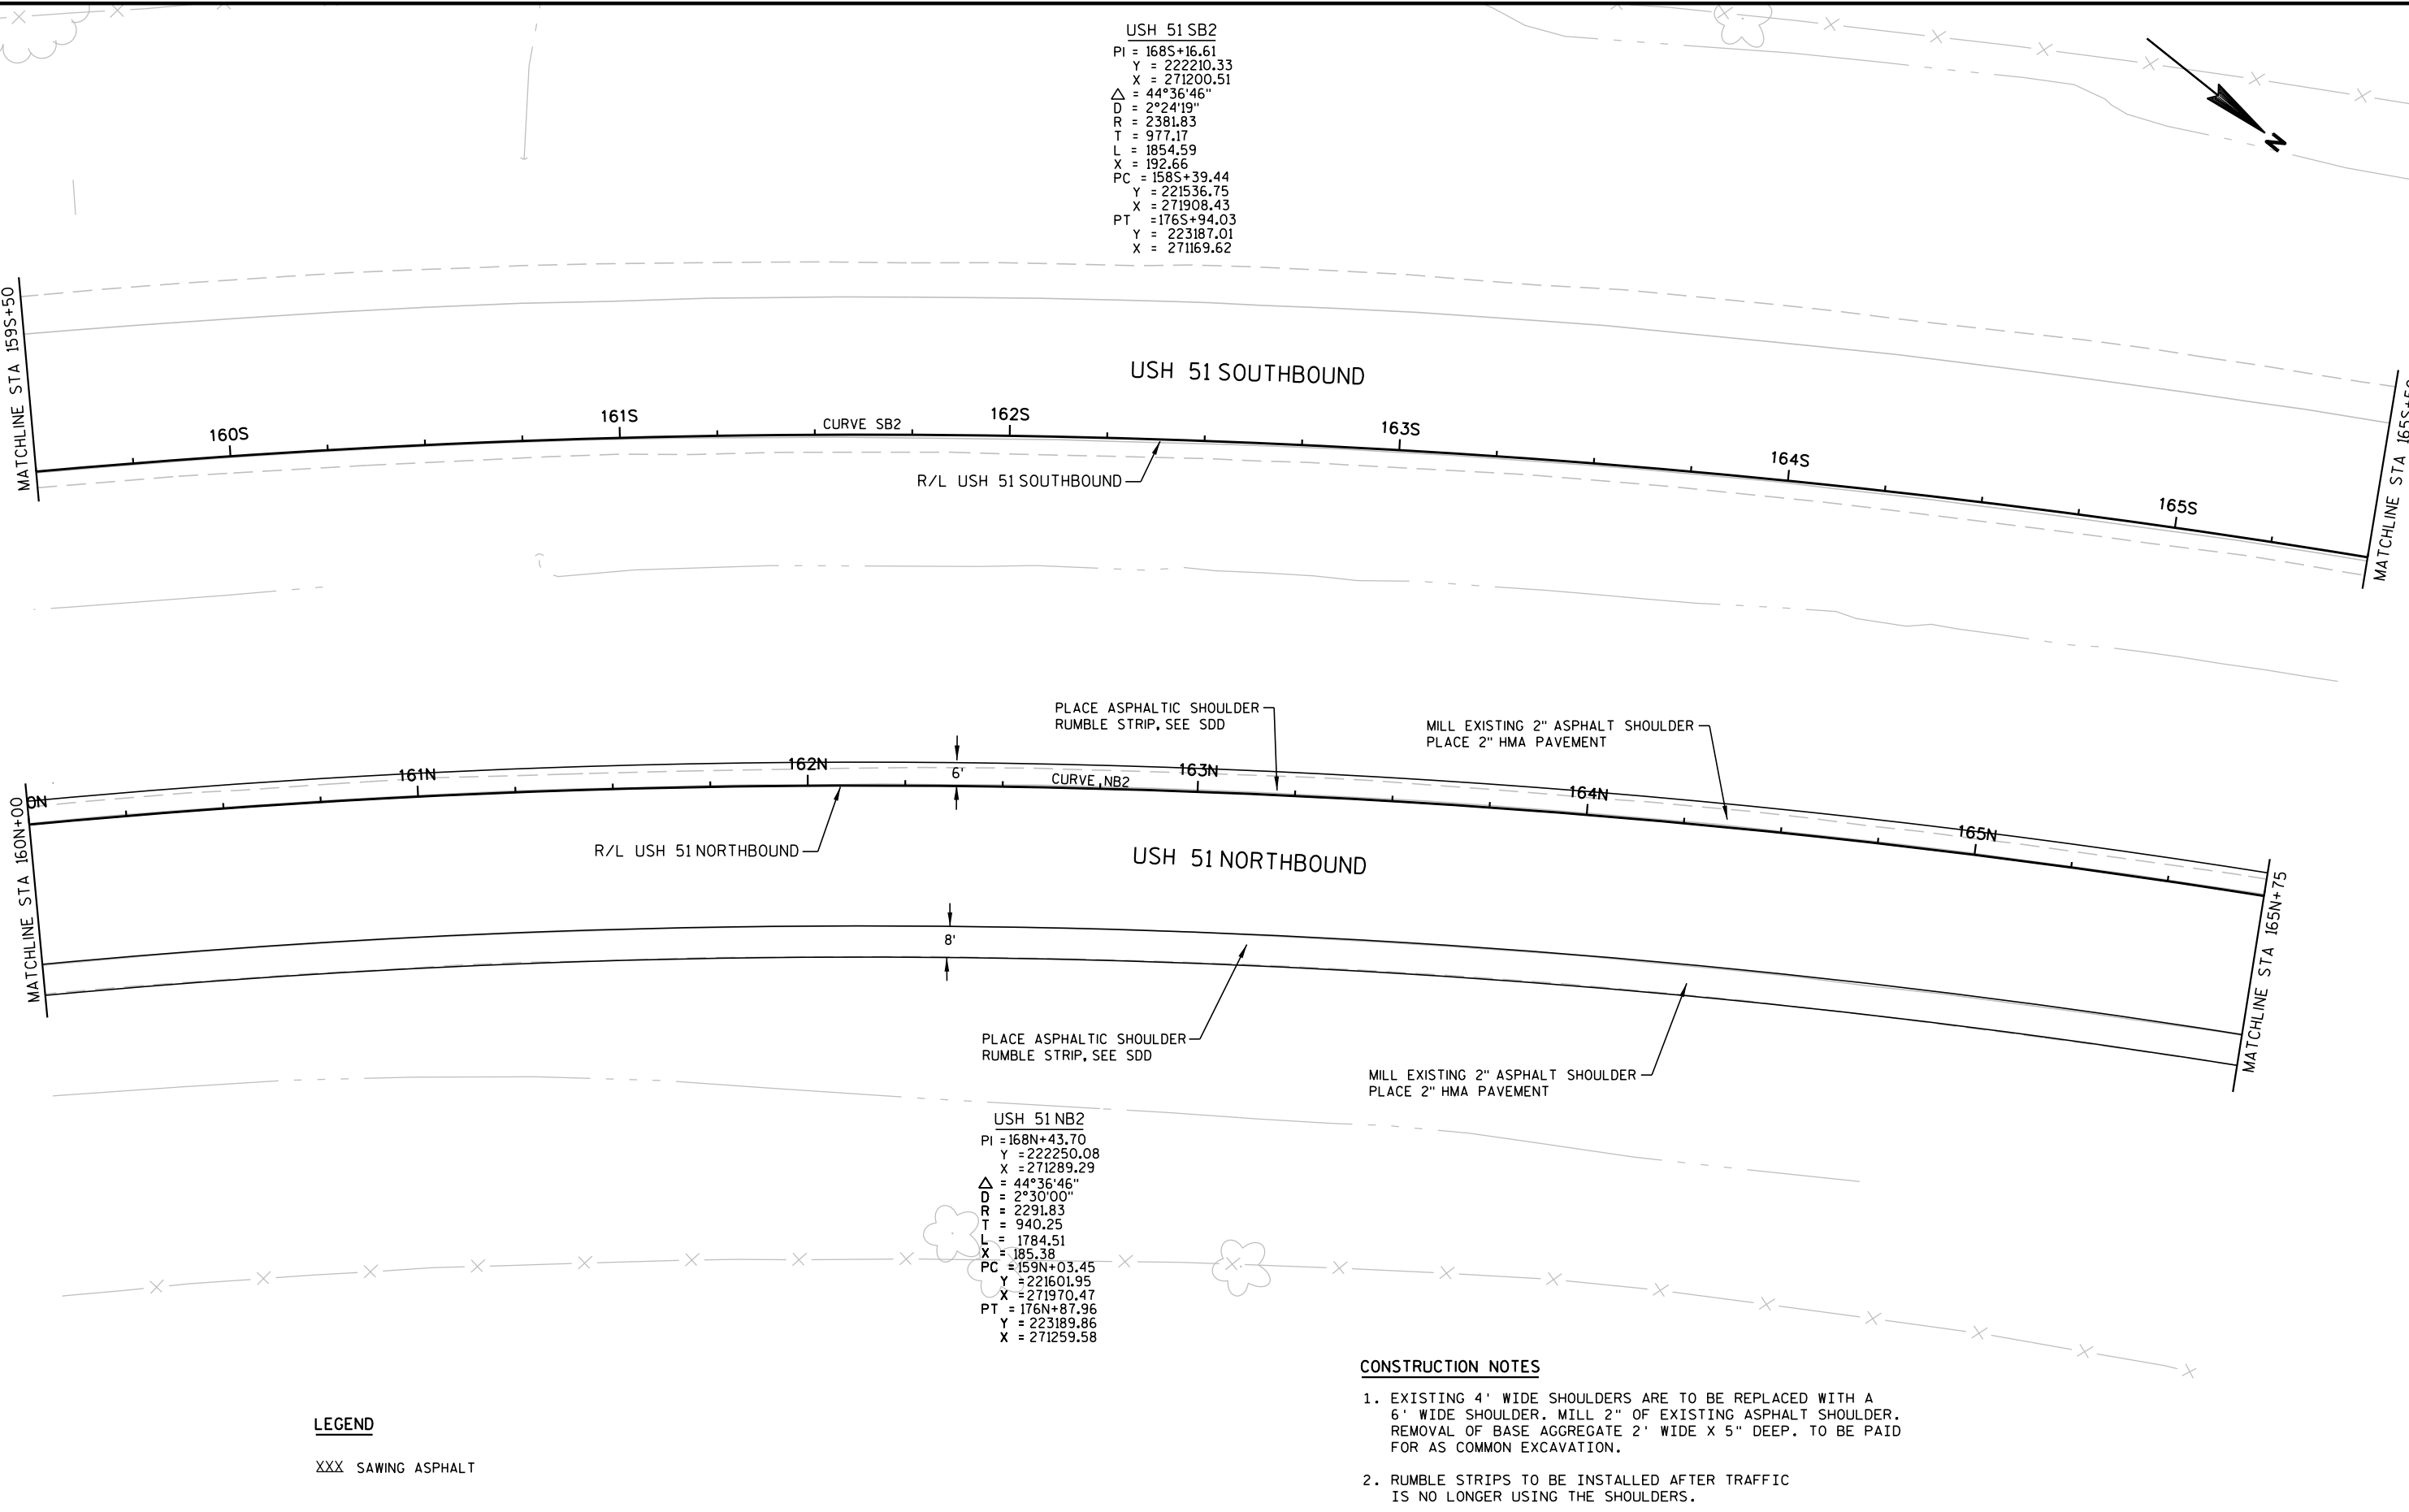

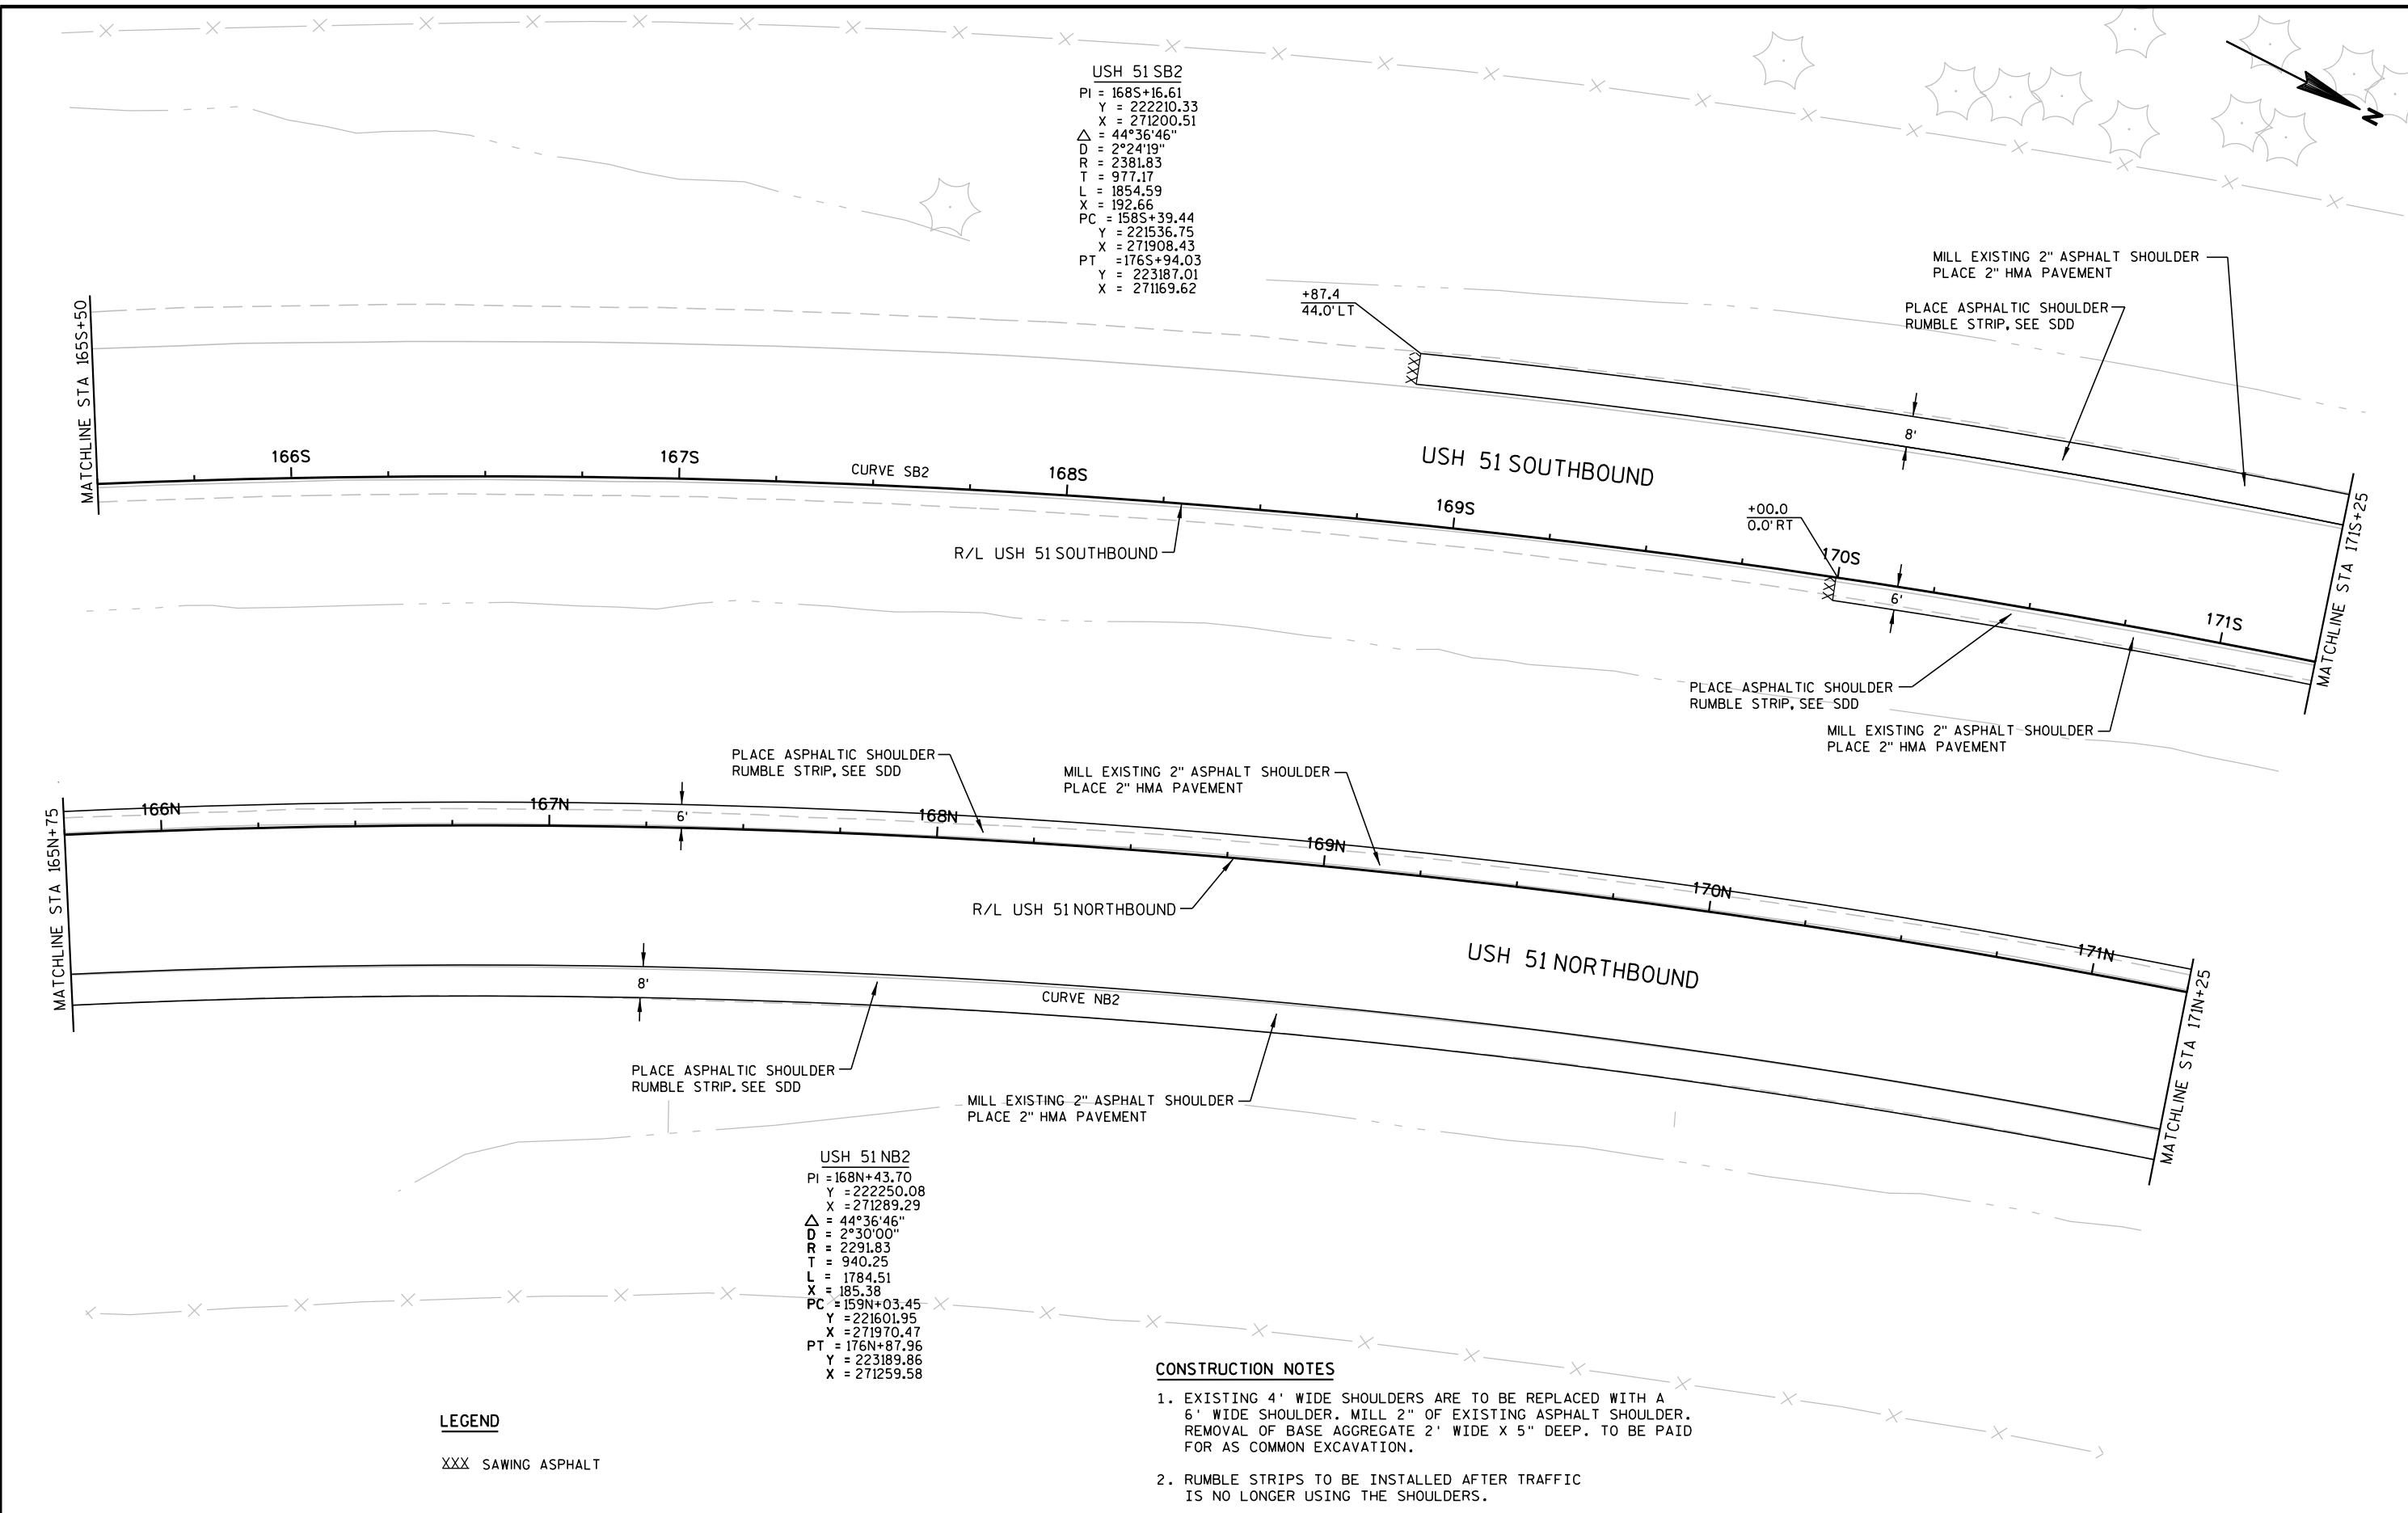

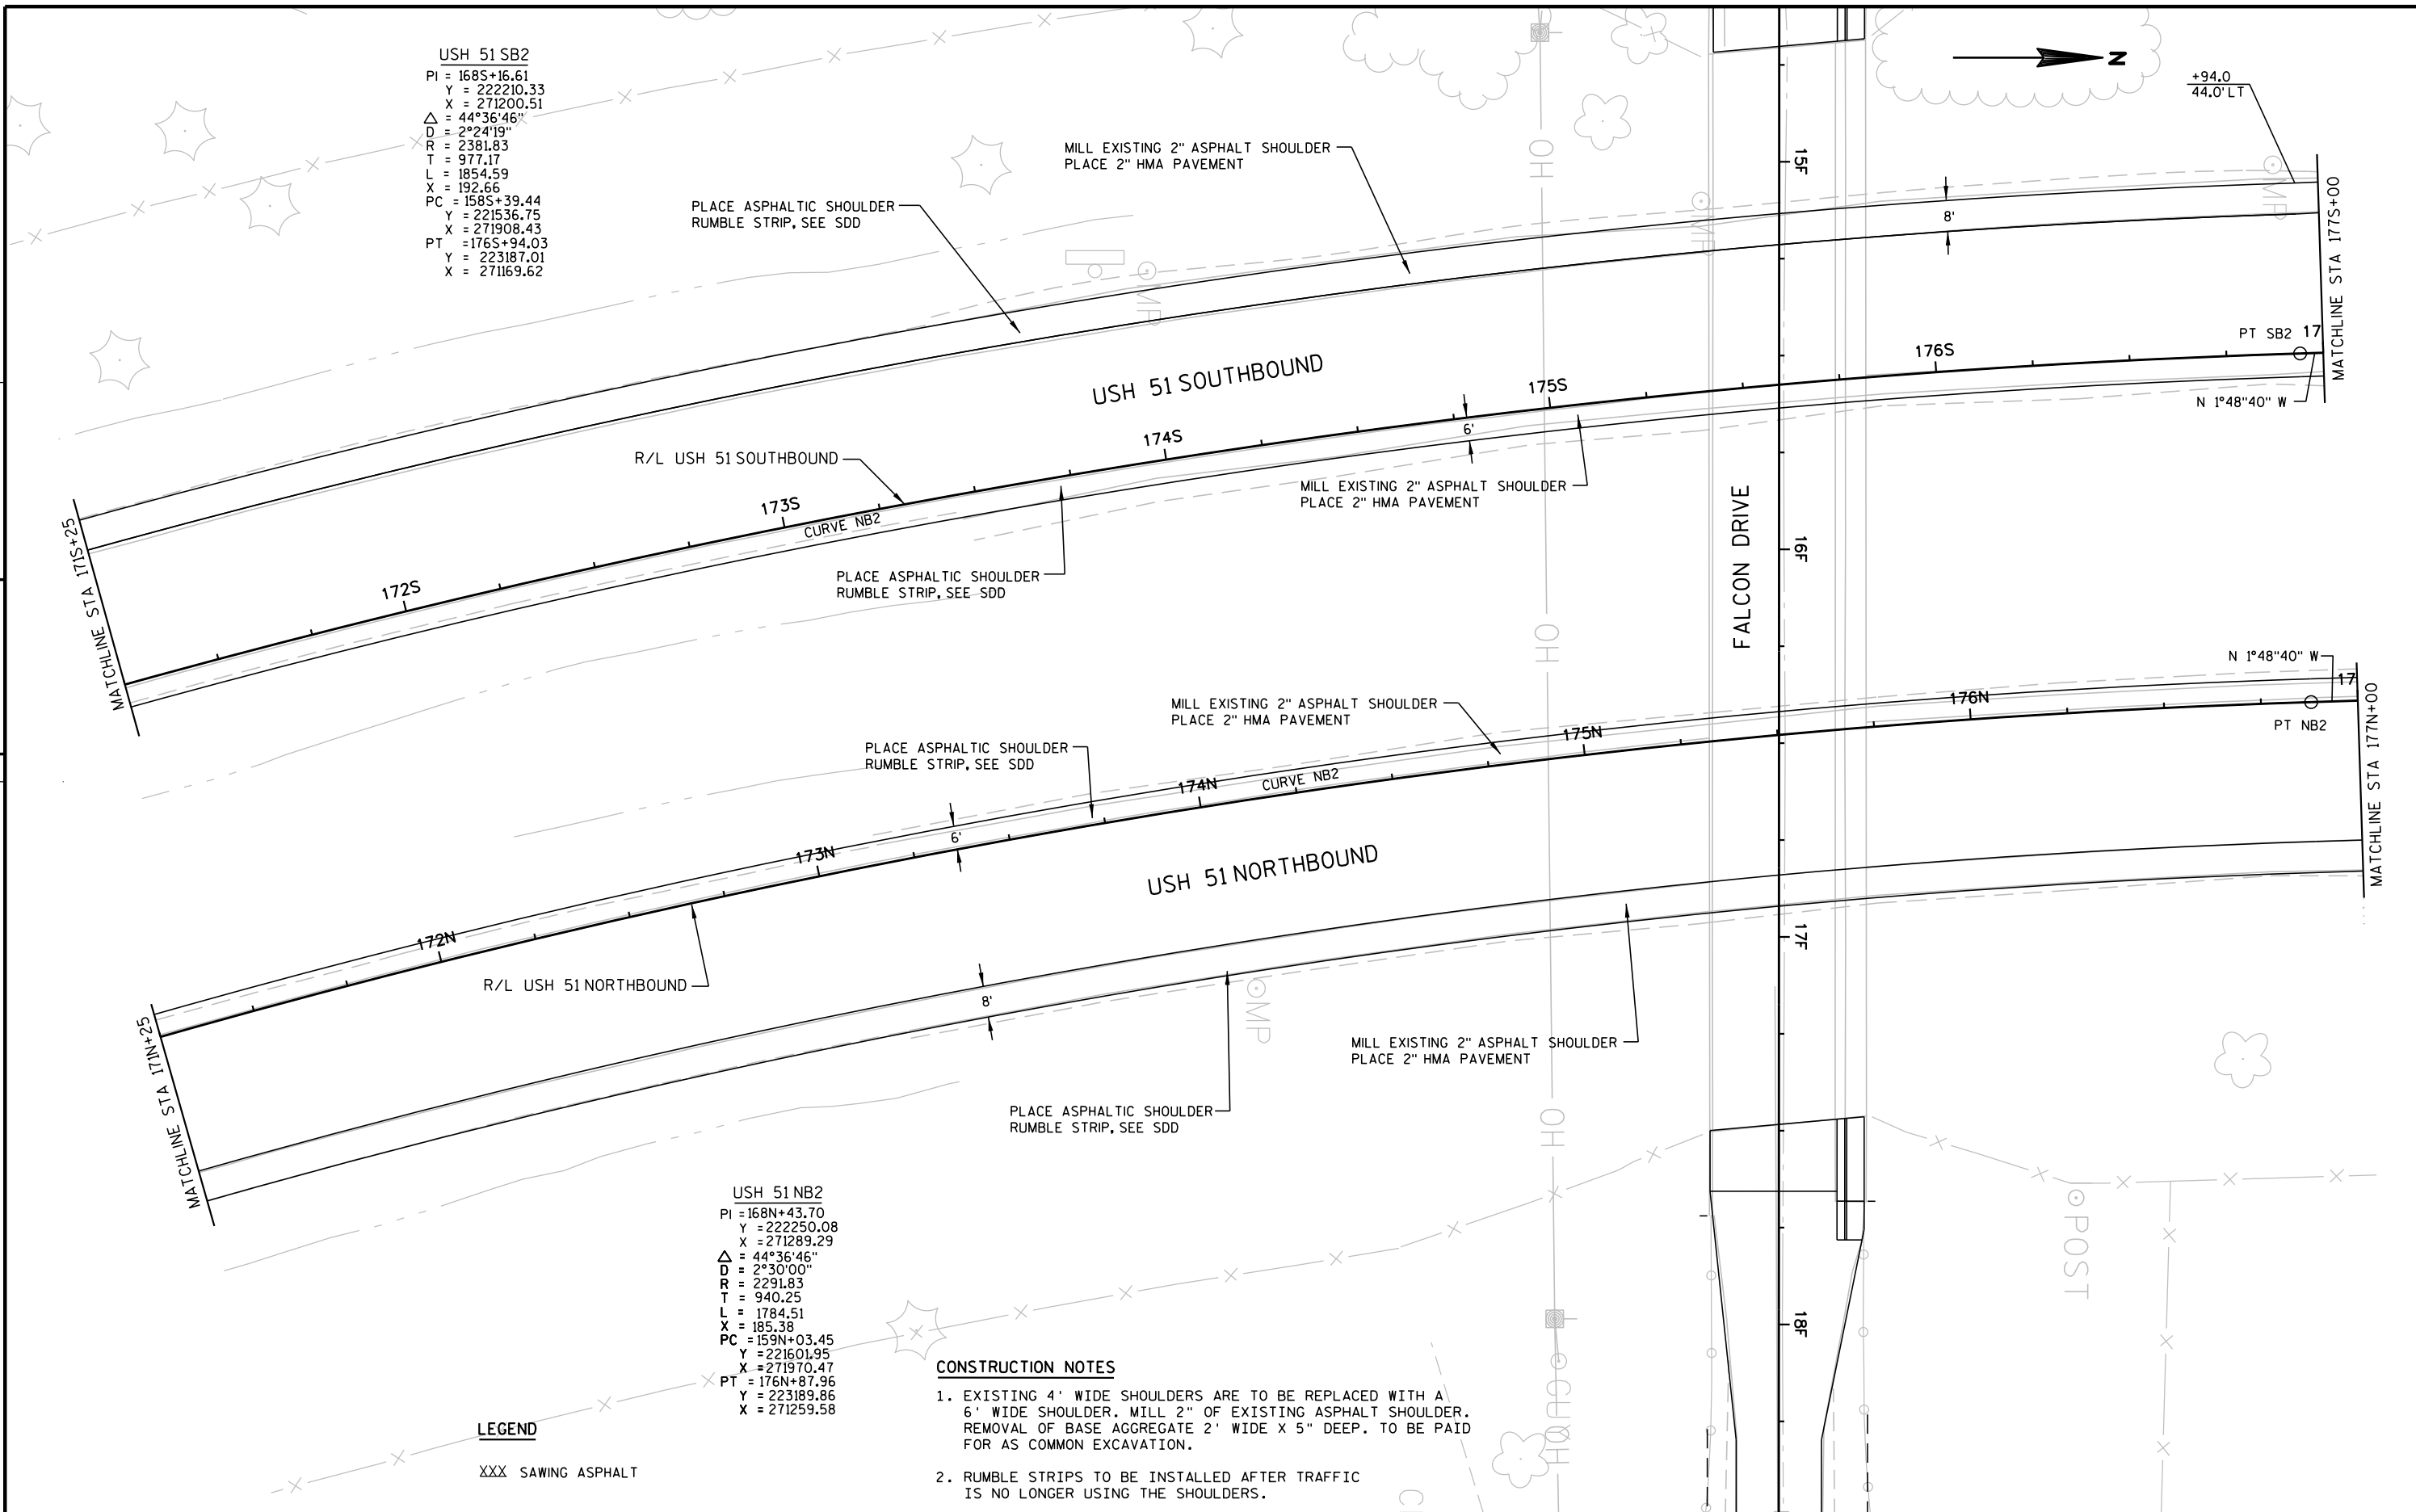

USH 51 SB2
PI = 168S+16.61
Y = 222210.33
X = 271200.51
Δ = 44°36'46"
D = 2°24'19"
R = 2381.83
T = 977.17
L = 1854.59
X = 192.66
PC = 158S+39.44
Y = 221536.75
X = 271908.43
PT = 176S+94.03
Y = 223187.01
X = 271169.62


USH 51 NB2
PI = 168N+43.70
Y = 222250.08
X = 271289.29
Δ = 44°36'46"
D = 2°30'00"
R = 2291.83
T = 940.25
L = 1784.51
X = 185.38
PC = 159N+03.45
Y = 221601.95
X = 271970.47
PT = 176N+87.96
Y = 223189.86
X = 271259.58

- CONSTRUCTION NOTES**
- EXISTING 4' WIDE SHOULDERS ARE TO BE REPLACED WITH A 6' WIDE SHOULDER. MILL 2" OF EXISTING ASPHALT SHOULDER. REMOVAL OF BASE AGGREGATE 2' WIDE X 5" DEEP. TO BE PAID FOR AS COMMON EXCAVATION.
 - RUMBLE STRIPS TO BE INSTALLED AFTER TRAFFIC IS NO LONGER USING THE SHOULDERS.

LEGEND
XXX SAWING ASPHALT

5

5

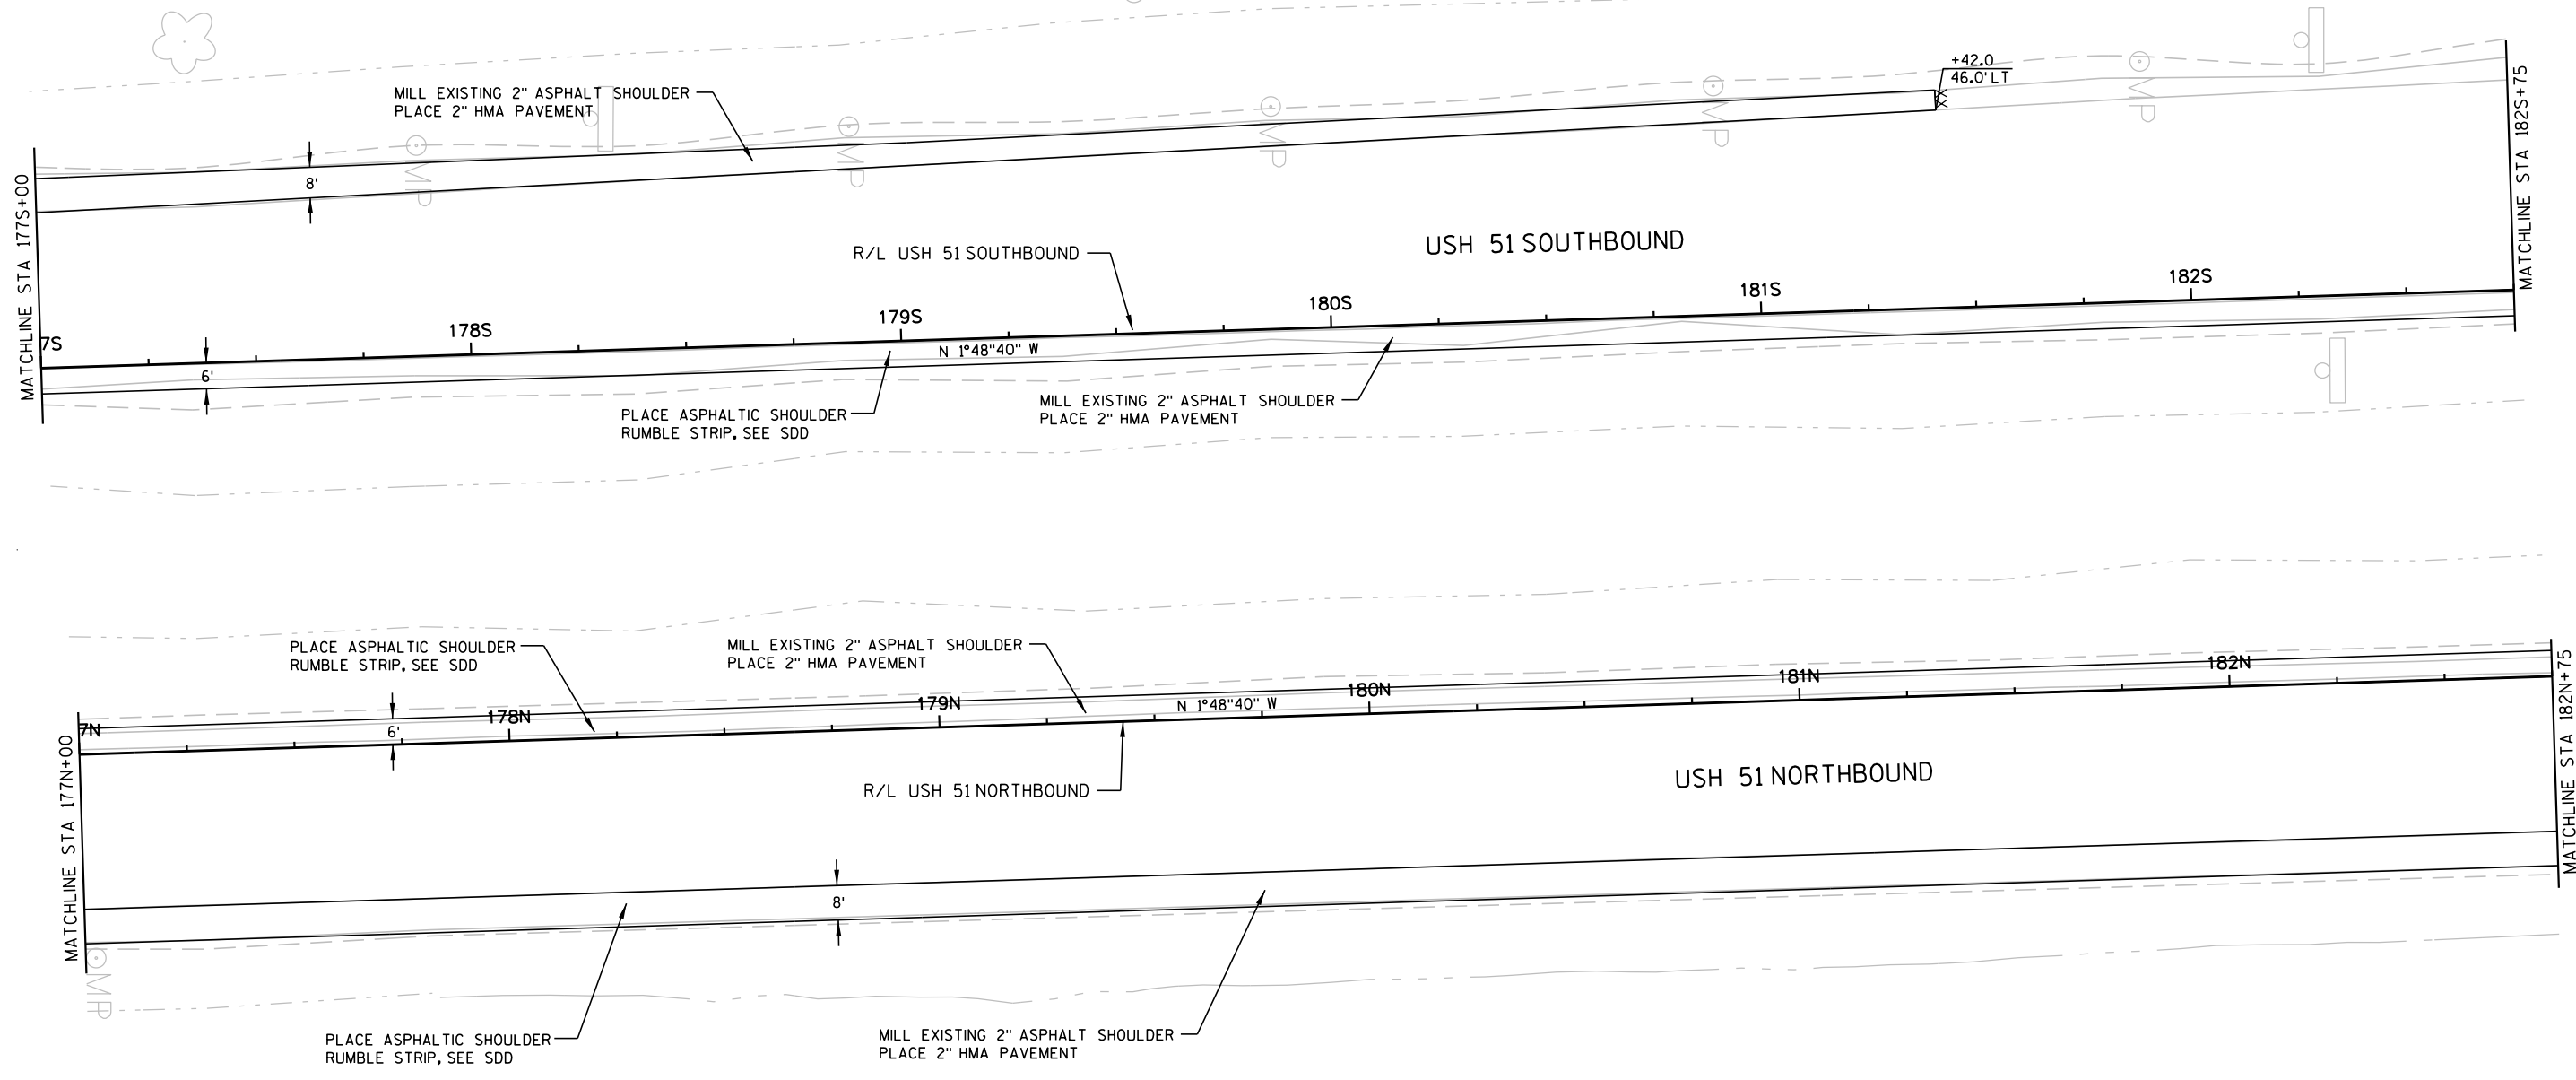



LEGEND


XXX SAWING ASPHALT

CONSTRUCTION NOTES



1. EXISTING 4' WIDE SHOULDERS ARE TO BE REPLACED WITH A 6' WIDE SHOULDER. MILL 2" OF EXISTING ASPHALT SHOULDER. REMOVAL OF BASE AGGREGATE 2' WIDE X 5" DEEP. TO BE PAID FOR AS COMMON EXCAVATION.
2. RUMBLE STRIPS TO BE INSTALLED AFTER TRAFFIC IS NO LONGER USING THE SHOULDERS.

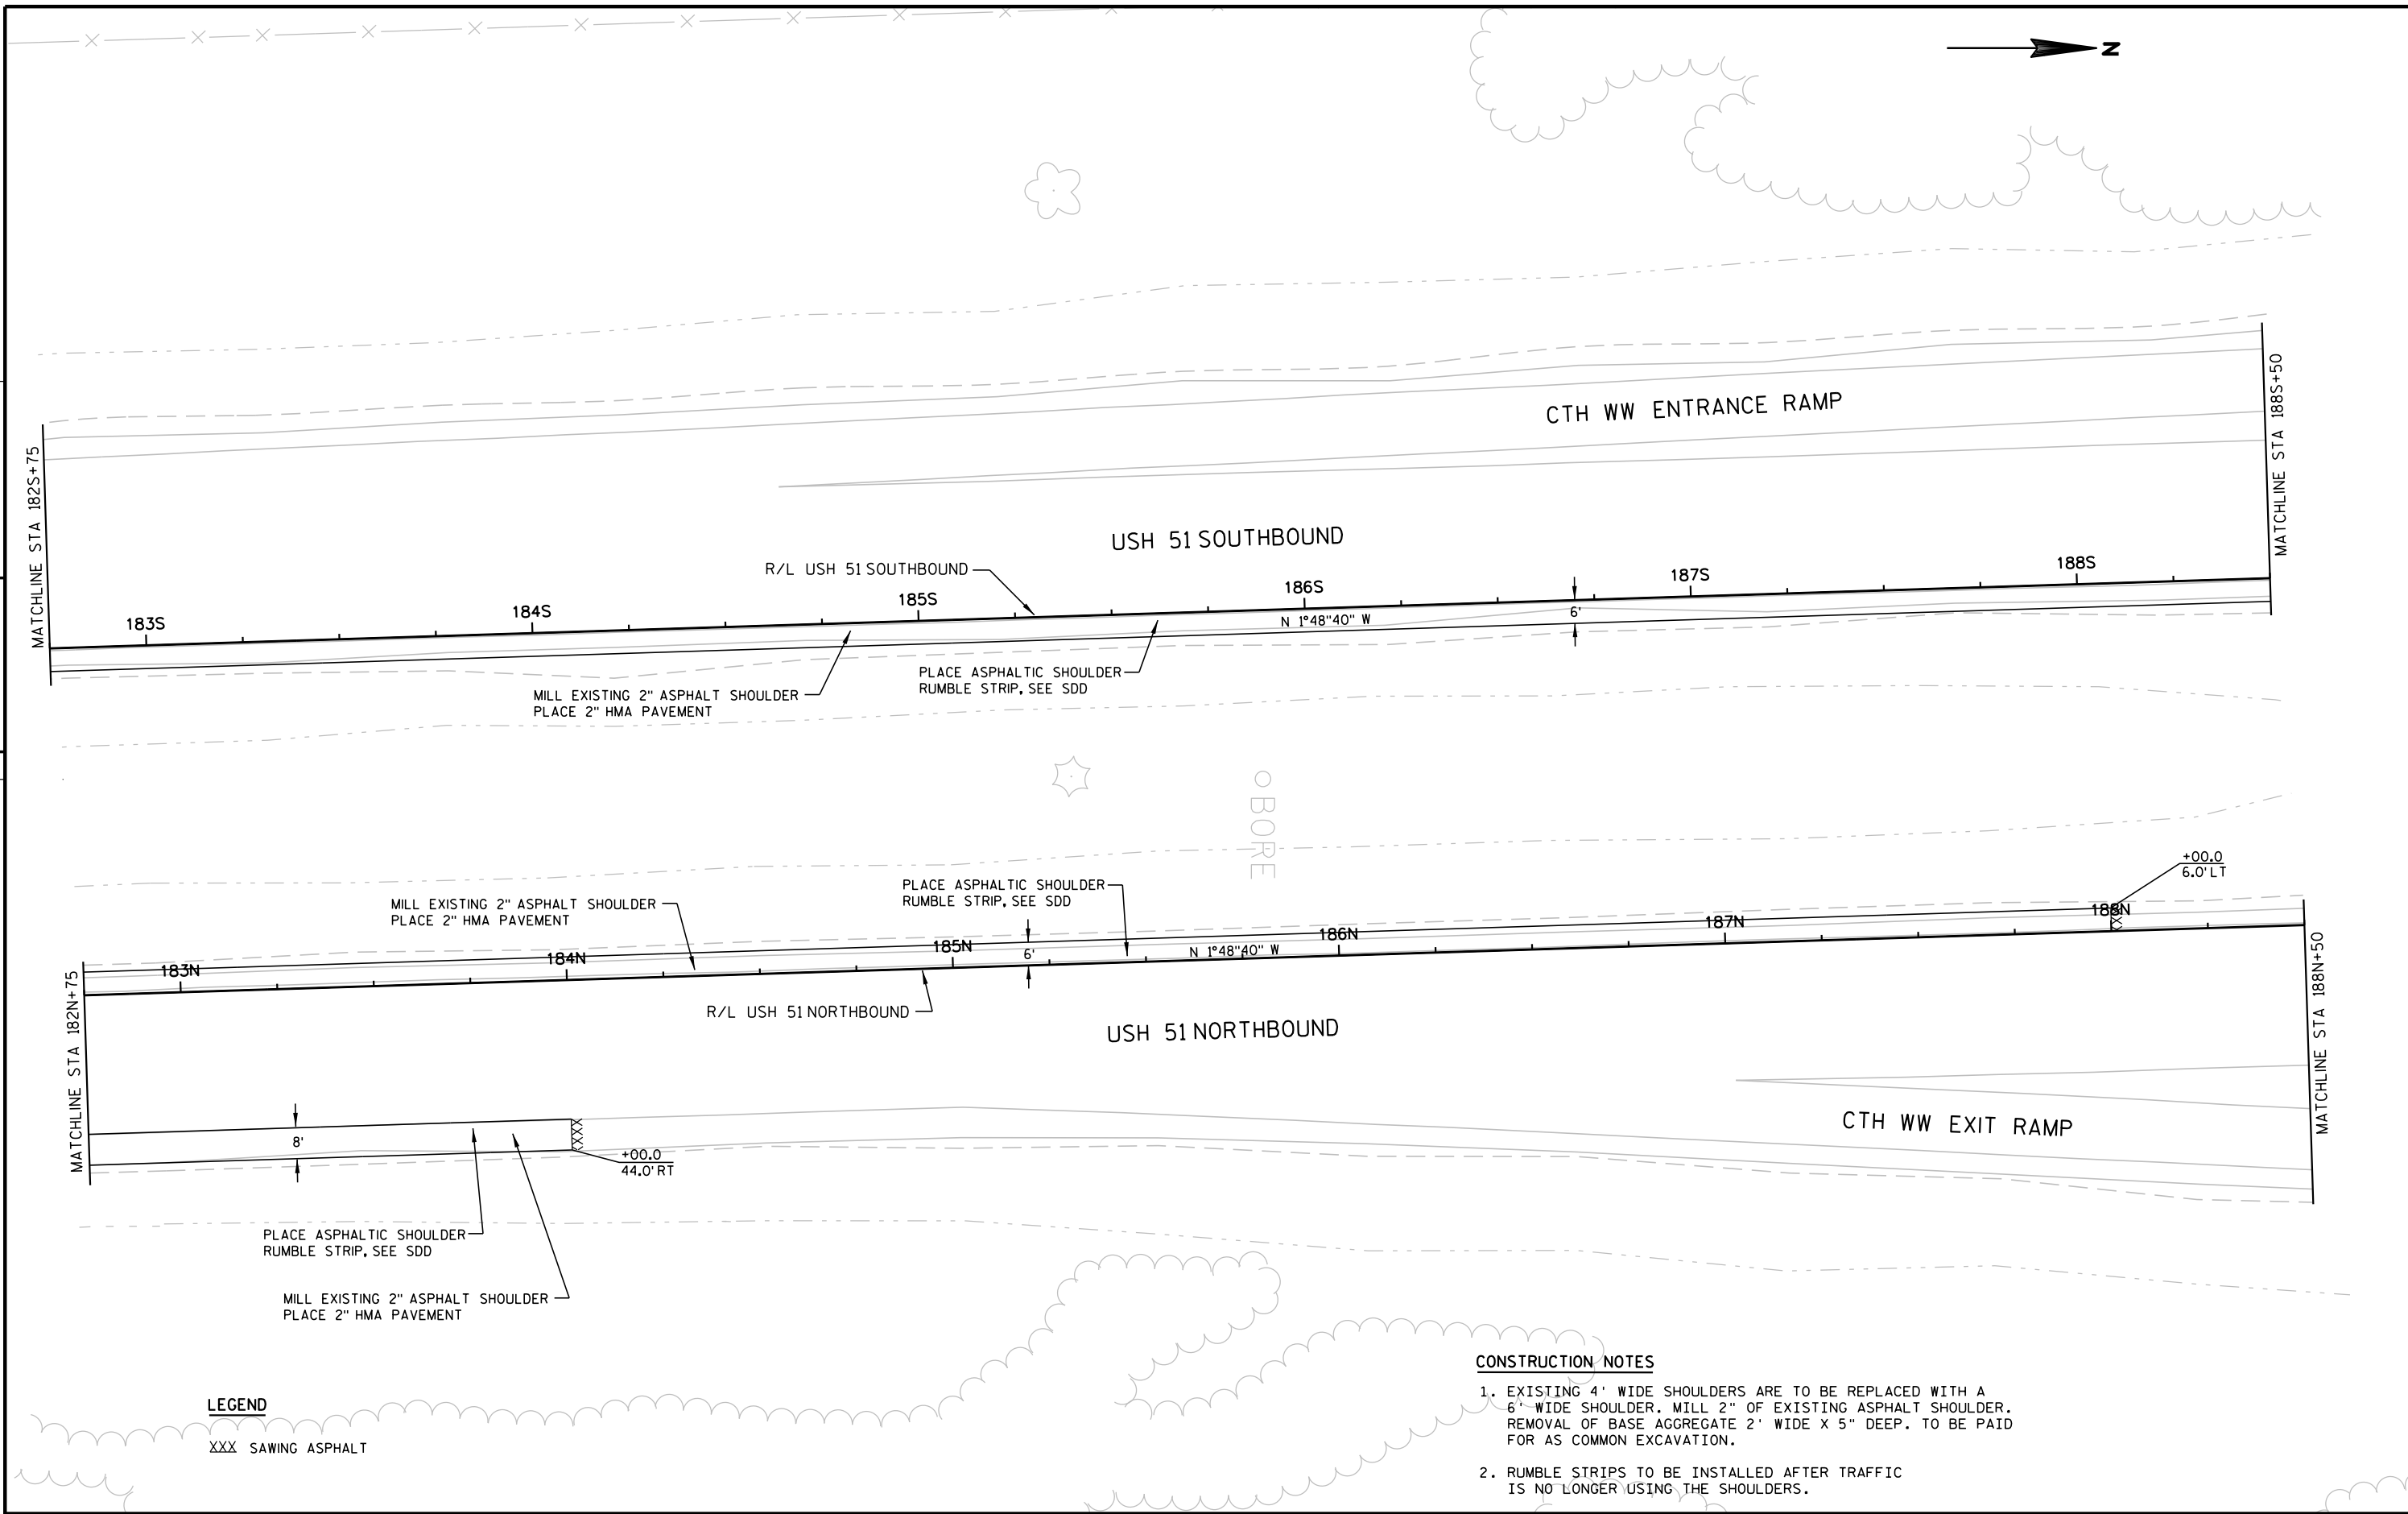

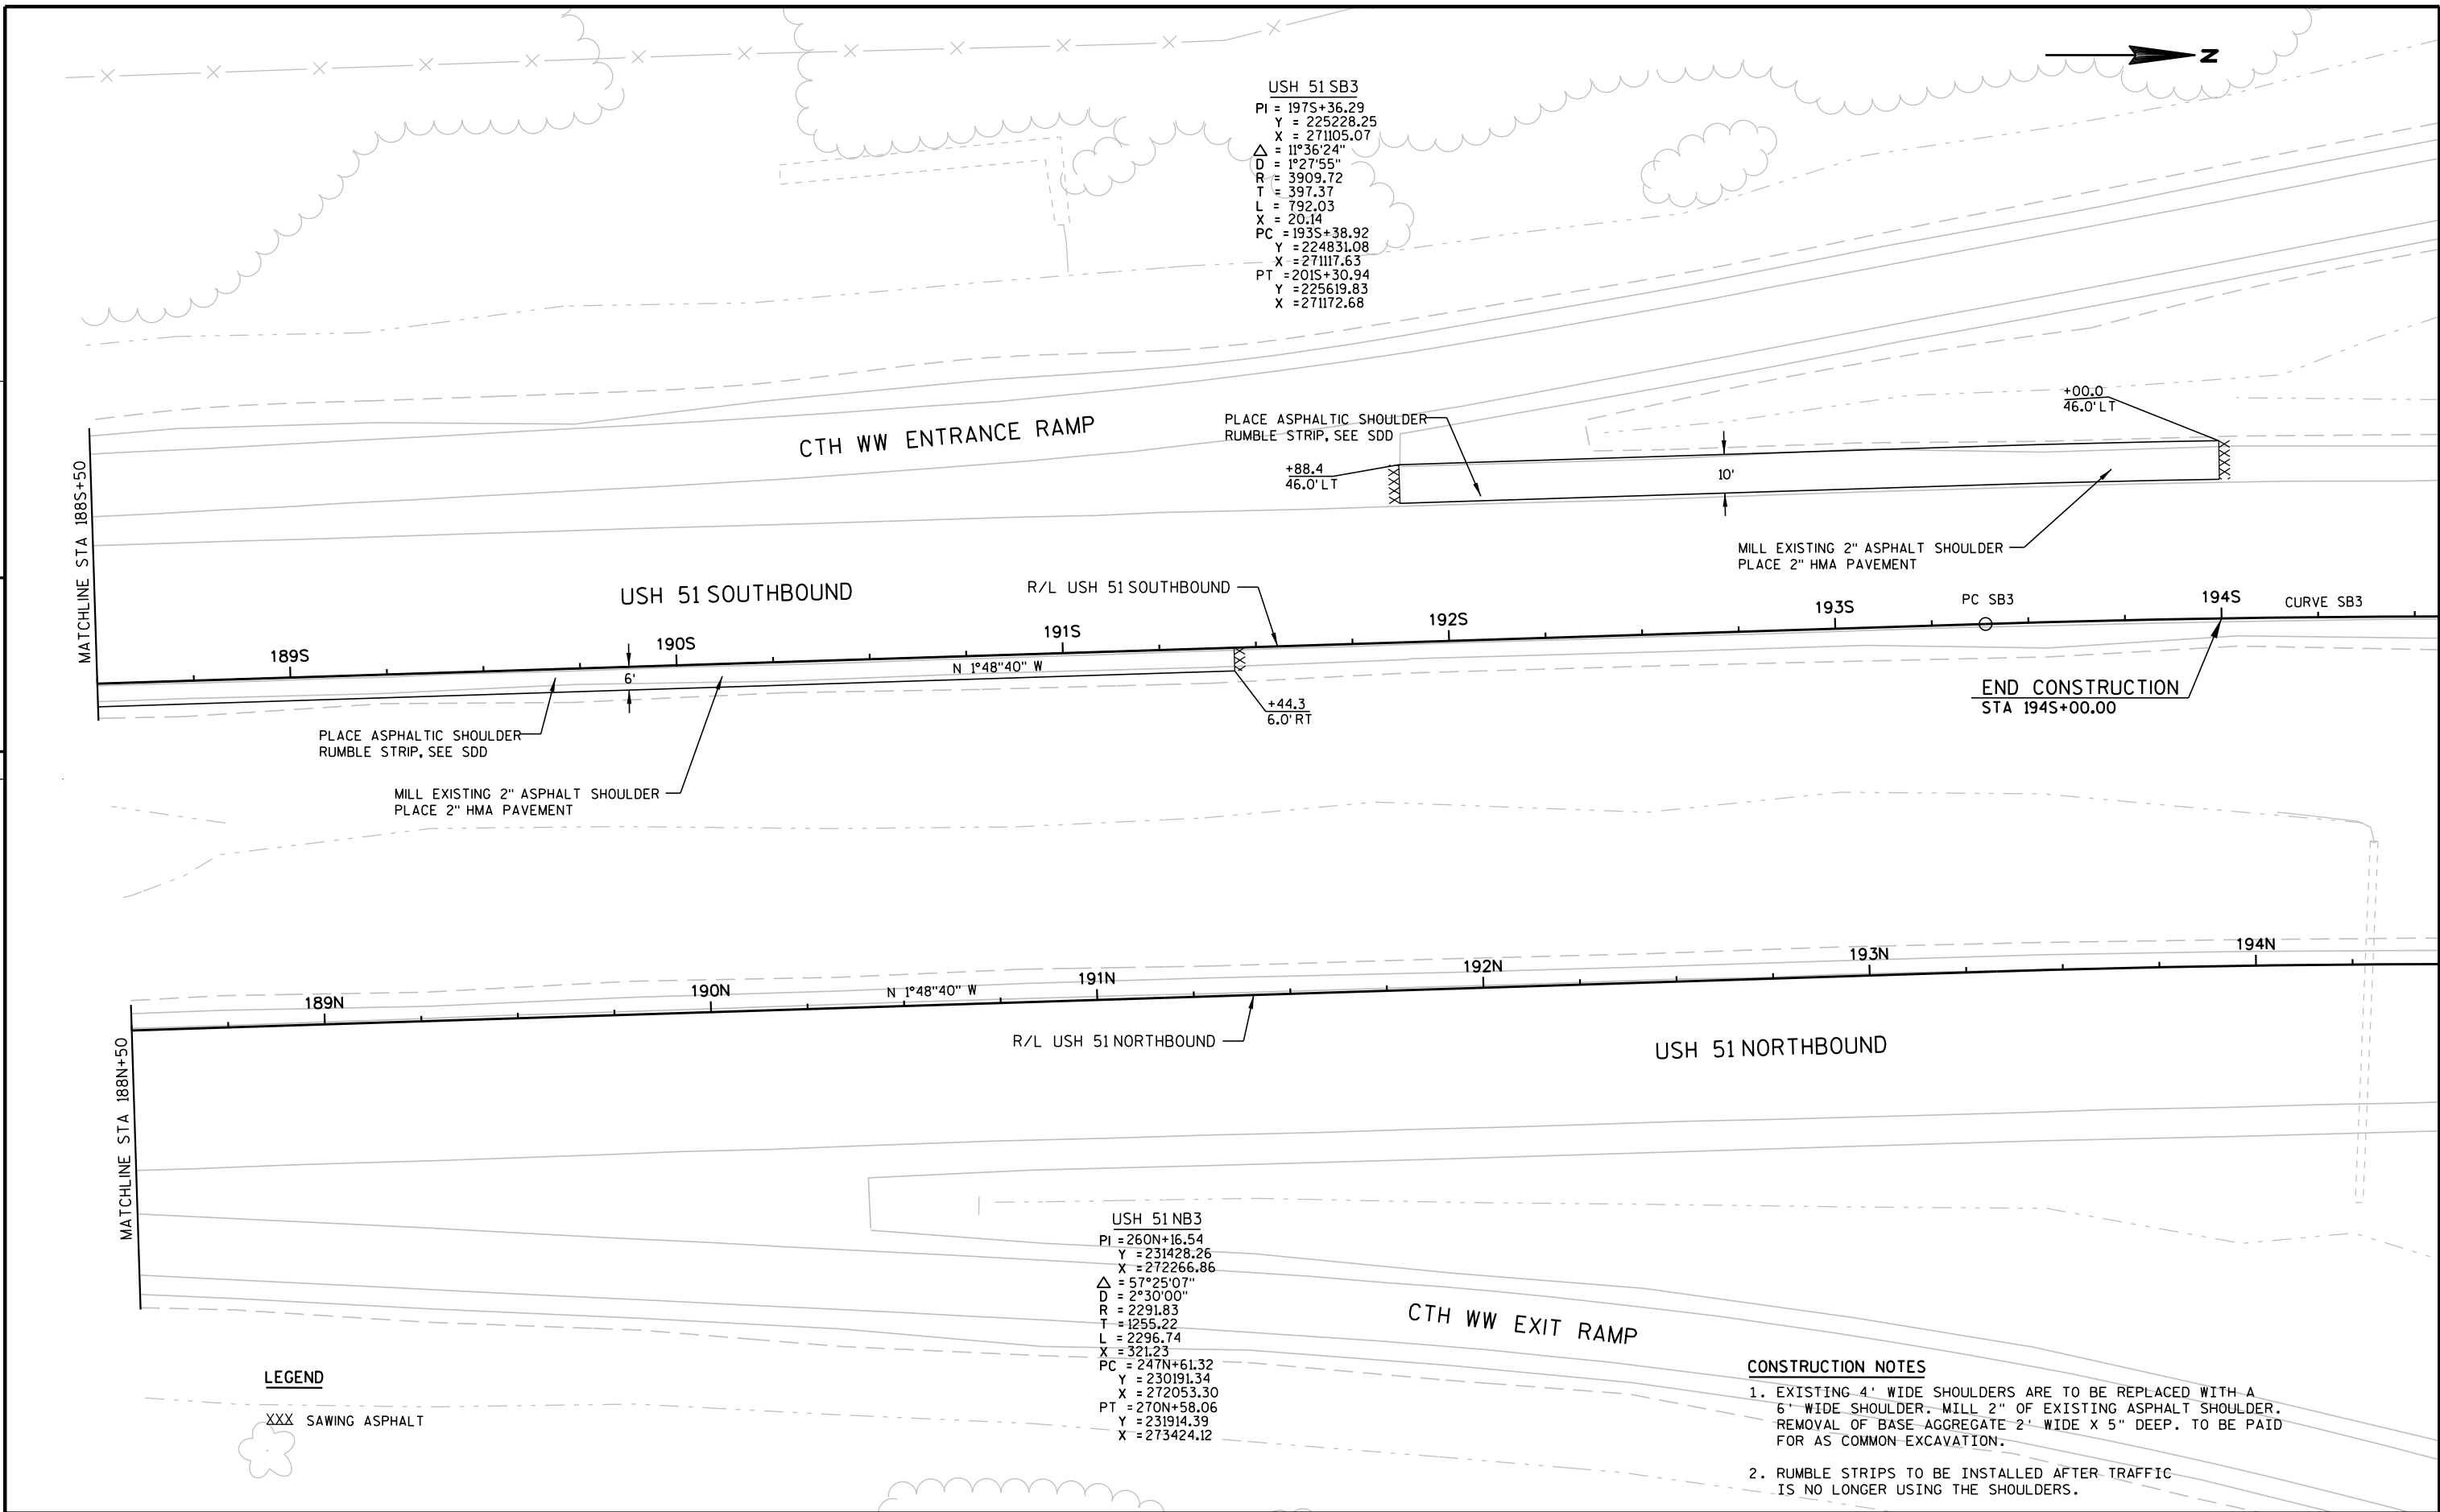

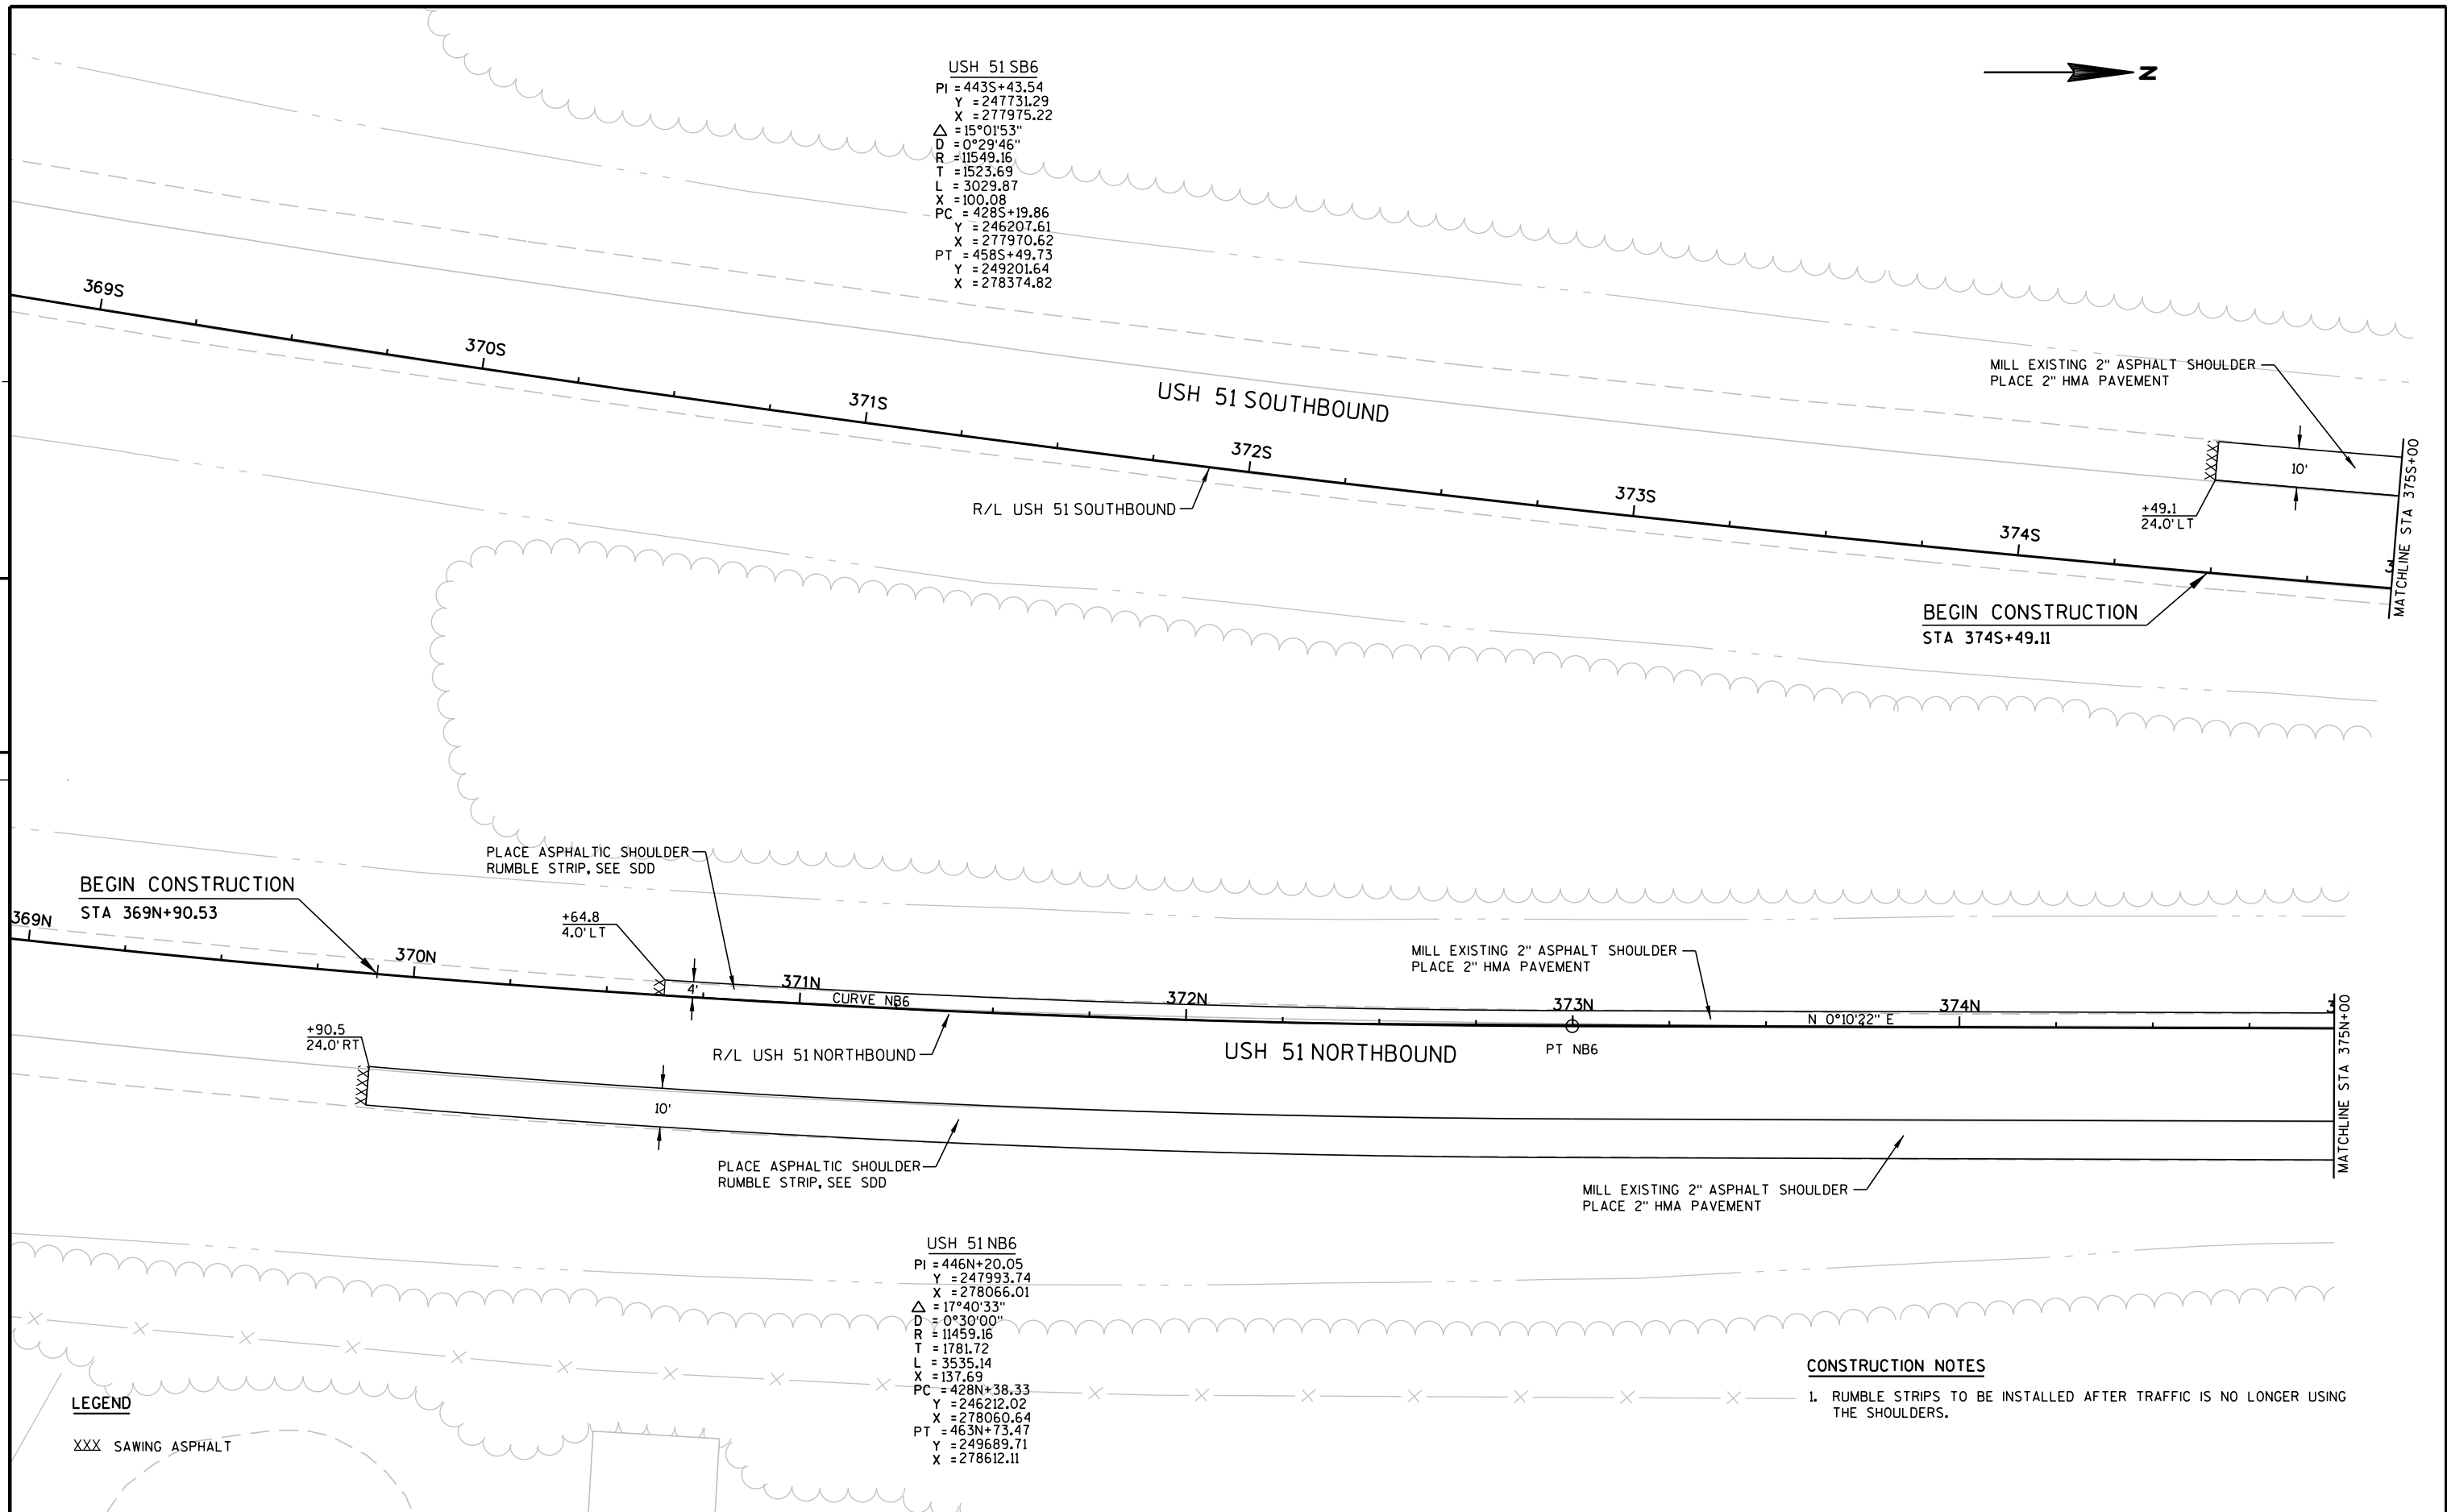

USH 51 SB6
PI = 443S+43.54
Y = 247731.29
X = 277975.22
 Δ = 15°01'53"
D = 0°29'46"
R = 11549.16
T = 1523.69
L = 3029.87
X = 100.08
PC = 428S+19.86
Y = 246207.61
X = 277970.62
PT = 458S+49.73
Y = 249201.64
X = 278374.82

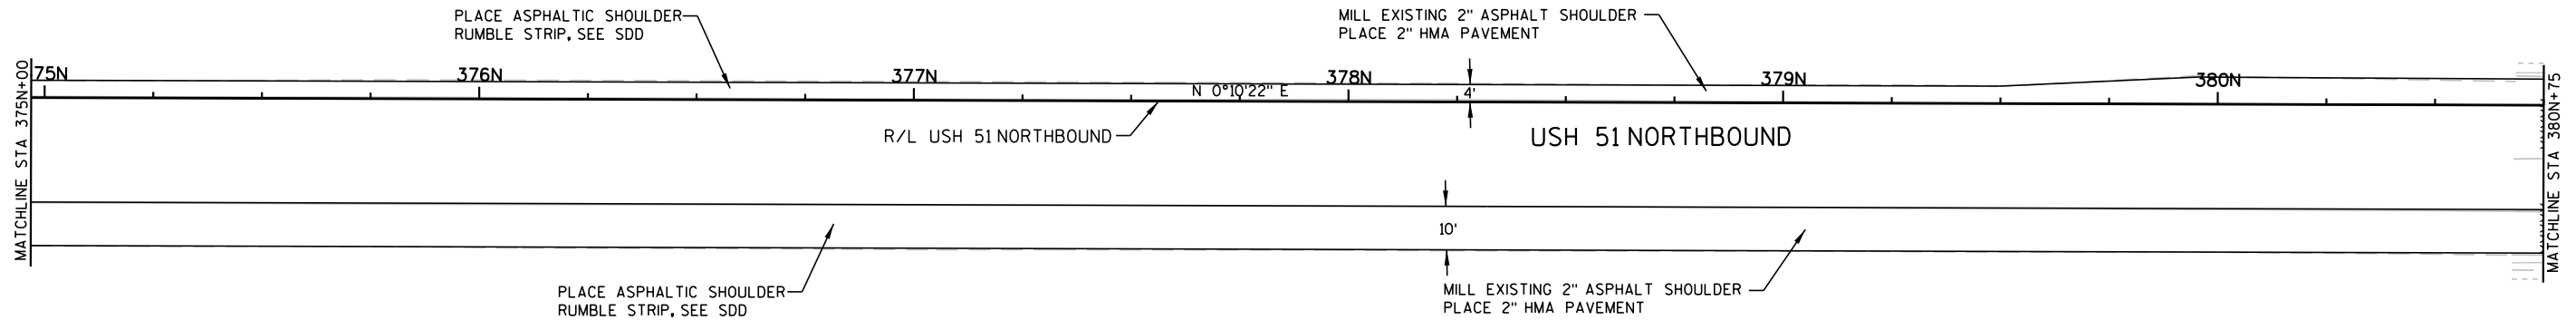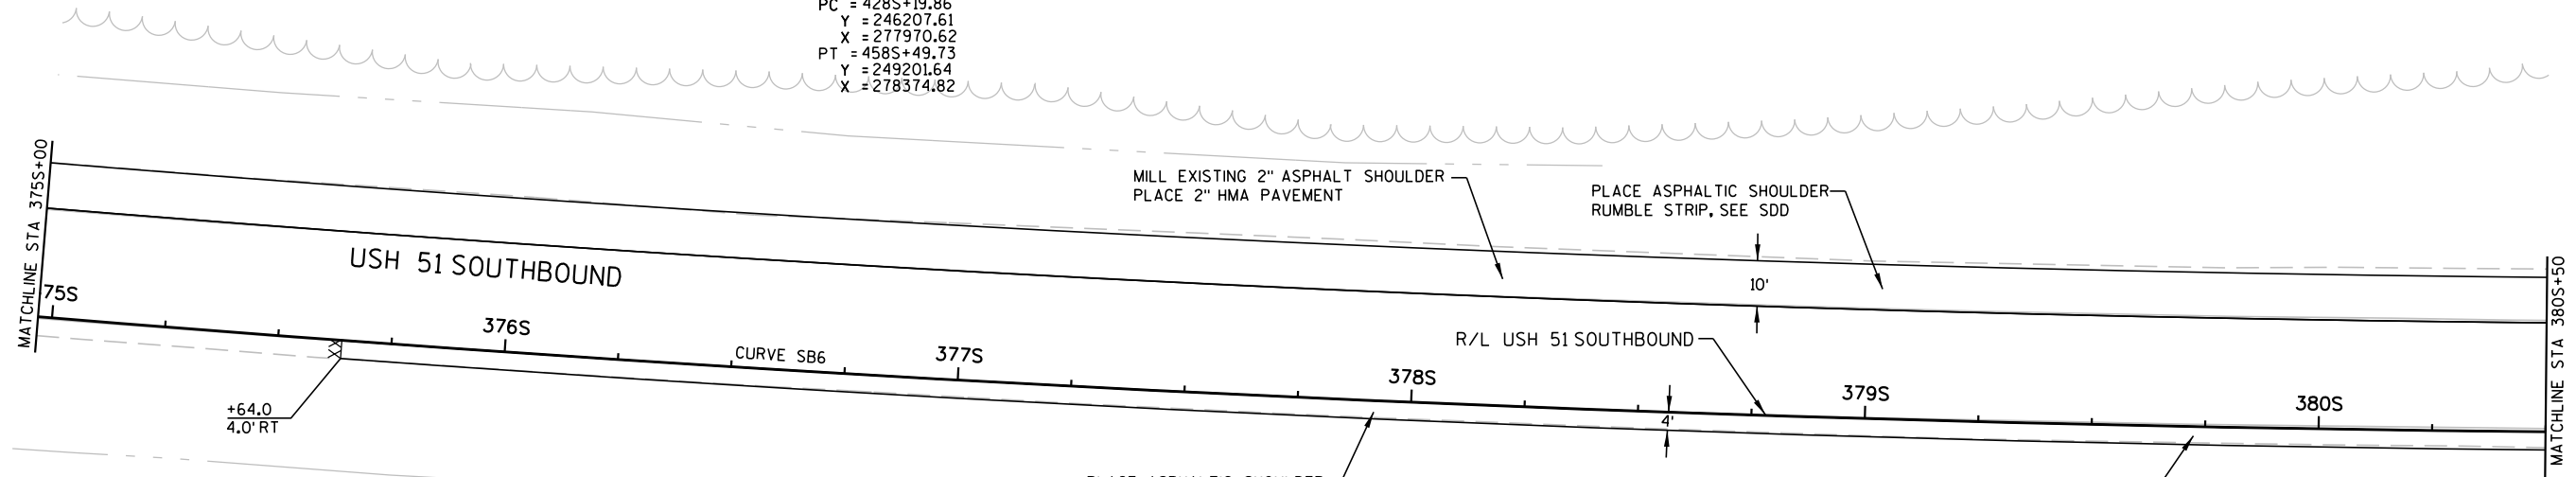


LEGEND

XXX SAWING ASPHALT


CONSTRUCTION NOTES

1. RUMBLE STRIPS TO BE INSTALLED AFTER TRAFFIC IS NO LONGER USING THE SHOULDERS.

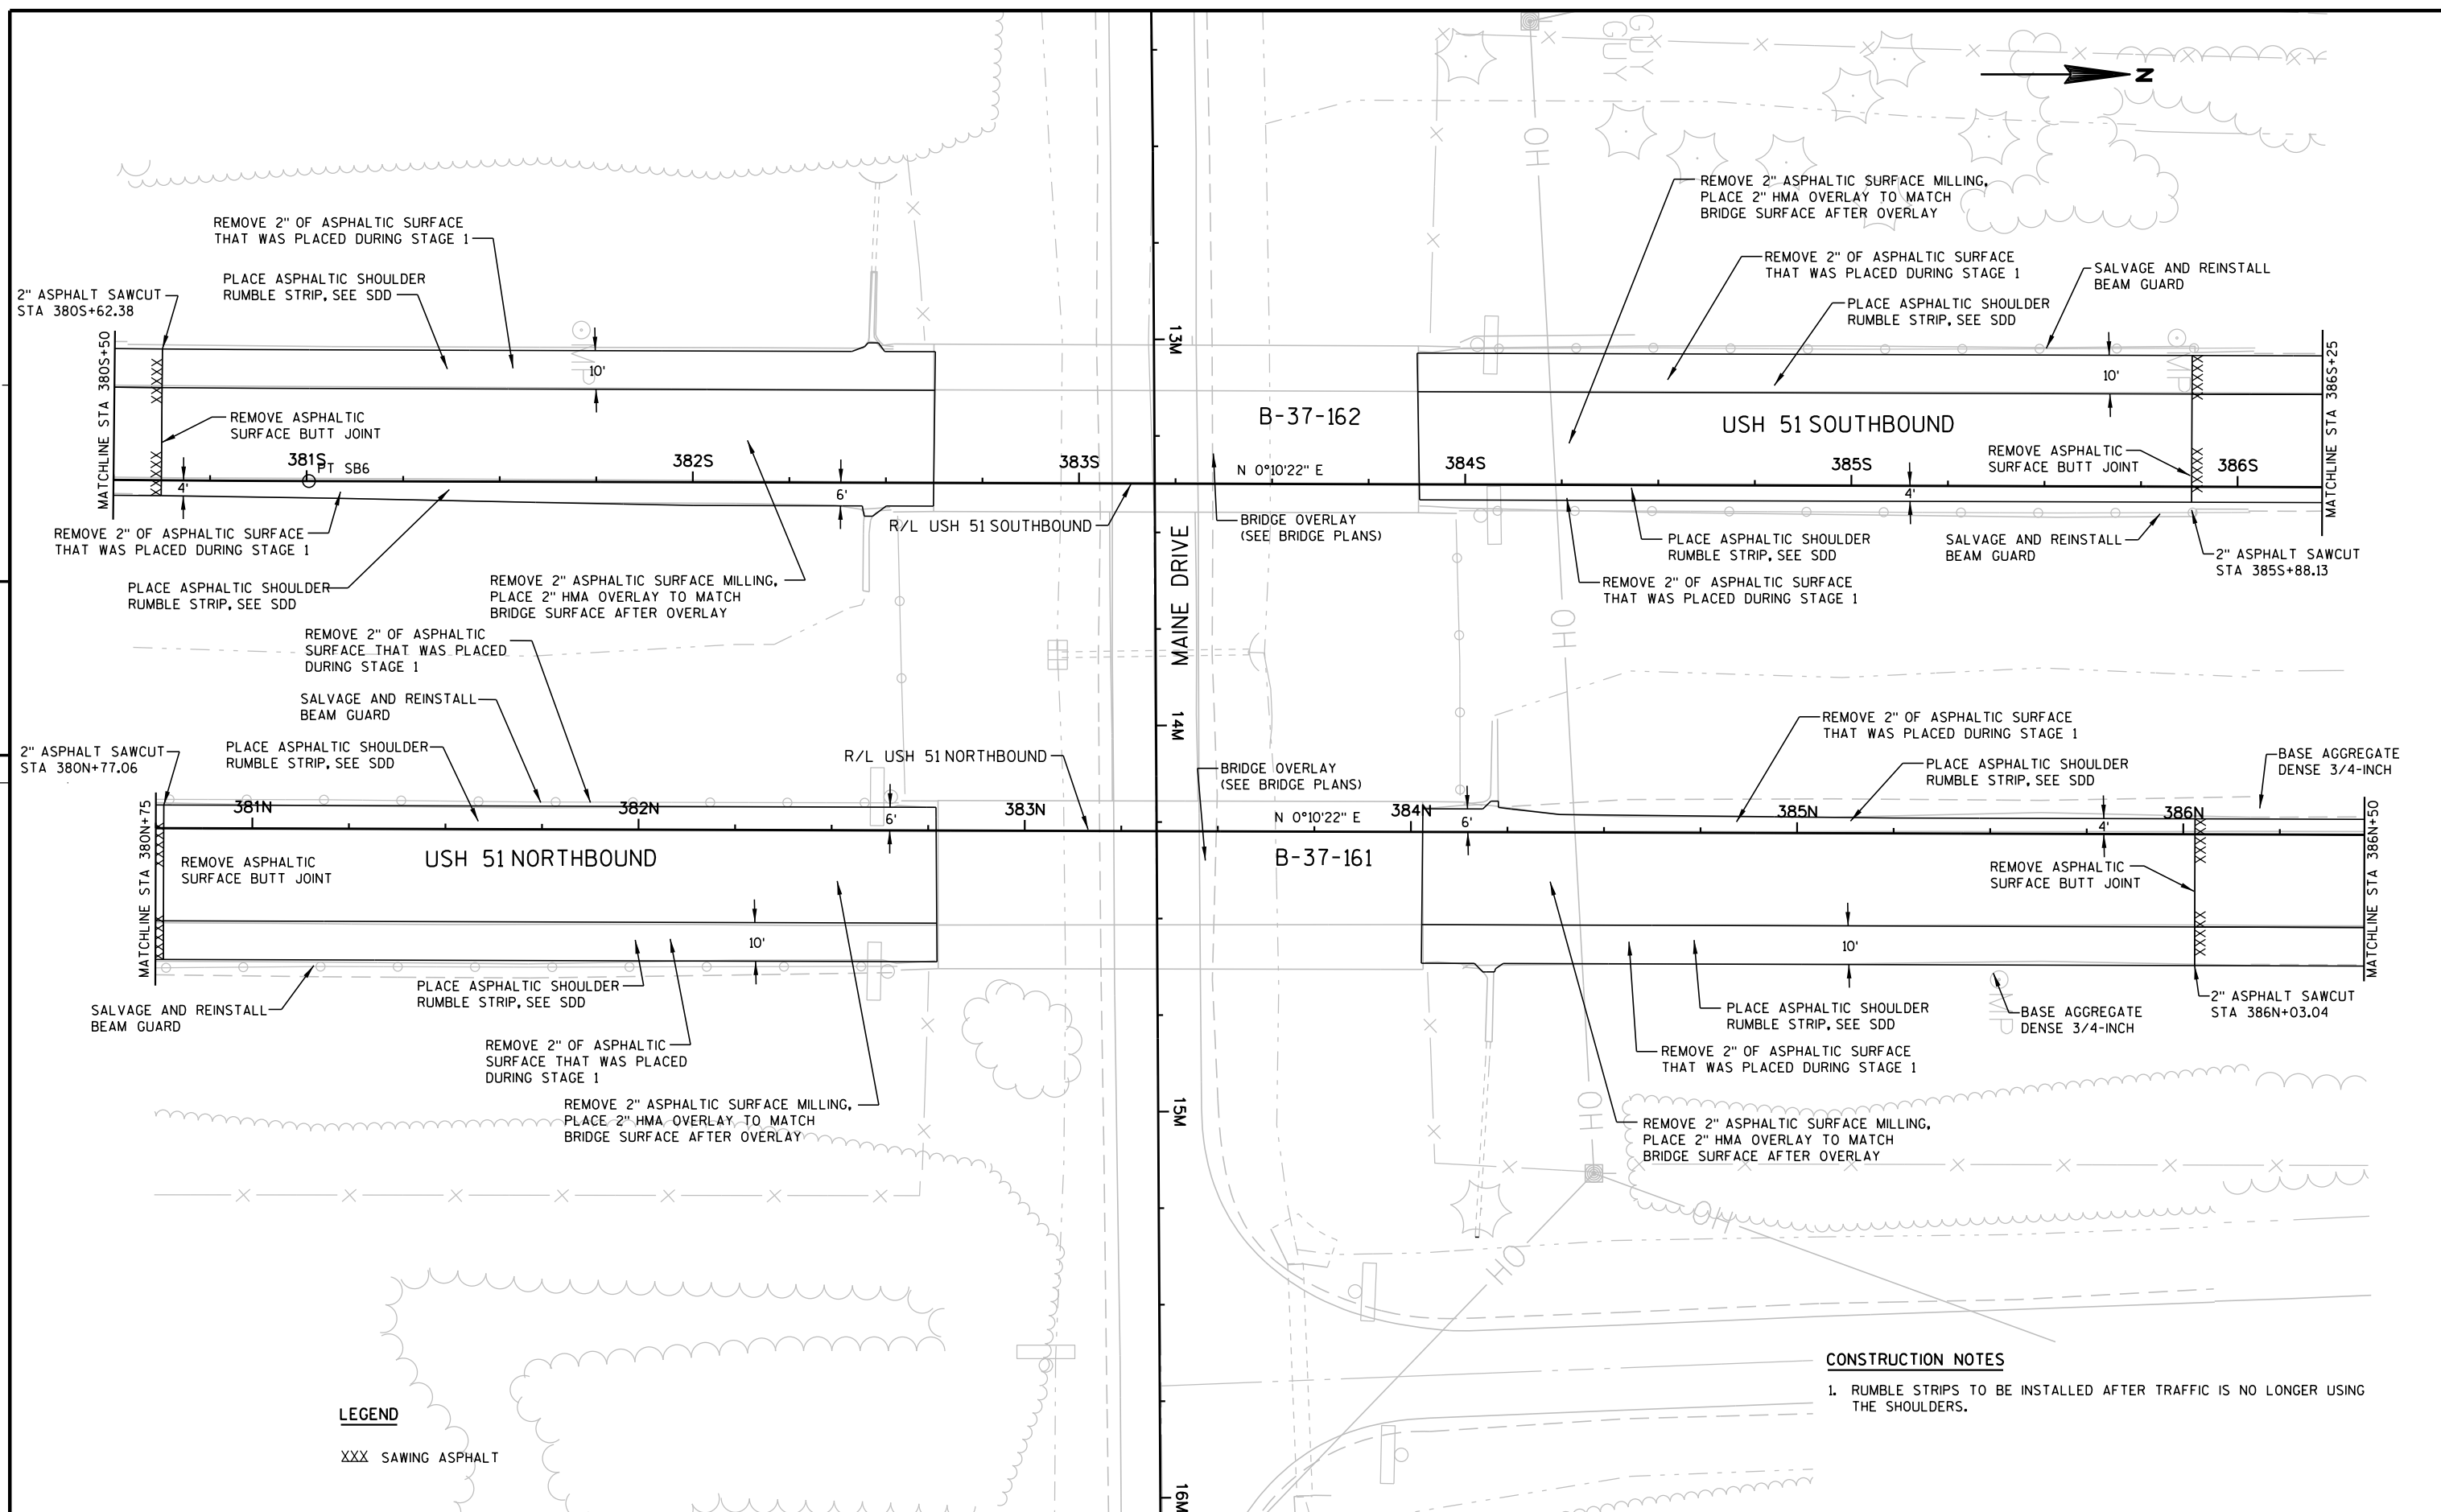



5

5

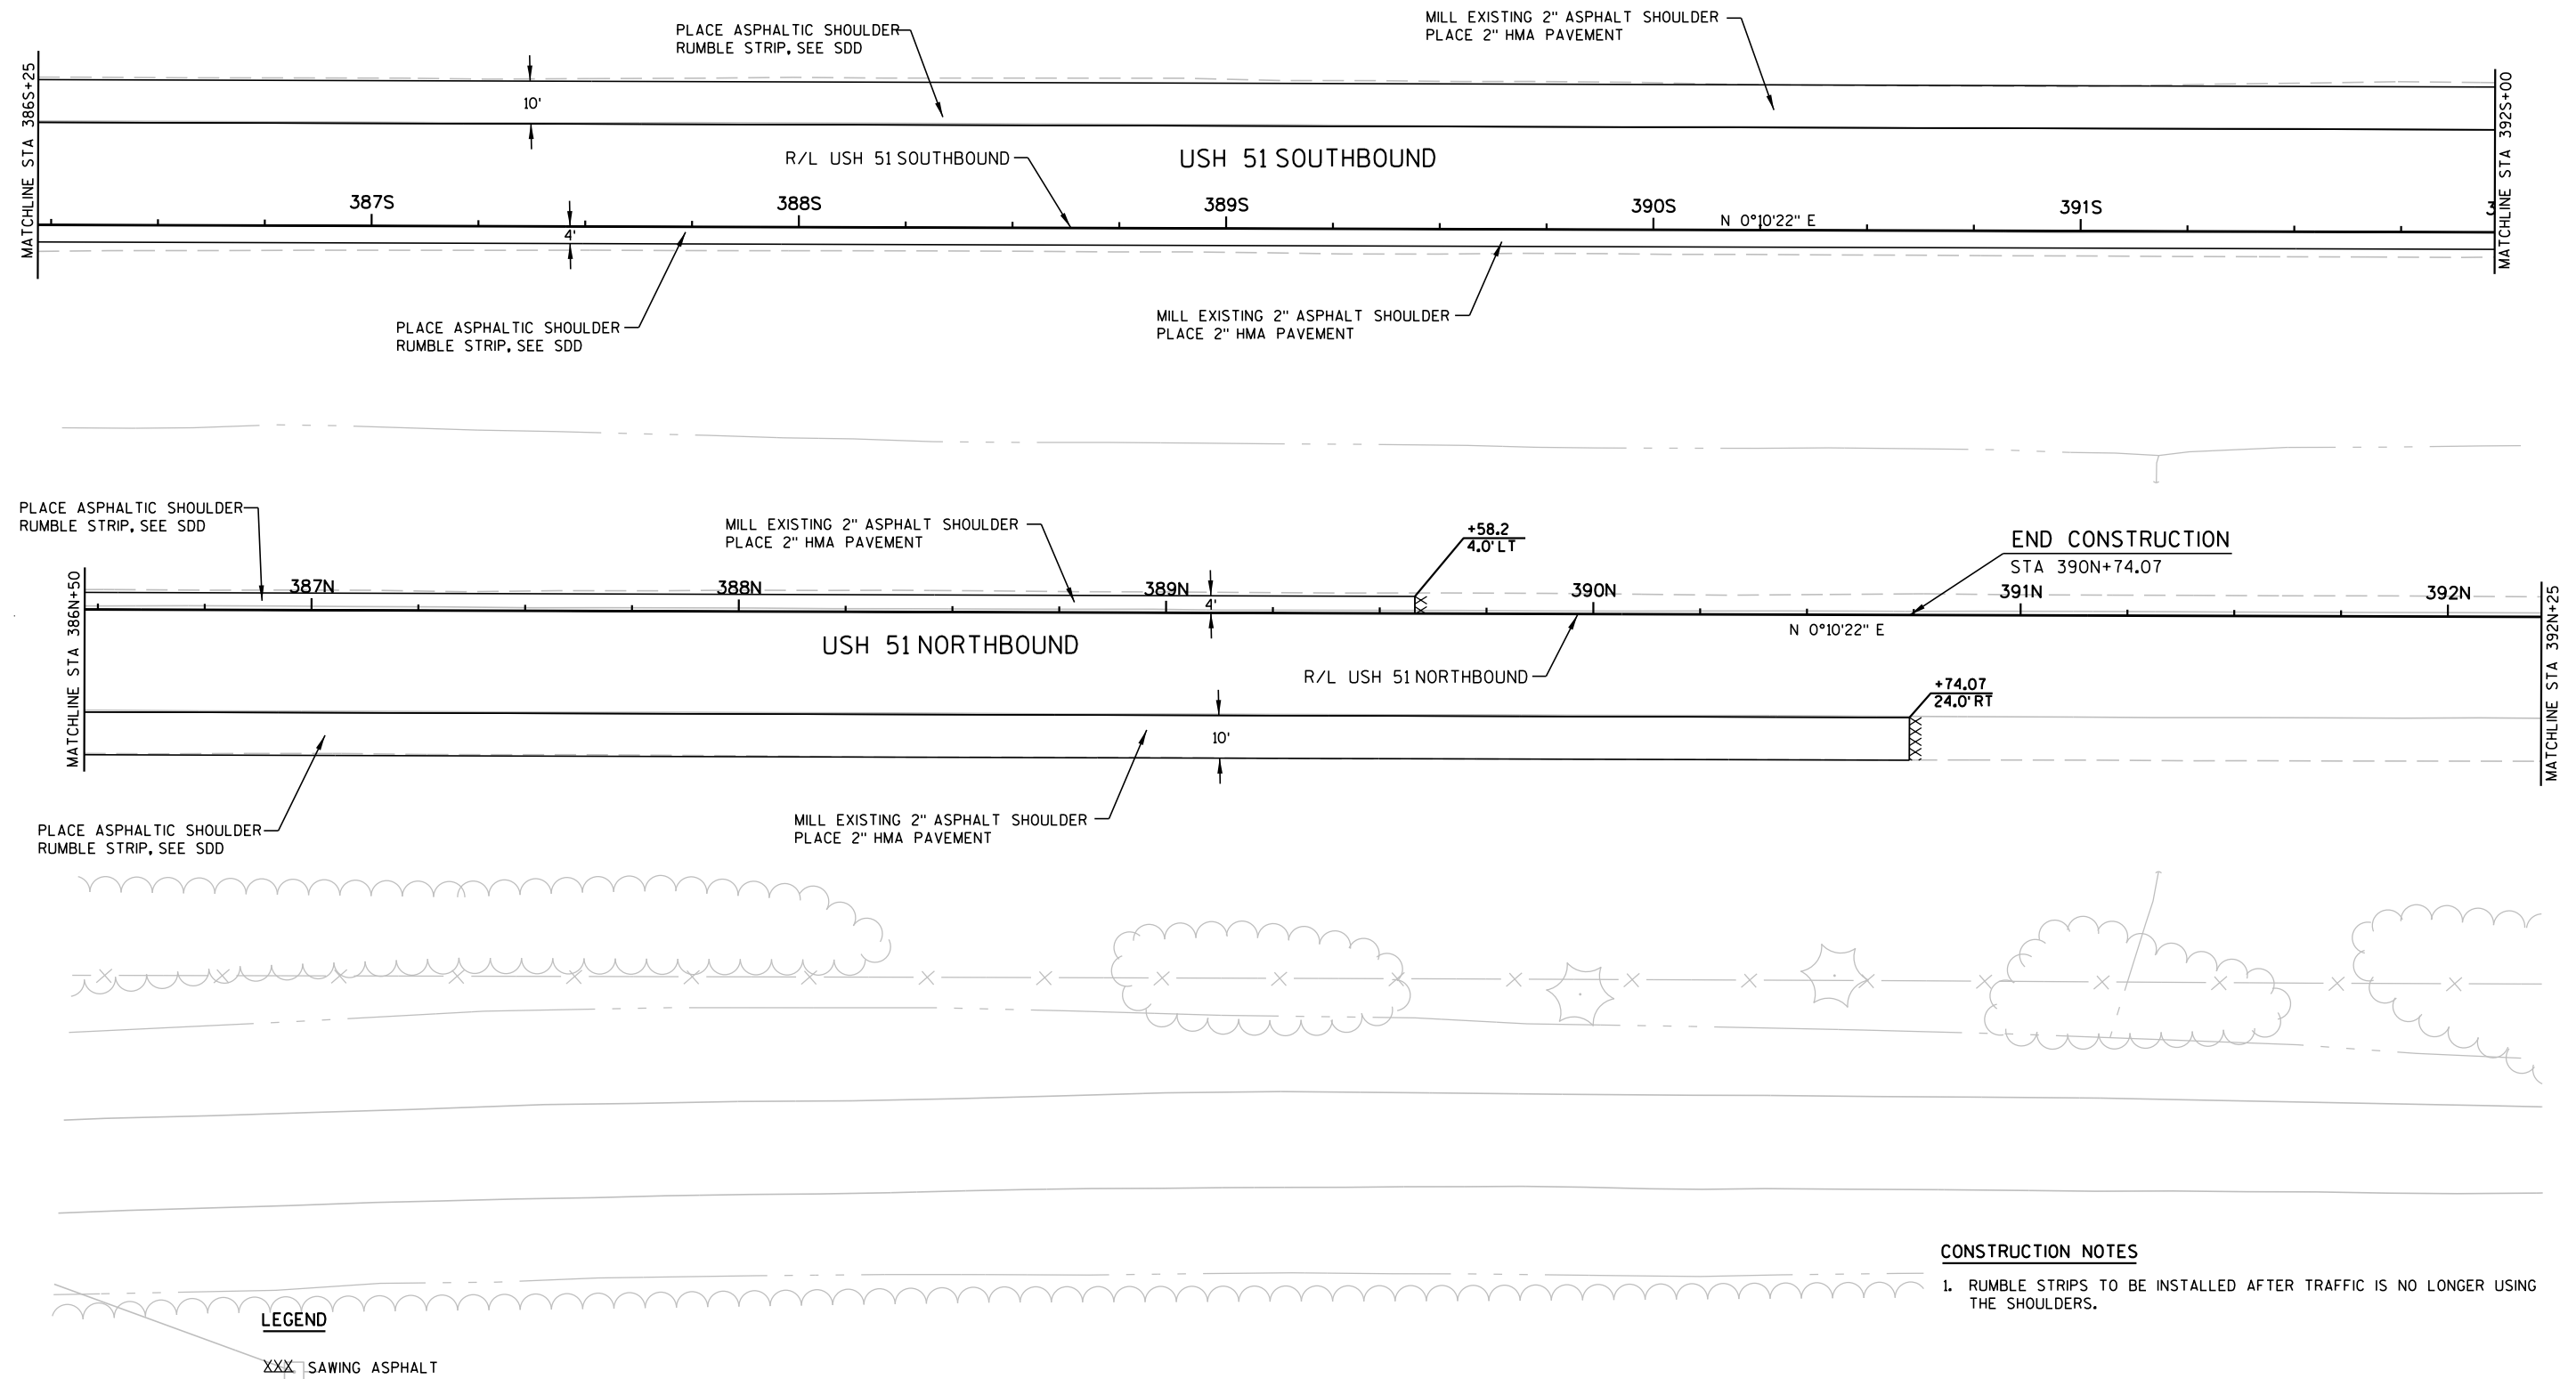


- CONSTRUCTION NOTES**
1. RUMBLE STRIPS TO BE INSTALLED AFTER TRAFFIC IS NO LONGER USING THE SHOULDERS.

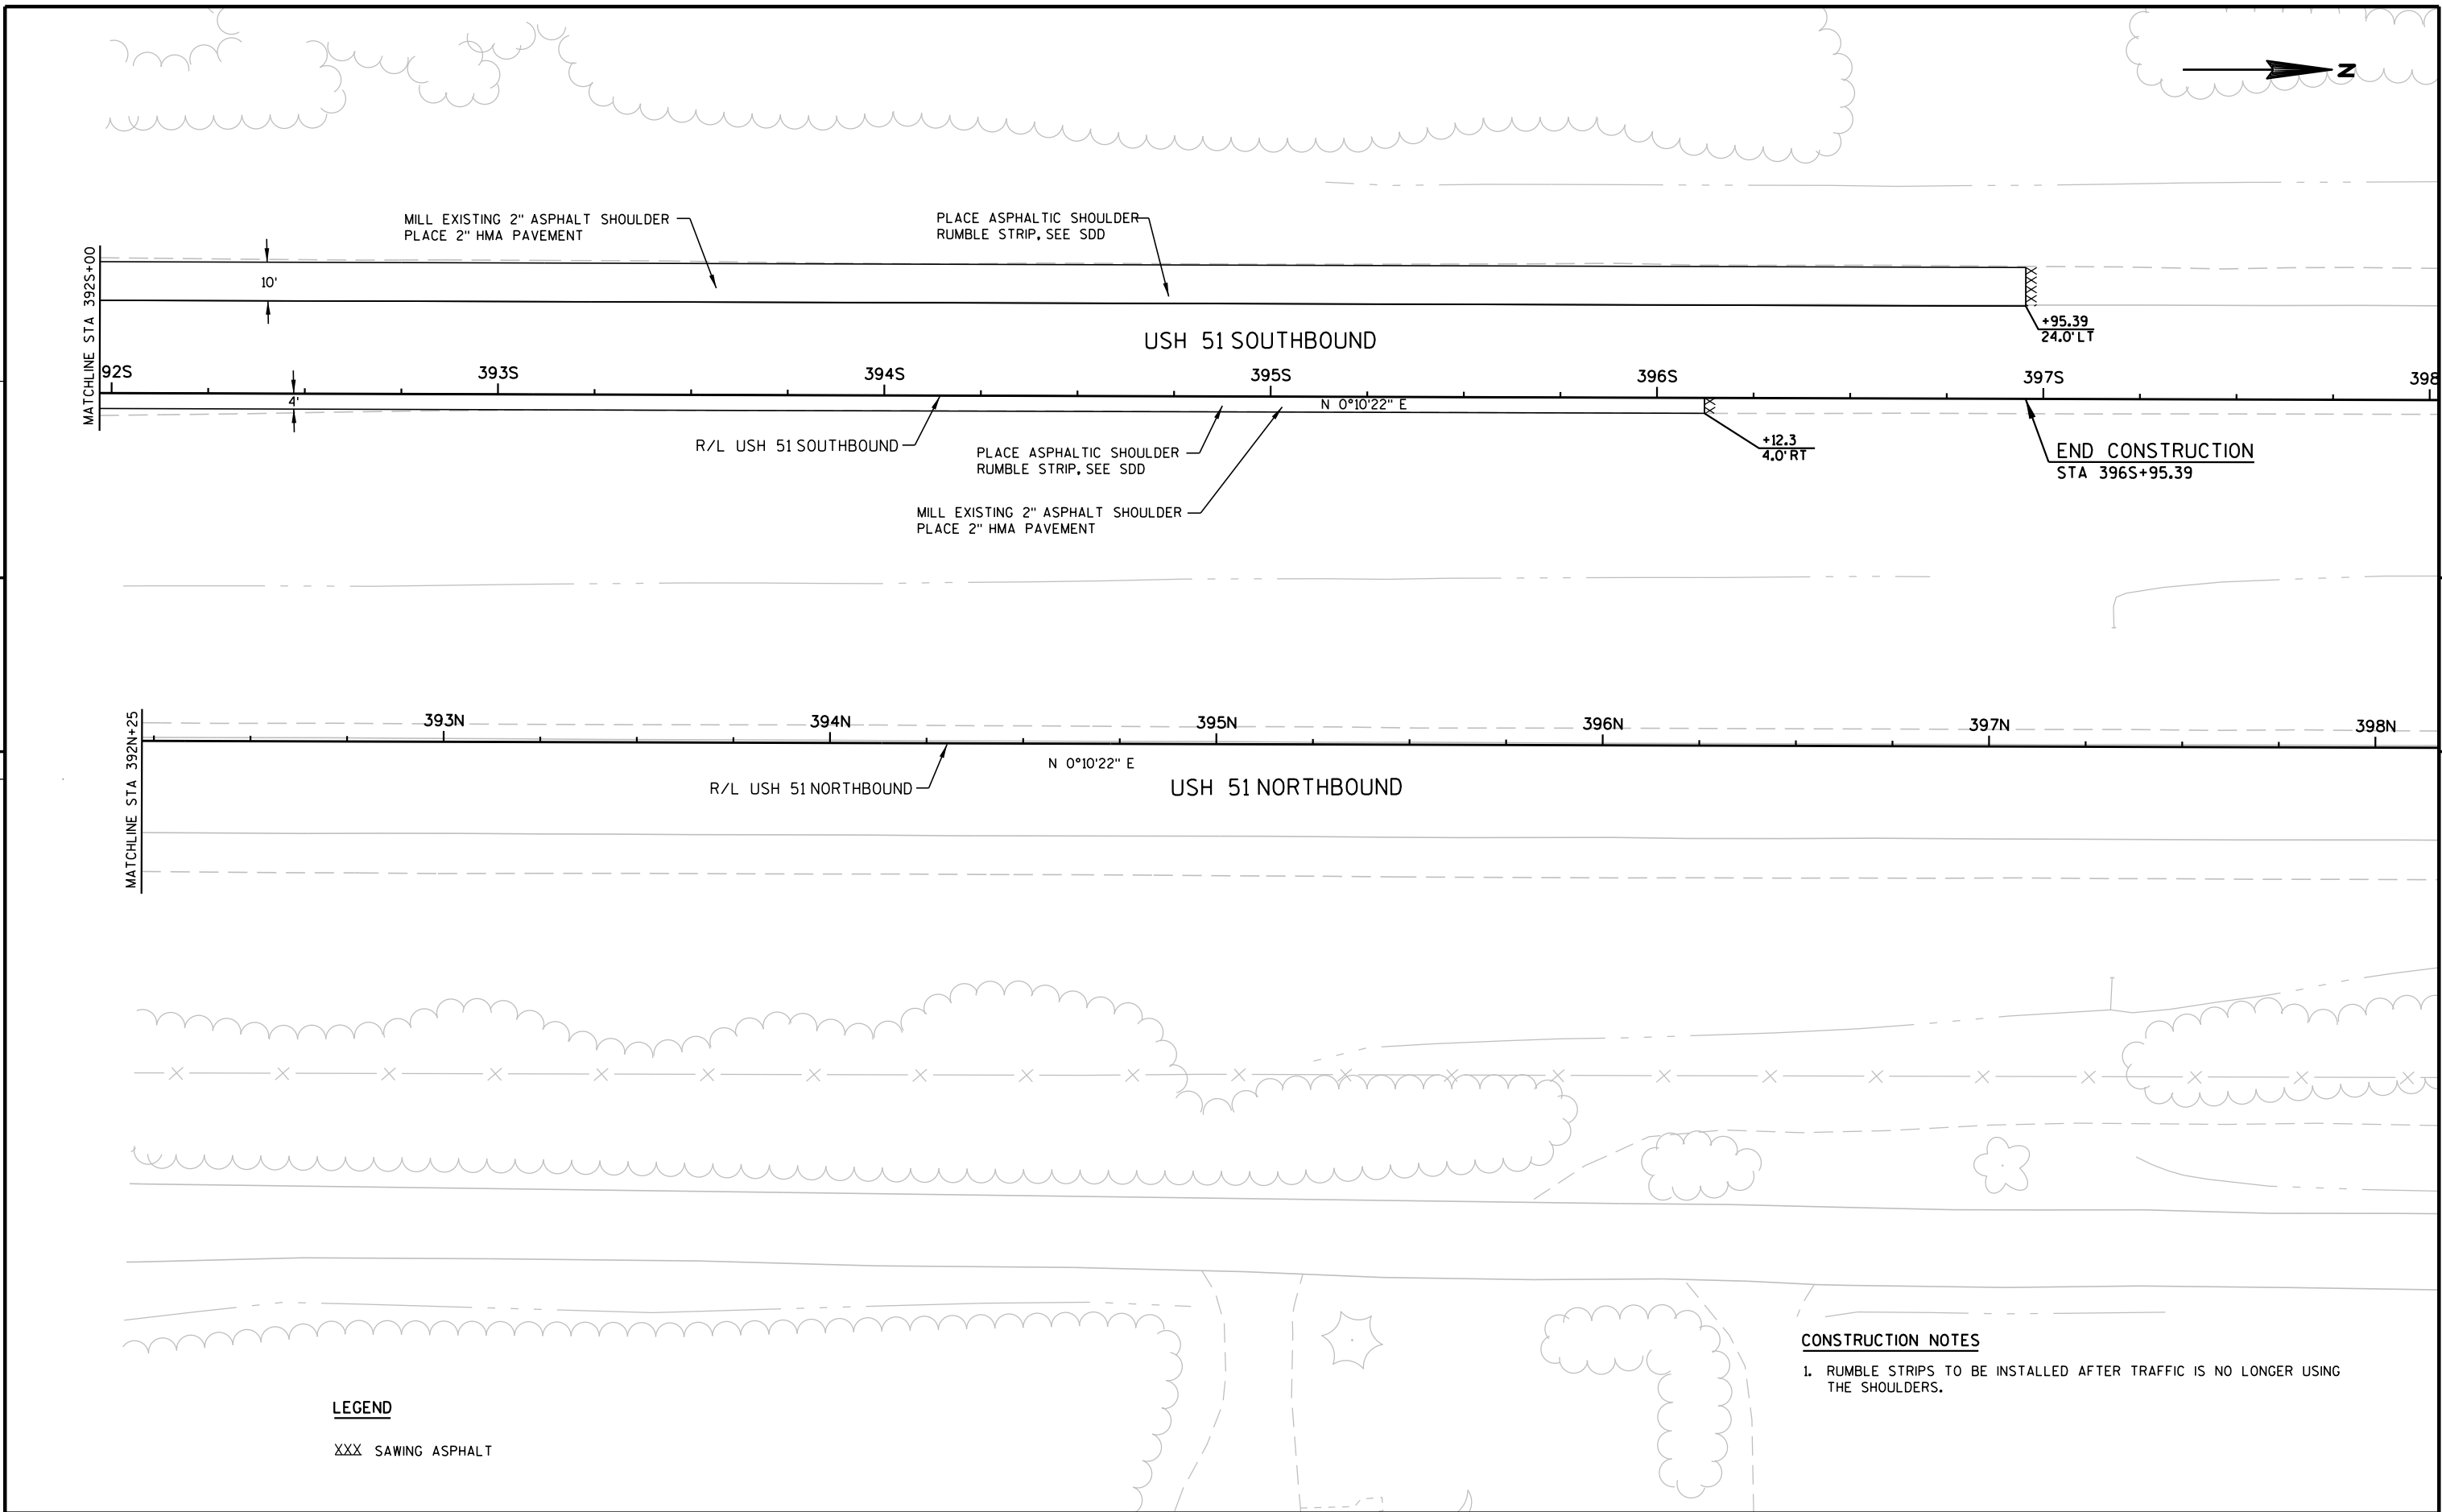


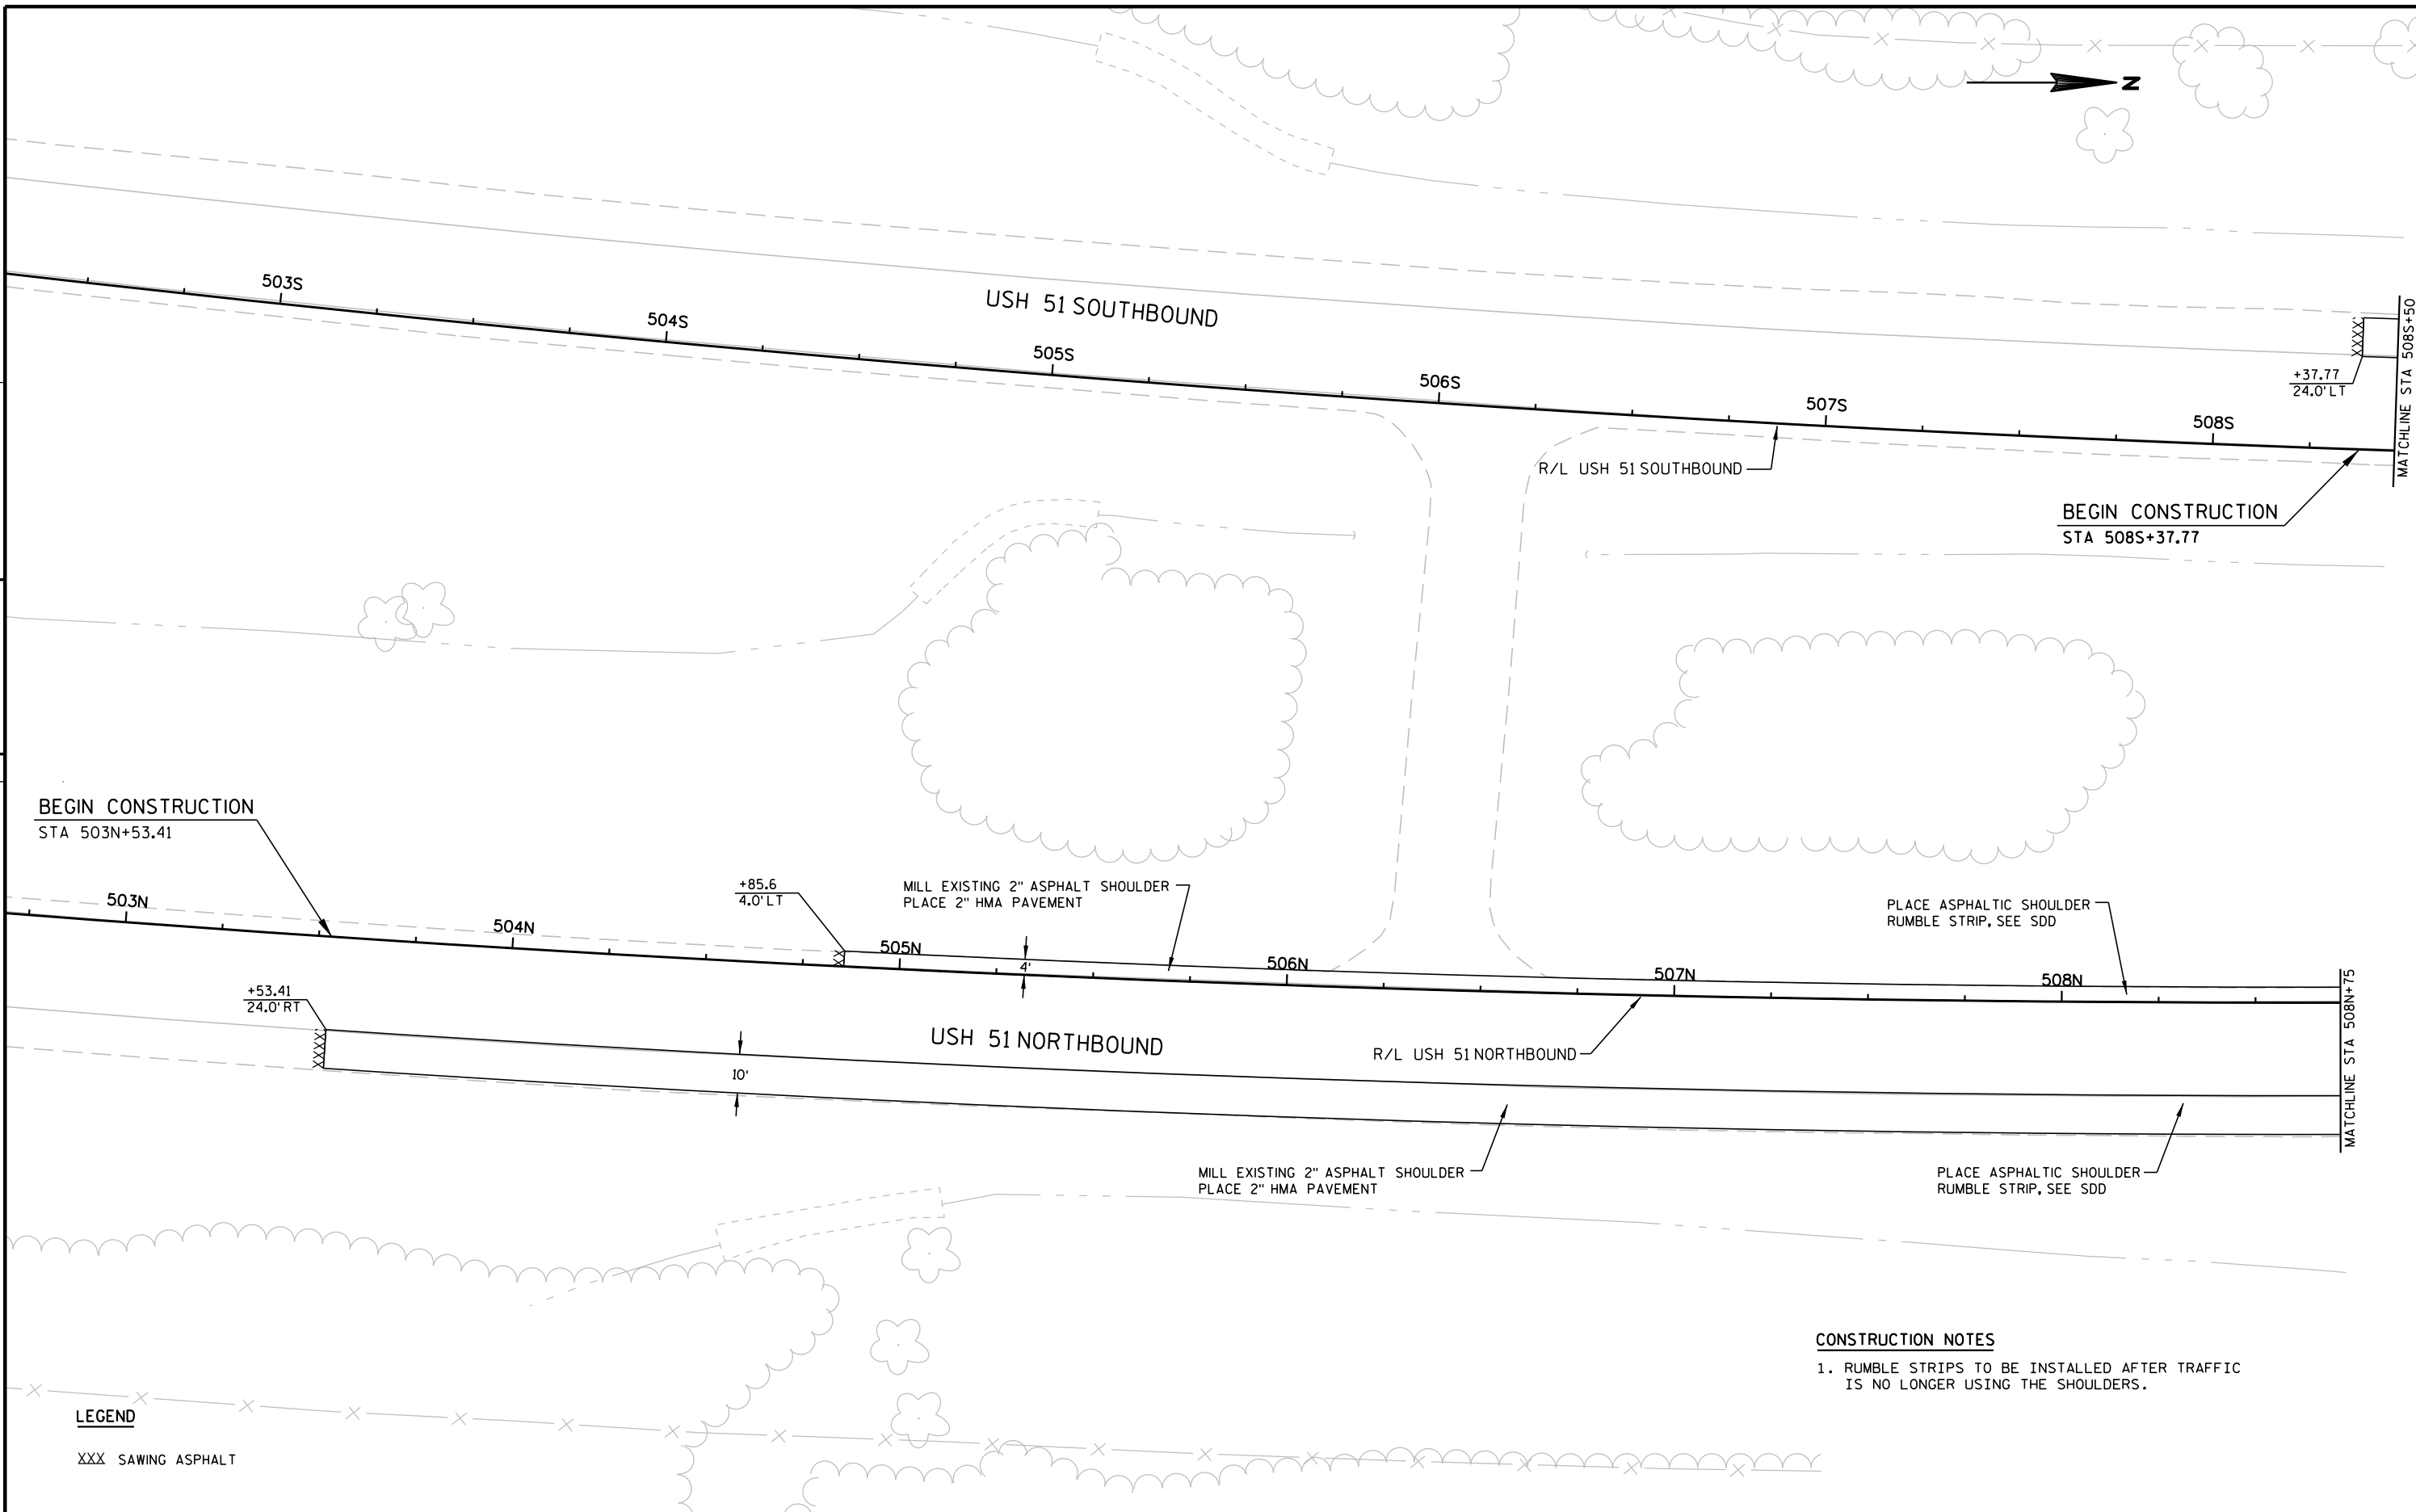

5

5

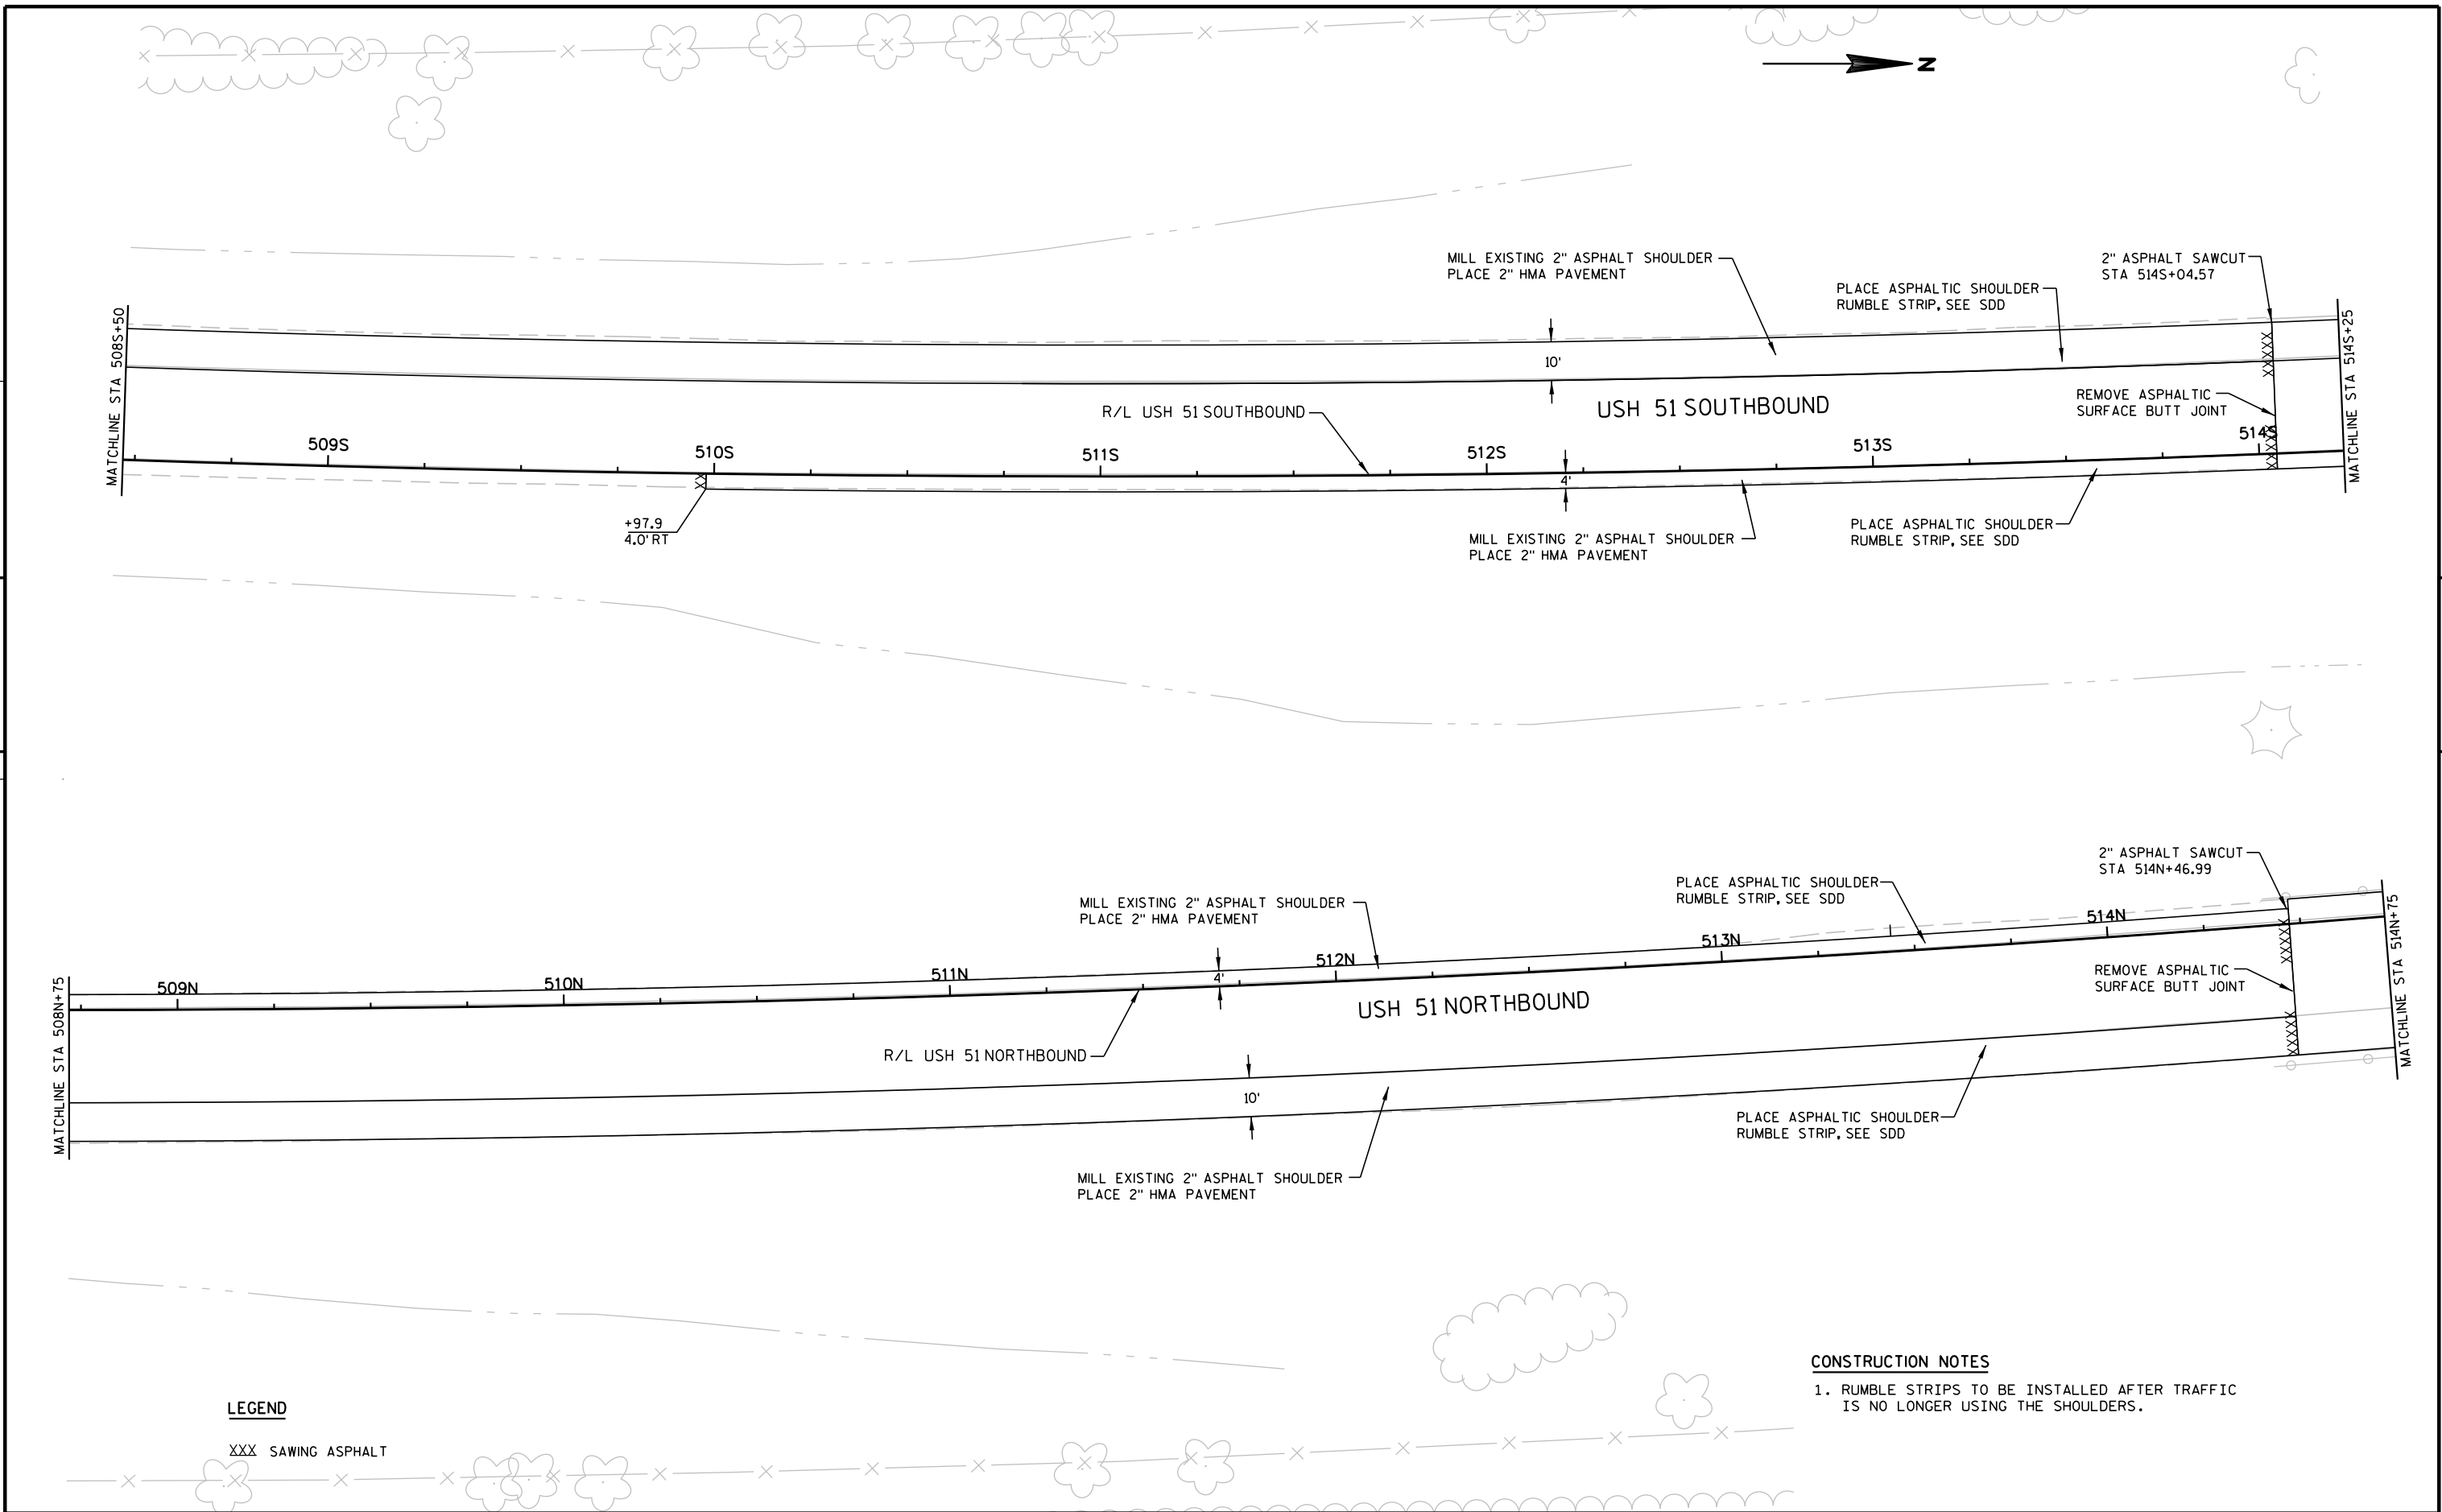

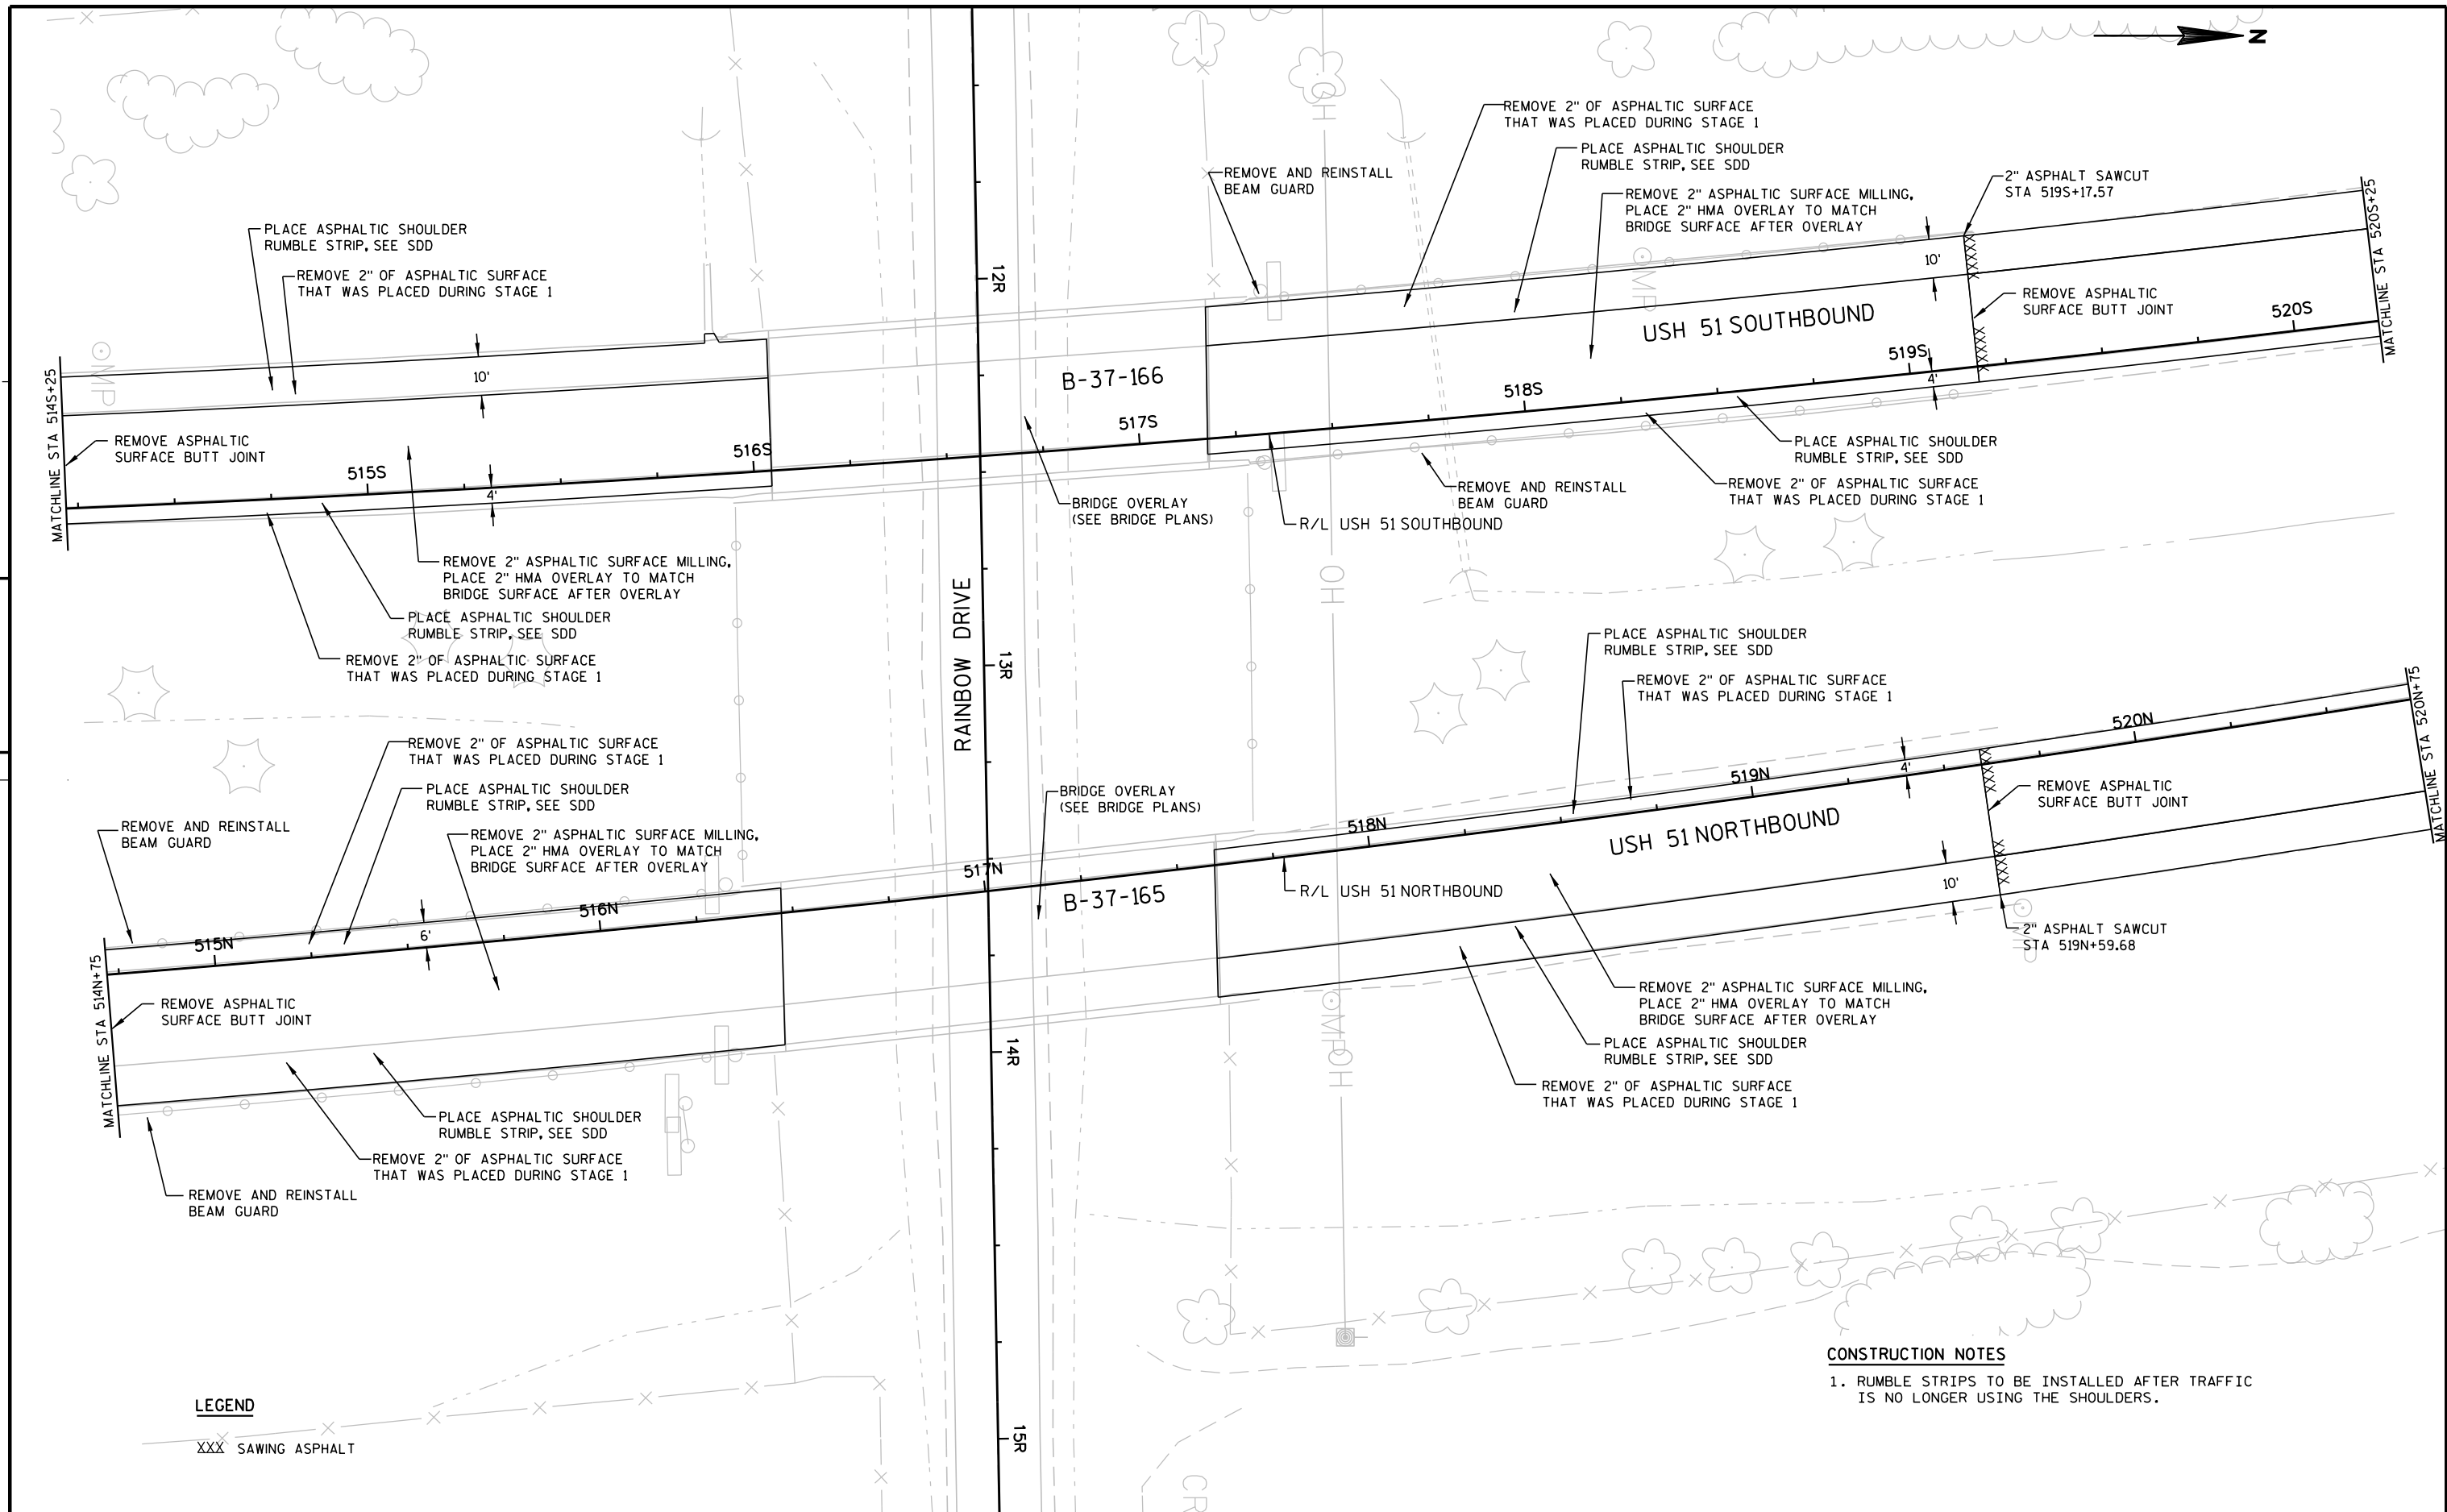

LEGEND

XXX SAWING ASPHALT

CONSTRUCTION NOTES

1. RUMBLE STRIPS TO BE INSTALLED AFTER TRAFFIC IS NO LONGER USING THE SHOULDERS.

PROJECT NO: 1166-07-62

HWY: USH 51


COUNTY: MARATHON

PLAN

SHEET


123

E

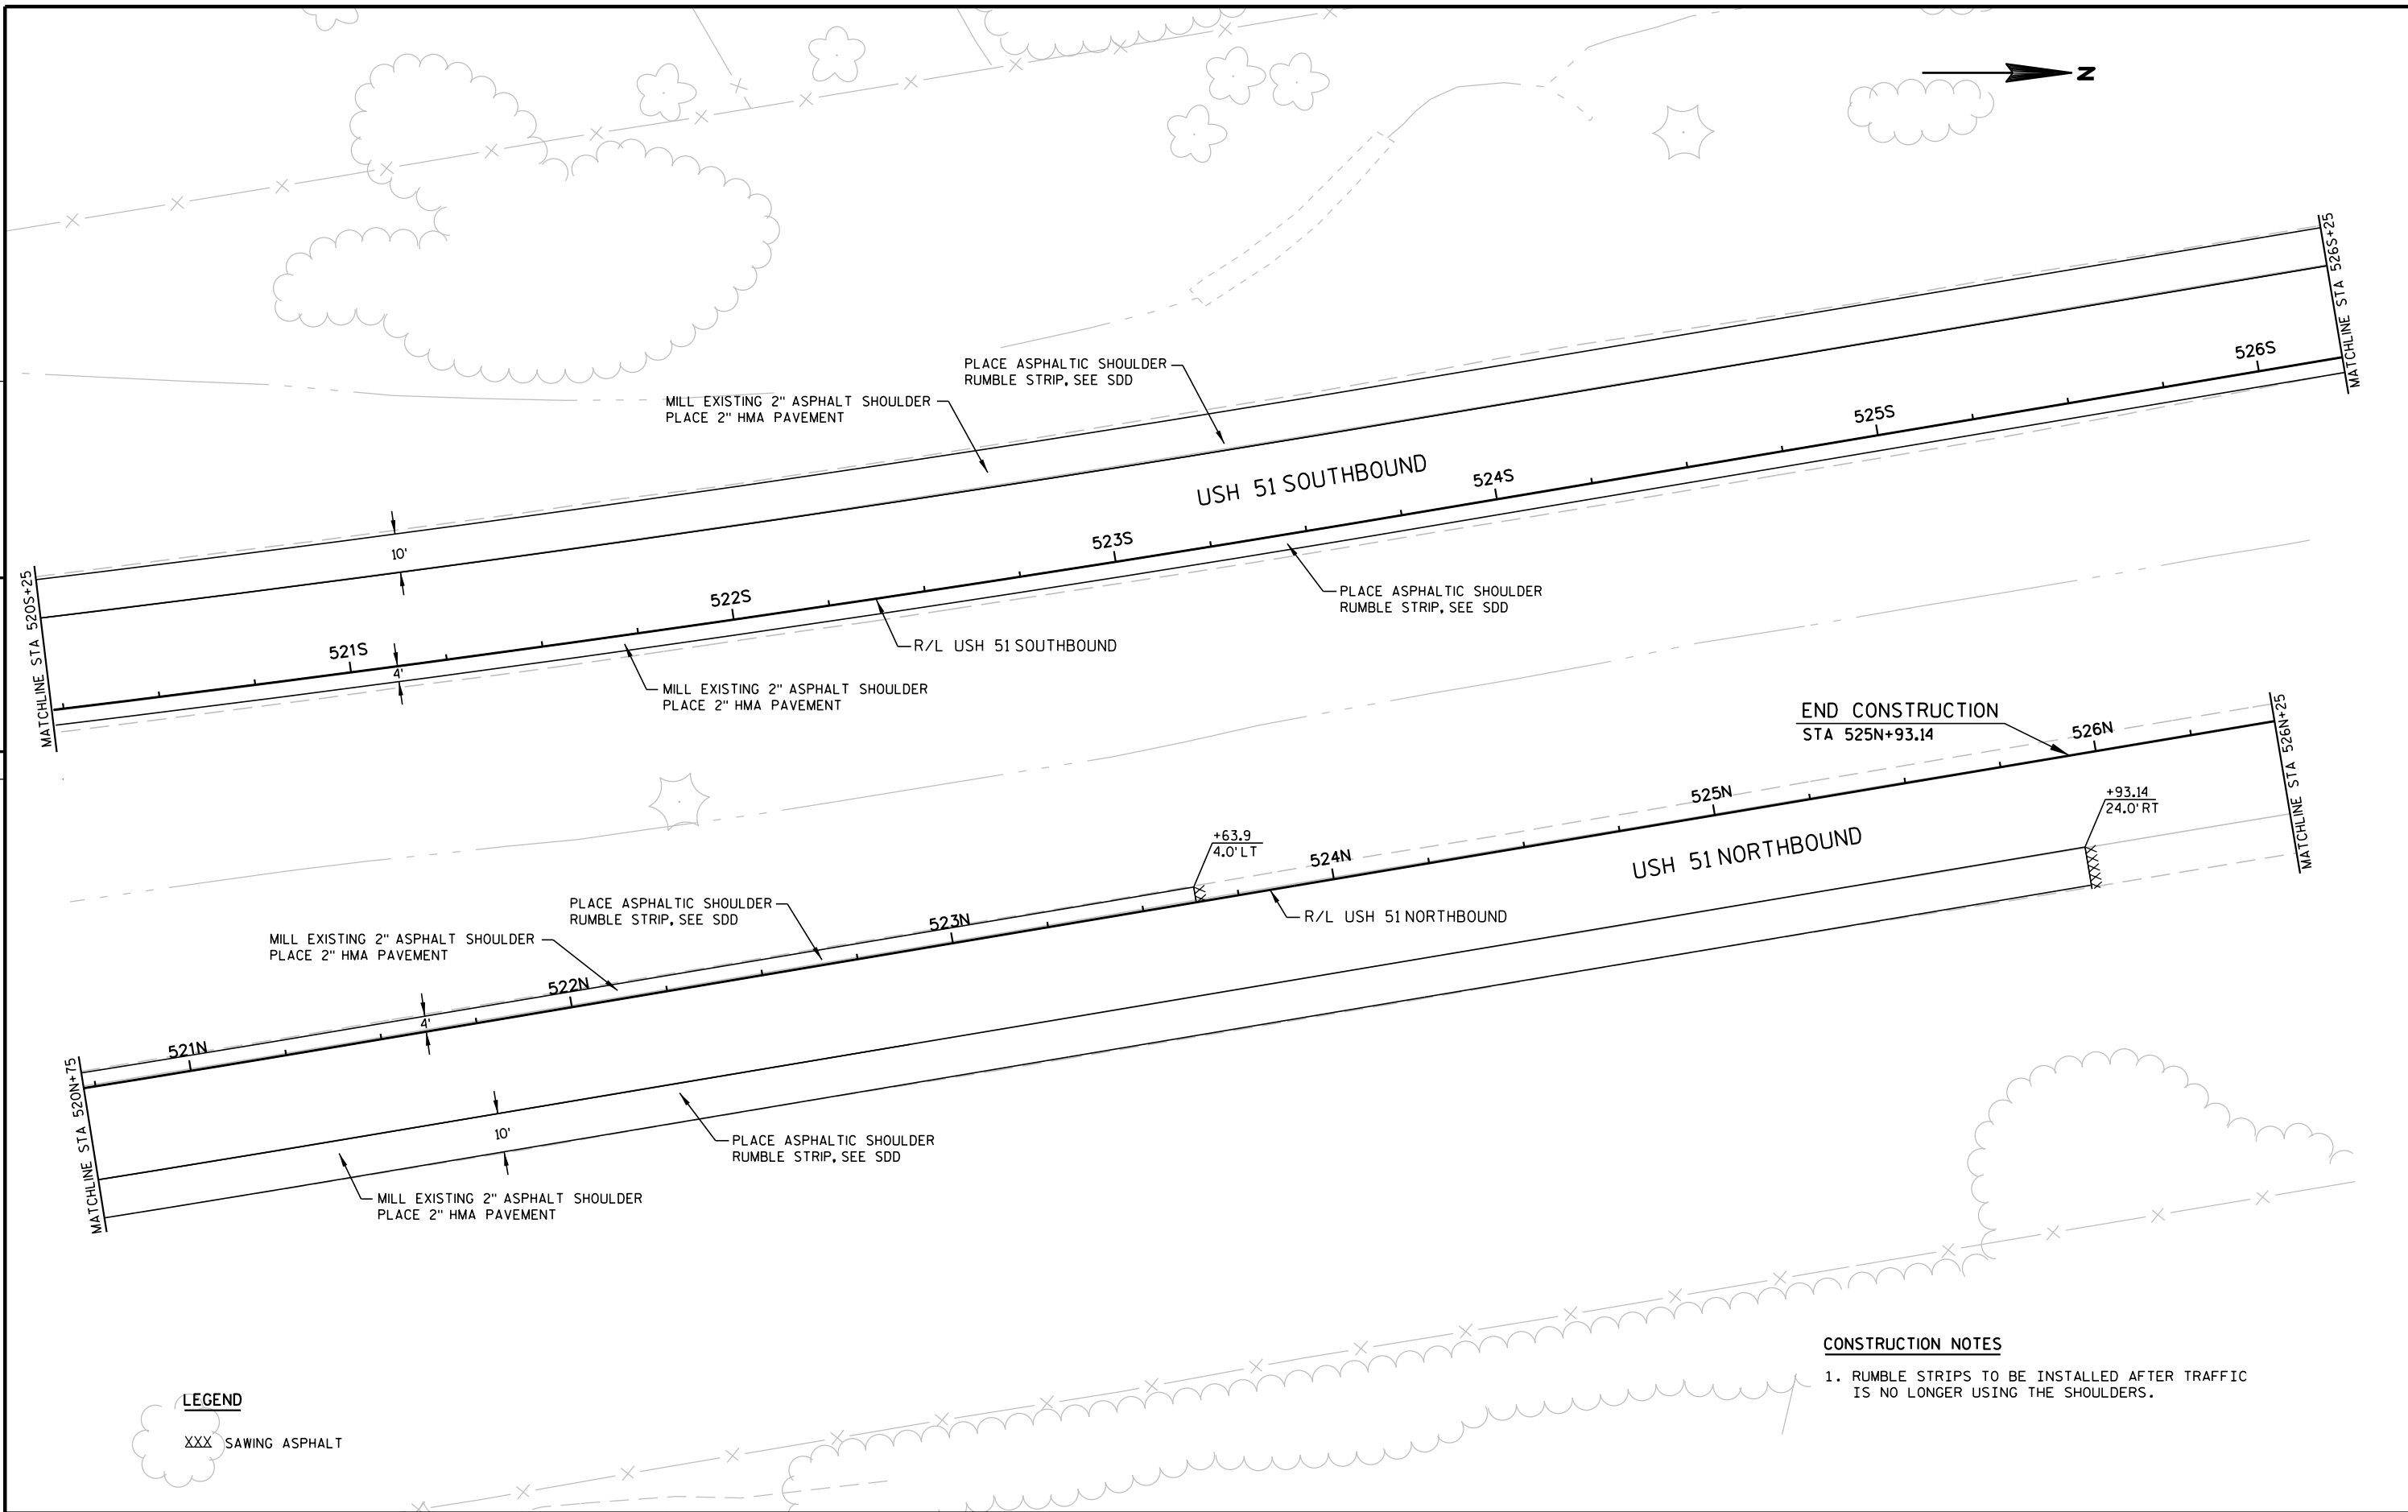

5

5

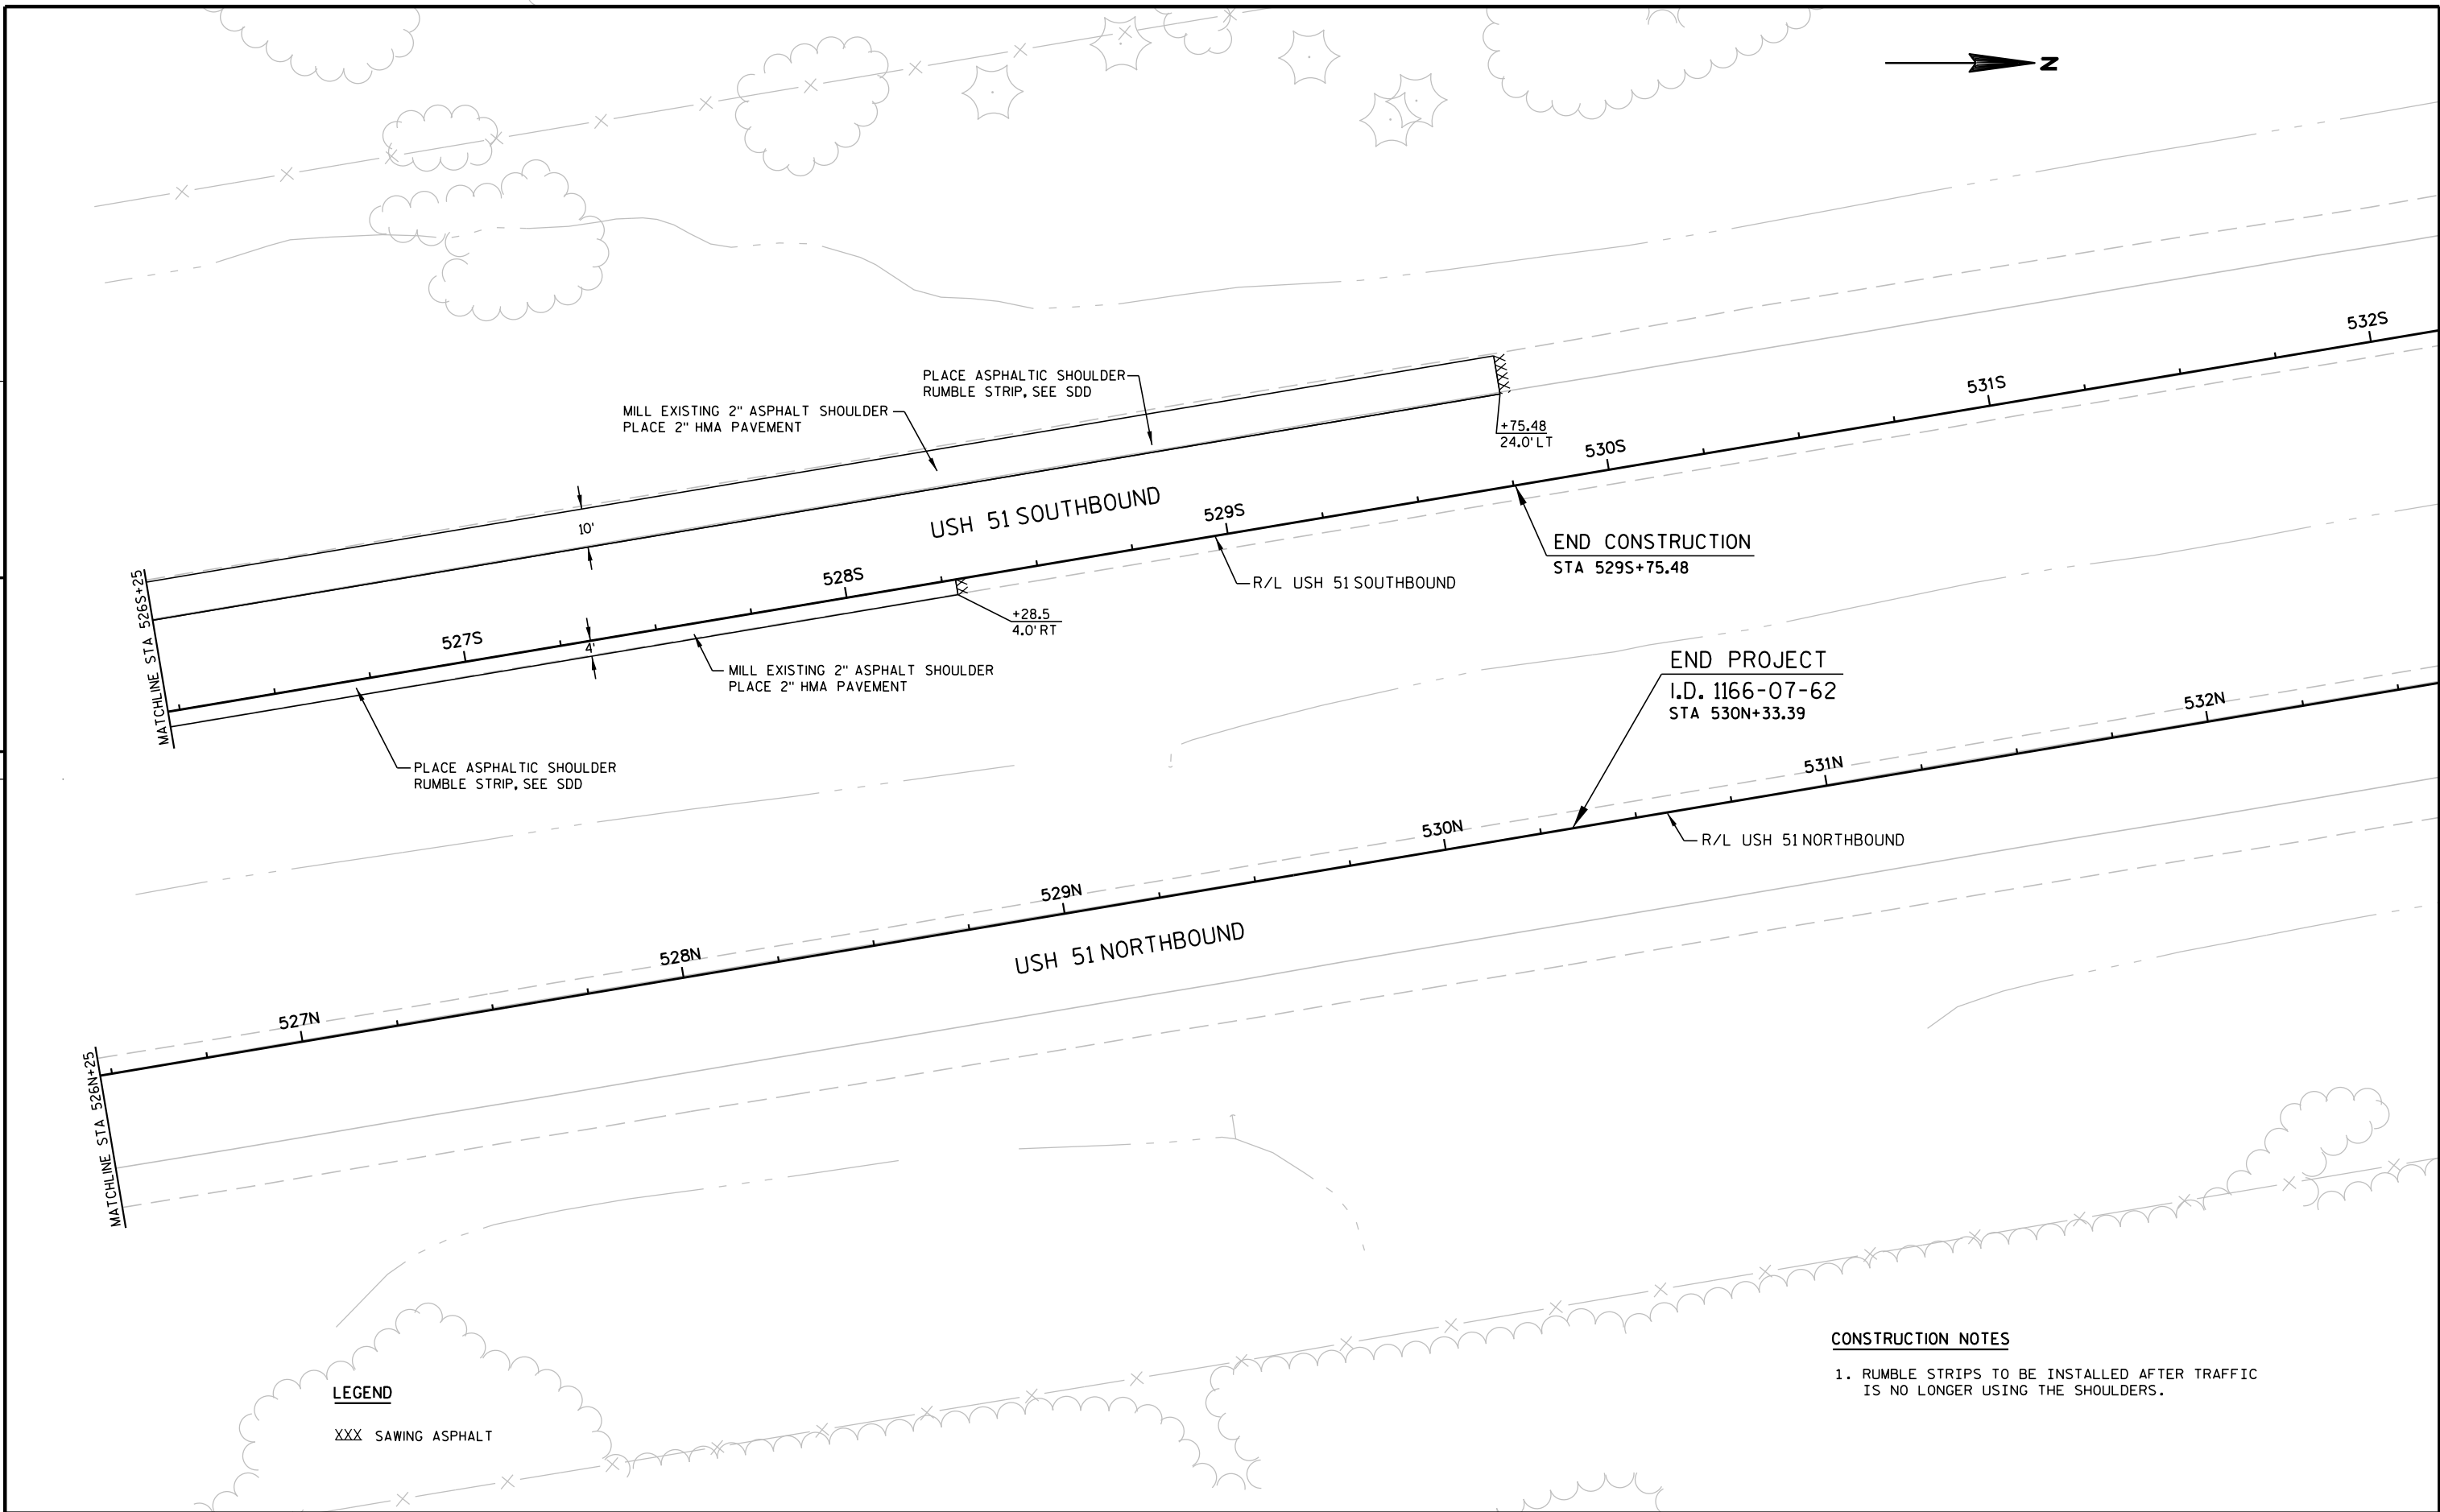


LEGEND

XXX SAWING ASPHALT

CONSTRUCTION NOTES

1. RUMBLE STRIPS TO BE INSTALLED AFTER TRAFFIC IS NO LONGER USING THE SHOULDERS.

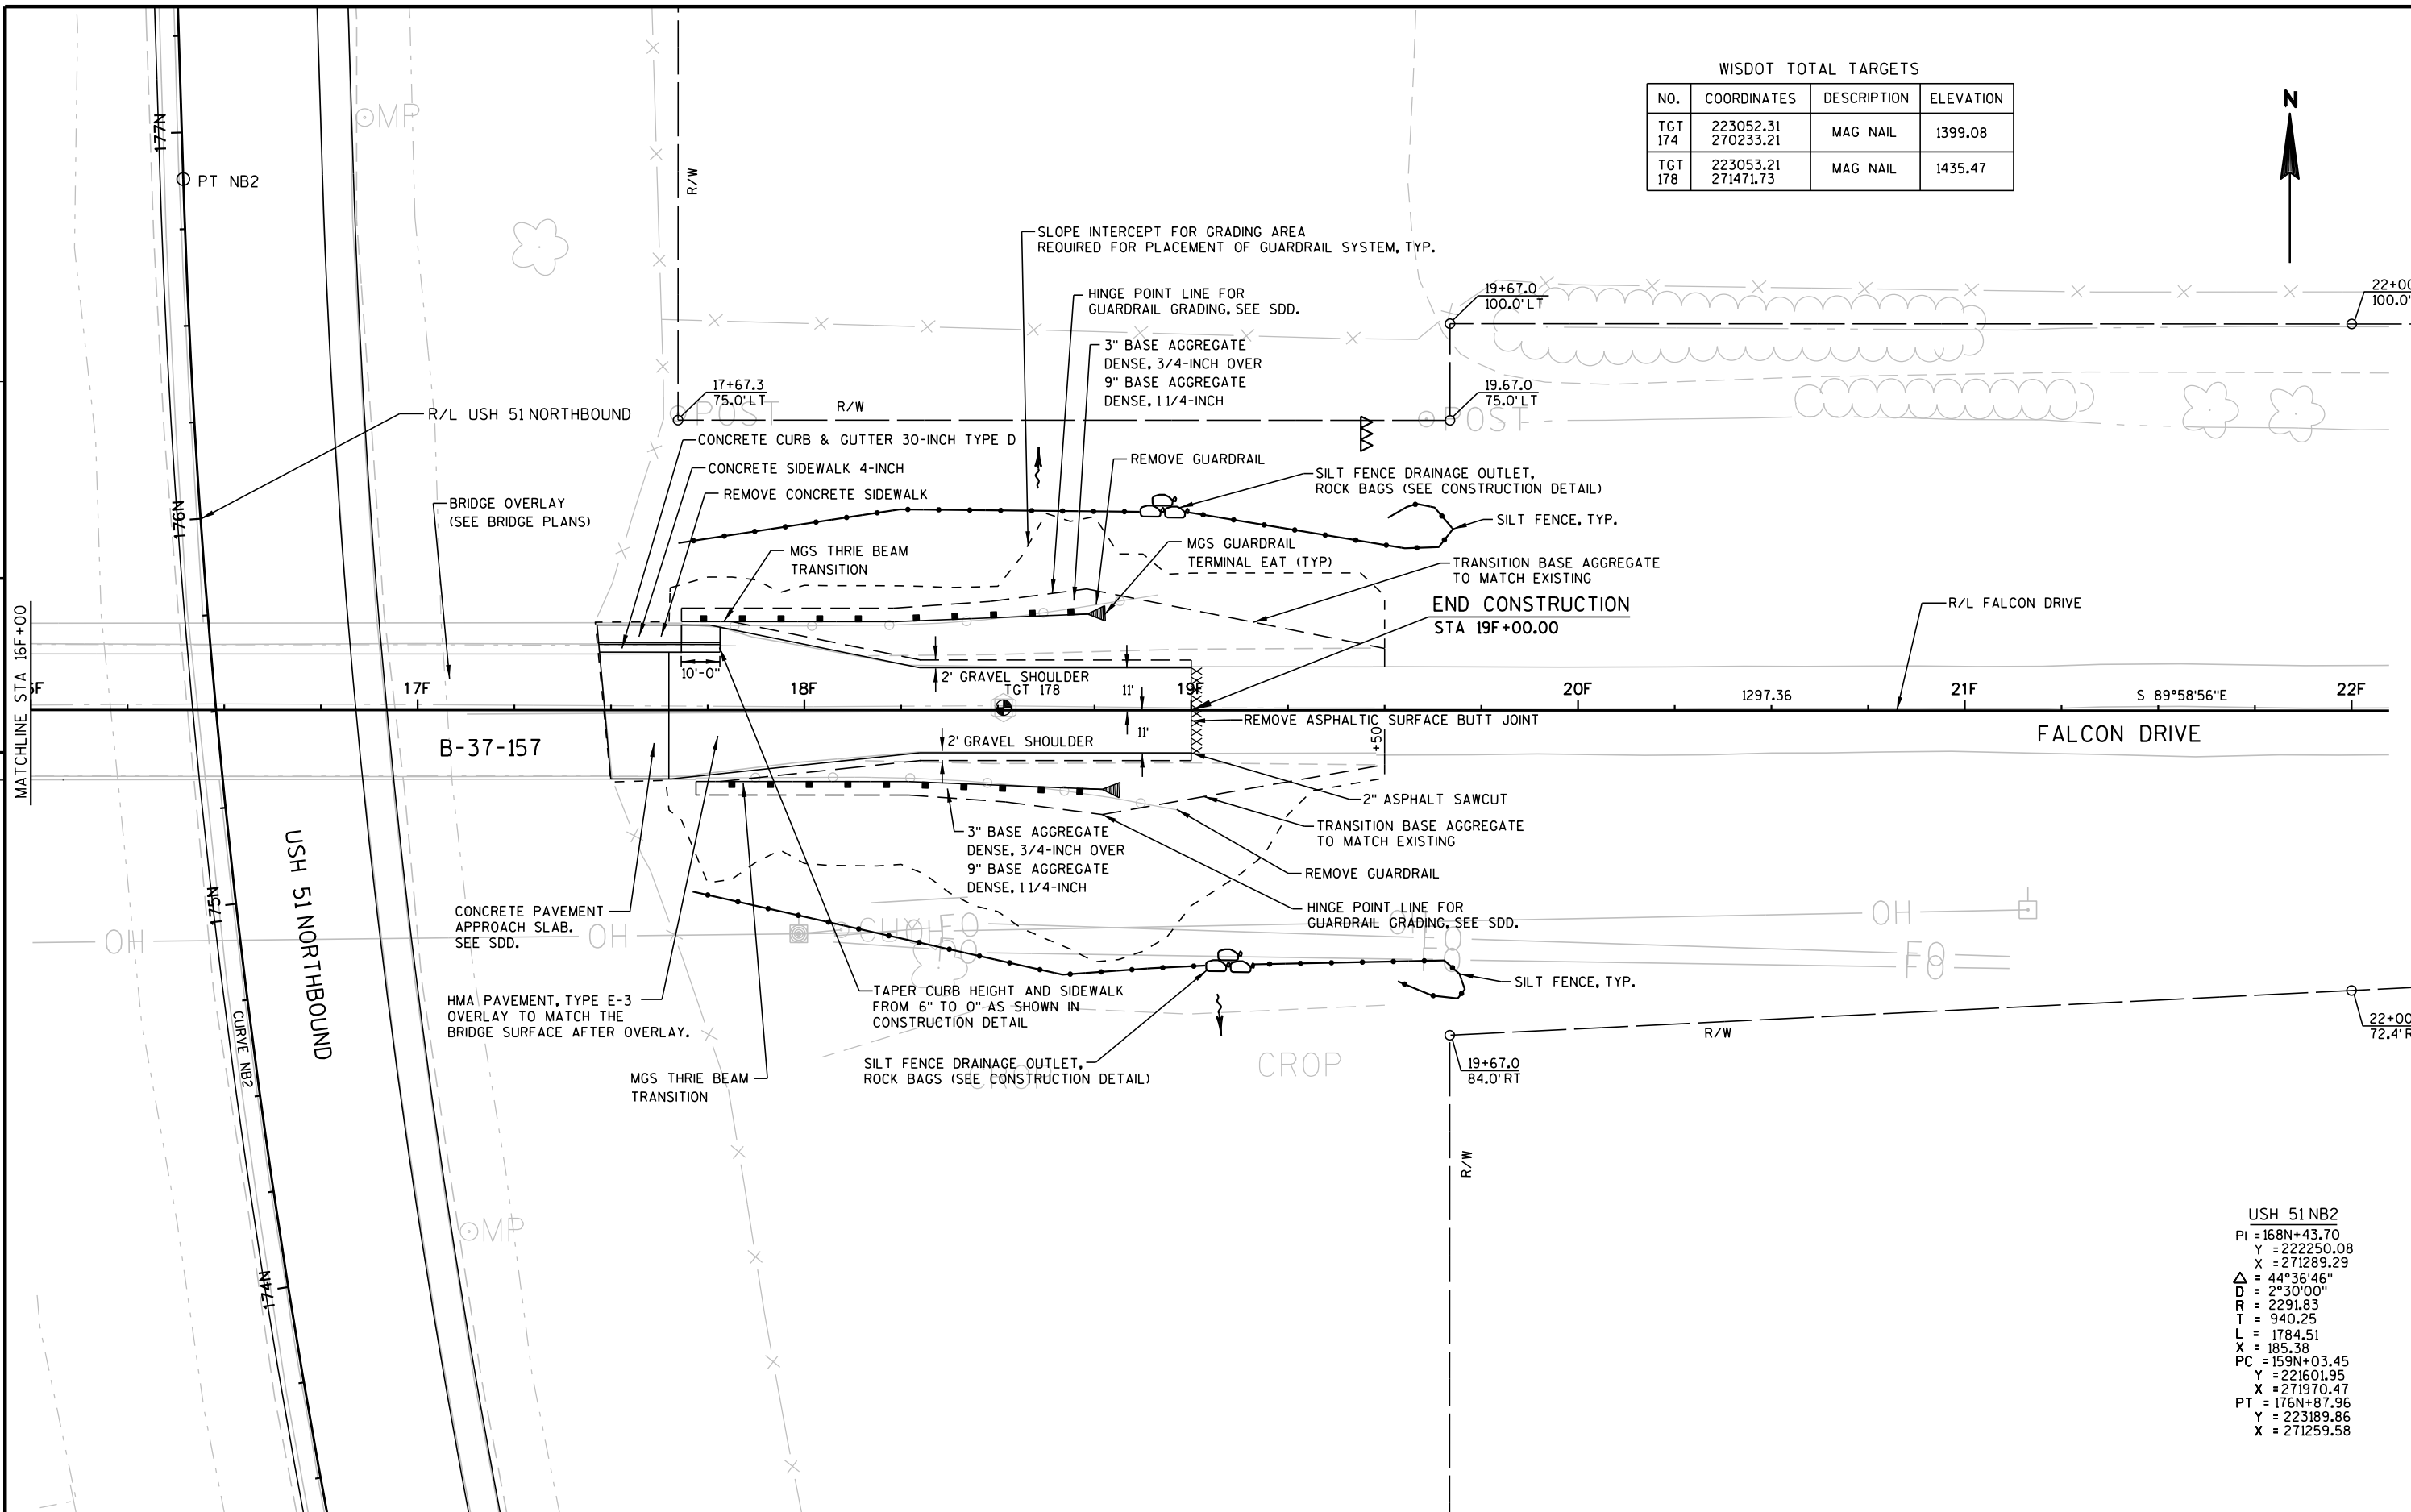

WISDOT TOTAL TARGETS			
NO.	COORDINATES	DESCRIPTION	ELEVATION
TGT 174	223052.31 270233.21	MAG NAIL	1399.08
TGT 178	223053.21 271471.73	MAG NAIL	1435.47



5


5

USH 51 NB2
PI = 168N+43.70
Y = 222250.08
X = 271289.29
Δ = 44°36'46"
D = 2°30'00"
R = 2291.83
T = 940.25
L = 1784.51
X = 185.38
PC = 159N+03.45
Y = 221601.95
X = 271970.47
PT = 176N+87.96
Y = 223189.86
X = 271259.58



Standard Detail Drawing List

08A05-19A	INLET COVERS TYPE A, H, A-S, H-S & Z
08C07-01	INLETS 2X2-FT, 2X2.5-FT, 2X3-FT AND 2.5X3-FT
08D01-17	CONCRETE CURB, CONCRETE CURB AND GUTTER AND TIES
08D02-06	CONCRETE SURFACE DRAINS FLUME TYPE AT STRUCTURES
08E09-06	SILT FENCE
08E10-02	INLET PROTECTION TYPE A, B, C AND D
08F01-11	APRON ENDWALLS FOR CULVERT PIPE
08F04-07	JOINT TIES FOR CONCRETE PIPE AND CONCRETE COLLAR DETAIL
09G02-03A	BRIDGE TEMPORARY TRAFFIC SIGNAL INSTALLATION
09G02-03B	BRIDGE TEMPORARY TRAFFIC SIGNAL INSTALLATION
09G02-03C	BRIDGE TEMPORARY TRAFFIC SIGNAL INSTALLATION
13A05-05A	SHOULDER RUMBLE STRIP, MILLING
13A05-05B	SHOULDER RUMBLE STRIP, MILLING
13B02-07A	CONCRETE BRIDGE APPROACH
14B07-14A	CONCRETE BARRIER TEMPORARY PRECAST, 12'-6"
14B07-14B	CONCRETE BARRIER TEMPORARY PRECAST, 12'-6"
14B07-14C	CONCRETE BARRIER TEMPORARY PRECAST, 12'-6"
14B07-14D	CONCRETE BARRIER TEMPORARY PRECAST, 12'-6"
14B07-14E	CONCRETE BARRIER TEMPORARY PRECAST, 12'-6"
14B07-14F	CONCRETE BARRIER TEMPORARY PRECAST, 12'-6"
14B07-14G	CONCRETE BARRIER TEMPORARY PRECAST, 12'-6"
14B07-14H	CONCRETE BARRIER TEMPORARY PRECAST, 12'-6"
14B08-01A	CRASH CUSHION/SAND BARREL ARRAY AND OTHER TEMPORARY BARRIER LAYOUT DETAILS
14B08-01B	CRASH CUSHION/SAND BARREL ARRAY AND OTHER TEMPORARY BARRIER LAYOUT DETAILS
14B08-01C	CRASH CUSHION/SAND BARREL ARRAY AND OTHER TEMPORARY BARRIER LAYOUT DETAILS
14B08-01D	CRASH CUSHION/SAND BARREL ARRAY AND OTHER TEMPORARY BARRIER LAYOUT DETAILS
14B08-01E	CRASH CUSHION/SAND BARREL ARRAY AND OTHER TEMPORARY BARRIER LAYOUT DETAILS
14B42-03A	MIDWEST GUARDRAIL SYSTEM (MGS) GUARDRAIL
14B42-03B	MIDWEST GUARDRAIL SYSTEM (MGS) GUARDRAIL
14B42-03C	MIDWEST GUARDRAIL SYSTEM (MGS) GUARDRAIL
14B44-02A	MIDWEST GUARDRAIL SYSTEM ENERGY ABSORBING TERMINAL (MGS)
14B44-02B	MIDWEST GUARDRAIL SYSTEM ENERGY ABSORBING TERMINAL (MGS)
14B44-02C	MIDWEST GUARDRAIL SYSTEM ENERGY ABSORBING TERMINAL (MGS)
14B45-03A	MIDWEST GUARDRAIL SYSTEM THRIE BEAM TRANSITION (MGS)
14B45-03B	MIDWEST GUARDRAIL SYSTEM THRIE BEAM TRANSITION (MGS)
14B45-03C	MIDWEST GUARDRAIL SYSTEM THRIE BEAM TRANSITION (MGS)
14B45-03E	MIDWEST GUARDRAIL SYSTEM THRIE BEAM TRANSITION (MGS)
15C08-16A	PAVEMENT MARKING (MAINLINE)
15C19-02C	MOVING PAVEMENT MARKING OPERATION MULTI-LANE DIVIDED ROADWAY
15C31-01A	PAVEMENT MARKING (RAMPS AND GORES)
15D03-02	TRAFFIC CONTROL, LANE CLOSURE, SPEEDS GREATER THAN 40 M.P.H. WITH BARRIER
15D12-04	TRAFFIC CONTROL, LANE CLOSURE, SPEED REDUCTION
15D15-01	TRAFFIC CONTROL, EXIT AND ENTRANCE RAMP WITHIN LANE CLOSURE
15D27-02	TRAFFIC CONTROL, SHOULDER CLOSURE ON DIVIDED ROADWAY, SPEEDS GREATER THAN 40 MPH
15D30-01	TRAFFIC CONTROL, SIDEWALK CLOSURE
15D33-03	TRAFFIC CONTROL, ONE LANE ROAD WITH TEMPORARY SIGNALS





TYPE "C"
CHECKERED
TOP DESIGN
(OPTIONAL)

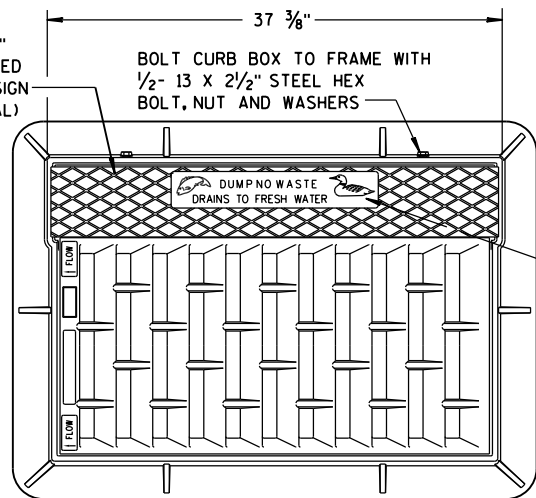

NOTE:
GRATE IS REVERSIBLE.

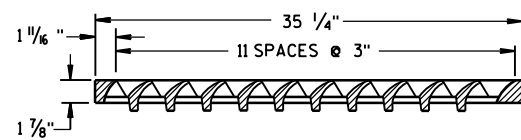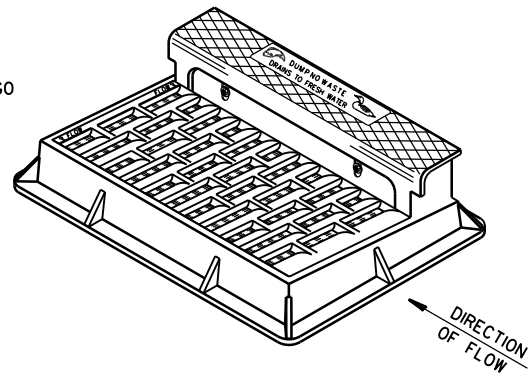


NOTE: CURB BOX HEIGHT ADJUSTABLE 6" TO 9"

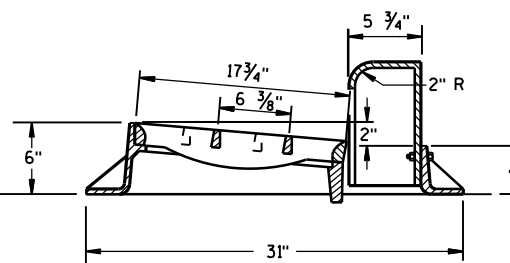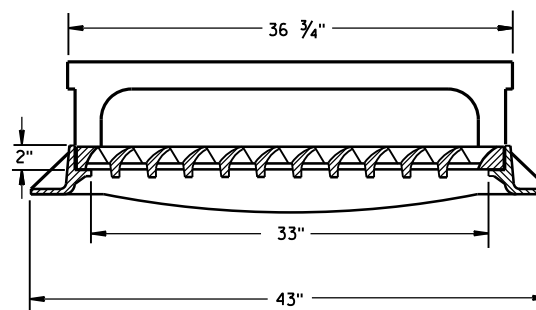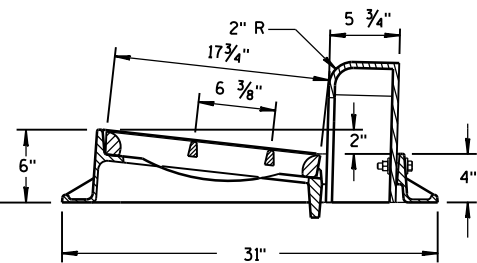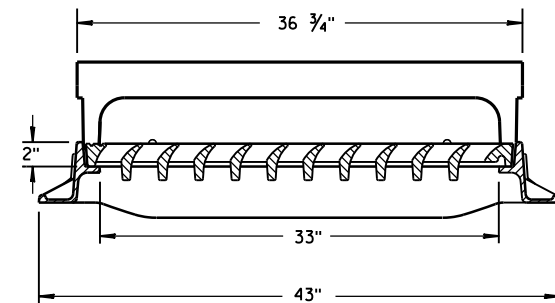

TYPE "H"


NOTE: EITHER CASTING IS ACCEPTABLE

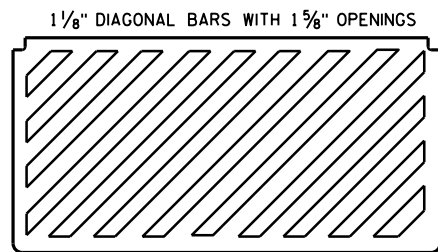


SPECIAL GRATE FOR
TYPE "H" COVER

(MEASURES 35 1/4" X 17 3/4" X 2")

(NOTED AS TYPE H-S ON DRAINAGE TABLE)



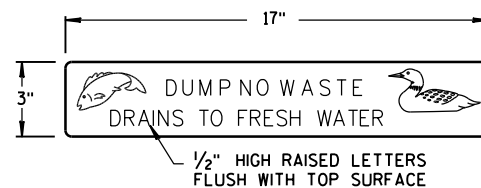


LOGO DETAIL


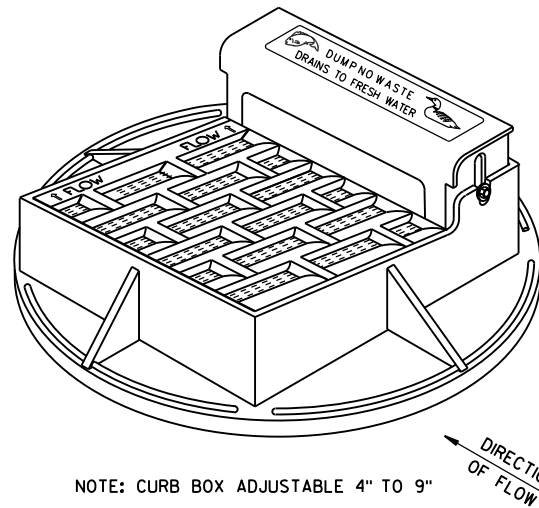


NOTE: CURB BOX ADJUSTABLE 4" TO 9"


NOTE:
GRATE IS REVERSIBLE.

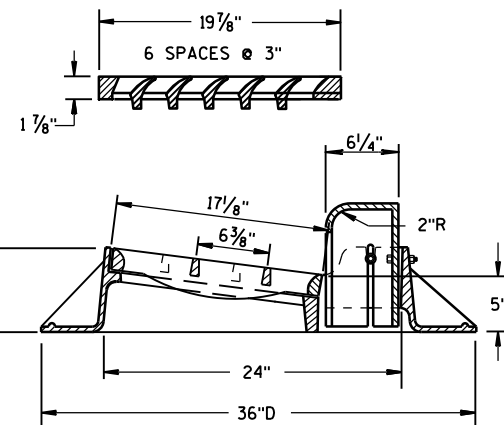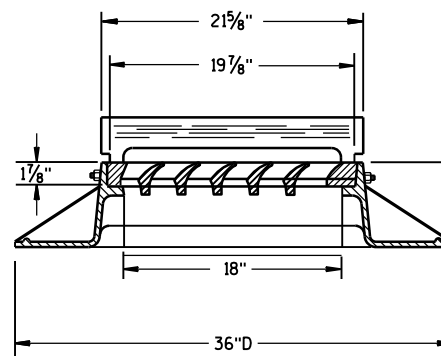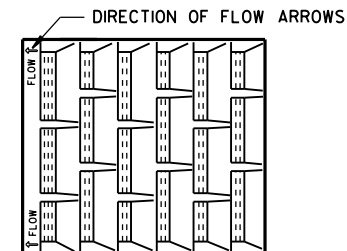

TYPE "A"

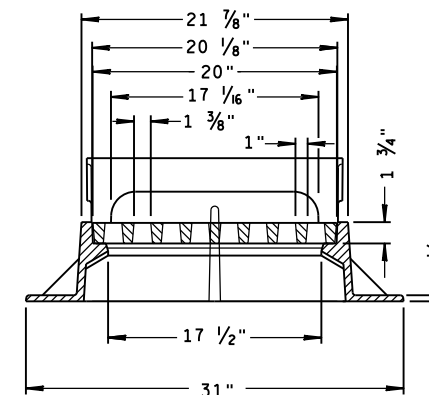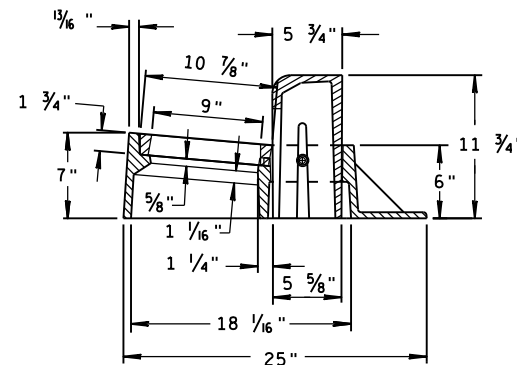

TYPE "Z"

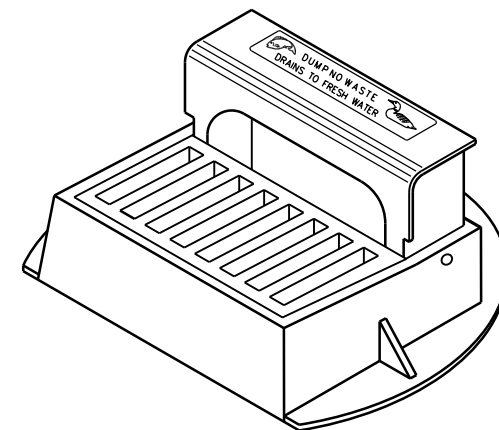

INLET COVERS
TYPE A, H, A-S, H-S & Z

STATE OF WISCONSIN
DEPARTMENT OF TRANSPORTATION

APPROVED

11-27-13


DATE

FHWA


/S/ Jerry H. Zogg

ROADWAY STANDARDS 129

ENGINEER ENT

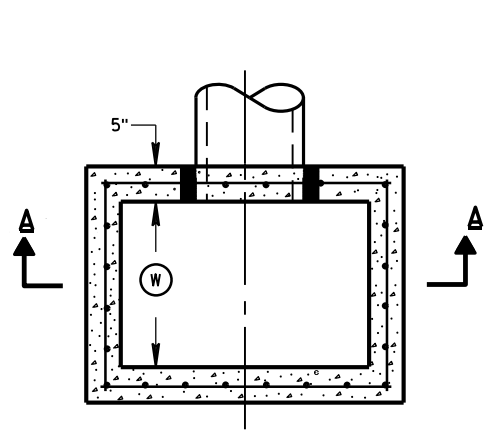


PLAN VIEW

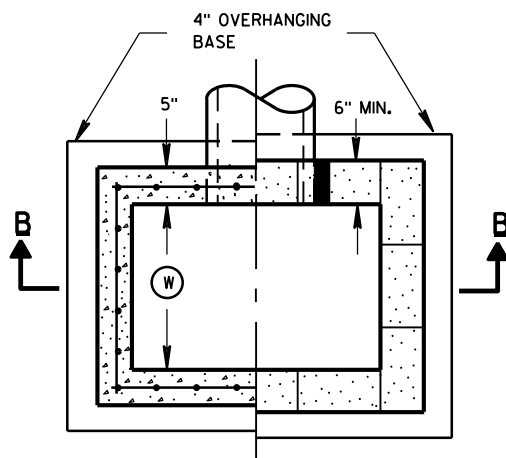


PLAN VIEW


RISER JOINTS TO BE SEALED WITH A BUTYL RUBBER SEAL PER SEALANT MANUFACTURERS RECOMMENDATIONS CONFORMING TO ASTM C 990 (TYP)

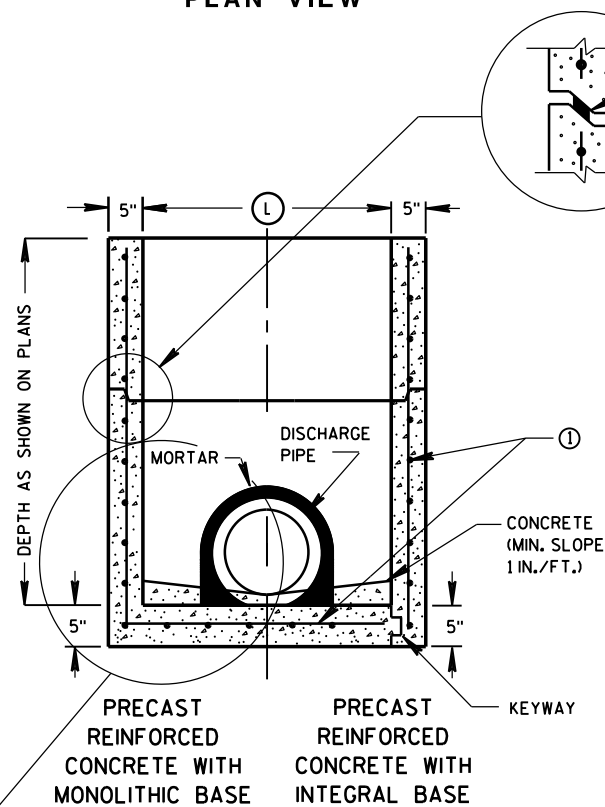

SECTION A-A

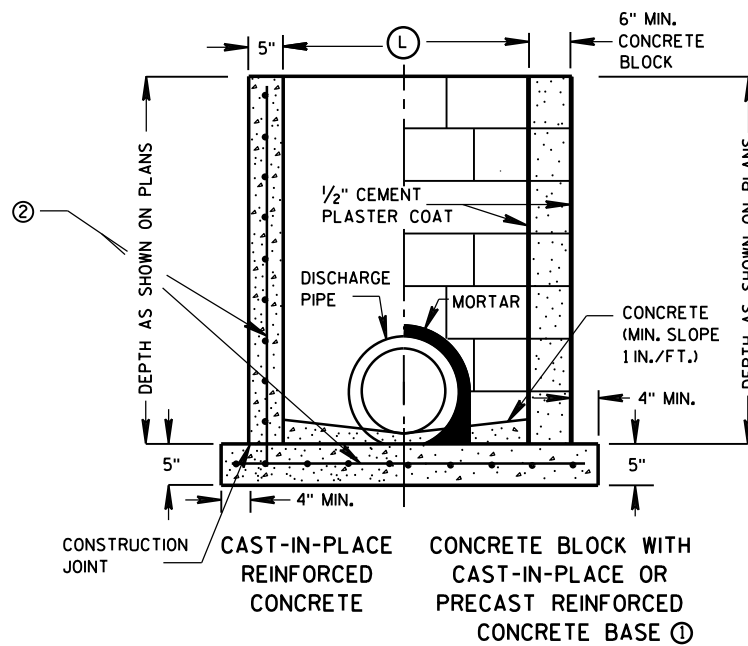

SECTION B-B

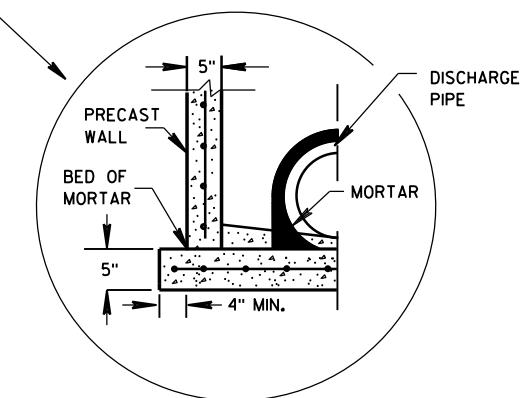

SEPARATE PRECAST REINFORCED CONCRETE BASE OPTION

INLETS 2X2-FT, 2X2.5-FT, 2X3-FT AND 2.5X3-FT

GENERAL NOTES

DETAILS OF CONSTRUCTION, MATERIALS AND WORKMANSHIP NOT SHOWN ON THIS DRAWING SHALL CONFORM TO THE PERTINENT REQUIREMENTS OF THE STANDARD SPECIFICATIONS AND THE APPLICABLE SPECIAL PROVISIONS.

UNLESS OTHERWISE AUTHORIZED IN WRITING BY THE ENGINEER, THE CONTRACTOR SHALL NOT ORDER AND DELIVER PRECAST INLET UNITS REQUIRED FOR THE PROJECT UNTIL A LIST OF SIZES IS FURNISHED BY THE ENGINEER.

DETAILED DRAWINGS FOR PROPOSED ALTERNATE DESIGNS FOR UNDERGROUND DRAINAGE STRUCTURES SHALL BE SUBMITTED TO THE ENGINEER FOR APPROVAL PROVIDING THAT SUCH ALTERNATE DESIGNS MAKE PROVISION FOR EQUIVALENT CAPACITY AND STRENGTH.

ALL PRECAST INLET UNITS SHALL CONFORM TO THE PERTINENT REQUIREMENTS OF ASTM C 913.

ALL DRAINAGE STRUCTURES ARE DESIGNATED ON THE PLANS AS "MANHOLES 3X3-L", "CATCH BASINS 4-B", "INLETS 2X3-H", ETC. THE FIRST NUMBERS DESIGNATES THE SIZE OF THE STRUCTURE, AND THE FOLLOWING LETTER DESIGNATES THE TYPE OF COVER TO BE USED TO COMPRISE THE COMPLETE UNIT.

BASES SHALL BE PLACED ON A BED OF MATERIAL AT LEAST 6 INCHES IN DEPTH, WHICH MEETS THE REQUIREMENTS OF GRANULAR BACKFILL. THIS BEDDING SHALL BE COMPACTED AND PROVIDE UNIFORM SUPPORT FOR THE ENTIRE AREA OF THE BASE.

ALL BAR STEEL REINFORCEMENT SHALL BE EMBEDDED 2 INCHES CLEAR UNLESS OTHERWISE SHOWN OR NOTED.

PRECAST REINFORCED RISERS SHALL HAVE A TONGUE AND GROOVE JOINT WITH TONGUE UP OR DOWN.

4" OVERHANGING BASES ARE REQUIRED FOR CAST-IN-PLACE REINFORCED CONCRETE AND CONCRETE BLOCK INSTALLATIONS. 4" OVERHANG IS REQUIRED WHEN SEPARATE PRECAST BASE IS PROVIDED. OVERHANG IS NOT REQUIRED ON PRECAST STRUCTURES WITH AN INTEGRAL OR MONOLITHIC BASE.

MAXIMUM INSIDE PIPE DIAMETER DETERMINED BY 3 INCH CLEARANCE ON EACH SIDE OF THE OUTSIDE WALL OF THE PIPE. SEE DETAIL "A". ASSUMES PIPE ENTERS PERPENDICULAR TO THE STRUCTURE.


- FOR PRECAST INLETS PROVIDE REINFORCING STEEL IN ACCORDANCE TO ASTM C 913.
- CONTRACTOR TO PROVIDE DRAWING(S) STAMPED BY A PROFESSIONAL ENGINEER FOR STEEL REINFORCING DESIGN FOR CAST-IN-PLACE STRUCTURES.

INLET COVER MATRIX

INLET SIZE		INLET COVER TYPE	ALL A'S	ALL B'S	BW	F	ALL H'S	S	T	V	WM
	WIDTH ① (FT)	LENGTH ② (FT)									
2X2-FT	2	2	X	X				X		X	
2X2.5-FT	2	2.5			X			X	X	X	X
2X3-FT	2	3					X				
2.5X3-FT	2.5	3				X					

PIPE MATRIX

INLET SIZE	MAXIMUM INSIDE PIPE DIAMETER	
	WIDTH (IN)	LENGTH (IN)
2X2-FT	12	12
2X2.5-FT	12	18
2X3-FT	12	24
2.5X3-FT	18	24

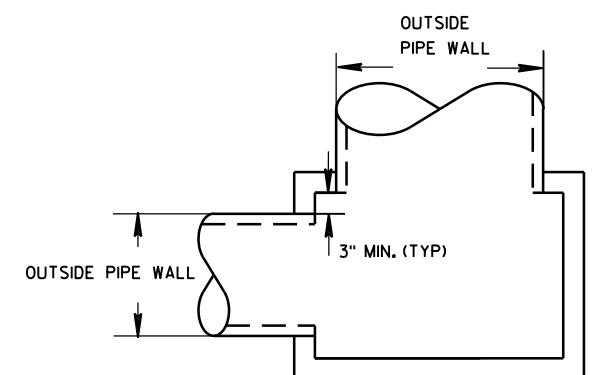


DETAIL "A"


INLETS 2X2-FT, 2X2.5-FT, 2X3-FT AND 2.5X3-FT

STATE OF WISCONSIN
DEPARTMENT OF TRANSPORTATION


APPROVED
6/5/2012 /S/ Jerry H. Zogg
DATE ROADWAY STANDARDS DE
FHWA ENGINEER 130

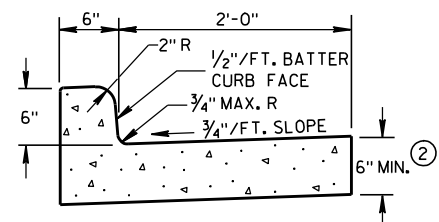

TYPES A & D ①

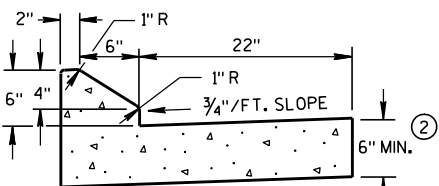


6" SLOPED CURB TYPES G & J ①

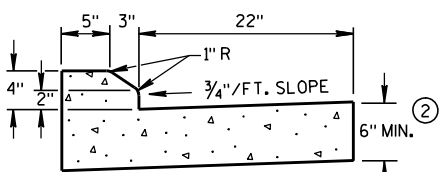


4" SLOPED CURB TYPES G & J ①

CONCRETE CURB & GUTTER 30"

* NEW CURB & GUTTER,
SURFACE DRAINS,
CONCRETE PAVEMENT
OR OTHER NEW CONCRETE.

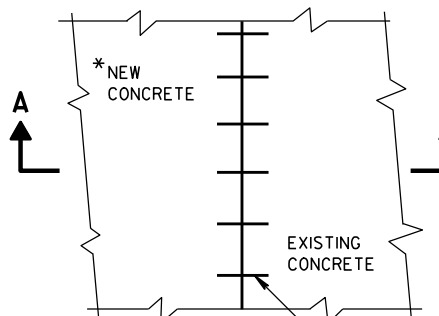

PLAN VIEW

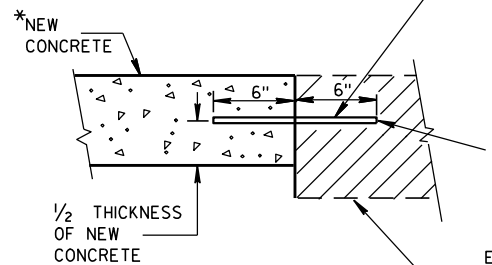


SECTION A-A
TIE BARS DRILLED
INTO EXISTING PAVEMENT


NO. 6 TIE BARS SPACED 2'-6" C-C,
INSTALLED PERPENDICULAR
TO THE LONGITUDINAL JOINT.

MAXIMUM DRILL HOLE
SIZE IS 1/8" GREATER
THAN TIE BAR DIAMETER


EXISTING
CONCRETE

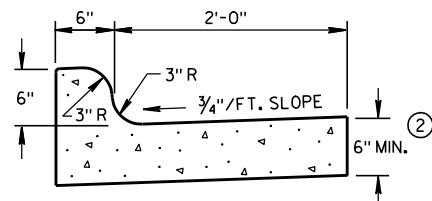


TYPES K & L ①

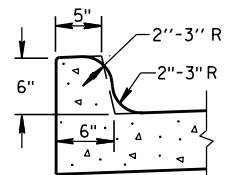

OPTIONAL CURB SHAPE
FOR TYPES K & L ①

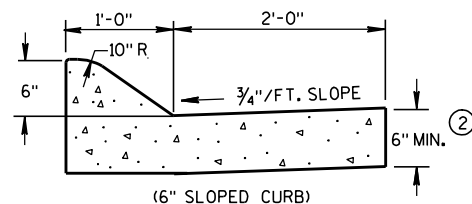


(6" SLOPED CURB)

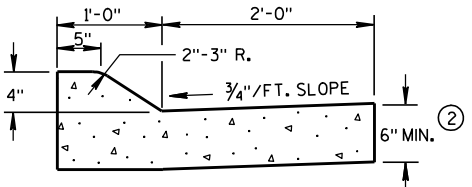


(4" SLOPED CURB)

TYPES A & D ①

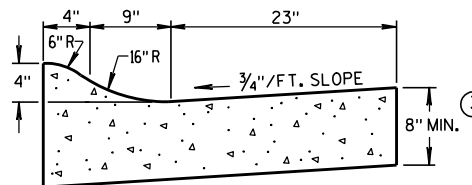


4" SLOPED CURB TYPES R & T ① ④

CONCRETE CURB & GUTTER 36"

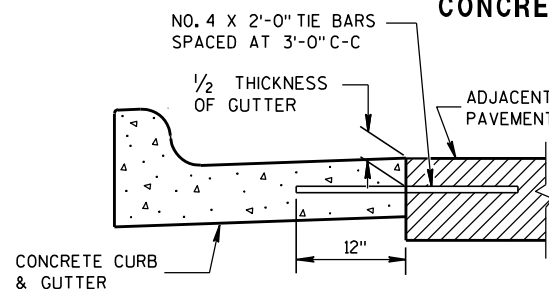


TYPICAL TIE BAR LOCATION ①

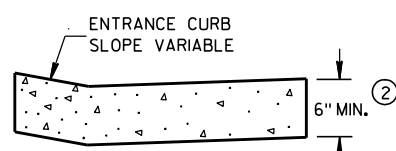


DRIVEWAY ENTRANCE CURB

(WHEN DIRECTED BY THE ENGINEER)

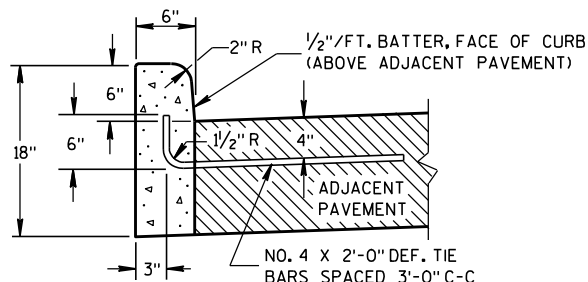


TYPES A & D ①


CONCRETE CURB

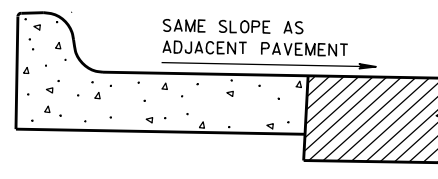

REVERSE SLOPE GUTTER ⑤
(TYPICAL FOR ALL CURB & GUTTER TYPES)

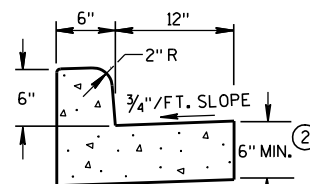

TYPES A & D
CONCRETE CURB & GUTTER 18"

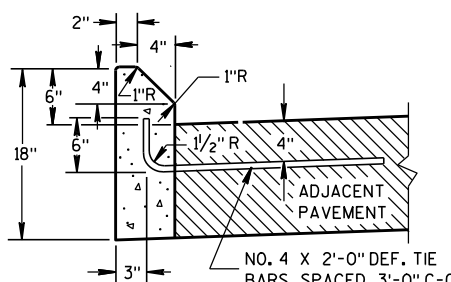

TYPES G & J ①

GENERAL NOTES

DETAILS OF CONSTRUCTION, MATERIALS AND WORKMANSHIP NOT SHOWN ON THIS DRAWING SHALL CONFORM TO THE PERTINENT REQUIREMENTS OF THE CONTRACT.


PAVEMENT TIES AND TIE BARS SHALL BE EPOXY COATED IN CONFORMANCE WITH SUBSECTION 505.2.6.2 OF THE STANDARD SPECIFICATIONS.

INTEGRAL CURB & GUTTER SHALL CONFORM TO THE DETAILS SHOWN FOR CONCRETE CURB & GUTTER INCLUDING THE TRANSVERSE GUTTER SLOPE. A LONGITUDINAL CONSTRUCTION JOINT IS NOT REQUIRED WITH INTEGRAL CURB AND GUTTER.


WHERE THE TRANSVERSE JOINTS IN THE PAVEMENT ARE REQUIRED TO BE SEALED, THE JOINTS IN THE INTEGRAL CURB AND GUTTER SHALL BE SEALED TO THE FACE OF CURB WITH THE SAME TYPE OF SEALANT. THE COST OF FURNISHING AND INSTALLING THIS SEALANT SHALL BE INCIDENTAL TO THE ITEM CONCRETE CURB AND GUTTER.

UNLESS OTHERWISE SHOWN ON THE TYPICAL CROSS SECTIONS, THE BASE AGGREGATE AND COMMON EXCAVATION LIMITS ARE 2'-0" BEHIND THE BACK OF CURBS.

- ① TIE BARS ARE REQUIRED FOR CURB AND GUTTER TYPES A, G, K AND R.
- ② THE BOTTOM OF CURB AND GUTTER MAY BE CONSTRUCTED EITHER LEVEL OR PARALLEL TO THE SLOPE OF THE SUBGRADE OR BASE AGGREGATE PROVIDED A 6" MINIMUM GUTTER THICKNESS IS MAINTAINED.
- ③ THE BOTTOM OF CURB AND GUTTER MAY BE CONSTRUCTED EITHER LEVEL OR PARALLEL TO THE SLOPE OF THE SUBGRADE OR BASE AGGREGATE PROVIDED A 8" MINIMUM GUTTER THICKNESS IS MAINTAINED.
- ④ THE FACE OF CURB IS 6" FROM THE BACK OF CURB.
- ⑤ WHEN REVERSE SLOPE GUTTER IS REQUIRED, THE LOCATION(S) WILL BE SHOWN ELSEWHERE IN THE PLAN.

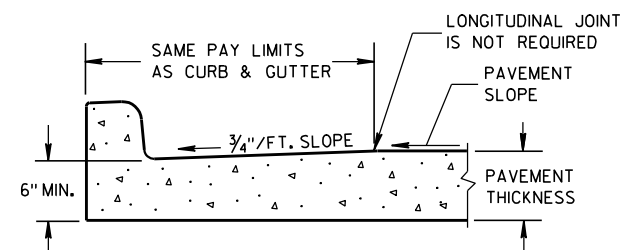

PARTIAL SECTION OF PAVEMENT
WITH INTEGRAL CURB & GUTTER

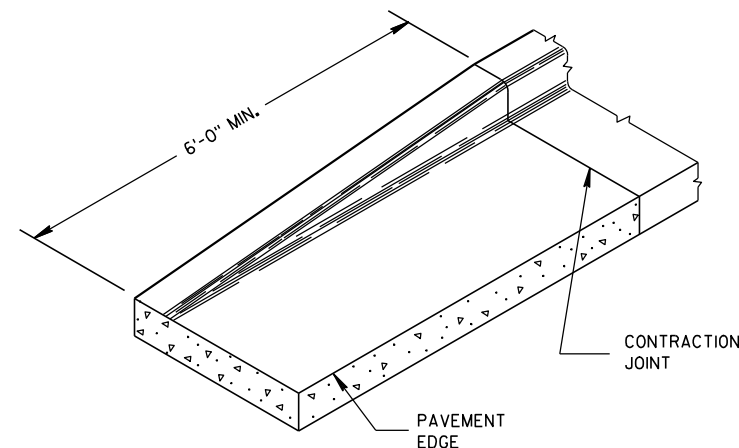

END SECTION CURB & GUTTER

CONCRETE CURB, CONCRETE
CURB & GUTTER AND TIES

STATE OF WISCONSIN
DEPARTMENT OF TRANSPORTATION


APPROVED

9/4/08


DATE

FHWA

/S/ Jerry H. 7-117
ROADWAY STANDARDS 131 ENT
ENGINEER

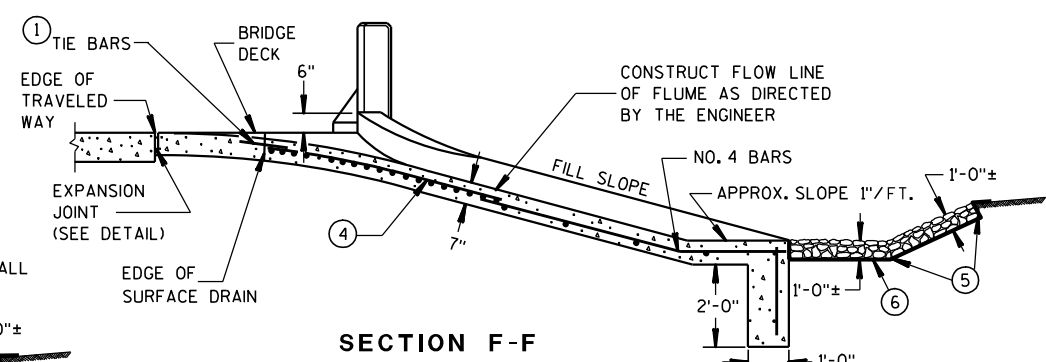


SECTION F-F

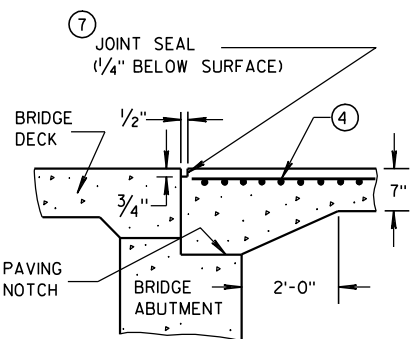


EXPANSION JOINT DETAIL


SECTION H-H

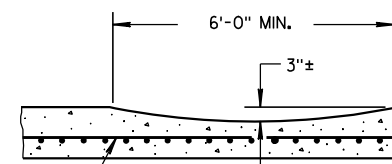


SECTION D-D

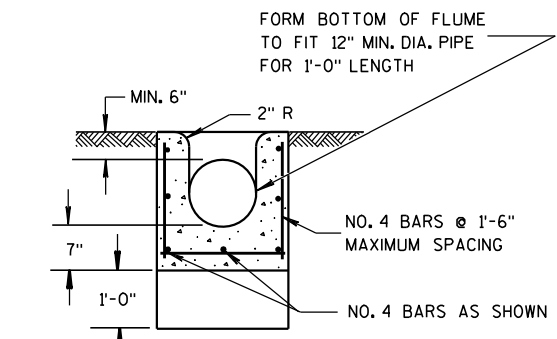



SECTION C-C

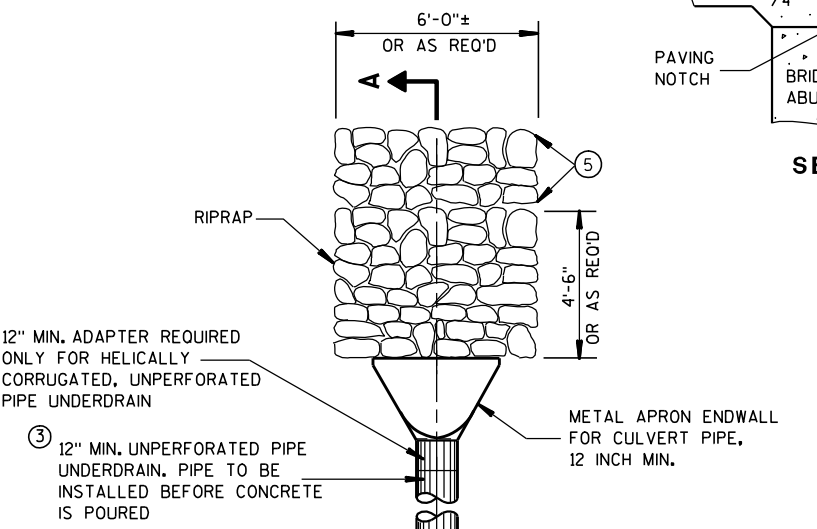


SECTION E-E

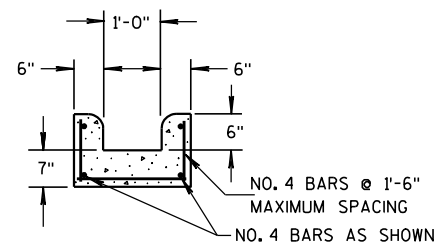

LOCATION OF TIE BARS IN WINGWALL

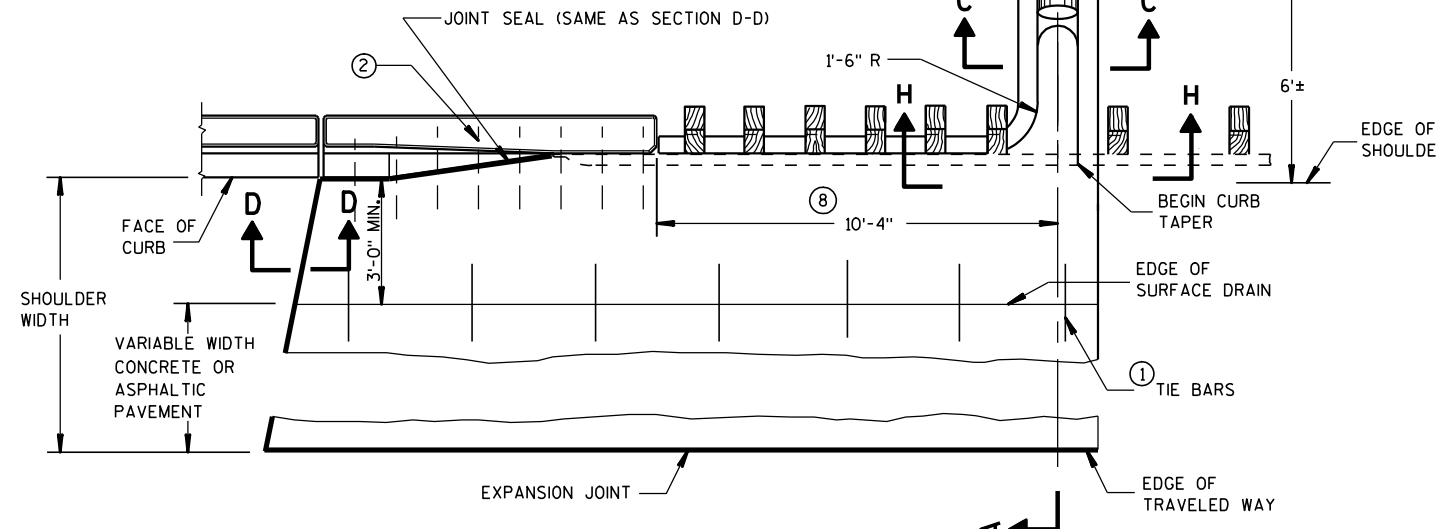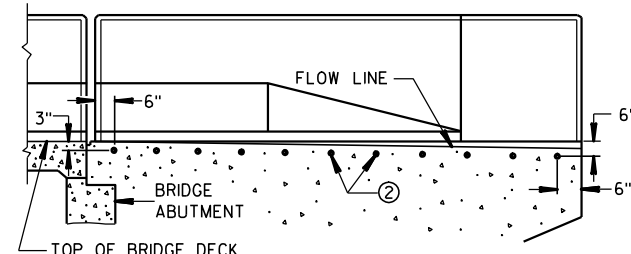

PLAN VIEW
SURFACE DRAIN WITH PIPE
TYPE "A"

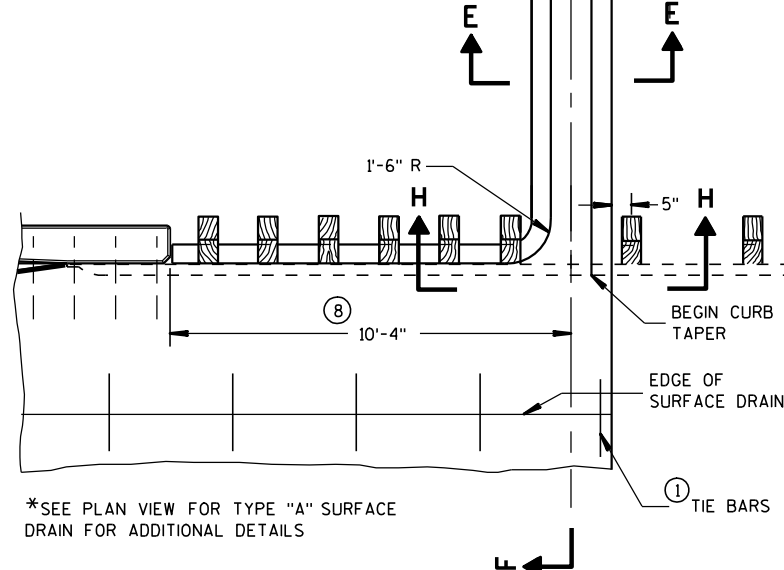

* PARTIAL PLAN VIEW
SURFACE DRAIN WITHOUT PIPE
TYPE "B"

GENERAL NOTES

DETAILS OF CONSTRUCTION, MATERIALS, AND WORKMANSHIP NOT SHOWN ON THIS DRAWING SHALL CONFORM TO THE PERTINENT REQUIREMENTS OF THE STANDARD SPECIFICATIONS AND THE APPLICABLE SPECIAL PROVISIONS.


ALL STEEL REINFORCEMENT SHALL BE EMBEDDED 2 INCHES CLEAR
UNLESS OTHERWISE SHOWN OR NOTED.

- ① NO. 4 X 2'-0" TIE BARS SPACED AT 3'-0" CENTERS TO BE USED ONLY WHEN ADJACENT TO P.C. CONCRETE.
- ② NO. 4 X 2'-0" TIE BARS SPACED AT 12" CENTERS TO BE PLACED BY BRIDGE CONTRACTOR, OR DRILLED TIE BARS PLACED AS DIRECTED BY THE ENGINEER.
- ③ PIPE UNDERDRAIN MAY BE ANY OF THE MATERIALS LISTED IN SECTION 612.2 OF THE STANDARD SPECIFICATIONS EXCEPT DRAIN TILE.
- ④ MINIMUM REINFORCEMENT SHALL BE 6" X 6" - W4.0 X W4.0 OR NO. 3 BARS LONGITUDINAL AND TRANSVERSE SPACING 12" C-C.
- ⑤ LIMITS OF ADDITIONAL RIPRAP WHEN SPECIAL DITCH IS REQUIRED.
- ⑥ GEOTEXTILE FABRIC, TYPE 'R'
- ⑦ HOT POURED SEALANT UNLESS OTHERWISE SPECIFIED.
- ⑧ THIS DIMENSION MAY VARY DEPENDING ON THE SPACING OF POSTS FOR THE STEEL PLATE BEAM GUARD. THE TYPICAL LOCATION FOR THE SURFACE DRAIN IS WHERE THE POST SPACING WIDENS TO 3'-1½".


CONCRETE SURFACE DRAINS FLUME TYPE AT STRUCTURES

STATE OF WISCONSIN
DEPARTMENT OF TRANSPORTATION


APPROVED
9/4/08 /S/ Jerry H. Zogg
DATE ROADWAY STANDARDS 132 'MENT
FHWA ENGINEER

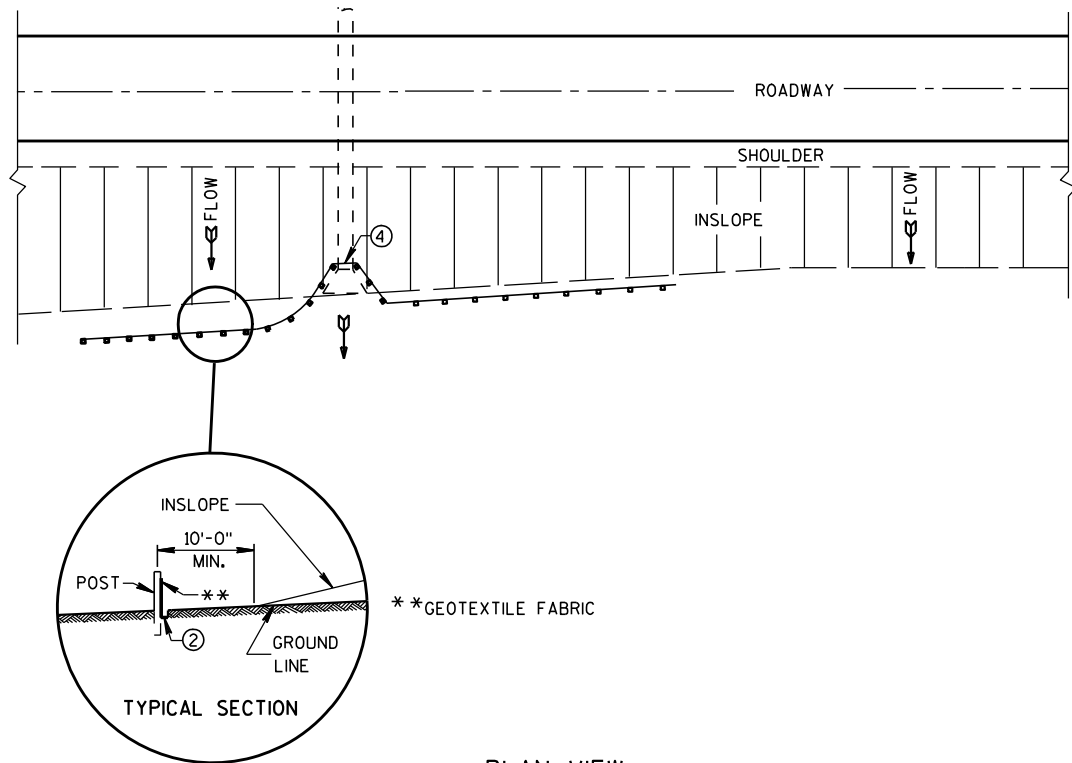


PLAN VIEW
TYPICAL APPLICATION OF SILT FENCE

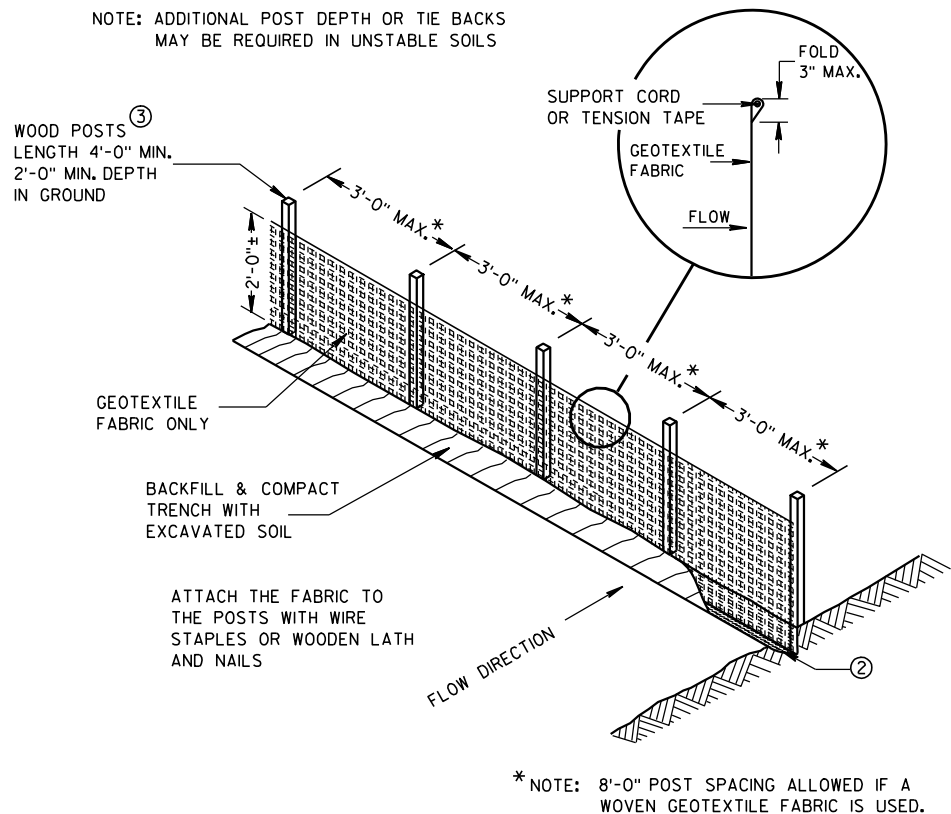

SILT FENCE

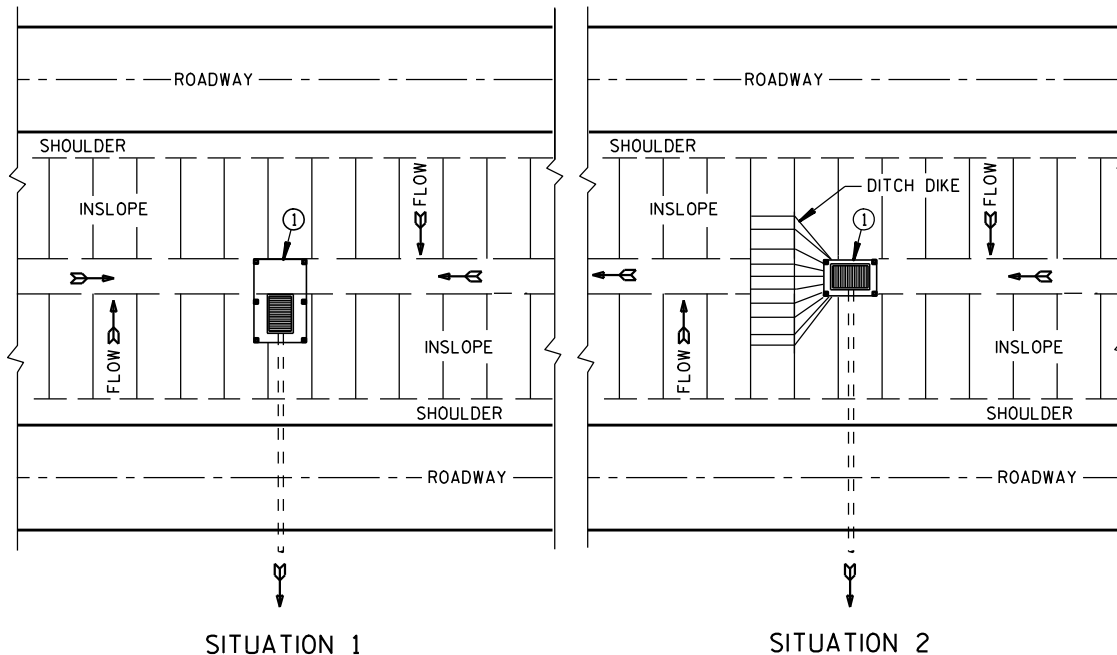

PLAN VIEW
SILT FENCE AT MEDIAN SURFACE DRAINS

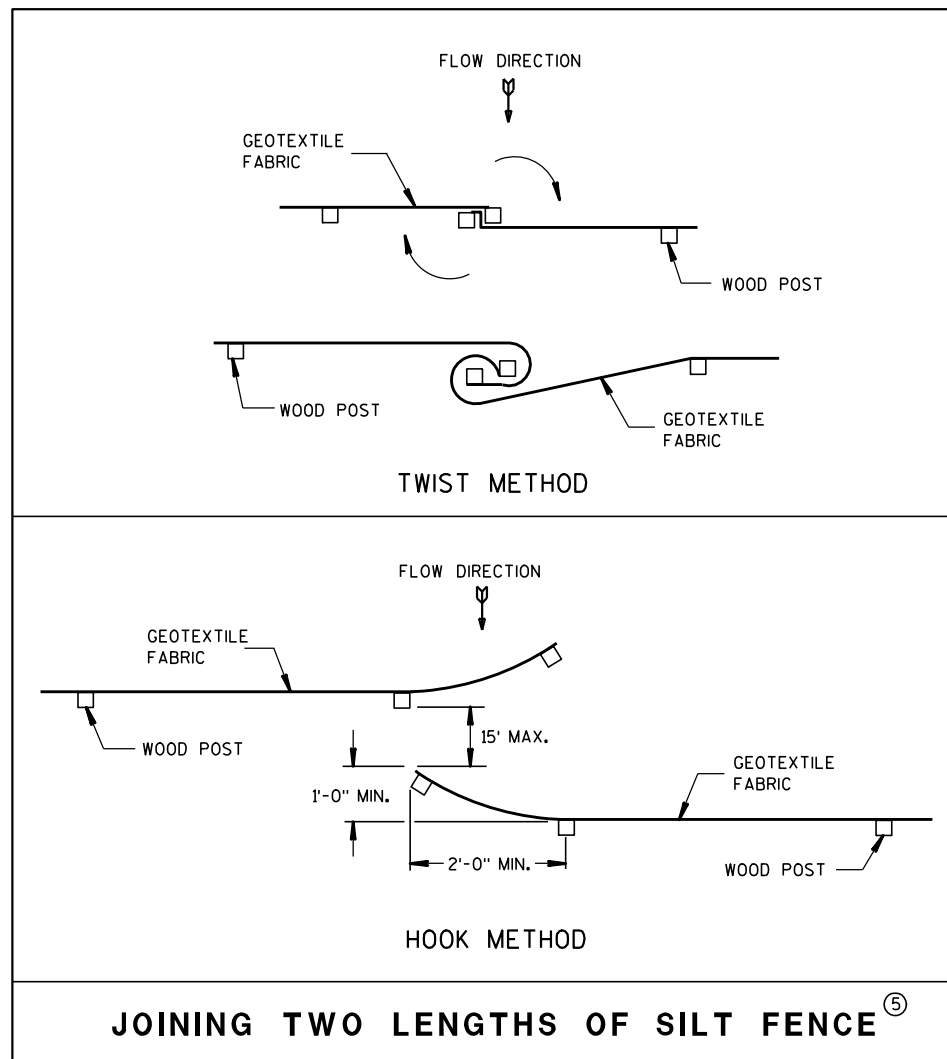


JOINING TWO LENGTHS OF SILT FENCE ⑤


GENERAL NOTES

DETAILS OF CONSTRUCTION NOT SHOWN ON THIS DRAWING SHALL CONFORM TO THE PERTINENT REQUIREMENTS OF THE STANDARD SPECIFICATIONS AND APPLICABLE SPECIAL PROVISIONS.

- ① HORIZONTAL BRACE REQUIRED WITH 2" X 4" WOODEN FRAME OR EQUIVALENT AT TOP OF POSTS.
- ② FOR MANUAL INSTALLATIONS THE TRENCH SHALL BE A MINIMUM OF 4" WIDE & 6" DEEP TO BURY AND ANCHOR THE GEOTEXTILE FABRIC. FOLD MATERIAL TO FIT TRENCH AND BACKFILL & COMPACT TRENCH WITH EXCAVATED SOIL.
- ③ WOOD POSTS SHALL BE A MINIMUM SIZE OF 1 1/8" X 1 1/8" OF OAK OR HICKORY.
- ④ SILT FENCE TO EXTEND ACROSS THE TOP OF THE PIPE.
- ⑤ CONSTRUCT SILT FENCE FROM A CONTINUOUS ROLL IF POSSIBLE BY CUTTING LENGTHS TO AVOID JOINTS. IF A JOINT IS NECESSARY USE ONE OF THE FOLLOWING TWO METHODS; A) OVERLAP THE END POSTS AND TWIST, OR ROTATE, AT LEAST 180 DEGREES, B) HOOK THE END OF EACH SILT FENCE LENGTH.


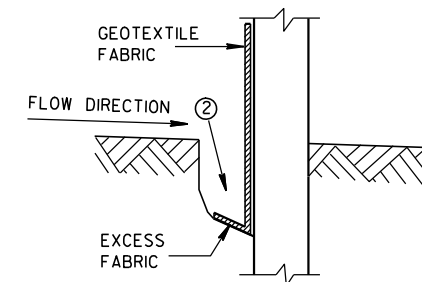


TRENCH DETAIL

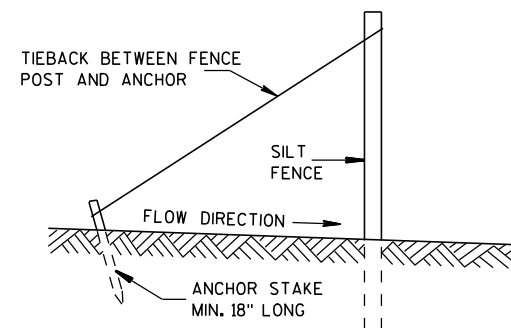

SILT FENCE TIE BACK
(WHEN REQUIRED BY THE ENGINEER)

SILT FENCE	
STATE OF WISCONSIN DEPARTMENT OF TRANSPORTATION	
APPROVED 4-29-05 DATE	/S/ Beth Conn CHIEF ROADWAY DEVELOPER 133 ENGINEER
FHWA	

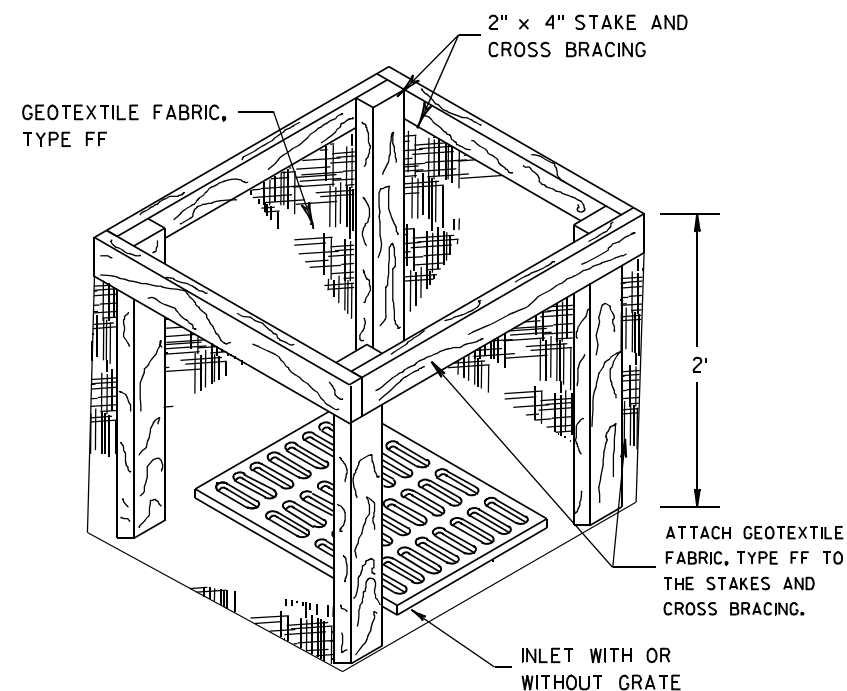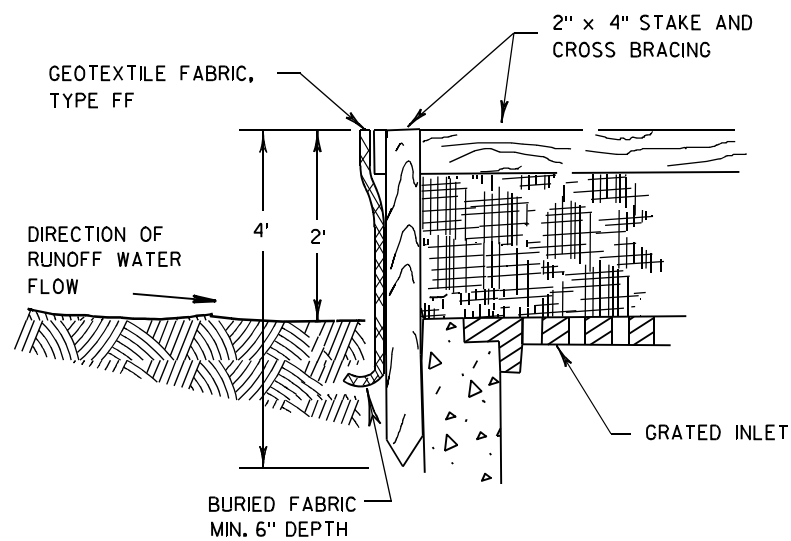

INLET PROTECTION, TYPE A


GENERAL NOTES

INLET PROTECTION DEVICES SHALL BE MAINTAINED OR REPLACED AT THE DIRECTION OF THE ENGINEER.

MANUFACTURED ALTERNATIVES APPROVED AND LISTED ON THE DEPARTMENT'S EROSION CONTROL PRODUCT ACCEPTABILITY LIST MAY BE SUBSTITUTED.


WHEN REMOVING OR MAINTAINING INLET PROTECTION, CARE SHALL BE TAKEN SO THAT THE SEDIMENT TRAPPED ON THE GEOTEXTILE FABRIC DOES NOT FALL INTO THE INLET. ANY MATERIAL FALLING INTO THE INLET SHALL BE REMOVED IMMEDIATELY.

- ① FINISHED SIZE, INCLUDING FLAP POCKETS WHERE REQUIRED, SHALL EXTEND A MINIMUM OF 10" AROUND THE PERIMETER TO FACILITATE MAINTENANCE OR REMOVAL.
- ② FOR INLET PROTECTION, TYPE C (WITH CURB BOX), AN ADDITIONAL 18" OF FABRIC IS WRAPPED AROUND THE WOOD AND SECURED WITH STAPLES. THE WOOD SHALL NOT BLOCK THE ENTIRE HEIGHT OF THE CURB BOX OPENING.
- ③ FLAP POCKETS SHALL BE LARGE ENOUGH TO ACCEPT WOOD 2X4.

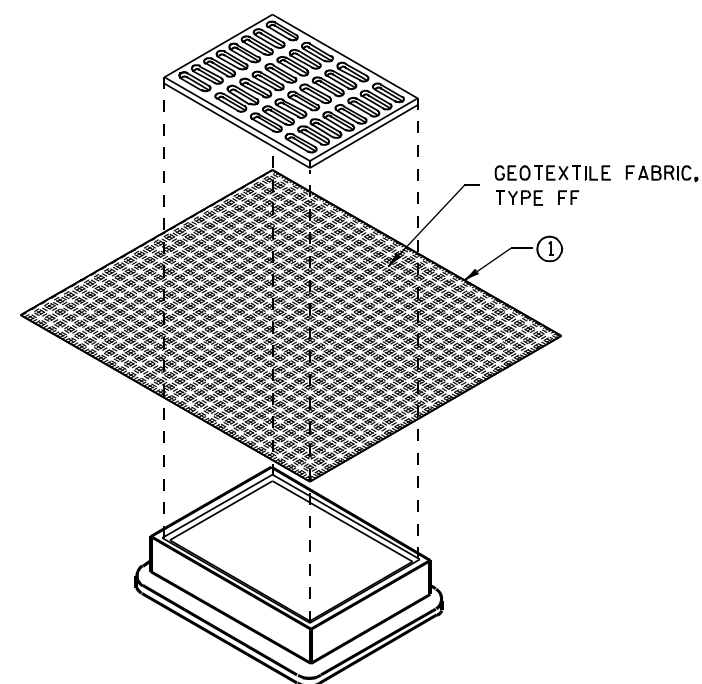

**INLET PROTECTION, TYPE B
(WITHOUT CURB BOX)**

(CAN BE INSTALLED IN ANY INLET WITHOUT A CURB BOX)

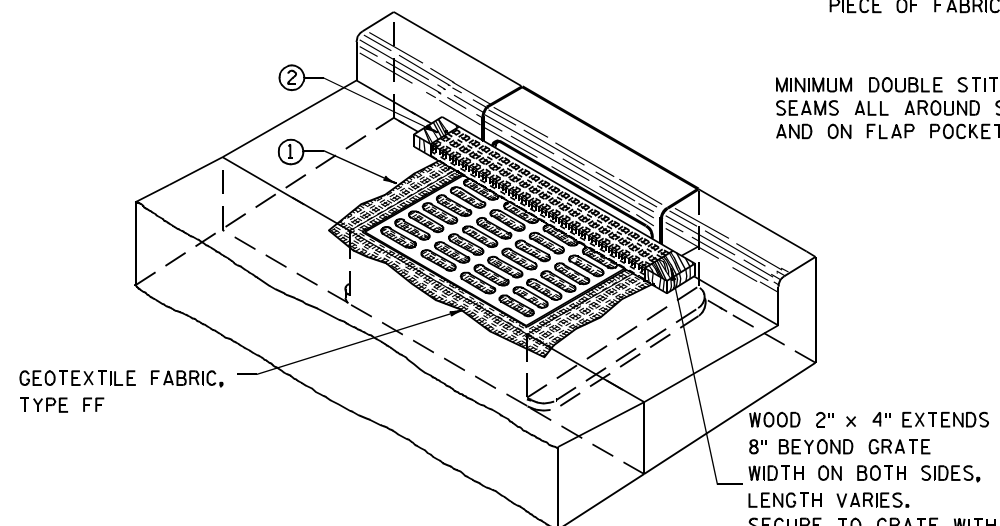

INLET PROTECTION, TYPE C (WITH CURB BOX)

INSTALLATION NOTES

TYPE B & C

TRIM EXCESS FABRIC IN THE FLOW LINE TO WITHIN 3" OF THE GRATE.


THE CONTRACTOR SHALL DEMONSTRATE A METHOD OF MAINTENANCE, USING A SEWN FLAP, HAND HOLDS OR OTHER METHOD TO PREVENT ACCUMULATED SEDIMENT FROM ENTERING THE INLET.

TYPE D

DO NOT INSTALL INLET PROTECTION TYPE D IN INLETS SHALLower THAN 30", MEASURED FROM THE BOTTOM OF THE INLET TO THE TOP OF THE GRATE.

TRIM EXCESS FABRIC IN THE FLOW LINE TO WITHIN 3" OF THE GRATE.

THE INSTALLED BAG SHALL HAVE A MINIMUM SIDE CLEARANCE, BETWEEN THE INLET WALLS AND THE BAG, MEASURED AT THE BOTTOM OF THE OVERFLOW HOLES, OF 3". WHERE NECESSARY THE CONTRACTOR SHALL CINCH THE BAG, USING PLASTIC ZIP TIES, TO ACHIEVE THE 3" CLEARANCE. THE TIES SHALL BE PLACED AT A MAXIMUM OF 4" FROM THE BOTTOM OF THE BAG.

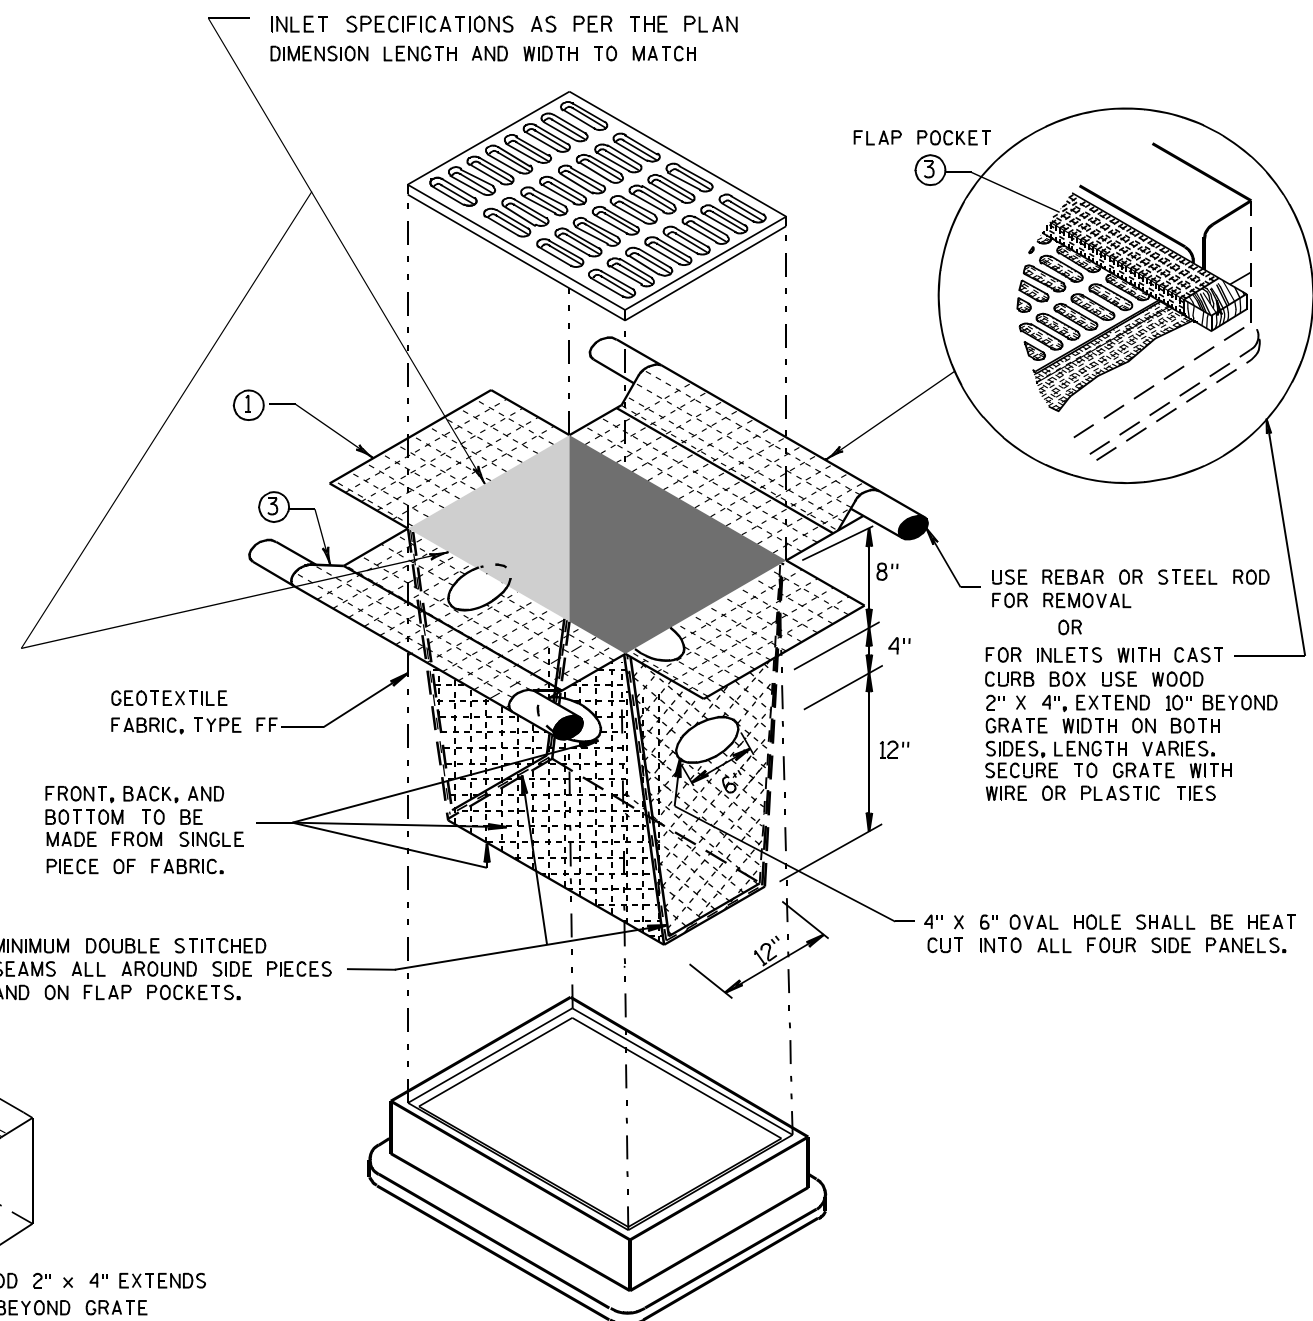

INLET PROTECTION, TYPE D

(CAN BE INSTALLED IN ANY INLET TYPE WITH OR WITHOUT A CURB BOX AS PER NOTE ②)


**INLET PROTECTION
TYPE A, B, C, AND D**

STATE OF WISCONSIN
DEPARTMENT OF TRANSPORTATION


APPROVED
10/16/02 /S/ Beth Connolly
DATE 134
FHWA CHIEF ROADWAY DEVELOPMENT ENGINEER

METAL APRON ENDWALLS											
PIPE DIA. (IN.)	MIN. THICK. (Inches)		DIMENSIONS (Inches)							APPROX. SLOPE	BODY
	STEEL	ALUM.	A (±1")	B (MAX.)	H (±1")	L (±1 1/2")	L1 ①	L2 ①	W (±2")		
12	.064	.060	6	6	6	21	12	17 1/2	24	2 1/2 to 1	1 Pc.
15	.064	.060	7	8	6	26	14	21 3/4	30	2 1/2 to 1	1 Pc.
18	.064	.060	8	10	6	31	15	28 1/4	36	2 1/2 to 1	1 Pc.
21	.064	.060	9	12	6	36	18	29 5/8	42	2 1/2 to 1	1 Pc.
24	.064	.075	10	13	6	41	18	37 1/4	48	2 1/2 to 1	1 Pc.
30	.079	.075	12	16	8	51	18	52 1/4	60	2 1/2 to 1	1 Pc.
36	.079	.105	14	19	9	60	24	59 3/4	72	2 1/2 to 1	2 Pc.
42	.109	.105	16	22	11	69	24	75 5/8	84	2 1/2 to 1	2 Pc.
48	.109	.105	18	27	12	78	24	81	90	2 1/4 to 1	3 Pc.
54	.109	.105	18	30	12	84	30	85 1/2	102	2 1/4 to 1	3 Pc.
60	.109x	.105x	18	33	12	87	—	—	114	2 to 1	3 Pc.
66	.109x	.105x	18	36	12	87	—	—	120	2 to 1	3 Pc.
72	.109x	.105x	18	39	12	87	—	—	126	2 to 1	3 Pc.
78	.109x	.105x	18	42	12	87	—	—	132	1 1/2 to 1	3 Pc.
84	.109x	.105x	18	45	12	87	—	—	138	1 1/2 to 1	3 Pc.
90	.109x	.105x	18	37	12	87	—	—	144	1 1/2 to 1	3 Pc.
96	.109x	.105x	18	35	12	87	—	—	150	1 1/2 to 1	3 Pc.


* EXCEPT CENTER PANEL
SEE GENERAL NOTES

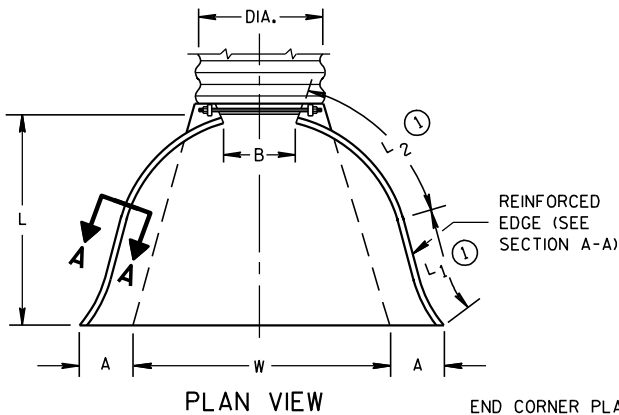

END CORNER PLATES MAY
BE FASTENED TO APRON
PROPER BY BOLTS, RIVETS,
OR RESISTANCE SPOT
WELDS WHICH WILL HOLD
THE SURFACES TIGHTLY
TOGETHER

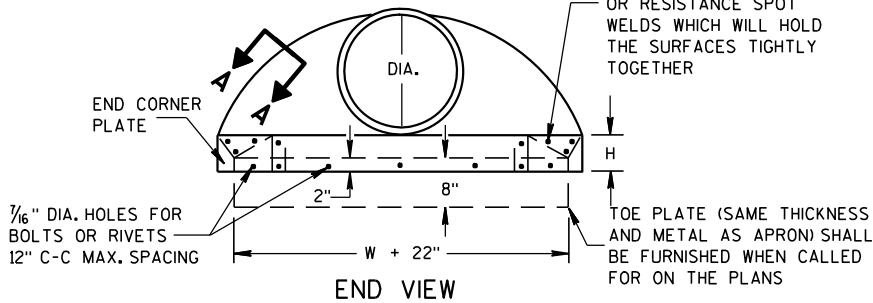




TOE PLATE (SAME THICKNESS
AND METAL AS APRON) SHALL
BE FURNISHED WHEN CALLED
FOR ON THE PLANS

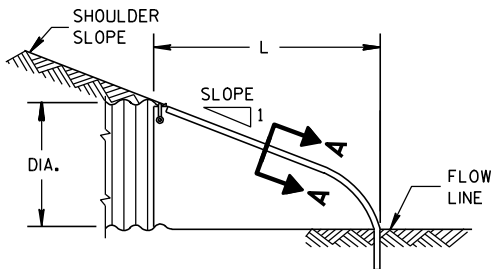

SIDE ELEVATION
METAL ENDWALLS


REINFORCED CONCRETE APRON ENDWALLS											
PIPE DIA. (IN.)	DIMENSIONS (Inches)							APPROX. SLOPE			
	T	A	B	C	D	E	G				
12	2	4	24	48 7/8	72 1/8	24	2	3 to 1			
15	2 1/4	6	27	46	73	30	2 1/4	3 to 1			
18	2 1/2	9	27	46	73	36	2 1/2	3 to 1			
21	2 3/4	9	36	37 1/2	73 1/2	42	2 3/4	3 to 1			
24	3	9 1/2	43 1/2	30	73 1/2	48	3	3 to 1			
27	3 1/4	10 1/2	49 1/2	24	73 1/2	54	3 1/4	3 to 1			
30	3 1/2	12	54	19 3/4	73 1/2	60	3 1/2	3 to 1			
36	4	15	63	34 3/4	97 3/4	72	4	3 to 1			
42	4 1/2	21	63	35	98	78	4 1/2	3 to 1			
48	5	24	72	26	98	84	5	3 to 1			
54	5 1/2	27	65	33 1/4-35	98 1/4-100	90	5 1/2	2 1/2 to 1			
60	6	30-35	60	39	99	96	5	2 to 1			
66	6 1/2	24-30	72-78	21-27	99	102	5 1/2	2 to 1			
72	7	24-36	78	21	99	108	6	2 to 1			
78	7 1/2	24-36	78	21	99	114	6 1/2	2 to 1			
84	8	36	90 1/2	21	111 1/2	120	6 1/2	1 1/2 to 1			
90	8 1/2	41	87 1/2	24	111 1/2	132	6 1/2	1 1/2 to 1			

* MINIMUM
** MAXIMUM


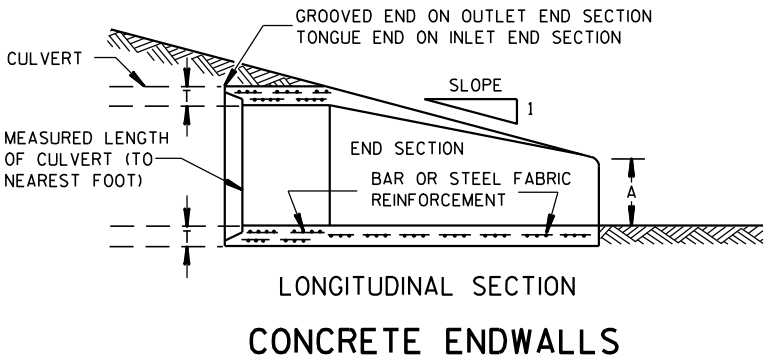
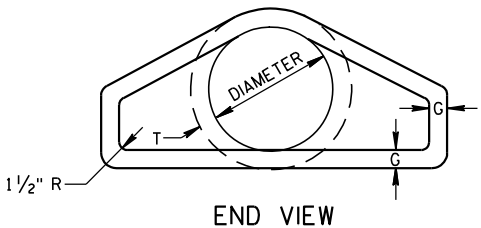
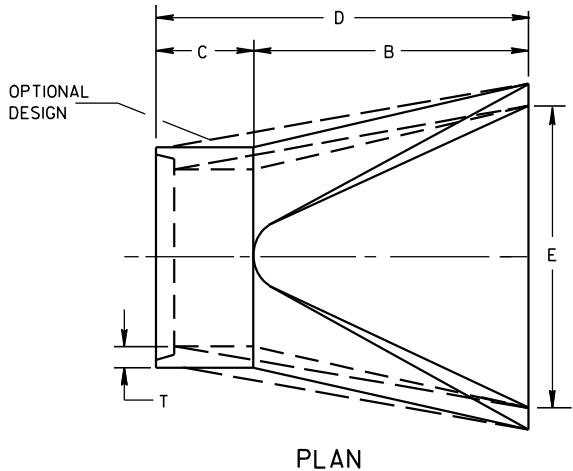


LONGITUDINAL SECTION
CONCRETE ENDWALLS

1" WIDE, 12 GA. (0.109"
THICK) GALVANIZED STRAP
WITH STANDARD 6" X 1/2"
BAND BOLT AND NUT

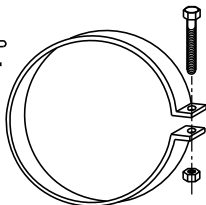

ALTERNATE FOR TYPE 1 CONNECTION
END SECTION CONNECTOR STRAP

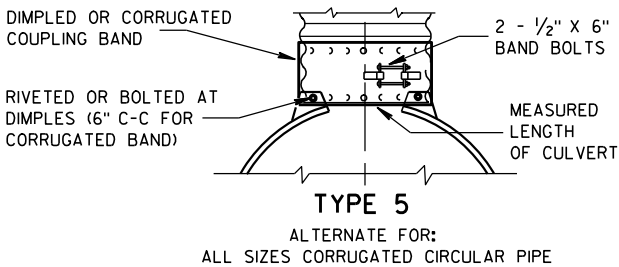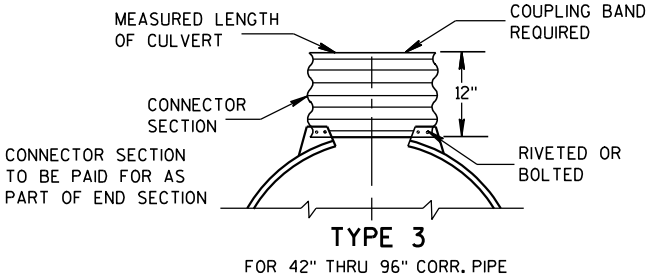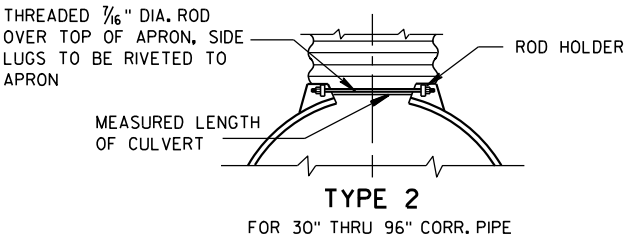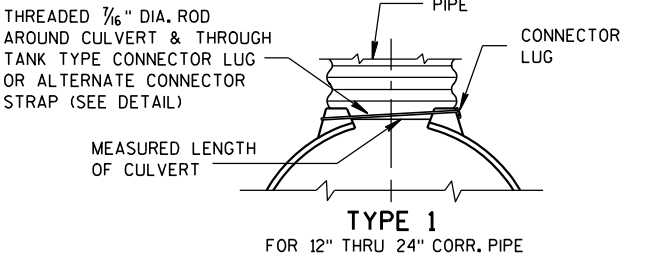


NOTE: DIMPLED BAND FITS OVER OUTSIDE OF ENDWALL,
AND CORRUGATED BAND FITS INSIDE ENDWALL.
DIMPLED BAND MAY BE USED WITH HELICALLY
CORRUGATED PIPE.

FOR CIRCUMFERENTIALLY CORRUGATED PIPE USE
ENDWALL CONNECTION DETAILS 1, 2, 3 OR 5
AS APPLICABLE.

FOR HELICALLY CORRUGATED PIPE USE ENDWALL
CONNECTION DETAILS 1, 2 OR 5.

FOR HELICALLY CORRUGATED PIPES WITH TWO
CIRCUMFERENTIAL CORRUGATIONS AT EACH END
USE ENDWALL CONNECTION DETAILS 1, 2 OR 3.

CONNECTION DETAILS

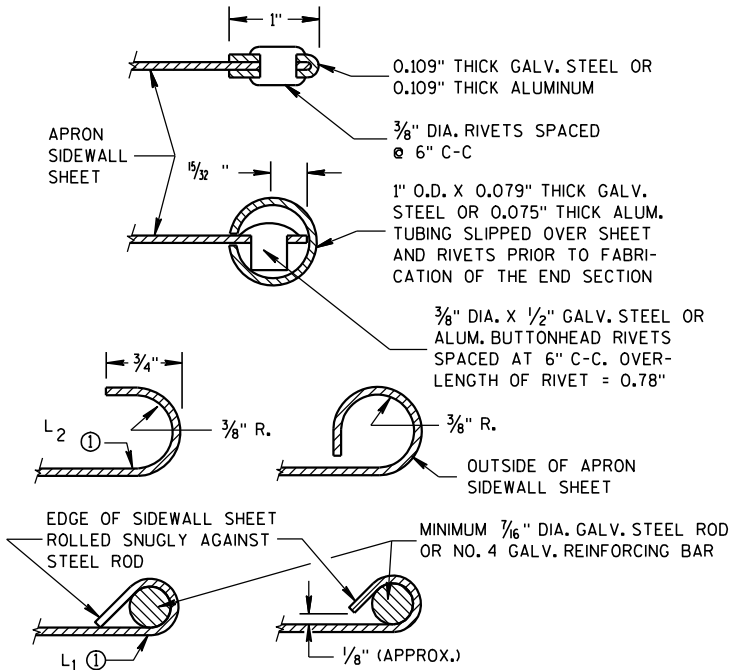

SECTION A-A

GENERAL NOTES

DETAILS OF CONSTRUCTION, MATERIALS AND WORKMANSHIP NOT SHOWN ON
THIS DRAWING SHALL CONFORM TO THE PERTINENT REQUIREMENTS OF THE
STANDARD SPECIFICATIONS AND THE APPLICABLE SPECIAL PROVISIONS.

CONCRETE CULVERT ENDWALLS MAY NOT BE USED WITH GALVANIZED STEEL
OR ALUMINUM CULVERT PIPE OR VISE VERSA. GALVANIZED STEEL OR
ALUMINUM ENDWALLS SHALL NORMALLY BE INSTALLED ON CULVERT PIPE
OF THE SAME METAL.





ALL THREE PIECE STEEL APRON ENDWALLS FOR 60" DIAMETER PIPE AND
LARGER SHALL HAVE 0.109" SIDES AND 0.138" CENTER PANELS. ALL
THREE PIECE ALUMINUM APRON ENDWALLS FOR 60" DIAMETER PIPE AND
LARGER SHALL HAVE 0.105" SIDES AND 0.134" CENTER PANELS. THE WIDTH
OF CENTER PANELS SHALL BE GREATER THAN 20 PERCENT OF THE PIPE
PERIMETER.


LAP SEAMS SHALL BE TIGHTLY JOINED BY GALVANIZED RIVETS OR BOLTS
FOR STEEL UNITS AND ALUMINUM RIVETS AND BOLTS FOR ALUMINUM UNITS.
FOR THE 60" THROUGH 96" DIAMETER APRON ENDWALL SIZES, THE REINFORCED
EDGES AND CENTER PANEL SEAMS SHALL BE FURTHER REINFORCED WITH
GALVANIZED STEEL OR ALUMINUM STIFFENER ANGLES. THE ANGLES SHALL BE
ATTACHED BY GALVANIZED NUTS AND BOLTS FOR STEEL UNITS AND ALUMINUM
NUTS AND BOLTS FOR ALUMINUM UNITS.

WHERE TWO OR MORE PIPES WITH APRON ENDWALLS ARE LAID ADJACENT
TO EACH OTHER, THEY SHALL BE SEPARATED BY A DISTANCE SUFFICIENT
TO PROVIDE A MINIMUM CLEARANCE OF 6 INCHES BETWEEN APRON ENDWALLS.

① FOR PIPE SIZES UP TO 60" DIAMETER, A 180° ROLLED EDGE MAY BE USED
INSTEAD OF STEEL ROD REINFORCEMENT. SEE SECTION A-A.

APRON ENDWALLS FOR CULVERT PIPE			
STATE OF WISCONSIN DEPARTMENT OF TRANSPORTATION			
APPROVED	11/30/94	/S/ Rory L. Rhinehart	NEER
	DATE	CHIEF ROADWAY DEVELOP	135
FHWA			

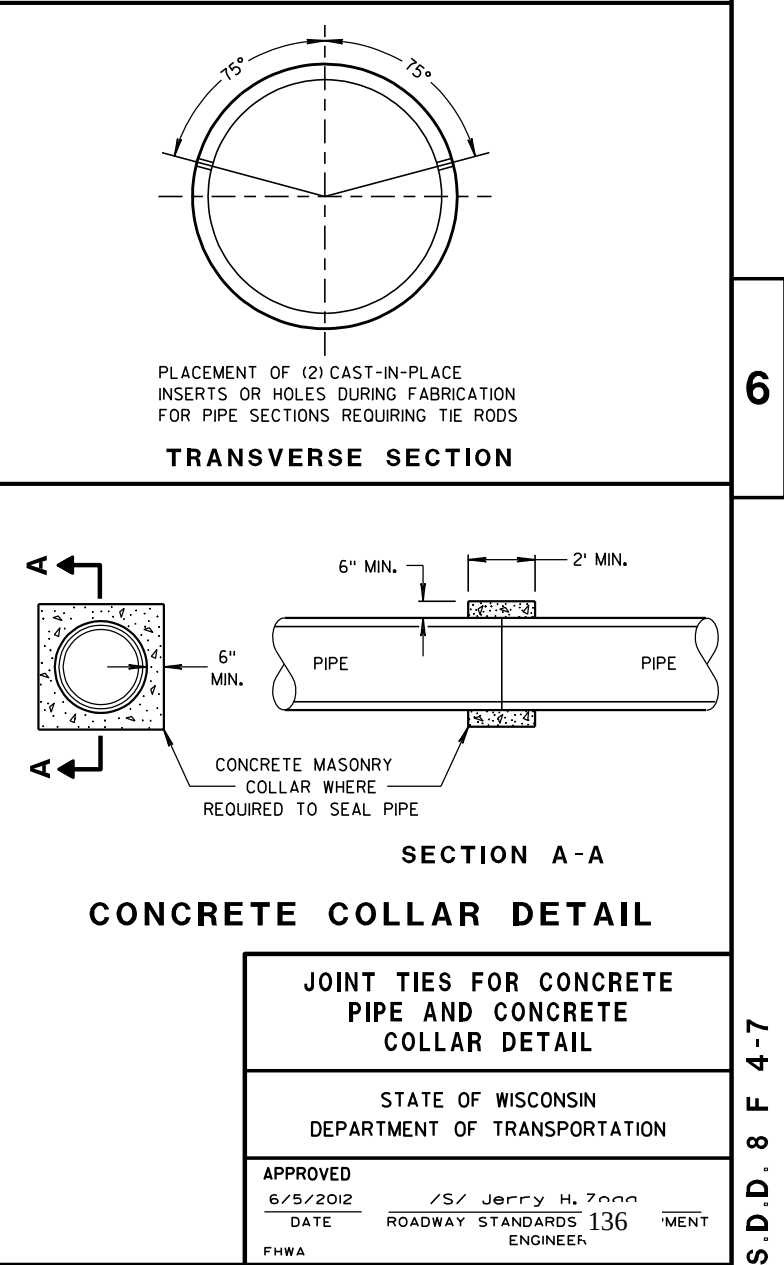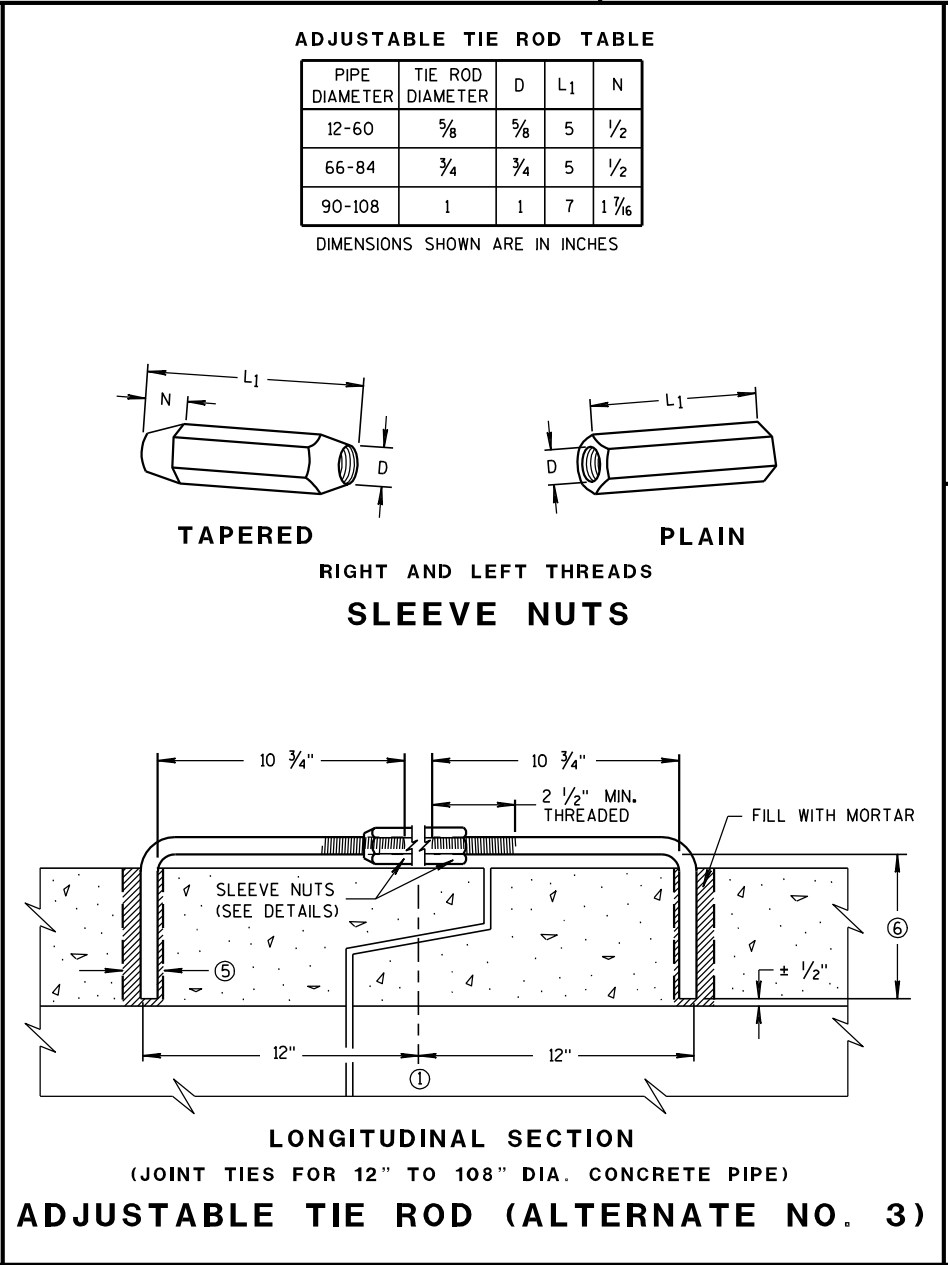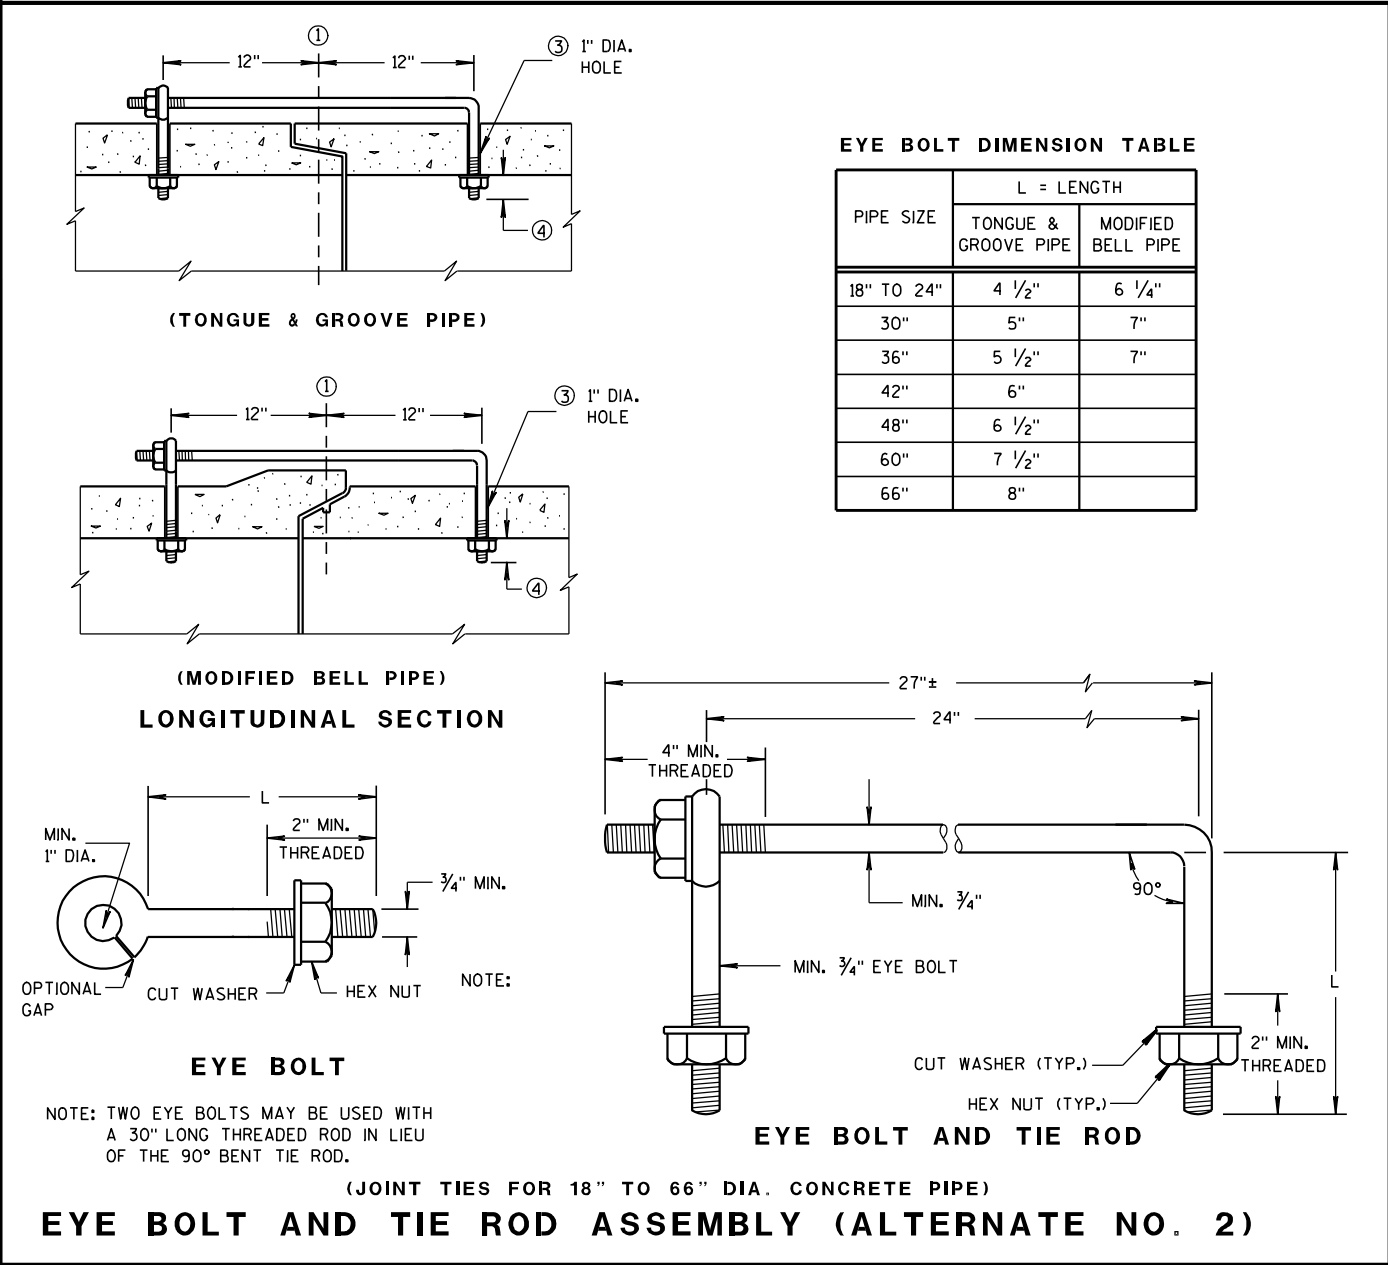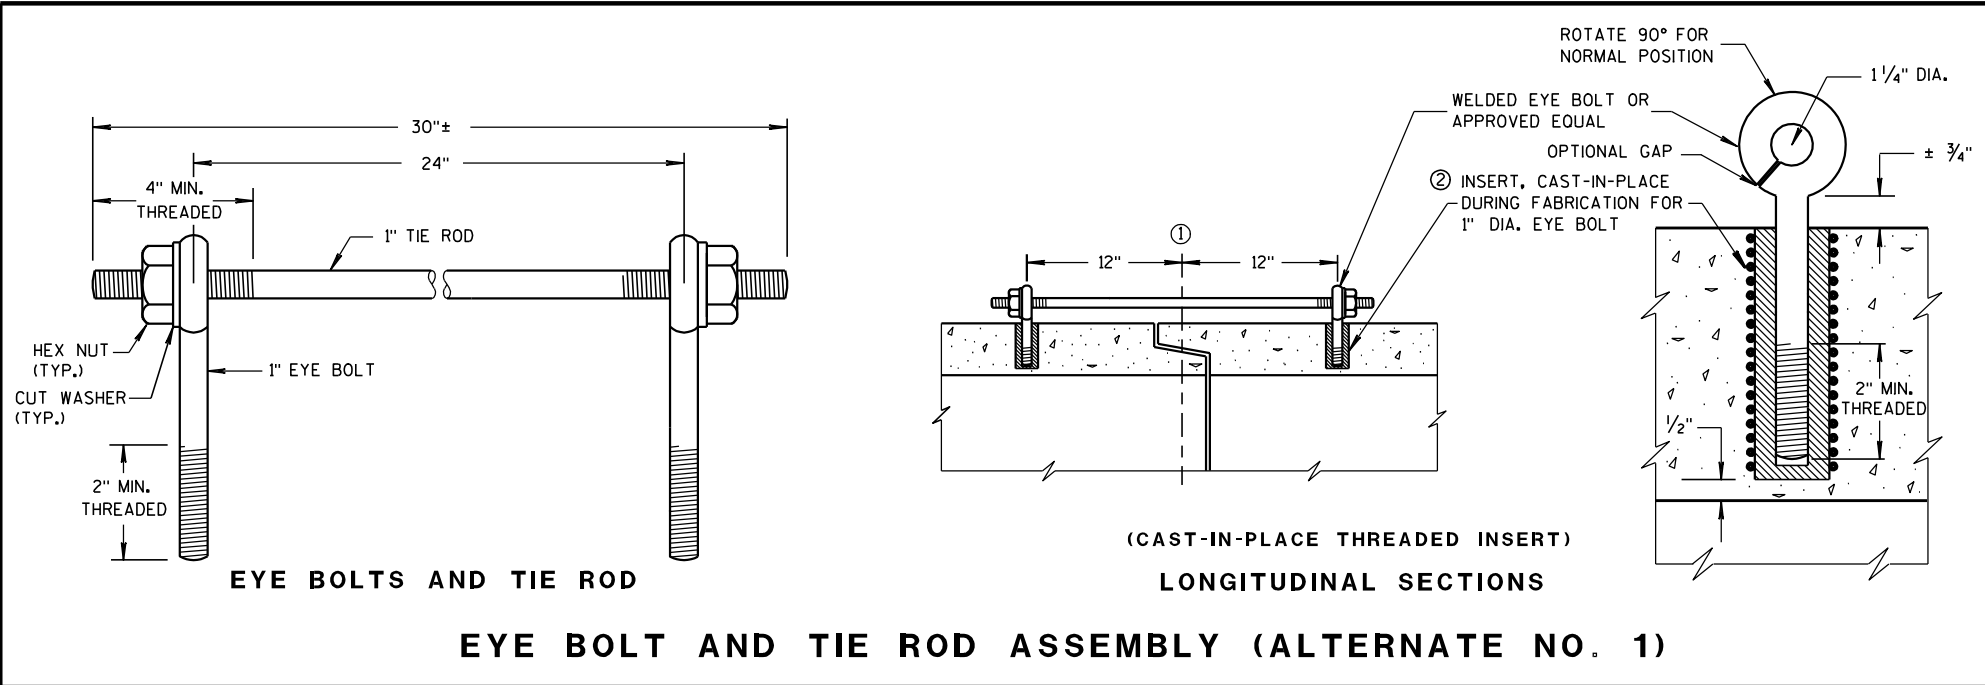


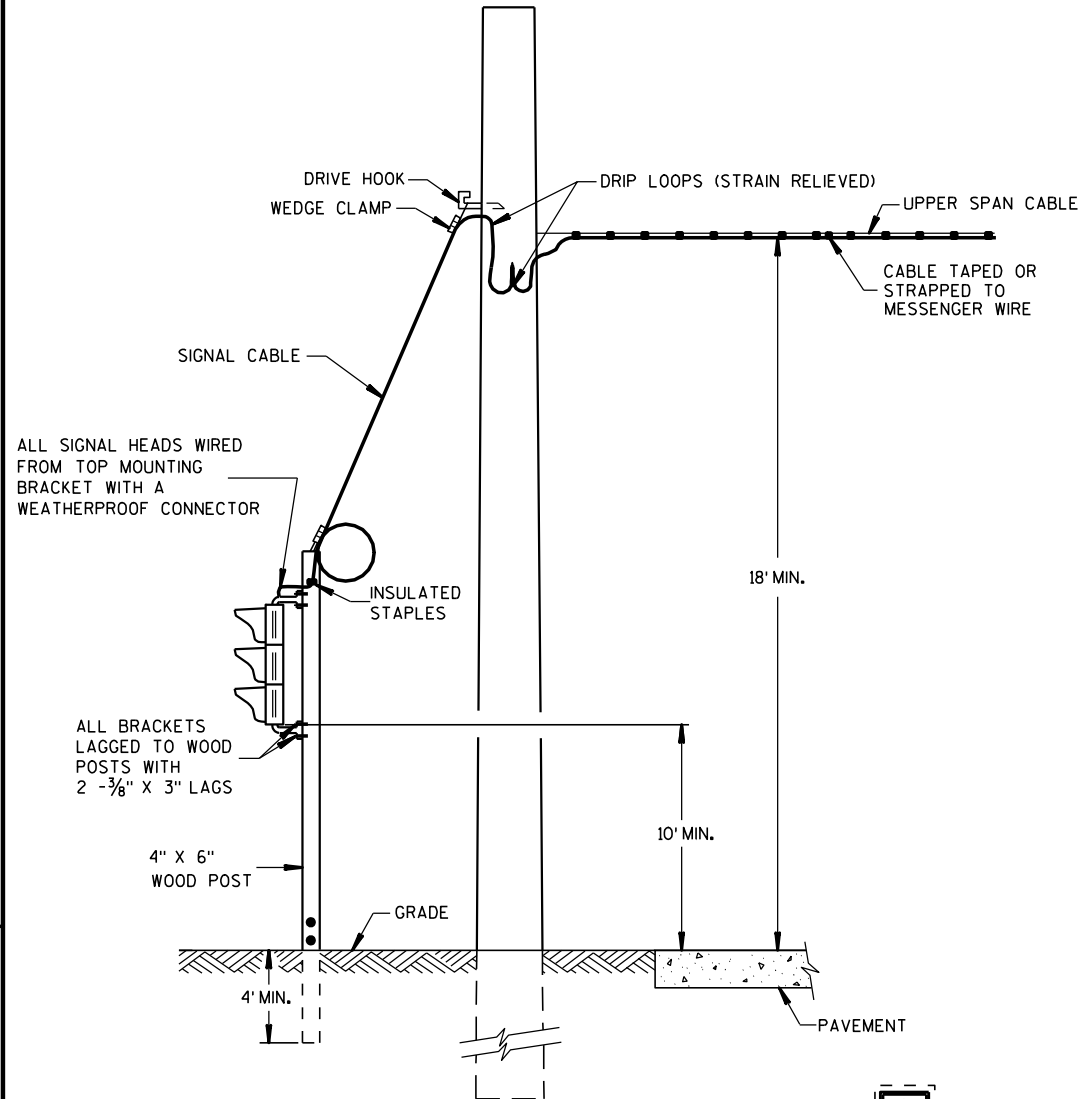

TYPICAL DROP TO TRAFFIC SIGNAL FACE

OFFSET DISTANCES FOR TEMPORARY NON-BREAKAWAY POLES	
SPEED LIMIT	OFFSET DISTANCE**
GREATER THAN 45 MPH	18 FT
45 MPH OR LESS	12 FT
45 MPH OR LESS W/ CURBS	2 FT
**NOTE: OFFSET MEASURED FROM OUTER EDGE OF OUTSIDE THRU LANE.	

MINIMUM POLE LENGTHS	CLASS	MINIMUM BURIAL DEPTHS
25 FEET	Ⅴ	5 FEET
30 FEET	Ⅴ	6 FEET
35 FEET	Ⅳ	7 FEET
40 FEET	Ⅳ	8 FEET
45 FEET	Ⅳ	9 FEET

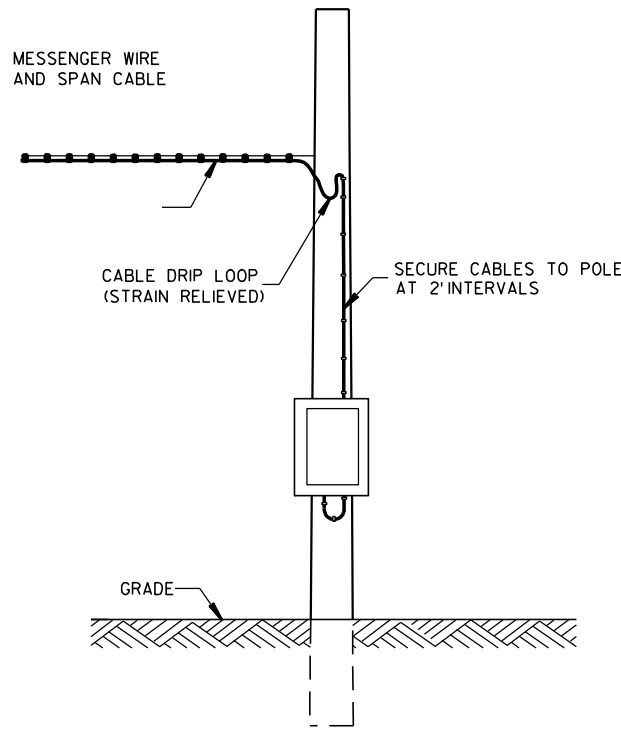

POLE MOUNT CABINET INSTALLATION

GENERAL NOTES

DETAILS OF CONSTRUCTION, MATERIALS AND WORKMANSHIP NOT SHOWN ON THIS DRAWING SHALL CONFORM TO THE PERTINENT REQUIREMENTS OF THE CONTRACT.

POLE MOUNTED TRAFFIC SIGNAL CONTROL CABINET MAYBE MOUNTED ON THE SERVICE POLE IF THE ELECTRICAL UTILITY ALLOWS THE INSTALLATION.

WHEN UTILITY PLOES ARE USED TO SPAN THE TEMPORARY OVERHEAD CABLE, WRITTEN PERMISSION MUST BE OBTAINED FROM THE OWNER OF THE POLES AND GIVEN TO THE PROJECT MANAGER. ALL PERTINENT UTILITY AND CODE CLEARANCES SHALL BE MAINTAINED.


WOOD POLES (NONBREAKAWAY) SHALL BE NO CLOSER TO EDGE OF PAVEMENT THAN OFFSET DISTANCE CHART ALLOWS OR 4 FEET BEHIND PROTECTIVE BARRIER (BEAMGUARD, ETC.).

WOOD POSTS (BREAKAWAY) SHALL BE NO CLOSER THAN 2 FEET OUTSIDE OF SHOULDER.


VERTICAL CLEARANCE ETC. PER NEC.

TRAFFIC SIGNAL FACES SHALL BE TYPICALLY PLACED 12 FEET FROM EDGE OF PAVEMENT.

EACH TRAFFIC SIGNAL FACE SHALL HAVE A BACKPLATE.

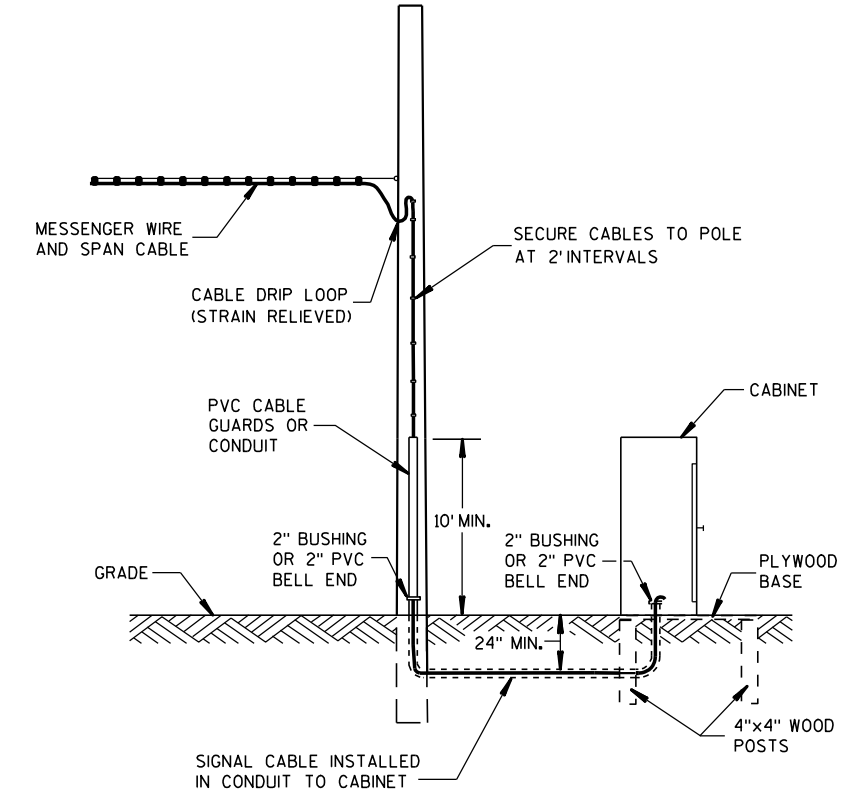

GROUND MOUNT CABINET INSTALLATION

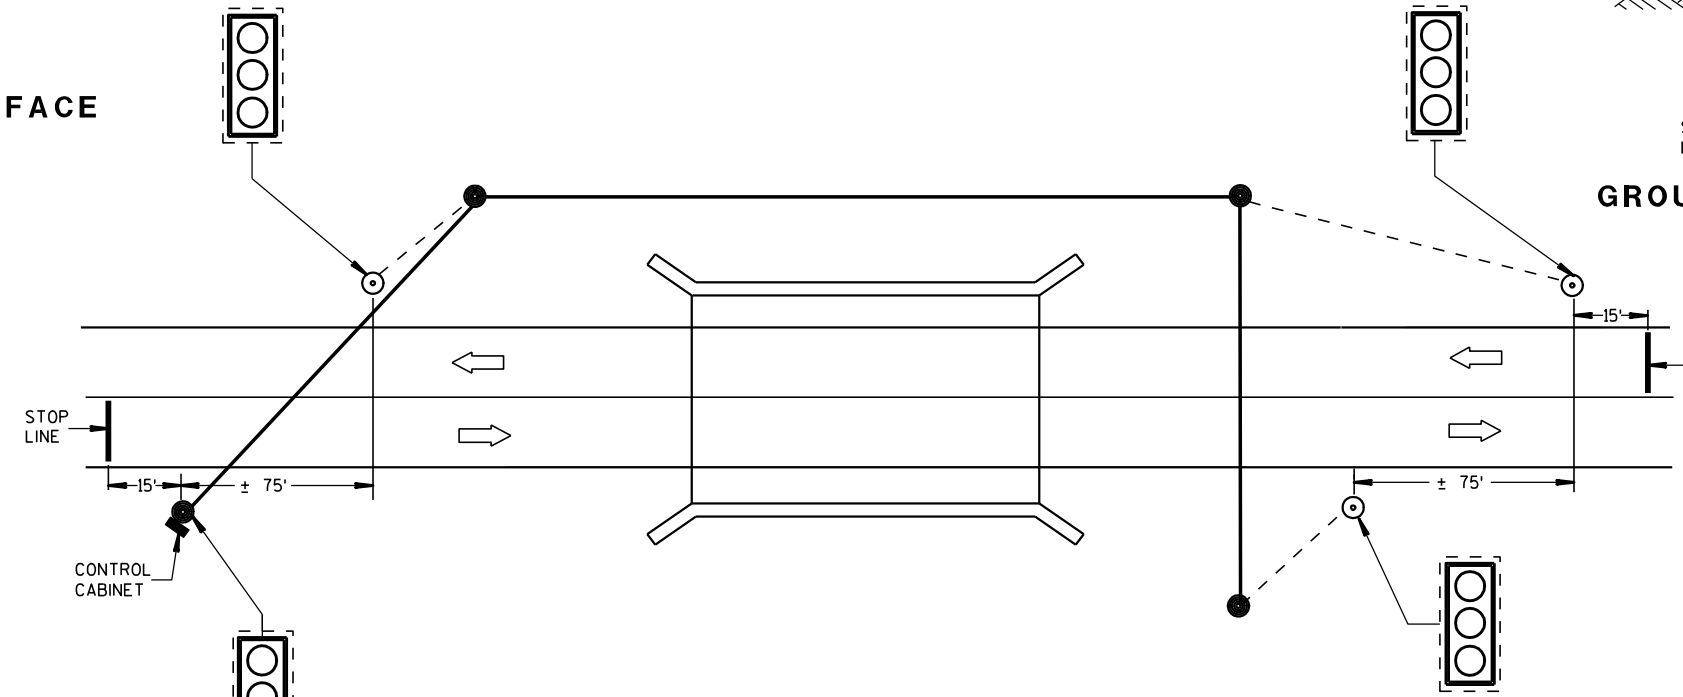

PLAN VIEW
TYPICAL BRIDGE TEMPORARY TRAFFIC SIGNAL LOCATION


LEGEND

- WOOD POLE (NONBREAKAWAY)
- ⊙ WOOD POST (BREAKAWAY)
- - - SIGNAL CABLE
- SIGNAL CABLE W/MESSENGER
- LED TRAFFIC SIGNAL FACE WITH BACKPLATE
- DIRECTION OF TRAFFIC

BRIDGE TEMPORARY TRAFFIC SIGNAL INSTALLATION

STATE OF WISCONSIN
DEPARTMENT OF TRANSPORTATION

APPROVED
3/2/2011 DATE /S/ Thomas J. G... STATE ELECTRICAL ENGI 137 HWYS
FHWA

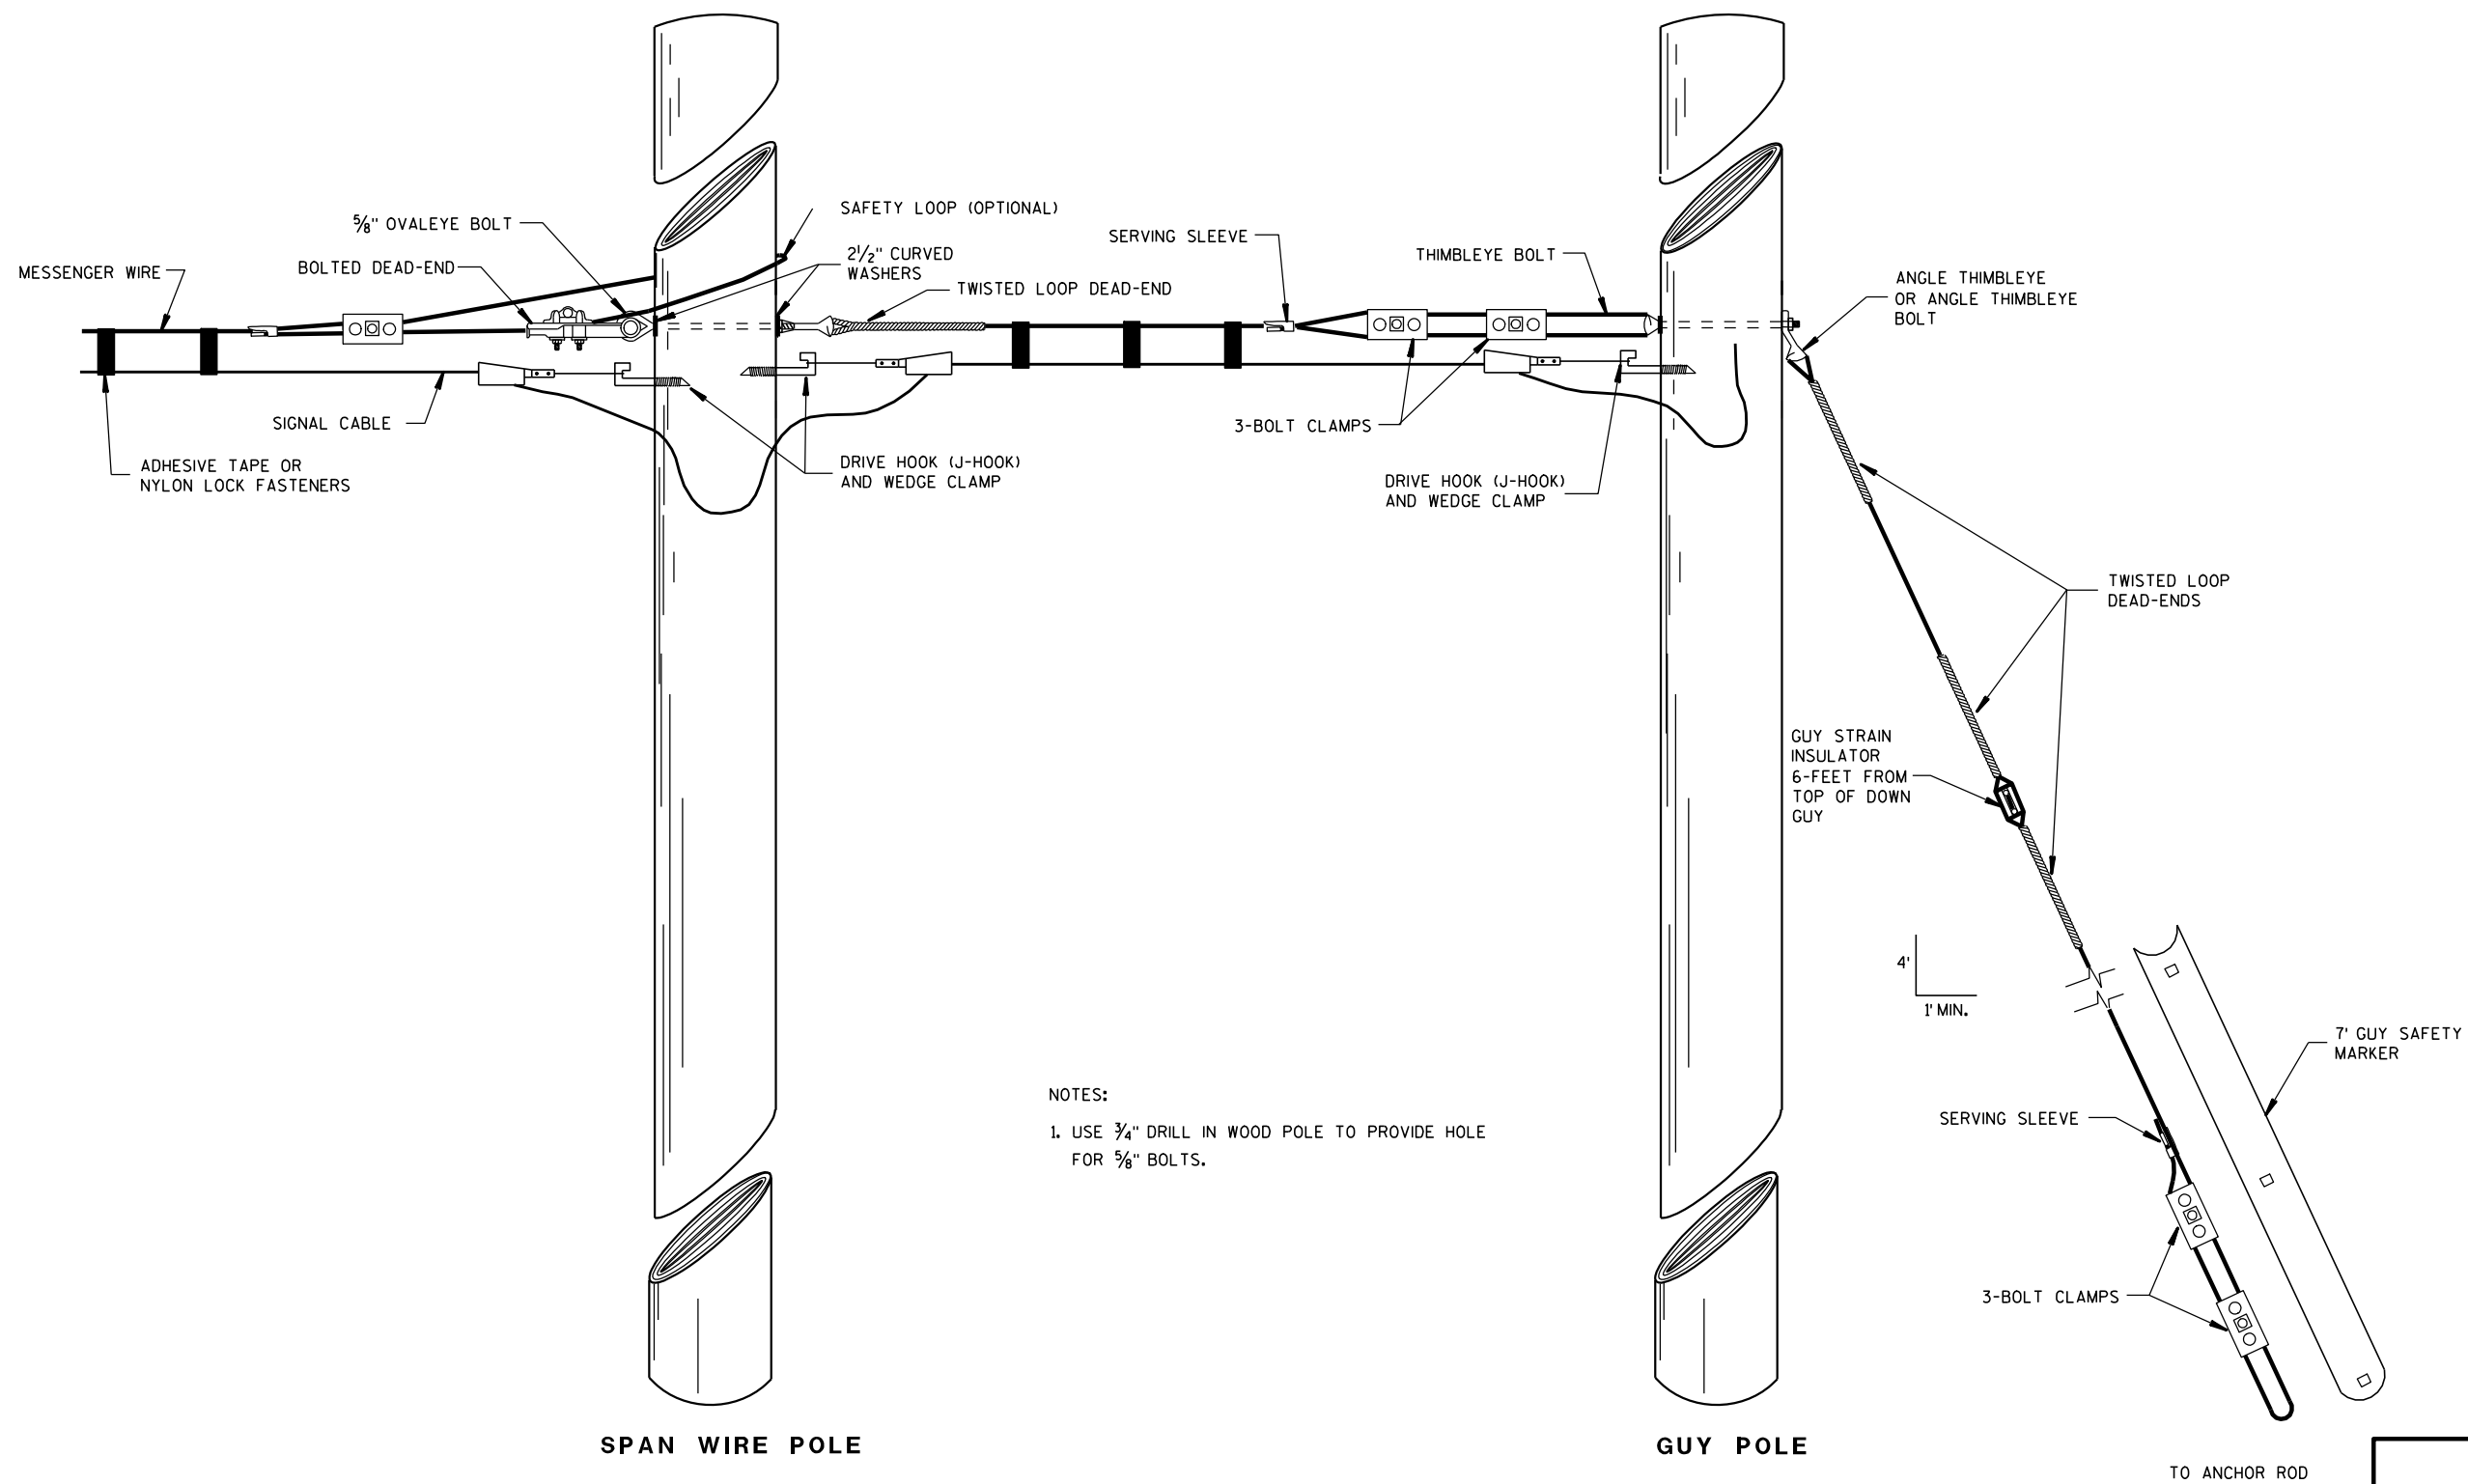

NOTES:
1. USE 3/4" DRILL IN WOOD POLE TO PROVIDE HOLE FOR 5/8" BOLTS.

TYPICAL DEAD-ENDINGS OR GUYING

BRIDGE TEMPORARY TRAFFIC SIGNAL INSTALLATION


STATE OF WISCONSIN
DEPARTMENT OF TRANSPORTATION

APPROVED

3/2/2011
DATE

/S/ Thomas J. G...
STATE ELECTRICAL ENGI 138 HWYS

FHWA

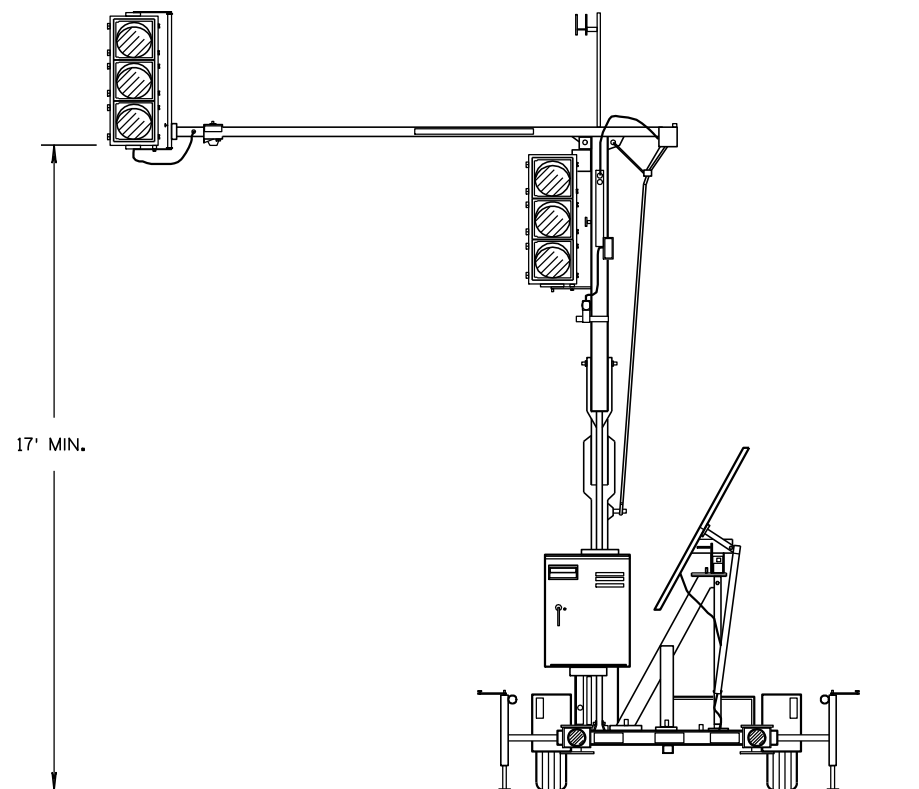


TRAILER MOUNTED TRAFFIC SIGNAL

GENERAL NOTES

DETAILS OF CONSTRUCTION, MATERIALS AND WORKMANSHIP NOT SHOWN ON THIS DRAWING SHALL CONFORM TO THE PERTINENT REQUIREMENTS OF THE CONTRACT.

SIGNING, PAVEMENT MARKING AND LANE CONTROL REQUIREMENTS SHALL CONFORM TO STANDARD DETAIL DRAWING 15 D 33.

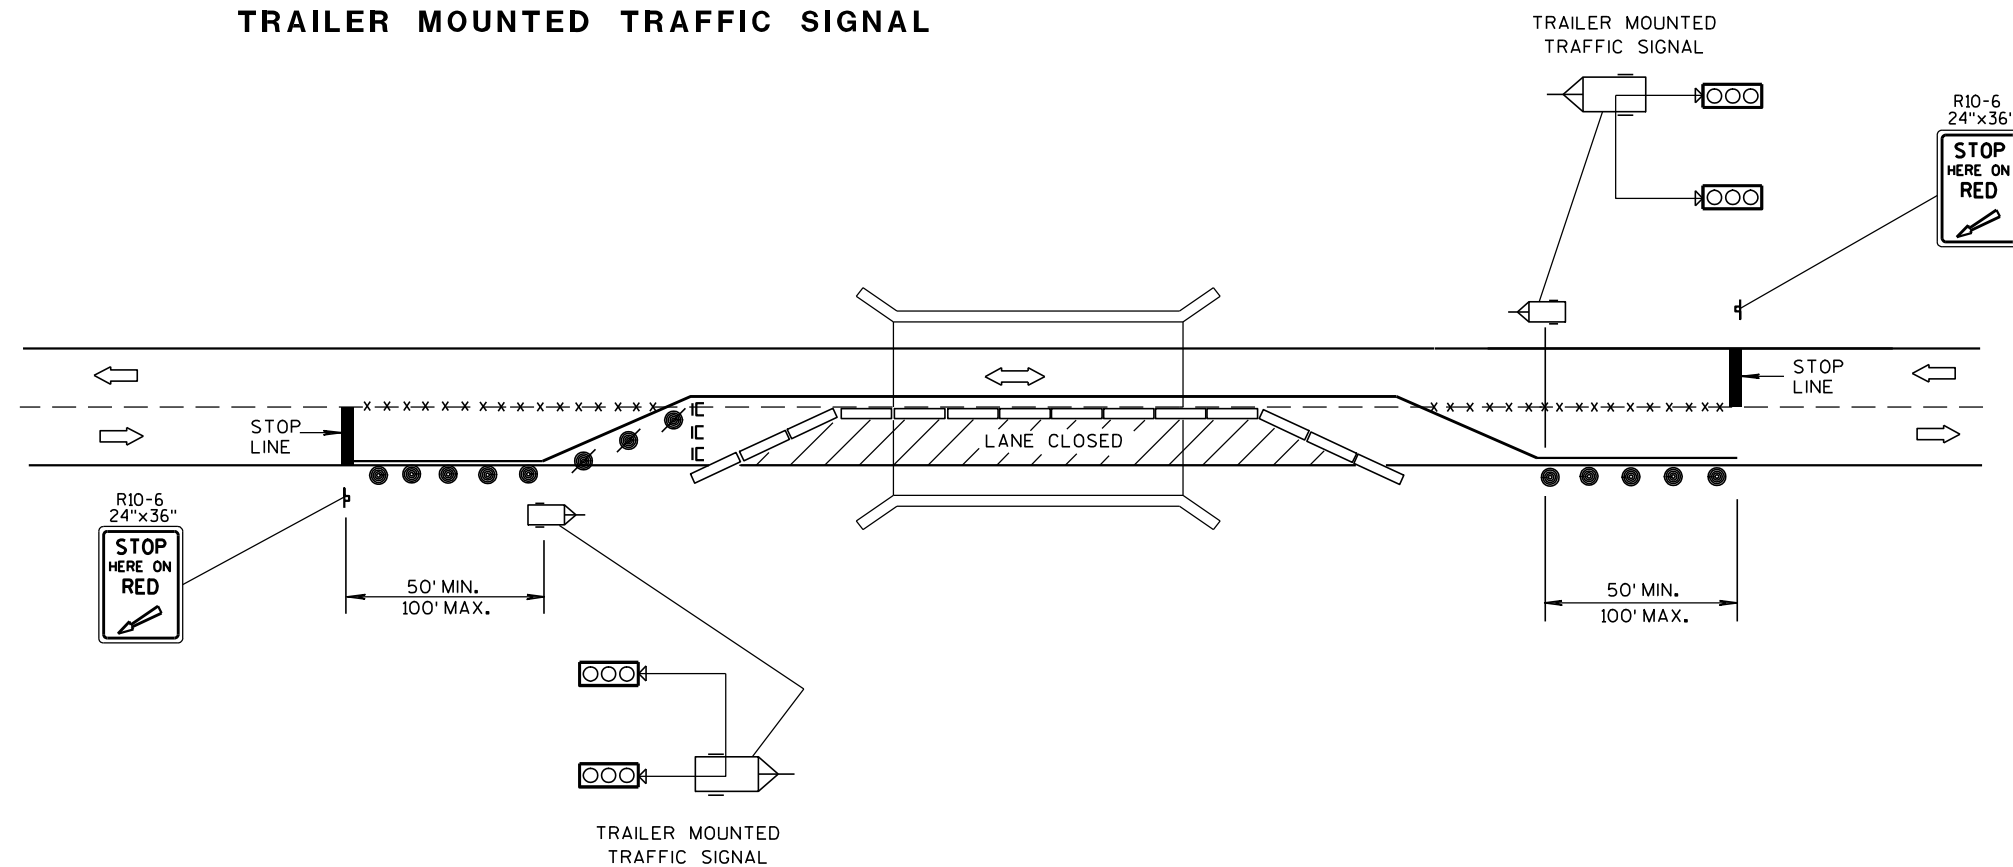

TYPICAL TRAILER MOUNTED TRAFFIC SIGNAL LOCATION


LEGEND

- POST MOUNTED SIGN
- *-x-* REMOVING PAVEMENT MARKING
- TYPE III BARRICADE WITH SIGN
- DRUM WITH/WITHOUT WARNING LIGHT, TYPE C (STEADY-BURN)
- TEMPORARY PRECAST CONCRETE BARRIER
- TRAILER MOUNTED TRAFFIC SIGNAL
- DIRECTION OF TRAFFIC FLOW

BRIDGE TEMPORARY TRAFFIC SIGNAL INSTALLATION

STATE OF WISCONSIN
DEPARTMENT OF TRANSPORTATION

APPROVED
3/2/2011 /S/ Thomas J. Gorman
DATE STATE ELECTRICAL ENGR 139 HWYS
FHWA

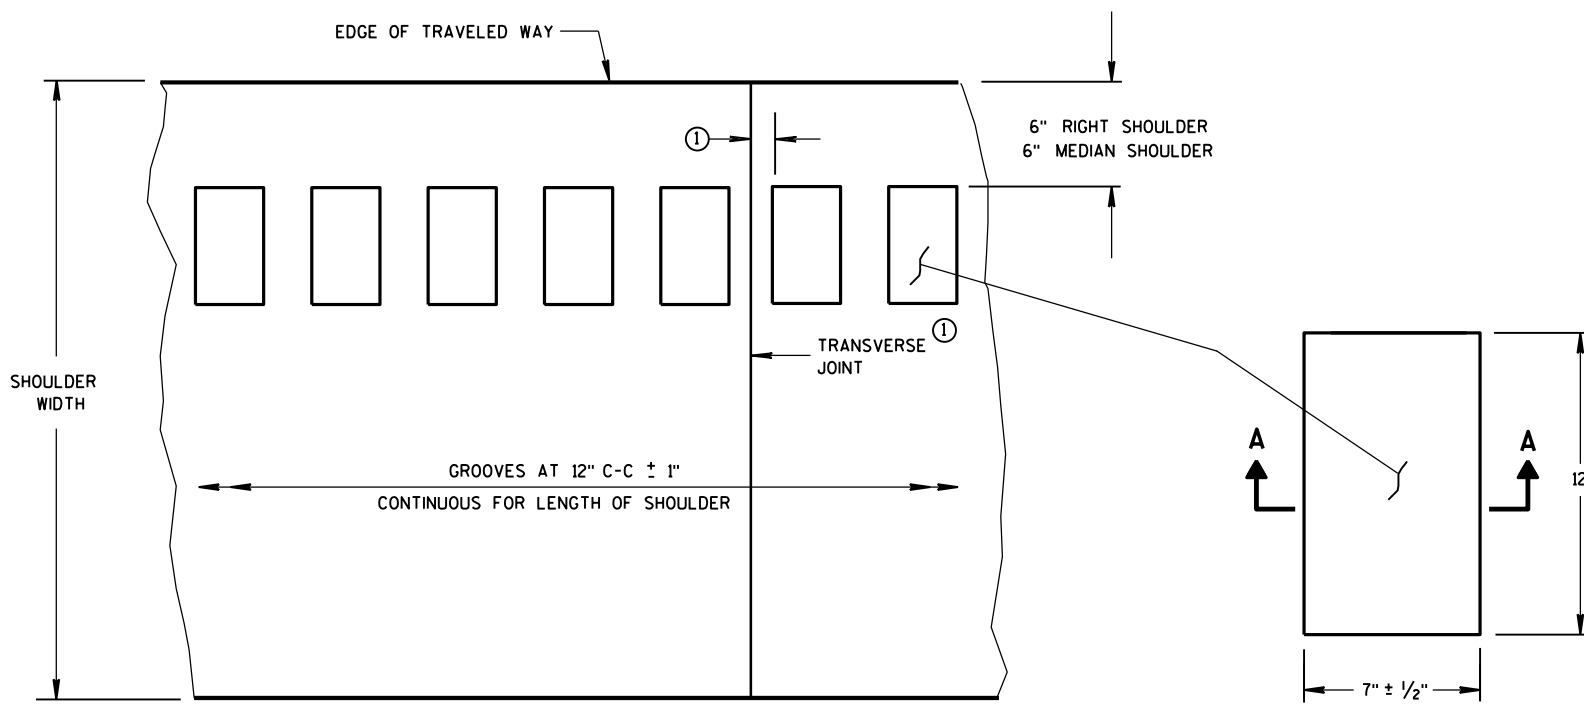

PLAN VIEW
SHOULDER WITH GROOVES

PLAN VIEW
(SINGLE GROOVE)

PLACEMENT DETAIL FOR MILLED RUMBLE STRIP


GENERAL NOTES

DETAILS OF CONSTRUCTION SHOWN ON THIS DRAWING SHALL CONFORM TO THE PERTINENT REQUIREMENTS OF THE STANDARD SPECIFICATIONS AND APPLICABLE SPECIAL PROVISIONS.


RUMBLE STRIPS ON EXPRESSWAYS

DO NOT INSTALL RUMBLE STRIPS ACROSS SIDE ROAD INTERSECTIONS, COMMERCIAL DRIVEWAYS, PRIVATE DRIVEWAYS OR ADJACENT TO RIGHT TURN LANES, LEFT TURN LANES, TURN LANE TAPERS, BRIDGE DECKS, BRIDGE APPROACHES, OR 100 FEET IN ADVANCE OF RAILROAD CROSSING. THE ATTACHED STANDARD DETAIL DRAWING SHOWS THE LOCATION OF THE RUMBLE STRIPS AT INTERCHANGE AREAS.


① CONCRETE PAVEMENT - RUMBLE STRIPS SHALL BE A MINIMUM OF 6" AWAY FROM TRANSVERSE JOINTS.

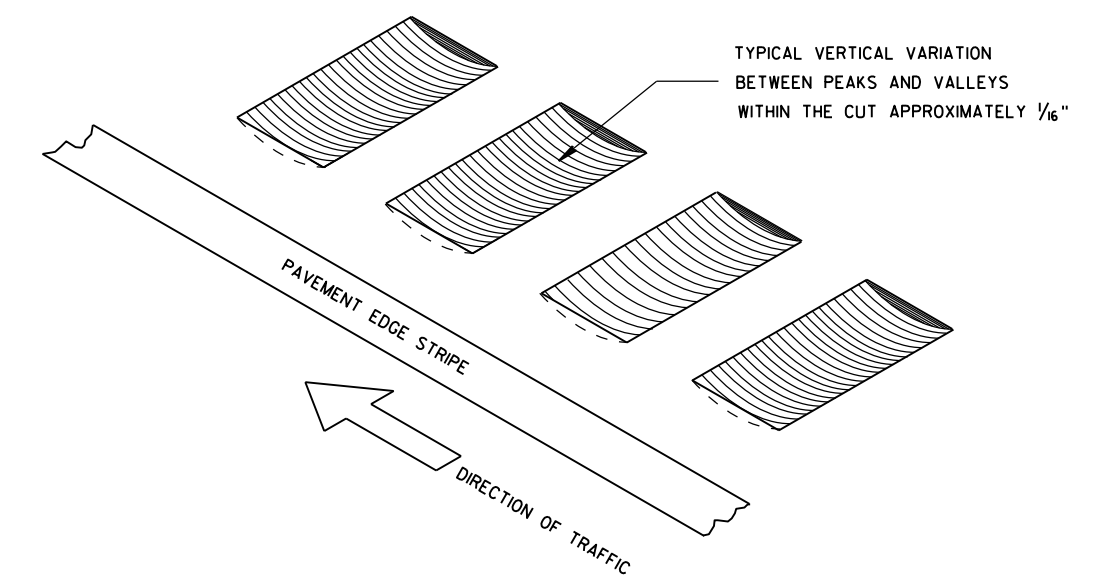


ISOMETRIC

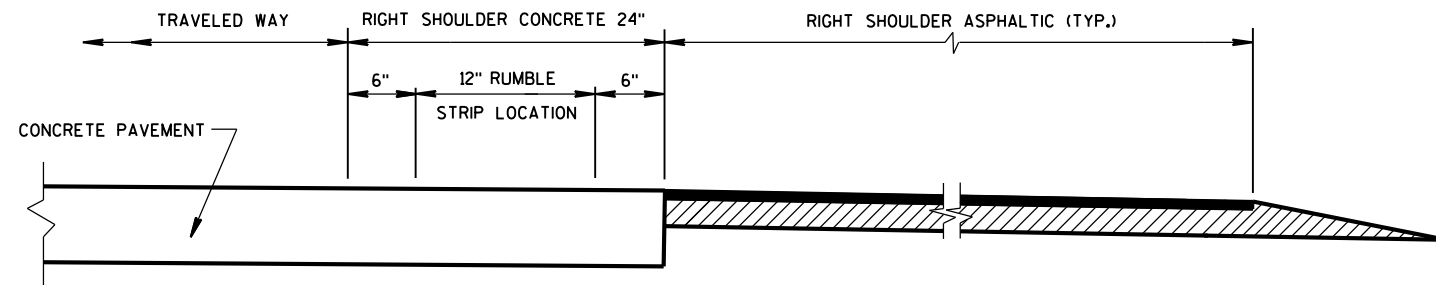

SECTION VIEW
CONCRETE PAVEMENT EXTENDS INTO RIGHT SHOULDER)

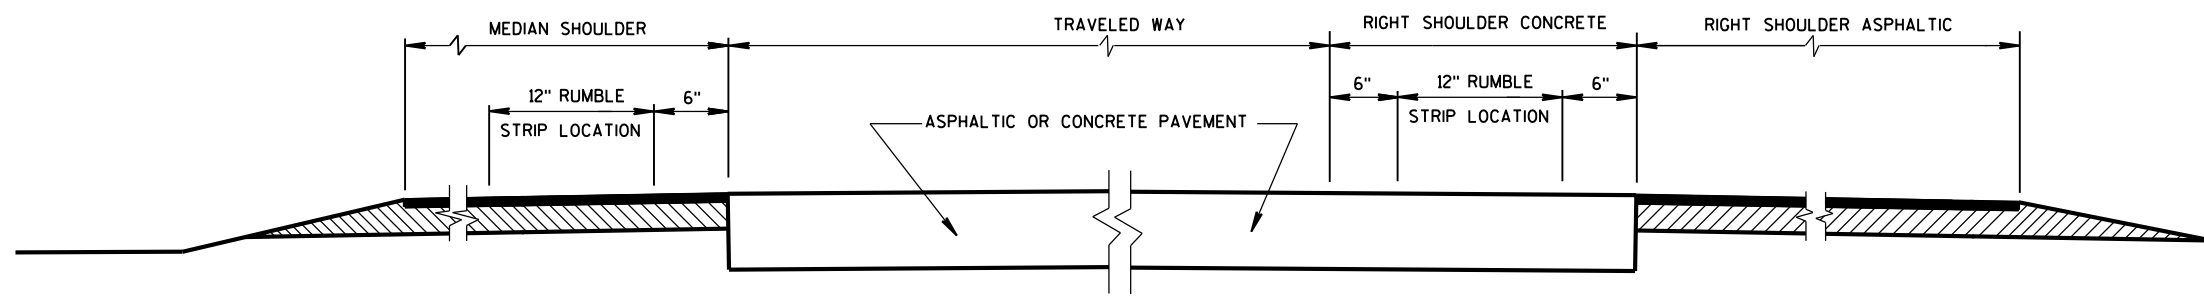


SECTION VIEW
TYPICAL LOCATIONS OF SHOULDER RUMBLE STRIPS
IN RURAL DIVIDED HIGHWAYS
(ONE ROADWAY IS SHOWN)

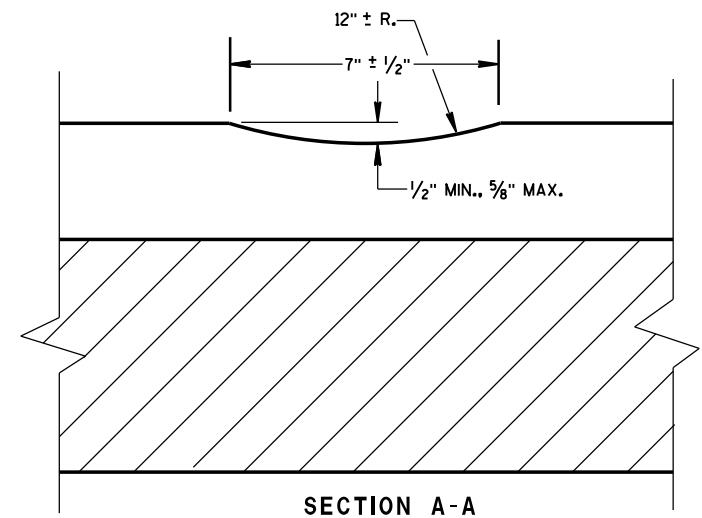

SECTION A-A

SHOULDER RUMBLE STRIP,
MILLING


STATE OF WISCONSIN
DEPARTMENT OF TRANSPORTATION 140

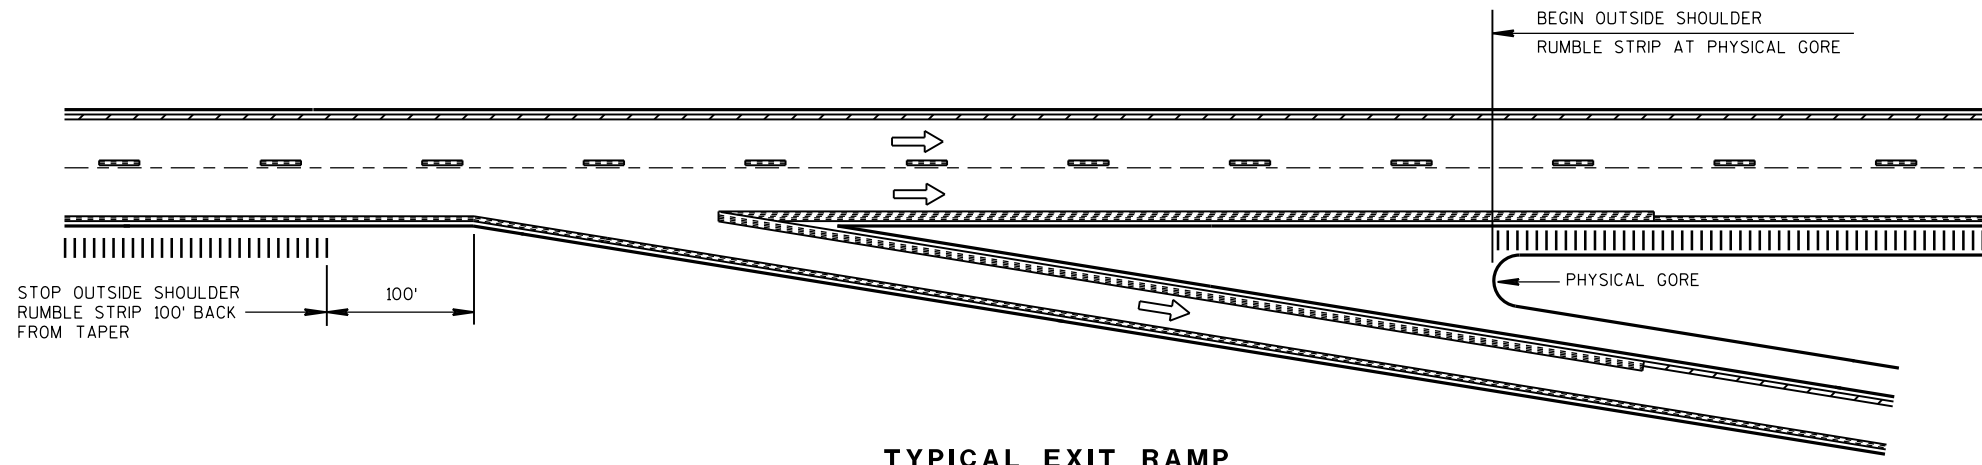


TYPICAL EXIT RAMP

NOTES:
NO RUMBLE STRIP ON EXIT, DIRECTIONAL, OR ENTRANCE RAMPS, EXCEPT NEAR THE ENTRANCE TAPER END AND ALONG THE PARALLEL RAMP AREA AS SHOWN.
PAVEMENT MARKING DETAILS AND SPECIFICATIONS ARE PROVIDED ELSEWHERE IN THE CONTRACT.

NOTE:
ARROW SYMBOL (→)
SHOWS DIRECTION OF TRAVEL

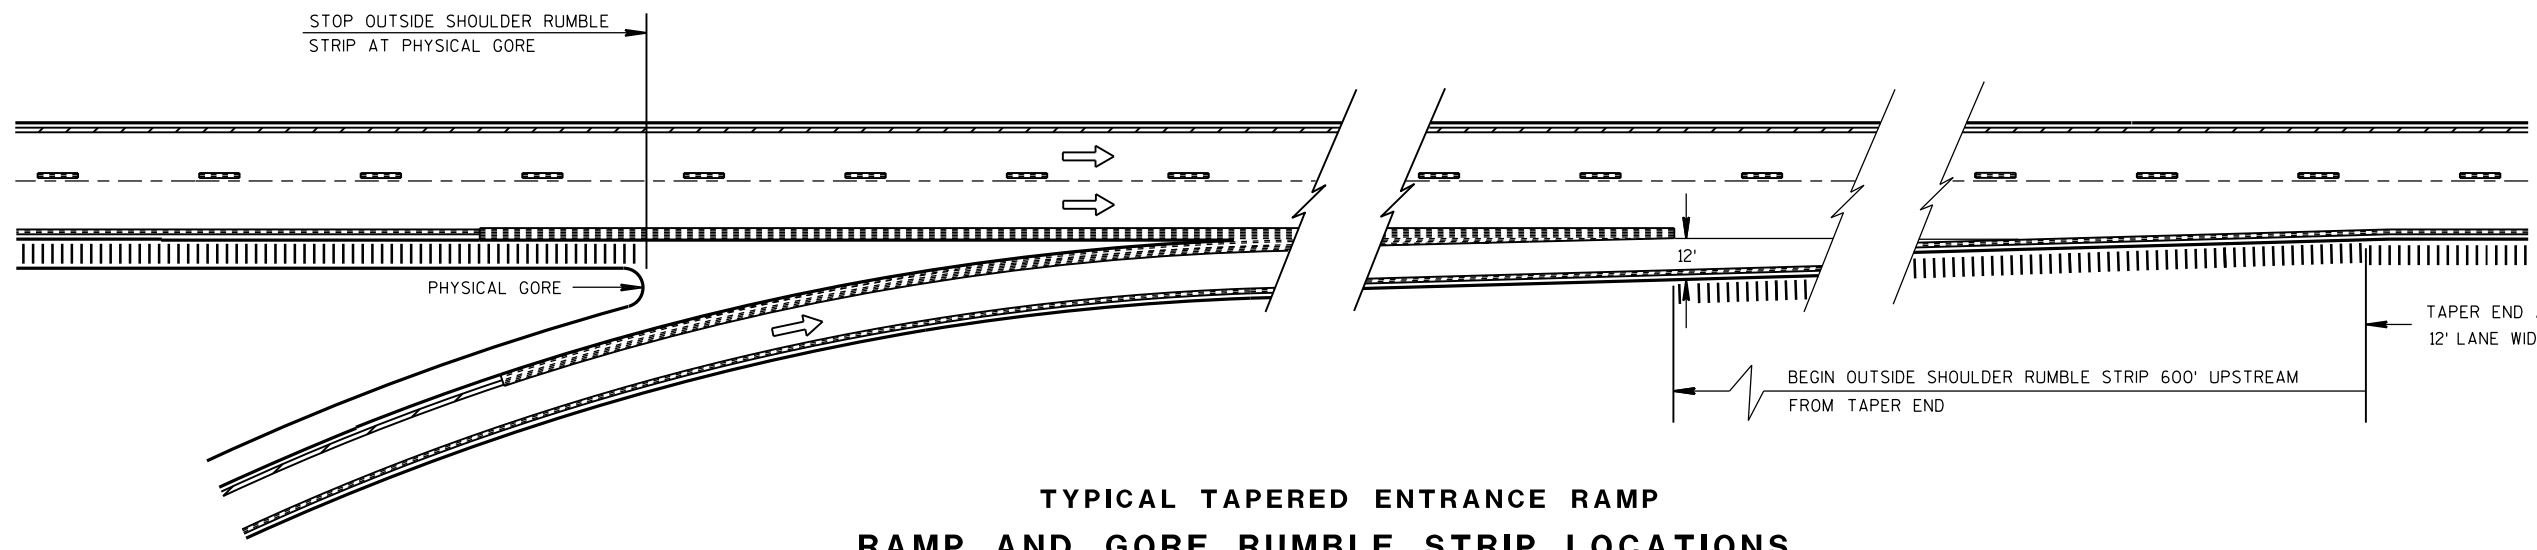


TYPICAL TAPERED ENTRANCE RAMP
RAMP AND GORE RUMBLE STRIP LOCATIONS

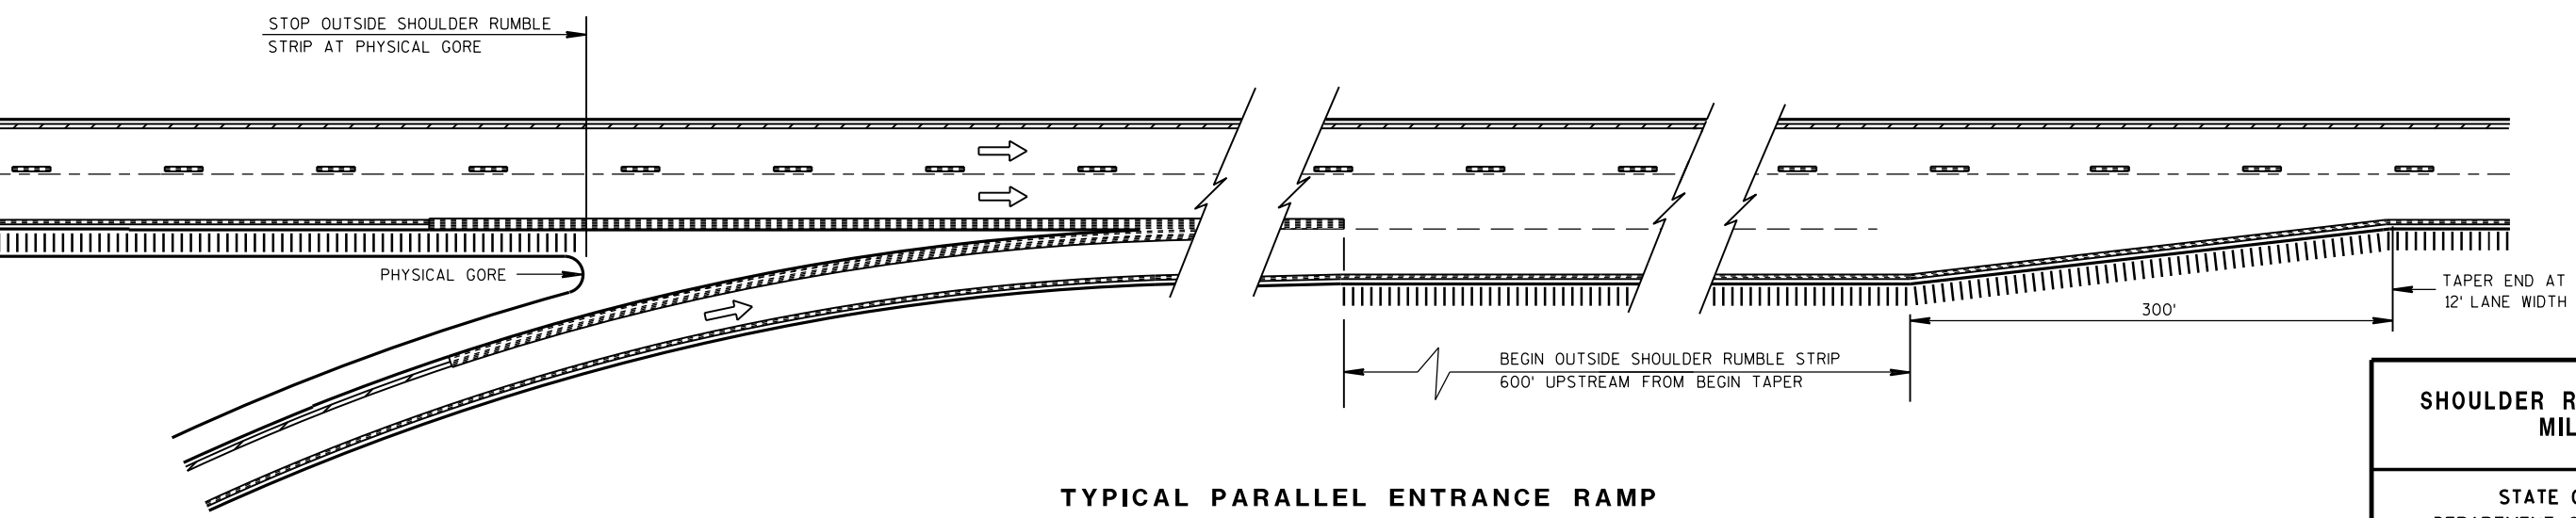


TYPICAL PARALLEL ENTRANCE RAMP
RAMP AND GORE RUMBLE STRIP LOCATIONS


SHOULDER RUMBLE STRIP, MILLING		
STATE OF WISCONSIN DEPARTMENT OF TRANSPORTATION		
APPROVED DATE 12/17/2012	/S/ Jerry H. Zoagg ROADWAY STANDARDS ENGINEER	141 ENT
FHWA		

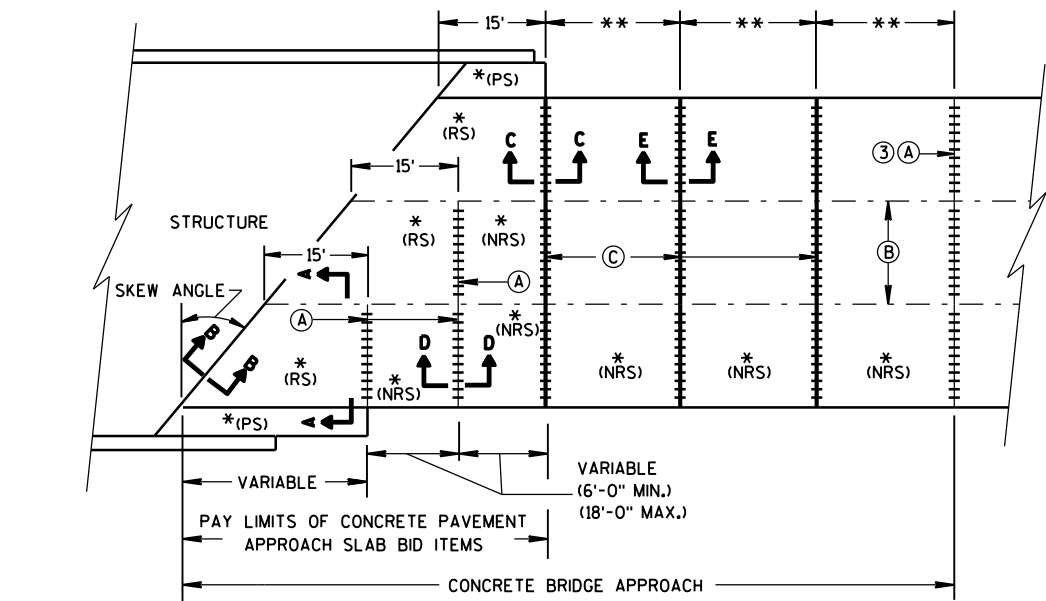

SKewed APPROACH
(PAVEMENT MORE THAN 2 LANES)

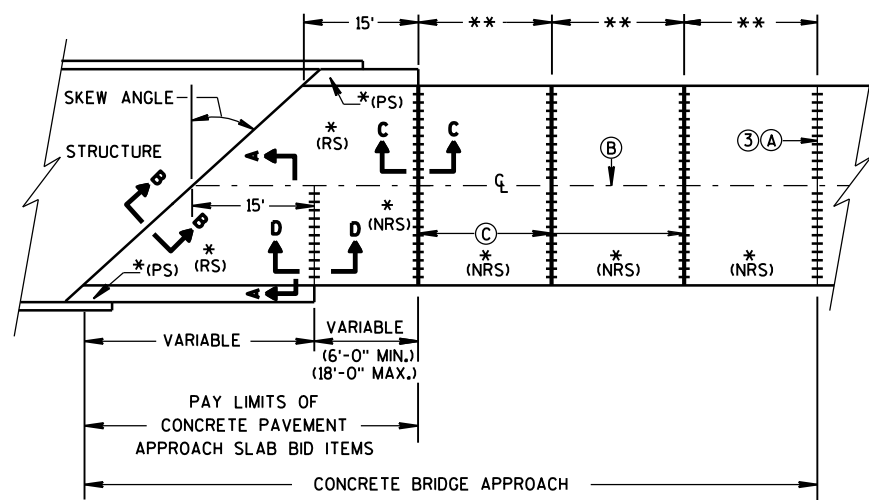

SKews > 30°
(PAVEMENT WIDTH ≤ 30')

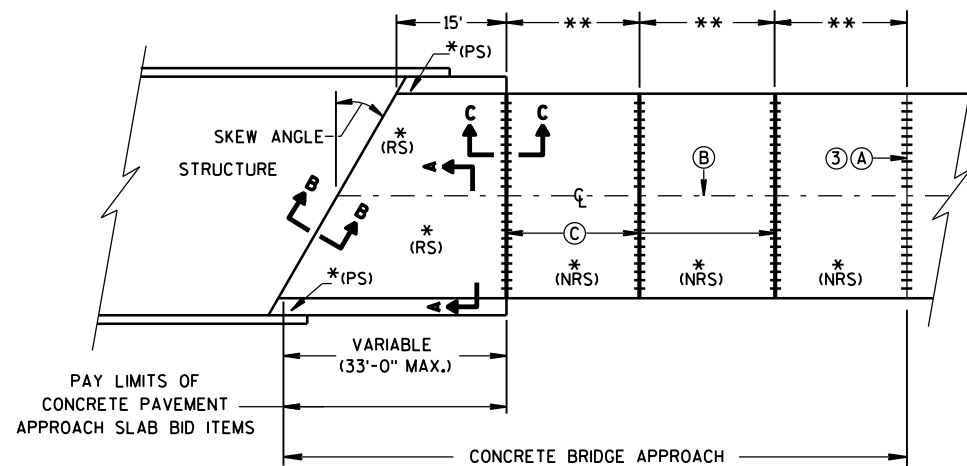


SKews ≤ 30°
(PAVEMENT WIDTH ≤ 30')
APPROACH SLAB AND ADJACENT PAVEMENT


*(RS) = REINFORCED CONCRETE SLAB
*(PS) = PAVED CONCRETE SHOULDER: CONCRETE PAVEMENT, OR CONCRETE SURFACE DRAIN
(SEE DETAILS ELSEWHERE IN THE PLAN)
*(NRS) = NON-REINFORCED CONCRETE SLAB

**STANDARD TRANSVERSE JOINT SPACING
(SEE SDD 13C4, SDD 13C11, & SDD 13C13)
***STANDARD DOWEL BAR DIAMETER
(SEE SDD 13C11, & SDD 13C13)


- (A) STANDARD CONTRACTION JOINT NORMAL TO R_L OR R_T
(B) STANDARD LONGITUDINAL JOINT AND TIE BARS.
(C) 1½" EXPANSION JOINT WITH DOWEL BARS NORMAL TO R_L OR R_T

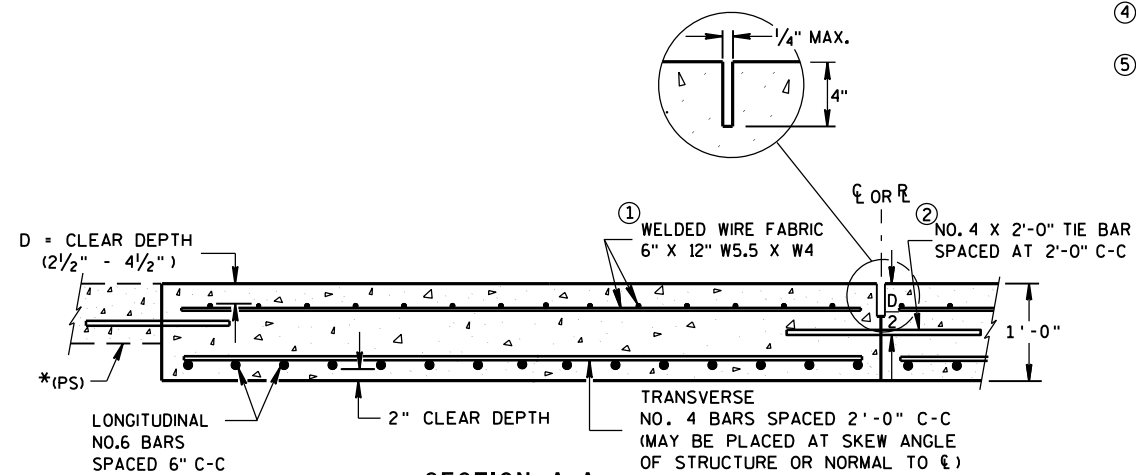

SECTION A-A
REINFORCEMENT POSITIONING DETAIL

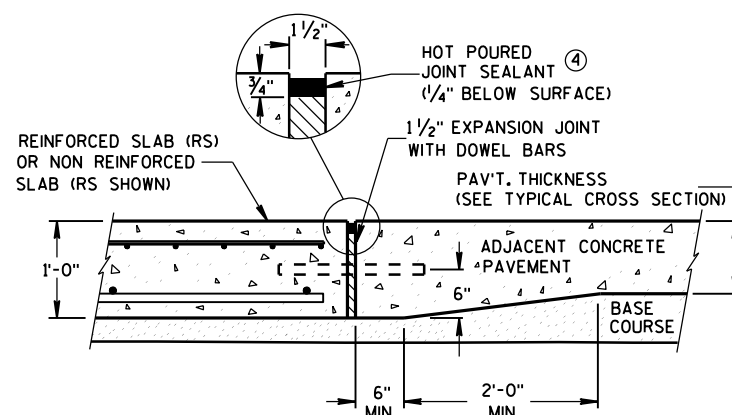

SECTION C-C
TRANSITION DETAIL
APPROACH SLAB TO ADJACENT PAVEMENT

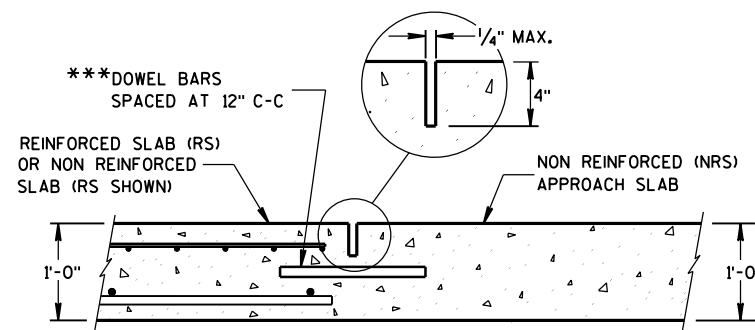


SECTION D-D
CONTRACTION JOINT

GENERAL NOTES


THE CONTRACTOR MAY SPLICE NO. 6 BARS IN THE APPROACH SLAB FOR SKEWED STRUCTURES ONLY. STAGGER SPLICES WITH A MAXIMUM OF ONE SPLICE PER BAR. THE LENGTH OF LAP IS 20 INCHES.

TACK WELD DOWEL BARS TO THE BASKETS ON ALTERNATE ENDS.

- THE CONTRACTOR MAY USE NO. 4 BARS SPACED AT 2'-0" C-C IN BOTH THE LONGITUDINAL AND TRANSVERSE DIRECTIONS FOR TOP REINFORCEMENT AS AN ALTERNATIVE TO THE WELDED WIRE FABRIC.
- THE CONTRACTOR MAY OMIT TIE BARS BETWEEN REINFORCED SLABS WHERE SLAB REINFORCEMENT BARS EXTEND ACROSS THE CENTERLINE OR REFERENCE LINE.
- DO NOT DOWEL A CONTRACTION JOINT THAT ABUTS AN HMA PAVEMENT.
- USE A JOINT SEALANT MEETING THE REQUIREMENTS OF ASTM D6690.
- PLACE EXPANSION CAP ON THE END OF THE DOWEL THAT IS NOT TACK WELDED TO THE BASKET. DO NOT FORCE DOWEL BAR PAST THE DOWEL STOP.

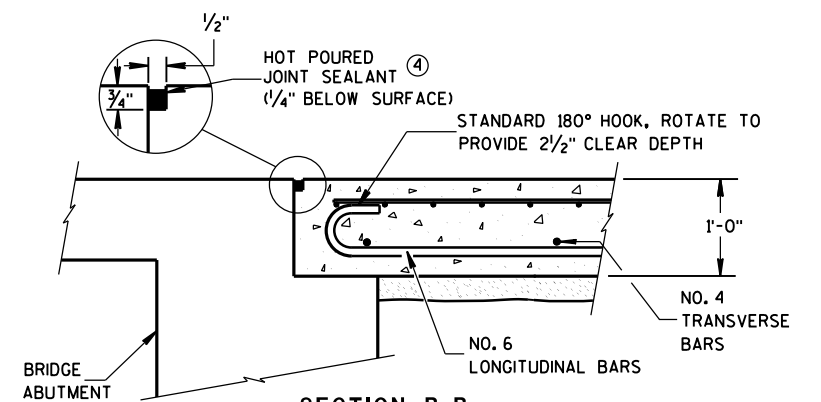

SECTION B-B
BEND DETAIL
BOTTOM REINFORCEMENT

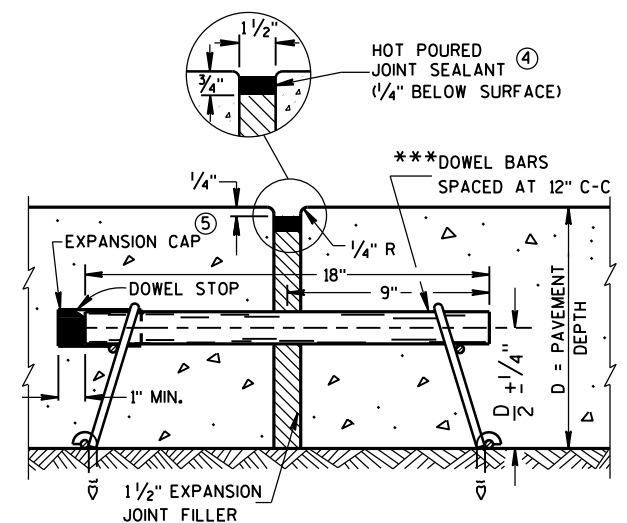

SECTION E-E
EXPANSION JOINT

CONCRETE BRIDGE
APPROACH

STATE OF WISCONSIN
DEPARTMENT OF TRANSPORTATION

APPROVED

June, 2014

DATE

FHWA

/S/ Deb Bischoff

PAVEMENT POLICY & DE 142

EER

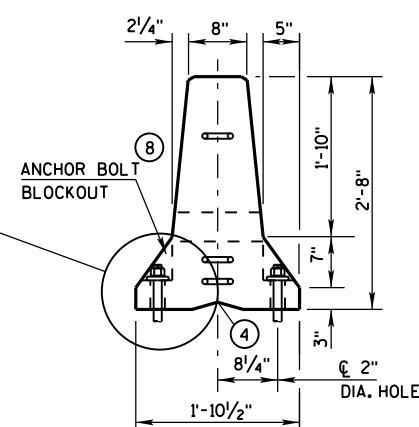
[illegible]

Diagram illustrating the dimensions and components of the lifting device:

- VOID AREA FOR LIFTING:** Indicated by a dashed line and an arrow pointing to the central void.
- 1" (2):** Dimension indicating the width of the top flange (labeled 2).
- 3":** Dimension indicating the height of the main body.
- 1" (2):** Dimension indicating the width of the base flange (labeled 2).

2 7/8"

1-5B1

1-2 5/8"

2-4C1

8"

2-5B1

6 1/2"

1" CL. to 6A2 BAR

1

4

4A1

7

8

6A2 (8 ANCHOR BOLT LOCATIONS)

1 3/4" MIN. CL.

2 (# ANCHOR
AT LOCATIONS)

6A2 BAR

1" CL. to
6A2 BAR

7"

2" CL.

4

1"

1" RADIUS ALLOWED

4A1

1 3/4" MIN. CL.

2" CL. MIN.

1'-5B1

2'-4C1

2'-5B1

6 1/2"

8"

1'-2 5/8"

2 7/8"

ANCHOR BOLT HOLE SPACING

2'-0"

4'-3"

12'-6"

4'-3"

2'-0"

6A2 (IN PAIRS)

5B1

4C1

4A1

5B1

2" DIA. HOLE

4" TYP.

1" x 10 1/2"


Technical drawing showing a cross-section of a double door assembly. The drawing includes labels for various components and dimensions:

- SET WITH $3\frac{5}{8}$ " WOODEN BLOCK**: Dimension indicating the distance between the doors.
- 1**: Circled number indicating a specific detail or section.
- 5B1**: Label for the top and bottom door frames.
- 4A1**: Label for the door panels.
- 6D1**, **6D2**, **6D3**: Labels for internal structural components or reinforcement.
- 4C1**: Label for the door edge or seal.
- 6A2**: Label for the bottom door frame or base.
- FOR CONNECTION PIN DETAILS SEE DETAIL "A"**: Reference to another detail for connection pin information.
- $\frac{3}{4}$ " OR 1" CHAMFER ACCEPTABLE**: Dimension indicating the acceptable chamfer size for the connection.

DETAIL "A"
CONNECTION PIN
 (A36 STEEL (10.9 LB EACH))


Diagram of a 12' x 12' x 12' concrete curb. The curb is shown in a perspective view, highlighting its 12-foot length, 12-foot width, and 12-foot height. It features chamfers on the top edges and a 1/2 inch thick base. The diagram includes labels for the 'EXISTING 1" CHAMFER' and the '9' (representing 9 inches) for the base thickness.

STATE OF WISCONSIN
DEPARTMENT OF TRANSPORTATION¹⁴³

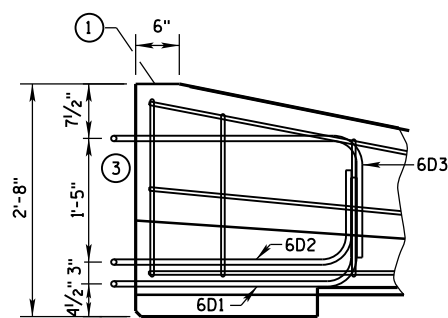

- ① MARK ONE END OF EACH BARRIER PERMANENTLY BY FORMING INTO THE BARRIER THE FOLLOWING INFORMATION:
 - a. TYPE WICBTP
 - b. MANUFACTURER
 - c. DATE MANUFACTURED (MONTH AND YEAR)
- ② 1" CHAMFER TO PREVENT SPALLING.
- ③ NEVER USE LOOP BARS (6D1, 6D2 OR 6D3) TO LIFT, MOVE OR REPOSITION THE BARRIER.

LOOP BAR ASSEMBLY INVERTED
FOR OPPOSITE END.
(FOR CONNECTION TO RIGHT END OF BARRIER)

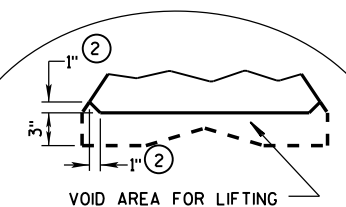

Technical drawing of a tapered shaft. The shaft has a diameter of 8" at the left end and tapers to a diameter of 1'-10/2" at the right end. The length of the shaft is 4'-2 3/4". The center of gravity is marked with a '+' symbol. The drawing includes a centerline and a keyway at the right end.

**CHAMFER
DETAIL**

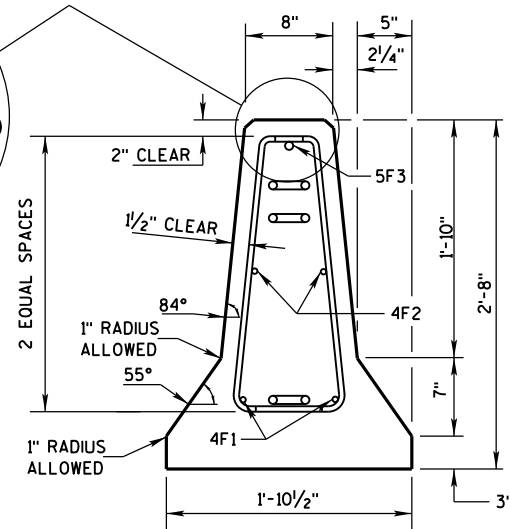


Diagram illustrating the barrier placement on a curve. The diagram shows a cross-section of a barrier with a 10"± OFFSET and a 5°± MAX. angle. The barrier is divided into sections, with dimensions of 12'-6" and 12'-6" indicated. The text "BARRIER ON CURVE" is prominently displayed. The diagram also shows the "END SECTION" of the barrier.

POSTED SPEED, (MPH)	FLARE RATE
40 OR LESS	6:1
45 OR GREATER	8:1


CONCRETE BARRIER
TEMPORARY PRECAST, 12'-6"

STATE OF WISCONSIN
DEPARTMENT OF TRANSPORTATION 144


BARRIER TAPER SECTION
BILL OF MATERIALS

(PER 12'-6" BARRIER TAPER SECTION)


BAR	BAR SIZE	NO. OF BARS	LENGTH FT.
4V1	4	2	1'-11"
4V2	4	2	2'-2"
4V3	4	2	2'-6"
4V4	4	2	2'-9"
4V5	4	2	3'-2"
4V6	4	2	3'-4"
4F1	4	2	12'-0"
4F2	4	2	7'-6"
5F3	5	1	11'-9"
LOOP ASSEMBLY			
6D1	6	1	8'-5"
6D2	6	1	7'-7"
6D3	6	1	8'-6"

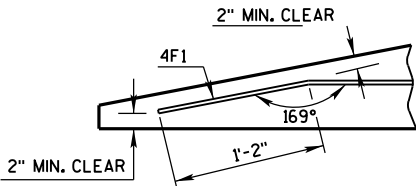

DETAIL "C"
BENT BAR DETAIL

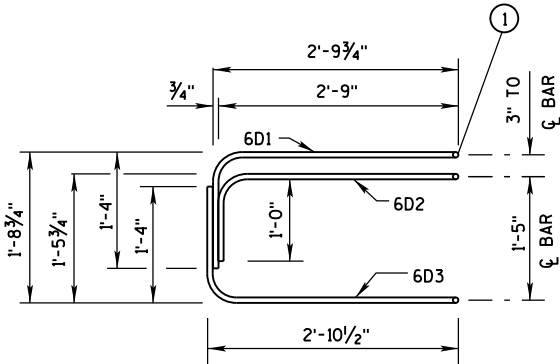

ELEVATION
LOOP BAR ASSEMBLY

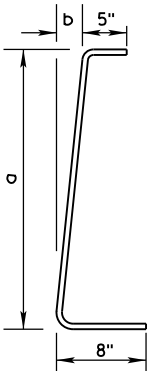

4V BARS
2 AT EACH SIZE REQUIRED
FOR STIRRUP ASSEMBLY

BAR	a	b
V1	10"	1"
V2	1'-1"	1 1/4"
V3	1'-5"	1 5/8"
V4	1'-8"	1 7/8"
V5	2'-0 1/2"	2 3/8"
V6	2'-3"	2 3/4"

TAPER BARRIER SECTION


GENERAL NOTES

① NEVER USE LOOP BARS (6D1, 6D2 OR 6D3) TO LIFT, MOVE OR REPOSITION THE BARRIER.

BARRIER SECTION
BILL OF MATERIALS


(PER 12'-6" BARRIER SECTION)

BAR	BAR SIZE	NO. OF BARS	LENGTH FT.
4A1	4	12	6'-0"
6A2	6	6	2'-11"
5B1	5	3	12'-2"
4C1	4	2	12'-2"
LOOP ASSEMBLY			
6D1	6	2	8'-5"
6D2	6	2	7'-7"
6D3	6	2	8'-6"

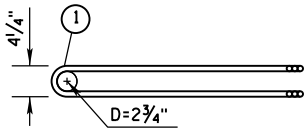


PLAN VIEW
LOOP BAR ASSEMBLY


(MARKED END SHOWN, INVERT FOR OTHER END)

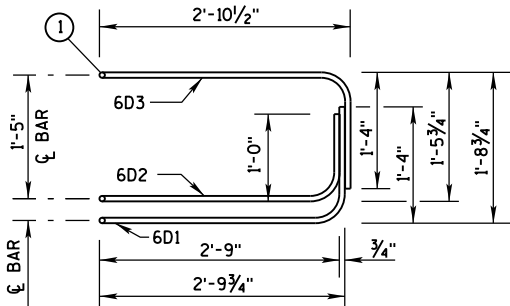

ELEVATION VIEW

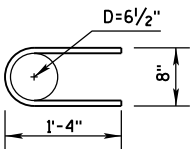

6A2


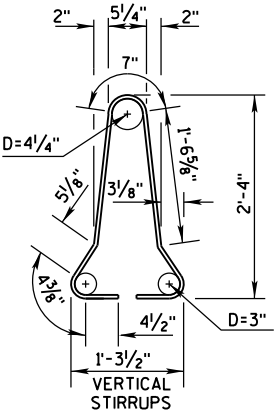


4A1

BARRIER SECTION


CONCRETE BARRIER
TEMPORARY PRECAST, 12'-6"

STATE OF WISCONSIN
DEPARTMENT OF TRANSPORTATION 145

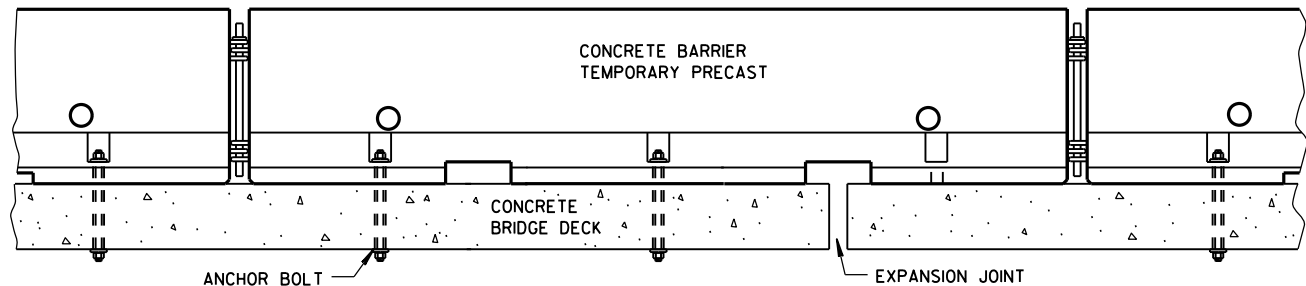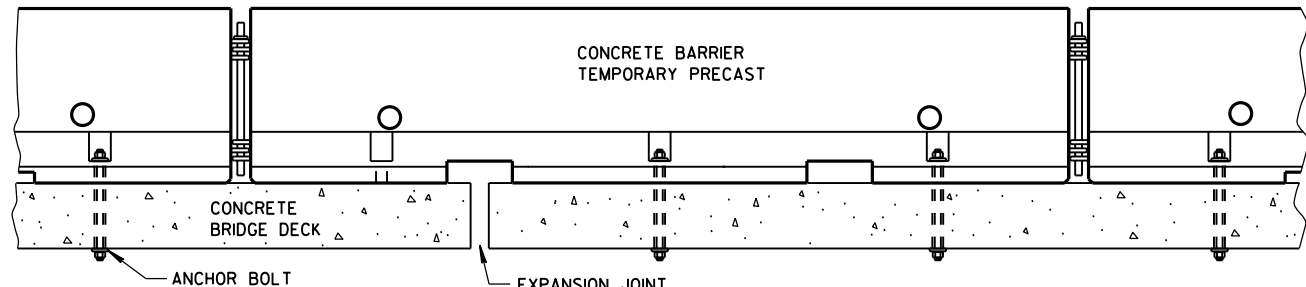


TREATMENT AT BRIDGE DECK EXPANSION JOINTS

(NO SINGLE CONCRETE BARRIER SECTION SHALL BE ANCHORED TO BOTH THE BRIDGE DECK AND THE APPROACH SLAB. ALL ANCHOR BOLT LOCATIONS SHALL BE ANCHORED TO THE DECK IN ACCORDANCE WITH THE DETAIL. NO MORE THAN ONE ANCHOR BOLT SHALL BE ELIMINATED FROM A BARRIER SECTION WHEN SPANNING AN EXPANSION JOINT.)

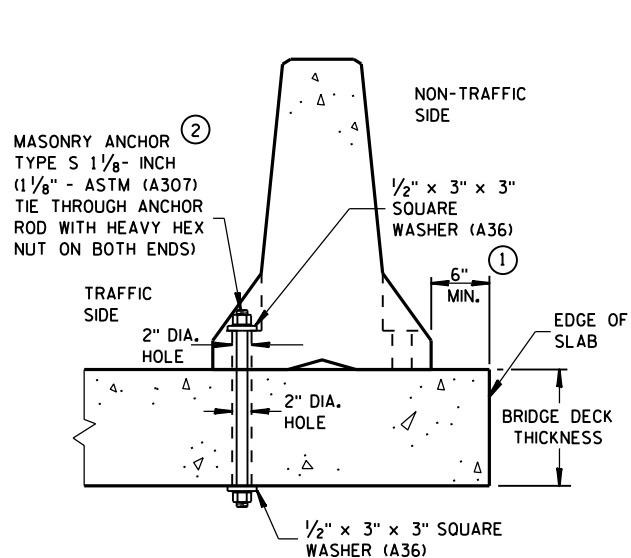


THROUGH BOLTED ANCHOR INSTALLATION ON BRIDGE DECK

(DO NOT USE ON CONCRETE BRIDGE DECK WITH ASPHALT OVERLAY)

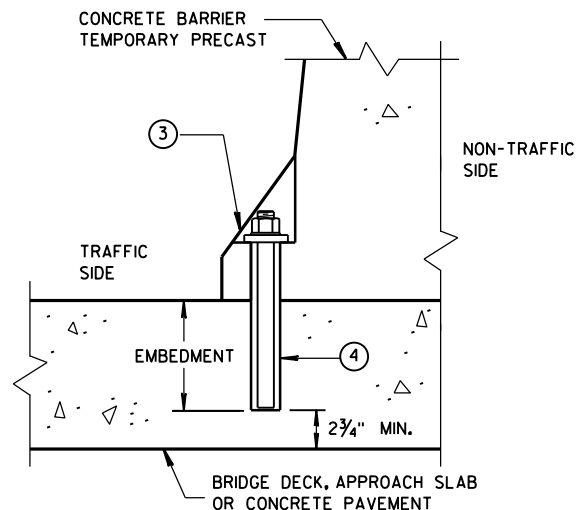


REMOVABLE ADHESIVE BONDED ANCHOR INSTALLATION ON CONCRETE BRIDGE DECK, CONCRETE APPROACH SLAB, OR CONCRETE PAVEMENT

(DO NOT USE ON CONCRETE WITH AN ASPHALTIC OVERLAY)

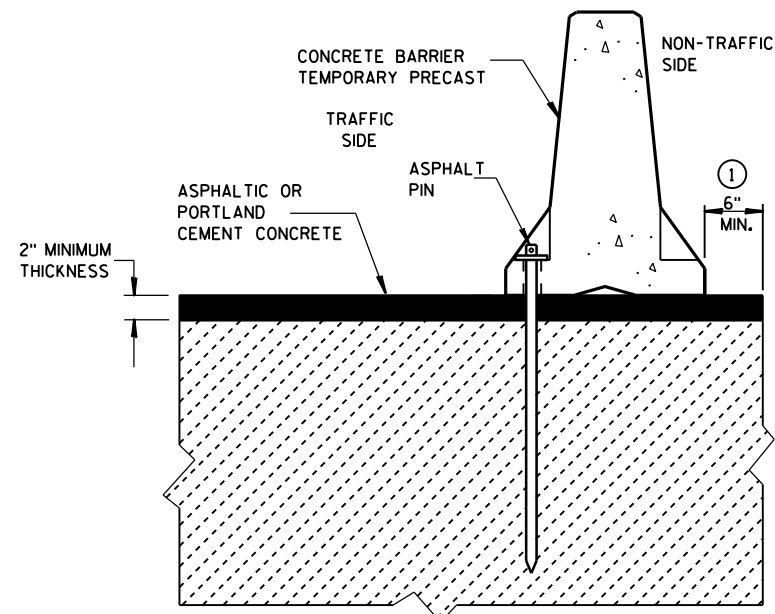


STAKE DOWN INSTALLATION FOR ASPHALTIC OR PORTLAND CEMENT CONCRETE SURFACE

(STAKING IS INCIDENTAL TO CONCRETE BARRIER TEMPORARY PRECAST)

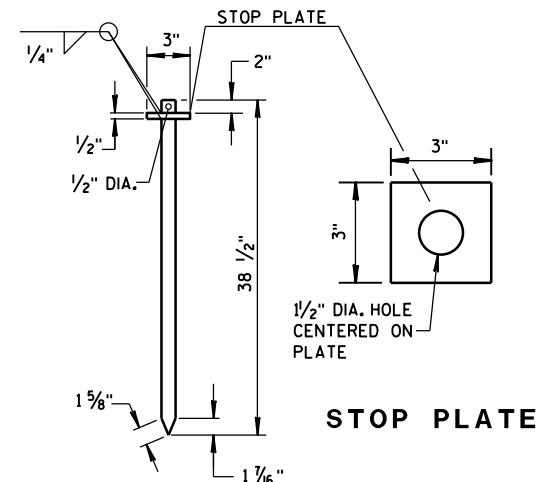

ASPHALT PIN (ASTM A36 STEEL)

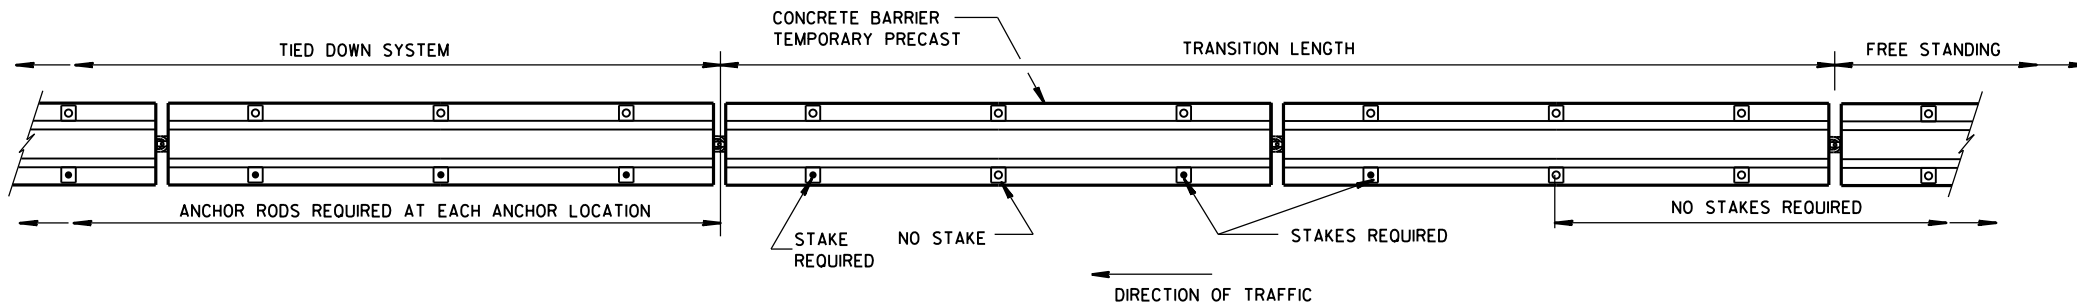

PLAN VIEW

FREE STANDING TRANSITION TO TIED-DOWN SYSTEM

(PLACE TRANSITION IN A TANGENT SECTION OF BARRIER PARALLEL TO THE ROADWAY. IF TRANSITION OCCURS ON STRUCTURAL SLAB, ANCHOR AS SHOWN.)

GENERAL NOTES


- CONCRETE BARRIER TEMPORARY PRECAST, 12'-6" SHALL BE ANCHORED IF:
THE DISTANCE TO A 2 FOOT OR GREATER DROPOFF THAT IS STEEPER THAN 3H : 1V, FOR EXAMPLE THE EDGE OF A BRIDGE DECK OR A DROPOFF AT THE EDGE OF PAVEMENT, IS LESS THAN 4 FEET FROM THE SIDE OF THE BARRIER CLOSEST TO THE DROPOFF AND THE POSTED SPEED IS 45 MPH OR GREATER, OR
THE DISTANCE TO A 2 FOOT OR GREATER DROPOFF THAT IS STEEPER THAN 3H : 1V, FOR EXAMPLE THE EDGE OF A BRIDGE DECK OR A DROPOFF AT THE EDGE OF PAVEMENT, IS LESS THAN 2 FEET FROM THE SIDE OF THE BARRIER CLOSEST TO THE DROPOFF AND THE POSTED SPEED IS 40 MPH OR LESS.
- ANCHORING IS INCIDENTAL TO CONCRETE BARRIER TEMPORARY PRECAST.

WITH THE APPROVAL OF THE ENGINEER, REMOVABLE ADHESIVE BONDED (EPOXY) ANCHOR BOLT INSTALLATION MAY BE USED IN LIEU OF THROUGH BOLTED ANCHOR INSTALLATION. THE ADHESIVE BONDED ANCHOR BOLT MUST BE REMOVABLE. USE ASTM (A307) MASONRY ANCHORS TYPE S 1 1/8-INCH, EMBEDDED TO A DEPTH SUFFICIENT TO DEVELOP THE ULTIMATE CAPACITY OF THE ANCHOR BOLT AND PROVIDE DOCUMENTATION TO CONFIRM THIS.

UPON REMOVAL OR RELOCATION OF THE BARRIER UNITS, REMOVE ALL ANCHOR BOLTS AND COMPLETELY FILL IN THE REMAINING HOLES IN CONCRETE BRIDGE DECKS, CONCRETE APPROACH SLABS AND CONCRETE PAVEMENTS THAT ARE TO REMAIN, WITH A NON-SHRINK COMMERCIAL GROUT OR EPOXY MATERIAL IDENTIFIED ON THE CURRENT WISDOT APPROVED PRODUCTS LIST.
- 1 1/8" DIAMETER A307 THREADED ROD, 1/2" x 3" x 3" SQUARE PLATE WASHER WITH ASTM A36 STEEL, ASTM A563A HEAVY HEX NUT.
- ADHESIVE ANCHORS WITH A MINIMUM BOND STRENGTH OF 1,800 PSI AND 5/4" EMBEDMENT. SEE 603.2 AND 603.3.1.2 OF THE WISCONSIN STANDARD SPECIFICATIONS FOR MORE INFORMATION ON ADHESIVE ANCHORS.

CONCRETE BARRIER
TEMPORARY PRECAST, 12'-6"

STATE OF WISCONSIN
DEPARTMENT OF TRANSPORTATION 146

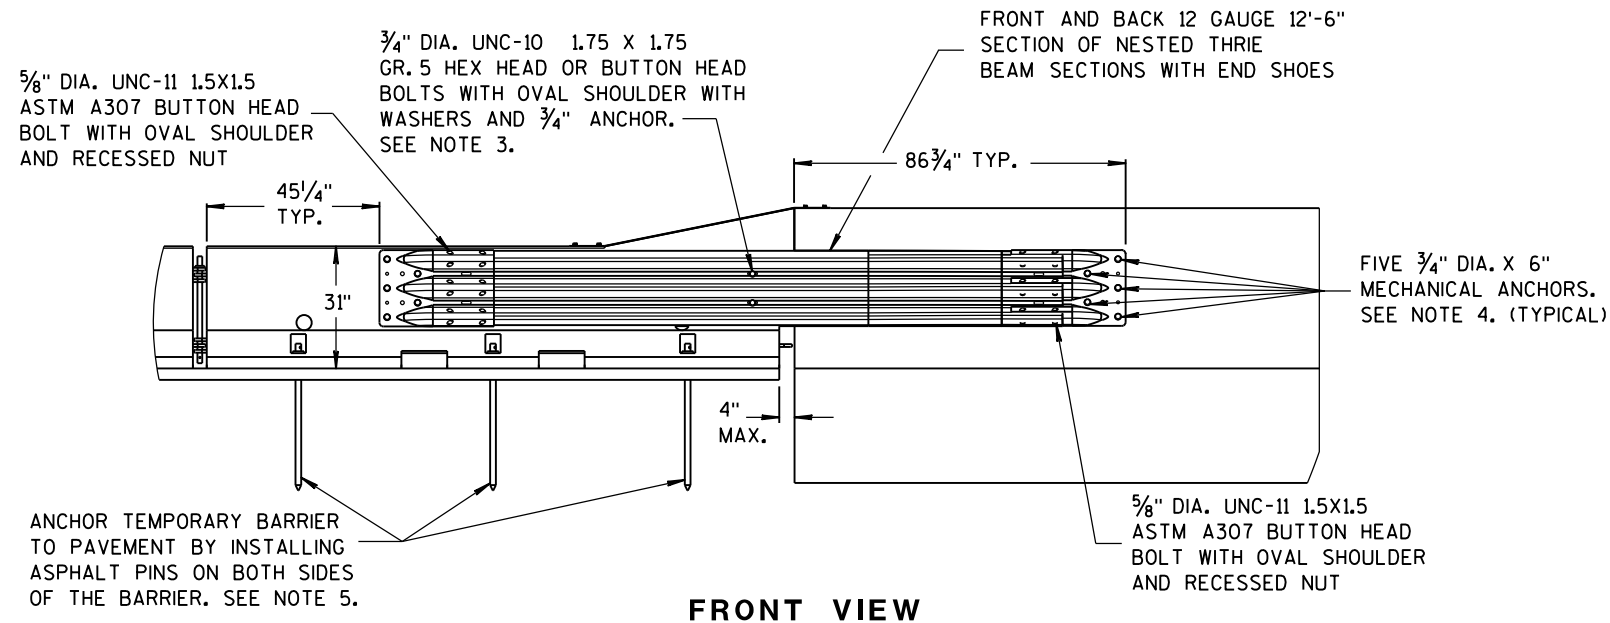


FRONT VIEW

NOTES

NESTED THRIE BEAM IS REQUIRED ON BOTH SIDES OF THE TEMPORARY BARRIER FOR ALL INSTALLATIONS.


1. CAP END PLATE PLACED FLUSH WITH UPSTREAM END OF PERMANENT BARRIER OR PARAPET.
2. THRIE BEAM PIECES ARE OFFSET 15 1/4" TO PREVENT INTERFERENCE FROM THE ANCHORS ON OPPOSING SIDES.
3. MINIMUM MECHANICAL OR EPOXY ANCHOR STRENGTH REQUIREMENTS: ULTIMATE TENSILE LOAD 9.48 KIPS AND ULTIMATE SHEAR LOAD 10.48 KIPS.

4. MINIMUM MECHANICAL OR EPOXY ANCHOR STRENGTH REQUIREMENTS: ULTIMATE TENSILE LOAD 17.9 KIPS AND ULTIMATE SHEAR LOAD 21.96 KIPS.
5. MAY BE USED ON CONCRETE OR ASPHALT PAVEMENTS. ASPHALT OPTION SHOWN. FOR CONCRETE OPTION SEE OTHER DETAILS.
6. MINIMUM MECHANICAL OR EPOXY ANCHOR STRENGTH REQUIREMENTS: ULTIMATE TENSILE LOAD 12.14 KIPS AND ULTIMATE SHEAR LOAD 17.5 KIPS.

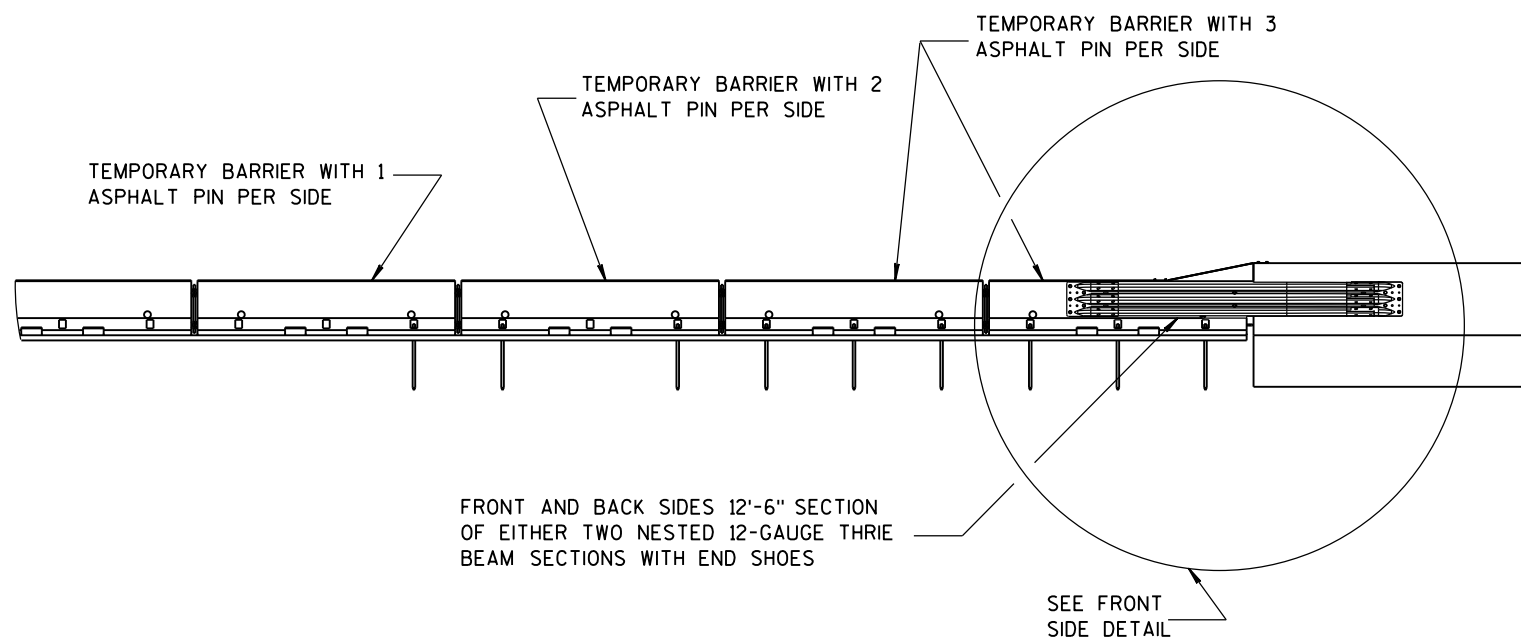


FRONT VIEW


BI-DIRECTIONAL TRANSITION TO TIED-DOWN SYSTEM

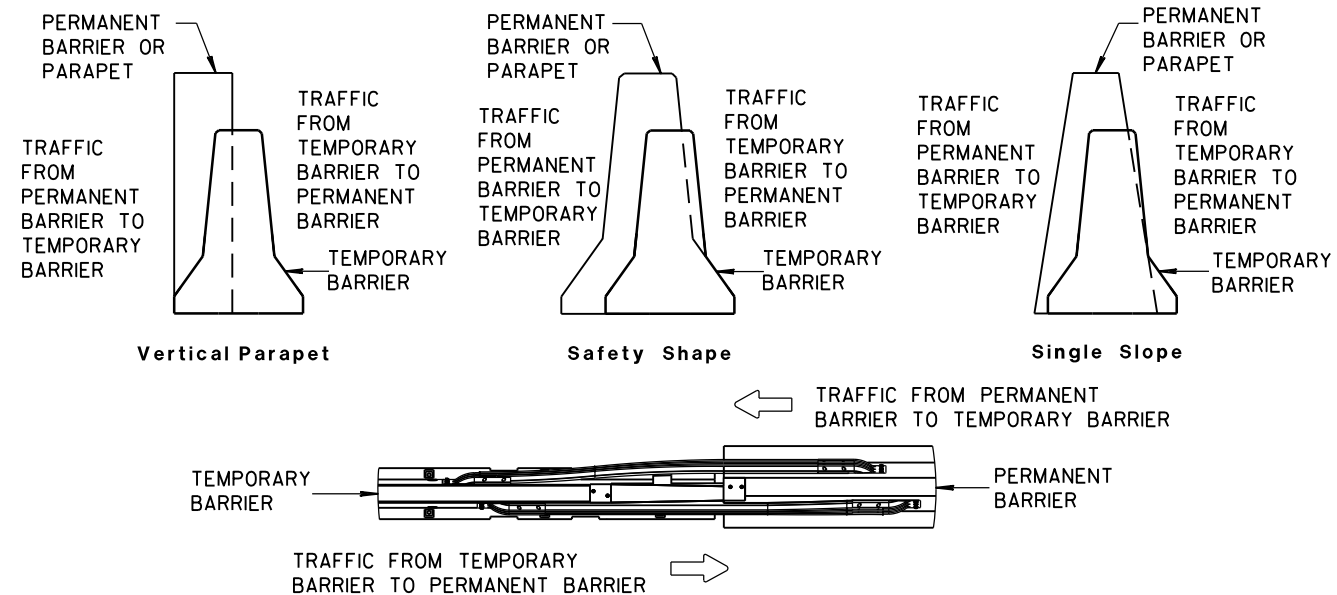

TEMPORARY BARRIER PLACEMENT FOR BI-DIRECTIONAL TRANSITION TO TIED-DOWN SYSTEM

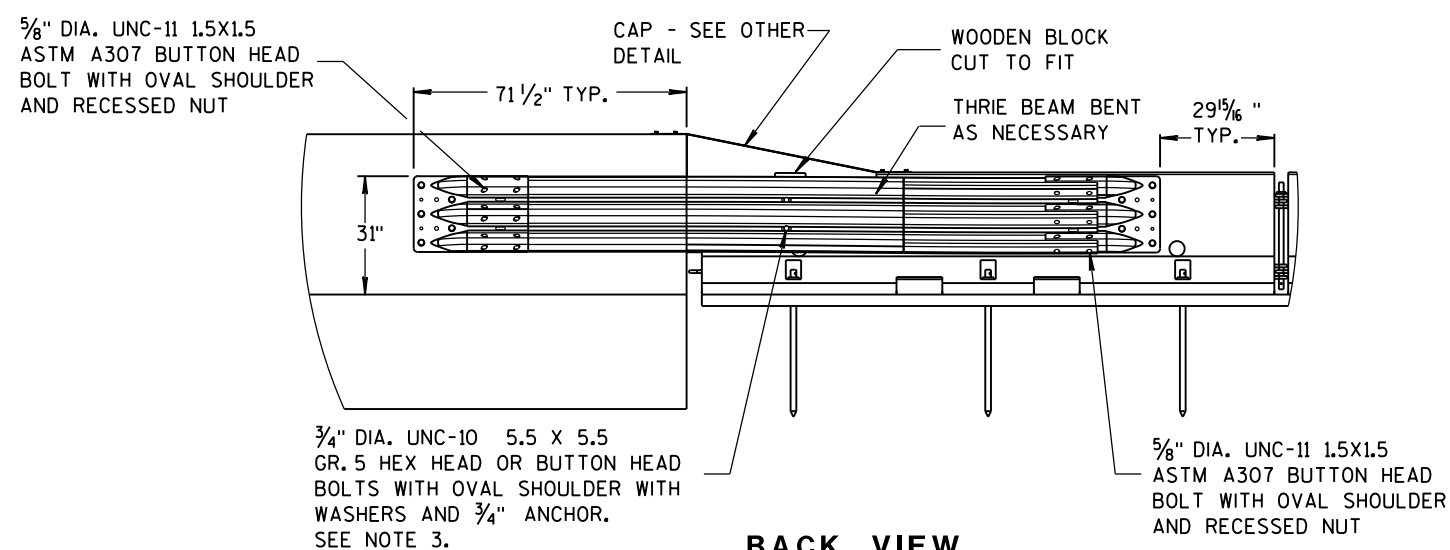


BACK VIEW

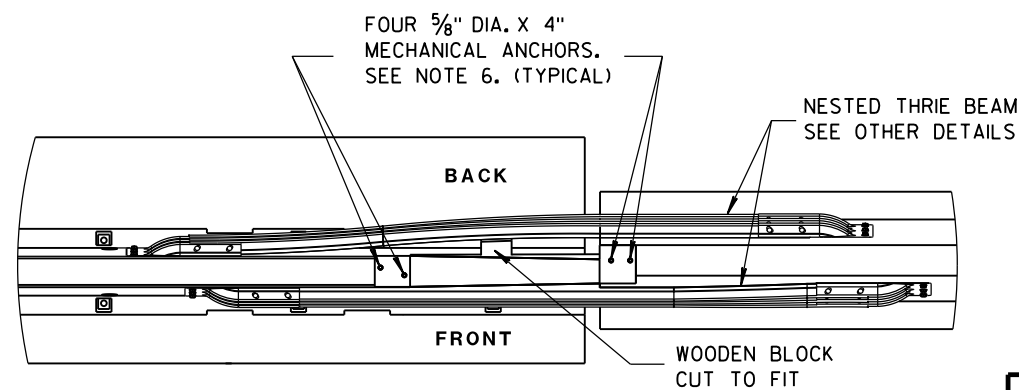


PLAN VIEW

CONCRETE BARRIER
TEMPORARY PRECAST, 12'-6"


STATE OF WISCONSIN
DEPARTMENT OF TRANSPORTATION

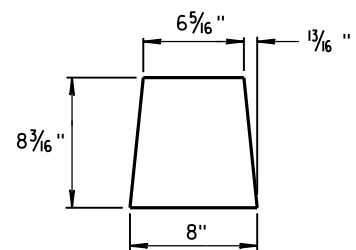


GUSSET 1

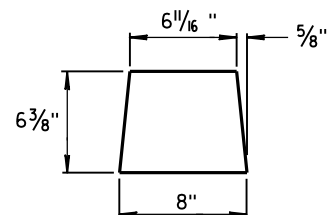

GUSSET 2

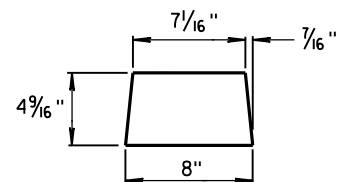


GUSSET 3

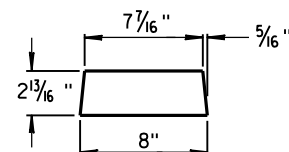


GUSSET 4


GUSSETS

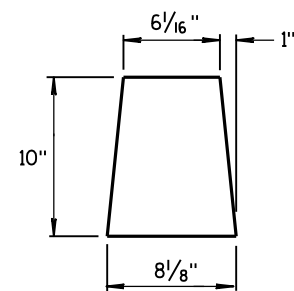


END PLATE

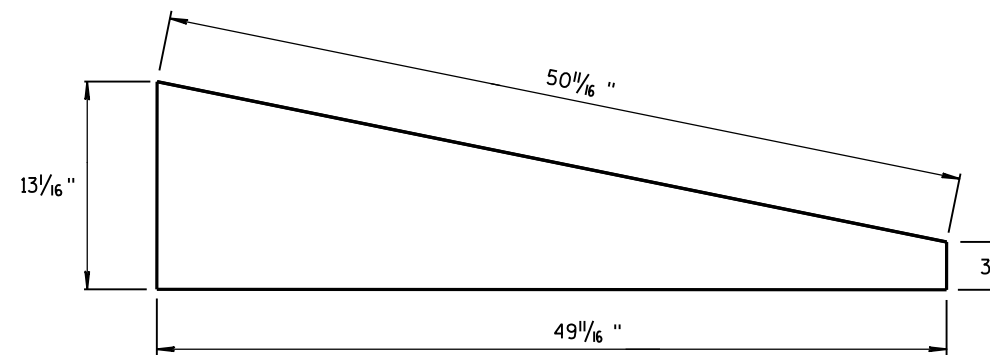

SIDE PLATE

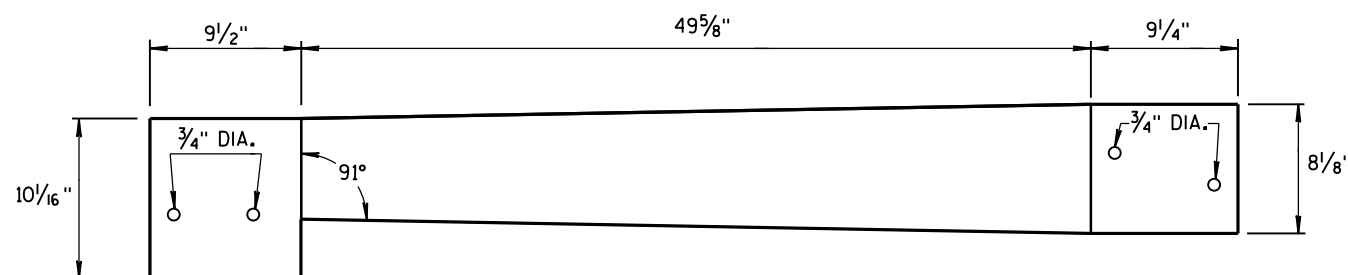


TOP PLATE

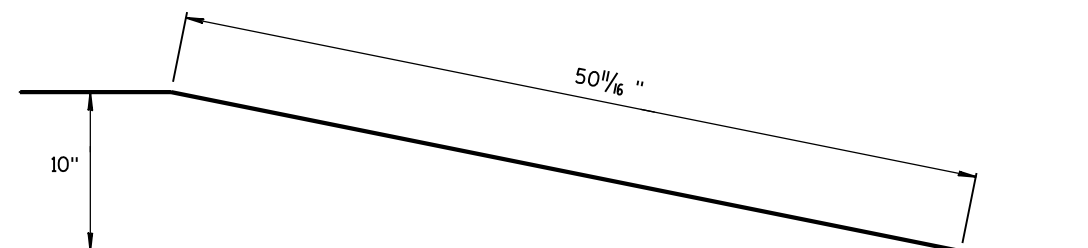


**SIDE, TOP AND END PLATES FOR CAP
FROM TEMPORARY CONCRETE BARRIER
TO 42" PERMANENT CONCRETE BARRIER**

SIDE PLATES, TOP PLATE, END PLATE AND GUSSETS ARE 12 GAUGE ASTM A36 GALVANIZED STEEL.

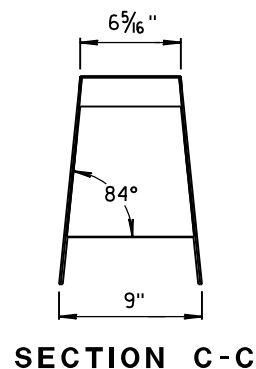

SECTION C-C

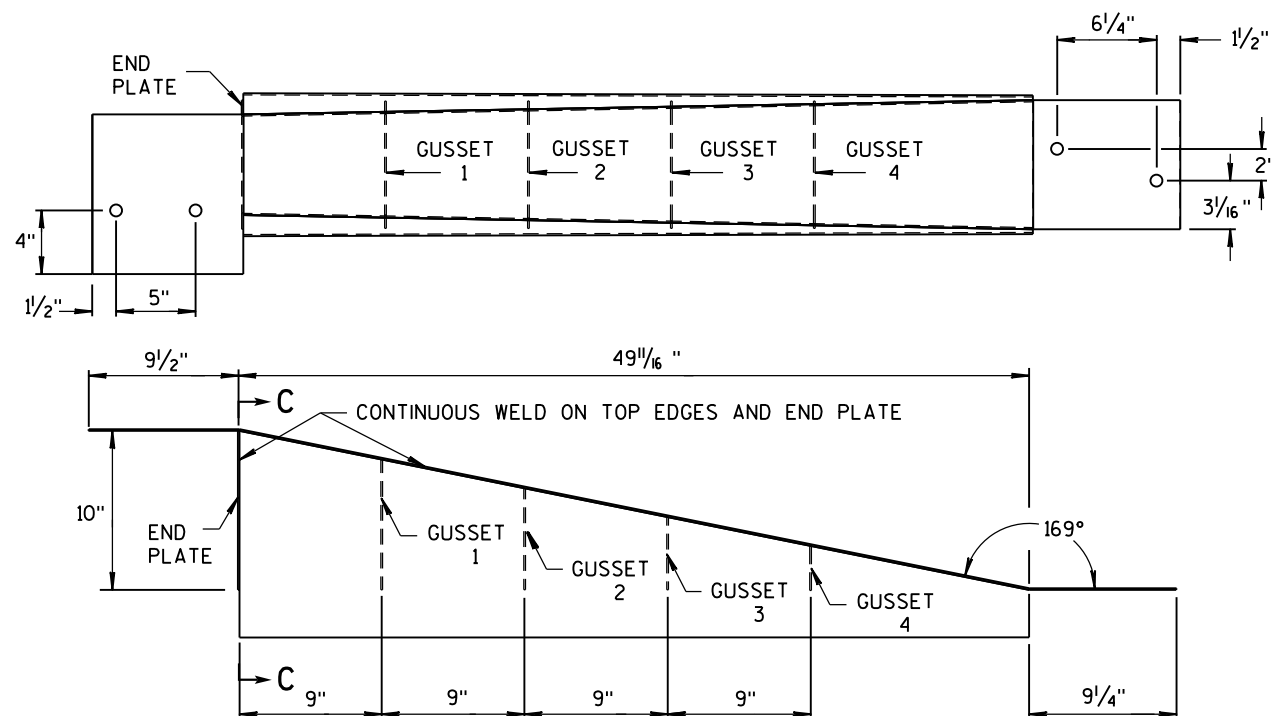



NOTES

1. FOUR GUSSETS AND END PLATE ARE STITCH WELDED ON THREE SIDES.
2. TWO TRIANGULAR SIDE PLATES ARE STITCH WELDED TO TOP PLATE, END PLATE, AND GUSSETS.


**CAP DETAILS FOR TEMPORARY CONCRETE
BARRIER TO 42" PERMANENT CONCRETE BARRIER**

**CONCRETE BARRIER
TEMPORARY PRECAST, 12'-6"**

STATE OF WISCONSIN
DEPARTMENT OF TRANSPORTATION 148

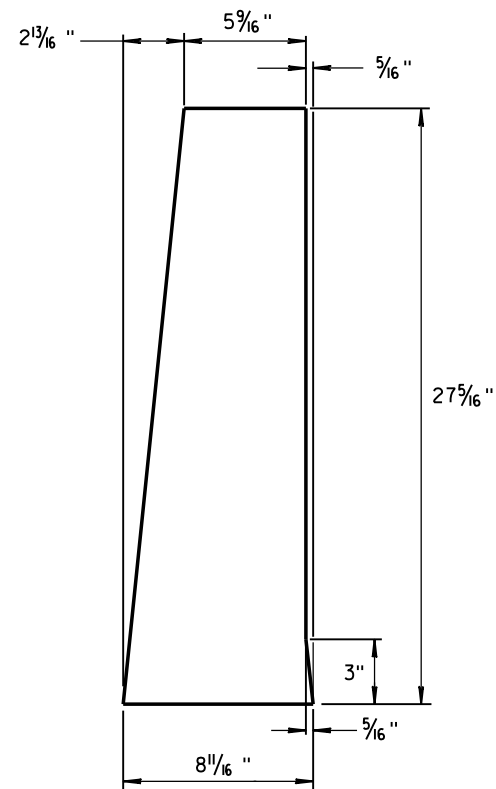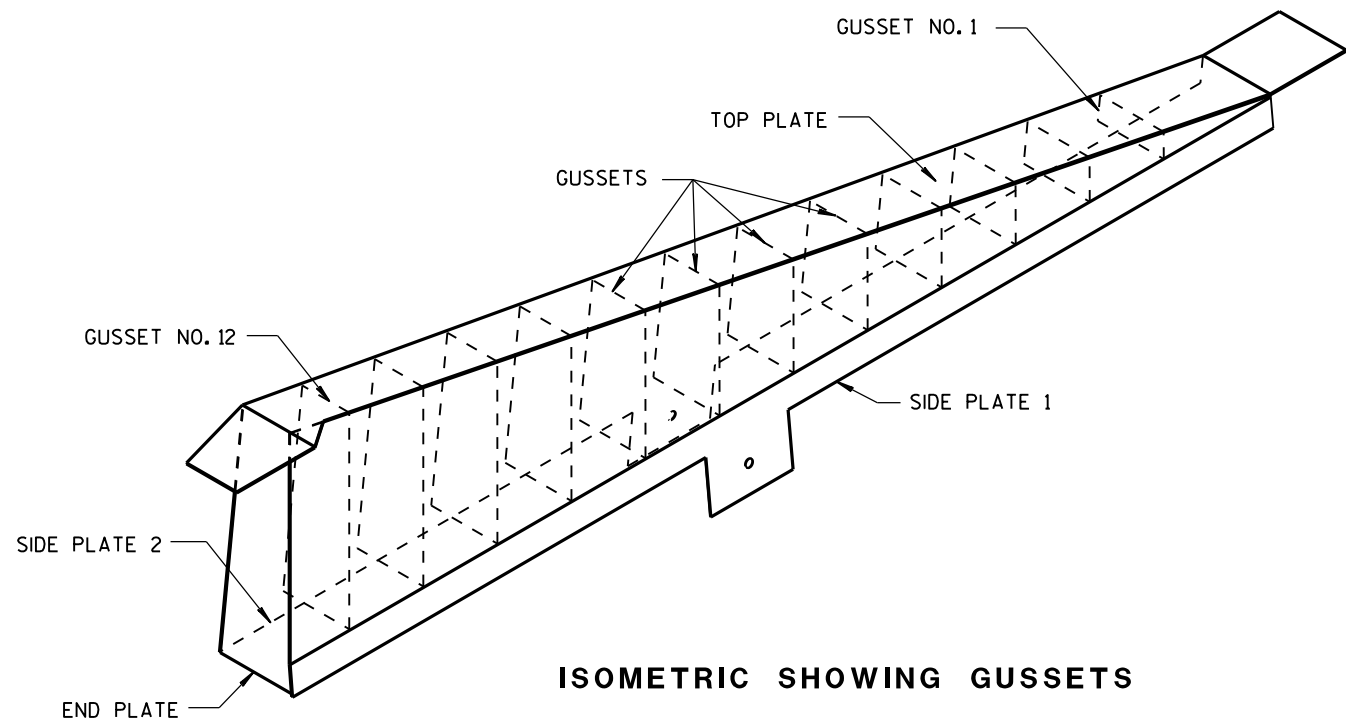

END PLATE
1/8" STEEL PLATE

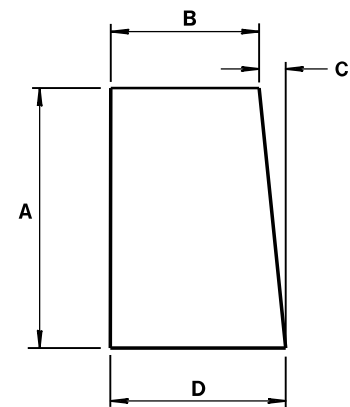


GUSSETS 1 - 12
ALL GUSSETS 1/8" STEEL PLATE

GUSSET DIMENSIONS				
GUSSET NO.	A	B	C	D
1	2 7/8"	7 3/4"	1/4"	8
2	4 1/16 "	7 9/16 "	1/2"	8
3	6 1/2"	7 3/8"	1 1/16 "	8 1/16 "
4	8 5/16"	7 3/16"	7/8"	8 1/16"
5	10 1/8"	7"	1 1/16"	8 1/16"
6	11 5/16 "	6 13/16 "	1 1/4"	8 1/16"
7	13 3/4"	6 5/8"	1 7/16"	8 1/16"
8	15 9/16"	6 7/16"	1 9/16"	8 1/16"
9	17 3/8"	6 1/4"	1 13/16 "	8 1/16"
10	19 3/16"	6 1/16"	1 15/16 "	8 1/16"
11	21"	5 7/8"	2 3/16"	8 1/16"
12	22 13/16 "	5 11/16 "	2 5/16"	8 1/16"

SIDE PLATES, TOP PLATE, END PLATE AND GUSSETS ARE 12 GAUGE ASTM A36 STEEL AND GALVANIZED.








GUSSETS AND END PLATE ARE STITCH WELDED ON 3 SIDES. TWO TRIANGULAR SIDE PLATES ARE STITCH WELDED TO TOP PLATE, END PLATE AND GUSSETS.

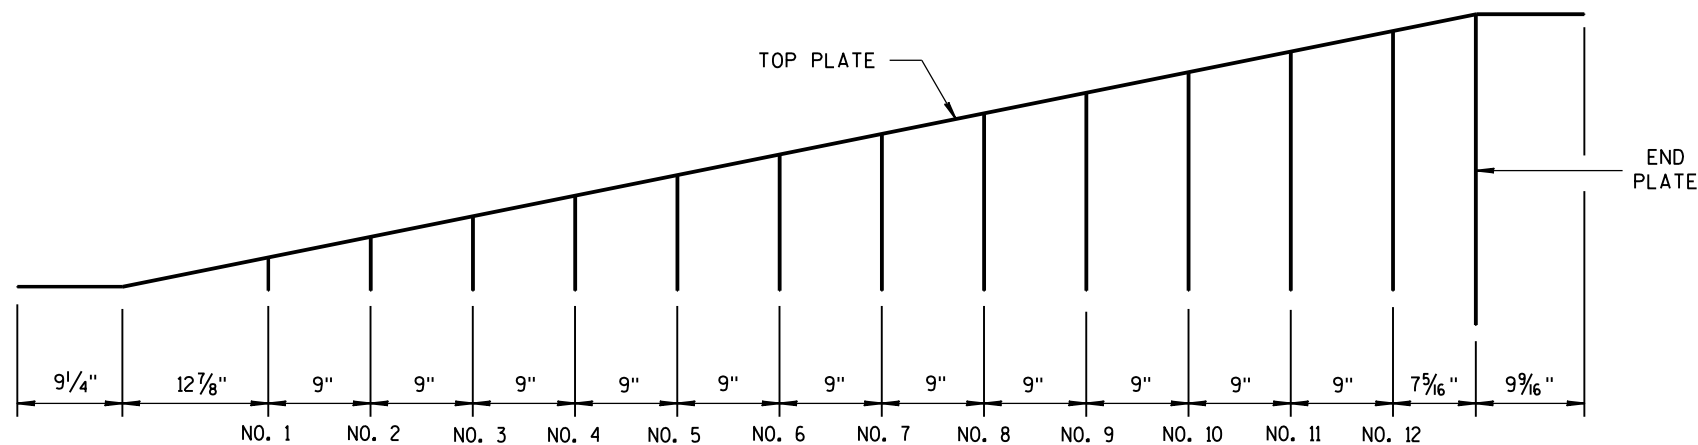

CAP DETAILS FOR TEMPORARY CONCRETE BARRIER TO 56" PERMANENT CONCRETE BARRIER


CONCRETE BARRIER
TEMPORARY PRECAST, 12'-6"

STATE OF WISCONSIN
DEPARTMENT OF TRANSPORTATION 149

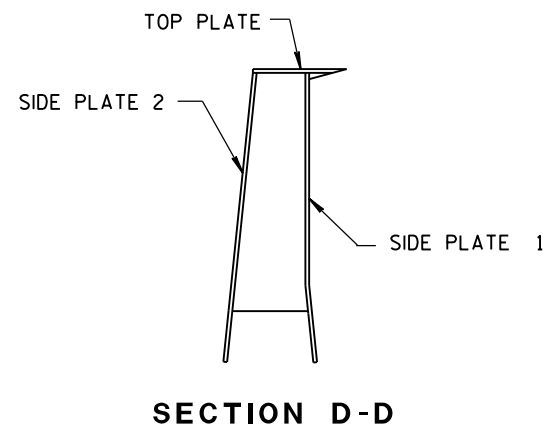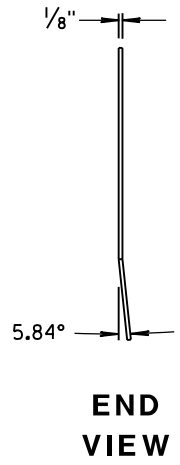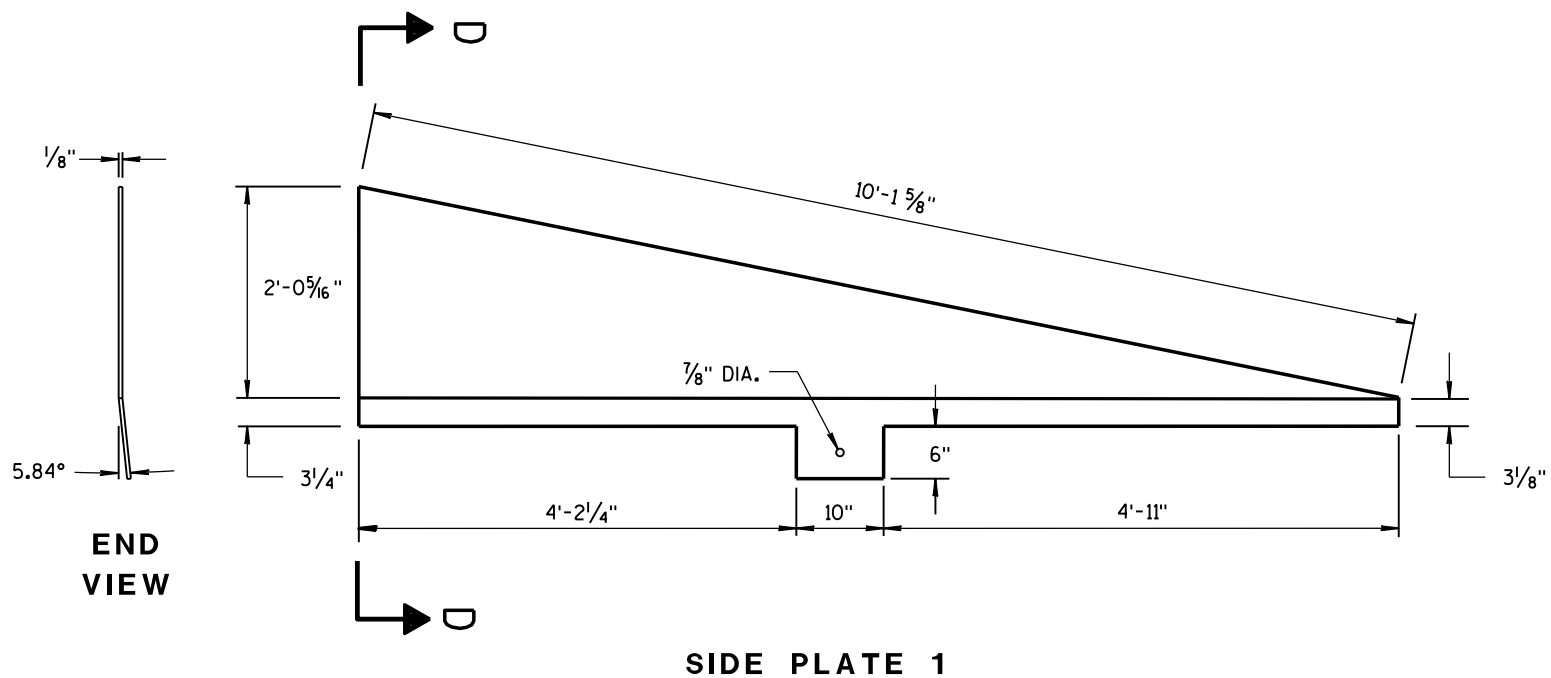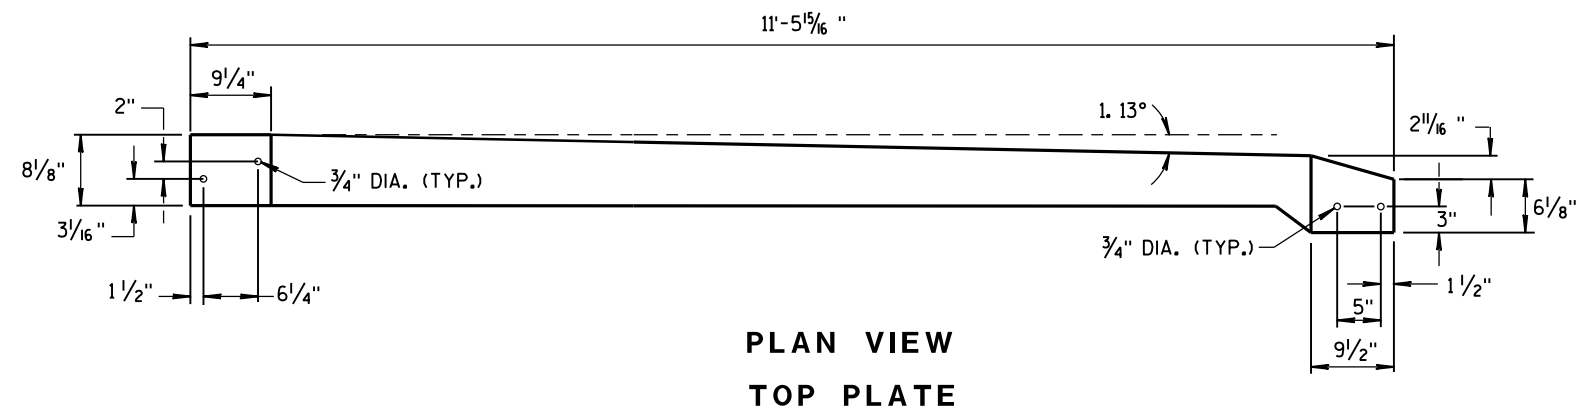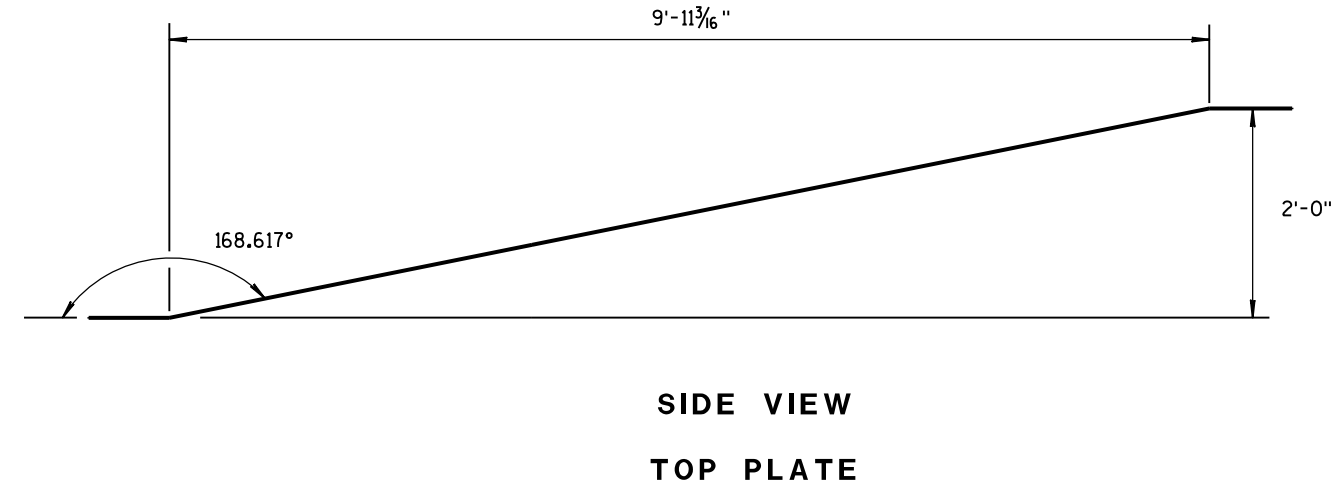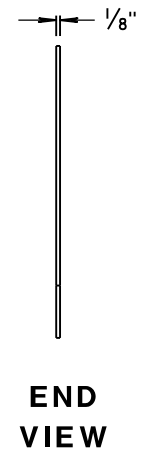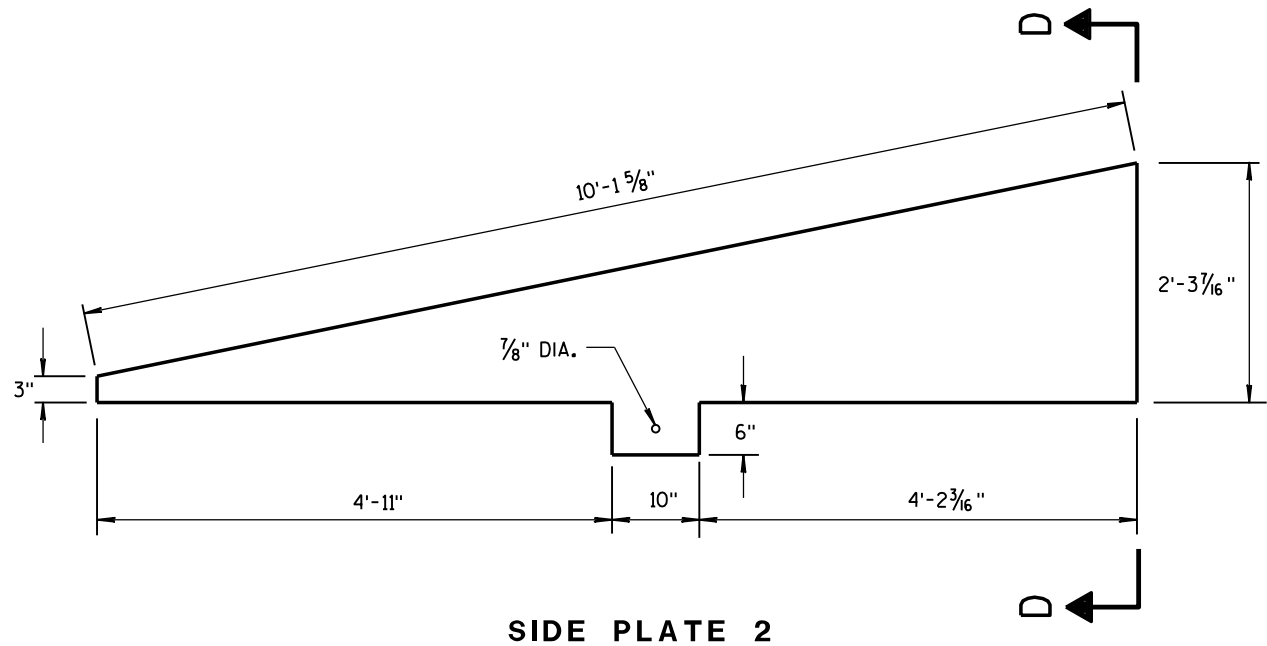

CAP DETAILS FOR TEMPORARY CONCRETE
BARRIER TO 56" PERMANENT CONCRETE BARRIER

CONCRETE BARRIER TEMPORARY PRECAST, 12'-6"			
STATE OF WISCONSIN DEPARTMENT OF TRANSPORTATION			
APPROVED			
June 2014	/S/ Jerry H. Zoog		
DATE	ROADWAY STANDARD	150	INT
FHWA	ENGINEER		

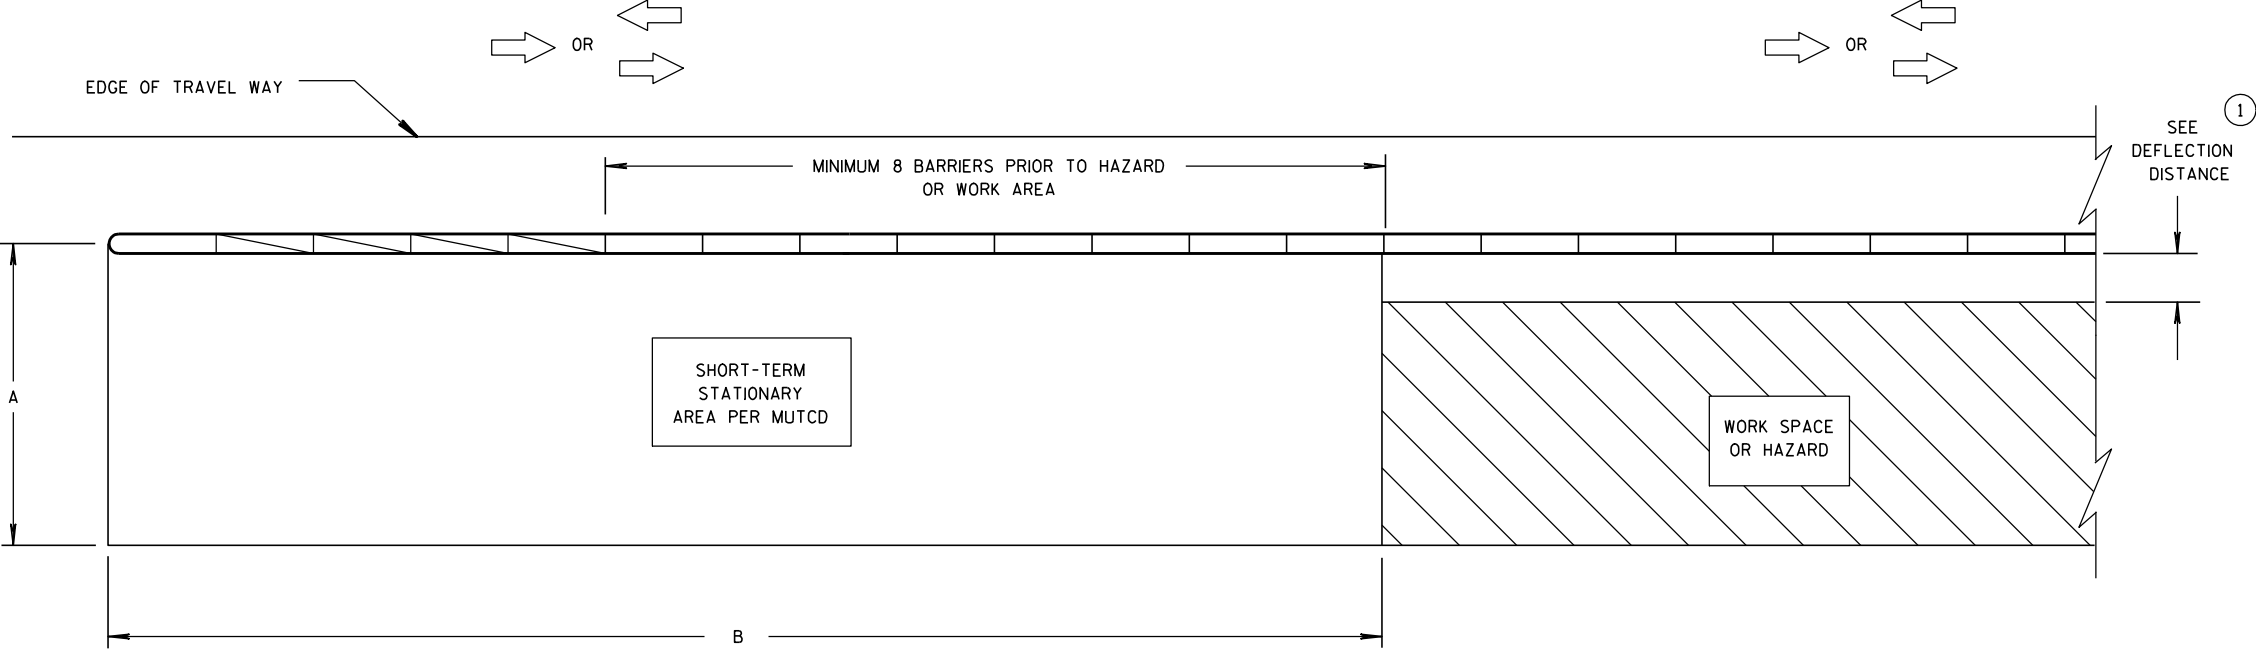


CRASH CUSHION/SAND BARREL ARRAY AND TEMPORARY BARRIER
INSTALLATION FOR TRAFFIC ON ONE SIDE OF BARRIER

DIMENSION A TABLE ②

FACILITY	POSTED SPEED MPH	DIMENSION A	
		MIN. FT	MAX. FT
FREEWAY/EXPRESSWAY	ALL	15	20
NON-FREEWAY/EXPRESSWAY	GREATER THAN OR EQUAL TO 45	10	15
NON-FREEWAY/EXPRESSWAY	LESS THAN 45	8	10
AADT LESS THAN 1,500	ALL	8	10

DIMENSION B TABLE ②

POSTED SPEEDS MPH	DIMENSION B FT
20	115
25	155
30	200
35	250
40	305
45	360
50	425
55	495
60	570
65	645

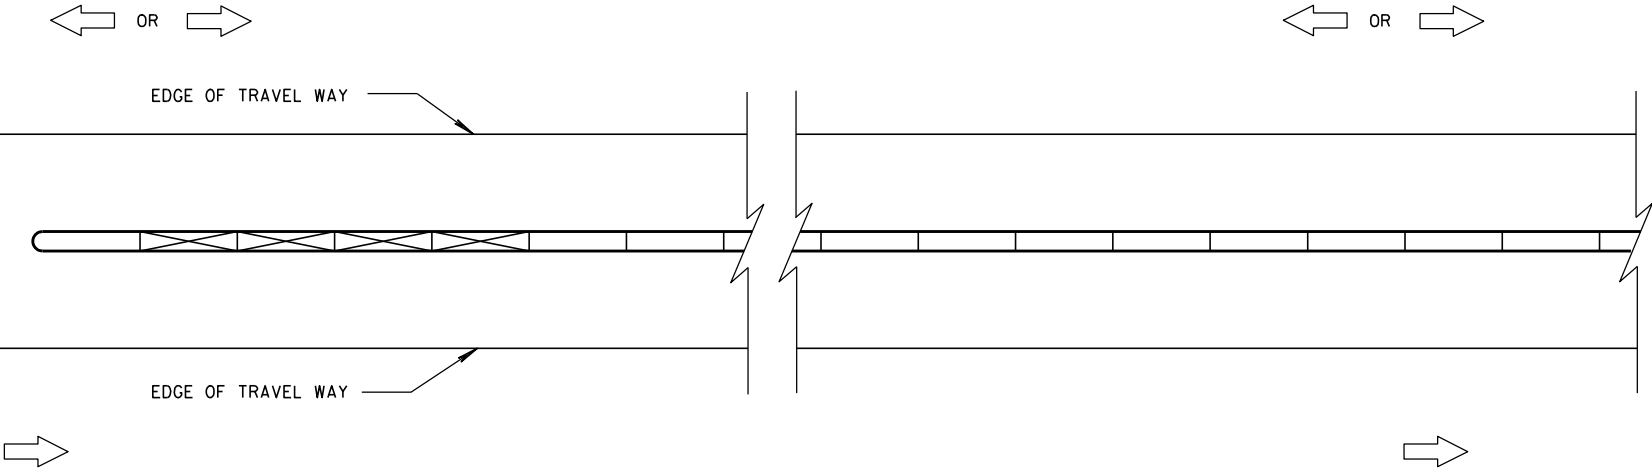

CRASH CUSHION/SAND BARREL ARRAY AND TEMPORARY BARRIER
INSTALLATION FOR TRAFFIC ON BOTH SIDES OF BARRIER

LEGEND

DIRECTION OF TRAVEL	
CRASH CUSHION OR SAND BARREL ARRAY	
SEE FREE STANDING TRANSITION TO TIED-DOWN SYSTEM DETAILS	
SEE BI-DIRECTIONAL TRANSITION TO TIED-DOWN SYSTEM DETAILS	
3 PINS PLACED ON TRAFFIC SIDE OF BARRIER	
PERMANENT CONCRETE BARRIER OR CONCRETE PARAPET	
FREE STANDING TEMPORARY BARRIER	

GENERAL NOTES

SEE STANDARD DETAIL DRAWING 14B7 FOR MORE INFORMATION.

DETAILS PROVIDE A GENERAL LAYOUT OF TEMPORARY CONCRETE BARRIER, CRASH CUSHIONS, SAND BARREL ARRAYS AND TIE DOWN TRANSITIONS. DETAILS PROVIDED MAY NOT FIT ALL POSSIBLE SITUATIONS OR SITE CONDITIONS. SEE OTHER SECTIONS OF THE CONTRACT OR PROJECT ENGINEER FOR MORE DETAILS.

ADDITIONAL TEMPORARY BARRIER MAY BE REQUIRED TO PROTECT TRAVELING PUBLIC FROM HAZARDS, CONTRACTOR'S OPERATIONS OR TO CONTROL TRAFFIC.

TEMPORARY BARRIER MAY BE REQUIRED TO BE ANCHORED TO PAVEMENT OR BRIDGE DECK.


FOR DETAILS ON CRASH CUSHION OR SAND BARREL ARRAYS SEE OTHER SECTIONS OF THE PLAN AND MANUFACTURE'S DETAILS.

SLOPES LEADING TO TEMPORARY BARRIER, CRASH CUSHION OR SAND BARREL ARRAY ARE 10:1 OR LESS.


- ① FOR DEFLECTION INFORMATION SEE STANDARD DETAIL DRAWING 14B7.
- ② VALUES PROVIDED MAY NOT FIT ALL POSSIBLE SITUATIONS OR SITE CONDITIONS. SEE OTHER SECTIONS OF THE CONTRACT OR PROJECT ENGINEER FOR MORE DETAILS.

CRASH CUSHION/SAND BARREL
ARRAY AND OTHER TEMPORARY
BARRIER LAYOUT DETAILS

STATE OF WISCONSIN
DEPARTMENT OF TRANSPORTATION

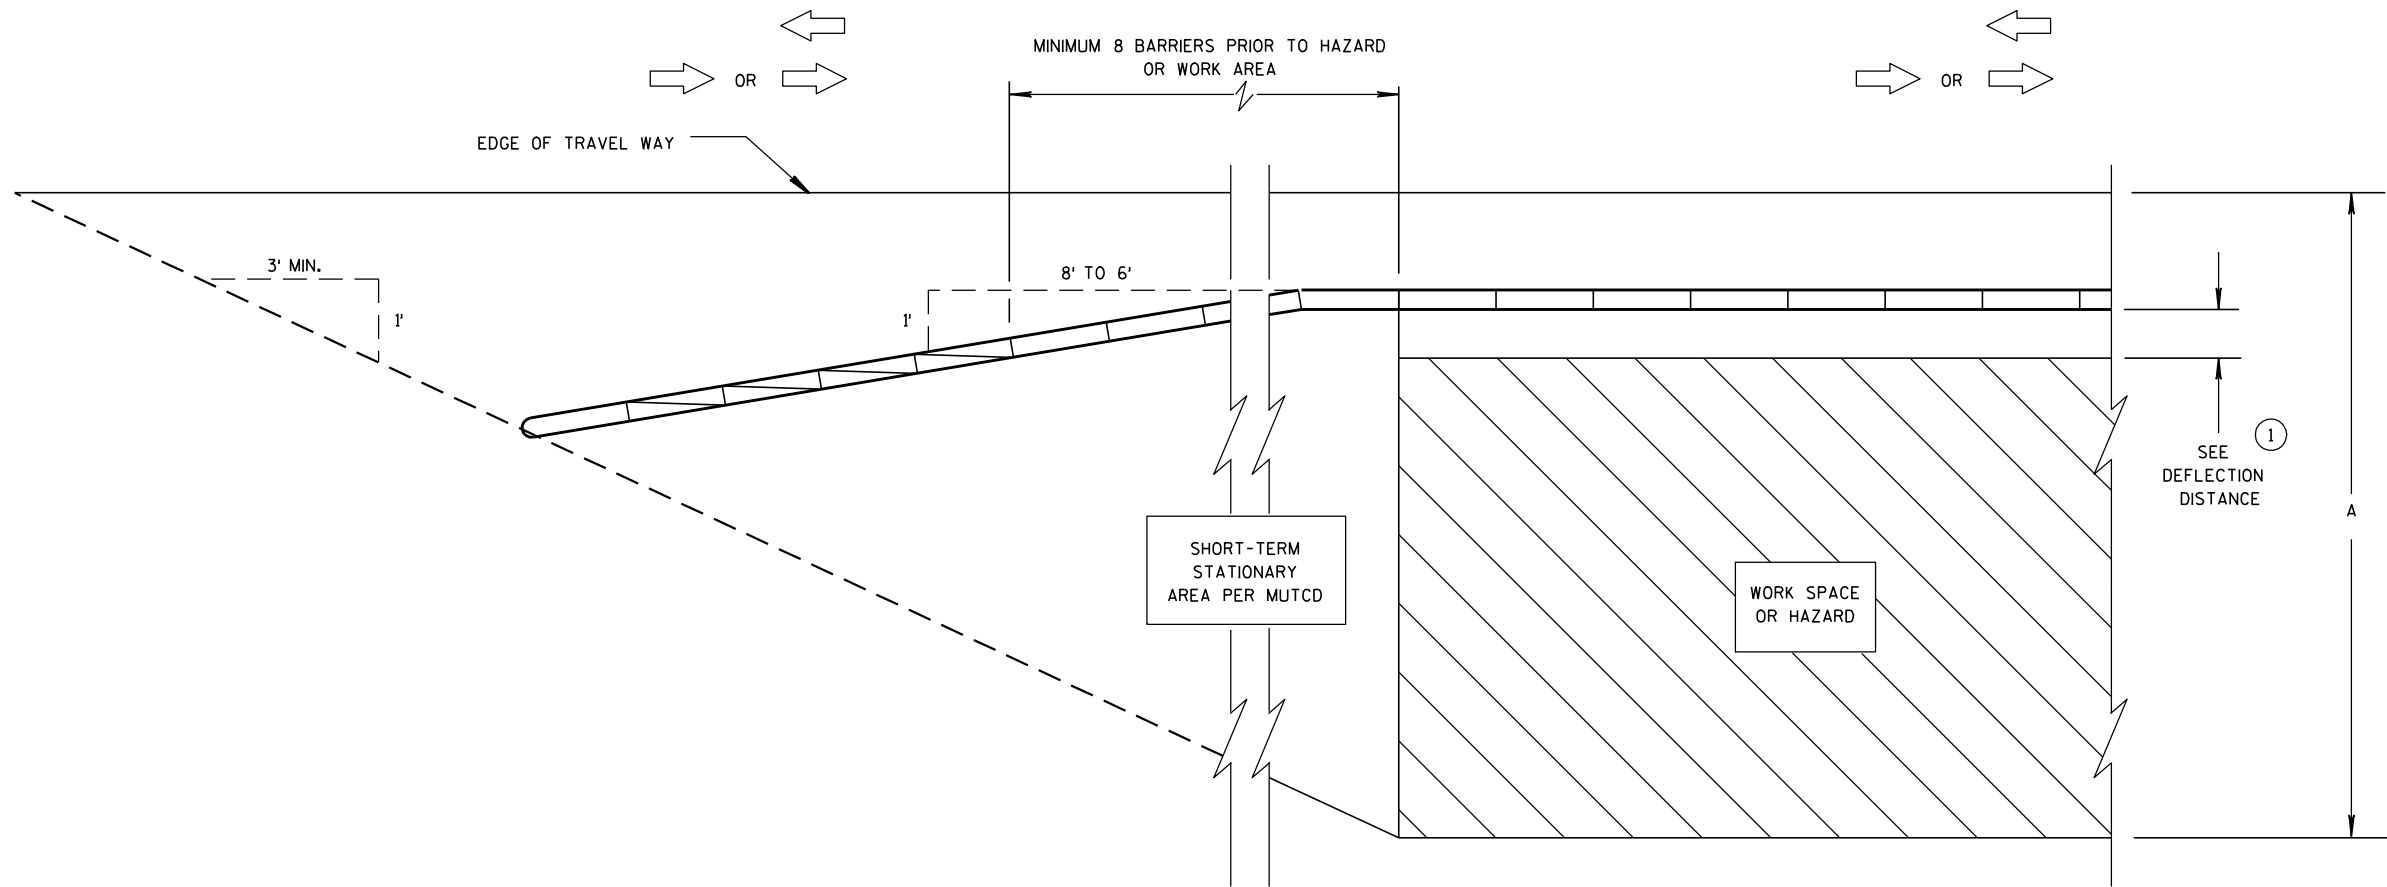

**CRASH CUSHION/SAND BARREL ARRAY AND TEMPORARY BARRIER
INSTALLATION FOR TRAFFIC ON ONE SIDE - FLARED INSTALLATION**

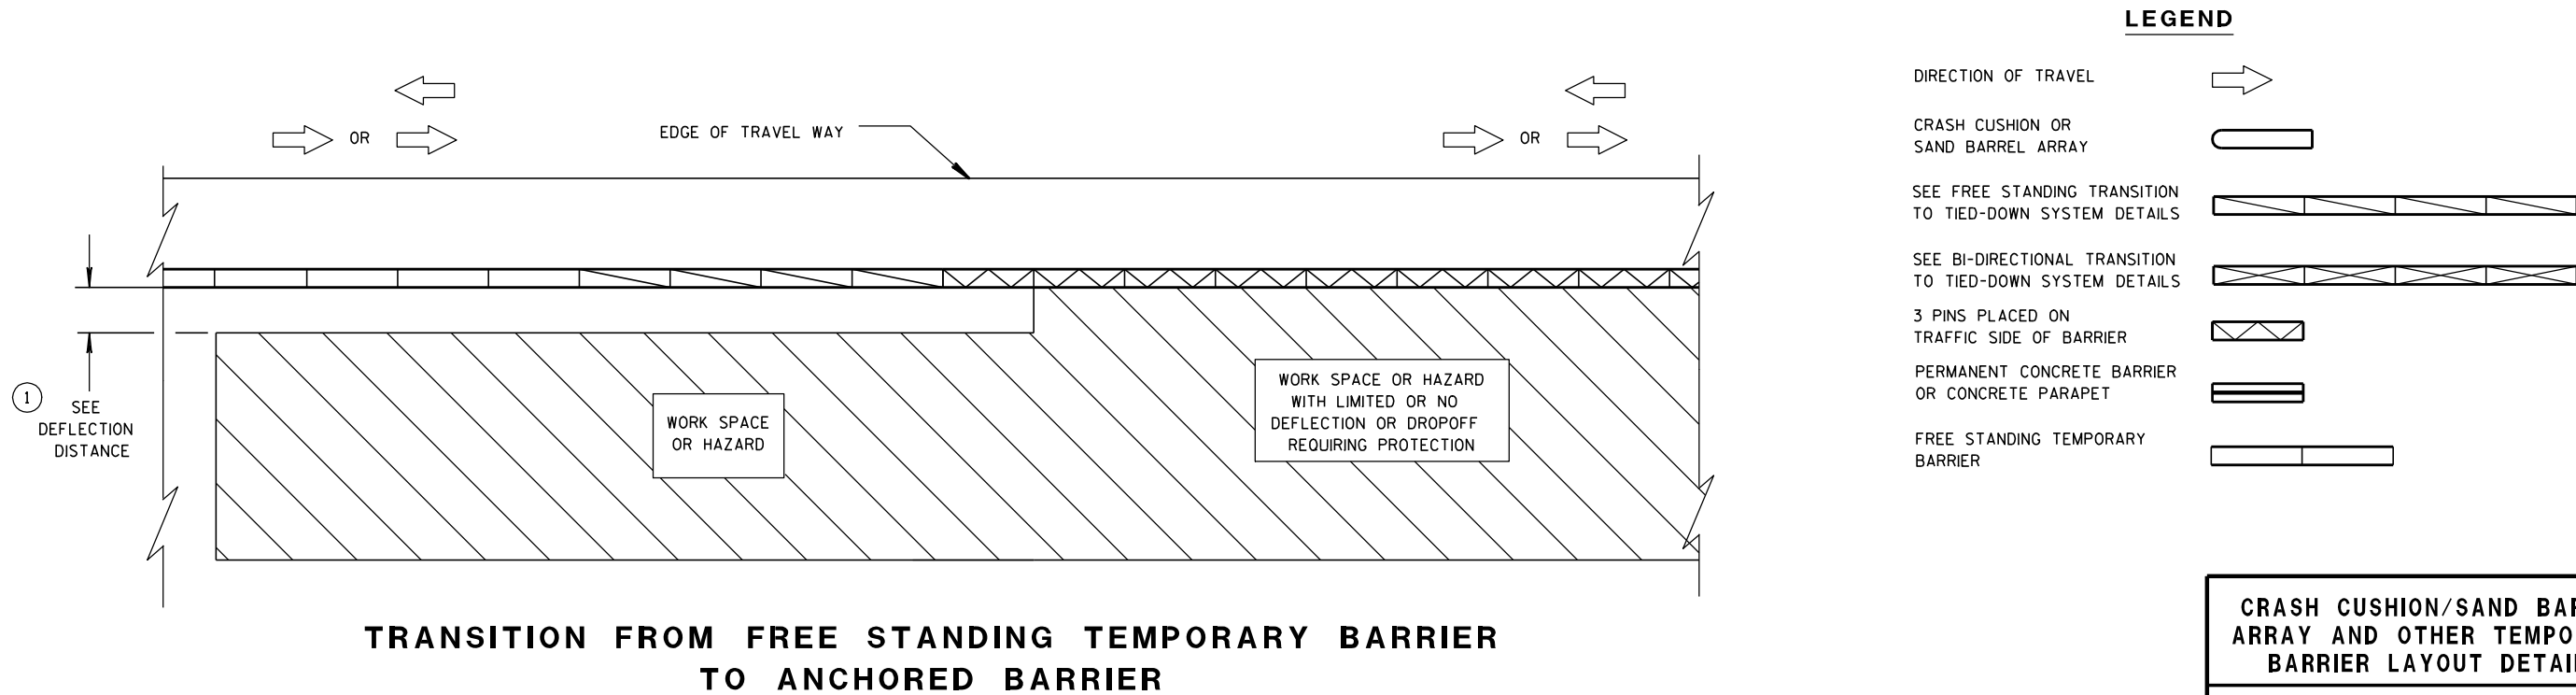


LEGEND

- DIRECTION OF TRAVEL
- CRASH CUSHION OR SAND BARREL ARRAY
- SEE FREE STANDING TRANSITION TO TIED-DOWN SYSTEM DETAILS
- SEE BI-DIRECTIONAL TRANSITION TO TIED-DOWN SYSTEM DETAILS
- 3 PINS PLACED ON TRAFFIC SIDE OF BARRIER
- PERMANENT CONCRETE BARRIER OR CONCRETE PARAPET
- FREE STANDING TEMPORARY BARRIER


**CRASH CUSHION/SAND BARREL
ARRAY AND OTHER TEMPORARY
BARRIER LAYOUT DETAILS**

FOR MINIMUM DISTANCE
SEE DEFLECTION DISTANCE

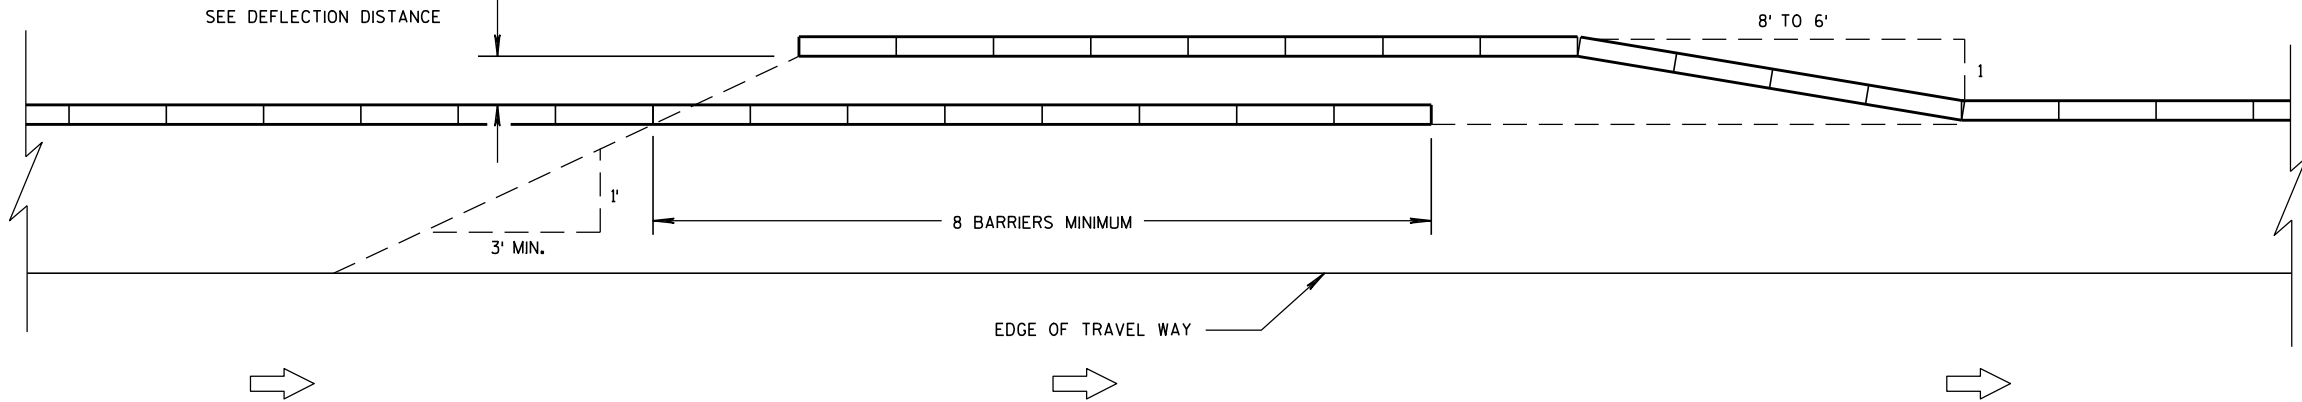


TEMPORARY BARRIER OVERLAP - ONE-WAY TRAFFIC


FOR MINIMUM DISTANCE
SEE DEFLECTION DISTANCE

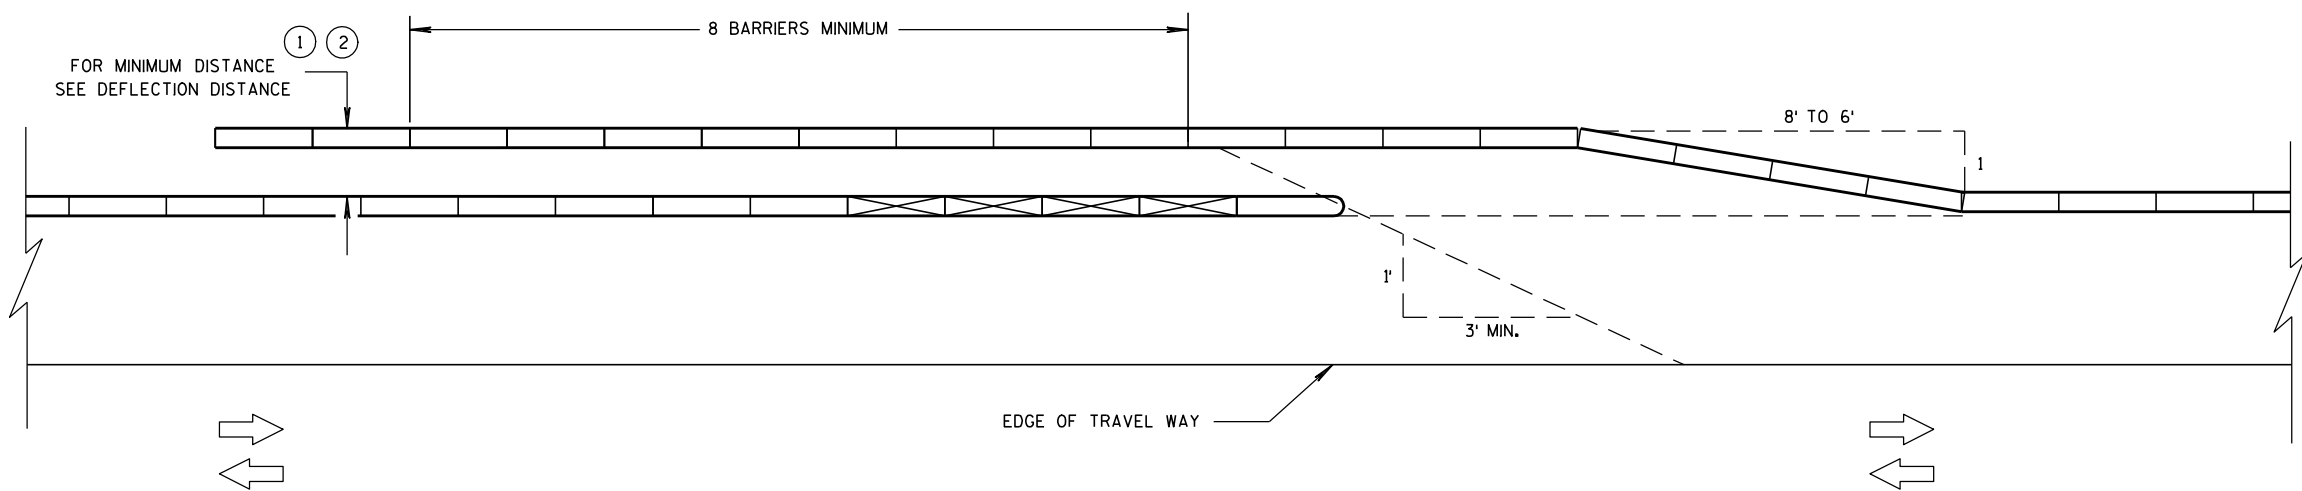

TEMPORARY BARRIER OVERLAP - TWO-WAY TRAFFIC

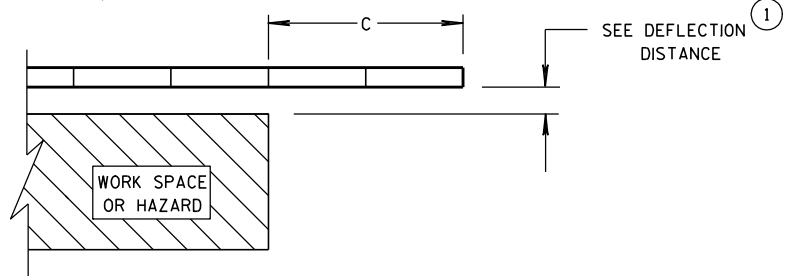

**ENDING TEMPORARY BARRIER
DOWNSTREAM - UNANCHORED**

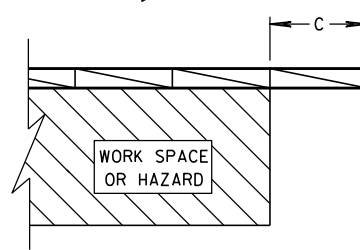


**ENDING TEMPORARY BARRIER
DOWNSTREAM - ANCHORED**

LEGEND


DIRECTION OF TRAVEL	
CRASH CUSHION OR SAND BARREL ARRAY	
SEE FREE STANDING TRANSITION TO TIED-DOWN SYSTEM DETAILS	
SEE BI-DIRECTIONAL TRANSITION TO TIED-DOWN SYSTEM DETAILS	
3 PINS PLACED ON TRAFFIC SIDE OF BARRIER	
PERMANENT CONCRETE BARRIER OR CONCRETE PARAPET	
FREE STANDING TEMPORARY BARRIER	

**CRASH CUSHION/SAND BARREL
ARRAY AND OTHER TEMPORARY
BARRIER LAYOUT DETAILS**

STATE OF WISCONSIN
DEPARTMENT OF TRANSPORTATION

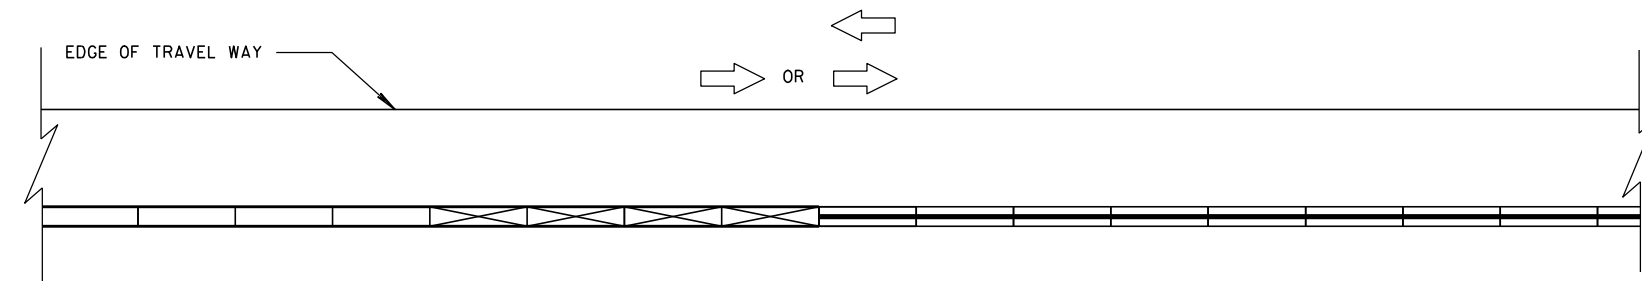


**CONNECTING TEMPORARY BARRIER TO PERMANENT
CONCRETE BARRIER-TRAFFIC ON ONE SIDE**

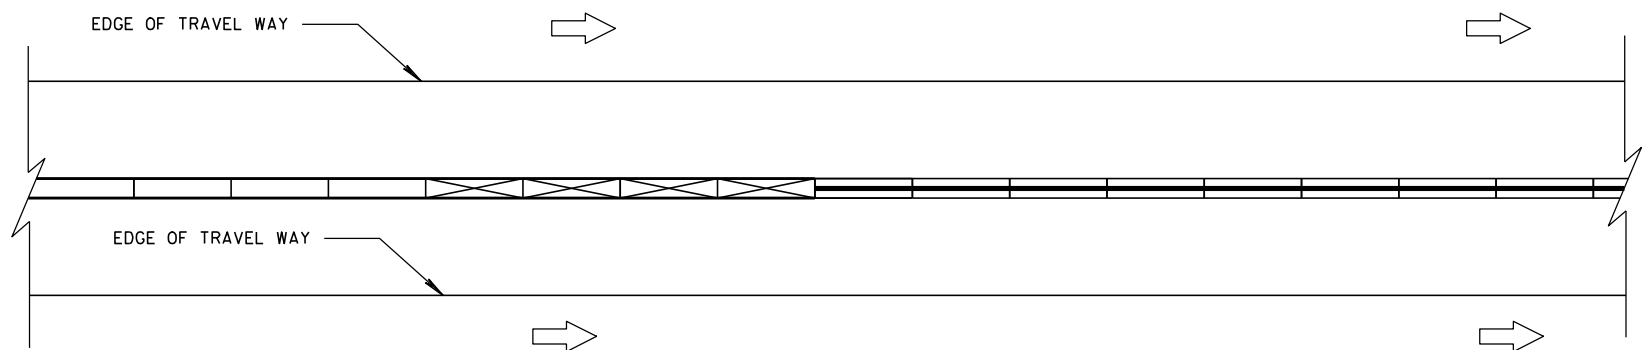


**CONNECTING TEMPORARY BARRIER TO PERMANENT
CONCRETE BARRIER-TRAFFIC ON BOTH SIDES**

LEGEND

DIRECTION OF TRAVEL	
CRASH CUSHION OR SAND BARREL ARRAY	
SEE FREE STANDING TRANSITION TO TIED-DOWN SYSTEM DETAILS	
SEE BI-DIRECTIONAL TRANSITION TO TIED-DOWN SYSTEM DETAILS	
3 PINS PLACED ON TRAFFIC SIDE OF BARRIER	
PERMANENT CONCRETE BARRIER OR CONCRETE PARAPET	
FREE STANDING TEMPORARY BARRIER	

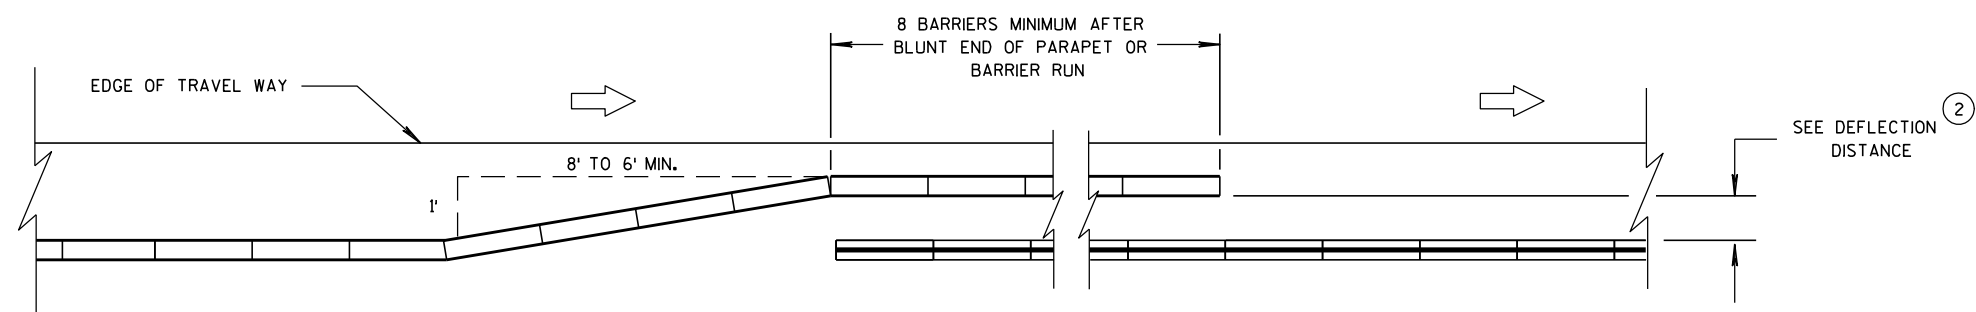

**OVERLAPPING TEMPORARY BARRIER AND PERMANENT BARRIER -
ONE WAY TRAFFIC**

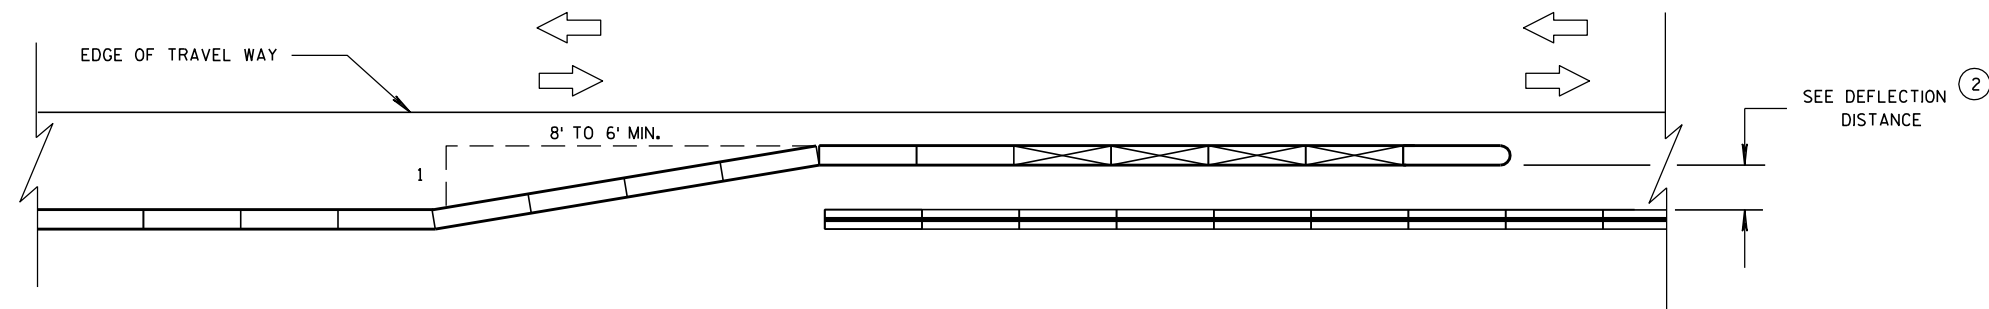





**OVERLAPPING TEMPORARY BARRIER AND PERMANENT BARRIER -
TWO WAY TRAFFIC**

**CRASH CUSHION/SAND BARREL
ARRAY AND OTHER TEMPORARY
BARRIER LAYOUT DETAILS**

STATE OF WISCONSIN
DEPARTMENT OF TRANSPORTATION

154

LEGEND

    
DIRECTION OF TRAVEL	
CRASH CUSHION OR SAND BARREL ARRAY	
SEE FREE STANDING TRANSITION TO TIED-DOWN SYSTEM DETAILS	
SEE BI-DIRECTIONAL TRANSITION TO TIED-DOWN SYSTEM DETAILS	
3 PINS PLACED ON TRAFFIC SIDE OF BARRIER	
PERMANENT CONCRETE BARRIER OR CONCRETE PARAPET	
FREE STANDING TEMPORARY BARRIER	

DIMENSION C TABLE

2

AVAILABLE DEFLECTION DISTANCE	MINIMUM LENGTH OF BARRIER BEYOND HAZARD FT
GREATER THAN 8'	12.5
LESS THAN OR EQUAL TO 8' BUT GREATER THAN 4'	50
LESS THAN OR EQUAL TO 4'	100

6

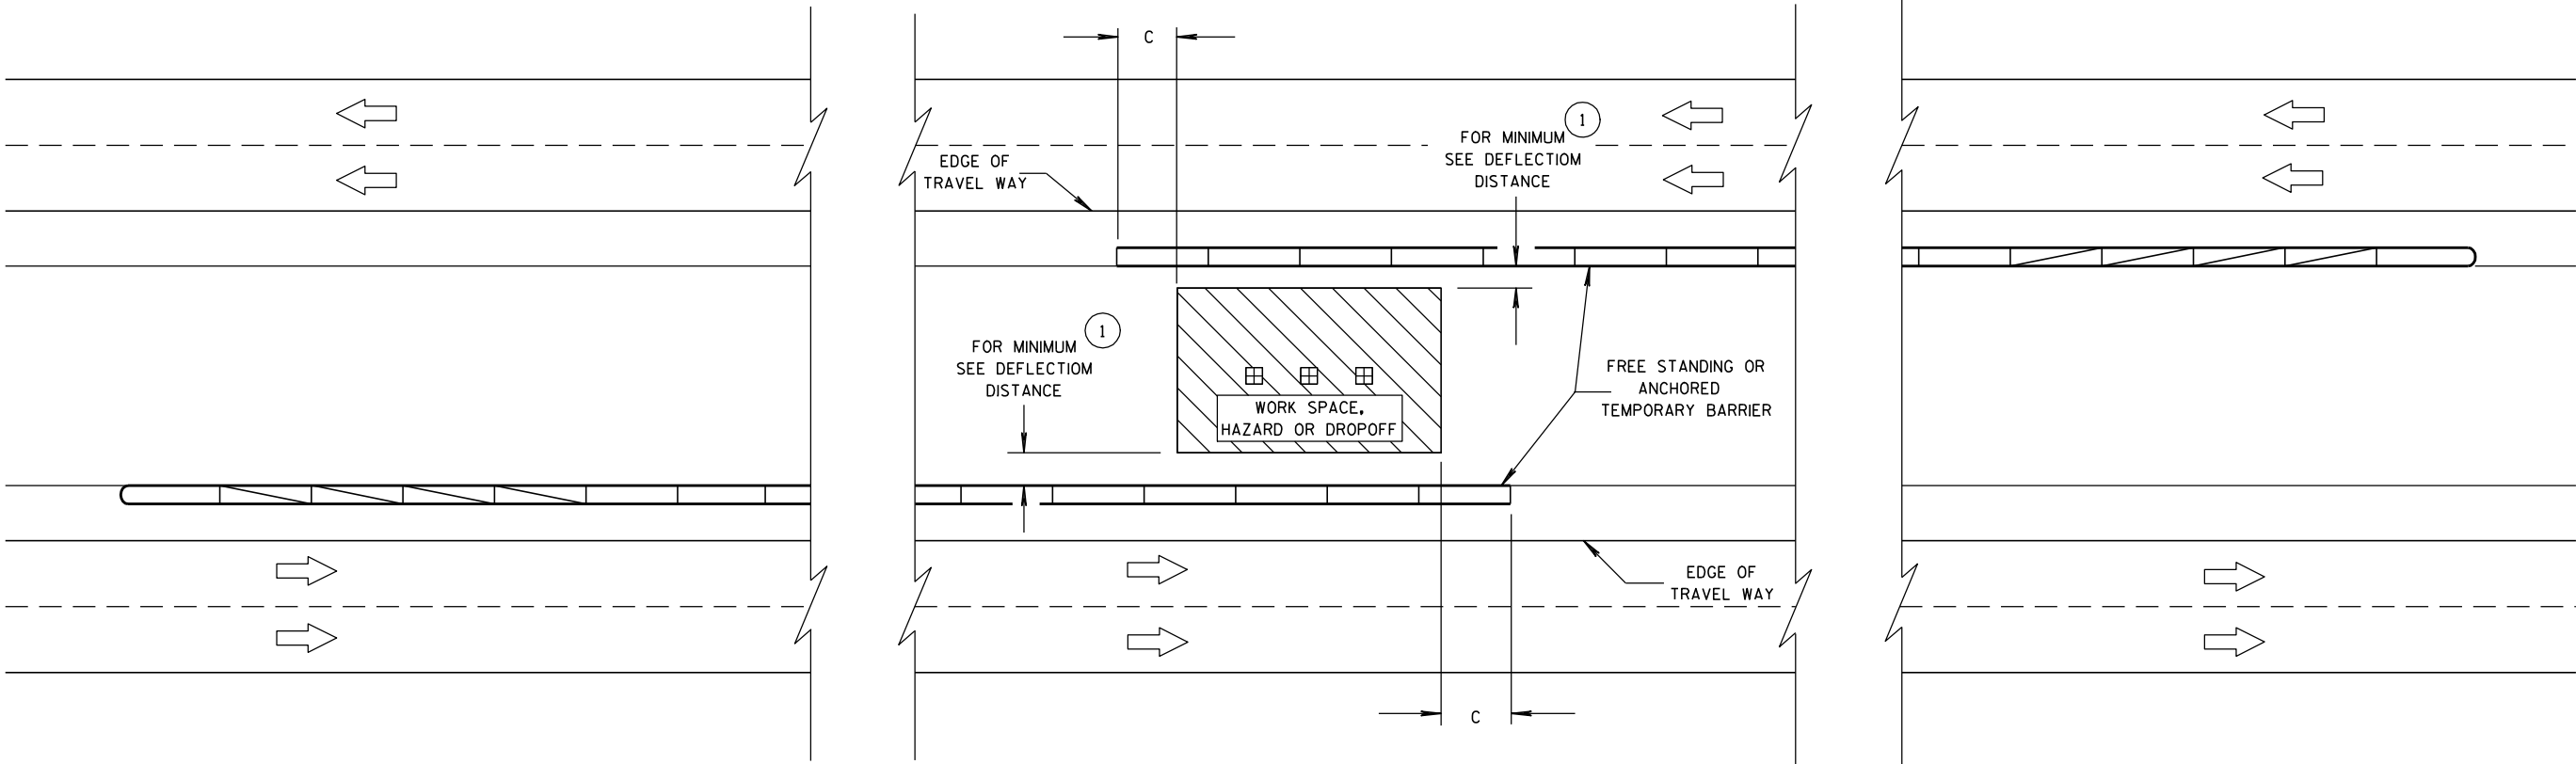

6

**CRASH CUSHION/SAND BARREL
ARRAY AND OTHER TEMPORARY
BARRIER LAYOUT DETAILS**

STATE OF WISCONSIN
DEPARTMENT OF TRANSPORTATION


APPROVED
8/31/2012
DATE
/S/ Jerry H. Zogg
ROADWAY STANDARDS 155
ENGINEER
FHWA

S.D.D. 14 B 8-1e


S.D.D. 14 B 8-1e

GENERAL NOTES


- ① WOOD OR STEEL POSTS (w6X9 OR w6X8.5) MAY BE USED. DO NOT INTERMIX WOOD AND STEEL POSTS. INSTALL STEEL POSTS WITH HOLES ON APPROACHING TRAFFIC SIDE.
- ② USE WOOD OR APPROVED PLASTIC BLOCKOUTS. WOOD BLOCKOUTS MAY BE CONSTRUCTED OUT OF TWO OR MORE WOOD BLOCKOUTS. SEE ALTERNATE WOOD BLOCKOUT DETAIL. DIMENSIONS OF APPROVED PLASTIC BLOCKOUTS MAY VARY.
- ③ IF ROCK IS ENCOUNTERED DURING EXCAVATION, PROVIDE A HOLE 12 INCHES IN DIAMETER EXTENDING 20 INCHES DEEP INTO THE ROCK. PLACE APPROXIMATELY 2 1/2 INCHES OF GRANULAR MATERIAL IN THE BOTTOM OF THE HOLE. CUT THE POSTS THE TO LENGTH AND INSTALL. BACKFILL WITH EXCAVATED MATERIAL AND COMPACT. BACKFILL IS TO BE FREE OF LARGE ROCKS.
- ④ WHEN THE DISTANCE FROM BACK OF POST TO SHOULDER HINGE POINT IS LESS THAN 2 FEET INSTALL LONGER POST AT HALF POST SPACING (K).
- ⑤ FOR NEW MGS INSTALLATION TOP OF W-BEAM RAIL TOLERANCE IS ± 1". FOR EXISTING MGS INSTALLATION TOP OF W-BEAM IS BETWEEN 27 3/4" TO 32".
- ⑥ WHEN USING STEEL POST AND WOOD BLOCKOUTS INSTALL FOUR 16D GALVANIZED NAILS. INSTALL NAILS AT THE BACK CORNERS OF THE BLOCK AND BEND THE NAILS OVER THE FLANGE OF THE STEEL POST.

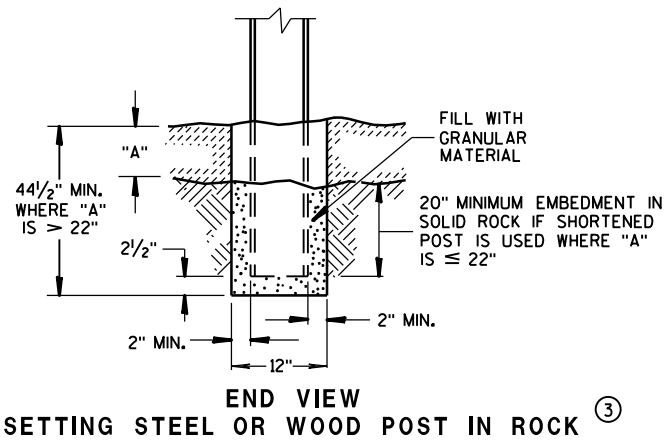


END VIEW
SETTING STEEL OR WOOD POST IN ROCK ③

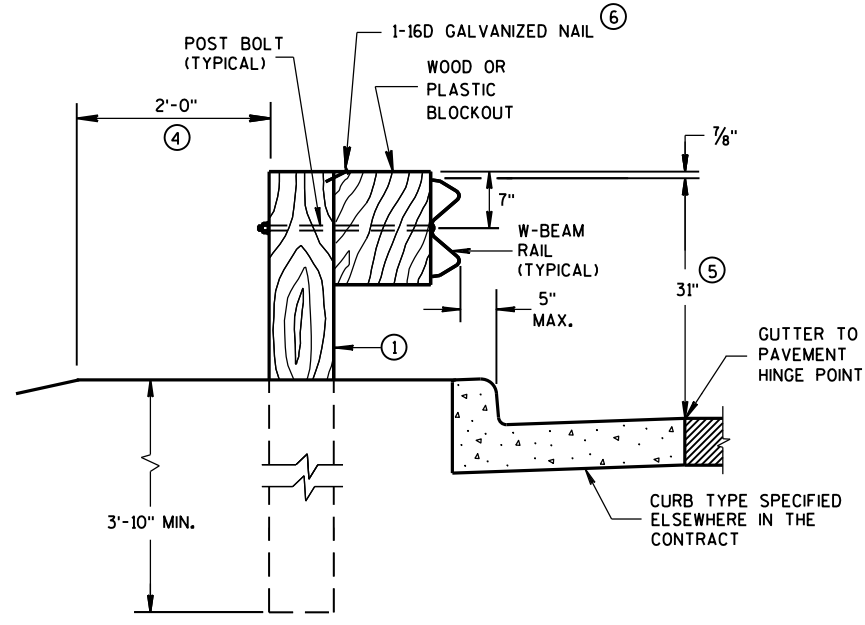


END VIEW
LOCATED ALONG A CURBED ROADWAY

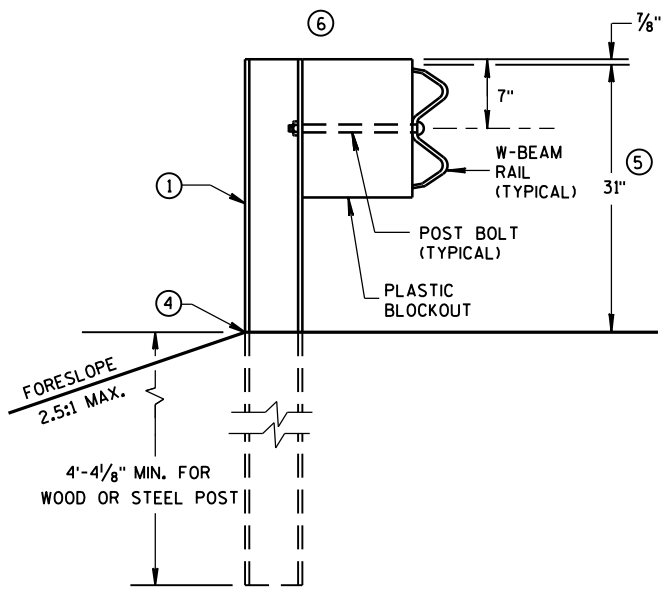


END VIEW
MGS LONGER POST AT HALFPST SPACING W BEAM (K)

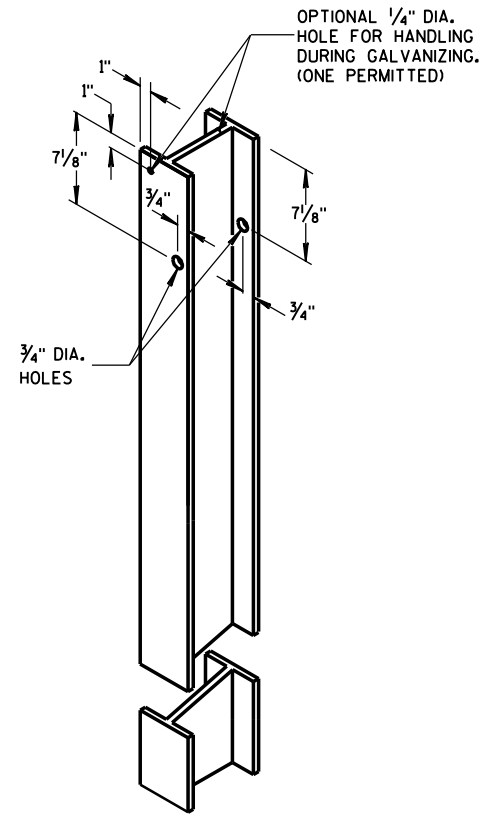

STEEL POST &
HOLE PUNCHING DETAIL
(w6X9) ①

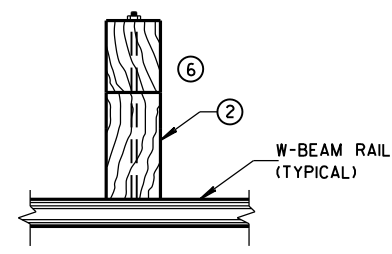


PLAN VIEW
WOOD POST,
BLOCKOUT & BEAM

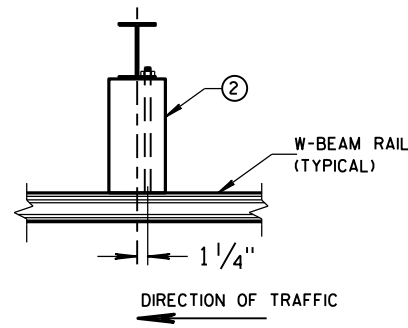

PLAN VIEW
STEEL POST,
PLASTIC BLOCKOUT & BEAM



WOOD POST
(6" X 8") NOMINAL ①

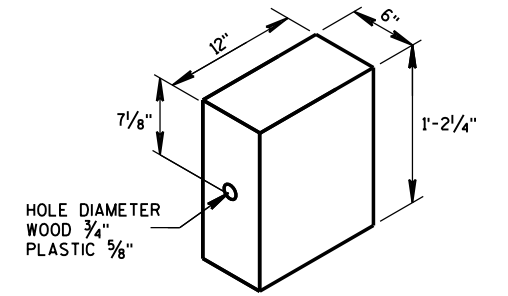


WOOD OR
PLASTIC BLOCKOUT ②

6

6


MIDWEST GUARDRAIL SYSTEM
(MGS) GUARDRAIL

STATE OF WISCONSIN
DEPARTMENT OF TRANSPORTATION 156

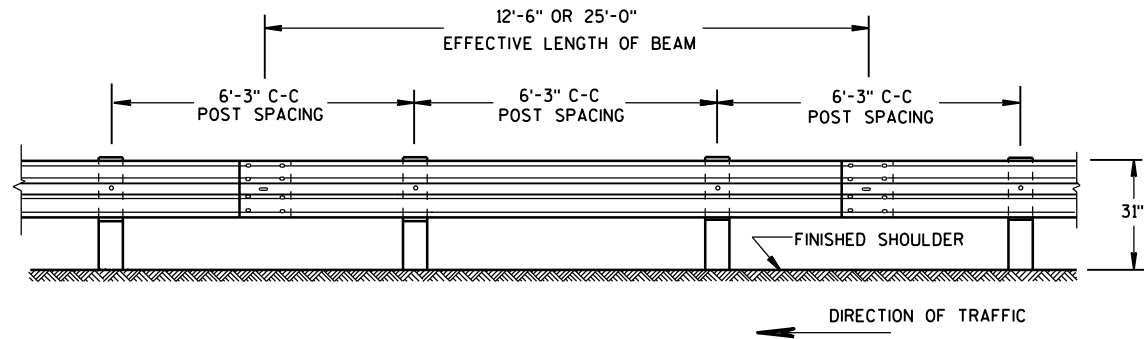


FRONT VIEW

POST SPACING STANDARD INSTALLATION

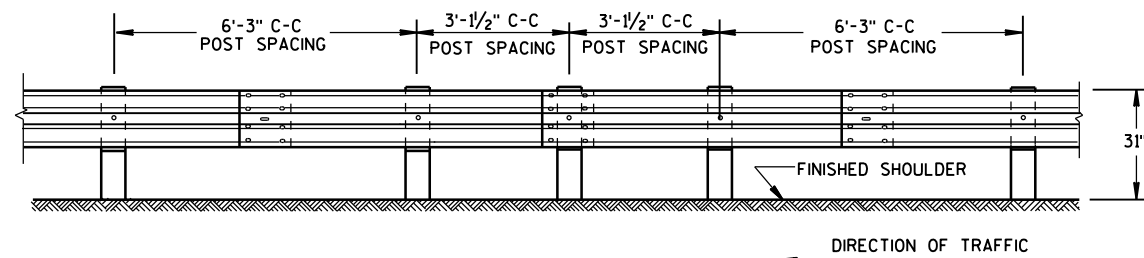


FRONT VIEW

HALF POST SPACING (HS) AND HALF POST SPACING WITH LONGER POSTS (K)

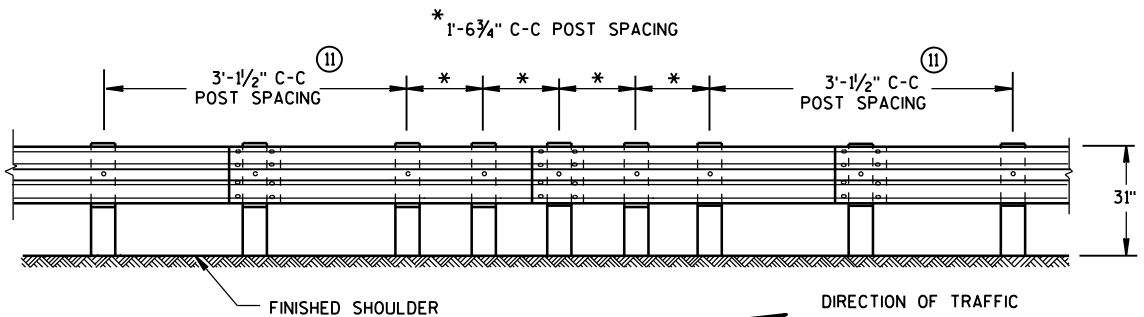


FRONT VIEW


QUARTER POST SPACING (QS)

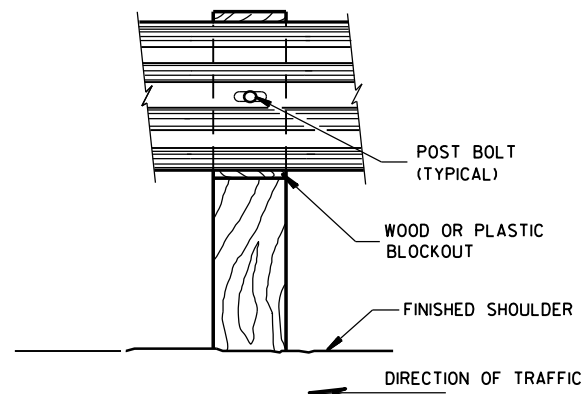


FRONT VIEW AT WOOD POST

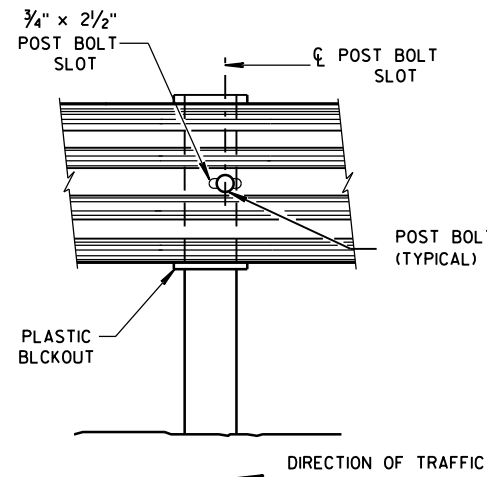



FRONT VIEW AT STEEL POST

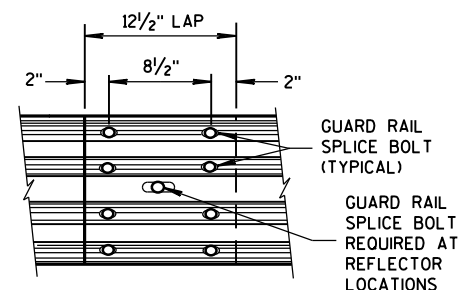

FRONT VIEW
MID-SPAN BEAM SPLICE

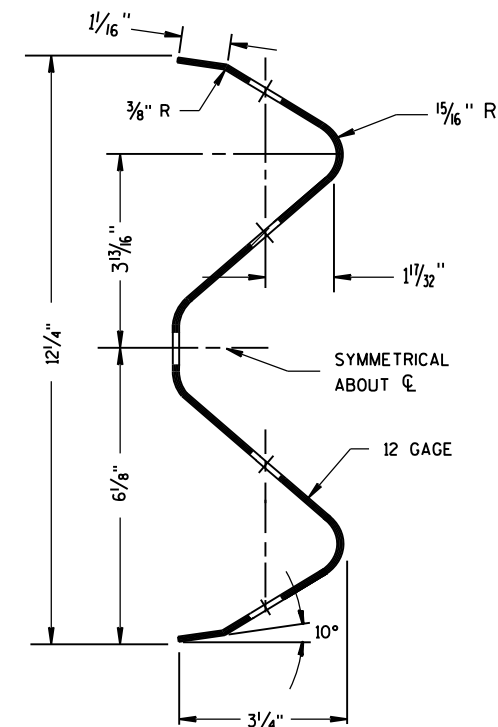

SECTION THRU W-BEAM RAIL

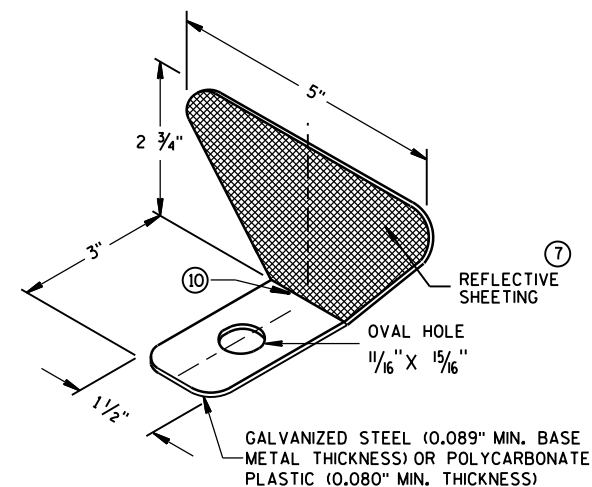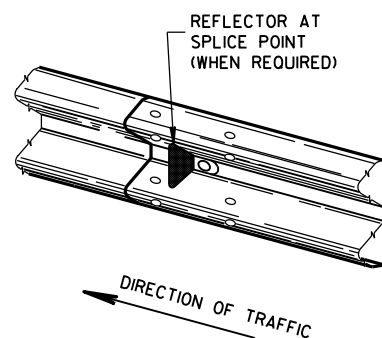

ONE SIDED REFLECTOR DETAIL AND TYPICAL INSTALLATION

GENERAL NOTES


- ⑦ PROVIDE SILVER REFLECTIVE SHEETING ON ALL REFLECTORS EXCEPT THOSE LOCATED ALONG THE LEFT EDGE OF ONE-WAY ROADWAYS, WHICH SHALL BE PROVIDED WITH YELLOW REFLECTIVE SHEETING. SHEETING IS TYPE H. SEE STANDARD SPECIFICATION 637.
 - ⑧ DO NOT INSTALL REFLECTORS ON THE FIRST 50 FEET OF THE APPROACH END OF THE ENERGY ABSORBING TERMINAL. RAIL SPLICE LOCATIONS ARE THE ONLY ACCEPTABLE LOCATIONS FOR REFLECTORS.
 - ⑨ REVERSE EVERY OTHER REFLECTOR FOR 2-WAY VISIBILITY. THE CONTRACTOR MAY FURNISH TWO-SIDED REFLECTORS IN LIEU OF ONE-SIDED REFLECTORS.
 - ⑩ PROVIDE AN ANGLE OF BEND OF $90^\circ \pm 1^\circ$ FOR TWO-SIDED REFLECTORS.
 - ⑪ 25 FEET OF HALF POST SPACING IS REQUIRED ON APPROACH AND DEPARTURE ENDS OF QUARTER POST SPACING.
- POST BOLTS ARE A $\frac{5}{8}$ " DIAMETER ASTM A307 GUARDRAIL BOLT. A POST BOLT REQUIRES $\frac{5}{8}$ " DIAMETER A563A DOUBLE RECESSED (DR) HEAVY HEX NUT AND $\frac{5}{8}$ " DIAMETER F844 FLAT WASHER. POST BOLTS MAY BE LONGER IF MULTIPLE BLOCKOUTS ARE BEING USED.
- GUARD RAIL SPLICE BOLTS ARE A $\frac{5}{8}$ " DIAMETER ASTM A307 GUARDRAIL HEAD BOLT. A GUARDRAIL SPLICE BOLT REQUIRES $\frac{5}{8}$ " DIAMETER A563A DOUBLE RECESSED (DR) HEAVY HEX NUT.

REFLECTOR SPACING

	BEAM GUARD LENGTH	REFLECTOR SPACING	NO. SURFACES REFLECTORIZED	MIN. NO. REFLECTORS
ONE WAY TRAFFIC	< 200'	50' C-C	1	3
	> 200'	100' C-C	1	
TWO WAY TRAFFIC	< 200'	25' C-C	1 ⑨	6
	> 200'	50' C-C	1	
TWO WAY TRAFFIC	< 200'	50' C-C	2 ⑩	3
	> 200'	100' C-C	2	


MIDWEST GUARDRAIL SYSTEM (MGS) GUARDRAIL

STATE OF WISCONSIN
DEPARTMENT OF TRANSPORTATION

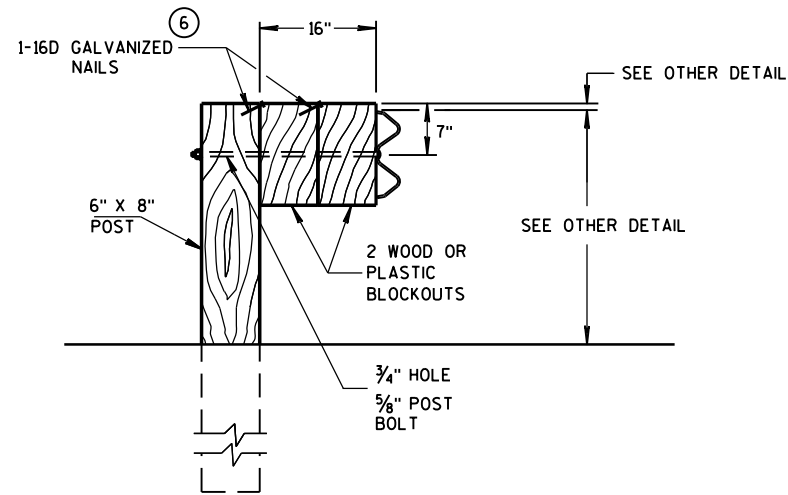

DETAIL FOR 16" BLOCKOUT DEPTH


IT IS ACCEPTABLE TO USE BLOCKOUTS UP TO 16" DEEP TO INCREASE THE POST OFFSET TO AVOID UNDERGROUND OBSTACLES. THERE IS NO LIMIT TO THE NUMBER OF POSTS THAT CAN HAVE ADDITIONAL BLOCKOUTS UP TO 16" DEEP.

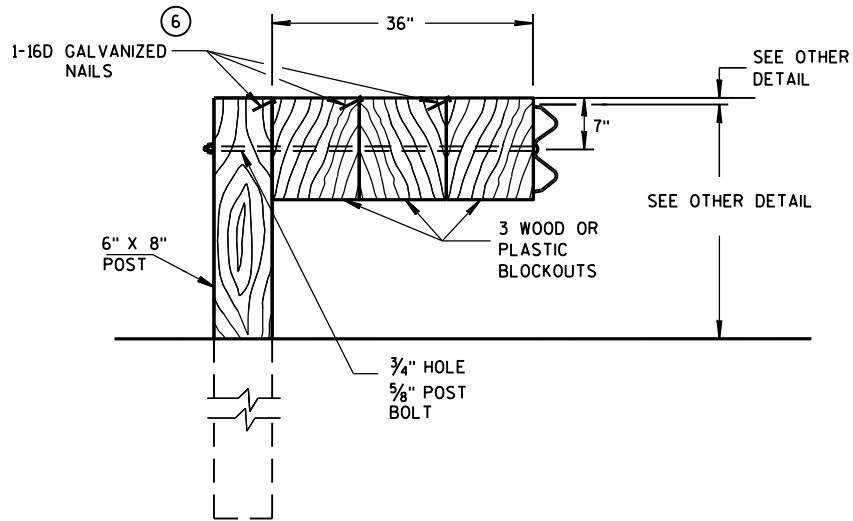

DETAIL FOR 36" BLOCKOUT DEPTH


NOTES: UNDER SPECIAL CIRCUMSTANCES, SUCH AS AVOIDING OBSTACLES THAT ARE NOT RELOCATED, IT IS ACCEPTABLE TO INSTALL ADDITIONAL BLOCKOUTS TO OBTAIN UP TO 36" DEPTH FOR ONE OR TWO POSTS IN A SECTION OF GUARDRAIL.

DO NOT USE 16" OR 36" BLOCKOUTS IF IT CAUSES THE POST TO BE DRIVEN BEYOND SHOULDER HINGE POINT OR CAUSES A FIXED OBJECT TO BE WITHIN THE DEFLECTION DISTANCE OF THE BARRIER.

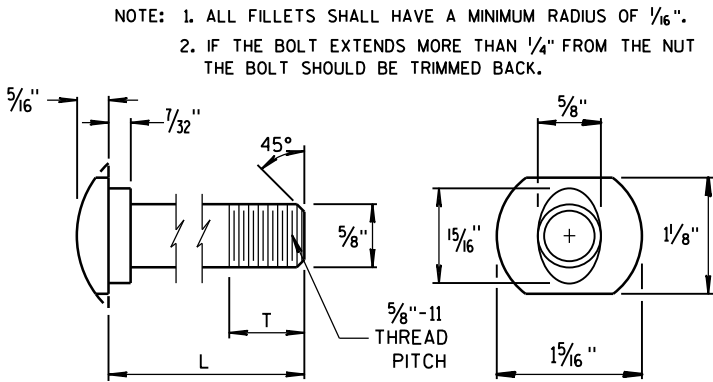


POST BOLT TABLE


L	T (MIN.)
1 1/4"	1 1/8"
2"	1 3/4"
10"	4"
14"	4 1/16"
18"	4"
21"	4 1/16"
25"	4"

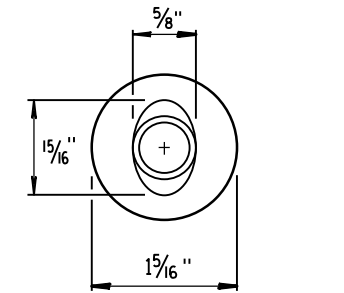


ALTERNATE BOLT HEAD

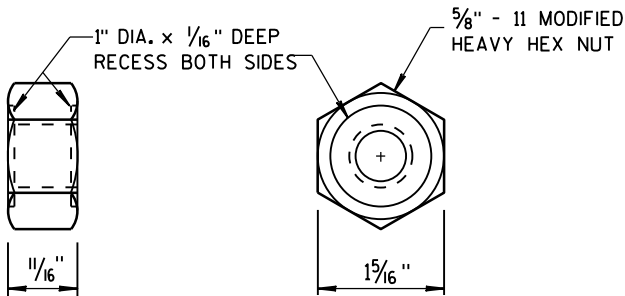


POST BOLT
AND RECESS NUT

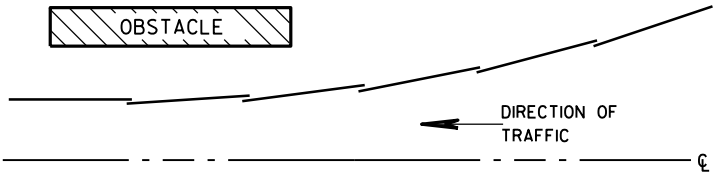


PLAN VIEW
BEAM LAPPING DETAIL

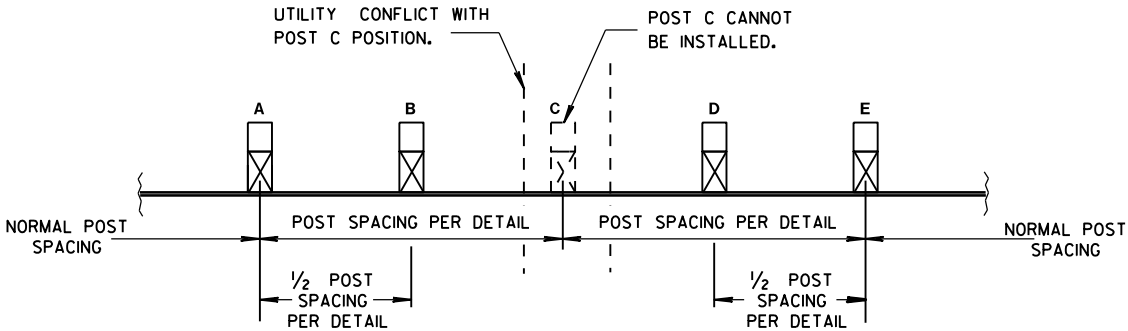

POST DRIVING FOR CONTINUOUS
UNDERGROUND OBSTRUCTION

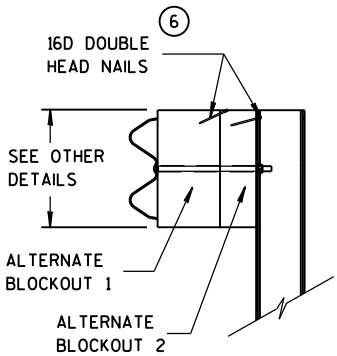

SIDE VIEW

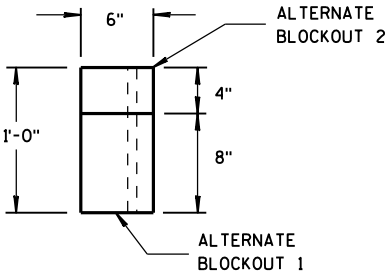

TOP VIEW

ALTERNATE WOOD
BLOCKOUT DETAIL

MIDWEST GUARDRAIL SYSTEM
(MGS) GUARDRAIL

STATE OF WISCONSIN
DEPARTMENT OF TRANSPORTATION

APPROVED
June 2014 /S/ Jerry H. Zogg
DATE ROADWAY STANDARDS (158) ENT
FHWA ENGINEER

GENERAL NOTES

- (A) THE SLOPE IN THE AREA BOUNDED BY THE GRADELINE, THE HINGE POINT LINE (HPL), AND THE CLEAR ZONE LIMITS (CZL) SHALL BE 4:1 OR FLATTER.
- (B) AFTER FINAL ASSEMBLY, RECHECK CABLE TO BE SURE IT IS TAUT AND HAS NOT RELAXED.
- (C) DIFFERENT MANUFACTURES REQUIRE DIFFERENT PERFORATED W-BEAM RAIL END PANELS. SEE MANUFACTURES INFORMATION.
- (D) THE TOP OF THE STEEL TUBE ON POST 1 AND POST 2 SHALL NOT BE MORE THAN 3" ABOVE THE FINISH GROUND ELEVATION.
- (E) ATTACH ALUMINUM SHEET TO E.A.T. HEAD USING 4 STAINLESS STEEL SELF-TAPPING SCREWS, ONE SCREW PER CORNER.
- (G) 1/2" DIAMETER X 3" LONG LAG BOLT AND WASHER.
- (H) HARDWARE VARIES BETWEEN DIFFERENT MANUFACTURES. SEE MANUFACTURE'S DRAWING FOR INFORMATION.
- (I) DIMENSIONS MAY VARY. SEE MANUFACTURE'S INFORMATION.


SEE SDD 14B42 FOR MORE INFORMATION.


* DO NOT ATTACH BLOCKOUTS TO POSTS 1 AND 2.

DO NOT INSTALL REFLECTORS ON THE FIRST 50 FEET OF THE APPROACH END OF THE ENERGY ABSORBING TERMINAL.



W-BEAM RAIL SPLICES ARE LOCATED AT POST NUMBER 3, AND BETWEEN POST 5 AND 6, BETWEEN POSTS 7 AND 8, AND MIDDLE OF THE SPAN AFTER POST 9.

THE CENTER OF THE UPPER 3/2" DIAMETER HOLE ON POST NUMBER 3 THROUGH POST 9 IS TO BE FLUSH WITH THE GROUND LINE UP TO A MAXIMUM OF 2" ABOVE GROUND LINE.

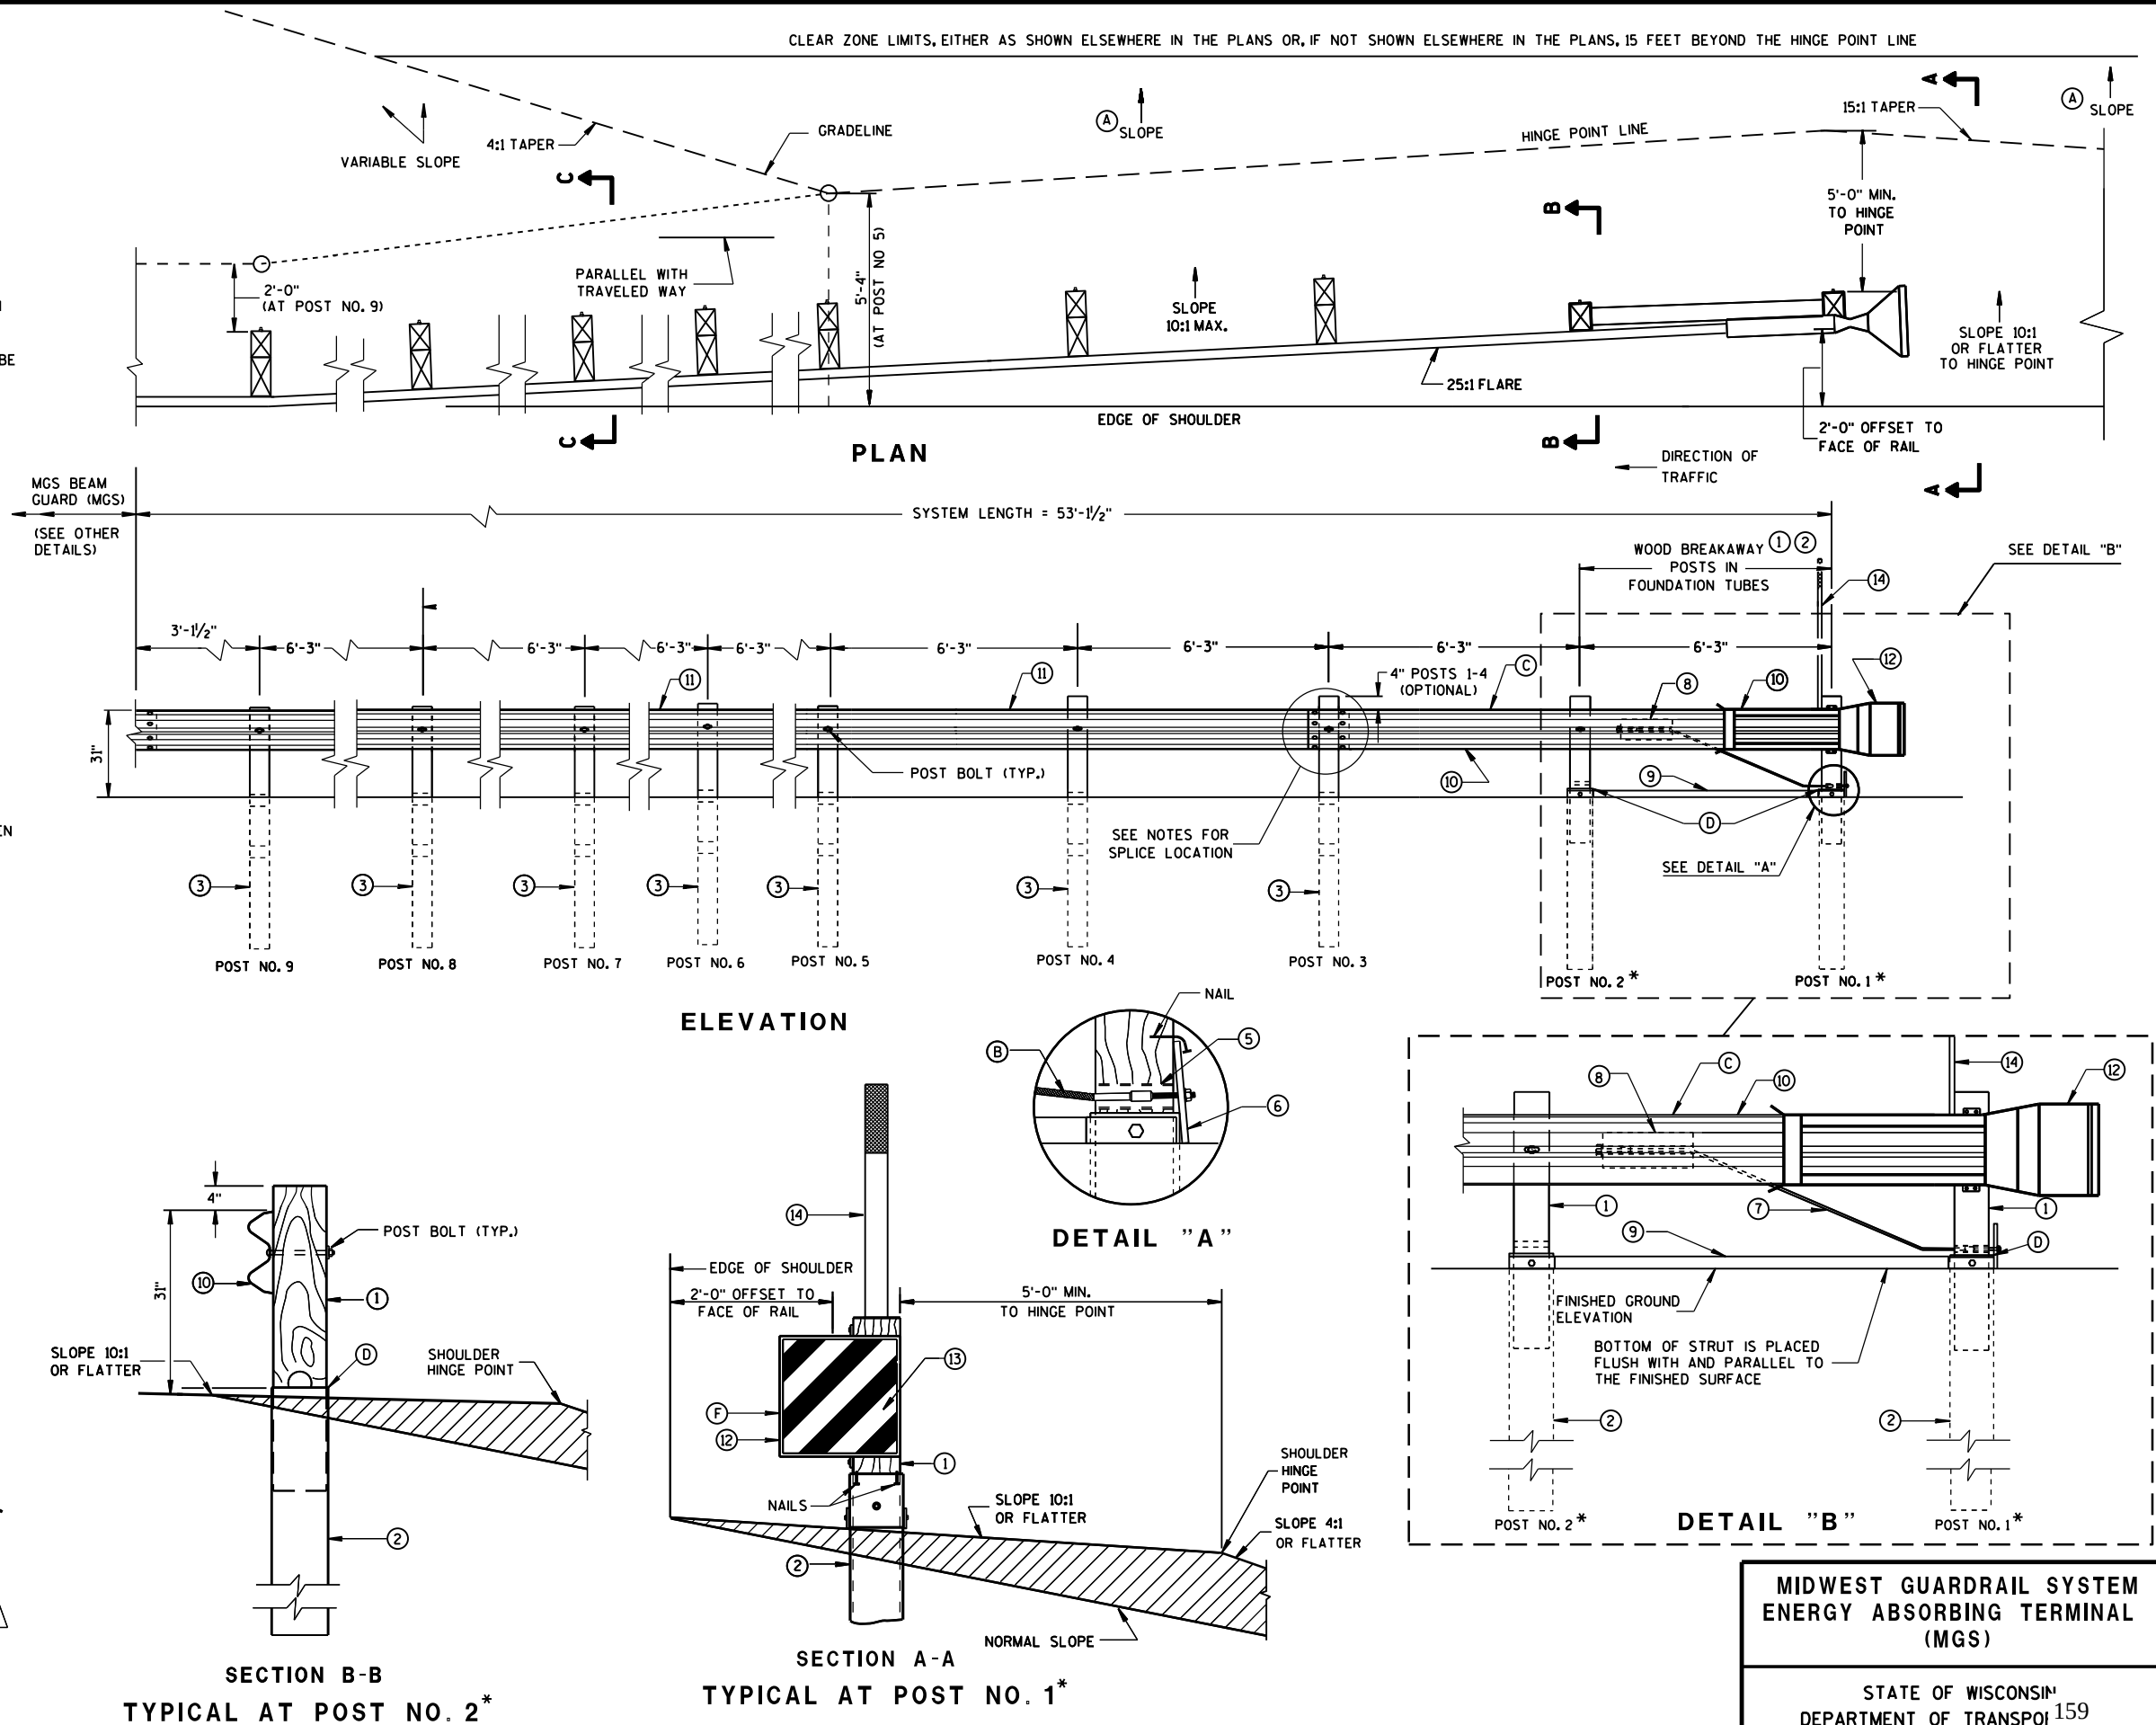


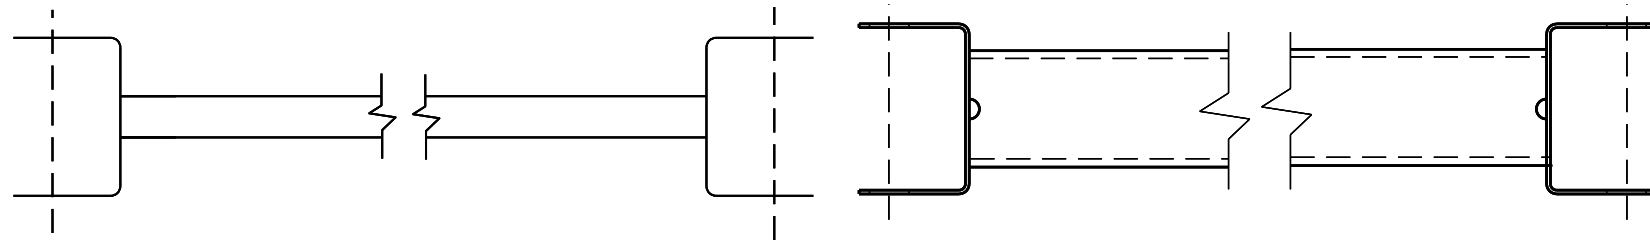

GENERIC GROUND STRUT (9) (H)

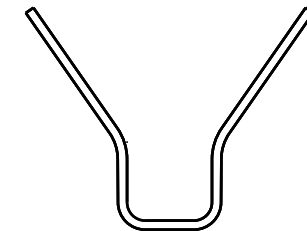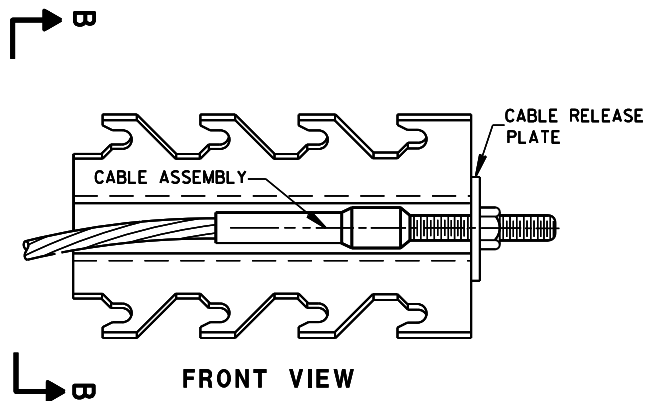


SECTION B-B

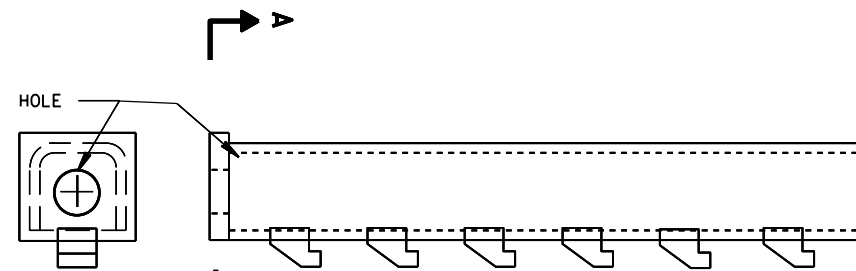

GENERIC ANCHOR CABLE BOX (8) (H)

BILL OF MATERIALS


PART NO.	DESCRIPTION
MATERIALS PROVIDED BY MGS EAT MANUFACTURER. SEE MANUFACTURER'S DETAILS FOR MORE INFORMATION.	
(1)	WOOD BREAKAWAY POST
(2)	6" X 8" X 0.188", 6'-0" LONG FOUNDATION TUBE AT POSTS 1 AND 2
(3)	WOOD CRT
(4)	WOOD BLOCKOUT
(5)	PIPE SLEEVE
(6)	BEARING PLATE
(7)	BCT CABLE ASSEMBLY
(8)	ANCHOR CABLE BOX
(9)	GROUND STRUT
(10)	PERFORATED W-BEAM RAIL END PANEL, 12'-6" LONG.
(11)	STANDARD W-BEAM RAIL. MULTIPLE SECTIONS REQUIRED. SECTIONS VARY IN LENGTH.
(12)	END SECTION EAT
(13)	0.040" ALUMINUM SHEET WITH REFLECTIVE SHEETING TYPE F PER SECTION 637 OF THE STANDARD SPECIFICATIONS
(14)	EAT MARKER POST - YELLOW (SEE APPROVED PRODUCTS LIST)

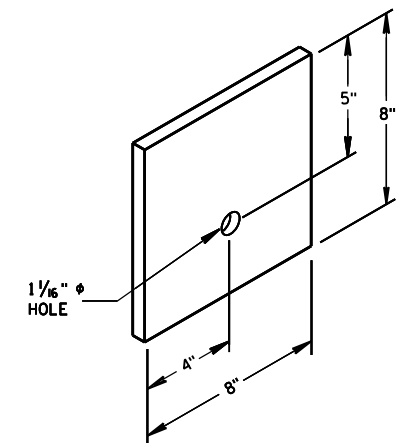


BEARING PLATE (6)

MIDWEST GUARDRAIL SYSTEM
ENERGY ABSORBING TERMINAL
(MGS)


STATE OF WISCONSIN
DEPARTMENT OF TRANSPORTATION 160

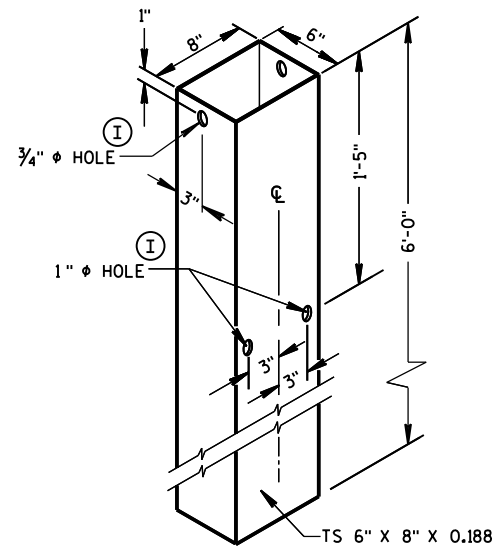


FOUNDATION TUBE ②

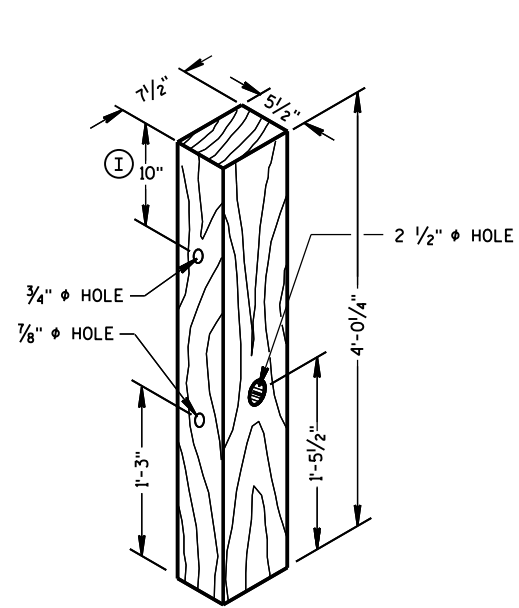


POSTS NUMBER 1 AND 2
WOOD BREAKAWAY POST ①

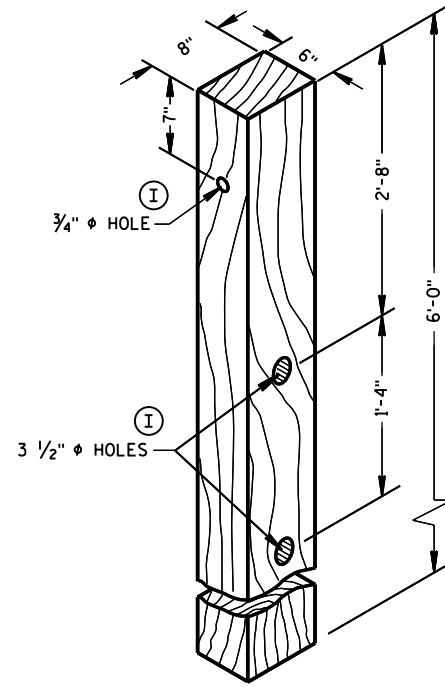

POSTS NUMBER 3-9
WOOD CRT POST ③

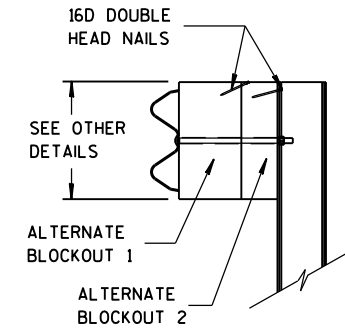


SIDE VIEW

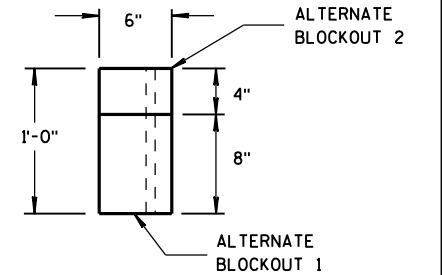


TOP VIEW

ALTERNATE WOOD
BLOCKOUT DETAIL

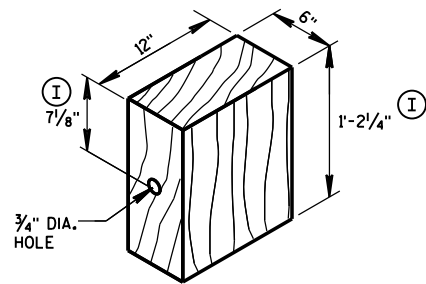

WOOD BLOCKOUT ④
REQ'D. AT ALL POSTS EXCEPT POST NO'S 1 & 2


TYPE H
YELLOW REFLECTIVE
SHEETING 3" X 9".
SEE STANDARD
SPECIFICATION 637.

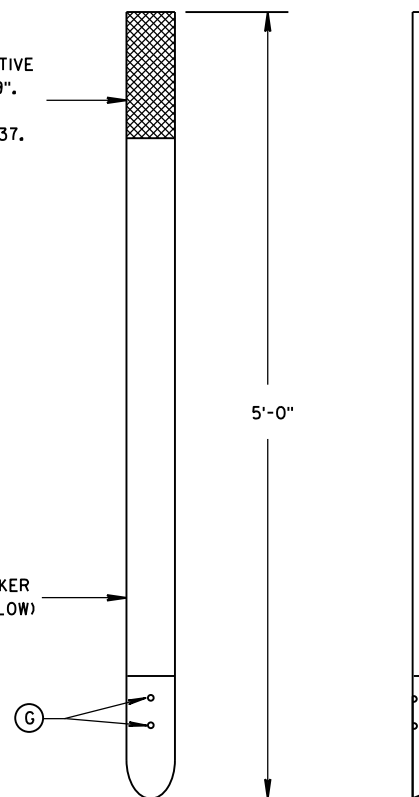


FRONT VIEW

SIDE VIEW


E.A.T. MARKER POST ⑭

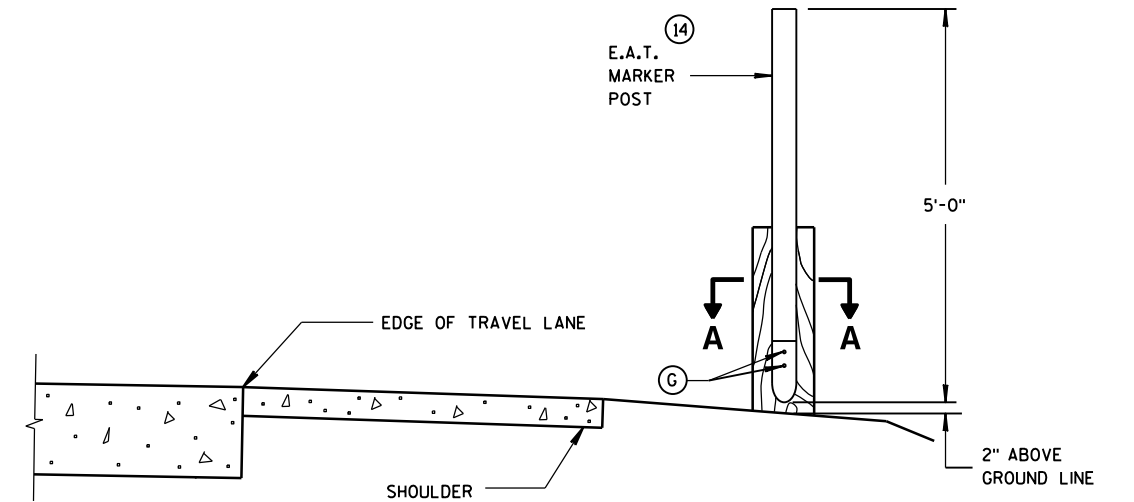


TYPICAL INSTALLATION OF E.A.T.
MARKER POST BACKSIDE OF POST NO. 1
(E.A.T. AND RAIL REMOVED FOR CLARITY)

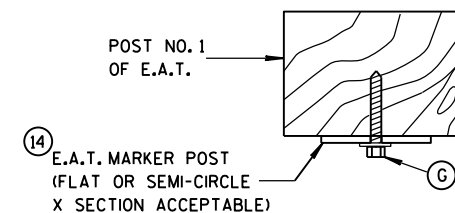

SECTION A-A

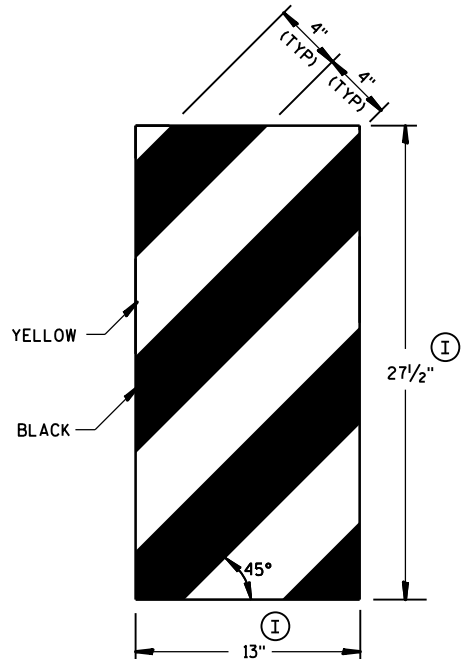


GENERIC REFLECTIVE SHEETING ⑬ ①

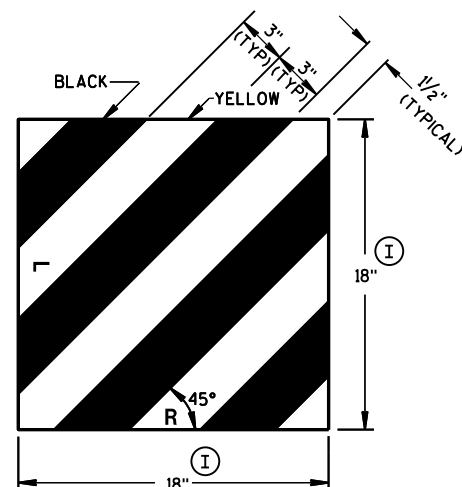

MIDWEST GUARDRAIL SYSTEM
ENERGY ABSORBING TERMINAL
(MGS)


STATE OF WISCONSIN
DEPARTMENT OF TRANSPORTATION

APPROVED
June 2014 /S/ Jerry H. Zogg
DATE ROADWAY STANDARDS 161 ENT
FHWA ENGINEER

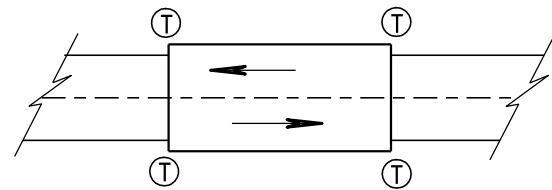

TWO WAY TRAFFIC

Ⓣ THRIE BEAM CONNECTION

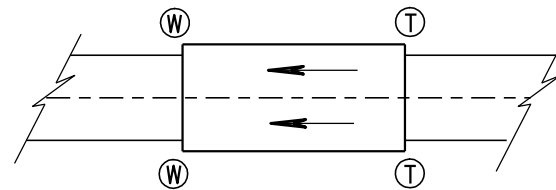

ONE WAY TRAFFIC

Ⓦ W-BEAM CONNECTION WHEN REQUIRED

GENERAL NOTES

BOLT THE THRIE BEAM TO ALL POSTS AND BLOCKOUTS. DRILL OR PUNCH BOLT HOLES IN THE BEAM IF THE POST SPACING IS LESS THAN 6'-3".


IF ROCK IS ENCOUNTERED, REMOVE ROCK TO FULL DEPTH OF POST PLUS 2 1/2", AND 12" DIAMETER AROUND POST. SEE 14B42 FOR MORE DETAILS.

TRANSITION USES STEEL POSTS ONLY.


SEE STANDARD DETAIL DRAWING 14 B 42 FOR MORE INFORMATION.

Ⓐ BRIDGE RAILING TYPE "W" DOES NOT REQUIRE A TERMINAL CONNECTOR.

TYPICAL LOCATIONS OF THRIE BEAM AND W-BEAM CONNECTIONS TO BRIDGE

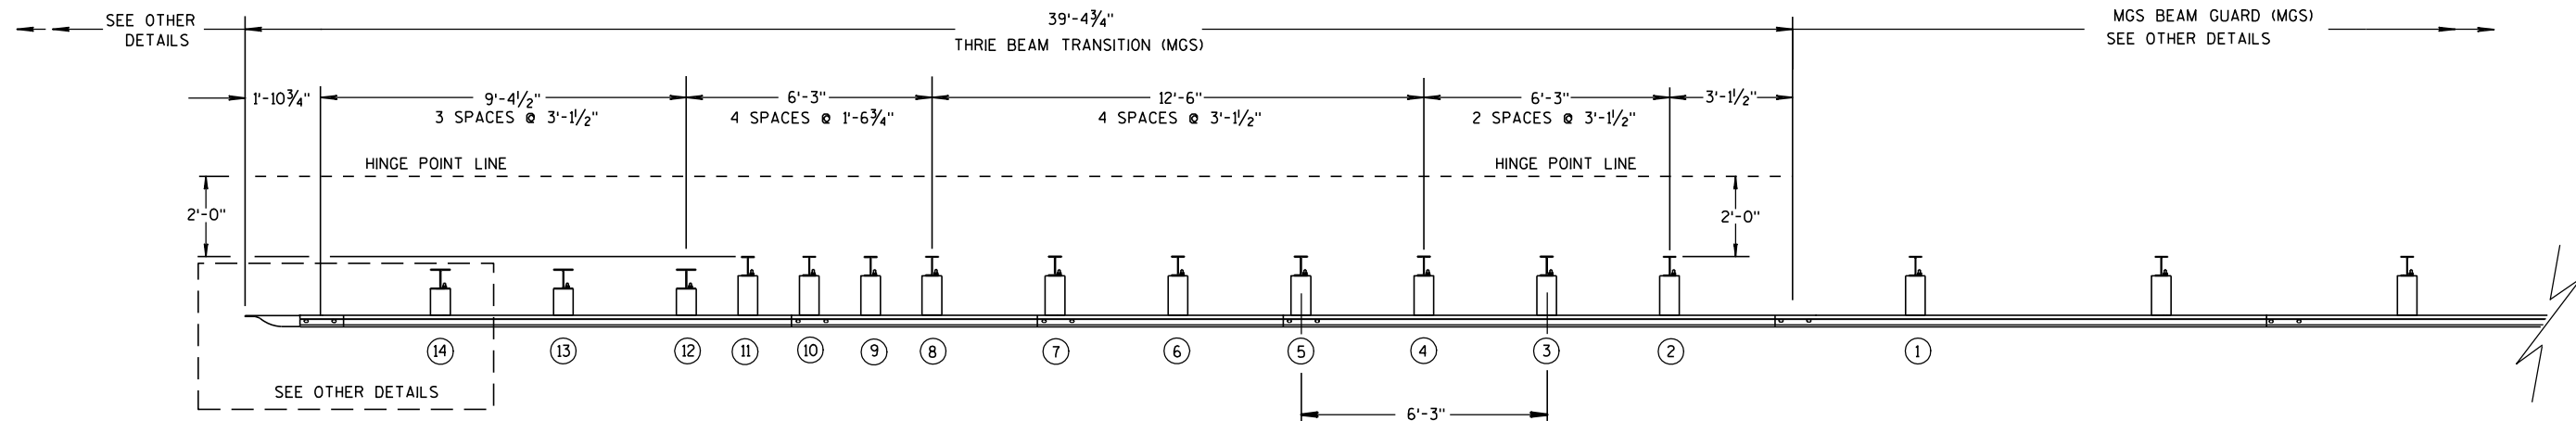

PLAN VIEW

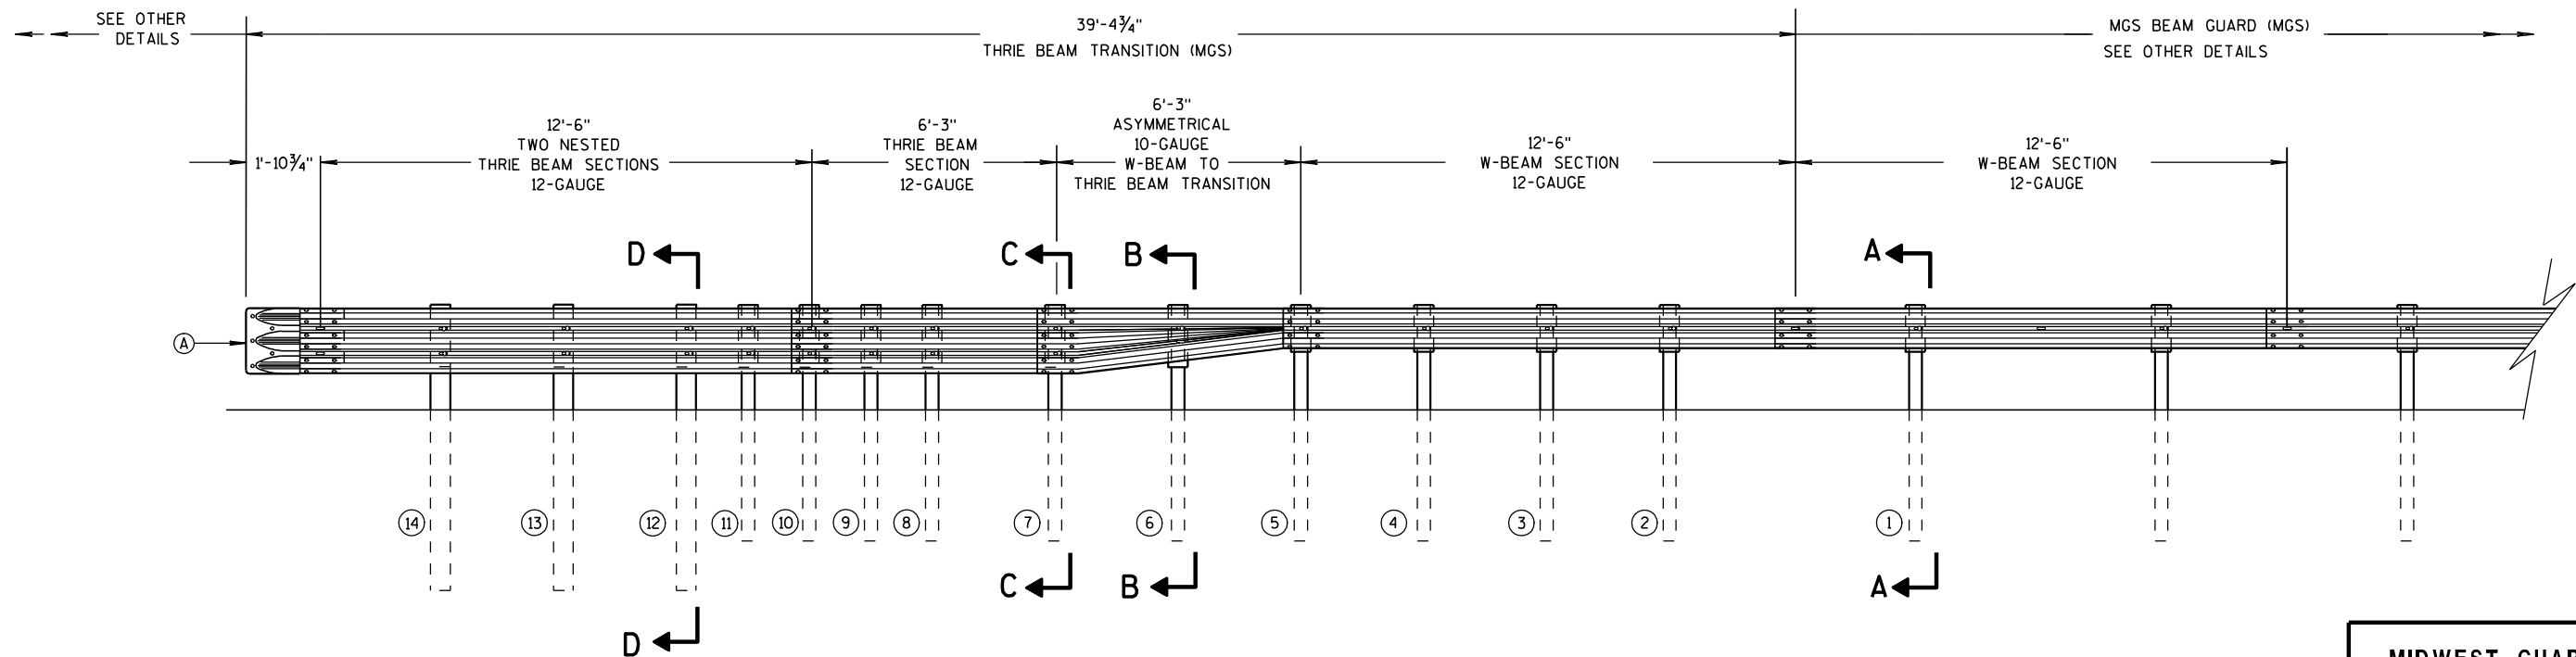

ELEVATION VIEW

MIDWEST GUARDRAIL SYSTEM THRIE BEAM TRANSITION

MIDWEST GUARDRAIL SYSTEM
THRIE BEAM TRANSITION (MGS)

STATE OF WISCONSIN
DEPARTMENT OF TRANSPORTATION

162


6

S.D.D. 14 B 45-3b




STATE OF WISCONSIN
DEPARTMENT OF TRANSPORTATION


S.D.D. 14 B 45-3b

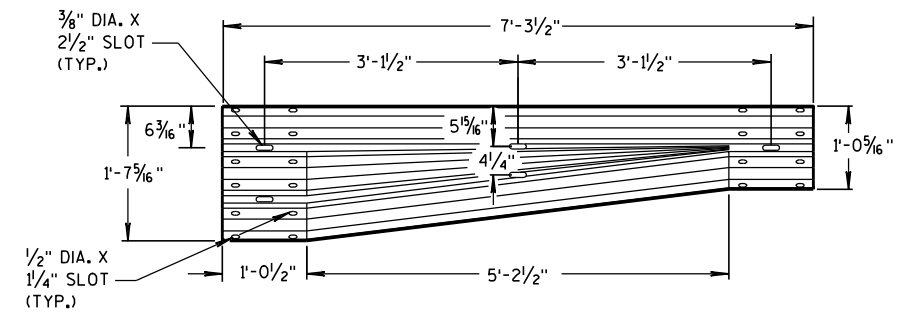


W-BEAM TO THRIE BEAM TRANSITION SECTION

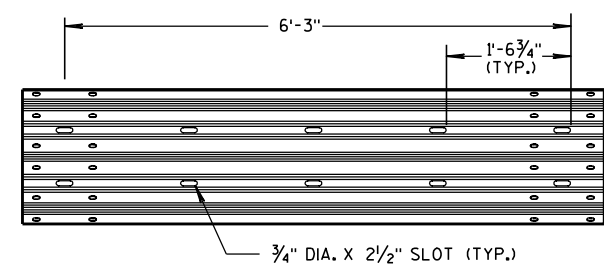

6'-3" THRIE BEAM SECTION

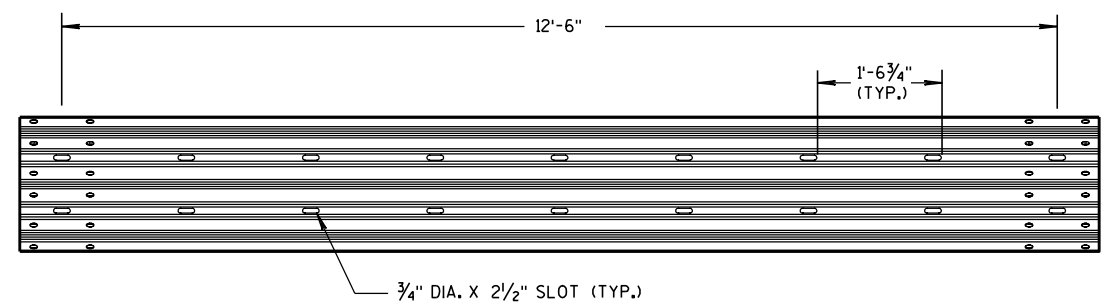


12'-6" THRIE BEAM SECTION

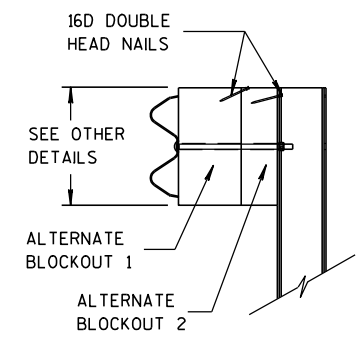


SIDE VIEW



ALTERNATE WOOD BLOCKOUT DETAIL

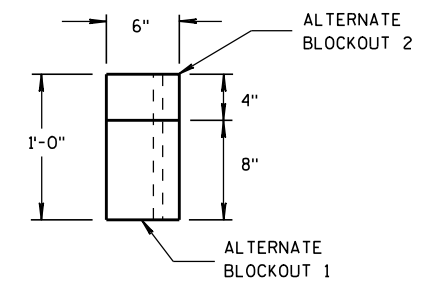


TOP VIEW

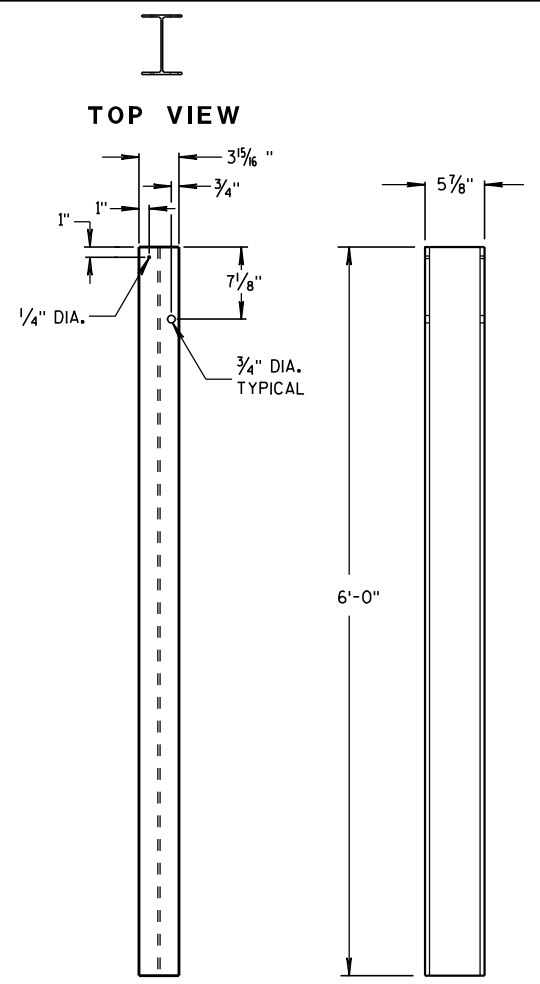



STEEL POSTS 1-5

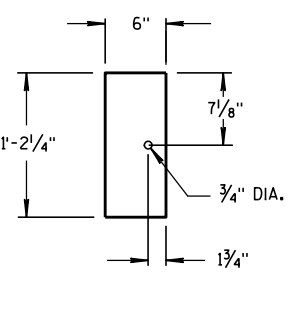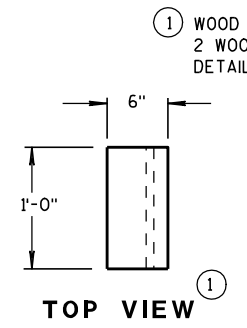


BLOCKOUT POSTS 1-5

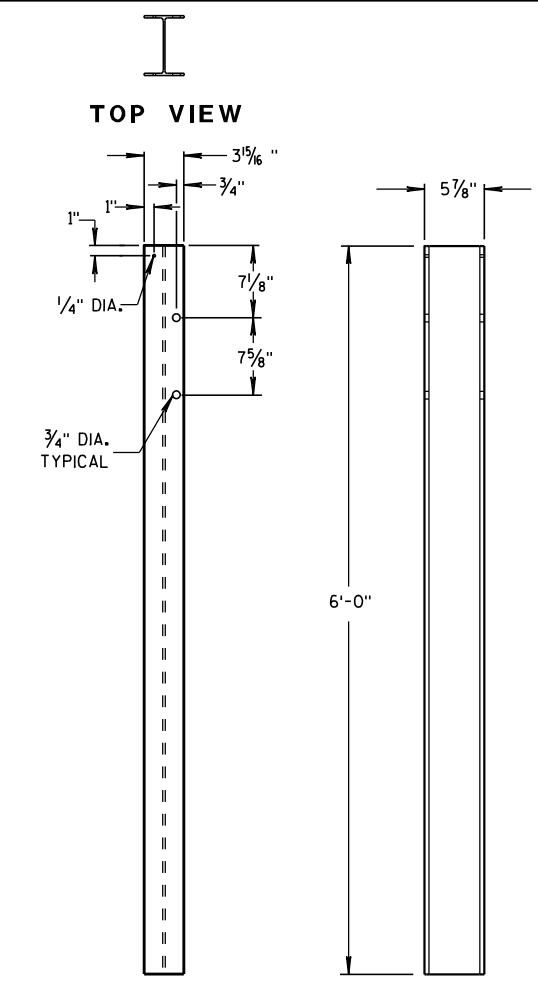



STEEL POSTS 6-11

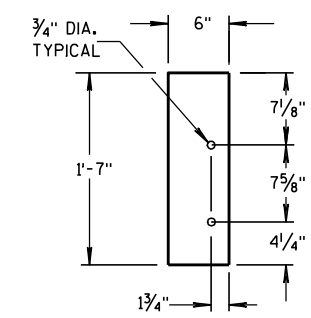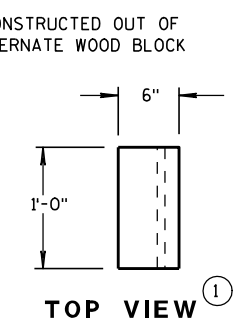

BLOCKOUT POSTS 6-11

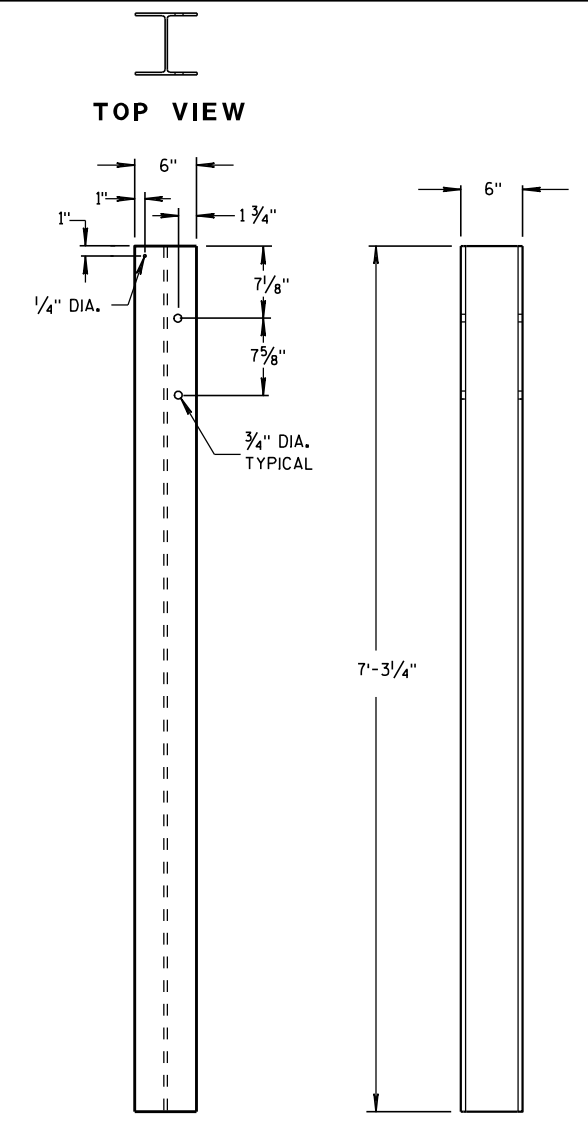

STEEL POSTS 12-14

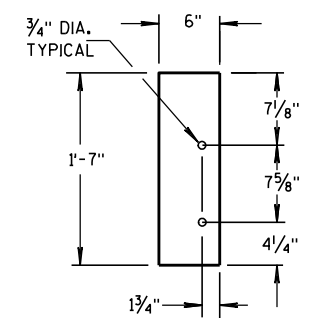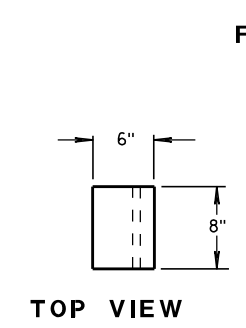

BLOCKOUT POSTS 12-14

STEEL POST SIZES

POST NUMBER	SECTION TYPE	LENGTH
①	W6x9	72"
②	W6x9	72"
③	W6x9	72"
④	W6x9	72"
⑤	W6x9	72"
⑥	W6x9	72"
⑦	W6x9	72"
⑧	W6x9	72"
⑨	W6x9	72"
⑩	W6x9	72"
⑪	W6x9	72"
⑫	W6x15	87 1/8"
⑬	W6x15	87 1/8"
⑭	W6x15	87 1/8"

MIDWEST GUARDRAIL SYSTEM THRIE BEAM TRANSITION (MGS)

6

S.D.D. 14 B 45-3e

- 45-3e




THRIE BEAM CONNECTION TO VERTICAL FACED PARAPETS




APPROVED
8-31-2012 /S/ Jerry H. Zeng
DATE ROADWAY STANDARDS 165 ENT
FHWA ENGINEER

S.D.D. 14 B 45-3e

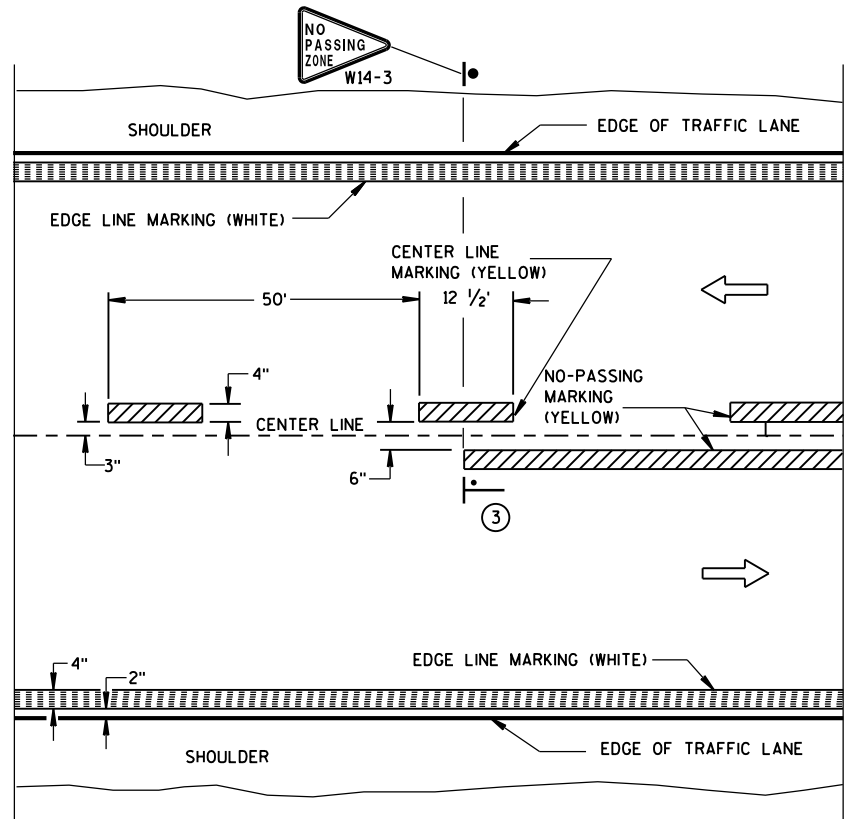


TWO WAY TRAFFIC

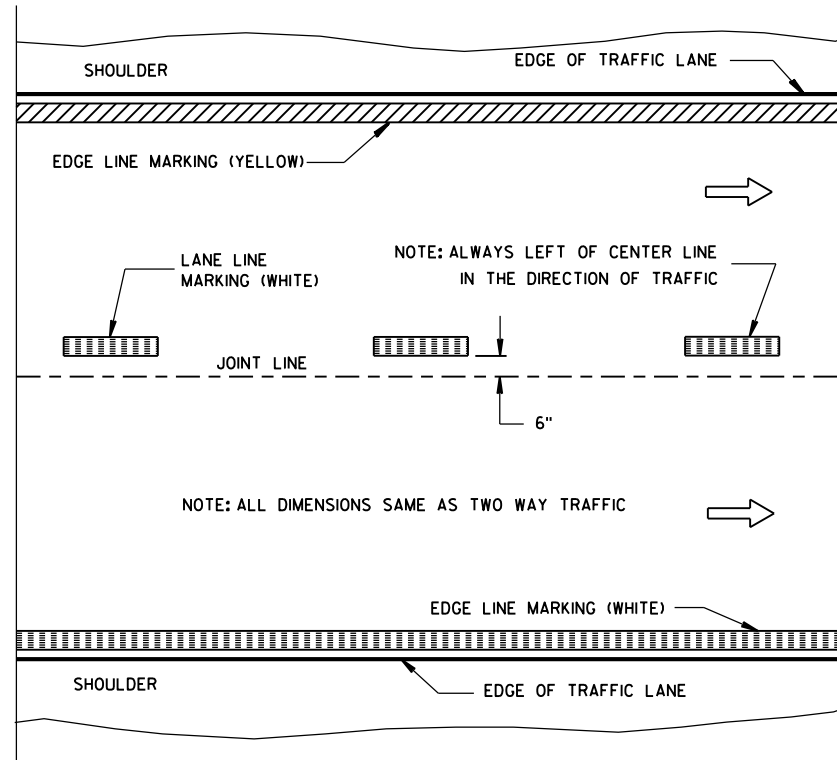


ONE WAY TRAFFIC

PERMANENT PAVEMENT MARKING

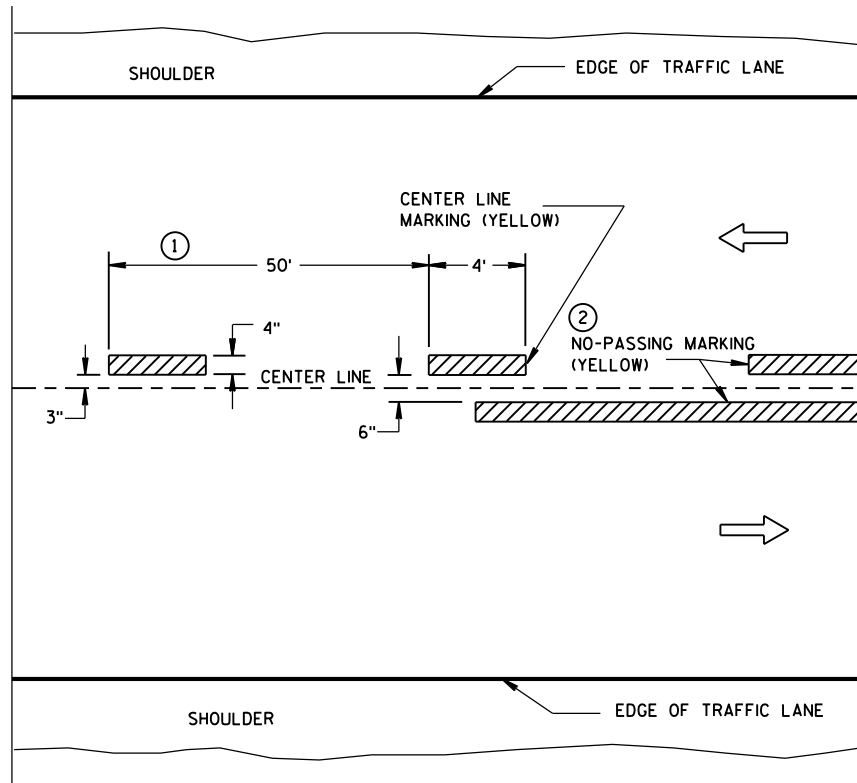

TWO WAY TRAFFIC

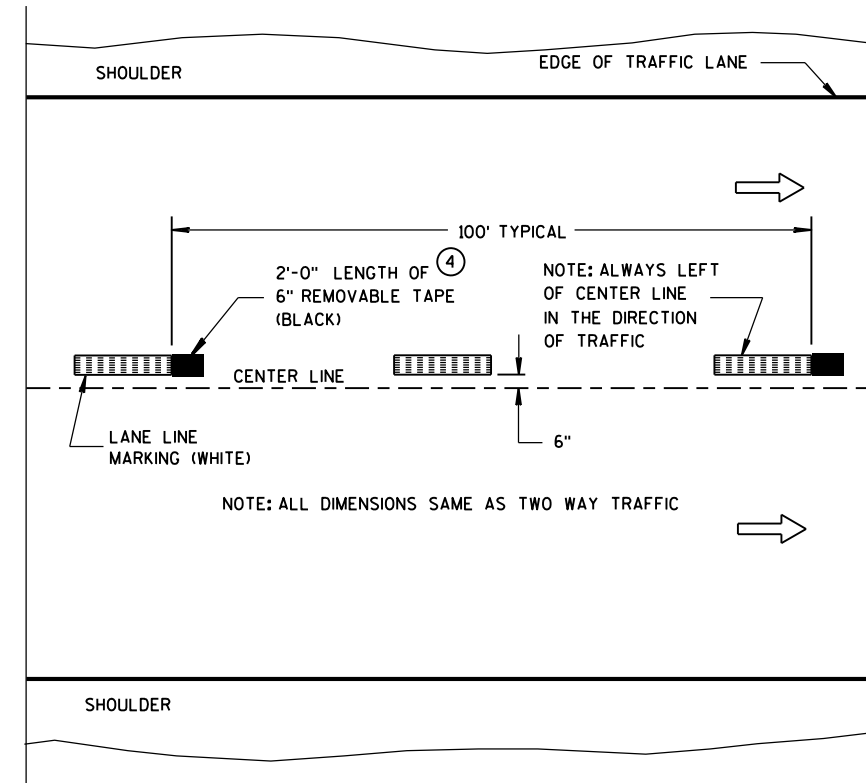

ONE WAY TRAFFIC

TEMPORARY (INTERMEDIATE) PAVEMENT MARKING
(SHOWS CYCLE FOR TEMPORARY CENTER LINE OR TEMPORARY LANE LINE MARKING)


GENERAL NOTES

DETAILS OF CONSTRUCTION NOT SHOWN ON THIS DRAWING SHALL CONFORM TO STANDARD SPECIFICATIONS AND SPECIAL PROVISIONS.

- 1 HALF CYCLE LENGTHS (25'±) WITH 2' MINIMUM STRIPE LENGTHS SHALL BE PROVIDED ON ROADWAYS (INCLUDING TEMPORARY TRAVELED WAYS) WITH REVERSE CURVATURE, CURVATURE OF OVER 5 DEGREES OR WHEN DIRECTED BY THE ENGINEER TO MARK UNUSUAL ALIGNMENT OF THE TRAVELED WAY.
- 2 NO PASSING ZONE TEMPORARY PAVEMENT MARKING IS REQUIRED TO BE PLACED, WHERE APPROPRIATE, ALONG WITH CENTERLINE TEMPORARY PAVEMENT MARKING WHEN A SAME DAY PERMANENT PAVEMENT MARKING ITEM IS INCLUDED IN THE CONTRACT.
- 3 NO PASSING ZONE MARKINGS ARE PLACED ACCORDING TO "T" MARKINGS. IF EXISTING NO PASSING ZONE W14-3 SIGNS ARE BEYOND 50 FEET IN EITHER DIRECTION, THE SIGNS SHALL BE MOVED TO THE "T" MARKINGS.
- 4 CONCRETE ONLY.

NOTE

ARROW SYMBOL (→) SHOWS DIRECTION OF TRAVEL

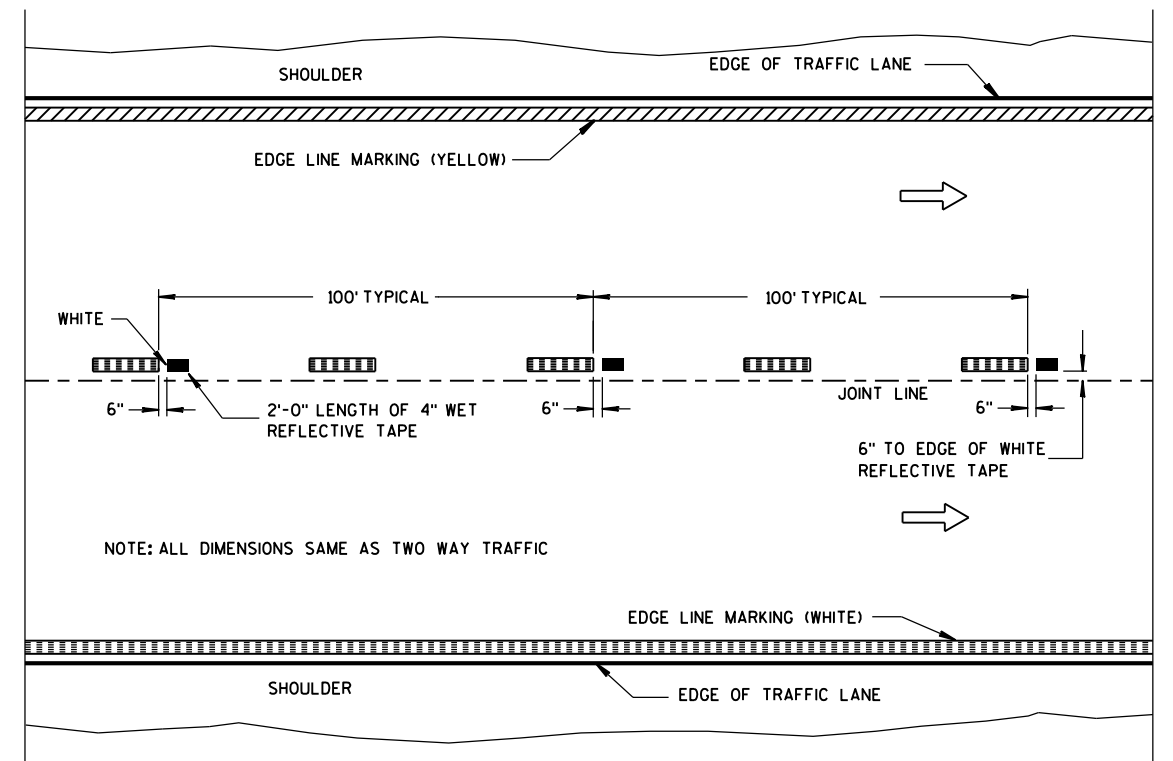

WET REFLECTIVE TAPE SUPPLEMENT TO
SPRAYED OR NON WET REFLECTIVE TAPE LANE LINE


LEGEND

- "T" MARKING
- POST MOUNTED SIGN

PAVEMENT MARKING
(MAINLINE)

STATE OF WISCONSIN
DEPARTMENT OF TRANSPORTATION

APPROVED
5-13-2013 /S/ Travis Feltes
DATE STATE TRAFFIC E 166
FHWA

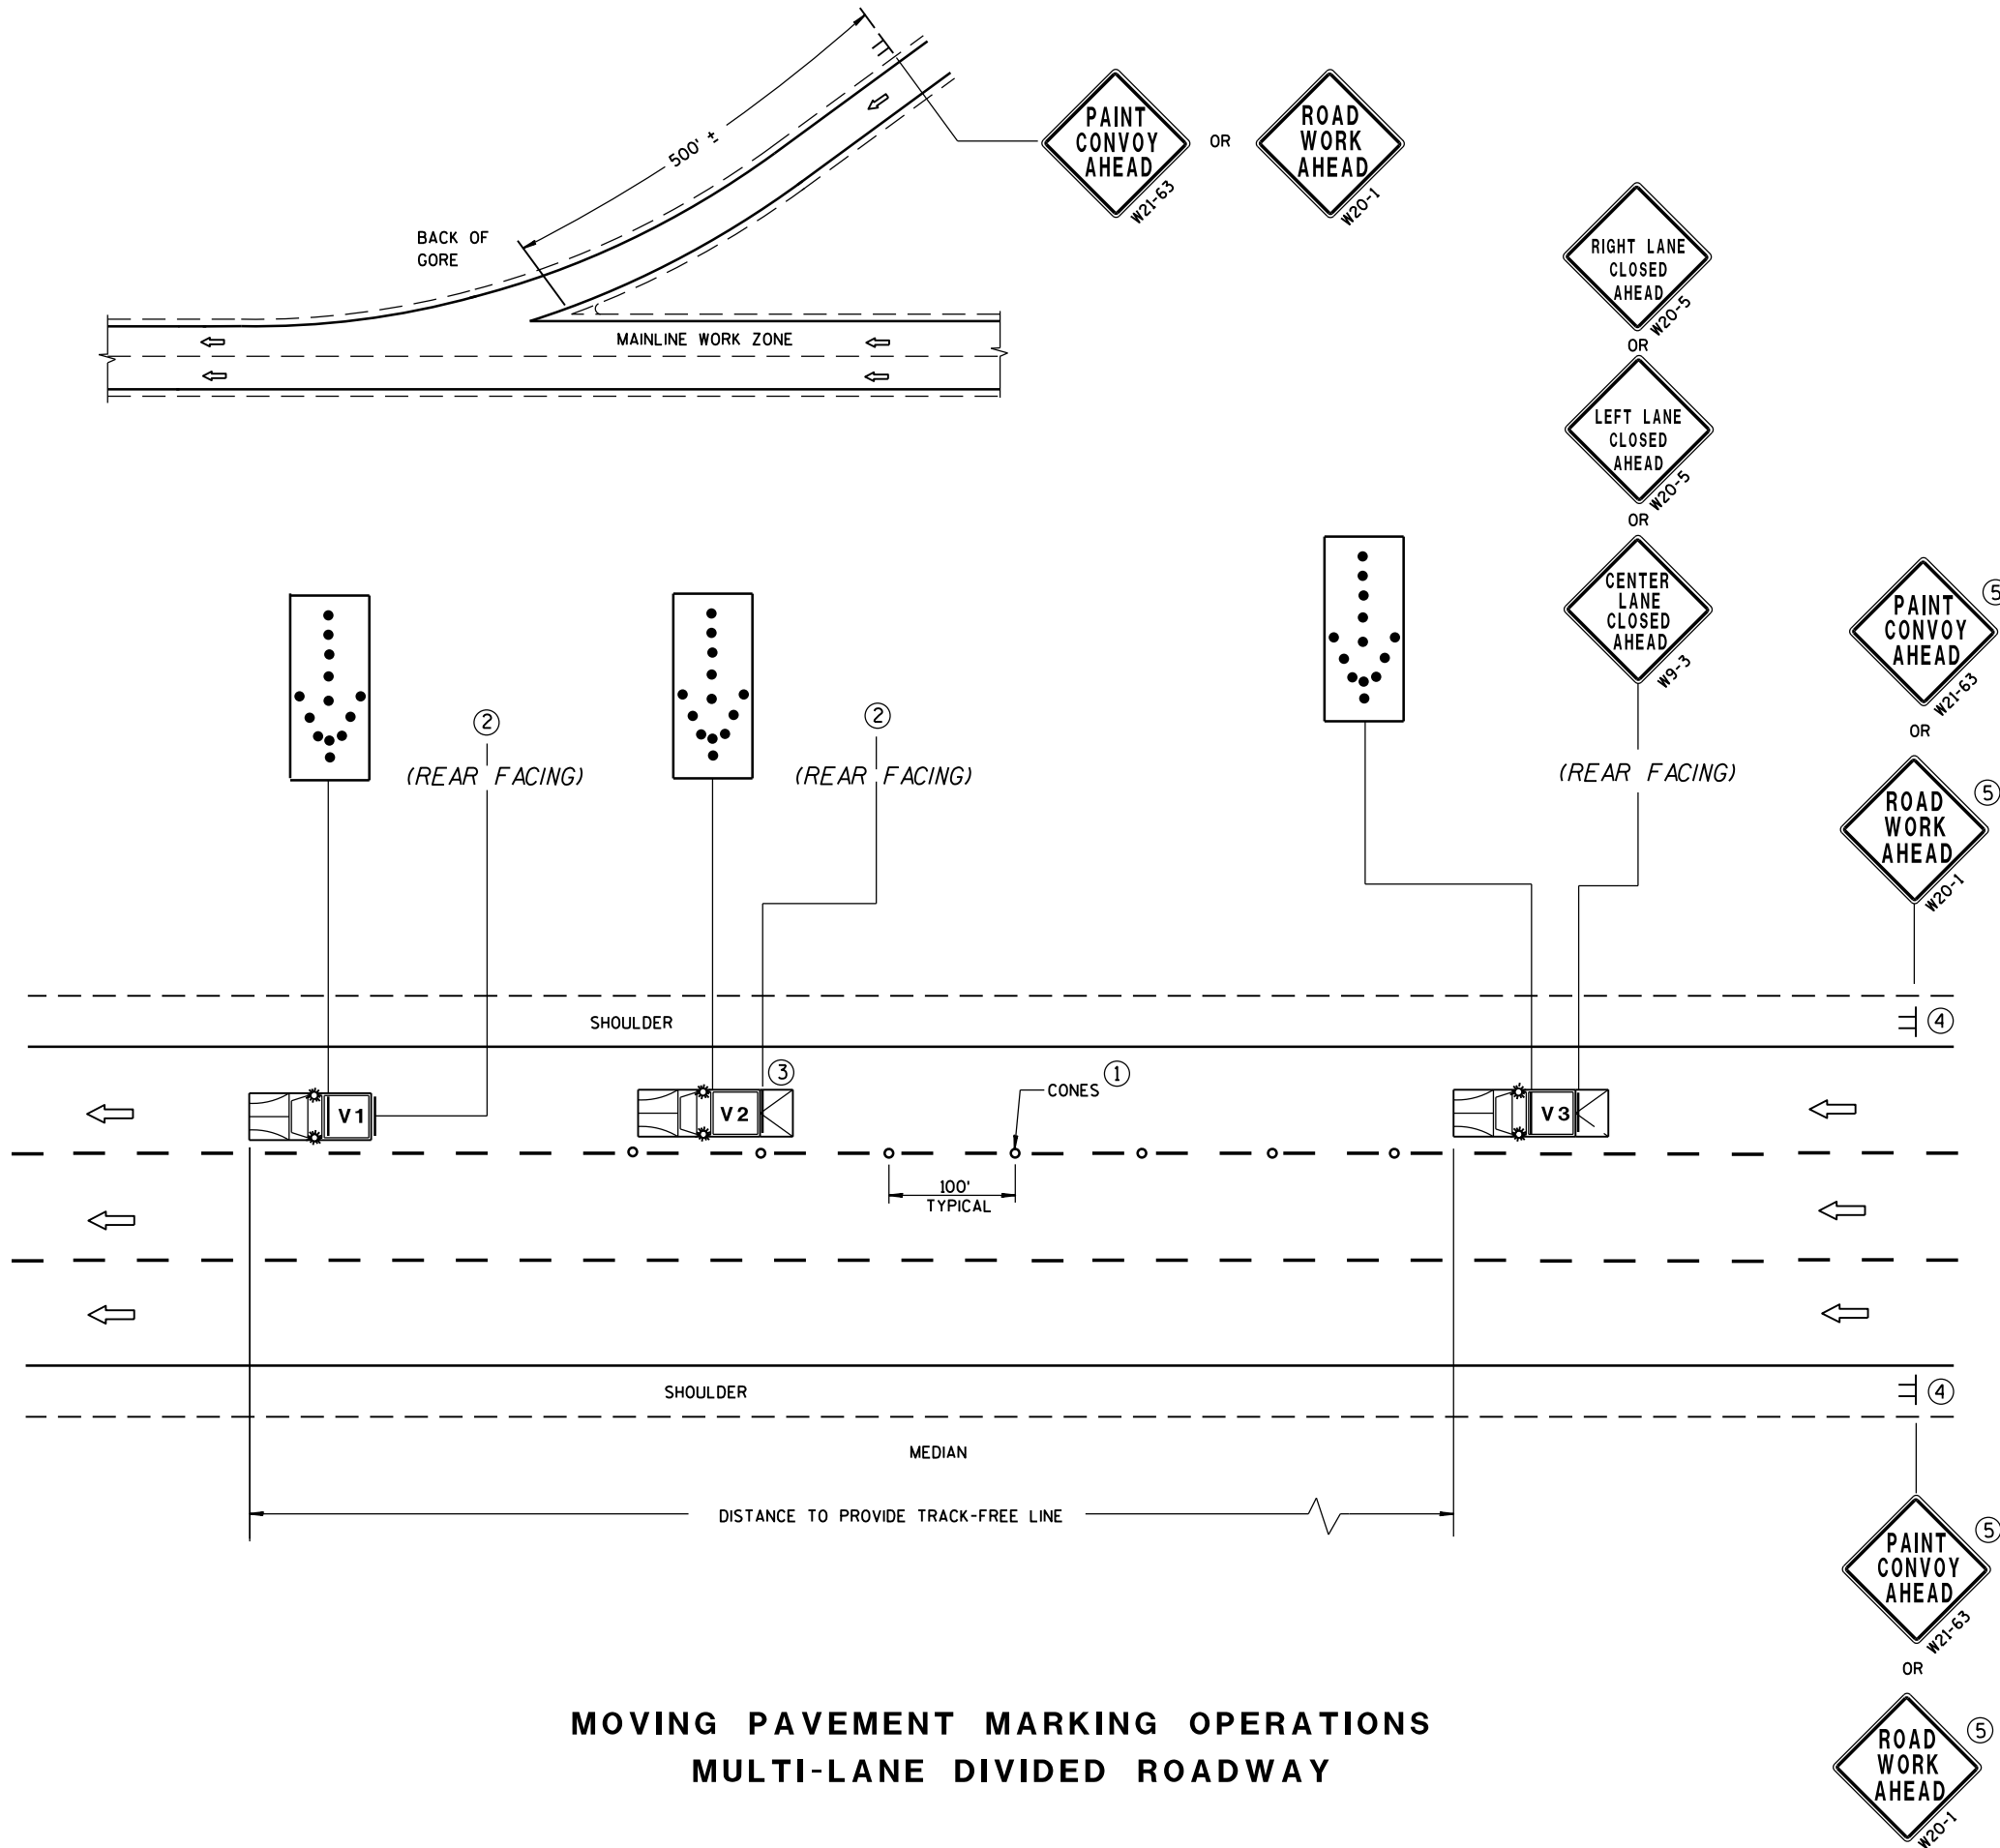

MOVING PAVEMENT MARKING OPERATIONS
MULTI-LANE DIVIDED ROADWAY

GENERAL NOTES

ALL VEHICLES SHALL BE EQUIPPED WITH TWO 360 DEGREE HIGH INTENSITY YELLOW FLASHING LIGHTS OR STROBE LIGHTS AND OPERATED WITH HEADLIGHTS TURNED ON.

ALL VEHICLES SHALL BE EQUIPPED WITH REAR FACING TYPE B OR C FLASHING ARROW PANEL. SIGNS PLACED ON VEHICLES MUST NOT OBSCURE THE ARROW PANEL.

ALL SIGNS ARE 48" X 48" UNLESS OTHERWISE SPECIFIED.

IF SPEED LIMIT IS 40 MPH OR LESS STATIONARY SIGNS MAY BE OMITTED IF CONES ARE USED.

ALTERNATE SIGN MESSAGES, SUCH AS "PAINT CREW AHEAD" OR "ROAD PAINTING AHEAD" MAY BE USED.

DISTANCE BETWEEN VEHICLES MAY VARY ACCORDING TO TERRAIN, SIGHT DISTANCE, PAINT DRYING TIME, AND OTHER FACTORS. WHENEVER ADEQUATE STOPPING SIGHT DISTANCE EXISTS TO THE REAR, SHADOW VEHICLES SHOULD MAINTAIN THE MINIMUM DISTANCE FROM THE WORK VEHICLE AND PROCEED AT THE SAME SPEED AS THE WORK VEHICLE. SHADOW VEHICLES SHOULD SLOW DOWN IN ADVANCE OF VERTICAL OR HORIZONTAL CURVES THAT RESTRICT SIGHT DISTANCE.

WHEN WORK ACTIVITY BLOCKS THE LEFT LANE, REVERSE TRAFFIC CONTROL.

WHEN A RAMP INTERSECTS THE FACILITY ON WHICH THE WORK IS BEING PERFORMED, PROVIDE ADDITIONAL TRAFFIC CONTROLS AS SPECIFIED IN THE CONTRACT OR AS APPROVED BY THE ENGINEER.

USE AN ATTENUATOR ON THE REARMOST VEHICLE THAT BLOCKS ALL OR PART OF THE TRAFFIC LANE.

FOR EDGE LINE MARKING OR IF CONES ARE NOT USED, POSITION THE REARMOST SHADOW VEHICLE ON THE SHOULDER AS SHOWN IN THE MUTCD IF THE SHOULDER HAS ADEQUATE WIDTH. USE DOUBLE ARROWS WHEN CONVOY IS IN CENTER LANE ONLY.

WHEN NO WORK ACTIVITY IS TAKING PLACE, REMOVE OR TURN THE STATIONARY WARNING SIGNS AWAY FROM TRAFFIC.


THIS DRAWING SHALL BE USED FOR EDGE LINE OR LANELINE MARKING FOR MULTILANE DIVIDED ROADWAYS.

- ① CONES MAY BE OMITTED ON PAINTED LINE IF APPROVED BY THE ENGINEER. CONSIDER PAVEMENT MARKING DRY OR CURE TIMES AND TRAFFIC VOLUME.
- ② USE STANDARD SIGN W21-64 WITH APPROPRIATE ARROW.
- ③ OPTIONAL TRUCK-MOUNTED ATTENUATOR.
- ④ SIGNS SHALL BE REPEATED AFTER EVERY ON RAMP OR EVERY THREE MILES.
- ⑤ IF CONSTRUCTION WORK ZONE SIGNS ARE IN PLACE, W20-1 OR W21-63 ARE NOT REQUIRED.

LEGEND

- V1 LEAD VEHICLE
- V2 SHADOW VEHICLE
- V3 TRAIL VEHICLE WITH TMA
- TMA TRUCK-MOUNTED ATTENUATOR
- SIGN ON TEMPORARY SUPPORT
- DIRECTION OF TRAFFIC
- CONES
- FLASHING ARROW PANEL (MERGE)

MOVING PAVEMENT MARKING OPERATION MULTI-LANE DIVIDED ROADWAY	
STATE OF WISCONSIN DEPARTMENT OF TRANSPORTATION	
APPROVED DATE 5/3/2013	/S/ Travis Feltes STATE TRAFFIC ENGINEER 167
FHWA	

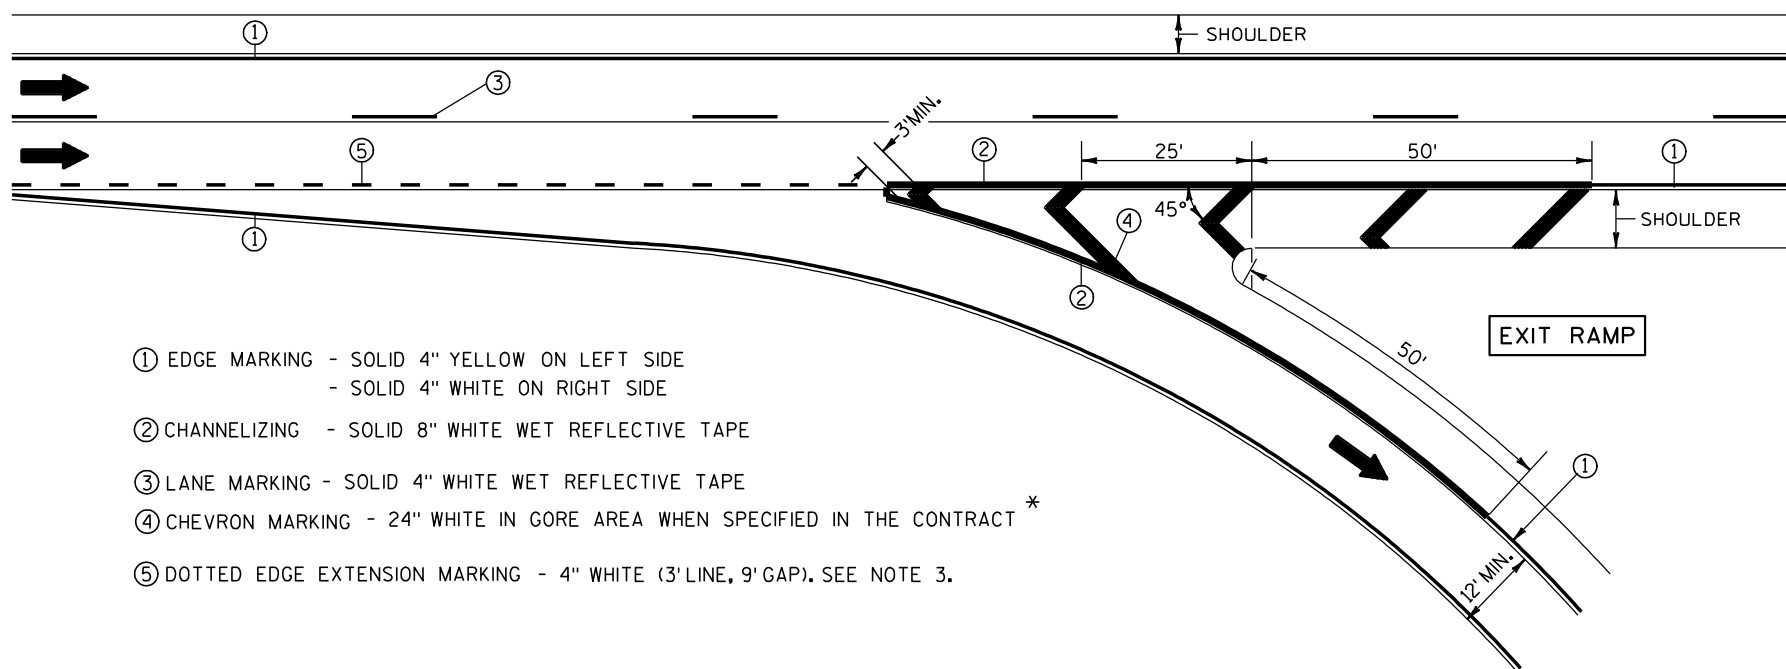


- ① EDGE MARKING - SOLID 4" YELLOW ON LEFT SIDE
- SOLID 4" WHITE ON RIGHT SIDE
- ② CHANNELIZING - SOLID 8" WHITE WET REFLECTIVE TAPE
- ③ LANE MARKING - SOLID 4" WHITE WET REFLECTIVE TAPE
- ④ CHEVRON MARKING - 24" WHITE IN GORE AREA WHEN SPECIFIED IN THE CONTRACT *
- ⑤ DOTTED EDGE EXTENSION MARKING - 4" WHITE (3' LINE, 9' GAP). SEE NOTE 3.

NOTES:

- 1. ARROWS SHOWN ON THIS MARKING PLAN DESIGNATE TRAFFIC FLOW, AND SHALL NOT BE TAKEN AS PROPOSED PAVEMENT MARKINGS.
- 2. PLACE WHITE EDGE OF TAPE 6" LEFT FROM JOINT.
- 3. 3' LINE 9' GAP, EXCEPT RETRACE THE EXISTING LINE-GAP PATTERN WHERE EXISTING MARKINGS ARE IN PLACE.
- 4. RETRACE EXISTING DIAGONAL MARKINGS.

* REFER TO DESIGN NOTES.

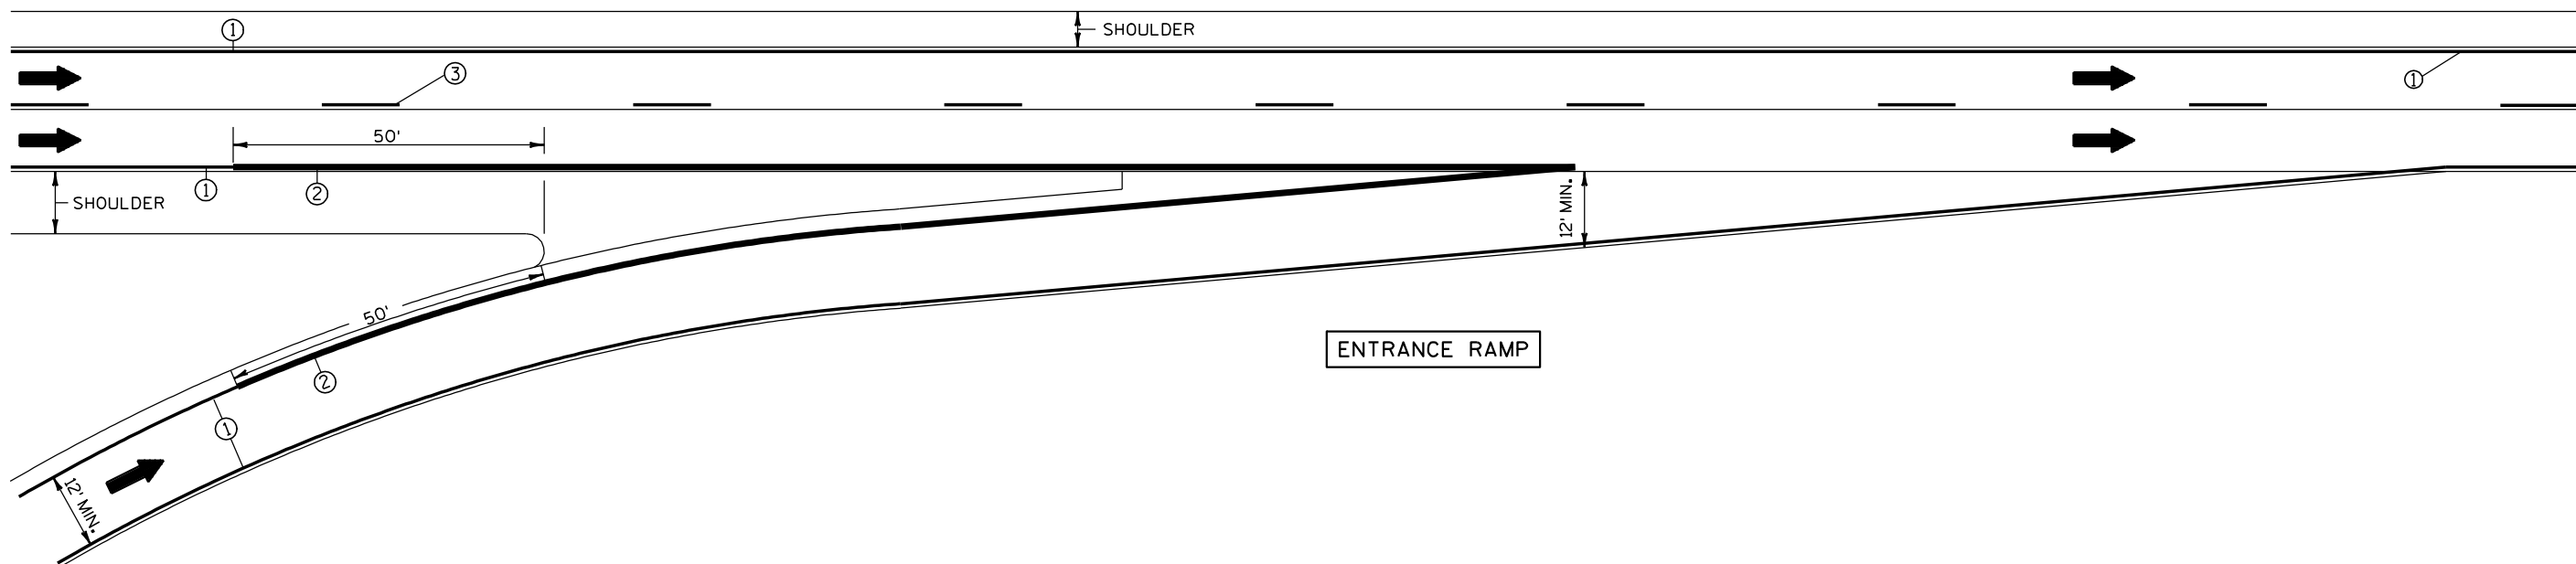

6

6

PAVEMENT MARKING
(RAMPS AND GORES)

STATE OF WISCONSIN
DEPARTMENT OF TRANSPORTATION

LEGEND

- SIGN ON PERMANENT SUPPORT
- TRAFFIC CONTROL DRUM WITH TYPE "C" STEADY BURN LIGHT
- TRAFFIC CONTROL DRUM
- FLASHING ARROW BOARD
- REMOVING PAVEMENT MARKING
- CONCRETE BARRIER TEMPORARY PRECAST
- DIRECTION OF TRAFFIC
- WORK AREA



INSTALL ON EACH APPROACH AT THE CLOSEST INTERSECTION WITH A STATE OR COUNTY TRUNK HIGHWAY, OR AS DIRECTED BY THE ENGINEER. WIDTH ON SIGN TO BE APPROX. 1 FOOT LESS THAN AVAILABLE WIDTH (OMIT IF AVAILABLE WIDTH IS MORE THAN 16 FEET).



LOCATED 500 FEET IN ADVANCE OF R2-1 SIGN AND 500 FEET BEYOND THE "ROAD WORK 1 MILE" SIGN.



R2-1
48"x60"
(BLACK AND WHITE)

IF THE REGULATORY SPEED HAS BEEN REDUCED, A SPEED LIMIT SIGN SHALL BE LOCATED 1500 FEET BEYOND THE END OF THE ACCELERATION LANE OF EACH ENTRANCE RAMP. THERE SHOULD BE A SPEED LIMIT SIGN INCORPORATED A MINIMUM OF EVERY 2 OR 3 MILES.

* INCLUDE RESUME SPEED LIMIT SIGN A MINIMUM OF 200 FEET (500 FEET DESIRABLE) AFTER END ROAD WORK SIGNS.

GENERAL NOTES

THIS LANE CLOSURE IS TYPICAL FOR CLOSING RIGHT LANE - REVERSE FOR CLOSING LEFT LANE.

THE EXACT NUMBER, LOCATION, AND SPACING OF ALL SIGNS AND DEVICES SHALL BE ADJUSTED TO FIT FIELD CONDITIONS AS APPROVED BY THE ENGINEER.

THE SPACING BETWEEN SIGNS SHOULD BE ADJUSTED TO NOT CONFLICT WITH AND TO PROVIDE A MINIMUM OF 200 FEET (500 FEET DESIRABLE) CLEARANCE TO EXISTING SIGNS.

ALL SIGNS ARE 48"x48" UNLESS OTHERWISE NOTED.

"WO" IS THE SAME AS "W" EXCEPT THE BACKGROUND IS ORANGE.

ANY SIGNS TEMPORARY OR EXISTING, WHICH CONFLICT WITH TRAFFIC CONTROL "IN USE" SHALL BE REMOVED OR COVERED AS NEEDED OR AS APPROVED BY THE ENGINEER.


- ① CONSIDER ROADWAY GEOMETRICS WHEN LOCATING SIGNS AND ARROW BOARD SO THE DRIVER HAS A CLEAR VIEW OF THE ARROW BOARD AND LANE CLOSURE DRUMS FOR A MINIMUM 1500 FEET IN FRONT OF DRUM TAPER.

FOR A LANE CLOSURE THAT IS IN PLACE LESS THAN 7 CONTINUOUS DAYS AND NIGHTS, THE ADVANCED WARNING SIGNS MAY BE MOUNTED ON PORTABLE SUPPORTS.

REMOVE PAVEMENT MARKINGS IF LANE CLOSURE IS TO BE IN PLACE FOR 4 OR MORE CONTINUOUS DAYS AND NIGHTS.

IF THE HORIZONTAL ALIGNMENT IS SUCH THAT A CURVE MAY REQUIRE ADDITIONAL DELINEATION, THE DEVICE SPACING MAY BE DECREASED TO 50 FEET.

ADJUSTMENTS IN BUFFER SPACE NEED TO BE INCORPORATED WHEN THE LANE CLOSURE OCCURS NEAR AN INTERCHANGE EXIT OR ENTRANCE RAMP OR INTERSECTION. THE LANE CLOSURE MUST TAKE PLACE FAR ENOUGH IN ADVANCE OF AN EXIT OR ENTRANCE RAMP TO STILL ALLOW FOR ADEQUATE BUFFER SPACE. THE MINIMUM LENGTH OF THE BUFFER SPACE BEFORE AN EXIT RAMP SHOULD BE 1/2 THE LENGTH OF THE TRANSITION AREA. THE ENTRANCE RAMP SHOULD BE FOLLOWED BY THE ORIGINAL BUFFER SPACE LENGTH OF 800 FEET DESIRABLE PRIOR TO ANOTHER TRAFFIC CONTROL CHANGE SUCH AS A CROSSOVER MANEUVER.

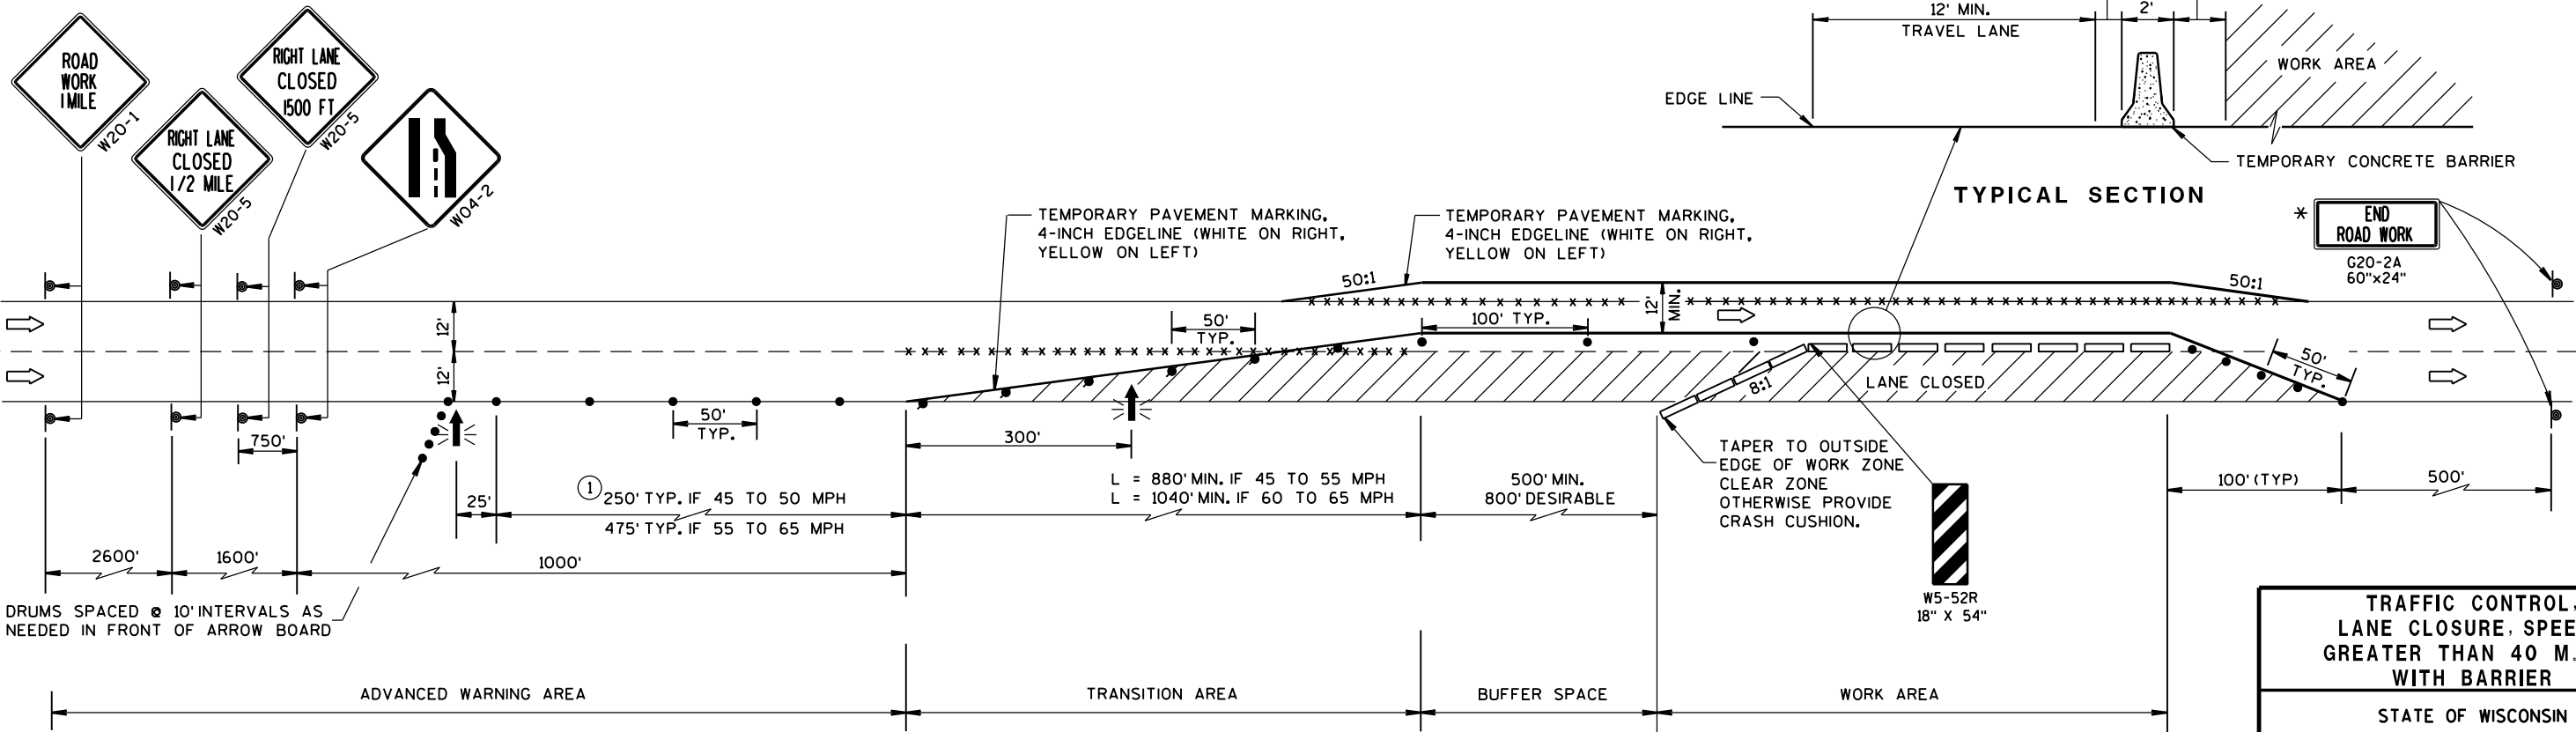

TRAFFIC CONTROL, LANE CLOSURE, SPEEDS GREATER THAN 40 M.P.H. WITH BARRIER		
STATE OF WISCONSIN DEPARTMENT OF TRANSPORTATION		
APPROVED 8/2013 DATE	/S/ Travis Feltes STATE TRAFFIC ENGINEER	SIGN
FHWA		

THE EXACT NUMBER, LOCATION, AND SPACING OF ALL SIGNS AND DEVICES SHALL BE ADJUSTED TO FIT FIELD CONDITIONS AS APPROVED BY THE ENGINEER.

THIS LANE CLOSURE IS TYPICAL FOR CLOSING RIGHT LANE - REVERSE FOR CLOSING LEFT LANE.

"WO" IS THE SAME AS "W" EXCEPT THE BACKGROUND IS ORANGE.

CONSIDER GEOMETRICS WHEN LOCATING SIGNS AND ARROW BOARD SO THE DRIVER HAS A CLEAR VIEW OF THE ARROW BOARD AND LANE CLOSURE DRUMS FOR A MINIMUM 1500 FEET IN FRONT OF DRUMS.

REMOVE PAVEMENT MARKINGS IF LANE CLOSURE IS TO BE IN PLACE FOR LONGER THAN 4 OR MORE DAYS AND NIGHTS.

IF THE HORIZONTAL ALIGNMENT IS SUCH THAT A CURVE MAY REQUIRE ADDITIONAL
DELINEATION, THE DEVICE SPACING MAY BE DECREASED TO 50 FEET.

* THE LEFT REVERSE CURVE SIGN (W01-4L) IS ONLY REQUIRED WHEN THIS DETAIL IS USED IN COMBINATION WITH "SINGLE LANE CROSSOVER" DETAIL.



TYPE III BARRICADE WITH ATTACHED SIGN

● TRAFFIC CONTROL DRUM WITH TYPE "C" STEADY BURN LIGHT

- TRAFFIC CONTROL DRUM

 FLASHING ARROW BOARD

Ⓐ TYPE "A" WARNING LIGHT (FLASHING)



~~X-X-X~~ REMOVING PAVEMENT MARKING

➡ DIRECTION OF TRAFFIC

 WORK AREA

STATE OF WISCONSIN
DEPARTMENT OF TRANSPORTATION

APPROVED
3-2014 /S/ Travis Feltes
DATE STATE TRAFFIC ENGINEER 170 :SIGN
FHWA

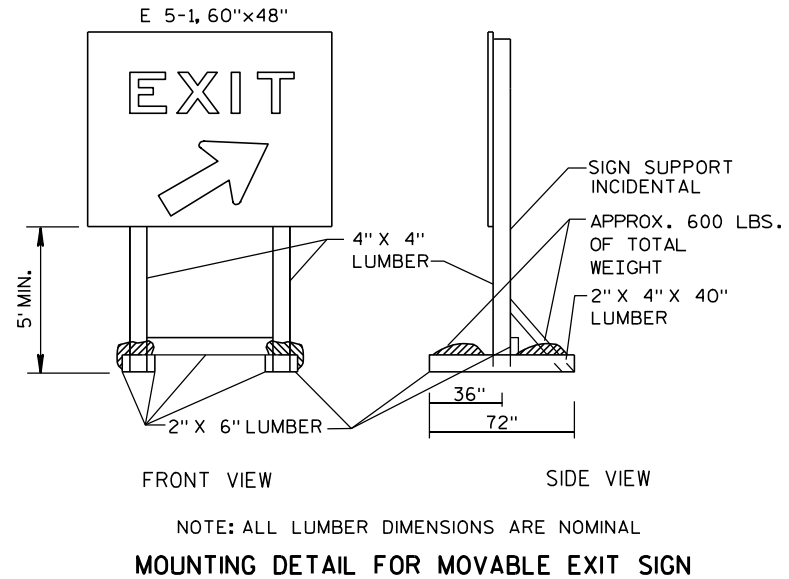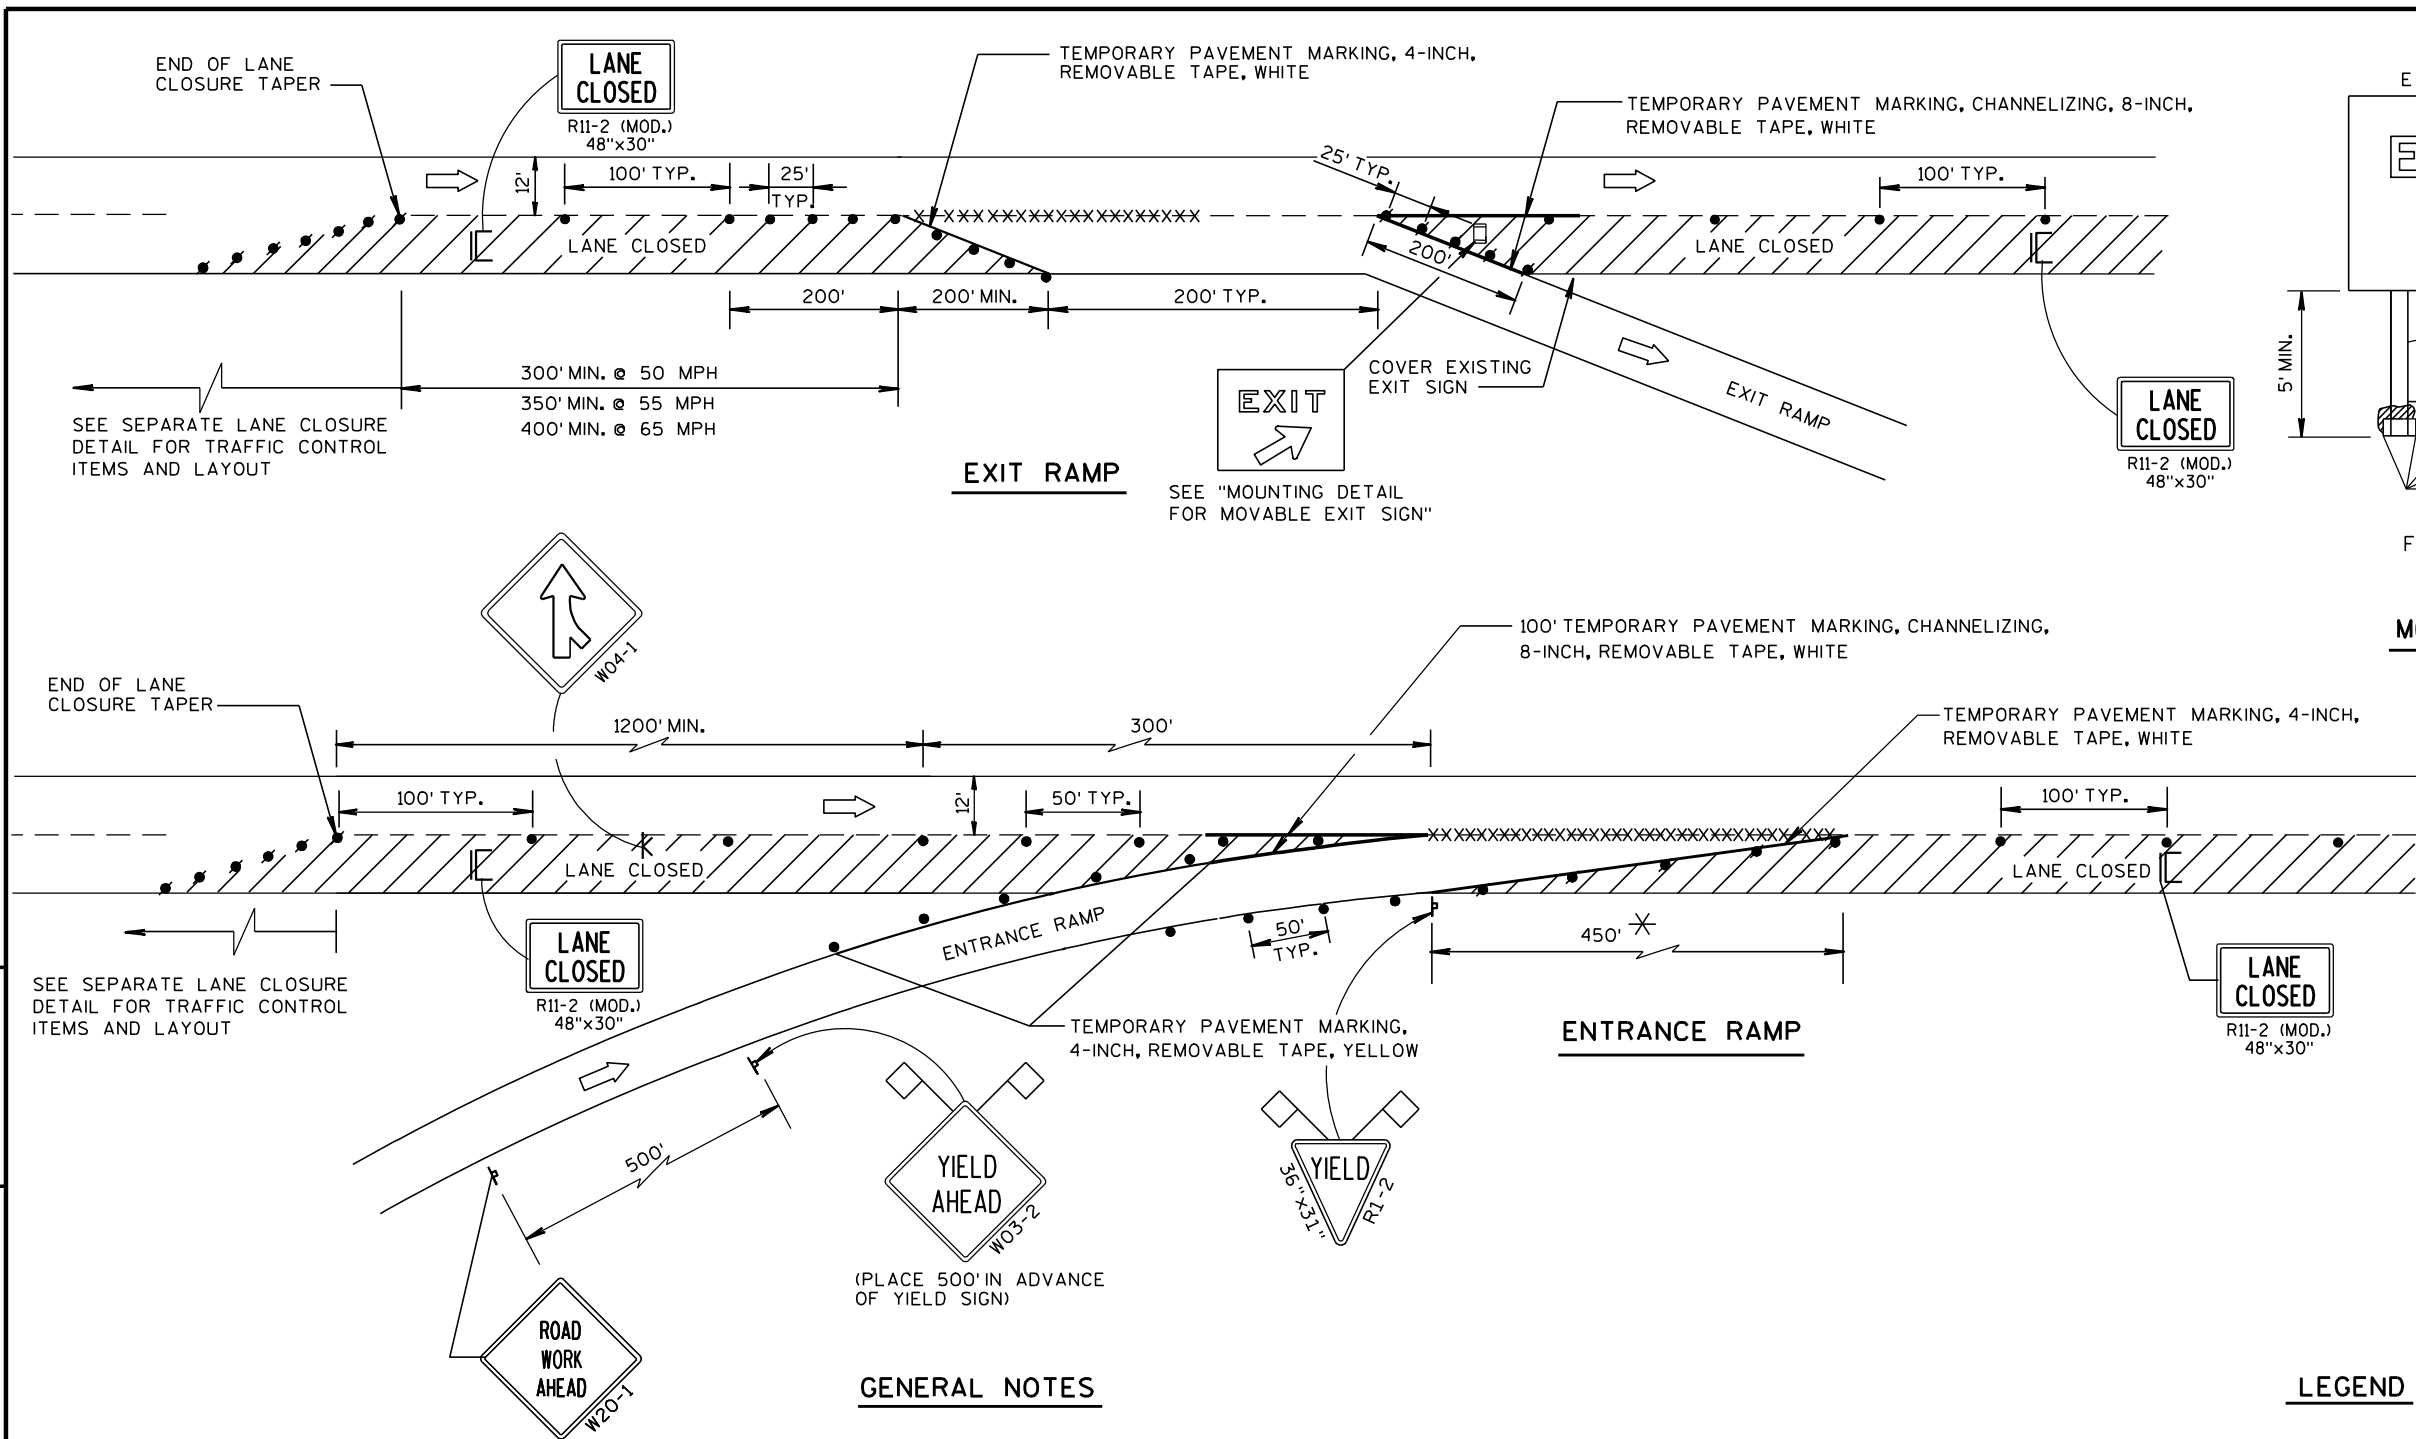

LEGEND

- POST MOUNTED SIGN
- SIGN ON PORTABLE SUPPORT
- TRAFFIC CONTROL, DRUM
- TRAFFIC CONTROL, DRUM WITH WARNING LIGHT, TYPE C (STEADY-BURN)
- REMOVING PAVEMENT MARKING (SEE GENERAL NOTES)
- TYPE III BARRICADE (8' EQUIVALENT) WITH SIGN
- FLAGS, 16"x16" MIN., ORANGE
- DIRECTION OF TRAFFIC FLOW

TRAFFIC CONTROL, EXIT AND ENTRANCE RAMP WITHIN LANE CLOSURE

STATE OF WISCONSIN
DEPARTMENT OF TRANSPORTATION

APPROVED
5/24/2000 DATE /S/ Chester J. _____
CHIEF SIGNS AND MAR 171 INEER
FHWA

LEGEND

- TRAFFIC CONTROL DRUM
- ⦿ SIGN ON PERMANENT SUPPORT
- ➡ DIRECTION OF TRAFFIC
- ⚡➡ FLASHING ARROW BOARD
- ▨ WORK AREA

GENERAL NOTES

THIS DETAIL IS TYPICAL FOR CLOSING THE RIGHT SHOULDER. FOR CLOSING THE LEFT SHOULDER, REVERSE THE TRAFFIC CONTROL.

THIS DETAIL MAY BE USED FOR DIVIDED ROADWAYS WITH ANY NUMBER OF TRAVEL LANES.

THE EXACT NUMBER, LOCATION AND SPACING OF ALL SIGNS AND DEVICES SHALL BE ADJUSTED TO FIT FIELD CONDITIONS AS APPROVED BY THE ENGINEER.

ALL SIGNS ARE 48" X 48" UNLESS OTHERWISE NOTED.

SIGN LAYOUTS SHALL BE IN ACCORDANCE WITH THE FHWA'S MANUAL OF STANDARD HIGHWAY SIGNS OR THE WISCONSIN STANDARD SIGN PLATES.


SIGNS THAT WILL BE IN PLACE LESS THAN 7 CONTINUOUS DAYS AND NIGHTS MAY BE MOUNTED ON PORTABLE SUPPORTS.

ANY SIGNS TEMPORARY OR EXISTING, WHICH CONFLICT WITH TRAFFIC CONTROL "IN USE" SHALL BE REMOVED OR COVERED AS NEEDED AND AS APPROVED BY THE ENGINEER.

CHANNELIZING DEVICES PLACED ADJACENT TO THE WORK AREA SHALL BE PULLED BACK FROM THE TRAVEL LANE WHEN WORK IS NOT IN PROGRESS.

WHEN A RAMP INTERSECTS THE FACILITY ON WHICH THE WORK IS BEING PERFORMED, ADDITIONAL TRAFFIC CONTROLS SHALL BE PROVIDED AS SPECIFIED IN THE PLANS AND/OR THE SPECIAL PROVISIONS OR AS APPROVED BY THE ENGINEER.





*FOR SHORT DURATION SHOULDER WORK OF LESS THAN ONE HOUR, THE W21-5a SIGN MAY BE OMITTED.

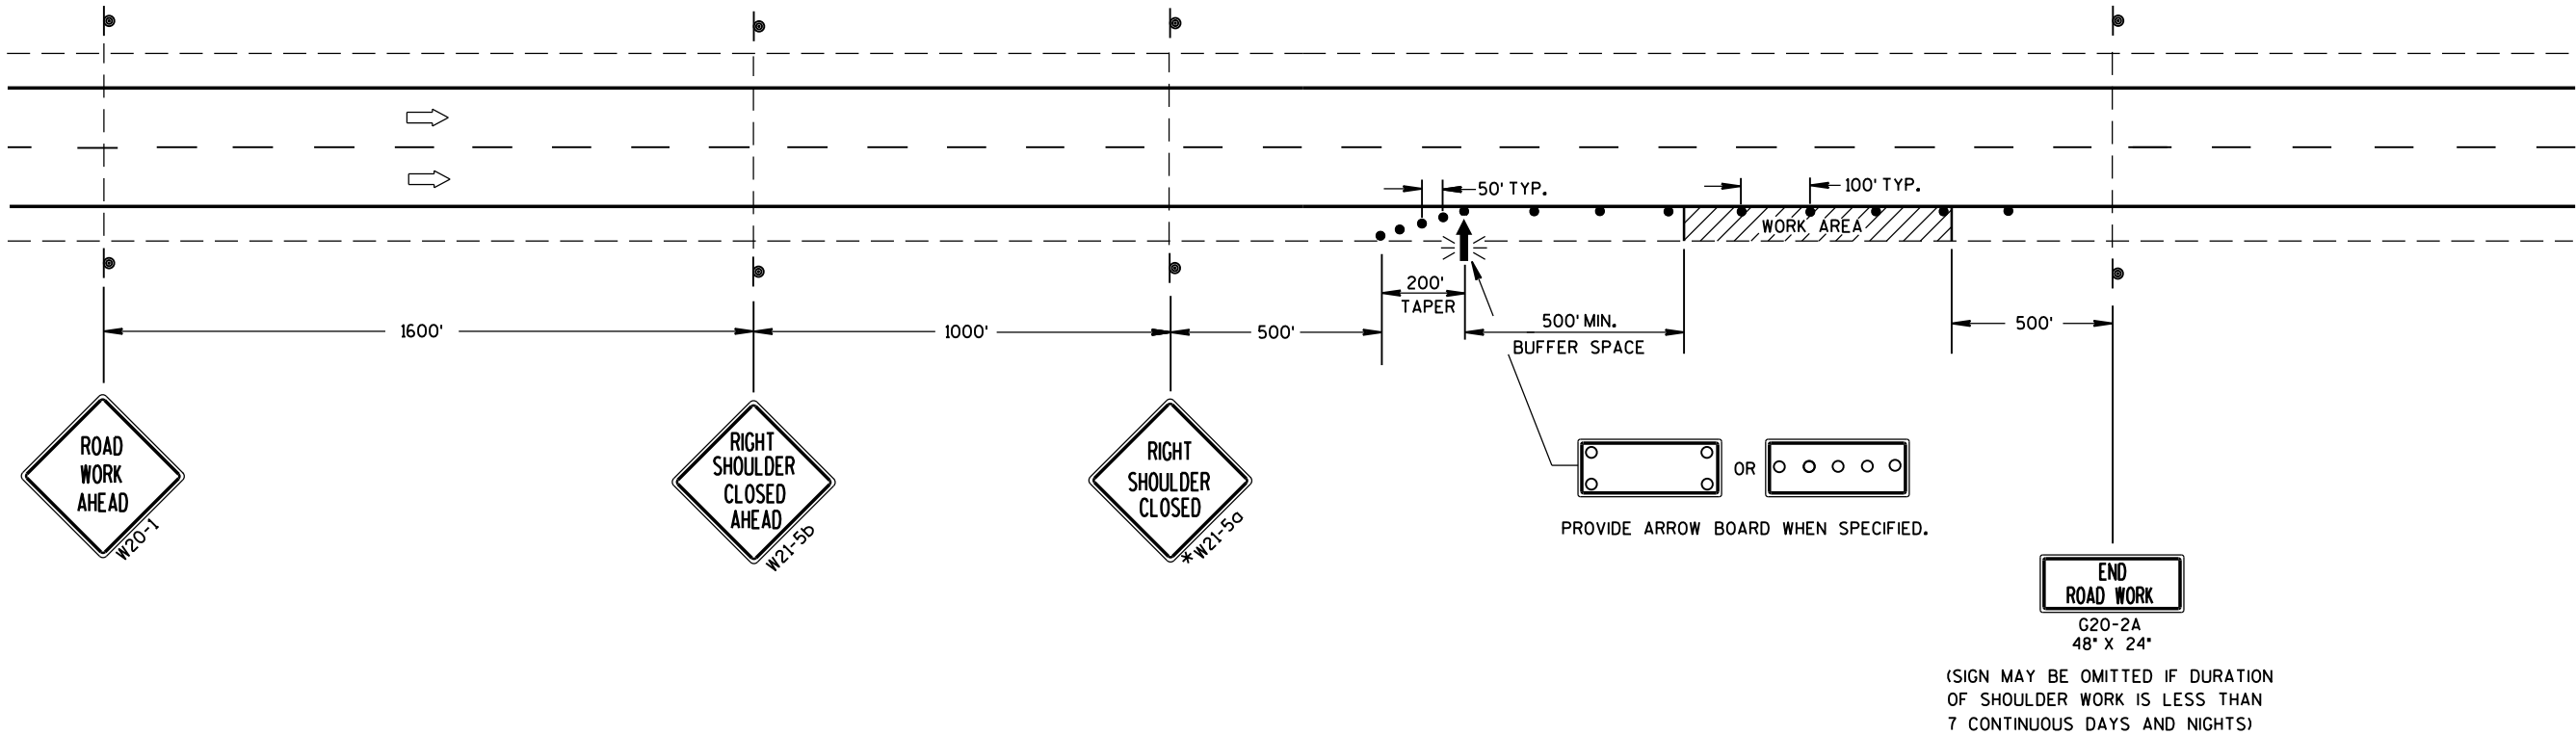

TRAFFIC CONTROL
SHOULDER CLOSURE ON DIVIDED
ROADWAY, SPEEDS GREATER
THAN 40 MPH

STATE OF WISCONSIN
DEPARTMENT OF TRANSPORTATION

APPROVED
8/2013 /S/ Travis Feltz
DATE STATE TRAFFIC ENGINE 172 SIGN
FHWA

 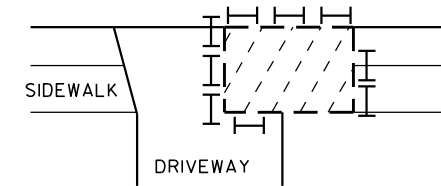 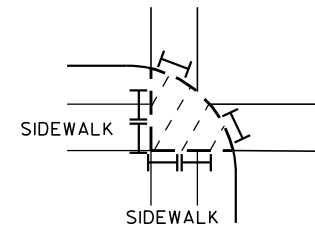

—IF WORK AREA ENCREACHES INTO THE ROADWAY,
SEE OTHER TRAFFIC CONTROL DETAILS FOR
ADDITIONAL TRAFFIC CONTROL




R5-8
24"x12"

3" SERIES C
BLACK LETTERS
ON REFLECTIVE
WHITE BACKGROUND



R5-8
24"x12"

3" SERIES C
BLACK LETTERS
ON REFLECTIVE
WHITE BACKGROUND

 

R5-8a
24"x12"

2 1/2" SERIES B
BLACK LETTERS
ON REFLECTIVE
WHITE BACKGROUND


LEGEND

þ

POST MOUNTED SIGN

$$\mathbb{I}/\mathbb{I}$$

TYPE II BARRICADE WITH/WITHOUT
SIGN (ALL WITH ONE WARNING LIGHT,
TYPE A, LOW-INTENSITY FLASHING)

 

WORK AREA



DIRECTION OF TRAFFIC FLOW

GENERAL NOTES :

ALL SIGNS ARE 48"x48" UNLESS OTHERWISE NOTED. IF NECESSARY DUE TO SPACE CONSTRAINTS, 36"x36" SIGNS MAY BE USED INSTEAD OF 48"x48" SIGNS, IF APPROVED BY DISTRICT TRAFFIC UNIT.

THE EXACT LOCATION AND PLACEMENT OF ALL SIGNS AND DEVICES SHALL BE ADJUSTED TO FIT FIELD CONDITIONS.

"WO" SIGNS ARE THE SAME AS "W" SIGNS EXCEPT THE BACKGROUND IS ORANGE.

* "ROAD WORK AHEAD" SIGNS ARE NOT REQUIRED IF THE SIDEWALK CLOSURE OCCURS WITHIN A LARGER WORK ZONE WHERE ADVANCE WARNING SIGNS ARE ALREADY PRESENT, OR IF THE WORK AREA AND EQUIPMENT ARE MORE THAN 2 FEET BEHIND THE CURB.

WARNING SIGNS THAT WILL BE IN PLACE LESS THAN 7 CONTINUOUS DAYS AND NIGHTS MAY BE MOUNTED ON PORTABLE SUPPORTS.

TRAFFIC CONTROL,
SIDEWALK CLOSURE

**TRAFFIC CONTROL,
SIDEWALK CLOSURE**

STATE OF WISCONSIN
DEPARTMENT OF TRANSPORTATION

APPROVED

5/23/2000

DAT

/S/ Chester J. -----

CHIEF SIGNS AND MARK 173

✓FER

FHWA

	SIGN ON PERMANENT SUPPORT
	REMOVING PAVEMENT MARKING
	TYPE III BARRICADE WITH ATTACHED SIGN
	CONCRETE BARRIER TEMPORARY PRECAST
	FLAGS, 16" x 16" MIN., (ORANGE)
	TRAFFIC CONTROL DRUM
	TRAFFIC CONTROL DRUM WITH TYPE "C" STEADY BURN LIGHT
	ASPHALTIC PAVEMENT WIDENING
	DIRECTION OF TRAFFIC
	4" X 6" WOOD POST
	TEMPORARY SIGNAL WITH BACKPLATE AND 12-INCH LENSES ON BREAKAWAY POLE




 W057-52
 36" x 24"

** USE 300' SPACING IF PRE-CONSTRUCTION REGULATORY SPEED LIMIT IS 35 MPH OR LESS.



7

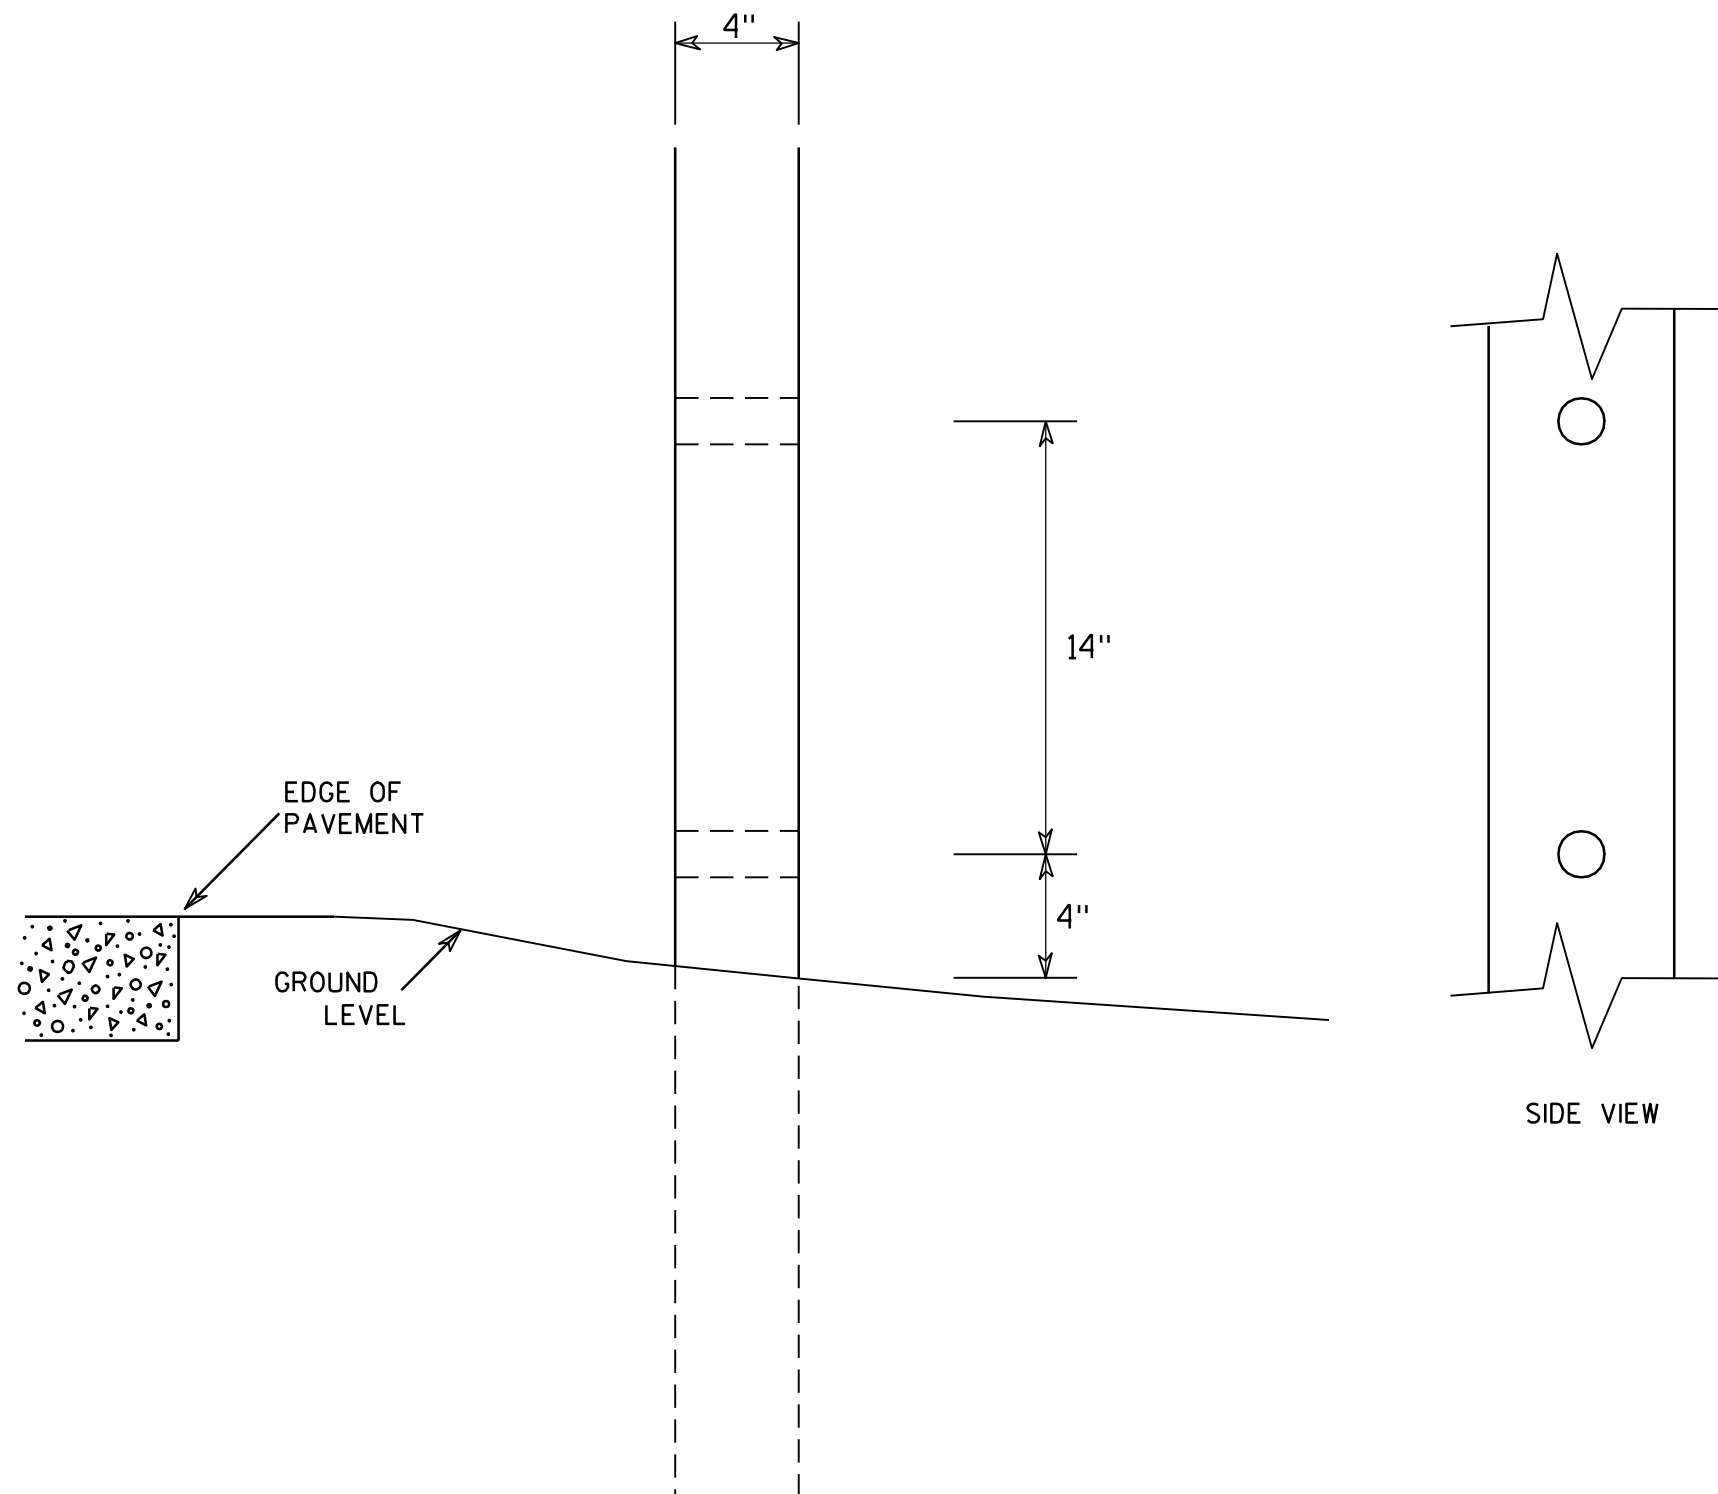

GENERAL NOTES

1. All 4 x 6 Wood Posts shall be modified by having two 1½" diameter holes drilled perpendicular to the roadway centerline.

7

4 X 6 WOOD POST MODIFICATIONS

WISCONSIN DEPT OF TRANSPORTATION

APPROVED

Chester J. Spang
for State Traffic Engineer

DATE 3/27/97

PLATE NO. A4-11.2

PROJECT NO:


HWY:

COUNTY:


SHEET NO: 175

E



URBAN AREA

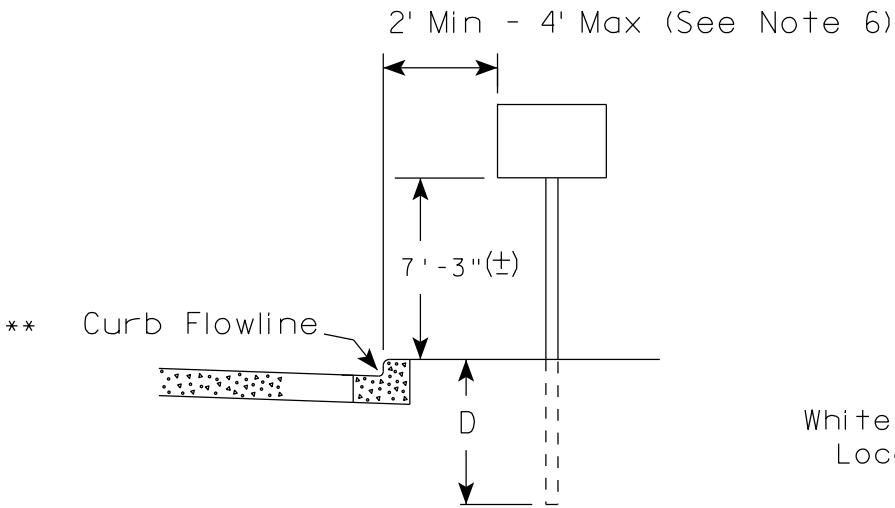

RURAL AREA (See Note 2)

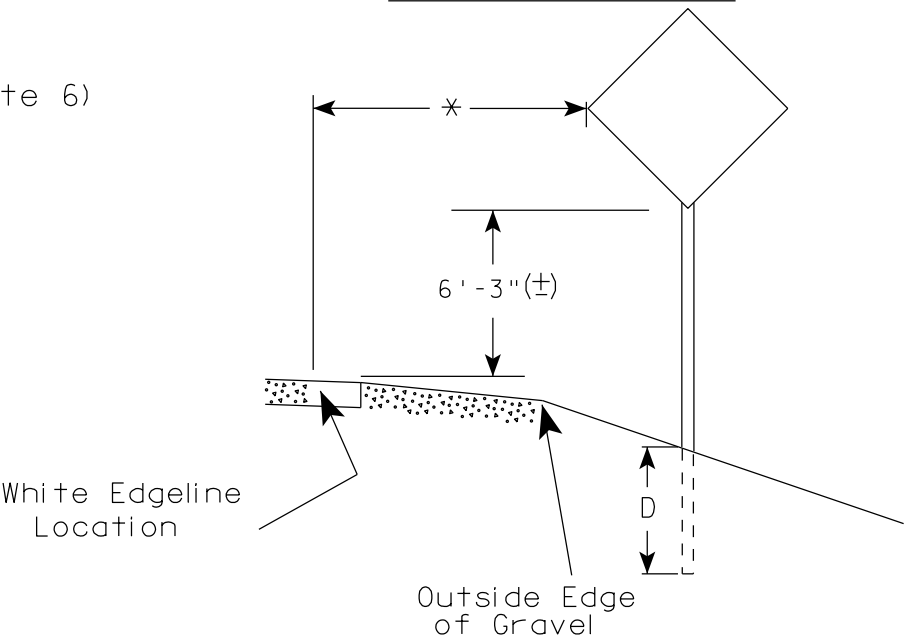

2' Min - 4' Max (See Note 6)

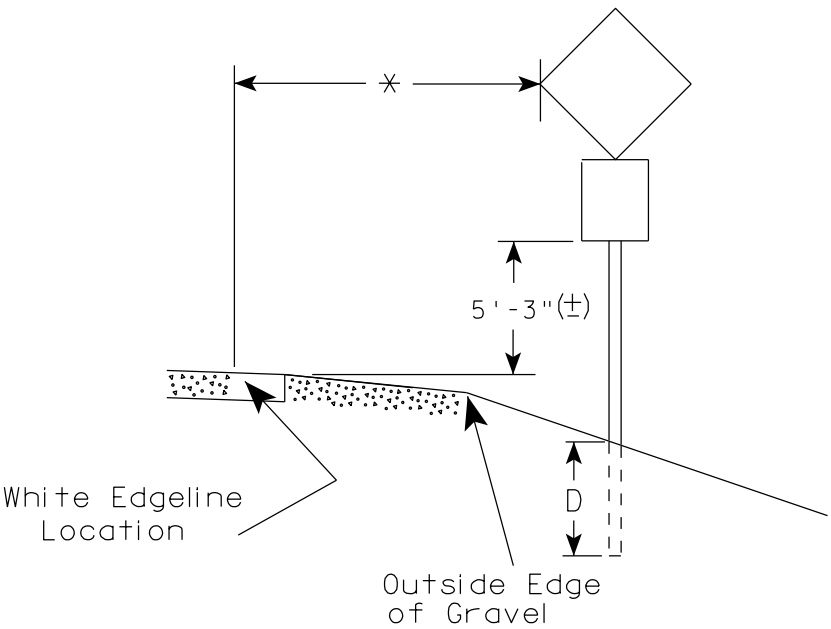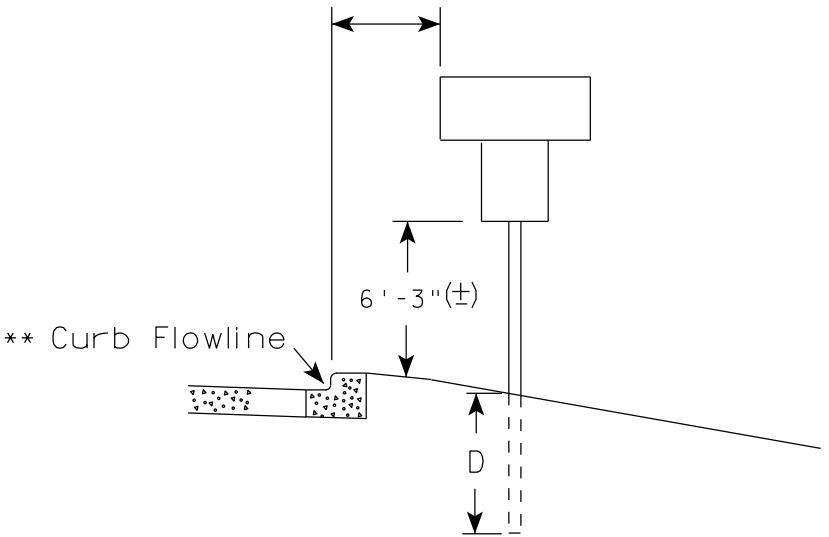

GENERAL NOTES

1. Signs wider than 4 feet, 20 sq.ft or larger, shall be mounted on multiple posts. Refer to plate A4-4.
2. If signs are mounted on barrier wall, see A4-10 sign plate.
3. For expressways and freeways, mounting height is 7'- 3" (±) or 6'-3" (±) depending upon existence of a sub-sign.
4. Minimum mounting height for J assemblies (A4-5) is 7'-3" (±) or 6'-3" (±) per urban or rural detail respectively.
5. Minimum mounting height for signs mounted on traffic signal poles is 5'- 3" (±).
6. Offset distance shall be consistent with existing signs or consistent throughout length of project.
7. The (±) tolerance for mounting height is 3 inches.
8. Folding stop signs (R1-1F) shall be mounted at a height of 5'-3" (±) or as directed by the Engineer.
9. The Double Arrow sign (W12-1) shall be mounted at a height of 2'-3" (±). The Chevron sign (W1-8), Roundabout Chevron panel (R6-4B), Enhanced Reference Markers, Clearance Markers (W5-52), Mile Markers (D10 series) & End of Rod Markers (W5-56 & W5-56A) shall be mounted at a height of 4'-3" (+).

POST EMBEDMENT DEPTH

Area of Sign Installation (Sq.Ft.)	D (Min)
20 or Less	4'
Greater than 20	5'

×× The existence of curb and gutter does not in itself mandate the vertical clearance illustrated. That height is typically measured where there is sidewalk adjacent to the roadway or parking is permitted. In the absence of sidewalk vertical clearance is measured from the top of the curb. Offset of signs is measured from the flow line.

* 6 feet from edge of a paved shoulder or 12 feet from the edge of pavement (edge line location) or 2 feet from outside edge of gravel, whichever is greater unless directed by project engineer.


TYPICAL INSTALLATION
OF PERMANENT TYPE II
SIGNS ON SINGLE POSTS

WISCONSIN DEPT OF TRANSPORTATION

APPROVED *Matthew R. Rauch*
for State Traffic Engineer

DATE 9/30/13 PLATE NO. A4-3.18


176

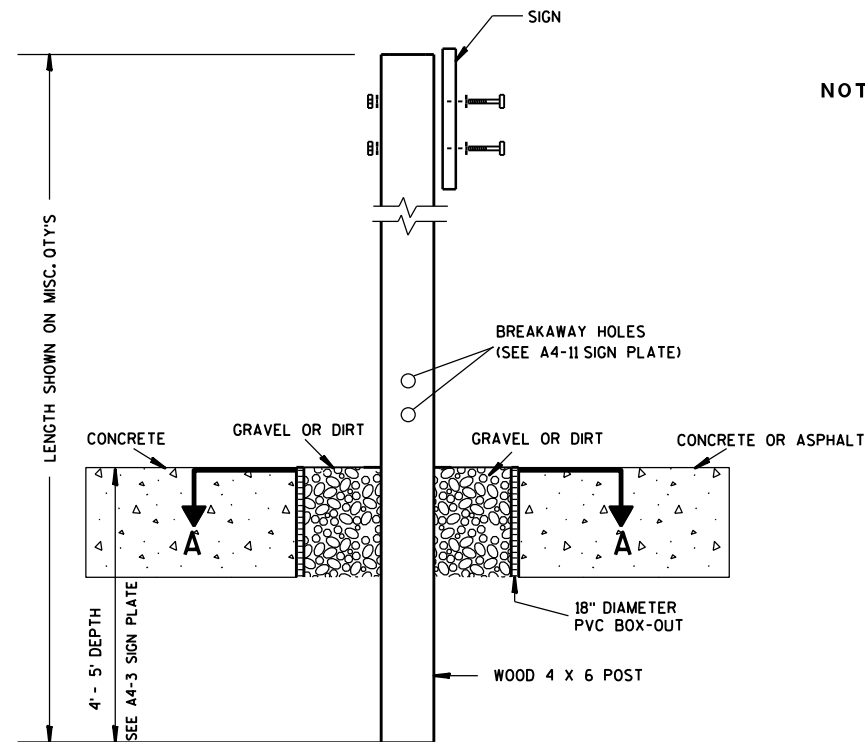

ELEVATION VIEW


DETAIL OF WOOD 4 X 6 SIGN POST IN BOX-OUT

- NOTES: 1. ALL MATERIAL TO BE APPROVED BY ENGINEER PRIOR TO INSTALLATION
2. SEE SIGN PLATE A4-8 FOR SIGN HARDWARE REQUIREMENTS
3. 18 INCH X 18 INCH SQUARE BOX-OUTS MAY BE USED FOR INSTALLATIONS IN EXISTING CONCRETE OR ASPHALT LOCATIONS.

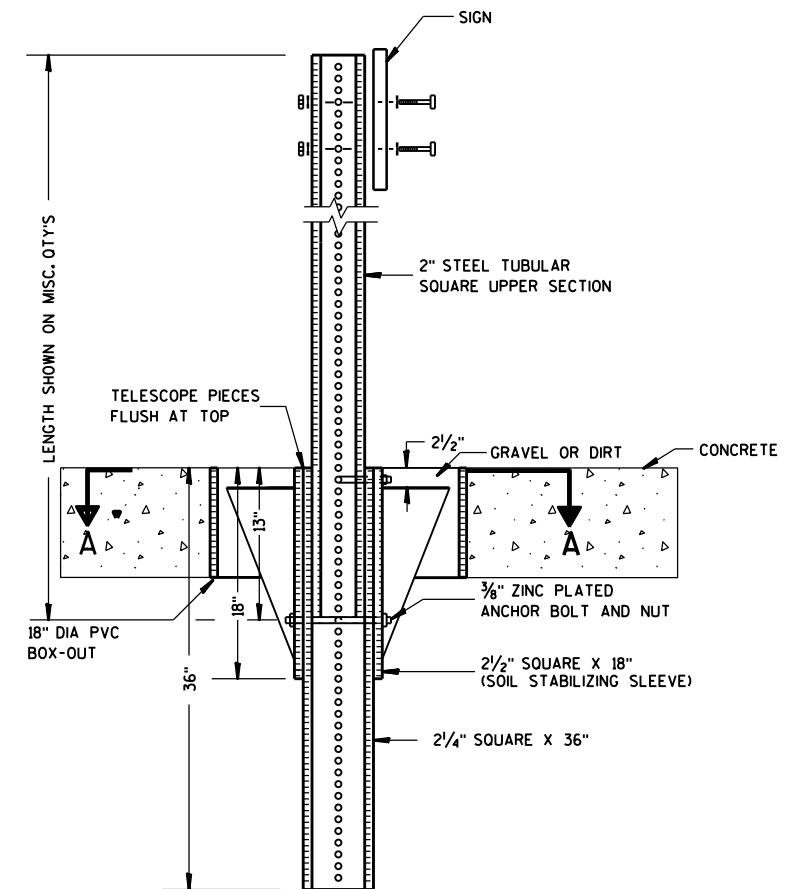

ELEVATION VIEW

DETAIL OF STEEL 2 X 2 SIGN POST IN BOX-OUT

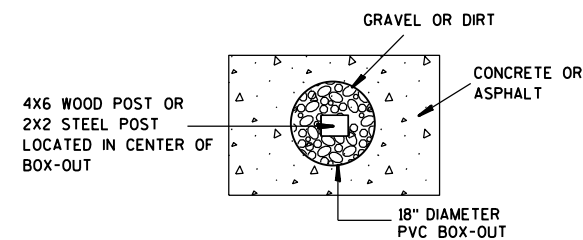

PLAN VIEW

FOR NEW CONCRETE/ASPHALT INSTALLATIONS

SIGN POST
BOX-OUTS
A4-3B

WISCONSIN DEPT OF TRANSPORTATION

APPROVED *Matthew R. Rauch*
for State Traffic Engineer

DATE 1/27/14 PLAT 177 A4-3B.1






PROJECT NO:

HWY:

COUNTY:

SHEET NO:

E

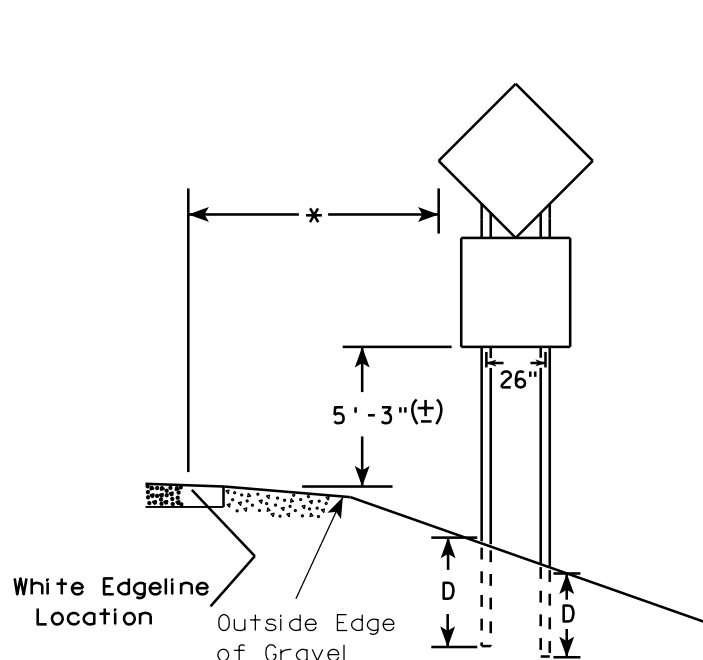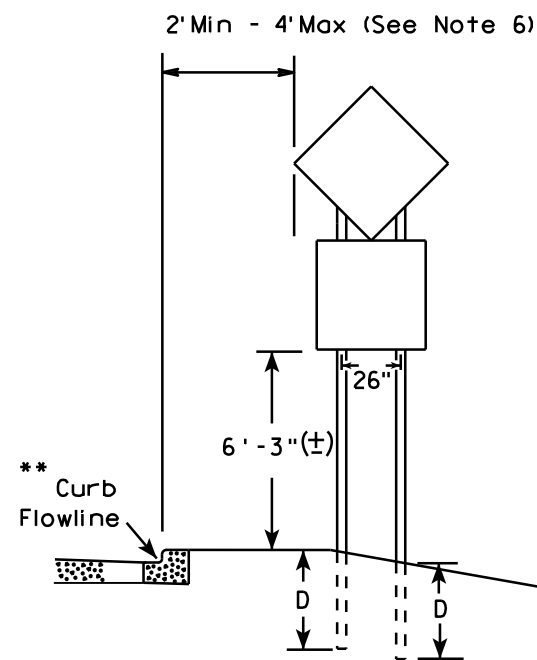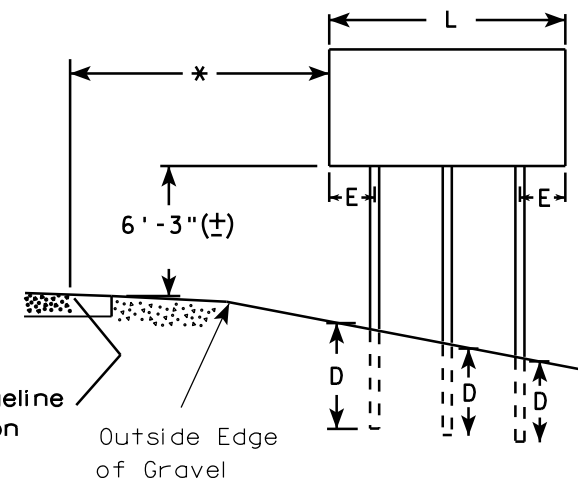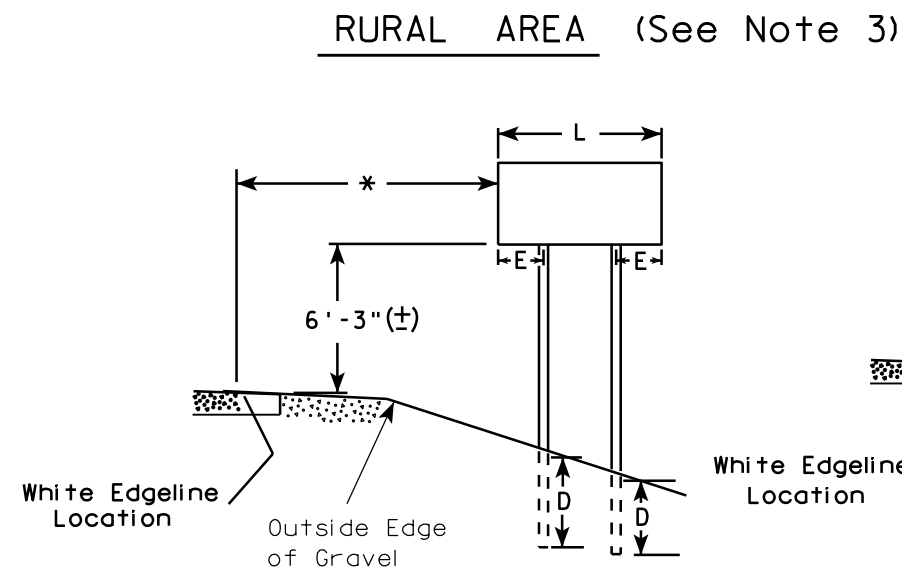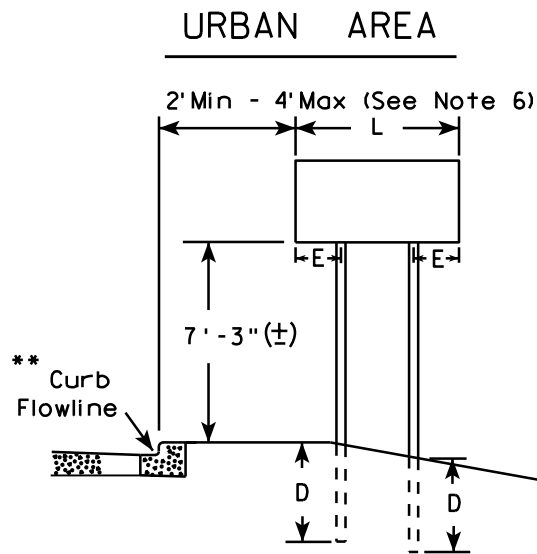

48" DIAMOND WARNING SIGN

48" DIAMOND WARNING SIGN

- GENERAL NOTES**
1. For 3 or 4 post installations, individual post spacing shall be greater than 3'-6".
 2. See tables below for required number of posts.
 3. For expressways and freeways, mounting height is 7'-3" (±) or 6'-3" (±) depending upon existence of sub-sign.
 4. The (±) tolerance for mounting height is 3 inches.
 5. Minimum mounting height for J assemblies (A4-5) is 7'-3" (±) or 6'-3" (±) per urban or rural detail respectively.
 6. Offset distance shall be consistent with existing signs or consistent throughout length of project.
 7. Folding stop signs (R1-1F) shall be mounted at a height of 5'-3" (±) or as directed by the engineer.
 8. The Double Arrow sign (W12-1) shall be mounted at a height of 2'-3" (±). The Chevron sign (W1-8), Roundabout Chevron panel (R6-4B), Clearance Markers (W5-52), Mile Markers (D10 series) & End of Road Markers (W5-56 & W5-56A) shall be mounted at a height of 4'-3" (±).

* 6 feet from edge of a paved shoulder or 12 feet from the edge of pavement (edge line location) or 2 feet from outside edge of gravel, whichever is greater unless directed by project engineer.

** The existence of curb and gutter does not in itself mandate the vertical clearance illustrated. That height is typically measured where there is sidewalk adjacent to the roadway or parking is permitted. In the absence of sidewalk vertical clearance is measured from the top of the curb. Offset of signs is measured from the flow line.

*** See A4-3 sign plate for signs 4' or less in width or less than 20 S.F. in area.

SIGN SHAPE OTHER THAN DIAMOND (TWO POSTS REQUIRED)	
L	E
Greater than 48" Less than 60"	12"
60" to 120"	L/5

SIGN SHAPE OTHER THAN DIAMOND (THREE POSTS REQUIRED)	
L	E
Greater than 120" less than 168"	12"

SIGN SHAPE OTHER THAN DIAMOND (FOUR POSTS REQUIRED)	
L	E
168" and greater	12"

POST EMBEDMENT DEPTH

Area of Sign Installation (Sq. Ft.)	D (Min)
20 or Less	4'
Greater than 20	5'

TYPICAL INSTALLATION
OF TYPE II SIGNS
ON MULTIPLE POSTS

WISCONSIN DEPT OF TRANSPORTATION

APPROVED *Matthew R. Rauch*
for State Traffic Engineer

DATE 4/29/14 PLATE NO. 178 13


PROJECT NO:

HWY:

COUNTY:

SHEET NO:

E

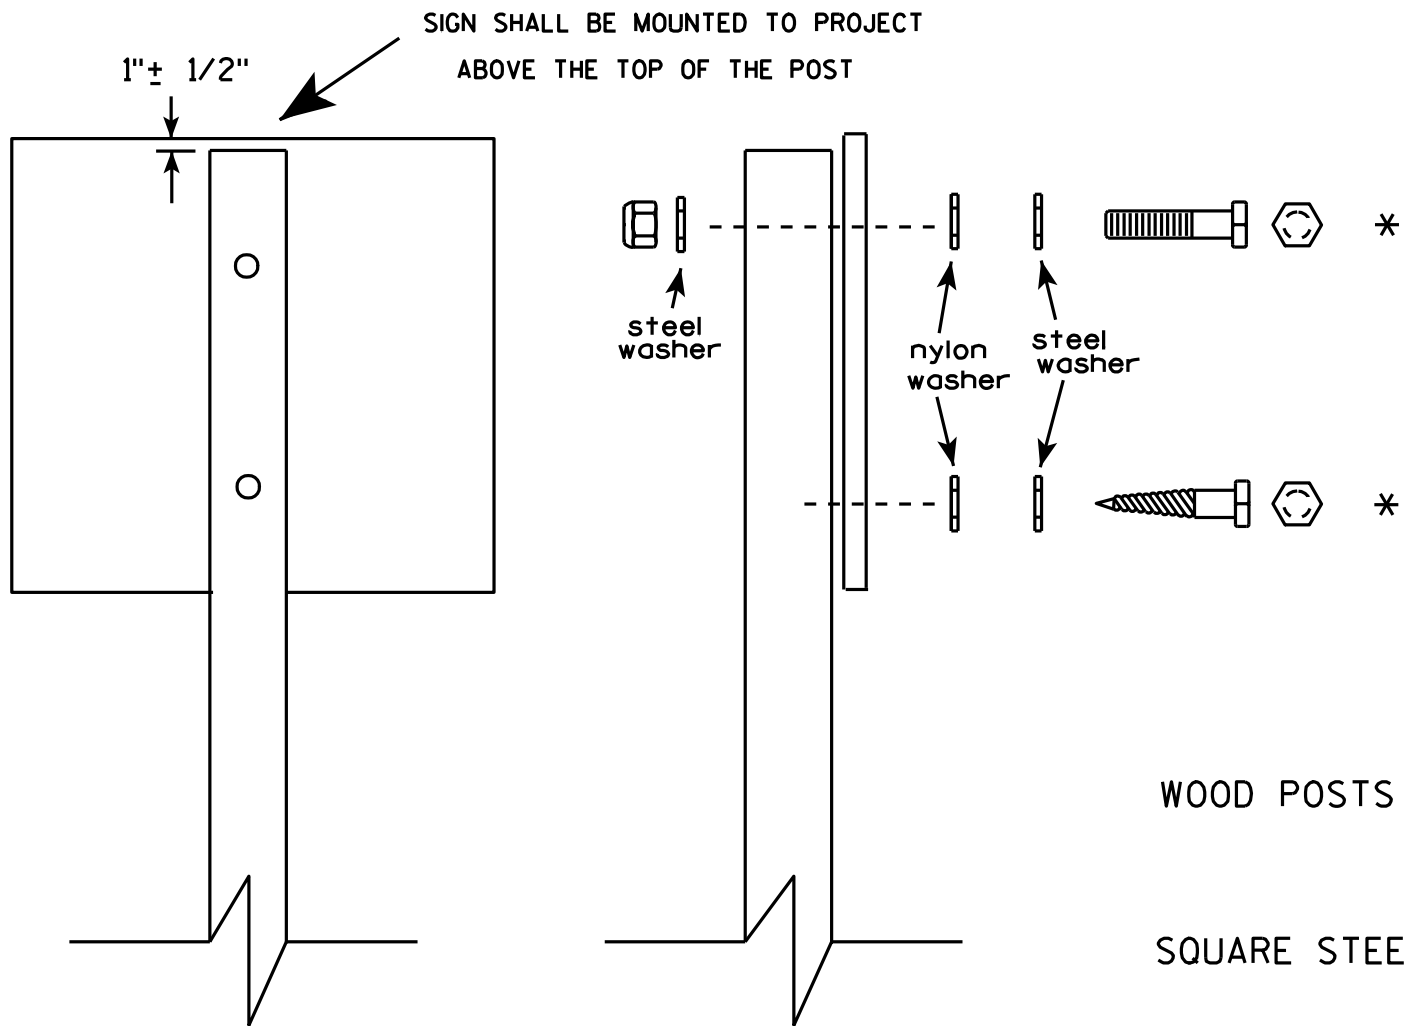


Nuts, bolts and lags used for mounting signs shall have hexagonal heads and shall be either :

- a. Hot dip galvanized in accordance with ASTM Designation: A 153, Class D, or SC 3
- b. Electro-galvanized in accordance with ASTM Designation : B 633, TYPE III, SC 3.

Threads on bolts and nuts shall be manufactured with sufficient allowance for the cadmium plate or galvanized coating to permit the nuts to run freely on the bolts.

- WOOD POSTS (4" x 4" or 4" x 6")
- LAG SCREWS - $\frac{3}{8}$ " X 3"
- MACHINE BOLTS - $\frac{5}{16}$ " X 6-1/2" or 7" Length w/ nuts
- SQUARE STEEL POSTS (2" x 2")
- MACHINE BOLTS - $\frac{3}{8}$ " X 3-1/4" Length w/ nuts
- RIVETS - $\frac{9}{32}$ " (6605-9-6) BULB-TITE, TRI-FOLD, ALUMINUM BODY/MANDREL
- O.D. FLANGE .720-.765 INCH, GRIP RANGE .042-.375 INCH
- WASHERS (ALL POSTS) -
- 1-1/4" O.D. X $\frac{3}{8}$ " I.D. X $\frac{1}{16}$ " STEEL
- 1-1/4" O.D. X $\frac{3}{8}$ " I.D. X .080 NYLON for all Type H signs.

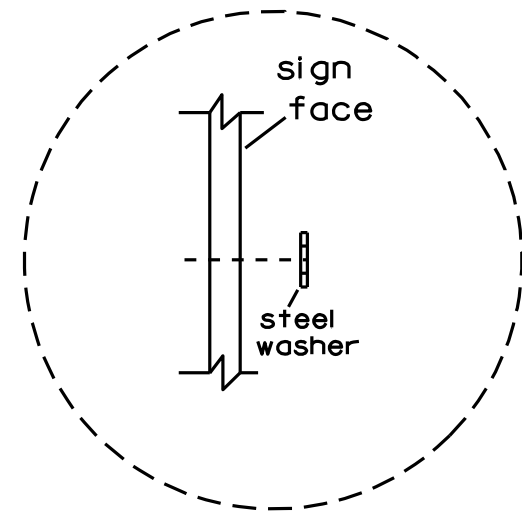



Washer Placement when Sign Has Other Than Type H or Type F Face

* Two different fastening systems are shown for illustration purposes. On any individual sign, either one or the other system shall be used. Actual number of fasteners per sign varies with the sign area, but normally there are two. For a single post installation, all signs greater than 9 sq. ft. require the use of 3 fasteners.

ATTACHMENT OF SIGNS TO POSTS	
WISCONSIN DEPT OF TRANSPORTATION	
APPROVED	<i>Matthew R. Rauch</i> For State Traffic Engineer
DATE 3/23/10	PLATE NO. A4-8.7


BANDING

SINGLE SIGN

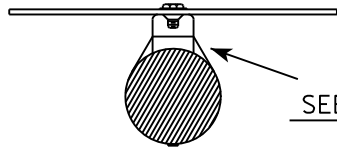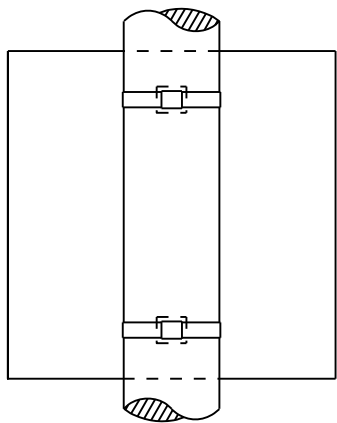


SEE DETAIL A


"J" ASSEMBLY

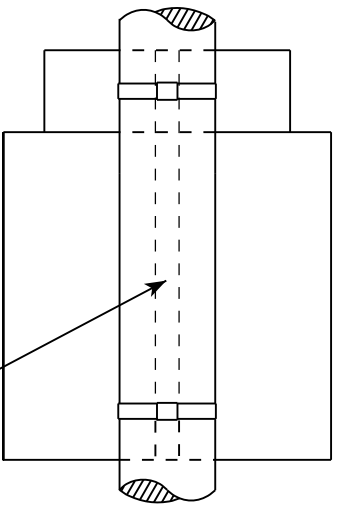

CHANNEL
SEE TYPICAL PANEL
INSTALLATION SHEET

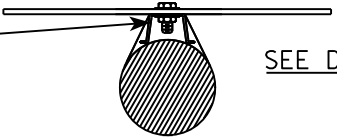


SEE DETAIL B

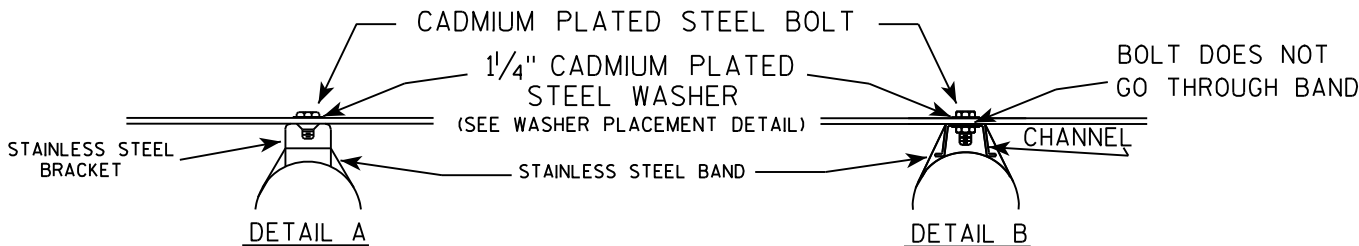

GENERAL NOTES

1. Any sign over 3 feet in width shall use the V-Block banding method. See A5-10 standard plate.
2. Signs 3 feet or greater in height shall have three bracket bands installed. Signs less than 3 feet in height shall have two bracket bands installed.
3. Banding and assembly bracket shall be stainless steel. All bands shall be $\frac{3}{4}$ " in width and 0.025" thickness.

WASHER PLACEMENT

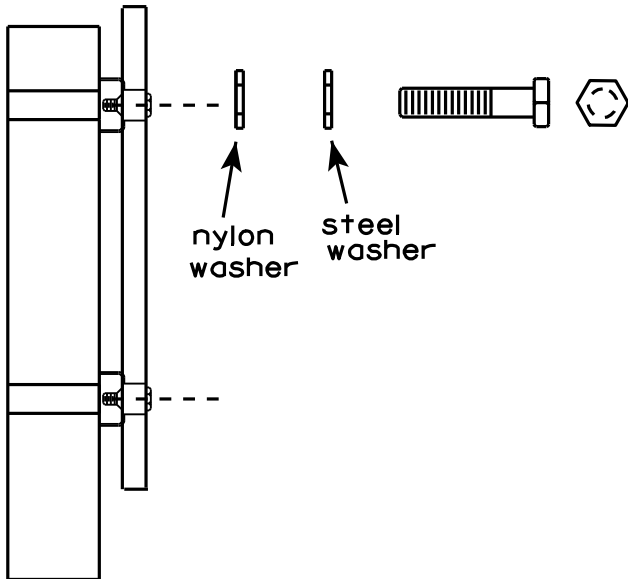

nylon washer
steel washer


WASHERS (ALL POSTS) -
1-1/4" O.D. X $\frac{3}{8}$ " I.D. X $\frac{1}{16}$ " STEEL
1-1/4" O.D. X $\frac{3}{8}$ " I.D. X .080 NYLON
FOR ALL TYPE H SIGNS

STANDARD SIGN
SIGN BANDING DETAILS

WISCONSIN DEPT OF TRANSPORTATION

APPROVED *Matthew R. Rauch*
for State Traffic Engineer

DATE 8/16/13 PLATE NO. A5-9.3

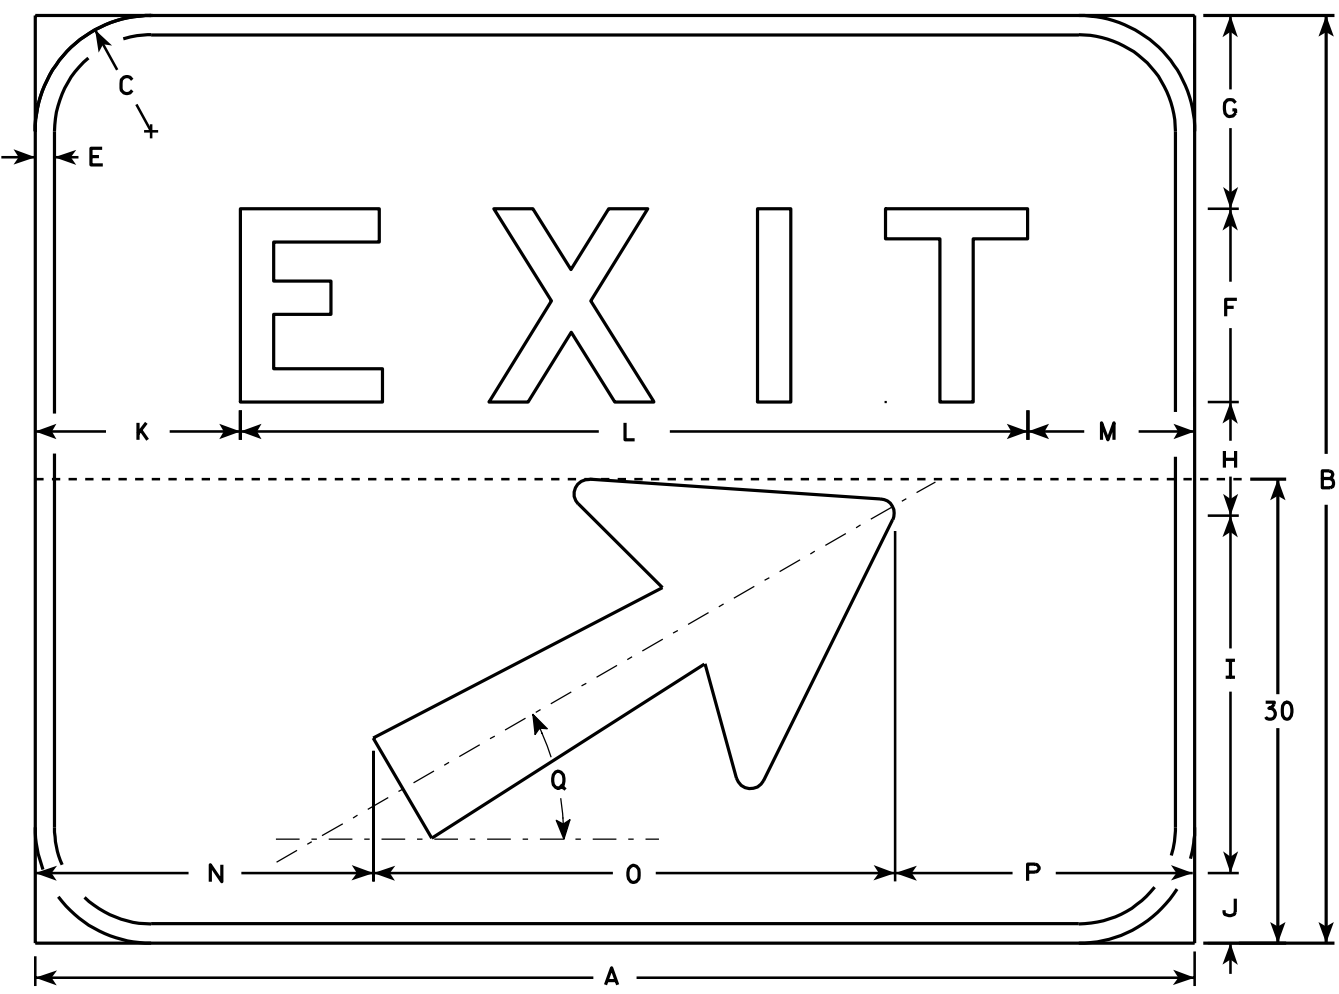

E5-1

NOTES

- 1. Sign is Type II - Type H reflective - reference WIS DOT Standard Specification for HIGHWAY and STRUCTURE CONSTRUCTION latest edition.
- 2. Color:
Background - Green
Message - White (Type H reflective)
- 3. Message Series - E
- 4. Corners may be square or rounded but borders shall be rounded as shown.
- 5. Base material for this sign shall be plywood and shall be split into two seperate pieces for the 72 x 60 size as shown on the detail by the dashed line (-----).
- 6. Arrow is Type "A" from sign plate A1-1.
- 7. As per the Standard Spec's, this sign shall not have a vertical joint.

Metric equivalent
for this sign is:

SIZE	
1	
2	
3	
4	1500 mm X 1200 mm
5	1800 mm X 1500 mm

SIZE	A	B	C	D	E	F	G	H	I	J	K	L	M	N	O	P	Q	R	S	T	U	V	W	X	Y	Z	Area sq. ft.	Area m ²
1																												
2																												
3																												
4	60	48	6		1	10	10	5 7/8	18 1/2	3 5/8	10 5/8	40 3/4	8 5/8	17 1/2	27	15 1/2	30°										20.0	1.80
5	72	60	6		1	12	12	10	18 1/2	7 1/2	13 1/4	48 1/2	10 1/4	23 1/2	27	21 1/2	30°										30.0	2.70

STANDARD SIGN
E5 - 1


WISCONSIN DEPT OF TRANSPORTATION

APPROVED 
for State Traffic Engineer

DATE 6/22/00 PLATE NO. E5-1.8

PROJECT NO:	HWY:	COUNTY:	SHEET NO: 181	E
-------------	------	---------	---------------	---

7

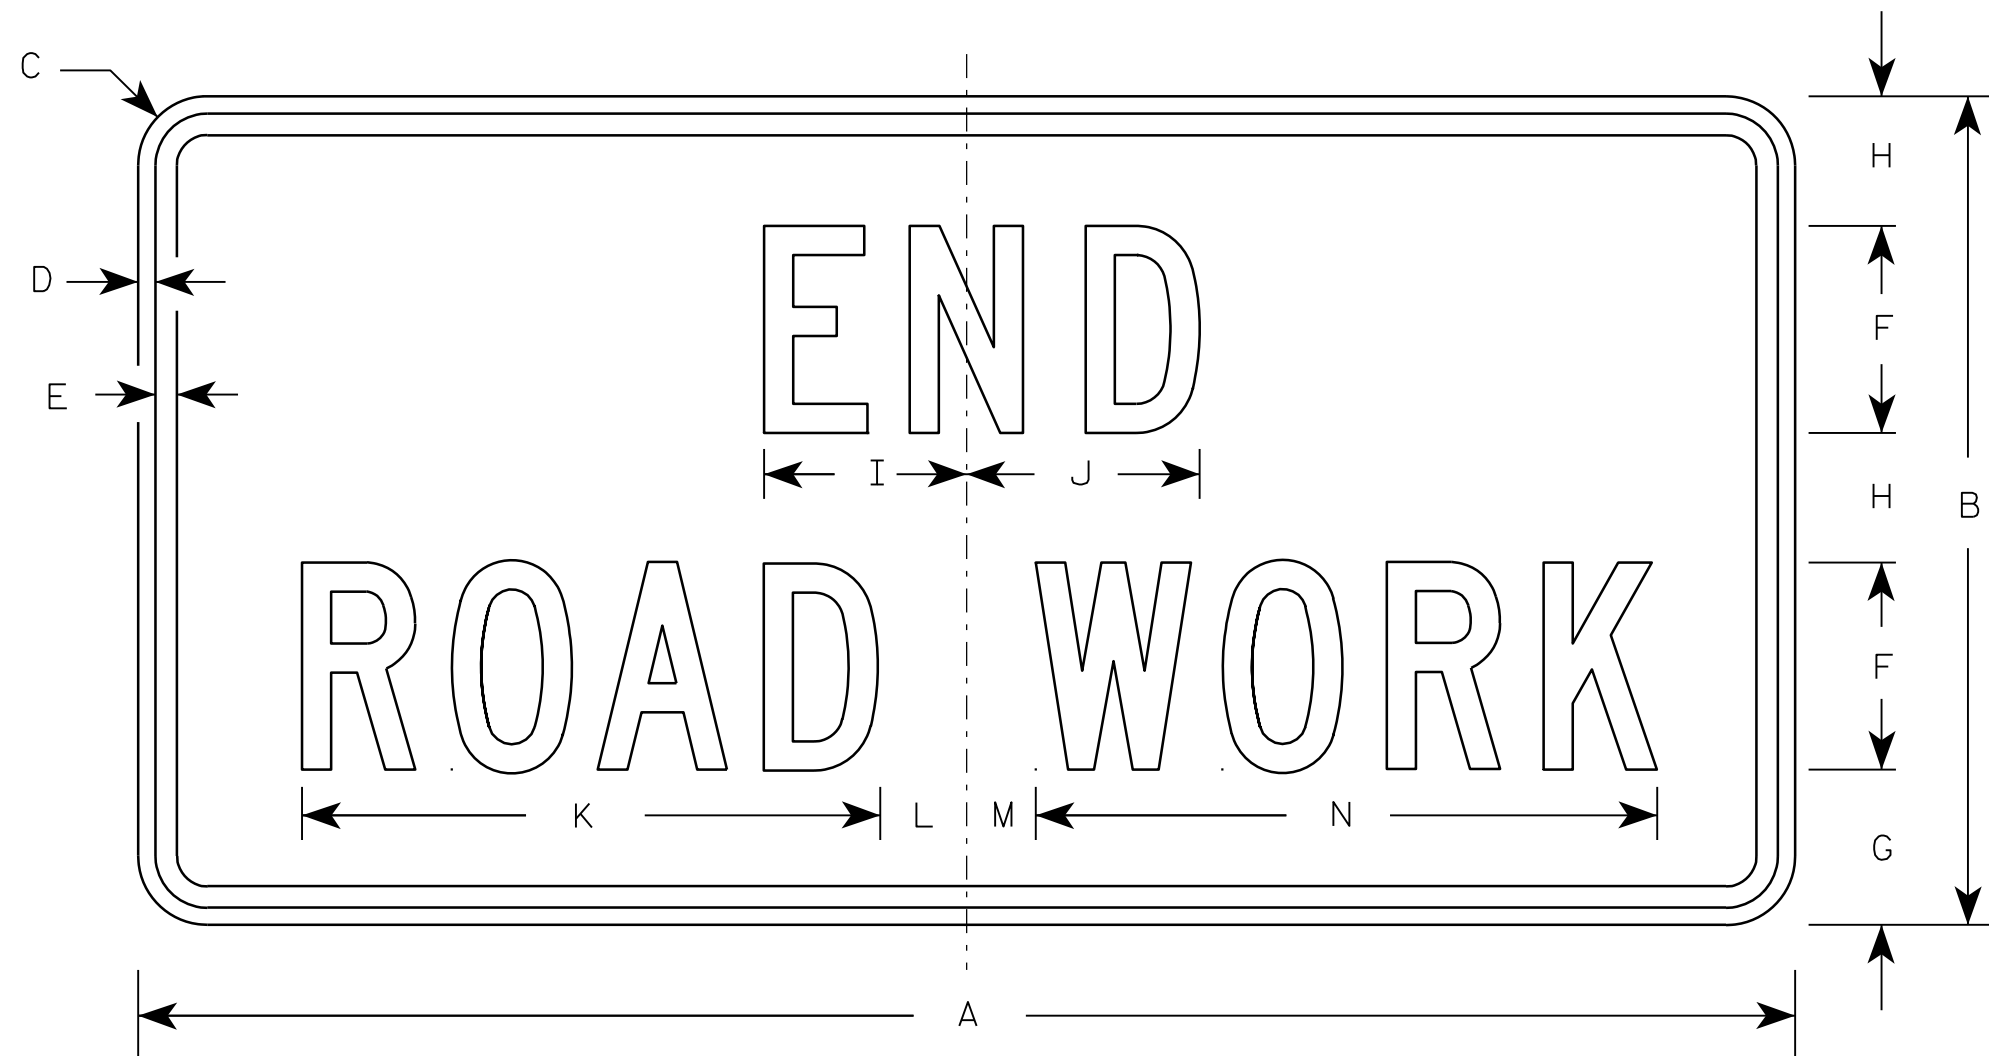

G20-2A

Metric equivalent
for this sign is:

SIZE	
1	900 mm X 450 mm
2	1200 mm X 600 mm
3	1200 mm X 600 mm
4	1200 mm X 600 mm
5	1200 mm X 600 mm

SIZE	A	B	C	D	E	F	G	H	I	J	K	L	M	N	O	P	Q	R	S	T	U	V	W	X	Y	Z	Area sq. ft.	Area sq. m
1	36	18	1 1/8	3/8	1/2	4	3 3/4	2 1/2	4 1/8	4 1/8	11 1/8	2	1	12 1/8													4.5	0.41
2	48	24	1 1/2	1/2	5/8	6	4 1/2	3 3/4	5 7/8	6 3/4	16 3/4	2 1/2	1 3/4	18 1/2													8.0	0.72
3	48	24	1 1/2	1/2	5/8	6	4 1/2	3 3/4	5 7/8	6 3/4	16 3/4	2 1/2	1 3/4	18 1/2													8.0	0.72
4	48	24	1 1/2	1/2	5/8	6	4 1/2	3 3/4	5 7/8	6 3/4	16 3/4	2 1/2	1 3/4	18 1/2													8.0	0.72
5	48	24	1 1/2	1/2	5/8	6	4 1/2	3 3/4	5 7/8	6 3/4	16 3/4	2 1/2	1 3/4	18 1/2													8.0	0.72

NOTES

- Sign is Type II - Type F Reflective - reference WIS DOT Standard Specification for HIGHWAY and STRUCTURE CONSTRUCTION latest edition.
- Color:
Background - Orange
Message - Black
- Message Series - C
- Corners may be square or rounded when base material is plywood but borders shall be rounded as shown. When base material is metal, the corners and borders shall be rounded.

7


PROJECT NO:

HWY:

COUNTY:

SHEET NO: 182


E

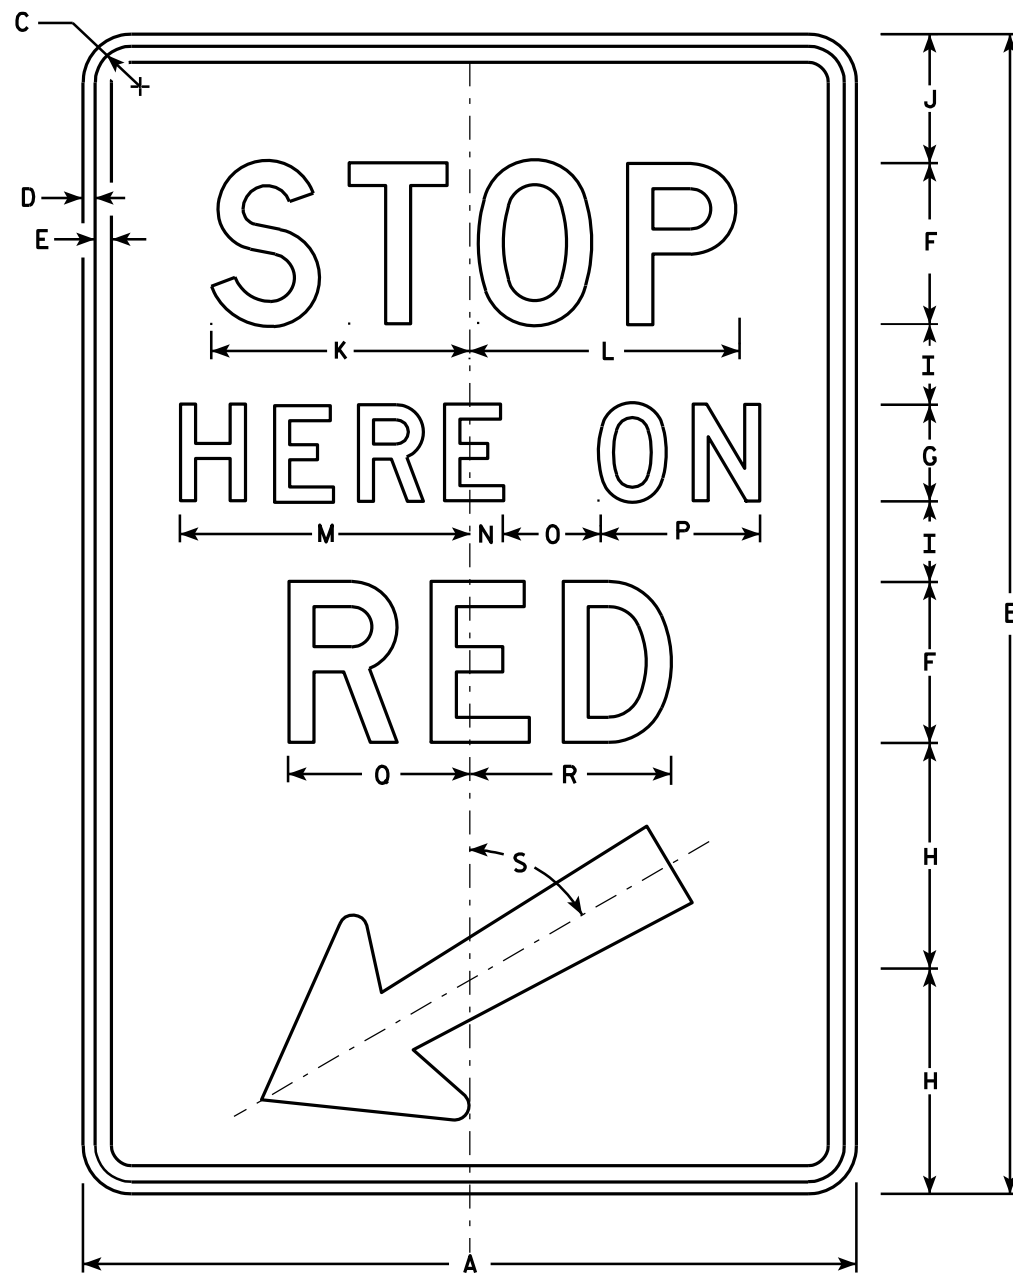

R10-6

NOTES

1. Sign is Type II - Type H Reflective - reference WIS DOT Standard Specification for HIGHWAY and STRUCTURE CONSTRUCTION latest edition.
2. Color:
Background - White
Message - Black
3. Message Series - D
4. Corners may be square or rounded when base material is plywood but borders shall be rounded as shown. When base material is metal, the corners and borders shall be rounded.

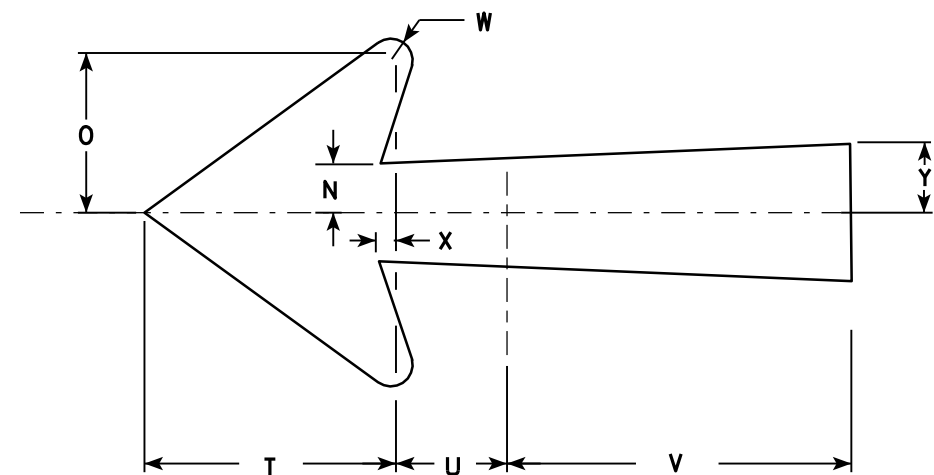

Arrow Detail

SIZE	A	B	C	D	E	F	G	H	I	J	K	L	M	N	O	P	Q	R	S	T	U	V	W	X	Y	Z	Area sq. ft.
1																											
2S	24	36	1 1/8	3/8	1/2	5	3	7	2 1/2	4	8	8 3/8	9	1	3	5	5 5/8	6 1/4	60°	5 1/4	2 1/4	7 1/8	1/2	3/8	1 3/8		6.0
2M	24	36	1 1/8	3/8	1/2	5	3	7	2 1/2	4	8	8 3/8	9	1	3	5	5 5/8	6 1/4	60°	5 1/4	2 1/4	7 1/8	1/2	3/8	1 3/8		6.0
3																											
4																											
5																											

STANDARD SIGN R10-6

WISCONSIN DEPT OF TRANSPORTATION

APPROVED *Matthew R. Rauch*
for State Traffic Engineer

DATE 4/5/11 PLATE NO. R10-6.6


PROJECT NO:

HWY:

COUNTY:



SHEET NO: 183

E

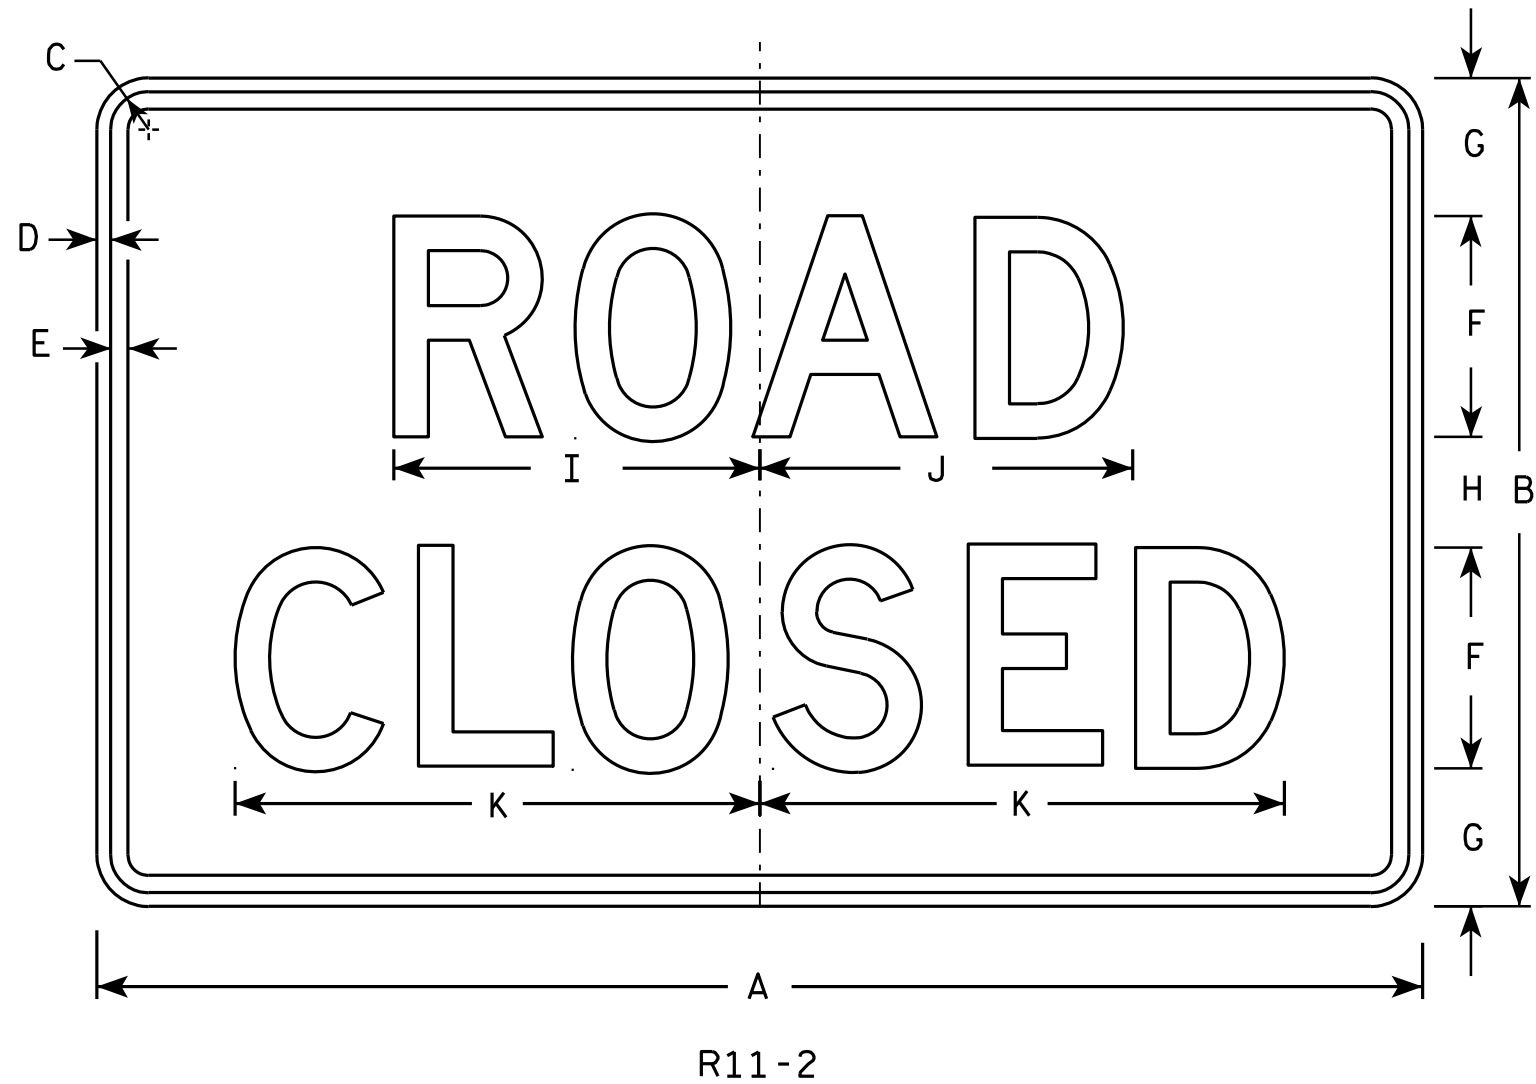

NOTES

- Sign is Type II - Type H Reflective - reference WIS DOT Standard Specification for HIGHWAY and STRUCTURE CONSTRUCTION latest edition.
- Color:
Background - White
Message - Black
- Message Series - D
- Corners may be square or rounded when base material is plywood but borders shall be rounded as shown. When base material is metal, the corners and borders shall be rounded.
- Modify the message as required.

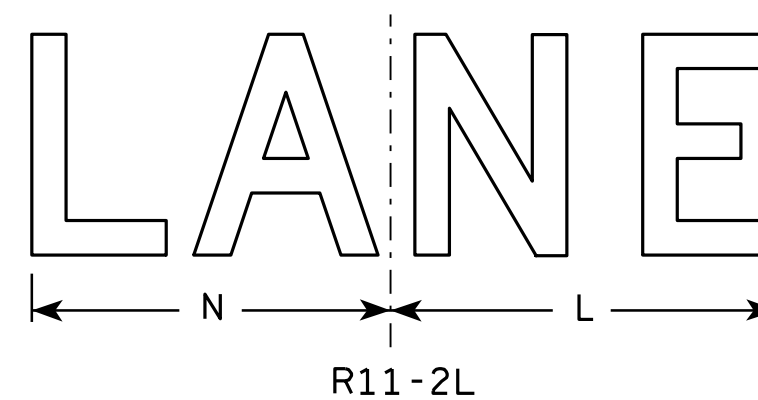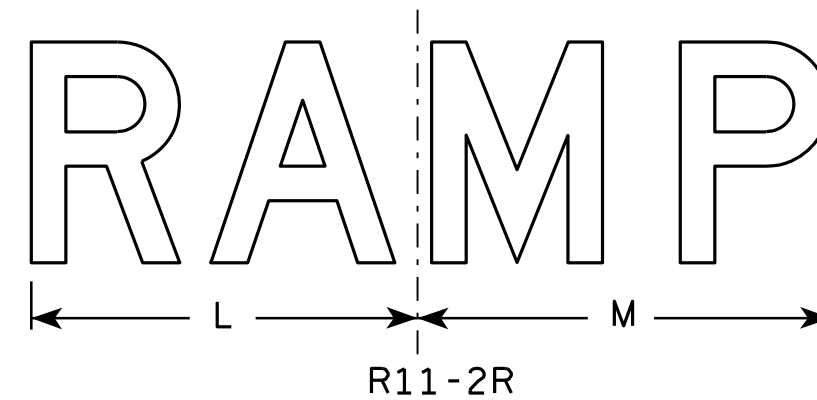


SIZE	A	B	C	D	E	F	G	H	I	J	K	L	M	N	O	P	Q	R	S	T	U	V	W	X	Y	Z	Area sq. ft.
1																											
2S	48	30	1 3⁄8	1⁄2	5⁄8	8	5	4	13 1⁄4	13 1⁄2	19	14	15	13													10.0
2M	48	30	1 3⁄8	1⁄2	5⁄8	8	5	4	13 1⁄4	13 1⁄2	19	14	15	13													10.0
3	48	30	1 3⁄8	1⁄2	5⁄8	8	5	4	13 1⁄4	13 1⁄2	19	14	15	13													10.0
4	48	30	1 3⁄8	1⁄2	5⁄8	8	5	4	13 1⁄4	13 1⁄2	19	14	15	13													10.0
5	48	30	1 3⁄8	1⁄2	5⁄8	8	5	4	13 1⁄4	13 1⁄2	19	14	15	13													10.0

STANDARD SIGN R11-2

WISCONSIN DEPT OF TRANSPORTATION
APPROVED *Matthew R. Rauch*
for State Traffic Engineer
DATE 4/1/11 PLATE NO. R11-2.10

PROJECT NO: HWY: COUNTY: SHEET NO: 184 E

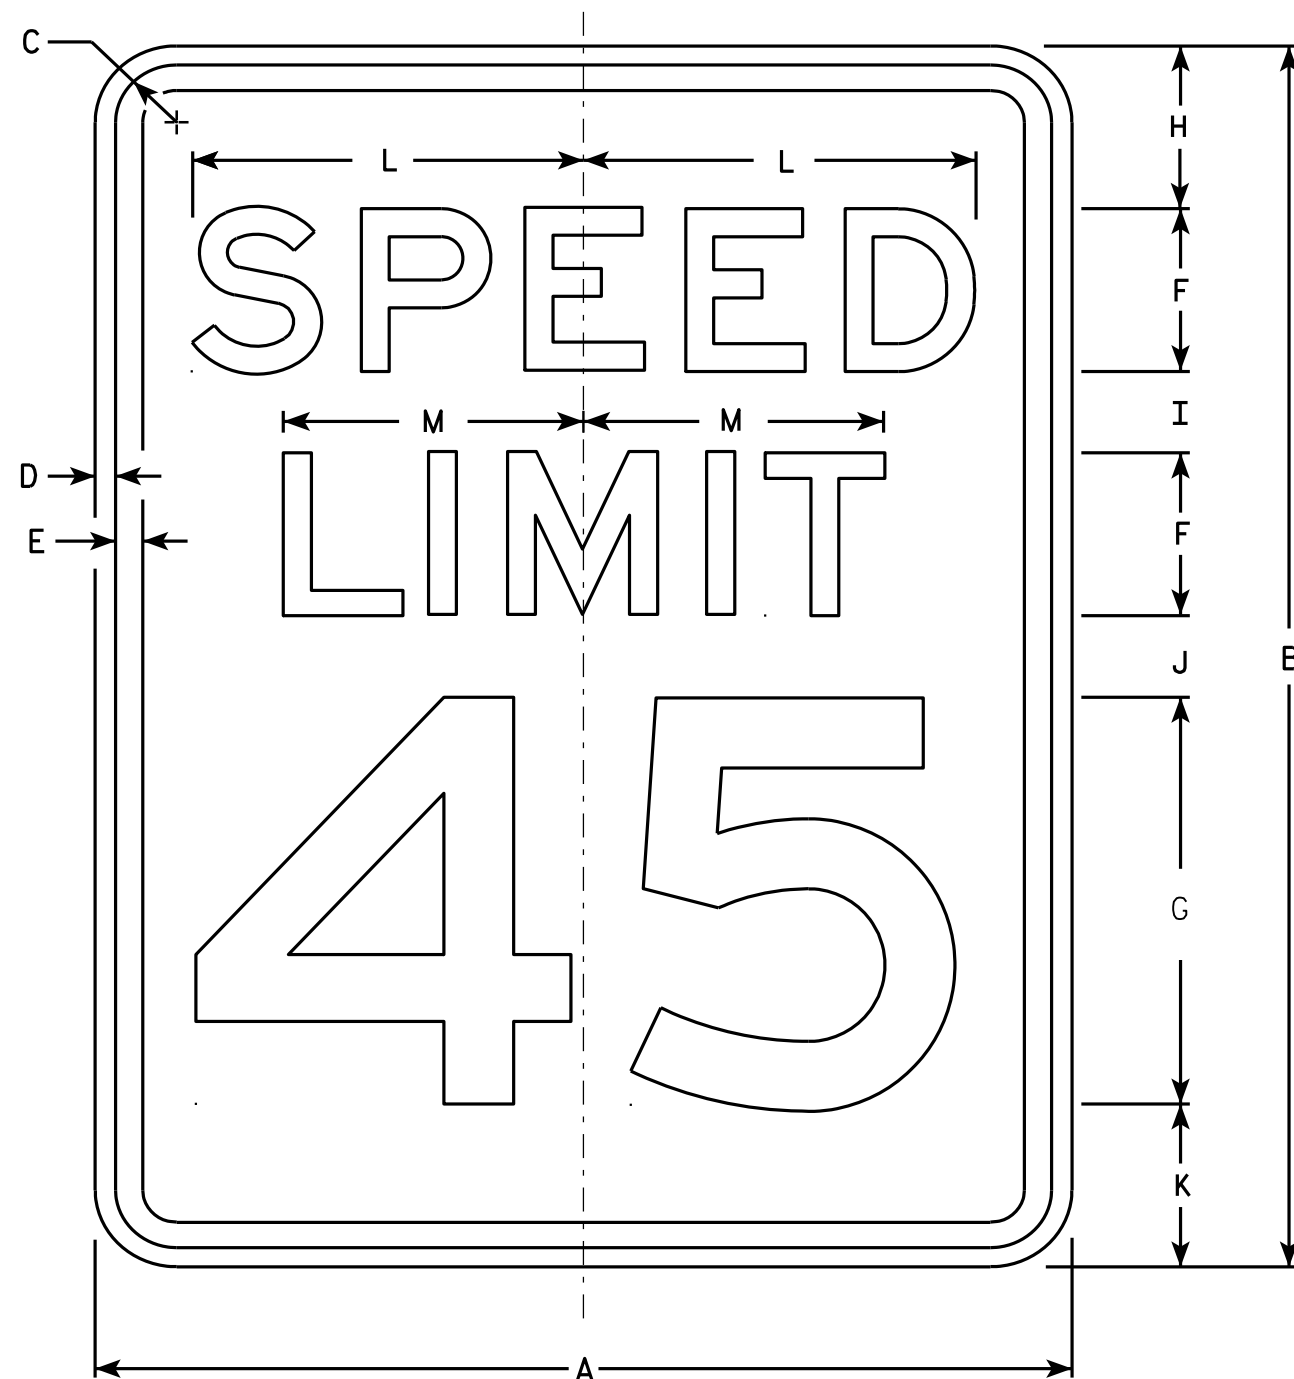

R2-1

NOTES


1. Sign is Type II - Type H Reflective - reference WIS DOT Standard Specification for HIGHWAY and STRUCTURE CONSTRUCTION latest edition.
2. Color:
Background - White
Message - Black
3. Message Series - E
4. Corners may be square or rounded when base material is plywood but borders shall be rounded as shown. When base material is metal, the corners and borders shall be rounded.
5. Substitute appropriate numerals and optically adjust spacing to achieve proper balance.

SIZE	A	B	C	D	E	F	G	H	I	J	K	L	M	N	O	P	Q	R	S	T	U	V	W	X	Y	Z	Area sq. ft.
1	18	24	1 1/8	3/8	1/2	3	8	3	2	2	3	7 1/4	5 1/2														3.0
2S	24	30	1 1/8	3/8	1/2	4	10	3	2 1/4	3 3/8	3 3/8	9 5/8	7 3/8														5.0
2M	30	36	1 3/8	1/2	5/8	5	12	5	2 1/2	2 1/2	4	12	9 1/4														7.5
3	36	48	1 3/8	1/2	5/8	6	14	6	5	5	6	14 3/8	11														12.0
4	36	48	1 3/8	1/2	5/8	6	14	6	5	5	6	14 3/8	11														12.0
5	48	60	2 1/4	3/4	1	8	20	6	4 1/2	6 3/4	6 3/4	19 1/4	14 5/8														20.0

STANDARD SIGN R2-1

WISCONSIN DEPT OF TRANSPORTATION
APPROVED *Matthew R. Rauch*
For State Traffic Engineer
DATE 5/26/10 PLATE NO. R2-1.13

PROJECT NO: HWY: COUNTY: SHEET NO: 185 E

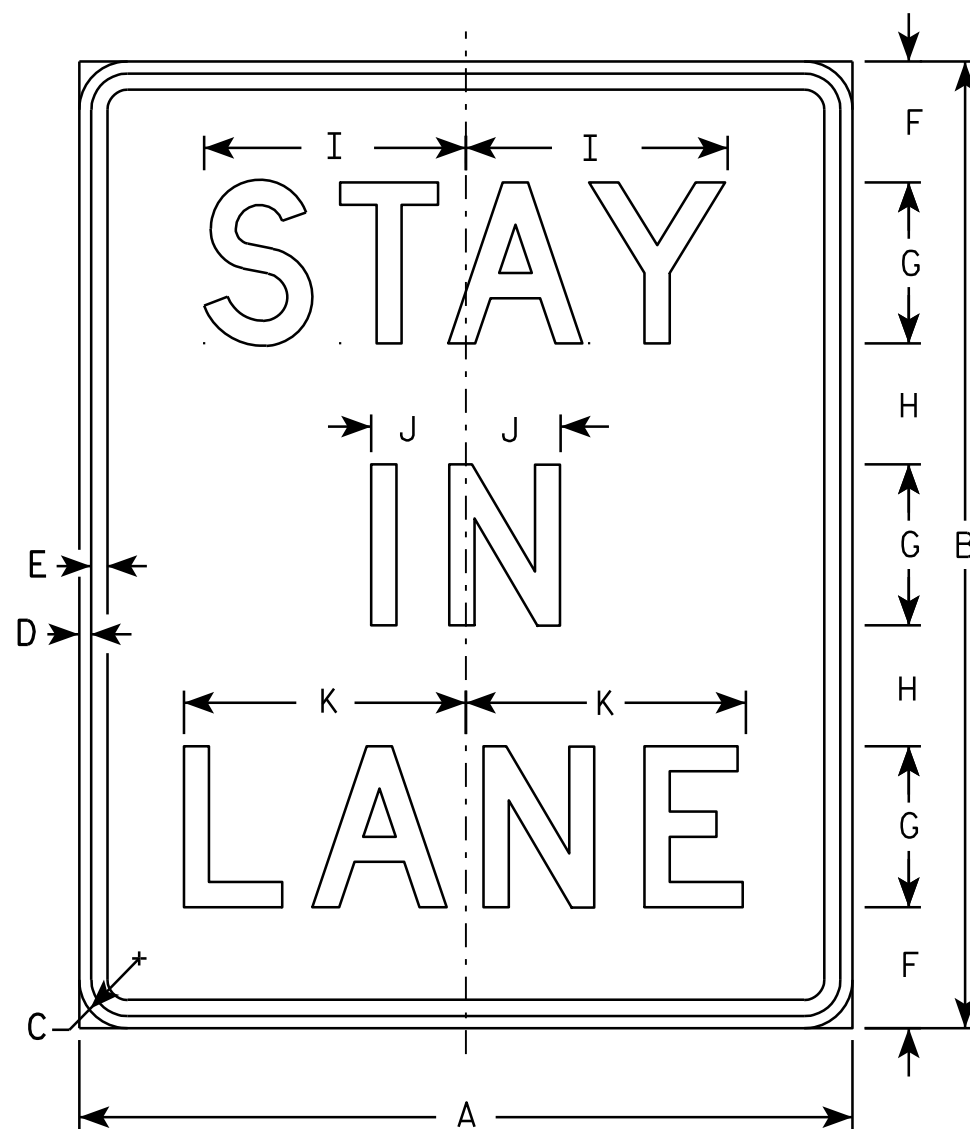

R4-9

NOTES

1. Sign is Type II - Type H Reflective - reference WIS DOT Standard Specification for HIGHWAY and STRUCTURE CONSTRUCTION latest edition.
2. Color:
Background - WHITE
Message - BLACK
3. Message Series - D
4. Corners may be square or rounded when base material is plywood but borders shall be rounded as shown. When base material is metal, the corners and borders shall be rounded.

SIZE	A	B	C	D	E	F	G	H	I	J	K	L	M	N	O	P	Q	R	S	T	U	V	W	X	Y	Z	Area sq. ft.
1	18	24	1 1/8	3/8	3/8	3	4	3	6 1/2	2 3/8	7																3.0
2S	24	30	1 1/8	3/8	1/2	3 5/8	5	3 7/8	8 1/8	3	8 3/4																5.0
2M	24	30	1 1/8	3/8	1/2	3 5/8	5	3 7/8	8 1/8	3	8 3/4																5.0
3	36	48	1 3/8	1/2	5/8	8 1/4	7	5 1/4	11 3/8	4 1/8	12 1/4																12.0
4	36	48	1 3/8	1/2	5/8	8 1/4	7	5 1/4	11 3/8	4 1/8	12 1/4																12.0
5	48	60	2 1/4	3/4	1	7 1/2	10	7 1/2	16 1/4	5 7/8	17 1/2																20.0

STANDARD SIGN

R4-9

WISCONSIN DEPT OF TRANSPORTATION


APPROVED *Matthew R. Rauch*
for State Traffic Engineer

DATE 3/25/2011 PLATE NO. R4-9.2

PROJECT NO:


SHEET NO: 186

E

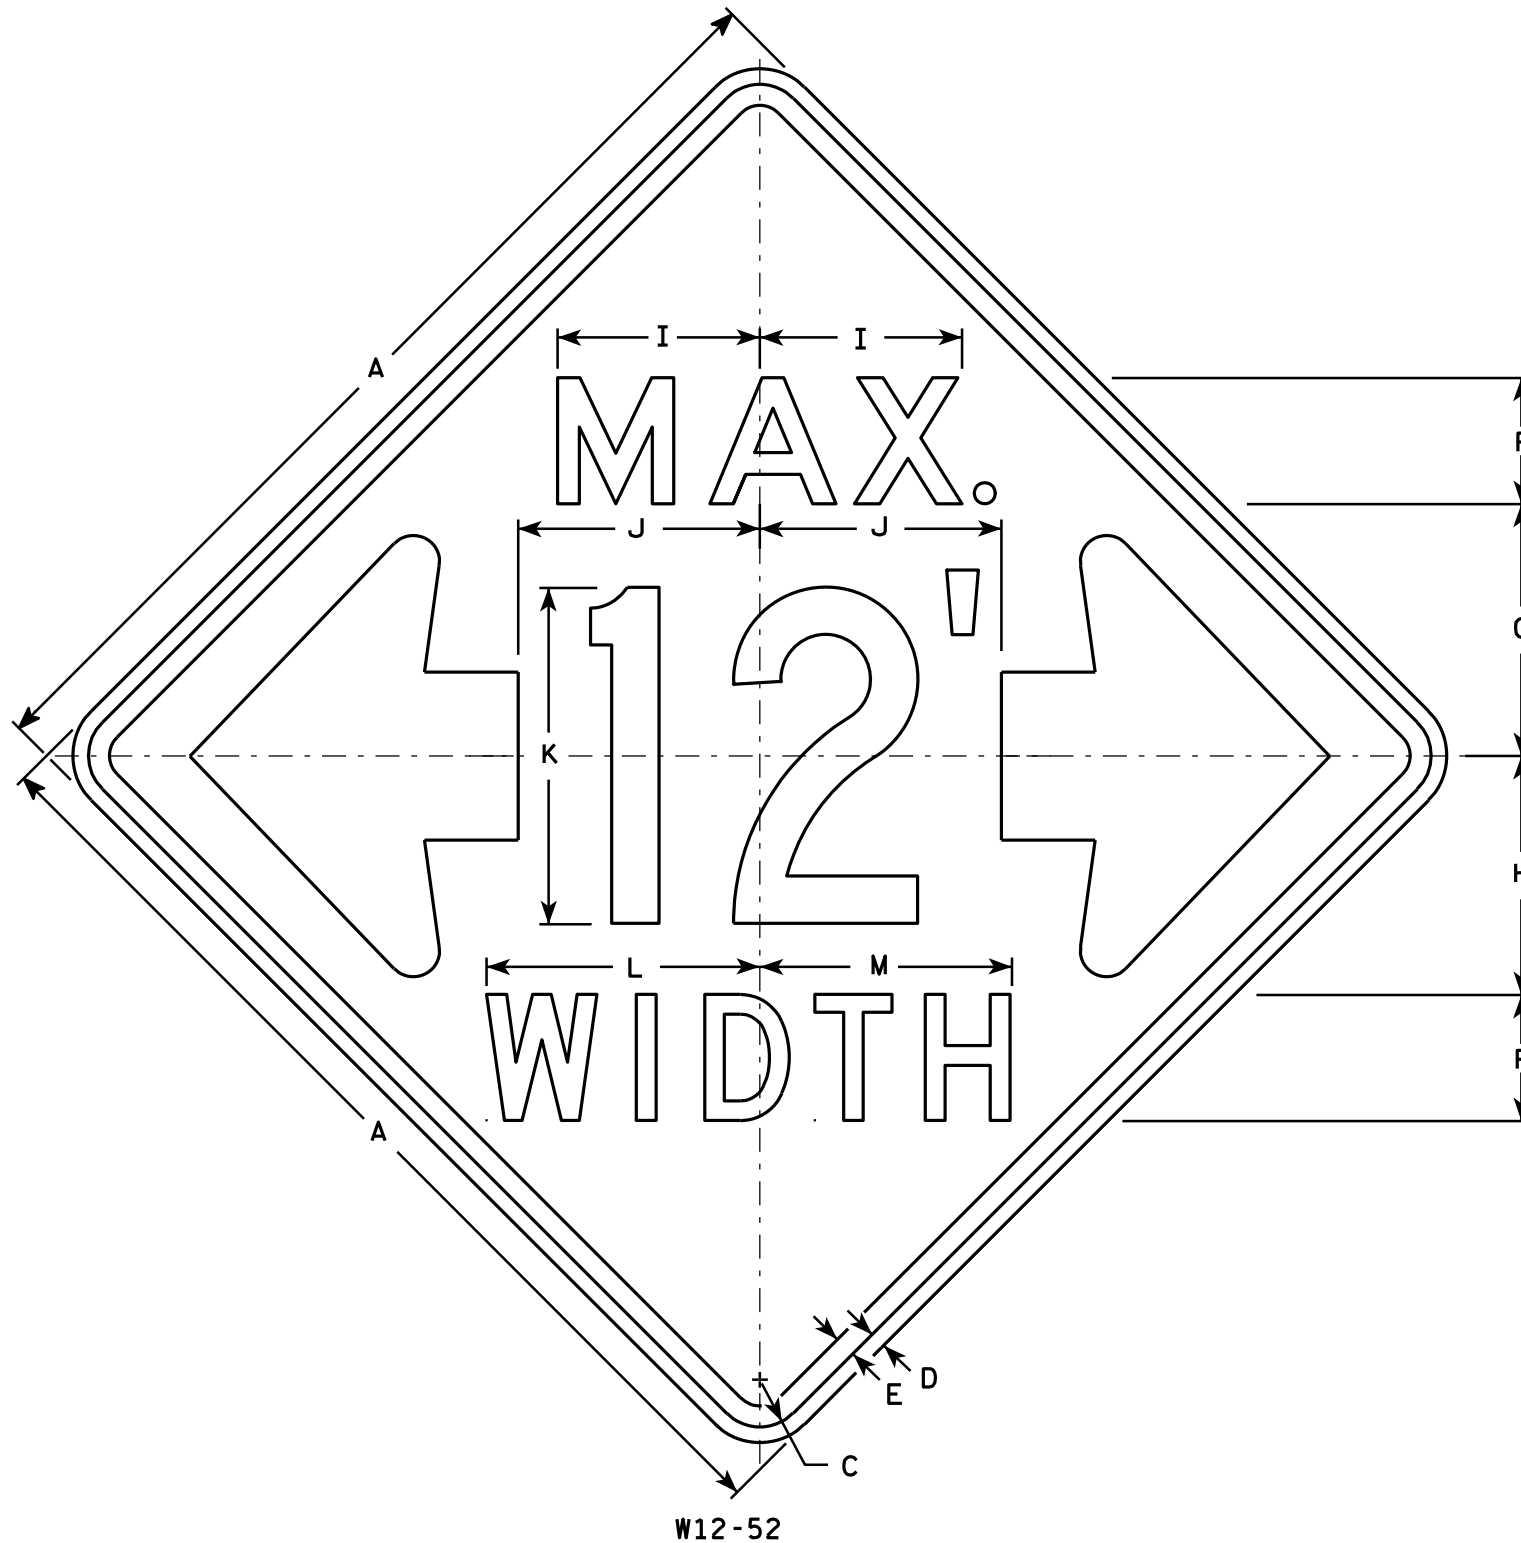

NOTES

- Sign Is Type II - Type F Reflective - reference WIS DOT Standard Specification for HIGHWAY and STRUCTURE CONSTRUCTION latest edition.
- Color:
Background - Orange
Message - Black
- Message Series - See note 5
- Corners may be square or rounded when base material is plywood but borders shall be rounded as shown. When base material is metal, the corners and borders shall be rounded.
- The top line is series E, the numerals are series C, and the bottom line is series D.
- Substitute appropriate numerals and adjust spacing as required.

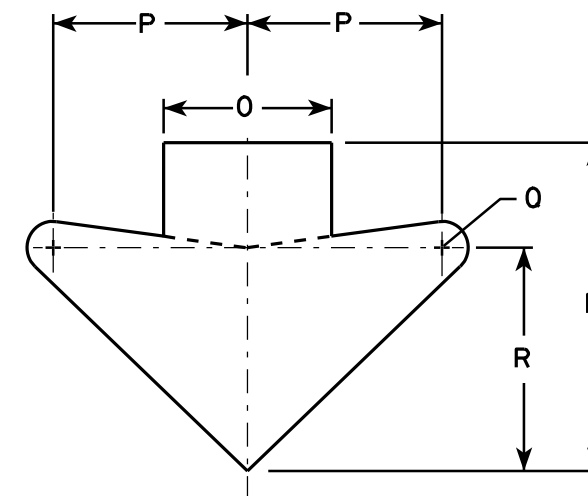

ARROW DETAIL

SIZE	A	B	C	D	E	F	G	H	I	J	K	L	M	N	O	P	Q	R	S	T	U	V	W	X	Y	Z	Area sq. ft.
1																											
2S	48		2 1/4	3/4	1	6	12	11 3/8	9 5/8	11 1/2	16	13	12	15 5/8	8	9 1/4	1 1/4	10 5/8									16.0
2M	48		2 1/4	3/4	1	6	12	11 3/8	9 5/8	11 1/2	16	13	12	15 5/8	8	9 1/4	1 1/4	10 5/8									16.0
3																											
4																											
5																											

STANDARD SIGN W12-52

WISCONSIN DEPT OF TRANSPORTATION

APPROVED
Matthew R. Rauch
For State Traffic Engineer

DATE 3/16/11 PLATE NO. W12-52.7


PROJECT NO:

HWY:

COUNTY:

SHEET NO: 187

E

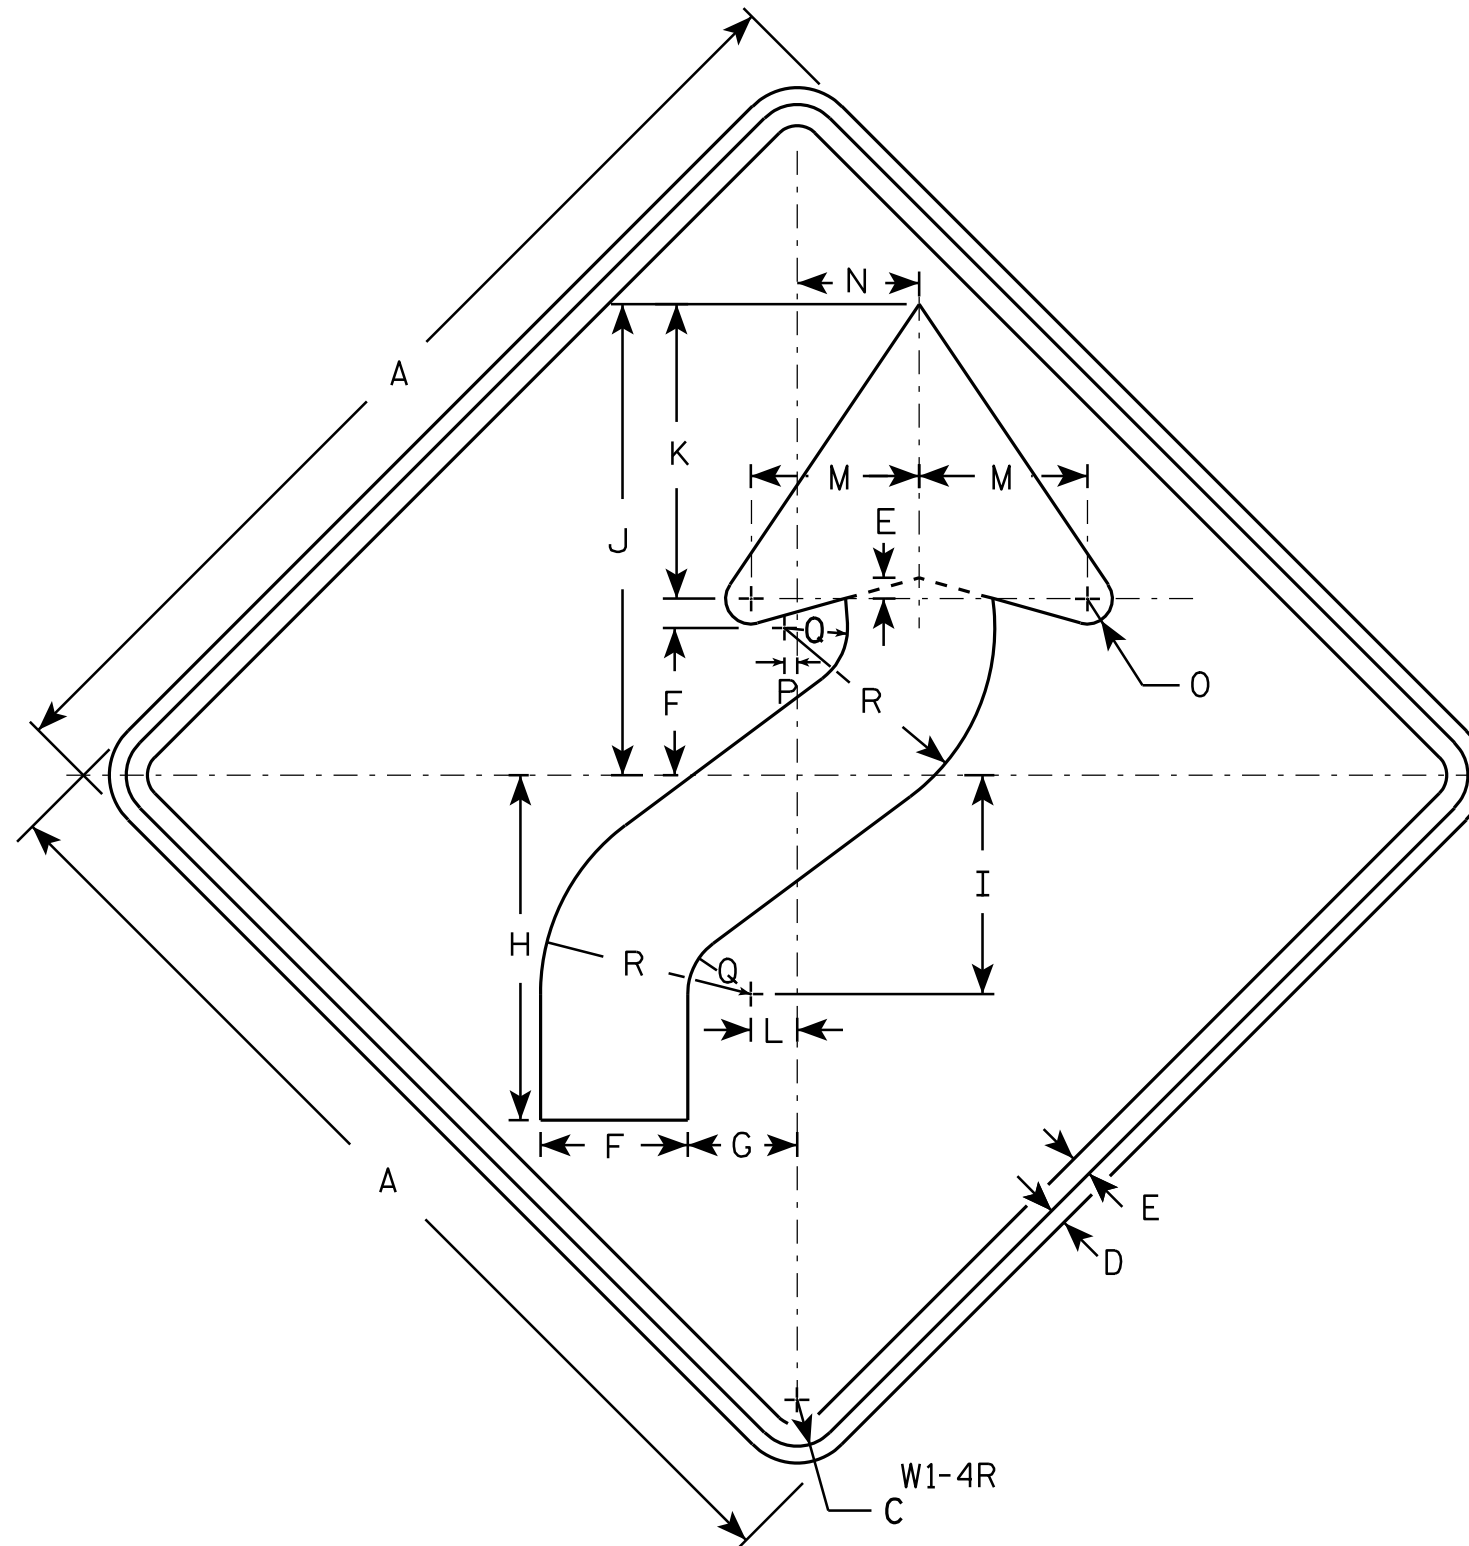

NOTES

- Sign is Type II - Type F Reflective - reference WIS DOT Standard Specification for HIGHWAY and STRUCTURE CONSTRUCTION latest edition.
- Color:
Background - Yellow
Message - Black
- Corners may be square or rounded when base material is plywood but borders shall be rounded as shown. When base material is metal, the corners and borders shall be rounded.
- W1-4L is the same as W1-4R except the arrow is reversed along the vertical centerline.

SIZE	A	B	C	D	E	F	G	H	I	J	K	L	M	N	O	P	Q	R	S	T	U	V	W	X	Y	Z	Area sq. ft.
1	24		1 1/8	3/8	1/2	3 1/2	2 5/8	8 1/4	5 1/4	11 1/4	7	1 1/8	4	3	5/8	1/4	1 1/2	5									4.0
2S	30		1 3/8	1/2	5/8	4 3/8	3 1/4	10 1/4	6 1/2	14	8 3/4	1 3/8	5	3 5/8	3/4	3/8	1 7/8	6 1/4									6.25
2M	36		1 5/8	5/8	3/4	5 1/4	4	12 3/8	7 7/8	16 7/8	10 1/2	1 5/8	6	4 1/2	1	1/2	2 1/4	7 1/2									9.0
3	36		1 5/8	5/8	3/4	5 1/4	4	12 3/8	7 7/8	16 7/8	10 1/2	1 5/8	6	4 1/2	1	1/2	2 1/4	7 1/2									9.0
4	36		1 5/8	5/8	3/4	5 1/4	4	12 3/8	7 7/8	16 7/8	10 1/2	1 5/8	6	4 1/2	1	1/2	2 1/4	7 1/2									9.0
5	48		2 1/4	3/4	1	7	5 1/4	16 1/2	10 1/2	22 1/2	14	2 1/4	8	6	1 1/4	5/8	3	10									16.0


STANDARD SIGN W1 - 4

WISCONSIN DEPT OF TRANSPORTATION


APPROVED *Matthew R. Rauch*
for State Traffic Engineer

DATE 5/17/12 PLATE NO. W1-4.11


PROJECT NO:	HWY:	COUNTY:	SHEET NO: 188	E
-------------	------	---------	---------------	---

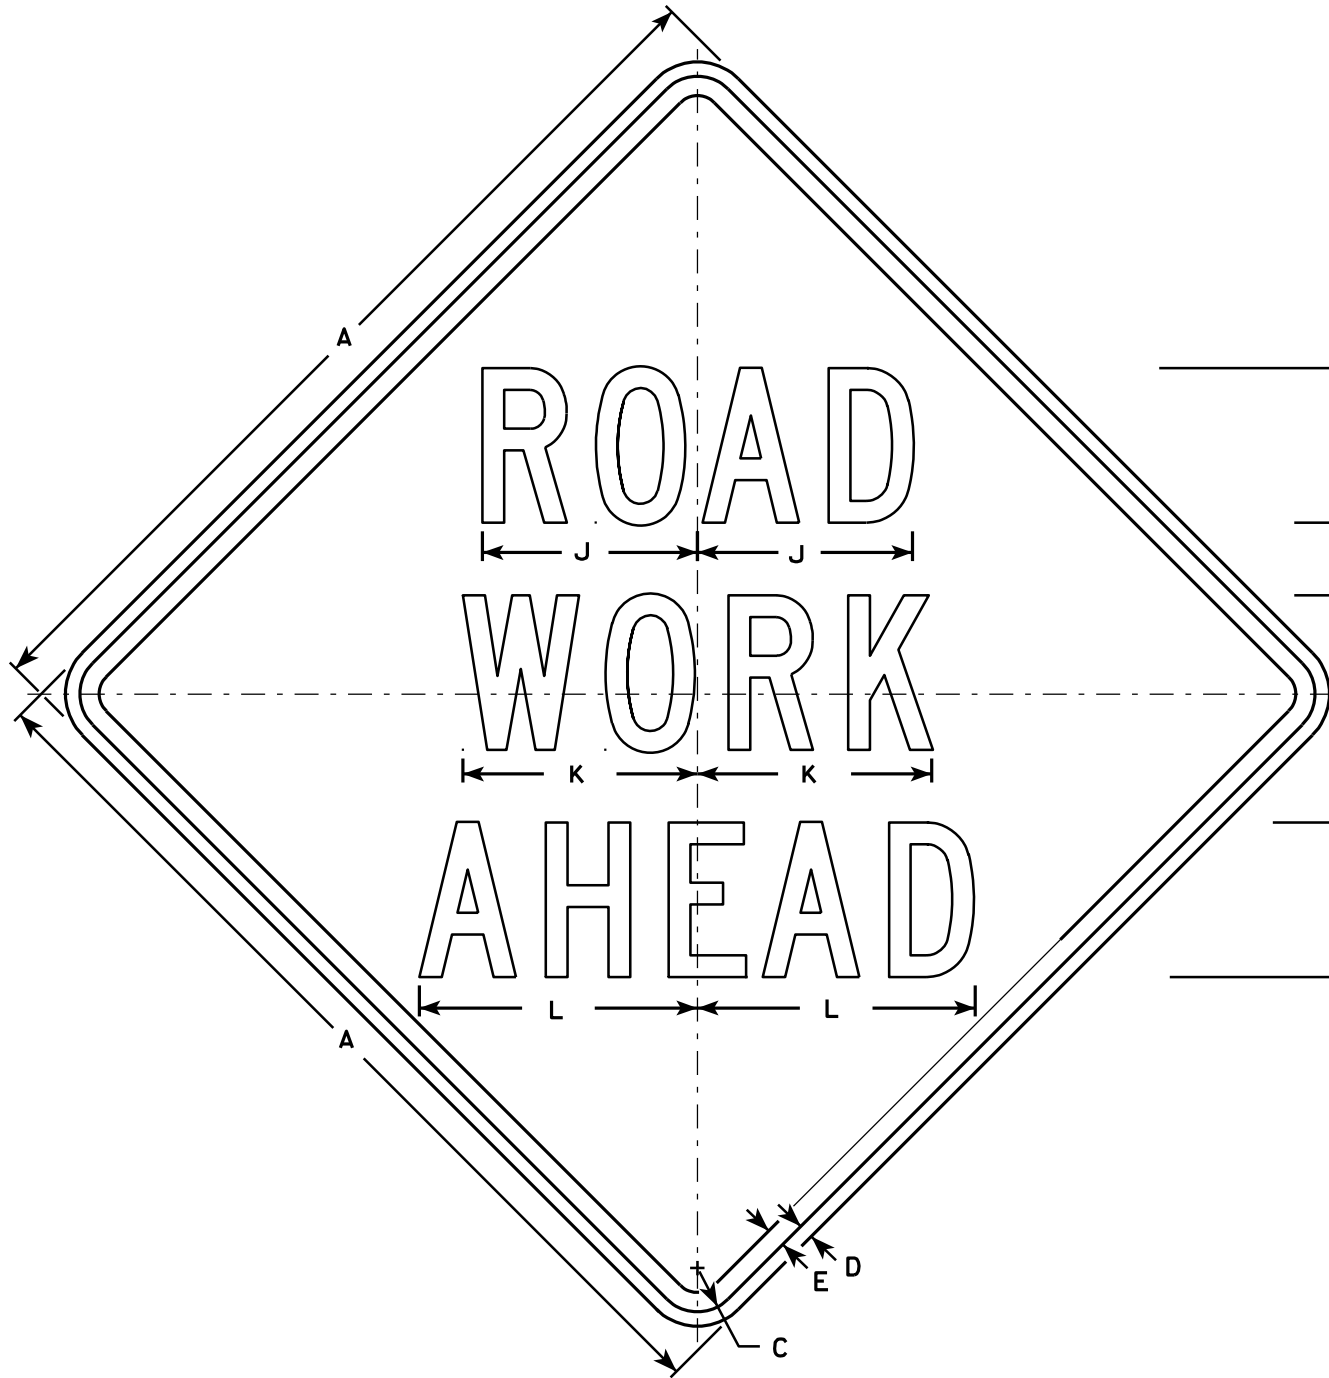


W20-1A

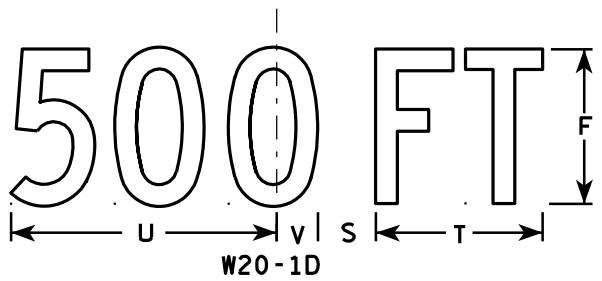


W20-1D

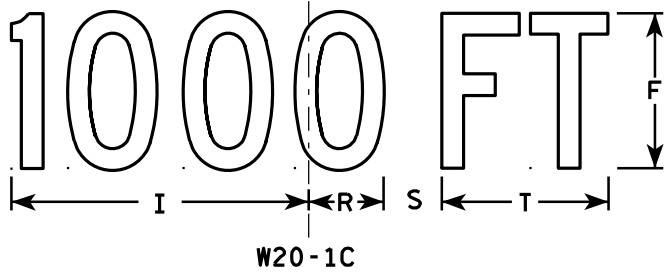


W20-1C

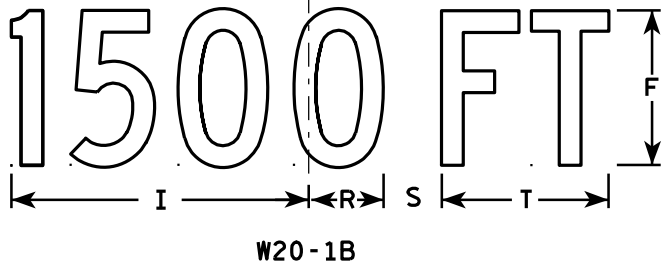

W20-1B

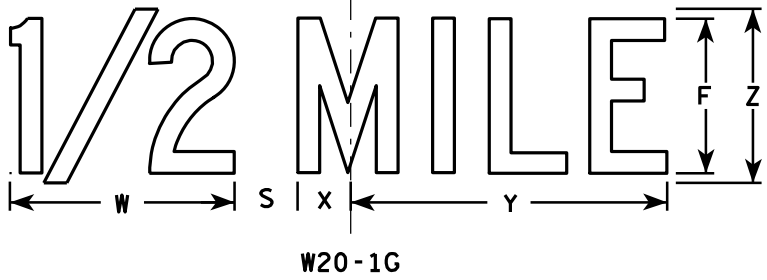

W20-1G

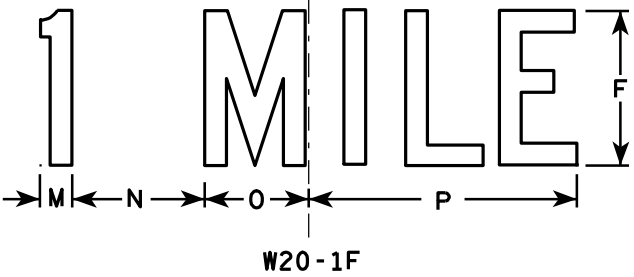

W20-1F

NOTES

1. Sign is Type II - Type F Reflective - reference WIS DOT Standard Specification for HIGHWAY and STRUCTURE CONSTRUCTION latest edition.
2. Color:
Background - Orange
Message - Black
3. Message Series - C
4. Corners may be square or rounded when base material is plywood but borders shall be rounded as shown. When base material is metal, the corners and borders shall be rounded.

SIZE	A	B	C	D	E	F	G	H	I	J	K	L	M	N	O	P	Q	R	S	T	U	V	W	X	Y	Z	Area sq. ft.
1	36		1 3/8	1/2	5/8	5	2 5/8	3 1/4	10 1/8	7	7 5/8	8 7/8	1 1/8	4 1/2	3 1/2	9		2 1/2	1 7/8	5 5/8	9	1 3/8	8	1 3/4	10 3/4	6	9.0
2S	48		2 1/4	3/4	1	8	3 3/4	5 1/8	15 3/8	11 1/8	12 1/8	14 3/8	1 5/8	6 7/8	5 3/8	13 7/8		3 7/8	3	8 5/8	13 3/4	2 1/8	11 7/8	2 3/4	16 3/8	9	16.0
2M	48		2 1/4	3/4	1	8	3 3/4	5 1/8	15 3/8	11 1/8	12 1/8	14 3/8	1 5/8	6 7/8	5 3/8	13 7/8		3 7/8	3	8 5/8	13 3/4	2 1/8	11 7/8	2 3/4	16 3/8	9	16.0
3	48		2 1/4	3/4	1	8	3 3/4	5 1/8	15 3/8	11 1/8	12 1/8	14 3/8	1 5/8	6 7/8	5 3/8	13 7/8		3 7/8	3	8 5/8	13 3/4	2 1/8	11 7/8	2 3/4	16 3/8	9	16.0
4	48		2 1/4	3/4	1	8	3 3/4	5 1/8	15 3/8	11 1/8	12 1/8	14 3/8	1 5/8	6 7/8	5 3/8	13 7/8		3 7/8	3	8 5/8	13 3/4	2 1/8	11 7/8	2 3/4	16 3/8	9	16.0
5	48		2 1/4	3/4	1	8	3 3/4	5 1/8	15 3/8	11 1/8	12 1/8	14 3/8	1 5/8	6 7/8	5 3/8	13 7/8		3 7/8	3	8 5/8	13 3/4	2 1/8	11 7/8	2 3/4	16 3/8	9	16.0

PROJECT NO:

SHEET NO: 189


E

STANDARD SIGN
W20-1A, B, C, D, F & G


WISCONSIN DEPT OF TRANSPORTATION

APPROVED
Matthew R. Rauch
For State Traffic Engineer


DATE 3/18/11
PLATE NO. W20-1.9

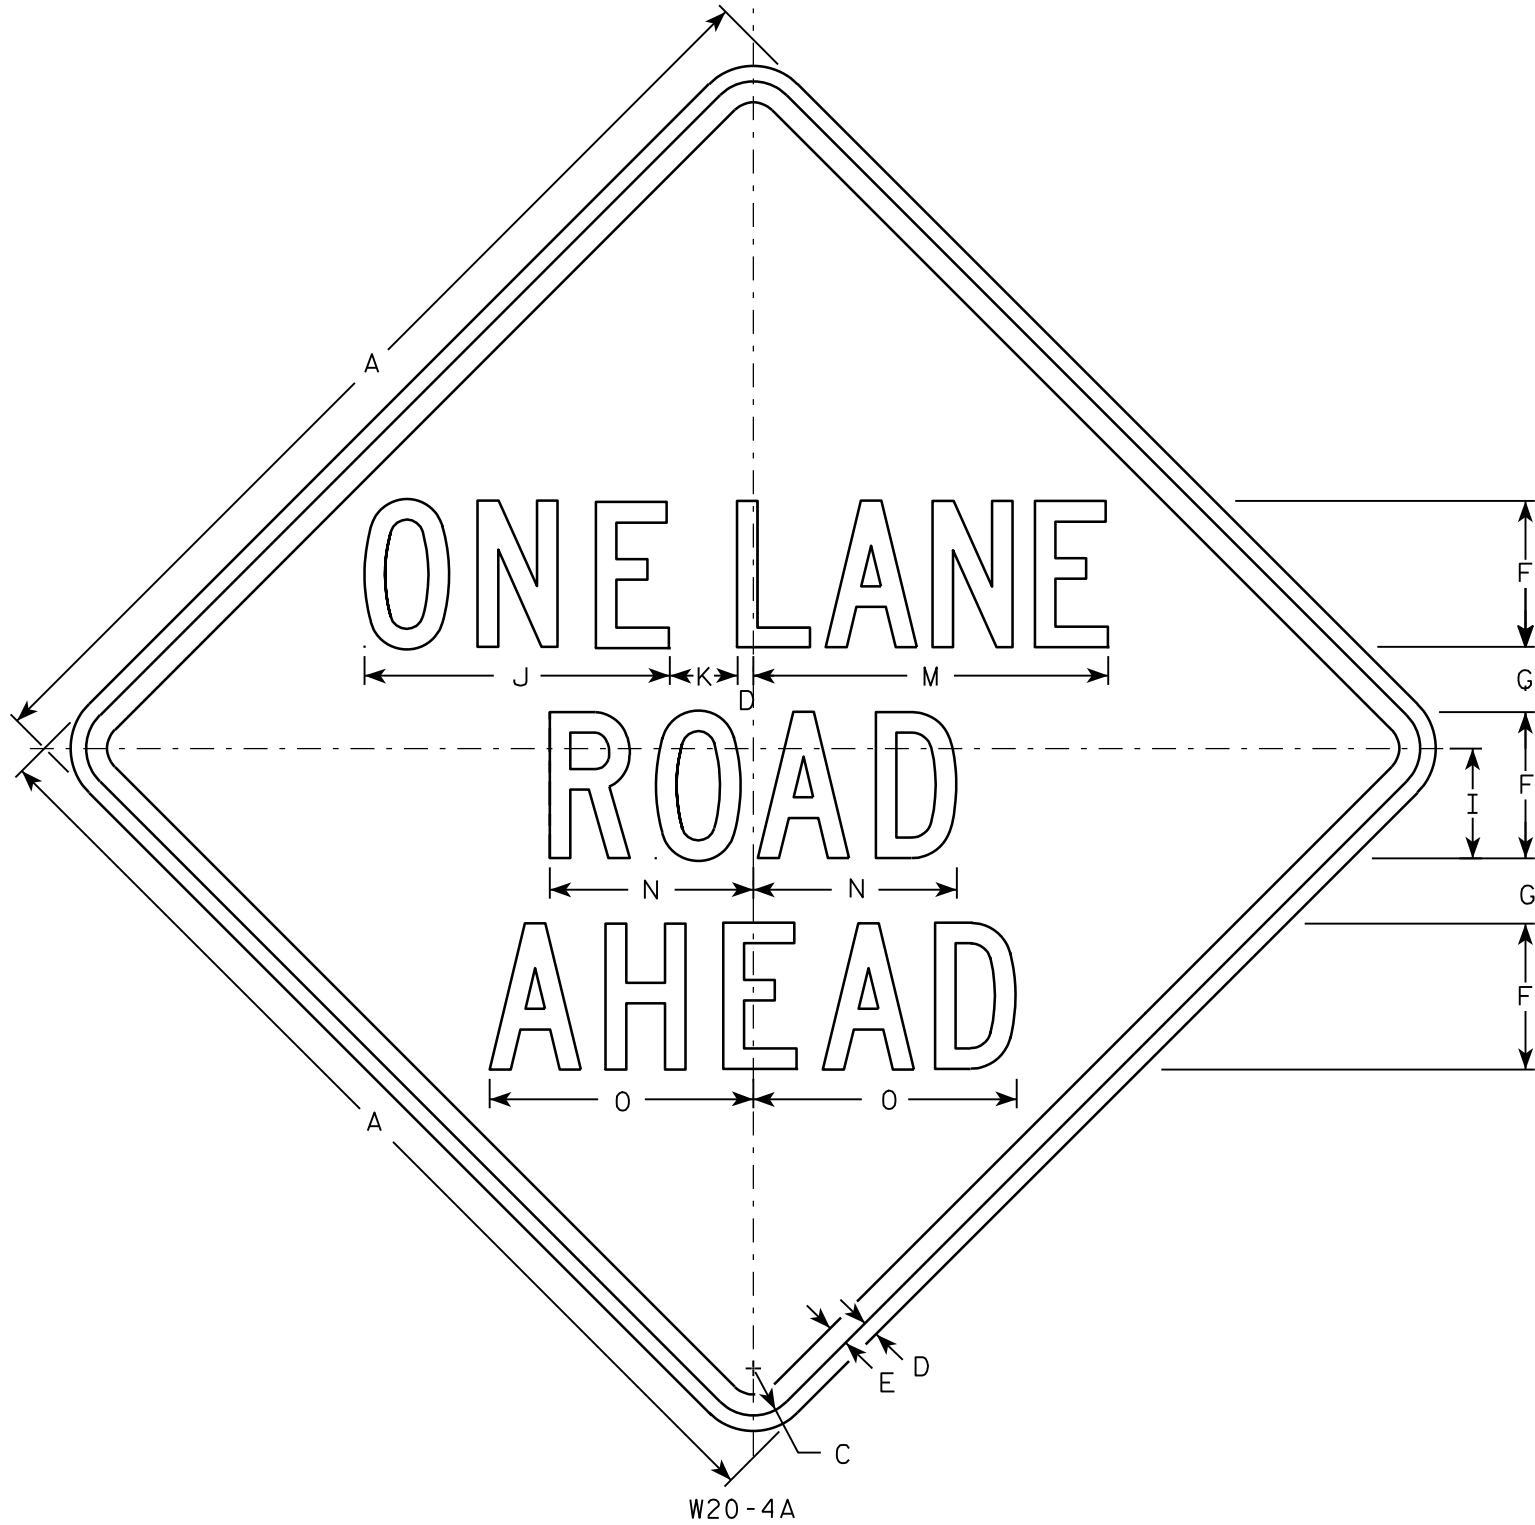


W20-4A

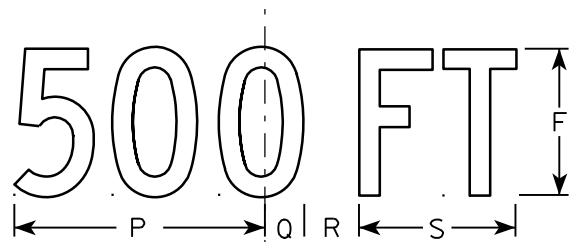


W20-4D

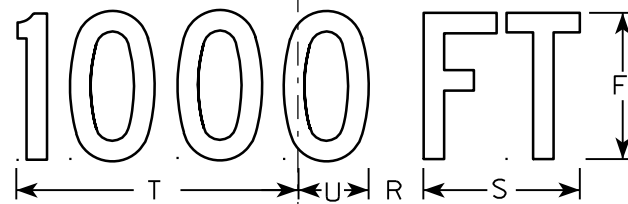


W20-4C

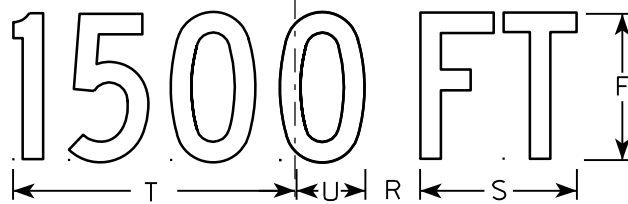

W20-4B

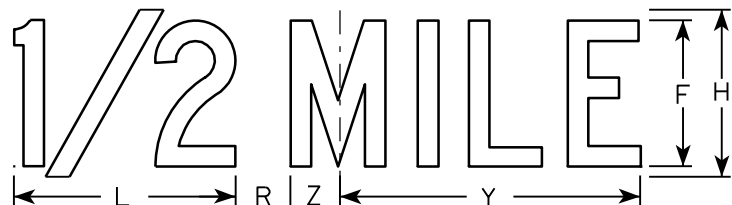

W20-4G

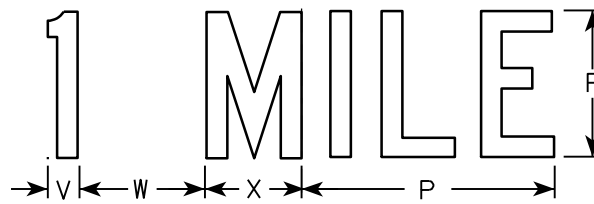

W20-4F

NOTES

1. Sign is Type II - Type F Reflective - reference WIS DOT Standard Specification for HIGHWAY and STRUCTURE CONSTRUCTION latest edition.
2. Color:
Background - Orange
Message - Black
3. Message Series - C
4. Corners may be square or rounded when base material is plywood but borders shall be rounded as shown. When base material is metal, the corners and borders shall be rounded.

SIZE	A	B	C	D	E	F	G	H	I	J	K	L	M	N	O	P	Q	R	S	T	U	V	W	X	Y	Z	Area sq. ft.
1	36		1 5/8	5/8	3/4	5	2 3/8	6	3 3/4	10 3/8	2 3/8	8	13 1/2	7	8 7/8	9	1 3/8	1 7/8	5 5/8	10 1/8	2 1/2	1 1/8	4 1/2	3 1/2	10 3/4	1 3/4	9.0
2S	48		2 1/4	3/4	1	7	3 1/8	8	5 1/4	14 5/8	3 1/4	10 5/8	17 3/4	9 3/4	12 5/8	12	1 7/8	2 5/8	7 1/2	13 1/2	3 3/8	1 1/2	6	4 5/8	14 3/8	2 3/8	16.0
2M	48		2 1/4	3/4	1	7	3 1/8	8	5 1/4	14 5/8	3 1/4	10 5/8	17 3/4	9 3/4	12 5/8	12	1 7/8	2 5/8	7 1/2	13 1/2	3 3/8	1 1/2	6	4 5/8	14 3/8	2 3/8	16.0
3	48		2 1/4	3/4	1	7	3 1/8	8	5 1/4	14 5/8	3 1/4	10 5/8	17 3/4	9 3/4	12 5/8	12	1 7/8	2 5/8	7 1/2	13 1/2	3 3/8	1 1/2	6	4 5/8	14 3/8	2 3/8	16.0
4	48		2 1/4	3/4	1	7	3 1/8	8	5 1/4	14 5/8	3 1/4	10 5/8	17 3/4	9 3/4	12 5/8	12	1 7/8	2 5/8	7 1/2	13 1/2	3 3/8	1 1/2	6	4 5/8	14 3/8	2 3/8	16.0
5	48		2 1/4	3/4	1	7	3 1/8	8	5 1/4	14 5/8	3 1/4	10 5/8	17 3/4	9 3/4	12 5/8	12	1 7/8	2 5/8	7 1/2	13 1/2	3 3/8	1 1/2	6	4 5/8	14 3/8	2 3/8	16.0

STANDARD SIGN
W20-4A, B, C, D, F & G

WISCONSIN DEPT OF TRANSPORTATION

APPROVED *Matthew R. Rauch*
for State Traffic Engineer


DATE 3/18/11 PLATE NO. W20-4.9

CENTER LANE

W20-56A

LEFT LANE

W20-55A

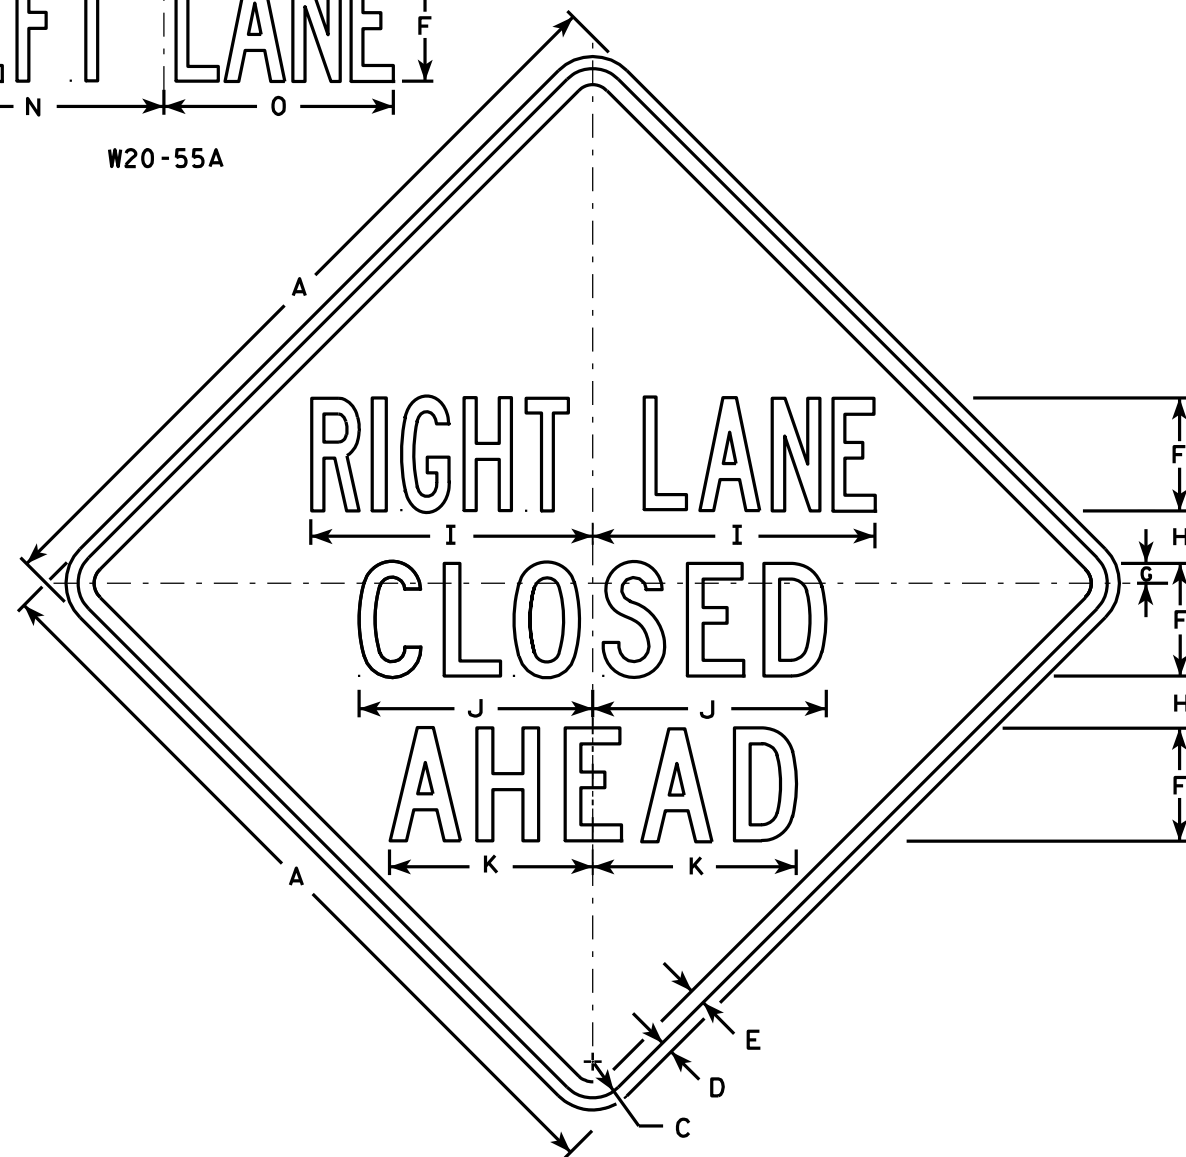

W20-5A

500 FT

W20-5D

1000 FT

W20-5C

1500 FT

W20-5B

1/2 MILE

W20-5G

1 MILE

W20-5F

NOTES

1. Sign is Type II - Type F Reflective - reference WIS DOT Standard Specification for HIGHWAY and STRUCTURE CONSTRUCTION latest edition.
2. Color:
Background - Orange
Message - Black
3. Message Series - See Note 5
4. Corners may be square or rounded when base material is plywood but borders shall be rounded as shown. When base material is metal, the corners and borders shall be rounded.
5. "-----LANE" is Series B.
All other copy is Series C.

SIZE	A	B	C	D	E	F	G	H	I	J	K	L	M	N	O	P	Q	R	S	T	U	V	W	X	Y	Z	Area sq. ft.
1	36	6	1 5/8	5/8	3/4	5	7/8	2 1/2	13 1/8	10 3/4	9 1/2	14 1/4	13 5/8	12	12	1 3/8	1 1/8	4 1/2	3 1/2	9	1 7/8	5 5/8	10 1/8	2 1/2	1 3/4	8	9.0
2S	48	8	2 1/4	3/4	1	7	1 1/4	3 1/4	17 1/2	14 3/8	12 5/8	19	18 3/8	16	14 1/4	1 7/8	1 1/2	6	4 5/8	12	2 5/8	7 1/2	13 1/2	3 3/8	2 3/8	10 5/8	16.0
2M	48	8	2 1/4	3/4	1	7	1 1/4	3 1/4	17 1/2	14 3/8	12 5/8	19	18 3/8	16	14 1/4	1 7/8	1 1/2	6	4 5/8	12	2 5/8	7 1/2	13 1/2	3 3/8	2 3/8	10 5/8	16.0
3	48	8	2 1/4	3/4	1	7	1 1/4	3 1/4	17 1/2	14 3/8	12 5/8	19	18 3/8	16	14 1/4	1 7/8	1 1/2	6	4 5/8	12	2 5/8	7 1/2	13 1/2	3 3/8	2 3/8	10 5/8	16.0
4	48	8	2 1/4	3/4	1	7	1 1/4	3 1/4	17 1/2	14 3/8	12 5/8	19	18 3/8	16	14 1/4	1 7/8	1 1/2	6	4 5/8	12	2 5/8	7 1/2	13 1/2	3 3/8	2 3/8	10 5/8	16.0
5	48	8	2 1/4	3/4	1	7	1 1/4	3 1/4	17 1/2	14 3/8	12 5/8	19	18 3/8	16	14 1/4	1 7/8	1 1/2	6	4 5/8	12	2 5/8	7 1/2	13 1/2	3 3/8	2 3/8	10 5/8	16.0

PROJECT NO:

HWY:

COUNTY:

STANDARD SIGN
W20-5A, B, C, D, F & G

WISCONSIN DEPT OF TRANSPORTATION

APPROVED *Matthew R. Rauch*
for State Traffic Engineer


DATE 3/18/11 PLATE NO. W20-5.11

SHEET NO: 191

E

NOTES

1. Sign is Type II - Type F - reference
WIS DOT Standard Specification for HIGHWAY
and STRUCTURE CONSTRUCTION latest edition.
2. Color:
Background - Orange
Message - Black
3. Message Series - D

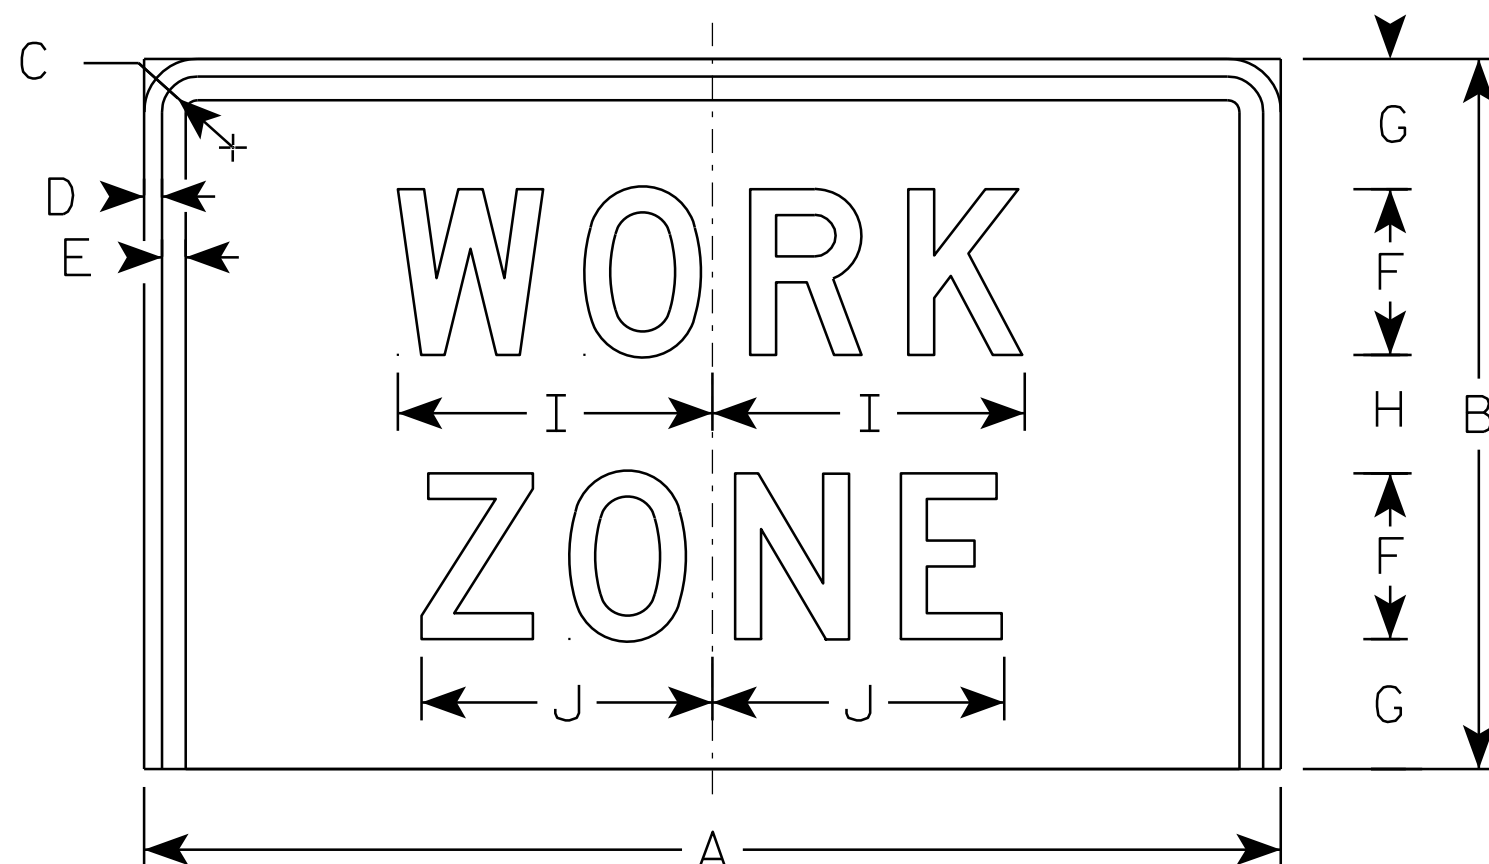

W21-620

SIZE	A	B	C	D	E	F	G	H	I	J	K	L	M	N	O	P	Q	R	S	T	U	V	W	X	Y	Z	Area sq. ft.
1																											
2S	48	30	2 1/4	3/4	1	7	5 1/2	5	13 1/4	12 1/4																	10.0
2M	48	30	2 1/4	3/4	1	7	5 1/2	5	13 1/4	12 1/4																	10.0
3																											
4																											
5																											



STANDARD SIGN
W21-620

WISCONSIN DEPT OF TRANSPORTATION

APPROVED *Matthew R. Rauch*
For State Traffic Engineer

DATE 3/21/11 PLATE NO. W21-620.2

PROJECT NO: HWY: COUNTY: SHEET NO: 192 E

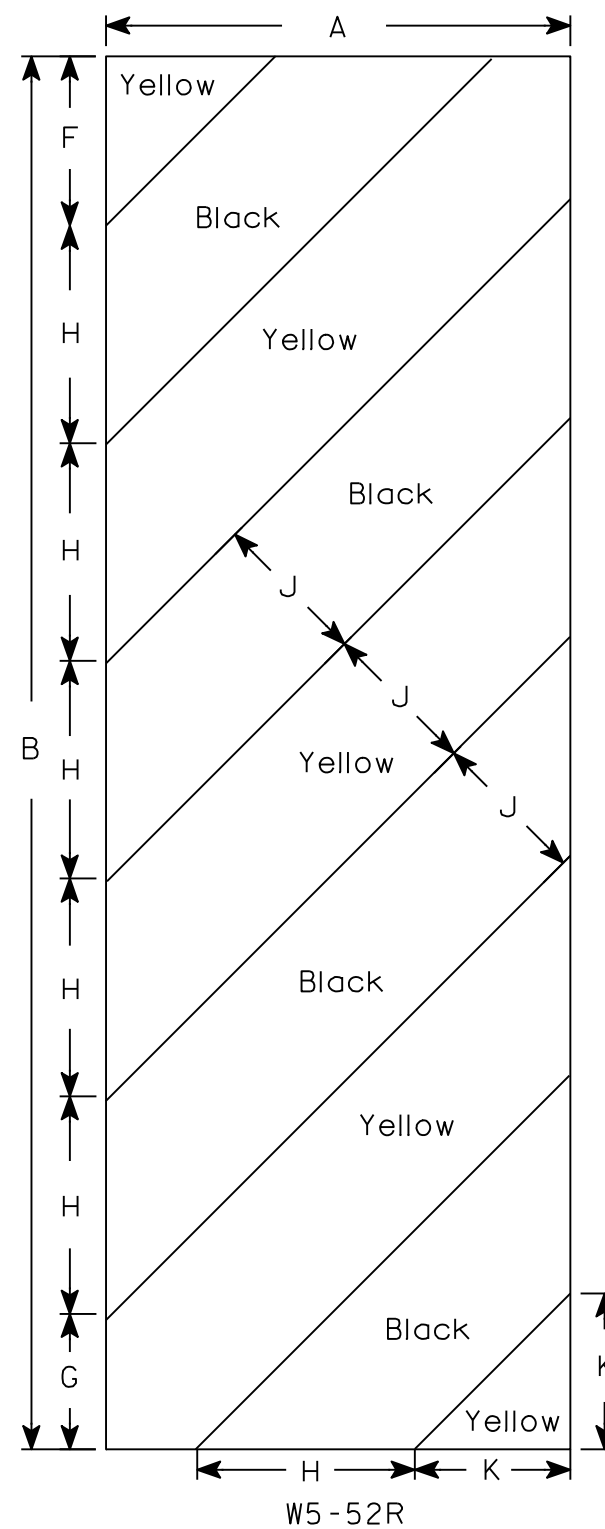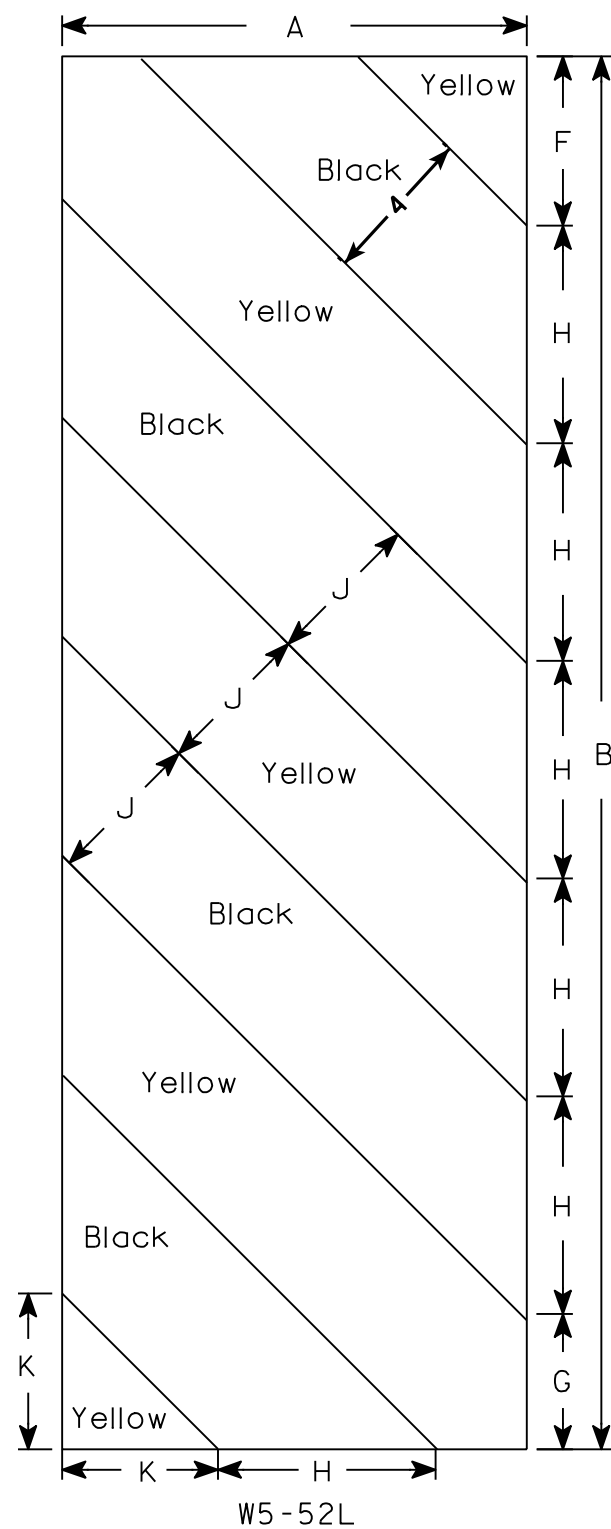

NOTES

1. Sign is Type II - Type F Reflective - reference WIS DOT Standard Specification for HIGHWAY and STRUCTURE CONSTRUCTION latest edition.
2. Color:
 - Background - Yellow
 - Message - Black
3. Corners may be square or rounded when base material is plywood but borders shall be rounded as shown. When base material is metal, the corners and borders shall be rounded.
4. Alternate colors of stripes as shown.

[illegible]

STANDARD SIGN
W5-52L & W5-52R

WISCONSIN DEPT OF TRANSPORTATION

APPROVED Matthew R Rauch
for State Traffic Engineer
DATE 5/29/12 PLATE NO. W5-52.9


PROJECT NO:

HWY:

COUNTY:

SHEET NO: 193

E

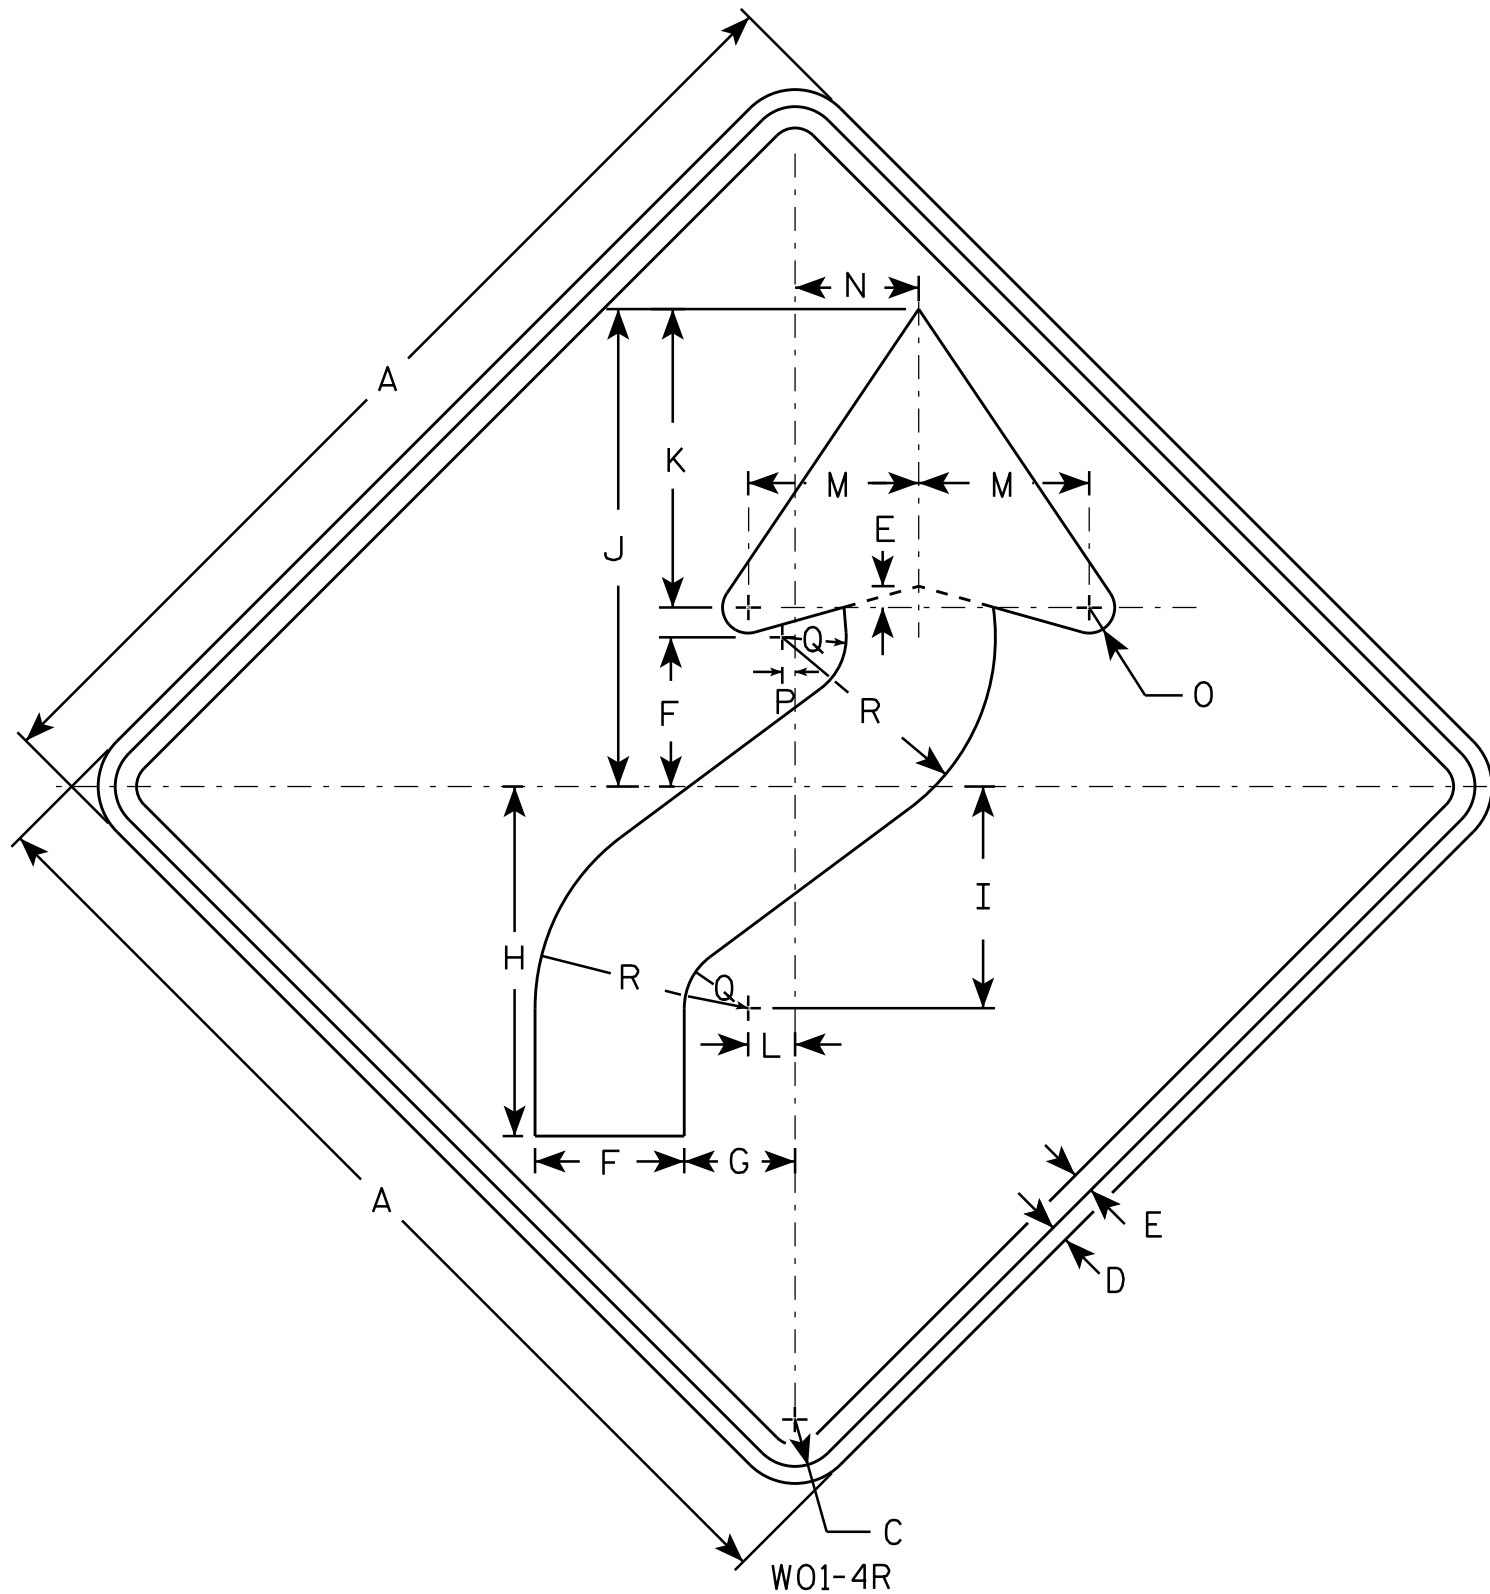

NOTES

1. Sign is Type II - Type F Reflective - reference WIS DOT Standard Specification for HIGHWAY and STRUCTURE CONSTRUCTION latest edition.
2. Color:
Background - Orange
Message - Black
3. Corners may be square or rounded when base material is plywood but borders shall be rounded as shown. When base material is metal, the corners and borders shall be rounded.
4. W01-4L is the same as W01-4R except the arrow is reversed along the vertical centerline.

SIZE	A	B	C	D	E	F	G	H	I	J	K	L	M	N	O	P	Q	R	S	T	U	V	W	X	Y	Z	Area sq. ft.
1	36		1 5/8	5/8	3/4	5 1/4	4	12 3/8	7 7/8	16 7/8	10 1/2	1 5/8	6	4 1/2	1	1/2	2 1/4	7 1/2									9.0
2S	48		2 1/4	3/4	1	7	5 1/4	16 1/2	10 1/2	22 1/2	14	2 1/4	8	6	1 1/4	5/8	3	10									16.0
2M	48		2 1/4	3/4	1	7	5 1/4	16 1/2	10 1/2	22 1/2	14	2 1/4	8	6	1 1/4	5/8	3	10									16.0
3	48		2 1/4	3/4	1	7	5 1/4	16 1/2	10 1/2	22 1/2	14	2 1/4	8	6	1 1/4	5/8	3	10									16.0
4	48		2 1/4	3/4	1	7	5 1/4	16 1/2	10 1/2	22 1/2	14	2 1/4	8	6	1 1/4	5/8	3	10									16.0
5	48		2 1/4	3/4	1	7	5 1/4	16 1/2	10 1/2	22 1/2	14	2 1/4	8	6	1 1/4	5/8	3	10									16.0

STANDARD SIGN W01-4

WISCONSIN DEPT OF TRANSPORTATION

APPROVED *Matthew R. Rauch*
for State Traffic Engineer

DATE 11/18/13 PLATE NO. W01-4.1
194

PROJECT NO:

HWY:


COUNTY:

SHEET NO:

E

NOTES

1. Sign is Type II - Type F Reflective - reference WIS DOT Standard Specification for HIGHWAY and STRUCTURE CONSTRUCTION latest edition.
2. Color:
 - Background - Orange
 - Message - Black
3. Corners may be square or rounded when base material is plywood but borders shall be rounded as shown. When base material is metal, the corners and borders shall be rounded.

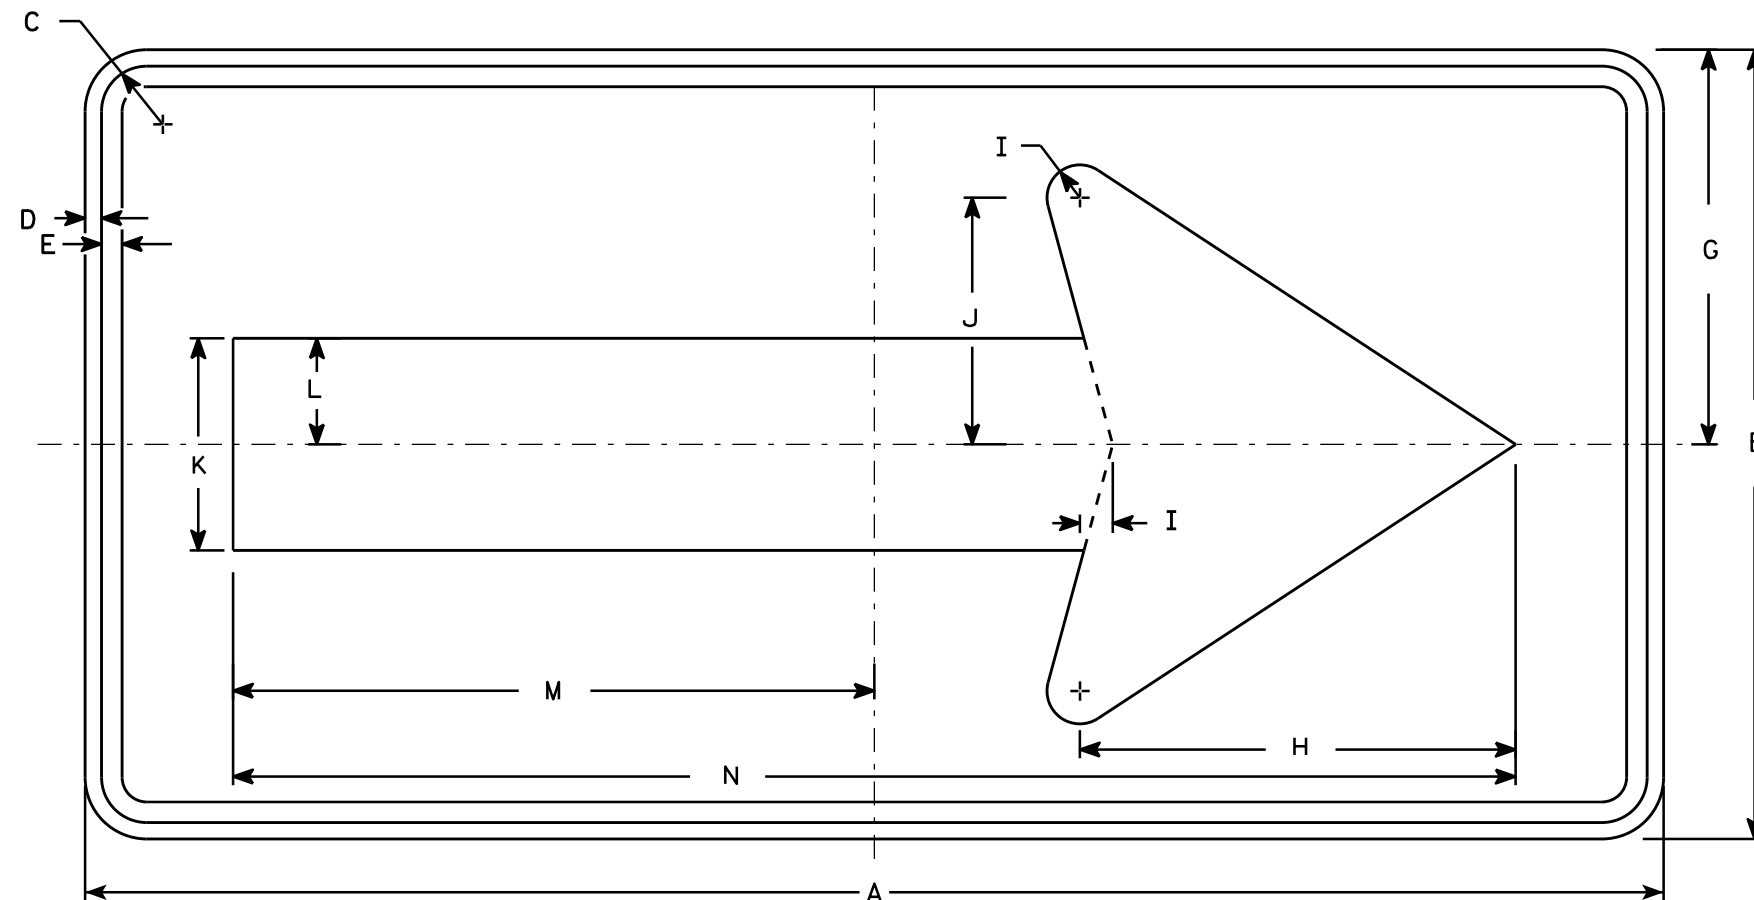

W01-6

[illegible]


STANDARD SIGN
WO1-6

WISCONSIN DEPT OF TRANSPORTATION


APPROVED Matthew R Rauch
for State Traffic Engineer

DATE 11/18/13 PLATE 195 W01-6.1


PROJECT NO:	HWY:	COUNTY:		SHEET NO:	E
-------------	------	---------	--	-----------	---

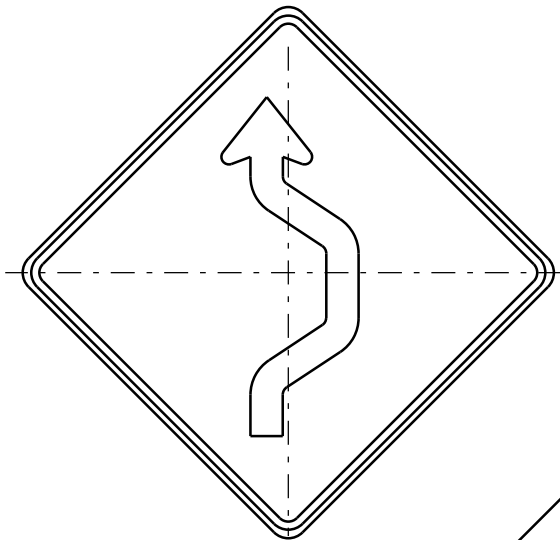


W024-1R

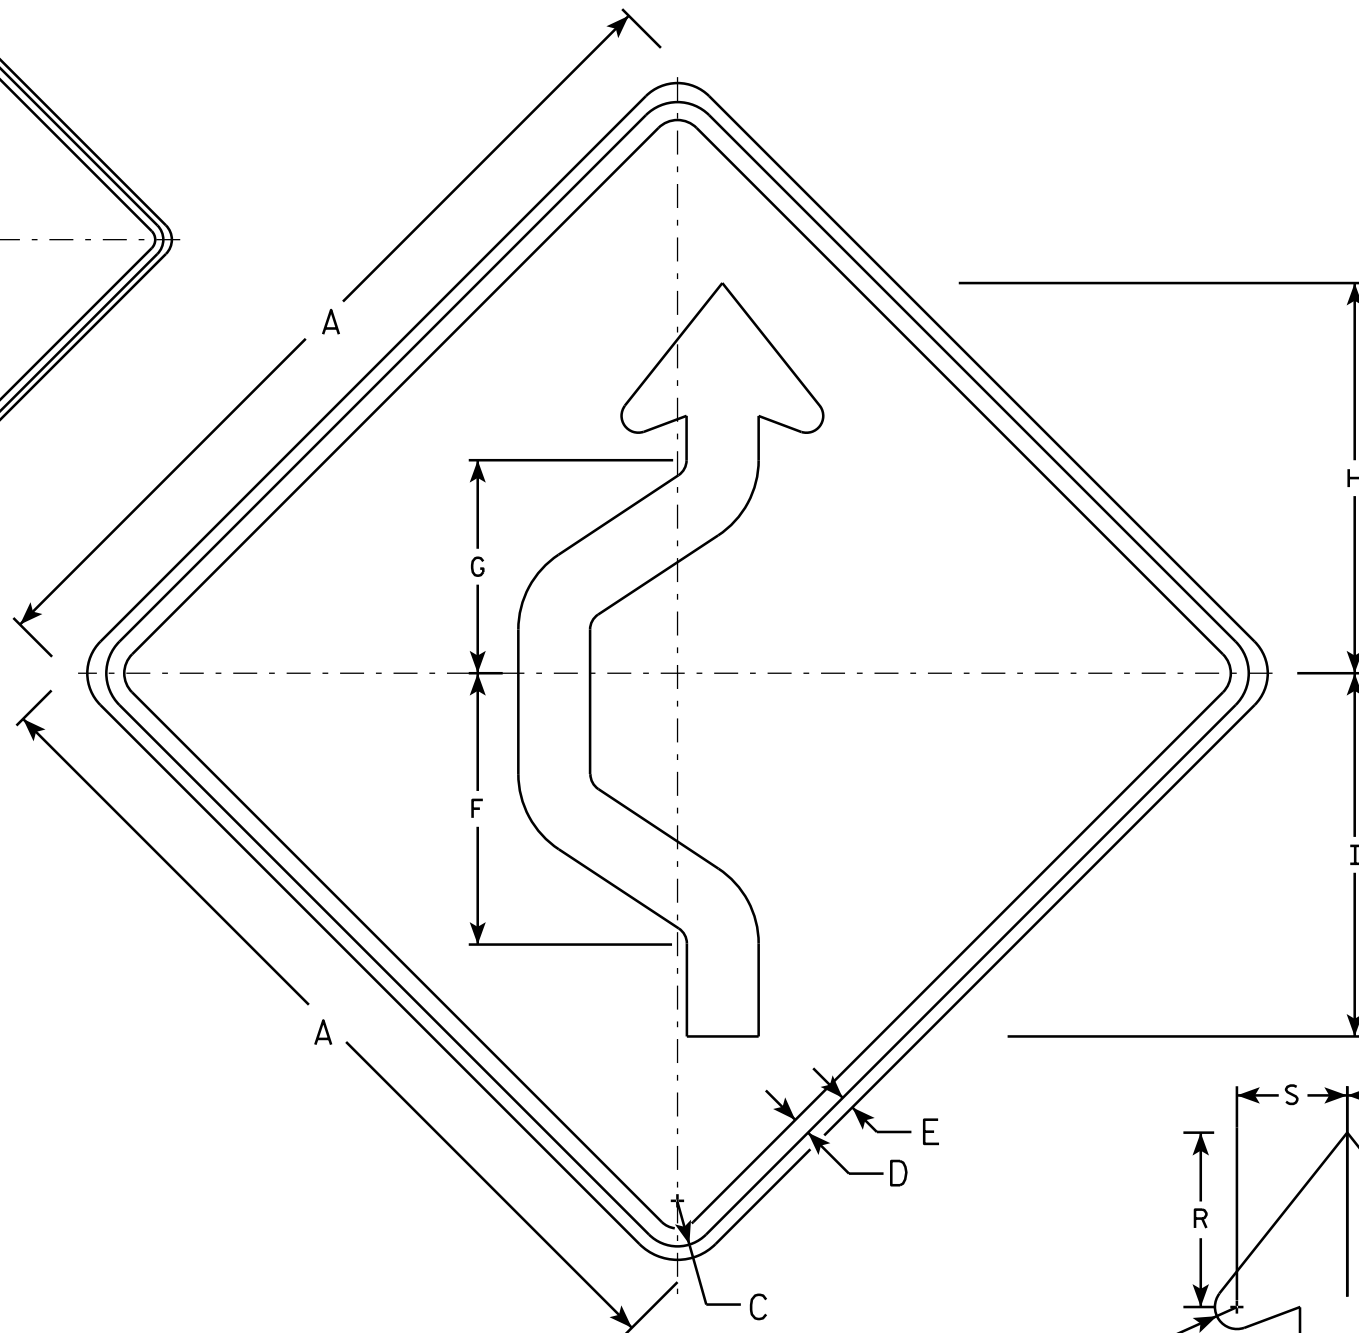

W024-1L

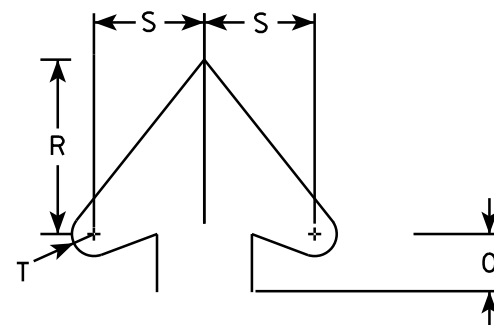

Arrowhead Detail

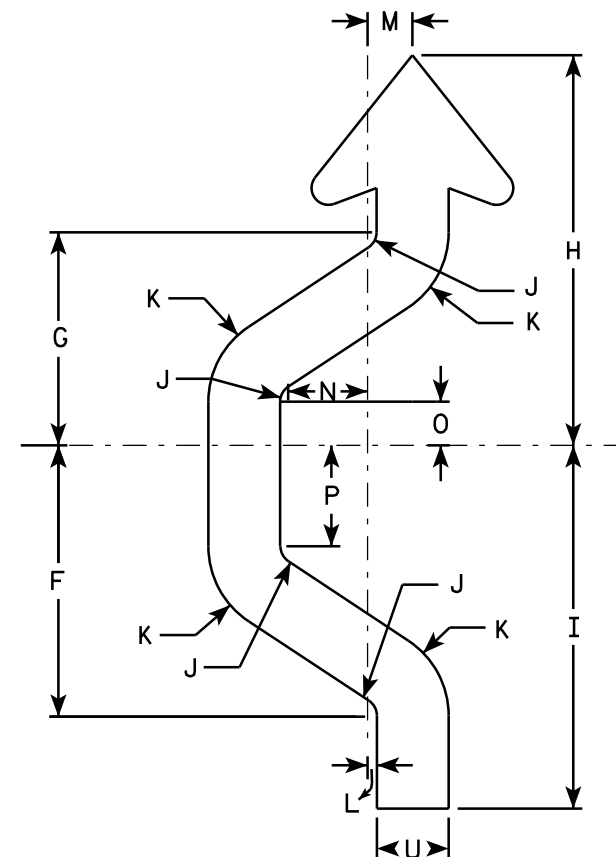

Arrow Detail

NOTES

1. Sign is Type II - Type F Reflective - reference WIS DOT Standard Specification for HIGHWAY and STRUCTURE CONSTRUCTION latest edition.
2. Color:
Background - Orange
Message - Black
3. Corners may be square or rounded when base material is plywood but borders shall be rounded as shown. When base material is metal, the corners and borders shall be rounded.
4. W024-1R is the same as W024-1L except reversed along the vertical centerline.

SIZE	A	B	C	D	E	F	G	H	I	J	K	L	M	N	O	P	Q	R	S	T	U	V	W	X	Y	Z	Area sq. ft.
1	36		1 3/8	5/8	1/2	11 3/8	8 7/8	16 3/8	15 1/4	3/4	3 3/4	3/8	2	3 3/8	1 7/8	4 1/4		5 1/2	3 1/2	5/8	3						9
2S	48		2 1/4	1	3/4	15 1/8	11 7/8	21 3/4	20 1/4	1	5	1/2	2 1/2	4 3/8	2 3/8	5 5/8		7 3/8	4 3/4	7/8	4						16
2M	48		2 1/4	1	3/4	15 1/8	11 7/8	21 3/4	20 1/4	1	5	1/2	2 1/2	4 3/8	2 3/8	5 5/8		7 3/8	4 3/4	7/8	4						16
3	48		2 1/4	1	3/4	15 1/8	11 7/8	21 3/4	20 1/4	1	5	1/2	2 1/2	4 3/8	2 3/8	5 5/8		7 3/8	4 3/4	7/8	4						16
4	48		2 1/4	1	3/4	15 1/8	11 7/8	21 3/4	20 1/4	1	5	1/2	2 1/2	4 3/8	2 3/8	5 5/8		7 3/8	4 3/4	7/8	4						16
5	48		2 1/4	1	3/4	15 1/8	11 7/8	21 3/4	20 1/4	1	5	1/2	2 1/2	4 3/8	2 3/8	5 5/8		7 3/8	4 3/4	7/8	4						16


PROJECT NO:	HWY:	COUNTY:	SHEET NO:	E
-------------	------	---------	-----------	---

STANDARD SIGN
W024-1 L & R

WISCONSIN DEPT OF TRANSPORTATION

APPROVED *Matthew R. Rauch*
for State Traffic Engineer


DATE 9/25/2013 PLATE 196 W024-1.1

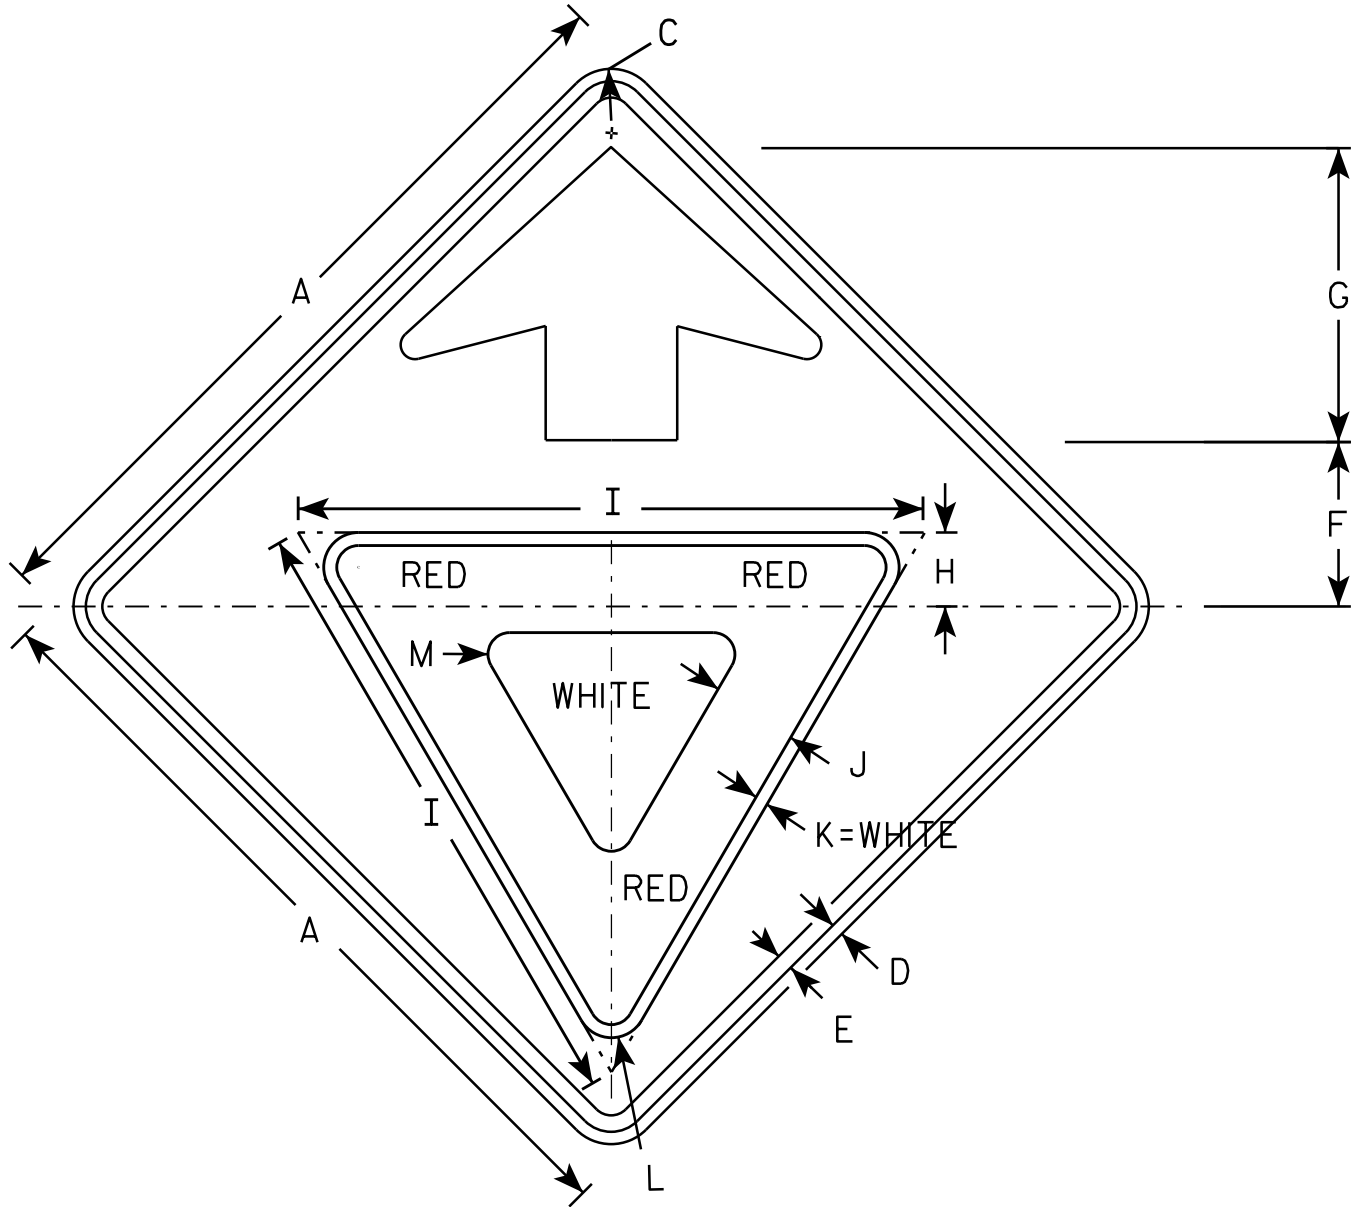

W03-2


NOTES

- 1. All Signs Type II - Type F Reflective - reference WIS DOT Standard Specification for HIGHWAY and STRUCTURE CONSTRUCTION latest edition.
- 2. Color:
 - Background - ORANGE
 - Arrow & Border - BLACK
 - Yield Symbol - WHITE BORDER ON RED BACKGROUND

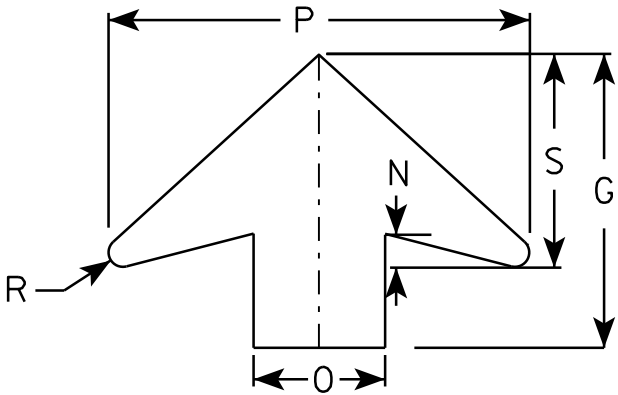

ARROW DETAIL

SIZE	A	B	C	D	E	F	G	H	I	J	K	L	M	N	O	P	Q	R	S	T	U	V	W	X	Y	Z	Area sq. ft.
1	36		1 5/8	5/8	3/4	7 1/2	13 1/2	3 3/8	28	3 3/4	5/8	1 1/2	1	1 5/8	6	19 1/4		5/8	9 3/4								9.0
2S	48		2 1/4	3/4	1	10	17 7/8	4 1/2	38	5	3/4	2 1/8	1 3/8	2	8	25 5/8		7/8	13								16.0
2M	48		2 1/4	3/4	1	10	17 7/8	4 1/2	38	5	3/4	2 1/8	1 3/8	2	8	25 5/8		7/8	13								16.0
3	48		2 1/4	3/4	1	10	17 7/8	4 1/2	38	5	3/4	2 1/8	1 3/8	2	8	25 5/8		7/8	13								16.0
4	48		2 1/4	3/4	1	10	17 7/8	4 1/2	38	5	3/4	2 1/8	1 3/8	2	8	25 5/8		7/8	13								16.0
5	48		2 1/4	3/4	1	10	17 7/8	4 1/2	38	5	3/4	2 1/8	1 3/8	2	8	25 5/8		7/8	13								16.0

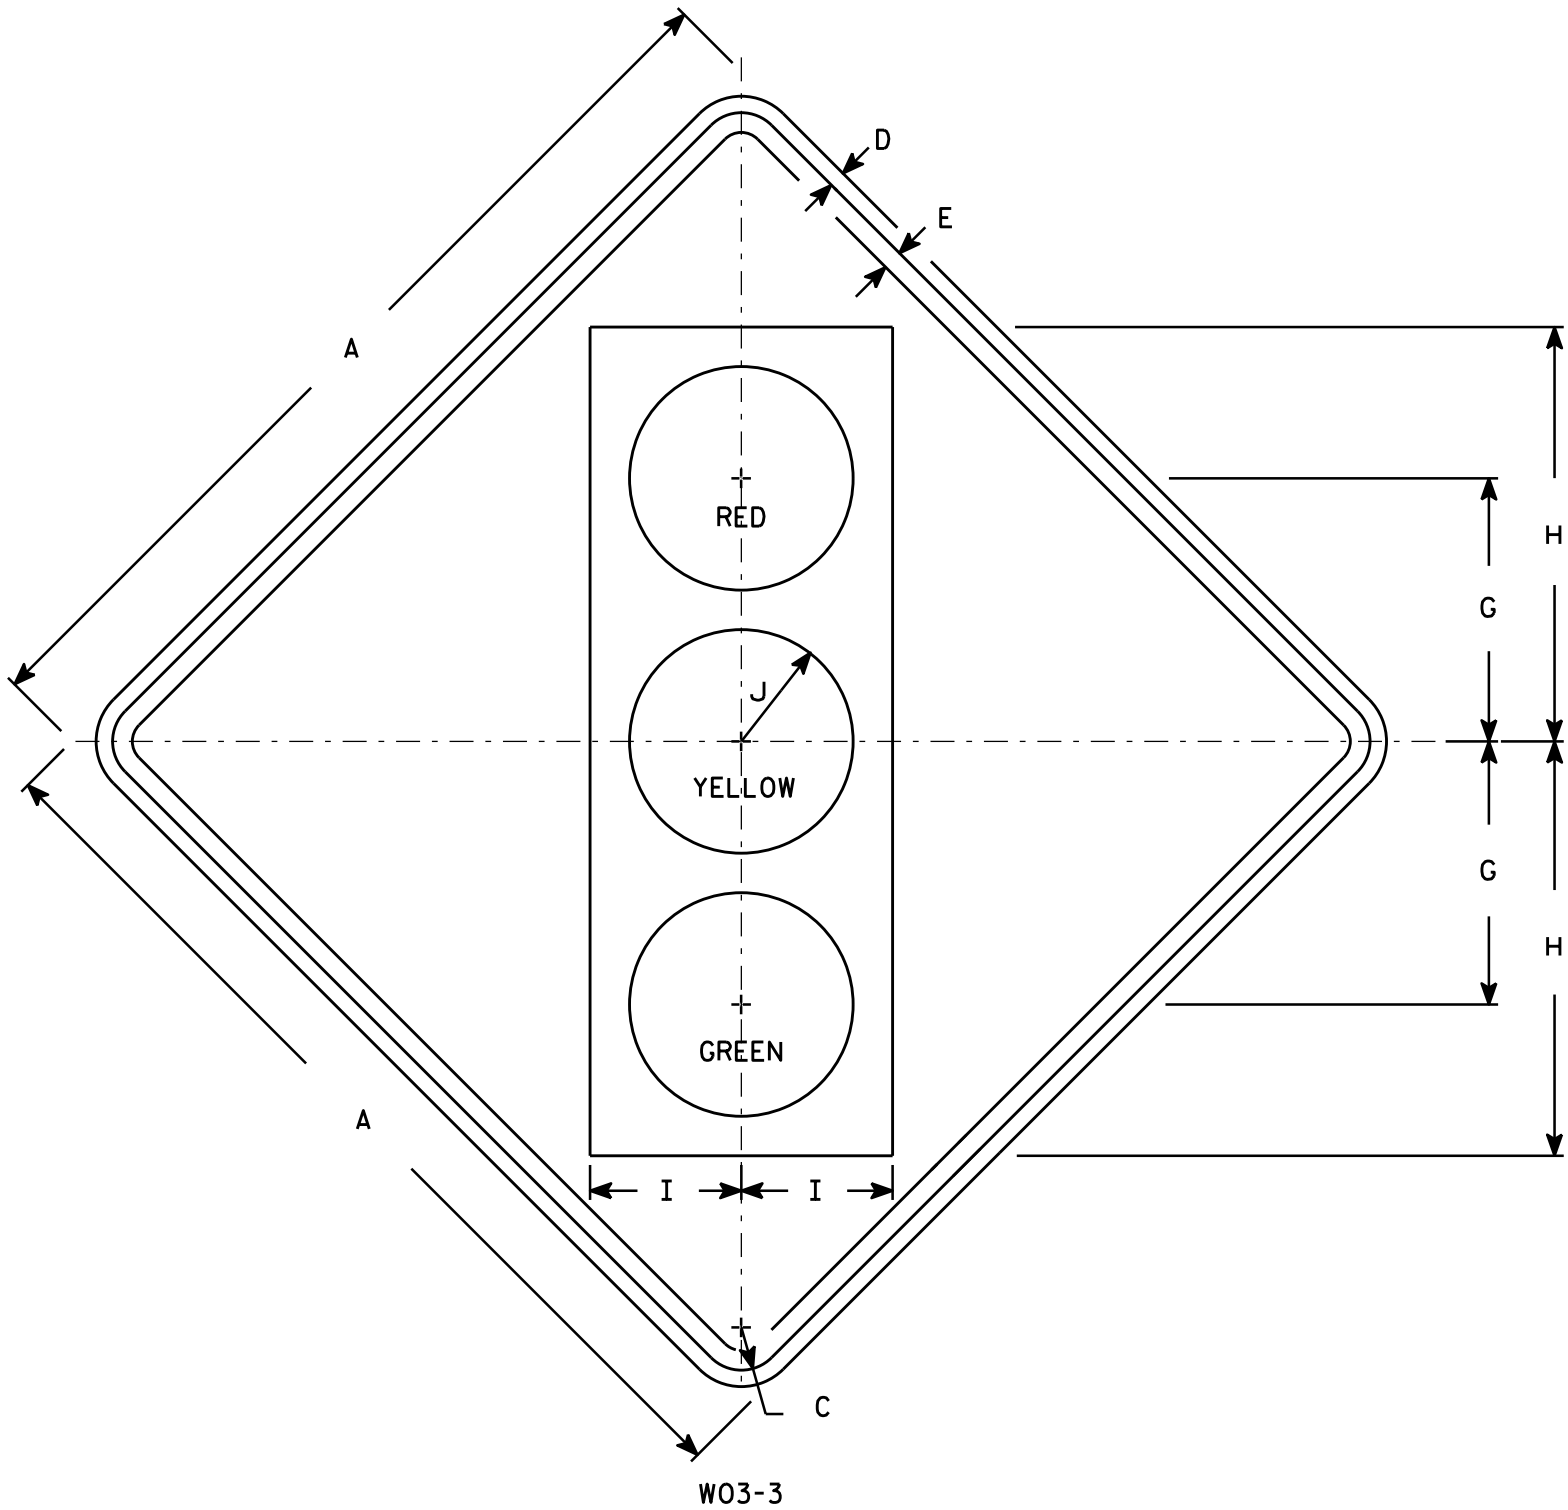

NOTES

1. Sign is Type II - Type F Reflective - reference WIS DOT Standard Specification for HIGHWAY and STRUCTURE CONSTRUCTION latest edition.
2. Color:
Background - Orange
Message - See Note 4
3. Corners may be square or rounded when base material is plywood but borders shall be rounded as shown. When base material is metal, the corners and borders shall be rounded.
4. Symbol and border are non-reflective black.
Top circle - Type H ReflectORIZED Red
Center circle - Same as background
Bottom circle - Type H ReflectORIZED Green


SIZE	A	B	C	D	E	F	G	H	I	J	K	L	M	N	O	P	Q	R	S	T	U	V	W	X	Y	Z	Area sq. ft.
1	36		1 5/8	5/8	3/4		10	15 3/4	5 3/4	4 1/4																	9.0
2S	48		2 1/4	3/4	1		12 1/2	20	7 1/2	5																	16.0
2M	48		2 1/4	3/4	1		12 1/2	20	7 1/2	5																	16.0
3	48		2 1/4	3/4	1		12 1/2	20	7 1/2	5																	16.0
4	48		2 1/4	3/4	1		12 1/2	20	7 1/2	5																	16.0
5	48		2 1/4	3/4	1		12 1/2	20	7 1/2	5																	16.0

STANDARD SIGN
W03-3

WISCONSIN DEPT OF TRANSPORTATION

APPROVED *Matthew R. Rauch*
for State Traffic Engineer

DATE 11/20/13 PLAT 198 "03-3.1

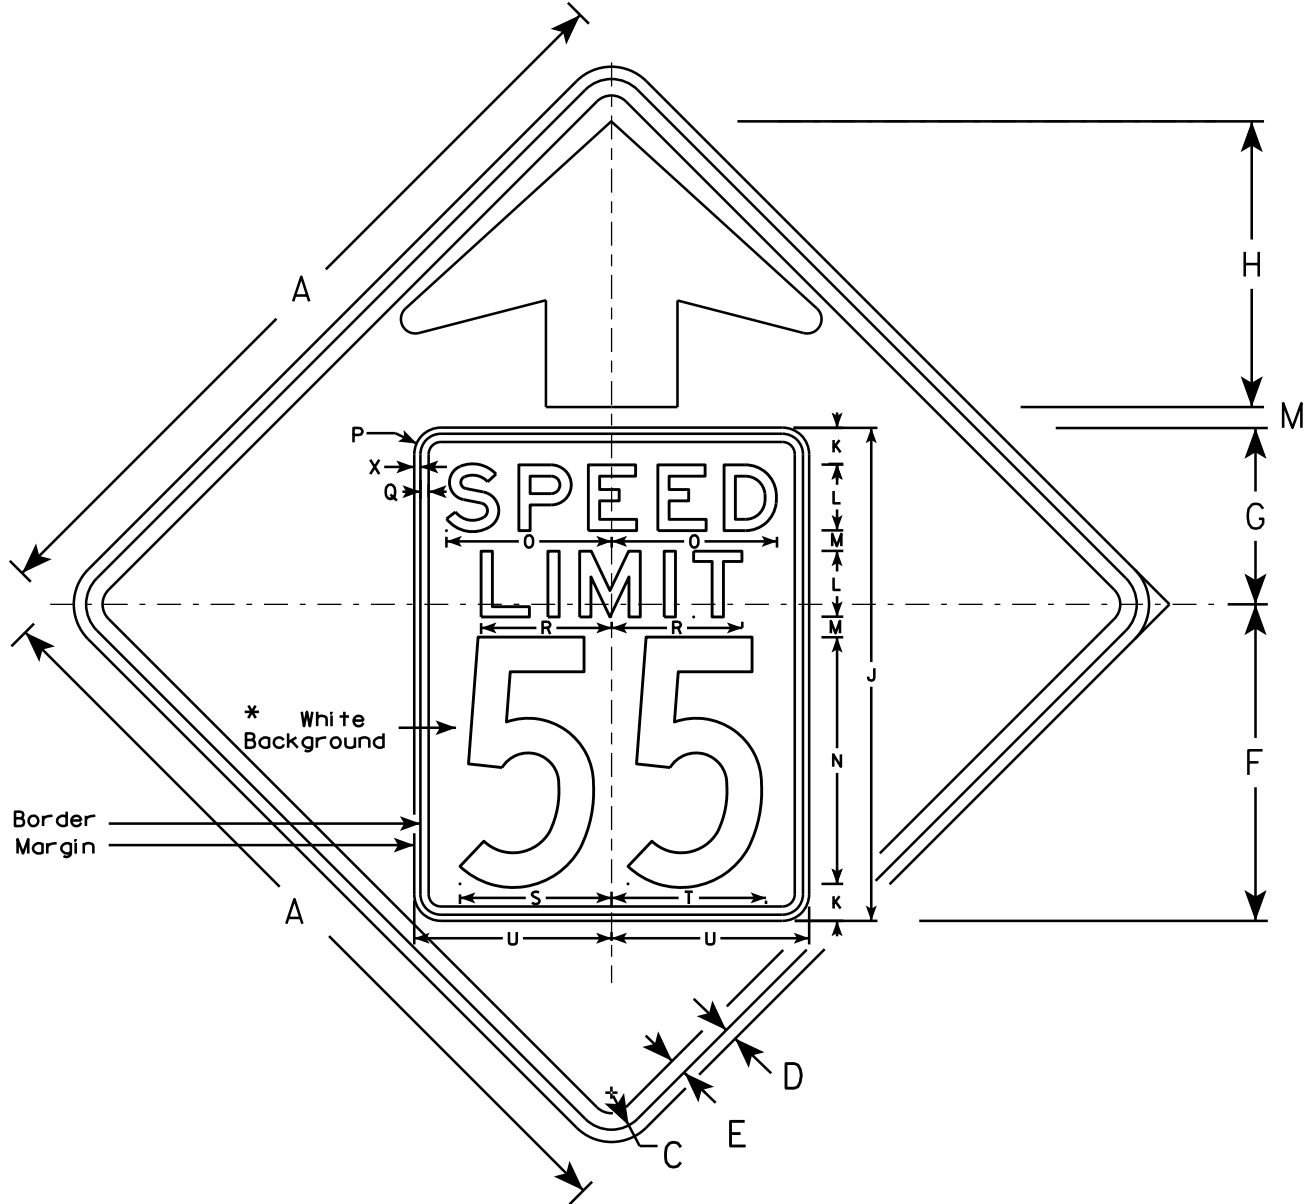


W03-5

NOTES

1. Sign is Type II - Type F Reflective - reference WIS DOT Standard Specification for HIGHWAY and STRUCTURE CONSTRUCTION latest edition.
2. Color: *
Background - ORANGE*
Message - BLACK
3. Message Series - C for numbers Series E for wording
4. Substitute appropriate numerals and optically adjust spacing to achieve proper balance

*Speed Limit Sign shall have a White Background

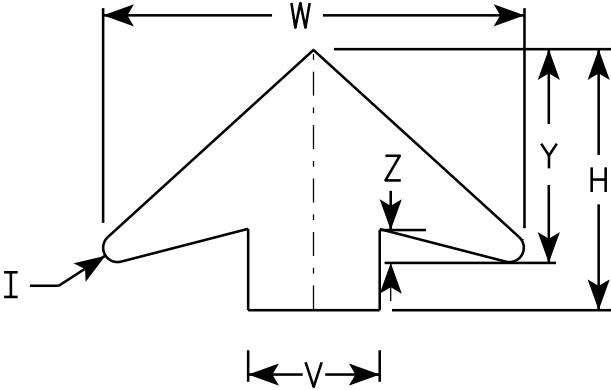

ARROW DETAIL


SIZE	A	B	C	D	E	F	G	H	I	J	K	L	M	N	O	P	Q	R	S	T	U	V	W	X	Y	Z	Area sq. ft.
1	36		1 5/8	5/8	3/4	14 1/2	9 1/2	11 1/2	5/8	24	2	3	1	12	7 1/8	1 1/2	3/8	5 3/4	7 1/4	7 1/8	9	6	19 1/4	3/8	9 3/4	1 5/8	9.0
2S	48		2 1/4	3/4	1	19 1/4	10 3/4	17 3/8	7/8	30	2 1/4	4	1 1/4	15	10	1 5/8	1/2	8	9 1/4	9 3/8	12	8	25 5/8	3/8	13	2	16.0
2M	48		2 1/4	3/4	1	19 1/4	10 3/4	17 3/8	7/8	30	2 1/4	4	1 1/4	15	10	1 5/8	1/2	8	9 1/4	9 3/8	12	8	25 5/8	3/8	13	2	16.0
3	48		2 1/4	3/4	1	19 1/4	10 3/4	17 3/8	7/8	30	2 1/4	4	1 1/4	15	10	1 5/8	1/2	8	9 1/4	9 3/8	12	8	25 5/8	3/8	13	2	16.0
4	48		2 1/4	3/4	1	19 1/4	10 3/4	17 3/8	7/8	30	2 1/4	4	1 1/4	15	10	1 5/8	1/2	8	9 1/4	9 3/8	12	8	25 5/8	3/8	13	2	16.0
5	48		2 1/4	3/4	1	19 1/4	10 3/4	17 3/8	7/8	30	2 1/4	4	1 1/4	15	10	1 5/8	1/2	8	9 1/4	9 3/8	12	8	25 5/8	3/8	13	2	16.0

STANDARD SIGN
W03-5


WISCONSIN DEPT OF TRANSPORTATION

APPROVED *Matthew R. Rauch*
for State Traffic Engineer

DATE 11/20/13 PLATE 199 W03-5.1

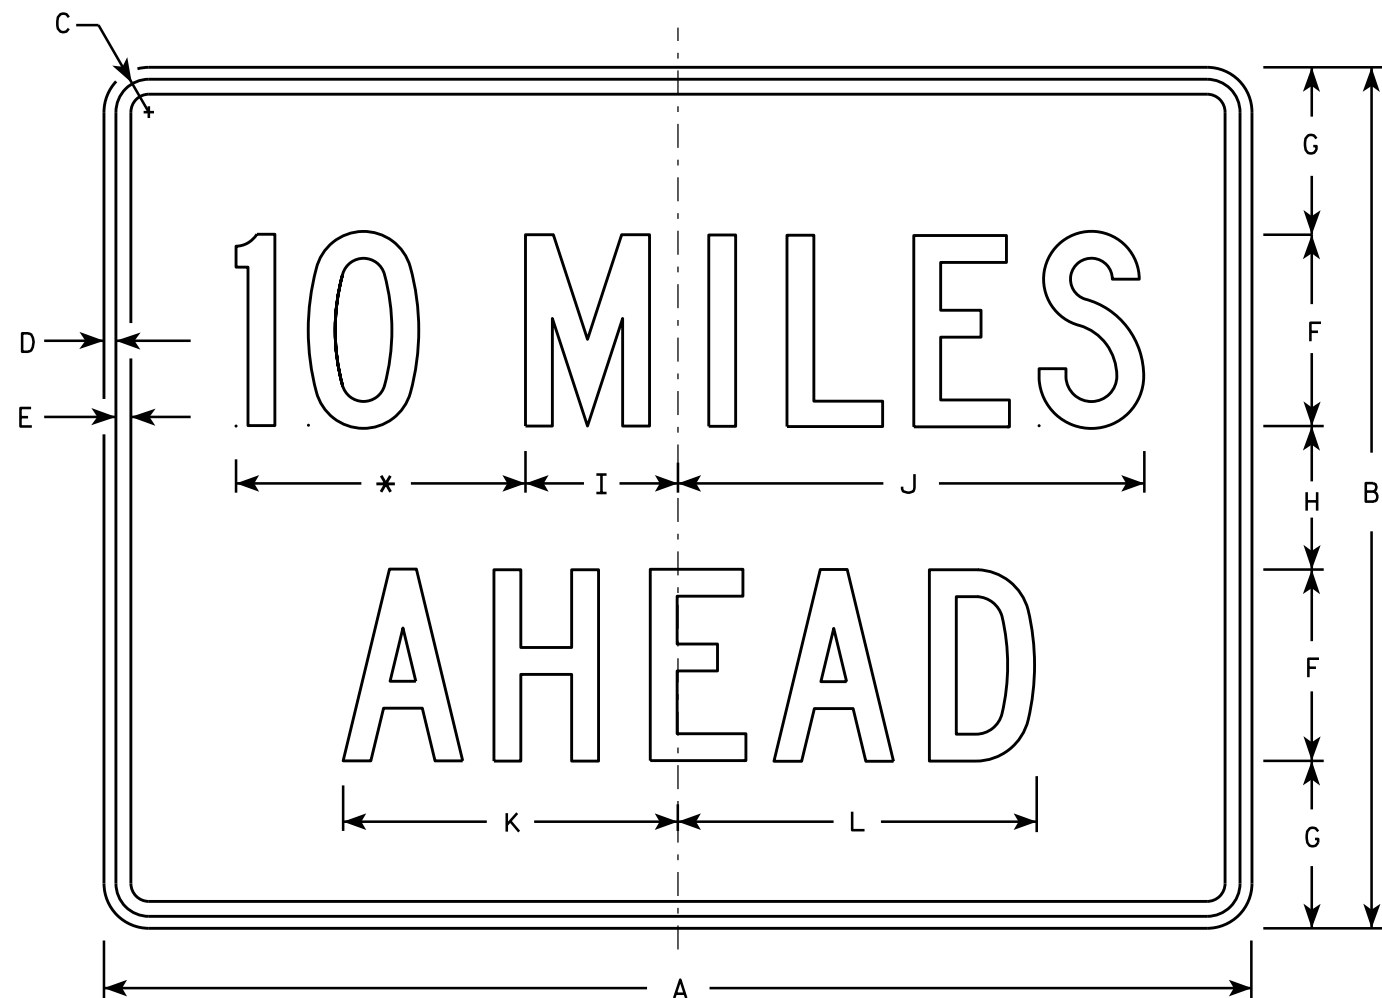

W057-52

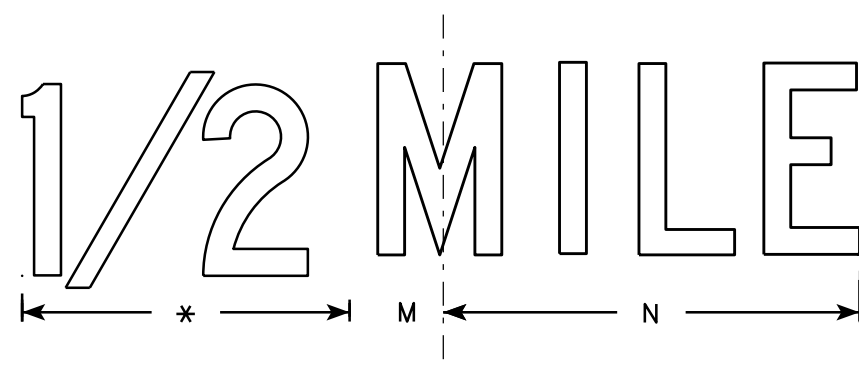

* See note 5

NOTES

1. Sign is Type II - Type F Reflective - reference WIS DOT Standard Specification for HIGHWAY and STRUCTURE CONSTRUCTION latest edition.
2. Color:
Background - Orange
Message - Black
3. Message Series - C
4. Corners may be square or rounded when base material is plywood but borders shall be rounded as shown. When base material is metal, the corners and borders shall be rounded.
5. Substitute appropriate numerals and optically adjust spacing to achieve proper balance.

SIZE	A	B	C	D	E	F	G	H	I	J	K	L	M	N	O	P	Q	R	S	T	U	V	W	X	Y	Z	Area sq. ft.
1	36	24	1 1/8	3/8	1/2	6	4 1/2	3	4 3/4	14 5/8	10 5/8	11 3/8	2	13													6.0
2S	48	36	1 3/8	1/2	5/8	8	7	6	6 3/8	19 1/2	14	15	2 3/4	17 3/8													12.0
2M	48	36	1 3/8	1/2	5/8	8	7	6	6 3/8	19 1/2	14	15	2 3/4	17 3/8													12.0
3	48	36	1 3/8	1/2	5/8	8	7	6	6 3/8	19 1/2	14	15	2 3/4	17 3/8													12.0
4	48	36	1 3/8	1/2	5/8	8	7	6	6 3/8	19 1/2	14	15	2 3/4	17 3/8													12.0
5	48	36	1 3/8	1/2	5/8	8	7	6	6 3/8	19 1/2	14	15	2 3/4	17 3/8													12.0

STANDARD SIGN
W057-52

WISCONSIN DEPT OF TRANSPORTATION

APPROVED
Matthew R. Rauch
for State Traffic Engineer

DATE 11/20/13 PLATE 200 W057-52.1


PROJECT NO:

HWY:

COUNTY:


SHEET NO:

E

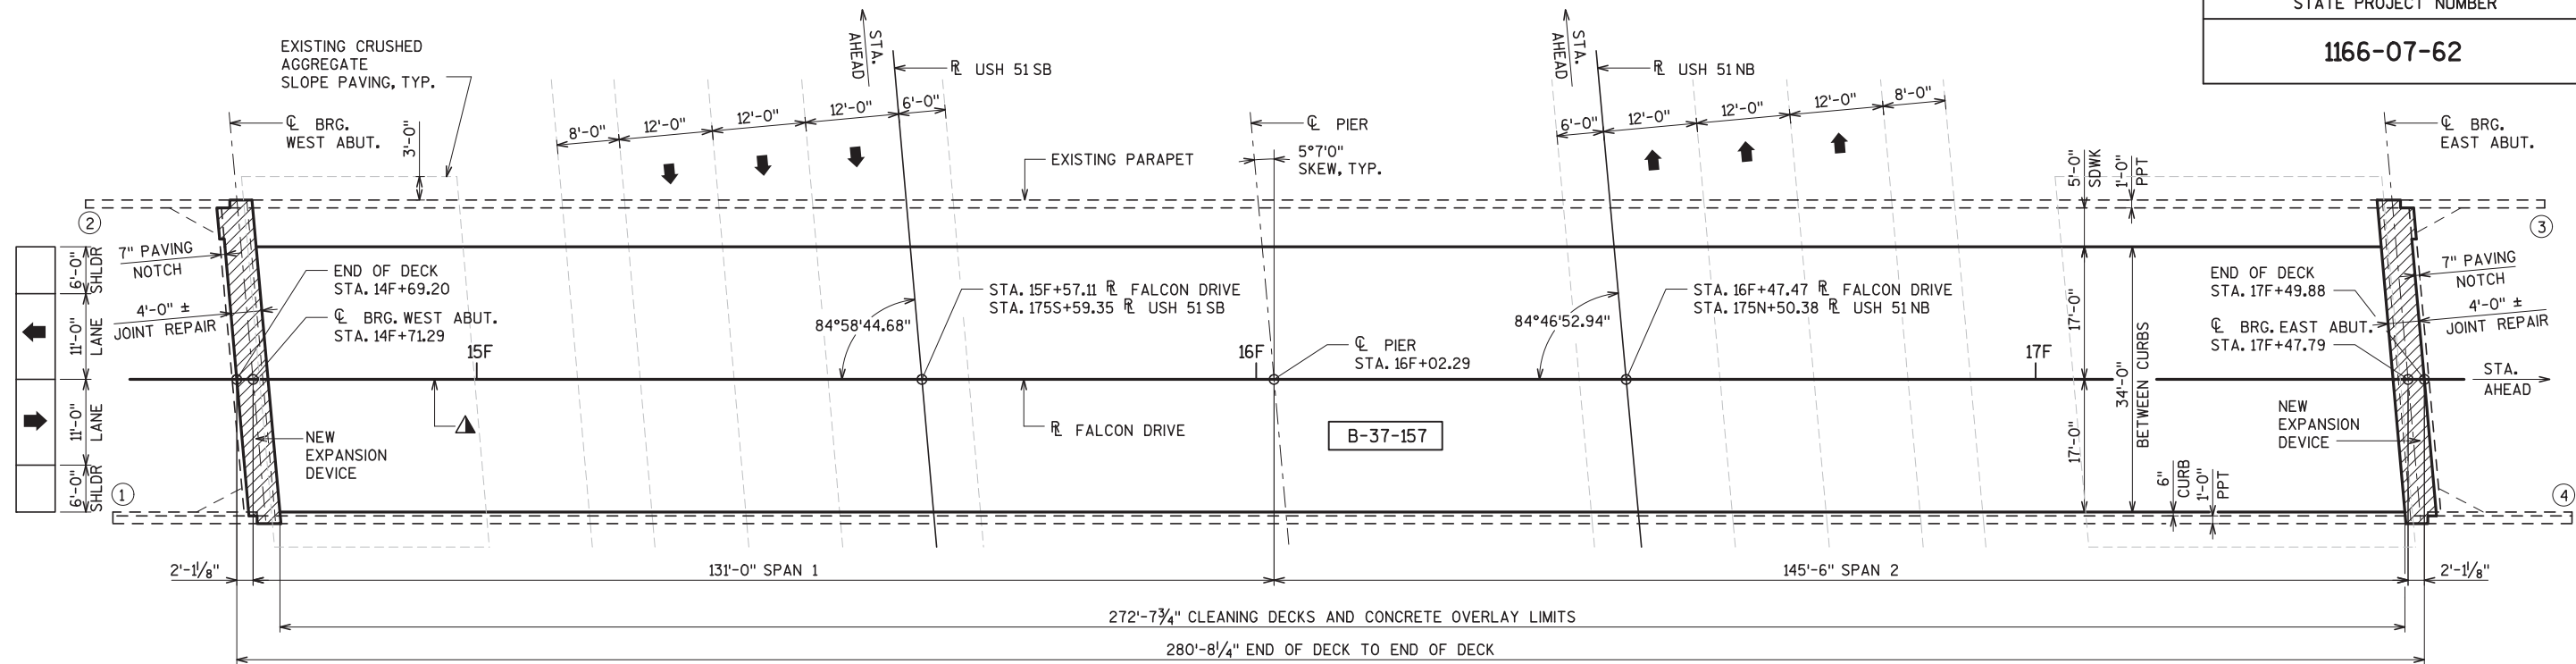

PLAN

(2 SPAN HAUNCHED STEEL GIRDER BRIDGE)

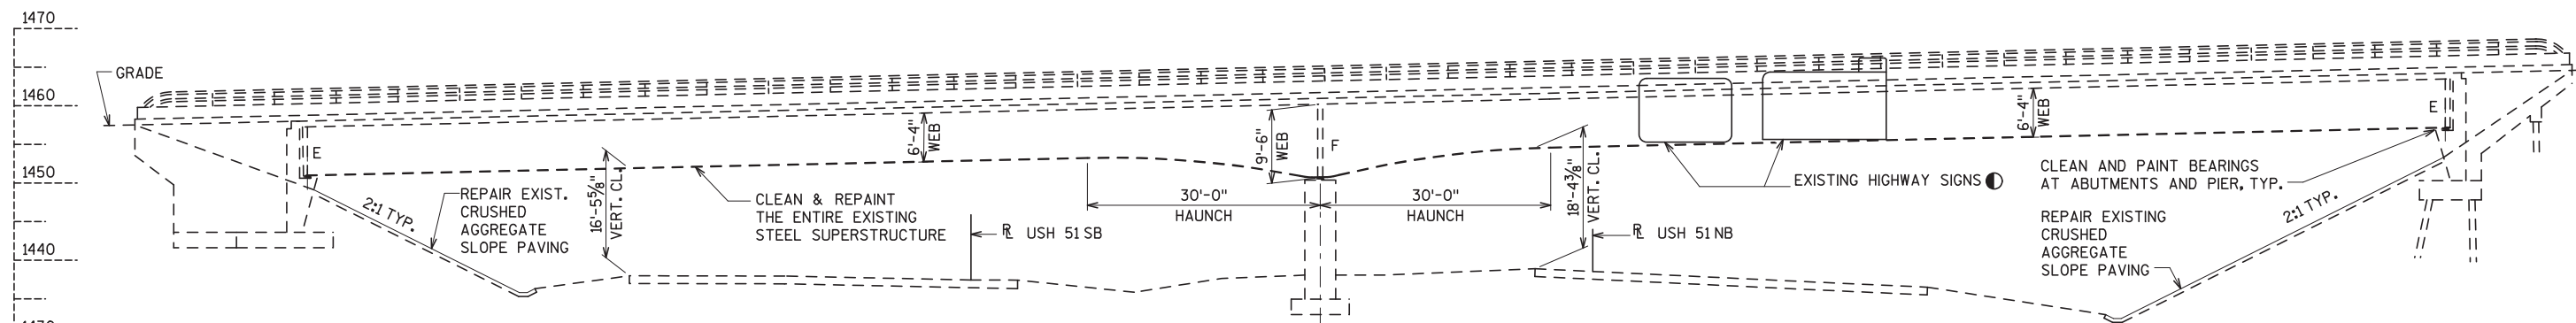

ELEVATION

(LOOKING NORTH)

8

DESIGN DATA

LIVE LOAD

DESIGN LOAD: HS-20
INVENTORY RATING: HS-21
OPERATIONAL RATING: HS-31
WISCONSIN STANDARD PERMIT VEHICLE LOAD (WIS-SPV): 210 KIPS

ULTIMATE DESIGN STRESSES

CONCRETE MASONRY OVERLAY DECKS f'_c = 4,000 psi

HIGH STRENGTH BAR STEEL
REINFORCEMENT, GRADE 60 f_y = 60,000 psi

TRAFFIC DATA

FALCON DRIVE

A.D.T. = 200 (2004)

USH 51

A.D.T. = 17,700 (2010)
A.D.T. = 24,300 (2035)
R.D.S. = 70 MPH

LEGEND

- ▲ LONGITUDINAL CONST. JOINT. SEAL WITH CRACK SEALER PER SECTION 502.3.13 OF STANDARD SPECIFICATIONS. SEE DETAIL ON SHEET 3. COST INCLUDED IN BID ITEM "CONCRETE MASONRY OVERLAY DECKS".
- EXISTING HIGHWAY SIGNS ATTACHED TO THE BRIDGE SHALL REMAIN FUNCTIONAL DURING CONSTRUCTION. THE SIGNS SHALL BE OUTSIDE THE ENCLOSURE FOR CLEANING AND PAINTING THE BRIDGE STEEL. PROTECT ANY SUPPORTS AND CONNECTIONS OF THE SIGNS THAT FALL WITHIN THE ENCLOSURE DURING CLEANING AND PAINTING OPERATIONS. COST INCLUDED IN BID ITEM "NEGATIVE PRESSURE CONTAINMENT AND COLLECTION OF WASTE MATERIALS B-37-157".

(X) DENOTES WING NUMBER



LIST OF DRAWINGS

1. GENERAL PLAN AND ELEVATION
2. TYPICAL SECTION AND NOTES
3. CONSTRUCTION STAGING
4. REMOVAL DETAILS
5. JOINT REPAIR 1
6. JOINT REPAIR 2
7. JOINT REPAIR 3
8. EXPANSION DEVICE
9. COVER PLATE DETAILS
10. PARAPET AND RAILING DETAILS
11. BAR COUPLERS



STRUCTURE DESIGN CONTACTS

BUREAU OF STRUCTURES CONTACT:
WILLIAM DREHER
(608) 266-8489

CONSULTANT CONTACT:
TOM ZALEWSKI
(608) 515-3525


NO.	DATE	REVISION	BY
BLOOM COMPANIES, LLC Infrastructure Innovation and Ingenuity 10501 W. Research Drive • Milwaukee, WI 53226 Phone: (414) 771-3390 • Fax: (414) 771-4490			
STATE OF WISCONSIN DEPARTMENT OF TRANSPORTATION ACCEPTED <i>William C. Dreher</i> 6/19/14 CHIEF STRUCTURES DESIGN ENGINEER DATE			
STRUCTURE B-37-157			
FALCON DRIVE OVER USH 51			
COUNTY	MARATHON	TOWN	MAINE
DESIGN SPEC.	REHABILITATION	N/A	
DESIGNED BY	BDT	DESIGN CK'D.	JRS
DRAWN BY	TB	PLANS CK'D.	BDT/JRS
GENERAL PLAN AND ELEVATION			SHEET 1 OF 11 201

8

LEGEND

▲ LONGITUDINAL CONST. JOINT. SEAL WITH CRACK SEALER PER SECTION 502.3.13 OF STANDARD SPECIFICATIONS. SEE DETAIL ON SHEET 3.

▣ EXISTING CROSS SLOPE IS 1%

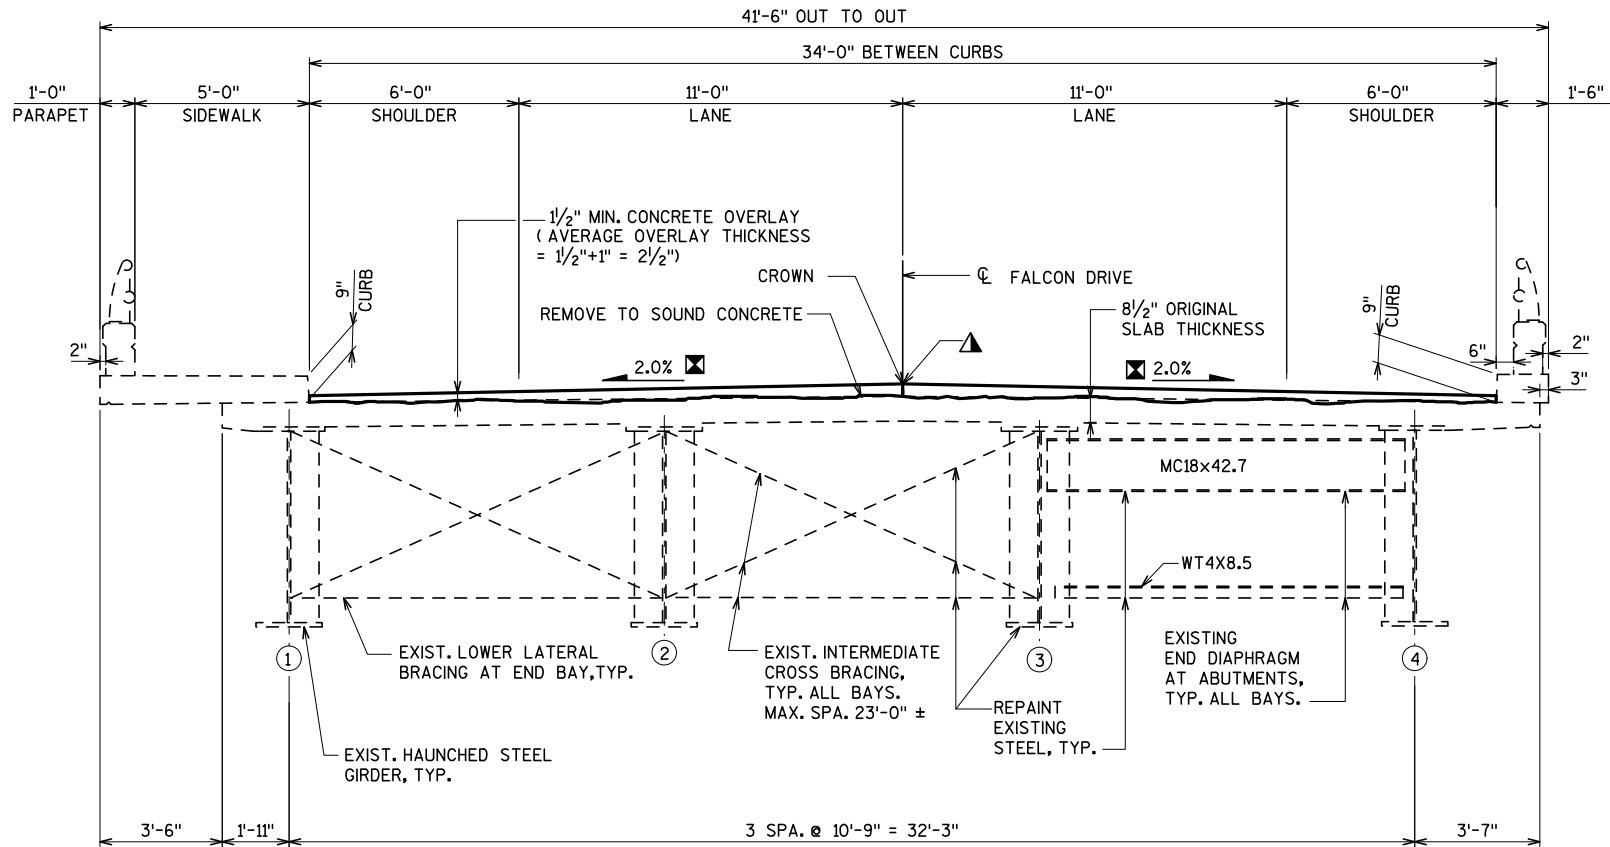**CROSS SECTION THRU ROADWAY**

(LOOKING EAST)

GENERAL NOTES

DRAWINGS SHALL NOT BE SCALED.

DIMENSIONS SHOWN ARE BASED ON THE ORIGINAL STRUCTURE PLANS.

ALL STATIONS AND ELEVATIONS ARE IN FEET.

ALL DIMENSIONS ARE IN FEET AND INCHES UNLESS NOTED OTHERWISE.

A MINIMUM OF 1 INCH OF CONCRETE SHALL BE REMOVED FROM THE ENTIRE BRIDGE DECK UNDER THE BID ITEM "CLEANING DECKS".

PROFILE GRADE LINE IS DETERMINED BASED ON A CROSS SLOPE OF 2% FOR THE OVERLAY. MINIMUM THICKNESS OF OVERLAY ABOVE THE CONCRETE DECK AFTER CLEANING IS 1 1/2" AT THE CURB. THE EXPECTED AVERAGE OVERLAY THICKNESS IS 3 INCHES. IF THE EXPECTED OVERLAY THICKNESS IS EXCEEDED BY MORE THAN 1/2", CONTACT THE STRUCTURES DESIGN SECTION.

ANY EXCAVATION REQUIRED TO COMPLETE THE OVERLAY OR PAVING BLOCK AT THE ABUTMENTS IS INCIDENTAL TO THE BID ITEM "CONCRETE MASONRY OVERLAY DECKS".

ALL CONCRETE REMOVALS NOT COVERED WITH A CONCRETE OVERLAY SHALL BE DEFINED BY A 1-INCH DEEP SAWCUT.

BEVEL EXPOSED EDGES OF CONCRETE 3/4" UNLESS OTHERWISE NOTED.

BAR STEEL REINFORCEMENT SHALL BE EMBEDDED 2" CLEAR UNLESS OTHERWISE SHOWN OR NOTED.

THE FIRST DIGIT OF A THREE DIGIT BAR MARK AND THE FIRST TWO DIGITS OF A FOUR DIGIT BAR MARK SIGNIFY THE BAR SIZE.

UTILIZE EXISTING BARSTEEL REINFORCEMENT WHERE SHOWN AND EXTEND 24 BAR DIAMETERS INTO NEW WORK.

DECK PREPARATION TYPE 1 AND TYPE 2 REQUIRED IN AREAS DESIGNATED BY THE FIELD ENGINEER.

APPLY PROTECTIVE SURFACE TREATMENT TO THE TOP OF OVERLAY, TOP AND SIDES OF CURBS, TOP OF SIDEWALK, AND TOP AND INSIDE FACES OF PARAPETS.

CLEAN ALL EXISTING CONCRETE SURFACES TO RECEIVE PROTECTIVE SURFACE TREATMENT, INCLUDING THE PARAPETS ON WINGS, UNDER BID ITEM "CLEANING PARAPETS, CURBS, AND SIDEWALKS".


PERFORM CRUSHED AGGREGATE SLOPE PAVING REPAIR ON BOTH THE ABUTMENTS. LIMITS TO BE DETERMINED BY THE FIELD ENGINEER.

CLEAN AND PAINT ALL EXISTING BEARINGS AT ABUTMENTS AND PIER.

APPLY BRIDGE SEAT PROTECTION, PER SECTION 502.3.12 OF THE STANDARD SPECIFICATIONS, TO THE TOP SURFACES OF BOTH ABUTMENTS BELOW EXPANSION DEVICES. POWERWASH AND ADEQUATELY DRY SURFACES BEFORE APPLICATION. WORK INCIDENTAL TO BID ITEM "JOINT REPAIR".

THE FINISH PAINT COLOR FOR STRUCTURE REPAINTING IS GRAY (LIGHT GRAY), FEDERAL COLOR NUMBER 26293.

NO.	DATE	REVISION	BY
STATE OF WISCONSIN DEPARTMENT OF TRANSPORTATION STRUCTURES DESIGN SECTION			
STRUCTURE B-37-157			
DRAWN BY		TB	PLANS CK'D. BDT/JRS
TYPICAL SECTION AND NOTES		SHEET 2 OF 11 202	

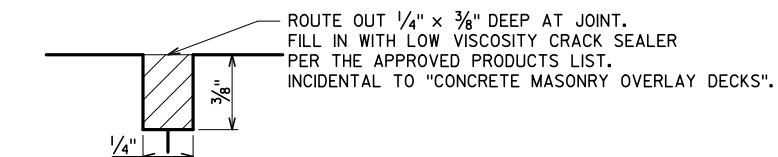

BID ITEM NUMBER	BID ITEMS	UNIT	TOTAL
203.0210.S	ABATEMENT OF ASBESTOS CONTAINING MATERIAL B-37-157	LS	1
502.3100	EXPANSION DEVICE B-37-157	LS	1
502.3200	PROTECTIVE SURFACE TREATMENT	SY	1,465
502.5005	MASONRY ANCHORS TYPE L NO.5 BARS	EACH	82
505.0605	BAR STEEL REINFORCEMENT HS COATED BRIDGES	LB	3,400
505.0904	BAR COUPLERS NO.4	EACH	8
505.0905	BAR COUPLERS NO.5	EACH	6
505.0906	BAR COUPLERS NO.6	EACH	64
509.0301	PREPARATION DECKS TYPE 1	SY	67
509.0302	PREPARATION DECKS TYPE 2	SY	33
509.0500	CLEANING DECKS	SY	1,030
509.1000	JOINT REPAIR	SY	37
509.2500	CONCRETE MASONRY OVERLAY DECKS	CY	107
517.0900.S	PREPARATION AND COATING OF TOP FLANGES B-37-157	LS	1
517.1800.S	STRUCTURE REPAINTING RECYCLED ABRASIVE B-37-157	LS	1
517.4500.S	NEGATIVE PRESSURE CONTAINMENT AND COLLECTION OF WASTE MATERIALS B-37-157	LS	1
517.6001.S	PORTABLE DECONTAMINATION FACILITY	EACH	1
604.9010.S	SLOPE PAVING REPAIR CRUSHED AGGREGATE	CY	20
SPV.0060.06	CLEANING AND PAINTING BEARINGS	EACH	12
SPV.0105.01	REMOVE AND RESET TUBULAR RAILING	LS	1
SPV.0165.01	CLEANING PARAPETS, CURBS, AND SIDEWALKS	SF	3,530
	NON-BID ITEMS		
	BRIDGE SEAT PROTECTION	LS	1

NOTES


TEMPORARY BARRIER IS NOT TO BE
ANCHORED TO THE DECK.

A SINGLE LANE OF TRAFFIC IS OPEN
IN STAGES 4D AND 4E

LEGEND


- ▲ LONGITUDINAL CONST. JOINT. SEAL WITH CRACK SEALER PER SECTION 502.3.13 OF STANDARD SPECIFICATIONS. SEE DETAIL ON THIS SHEET. COST INCLUDED IN BID ITEM "CONCRETE MASONRY OVERLAY DECKS".

NO.	DATE	REVISION	BY
STATE OF WISCONSIN DEPARTMENT OF TRANSPORTATION STRUCTURES DESIGN SECTION			
STRUCTURE B-37-157			
DRAWN BY		TB	PLANS CK'D. BDT/JRS
CONSTRUCTION STAGING		SHEET 3 OF 11	
		203	

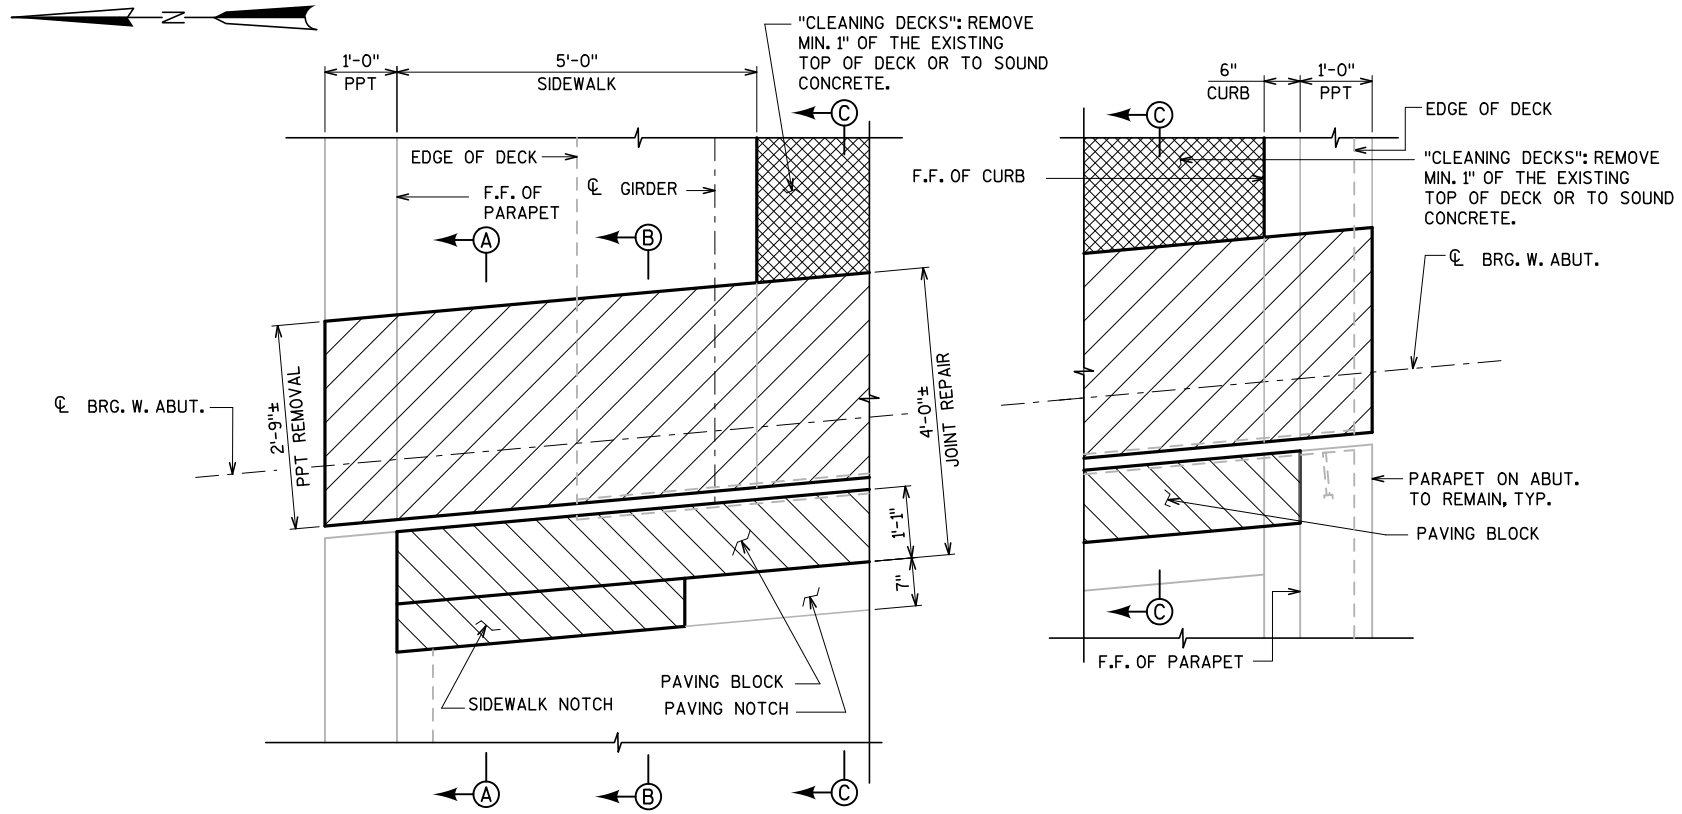


PLAN AT JOINT REPAIR

SHOWING REMOVAL.
WEST JOINT SHOWN, EAST JOINT SIMILAR

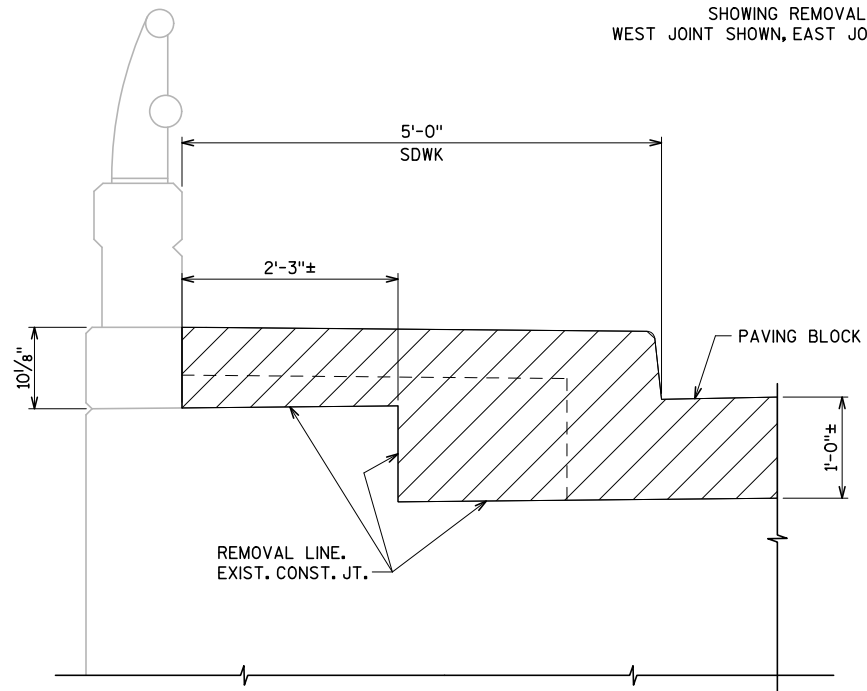


SECTION THRU SIDEWALK JOINT REPAIR

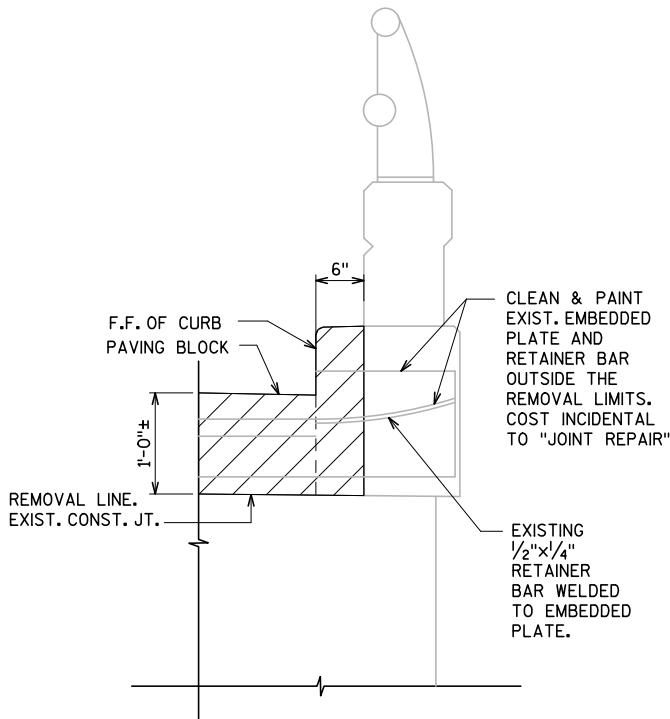


SECTION THRU CURB JOINT REPAIR

AT ABUTMENT/PAVING BLOCK

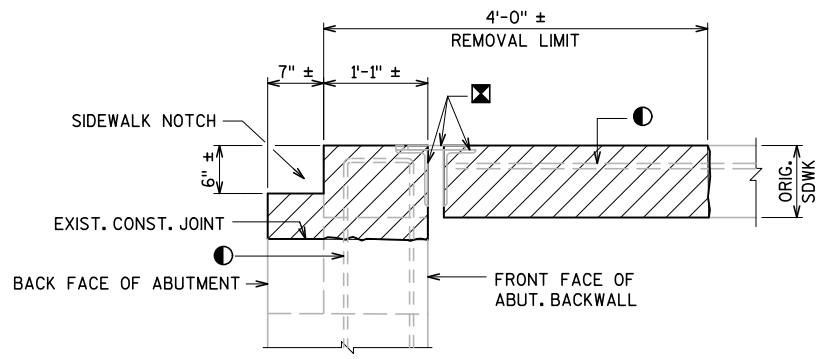


SECTION A-A

SHOWING REMOVAL

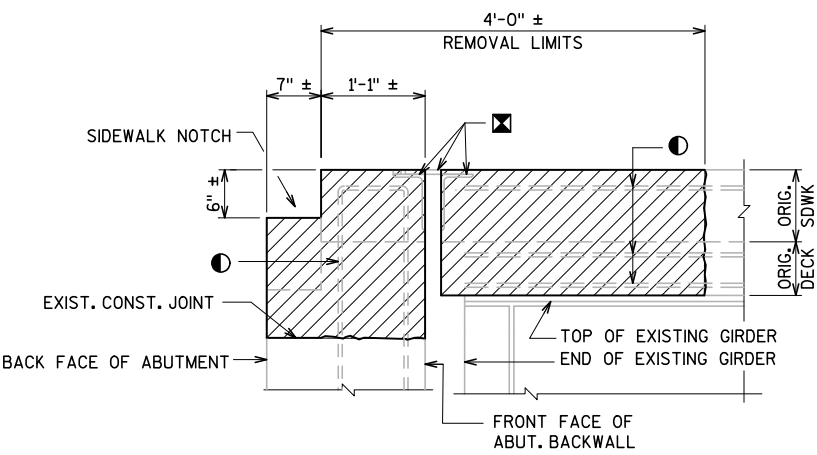

SECTION B-B

SHOWING REMOVAL

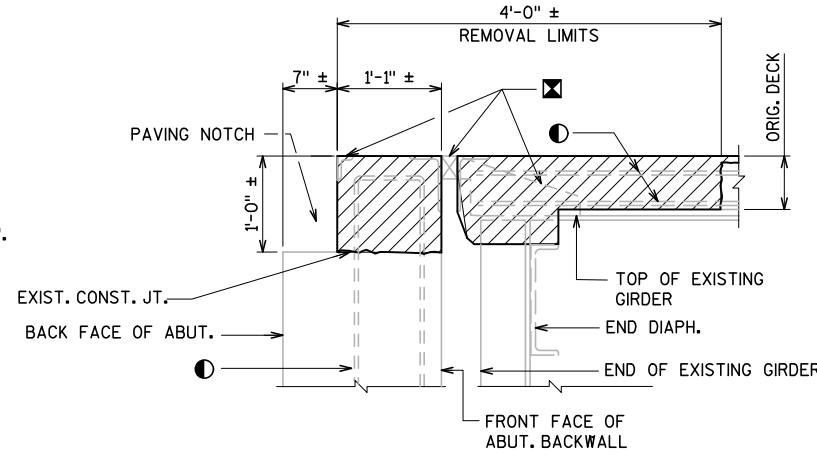

SECTION C-C



SHOWING REMOVAL

LEGEND


- SALVAGE AND CLEAN EXISTING REINFORCEMENT AND EXTEND FULL LENGTH INTO NEW WORK
- REMOVE EXISTING EXPANSION JOINT ANGLES, HARDWARE ATTACHED TO GIRDER, COMPRESSION SEAL, SIDEWALK PLATES, AND PAVING BLOCK ARMOR ANGLE. COST INCIDENTAL TO BID ITEM "JOINT REPAIR".

F.F- FRONT FACE


NO.	DATE	REVISION	BY
STATE OF WISCONSIN DEPARTMENT OF TRANSPORTATION STRUCTURES DESIGN SECTION			
STRUCTURE B-37-157			
DRAWN BY		TB	PLANS CK'D. BDT/JRS
REMOVAL DETAILS		SHEET 4 OF 11 204	

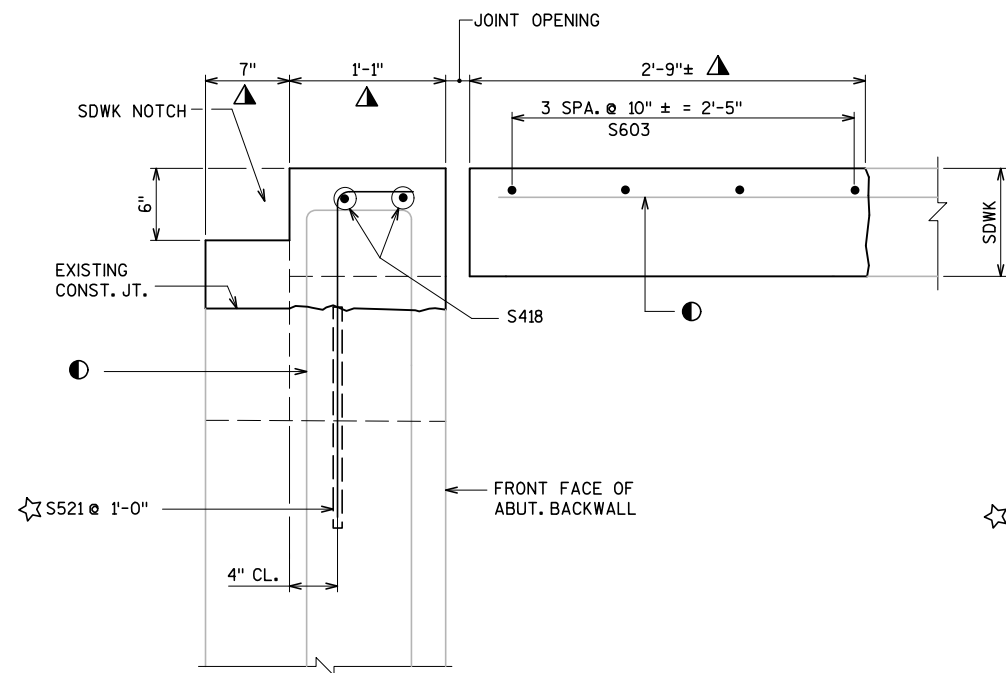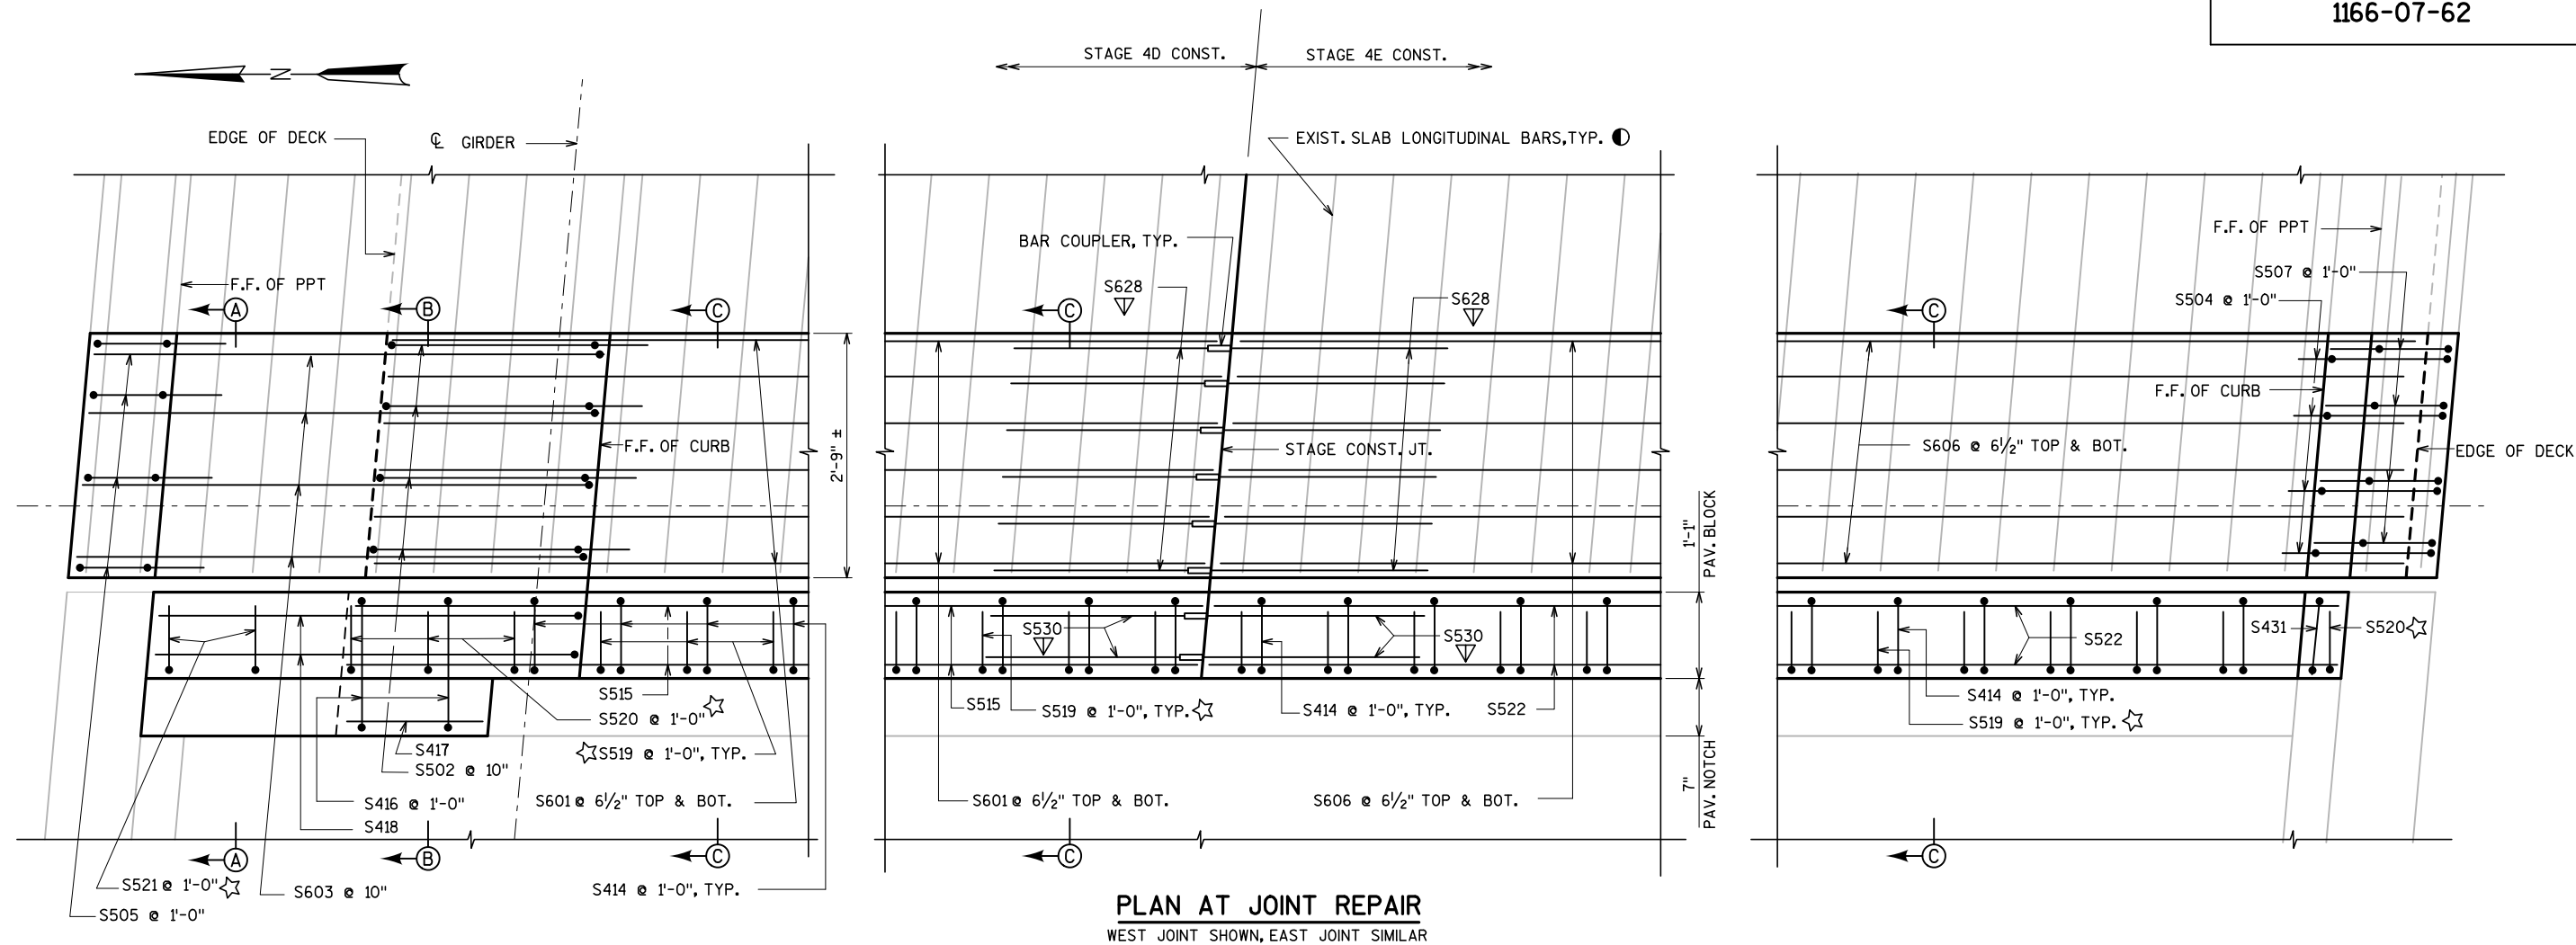**SECTION A-A**

(NOTE: EXPANSION DEVICE AND SIDEWALK COVER PLATE NOT SHOWN FOR CLARITY)

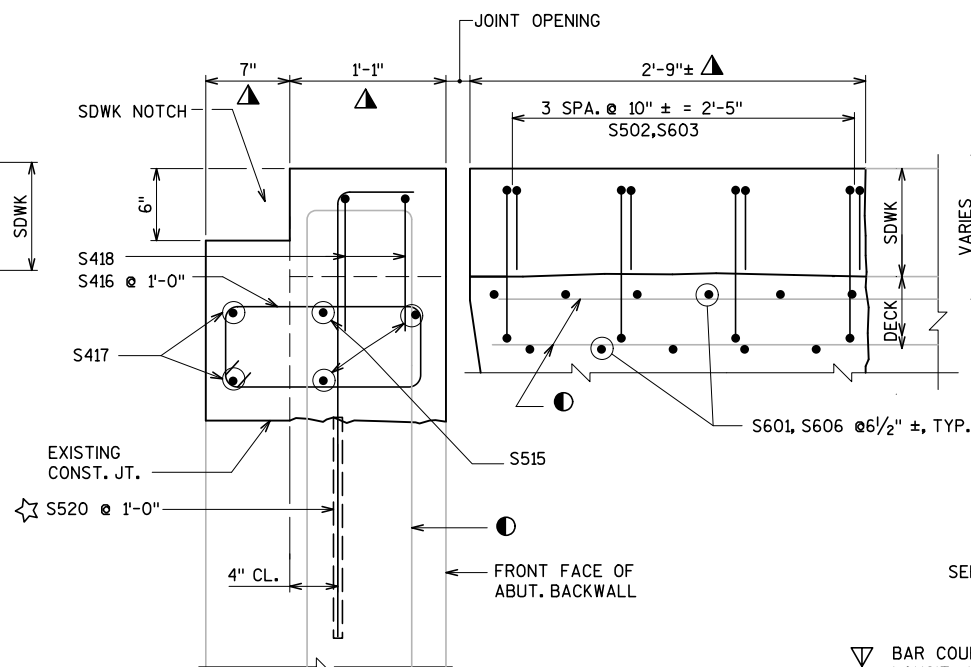**SECTION B-B**

(NOTE: EXPANSION DEVICE AND SIDEWALK COVER PLATE NOT SHOWN FOR CLARITY)

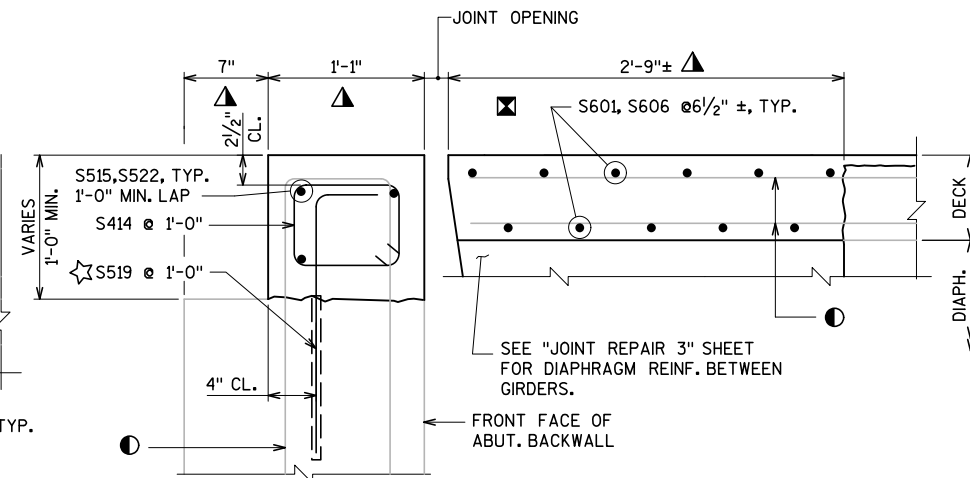**SECTION C-C**


(NOTE: EXPANSION DEVICE NOT SHOWN FOR CLARITY. SEE "EXPANSION DEVICE" SHEET FOR BARS S424 THRU S427)

▽ BAR COUPLERS USED. BAR LENGTH COMPUTED TO ϕ OF LONGIT. JOINT AND SHALL BE MODIFIED TO THE BAR COUPLER MANUFACTURER'S RECOMMENDATIONS.

☆ CONCRETE MASONRY ANCHORS TYPE L NO.5 BARS. EMBED A MINIMUM OF 1'-6" INTO EXISTING CONCRETE. SPACE AT 1'-0" AND TURN HOOK AS NECESSARY TO FIT.


▲ DIMENSION NORMAL TO ϕ SUBSTRUCTURE UNIT

NO.	DATE	REVISION	BY
STATE OF WISCONSIN DEPARTMENT OF TRANSPORTATION STRUCTURES DESIGN SECTION			
STRUCTURE B-37-157			
DRAWN BY		TB	PLANS CK'D. BDT/JRS
JOINT REPAIR 1		SHEET 5 OF 11 205	

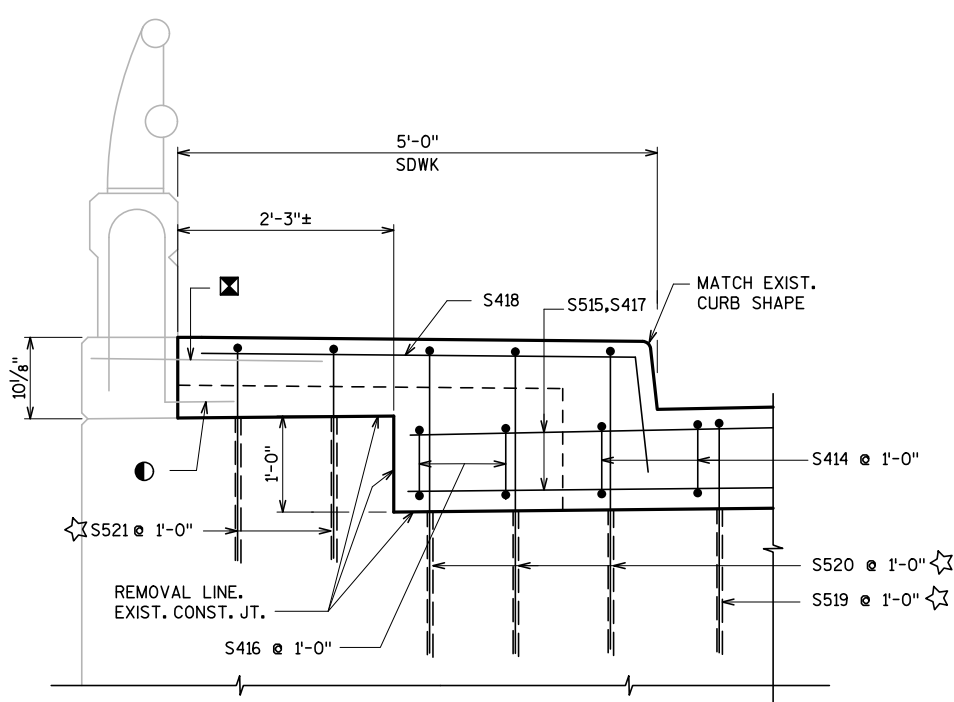


SECTION THRU SIDEWALK JOINT REPAIR

AT ABUTMENT/PAVING BLOCK
EAST ABUTMENT SHOWN, WEST ABUTMENT SIMILAR

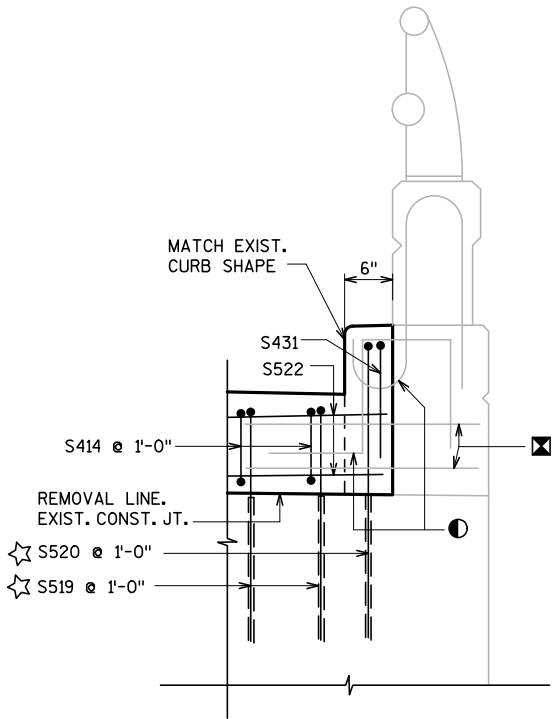

SECTION THRU CURB JOINT REPAIR

AT ABUTMENT/PAVING BLOCK
EAST ABUTMENT SHOWN, WEST ABUTMENT SIMILAR

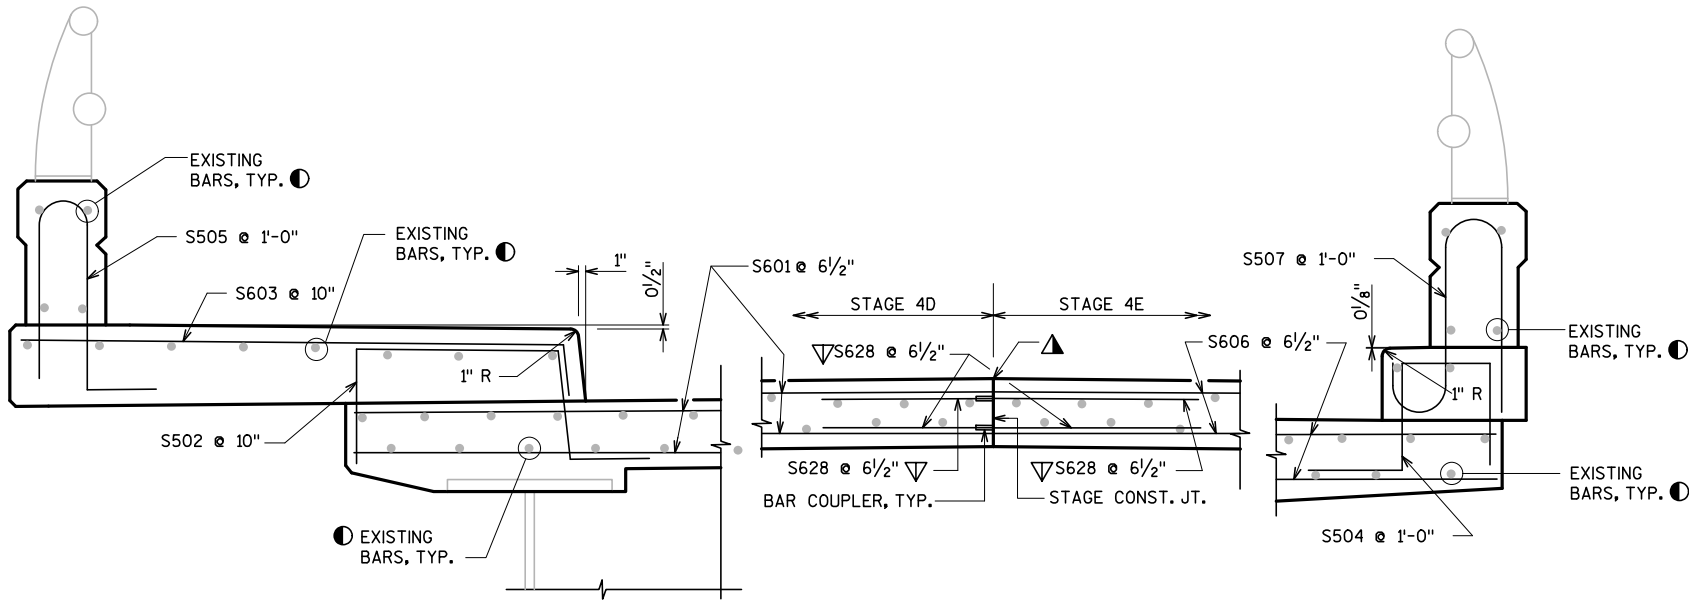

SECTION THRU SIDEWALK

JOINT REPAIR AT SUPERSTRUCTURE

SECTION THRU LONGIT. JOINT

JOINT REPAIR AT SUPERSTRUCTURE

SECTION THRU CURB


JOINT REPAIR AT SUPERSTRUCTURE

LEGEND

- ☒ SALVAGE AND CLEAN EXISTING SIDEWALK REINFORCEMENT AND EXTEND 24 BAR DIAMETERS INTO NEW WORK.
- SALVAGE AND CLEAN EXISTING REINFORCEMENT AND INCORPORATE FULL LENGTH INTO NEW WORK.
- ☆ CONCRETE MASONRY ANCHOR TYPE L NO. 5 BARS, EMBED A MIN. OF 1'-6" INTO EXISTING CONCRETE. SPACE AT 1'-0". TURN HOOK AS NECESSARY TO FIT.
- ▽ BAR COUPLERS USED. BAR LENGTH COMPUTED TO $\frac{1}{2}$ OF LONGIT. JOINT AND SHALL BE MODIFIED TO THE BAR COUPLER MANUFACTURER'S RECOMMENDATIONS.
- ▲ LONGITUDINAL CONST. JOINT. SEAL WITH CRACK SEALER PER SECTION 502.3.13 OF STANDARD SPECIFICATIONS. COST INCLUDED IN BID ITEM " CONCRETE MASONRY OVERLAY DECKS".


BILL OF BARS

BAR MARK	COAT	NO.			LENGTH	BENT	BAR SERIES	LOCATION
		4D	4E	TOTAL				
S601	X	22	-	22	19'-5"	-	-	SLAB TRANSV., TOP & BOT.
S502	X	8	-	8	4'-10"	X	-	SIDEWALK HORIZ.
S603	X	8	-	8	6'-1"	X	-	SIDEWALK TOP TRANSV.
S504	X	-	8	8	3'-9"	X	-	CURB TRANSV.
S505	X	8	-	8	5'-0"	X	-	PARAPET OVER SIDEWALK
S606	X	-	22	22	18'-2"	-	-	SLAB TRANSV, TOP & BOT.
S507	X	-	8	8	5'-0"	X	-	PARAPET OVER CURB
S608	X	10	10	20	10'-5"	-	-	DIAPHRAGM BETWN GIRDERS 1&2, 3&4
S609	X	10	-	10	6'-8"	-	-	DIAPHRAGM BETWN GIRDERS 2&3
S410	X	4	4	8	10'-5"	-	-	DIAPHRAGM BETWN GIRDERS 1&2, 3&4
S411	X	4	-	4	6'-8"	-	-	DIAPHRAGM BETWN GIRDERS 2&3
S412	X	46	38	84	4'-4"	X	-	DIAPHRAGM TRANSV.
S413	X	-	4	4	3'-9"	-	-	DIAPHRAGM BETWN GIRDERS 2&3
S414	X	36	36	72	3'-4"	X	-	PAVING BLOCK STIRRUP
S515	X	18	-	18	7'-3"	-	-	PAVING BLOCK LONGIT.
S416	X	4	-	4	4'-6"	X	-	PAVING BLOCK AT SIDEWALK
S417	X	4	-	4	1'-5"	-	-	PAVING BLOCK AT SIDEWALK
S418	X	4	-	4	5'-10"	X	-	PAVING BLOCK AT SIDEWALK
S519	X	34	36	70	3'-0"	X	-	PAVING BLOCK VERT.
S520	X	6	2	8	3'-9"	X	-	PAVING BLOCK VERT.
S521	X	4	-	4	2'-9"	X	-	PAVING BLOCK VERT.
S522	X	-	18	18	6'-6"	-	-	PAVING BLOCK LONGIT.
S623	X	-	10	10	3'-9"	-	-	DIAPHRAGM BETWN GIRDERS 2&3
S424	X	4	-	4	10'-5"	-	-	AT EXP. JT. BETWEEN GIRDERS 1&2
S425	X	4	-	4	6'-8"	-	-	AT EXP. JT. BETWEEN GIRDERS 2&3
S426	X	-	4	4	10'-5"	-	-	AT EXP. JT. BETWEEN GIRDERS 3&4
S427	X	-	4	4	3'-9"	-	-	AT EXP. JT. BETWEEN GIRDERS 2&3
S628	X	32	32	64	3'-2"	-	-	SLAB AND DIAPHR. AT CONST. JT.
S429	X	4	4	8	1'-8"	-	-	DIAPHRAGM AT CONST. JT.
S530	X	3	3	6	2'-8"	-	-	PAVING BLOCK AT CONST. JT.
S431	X	-	2	2	3'-3"	X	-	CURB AT PAVING BLOCK

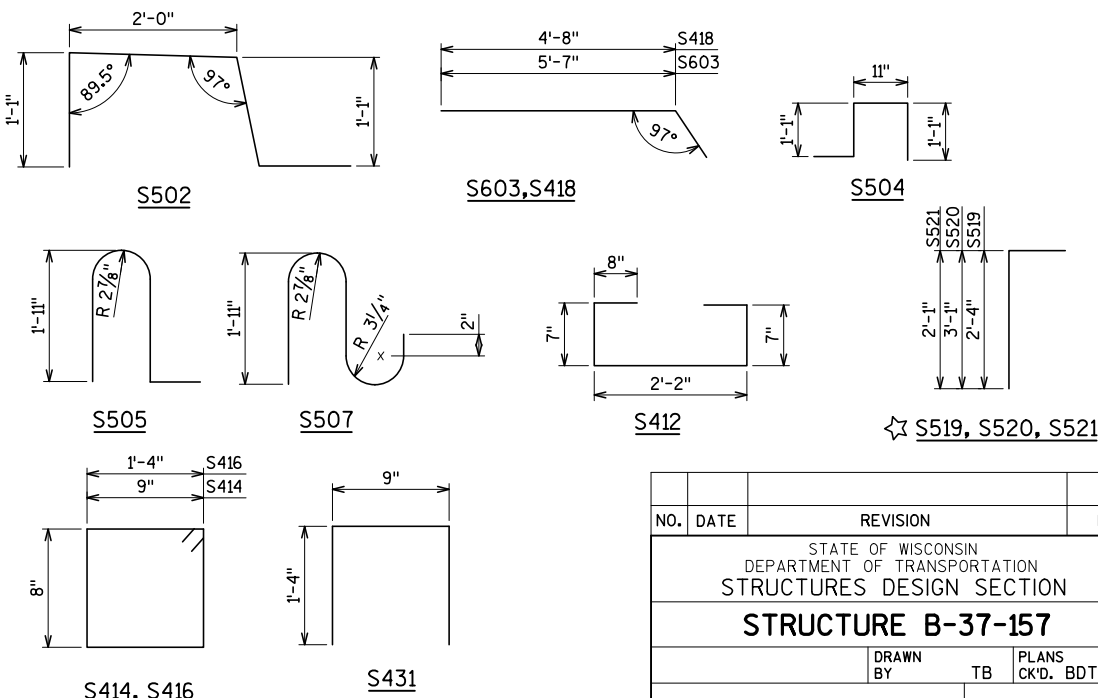


BENDING DIAGRAMS

NO.	DATE	REVISION	BY
STATE OF WISCONSIN DEPARTMENT OF TRANSPORTATION STRUCTURES DESIGN SECTION			
STRUCTURE B-37-157			
DRAWN BY		TB	PLANS CK'D. BDT/JRS
JOINT REPAIR 2		SHEET 6 OF 11 206	

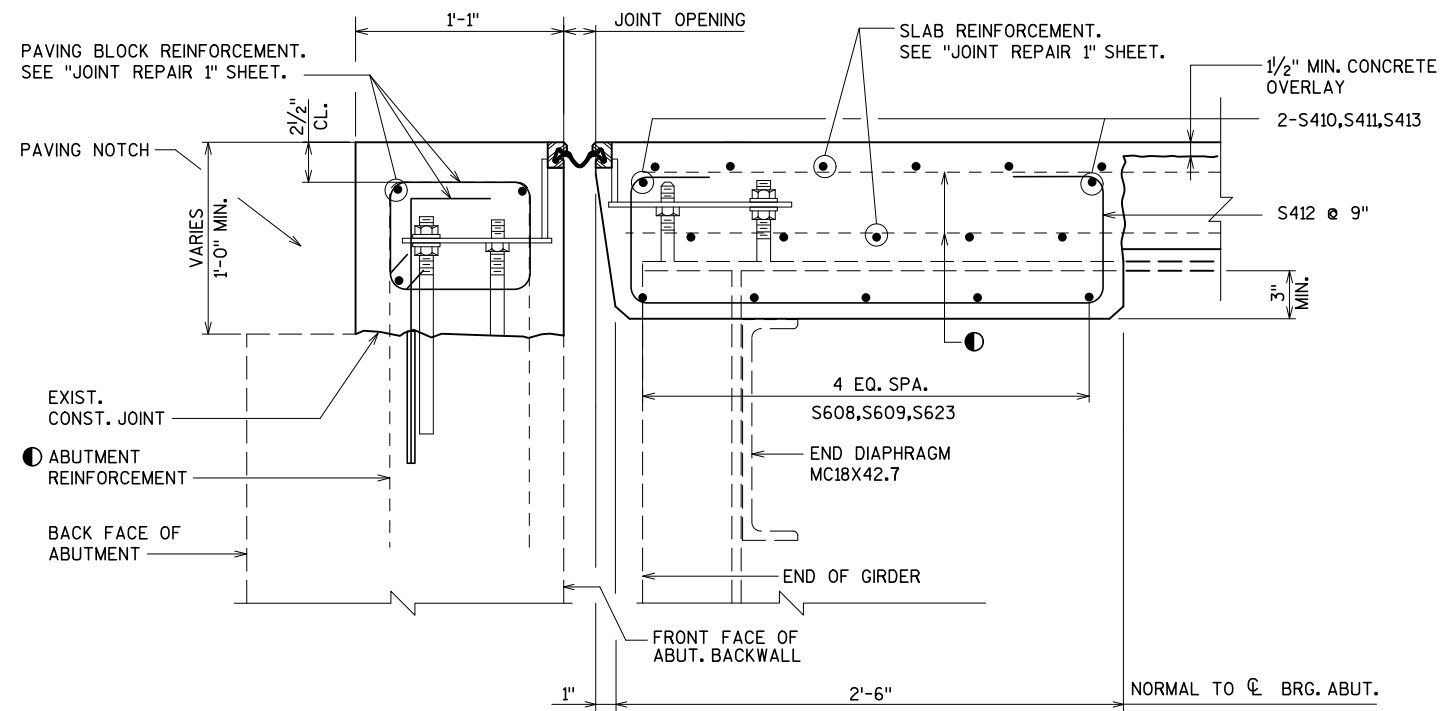

SECTION THRU DIAPHRAGM AT ABUTMENT

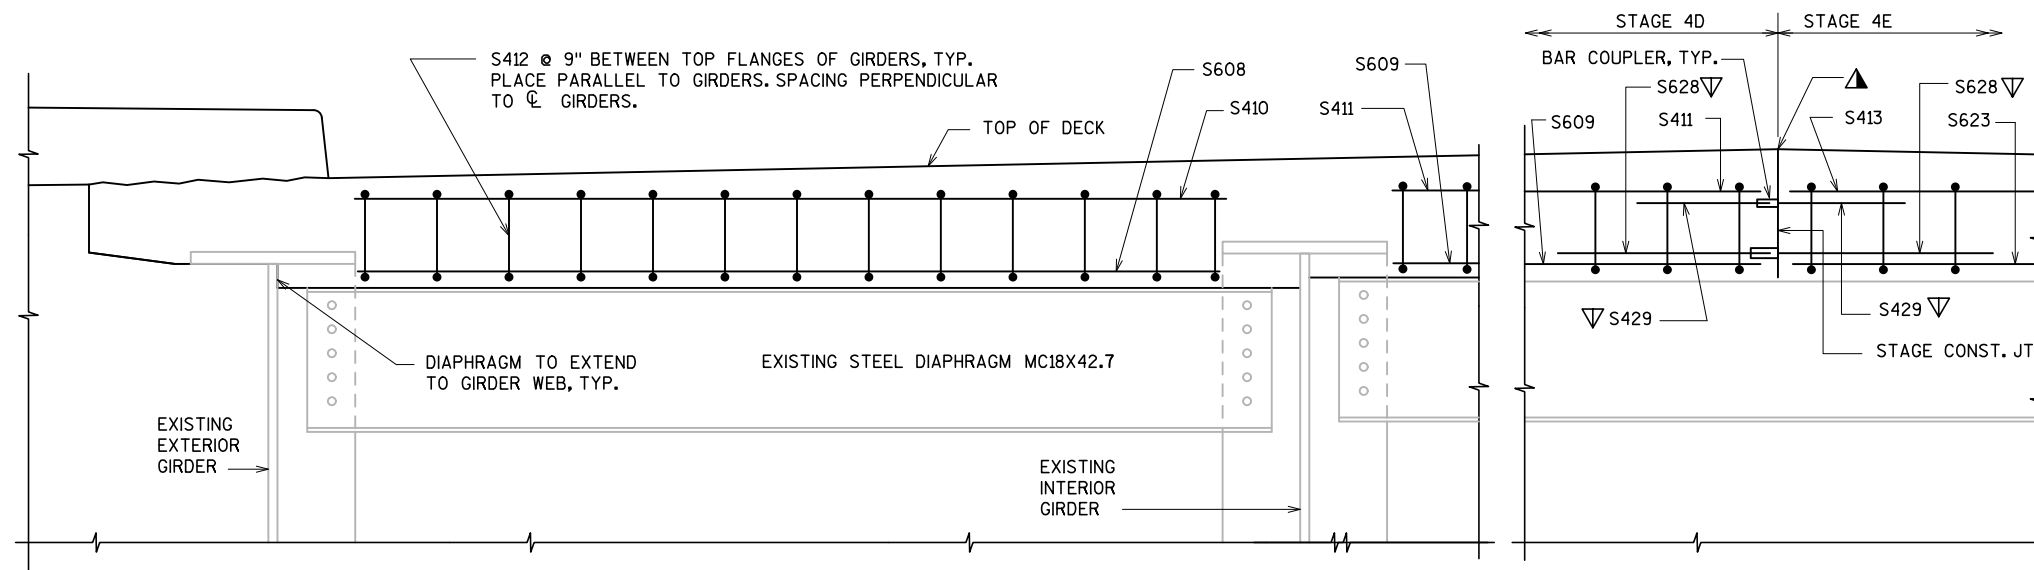NORMAL TO ϕ SUBSTRUCTURE

PART TRANSVERSE SECTION AT ABUTMENT DIAPHRAGM

(LOOKING EAST)
(DECK REINFORCEMENT NOT SHOWN FOR CLARITY)


LEGEND

- SALVAGE AND CLEAN EXISTING LONGITUDINAL REINFORCEMENT AND INCORPORATE FULL LENGTH INTO NEW WORK.
- ▽ BAR COUPLERS USED. BAR LENGTH COMPUTED TO ϕ OF LONGIT. JOINT AND SHALL BE MODIFIED TO THE BAR COUPLER MANUFACTURER'S RECOMMENDATIONS.
- ▲ LONGITUDINAL CONST. JOINT. SEAL WITH CRACK SEALER PER SECTION 502.3.13 OF STANDARD SPECIFICATIONS. SEE DETAIL ON SHEET 3. COST INCLUDED IN BID ITEM "CONCRETE MASONRY OVERLAY DECKS".


NO.	DATE	REVISION	BY
STATE OF WISCONSIN DEPARTMENT OF TRANSPORTATION STRUCTURES DESIGN SECTION			
STRUCTURE B-37-157			
DRAWN BY		TB	PLANS CK'D. BDT/JRS
JOINT REPAIR 3		SHEET 7 OF 11 207	

LEGEND


- ① NEOPRENE STRIP SEAL (4 - INCH) AND STEEL EXTRUSIONS.
- ② STUDS $\frac{5}{8}$ " ϕ X $6\frac{3}{8}$ " LONG AT 6" ALTERNATE CENTERS. WELD TO EXTRUSIONS AND BEND AS SHOWN AFTER WELDING.
- ②A $\frac{1}{2}$ " THICK ANCHOR PLATE WITH $\frac{5}{8}$ " ϕ ROD (OR ALTERNATE STRIP SEAL ANCHOR). WELD ROD TO ANCHOR PLATE, WELD ANCHOR PLATE TO NO.1 AT 1'-6" CENTERS BETWEEN GIRDERS.
- ③ $\frac{3}{4}$ " ϕ THREADED ROD WITH 2 NUTS AND PLATE WASHERS. WELD THREADED ROD TO TOP FLANGE OR ATTACH BY BOLTING THRU FLANGE. ON ABUTMENT SIDE GROUT THREADED ROD INTO FIELD DRILLED HOLES IN ABUTMENT BACKWALL AS SHOWN.
- ④ $\frac{3}{4}$ " ϕ THREADED ROD WITH NUT. TACK WELD NUT TO NO. 5.
- ⑤ FABRICATE SUPPORT FROM 3" X $\frac{1}{2}$ " BAR AS SHOWN OR EQUIVALENT, ONE PER GIRDER PER SIDE. SHOP OR FIELD WELD TO NO. 1. IF FIELD WELDED, COVER WELDED AREAS WITH EPOXY-COATING MATERIAL. PROVIDE $1\frac{1}{2}$ " ϕ HOLE FOR NO. 3 & 1" ϕ HOLE FOR NO. 4.
- ⑥ GALVANIZED COVER PLATE $\frac{3}{8}$ " X 2'-2" X LIMITS SHOWN FOR SOUTH CURB. BEND DOWN FACE OF CURB WITH HOLES FOR NO. 7.
- ⑦ $\frac{3}{4}$ " ϕ X $1\frac{1}{2}$ " STAINLESS STEEL SOCKET FLAT HEAD SCREWS WITH ANTI-SEIZE LUBRICANT, PLACE IN COUNTERSUNK HOLE. RECESS $\frac{1}{16}$ " BELOW PLATE SURFACE.
- ⑧ $\frac{3}{4}$ " ϕ X 4" GALVANIZED HEX HEAD BOLT. BEND 45°.
- ⑨ $\frac{3}{4}$ " ϕ X $2\frac{1}{4}$ " GALVANIZED THREADED COUPLING.
- ⑩ 1" X 5" SLOTTED COUNTERSUNK HOLE FOR NO. 7. PLACE SLOT PARALLEL TO DIRECTION OF MOVEMENT.
- ⑪ SIDEWALK COVER PLATE $\frac{3}{8}$ " X 2'-0" X LIMITS SHOWN. BEND DOWN FACE OF SIDEWALK WITH HOLES FOR NO. 7. GALVANIZE PLATE AFTER SLIP-RESISTANT SURFACE IS APPLIED.

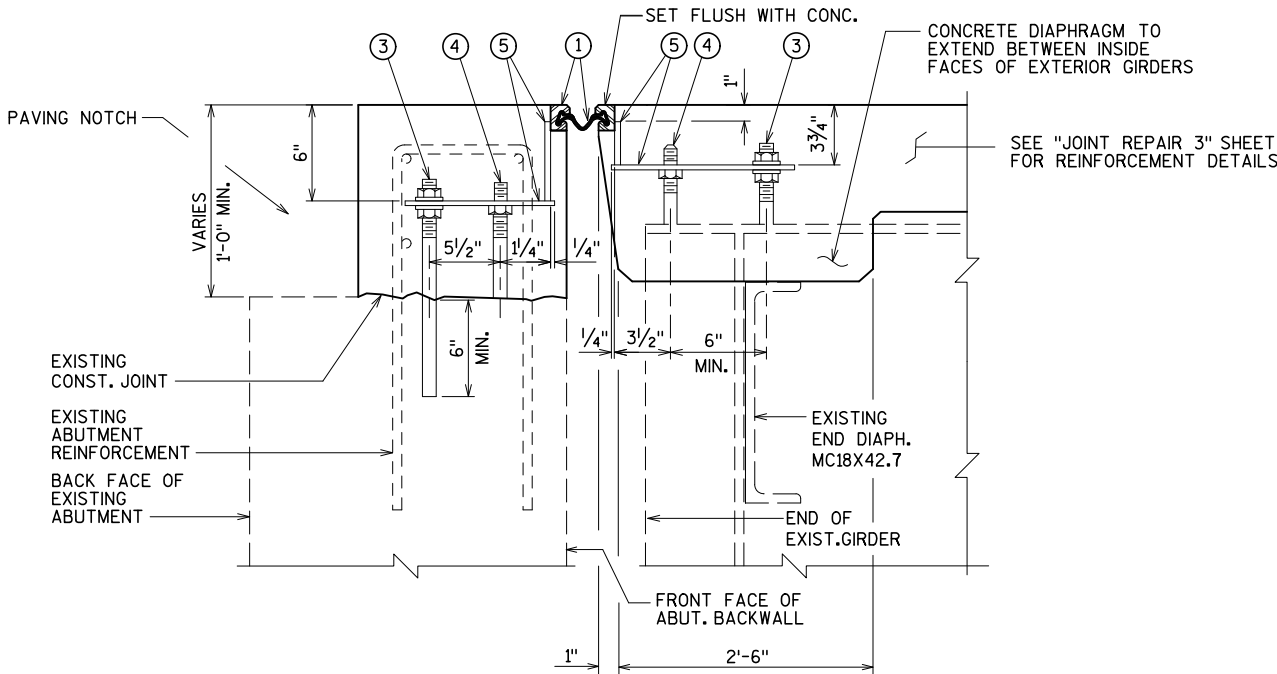


SECTION THRU JOINT AT ABUTMENT
NORMAL TO ϕ SUBSTRUCTURE

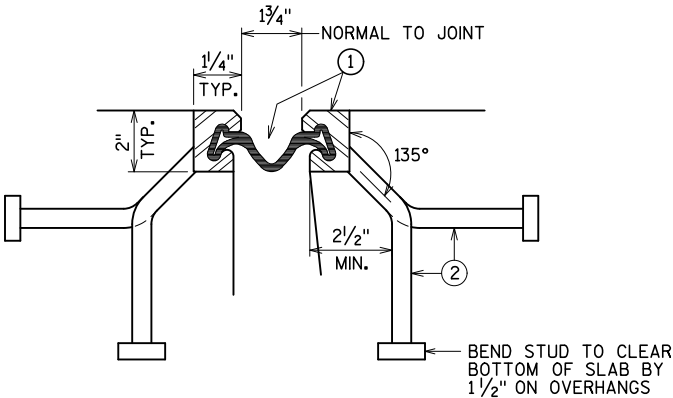


SECTION THRU JOINT
EXTERIOR GIRDER TO EDGE OF DECK AND AT PARAPETS, MEDIANS AND SIDEWALKS

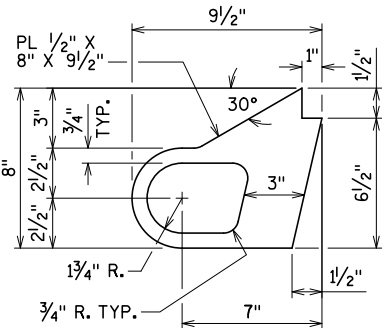

ALTERNATE STRIP SEAL ANCHOR

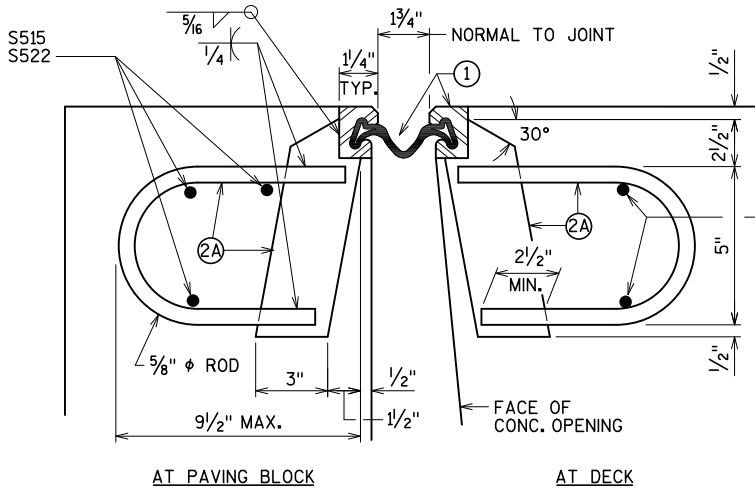

SECTION THRU JOINT
ROADWAY TRAFFIC AREA BETWEEN EXTERIOR GIRDERS.

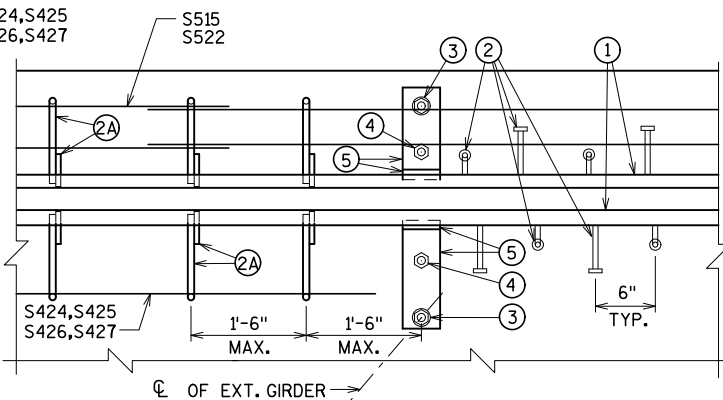


PART PLAN


NOTES

- ONE FIELD SPLICE PERMITTED IN STEEL EXTRUSIONS, UNLESS MORE ARE REQUIRED FOR STAGED CONSTRUCTION, HANDLING OR GALVANIZING REQUIREMENTS. IF USED, DETAILS SHALL BE SUBMITTED FOR APPROVAL. NO SPLICING PERMITTED IN NEOPRENE STRIP SEAL.
- AFTER FABRICATION, BUT BEFORE SHIPMENT, STRAIGHTEN STEEL EXTRUSIONS SUCH THAT THEY SHALL BE FREE FROM WARP, TWIST AND SWEEP.
- FABRICATOR SHALL PROVIDE MEANS OF KEEPING GALVANIZED EXTRUSIONS CLEAN AND SMOOTH DURING SHIPMENT AND PRIOR TO APPLYING LUBRICANT ADHESIVE FOR NEOPRENE GLAND INSTALLATION.
- SANDBLAST PLATES, SUPPORTS AND EXTRUSIONS AFTER FABRICATION IN ACCORDANCE WITH SSPC SP. #6 "COMMERCIAL BLAST CLEANING". AFTER BLAST CLEANING, THE PLATES, SUPPORTS AND EXTRUSIONS SHALL BE HOT DIPPED GALVANIZED. SLIP-RESISTANT SURFACE IS APPLIED TO SIDEWALK COVER PLATES BY THE MANUFACTURER AND THEN HOT DIPPED GALVANIZED TO THEIR RECOMMENDATIONS TO MAINTAIN THE INTEGRITY OF THIS SURFACE.
- ANCHOR SYSTEM NO. 8 AND NO. 9 SHALL CONFORM TO ASTM A307 AND SHALL BE GALVANIZED IN ACCORDANCE WITH ASTM A153 CLASS C AND D.
- STRIP SEAL EXPANSION JOINT ASSEMBLY, INCLUDING ANCHOR STUDS AND HARDWARE WILL BE PAID FOR AT THE LUMP SUM PRICE BID FOR "EXPANSION DEVICE B-37-157".


NO.	DATE	REVISION	BY
STATE OF WISCONSIN DEPARTMENT OF TRANSPORTATION STRUCTURES DESIGN SECTION			
STRUCTURE B-37-157			
DRAWN BY		TB	PLANS CK'D. BDT/JRS
EXPANSION DEVICE		SHEET 8 OF 11 208	

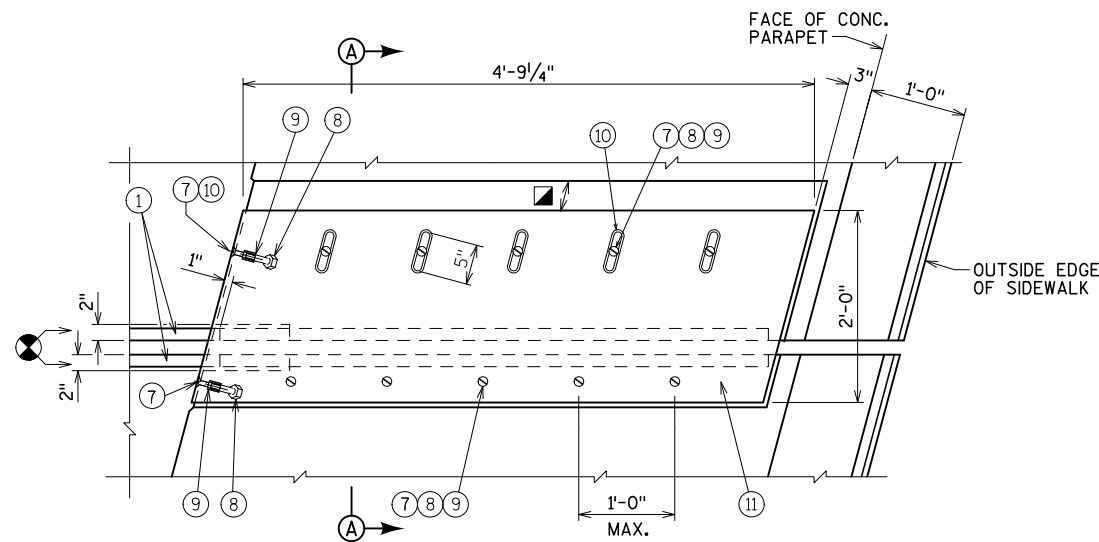


PLAN AT SIDEWALK

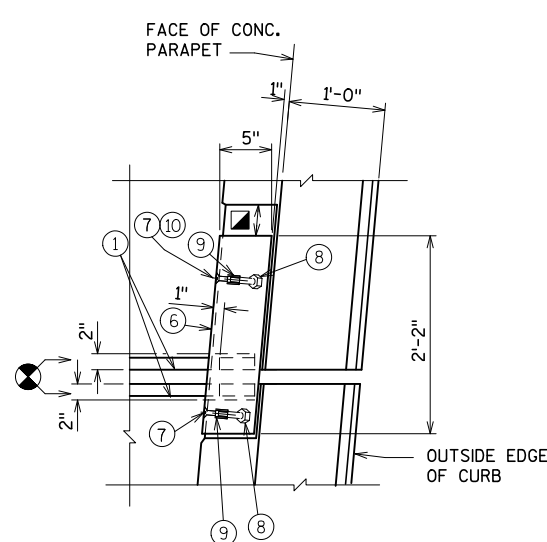


PLAN AT SOUTH CURB

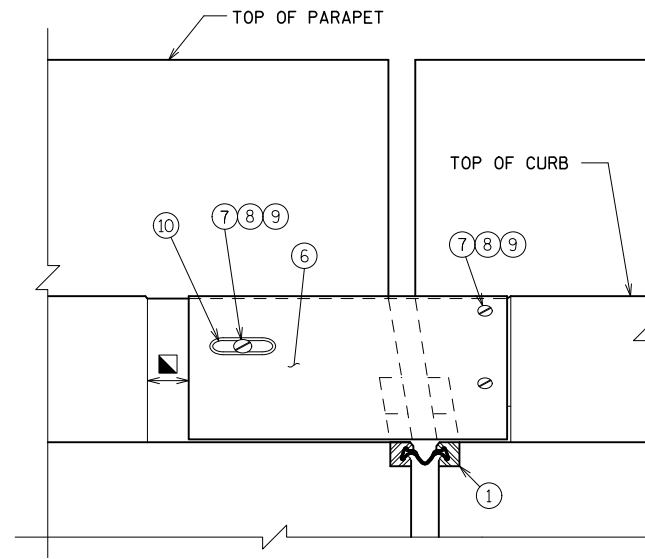


VIEW OF SOUTH CURB PLATE
FROM ROADWAY

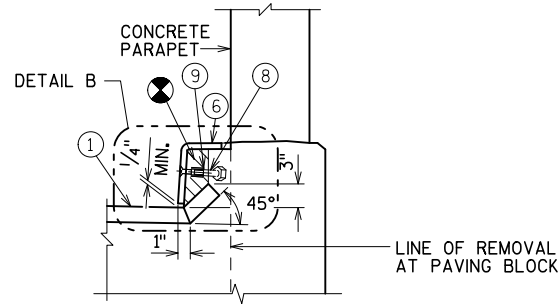

SECTION THRU SOUTH CURB

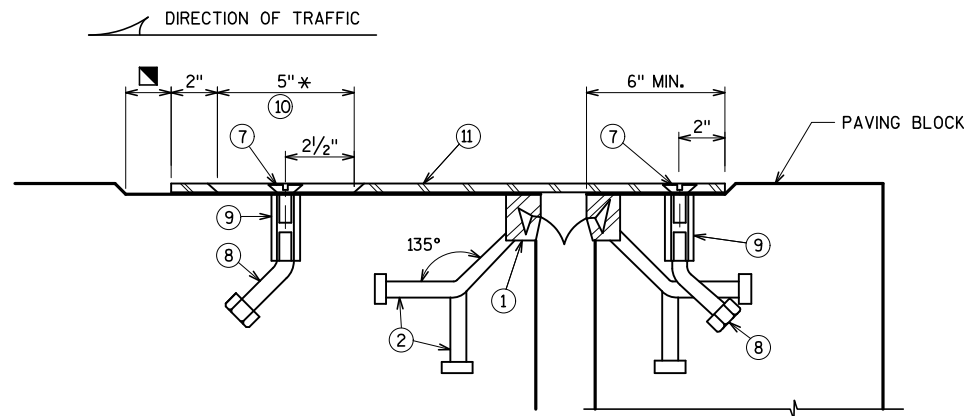


AT EAST ABUTMENT
SIDEWALK SHOWN, SOUTH CURB SIMILAR

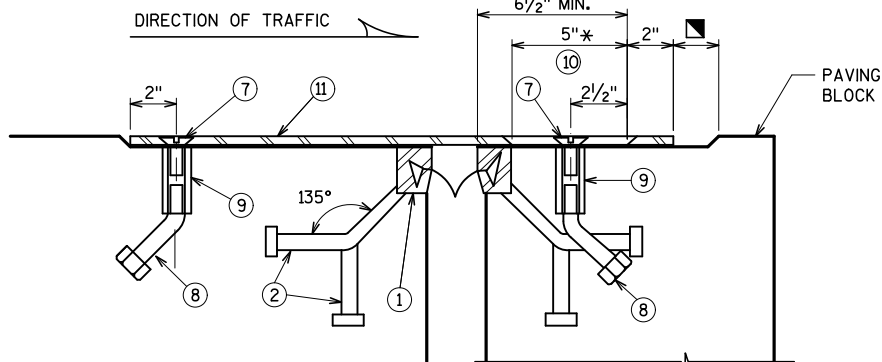

AT WEST ABUTMENT
SIDEWALK SHOWN, SOUTH CURB SIMILAR

SECTION A-A


* DIMENSION ALONG DIRECTION OF MOVEMENT

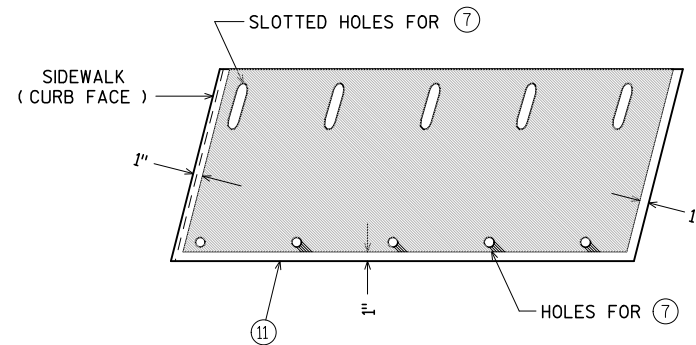


PLAN OF SIDEWALK COVER PLATE
WITH SLIP-RESISTANT SURFACE

PLACE SLIP-RESISTANT SURFACE ON TOP WALKING SURFACE
IN SHADED AREA ONLY (NOT ON CURB FACE).

APPROVED SLIP-RESISTANT APPLIED SURFACES FOR STEEL PLATES		
PRODUCT	MANUFACTURER	CONTACT AT
SLIPNOT GRADE 2, STEEL	W. S. MOLNAR COMPANY	1-800-SLIPNOT
ALGRIP, STEEL	ROSS TECHNOLOGY CORP.	1-800-345-8170

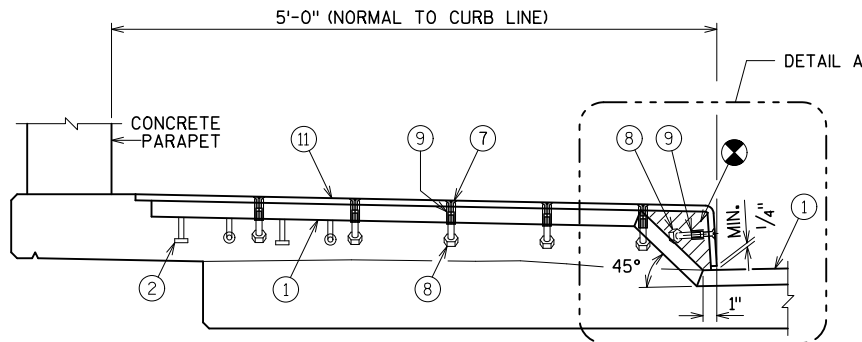


SECTION THRU SIDEWALK
(LOOKING EAST)

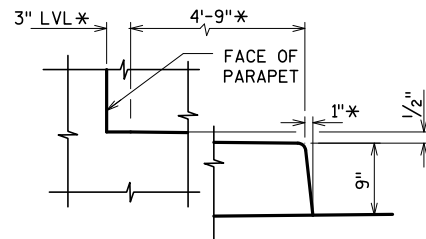

DETAIL A

* DIMENSION NORMAL TO R

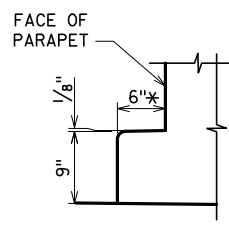

DETAIL B

* DIMENSION NORMAL TO R





NOTES

SEE "EXPANSION DEVICE" SHEET FOR KEYED NOTES.

LEGEND


- ⊗ BLOCK OUT CONCRETE 2" EACH SIDE OF JOINT OPENING.
- ▣ JOINT OPENING DIMENSION ALONG SKEW PLUS 1/2".

NO.	DATE	REVISION	BY
STATE OF WISCONSIN DEPARTMENT OF TRANSPORTATION STRUCTURES DESIGN SECTION			
STRUCTURE B-37-157			
DRAWN BY		TB	PLANS CK'D. BDT/JRS
COVER PLATE DETAILS		SHEET 9 OF 11 209	

 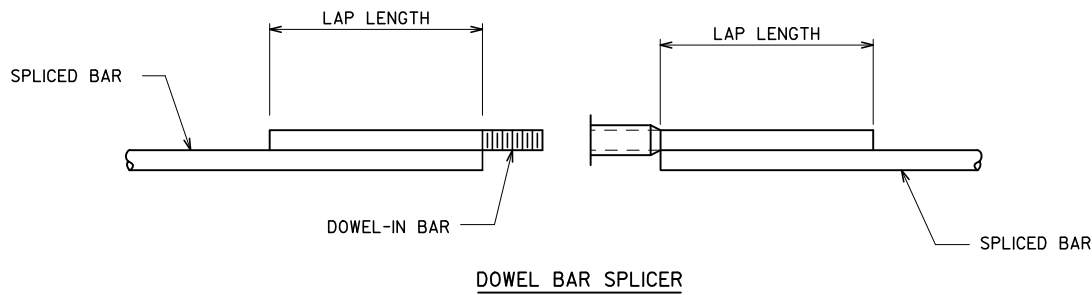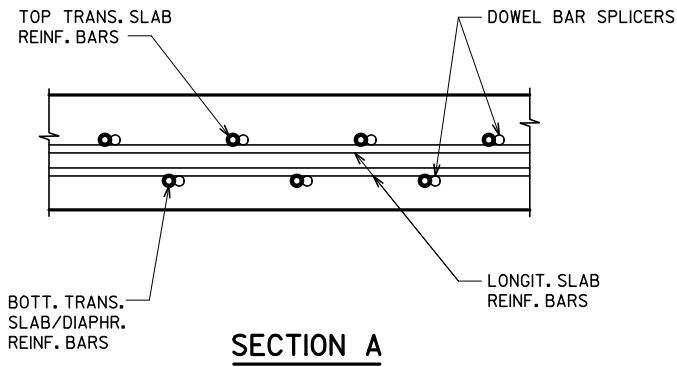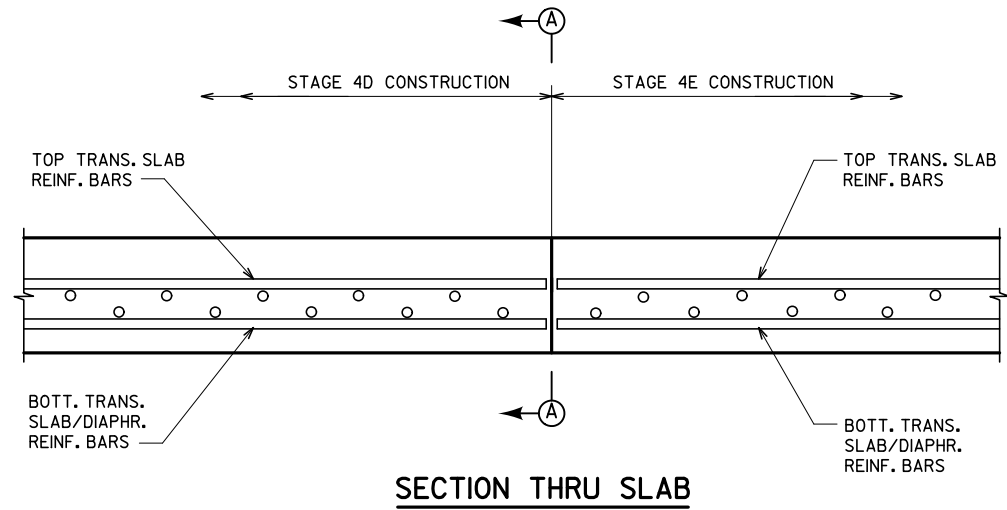

ONE PIECE THREADED SPLICER

SPLICER ALTERNATIVES

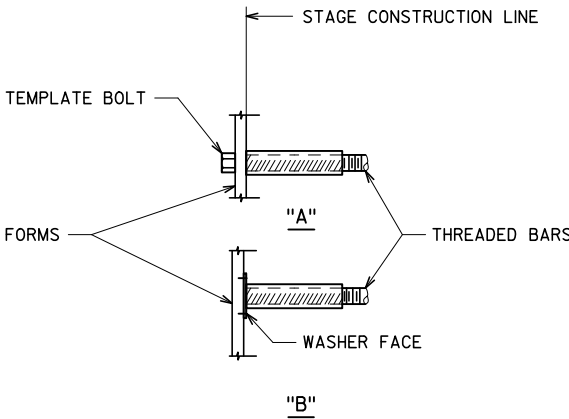

INSTALLATION AND SETTING METHODS

"A" SET SPLICER BY MEANS OF A TEMPLATE BOLT
"B" SET SPLICER BY NAILING TO WOOD FORMS OR CEMENTING TO STEEL FORMS.

NOTES

STEEL SPLICE (COUPLER) ASSEMBLY SHALL BE AN APPROVED TYPE AND SHALL DEVELOP IN TENSION AT LEAST 125% OF THE YIELD STRENGTH OF THE SPLICED REINFORCEMENT BARS.

DOWEL BAR SPLICERS SHALL BE OF MINIMUM 60 ksi YIELD STRENGTH, AND HAVE TENSILE STRENGTH AREA EQUAL OR GREATER THAN THAT OF THE LAPPED REINFORCEMENT BARS.

DOWEL BAR SPLICERS SHALL MEET THE DEFORMATION REQUIREMENTS FOR STANDARD ASTM DEFORMED REINFORCING BARS.

FOR DOWEL BAR SPLICERS, ALL REINFORCEMENT BARS SHALL BE LAPPED AND TIED TO THE SPLICE BARS.

SPLICER (COUPLER) ASSEMBLY IN THE SLAB SHALL BE EPOXY COATED IN ACCORDANCE WITH THE REQUIREMENTS FOR REINFORCEMENT BARS.

OTHER SYSTEMS OF SIMILAR DESIGN MAY BE SUBMITTED TO THE ENGINEER FOR APPROVAL. APPROVAL SHALL BE BASED ON CERTIFIED TEST RESULTS FROM AN APPROVED TESTING LABORATORY THAT THE PROPOSED SPLICER (COUPLER) ASSEMBLY SATISFIES THE FOLLOWING REQUIREMENT:

① MINIMUM CAPACITY = 1.25 X f_y X AREA OF SPLICED REINFORCEMENT BAR.

WHERE f_y = YIELD STRENGTH OF SPLICED REINFORCEMENT BARS

BAR LENGTH COMPUTED TO ϕ LONGIT. JOINT AND SHALL BE MODIFIED IF REQUIRED TO BAR COUPLER MANUFACTURER RECOMMENDATIONS. PAY BASED ON BARS AS DETAILED.

SEE "BILL OF BARS" SHEET FOR LOCATION, STAGING, SIZE, AND QUANTITY OF COUPLERS REQUIRED.


NO.	DATE	REVISION	BY
STATE OF WISCONSIN DEPARTMENT OF TRANSPORTATION STRUCTURES DESIGN SECTION			
STRUCTURE B-37-157			
DRAWN BY		TB	PLANS CK'D. BDT/JRS
BAR COUPLERS			SHEET 11 OF 11 211

1. CONCRETE OVERLAY
2. ABUTMENT DETAILS
3. CONSTRUCTION STAGING


ACTS

CONSULTANT CONTACT:
TOM ZALEWSKI
(608) 515-3525




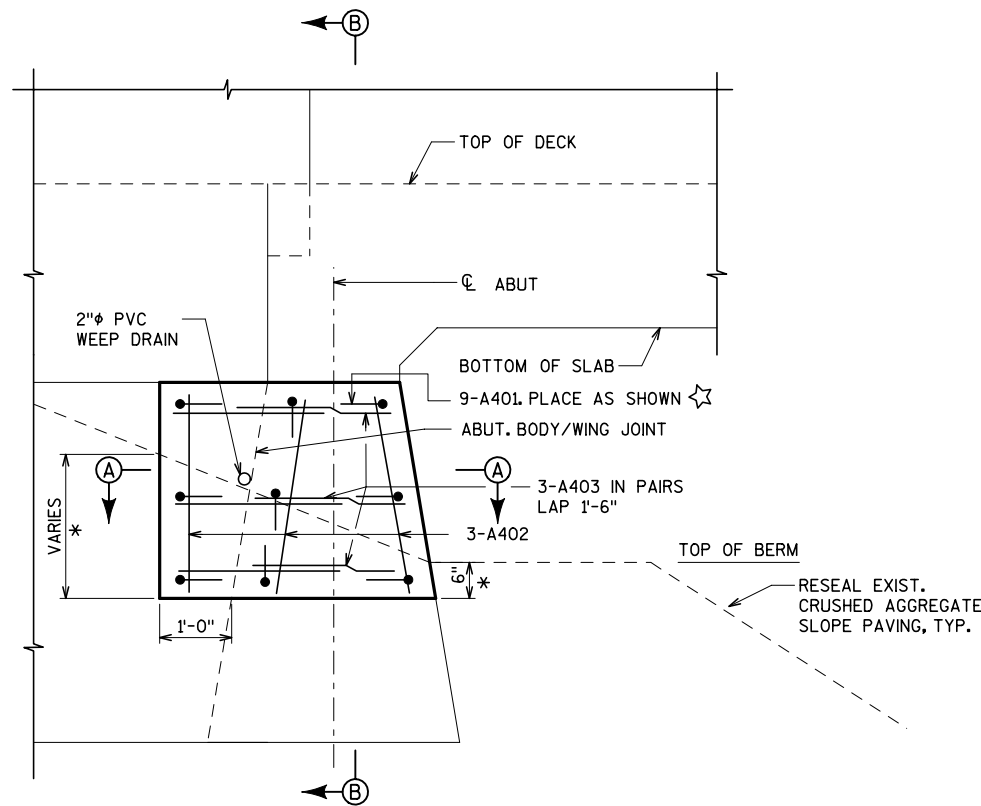

ABUTMENT END ELEVATION

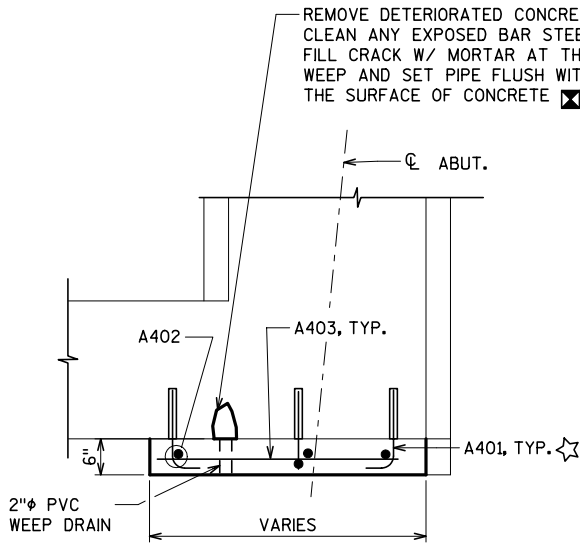

SECTION A-A

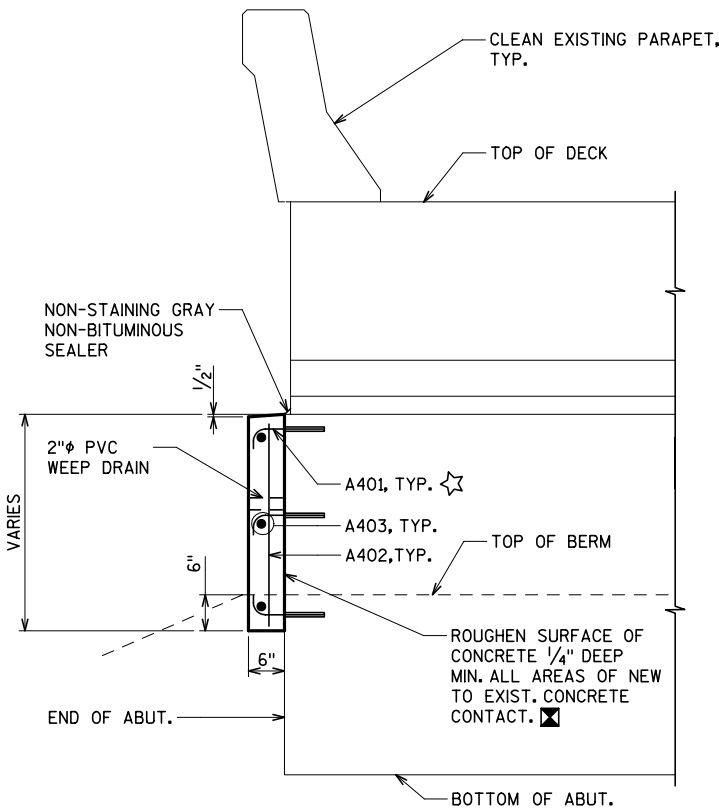


SECTION B-B

ABUTMENT REPAIR DETAILS

* COST OF EXCAVATION AND BACKFILL IS INCLUDED IN THE BID ITEM "ABUTMENT END REPAIR".

BILL OF BARS

BAR MARK	COAT	NO. REQ'D		LENGTH	BENT	BAR SERIES	LOCATION
		S. ABUT.	N. ABUT.				
A401	X	18	18	1'-8"	X	-	ABUT. END REPAIR DOWELS
A402	X	6	6	2'-8"	-	-	ABUT. END REPAIR VERTICAL
A403	X	12	12	3'-0"	-	-	ABUT. END REPAIR HORIZ.

 


A401

BENDING DIAGRAM


LEGEND

- ☒ COST INCLUDED IN THE BID ITEM "ABUTMENT END REPAIR".
- ☆ CONCRETE MASONRY ANCHOR, TYPE L, NO. 4 BARS. EMBED 8" IN CONCRETE.


NO.	DATE	REVISION	BY
STATE OF WISCONSIN DEPARTMENT OF TRANSPORTATION STRUCTURES DESIGN SECTION			
STRUCTURE B-37-161			
DRAWN BY		TB	PLANS CK'D. BDT/JRS
ABUTMENT DETAILS		SHEET 2 OF 3 213	

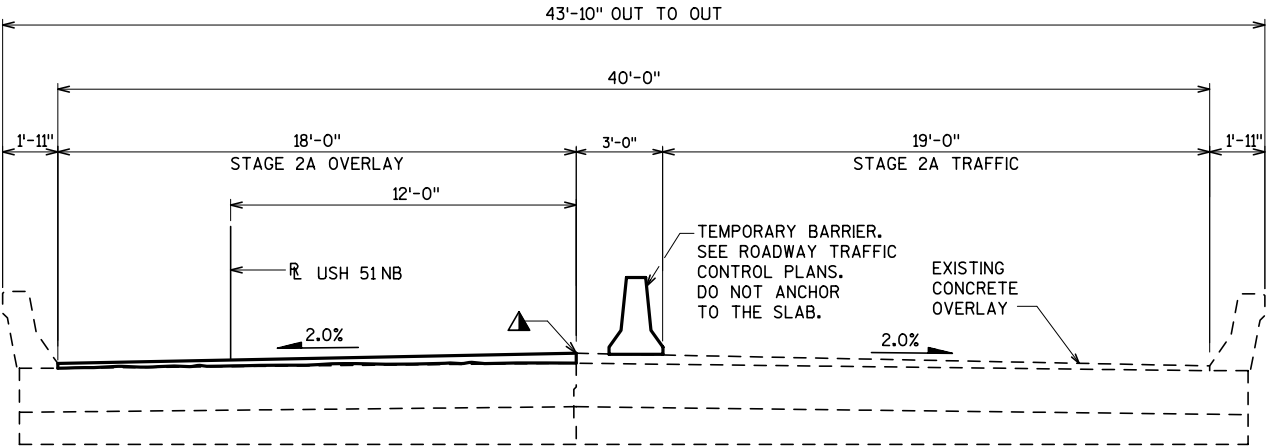


CONSTRUCTION STAGE 2A
(LOOKING NORTH)

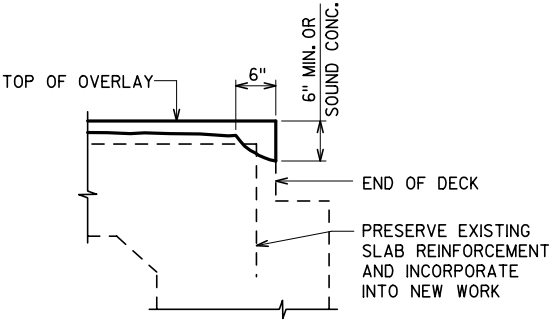

SECTION AT END OF SLAB
CONCRETE OVERLAY

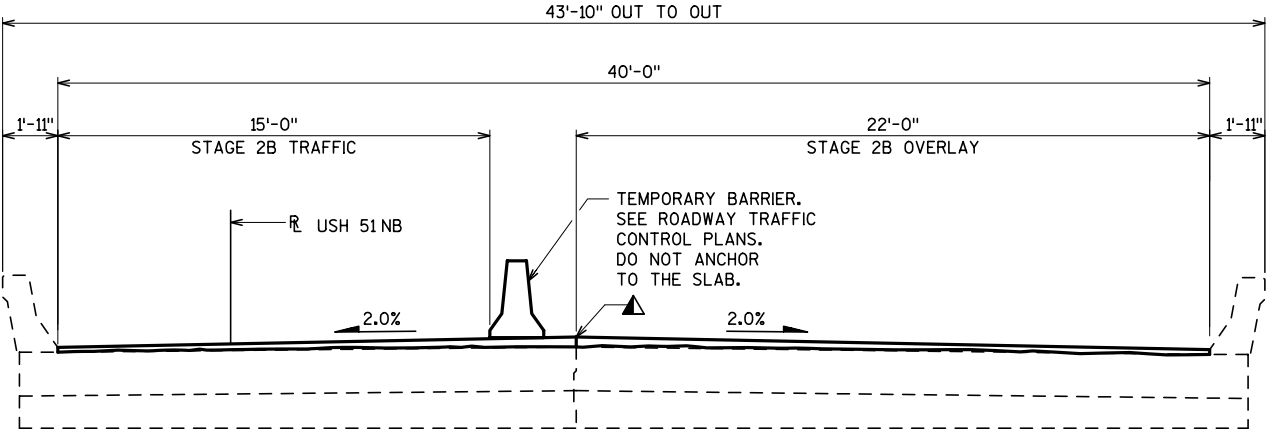

CONSTRUCTION STAGE 2B
(LOOKING NORTH)

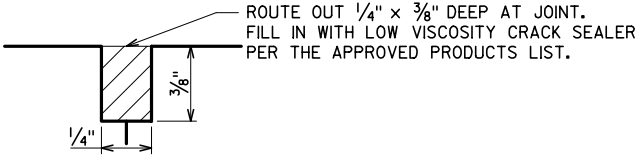

LONGITUDINAL CONSTRUCTION JOINT DETAIL

LEGEND

- ▲ LONGITUDINAL CONST. JOINT. SEAL WITH CRACK SEALER PER SECTION 502.3.13 OF STANDARD SPECIFICATIONS. SEE DETAIL THIS SHEET. COST INCLUDED IN BID ITEM "CONCRETE MASONRY OVERLAY DECKS".


NO.	DATE	REVISION	BY
STATE OF WISCONSIN DEPARTMENT OF TRANSPORTATION STRUCTURES DESIGN SECTION			
STRUCTURE B-37-161			
DRAWN BY		TB	PLANS CK'D. BDT/JRS
CONSTRUCTION STAGING		SHEET 3 OF 3 214	

1. CONCRETE OVERLAY
2. ABUTMENT DETAILS
3. CONSTRUCTION STAGING

ACTS	DESIGN SPEC.		REHABILITATION		N/A	
	DESIGNED BY	BDT	DESIGN CK'D.	JRS	DRAWN BY	TB
CT:					PLANS CK'D. BDT/JRS	


CONSULTANT CONTACT:
TOM ZALEWSKI
(608) 515-3525



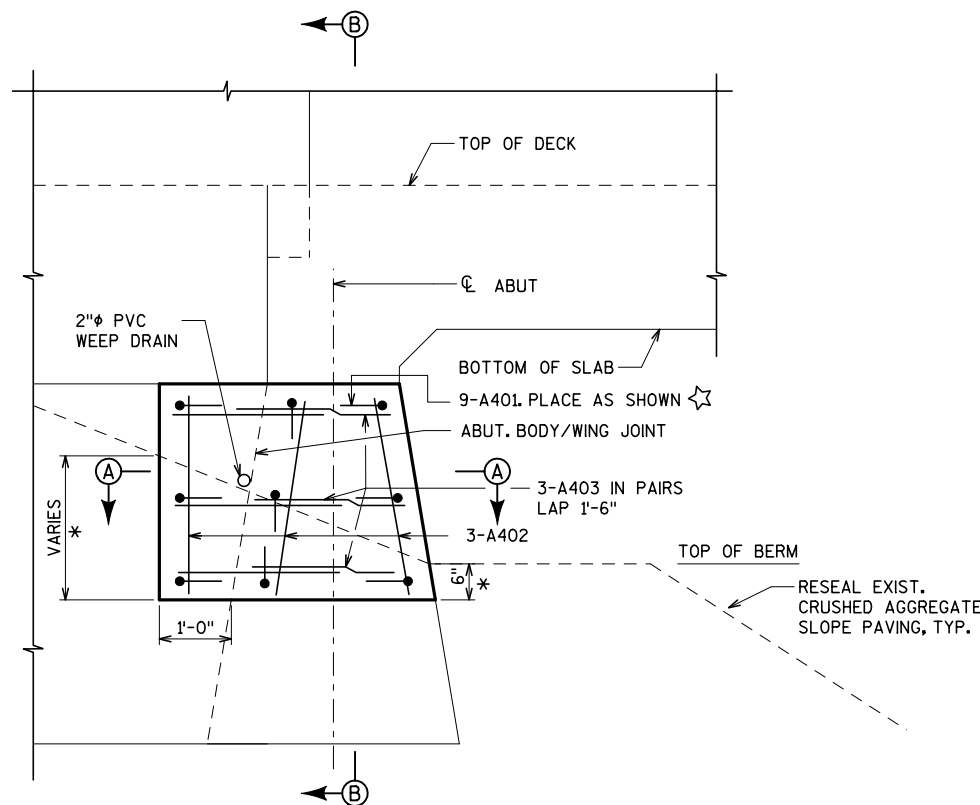


ABUTMENT END ELEVATION

* COST OF EXCAVATION AND BACKFILL IS INCLUDED IN THE BID ITEM "ABUTMENT END REPAIR".

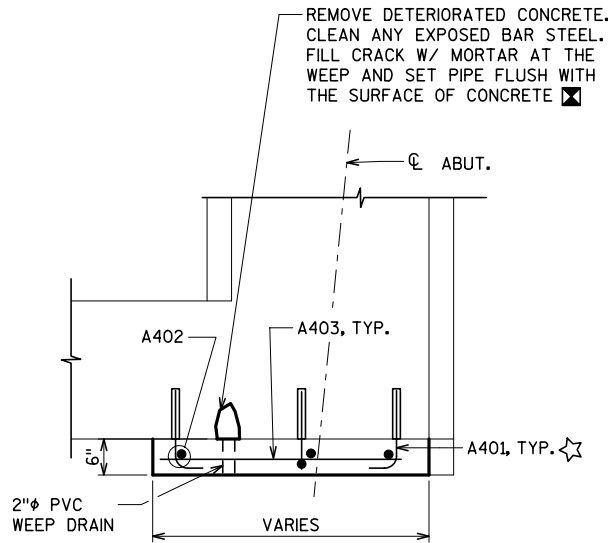

SECTION A-A

ABUTMENT REPAIR DETAILS

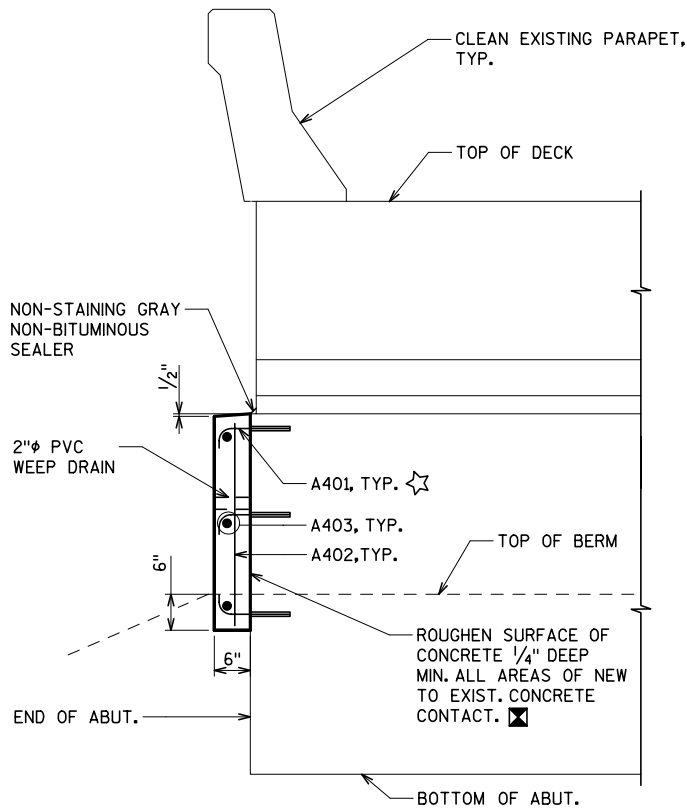


SECTION B-B

LEGEND

- ☒ COST INCLUDED IN THE BID ITEM "ABUTMENT END REPAIR".
- ☆ CONCRETE MASONRY ANCHOR, TYPE L, NO. 4 BARS. EMBED 8" IN CONCRETE.

BILL OF BARS


BAR MARK	COAT	NO. REQ'D		LENGTH	BENT	BAR SERIES	LOCATION
		S. ABUT.	N. ABUT.				
A401	X	18	18	1'-8"	X	-	ABUT. END REPAIR DOWELS
A402	X	6	6	2'-8"	-	-	ABUT. END REPAIR VERTICAL
A403	X	12	12	3'-0"	-	-	ABUT. END REPAIR HORIZ.

 


A401

BENDING DIAGRAM


NO.	DATE	REVISION	BY
STATE OF WISCONSIN DEPARTMENT OF TRANSPORTATION STRUCTURES DESIGN SECTION			
STRUCTURE B-37-162			
DRAWN BY		TB	PLANS CK'D. BDT/JRS
ABUTMENT DETAILS		SHEET 2 OF 3 216	

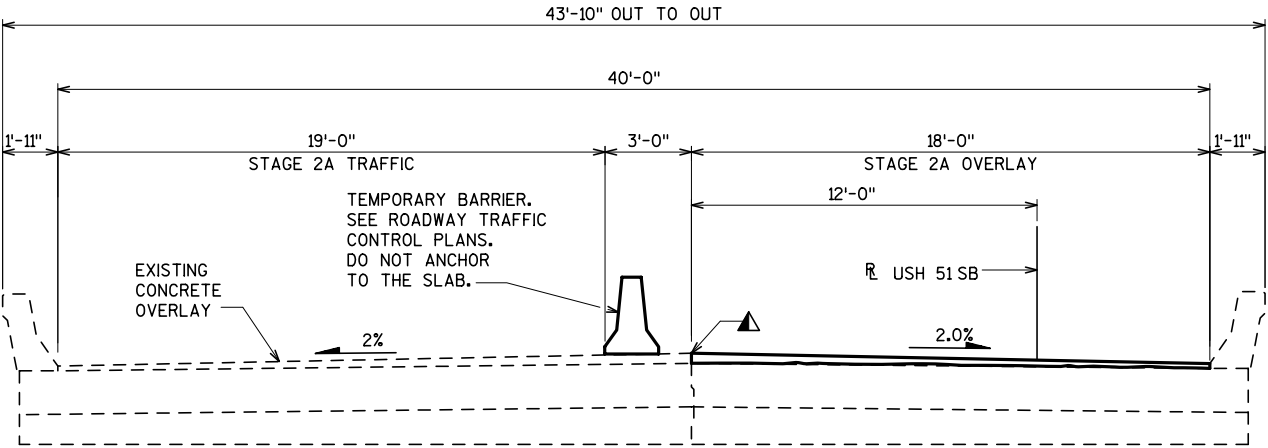


CONSTRUCTION STAGE 2A
(LOOKING NORTH)

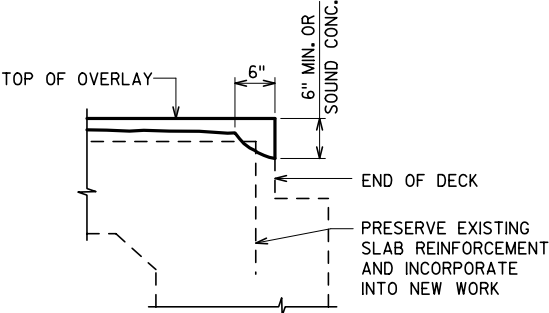

SECTION AT END OF SLAB
CONCRETE OVERLAY

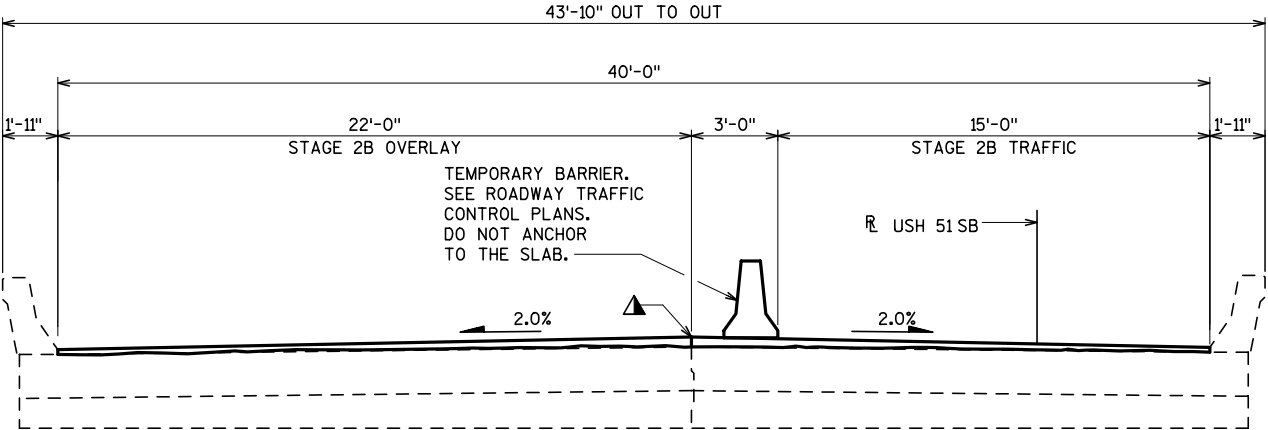

CONSTRUCTION STAGE 2B
(LOOKING NORTH)

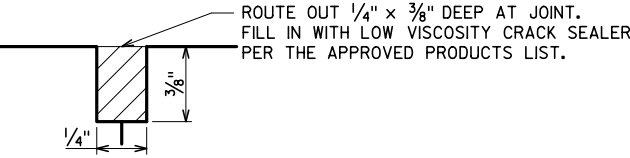

LONGITUDINAL CONSTRUCTION JOINT DETAIL

LEGEND

- ▲ LONGITUDINAL CONST. JOINT. SEAL WITH CRACK SEALER PER SECTION 502.3.13 OF STANDARD SPECIFICATIONS. SEE DETAIL THIS SHEET. COST INCLUDED IN BID ITEM "CONCRETE MASONRY OVERLAY DECKS".

NO.	DATE	REVISION	BY
STATE OF WISCONSIN DEPARTMENT OF TRANSPORTATION STRUCTURES DESIGN SECTION			
STRUCTURE B-37-162			
DRAWN BY		TB	PLANS CK'D. BDT/JRS
CONSTRUCTION STAGING		SHEET 3 OF 3 217	

GENERAL NOTES

DRAWINGS SHALL NOT BE SCALED.

DIMENSIONS SHOWN ARE BASED ON THE ORIGINAL STRUCTURE PLANS.

PROFILE GRADE LINE SHALL BE DETERMINED BASED ON A MINIMUM OVERLAY THICKNESS OF 1 1/2" PLACED ABOVE THE CONCRETE DECK SURFACE AFTER REMOVING THE EXISTING OVERLAY. EXPECTED AVERAGE OVERLAY THICKNESS IS 2 1/2 INCHES. IF EXPECTED OVERLAY THICKNESS IS EXCEEDED BY MORE THAN 1/2", CONTACT THE STRUCTURES DESIGN SECTION.

TOP OF EXISTING DECK OVERLAY ELEVATIONS SHALL BE DETERMINED FROM A FIELD SURVEY AT LOCATIONS DEEMED NECESSARY FOR ESTABLISHING OVERLAY THICKNESS.

ANY EXCAVATION REQUIRED TO COMPLETE THE OVERLAY IS INCIDENTAL TO THE BID ITEM "CONCRETE MASONRY OVERLAY DECKS".

ALL CONCRETE REMOVAL NOT COVERED WITH A CONCRETE OVERLAY SHALL BE DEFINED BY A 1-INCH DEEP SAW CUT.

EXISTING CONCRETE OVERLAY SHALL BE COMPLETELY REMOVED FROM THE ENTIRE BRIDGE DECK UNDER THE BID ITEM "REMOVING CONCRETE MASONRY DECK OVERLAY".

BARS STEEL REINFORCEMENT SHALL BE EMBEDDED 2" CLEAR UNLESS OTHERWISE SHOWN OR NOTED.

THE FIRST DIGIT OF A THREE DIGIT BAR MARK AND THE FIRST TWO DIGITS OF A FOUR DIGIT BAR MARK SIGNIFY THE BAR SIZE.

BEVEL EXPOSED EDGES OF CONCRETE 3/4" UNLESS OTHERWISE NOTED.


CONCRETE SURFACE REPAIR AND DECK PREPARATION REQ'D IN AREAS DESIGNATED BY THE FIELD ENGINEER. QUANTITIES SHOWN ARE APPROXIMATE.

APPLY PROTECTIVE SURFACE TREATMENT TO TOP OF OVERLAY AND AND TOP AND INSIDE FACES OF EXISTING PARAPETS.

DO NOT EXPOSE MORE THAN 1/3 OF SLAB TOP BAR STEEL OVER THE PIER IF THE BAR ENDS ARE NOT FULLY ANCHORED TO MAINTAIN SPAN CONTINUITY.

LIST OF DRAWINGS

1. CONCRETE OVERLAY
2. ABUTMENT DETAILS
3. CONSTRUCTION STAGING

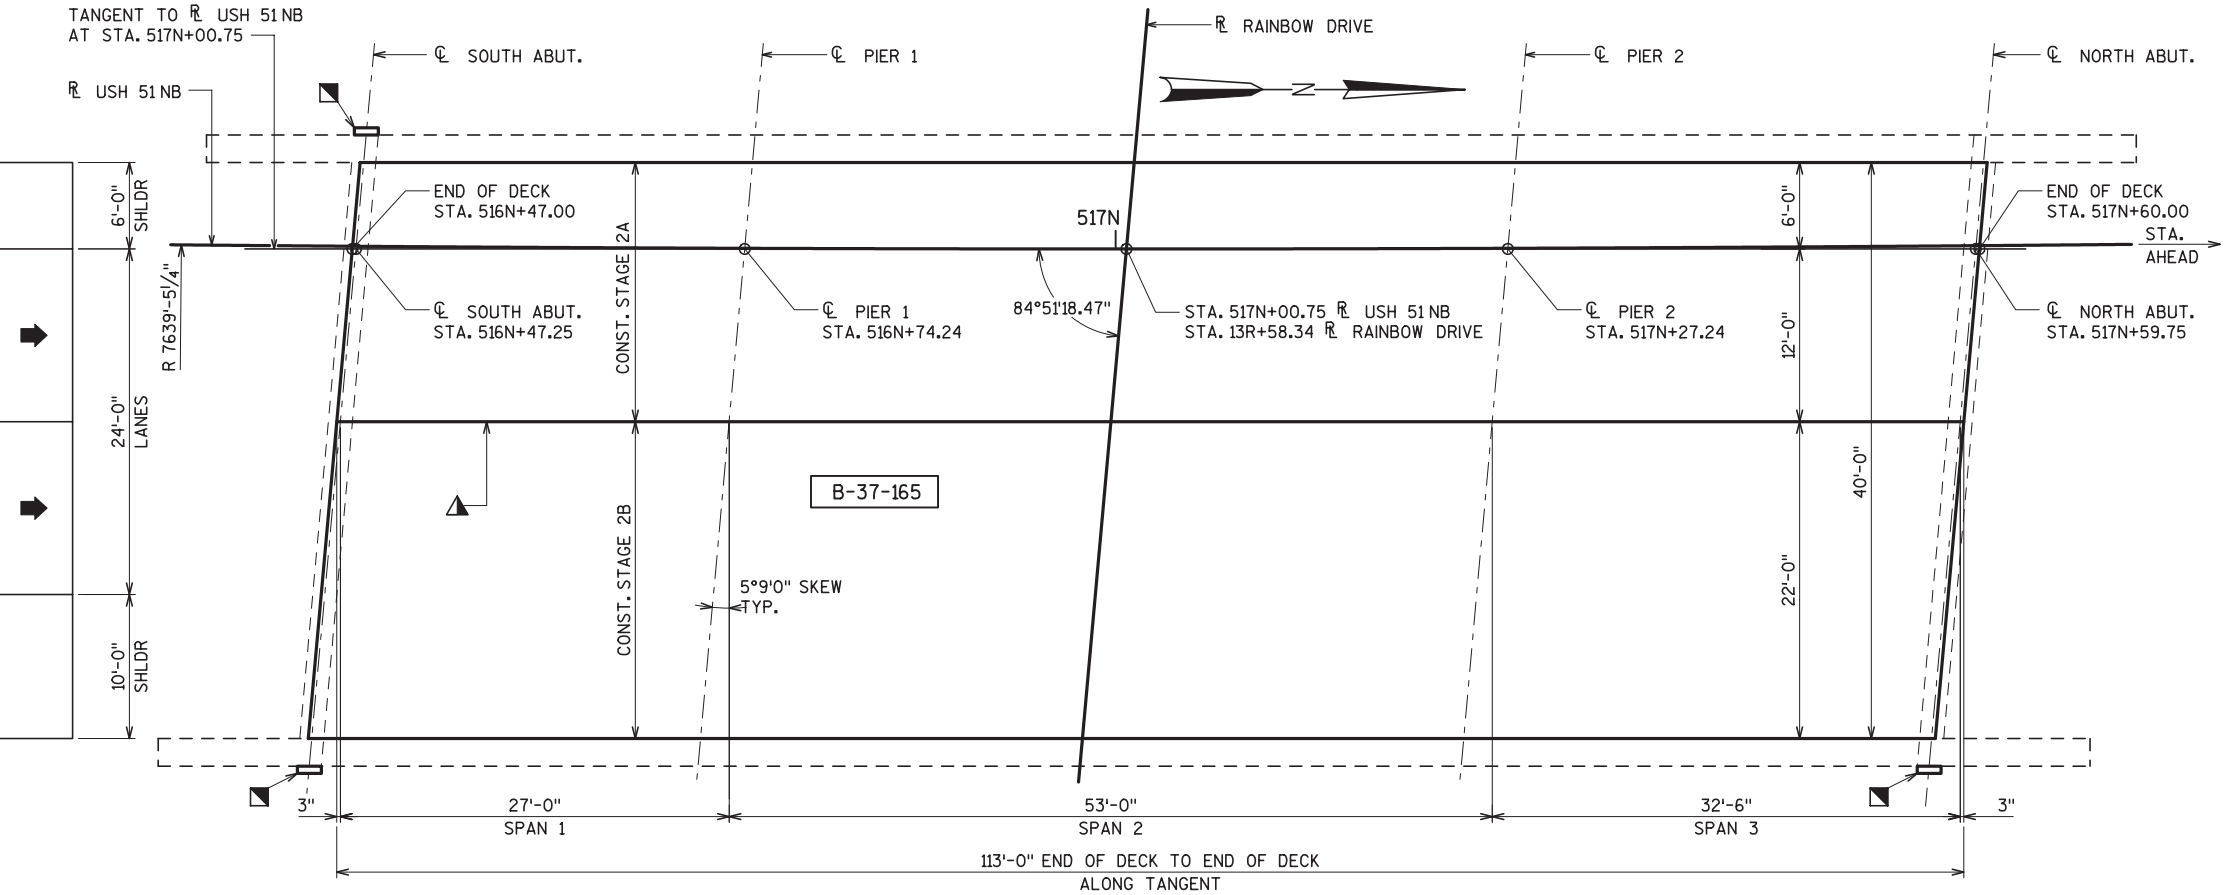

TOTAL ESTIMATED QUANTITIES

ITEM NUMBER	BID ITEMS	UNIT	TOTAL
502.0100	CONCRETE MASONRY BRIDGES	CY	1
502.3200	PROTECTIVE SURFACE TREATMENT	SY	614
502.5002	MASONRY ANCHORS TYPE L NO. 4 BARS	EACH	27
505.0605	BAR STEEL REINFORCEMENT HS COATED BRIDGES	LB	100
509.0301	PREPARATION DECKS TYPE 1	SY	84
509.0302	PREPARATION DECKS TYPE 2	SY	33
509.1500	CONCRETE SURFACE REPAIR	SF	20
509.2500	CONCRETE MASONRY OVERLAY DECKS	CY	44
509.9005.S	REMOVING CONCRETE MASONRY DECK OVERLAY	SY	502
509.9050.S	CLEANING PARAPETS	LF	270
604.9015.S	RESEAL CRUSHED AGGREGATE SLOPE PAVING	SY	387
SPV.0060.04	ABUTMENT END REPAIR B-37-165	EACH	3

ALL ITEMS ARE CATEGORY 0050

DESIGN DATA

LIVE LOAD

DESIGN LOAD: HS-20
INVENTORY RATING: HS-16
OPERATIONAL RATING: HS-27
WISCONSIN STANDARD PERMIT VEHICLE LOAD (WIS-SPV): 250 KIPS

ULTIMATE DESIGN STRESSES

CONCRETE MASONRY SUPERSTRUCTURE,
f'c = 4,000 psi

HIGH STRENGTH BAR STEEL REINFORCEMENT,
GRADE 60: fy = 60,000 psi



TRAFFIC DATA

USH 51

A.D.T. = 17,700 (2010)
A.D.T. = 24,800 (2035)
R.D.S. = 70 MPH

LEGEND


- ▲ - LONGITUDINAL CONST. JOINT. SEAL WITH CRACK SEALER PER SECTION 502.3.13 OF STANDARD SPECIFICATIONS. SEE DETAIL ON SHEET 3. COST INCLUDED IN BID ITEM "CONCRETE MASONRY OVERLAY DECKS".
- * - MATCH EXISTING CROSS SLOPE
- - ORIGINAL SLAB THICKNESS IS ASSUMED TO BE REDUCED BY 1" DURING PLACEMENT OF THE PREVIOUS CONCRETE OVERLAY
- - ABUTMENT END REPAIR, TYP. SEE SHEET 2

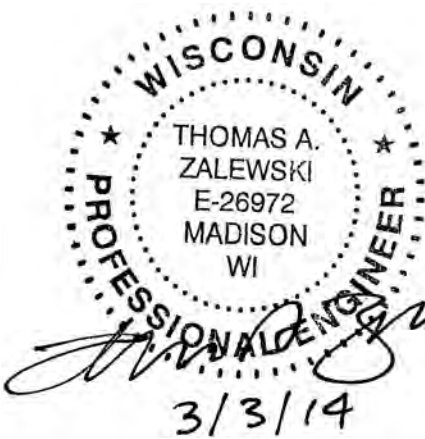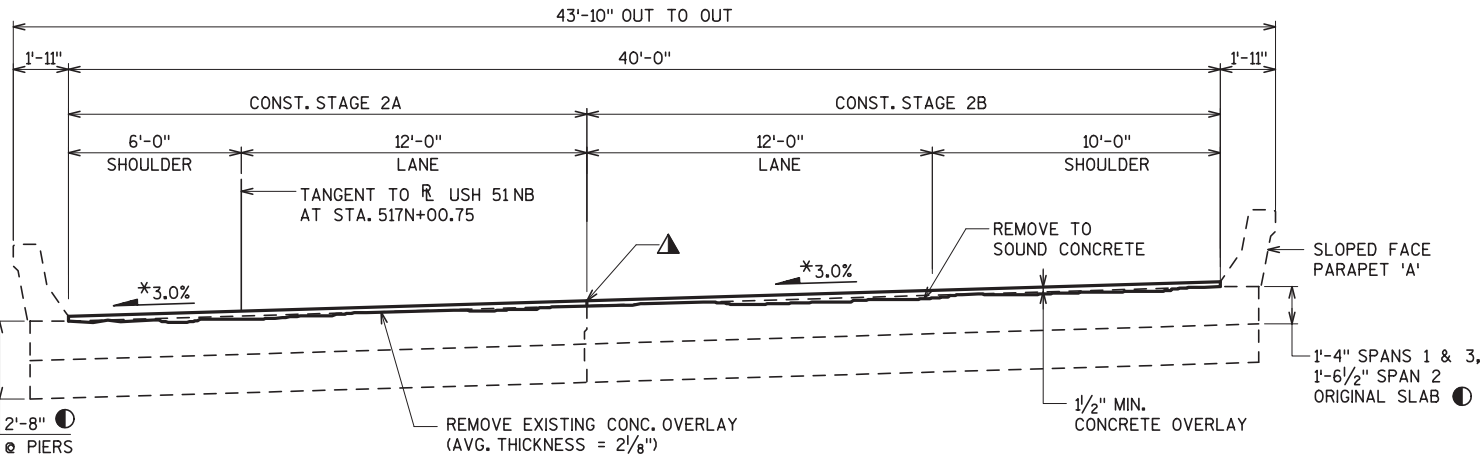


STRUCTURE DESIGN CONTACTS


BUREAU OF STRUCTURES CONTACT:
WILLIAM DREHER
(608) 266-8489

CONSULTANT CONTACT:
TOM ZALEWSKI
(608) 515-3525

 
NO.	DATE	REVISION	BY
 BLOOM COMPANIES, LLC <i>Infrastructure Innovation and Ingenuity</i> 10501 W. Research Drive • Milwaukee, WI 53226 Phone: (414) 771-3390 Fax: (414) 771-4490			
STATE OF WISCONSIN DEPARTMENT OF TRANSPORTATION			
ACCEPTED	 CHIEF STRUCTURES DESIGN ENGINEER		6/19/14 DATE
STRUCTURE B-37-165			
USH 51NB OVER RAINBOW DRIVE			
COUNTY	MARATHON	TOWN	MAINE
DESIGN SPEC.		REHABILITATION	N/A
DESIGNED BY	BDT	DESIGN CK'D. JRS	DRAWN BY TB
		PLANS CK'D. BDT/JRS	
CONCRETE OVERLAY			SHEET 1 OF 3 218

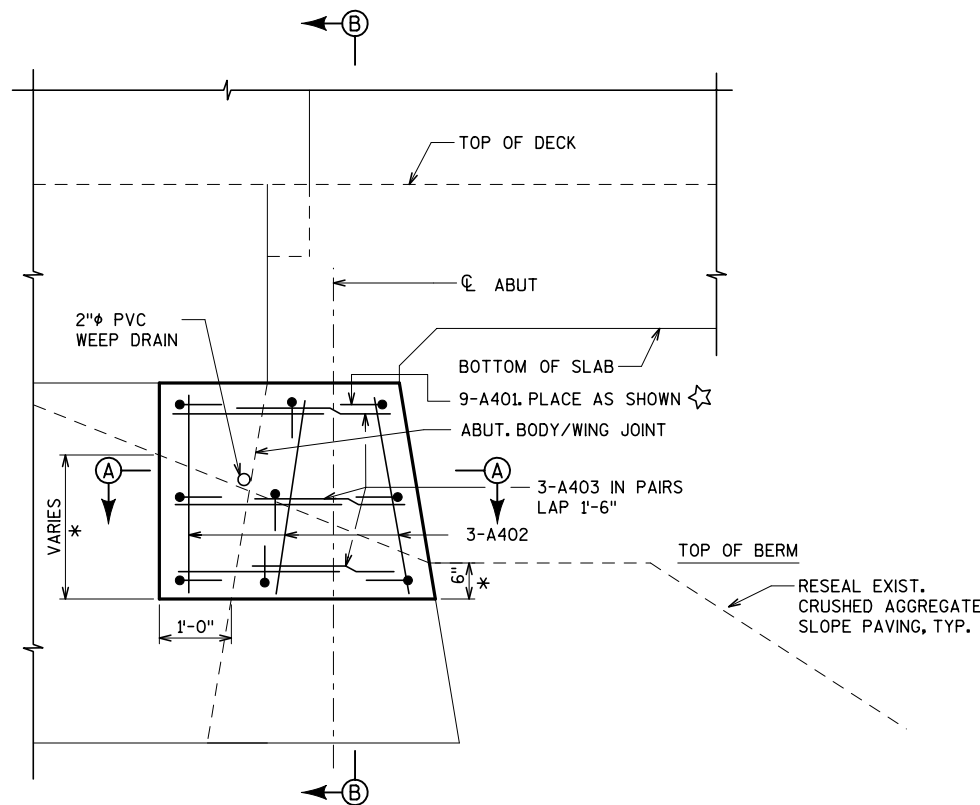

ABUTMENT END ELEVATION

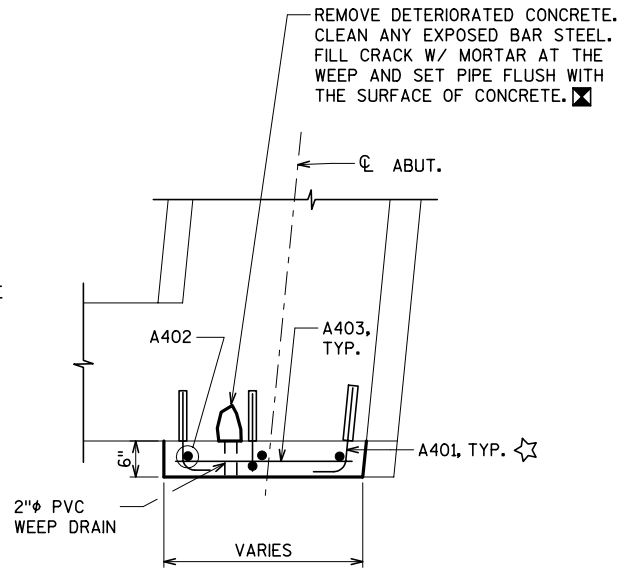

SECTION A-A

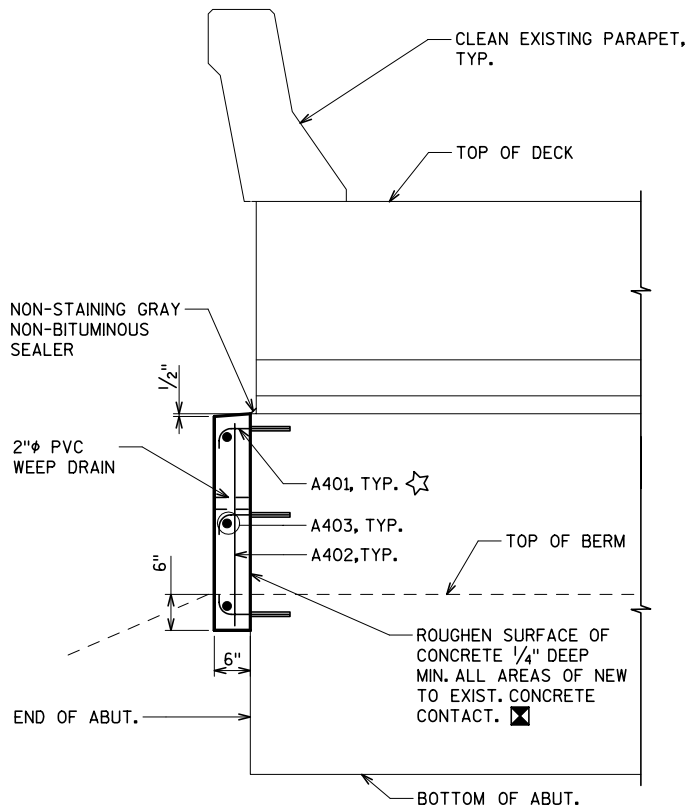


SECTION B-B

ABUTMENT REPAIR DETAILS

* COST OF EXCAVATION AND BACKFILL IS INCLUDED IN THE BID ITEM "ABUTMENT END REPAIR".

BILL OF BARS

BAR MARK	COAT	NO. REQ'D		LENGTH	BENT	BAR SERIES	LOCATION
		S. ABUT.	N. ABUT.				
A401	X	18	9	1'-8"	X	-	ABUT. END REPAIR DOWELS
A402	X	6	3	2'-8"	-	-	ABUT. END REPAIR VERTICAL
A403	X	12	6	3'-0"	-	-	ABUT. END REPAIR HORIZ.

 


A401 ☆

BENDING DIAGRAM


LEGEND

- ☒ COST INCLUDED IN THE BID ITEM "ABUTMENT END REPAIR".
- ☆ CONCRETE MASONRY ANCHOR, TYPE L, NO. 4 BARS. EMBED 8" IN CONCRETE.


NO.	DATE	REVISION	BY
STATE OF WISCONSIN DEPARTMENT OF TRANSPORTATION STRUCTURES DESIGN SECTION			
STRUCTURE B-37-165			
DRAWN BY		TB	PLANS CK'D. BDT/JRS
ABUTMENT DETAILS		SHEET 2 OF 3 219	

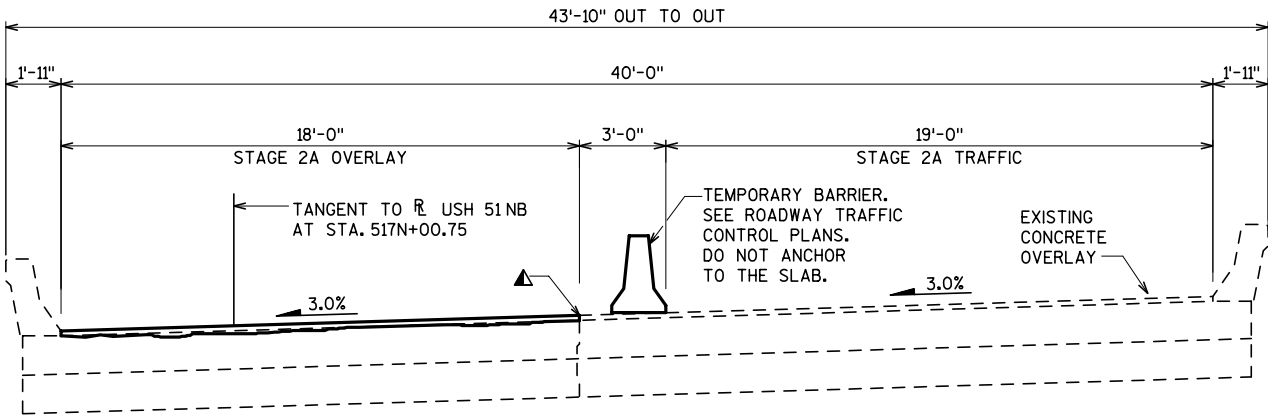


CONSTRUCTION STAGE 2A
(LOOKING NORTH)

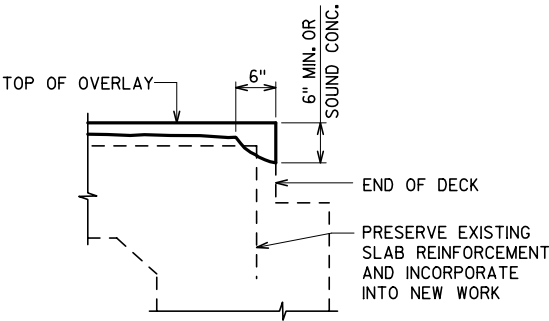

SECTION AT END OF SLAB
CONCRETE OVERLAY

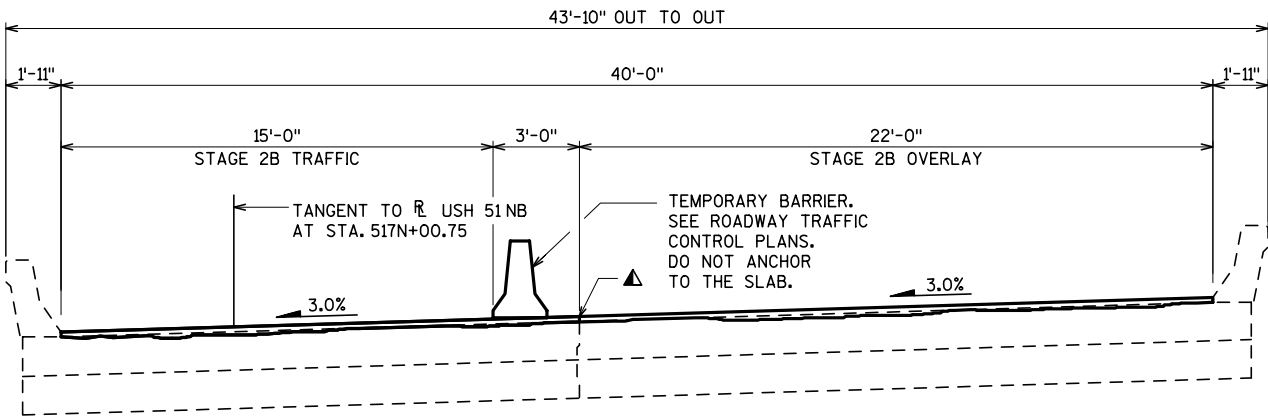

CONSTRUCTION STAGE 2B
(LOOKING NORTH)

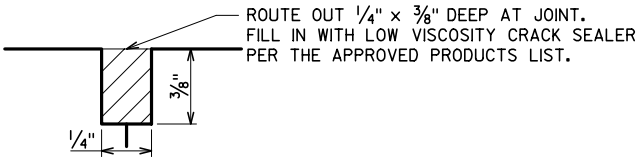

**LONGITUDINAL CONSTRUCTION
JOINT DETAIL**

LEGEND

- ▲ LONGITUDINAL CONST. JOINT. SEAL WITH CRACK SEALER PER SECTION 502.3.13 OF STANDARD SPECIFICATIONS. SEE DETAIL THIS SHEET. COST INCLUDED IN BID ITEM "CONCRETE MASONRY OVERLAY DECKS".

NO.	DATE	REVISION	BY
STATE OF WISCONSIN DEPARTMENT OF TRANSPORTATION STRUCTURES DESIGN SECTION			
STRUCTURE B-37-165			
DRAWN BY		TB	PLANS CK'D. BDT/JRS
CONSTRUCTION STAGING		SHEET 3 OF 3 220	

DIMENSIONS SHOWN ARE BASED ON THE ORIGINAL
STRUCTURE PLANS.

TOP OF EXISTING DECK OVERLAY ELEVATIONS SHALL BE DETERMINED FROM A FIELD SURVEY AT LOCATIONS DEEMED NECESSARY FOR ESTABLISHING OVERLAY THICKNESS.

ANY EXCAVATION REQUIRED TO COMPLETE THE OVERLAY
IS INCIDENTAL TO THE BID ITEM "CONCRETE MASONRY
OVERLAY DECKS".

ALL CONCRETE REMOVAL NOT COVERED WITH A CONCRETE
OVERLAY SHALL BE DEIFIED BY A 1-INCH DEEP SAW CUT.

EXISTING CONCRETE OVERLAY SHALL BE COMPLETELY REMOVED FROM THE ENTIRE BRIDGE DECK UNDER THE BID ITEM "REMOVING CONCRETE MASONRY DECK OVERLAY".

BARS STEEL REINFORCEMENT SHALL BE EMBEDDED 2"
CLEAR UNLESS OTHERWISE SHOWN OR NOTED.

THE FIRST DIGIT OF A THREE DIGIT BAR MARK AND THE FIRST TWO DIGITS OF A FOUR DIGIT BAR MARK SIGNIFY THE BAR SIZE.

BEVEL EXPOSED EDGES OF CONCRETE $\frac{3}{4}$ " UNLESS OTHERWISE NOTED.

CONCRETE SURFACE REPAIR AND DECK PREPARATION REQ'D
IN AREAS DESIGNATED BY THE FIELD ENGINEER.

APPLY PROTECTIVE SURFACE TREATMENT TO TOP OF
OVERLAY AND AND TOP AND INSIDE FACES OF EXISTING
PARAPETS.

DO NOT EXPOSE MORE THAN 1/3 OF SLAB TOP BAR
STEEL OVER THE PIER IF THE BAR ENDS ARE NOT FULLY
ANCHORED TO MAINTAIN SPAN CONTINUITY.

1. CONCRETE OVERLAY
2. ABUTMENT DETAILS
3. CONSTRUCTION STAGING

Plan view of the Rainbow Drive Bridge. The bridge consists of three spans: Span 1 (27'-0" long), Span 2 (53'-0" long), and Span 3 (32'-6" long). The total length of the bridge deck is 113'-0". The bridge is supported by two piers (Pier 1 and Pier 2) and two abutments (South Abutment and North Abutment). The bridge deck is 24'-0" wide, including two 10'-0" shoulders and a 6'-0" shoulder. The bridge is skewed at an angle of 03°01'0" to the right. The bridge is located on the right side of the Rainbow Drive, which is a 12R+45.88 curve. The bridge is identified by the number B-37-166. The stationing of the bridge is as follows: South Abutment (STA. 516S+05.14), Pier 1 (STA. 516S+32.12), Pier 2 (STA. 516S+85.12), and North Abutment (STA. 517S+17.64). The stationing of the bridge deck is as follows: End of Slab (STA. 516S+04.89), End of Slab (STA. 517S+17.89), and End of Slab (STA. 517S+17.64). The stationing of the bridge is as follows: End of Slab (STA. 516S+04.89), End of Slab (STA. 517S+17.89), and End of Slab (STA. 517S+17.64). The stationing of the bridge is as follows: End of Slab (STA. 516S+04.89), End of Slab (STA. 517S+17.89), and End of Slab (STA. 517S+17.64).

PLAN

(3 SPAN HAUNCHED SLAB BRIDGE)

DESIGN DATA

LIVE LOAD

DESIGN LOAD: HS-20
INVENTORY RATING: HS-16
OPERATIONAL RATING: HS-27
WISCONSIN STANDARD PERMIT VEHICLE LOAD
(WIS-SPV): 250 KIPS

ULTIMATE DESIGN STRESSES

CONCRETE MASONRY SUPERSTRUCTURE,
f'c = 4,000 psi

HIGH STRENGTH BAR STEEL REINFORCEMENT,
GRADE 60: $f_y = 60,000$ psi


TRAFFIC DATA

USH 51

A.D.T. = 17,700 (2010)
A.D.T. = 24,800 (2035)
R.D.S. = 70 MPH


LEGEND

- ▲ - LONGITUDINAL CONST. JOINT. SEAL WITH CRACK SEALER PER SECTION 502.3.13 OF STANDARD SPECIFICATIONS. COST INCLUDED IN BID ITEM "CONCRETE MASONRY OVERLAY DECKS".
- * - MATCH EXISTING CROSS SLOPE
- - ORIGINAL SLAB THICKNESS IS ASSUMED TO BE REDUCED BY 1" DURING PLACEMENT OF THE PREVIOUS CONCRETE OVERLAY
- - ABUTMENT END REPAIR. TYP. SEE SHEET 2

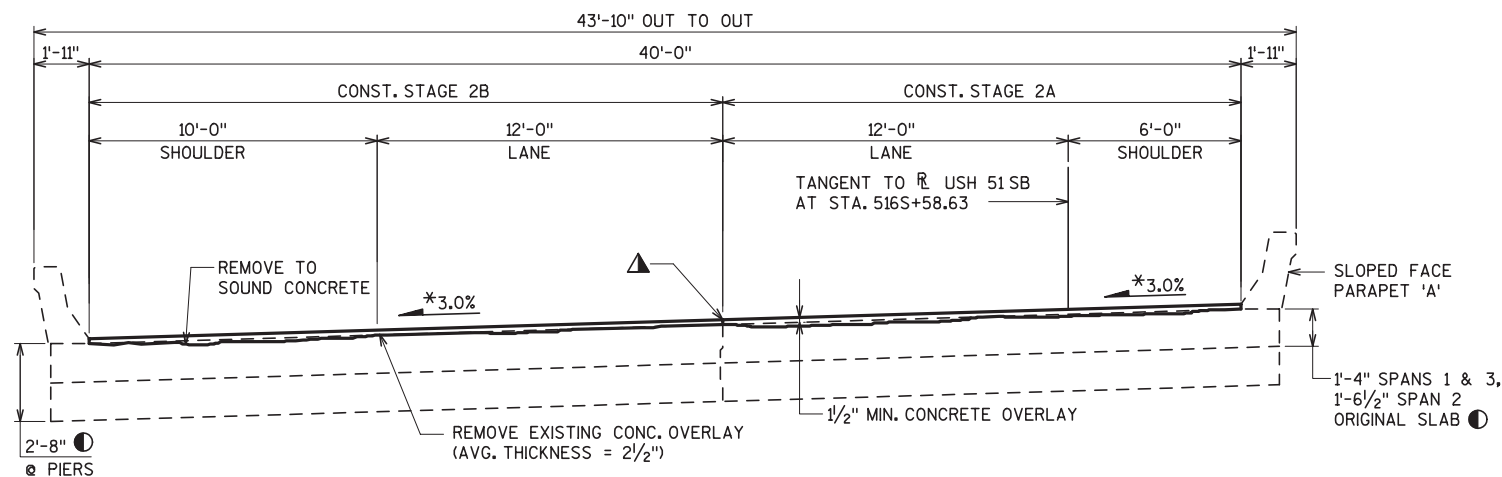

CROSS SECTION THRU ROADWAY


(LOOKING NORTH)

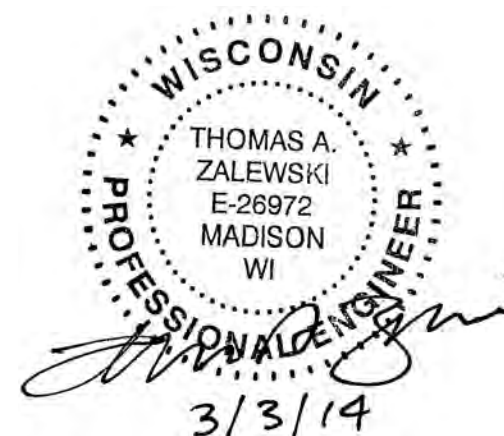

STRUCTURE DESIGN CONTACTS


BUREAU OF STRUCTURES CONTACT:
WILLIAM DREHER
(608) 266-8489

CONSULTANT CONTACT:
TOM ZALEWSKI
(608) 515-3525

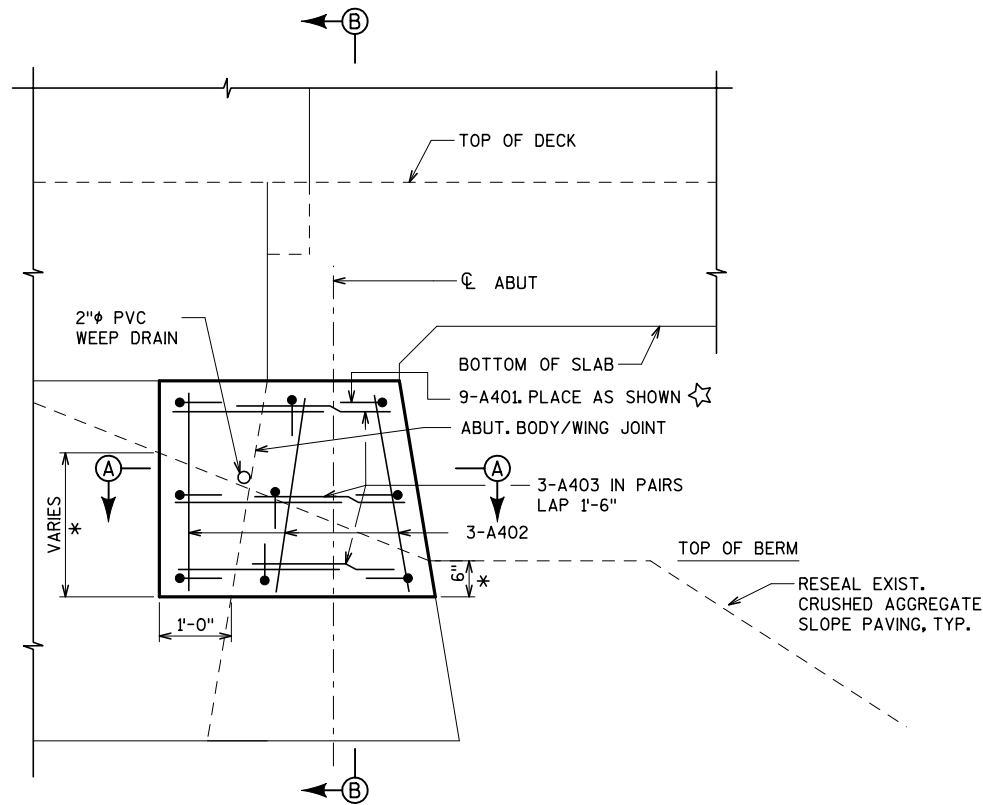


ABUTMENT END ELEVATION

* COST OF EXCAVATION AND BACKFILL IS INCLUDED IN THE BID ITEM "ABUTMENT END REPAIR".

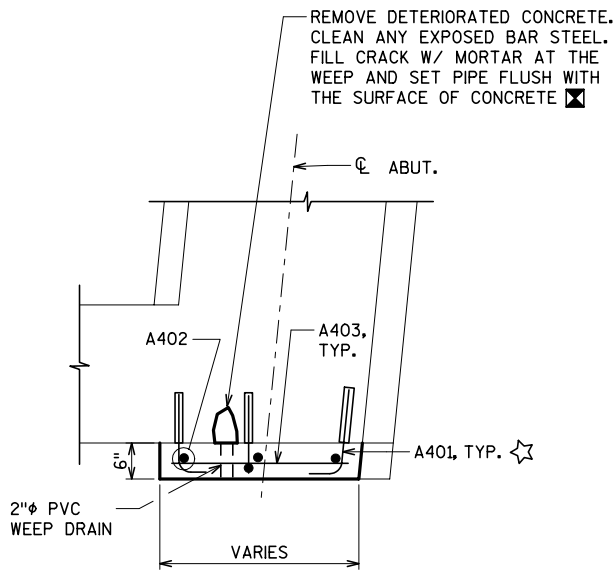

SECTION A-A

ABUTMENT REPAIR DETAILS

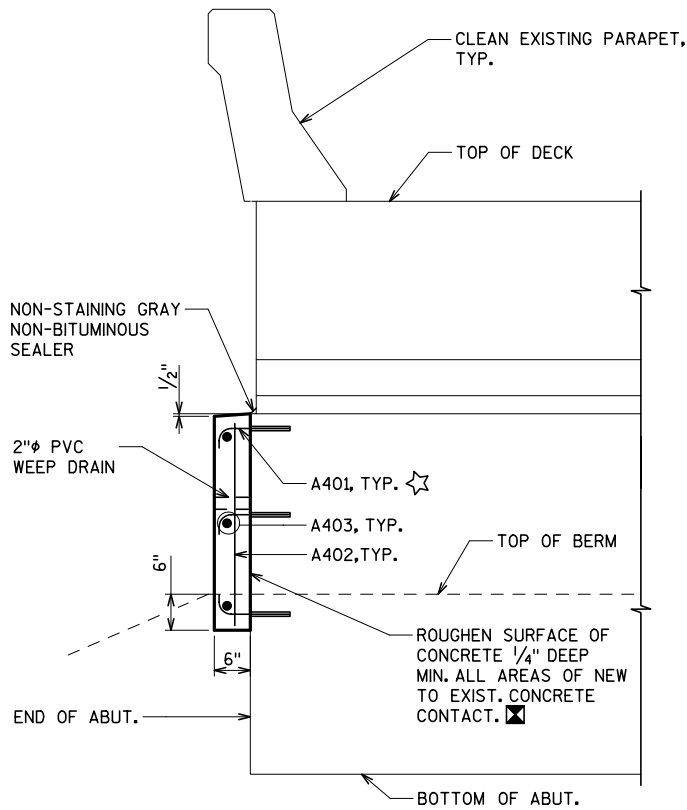


SECTION B-B

LEGEND

- ☒ COST INCLUDED IN THE BID ITEM "ABUTMENT END REPAIR".
- ☆ CONCRETE MASONRY ANCHOR, TYPE L, NO. 4 BARS. EMBED 8" IN CONCRETE.

BILL OF BARS


BAR MARK	COAT	NO. REQ'D		LENGTH	BENT	BAR SERIES	LOCATION
		S. ABUT.	N. ABUT.				
☆ A401	X	9	9	1'-8"	X	-	ABUT. END REPAIR DOWELS
A402	X	3	3	2'-8"	-	-	ABUT. END REPAIR VERTICAL
A403	X	6	6	3'-0"	-	-	ABUT. END REPAIR HORIZ.

 


A401 ☆

BENDING DIAGRAM


NO.	DATE	REVISION	BY
STATE OF WISCONSIN DEPARTMENT OF TRANSPORTATION STRUCTURES DESIGN SECTION			
STRUCTURE B-37-166			
DRAWN BY		TB	PLANS CK'D. BDT/JRS
ABUTMENT DETAILS		SHEET 2 OF 3 222	

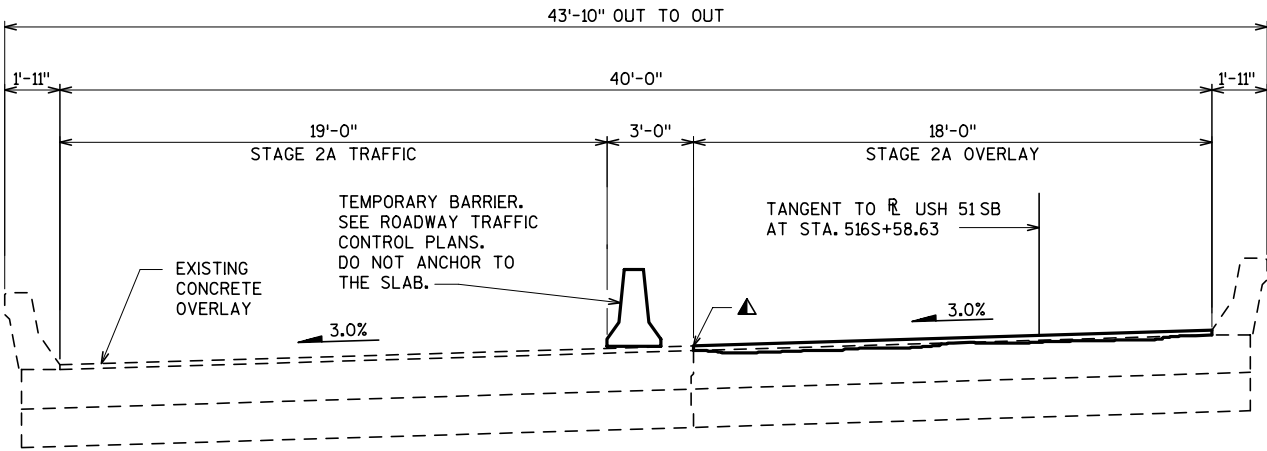


CONSTRUCTION STAGE 2A
(LOOKING NORTH)

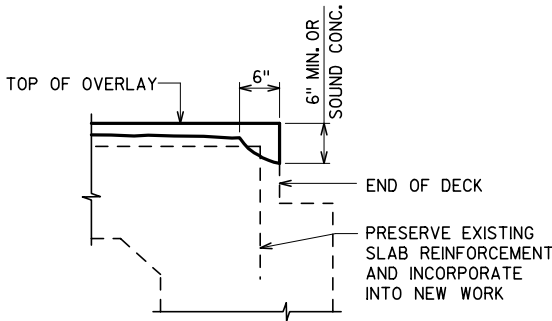

SECTION AT END OF SLAB
CONCRETE OVERLAY

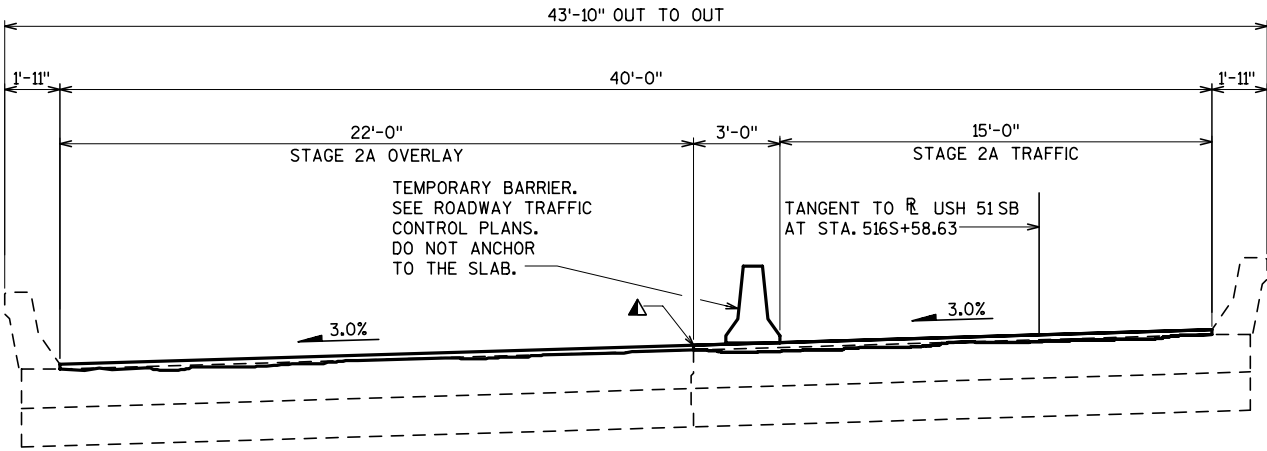

CONSTRUCTION STAGE 2B
(LOOKING NORTH)

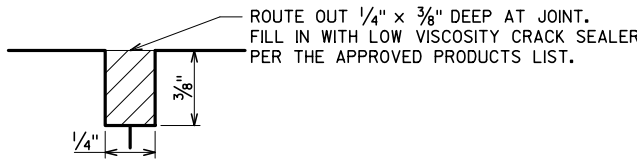


LONGITUDINAL CONSTRUCTION
JOINT DETAIL


LEGEND


- ▲ LONGITUDINAL CONST. JOINT. SEAL WITH CRACK SEALER PER SECTION 502.3.13 OF STANDARD SPECIFICATIONS. SEE DETAIL THIS SHEET. COST INCLUDED IN BID ITEM "CONCRETE MASONRY OVERLAY DECKS".


NO.	DATE	REVISION	BY
STATE OF WISCONSIN DEPARTMENT OF TRANSPORTATION STRUCTURES DESIGN SECTION			
STRUCTURE B-37-166			
DRAWN BY		TB	PLANS CK'D. BDT/JRS
CONSTRUCTION STAGING		SHEET 3 OF 3 223	




		FALCON DRIVE							
		AREA (SF)		INCREMENTAL VOLUME (CY)		CUMULATIVE VOLUME (CY) (UNADJUSTED) (ADJUSTED)			MASS
		CUT	FILL	CUT	FILL	CUT	FILL	FILL	ORDINATE
STATION	DISTANCE					1.00	1.00	1.20	CUT / (FILL)
12+75 BA	0	0	0						
13+00	25	39	2	18	1	18	1	1	17
13+25	25	27	23	13	11	13	11	13	(0)
13+43	18	29	31	10	10	10	10	12	(3)
13+45	2	29	31	3	1	21	2	3	18
13+68	23	32	18	26	21	47	23	28	19
13+71	3	33	17	4	2	50	25	30	20
13+93	22	33	9	27	11	77	36	43	34
13+96	3	32	2	4	1	81	36	43	37
14+00	4	30	2	5	0	85	36	44	42
14+25	25	23	1	25	1	110	38	45	64
14+54	29	44	0	36	1	146	38	46	100
14+71 EA	17	44	0	28	0	173	38	46	127
Bridge Gap									
17+48 BA	0	44	0						
17+65	17	44	0	28	0	28	0	0	28
18+00	0	23	10	0	0	85	36	44	42
18+23	23	27	10	21	9	107	45	54	53
18+27	4	27	10	4	1	111	46	56	55
18+48	21	27	24	21	13	132	60	72	60
18+52	4	27	27	4	4	136	63	76	59
18+73	21	29	53	22	31	157	95	113	44
18+77	4	29	54	4	8	162	103	123	39
19+00	23	30	13	25	29	187	131	157	30
19+25	25	29	0	27	6	214	137	164	50
19+50 EA	25	0	0	13	0	228	137	164	63
TOTALS				365	160	228	137	164	63

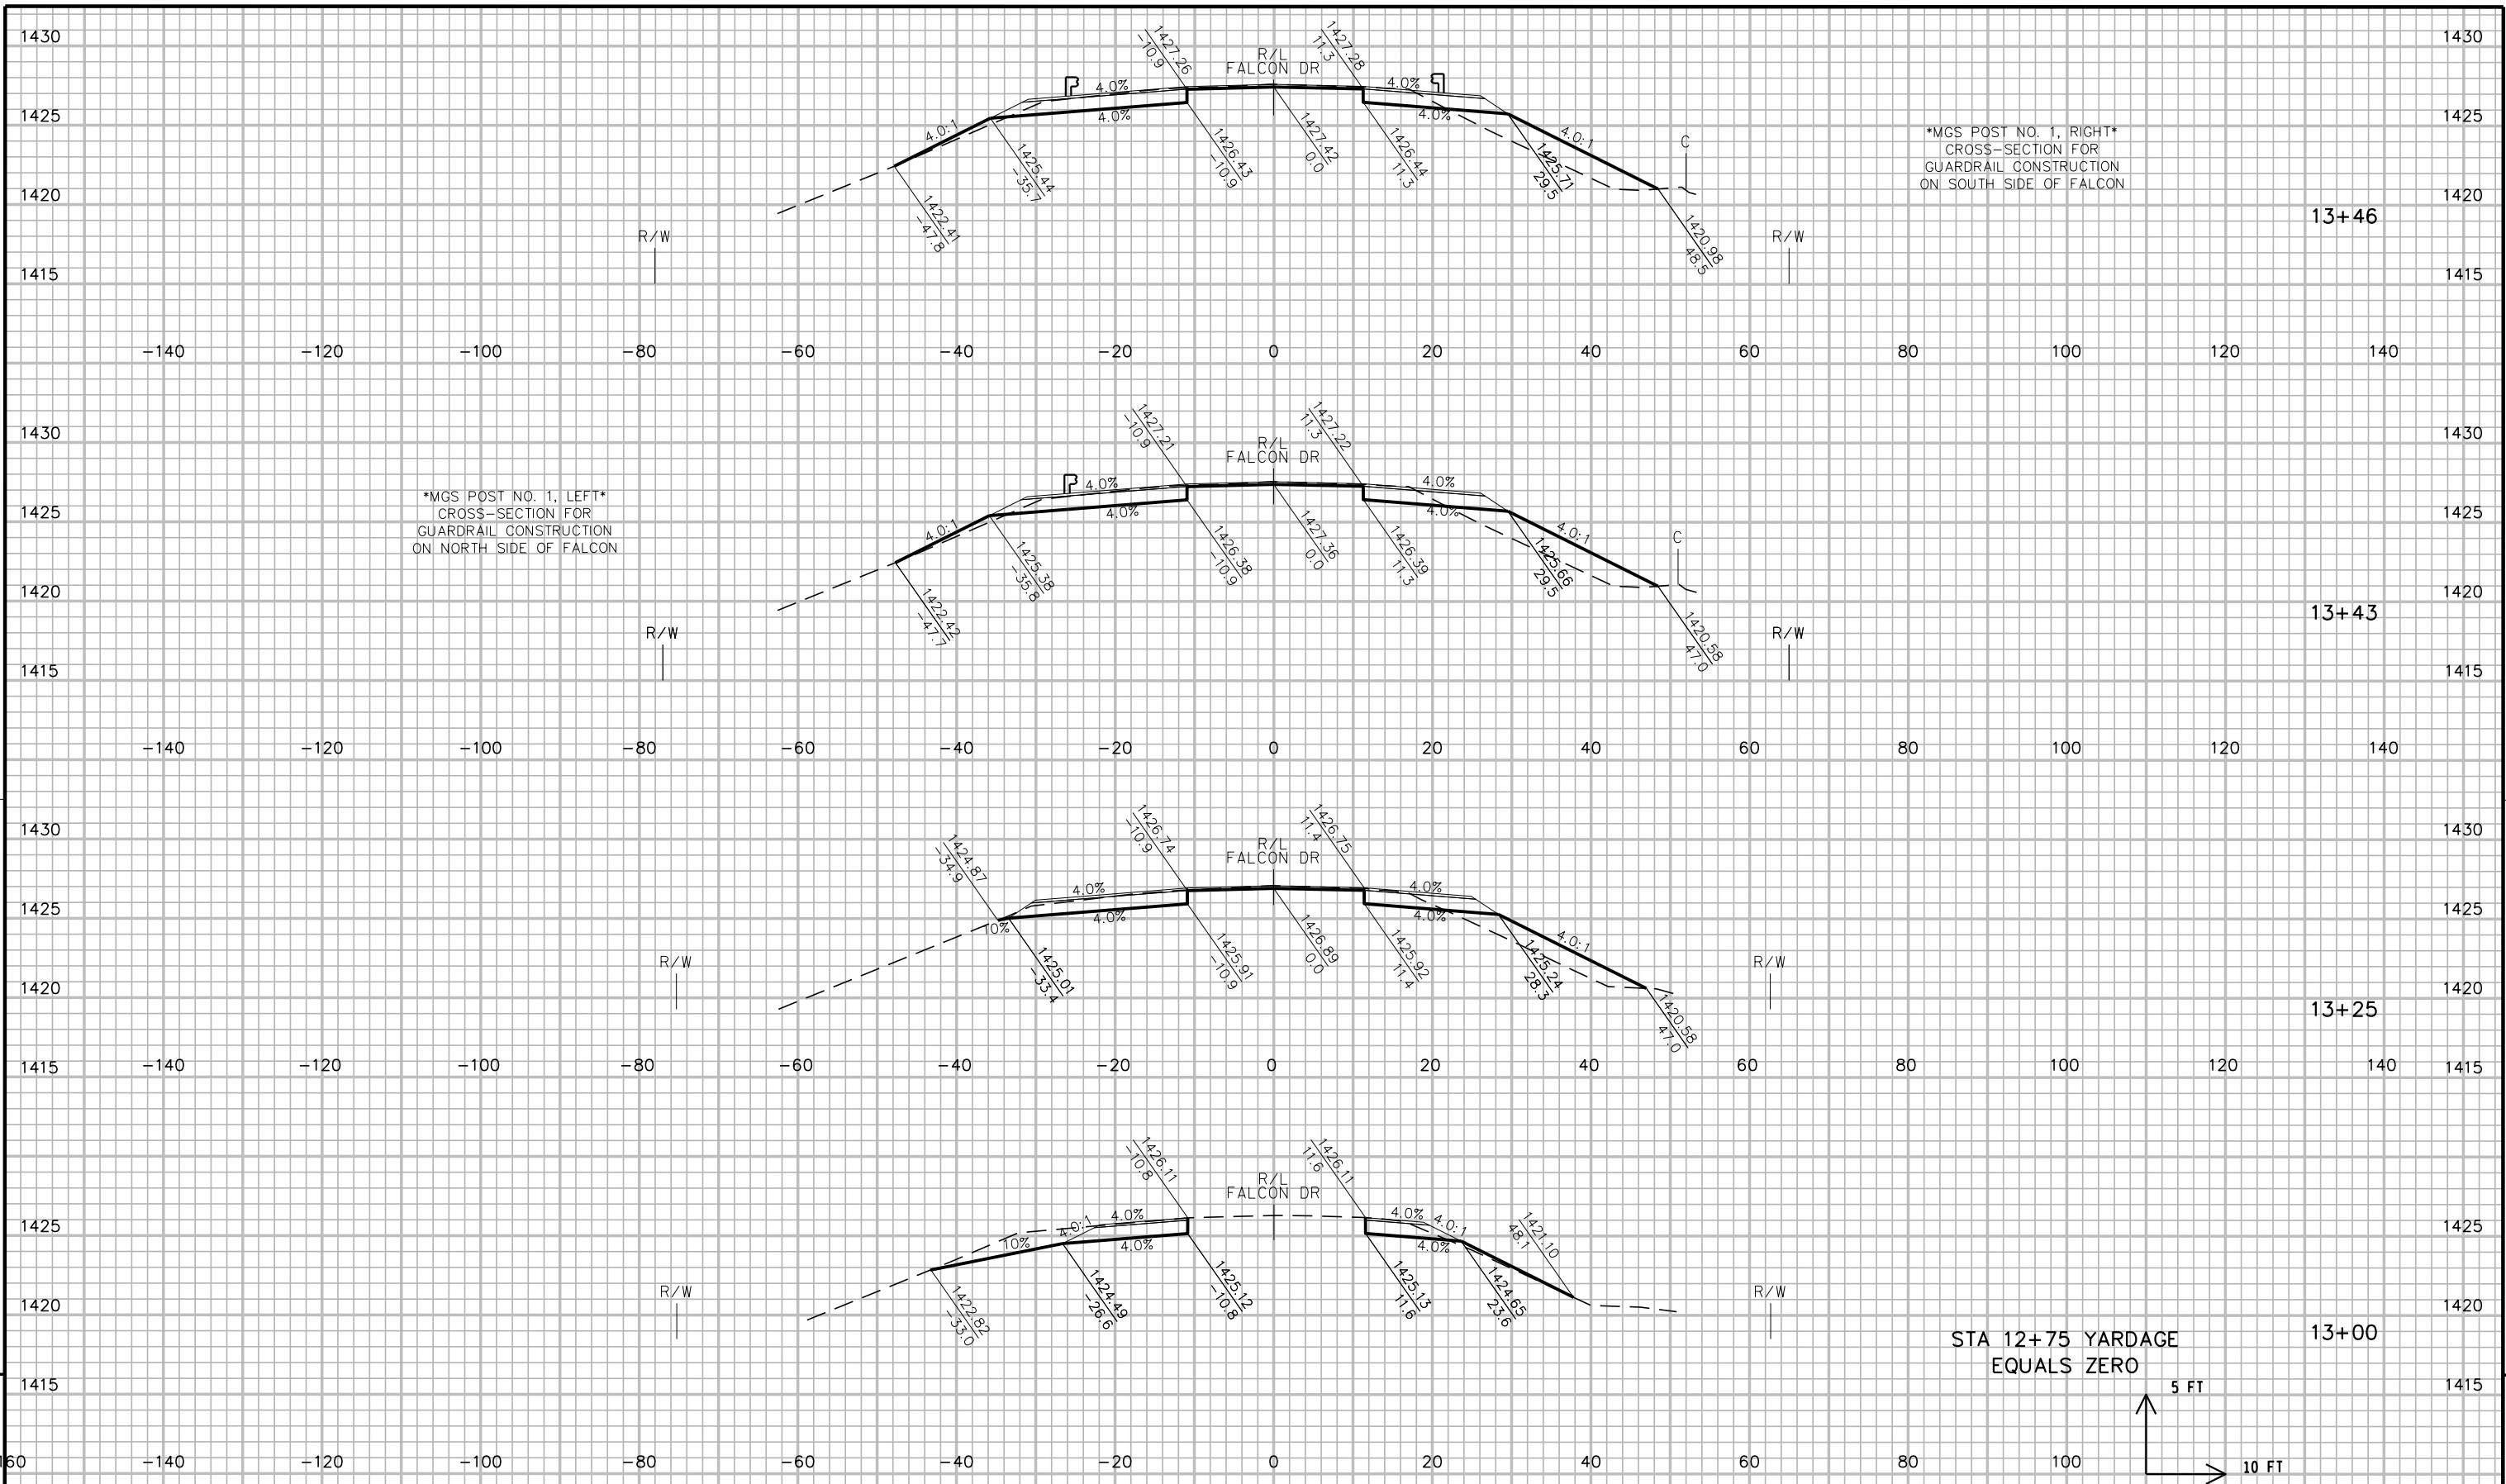


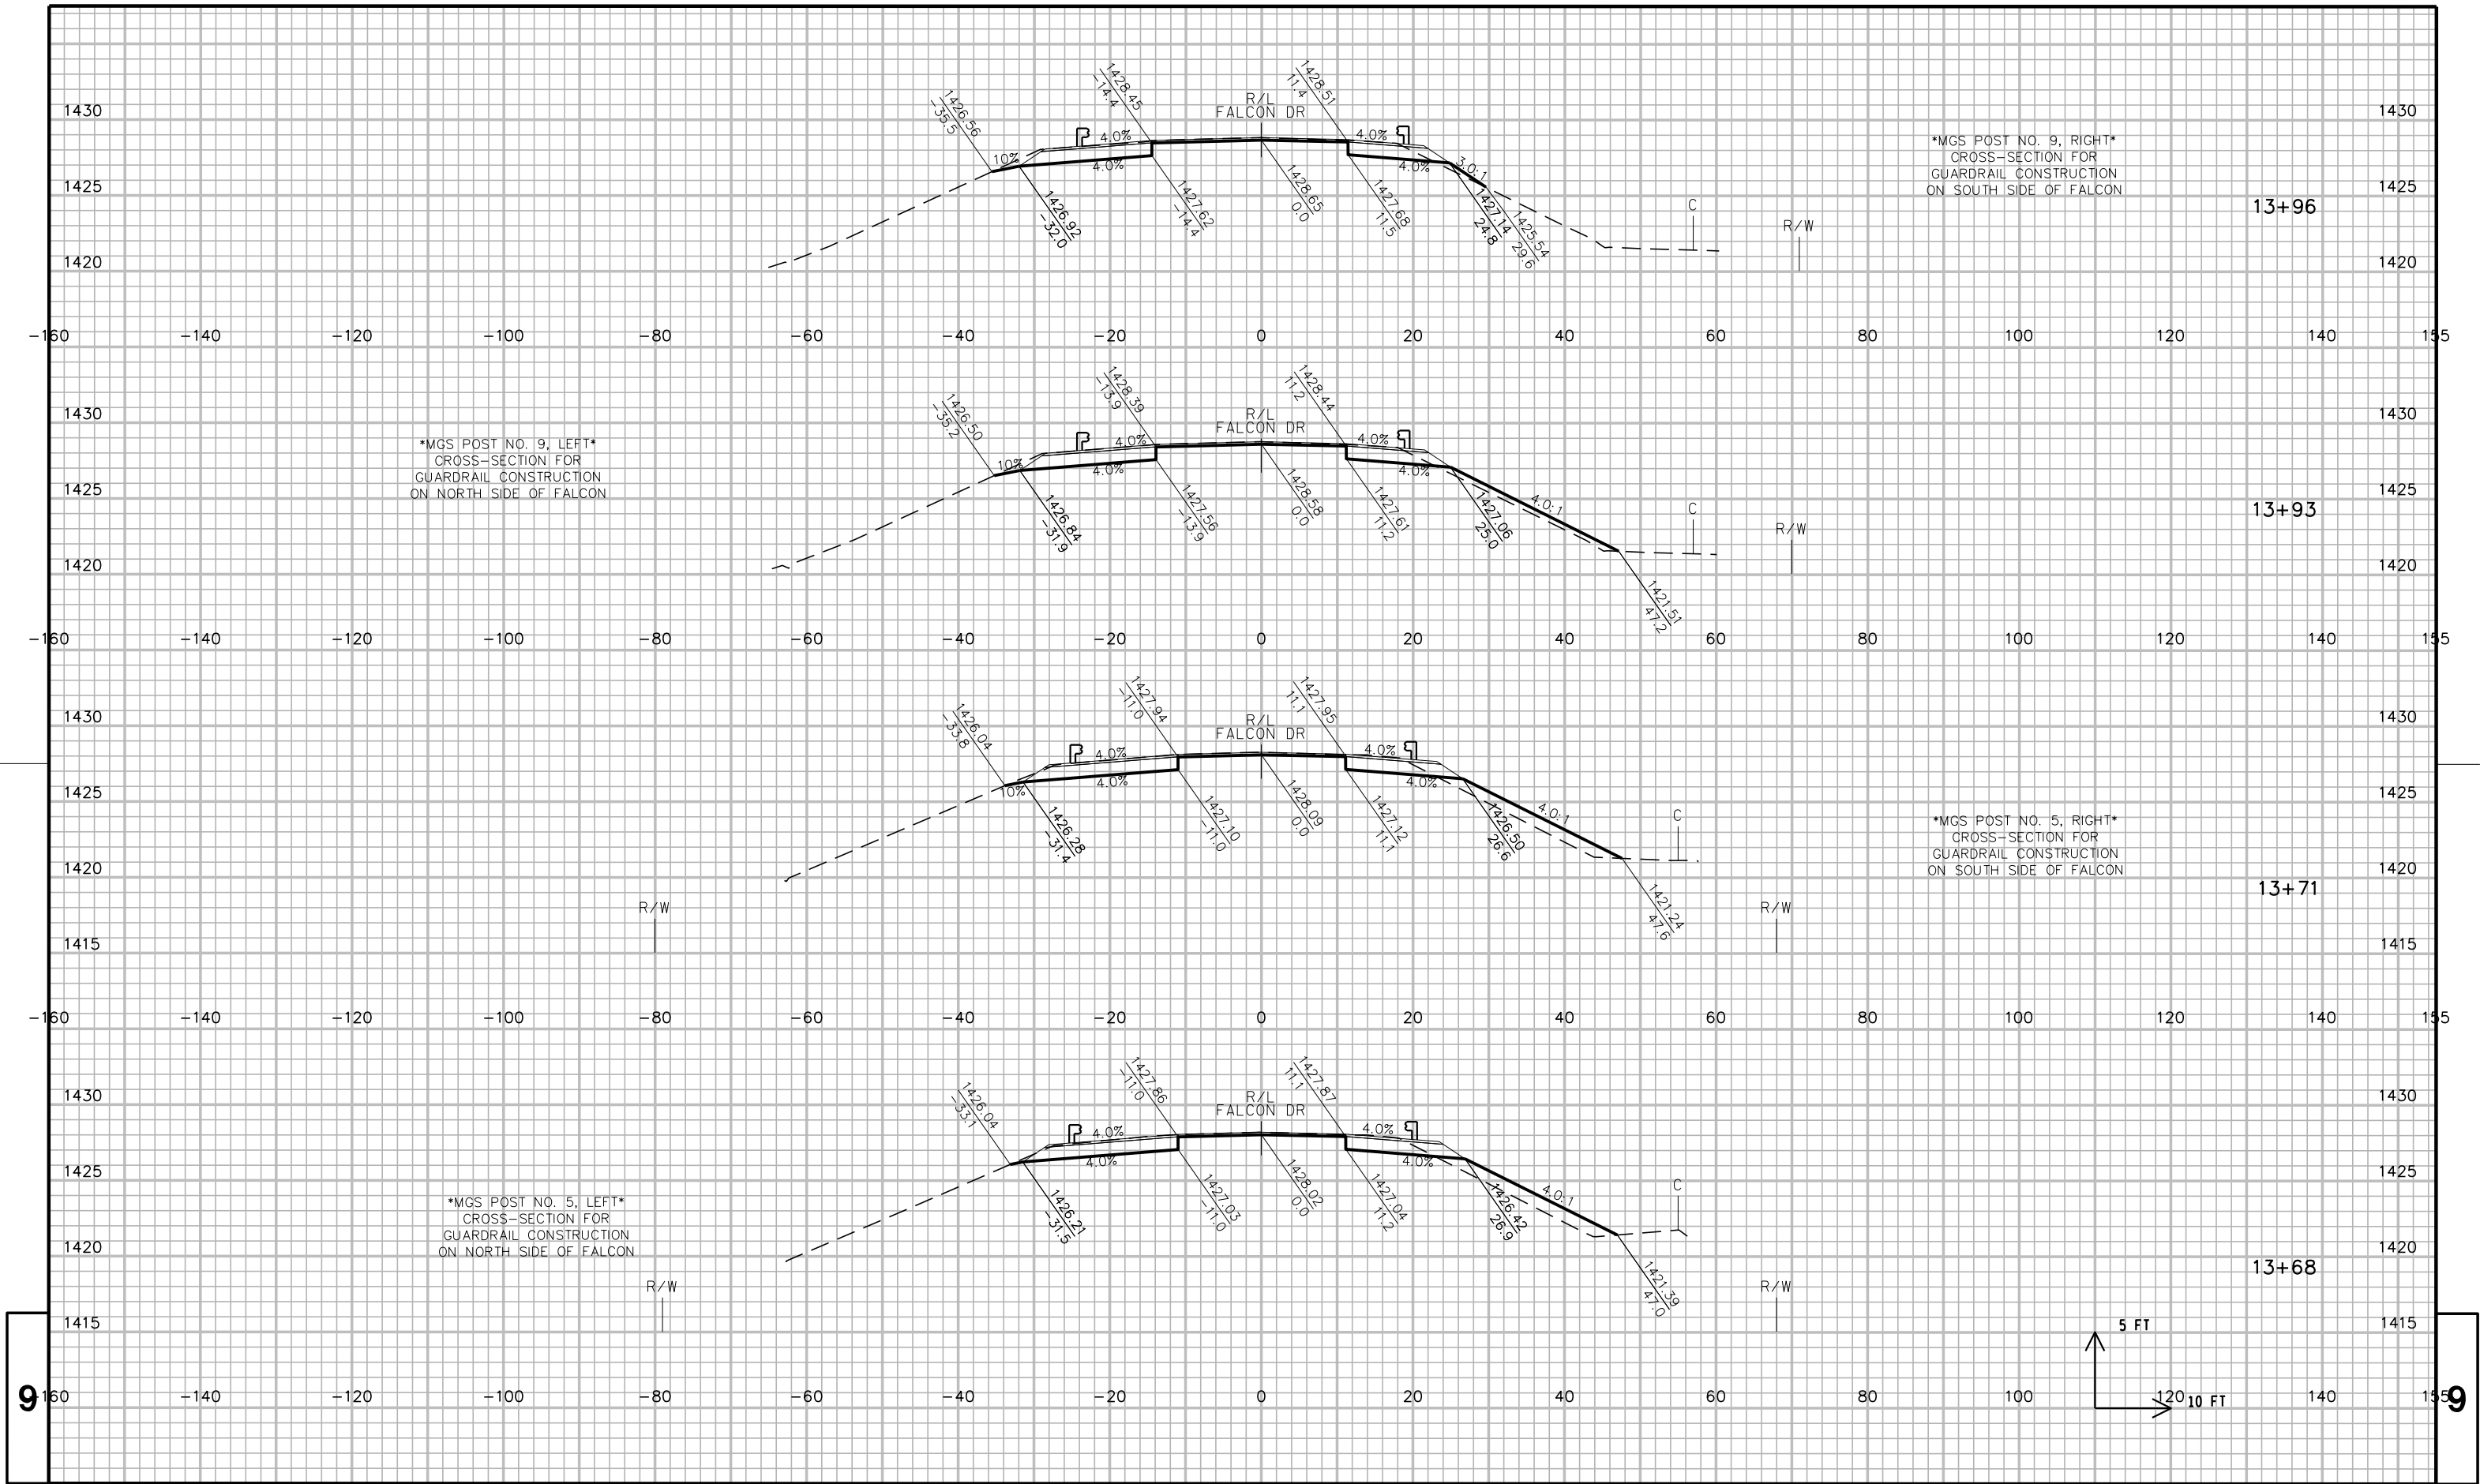


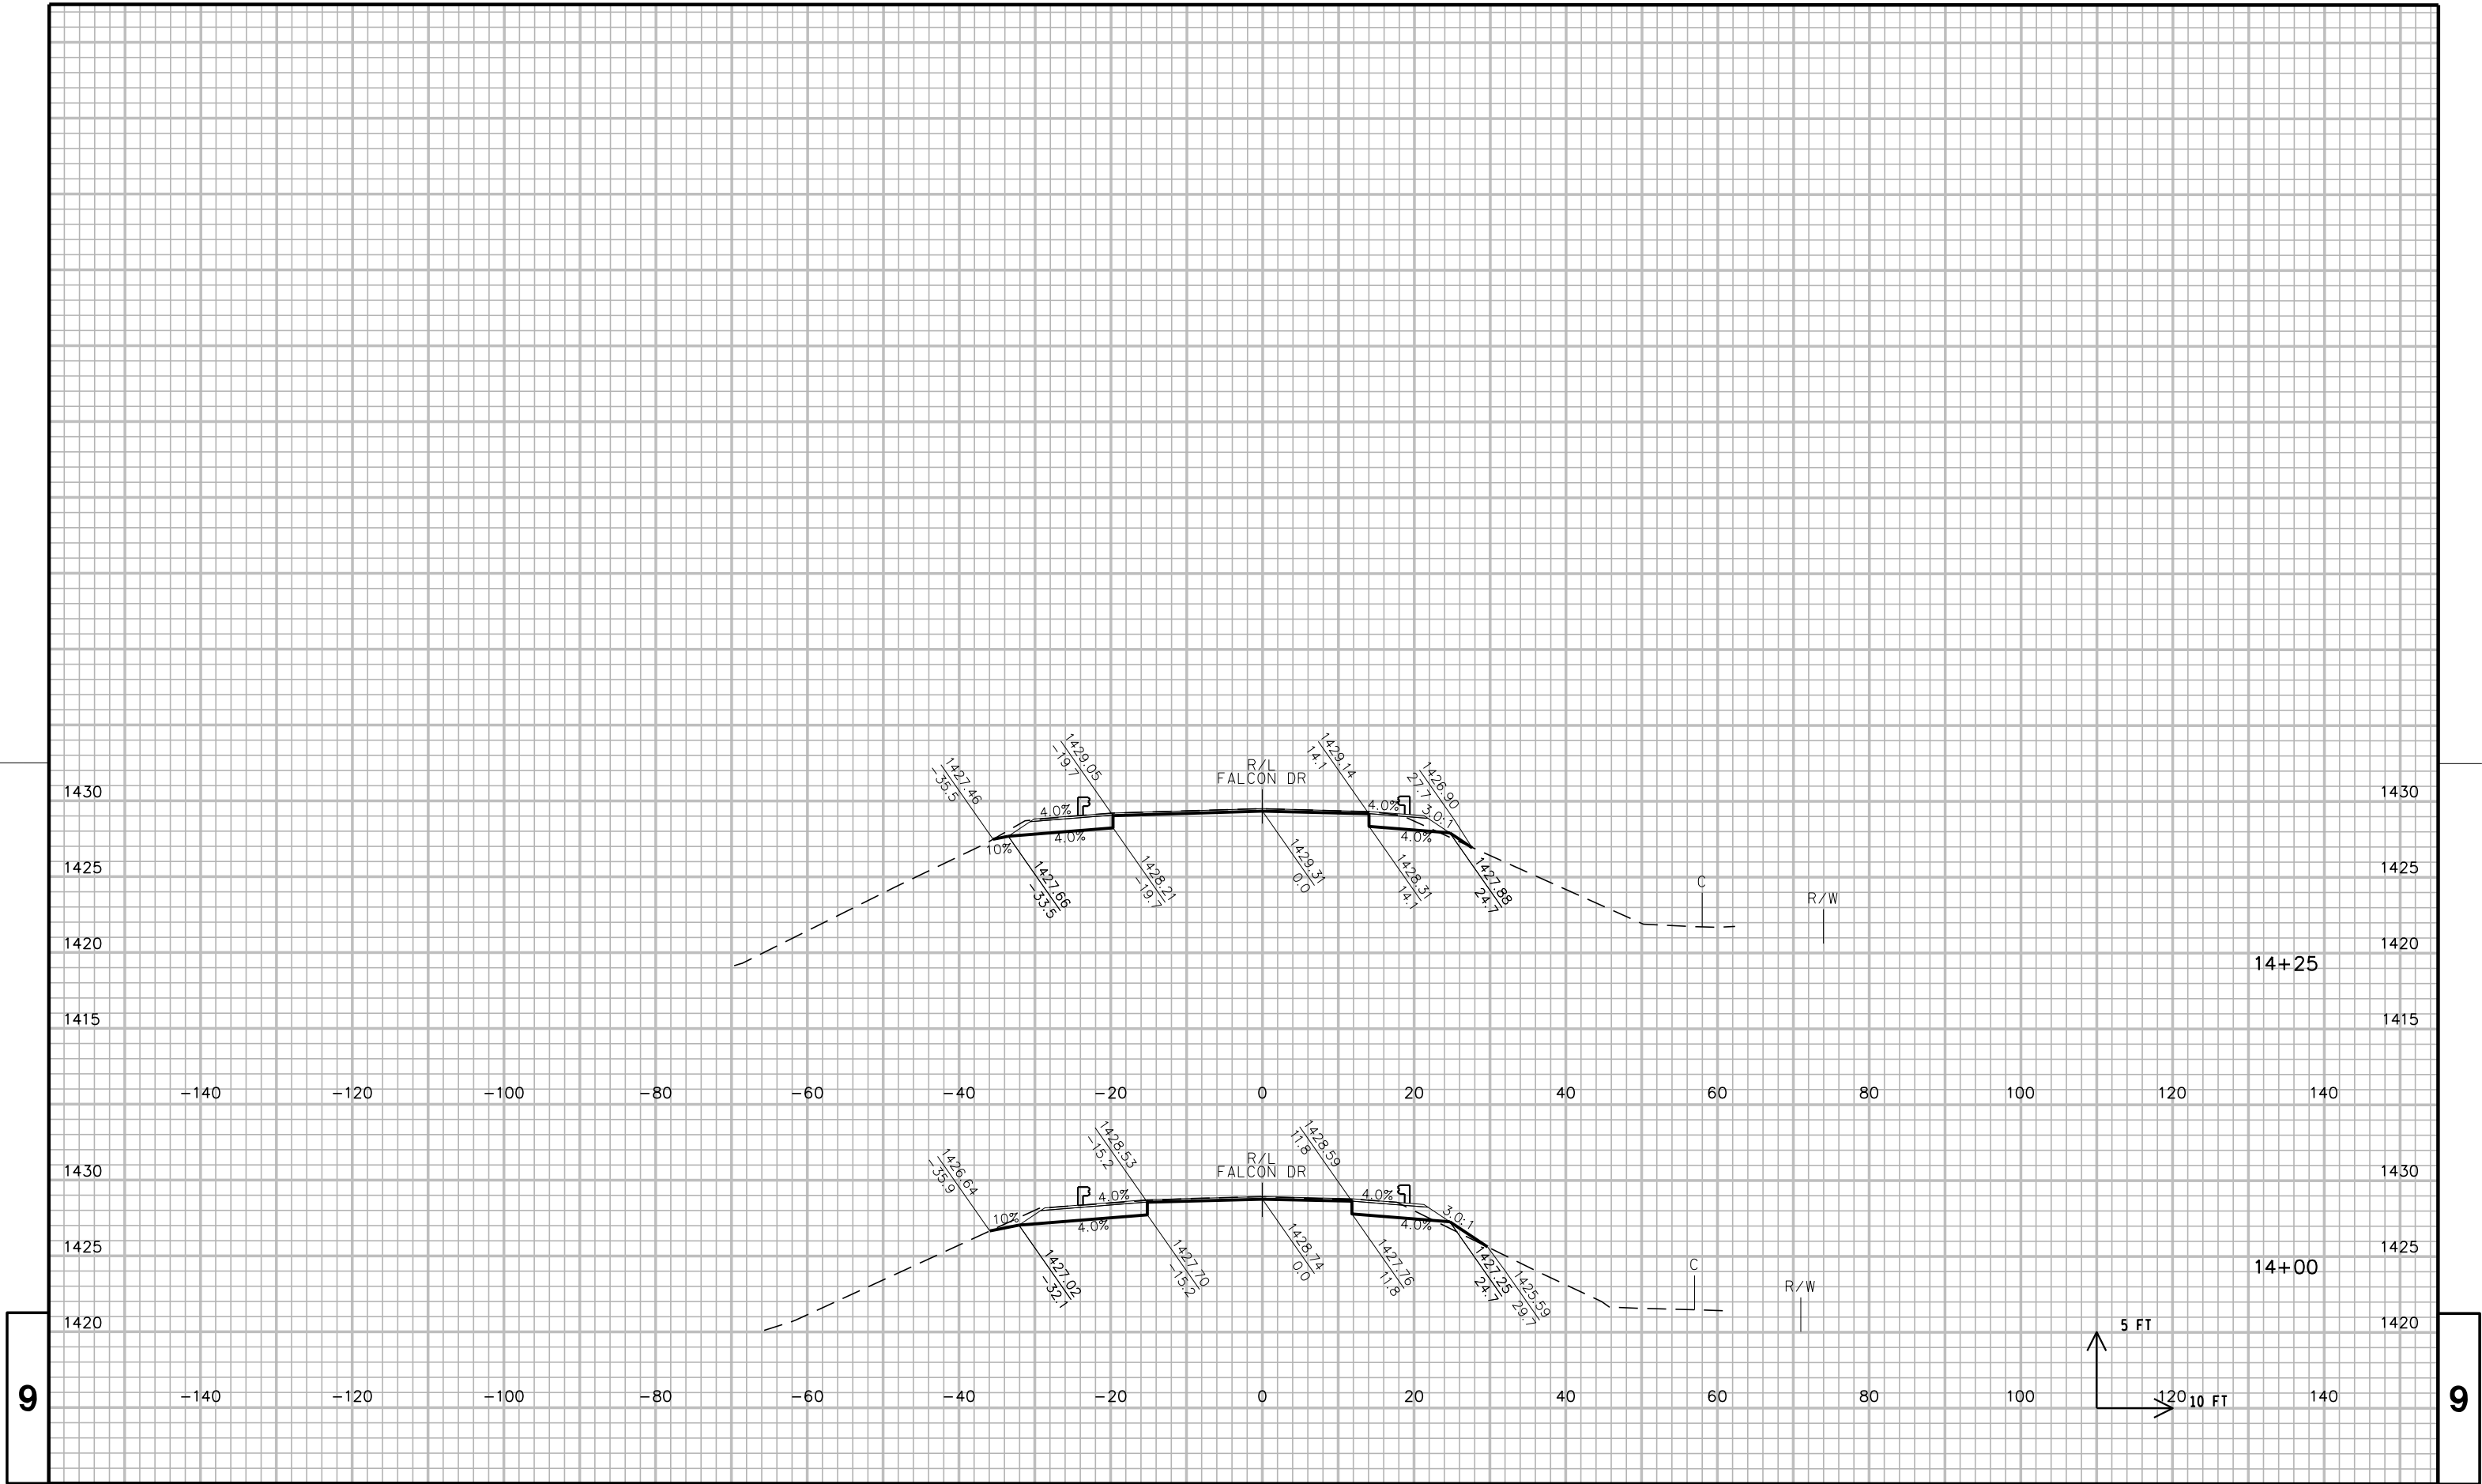


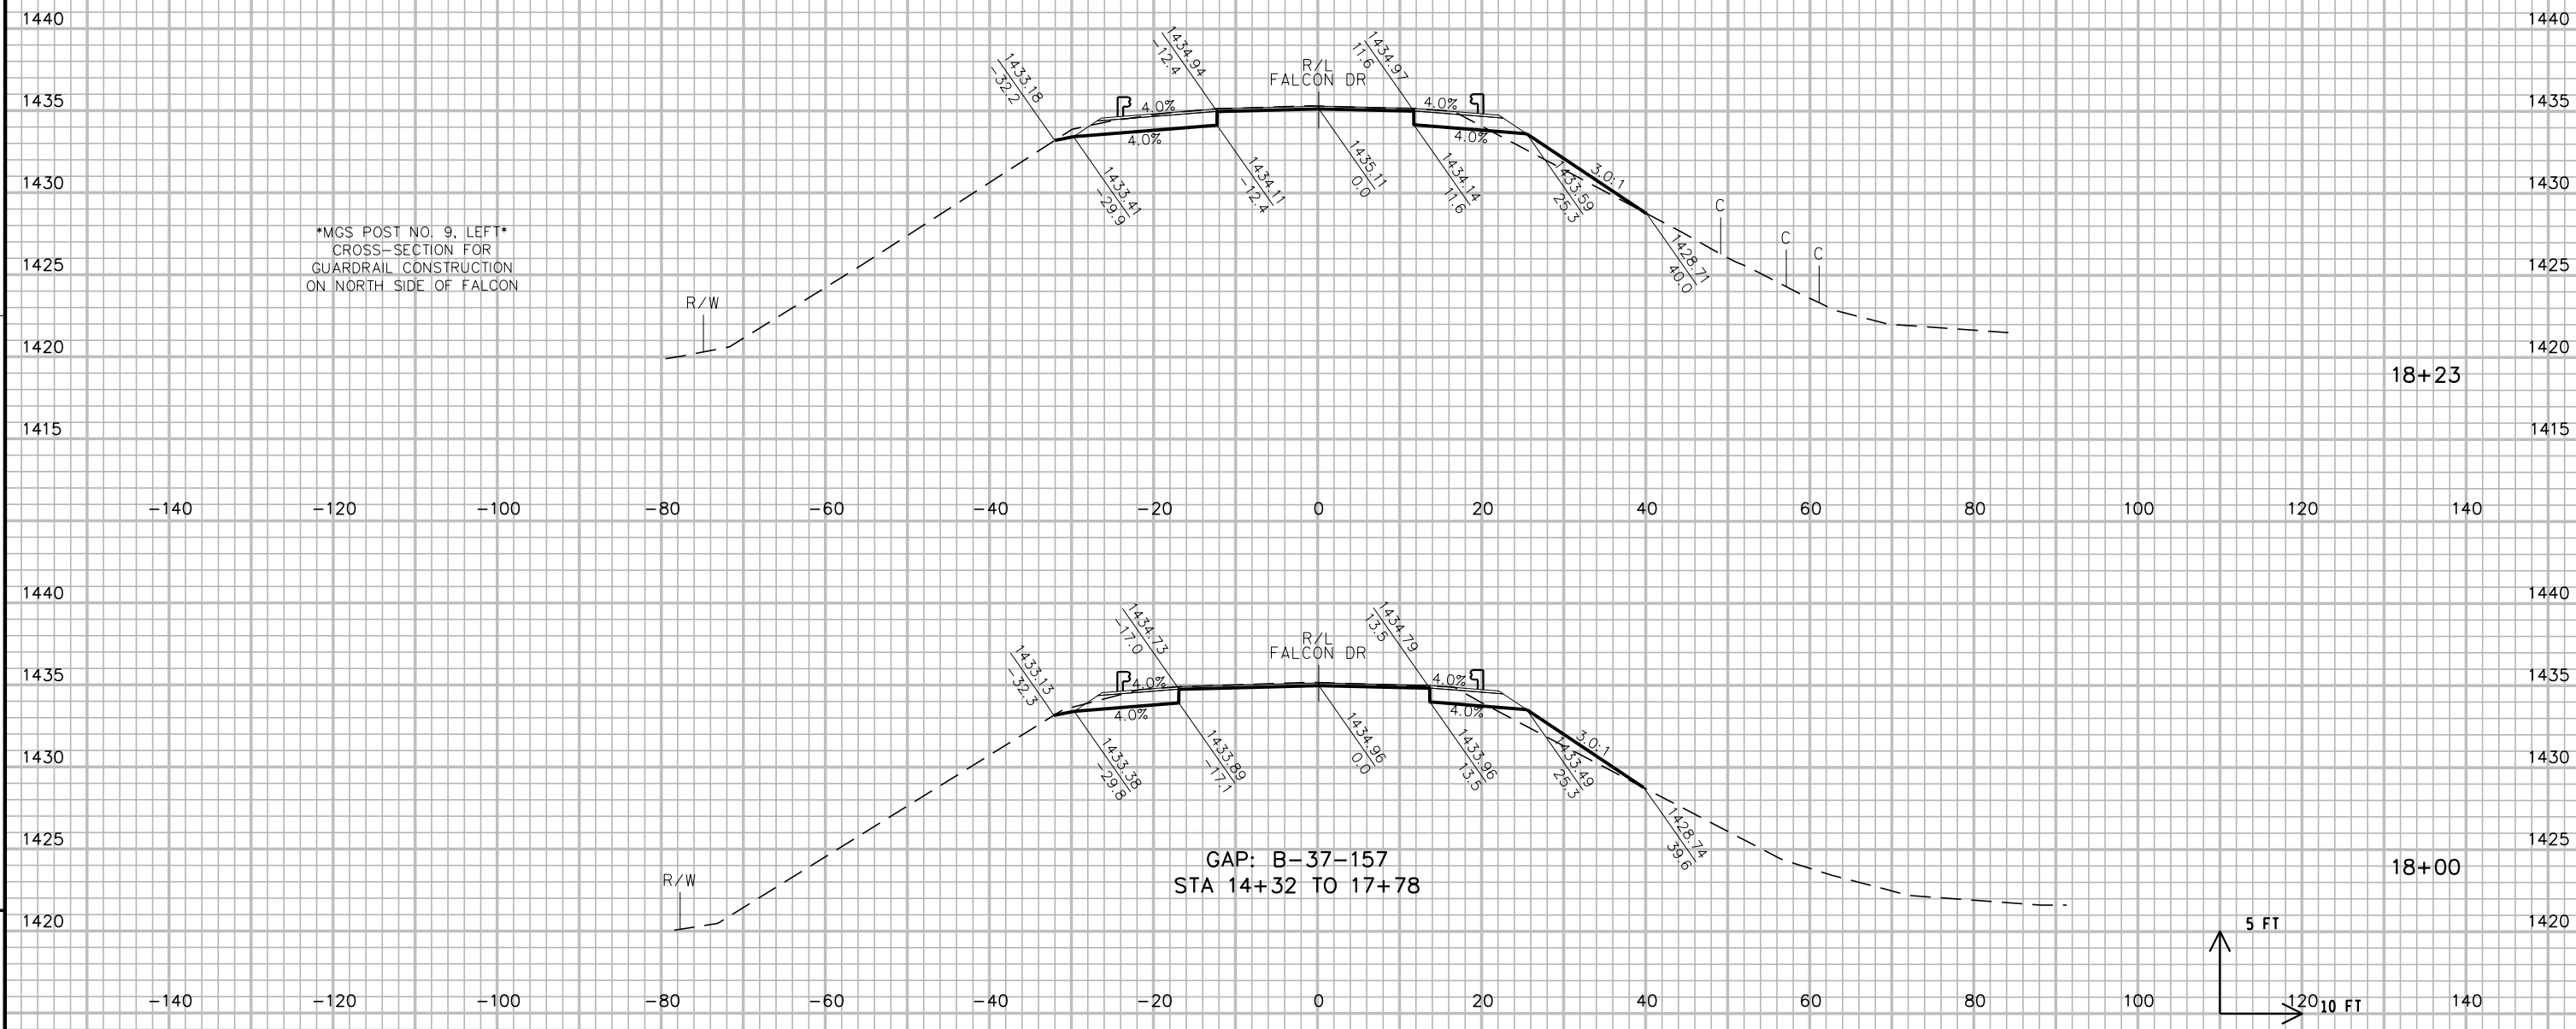

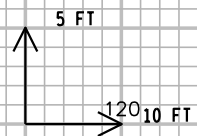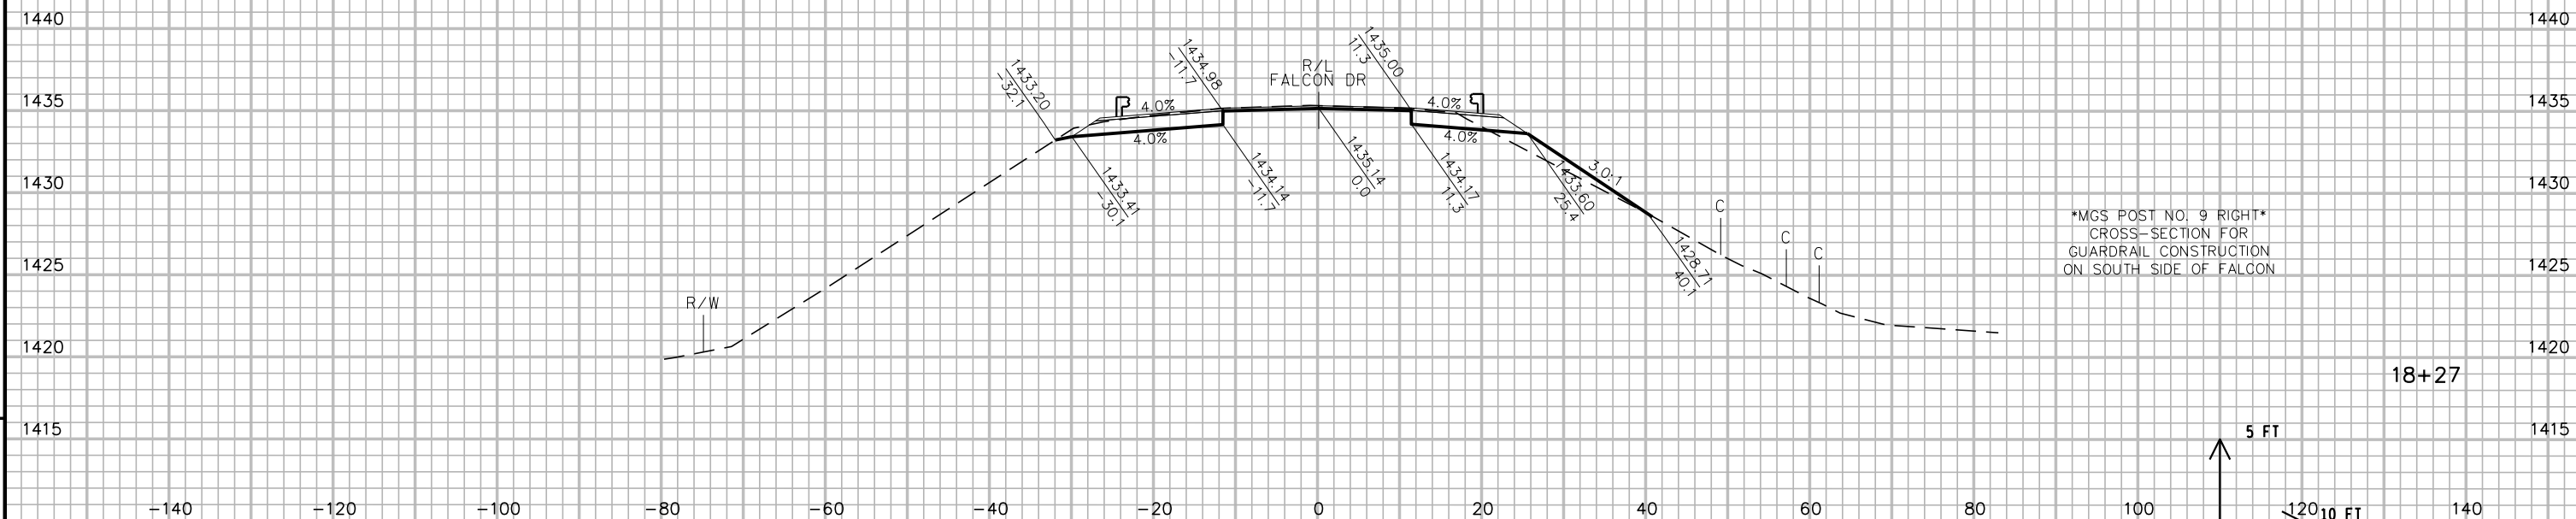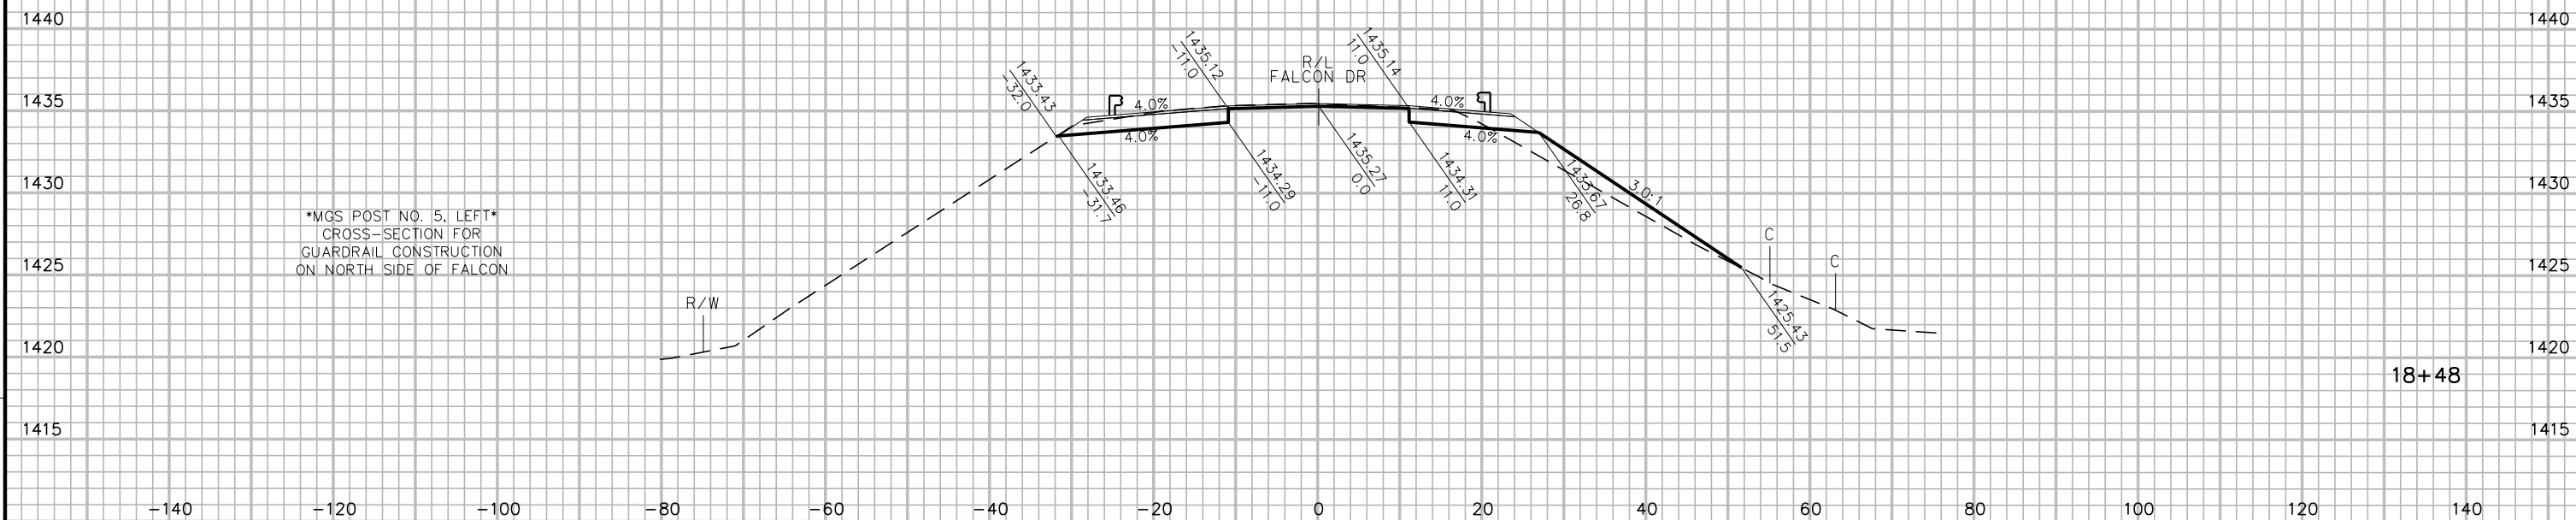

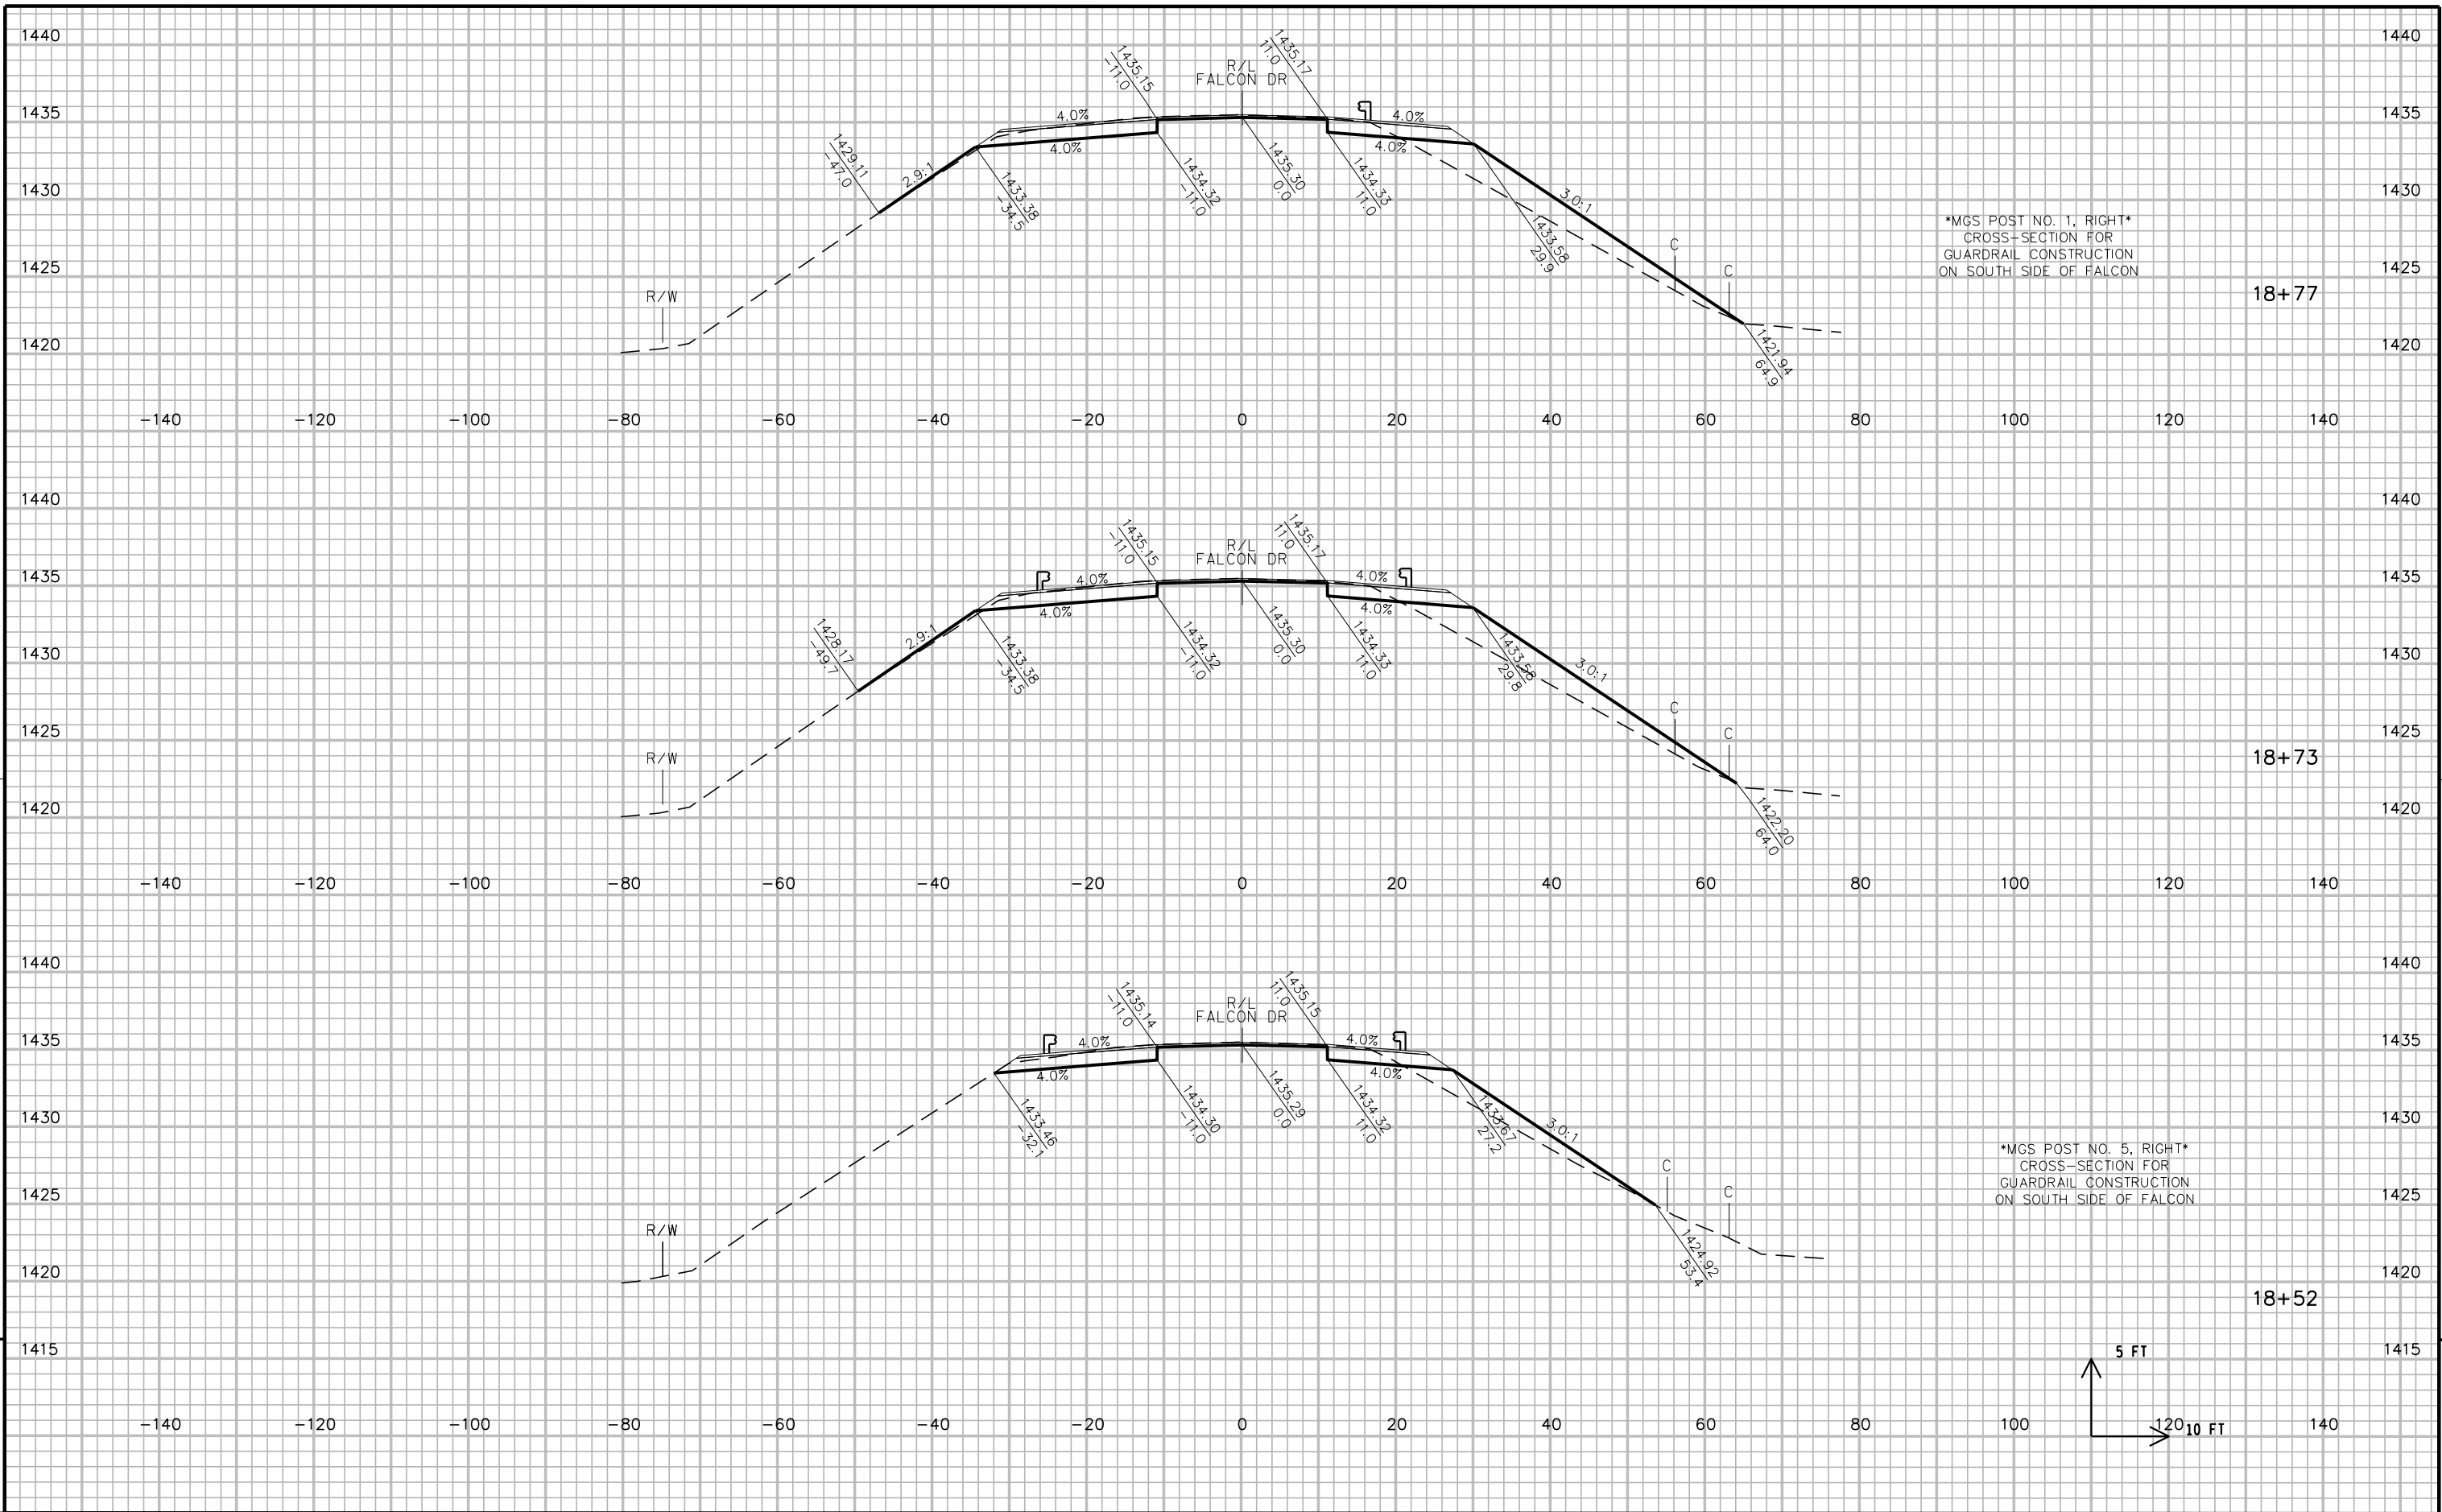

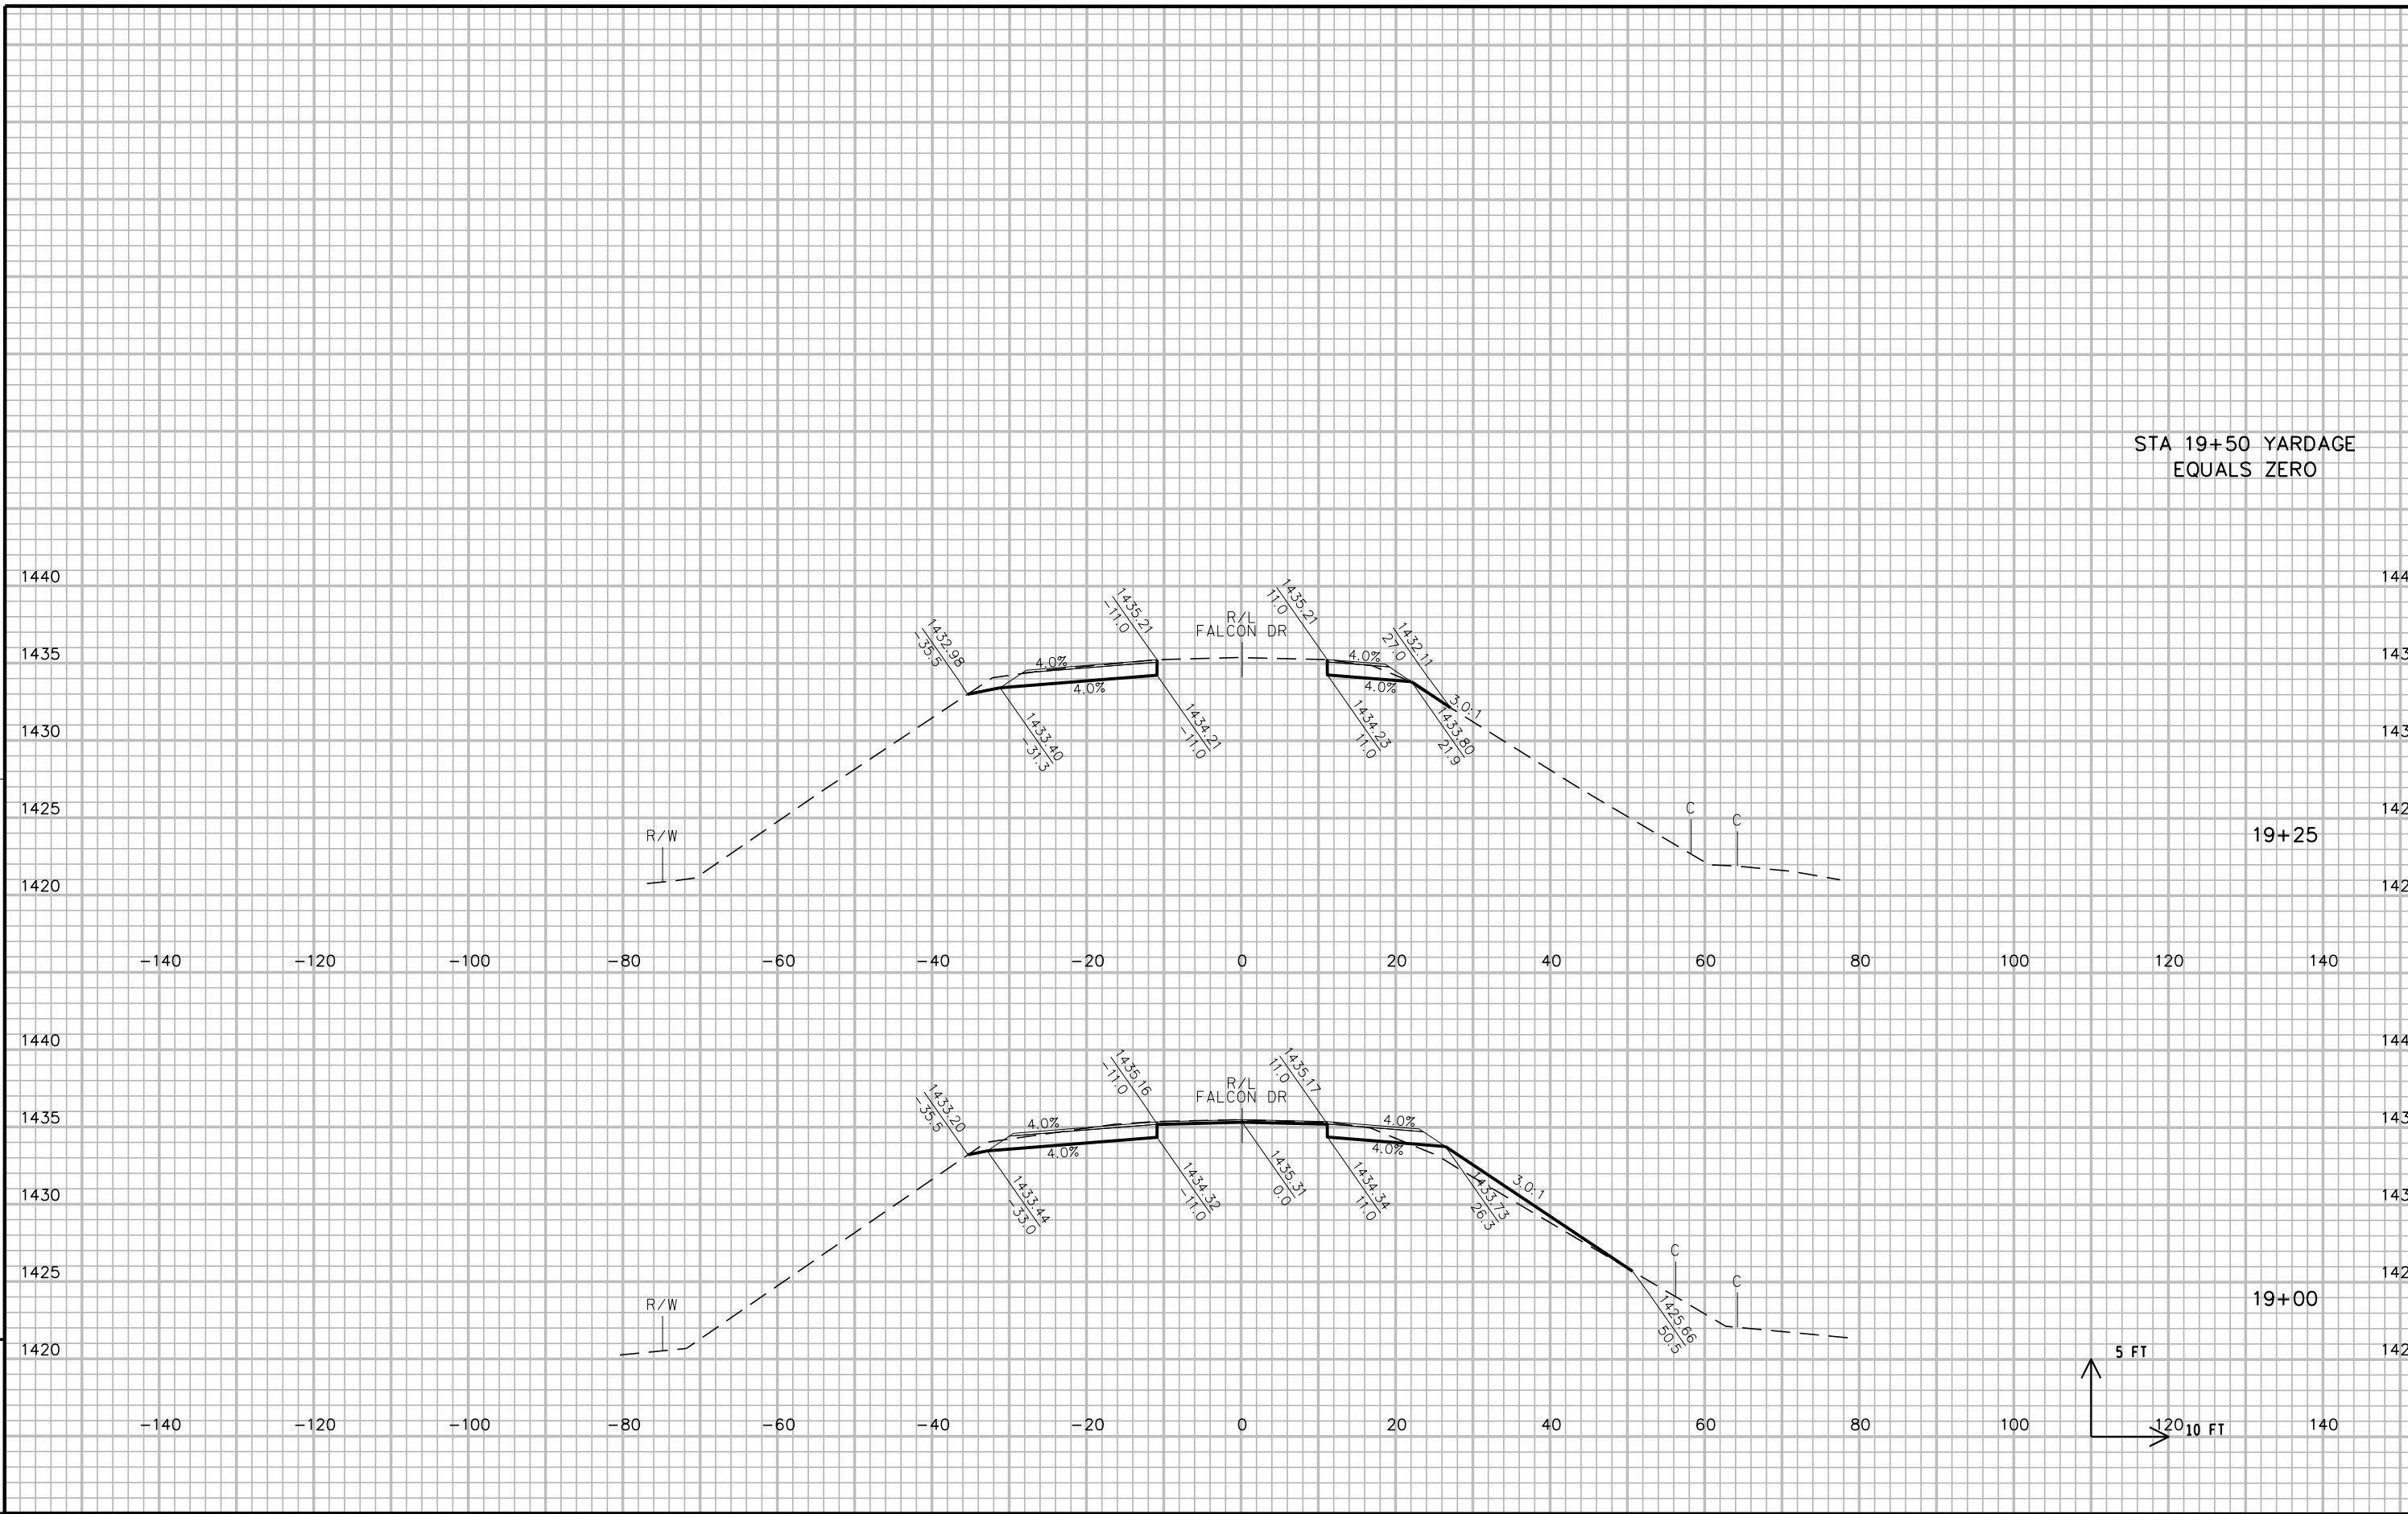

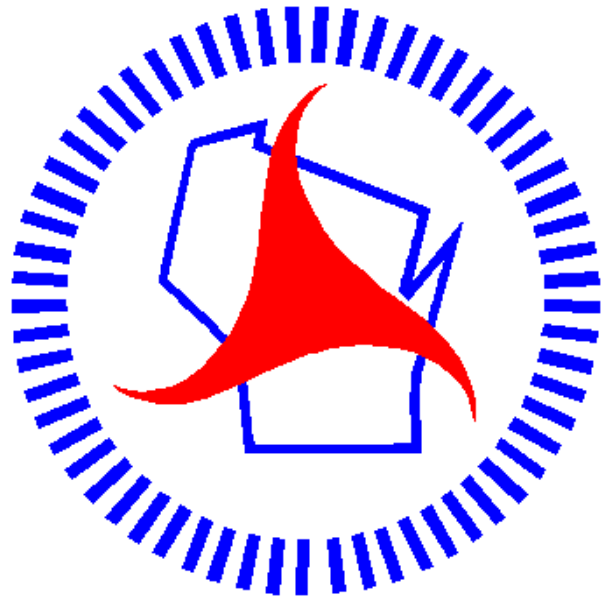

Wisconsin Department of Transportation

Dedicated people creating transportation solutions
through innovation and exceptional service.

<http://www.dot.wisconsin.gov>