

RHI

MAY 2016

PROJECT ID: 1170-01-75

WITH: N/A

COUNTY: MARATHON

ORDER OF SHEETS

Section No. 1	Title
Section No. 2	Typical Sections and Details
Section No. 3	Estimate of Quantities
Section No. 3	Miscellaneous Quantities
Section No. 5	Plan and Erosion Control
Section No. 6	Standard Detail Drawings
Section No. 7	Sign Plates
Section No. 8	Structure Plans
Section No. 9	Cross Sections

TOTAL SHEETS = 184



DESIGN DESIGNATION 1170-01-75

A.A.D.T.	2018	=	20900
A.A.D.T.	2038	=	27400
D.H.V.	2038	=	3150
D.D.		=	60/40
T.		=	14.5
DESIGN SPEED		=	70MPH
ESALS		=	11,081,400

CONVENTIONAL SYMBOLS	
PLAN	
CORPORATE LIMITS	
PROPERTY LINE	
LOT LINE	
LIMITED HIGHWAY EASEMENT	
EXISTING RIGHT OF WAY	
PROPOSED OR NEW R/W LINE	
SLOPE INTERCEPT	
REFERENCE LINE	
EXISTING CULVERT	
PROPOSED CULVERT (Box or Pipe)	
COMBUSTIBLE FLUIDS	
MARSH AREA	
WOODED OR SHRUB AREA	
PROFILE	
GRADE LINE	
ORIGINAL GROUND	
MARSH OR ROCK PROFILE (To be noted as such)	
SPECIAL DITCH	
GRADE ELEVATION	
CULVERT (Profile View)	
UTILITIES	
ELECTRIC	
FIBER OPTIC	
GAS	
SANITARY SEWER	
STORM SEWER	
TELEPHONE	
WATER	
UTILITY PEDESTAL	
POWER POLE	
TELEPHONE POLE	

STATE OF WISCONSIN

DEPARTMENT OF TRANSPORTATION

PLAN OF PROPOSED IMPROVEMENT

WAUSAU-MERRILL


DECATOR DRIVE TO LINCOLN COUNTY LINE

USH 51

MARATHON COUNTY

STATE PROJECT NUMBER

1170-01-75

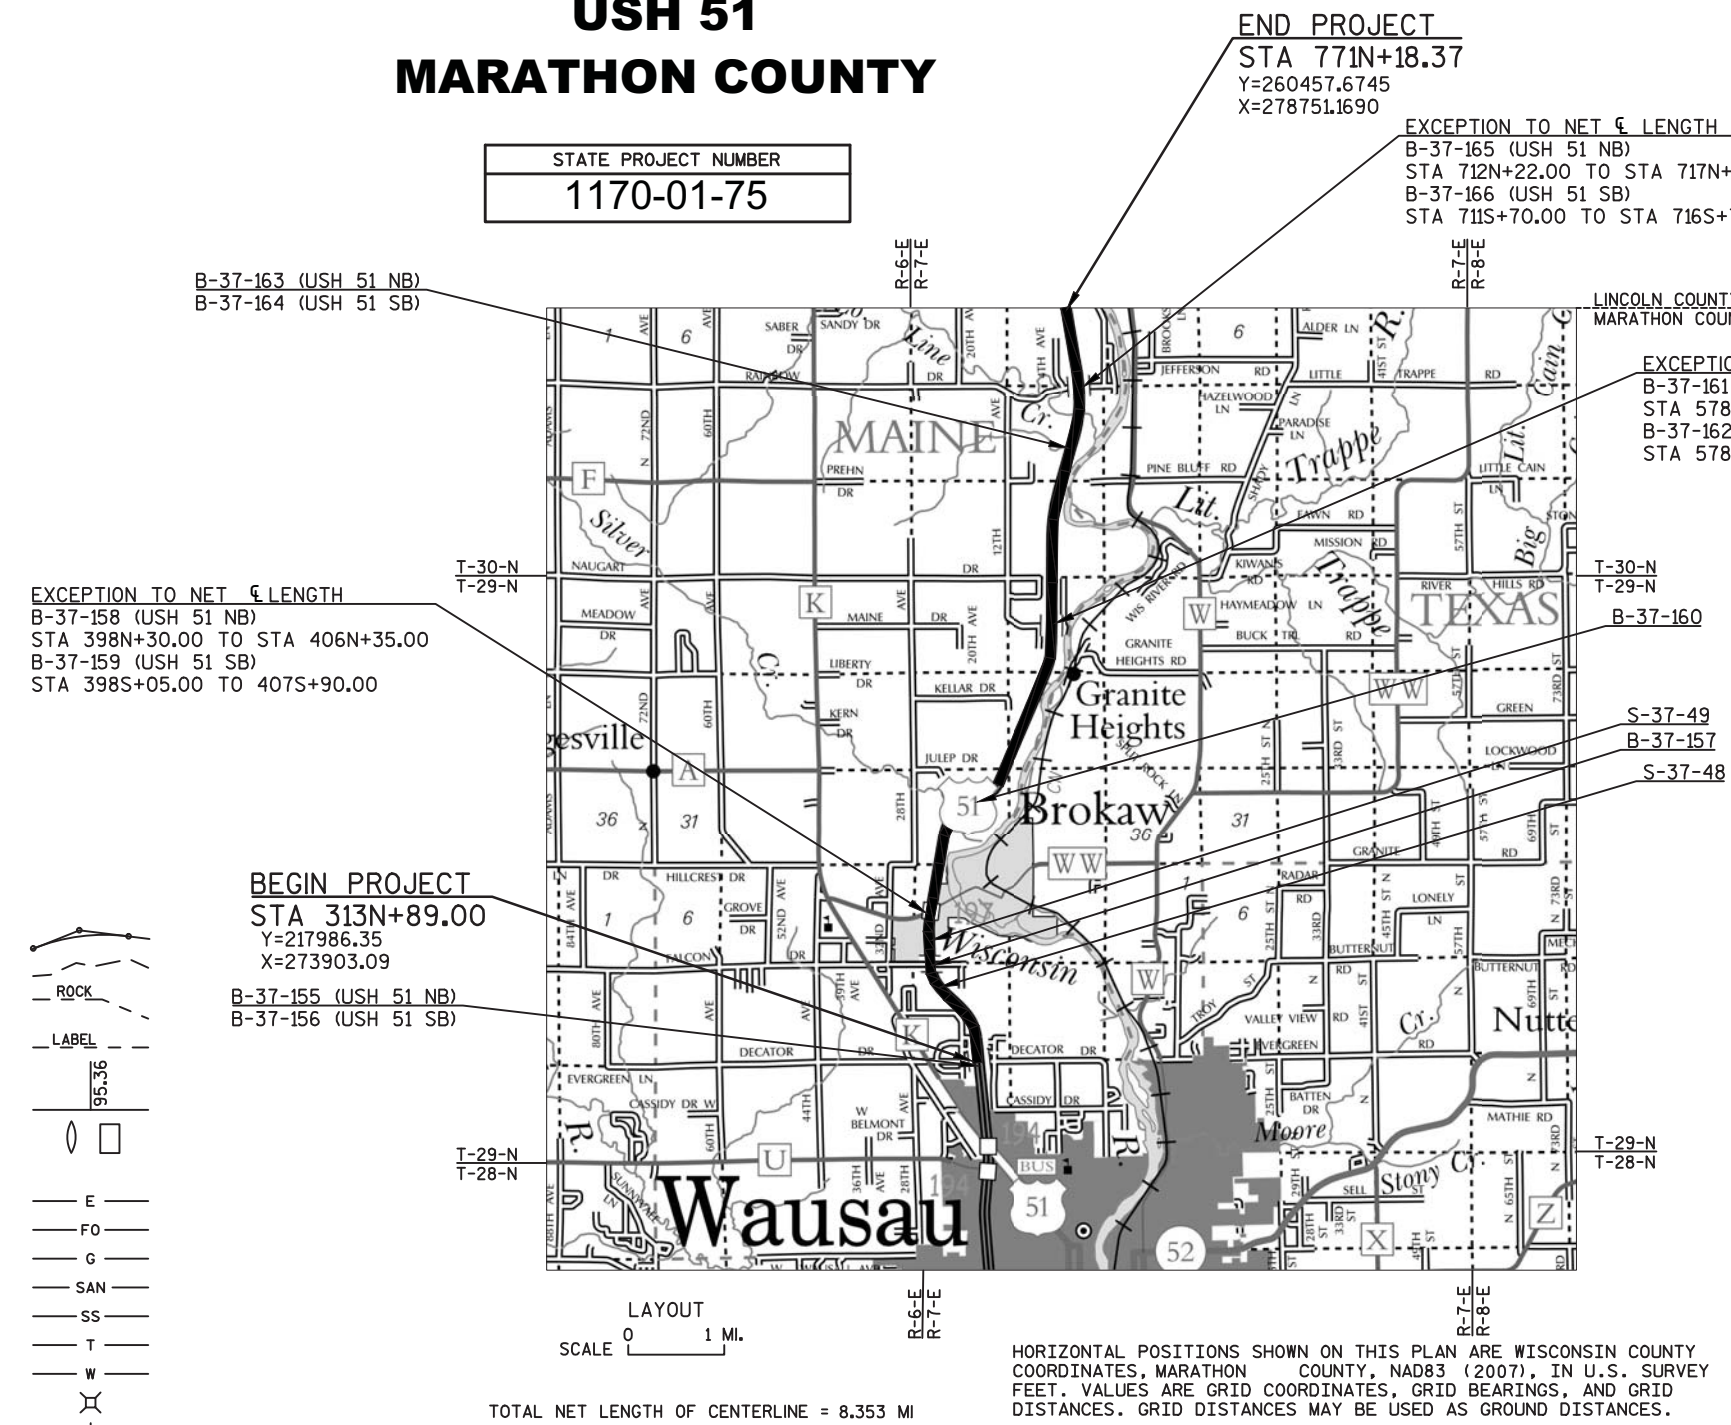

STATE PROJECT	FEDERAL PROJECT	
	PROJECT	CONTRACT
1170-01-75	WISC 2016173	1

ORIGINAL PLANS PREPARED BY

BLOOM COMPANIES, LLC

1/25/16
(Date)

(Signature)

STATE OF WISCONSIN
DEPARTMENT OF TRANSPORTATION

PREPARED BY

Surveyor BLOOM COMPANIES, LLC

Designer BLOOM COMPANIES, LLC

Project Manager MICHAEL GRACE

Regional Examiner CHERYL SIMON

Regional Supervisor ROBIN STAFFORD

APPROVED FOR THE DEPARTMENT

DATE: 1/25/16
(Signature)

E

GENERAL NOTES

THE LOCATIONS OF EXISTING UTILITY INSTALLATION AS SHOWN ON THE PLANS ARE APPROXIMATE. THERE MAY BE OTHER UTILITY INSTALLATIONS WITHIN THE PROJECT AREA THAT ARE NOT SHOWN.

NO TREES OR SHRUBS ARE TO BE REMOVED WITH PRIOR APPROVAL OF THE ENGINEER.

SILT FENCE WITH SMALL ANIMAL TURN AROUNDS SHOWN ON PLANS ARE TO PROTECT THE WOOD TURTLES.

DO NOT DAMAGE A POLYMER OVERLY BY GROOVING OR BLASTING FOR CONTRAST TAPE. USE ONLY EPOXY PAVEMENT MARKINGS ON ALL BRIDGE SURFACES.

NO SOIL BORINGS WERE DONE IN THE AREA OF THE SIGN STRUCTURES. THERE MAY BE HIGH BEDROCK IN THESE AREAS.



Dial  or (800) 242-8511

www.DiggersHotline.com

UTILITY CONTACTS

WISCONSIN PUBLIC SERVICE CORPORATION – GAS PETROLEUM
MICHAEL ALLEN BOSI
1700 SHERMAN STREET
WAUSAU, WI 54402
PHONE: (715) 848-7471
MABosi@wisconsinpublicservice.com

WISCONSIN PUBLIC SERVICE CORPORATION – ELECTRICITY
CLAYTON VIRCKS
PO BOX 1166
WAUSAU, WI 54402
PHONE: (715) 848-73173
chvircks@wisconsinpublicservice.com

FRONTIER COMMUNICATIONS OF WI, LLC
CALVIN KLADE
1851 N 14TH AVE
WAUSAU, WI 54403
PHONE: (715) 847-1504
Calvin.Klade@ftr.com

BROKAW WATER UTILITY
DENNIS M STEIGENBERGER
2737 S. RIDGE RD
GREEN BAY, WI 54304
PHONE: (920) 455-7004
Dennis.steigenberger@cedarcorp.com

CHARTER COMMUNICATIONS
SCOTT OLSON
853 MCINTOSH ST
WAUSAU, WI 54402
PHONE: (715) 301-4079
Scott.Olson@Charter.com

ATC MANAGEMENT, INC. –ELECTRICITY
TONY MARCINIAK
PHONE: (262) 506-6814
tmarciniak@atcllc.com


OTHER AGENCIES



WISCONSIN DNR
MR. MARC HERSHFIELD
WDNR EA LIASION
473 GRIFFITH DRIVE
WISCONSIN RAPIDS, WI 54494
PHONE: (715) 421-7867
marc.hershfield@wisconsin.gov

SECTION 2 ORDER OF SHEETS


- GENERAL NOTES
- PROJECT OVERVIEW
- TYPICAL SECTIONS
- CONSTRUCTION DETAILS
- PLANTING
- PERMANENT SIGNING
- PAVEMENT MARKING
- TRAFFIC CONTROL

EROSION CONTROL IS SHOWN ON SECTION 5 PLAN SHEETS

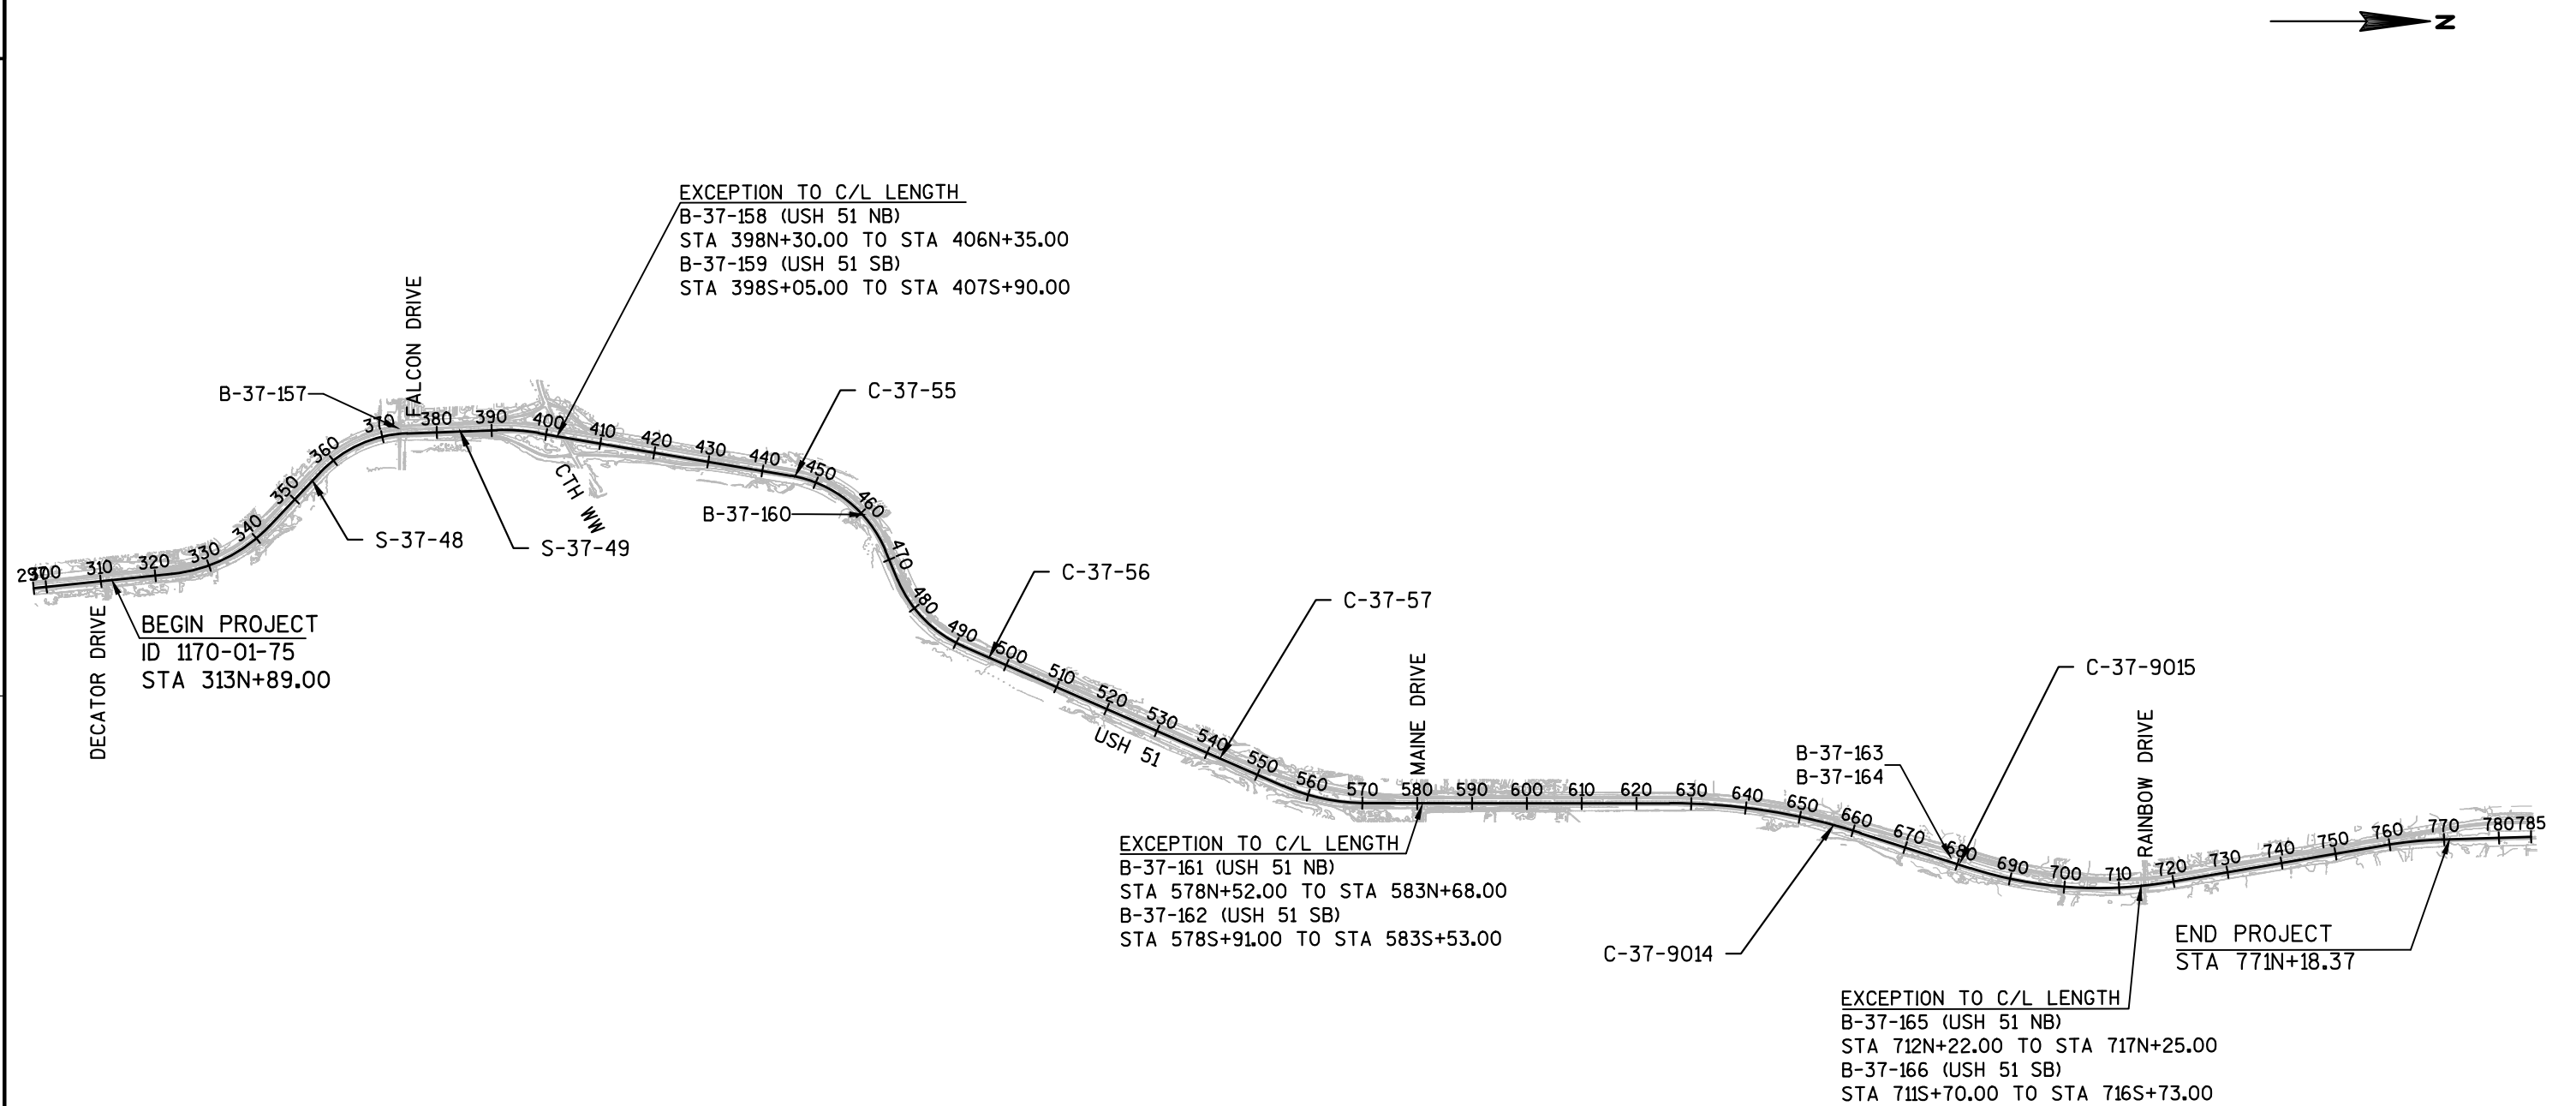


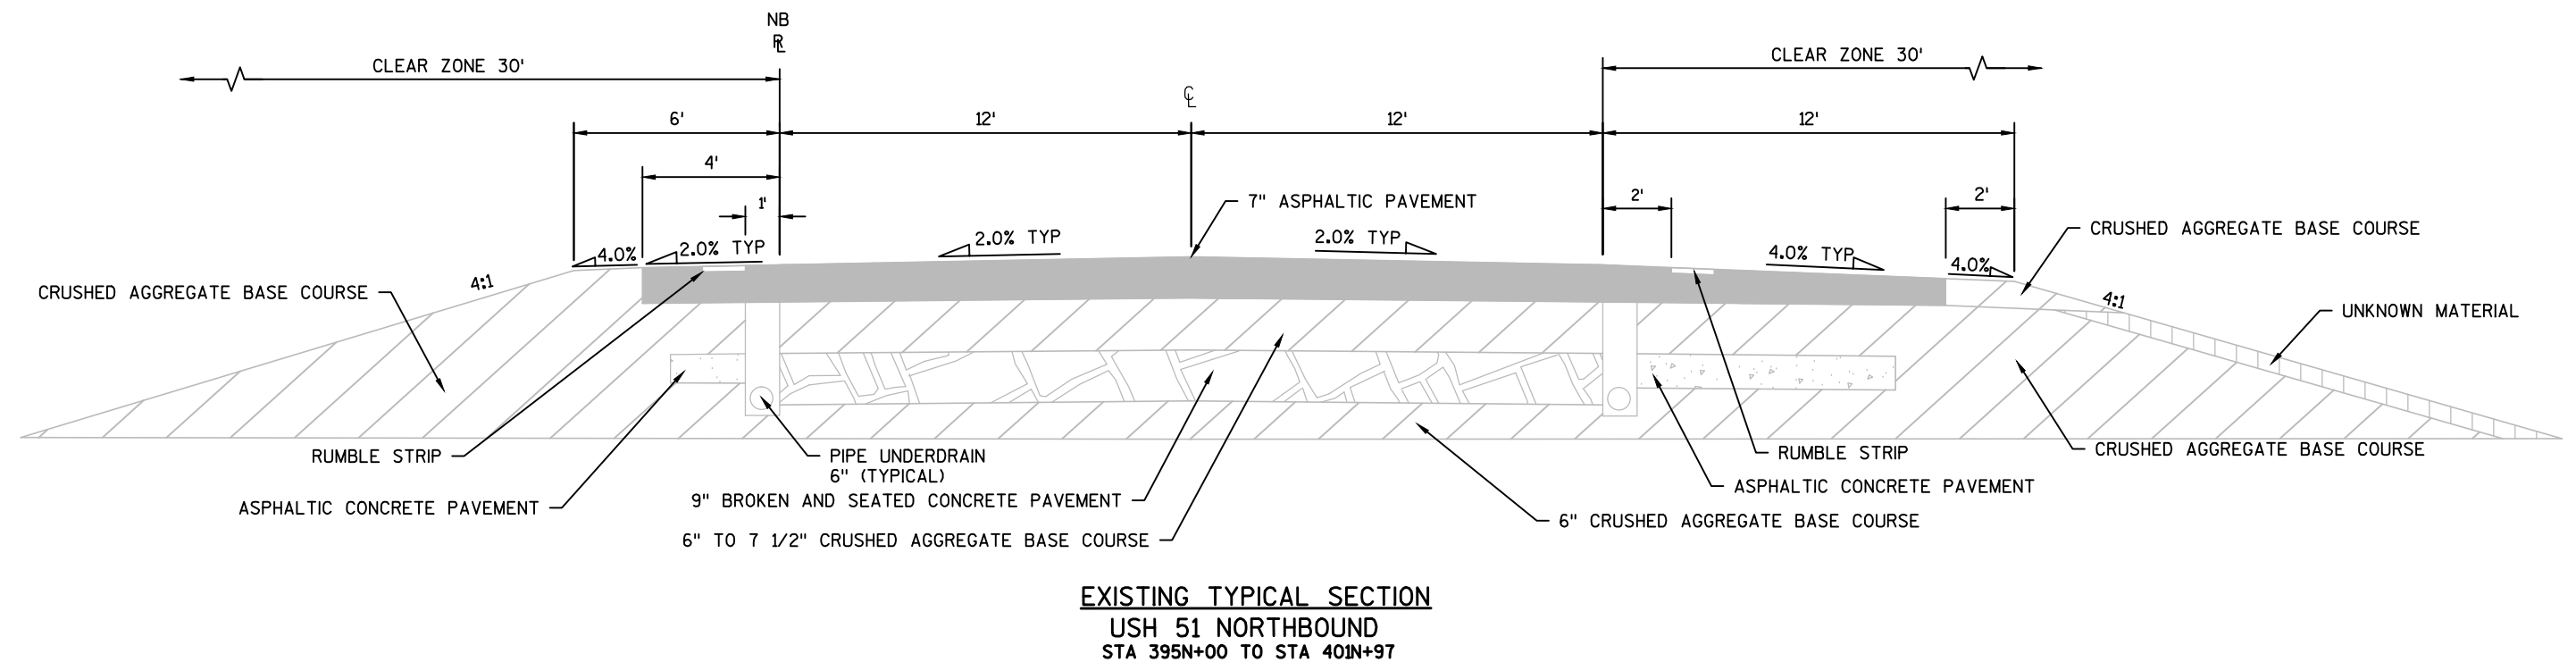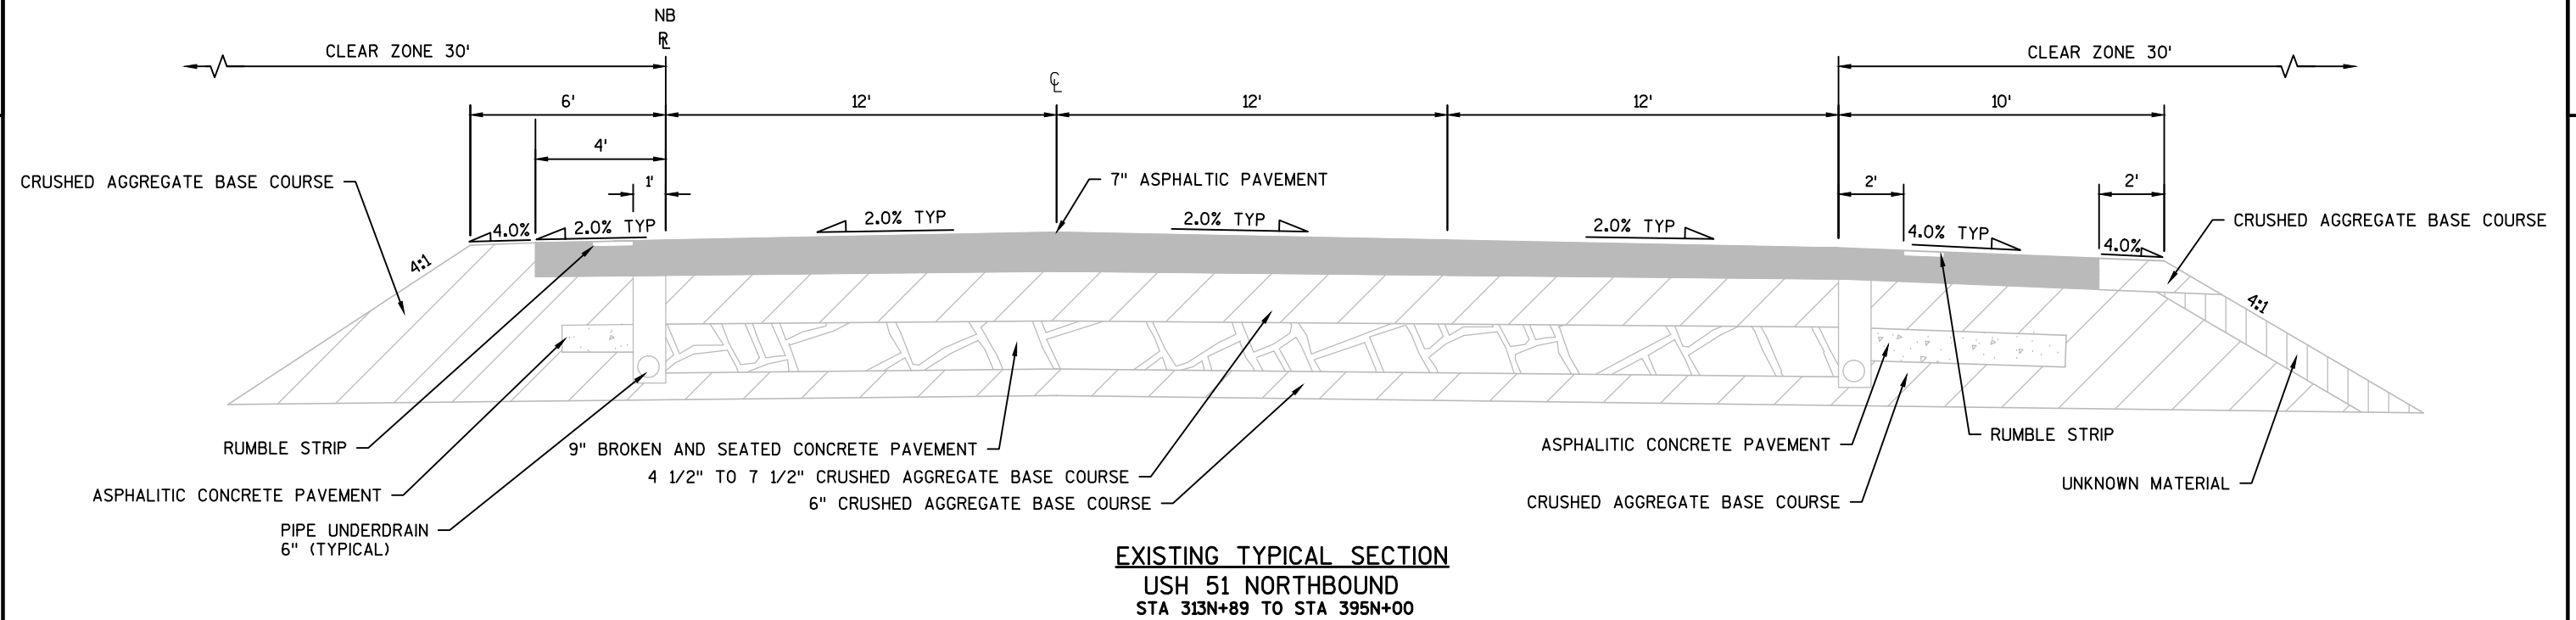


2

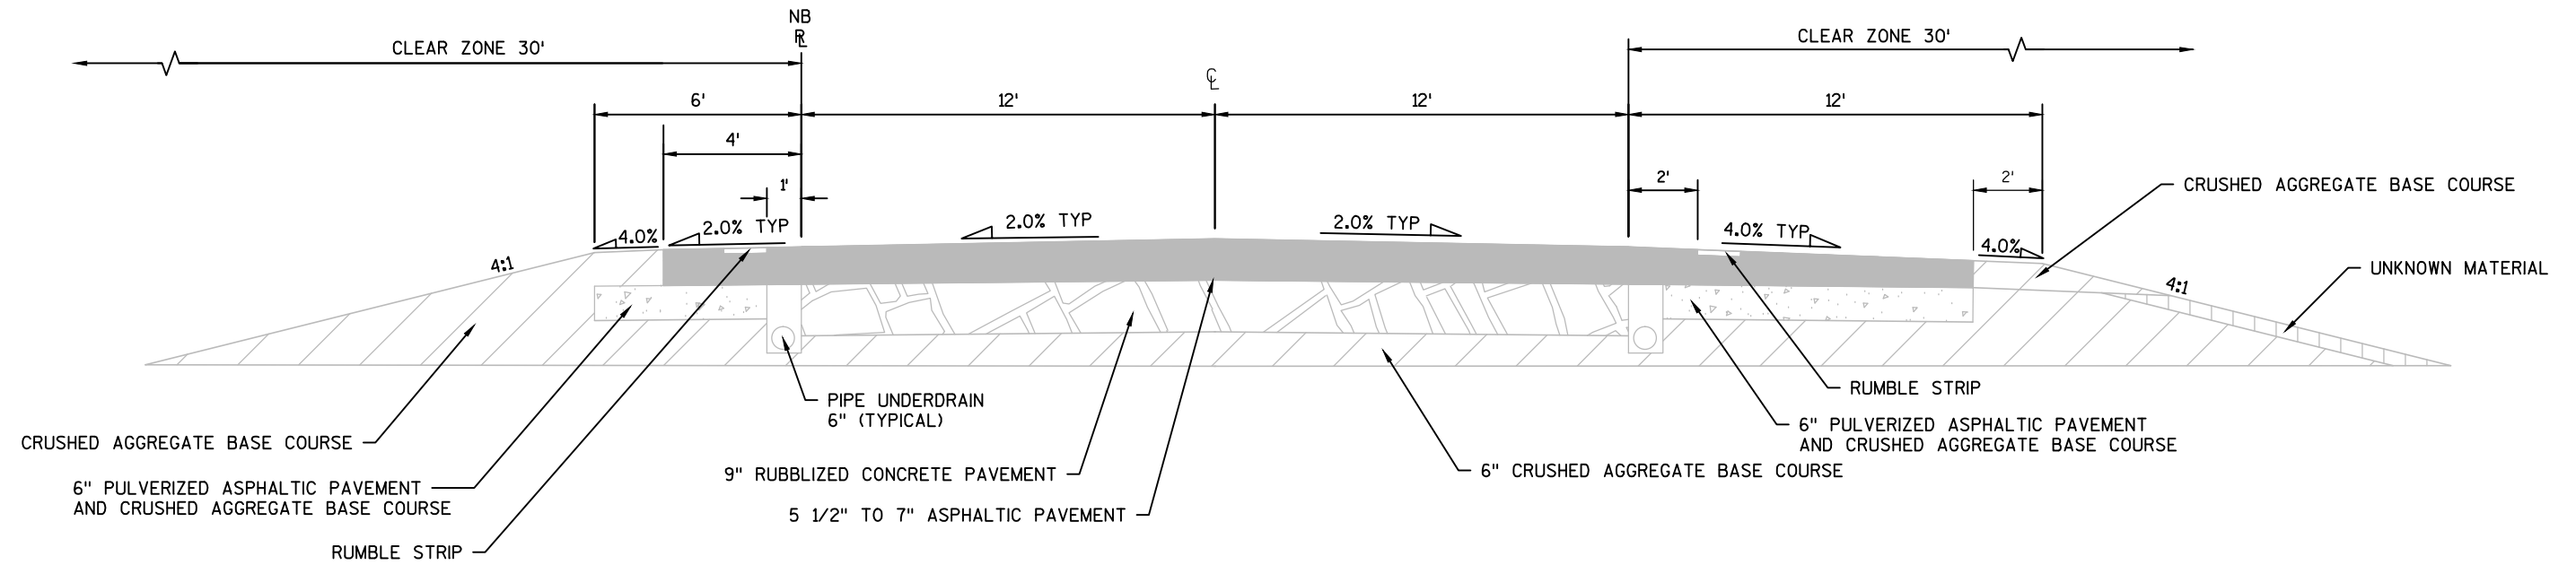


EXISTING TYPICAL SECTION
USH 51 NORTHBOUND
STA 401N+97 TO STA 771N+18.37

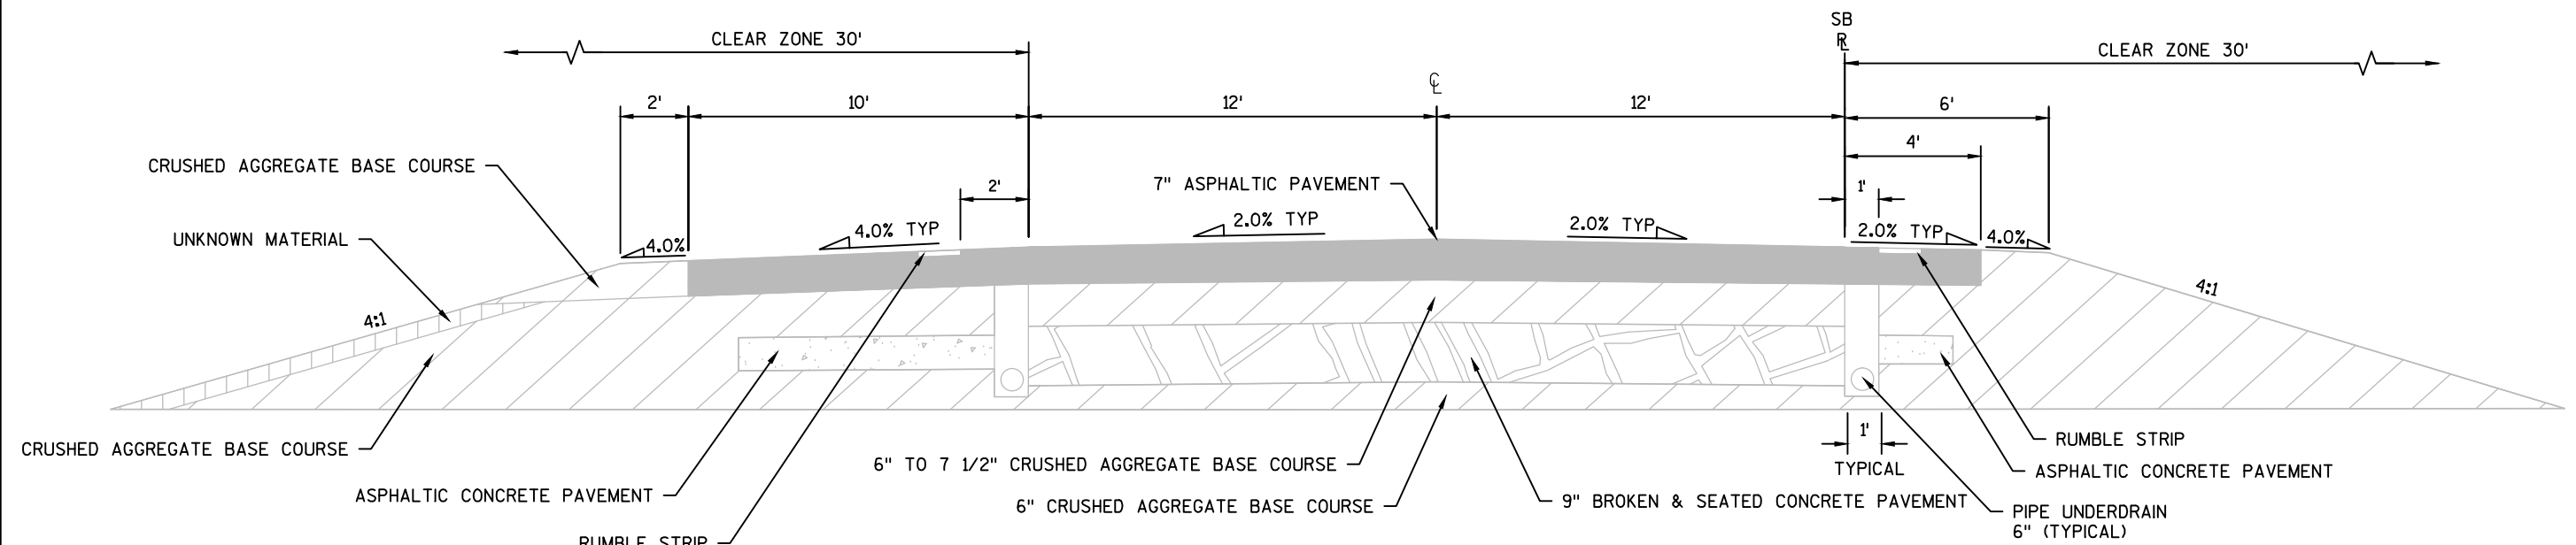


EXISTING TYPICAL SECTION
USH 51 SOUTHBOUND
STA 312S+06.42 TO STA 348S+50

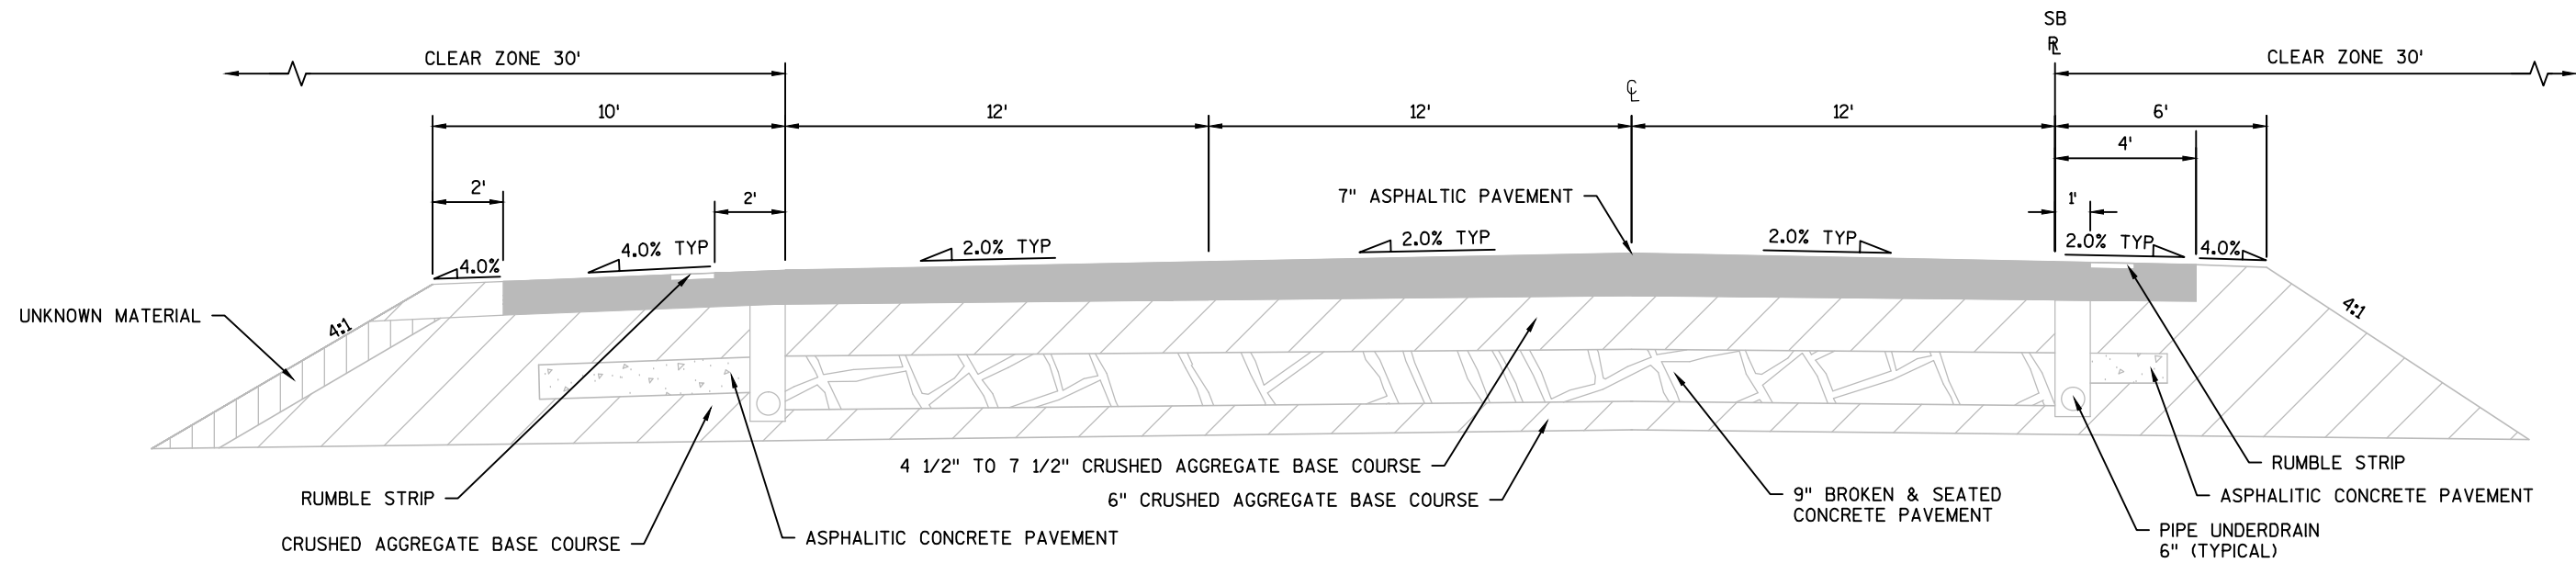

EXISTING TYPICAL SECTION
USH 51 SOUTHBOUND
STA 348S+50 TO STA 401S+21


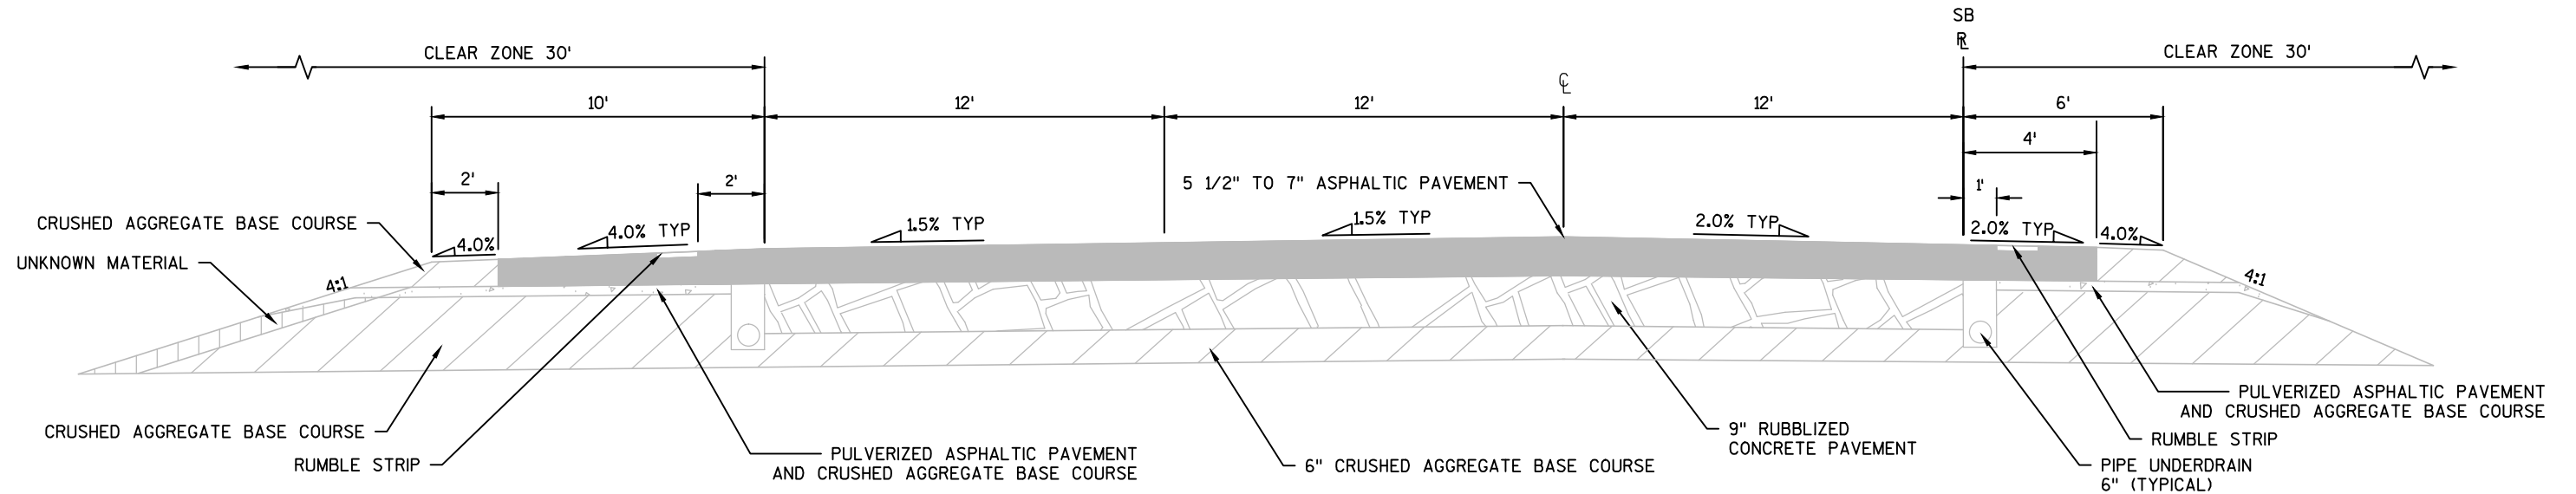


EXISTING TYPICAL SECTION
USH 51 SOUTHBOUND
STA 401S+21 TO STA 442S+50

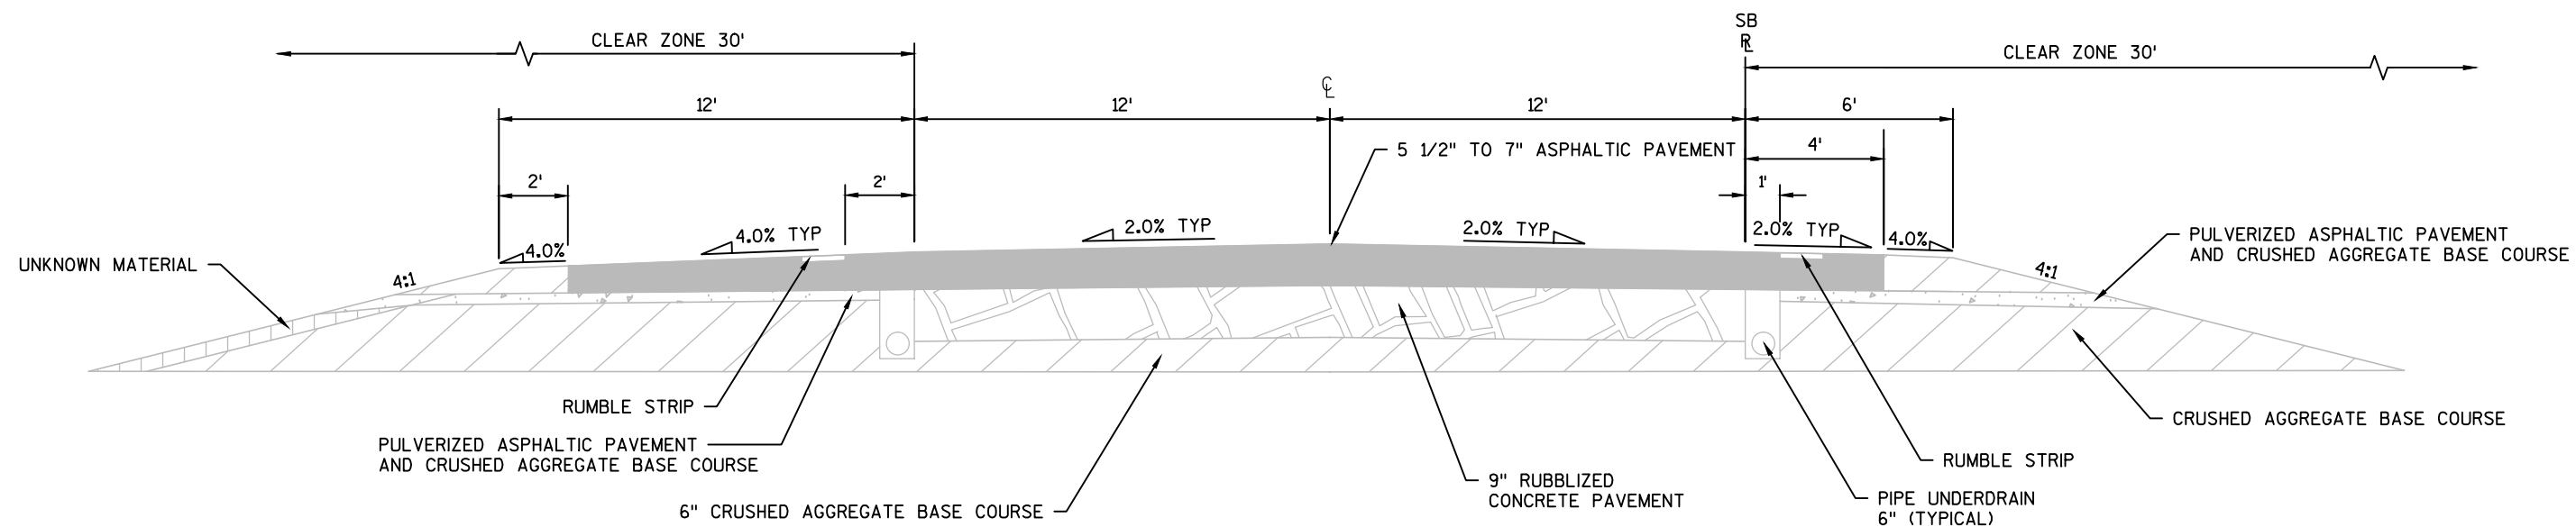



EXISTING TYPICAL SECTION


USH 51 SOUTHBOUND
STA 442S+50 TO STA 771S+18.37

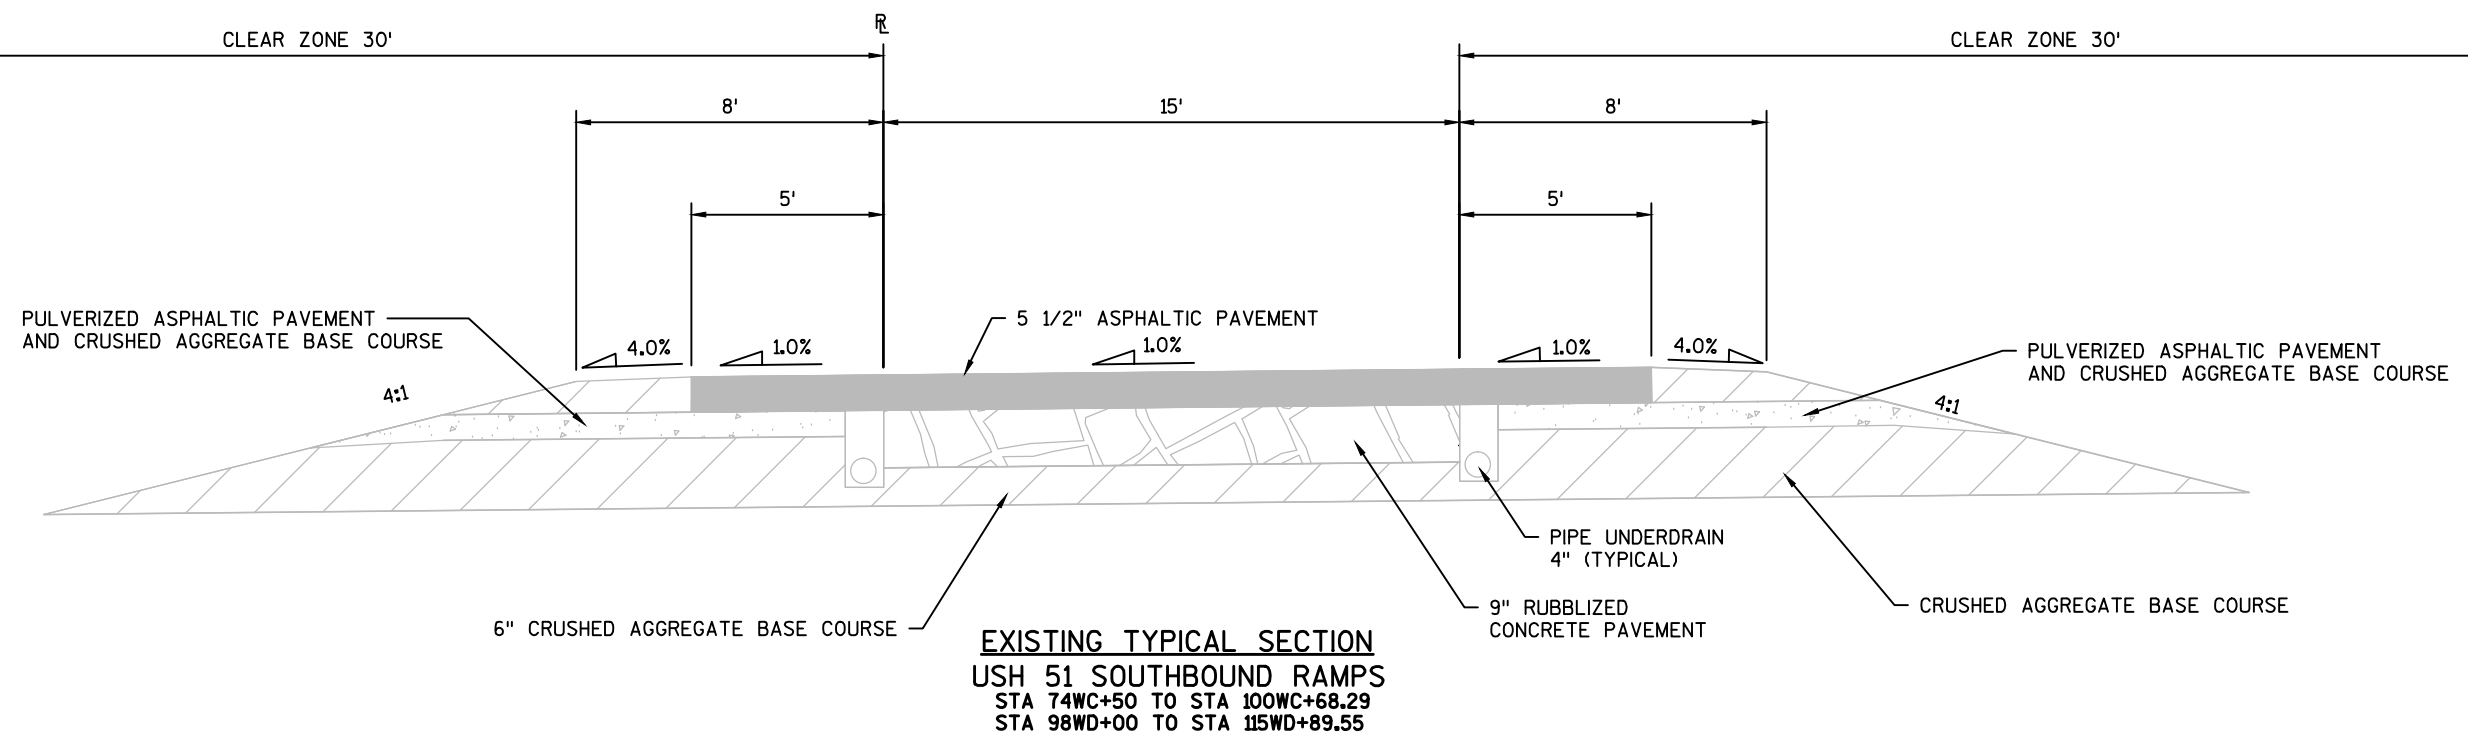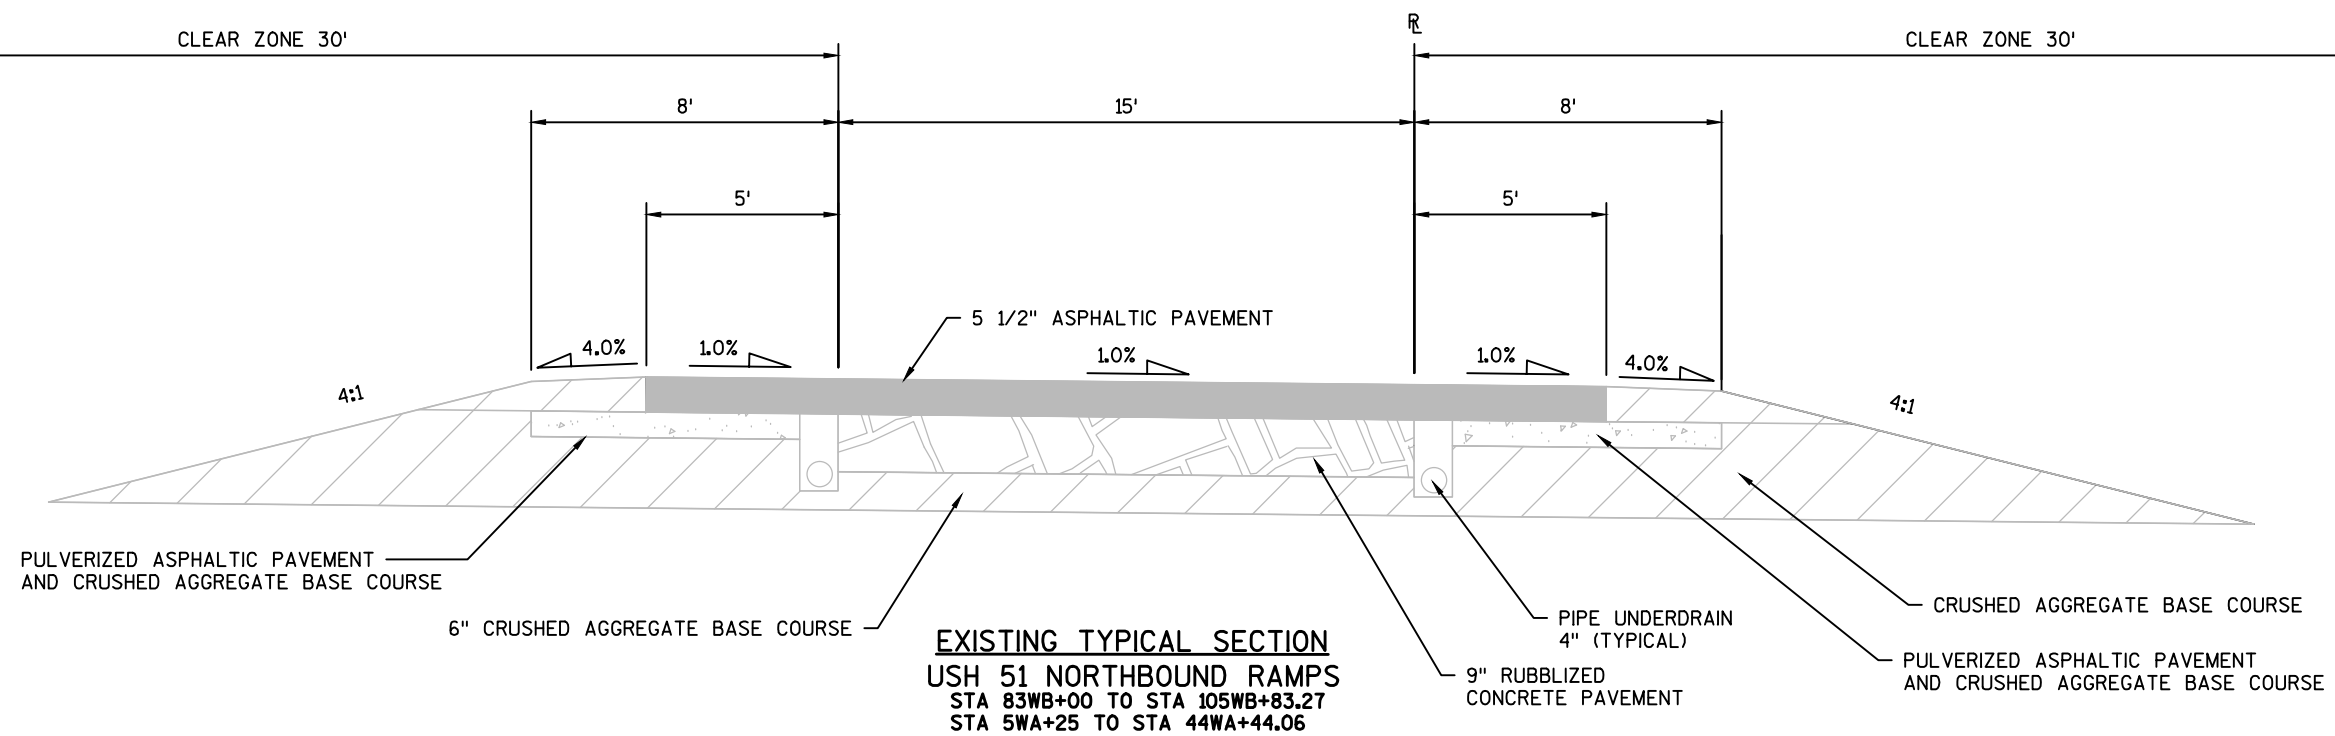

2




 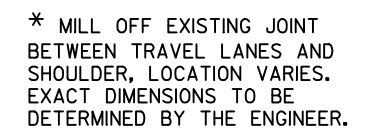


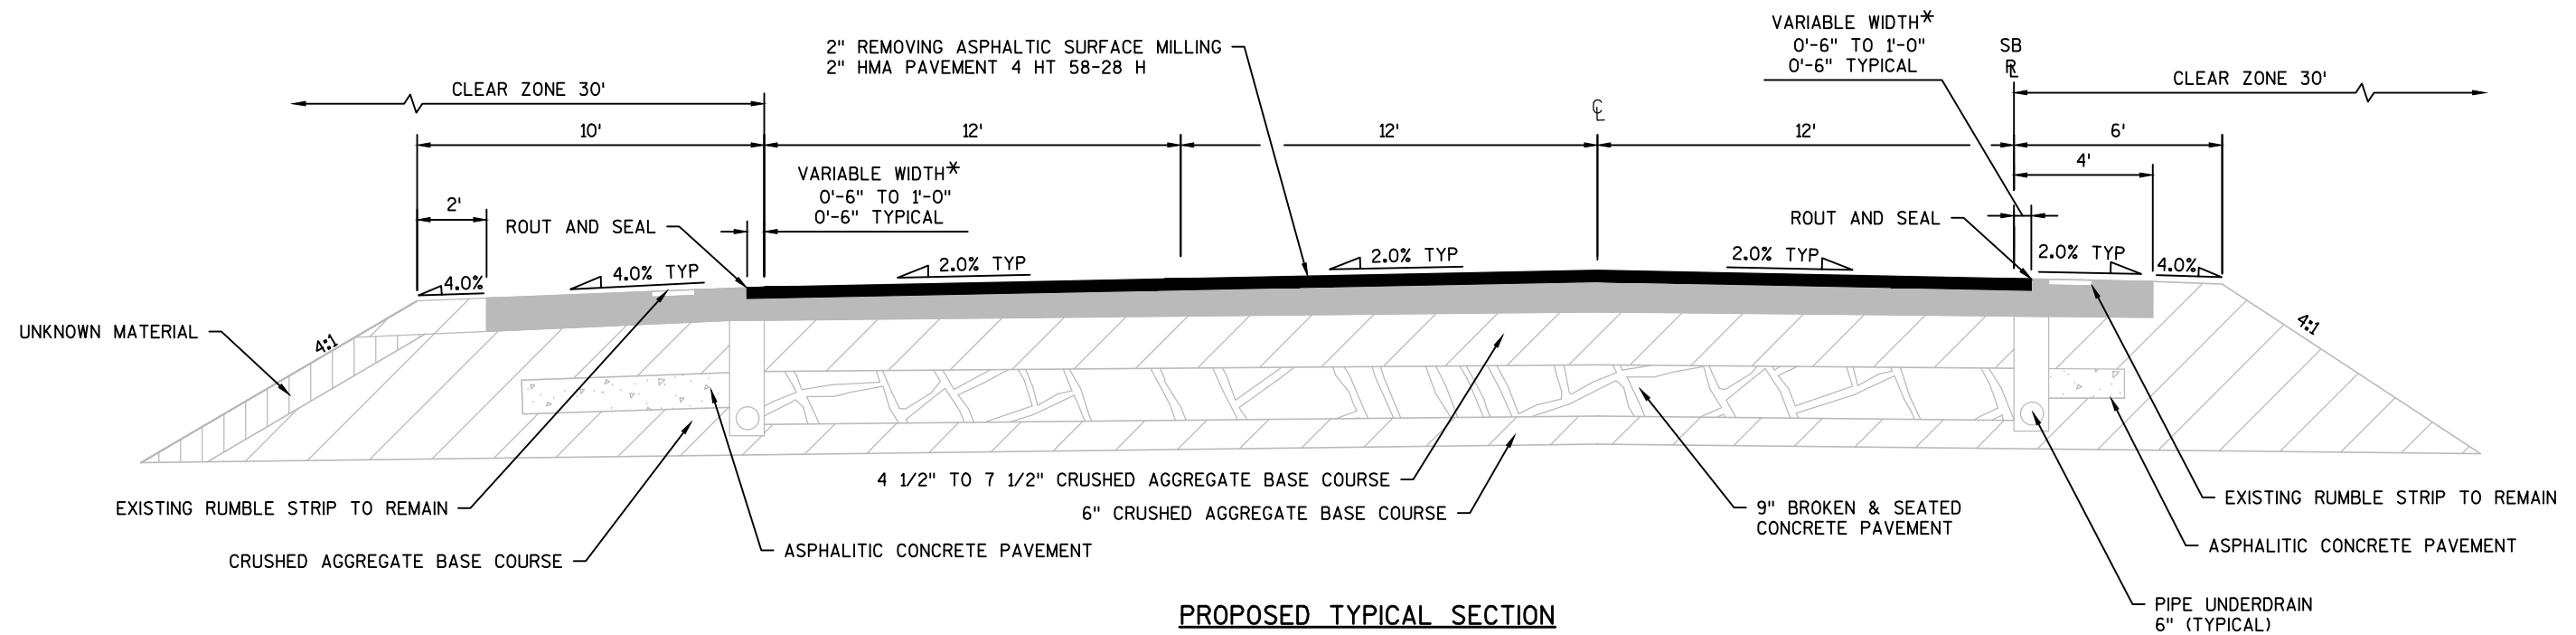


PROPOSED TYPICAL SECTION
USH 51 SOUTHBOUND
STA 348S+50 TO STA 401S+21



* MILL OFF EXISTING JOINT
 BETWEEN TRAVEL LANES AND
 SHOULDER, LOCATION VARIES.
 EXACT DIMENSIONS TO BE
 DETERMINED BY THE ENGINEER.

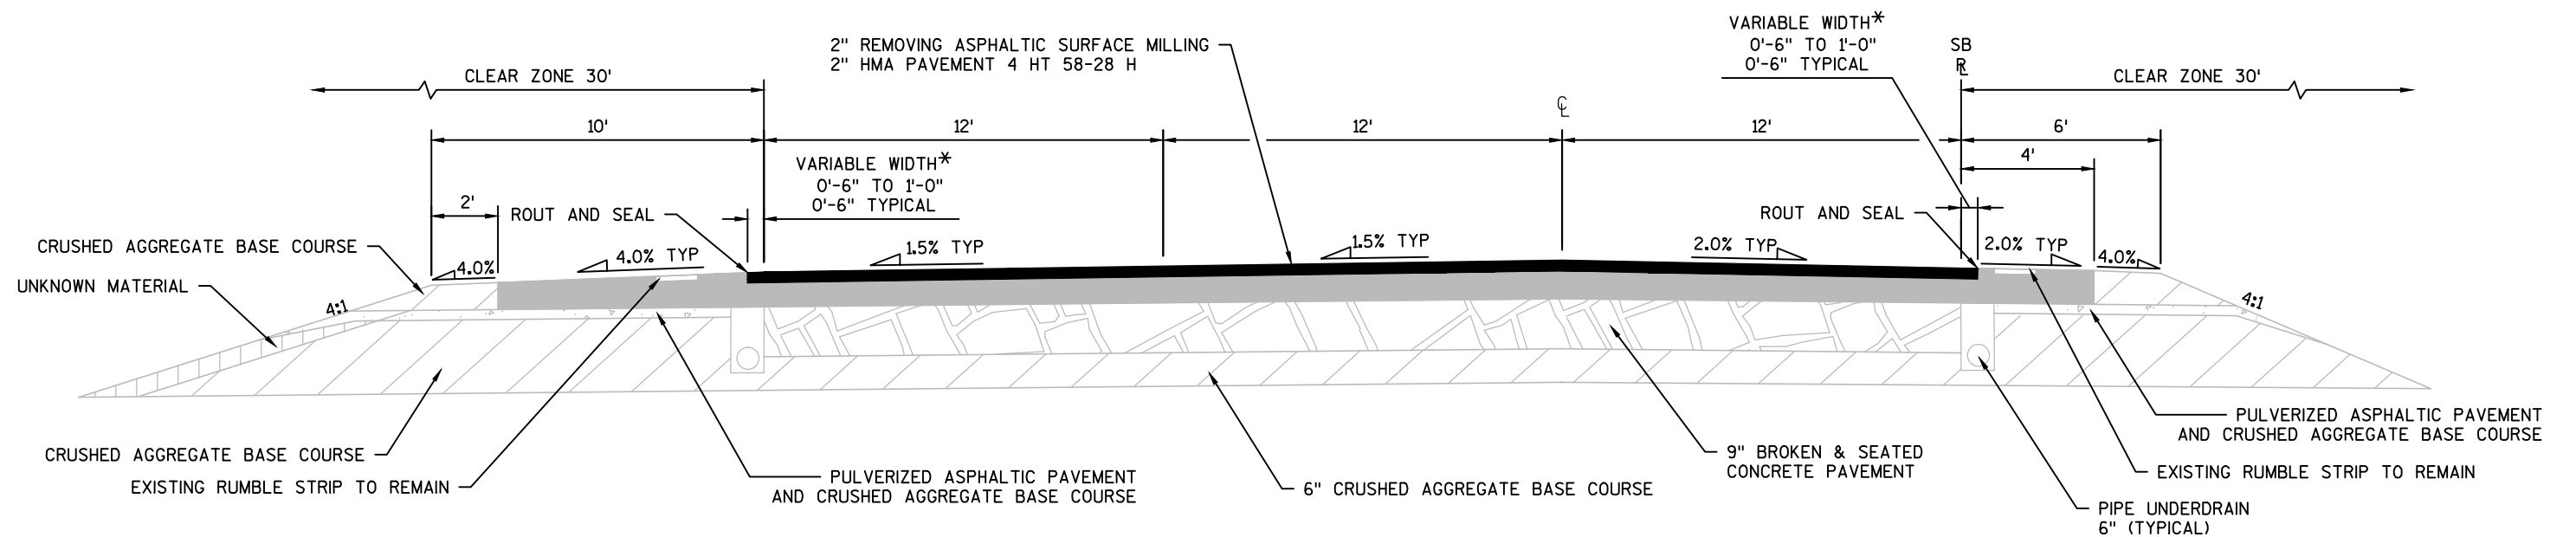


PROPOSED TYPICAL SECTION
USH 51 SOUTHBOUND
STA 401S+21 TO STA 442S+50

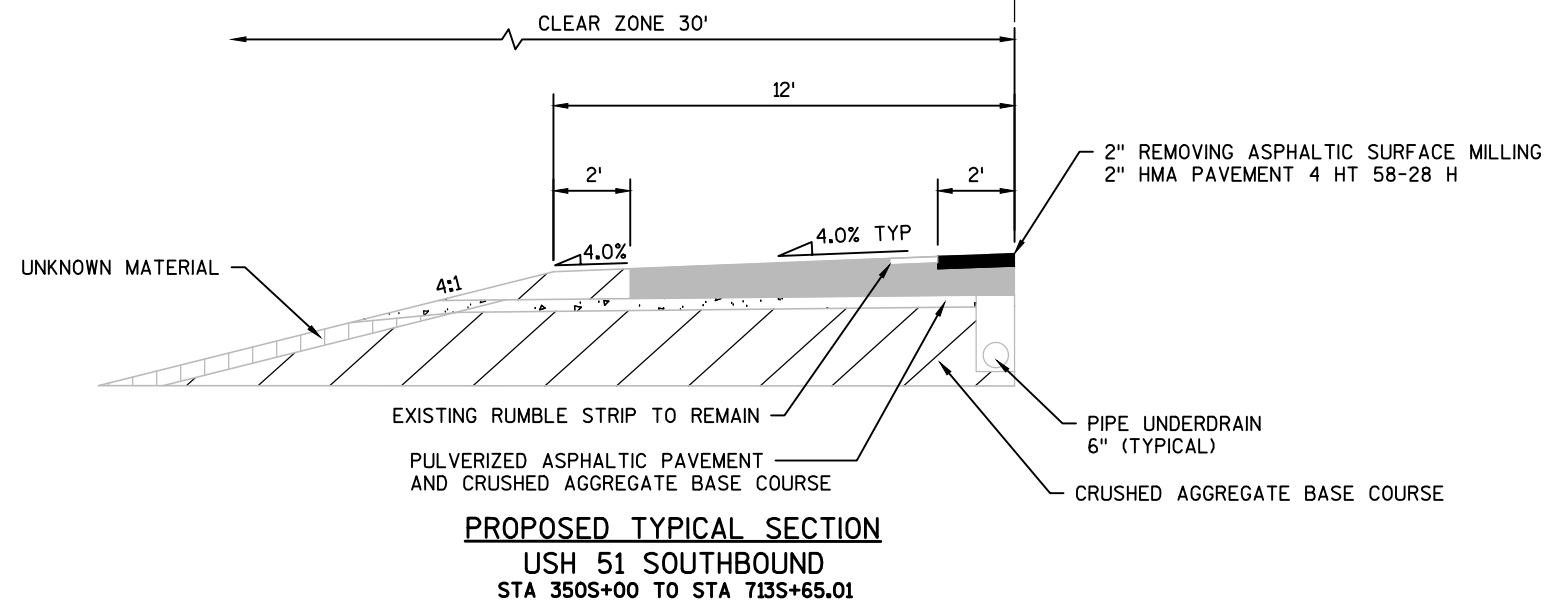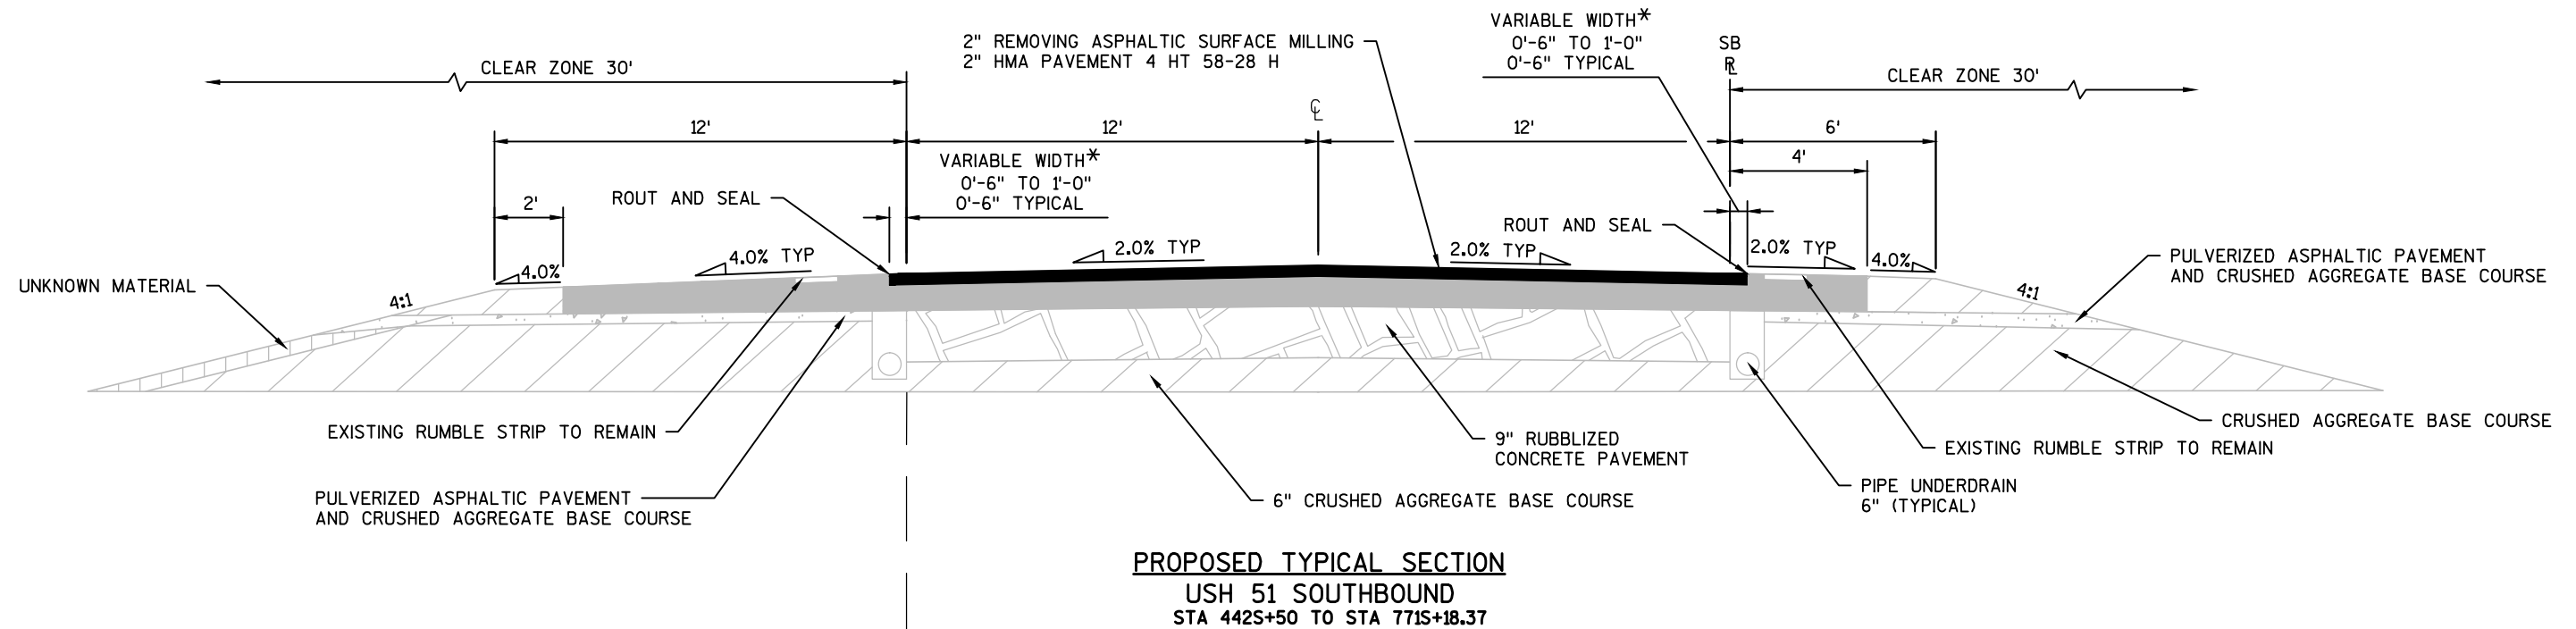


* MILL OFF EXISTING JOINT
BETWEEN TRAVEL LANES AND
SHOULDER, LOCATION VARIES.
EXACT DIMENSIONS TO BE
DETERMINED BY THE ENGINEER.

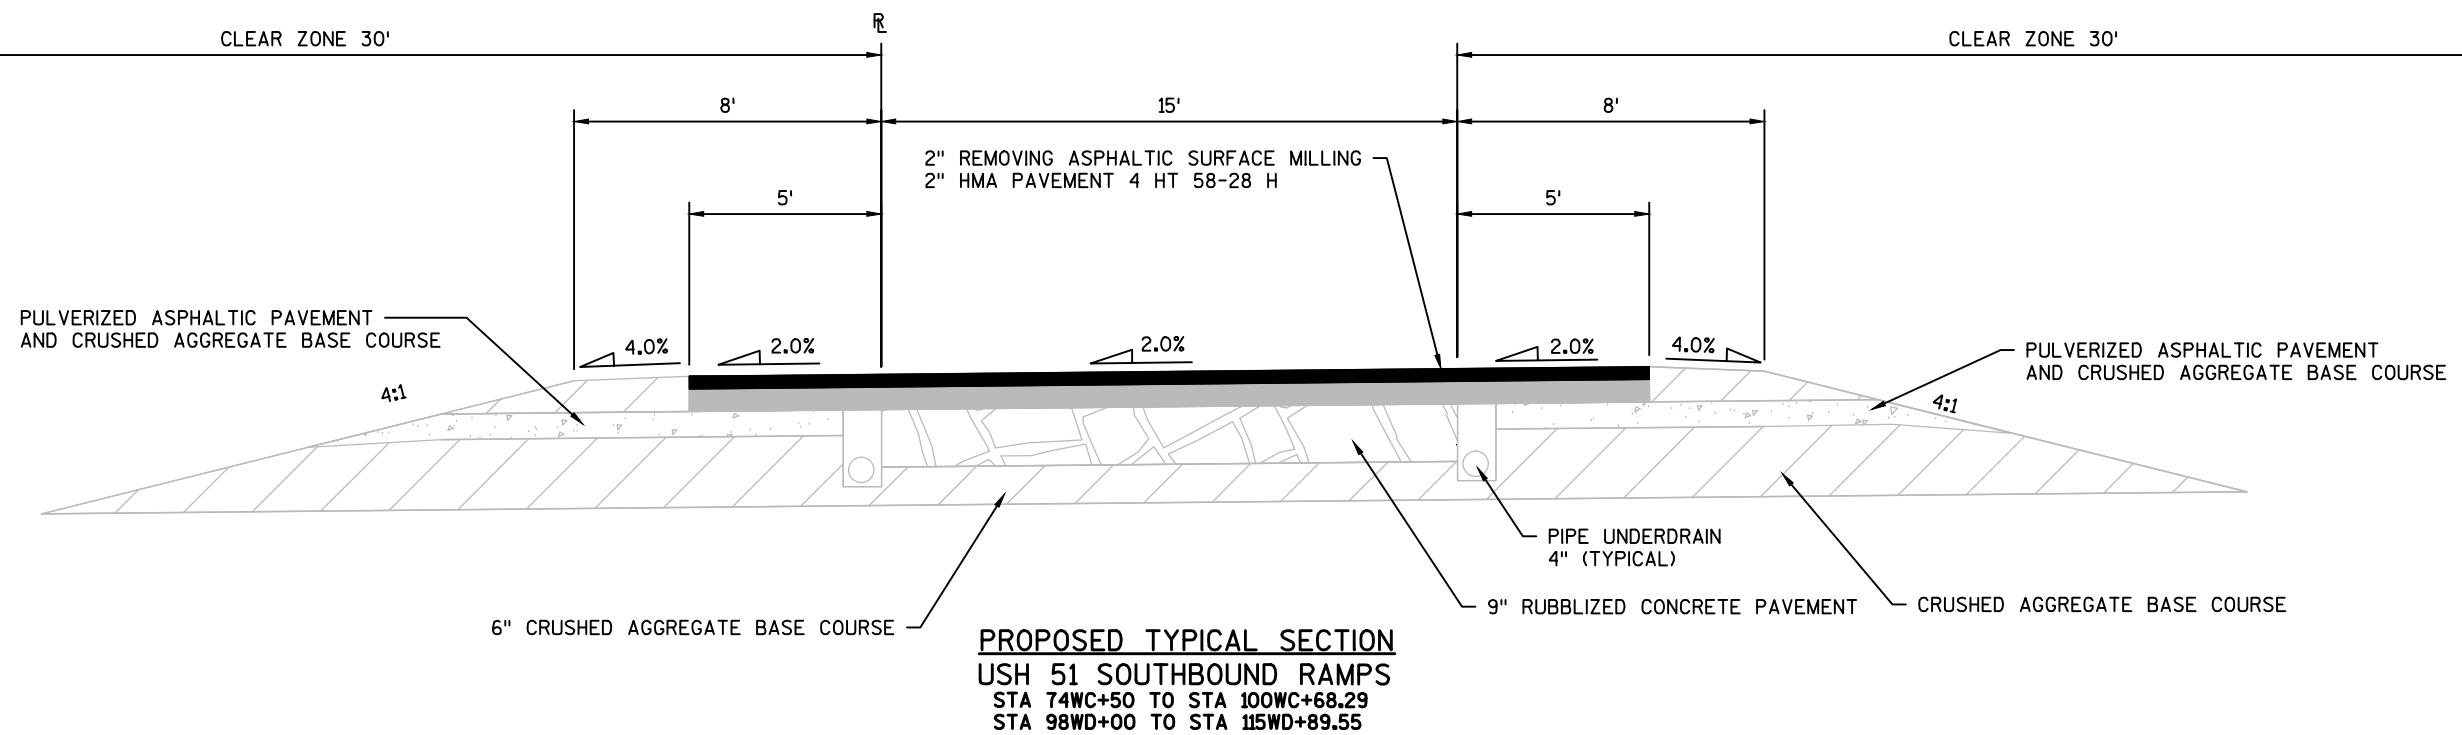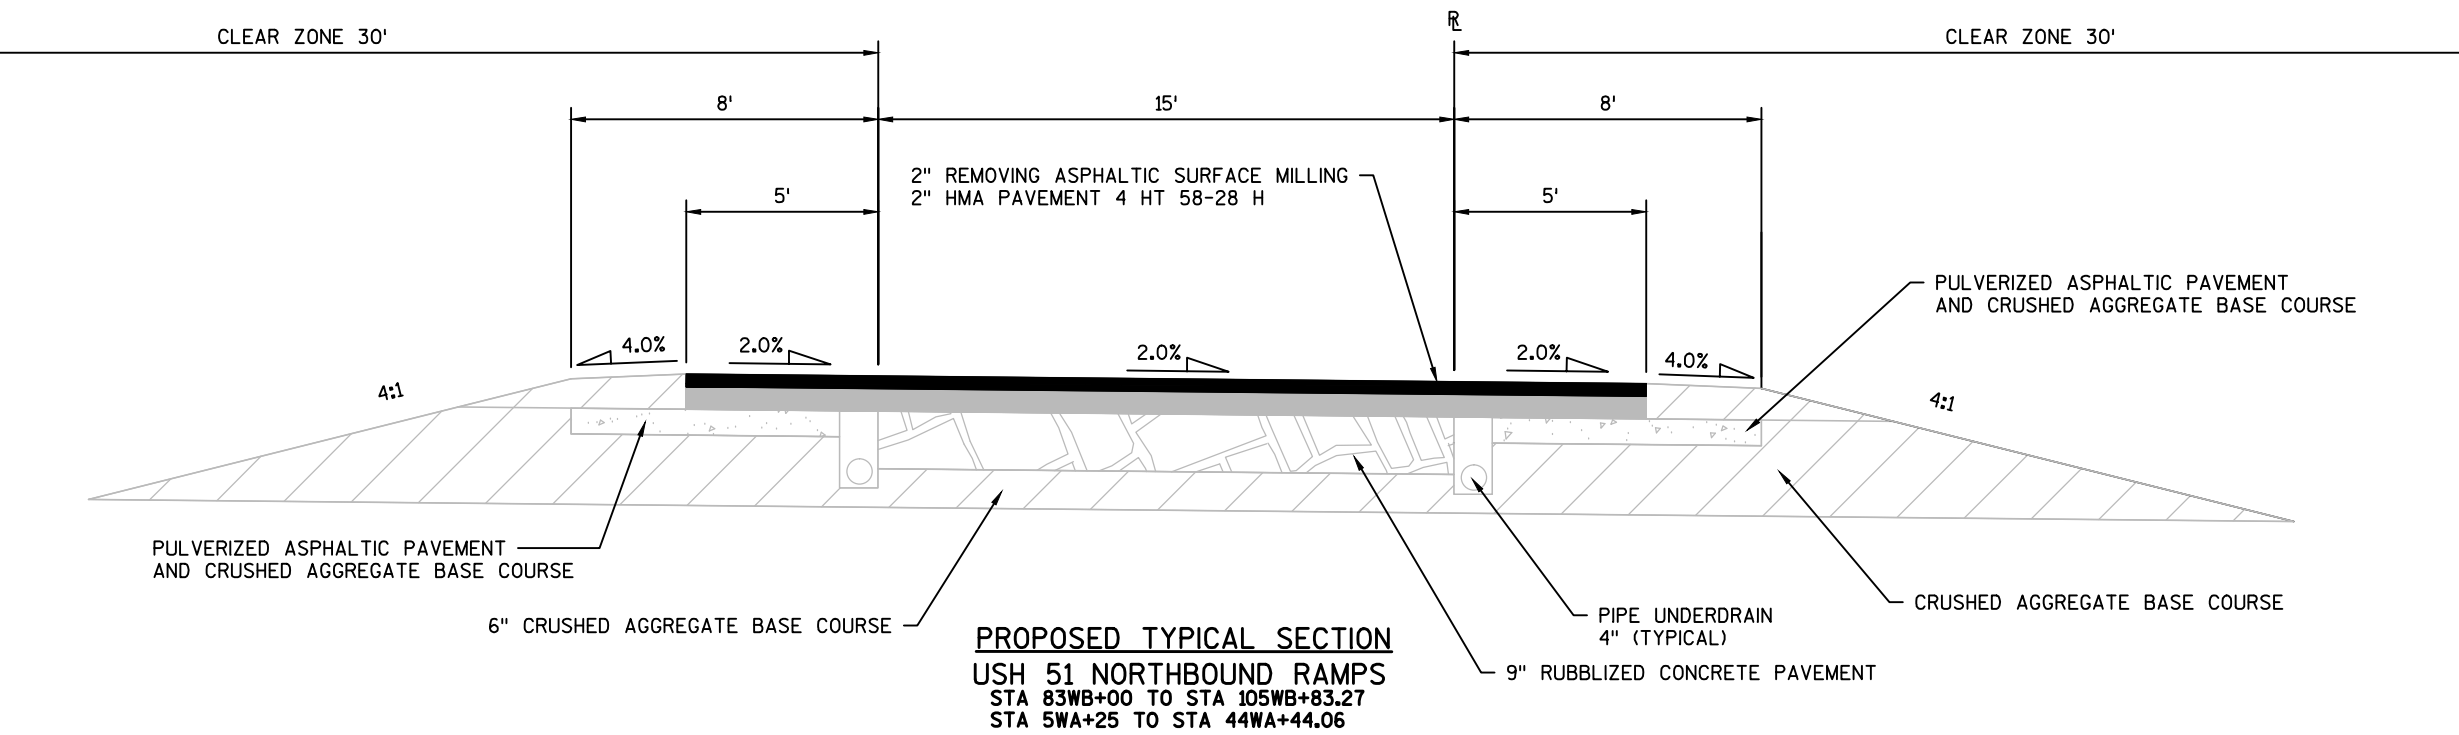


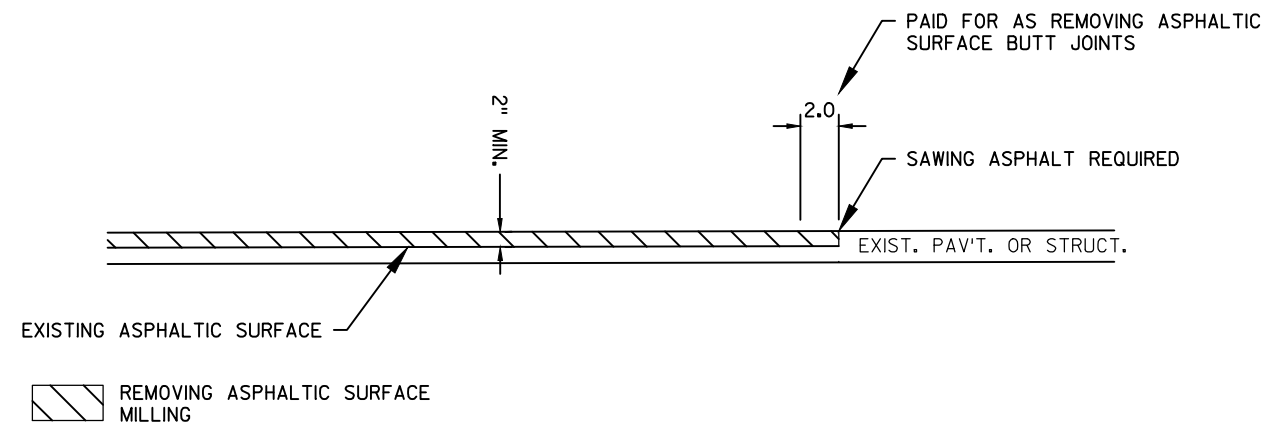

BUTT JOINT DETAIL

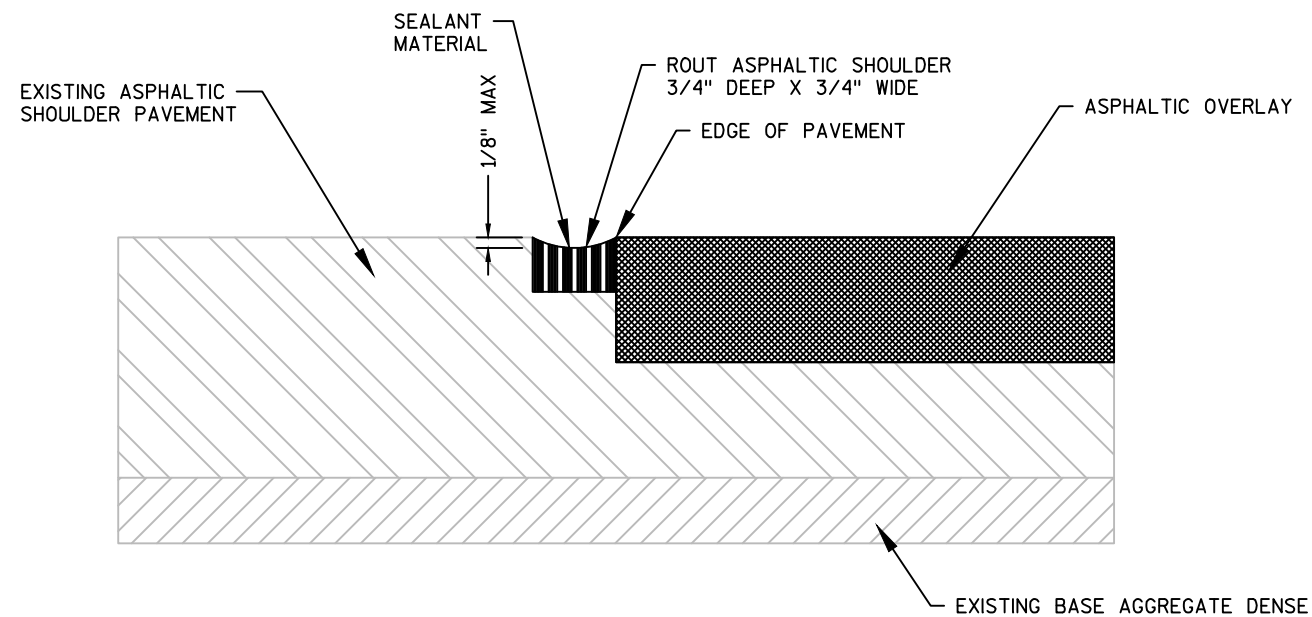

ROUT AND SEAL DETAIL

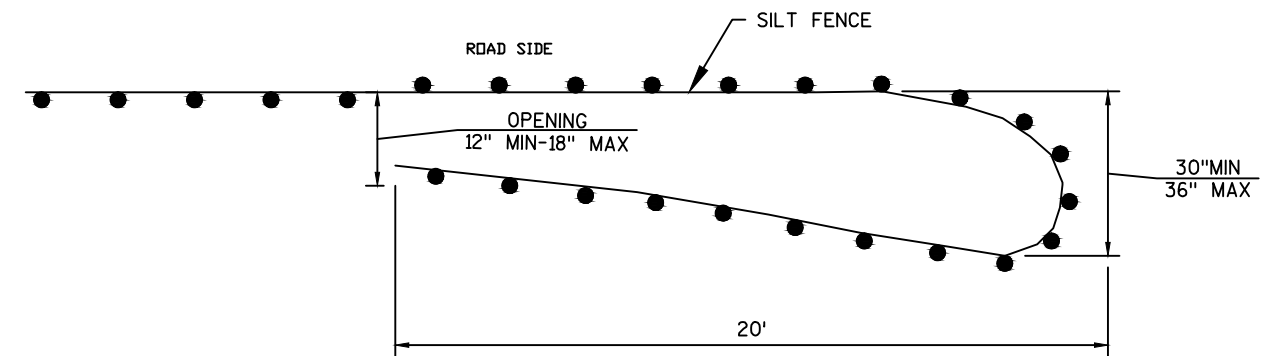


PLAN VIEW

NOTES:

SILT FENCE POSTS FOR THE TURN-AROUND SHOULD BE ON THE OUTSIDE OF THE TURN-AROUND AND TRENCHED IN ACCORDING TO SILT FENCE REQUIREMENTS.


TEMPORARY SMALL ANIMAL TURN-AROUND

STA 352+00 TO 358+00
STA 378+00 TO 384+00

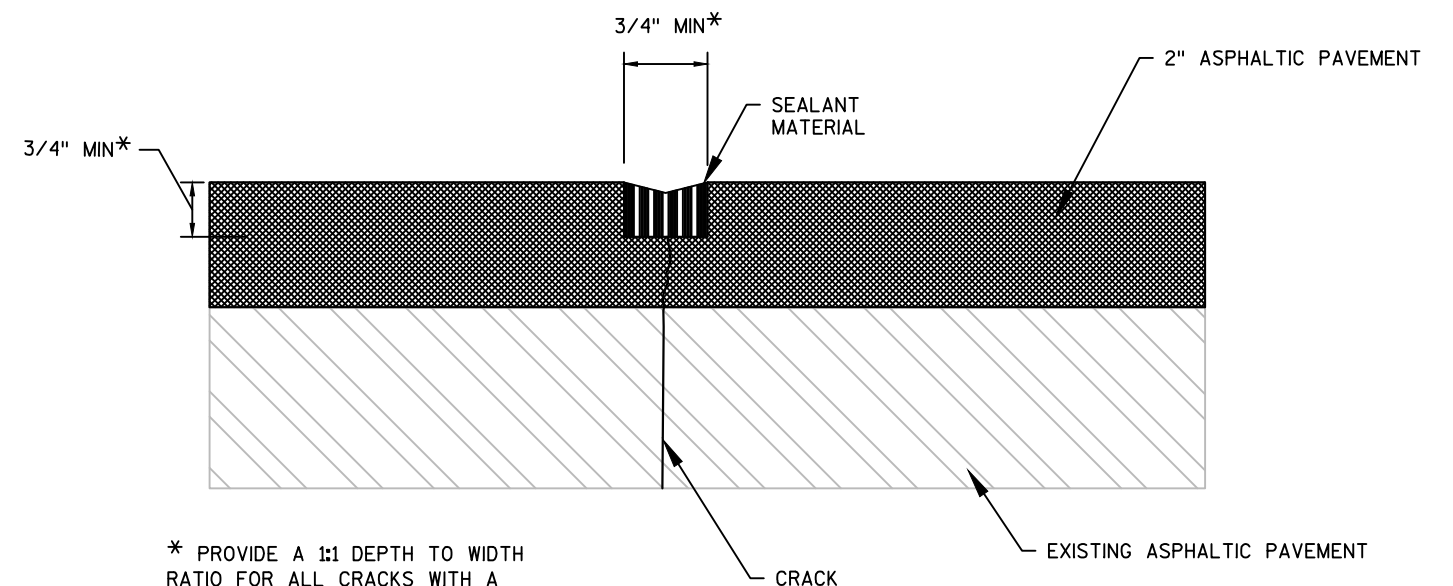


* PROVIDE A 1:1 DEPTH TO WIDTH RATIO FOR ALL CRACKS WITH A WIDTH GREATER THAN 0.75"

REFLECTIVE CRACK ROUT AND SEAL
(CONSTRUCTION IN FOLLOWING SPRING-AFTER OVERLAY)

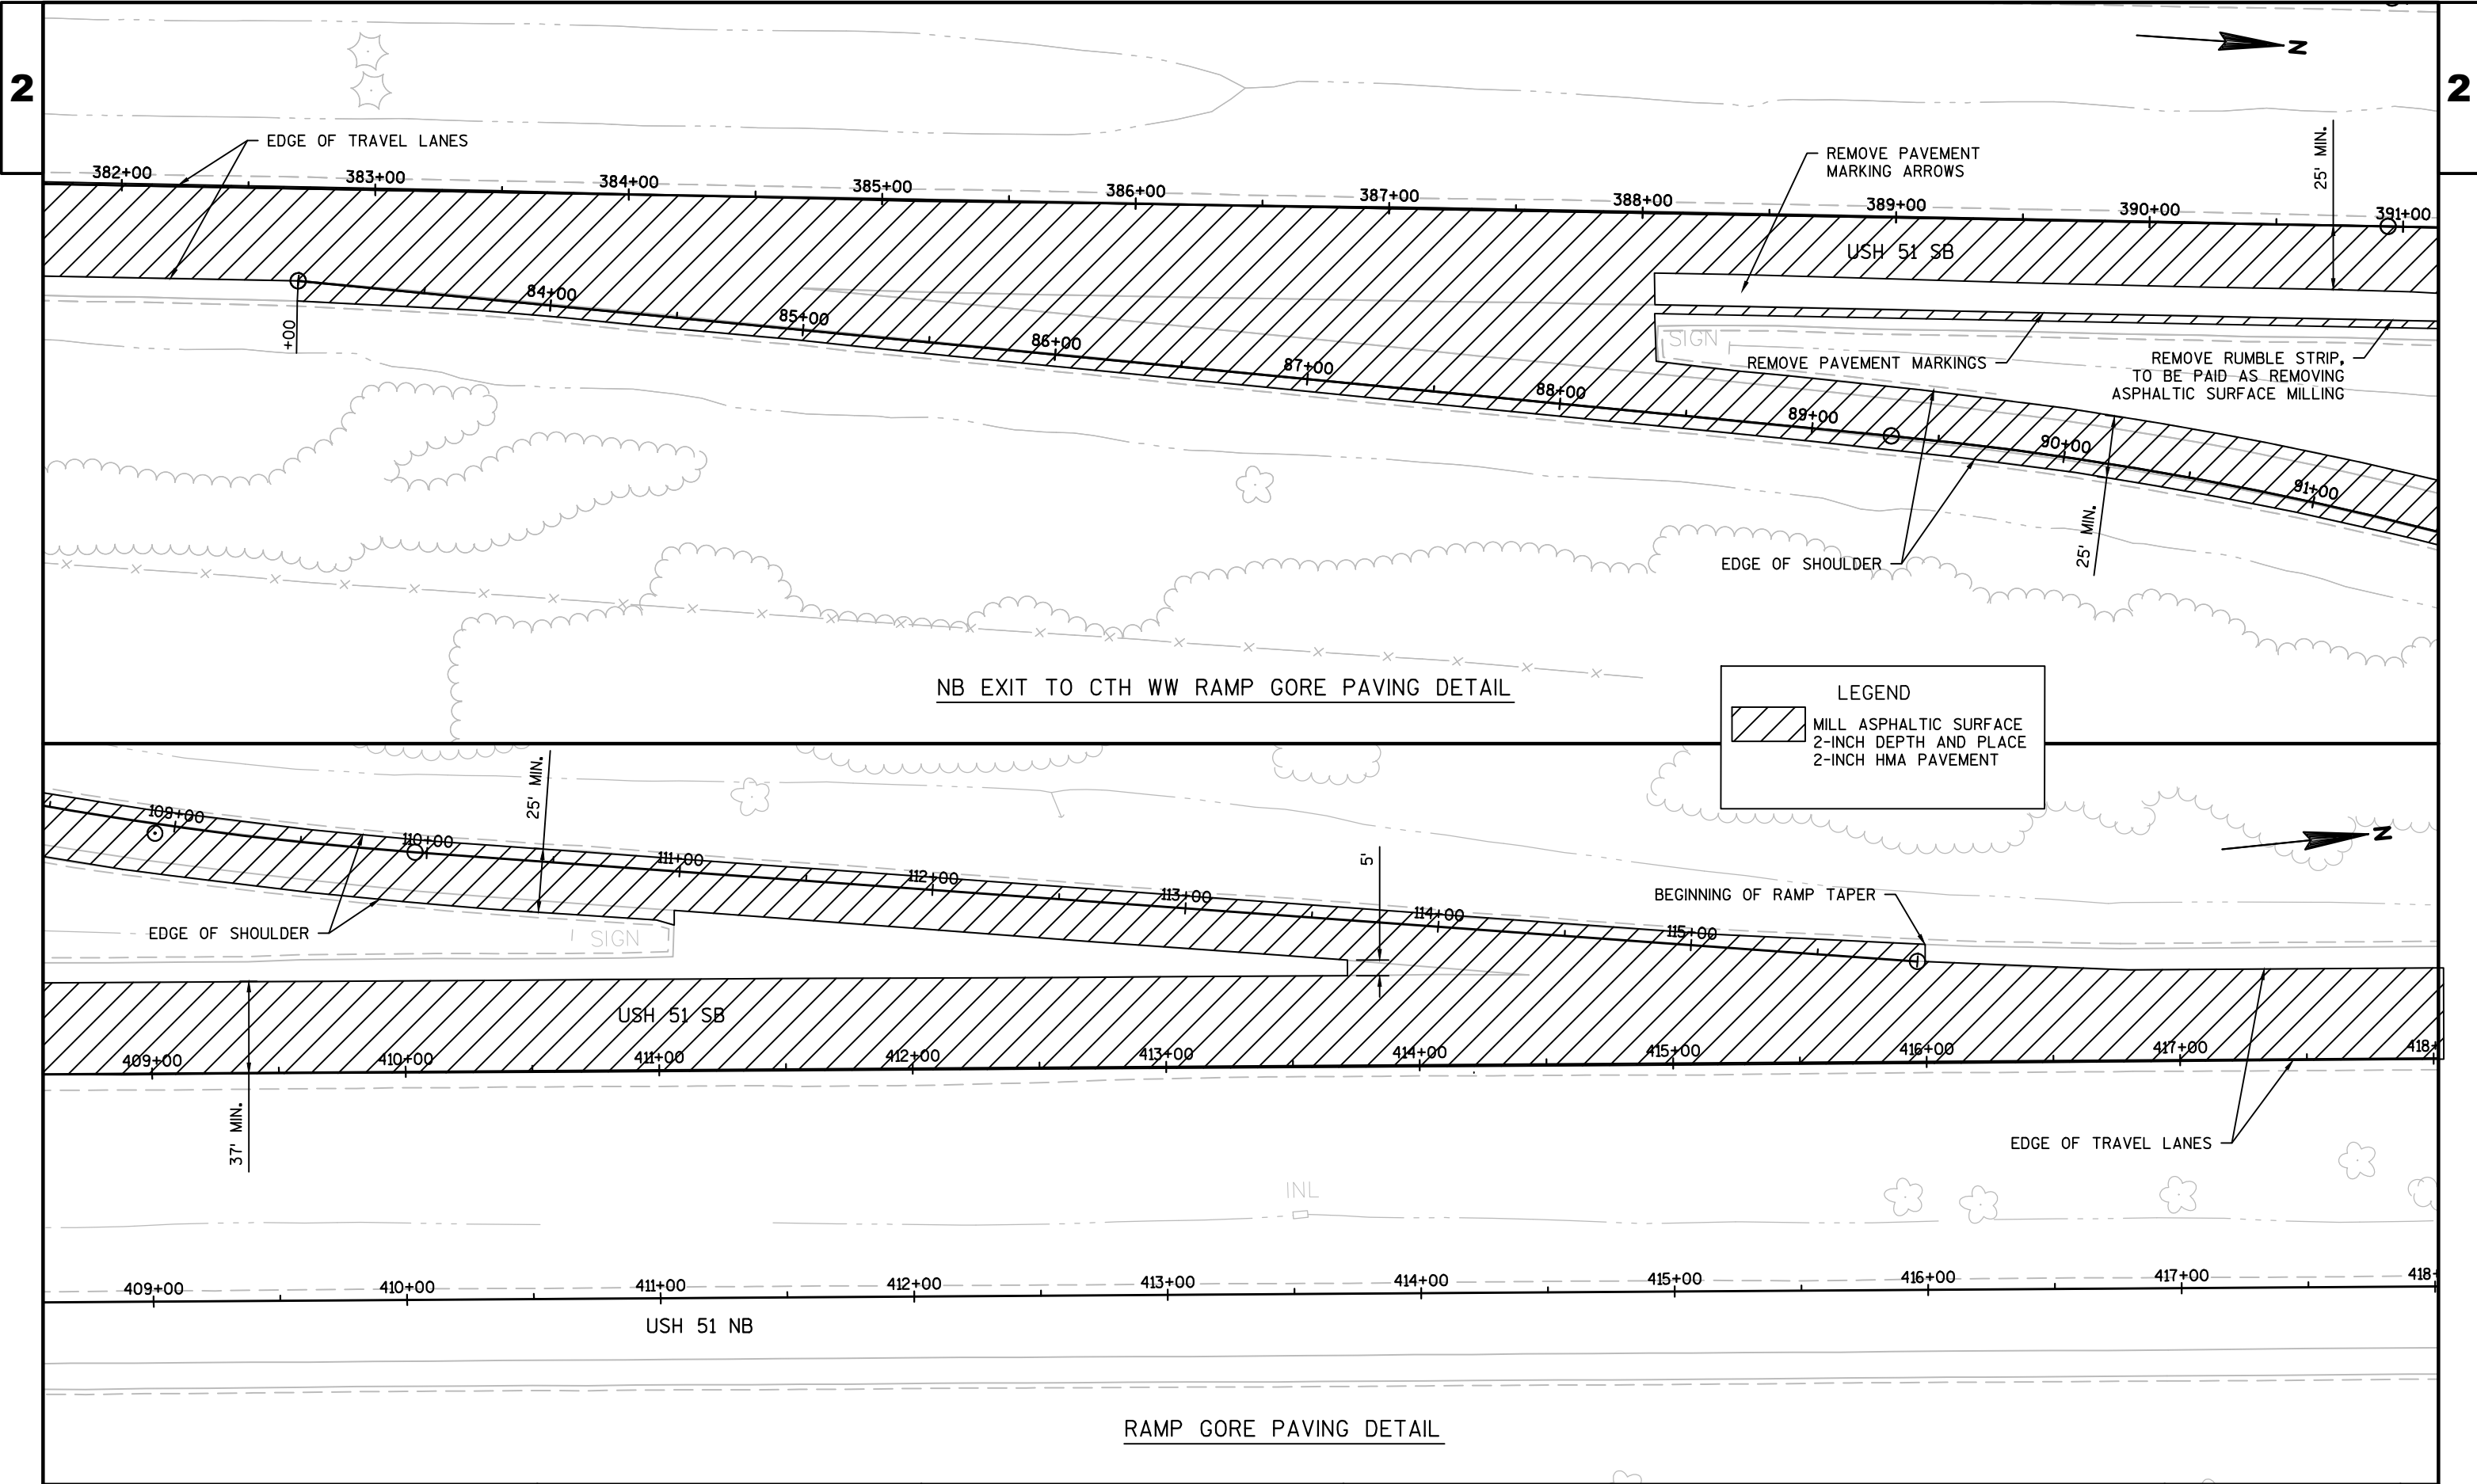

2

2

 

PLANTING DETAIL - LIVING SNOW FENCE				
USH	51	STA	332S+85-STA	339S+85
USH	51	STA	358S+75-STA	368S+50
USH	51	STA	605S+50-STA	620S+00
USH	51	STA	637S+75-STA	641S+00
USH	51	STA	641S+75-STA	642S+50

NOTES

1) LIVING SNOW FENCE CONSISTS OF A 3-ROW SHRUB BED 12' WIDE. PLACE 25 SHRUBS PER ROW PER 100' OF LIVING SNOW FENCE STAGGERING PLANTS BETWEEN ROWS.

2) BASE LINE - IF A BASE LINE IS SHOWN, AT LEAST THE FIRST ROW OF PLANTS SHALL FOLLOW THE LINE.


3) PLANTING - SHRUBS ARE TO BE PLANTED IN INDIVIDUAL HOLES OR IN A CONTINUOUS TRENCH AS SPECIFIED ON THE "PLANT DATA CHART." IF PLANTED IN A TRENCH, THE TRENCH SHALL BE AS DEEP AND AS WIDE AS THAT SPECIFIED FOR INDIVIDUAL HOLES ON THE "PLANT DATA CHART." EXCESS EXCAVATED MATERIAL MAY BE DISPOSED OF BETWEEN THE HOLES OR TRENCH IF IN THE JUDGEMENT OF THE ENGINEER IT DOES NOT CAUSE EROSION OR DAMAGE PROBLEMS. IF THIS IS DONE, PLANT ELEVATIONS WILL BE ADJUSTED ACCORDINGLY AND THE ENTIRE BED AREA WILL BE RAKED OR OTHERWISE FINISHED TO PRODUCE A UNIFORM SURFACE CONFORMING TO THE ORIGINAL SHAPE AND CONTOUR. THE ENTIRE BED AREA SHALL BE MULCHED.

4) MULCH LIMITS - FABRIC OR WOOD MULCH MAY BE USED. MULCH LIMITS ARE TO EXTEND BEYOND THE OUTER PLANTS A DISTANCE EQUAL TO OR GREATER THAN THE PLANT SPACING. USE AGED OR OXYGENATED MULCH CUT NO LESS THAN 8 MONTHS PRIOR TO PLANTING. MULCH SHALL BE PLACED A MINIMUM THICKNESS OF 3".

5) MULCH, PLANTING MIXTURE, FERTILIZER, WATER, AND OTHER ITEMS NECESSARY FOR PLANTINGS ARE INCIDENTAL TO SHRUBS.



<u>LIVING SNOW FENCE - SHRUB DETAIL</u>				
USH	51	STA	332S+85-STA	339S+85
USH	51	STA	359S+00-STA	368S+50
USH	51	STA	605S+50-STA	620S+00
USH	51	STA	637S+75-STA	641S+00
USH	51	STA	641S+75-STA	642S+50

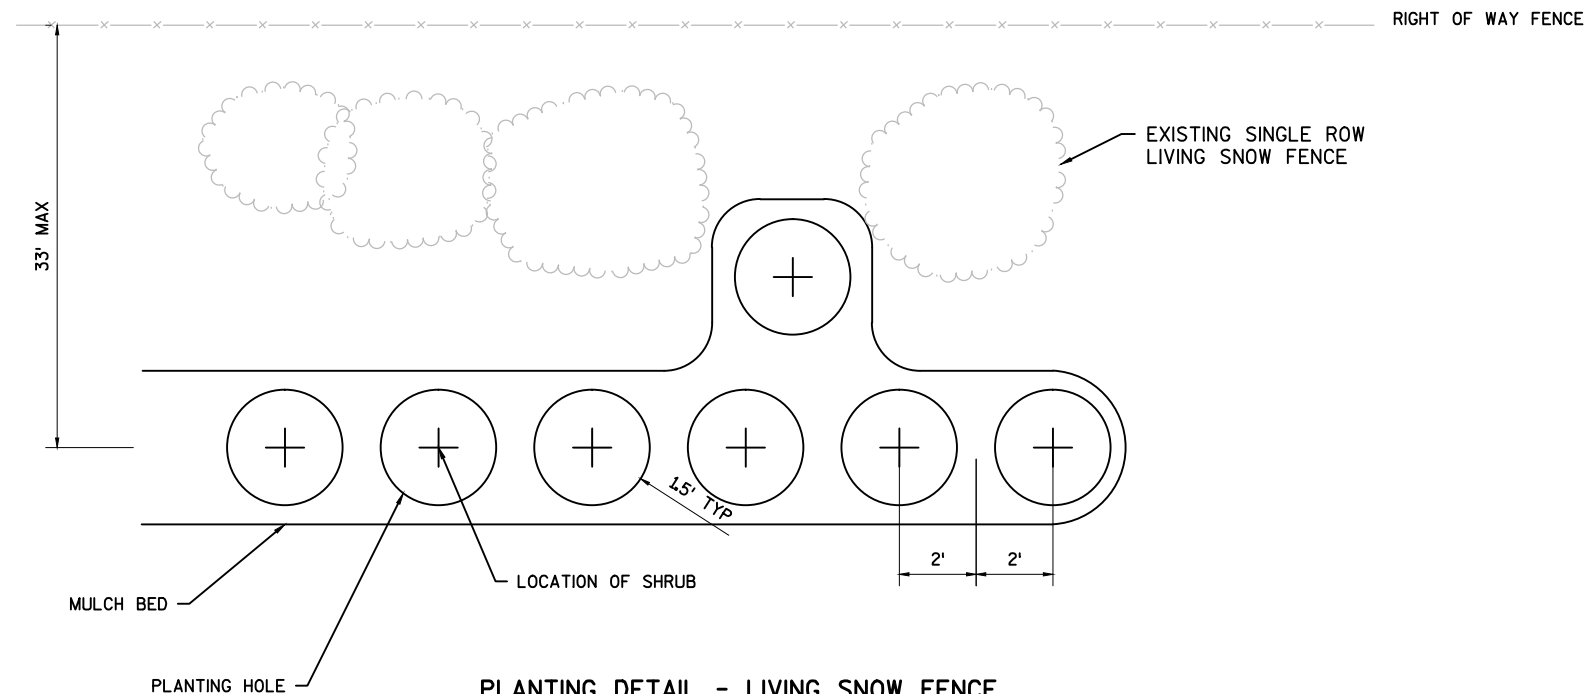**PLANTING DETAIL - LIVING SNOW FENCE**

US 51 STA 620S+00-STA 631S+00
US 51 STA 634S+00-STA 637S+75
US 51 STA 641S+00-STA 641S+75
US 51 STA 642S+50-STA 652S+30

NOTES

1) LIVING SNOW FENCE CONSISTS OF A 3-ROW SHRUB BED 12' WIDE. PLACE 25 SHRUBS PER ROW PER 100' OF LIVING SNOW FENCE STAGGERING PLANTS BETWEEN ROWS.


2) BASE LINE - IF A BASE LINE IS SHOWN, AT LEAST THE FIRST ROW OF PLANTS SHALL FOLLOW THE LINE.

3) PLANTING - SHRUBS ARE TO BE PLANTED IN INDIVIDUAL HOLES OR IN A CONTINUOUS TRENCH AS SPECIFIED ON THE "PLANT DATA CHART." IF PLANTED IN A TRENCH, THE TRENCH SHALL BE AS DEEP AND AS WIDE AS THAT SPECIFIED FOR INDIVIDUAL HOLES ON THE "PLANT DATA CHART." EXCESS EXCAVATED MATERIAL MAY BE DISPOSED OF BETWEEN THE HOLES OR TRENCH IF IN THE JUDGEMENT OF THE ENGINEER IT DOES NOT CAUSE EROSION OR DAMAGE PROBLEMS. IF THIS IS DONE, PLANT ELEVATIONS WILL BE ADJUSTED ACCORDINGLY AND THE ENTIRE BED AREA WILL BE RAKED OR OTHERWISE FINISHED TO PRODUCE A UNIFORM SURFACE CONFORMING TO THE ORIGINAL SHAPE AND CONTOUR. THE ENTIRE BED AREA SHALL BE MULCHED.

4) MULCH LIMITS - FABRIC OR WOOD MULCH MAY BE USED. MULCH LIMITS ARE TO EXTEND BEYOND THE OUTER PLANTS A DISTANCE EQUAL TO OR GREATER THAN THE PLANT SPACING. USE AGED OR OXYGNATED MULCH CUT NO LESS THAN 8 MONTHS PRIOR TO PLANTING. MULCH SHALL BE PLACED A MINIMUM THICKNESS OF 3".

5) MULCH, PLANTING MIXTURE, FERTILIZER, WATER, AND OTHER ITEMS NECESSARY FOR PLANTINGS ARE INCIDENTAL TO SHRUBS.


6) PLANT A SINGLE ROW WITHIN 5' IN FRONT OF EXISTING TREE LINE OR A MAXIMUM OF 33' FROM THE FENCE LINE. PLANT A SECOND ROW BETWEEN EXISTING TREES IF THERE IS MORE THAN 5' OF SEPARATION BETWEEN EXISTING TREE LINES.

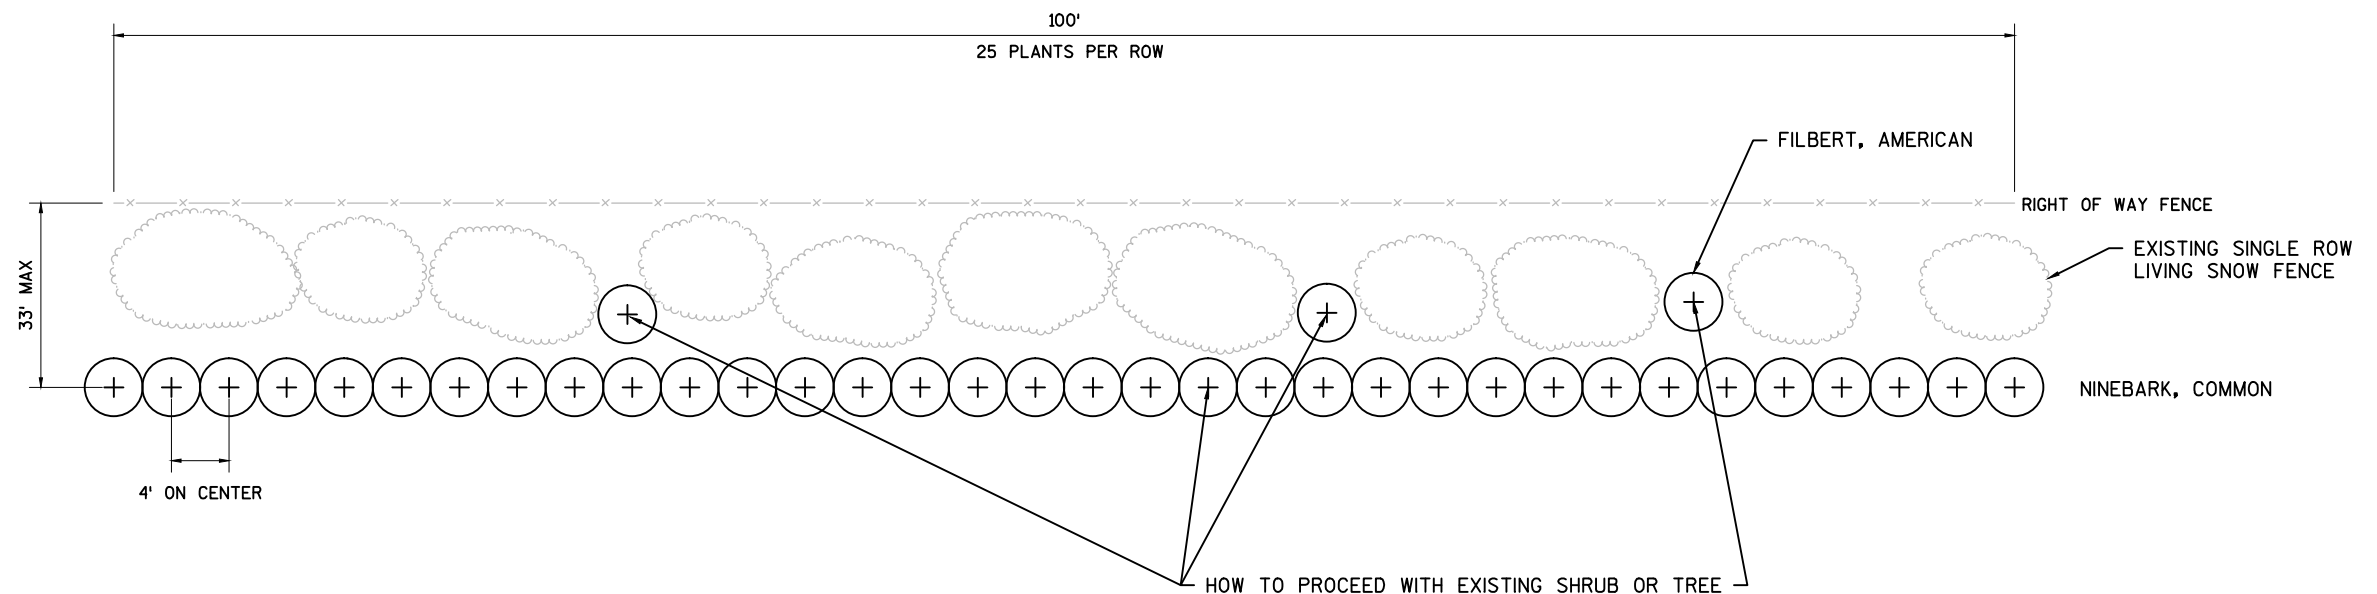
**LIVING SNOW FENCE - SHRUB DETAIL**


US 51 STA 620S+00-STA 631S+00
US 51 STA 634S+00-STA 637S+75
US 51 STA 641S+00-STA 641S+75
US 51 STA 642S+50-STA 652S+30



PLANT DATA CHART

SYM.	COMMON NAME	SCIENTIFIC NAME	TYPE	AVE MATURE HEIGHT	SIZE WHEN PLANTED		ROOT ZONE MODE	MINIMUM SIZE					BRACE OR GUY	FERT. UNITS REQ'D	RODENT PRO.	MULCH RING DIAM.	PLANT BED
					HEIGHT	SPREAD		BALL/POT SIZE		ROOT SPREAD	PLANT HOLE						
								DIAM.	DEPTH		DIAM.	DEPTH					
MEDIUM DECIDUOUS SHRUBS																	
RD	DOGWOOD, REDOSIER	CORNUS SERICEA	2S	8'	2'	N/A	CG	11"	8"	11"	36"	8"	NO	2	NO	48"	YES
AF	FILBERT, AMERICAN	CORYLUS AMERICANA	3S	8'	2'	N/A	CG	11"	8"	11"	36"	8"	NO	2	NO	48"	YES
CN	NINEBARK, COMMON	PHYSOCARPUS OPULIFOLIUS	3S	10'	2'	N/A	CG	11"	8"	11"	36"	8"	NO	2	NO	48"	YES

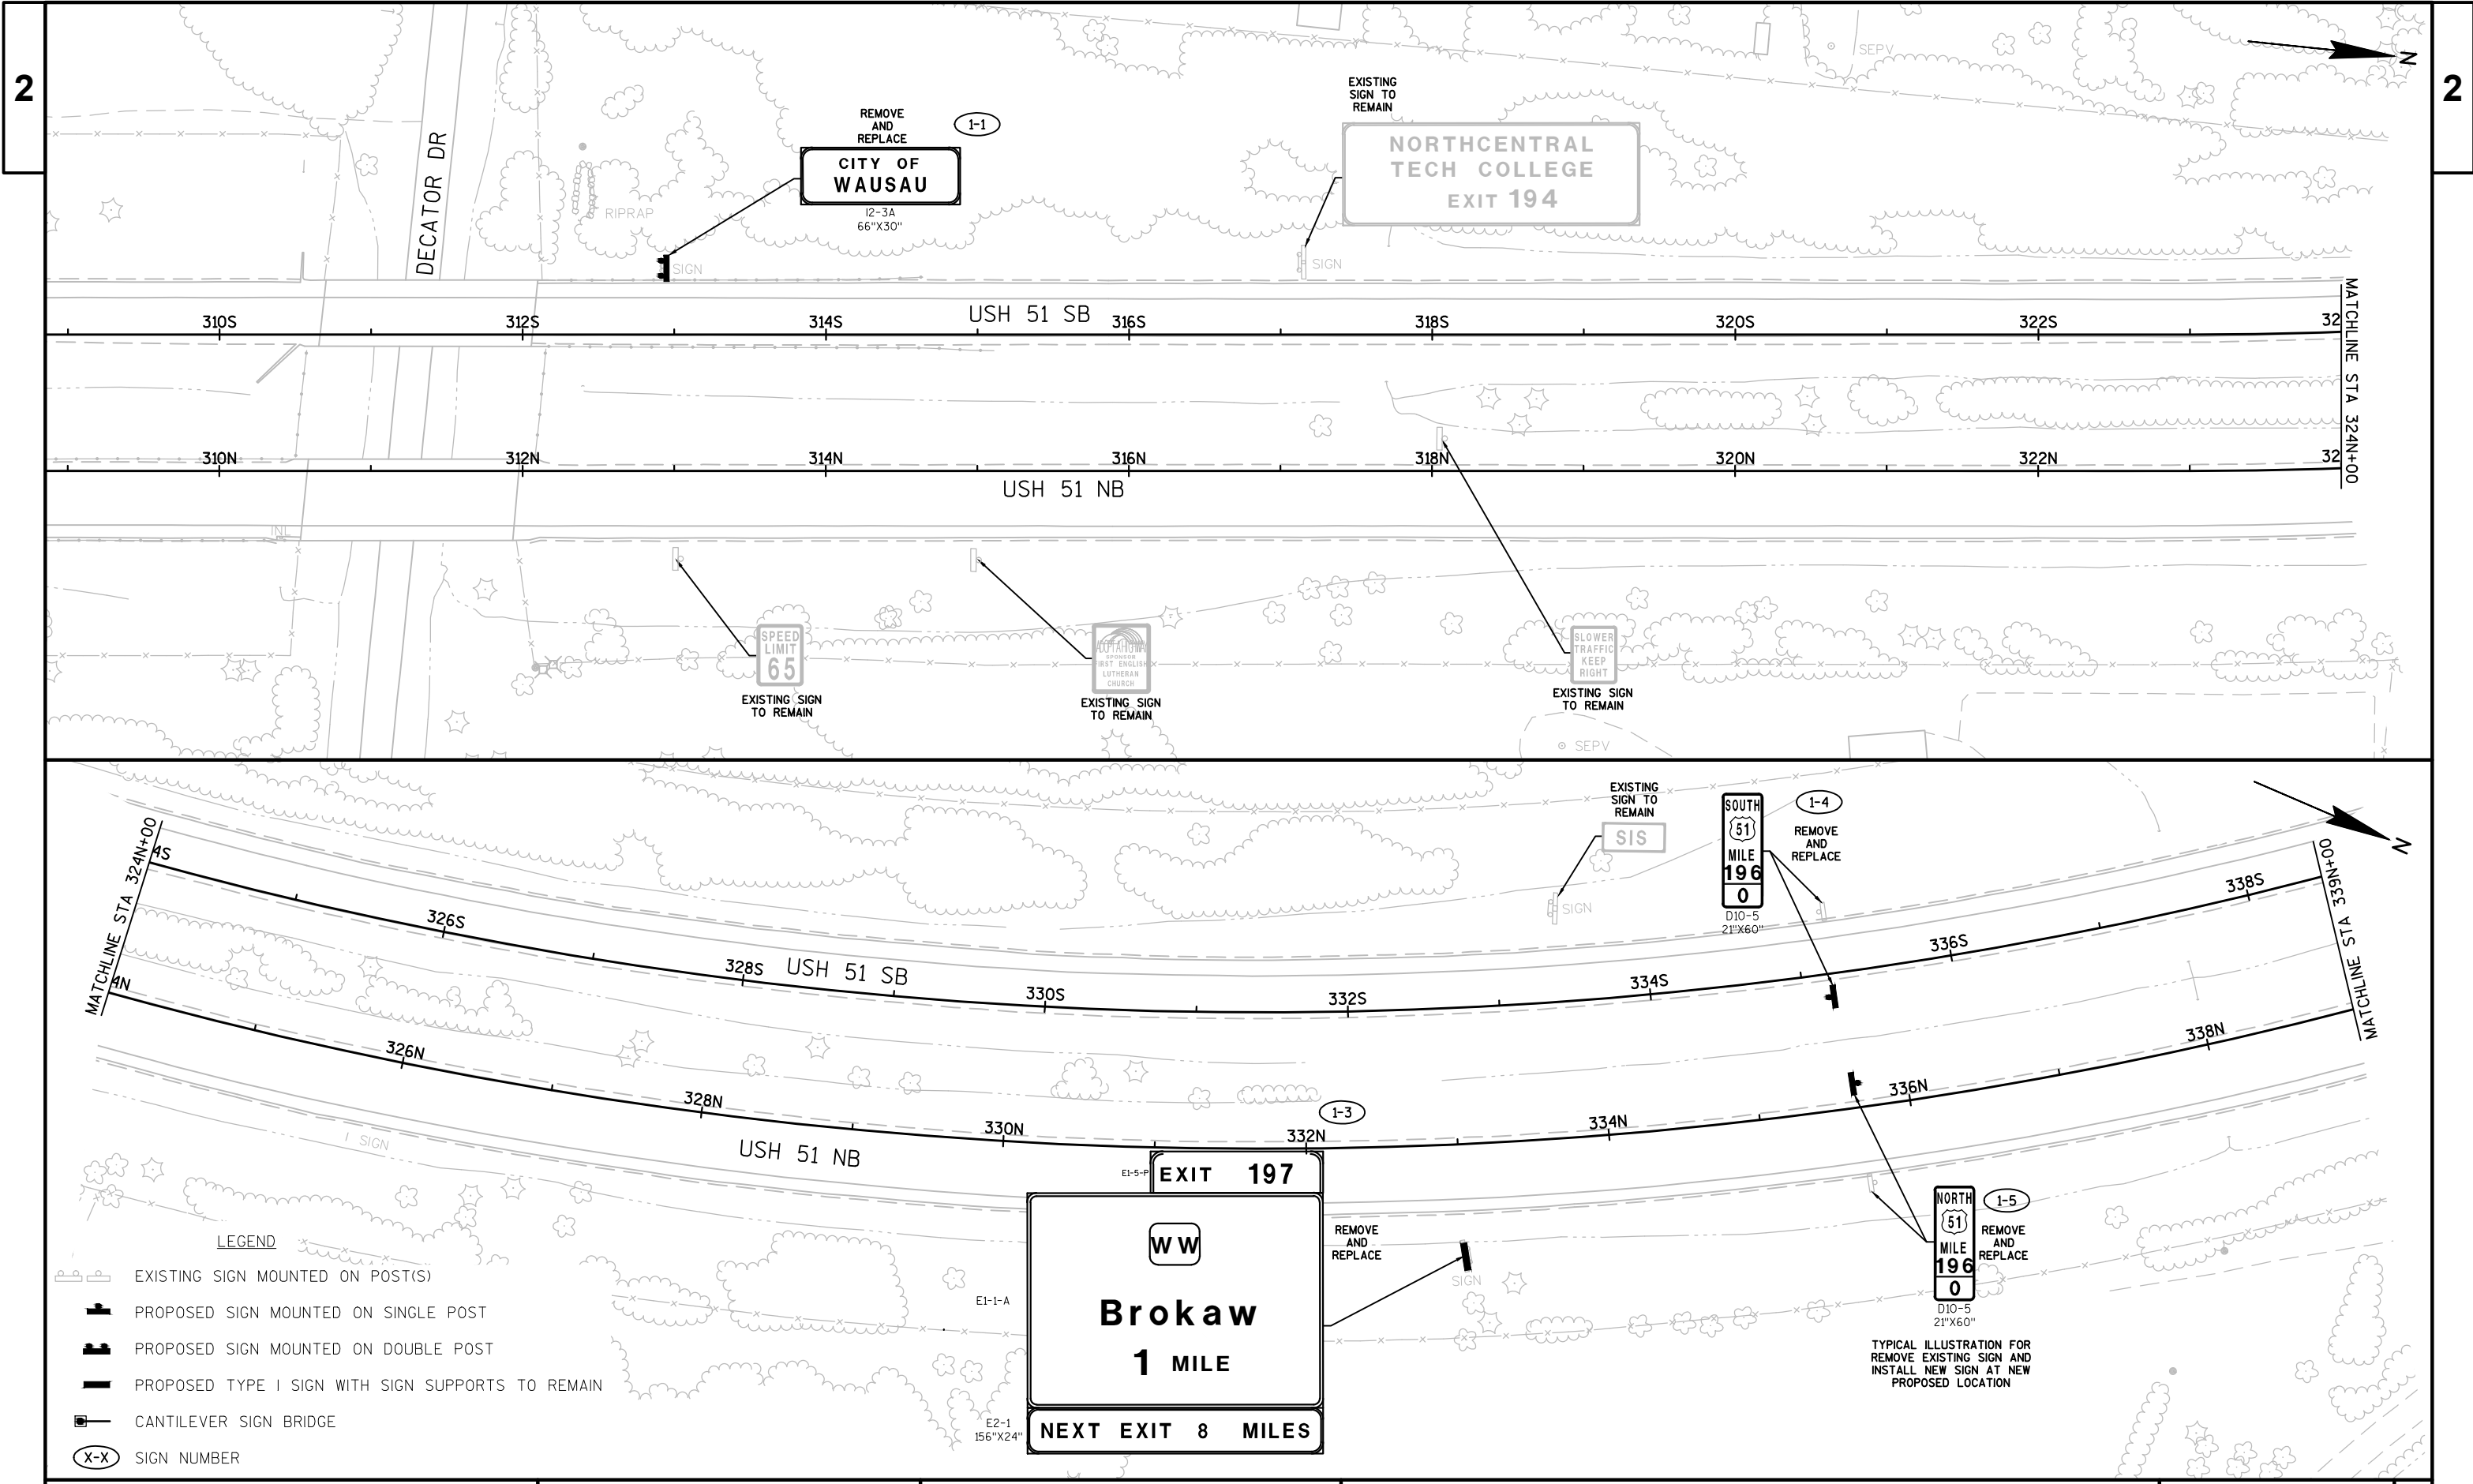


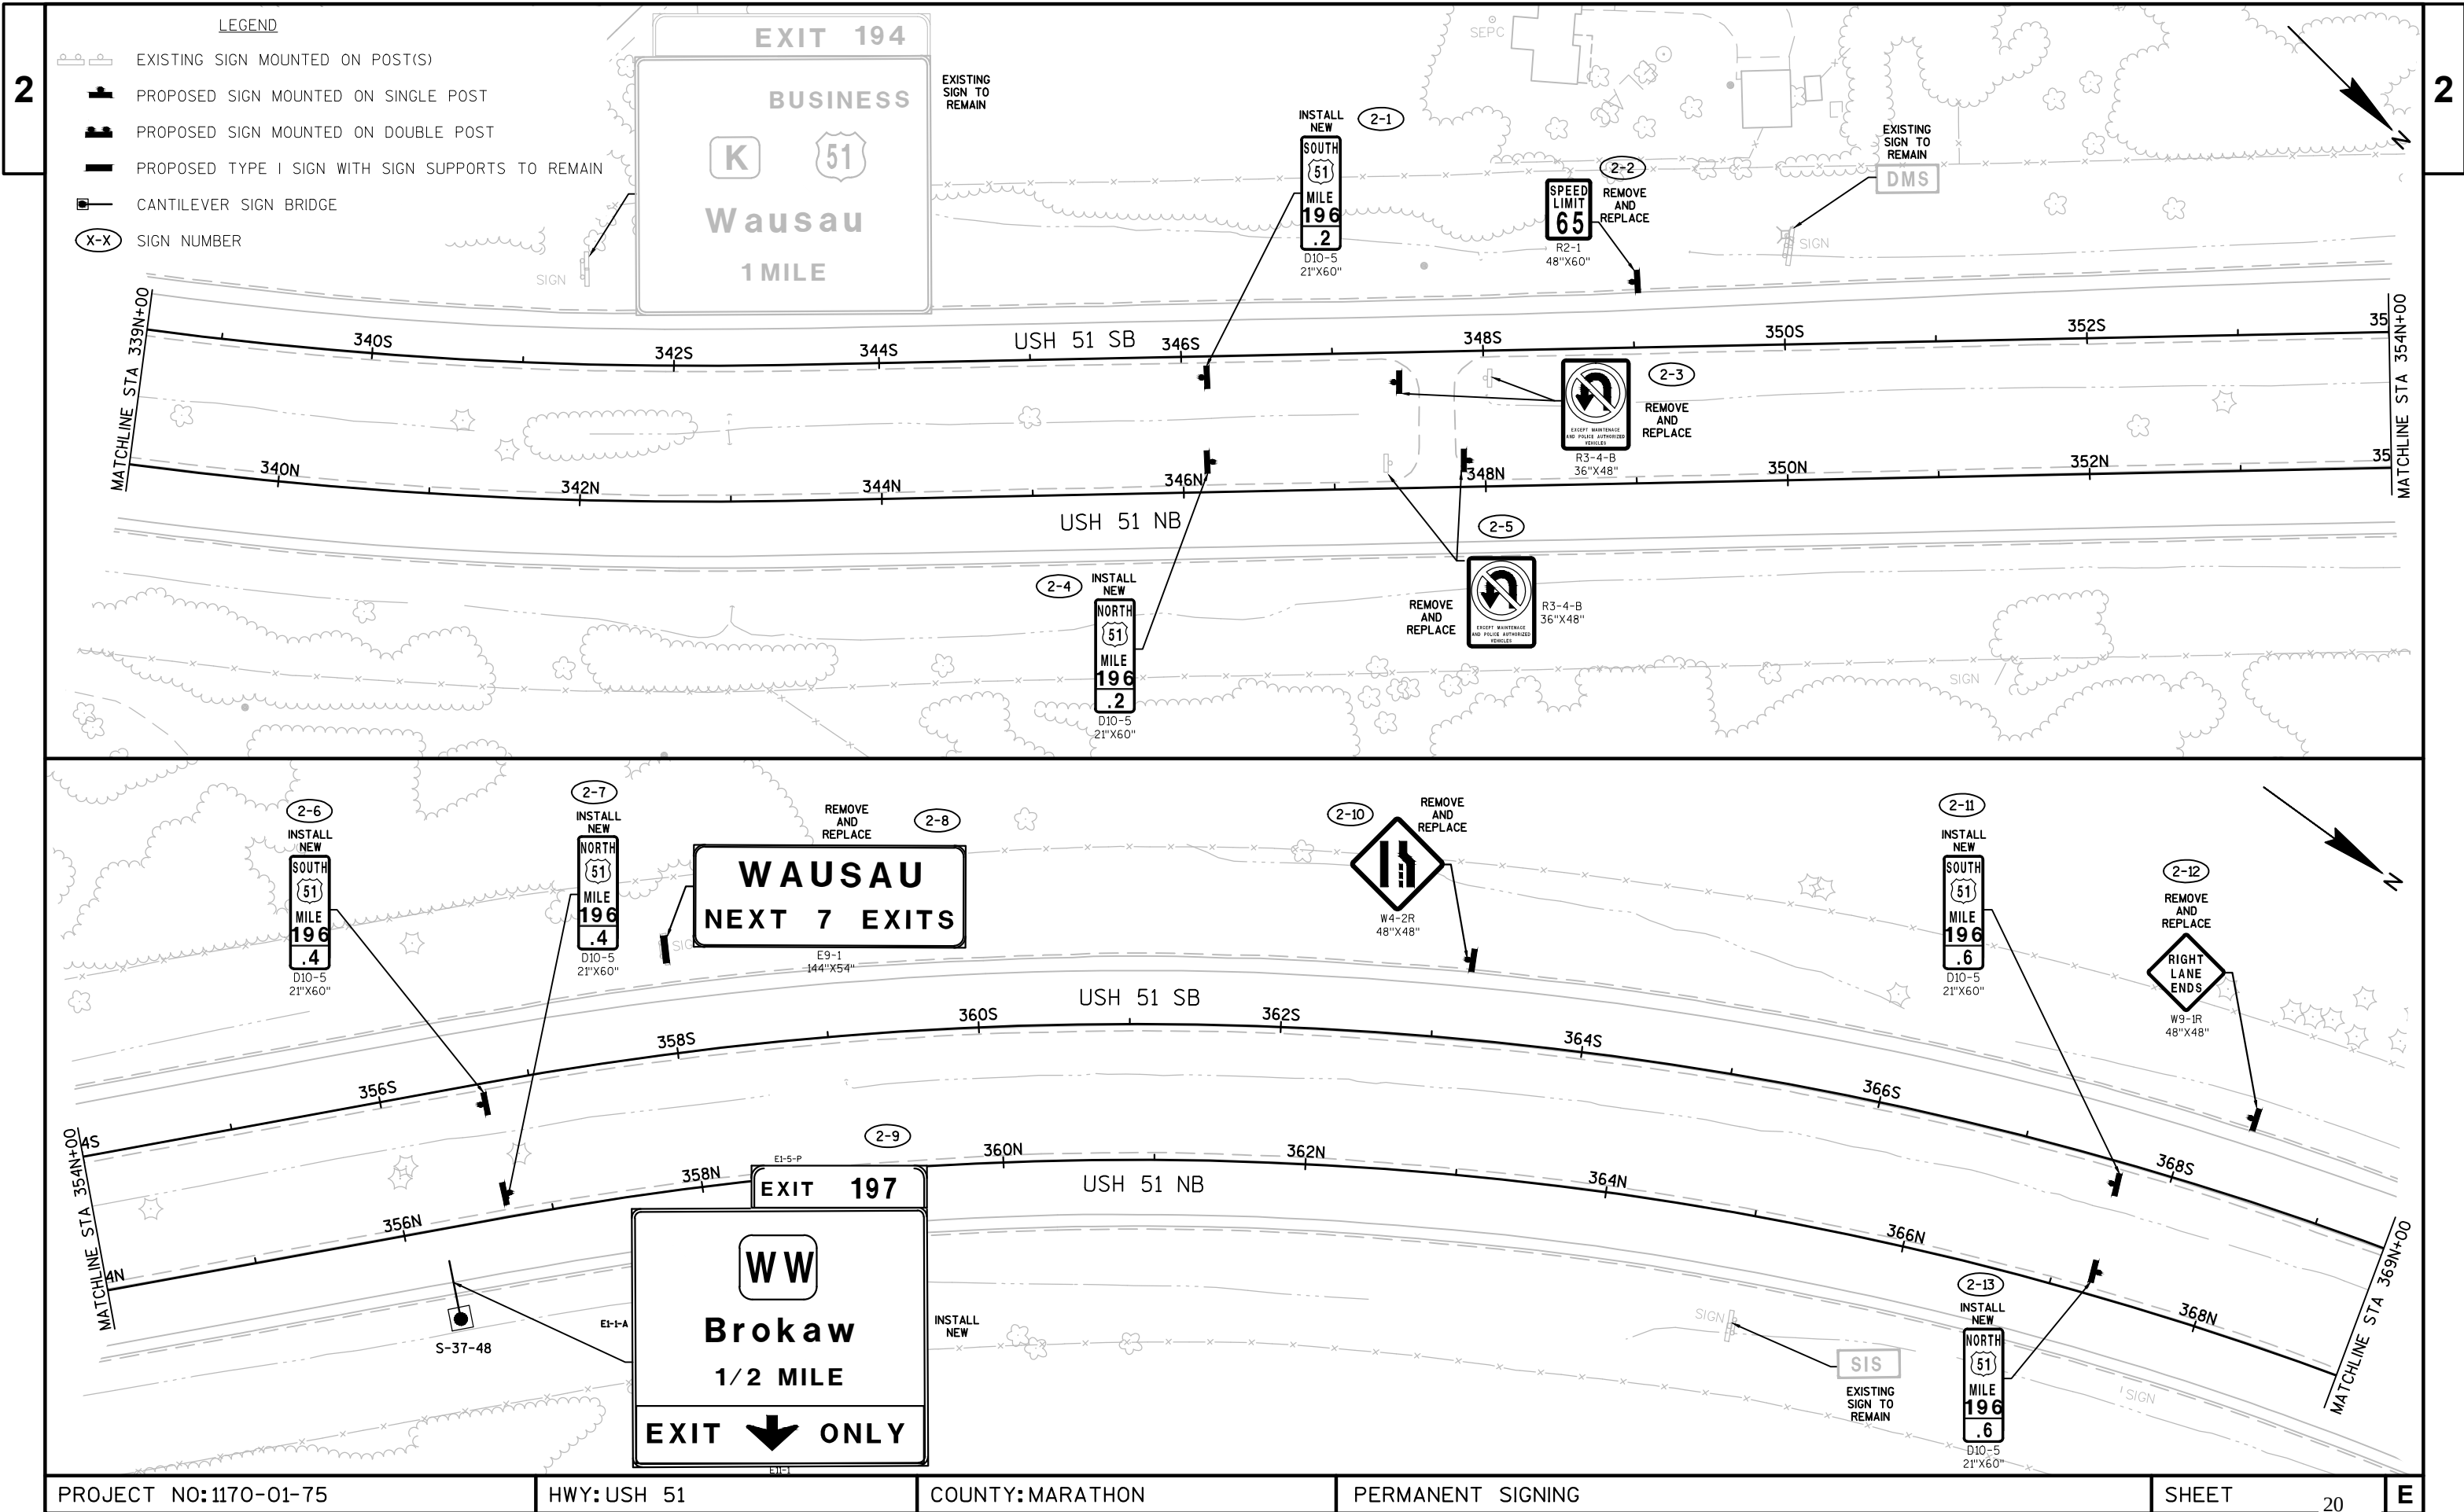


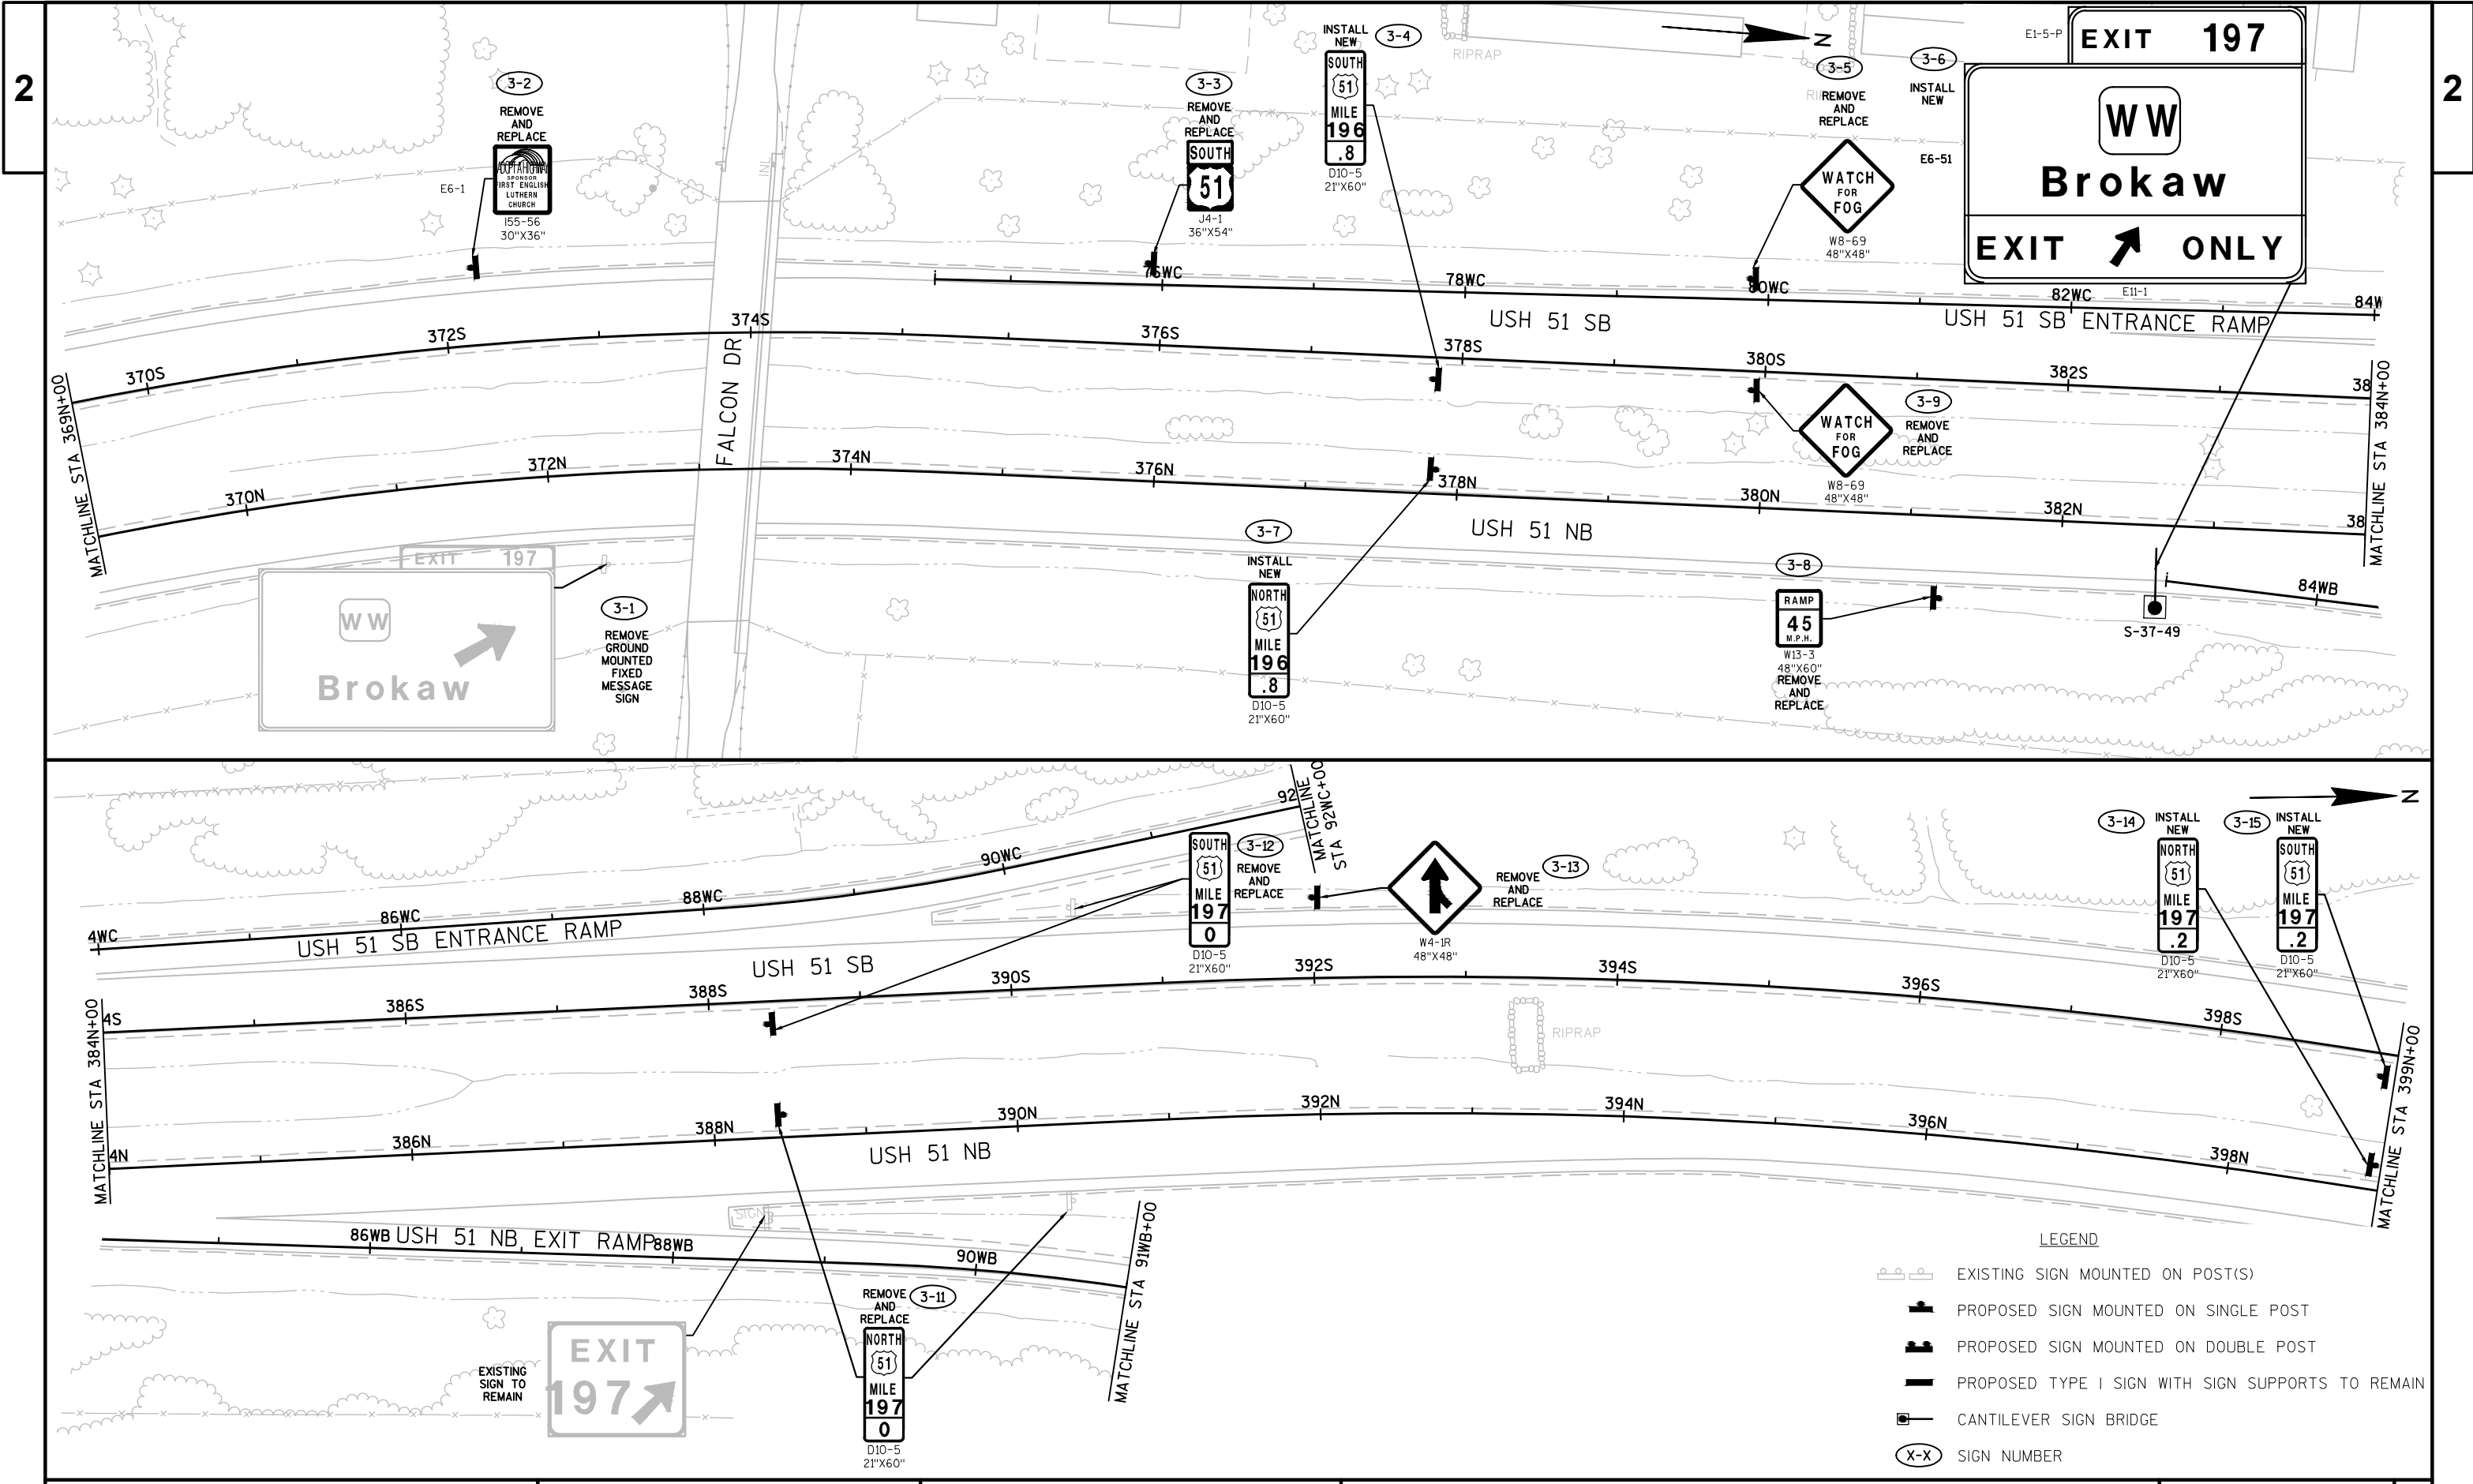


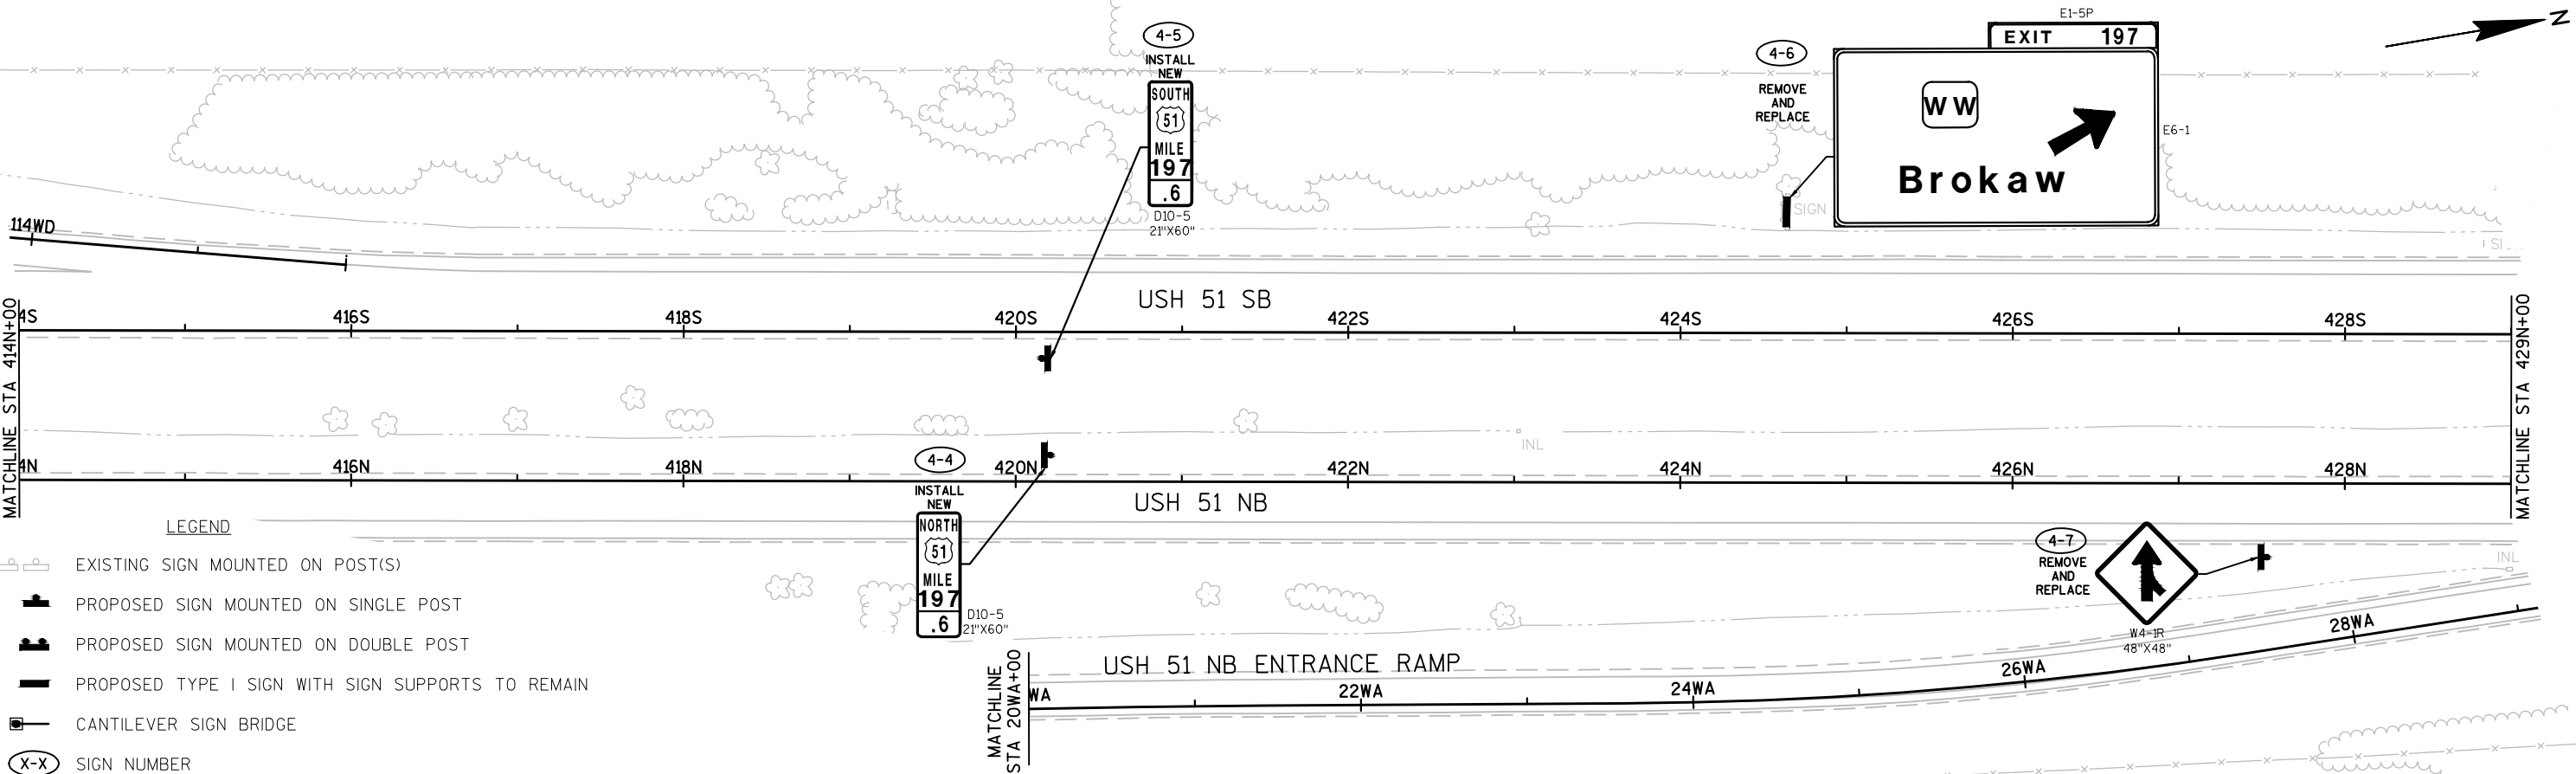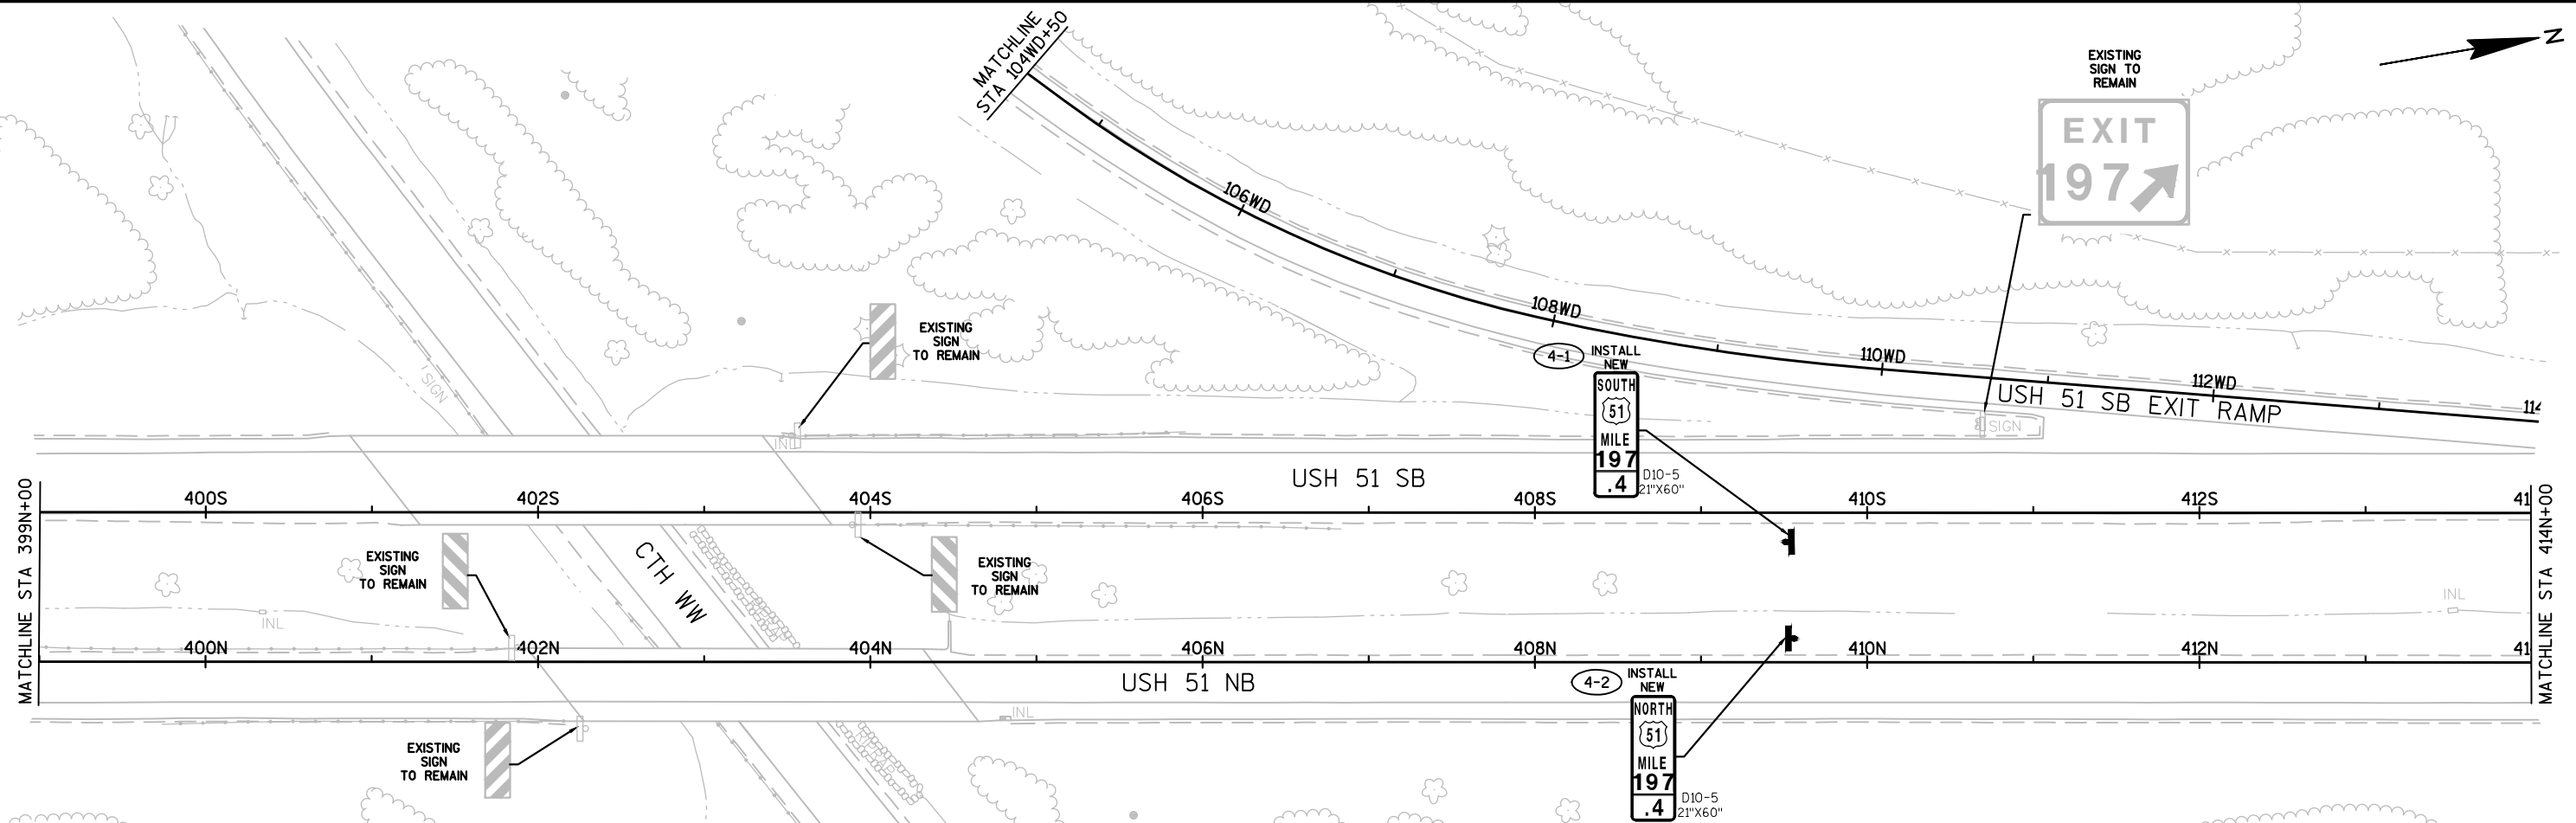


- LEGEND
- EXISTING SIGN MOUNTED ON POST(S)
 - PROPOSED SIGN MOUNTED ON SINGLE POST
 - PROPOSED SIGN MOUNTED ON DOUBLE POST
 - PROPOSED TYPE I SIGN WITH SIGN SUPPORTS TO REMAIN
 - CANTILEVER SIGN BRIDGE
 - (X-X) SIGN NUMBER

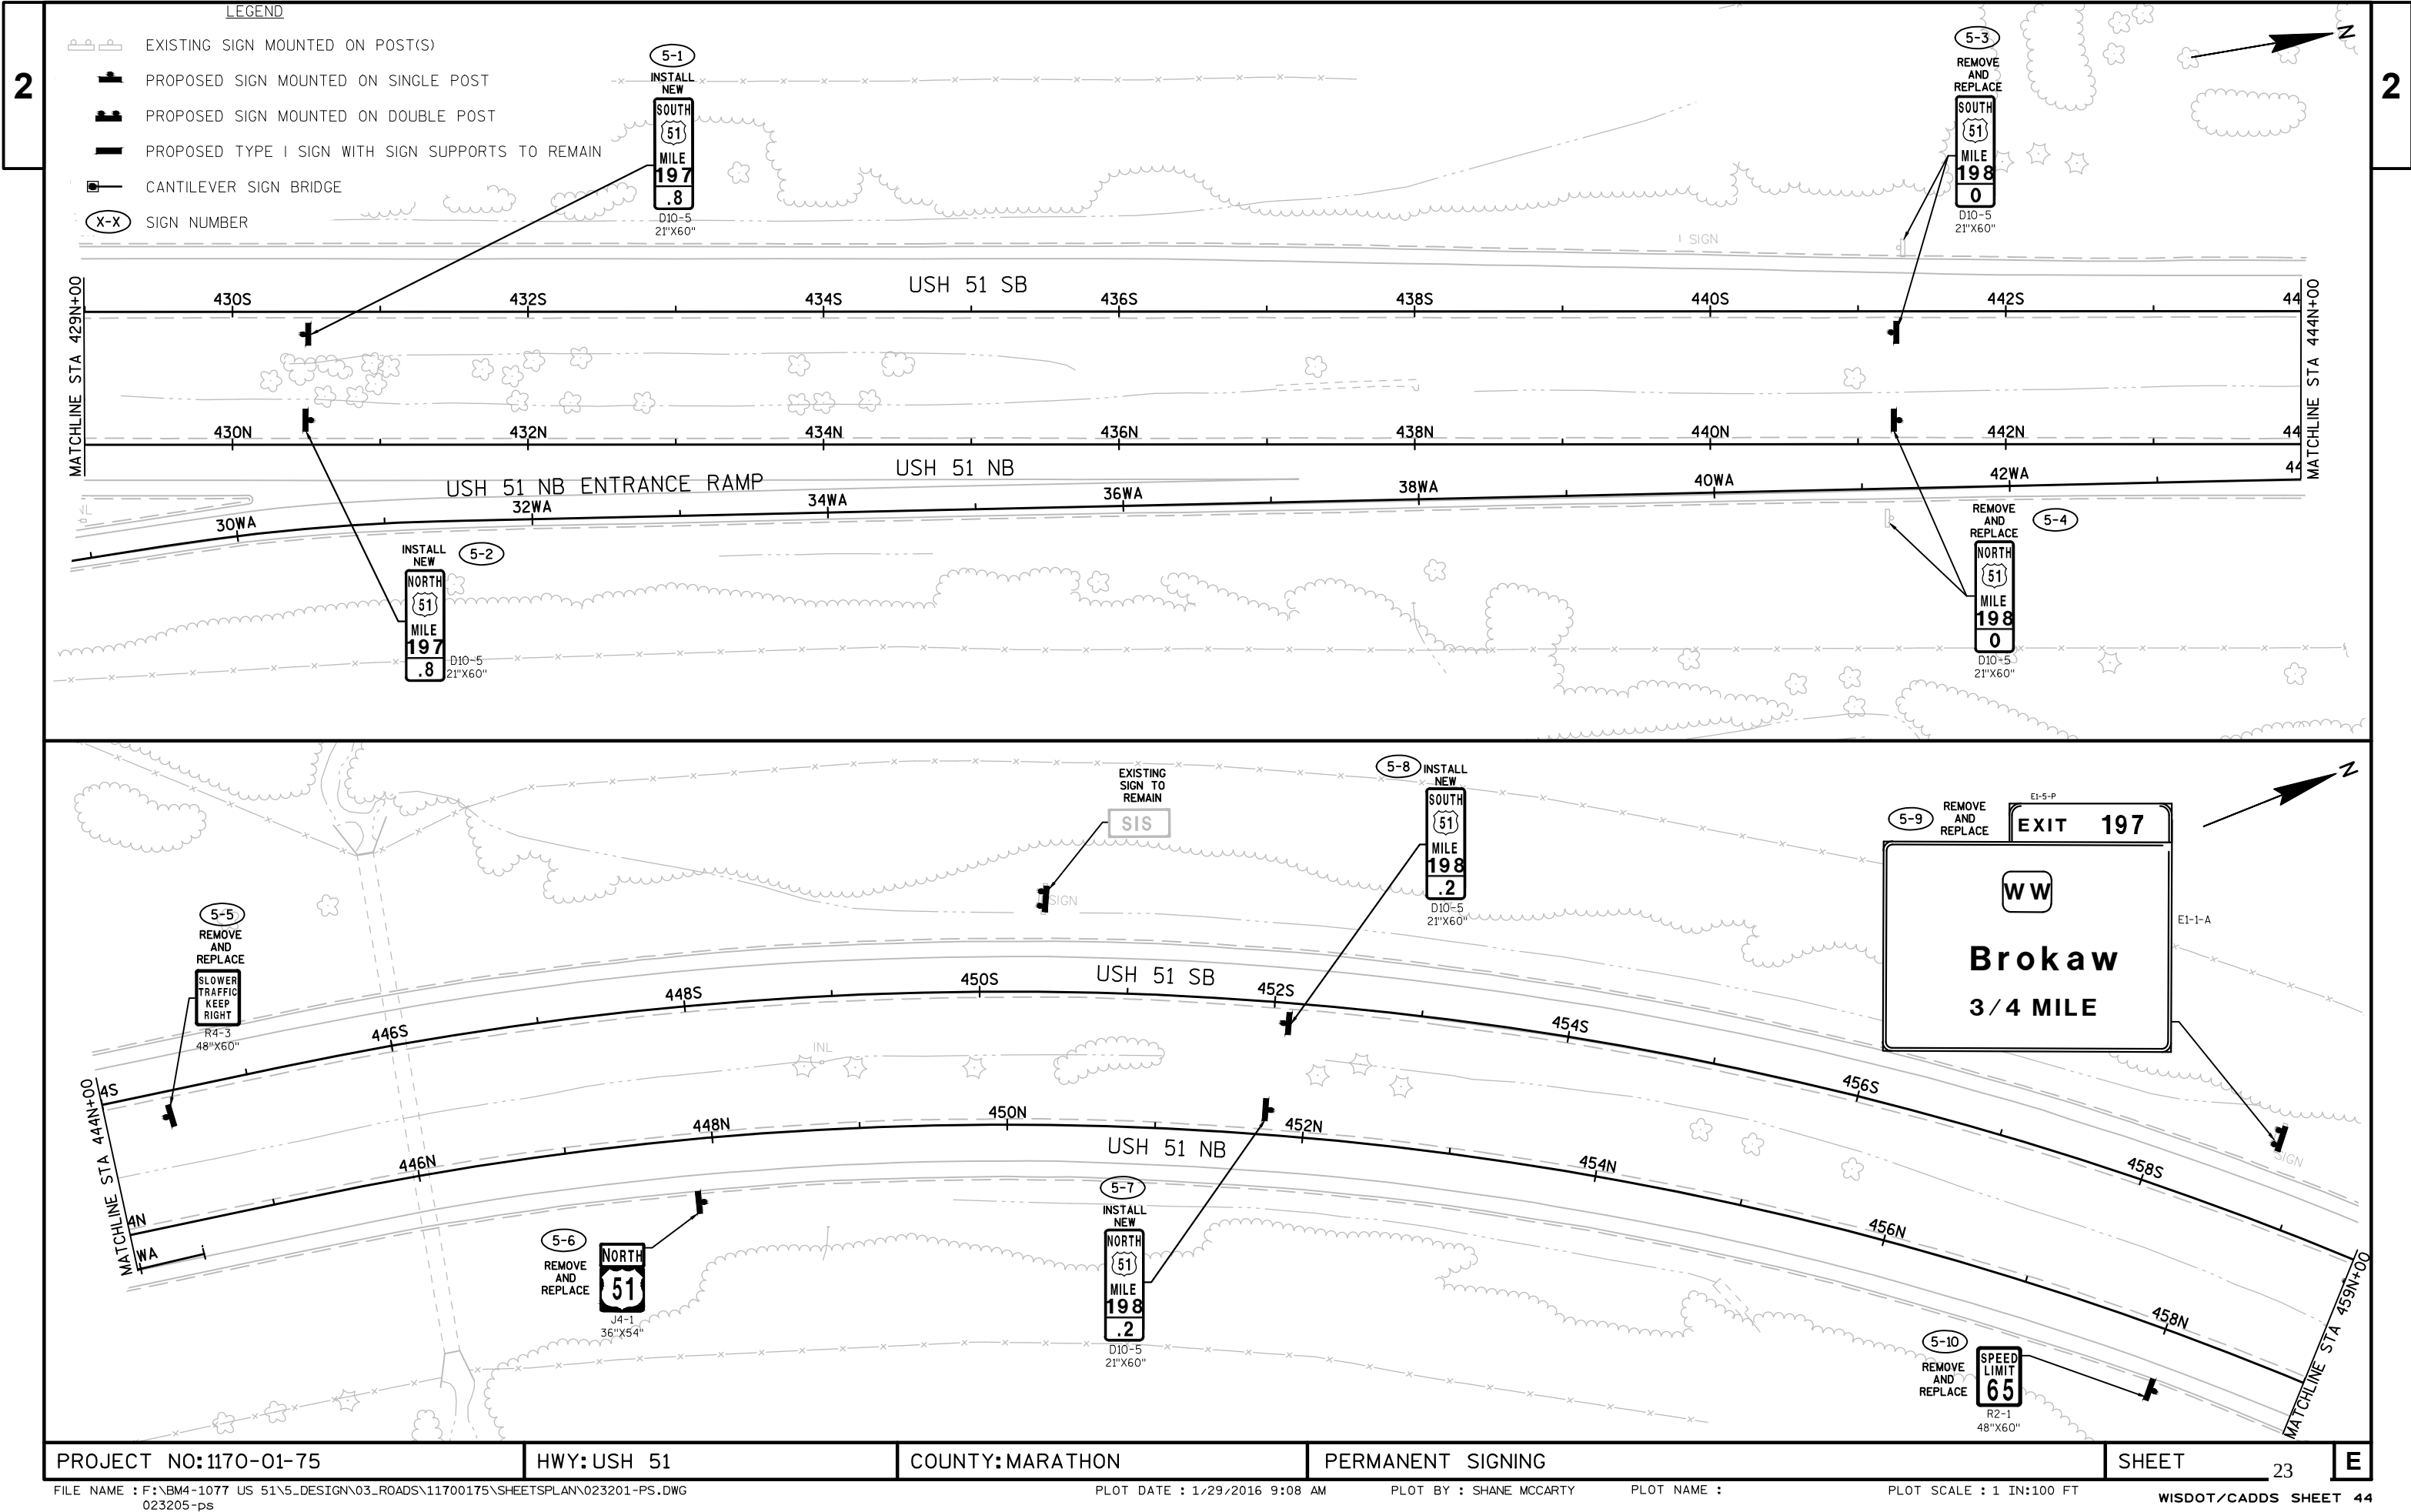


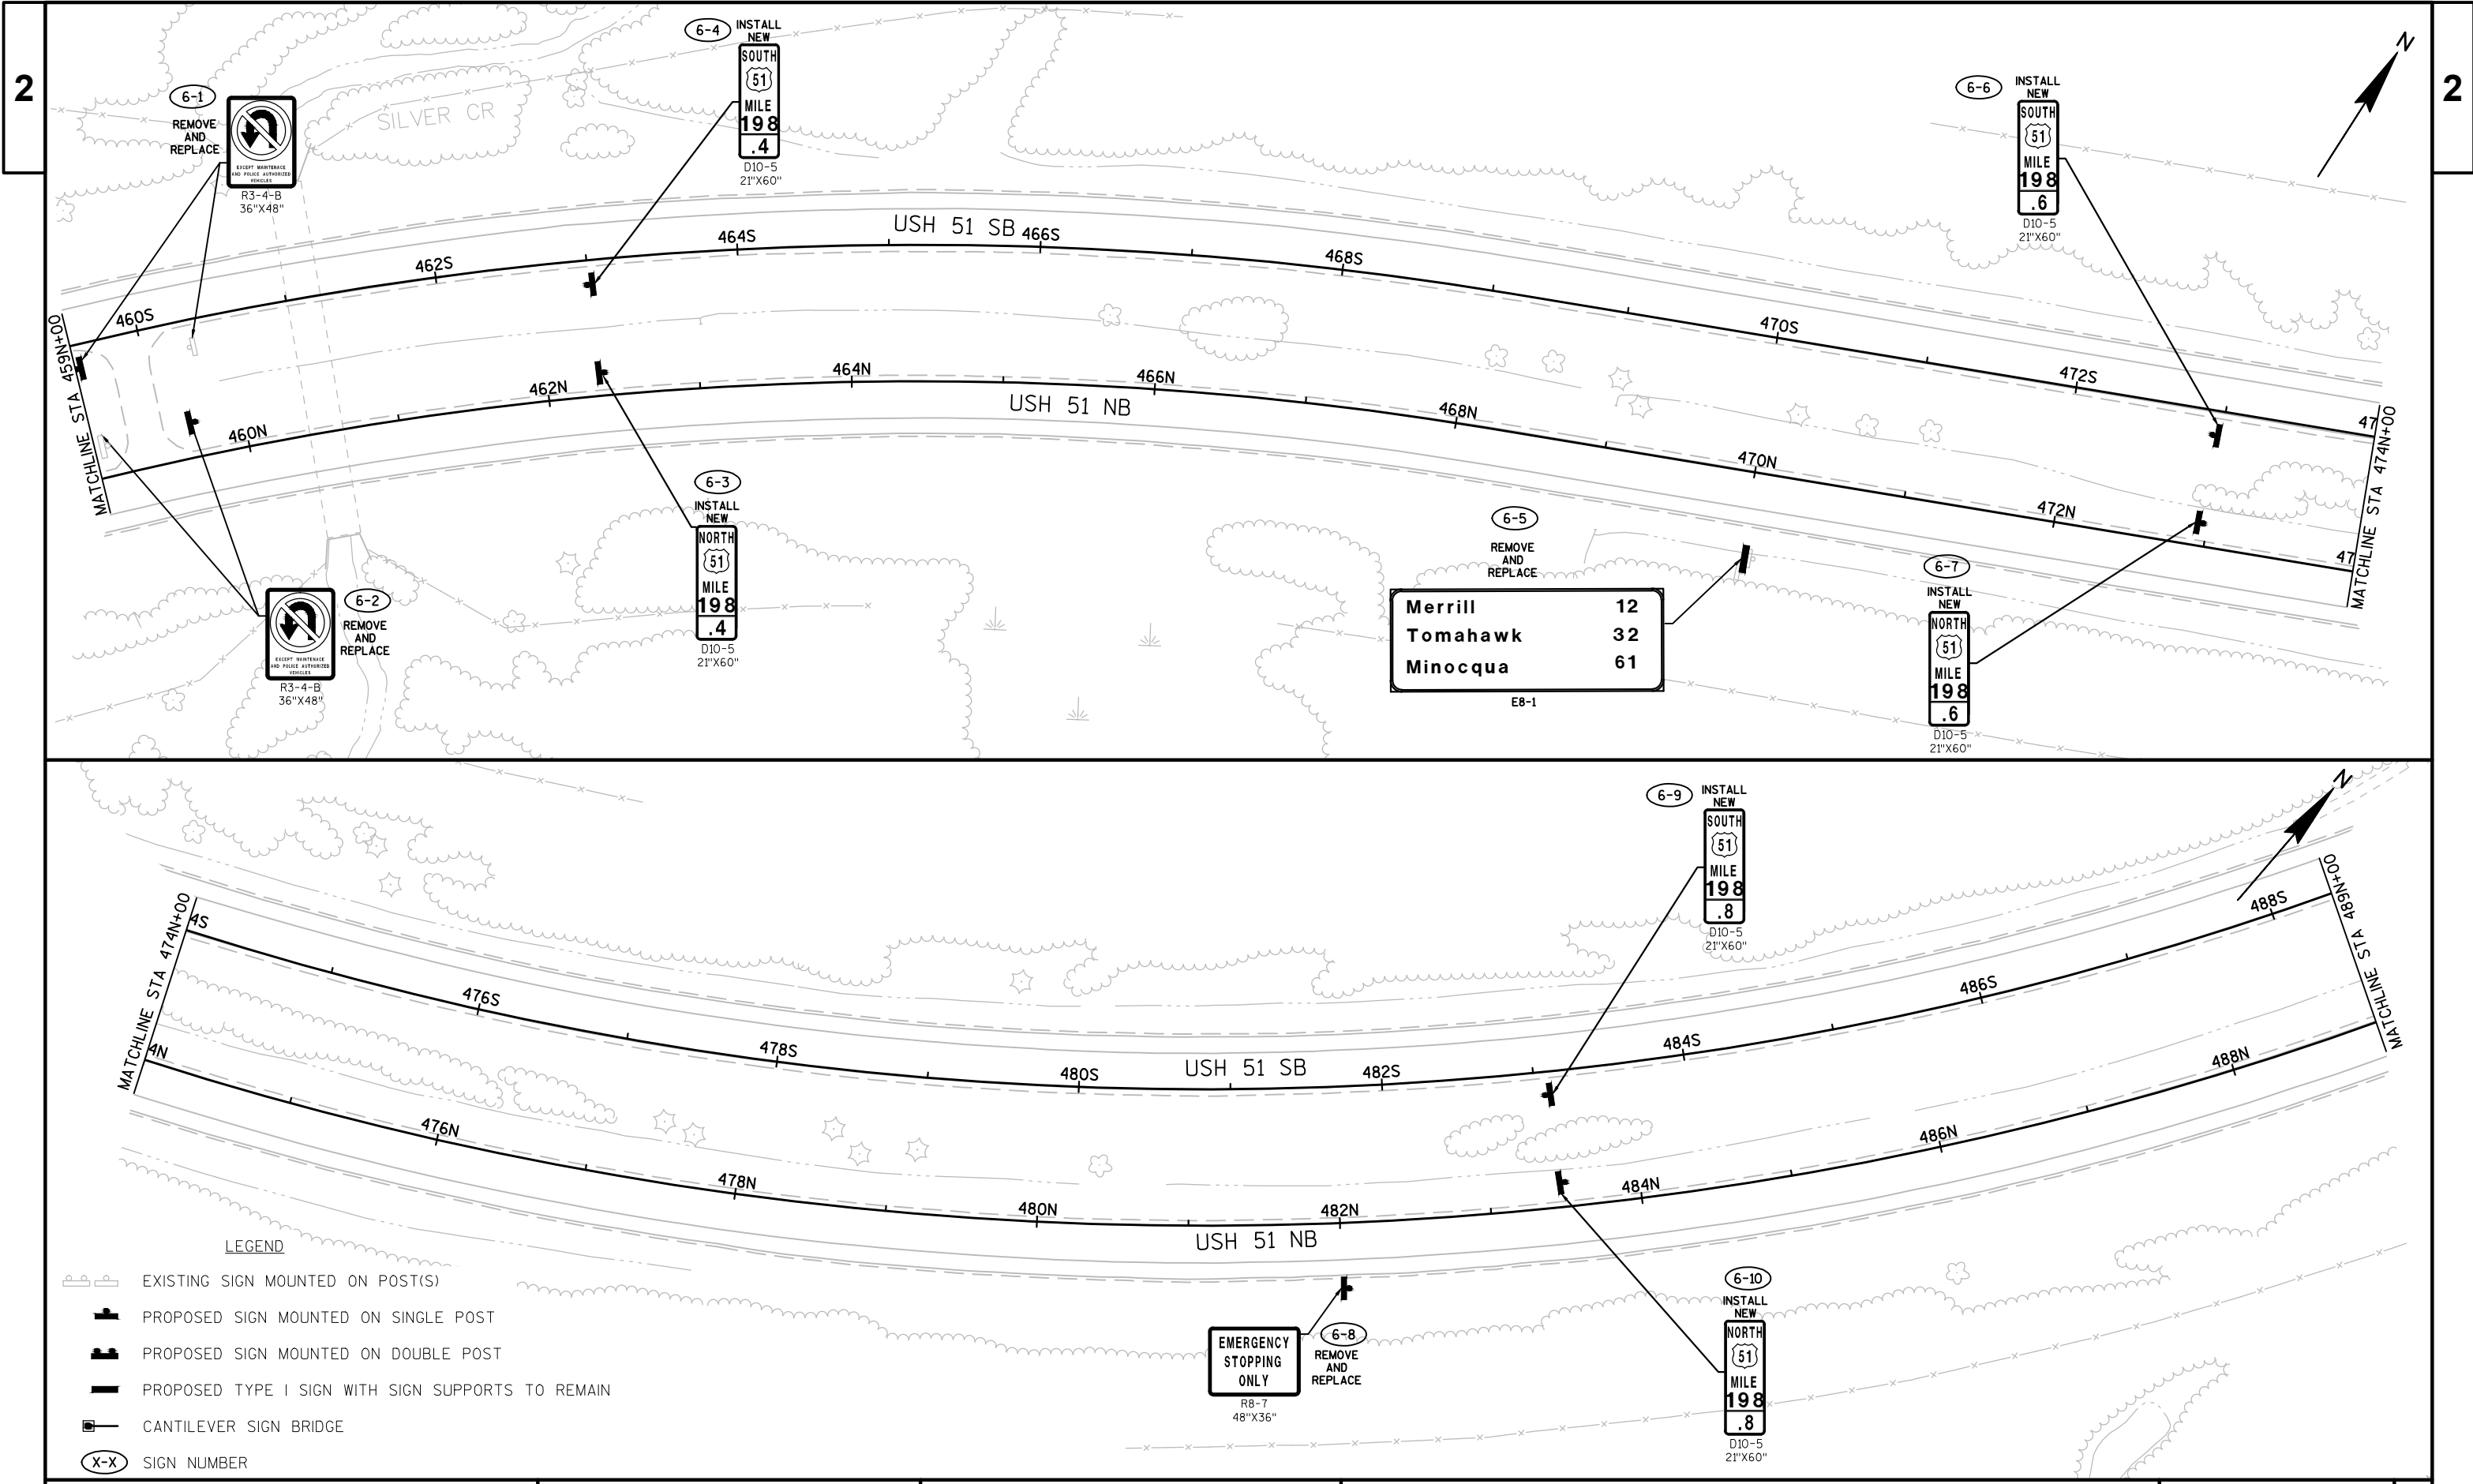


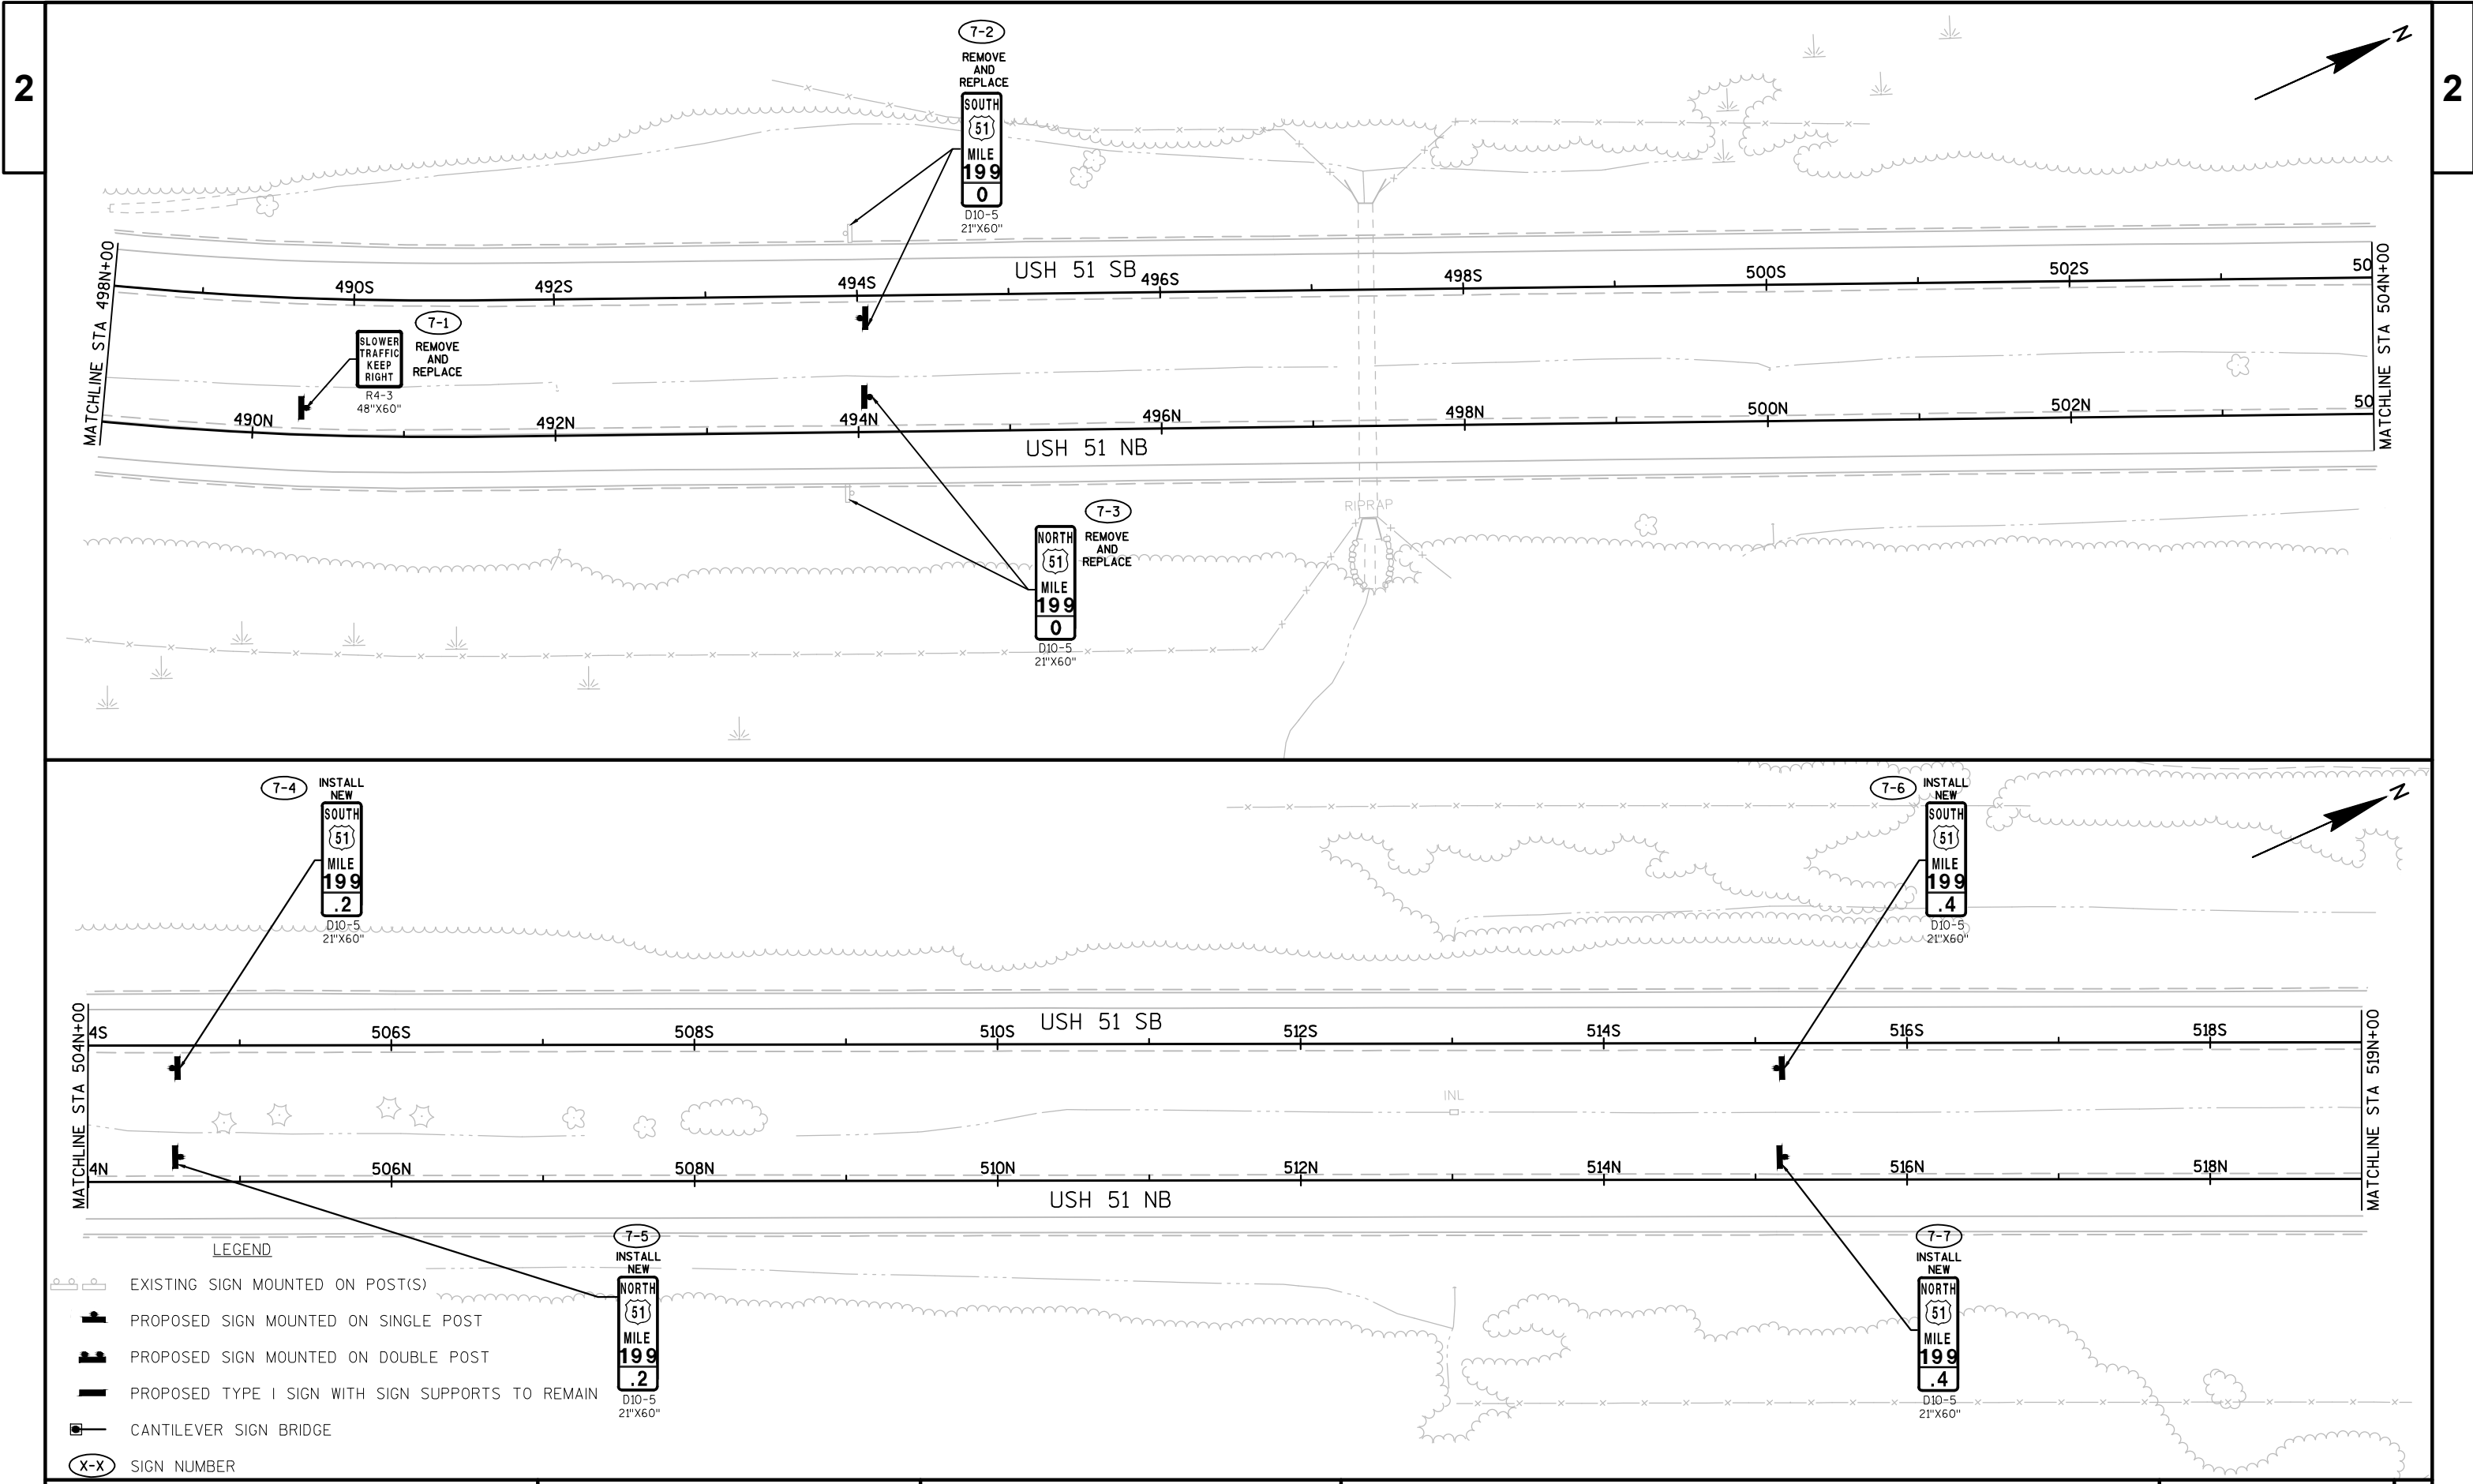



- LEGEND
- EXISTING SIGN MOUNTED ON POST(S)
 - PROPOSED SIGN MOUNTED ON SINGLE POST
 - PROPOSED SIGN MOUNTED ON DOUBLE POST
 - PROPOSED TYPE I SIGN WITH SIGN SUPPORTS TO REMAIN
 - CANTILEVER SIGN BRIDGE
 - SIGN NUMBER

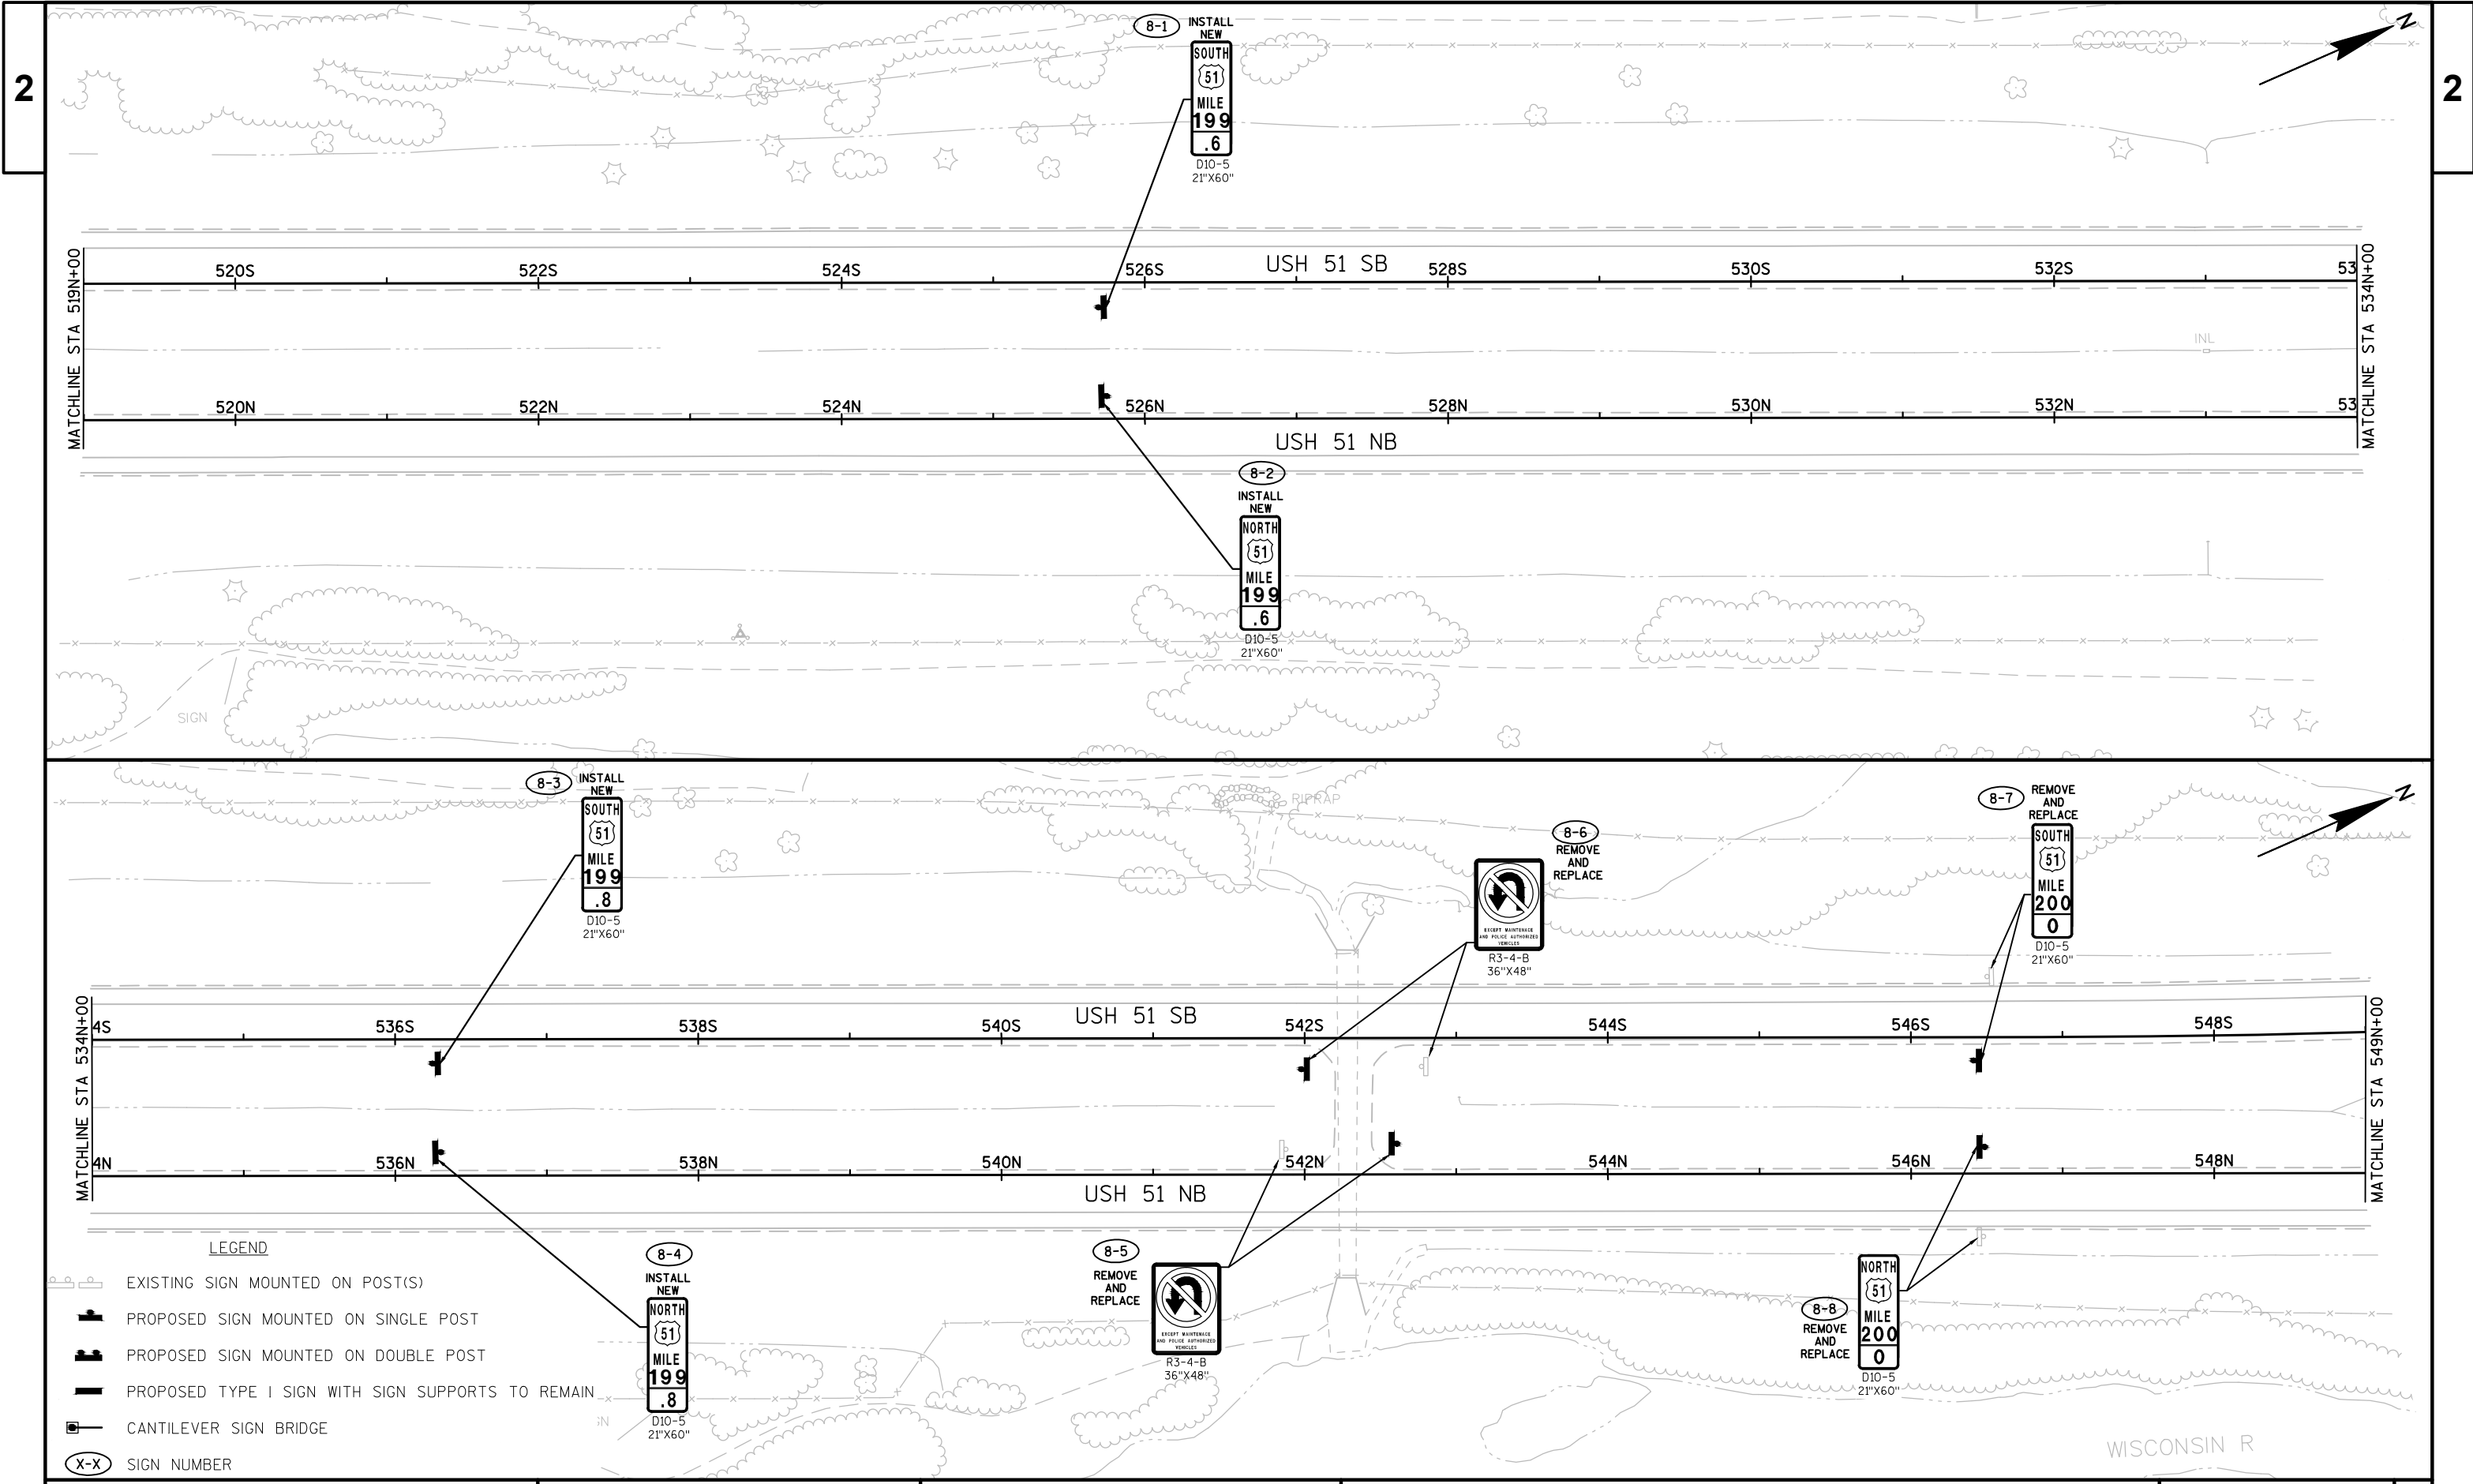


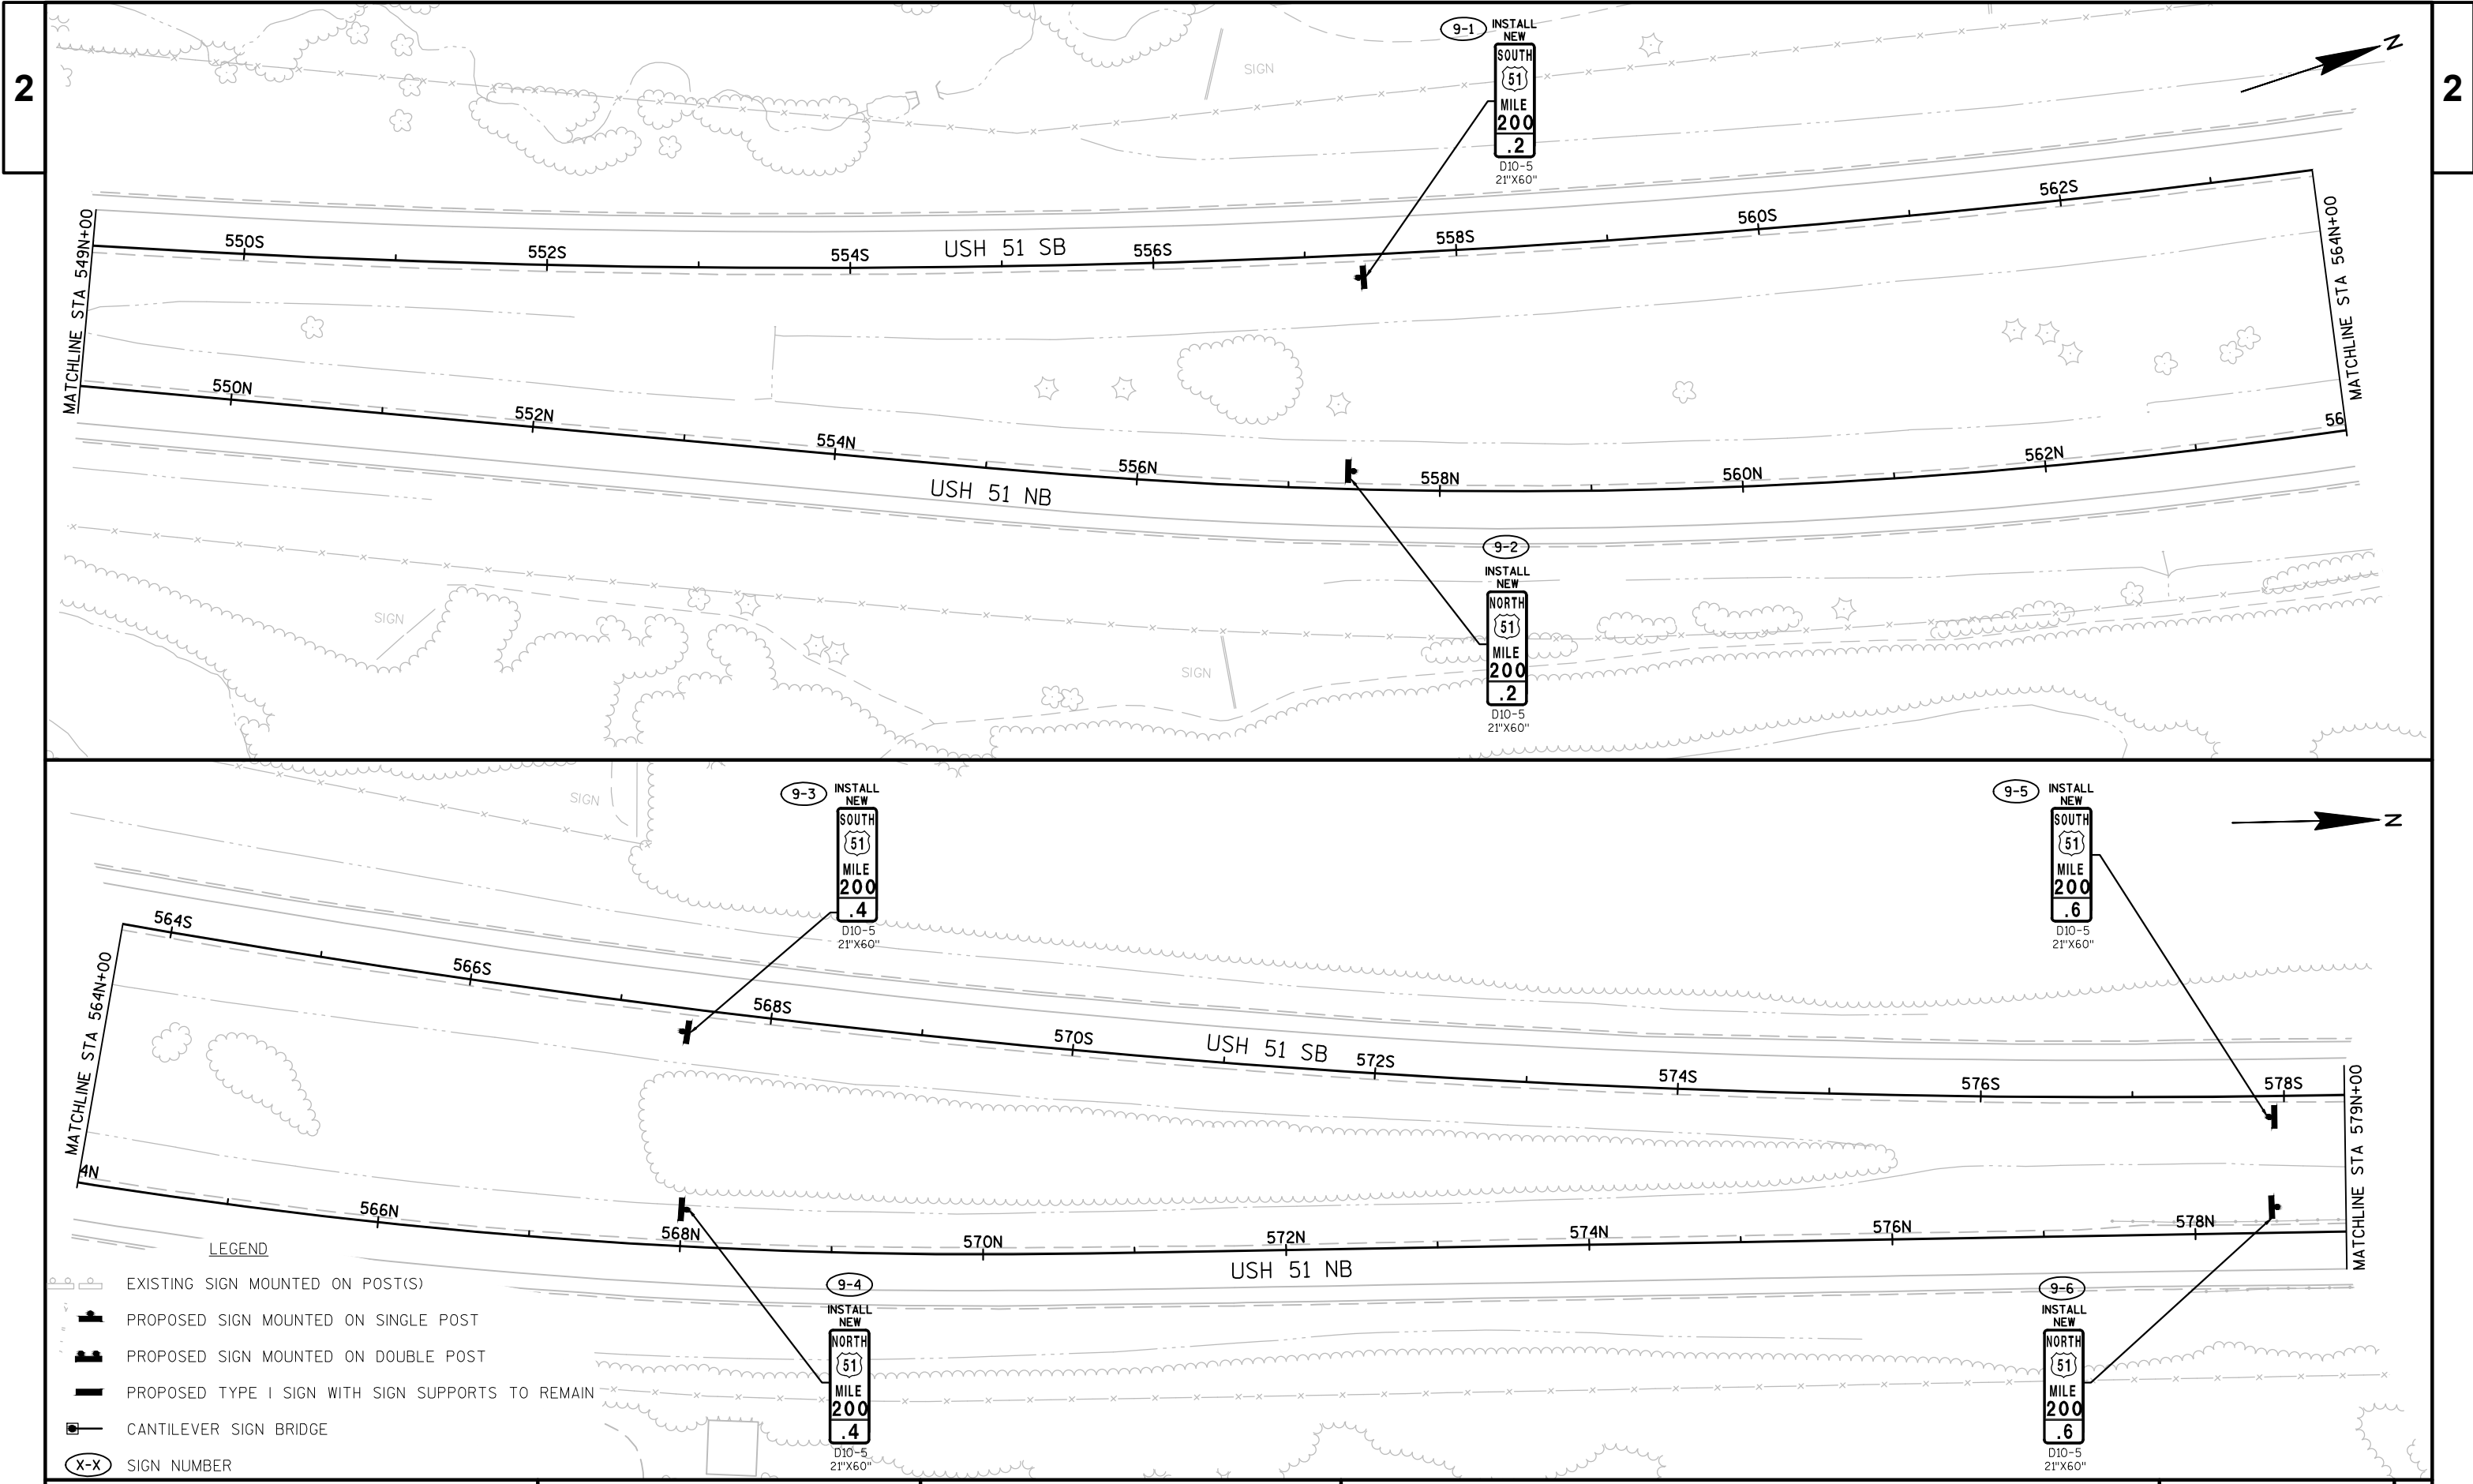


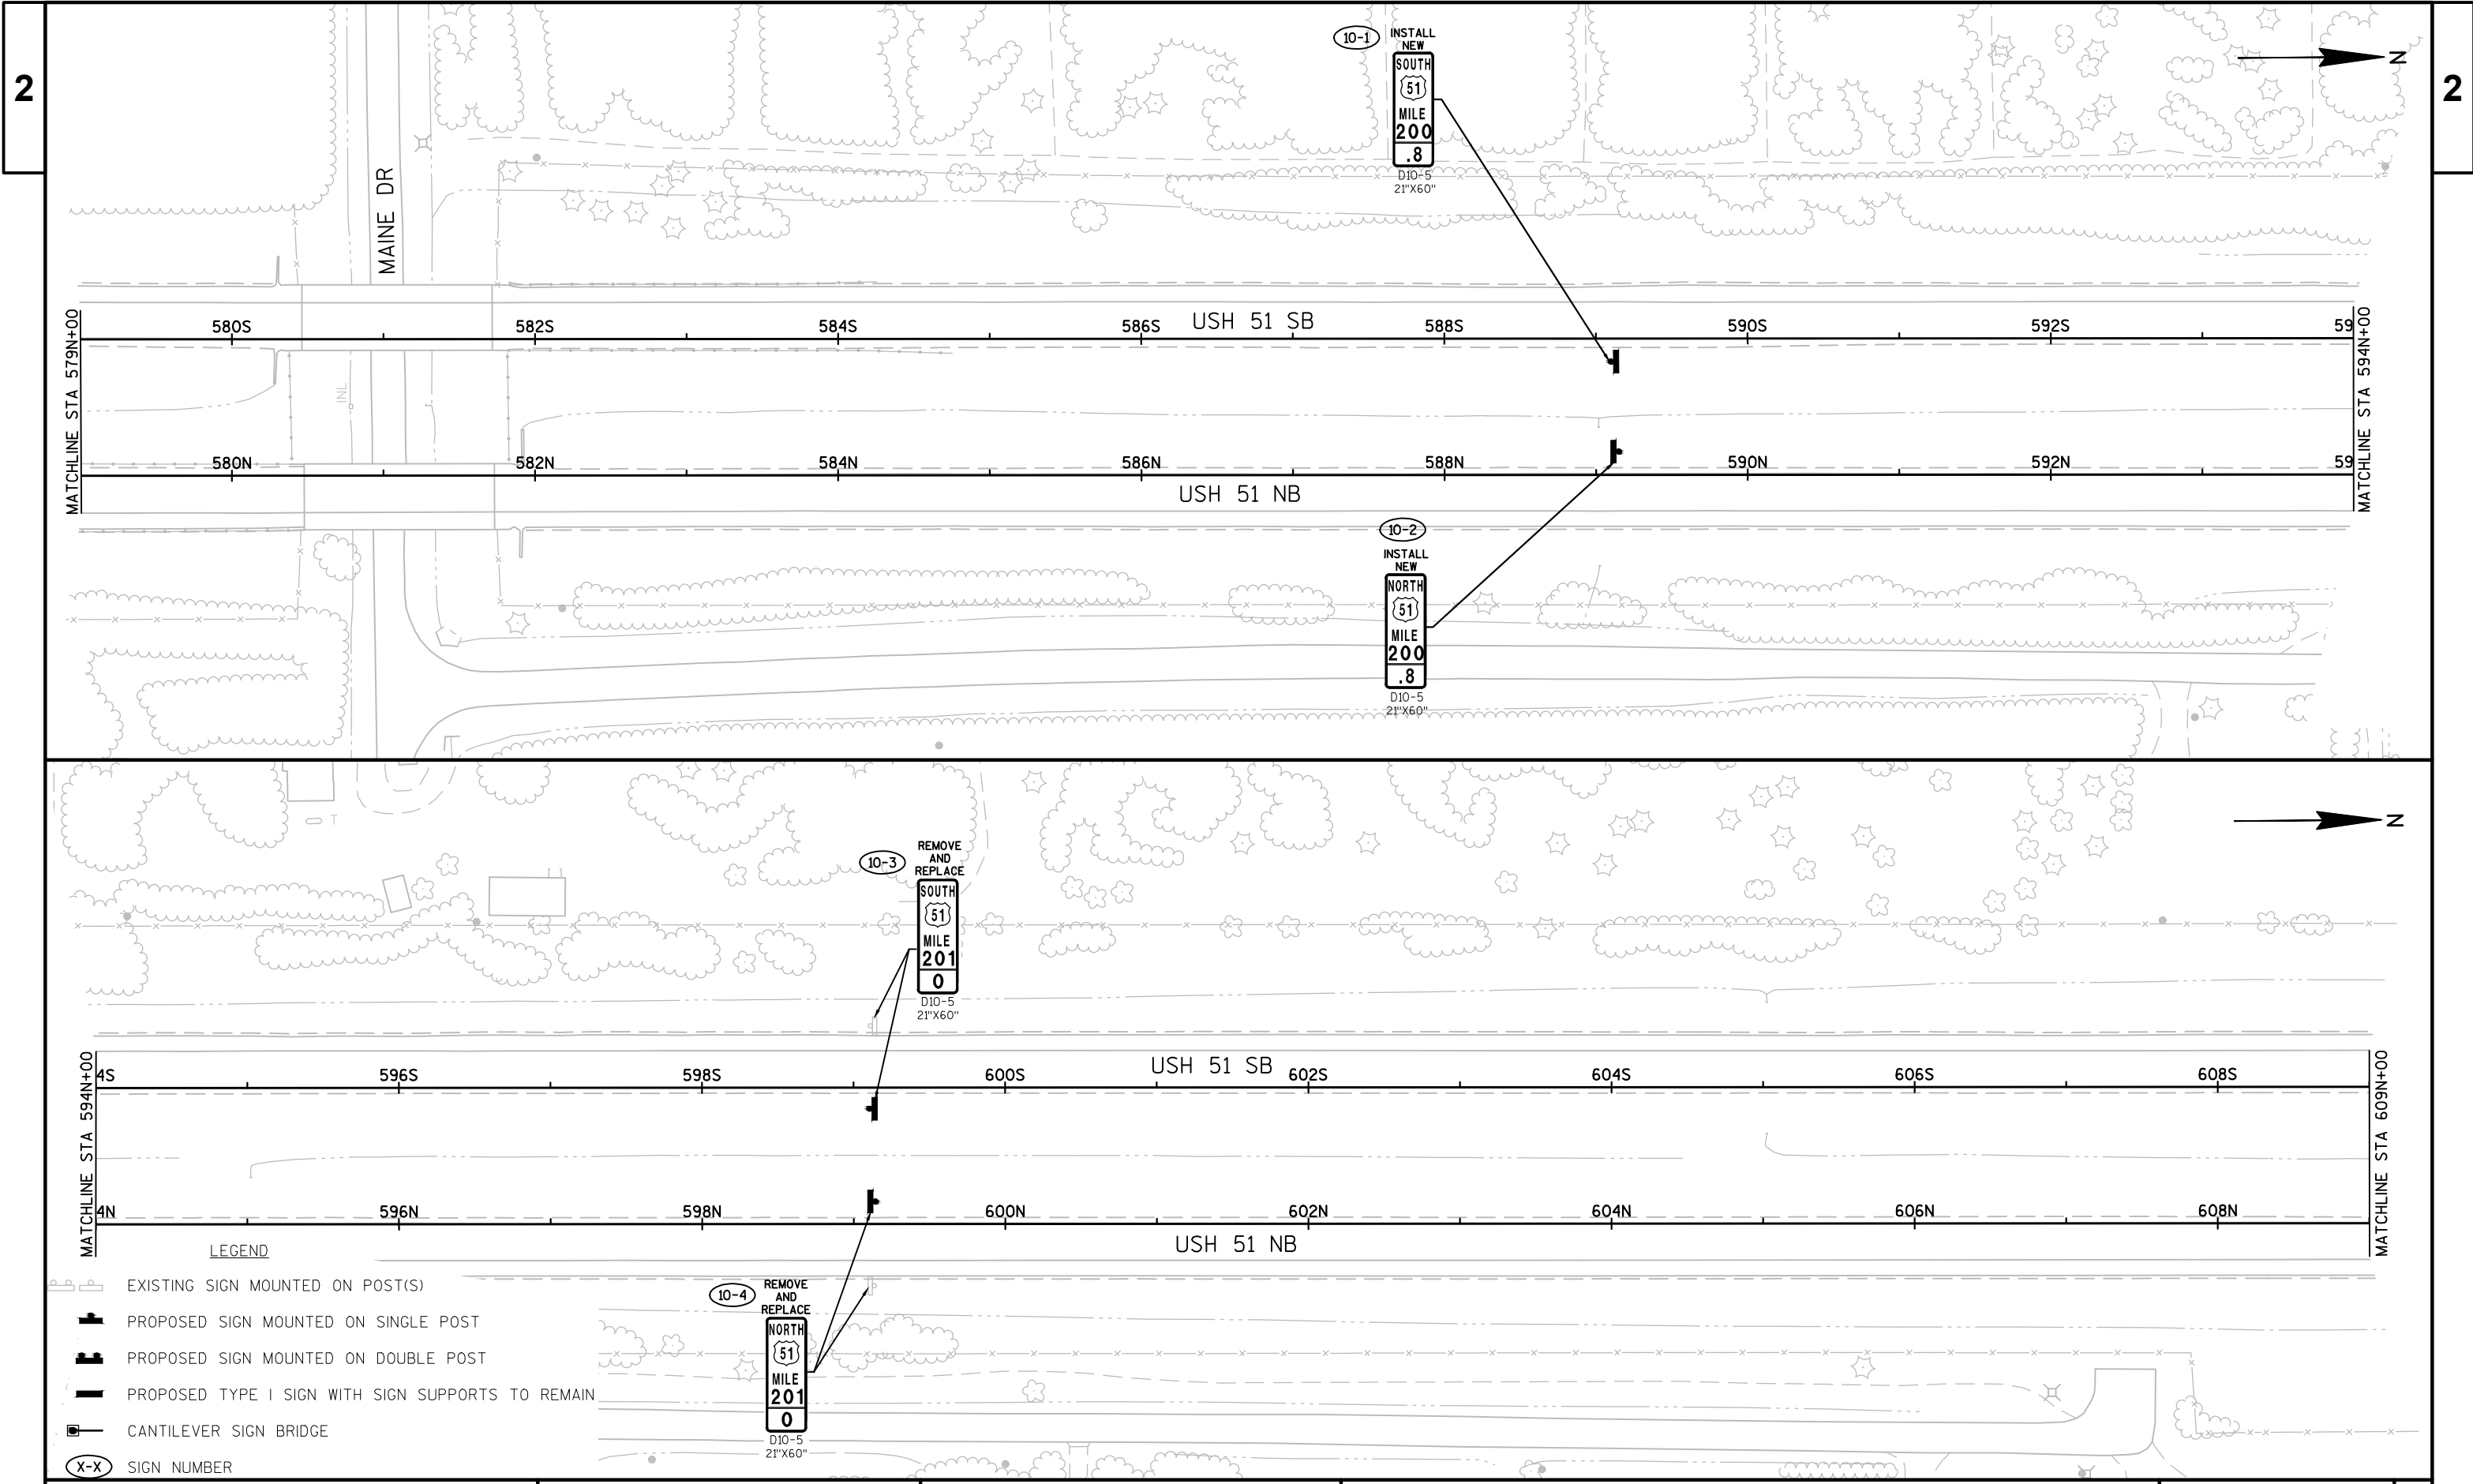


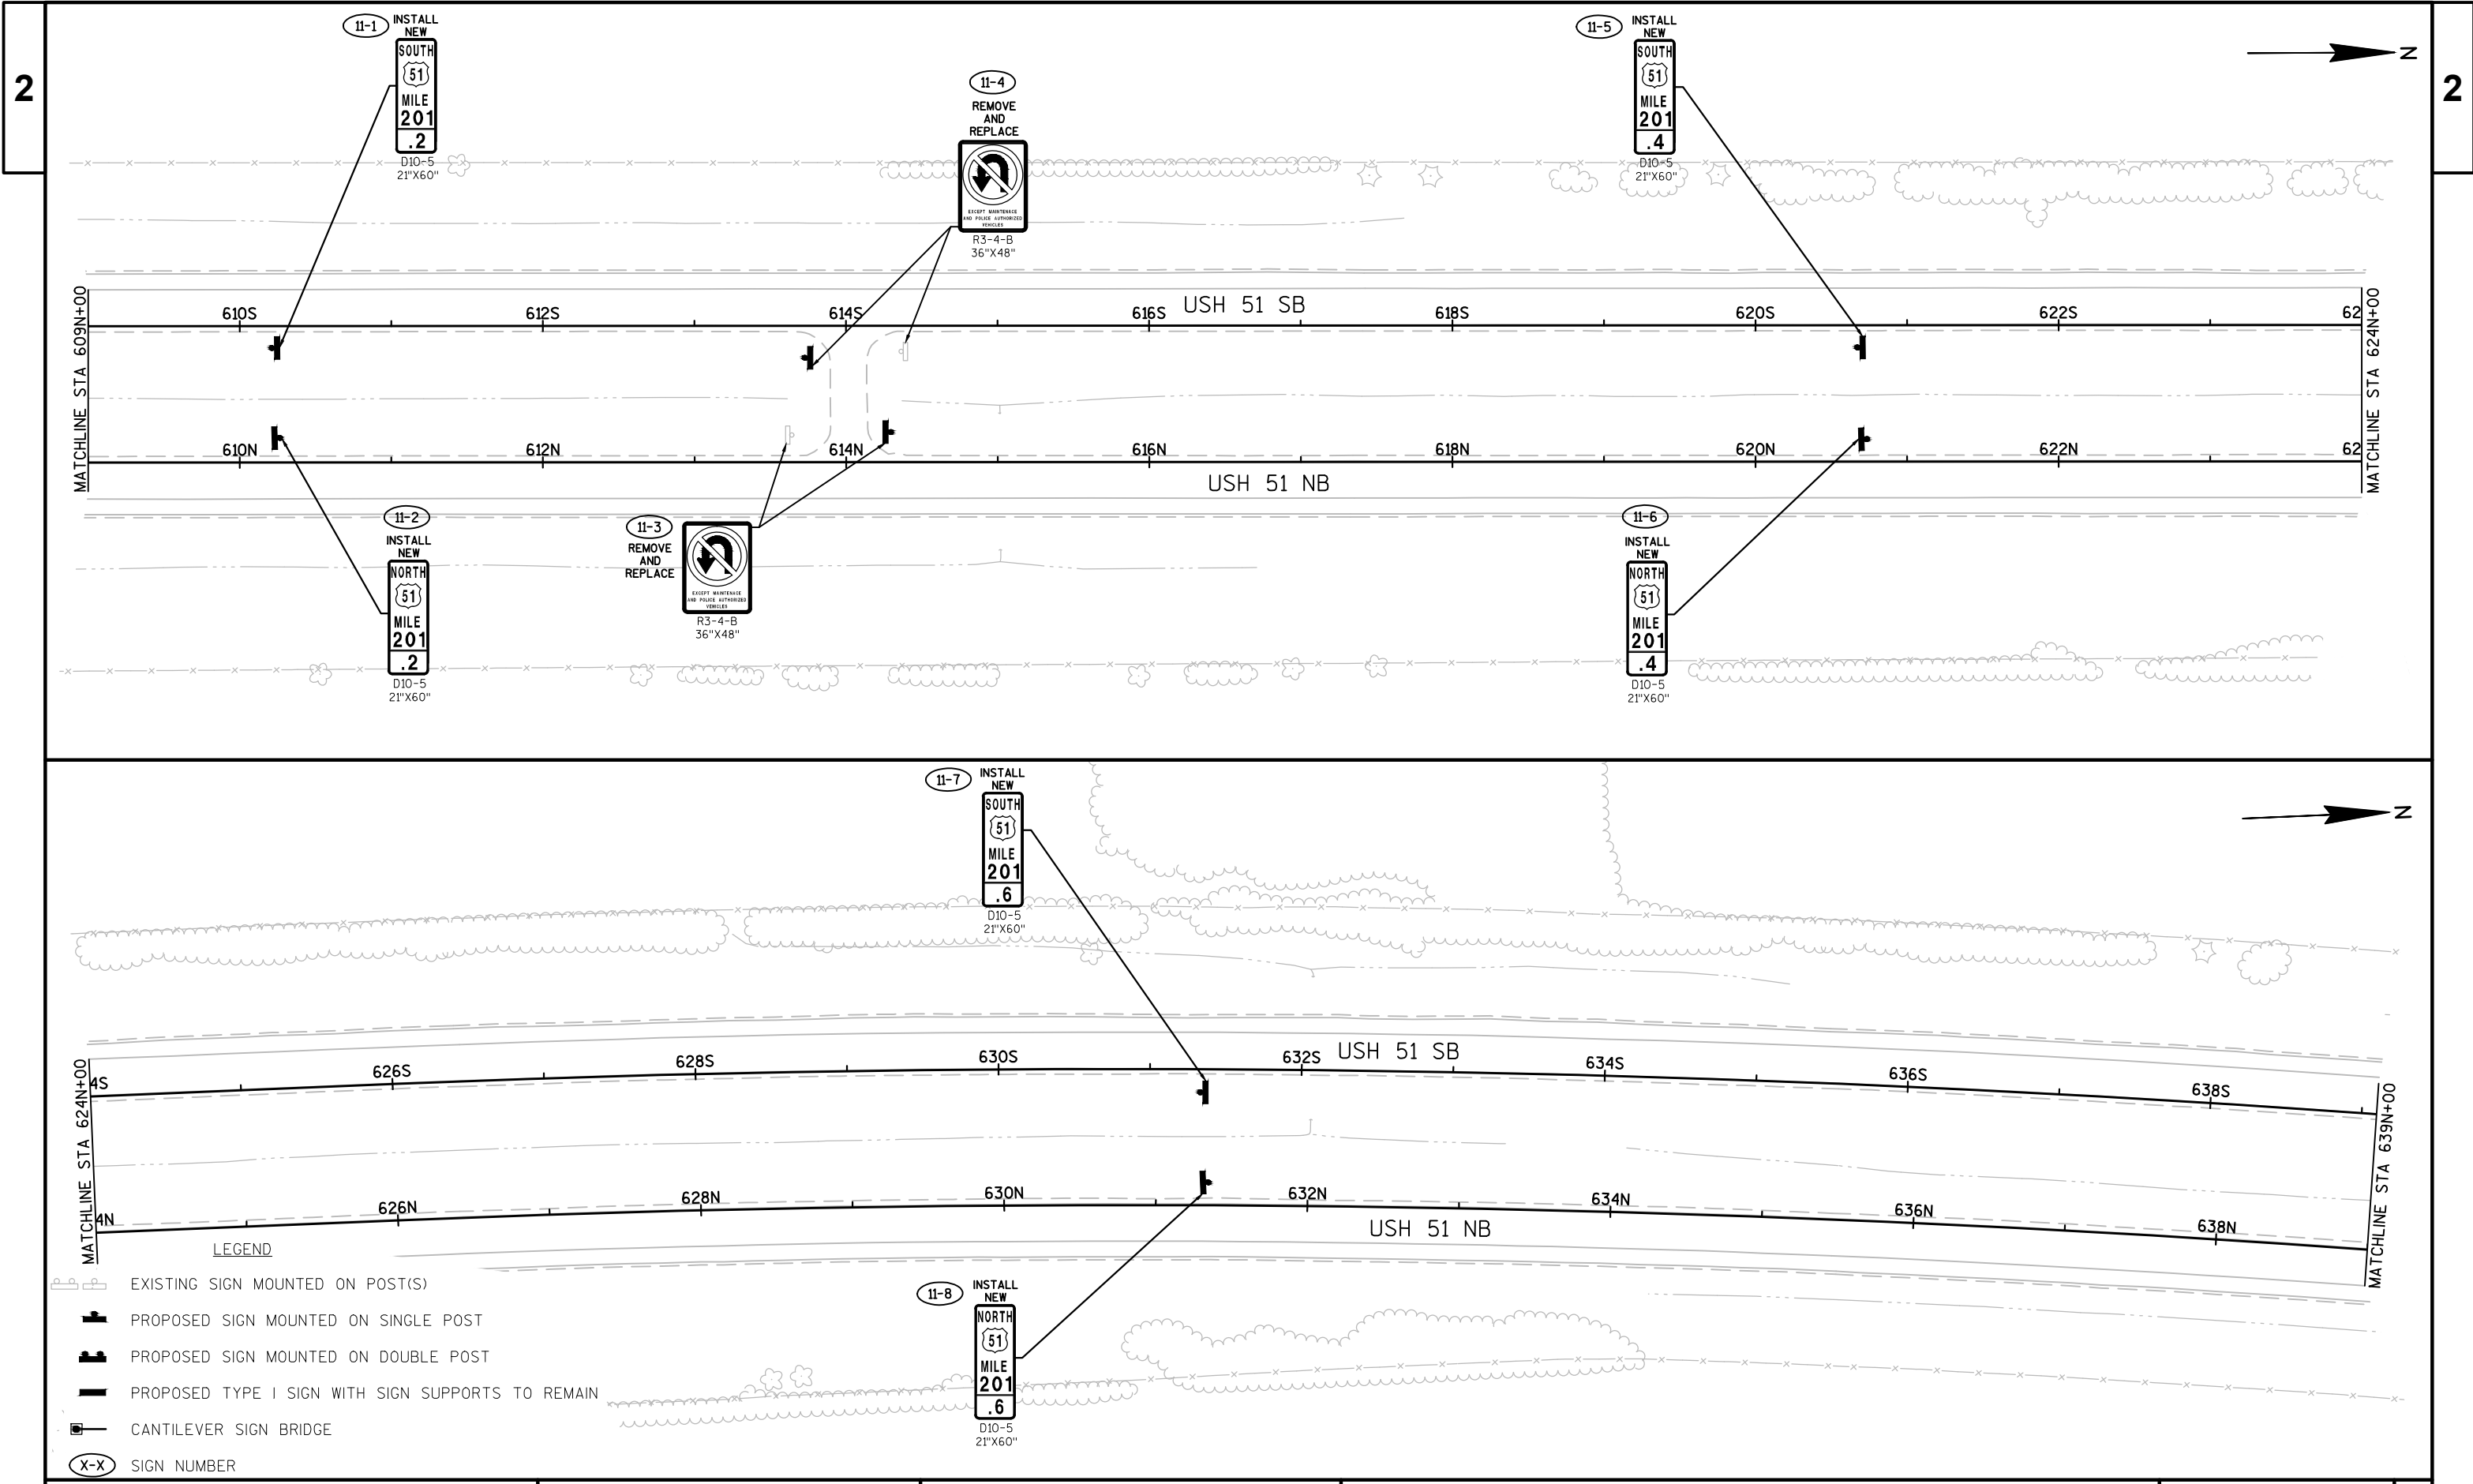

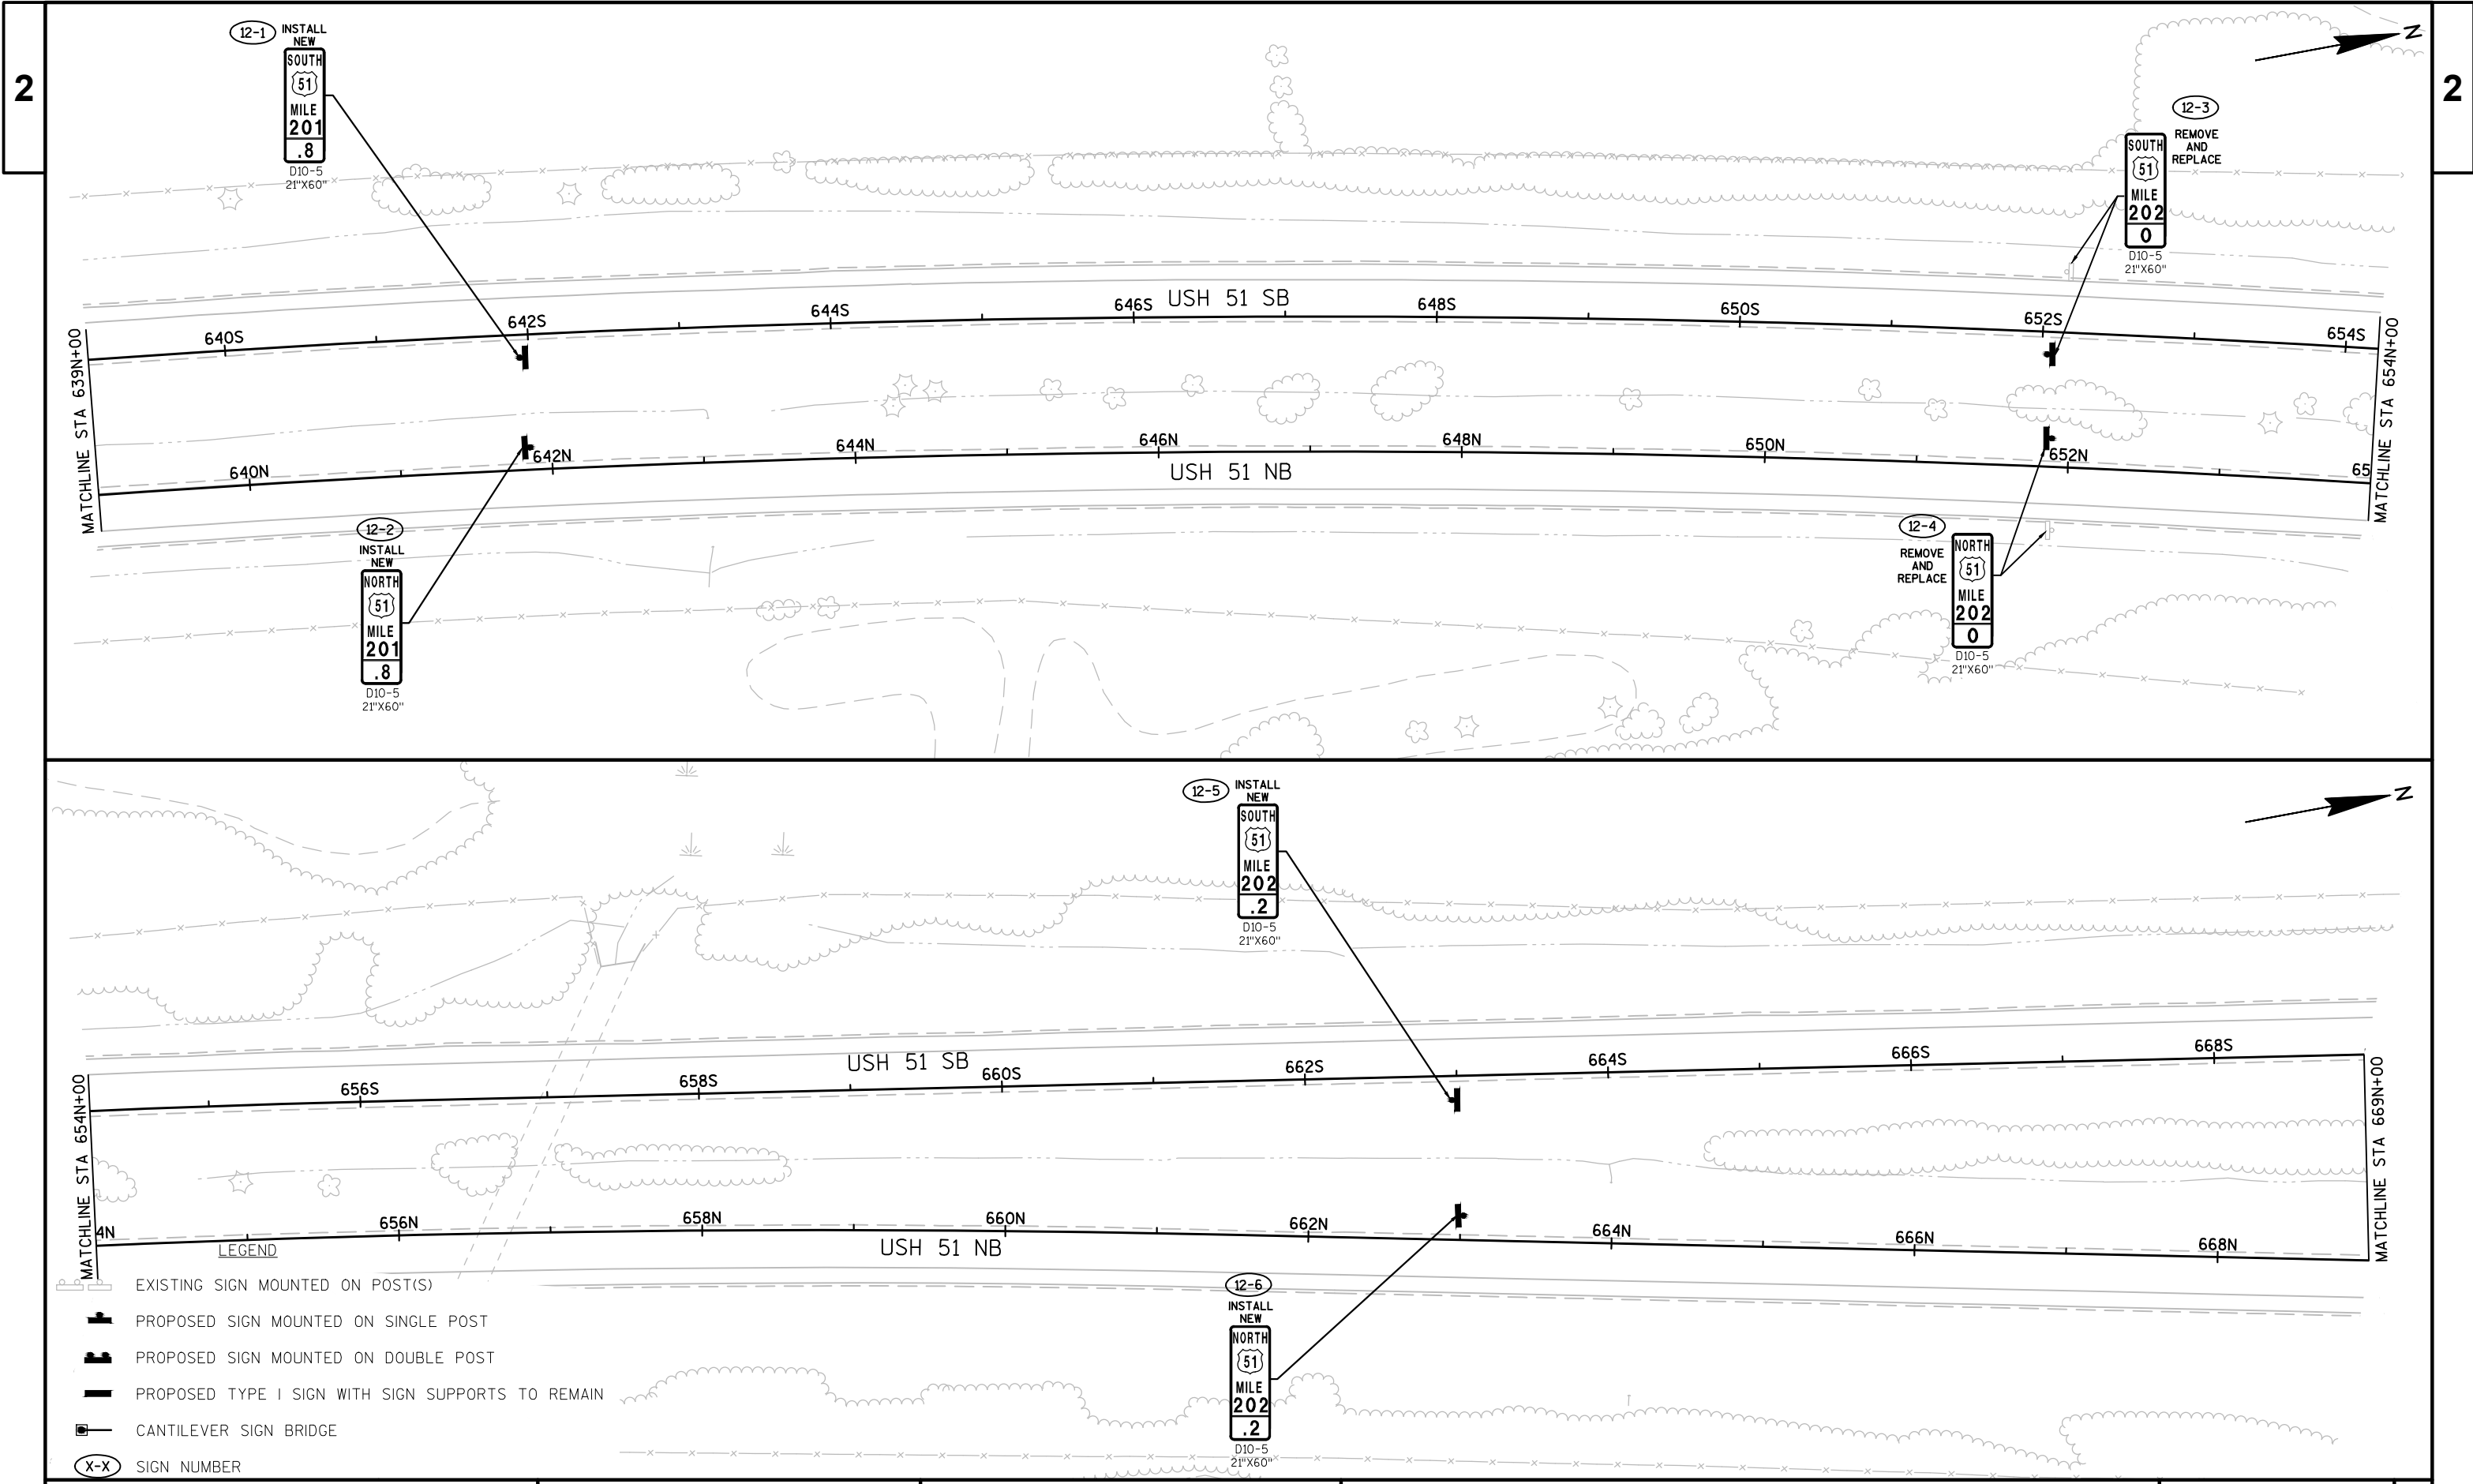

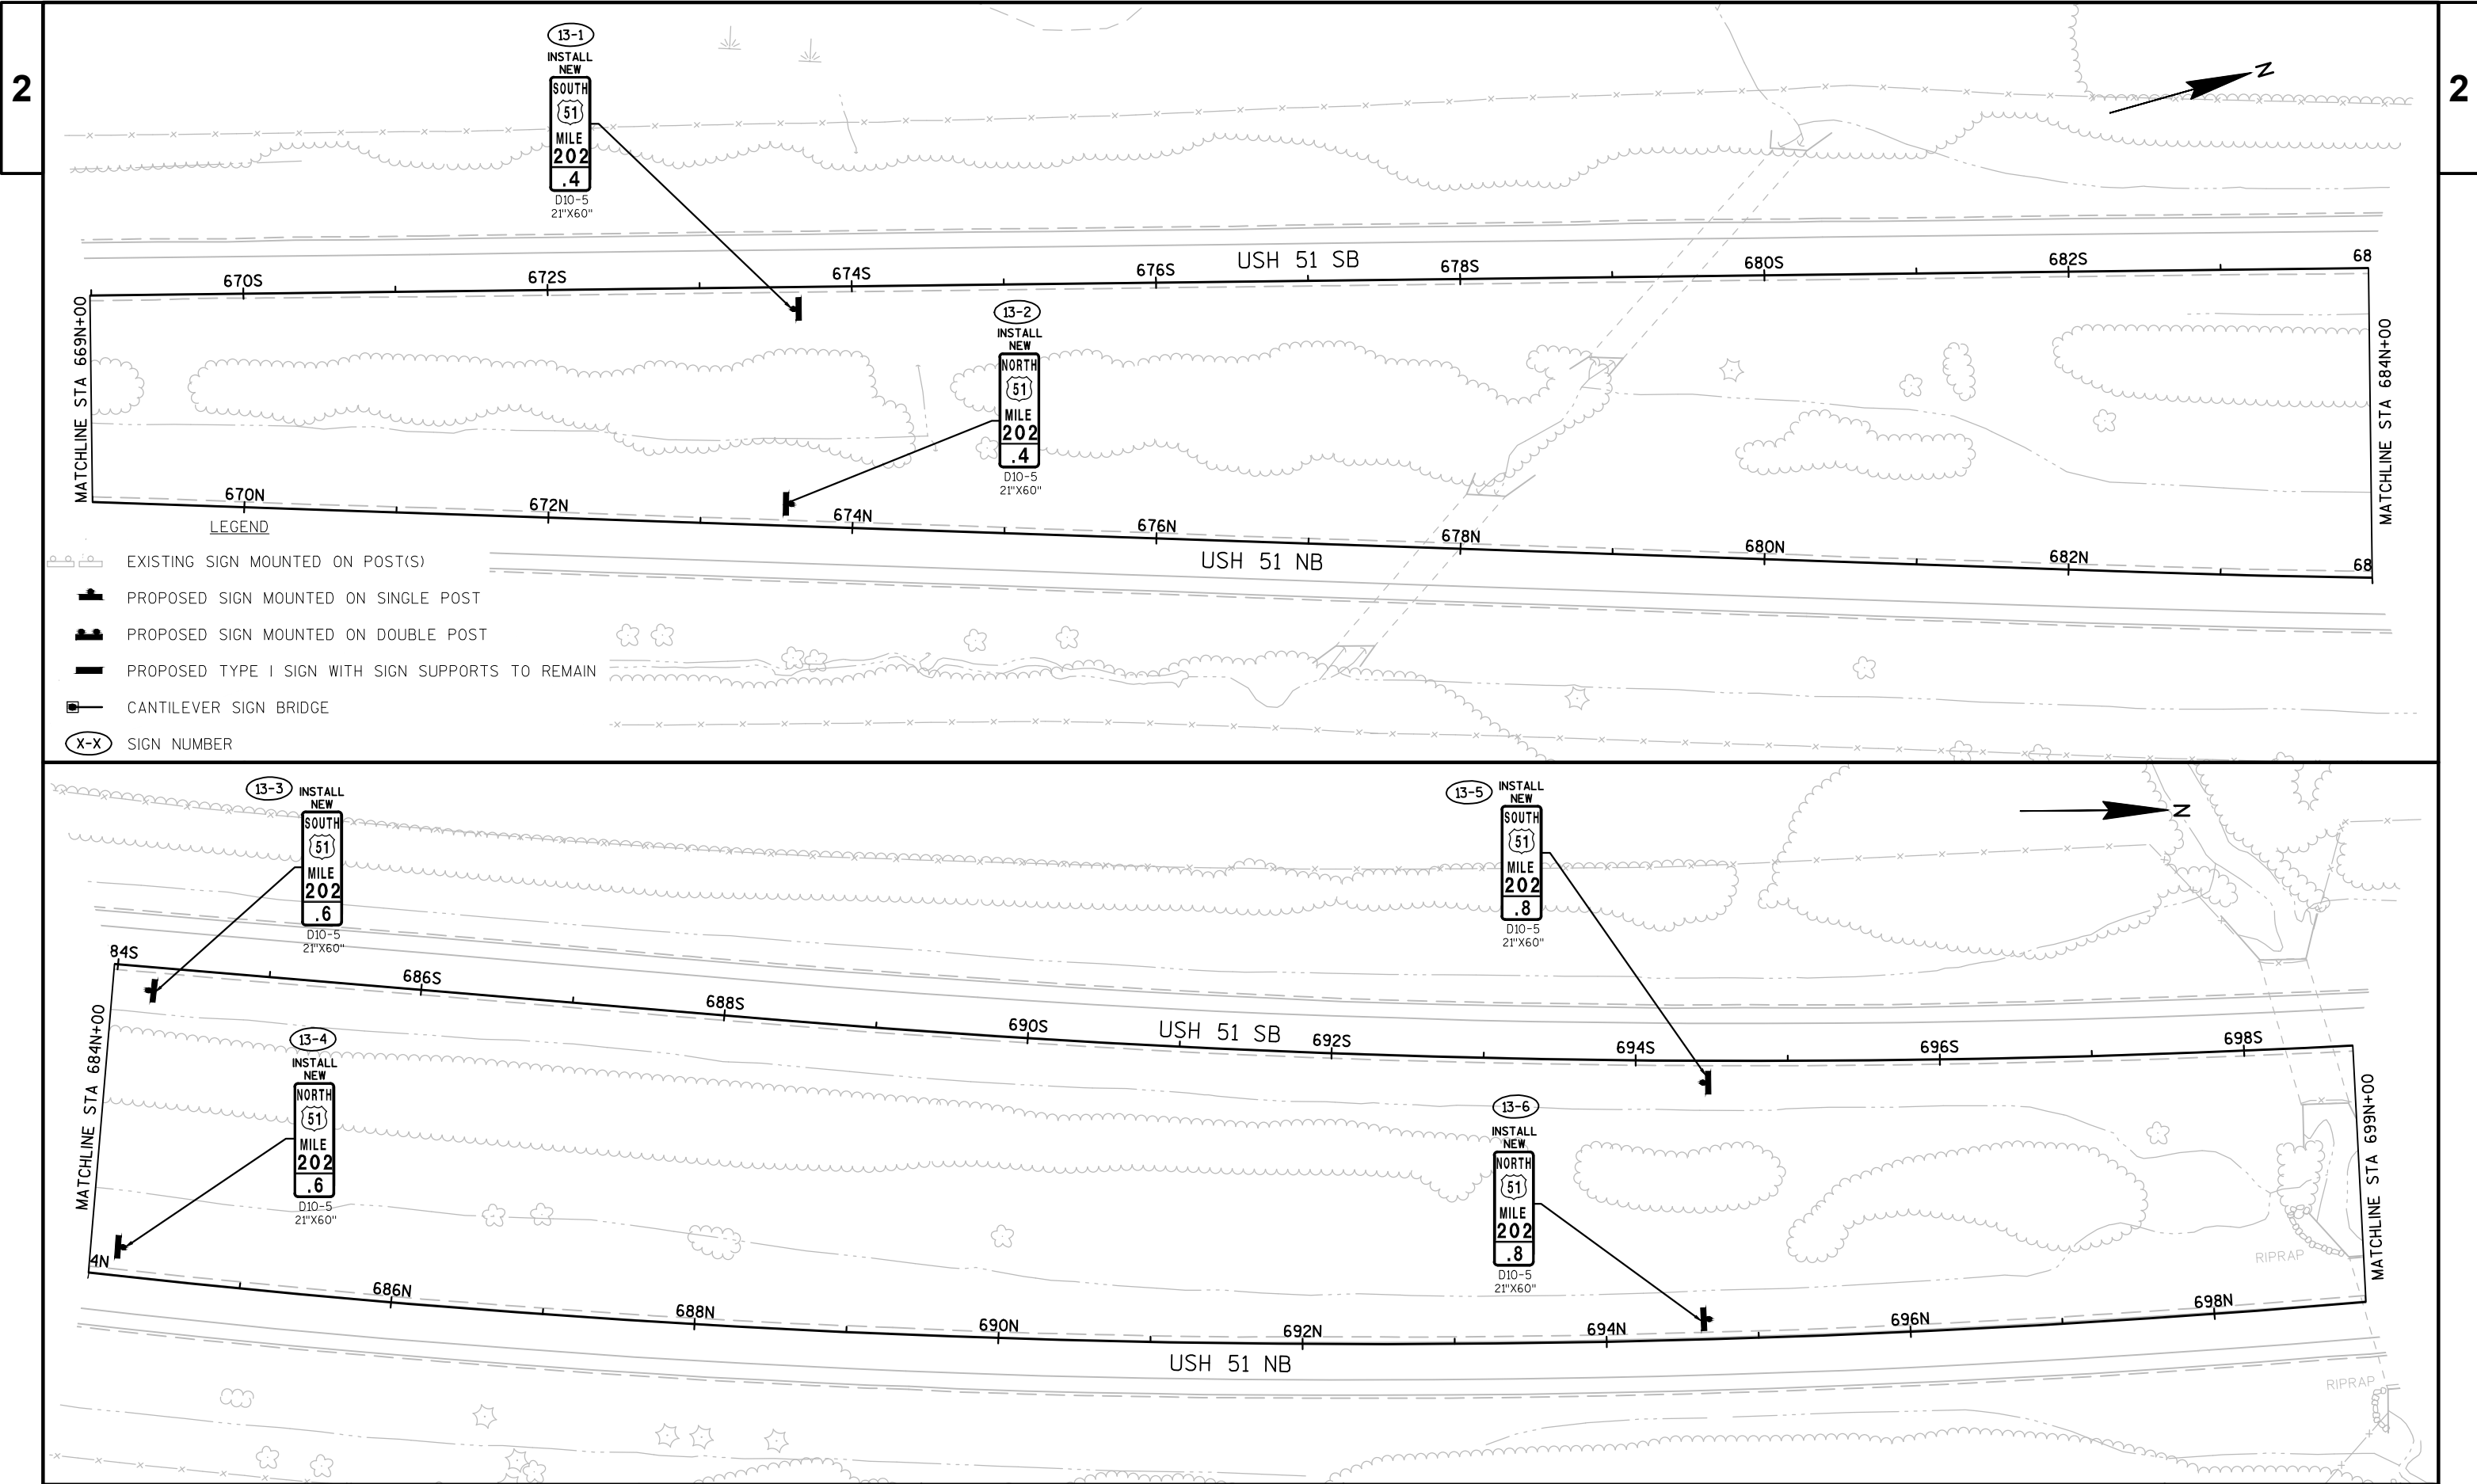


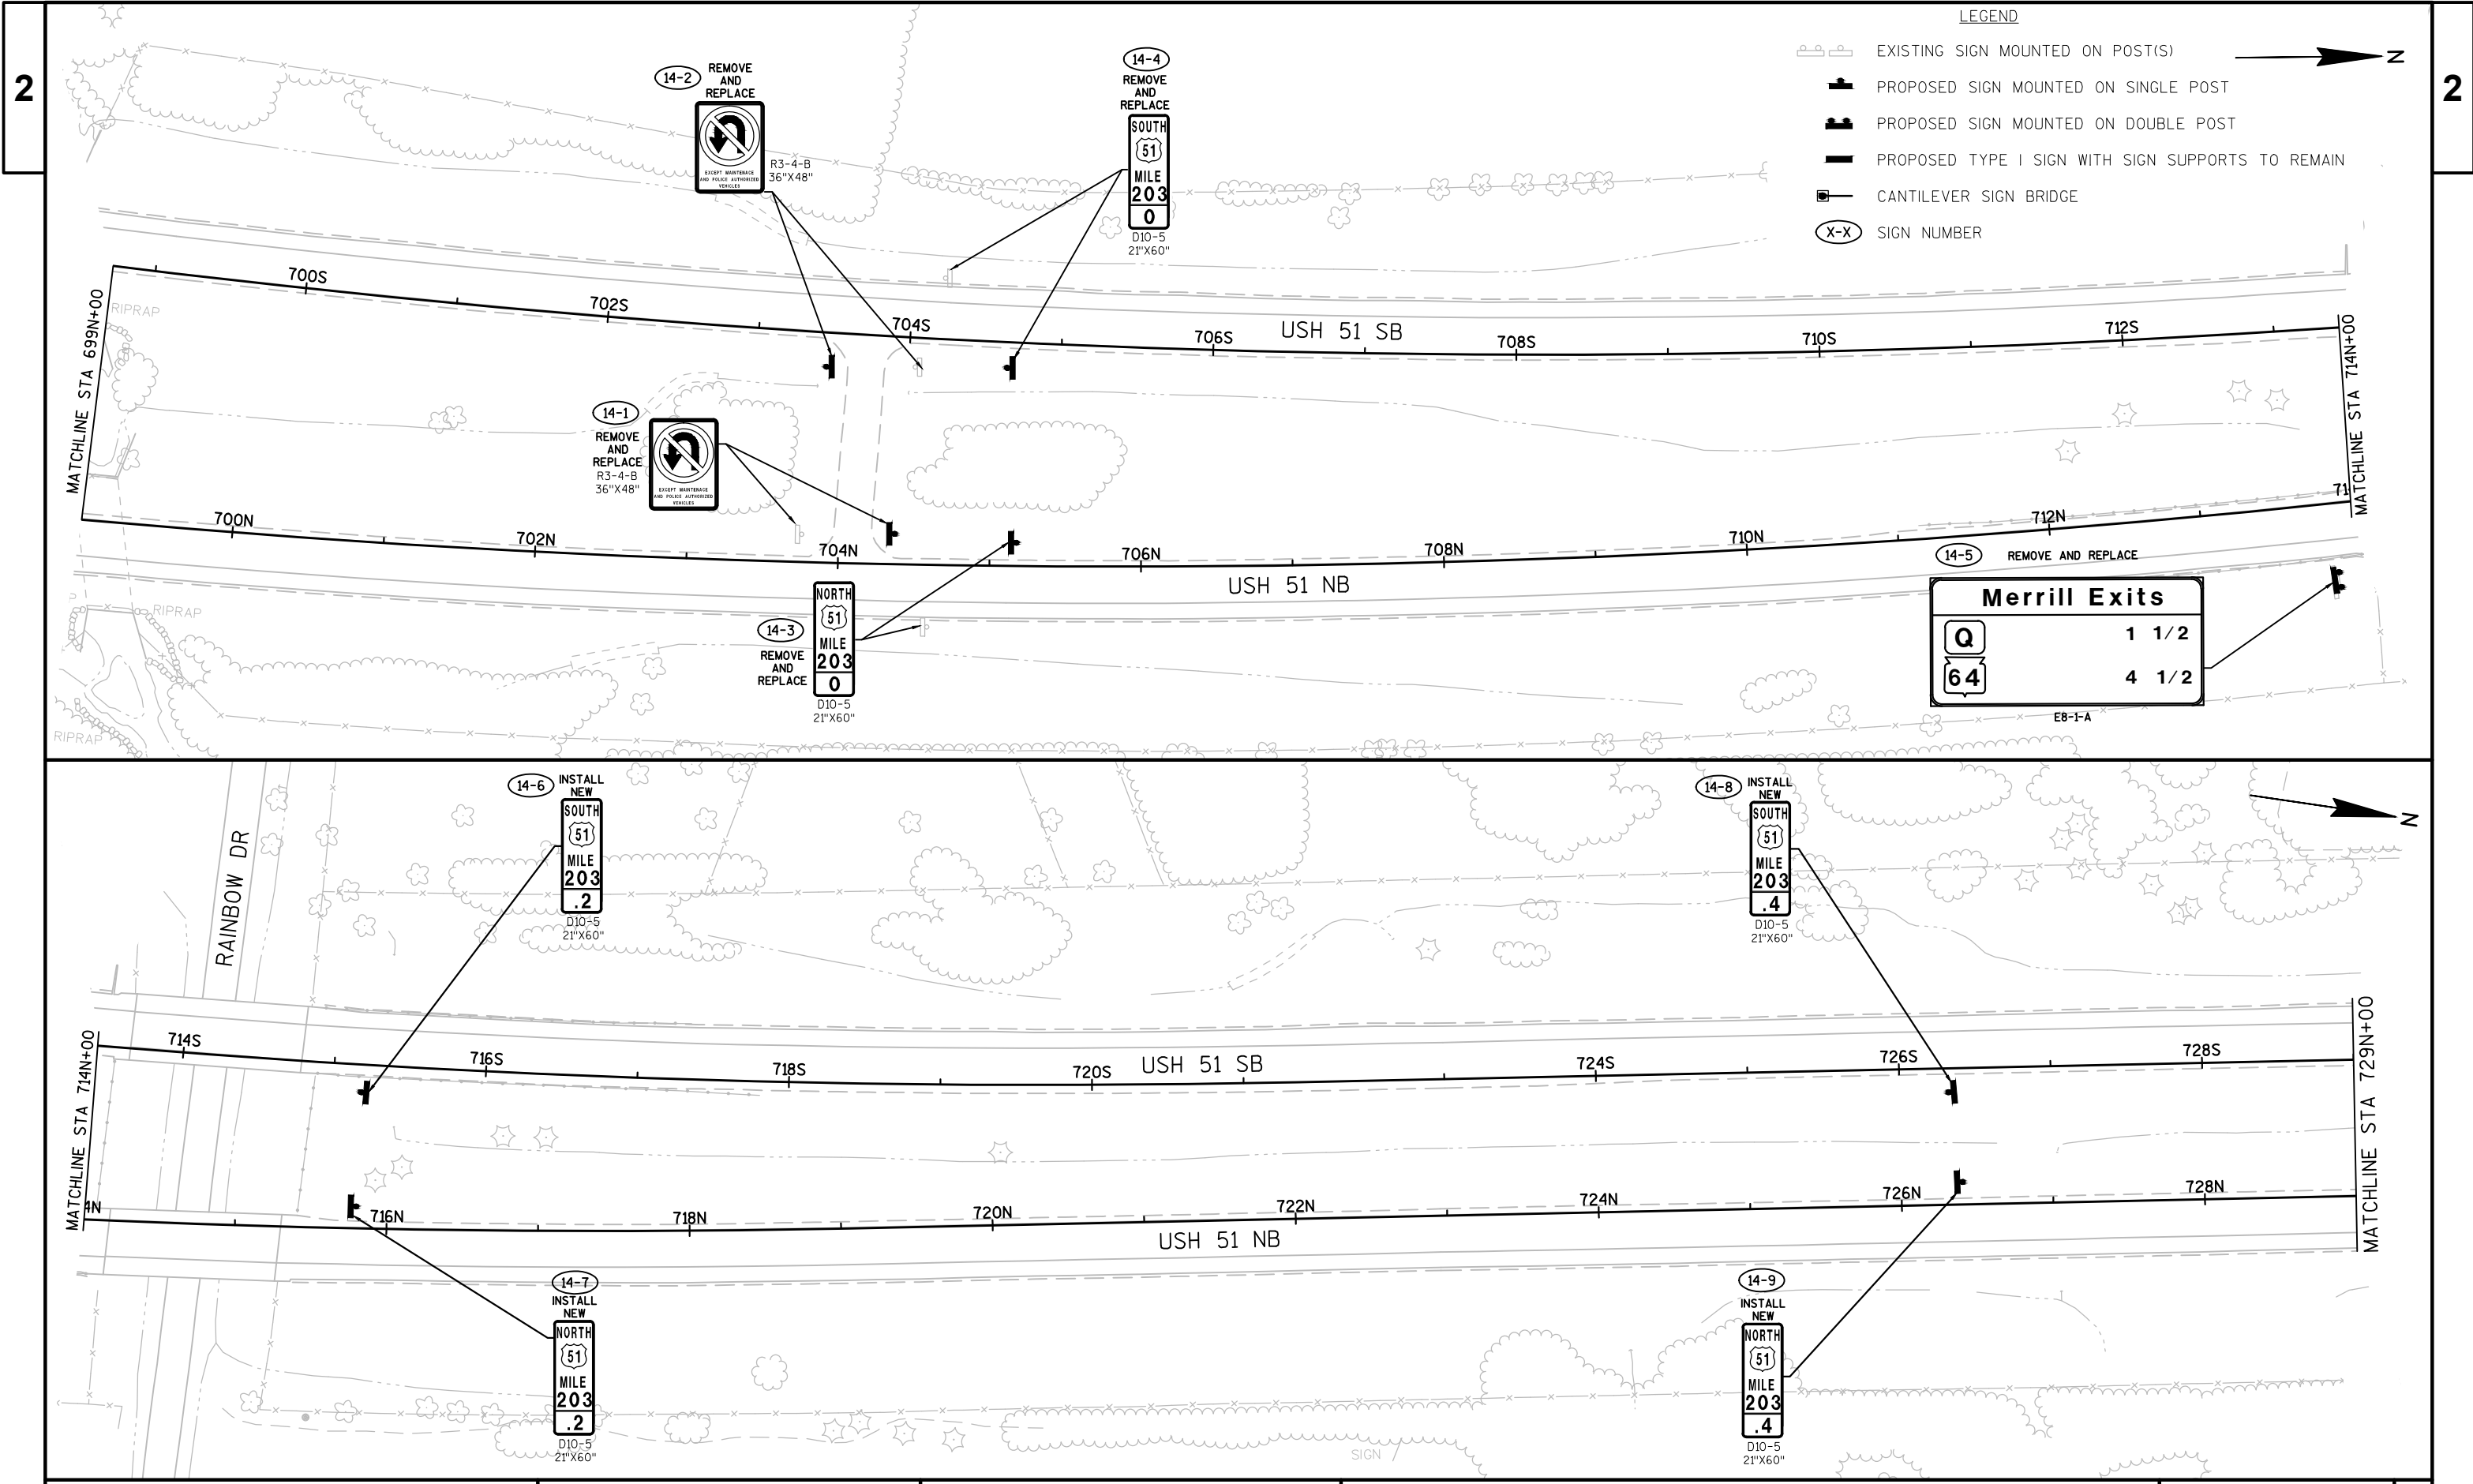


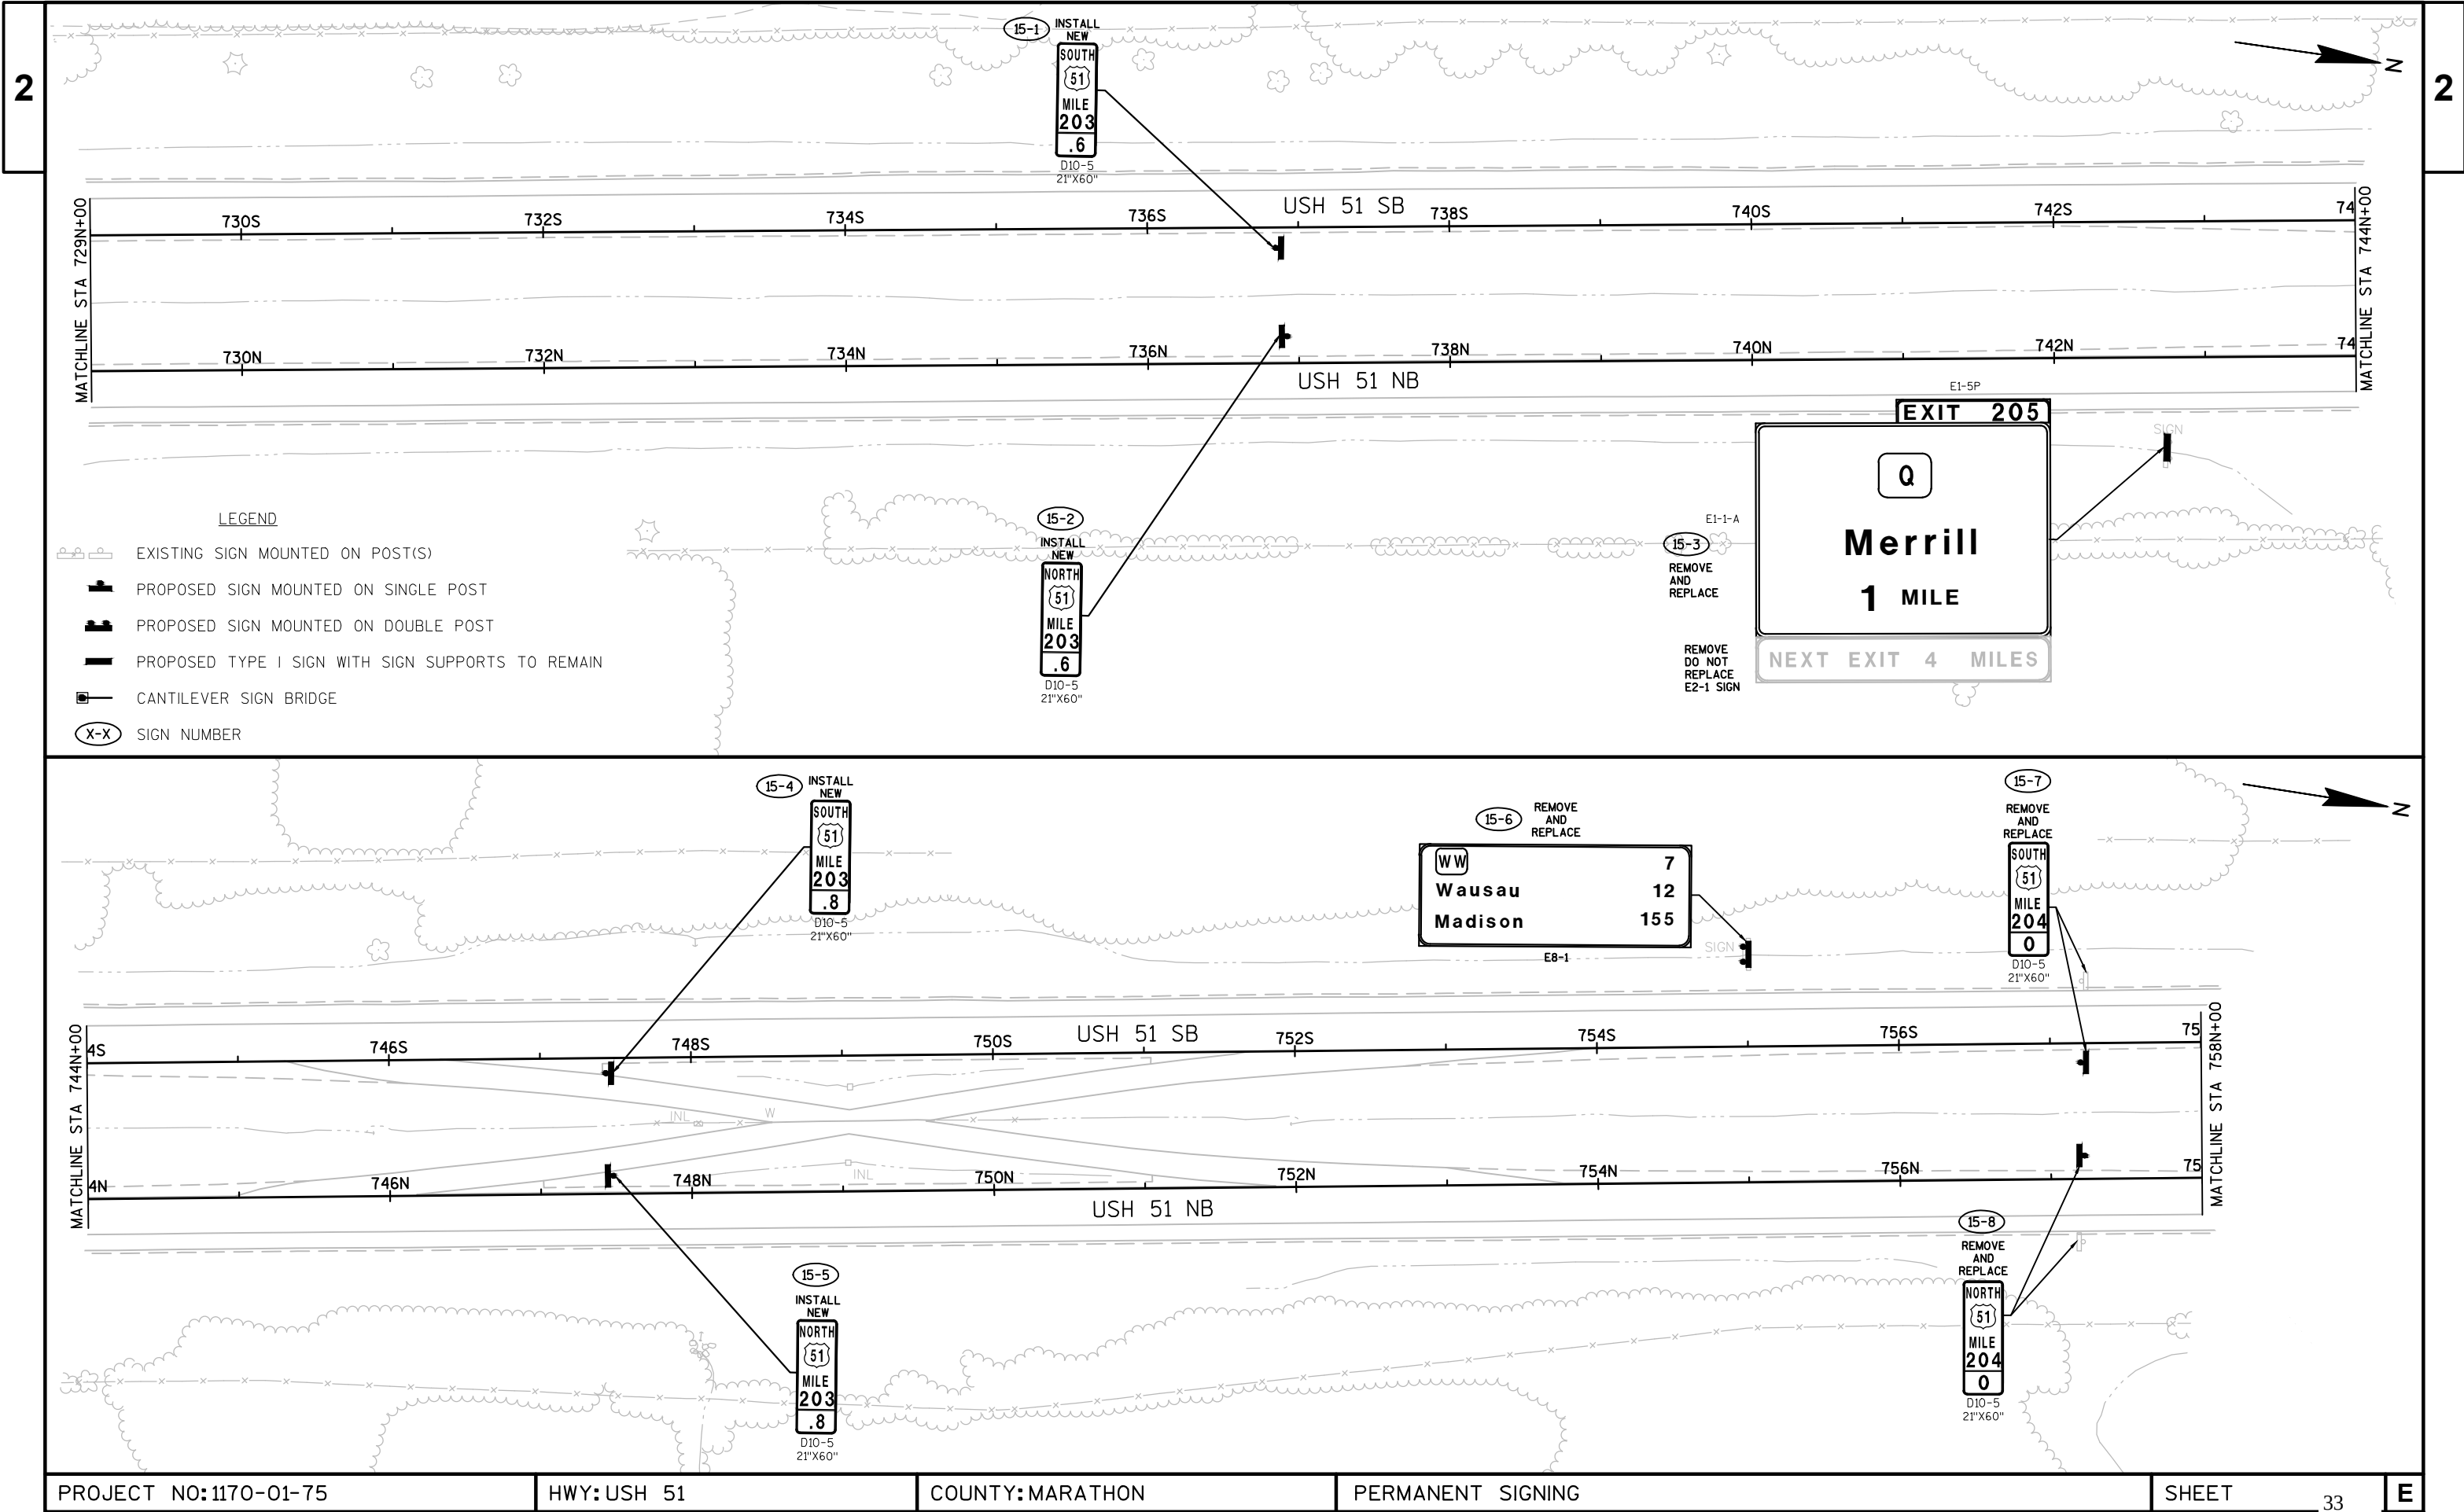

LEGEND

- EXISTING SIGN MOUNTED ON POST(S)
- PROPOSED SIGN MOUNTED ON SINGLE POST
- PROPOSED SIGN MOUNTED ON DOUBLE POST
- PROPOSED TYPE I SIGN WITH SIGN SUPPORTS TO REMAIN
- CANTILEVER SIGN BRIDGE
- SIGN NUMBER

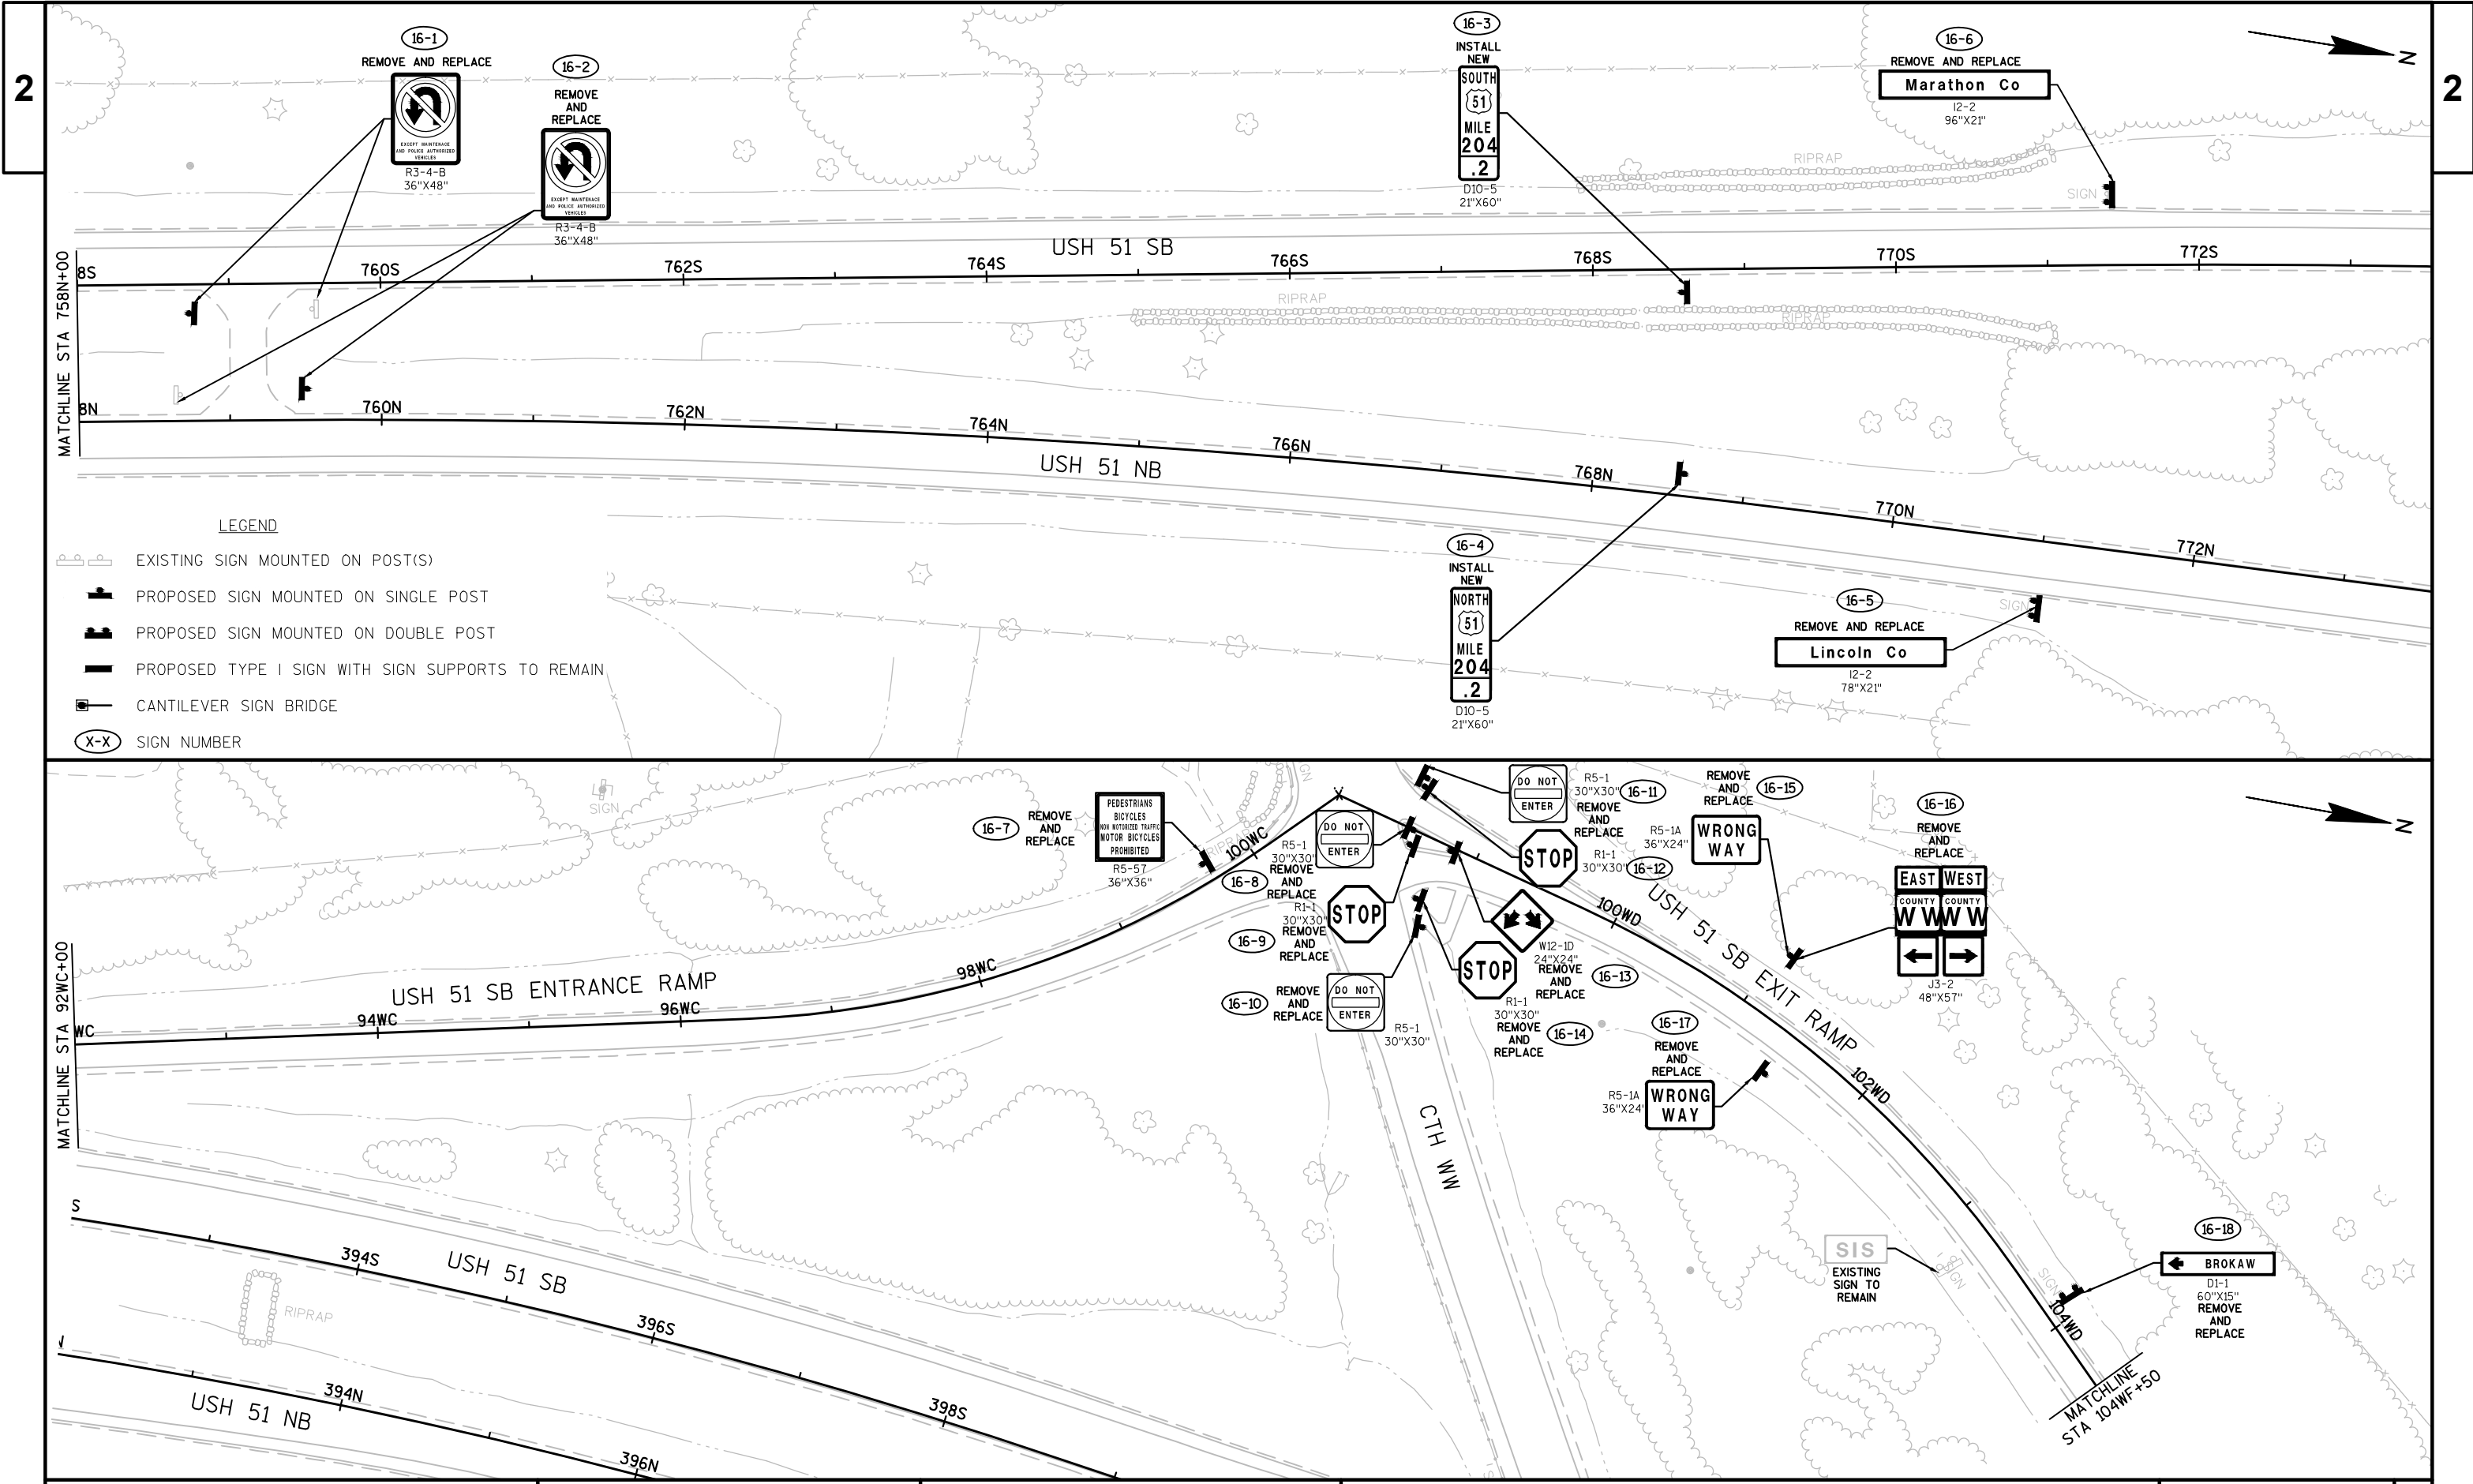

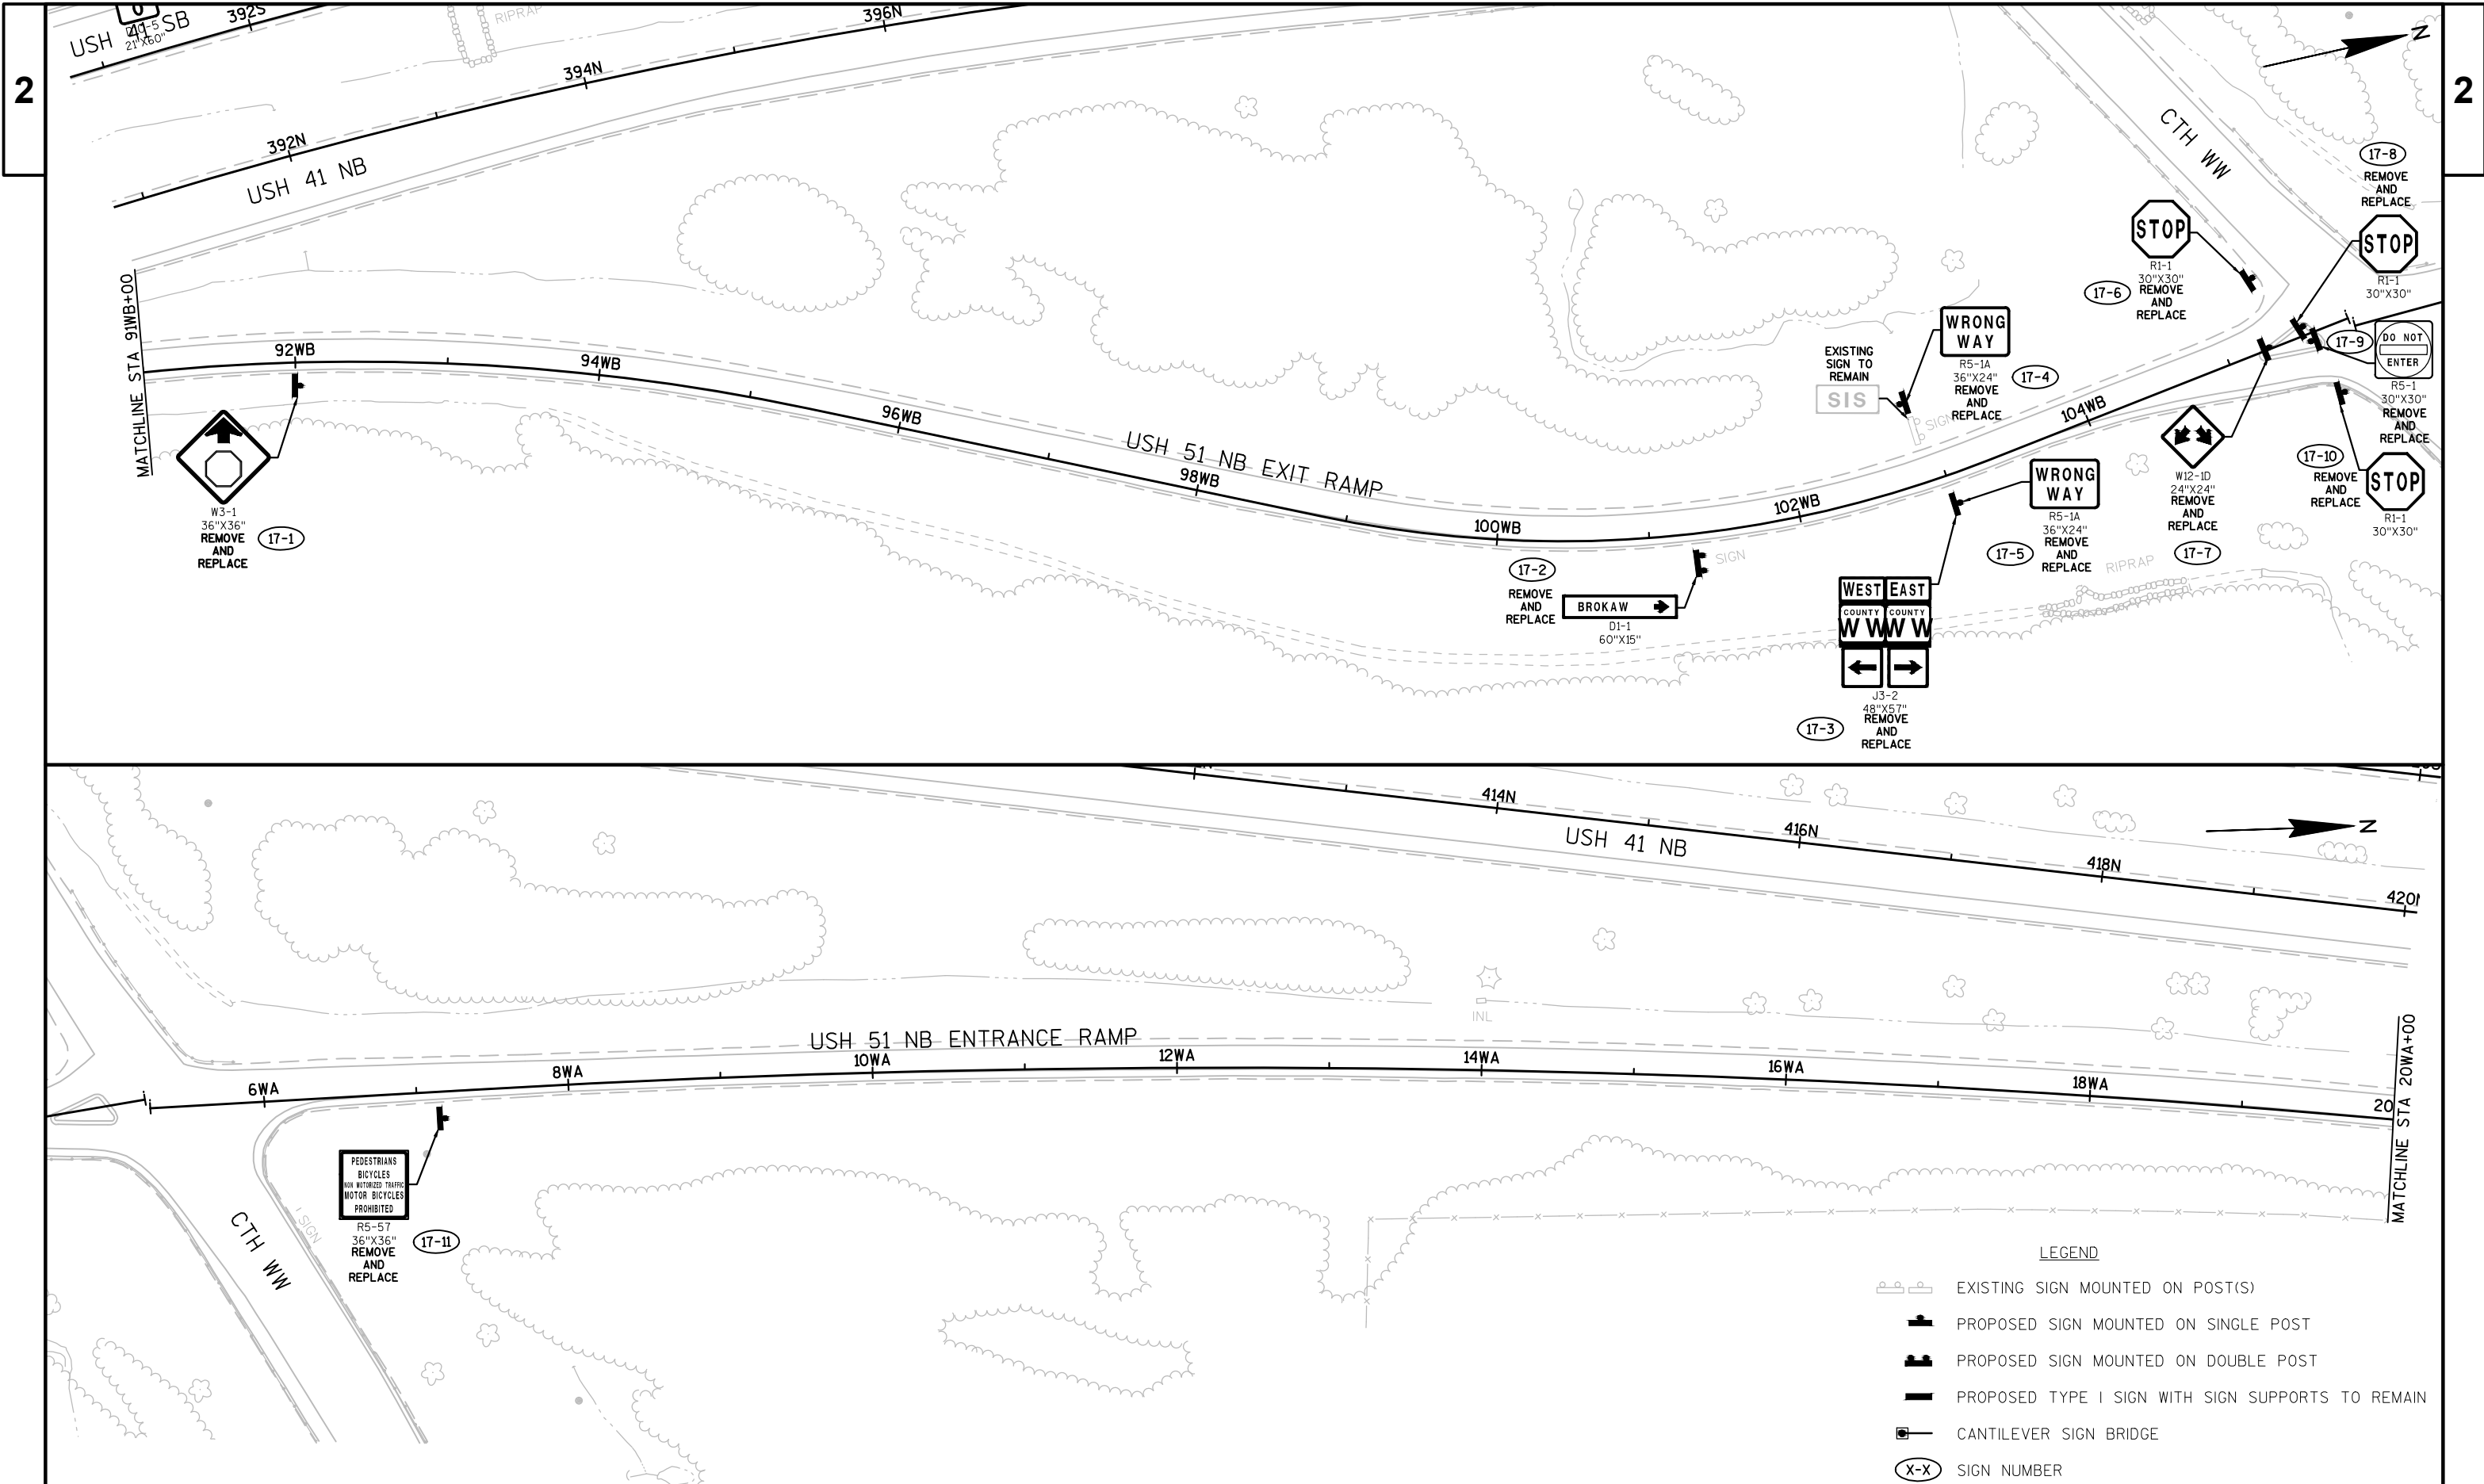


2




- 1 PAVEMENT MARKING EPOXY 4-INCH (YELLOW)
- 2 PAVEMENT MARKING EPOXY 4-INCH (WHITE)
- 3 PAVEMENT MARKING EPOXY 4-INCH (12.5 FT LINE 37.5 FT SKIP)
- 4 PAVEMENT MARKING GROOVED WET REFLECTIVE TAPE 8-INCH (3 FT LINE 9 FT SKIP)
- 5 PAVEMENT MARKING GROOVED WET REFLECTIVE TAPE 4-INCH (12.5 FT LINE 37.5 FT SKIP)
- 6 PAVEMENT MARKING GROOVED WET REFLECTIVE TAPE 8-INCH
- 7 PAVEMENT MARKING STOP LINE EPOXY 18-INCH (WHITE)
- 8 PAVEMENT MARKING EPOXY 8-INCH CHANNELIZING
- 9 PAVEMENT MARKING DIAGONAL EPOXY 24-INCH

36


WISDOT/CADDS SHEET 42

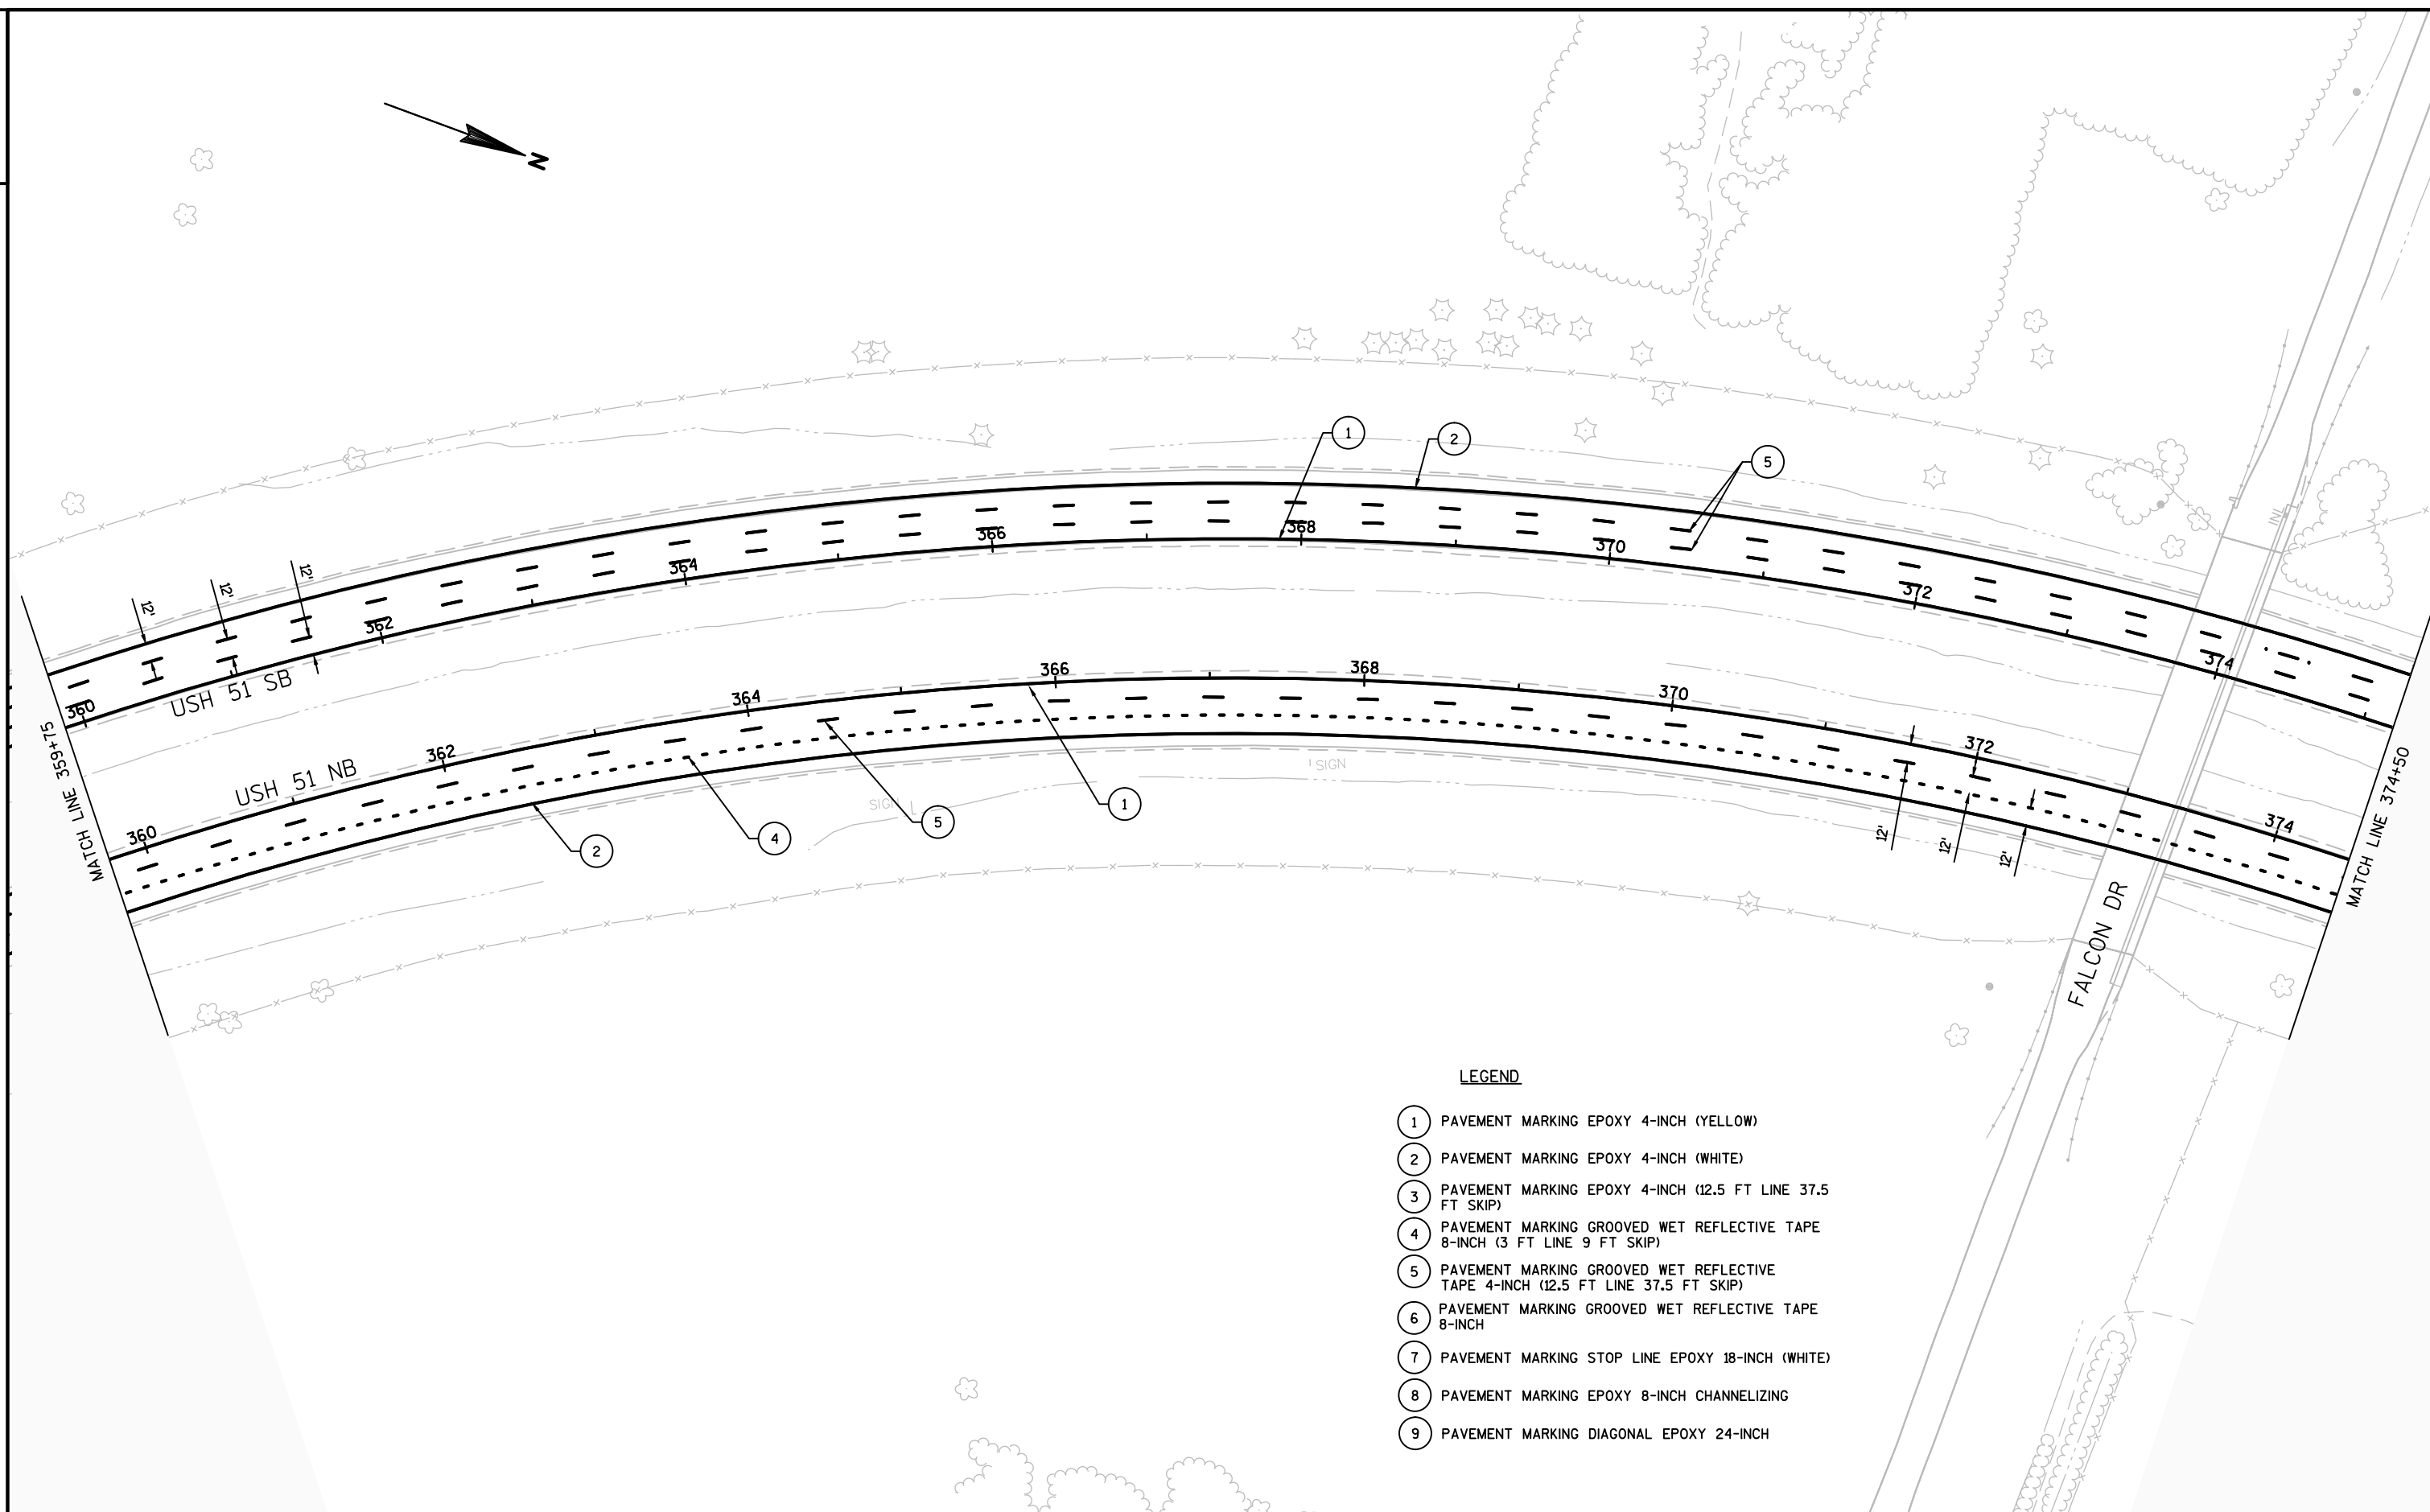

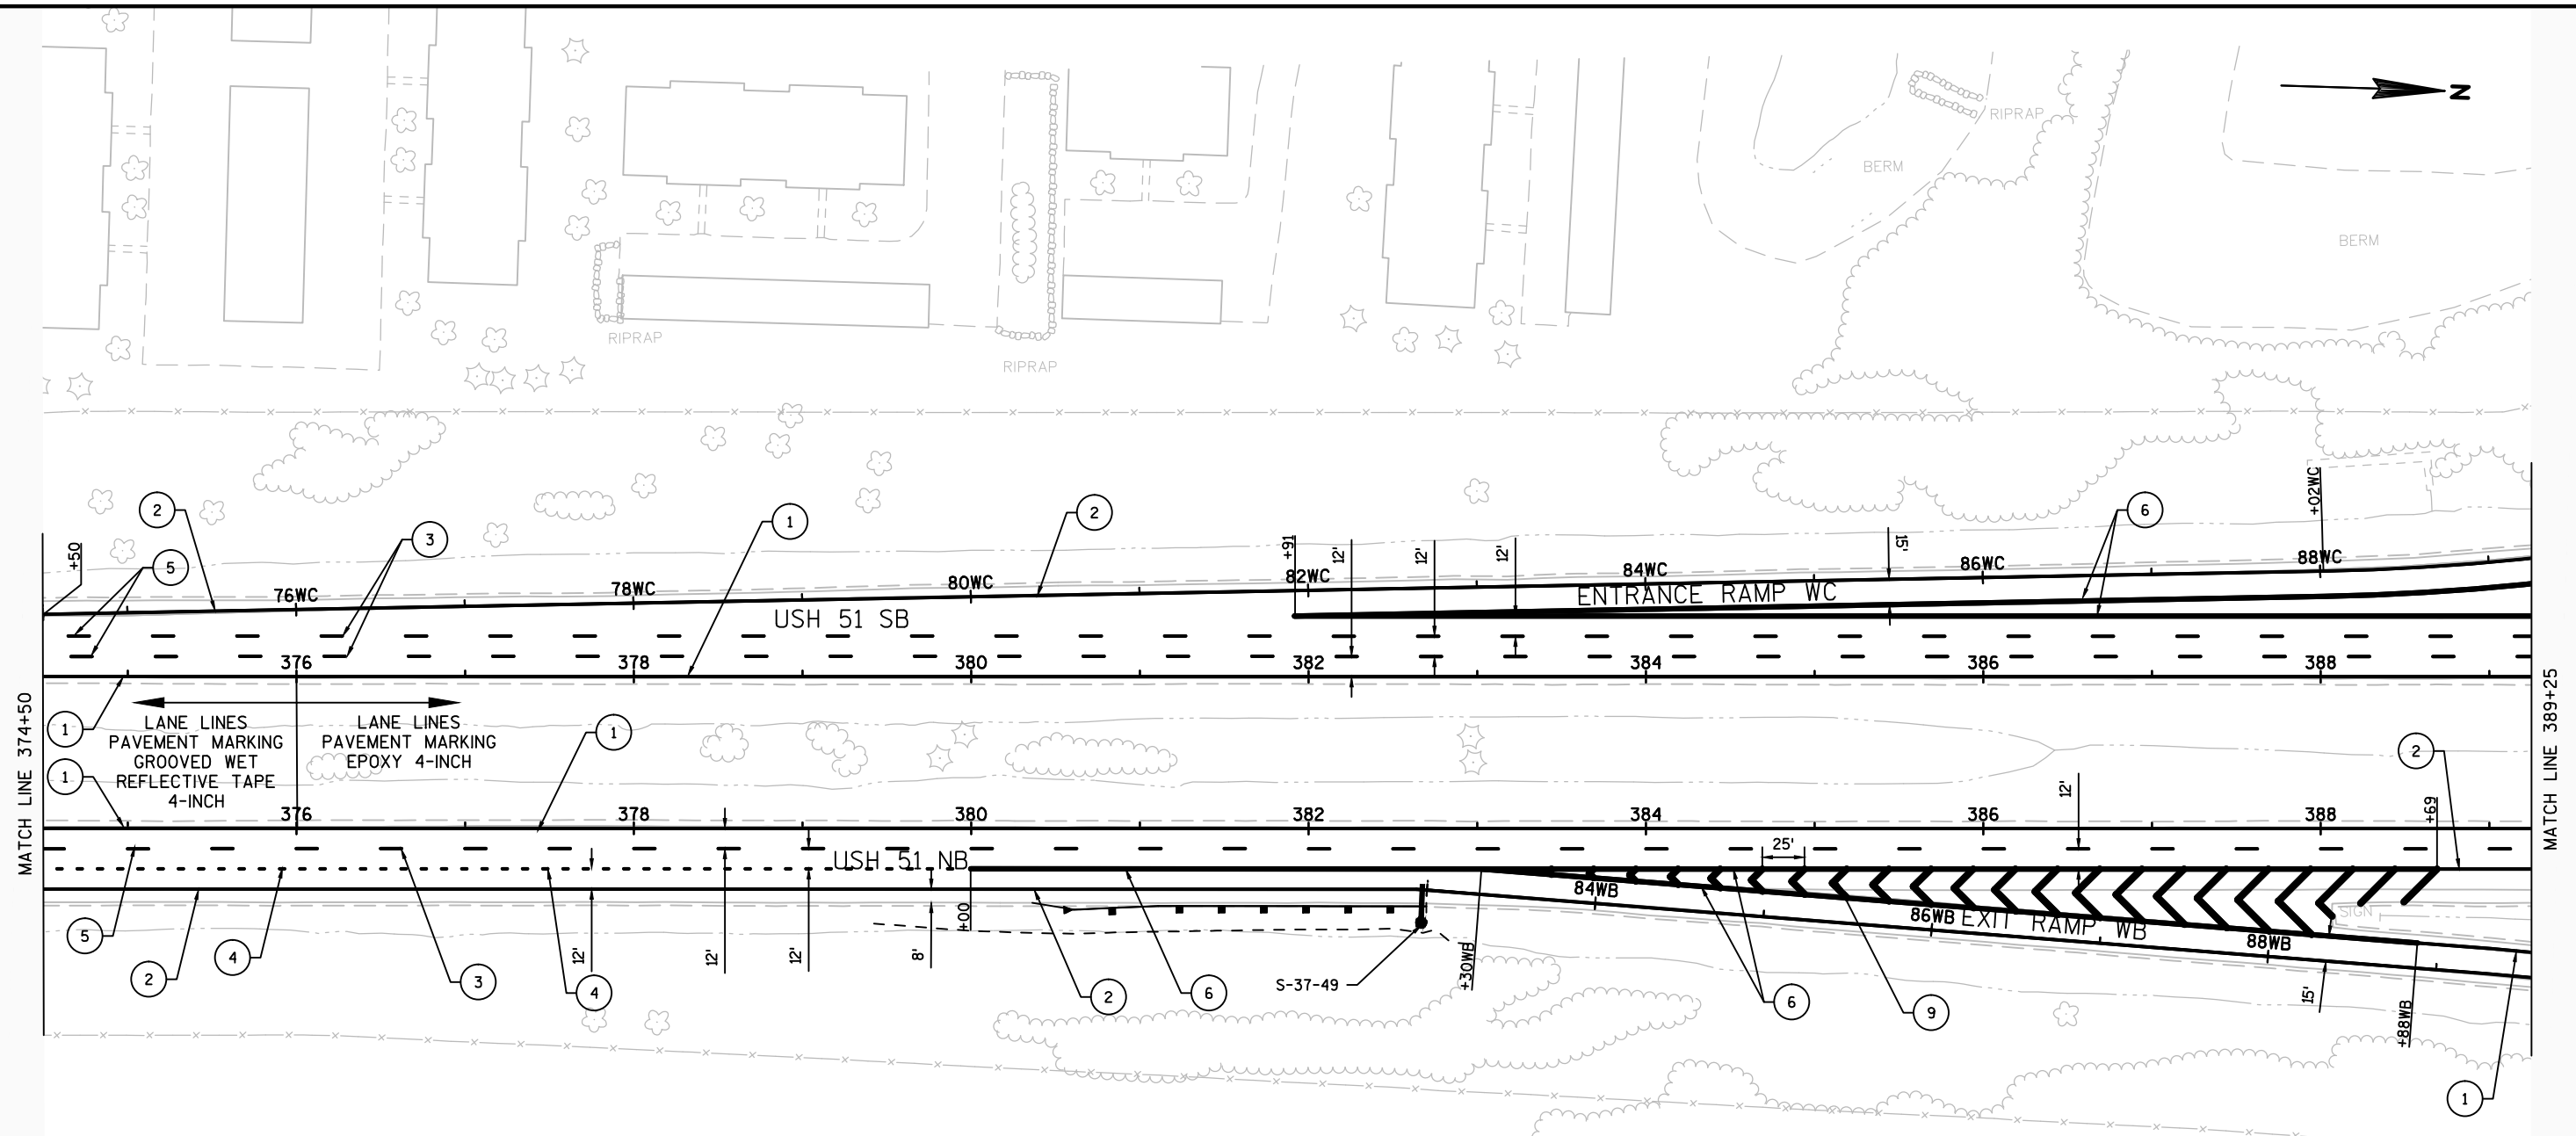


LEGEND


- 1 PAVEMENT MARKING EPOXY 4-INCH (YELLOW)
- 2 PAVEMENT MARKING EPOXY 4-INCH (WHITE)
- 3 PAVEMENT MARKING EPOXY 4-INCH (12.5 FT LINE 37.5 FT SKIP)
- 4 PAVEMENT MARKING GROOVED WET REFLECTIVE TAPE 8-INCH (3 FT LINE 9 FT SKIP)
- 5 PAVEMENT MARKING GROOVED WET REFLECTIVE TAPE 4-INCH (12.5 FT LINE 37.5 FT SKIP)
- 6 PAVEMENT MARKING GROOVED WET REFLECTIVE TAPE 8-INCH
- 7 PAVEMENT MARKING STOP LINE EPOXY 18-INCH (WHITE)
- 8 PAVEMENT MARKING EPOXY 8-INCH CHANNELIZING
- 9 PAVEMENT MARKING DIAGONAL EPOXY 24-INCH

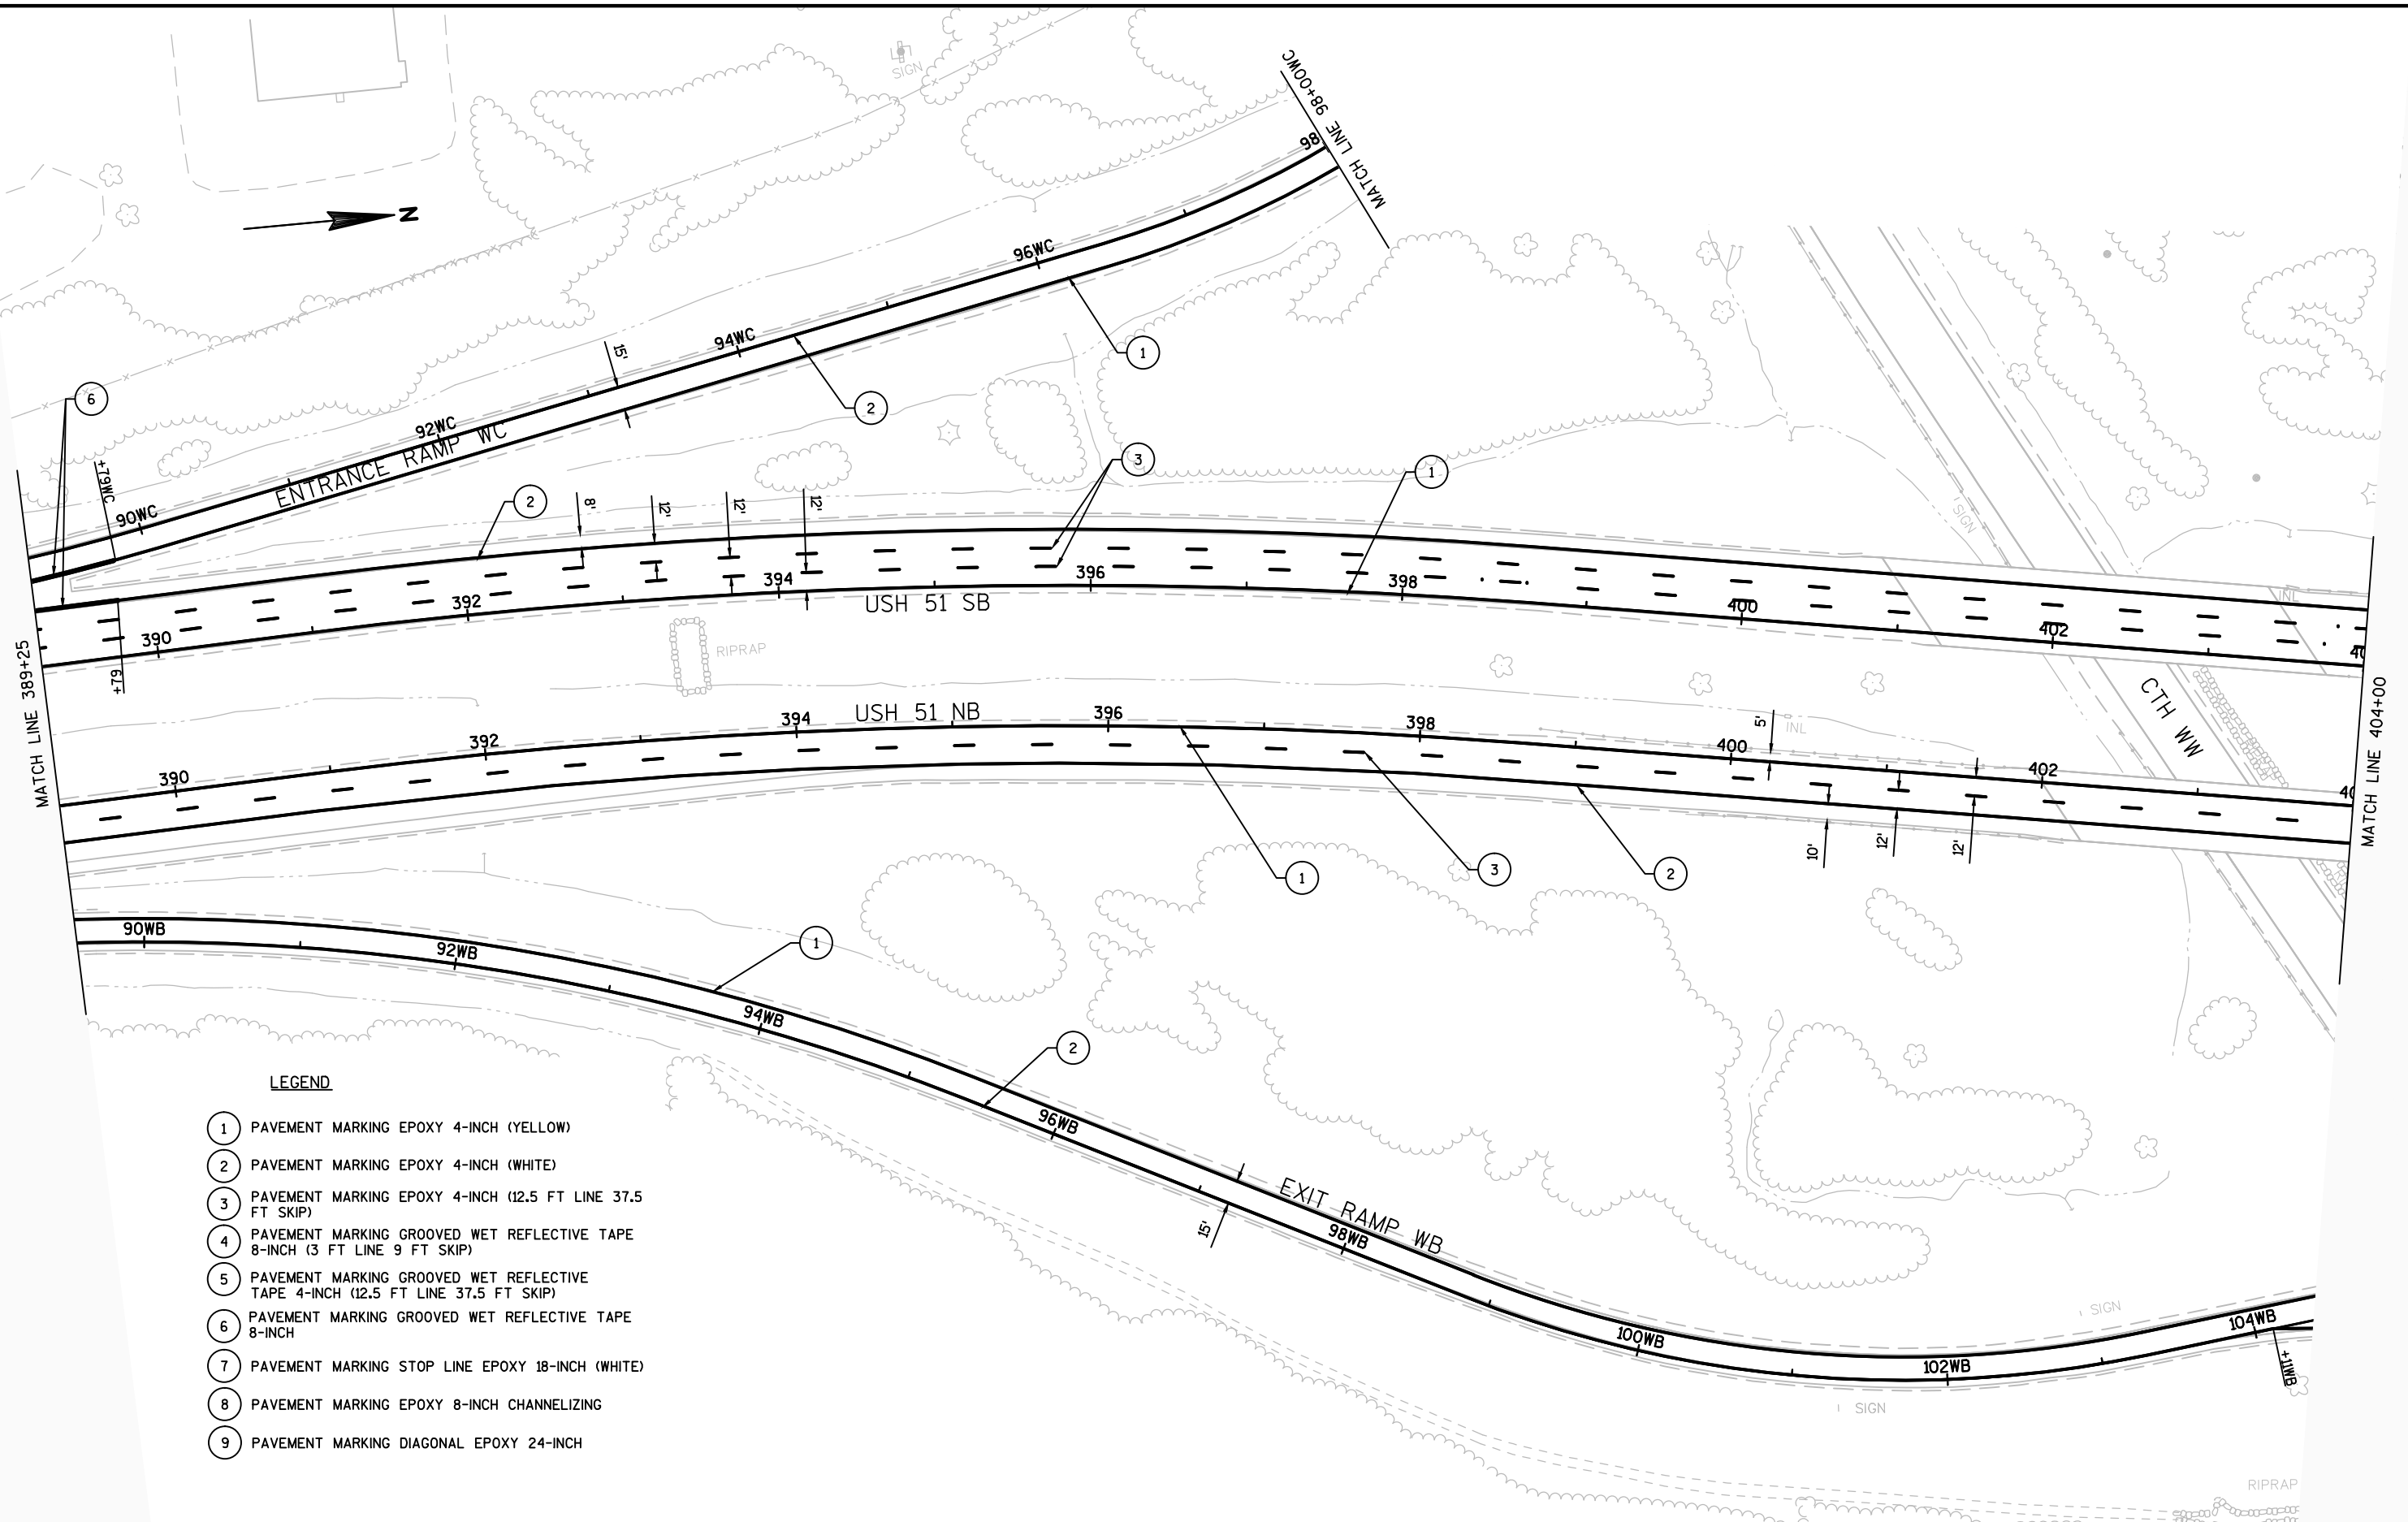

2


2 |

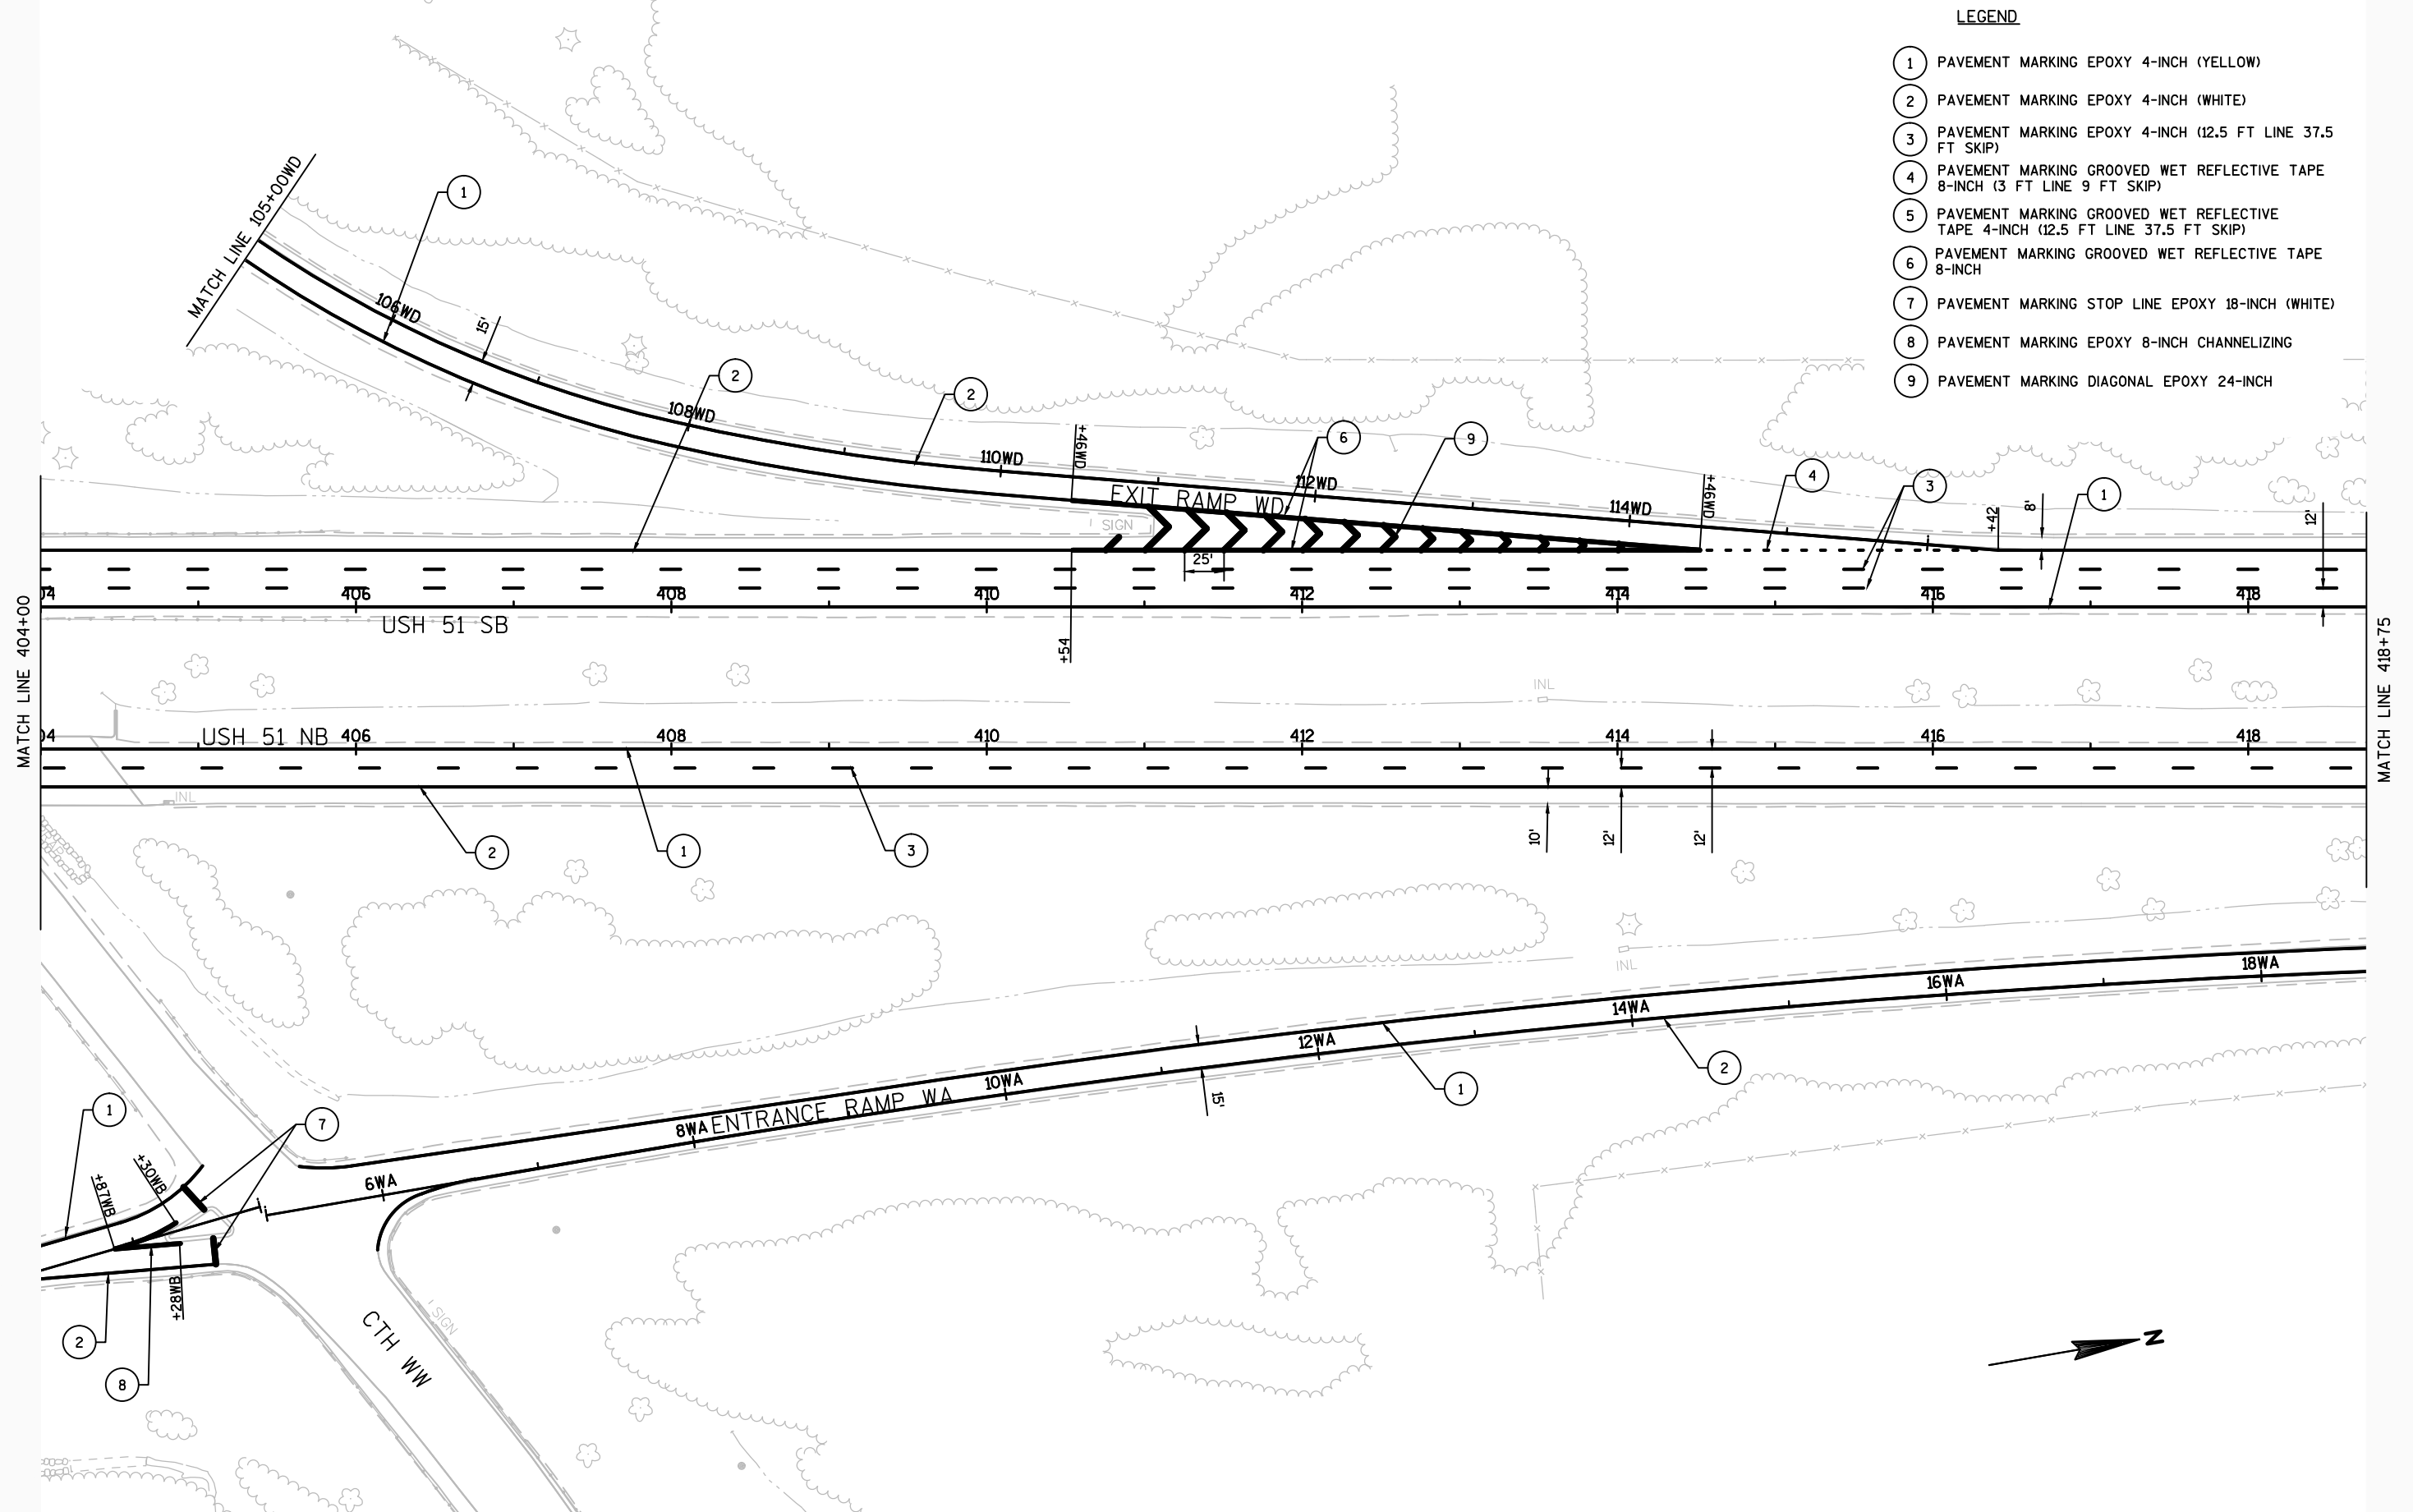


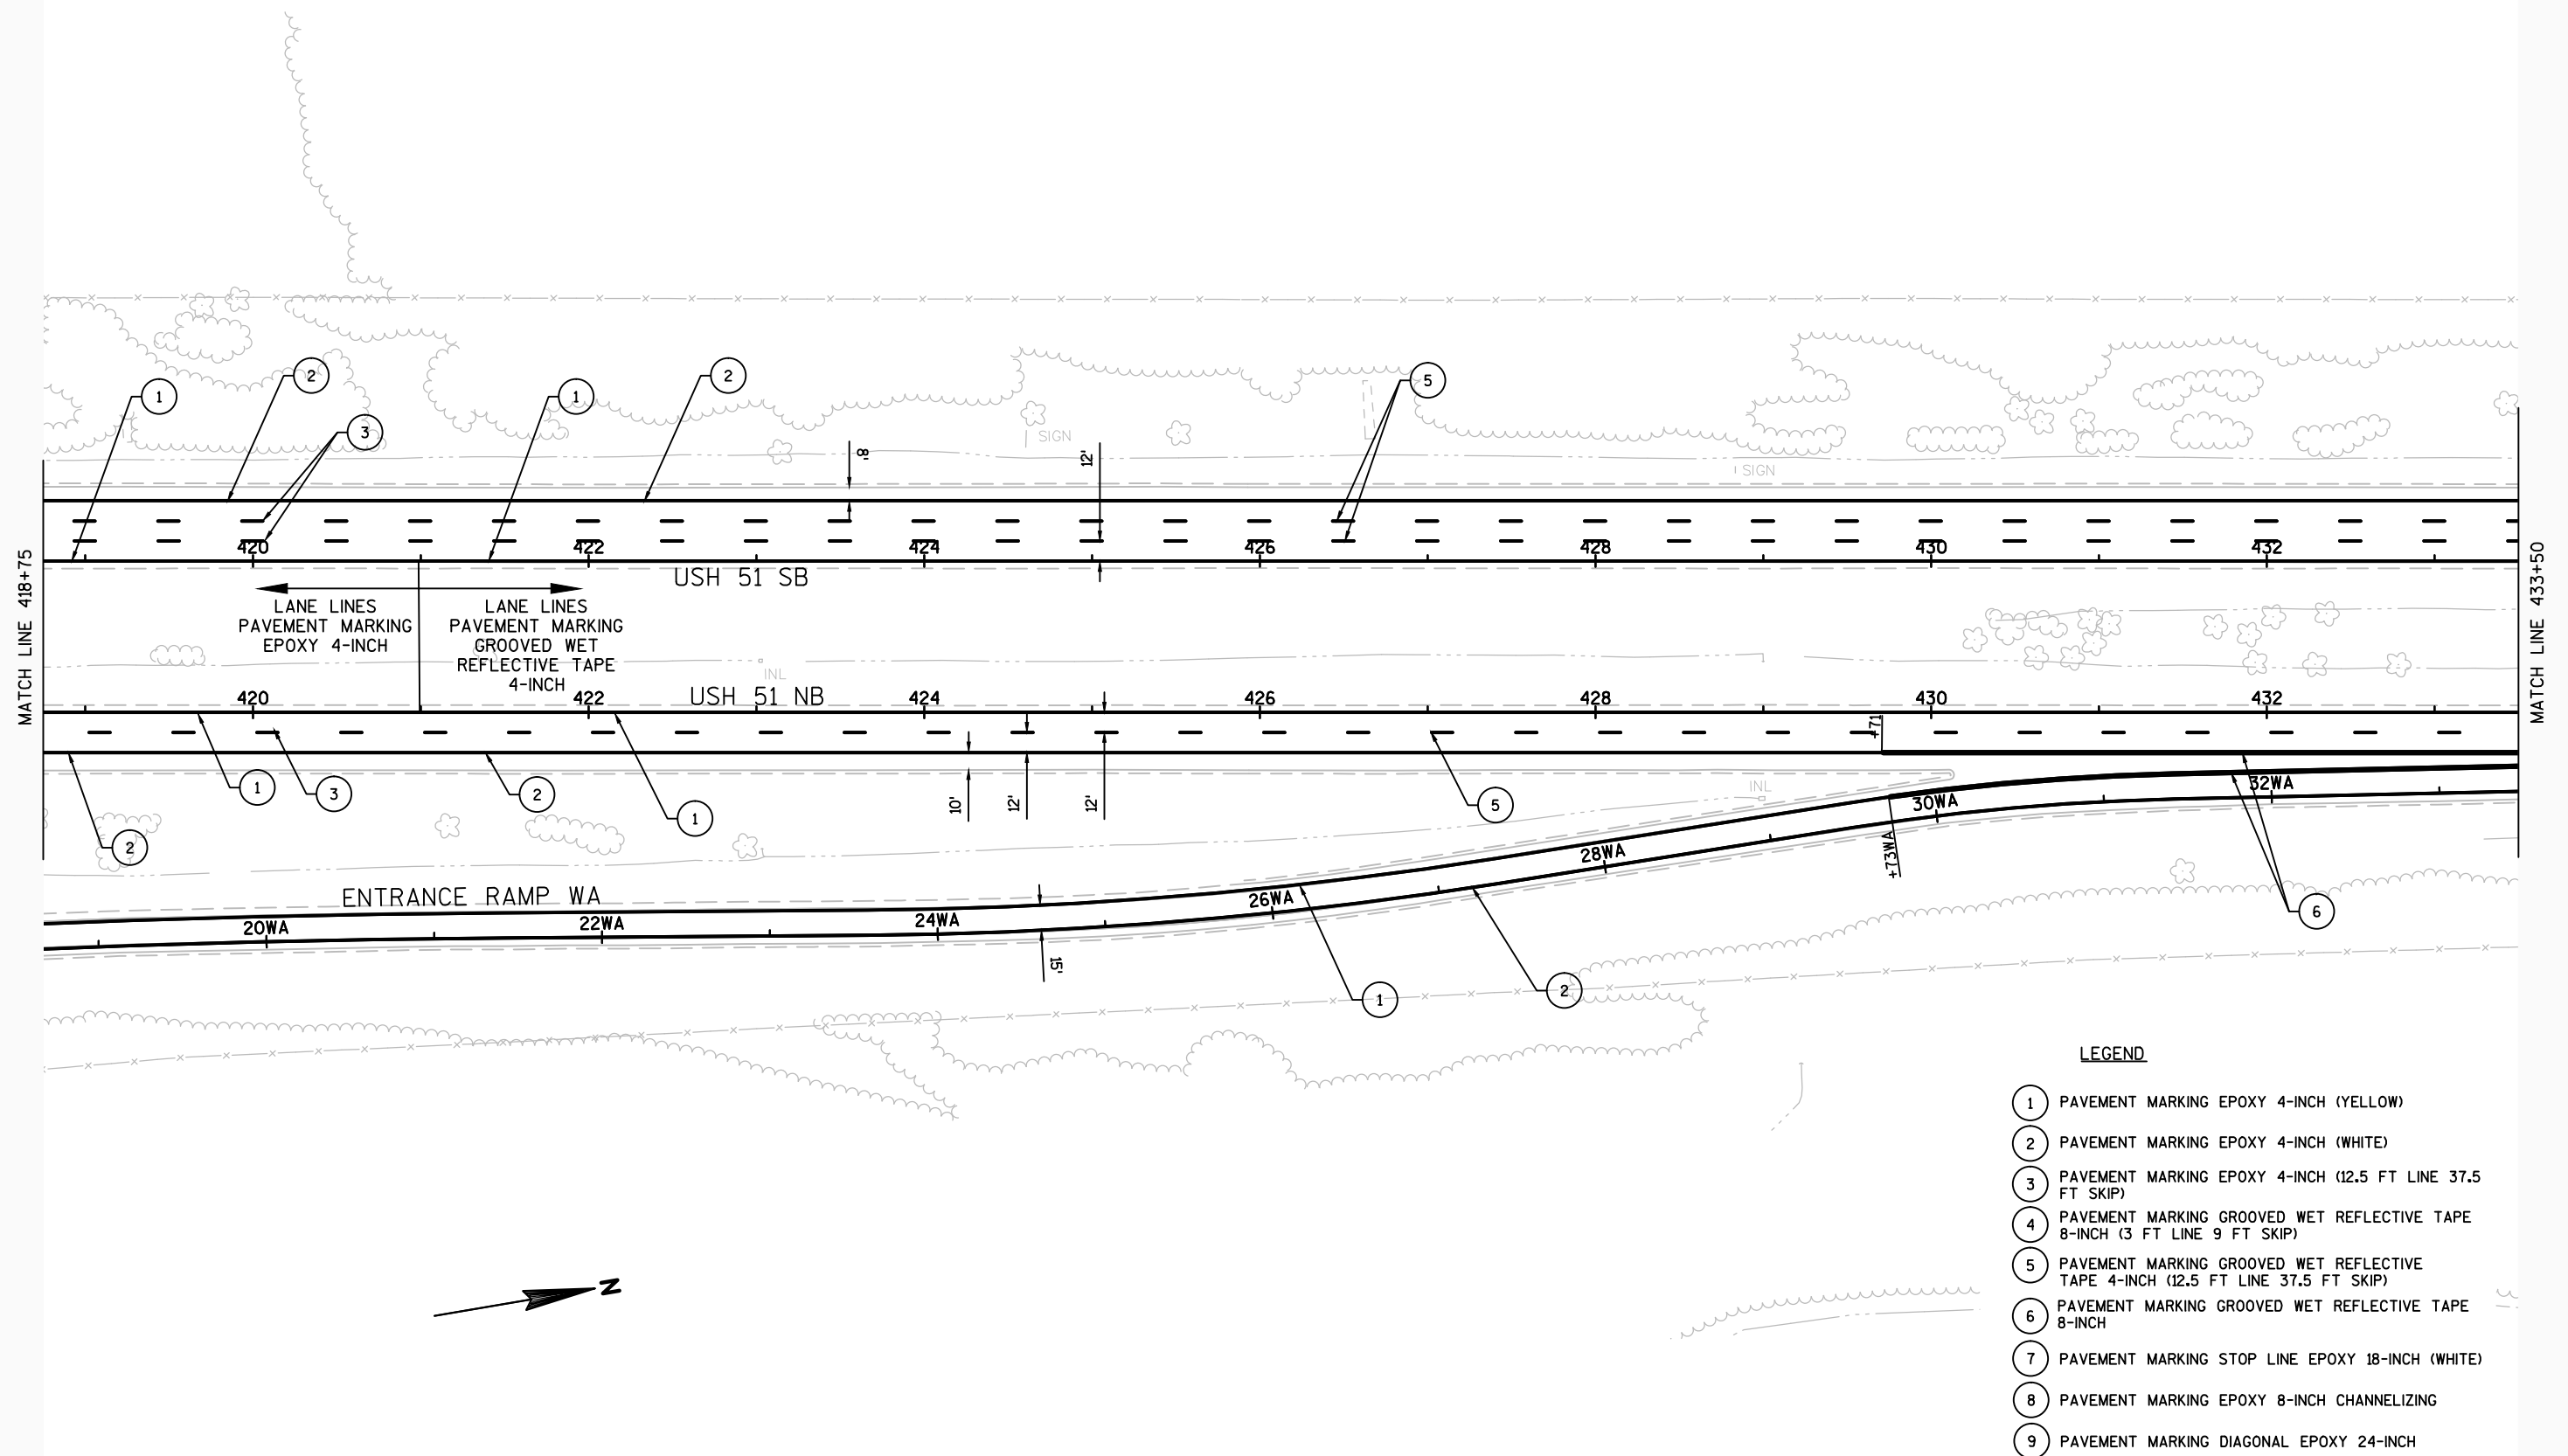

LEGEND

- 1 PAVEMENT MARKING EPOXY 4-INCH (YELLOW)
- 2 PAVEMENT MARKING EPOXY 4-INCH (WHITE)
- 3 PAVEMENT MARKING EPOXY 4-INCH (12.5 FT LINE 37.5 FT SKIP)
- 4 PAVEMENT MARKING GROOVED WET REFLECTIVE TAPE 8-INCH (3 FT LINE 9 FT SKIP)
- 5 PAVEMENT MARKING GROOVED WET REFLECTIVE TAPE 4-INCH (12.5 FT LINE 37.5 FT SKIP)
- 6 PAVEMENT MARKING GROOVED WET REFLECTIVE TAPE 8-INCH
- 7 PAVEMENT MARKING STOP LINE EPOXY 18-INCH (WHITE)
- 8 PAVEMENT MARKING EPOXY 8-INCH CHANNELIZING
- 9 PAVEMENT MARKING DIAGONAL EPOXY 24-INCH

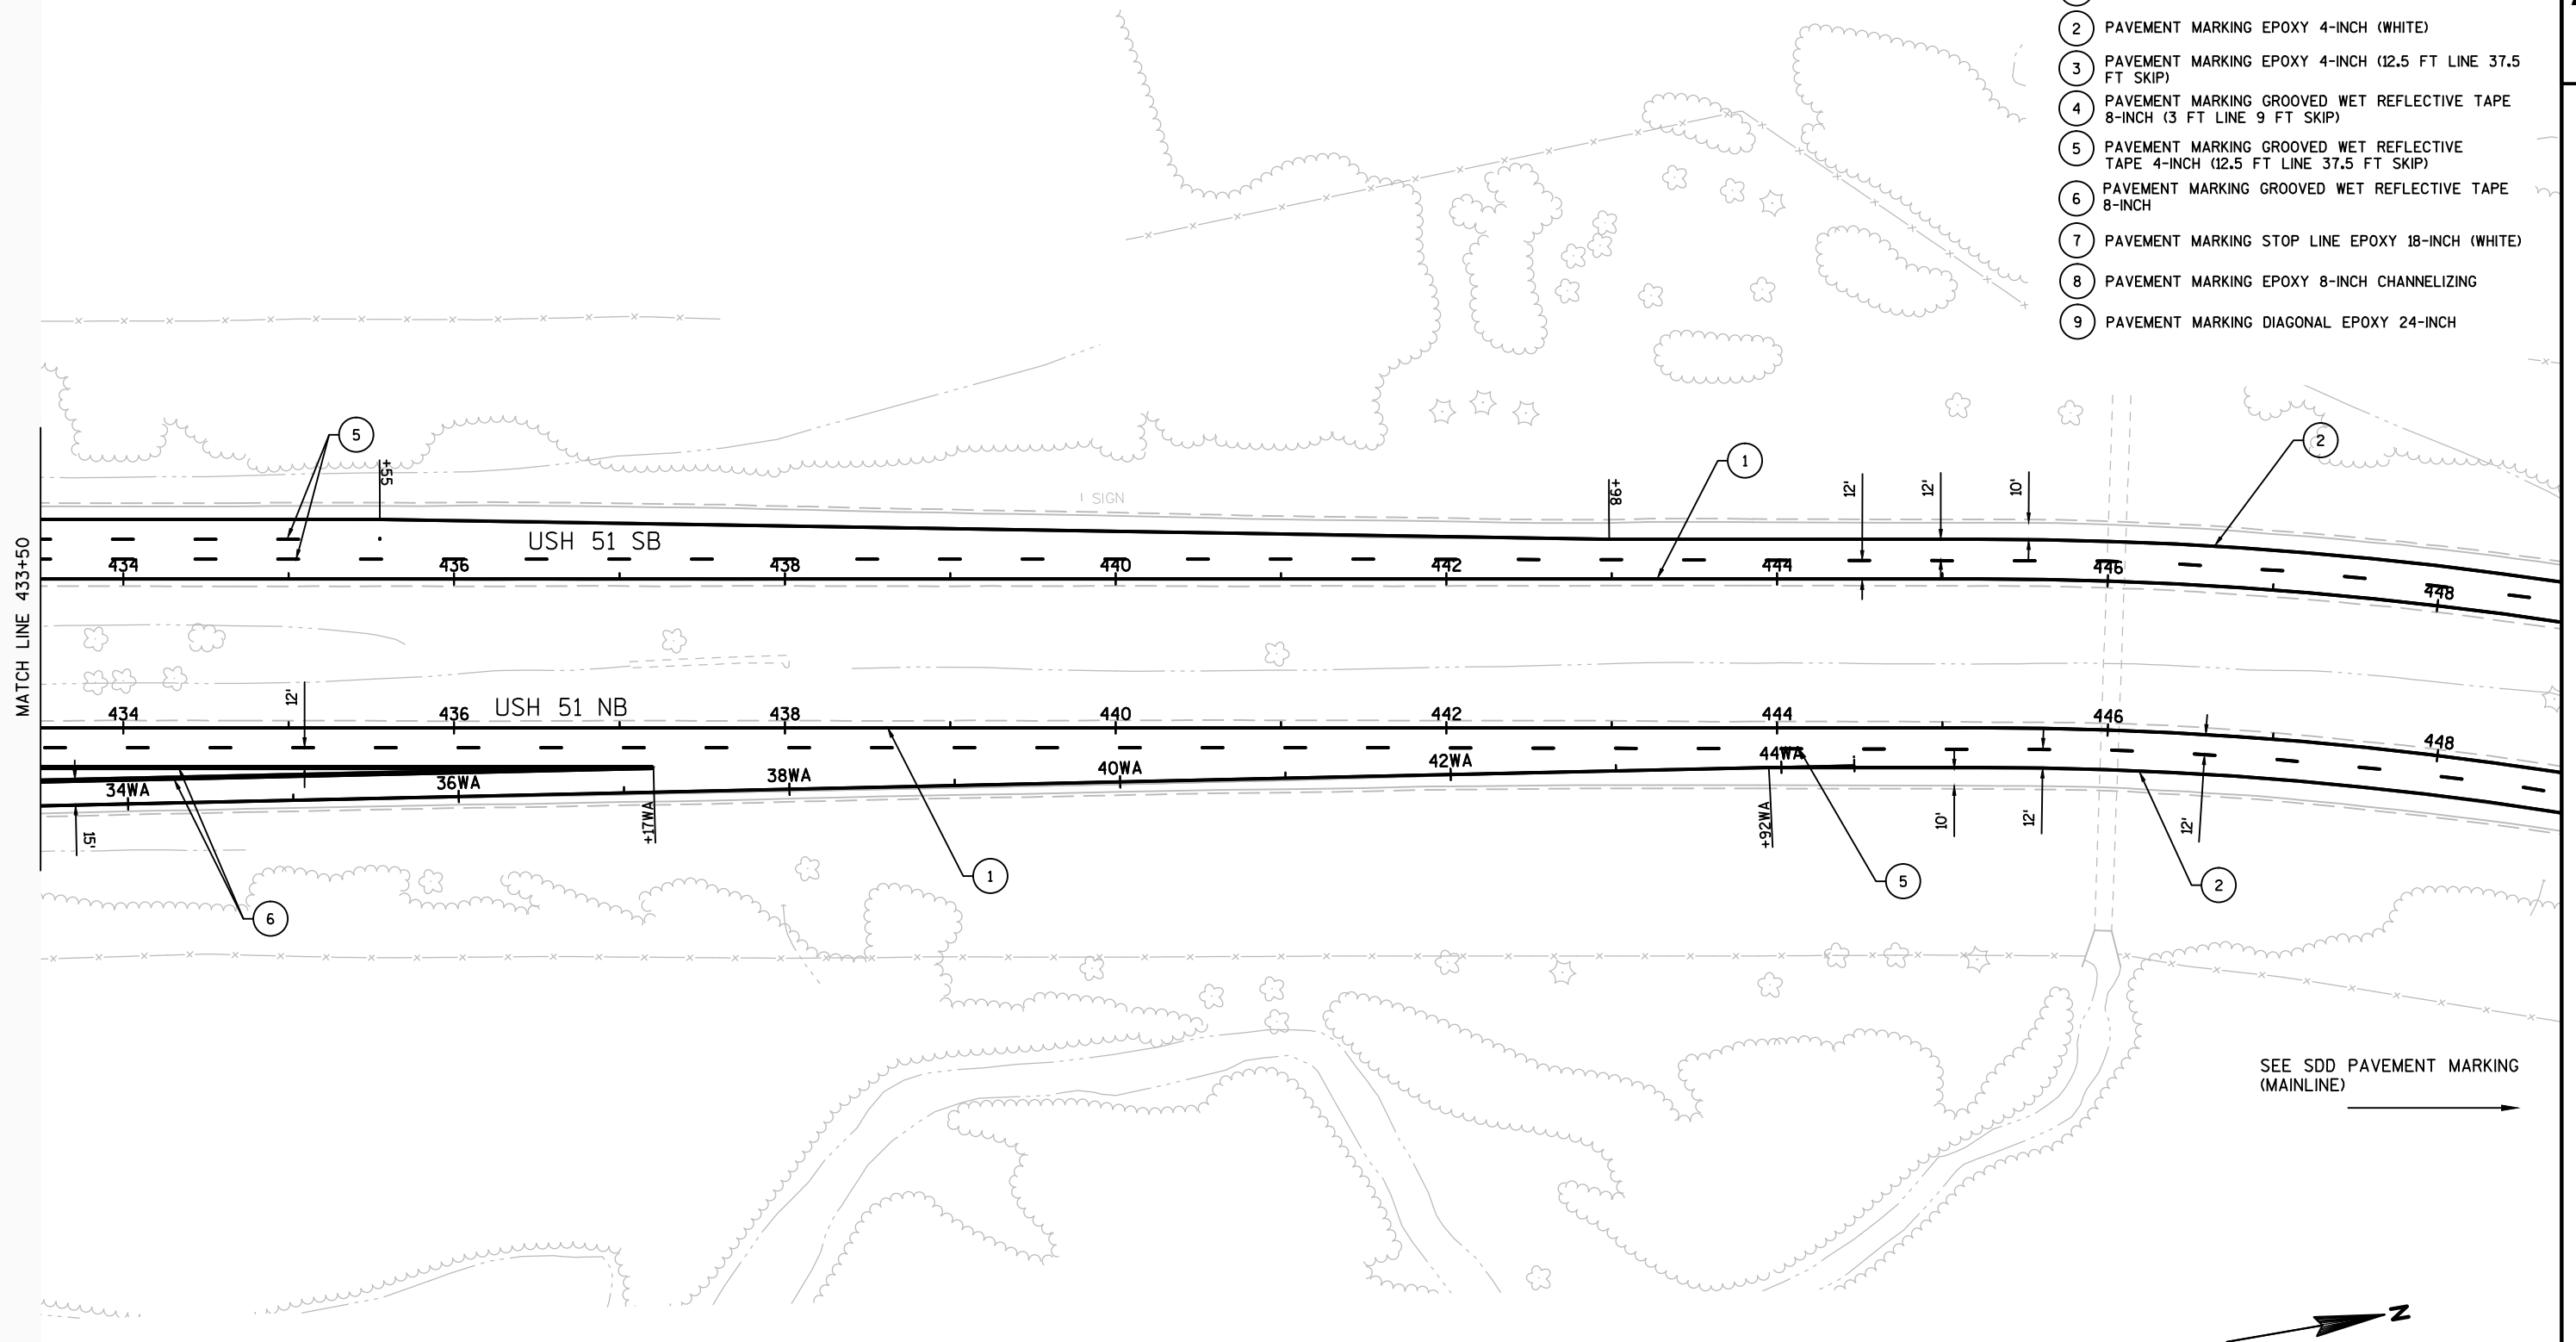

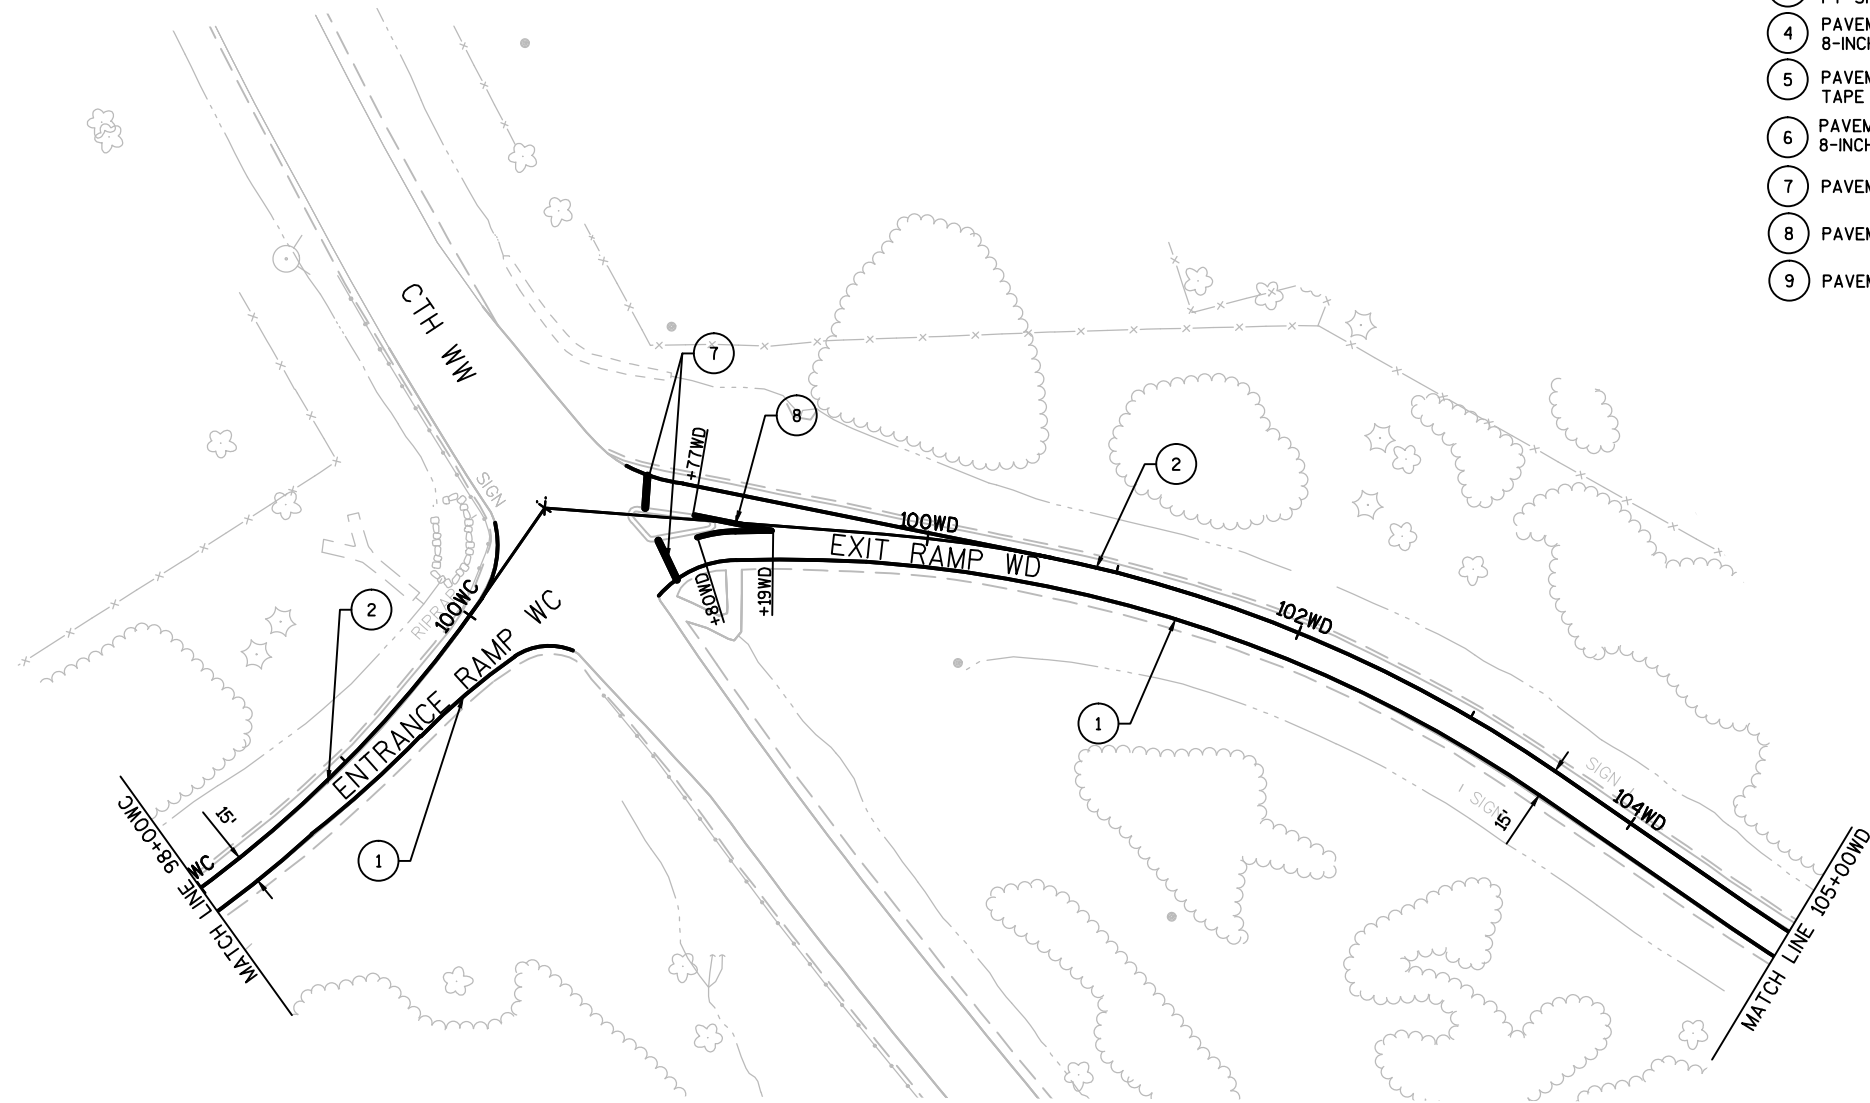

LEGEND

- 1 PAVEMENT MARKING EPOXY 4-INCH (YELLOW)
- 2 PAVEMENT MARKING EPOXY 4-INCH (WHITE)
- 3 PAVEMENT MARKING EPOXY 4-INCH (12.5 FT LINE 37.5 FT SKIP)
- 4 PAVEMENT MARKING GROOVED WET REFLECTIVE TAPE 8-INCH (3 FT LINE 9 FT SKIP)
- 5 PAVEMENT MARKING GROOVED WET REFLECTIVE TAPE 4-INCH (12.5 FT LINE 37.5 FT SKIP)
- 6 PAVEMENT MARKING GROOVED WET REFLECTIVE TAPE 8-INCH
- 7 PAVEMENT MARKING STOP LINE EPOXY 18-INCH (WHITE)
- 8 PAVEMENT MARKING EPOXY 8-INCH CHANNELIZING
- 9 PAVEMENT MARKING DIAGONAL EPOXY 24-INCH

CONSTRUCTION STAGE 1

STAGE 1 - CONSTRUCTION: MILL AND OVERLAY INSIDE LANE

CONSTRUCTION STAGE 4NB



STAGE 4 - CONSTRUCTION: REMOVE PINE TREES

CONSTRUCTION STAGE 5

STAGE 5 - CONSTRUCTION: REFLECTIVE JOINTS AND CRACKS ROUT AND SEAL

CONSTRUCTION TRAFFIC

TRAFFIC: LEFT LANES CLOSED

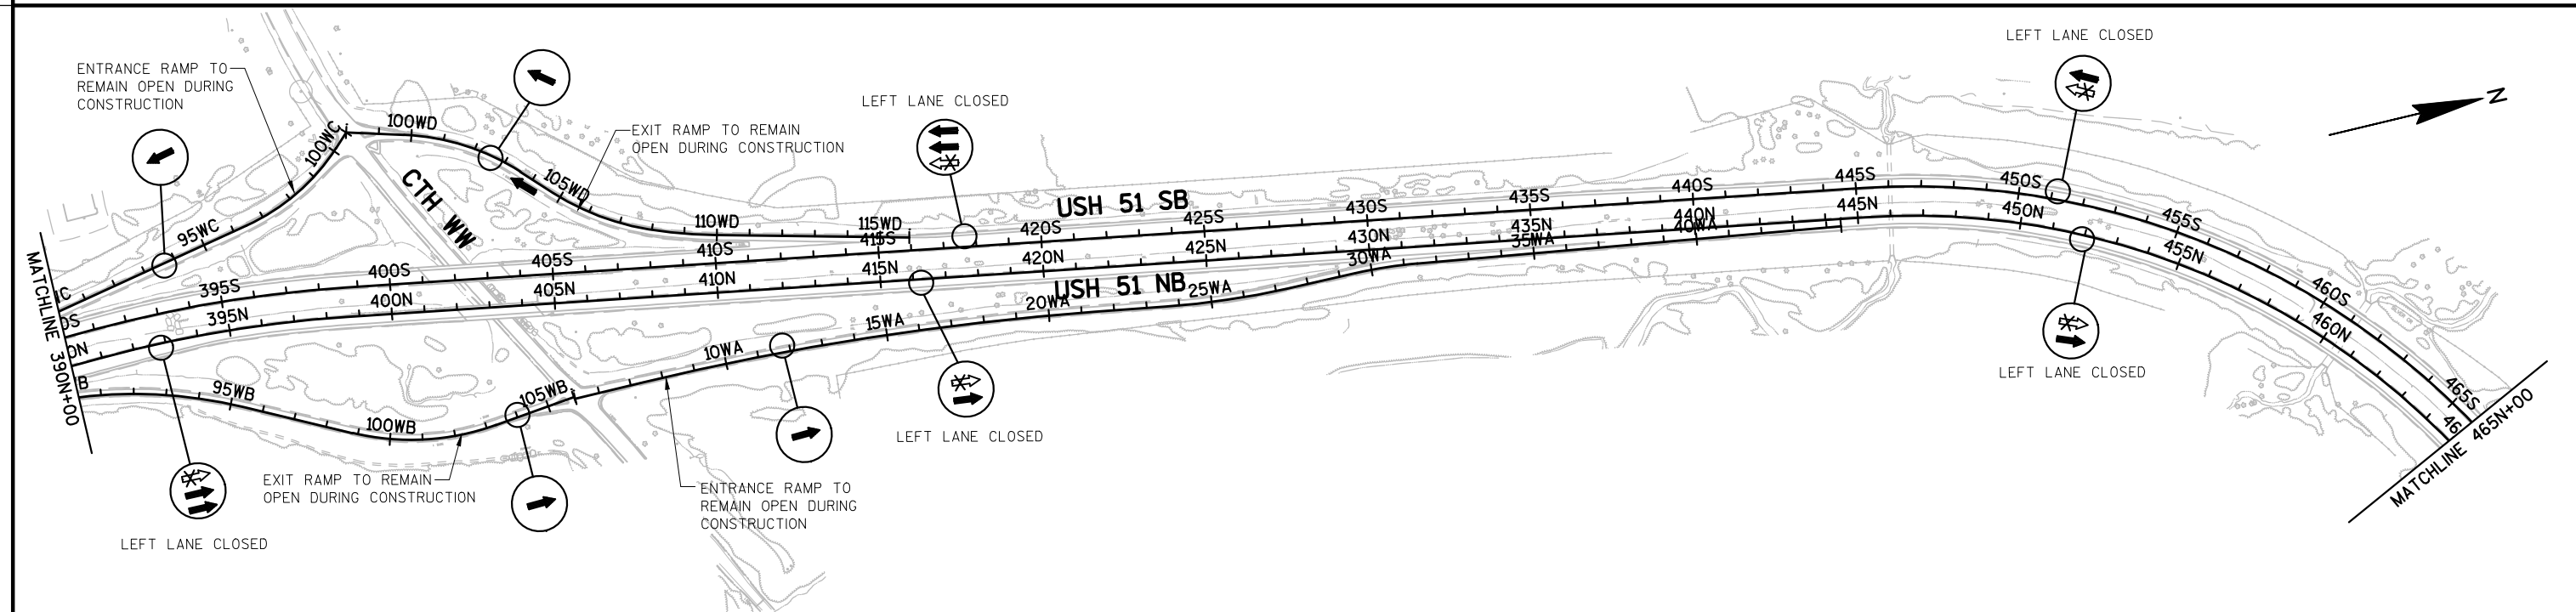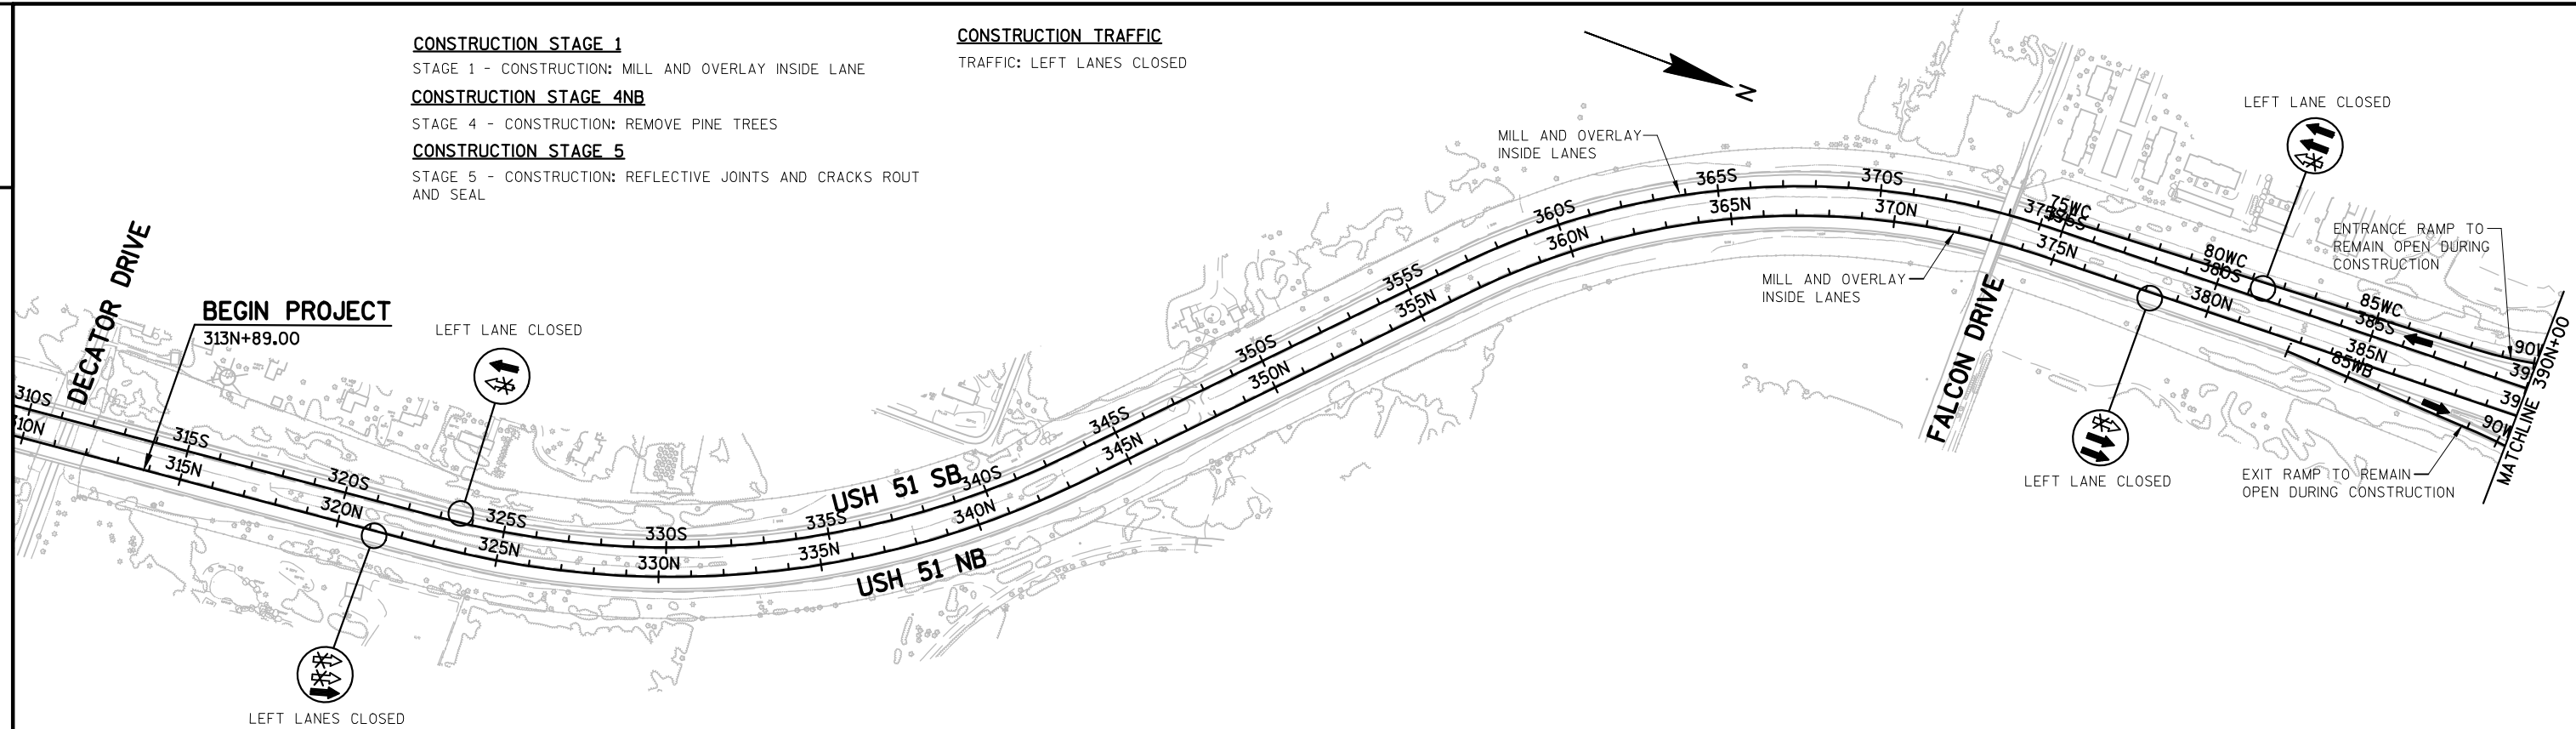

CONSTRUCTION STAGE 1

STAGE 1 - CONSTRUCTION: MILL AND OVERLAY INSIDE LANE

CONSTRUCTION STAGE 4NB



STAGE 4 - CONSTRUCTION: REMOVE PINE TREES

CONSTRUCTION STAGE 5

STAGE 5 - CONSTRUCTION: REFLECTIVE JOINTS AND CRACKS ROUT AND SEAL

CONSTRUCTION TRAFFIC

TRAFFIC: LEFT LANES CLOSED

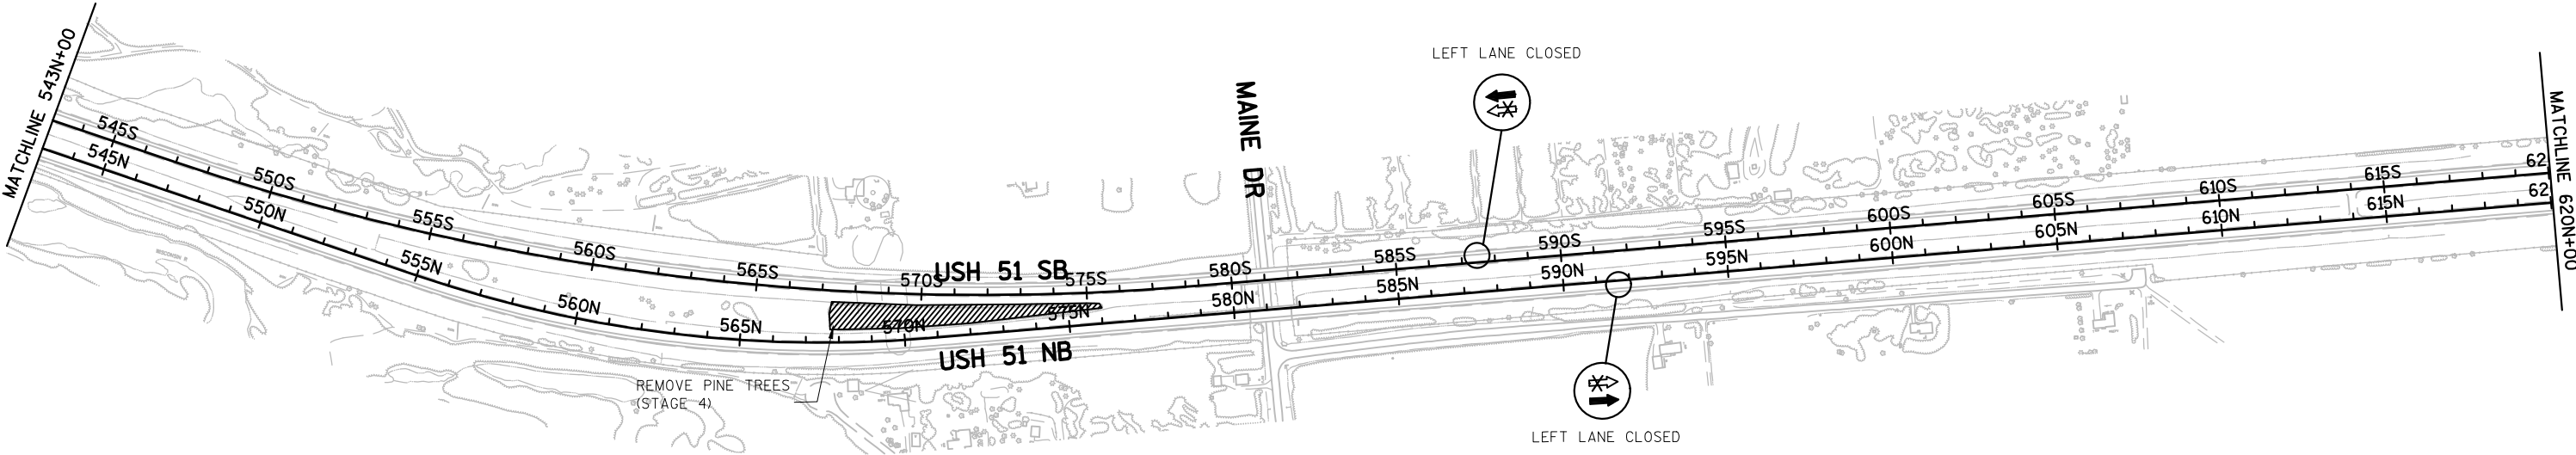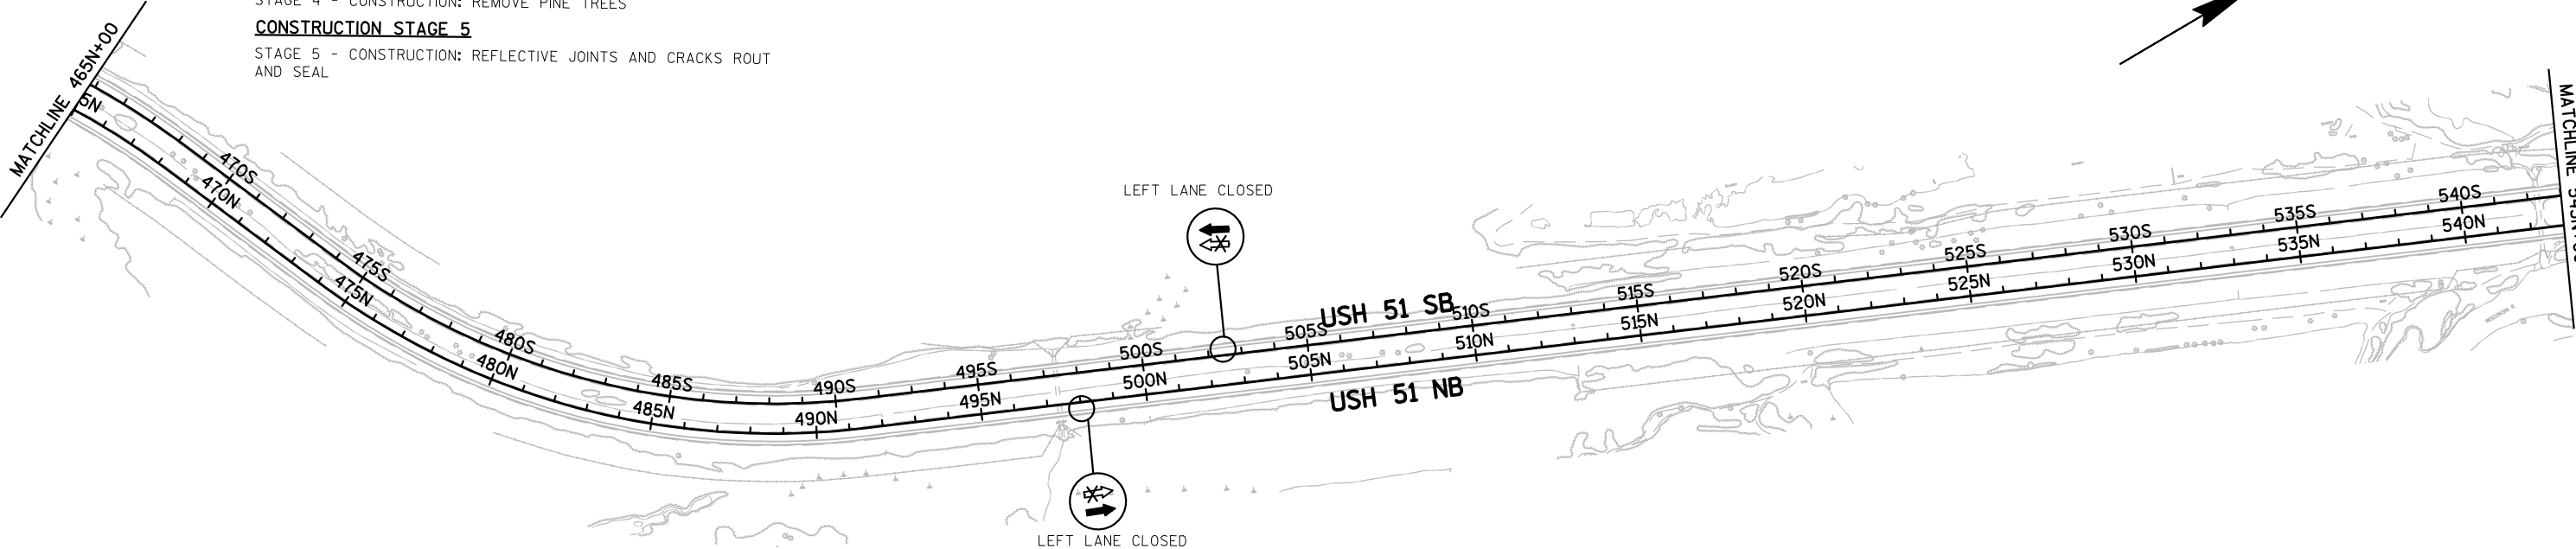

CONSTRUCTION STAGE 1



STAGE 1 - CONSTRUCTION: MILL AND OVERLAY INSIDE LANE


CONSTRUCTION STAGE 4NB

STAGE 4 - CONSTRUCTION: REMOVE PINE TREES


CONSTRUCTION STAGE 5STAGE 5 - CONSTRUCTION: REFLECTIVE JOINTS AND CRACKS ROUT
AND SEAL**CONSTRUCTION TRAFFIC**

TRAFFIC: LEFT LANES CLOSED

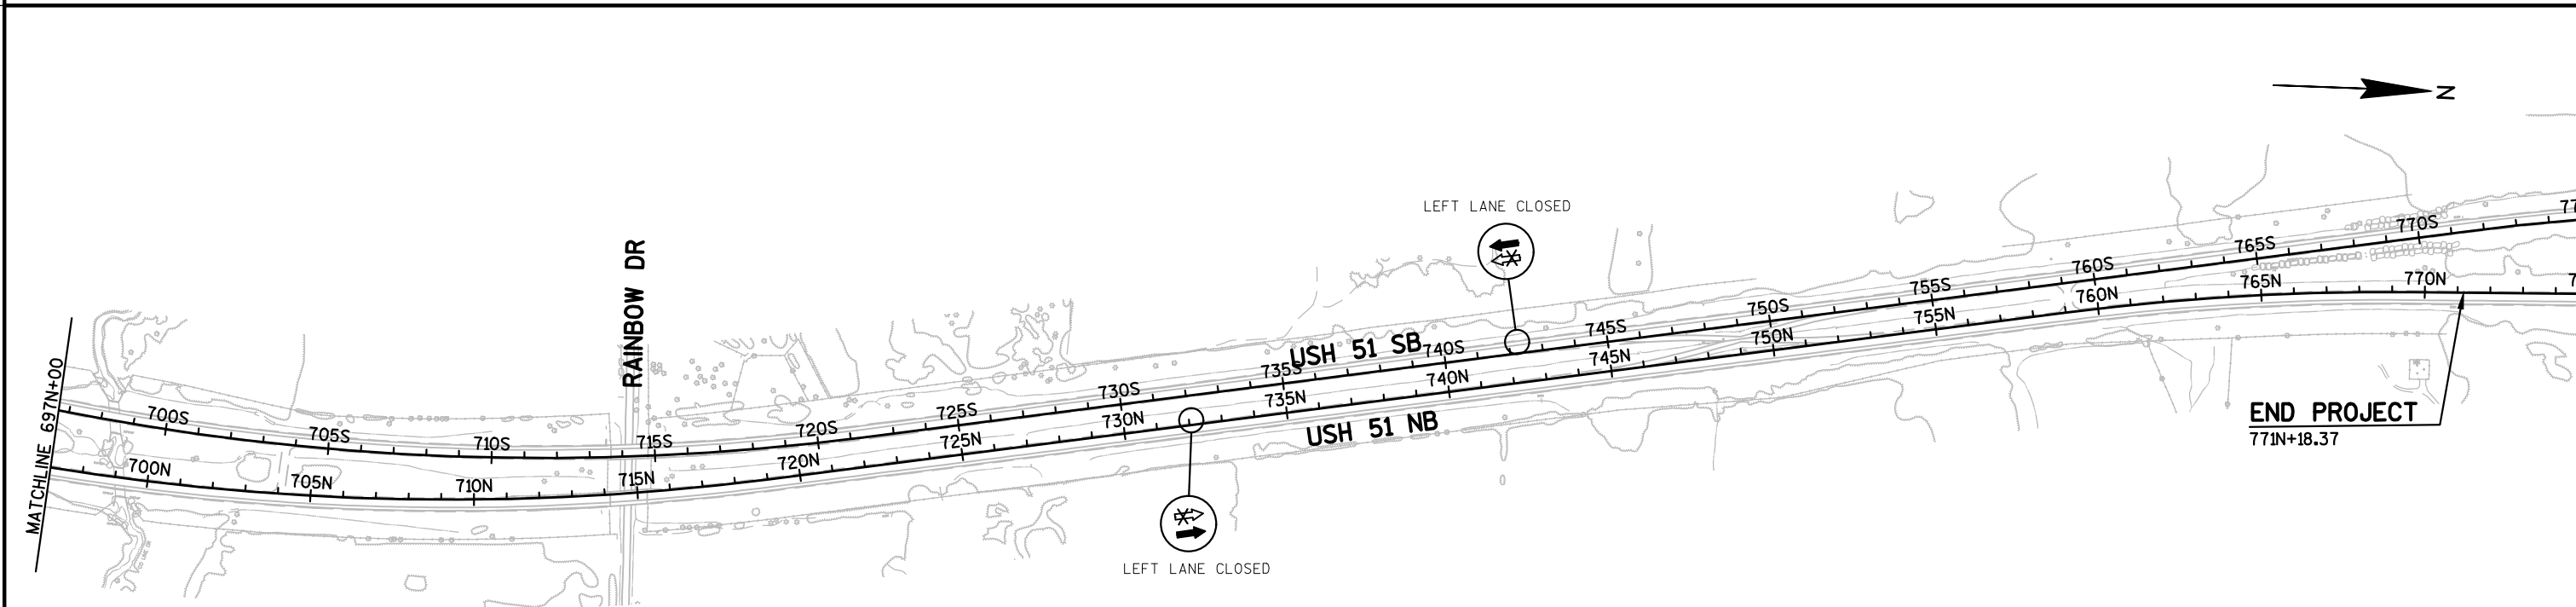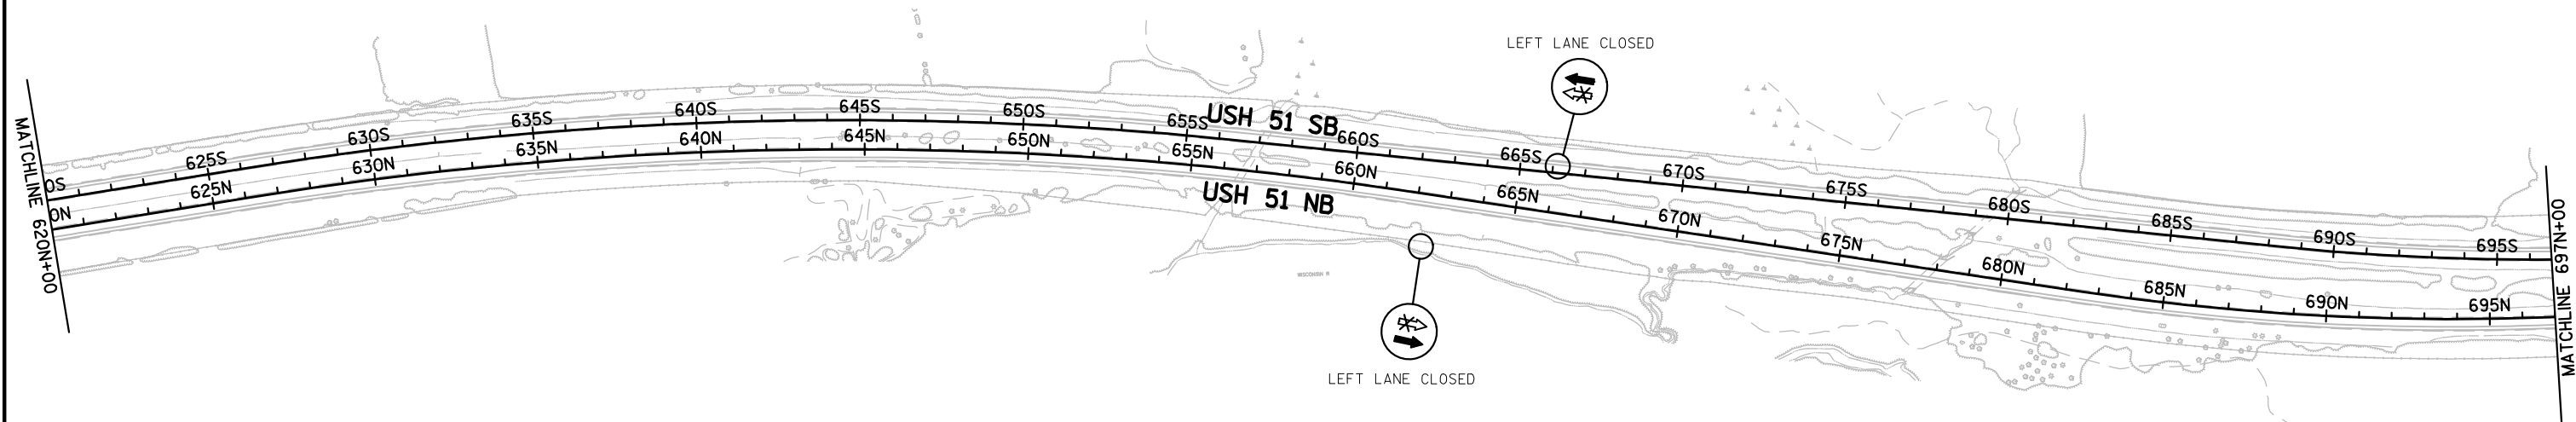

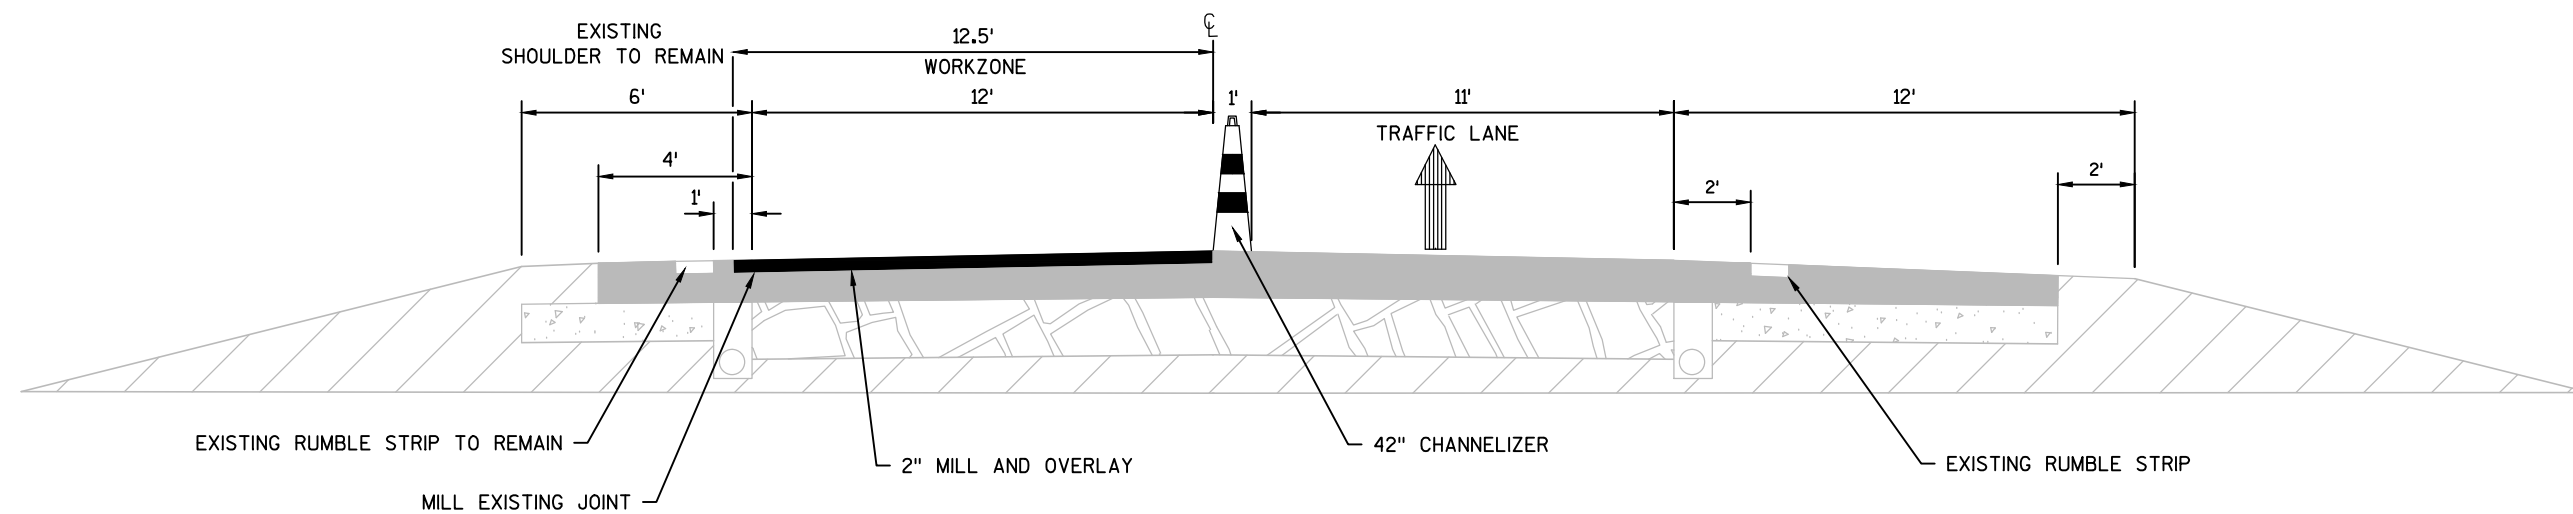

STAGE 1 TRAFFIC CONTROL

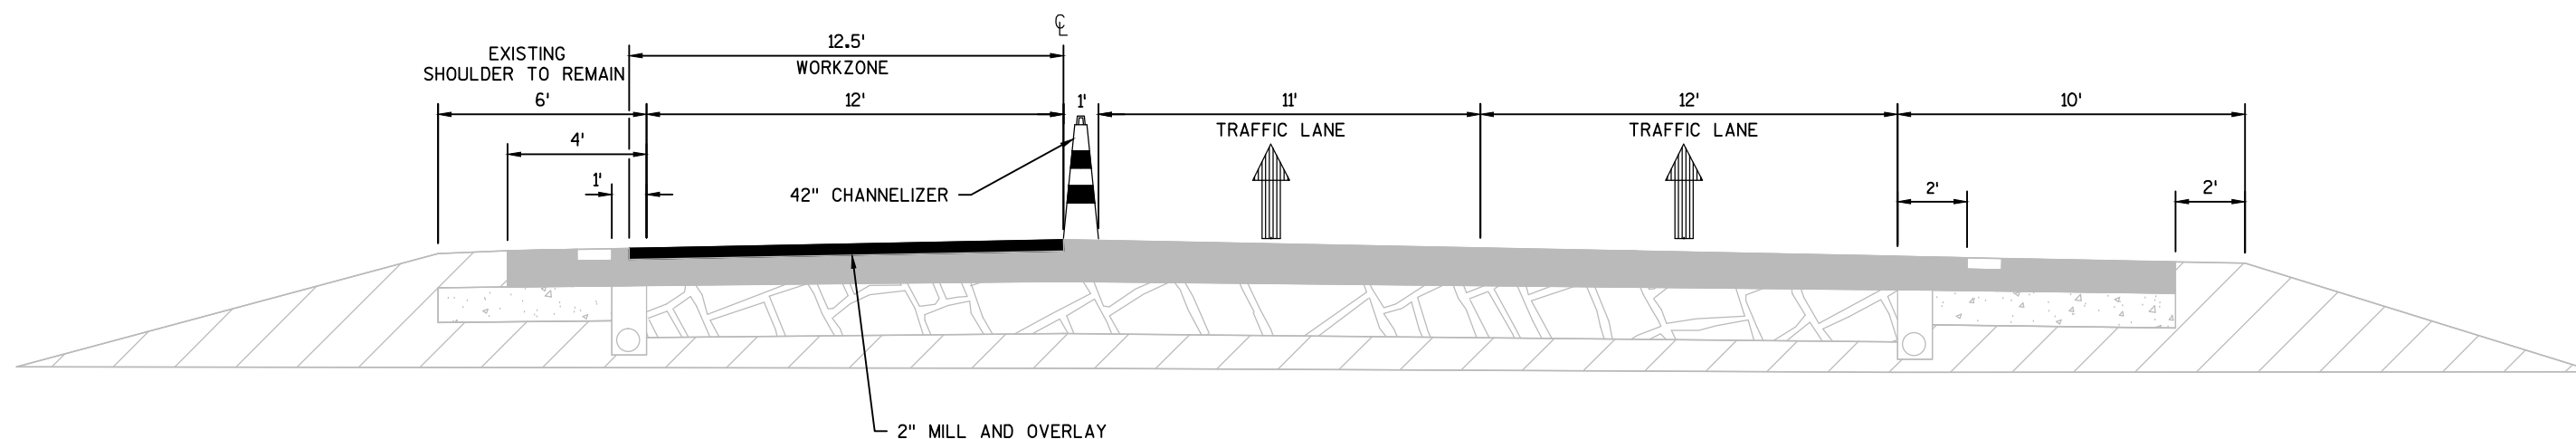

STAGE 1 TRAFFIC CONTROL

CONSTRUCTION STAGE 2

STAGE 2 - CONSTRUCTION: MILL AND OVERLAY OUTSIDE LANE

CONSTRUCTION STAGE 4 (SB)



STAGE 4 - CONSTRUCTION: INSTALL LIVING SNOW FENCE (PLANTINGS)

CONSTRUCTION STAGE 6

STAGE 6 - CONSTRUCTION: REFELCTIVE JOINTS AND CRACKS ROUT AND SEAL

CONSTRUCTION TRAFFIC

TRAFFIC: RIGHT LANE CLOSED

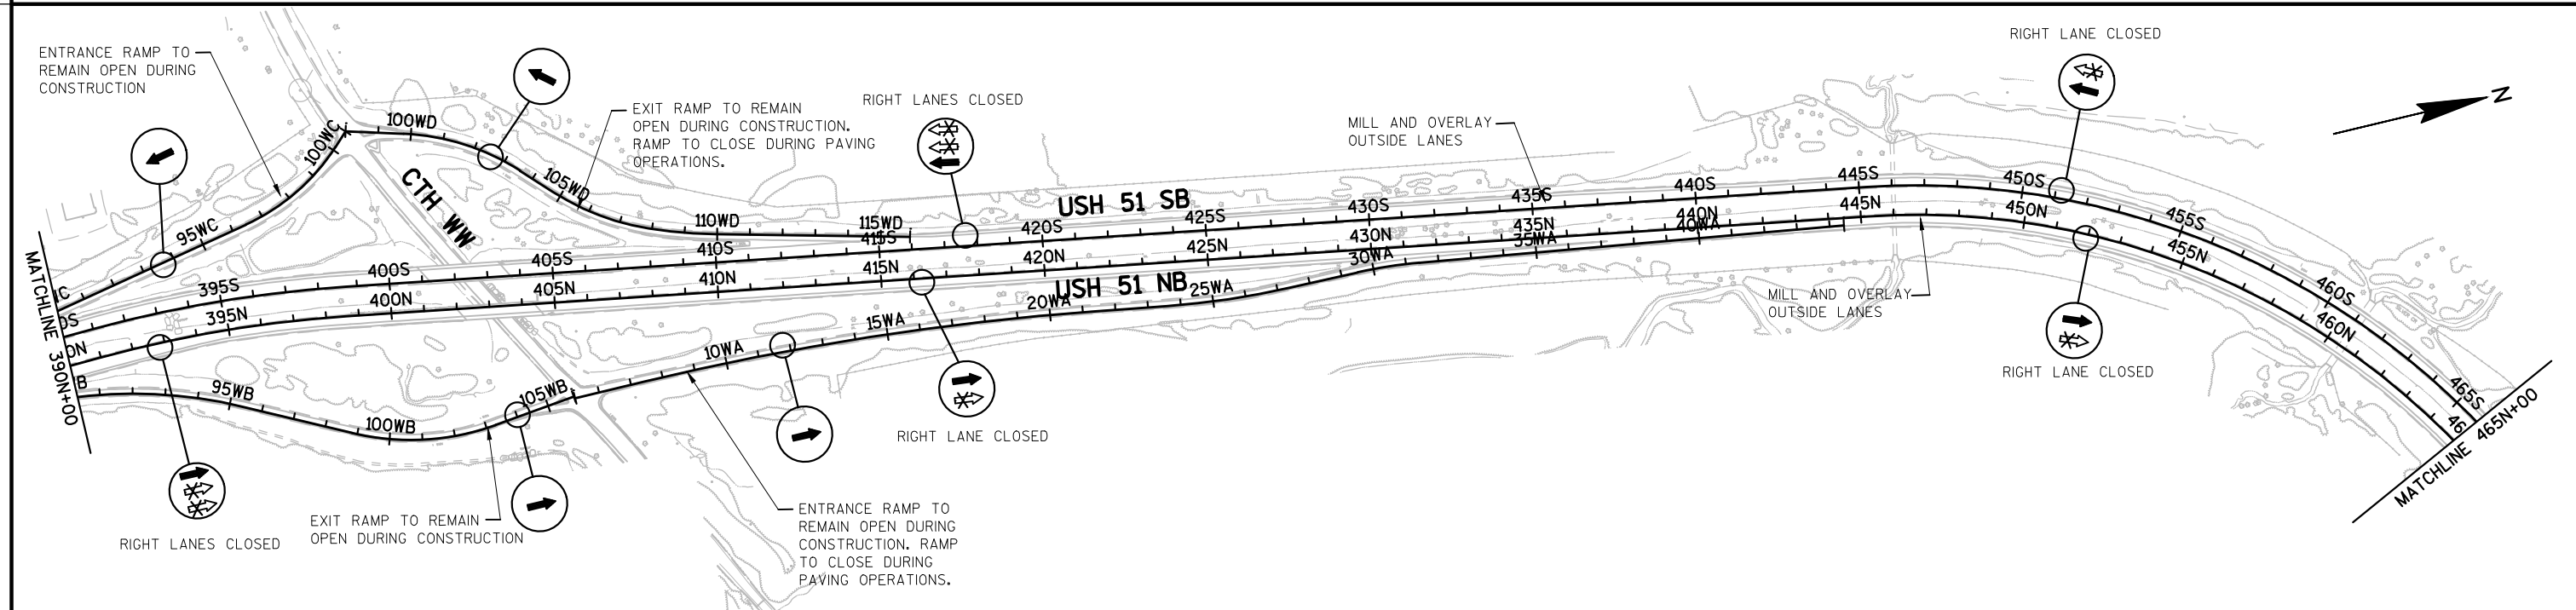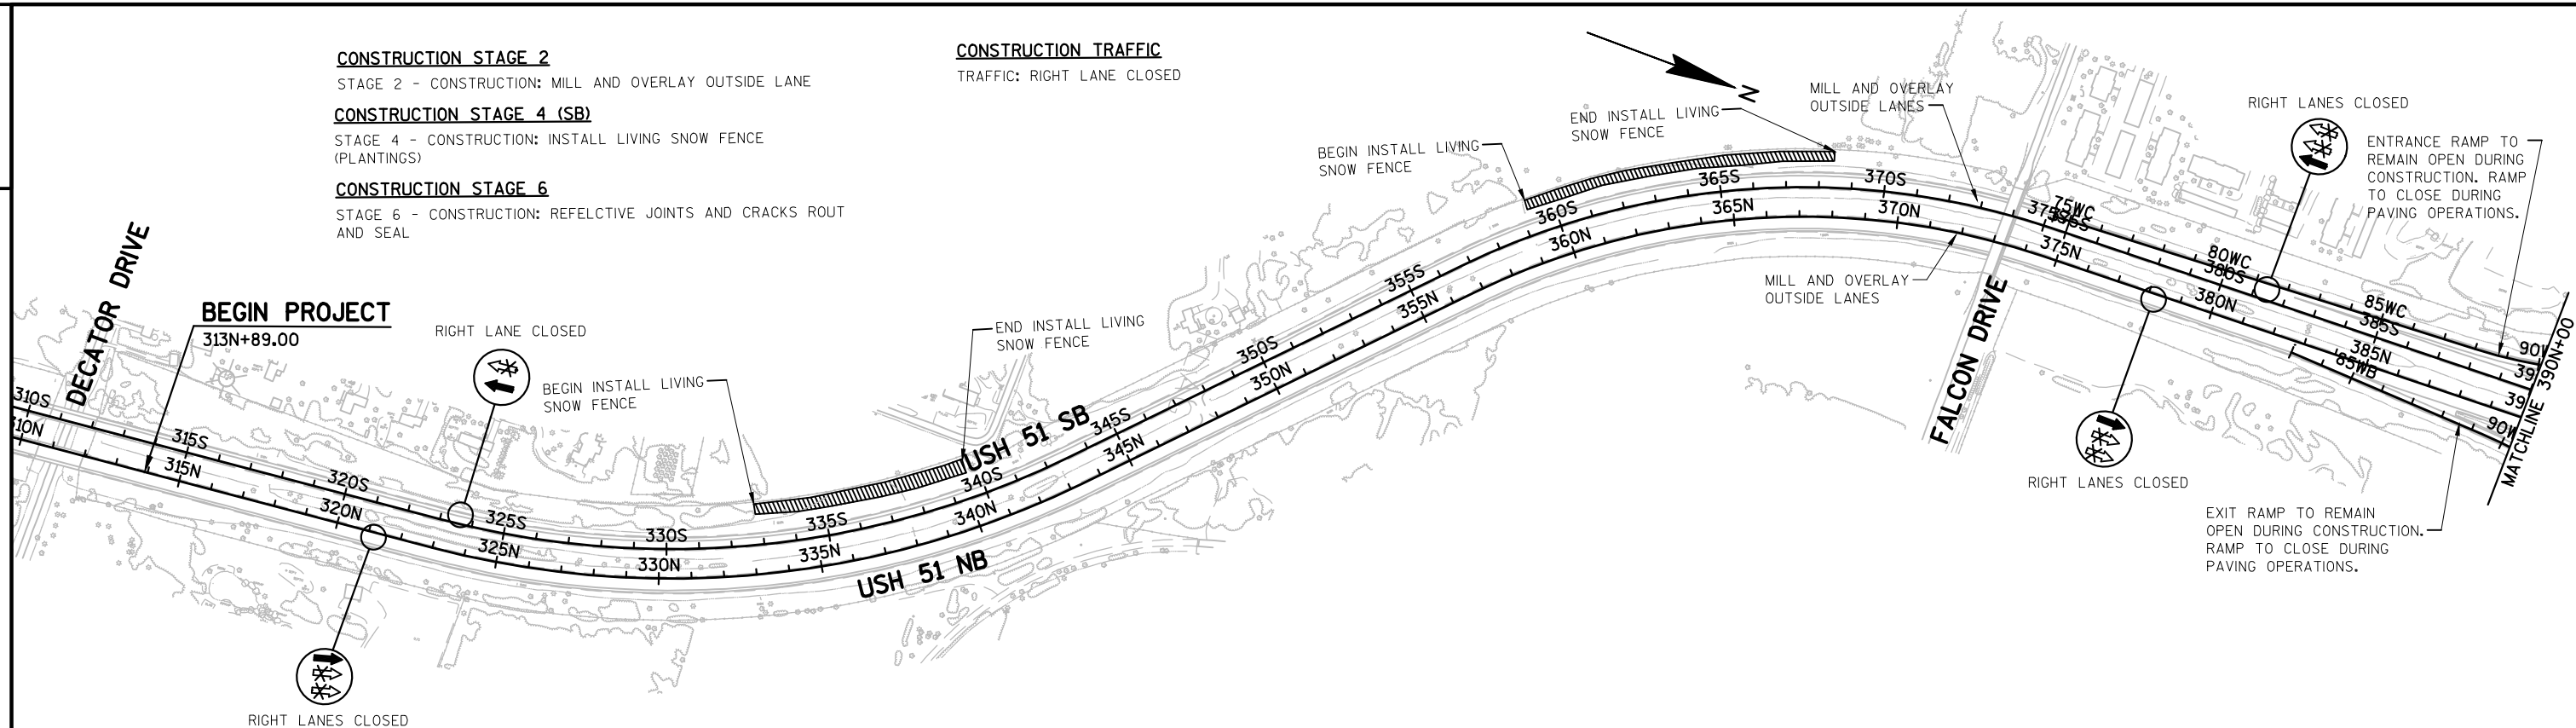

CONSTRUCTION STAGE 2

STAGE 2 - CONSTRUCTION: MILL AND OVERLAY OUTSIDE LANE

CONSTRUCTION STAGE 4 (SB)



STAGE 4 - CONSTRUCTION: INSTALL LIVING SNOW FENCE (PLANTINGS)

CONSTRUCTION STAGE 6

STAGE 6 - CONSTRUCTION: REFELCTIVE JOINTS AND CRACKS ROUT AND SEAL

CONSTRUCTION TRAFFIC

TRAFFIC: RIGHT LANE CLOSED

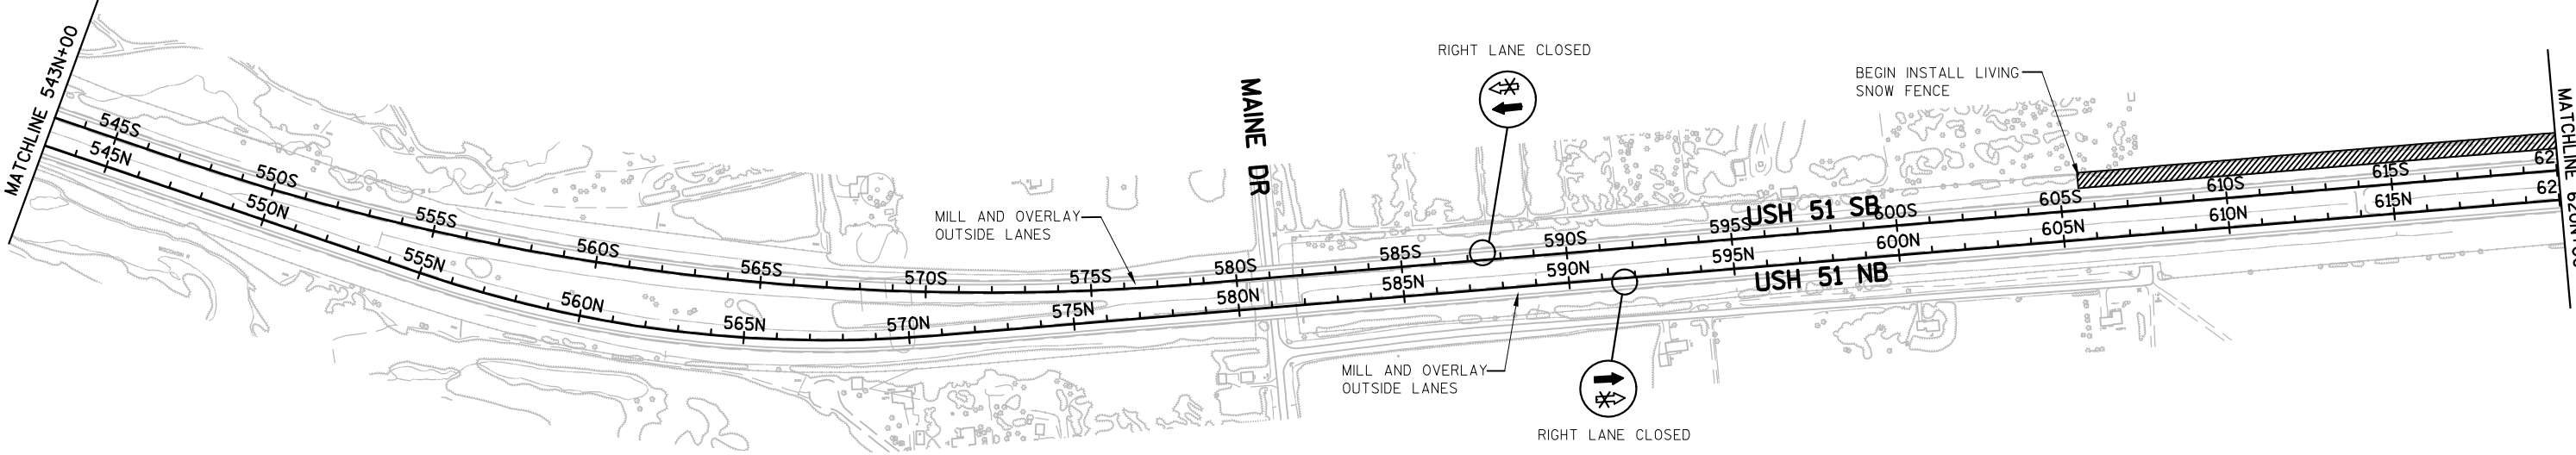
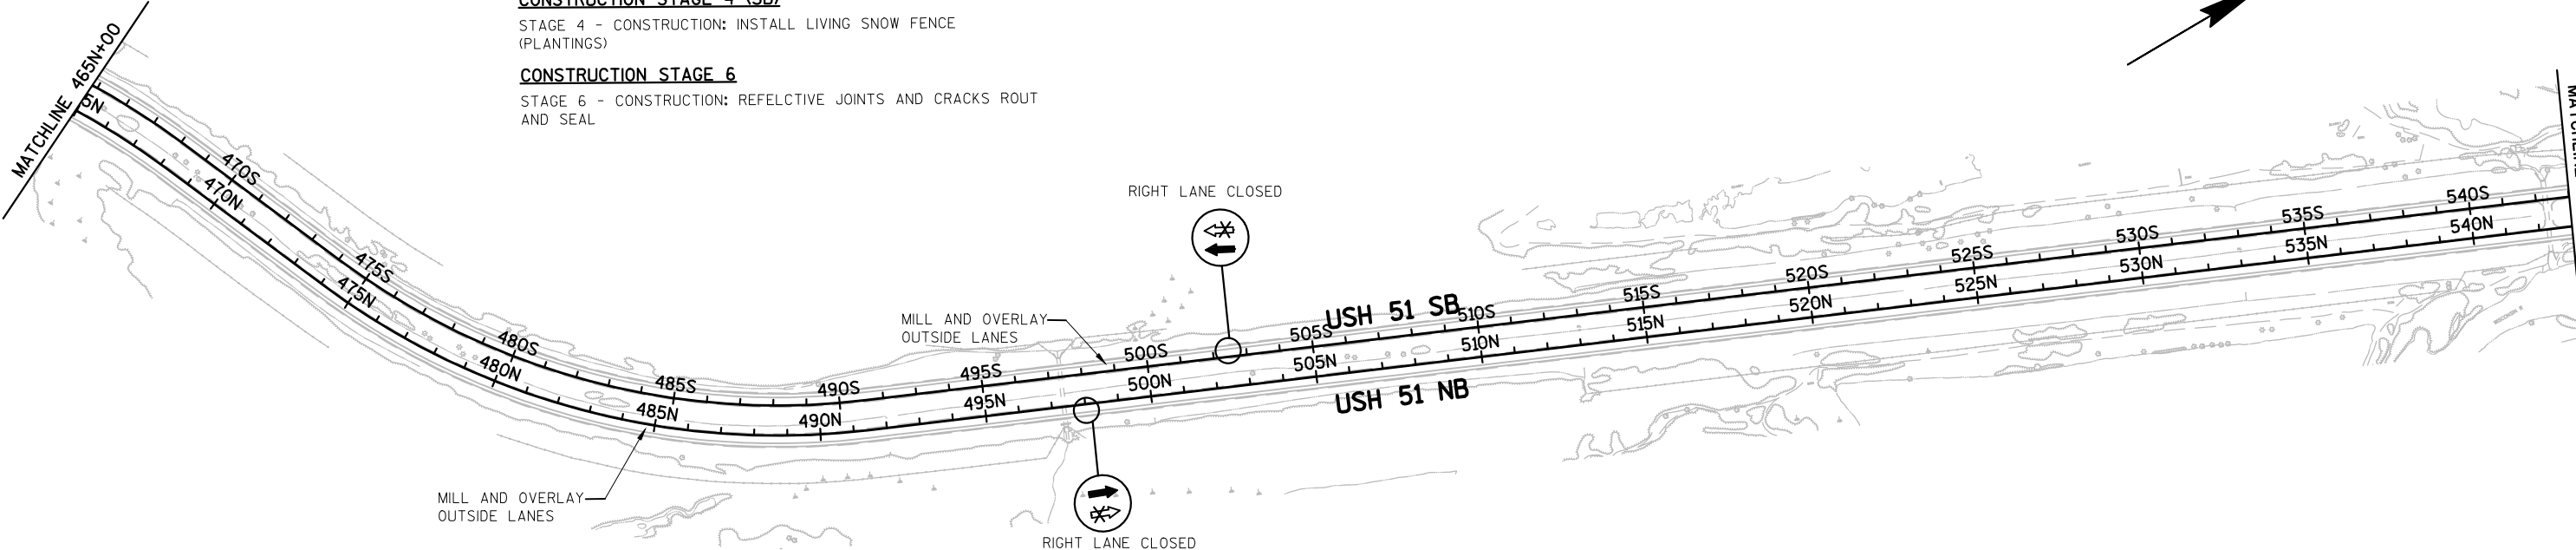



CONSTRUCTION STAGE 2

STAGE 2 - CONSTRUCTION: MILL AND OVERLAY OUTSIDE LANE


CONSTRUCTION STAGE 4 (SB)STAGE 4 - CONSTRUCTION: INSTALL LIVING SNOW FENCE
(PLANTINGS)**CONSTRUCTION STAGE 6**STAGE 6 - CONSTRUCTION: REFELCTIVE JOINTS AND CRACKS ROUT
AND SEAL**CONSTRUCTION TRAFFIC**

TRAFFIC: RIGHT LANE CLOSED

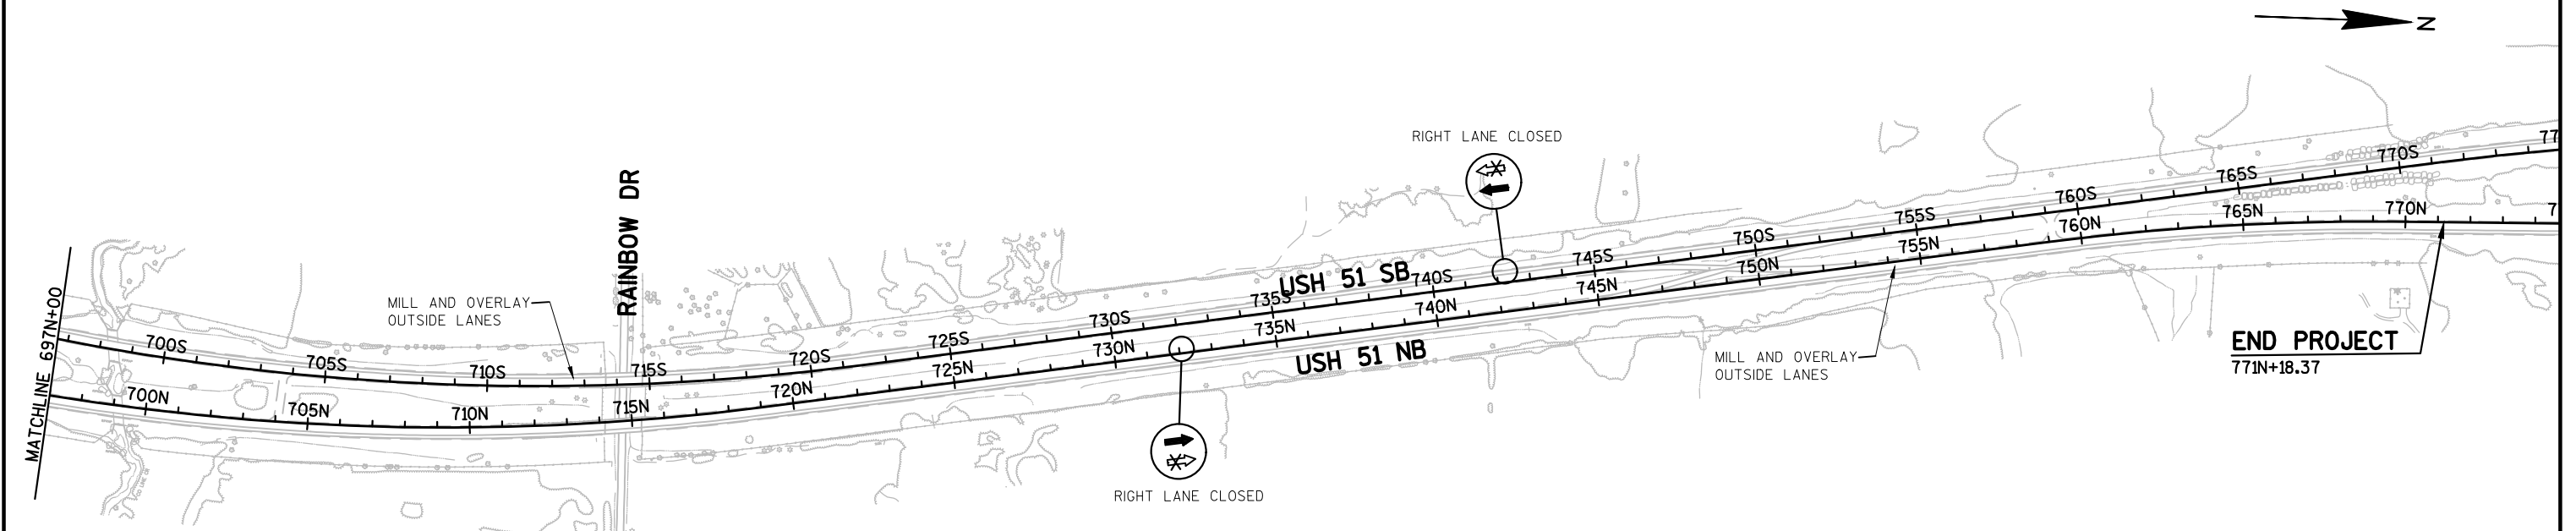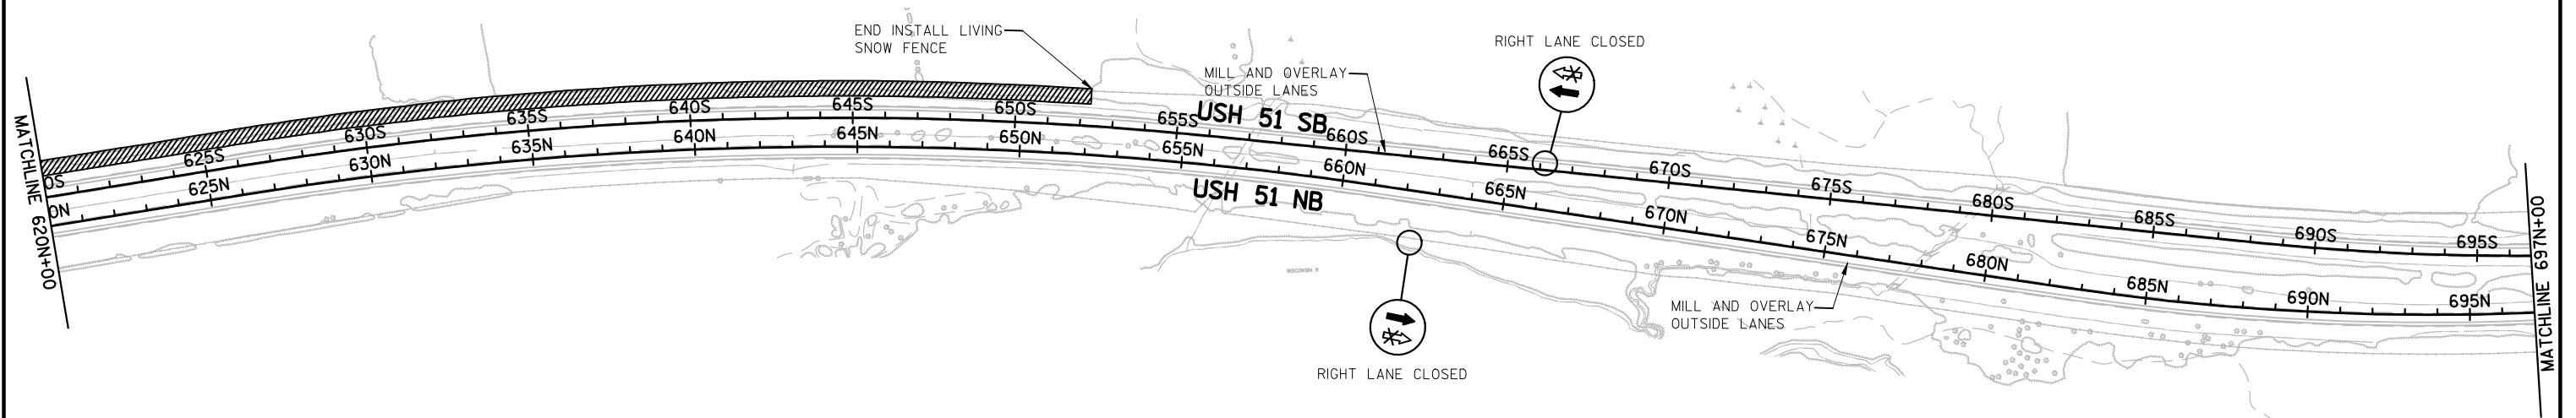


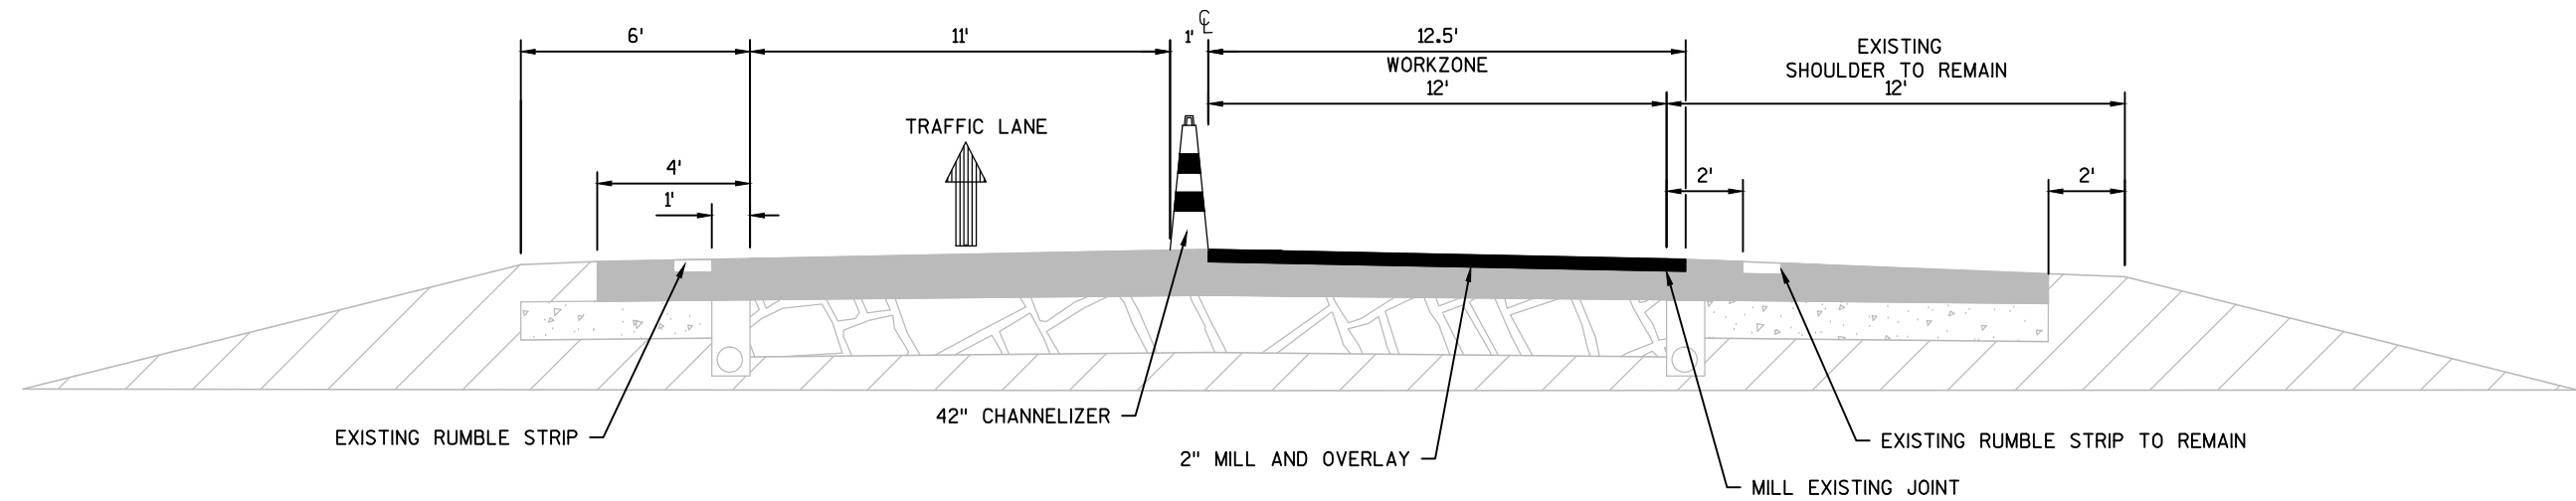



STAGE 2 TRAFFIC CONTROL

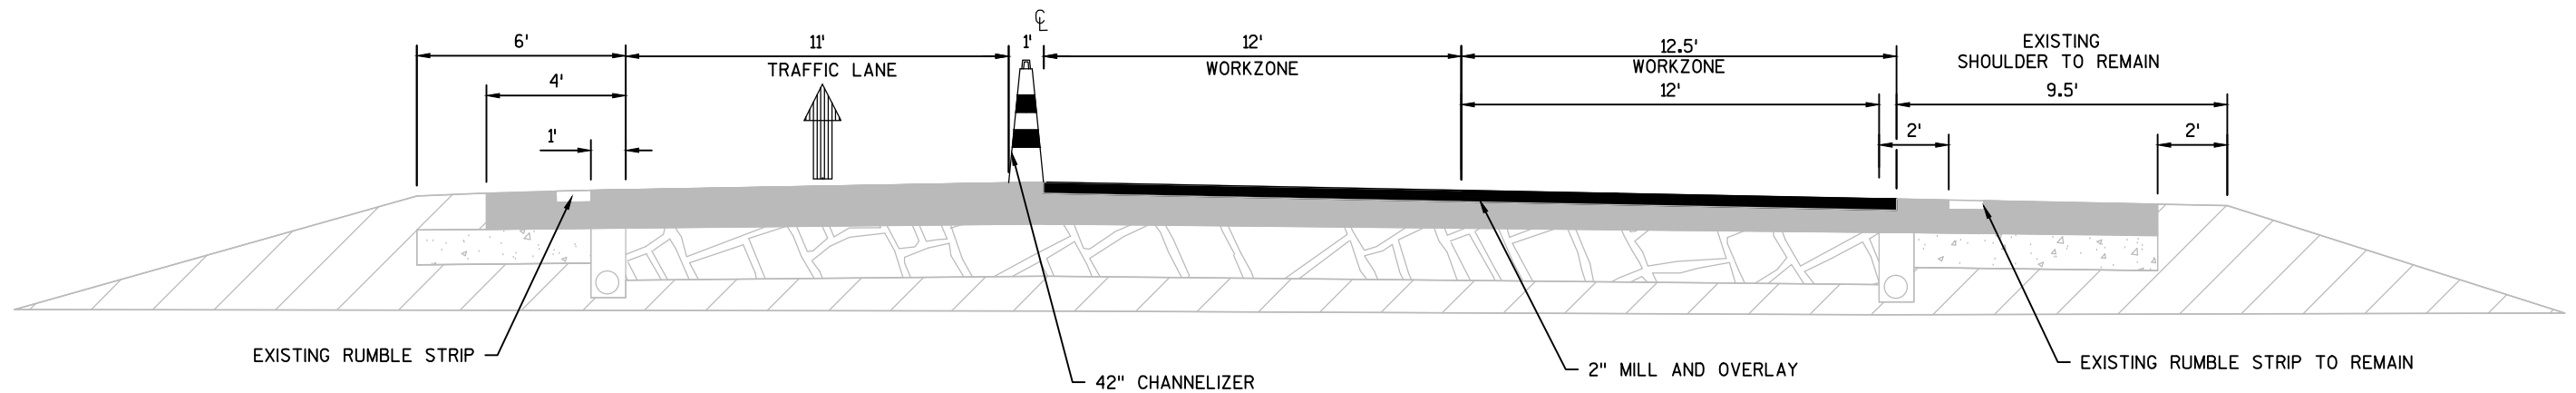

STAGE 2 TRAFFIC CONTROL


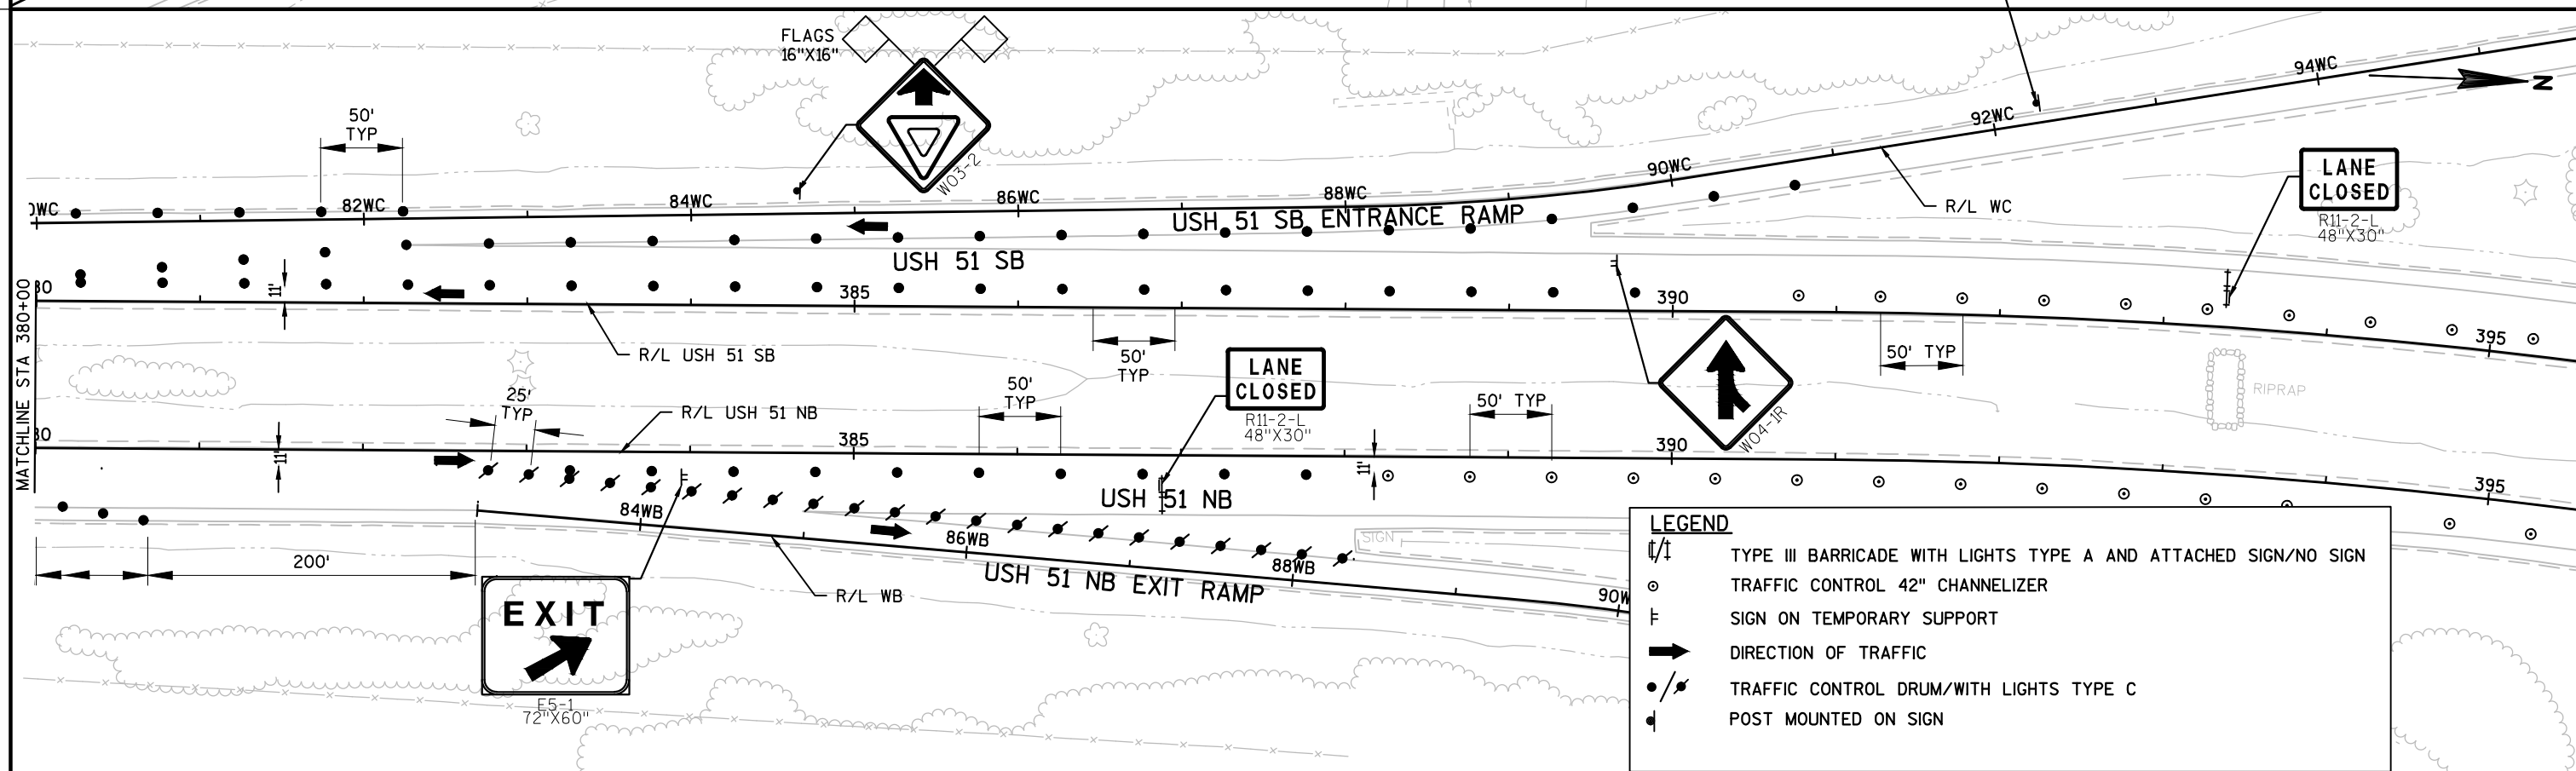


 


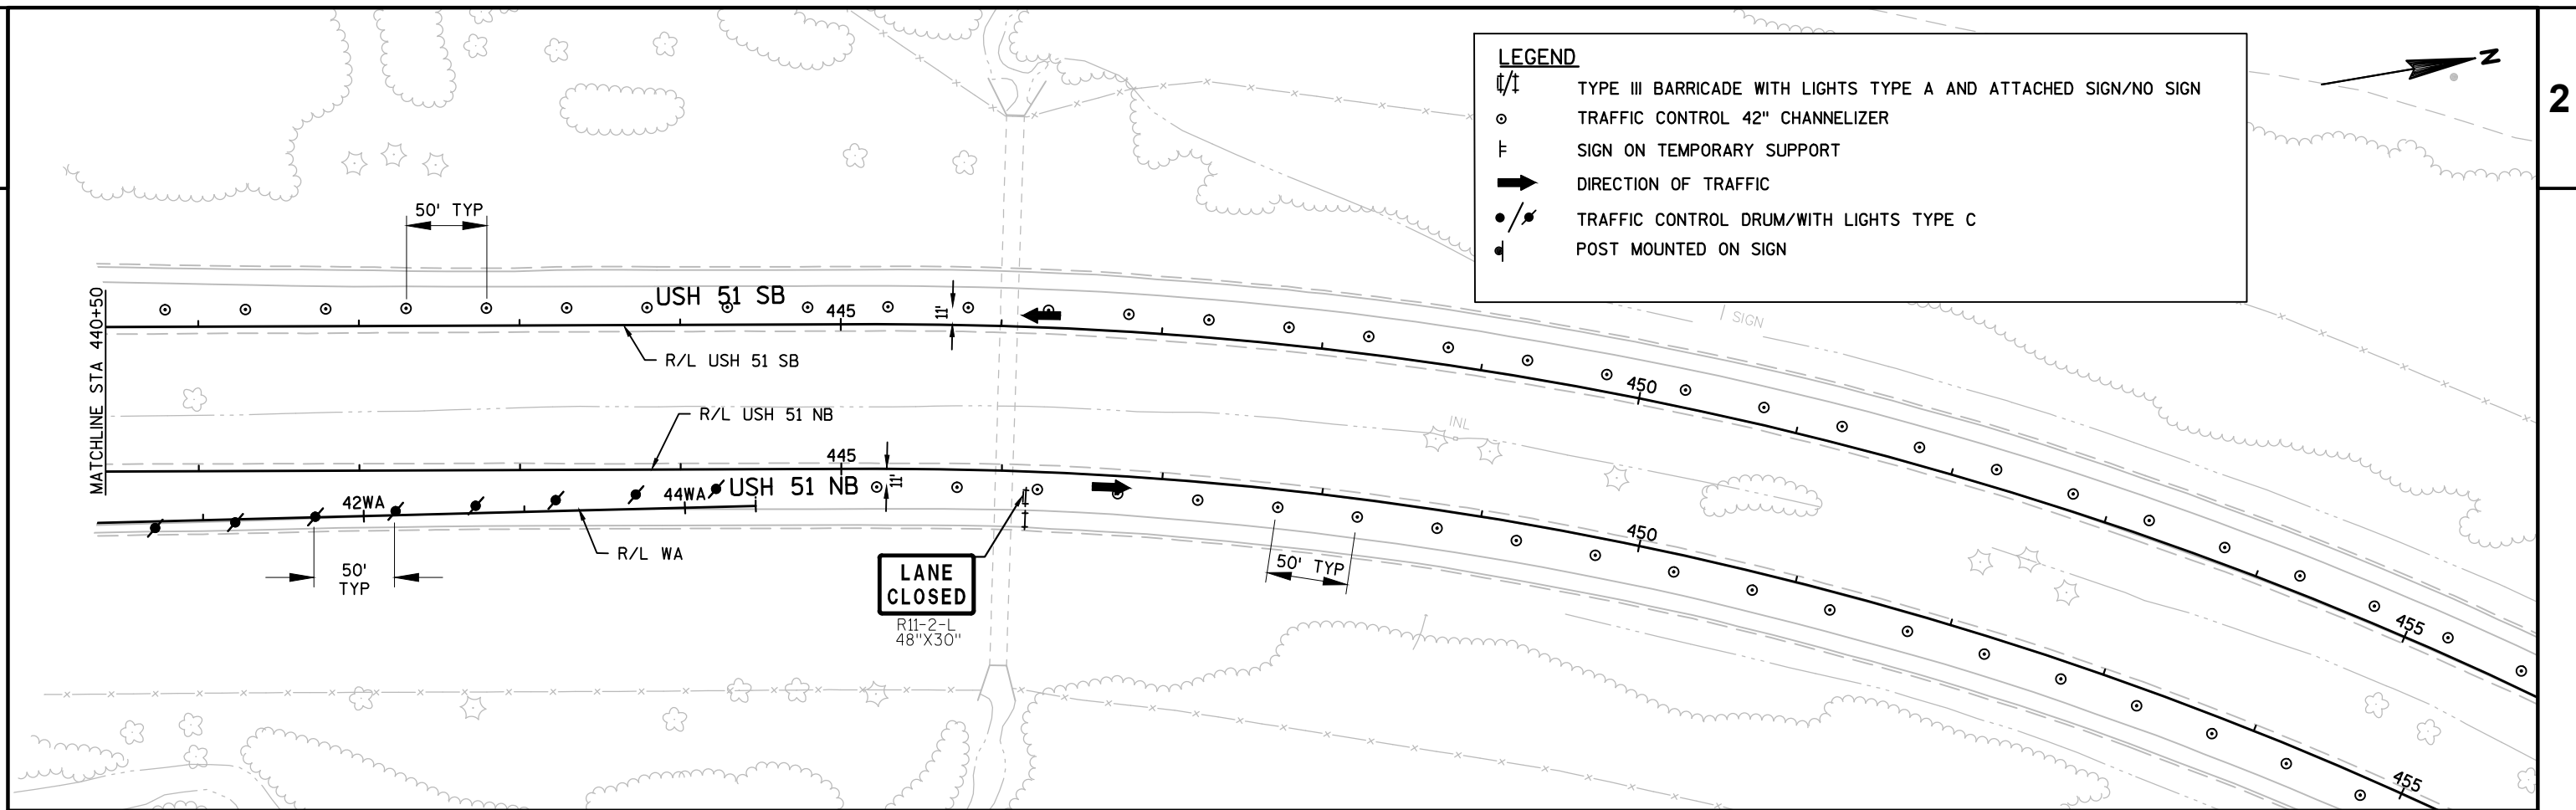



CONSTRUCTION STAGE 3STAGE 3 - INSTALL SIGN STRUCTURES S-37-48, S-37-49
AND MGS GUARDRAIL


STAGE 3 - TRAFFIC: RIGHT LANE CLOSED

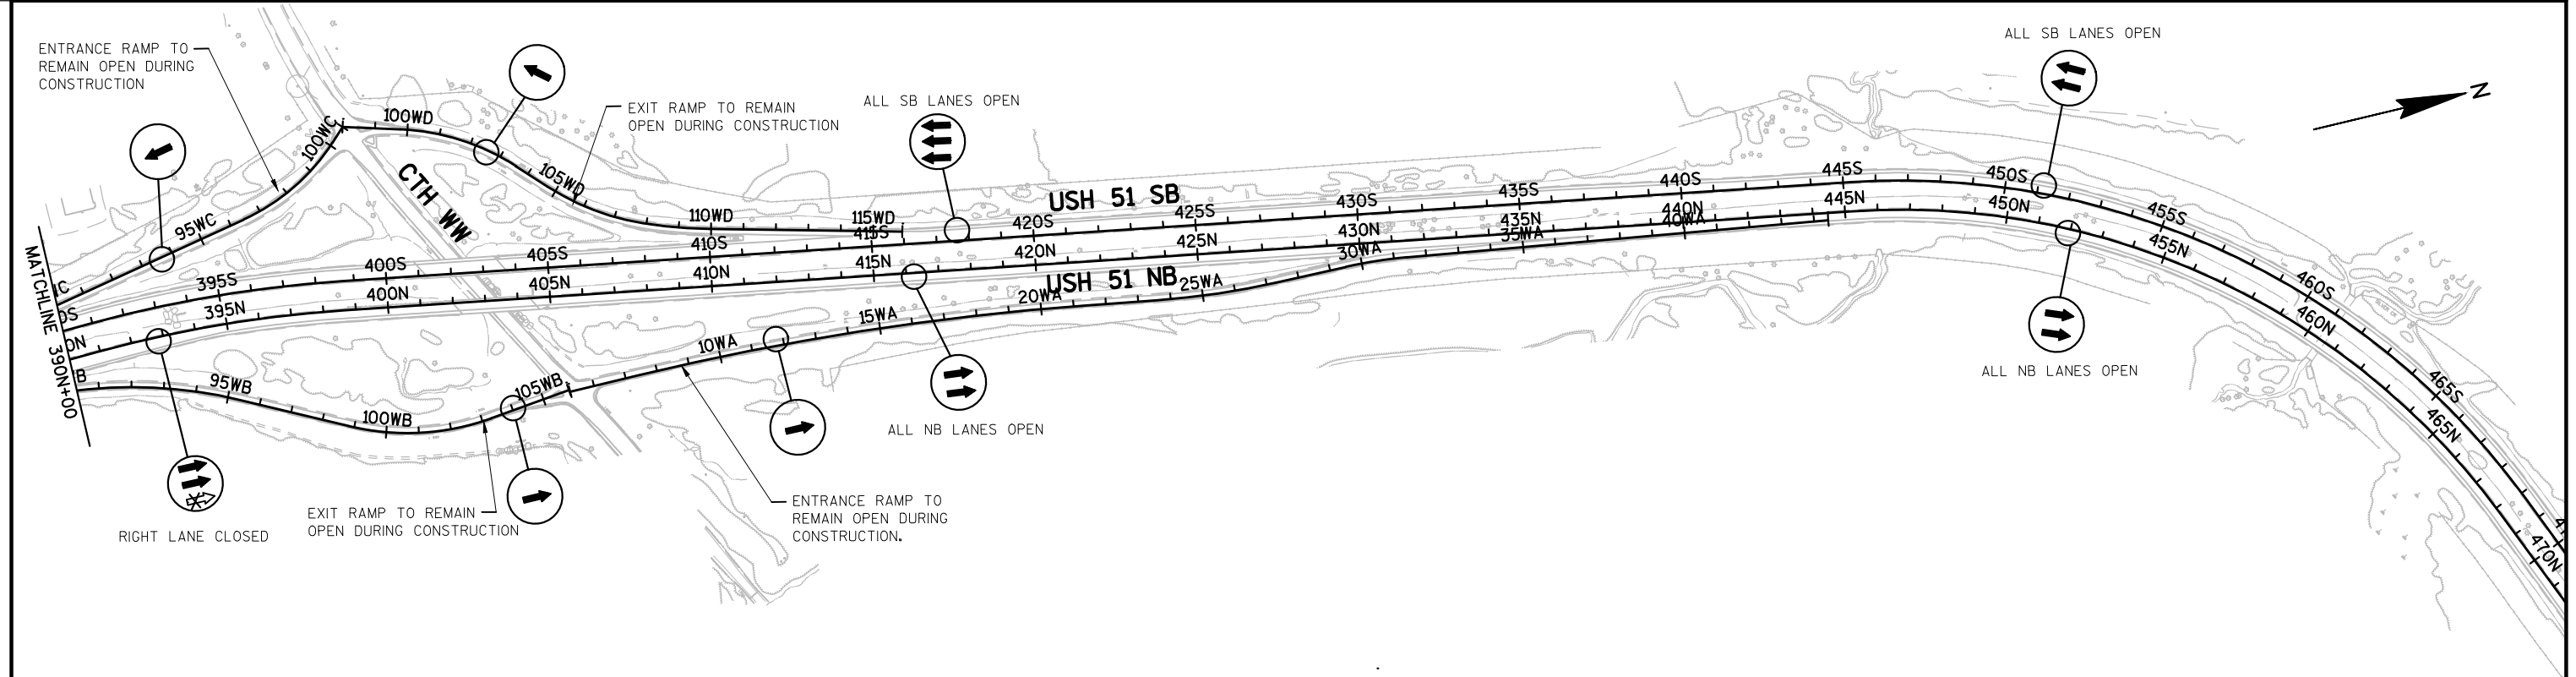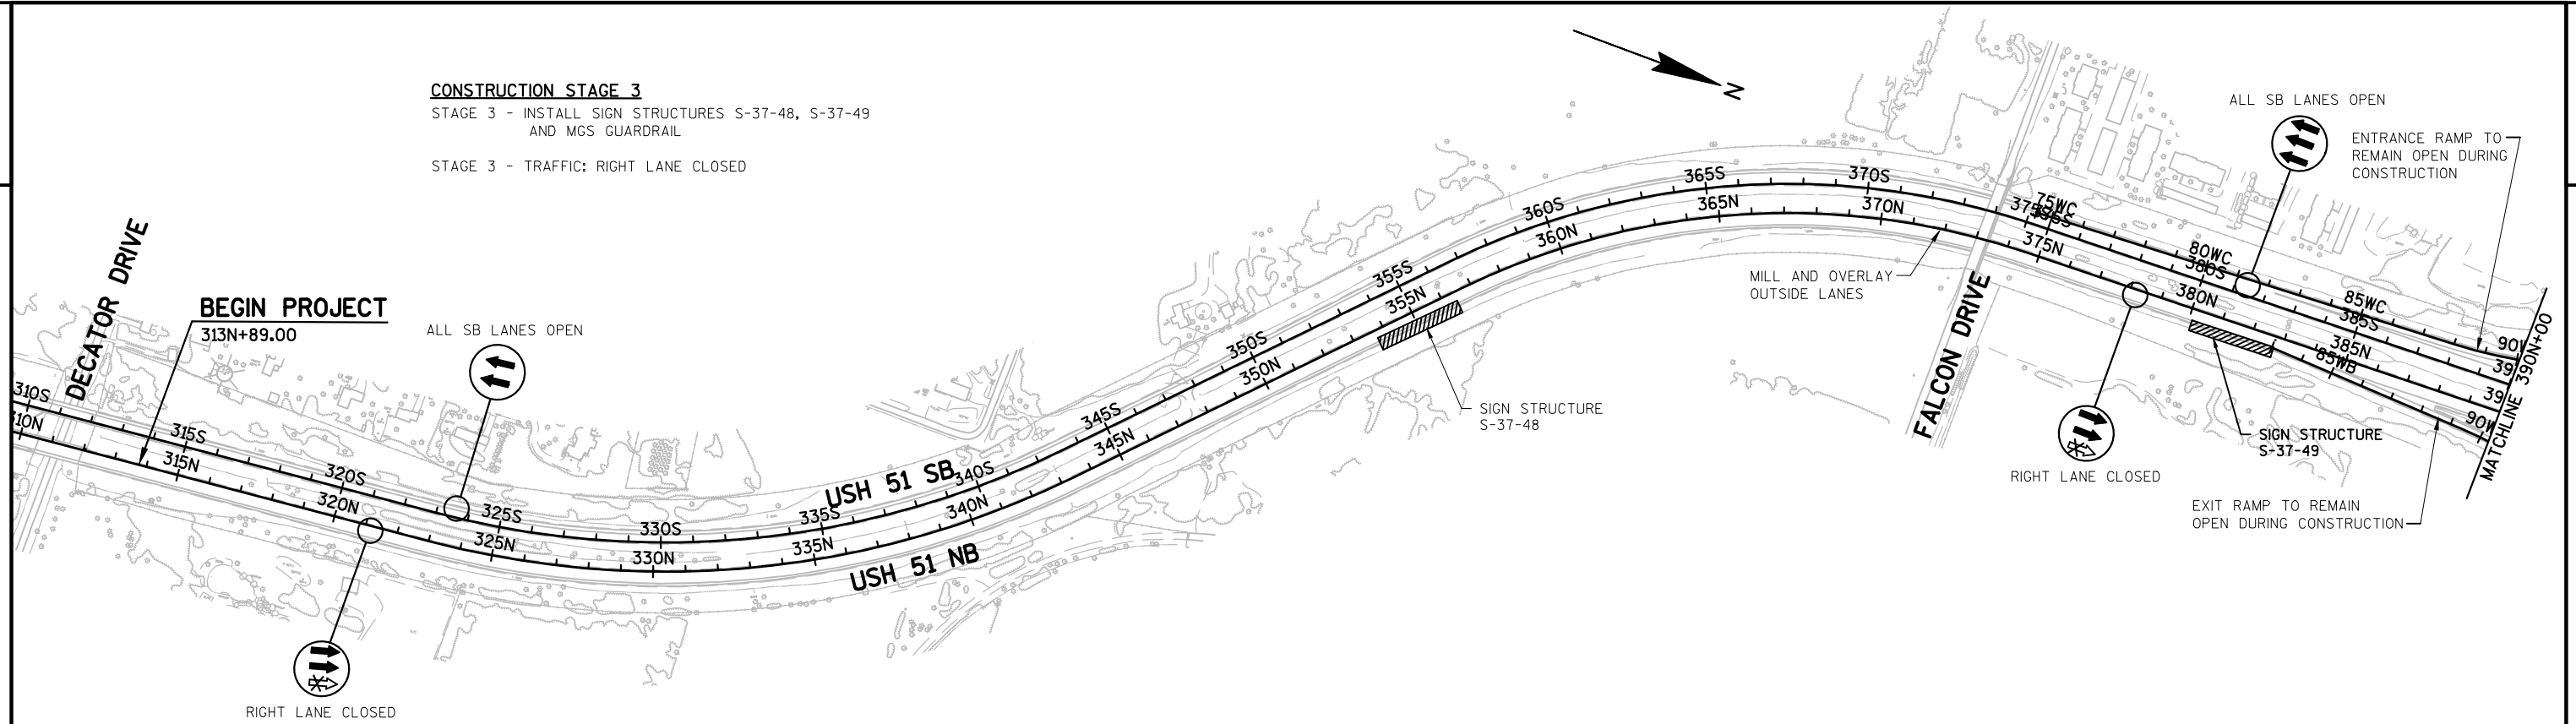

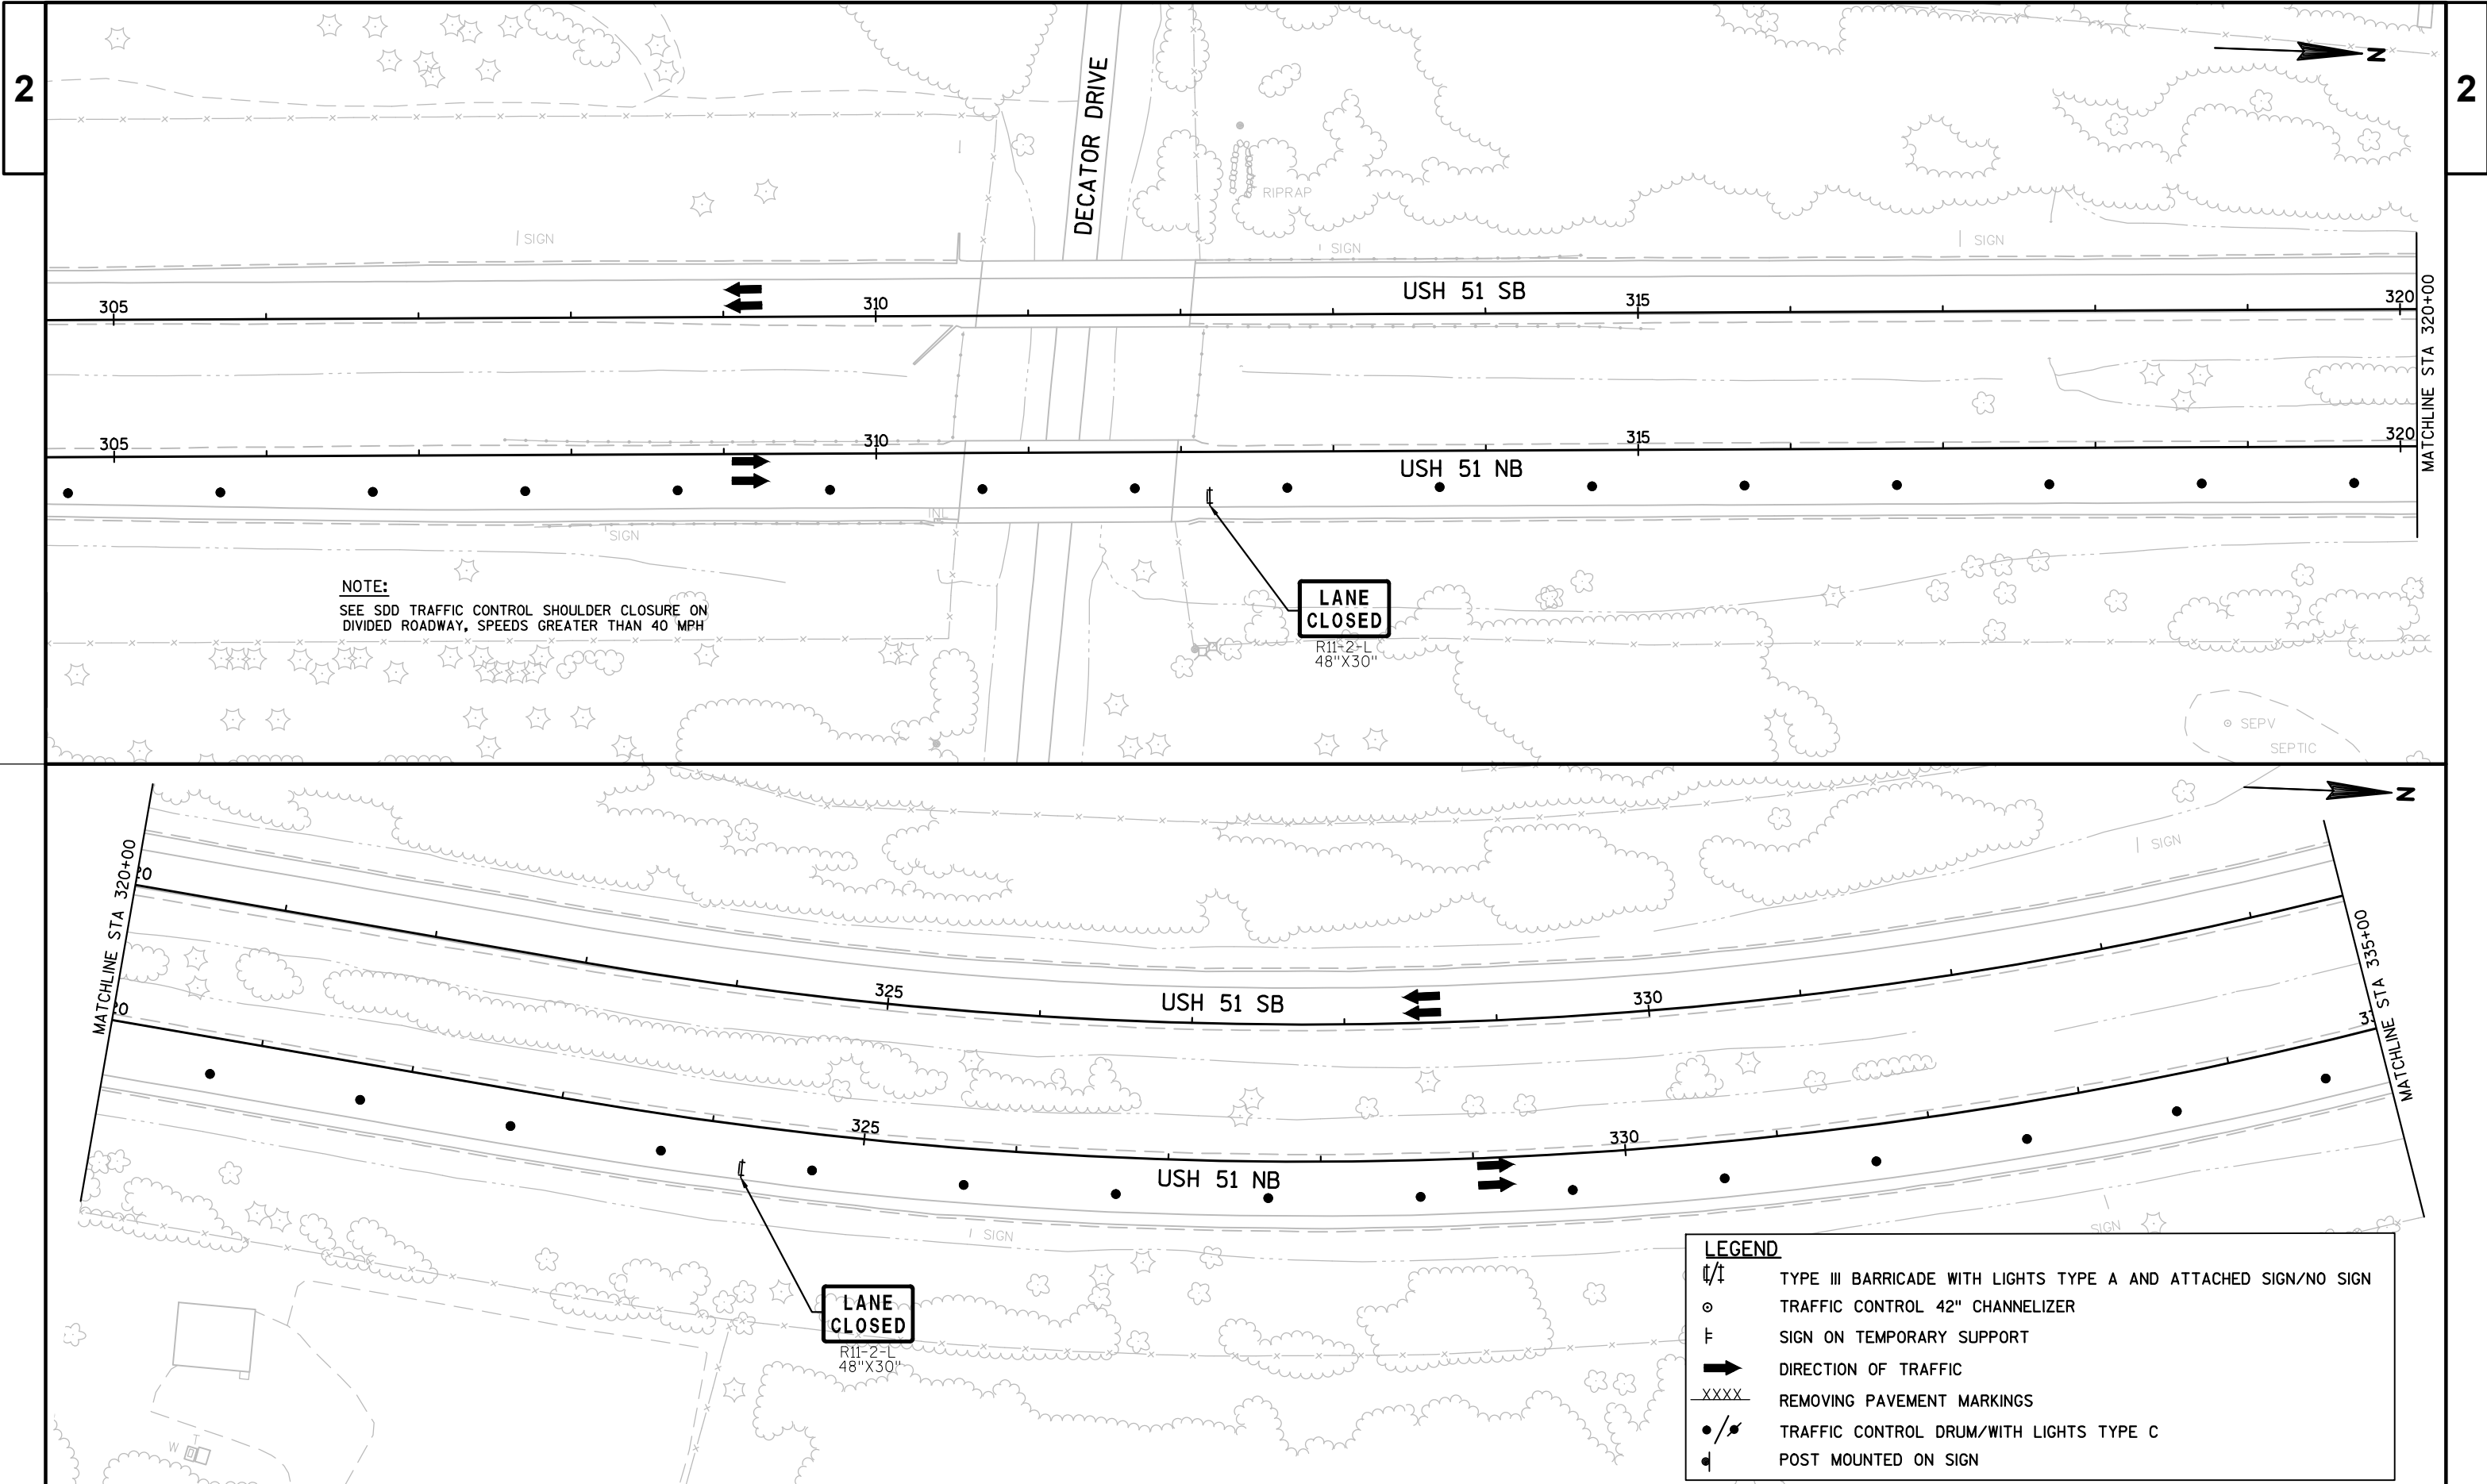

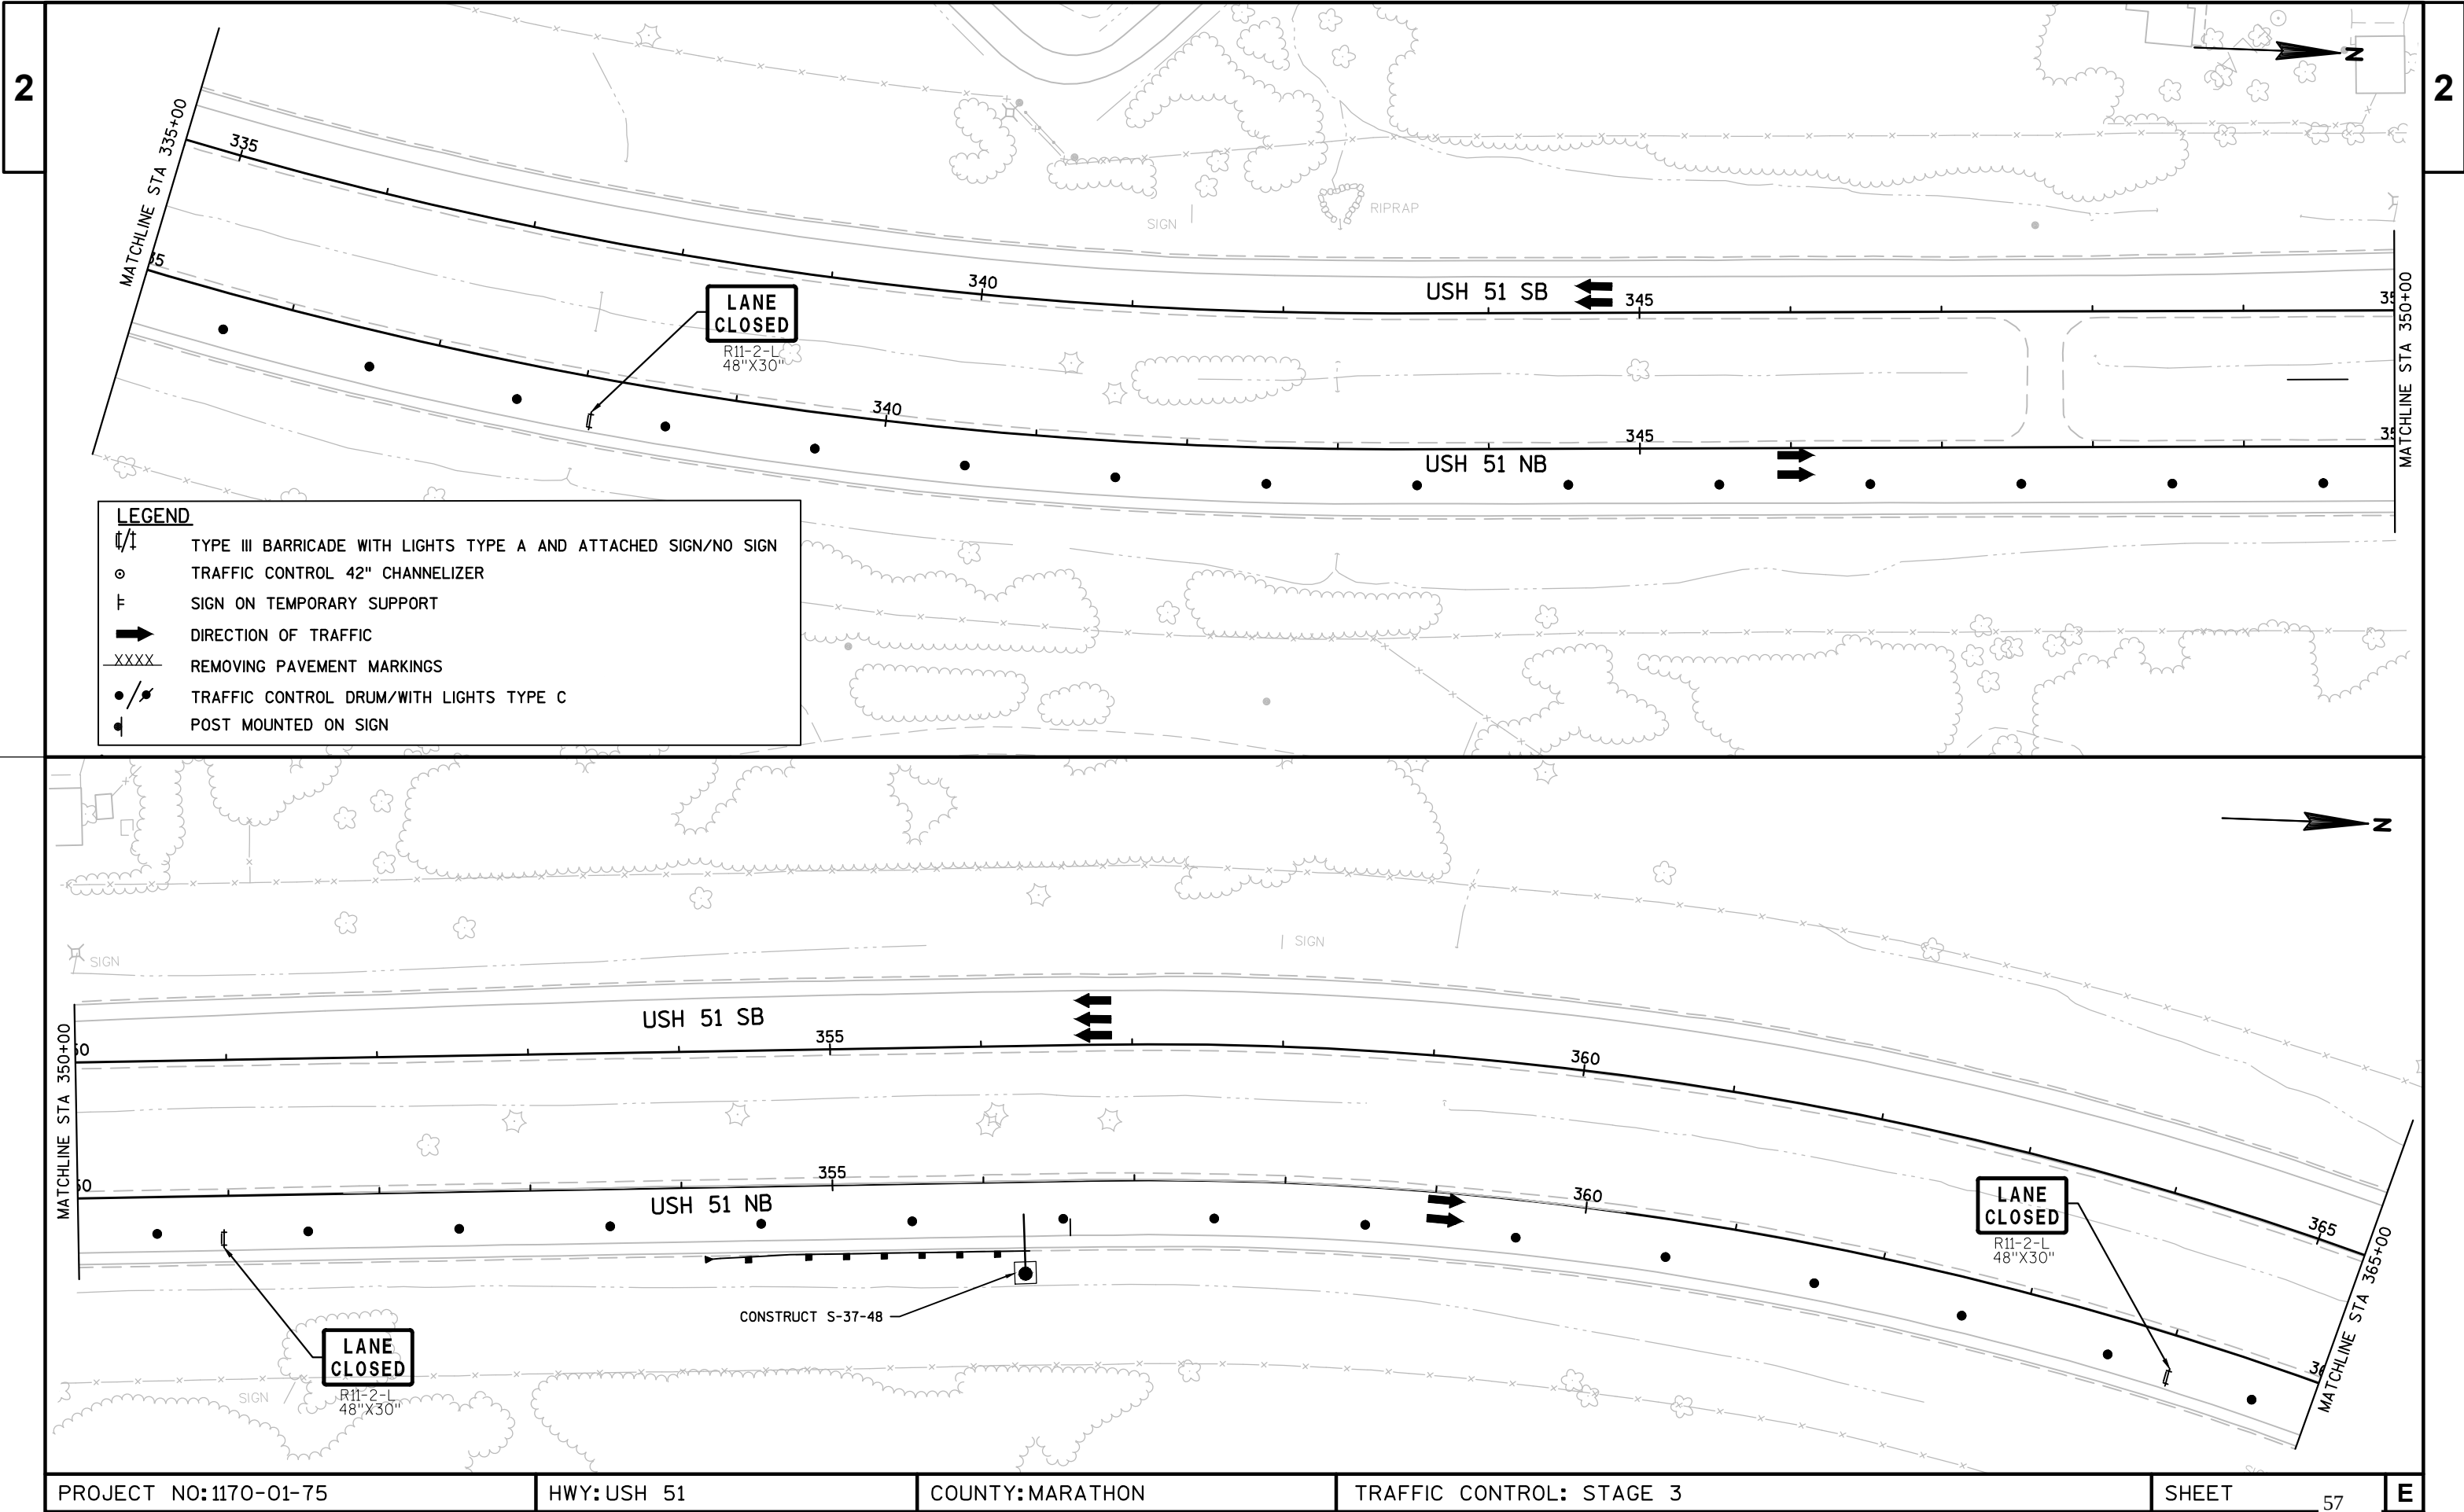

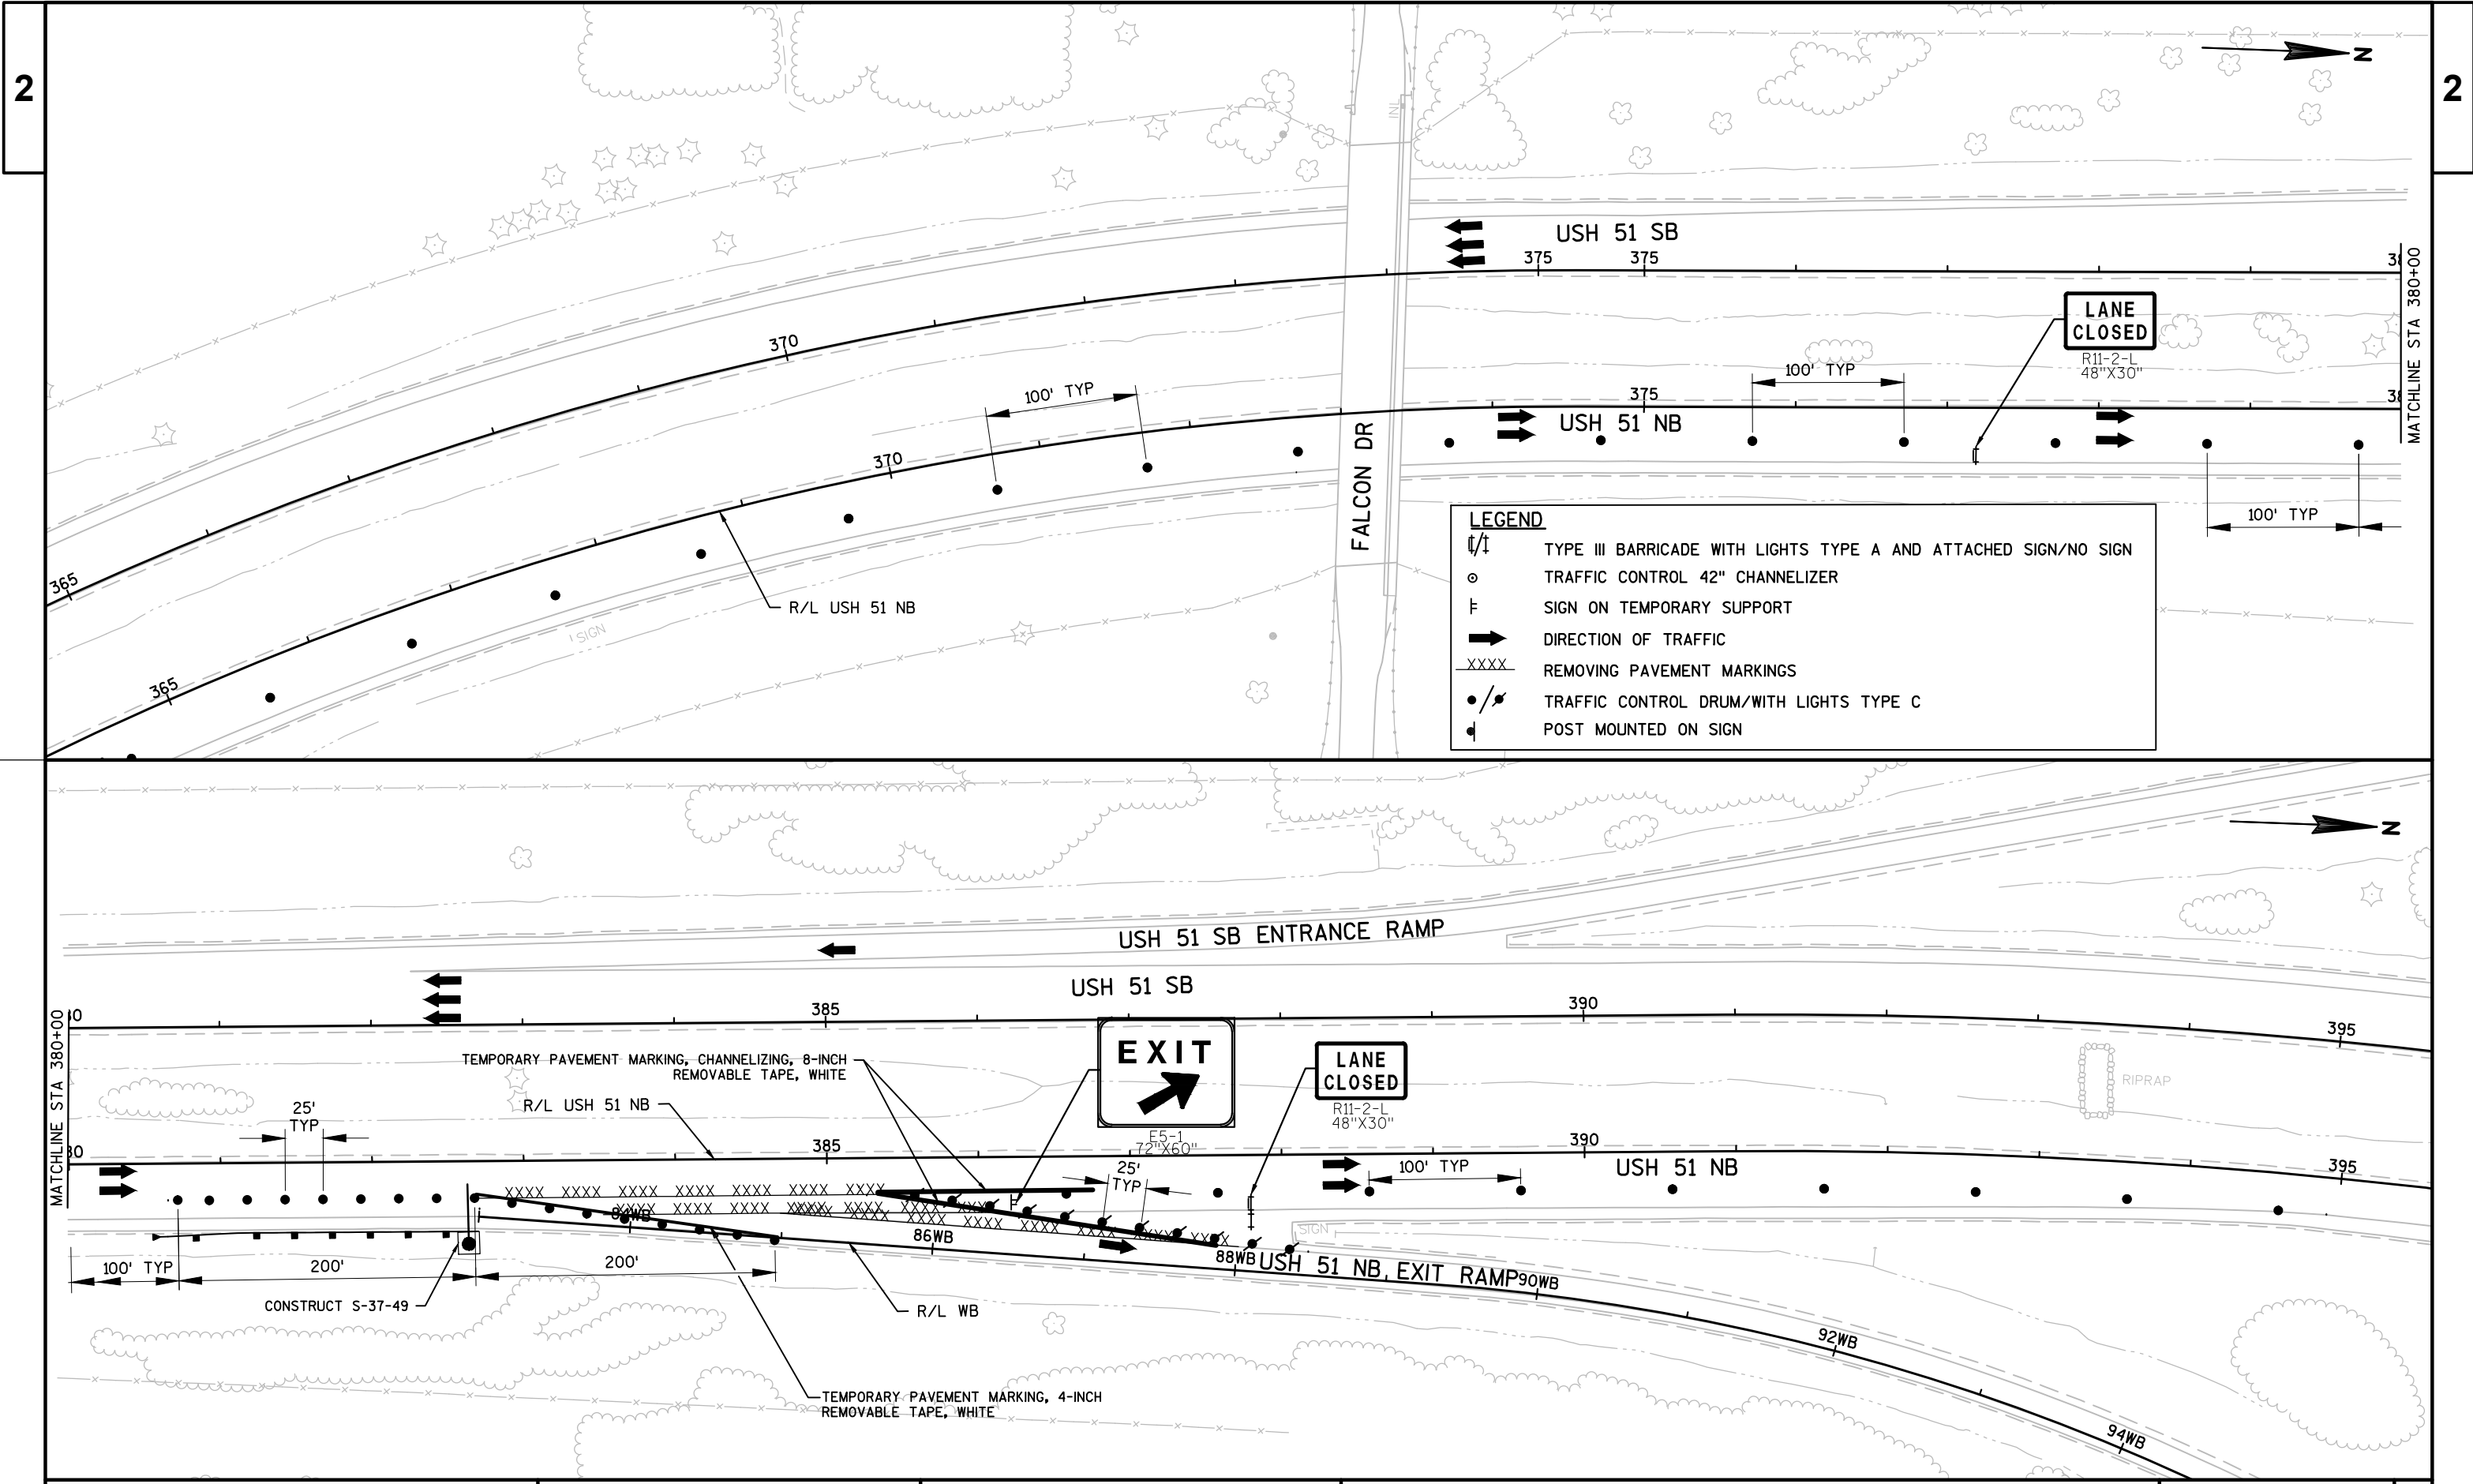

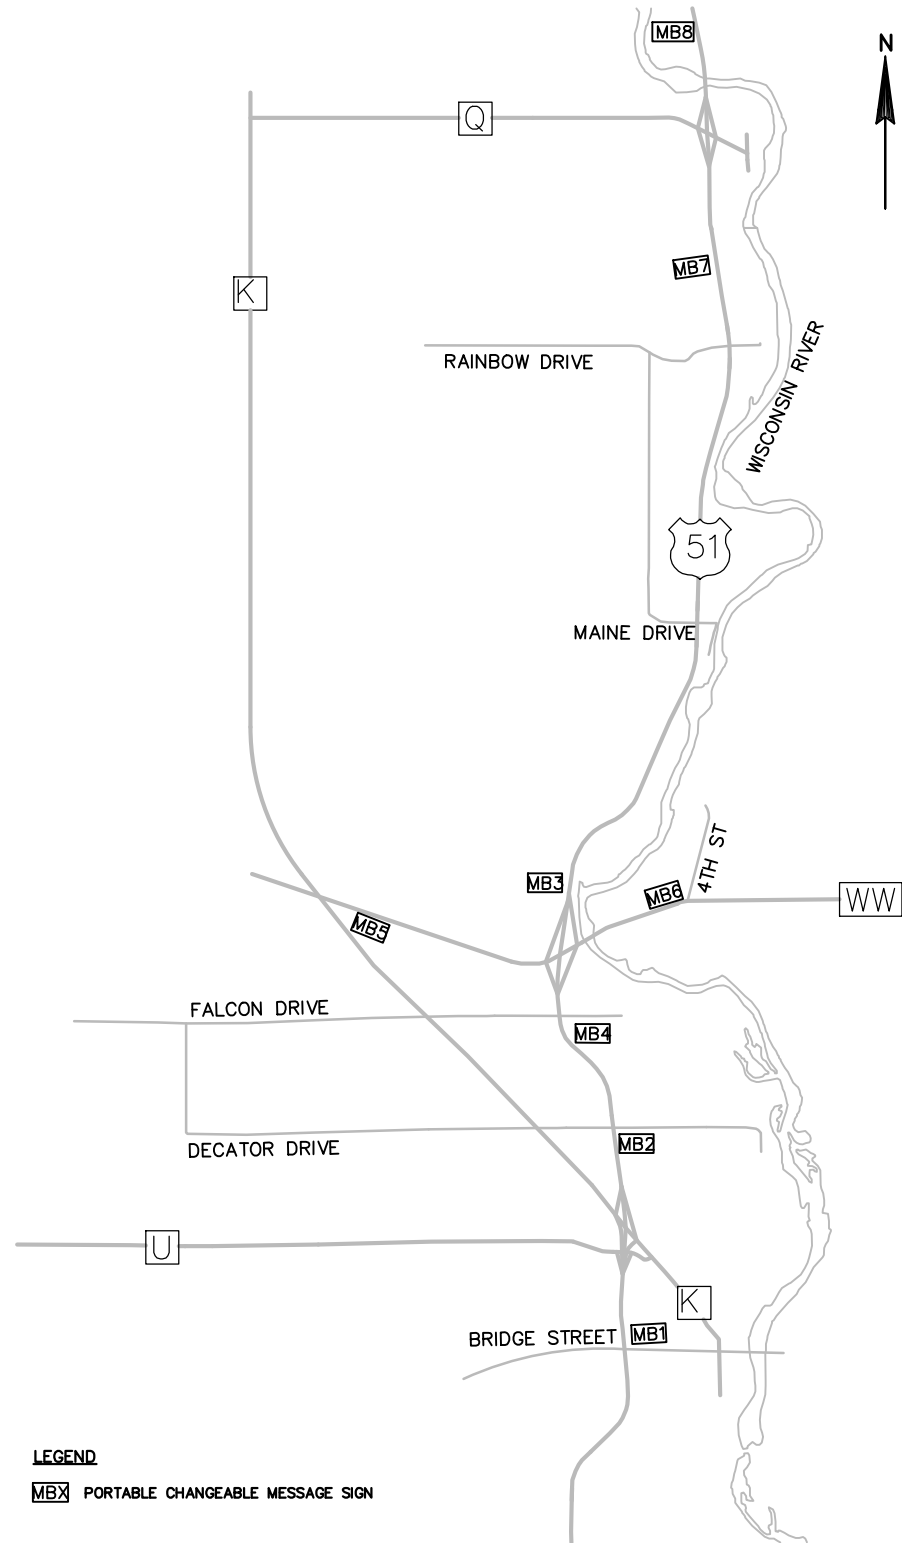

TRAFFIC CONTROL SIGNS PCMS MESSAGE

PCMS SIGN NUMBER	PCMS SIGN LOCATION	PRIOR TO CONSTRUCTION		DURING INSIDE LANE CLOSURE		DURING OUTSIDE LANE CLOSURE		7 DAYS PRIOR TO RAMP CLOSURES		DURING EXIT RAMP CLOSURE AT CTH WW		DURING ENTRANCE RAMP CLOSURE AT CTH WW		EMERGENCY MESSAGE	
		PHASE 1 (2 SEC)	PHASE 2 (2 SEC)	PHASE 1 (2 SEC)	PHASE 2 (2 SEC)	PHASE 1 (2 SEC)	PHASE 2 (2 SEC)	PHASE 1 (2 SEC)	PHASE 2 (2 SEC)	PHASE 1 (2 SEC)	PHASE 2 (2 SEC)	PHASE 1 (2 SEC)	PHASE 2 (2 SEC)	PHASE 1 (2 SEC)	PHASE 2 (2 SEC)
MB1	NB US 51 1000' NORTH OF BRIDGE ST	ROAD WORK STARTS	APRIL 1ST	N/A	N/A	N/A	N/A	N/A	N/A	EXIT RAMP AT WW	CLOSED USE ALT ROUTE	N/A	N/A	TRAFFIC STOPPED AHEAD	ALT ROUTE Q TO K
MB2	NB US 51 500' SOUTH OF DECATOR DR	ROAD WORK STARTS	APRIL 1ST	LEFT LANE CLOSED	1 MILE MERGE RIGHT	RIGHT LANE CLOSED	1 MILE MERGE LEFT	N/A	N/A	RIGHT LANE CLOSED	1 MILE MERGE RIGHT	RIGHT LANE CLOSED	1 MILE MERGE RIGHT	N/A	N/A
MB3	1000' NORTH OF WW SB EXIT RAMP	ROAD WORK STARTS	APRIL 1ST	N/A	N/A	N/A	N/A	RAMP TO CLOSE	DATE & TIME	EXIT RAMP AT WW	CLOSED USE ALT ROUTE	EXIT RAMP CLOSED	NO ENTRY TO 51	N/A	N/A
MB4	1000' SOUTH OF WW NB EXIT RAMP	ROAD WORK STARTS	APRIL 1ST	N/A	N/A	N/A	N/A	RAMP TO CLOSE	DATE & TIME	EXIT RAMP CLOSED	N/A	EXIT RAMP CLOSED	NO ENTRY TO 51	N/A	N/A
MB5	CTH WW 200FT WEST OF 32ND AVE	ROAD WORK STARTS	APRIL 1ST	N/A	N/A	N/A	N/A	RAMP TO CLOSE	DATE & TIME	N/A	N/A	51 ENTRANCE RAMP CLOSED	USE ALT ROUTE	N/A	N/A
MB6	INTERSECTION OF CTH WW & 4TH ST	ROAD WORK STARTS	APRIL 1ST	N/A	N/A	N/A	N/A	RAMP TO CLOSE	DATE & TIME	N/A	N/A	51 ENTRANCE RAMP CLOSED	USE ALT ROUTE	N/A	N/A
MB7	NB US 51 1 MILE NORTH OF RAINBOW DR	ROAD WORK STARTS	APRIL 1ST	LEFT LANE CLOSED	1 MILE MERGE RIGHT	RIGHT LANE CLOSED	1 MILE MERGE LEFT	N/A	N/A	RIGHT LANE CLOSED	1 MILE MERGE RIGHT	RIGHT LANE CLOSED	1 MILE MERGE RIGHT	N/A	N/A
MB8	SB US 51 1 MILE NORTH OF CTH Q	ROAD WORK STARTS	APRIL 1ST	N/A	N/A	N/A	N/A	N/A	N/A	EXIT RAMP AT WW	CLOSED USE ALT ROUTE	N/A	N/A	TRAFFIC STOPPED AHEAD	ALT ROUTE K TO Q

PCMS NOTES:
1) ADJUST TRAFFIC CONTROL PCMS MESSAGE AS NEEDED BASED ON WORK ZONE AREAS.
2) PLACE MESSAGE BOARDS AS FAR AWAY FROM LIVE TRAFFIC LANES AS POSSIBLE WITHOUT HAMPERING VISIBILITY. IN ADVANCE OF HIGHWAY CONSTRUCTION PROJECTS, THE SIGNS SHOULD BE PLACE ON THE BACKSLOPE ABOVE THE ELEVATION OF THE ROADWAY. FOR INTERMITTENT WORK SUCH AS A LANE CLOSURE OR WHERE SITE CONDITIONS DO NOT ALLOW OTHERWISE, THE SIGNS MAY BE PLACED ON THE SHOULDER. THE SITE SHOULD BE VISITED TO ASSURE VISIBILITY, SAFETY AND MAINTENANCE CONSIDERATIONS. A TAPER OF REFLECTORIZED DRUMS OR BARRICADES SHOULD BE PLACE AHEAD OF THE PCMS PLACED ON A SHOULDER IF IT IS NOT SHIELDED BY A BARRIER.
3) DISPLAY THE "PRIOR TO CONSTRUCTION" MESSAGES 7 DAYS PRIOR TO THE EXPECTED START OF THE PROPOSED WORK THAT WILL REQUIRE LANE CLOSURES. ADJUST THE MESSAGE DATE ACCORDINGLY.
4) PCMS SIGNS MB1 AND MB8 NOT TO BE MOVED. THESE ARE FOR EMERGENCY MESSAGES.

3

DATE 22MAR16		E S T I M A T E O F Q U A N T I T I E S			
LINE					1170-01-75
NUMBER	ITEM	ITEM DESCRIPTION	UNIT	TOTAL	QUANTITY
0010	201.0115	Clearing	ACRE	0.900	0.900
0020	201.0120	Clearing	ID	10.000	10.000
0030	201.0215	Grubbing	ACRE	0.900	0.900
0040	201.0220	Grubbing	ID	10.000	10.000
0050	204.0115	Removing Asphaltic Surface Butt Joints	SY	135.000	135.000
0060	204.0120	Removing Asphaltic Surface Milling	SY	296,200.000	296,200.000
0070	205.0100	Excavation Common	CY	491.000	491.000
0080	211.0100	Prepare Foundation for Asphaltic Paving (project) 01. 1170-01-75	LS	1.000	1.000
0090	213.0100	Finishing Roadway (project) 01. 1170-01-75	EACH	1.000	1.000
0100	305.0110	Base Aggregate Dense 3/4-Inch	TON	2,115.000	2,115.000
0110	305.0120	Base Aggregate Dense 1 1/4-Inch	TON	400.000	400.000
0120	305.0500	Shaping Shoulders	STA	1,840.000	1,840.000
0130	315.0200	Asphaltic Base Widening	TON	26.000	26.000
0140	415.6000.S	Rout and Seal	LF	176,000.000	176,000.000
0150	440.4410	Incentive IRI Ride	DOL	76,000.000	76,000.000
0160	455.0605	Tack Coat	GAL	17,800.000	17,800.000
0170	460.2000	Incentive Density HMA Pavement	DOL	34,120.000	34,120.000
0180	460.2010	Incentive Air Voids HMA Pavement	DOL	34,120.000	34,120.000
0190	460.4110.S	Reheating HMA Pavement Longitudinal Joints	LF	113,090.000	113,090.000
0200	460.7424	HMA Pavement 4 HT 58-28 H	TON	34,120.000	34,120.000
0210	465.0110	Asphaltic Surface Patching	TON	1,330.000	1,330.000
0220	465.0400	Asphaltic Shoulder Rumble Strips	LF	6,120.000	6,120.000
0230	614.2300	MGS Guardrail 3	LF	318.000	318.000
0240	614.2610	MGS Guardrail Terminal EAT	EACH	2.000	2.000
0250	614.2620	MGS Guardrail Terminal Type 2	EACH	2.000	2.000
0260	618.0100	Maintenance And Repair of Haul Roads (project) 01. 1170-01-75	EACH	1.000	1.000
0270	619.1000	Mobilization	EACH	1.000	1.000
0280	624.0100	Water	MGAL	40.200	40.200
0290	625.0100	Topsoil	SY	11,130.000	11,130.000
0300	628.1504	Silt Fence	LF	3,850.000	3,850.000
0310	628.1520	Silt Fence Maintenance	LF	3,850.000	3,850.000
0320	628.1905	Mobilizations Erosion Control	EACH	3.000	3.000
0330	628.1910	Mobilizations Emergency Erosion Control	EACH	3.000	3.000
0340	628.2002	Erosion Mat Class I Type A	SY	6,750.000	6,750.000
0350	628.7504	Temporary Ditch Checks	LF	540.000	540.000
0360	629.0210	Fertilizer Type B	CWT	5.000	5.000
0370	630.0130	Seeding Mixture No. 30	LB	98.000	98.000
0380	630.0200	Seeding Temporary	LB	145.000	145.000
0390	632.0201	Shrubs (species) (size) (root) 01. Dogwood, Redosier CG#3	EACH	849.000	849.000
0400	632.0201	Shrubs (species) (size) (root) 02. Filbert, American CG#3	EACH	873.000	873.000
0410	632.0201	Shrubs (species) (size) (root) 03. Ninebark, Common CG#3	EACH	1,469.000	1,469.000
0420	632.9101	Landscape Planting Surveillance and Care Cycles	EACH	20.000	20.000
0430	634.0614	Posts Wood 4x6-Inch X 14-FT	EACH	84.000	84.000
0440	634.0616	Posts Wood 4x6-Inch X 16-FT	EACH	29.000	29.000
0450	634.0618	Posts Wood 4x6-Inch X 18-FT	EACH	38.000	38.000
0460	635.0200	Sign Supports Structural Steel HS	LB	1,900.000	1,900.000

3

3

DATE 22MAR16		E S T I M A T E O F Q U A N T I T I E S			
LINE					1170-01-75
NUMBER	ITEM	ITEM DESCRIPTION	UNIT	TOTAL	QUANTITY
0470	635.0300	Sign Supports Replacing Base Connection Bolts	EACH	7.000	7.000
0480	636.0100	Sign Supports Concrete Masonry	CY	19.200	19.200
0490	636.1000	Sign Supports Steel Reinforcement HS	LB	68.000	68.000
0500	636.1500	Sign Supports Steel Coated Reinforcement HS	LB	2,060.000	2,060.000
0510	637.1220	Signs Type I Reflective SH	SF	1,326.500	1,326.500
0520	637.2210	Signs Type II Reflective H	SF	1,199.630	1,199.630
0530	637.2230	Signs Type II Reflective F	SF	133.000	133.000
0540	638.2601	Removing Signs Type I	EACH	16.000	16.000
0550	638.2602	Removing Signs Type II	EACH	71.000	71.000
0560	638.3000	Removing Small Sign Supports	EACH	78.000	78.000
0570	638.3100	Removing Structural Steel Sign Supports	EACH	16.000	16.000
0580	641.1200	Sign Bridge Cantilevered (structure) 01. S-37-48	LS	1.000	1.000
0590	641.1200	Sign Bridge Cantilevered (structure) 02. S-37-49	LS	1.000	1.000
0600	642.5001	Field Office Type B	EACH	1.000	1.000
0610	643.0100	Traffic Control (project) 01. 1170-01-75	EACH	1.000	1.000
0620	643.0300	Traffic Control Drums	DAY	14,456.000	14,456.000
0630	643.0420	Traffic Control Barricades Type III	DAY	4,634.000	4,634.000
0640	643.0705	Traffic Control Warning Lights Type A	DAY	9,590.000	9,590.000
0650	643.0715	Traffic Control Warning Lights Type C	DAY	2,724.000	2,724.000
0660	643.0800	Traffic Control Arrow Boards	DAY	286.000	286.000
0670	643.0900	Traffic Control Signs	DAY	4,173.000	4,173.000
0680	643.1050	Traffic Control Signs PCMS	DAY	630.000	630.000
0690	646.0106	Pavement Marking Epoxy 4-Inch	LF	198,700.000	198,700.000
0700	646.0126	Pavement Marking Epoxy 8-Inch	LF	165.000	165.000
0710	646.0406	Pavement Marking Same Day Epoxy 4-Inch	LF	27,300.000	27,300.000
0720	646.0600	Removing Pavement Markings	LF	2,000.000	2,000.000
0730	646.0881.S	Pavement Marking Grooved Wet Reflective Tape 4-Inch	LF	27,300.000	27,300.000
0740	646.0883.S	Pavement Marking Grooved Wet Reflective Tape 8-Inch	LF	6,100.000	6,100.000
0750	647.0566	Pavement Marking Stop Line Epoxy 18-Inch	LF	76.000	76.000
0760	647.0746	Pavement Marking Diagonal Epoxy 24-Inch	LF	960.000	960.000
0770	647.0955	Removing Pavement Markings Arrows	EACH	2.000	2.000
0780	649.0400	Temporary Pavement Marking Removable Tape 4-Inch	LF	200.000	200.000
0790	649.0801	Temporary Pavement Marking Removable Tape 8-Inch	LF	360.000	360.000
0800	650.4500	Construction Staking Subgrade	LF	420.000	420.000
0810	650.5000	Construction Staking Base	LF	420.000	420.000
0820	650.6500	Construction Staking Structure Layout (structure) 01. S-37-48	LS	1.000	1.000
0830	650.6500	Construction Staking Structure Layout (structure) 02. S-37-49	LS	1.000	1.000
0840	650.8000	Construction Staking Resurfacing Reference	LF	200,820.000	200,820.000
0850	650.9910	Construction Staking Supplemental Control (project) 01. 1170-01-75	LS	1.000	1.000
0860	650.9920	Construction Staking Slope Stakes	LF	420.000	420.000
0870	690.0150	Sawing Asphalt	LF	865.000	865.000
0880	ASP.1T0A	On-the-Job Training Apprentice at \$5.00/HR	HRS	2,400.000	2,400.000
0890	ASP.1T0G	On-the-Job Training Graduate at \$5.00/HR	HRS	1,980.000	1,980.000

3

DATE 22MAR16		E S T I M A T E O F Q U A N T I T I E S			
LINE					1170-01-75
NUMBER	ITEM	ITEM DESCRIPTION	UNIT	TOTAL	QUANTITY
0900	SPV.0045	Special 01. Traffic Control 42-Inch Slimline Channelizer	DAY	59,182.000	59,182.000
0910	SPV.0045	Special 02. Portable Changeable Message Sign (PCMS) Cellular Communications	DAY	630.000	630.000
0920	SPV.0090	Special 01. Reflective Joint and Cracks Rout and Seal	LF	103,900.000	103,900.000
0930	SPV.0105	Special 01. Hot Mix Asphalt Percent Within Limits (PWL) Test Strip	LS	1.000	1.000

3

CLEARING AND GRUBBING

					201.0115	201.0120	201.0215	201.0220
					CLEARING	CLEARING	GRUBBING	GRUBBING
STAGE	LOCATION	STA	TO	STA	ACRE	ID	ACRE	ID
4NB	<u>USH 51 NB</u>							
		327N+50			--	10	--	10
		567N+69	-	576N+03	0.9	0	0.9	0
		STAGE 4 SUBTOTAL			0.9	10	0.9	10
		TOTALS			0.9	10	0.9	10

REMOVING ASPHALTIC SURFACE MILLING

					204.0115	204.0120	211.0100
					REMOVING ASPHALTIC SURFACE		PREPARE
					BUTT JOINTS	MILLING	FOUNDATION FOR ASPHALTIC PAVING
STAGE	LOCATION	STA	TO	STA	SY	SY	LS
<u>PROJECT 1170-01-75</u>							1
1	<u>USH 51 NB</u>	313N+89	-	398N+30	6	11,700	--
		406N+35	-	578N+52	6	23,900	--
		583N+68	-	712N+22	6	17,900	--
		717N+25	-	771N+18	6	7,500	--
1	<u>USH 51 SB</u>	312S+06	-	398S+05	6	11,900	--
		407S+90	-	578S+91	6	23,800	--
		583S+53	-	711S+70	6	17,800	--
		716S+73	-	771S+44	6	7,600	--
STAGE 1 SUBTOTAL					44	122,100	0
2	<u>USH 51 NB</u>	313N+89	-	388N+00	6	20,200	--
		388N+00	-	398N+30	4	1,700	--
		406N+35	-	578N+52	6	23,900	--
		583N+68	-	712N+22	6	17,900	--
		717N+25	-	771N+18	6	7,500	--
2	<u>USH 51 SB</u>	312S+06	-	350S+00	4	5,300	--
		350S+00	-	398S+05	6	13,900	--
		407S+90	-	440S+50	6	9,400	--
		440S+50	-	578S+91	4	21,500	--
		583S+53	-	711S+70	6	19,900	--
716S+73	-	771S+44	6	7,600	--		
2	<u>RAMP WA</u>	5WA+50	-	38WA+00	6	9,000	--
2	<u>RAMP WB</u>	84WB+00	-	105WB+57	6	6,000	--
2	<u>RAMP WC</u>	81WC+00	-	100WC+12	6	5,300	--
2	<u>RAMP WD</u>	98WD+50	-	115WD+00	6	4,600	--
STAGE 2 SUBTOTAL					82	173,700	0
3	<u>USH 51 NB</u>	354N+20	-	356N+30	4	200	--
		380N+60	-	382N+70	4	200	--
STAGE 3 SUBTOTAL					8	400	0
TOTALS					135	296,200	1

* STATION TO STATION LIMITS SHOW WHERE THIS LUMP SUM ITEM APPLIES

3

3

Category	Stage	From/To Station	Location	Common Excavation (1)	(item # 205.0100) EBS Excavation (3)	Available Material (5)	Unexpanded Fill	Expanded Fill (13)	Mass Ordinate +/- (14)	Waste	Borrow (item #208.0100)
				Cut (2)				Factor 1.25			
0010	3	354N+00 - 356N+28	S-37-48	274	0	274	9	11	263		
	3	380N+50 - 382N+68	S-37-49	217	0	217	15	19	198		
Grand Total				491	0	491	24	31	461	461	0
Total Common Exc				491							

- 1) Common Excavation is the sum of the Cut and EBS Excavation columns. Item number 205.0100
- 5) Available Material = Cut - Salvaged/Unusuable Pavement Material
- 13) Expanded Fill. Factor = 1.25
- 14) The Mass Ordinate + or - Qty calculated for the Division. Plus quantity indicates an excess of material within the Division. Minus indicates a shortage of material within the Division.

3

BASE AGGREGATE							
STAGE	LOCATION	STA	TO	STA	305.0110	305.0120	305.0500
					BASE AGGREGATE		SHAPING
					DENSE	1 1/4-INCH	
					TON	TON	SHOULDERS STA
1	USH 51 NB						
		313N+89	-	398N+30	55	--	80
		406N+35	-	578N+52	115	--	170
		583N+68	-	712N+22	85	--	130
		717N+25	-	771N+18	35	--	50
		UNDISTRIBUTED			--	50	--
1	USH 51 SB						
		312S+06	-	398S+05	60	--	90
		407S+90	-	578S+91	115	--	170
		583S+53	-	711S+70	85	--	130
		716S+73	-	771S+44	35	--	50
		UNDISTRIBUTED			--	50	--
	STAGE 1 SUBTOTAL				585	100	870
2	USH 51 NB						
		313N+89	-	394N+00	55	40	80
		394N+00	-	398N+30	5	--	6
		406N+35	-	578N+52	115	--	170
		583N+68	-	712N+22	85	--	130
		717N+25	-	771N+18	35	--	50
		UNDISTRIBUTED			--	50	--
2	USH 51 SB						
		312S+06	-	350S+00	25	--	40
		350S+00	-	398S+05	35	--	50
		407S+90	-	440S+50	20	--	30
		440S+50	-	578S+91	95	--	140
		583S+53	-	711S+70	85	--	130
		716S+73	-	771S+44	35	--	50
		UNDISTRIBUTED			--	50	--
2	RAMP WA						
		5WA+50	-	38WA+00	265	--	30
2	RAMP WB						
		84WB+00	-	105WB+57	175	--	20
2	RAMP WC						
		81WC+00	-	100WC+12	155	--	20
2	RAMP WD						
		98WD+50	-	115WD+00	135	--	20
	STAGE 2 SUBTOTAL				1,320	140	966
3	USH 51 NB						
		354N+20	-	356N+30	105	80	2
		380N+60	-	382N+70	105	80	2
	STAGE 3 SUBTOTAL				210	160	4
	TOTALS				2,115	400	1,840

ASPHALT PAVEMENT ITEMS

STAGE	LOCATION	STA	TO	STA	315.0200	415.6000.S	455.0605	460.7424	460.4110.S	465.0110 *
					ASPHALTIC	ROUT	TACK	HMA	REHEATING	ASPHALTIC
					BASE	AND	COAT	PAVEMENT	HMA LONGITUDINAL	SURFACE
					WIDENING	SEAL	GAL	4 HT 58-28 H	JOINTS	PATCHING
					TON	LF		TON	LF	TON
1	USH 51 NB									
		313N+89	-	398N+30	--	8,400	705	1,350	--	--
		406N+35	-	578N+52	--	17,200	1,435	2,750	--	--
		583N+68	-	712N+22	--	12,900	1,070	2,050	--	--
		717N+25	-	771N+18	--	5,400	450	860	--	--
		UNDISTRIBUTED			--	--	--	--	--	350
1	USH 51 SB									
		312S+06	-	398S+05	--	8,600	715	1,370	--	--
		407S+90	-	578S+91	--	17,100	1,425	2,730	--	--
		583S+53	-	711S+70	--	12,800	1,070	2,050	--	--
		716S+73	-	771S+44	--	5,500	455	870	--	--
		UNDISTRIBUTED			--	--	--	--	--	350
	STAGE 1 SUBTOTAL					87,900	7,325	14,030	--	700
2	USH 51 NB									
		311N+97	-	388N+00	--	7,600	1,240	2,380	15,200	--
		388N+00	-	398N+30	--	1,000	100	190	1,000	--
		406N+35	-	578N+52	--	17,200	1,435	2,750	17,200	--
		583N+68	-	712N+22	--	12,900	1,070	2,050	12,900	--
		717N+25	-	771N+18	--	5,400	450	860	5,400	--
		UNDISTRIBUTED			--	--	--	--	--	290
2	USH 51 SB									
		312S+06	-	350S+00	--	3,800	315	610	3,800	--
		350S+00	-	398S+05	--	4,800	835	1,600	9,600	--
		407S+90	-	440S+50	--	3,300	565	1,080	6,500	--
		440S+50	-	578S+91	--	13,800	1,290	2,480	13,800	--
		583S+53	-	711S+70	--	12,800	1,195	2,290	12,800	--
		716S+73	-	771S+44	--	5,500	455	870	5,500	--
		UNDISTRIBUTED			--	--	--	--	--	340
2	RAMP WA									
		5WA+50	-	38WA+00	--	--	540	1,040	3,250	--
2	RAMP WB									
		84WB+00	-	105WB+57	--	--	360	690	2,160	--
2	RAMP WC									
		81WC+00	-	100WC+12	--	--	320	610	1,910	--
2	RAMP WD									
		98WD+50	-	115WD+00	--	--	275	530	1,650	--
	STAGE 2 SUBTOTAL					88,100	10,445	20,030	112,670	630
3	USH 51 NB									
		354N+20	-	356N+30	13	--	15	30	210	--
		380N+60	-	382N+70	13	--	15	30	210	--
	STAGE 3 SUBTOTAL				26	0	30	60	420	0
	TOTALS				26	176,000	17,800	34,120	113,090	1,330
* INTENDED FOR REPAIRING SHOUDLER AREAS THAT DETERIORATE DUE TO TRAFFIC										

REFLECTIVE JOINT AND CRACKS ROUT AND SEAL

STAGE	LOCATION	STA	TO	STA	SPV.0090.01
					LF
5	USH 51 NB				
		313N+89	-	398N+30	4,100
		406N+35	-	578N+52	8,400
		583N+68	-	712N+22	6,200
		717N+25	-	771N+18	2,600
		UNDISTRIBUTED			--
5	USH 51 SB				
		312S+06	-	398S+05	4,200
		407S+90	-	578S+91	8,300
		583S+53	-	711S+70	6,200
		716S+73	-	771S+44	2,700
		UNDISTRIBUTED			--
	STAGE 1 SUBTOTAL				42,700
6	USH 51 NB				
		311N+97	-	394N+00	7,800
		394N+00	-	398N+30	200
		406N+35	-	578N+52	8,400
		583N+68	-	712N+22	6,200
		717N+25	-	771N+18	2,600
		UNDISTRIBUTED			--
6	USH 51 SB				
		312S+06	-	350S+00	1,800
		350S+00	-	398S+05	4,900
		407S+90	-	440S+50	3,300
		440S+50	-	578S+91	7,500
		583S+53	-	711S+70	7,000
		716S+73	-	771S+44	2,700
		UNDISTRIBUTED			--
6	RAMP WA				
		5WA+50	-	38WA+00	3,200
6	RAMP WB				
		84WB+00	-	105WB+57	2,100
6	RAMP WC				
		81WC+00	-	100WC+12	1,900
6	RAMP WD				
		98WD+50	-	115WD+00	1,600
	STAGE 2 SUBTOTAL				61,200
	TOTALS				103,900

3

ASPHALTIC SHOULDER RUMBLE STRIP

			465.0400
STAGE	LOCATION	LOCATION	LF
1	<u>USH 51 NB/SB</u>		
		UNDISTRIBUTED	2,500
		STAGE 1 SUBTOTAL	2,500
2	<u>USH 51 NB/SB</u>		
		388N+00 - 395N+00	700
		UNDISTRIBUTED	2,500
		STAGE 1 SUBTOTAL	3,200
3	<u>USH 51 NB/SB</u>		
		354N+20 - 356N+30	210
		380N+60 - 382N+70	210
		STAGE 3 SUBTOTAL	420
		TOTALS	

EROSION CONTROL ITEMS

				628.1504	628.1520	628.2002	628.7504	628.1905	628.1910	
						EROSION MAT			MOBILIZATIONS	
				SILT FENCE	MAINTENANCE	CLASS I	TEMPORARY	MOBILIZATIONS	EMERGENCY	
LOCATION	STAGE	STA	TO	STA	SILT FENCE	LF	TYPE A	DITCH CHECKS	EROSION CONTROL	EROSION CONTROL
					LF		SY	LF	EACH	EACH
USH 51 SB	2	332S+00	-	340S+00	800	800	--	45	--	--
		358S+50	-	368S+50	1,000	1,000	--	60	--	--
		605S+00	-	620S+00	--	--	--	75	--	--
		620S+00	-	632S+00	--	--	--	30	--	--
		632S+00	-	654S+00	--	--	--	90	--	--
		UNDISTRIBUTED			450	450	--	80	1	1
	STAGE 2 SUBTOTAL				2,250	2,250	--	380	1	1
	3	352N+00	-	359N+00	620	620	600	20	--	--
		377N+00	-	385N+00	660	660	400	20	--	--
		UNDISTRIBUTED			320	320	250	10	1	1
	STAGE 3 SUBTOTAL				1,600	1,600	1,250	50	1	1
	4NB	566S+00	-	574S+00	--	--	--	45	--	--
		566N+00	-	574N+00	--	--	4,400	45	--	--
		UNDISTRIBUTED			--	--	1,100	20	1	1
		STAGE 4 SUBTOTAL				--	--	5,500	110	1
TOTAL					3,850	3,850	6,750	540	3	3

MGS GUARDRAIL ITEMS

						614.2300	614.2610	614.2620
						MGS	MGS GUARDRAIL	MGS GUARDRAIL
						GUARDRAIL 3	TERMINAL	TERMINAL
						LF	EAT	TYPE 2
STAGE	ROADWAY	LOCATION	OFFSET				EACH	EACH
3	<u>US 51 NB</u>	354N+21 - 356N+30	RT		159		1	1
		380N+61 - 382N+70	RT		159		1	1
		TOTAL			318		2	2

RESTORATION ITEMS

						625.0100	629.0210	630.0130	630.0200
								SEEDING	SEEDING
								FERTILIZER	MIXTURE
								TEMPORARY	
						TOPSOIL	TYPE B	NO. 30	
STAGE	LOCATION	STA	TO	STA	SY	CWT	LB	LB	
3	<u>USH 51 NB</u>	352N+02	-	356N+55	600	1	11	16	
		379N+42	-	382N+95	400	1	8	11	
		STAGE 3 SUBTOTAL				1,000	2	19	27
4NB	<u>USH 51 NB</u>	567N+69	-	576N+03	4,400	3	79	118	
4SB	<u>USH 51 SB</u>	332S+85	-	339S+85	900	--	--	--	
		358S+75	-	368S+50	1,300	--	--	--	
		605S+50	-	620S+00	1,900	--	--	--	
		620S+00	-	631S+00	500	--	--	--	
		634S+00	-	637S+75	200	--	--	--	
		637S+75	-	641S+00	400	--	--	--	
		641S+00	-	641S+75	30	--	--	--	
		641S+75	-	642S+50	100	--	--	--	
		642S+50	-	652S+30	400	--	--	--	
STAGE 4 SUBTOTAL					10,130	3	79	118	
TOTALS					11,130	5	98	145	

3

3

SHRUBS

				632.0201.01	632.0201.02	632.0201.03	
				DOGWOOD, REDOSIER (CG#3)	FILBERT, AMERICAN (CG#3)	NINEBARK, COMMON (CG#3)	
STAGE	LOCATION	STA	TO	STA	EACH	EACH	
4SB	<u>USH 51</u>	332S+85	-	337S+00	101	104	107
		337S+55	-	338S+15	18	15	12
		338S+15	-	339S+85	43	43	43
		358S+75	-	368S+50	244	244	244
		605S+50	-	608S+50	64	75	75
		608S+50	-	613S+50	125	125	125
		613S+50	-	620S+07	142	146	164
		620S+07	-	623S+50	--	--	86
		623S+50	-	630S+55	--	--	176
		634S+00	-	637S+50	--	--	88
		637S+50	-	638S+50	23	25	25
		638S+50	-	640S+90	58	60	60
		640S+90	-	641S+65	--	--	19
		641S+65	-	642S+40	19	18	19
		642S+40	-	652S+50	12	18	253
		TOTAL				849	873

COMMON NAME (LATIN NAME)
DOGWOOD, REDOSIER (CORNUS SERICEA)
FILBERT, AMERICAN (CORYLUS AMERICANA)
NINEBARK, COMMON (PHY SOCARPUS OPULFOLIUS)

WATER

			624.0100
STAGE	LOCATION		MGAL
1	<u>USH 51 NB</u>	313N+89 - 578N+52	2.9
		583N+68 - 771N+18	2.2
1	<u>USH 51 SB</u>	312S+06 - 578S+91	3.0
		583S+53 - 771S+44	2.2
2	<u>USH 51 NB</u>	313N+89 - 578N+52	3.6
		583N+68 - 771N+18	2.2
2	<u>USH 51 SB</u>	312S+06 - 578S+91	3.0
		583S+53 - 771S+44	2.2
2	<u>RAMP WA</u>	5WA+50 - 38WA+00	4.0
2	<u>RAMP WB</u>	84WB+00 - 105WB+57	2.6
2	<u>RAMP WC</u>	81WC+00 - 100WC+12	2.3
2	<u>RAMP WD</u>	98WD+50 - 115WD+00	2.0
3	<u>USH 51 NB</u>	354N+20 - 356N+30	4.0
		380N+60 - 382N+70	4.0
STAGE 3 SUBTOTAL			40.2

LANDSCAPING PLANTING SURVEILLANCE
AND CARE CYCLES

		632.9101
LOCATION	STA	EACH
USH 51		
ALL		20
TOTAL		20

TEMPORARY PAVEMENT MARKINGS

					646.0600	647.0955	649.0400	649.0801
					REMOVING PAVEMENT MARKINGS	REMOVING PAVEMENT MARKINGS ARROWS	TEMPORARY PAVEMENT MARKING REMOVABLE TAPE 4-INCH	TEMPORARY PAVEMENT MARKING REMOVABLE TAPE 8-INCH
STAGE	LOCATION	STA	TO	STA	LF	EACH	LF	LF
2	<u>USH 51 NB</u>	388N+00 - 395N+00			700	2	--	--
		STAGE 3 SUBTOTAL			700	2	--	--
3	<u>USH 51 NB</u>	311N+97 - 402N+00			1,300	--	200	360
		STAGE 3 SUBTOTAL			1,300	--	200	360
TOTALS					2,000	2	200	360

FOR EXISTING PAVEMENT MARKINGS TO BE REMOVED THAT ARE 8-INCHES WIDE, THE QUANTITY WAS DOUBLED

3

3

3

TRAFFIC CONTROL																							
						643.0300		643.0420		643.0705		643.0800		643.0715		643.0900		643.1050		SPV.0045.01		SPV.0045.02	
						TRAFFIC CONTROL DRUMS		TRAFFIC CONTROL BARRICADES TYPE III		TRAFFIC CONTROL WARNING LIGHTS TYPE A		TRAFFIC CONTROL ARROW BOARDS		TRAFFIC CONTROL WARNING LIGHTS TYPE C		TRAFFIC CONTROL SIGNS		TRAFFIC CONTROL SIGNS PCMS		TRAFFIC CONTROL 42-INCH SLIMLINE CHANNELIZER		PORTABLE CHANGEABLE MESSAGE SIGN (PCMS) CELLULAR COMMUNICATIONS	
STAGE	* STAGE DURATION	LOCATION	STA	TO	STA	EACH*	DAYS	EACH*	DAYS	EACH*	DAYS	EACH*	DAYS	EACH*	DAYS	EACH*	DAYS	EACH*	DAY	EACH*	DAY	EACH*	DAY
1	7	USH 51 NB																					
4NB	6		311N+97	-	402N+00	82	1,808	14	300	28	616	3	66	34	739	21	458	3	126	180	3,961	3	126
5	9		404N+37	-	580N+47	--	--	10	70	20	440	--	--	--	--	5	110	1	42	132	2,904	1	42
			581N+73	-	714N+17	--	--	--	--	--	--	--	--	--	--	--	--	--	--	--	--	--	--
			715N+30	-	771N+18	--	--	--	--	--	--	--	--	--	--	--	--	1	42	--	--	1	42
1	7	USH 51 SB																					
5	9		312S+06	-	401S+23	--	--	--	--	--	--	--	--	--	--	--	--	--	--	--	--	--	--
			403S+71	-	580S+46	--	--	--	--	--	--	--	--	--	--	--	--	2	56	--	--	2	56
			581S+72	-	713S+65	--	--	15	236	30	480	--	--	--	--	7	118	--	--	194	3,110	--	--
			714S+78	-	771S+44	82	1,315	9	137	18	288	3	48	34	538	18	293	1	28	113	1,813	1	28
STAGE 1, 4NB & 5 SUBTOTAL							3,124		743		1,824		114		1,277		979		294		11,789		294
2	10	USH 51 NB																					
6	10		311N+97	-	394N+00	131	2,624	12	249	24	480	3	60	--	--	20	404	3	84	141	2,821	3	84
			394N+00	-	402N+00	--	--	1	24	2	40	--	--	--	--	2	32	--	--	16	320	--	--
			404N+37	-	580N+47	55	1,100	27	534	54	1,080	--	--	9	180	17	347	1	28	322	6,444	1	28
			581N+73	-	714N+17	--	--	20	401	40	800	--	--	--	--	10	201	--	--	265	5,298	--	--
			715N+30	-	771N+18	--	--	8	169	16	320	--	--	--	--	4	85	1	28	112	2,235	1	28
2	10	USH 51 SB																					
4SB	15		312S+06	-	350S+00	--	--	6	201	12	420	--	--	--	--	3	101	--	--	76	2,656	--	--
6	10		350S+00	-	401S+23	59	2,065	8	272	16	560	--	--	10	350	8	276	--	--	72	2,536	--	--
			403S+71		440S+50	41	1,435	6	195	12	420	--	--	24	840	4	133	2	56	60	2,085	2	56
			440S+50	-	580S+46	--	--	21	742	42	1,470	--	--	--	--	11	371	--	--	280	9,797	--	--
			581S+72	-	713S+65	--	--	20	700	40	1,400	--	--	--	--	10	350	--	--	264	9,235	--	--
			714S+78	-	771S+44	82	2,877	9	300	18	630	3	105	--	--	18	640	1	28	113	3,966	1	28
2	2	RAMP WA																					
6	1		5WA+50	-	38WA+00	32	96	4	12	4	12	--	--	--	--	12	36	2	28	--	--	2	28
2	2	RAMP WB																					
6	1		84WB+00	-	105WB+57	32	96	4	12	4	12	--	--	--	--	12	36	2	28	--	--	2	28
2	2	RAMP WC																					
6	1		81WC+00	-	100WC+12	32	96	4	12	4	12	--	--	--	--	12	36	2	28	--	--	2	28
2	2	RAMP WD																					
6	1		98WD+50	-	115WD+00	32	96	4	12	4	12	--	--	--	--	12	36	2	28	--	--	2	28
STAGE 2, 4SB & 6 SUBTOTAL							10,485		3,835		7,668		165		1,370		3,083		336		47,394		336
3	7	USH 51 NB																					
			311N+97	-	402N+00	121	847	8	56	14	98	1	7	11	77	16	112	--	--	--	--	--	--
STAGE 3 SUBTOTAL							847		56		98		7		77		112		0		0		--
TOTALS							14,456		4,634		9,590		286		2,724		4,173		630		59,182		630

3

3

PAVEMENT MARKING														
CATEGORY	STAGE	LOCATION	STA	TO	STA	646.0406	646.0106	646.0126	646.0881.S	646.0883.S	646.0883.S	647.0566	647.0746	LF
						PAVEMENT	PAVEMENT	PAVEMENT	PAVEMENT MARKING			PAVEMENT	PAVEMENT	
						MARKING	MARKING	MARKING	GROOVED WET			MARKING	MARKING	
						SAME DAY	EPOXY 4-INCH	MARKING	REFLECTIVE TAPE			STOP LINE	DIAGONAL	
						EPOXY 4-INCH	YELLOW	WHITE	EPOXY	DASH	SOLID	DASH	EPOXY	EPOXY
						12.5' DASH	SOLID	SOLID						
						LF	LF	LF	8-INCH	4-INCH	8-INCH	8-INCH	18-INCH	24-INCH
0010	1	<u>USH 51 NB</u>												
			313N+89	-	403N+00	2,200	8,900	--	--	--	--	--	--	--
			403N+00	-	581N+00	4,500	17,800	--	--	--	--	--	--	--
			581N+00	-	715N+00	3,400	13,400	--	--	--	--	--	--	--
			715N+00	-	771N+18	1,400	5,600	--	--	--	--	--	--	--
	1	<u>USH 51 SB</u>												
			312S+06	-	403S+00	2,300	9,100	--	--	--	--	--	--	--
			403S+00	-	581S+00	4,500	17,800	--	--	--	--	--	--	--
			581S+00	-	715S+00	3,400	13,400	--	--	--	--	--	--	--
			715S+00	-	771S+44	1,400	5,600	--	--	--	--	--	--	--
		STAGE 1 SUBTOTAL				23,100	91,600	0	0	0	0	0	0	0
	2	<u>USH 51 NB</u>												
			313N+89	-	394N+00	2,000	--	8,000	--	4,000	860	590	--	650
			394N+00	-	403N+00	--	--	900	--	200	--	--	--	--
			403N+00	-	581N+00	--	--	17,800	--	4,500	750	--	--	--
			581N+00	-	715N+00	--	--	13,400	--	3,400	--	--	--	--
			715N+00	-	771N+18	--	--	5,600	--	1,400	--	--	--	--
	2	<u>USH 51 SB</u>												
			312S+06	-	350S+00	--	--	3,800	--	900	--	--	--	--
			350S+00	-	403S+00	1,300	--	5,300	--	2,700	800	--	--	--
			403S+00		440S+50	900	--	3,800	--	1,900	400	50	--	310
			440S+50	-	581S+00	--	--	14,100	--	3,500	--	--	--	--
			581S+00	-	715S+00	--	--	13,400	--	3,400	--	--	--	--
			715S+00	-	771S+44	--	--	5,600	--	1,400	--	--	--	--
	2	<u>RAMP WA</u>												
			5WA+50	-	38WA+00	--	2,400	3,300	--	--	830	--	--	--
	2	<u>RAMP WB</u>												
			84WB+00	-	105WB+57	--	1,700	2,200	84	--	490	--	36	--
	2	<u>RAMP WC</u>												
			81WC+00	-	100WC+12	--	1,000	1,900	--	--	880	--	--	--
	2	<u>RAMP WD</u>												
			98WD+50	-	115WD+00	--	1,200	1,700	81	--	450	--	40	--
		STAGE 2 SUBTOTAL				4,200	6,300	100,800	165	27,300	5,460	640	76	960
		TOTALS				27,300	97,900	100,800	165	27,300	5,460	640	76	960
							198,700				6,100			

3

3

PERMANENT SIGNING

				637.1220	637.2210	637.2230	634.0614	634.0616	634.0618	635.0200	635.0300	636.0100	636.1000	638.2601	638.2602	638.3000	638.3100			
				SIGNS	SIGNS	SIGNS	POSTS	POSTS	POSTS	SIGN	SIGN SUPPORTS	SIGN	SIGN SUPPORTS	REMOVING	REMOVING	REMOVING	REMOVING			
				TYPE I	TYPE II	TYPE II	WOOD	WOOD	WOOD	SUPPORTS	REPLACING	SUPPORTS	SIGN	SUPPORTS	SUPPORTS	SUPPORTS	SMALL SIGN	STRUCTURAL		
				STEEL	STEEL	STEEL	4X6-INCH	4X6-INCH	4X6-INCH	STRUCTURAL	CONNECTION	CONCRETE	STEEL	SIGNS	SIGNS	SIGNS	SIGNS	STEEL		
ROADWAY	SIGN #	SIGN CODE	SIGN DM	REFLECTIVE SH SF	REFLECTIVE H SF	REFLECTIVE F SF	14-FT EACH	16-FT EACH	18-FT EACH	STEEL HS LB	BOLTS EACH	MASONRY CY	REINFORCEMENT HS LB	TYPE I EACH	TYPE II EACH	SUPPORTS EACH	SIGN SUPPORTS EACH	REMARKS		
USH 51	1-1	I2-3A	66 X 30	--	13.75	--	--	2	--	--	--	--	--	--	1	2	--	--		
	1-3	E1-5-P	108 X 30	22.50	--	--	--	--	--	--	1	--	--	--	1	--	--	2	--	
		E1-1-A	144 X 120	120.00	--	--	--	--	--	--	--	--	--	--	1	--	--	--	--	
		E2-1	156 X 24	26.00	--	--	--	--	--	--	--	--	--	--	1	--	--	--	--	
	1-4	D10-5	21 X 60	--	8.75	--	1	--	--	--	--	--	--	--	1	1	--	--		
	1-5	D10-5	21 X 60	--	8.75	--	1	--	--	--	--	--	--	--	1	1	--	--		
	2-1	D10-5	21 X 60	--	8.75	--	1	--	--	--	--	--	--	--	--	--	--	--		
	2-2	R2-1	48 X 60	--	20.00	--	--	--	2	--	--	--	--	--	1	1	--	--		
	2-3	R3-4-B	36 X 48	--	12.00	--	--	--	1	--	--	--	--	--	1	1	--	--		
	2-4	D10-5	21 X 60	--	8.75	--	1	--	--	--	--	--	--	--	--	--	--	--		
	2-5	R3-4-B	36 X 48	--	12.00	--	--	--	1	--	--	--	--	--	1	1	--	--		
	2-6	D10-5	21 X 60	--	8.75	--	1	--	--	--	--	--	--	--	--	--	--	--		
	2-7	D10-5	21 X 60	--	8.75	--	1	--	--	--	--	--	--	--	--	--	--	--		
	2-8	E9-1	144 X 54	54.00	--	--	--	--	--	--	1	--	--	--	1	--	--	2	--	
	2-9	E1-5-P	108 X 30	22.50	--	--	--	--	--	--	--	--	--	--	--	--	--	--	ON SIGN BRIDGE S-37-48 *	
		E1-1-A	168 X 108	126.00	--	--	--	--	--	--	--	--	--	--	--	--	--	--		
		E11-1	168 X 36	42.00	--	--	--	--	--	--	--	--	--	--	--	--	--	--		
	2-10	W4-2R	48 X 48	--	--	16.00	--	--	2	--	--	--	--	--	1	1	--	--		
	2-11	D10-5	21 X 60	--	8.75	--	1	--	--	--	--	--	--	--	--	--	--	--		
	2-12	W9-1R	48 X 48	--	--	16.00	--	--	2	--	--	--	--	--	1	1	--	--		
	2-13	D10-5	21 X 60	--	8.75	--	1	--	--	--	--	--	--	--	--	--	--	--		
	3-1	E1-5P	-- -- --	--	--	--	--	--	--	--	--	--	--	--	1	--	4	--	REMOVE SIGN REMOVE SIGN	
		E6-1	-- -- --	--	--	--	--	--	--	--	--	--	--	--	1	--	--	--		
	3-2	I55-56	30 X 36	--	7.50	--	--	--	1	--	--	--	--	--	--	1	1	--	--	
	3-3	J4-1	36 X 54	--	13.50	--	--	--	--	1	--	--	--	--	--	1	1	--	--	
	3-4	D10-5	21 X 60	--	8.75	--	1	--	--	--	--	--	--	--	--	--	--	--		
	3-5	W8-69	48 X 48	--	--	16.00	--	--	2	--	--	--	--	--	--	1	1	--	--	
	3-6	E1-5-P	108 X 30	22.50	--	--	--	--	--	--	--	--	--	--	--	--	--	--	ON SIGN BRIDGE S-37-49 * ON SIGN BRIDGE S-37-49 * ON SIGN BRIDGE S-37-49 *	
		E6-51	168 X 84	98.00	--	--	--	--	--	--	--	--	--	--	--	--	--	--		
		E11-1-D	168 X 42	49.00	--	--	--	--	--	--	--	--	--	--	--	--	--	--		
	3-7	D10-5	21 X 60	--	8.75	--	1	--	--	--	--	--	--	--	--	--	--	--		
	3-8	W13-3	48 X 60	--	--	20.00	--	--	2	--	--	--	--	--	--	1	1	--	--	
	3-9	W8-69	48 X 48	--	--	16.00	--	--	2	--	--	--	--	--	--	1	1	--	--	
	3-11	D10-5	21 X 60	--	8.75	--	1	--	--	--	--	--	--	--	--	1	1	--	--	
	3-12	D10-5	21 X 60	--	8.75	--	1	--	--	--	--	--	--	--	--	1	1	--	--	
	3-13	W4-1R	48 X 48	--	--	16.00	--	--	2	--	--	--	--	--	--	1	1	--	--	
	3-14	D10-5	21 X 60	--	8.75	--	1	--	--	--	--	--	--	--	--	--	--	--		
	3-15	D10-5	21 X 60	--	8.75	--	1	--	--	--	--	--	--	--	--	--	--	--		
	4-1	D10-5	21 X 60	--	8.75	--	1	--	--	--	--	--	--	--	--	--	--	--		
	4-2	D10-5	21 X 60	--	8.75	--	1	--	--	--	--	--	--	--	--	--	--	--		
	4-4	D10-5	21 X 60	--	8.75	--	1	--	--	--	--	--	--	--	--	--	--	--		
	4-5	D10-5	21 X 60	--	8.75	--	1	--	--	--	--	--	--	--	--	--	--	--		

CONTINUED ON NEXT PAGE

3

3

PERMANENT SIGNING

						637.1220	637.2210	637.2230	634.0614	634.0616	634.0618	635.0200	635.0300	636.0100			638.2601	638.2602	638.3000	638.3100		
						SIGNS	SIGNS	SIGNS	POSTS	POSTS	POSTS	SIGN	SIGN SUPPORTS	SIGN			REMOVING	REMOVING	REMOVING	REMOVING		
						TYPE I	TYPE II	TYPE II	WOOD	WOOD	WOOD	SUPPORTS	REPLACING BASE	SUPPORTS			SIGNS	SIGNS	SMALL SIGN	STRUCTURAL		
						REFLECTIVE	REFLECTIVE	REFLECTIVE	14-FT	16-FT	18-FT	STEEL HS	BOLTS	MASONRY			TYPE I	TYPE II	SUPPORTS	SIGN SUPPORTS		
ROADWAY	SIGN#	SIGN CODE	SIGN DM		SF	SF	SF		EACH	EACH	EACH	LB	EACH	CY	LB	HS	EACH	EACH	EACH	EACH		REMARKS
	4-6	E1-5P	108 X 30		22.50	--	--		--	--	--	--	1	--	--		1	--	--	2		--
		E6-1	192 X 90		120.00	--	--		--	--	--	--	--	--	--		1	--	--	--		--
	4-7	W4-1R	48 X 48		--	--	16.00		--	--	2	--	--	--	--		--	1	1	--		--
	5-1	D10-5	21 X 60		--	8.75	--		1	--	--	--	--	--	--		--	--	--	--		--
	5-2	D10-5	21 X 60		--	8.75	--		1	--	--	--	--	--	--		--	--	--	--		--
	5-3	D10-5	21 X 60		--	8.75	--		1	--	--	--	--	--	--		--	1	1	--		--
	5-4	D10-5	21 X 60		--	8.75	--		1	--	--	--	--	--	--		--	1	1	--		--
	5-5	R4-3	48 X 60		--	20.00	--		--	--	2	--	--	--	--		--	1	1	--		--
	5-6	J4-1	36 X 54		--	13.50	--		--	--	1	--	--	--	--		--	1	1	--		--
	5-7	D10-5	21 X 60		--	8.75	--		1	--	--	--	--	--	--		--	--	--	--		--
	5-8	D10-5	21 X 60		--	8.75	--		1	--	--	--	--	--	--		--	--	--	--		--
	5-9	E1-5-P	108 X 30		22.50	--	--		--	--	--	830	1	--	--		1	--	--	2		--
		E1-1-A	144 X 120		120.00	--	--		--	--	--	--	--	--	--		1	--	--	--		--
	5-10	R2-1	48 X 60		--	20.00	--		--	--	2	--	--	--	--		--	1	1	--		--
	6-1	R3-4-B	36 X 48		--	12.00	--		--	--	1	--	--	--	--		--	1	1	--		--
	6-2	R3-4-B	36 X 48		--	12.00	--		--	--	1	--	--	--	--		--	1	1	--		--
	6-3	D10-5	21 X 60		--	8.75	--		1	--	--	--	--	--	--		--	--	--	--		--
	6-4	D10-5	21 X 60		--	8.75	--		1	--	--	--	--	--	--		--	--	--	--		--
	6-5	E8-1	192 X 84		112.00	--	--		--	--	--	--	1	--	--		1	--	--	2		--
	6-6	D10-5	21 X 60		--	8.75	--		1	--	--	--	--	--	--		--	--	--	--		--
	6-7	D10-5	21 X 60		--	8.75	--		1	--	--	--	--	--	--		--	--	--	--		--
	6-8	R8-7	48 X 36		--	12.00	--		--	1	--	--	--	--	--		--	1	1	--		--
	6-9	D10-5	21 X 60		--	8.75	--		1	--	--	--	--	--	--		--	--	--	--		--
	6-10	D10-5	21 X 60		--	8.75	--		1	--	--	--	--	--	--		--	--	--	--		--
	7-1	R4-3	48 X 60		--	20.00	--		--	--	2	--	--	--	--		--	1	1	--		--
	7-2	D10-5	21 X 60		--	8.75	--		1	--	--	--	--	--	--		--	1	1	--		--
	7-3	D10-5	21 X 60		--	8.75	--		1	--	--	--	--	--	--		--	1	1	--		--
	7-4	D10-5	21 X 60		--	8.75	--		1	--	--	--	--	--	--		--	--	--	--		--
	7-5	D10-5	21 X 60		--	8.75	--		1	--	--	--	--	--	--		--	--	--	--		--
	7-6	D10-5	21 X 60		--	8.75	--		1	--	--	--	--	--	--		--	--	--	--		--
	7-7	D10-5	21 X 60		--	8.75	--		1	--	--	--	--	--	--		--	--	--	--		--
	8-1	D10-5	21 X 60		--	8.75	--		1	--	--	--	--	--	--		--	--	--	--		--
	8-2	D10-5	21 X 60		--	8.75	--		1	--	--	--	--	--	--		--	--	--	--		--
	8-3	D10-5	21 X 60		--	8.75	--		1	--	--	--	--	--	--		--	--	--	--		--
	8-4	D10-5	21 X 60		--	8.75	--		1	--	--	--	--	--	--		--	--	--	--		--
	8-5	R3-4-B	36 X 48		--	12.00	--		--	--	1	--	--	--	--		--	1	1	--		--
	8-6	R3-4-B	36 X 48		--	12.00	--		--	--	1	--	--	--	--		--	1	1	--		--
	8-7	D10-5	21 X 60		--	8.75	--		1	--	--	--	--	--	--		--	1	1	--		--
	8-8	D10-5	21 X 60		--	8.75	--		1	--	--	--	--	--	--		--	1	1	--		--
	9-1	D10-5	21 X 60		--	8.75	--		1	--	--	--	--	--	--		--	--	--	--		--
	9-2	D10-5	21 X 60		--	8.75	--		1	--	--	--	--	--	--		--	--	--	--		--
	9-3	D10-5	21 X 60		--	8.75	--		1	--	--	--	--	--	--		--	--	--	--		--
	9-4	D10-5	21 X 60		--	8.75	--		1	--	--	--	--	--	--		--	--	--	--		--
	9-5	D10-5	21 X 60		--	8.75	--		1	--	--	--	--	--	--		--	--	--	--		--
	9-6	D10-5	21 X 60		--	8.75	--		1	--	--	--	--	--	--		--	--	--	--		--
	10-1	D10-5	21 X 60		--	8.75	--		1	--	--	--	--	--	--		--	--	--	--		--

CONTINUED ON NEXT PAGE

3

3

PERMANENT SIGNING

					637.1220	637.2210	637.2230	634.0614	634.0616	634.0618	635.0200	635.0300	636.0100			636.1000	638.2601	638.2602	638.3000	638.3100		
					SIGNS	SIGNS	SIGNS	POSTS	POSTS	POSTS	SIGN	SIGN SUPPORTS	SIGN			SIGN SUPPORTS	REMOVING	REMOVING	REMOVING	REMOVING		
					TYPE I	TYPE II	TYPE II	WOOD	WOOD	WOOD	SUPPORTS	REPLACING BASE	SUPPORTS			STEEL	SIGNS	SIGNS	SMALL SIGN	STRUCTURAL		
					REFLECTIVE SH	REFLECTIVE H	REFLECTIVE F	4X6-INCH	4X6-INCH	4X6-INCH	STEEL HS	BOLTS	MASONRY			REINFORCEMENT HS	TYPE I	TYPE II	SUPPORTS	SIGN SUPPORTS		
ROADWAY	SIGN#	SIGN CODE	SIGN DM		SF	SF	SF	EACH	EACH	EACH	LB	EACH	CY	LB		LB	EACH	EACH	EACH	EACH		REMARKS
	10-2	D10-5	21 X 60		--	8.75	--	1	--	--	--	--	--	--	--	--	--	--	--	--	--	--
	10-3	D10-5	21 X 60		--	8.75	--	1	--	--	--	--	--	--	--	--	--	1	1	--	--	--
	10-4	D10-5	21 X 60		--	8.75	--	1	--	--	--	--	--	--	--	--	--	1	1	--	--	--
	11-1	D10-5	21 X 60		--	8.75	--	1	--	--	--	--	--	--	--	--	--	--	--	--	--	--
	11-2	D10-5	21 X 60		--	8.75	--	1	--	--	--	--	--	--	--	--	--	--	--	--	--	--
	11-3	R3-4-B	36 X 48		--	12.00	--	--	--	1	--	--	--	--	--	--	--	1	1	--	--	--
	11-4	R3-4-B	36 X 48		--	12.00	--	--	--	1	--	--	--	--	--	--	--	1	1	--	--	--
	11-5	D10-5	21 X 60		--	8.75	--	1	--	--	--	--	--	--	--	--	--	--	--	--	--	--
	11-6	D10-5	21 X 60		--	8.75	--	1	--	--	--	--	--	--	--	--	--	--	--	--	--	--
	11-7	D10-5	21 X 60		--	8.75	--	1	--	--	--	--	--	--	--	--	--	--	--	--	--	--
	11-8	D10-5	21 X 60		--	8.75	--	1	--	--	--	--	--	--	--	--	--	--	--	--	--	--
	12-1	D10-5	21 X 60		--	8.75	--	1	--	--	--	--	--	--	--	--	--	--	--	--	--	--
	12-2	D10-5	21 X 60		--	8.75	--	1	--	--	--	--	--	--	--	--	--	--	--	--	--	--
	12-3	D10-5	21 X 60		--	8.75	--	1	--	--	--	--	--	--	--	--	--	1	1	--	--	--
	12-4	D10-5	21 X 60		--	8.75	--	1	--	--	--	--	--	--	--	--	--	1	1	--	--	--
	12-5	D10-5	21 X 60		--	8.75	--	1	--	--	--	--	--	--	--	--	--	--	--	--	--	--
	12-6	D10-5	21 X 60		--	8.75	--	1	--	--	--	--	--	--	--	--	--	--	--	--	--	--
	13-1	D10-5	21 X 60		--	8.75	--	1	--	--	--	--	--	--	--	--	--	--	--	--	--	--
	13-2	D10-5	21 X 60		--	8.75	--	1	--	--	--	--	--	--	--	--	--	--	--	--	--	--
	13-3	D10-5	21 X 60		--	8.75	--	1	--	--	--	--	--	--	--	--	--	--	--	--	--	--
	13-4	D10-5	21 X 60		--	8.75	--	1	--	--	--	--	--	--	--	--	--	--	--	--	--	--
	13-5	D10-5	21 X 60		--	8.75	--	1	--	--	--	--	--	--	--	--	--	--	--	--	--	--
	13-6	D10-5	21 X 60		--	8.75	--	1	--	--	--	--	--	--	--	--	--	--	--	--	--	--
	14-1	R3-4-B	36 X 48		--	12.00	--	--	--	1	--	--	--	--	--	--	--	1	1	--	--	--
	14-2	R3-4-B	36 X 48		--	12.00	--	--	--	1	--	--	--	--	--	--	--	1	1	--	--	--
	14-3	D10-5	21 X 60		--	8.75	--	1	--	--	--	--	--	--	--	--	--	1	1	--	--	--
	14-4	D10-5	21 X 60		--	8.75	--	1	--	--	--	--	--	--	--	--	--	1	1	--	--	--
	14-5	E8-1-A	156 X 96		104.00	--	--	--	--	--	590	--	1.2	68	1	--	--	--	--	2	--	--
	14-6	D10-5	21 X 60		--	8.75	--	1	--	--	--	--	--	--	--	--	--	--	--	--	--	--
	14-7	D10-5	21 X 60		--	8.75	--	1	--	--	--	--	--	--	--	--	--	--	--	--	--	--
	14-8	D10-5	21 X 60		--	8.75	--	1	--	--	--	--	--	--	--	--	--	--	--	--	--	--
	14-9	D10-5	21 X 60		--	8.75	--	1	--	--	--	--	--	--	--	--	--	--	--	--	--	--
	15-1	D10-5	21 X 60		--	8.75	--	1	--	--	--	--	--	--	--	--	--	--	--	--	--	--
	15-2	D10-5	21 X 60		--	8.75	--	1	--	--	--	--	--	--	--	--	--	--	--	--	--	--
	15-3	E1-5P	120 X 30		25.00	--	--	--	--	--	--	1	--	--	--	--	1	--	--	--	2	--
		E1-1-A	144 X 120		120.00	--	--	--	--	--	--	--	--	--	--	--	1	--	--	--	--	--
		E2-1	-- -- --		--	--	--	--	--	--	--	--	--	--	--	--	1	--	--	--	--	REMOVE SIGN
	15-4	D10-5	21 X 60		--	8.75	--	1	--	--	--	--	--	--	--	--	--	--	--	--	--	--
	15-5	D10-5	21 X 60		--	8.75	--	1	--	--	--	--	--	--	--	--	--	--	--	--	--	--
	15-6	E8-1A	168 X 84		98.00	--	--	--	--	--	480	1	--	--	1	--	--	--	--	2	--	--
	15-7	D10-5	21 X 60		--	8.75	--	1	--	--	--	--	--	--	--	--	--	1	1	--	--	--
	15-8	D10-5	21 X 60		--	8.75	--	1	--	--	--	--	--	--	--	--	--	1	1	--	--	--
	16-1	R3-4-B	36 X 48		--	12.00	--	--	--	1	--	--	--	--	--	--	--	1	1	--	--	--
	16-2	R3-4-B	36 X 48		--	12.00	--	--	--	1	--	--	--	--	--	--	--	1	1	--	--	--
	16-3	D10-5	21 X 60		--	8.75	--	1	--	--	--	--	--	--	--	--	--	--	--	--	--	--

CONTINUED ON NEXT PAGE

PERMANENT SIGNING

						637.1220	637.2210	637.2230	634.0614	634.0616	634.0618	635.0200	635.0300	636.0100	636.1000	638.2601	638.2602	638.3000	638.3100		
						SIGNS	SIGNS	SIGNS	POSTS	POSTS	POSTS	SIGN	SIGN SUPPORTS	SIGN	SIGN SUPPORTS	REMOVING	REMOVING	REMOVING	REMOVING		
						TYPE I	TYPE II	TYPE II	WOOD	WOOD	WOOD	SUPPORTS	REPLACING BASE	SUPPORTS	STEEL	SIGNS	SIGNS	SMALL SIGN	STRUCTURAL		
						REFLECTIVE SH	REFLECTIVE H	REFLECTIVE F	14-FT	16-FT	18-FT	STEEL HS	BOLTS	MASONRY	REINFORCEMENT HS	TYPE I	TYPE II	SUPPORTS	SIGN SUPPORTS		
ROADWAY	SIGN#	SIGN CODE	DM			SF	SF	SF	4X6-INCH	4X6-INCH	4X6-INCH	LB	EACH	CY	LB	EACH	EACH	EACH	EACH	REMARKS	
	16-4	D10-5	21	X	60	--	8.75	--	1	--	--	--	--	--	--	--	--	--	--	--	
	16-5	I2-2	78	X	21	--	11.38	--	--	2	--	--	--	--	--	--	1	2	--	--	
	16-6	I2-2	96	X	21	--	14.00	--	--	2	--	--	--	--	--	--	1	2	--	--	
	16-7	R5-57	36	X	36	--	9.00	--	--	1	--	--	--	--	--	--	1	1	--	--	
	16-8	R5-1	30	X	30	--	6.25	--	--	1	--	--	--	--	--	--	1	1	--	--	
	16-9	R1-1	30	X	30	--	6.25	--	--	1	--	--	--	--	--	--	1	1	--	--	
	16-10	R5-1	30	X	30	--	6.25	--	--	1	--	--	--	--	--	--	1	1	--	--	
	16-11	R5-1	30	X	30	--	6.25	--	--	1	--	--	--	--	--	--	1	1	--	--	
	16-12	R1-1	30	X	30	--	6.25	--	--	1	--	--	--	--	--	--	1	1	--	--	
	16-13	W12-1D	24	X	24	--	--	4.00	--	1	--	--	--	--	--	--	1	1	--	--	
	16-14	R1-1	30	X	30	--	6.25	--	--	1	--	--	--	--	--	--	1	1	--	--	
	16-15	R5-1A	36	X	24	--	6.00	--	--	--	--	--	--	--	--	--	1	--	--	ON SAME POST AS 16-15	
	16-16	J3-2	48	X	57	--	19.00	--	--	--	1	--	--	--	--	--	1	1	--	--	
	16-17	R5-1A	36	X	24	--	6.00	--	--	1	--	--	--	--	--	--	1	1	--	--	
	16-18	D1-1	60	X	15	--	6.25	--	--	2	--	--	--	--	--	--	1	2	--	--	
	17-1	W3-1	36	X	36	--	--	9.00	--	1	--	--	--	--	--	--	1	1	--	--	
	17-2	D1-1	60	X	15	--	6.25	--	--	2	--	--	--	--	--	--	1	2	--	--	
	17-3	J3-2	48	X	57	--	19.00	--	--	--	1	--	--	--	--	--	1	1	--	--	
	17-4	R5-1A	36	X	24	--	6.00	--	--	1	--	--	--	--	--	--	1	1	--	--	
	17-5	R5-1A	36	X	24	--	6.00	--	--	--	--	--	--	--	--	--	1	--	--	ON SAME POST AS 17-3	
	17-6	R1-1	30	X	30	--	6.25	--	--	1	--	--	--	--	--	--	1	1	--	--	
	17-7	W12-1D	24	X	24	--	--	4.00	--	1	--	--	--	--	--	--	1	1	--	--	
	17-8	R1-1	30	X	30	--	6.25	--	--	1	--	--	--	--	--	--	1	1	--	--	
	17-9	R5-1	30	X	30	--	6.25	--	--	1	--	--	--	--	--	--	1	1	--	--	
	17-10	R1-1	30	X	30	--	6.25	--	--	1	--	--	--	--	--	--	1	1	--	--	
	17-11	R5-57	36	X	36	--	9.00	--	--	1	--	--	--	--	--	--	1	1	--	--	
TOTAL						1,326.50	1,199.63	133.00	84	29	38	1,900	7	1.2	68	16	71	78	16		


* QUANTITIES CAN BE FOUND IN THE SIGN BRIDGE PLAN SHEETS


3



CONSTRUCTION STAKING											
		650.4500		650.5000	650.6500.01		650.6500.02	650.8000		650.9910	650.9920
					STRUCTURE		STRUCTURE	RESURFACING		SUPPLEMENTAL	
					LAYOUT		LAYOUT	REFERENCE		CONTROL	SLOPE
					S-37-48		S-37-49			1170-01-75	STAKES
STAGE	LOCATION	STA	TO	STA	SUBGRADE	BASE		LF	LS	LF	LS
PROJECT 1170-01-75											
1	USH 51 NB									1	--
		313N+89	-	398N+30	--	--	--	8,440	--	--	--
		406N+35	-	578N+52	--	--	--	17,220	--	--	--
		583N+68	-	712N+22	--	--	--	12,850	--	--	--
		717N+25	-	771N+18	--	--	--	5,390	--	--	--
1	USH 51 SB										
		312S+06	-	398S+05	--	--	--	8,600	--	--	--
		407S+90	-	578S+91	--	--	--	17,100	--	--	--
		583S+53	-	711S+70	--	--	--	12,820	--	--	--
		716S+73	-	771S+44	--	--	--	5,470	--	--	--
STAGE 1 SUBTOTAL					--	--	--	87,890	1	--	--
2	USH 51 NB										
		313N+89	-	394N+00	--	--	--	16,020	--	--	--
		394N+00	-	398N+30	--	--	--	430	--	--	--
		406N+35	-	578N+52	--	--	--	17,220	--	--	--
		583N+68	-	712N+22	--	--	--	12,850	--	--	--
		717N+25	-	771N+18	--	--	--	5,390	--	--	--
2	USH 51 SB										
		312S+06	-	350S+00	--	--	--	3,790	--	--	--
		350S+00	-	398S+05	--	--	--	9,610	--	--	--
		407S+90		440S+50	--	--	--	6,520	--	--	--
		440S+50	-	578S+91	--	--	--	13,840	--	--	--
		583S+53	-	711S+70	--	--	--	12,820	--	--	--
		716S+73	-	771S+44	--	--	--	5,470	--	--	--
2	RAMP WA										
		5WA+50	-	38WA+00	--	--	--	3,250	--	--	--
2	RAMP WB										
		84WB+00	-	105WB+57	--	--	--	2,160	--	--	--
2	RAMP WC										
		81WC+00	-	100WC+12	--	--	--	1,910	--	--	--
2	RAMP WD										
		98WD+50	-	115WD+00	--	--	--	1,650	--	--	--
STAGE 2 SUBTOTAL					--	--	--	112,930	--	--	--
3	USH 51 NB										
		354N+20	-	356N+30	210	210	--	--	--	--	210
		380N+60	-	382N+70	210	210	--	--	--	--	210
3	USH 51 NB										
		S-37-48			--	--	1	--	--	--	--
3	USH 51 NB										
		S-37-49			--	--	--	1	--	--	--
STAGE 3 SUBTOTAL					420	420	1	1	--	--	420
TOTALS					420	420	1	1	200,820	1	420

3



SAWING ASPHALT						690.0150
STAGE	LOCATION	STA	TO	STA	LF	
1	USH 51 NB					
		313N+98			15	
		398N+30			15	
		406N+35			15	
		578N+52			15	
		583N+68			15	
		712N+22			15	
		717N+25			15	
		771N+18			15	
1	USH 51 SB					
		398S+05			15	
		407S+90			15	
		578S+91			15	
		583S+53			15	
		711S+70			15	
		716S+73			15	
		771S+44			15	
STAGE 1 SUBTOTAL					225	
2	USH 51 NB					
		313N+98			25	
		398N+30			25	
		406N+35			25	
		578N+52			25	
		583N+68			25	
		712N+22			25	
		717N+25			25	
		771N+18			25	
2	USH 51 SB					
		398S+05			30	
		407S+90			30	
		578S+91			20	
		583S+53			20	
		711S+70			20	
		716S+73			20	
		771S+44			20	
2	RAMP WA	5WA+65			85	
2	RAMP WB	105WB+57			45	
2	RAMP WC	100WC+12			45	
2	RAMP WD	98WD+45			65	
STAGE 2 SUBTOTAL					600	
3	USH 51 NB					
		354N+20			10	
		356N+30			10	
		380N+60			10	
		382N+70			10	
STAGE 3 SUBTOTAL					40	
TOTALS					865	


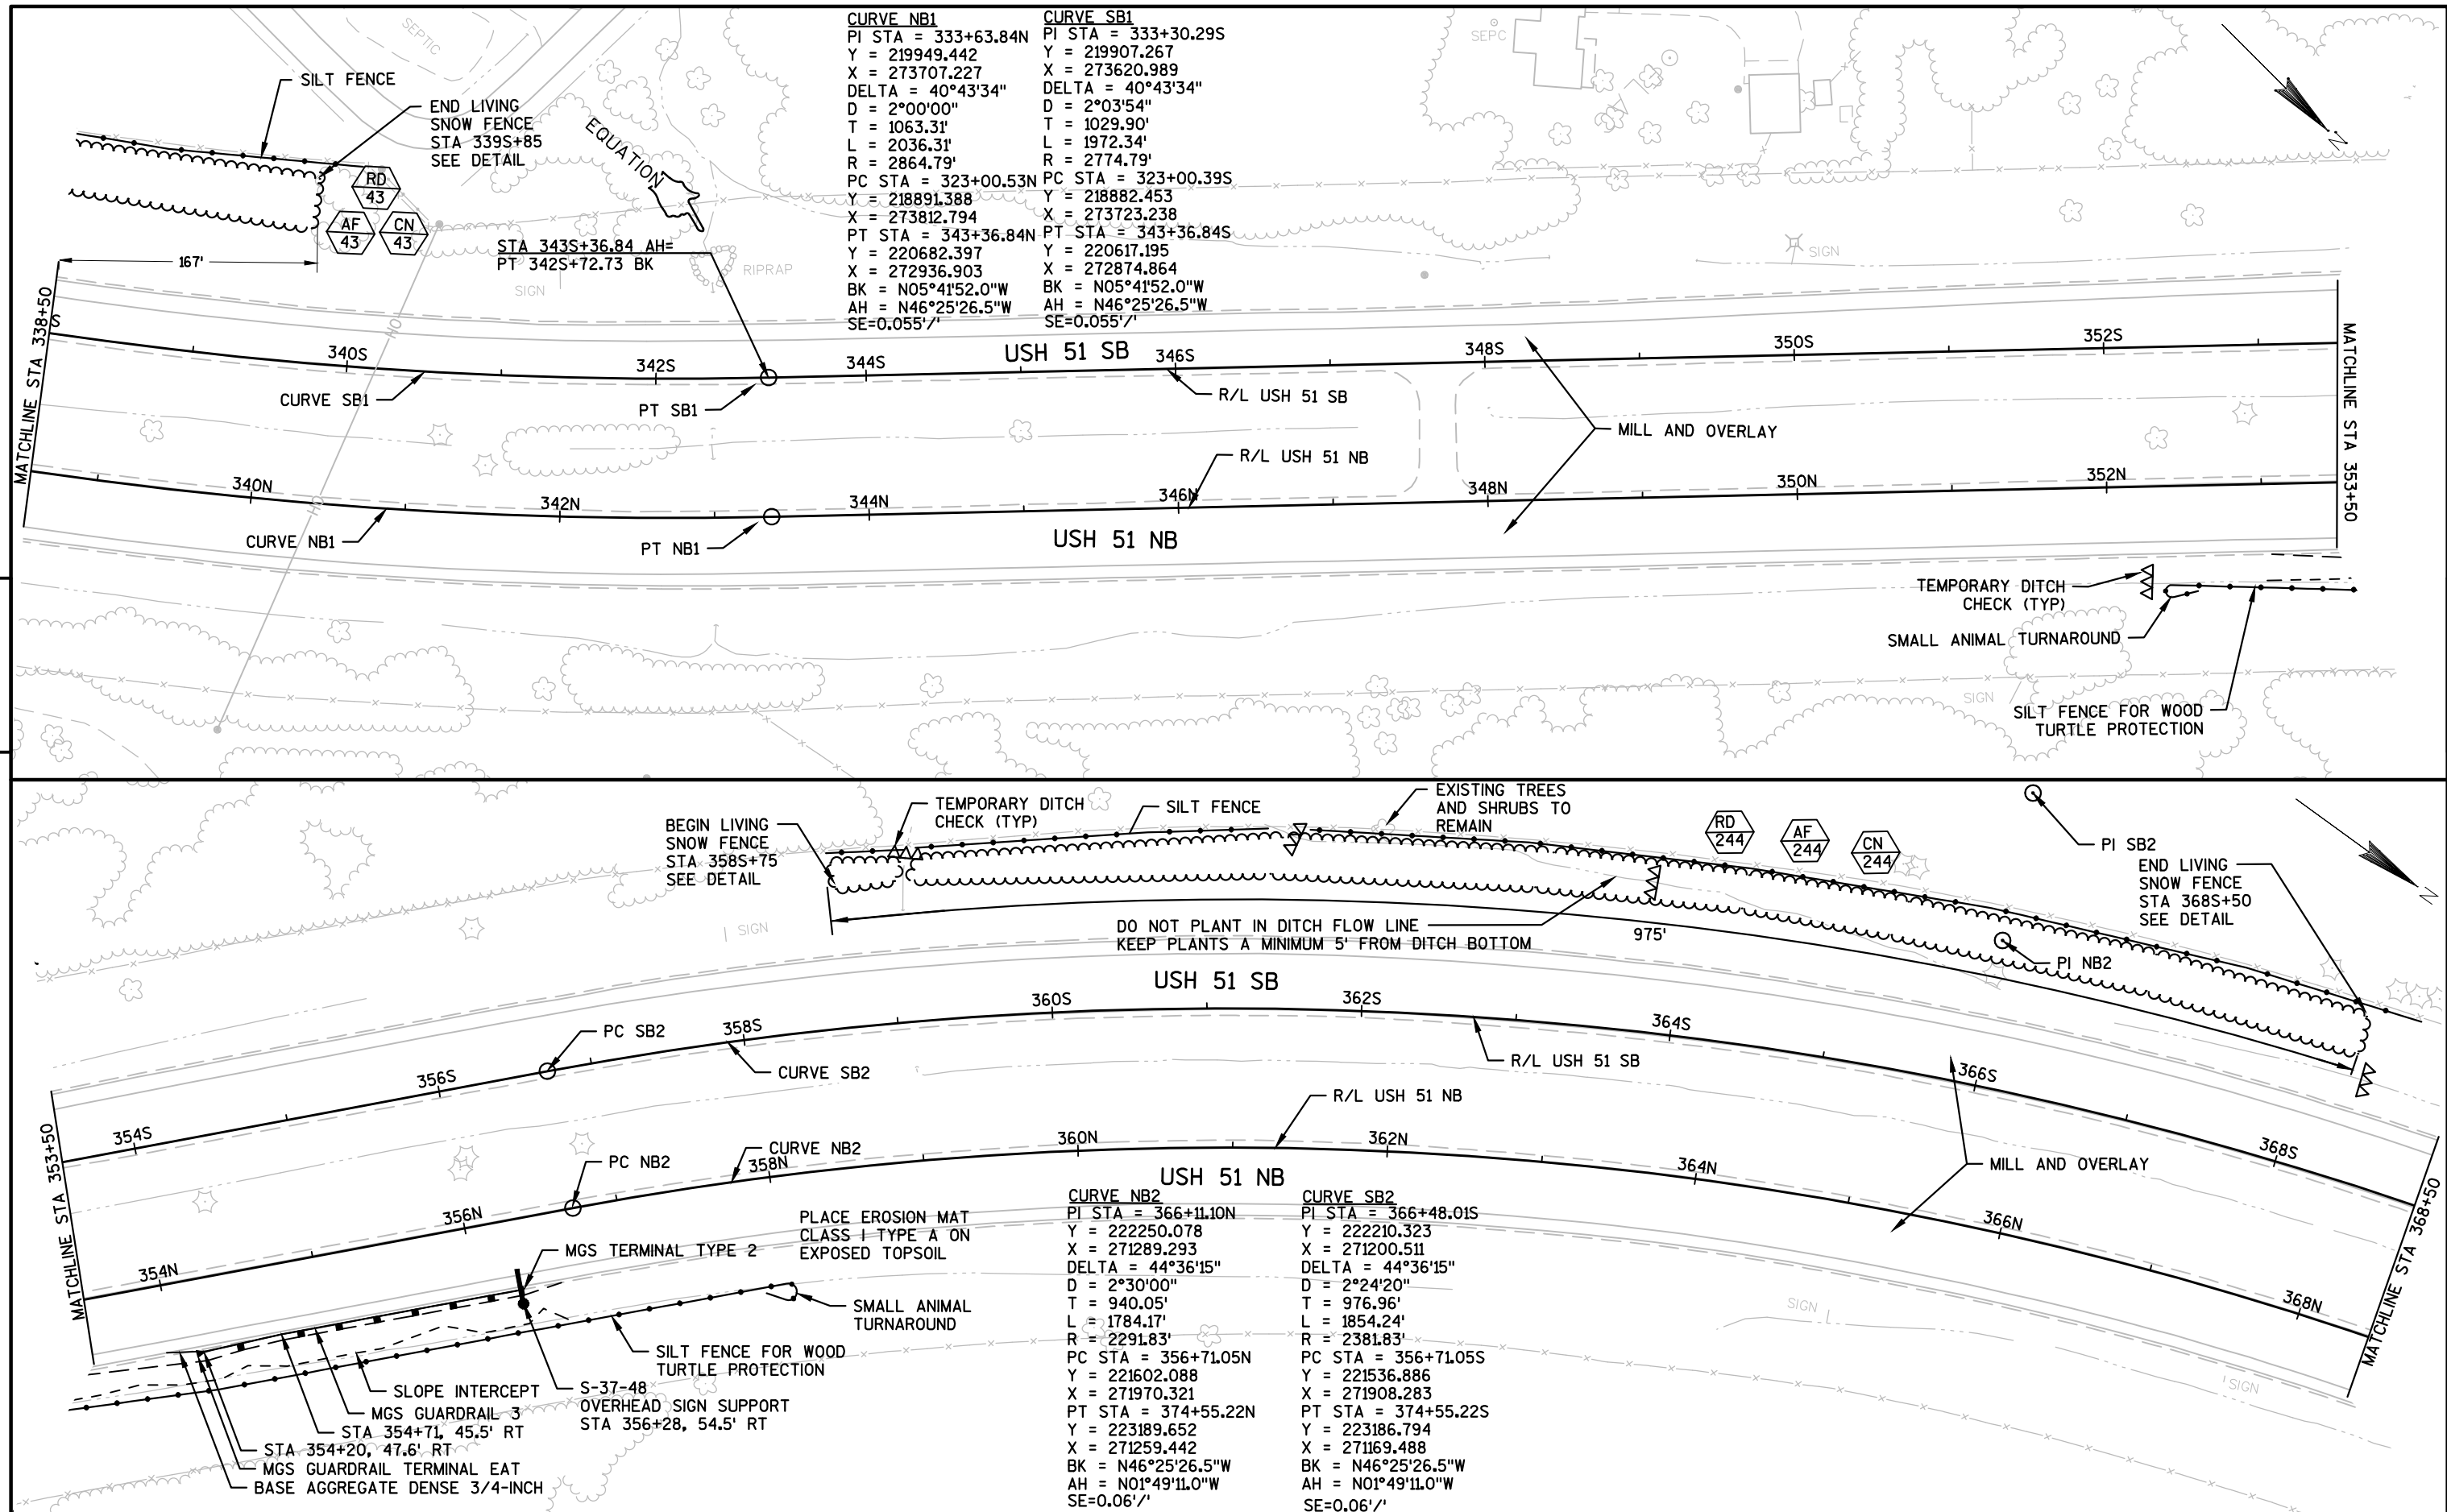



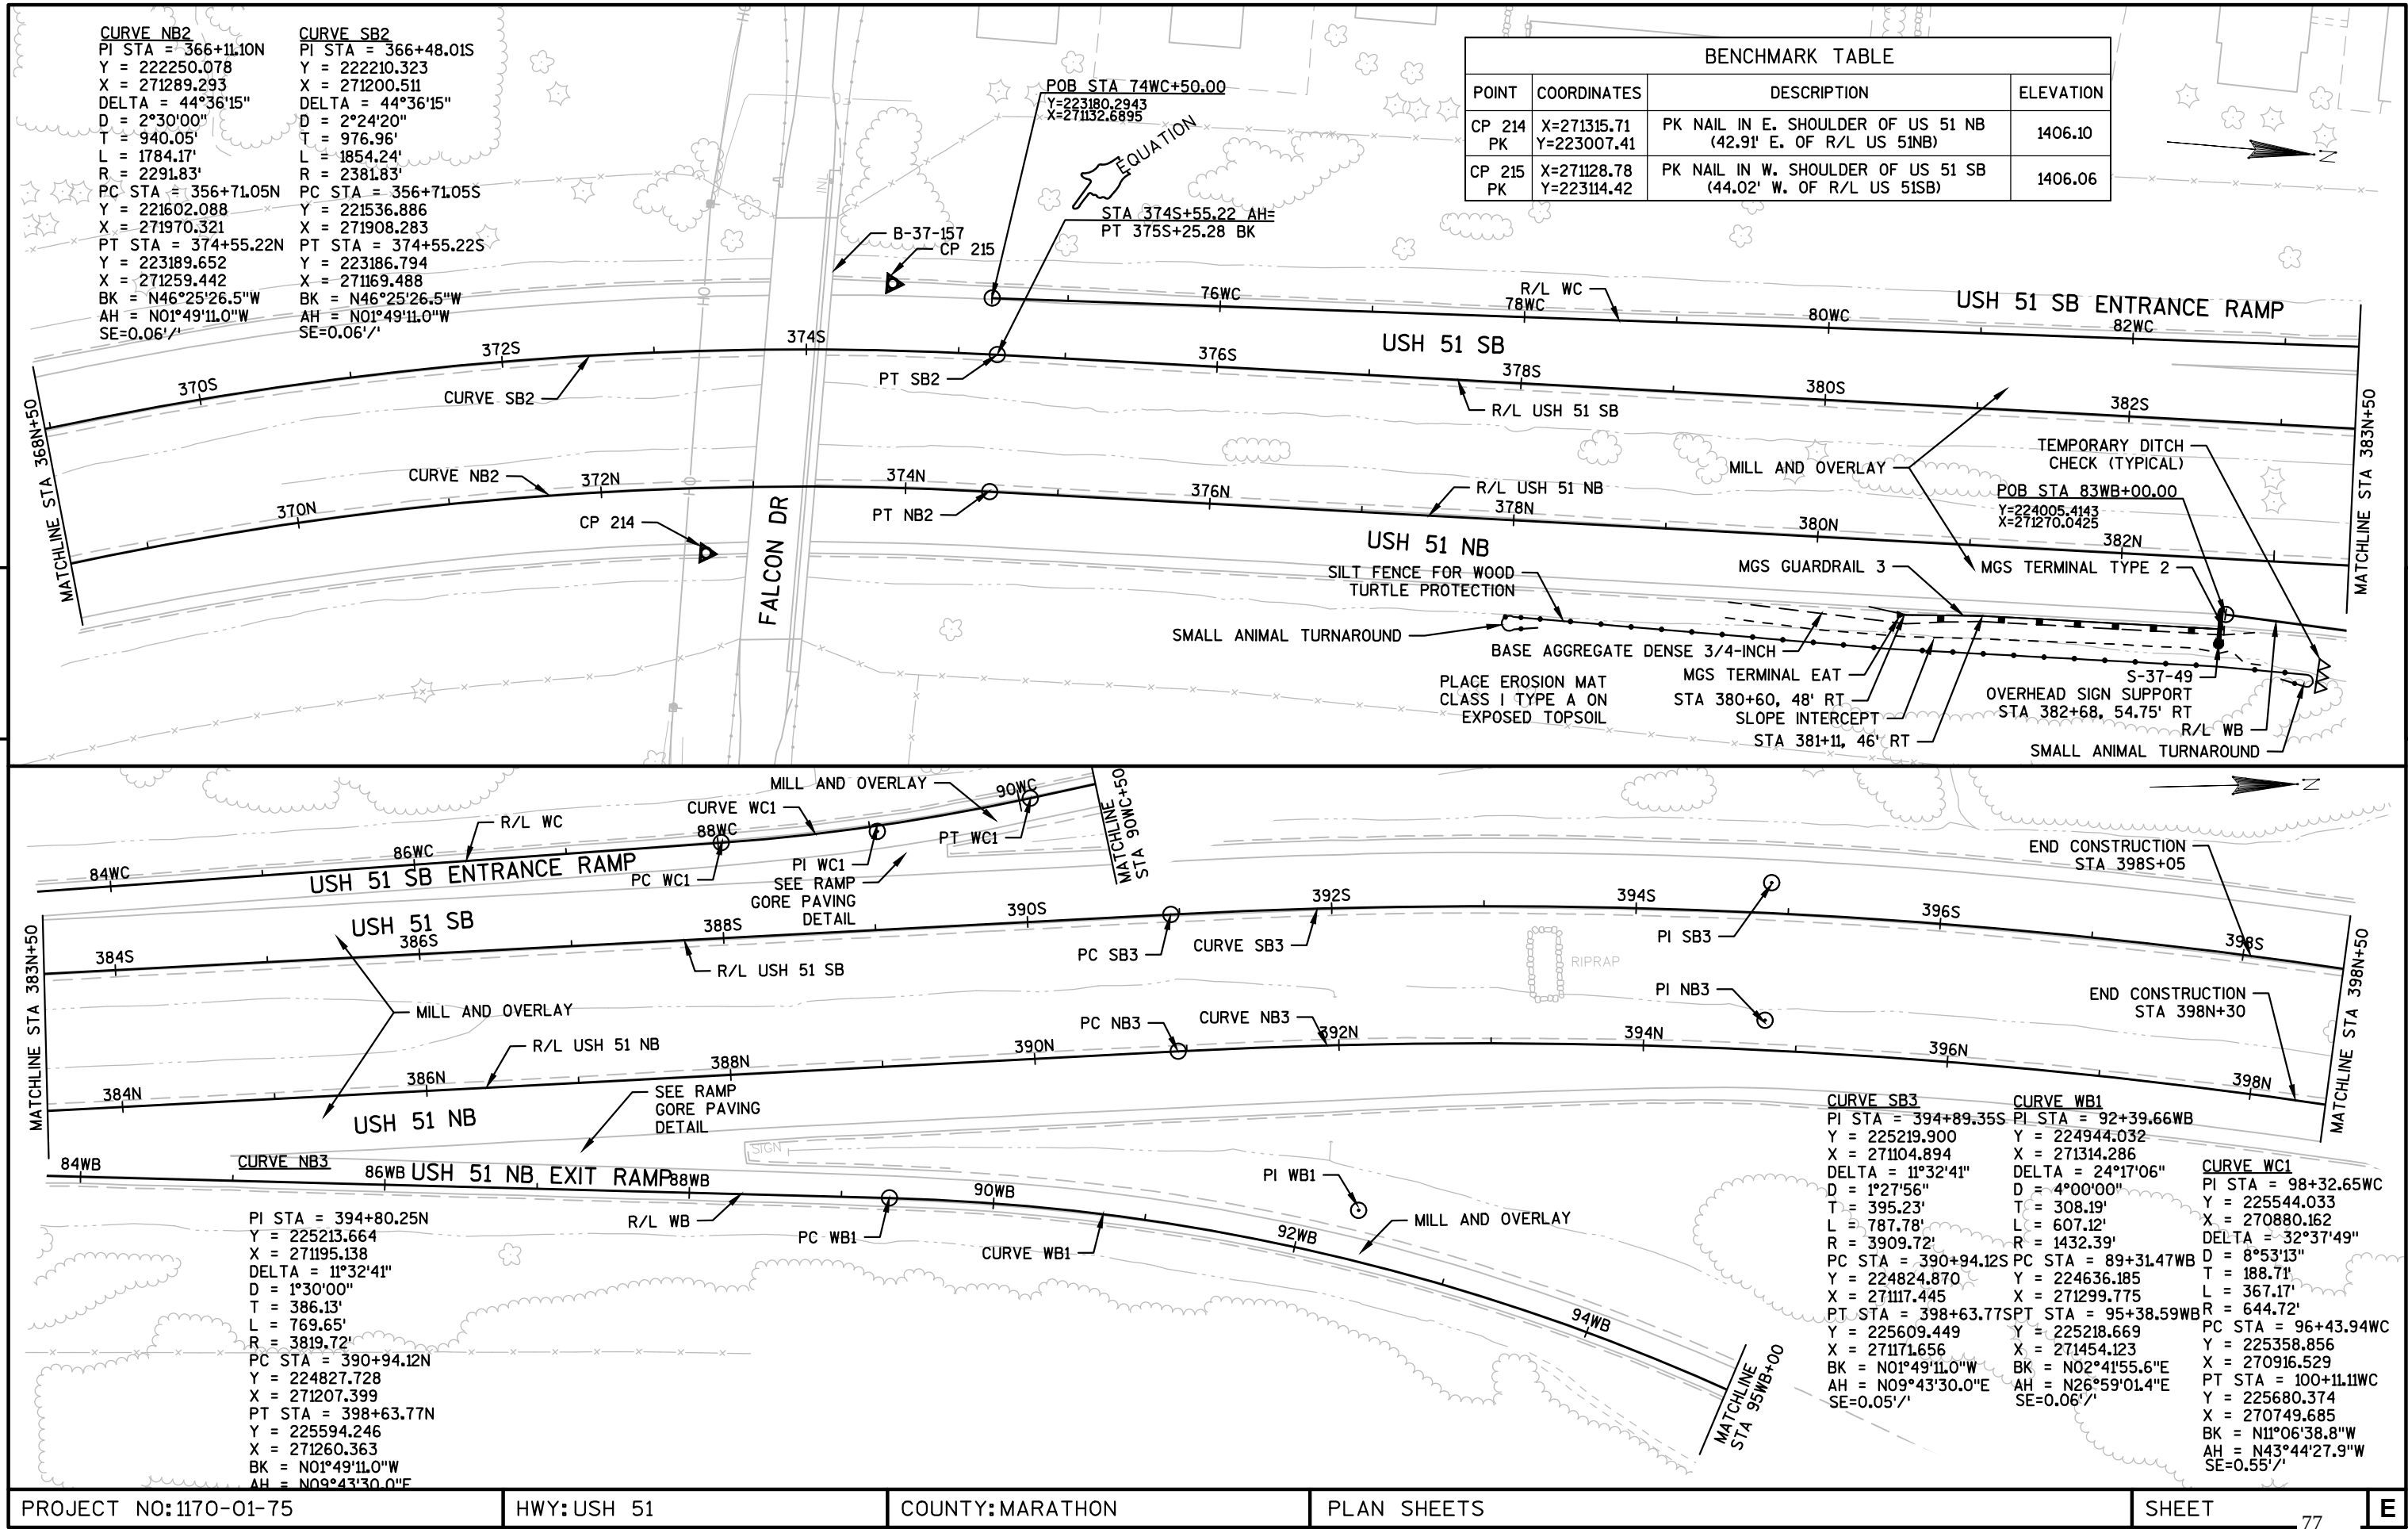


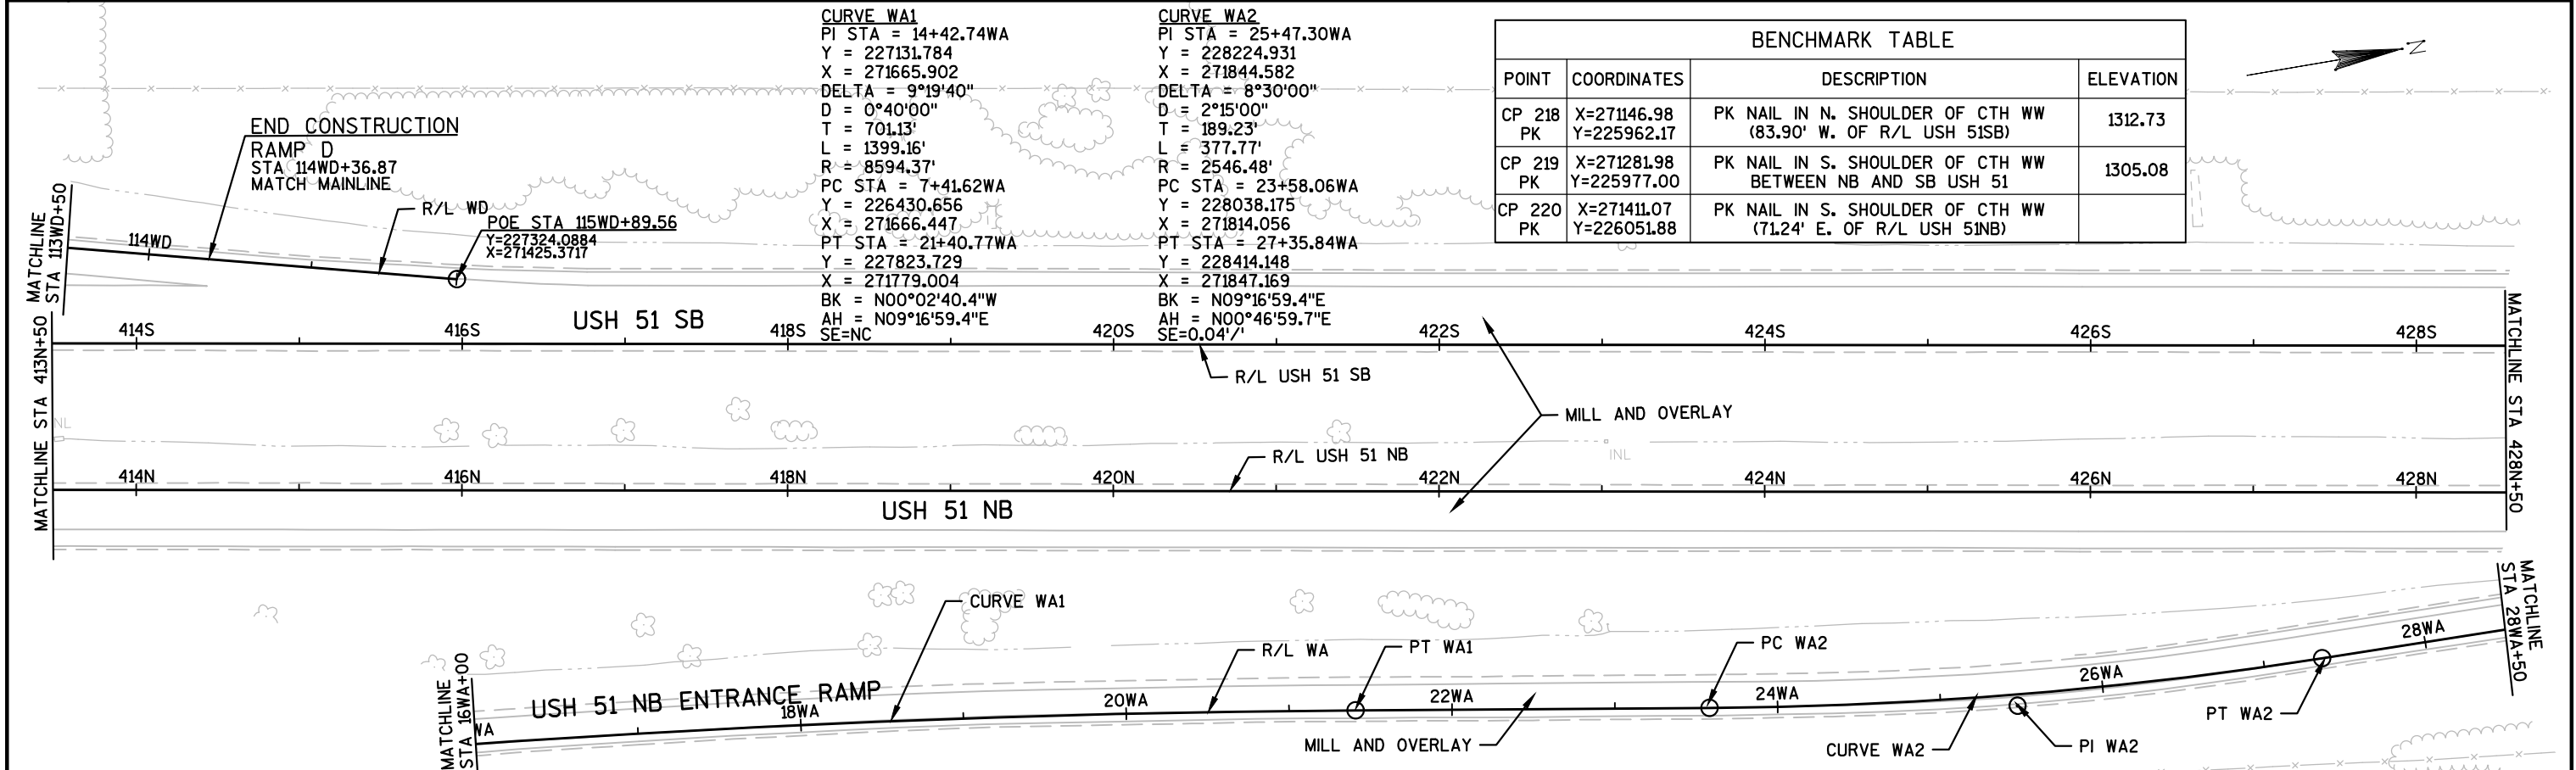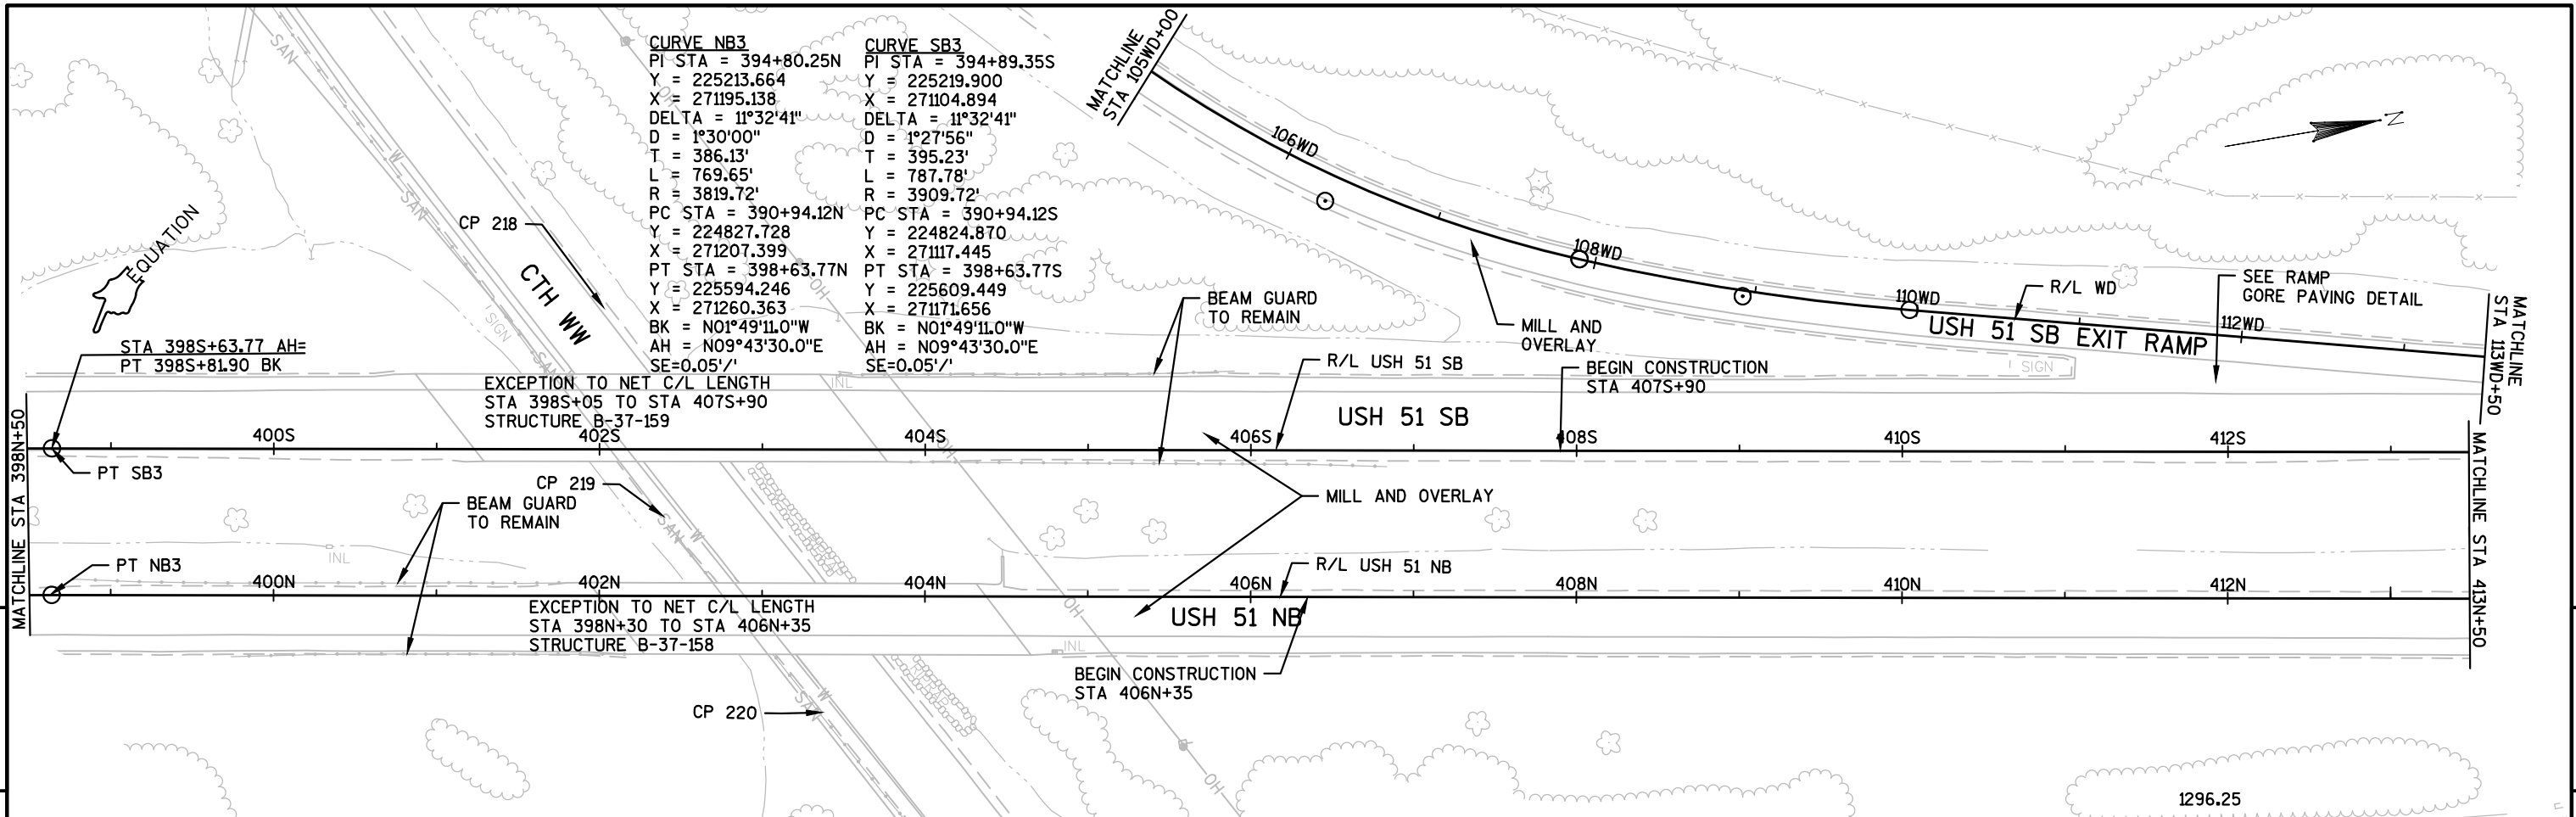




BENCHMARK TABLE			
POINT	COORDINATES	DESCRIPTION	ELEVATION
CP 218 PK	X=271146.98 Y=225962.17	PK NAIL IN N. SHOULDER OF CTH WW (83.90' W. OF R/L USH 51SB)	1312.73
CP 219 PK	X=271281.98 Y=225977.00	PK NAIL IN S. SHOULDER OF CTH WW BETWEEN NB AND SB USH 51	1305.08
CP 220 PK	X=271411.07 Y=226051.88	PK NAIL IN S. SHOULDER OF CTH WW (71.24' E. OF R/L USH 51NB)	

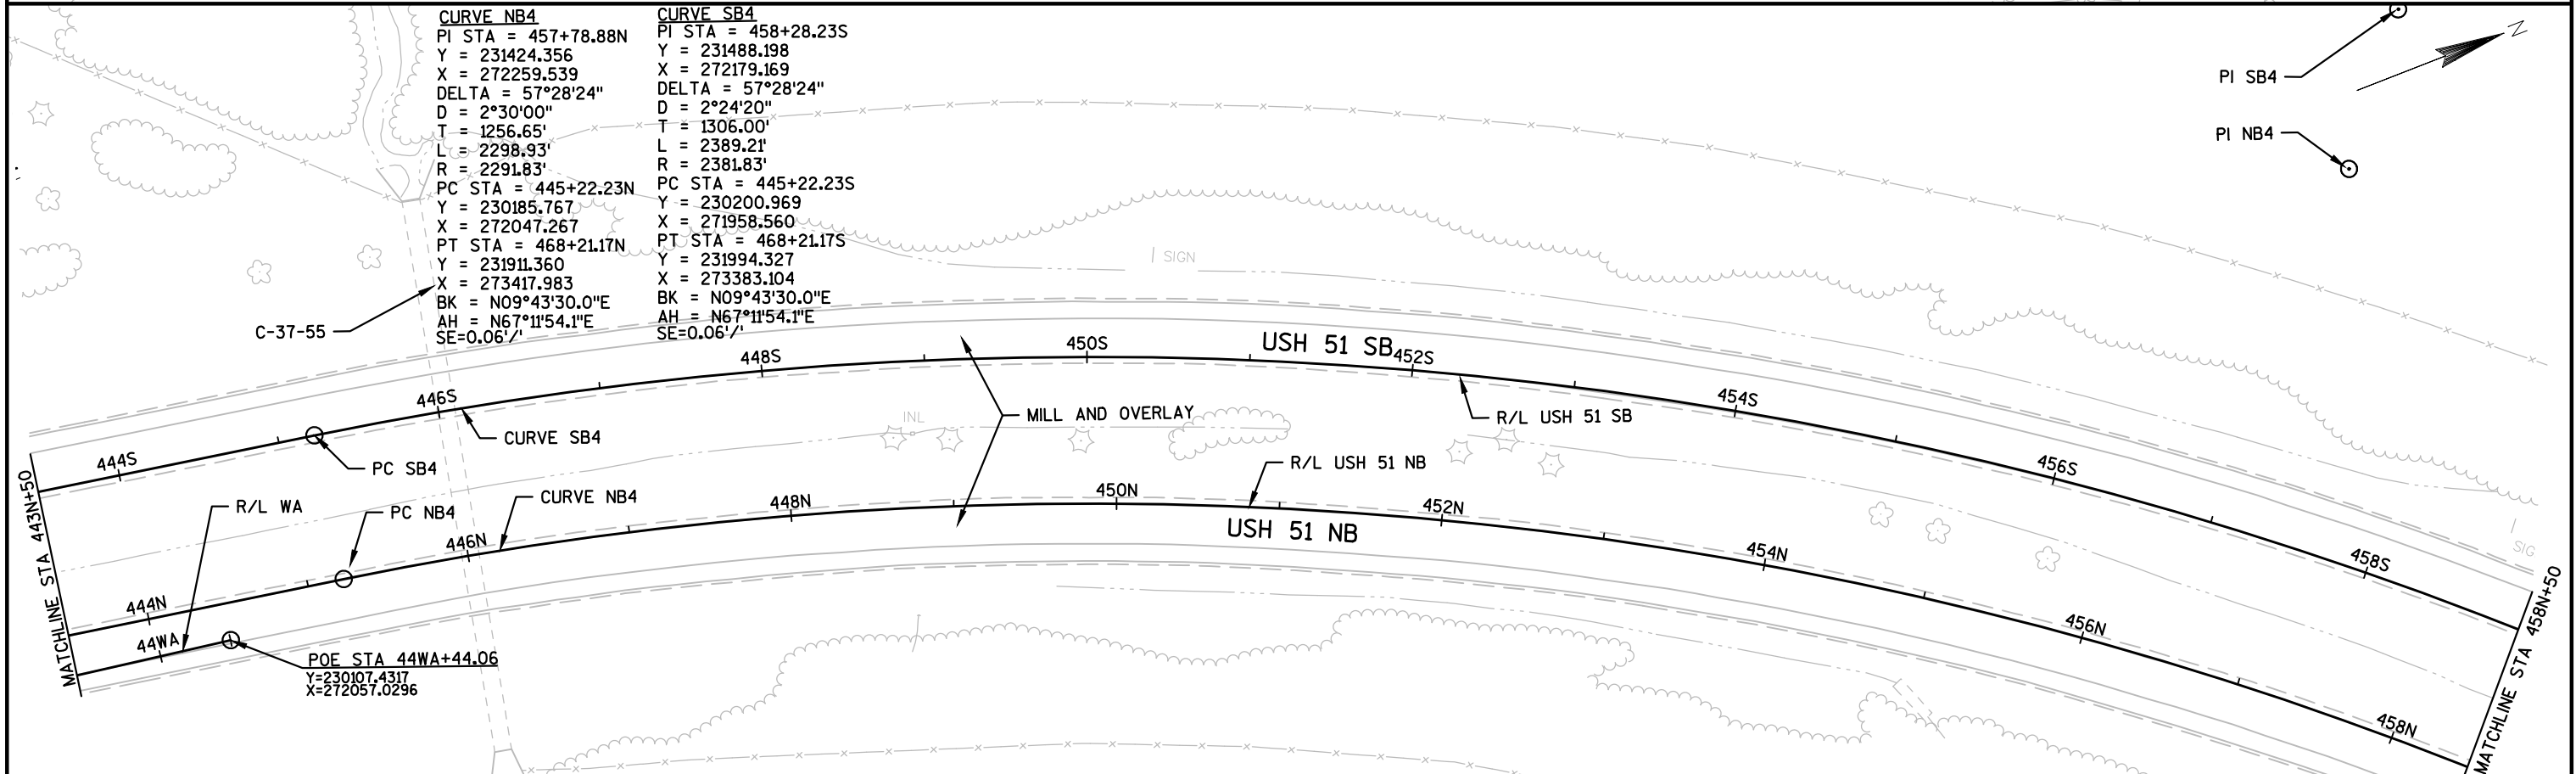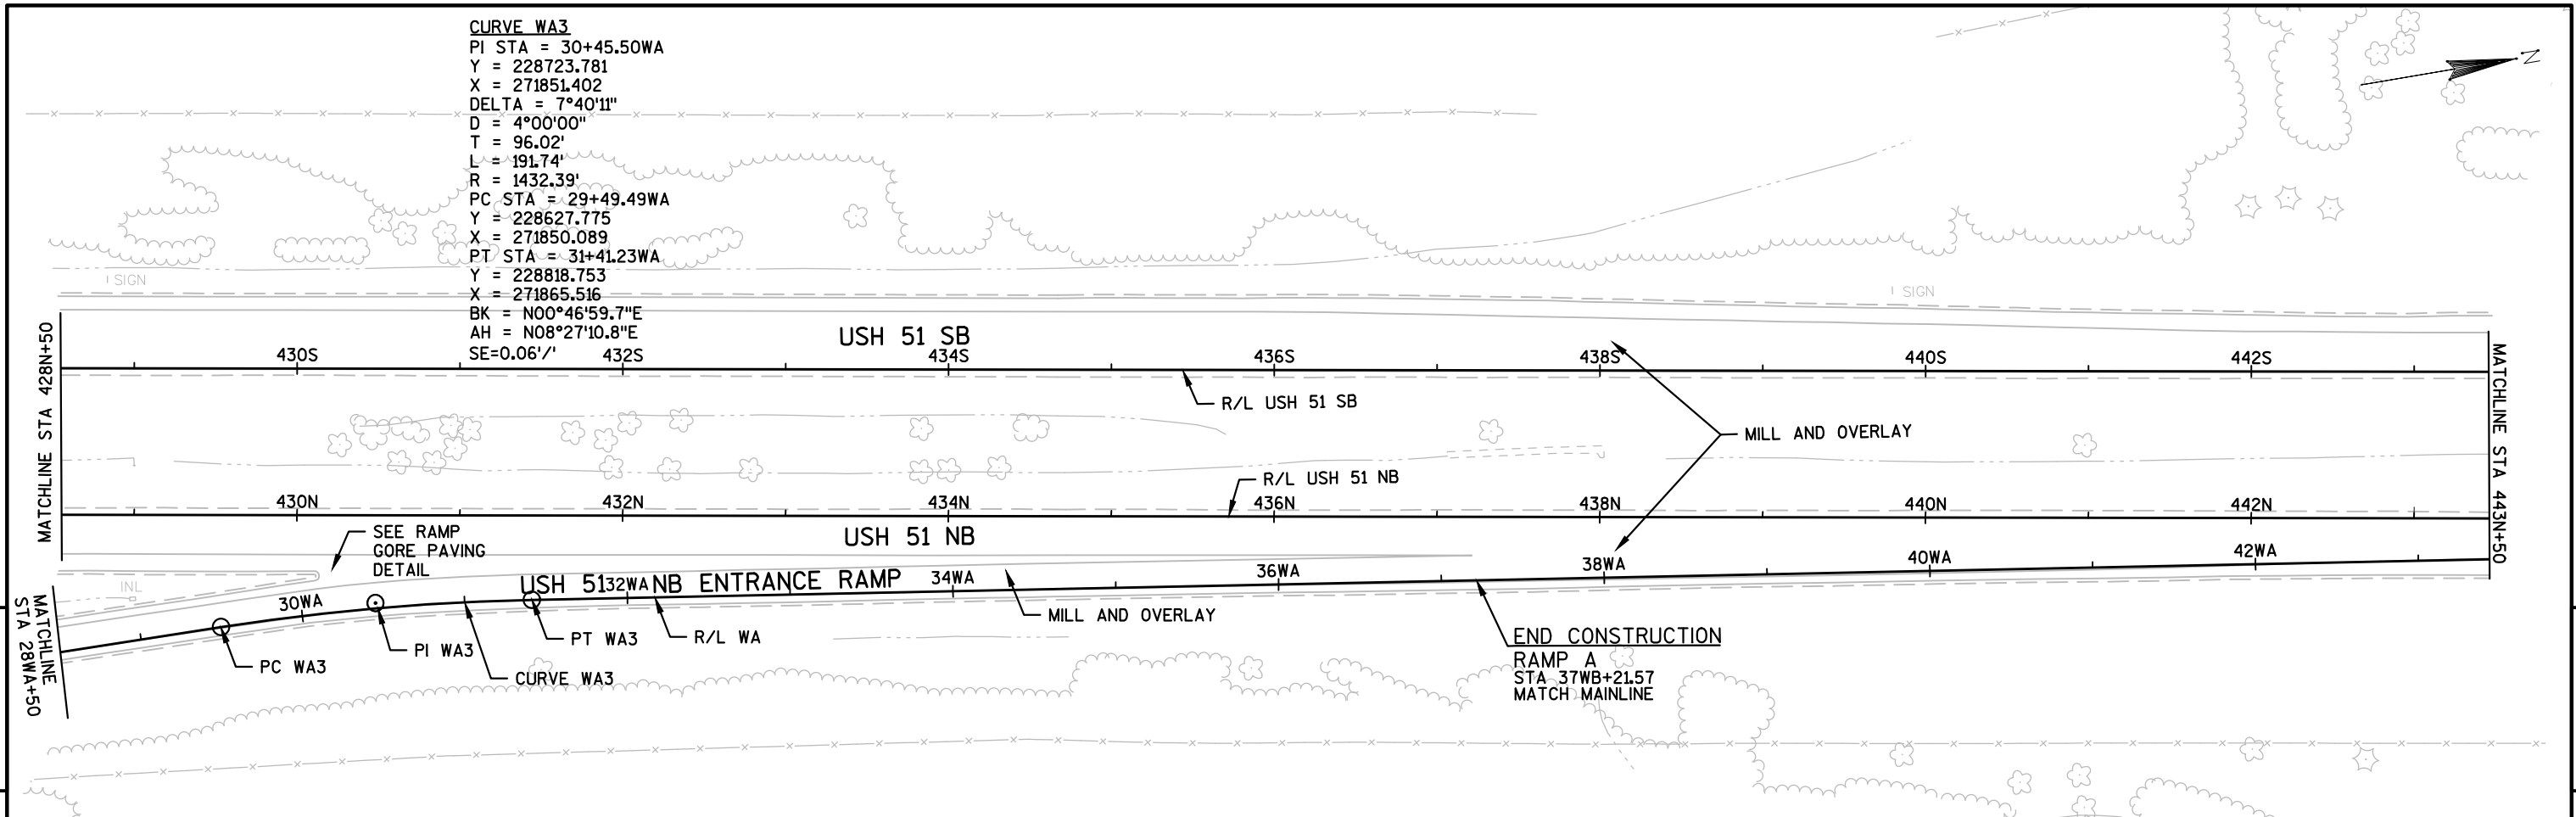


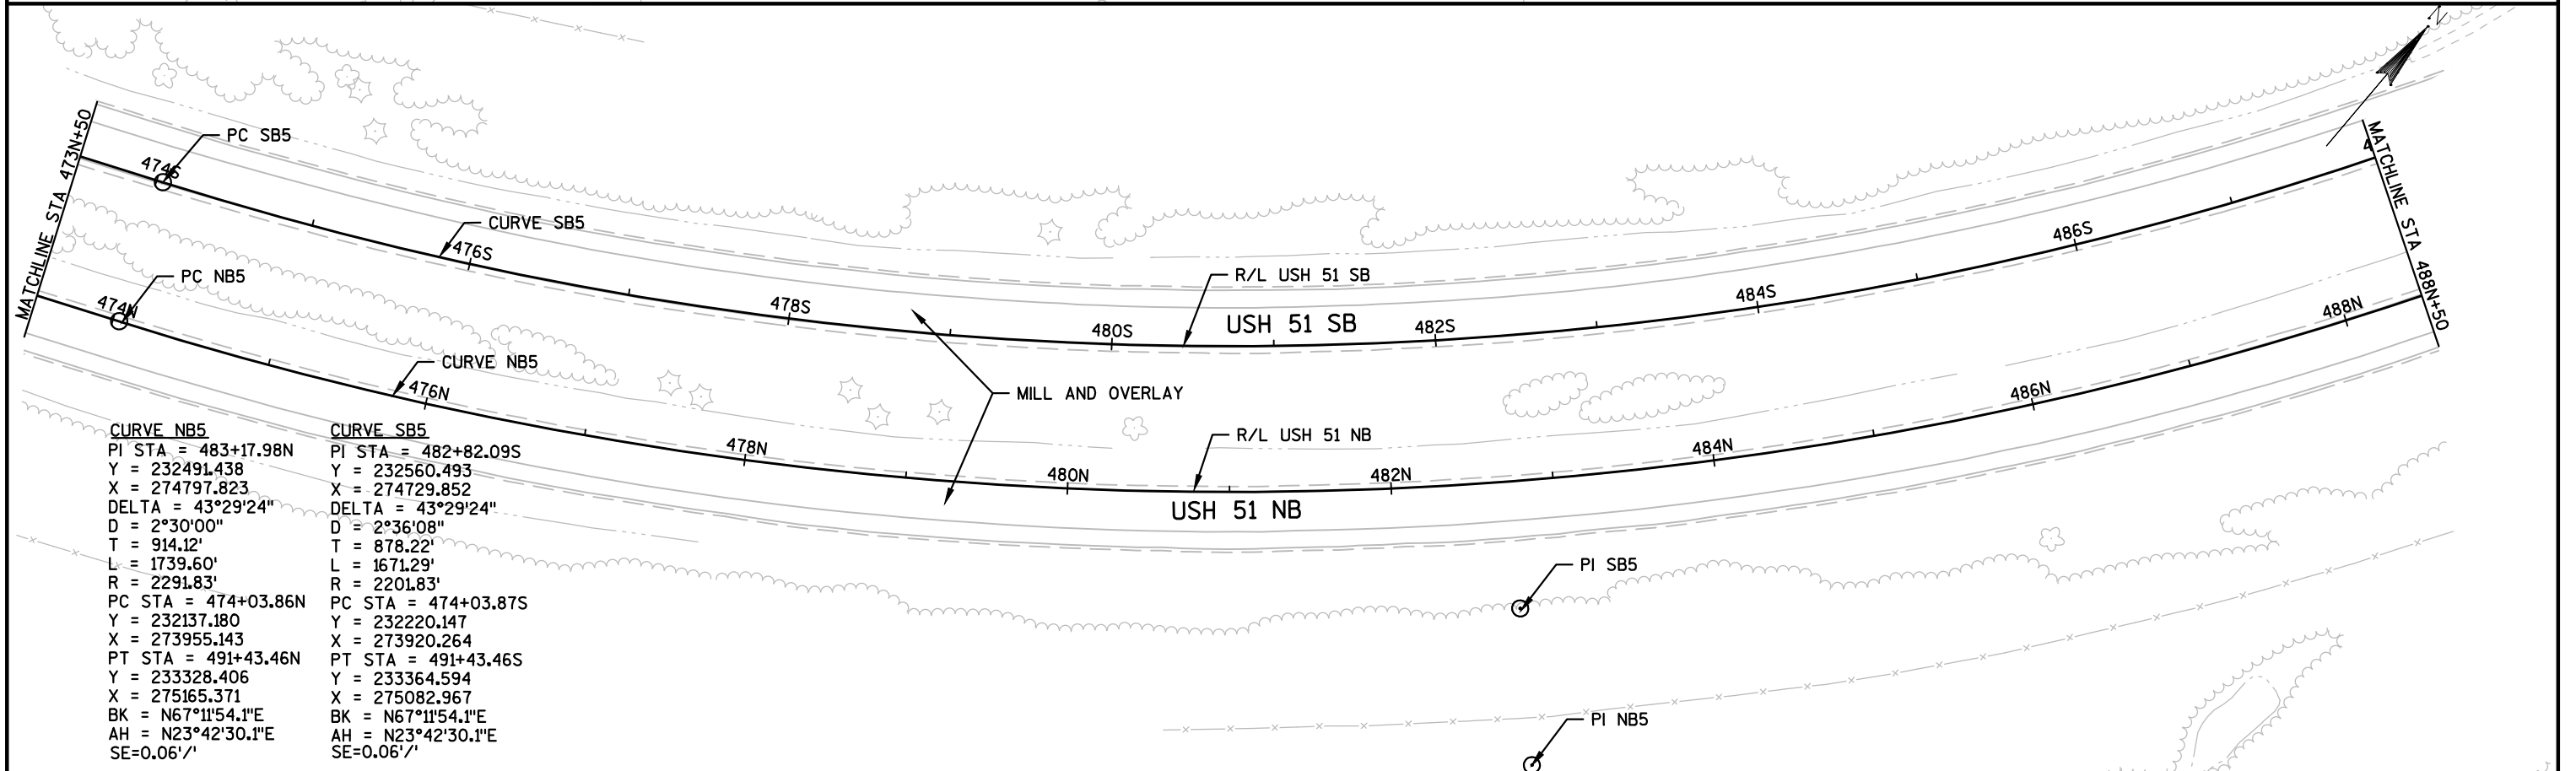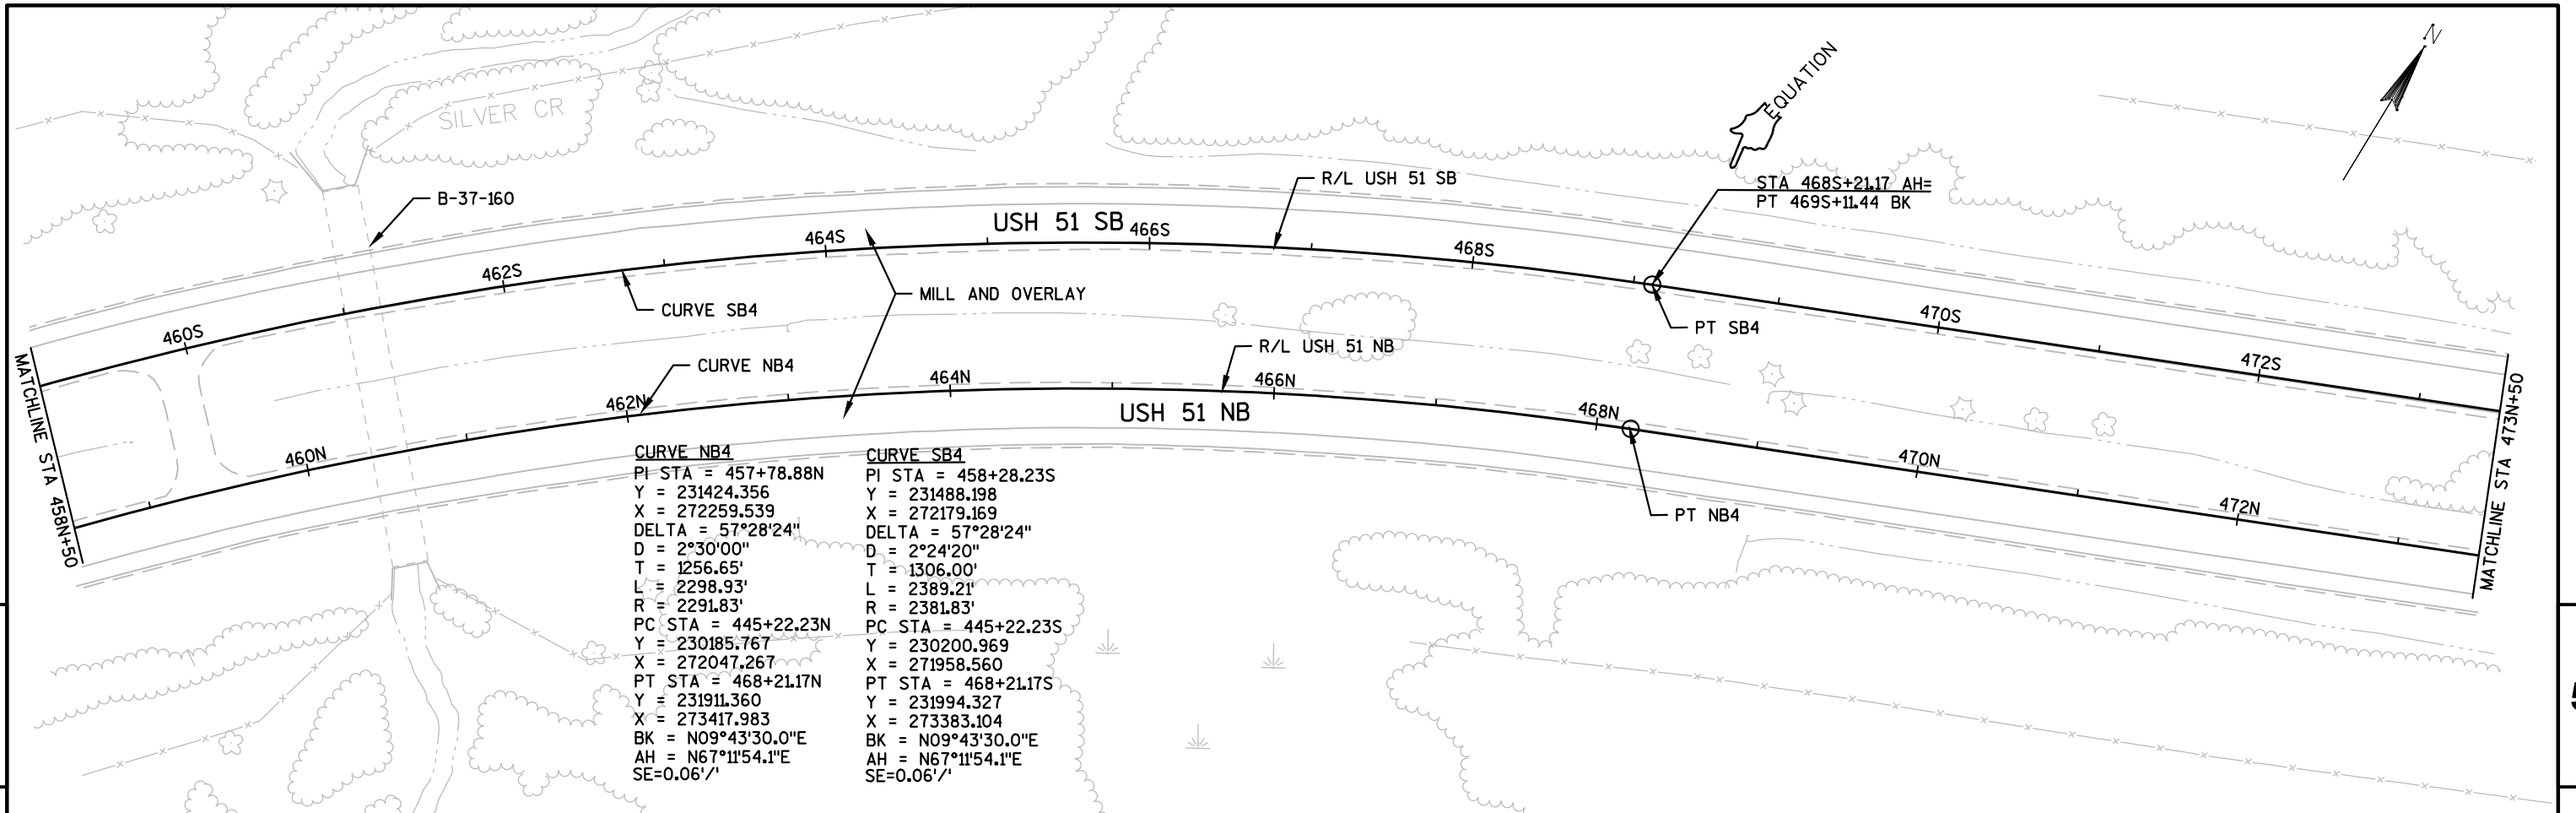

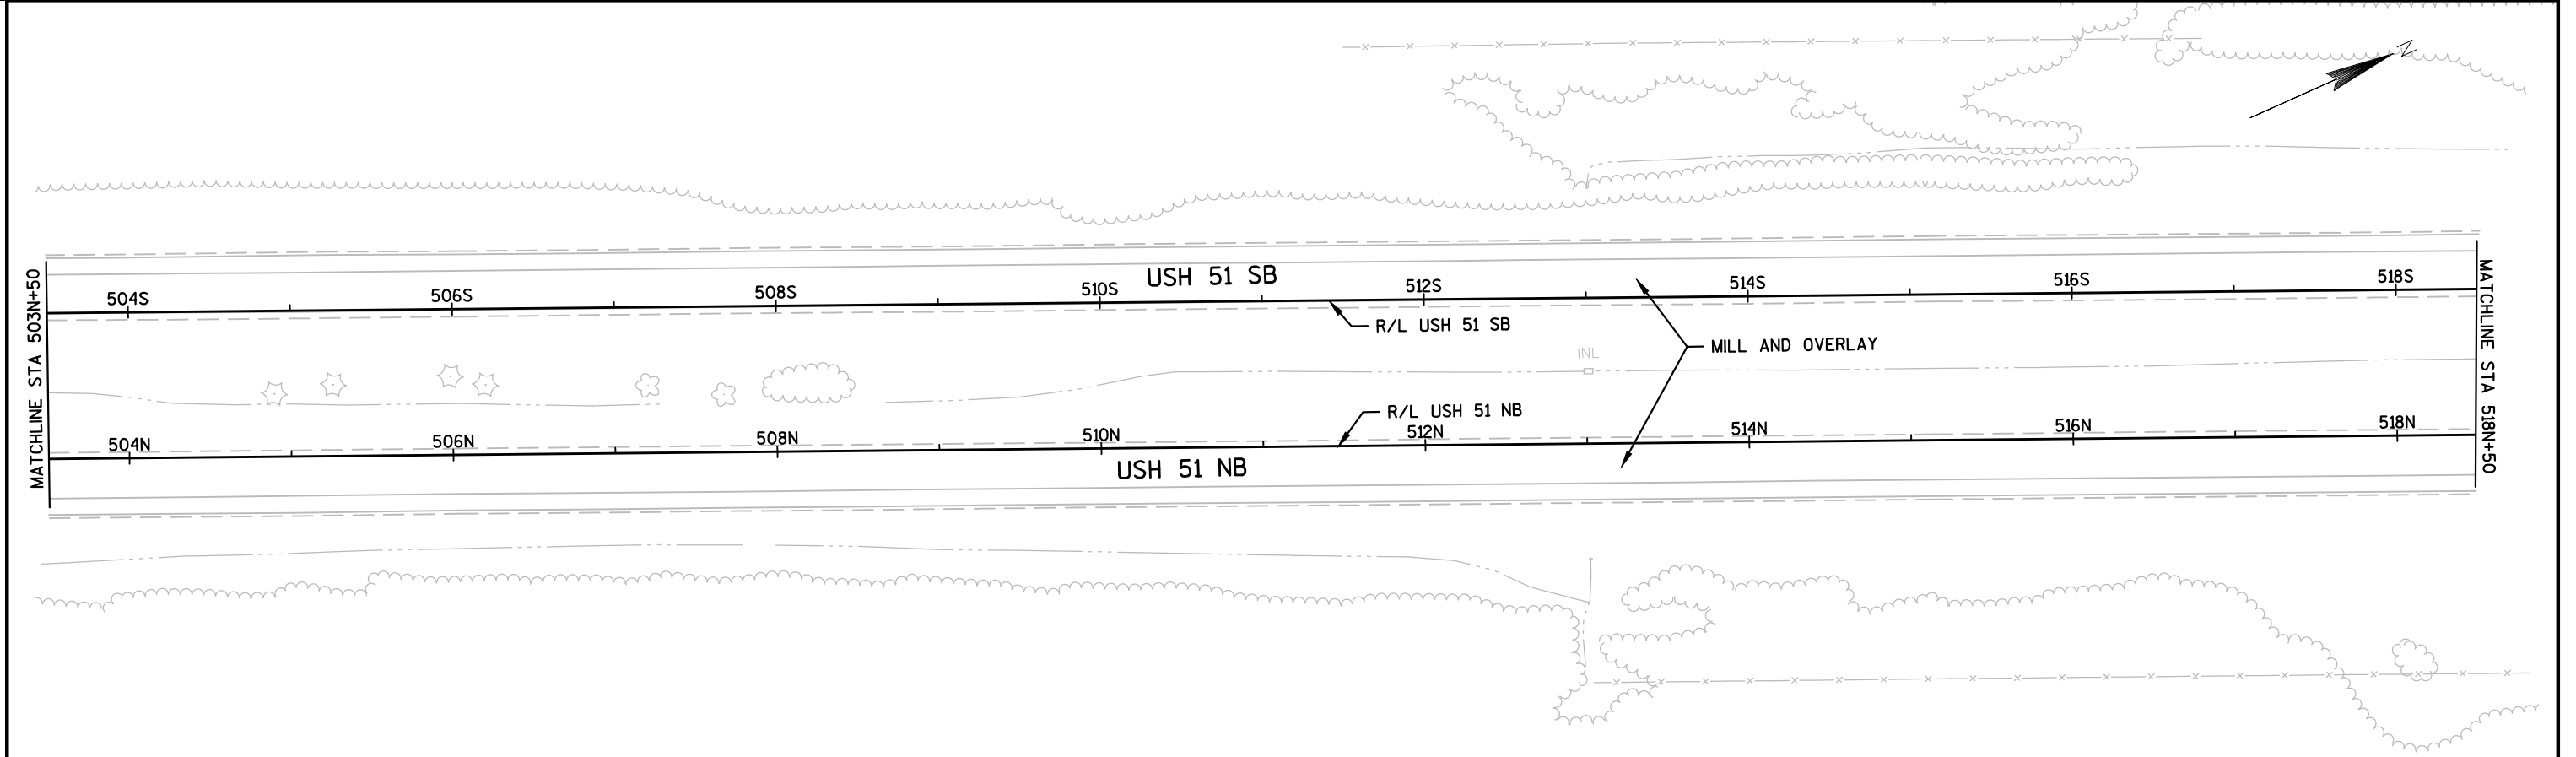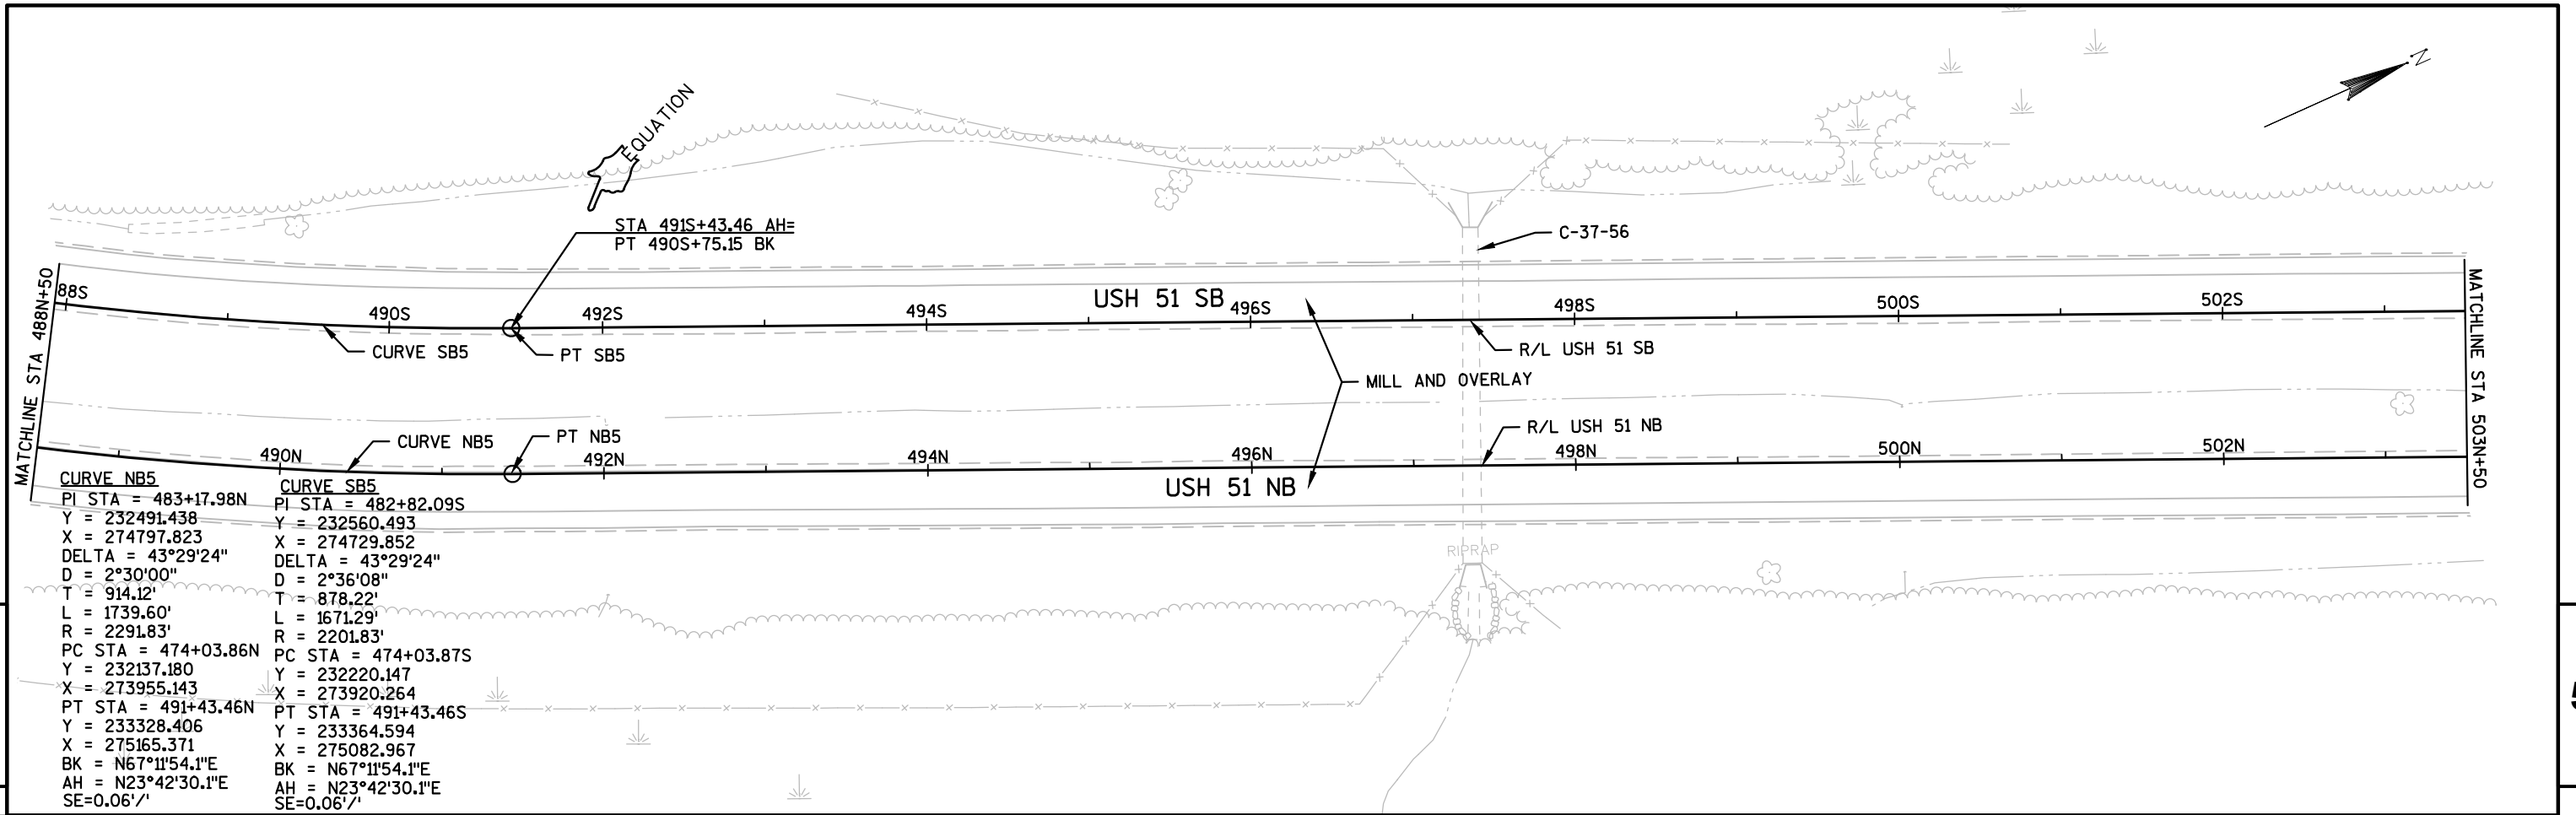


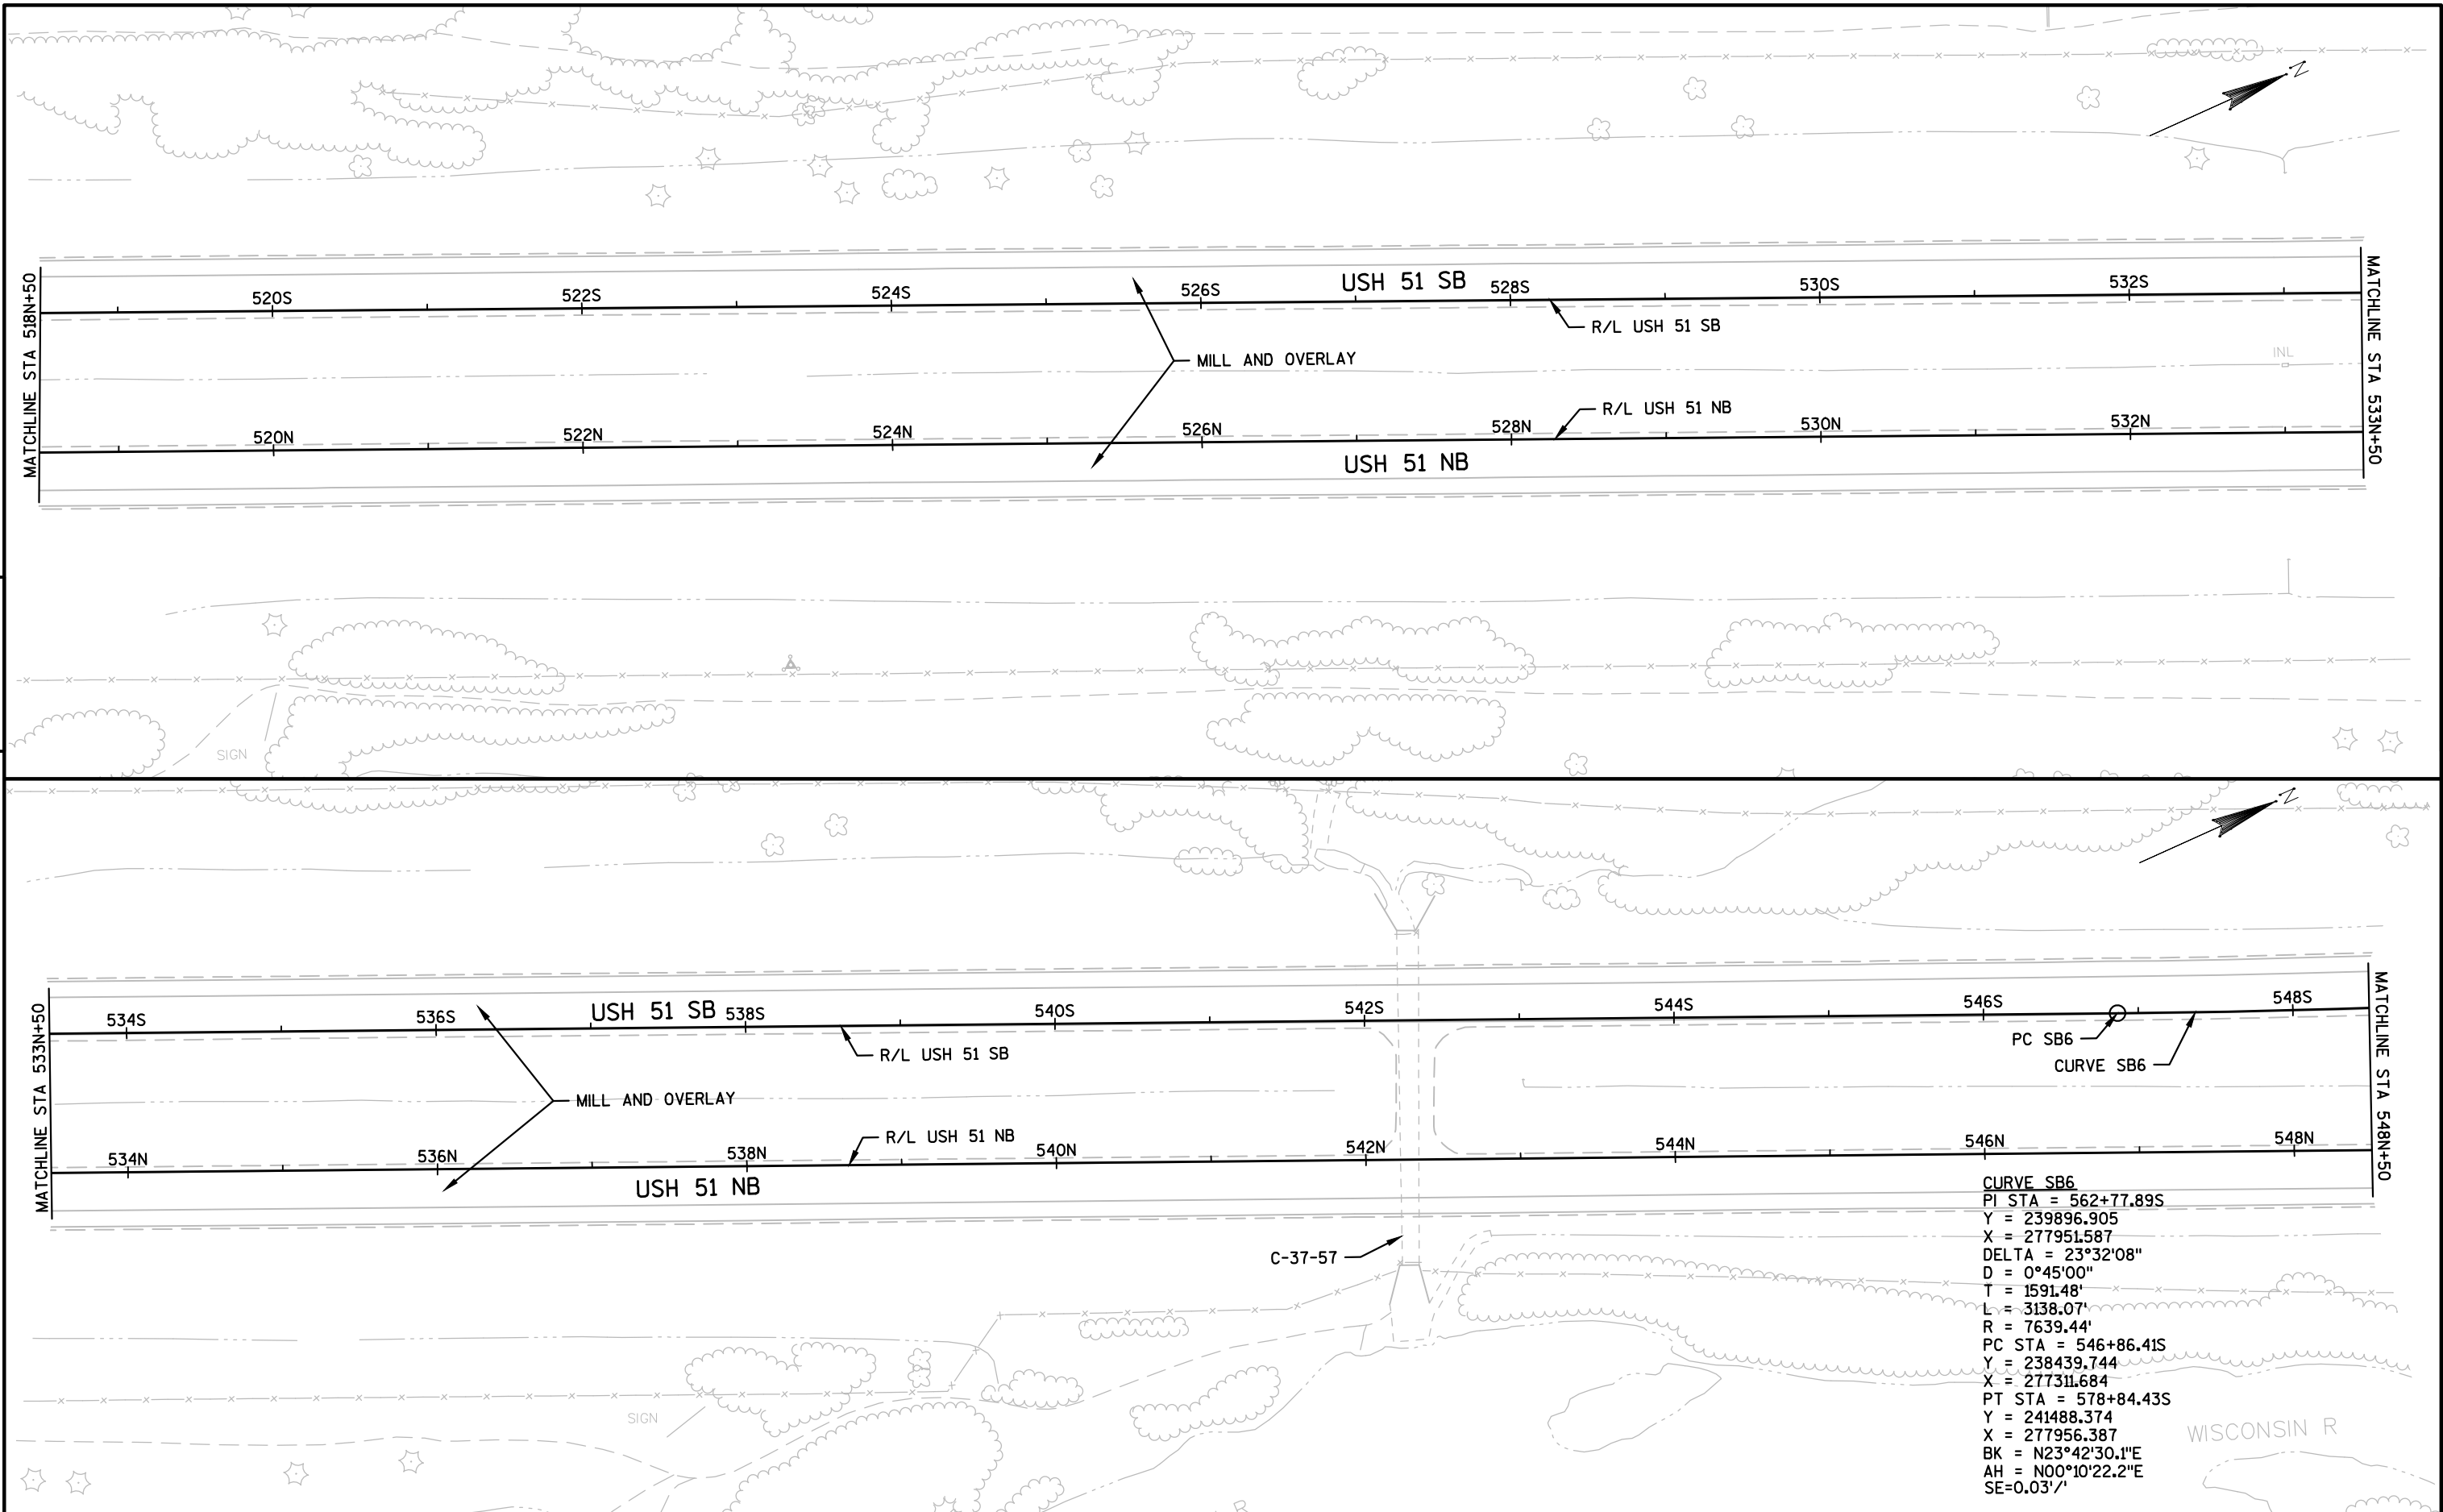


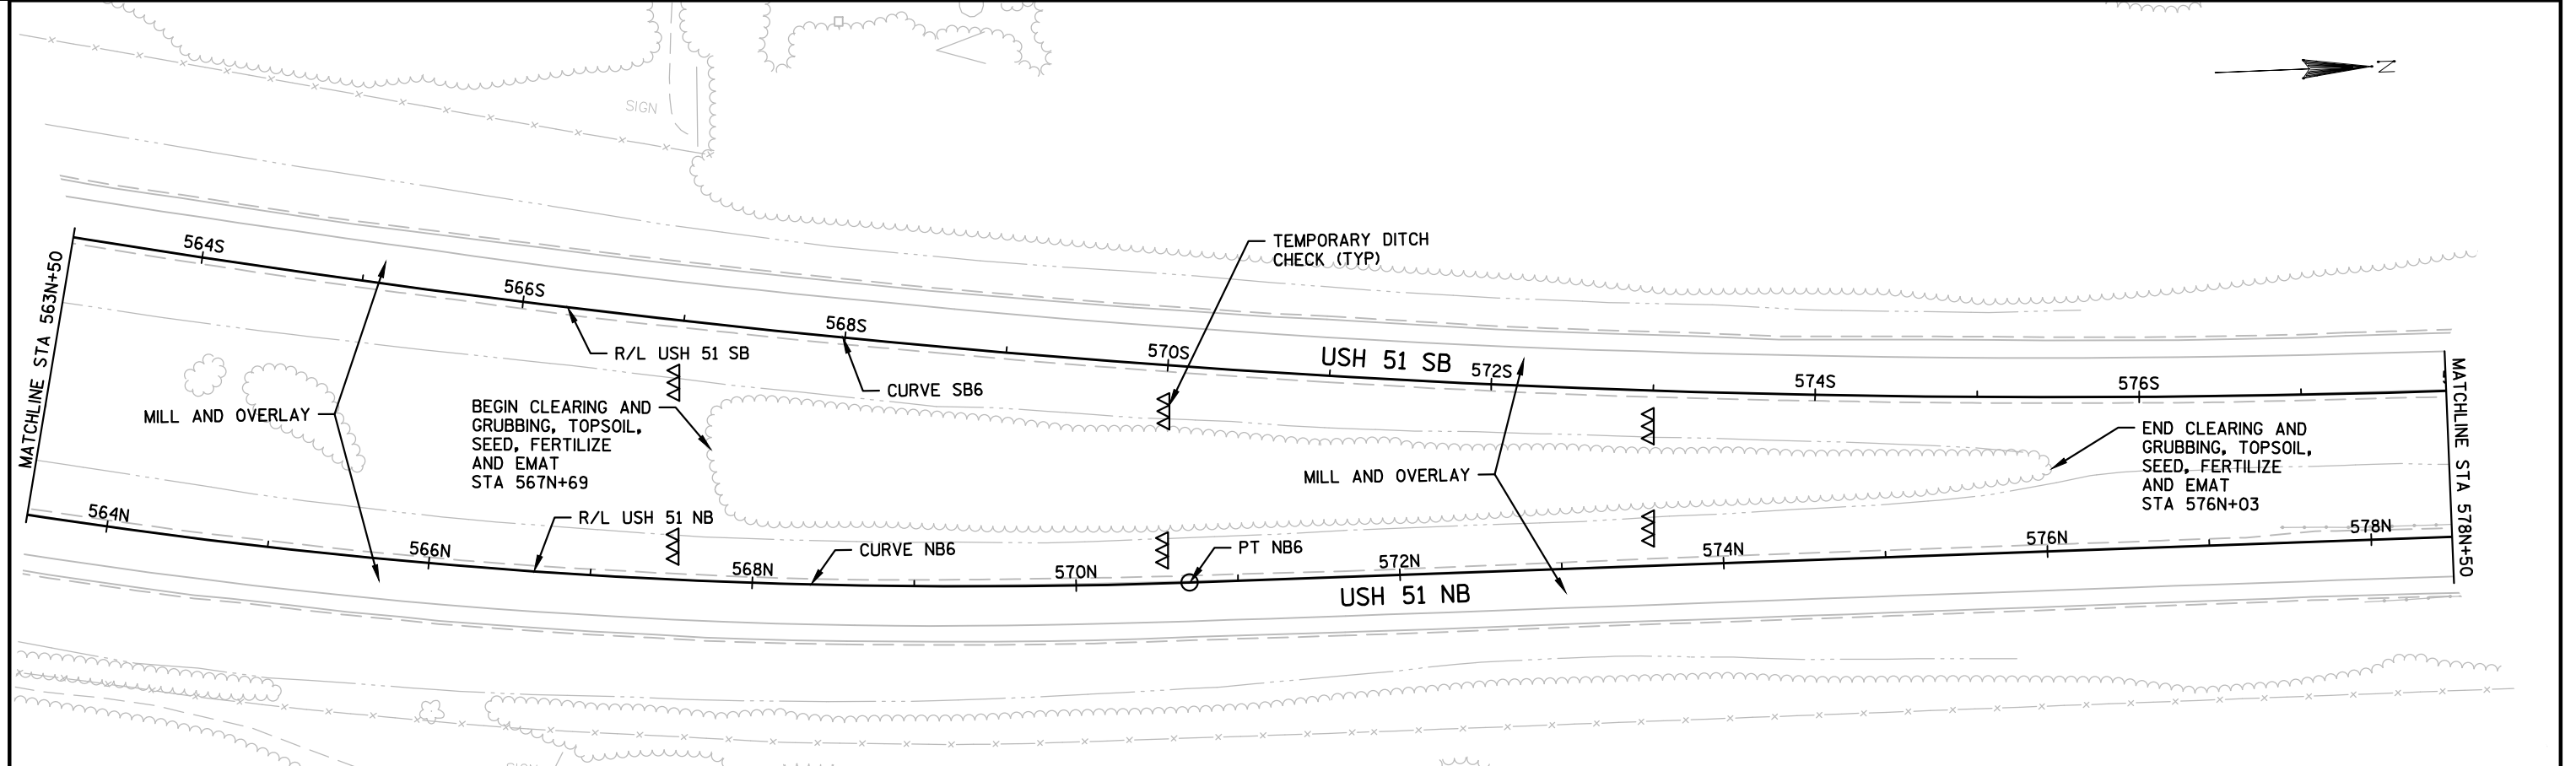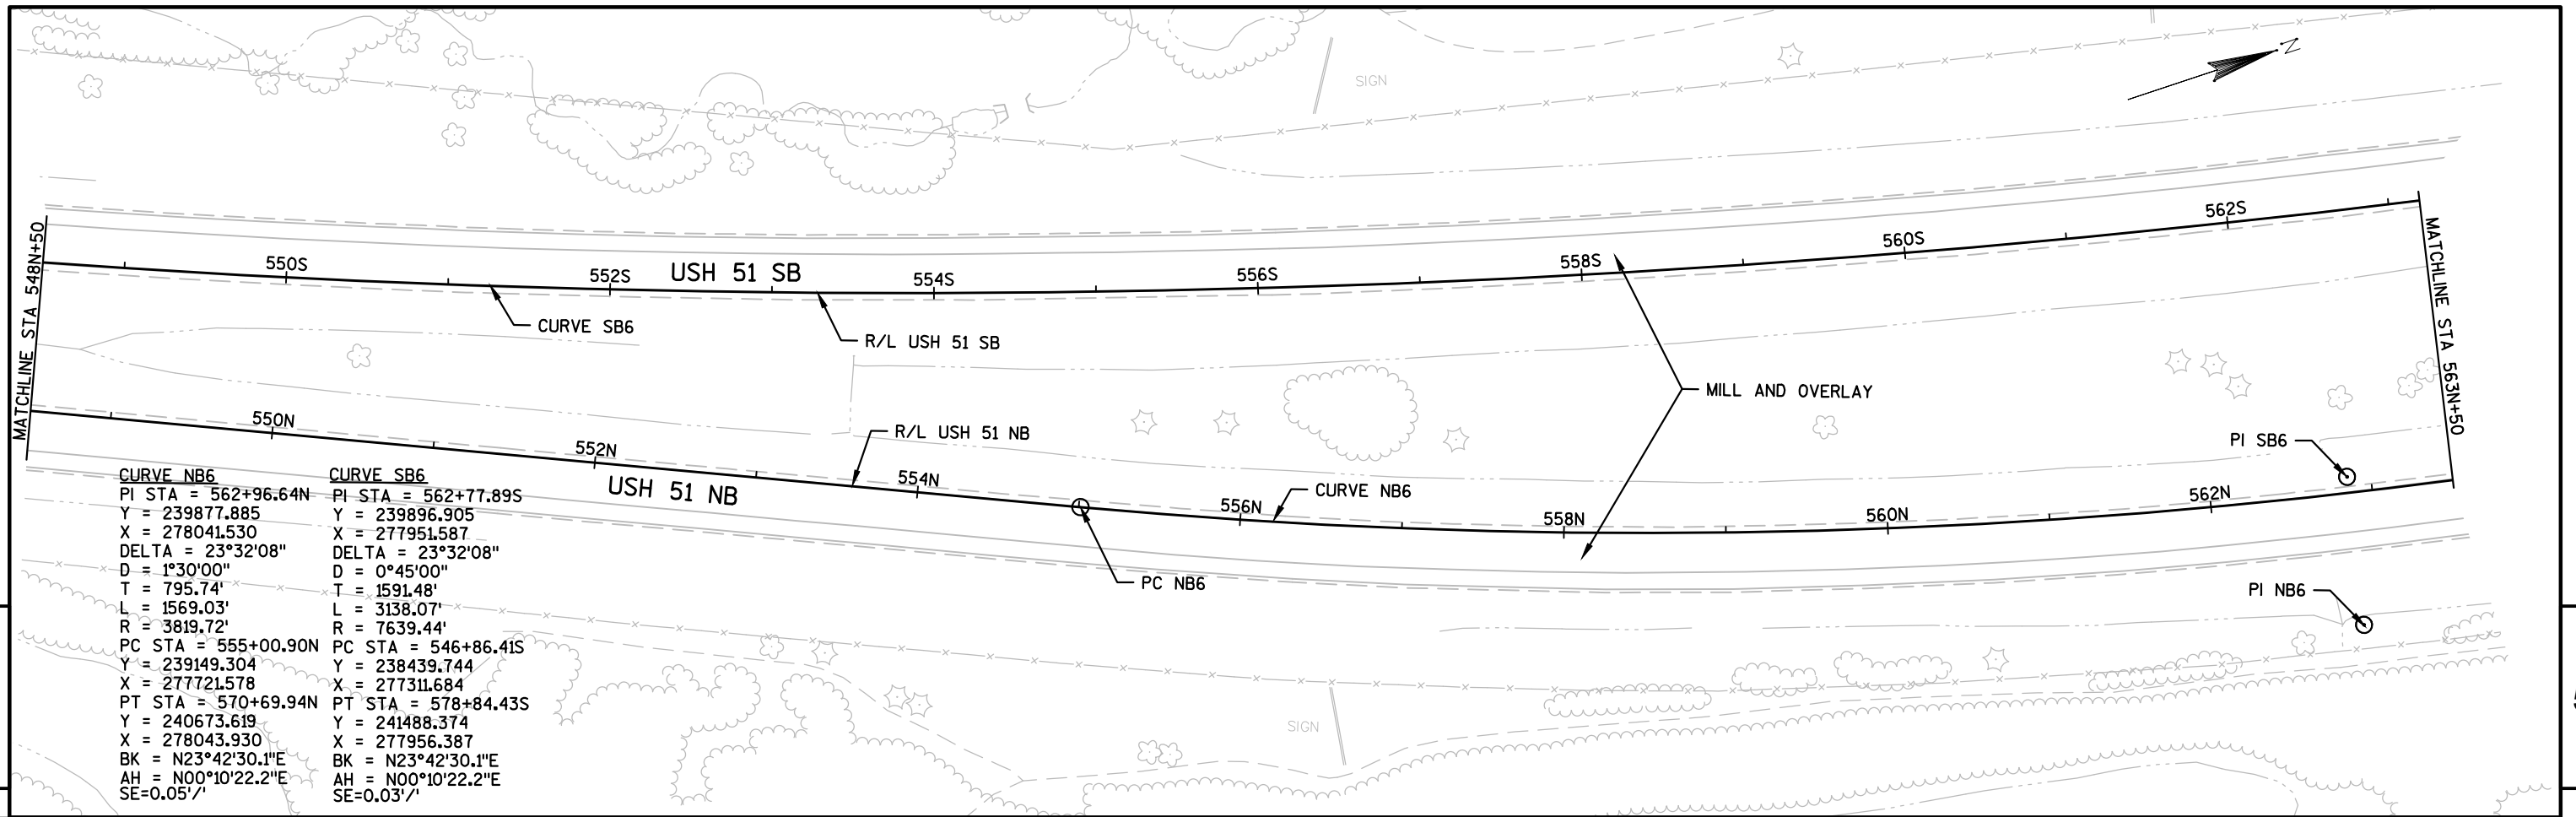

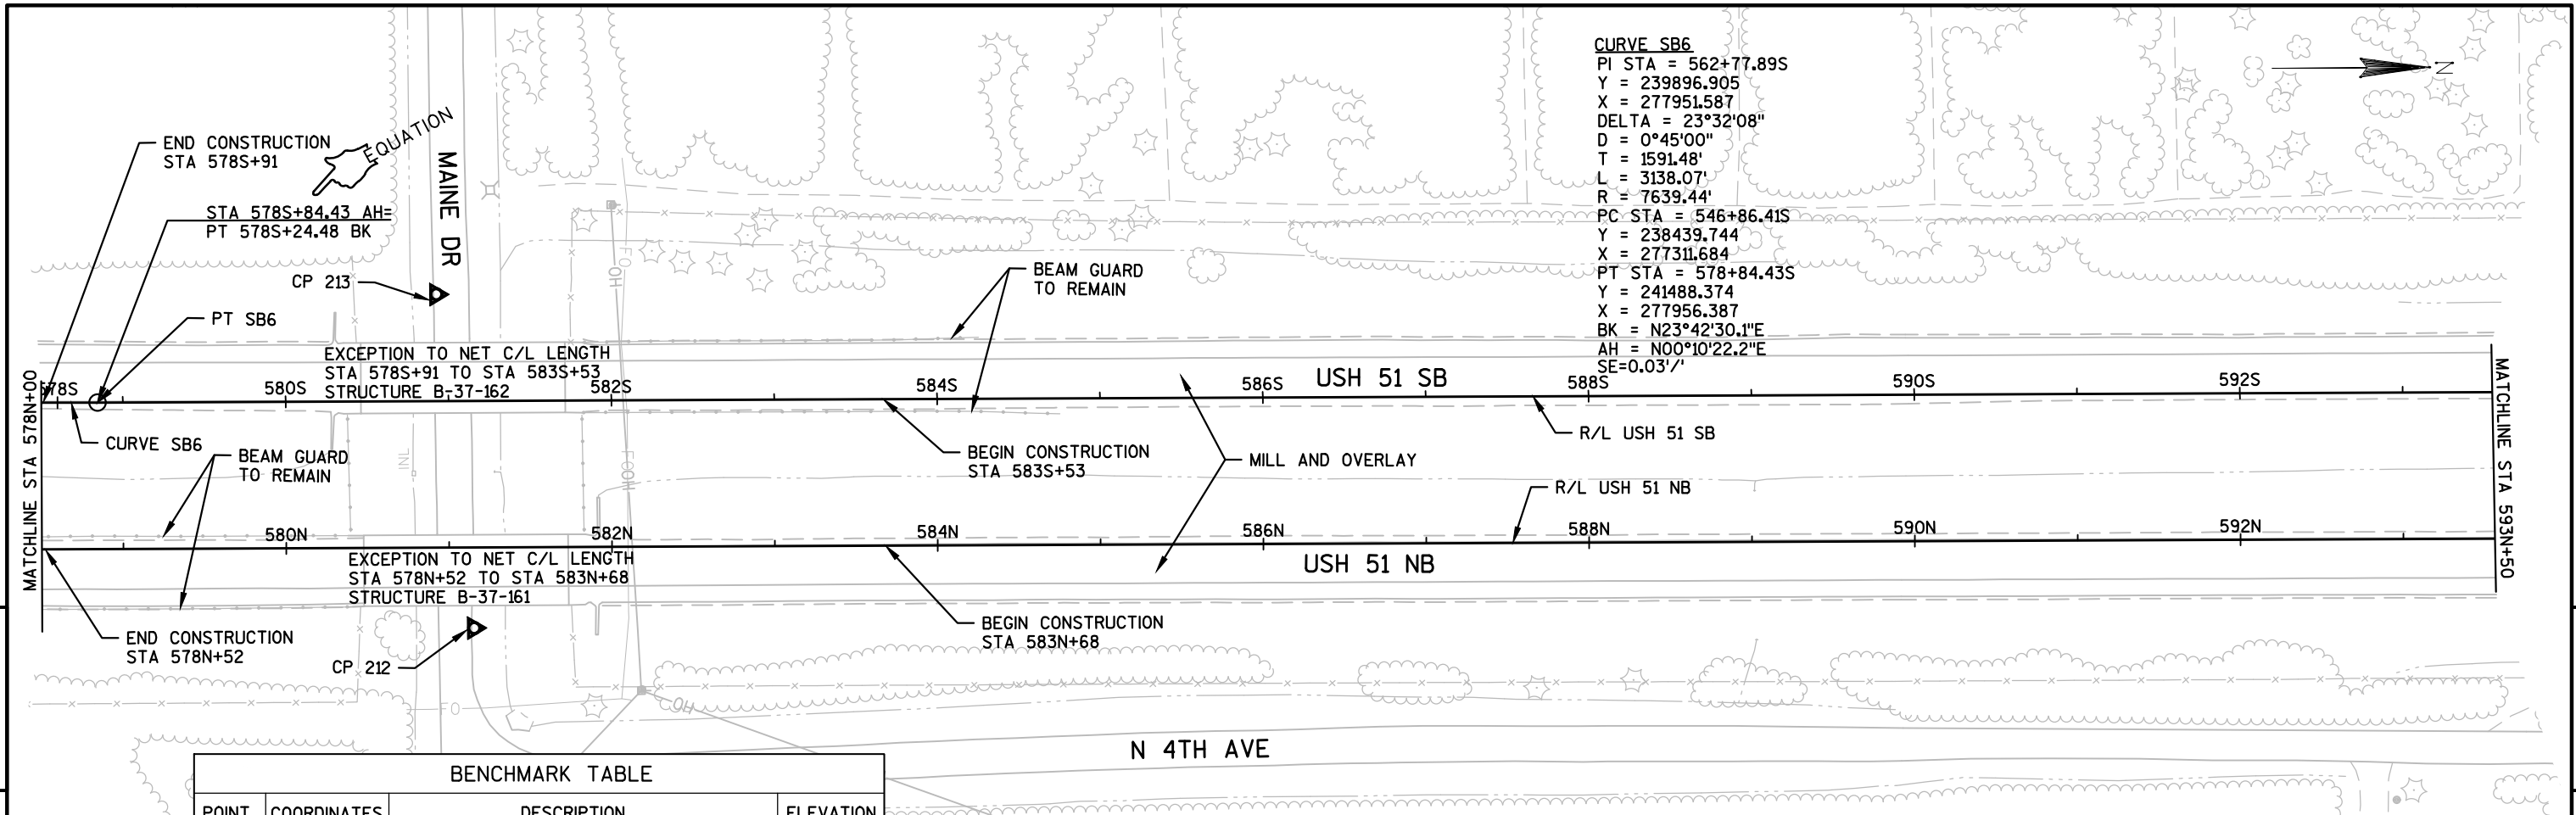




BENCHMARK TABLE			
POINT	COORDINATES	DESCRIPTION	ELEVATION
CP 212 PK	X=278096.54 Y=241718.58	PK NAIL IN N. SHOULDER OF MAINE DR (49.46' E. OF R/L US 51NB)	1222.56
CP 213 PK	X=277891.51 Y=241696.90	PK NAIL IN S. SHOULDER OF MAINE DR (65.51' W. OF R/L US 51SB)	1222.37


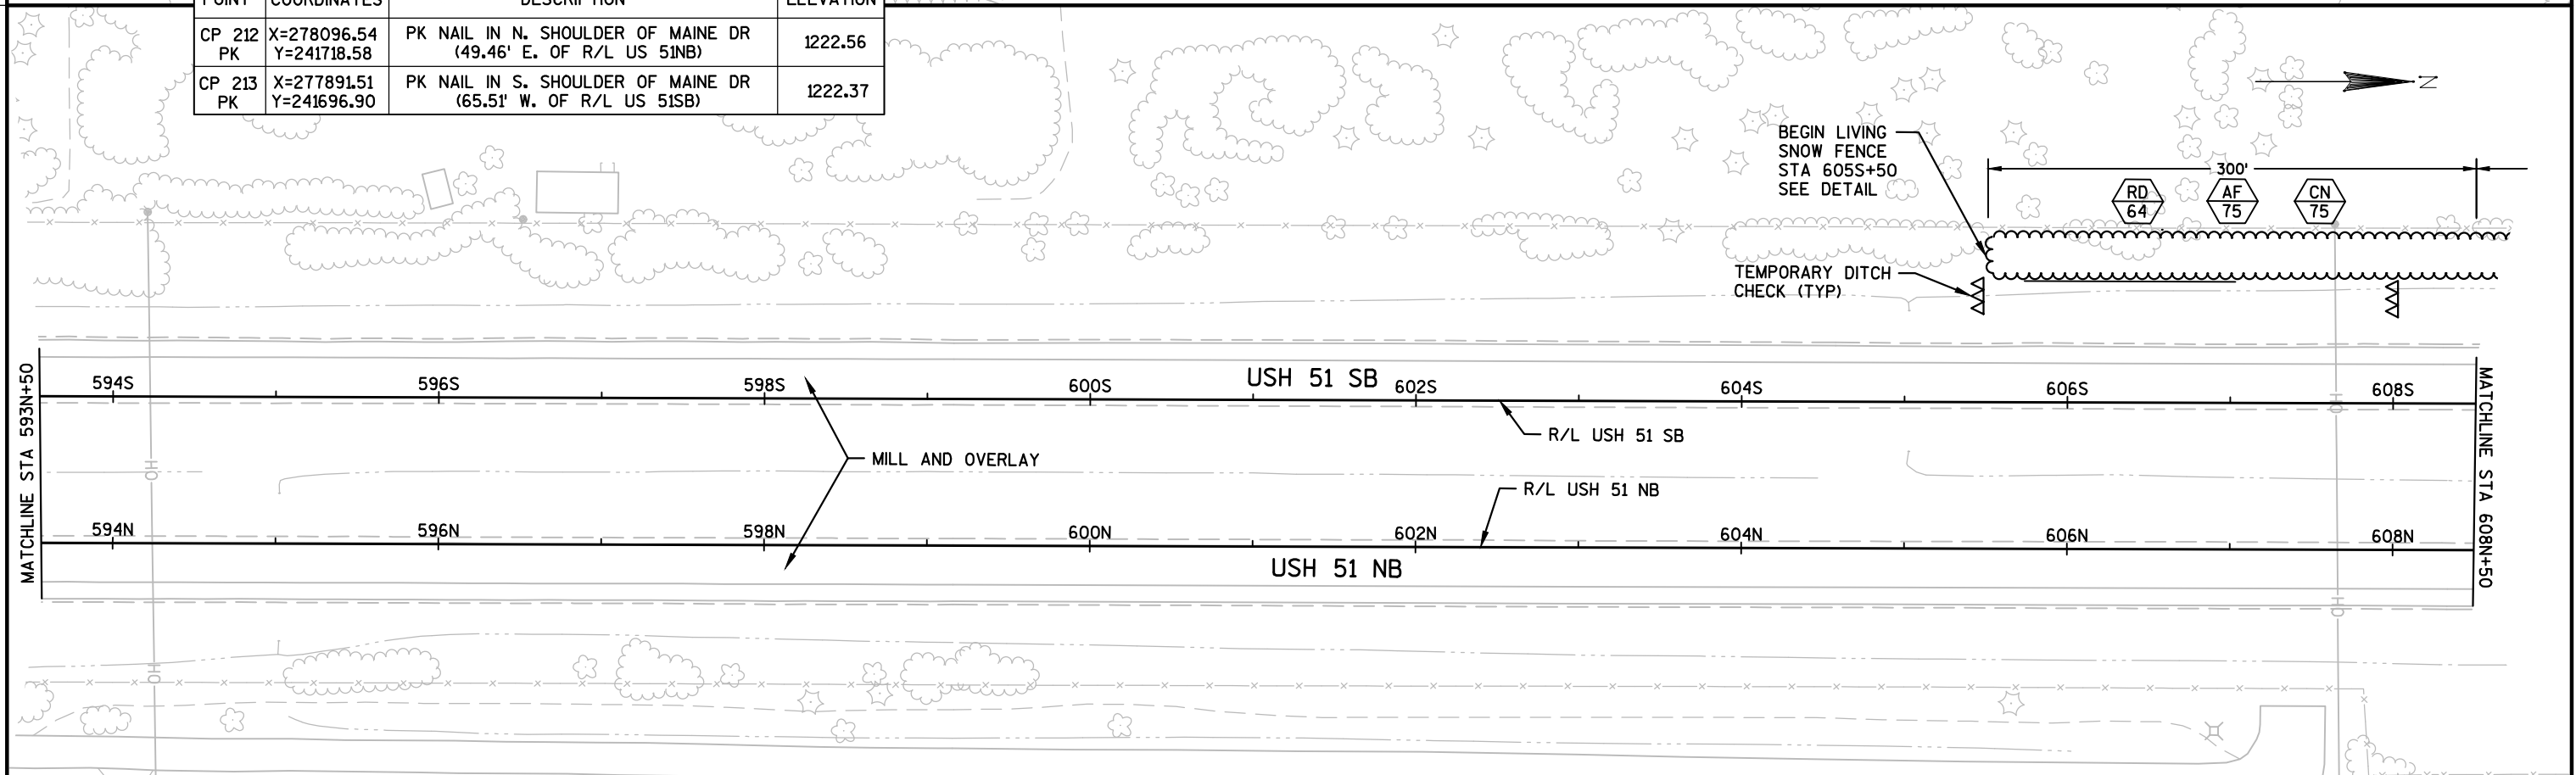



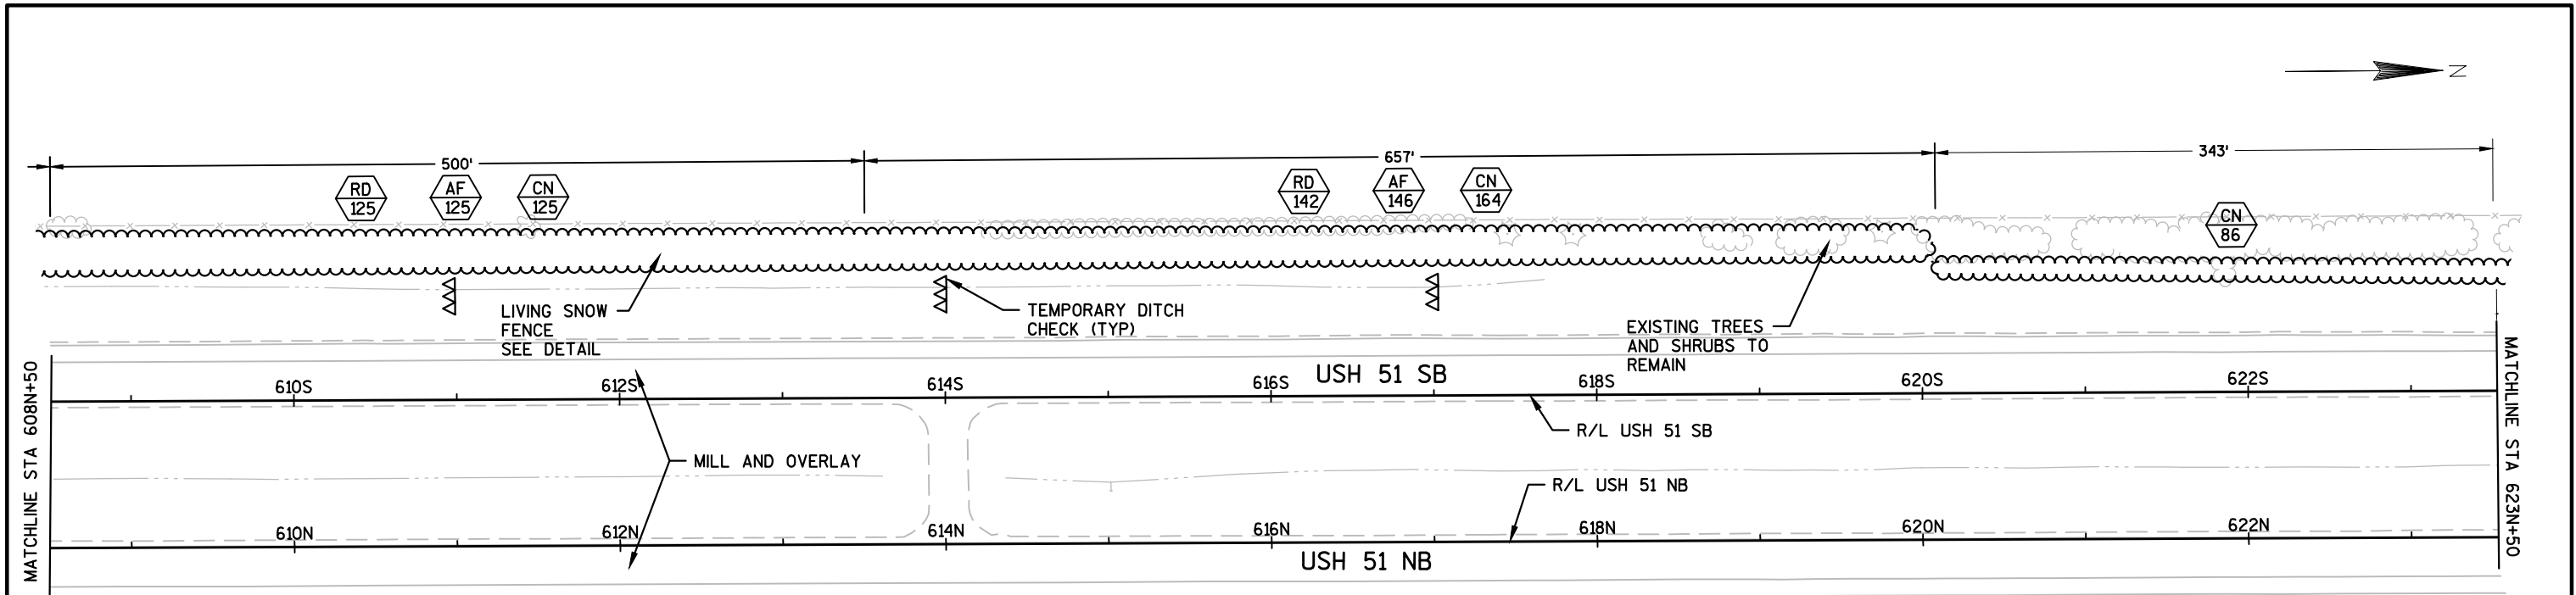


CURVE NB7	CURVE SB7
PI STA = 643+90.09N	PI STA = 641+27.37S
Y = 247993.738	Y = 247731.285
X = 278066.011	X = 277975.219
DELTA = 17°40'32"	DELTA = 15°01'53"
D = 0°30'00"	D = 0°29'46"
T = 1781.72'	T = 1523.69'
L = 3535.14'	L = 3029.87'
R = 11459.16'	R = 11549.16'
PC STA = 626+08.37N	PC STA = 626+03.68S
Y = 246212.023	Y = 246207.607
X = 278060.637	X = 277970.623
PT STA = 661+43.51N	PT STA = 656+10.14S
Y = 249689.707	Y = 249201.638
X = 278612.112	X = 278374.819
BK = N00°10'22.2"E	BK = N00°10'22.2"E
AH = N17°50'54.7"E	AH = N15°12'14.9"E
SE=0.02'/'	SE=0.02'/'

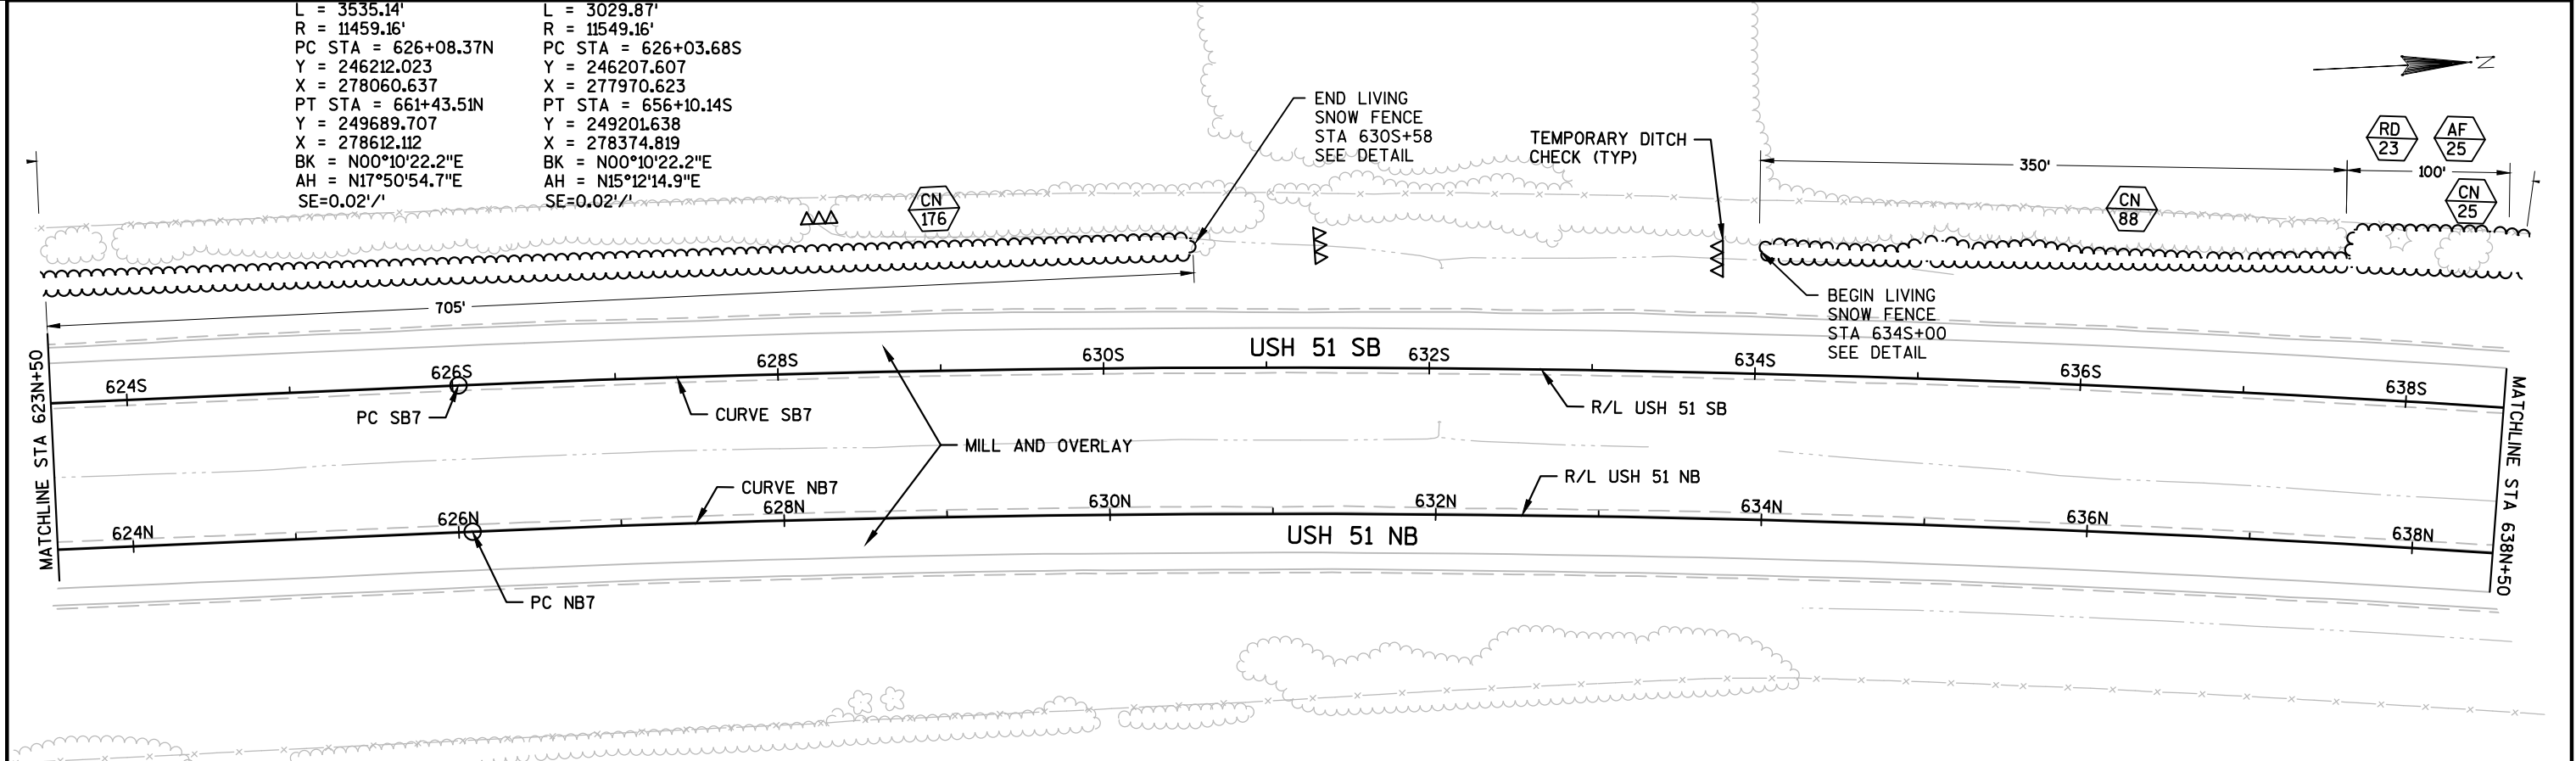

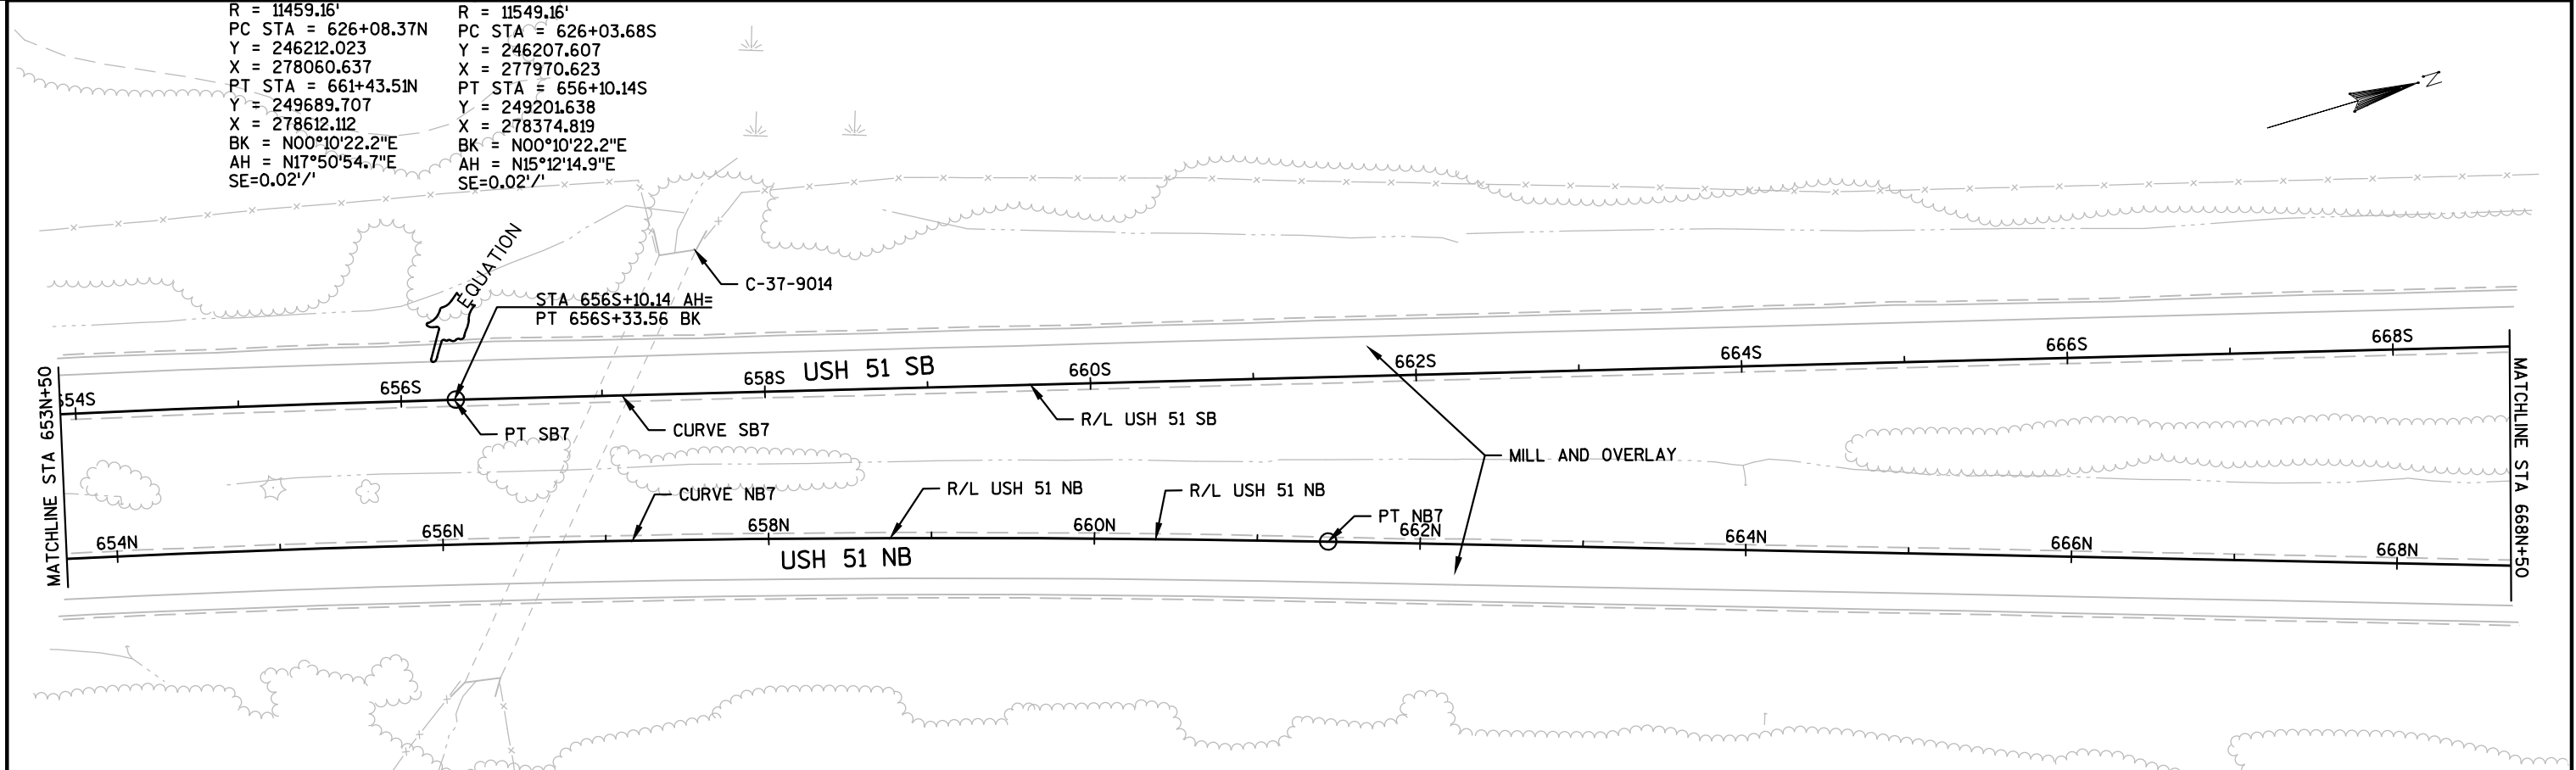
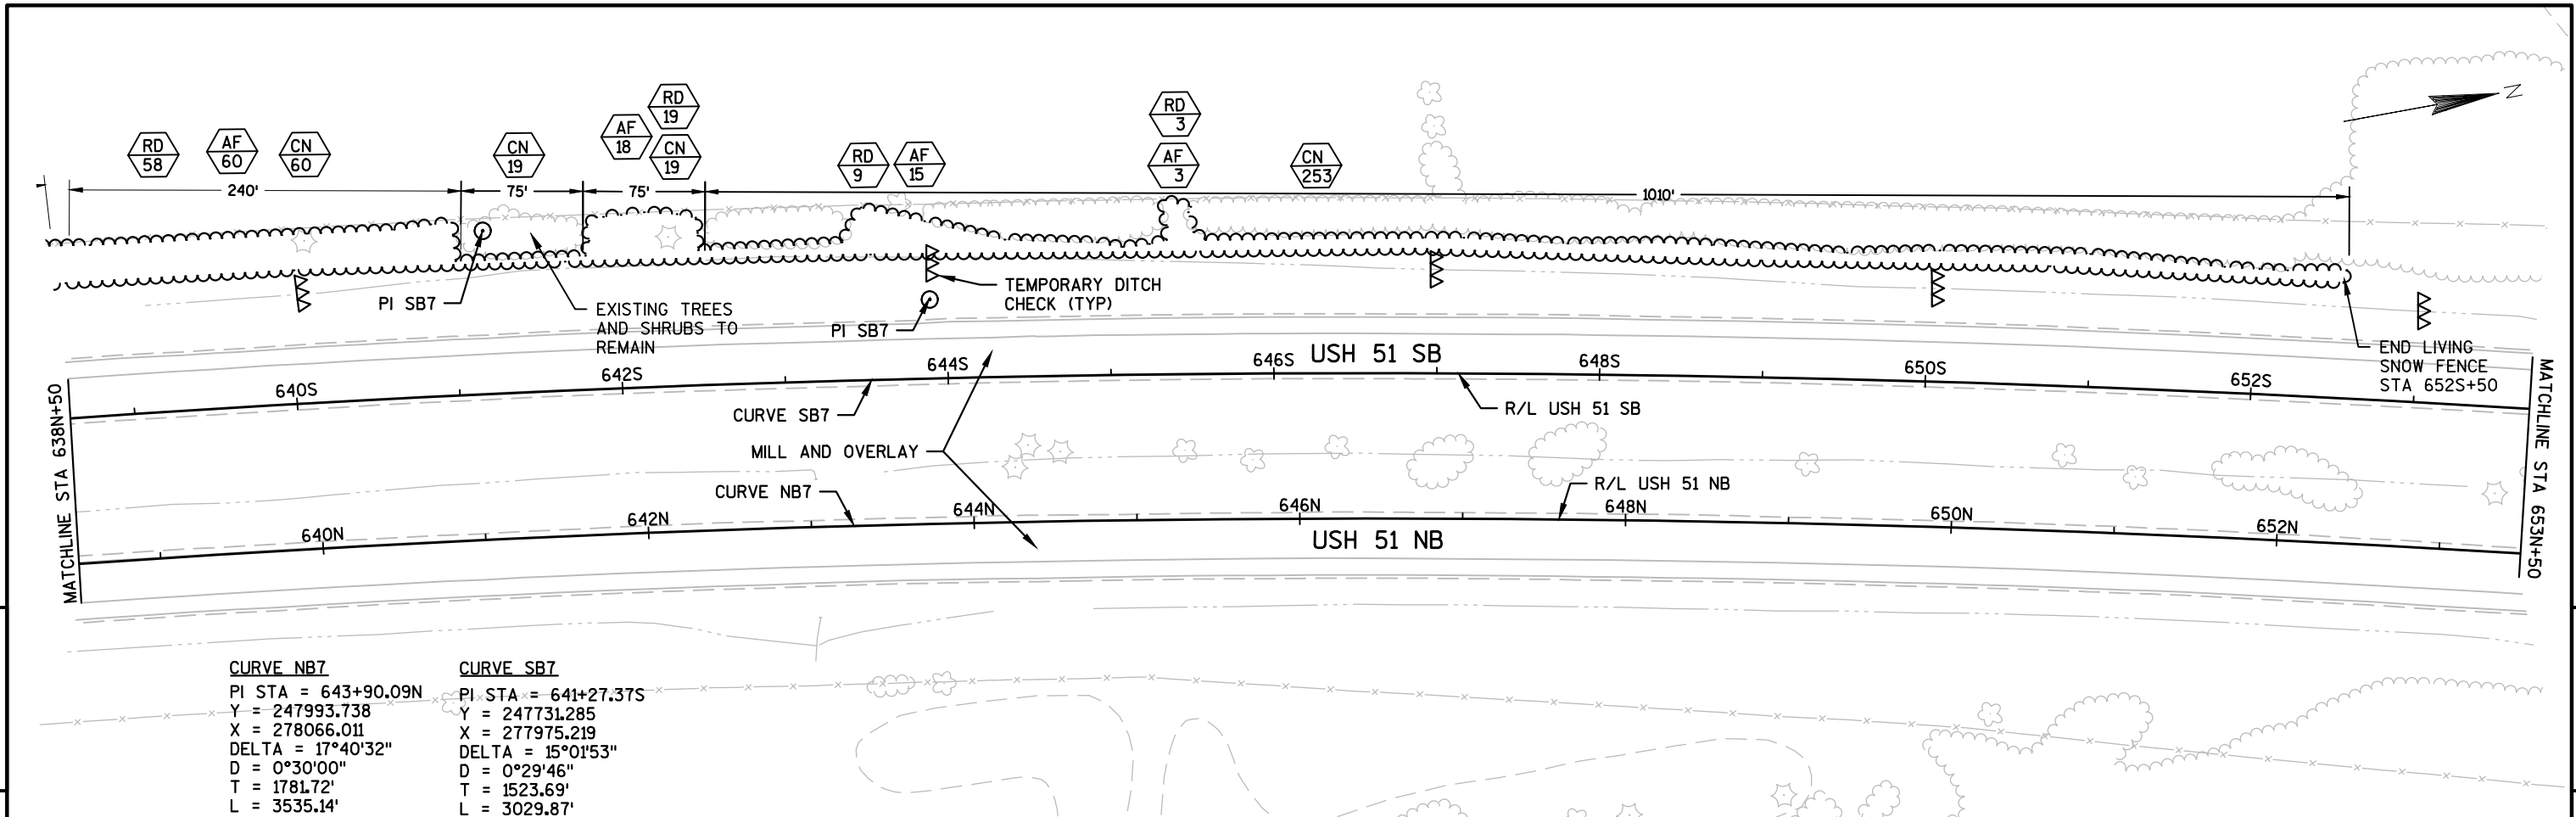


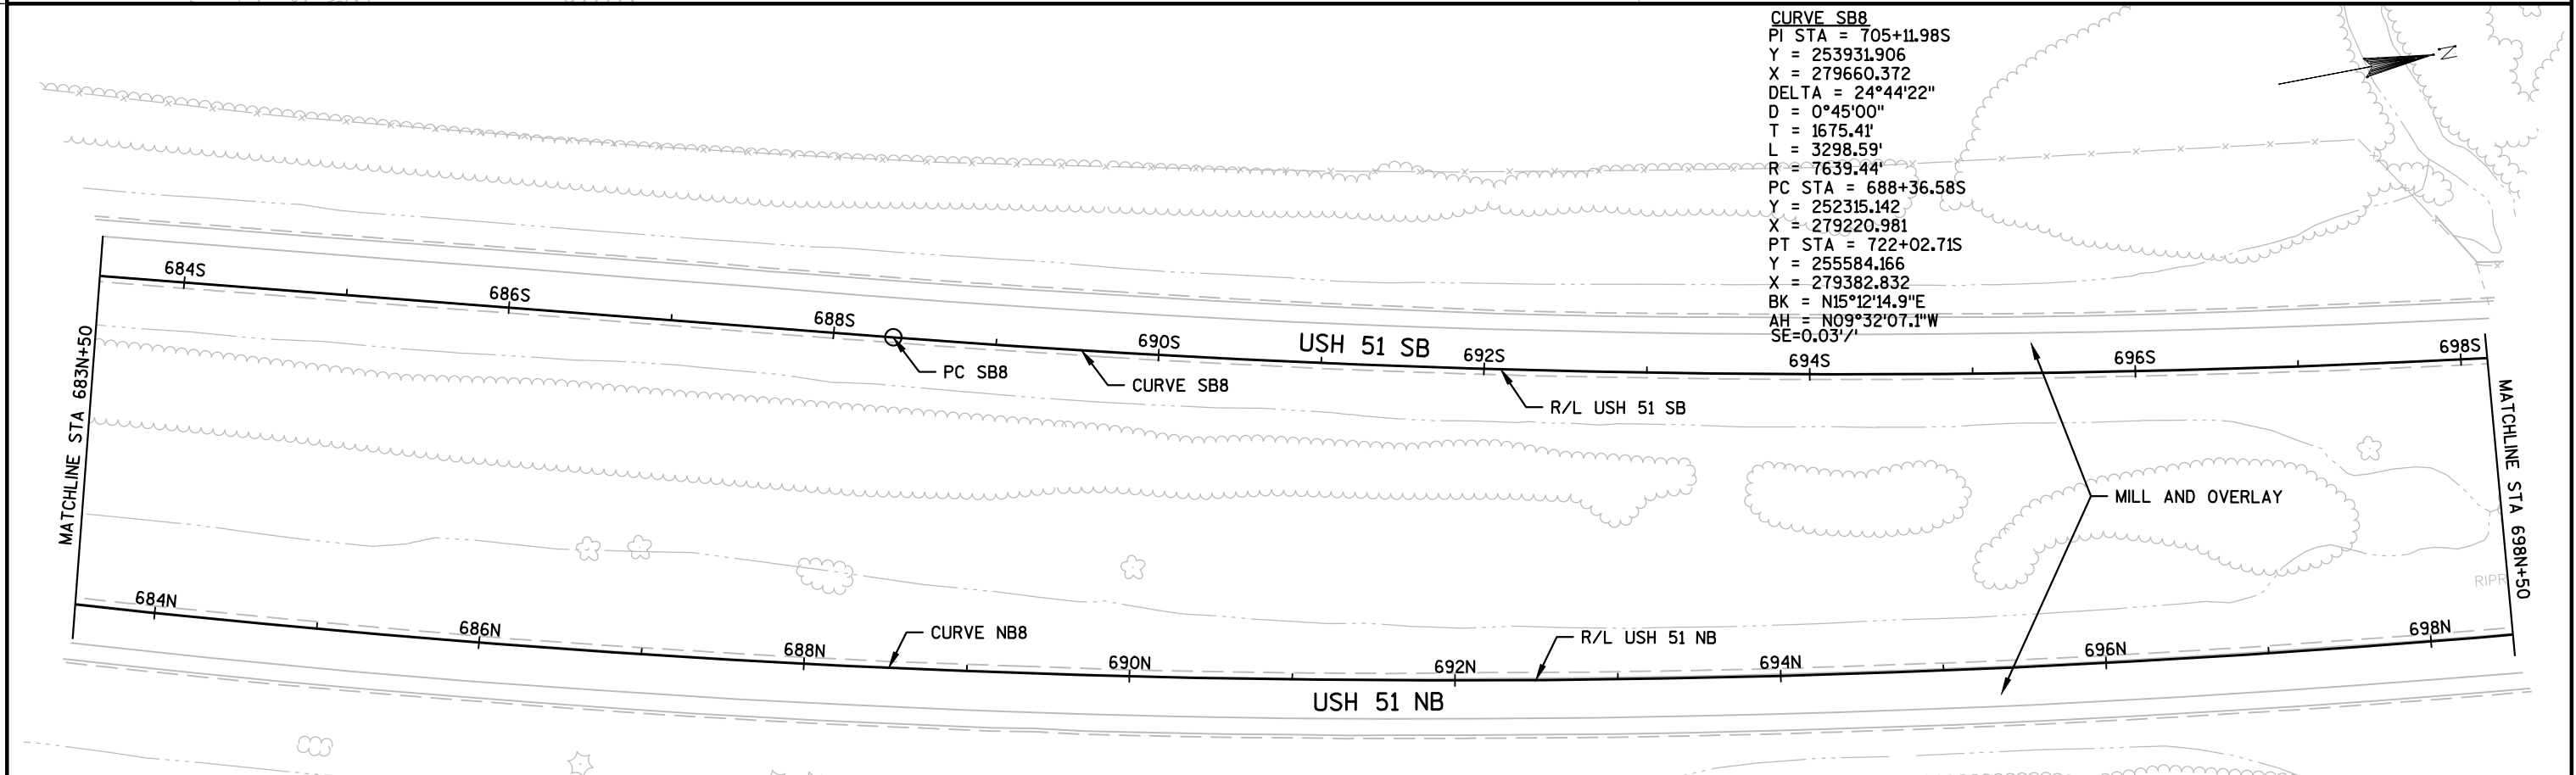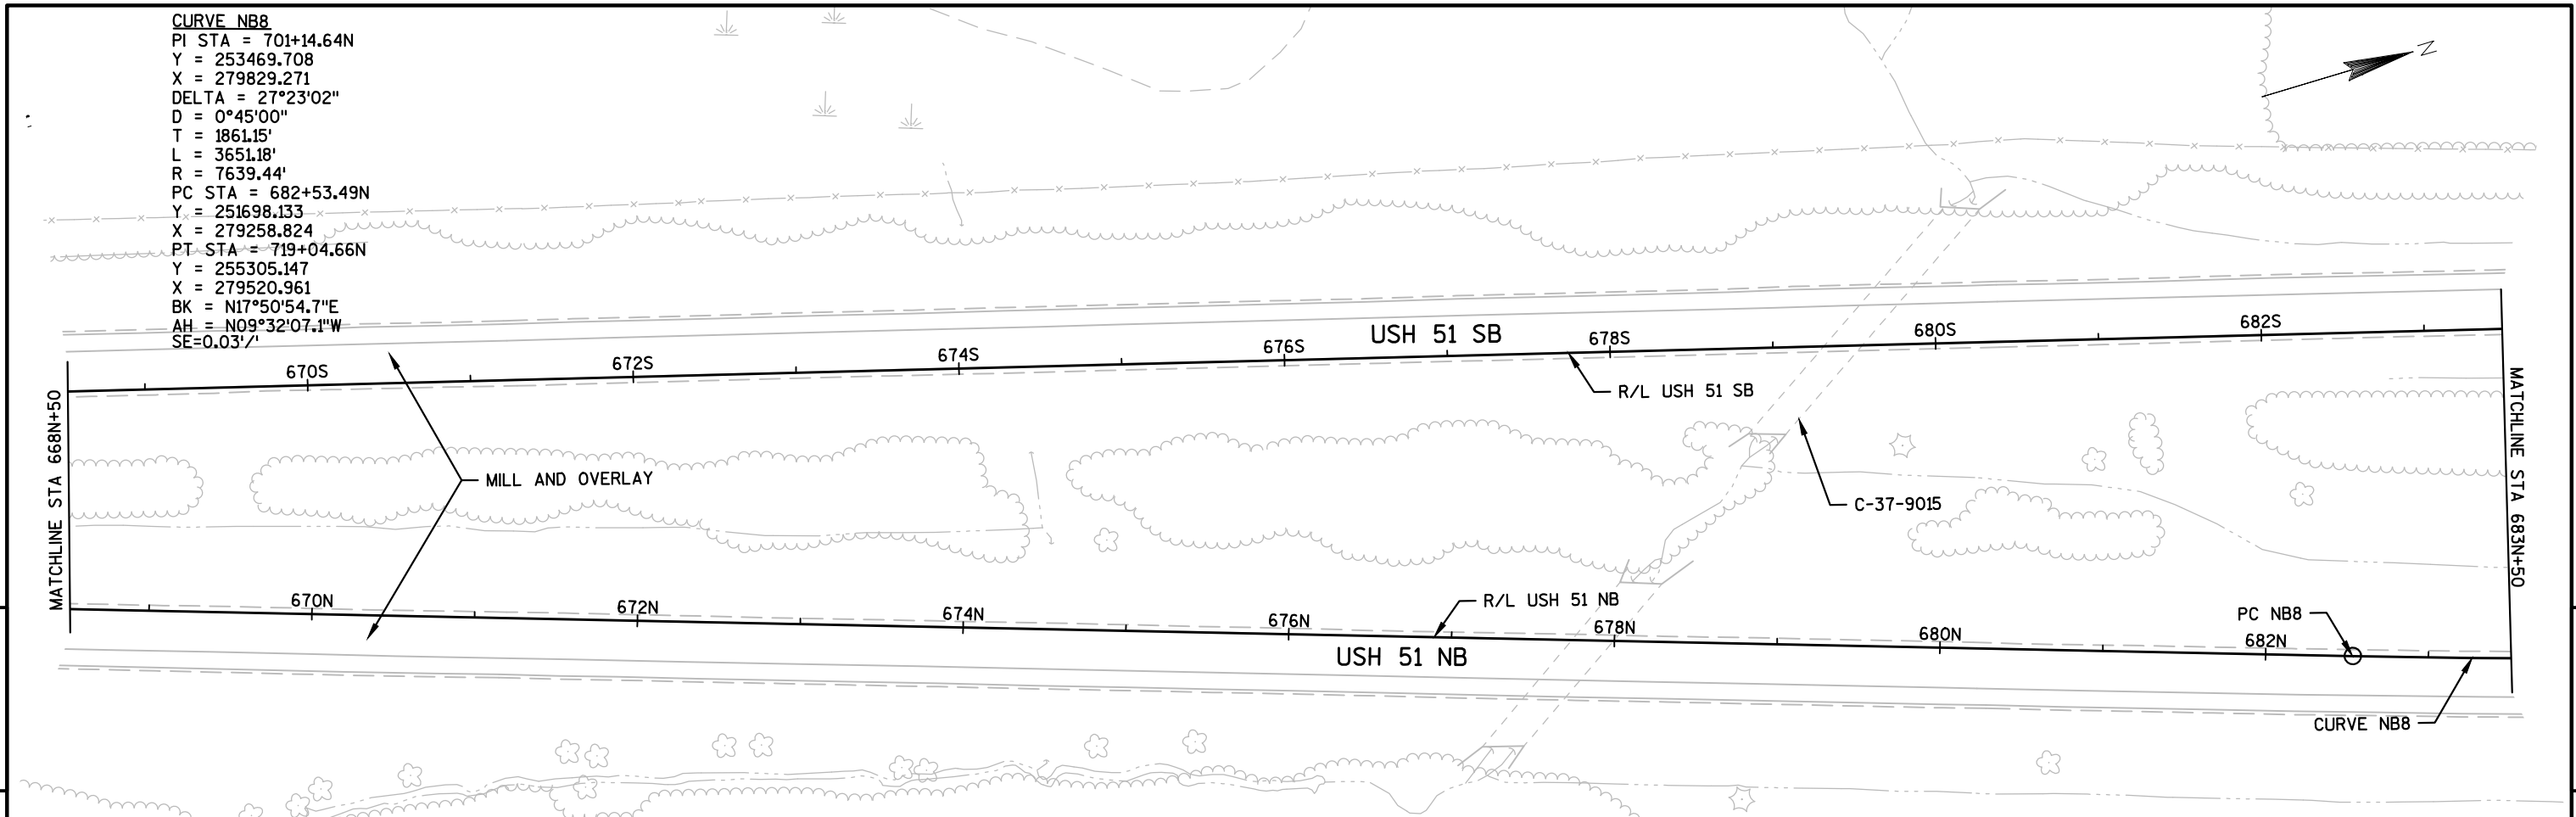


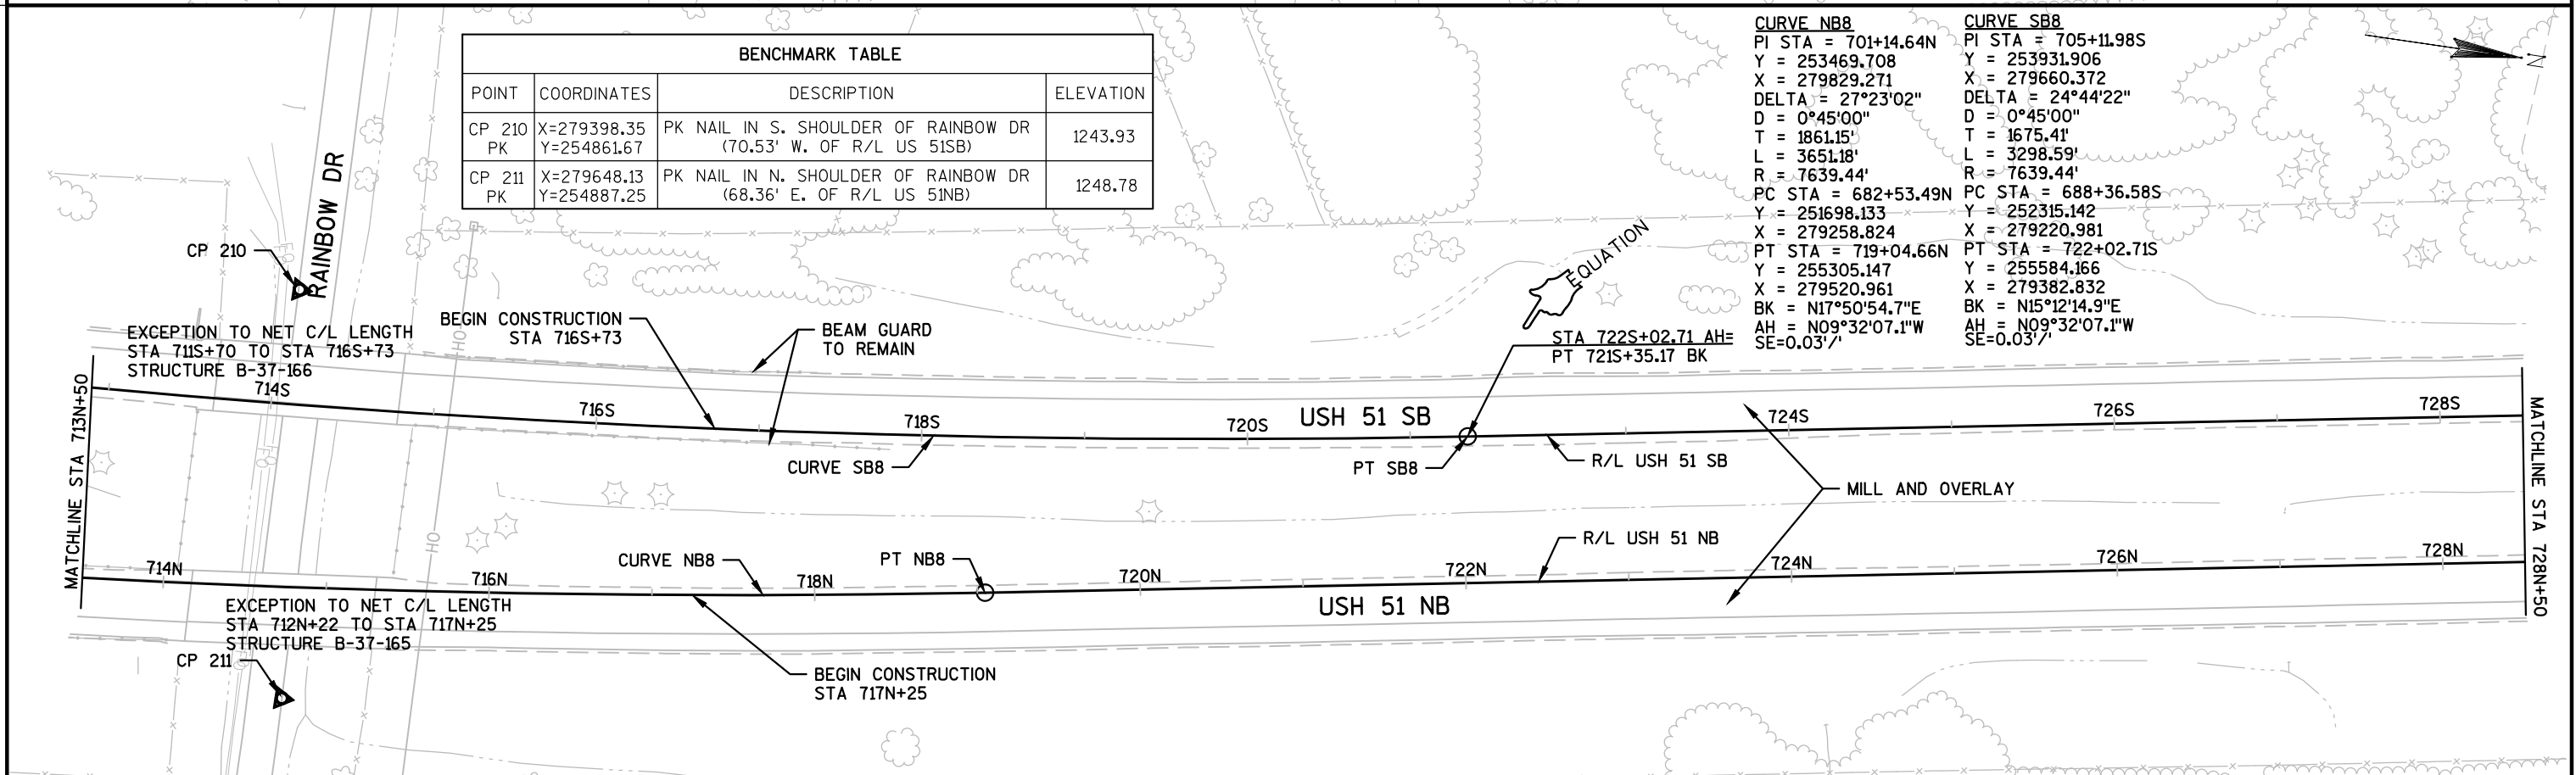
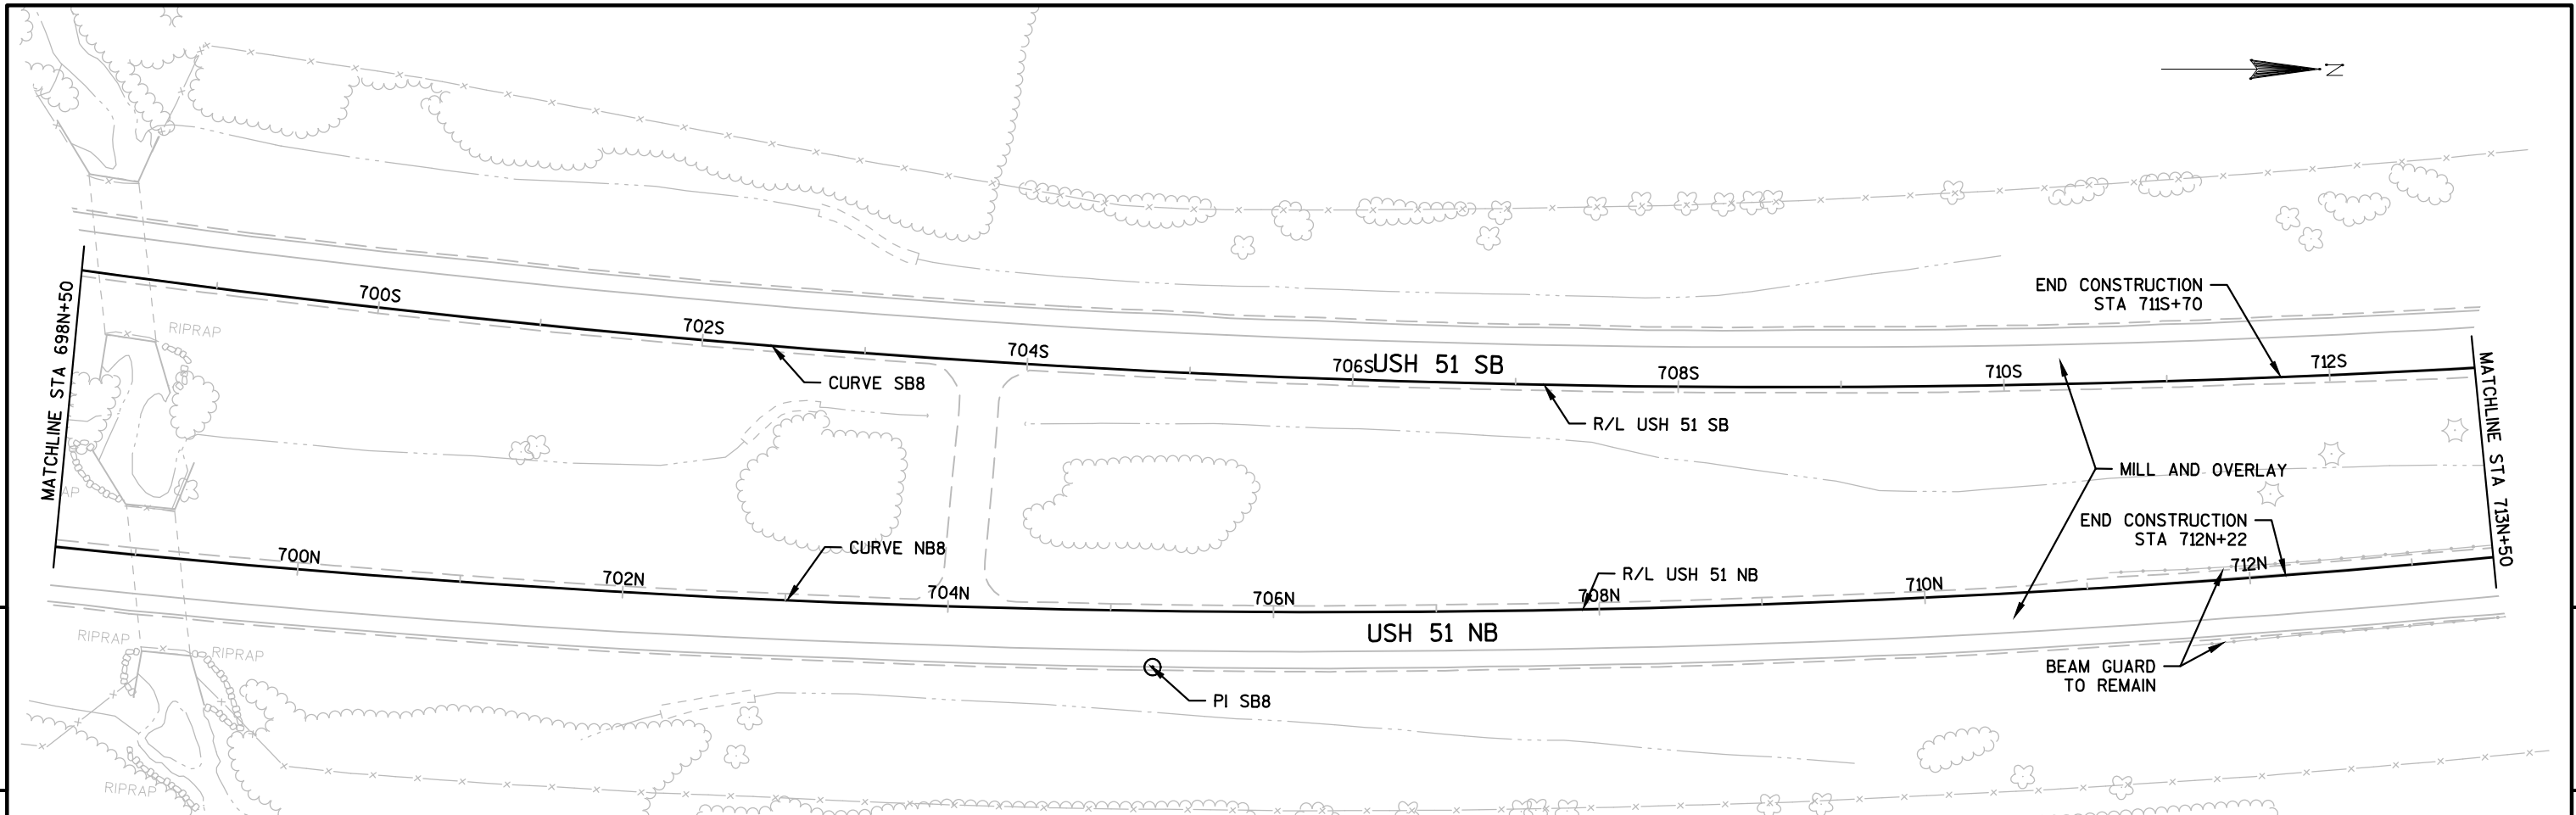




BENCHMARK TABLE			
POINT	COORDINATES	DESCRIPTION	ELEVATION
CP 210 PK	X=279398.35 Y=254861.67	PK NAIL IN S. SHOULDER OF RAINBOW DR (70.53' W. OF R/L US 51SB)	1243.93
CP 211 PK	X=279648.13 Y=254887.25	PK NAIL IN N. SHOULDER OF RAINBOW DR (68.36' E. OF R/L US 51NB)	1248.78

CURVE NB8	CURVE SB8
PI STA = 701+14.64N	PI STA = 705+11.98S
Y = 253469.708	Y = 253931.906
X = 279829.271	X = 279660.372
DELTA = 27°23'02"	DELTA = 24°44'22"
D = 0°45'00"	D = 0°45'00"
T = 1861.15'	T = 1675.41'
L = 3651.18'	L = 3298.59'
R = 7639.44'	R = 7639.44'
PC STA = 682+53.49N	PC STA = 688+36.58S
Y = 251698.133	Y = 252315.142
X = 279258.824	X = 279220.981
PT STA = 719+04.66N	PT STA = 722+02.71S
Y = 255305.147	Y = 255584.166
X = 279520.961	X = 279382.832
BK = N17°50'54.7"E	BK = N15°12'14.9"E
AH = N09°32'07.1"W	AH = N09°32'07.1"W
SE=0.03'/'	SE=0.03'/'

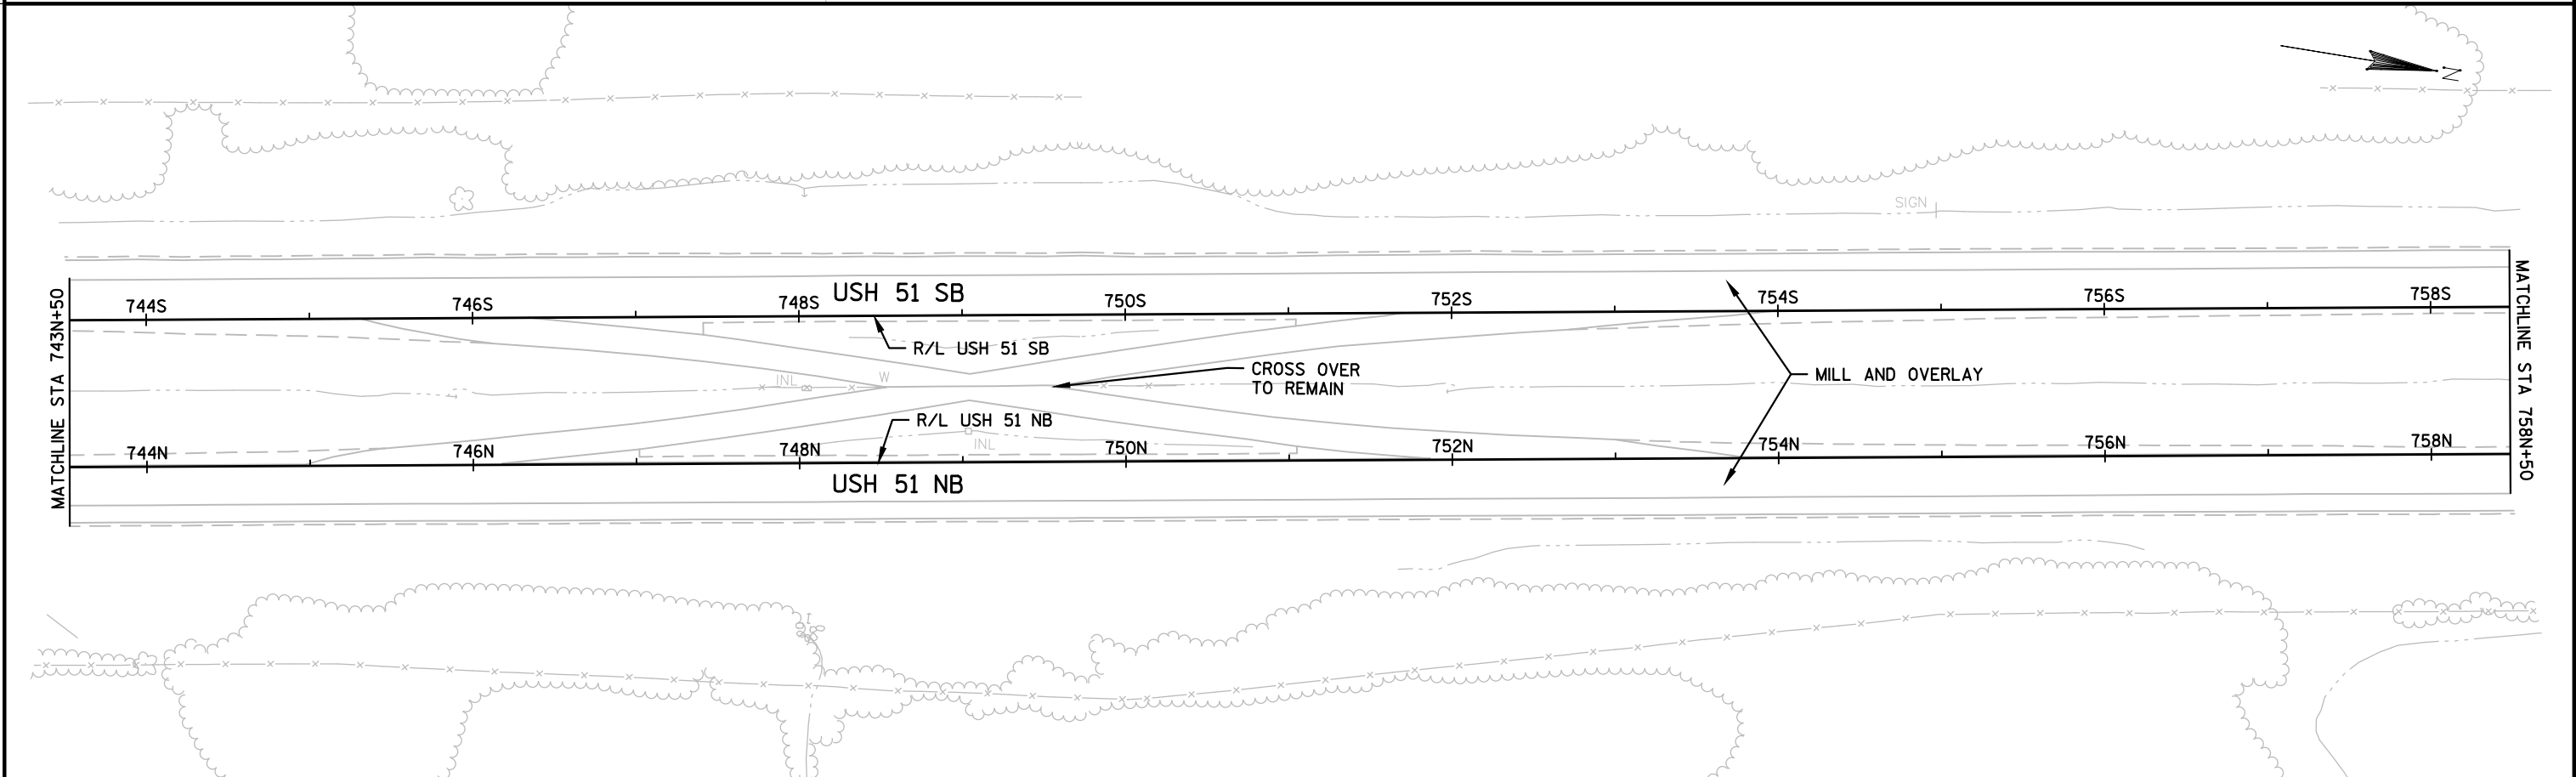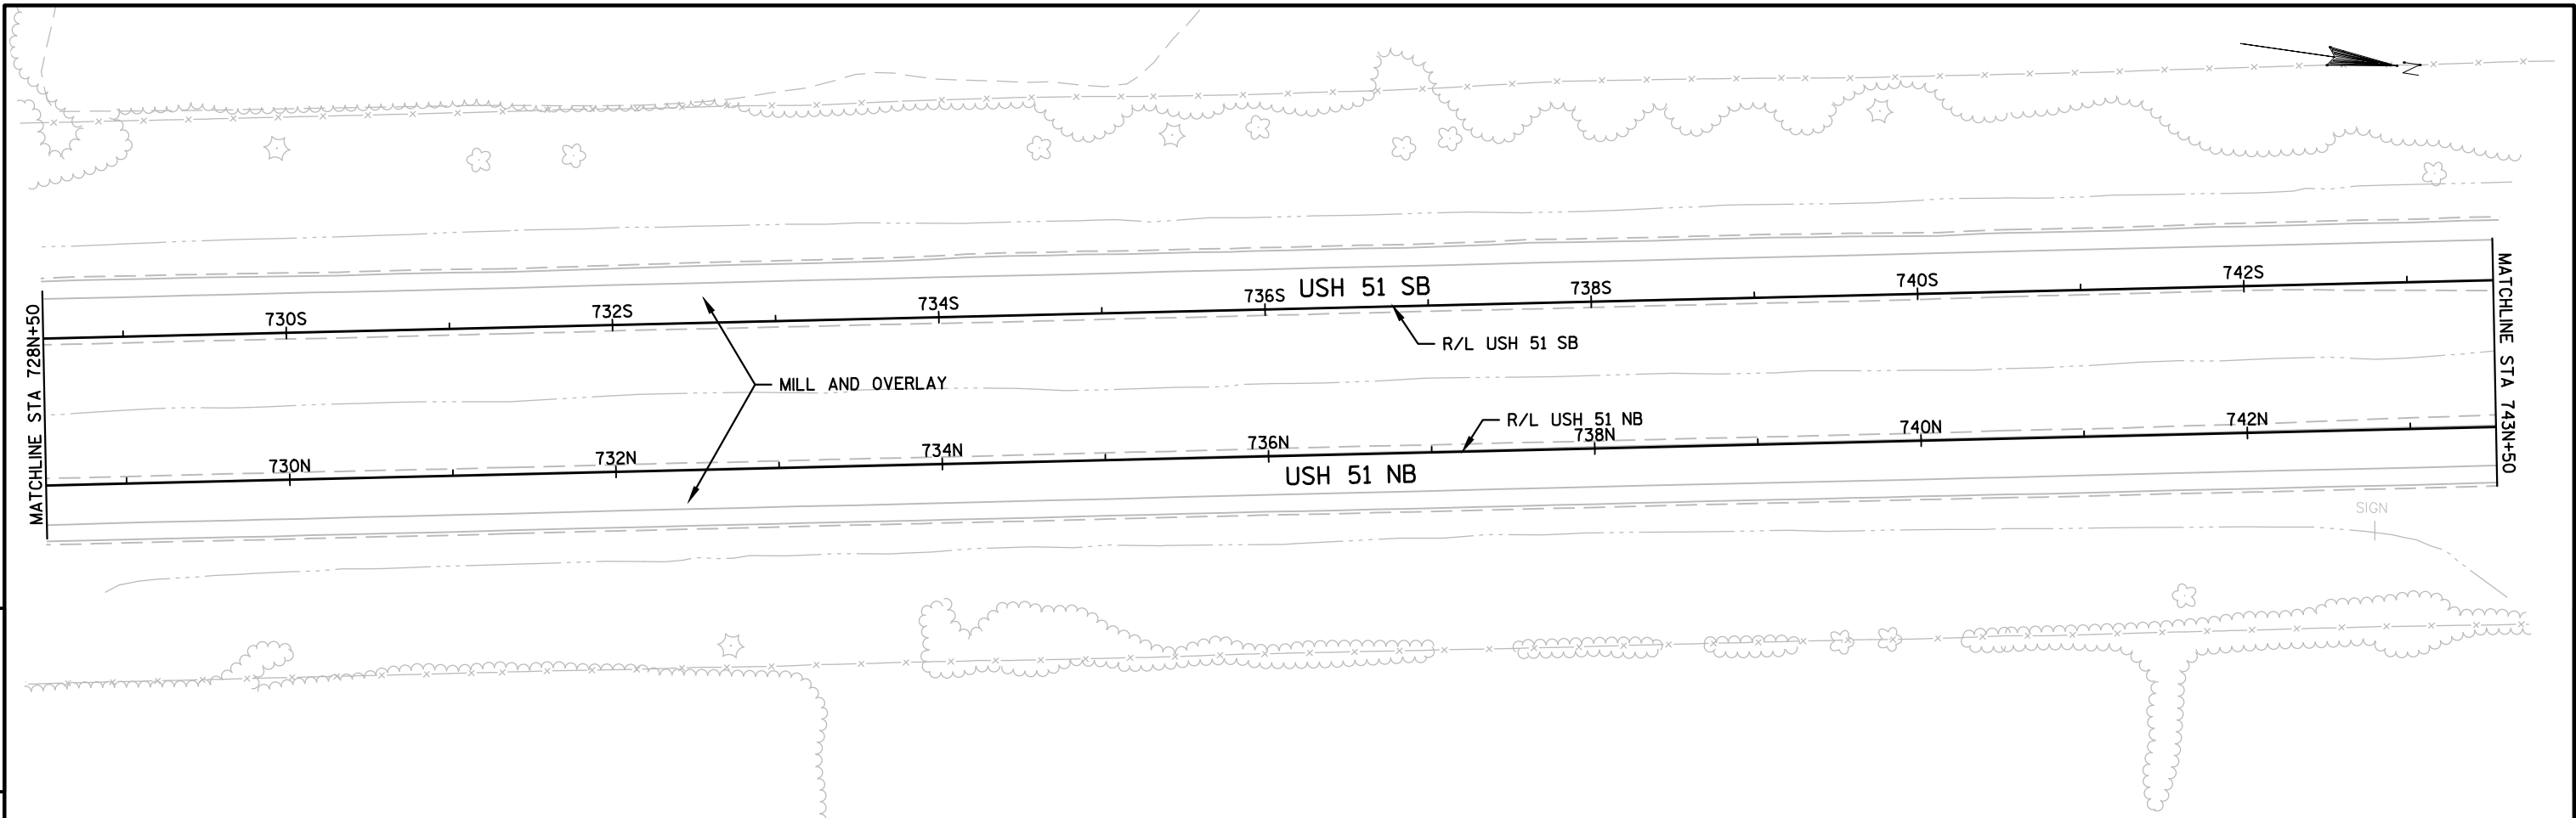

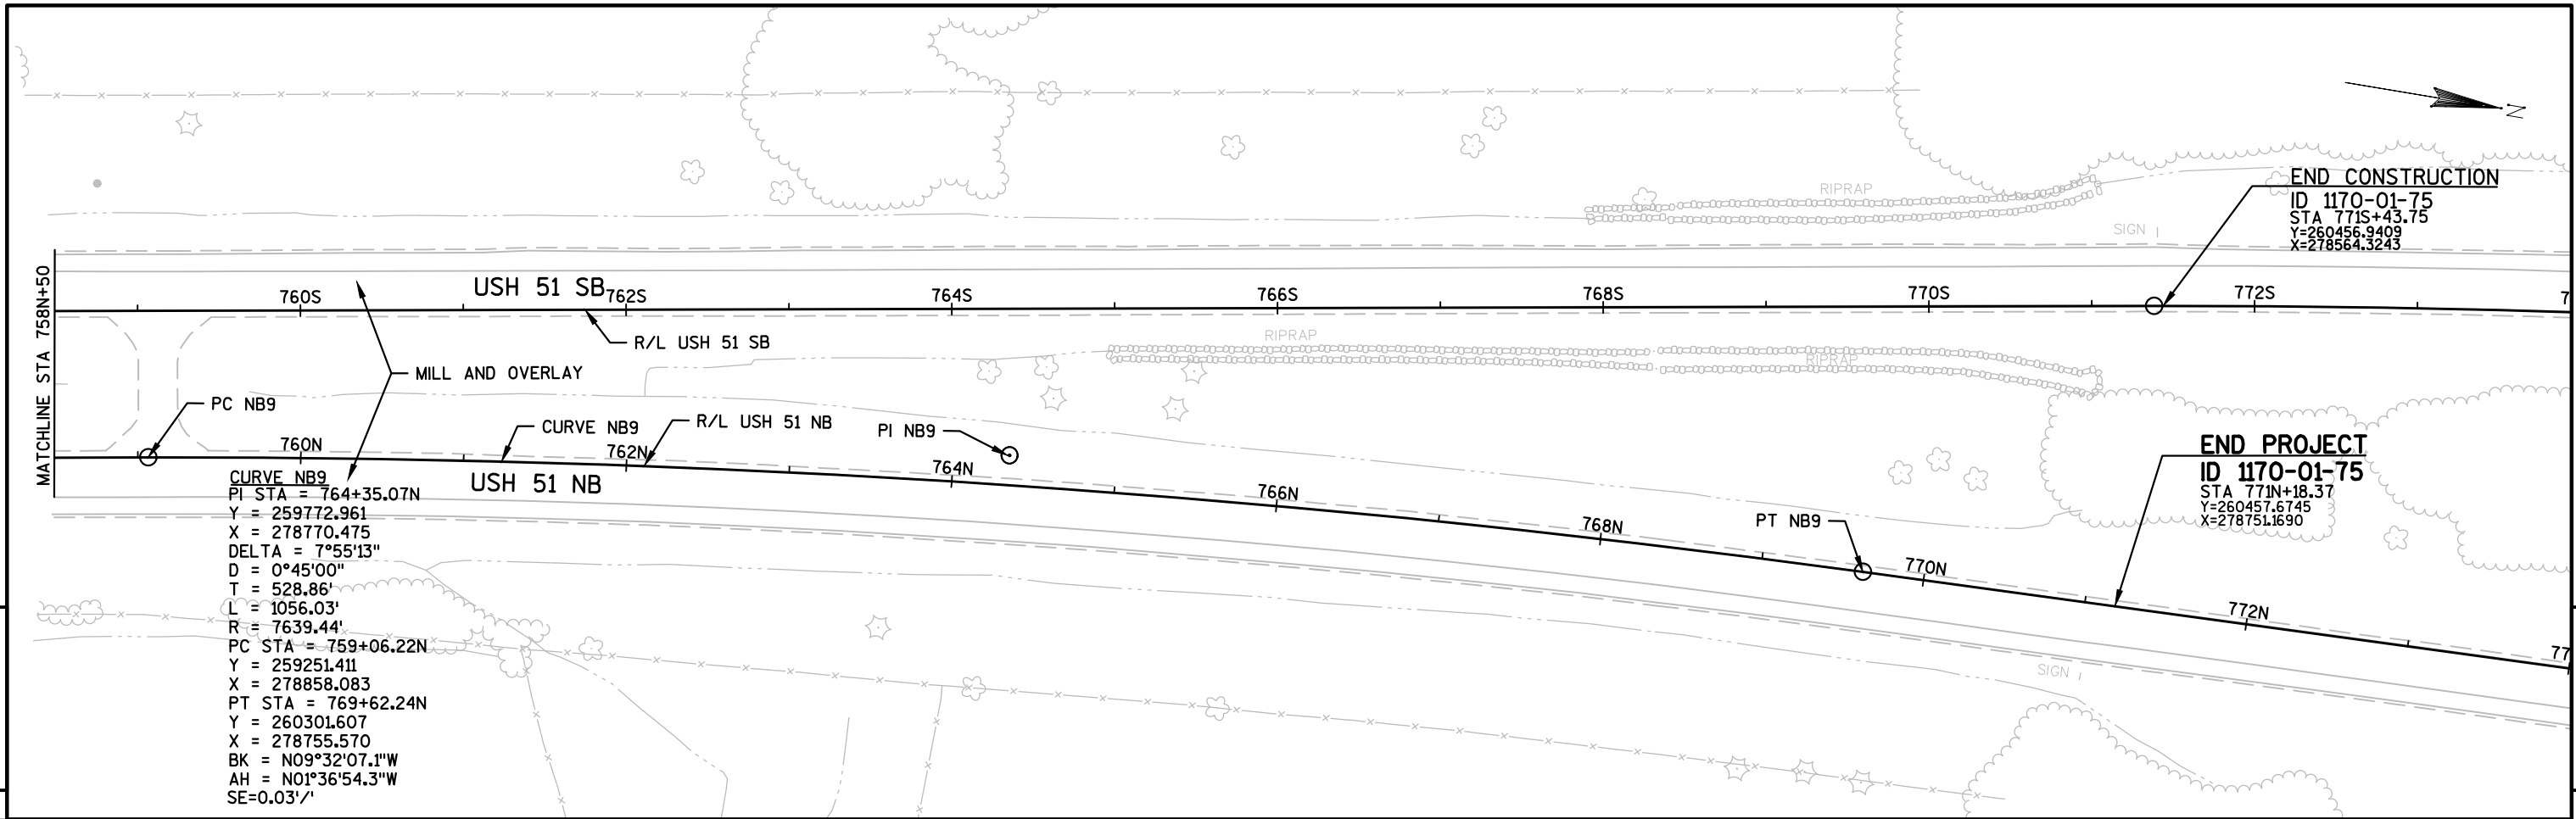

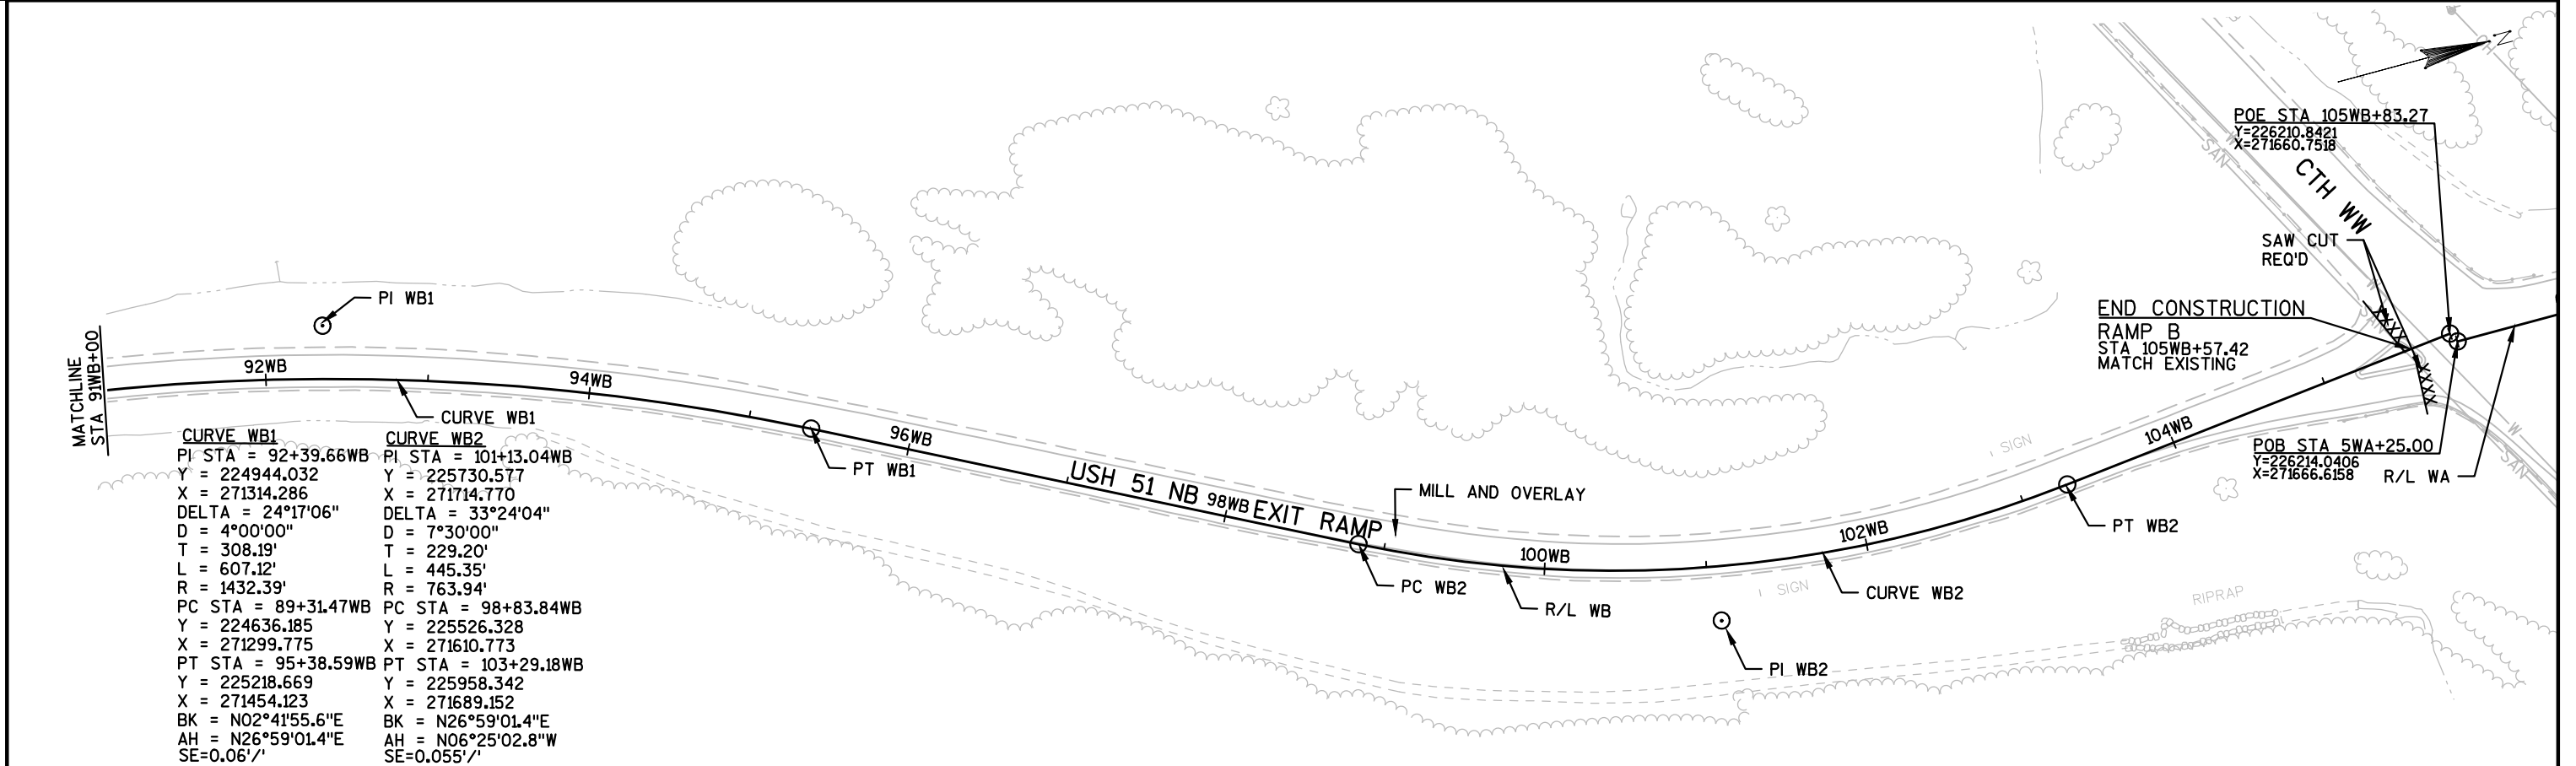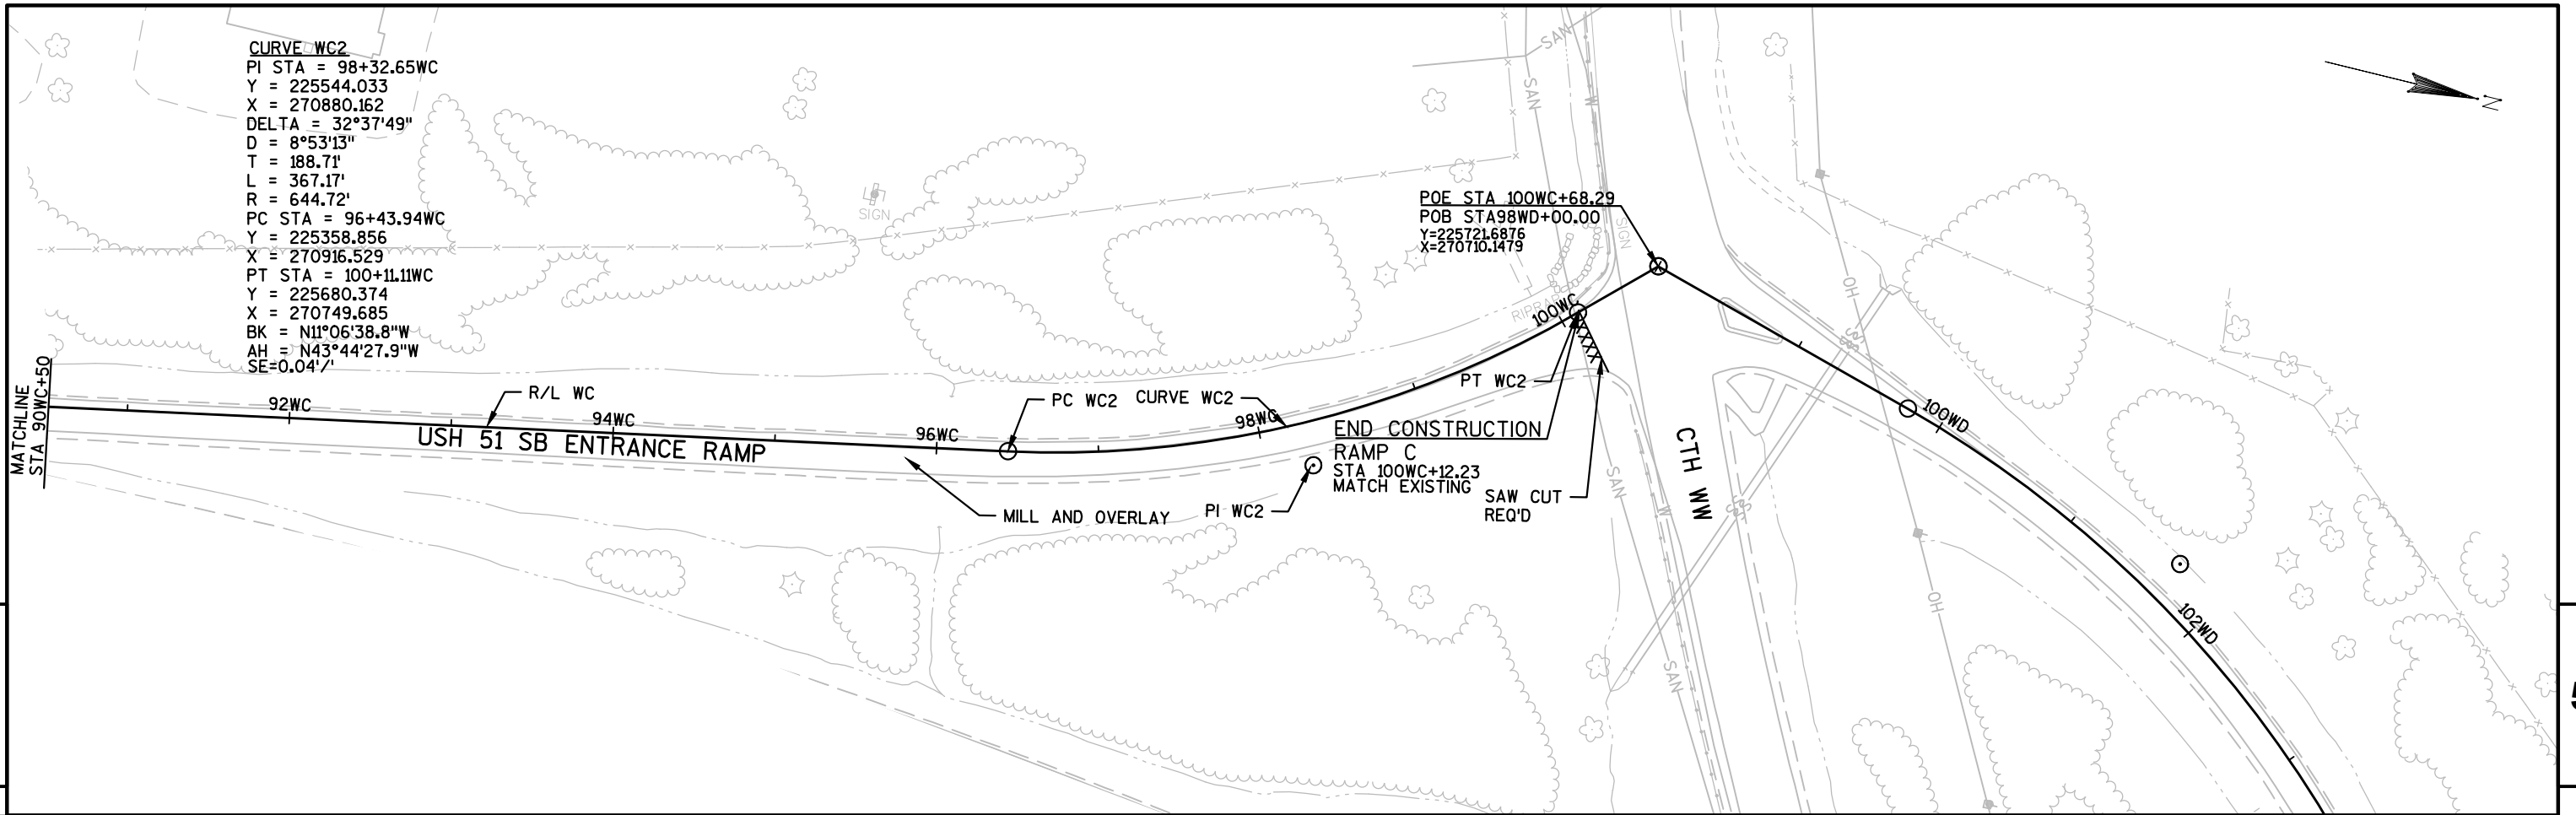


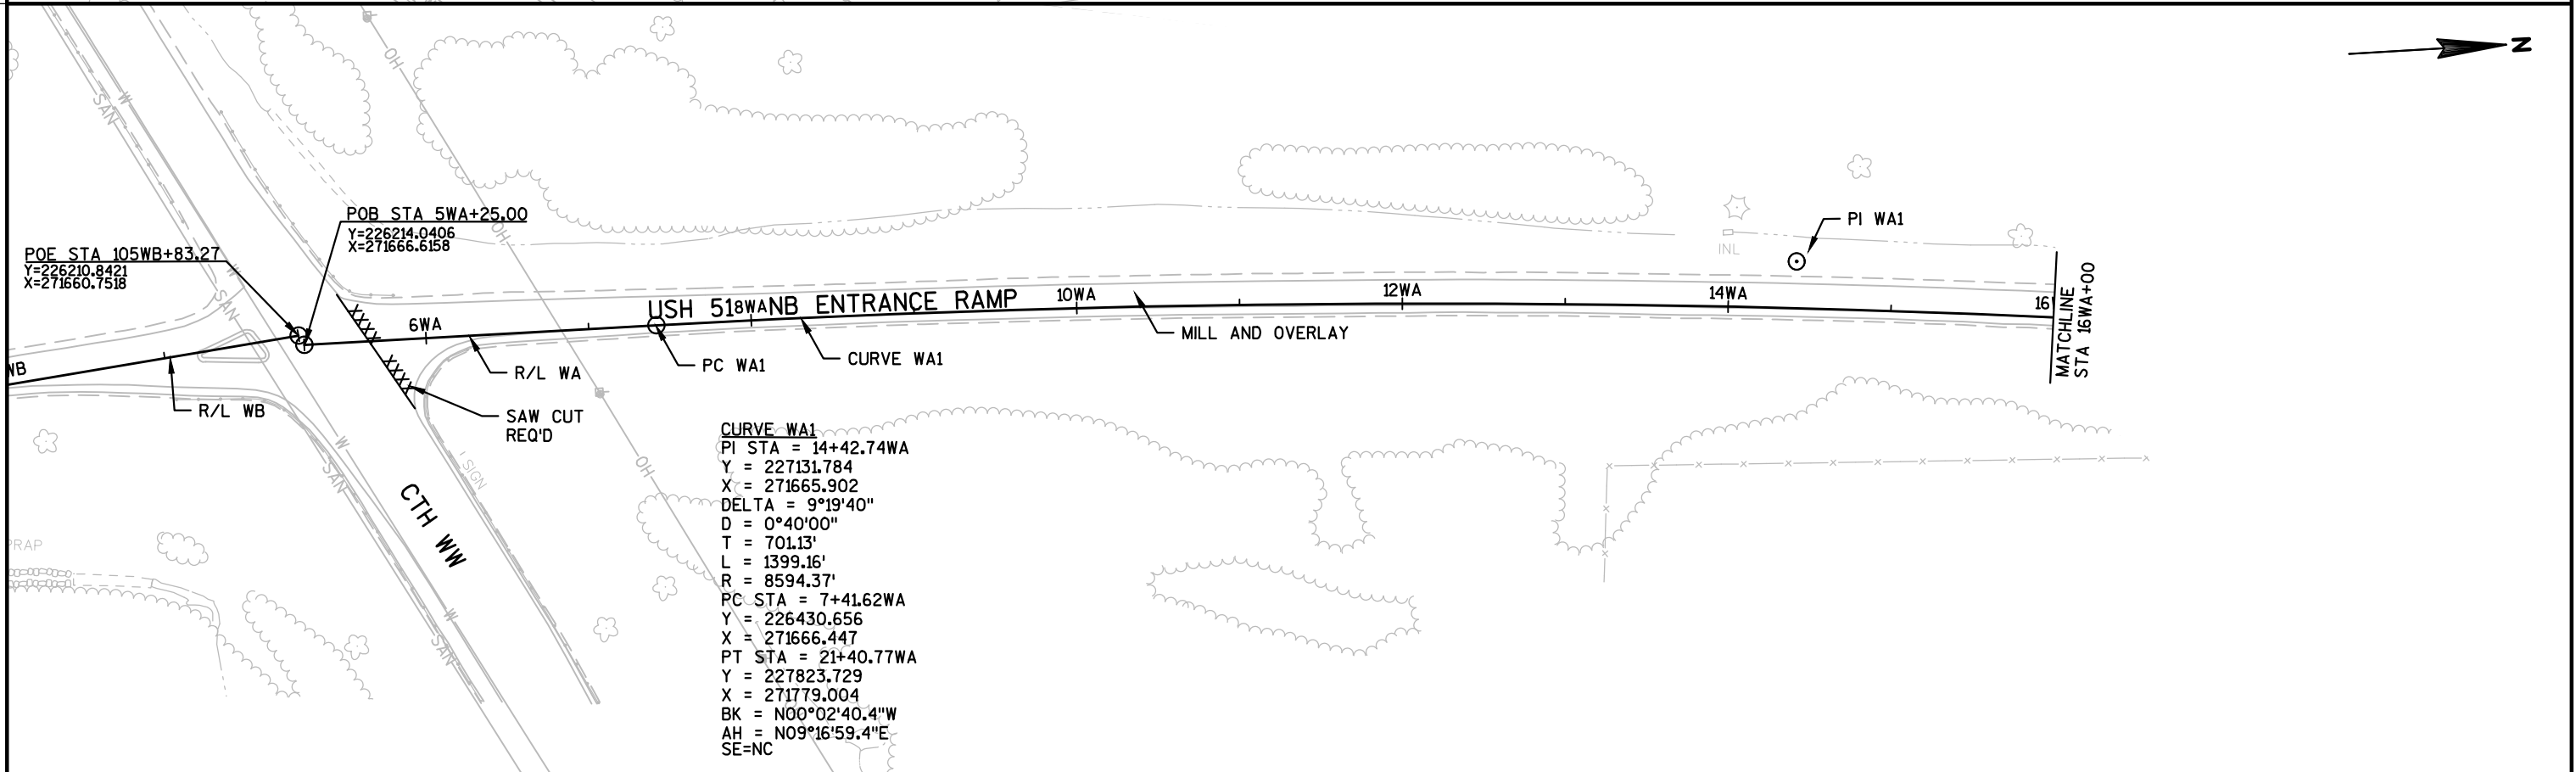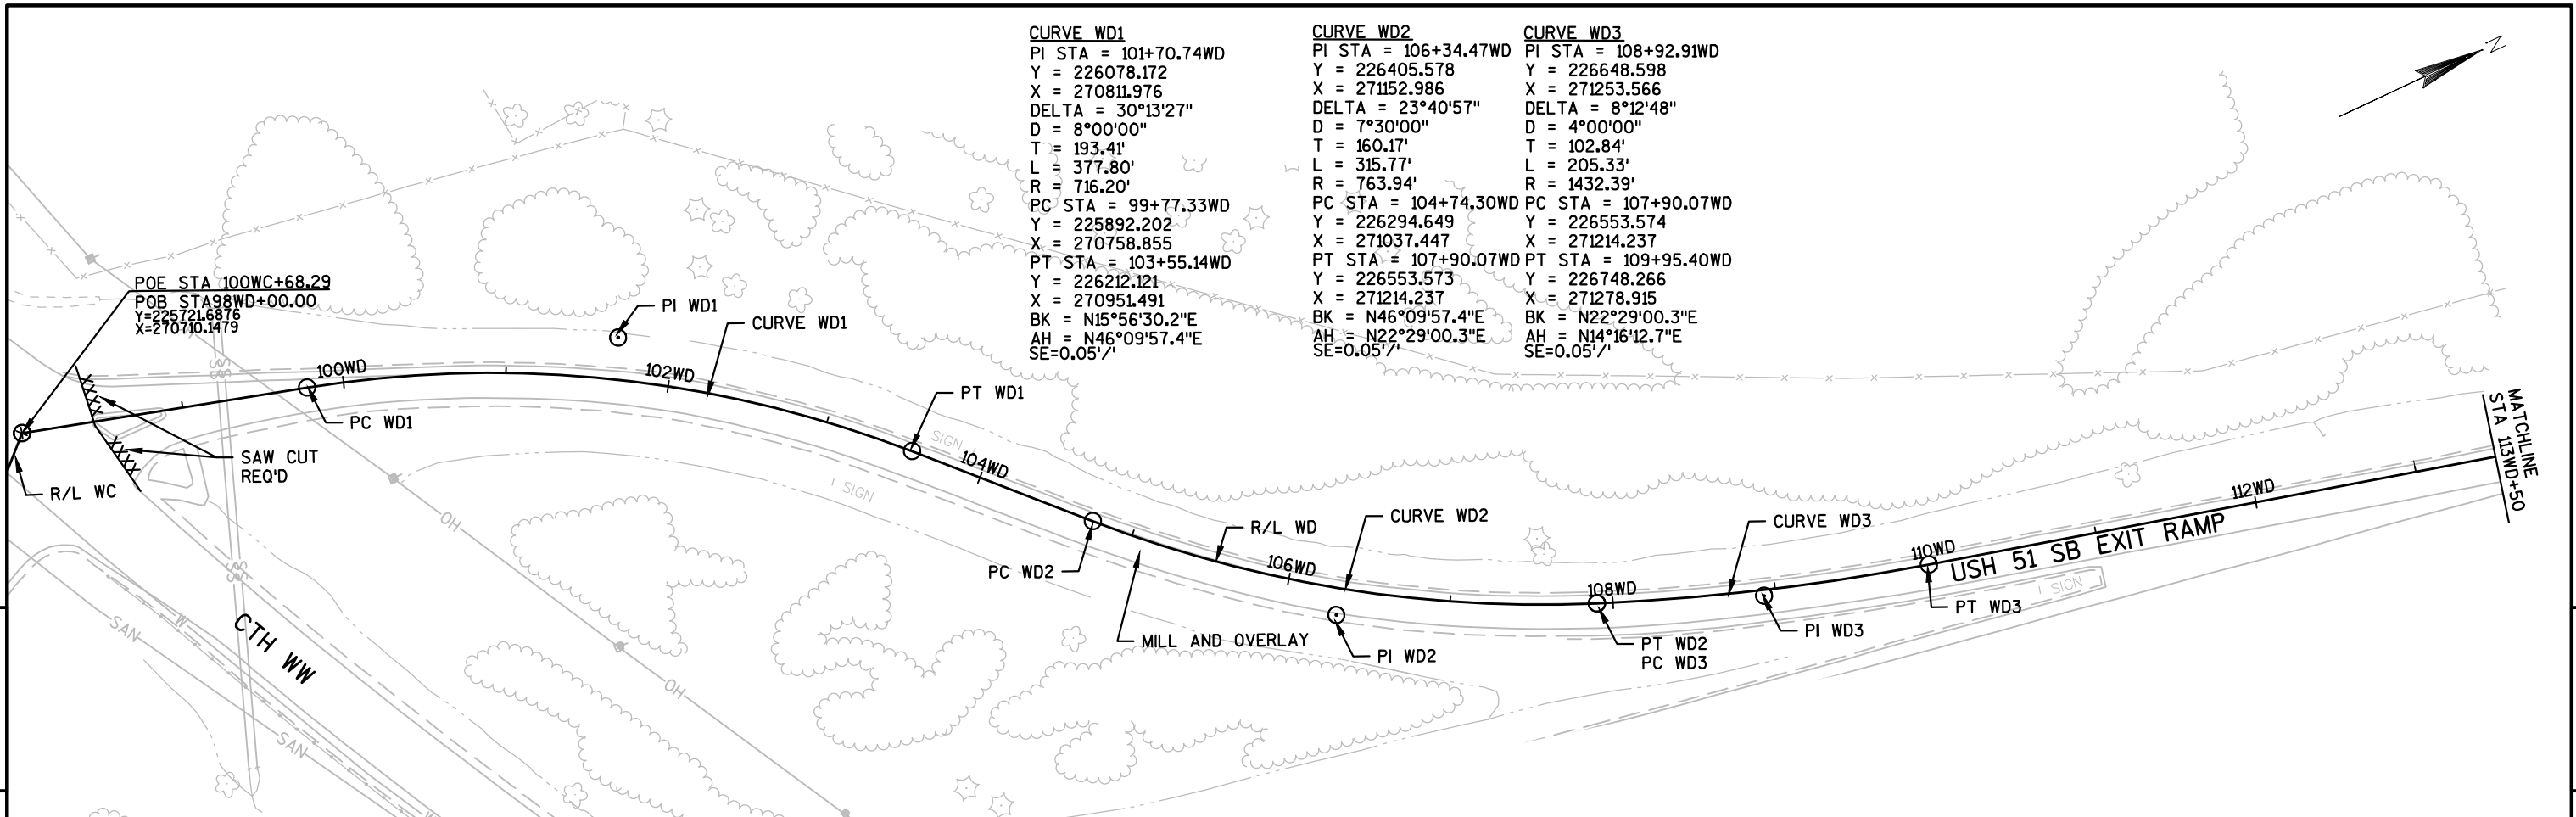

Standard Detail Drawing List

08E08-03	TYPICAL INSTALLATIONS OF EROSION BALES / TEMPORARY DITCH CHECKS
08E09-06	SILT FENCE
12A04-03	STRUCTURE IDENTIFICATION PLAQUES, RAMP GATES, SIGN BRIDGES & OVERHEAD SIGN SUPPORTS & TRAFFIC SIGNALS
13A05-05A	SHOULDER RUMBLE STRIP, MILLING
13A05-05B	SHOULDER RUMBLE STRIP, MILLING
14A02-01	TREE PLANTING DETAIL
14B42-03A	MIDWEST GUARDRAIL SYSTEM (MGS) GUARDRAIL
14B42-03B	MIDWEST GUARDRAIL SYSTEM (MGS) GUARDRAIL
14B42-03C	MIDWEST GUARDRAIL SYSTEM (MGS) GUARDRAIL
14B44-02A	MIDWEST GUARDRAIL SYSTEM ENERGY ABSORBING TERMINAL (MGS)
14B44-02B	MIDWEST GUARDRAIL SYSTEM ENERGY ABSORBING TERMINAL (MGS)
14B44-02C	MIDWEST GUARDRAIL SYSTEM ENERGY ABSORBING TERMINAL (MGS)
14B47-02A	MIDWEST GUARDRAIL SYSTEM (MGS) TYPE 2 TERMINAL
14B47-02B	MIDWEST GUARDRAIL SYSTEM (MGS) TYPE 2 TERMINAL
14B47-02C	MIDWEST GUARDRAIL SYSTEM (MGS) TYPE 2 TERMINAL
15C08-16A	PAVEMENT MARKING (MAINLINE)
15C08-16F	PAVEMENT MARKING (ISLANDS)
15C31-01A	PAVEMENT MARKING (RAMPS AND GORES)
15C31-01B	LANE DROP PAVEMENT MARKING
15C33-01	STOP LINE AND CROSSWALK PAVEMENT MARKING
15D12-05A	TRAFFIC CONTROL, LANE CLOSURE
15D12-05B	TRAFFIC CONTROL, LANE CLOSURE, SPEED REDUCTION
15D15-02	TRAFFIC CONTROL, EXIT AND ENTRANCE RAMP WITHIN LANE CLOSURE
15D16-03	TRAFFIC CONTROL, EXIT RAMP CLOSURE
15D27-02	TRAFFIC CONTROL, SHOULDER CLOSURE ON DIVIDED ROADWAY, SPEEDS GREATER THAN 40 MPH


WOOD STAKES (2 PER BALE)
NOMINAL 2" X 2" X 30" MIN.
LENGTH OR EQUIVALENT

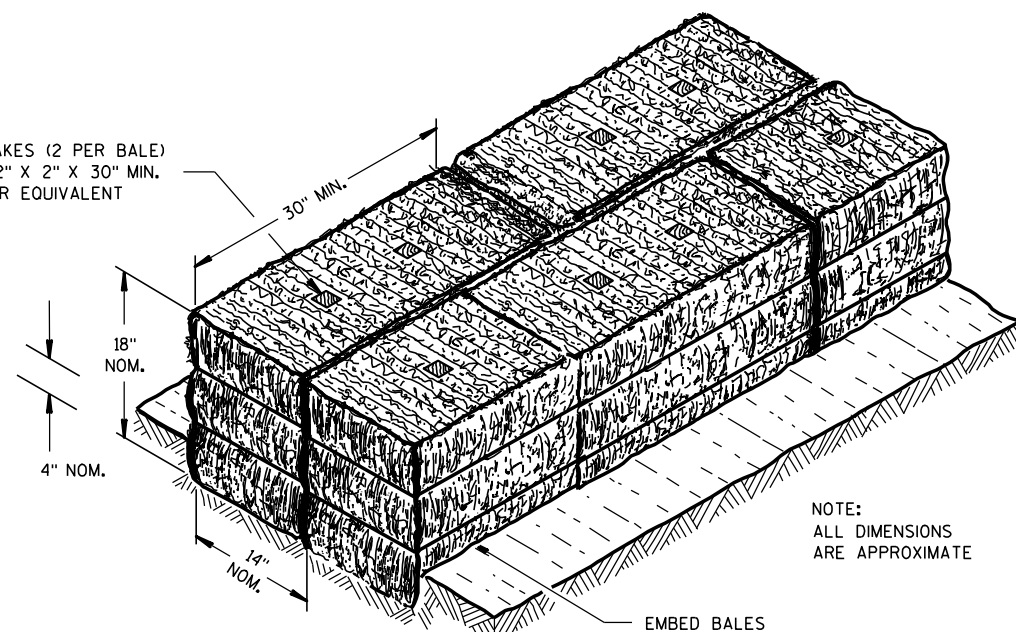

NOTE:
ALL DIMENSIONS
ARE APPROXIMATE

EMBED BALES


SECTION A-A

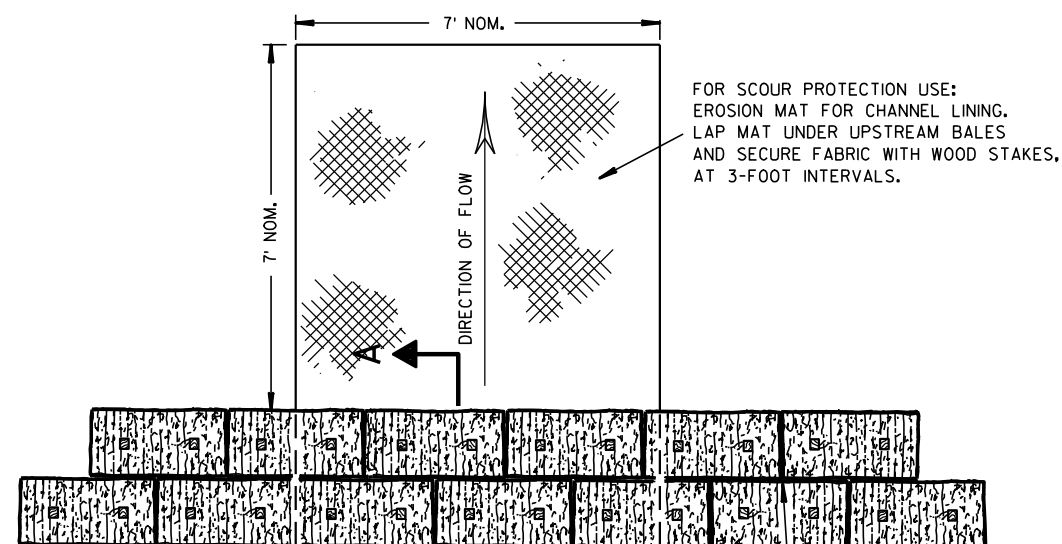

PLAN VIEW

STAGGER JOINTS BETWEEN ADJACENT
ROWS OF BALES.

BOTTOM ELEVATION OF END BALE SHALL
BE EQUAL TO OR GREATER THAN TOP OF
LOWEST MIDDLE BALE.

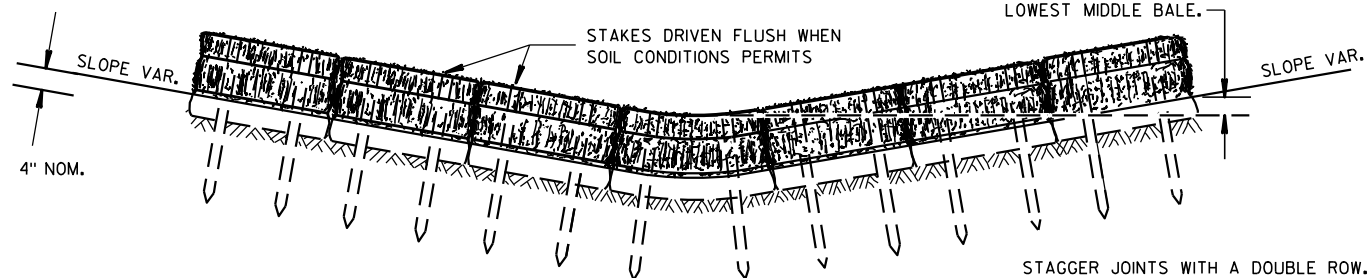


FRONT ELEVATION

TEMPORARY DITCH CHECK USING EROSION BALES ①

GENERAL NOTES


DETAILS OF CONSTRUCTION, MATERIALS AND WORKMANSHIP NOT SHOWN ON THIS DRAWING SHALL CONFORM TO THE PERTINENT REQUIREMENTS OF THE STANDARD SPECIFICATIONS AND THE APPLICABLE SPECIAL PROVISIONS.

- ① TEMPORARY DITCH CHECKS EITHER EROSION BALES OR MANUFACTURED SHALL BE PAID FOR UNDER THE BID ITEM OF TEMPORARY DITCH CHECK. THE DEPARTMENT WILL NOT PAY FOR TEMPORARY DITCH CHECKS CONSTRUCTED OF A SINGLE ROW OF EROSION BALES.

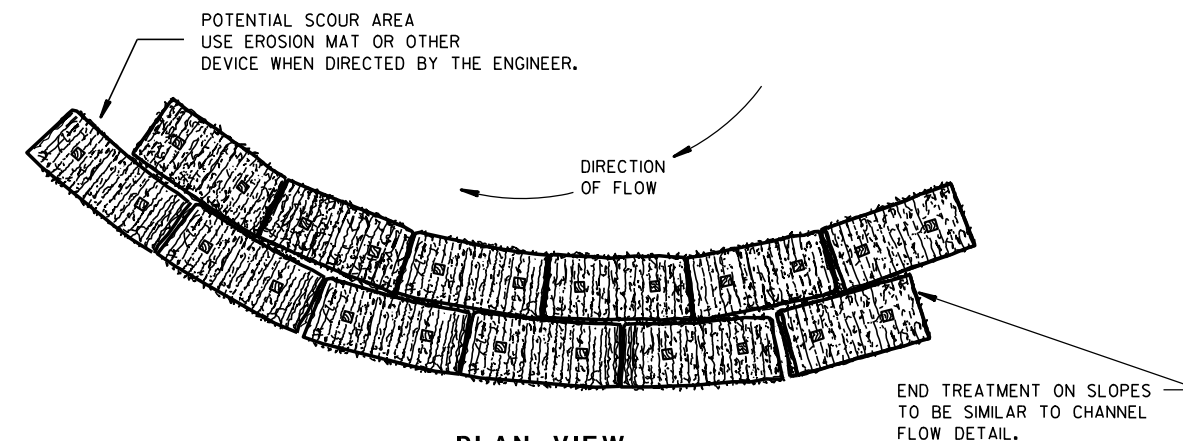


PLAN VIEW

WHEN ALTERING THE DIRECTION OF FLOW

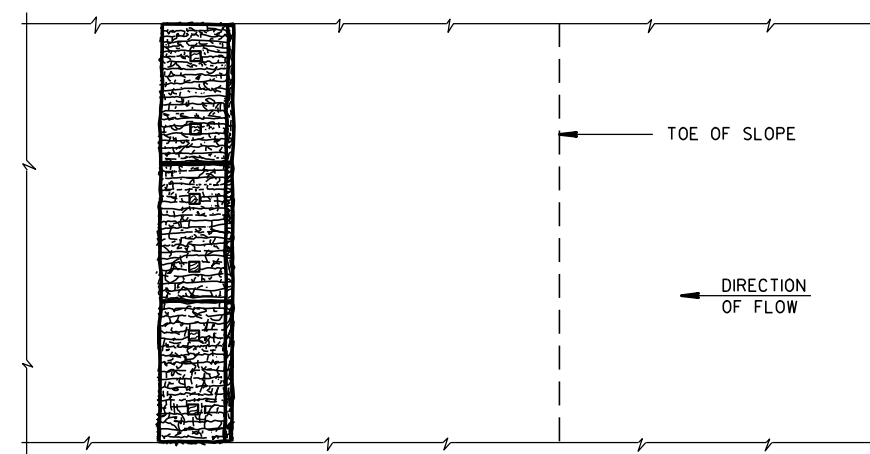

PLAN VIEW

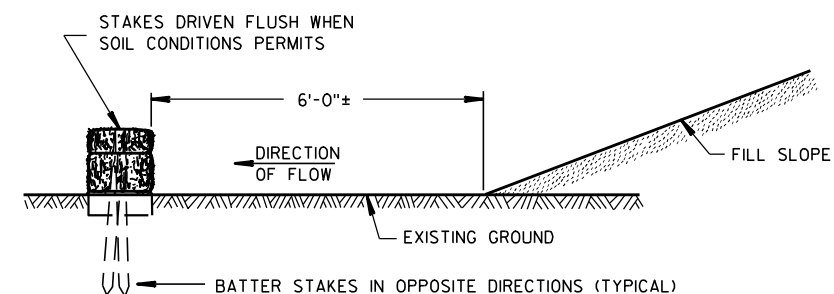

FRONT ELEVATION

WHEN EXISTING GROUND SLOPES AWAY FROM FILL SLOPE

EROSION BALES FOR SHEET FLOW

TYPICAL INSTALLATIONS OF EROSION BALES / TEMPORARY DITCH CHECKS

STATE OF WISCONSIN
DEPARTMENT OF TRANSPORTATION


APPROVED

6/04/02
DATE


/S/ Beth Connolly
CHIEF ROADWAY DEVELOPER

ENGINEER


FHWA

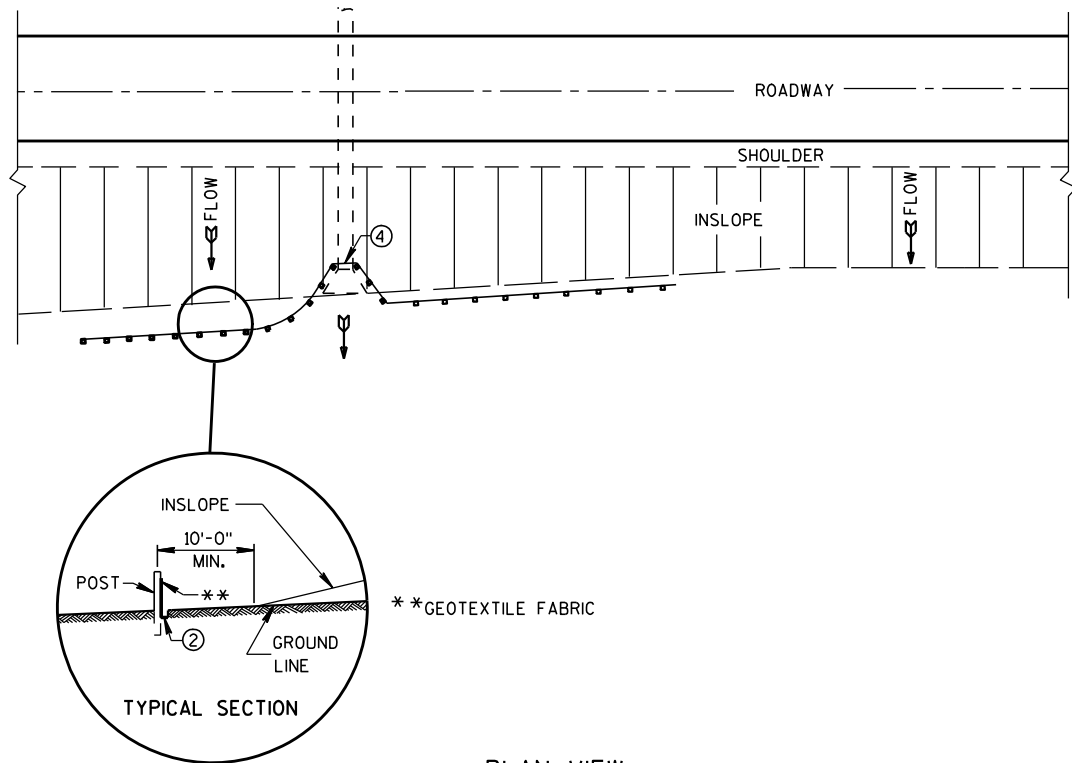


PLAN VIEW
TYPICAL APPLICATION OF SILT FENCE

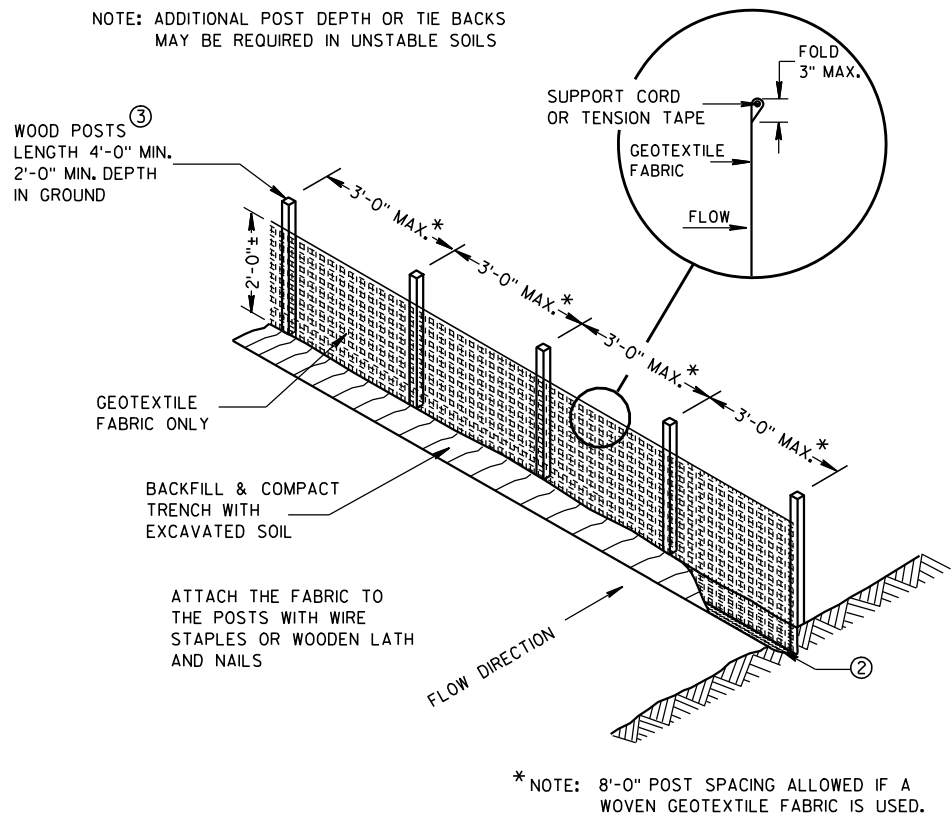

SILT FENCE

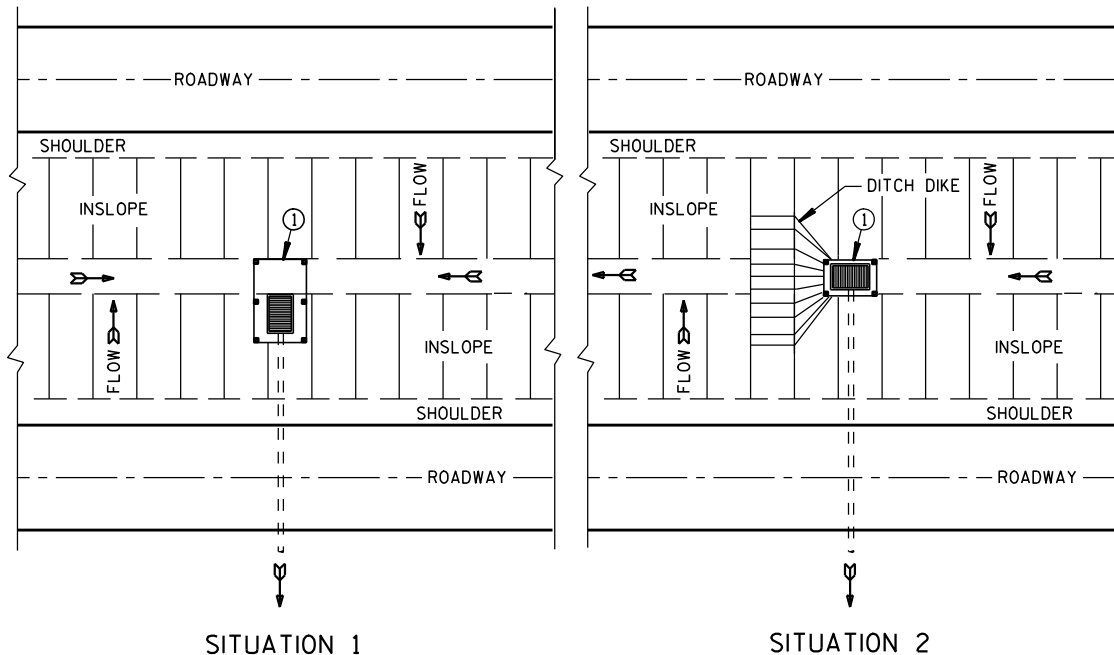

PLAN VIEW
SILT FENCE AT MEDIAN SURFACE DRAINS

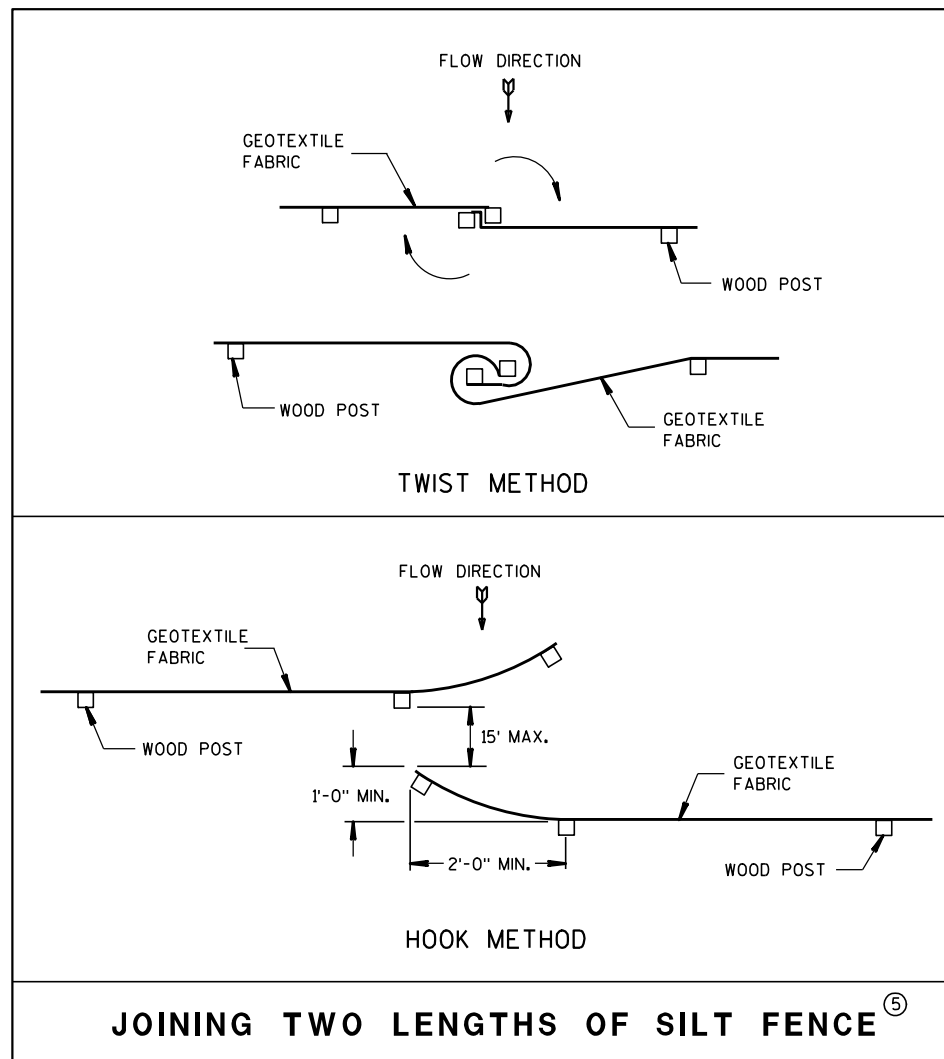


JOINING TWO LENGTHS OF SILT FENCE


GENERAL NOTES

DETAILS OF CONSTRUCTION NOT SHOWN ON THIS DRAWING SHALL CONFORM TO THE PERTINENT REQUIREMENTS OF THE STANDARD SPECIFICATIONS AND APPLICABLE SPECIAL PROVISIONS.

- ① HORIZONTAL BRACE REQUIRED WITH 2" X 4" WOODEN FRAME OR EQUIVALENT AT TOP OF POSTS.
- ② FOR MANUAL INSTALLATIONS THE TRENCH SHALL BE A MINIMUM OF 4" WIDE & 6" DEEP TO BURY AND ANCHOR THE GEOTEXTILE FABRIC. FOLD MATERIAL TO FIT TRENCH AND BACKFILL & COMPACT TRENCH WITH EXCAVATED SOIL.
- ③ WOOD POSTS SHALL BE A MINIMUM SIZE OF 1 1/8" X 1 1/8" OF OAK OR HICKORY.
- ④ SILT FENCE TO EXTEND ACROSS THE TOP OF THE PIPE.
- ⑤ CONSTRUCT SILT FENCE FROM A CONTINUOUS ROLL IF POSSIBLE BY CUTTING LENGTHS TO AVOID JOINTS. IF A JOINT IS NECESSARY USE ONE OF THE FOLLOWING TWO METHODS; A) OVERLAP THE END POSTS AND TWIST, OR ROTATE, AT LEAST 180 DEGREES, B) HOOK THE END OF EACH SILT FENCE LENGTH.

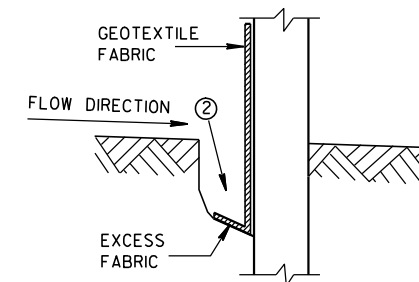


TRENCH DETAIL


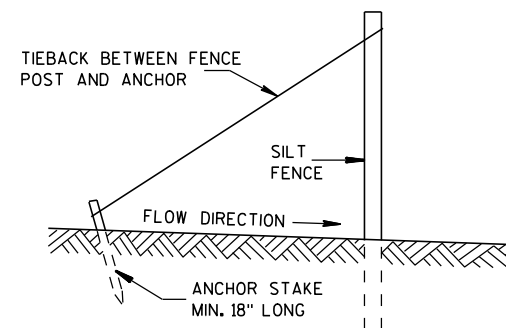


SILT FENCE TIE BACK
(WHEN REQUIRED BY THE ENGINEER)

SILT FENCE	
STATE OF WISCONSIN DEPARTMENT OF TRANSPORTATION	
APPROVED 4-29-05 DATE	/S/ Beth Conn CHIEF ROADWAY DEVELOPER 95 ENGINEER
FHWA	

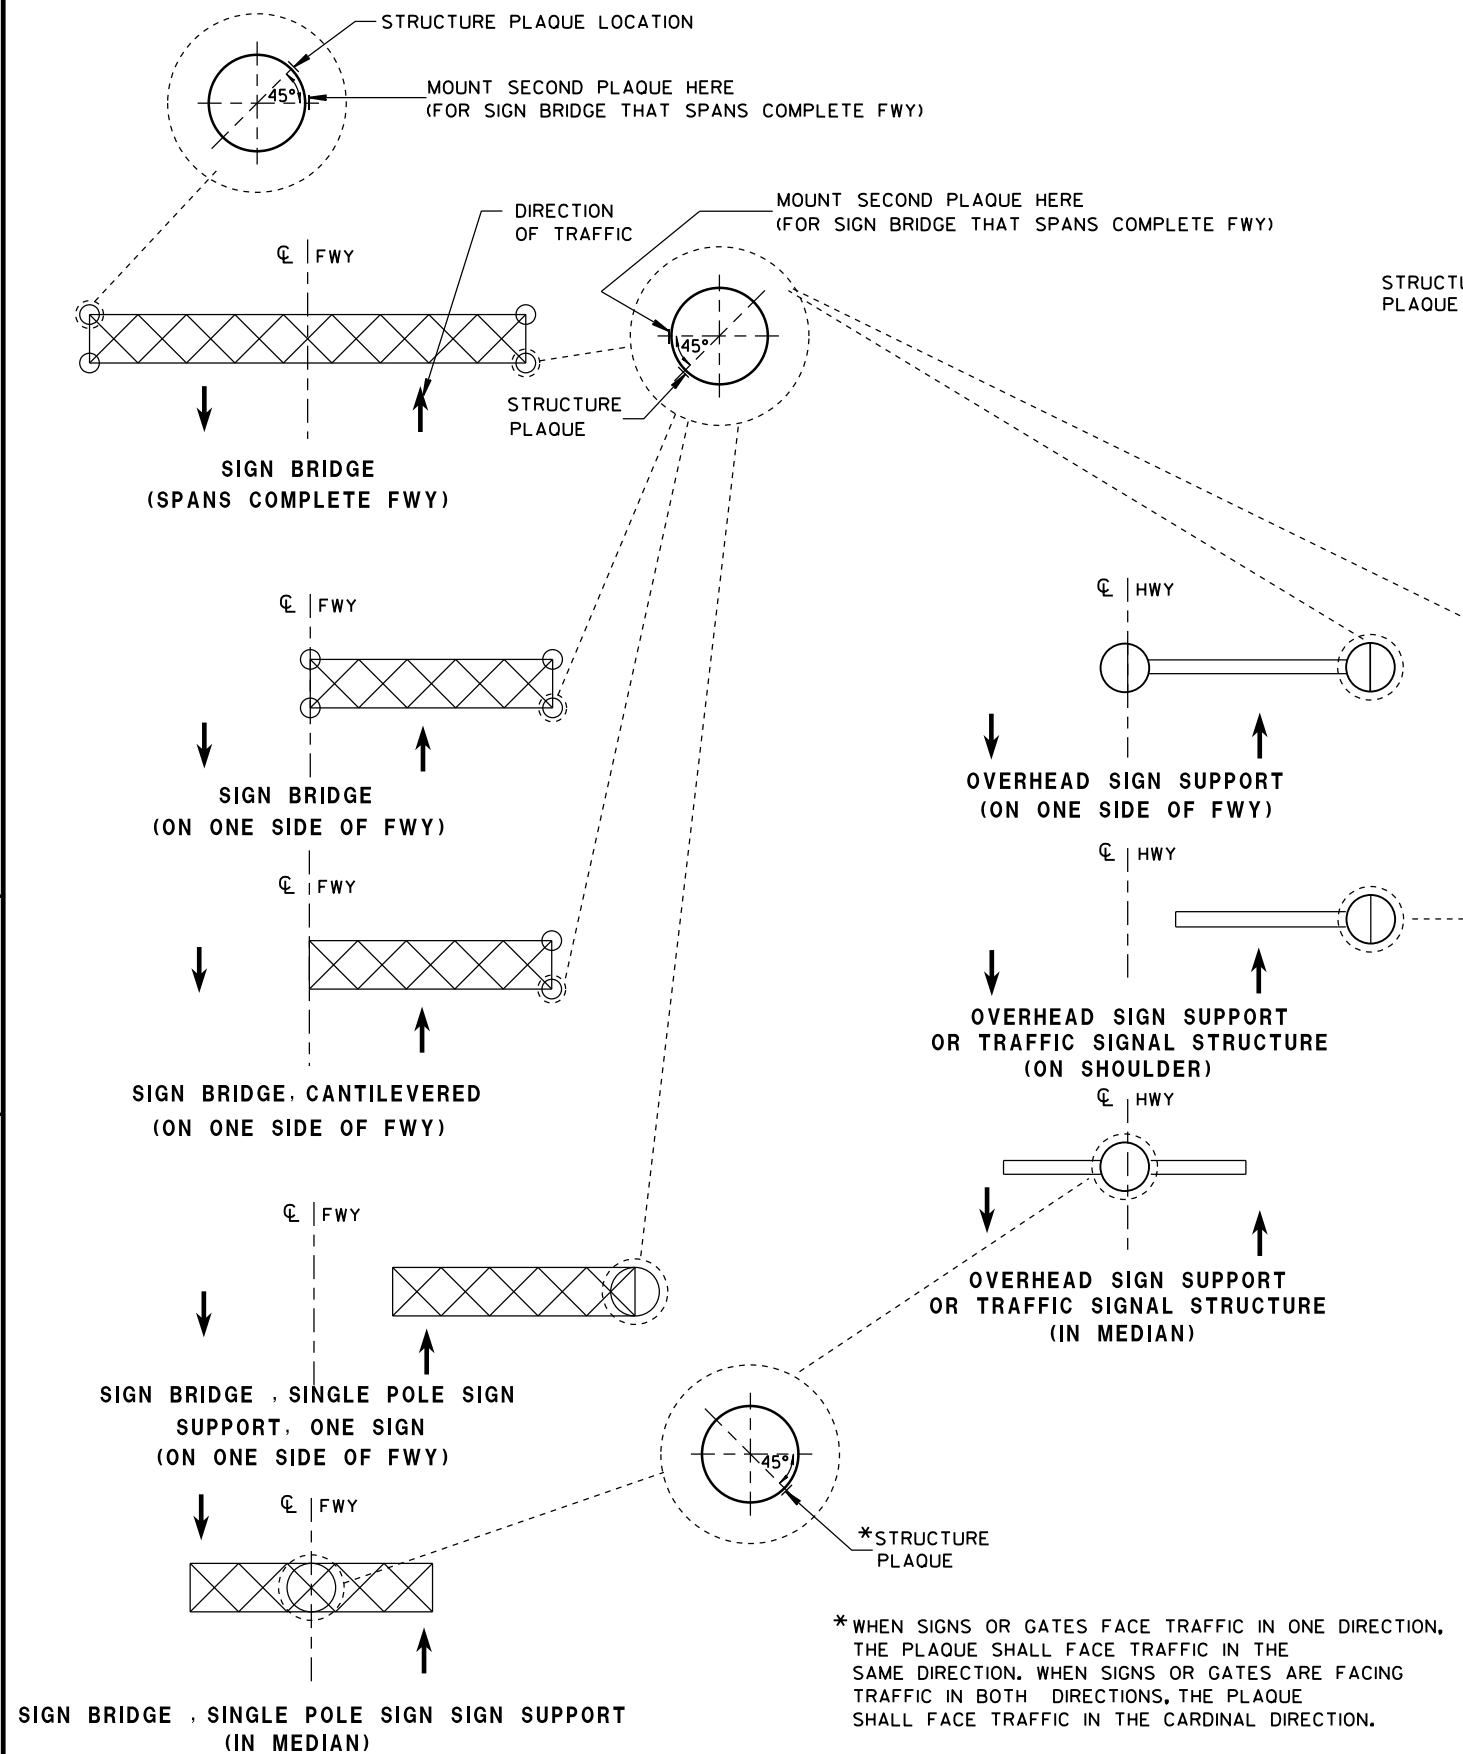

LOCATION OF RAMP GATE, SIGN BRIDGE, OVERHEAD SIGN SUPPORT & TRAFFIC SIGNAL STRUCTURE PLAQUES

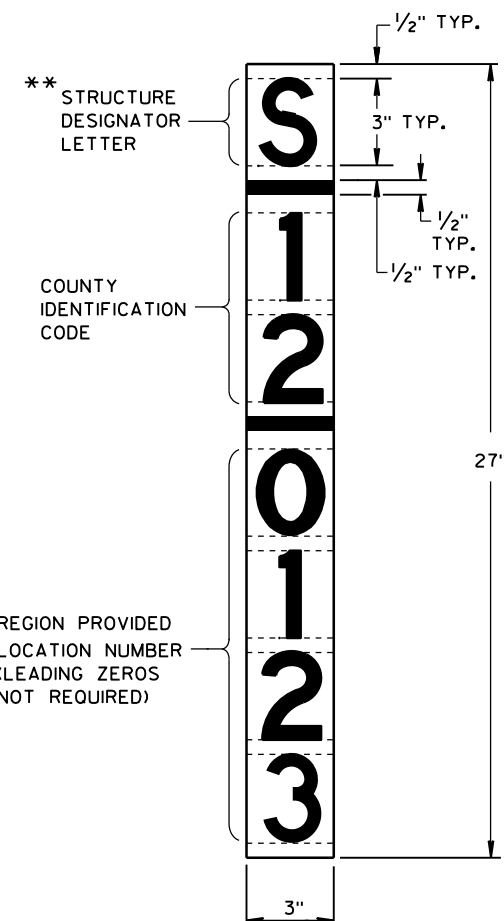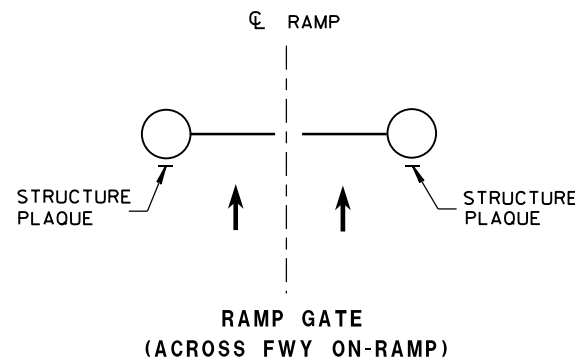

RAMP GATE, SIGN BRIDGE, OVERHEAD SIGN SUPPORT AND TRAFFIC SIGNAL STRUCTURE PLAQUE FOR SIGN BRIDGES AND OVERHEAD SIGN SUPPORT WHICH ARE NOT STRUCTURE MOUNTED

GENERAL NOTES

DETAILS OF CONSTRUCTION AND WORKMANSHIP NOT SHOWN IN THIS DRAWING SHALL CONFORM TO THE PERTINENT REQUIREMENTS OF THE CONTRACT.

PLAQUES SHALL BE INCIDENTAL TO ALL NEW INSTALLATIONS.

IF THE PROPOSED SIGN BRIDGE OR OVERHEAD SIGN SUPPORT IS REPLACING AN EXISTING SIGN BRIDGE OR OVERHEAD SIGN SUPPORT, A NEW IDENTIFICATION PLAQUE WILL BE REQUIRED.

FASTEN TOP, CENTER AND BOTTOM OF PLAQUE TO POLE OR OTHER LOCATION AS FOLLOWS:

GALVANIZED STEEL SHAFT - 3 STAINLESS STEEL POP RIVETS

A588 STEEL SHAFT - SHIM FOR DRAINAGE WITH STAINLESS WASHERS;
FASTEN WITH STAINLESS SELF-TAPPING SCREWS

ALUMINUM SHAFTS - 3 ALUMINUM POP RIVETS

MOUNTING HEIGHT SHALL BE APPROXIMATELY 5.0' ABOVE CURB OR SHOULDER. ADJUST IF IT IS KNOWN THAT REQUIRED TRAFFIC SIGNS WILL OBSTRUCT.

PLAQUE MATERIALS:

BASE - SHEET ALUMINUM, 0.060" THICK.


FACE - WHITE, SELF-ADHESIVE VINYL SHEETING, NON-RETROREFLECTIVE

LINES - BLACK, 1/2" WIDE, SELF-ADHESIVE

CHARACTERS:- BLACK, SELF ADHESIVE, SERIES "D", SIZE AS SHOWN.

FOR SIGN BRIDGES, STRUCTURE MOUNTED, THE STRUCTURE PLAQUE SHALL BE MOUNTED HORIZONTALLY AS SHOWN ON THE DRAWING. THE STRUCTURE PLAQUE SHALL BE MOUNTED HORIZONTALLY TO THE BACK OF THE SIGN, BETWEEN THE ALUMINUM EXTRUSIONS, NEAR THE TOP LEFT HAND CORNER OF THE SIGN. THE BASE MATERIAL SHALL BE OMITTED AND THE FACE ADHERED DIRECTLY TO THE ALUMINUM SURFACE. PRIOR TO ADHERING THE MATERIAL, THE ALUMINUM SURFACE SHALL BE SMOOTH, CLEAN AND DRY.

WHERE SIGN BRIDGE ILLUMINATION IS PROVIDED, THE STRUCTURE MUST ALSO HAVE A SIGN BRIDGE CIRCUIT PLAQUE AS SHOWN IN THE ELECTRICAL DETAILS.

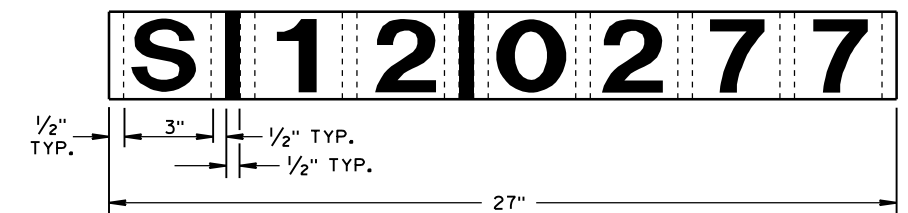

IDENTIFICATION PLAQUE FOR SIGN BRIDGE, STRUCTURE MOUNTED

**** LETTER "G" UTILIZED FOR RAMP GATES. LETTER "S" UTILIZED FOR SIGN BRIDGES, OVERHEAD SIGN SUPPORTS, AND TRAFFIC SIGNALS.**

STRUCTURE IDENTIFICATION PLAQUES, RAMP GATES, SIGN BRIDGES, OVERHEAD SIGN SUPPORTS, & TRAFFIC SIGNALS

**STATE OF WISCONSIN
DEPARTMENT OF TRANSPORTATION**

APPROVED

12/4/2012

DATE


FHWA

/S/ Travis Feltes

STATE TRAFFIC ENGINEER

96

SIGN

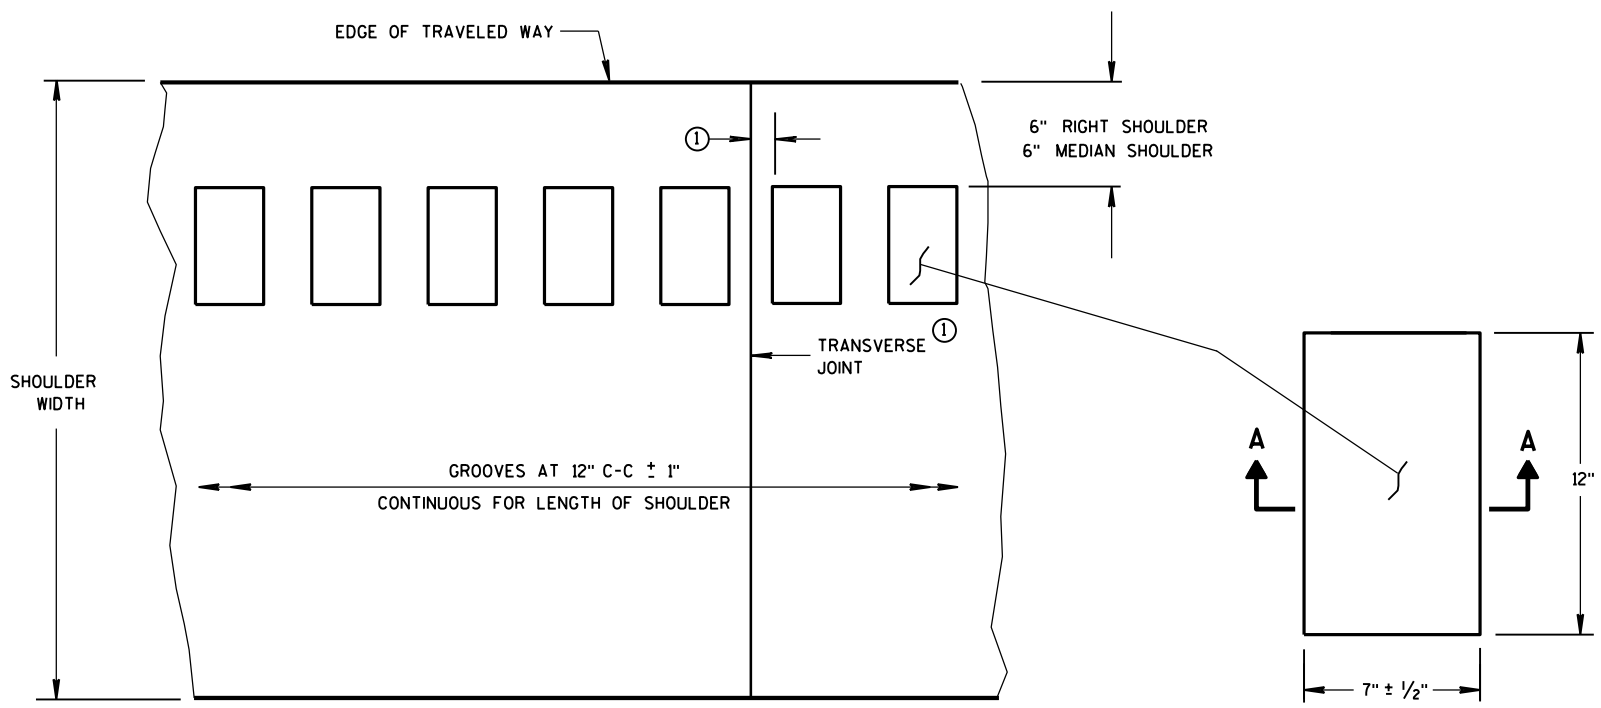

PLAN VIEW
SHOULDER WITH GROOVES

PLAN VIEW
(SINGLE GROOVE)

PLACEMENT DETAIL FOR MILLED RUMBLE STRIP


GENERAL NOTES

DETAILS OF CONSTRUCTION SHOWN ON THIS DRAWING SHALL CONFORM TO THE PERTINENT REQUIREMENTS OF THE STANDARD SPECIFICATIONS AND APPLICABLE SPECIAL PROVISIONS.


RUMBLE STRIPS ON EXPRESSWAYS

DO NOT INSTALL RUMBLE STRIPS ACROSS SIDE ROAD INTERSECTIONS, COMMERCIAL DRIVEWAYS, PRIVATE DRIVEWAYS OR ADJACENT TO RIGHT TURN LANES, LEFT TURN LANES, TURN LANE TAPERS, BRIDGE DECKS, BRIDGE APPROACHES, OR 100 FEET IN ADVANCE OF RAILROAD CROSSING. THE ATTACHED STANDARD DETAIL DRAWING SHOWS THE LOCATION OF THE RUMBLE STRIPS AT INTERCHANGE AREAS.


① CONCRETE PAVEMENT - RUMBLE STRIPS SHALL BE A MINIMUM OF 6" AWAY FROM TRANSVERSE JOINTS.

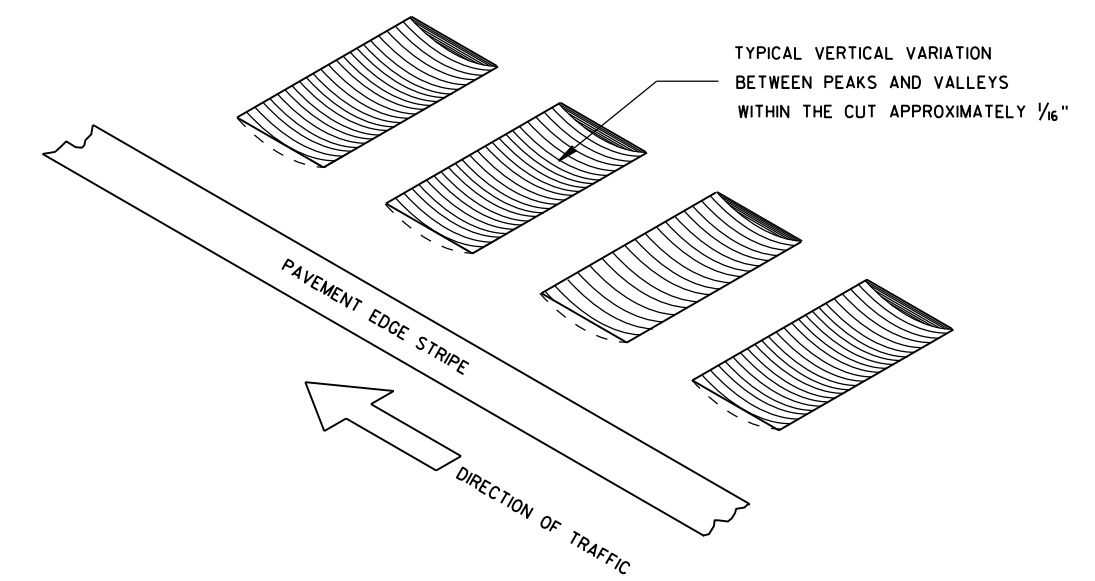


ISOMETRIC

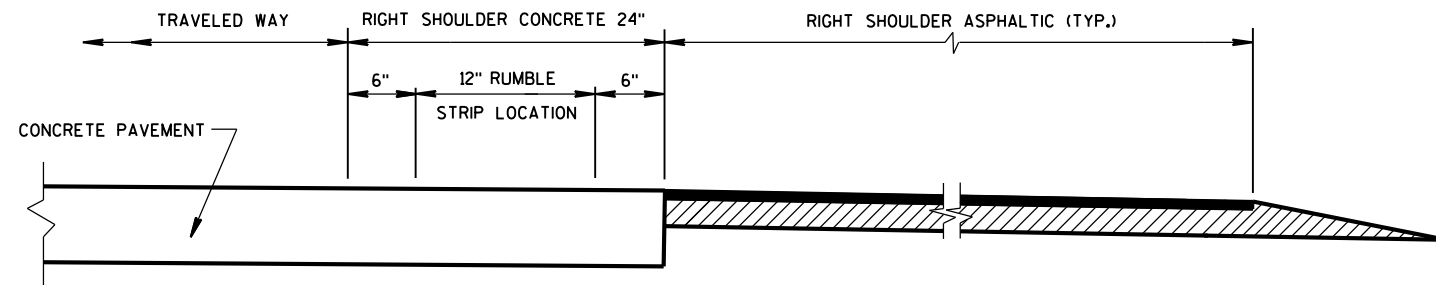

SECTION VIEW
CONCRETE PAVEMENT EXTENDS INTO RIGHT SHOULDER)

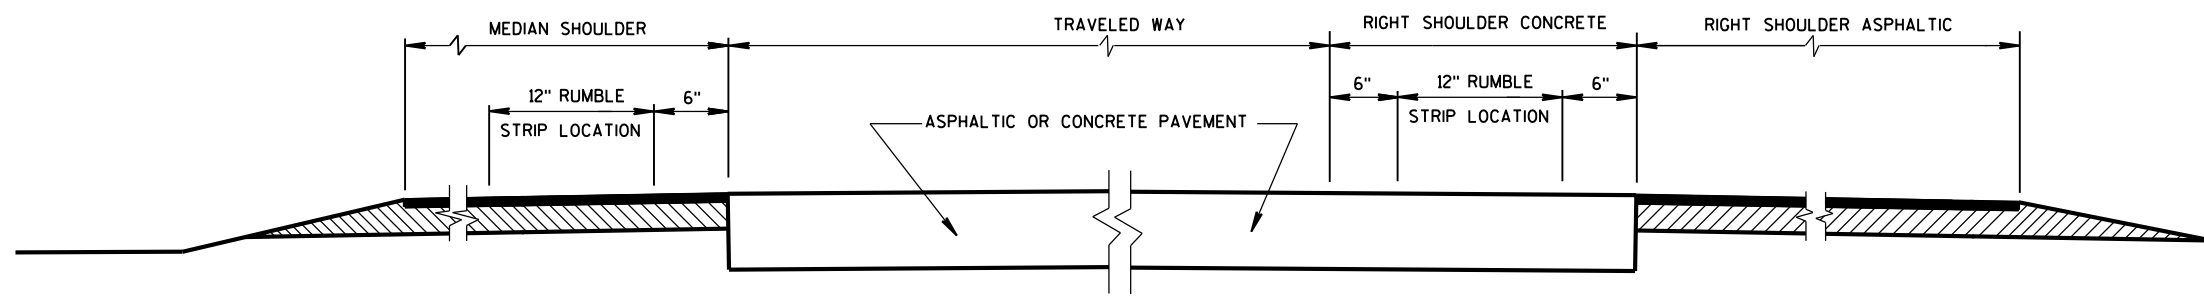


SECTION VIEW
TYPICAL LOCATIONS OF SHOULDER RUMBLE STRIPS
IN RURAL DIVIDED HIGHWAYS
(ONE ROADWAY IS SHOWN)

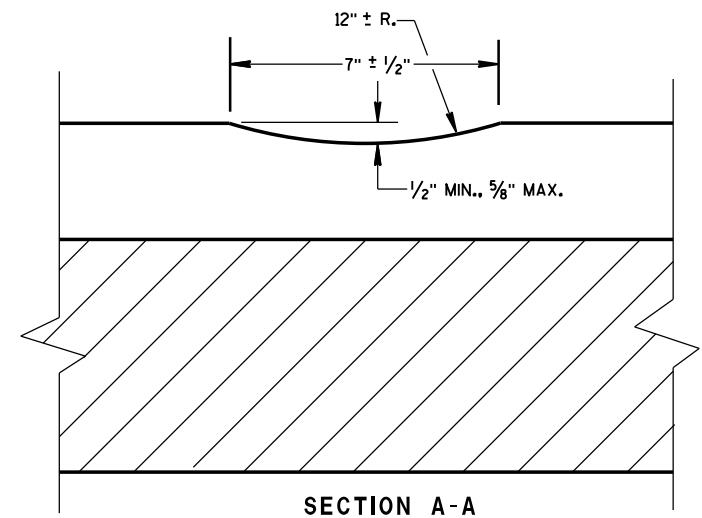

SECTION A-A

SHOULDER RUMBLE STRIP,
MILLING

STATE OF WISCONSIN
DEPARTMENT OF TRANSPORTATION

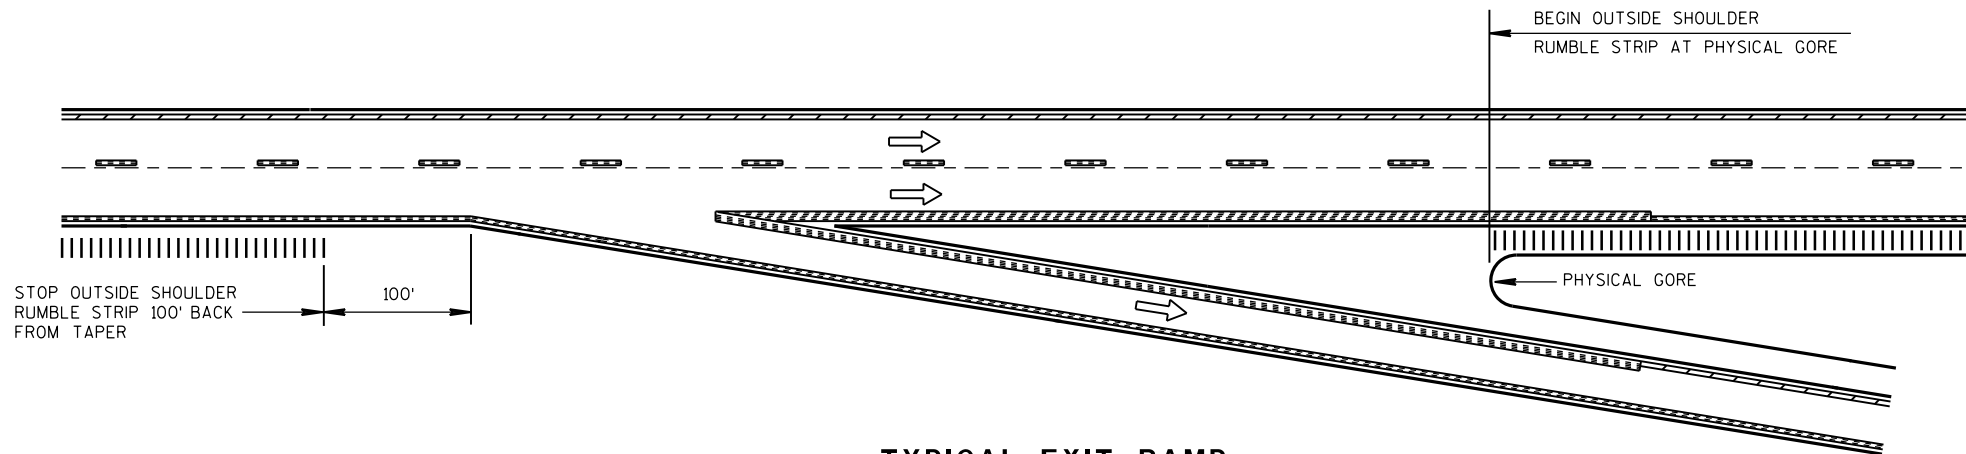


TYPICAL EXIT RAMP

NOTES:


NO RUMBLE STRIP ON EXIT, DIRECTIONAL, OR ENTRANCE RAMPS, EXCEPT NEAR THE ENTRANCE TAPER END AND ALONG THE PARALLEL RAMP AREA AS SHOWN.

PAVEMENT MARKING DETAILS AND SPECIFICATIONS ARE PROVIDED ELSEWHERE IN THE CONTRACT.

NOTE:
ARROW SYMBOL (→)
SHOWS DIRECTION OF TRAVEL

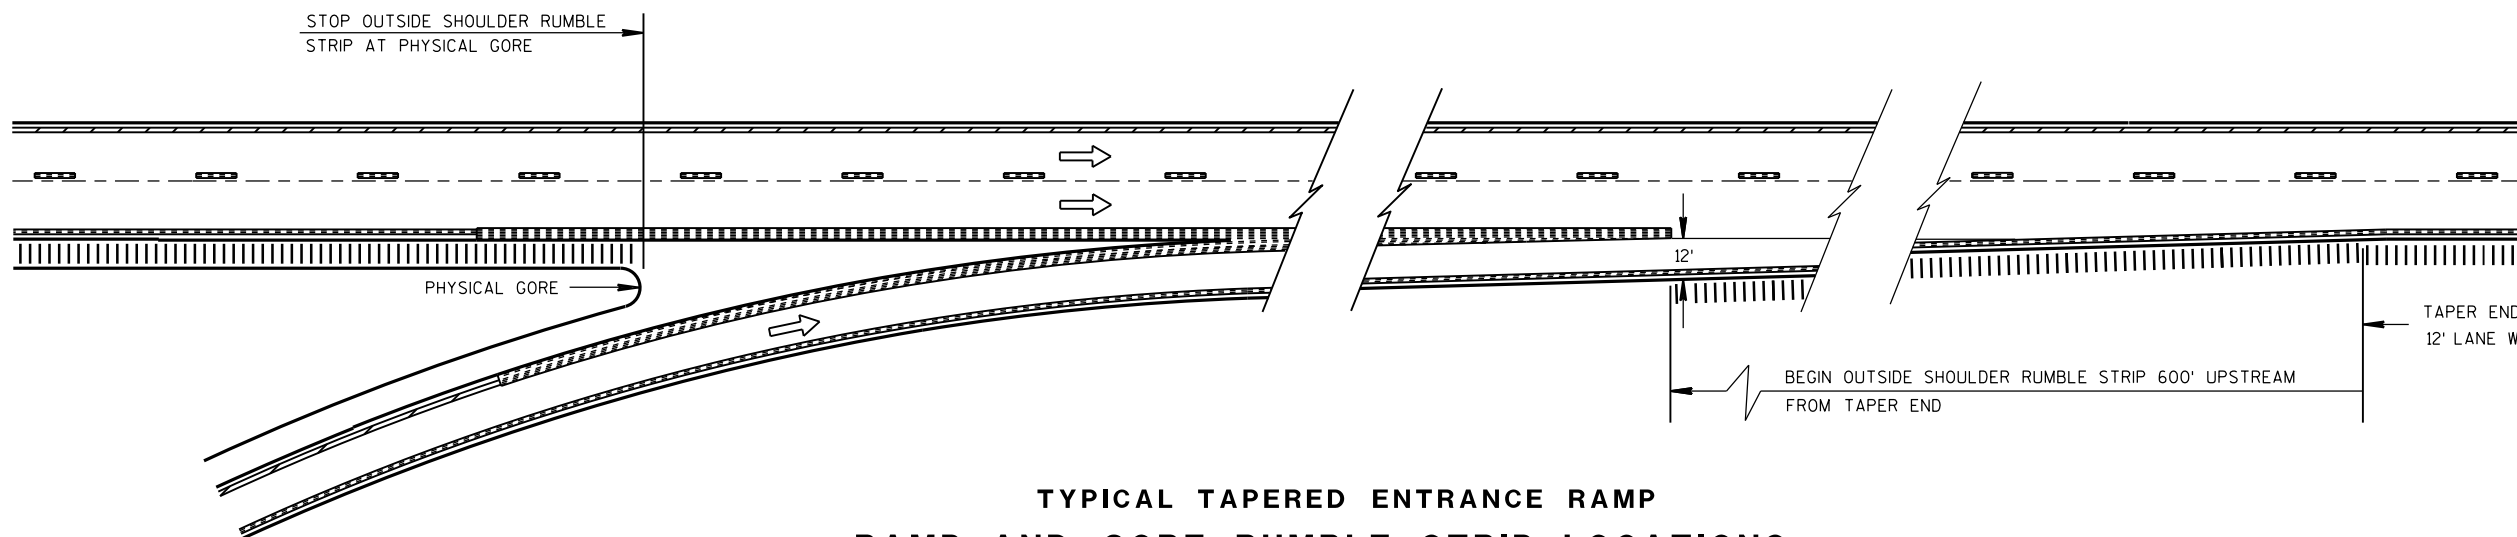

**TYPICAL TAPERED ENTRANCE RAMP
RAMP AND GORE RUMBLE STRIP LOCATIONS**



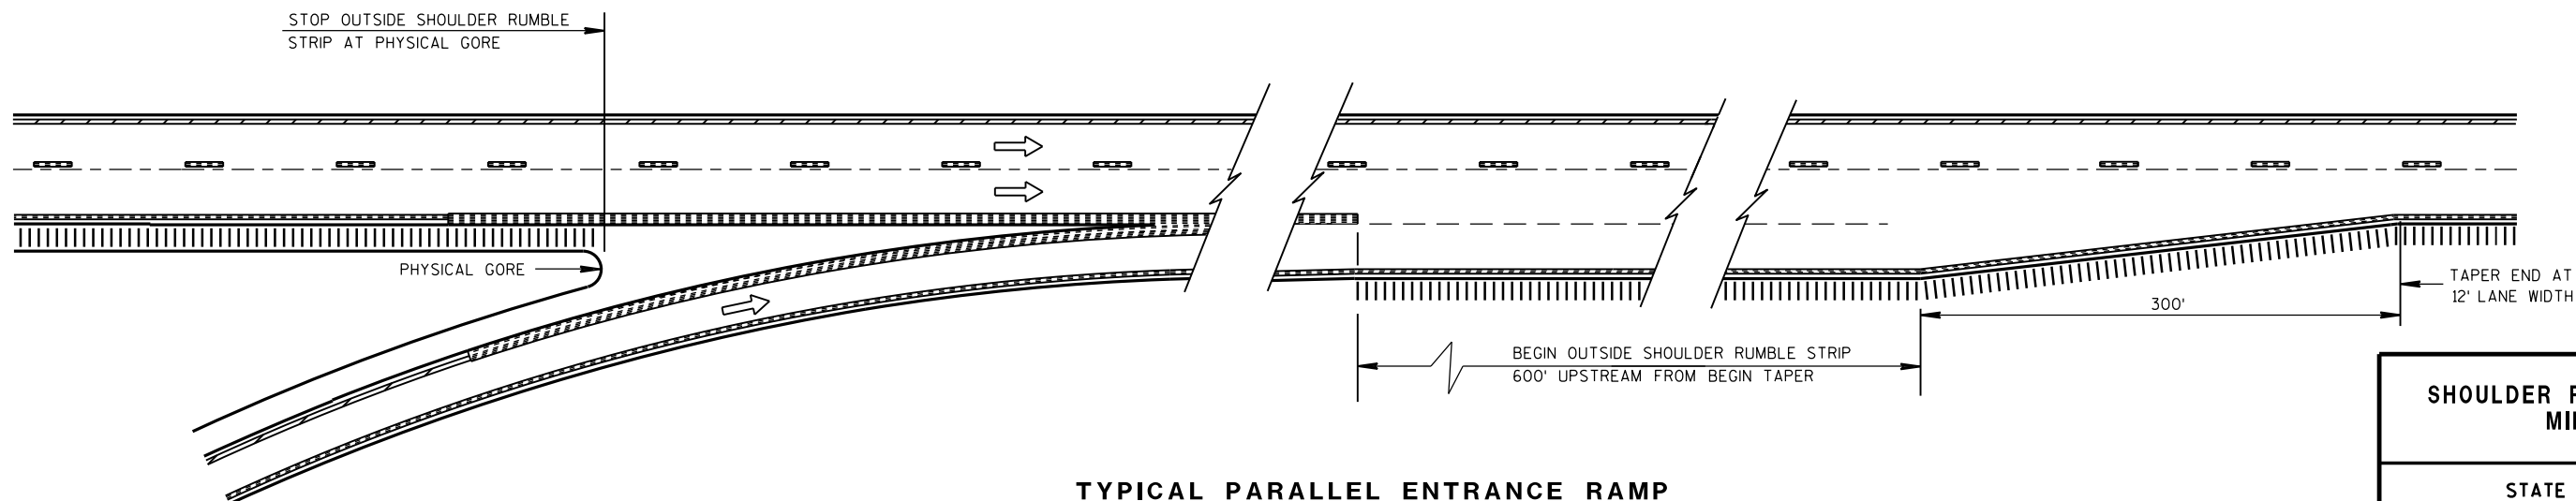


**TYPICAL PARALLEL ENTRANCE RAMP
RAMP AND GORE RUMBLE STRIP LOCATIONS**

**SHOULDER RUMBLE STRIP,
MILLING**



STATE OF WISCONSIN
DEPARTMENT OF TRANSPORTATION

APPROVED
DATE 12/17/2012 /S/ Jerry H. Zoagg
ROADWAY STANDARDS 198 ENT
ENGINEER

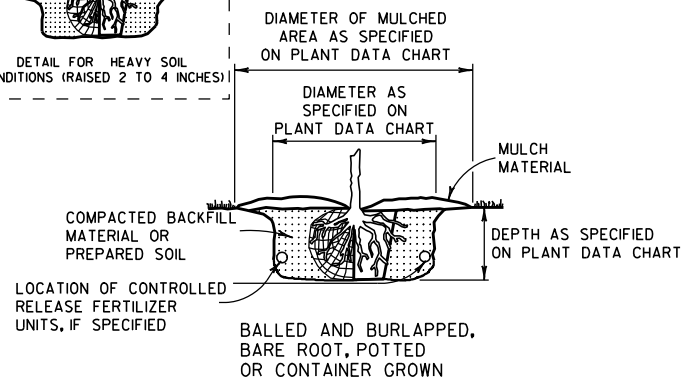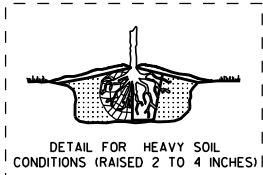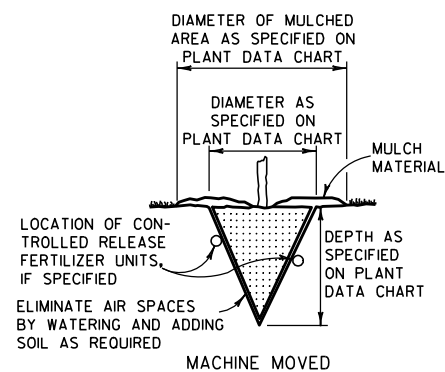

ACCOMMODATE ROOTS
(SMOOTH AND STAGHORN SUMAC)


NOTE:
1) ENGINEER SHALL REQUIRE 3 SLITS IN POT TO SPEED DETERIORATION
2) METAL, PLASTIC OR OTHER NONDEGRADABLE POTS SHALL BE REMOVED PRIOR TO PLANTING

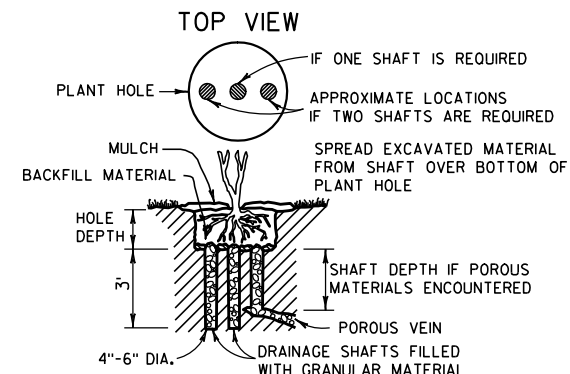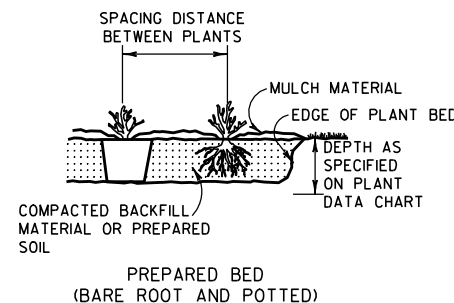

NOTE:
DRAINAGE SHAFT AS SPECIFIED ON PLANT DATA CHART

DRAINING




NOTE: WHEN PRUNING, PRESERVE CHARACTER AND SHAPE OF TREE. AVOID LEAVING STUBS - REMOVE BRANCH OR TWIG BACK TO THE NEAREST CROTCH
1) PRUNE TO REMOVE DEAD AND BROKEN BRANCHES
2) PRUNE TO REMOVE BRANCHES THAT TOUCH OR ARE TOO CLOSE TO OTHER BRANCHES

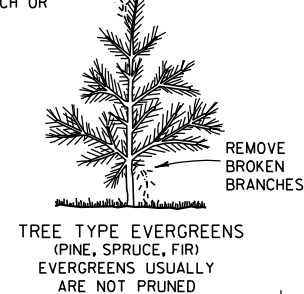


PRUNE LEAST VIGOROUS OF TWO LEADERS BACK TO MAIN TRUNK

REMOVE BROKEN BRANCHES


PRUNING

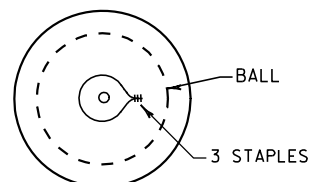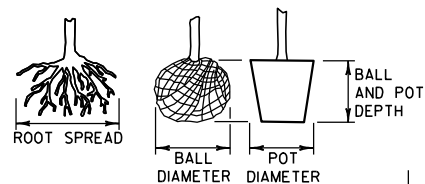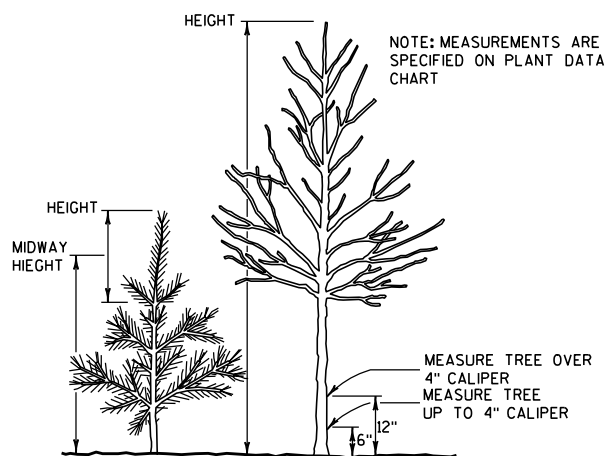




TOP VIEW

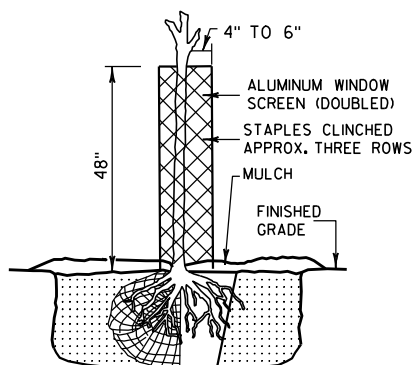


RODENT PROTECTION

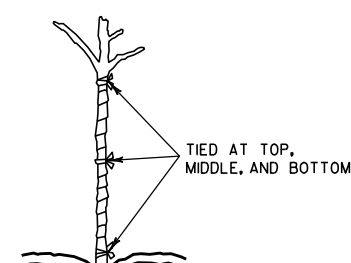

WRAPPING

  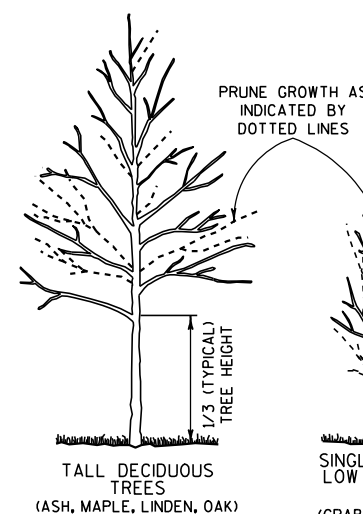


TOP VIEW


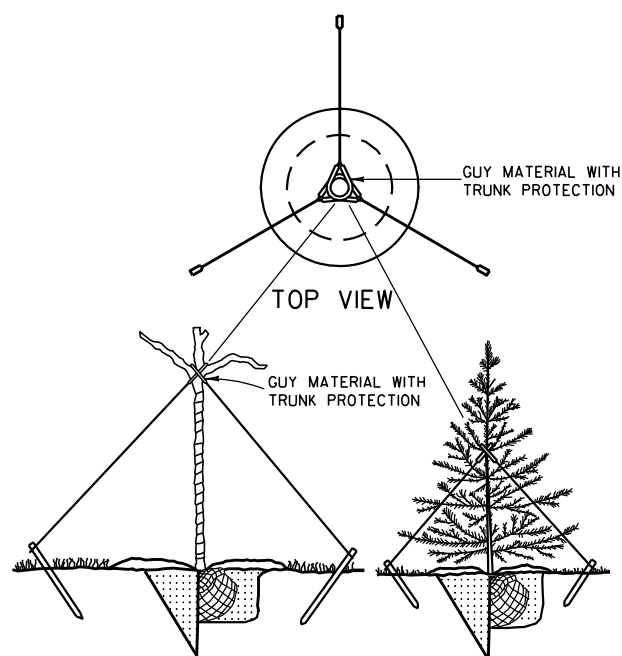


GUYING



PRUNE LARGER SHRUBS BY REMOVING FROM ONE-THIRD TO ONE-HALF TOP GROWTH AS INDICATED BY DOTTED LINE

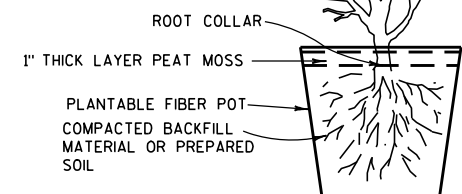

POTTING

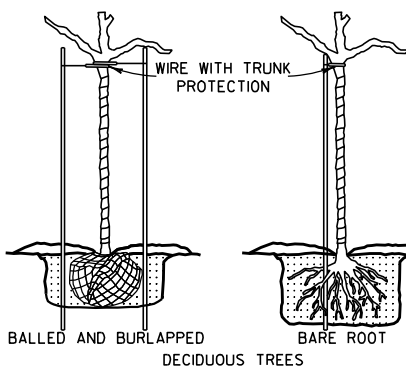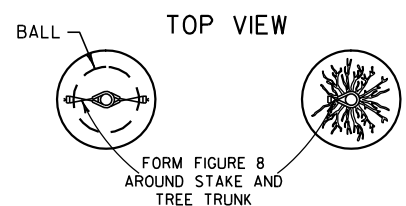

BRACING

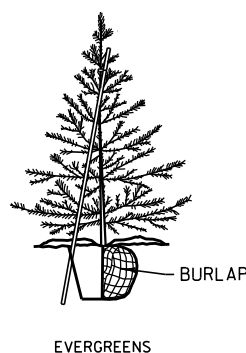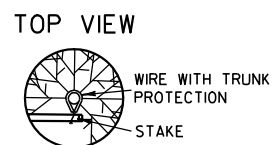

NOTE: BRACING STAKE
1) SHALL BE DRIVEN INTO THE GROUND AS CLOSE TO THE TREE AS POSSIBLE WITHOUT DAMAGING THE BRANCHES.
2) MAY BE DRIVEN AT SUCH AN ANGLE THAT IT DOES NOT PENETRATE THE BALL OR POT.
3) SHALL NOT PROTRUDE ABOVE THE TOP OF THE TREE; AND
4) SHALL HAVE A HOLE NEAR THE TOP TO HOLD THE WIRE IN PLACE.

NOTES

DETAILS OF CONSTRUCTION NOT SHOWN ON THIS DRAWING SHALL CONFORM TO THE PERTINENT REQUIREMENTS OF THE STANDARD SPECIFICATIONS AND THE APPLICABLE SPECIAL PROVISIONS.

BRACING, WRAPPING, GUYING, RODENT PROTECTION, FERTILIZER AND MULCH SHALL BE USED ONLY WHEN SPECIFIED ON THE PLANT DATA CHART (PART OF PLAN) OR SPECIAL PROVISIONS.

TREE PLANTING DETAIL

STATE OF WISCONSIN
DEPARTMENT OF TRANSPORTATION

APPROVED

4/11/94

DATE

/S/ Rory L. Rhinehart

CHIEF METHODS DEVELOPER

FHWA

SINER

6


- S.D.D. 14 B 42-3a**



S.D.D. 14 B 42-3a




S.D.D. 14 B 42-3a

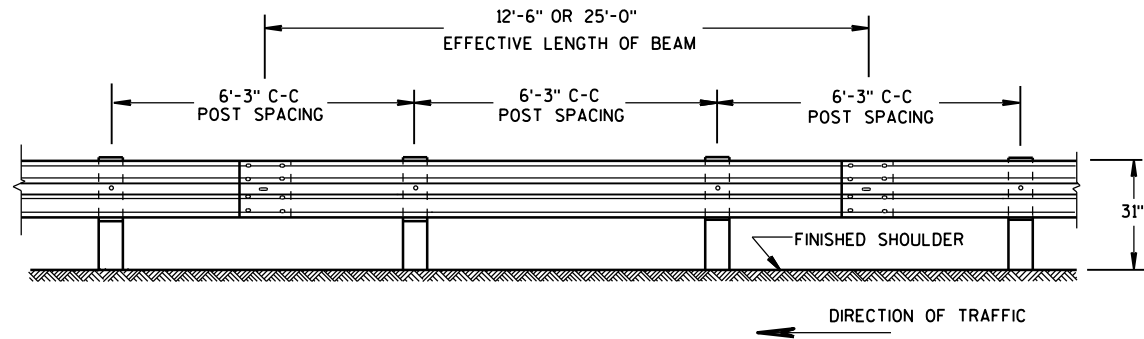


FRONT VIEW

POST SPACING STANDARD INSTALLATION

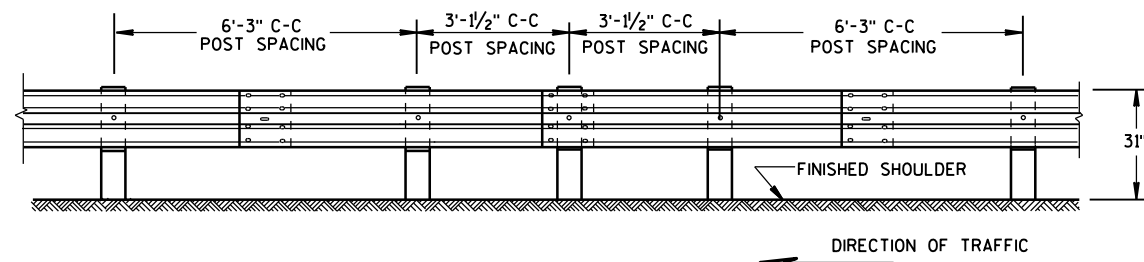


FRONT VIEW

HALF POST SPACING (HS) AND HALF POST SPACING WITH LONGER POSTS (K)

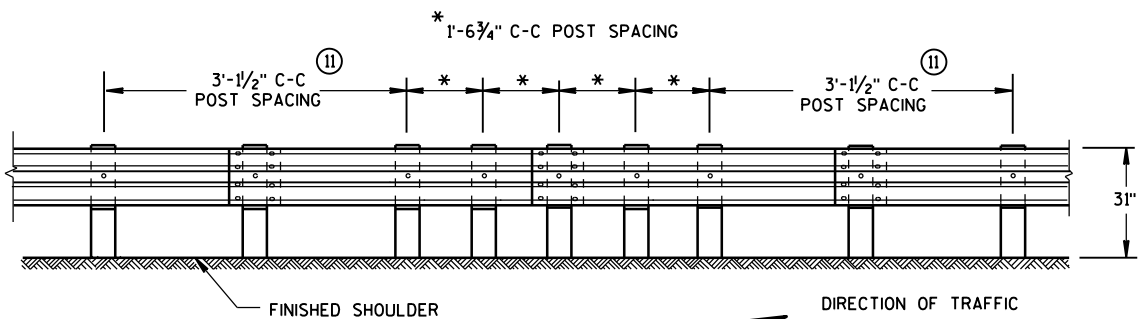


FRONT VIEW


QUARTER POST SPACING (QS)

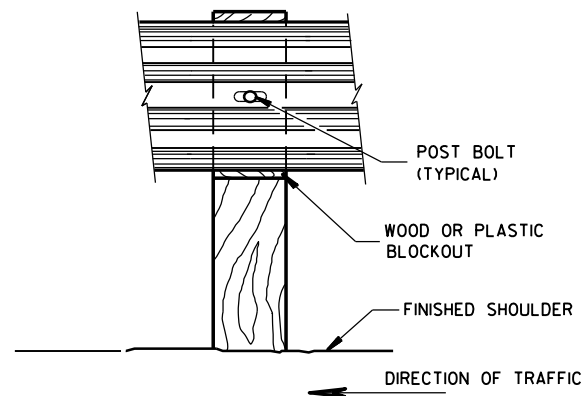

FRONT VIEW AT WOOD POST

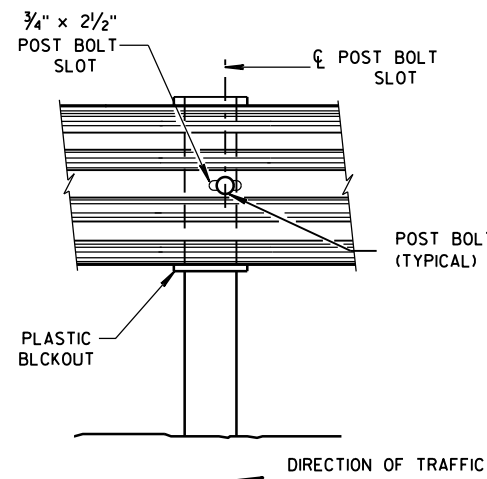


FRONT VIEW AT STEEL POST

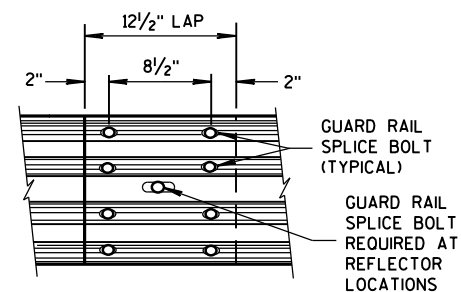


FRONT VIEW

MID-SPAN BEAM SPLICE

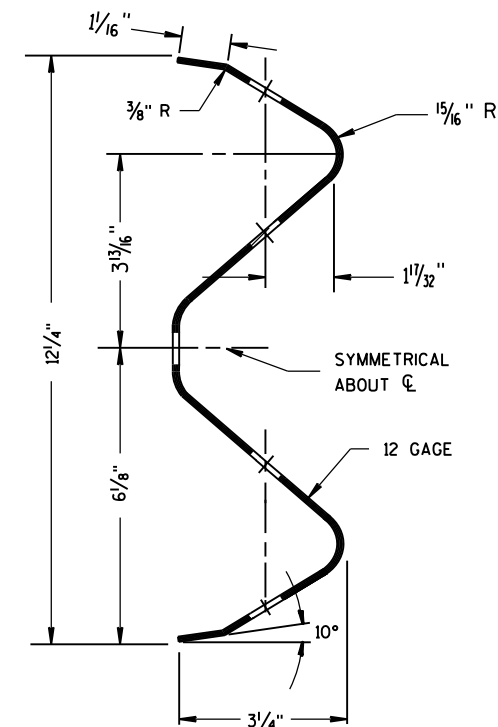

SECTION THRU W-BEAM RAIL

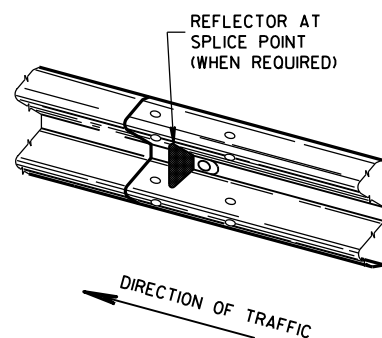

ONE SIDED REFLECTOR DETAIL AND TYPICAL INSTALLATION

GENERAL NOTES

- ⑦ PROVIDE SILVER REFLECTIVE SHEETING ON ALL REFLECTORS EXCEPT THOSE LOCATED ALONG THE LEFT EDGE OF ONE-WAY ROADWAYS, WHICH SHALL BE PROVIDED WITH YELLOW REFLECTIVE SHEETING. SHEETING IS TYPE H. SEE STANDARD SPECIFICATION 637.
 - ⑧ DO NOT INSTALL REFLECTORS ON THE FIRST 50 FEET OF THE APPROACH END OF THE ENERGY ABSORBING TERMINAL. RAIL SPLICE LOCATIONS ARE THE ONLY ACCEPTABLE LOCATIONS FOR REFLECTORS.
 - ⑨ REVERSE EVERY OTHER REFLECTOR FOR 2-WAY VISIBILITY. THE CONTRACTOR MAY FURNISH TWO-SIDED REFLECTORS IN LIEU OF ONE-SIDED REFLECTORS.
 - ⑩ PROVIDE AN ANGLE OF BEND OF $90^\circ \pm 1^\circ$ FOR TWO-SIDED REFLECTORS.
 - ⑪ 25 FEET OF HALF POST SPACING IS REQUIRED ON APPROACH AND DEPARTURE ENDS OF QUARTER POST SPACING.
- POST BOLTS ARE A $\frac{5}{8}$ " DIAMETER ASTM A307 GUARDRAIL BOLT. A POST BOLT REQUIRES $\frac{5}{8}$ " DIAMETER A563A DOUBLE RECESSED (DR) HEAVY HEX NUT AND $\frac{5}{8}$ " DIAMETER F844 FLAT WASHER. POST BOLTS MAY BE LONGER IF MULTIPLE BLOCKOUTS ARE BEING USED.
- GUARD RAIL SPLICE BOLTS ARE A $\frac{5}{8}$ " DIAMETER ASTM A307 GUARDRAIL HEAD BOLT. A GUARDRAIL SPLICE BOLT REQUIRES $\frac{5}{8}$ " DIAMETER A563A DOUBLE RECESSED (DR) HEAVY HEX NUT.

FRONT VIEW


MID-SPAN BEAM SPLICE

REFLECTOR SPACING

	BEAM GUARD LENGTH	REFLECTOR SPACING	NO. SURFACES REFLECTORIZED	MIN. NO. REFLECTORS
ONE WAY TRAFFIC	< 200'	50' C-C	1	3
	> 200'	100' C-C	1	
TWO WAY TRAFFIC	< 200'	25' C-C	1 ⑨	6
	> 200'	50' C-C	1	
TWO WAY TRAFFIC	< 200'	50' C-C	2 ⑩	3
	> 200'	100' C-C	2	


MIDWEST GUARDRAIL SYSTEM (MGS) GUARDRAIL

STATE OF WISCONSIN
DEPARTMENT OF TRANSPORTATION

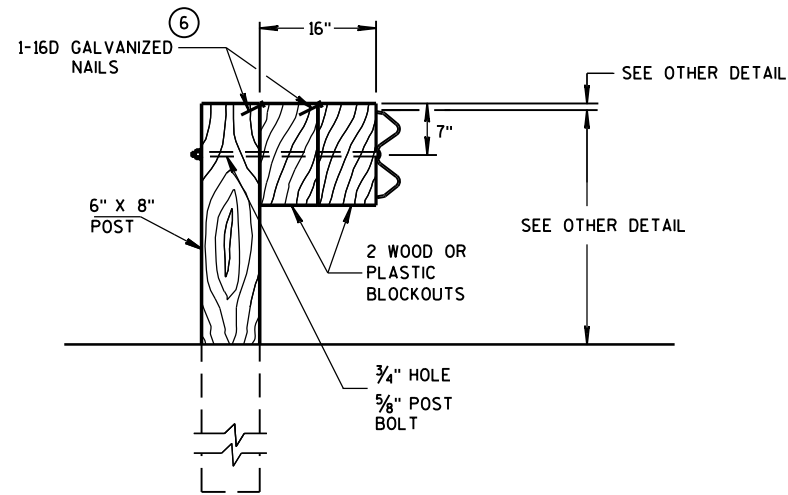

DETAIL FOR 16" BLOCKOUT DEPTH


IT IS ACCEPTABLE TO USE BLOCKOUTS UP TO 16" DEEP TO INCREASE THE POST OFFSET TO AVOID UNDERGROUND OBSTACLES. THERE IS NO LIMIT TO THE NUMBER OF POSTS THAT CAN HAVE ADDITIONAL BLOCKOUTS UP TO 16" DEEP.

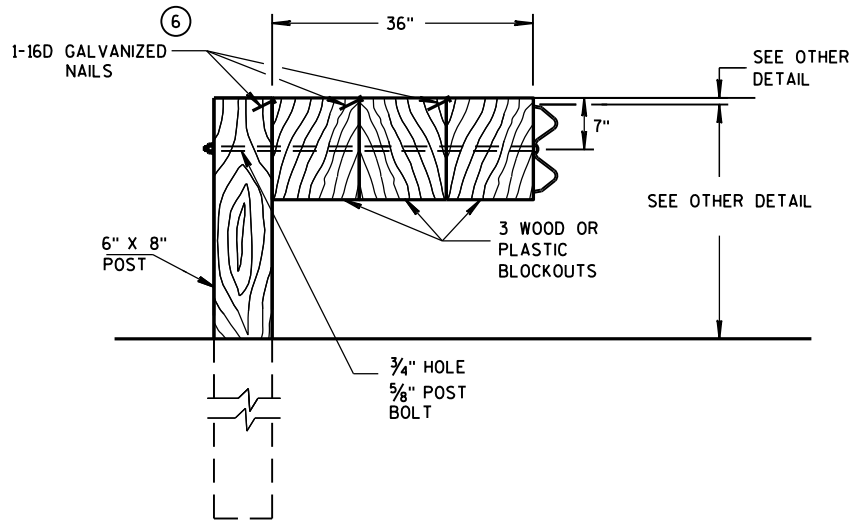


DETAIL FOR 36" BLOCKOUT DEPTH

NOTES: UNDER SPECIAL CIRCUMSTANCES, SUCH AS AVOIDING OBSTACLES THAT ARE NOT RELOCATED, IT IS ACCEPTABLE TO INSTALL ADDITIONAL BLOCKOUTS TO OBTAIN UP TO 36" DEPTH FOR ONE OR TWO POSTS IN A SECTION OF GUARDRAIL.


DO NOT USE 16" OR 36" BLOCKOUTS IF IT CAUSES THE POST TO BE DRIVEN BEYOND SHOULDER HINGE POINT OR CAUSES A FIXED OBJECT TO BE WITHIN THE DEFLECTION DISTANCE OF THE BARRIER.

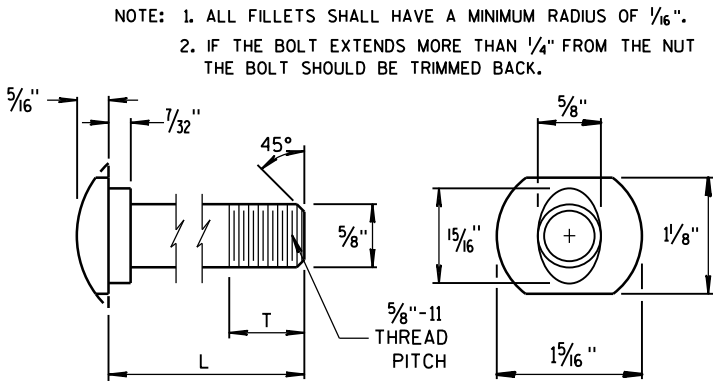


POST BOLT TABLE

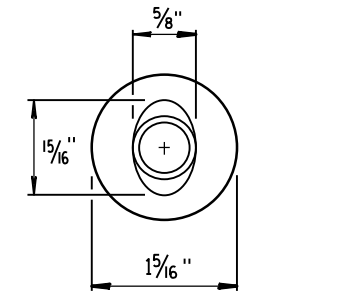


ALTERNATE BOLT HEAD

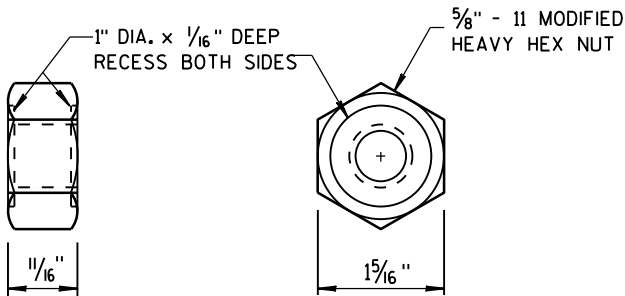


POST BOLT
AND RECESS NUT

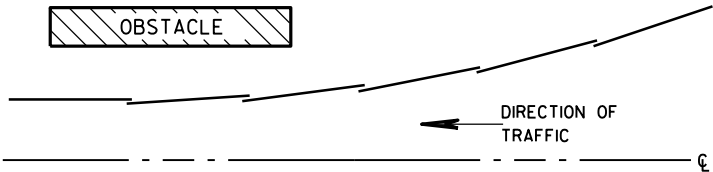


PLAN VIEW
BEAM LAPPING DETAIL

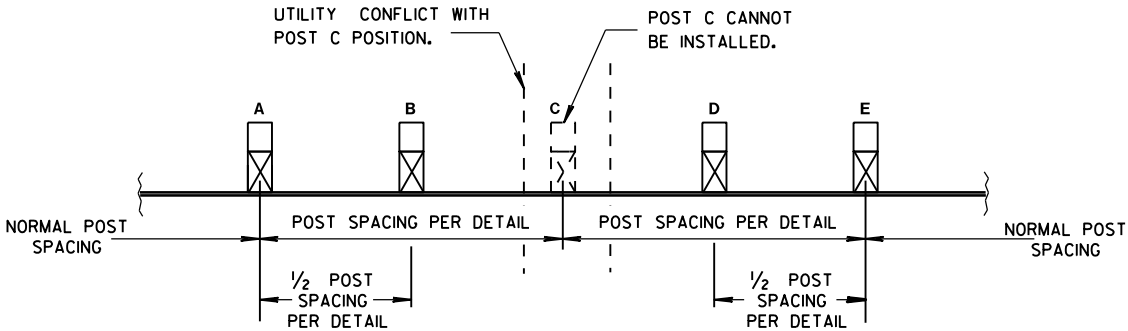

POST DRIVING FOR CONTINUOUS
UNDERGROUND OBSTRUCTION

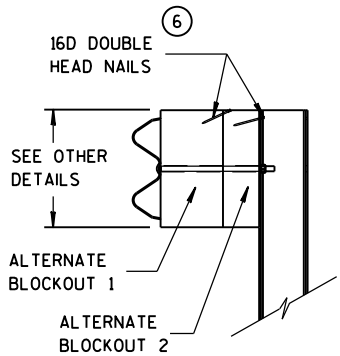

SIDE VIEW

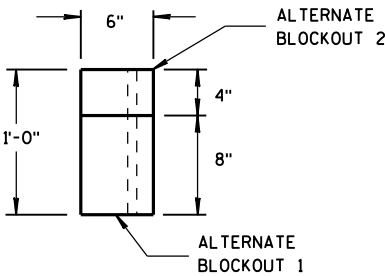

TOP VIEW

ALTERNATE WOOD
BLOCKOUT DETAIL

MIDWEST GUARDRAIL SYSTEM
(MGS) GUARDRAIL

STATE OF WISCONSIN
DEPARTMENT OF TRANSPORTATION

APPROVED
June 2014 /S/ Jerry H. Zogg
DATE ROADWAY STANDARDS (102) ENT
FHWA ENGINEER

GENERAL NOTES

- (A) THE SLOPE IN THE AREA BOUNDED BY THE GRADELINE, THE HINGE POINT LINE (HPL), AND THE CLEAR ZONE LIMITS (CZL) SHALL BE 4:1 OR FLATTER.
- (B) AFTER FINAL ASSEMBLY, RECHECK CABLE TO BE SURE IT IS TAUT AND HAS NOT RELAXED.
- (C) DIFFERENT MANUFACTURES REQUIRE DIFFERENT PERFORATED W-BEAM RAIL END PANELS. SEE MANUFACTURES INFORMATION.
- (D) THE TOP OF THE STEEL TUBE ON POST 1 AND POST 2 SHALL NOT BE MORE THAN 3" ABOVE THE FINISH GROUND ELEVATION.
- (E) ATTACH ALUMINUM SHEET TO E.A.T. HEAD USING 4 STAINLESS STEEL SELF-TAPPING SCREWS, ONE SCREW PER CORNER.
- (G) 1/2" DIAMETER X 3" LONG LAG BOLT AND WASHER.
- (H) HARDWARE VARIES BETWEEN DIFFERENT MANUFACTURES. SEE MANUFACTURE'S DRAWING FOR INFORMATION.
- (I) DIMENSIONS MAY VARY. SEE MANUFACTURE'S INFORMATION.


SEE SDD 14B42 FOR MORE INFORMATION.


* DO NOT ATTACH BLOCKOUTS TO POSTS 1 AND 2.

DO NOT INSTALL REFLECTORS ON THE FIRST 50 FEET OF THE APPROACH END OF THE ENERGY ABSORBING TERMINAL.




W-BEAM RAIL SPLICES ARE LOCATED AT POST NUMBER 3, AND BETWEEN POST 5 AND 6, BETWEEN POSTS 7 AND 8, AND MIDDLE OF THE SPAN AFTER POST 9.

THE CENTER OF THE UPPER 3/2" DIAMETER HOLE ON POST NUMBER 3 THROUGH POST 9 IS TO BE FLUSH WITH THE GROUND LINE UP TO A MAXIMUM OF 2" ABOVE GROUND LINE.

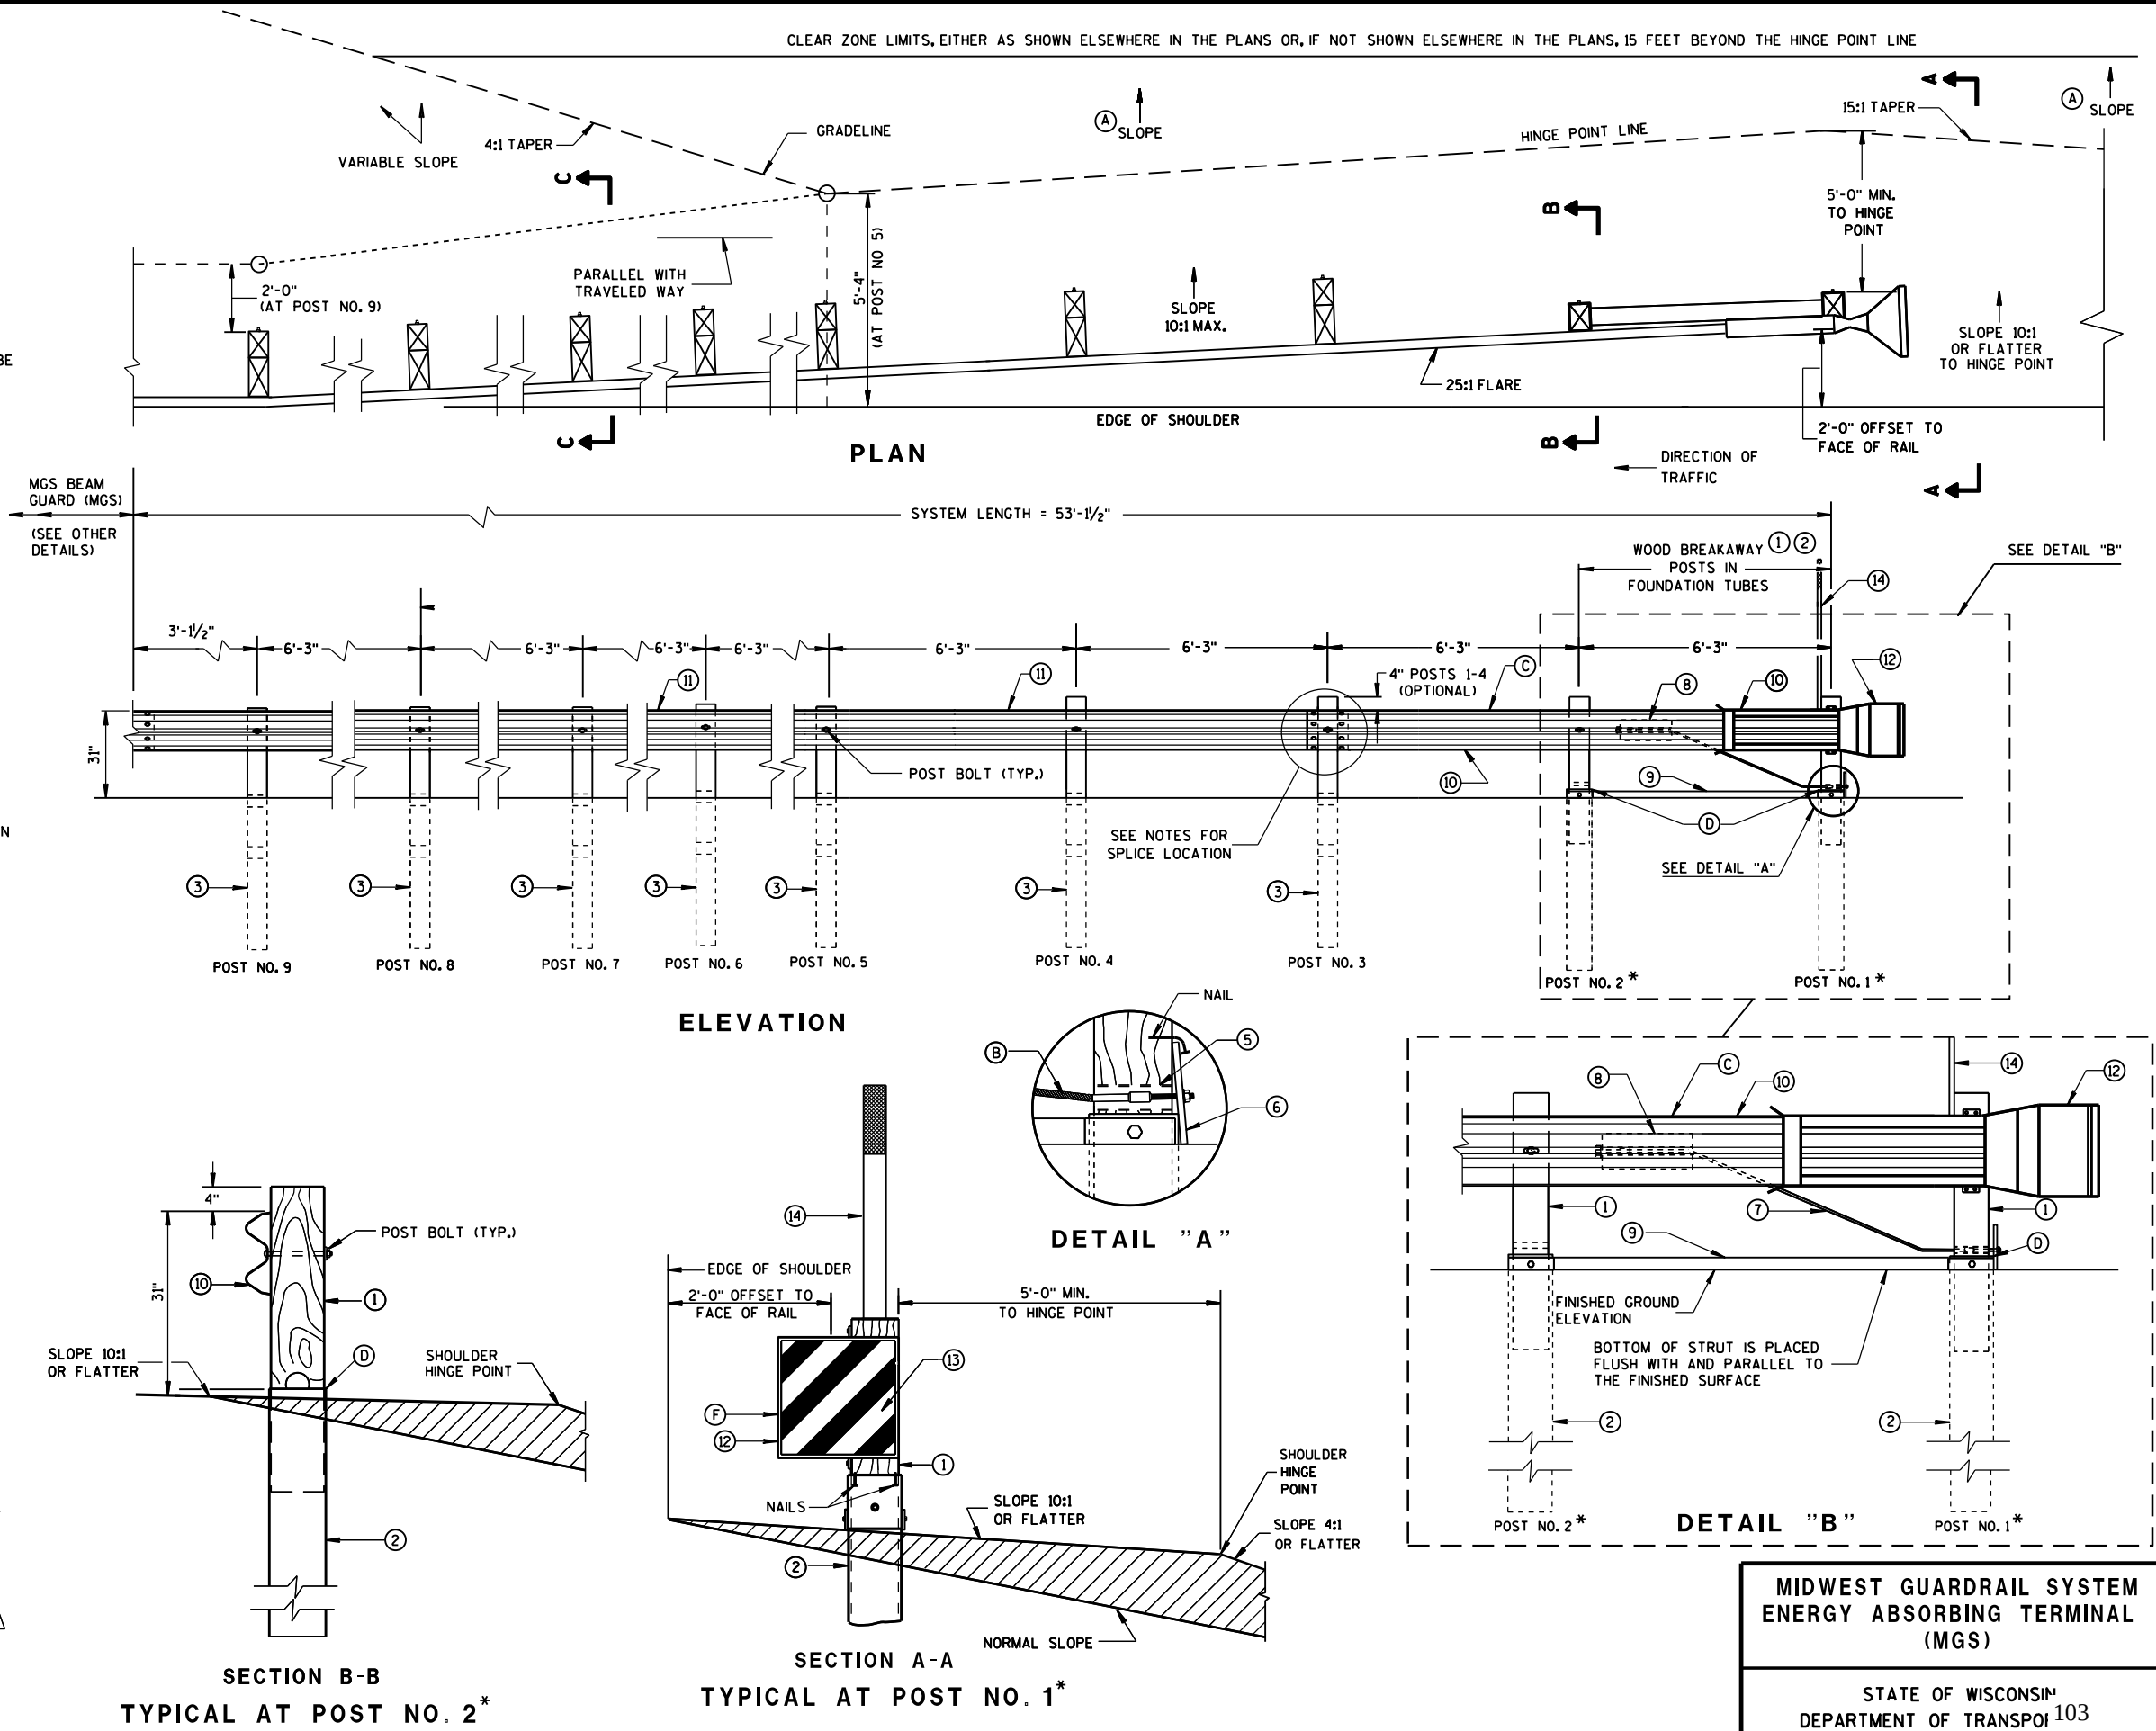

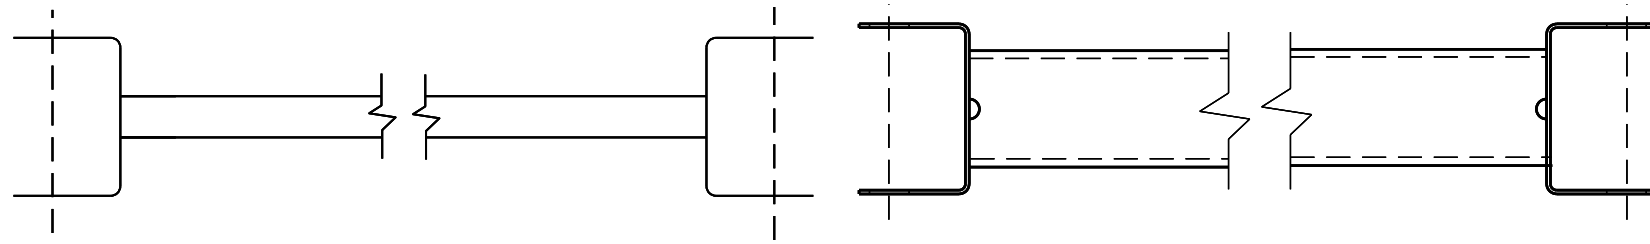


9 H
GENERIC GROUND STRUT

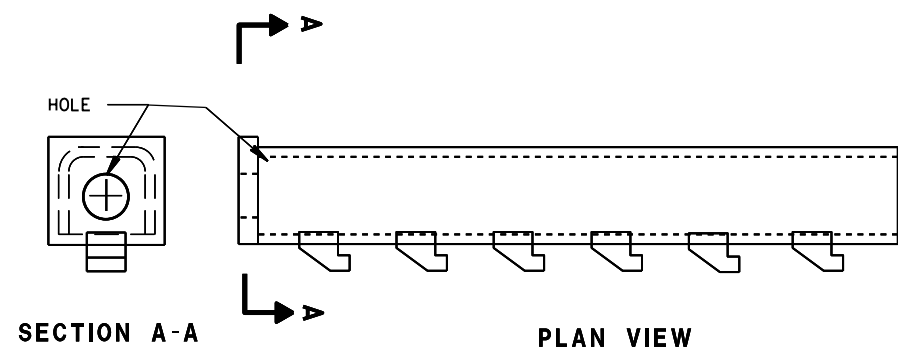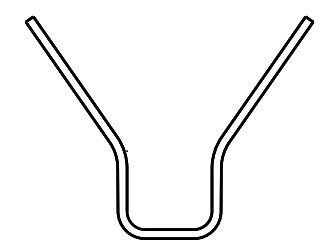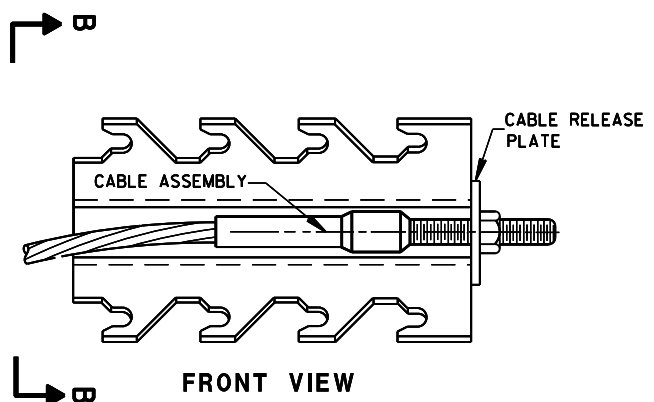

8 H
GENERIC ANCHOR CABLE BOX

BILL OF MATERIALS

PART NO.	DESCRIPTION
MATERIALS PROVIDED BY MGS EAT MANUFACTURER. SEE MANUFACTURER'S DETAILS FOR MORE INFORMATION.	
①	WOOD BREAKAWAY POST
②	6" X 8" X 0.188", 6'-0" LONG FOUNDATION TUBE AT POSTS 1 AND 2
③	WOOD CRT
④	WOOD BLOCKOUT
⑤	PIPE SLEEVE
⑥	BEARING PLATE
⑦	BCT CABLE ASSEMBLY
⑧	ANCHOR CABLE BOX
⑨	GROUND STRUT
⑩	PERFORATED W-BEAM RAIL END PANEL, 12'-6" LONG.
⑪	STANDARD W-BEAM RAIL. MULTIPLE SECTIONS REQUIRED. SECTIONS VARY IN LENGTH.
⑫	END SECTION EAT
⑬	0.040" ALUMINUM SHEET WITH REFLECTIVE SHEETING TYPE F PER SECTION 637 OF THE STANDARD SPECIFICATIONS
⑭	EAT MARKER POST - YELLOW (SEE APPROVED PRODUCTS LIST)

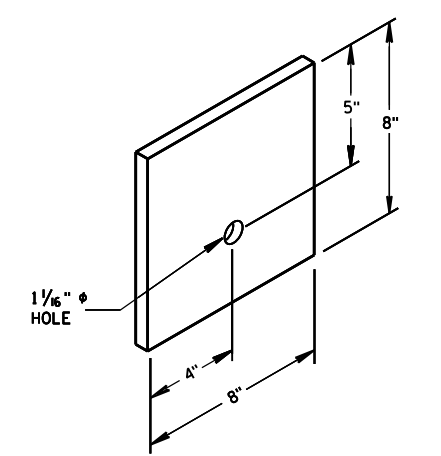


⑥
BEARING PLATE

6


S.D.D. 14 B 44-2b

6


S.D.D. 14 B 44-2b

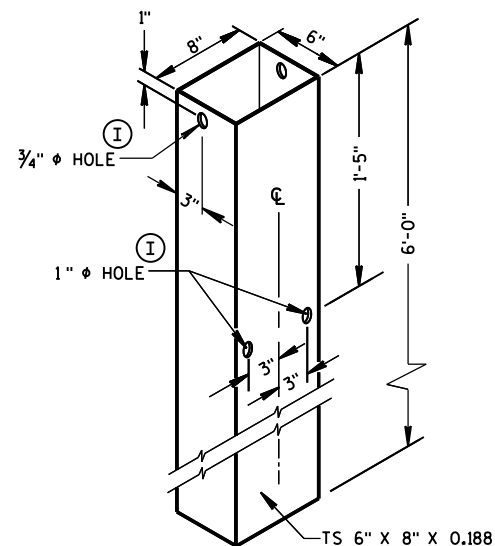


FOUNDATION TUBE ②

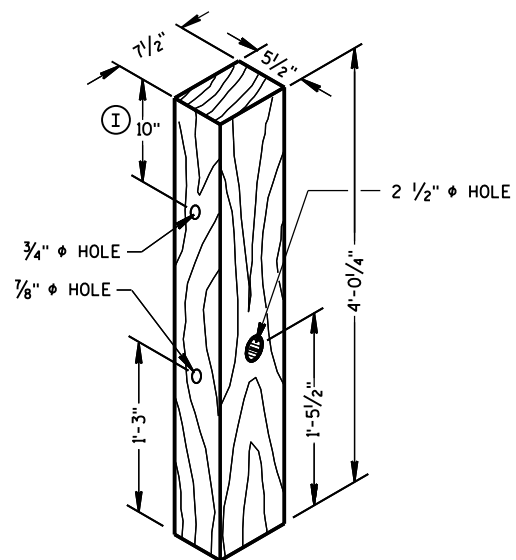


POSTS NUMBER 1 AND 2
WOOD BREAKAWAY POST ①

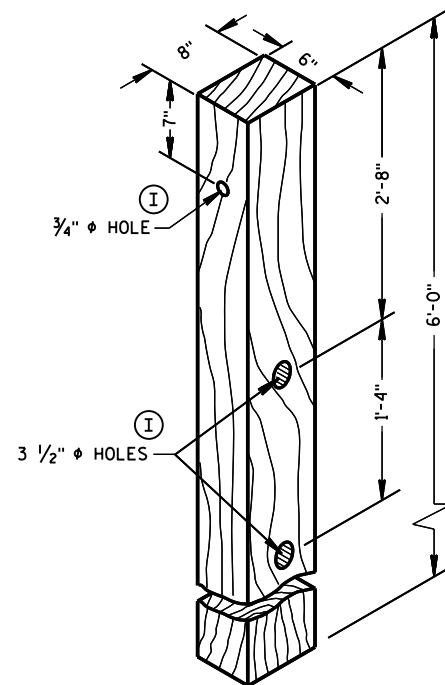

POSTS NUMBER 3-9
WOOD CRT POST ③

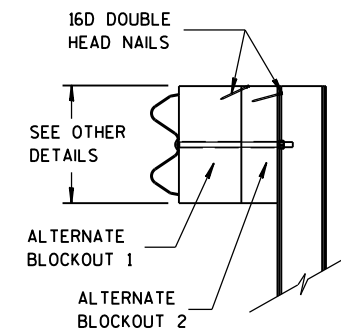


SIDE VIEW

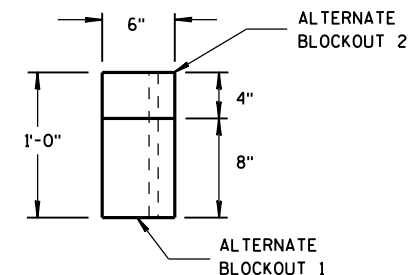


TOP VIEW

ALTERNATE WOOD
BLOCKOUT DETAIL


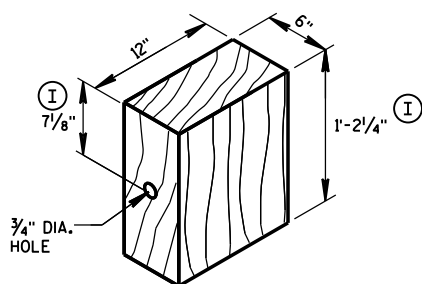


WOOD BLOCKOUT ④
REQ'D. AT ALL POSTS EXCEPT POST NO'S 1 & 2


TYPE H
YELLOW REFLECTIVE
SHEETING 3" X 9".
SEE STANDARD
SPECIFICATION 637.

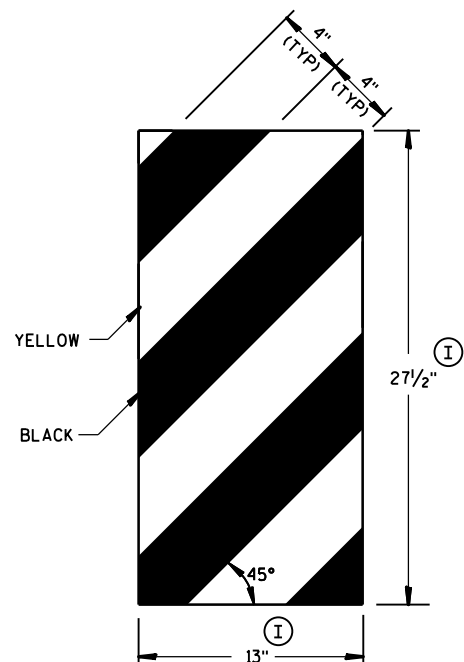


GENERIC REFLECTIVE SHEETING ⑬ ①

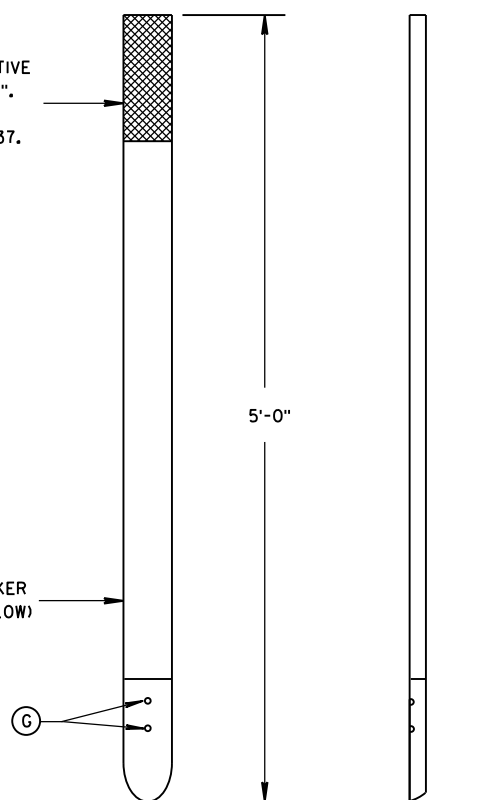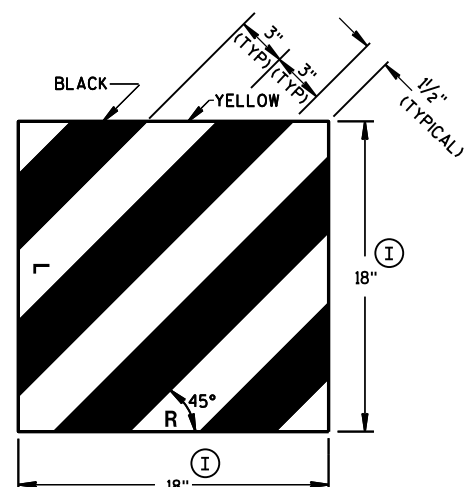

FRONT VIEW
SIDE VIEW
E.A.T. MARKER POST ⑭

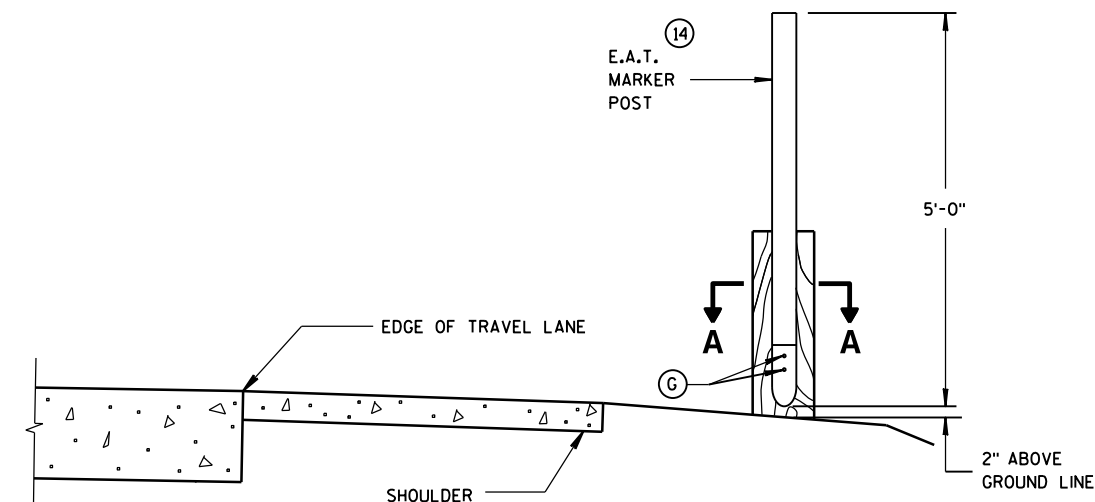

TYPICAL INSTALLATION OF E.A.T.
MARKER POST BACKSIDE OF POST NO. 1
(E.A.T. AND RAIL REMOVED FOR CLARITY)

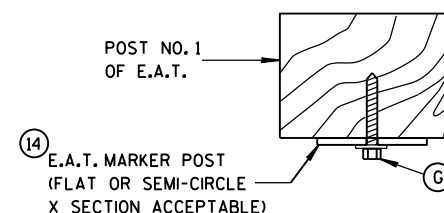

SECTION A-A



MIDWEST GUARDRAIL SYSTEM
ENERGY ABSORBING TERMINAL
(MGS)

STATE OF WISCONSIN
DEPARTMENT OF TRANSPORTATION



APPROVED
June 2014 /S/ Jerry H. Zogg
DATE ROADWAY STANDARDS 105 ENT
FHWA ENGINEER

6

S.D.D. 14 B 47-2a

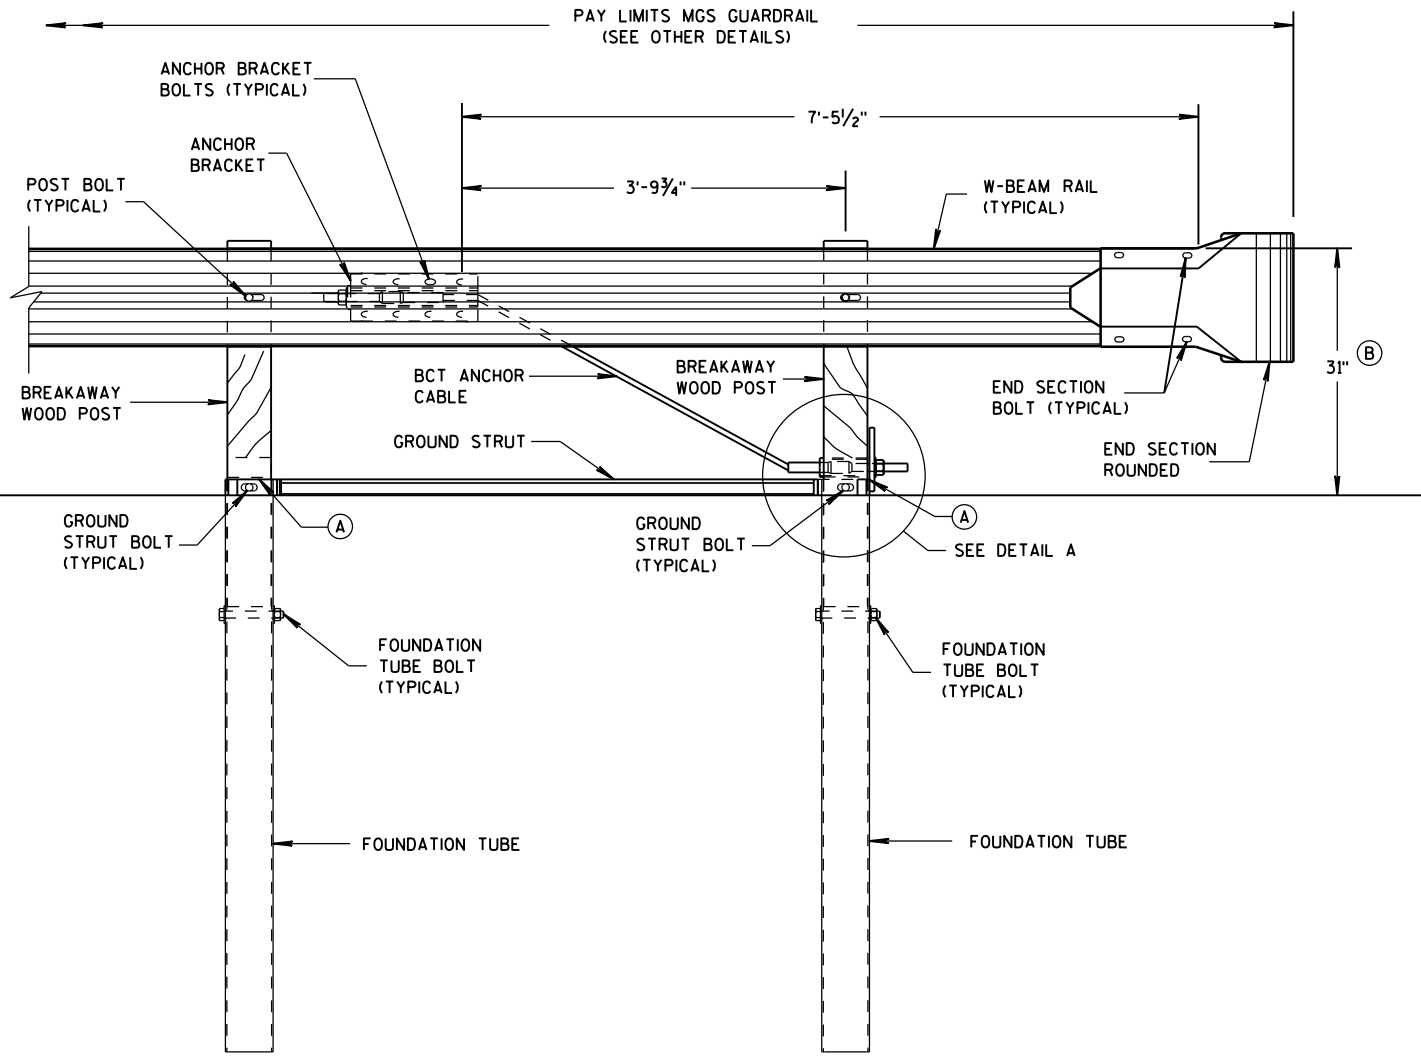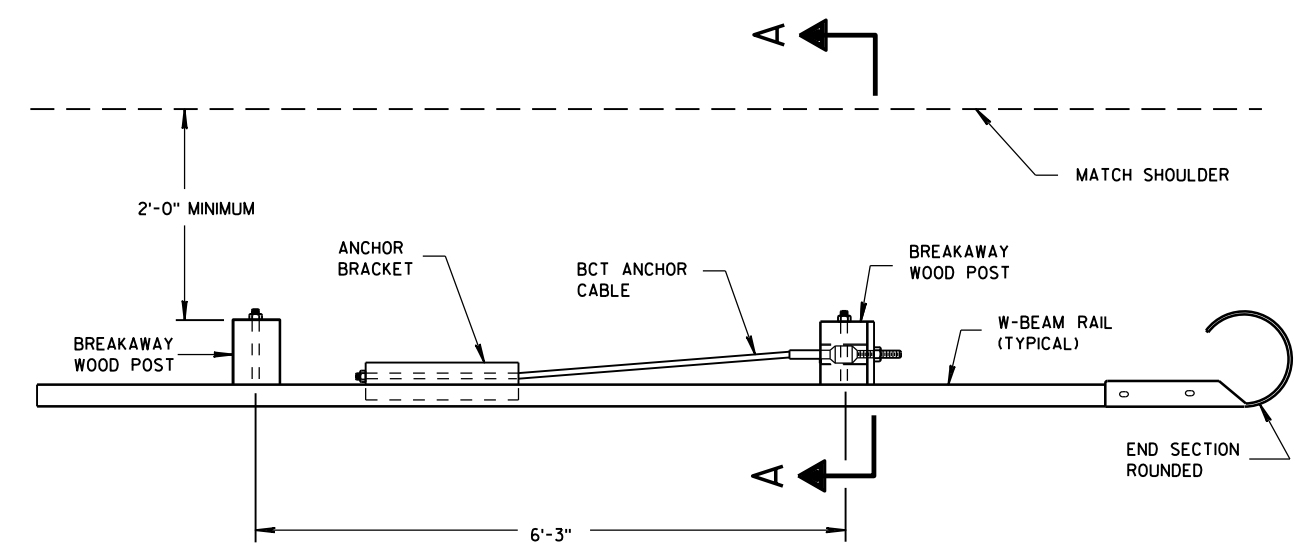

END RAIL DETAIL

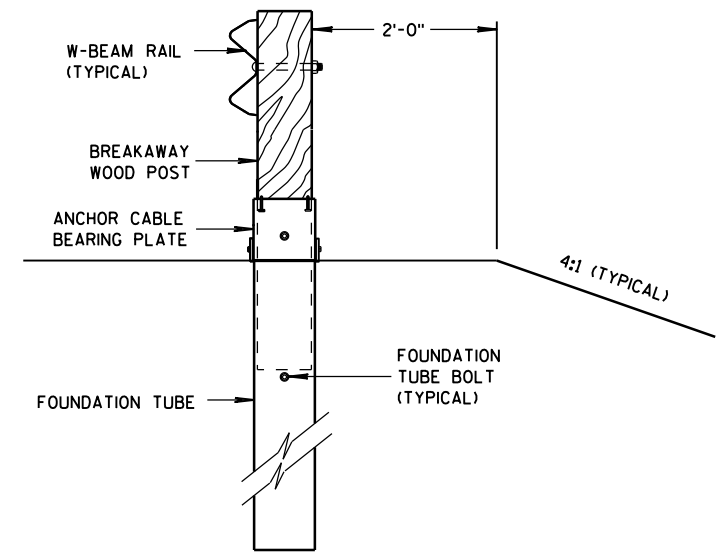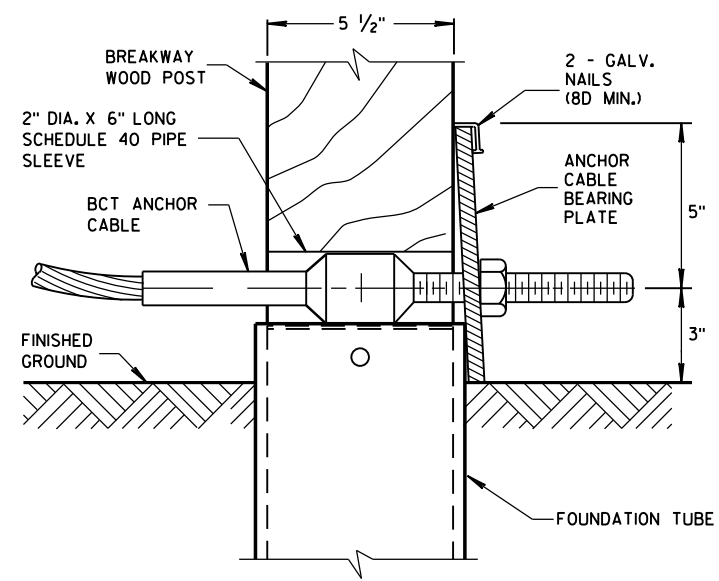

SECTION A-A

GENERAL NOTES

SEE SDD 14 B 42 FOR MORE INFORMATION.



END SECTION BOLTS AND NUTS HAVE THE SAME MATERIAL REQUIREMENTS AS SPLICE BOLTS.

FOUNDATION TUBE BOLTS ARE 7/8" DIAMETER ASTM A307 HEX HEAD BOLT. FOUNDATION TUBE BOLTS REQUIRE ASTM A563 A NUT AND TWO ASTM F844 7/8" DIAMETER FLAT WASHERS. INSTALL ONE WASHER UNDER BOLT HEAD AND ONE WASHER UNDER NUT.

ANCHOR BRACKET AND GROUND STRUT BOLTS ARE A 5/8" DIAMETER ASTM A307 HEX HEAD BOLT. ANCHOR BRACKET BOLTS REQUIRE ASTM A563 A NUT AND TWO ASTM F844 5/8" DIAMETER FLAT WASHERS. INSTALL ONE WASHER UNDER BOLT HEAD AND ONE WASHER UNDER NUT.

W-BEAM END SECTION ROUNDED HAS THE SAME MATERIAL PROPERTIES AS STANDARD STEEL RAIL.

- (A) TOP OF FOUNDATION TUBE SHALL BE NO MORE THAN 3" ABOVE FINISHED GROUND.
- (B) FOR NEW CONSTRUCTION TOP OF RAIL IS 31" ± 1". FOR EXISTING INSTALLATIONS TOP OF RAIL IS BETWEEN 27 3/4" TO 32" ± 1".

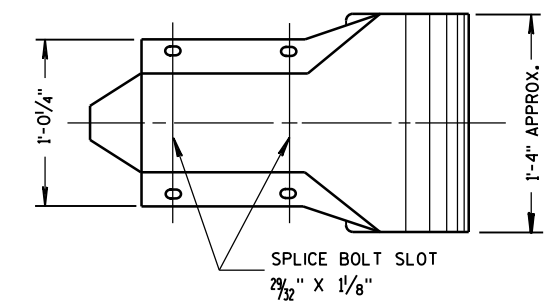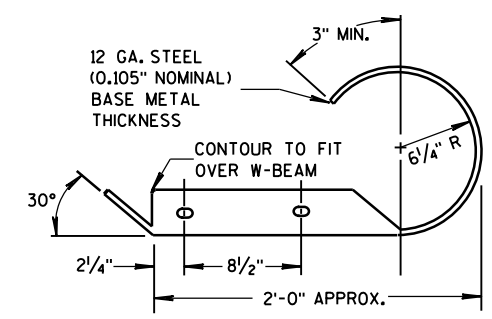




W BEAM END SECTION ROUNDED

MIDWEST GUARDRAIL
SYSTEM (MGS) TYPE 2 TERMINAL

STATE OF WISCONSIN
DEPARTMENT OF TRANSPORTATION 106




6

S.D.D. 14 B 47-2a

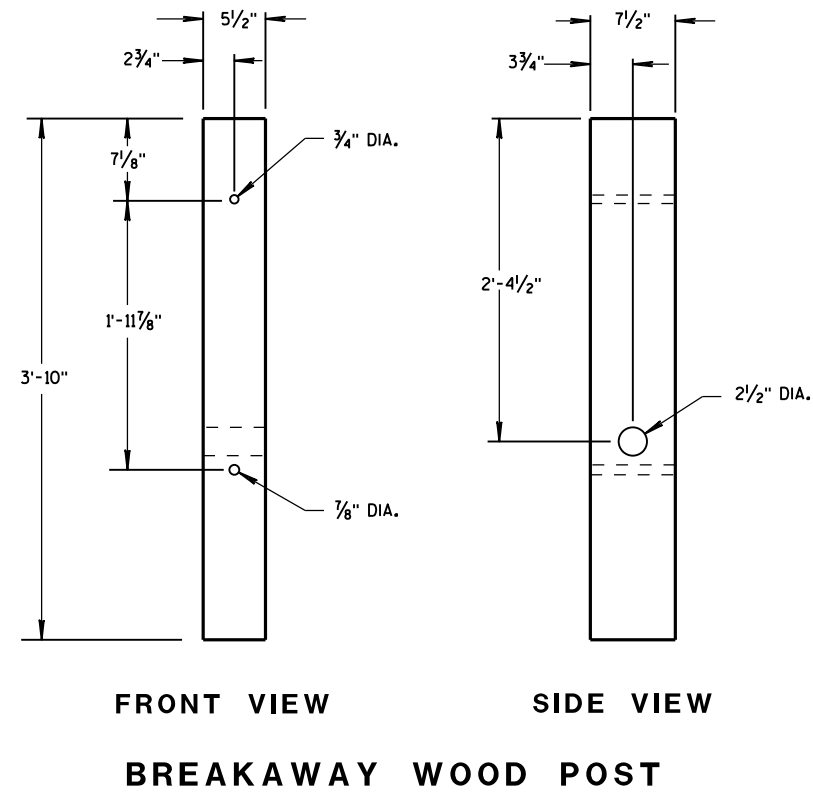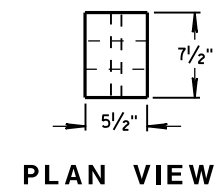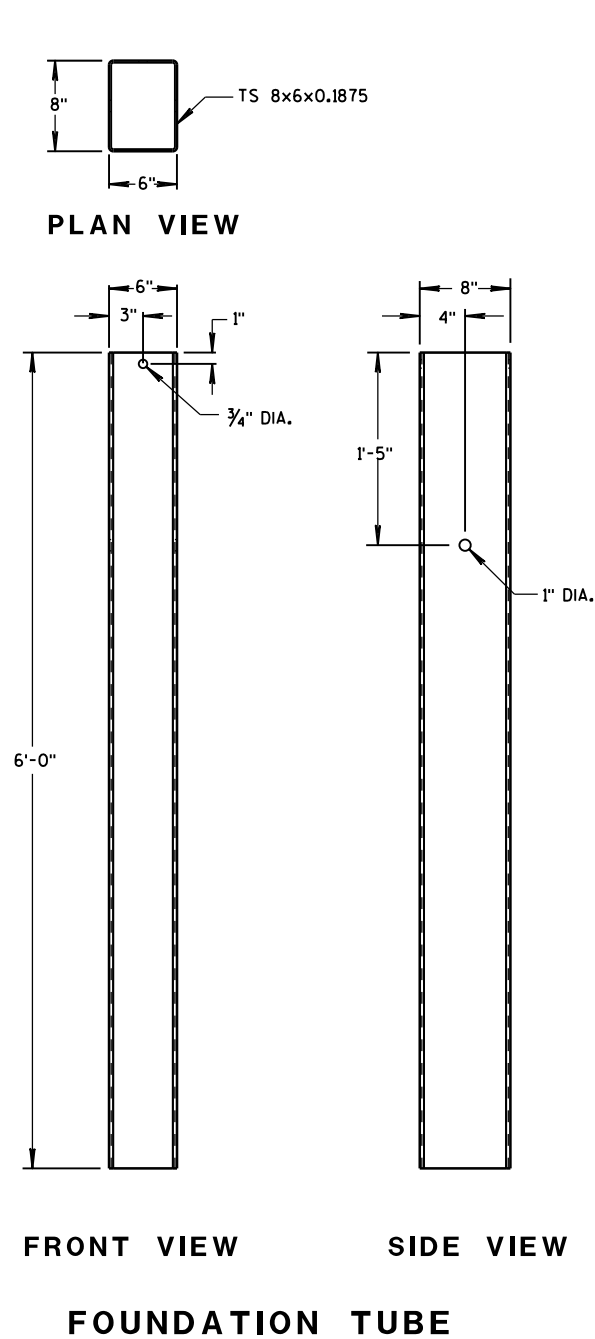


GENERAL NOTES

BCT ANCHOR CABLE IS A $\frac{3}{4}$ " DIAMETER 6X19 IWRC IPS GALVANIZED WIRE ROPE. THE SWAGED FITTINGS AND STUD ARE REQUIRED. END FITTING SHALL BE MACHINED FROM HOT-ROLLED CARBON STEEL CONFORMING TO ASTM A576 GRADE 1035 AND GALVANIZED ACCORDING TO ASTM A123. TREADED STUD SHALL CONFORM TO ASTM A325 OR SAE GRADE 5. MINIMUM BREAKING STRENGTH OF WIRE ROPE IS 43,000 LB. WIRE ROPE IS TO BE TAUT.

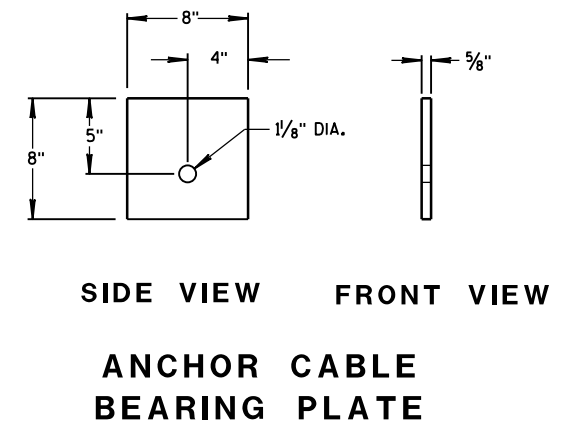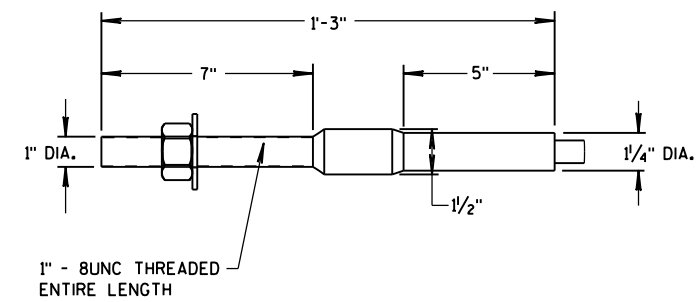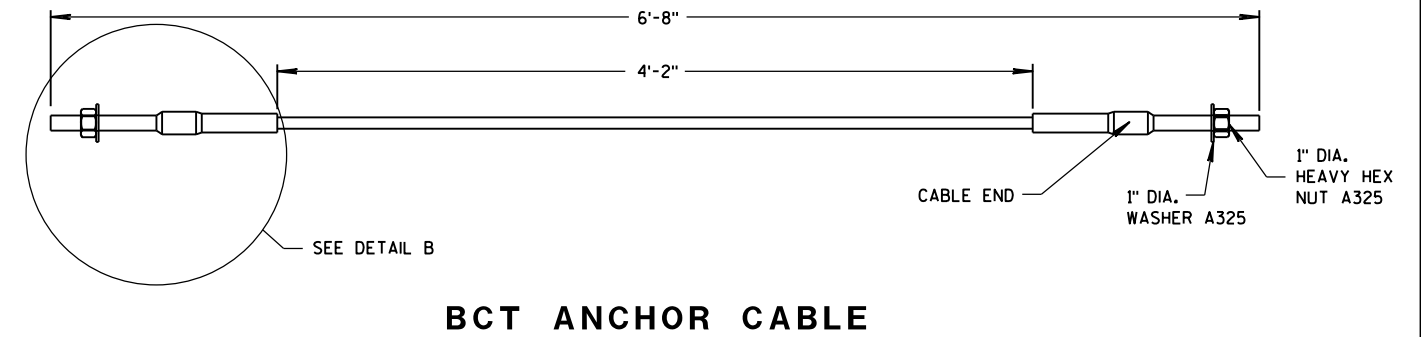


MIDWEST GUARDRAIL
SYSTEM (MGS) TYPE 2 TERMINAL


STATE OF WISCONSIN
DEPARTMENT OF TRANSPORTATION 107

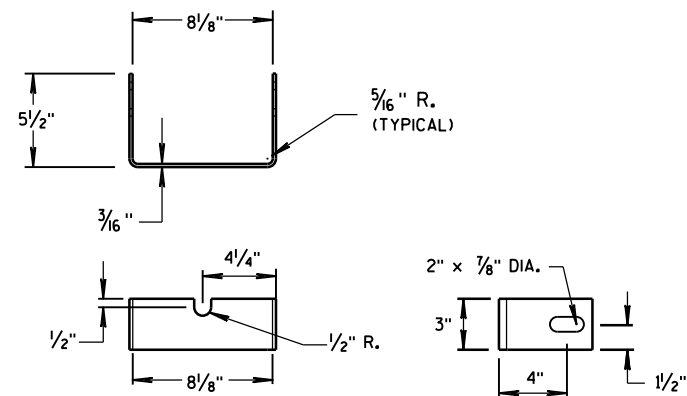



YOKE DETAIL

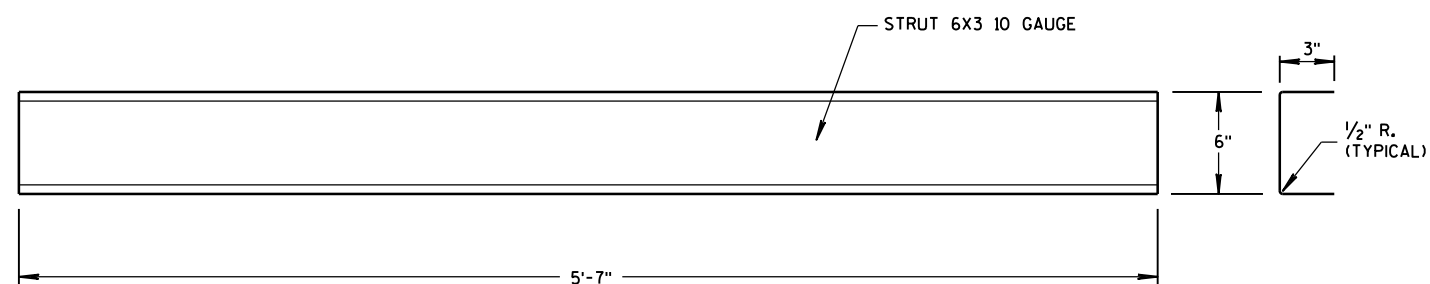


STRUT DETAIL

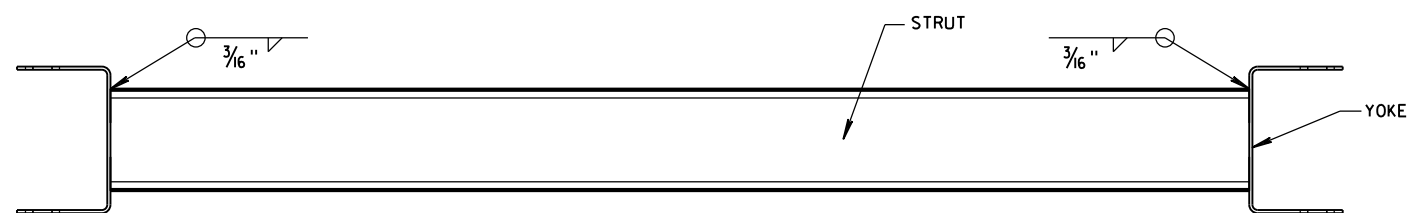

PLAN VIEW

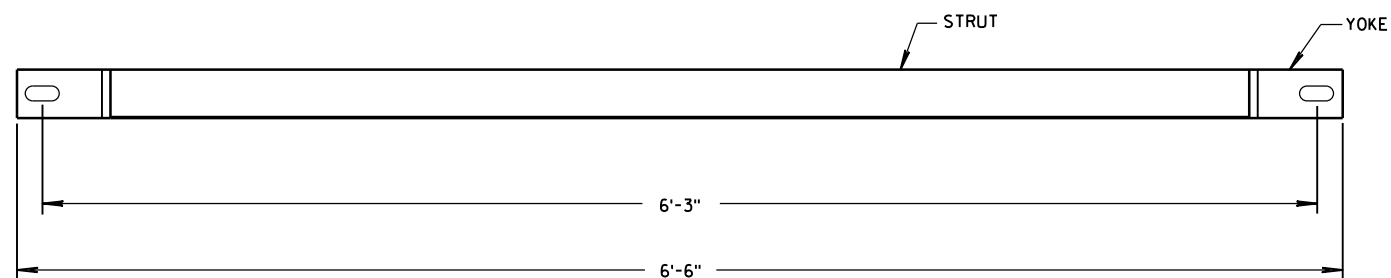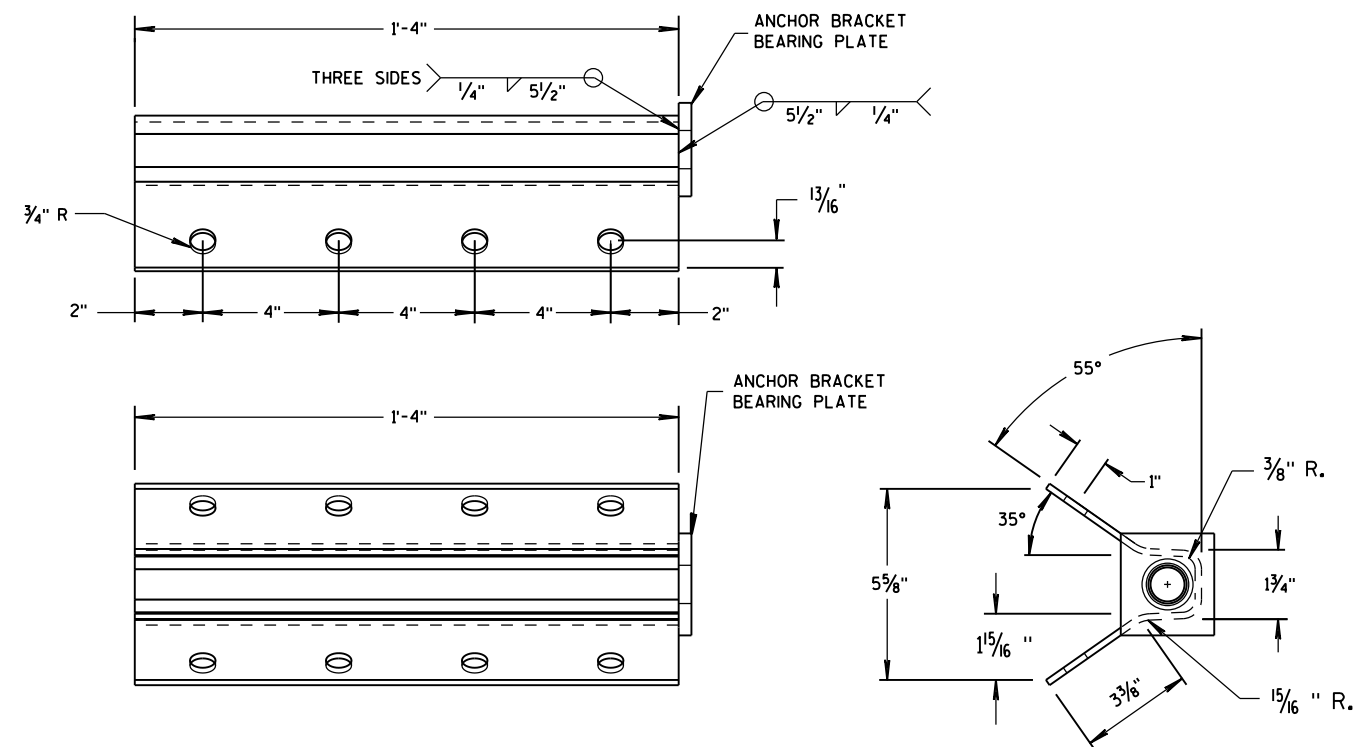FRONT VIEW
GROUND STRUT DETAIL

ANCHOR BRACKET

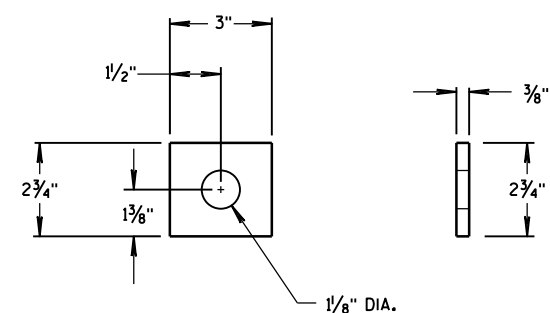ANCHOR BRACKET
BEARING PLATEMIDWEST GUARDRAIL
SYSTEM (MGS) TYPE 2 TERMINALSTATE OF WISCONSIN
DEPARTMENT OF TRANSPORTATION


APPROVED

June 2014
DATE/S/ Jerry H. Zogg
ROADWAY STANDARDS
ENGINEER


108

ENT

FHWA

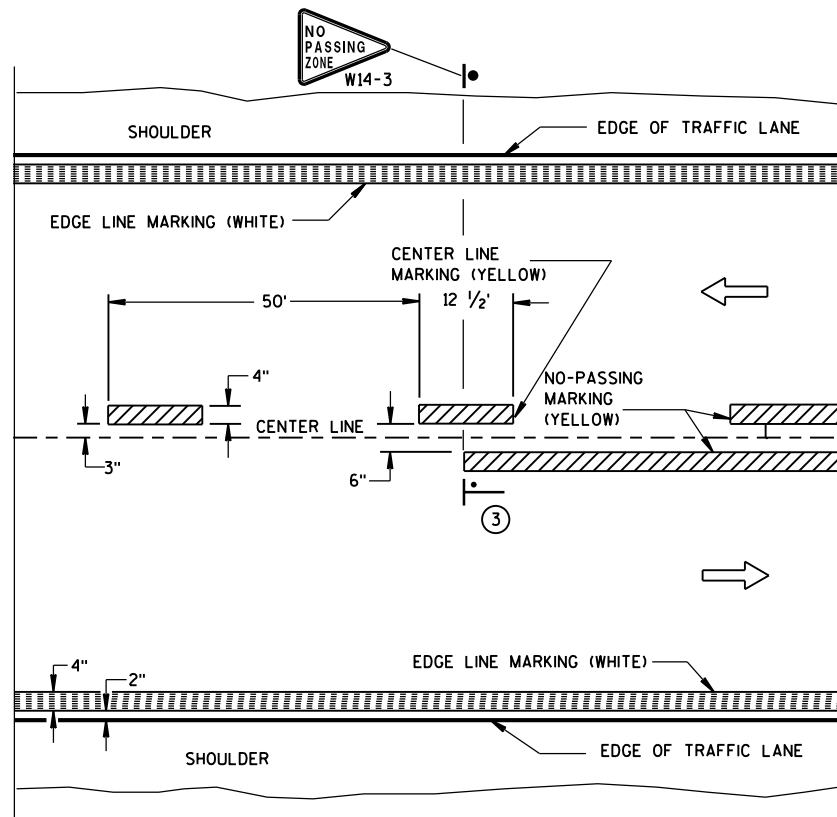


TWO WAY TRAFFIC

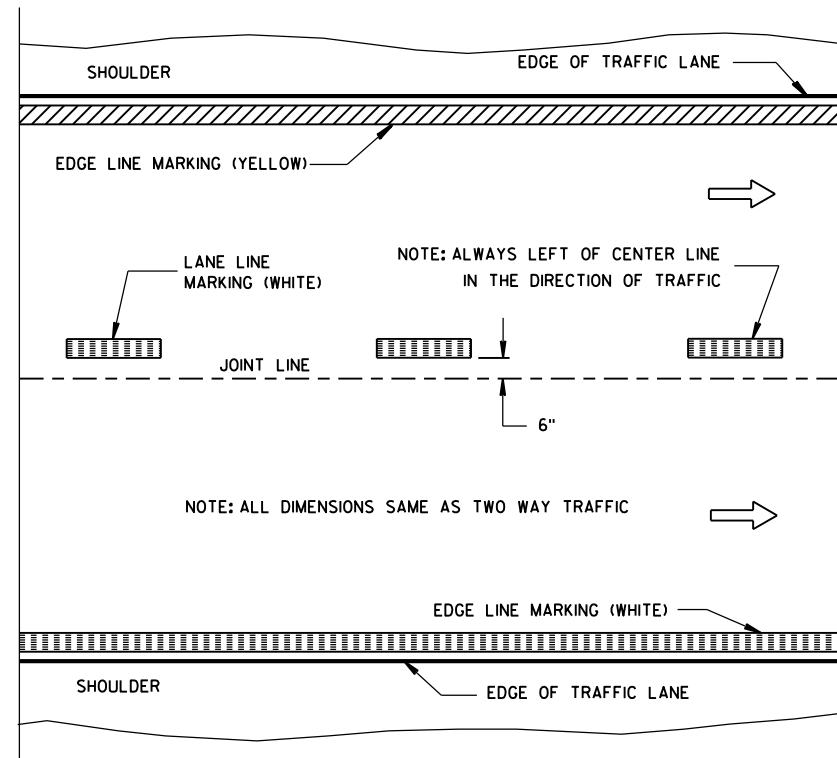


ONE WAY TRAFFIC

PERMANENT PAVEMENT MARKING

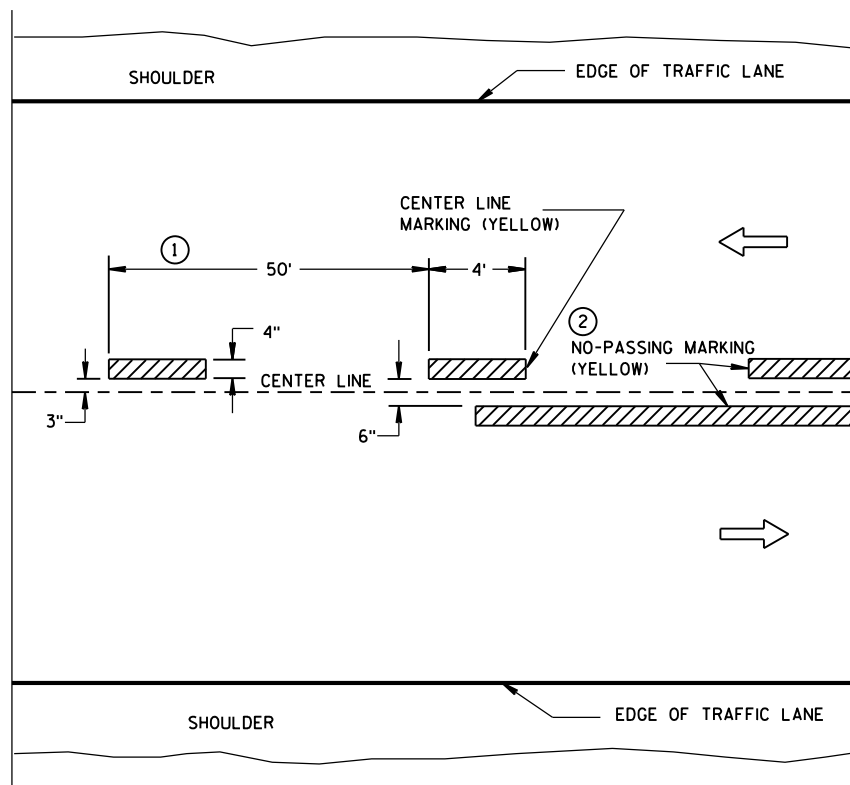

TWO WAY TRAFFIC

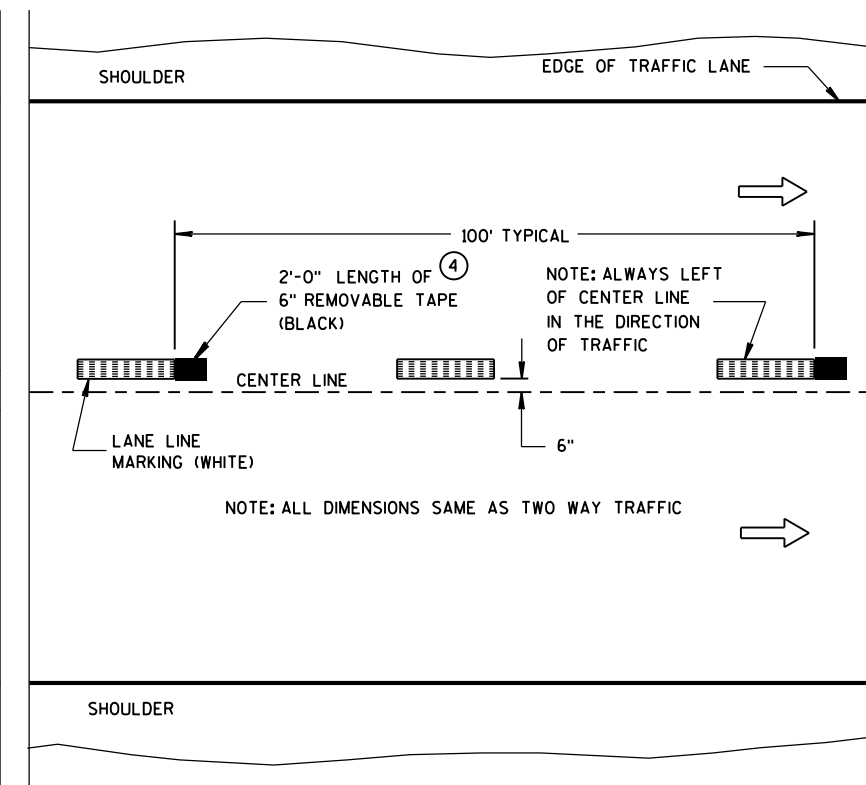

ONE WAY TRAFFIC

TEMPORARY (INTERMEDIATE) PAVEMENT MARKING
(SHOWS CYCLE FOR TEMPORARY CENTER LINE OR TEMPORARY LANE LINE MARKING)


GENERAL NOTES

DETAILS OF CONSTRUCTION NOT SHOWN ON THIS DRAWING SHALL CONFORM TO STANDARD SPECIFICATIONS AND SPECIAL PROVISIONS.

- ① HALF CYCLE LENGTHS (25'±) WITH 2' MINIMUM STRIPE LENGTHS SHALL BE PROVIDED ON ROADWAYS (INCLUDING TEMPORARY TRAVELED WAYS) WITH REVERSE CURVATURE, CURVATURE OF OVER 5 DEGREES OR WHEN DIRECTED BY THE ENGINEER TO MARK UNUSUAL ALIGNMENT OF THE TRAVELED WAY.
- ② NO PASSING ZONE TEMPORARY PAVEMENT MARKING IS REQUIRED TO BE PLACED, WHERE APPROPRIATE, ALONG WITH CENTERLINE TEMPORARY PAVEMENT MARKING WHEN A SAME DAY PERMANENT PAVEMENT MARKING ITEM IS INCLUDED IN THE CONTRACT.
- ③ NO PASSING ZONE MARKINGS ARE PLACED ACCORDING TO "T" MARKINGS. IF EXISTING NO PASSING ZONE W14-3 SIGNS ARE BEYOND 50 FEET IN EITHER DIRECTION, THE SIGNS SHALL BE MOVED TO THE "T" MARKINGS.
- ④ CONCRETE ONLY.

NOTE

ARROW SYMBOL (→) SHOWS DIRECTION OF TRAVEL

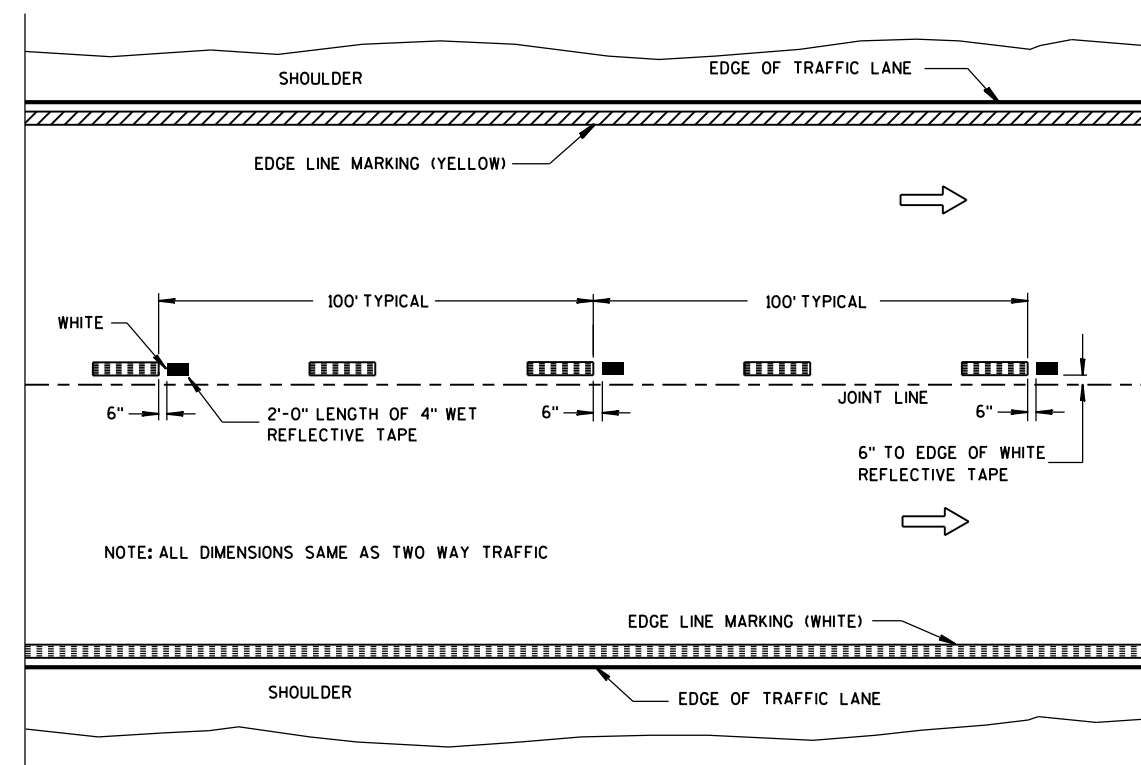

WET REFLECTIVE TAPE SUPPLEMENT TO
SPRAYED OR NON WET REFLECTIVE TAPE LANE LINE

LEGEND

- "T" MARKING
- POST MOUNTED SIGN

PAVEMENT MARKING
(MAINLINE)


STATE OF WISCONSIN
DEPARTMENT OF TRANSPORTATION

APPROVED


5-13-2013
DATE

FHWA


/S/ Travis Feltes
STATE TRAFFIC E 109

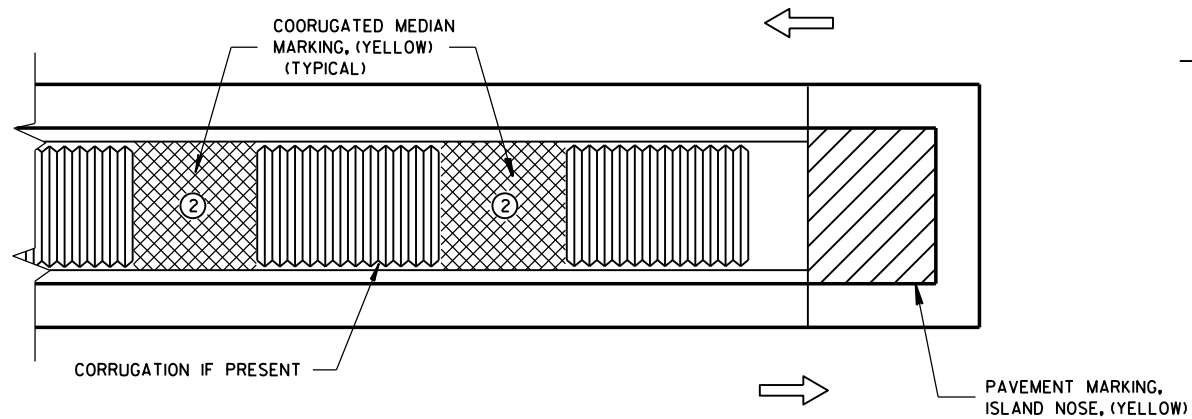

MEDIAN ISLAND WITH SQUARE BLUNT NOSE

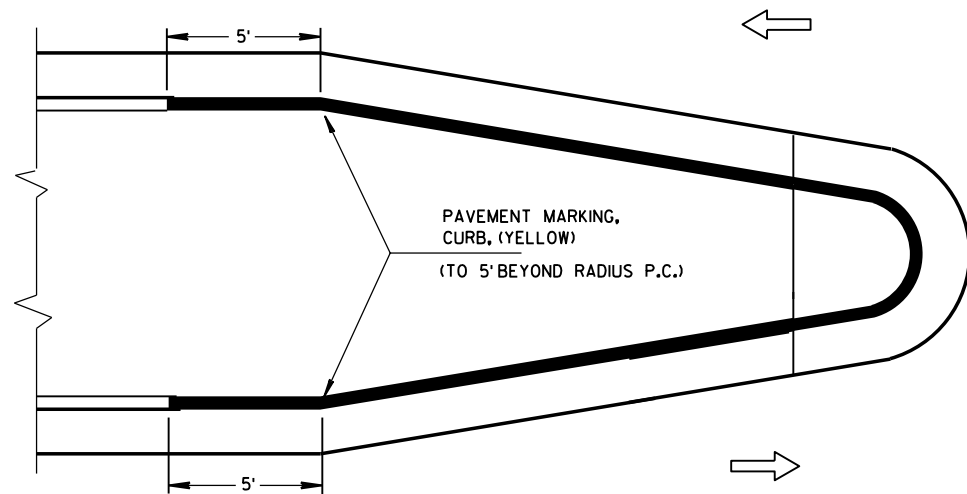


MEDIAN ISLAND WITH ROUND BLUNT NOSE

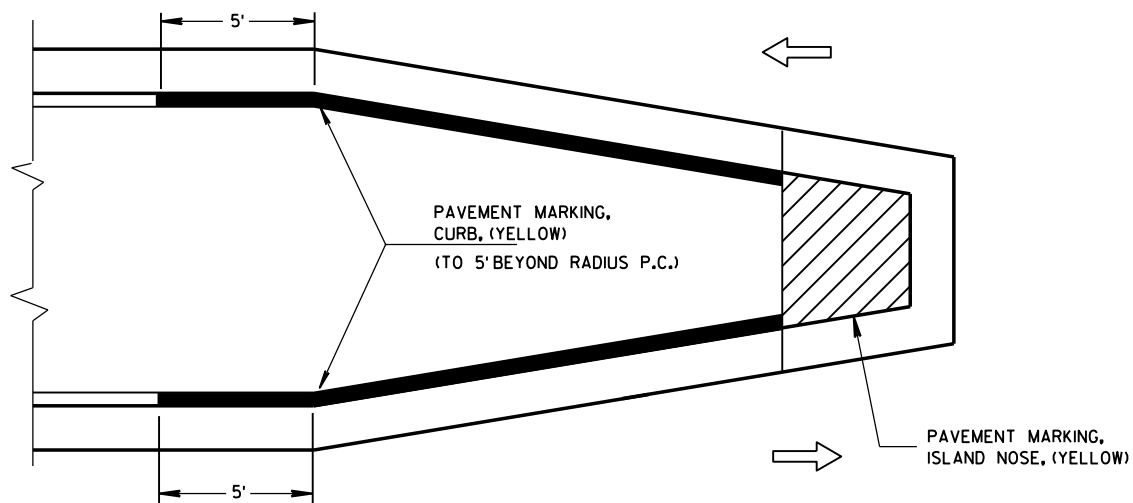

MEDIAN ISLAND WITH SLOPED NOSE


TYPICAL PLACEMENT OF PAVEMENT MARKING ON MEDIAN ISLANDS

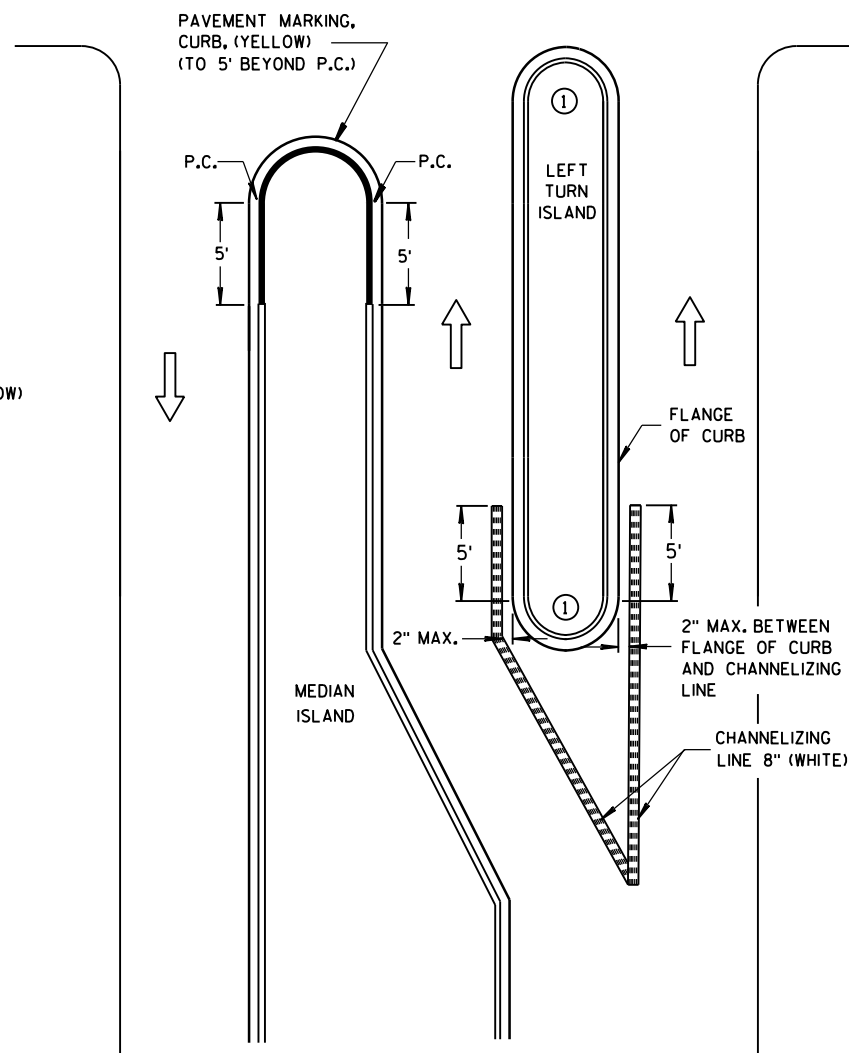

LEFT TURN & MEDIAN ISLAND

GENERAL NOTES

- 1 DO NOT MARK CURB NOSES THAT SEPARATE LANES OF TRAFFIC TRAVELING IN THE SAME DIRECTION.
- 2 WHEN CONCRETE CORRUGATED MEDIAN IS CONSTRUCTED TO SEPARATE TRAFFIC OPERATING IN THE OPPOSING DIRECTION YELLOW PAVEMENT MARKING SHALL BE APPLIED TO THE FLAT PORTION OF THE CONCRETE CORRUGATED MEDIAN. THE ITEM OF PAVEMENT MARKING, CONCRETE CORRUGATED MEDIAN, WILL BE MEASURED IN PLACE AND ACCEPTED IN ACCORDANCE WITH THE CONTRACT AND PAID FOR AT THE CONTRACT UNIT PRICE PER SQUARE FOOT.

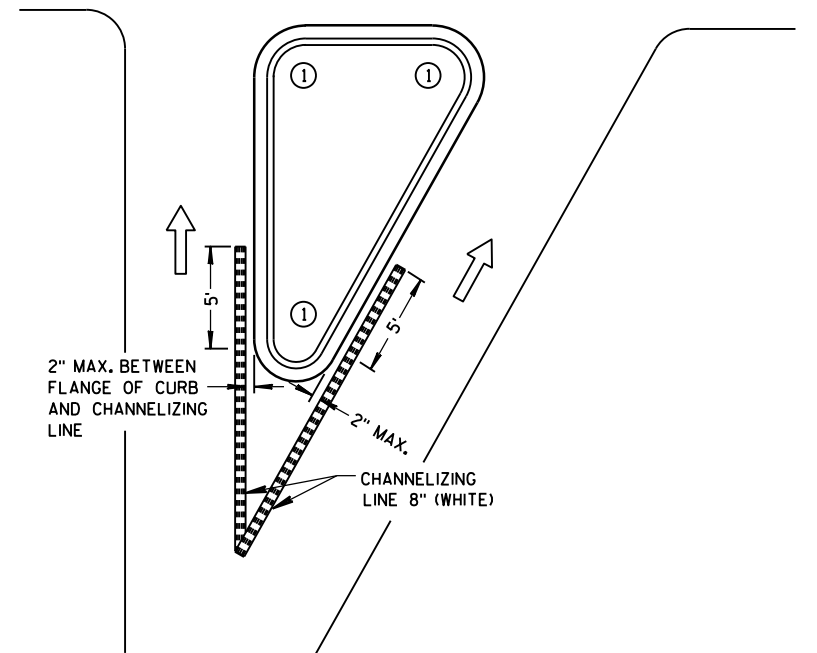


RIGHT TURN ISLAND

LEGEND

- ISLAND NOSE MARKING
- CURB MARKING
- CORRUGATED MEDIAN MARKING
- DIRECTION OF TRAVEL

PAVEMENT MARKING (ISLANDS)

STATE OF WISCONSIN
DEPARTMENT OF TRANSPORTATION 110

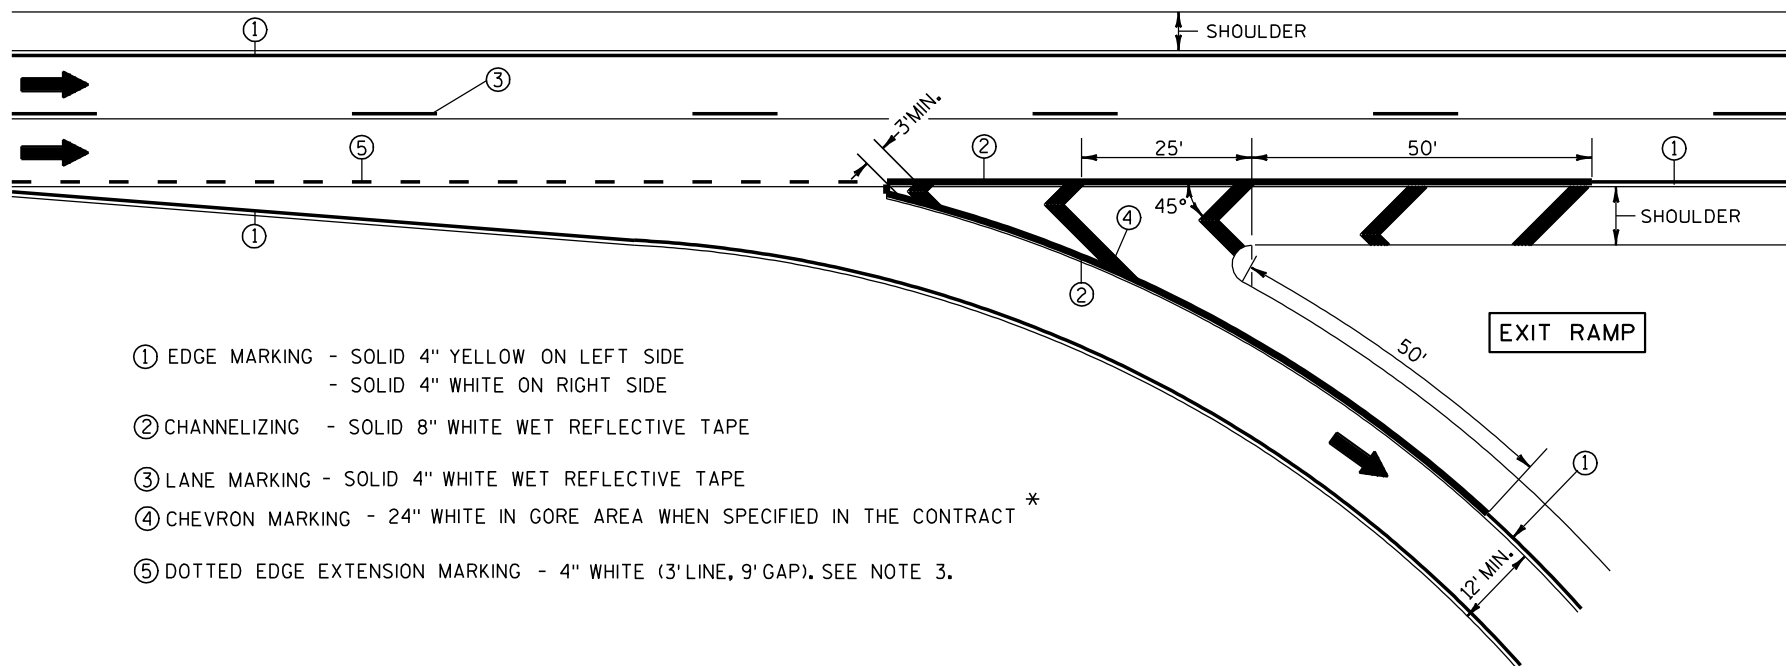


- ① EDGE MARKING - SOLID 4" YELLOW ON LEFT SIDE
- SOLID 4" WHITE ON RIGHT SIDE
- ② CHANNELIZING - SOLID 8" WHITE WET REFLECTIVE TAPE
- ③ LANE MARKING - SOLID 4" WHITE WET REFLECTIVE TAPE
- ④ CHEVRON MARKING - 24" WHITE IN GORE AREA WHEN SPECIFIED IN THE CONTRACT *
- ⑤ DOTTED EDGE EXTENSION MARKING - 4" WHITE (3' LINE, 9' GAP). SEE NOTE 3.

NOTES:


- 1. ARROWS SHOWN ON THIS MARKING PLAN DESIGNATE TRAFFIC FLOW, AND SHALL NOT BE TAKEN AS PROPOSED PAVEMENT MARKINGS.
- 2. PLACE WHITE EDGE OF TAPE 6" LEFT FROM JOINT.
- 3. 3' LINE 9' GAP, EXCEPT RETRACE THE EXISTING LINE-GAP PATTERN WHERE EXISTING MARKINGS ARE IN PLACE.
- 4. RETRACE EXISTING DIAGONAL MARKINGS.

* REFER TO DESIGN NOTES.

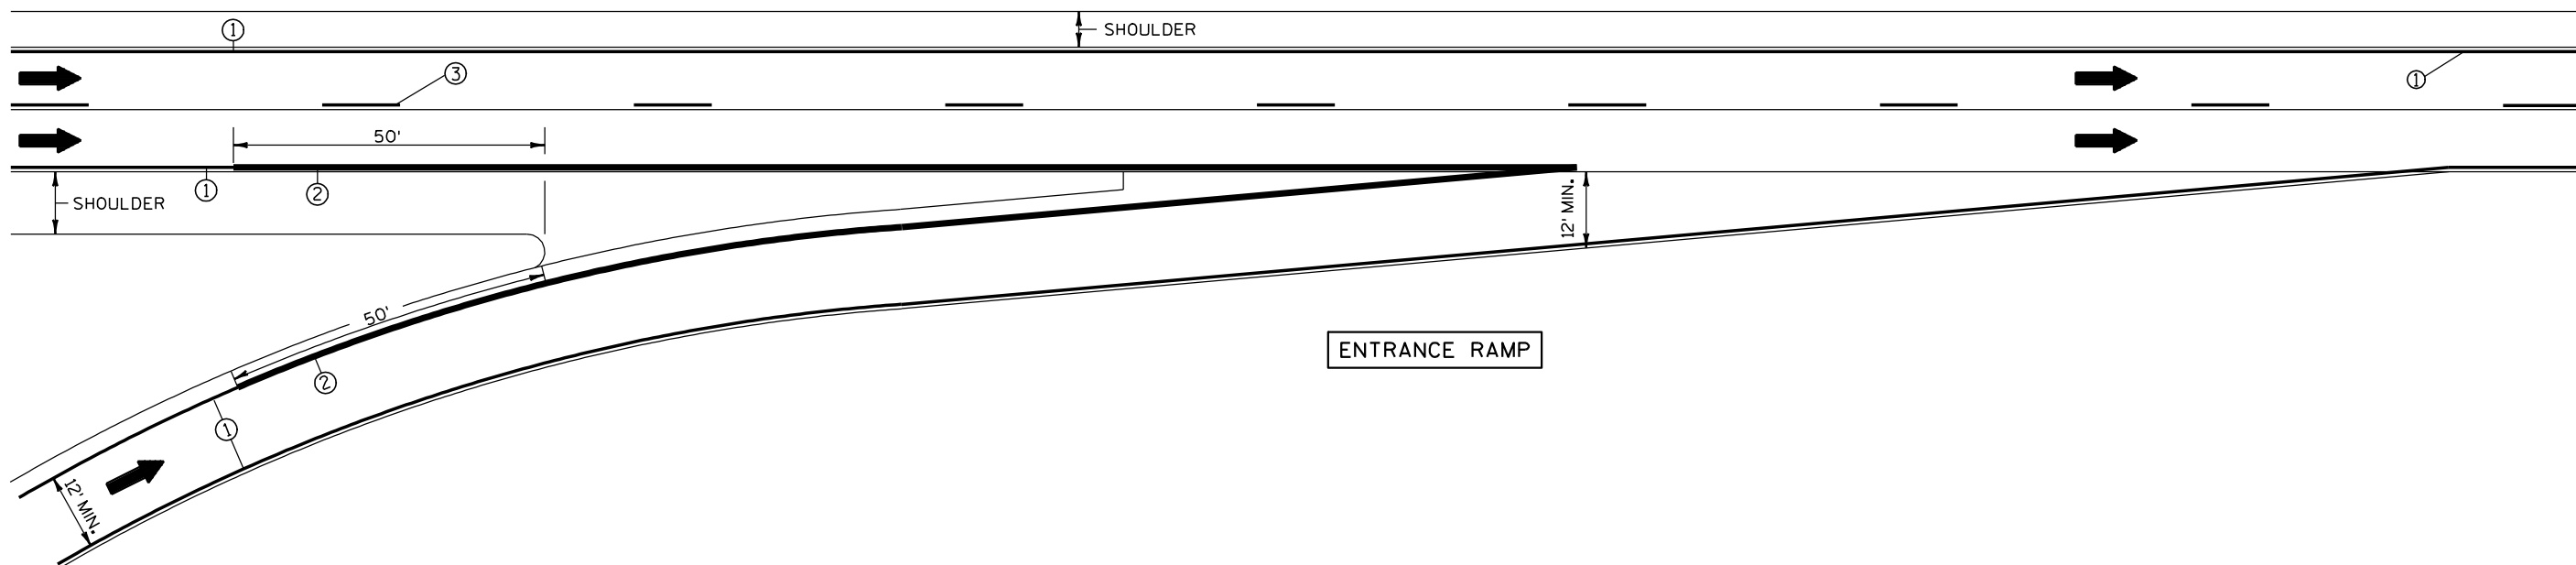

PAVEMENT MARKING
(RAMPS AND GORES)


STATE OF WISCONSIN
DEPARTMENT OF TRANSPORTATION

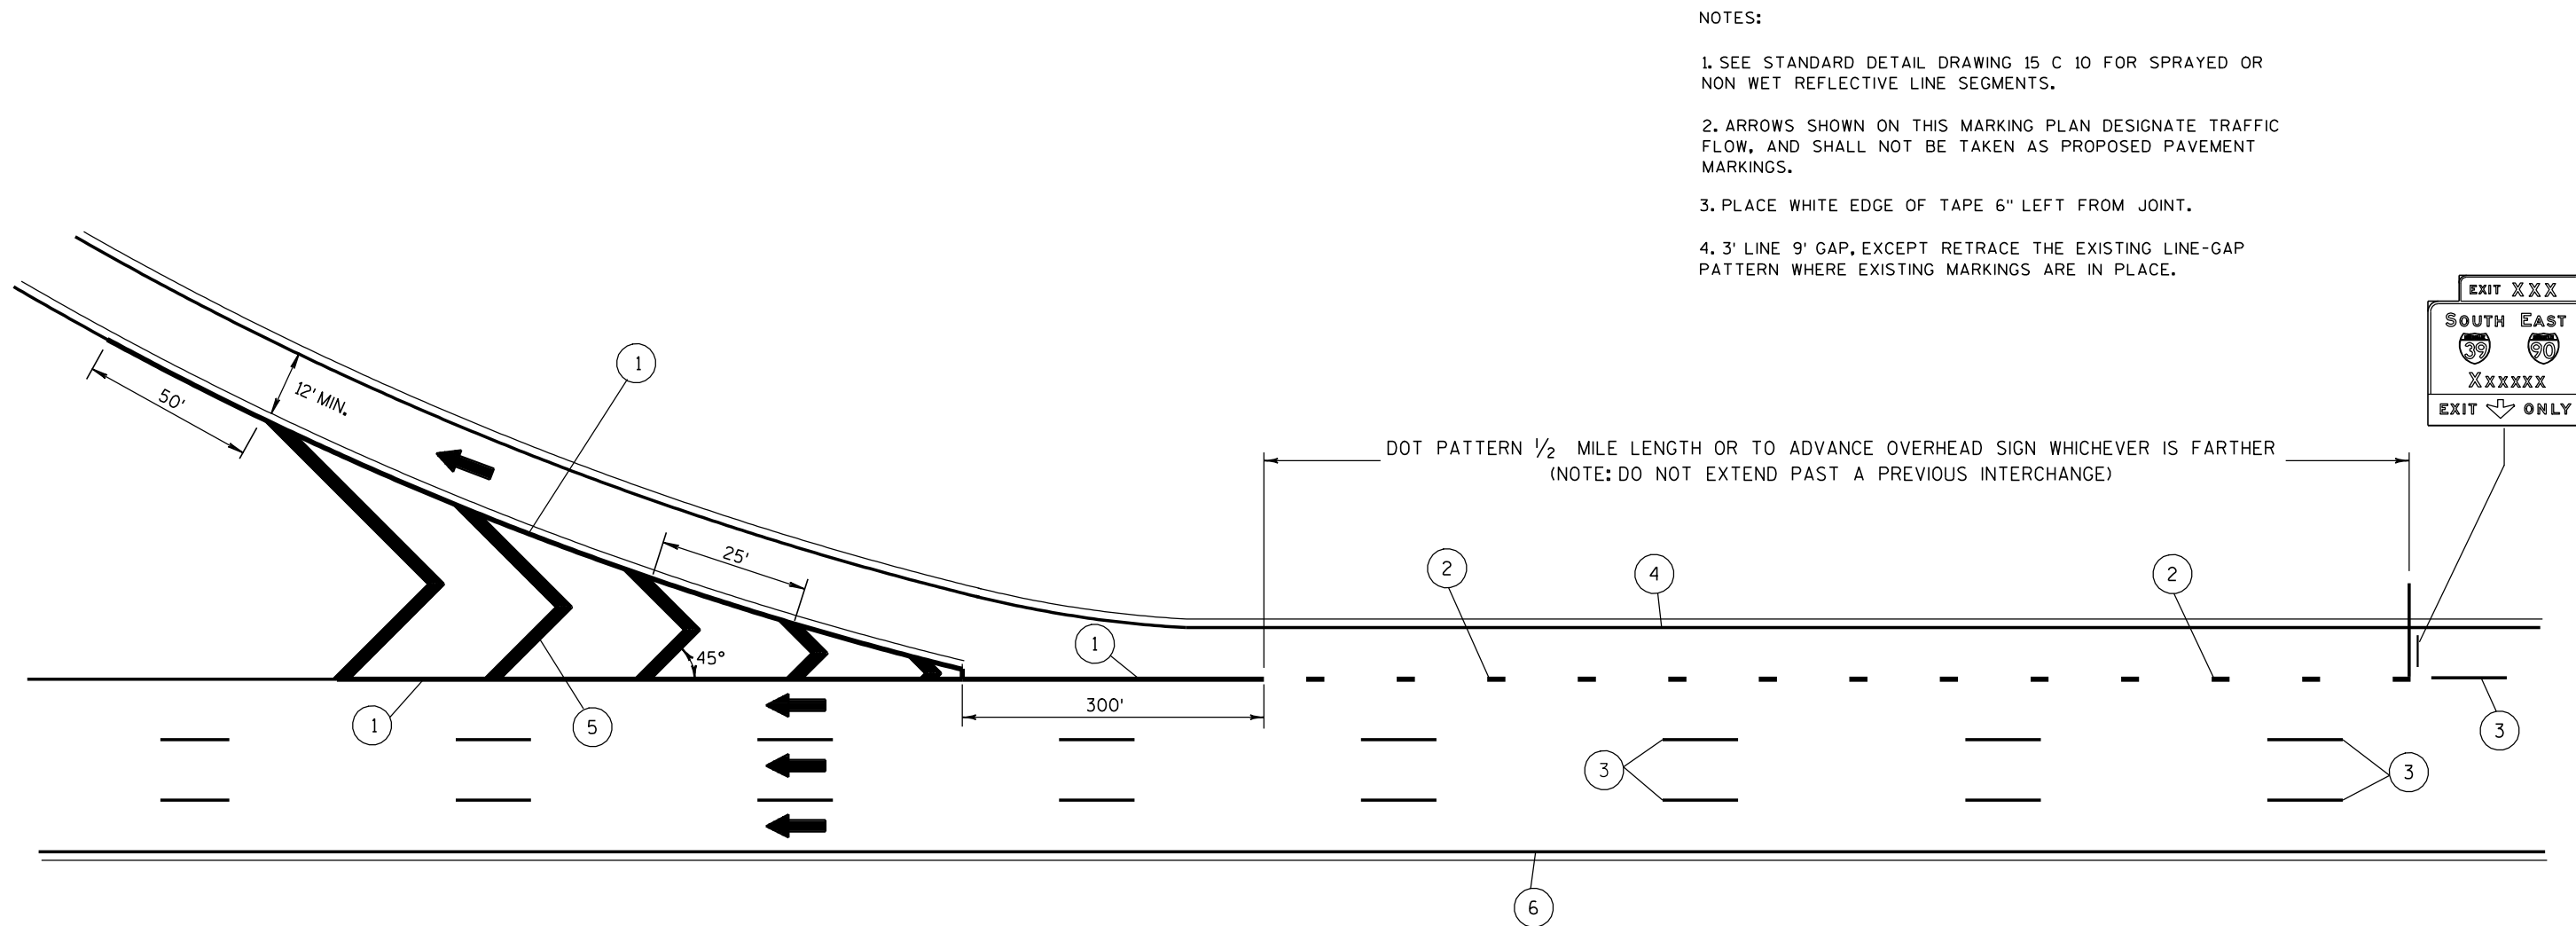


- 1 CHANNELIZING - SOLID 8" WHITE WET RELECTIVE TAPE
- 2 3' LINE, 9' GAP SOLID 8" WHITE WET REFLECTIVE TAPE. SEE NOTE 4.
- 3 SOLID 4" WHITE WET REFLECTIVE TAPE
- 4 4" WHITE EDGELINE
- 5 CHEVRON MARKING - 24" WHITE WHEN SPECIFIED IN THE CONTRACT
- 6 4" YELLOW EDGELINE

LANE DROP
PAVEMENT MARKING


STATE OF WISCONSIN
DEPARTMENT OF TRANSPORTATION

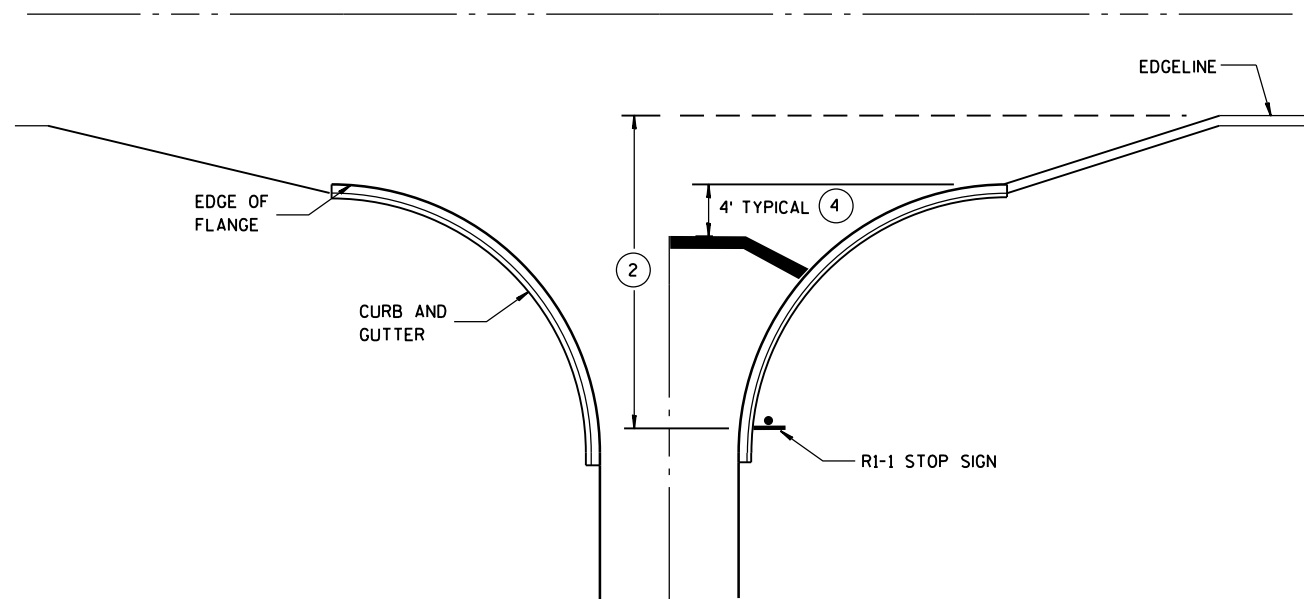


**TYPICAL STOP LINE PAVEMENT MARKING
WITH CURB AND GUTTER**

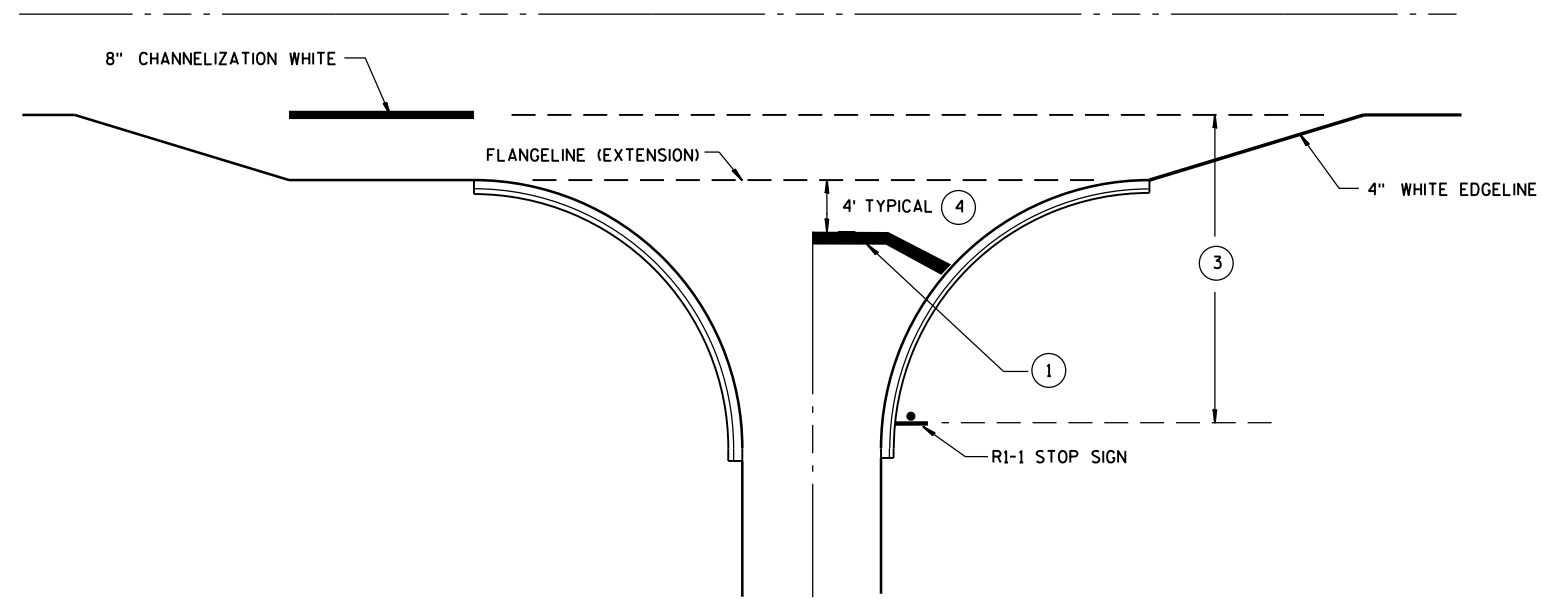

**TYPICAL STOP LINE PAVEMENT MARKING
FOR SIDEROADS WITH RIGHT TURN LANE**

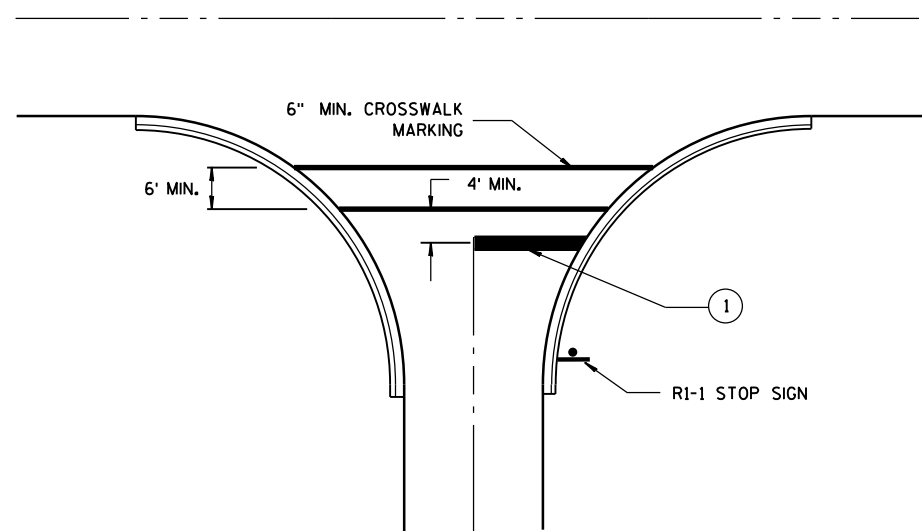

**TYPICAL STOP LINE PAVEMENT MARKING
FOR SIDEROADS WITH CROSSWALK MARKING**

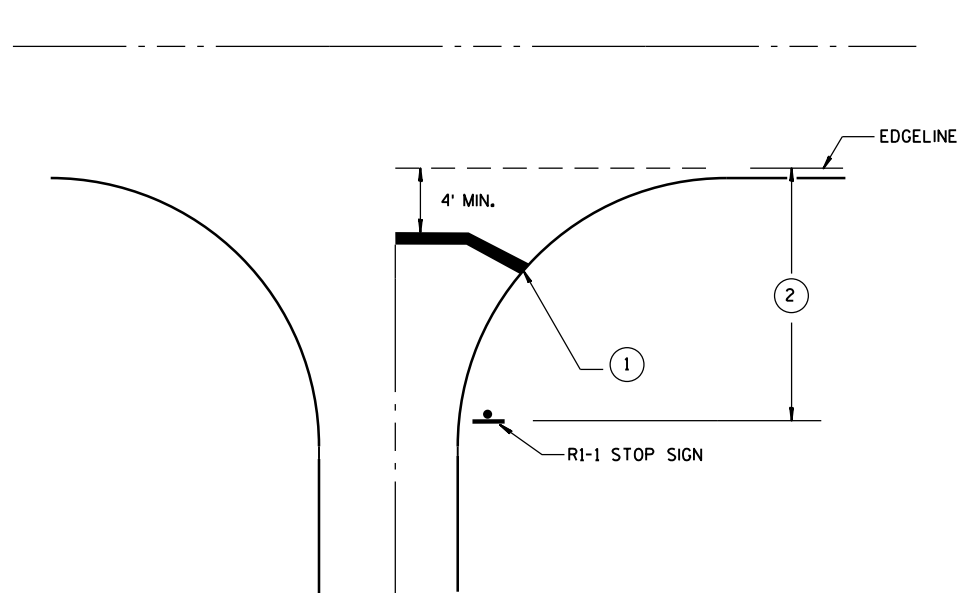

**TYPICAL STOP LINE PAVEMENT MARKING
WITHOUT CURB AND GUTTER**

GENERAL NOTES

- ① 18-INCH STOP LINES MAY BE DELETED OR ADDED BY THE PROJECT ENGINEER BASED ON VISIBILITY AND SIGHT LINES.
- ② IF STOP SIGN IS LESS THAN OR EQUAL TO 40 FEET FROM THE EDGE LINE THAN NO STOP LINE IS REQUIRED.
- ③ IF STOP SIGN IS LESS THAN OR EQUAL TO 30 FEET FROM THE FLANGELINE EXTENSION THAN NO STOP LINE IS REQUIRED.
- ④ MOVE CLOSER TO EDGE OF TRAVEL LANE AS NEEDED FOR VISIBILITY AND SIGHT LINES.

STOP LINE AND CROSSWALK PAVEMENT MARKING

STATE OF WISCONSIN
DEPARTMENT OF TRANSPORTATION

APPROVED

4/30/2013
DATE

FHWA

/S/ Travis Feltes
STATE TRAFFIC ENGINEER

LEGEND

- TYPE III BARRICADE WITH ATTACHED SIGN
- SIGN ON PERMENENT SUPPORT
- TRAFFIC CONTROL DRUM WITH TYPE "C" STEADY BURN LIGHT
- TRAFFIC CONTROL DRUM
- FLASHING ARROW BOARD
- TYPE "A" WARNING LIGHT (FLASHING)
- REMOVING PAVEMENT MARKING
- DIRECTION OF TRAFFIC
- WORK AREA

GENERAL NOTES

THE EXACT NUMBER, LOCATION, AND SPACING OF ALL SIGNS AND DEVICES SHALL BE ADJUSTED TO FIT FIELD CONDITIONS AS APPROVED BY THE ENGINEER.

THE SPACING BETWEEN SIGNS SHOULD BE ADJUSTED TO NOT CONFLICT WITH AND TO PROVIDE A MINIMUM OF 200 FEET, (500 FEET DESIREABLE) DISTANCE TO EXISTING SIGNS.

THIS LANE CLOSURE IS TYPICAL FOR CLOSING RIGHT LANE - REVERSE FOR CLOSING LEFT LANE.

ALL SIGNS ARE 48"x48" UNLESS OTHERWISE NOTED.

"WO" IS THE SAME AS "W" EXCEPT THE BACKGROUND IS ORANGE.

ANY SIGNS TEMPORARY OR EXISTING, WHICH CONFLICT WITH TRAFFIC CONTROL "IN USE" SHALL BE REMOVED OR COVERED AS NEEDED AND AS APPROVED BY THE ENGINEER. NO WARNING LIGHTS SHALL BE WORKING ON "COVERED" OR "DOWNED" SIGNS.

CONSIDER GEOMETRICS WHEN LOCATING SIGNS AND ARROW BOARD SO THE DRIVER HAS A CLEAR VIEW OF THE ARROW BOARD AND LANE CLOSURE DRUMS FOR A MINIMUM 1500 FEET IN FRONT OF DRUMS.

FOR A LANE CLOSURE THAT IS IN PLACE LESS THAN 7 CONTINUOUS DAYS AND NIGHTS, THE ADVANCED WARNING SIGNS MAY BE MOUNTED ON PORTABLE SUPPORTS.


REMOVE PAVEMENT MARKINGS IF LANE CLOSURE IS TO BE IN PLACE FOR LONGER THAN 4 OR MORE DAYS AND NIGHTS.

WARNING LIGHTS ARE NOT REQUIRED IF THE LANE CLOSURE IS A DAYTIME ONLY OPERATION.

IF THE HORIZONTAL ALIGNMENT IS SUCH THAT A CURVE MAY REQUIRE ADDITIONAL DELINEATION, THE DEVICE SPACING MAY BE DECREASED TO 50 FEET.

ADJUSTMENTS IN BUFFER SPACE NEED TO BE INCORPORATED WHEN THE LANE CLOSURE OCCURS NEAR AN INTERCHANGE EXIT OR ENTRANCE RAMP. THE LANE CLOSURE MUST MUST TAKE PLACE FAR ENOUGH IN ADVANCE OF AN EXIT OR ENTRANCE RAMP TO STILL ALLOW FOR ADEQUATE BUFFER SPACE. THE MINIMUM LENGTH OF THE BUFFER SPACE BEFORE AN EXIT RAMP SHOULD BE 1/2 THE LENGTH OF THE TRANSITION AREA. THE ENTRANCE RAMP SHOULD BE FOLLOWED BY THE ORIGINAL BUFFER SPACE LENGTH OF 800 FEET DESIRABLE PRIOR TO ANOTHER TRAFFIC CONTROL CHANGE SUCH AS A CROSSOVER MANEUVER.

* THE LEFT REVERSE CURVE SIGN (WO1-4L) IS ONLY REQUIRED WHEN THIS DETAIL IS USED IN COMBINATION WITH "SINGLE LANE CROSSOVER" DETAIL.

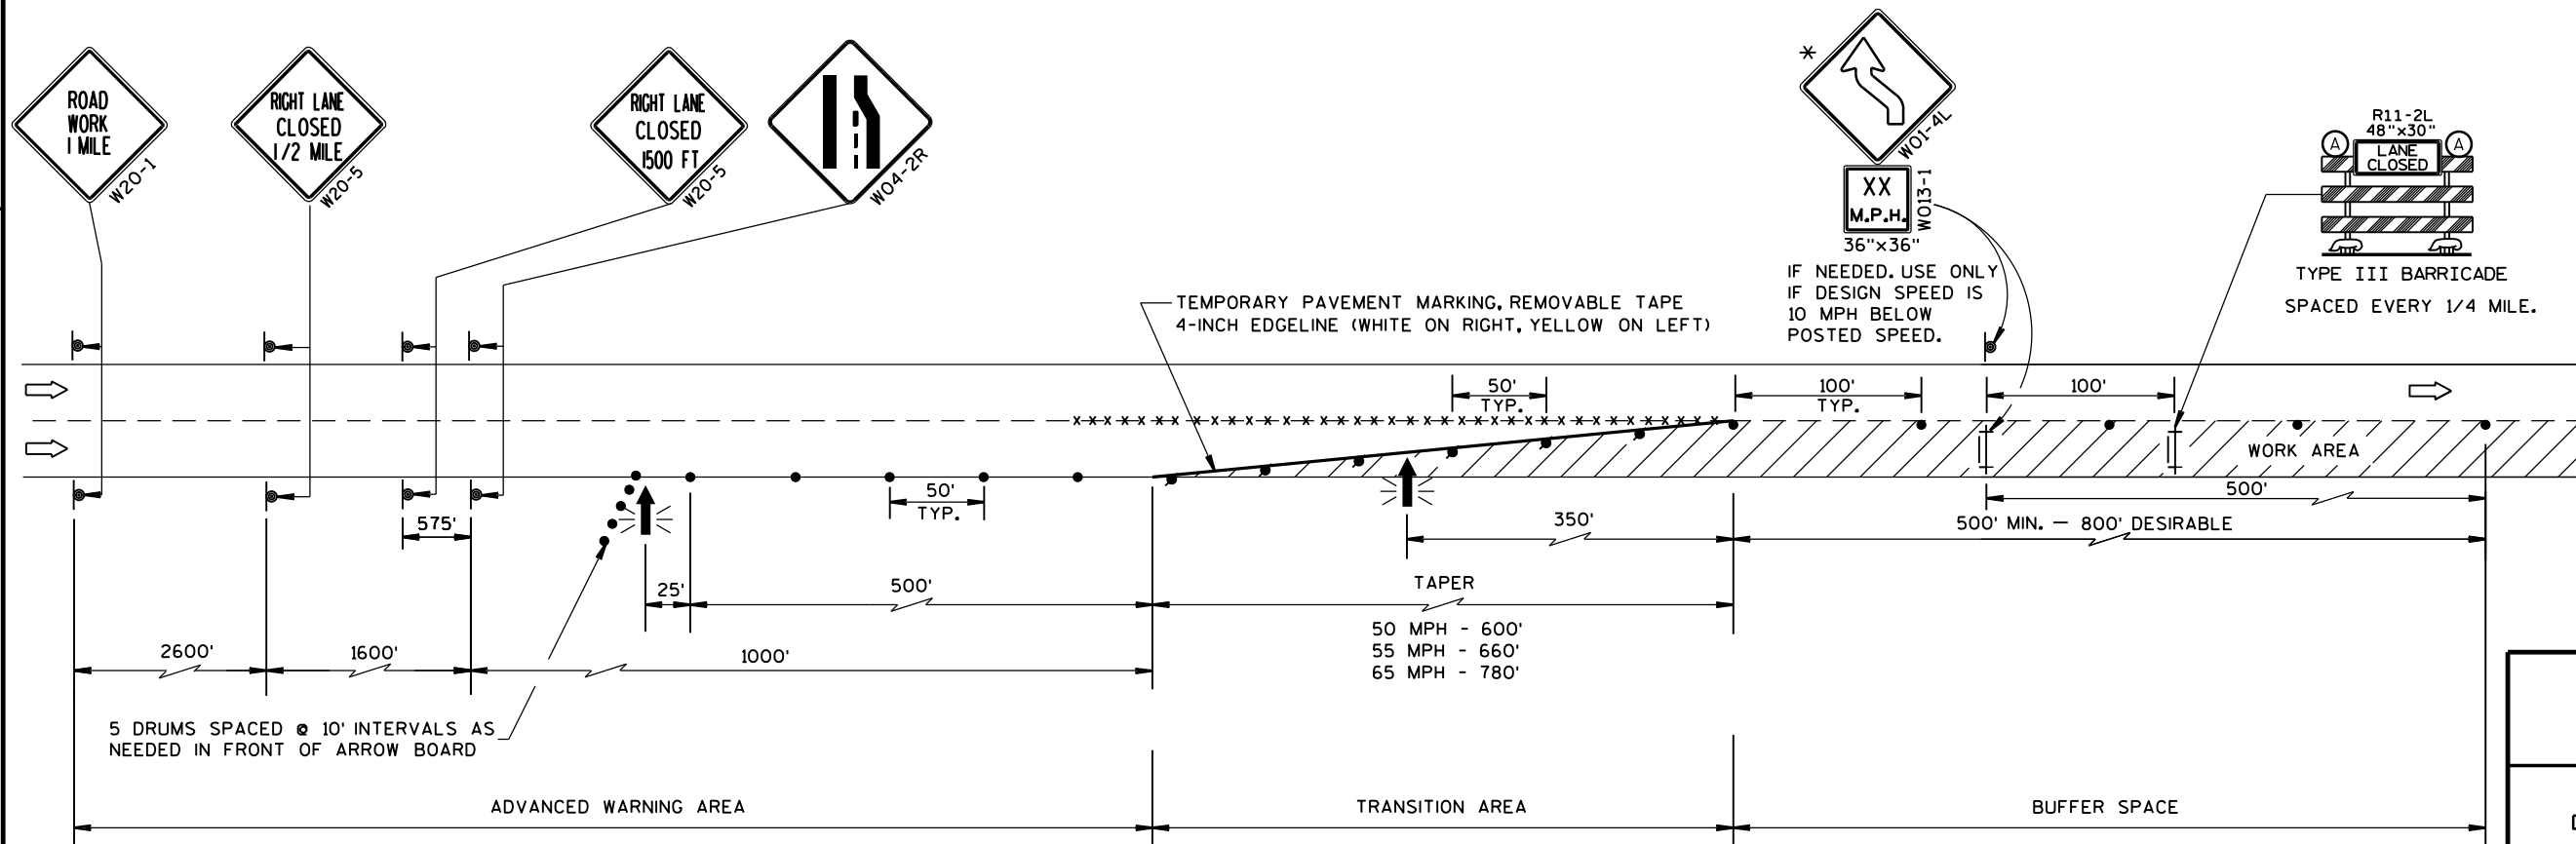

TRAFFIC CONTROL, LANE CLOSURE	
STATE OF WISCONSIN DEPARTMENT OF TRANSPORTATION	
APPROVED Feb. 2015 DATE	/S/ Travis Fettes STATE TRAFFIC ENGINE 114 SIGN
FHWA	

LEGEND

- TYPE III BARRICADE WITH ATTACHED SIGN
- SIGN ON PERMENENT SUPPORT
- TRAFFIC CONTROL DRUM WITH TYPE "C" STEADY BURN LIGHT
- TRAFFIC CONTROL DRUM
- FLASHING ARROW BOARD
- TYPE "A" WARNING LIGHT (FLASHING)
- REMOVING PAVEMENT MARKING
- DIRECTION OF TRAFFIC
- WORK AREA

GENERAL NOTES

THE EXACT NUMBER, LOCATION, AND SPACING OF ALL SIGNS AND DEVICES SHALL BE ADJUSTED TO FIT FIELD CONDITIONS AS APPROVED BY THE ENGINEER.

THE SPACING BETWEEN SIGNS SHOULD BE ADJUSTED TO NOT CONFLICT WITH AND TO PROVIDE A MINIMUM OF 200 FEET, (500 FEET DESIREABLE) DISTANCE TO EXISTING SIGNS.

THIS LANE CLOSURE IS TYPICAL FOR CLOSING RIGHT LANE - REVERSE FOR CLOSING LEFT LANE.

ALL SIGNS ARE 48"x48" UNLESS OTHERWISE NOTED.

"WO" IS THE SAME AS "W" EXCEPT THE BACKGROUND IS ORANGE.

ANY SIGNS TEMPORARY OR EXISTING, WHICH CONFLICT WITH TRAFFIC CONTROL "IN USE" SHALL BE REMOVED OR COVERED AS NEEDED AND AS APPROVED BY THE ENGINEER. NO WARNING LIGHTS SHALL BE WORKING ON "COVERED" OR "DOWNED" SIGNS.

CONSIDER GEOMETRICS WHEN LOCATING SIGNS AND ARROW BOARD SO THE DRIVER HAS A CLEAR VIEW OF THE ARROW BOARD AND LANE CLOSURE DRUMS FOR A MINIMUM 1500 FEET IN FRONT OF DRUMS.

FOR A LANE CLOSURE THAT IS IN PLACE LESS THAN 7 CONTINUOUS DAYS AND NIGHTS, THE ADVANCED WARNING SIGNS MAY BE MOUNTED ON PORTABLE SUPPORTS.

REMOVE PAVEMENT MARKINGS IF LANE CLOSURE IS TO BE IN PLACE FOR LONGER THAN 4 OR MORE DAYS AND NIGHTS.


WARNING LIGHTS ARE NOT REQUIRED IF THE LANE CLOSURE IS A DAYTIME ONLY OPERATION.

IF THE HORIZONTAL ALIGNMENT IS SUCH THAT A CURVE MAY REQUIRE ADDITIONAL DELINEATION, THE DEVICE SPACING MAY BE DECREASED TO 50 FEET.


ADJUSTMENTS IN BUFFER SPACE NEED TO BE INCORPORATED WHEN THE LANE CLOSURE OCCURS NEAR AN INTERCHANGE EXIT OR ENTRANCE RAMP. THE LANE CLOSURE MUST MUST TAKE PLACE FAR ENOUGH IN ADVANCE OF AN EXIT OR ENTRANCE RAMP TO STILL ALLOW FOR ADEQUATE BUFFER SPACE. THE MINIMUM LENGTH OF THE BUFFER SPACE BEFORE AN EXIT RAMP SHOULD BE 1/2 THE LENGTH OF THE TRANSITION AREA. THE ENTRANCE RAMP SHOULD BE FOLLOWED BY THE ORIGINAL BUFFER SPACE LENGTH OF 800 FEET DESIRABLE PRIOR TO ANOTHER TRAFFIC CONTROL CHANGE SUCH AS A CROSSOVER MANEUVER.

* THE LEFT REVERSE CURVE SIGN (WO1-4L) IS ONLY REQUIRED WHEN THIS DETAIL IS USED IN COMBINATION WITH "SINGLE LANE CROSSOVER" DETAIL.

** A SPEED LIMIT SIGN SHALL BE LOCATED 1500 FEET BEYOND THE END OF THE ACCELERATION LANE OF EACH ENTRANCE RAMP. THERE SHOULD BE A SPEED LIMIT SIGN INCORPORATED A MINIMUM OF EVERY 2 OR 3 MILES. INCLUDE A 65 MPH RESUME SPEED LIMIT SIGN 200 FEET MINIMUM (500 FEET DESIREABLE) BEYOND THE "END OF ROADWORK" SIGN.

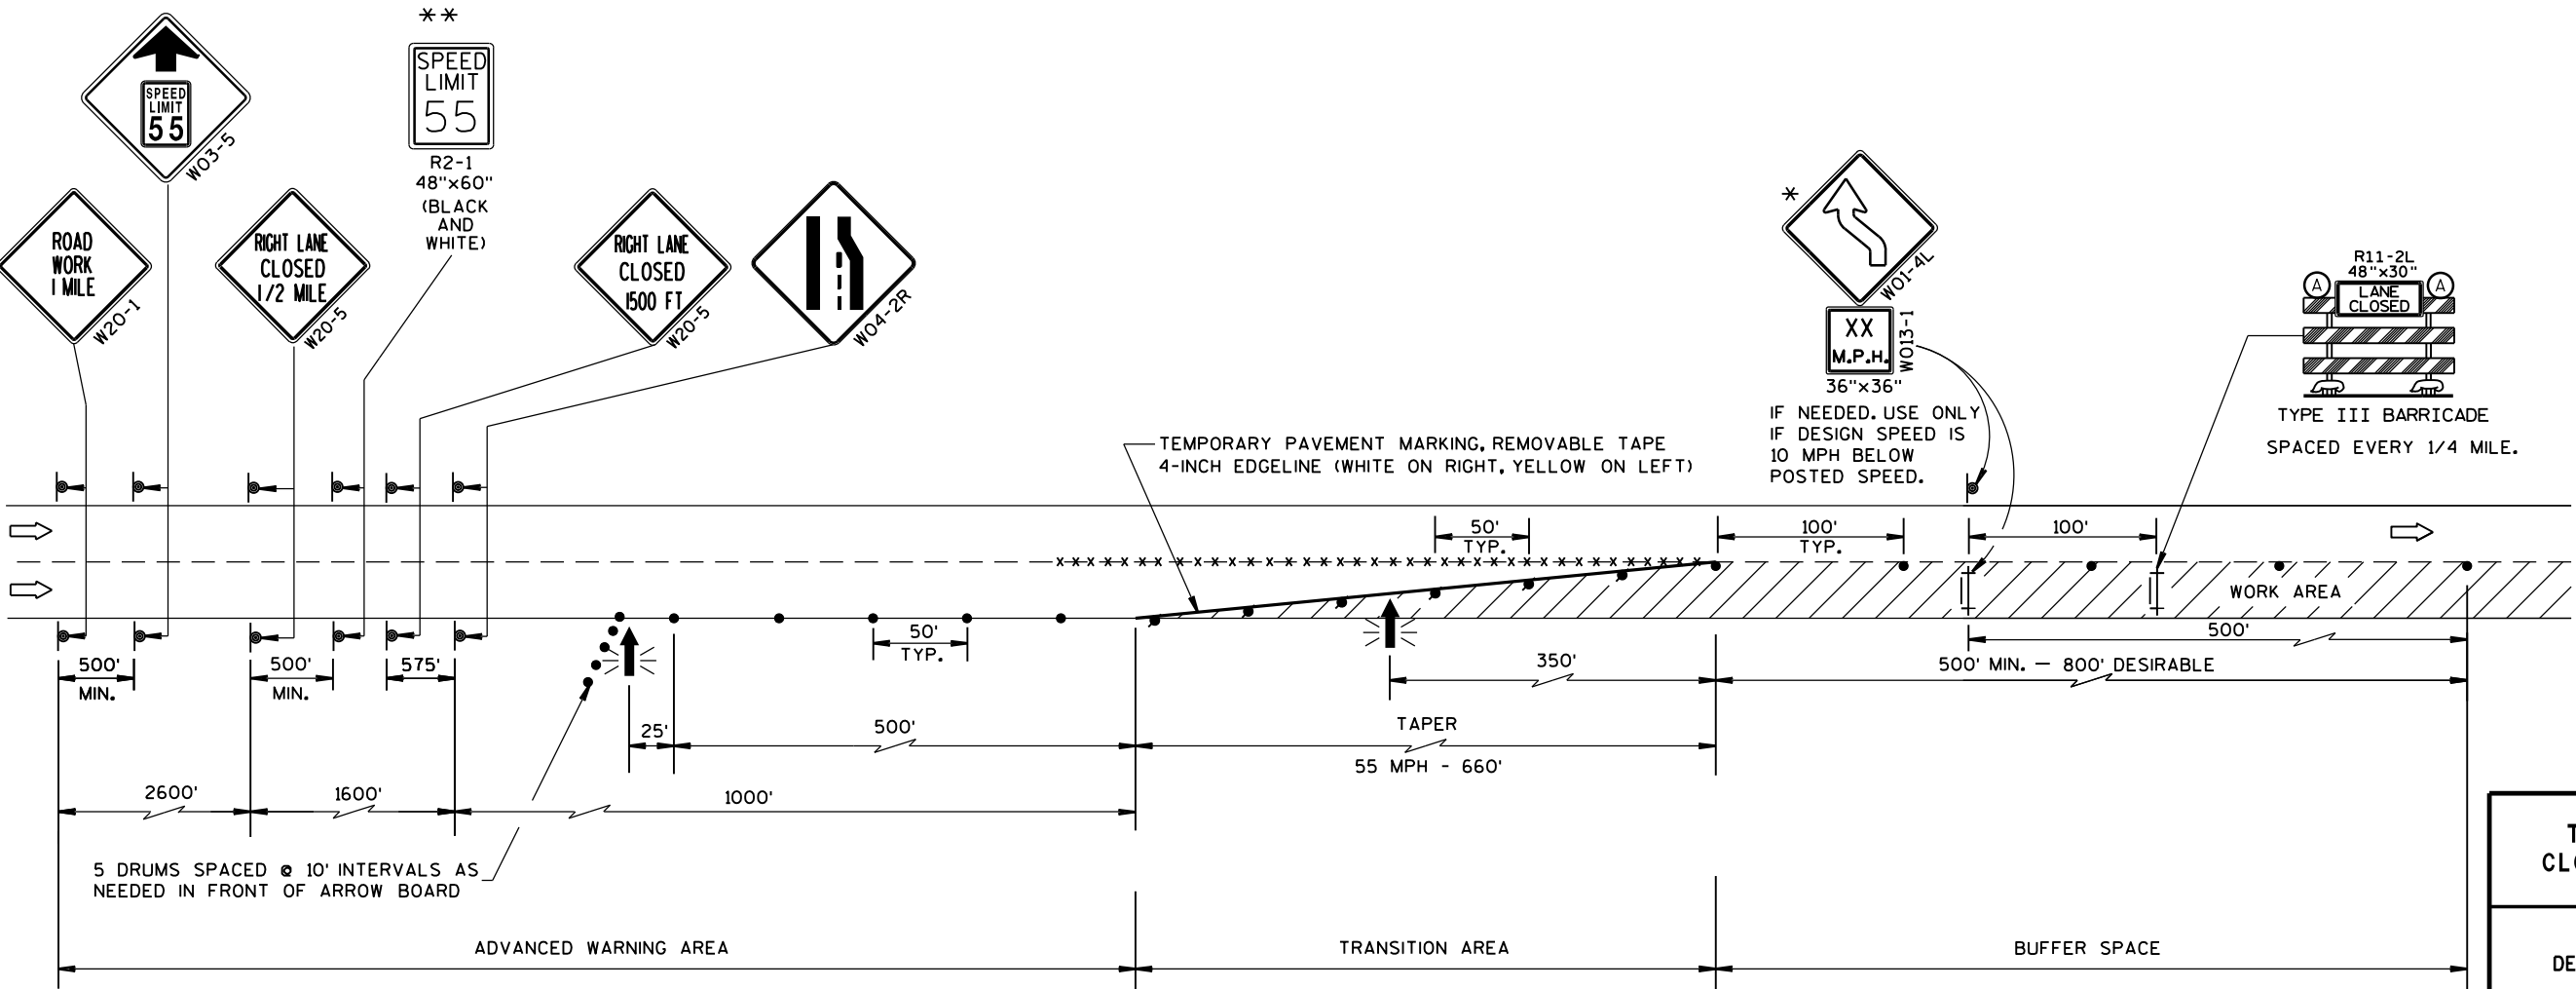

TRAFFIC CONTROL, LANE CLOSURE, SPEED REDUCTION	
STATE OF WISCONSIN DEPARTMENT OF TRANSPORTATION	
APPROVED Feb. 2015 DATE	/S/ Travis Feltes STATE TRAFFIC ENGINEER 115 SIGN
FHWA	

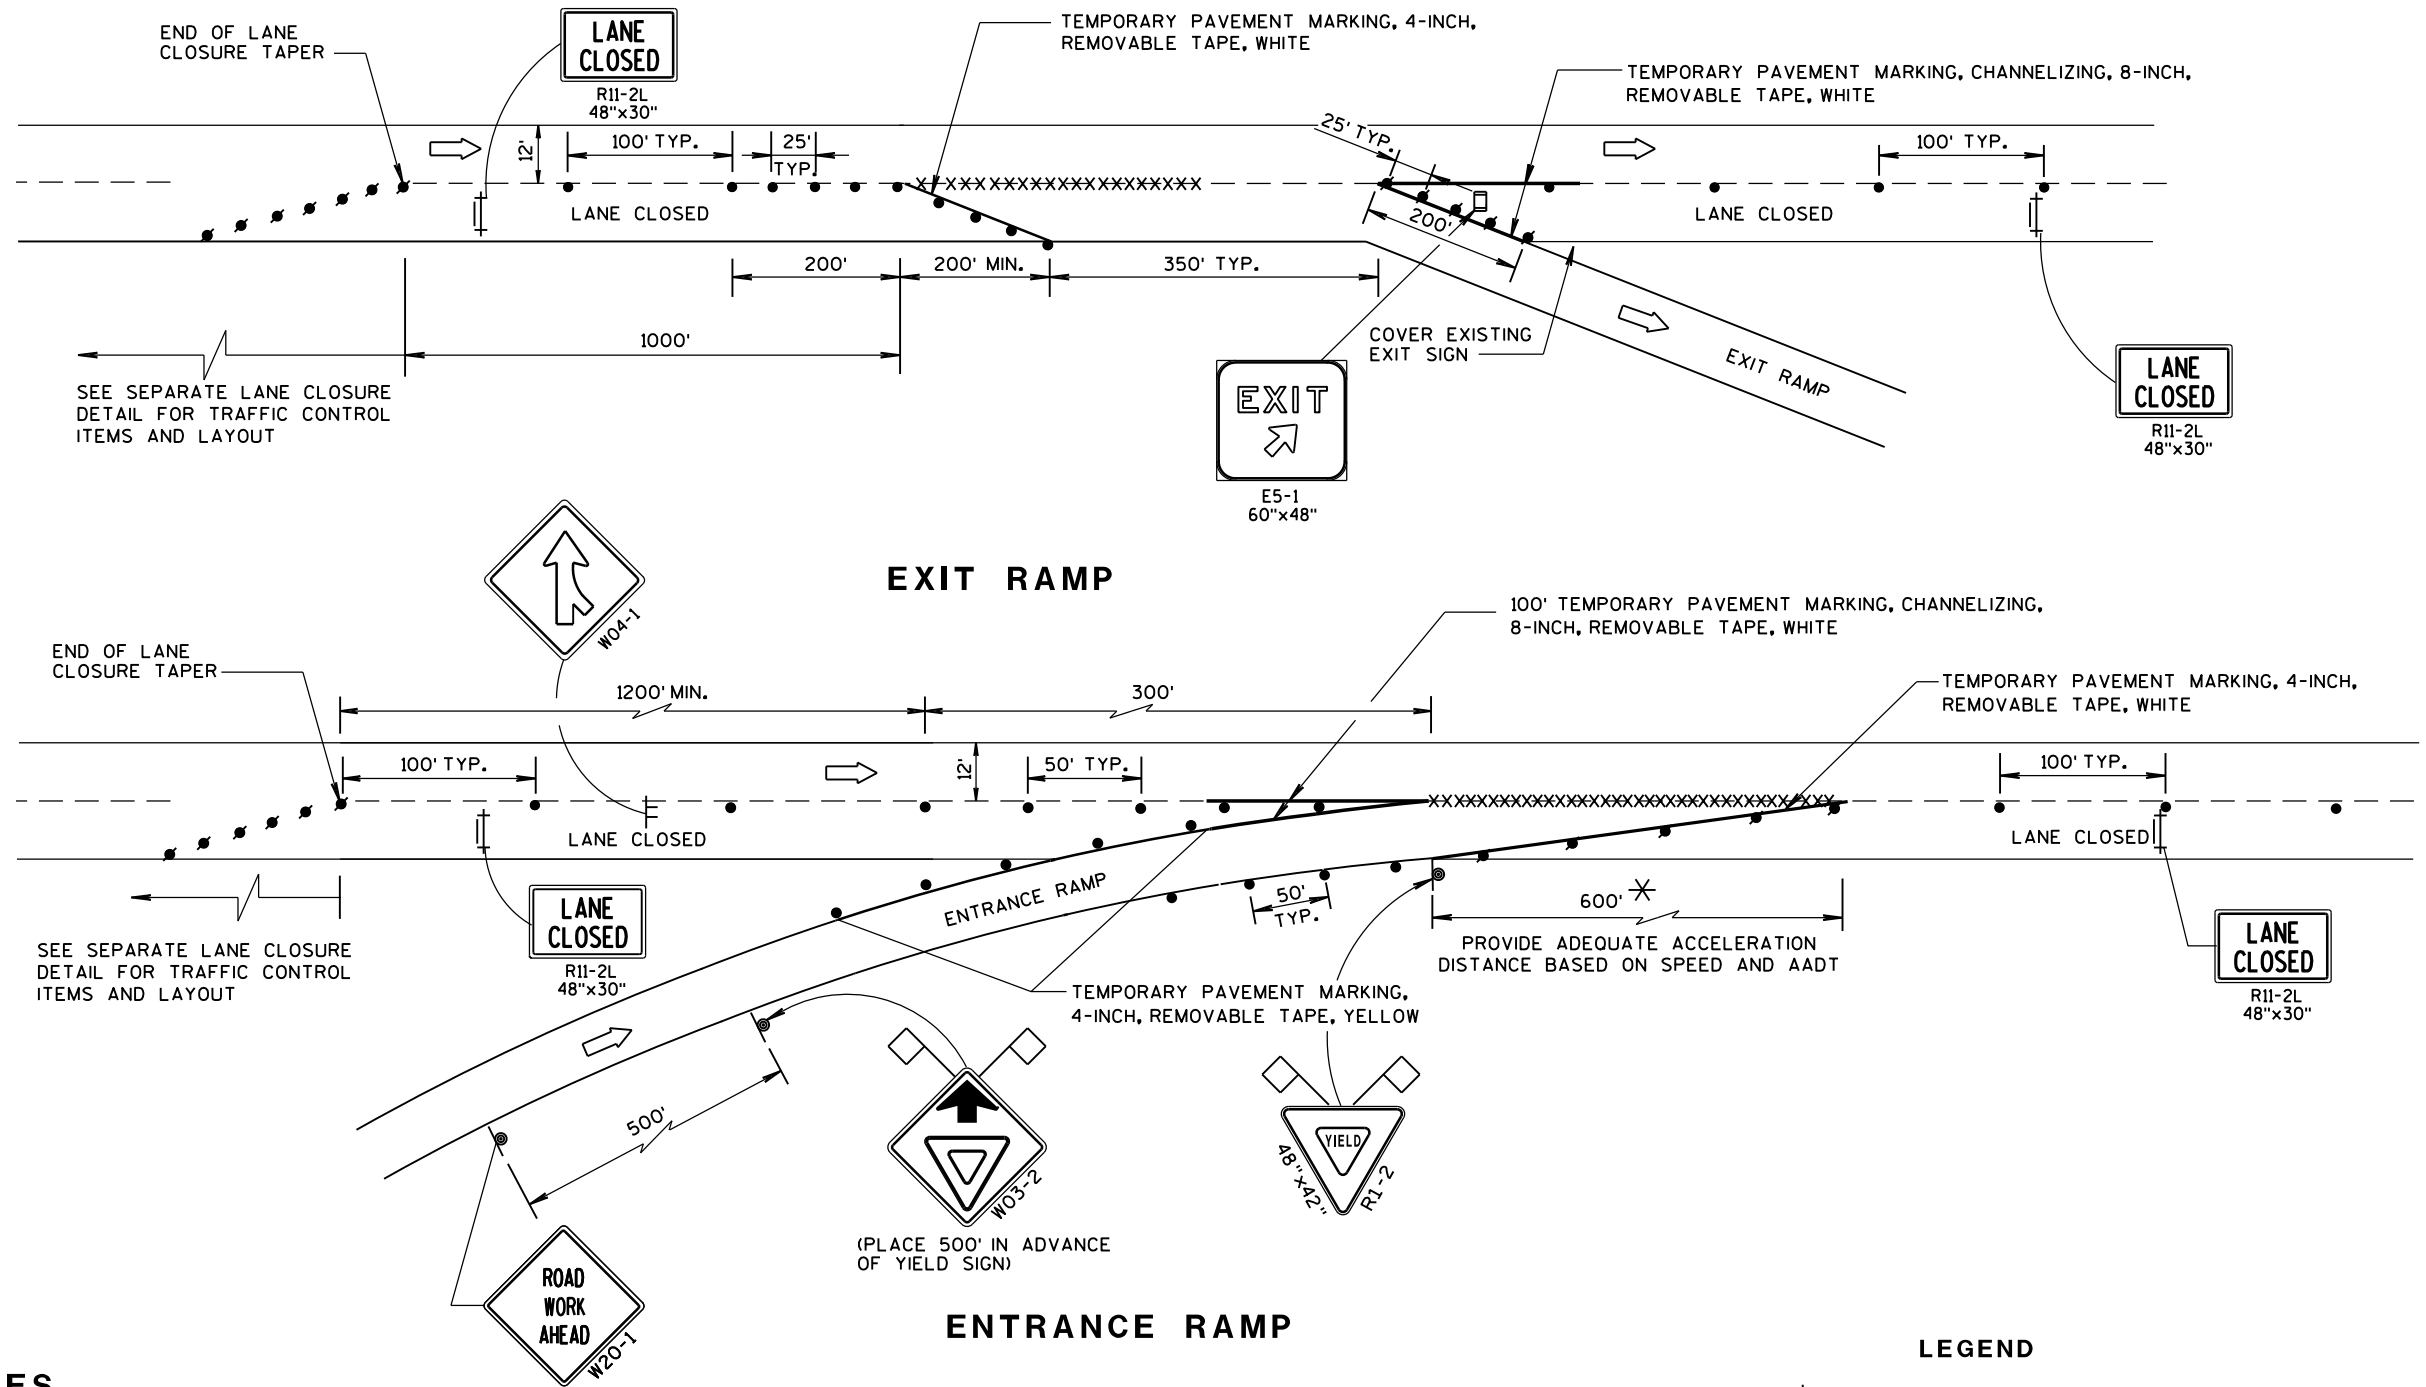

GENERAL NOTES

THE INSTALLATIONS SHOWN ON THIS SHEET ARE TYPICAL EXAMPLES AND ARE NOT INTENDED TO REPRESENT ANY PARTICULAR RAMP. AT SPECIFIC FIELD LOCATIONS, SIMILAR INSTALLATIONS SHALL BE USED AND ADJUSTED TO THE GEOMETRICS OF THE RAMP AS COORDINATED WITH THE ENGINEER.

THE EXACT NUMBER, LOCATION, AND SPACING OF ALL SIGNS AND DEVICES SHALL BE ADJUSTED TO FIT FIELD CONDITIONS AS APPROVED BY THE ENGINEER.

THE SPACING BETWEEN TRAFFIC CONTROL SIGNS SHOULD BE ADJUSTED TO NOT CONFLICT WITH AND SHOULD PROVIDE A MINIMUM OF 200 FEET, (500 FEET DESIRABLE) CLEARANCE TO EXISTING SIGNS THAT WILL REMAIN IN PLACE.

ALL SIGNS ARE 48"x48" UNLESS OTHERWISE NOTED.

"WO" IS THE SAME AS "W" EXCEPT THE BACKGROUND IS ORANGE.

SEE SEPARATE LANE CLOSURE DETAIL FOR TYPICAL SPACING OF TYPE III BARRICADES AND R11-2L "LANE CLOSED" SIGNS.

YIELD SIGN AND WARNING SIGNS ON ENTRANCE RAMP ARE ALSO APPROPRIATE FOR CLOSURE OF THE MAINLINE LEFT LANE. OMIT THE YIELD SIGN IF MORE THAN ONE LANE REMAINS OPEN ON THE MAINLINE AND THE RAMP TAPER IS AT LEAST AS LONG AS THE NORMAL ENTRANCE RAMP TAPER AT THE SITE.

SIGNS THAT WILL BE IN PLACE LESS THAN 7 CONTINUOUS DAYS AND NIGHTS, OR THAT WILL BE PLACED IN A CLOSED LANE, MAY BE MOUNTED ON PORTABLE SUPPORTS.

IF INDICATED IN MISCELLANEOUS QUANTITIES, SUBSTITUTE FLEXIBLE TUBULAR MARKERS FOR DRUMS IN THE GORE BETWEEN THE ENTRANCE RAMP AND MAINLINE TRAFFIC.

ANY SIGNS TEMPORARY OR EXISTING, WHICH CONFLICT WITH TRAFFIC CONTROL "IN USE" SHALL BE REMOVED OR COVERED AS NEEDED AND AS APPROVED BY THE ENGINEER.

REMOVE PAVEMENT MARKINGS AND PLACE TEMPORARY PAVEMENT MARKING, REMOVABLE TAPE IF LANE CLOSURE IS TO BE IN PLACE FOR 7 OR MORE CONTINUOUS DAYS AND NIGHTS.

WARNING LIGHTS ARE NOT REQUIRED IF THE LANE CLOSURE IS A DAYTIME ONLY OPERATION.


* LENGTH OF OPENING MAY BE REDUCED TO 150 FEET DURING STAGING OF WORK IN IMMEDIATE AREA OF RAMP TAPER.

LEGEND

- ⊙ SIGN ON PERMANENT SUPPORT
- ┃ SIGN ON TEMPORARY SUPPORT
- TRAFFIC CONTROL DRUM
- TRAFFIC CONTROL DRUM WITH TYPE "C" STEADY BURN LIGHT
- XXXXX REMOVING PAVEMENT MARKING (SEE GENERAL NOTES)
- ┃ TYPE III BARRICADE WITH ATTACHED SIGN
- ▢ FLAGS, 16" x 16" MIN., (ORANGE)
- ➡ DIRECTION OF TRAFFIC

TRAFFIC CONTROL, EXIT AND ENTRANCE RAMP WITHIN LANE CLOSURE	
STATE OF WISCONSIN DEPARTMENT OF TRANSPORTATION	
APPROVED Sept. 2015 DATE	/S/ Peter Amokobe Atepe STATEWIDE WORK ZONE SAFETY ENGINEER
FHWA	

** PLACE "RAMP WILL BE CLOSED" SIGN 7 CALENDAR DAYS PRIOR TO CLOSURE OR AS DIRECTED BY THE ENGINEER. SEE WISCONSIN STANDARD SIGN PLATES FOR SIGN LAYOUT.

 

LEGEND

- TRAFFIC CONTROL DRUM
- ⦿ SIGN ON PERMANENT SUPPORT
- ➡ DIRECTION OF TRAFFIC
- ⚡➡ FLASHING ARROW BOARD
- ▨ WORK AREA

GENERAL NOTES

THIS DETAIL IS TYPICAL FOR CLOSING THE RIGHT SHOULDER. FOR CLOSING THE LEFT SHOULDER, REVERSE THE TRAFFIC CONTROL.

THIS DETAIL MAY BE USED FOR DIVIDED ROADWAYS WITH ANY NUMBER OF TRAVEL LANES.

THE EXACT NUMBER, LOCATION AND SPACING OF ALL SIGNS AND DEVICES SHALL BE ADJUSTED TO FIT FIELD CONDITIONS AS APPROVED BY THE ENGINEER.

ALL SIGNS ARE 48" X 48" UNLESS OTHERWISE NOTED.

SIGN LAYOUTS SHALL BE IN ACCORDANCE WITH THE FHWA'S MANUAL OF STANDARD HIGHWAY SIGNS OR THE WISCONSIN STANDARD SIGN PLATES.


SIGNS THAT WILL BE IN PLACE LESS THAN 7 CONTINUOUS DAYS AND NIGHTS MAY BE MOUNTED ON PORTABLE SUPPORTS.

ANY SIGNS TEMPORARY OR EXISTING, WHICH CONFLICT WITH TRAFFIC CONTROL "IN USE" SHALL BE REMOVED OR COVERED AS NEEDED AND AS APPROVED BY THE ENGINEER.

CHANNELIZING DEVICES PLACED ADJACENT TO THE WORK AREA SHALL BE PULLED BACK FROM THE TRAVEL LANE WHEN WORK IS NOT IN PROGRESS.

WHEN A RAMP INTERSECTS THE FACILITY ON WHICH THE WORK IS BEING PERFORMED, ADDITIONAL TRAFFIC CONTROLS SHALL BE PROVIDED AS SPECIFIED IN THE PLANS AND/OR THE SPECIAL PROVISIONS OR AS APPROVED BY THE ENGINEER.





*FOR SHORT DURATION SHOULDER WORK OF LESS THAN ONE HOUR, THE W21-5a SIGN MAY BE OMITTED.

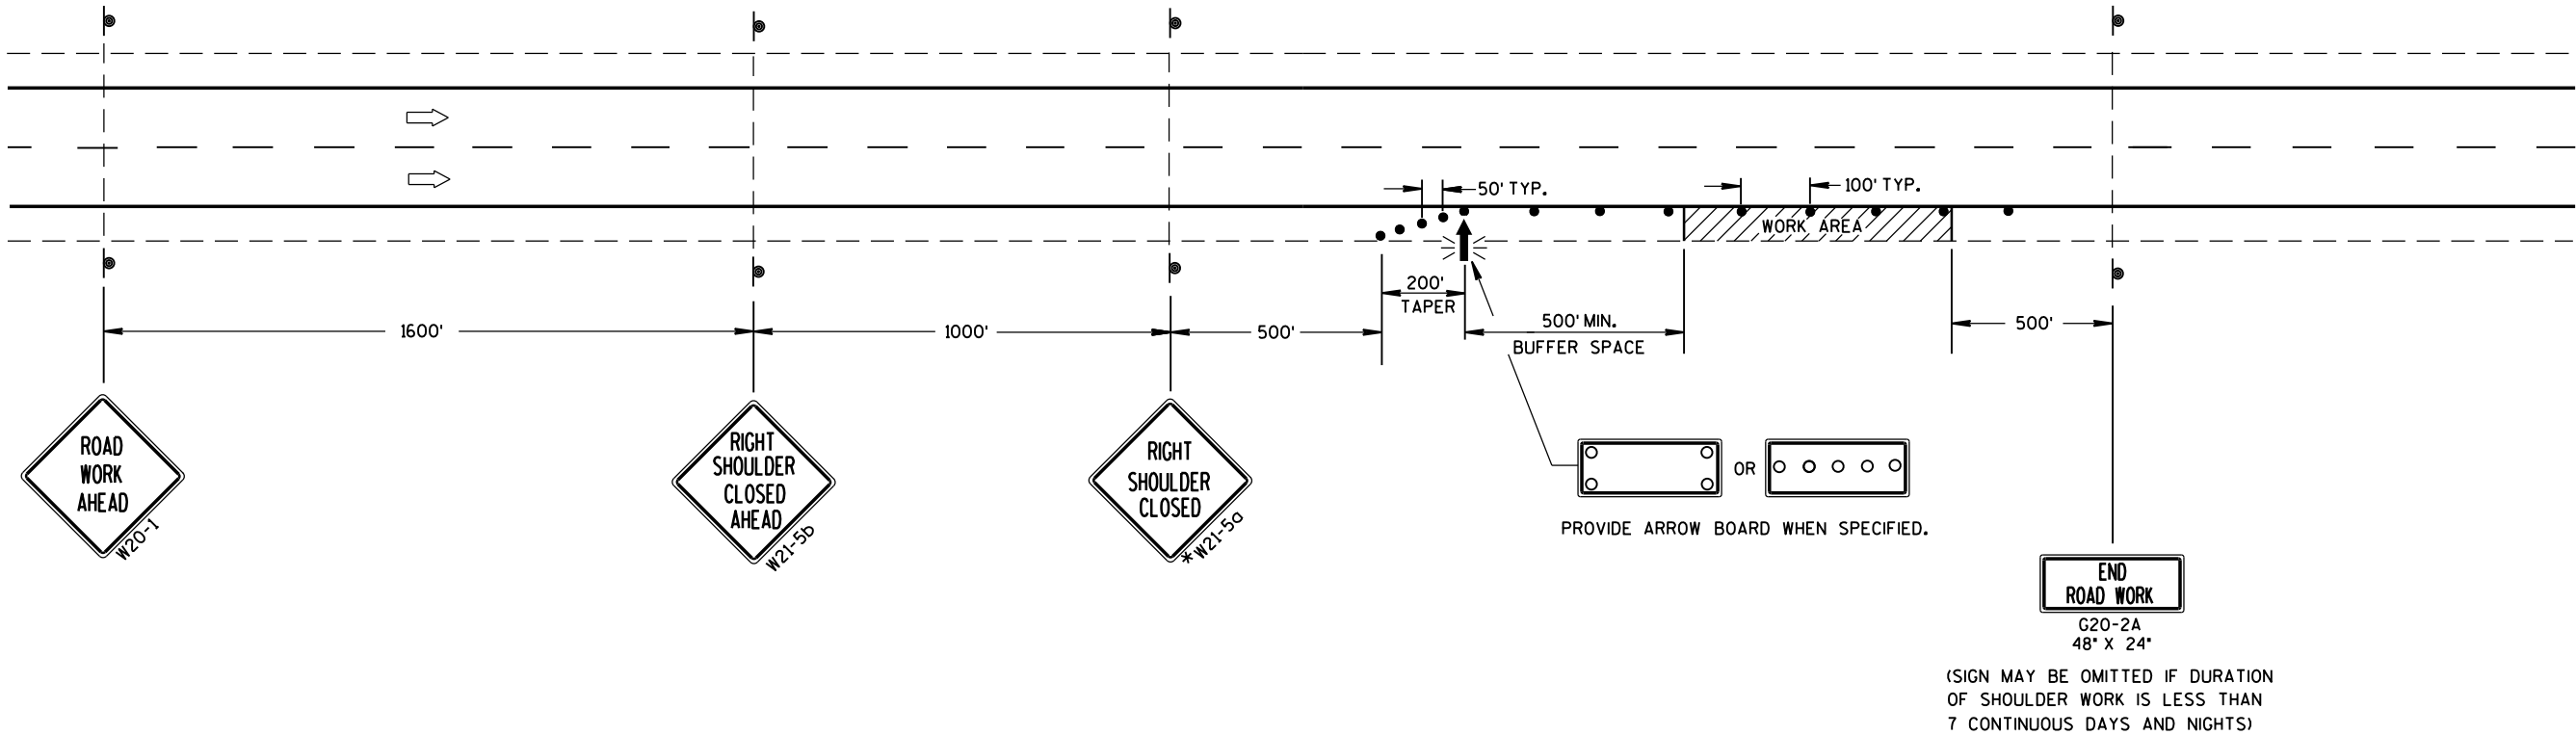

TRAFFIC CONTROL
SHOULDER CLOSURE ON DIVIDED
ROADWAY, SPEEDS GREATER
THAN 40 MPH


STATE OF WISCONSIN
DEPARTMENT OF TRANSPORTATION

APPROVED
8/2013 /S/ Travis Feltz
DATE STATE TRAFFIC ENGINE 118 SIGN
FHWA

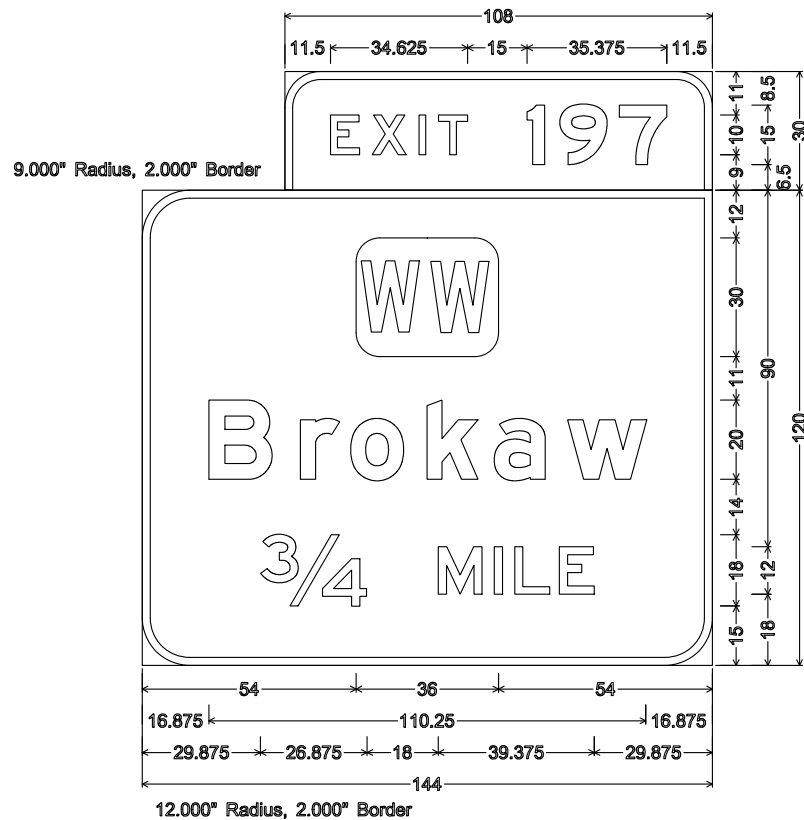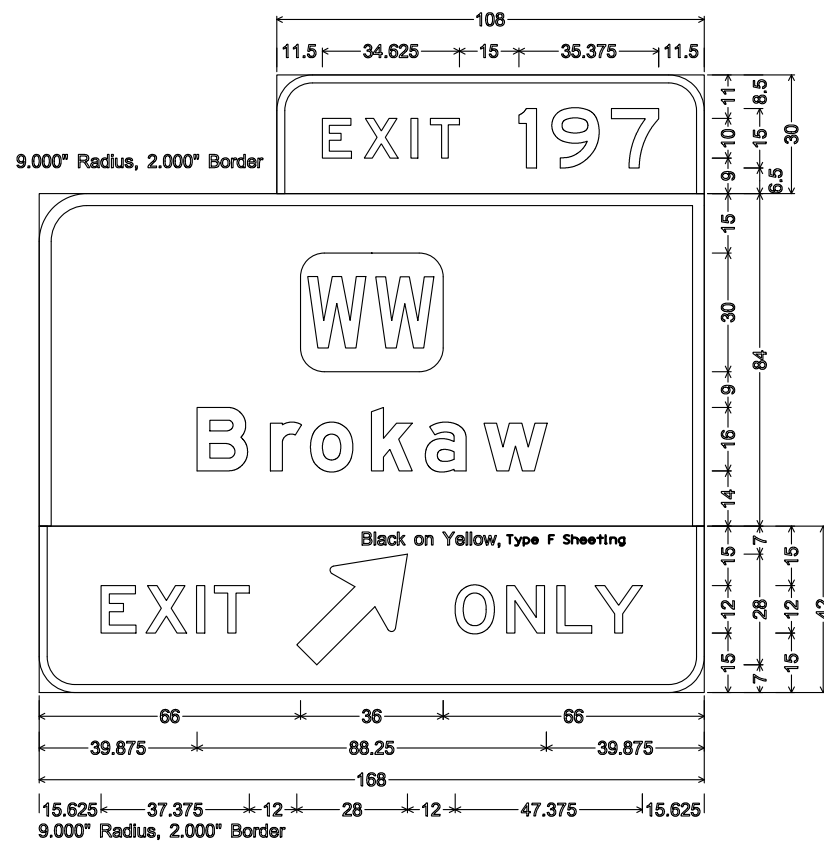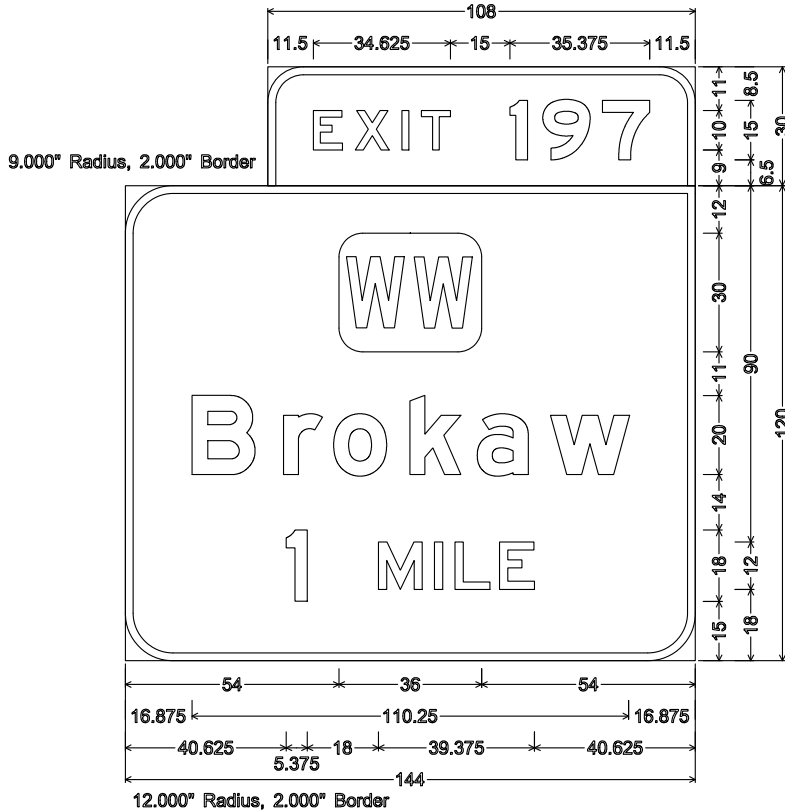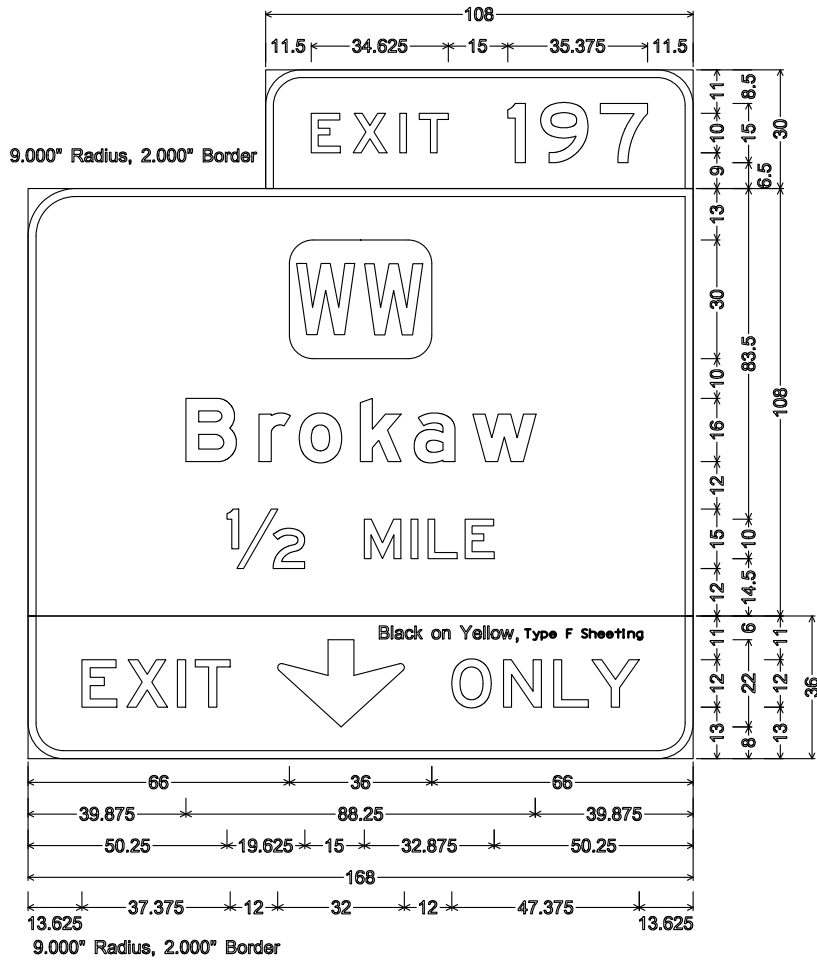

NOTES

1. All Signs Type I - Type SH Reflective except as noted
2. Color:
Background - GREEN except as noted
Message - WHITE except as noted
3. Message Series - E Modified except All Caps words Series E





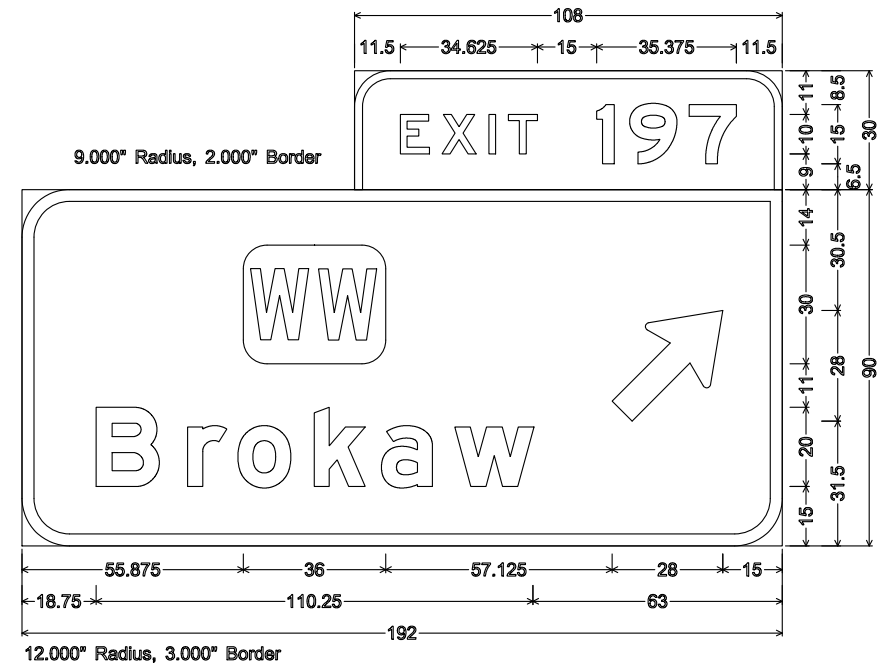


NOTES


1. All Signs Type I - Type SH Reflective except as noted
2. Color:

Background - GREEN except as noted


Message - WHITE except as noted
3. Message Series - E Modified except All Caps words Series E

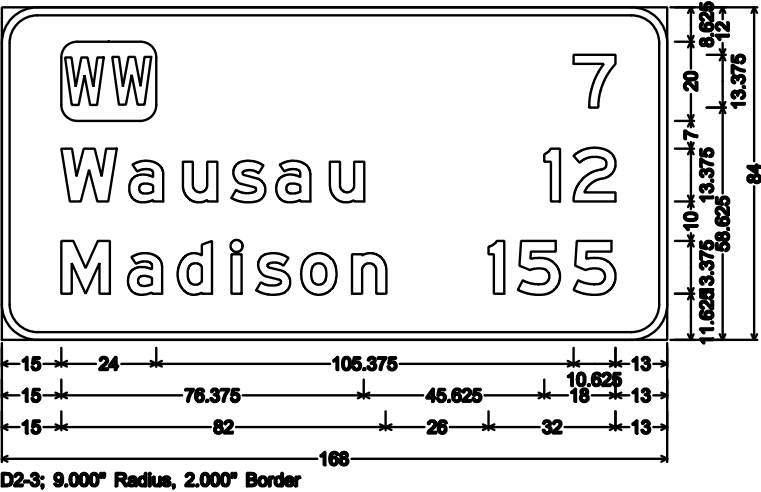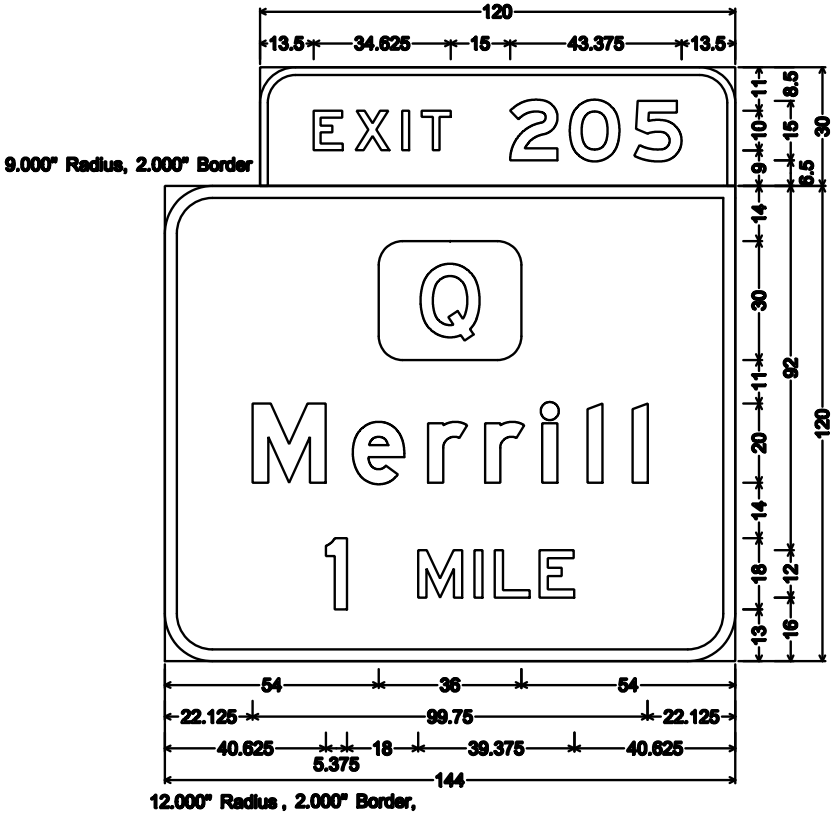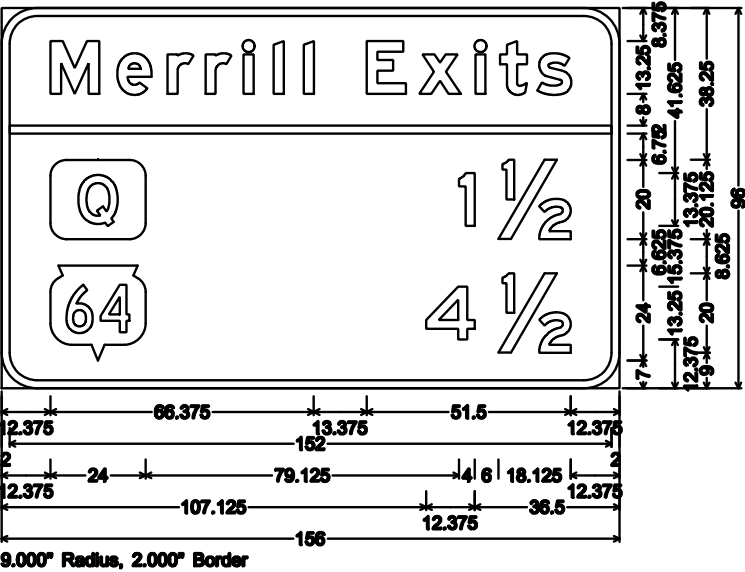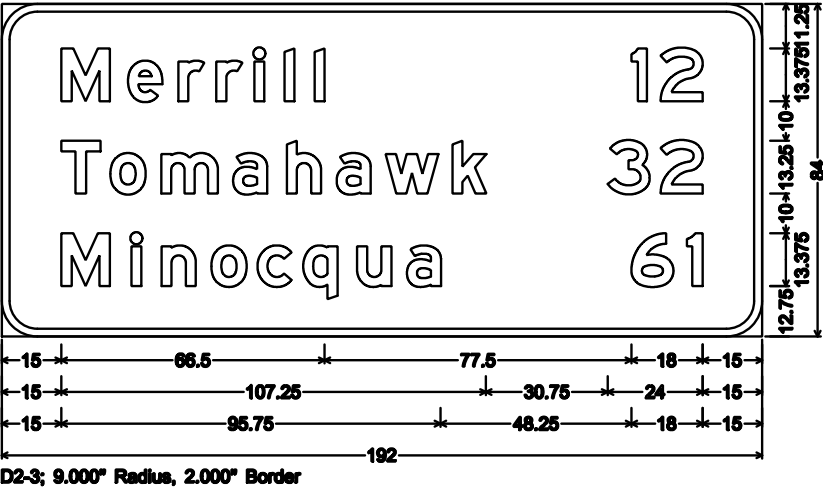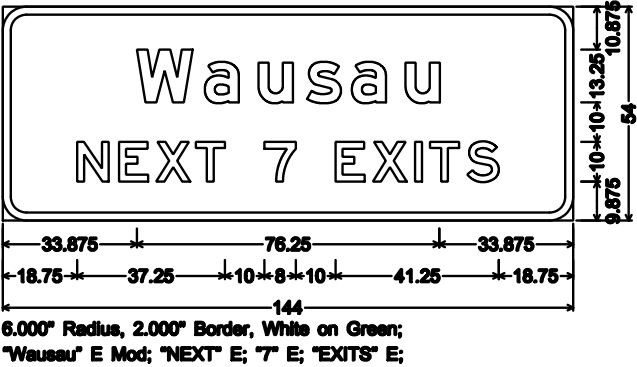

7

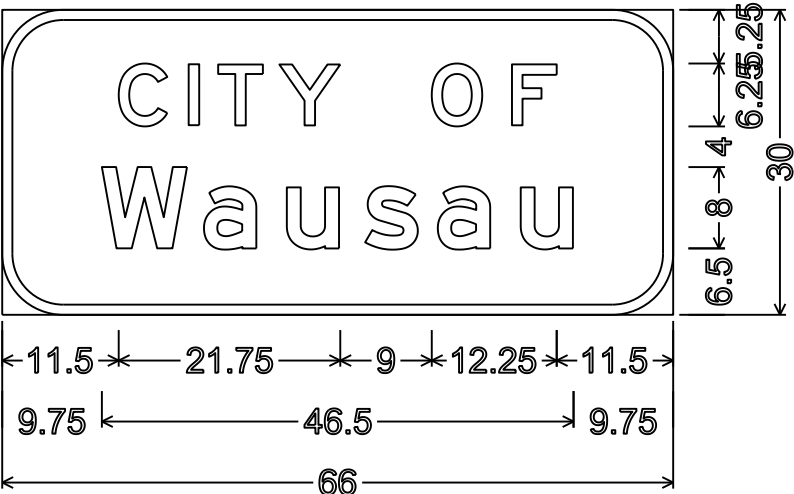

I2-3A;
6.000" Radius, 1.000" Border

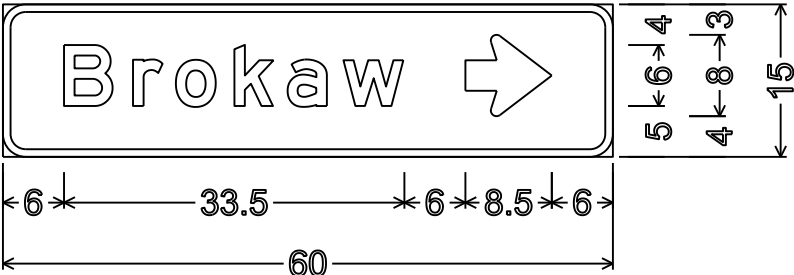


D1-1;
2.250" Radius, 0.750" Border



D1-1;
2.250" Radius, 0.750" Border



I2-2; 3.000" Radius, 1.000" Border

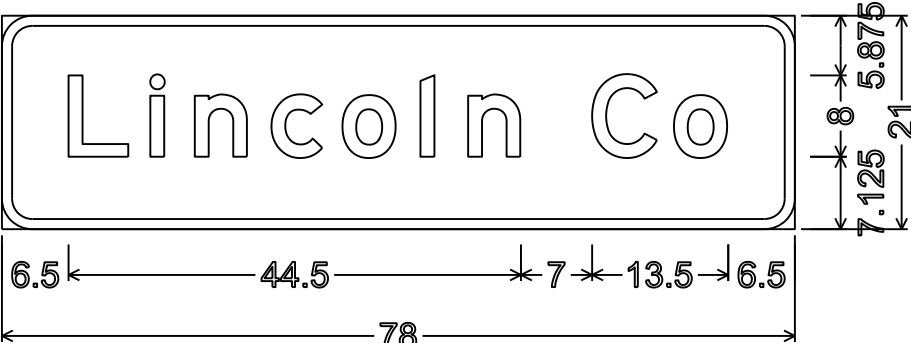


I2-2;
3.000" Radius, 1.000" Border


NOTES

- 1. All Signs Type II - Type H Reflective
- 2. Color:
Background - GREEN
Message - WHITE
- 3. Message Series - E except as Shown


TYPICAL ASSEMBLIES

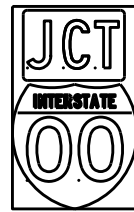

J1-1

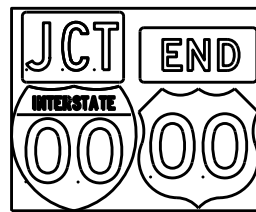


J1-2

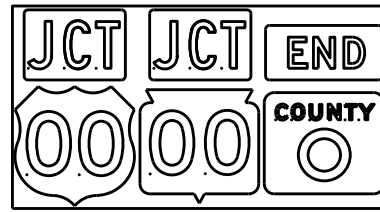


J1-3




J2-1

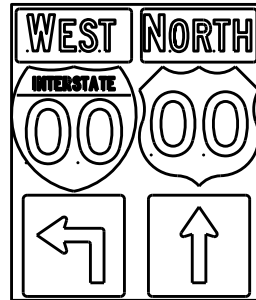


J2-2

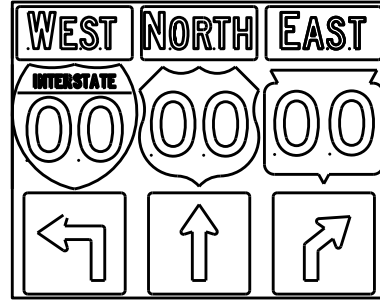


J2-3

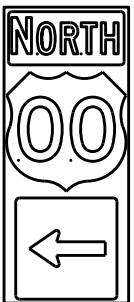


J3-1

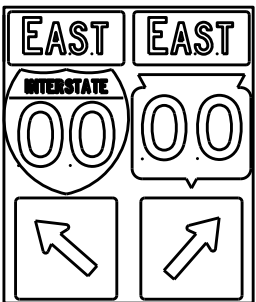


J3-2

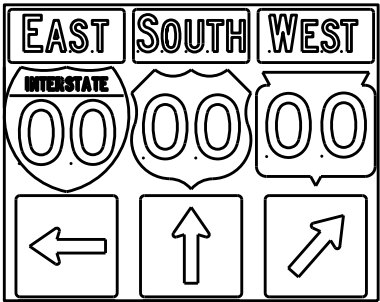


J3-3

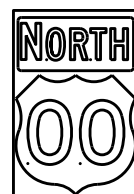


J4-1

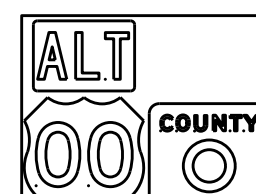

J4-2

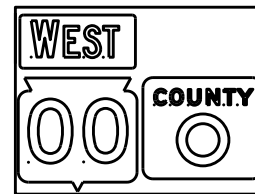

J4-2

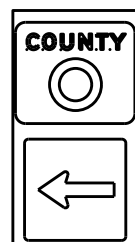

J13-1



J12-1



J32-1



J33-1



J23-1




J22-1



JV



(Typical Vertical J-Assembly
See Note 10 and 11)

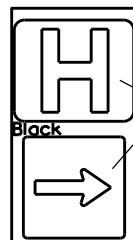

JH-1

Blue Background

[blue background
with interstate]

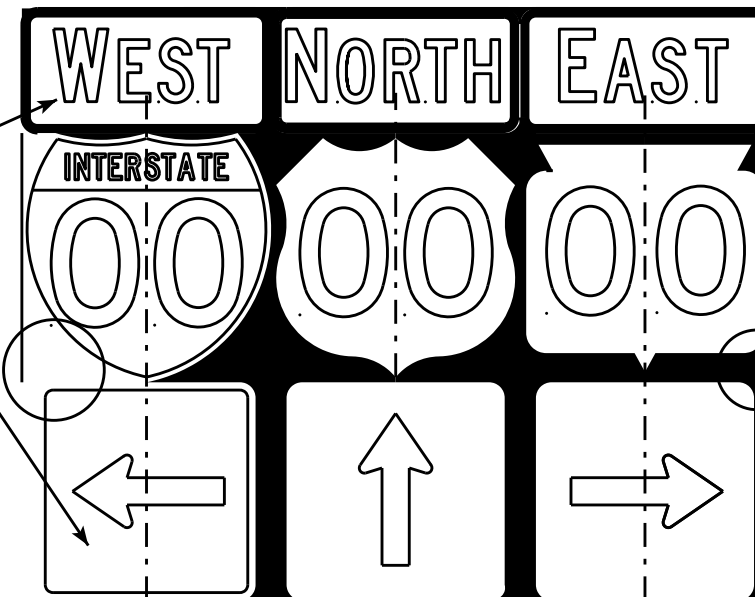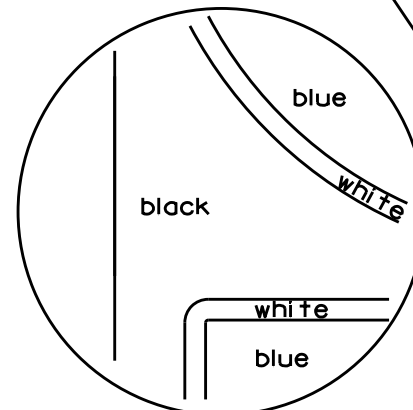

[black background]

ROUTE MARKERS & COMPONENTS
IN TYPICAL ASSEMBLIES

WISCONSIN DEPT OF TRANSPORTATION

APPROVED *Matthew R. Rauch*
For State Traffic Engineer

DATE 2/06/14 PL 122 A2-1S.8

SHEET NO: E

NOTES

- Signs are Type II - Type H Reflective - reference WIS DOT Standard Specification for HIGHWAY and STRUCTURE CONSTRUCTION latest edition.
- Color:
Background - Black Non-reflective
Message - see Note 5
- Message Series - See Note 5
- Corners shall be square or rounded if base material is plywood. If base material is metal the corners shall be rounded.
- The colors and message spacing on each marker shall be according to the applicable route marker panel specifications.
- Certain marker heads require the component pieces to be the same color. As an example, all the components used with an M1-1 Interstate marker shall be blue.
- Single panel j-assemblies shall only be used with route marker shields that are same size. If the route marker shields are different size use multiple piece component.
- Route assemblies that have 24 inch route shields and have dimensions greater than 48 inches (both vertical and horizontal) shall have one horizontal splice between the arrows and route shields. Vertical splices shall not be used on route assemblies with a horizontal dimension of 144 inches or less. The contractor shall not use more than one vertical joint per sign and the joint shall be between route shields.
- Route assemblies that have 36 inch shields and have dimensions greater than 48 inches (both vertical and horizontal) shall have two horizontal splices. One horizontal splice shall be between the cardinal direction and route shields and the other horizontal splice shall be between the arrows and route shields. Vertical splices shall not be used on route assemblies with a horizontal dimension of 144 or less. The contractor shall not use more than one vertical joint per sign and the joint shall be between route shields.
- All Vertical J Assemblies are given a Sign Code of JV
- For JV Assemblies that have a mixture of Interstate and non Interstate shields, arrows and cardinals shall be white on blue.

PROJECT NO:

FILE NAME : C:\CAEFiles\Projects\tr_stdplate\A21S.DGN


PLOT DATE : 06-FEB-2014 14:10

PLOT BY : mscs.ja

PLOT NAME :

WISDOT/CADDs SHEET 42


STUB AND MASONRY ANCHOR DETAILS

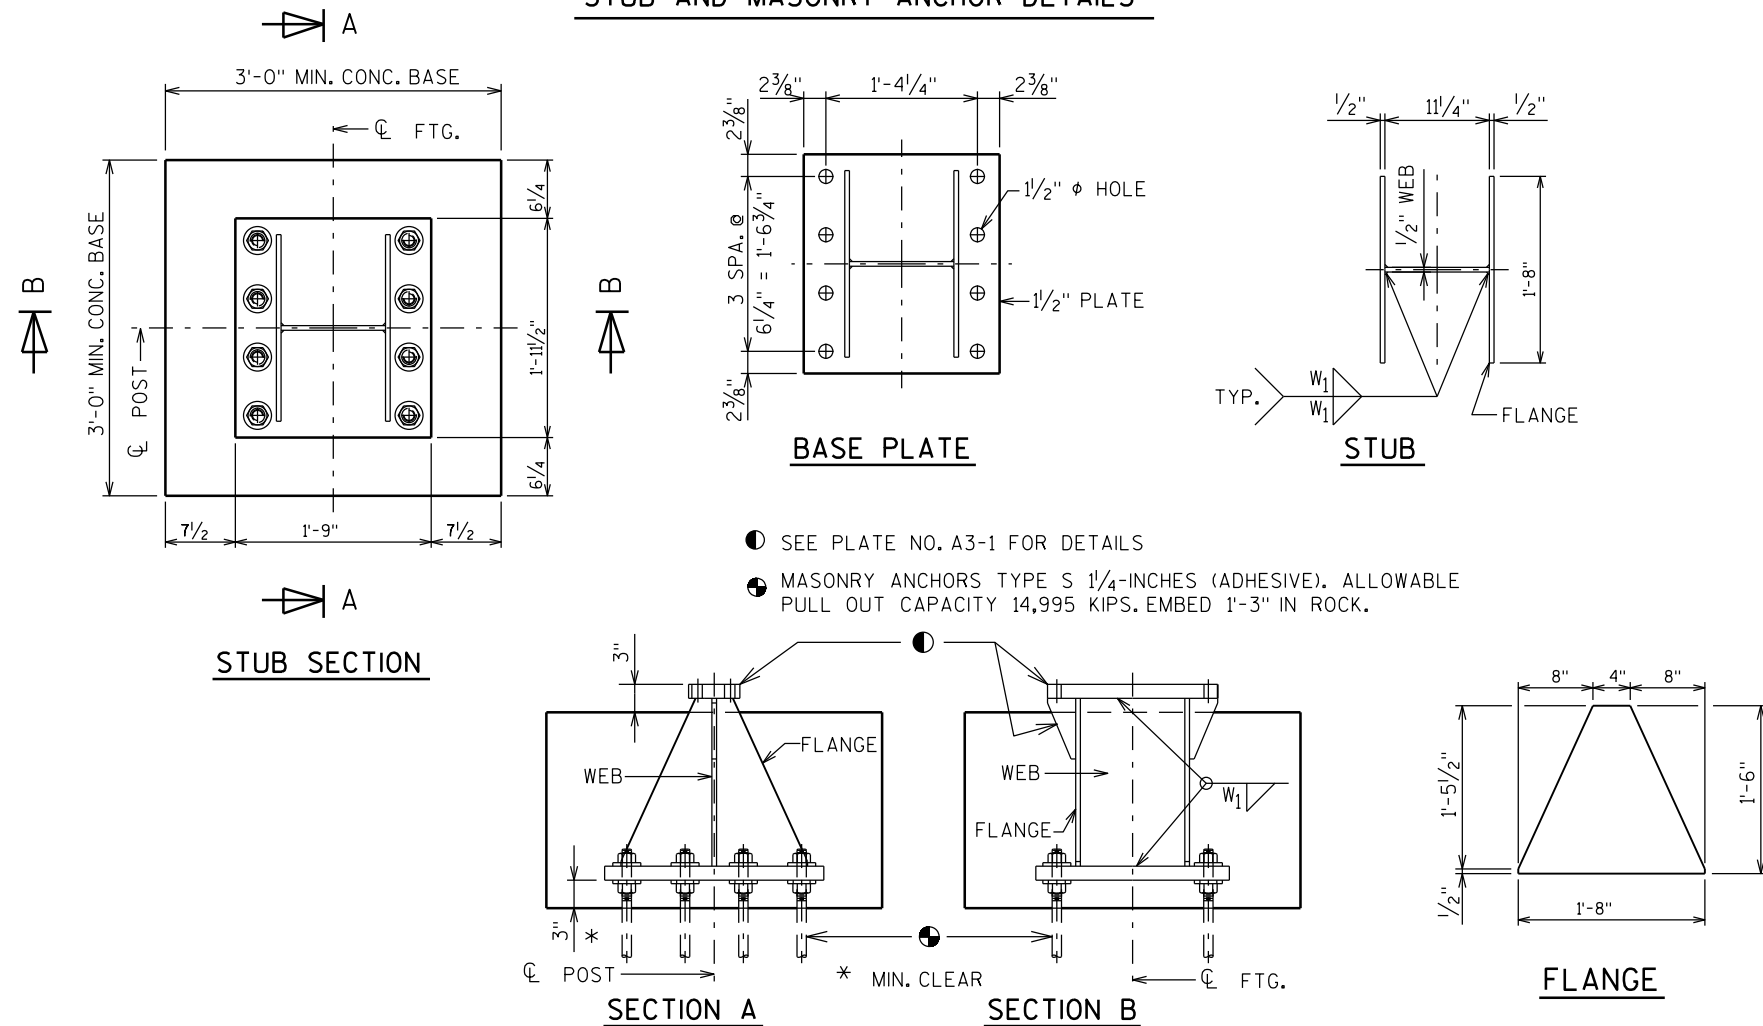

GENERAL NOTES

- Quantities per Base:
 - REINFORCING BAR STEEL = 62 LBS
 - CONCRETE = 0.6 C.Y.
 - STEEL WEIGHT = 335 LBS
- All materials, except anchor rod, nuts and washers, are to be A.S.T.M. A709 grade 50. All materials to be galvanized after fabrication.
- If the contractor encounters rock before reaching the footing depth, per the A3-1 Sign Detail, determine the pull-out capacity of a test adhesive anchor installed in the rock. If the test result equals or exceeds the pull-out capacity of 14,995 KIPS, the contractor may install the breakaway stub for rock, according to this detail.

CONCRETE BASE AND REINFORCING STEEL DETAILS

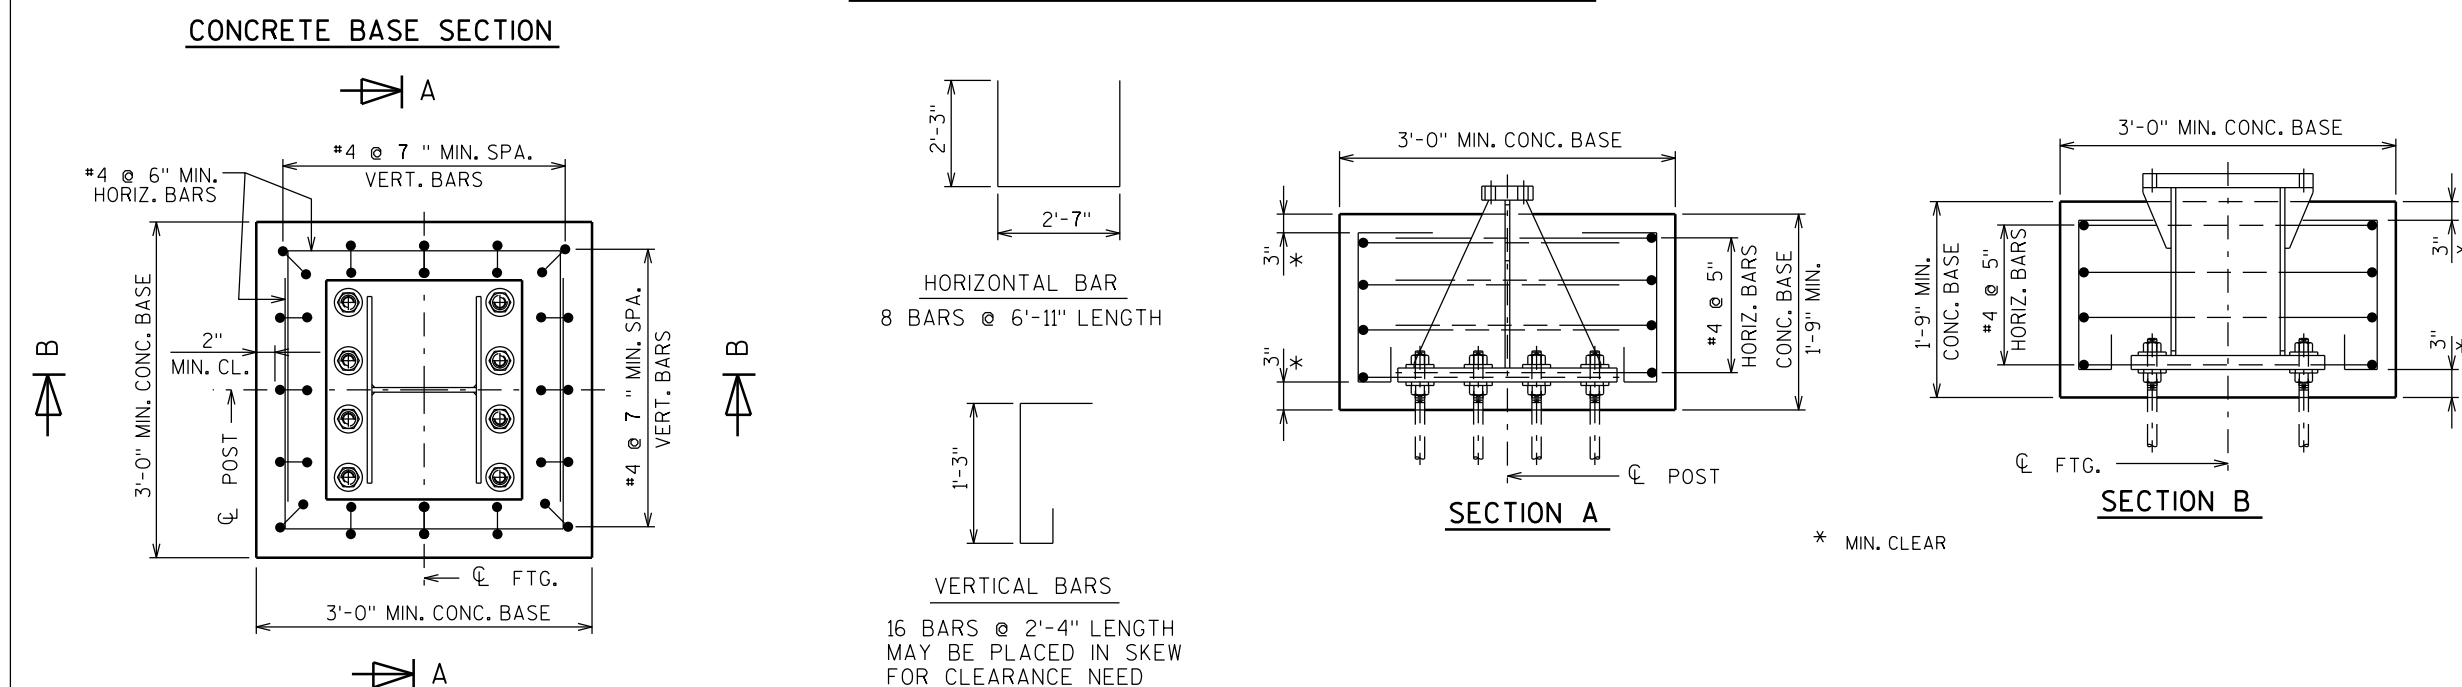



ALTERNATE BREAK-AWAY
BASE ON ROCK
A3-1M

WISCONSIN DEPT OF TRANSPORTATION

APPROVED *Matthew R. Rauch*

For State Traffic Engineer

DATE 2/06/2014 PL 124 A3-1M.1

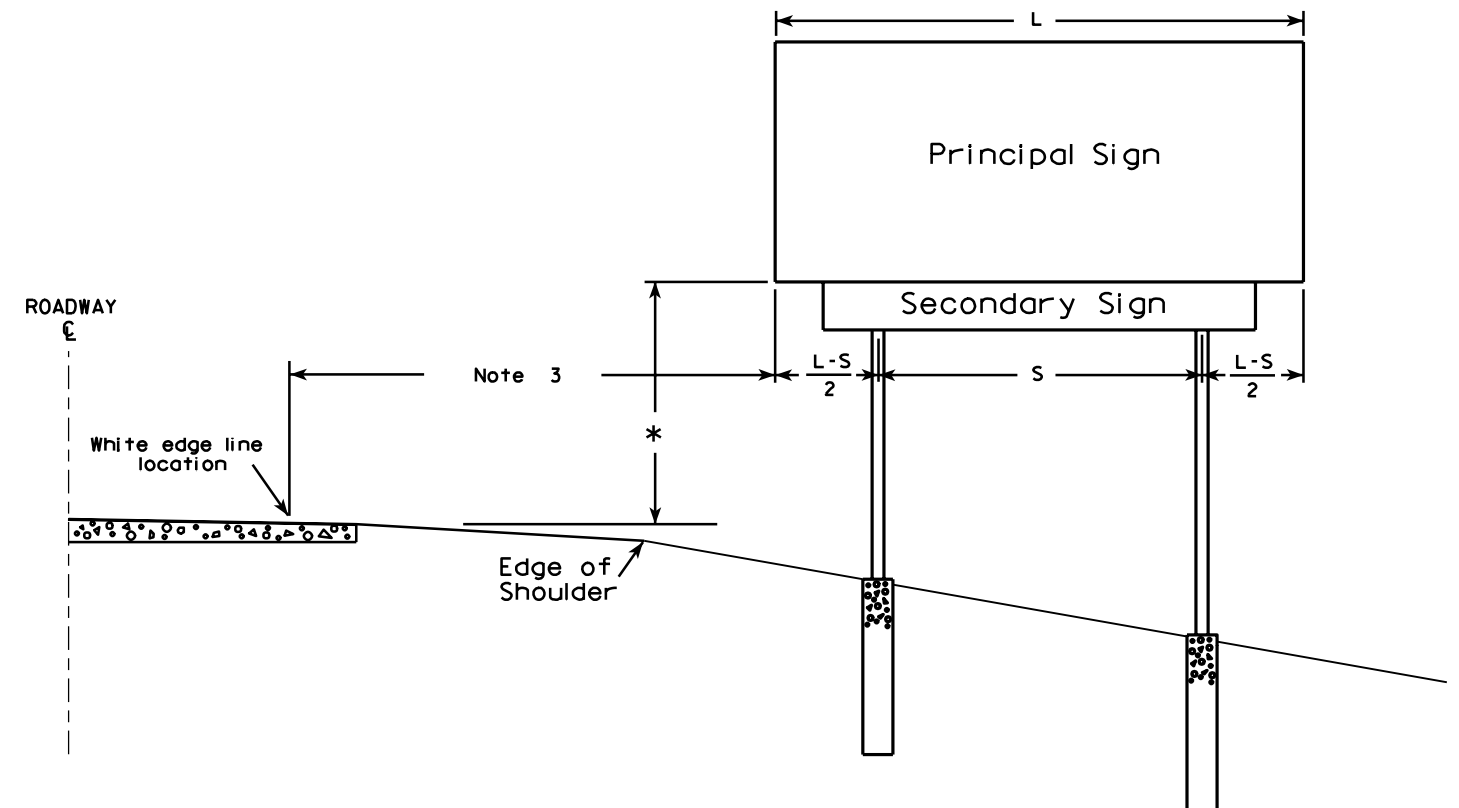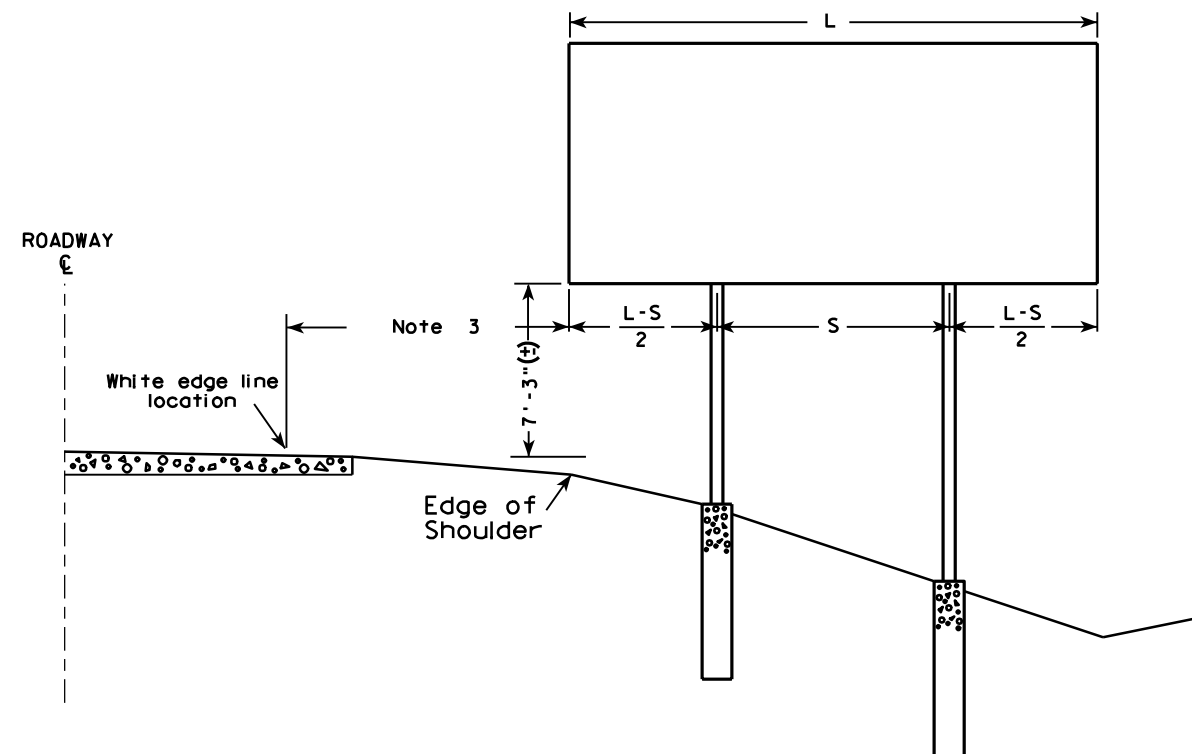

GENERAL NOTES

1. For a 2 post installation, S equals $3L/5$, but shall not be less than 9 ft.
2. For a 3 post installation, S equals $5L/7$, but shall not be less than 18 ft., and the space between any two posts shall not be less than 9 ft.
3. Unless noted in the plan, the sign offset distance shall be a minimum of 17'-6", desirable 30'-0".
4. The (±) tolerance shown on this sheet is 3 in.
5. The vertical sign height clearance detailed is measured from the bottom of the sign to the near edge of pavement.
6. Post lengths shown in the miscellaneous quantities are estimated lengths. The contractor shall verify post lengths at the time of final grading.
7. Refer to the Traffic Guidelines Manual for further guidance on minimum vertical clearance requirements.

* Clearance is 8'-3" (±) when the secondary sign is 3 ft. or less in height. For secondary signs larger than 3 ft., the clearance to the bottom of the secondary sign shall be 5'-3" (±).

TYPICAL INSTALLATION OF TYPE I SIGNS

WISCONSIN DEPT OF TRANSPORTATION


APPROVED *Matthew R. Rauch*
for State Traffic Engineer

DATE 4/02/08 PLATE NO. A4-1.9

PROJECT NO:


SHEET NO: 125

E

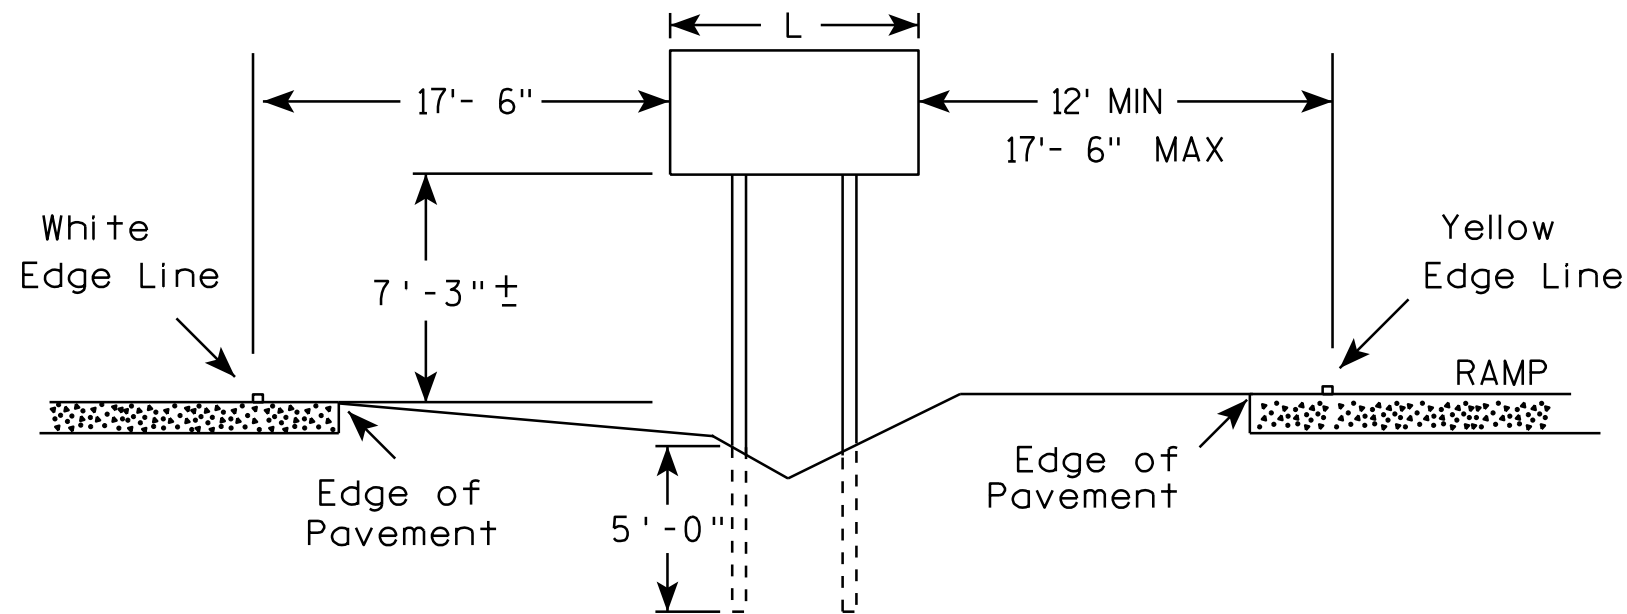

GENERAL NOTES

1. The 150 foot distance from the physical gore (where pavement ends) will normally provide the offsets as shown.
2. If roadway geometrics permit, the sign may be closer than the 150 foot distance as long as the offsets are maintained.
3. At no time shall the location be greater than 150 feet. If the normal offsets cannot be maintained, they can be reduced to 6 feet from the edge of the paved shoulder (both freeway and ramp).
4. The offset from edge of sign to the yellow edge line on the ramp is shown as a minimum of 12 feet and a maximum of 17 feet, 6 inches. Preference is adhering to the maximum rather than the minimum dimension.
5. When L is equal to or exceeds 10 feet, use 3 posts as per A4-4.
6. The ($\pm$) tolerance for the mounting height is 3 inches.

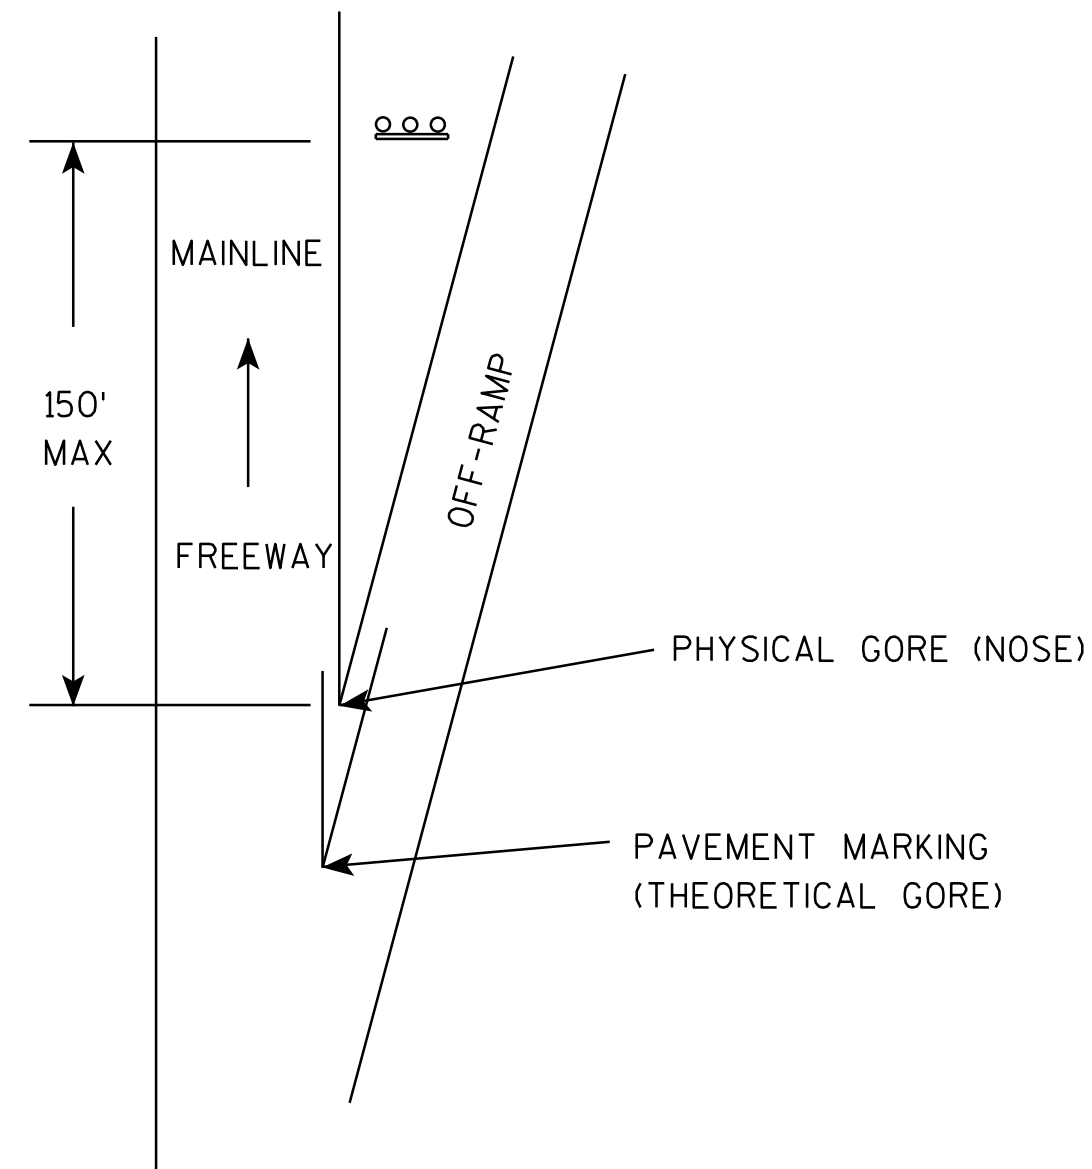

TYPICAL INSTALLATION
OF TYPE II SIGNS ON
WOOD POSTS IN GORE

WISCONSIN DEPT OF TRANSPORTATION

APPROVED *Matthew R. Rauch*
for State Traffic Engineer


DATE 2/06/14 PLA 126 A4-2.3

PROJECT NO:




SHEET NO:

E

URBAN AREA

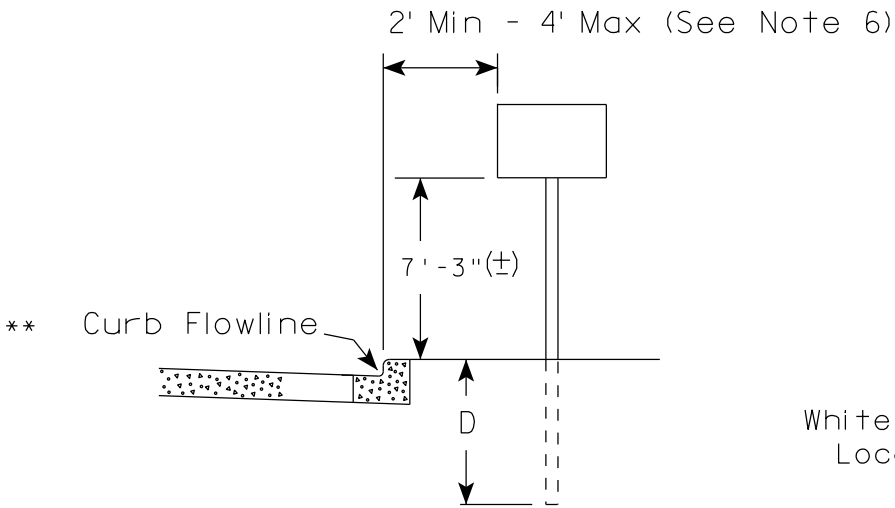

RURAL AREA (See Note 2)

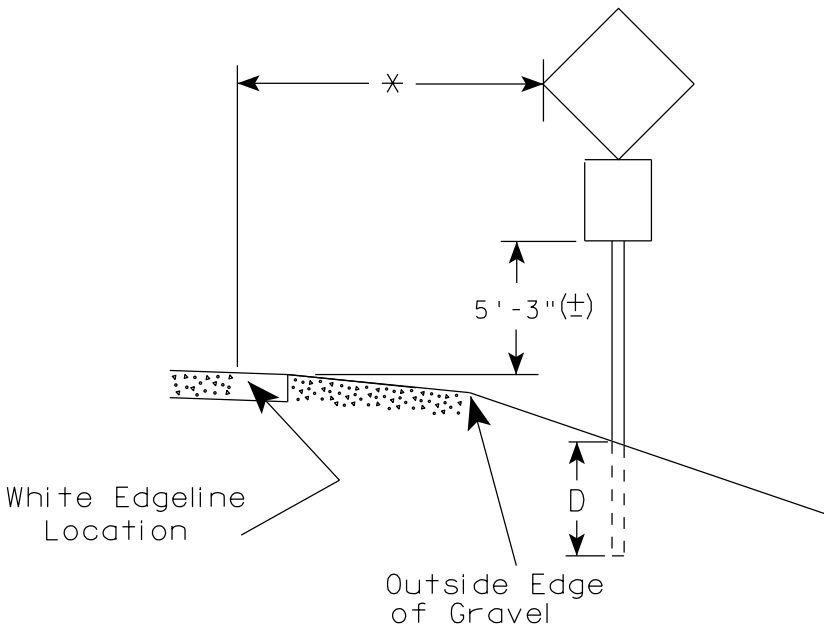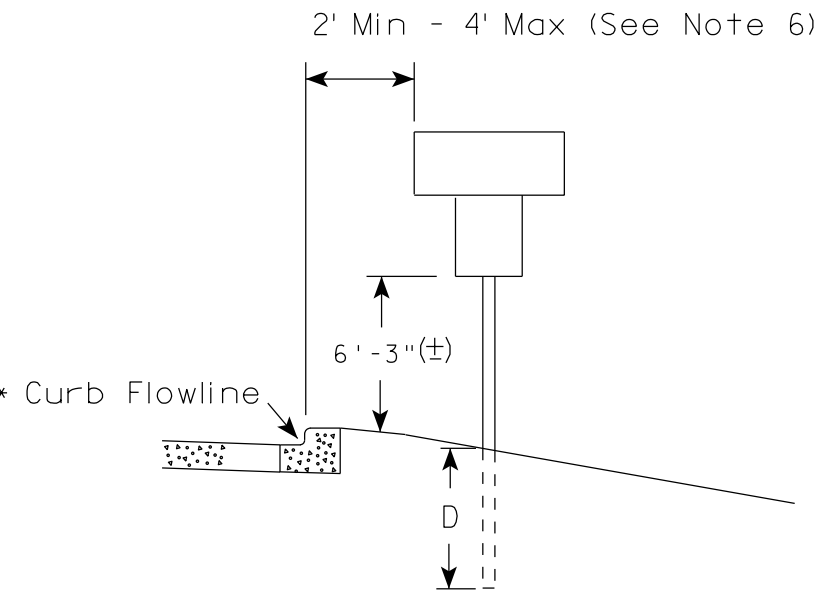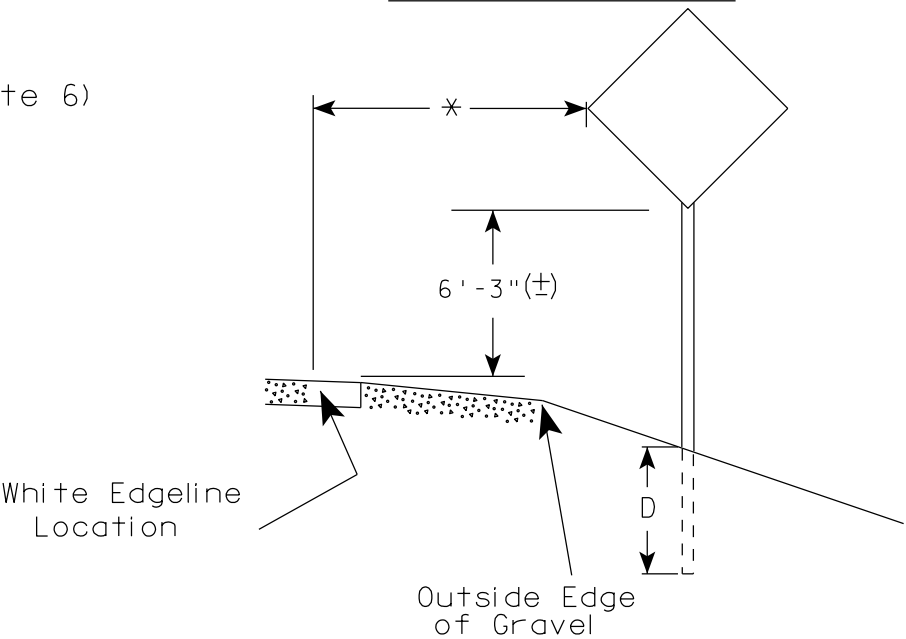

POST EMBEDMENT DEPTH

Area of Sign Installation (Sq.Ft.)	D (Min)
20 or Less	4'
Greater than 20	5'

GENERAL NOTES

1. Signs wider than 4 feet or 20 sq.ft or larger, shall be mounted on multiple posts. Refer to plate A4-4.
2. If signs are mounted on barrier wall, see A4-10 sign plate.
3. For expressways and freeways, mounting height is 7'- 3" (±) or 6'-3" (±) depending upon existence of a sub-sign.
4. Minimum mounting height for J assemblies (A2-1S) is 7'-3" (±) or 6'-3" (±) per urban or rural detail respectively.
5. Minimum mounting height for signs mounted on traffic signal poles is 5'- 3" (±).
6. Offset distance shall be consistent with existing signs or consistent throughout length of project.
7. The (±) tolerance for mounting height is 3 inches.
8. Folding signs shall be mounted at a height of 5'-3" (±) or as directed by the Engineer.
9. The Double Arrow sign (W12-1) shall be mounted at a height of 2'-3" (±). The Chevron sign (W1-8), Roundabout Chevron panel (R6-4B), Enhanced Reference Markers, Clearance Markers (W5-52), Mile Markers (D10 series), In Road Object Markers (W5-54) & End of Road Markers (W5-56) shall be mounted at a height of 4'-3" (±).

×× The existence of curb and gutter does not in itself mandate the vertical clearance illustrated. That height is typically measured where there is sidewalk adjacent to the roadway or parking is permitted. In the absence of sidewalk vertical clearance is measured from the top of the curb. Offset of signs is measured from the flow line.

* 6 feet from edge of a paved shoulder or 12 feet from the edge of pavement (edge line location) or 2 feet from outside edge of gravel, whichever is greater unless directed by project engineer.


TYPICAL INSTALLATION
OF PERMANENT TYPE II
SIGNS ON SINGLE POSTS

WISCONSIN DEPT OF TRANSPORTATION

APPROVED *Matthew R. Rauch*
for State Traffic Engineer

DATE 7/23/15 PLATE NO. A4-3.20


127

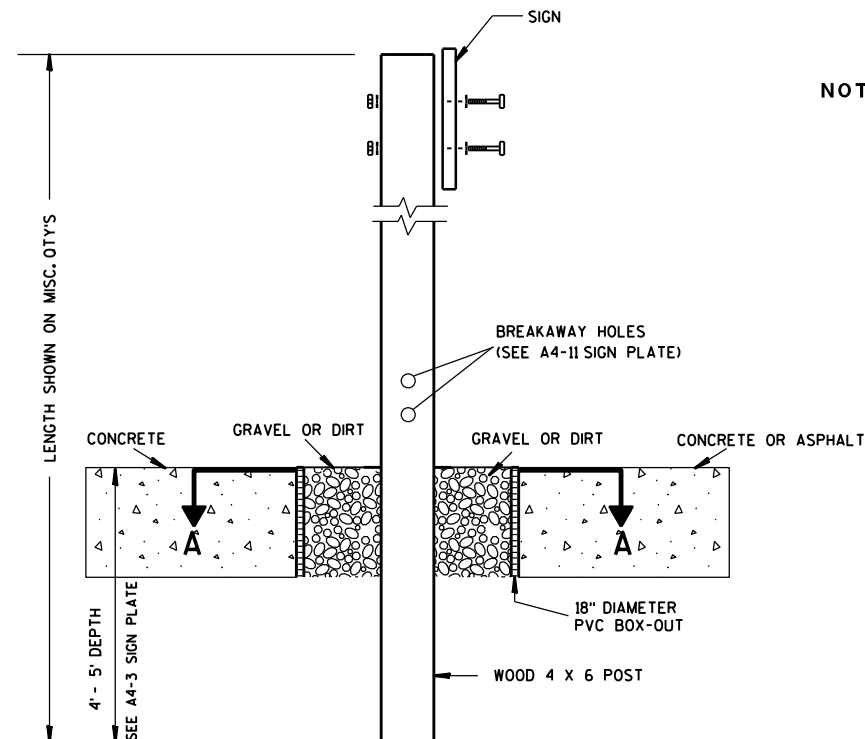

ELEVATION VIEW


DETAIL OF WOOD 4 X 6 SIGN POST IN BOX-OUT

- NOTES: 1. ALL MATERIAL TO BE APPROVED BY ENGINEER PRIOR TO INSTALLATION
2. SEE SIGN PLATE A4-8 FOR SIGN HARDWARE REQUIREMENTS
3. 18 INCH X 18 INCH SQUARE BOX-OUTS MAY BE USED FOR INSTALLATIONS IN EXISTING CONCRETE OR ASPHALT LOCATIONS.

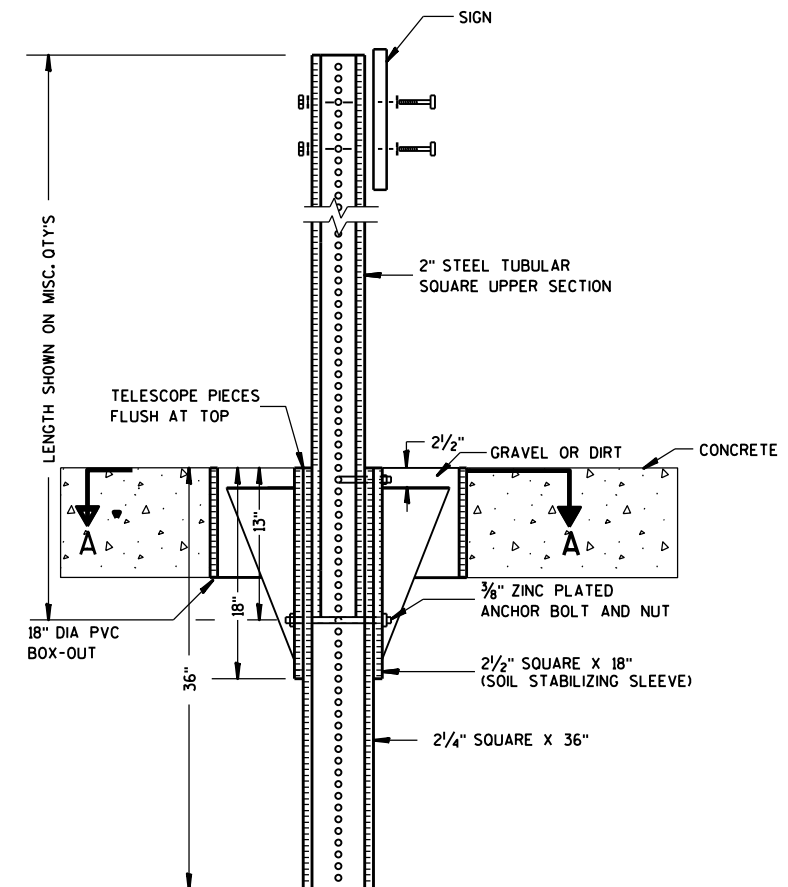

ELEVATION VIEW

DETAIL OF STEEL 2 X 2 SIGN POST IN BOX-OUT

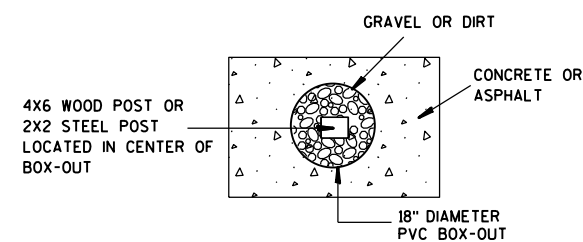

PLAN VIEW

FOR NEW CONCRETE/ASPHALT INSTALLATIONS

SIGN POST
BOX-OUTS
A4-3B

WISCONSIN DEPT OF TRANSPORTATION

APPROVED *Matthew R. Rauch*
for State Traffic Engineer

DATE 1/27/14 PLAT 128 A4-3B.1






PROJECT NO:

HWY:

COUNTY:

SHEET NO:

E

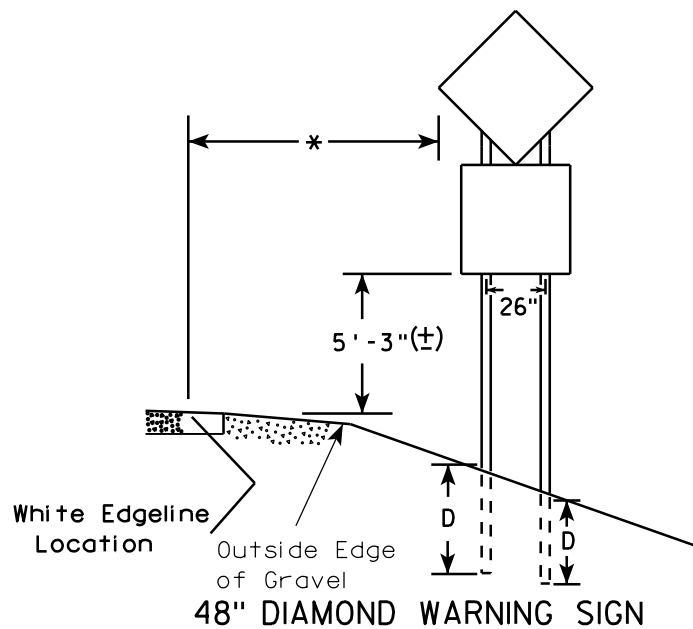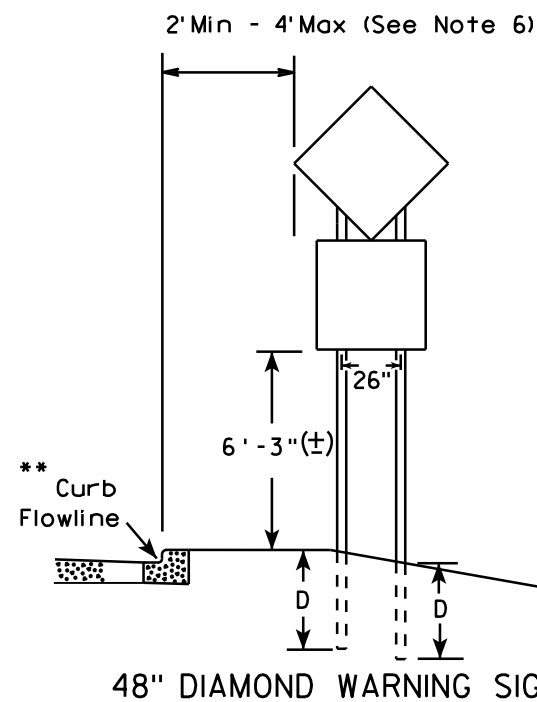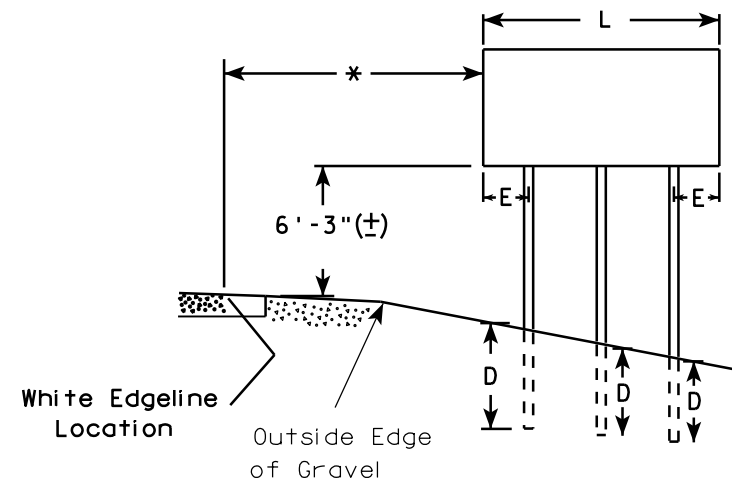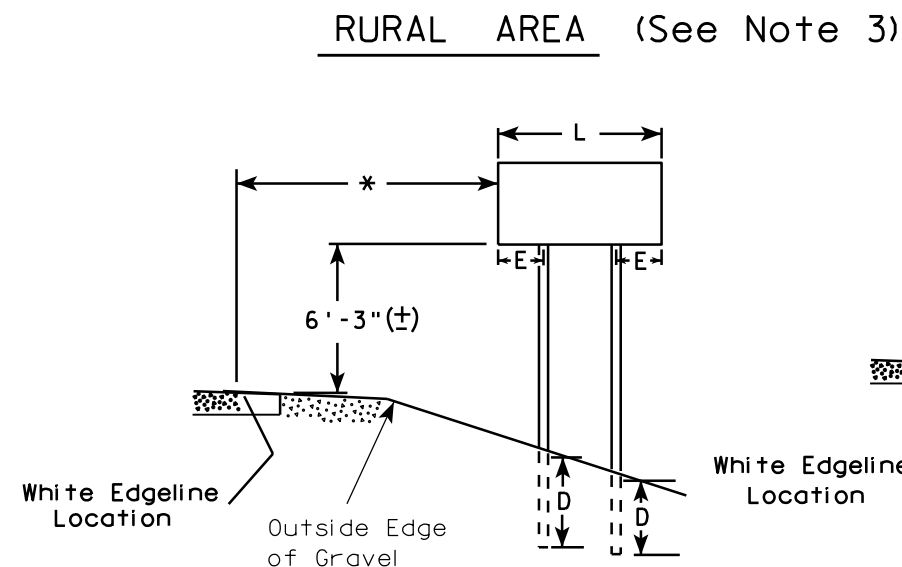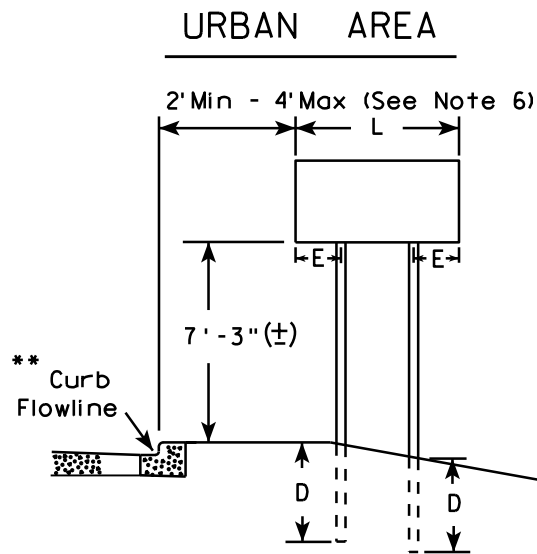

- GENERAL NOTES**
1. For 3 or 4 post installations, individual post spacing shall be greater than 3'-6".
 2. See tables below for required number of posts.
 3. For expressways and freeways, mounting height is 7'-3" (±) or 6'-3" (±) depending upon existence of sub-sign.
 4. The (±) tolerance for mounting height is 3 inches.
 5. Minimum mounting height for J assemblies (A2-1S) is 7'-3" (±) or 6'-3" (±) per urban or rural detail respectively.
 6. Offset distance shall be consistent with existing signs or consistent throughout length of project.
 7. Folding signs shall be mounted at a height of 5'-3" (±) or as directed by the engineer.
 8. The Double Arrow sign (W12-1) shall be mounted at a height of 2'-3" (±). The Chevron sign (W1-8), Roundabout Chevron panel (R6-4B), Clearance Markers (W5-52), Mile Markers (D10 series), In Road Object Markers (W5-54) & End of Road Markers (W5-56) shall be mounted at a height of 4'-3" (±).

* 6 feet from edge of a paved shoulder or 12 feet from the edge of pavement (edge line location) or 2 feet from outside edge of gravel, whichever is greater unless directed by project engineer.

** The existence of curb and gutter does not in itself mandate the vertical clearance illustrated. That height is typically measured where there is sidewalk adjacent to the roadway or parking is permitted. In the absence of sidewalk vertical clearance is measured from the top of the curb. Offset of signs is measured from the flow line.

*** See A4-3 sign plate for signs 4' or less in width and less than 20 S.F. in area.

SIGN SHAPE OTHER THAN DIAMOND (TWO POSTS REQUIRED)	
L	E
Greater than 48" Less than 60"	12"
60" to 120"	L/5

SIGN SHAPE OTHER THAN DIAMOND (THREE POSTS REQUIRED)	
L	E
Greater than 120" less than 168"	12"

SIGN SHAPE OTHER THAN DIAMOND (FOUR POSTS REQUIRED)	
L	E
168" and greater	12"

POST EMBEDMENT DEPTH

Area of Sign Installation (Sq. Ft.)	D (Min)
20 or Less	4'
Greater than 20	5'


TYPICAL INSTALLATION
OF TYPE II SIGNS
ON MULTIPLE POSTS

WISCONSIN DEPT OF TRANSPORTATION

APPROVED *Matthew R. Rauch*
for State Traffic Engineer

DATE 7/23/15 PLATE NO. 129 14

GROUND MOUNTED SIGN

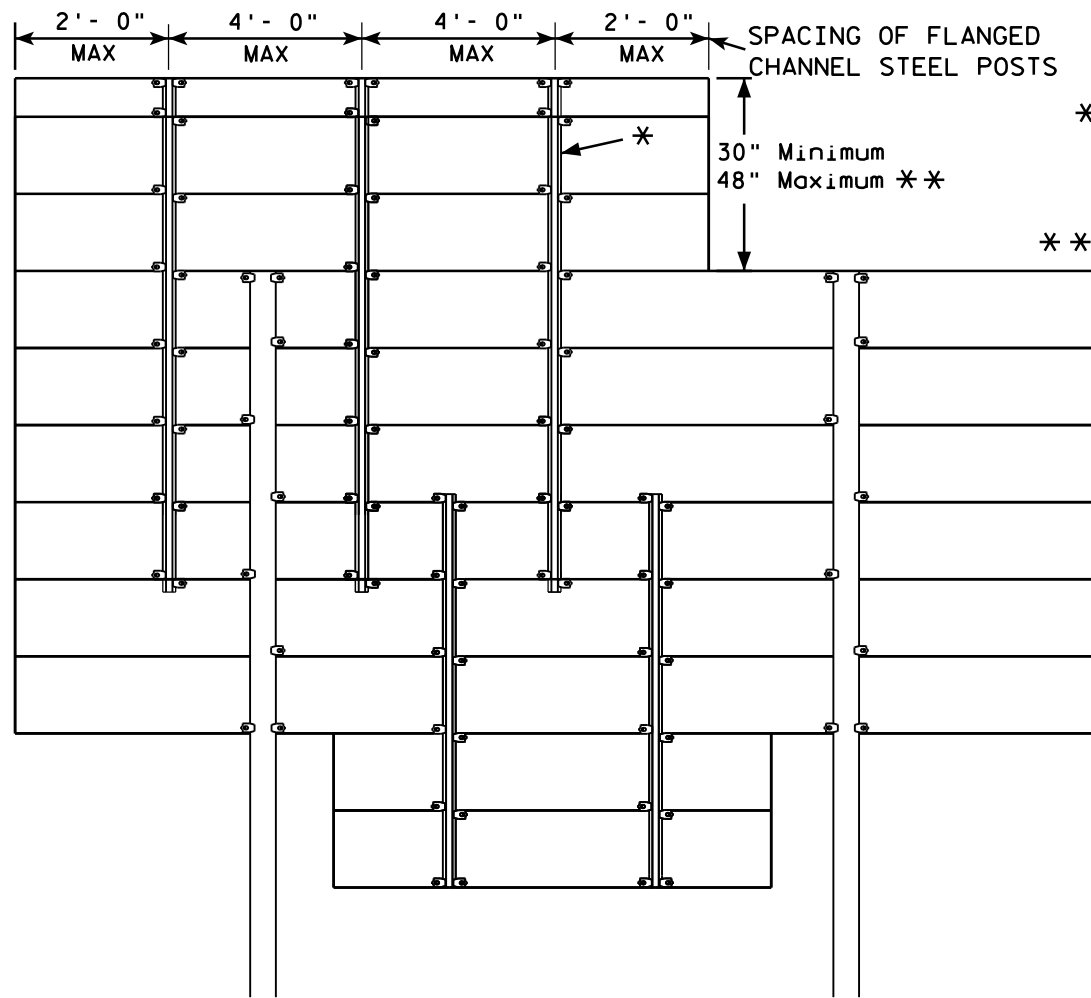


* = 2.00 lb/ft FLANGED CHANNEL, MIN. YIELD STRENGTH = 60,000 PSI (GRADE 60) GALVANIZED


** = FOR 48" HEIGHT PANELS ON OVERHEAD STRUCTURES, ENTIRE SIGN SHALL BE CENTERED VERTICALLY ABOUT THE DEPTH OF THE TRUSS.

*** THESE SPACING DISTANCES SHALL ONLY BE USED WHEN THE MAIN SIGN HAS A MAXIMUM HEIGHT (DIMENSION H) OF 16 FT OR LESS. FOR SIGNS WITH A HEIGHT OF GREATER THAN 16 FT, STRUCTURAL CALCULATIONS SHALL BE PERFORMED.

FLANGE CHANNEL DETAIL

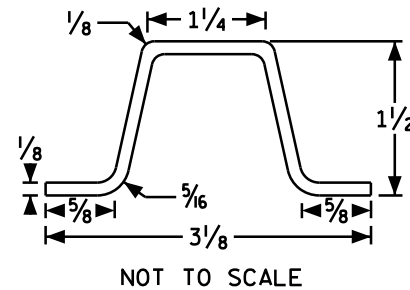

SIGN BRIDGE MOUNTED SIGN

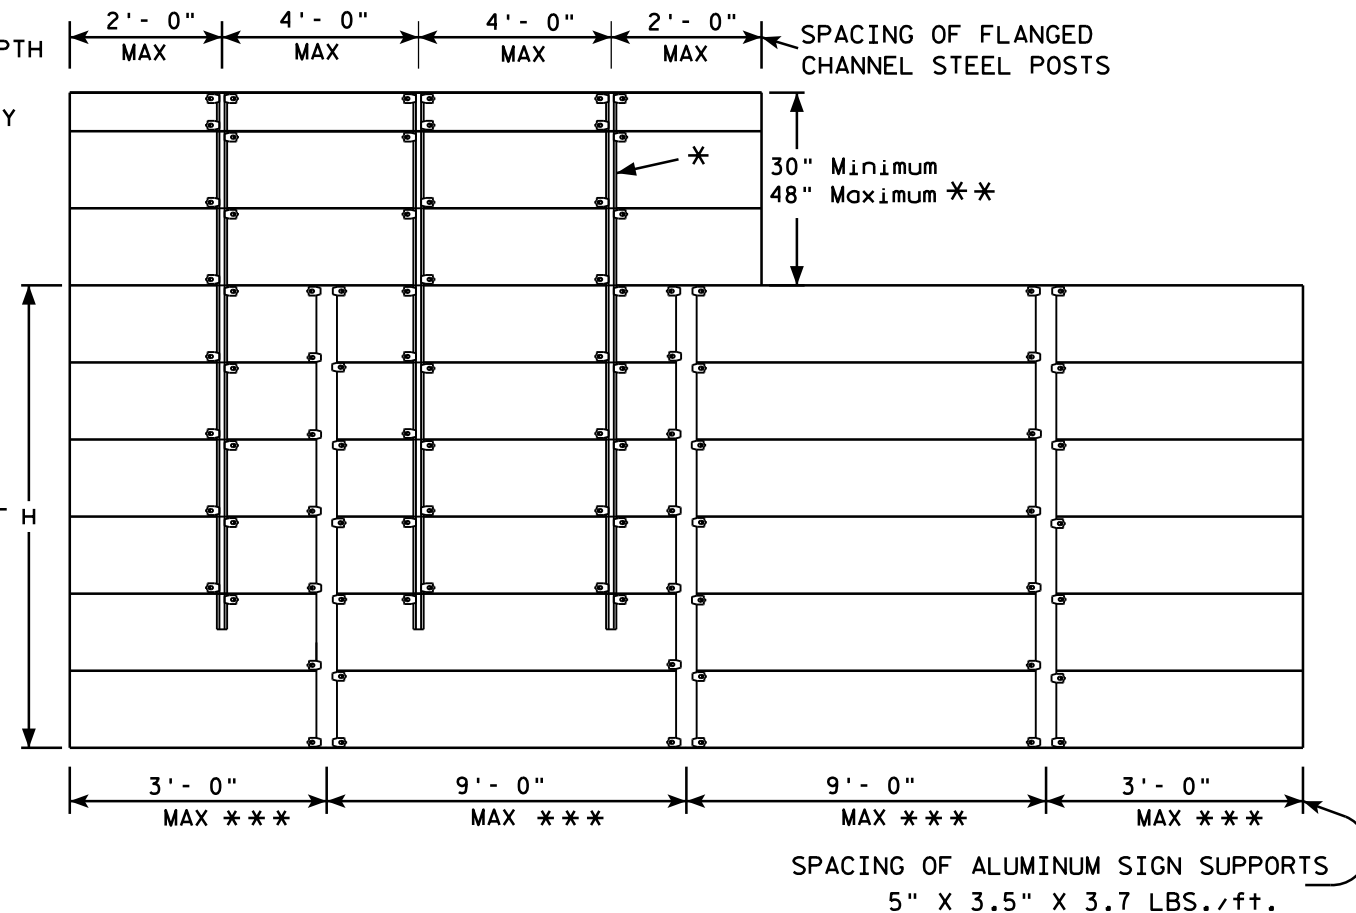

GENERAL NOTES

1. Flanged channel steel posts shall conform to size and material above, and shall be considered as incidental to other items in the contract.
2. Number of Flanged channel steel supports varies with length of panel and shall be spaced as shown:
PANEL LENGTH 8'-0" OR LESS = 2 CHANNELS
PANEL LENGTH 9'-0" - 12'-0" = 3 CHANNELS
PANEL LENGTH 13'-0" OR MORE = 4 CHANNELS
If the flanged channel steel posts can not be horizontally spaced as shown, they can be moved so as to securely hold the sign.

3. The EXIT NUMBER PANEL shall normally be positioned above the guide sign aligned with the right edge of the guide sign. If the guide sign indicates a left exit, the EXIT NUMBER PANEL shall be aligned with the left edge of the guide sign.
4. If the bolt holes in the top panel (EXIT NUMBER), or sub panel (NEXT EXIT) line up with holes in main sign panel, stitch bolts shall be used in addition to the channels.
5. Provide post clips for each sign as shown. (Please note the differences between a ground mounted versus Sign bridge mounted sign as far as number of clips required on the main supports or beams)
6. Structural steel sign supports shall extend to the top of the main signs, as shown on the above details.


ATTACHMENT OF GUIDE SIGNS TO SUPPORTS


WISCONSIN DEPT OF TRANSPORTATION
APPROVED *Matthew R. Rauch*
for State Traffic Engineer
DATE 12/05/13 PLAT 130 ^4-6.12

PROJECT NO:

SHEET NO:

E

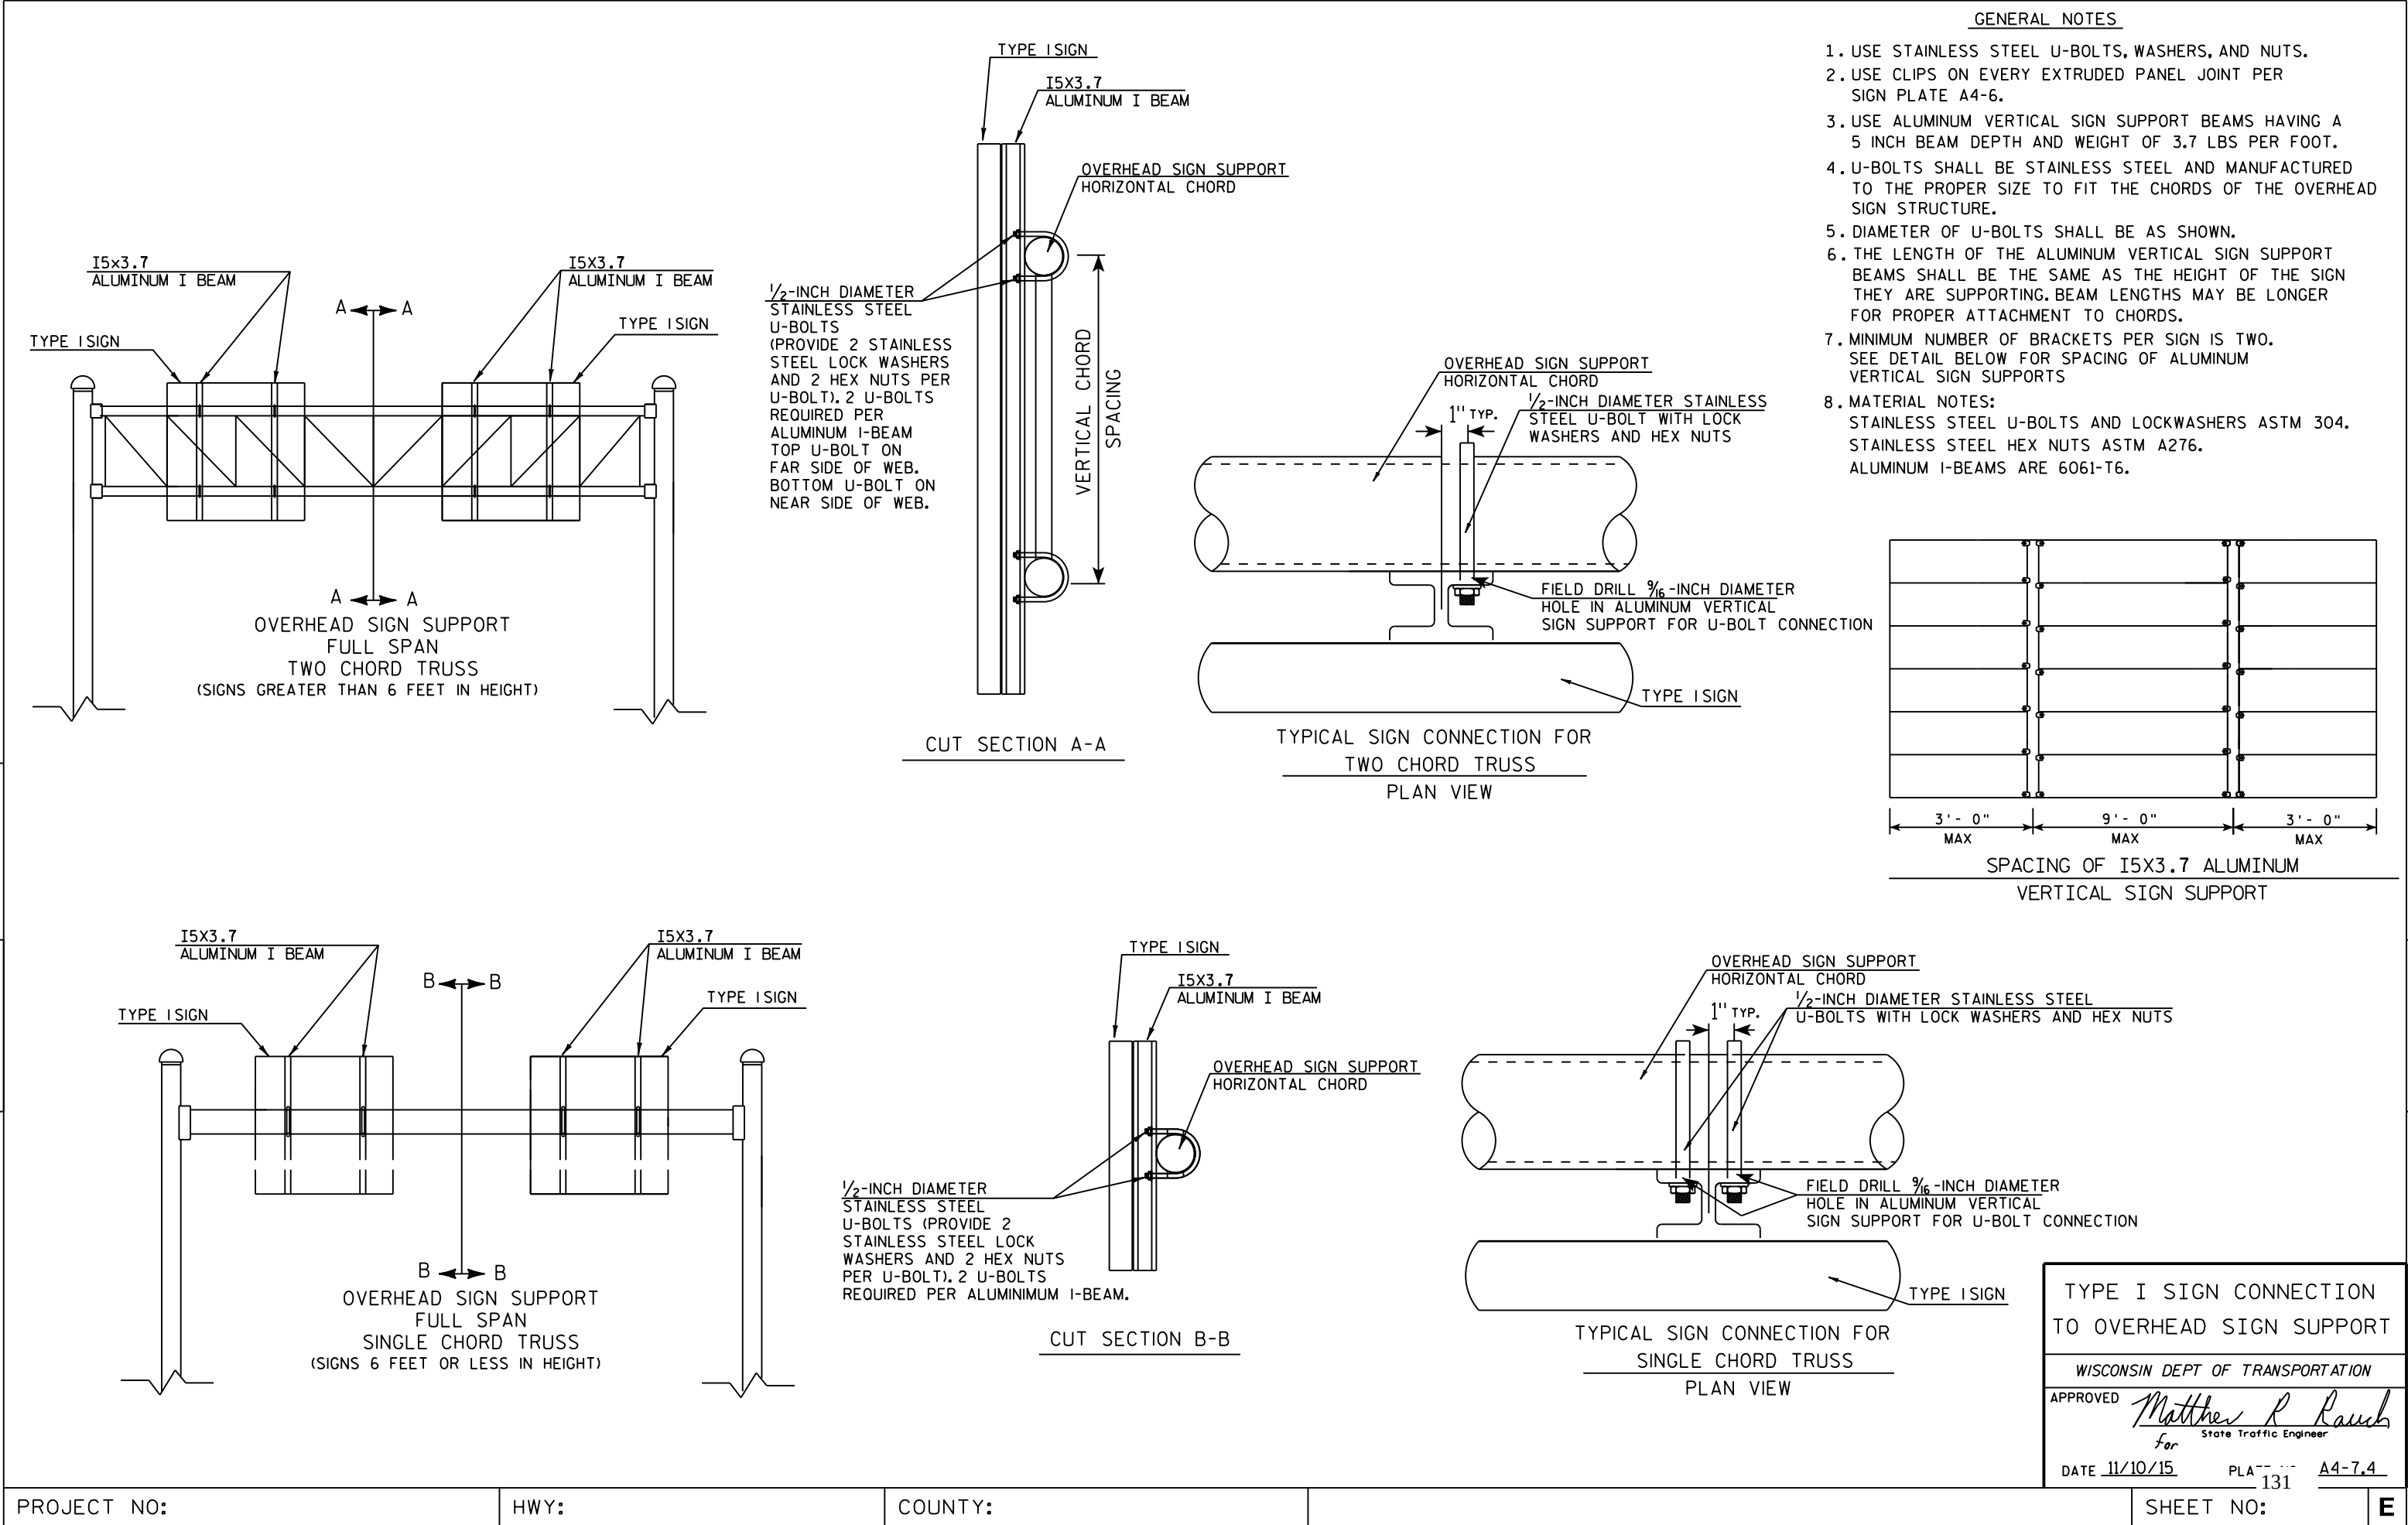

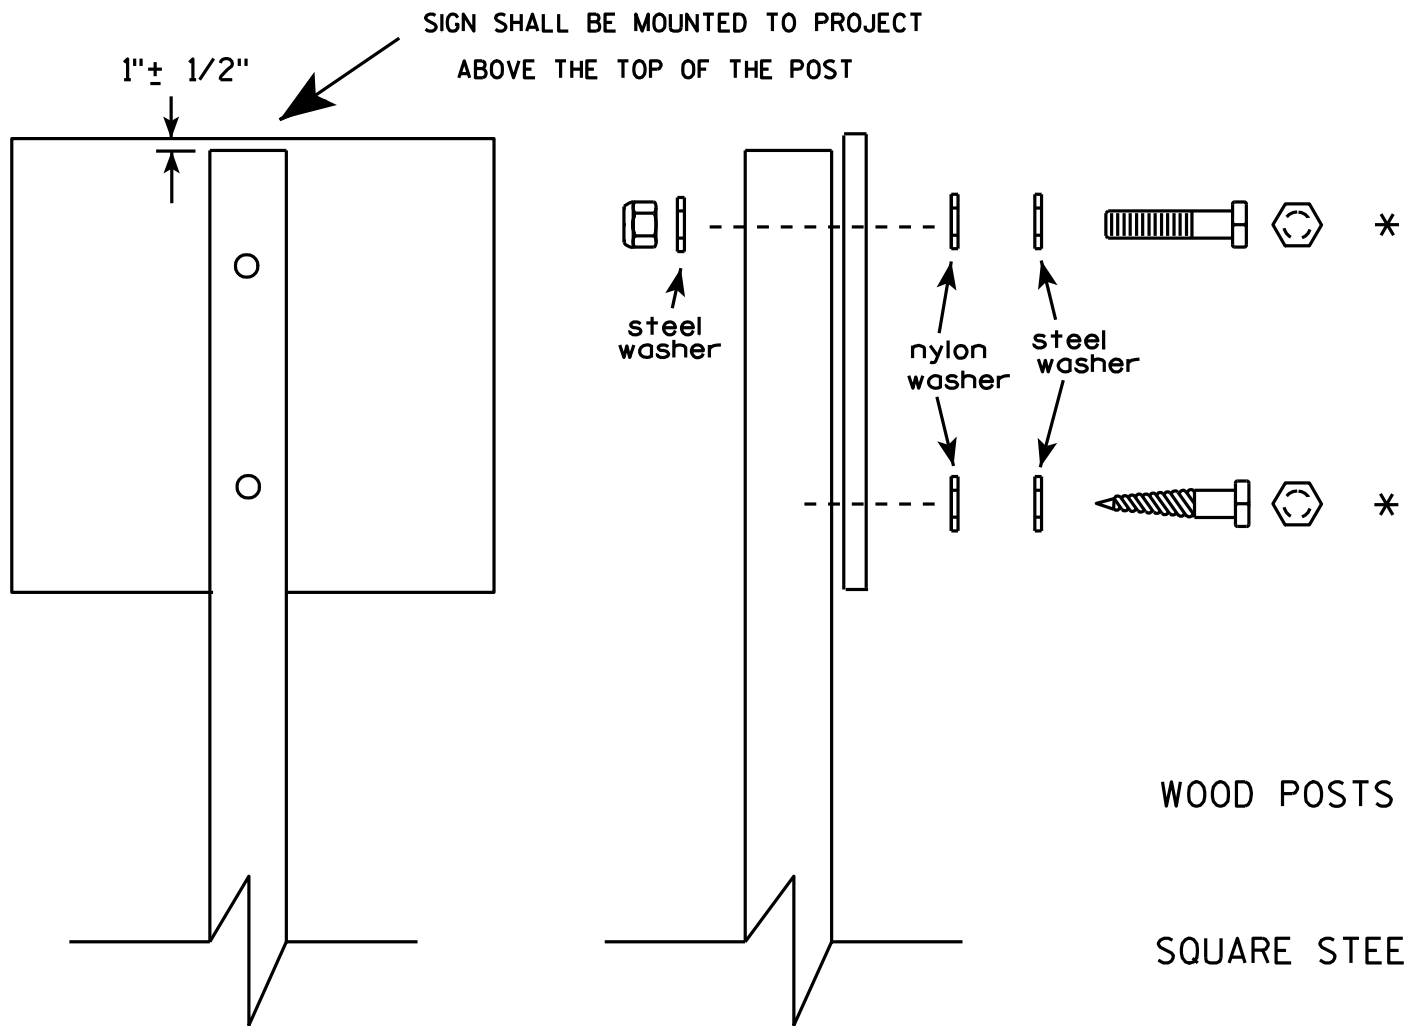


Nuts, bolts and lags used for mounting signs shall have hexagonal heads and shall be either :

- a. Hot dip galvanized in accordance with ASTM Designation: A 153, Class D, or SC 3
- b. Electro-galvanized in accordance with ASTM Designation : B 633, TYPE III, SC 3.

Threads on bolts and nuts shall be manufactured with sufficient allowance for the cadmium plate or galvanized coating to permit the nuts to run freely on the bolts.

- WOOD POSTS (4" x 4" or 4" x 6")
LAG SCREWS - 3/8" X 3"
MACHINE BOLTS - 5/16" X 6-1/2" or 7" Length w/ nuts
- SQUARE STEEL POSTS (2" x 2")
MACHINE BOLTS - 3/8" X 3-1/4" Length w/ nuts
RIVETS - 9/32" (6605-9-6) BULB-TITE, TRI-FOLD, ALUMINUM BODY/MANDREL
O.D. FLANGE .720-.765 INCH, GRIP RANGE .042-.375 INCH
- WASHERS (ALL POSTS) -
1-1/4" O.D. X 3/8" I.D. X 1/16" STEEL
1-1/4" O.D. X 3/8" I.D. X .080 NYLON for all Type H signs.

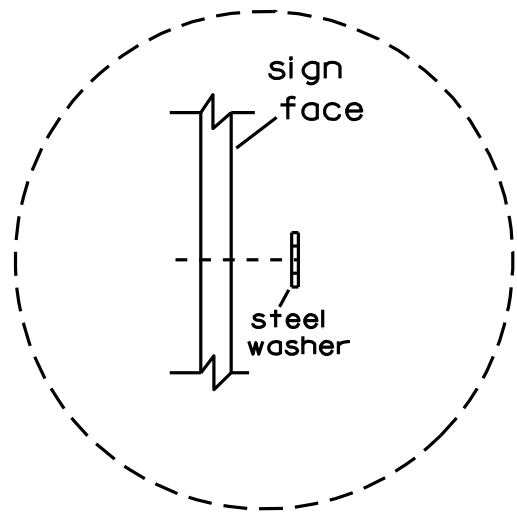


Washer Placement when Sign Has Other Than Type H or Type F Face

* Two different fastening systems are shown for illustration purposes. On any individual sign, either one or the other system shall be used. Actual number of fasteners per sign varies with the sign area, but normally there are two. For a single post installation, all signs greater than 9 sq. ft. require the use of 3 fasteners.

ATTACHMENT OF SIGNS TO POSTS	
WISCONSIN DEPT OF TRANSPORTATION	
APPROVED	<i>Matthew R. Rauch</i> For State Traffic Engineer
DATE 3/23/10	PLATE NO. A4-8.7

7

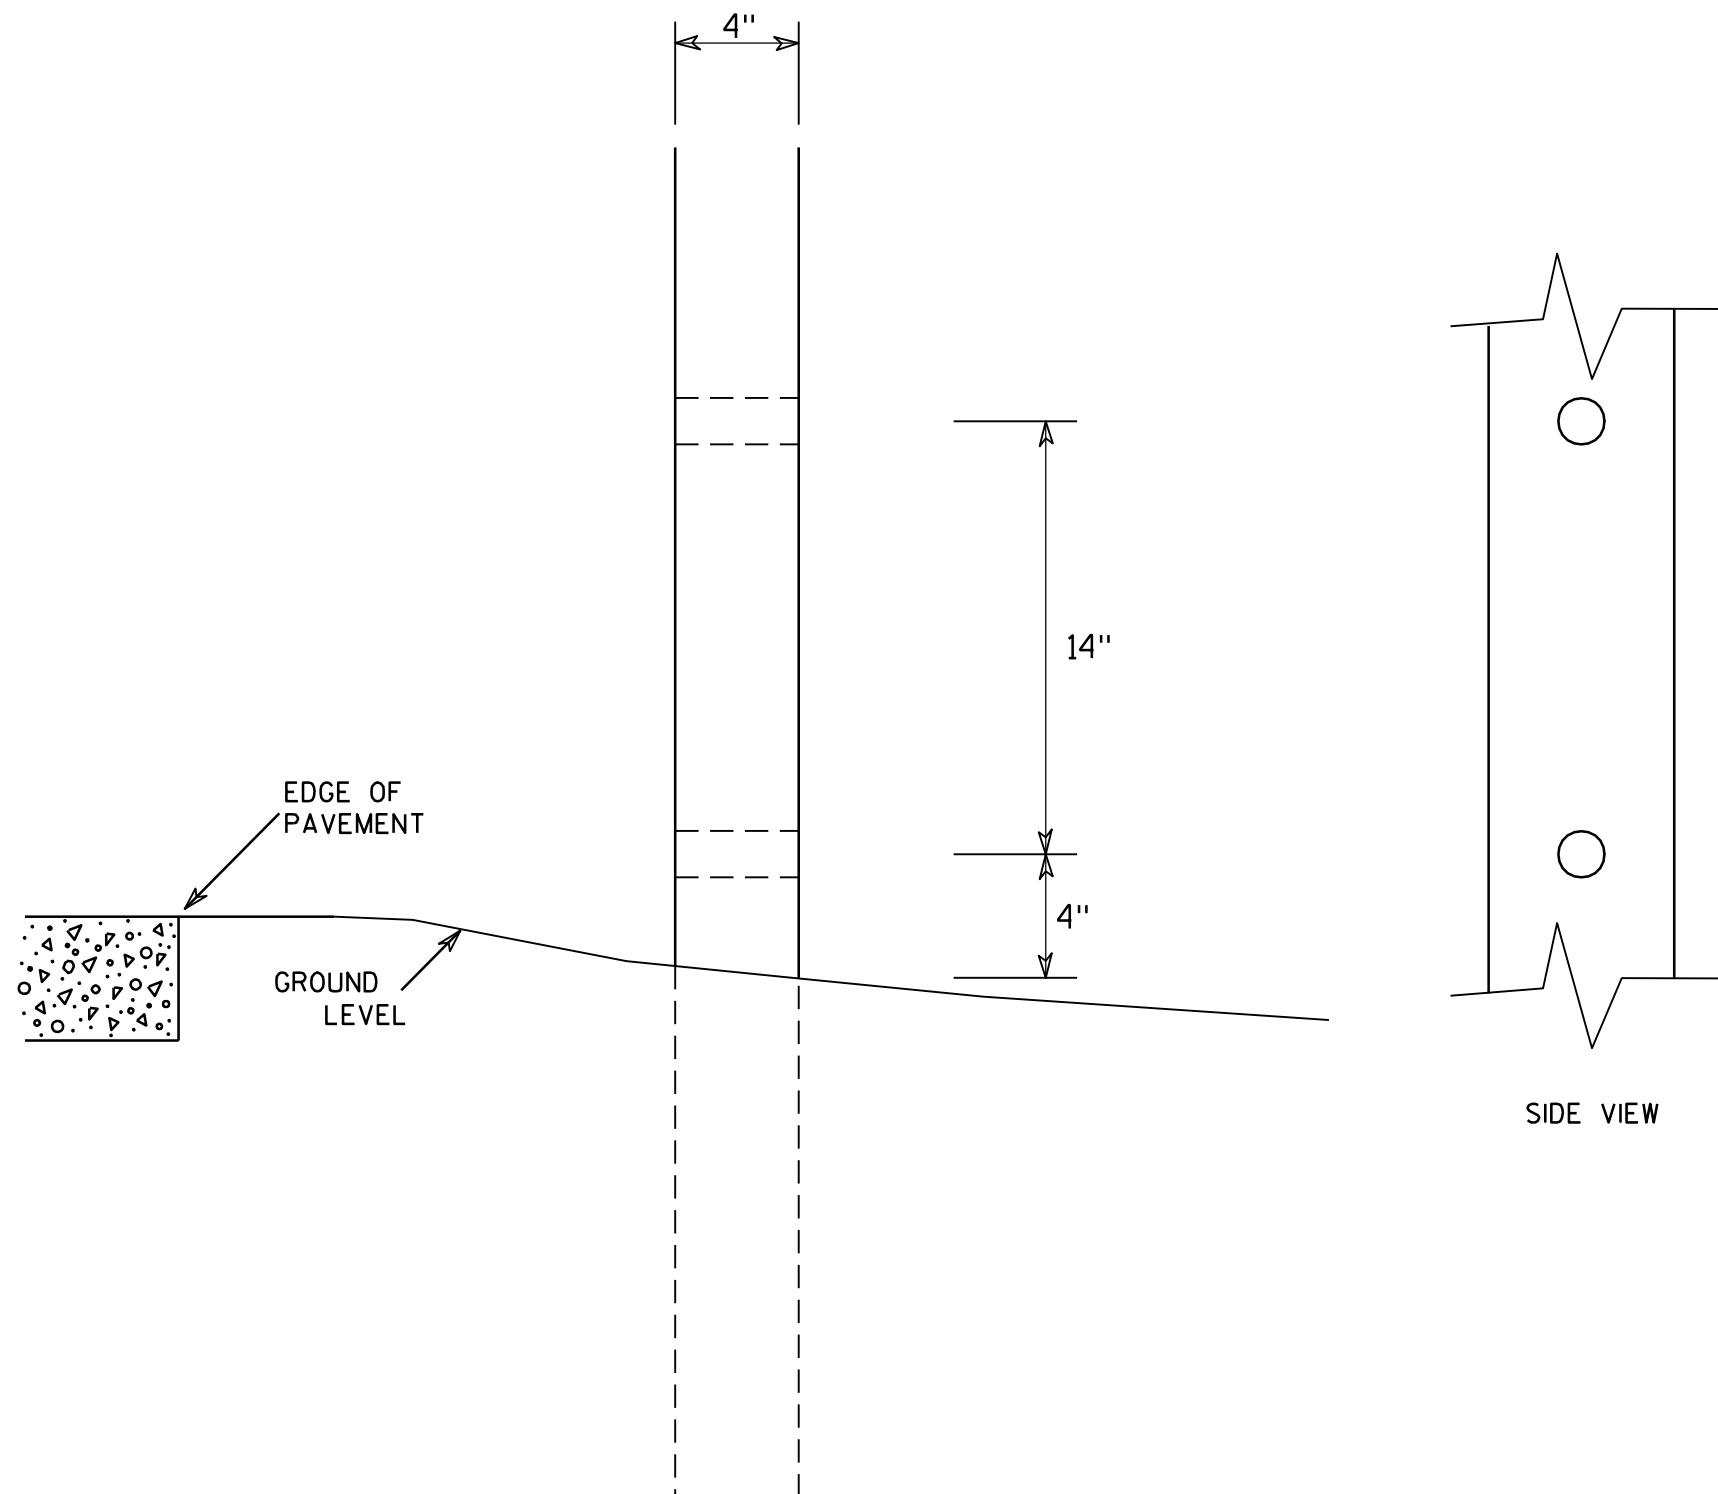

GENERAL NOTES

1. All 4 x 6 Wood Posts shall be modified by having two 1½" diameter holes drilled perpendicular to the roadway centerline.

7

4 X 6 WOOD POST MODIFICATIONS

WISCONSIN DEPT OF TRANSPORTATION

APPROVED

Chester J. Spang
for State Traffic Engineer

DATE 3/27/97

PLATE NO. A4-11.2

PROJECT NO:

HWY:


COUNTY:

SHEET NO: 133

E




Extruded Shape

Hardware

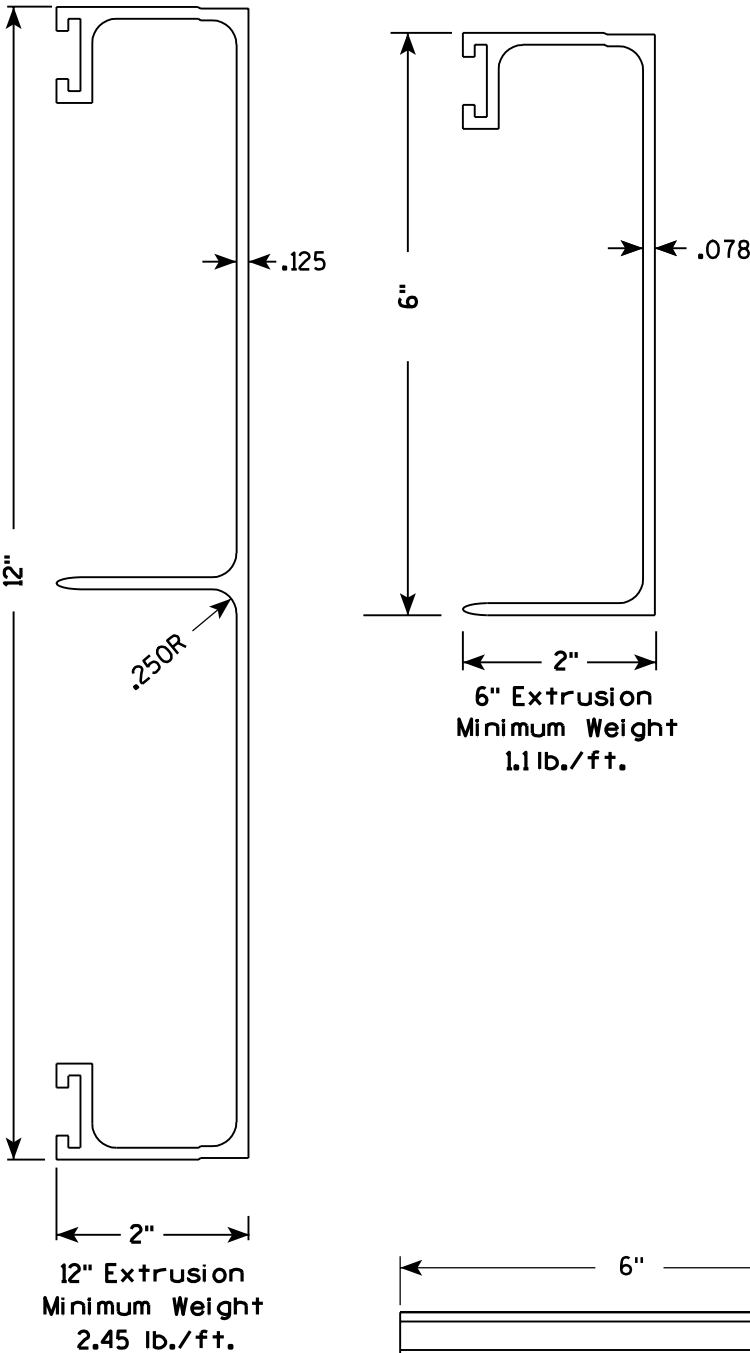


STITCH BOLT, WASHER & NUT

The hardware includes:
3/8 " - 16 X 3/4 " Economy Bolt 2024-T4 alloy
3/8 " - Stainless steel stop nut
3/8" X .064 Flat Washers, Alclad 2024-T4 alloy

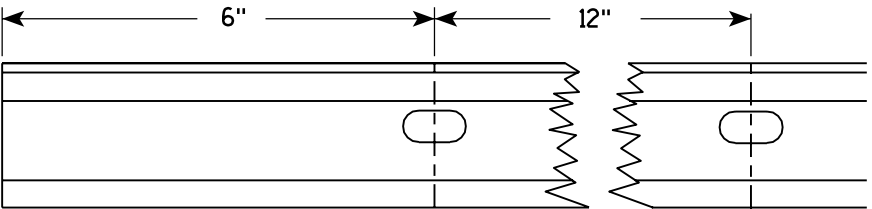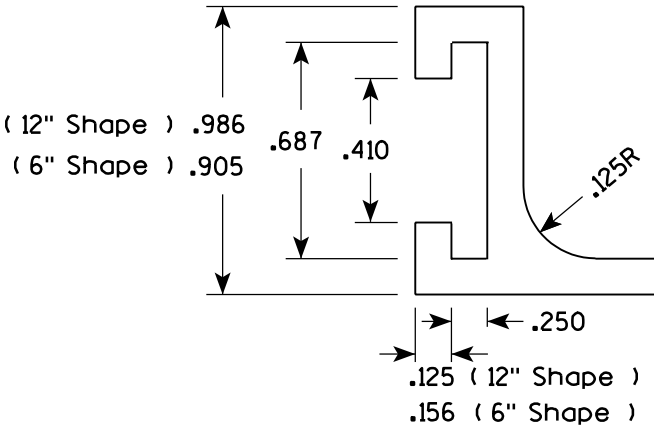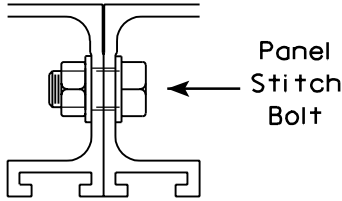


Punch 7/16" x 7/8" oval holes beginning 6" in from end of extrusion 12" CC on both edges of 6" and 12" panels.

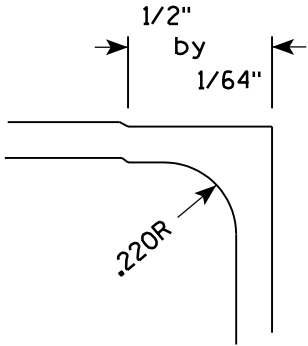

POST CLIP, POST CLIP BOLT, WASHER & NUT

Post Clip shall be Alum. Alloy 356-T6
Post Clip Bolt shall be Stainless Steel.
Flat washer shall be 3/8" X .091, Stainless Steel.
Stop nut shall be stainless steel.

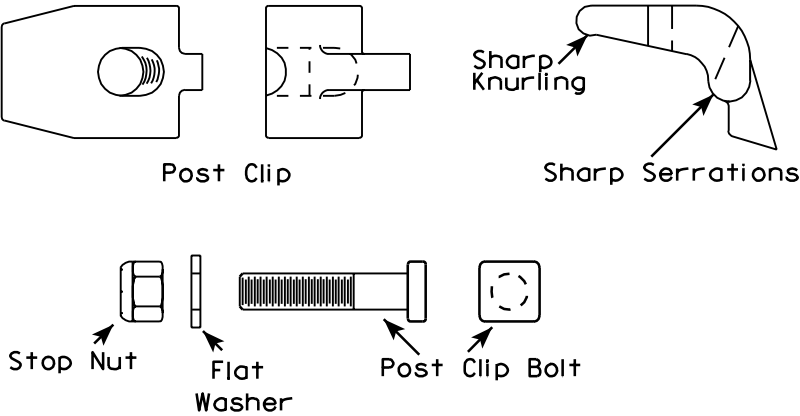

NOTES

1. The contractor may select any brand of extrusion that conforms to the illustrations or meets with the approval of the engineer, but all extrusions used on this contract shall be of the same brand.
2. Panel Stitch Bolts shall be used to assemble adjacent panels. Maximum stitch bolt spacing shall be 24" C-C, and a minimum of 4 bolts shall be used to connect any two extrusions.
3. Post Clips shall be used to attach the sign panel to the sign support.

ALUMINUM EXTRUSIONS FOR
TYPE I SIGNS




WISCONSIN DEPT OF TRANSPORTATION

APPROVED *Chester J. Spang*
for State Traffic Engineer
DATE 11/18/99 PLATE NO. A5-2.9

PROJECT NO:

SHEET NO: 134


E

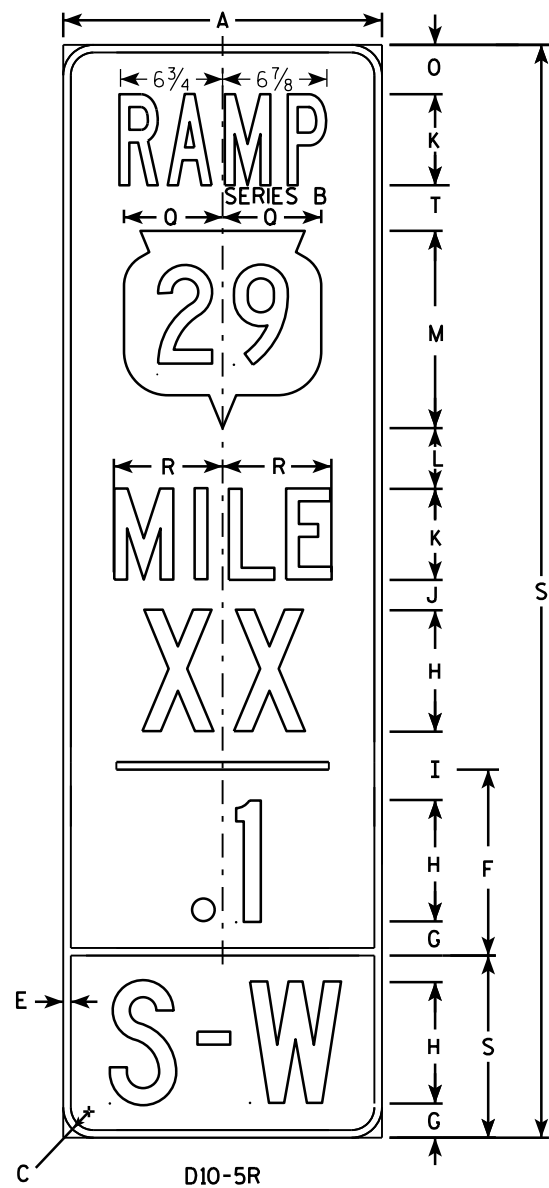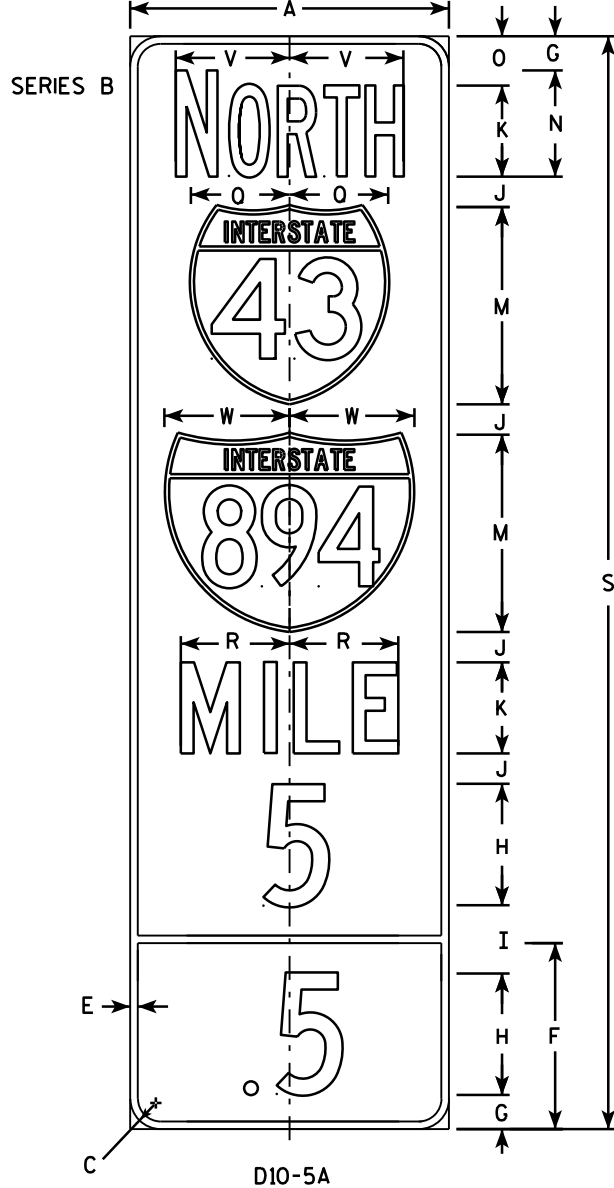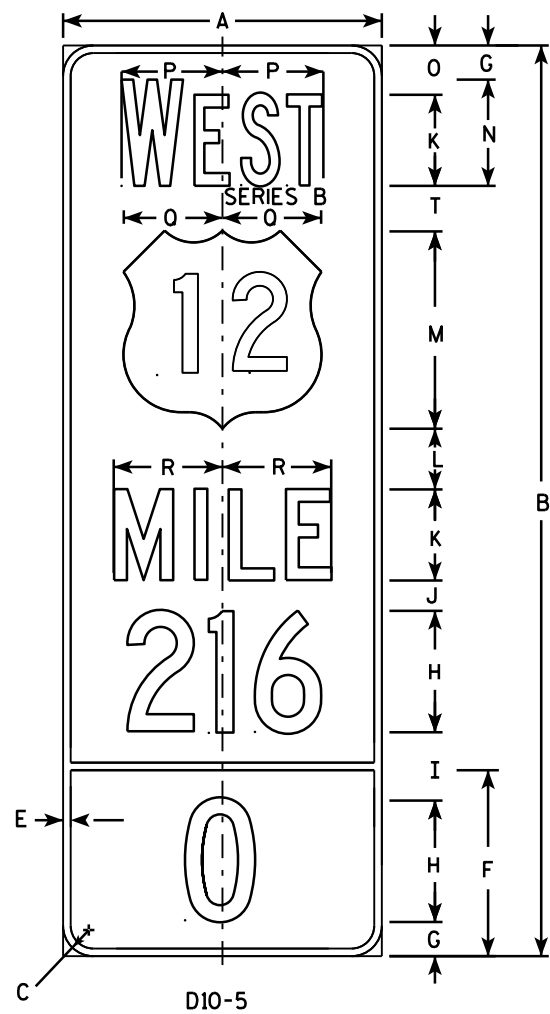

NOTES

1. Sign is Type II - Type H Reflective
2. Color:
Background - BLUE
Message - WHITE
3. Interstate Shield Color
Background - Top Red
- Bottom Blue
Message - White
4. Message Series - C or as noted on the Sign.
5. Corners may be square or rounded when base material is plywood but borders shall be rounded as shown. When base material is metal, the corners and borders shall be rounded.
6. The decimal point is required for all digits except "0".
7. Optically adjust mileage numbers about the centerline of the sign to achieve proper balance.
8. Optically adjust Ramp direction letters about the centerline of the sign to achieve proper balance.

																											D10-5	D10-5A	D10-5R
SIZE	A	B	C	D	E	F	G	H	I	J	K	L	M	N	O	P	Q	R	S	T	U	V	W	X	Y	Z	Area sq. ft.	Area sq. ft.	Area sq. ft.
1																													
2																													
3																													
4	21	60	1 1/2		1/2	12 1/4	2 1/4	8	4 1/2	2	6	4	13	7	3 1/4	6 5/8	6 1/2	7 1/8	72	3		7 1/2	8 1/4				8.75	10.5	10.5
5	21	60	1 1/2		1/2	12 1/4	2 1/4	8	4 1/2	2	6	4	13	7	3 1/4	6 5/8	6 1/2	7 1/8	72	3		7 1/2	8 1/4				8.75	10.5	10.5

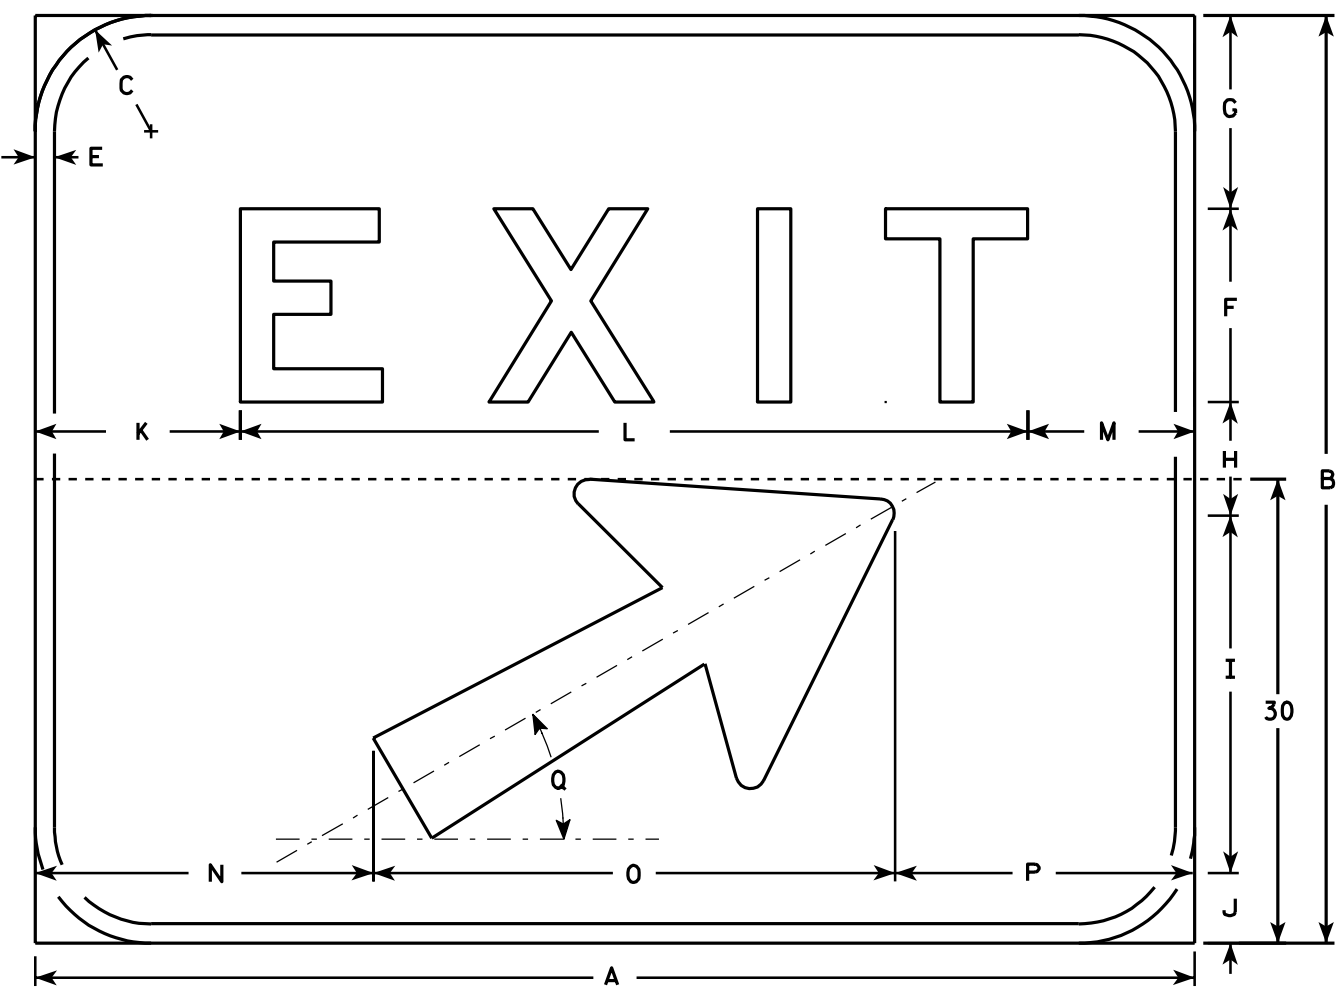

E5-1

NOTES

- 1. Sign is Type II - Type H reflective - reference WIS DOT Standard Specification for HIGHWAY and STRUCTURE CONSTRUCTION latest edition.
- 2. Color:
Background - Green
Message - White (Type H reflective)
- 3. Message Series - E
- 4. Corners may be square or rounded but borders shall be rounded as shown.
- 5. Base material for this sign shall be plywood and shall be split into two seperate pieces for the 72 x 60 size as shown on the detail by the dashed line (-----).
- 6. Arrow is Type "A" from sign plate A1-1.
- 7. As per the Standard Spec's, this sign shall not have a vertical joint.

Metric equivalent for this sign is:

SIZE	
1	
2	
3	
4	1500 mm X 1200 mm
5	1800 mm X 1500 mm

SIZE	A	B	C	D	E	F	G	H	I	J	K	L	M	N	O	P	Q	R	S	T	U	V	W	X	Y	Z	Area sq. ft.	Area m ²
1																												
2																												
3																												
4	60	48	6		1	10	10	5 7/8	18 1/2	3 5/8	10 5/8	40 3/4	8 5/8	17 1/2	27	15 1/2	30°										20.0	1.80
5	72	60	6		1	12	12	10	18 1/2	7 1/2	13 1/4	48 1/2	10 1/4	23 1/2	27	21 1/2	30°										30.0	2.70

STANDARD SIGN
E5 - 1

WISCONSIN DEPT OF TRANSPORTATION

APPROVED 
for State Traffic Engineer


DATE 6/22/00 PLATE NO. E5-1.8

PROJECT NO:	HWY:	COUNTY:	SHEET NO: 136	E
-------------	------	---------	---------------	---



* VARIES

Background Colors of Symbol*

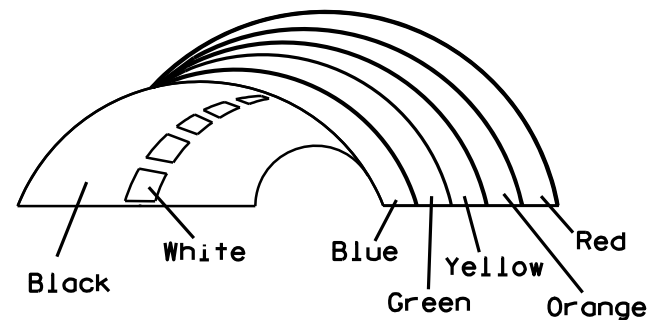

*1/4" Black Border between each color of rainbow and border of rainbow

NOTES

1. Sign is Type II - Type H Reflective - reference WIS DOT Standard Specification for HIGHWAY and STRUCTURE CONSTRUCTION latest edition.
2. Color:
Background - White
Message - (See Note 5)
3. Message Series - (See Note 6)
4. Corners may be square or rounded when base material is plywood but borders shall be rounded as shown. When base material is metal, the corners and borders shall be rounded.
5. Border - Blue
Line 1 - Red
Line 2 - Black
Line 3-5 - Blue
6. Line 1 - Dutch 8011L
Line 2 - Series E
Line 3-5 - Series C
7. Contractor shall provide and install a new post bracket in accordance with the I55-56B sign detail.

SIZE	A	B	C	D	E	F	G	H	I	J	K	L	M	N	O	P	Q	R	S	T	U	V	W	X	Y	Z	Area sq. ft.
1																											
2	30	36	1 1/2	1/2	5/8	3	2	3 1/2	2 7/8	1	8	2 1/8	11 1/4	11 1/8	9 3/8	1 1/4		3/4	12 5/8	7 1/2							7.5
3																											
4																											
5																											

PROJECT NO:	HWY:	COUNTY:	SHEET NO: 137
-------------	------	---------	---------------


STANDARD SIGN
I55-56

WISCONSIN DEPT OF TRANSPORTATION


APPROVED *Matthew R. Rauch*
For State Traffic Engineer

DATE 4/27/11 PLATE NO. I55-56.3


ISOMETRIC VIEW

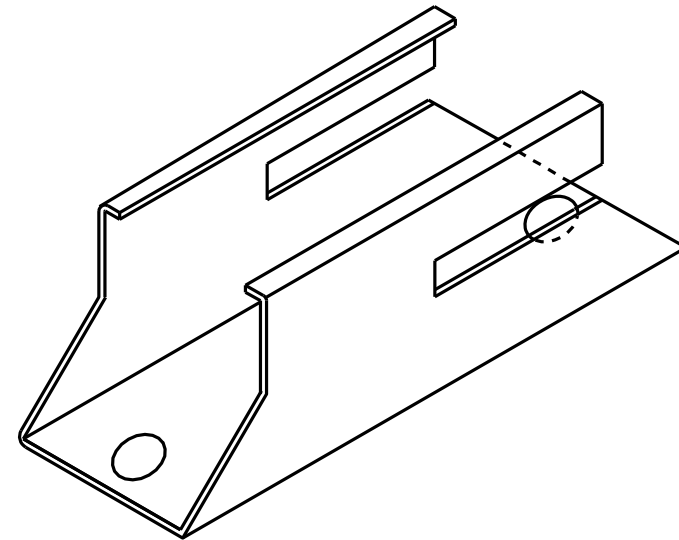


TOP VIEW

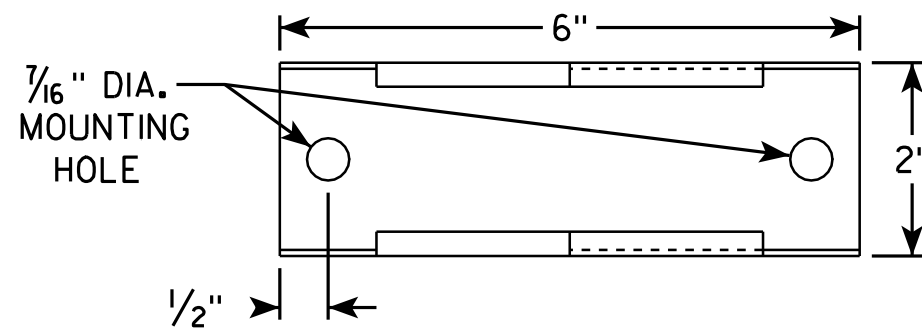

SIDE VIEW

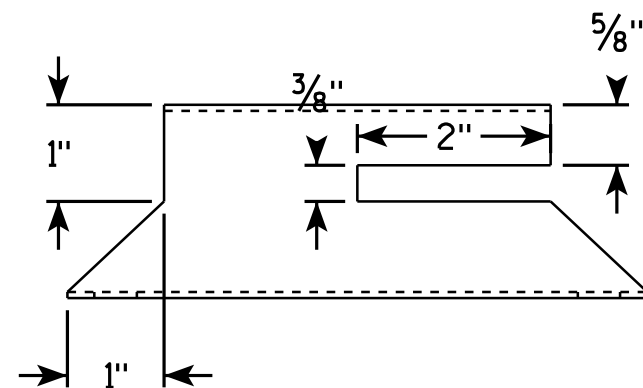


END VIEW

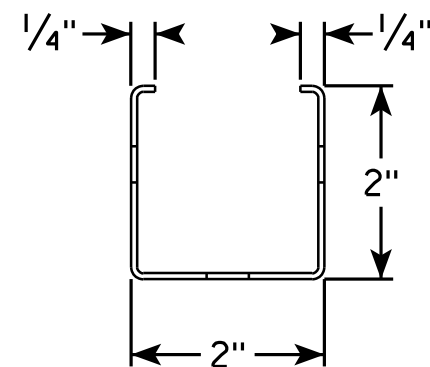

NOTES

1. Must be capable of permanent attachment to a wood or steel channel sign post utilizing the fastening hardware specified on the A4-8 sign plate.
2. Shall be entirely primed and painted with two coats of a black powder coated enamel paint.
3. Shall be made with 12 gauge steel, and incorporate no welds, no hinged components, no threaded lock-type components, and no parts which are loose or can be separated from the main body.
4. Shall have rounded edges with at least 1/8" radii.
5. Shall not have unrounded and uncoated metal edges which can contact the back surface of the roll-up sign.
6. Top of bracket shall be mounted 2' below the bottom of the I55-56 sign.
7. Cost of bracket and fastening hardware shall be incidental to the I55-56 sign.

SIDE VIEW

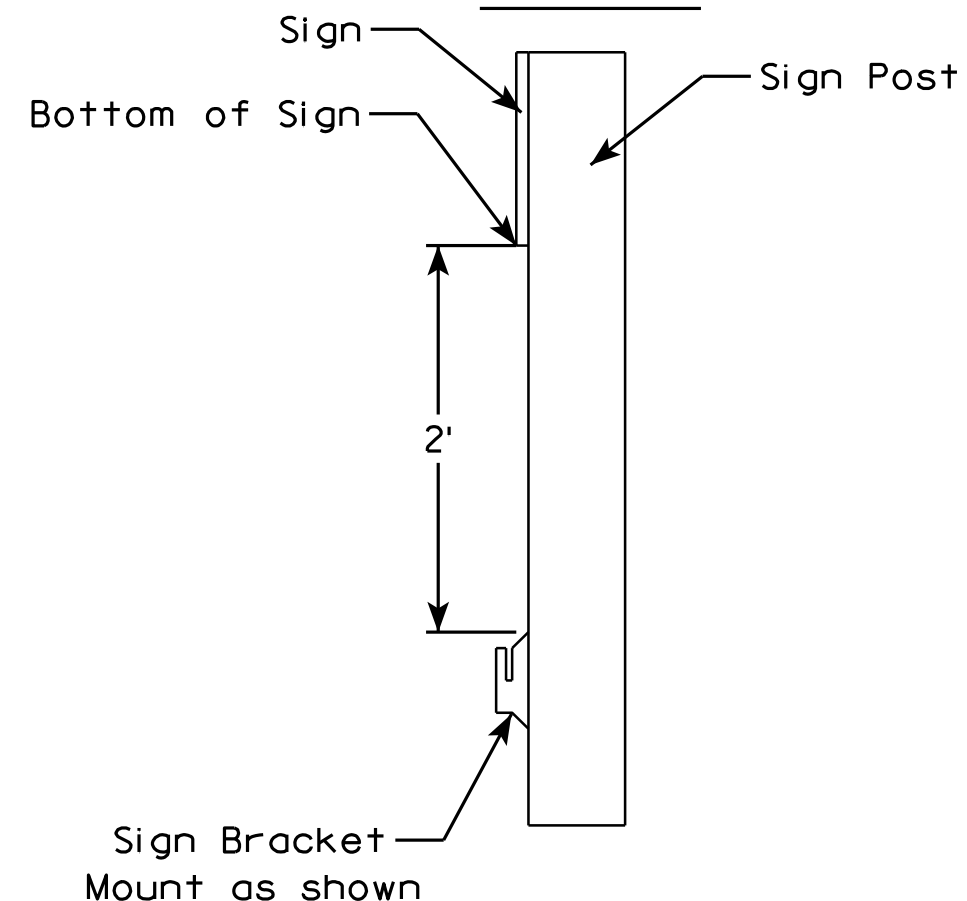

ROLLUP SIGN BRACKET
I55-56B

WISCONSIN DEPT OF TRANSPORTATION

APPROVED *Matthew R. Rauch*
For State Traffic Engineer

DATE 2/5/10 PLATE NO. I55-56B.1

PROJECT NO:

HWY:



COUNTY:

SHEET NO: 138

E

NOTES

1. Sign is Type II - See Note 6 - reference
WIS DOT Standard Specification for HIGHWAY
and STRUCTURE CONSTRUCTION latest edition.
2. Color:
Background - White & Black - See Note 6
Message - Black
3. Message Series - See note 5
4. Corners may be square or rounded when base
material is plywood but borders shall be rounded
as shown. When base material is metal, the
corners and borders shall be rounded.
5. Substitute appropriate numerals and adjust
spacing as per Plate A10-1.
6. Permanent Signs
Background - Type H Reflective
Detour or other temporary signs
Background - Reflective

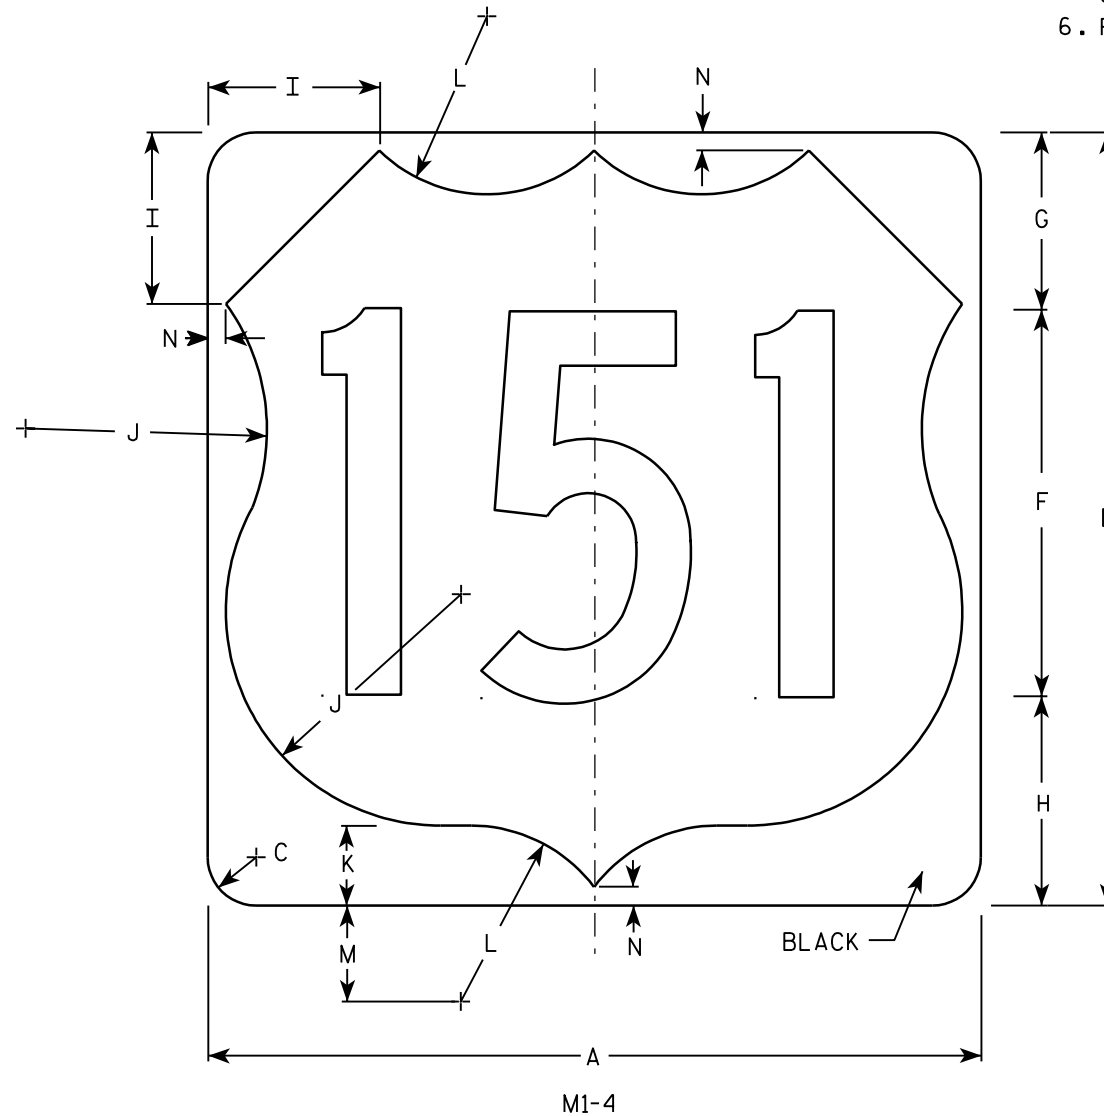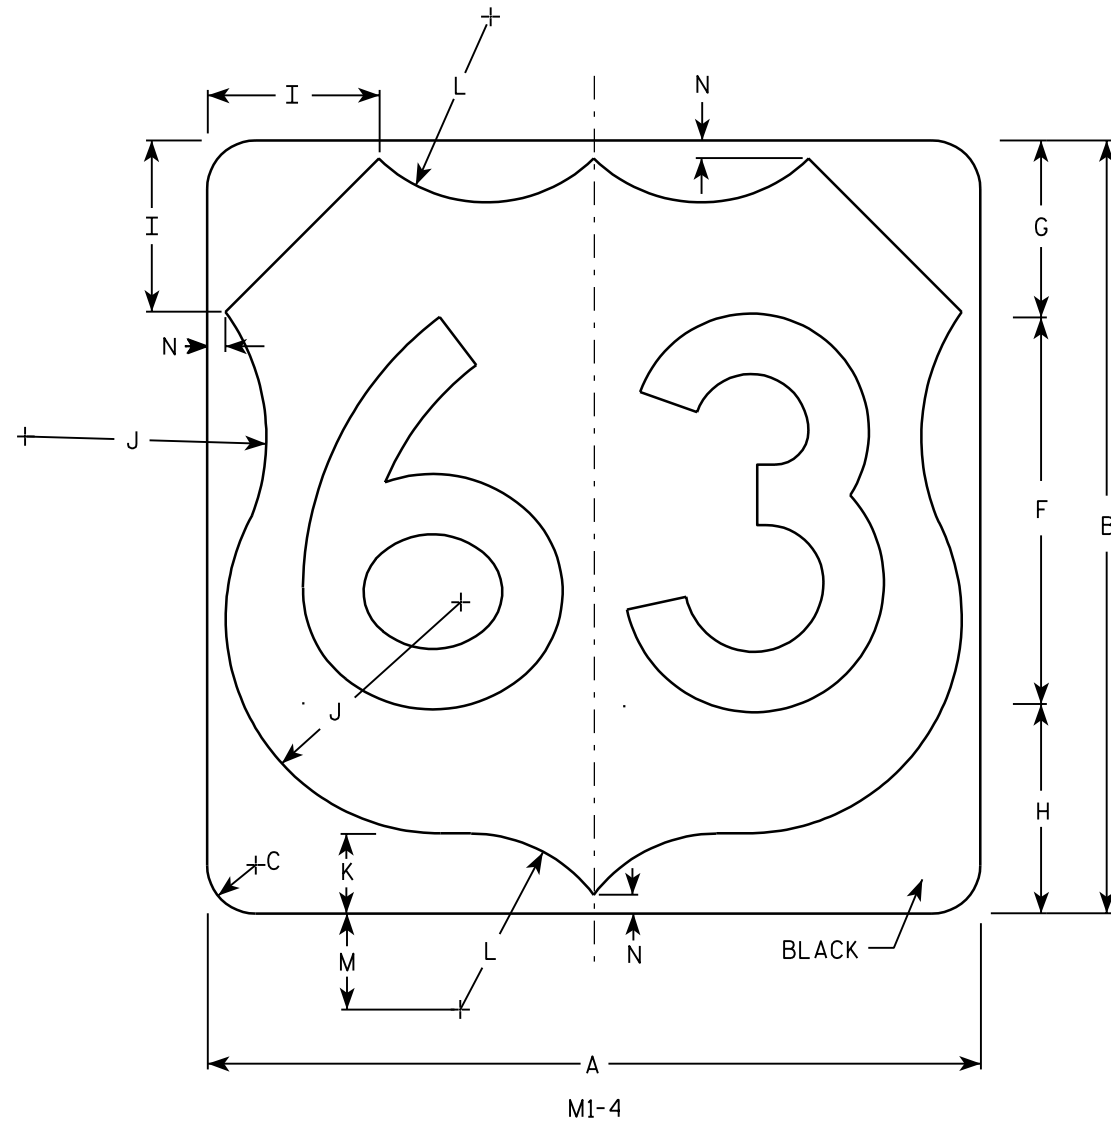


Metric equivalent
for this sign is:

SIZE	
1	
2	600 mm X 600 mm
3	900 mm X 900 mm
4	900 mm X 900 mm
5	900 mm X 900 mm




SIZE	A	B	C	D	E	F	G	H	I	J	K	L	M	N	O	P	Q	R	S	T	U	V	W	X	Y	Z	Areq sq. ft.	Areq m ²
1																												
2	24	24	1 1/2			12	5 1/2	6 1/2	5	7 1/2	2 1/2	5 1/2	3	1/2													4.0	.36
3	36	36	2 1/4			18	8 1/4	9 1/4	7 1/4	11 1/4	3 3/4	8 1/4	4 1/2	3/4													9.0	.81
4	36	36	2 1/4			18	8 1/4	9 1/4	7 1/4	11 1/4	3 3/4	8 1/4	4 1/2	3/4													9.0	.81
5	36	36	2 1/4			18	8 1/4	9 1/4	7 1/4	11 1/4	3 3/4	8 1/4	4 1/2	3/4													9.0	.81

PROJECT NO: HWY: COUNTY: SHEET NO: 139 E

7

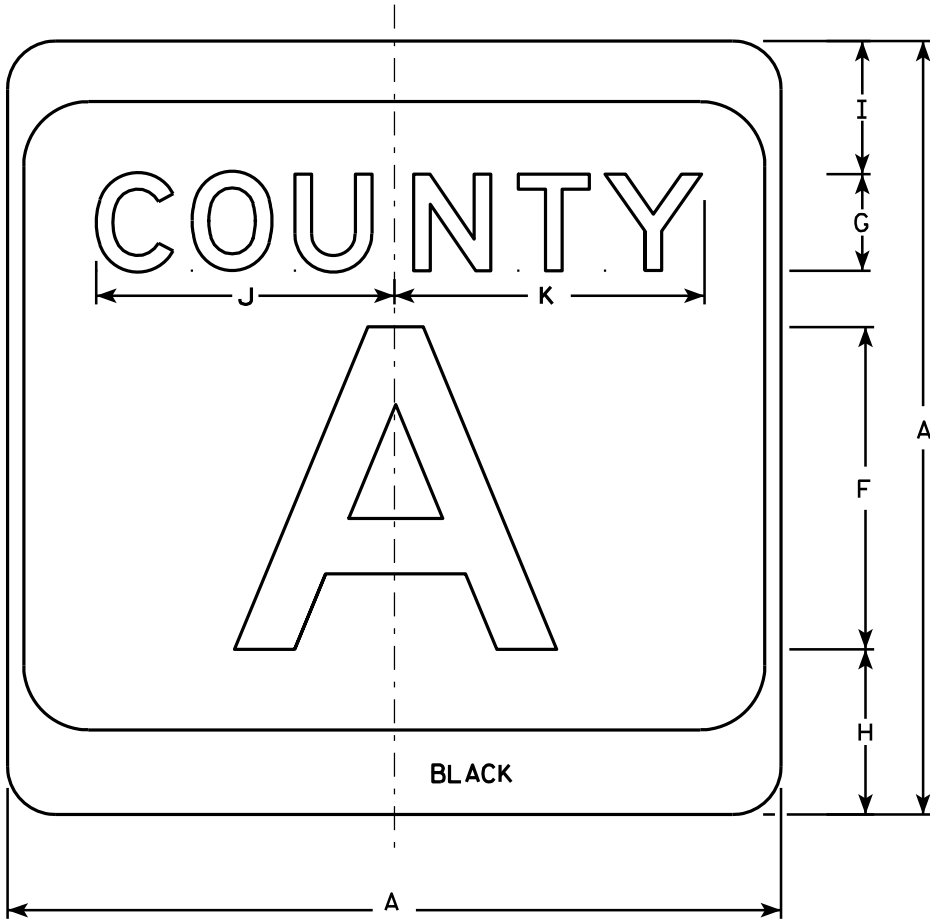

M1-5A

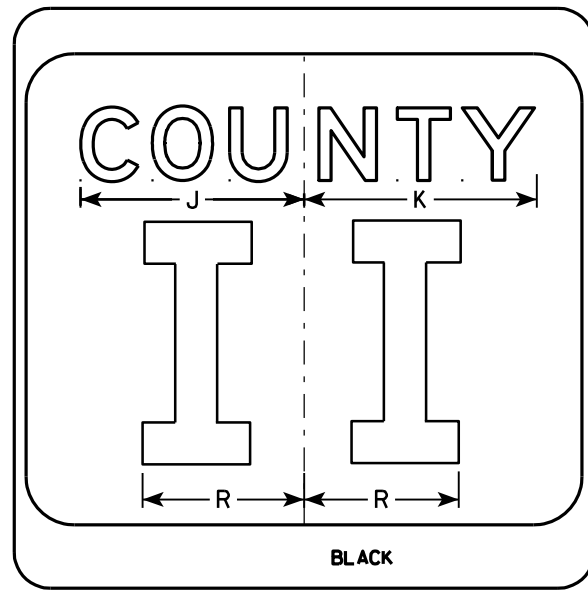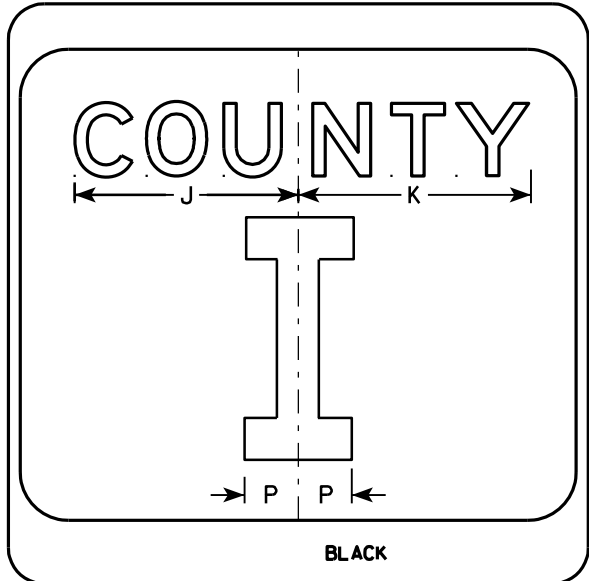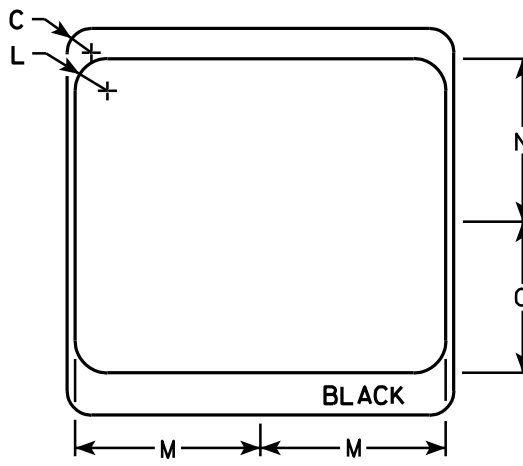

NOTES

1. Sign is Type II - see Note 7 - reference WIS DOT Standard Specification for HIGHWAY and STRUCTURE CONSTRUCTION latest edition.
2. Color:
Background - White & Black - See Note 7
Message - Black
3. Message Series - see Note 5
4. Corners may be square or rounded when base material is plywood but borders shall be rounded as shown. When base material is metal, the corners and borders shall be rounded.
5. Message Series E for 1 letter.
Message Series D for 2 letters unless message is too big then Series C.
Message Series C for 3 letters unless message is too big then Series B.
6. Substitute appropriate letters & optically center to achieve proper balance.
7. Permanent Signs
Background - Type H Reflective
Detour or temporary Signs
Background - Reflective

SIZE	A	B	C	D	E	F	G	H	I	J	K	L	M	N	O	P	Q	R	S	T	U	V	W	X	Y	Z	Area sq. ft.
1																											
2	24		1 1/2			10	3	5 1/8	4 1/8	9 1/4	9 5/8	2	11 1/2	10 1/8	9 3/8	2 1/4		6 5/8									4.0
3	36		2 1/4			16	4	7 5/8	5 5/8	12 1/4	12 7/8	3	17 1/8	15 1/4	14	3 3/8		10									9.0
4	36		2 1/4			16	4	7 5/8	5 5/8	12 1/4	12 7/8	3	17 1/8	15 1/4	14	3 3/8		10									9.0
5	36		2 1/4			16	4	7 5/8	5 5/8	12 1/4	12 7/8	3	17 1/8	15 1/4	14	3 3/8		10									9.0

CTH MARKER

M1-5A FOR ASSEMBLIES

WISCONSIN DEPT OF TRANSPORTATION

APPROVED *Matthew R. Rauch*
for State Traffic Engineer

DATE 9/27/11 PLATE NO. M1-5A.8

PROJECT NO:


HWY:

COUNTY:


SHEET NO: 140

E


7

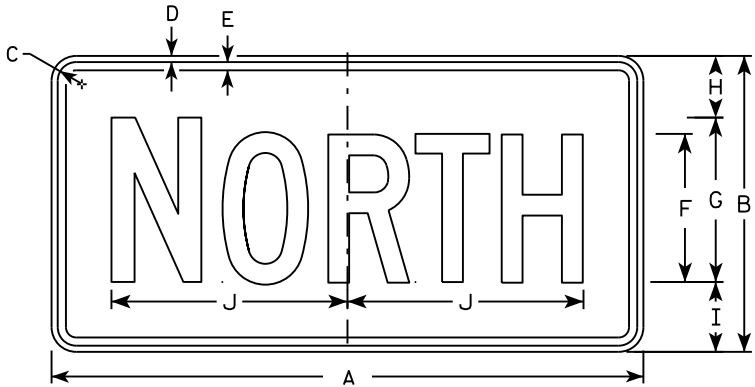


M3-1
MM3-1
MP3-1

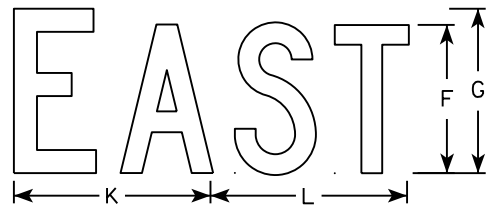


M3-2
MM3-2
MP3-2

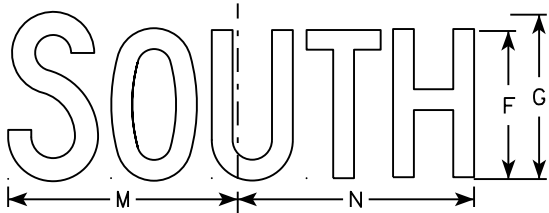


M3-3
MM3-3
MP3-3

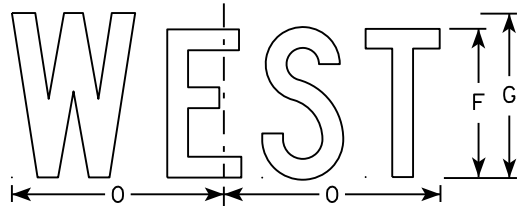


M3-4
MM3-4
MP3-4

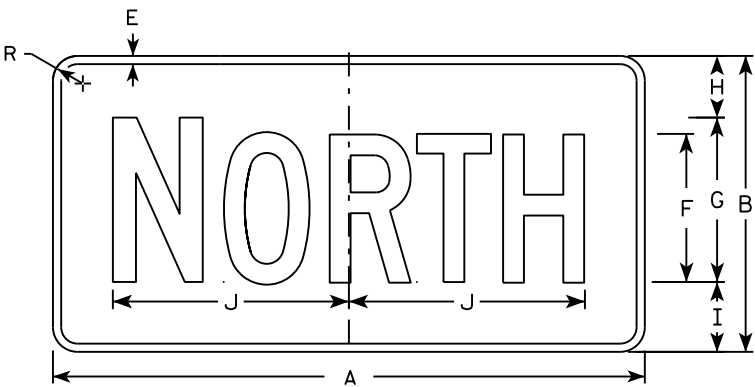


MB3-1
MK3-1
MN3-1

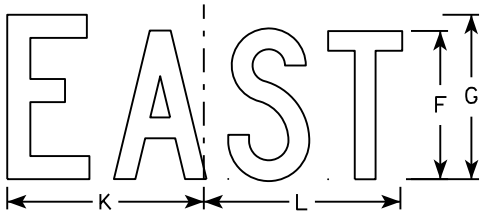

MB3-2
MK3-2
MN3-2

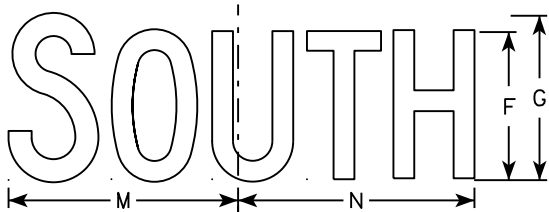

MB3-3
MK3-3
MN3-3

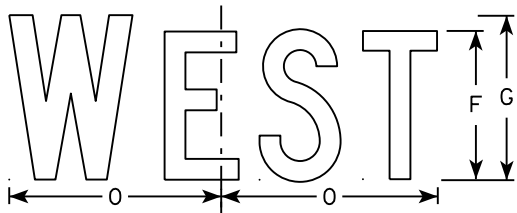

MB3-4
MK3-4
MN3-4

NOTES

1. All Signs Type II - Type H
2. Color:
Background - See note 5
Message - See note 5
3. Message Series - C
4. Corners may be square or rounded when base material is plywood but borders shall be rounded as shown. When base material is metal, the corners and borders shall be rounded.
5. M3-1 thru M3-4 Background - White
Message - Black
MB3-1 thru MB3-4 Background - Blue
Message - White
MK3-1 thru MK3-4 Background - Green
Message - White
MM3-1 thru MM3-4 Background - White
Message - Green
MN3-1 thru MN3-4 Background - Brown
Message - White
MP3-1 thru MP3-4 Background - White
Message - Blue
6. Note the first letter of each direction is larger than the remainder of the message.


SIZE	A	B	C	D	E	F	G	H	I	J	K	L	M	N	O	P	Q	R	S	T	U	V	W	X	Y	Z	Area sq. ft.
1																											
2	24	12	1 1/8	3/8	3/8	6	7	2 1/4	2 3/4	10 1/4	7 7/8	8 3/8	10 1/4	9 3/4	8 3/4			1 1/2									2.00
3	36	18	1 1/8	3/8	1/2	9	10	3 3/4	4 1/4	14 3/8	12	12 1/8	14	14 1/8	13			1 1/2									4.5
4	36	18	1 1/8	3/8	1/2	9	10	3 3/4	4 1/4	14 3/8	12	12 1/8	14	14 1/8	13			1 1/2									4.5
5	36	18	1 1/8	3/8	1/2	9	10	3 3/4	4 1/4	14 3/8	12	12 1/8	14	14 1/8	13			1 1/2									4.5

STANDARD SIGNS
M3-1 thru M3-4
SERIES


WISCONSIN DEPT OF TRANSPORTATION

APPROVED
Matthew R. Rauch
for State Traffic Engineer


DATE 10/15/15 PLATE NO. 141 M3-1.14

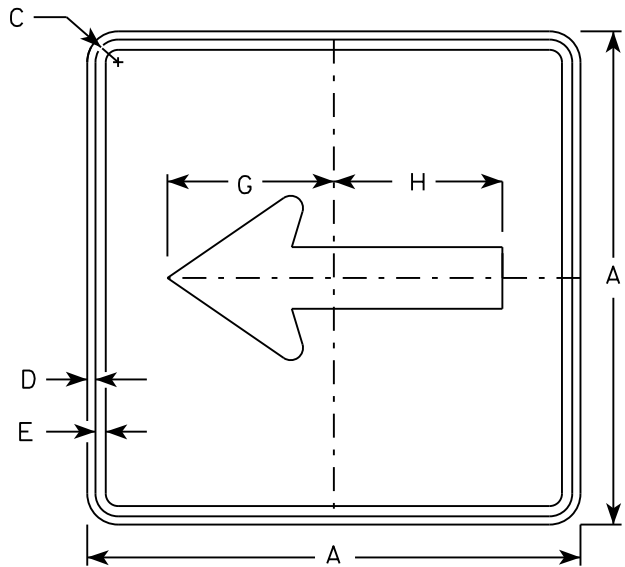


M6 - 1
MM6 - 1
M06 - 1
MP6 - 1

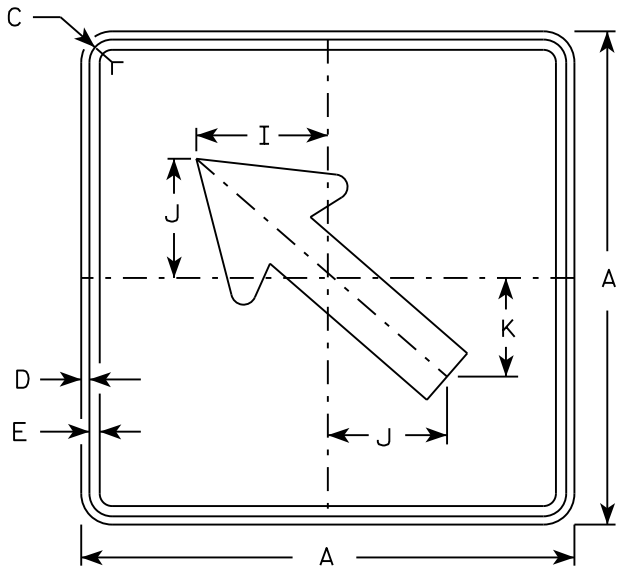


M6 - 2
MM6 - 2
M06 - 2
MP6 - 2

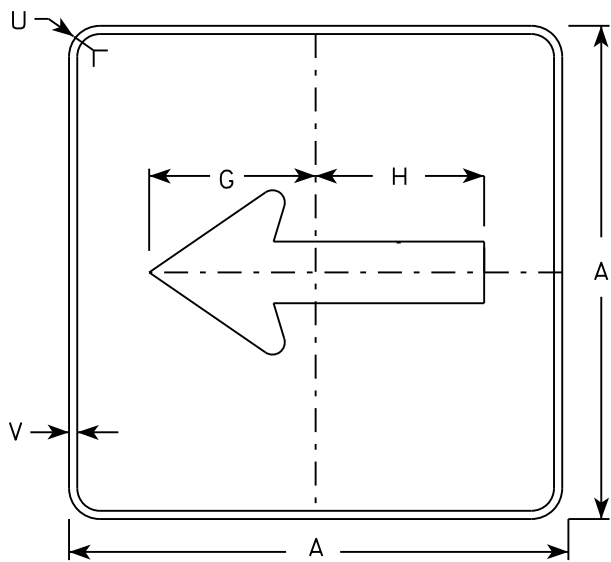

MB6 - 1
MK6 - 1
MN6 - 1
MR6 - 1

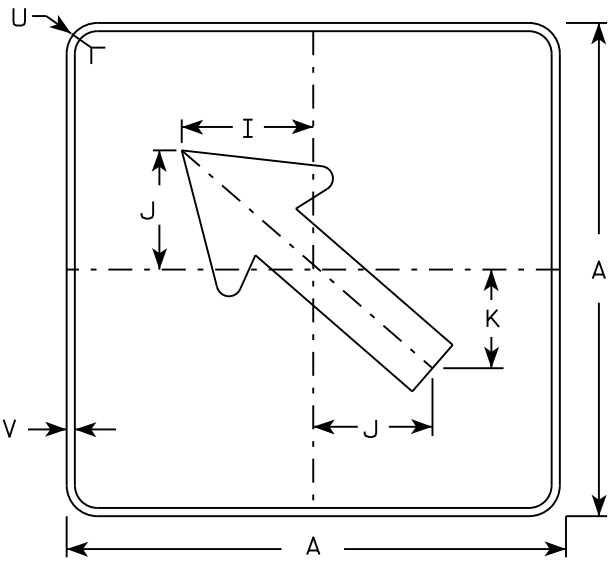

MB6 - 2
MK6 - 2
MN6 - 2
MR6 - 2

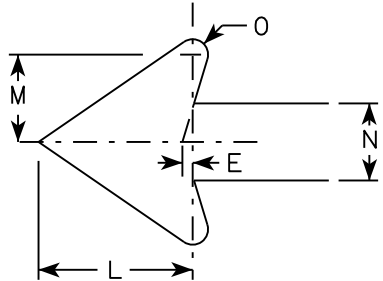

NOTES

- 1. Signs are Type II - Type H except as Shown
- 2. Color:
Background - See note 4
Message - See note 4
- 3. Corners may be square or rounded when base material is plywood but borders shall be rounded as shown. When base material is metal, the corners and borders shall be rounded.
- 4. M6-1 and M6-2 Background - White
Message - Black
MB6-1 and MB6-2 Background - Blue
Message - White
MK6-1 and MK6-2 Background - Green
Message - White
MM6-1 and MM6-2 Background - White
Message - Green
MN6-1 and MN6-2 Background - Brown
Message - White
M06-1 and M06-2 Background - Orange - Type F Reflective
Message - Black
MP6-1 and MP6-2 Background - White
Message - Blue
MR6-1 and MR6-2 Background - Brown
Message - Yellow

SIZE	A	B	C	D	E	F	G	H	I	J	K	L	M	N	O	P	Q	R	S	T	U	V	W	X	Y	Z	Area sq. ft.
1																											
2	21		1 1/8	3/8	3/8		7 1/2	7 1/8	5 5/8	5	4 1/4	5 1/4	3	2 5/8	1/2						1 1/2	1/2					3.06
3	30		1 3/8	1/2	5/8		10 3/4	10 1/4	8	7 1/4	6	7 1/2	4 1/4	3 3/4	3/4						1 7/8	1/2					6.25
4	30		1 3/8	1/2	5/8		10 3/4	10 1/4	8	7 1/4	6	7 1/2	4 1/4	3 3/4	3/4						1 7/8	1/2					6.25
5	30		1 3/8	1/2	5/8		10 3/4	10 1/4	8	7 1/4	6	7 1/2	4 1/4	3 3/4	3/4						1 7/8	1/2					6.25

PROJECT NO:

HWY:

COUNTY:

DATE 10/15/15

PLAT 142

SHEET NO:

E

STANDARD SIGN
M6 - 1 & M6 - 2
SERIES


WISCONSIN DEPT OF TRANSPORTATION

APPROVED
Matthew R. Rauch
for State Traffic Engineer

DATE 10/15/15

PLAT 142

M6-1.15

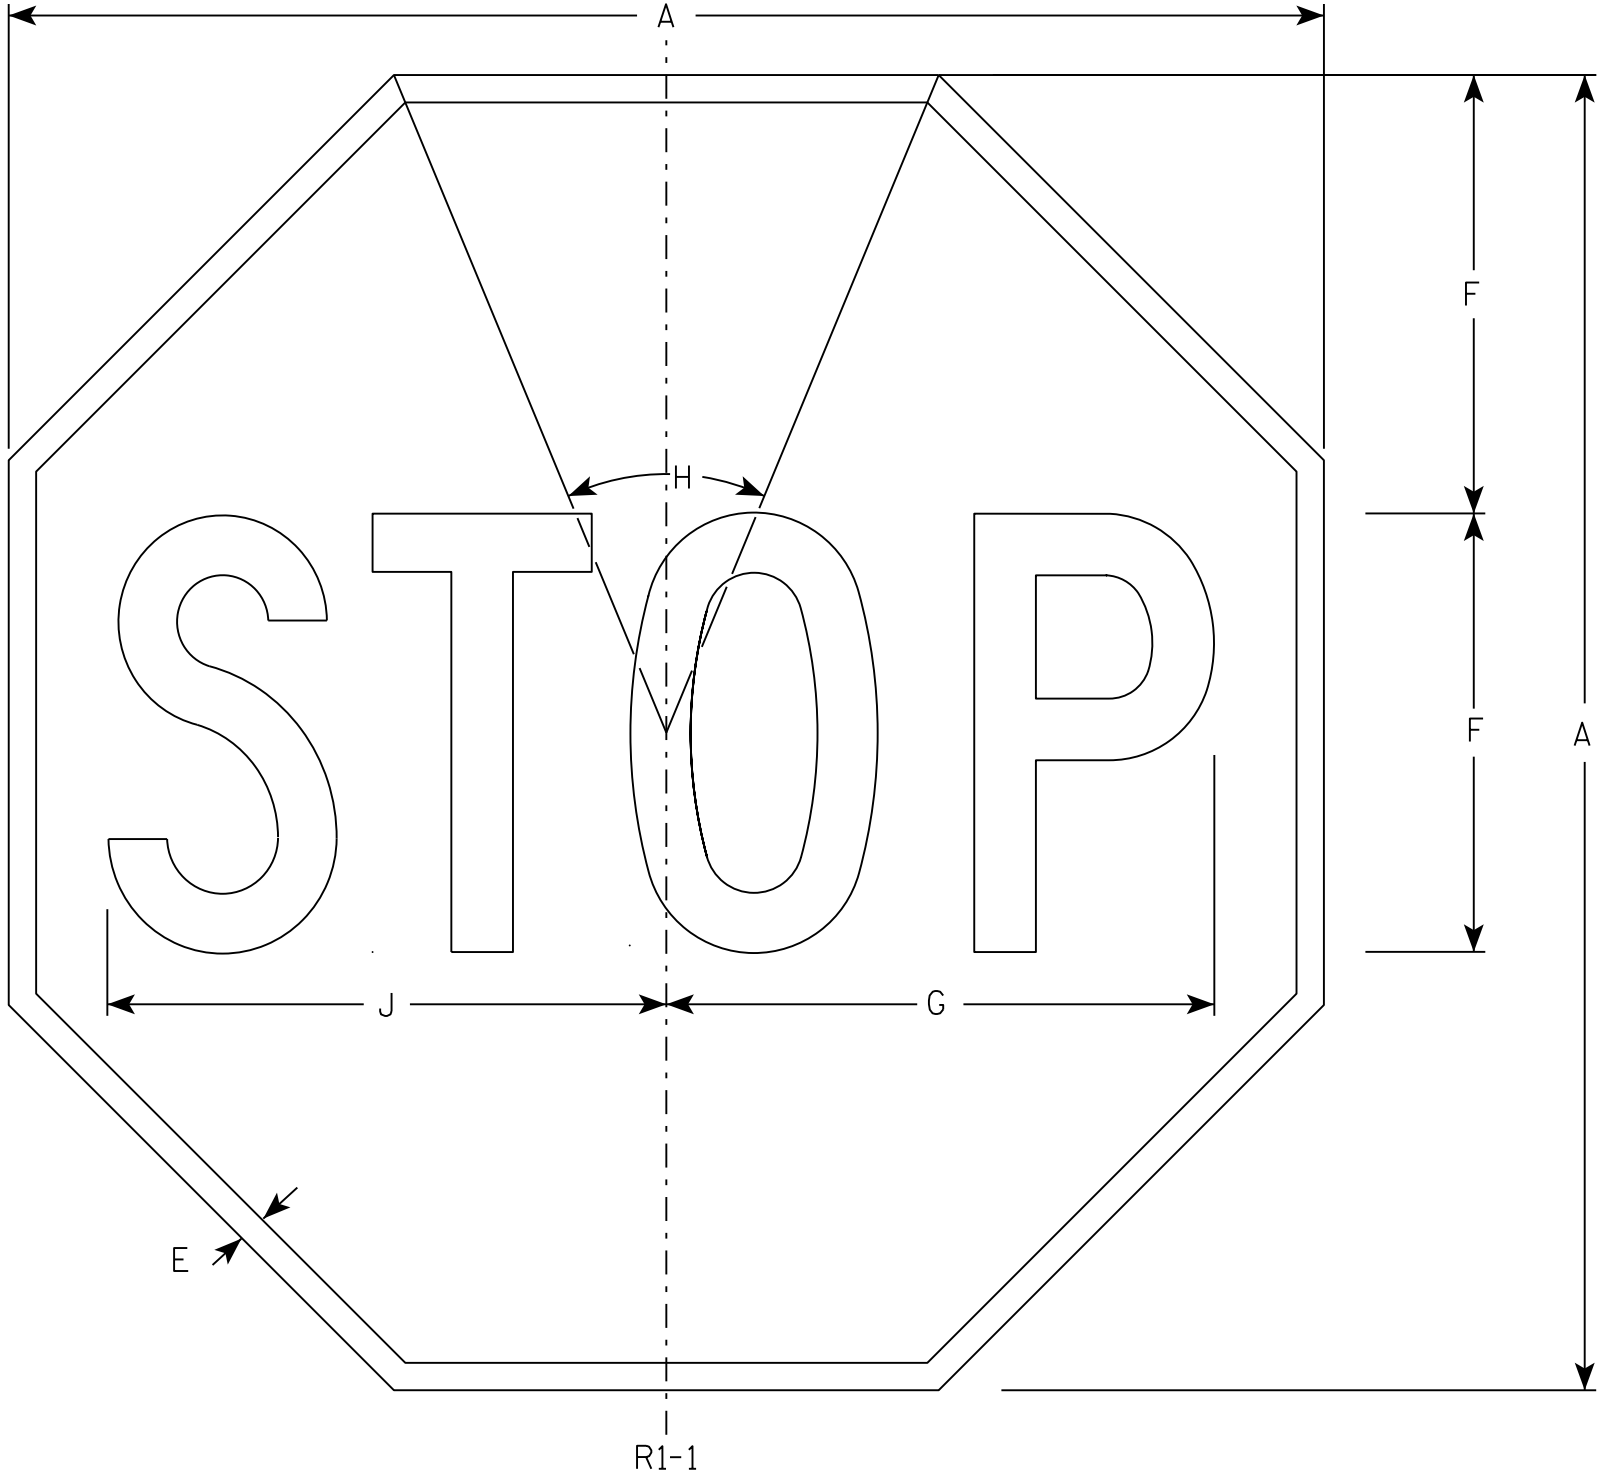

NOTES

- 1. Sign is Type II - Type H Reflective - reference WIS DOT Standard Specification for HIGHWAY and STRUCTURE CONSTRUCTION latest edition.
- 2. Color:
Background - Red
Message - White
- 3. Message Series - C

SIZE	A	B	C	D	E	F	G	H	I	J	K	L	M	N	O	P	Q	R	S	T	U	V	W	X	Y	Z	Area sq. ft.
1	30				5/8	10	12 1/2	45°		12 3/4																	5.18
2S	30				5/8	10	12 1/2	45°		12 3/4																	5.18
2M	36				3/4	12	15	45°		15 3/8																	7.46
3	36				3/4	12	15	45°		15 3/8																	7.46
4	48				1	16	20	45°		20 1/2																	13.25
5	48				1	16	20	45°		20 1/2																	13.25
6	18				3/8	6	7 3/4	45°		7 3/4																	1.86
7	12				1/4	4	5	45°		5 1/8																	0.78


STANDARD SIGN

R1-1

WISCONSIN DEPT OF TRANSPORTATION

APPROVED *Matthew R. Rauch*
for State Traffic Engineer

DATE 11/12/15 PLATE 143 R1-1.13

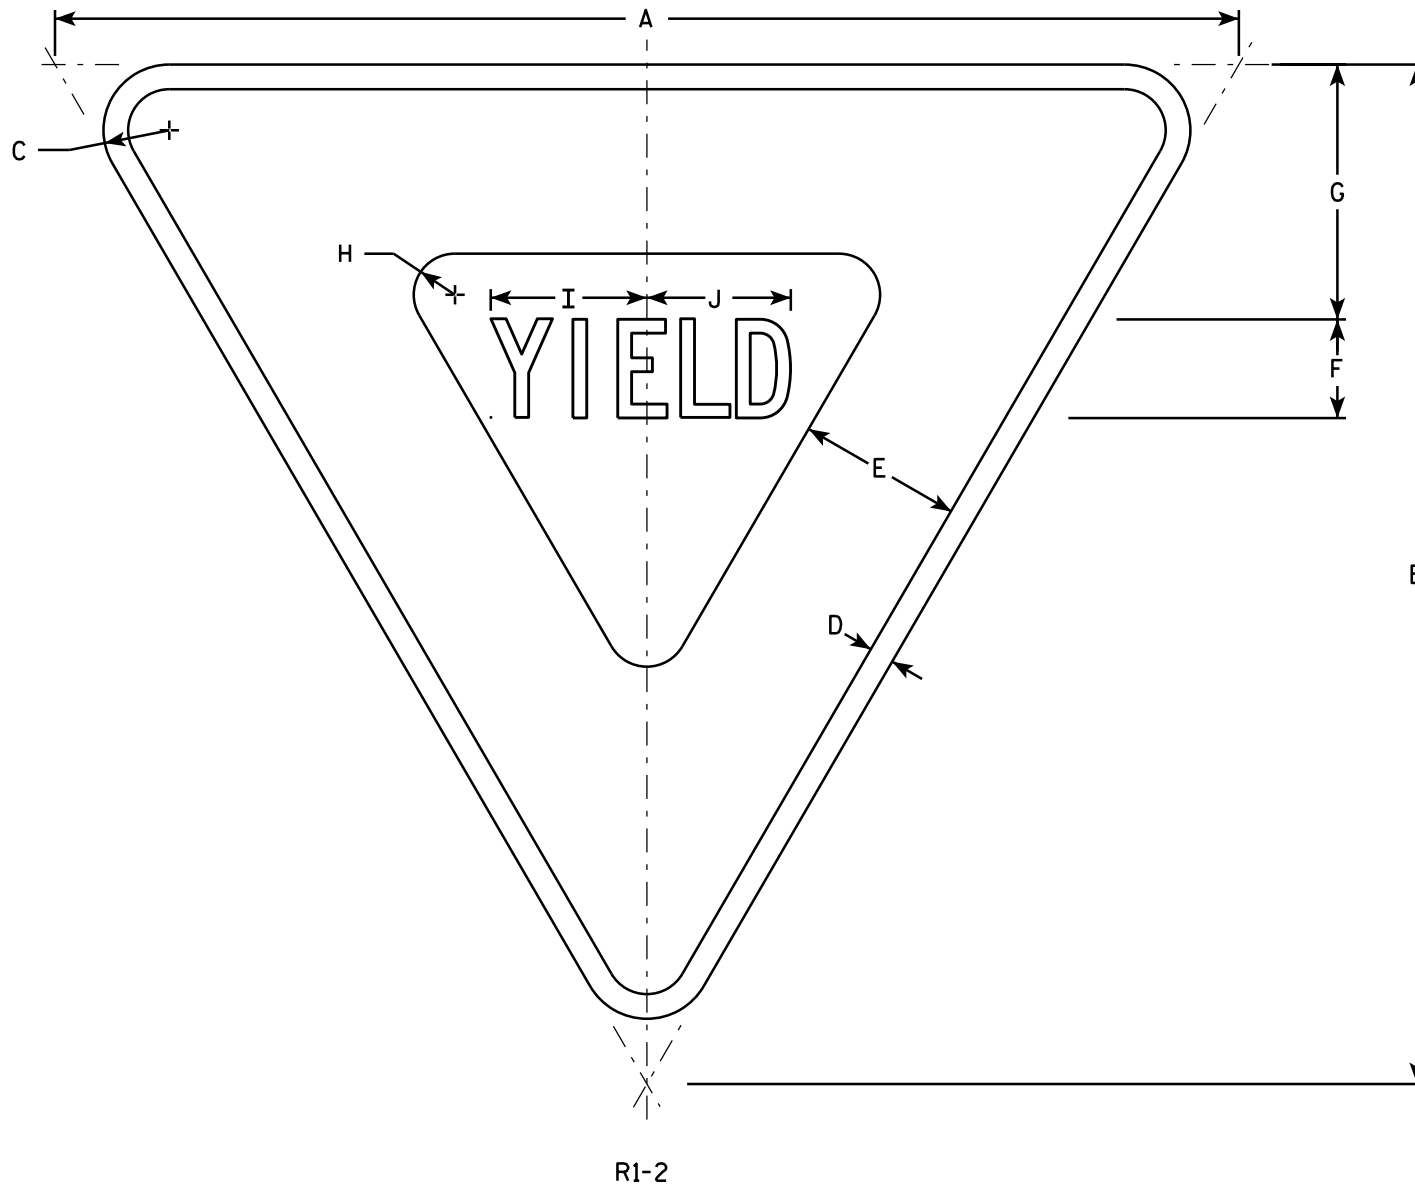

NOTES

1. Sign is Type II - Type H Reflective - reference WIS DOT Standard Specification for HIGHWAY and STRUCTURE CONSTRUCTION latest edition.
2. Color:
Background - White
Message - See note 5
3. Message Series - C
4. Corners may be square or rounded when base material is plywood but borders shall be rounded as shown. When base material is metal, the corners and borders shall be rounded.
5. The border strip and word message are reflectorized red.


SIZE	A	B	C	D	E	F	G	H	I	J	K	L	M	N	O	P	Q	R	S	T	U	V	W	X	Y	Z	Area sq. ft.
1	30	26	1 1/2	5/8	4	2 1/2	6 3/8	7/8	4	3 5/8																	2.71
2S	36	31	2	3/4	5	3	7 3/4	1 1/4	4 3/4	4 3/8																	3.88
2M	48	42	3	1	6	4	9 3/4	2	6 1/4	5 7/8																	7.00
3	48	42	3	1	6	4	9 3/4	2	6 1/4	5 7/8																	7.00
4	48	42	3	1	6	4	9 3/4	2	6 1/4	5 7/8																	7.00
5	60	52	3	1 1/2	8	5	13	2 1/2	7 7/8	7 1/4																	10.83
6																											
7	18	15 1/2	1	3/8	2 1/2	1 1/2	3 7/8	5/8	2 3/8	2 1/4																	0.97

STANDARD SIGN
R1-2

WISCONSIN DEPT OF TRANSPORTATION

APPROVED *Matthew R. Rauch*
for State Traffic Engineer

DATE 10/13/14 PLATE 144 P1-2.12

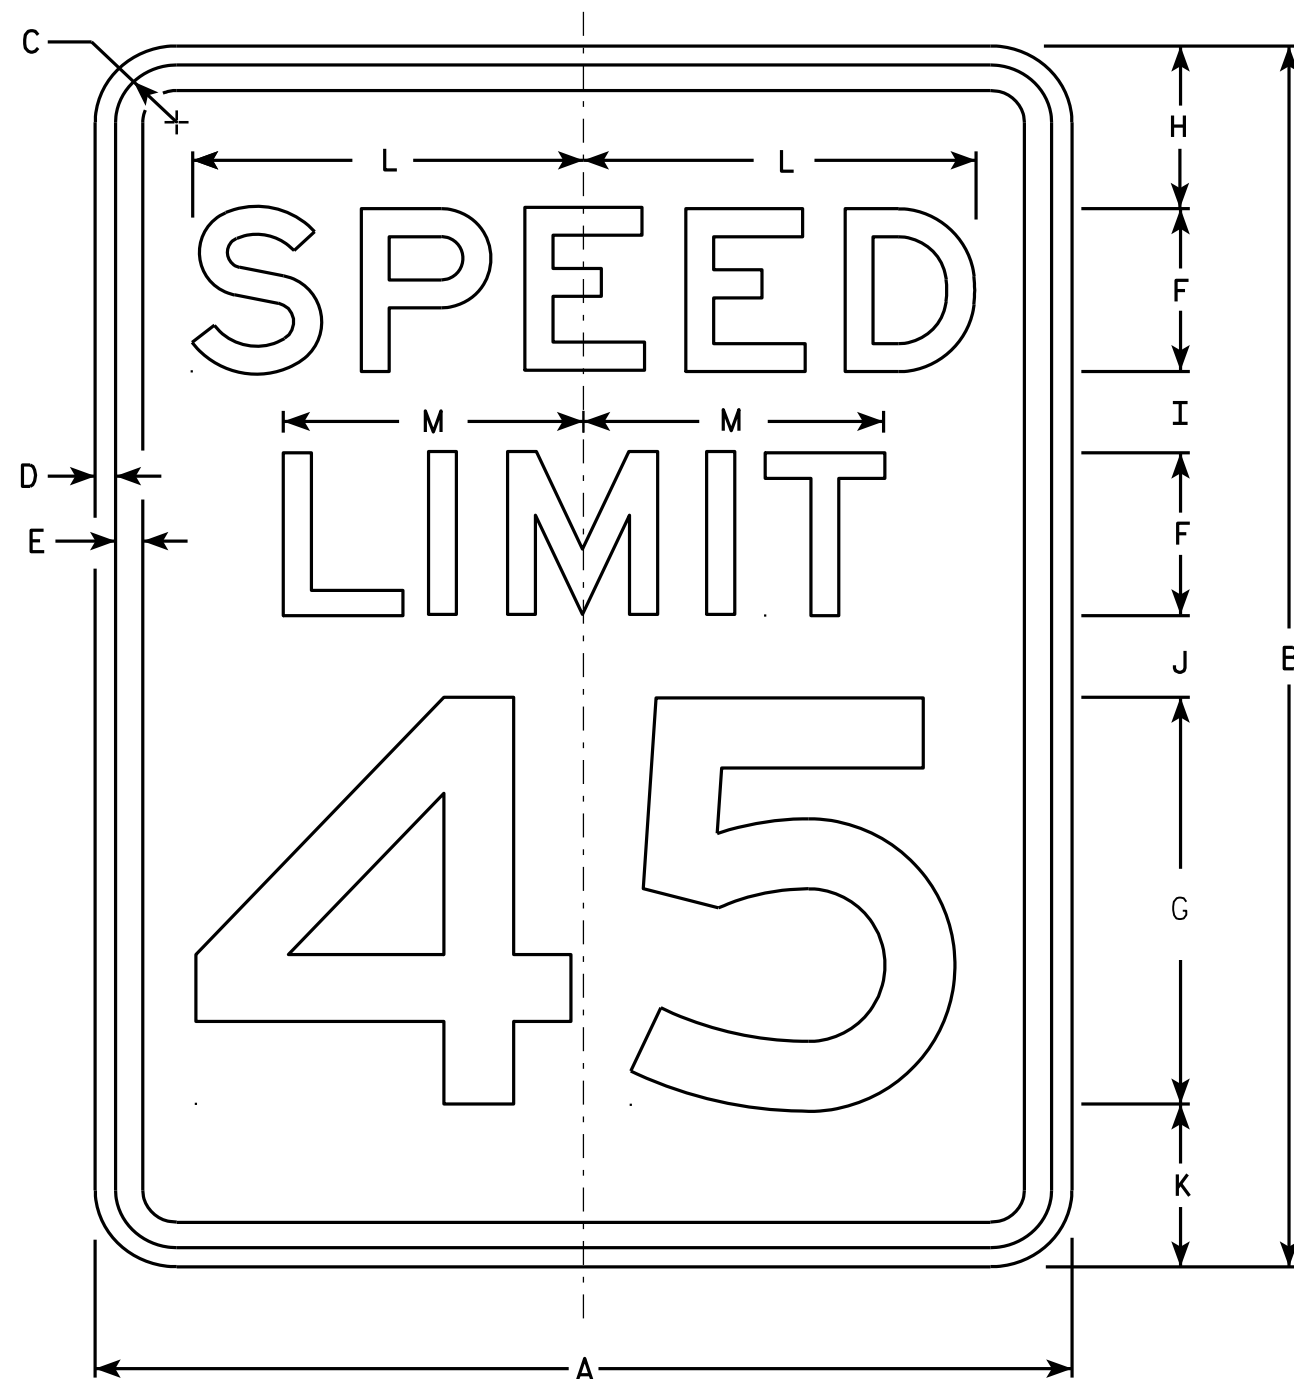

R2-1

NOTES


1. Sign is Type II - Type H Reflective - reference WIS DOT Standard Specification for HIGHWAY and STRUCTURE CONSTRUCTION latest edition.
2. Color:
Background - White
Message - Black
3. Message Series - E
4. Corners may be square or rounded when base material is plywood but borders shall be rounded as shown. When base material is metal, the corners and borders shall be rounded.
5. Substitute appropriate numerals and optically adjust spacing to achieve proper balance.

SIZE	A	B	C	D	E	F	G	H	I	J	K	L	M	N	O	P	Q	R	S	T	U	V	W	X	Y	Z	Area sq. ft.
1	18	24	1 1/8	3/8	1/2	3	8	3	2	2	3	7 1/4	5 1/2														3.0
2S	24	30	1 1/8	3/8	1/2	4	10	3	2 1/4	3 3/8	3 3/8	9 5/8	7 3/8														5.0
2M	30	36	1 3/8	1/2	5/8	5	12	5	2 1/2	2 1/2	4	12	9 1/4														7.5
3	36	48	1 3/8	1/2	5/8	6	14	6	5	5	6	14 3/8	11														12.0
4	36	48	1 3/8	1/2	5/8	6	14	6	5	5	6	14 3/8	11														12.0
5	48	60	2 1/4	3/4	1	8	20	6	4 1/2	6 3/4	6 3/4	19 1/4	14 5/8														20.0

STANDARD SIGN R2-1


WISCONSIN DEPT OF TRANSPORTATION
 APPROVED *Matthew R. Rauch*
 For State Traffic Engineer
 DATE 5/26/10 PLATE NO. R2-1.13

PROJECT NO: HWY: COUNTY: SHEET NO: 145 E

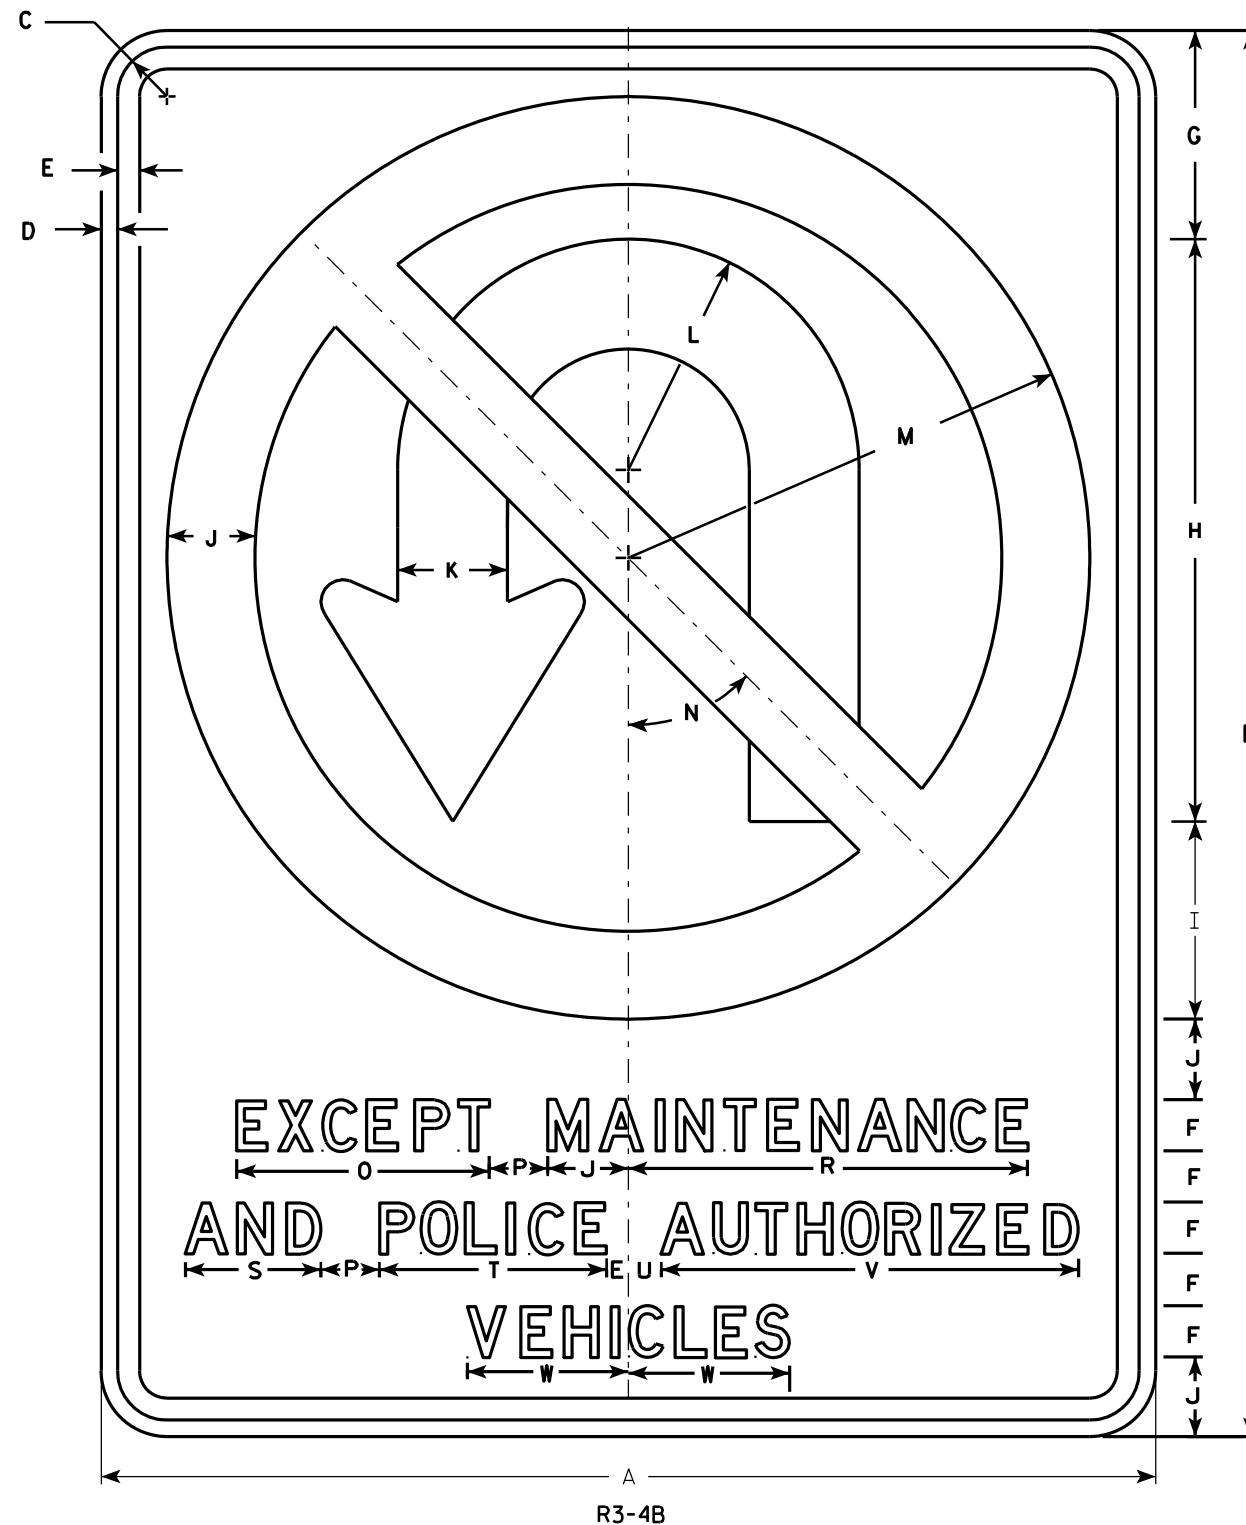

NOTES

- Sign is Type II - Type H Reflective - reference WIS DOT Standard Specification for HIGHWAY and STRUCTURE CONSTRUCTION latest edition.
- Color:
Background - White
Message - See note 4
- Corners may be square or rounded when base material is plywood but borders shall be rounded as shown. When base material is metal, the corners and borders shall be rounded.
- Border & Arrow are non reflective black, the circle with diagonal bar is reflective red.

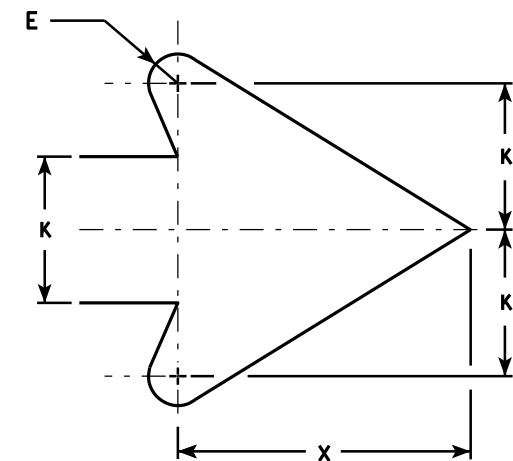

ARROW DETAIL

SIZE	A	B	C	D	E	F	G	H	I	J	K	L	M	N	O	P	Q	R	S	T	U	V	W	X	Y	Z	Area sq. ft.
1																											
2S																											
2M																											
3																											
4	36	48	1 5⁄8	5⁄8	¾	1 ¾	7 1⁄8	19 7⁄8	6 ¾	2 ¾	3 ¾	7 7⁄8	15 ¾	45°	8 5⁄8	2		13 5⁄8	4 5⁄8	7 ¾	1 1⁄8	14 1⁄4	5 1⁄2	7 5⁄8			12.0
5	36	48	1 5⁄8	5⁄8	¾	1 ¾	7 1⁄8	19 7⁄8	6 ¾	2 ¾	3 ¾	7 7⁄8	15 ¾	45°	8 5⁄8	2		13 5⁄8	4 5⁄8	7 ¾	1 1⁄8	14 1⁄4	5 1⁄2	7 5⁄8			12.0

STANDARD SIGN R3-4B

WISCONSIN DEPT OF TRANSPORTATION

APPROVED *Matthew R. Rauch*
for State Traffic Engineer

DATE 3/17/2011 PLATE NO. R3-4B.2

PROJECT NO: HWY: COUNTY: SHEET NO: 146



R4-3

NOTES

- Sign is Type II - Type H Reflective - reference WIS DOT Standard Specification for HIGHWAY and STRUCTURE CONSTRUCTION latest edition.
- Color:
Background - White
Message - Black
- Message Series - D
- Corners may be square or rounded when base material is plywood but borders shall be rounded as shown. When base material is metal, the corners and borders shall be rounded.

SIZE	A	B	C	D	E	F	G	H	I	J	K	L	M	N	O	P	Q	R	S	T	U	V	W	X	Y	Z	Area sq. ft.
1																											
2S	24	30	1 1/8	3/8	1/2	4	3 5/8	2 1/4	9 3/4	10	6 1/4	6 3/4	7 1/8	7 5/8													5.0
2M	24	30	1 1/8	3/8	1/2	4	3 5/8	2 1/4	9 3/4	10	6 1/4	6 3/4	7 1/8	7 5/8													5.0
3	36	48	1 5/8	5/8	3/4	6	6	4	14 5/8	15	9 3/8	10	10 3/4	11 3/8													12.0
4	36	48	1 5/8	5/8	3/4	6	6	4	14 5/8	15	9 3/8	10	10 3/4	11 3/8													12.0
5	48	60	2 1/4	3/4	1	8	7 1/4	4 1/2	19 1/2	20	12 1/2	13 1/2	14 1/4	15 1/4													20.0

STANDARD SIGN

R4-3

WISCONSIN DEPT OF TRANSPORTATION

APPROVED *Matthew R. Rauch*
for State Traffic Engineer

DATE 3/25/2011 PLATE NO. R4-3.8

PROJECT NO:

SHEET NO: 147


E

NOTES

1. Sign is Type II - Type H Reflective - reference WIS DOT Standard Specification for HIGHWAY and STRUCTURE CONSTRUCTION latest edition.
2. Color:

Background - See detail

Message - White - Type H Reflective
3. Message Series - D
4. Corners may be square or rounded when base material is plywood but when base material is metal, the corners shall be rounded.

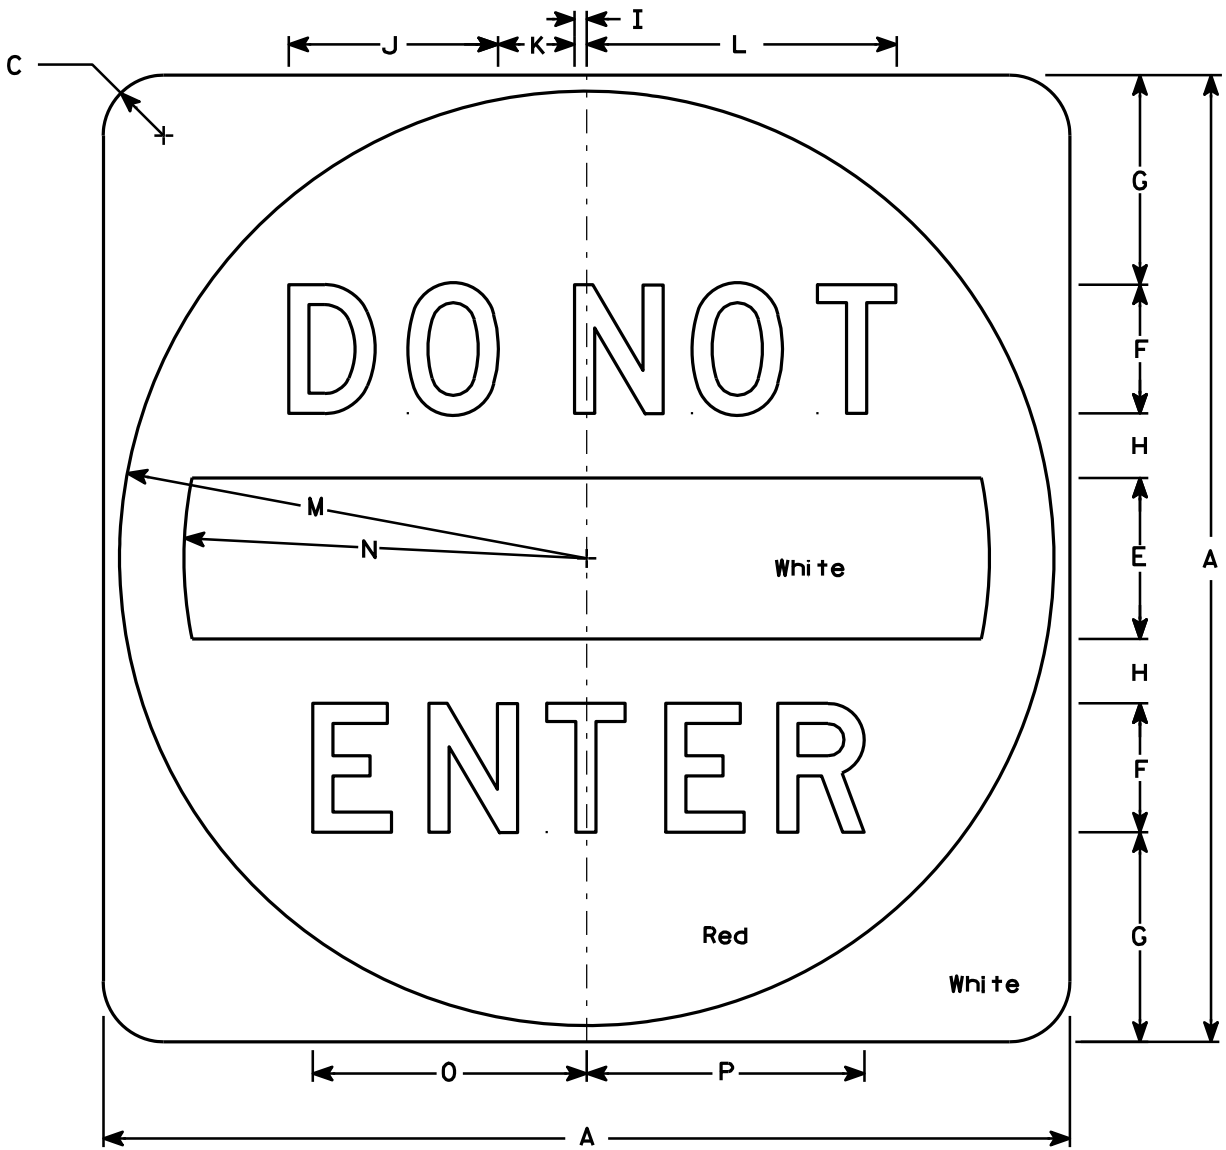

R5 - 1

SIZE	A	B	C	D	E	F	G	H	I	J	K	L	M	N	O	P	Q	R	S	T	U	V	W	X	Y	Z	Area sq. ft.
1																											
2S	30		1 7⁄8		5	4	6 1⁄2	2	3⁄8	6 1⁄2	2 3⁄8	9 5⁄8	14 1⁄2	12 1⁄2	8 1⁄2	8 5⁄8											6.26
2M	36		2 1⁄4		6	5	7 1⁄2	2 1⁄2	1⁄2	8 1⁄8	3	12 1⁄8	17 1⁄2	15	10 5⁄8	10 3⁄4											9.0
3	36		2 1⁄4		6	5	7 1⁄2	2 1⁄2	1⁄2	8 1⁄8	3	12 1⁄8	17 1⁄2	15	10 5⁄8	10 3⁄4											9.0
4	36		2 1⁄4		6	5	7 1⁄2	2 1⁄2	1⁄2	8 1⁄8	3	12 1⁄8	17 1⁄2	15	10 5⁄8	10 3⁄4											9.0
5	48		3		8	6	11	3	5⁄8	9 3⁄4	3 5⁄8	14 1⁄2	23 1⁄2	20	12 3⁄4	12 7⁄8											16.0

PROJECT NO:

HWY:

COUNTY:

SHEET NO: 148

E


STANDARD SIGN

R5 - 1

WISCONSIN DEPT OF TRANSPORTATION

APPROVED *Matthew R. Rauch*
for State Traffic Engineer

DATE 12/17/10 PLATE NO. R5-1.15

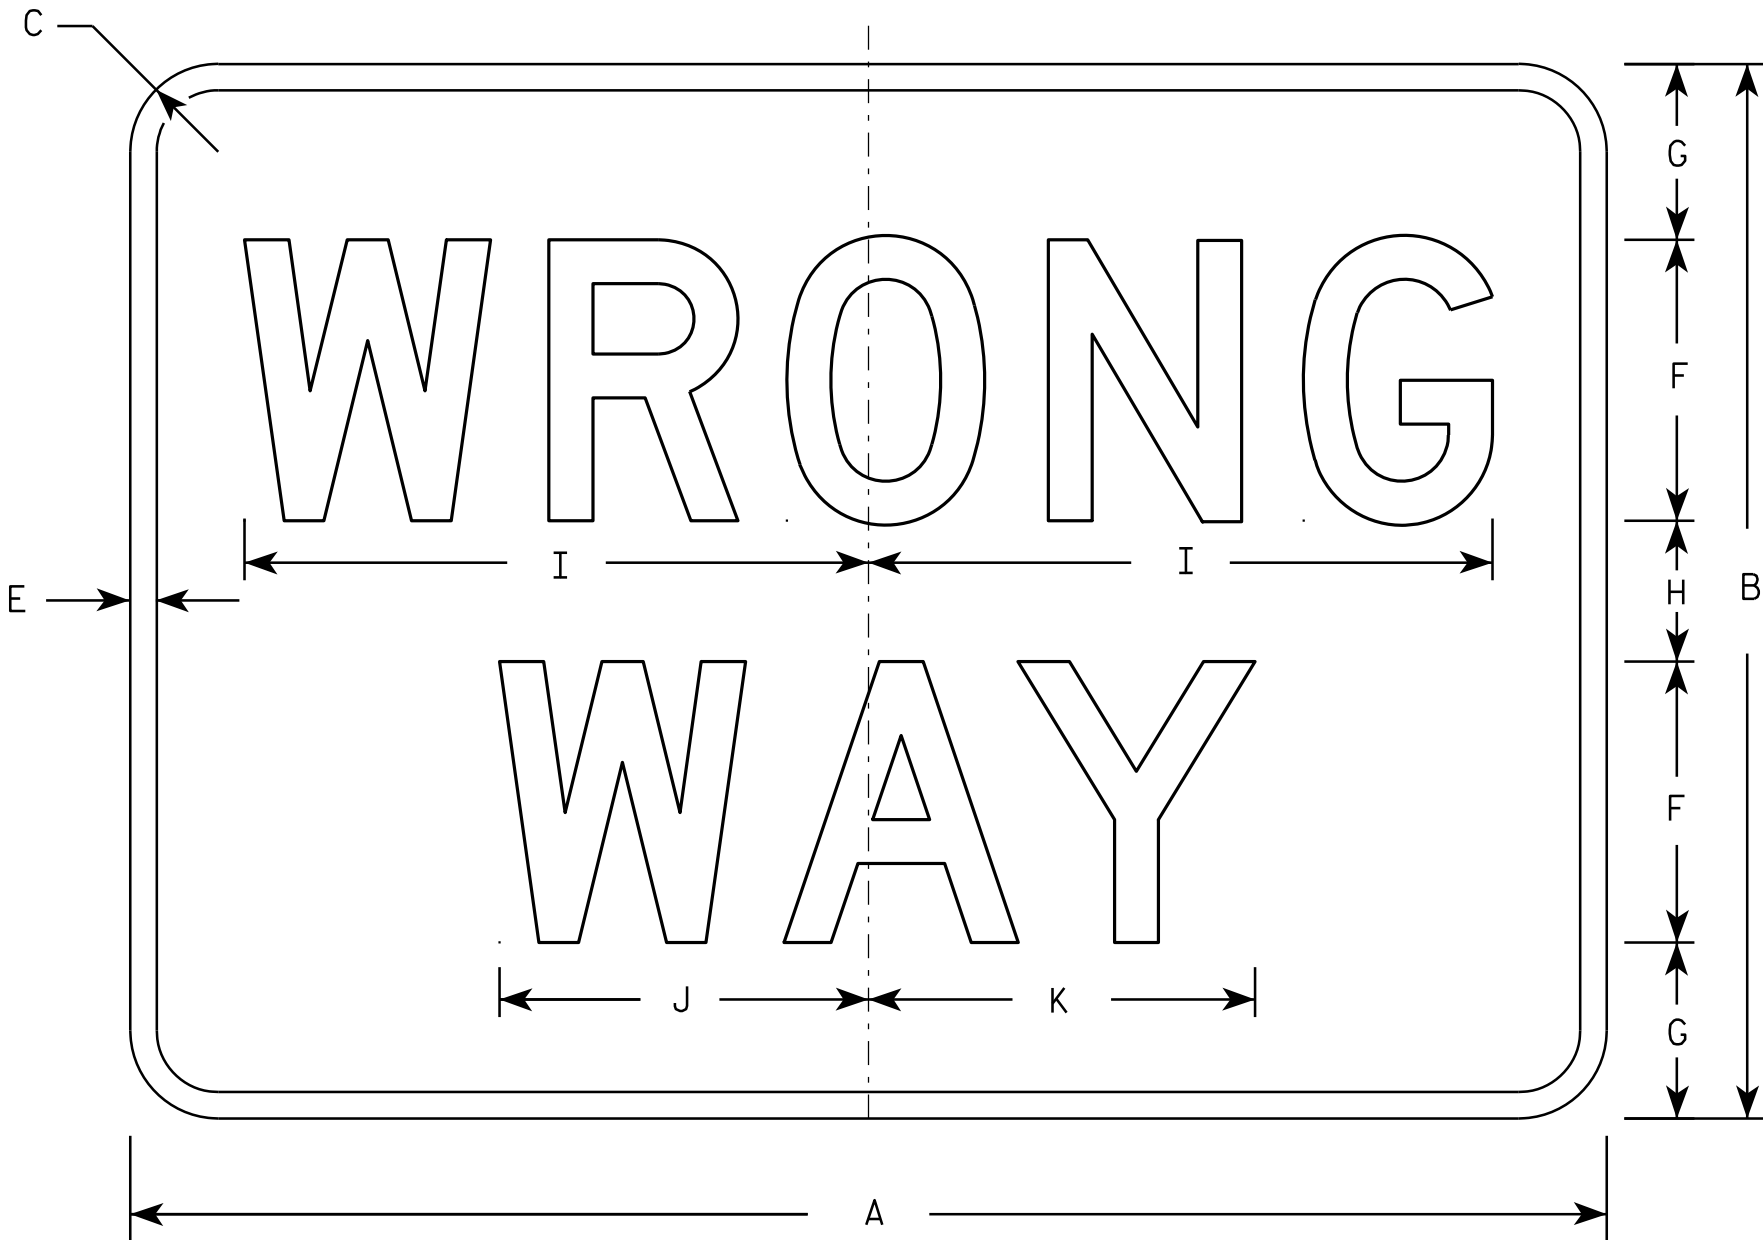

R5-1A

NOTES

- 1. Sign is Type II - Type H Reflective - reference WIS DOT Standard Specification for HIGHWAY and STRUCTURE CONSTRUCTION latest edition.
- 2. Color:
 - Background - Red
 - Message - White
- 3. Message Series - D
- 4. Corners may be square or rounded when base material is plywood but borders shall be rounded as shown. When base material is metal, the corners and borders shall be rounded.


SIZE	A	B	C	D	E	F	G	H	I	J	K	L	M	N	O	P	Q	R	S	T	U	V	W	X	Y	Z	Area sq. ft.
1	30	18	1 1/2		1/2	5	3	2	11	6 1/2	6 7/8																3.75
2S	36	24	2		5/8	6	4 1/2	3	13 1/4	7 7/8	8 1/4																6.00
2M	42	30	2 1/2		3/4	8	5	4	17 3/4	10 1/2	11																8.75
3	42	30	2 1/2		3/4	8	5	4	17 3/4	10 1/2	11																8.75
4	42	30	2 1/2		3/4	8	5	4	17 3/4	10 1/2	11																8.75
5	42	30	2 1/2		3/4	8	5	4	17 3/4	10 1/2	11																8.75

STANDARD SIGN
R5-1A

WISCONSIN DEPT OF TRANSPORTATION

APPROVED *Matthew R. Rauch*
for State Traffic Engineer

DATE 12/17/10 PLATE NO. R5-1A.2

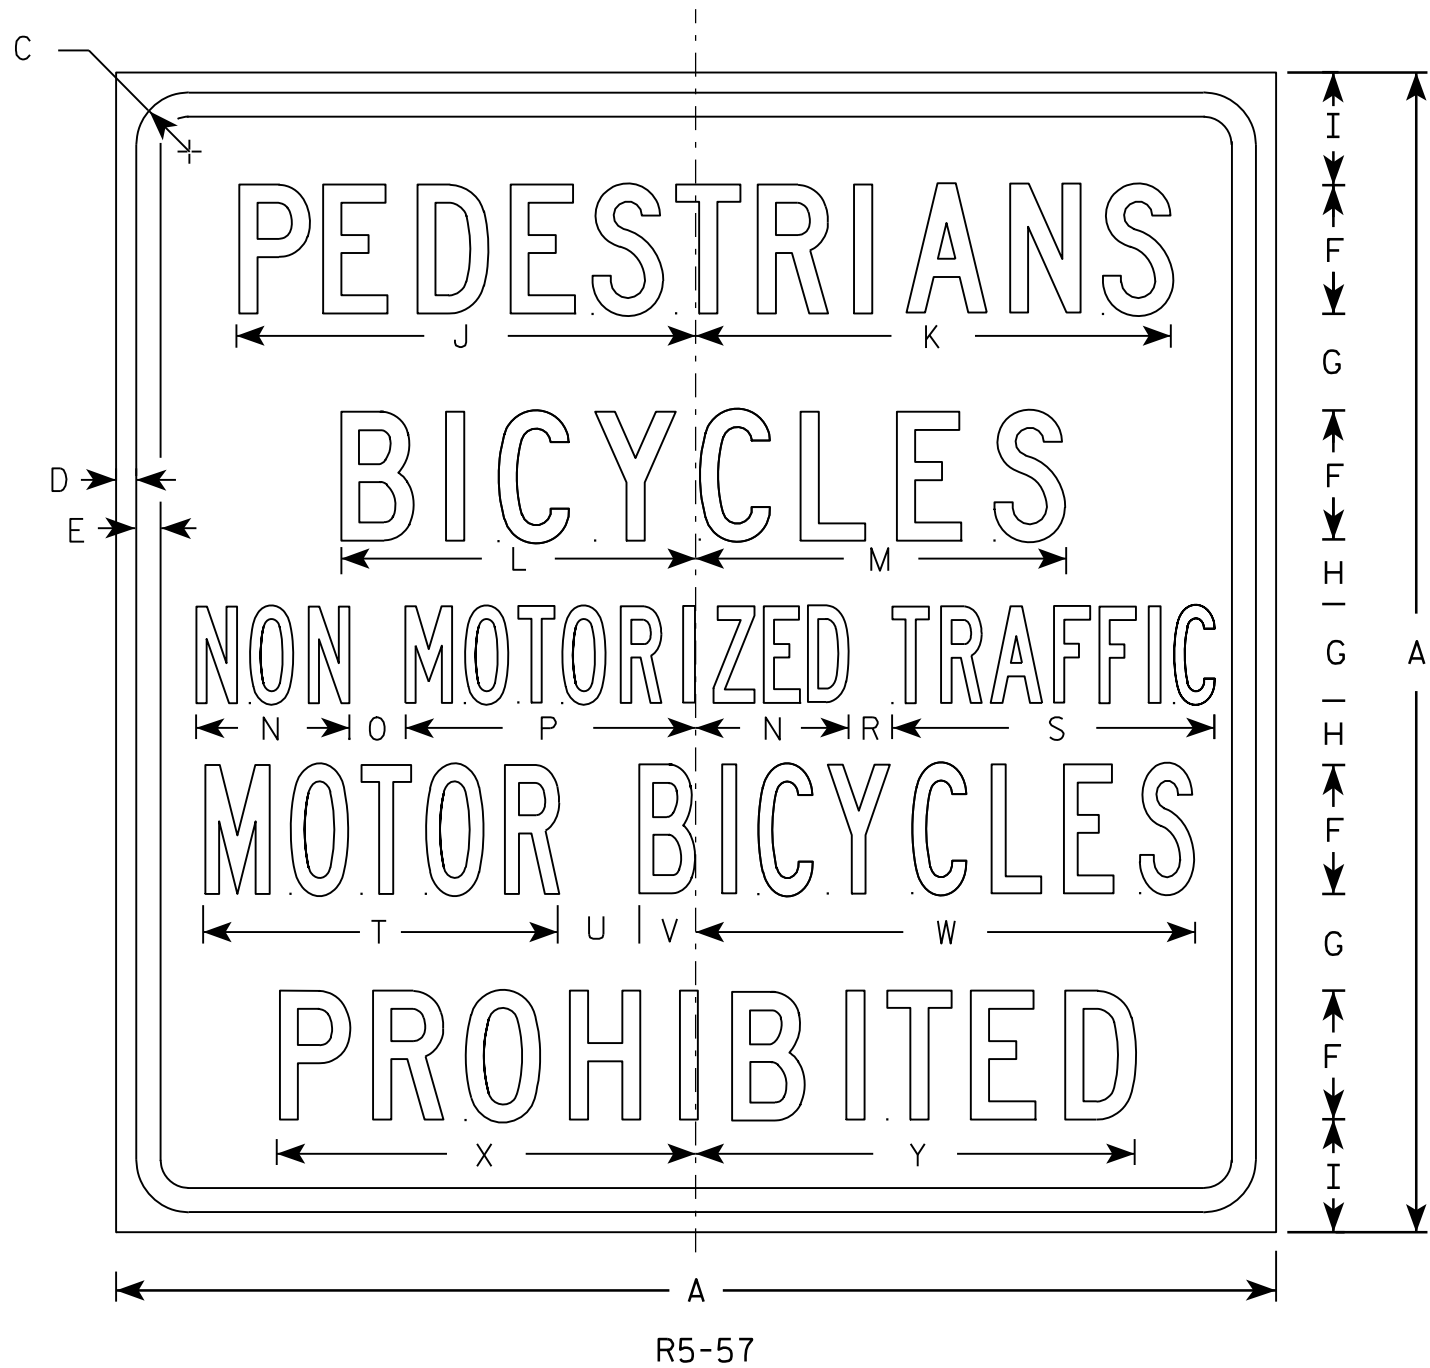

NOTES


1. Sign is Type II - Type H Reflective - reference WIS DOT Standard Specification for HIGHWAY and STRUCTURE CONSTRUCTION latest edition.
2. Color:
Background - White
Message - Black
3. Message Series - Lines 1, 2, and 5 are Series C.
Lines 3 and 4 are Series B.
4. Corners may be square or rounded when base material is plywood but borders shall be rounded as shown. When base material is metal, the corners and borders shall be rounded.

7

7

SIZE	A	B	C	D	E	F	G	H	I	J	K	L	M	N	O	P	Q	R	S	T	U	V	W	X	Y	Z	Area sq. ft.
1																											
2S																											
2M																											
3																											
4	36		1 5⁄8	5⁄8	3⁄4	4	3	2	3 1⁄2	14 1⁄4	14 7⁄8	11	11 1⁄2	4 3⁄4	1 3⁄4	9		1 3⁄8	10	11	2 1⁄2	1 3⁄4	15 1⁄2	13	13 5⁄8		9.0
5	36		1 5⁄8	5⁄8	3⁄4	4	3	2	3 1⁄2	14 1⁄4	14 7⁄8	11	11 1⁄2	4 3⁄4	1 3⁄4	9		1 3⁄8	10	11	2 1⁄2	1 3⁄4	15 1⁄2	13	13 5⁄8		9.0

STANDARD SIGN R5-57	
WISCONSIN DEPT OF TRANSPORTATION	
APPROVED	<i>Matthew R. Rauch</i> for State Traffic Engineer
DATE 3/29/2011	PLATE NO. R5-57.10

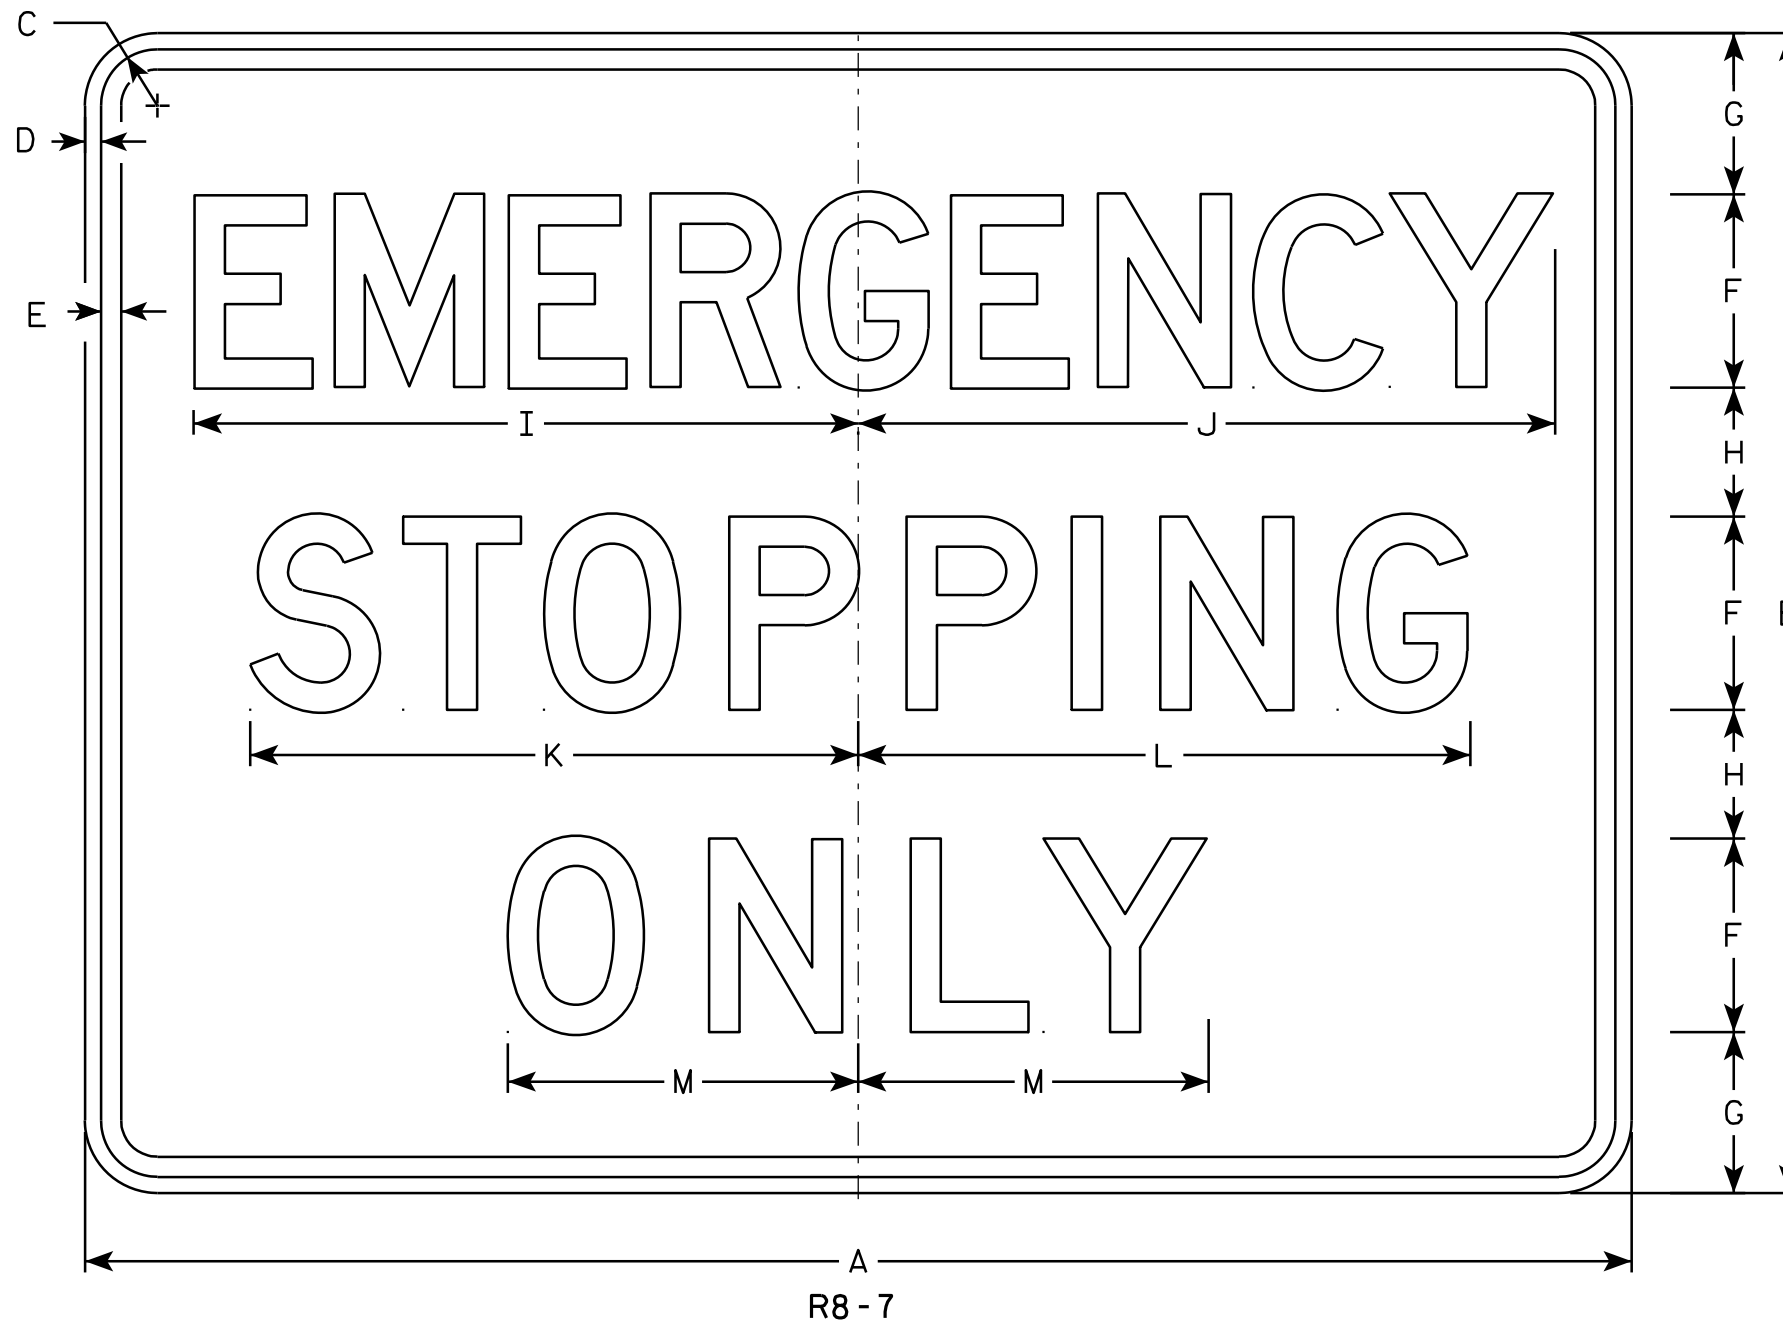

NOTES

1. Sign is Type II - Type H Reflective - reference WIS DOT Standard Specification for HIGHWAY and STRUCTURE CONSTRUCTION latest edition.
2. Color:
Background - White
Message - Black
3. Message Series - D
4. Corners may be square or rounded when base material is plywood but borders shall be rounded as shown. When base material is metal, the corners and borders shall be rounded.

7

7

SIZE	A	B	C	D	E	F	G	H	I	J	K	L	M	N	O	P	Q	R	S	T	U	V	W	X	Y	Z	Area sq. ft.
1																											
2S																											
2M																											
3																											
4	48	36	1 ¾	½	⅝	6	5	4	20 ⅝	21 ⅝	18 ⅞	19	10 ⅞														12.0
5	48	36	1 ¾	½	⅝	6	5	4	20 ⅝	21 ⅝	18 ⅞	19	10 ⅞														12.0

STANDARD SIGN


R8-7

WISCONSIN DEPT OF TRANSPORTATION

APPROVED *Matthew R. Rauch*
for State Traffic Engineer



DATE 3/31/2011 PLATE NO. R8-7.6

PROJECT NO: HWY: COUNTY: SHEET NO: 151 E

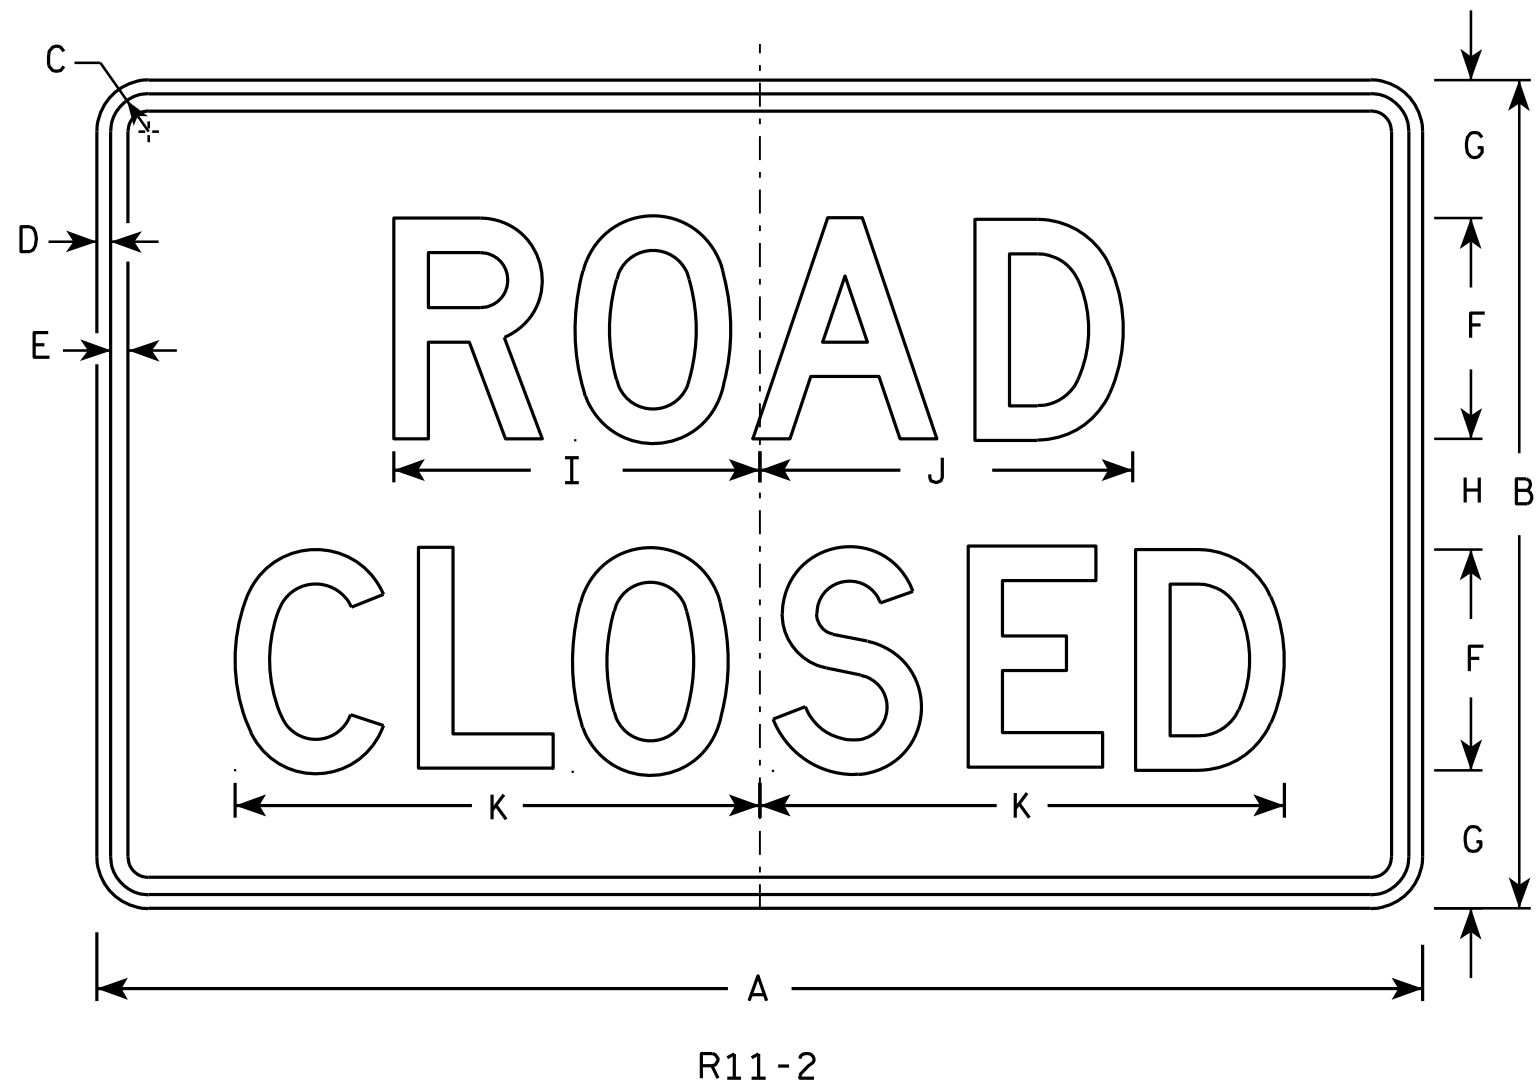

NOTES

1. Sign is Type II - Type H Reflective - reference WIS DOT Standard Specification for HIGHWAY and STRUCTURE CONSTRUCTION latest edition.
2. Color:
Background - White
Message - Black
3. Message Series - D
4. Corners may be square or rounded when base material is plywood but borders shall be rounded as shown. When base material is metal, the corners and borders shall be rounded.
5. Modify the message as required.

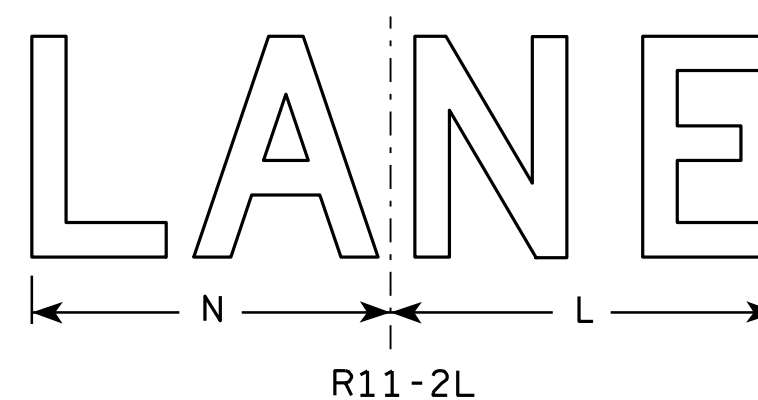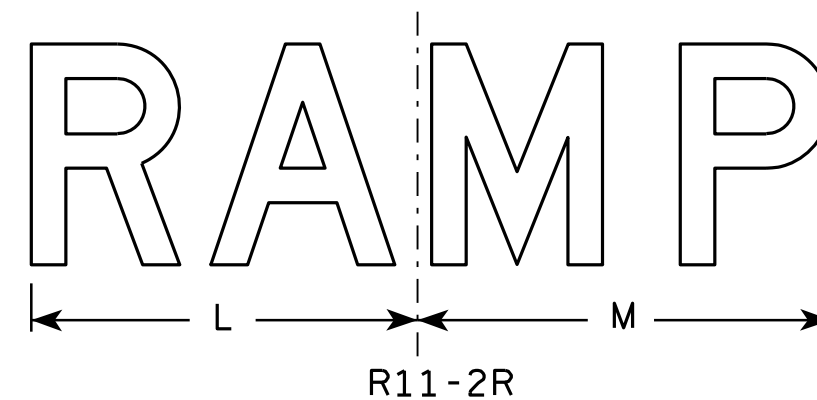


SIZE	A	B	C	D	E	F	G	H	I	J	K	L	M	N	O	P	Q	R	S	T	U	V	W	X	Y	Z	Area sq. ft.
1																											
2S	48	30	1 3⁄8	1⁄2	5⁄8	8	5	4	13 1⁄4	13 1⁄2	19	14	15	13													10.0
2M	48	30	1 3⁄8	1⁄2	5⁄8	8	5	4	13 1⁄4	13 1⁄2	19	14	15	13													10.0
3	48	30	1 3⁄8	1⁄2	5⁄8	8	5	4	13 1⁄4	13 1⁄2	19	14	15	13													10.0
4	48	30	1 3⁄8	1⁄2	5⁄8	8	5	4	13 1⁄4	13 1⁄2	19	14	15	13													10.0
5	48	30	1 3⁄8	1⁄2	5⁄8	8	5	4	13 1⁄4	13 1⁄2	19	14	15	13													10.0

STANDARD SIGN R11-2


WISCONSIN DEPT OF TRANSPORTATION
APPROVED *Matthew R. Rauch*
for State Traffic Engineer
DATE 4/1/11 PLATE NO. R11-2.10

PROJECT NO: HWY: COUNTY: SHEET NO: 152 E

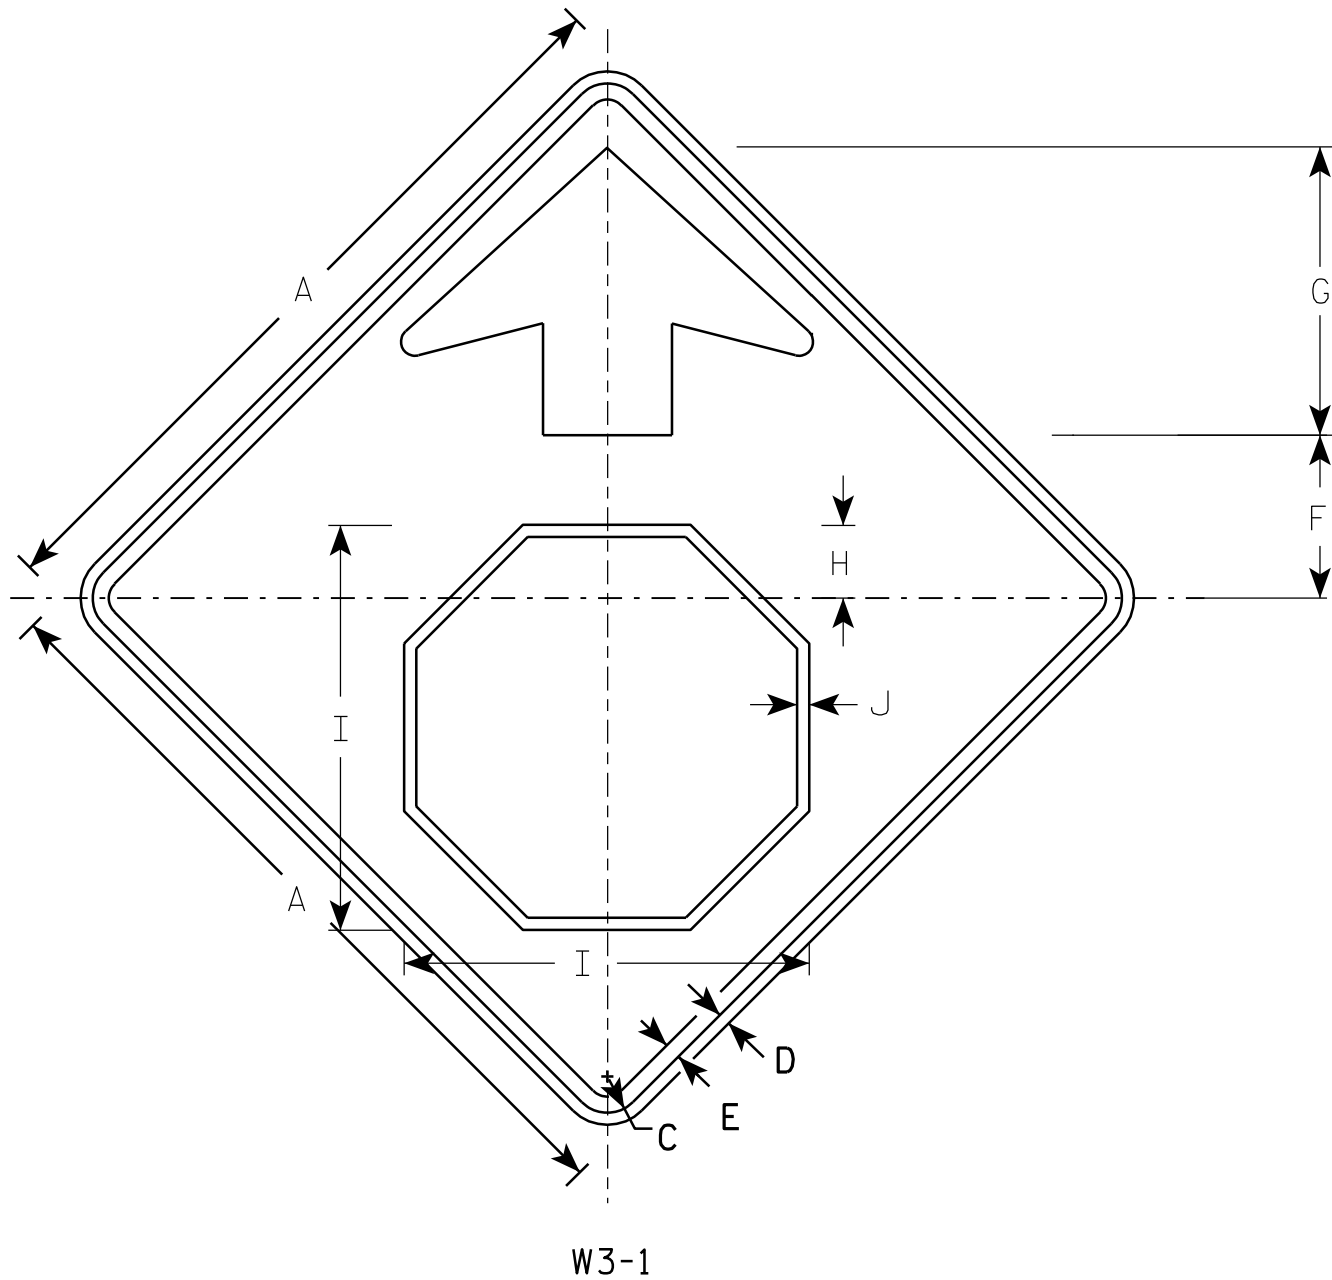

NOTES

1. All Signs Type II - Type F Reflective - reference WIS DOT Standard Specification for HIGHWAY and STRUCTURE CONSTRUCTION latest edition.
2. Color:
Background - YELLOW
Arrow & Border - BLACK
Stop Symbol - WHITE BORDER ON RED BACKGROUND

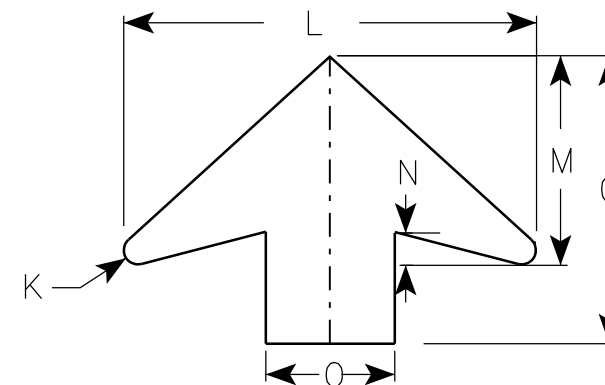

ARROW DETAIL

SIZE	A	B	C	D	E	F	G	H	I	J	K	L	M	N	O	P	Q	R	S	T	U	V	W	X	Y	Z	Area sq. ft.
1	30		1 3/8	1/2	5/8	6 1/4	11 1/4	2 7/8	15 3/4	1/2	1/2	16	8	1 1/4	5												6.25
2S	36		1 5/8	5/8	3/4	7 1/2	13 1/2	3 1/2	19	5/8	5/8	19 1/4	9 3/4	1 5/8	6												9.0
2M	36		1 5/8	5/8	3/4	7 1/2	13 1/2	3 1/2	19	5/8	5/8	19 1/4	9 3/4	1 5/8	6												9.0
3	36		1 5/8	5/8	3/4	7 1/2	13 1/2	3 1/2	19	5/8	5/8	19 1/4	9 3/4	1 5/8	6												9.0
4	48		2 1/4	3/4	1	10	17 7/8	4 1/2	25 1/8	3/4	7/8	25 5/8	13	2	8												16.0
5	48		2 1/4	3/4	1	10	17 7/8	4 1/2	25 1/8	3/4	7/8	25 5/8	13	2	8												16.0

PROJECT NO:


STANDARD SIGN
W3-1

WISCONSIN DEPT OF TRANSPORTATION

APPROVED *Matthew R. Rauch*
for State Traffic Engineer
DATE 6/7/10 PLATE NO. W3-1.12

SHEET NO: 153

E

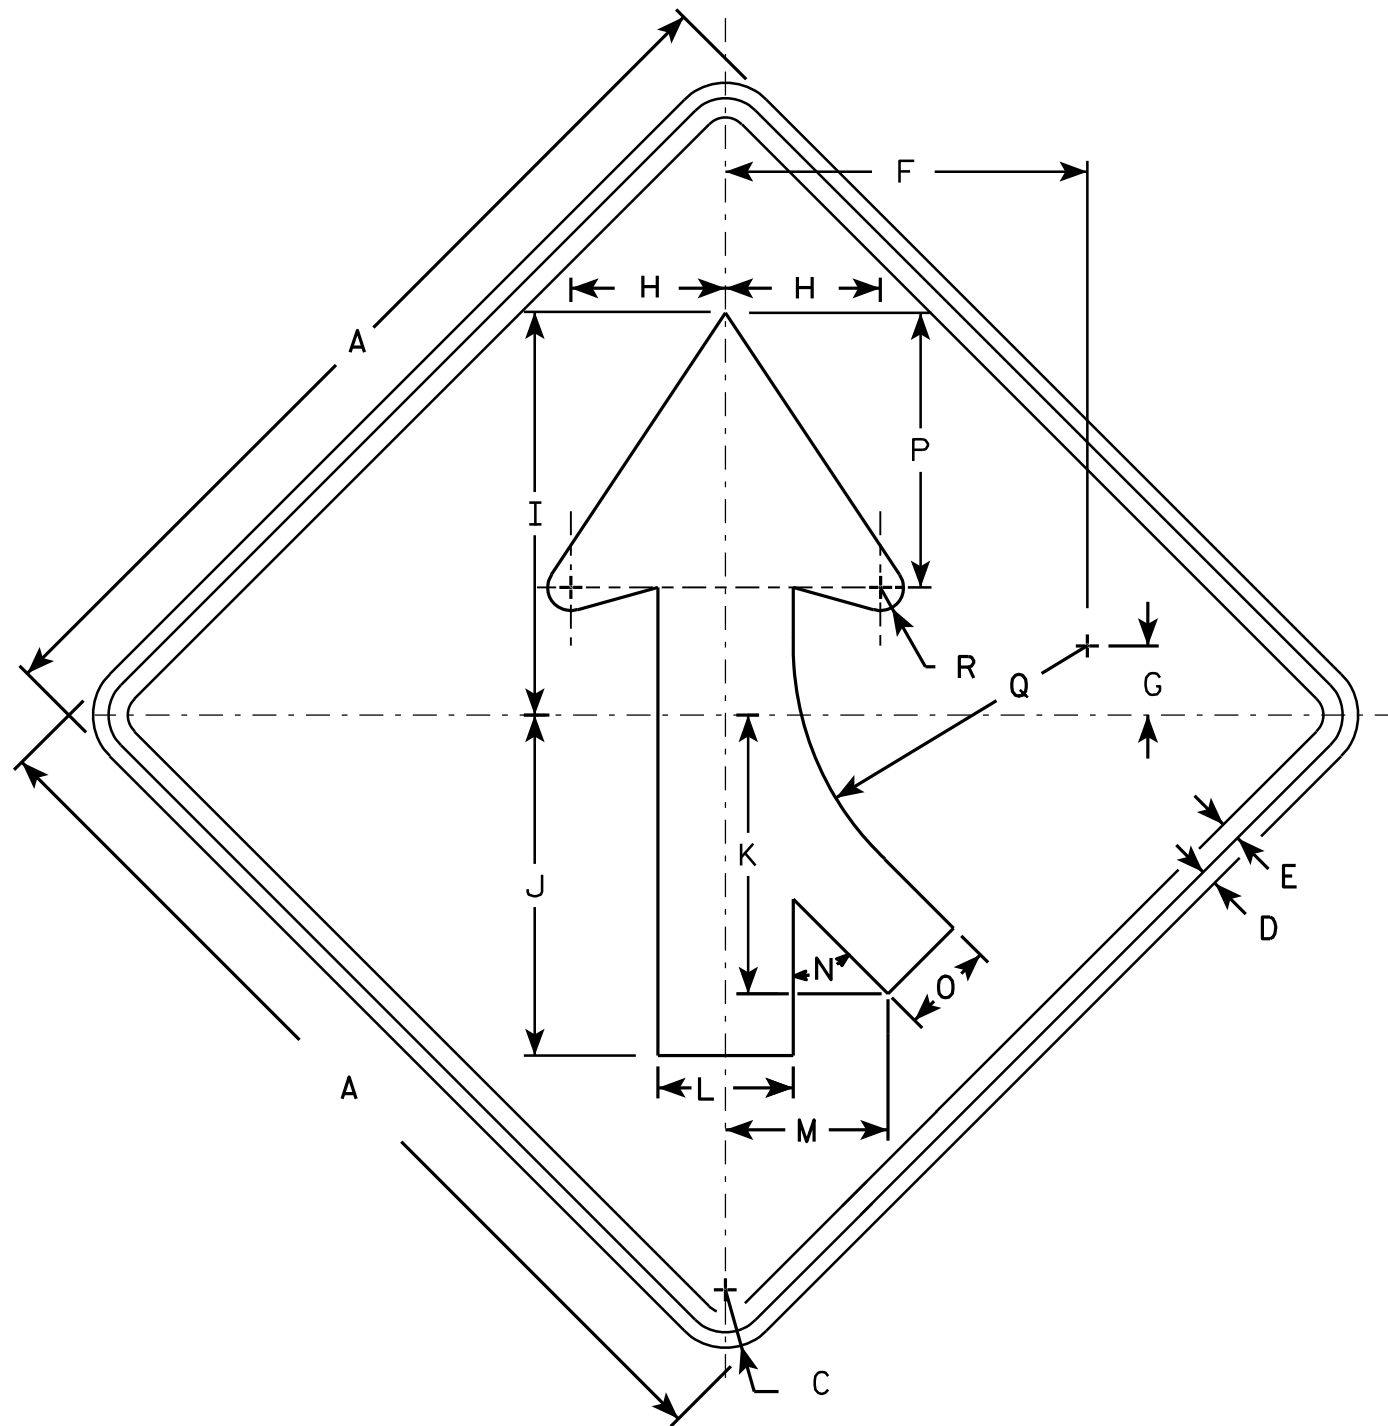

W4-1 R

NOTES

1. Sign is Type II - Type F Reflective - reference WIS DOT Standard Specification for HIGHWAY and STRUCTURE CONSTRUCTION latest edition.
2. Color:
Background - Yellow
Message - Black
3. Corners may be square or rounded when base material is plywood but borders shall be rounded as shown. When base material is metal, the corners and borders shall be rounded.
4. W4-1L is the same as W4-1R except the arrow is reversed along the vertical centerline.

SIZE	A	B	C	D	E	F	G	H	I	J	K	L	M	N	O	P	O	R	S	T	U	V	W	X	Y	Z	Area sq. ft.
1	30		1 ³ / ₈	1/2	5/8	11 ⁵ / ₈	2 1/2	5	13	11	9	4 ³ / ₈	5 1/4	45°	3	8 ⁷ / ₈	9 1/2	3/4									6.25
2S	36		1 ⁵ / ₈	5/8	3/4	14	2 ³ / ₄	6	15 ³ / ₄	13 1/4	10 1/4	5 1/4	6 ³ / ₈	45°	3 ⁵ / ₈	10 ⁵ / ₈	11 ³ / ₈	7/8									9.0
2M	36		1 ⁵ / ₈	5/8	3/4	14	2 ³ / ₄	6	15 ³ / ₄	13 1/4	10 1/4	5 1/4	6 ³ / ₈	45°	3 ⁵ / ₈	10 ⁵ / ₈	11 ³ / ₈	7/8									9.0
3	36		1 ⁵ / ₈	5/8	3/4	14	2 ³ / ₄	6	15 ³ / ₄	13 1/4	10 1/4	5 1/4	6 ³ / ₈	45°	3 ⁵ / ₈	10 ⁵ / ₈	11 ³ / ₈	7/8									9.0
4	48		2 1/4	3/4	1	18 ³ / ₄	3 ⁵ / ₈	8	20 1/2	17 1/2	14 ³ / ₈	7	8 ³ / ₈	45°	4 ³ / ₄	14 1/4	15 1/4	1 1/4									16.0
5	48		2 1/4	3/4	1	18 ³ / ₄	3 ⁵ / ₈	8	20 1/2	17 1/2	14 ³ / ₈	7	8 ³ / ₈	45°	4 ³ / ₄	14 1/4	15 1/4	1 1/4									16.0

STANDARD SIGN

W4 - 1

WISCONSIN DEPT OF TRANSPORTATION

APPROVED *Matthew R. Rauch*
for State Traffic Engineer

DATE 03/12/13 PLATE NO. W4-1.14


PROJECT NO:

HWY:

COUNTY:

SHEET NO: 154

E

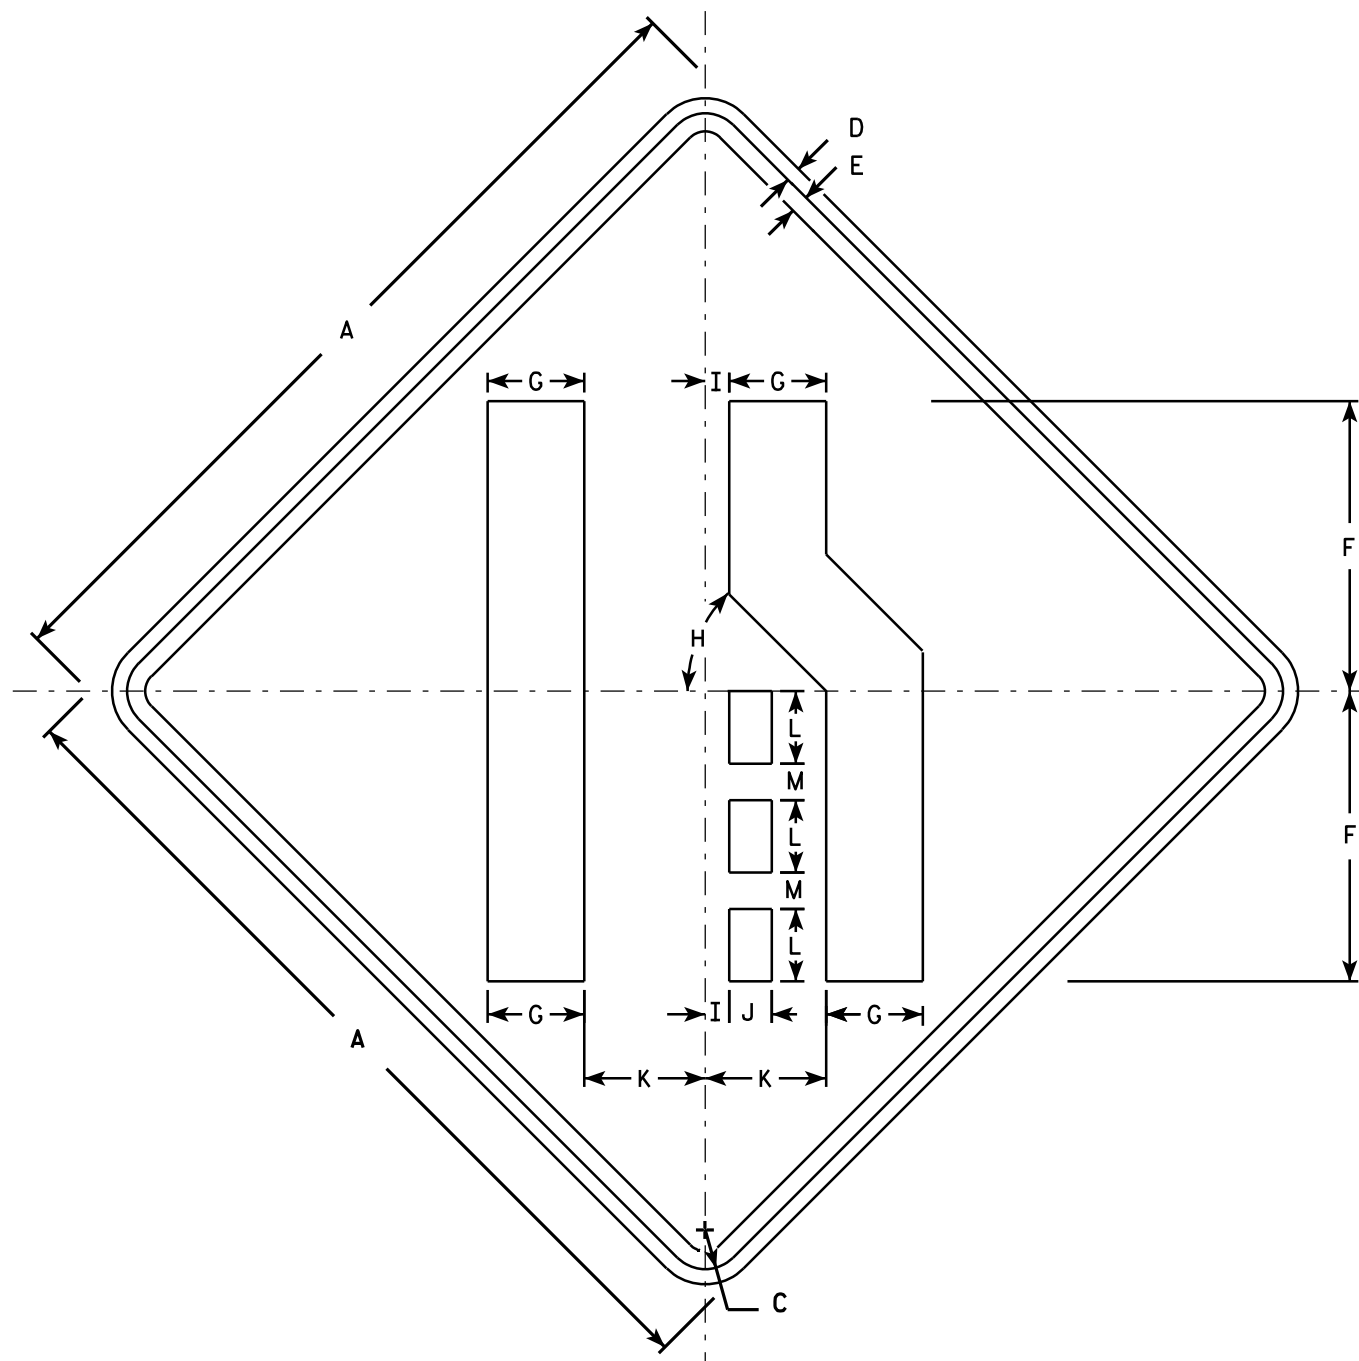

W4-2R

NOTES

1. Sign is Type II - Type F Reflective - reference WIS DOT Standard Specification for HIGHWAY and STRUCTURE CONSTRUCTION latest edition.
2. Color:
Background - Yellow
Message - Black
3. Corners may be square or rounded when base material is plywood but borders shall be rounded as shown. When base material is metal, the corners and borders shall be rounded.
4. W4-2L is the same as W4-2R except the symbols is reversed along the vertical centerline.

SIZE	A	B	C	D	E	F	G	H	I	J	K	L	M	N	O	P	Q	R	S	T	U	V	W	X	Y	Z	Area sq. ft.
1	30		1 3⁄8	1⁄2	5⁄8	10	3 3⁄8	45°	7⁄8	1 1⁄2	4 1⁄4	2 1⁄2	1 1⁄4														6.25
2S	36		1 5⁄8	5⁄8	3⁄4	12	4	45°	1	1 3⁄4	5	3	1 1⁄2														9.0
2M	36		1 5⁄8	5⁄8	3⁄4	12	4	45°	1	1 3⁄4	5	3	1 1⁄2														9.0
3	36		1 5⁄8	5⁄8	3⁄4	12	4	45°	1	1 3⁄4	5	3	1 1⁄2														9.0
4	48		2 1⁄4	3⁄4	1	16	5 3⁄8	45°	1 1⁄4	2 3⁄8	6 3⁄4	4	2														16.0
5	48		2 1⁄4	3⁄4	1	16	5 3⁄8	45°	1 1⁄4	2 3⁄8	6 3⁄4	4	2														16.0

STANDARD SIGN W4-2


WISCONSIN DEPT OF TRANSPORTATION

APPROVED *Matthew R. Rauch*
for State Traffic Engineer

DATE 3/12/13 PLATE NO. W4-2.14

PROJECT NO:

SHEET NO: 155

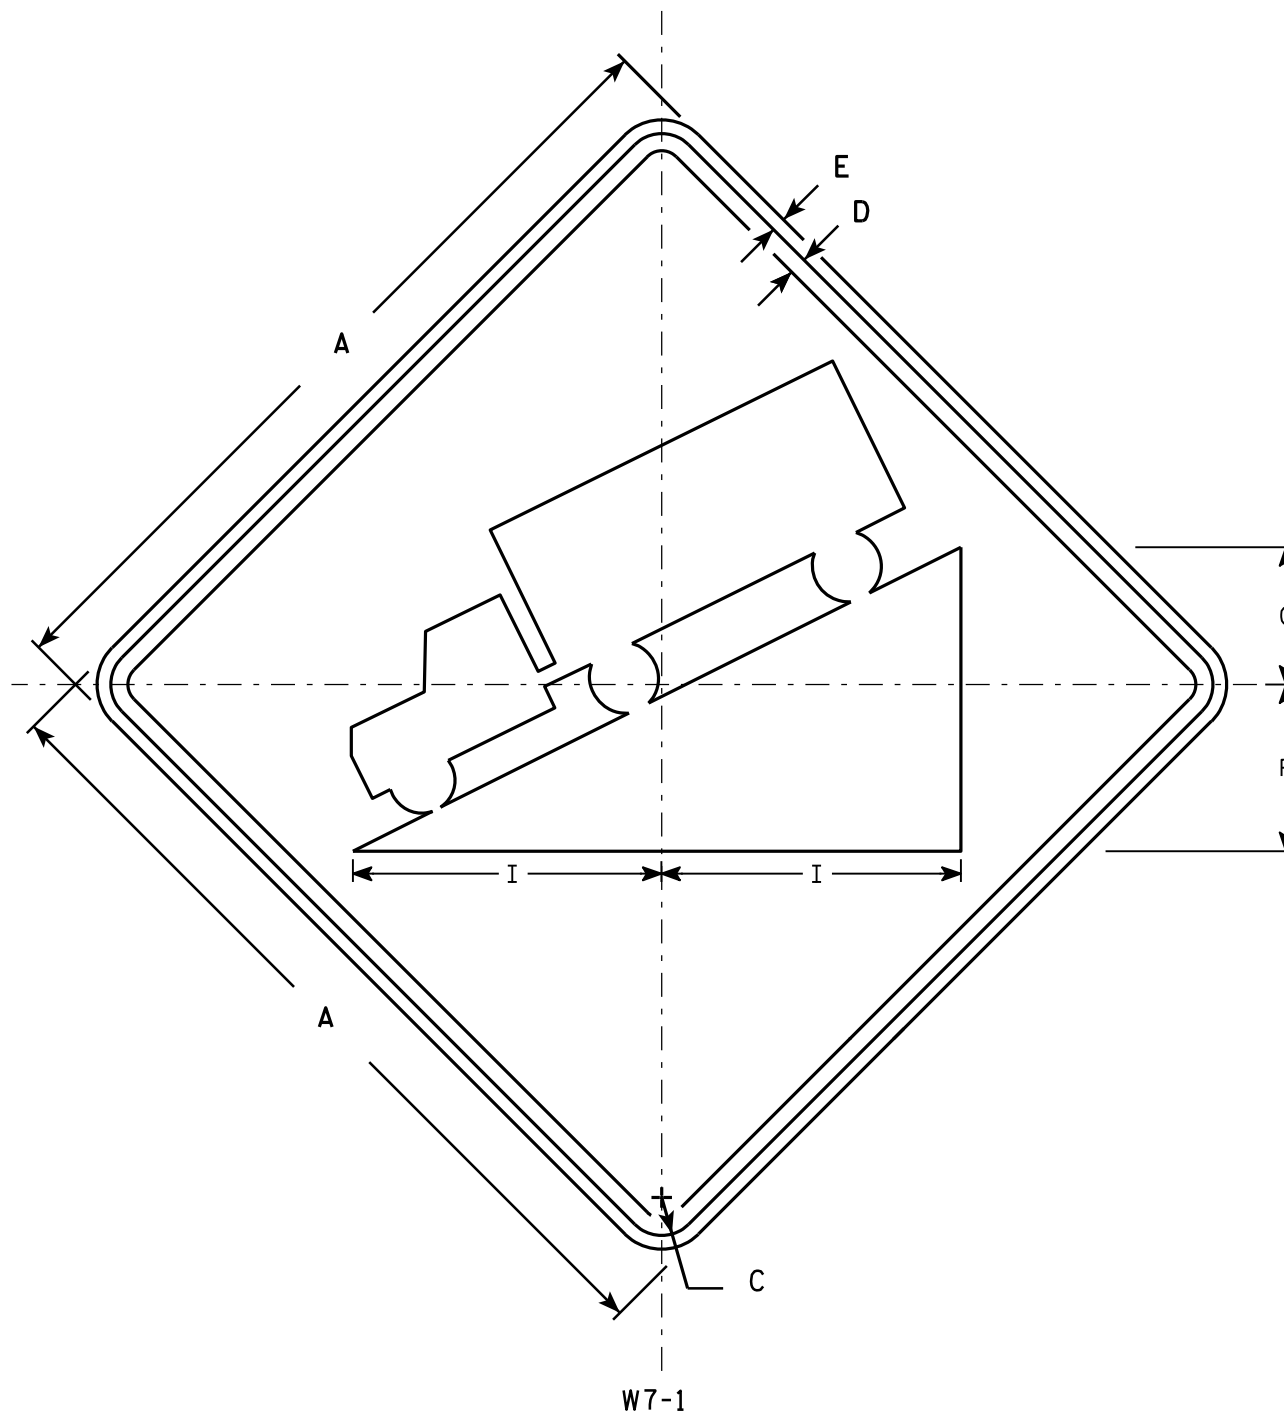

NOTES

1. Sign is Type II - Type F Reflective - reference WIS DOT Standard Specification for HIGHWAY and STRUCTURE CONSTRUCTION latest edition.
2. Color:
Background - Yellow
Message - Black
3. Message Series - D
4. Corners may be square or rounded when base material is plywood but borders shall be rounded as shown. When base material is metal, the corners and borders shall be rounded.

W7-1

SIZE	A	B	C	D	E	F	G	H	I	J	K	L	M	N	O	P	Q	R	S	T	U	V	W	X	Y	Z	Area sq. ft.
1	24		1 1/8	3/8	3/8	5	4		8 3/4																		4.0
2S	30		1 3/8	1/2	5/8	6	5		11																		6.25
2M	36		1 5/8	5/8	3/4	7 1/4	6		13 1/4																		9.0
3	36		1 5/8	5/8	3/4	7 1/4	6		13 1/4																		9.0
4	36		1 5/8	5/8	3/4	7 1/4	6		13 1/4																		9.0
5	48		2 1/4	3/4	1	9 3/4	8		17 1/2																		16.0

STANDARD SIGN W7-1

WISCONSIN DEPT OF TRANSPORTATION

APPROVED *Matthew R. Rauch*
for State Traffic Engineer
DATE 03/12/13 PLATE NO. W7-1.13

PROJECT NO: HWY: COUNTY: SHEET NO: 156 E



NOTES

1. Sign is Type II - Type F Reflective - reference WIS DOT Standard Specification for HIGHWAY and STRUCTURE CONSTRUCTION latest edition.
2. Color:
Background - Yellow
Message - Black
3. Message Series - D
4. Corners may be square or rounded when base material is plywood but borders shall be rounded as shown. When base material is metal, the corners and borders shall be rounded.

SIZE	A	B	C	D	E	F	G	H	I	J	K	L	M	N	O	P	Q	R	S	T	U	V	W	X	Y	Z	Area sq. ft.
1																											
2S	36		1 5/8	5/8	3/4	5	4	2 3/4	1 1/2	13 1/4	13 1/4	4 1/2	5 1/2	6 3/4	8 1/4												9.0
2M	36		1 5/8	5/8	3/4	5	4	2 3/4	1 1/2	13 1/4	13 1/4	4 1/2	5 1/2	6 3/4	8 1/4												9.0
3																											
4	48		2 1/4	3/4	1	8	5	4	2	17 5/8	17 3/4	5 1/2	6 3/4	8 3/4	10 3/8												16.0
5																											

STANDARD SIGN


W8-69

WISCONSIN DEPT OF TRANSPORTATION

APPROVED *Matthew R. Rauch*
For State Traffic Engineer


DATE 03/18/13 PLATE NO. W8-69.4

PROJECT NO: HWY: COUNTY: SHEET NO: 157 E

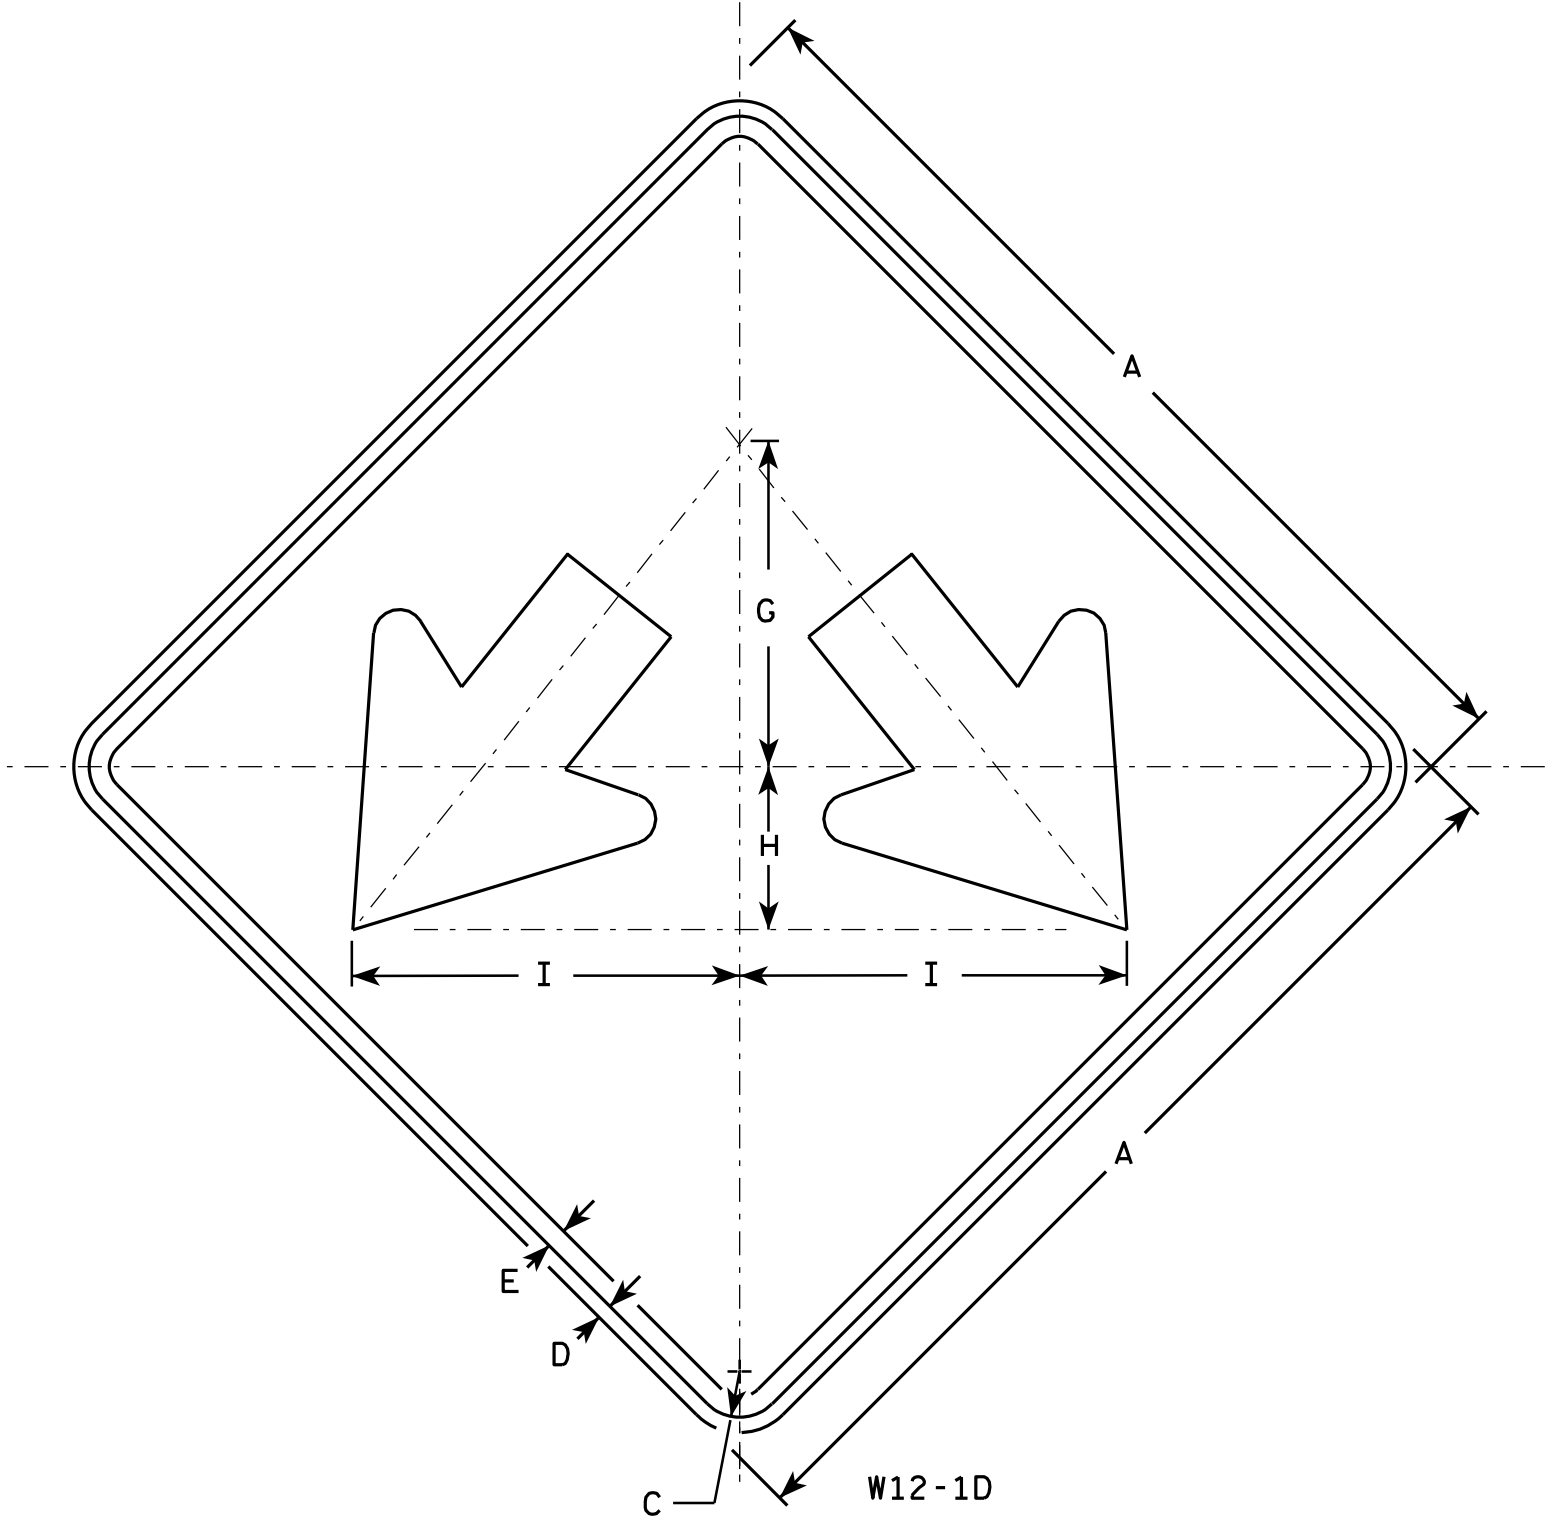

NOTES

- 1. Sign is Type II - Type F Reflective - reference WIS DOT Standard Specification for HIGHWAY and STRUCTURE CONSTRUCTION latest edition.
- 2. Color:
Background - Yellow
Message - Black
- 3. Corners may be square or rounded when base material is plywood but borders shall be rounded as shown. When base material is metal, the corners and borders shall be rounded.

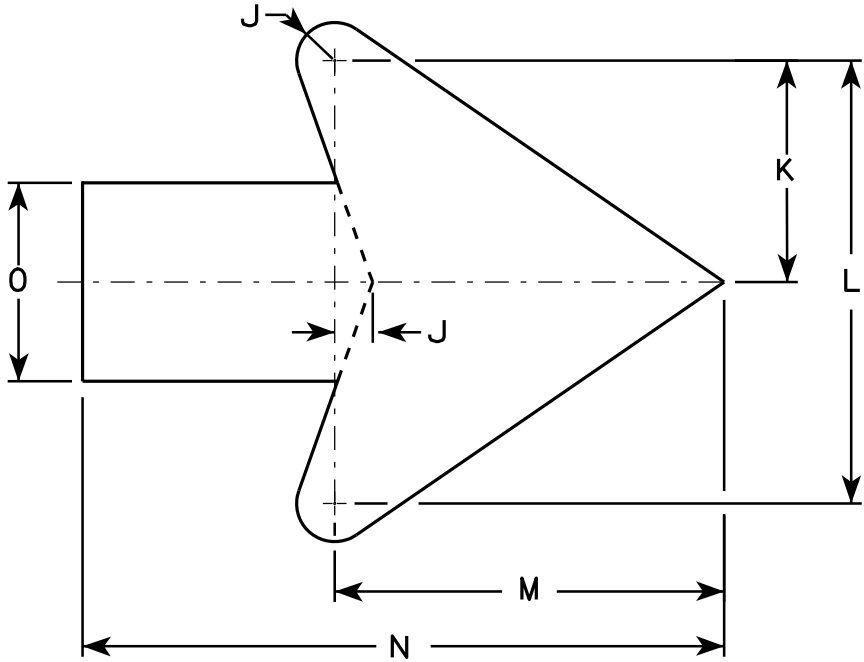

Arrow Detail


SIZE	A	B	C	D	E	F	G	H	I	J	K	L	M	N	O	P	Q	R	S	T	U	V	W	X	Y	Z	Area sq. ft.
1																											
2S	24		1 1/8	1/2	3/8		8	4	9 1/2	3/8	3 3/8	7 1/4	6 3/8	10 3/8	3 1/4												4.0
2M	24		1 1/8	1/2	3/8		8	4	9 1/2	3/8	3 3/8	7 1/4	6 3/8	10 3/8	3 1/4												4.0
3	30		1 3/8	1/2	5/8		10	5	11 7/8	3/4	4 1/2	9	7 7/8	13	4												6.25
4	36		1 3/8	1/2	5/8		12	6	14 1/4	1	5 1/2	10 7/8	9 5/8	15 3/4	4 3/4												9.0
5	48		2 1/4	3/4	1		16	8	19	1 1/4	7 1/4	14 1/2	12 3/4	21	6 1/4												16.0

STANDARD SIGN
W12-1D

WISCONSIN DEPT OF TRANSPORTATION

APPROVED *Matthew R. Rauch*
for State Traffic Engineer

DATE 3/13/13 PLATE NO. W12-1D.15

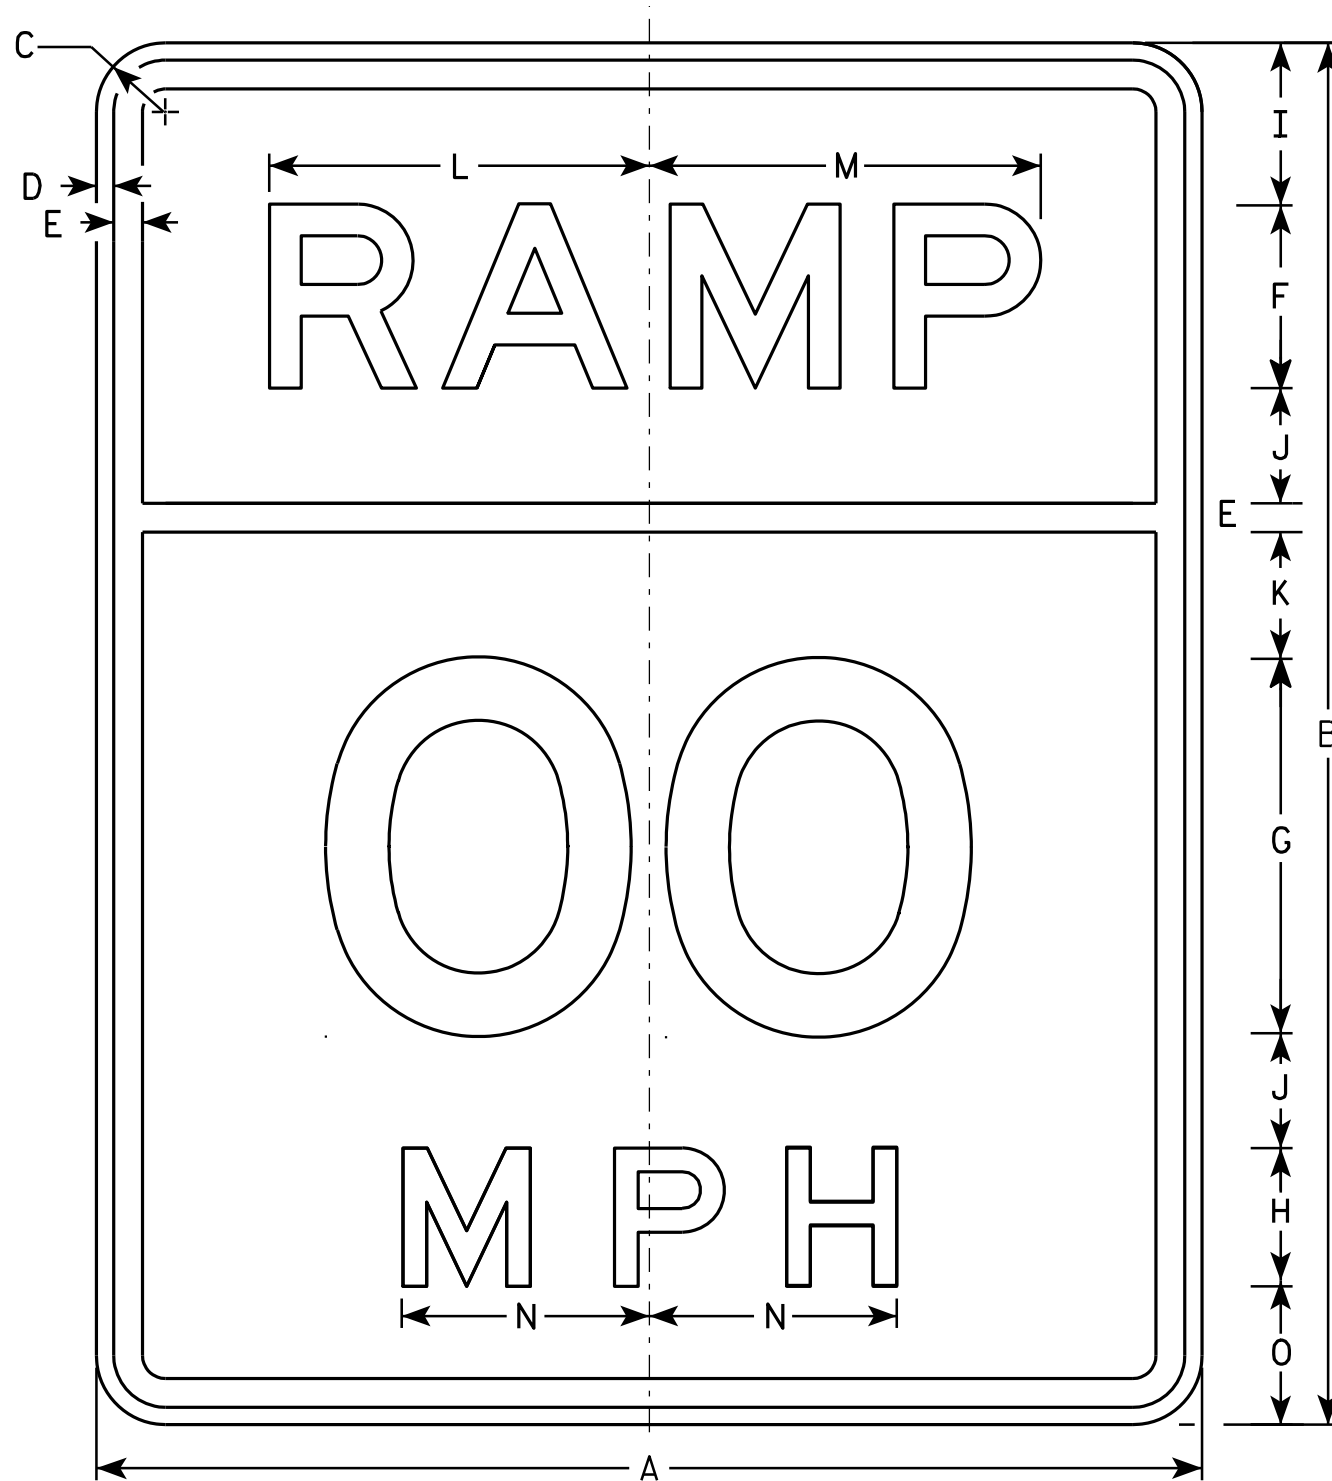

W13-3

NOTES

1. Sign is Type II - Type F Reflective - reference WIS DOT Standard Specification for HIGHWAY and STRUCTURE CONSTRUCTION latest edition.
2. Color:
Background - Yellow
Message - Black
3. Message Series - E
4. Corners may be square or rounded when base material is plywood but borders shall be rounded as shown. When base material is metal, the corners and borders shall be rounded.
5. Substitute appropriate numerals and optically space about centerline to achieve proper balance.

SIZE	A	B	C	D	E	F	G	H	I	J	K	L	M	N	O	P	Q	R	S	T	U	V	W	X	Y	Z	Area sq. ft.
1	24	30	1 1/8	3/8	5/8	4	8	3	3 1/2	2 1/2	2 7/8	8 1/4	8 1/2	5 3/8	3												5.0
2S	24	30	1 1/8	3/8	5/8	4	8	3	3 1/2	2 1/2	2 7/8	8 1/4	8 1/2	5 3/8	3												5.0
2M	24	30	1 1/8	3/8	5/8	4	8	3	3 1/2	2 1/2	2 7/8	8 1/4	8 1/2	5 3/8	3												5.0
3																											
4	36	48	1 5/8	5/8	7/8	6	12	4	6	4 1/8	5 1/8	13 1/2	13 5/8	7 1/8	6												12.0
5	48	60	2 1/4	3/4	1 1/4	8	16	6	7	5	5 3/4	16 1/2	17	10 5/8	6												20.0


STANDARD SIGN
W13-3

WISCONSIN DEPT OF TRANSPORTATION


APPROVED *Matthew R. Rauch*
for State Traffic Engineer

DATE 6/13/13 PLATE NO. W13-3.9


PROJECT NO: HWY: COUNTY: SHEET NO: 159 E

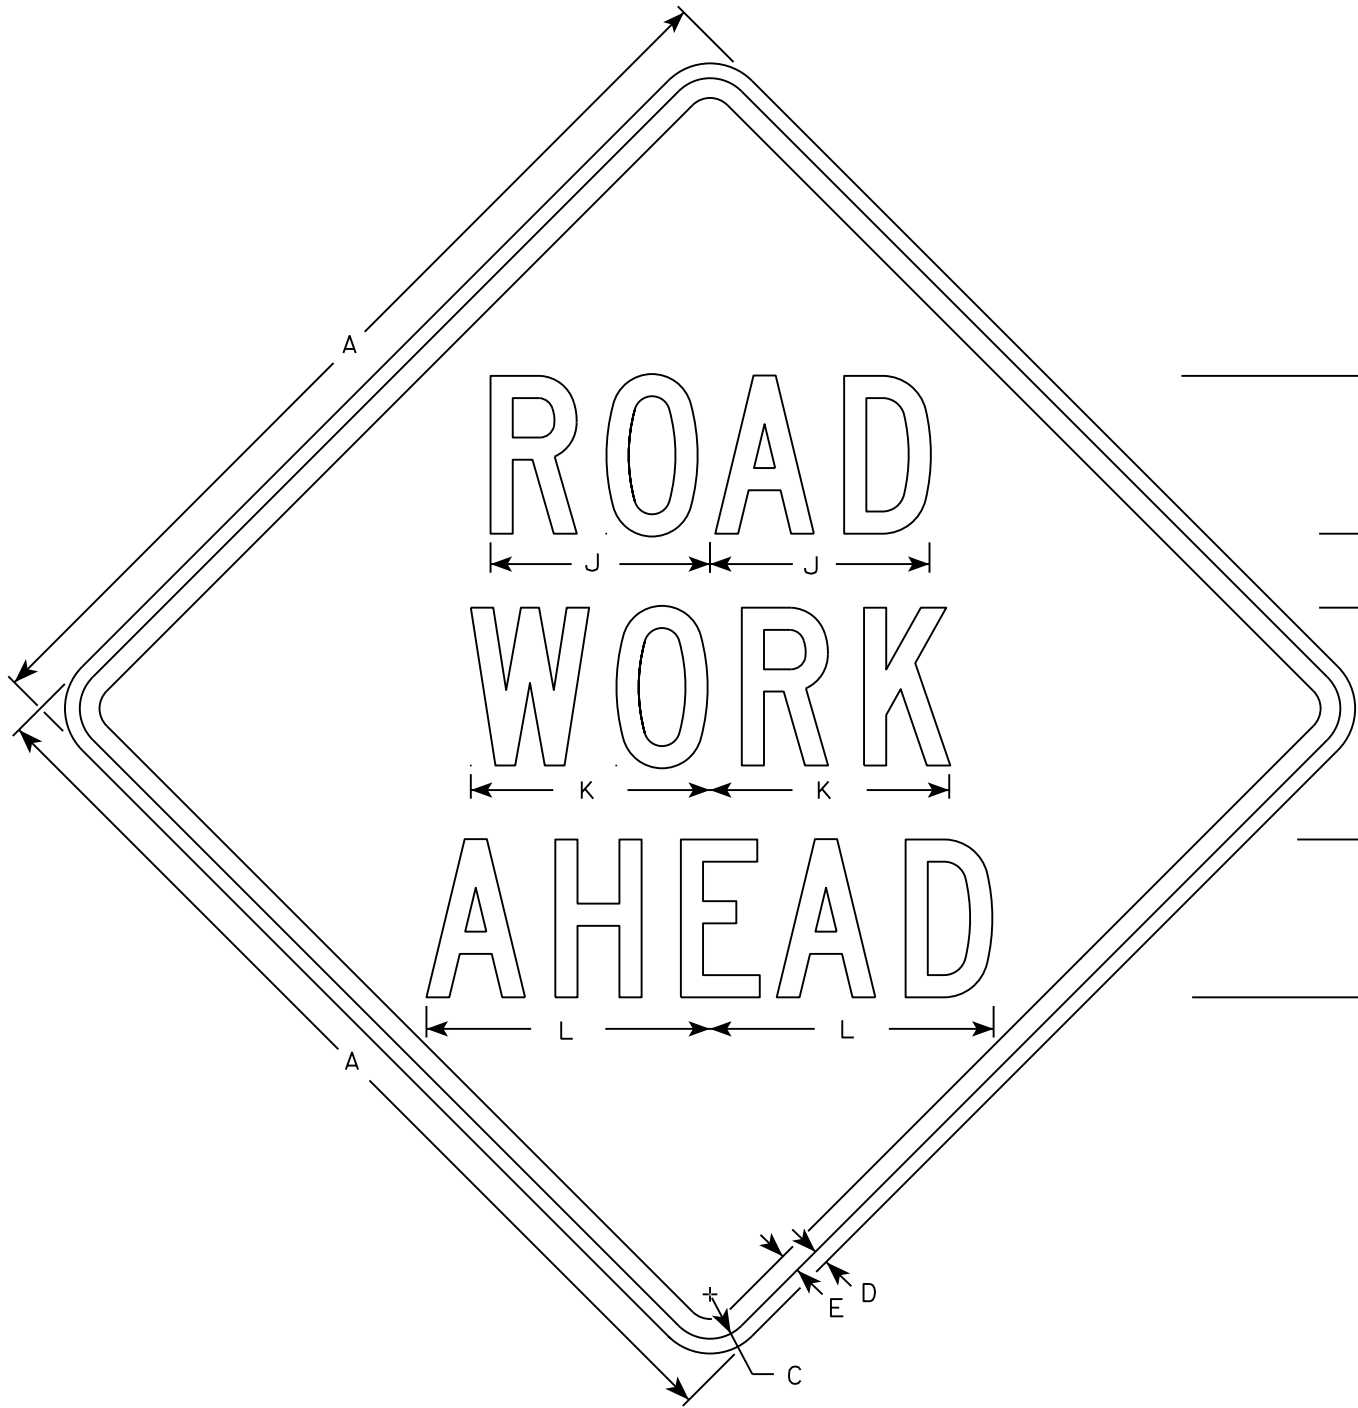


W20-1A

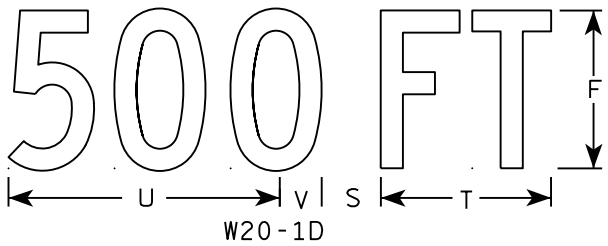


W20-1D

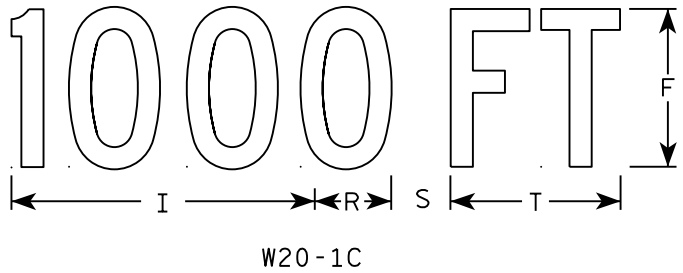


W20-1C

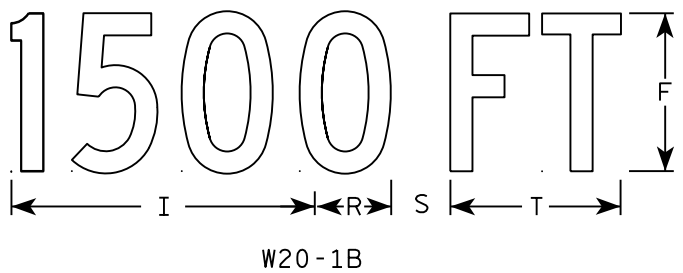


W20-1B

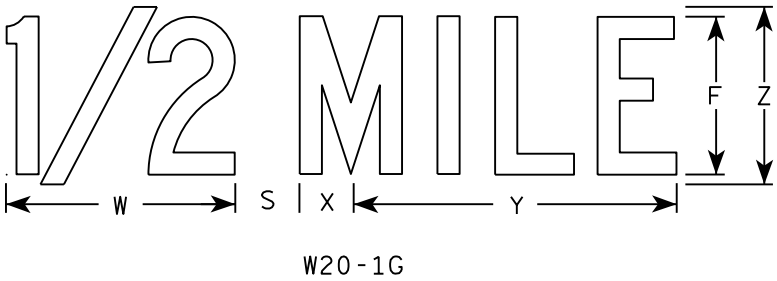

W20-1G

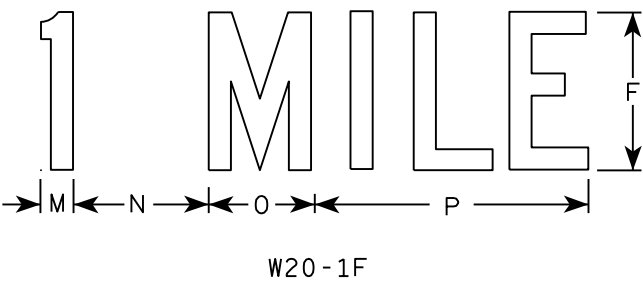

W20-1F

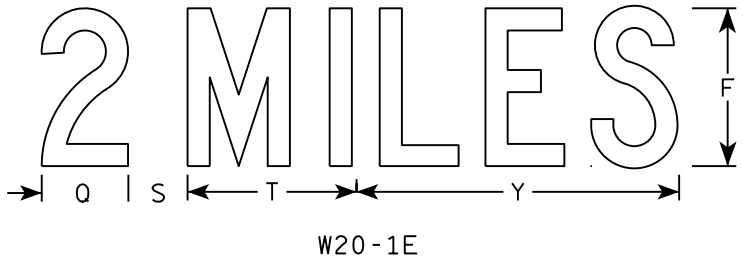

W20-1E

NOTES

- 1. Sign is Type II - Type F Reflective
- 2. Color:
Background - Orange
Message - Black
- 3. Message Series - C
- 4. Corners may be square or rounded when base material is plywood but borders shall be rounded as shown. When base material is metal, the corners and borders shall be rounded.

SIZE	A	B	C	D	E	F	G	H	I	J	K	L	M	N	O	P	Q	R	S	T	U	V	W	X	Y	Z	Area sq. ft.
1	36		1 3/8	1/2	5/8	5	2 5/8	3 1/4	10 1/8	7	7 5/8	8 7/8	1 1/8	4 1/2	3 1/2	9		2 1/2	2 1/4	5 5/8	9	1 3/8	8	1 3/4	10 3/4	6	9.0
2S	48		2 1/4	3/4	1	8	3 3/4	5 1/8	15 3/8	11 1/8	12 1/8	14 3/8	1 5/8	6 7/8	5 3/8	13 7/8	4 3/8	3 7/8	3	8 5/8	13 3/4	2 1/8	11 7/8	2 3/4	16 3/8	9	16.0
2M	48		2 1/4	3/4	1	8	3 3/4	5 1/8	15 3/8	11 1/8	12 1/8	14 3/8	1 5/8	6 7/8	5 3/8	13 7/8	4 3/8	3 7/8	3	8 5/8	13 3/4	2 1/8	11 7/8	2 3/4	16 3/8	9	16.0
3	48		2 1/4	3/4	1	8	3 3/4	5 1/8	15 3/8	11 1/8	12 1/8	14 3/8	1 5/8	6 7/8	5 3/8	13 7/8	4 3/8	3 7/8	3	8 5/8	13 3/4	2 1/8	11 7/8	2 3/4	16 3/8	9	16.0
4	48		2 1/4	3/4	1	8	3 3/4	5 1/8	15 3/8	11 1/8	12 1/8	14 3/8	1 5/8	6 7/8	5 3/8	13 7/8	4 3/8	3 7/8	3	8 5/8	13 3/4	2 1/8	11 7/8	2 3/4	16 3/8	9	16.0
5	48		2 1/4	3/4	1	8	3 3/4	5 1/8	15 3/8	11 1/8	12 1/8	14 3/8	1 5/8	6 7/8	5 3/8	13 7/8	4 3/8	3 7/8	3	8 5/8	13 3/4	2 1/8	11 7/8	2 3/4	16 3/8	9	16.0


STANDARD SIGN
W20-1A, B, C, D, F & G

WISCONSIN DEPT OF TRANSPORTATION

APPROVED *Matthew R. Rauch*
for State Traffic Engineer

DATE 5/07/15 PLATE NO. W20-1.10


160

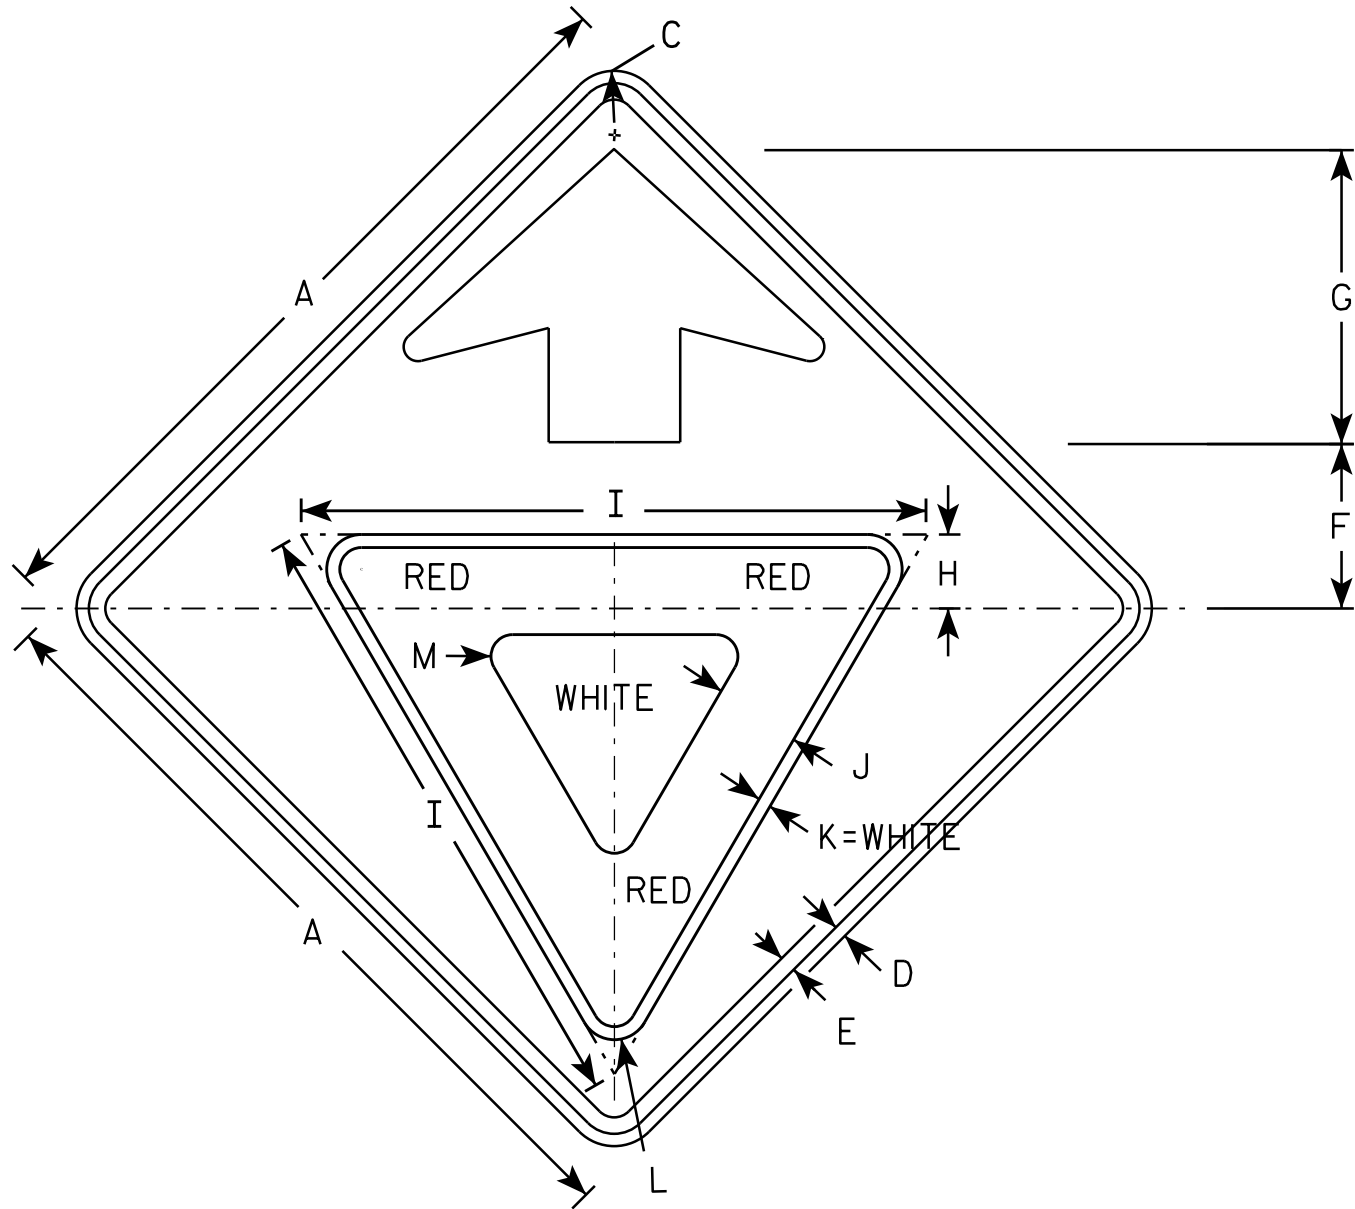

W03-2

NOTES

- 1. All Signs Type II - Type F Reflective - reference WIS DOT Standard Specification for HIGHWAY and STRUCTURE CONSTRUCTION latest edition.
- 2. Color:
 - Background - ORANGE
 - Arrow & Border - BLACK
 - Yield Symbol - WHITE BORDER ON RED BACKGROUND

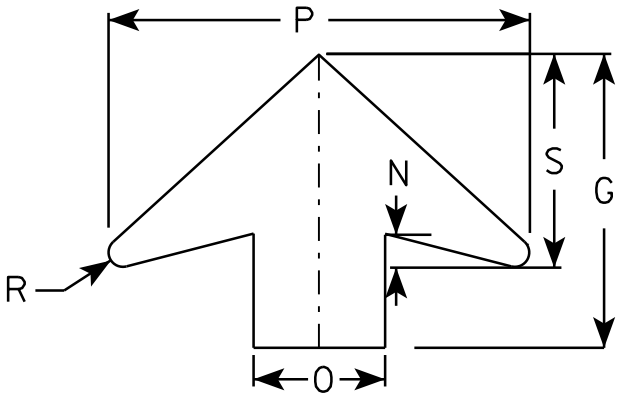

ARROW DETAIL


SIZE	A	B	C	D	E	F	G	H	I	J	K	L	M	N	O	P	Q	R	S	T	U	V	W	X	Y	Z	Area sq. ft.
1	36		1 5/8	5/8	3/4	7 1/2	13 1/2	3 3/8	28	3 3/4	5/8	1 1/2	1	1 5/8	6	19 1/4		5/8	9 3/4								9.0
2S	48		2 1/4	3/4	1	10	17 7/8	4 1/2	38	5	3/4	2 1/8	1 3/8	2	8	25 5/8		7/8	13								16.0
2M	48		2 1/4	3/4	1	10	17 7/8	4 1/2	38	5	3/4	2 1/8	1 3/8	2	8	25 5/8		7/8	13								16.0
3	48		2 1/4	3/4	1	10	17 7/8	4 1/2	38	5	3/4	2 1/8	1 3/8	2	8	25 5/8		7/8	13								16.0
4	48		2 1/4	3/4	1	10	17 7/8	4 1/2	38	5	3/4	2 1/8	1 3/8	2	8	25 5/8		7/8	13								16.0
5	48		2 1/4	3/4	1	10	17 7/8	4 1/2	38	5	3/4	2 1/8	1 3/8	2	8	25 5/8		7/8	13								16.0

STANDARD SIGN
W03-2

WISCONSIN DEPT OF TRANSPORTATION

APPROVED *Matthew R. Rauch*
for State Traffic Engineer

DATE 11/20/13 PLATE 161 W03-2.1

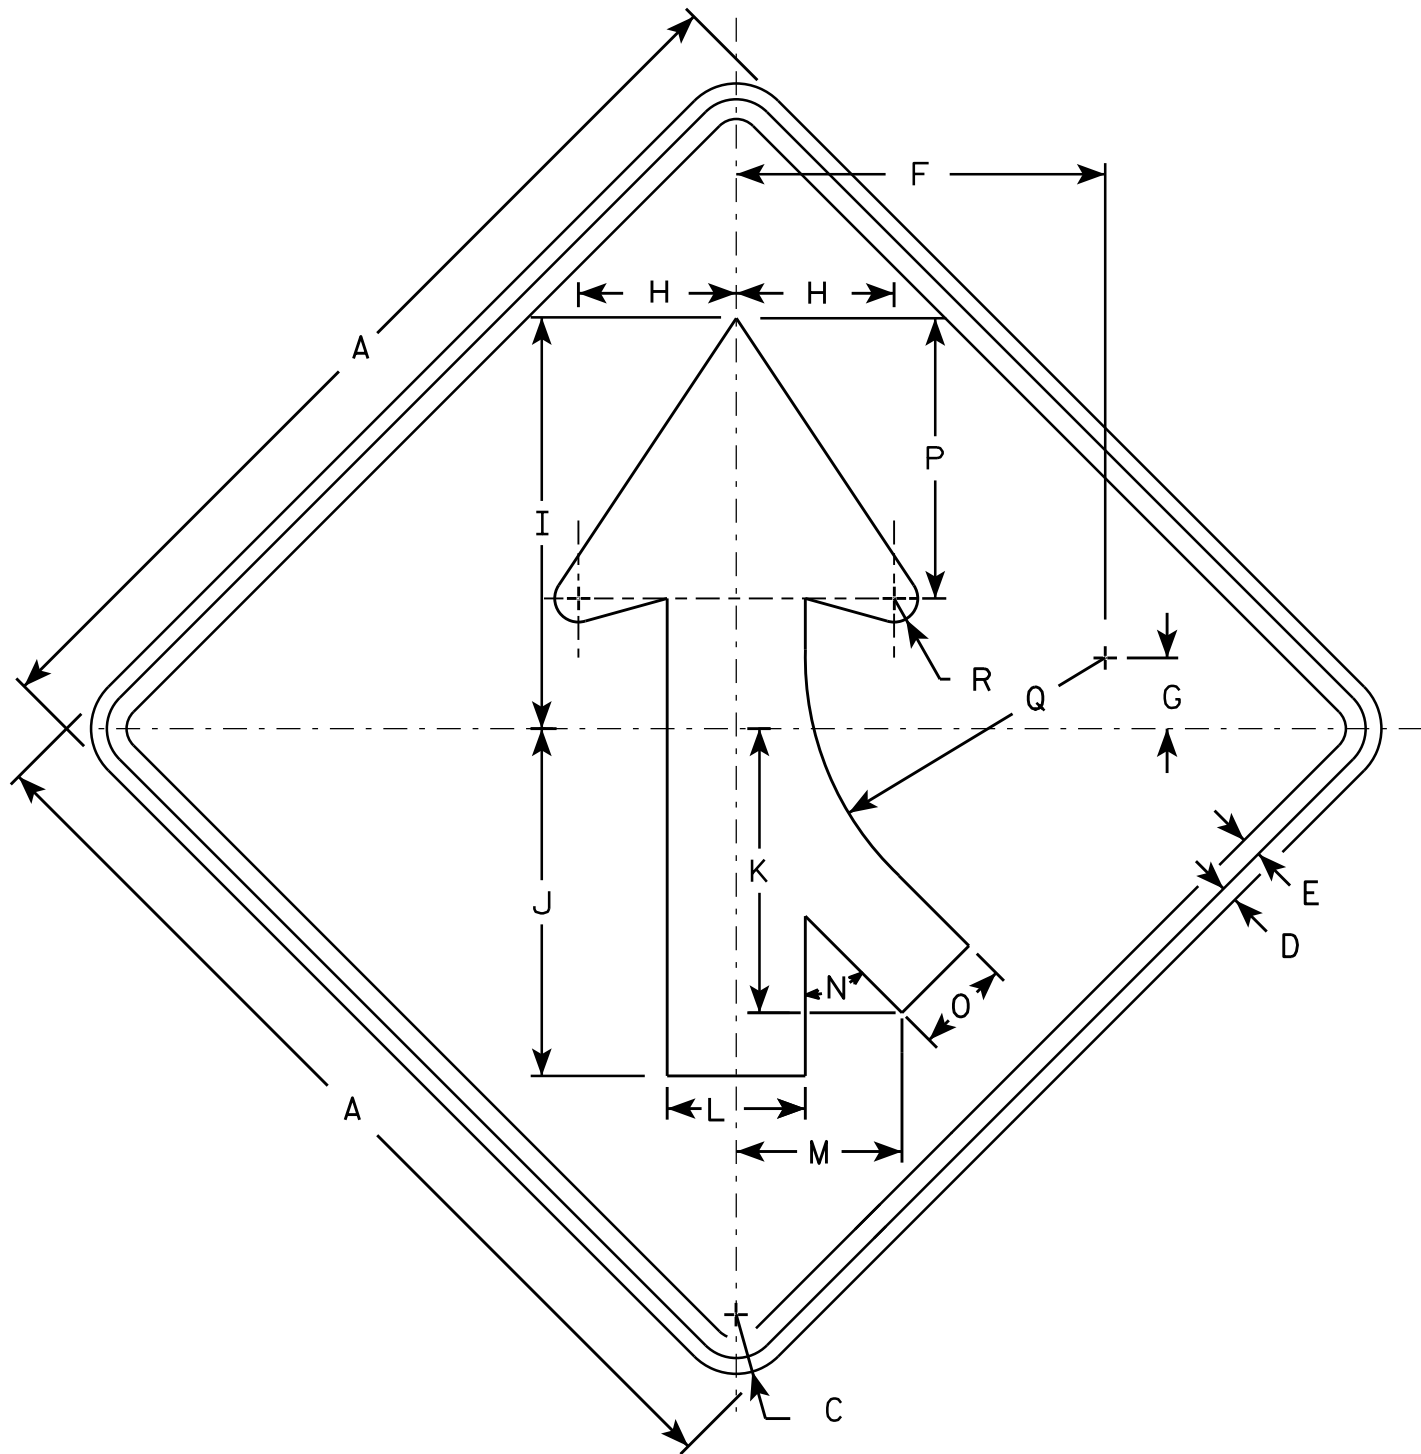

W04-1R

NOTES

- 1. Sign is Type II - Type F Reflective - reference WIS DOT Standard Specification for HIGHWAY and STRUCTURE CONSTRUCTION latest edition.
- 2. Color:
Background - Orange
Message - Black
- 3. Corners may be square or rounded when base material is plywood but borders shall be rounded as shown. When base material is metal, the corners and borders shall be rounded.
- 4. W4-1L is the same as W4-1R except the arrow is reversed along the vertical centerline.

SIZE	A	B	C	D	E	F	G	H	I	J	K	L	M	N	O	P	Q	R	S	T	U	V	W	X	Y	Z	Area sq. ft.
1	36		1 5/8	5/8	3/4	14	2 3/4	6	15 3/4	13 1/4	10 1/4	5 1/4	6 3/8	45°	3 5/8	10 5/8	11 3/8	7/8									9.0
2S	48		2 1/4	3/4	1	18 3/4	3 5/8	8	20 1/2	17 1/2	14 3/8	7	8 3/8	45°	4 3/4	14 1/4	15 1/4	1 1/4									16.0
2M	48		2 1/4	3/4	1	18 3/4	3 5/8	8	20 1/2	17 1/2	14 3/8	7	8 3/8	45°	4 3/4	14 1/4	15 1/4	1 1/4									16.0
3	48		2 1/4	3/4	1	18 3/4	3 5/8	8	20 1/2	17 1/2	14 3/8	7	8 3/8	45°	4 3/4	14 1/4	15 1/4	1 1/4									16.0
4	48		2 1/4	3/4	1	18 3/4	3 5/8	8	20 1/2	17 1/2	14 3/8	7	8 3/8	45°	4 3/4	14 1/4	15 1/4	1 1/4									16.0
5	48		2 1/4	3/4	1	18 3/4	3 5/8	8	20 1/2	17 1/2	14 3/8	7	8 3/8	45°	4 3/4	14 1/4	15 1/4	1 1/4									16.0

STANDARD SIGN

W04-1

WISCONSIN DEPT OF TRANSPORTATION

APPROVED

Matthew R. Rauch
for State Traffic Engineer


DATE 11/20/13

PLATE NO. 162


W04-1.1

SHEET NO:

E

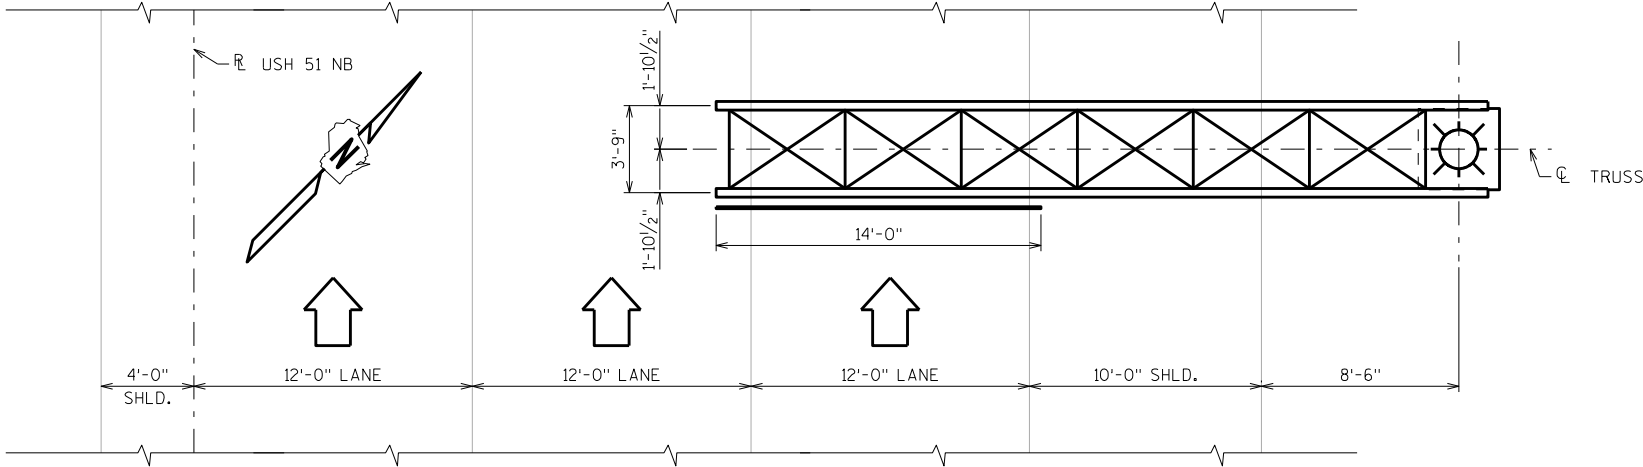

PLAN

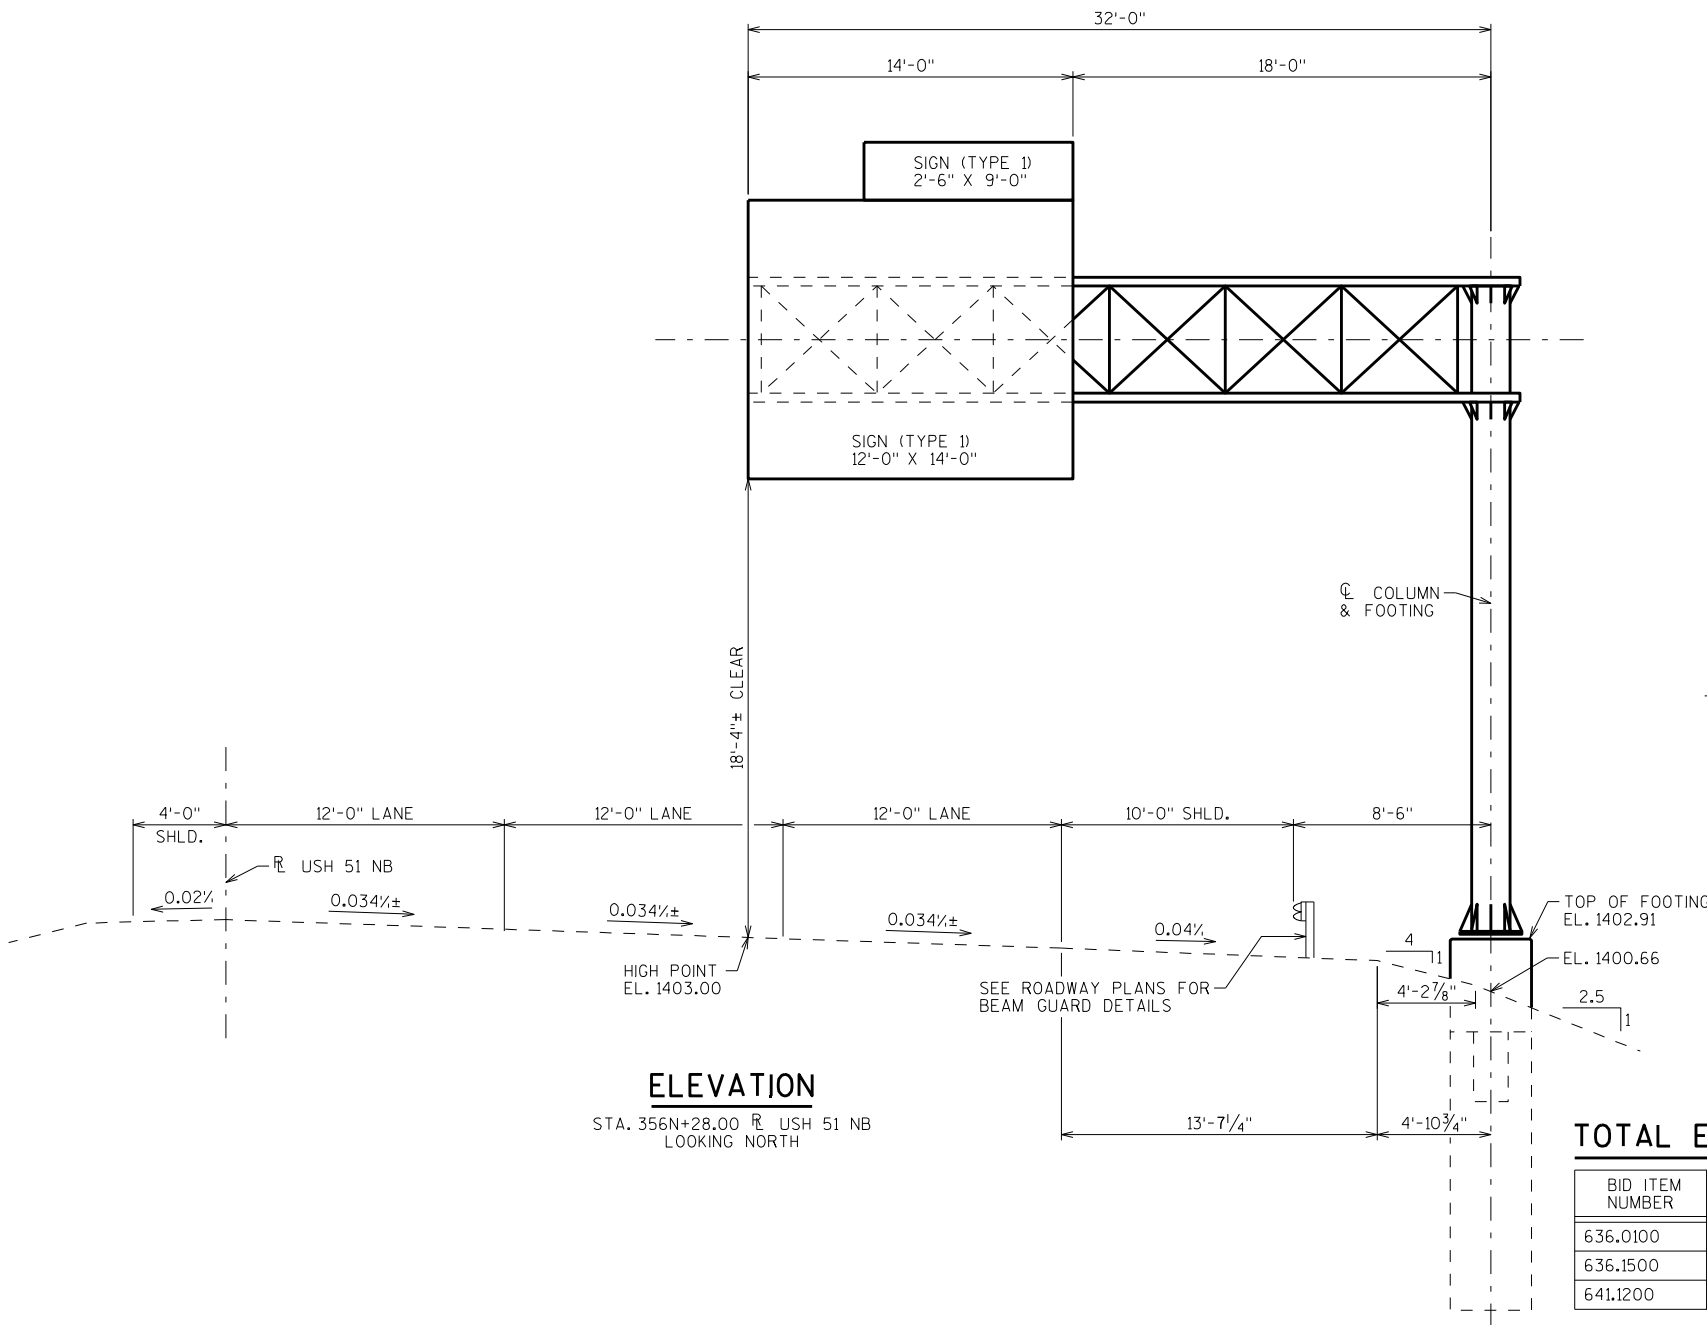

ELEVATION

STA. 356N+28.00 R USH 51 NB
LOOKING NORTH

DESIGN DATA

DESIGN SIGN AREA (SQ. FT.)	MAX. SIGN DEPTH
264	12'-0"

WIND VELOCITY = 90 MPH (3-SECOND GUST SPEED) TO SIGN AREA AND EXPOSED MEMBERS.

DEAD LOAD OF SIGNS IS 3 P.S.F.
DEAD LOAD - WEIGHT OF SIGN AND SUPPORTING SIGN STRUCTURE, NO PROVISIONS
HAVE BEEN MADE TO ALLOW FOR LIGHTS AND A CATWALK.

ICE LOAD - 3 P.S.F. TO 1 FACE OF SIGN AND AROUND SURFACE OF MEMBERS.

WIND COMPONENTS	NORMAL	TRANSVERSE
COMBINATION 1	1.0	0.2
COMBINATION 2	0.6	0.3

GROUP LOADS	% OF ALLOWABLE STRESS
1. DEAD	100
2. DEAD + WIND	133
3. DEAD + ICE + 1/2 (WIND *)	133
*MIN. VALUE OF 25 P.S.F. FOR GR. 3	

MATERIAL PROPERTIES

CONCRETE MASONRY	f'c = 3,500 PSI
HIGH STRENGTH BAR STEEL REINFORCEMENT, GRADE 60	fy = 60,000 PSI
STEEL COLUMN & CHORD PIPE, A.P.I. 5LX42	fy = 42,000 PSI **
PLATES, BARS & STRUCTURAL ANGLES, ASTM A709 GRADE 36	fy = 36,000 PSI
ANCHOR BOLTS, ASTM F1554 GRADE 55	fy = 55,000 PSI
HIGH STRENGTH BOLTS - A325	fy = 92,000 PSI
STRUCTURAL MEMBERS GALVANIZED A123 HARDWARE GALVANIZED	A153 CLASS C

GENERAL NOTES

EXACT LOCATION OF SIGN BRIDGE SHALL BE DETERMINED BY THE REGION TRAFFIC ENGINEER.

DRAWINGS SHALL NOT BE SCALED.

ALL STRUCTURAL STEEL MEMBERS SHALL BE GALVANIZED.

ALTERNATE DESIGNS ARE NOT ALLOWED.

HANDHOLES ARE NOT REQUIRED.

CENTER SIGN VERTICALLY ON THE TRUSS.

THE UPPER 12" OF ANCHOR BOLTS, NUTS AND WASHERS SHALL BE GALVANIZED IN ACCORDANCE WITH THE AASHTO SPECIFICATION AS STATED IN SECTION 641 OF THE WISCONSIN DOT STANDARD SPECIFICATIONS.

PROVIDE A 3/4" CHAMFER OR 1" DIAMETER RADIUS ON ALL EXPOSED CONCRETE EDGES.

DESIGNED ACCORDING TO THE 4TH EDITION OF AASHTO "STANDARD SPECIFICATIONS FOR STRUCTURAL SUPPORTS FOR HIGHWAY SIGNS, LUMINAIRES, AND TRAFFIC SIGNALS".

PROVIDE AN IDENTIFICATION PLAQUE FOR SIGN BRIDGE CANTILEVER SUPPORT, TO BE CONSIDERED INCIDENTAL TO THE BID ITEM "SIGN BRIDGE CANTILEVERED S-37-48".

SIGNS OR BLANKS SHALL BE INSTALLED ON THE TRUSS AT THE TIME OF ERECTION. BLANKS SHALL BE 1/4" THE LENGTH OF THE BRIDGE, 2'-0" DEEPER THAN CENTER OF CHORDS AND SHALL BE CENTERED ON THE BRIDGE. SIGN SHALL BE AS DESIGNATED IN THE PLANS. SIGN BLANKS AND MOUNTING HARDWARE SHALL BE CONSIDERED INCIDENTAL TO "SIGN BRIDGE CANTILEVERED S-37-48".

ALL BOLTED CONNECTIONS SHALL BE MADE WITH 3/4"φ A325 BOLTS, GALVANIZED ASTM A153, CLASS C, AND INSTALLED WITH DTIs.

WELDED CONNECTIONS CAN BE USED IN LIEU OF BOLTED CONNECTIONS, IF UNIT CAN BE GALVANIZED IN ONE PIECE.

STEEL ANCHOR BOLTS SHALL MEET THE REQUIREMENTS OF ASTM F1554, GRADE 55, WITH ASTM A563A HEAVY HEX NUTS, AND ASTM F436 WASHERS.

WELD TEST AS PER AWS D1.1.

** ALTERNATE MATERIAL FOR CHORD LESS THAN 10" DIAMETER MAY BE ASTM A500 GRADE B Fy = 42,000 PSI, GRADE C Fy = 46,000 PSI, OR ASTM A53 GRADE B Fy = 35,000 PSI.

STRUCTURE DESIGN CONTACTS:

MICAH BROOKS (608) 266-5080
LAURA SHADEWALD (608) 267-9592

LIST OF DRAWINGS

- SIGN BRIDGE LAYOUT
- GALVANIZED STEEL CANTILEVER SIGN TRUSS
- GALVANIZED STEEL CANTILEVER SIGN TRUSS DETAILS
- CANTILEVER TRUSS FOOTING

TOTAL ESTIMATED QUANTITIES

BID ITEM NUMBER	BID ITEMS	UNIT	TOTALS
636.0100	SIGN SUPPORTS CONCRETE MASONRY	CY	9
636.1500	SIGN SUPPORTS STEEL COATED REINFORCEMENT HS	LB	1030
641.1200	SIGN BRIDGE CANTILEVERED S-37-48	LS	1

STATE PROJECT NUMBER

1170-01-75

TRAFFIC VOLUME

USH 51 NB
A.D.T. = 24,300 (2035)
R.D.S. = 70 M.P.H.

8



8

NO.	DATE	REVISION	BY
 Plans Prepared By WISDOT BUREAU OF STRUCTURES			
ACCEPTED <i>William C. Dehner</i> ^{LLS}		DATE 2/17/16	
CHIEF STRUCTURES DESIGN ENGINEER			
STRUCTURE S-37-48			
USH 51 NB			
COUNTY	MARATHON	TOWN/CITY/VILLAGE	MAINE
DESIGN SPEC. AASHTO STD. SPEC. FOR HIGHWAY BRIDGES, 17th EDITION			
DESIGNED BY	MWB	DESIGN CKD.	ARC
DRAWN BY	MWB	PLANS CKD.	ARC
SIGN BRIDGE LAYOUT		SHEET 1 OF 4	
		163	

I.D. 1170-01-05A

DATE: NOV. 2015



SCALE = 4

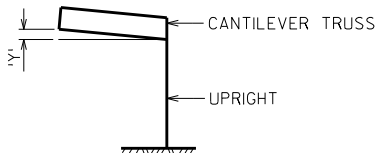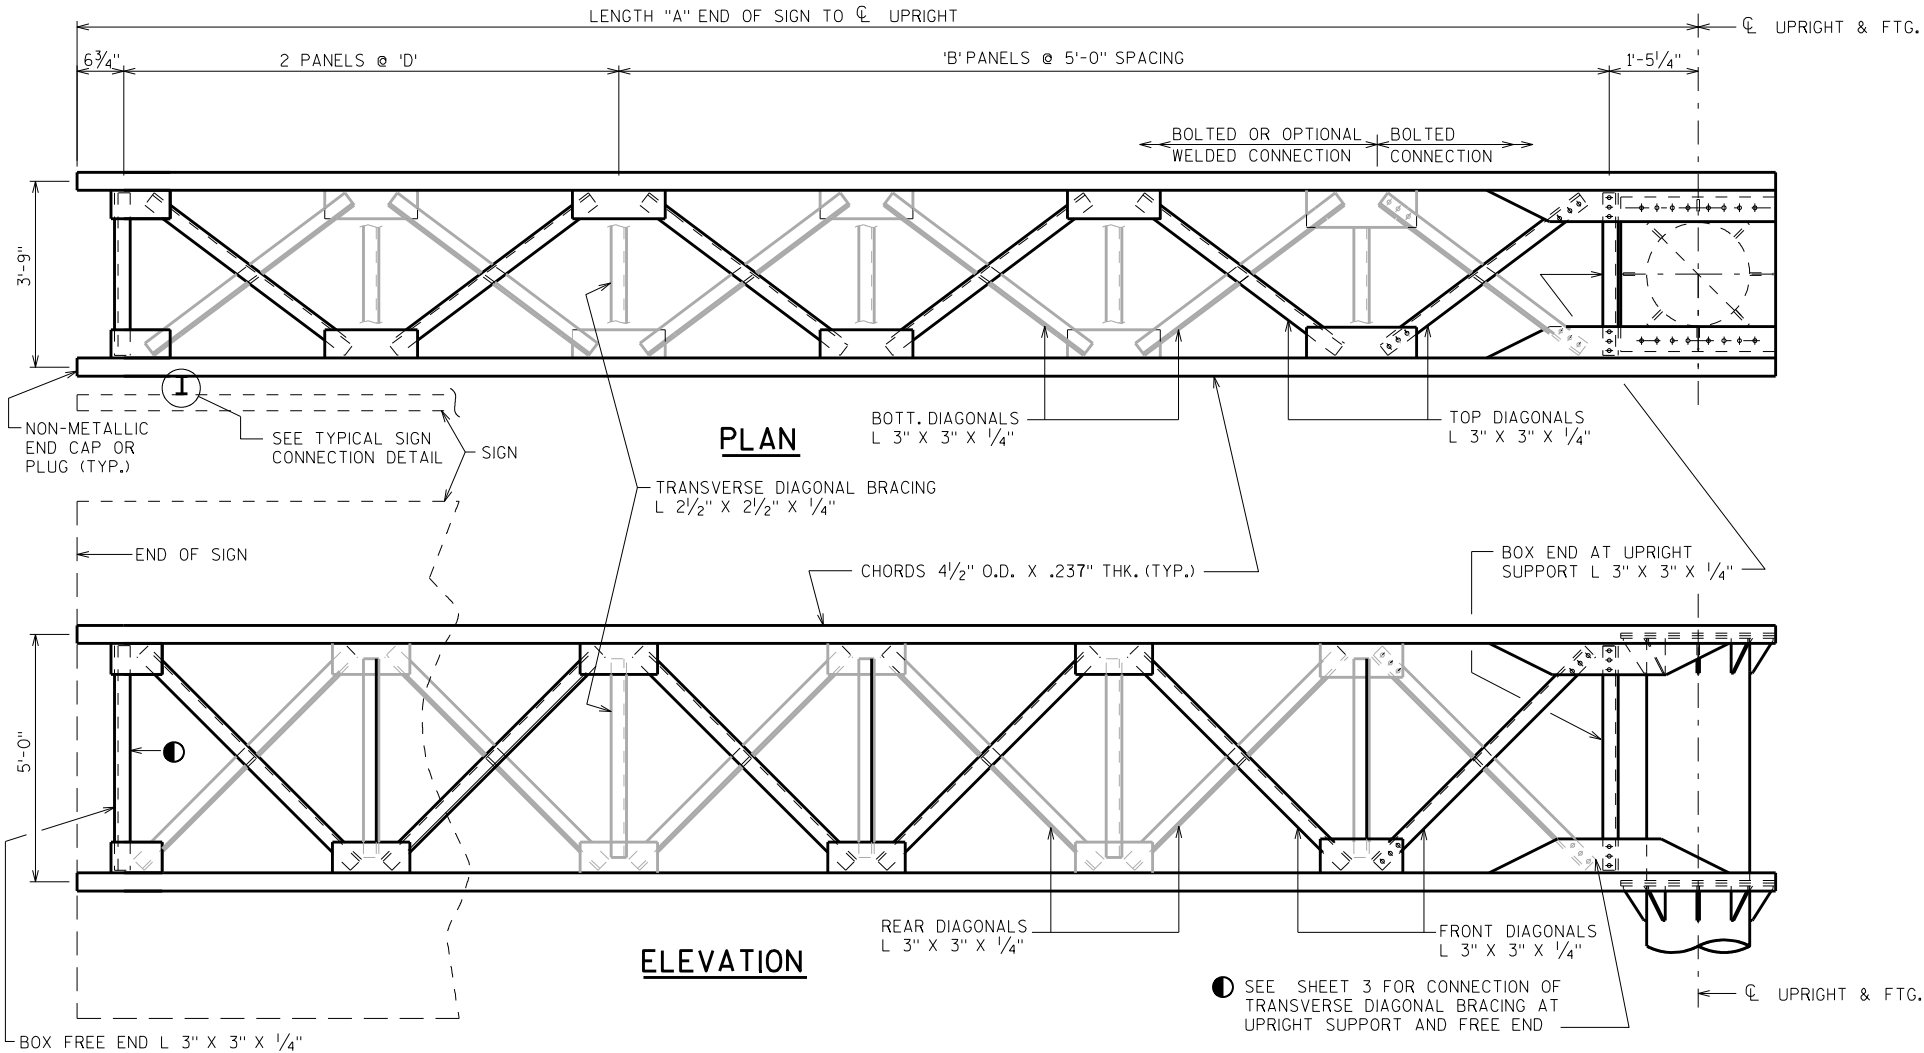

CAMBER DIAGRAM


PREFABRICATE CAMBER INTO THE HORIZONTAL SUPPORT PROVIDING AN AMOUNT "Y" AT END OF TRUSS SHOWN IN "CAMBER DIAGRAM". DO NOT RAKE VERTICAL UPRIGHT BY ADJUSTMENT OF LEVELING NUTS.

STRUCTURE	EL. "R"	EL. "T"	"A"	"L"	"B"	"D"	"Y"
S-37-48	1402.91	1403.00	32'-0"	26'-9"	4	5'-0"	2 5/8"

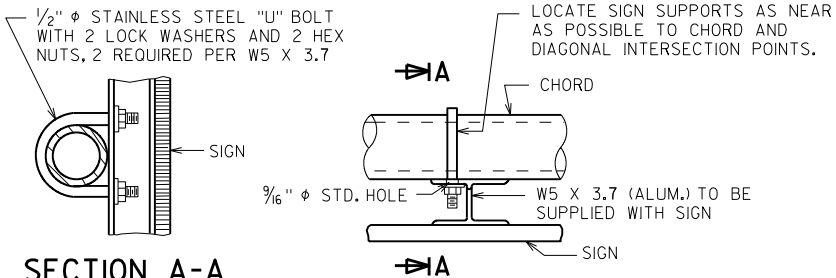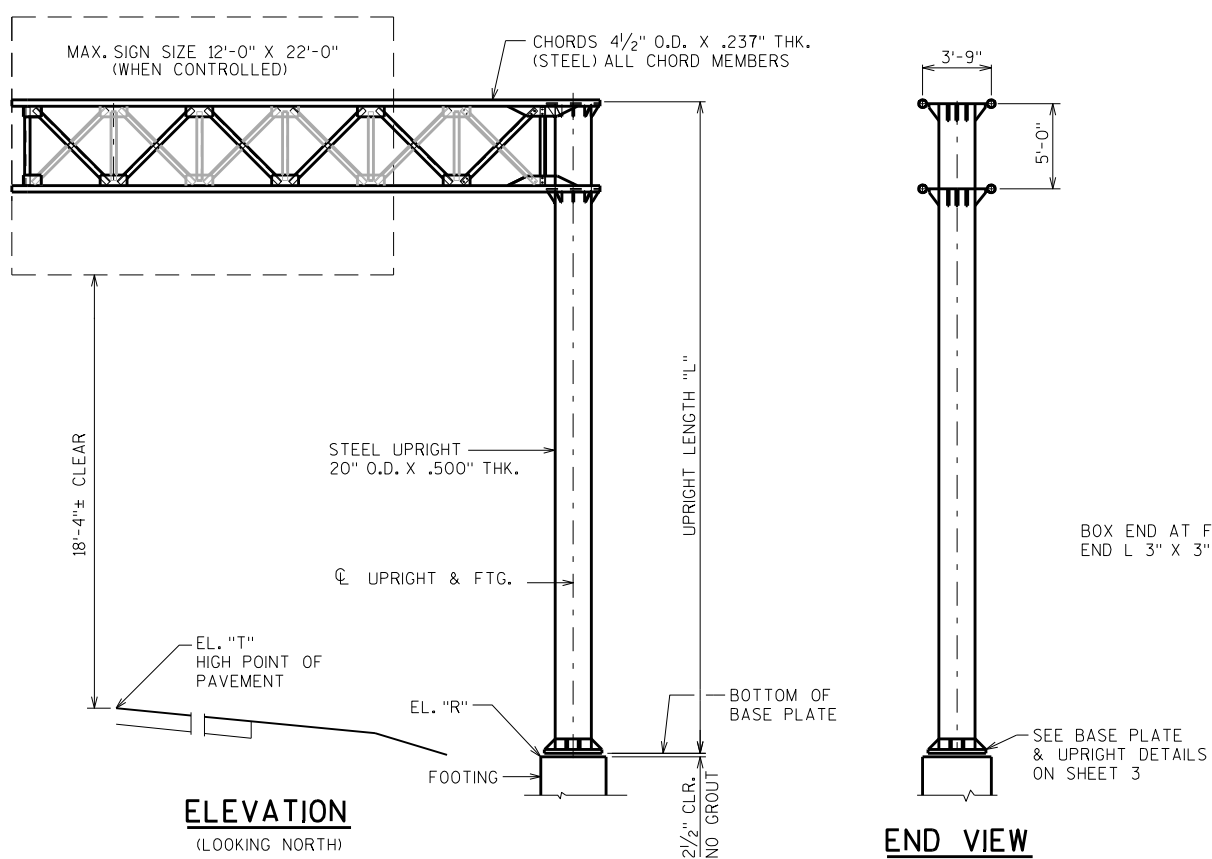



SECTION A-A

TYPICAL SIGN CONNECTION

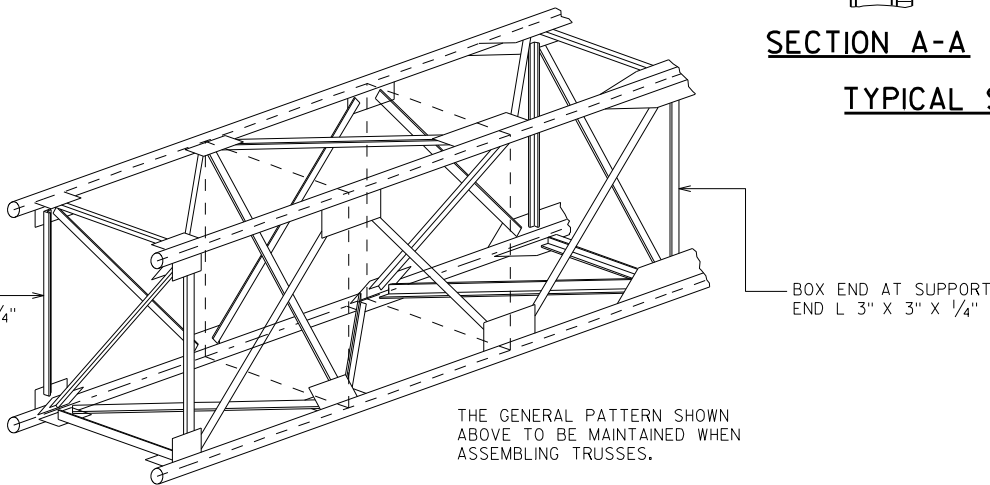

TYPICAL TRUSS SECTION


NO.	DATE	REVISION	BY
STATE OF WISCONSIN DEPARTMENT OF TRANSPORTATION STRUCTURES DESIGN SECTION			
STRUCTURE		S-37-48	
DRAWN BY		MWB	PLANS CK'D. ARC
GALVANIZED STEEL CANTILEVER SIGN TRUSS		SHEET 2	
		164	

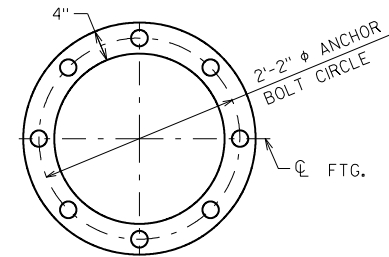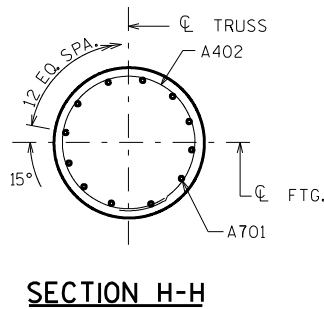


PRIOR TO INSTALLATION, ANCHOR BOLTS SHALL BE RIGIDLY HELD IN POSITION DURING CONCRETE PLACEMENT USING STEEL ANCHOR PLATE AND TOP PLATE. CENTER ANCHOR BOLT ASSEMBLY TO MISS BAR STEEL REINFORCEMENT.

ALLOWABLE SOIL BEARING PRESSURE = 2T/SF


BAR MARK	COAT	NO. REQ'D.	LENGTH	BENT	LOCATION
A701	X	12	15'-6"		FOOTING - COLUMN - VERT.
A402	X	16	11'-2"	X	FOOTING - COLUMN - STIRRUP
A703	X	12	15'-0"		FOOTING - WINGS - HORIZ.
A404	X	12	7'-6"	X	FOOTING - WINGS - STIRRUP
A405	X	16	7'-11"	X	FOOTING - TOP - HORIZ.
A406	X	4	6'-6"		FOOTING - TOP - COLUMNS - VERT.

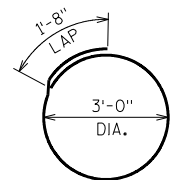


A402

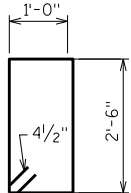


A404

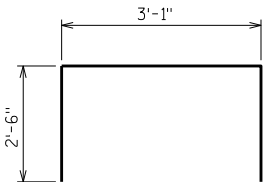

A405

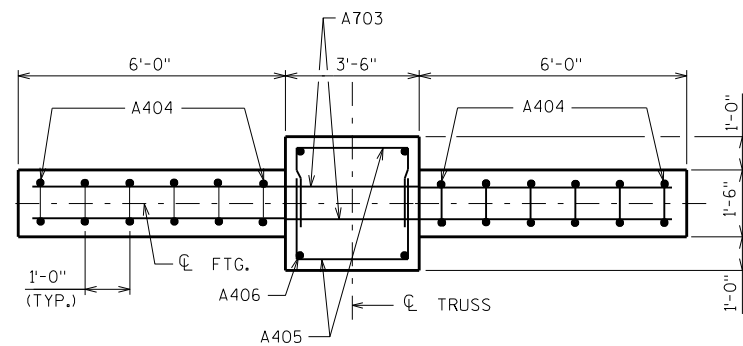


SECTION K-K

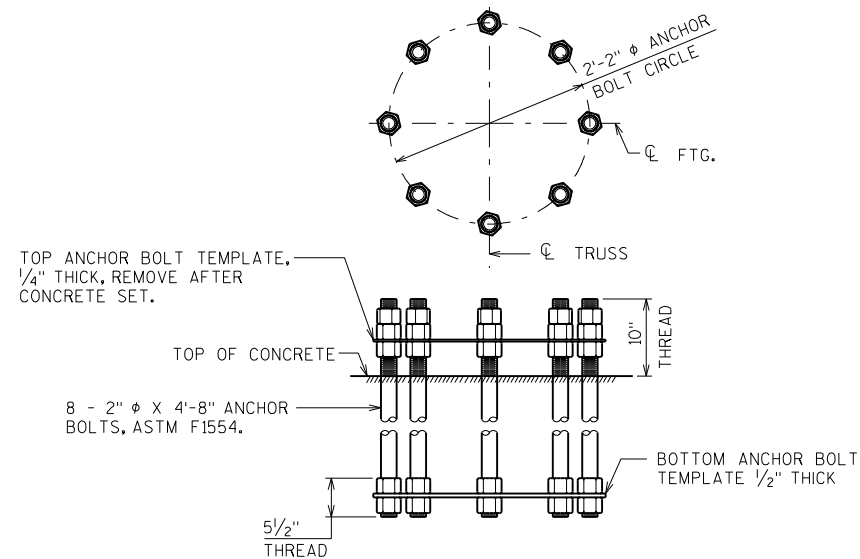


ANCHOR BOLT DETAILS

NO.	DATE	REVISION	BY
STATE OF WISCONSIN DEPARTMENT OF TRANSPORTATION STRUCTURES DESIGN SECTION			
STRUCTURE		S-37-48	
		DRAWN BY	MWB PLANS CK'D. ARC
CANTILEVER TRUSS FOOTING		SHEET 4	
		166	

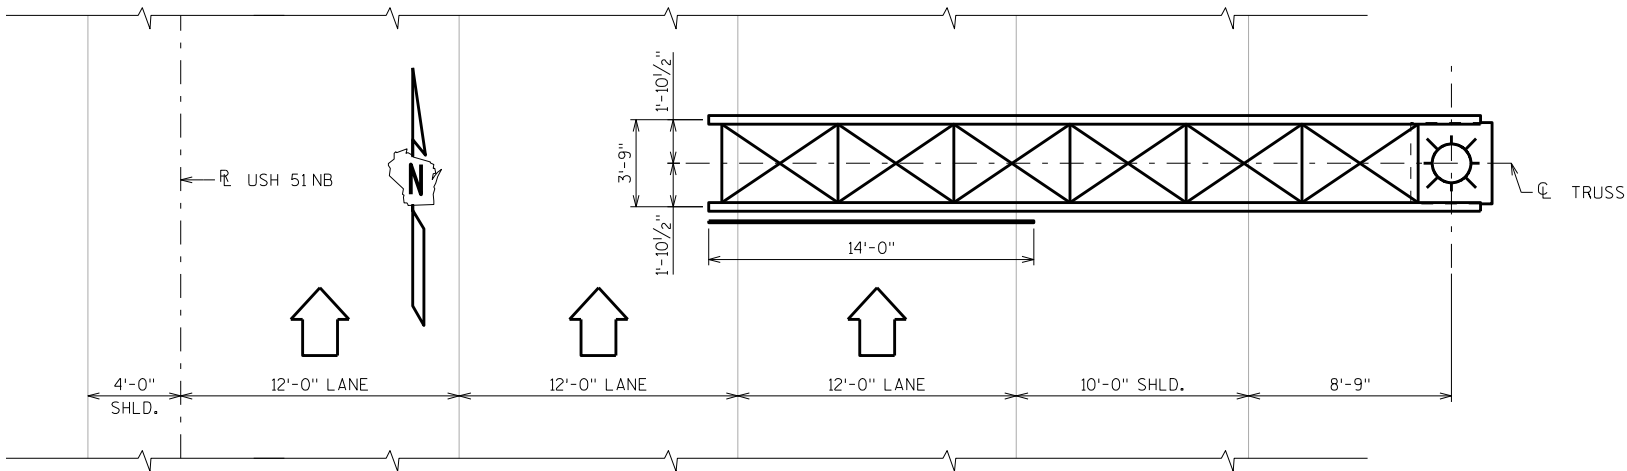

PLAN

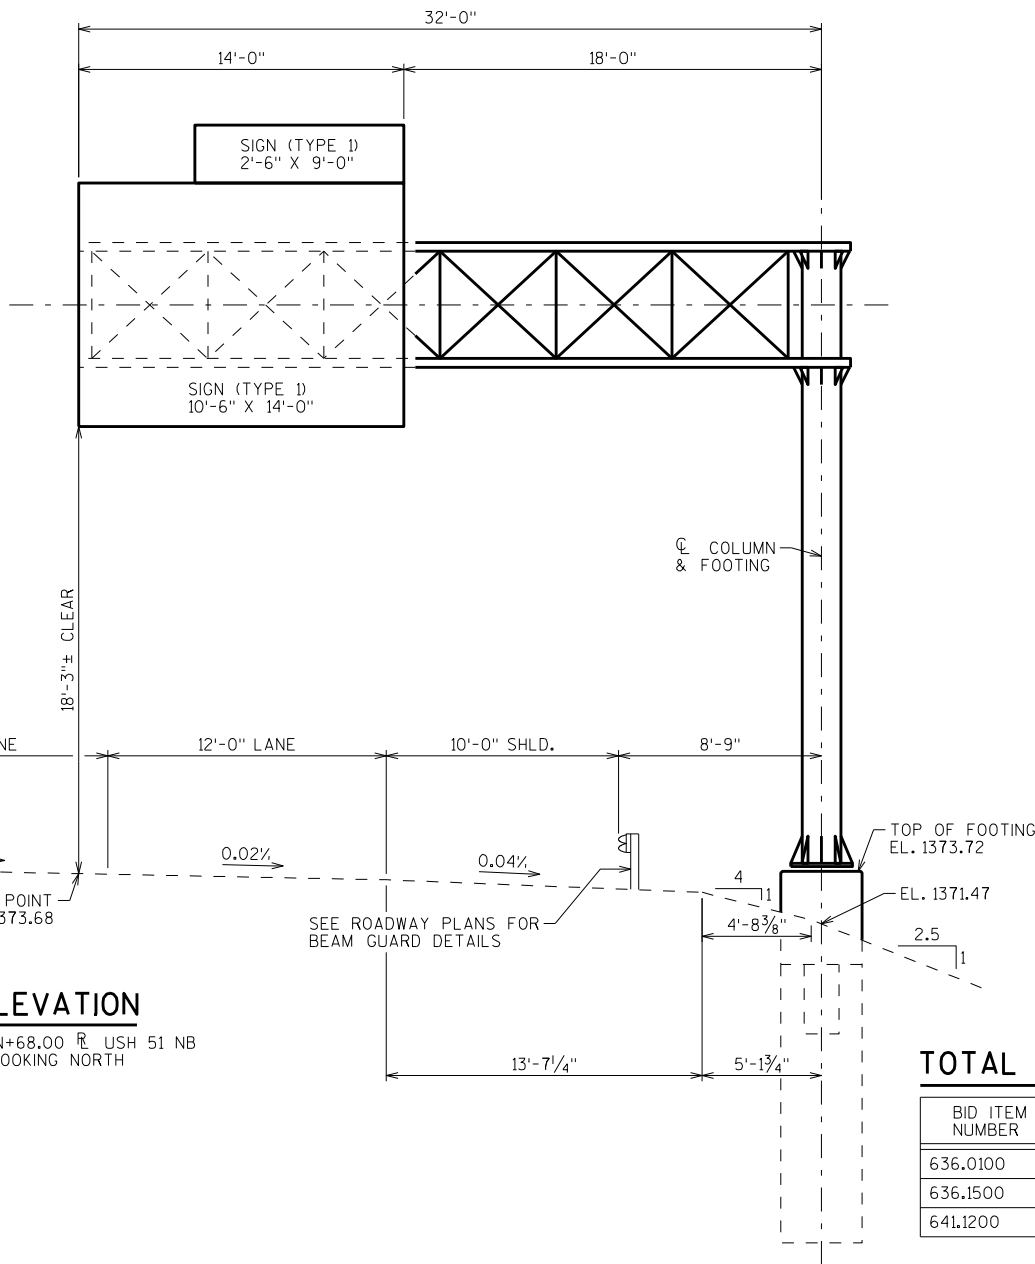

ELEVATION

STA. 382N+68.00 R USH 51 NB
LOOKING NORTH

DESIGN DATA

SIGN BRIDGE	DESIGN SIGN AREA (SQ. FT.)	MAX. SIGN DEPTH
S-37-49	264	12'-0"

WIND VELOCITY = 90 MPH (3-SECOND GUST SPEED) TO SIGN AREA AND EXPOSED MEMBERS.

DEAD LOAD OF SIGNS IS 3 P.S.F.
DEAD LOAD - WEIGHT OF SIGN AND SUPPORTING SIGN STRUCTURE, NO PROVISIONS HAVE BEEN MADE TO ALLOW FOR LIGHTS AND A CATWALK.

ICE LOAD - 3 P.S.F. TO 1 FACE OF SIGN AND AROUND SURFACE OF MEMBERS.

WIND COMPONENTS	NORMAL	TRANSVERSE
COMBINATION 1	1.0	0.2
COMBINATION 2	0.6	0.3

GROUP LOADS	% OF ALLOWABLE STRESS
1. DEAD	100
2. DEAD + WIND	133
3. DEAD + ICE + 1/2 (WIND *)	133
* MIN. VALUE OF 25 P.S.F. FOR GR. 3	

MATERIAL PROPERTIES

CONCRETE MASONRY	f'c = 3,500 PSI
HIGH STRENGTH BAR STEEL REINFORCEMENT, GRADE 60	fy = 60,000 PSI
STEEL COLUMN & CHORD PIPE, A.P.I. 5LX42	fy = 42,000 PSI **
PLATES, BARS & STRUCTURAL ANGLES, ASTM A709 GRADE 36	fy = 36,000 PSI
ANCHOR BOLTS, ASTM F1554 GRADE 55	fy = 55,000 PSI
HIGH STRENGTH BOLTS - A325	fy = 92,000 PSI
STRUCTURAL MEMBERS GALVANIZED A123 HARDWARE GALVANIZED	A153 CLASS C

GENERAL NOTES

EXACT LOCATION OF SIGN BRIDGE SHALL BE DETERMINED BY THE REGION TRAFFIC ENGINEER.

DRAWINGS SHALL NOT BE SCALED.

ALL STRUCTURAL STEEL MEMBERS SHALL BE GALVANIZED.

ALTERNATE DESIGNS ARE NOT ALLOWED.

HANDHOLES ARE NOT REQUIRED.

CENTER SIGN VERTICALLY ON THE TRUSS.

THE UPPER 12" OF ANCHOR BOLTS, NUTS AND WASHERS SHALL BE GALVANIZED IN ACCORDANCE WITH THE AASHTO SPECIFICATION AS STATED IN SECTION 641 OF THE WISCONSIN DOT STANDARD SPECIFICATIONS.

PROVIDE A 3/4" CHAMFER OR 1" DIAMETER RADIUS ON ALL EXPOSED CONCRETE EDGES.

DESIGNED ACCORDING TO THE 4TH EDITION OF AASHTO "STANDARD SPECIFICATIONS FOR STRUCTURAL SUPPORTS FOR HIGHWAY SIGNS, LUMINAIRES, AND TRAFFIC SIGNALS".

PROVIDE AN IDENTIFICATION PLAQUE FOR SIGN BRIDGE CANTILEVERED SUPPORT, TO BE CONSIDERED INCIDENTAL TO THE BID ITEM "SIGN BRIDGE CANTILEVERED S-37-49".

SIGNS OR BLANKS SHALL BE INSTALLED ON THE TRUSS AT THE TIME OF ERECTION. BLANKS SHALL BE 1/4" THE LENGTH OF THE BRIDGE, 2'-0" DEEPER THAN CENTER TO CENTER OF CHORDS AND SHALL BE CENTERED ON THE BRIDGE. SIGN SHALL BE AS DESIGNATED IN THE PLANS. SIGN BLANKS AND MOUNTING HARDWARE SHALL BE CONSIDERED INCIDENTAL TO "SIGN BRIDGE CANTILEVERED S-37-49".

ALL BOLTED CONNECTIONS SHALL BE MADE WITH 3/4" A325 BOLTS, GALVANIZED ASTM A153, CLASS C, AND INSTALLED WITH DTIS.

WELDED CONNECTIONS CAN BE USED IN LIEU OF BOLTED CONNECTIONS, IF UNIT CAN BE GALVANIZED IN ONE PIECE.

STEEL ANCHOR BOLTS SHALL MEET THE REQUIREMENTS OF ASTM F1554, GRADE 55, WITH ASTM A563A HEAVY HEX NUTS, AND ASTM F436 WASHERS.

WELD TEST AS PER AWS D1.1.

** ALTERNATE MATERIAL FOR CHORD LESS THAN 10" DIAMETER MAY BE ASTM A500 GRADE B Fy = 42,000 PSI, GRADE C Fy = 46,000 PSI, OR ASTM A53 GRADE B Fy = 35,000 PSI.

LIST OF DRAWINGS

- SIGN BRIDGE LAYOUT
- GALVANIZED STEEL CANTILEVER SIGN TRUSS
- GALVANIZED STEEL CANTILEVER SIGN TRUSS DETAILS
- CANTILEVER TRUSS FOOTING

TOTAL ESTIMATED QUANTITIES

BID ITEM NUMBER	BID ITEMS	UNIT	TOTALS
636.0100	SIGN SUPPORTS CONCRETE MASONRY	CY	9
636.1500	SIGN SUPPORTS STEEL COATED REINFORCEMENT HS	LB	1030
641.1200	SIGN BRIDGE CANTILEVERED S-37-49	LS	1

STATE PROJECT NUMBER

1170-01-75

TRAFFIC VOLUME

USH 51 NB
A.D.T. = 24,300 (2035)
R.D.S. = 70 M.P.H.

STRUCTURE DESIGN CONTACTS:

MICAH BROOKS (608) 266-5080
LAURA SHADEWALD (608) 267-9592

NO.	DATE	REVISION	BY

Plans Prepared By **WISDOT**
BUREAU OF STRUCTURES

ACCEPTED *William C. Decker* **2/17/16**
CHIEF STRUCTURES DESIGN ENGINEER DATE

STRUCTURE **S-37-49**

USH 51 NB

COUNTY MARATHON TOWN/CITY/VILLAGE MAINE

DESIGN SPEC. AASHTO STD. SPEC. FOR HIGHWAY BRIDGES, 17th EDITION

DESIGNED BY MWB DESIGN CKD. ARC DRAWN BY MWB PLANS CKD. ARC

SIGN BRIDGE LAYOUT



SHEET 1 OF 4

167

I.D. 1170-01-05B






DATE: NOV. 2015

SCALE = 4

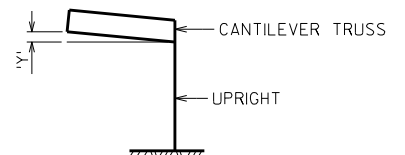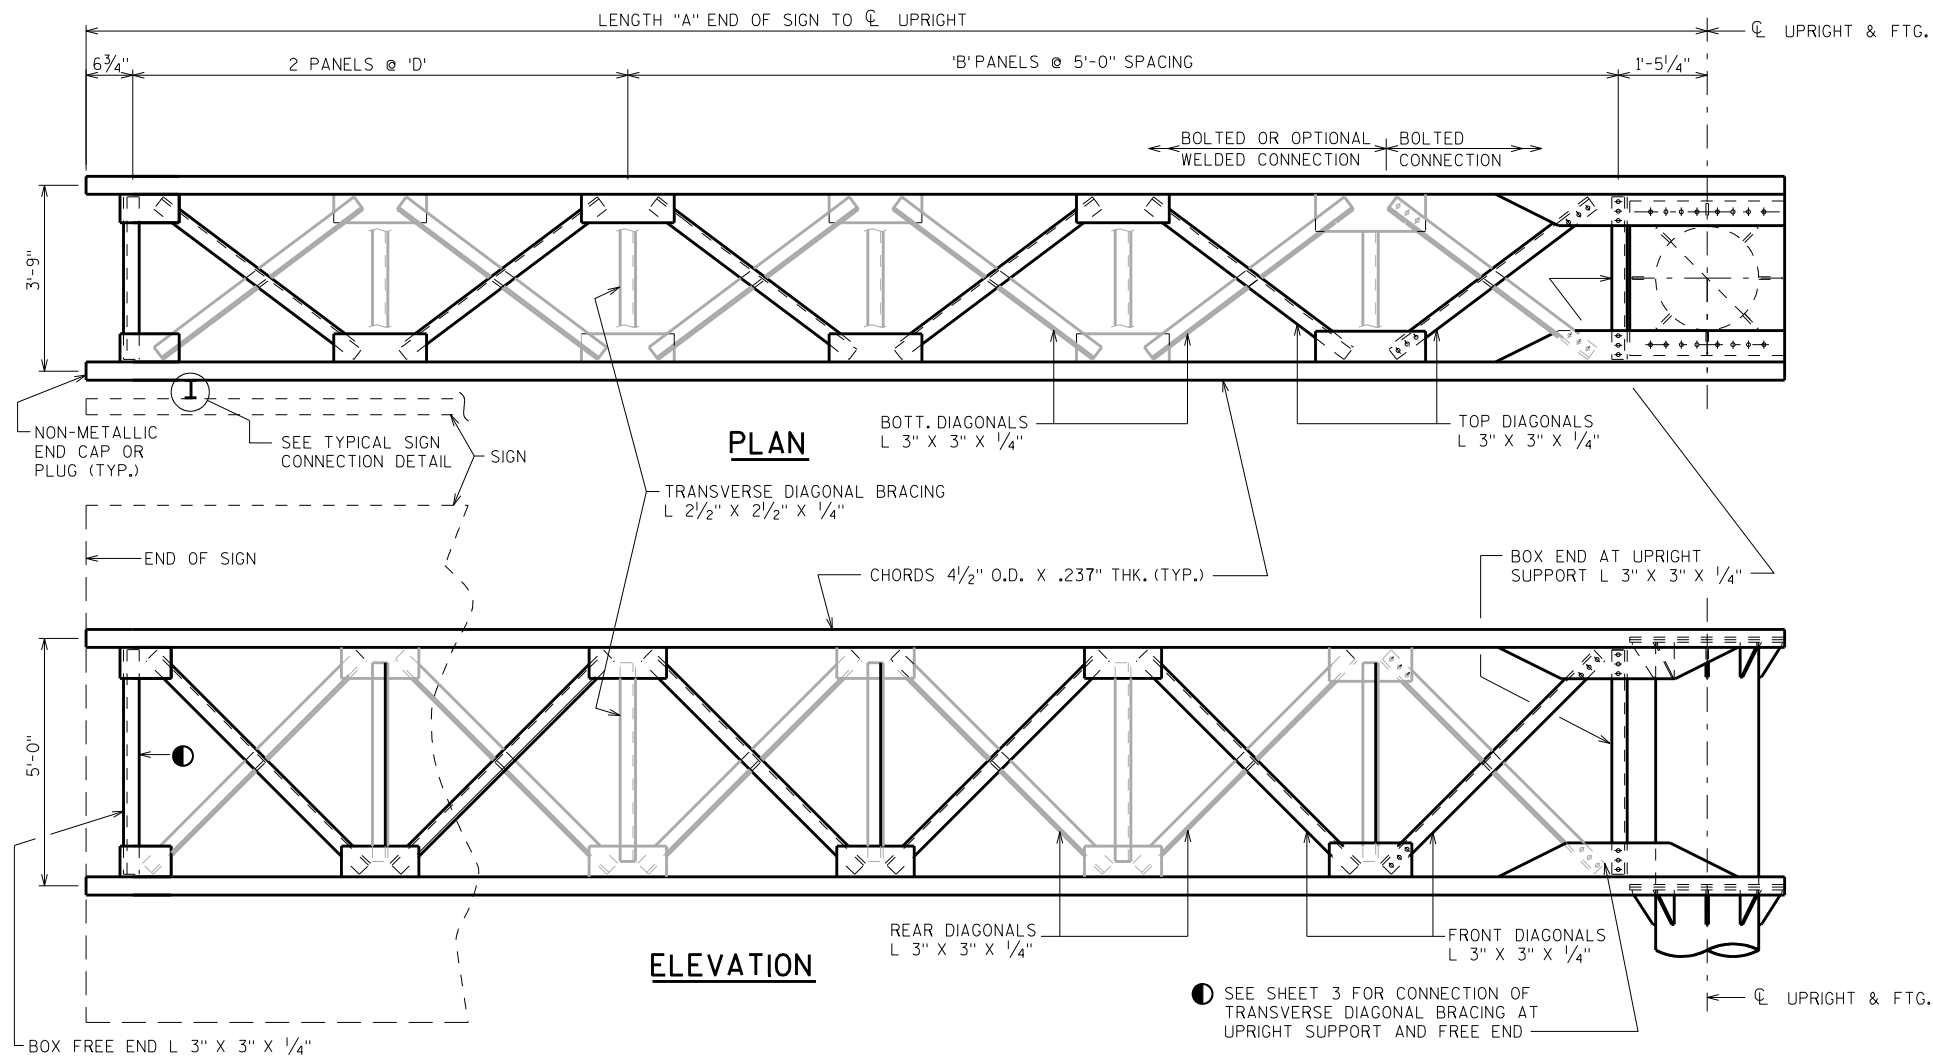
**CAMBER DIAGRAM**

PREFABRICATE CAMBER INTO THE HORIZONTAL SUPPORT PROVIDING AN AMOUNT "Y" AT END OF TRUSS SHOWN IN "CAMBER DIAGRAM". DO NOT RAKE VERTICAL UPRIGHT BY ADJUSTMENT OF LEVELING NUTS.

STRUCTURE	EL. "R"	EL. "T"	"A"	"L"	"B"	"D"	"Y"
S-37-49	1373.72	1373.68	32'-0"	26'-6"	4	5'-0"	2 5/8"

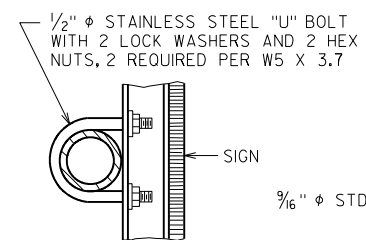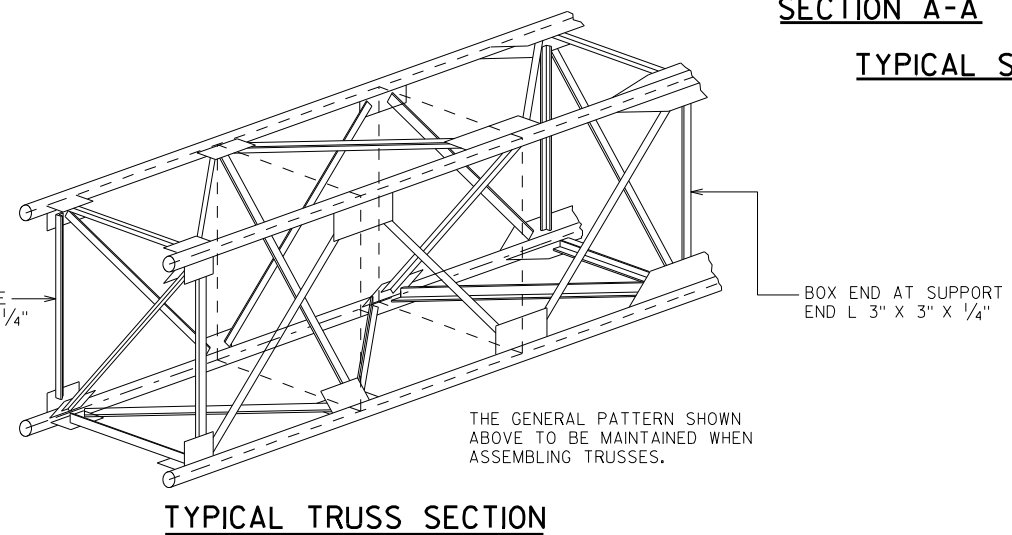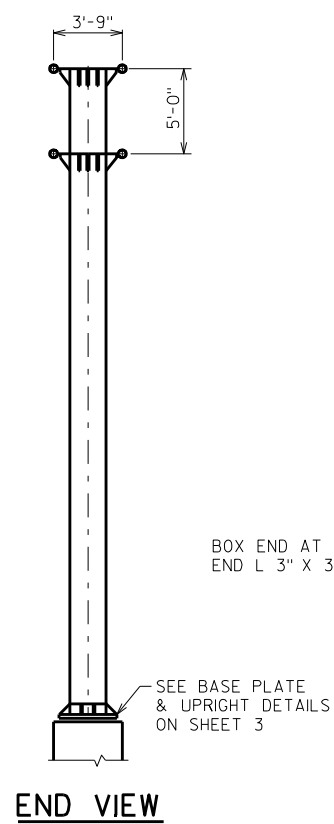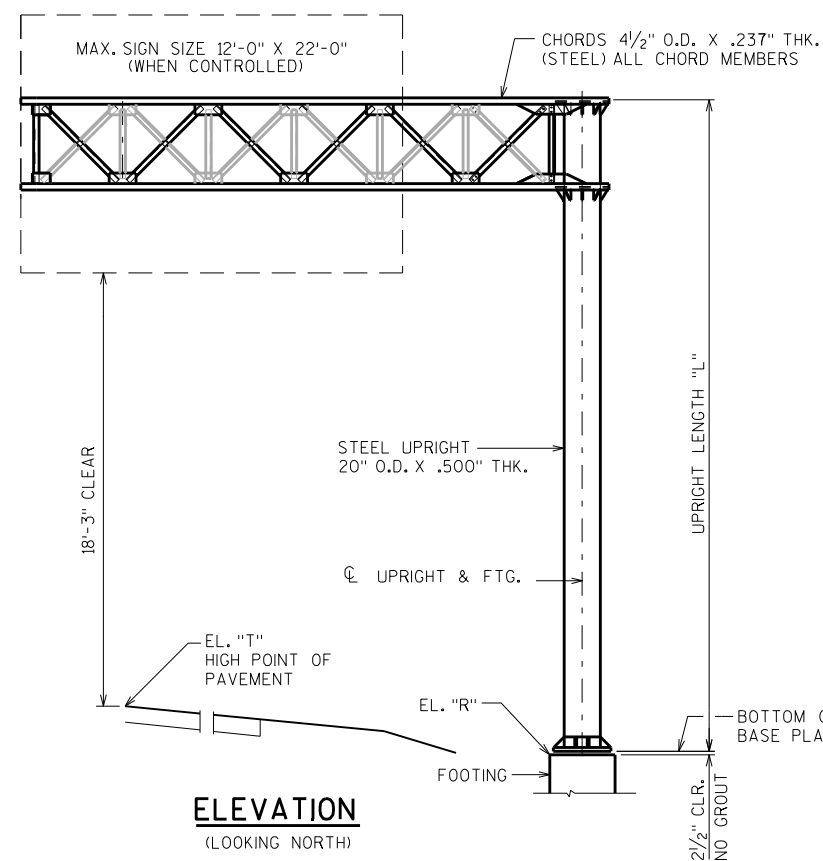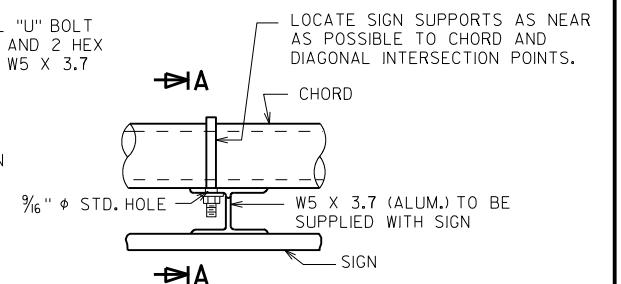**SECTION A-A****TYPICAL SIGN CONNECTION**

NO.	DATE	REVISION	BY
STATE OF WISCONSIN DEPARTMENT OF TRANSPORTATION STRUCTURES DESIGN SECTION			
STRUCTURE		S-37-49	
DRAWN BY		MWB	PLANS CK'D. ARC
GALVANIZED STEEL CANTILEVER SIGN TRUSS		SHEET 2	
		168	

 


SECTION C-C




BOLTED OR OPTIONAL WELDED CONNECTION
 BOLTED CONNECTION
 PANEL WORKING POINT
 3/4" ϕ H.S. BOLTS (TYP.)
 1 1/2"
 1 3/4"
 4 1/2" O.D. CHORD (TYP.)
 8" x 1/2" PLATE
 8 1/2" x 9" x 1/2" PL. (OTHERS)
 4 1/2" x 9" x 1/2" PL. (PARALLEL ARM)
 3'-9"
 3'-2" x 1/2" x 2'-6" PLATE TO TOP OF UPRIGHT
 3 3/8"
 TRANSVERSE BRACE
 L 2 1/2" x 2 1/2" x 1/4"
 3/8" PLATE
 8" x 3/8" PLATE
 PANEL POINT
 L 3" x 3" x 1/4"
 4" 3 SPA. @ 3" 2"
 3 SPA. @ 3" 2"
 4"
 3/4" ϕ H.S. BOLT SPA.
 1'-5 1/4" 1'-3"
 4 1/2" O.D. X.237" THK. CHORD TYP.
 UPRIGHT & FTG.

PLAN TRUSS TO UPRIGHT


PLAN TRUSS TO UPRIGHT

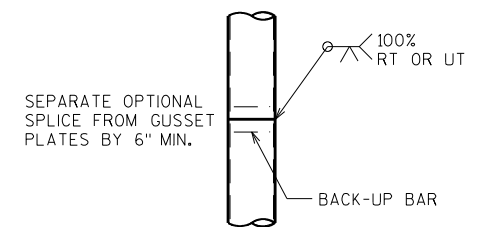


OPTIONAL COLUMN OR CHORD SPLICE DETAIL

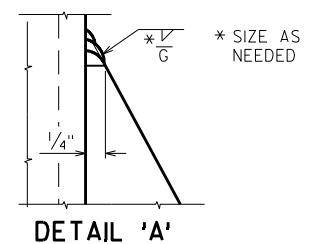


NO.	DATE	REVISION	BY
STATE OF WISCONSIN DEPARTMENT OF TRANSPORTATION STRUCTURES DESIGN SECTION			
STRUCTURE		S-37-49	
DRAWN BY		MWB	PLANS CKD. ARC
GALVANIZED STEEL CANTILEVER SIGN TRUSS DETAILS		SHEET 3	
		169	

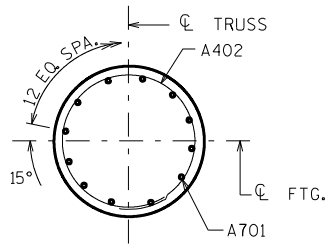


SECTION H-H

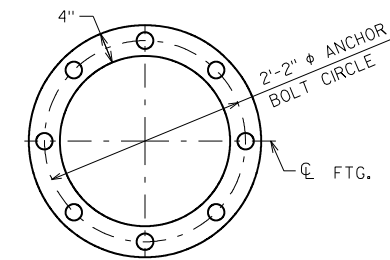


TOP VIEW OF TOP & BOTTOM ANCHOR TEMPLATES

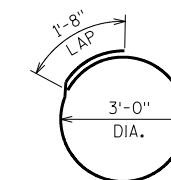

A402

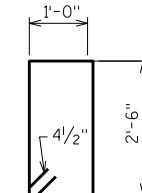

A404

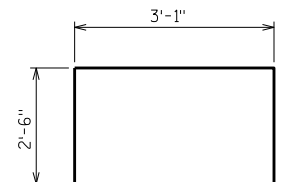


A405


PRIOR TO INSTALLATION, ANCHOR BOLTS SHALL BE RIGIDLY HELD IN POSITION DURING CONCRETE PLACEMENT USING STEEL ANCHOR PLATE AND TOP PLATE. CENTER ANCHOR BOLT ASSEMBLY TO MISS BAR STEEL REINFORCEMENT.

ALLOWABLE SOIL BEARING PRESSURE = 2T/SF

BAR MARK	COAT	NO. REQ'D.	LENGTH	BENT	LOCATION
A701	X	12	15'-6"		FOOTING - COLUMN - VERT.
A402	X	16	11'-2"	X	FOOTING - COLUMN - STIRRUP
A703	X	12	15'-0"		FOOTING - WINGS - HORIZ.
A404	X	12	7'-6"	X	FOOTING - WINGS - STIRRUP
A405	X	16	7'-11"	X	FOOTING - TOP - HORIZ.
A406	X	4	6'-6"		FOOTING - TOP - COLUMNS - VERT.

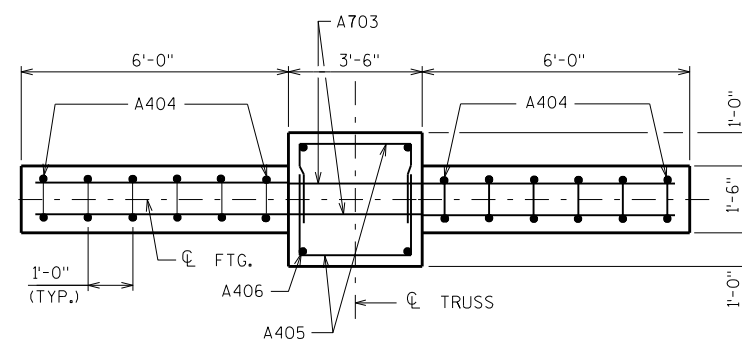

SECTION K-K

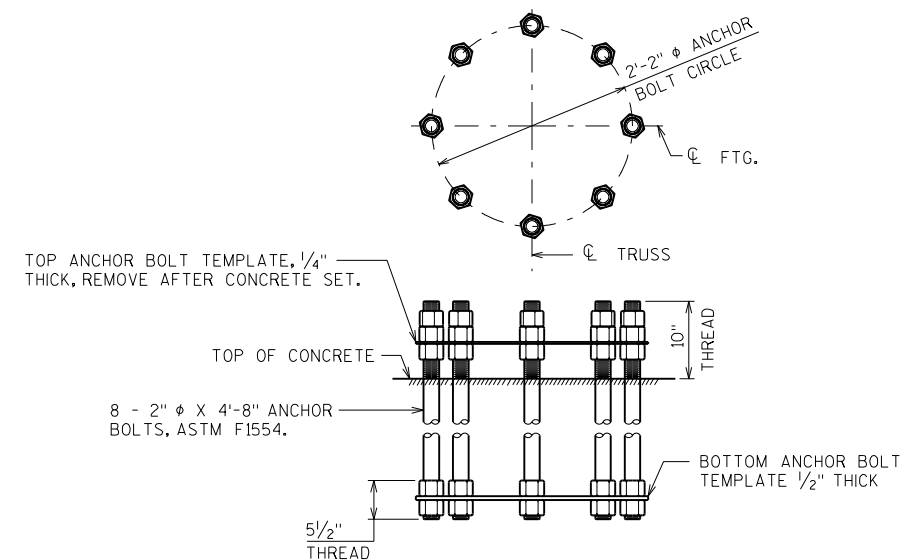



ANCHOR BOLT DETAILS

NO.	DATE	REVISION	BY
STATE OF WISCONSIN DEPARTMENT OF TRANSPORTATION STRUCTURES DESIGN SECTION			
STRUCTURE		S-37-49	
	DRAWN BY	MWB	PLANS CK'D. ARC
CANTILEVER TRUSS FOOTING		SHEET 4	
		170	

S-37-48 (353N+02-356N+55) Stage 3								
STATION	Distance	AREA (SF)		Incremental Vol (CY) (Unadjusted)		Cumulative Vol (CY)		Mass Ordinate
		Cut	Fill	Cut	Fill	Cut	Expanded Fill	
				Note 1	Note 3	Note 1		Note 8
BA 353+02	0.00	22.45	0.00	0	0	0	0	0.00
353+50	47.52	21.54	0.00	39	0	39	0	38.71
354+00	50.00	20.58	0.77	39	1	78	1	76.83
354+21.1	21.10	20.54	1.54	16	1	94	2	91.77
354+46	24.90	20.87	0.00	19	1	113	3	109.98
354+50	4.00	20.97	0.00	3	0	116	3	113.08
354+71	21.00	21.94	0.00	17	0	133	3	129.77
355+00	29.00	21.95	0.00	24	0	156	3	153.34
355+50	50.00	21.70	0.00	40	0	197	3	193.75
356+00	50.00	19.37	1.96	38	2	235	5	229.51
356+28	28.00	19.51	2.10	20	2	255	8	247.03
EA 356+55	26.91	19.68	3.55	20	3	274	11	263.04
Column Totals				274	9			


S-37-49 (379N+42-382N+95) Stage 3								
STATION	Distance	AREA (SF)		Incremental Vol (CY) (Unadjusted)		Cumulative Vol (CY)		Mass Ordinate
		Cut	Fill	Cut	Fill	Cut	Expanded Fill	
				Note 1	Note 3	Note 1		Note 8
BA 379+42	0.00	16.55	0.01	0	0	0	0	0.00
379+50	7.57	16.47	0.10	5	0	5	0	4.61
380+00	50.00	16.56	1.35	31	1	35	2	33.51
380+50	50.00	15.99	3.03	30	4	65	7	58.58
380+60.87	10.87	16.03	3.48	6	1	72	8	63.39
380+85.86	24.99	15.54	2.38	15	3	86	12	74.61
381+00	14.14	15.38	2.01	8	1	95	13	81.27
381+10.86	10.86	15.32	1.79	6	1	101	14	86.50
381+50	39.14	16.62	0.76	23	2	124	16	107.34
382+00	50.00	15.66	0.63	30	1	154	18	135.62
382+50	50.00	18.08	0.12	31	1	185	19	166.00
382+67.91	17.91	19.40	0.21	12	0	197	19	178.29
EA 382+95	26.94	19.99	0.00	20	0	217	19	197.81
Column Totals				217	15			

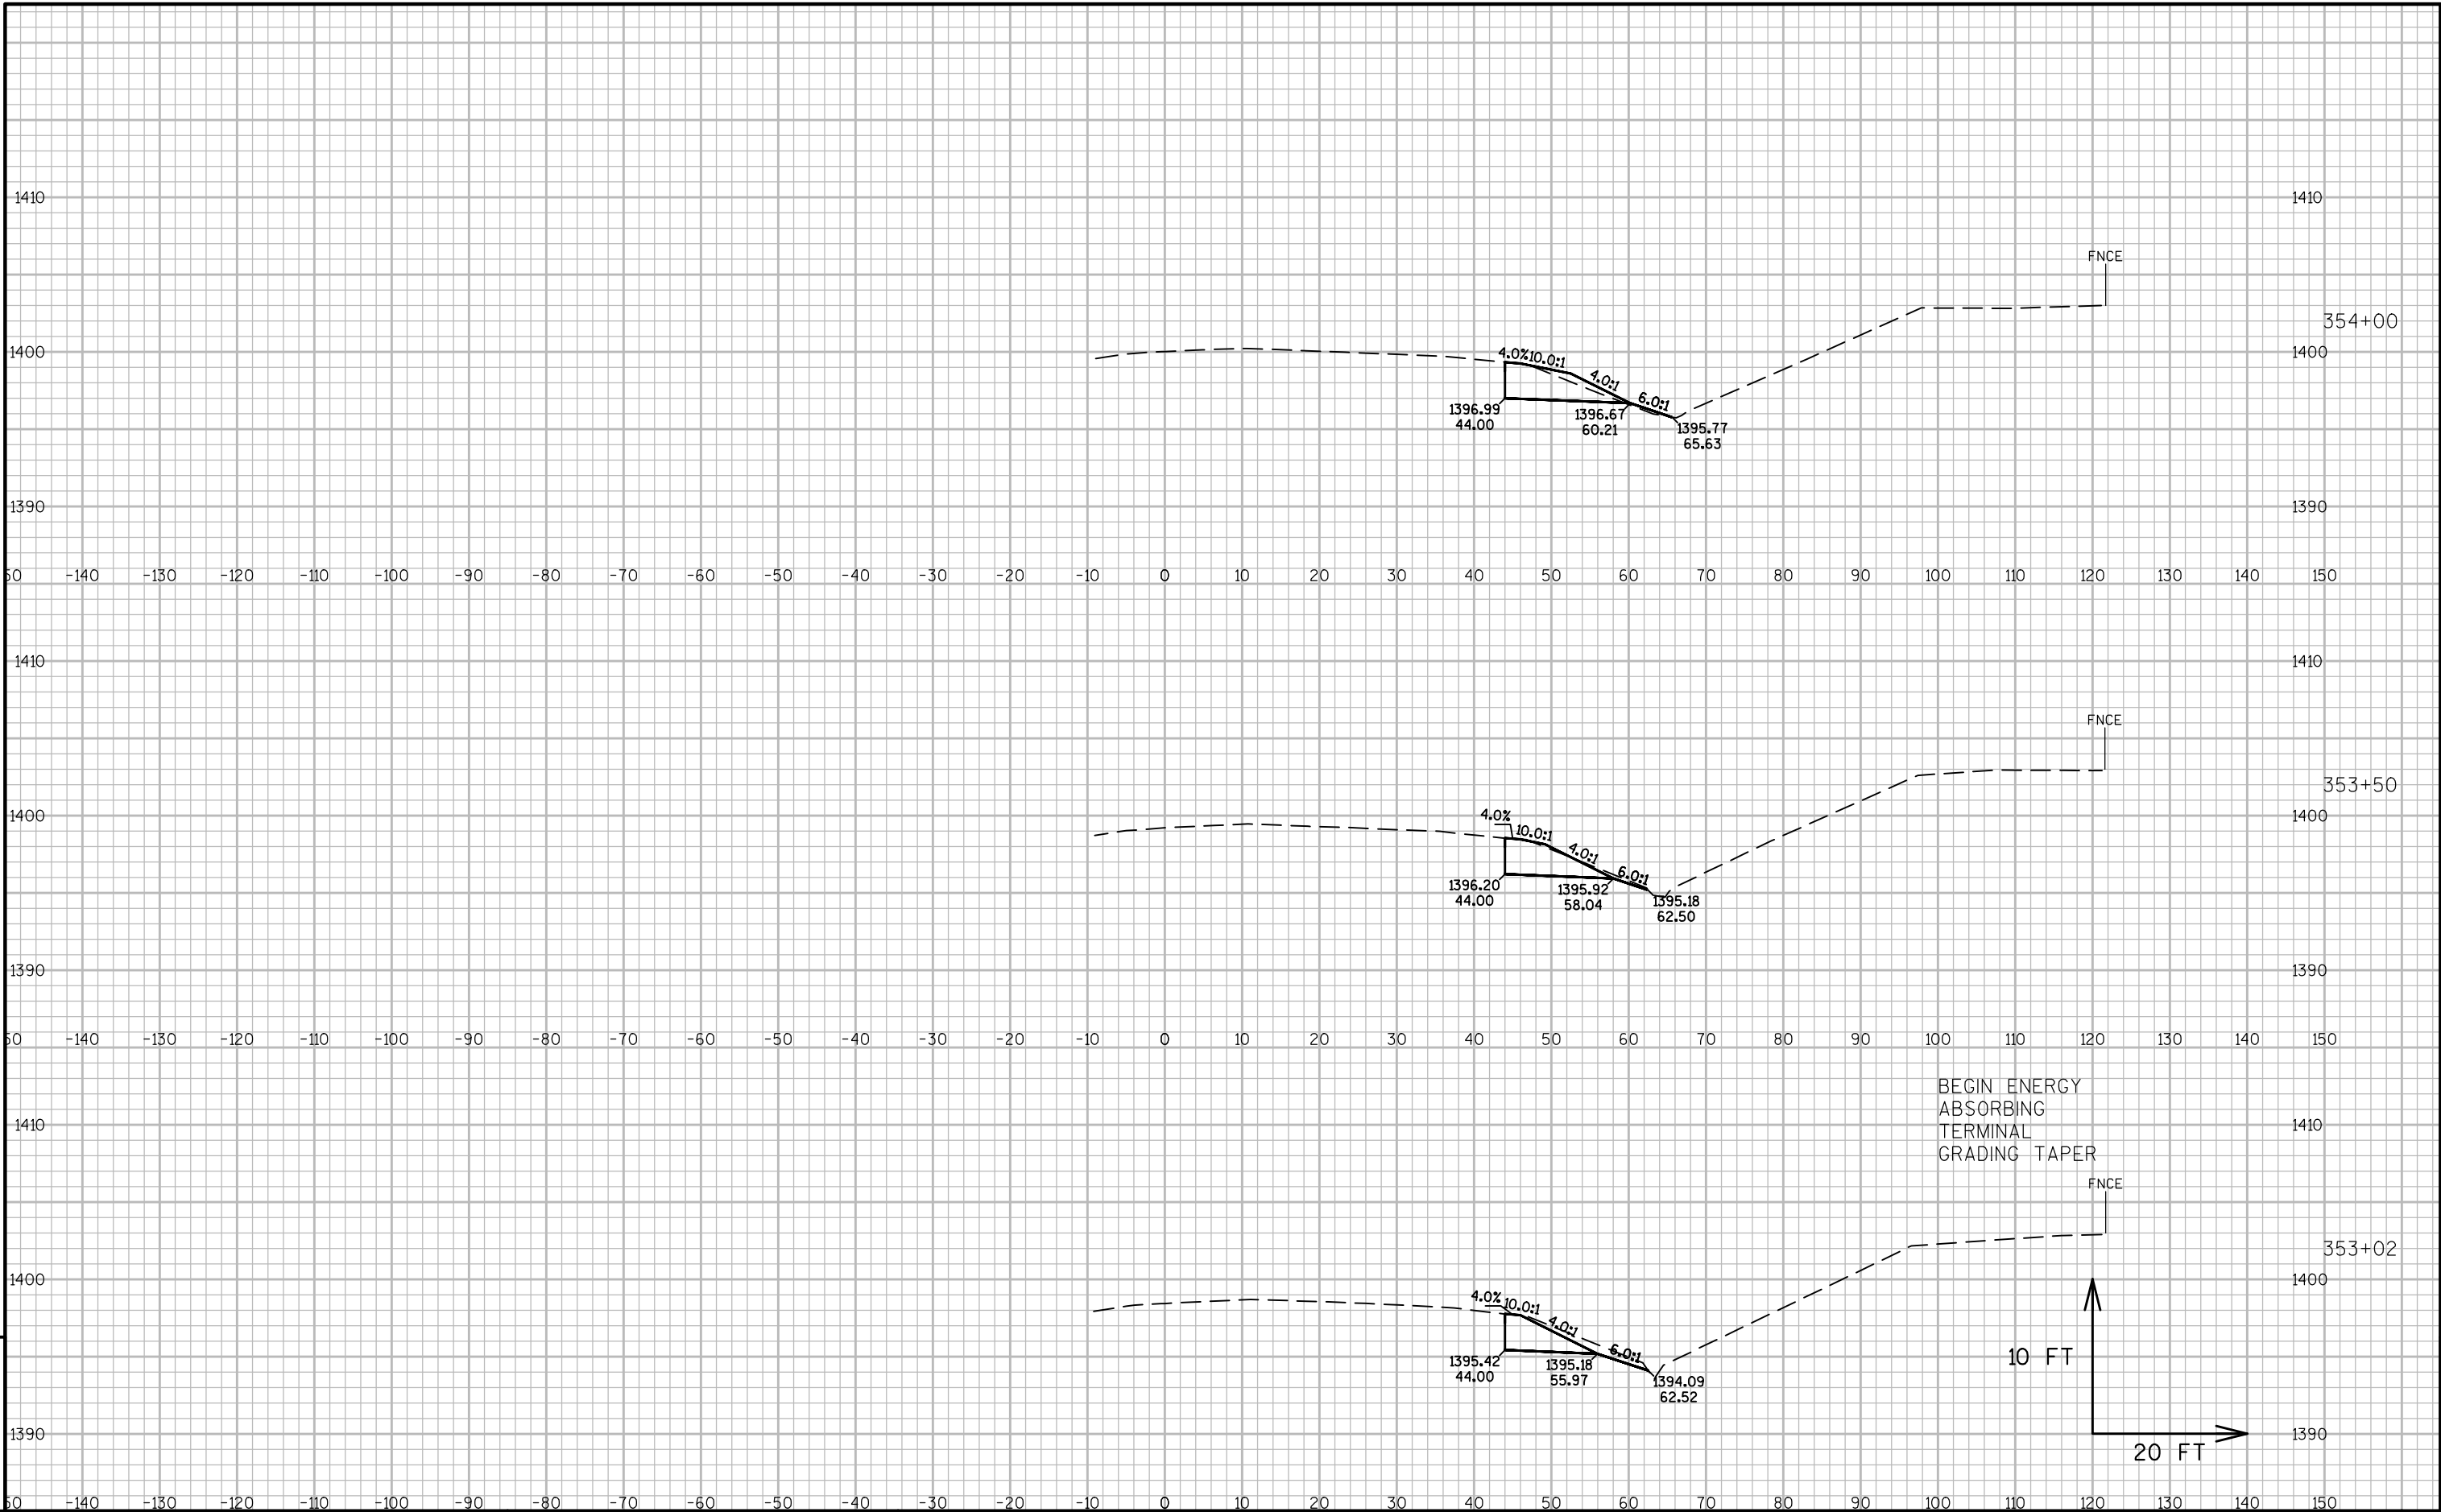

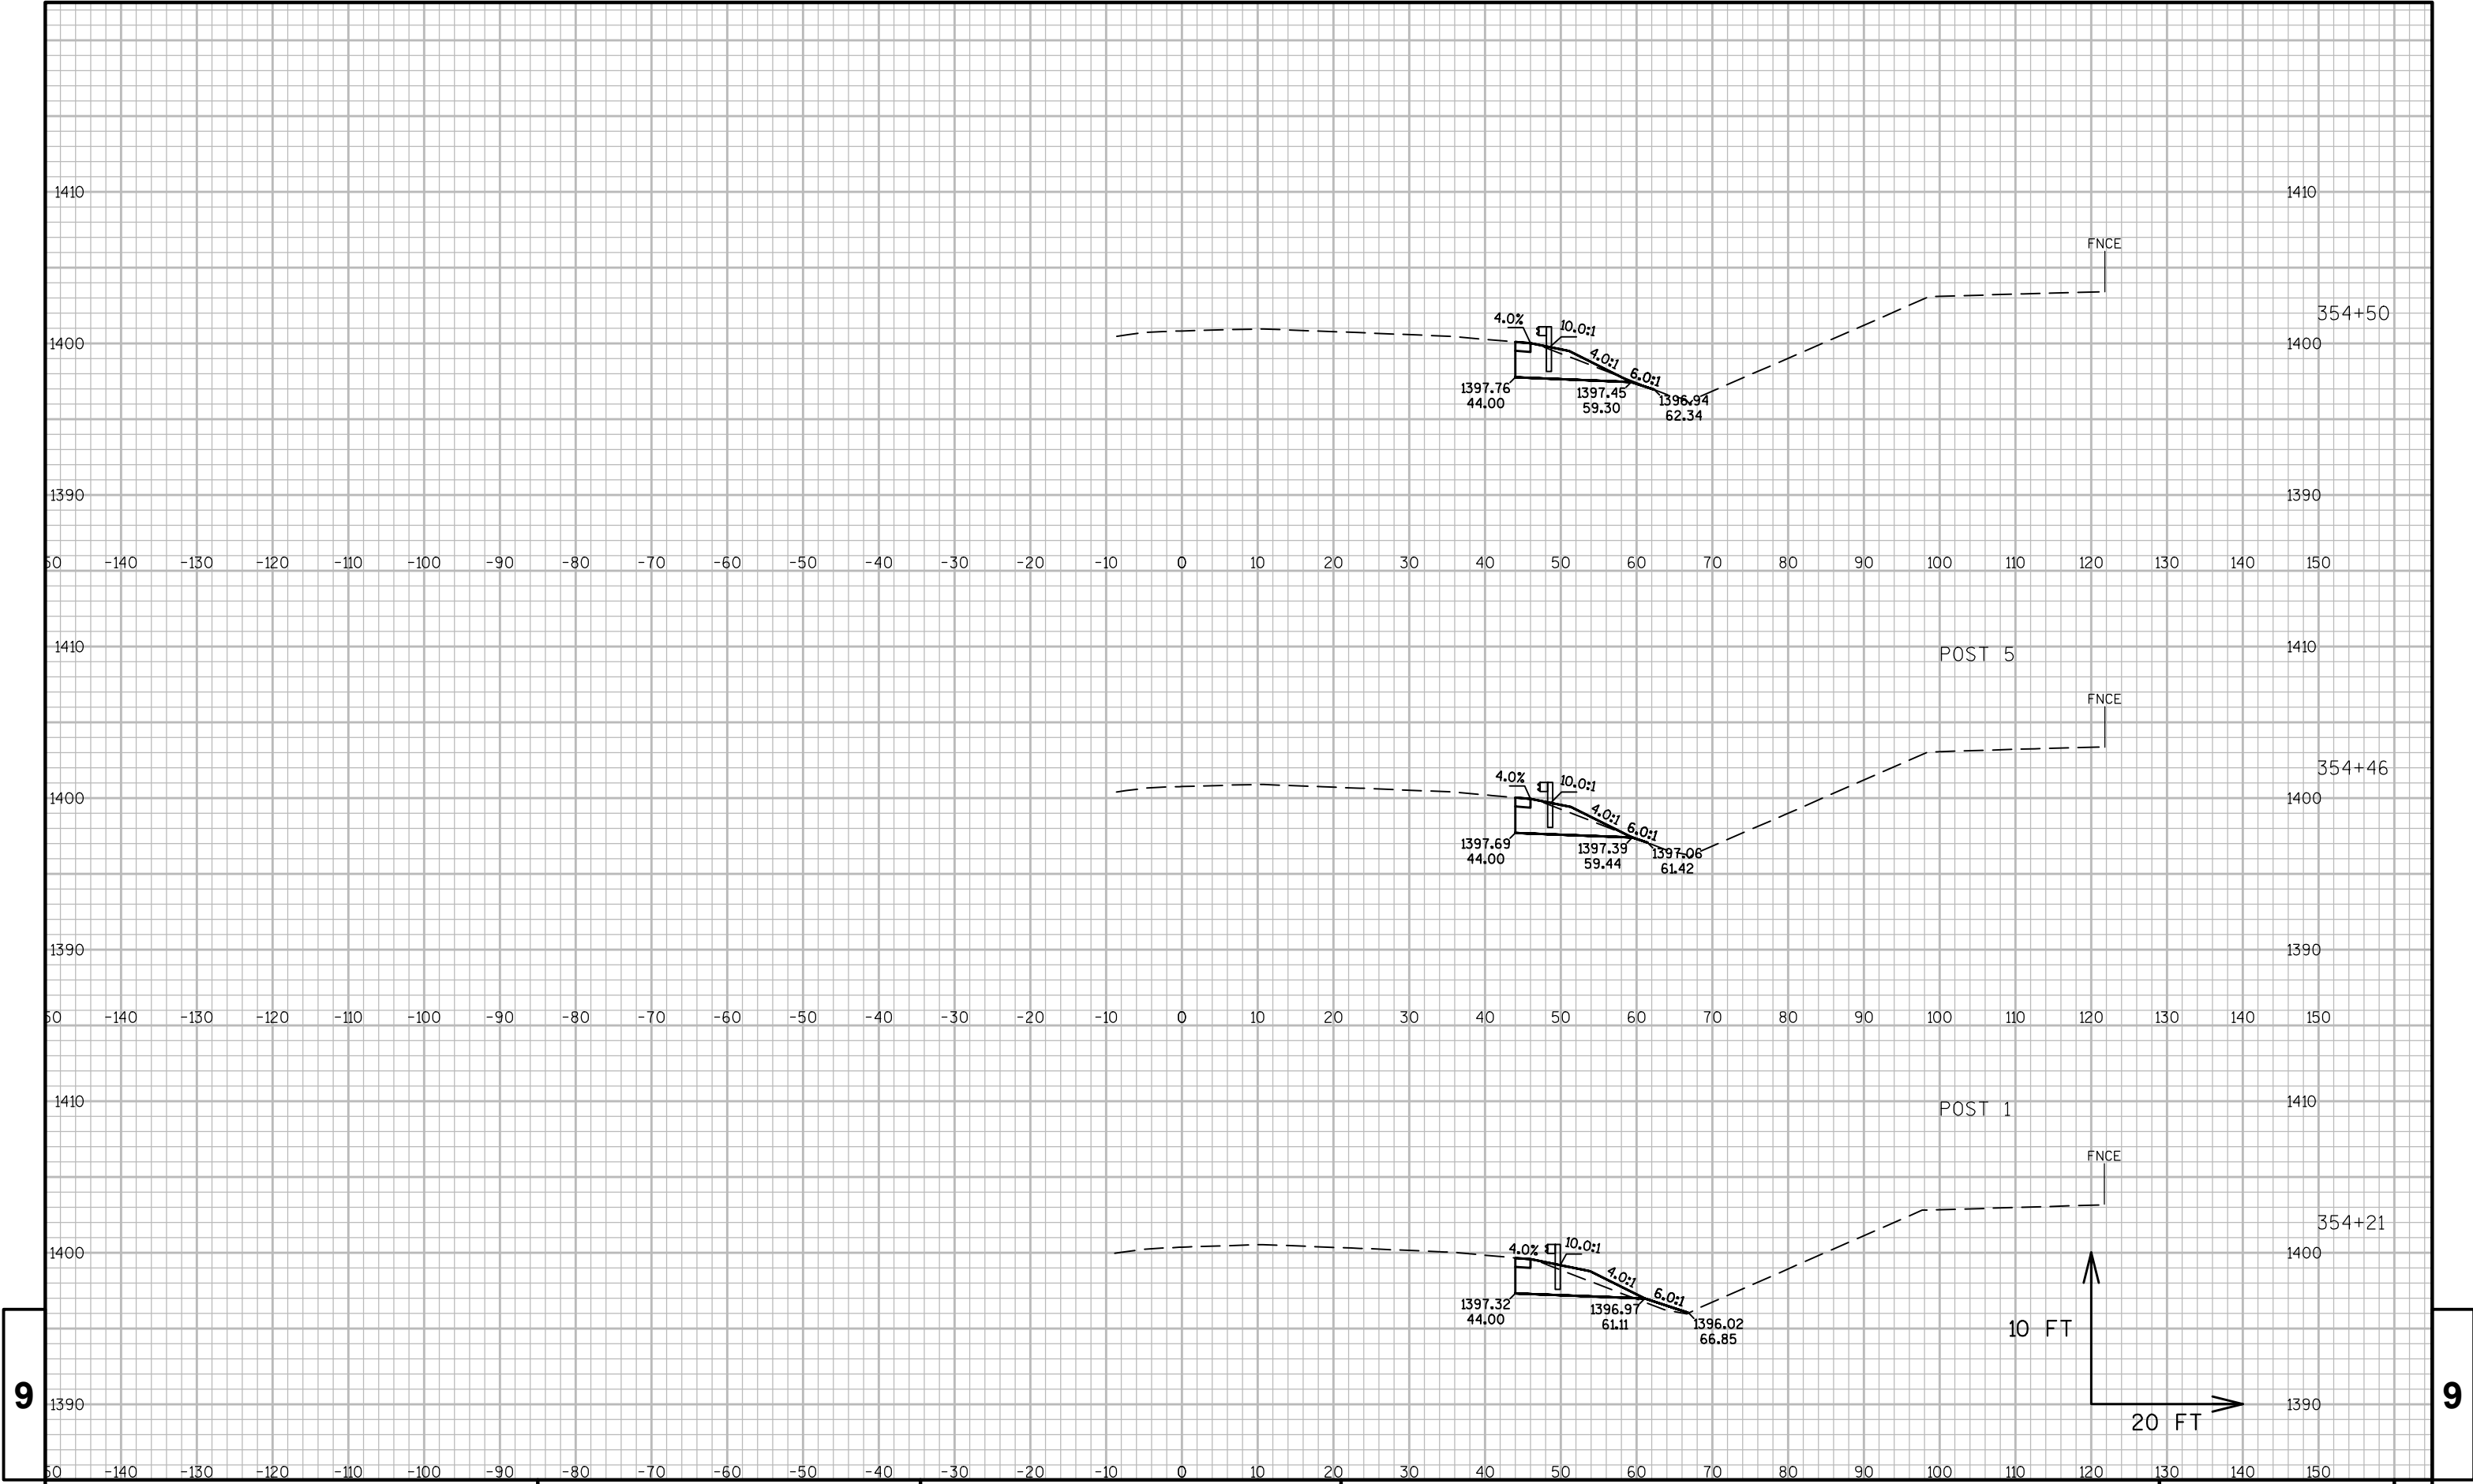


9

9

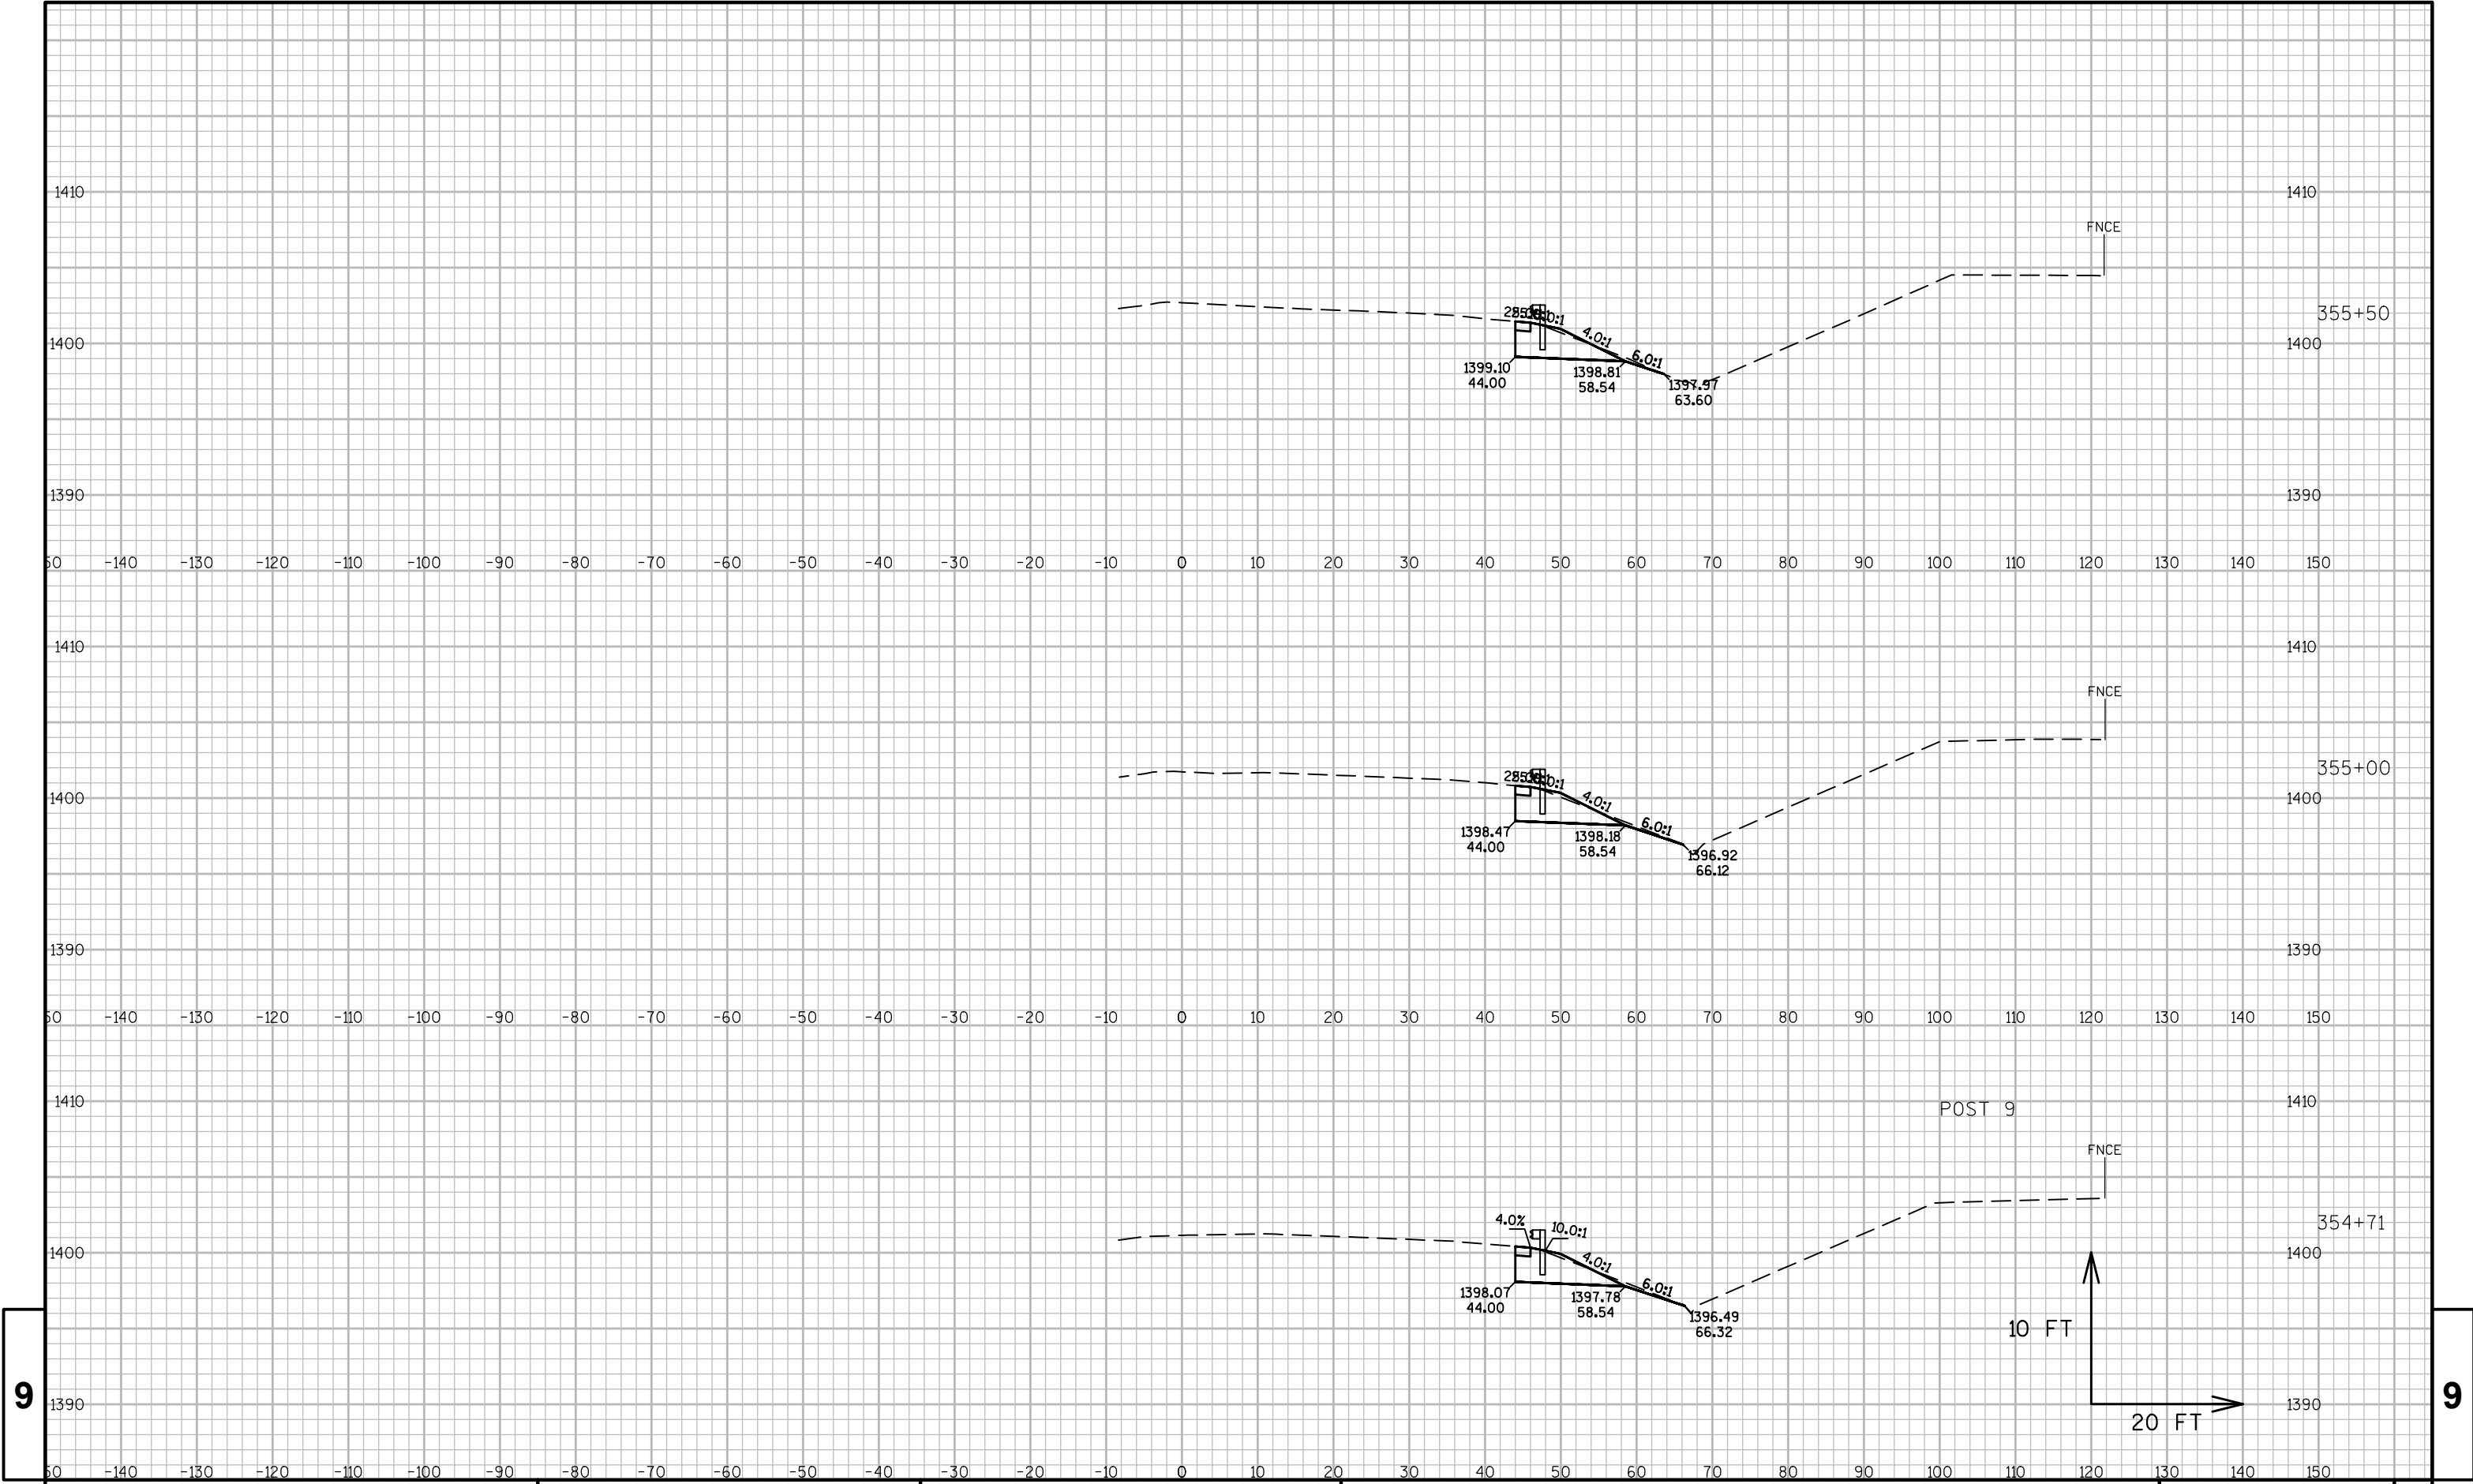


9

9

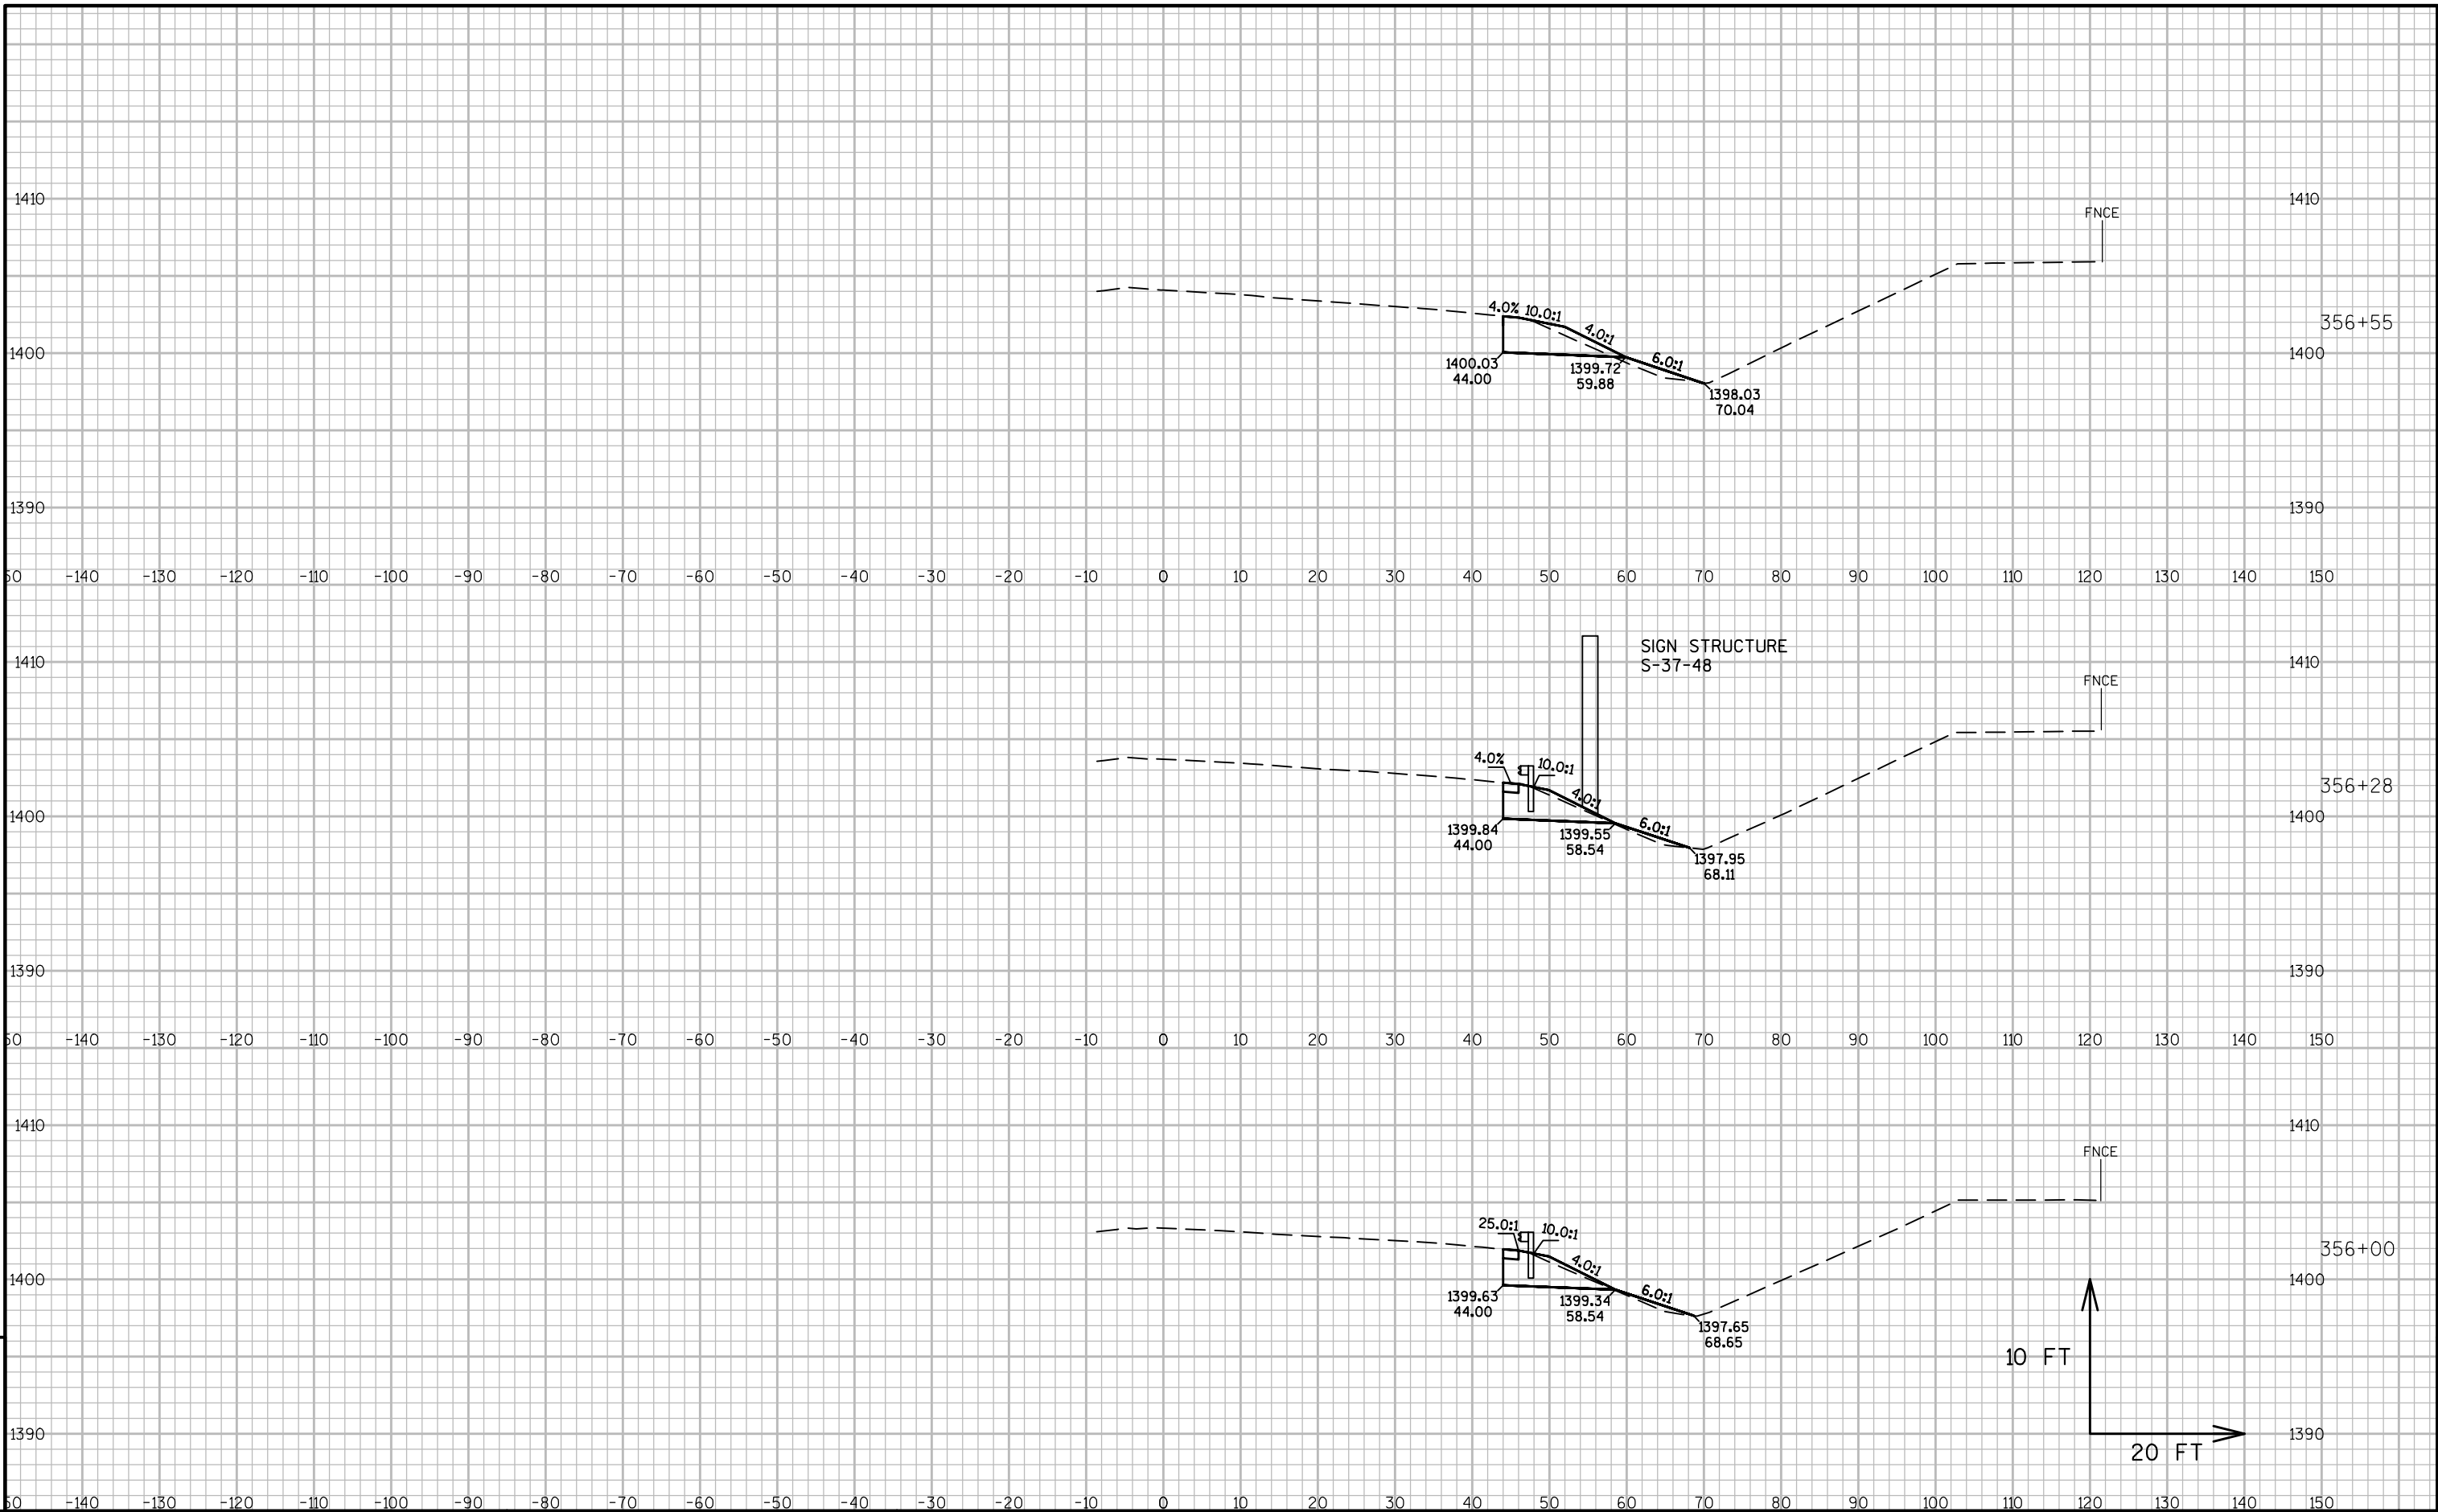




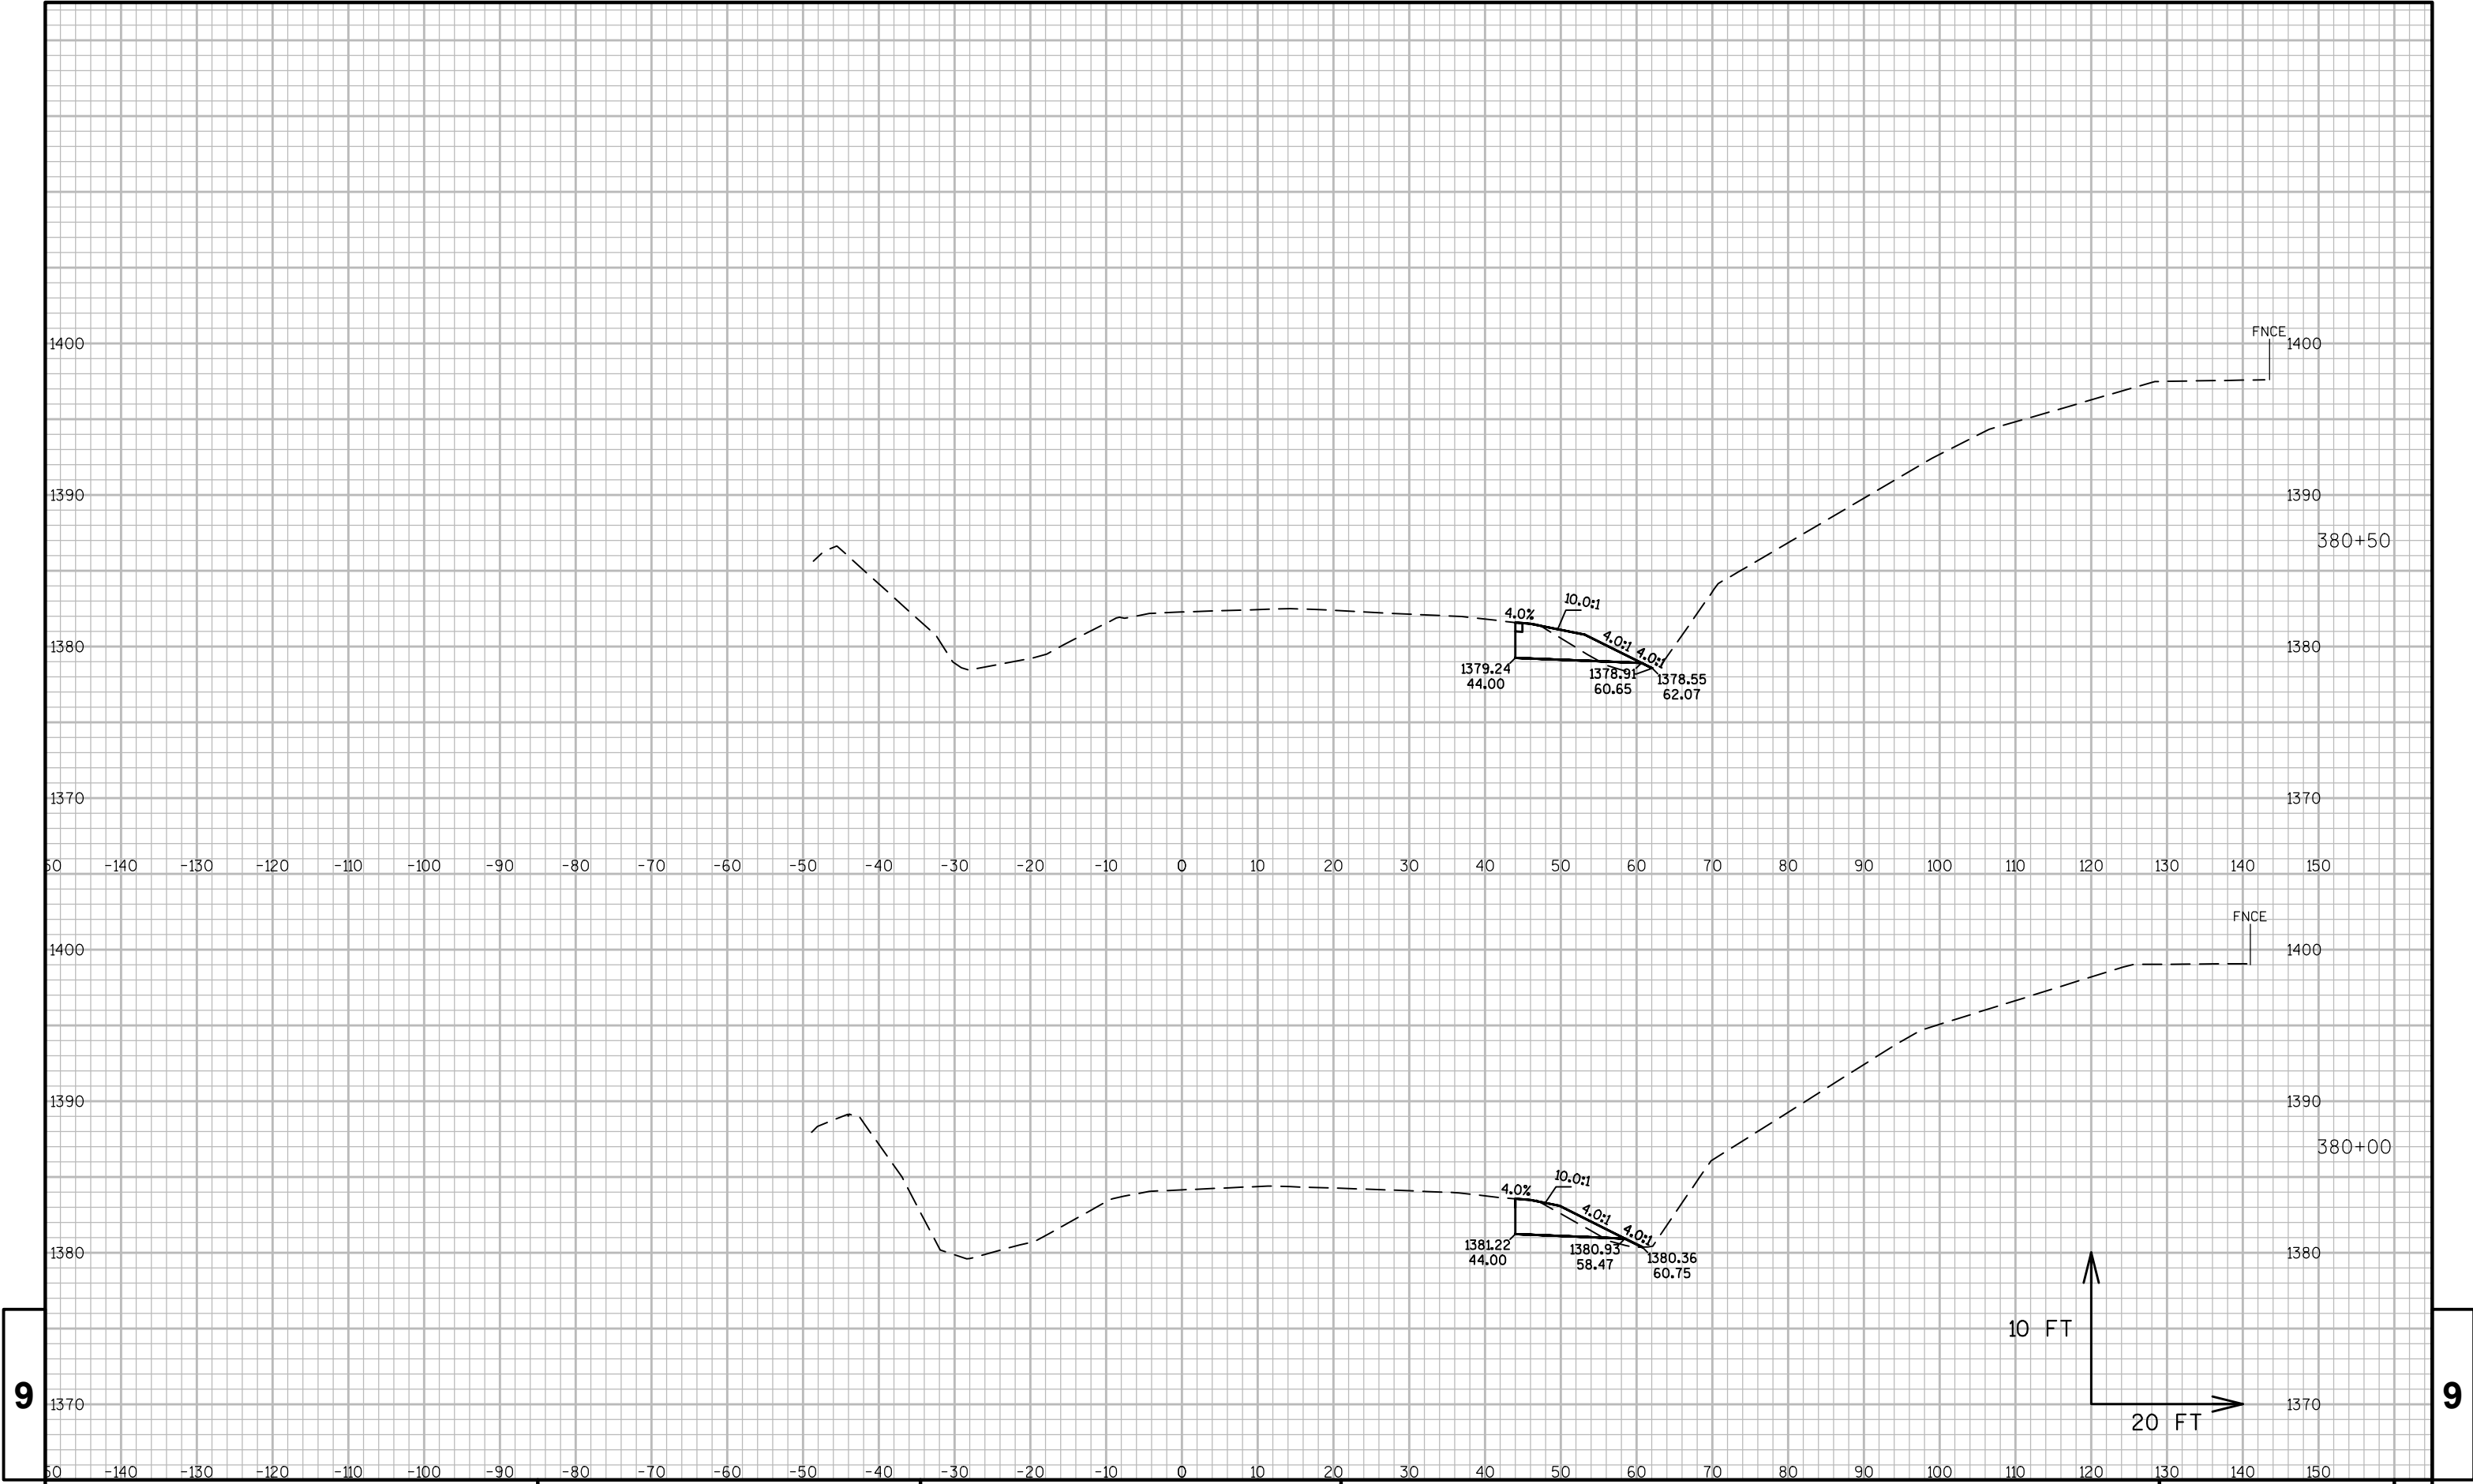






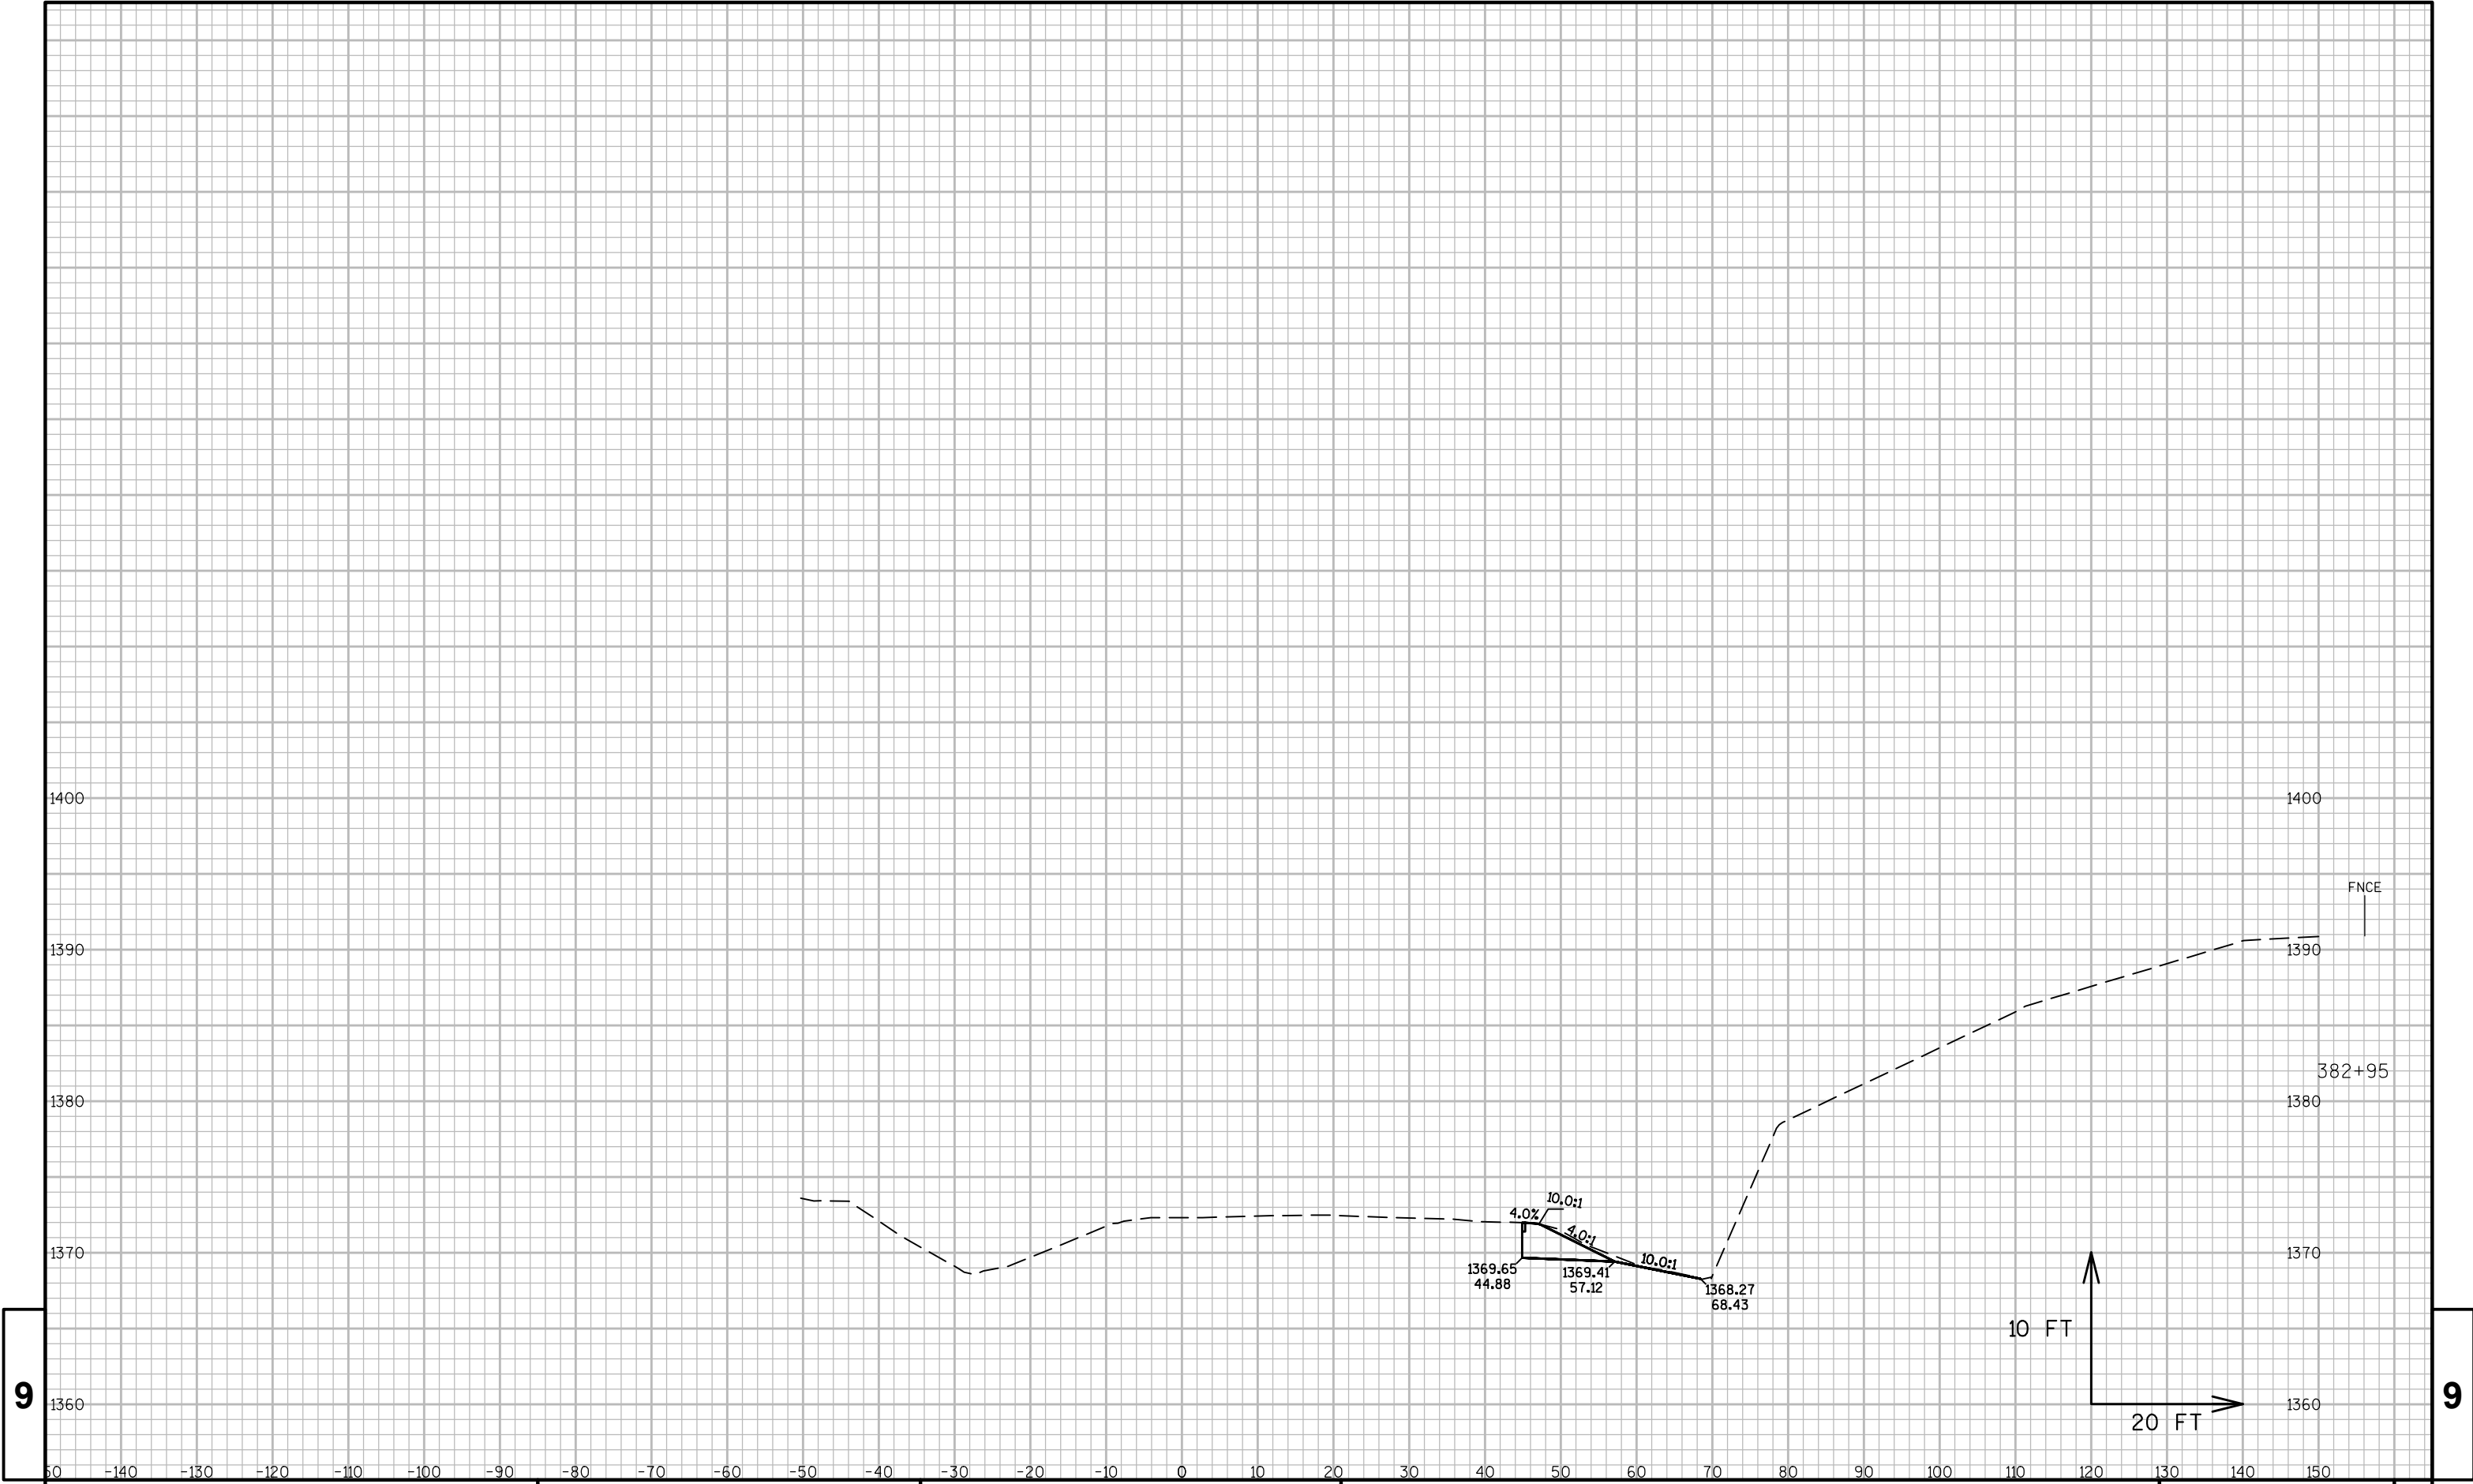

9

9

Notes

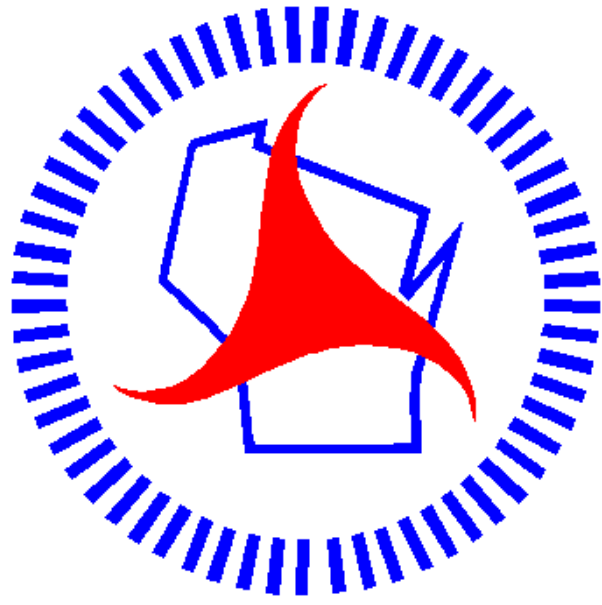

Wisconsin Department of Transportation

Dedicated people creating transportation solutions through innovation and exceptional service.

<http://www.dot.wisconsin.gov>