


SEL PROJECT ID: 2265-00-74 WITH: N/A COUNTY: MILWAUKEE

JUNE 2016

ORDER OF SHEETS

SECTION NO. 1	TITLE
SECTION NO. 2	TYPICAL SECTIONS AND DETAILS
SECTION NO. 3	ESTIMATE OF QUANTITIES
SECTION NO. 3	MISCELLANEOUS QUANTITIES
SECTION NO. 4	RIGHT OF WAY PLAN
SECTION NO. 5	PLAN AND PROFILE
SECTION NO. 6	STANDARD DETAIL DRAWINGS
SECTION NO. 7	SIGN PLATES
SECTION NO. 8	STRUCTURE PLANS
SECTION NO. 9	COMPUTER EARTHWORK DATA
SECTION NO. 9	CROSS SECTIONS

TOTAL SHEETS - 172

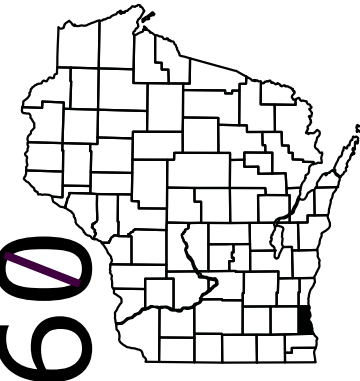


DESIGN DESIGNATION

	W. LISBON AVE	N. 27 TH ST
A.D.T. (CURRENT)	15,300	17,300
A.D.T. 2035	17,600	19,900
D.H.V.	1,600	1,800
D.D.	48/52	48/52
T.	6.6%	6.6%
DESIGN SPEED	35 MPH	35 MPH
ESALS	1,356,000	1,533,100

CONVENTIONAL SYMBOLS

- PLAN
- COUNTY LINE
 - SECTION LINE
 - CORPORATE OR CITY LIMITS
 - PROPERTY LINE
 - STANDARD BENCH MARK
 - EXISTING RIGHT OF WAY
 - BASIS OF SURVEY LINE
 - EXISTING CATCH BASIN OR INLET
 - CONCRETE WALK/DRWY REMOVAL
 - SAWING CONCRETE
 - PROFILE
 - GRADE LINE
 - ORIGINAL GROUND
 - GRADE ELEVATION
 - CULVERT (PROFILE VIEW)


- UTILITIES
- ELECTRIC
 - FIBER OPTIC
 - GAS
 - SANITARY SEWER
 - STORM SEWER
 - TELEPHONE
 - WATER
 - UTILITY PEDESTAL
 - POWER POLE
 - TELEPHONE POLE
 - FIRE & POLICE CALL BOX
 - LIGHT POLE
 - TRAFFIC SIGNAL
 - TRAFFIC SIGNAL CONTROL BOX
 - HYDRANT
 - GAS OR WATER GATE VALVE
 - MANHOLE SEWER
 - MANHOLE UTILITY
 - COMBUSTIBLE FLUIDS UNDER PRESSURE

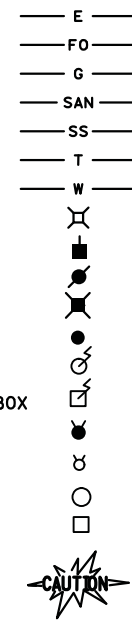

STATE OF WISCONSIN
DEPARTMENT OF TRANSPORTATION
PLAN OF PROPOSED IMPROVEMENT

NORTH 27TH STREET
WEST HIGHLAND BOULEVARD TO WEST LISBON AVENUE
LOCAL STREET
MILWAUKEE COUNTY

STATE PROJECT NUMBER
2265-00-74

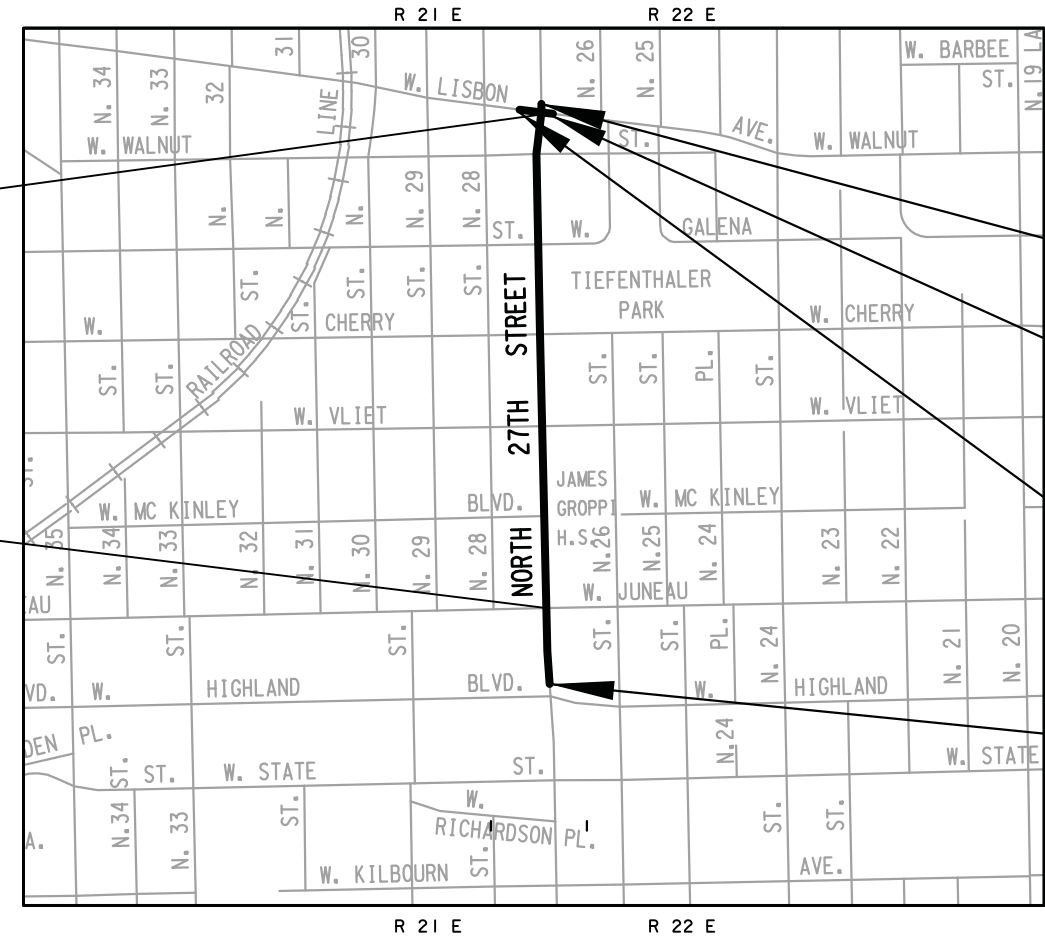

END PROJECT
STA. 48+70.00, T/L

BEGIN CONSTRUCTION
STA. 7L+75.2, T/L

END CONSTRUCTION
STA. 12L+27.3, T/L

BEGIN PROJECT
STA. 16+17.78, T/L
Y= 387,583.22
X=2,548,598.32

LAYOUT
SCALE 0 800 FT

TOTAL NET CENTERLINE NORTH 27TH ST - 0.616 MI. (URBAN)

ALL COORDINATES ON THIS PLAN ARE GROUND COORDINATES BASED ON THE WISCONSIN STATE PLANE COORDINATE SYSTEM (WSPCS), NAD 27, SOUTH ZONE.

ELEVATIONS SHOWN ON THIS PLAN ARE REFERENCED TO THE CITY OF MILWAUKEE DATUM.

TO CONVERT ELEVATION SHOWN ON THIS PLAN TO THE NATIONAL GEOGRAPHICAL DATUM OF 1929(NGVD 29), ADD 580.603 TO THE ELEVATION SHOWN ON THE PLAN.

STATE PROJECT	FEDERAL PROJECT	
	PROJECT	CONTRACT
2265-00-74	WISC 2016222	1

ACCEPTED FOR
CITY OF MILWAUKEE

4/7/16
DATE
COMMISSIONER OF PUBLIC WORKS

ORIGINAL PLANS PREPARED BY
BLOOM
COMPANIES, LLC
Infrastructure Innovation and Ingenuity



4/7/16
DATE
SIGNATURE

STATE OF WISCONSIN
DEPARTMENT OF TRANSPORTATION

PREPARED BY
SURVEYOR
DESIGNER
MANAGEMENT CONSULTANT
C.O. EXAMINER

CITY OF MILWAUKEE
BLOOM COMPANIES, LLC
DAAR ENGINEERING

APPROVED FOR THE DEPARTMENT
DATE: 4/13/16
MANAGEMENT CONSULTANT

GENERAL NOTES

ALL OPENINGS BELOW SUBGRADE, RESULTING FROM REMOVALS OR ABANDONMENTS, SHALL BE BACKFILLED WITH BASE AGGREGATE DENSE 1 1/4-INCH.

ALL DISTURBED AREAS, NOT SURFACED, ARE TO BE COVERED WITH 4 INCHES OF TOPSOIL, SODDED AND FERTILIZED UNLESS OTHERWISE DIRECTED BY THE ENGINEER.

NO TREES OR SHRUBS SHALL BE REMOVED UNLESS DESIGNATED FOR REMOVAL BY THE ENGINEER. ALL ELEVATIONS ARE REFERENCED TO CITY OF MILWAUKEE DATUM.

THE LOCATION OF EXISTING AND PROPOSED UTILITY INSTALLATIONS AS SHOWN ON THE PLAN IS APPROXIMATE. THERE MAY BE OTHER UTILITY INSTALLATIONS WITHIN THE PROJECT AREA WHICH ARE NOT SHOWN.

REPLACE ALL CONCRETE CURB AND GUTTER INDICATED FOR REMOVAL AND REPLACEMENT IN THE EXISTING LOCATION EXCEPT AS SHOWN ON THE PLAN DETAILS.

CONCRETE CURB AND GUTTER 31-INCH, WILL HAVE A SLOPE OF 1/2 PER FOOT. CONCRETE CURB AND GUTTER 31-INCH SPECIAL, WILL HAVE A SLOPE OF 1/4 PER FOOT AND NOT HAVE THE CONCRETE CURB AND GUTTER FLANGES OVERLAID WITH HMA PAVEMENT. CONCRETE CURB AND GUTTER 31-INCH IS SHOWN ON TYPICAL SECTIONS, SEE PAVING DETAILS FOR LOCATIONS OF EACH CURB AND GUTTER TYPE.

ALL CURB AND GUTTER IS LOW SIDE UNLESS OTHERWISE INDICATED ON THE PLAN.

'PAVEMENT TIES' AS SHOWN ON STANDARD DETAIL DRAWING 'CONCRETE GUTTER, CURB AND GUTTER AND PAVEMENT TIES' ARE NOT REQUIRED TO TIE EXISTING CONCRETE TO NEW CONCRETE CURB AND GUTTER.

'DOWEL BARS' AS SHOWN ON STANDARD DETAIL DRAWING 'CONCRETE BASE' ARE NOT REQUIRED.

ALL LONGITUDINAL AND TRANSVERSE CONCRETE PAVEMENT JOINTS REQUIRING SEALING SHALL BE SEALED IN ACCORDANCE WITH THE PLAN DETAIL AND SPECIFICATIONS.

TRANSVERSE JOINTS IN THE CONCRETE SIDEWALK SHALL BE CONSTRUCTED AT 5-FOOT INTERVALS UNLESS OTHERWISE DIRECTED BY THE ENGINEER.

PITCH ALL YARD WALKS 1.5% (+/-)0.5% TOWARDS STREET UNLESS OTHERWISE NOTED ON PLAN.

CURB AND GUTTER GRADES ARE GIVEN TO THE FLANGE, CURB AND GUTTER RADII ARE MEASURED TO THE FACE OF CURB.

HMA PAVEMENT TO BE NORMALLY CONSTRUCTED IN TWO LAYERS AS SHOWN ON TYPICAL SECTIONS. HOWEVER, ADDITIONAL LAYERS MAY BE NECESSARY WHERE CURB RETURNS HAVE BEEN RAISED.

CONSTRUCTION PERMITS FOR CONCRETE WALK &/ OR CONCRETE DRIVEWAY WORK HAVE BEEN OBTAINED, WHICH RIGHTS SHALL BE EXTENDED TO THE CONTRACTORS. SEE LIST.

INLET SCREENS TYPE M ARE REQUIRED AT ALL CATCH BASINS OR AS DIRECTED BY THE ENGINEER. THESE INLET SCREENS TYPE M INCLUDE FILTER FABRIC PLACED BETWEEN THE FRAME AND GRATE OF CATCH BASINS AND METAL BASKETS / INLETS TO PREVENT SOIL FROM ENTERING THE SEWERS.

OTHER AGENCIES

DNR SOUTHEAST REGION HQ
2300 N.DR.MARTIN LUTHER KING JR.DR.
MILWAUKEE WI53212
KRISTINA BETZOLD
TEL.(414) 263-8517
kristina.betzold@wisconsin.gov

MILWAUKEE COUNTY PARKS
9480 W.WATERTOWN PLANK ROAD
WAUWATOSA, WI53226
JAMES KEEGAN
TEL.(414) 257-4775
james.keegan@milwcnty.com

MILWAUKEE COUNTY TRANSIT SYSTEM
1942 N.17TH ST, MILWAUKEE, WI53205
MELANIE MACARTHUR
TEL.(414) 343-1764
mmacarthu@mcts.com

MILWAUKEE PUBLIC SCHOOLS
1141 NORTH 10TH STREET
MILWAUKEE, WI53205
CHICO TORRES
TEL.(414) 283-4641
torresdr@milwaukee.k12.wi.us

SOUTHEASTERN WISCONSIN REGIONAL
PLANNING COMMISSION (SEWRPC)
W239 N1812 ROCKWOOD DRIVE
WAUKESHA, WI53187-1607
JOHN WASHBURN
TEL.(262) 547-6721
jwashburn@sewrpc.org

STANDARD ABBREVIATIONS

AMER	- AT&T	HYD	- HYDRANT
CTR.	- CENTER	MMSD	- MILWAUKEE METROPOLITAN SEWERAGE DISTRICT
C.W.	- CONCRETE WALK	P/L	- PROPERTY LINE
COR.	- CORNER	ST	- STREET
F	- FLANGE	TES	- TRAFFIC ENGINEERING AND ELECTRICAL SERVICES
G	- GUTTER OR GAS	WEP	- WISCONSIN ELECTRIC POWER

DESIGNER CONTACTS

CITY OF MILWAUKEE
SAMUEL MEDHIN, (414) 286-0474

TRAFFIC SIGNAL PLANS
UNDERGROUND CONDUIT PLANS

BLOOM COMPANIES LLC
SUSAN COOK, (414) 292-4530

ALL OTHER PLANS NOT LISTED ABOVE

UTILITIES WITHIN PROJECT LIMITS

AT&T WISCONSIN
425 S. 95TH STREET
MILWAUKEE, WI 53214
DEAN HERRO
TEL. (414) 678-2644
MOBILE (262) 352-0131

CITY OF MILWAUKEE,
STREET LIGHTING
1540 WEST CANAL STREET
MILWAUKEE, WI 53233
DENNIS MILLER
TEL. (414) 286-5942
MOBILE (414) 708-4251
dennis.miller@milwaukee.gov

CITY OF MILWAUKEE,
DPW/COMMUNICATIONS
1440 WEST CANAL STREET
MILWAUKEE, WI 53233
BRYAN PAWLAK
DISPATCH: (414) 286-3686

CITY OF MILWAUKEE,
UTILITY COORDINATOR
841 N. BROADWAY, ROOM 710
MILWAUKEE, WI 53202
MUSA ABU-KHADER
(414) 286-2432
mkhader@milwaukee.gov

WE ENERGIES FIELD CONTACTS

TIME WARNER CABLE
1320 N.DOCTOR MARTIN
LUTHER KING JR.DRIVE
MILWAUKEE WI 53212
STEVE CRAMER
TEL. (414) 277-4045
MOBILE (414) 688-2385

WE ENERGIES - ELEC. & GAS
333 W.EVERITT STREET - A299
MILWAUKEE, WI 53203
LoTROY BRUMFIELD
TEL. (414) 221-5617
latroy.brumfield@we-energies.com

WE ENERGIES - GAS
500 S.116TH STREET
WEST ALLIS, WI 53214
JOSH MOUNT
TEL. (414) 218-2053
josh.mount@we-energies.com

WE ENERGIES - ELECTRIC
500 S.116TH STREET
WEST ALLIS, WI 53214
KEN FRANECKI
TEL. (414) 944-5531
kenneth.franecki@we-energies.com

CONSTRUCTION PERMITS

PROPERTY	ADRESSES OF PROPERTY	STATION
1	NOT USED	
2	* 1212 N. 27TH ST.	20+00.0 TO 21+46.5 RT
3	* 1222 - 1224 N. 27TH ST.	21+70.2 TO 21+93.0 RT
4	NOT USED	
5	* 1230 - 1232 N. 27TH ST.	22+20.0 TO 22+51.0 RT
6	* 1234 - 1236 N. 27TH ST.	22+51.0 TO 22+80.0 RT
7	* 1238 - 1240 N. 27TH ST.	22+80.0 TO 23+08.2 RT
8	* 1246 N. 27TH ST.	23+23.2 TO 24+78.2 RT
9	* 1312 N. 27TH ST.	24+78.2 TO 28+08.4 RT
10	* 2639 W. VLIET ST.	28+23.4 TO 29+43.4 RT
11	* 1410 N. 27TH ST.	30+08.4 TO 31+28.4 RT
12	* 1418 N. 27TH ST.	31+43.4 TO 31+68.4 RT
13	NOT USED	
14	* 1428 N. 27TH ST.	32+18.4 TO 32+68.4 RT
15	* 1454 N. 27TH ST.	32+68.4 TO 34+56.8 RT
16	* 1530 N. 27TH ST.	35+16.9 TO 39+56.8 RT
17	* 2630 W. WALNUT ST.	45+71.0 TO 45+86.8 RT
18	* 2624 W. LISBON AVE.	10L+68.6 TO 11L+20.2 LT
19	* 2700-2702 W. LISBON AVE.	9L+86.4 TO 9L+99.9 LT

HMA PAVEMENT LAYERS

TOTAL LAYER PAVEMENT THICKNESS	LAYERS	NOMINAL MAXIMUM AGGREGATE GRADATIONS	TRAFFIC	ASPHALT BINDER	BINDER DESIGNATION LEVEL
3 1/2"	1 3/4" UPPER 1 3/4" TO 3" LOWER	4 4	MT MT	58-28 58-28	S S



Dial 811 or (800) 242-8511

www.DiggersHotline.com

TO OBTAIN LOCATION OF PARTICIPANTS' UNDERGROUND FACILITIES BEFORE YOU DIG IN WISCONSIN

WIS. STATUTE 182.0175 (1974) REQUIRES MIN. OF 3 WORK DAYS NOTICE BEFORE YOU EXCAVATE.


ASPHALT SAWCUTS TO REMOVE AND REPLACE CONCRETE SIDEWALK AND DRIVEWAYS

PROPERTY	ADRESSES OF PROPERTY	STATION
1	* 2635 W. JUNEAU AVE.	17+90, - RT
2	* 1312 N. 27TH ST.	25+03, - RT
3	* 2713-2717 W. VLIET ST.	28+95, - LT
4A	* 1454 N. 27TH ST.	33+20, - RT
4B	* 1454 N. 27TH ST.	34+34, - RT
5	* 2624 W. LISBON AVE.	10L+99, - LT

ORDER OF SECTION 2 DETAIL SHEETS

- GENERAL NOTES
- PROJECT OVERVIEW
- TYPICAL SECTIONS
- CONSTRUCTION DETAILS
- INTERSECTION DETAILS
- PLAN DETAILS
- PAVING GRADES
- STORM SEWER PLANS
- REMOVALS AND UTILITY PLANS
- CITY UNDERGROUND CONDUIT (TES)
- TRAFFIC SIGNAL PLANS
- PAVEMENT MARKING PLANS
- TRAFFIC CONTROL PLANS
- ALIGNMENT PLAN AND TIE SHEETS



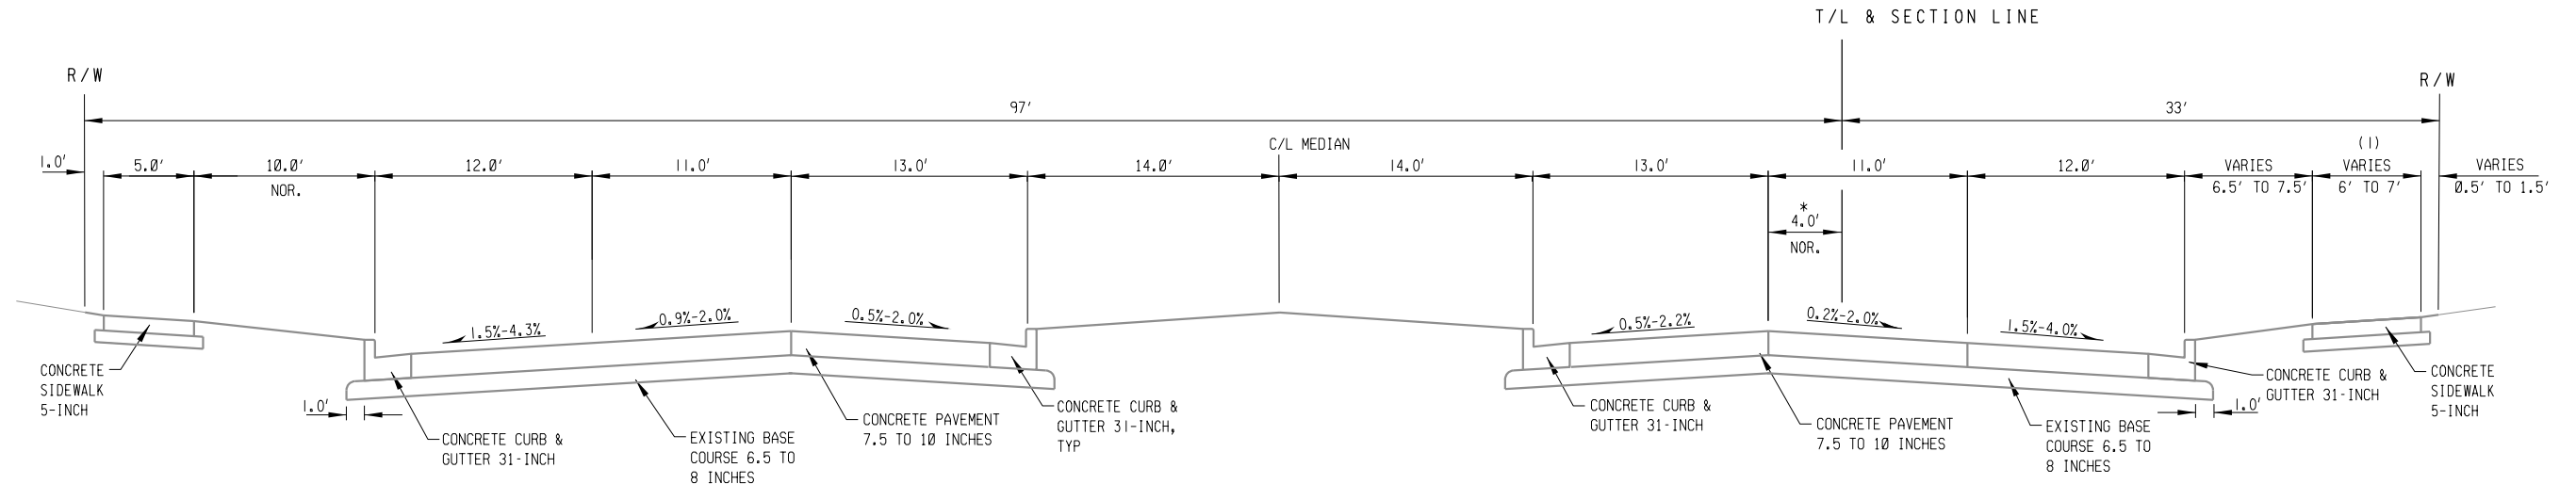


TYPICAL EXISTING SECTION
NORTH 27TH ST
STA 30+18 TO STA 44+99

*
T/L & SECTION LINE
LT OF CENTER LANE 0' - 2'
STA 44+55 TO STA 44+99

NOTES

- 1) SIDEWALK WIDTHS ON THE SOUTH SIDE OF ROADWAY 6' EXCEPT BETWEEN W. VLIET ST. AND W. CHERRY ST. WHERE IT IS 7' WIDE.
- 2) NORTH SIDE TERRACE WIDTH VARIES 6' TO 20' BETWEEN STA 43+00 TO STA 44+47.

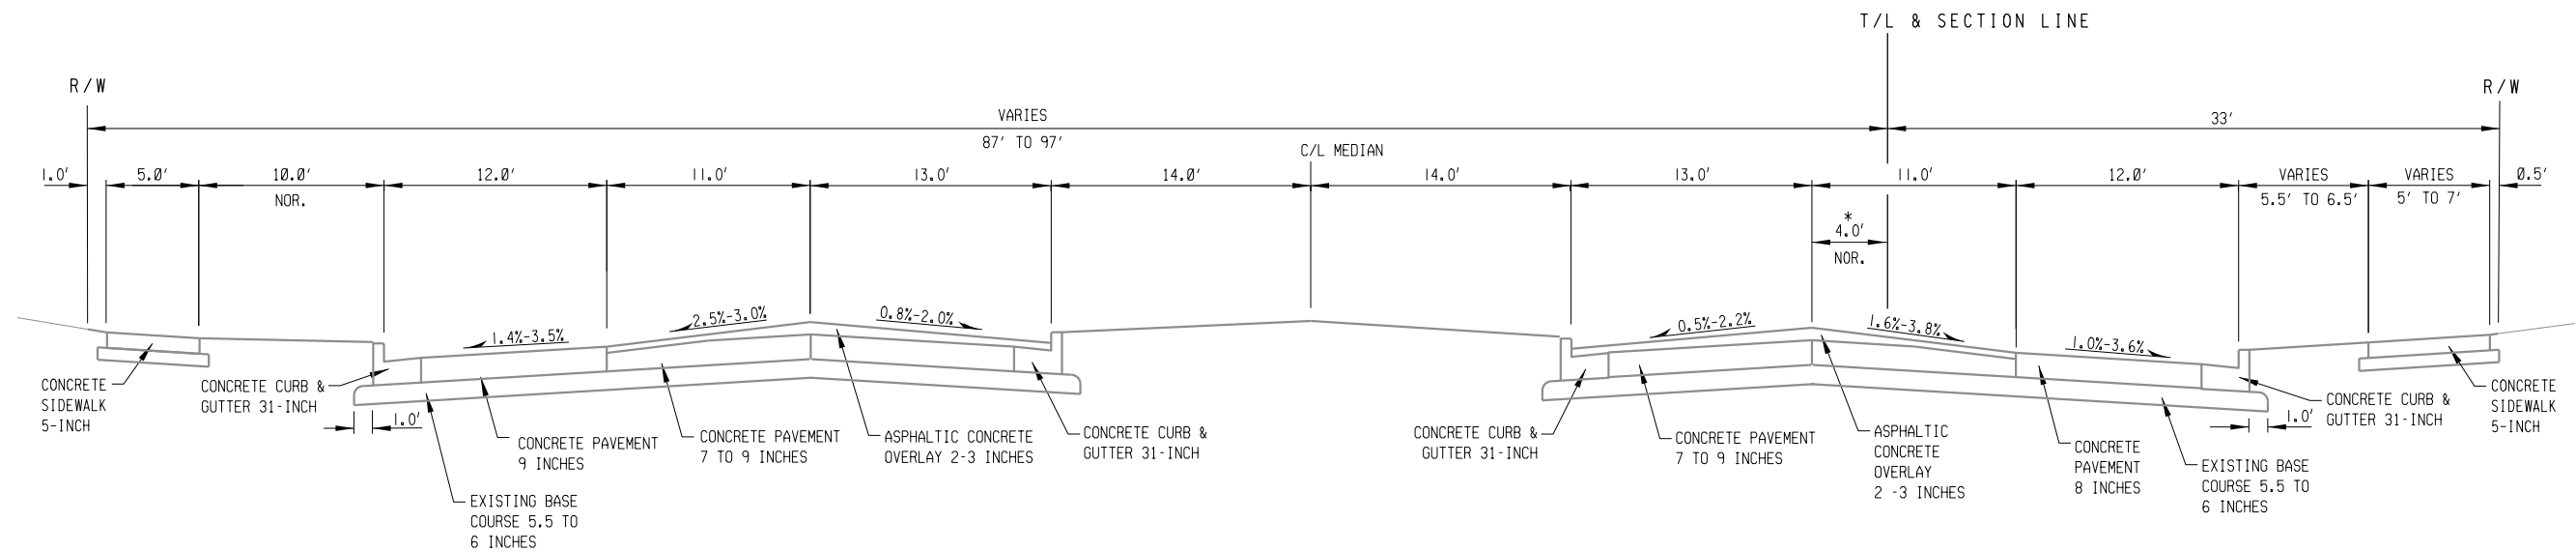


TYPICAL EXISTING SECTION
NORTH 27TH ST
STA 16+18 TO STA 30+18


*
T/L & SECTION LINE
LT OF CENTER LANE 0.0' - 2.2'
STA 16+18 TO STA 16+58
VARIES RT OF CTR LANE 0' - 4'
STA 16+58 TO STA 21+58

NOTES

- 1) ORIGINAL 9-INCH CONCRETE PAVEMENT AT THROUGH LANES AND MEDIAN CURB & GUTTER WAS MILLED AND OVERLAID.
- 2) SOUTH SIDE SIDEWALK WIDTHS 6' TO 7' EXCEPT BETWEEN W. HIGHLAND BLVD. AND W. JUNEAU AVE. AND BETWEEN W. WALNUT ST. AND W. LISBON AVE WHERE IT IS 5'.
- 3) NORTH SIDE TERRACE WIDTH VARIES 5' TO 10' BETWEEN W. HIGHLAND BLVD. AND W. JUNEAU AVE AND BOTH SIDES OF W. WALNUT ST.

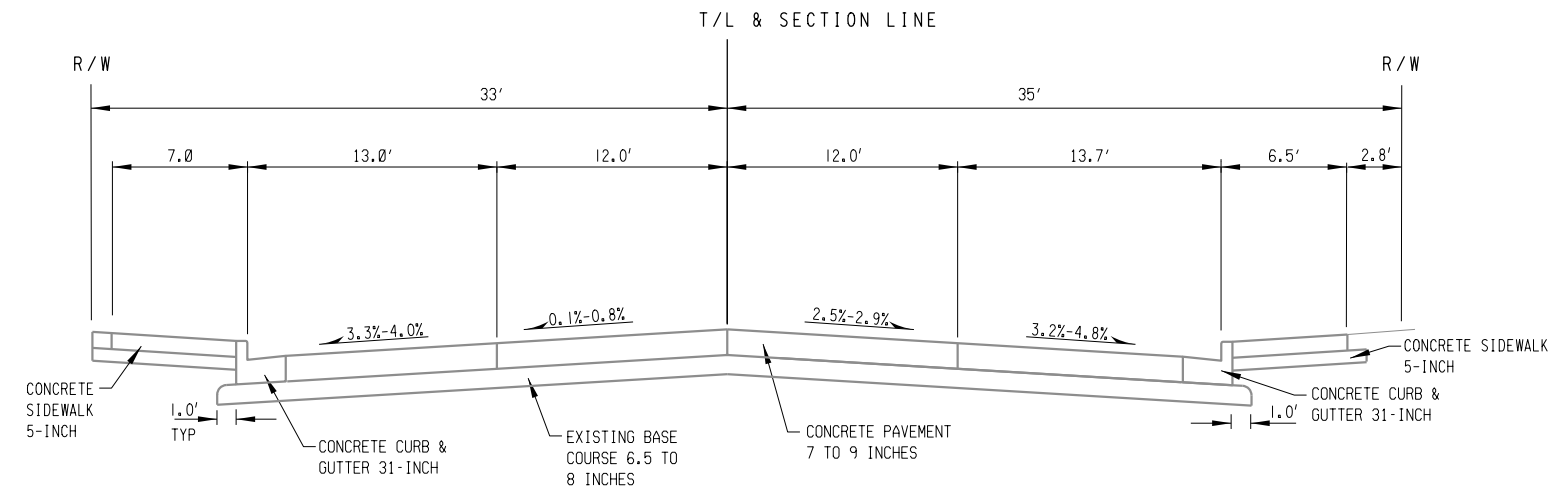


TYPICAL EXISTING SECTION
NORTH 27TH ST
STA 47+89 TO STA 48+70

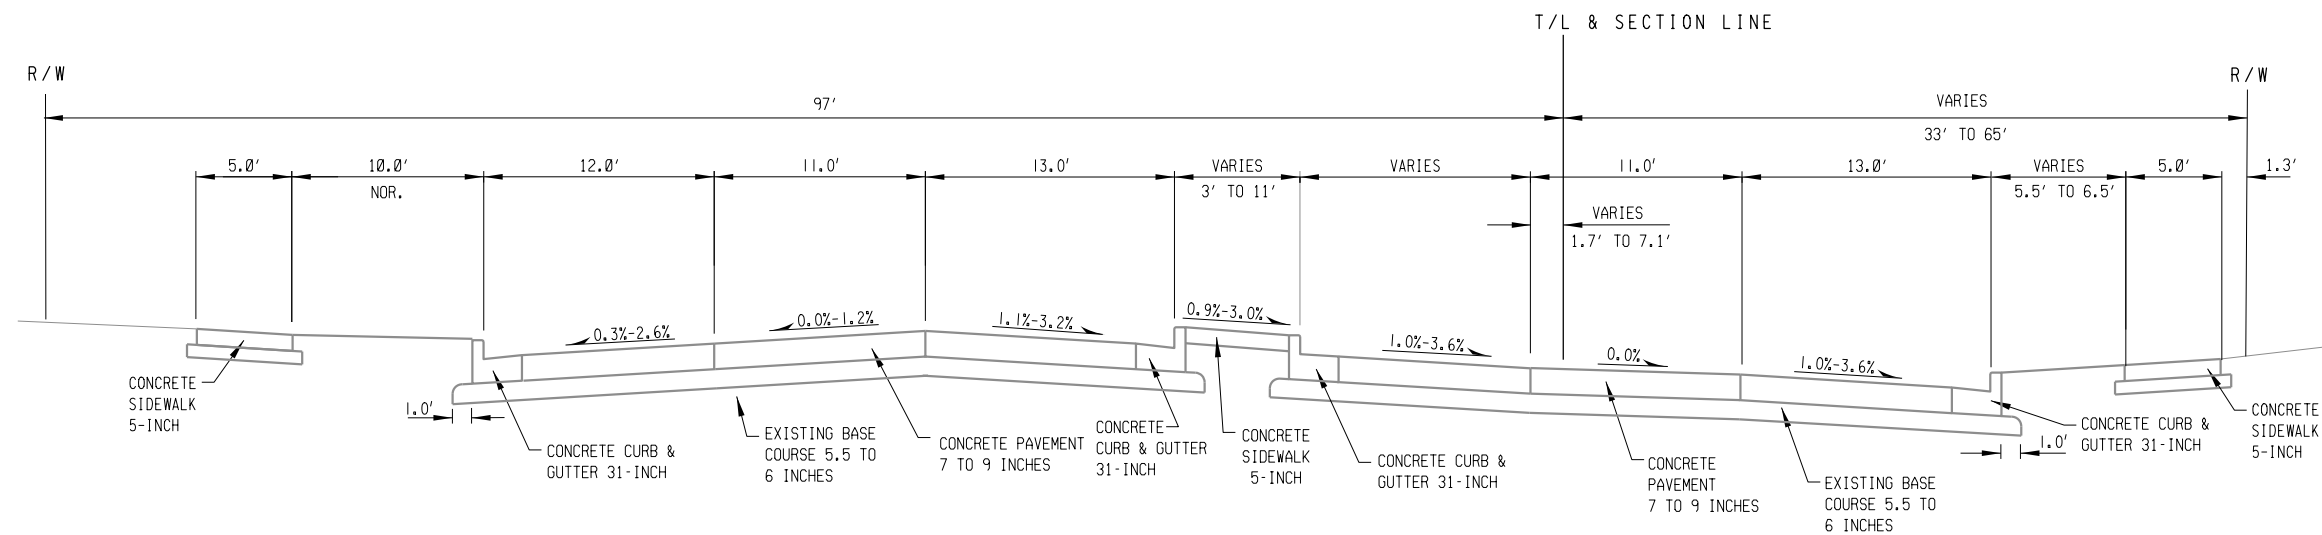

TYPICAL EXISTING SECTION
NORTH 27TH ST
STA 44+99 TO STA 47+89

NOTES


- 1) ORIGINAL 9-INCH CONCRETE PAVEMENT AT MIDDLE OF INTERSECTION WAS MILLED AND OVERLAID.
- 2) RIGHT TURN ISLANDS BEGIN AT 46+18 LT/RT.
- 3) INTERSECTION WITH W. LISBON AVE. IS BETWEEN STA 46+70 TO 47+68.

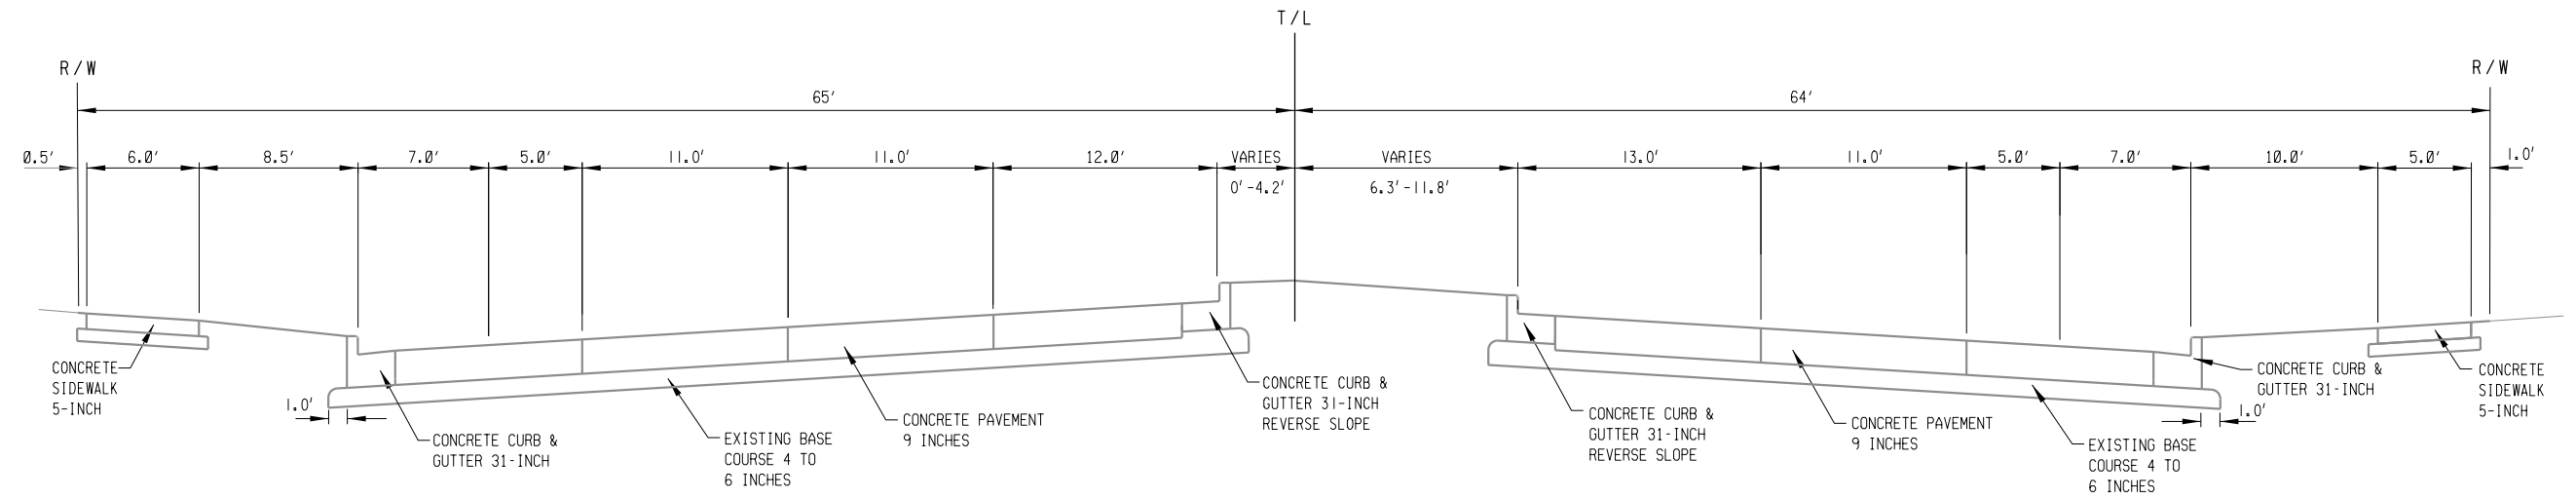

TYPICAL EXISTING SECTION
WEST LISBON AVENUE
STA 10L+43 TO STA 12L+27

NOTES

- 1) ORIGINAL 9-INCH CONCRETE PAVEMENT AT MIDDLE OF INTERSECTION WAS MILLED AND OVERLAID.
- 2) LEFT TURN ISLAND BETWEEN STA 10L+70 AND 11L+92.

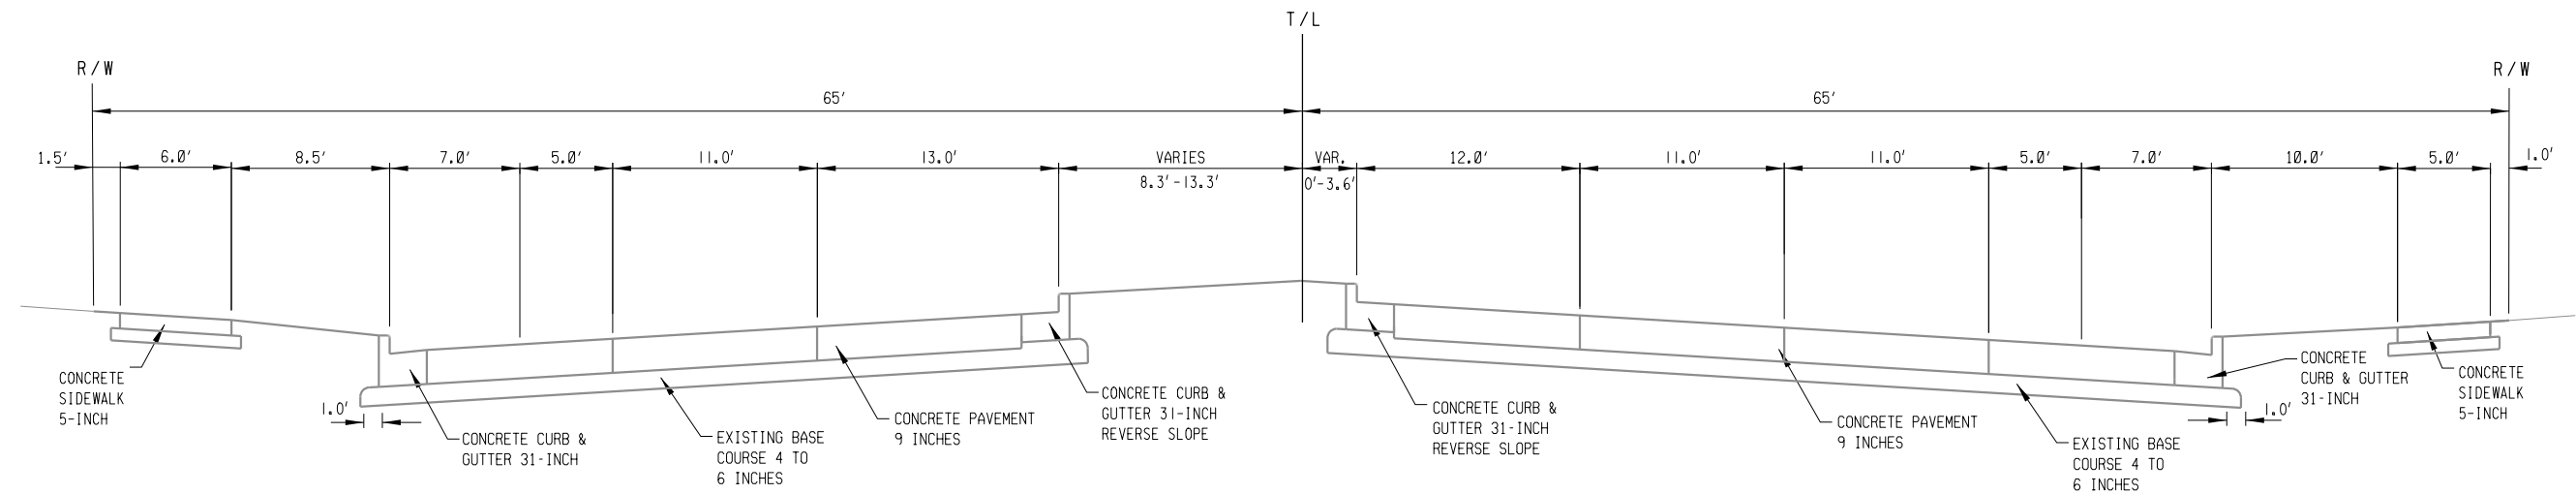


TYPICAL EXISTING SECTION
WEST LISBON AVENUE
STA 7L+75 TO STA 10L+43



NOTES


- 1) ORIGINAL 9-INCH CONCRETE PAVEMENT AT MIDDLE OF INTERSECTION WAS MILLED AND OVERLAID.
- 2) LEFT TURN ISLAND BETWEEN STA 8L+45 AND 10L+04.

2 |

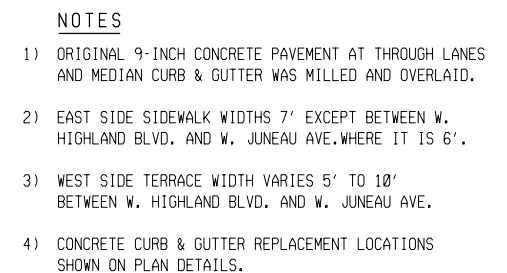

2

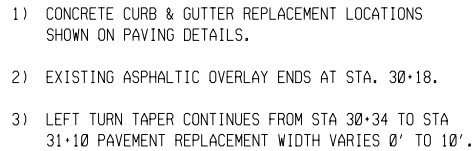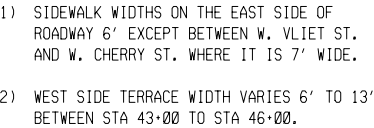


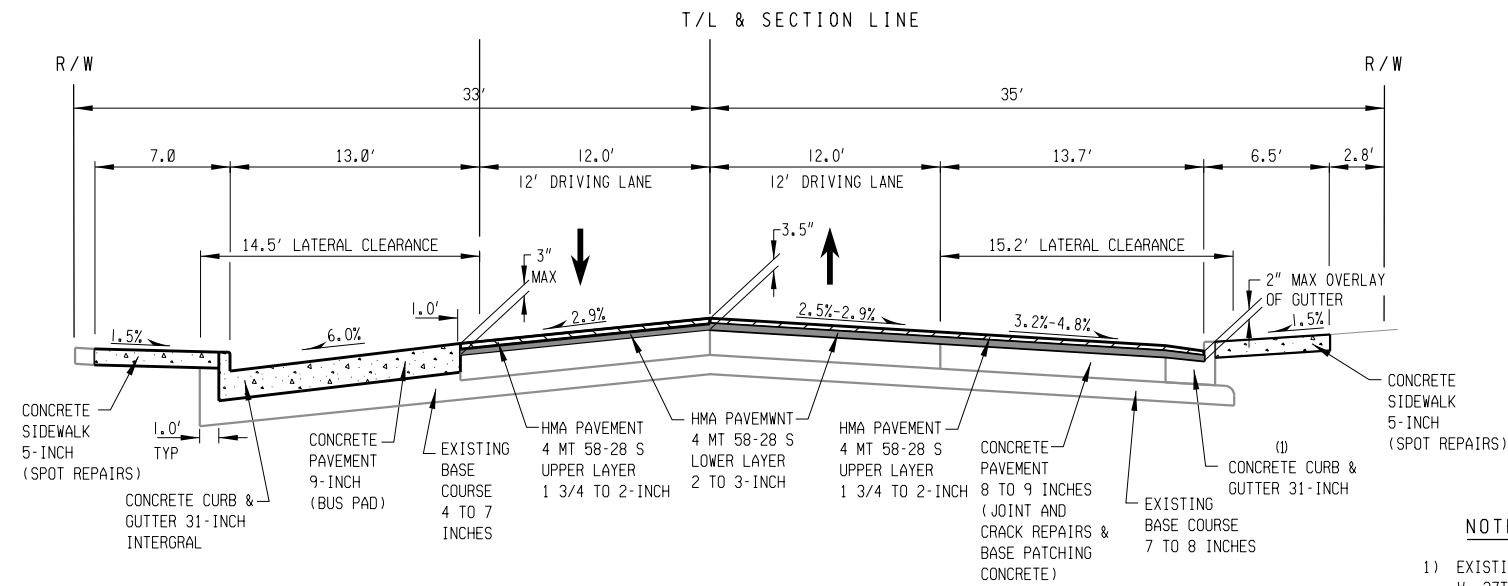

PROPOSED TYPICAL SECTION

NORTH 27TH ST


STA 47+89 TO STA 48+70

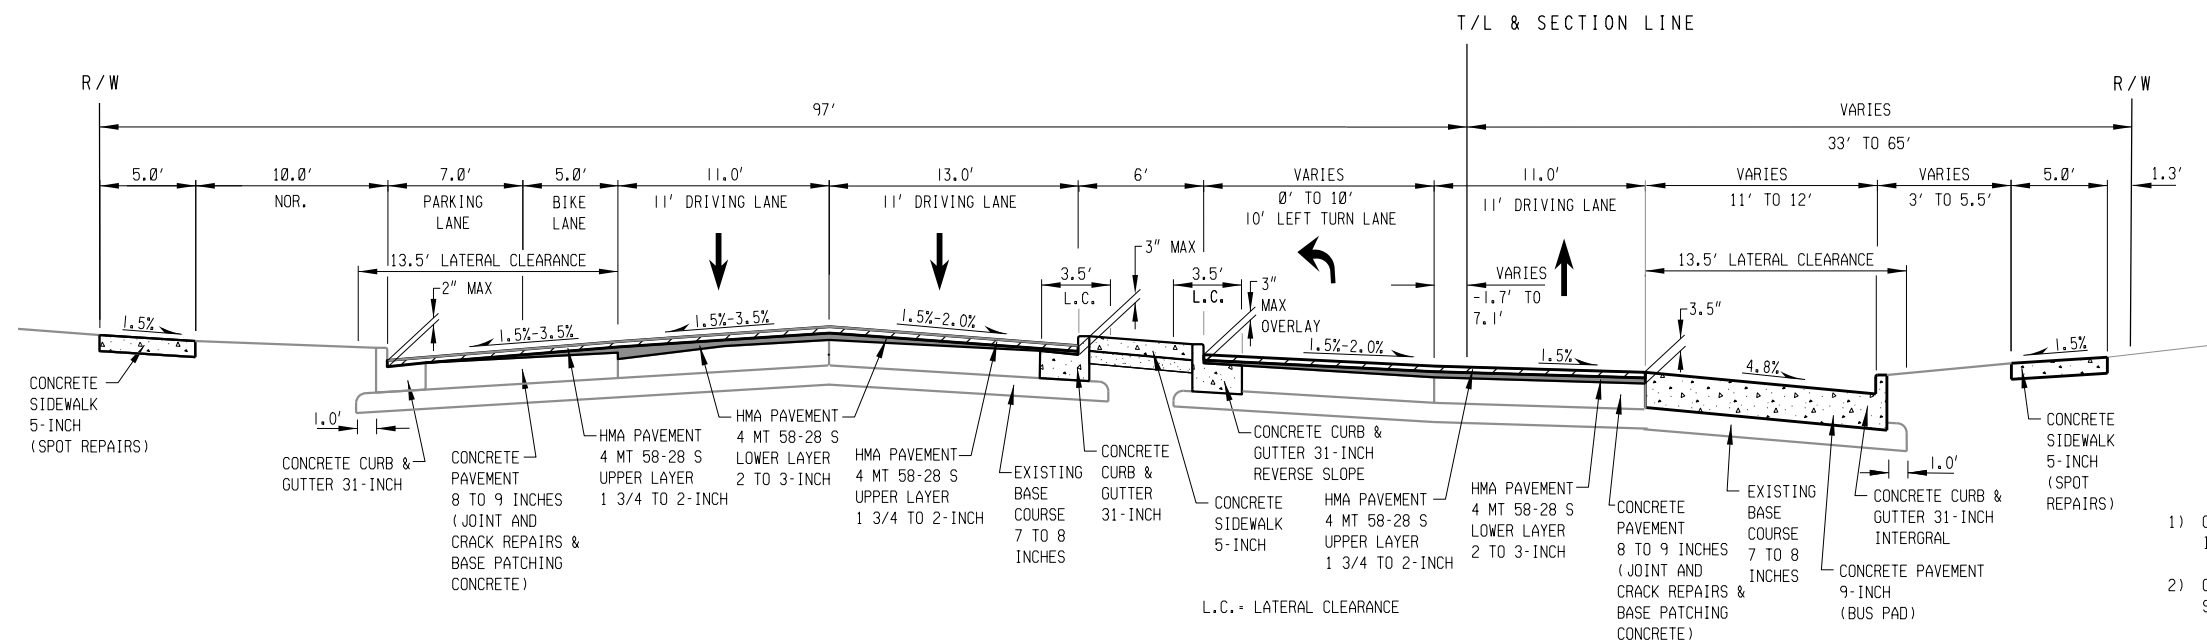


PROPOSED TYPICAL SECTION

NORTH 27TH ST

STA 44+99 TO STA 47+89




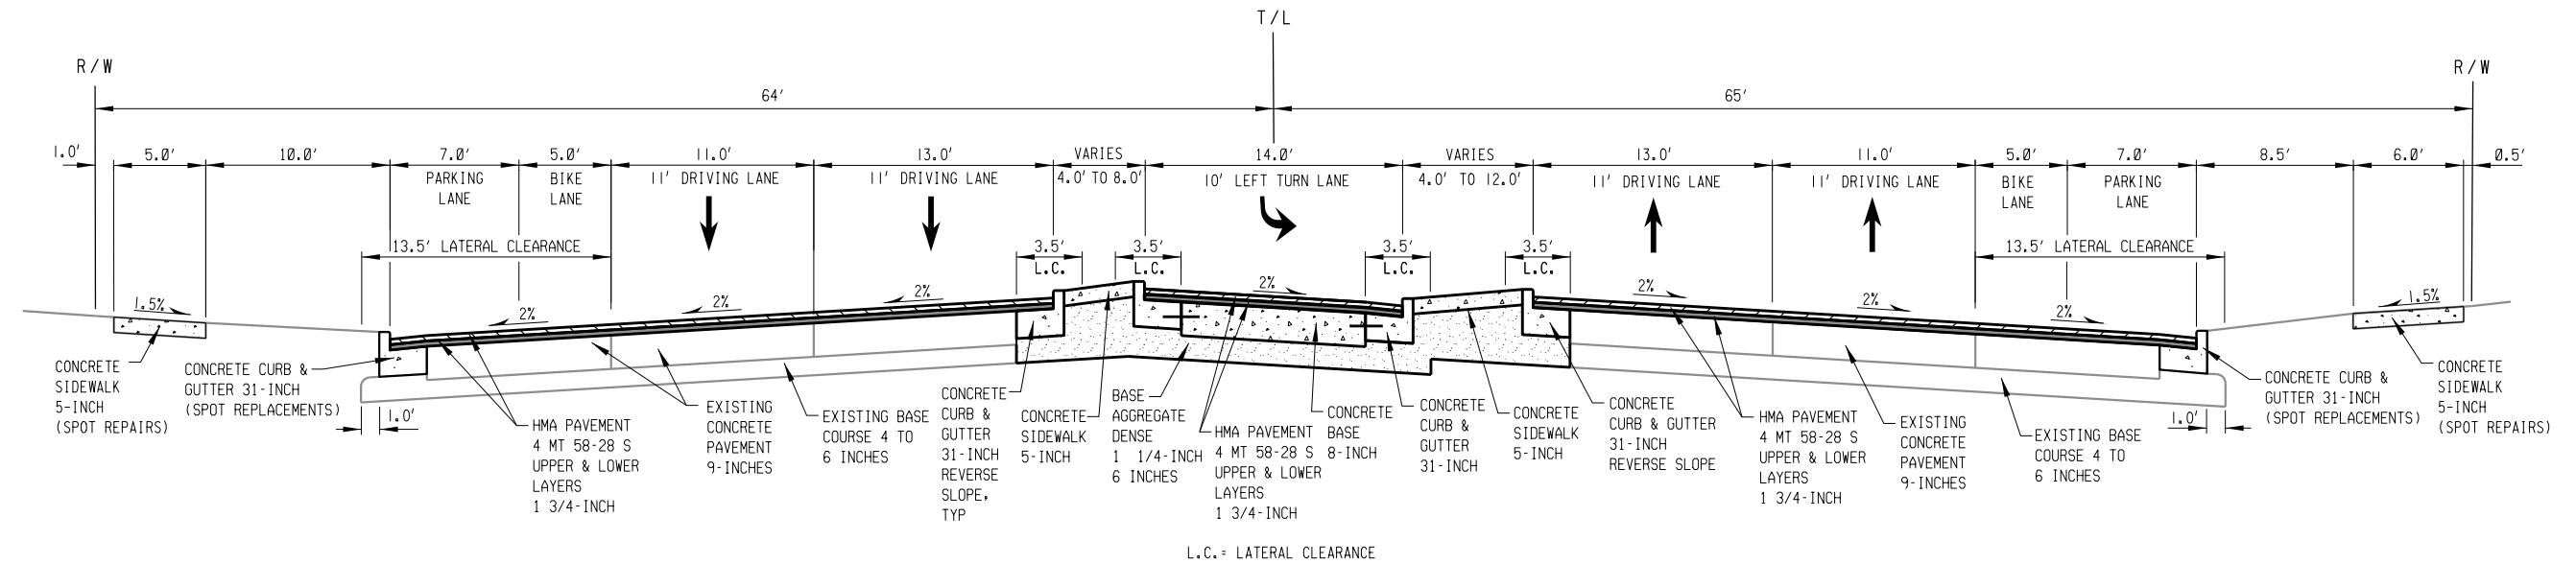
**PROPOSED TYPICAL SECTION****WEST LISBON AVENUE**

STA 10L+43 TO STA 12L+27


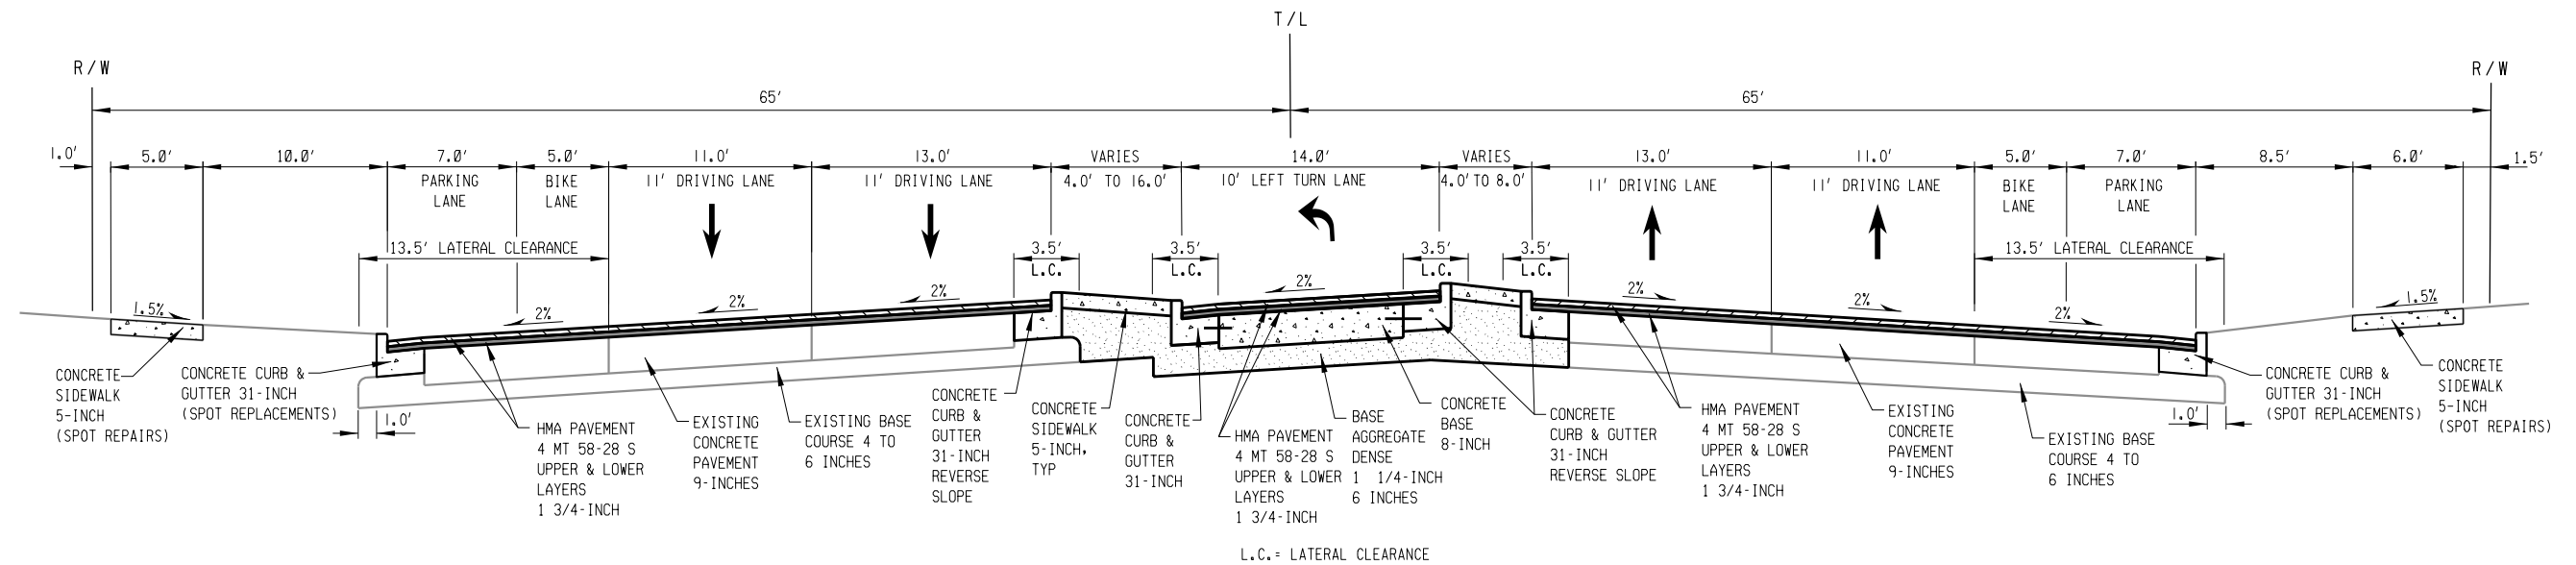
**PROPOSED TYPICAL SECTION****WEST LISBON AVENUE**

STA 7L+75 TO STA 10L+43

2

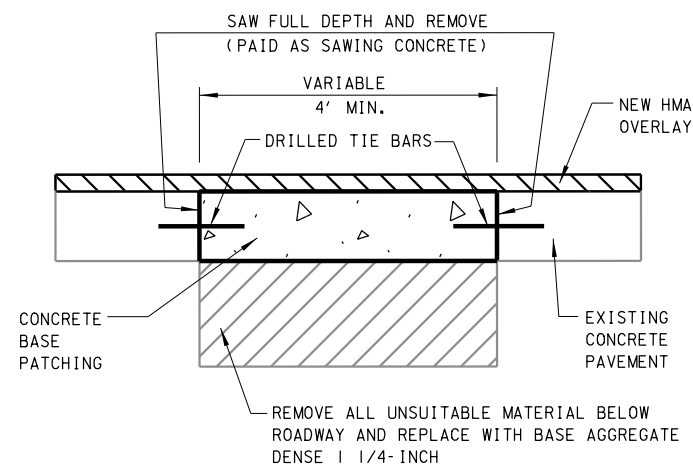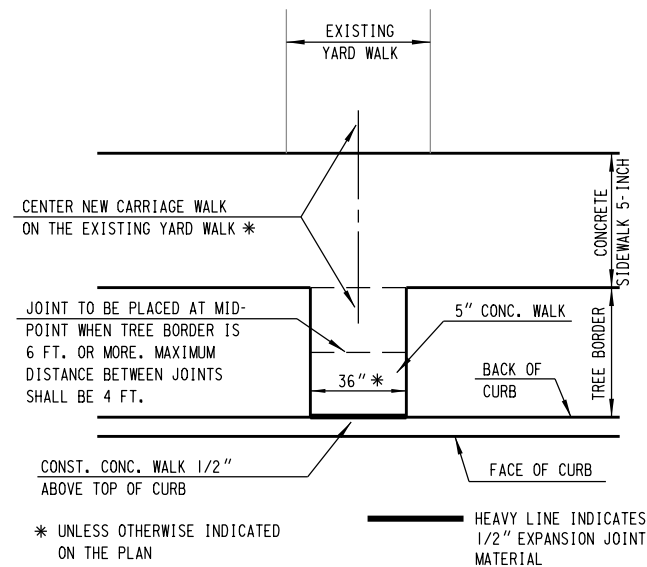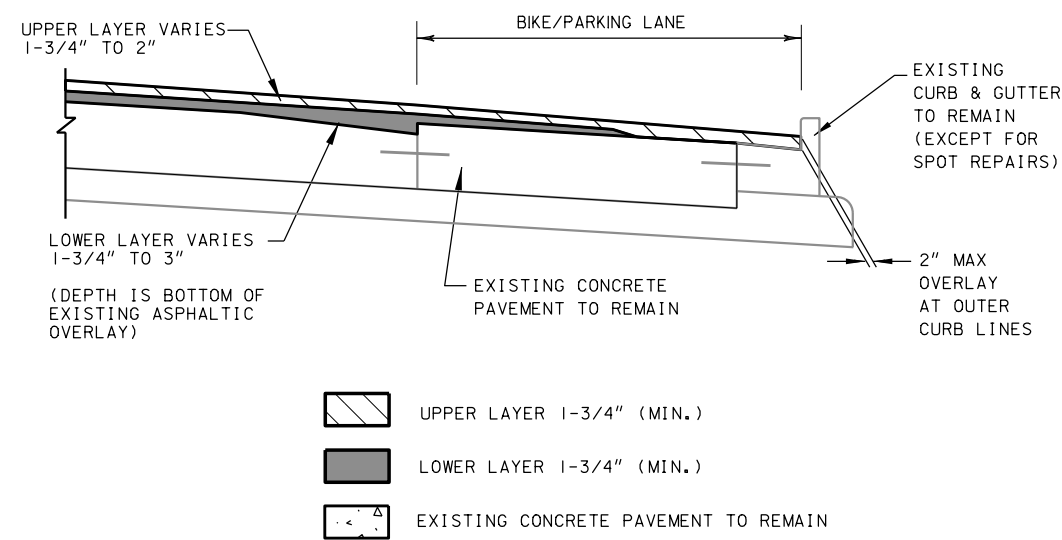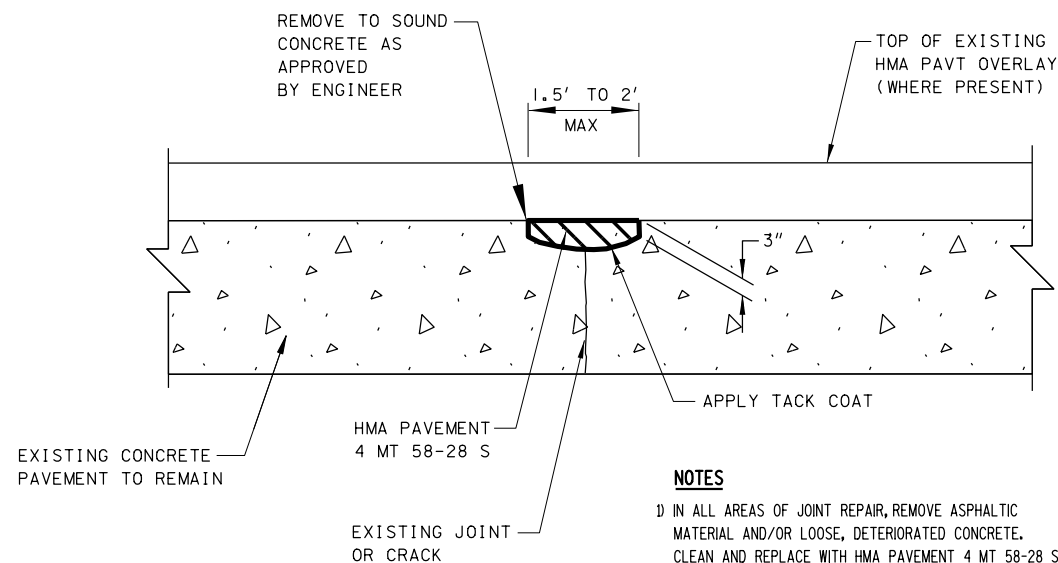**BASE PATCHING CONCRETE DETAIL****CARRIAGE WALK DETAIL****HMA LAYERS DETAIL****NOTES**

- 1) IN ALL AREAS OF JOINT REPAIR, REMOVE ASPHALTIC MATERIAL AND/OR LOOSE, DETERIORATED CONCRETE. CLEAN AND REPLACE WITH HMA PAVEMENT 4 MT 58-28 S AS DIRECTED BY THE ENGINEER.
- 2) REMOVAL OF GREATER THAN 3" TO BE PAID AS BASE PATCHING CONCRETE.
- 3) LOCATIONS FOR JOINT REPAIR TO BE APPROVED BY THE ENGINEER PRIOR TO THE START OF REPAIR WORK.

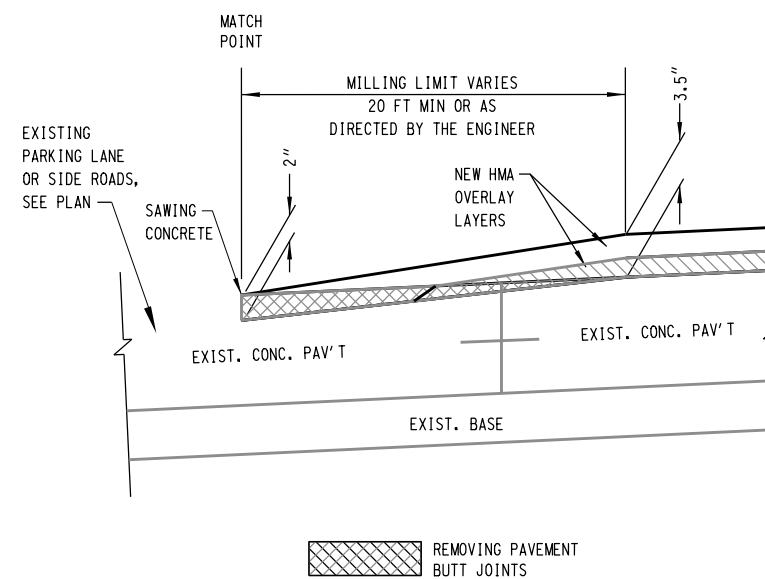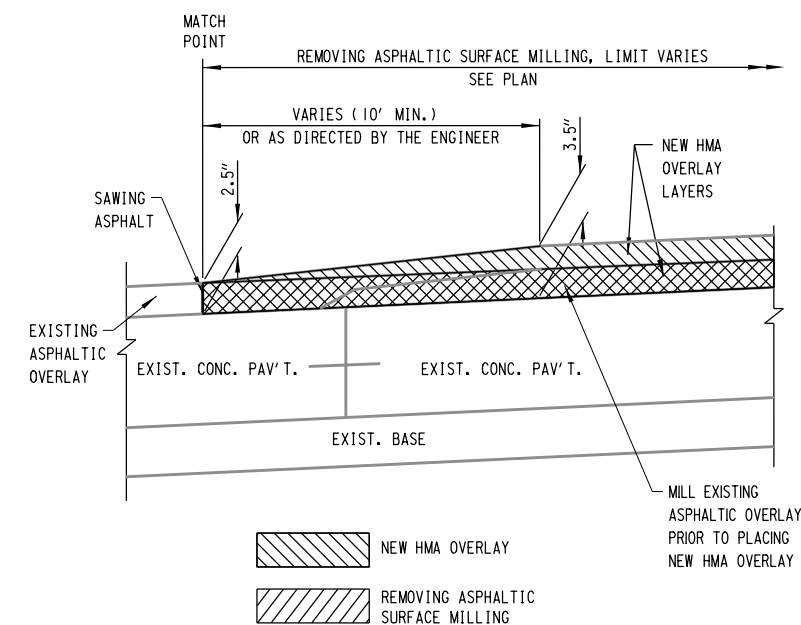JOINT AND CRACK REPAIR DETAIL**MILLING CONCRETE PAVEMENT DETAIL**W. MCKINLEY BLVD
W CHERRY ST.**MILLING ASPHALTIC PAVEMENT DETAIL**AT SIDE ROADS
ALONG DRIVING LANES S. OF VLIET

STATE PROJECT NUMBER 2265-00-74

HWY: LOCAL

COUNTY: MILWAUKEE



CONSTRUCTION DETAILS

SCALE FEET

SHEET NO:

11



E

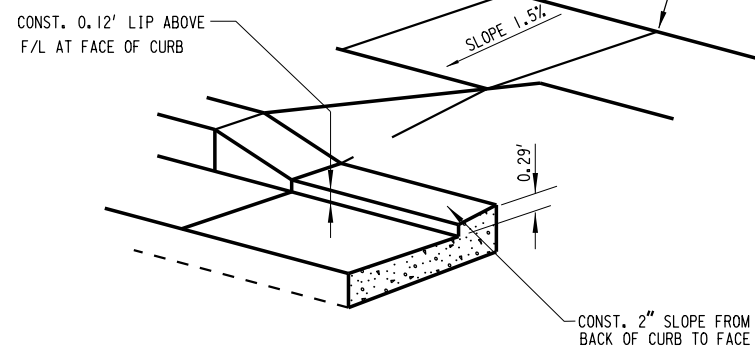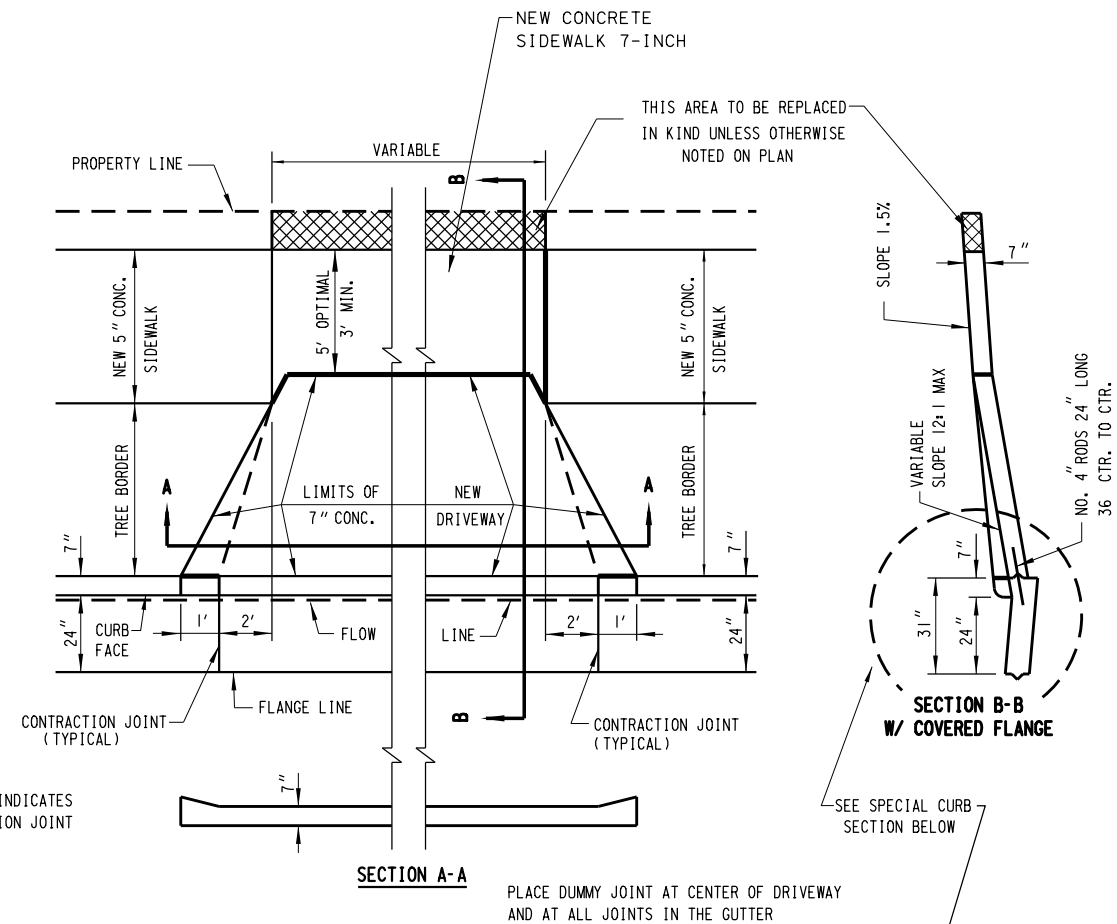

CURB SECTION DETAIL

FLARED CONCRETE DRIVEWAY (MODIFIED) DETAIL




W/ CURB - SPECIAL SECTION

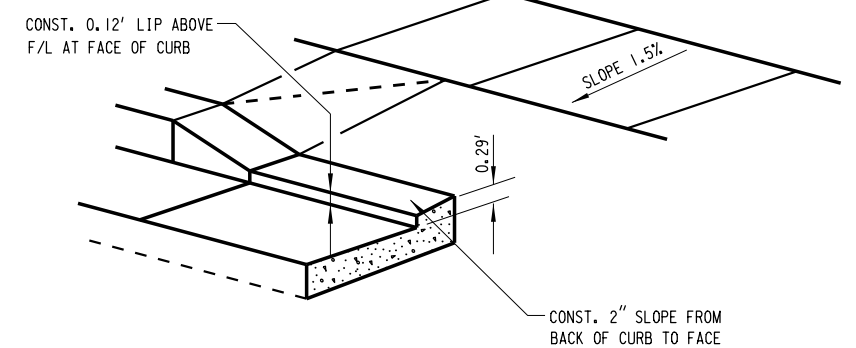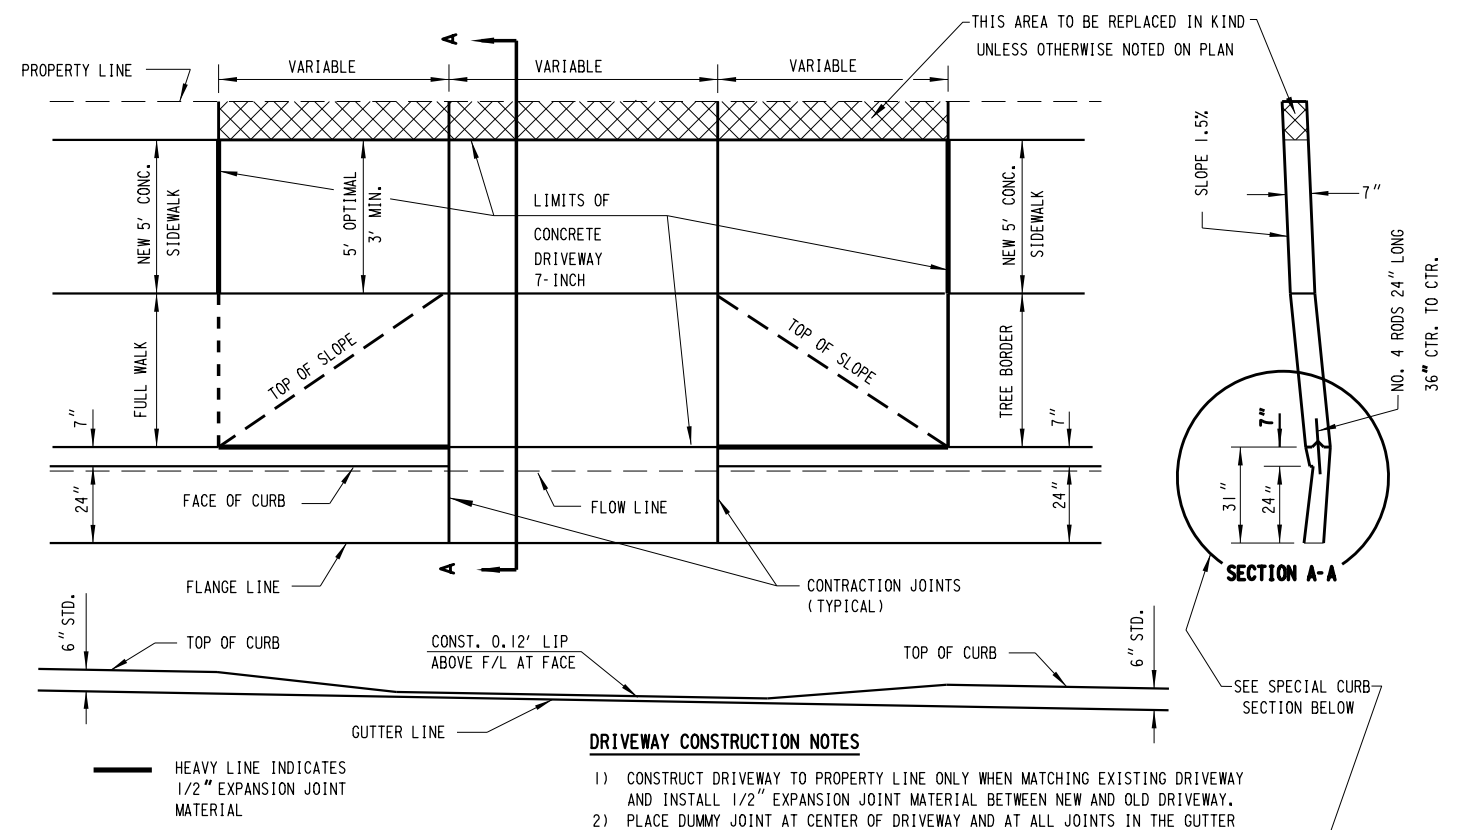

CURB SECTION DETAIL

DEPRESSED CONCRETE DRIVEWAY (MODIFIED) SPECIAL DETAIL



W/ CURB - SPECIAL SECTION

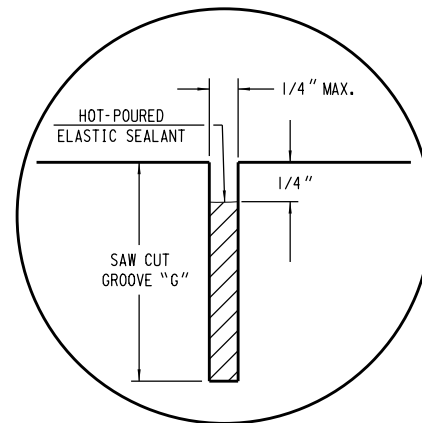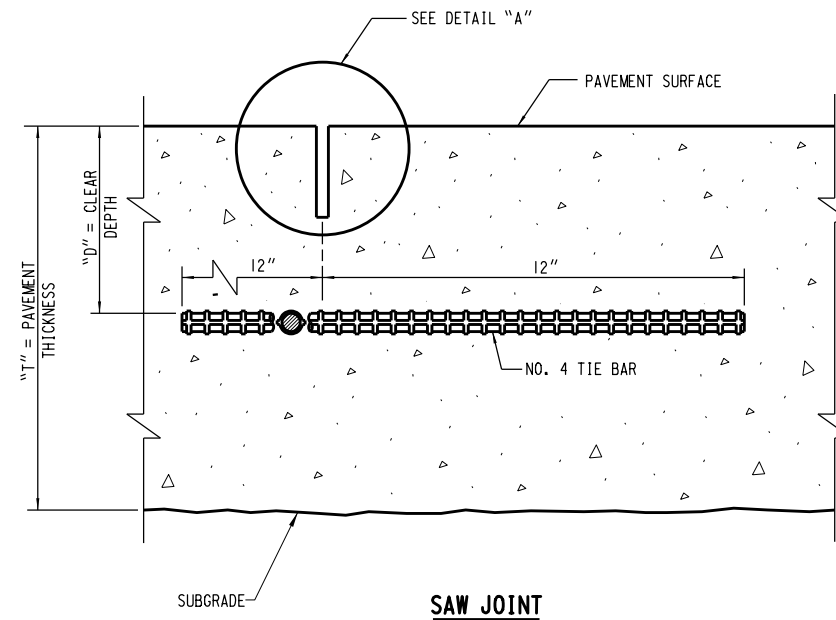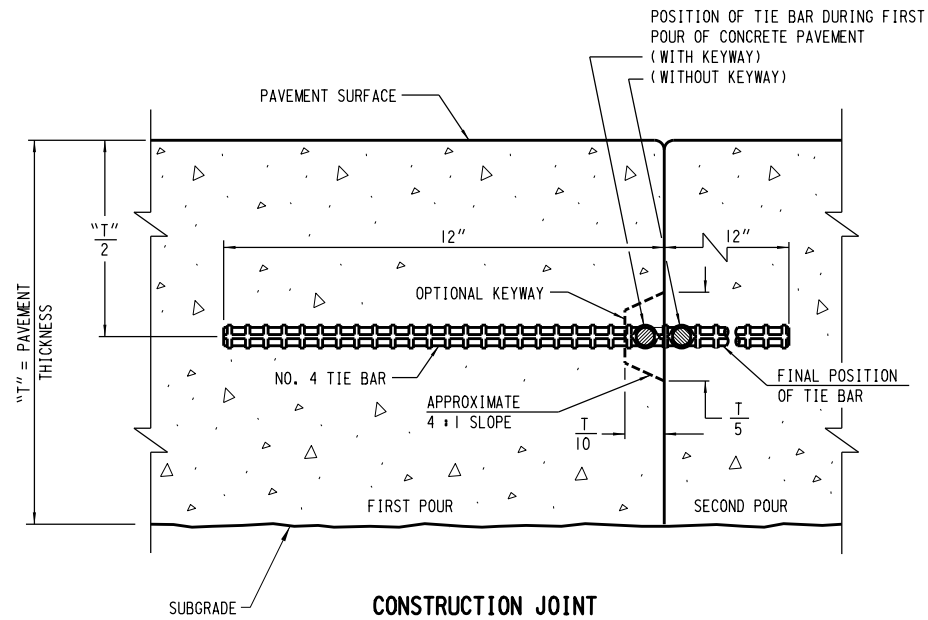

DETAIL "A"


NOTES

- 1) DETAILS OF CONSTRUCTION NOT SHOWN ON THIS DRAWING SHALL CONFORM TO THE PERTINENT REQUIREMENTS OF THE STANDARD SPECIFICATIONS AND THE APPLICABLE SPECIAL PROVISIONS.
- 2) TIE BARS AND PAVEMENT TIES SHALL BE EPOXY COATED IN CONFORMANCE WITH SUBSECTION 505.2.4 OF THE STANDARD SPECIFICATIONS.

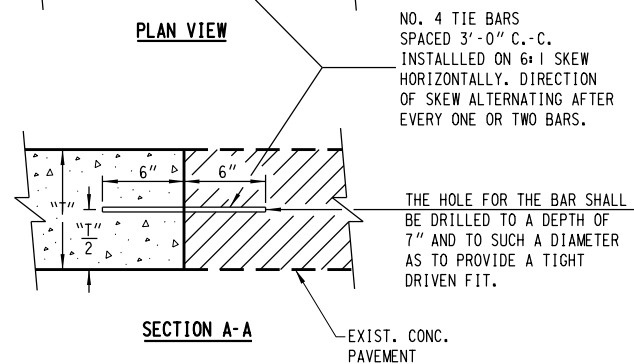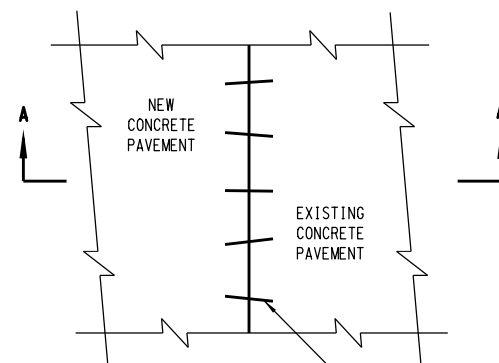

PAVEMENT TIES


PAVEMENT THICKNESS "T"	CLEAR DEPTH "D"	SAW CUT GROOVE "G"	MAXIMUM TIE BAR SPACING "S"	
			PAVEMENT WIDTH	
			LESS THAN 30'	30' OR MORE
6"	3" ± 1/2"	1-1/2"	48"	42"
7"	3-1/4" ± 1"	1-3/4"	45"	36"
7 1/2"	3-1/2" ± 1"	1 7/8"	42"	33"
8"	3-3/4" ± 1"	2"	39"	30"
9"	4-1/4" ± 1"	2-1/4"	33"	27"
10"	4-3/4" ± 1"	2-1/2"	30"	24"
11"	5-1/4" ± 1"	2-3/4"	27"	21"
12"	5-3/4" ± 1"	3"	24"	21"

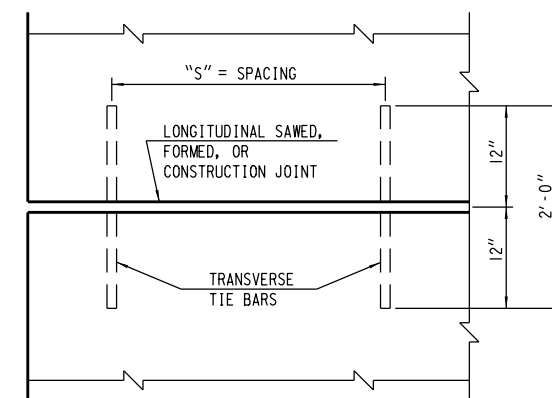

PLAN VIEW


SHOWING LOCATION OF TIE BARS

CONCRETE PAVEMENT JOINT DETAILS

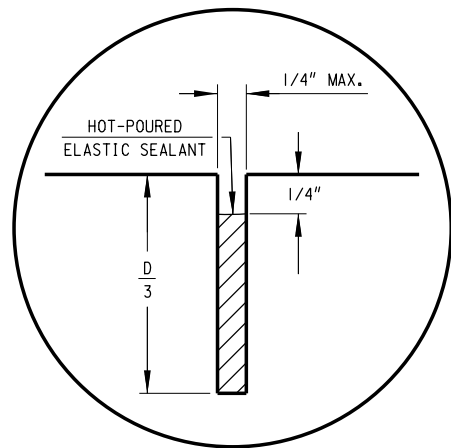

DETAIL "A"

PAVEMENT DEPTH AND JOINT SPACING TABLE	
PAVEMENT DEPTH (D)	CONTRACTION JOINT SPACING
6"	12'
7"	14'
7 1/2"	14'
8"	15'
9"	15'
10" & ABOVE	18'

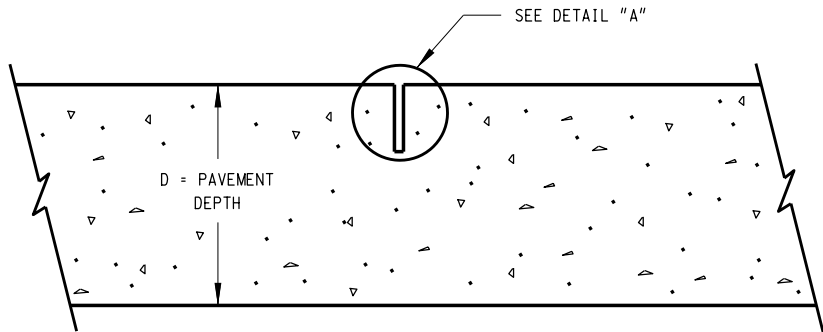

CONTRACTION JOINT

GENERAL NOTES

DETAILS OF CONSTRUCTION NOT SHOWN ON THIS DRAWING SHALL CONFORM TO THE STANDARD SPECIFICATIONS AND SPECIAL PROVISIONS.

CONTRACTION JOINTS

CONTRACTION JOINTS SHALL BE LOCATED AT A UNIFORM SPACING SHOWN IN TABLE. EXCEPTIONS SHALL BE AS DIRECTED BY THE ENGINEER.


THE SAWCUT SHALL BE TO THE DEPTH OF D/3 AND THE WIDTH OF 1/8 INCH MIN. & 1/4 INCH MAX.

CONSTRUCTION JOINTS


CONSTRUCTION JOINTS MAY BE LOCATED IN ANY PANEL AND BE A MINIMUM OF 4 FEET FROM THE NEAREST CONTRACTION JOINT. CONSTRUCTION JOINTS MAY BE CONSTRUCTED EITHER PARALLEL TO CONTRACTION JOINTS OR AT 90° TO THE CENTERLINE.

TIE BARS MAY BE INSERTED THROUGH THE HEADER BOARD AFTER THE CONCRETE HAS BEEN POURED.

TIE BARS SHALL BE EPOXY COATED IN CONFORMANCE WITH SUBSECTION 505.2.4 OF THE STANDARD SPECIFICATIONS.

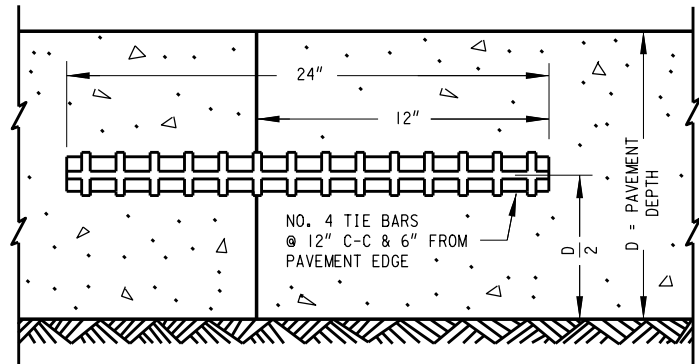


CONSTRUCTION JOINT

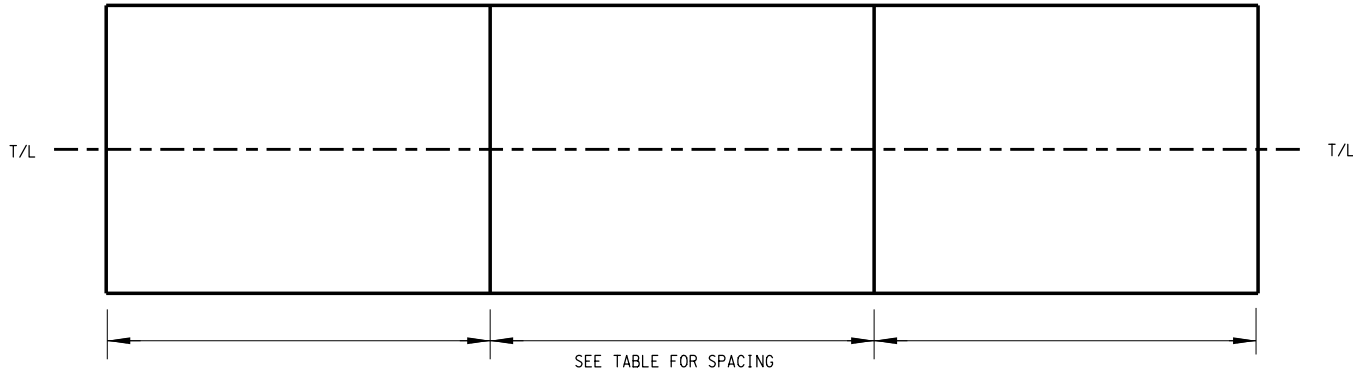

CONTRACTION JOINT LOCATIONS

TRANSVERSE NON-DOWELED, NON-REINFORCED CONCRETE PAVEMENT JOINTS DETAIL

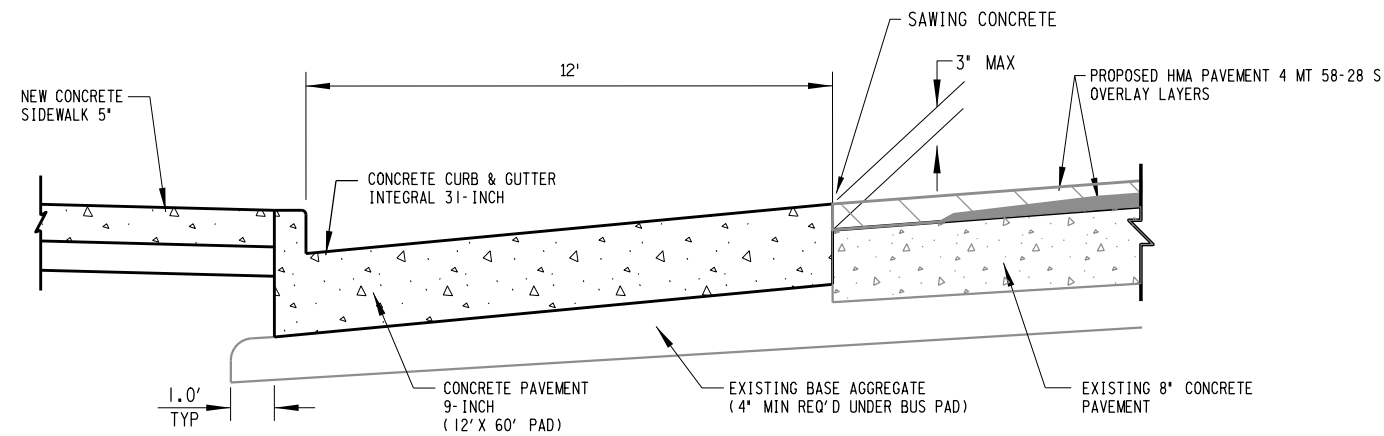
**BUS PAD DETAIL**

(SOUTHBOUND 27TH ST SHOWN)

18+95 RT	20+30 LT
23+97 RT	25+62 LT
29+06 RT	30+48 LT
29+58 LT VLIET ST.	40+55 LT
39+19 RT	48+21 LT
46+22 RT	9L+67 RT
	11L+08 LT

NOTE


- 1) CURB & GUTTER FLANGE TO BE EXPOSED THROUGH THE ENTIRE CURB RETURN AND/OR TO INLET BEYOND END OF CURB RETURN (NO HMA OVERLAY)

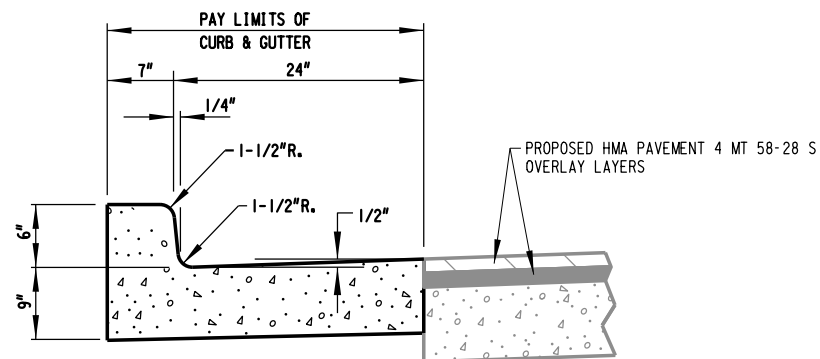**CONCRETE CURB & GUTTER 31-INCH SPECIAL**

(FLATTENED GUTTER PANS AT CURB RAMPS)

NOTE


- 1) CURB & GUTTER FLANGE TO BE EXPOSED THROUGH THE ENTIRE LENGTH (NO HMA OVERLAY)

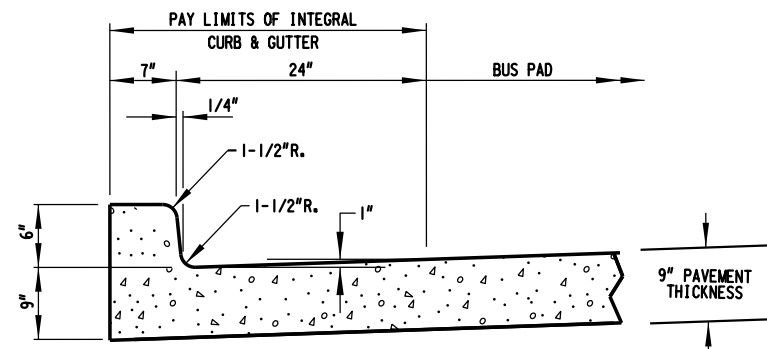**CONCRETE CURB & GUTTER INTEGRAL 31-INCH**

(AT BUS PADS)

NOTE

- 1) CURB & GUTTER FLANGE TO BE EXPOSED THROUGH THE ENTIRE LENGTH (NO HMA OVERLAY)

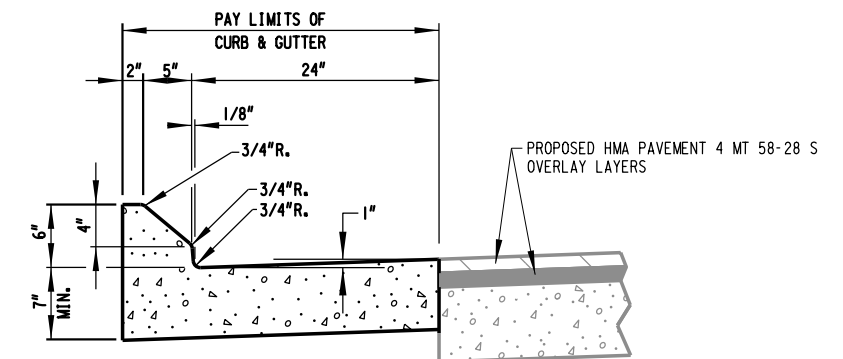**CONCRETE CURB & GUTTER 6-INCH 31-INCH SLOPED**

9L+24, 58' RT TO 10L+11, 99' RT

CURVE 1
PI = 43+32.70
N = 390296.61
E = 2548497.97
Δ = 5°25'57"
D = 3°10'59" RT
R = 1800.00
T = 85.40
L = 170.67
E = 2.02
PCI = 42+47.30
N = 390211.22
E = 2548499.66
PT = 44+17.97
N = 390381.77
E = 2548504.37


CURVE 2
PI = 46+80.64
N = 390643.69
E = 2548523.69
Δ = 6°31'59" RT
D = 13°58'28"
R = 410.00
T = 23.40
L = 46.75
E = 0.67
PCI = 46+57.24
N = 390620.38
E = 2548521.72
PT = 47+03.99
N = 390666.64
E = 2548528.30

CURVE 3
PI = 47+49.56
N = 390711.31
E = 2548537.27
Δ = 12°08'03" LT
D = 13°58'28"
R = 410.00
T = 43.58
L = 86.83
E = 2.31
PCI = 47+05.98
N = 390668.58
E = 2548528.69
PT = 47+92.81
N = 390754.88
E = 2548536.68

CURVE 4
PI = 44+80.91
N = 390445.42
E = 2548527.03
Δ = 5°57'27.33" RT
D = 11°27'32.96"
R = 500.00
T = 26.02
L = 51.99
E = 0.68
PCI = 44+54.89
N = 390419.41
E = 2548527.54
PT = 45+06.88
N = 390471.35
E = 2548529.22

CURVE 5
PI = 46+80.79
N = 390644.64
E = 2548132.57
Δ = 9°00'03.49" LT
D = 13°58'28.49"
R = 410.00
T = 32.27
L = 64.41
E = 1.27
PCI = 46+48.52
N = 390612.48
E = 2548541.13
PT = 47+12.93
N = 390676.82
E = 2548541.49

CURVE 6
PI = 47+76.18
N = 390757.64
E = 2548536.88
Δ = 3°23'59.26" RT
D = 13°58'28.49"
R = 410.00
T = 12.17
L = 24.33
E = 0.18
PCI = 47+64.01
N = 390727.77
E = 2548537.77
PT = 47+88.34
N = 390752.08
E = 2548536.71

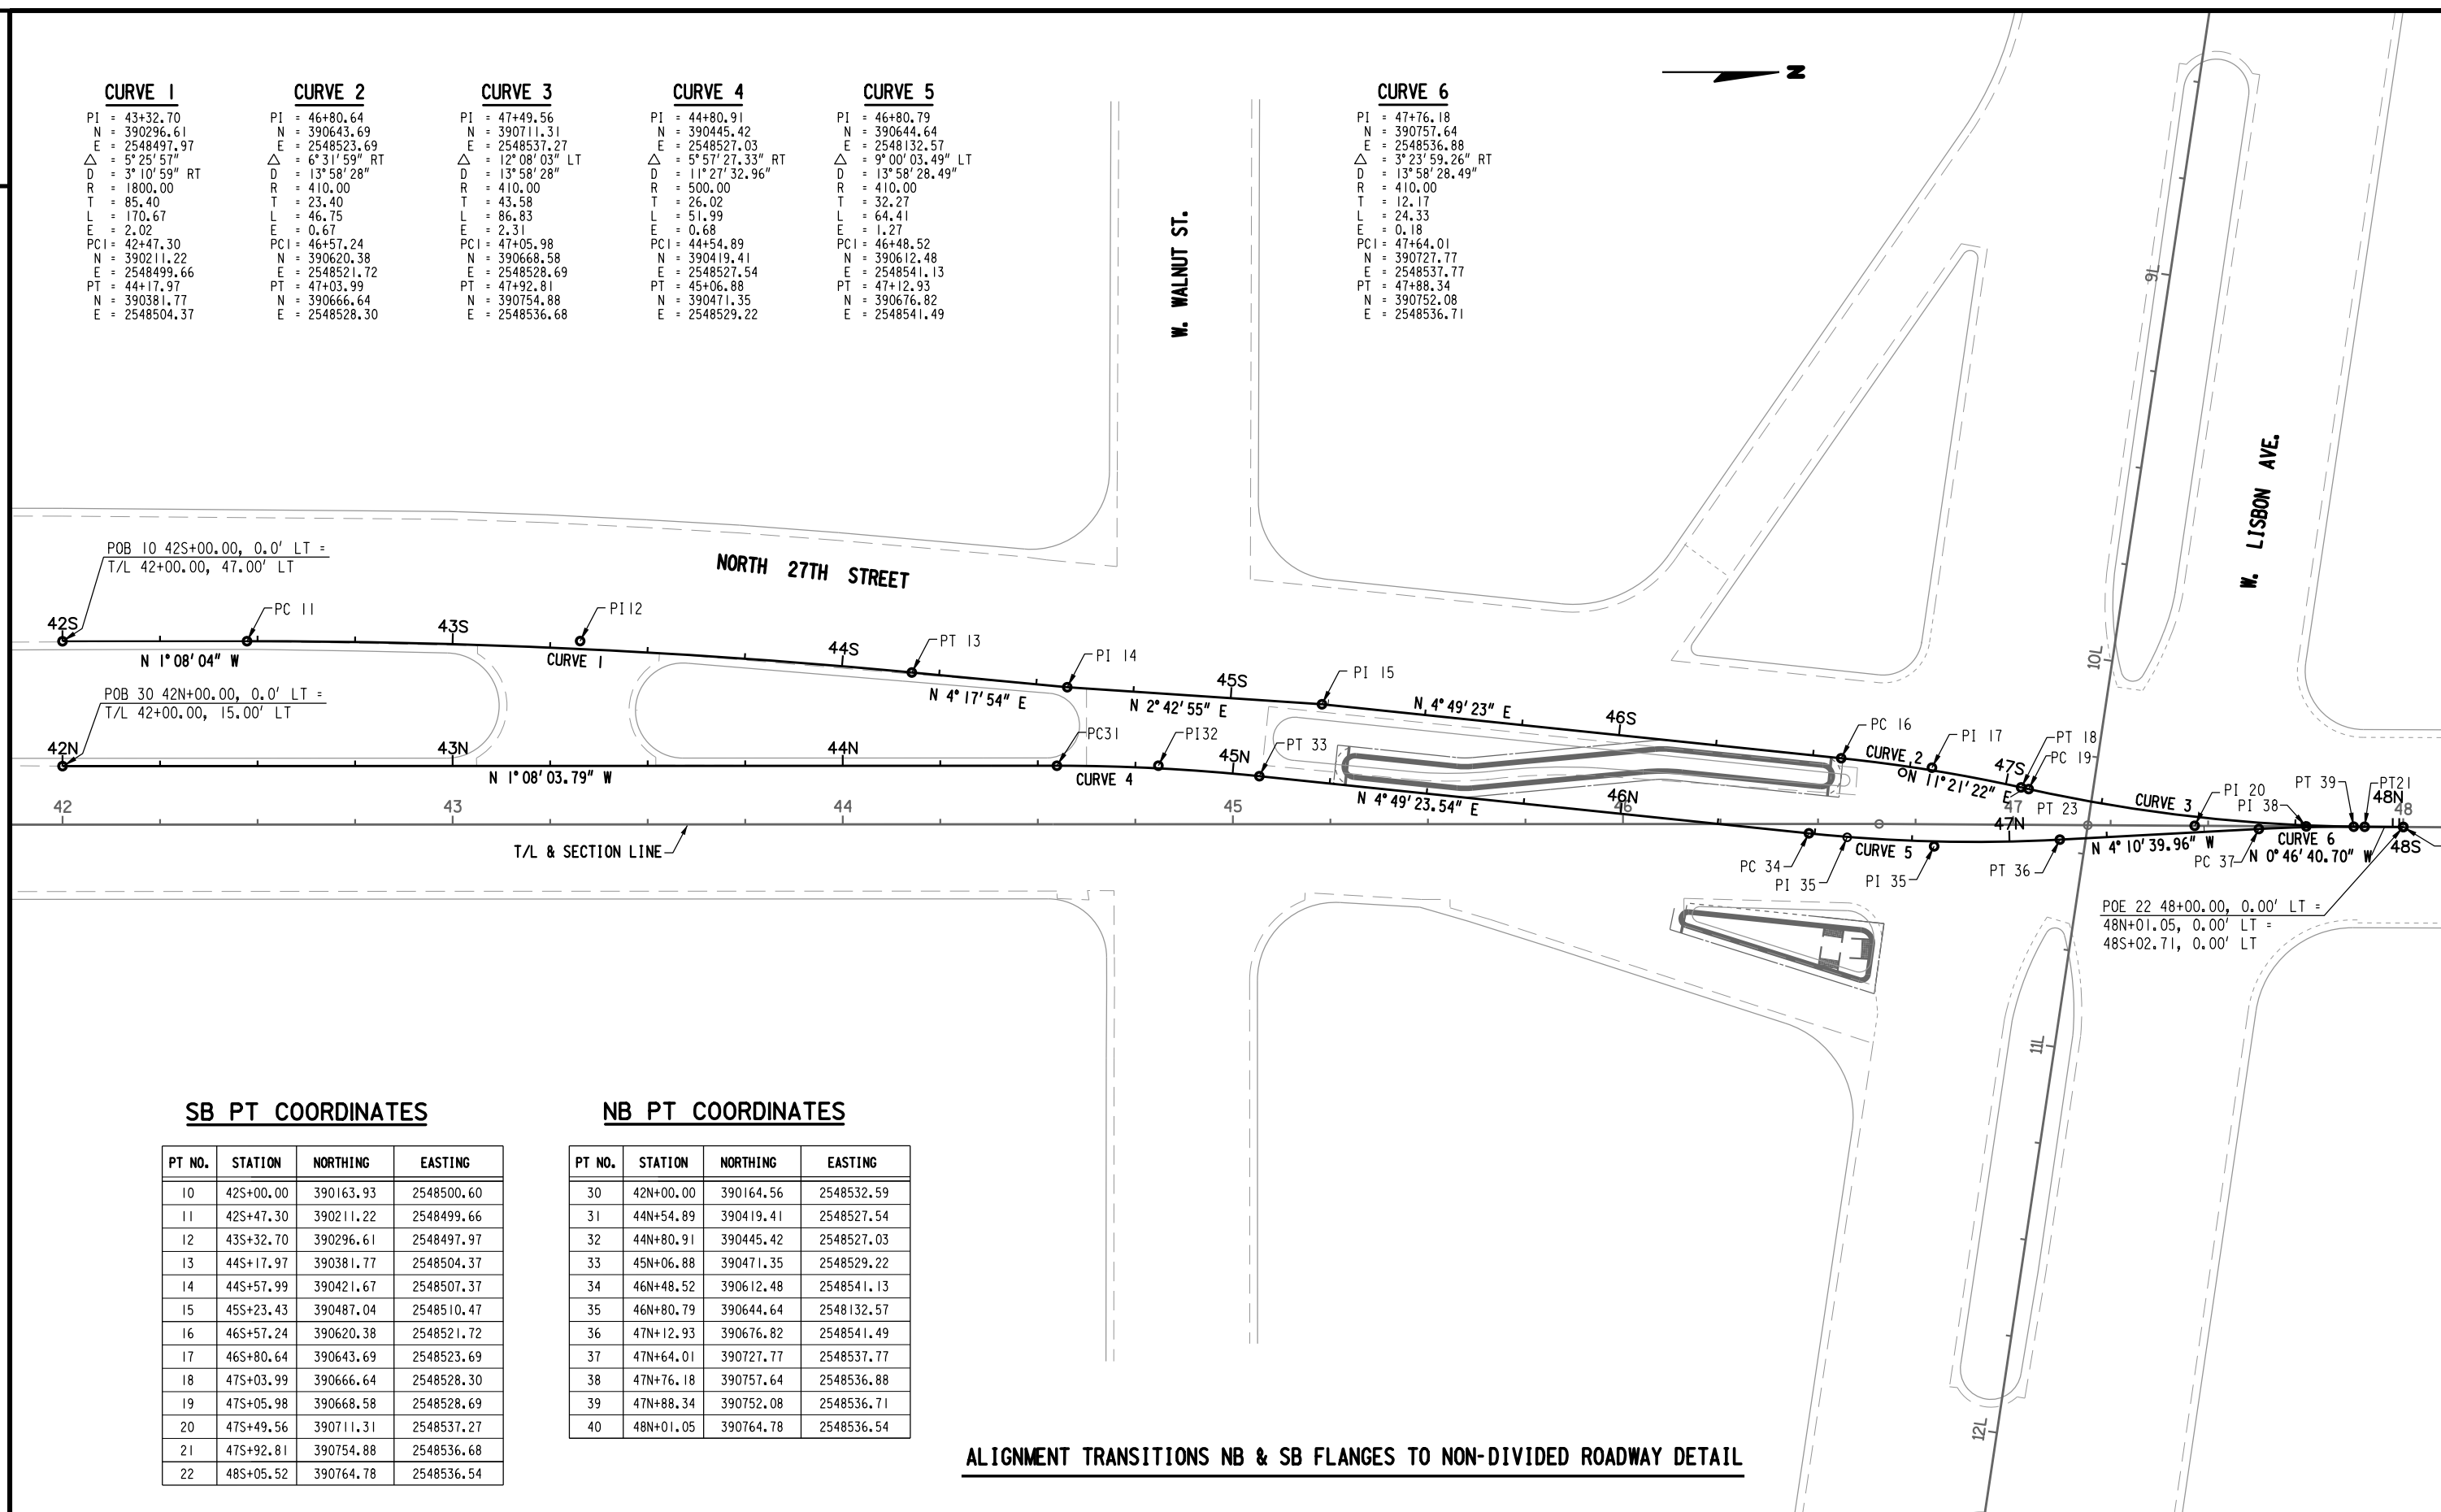

SB PT COORDINATES


PT NO.	STATION	NORTHING	EASTING
10	42S+00.00	390163.93	2548500.60
11	42S+47.30	390211.22	2548499.66
12	43S+32.70	390296.61	2548497.97
13	44S+17.97	390381.77	2548504.37
14	44S+57.99	390421.67	2548507.37
15	45S+23.43	390487.04	2548510.47
16	46S+57.24	390620.38	2548521.72
17	46S+80.64	390643.69	2548523.69
18	47S+03.99	390666.64	2548528.30
19	47S+05.98	390668.58	2548528.69
20	47S+49.56	390711.31	2548537.27
21	47S+92.81	390754.88	2548536.68
22	48S+05.52	390764.78	2548536.54

NB PT COORDINATES


PT NO.	STATION	NORTHING	EASTING
30	42N+00.00	390164.56	2548532.59
31	44N+54.89	390419.41	2548527.54
32	44N+80.91	390445.42	2548527.03
33	45N+06.88	390471.35	2548529.22
34	46N+48.52	390612.48	2548541.13
35	46N+80.79	390644.64	2548132.57
36	47N+12.93	390676.82	2548541.49
37	47N+64.01	390727.77	2548537.77
38	47N+76.18	390757.64	2548536.88
39	47N+88.34	390752.08	2548536.71
40	48N+01.05	390764.78	2548536.54

ALIGNMENT TRANSITIONS NB & SB FLANGES TO NON-DIVIDED ROADWAY DETAIL

* REMOVE 3'-0" CURB & GUTTER MIN. OR TO THE NEAREST JOINT, 6'-0" MAX. UNLESS OTHERWISE DIRECTED ON THE PLAN.

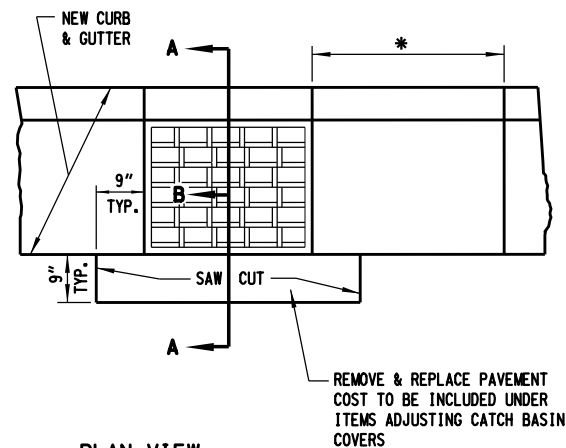

PLAN VIEW

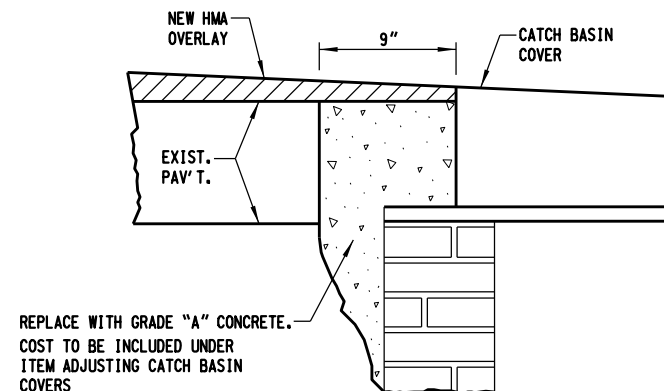

SECTION A-B


ADJUSTING CATCH BASIN COVERS DETAIL

REPAIR BY REMOVING & REPLACING DAMAGED OR LOOSE BRICK OR BLOCK TO DEPTH AS DIRECTED BY ENGINEER.


WORK UNDER ADJUSTING CATCH BASIN COVERS SHALL BE CONFINED TO THE BRICK SHIMMING ABOVE THE STRUCTURE CORBEL.

SHIMMING SHALL NOT EXCEED 1 FOOT BETWEEN THE TOP OF THE CORBEL AND THE FRAME BOTTOM. ANY WORK MORE EXTENSIVE SHALL BE CONSTRUED AS WORK UNDER RECONSTRUCTING CATCH BASINS.

DEPTHS OF BRICKWORK TO BE REPAIRED, AS INDICATED ON THE PLAN, ARE ESTIMATES ONLY AND MAY VARY IN THE FIELD.

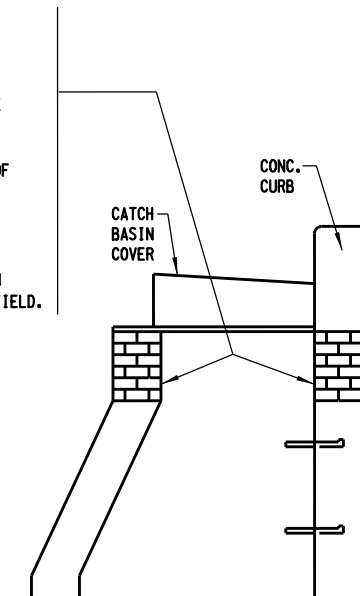


SECTION A-A

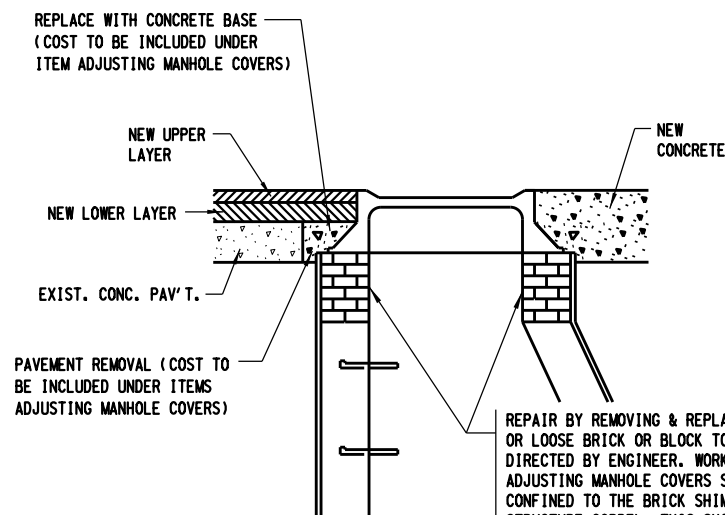

ADJUSTING MANHOLE COVERS DETAIL

REPAIR BY REMOVING & REPLACING DAMAGED OR LOOSE BRICK OR BLOCK TO DEPTH AS DIRECTED BY ENGINEER. WORK UNDER ADJUSTING MANHOLE COVERS SHALL BE CONFINED TO THE BRICK SHIMMING ABOVE THE STRUCTURE CORBEL. THIS SHIMMING SHALL NOT EXCEED 1 FOOT BETWEEN THE TOP OF THE CORBEL AND THE FRAME BOTTOM. ANY WORK MORE EXTENSIVE THAN DESCRIBED IMMEDIATELY ABOVE SHALL BE CONSTRUED AS WORK UNDER RECONSTRUCTING MANHOLES. DEPTHS OF BRICKWORK TO BE REPAIRED, AS INDICATED ON THE PLAN, ARE ESTIMATES ONLY AND MAY VARY AT TIME OF CONSTRUCTION.

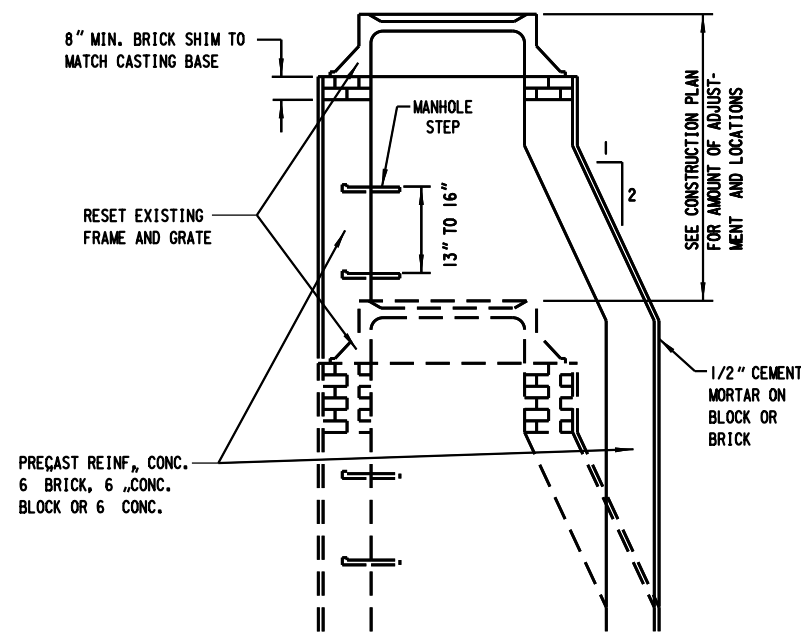


CORBEL MAY BE REVERSED STRAIGHT SIDE LEANED SLIGHTLY TO CLEAR CURB HEAD.

REPAIR BY REMOVING AND REPLACING DAMAGED OR LOOSE BRICK OR BLOCK TO THE DEPTH AS SHOWN ON THE PLAN OR AS DIRECTED BY THE ENGINEER. DEPTHS AS INDICATED ON PLAN ARE ESTIMATES ONLY AND MAY VARY AT TIME OF CONSTRUCTION.

RECONSTRUCTING MANHOLES AND CATCH BASIN DETAILS

CONSTRUCTION NOTES

1. LOCATIONS OF STRUCTURES IN CURB & GUTTER SECTIONS REFER TO FACE OF CURB.
2. LOCATIONS OF STRUCTURES NOT IN CURB AND GUTTER SECTIONS REFER TO CENTERLINE OF STRUCTURE.
3. PIPE LENGTHS GIVEN ARE APPROXIMATE OUT TO OUT OF STRUCTURE.
4. GRATE & RIM ELEVATIONS ARE GIVEN AT FLOW LINE OF CATCH BASIN COVER OR AT CENTER-LINE OF MANHOLE COVER.
5. WHEN NEW COVERS ARE PLACED, THE FIRST 12" OF ADJUSTMENT OR REPAIRING SHALL BE INCLUDED IN THE COST OF THE NEW COVER. ANY ADJUSTMENT OR REPAIR OF BRICKWORK 12" OR LESS WILL BE PAID AS ADJUSTING COVERS WHEN RESETTING EXISTING COVERS, ANY ADJUSTMENT OR REPAIR OF BRICKWORK MORE THAN 12" WILL BE PAID AS A RECONSTRUCT.
6. MANHOLE ADJUSTMENTS IN ASPHALTIC PAVEMENT WILL BE MADE AFTER THE LOWER LAYER IS PLACED.
7. WHEN CONSTRUCTING CONCRETE CURB ADJACENT TO INLET COVER TYPE 57, TWO (2) DEFORMED TIE BARS SHALL BE PLACED LONGITUDINALLY THROUGH THE CURB SECTION AND EXTENDED ONE (1) FOOT BEYOND EACH SIDE OF THE FRAME. A DUMMY JOINT SHALL BE CUT IN THE CURB AT EACH SIDE OF THE FRAME.

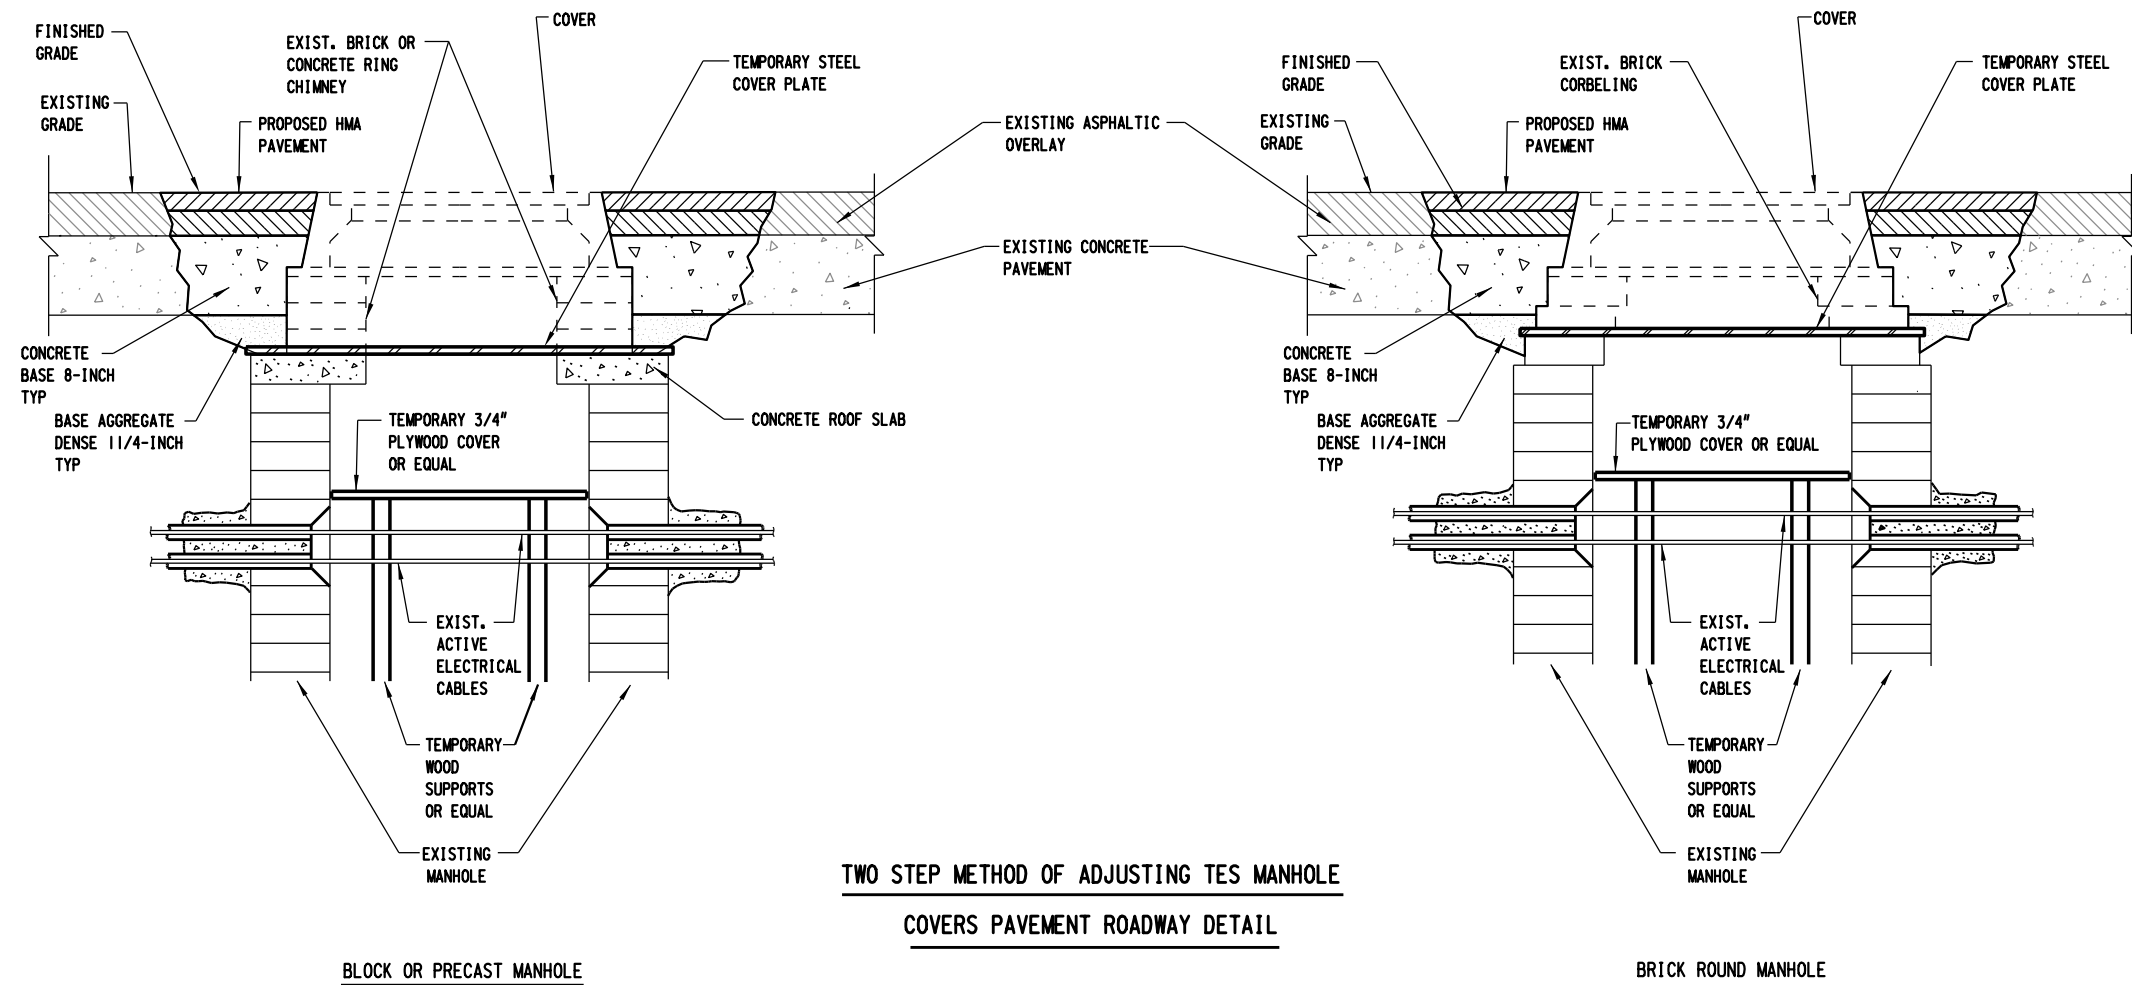**STEP 1**

PRIOR TO REMOVING ASPHALTIC SURFACE & CONCRETE PAVEMENT


- A. REMOVE AND STORE MANHOLE COVER.
- B. FURNISH AND INSTALL TEMPORARY WOOD SUPPORTS OR EQUAL.
- C. FURNISH AND INSTALL TEMPORARY 3/4" PLYWOOD COVER OR EQUAL.
- D. FURNISH AND INSTALL TEMPORARY 1/4" STEEL PLATE.
- E. BACKFILL FROM PLATE TO SURFACE USING GRAVEL

STEP 2


PRIOR TO CONCRETE PAVING

- A. EXCAVATE AND REMOVE TEMPORARY COVER PLATE.
 - B. REMOVE DEBRIS FROM TEMPORARY PLYWOOD COVER.
 - C. REMOVE TEMPORARY PLYWOOD COVER AND WOOD SUPPORTS.
 - D. ADJUST MANHOLE CHIMNEY WITH PROPER SIZE CONCRETE ADJUSTING RINGS (SIZE OF OPENING OF CONCRETE ADJUSTING RING TO BE DETERMINED BY SIZE OF OPENING IN FRAME) AND REINSTALL EXIST. OR NEW MANHOLE COVER TO FINISH GRADE.
- (BACKFILL AND OTHER WORK TO BE DONE IN ACCORDANCE WITH ITEM - ADJUSTING TES MANHOLE COVERS)


**ADJUSTING TES MANHOLE COVERS AND
TEMPORARY COVER PLATE IN CONCRETE PAVEMENT ROADWAY DETAIL**

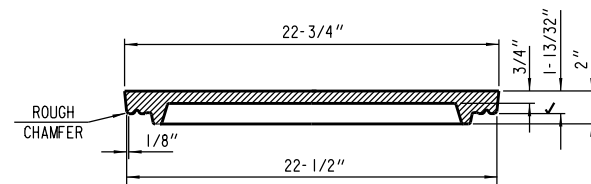


SECTION A-A

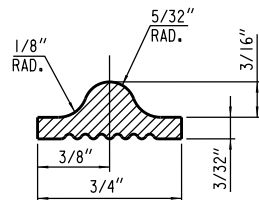

"T" GASKET DETAIL

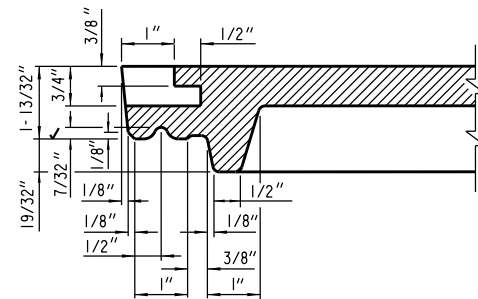


SECTION B-B

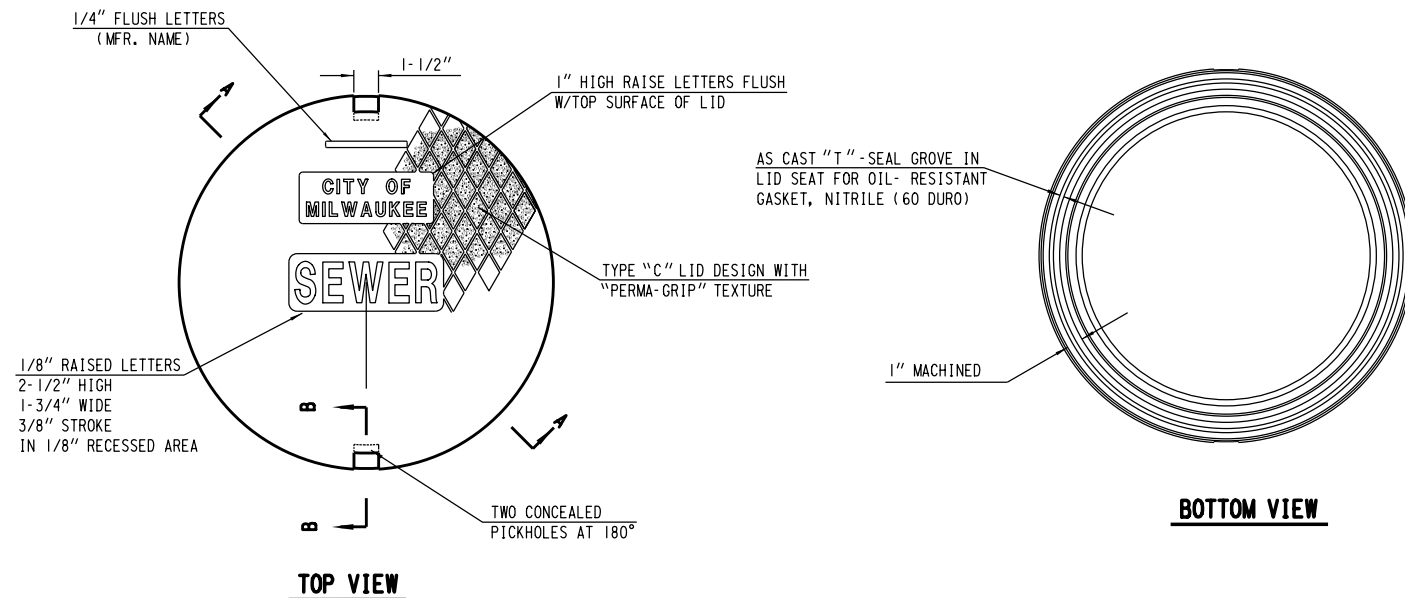


NOTES


- 1) ALL CASTINGS SHALL BEAR THE FOLLOWING IDENTIFICATION MARKS IN THE FORM OF LEGIBLE LETTERS OR NUMERALS RAISED 1/8" HAVING A DIGIT OR LETTER HEIGHT OF ONE INCH ON LOWER FACE OF LID:
 1. THE INITIALS OR MONOGRAM OF THE FOUNDRY.
 2. THE CONTRACT NUMBER AND YEAR MADE.
 3. THE CASTING IDENTIFICATION NUMBER.
 4. THE SERIAL NUMBER OF THE INDIVIDUAL CASTING.

- 2) ALL EXTERIOR EDGES SHALL BE GROUND.

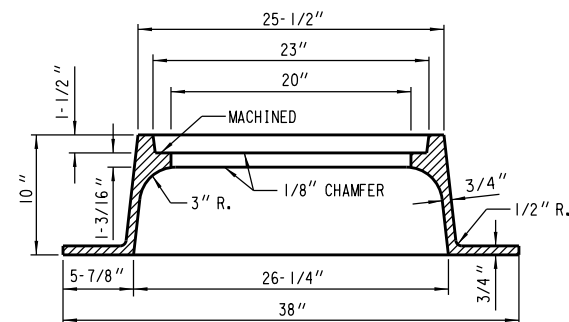

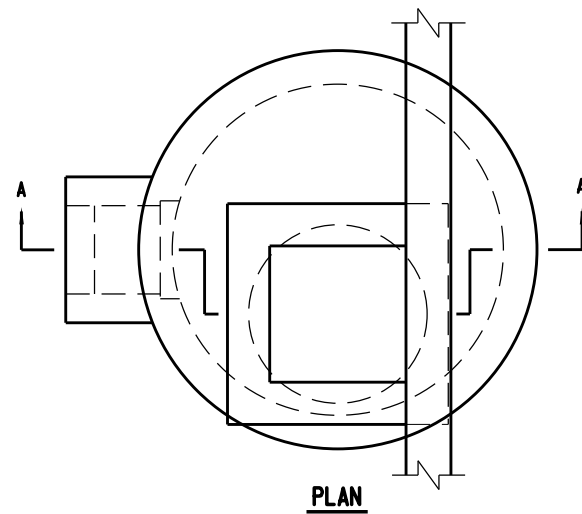

PLAN

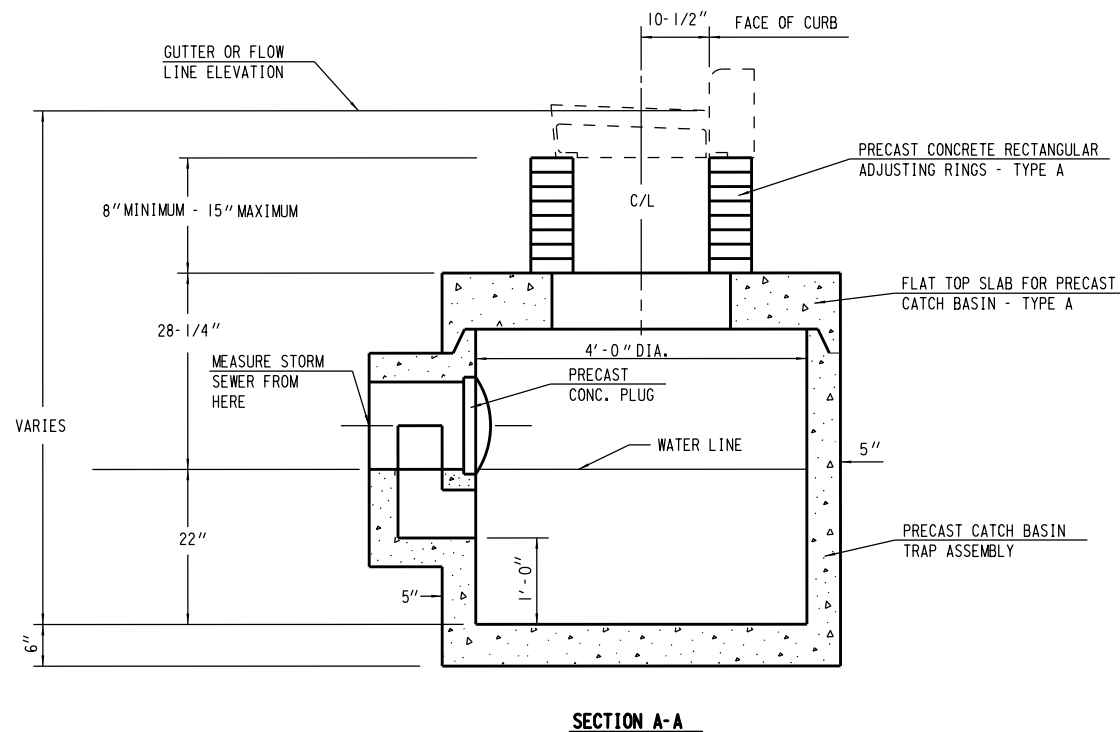


SECTION A-A

CATCH BASIN - TYPE 44B DETAIL

GENERAL NOTES

1. REINFORCEMENT FOR 5" PRECAST REINFORCED CONCRETE SHALL BE 6" X 6" W16 X W16 WELDED STEEL WIRE FABRIC AND SHALL BE EMBEDDED 2" CLEAR.
2. PRECAST INLET UNITS AND BASES SHALL CONFORM TO THE PERTINENT REQUIREMENTS OF AASHTO DESIGNATION M199.
3. PRECAST REINFORCED BASES SHALL BE PLACED ON A BED OF MATERIAL AT LEAST 4" IN DEPTH WHICH MEETS REQUIREMENTS FOR GRANULAR BACKFILL. THIS BEDDING SHALL BE COMPACTED AND PROVIDE UNIFORM SUPPORT FOR THE ENTIRE AREA OF THE BASE.
4. SET FRAME ELEVATION 0.03 FT. LOWER THAN ELEVATION INDICATED ON PLAN.

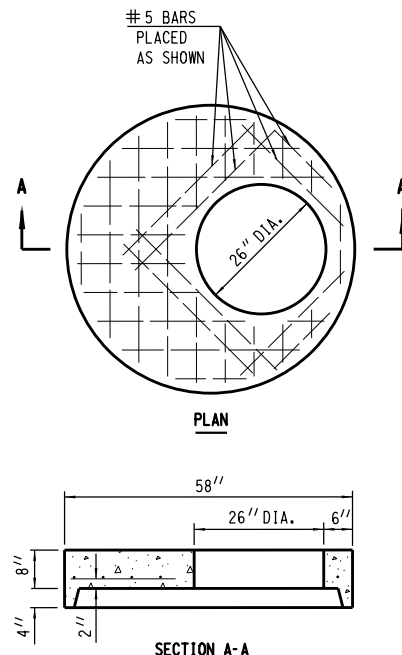

PLAN


SECTION A-A

TOP SLAB - TYPE A DETAIL


FLAT TOP SLAB SHALL BE 8" THICK REINFORCED WITH ONE LAYER OF STEEL WITH A MINIMUM AREA OF 0.12 SQ. IN. PER LINEAL FOOT IN BOTH DIRECTIONS, PLACED IN THE CENTER THIRD OF THE SECTION AS SHOWN.

REINFORCEMENT SHALL BE TIED OR WELDED TOGETHER.

THE MINIMUM COMPRESSIVE STRENGTH OF THE CONCRETE SHALL BE 3300 P.S.I.

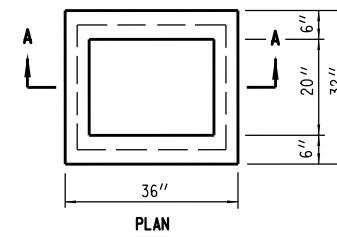

PLAN

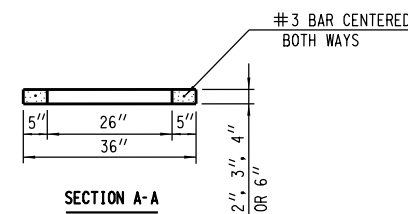


SECTION A-A

RECTANGULAR ADJUSTING RING - TYPE A DETAIL

THE ADJUSTING RINGS SHALL BE 2", 3", 4" OR 6" IN HEIGHT.

THE MINIMUM COMPRESSIVE STRENGTH OF THE CONCRETE SHALL BE 3300 P.S.I.

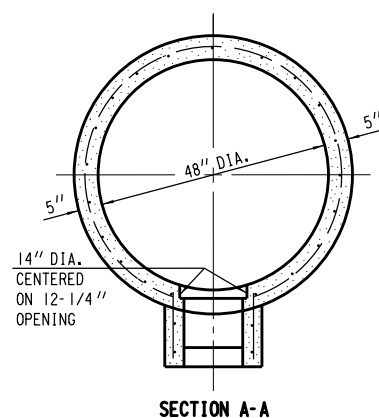

SECTION A-A


CIRCUMFERENTIAL REINFORCEMENT SHALL CONSIST OF ONE LINE OF STEEL NOT LESS THAN 0.12 SQ. IN. PER LINEAL FOOT, AND SHALL BE PLACED IN THE CENTER THIRD OF THE WALL.

TRAP ASSEMBLY SHALL BE REINFORCED WITH ONE LAYER OF STEEL WITH A MINIMUM AREA OF 0.12 SQ. IN. PER LINEAL FOOT IN BOTH DIRECTIONS, PLACED IN THE CENTER THIRD OF THE SECTION AS SHOWN.


CIRCUMFERENTIAL AND TRAP ASSEMBLY REINFORCEMENT SHALL BE TIED OR WELDED TOGETHER.

THE MINIMUM COMPRESSIVE STRENGTH OF THE CONCRETE SHALL BE 3300 P.S.I.

TWO HANDLING HOLES 2 1/4 INCHES IN DIAMETER SHALL BE CAST OR DRILLED IN THE WALL.

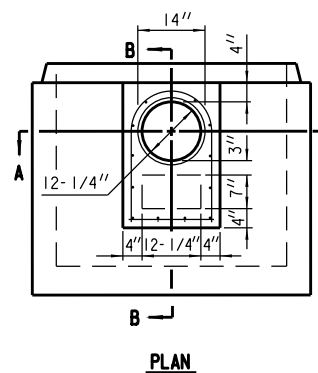


PLAN

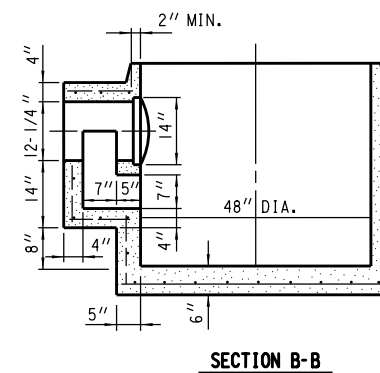

SECTION B-B

TRAP ASSEMBLY

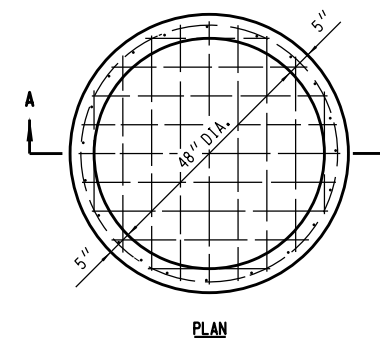

PLAN

CIRCUMFERENTIAL REINFORCEMENT SHALL CONSIST OF ONE LINE OF STEEL NOT LESS THAN 0.12 SQ. IN. PER LINEAL FOOT, AND SHALL BE PLACED IN THE CENTER THIRD OF THE WALL.





BOTTOM SLAB SHALL BE REINFORCED WITH ONE LAYER OF STEEL WITH A MINIMUM AREA OF 0.12 SQ. IN. PER LINEAL FOOT IN BOTH DIRECTIONS, PLACED IN THE CENTER THIRD OF THE SLAB.

CIRCUMFERENTIAL AND BOTTOM SLAB REINFORCEMENT SHALL BE TIED OR WELDED TOGETHER.




THE MINIMUM COMPRESSIVE STRENGTH OF THE CONCRETE SHALL BE 3300 P.S.I.

TWO HANDLING HOLES 2 1/4 INCHES IN DIAMETER SHALL BE CAST OR DRILLED IN THE WALL.

BASE - TYPE A DETAIL

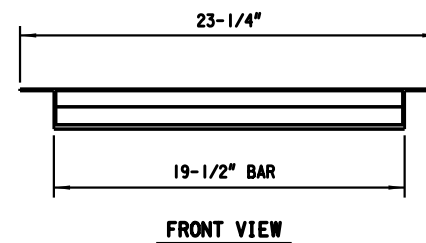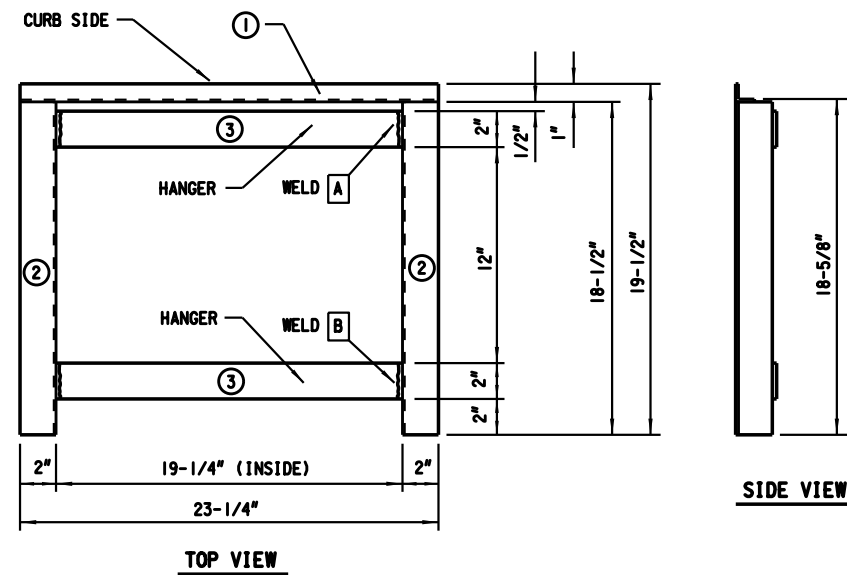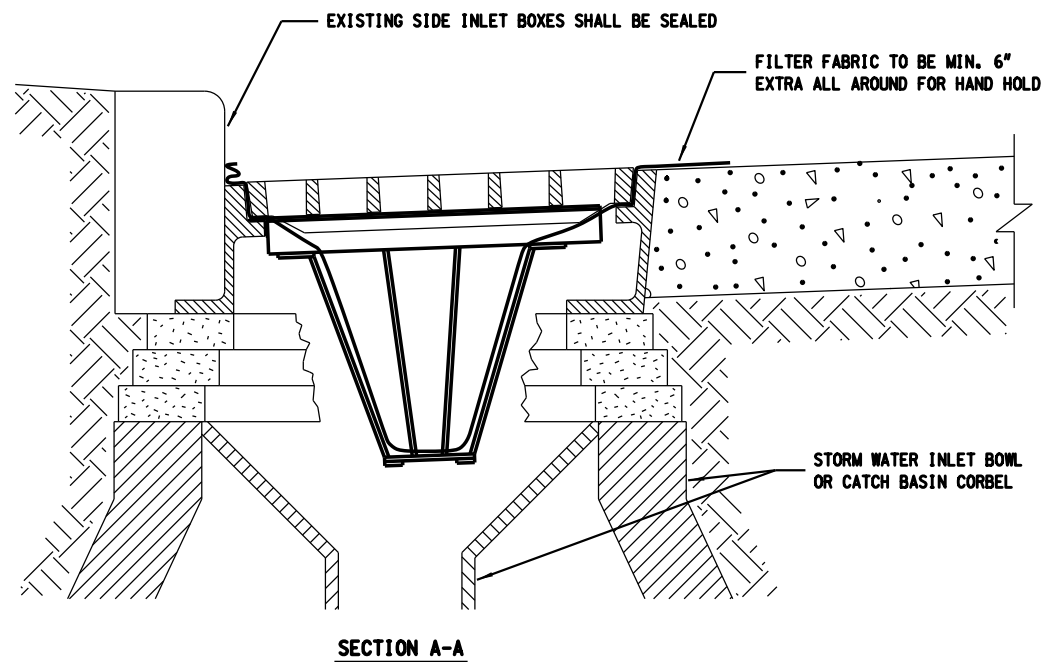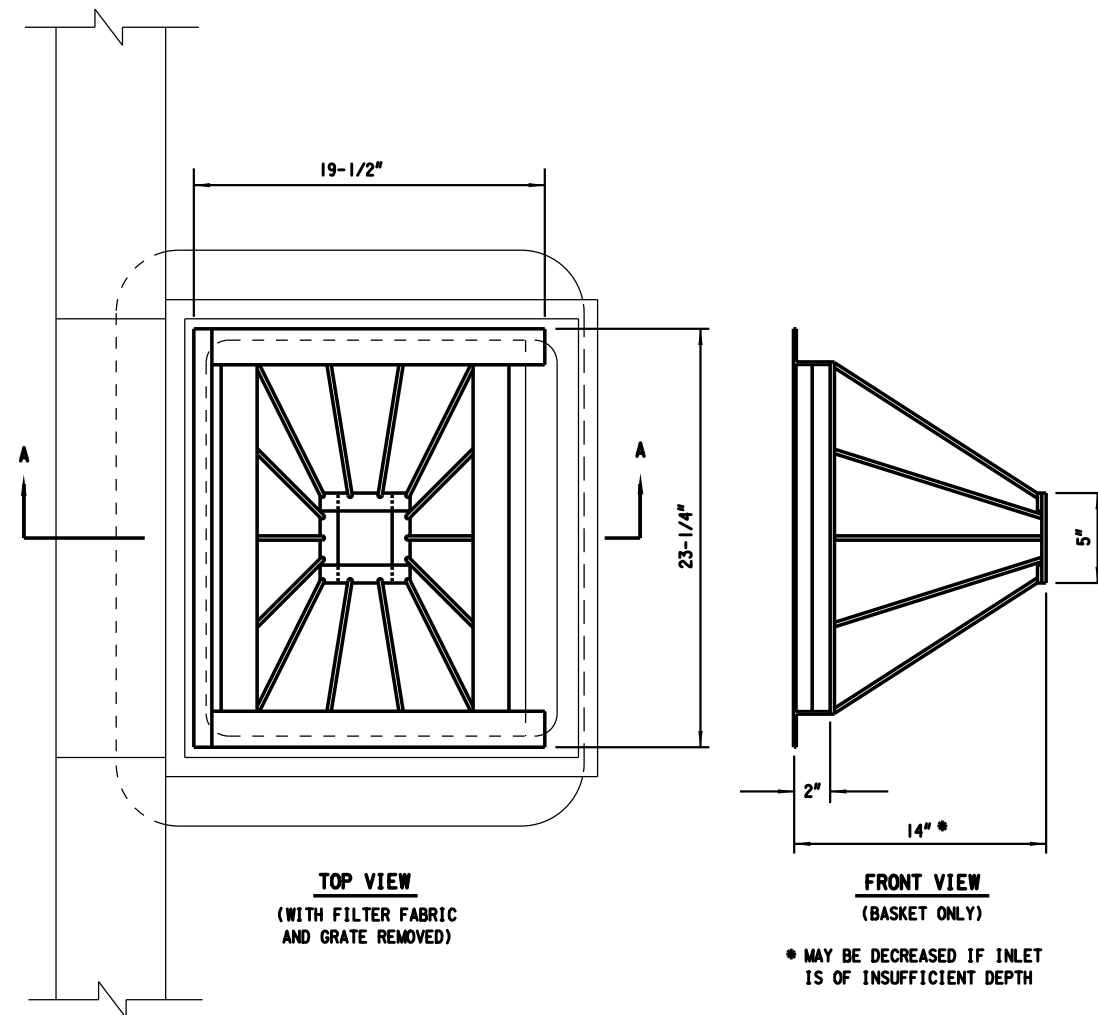


BAR SCHEDULE					
NO.	SHAPE	SIZE	THICKNESS	LENGTH	QUANTITY
①	ANGLE	1" X 1"	1/8"	23-1/4"	1
②	ANGLE	2" X 2"	1/8"	18-1/2"	2
③	BAR	2"	1/4"	19-1/2"	2

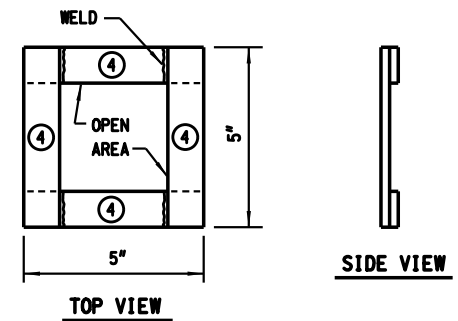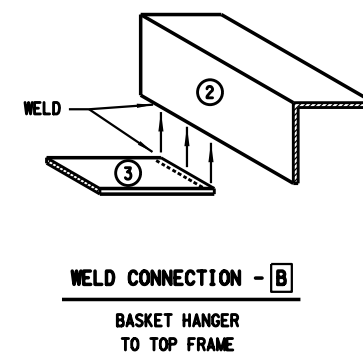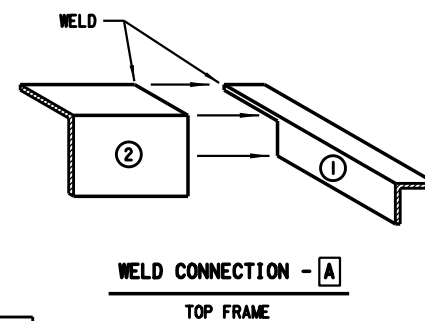


BAR SCHEDULE					
NO.	SHAPE	SIZE	THICKNESS	LENGTH	QUANTITY
④	BAR	1"	1/4"	5"	4

BASKET BOTTOM

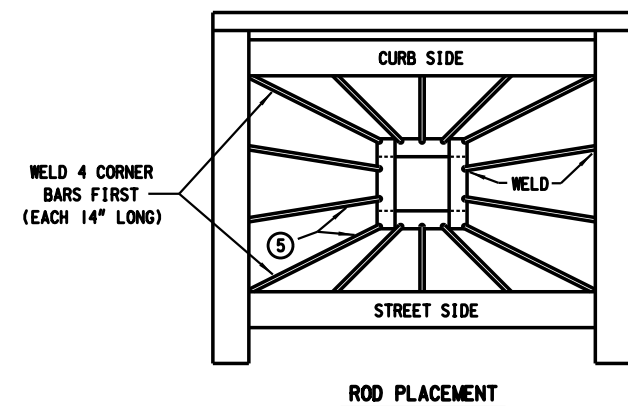


ROD SCHEDULE					
NO.	SHAPE	SIZE	THICKNESS	LENGTH	QUANTITY
⑤	ROD	1/4" MIN.	1/8"	12" TO 14" (CUT TO FIT)	14

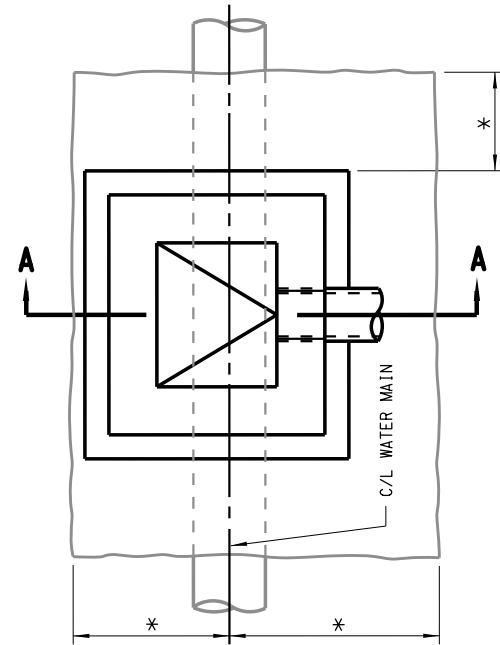


PLAN VIEW

* LIMITS OF EXCAVATION
FOR DRAINAGE STRUCTURE
OR 2' MAXIMUM

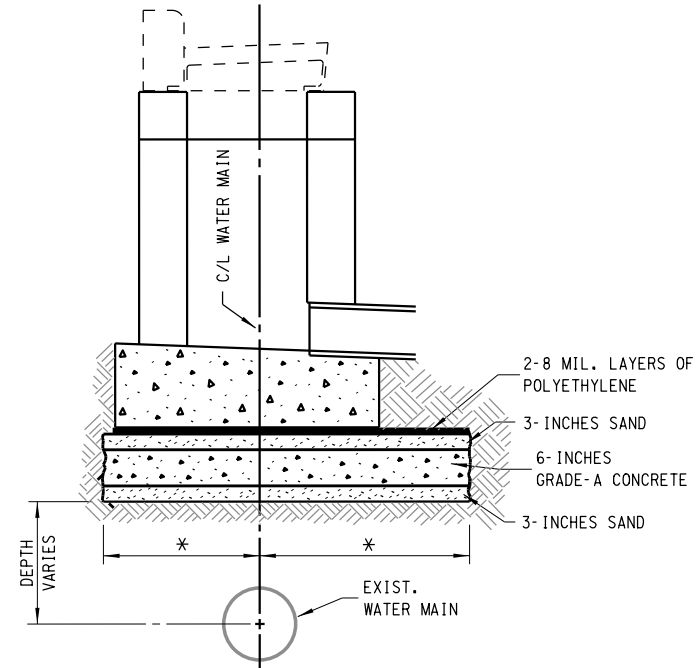

SECTION A-A




WATER MAIN PROTECTION DETAIL

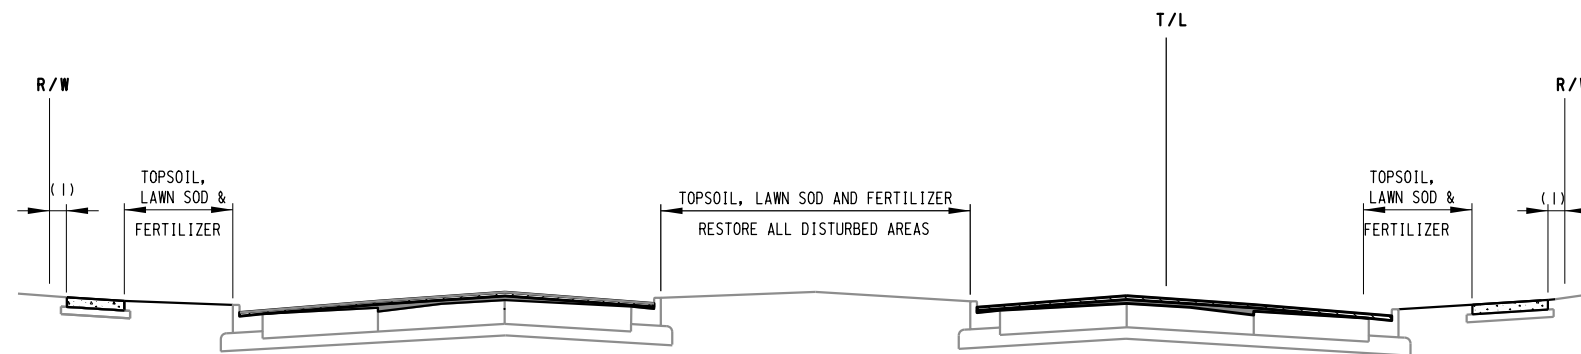



FOOTNOTE


(1) RESTORE DISTURBED UNPAVED AREAS BETWEEN
BACK OF SIDEWALK AND RIGHT-OF-WAY WITH
TOPSOIL, SOD LAWN AND FERTILIZER.

FINISHING ITEMS DETAIL

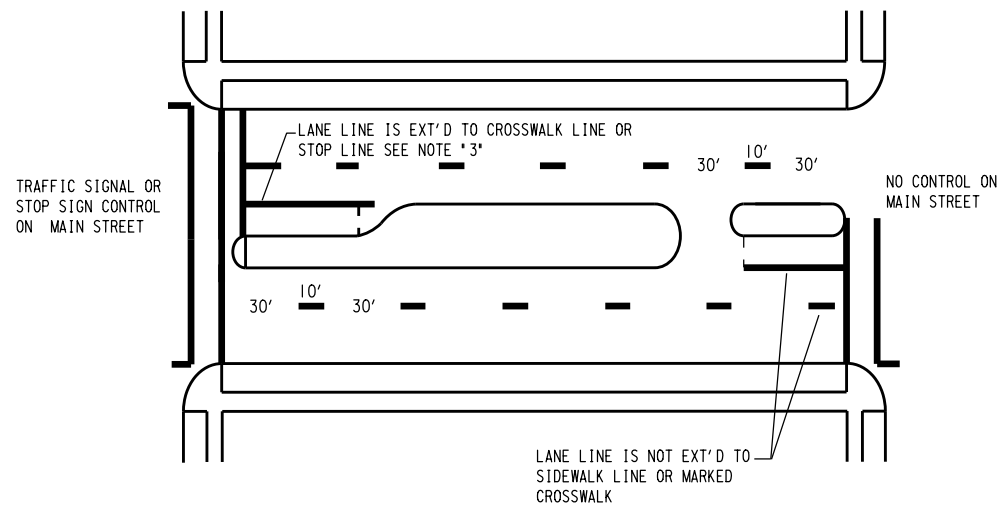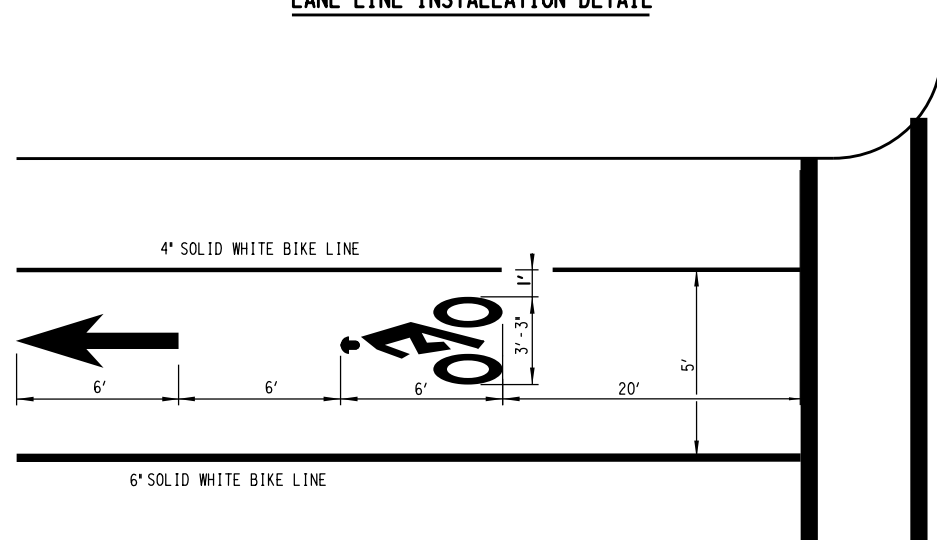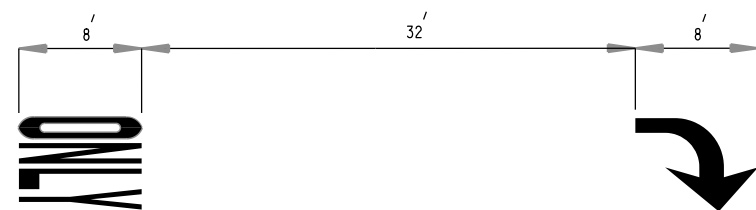LANE LINE INSTALLATION DETAILBIKE LANE DETAILARROW AND ONLY DETAILPAVEMENT MARKING NOTES


1. DASHED YELLOW CENTER LINES AND WHITE LANE LINES ARE 10 FEET LONG WITH A 30 FOOT GAP.
2. ALL DASHED CENTER LINES AND LANE LINES ARE 4 INCHES WIDE. ALL DOUBLE YELLOW CENTER LINES HAVE A 4 INCH SPACE BETWEEN TWO 4 INCH LINES.
3. DASHED WHITE BUS PAD LINES ARE 6 INCHES WIDE AND 2 FEET LONG WITH 6 FOOT GAPS. TOTAL LENGTH OF BUS PAD DASHED MARKING IS 80 FEET LONG.
4. AT CONTROLLED INTERSECTION IF LANE LINE IS LESS THAN 10 FEET, THE PRECEDING LINE IS EXTENDED TO THE STOP LINE OR CROSSWALK LINE. THIS BALANCE LINE SHOULD NOT EXCEED 49 FEET. THIS POLICY APPLIES TO LANE LINES ONLY AT TRAFFIC SIGNALIZED OR STOP SIGN CONTROLLED INTERSECTIONS AND CENTER LINES AT ALL LOCATIONS.
5. ALL WHITE CROSSWALK LINES ARE 12 INCHES WIDE.
6. ALL WHITE STOP LINES ARE 24 INCHES WIDE
7. CROSSWALK WIDTH DIMENSIONS ARE TO THE OUTSIDE EDGE OF THE MARKING.
8. ALL PAVEMENT MARKINGS ARE TO BE EPOXY.
9. ALL DIMENSIONS ARE FROM THE FACE OF THE CURB TO THE CENTER OF THE MARKING UNLESS OTHERWISE NOTED.
9. TEMPORARY PAVEMENT MARKINGS MUST BE PLACED ON THE PAVEMENT IF PERMANENT MARKINGS ARE NOT INSTALLED AFTER THE COMPLETION OF PAVING.

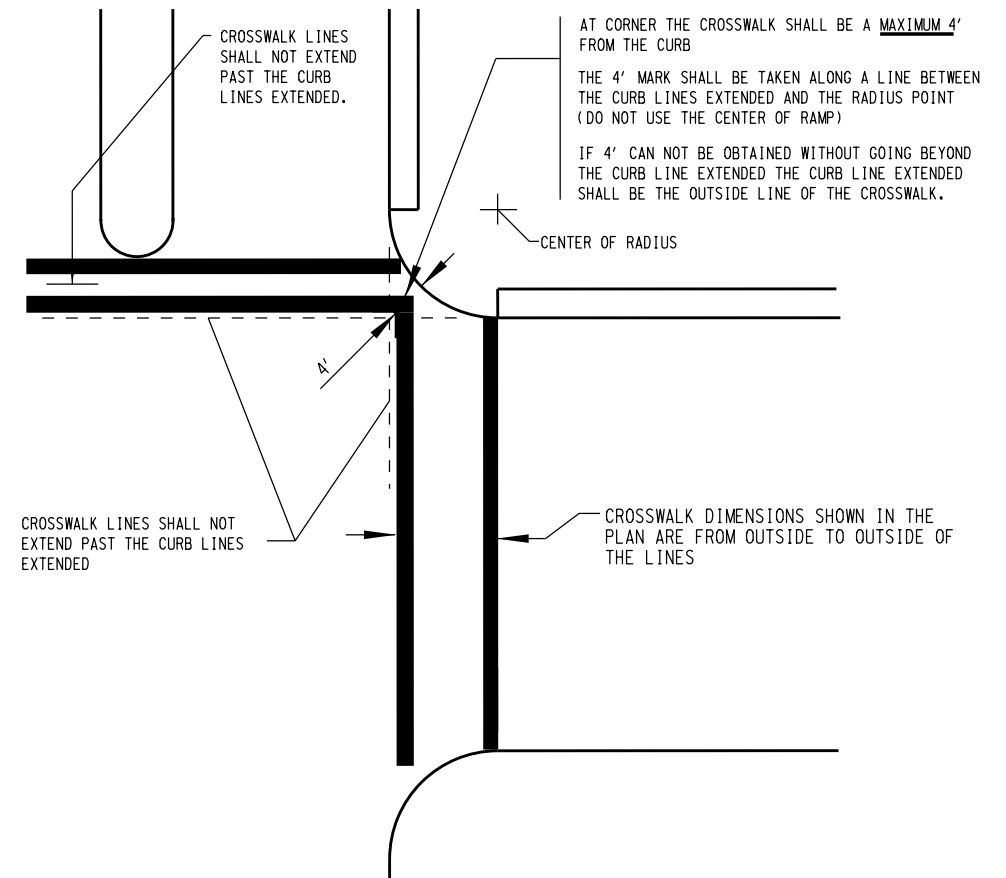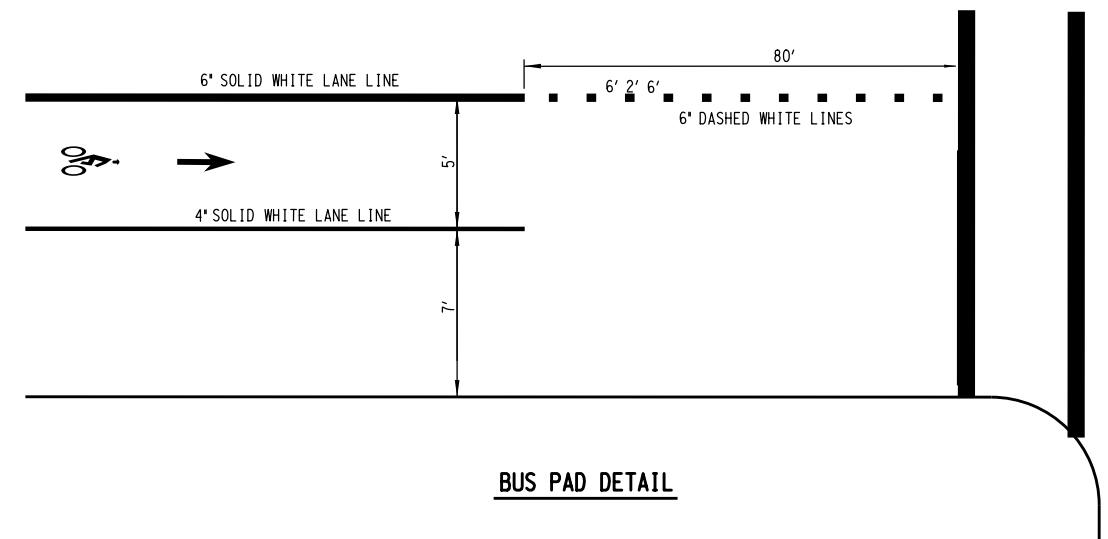PAVEMENT MARKING DETAILSCROSSWALK INSTALLATION DETAILBUS PAD DETAIL

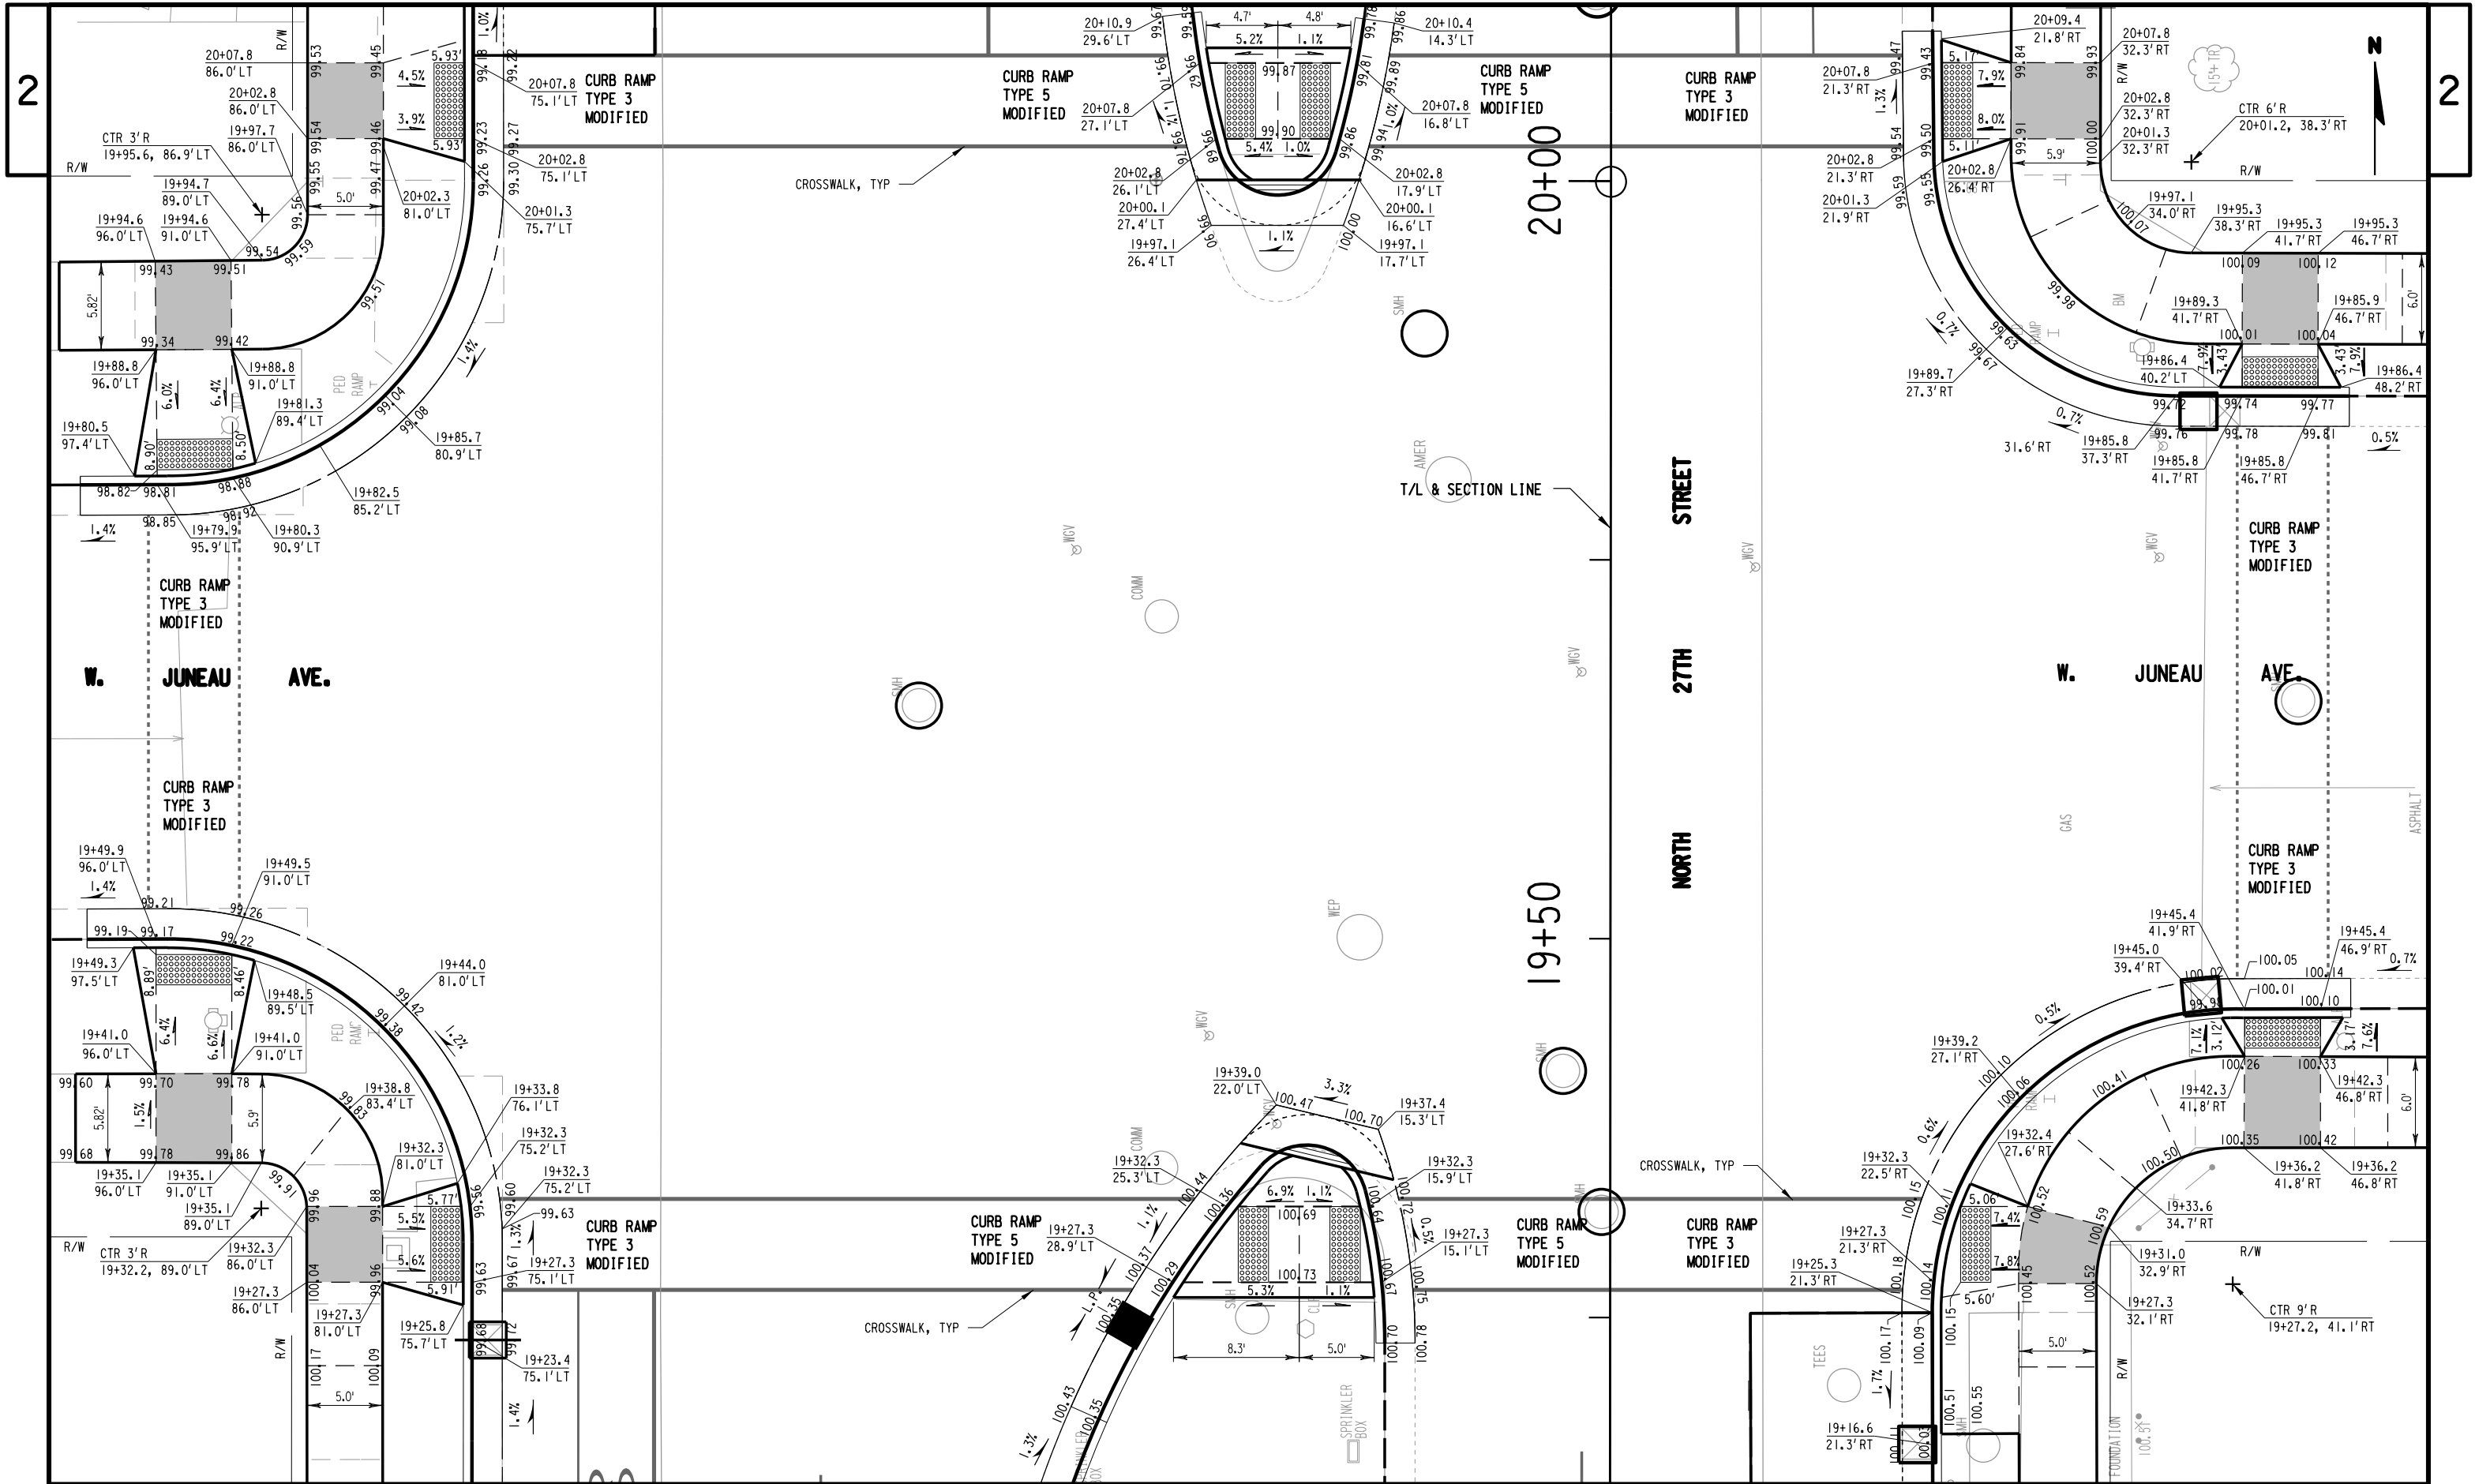


STATE PROJECT NUMBER	2265-00-74	HWY: LOCAL	COUNTY: MILWAUKEE	INTERSECTION DETAIL	SCALE FEET	SHEET NO: 25	E
----------------------	------------	------------	-------------------	---------------------	------------	--------------	---


FILE NAME: F:\BM1-3393 N 27th St. Milwaukee\5.Design\03.Roads\cds\h1021101_id.dgn PLOT DATE: 19-APR-2016 13:46 PLOT BY: scook PLOT NAME: h1021101_id PLOT SCALE: 10.000000:1.000000

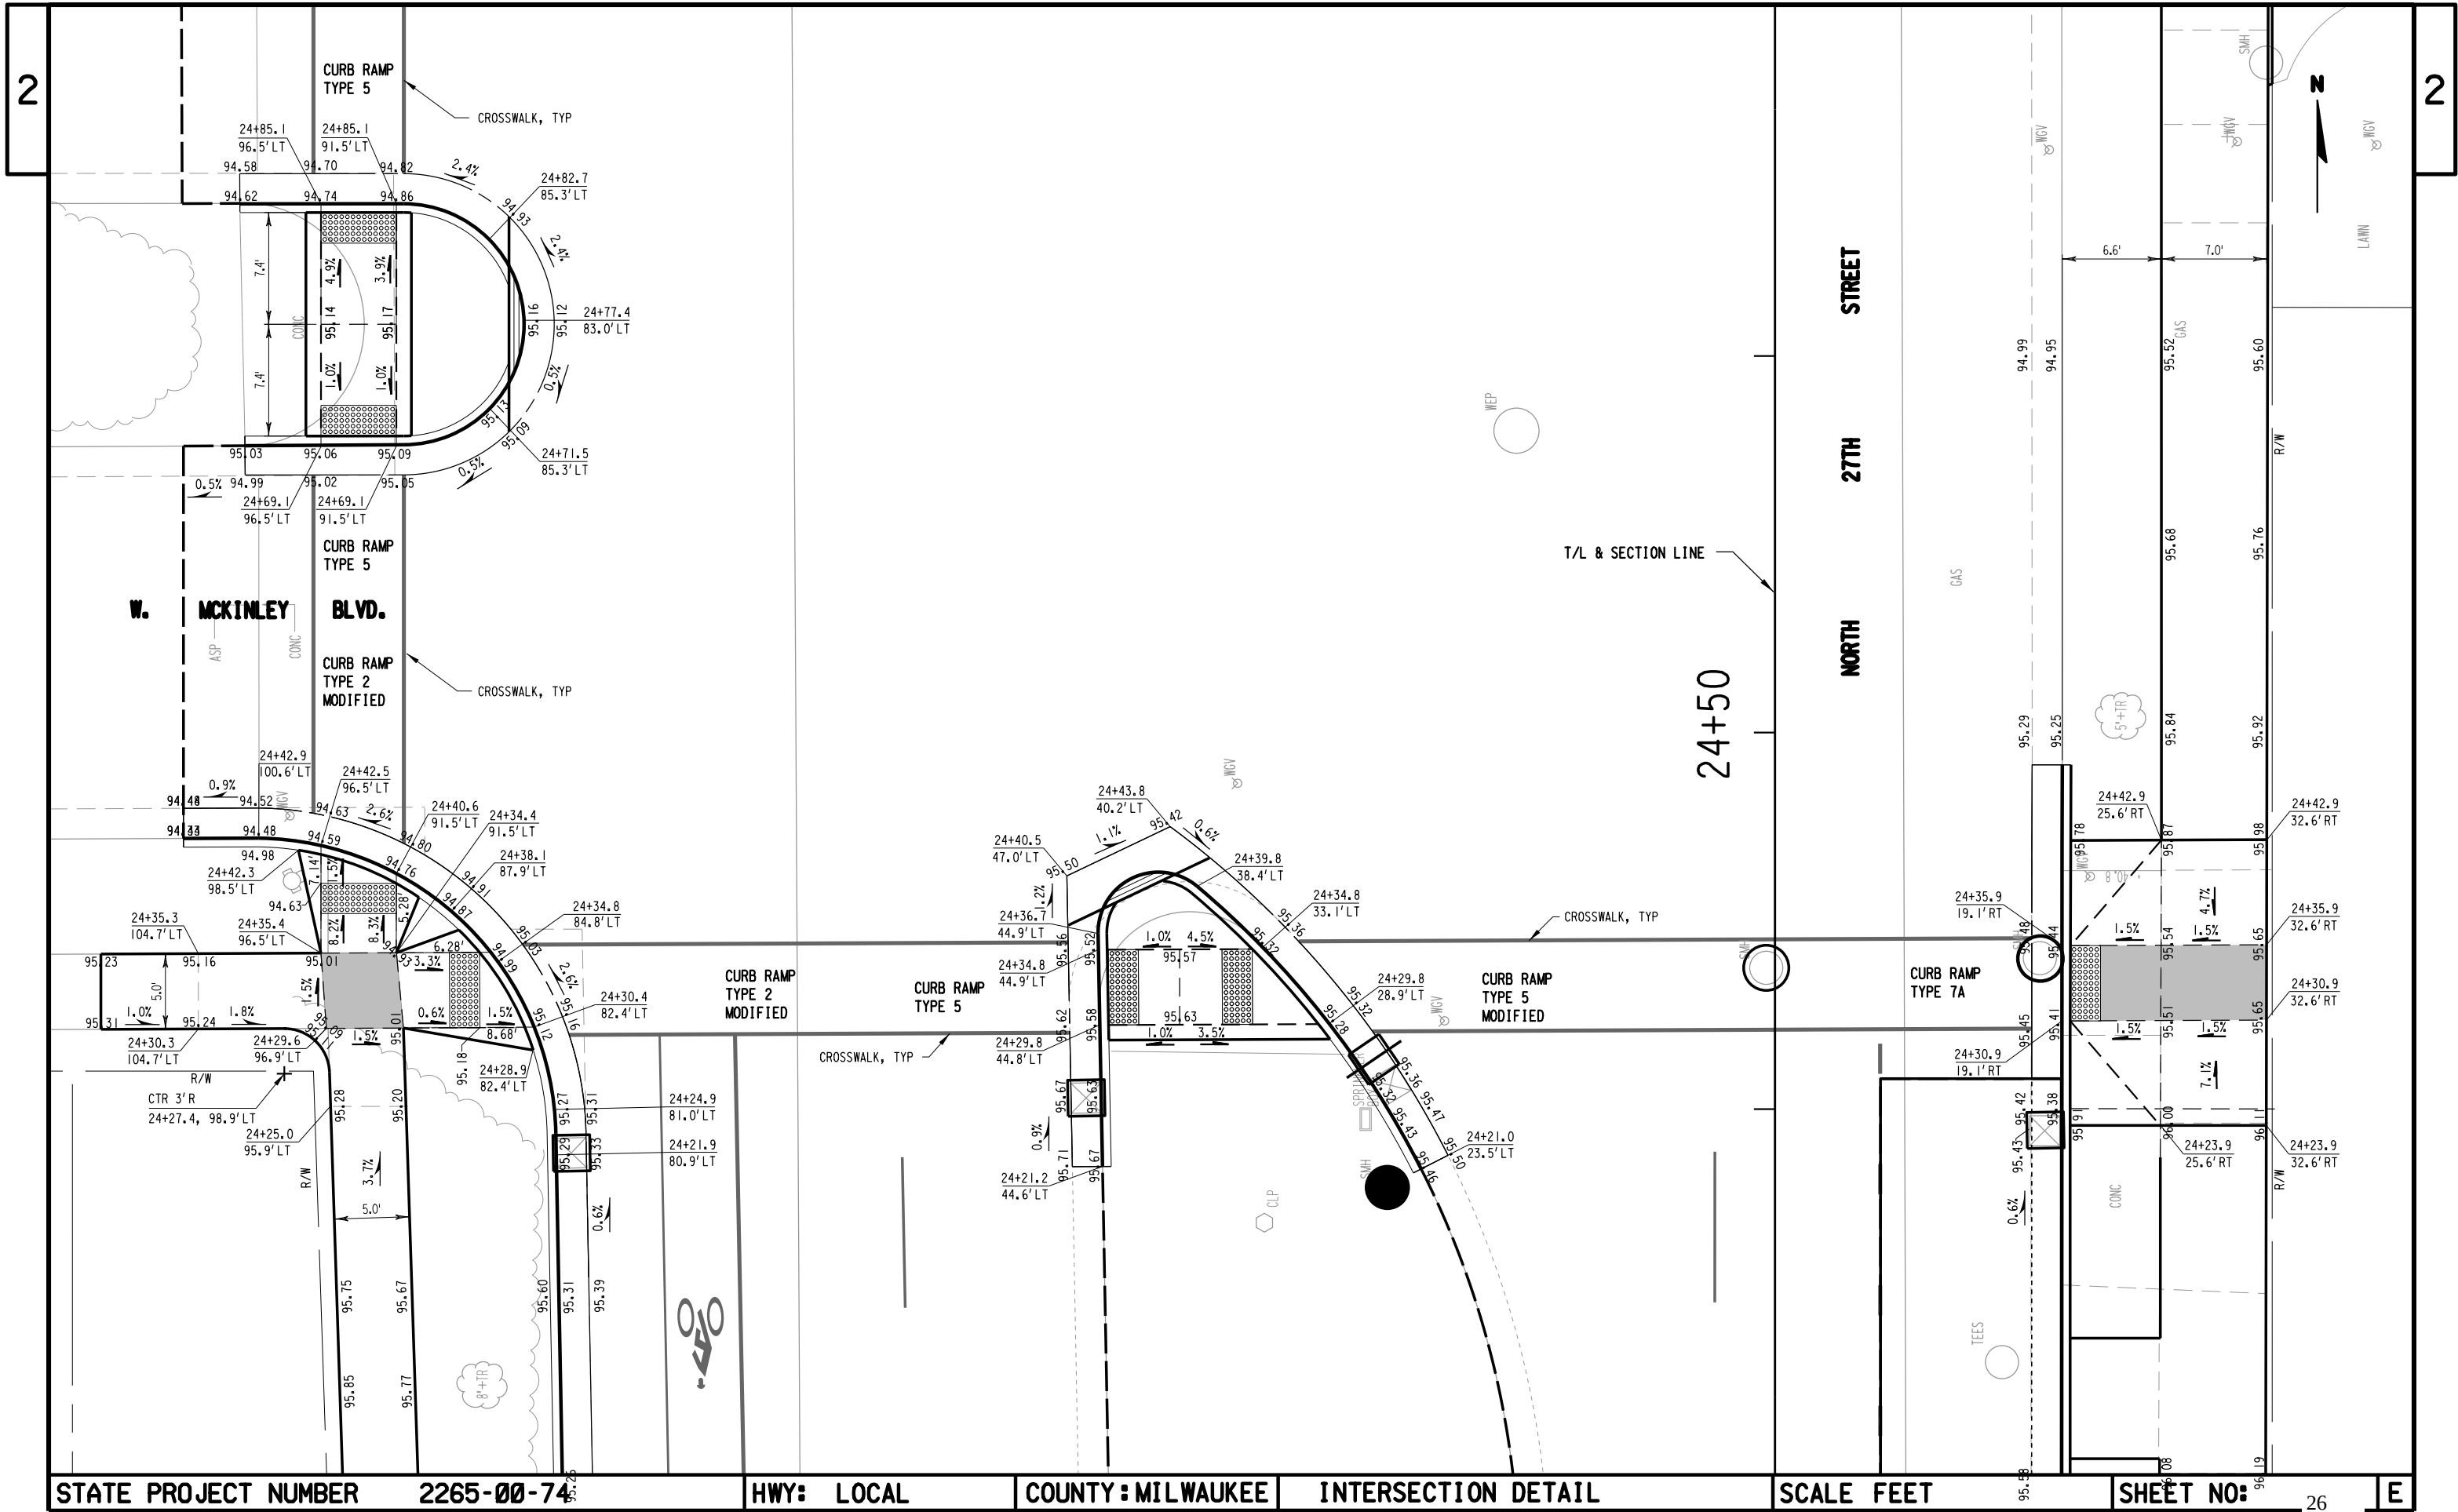



2


2 |

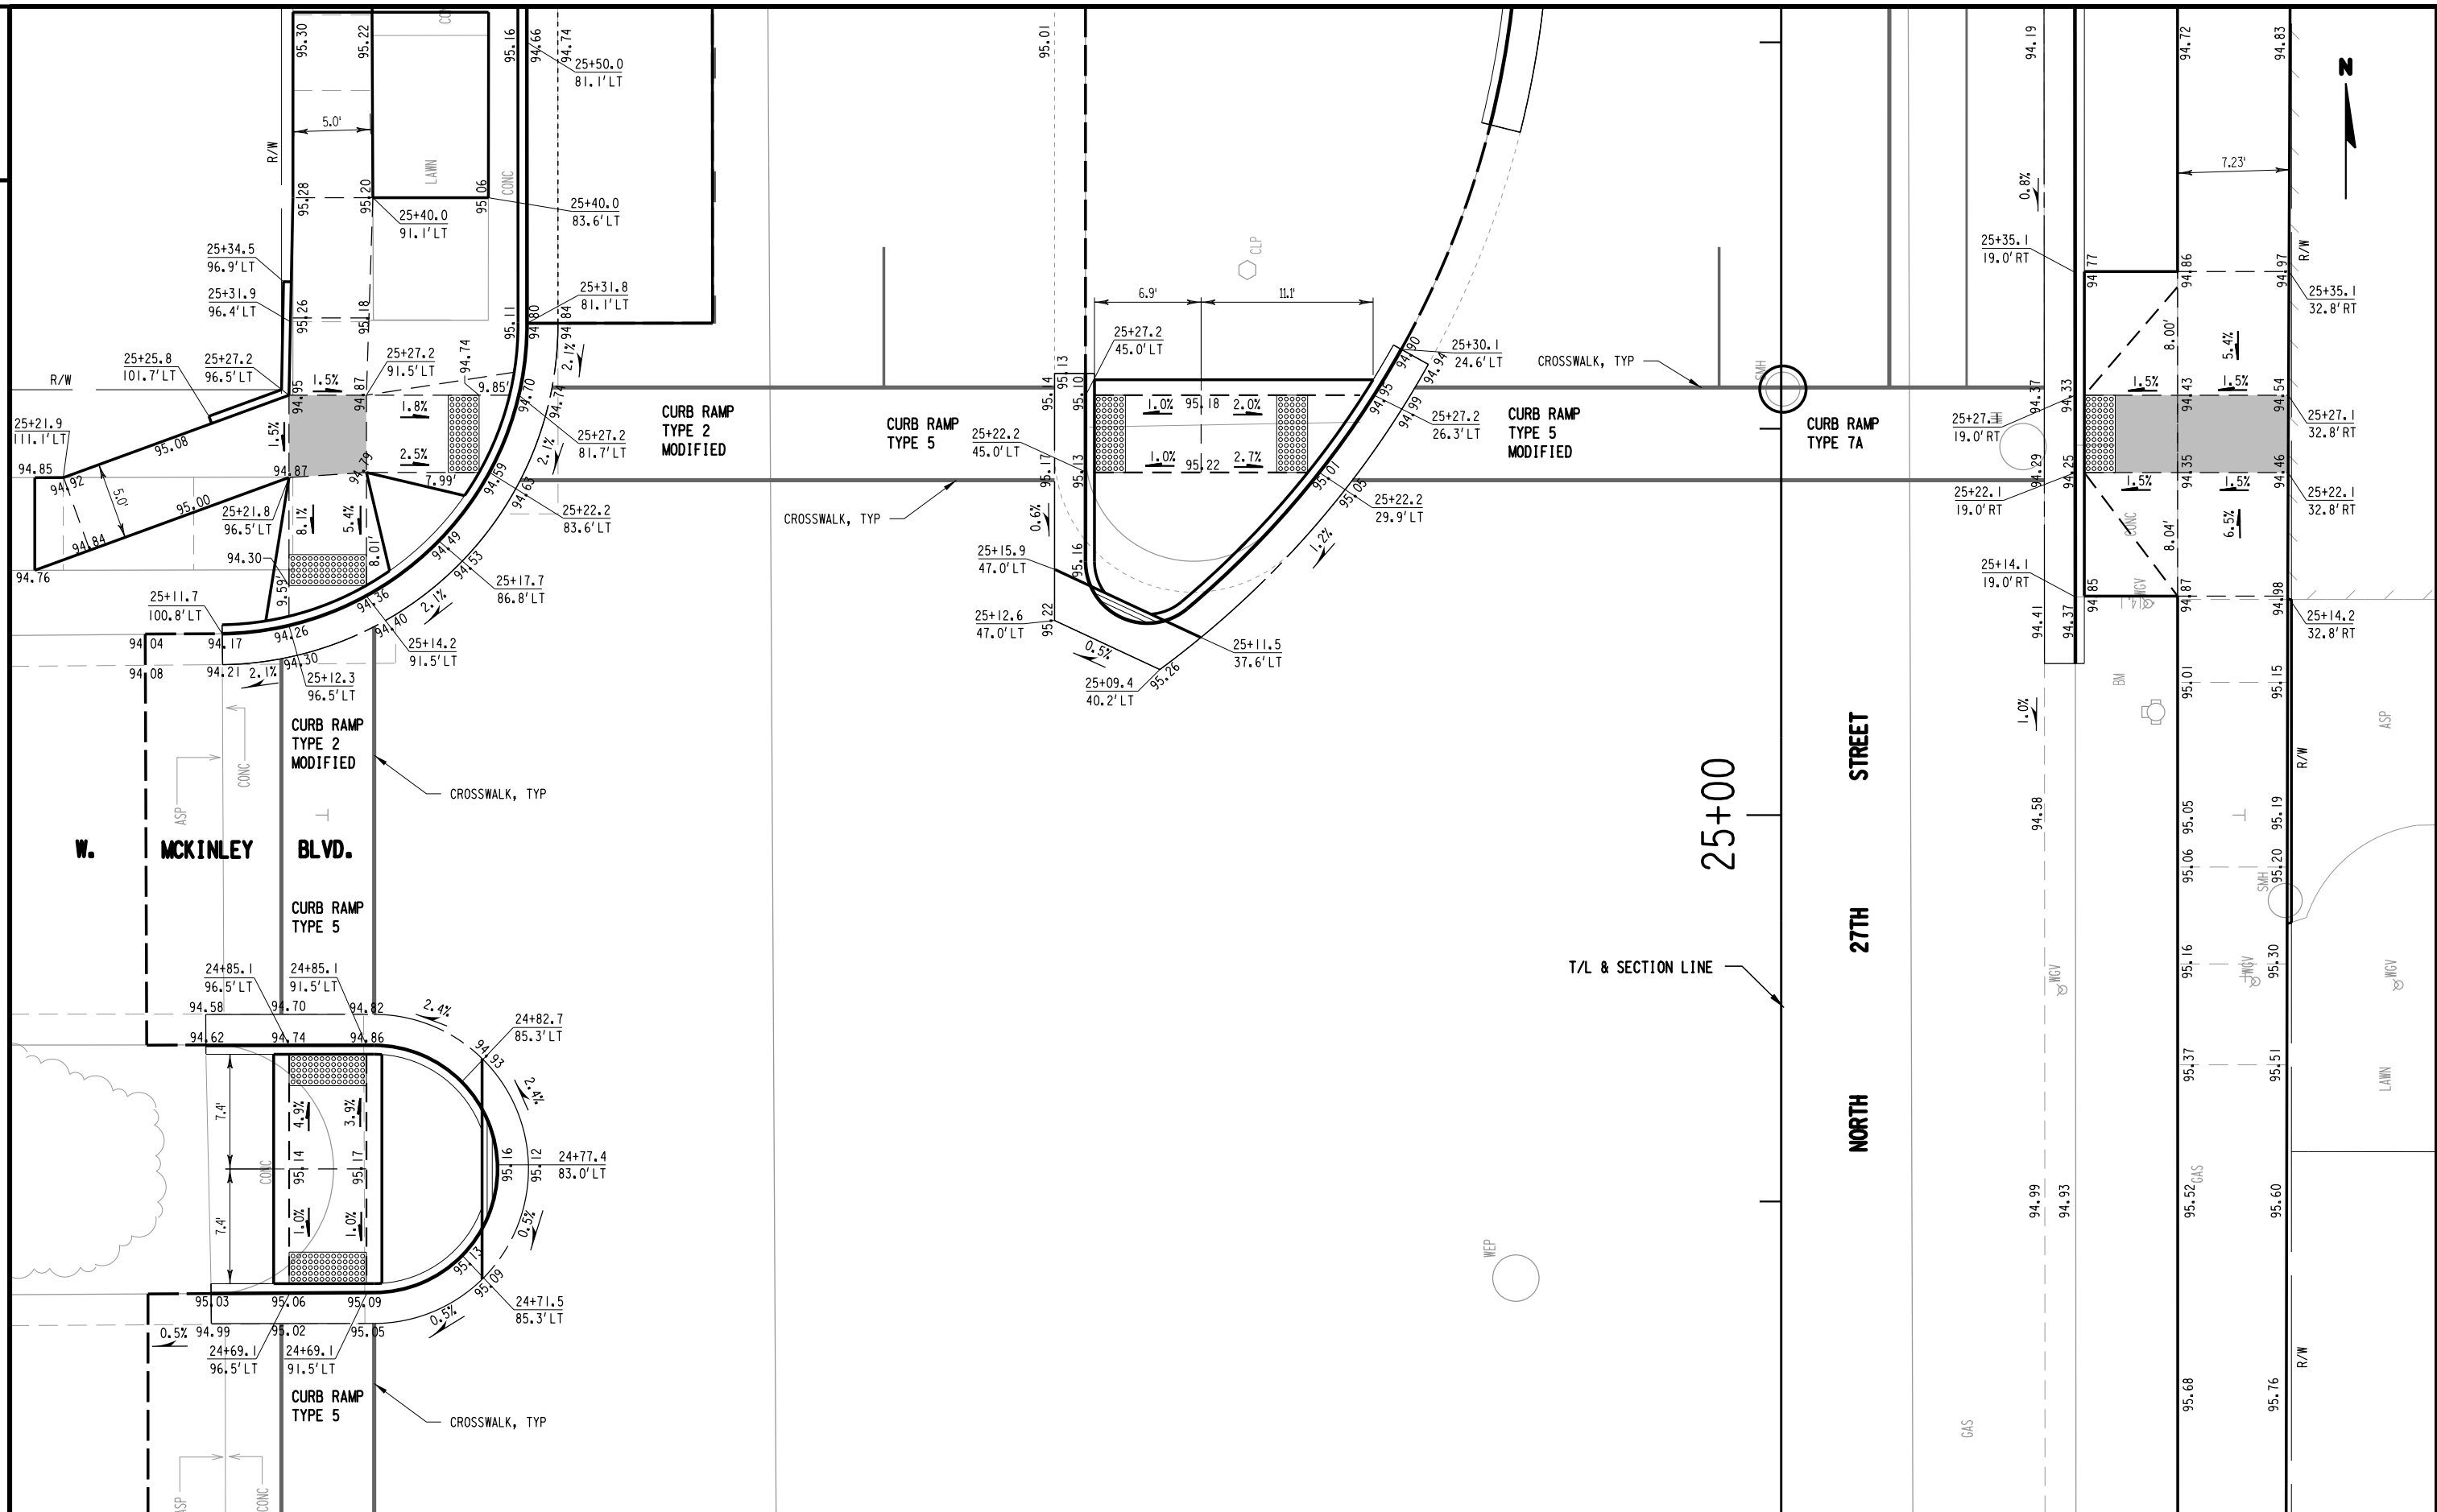


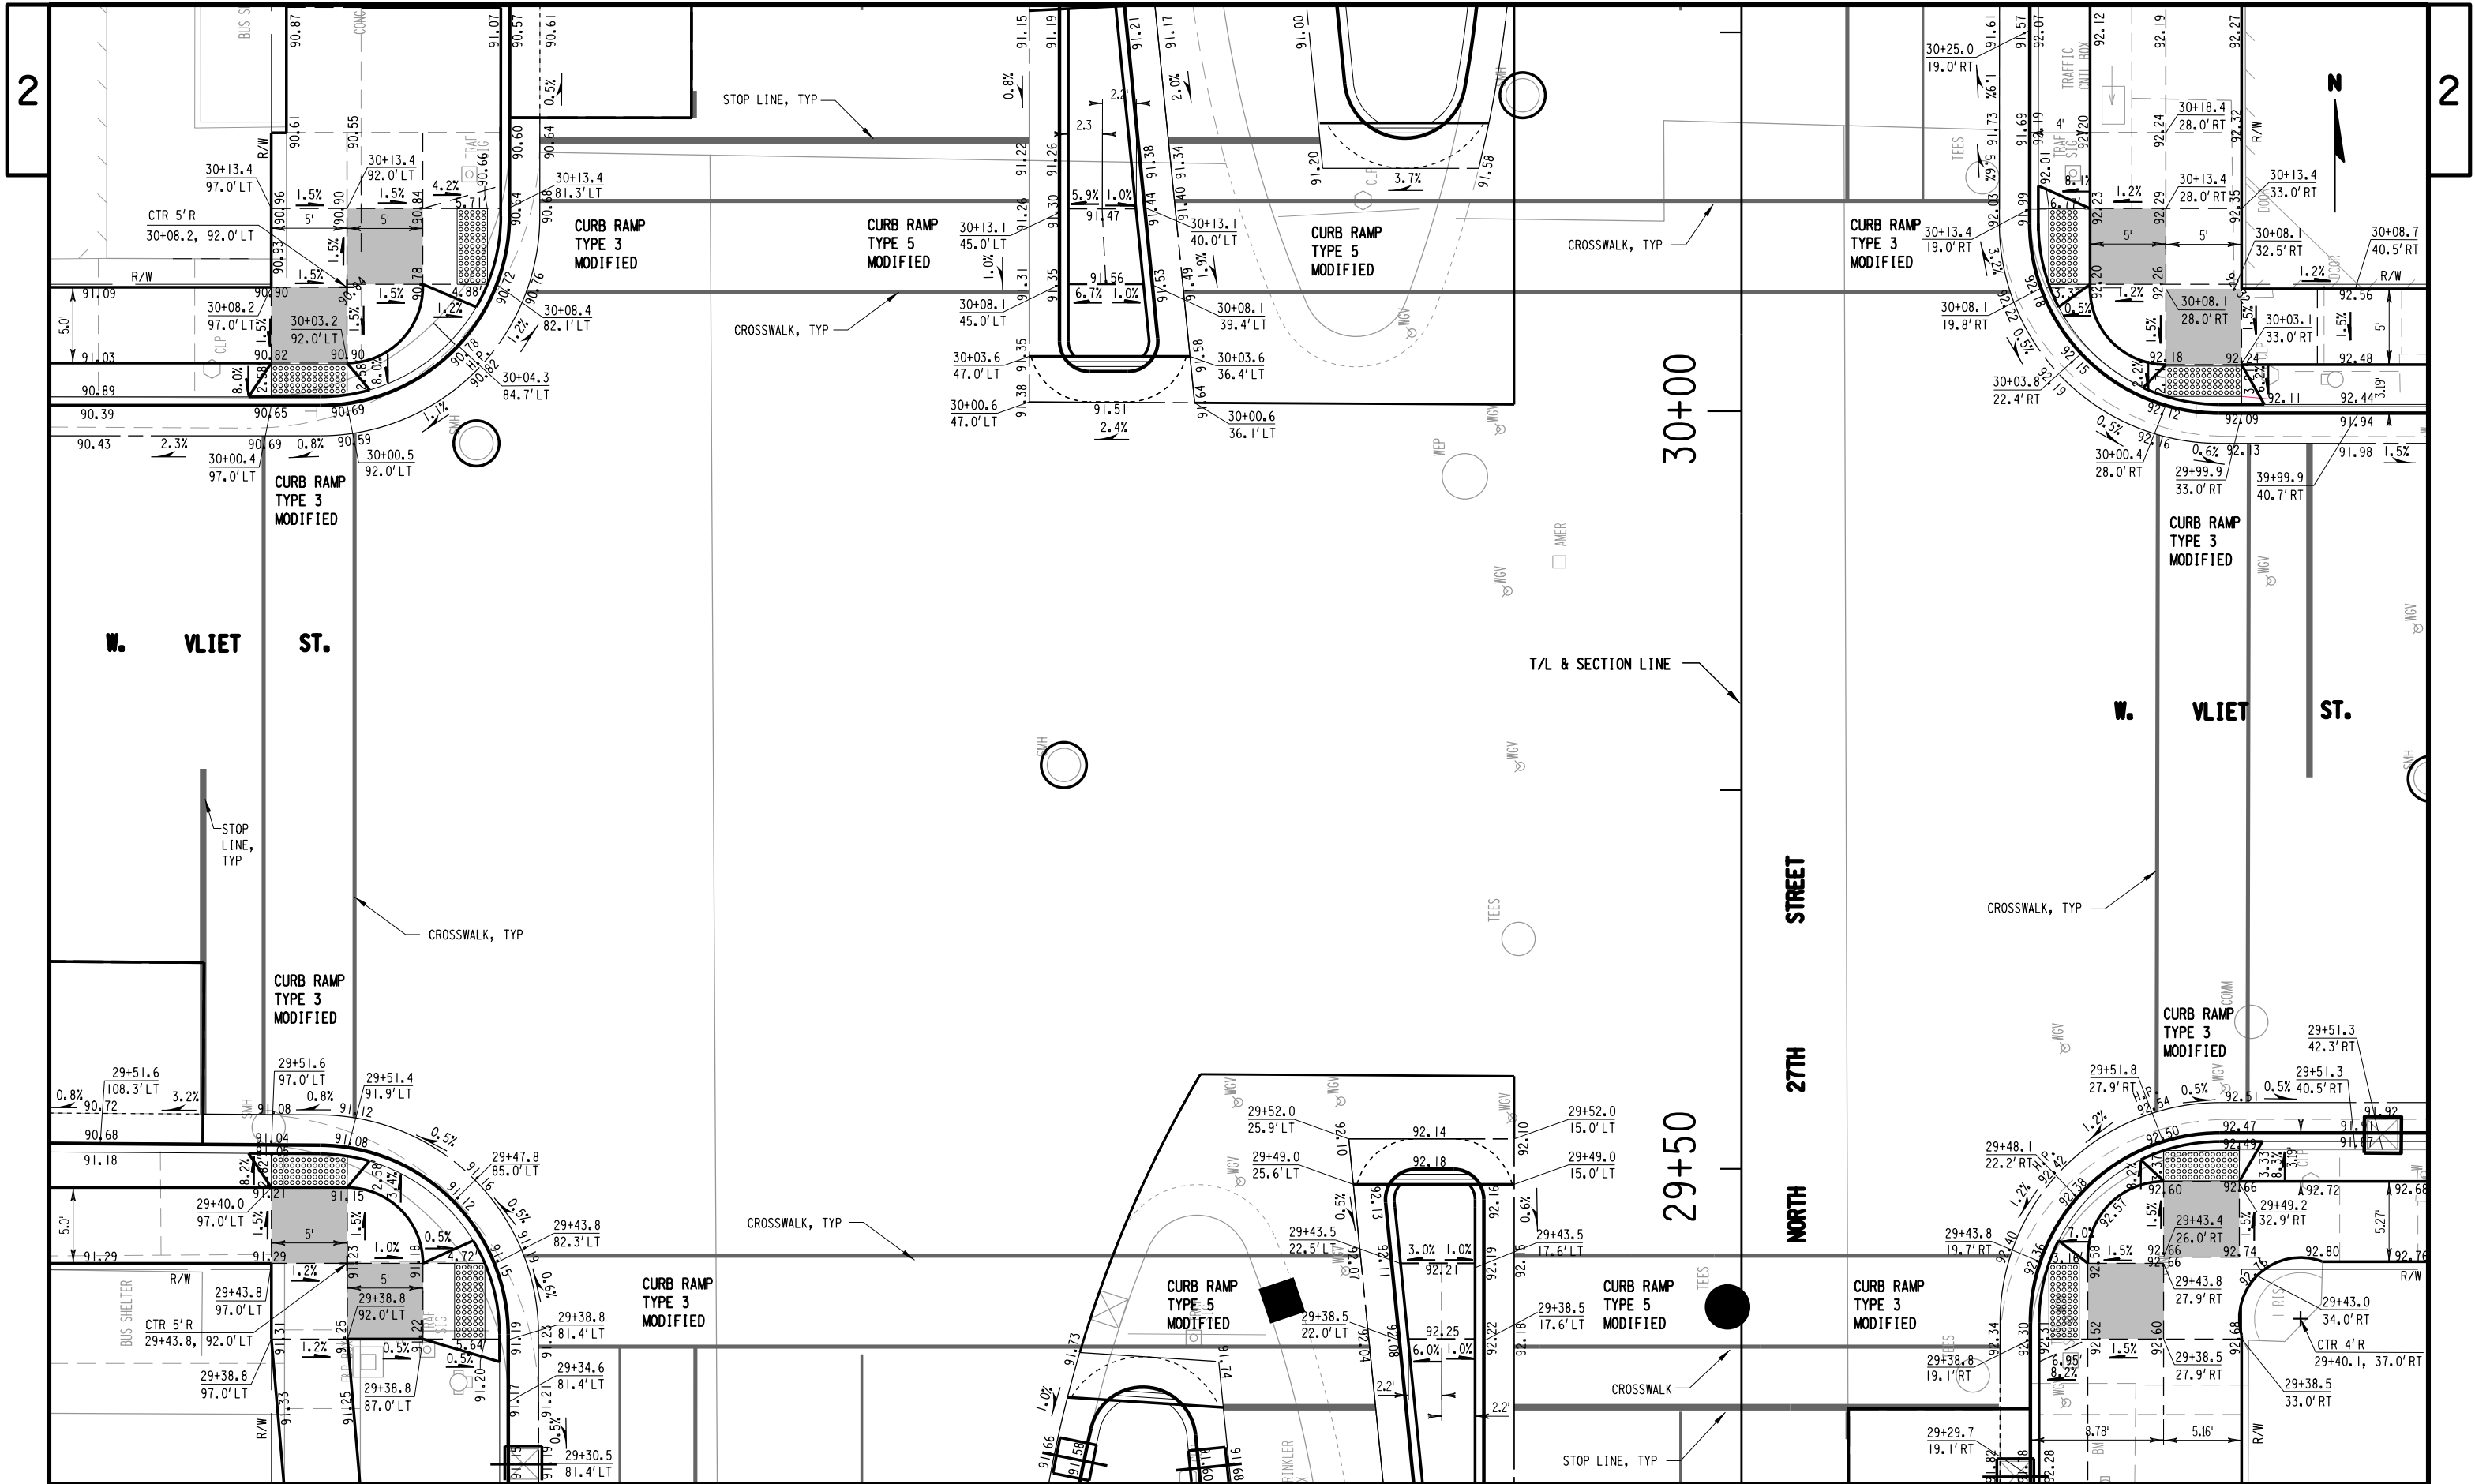


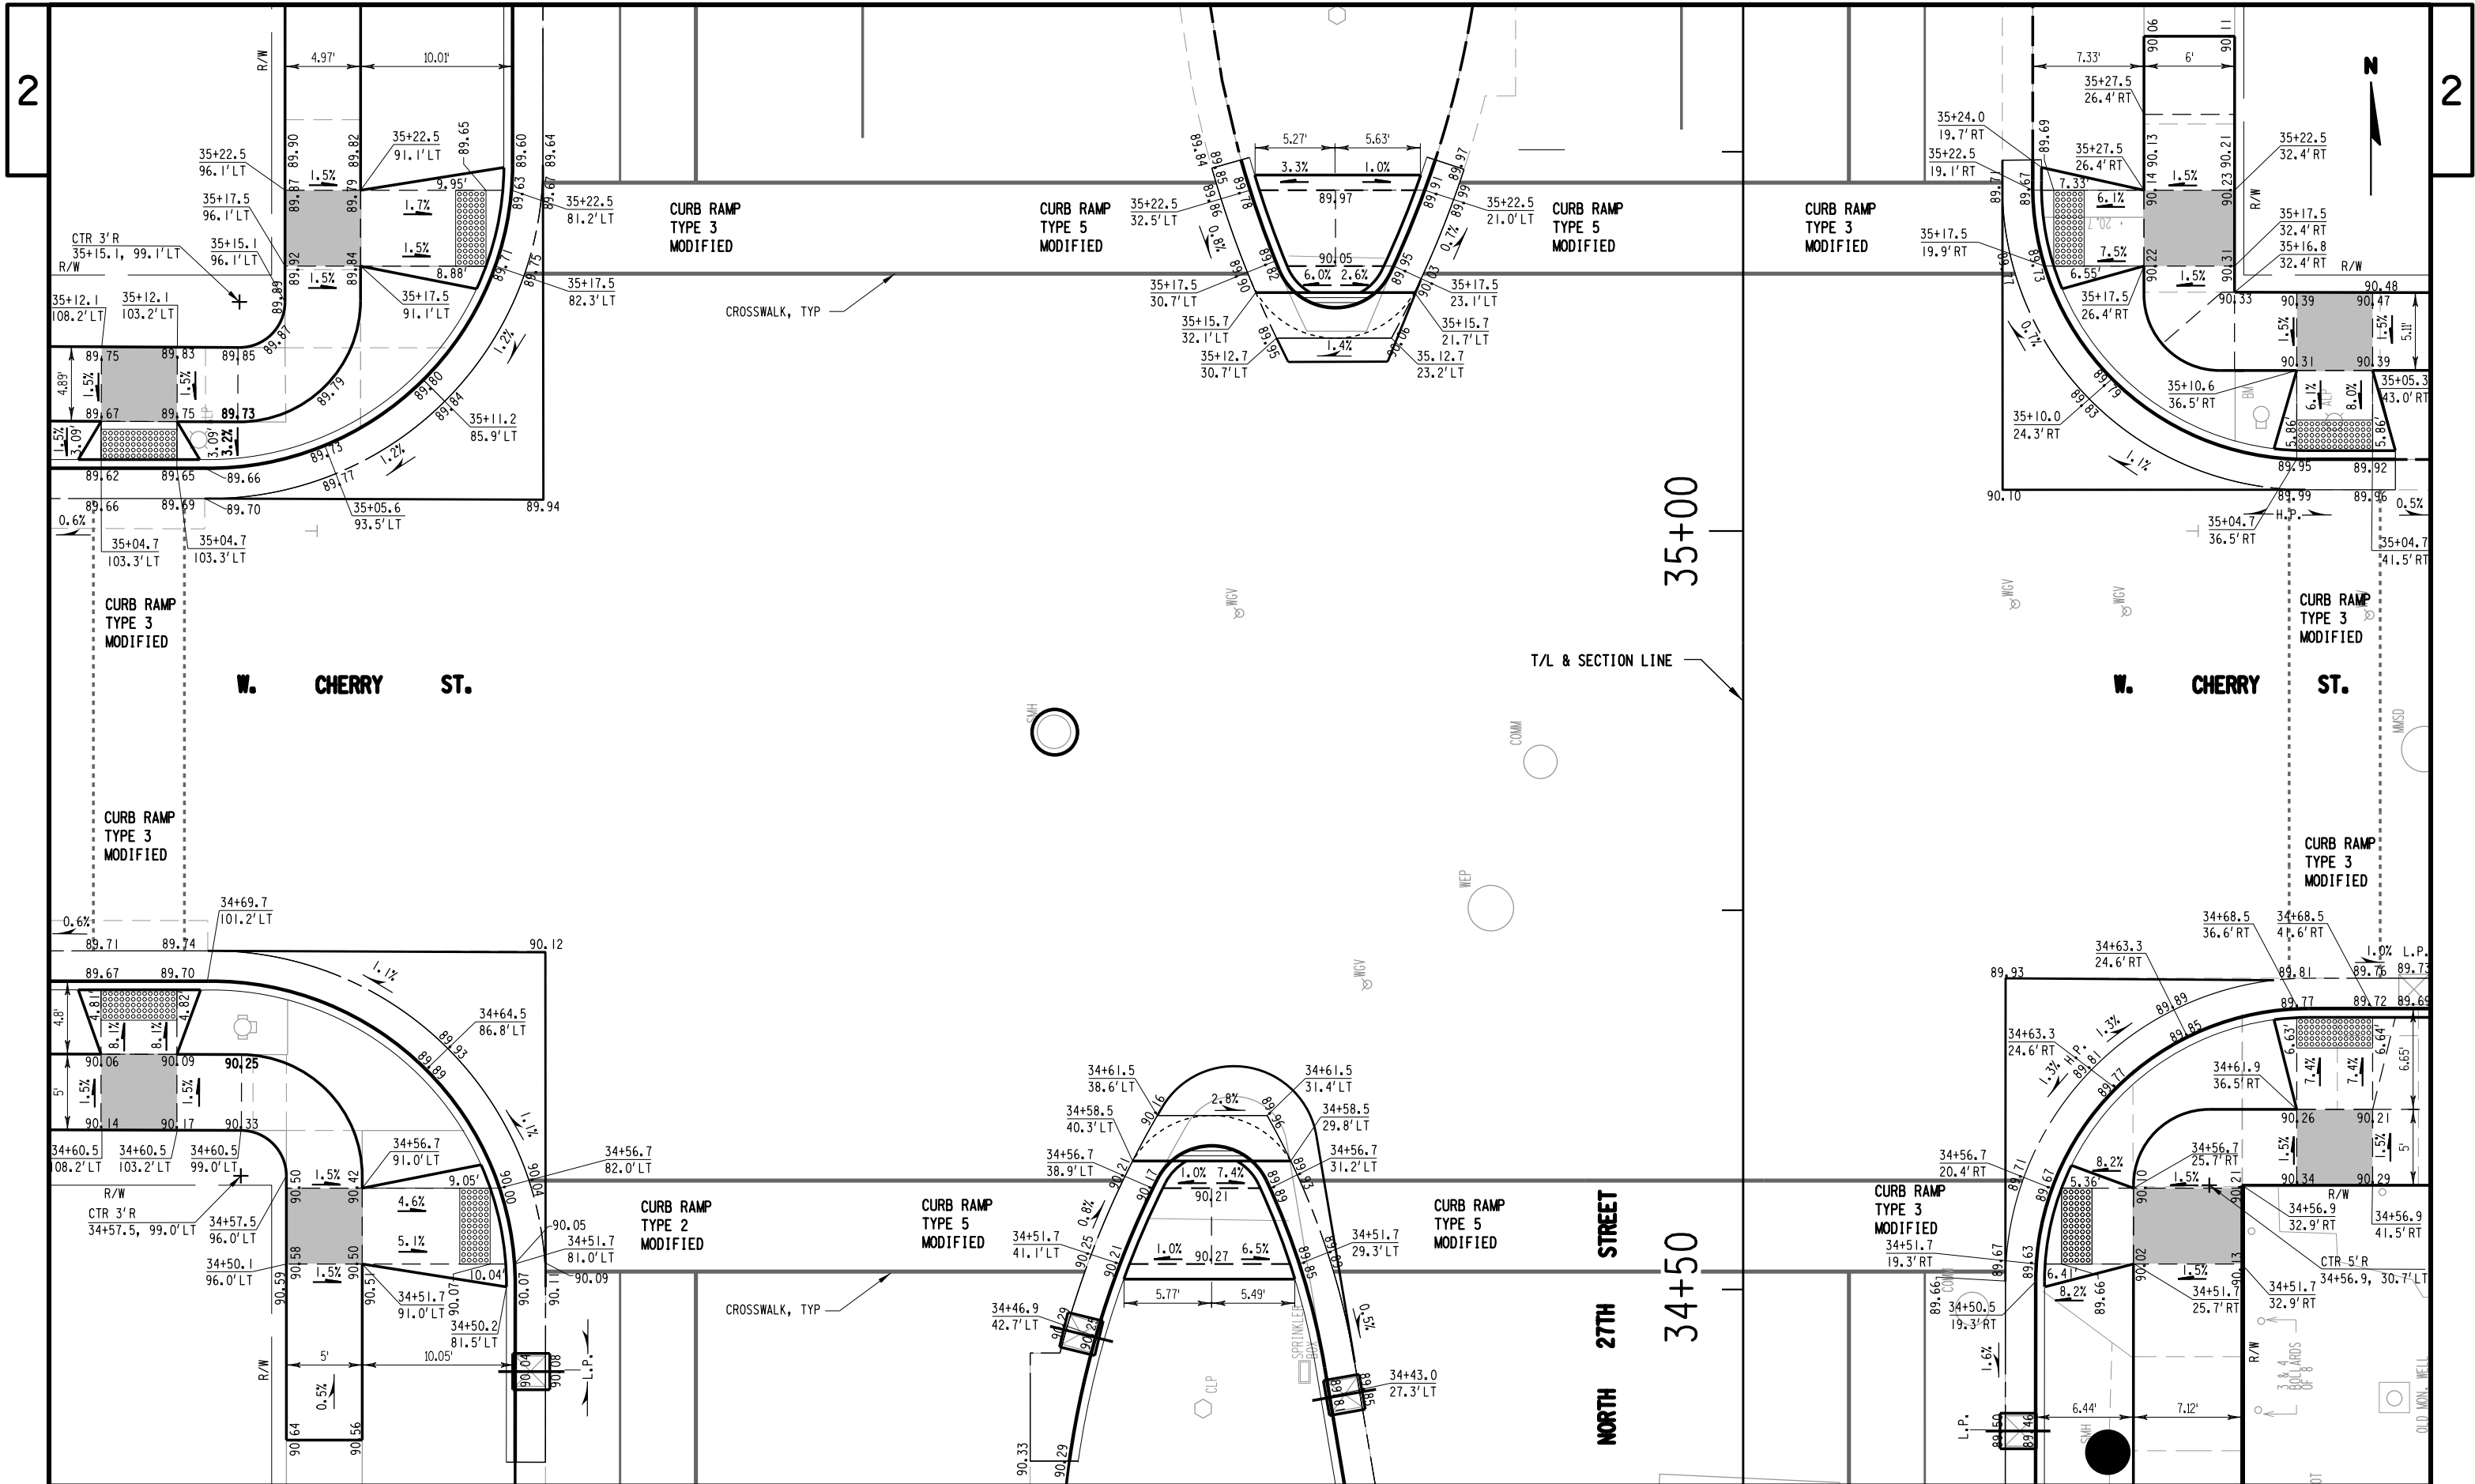


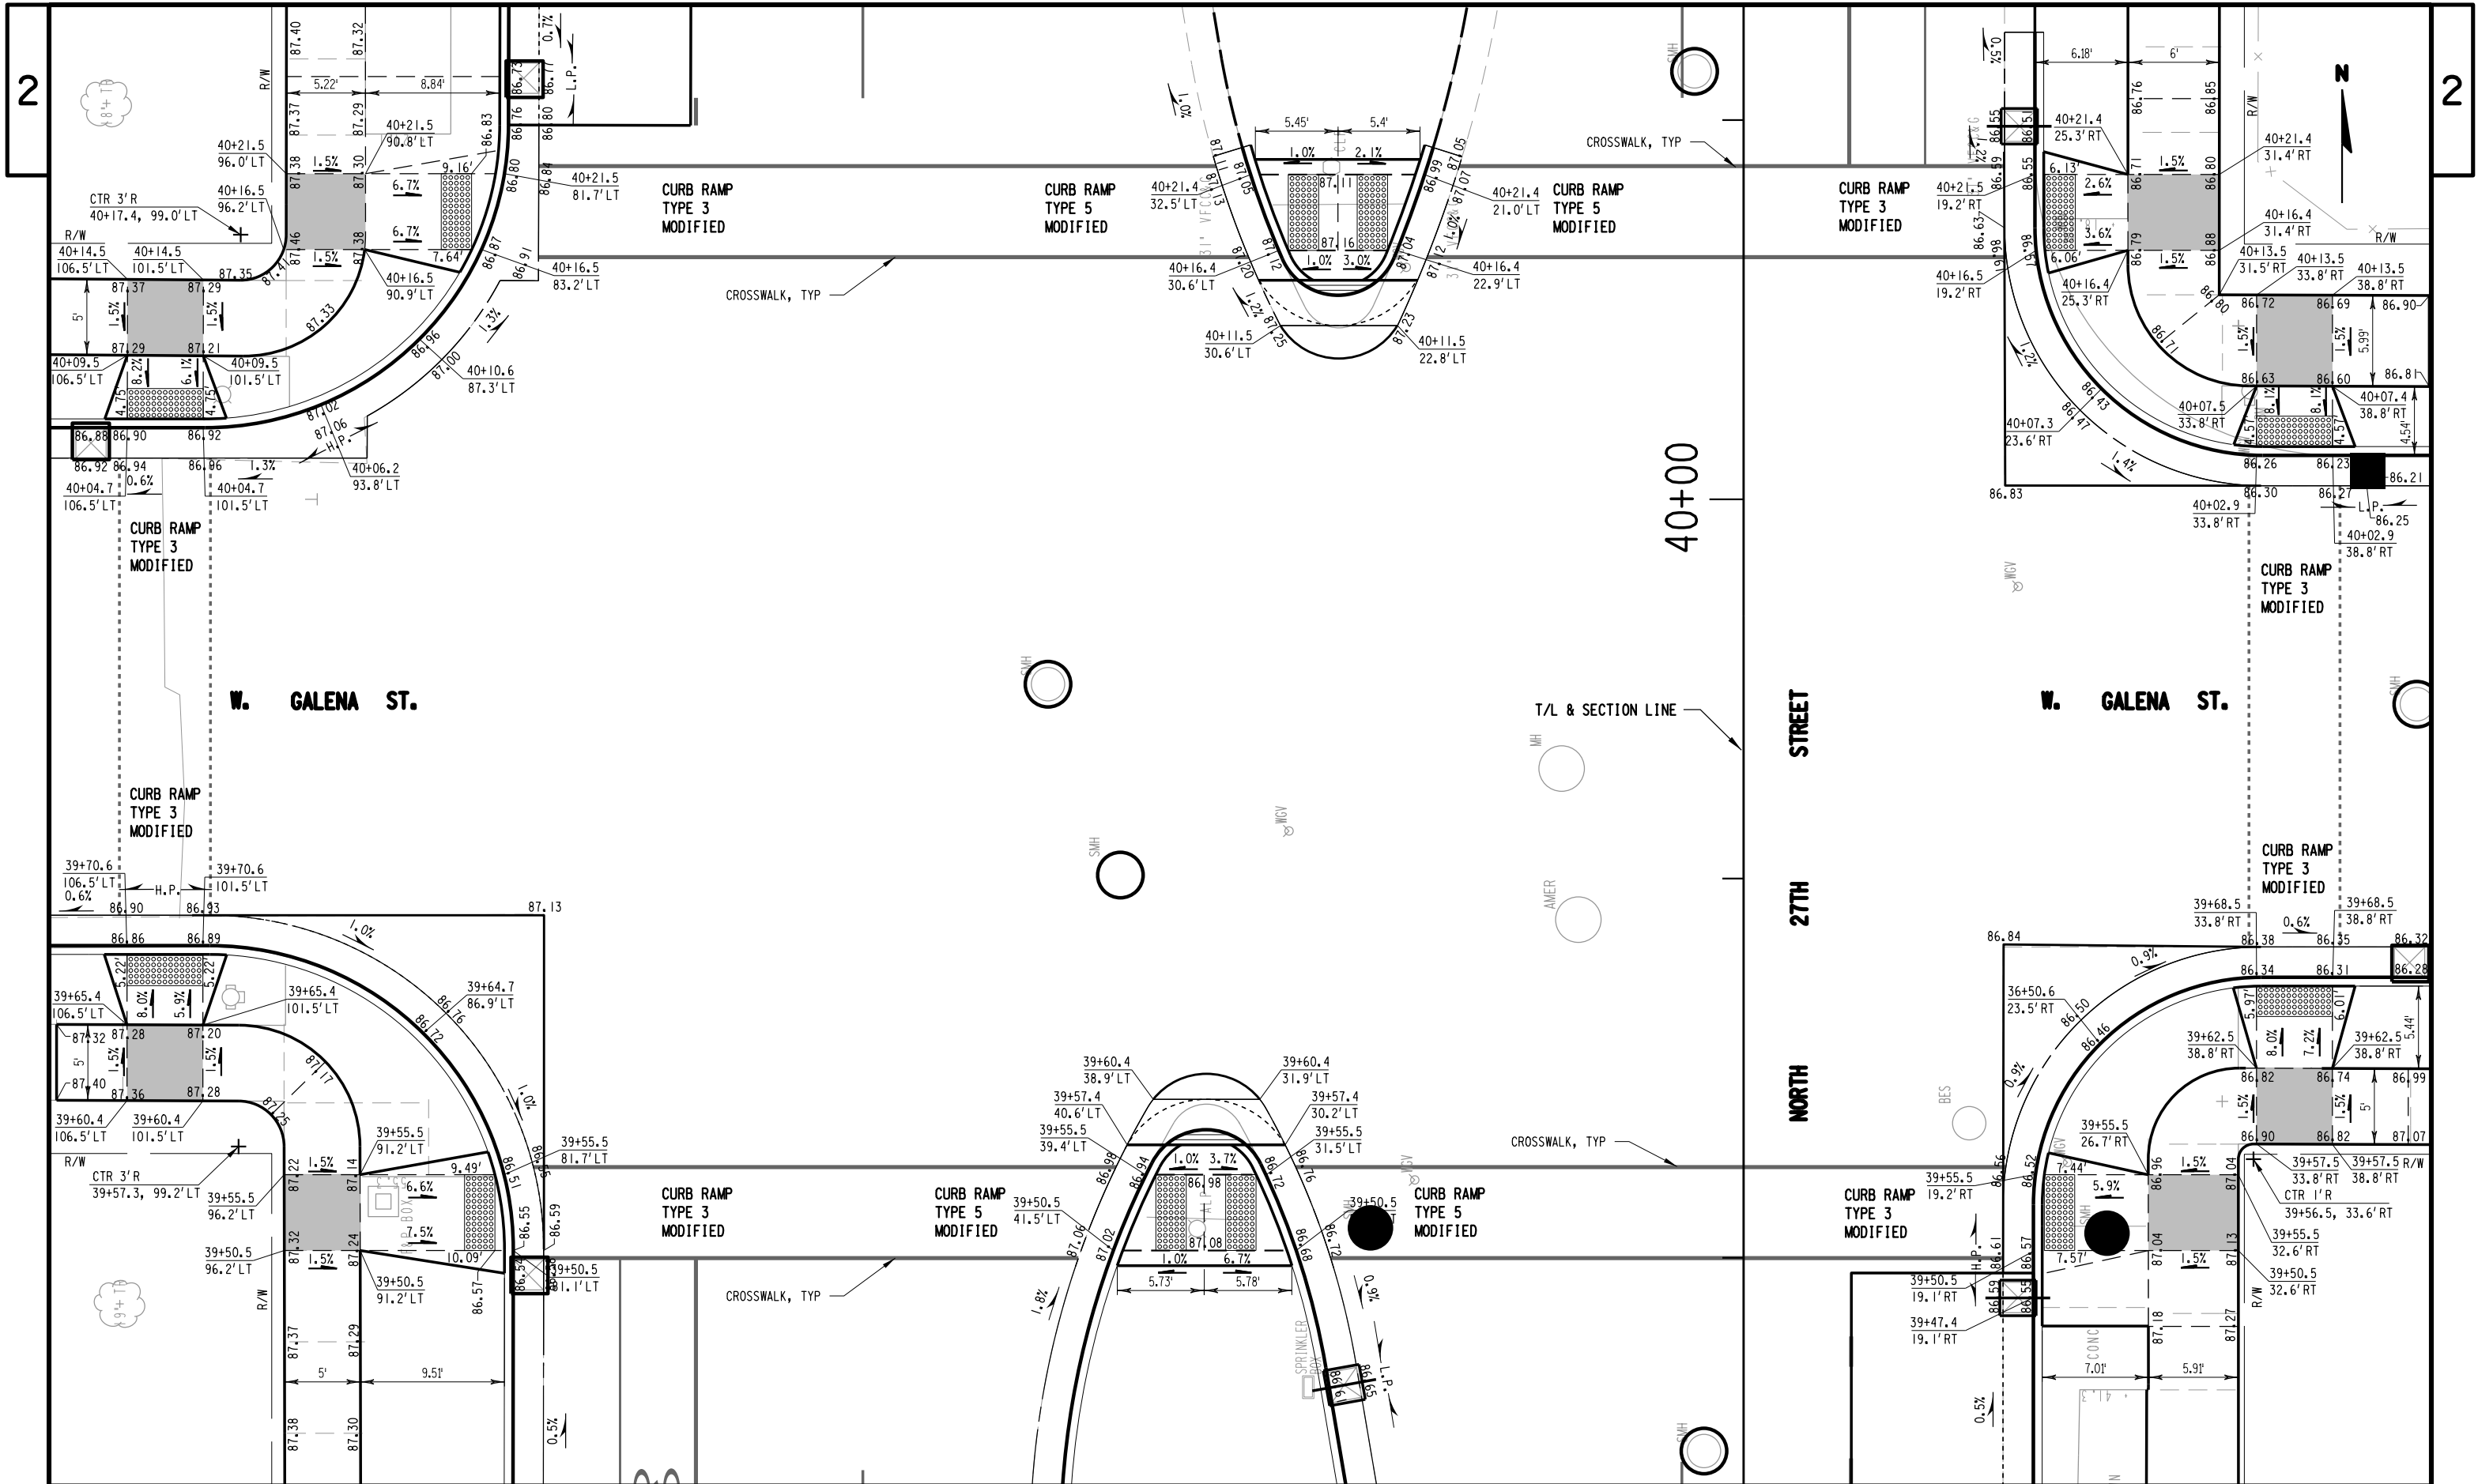


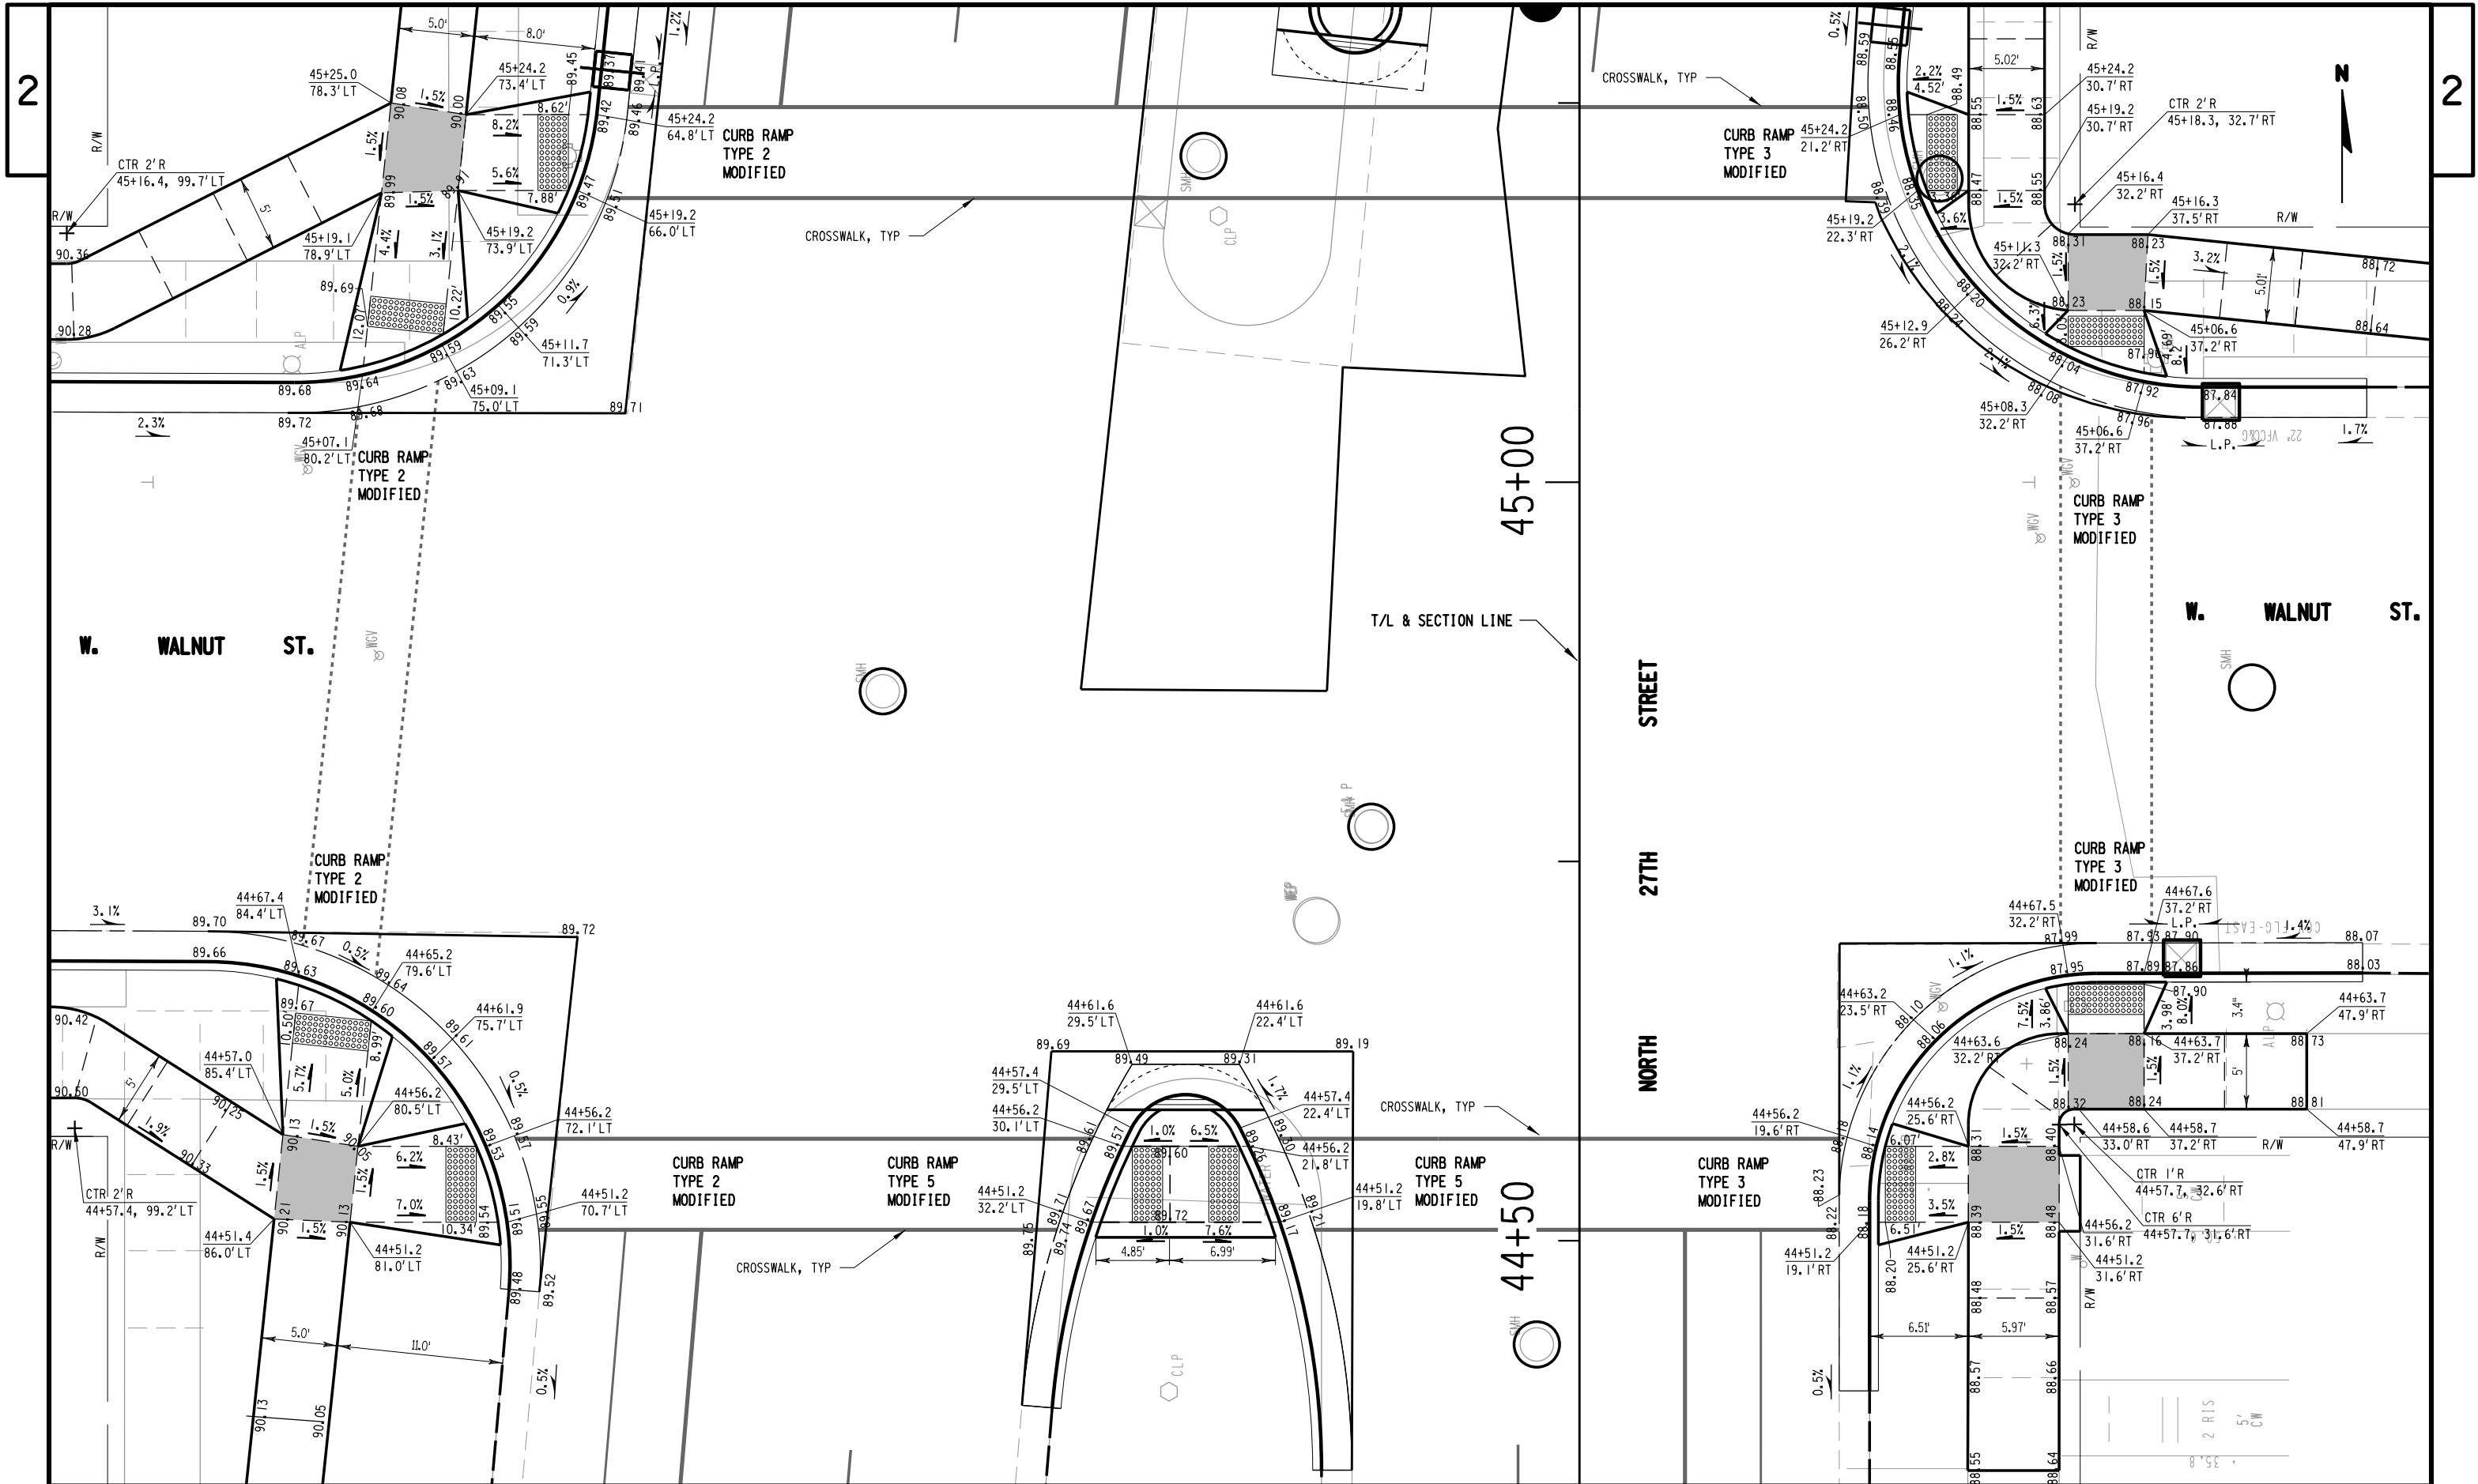

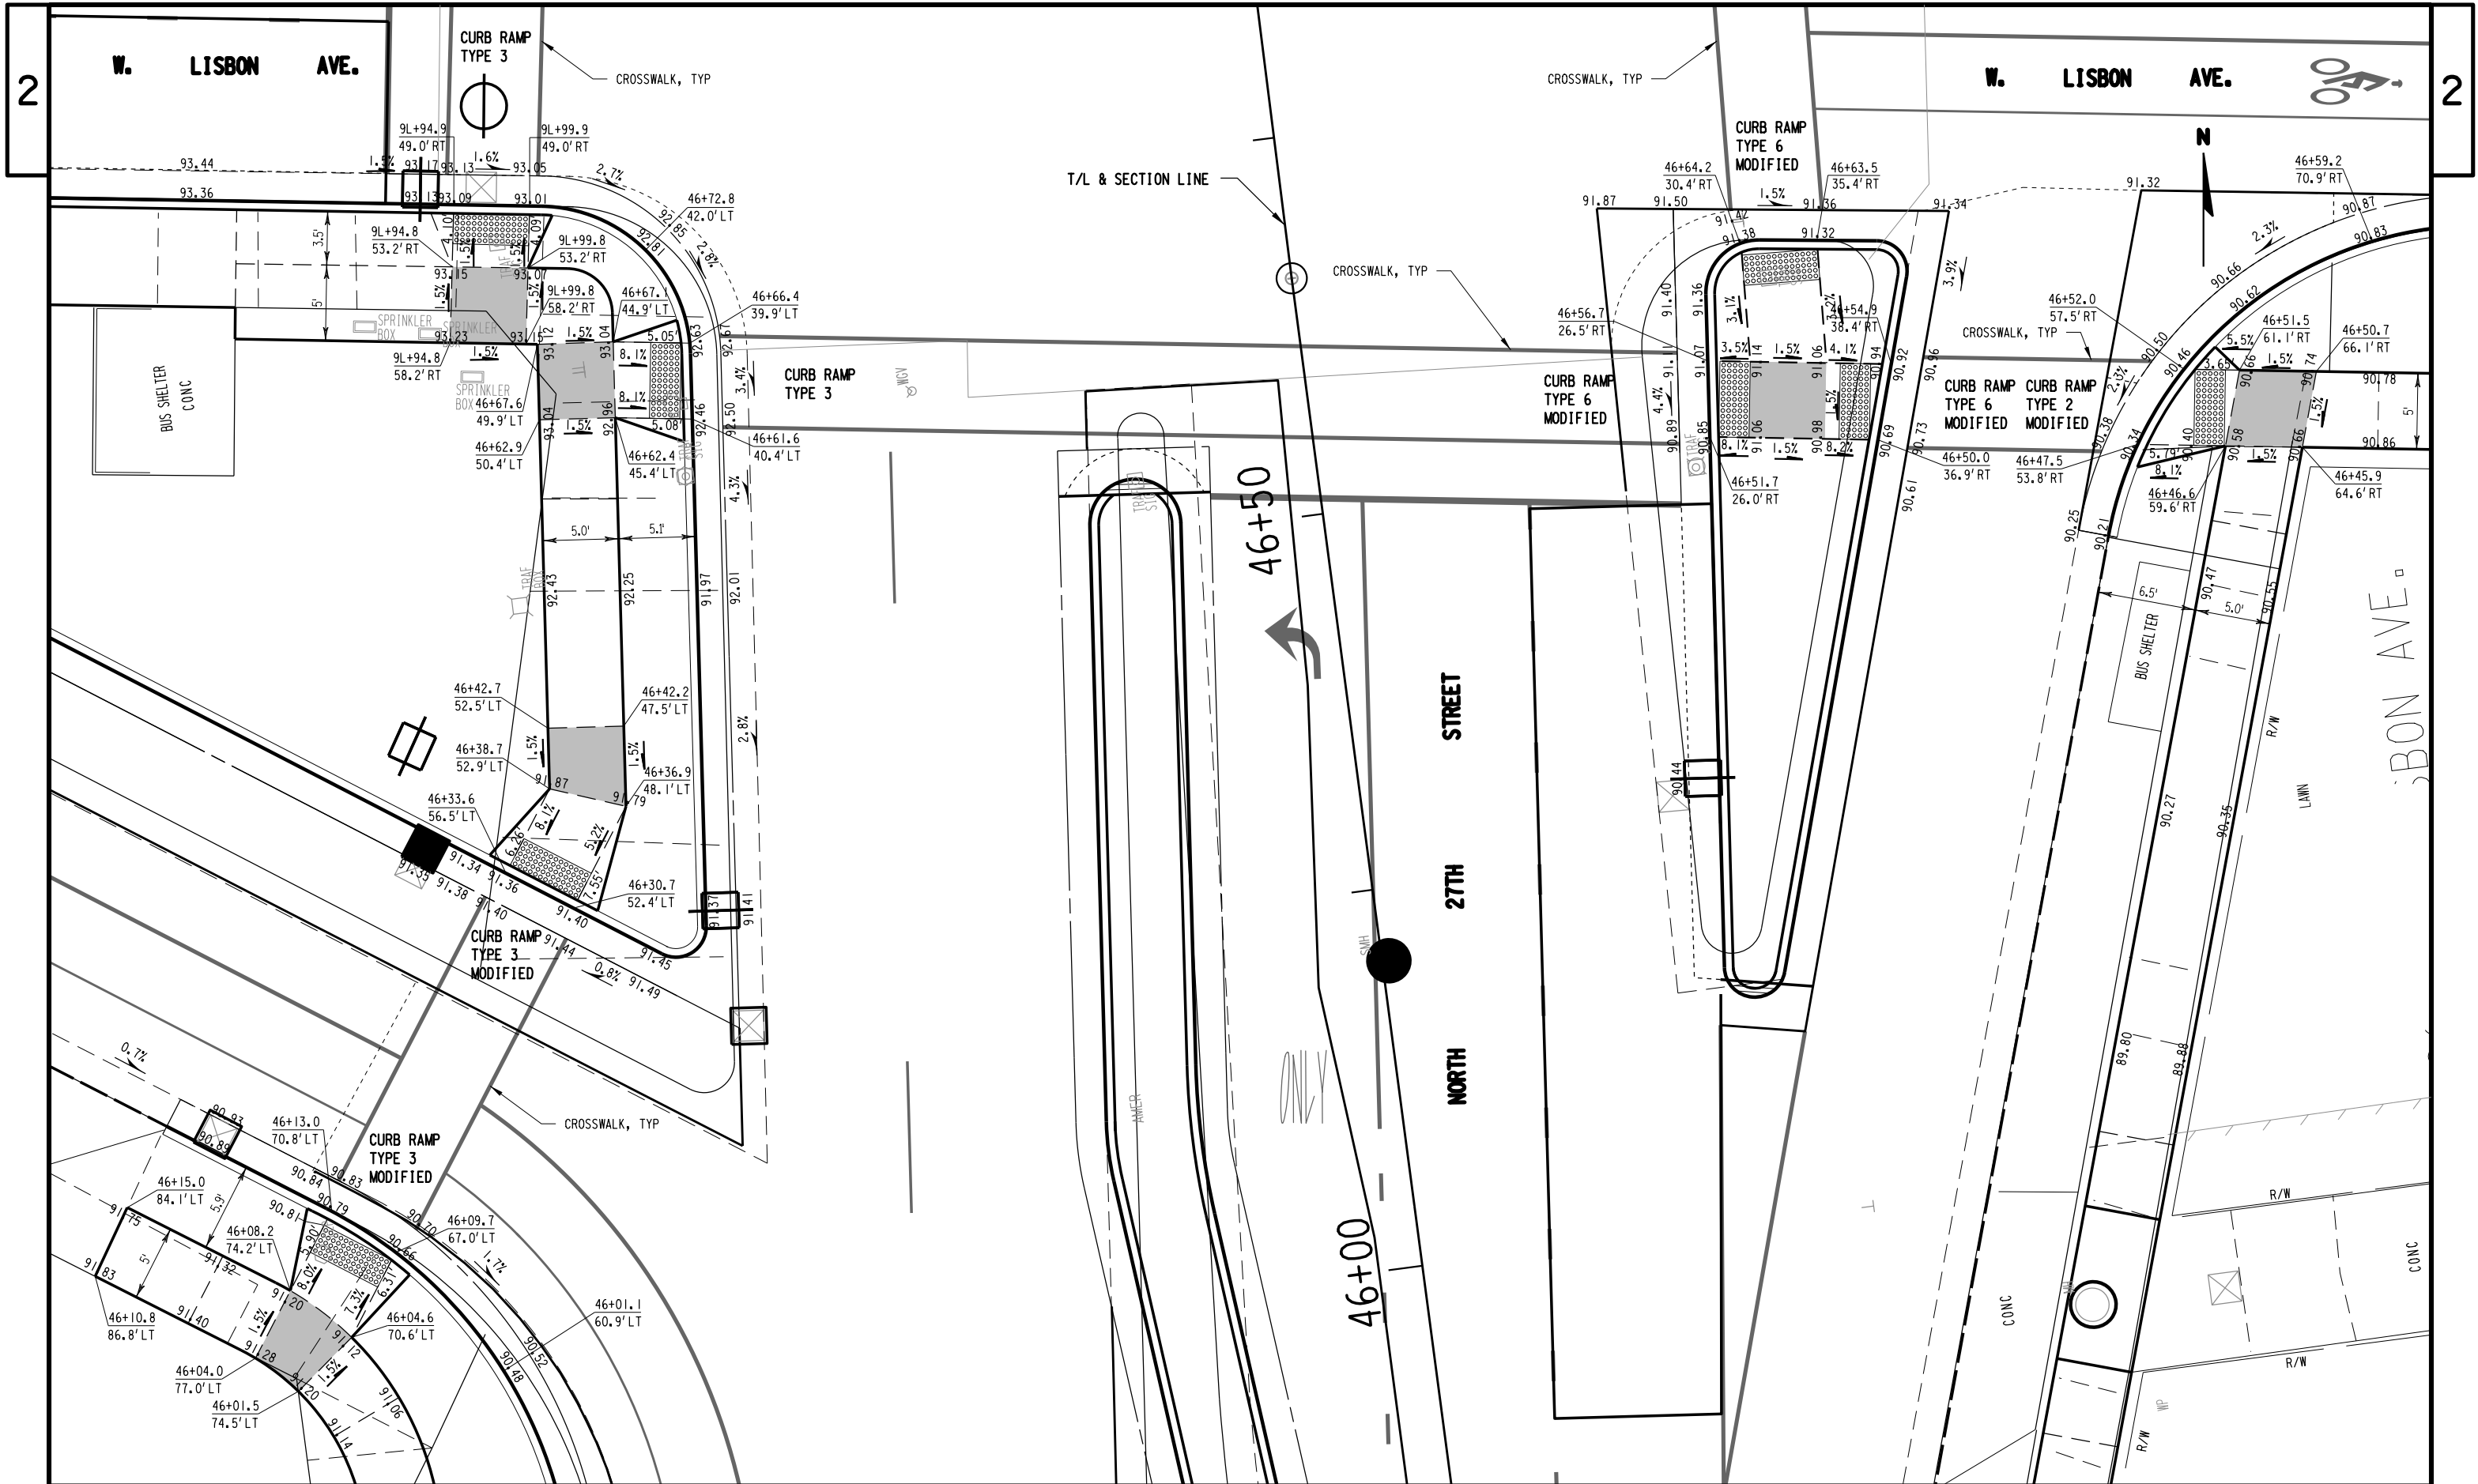


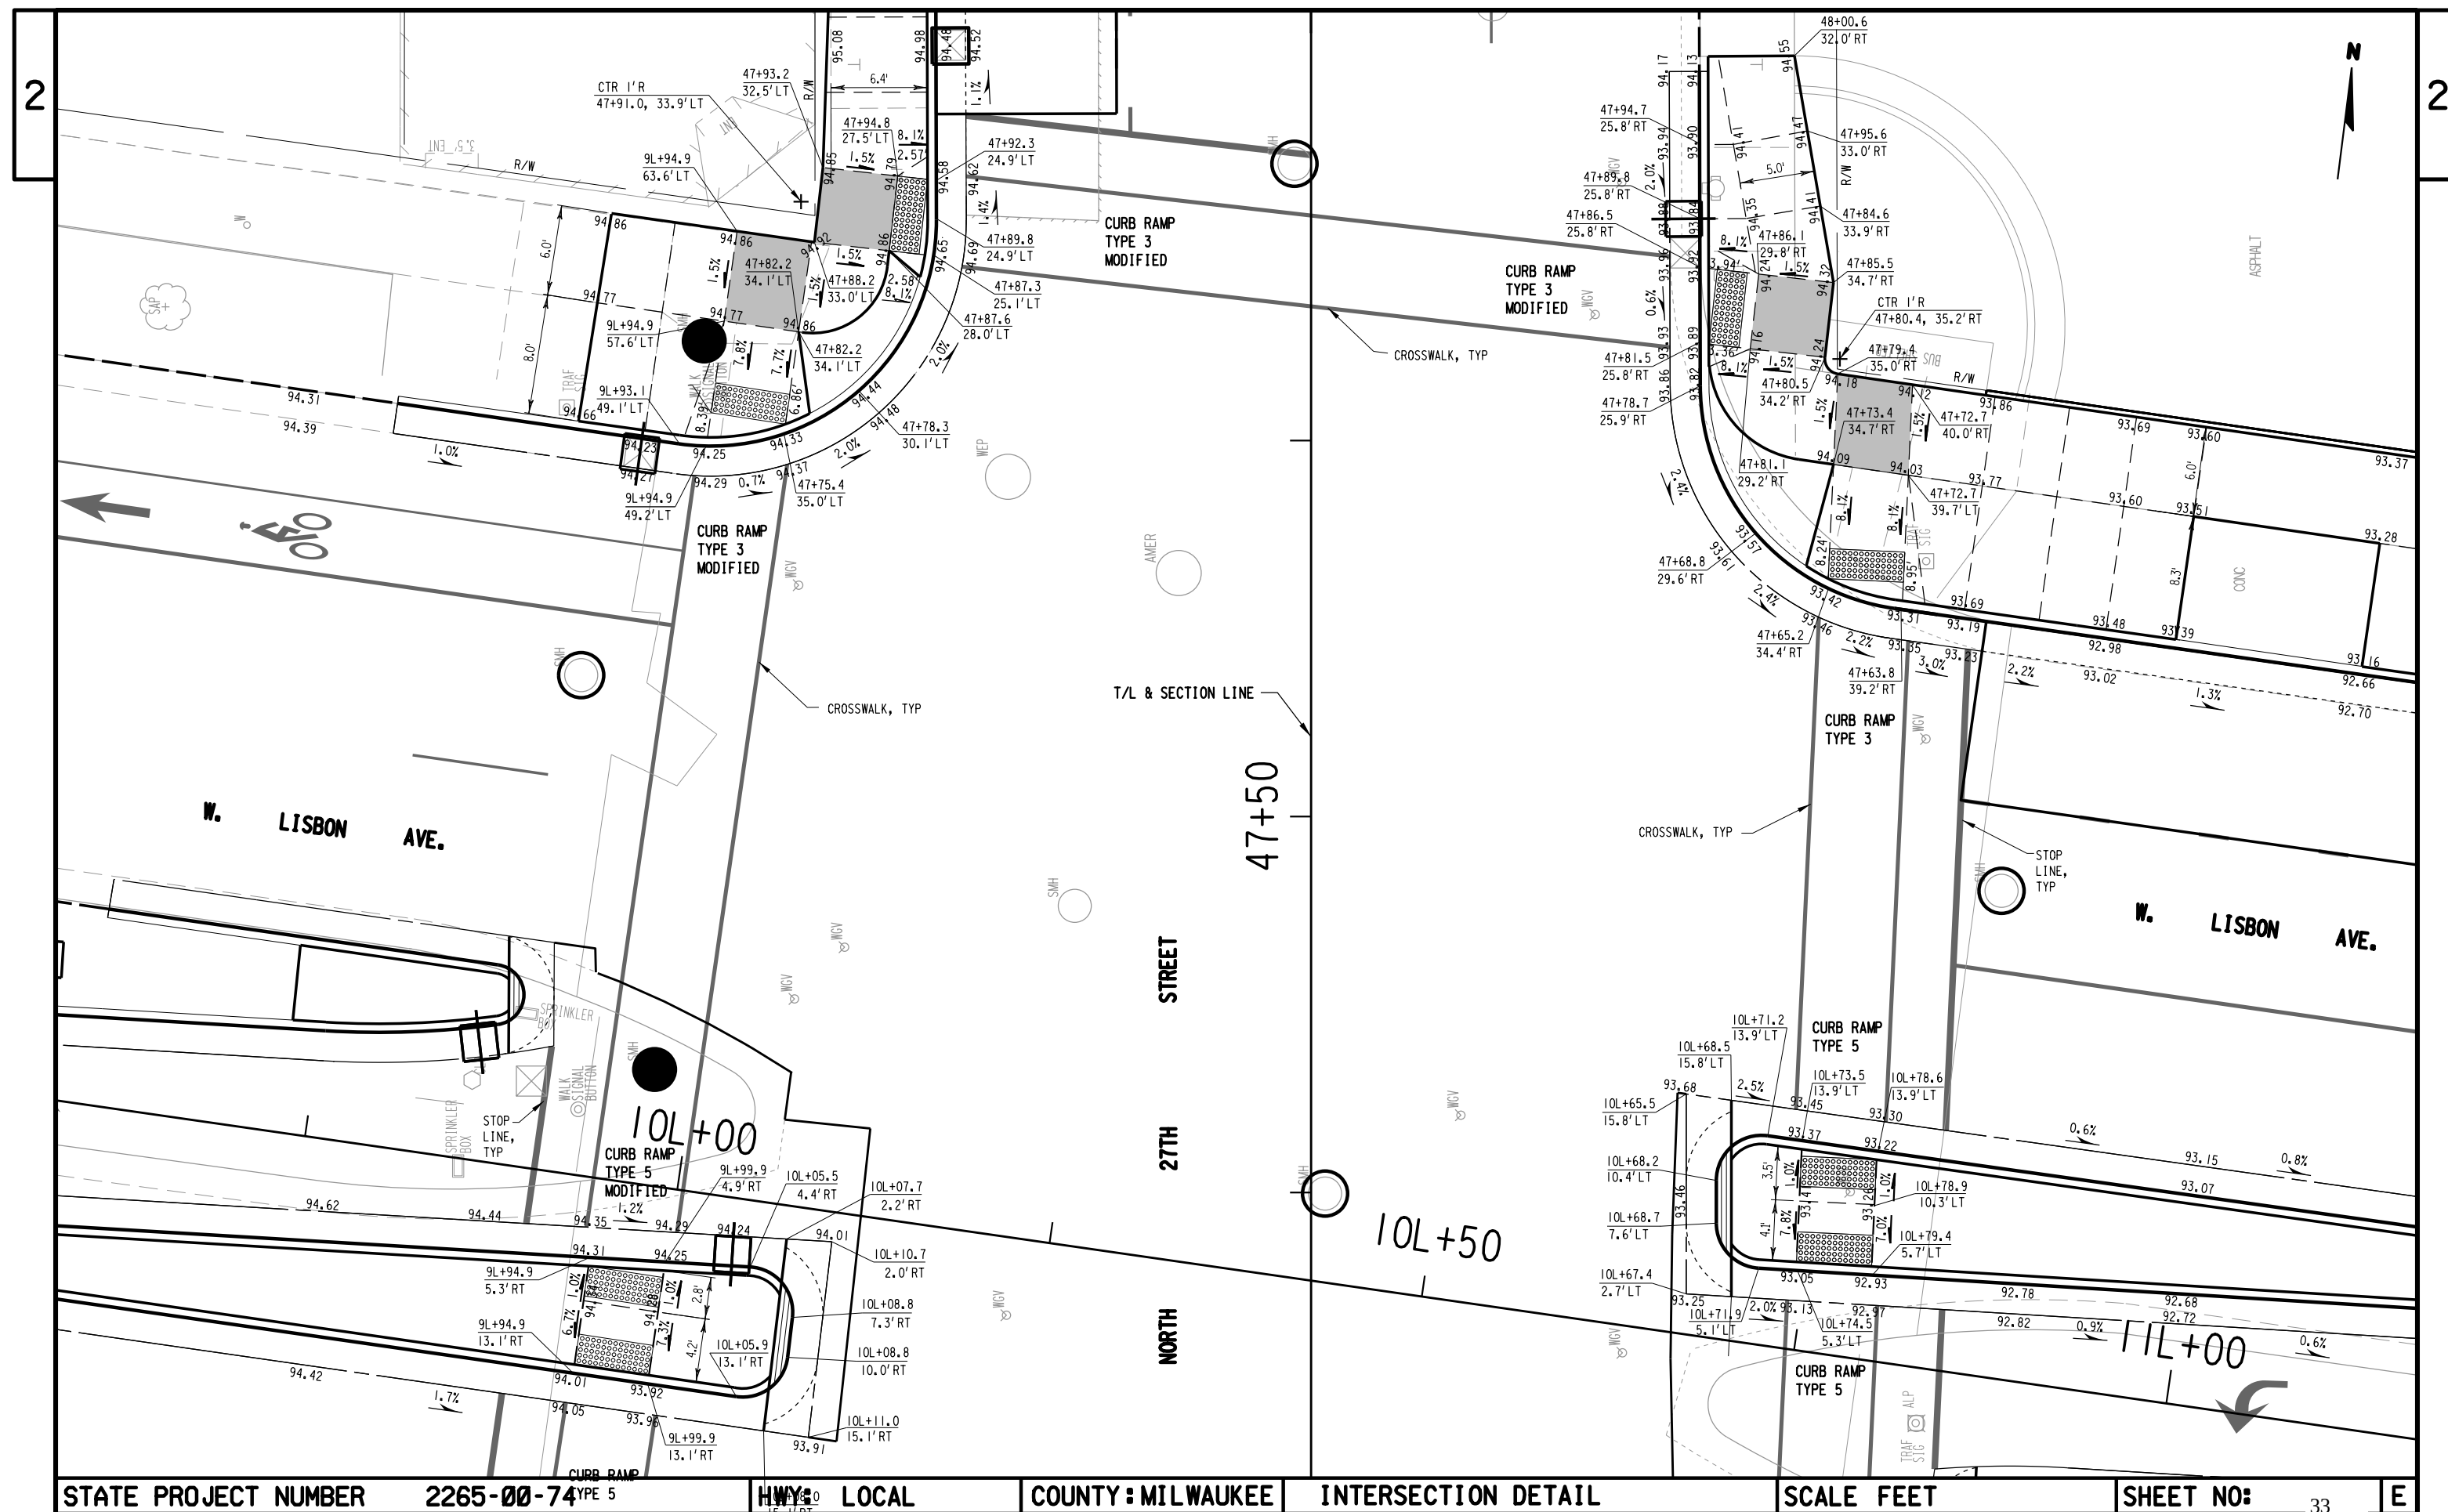


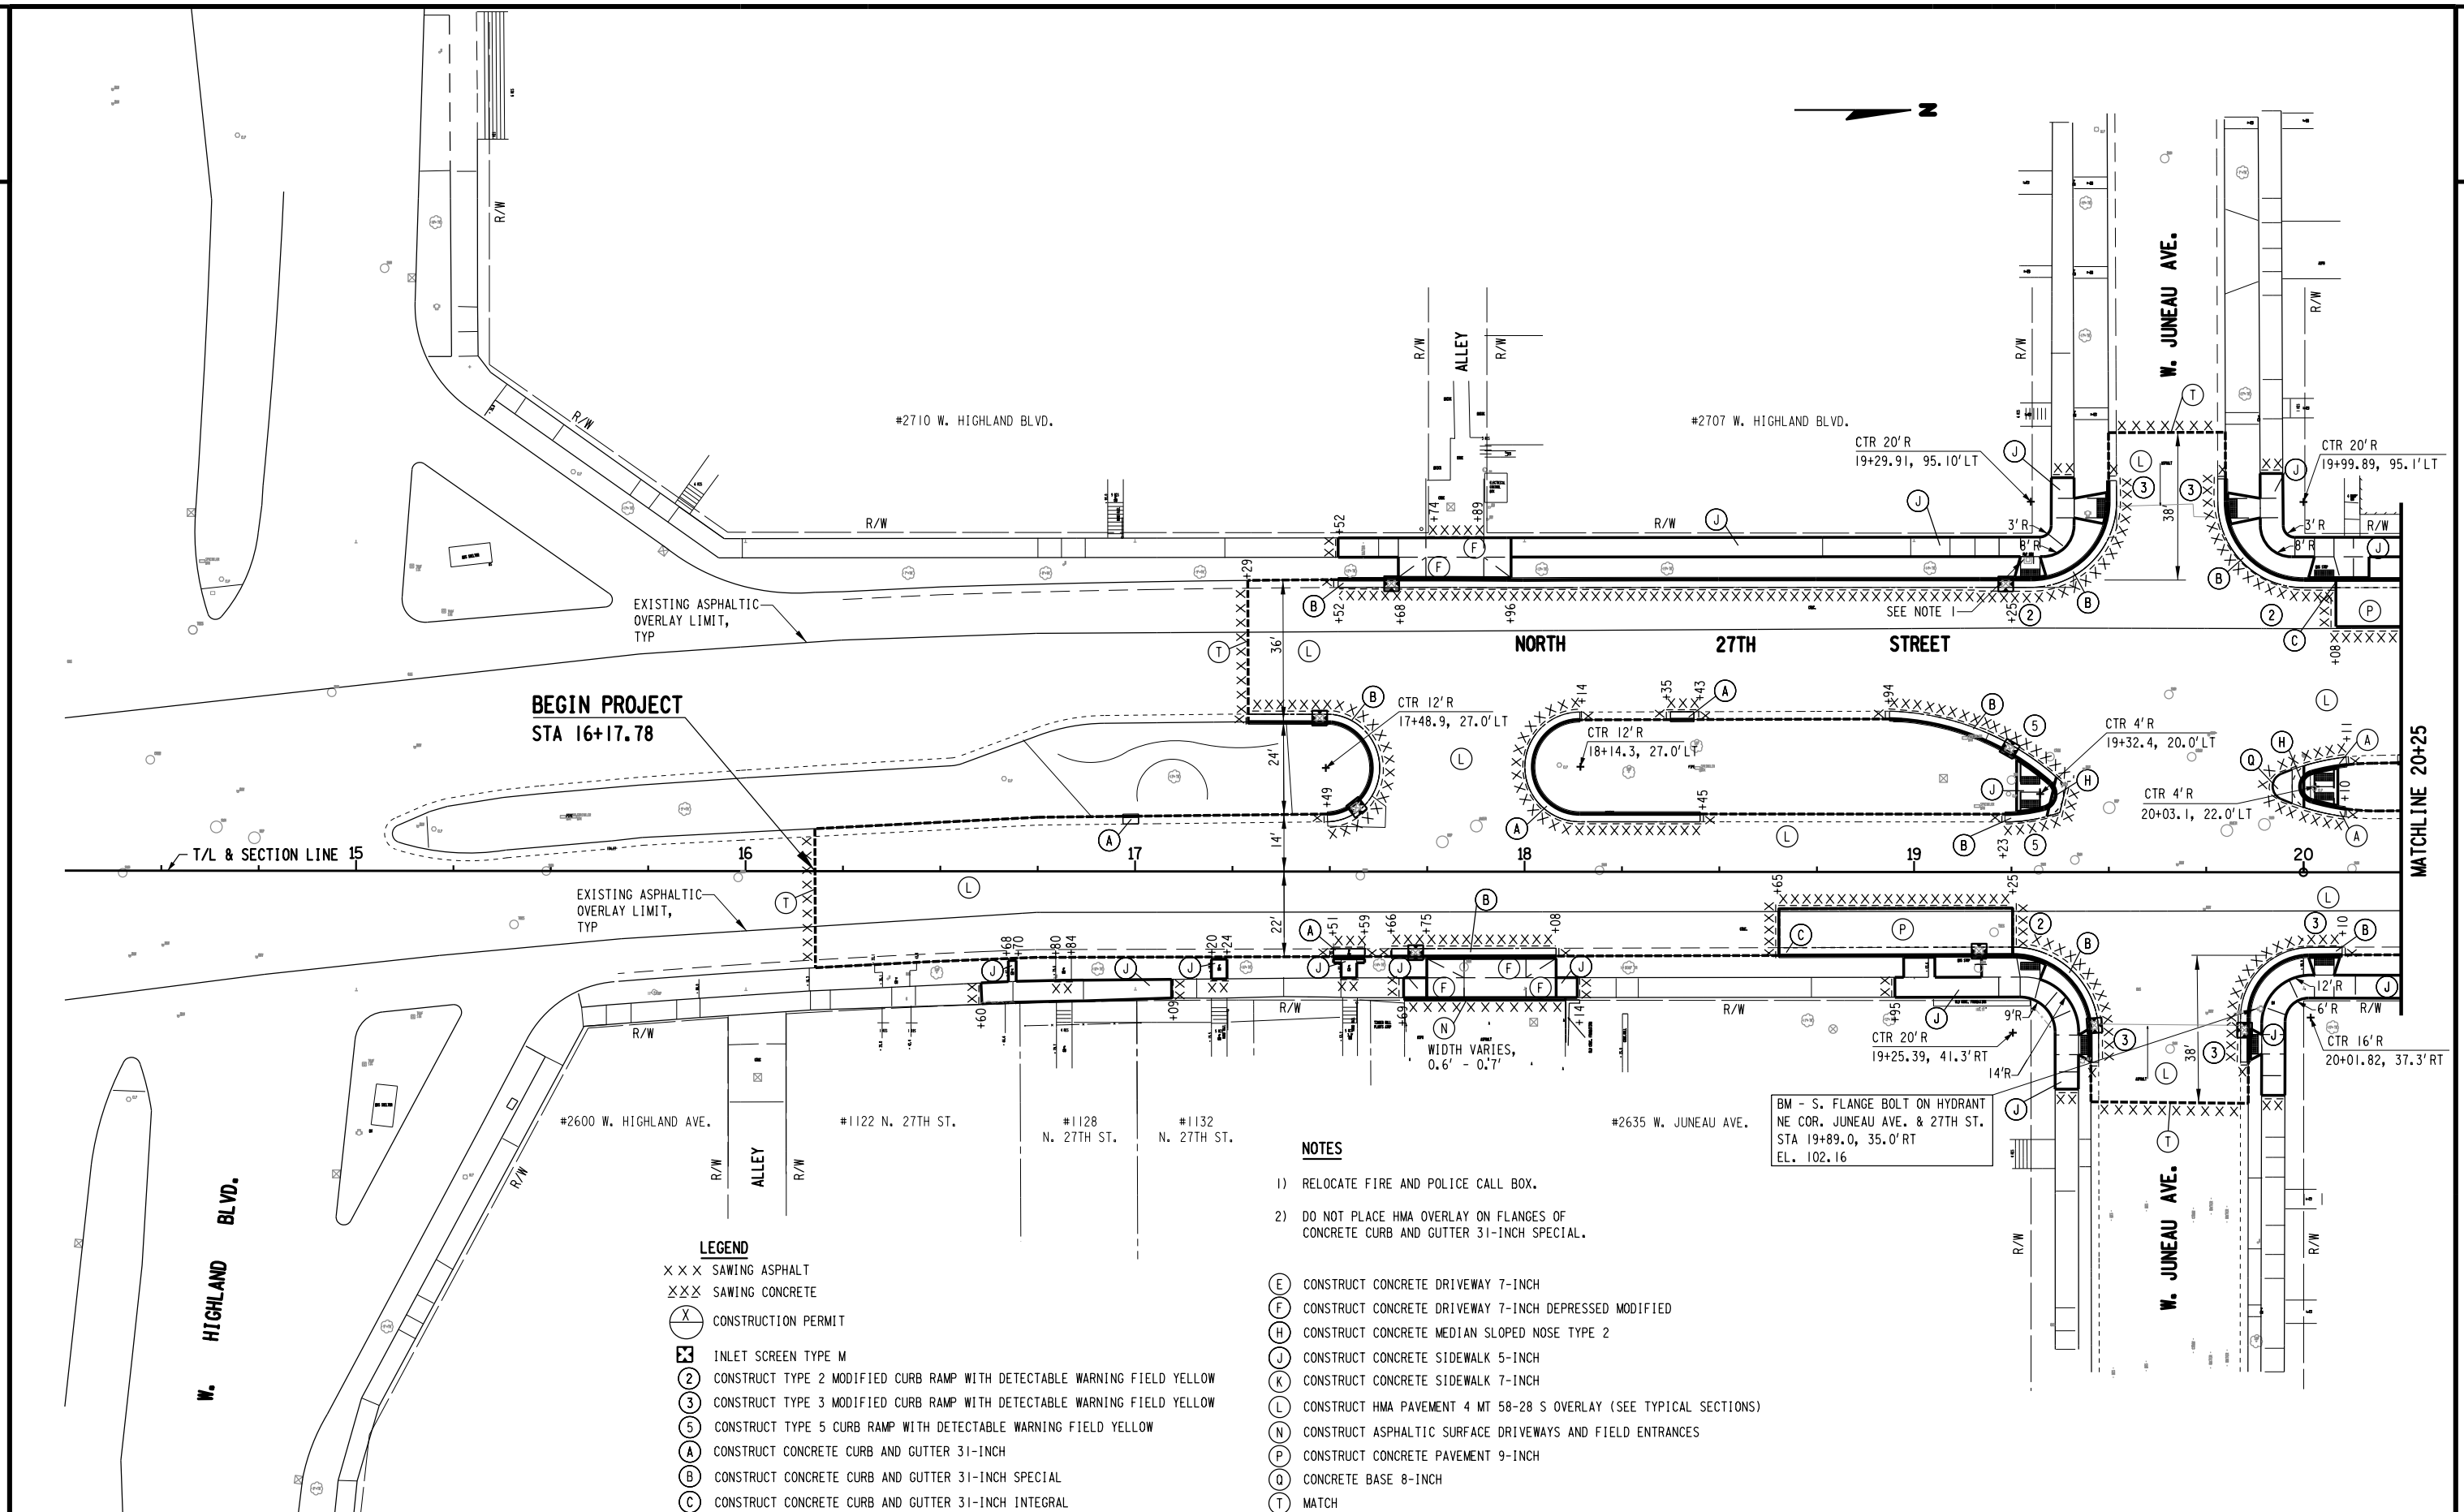


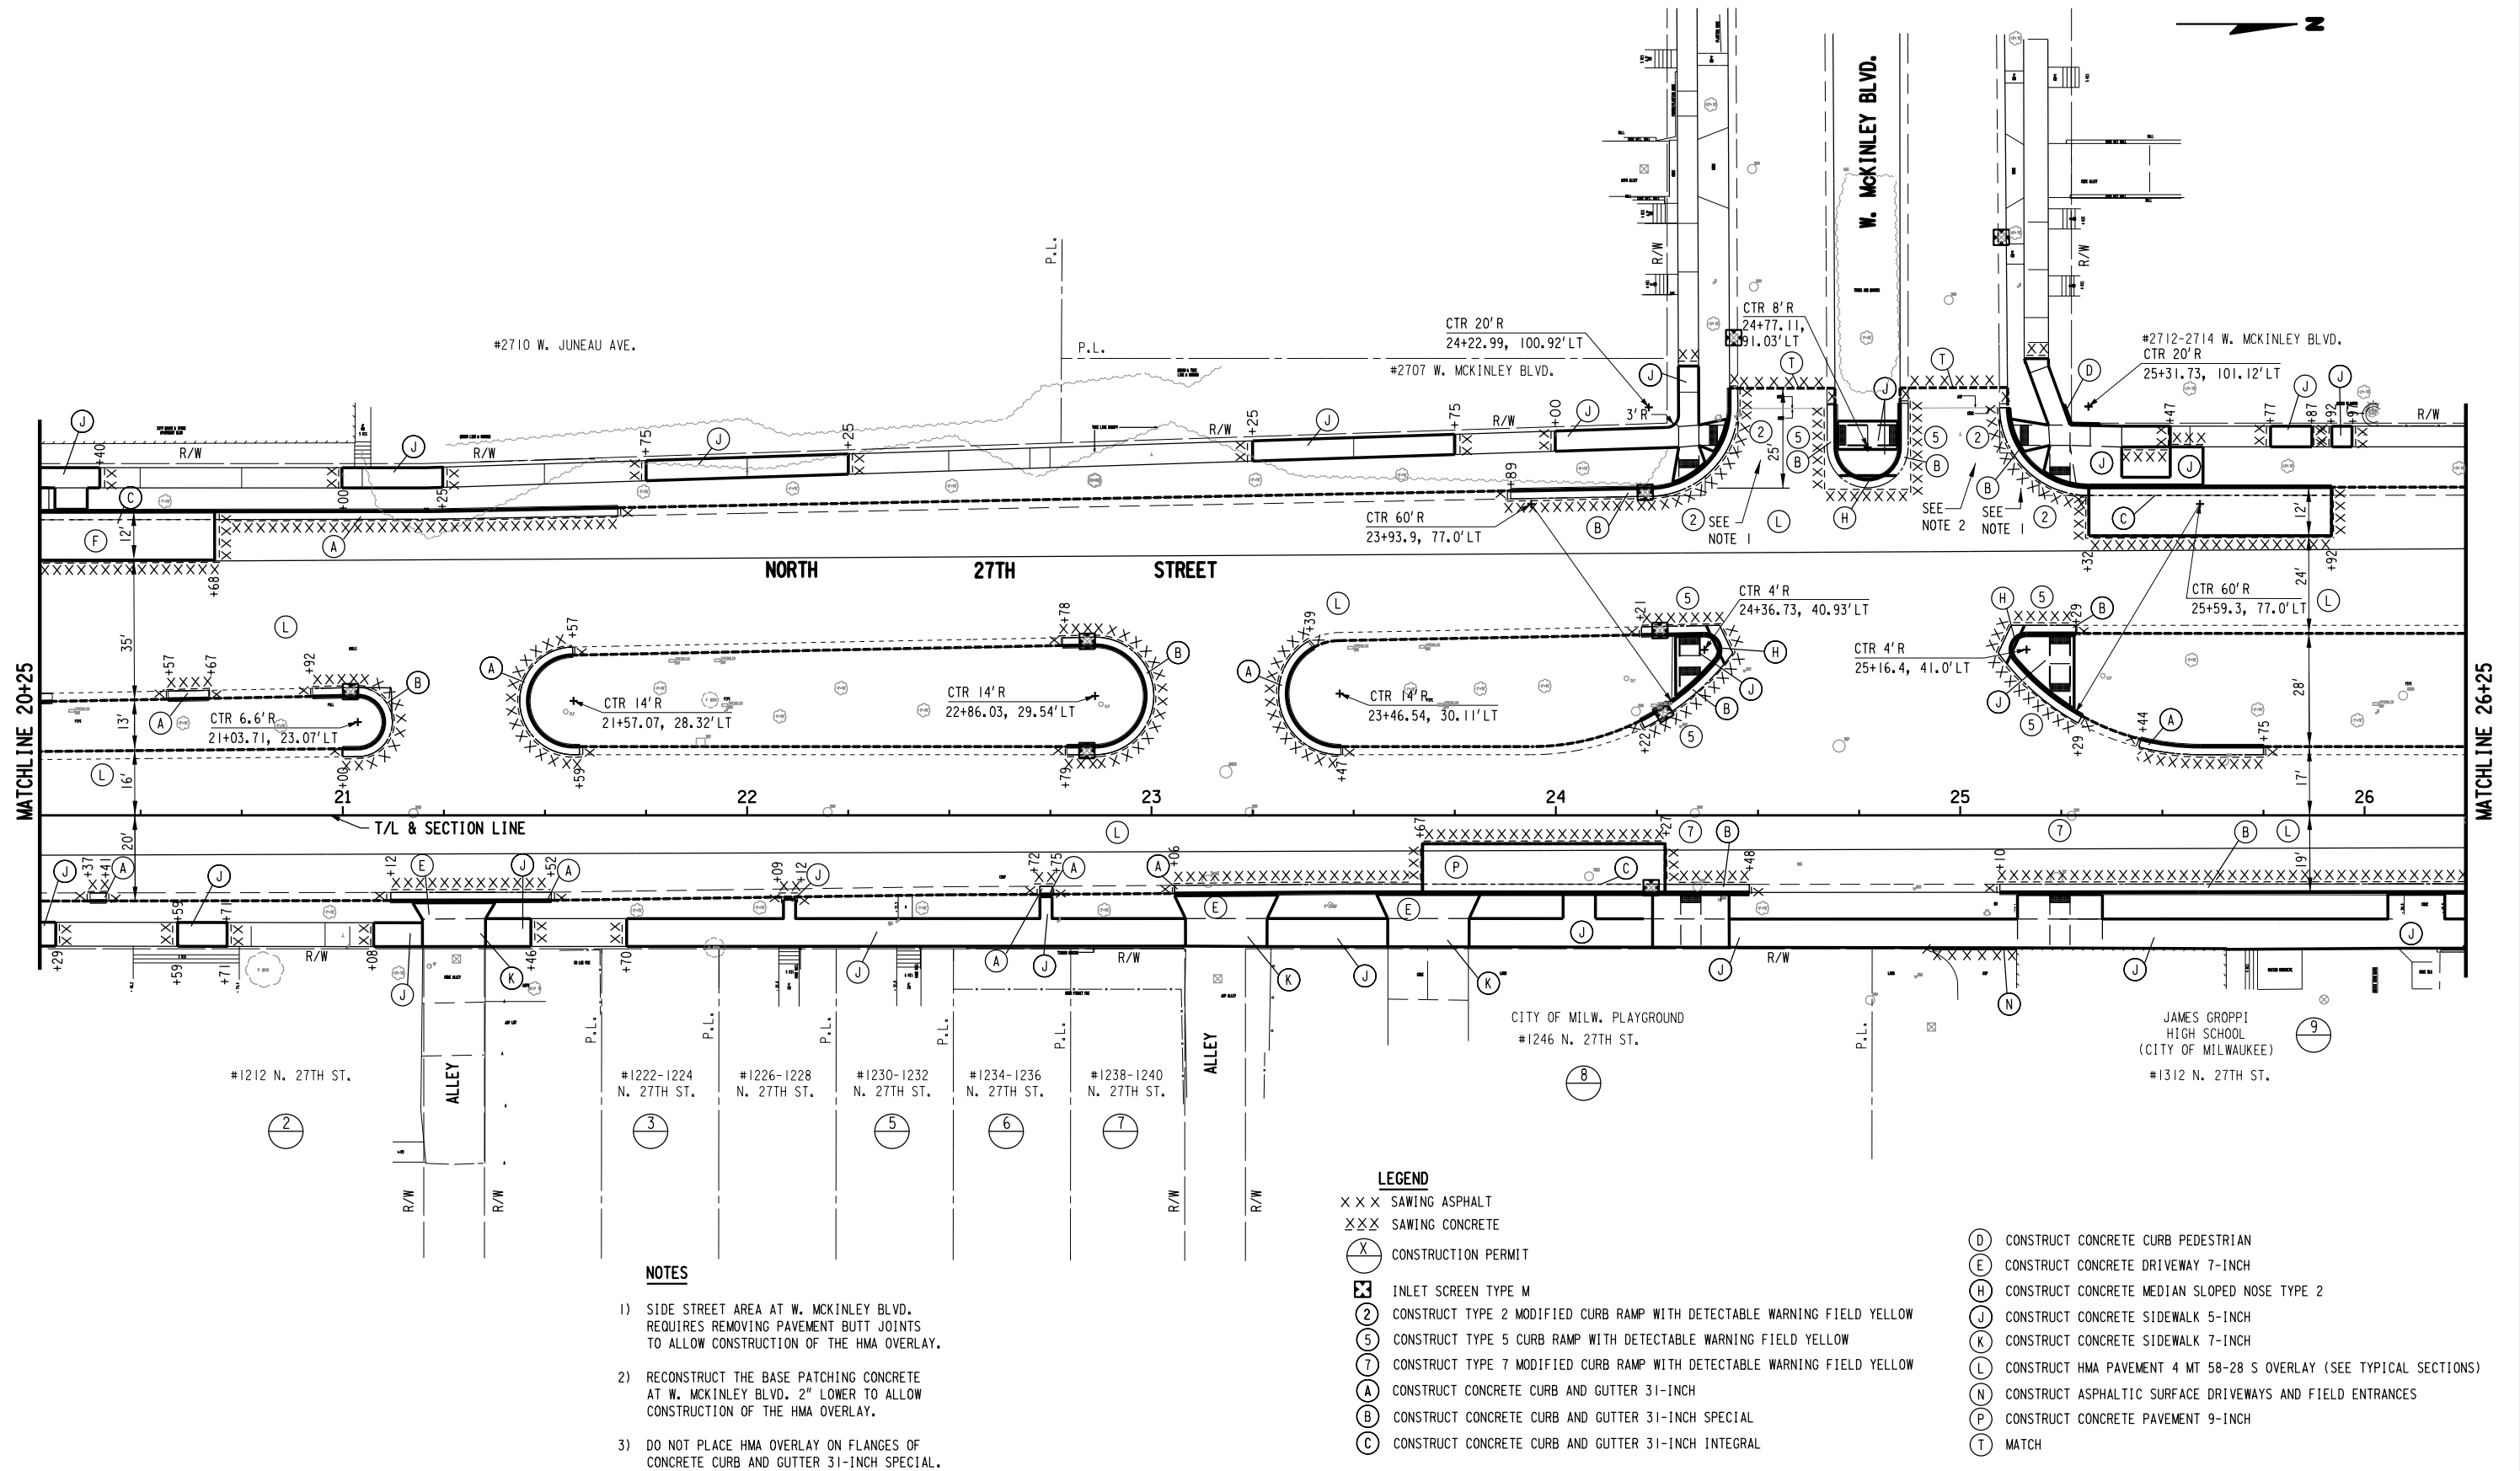

6

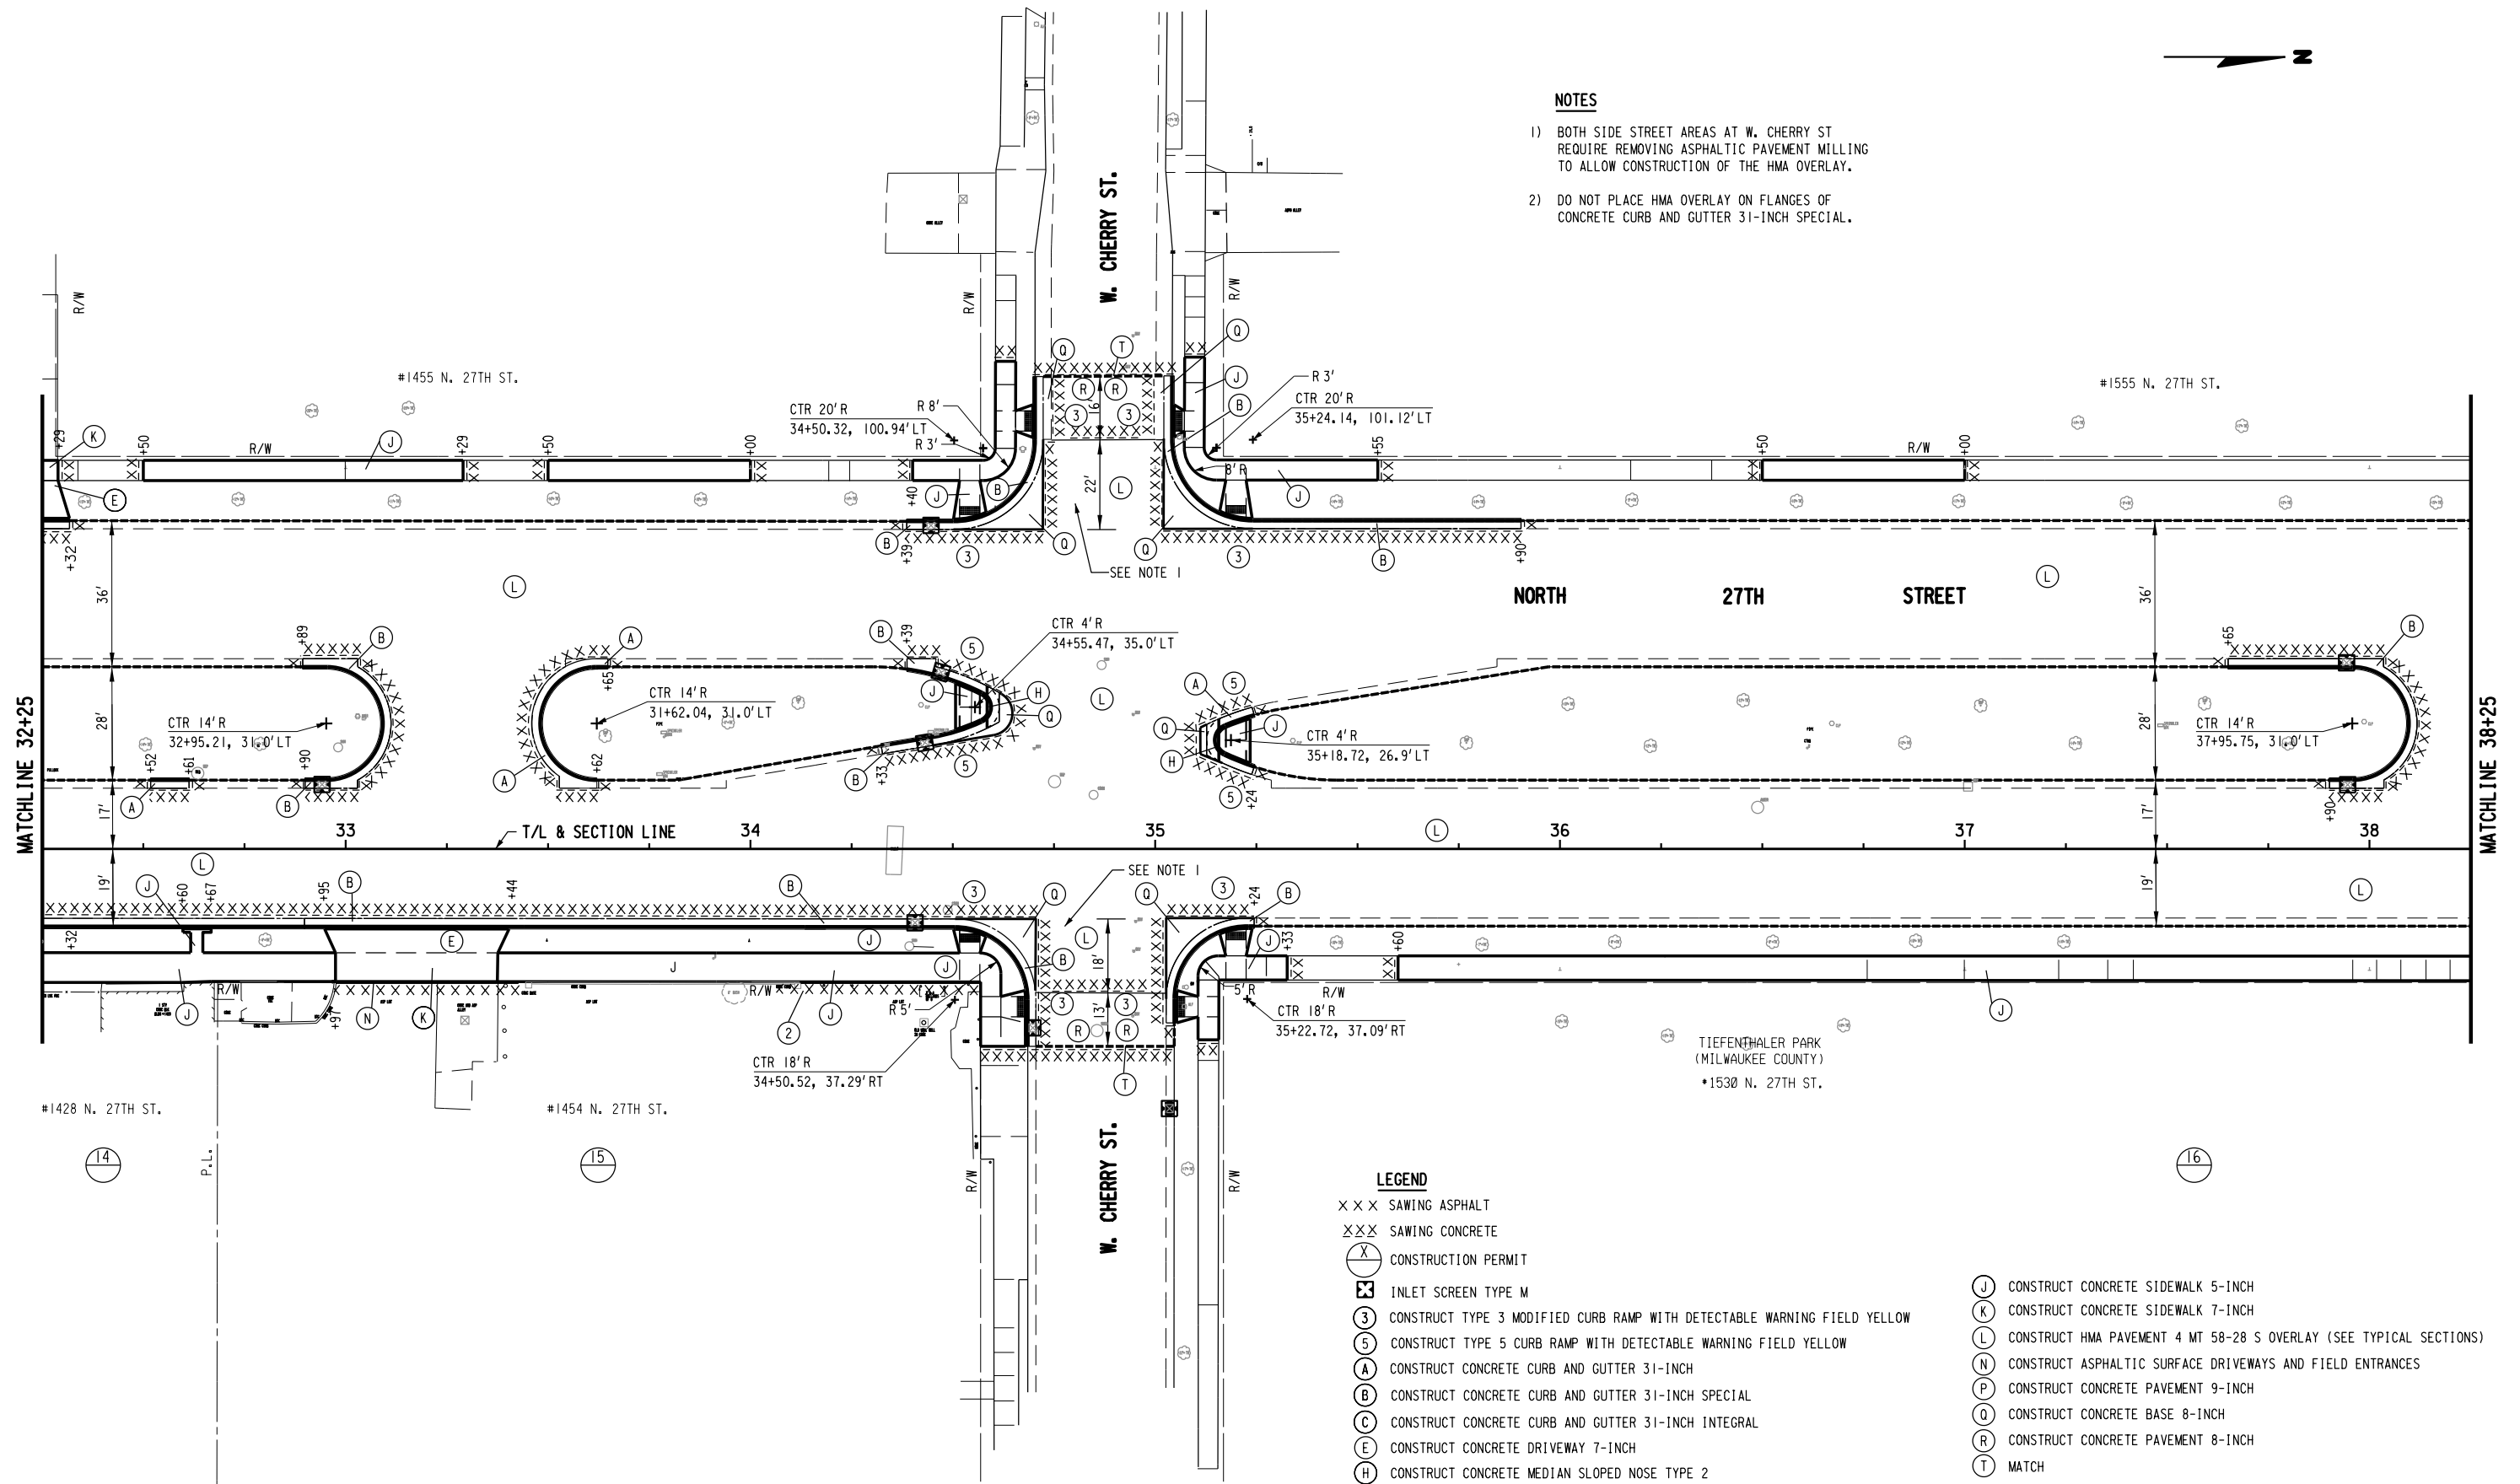


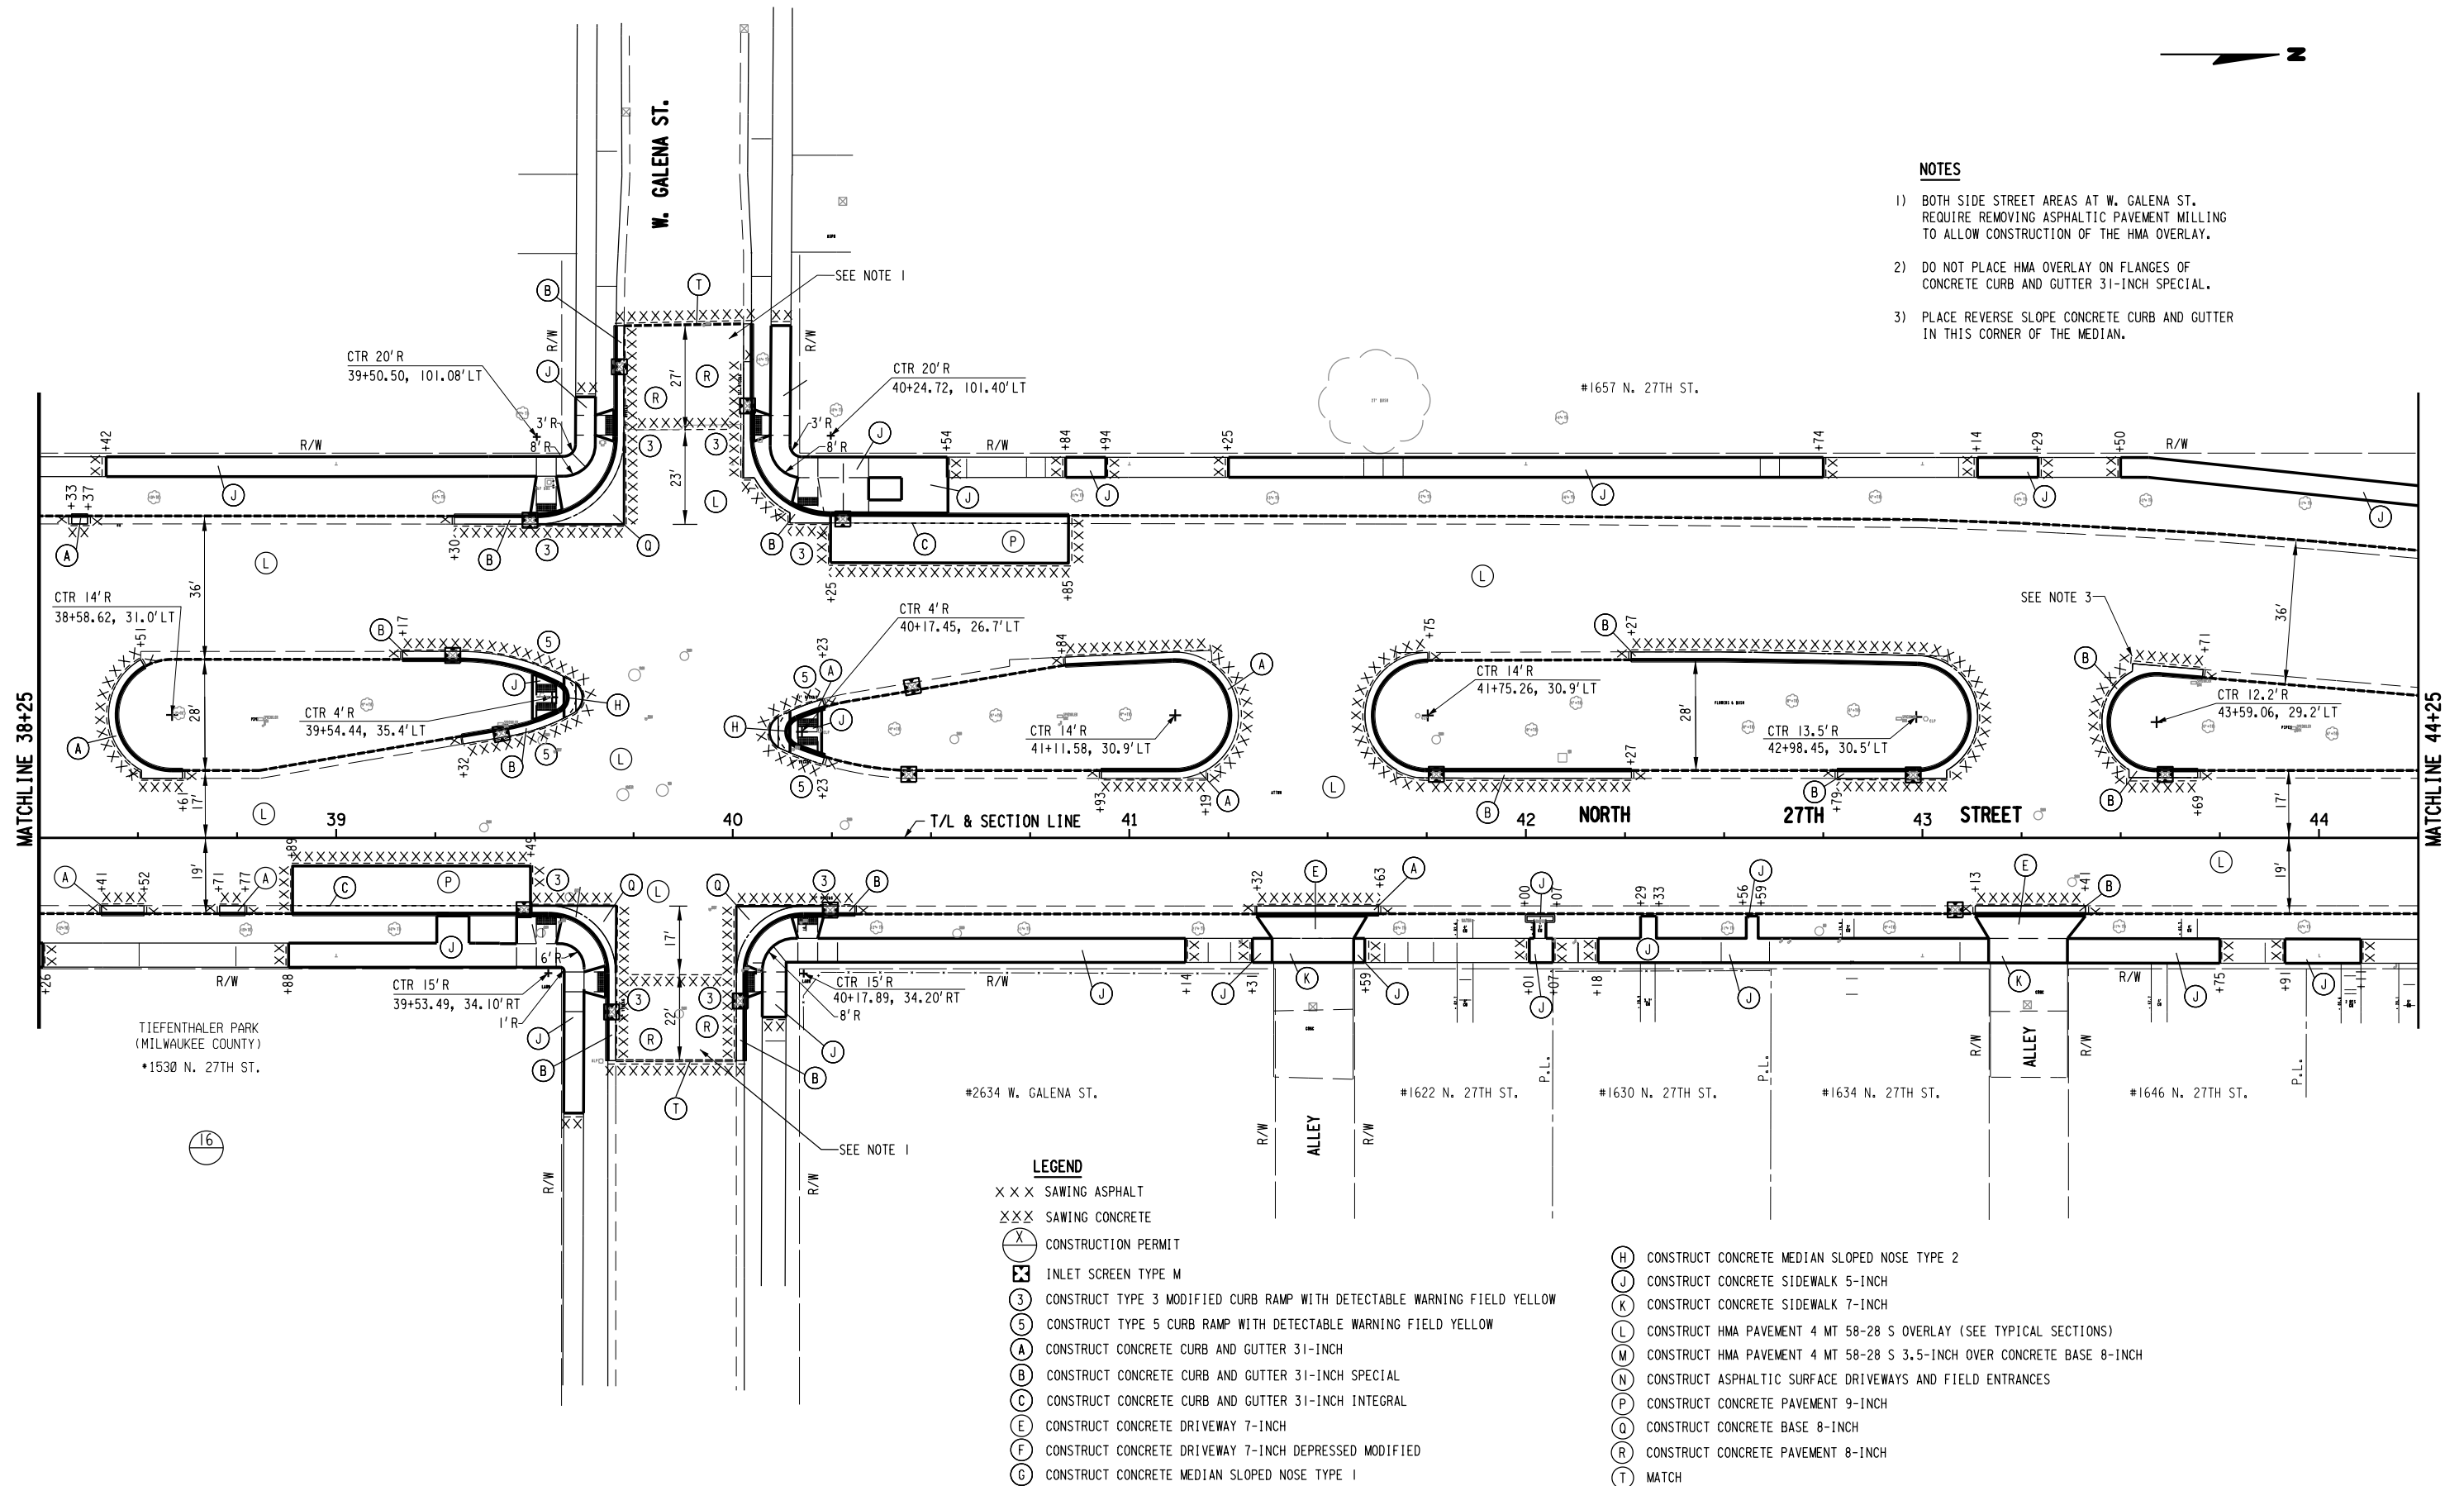

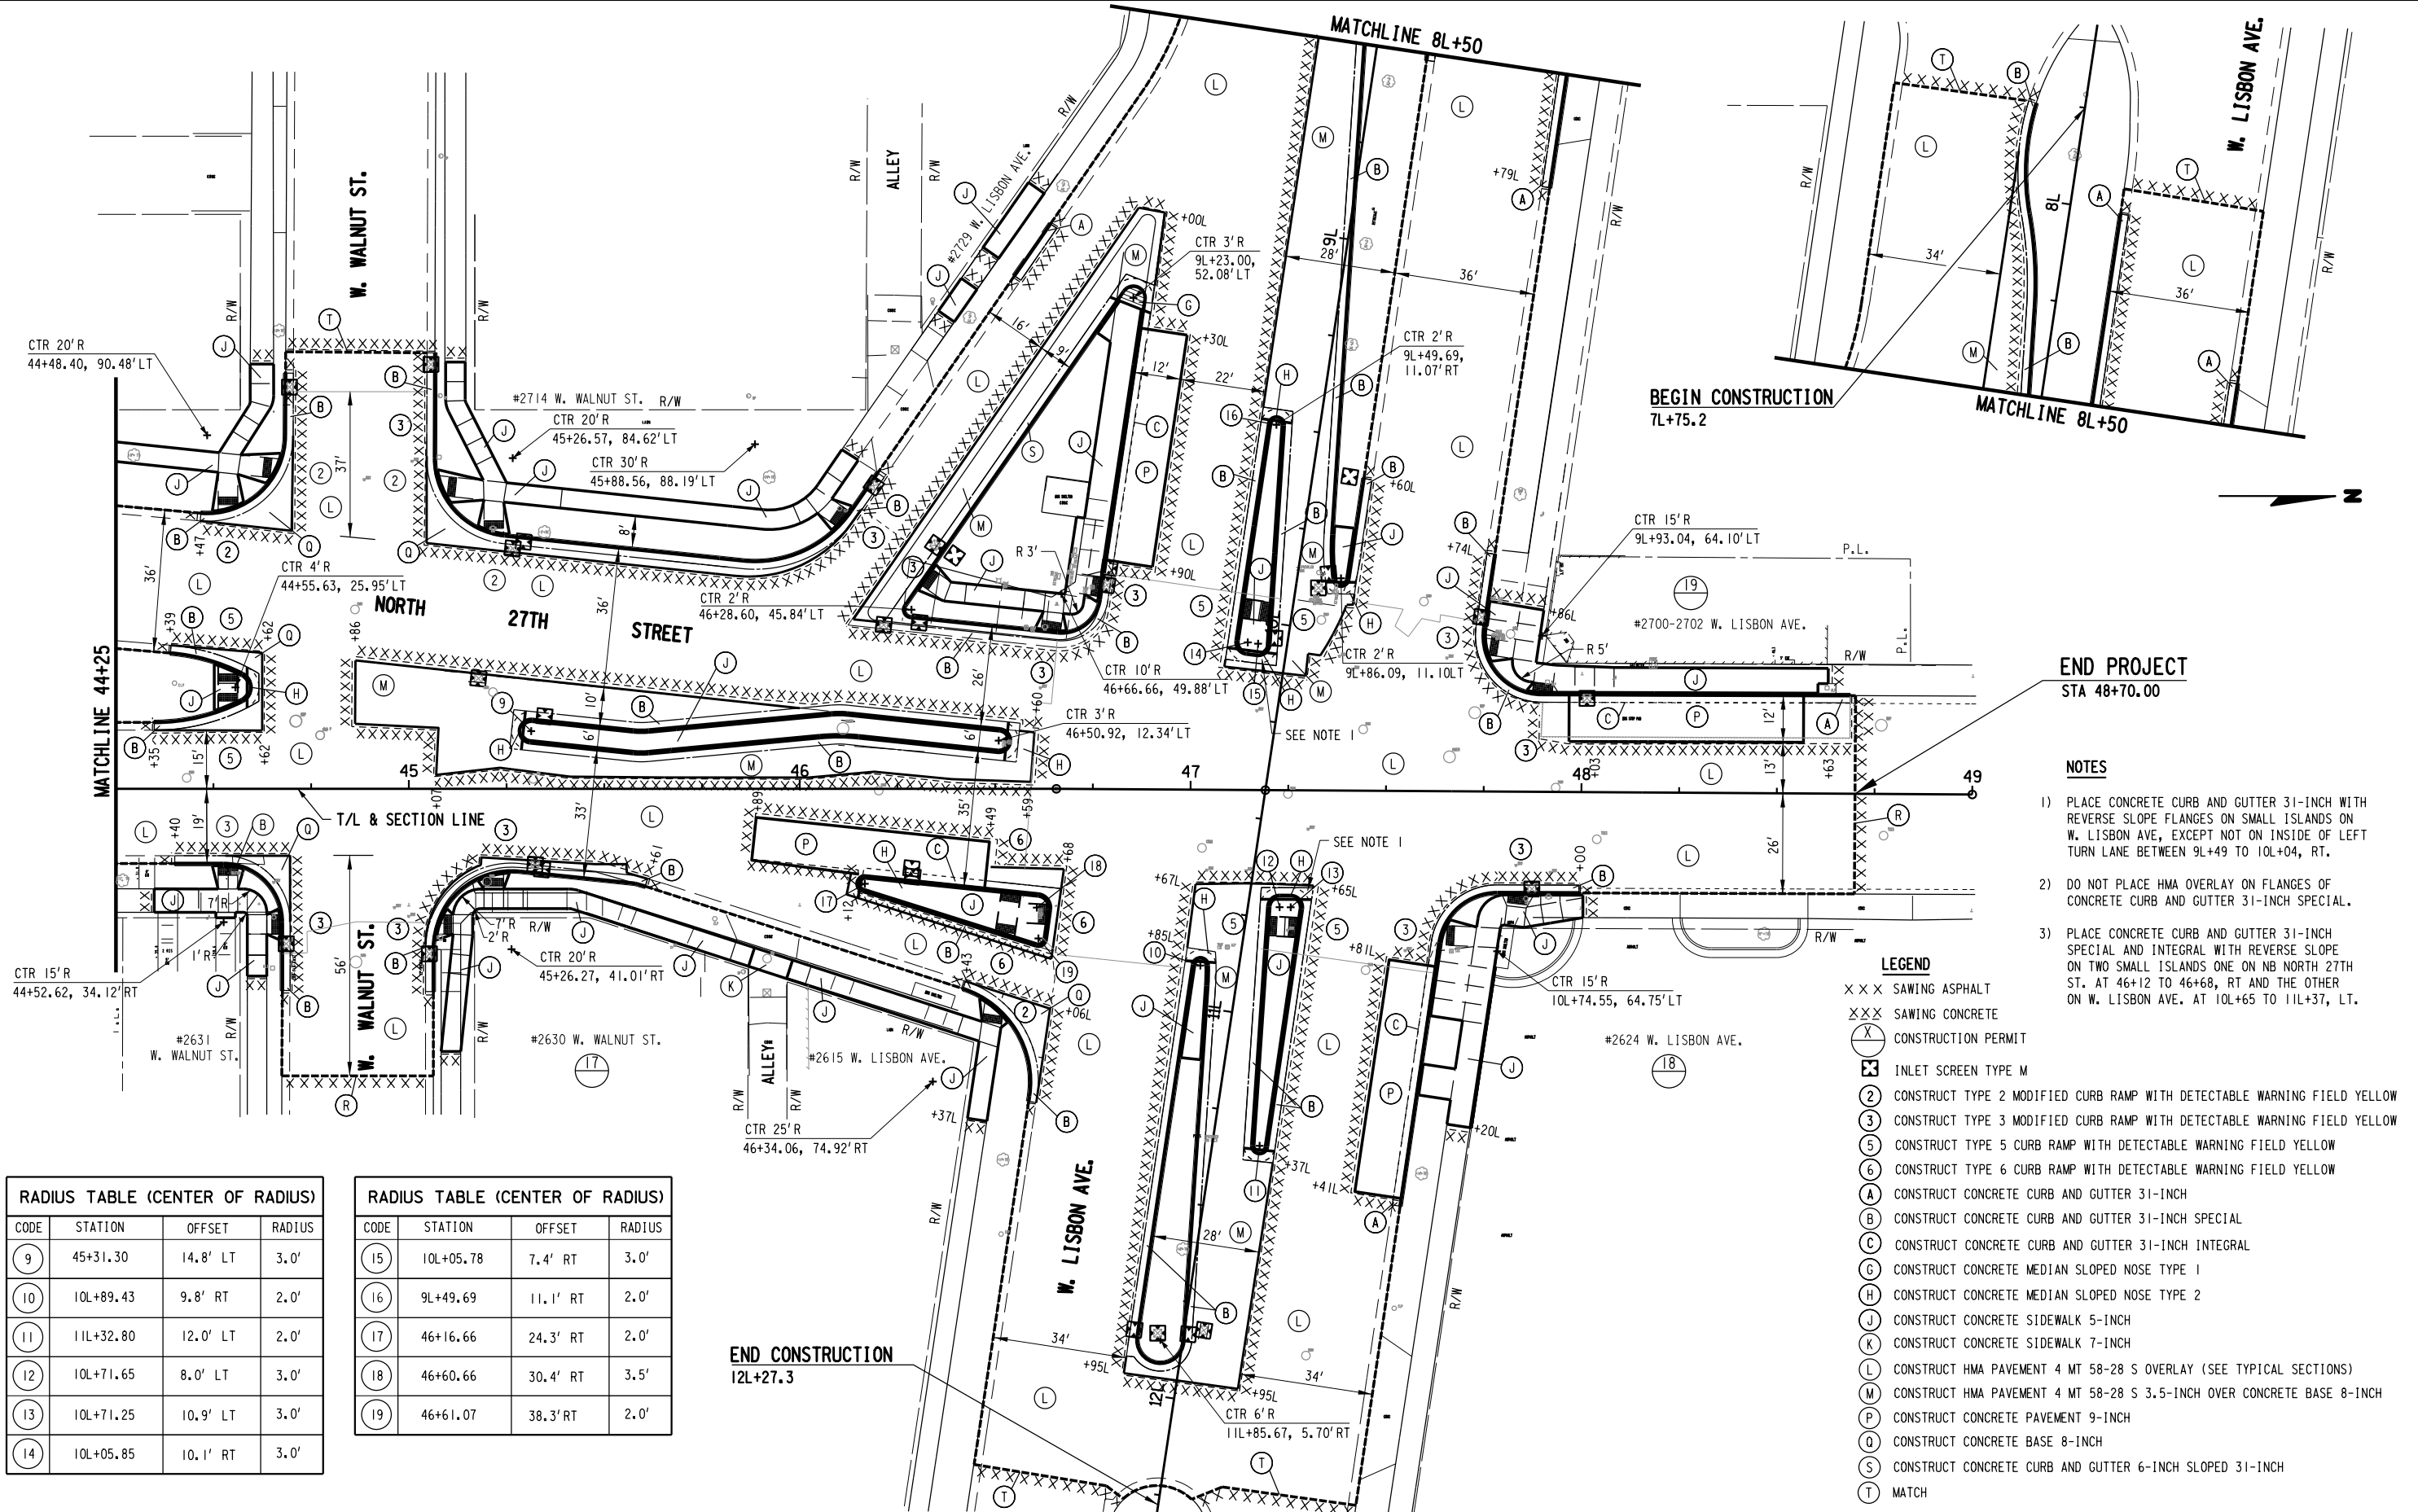

2

2

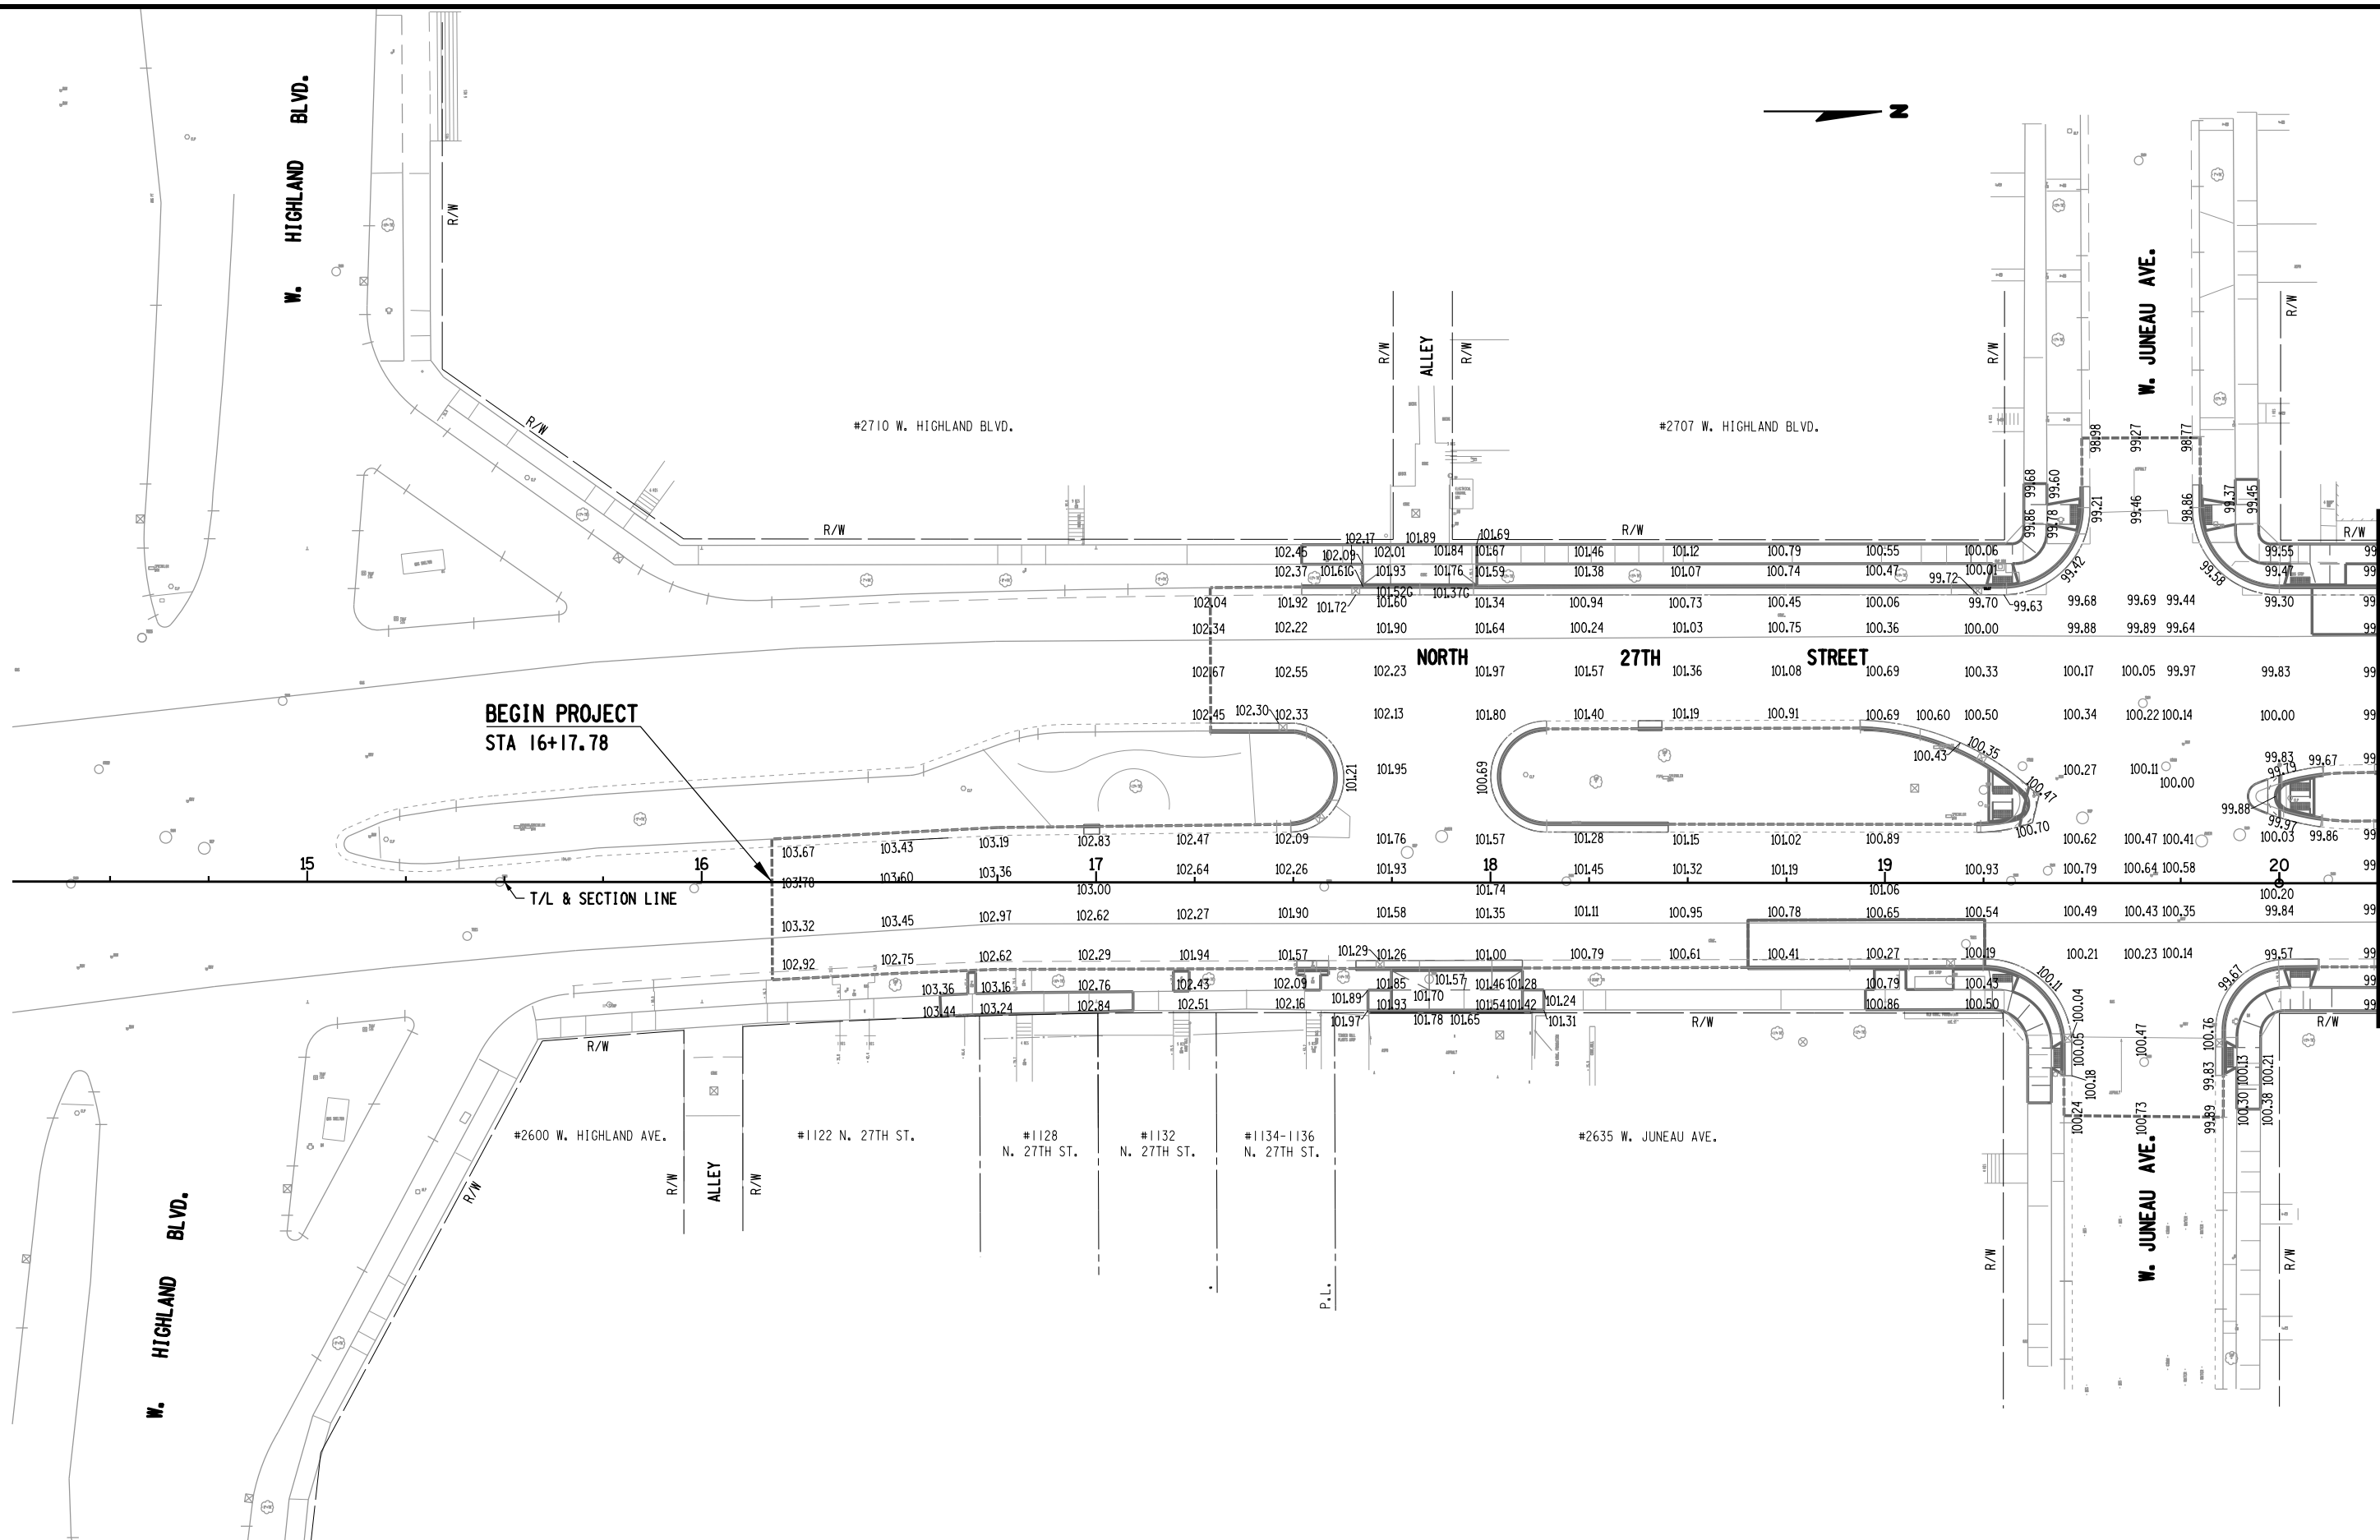

STATE PROJECT NUMBER	2265- 00 -74	HWY: LOCAL	COUNTY: MILWAUKEE	PAVING GRADES	SCALE FEET	SHEET NO: 40	E
----------------------	-------------------------	------------	-------------------	---------------	--	--------------	---

FILE NAME: F:\BM1-3393 N 27th St Milwaukee\5_Design\03_Roads\cds\h1021301_pg.dgn

PLOT DATE : 19-APR-2016 13:42


PLOT BY : scook

PLOT NAME : h1021301_pg


PLOT SCALE : 40.000000: 1.000000


40


E




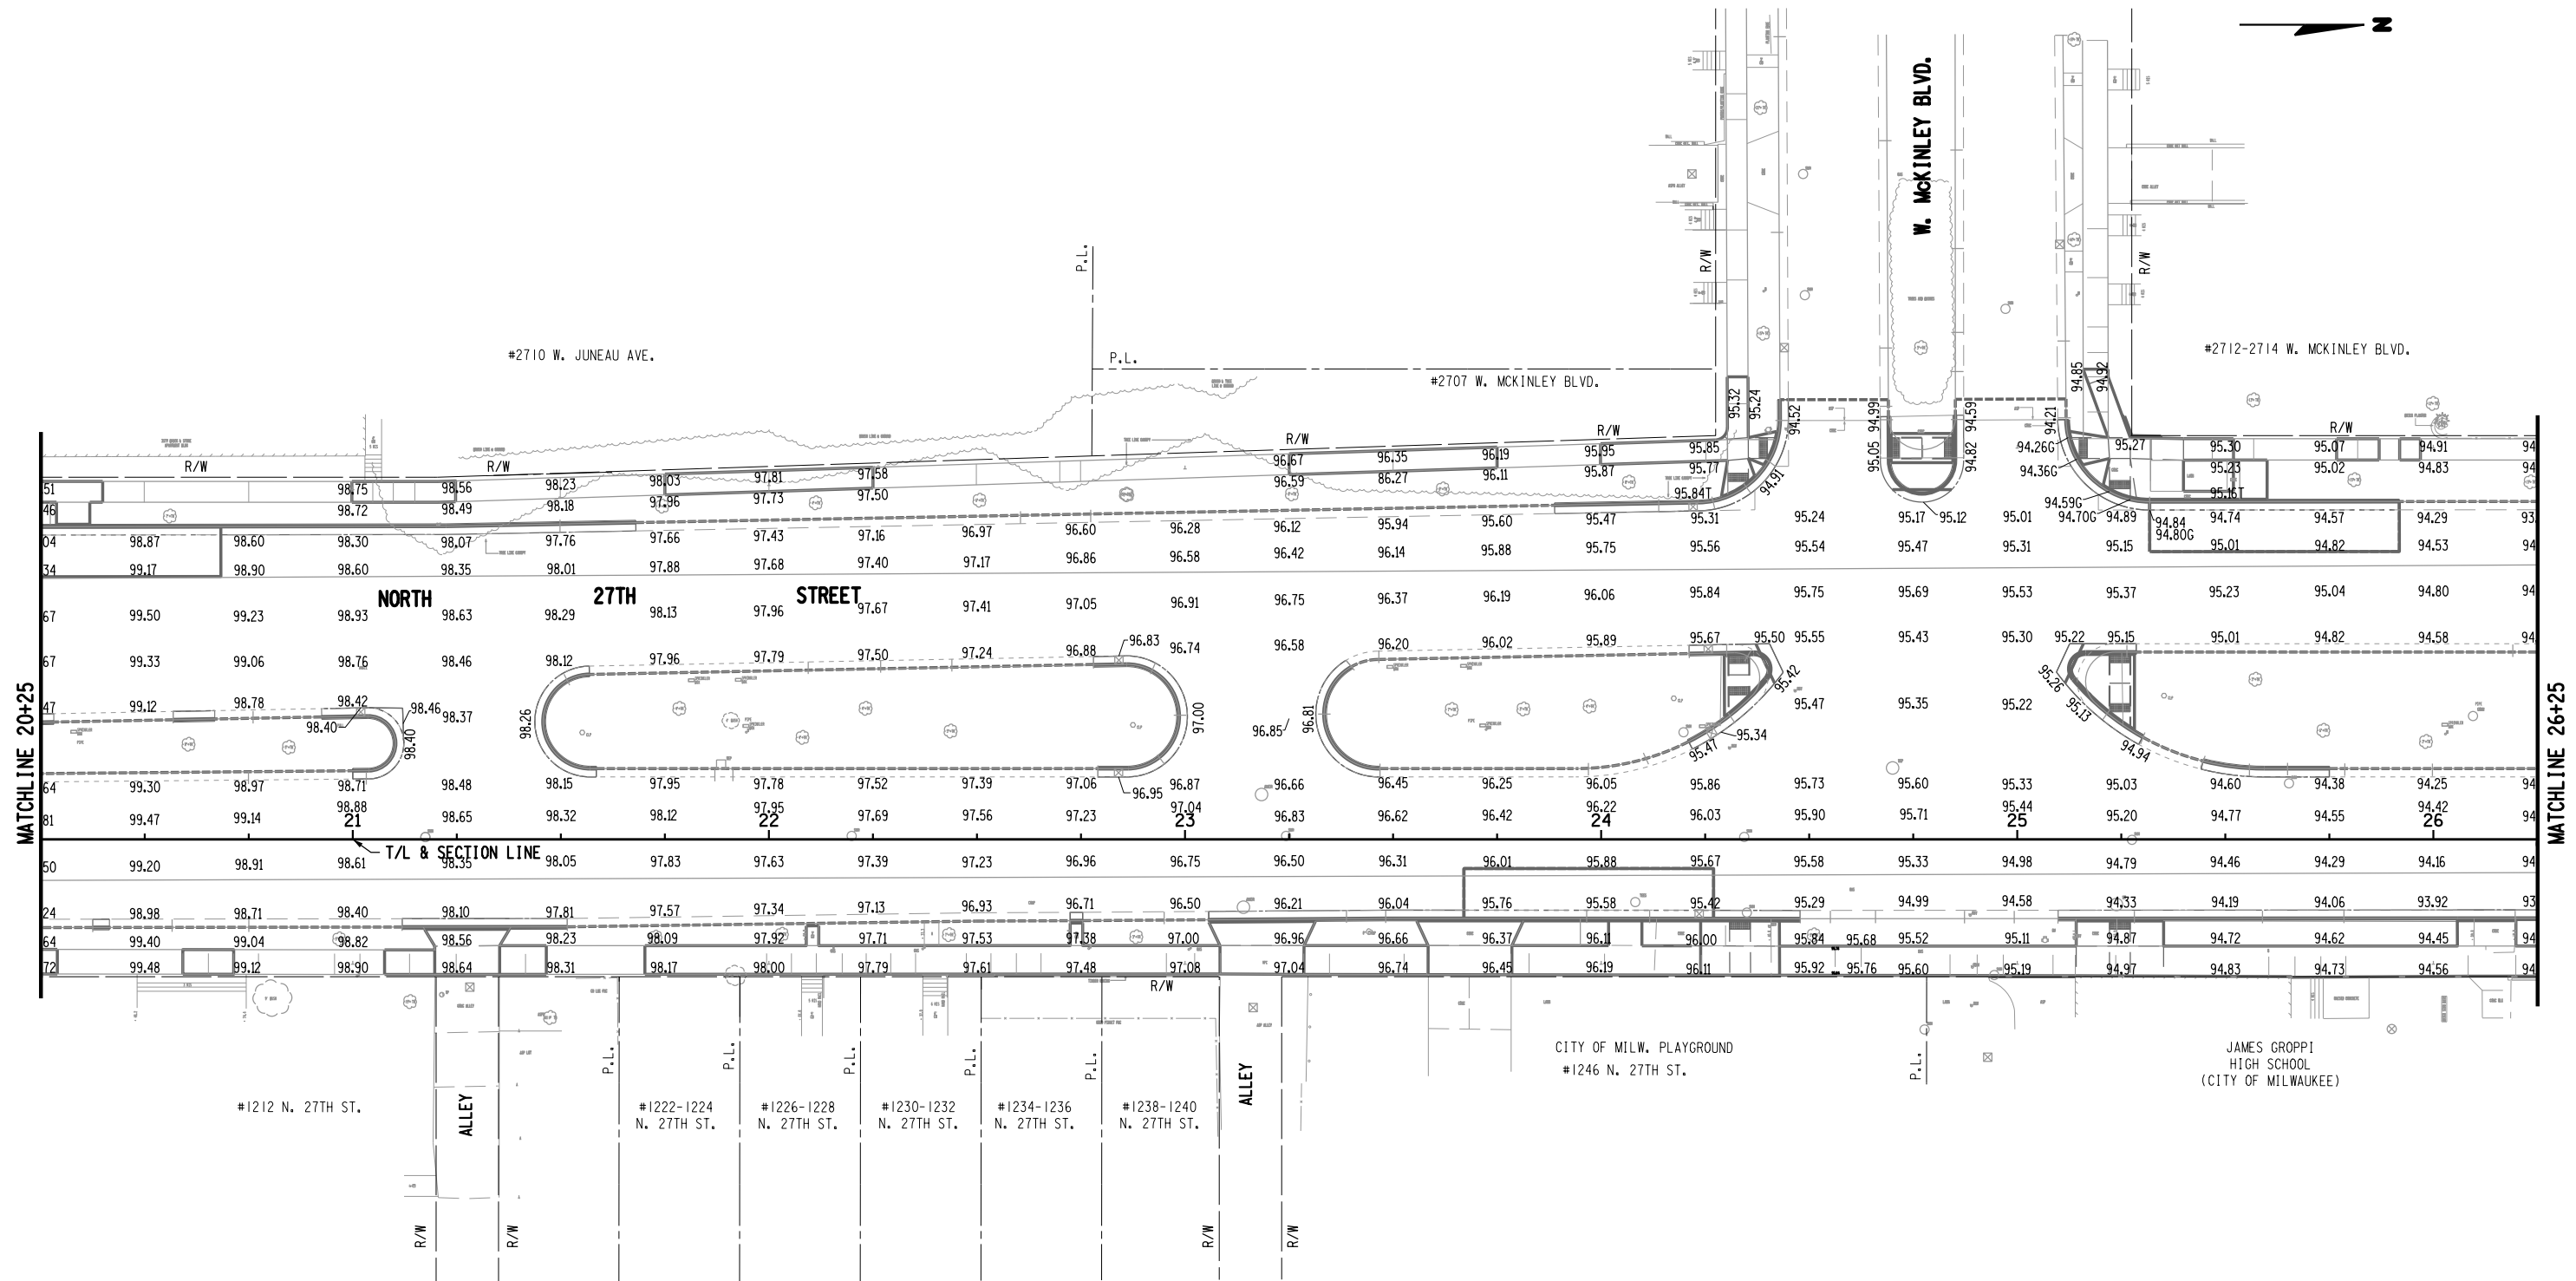





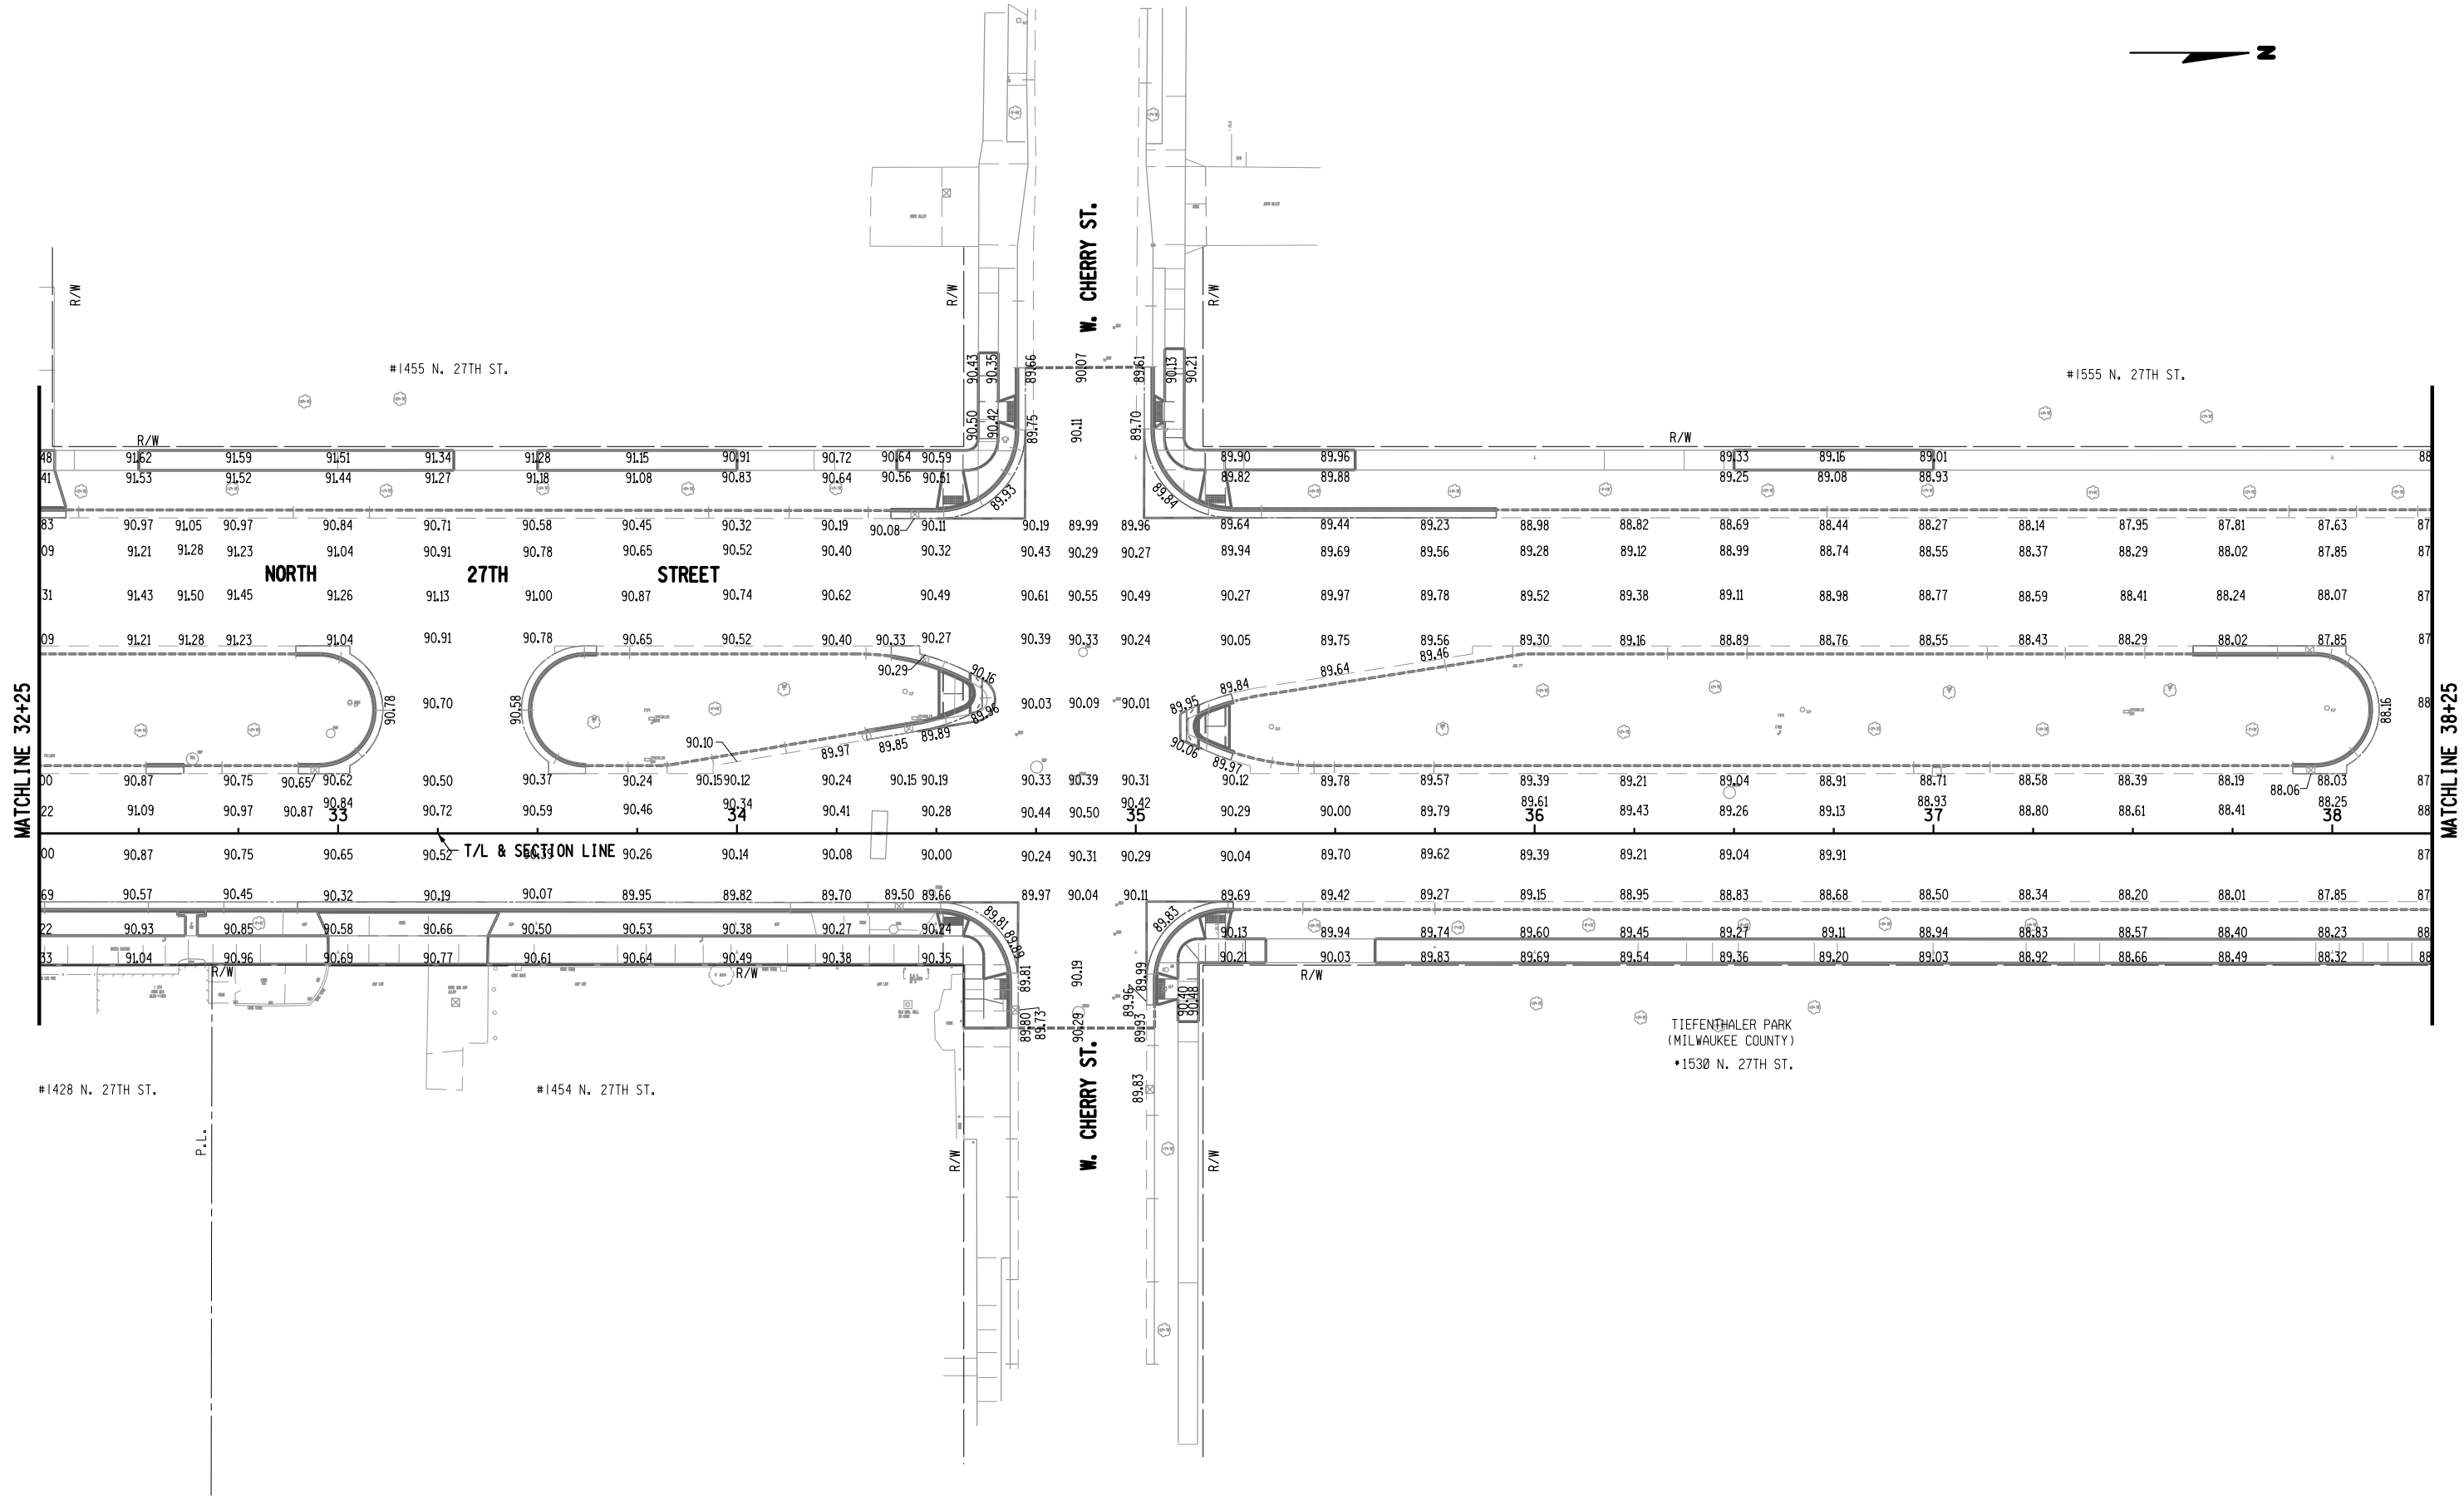


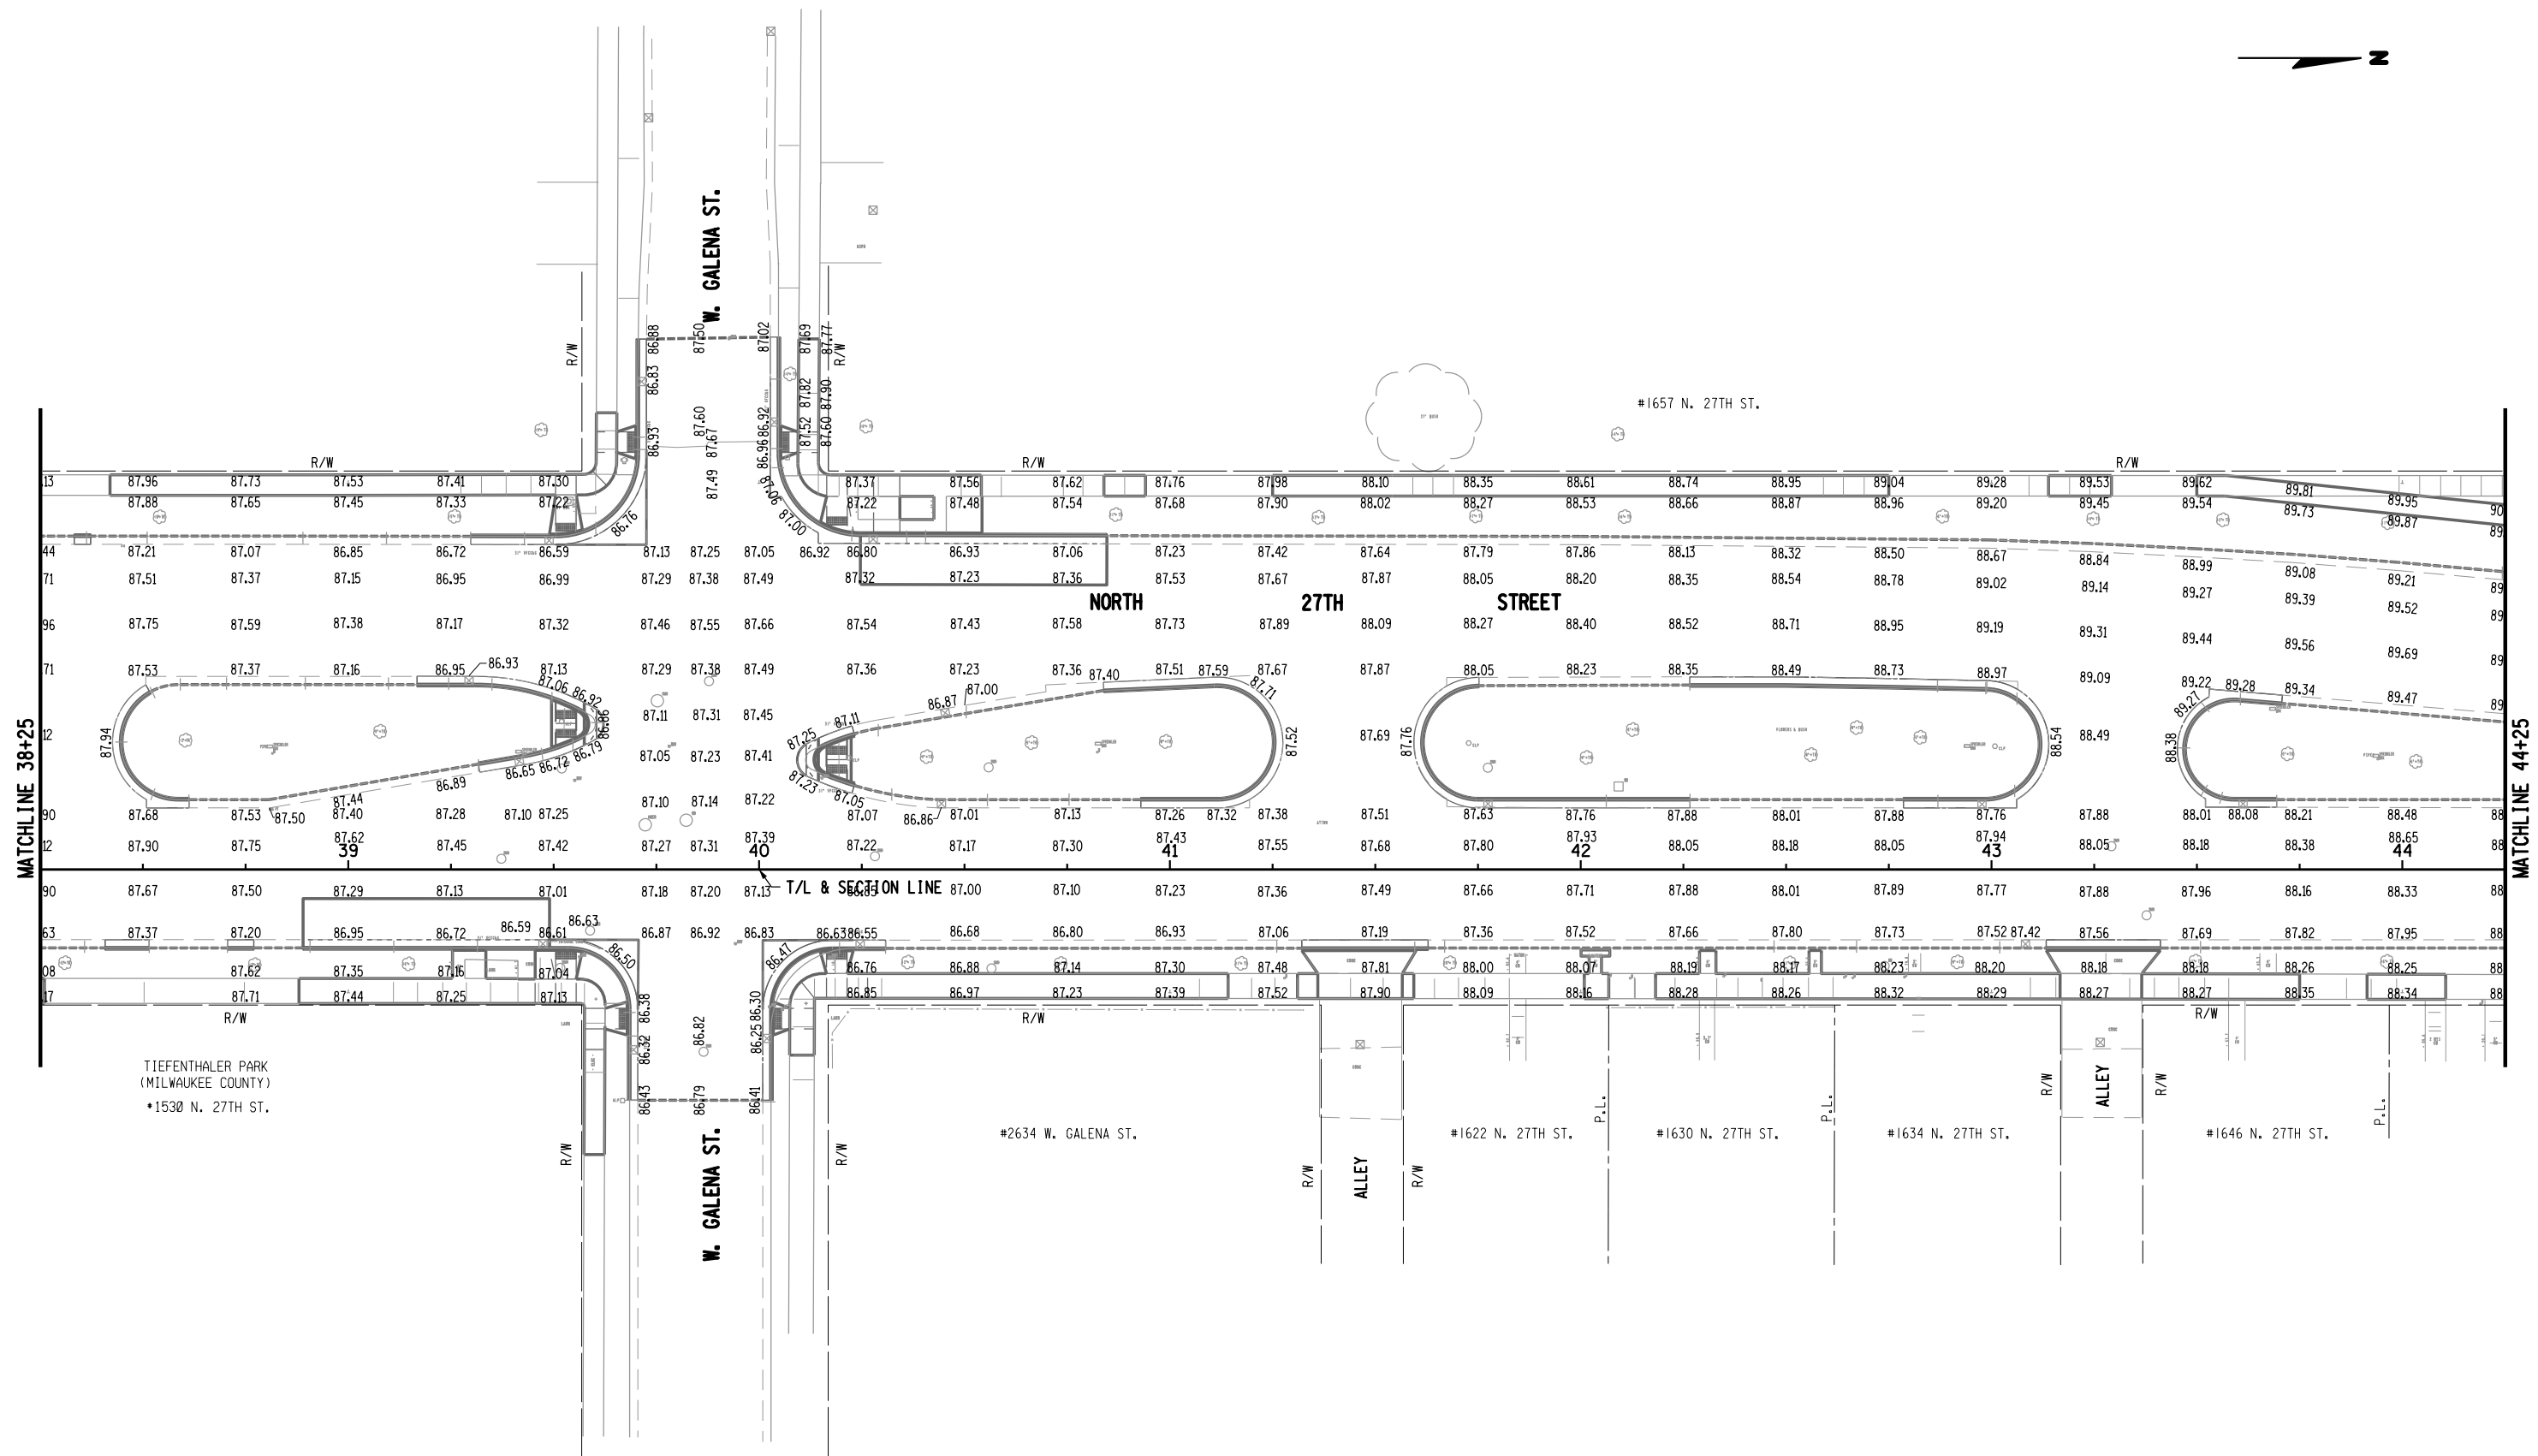



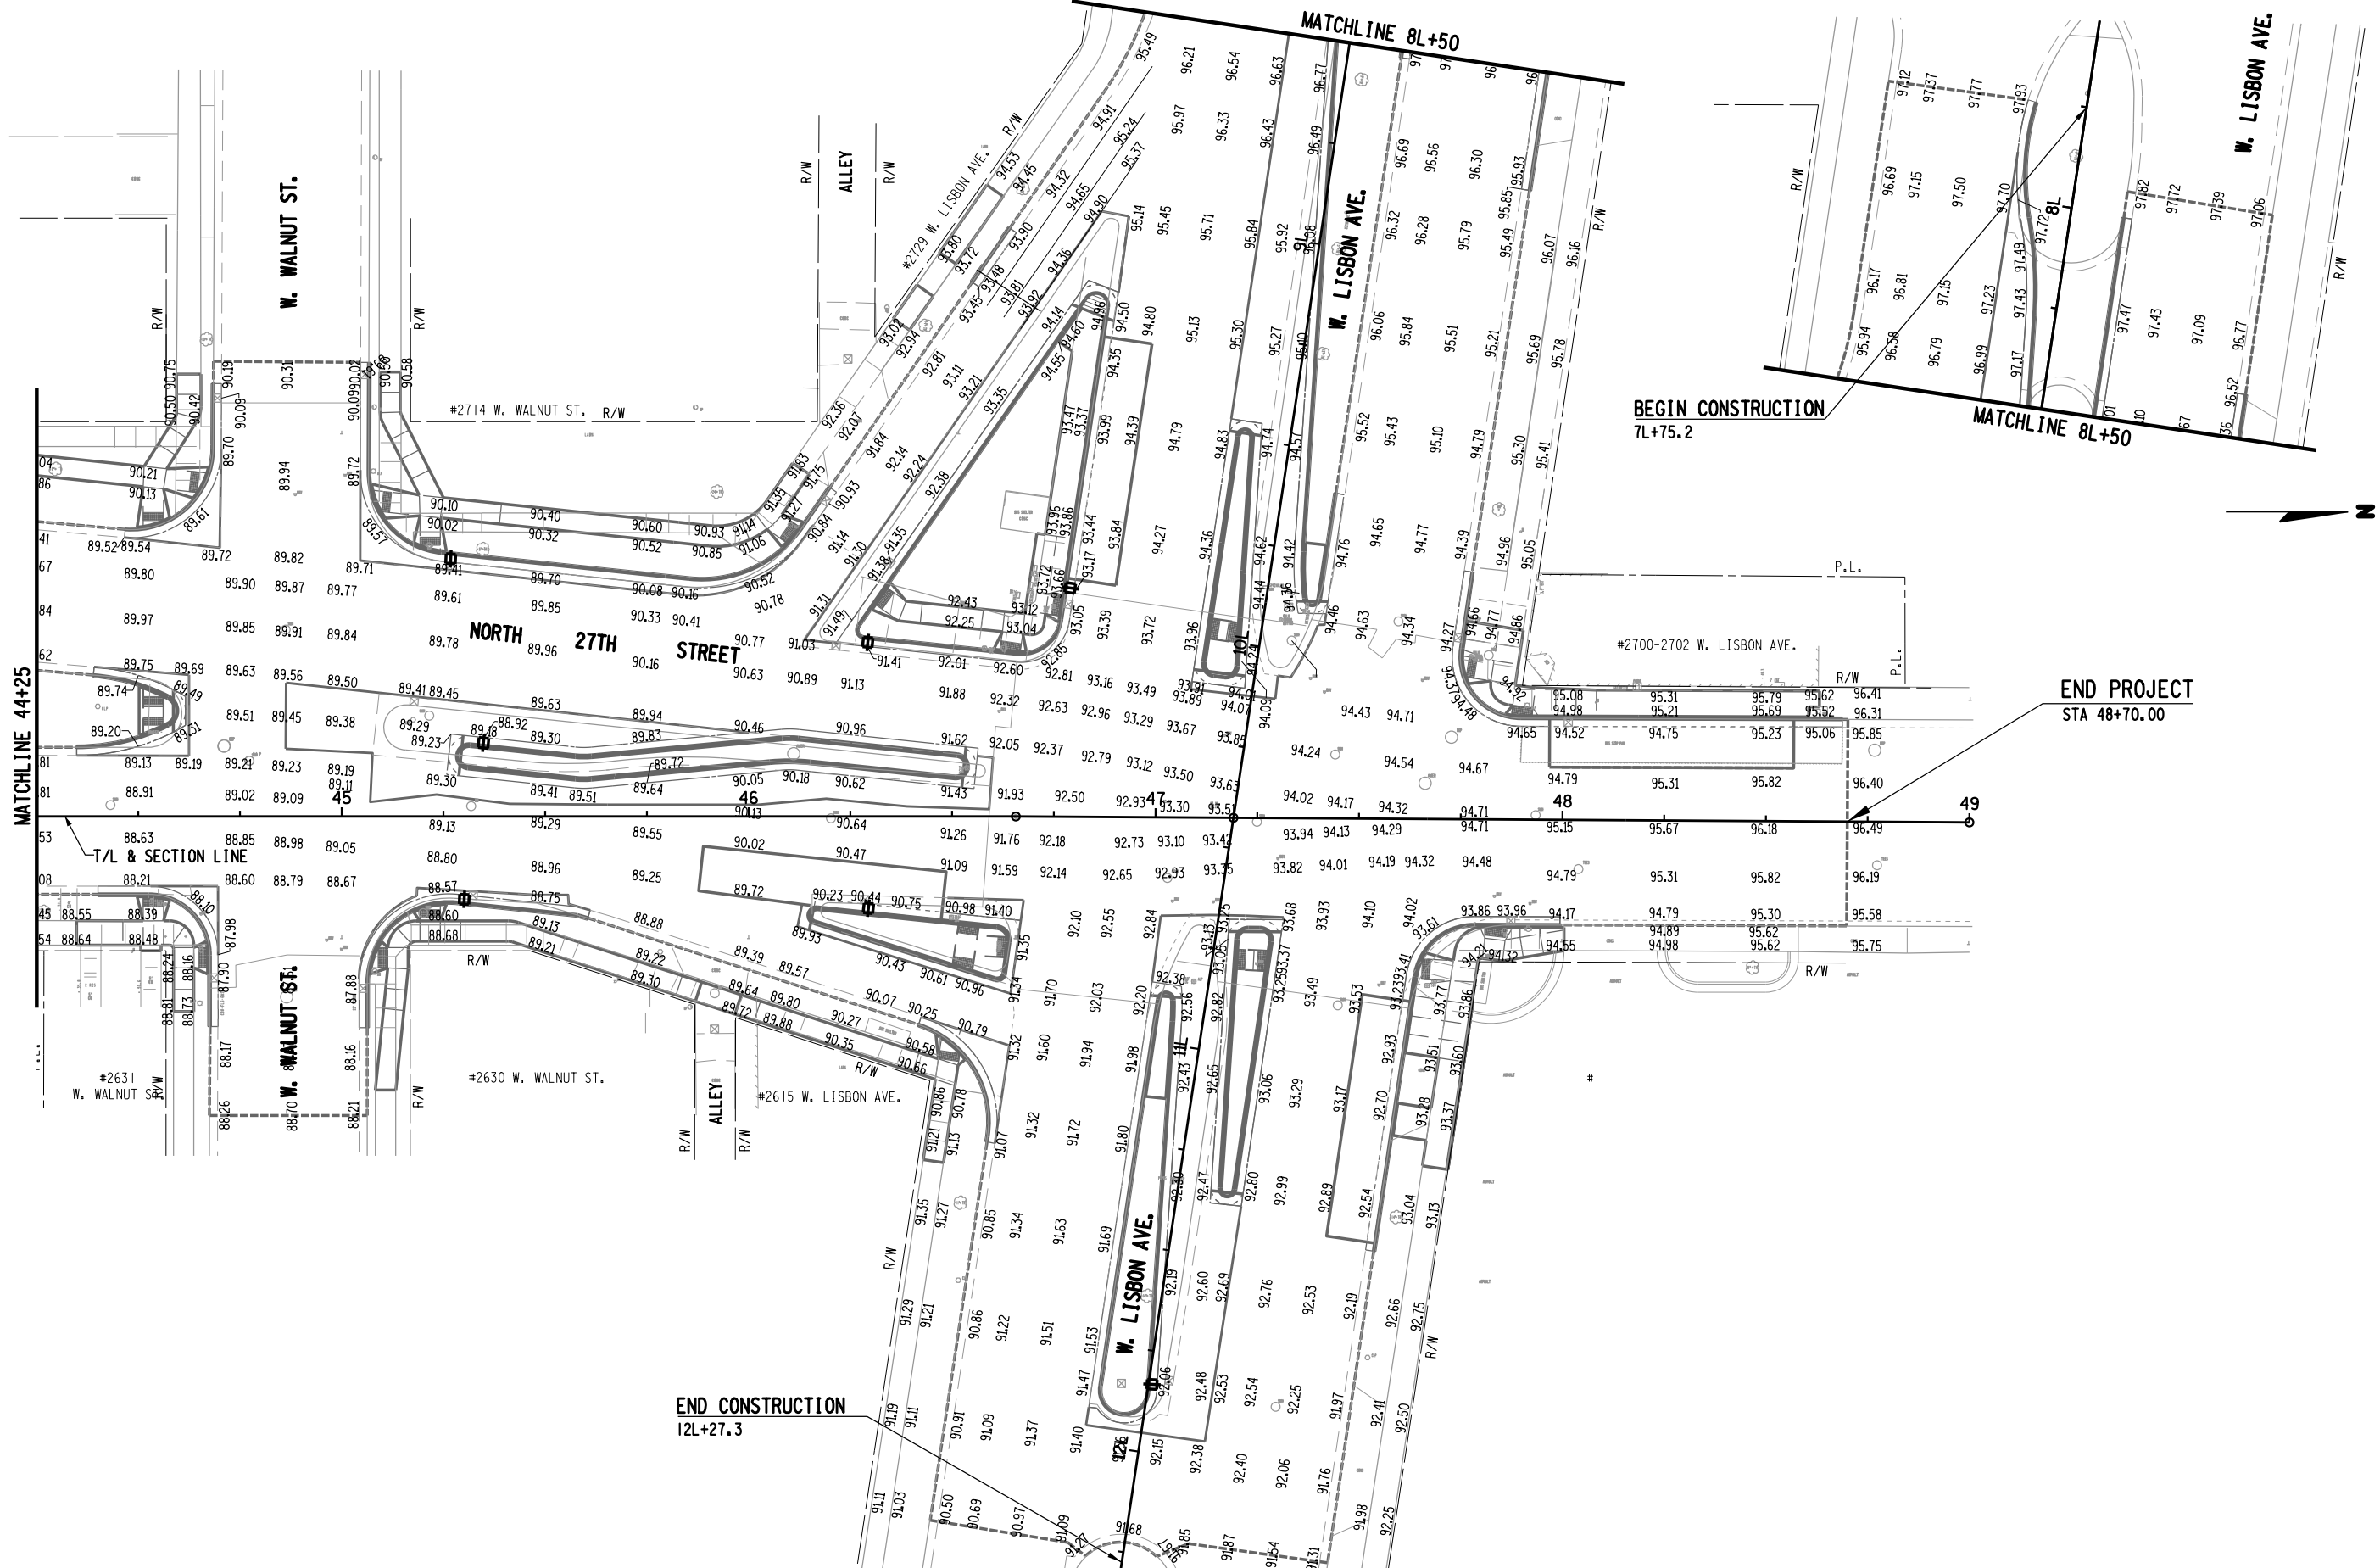


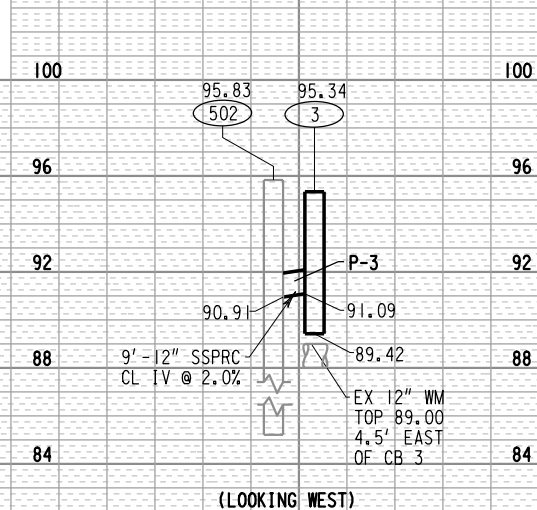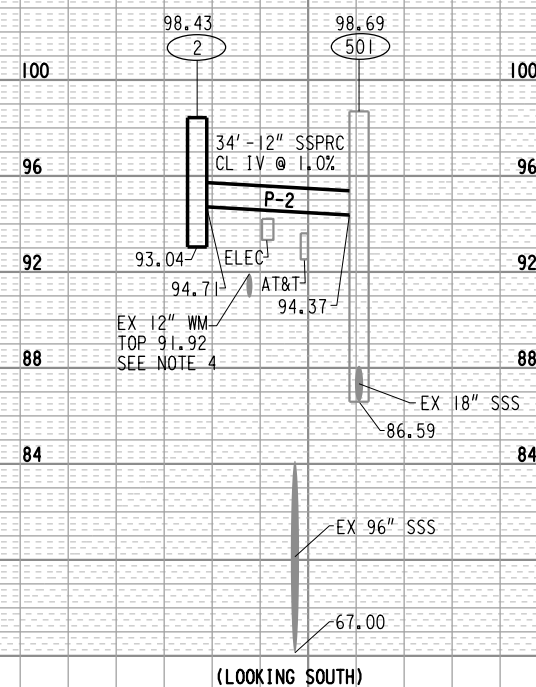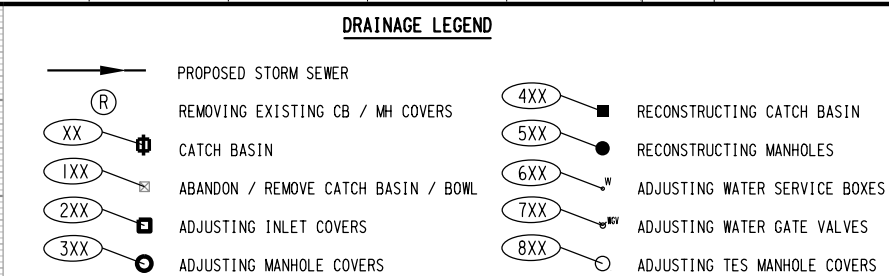
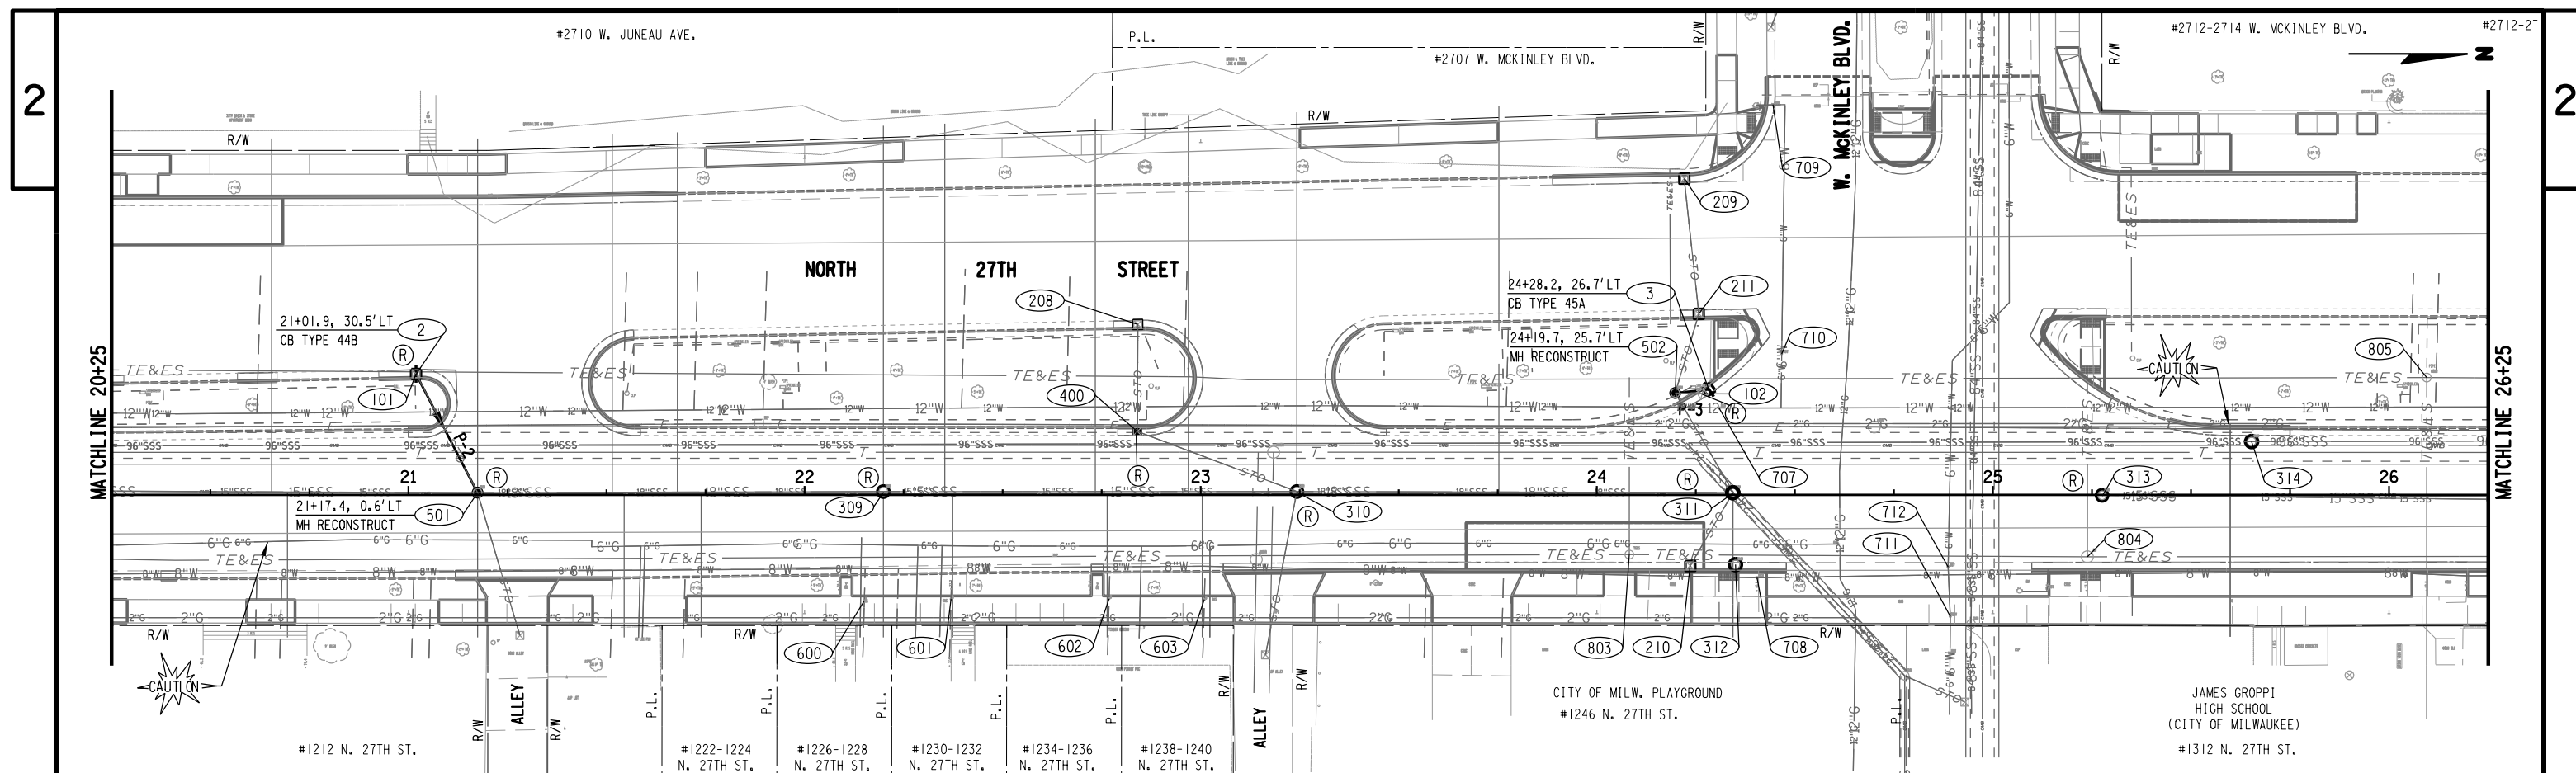



- | NOTES | |
|-------|--|
| 1) | OFFSETS ARE MEASURED TO THE CENTER OF STRUCTURES |
| 2) | RIM ELEVATIONS AT CURB & GUTTER ARE THE FLANGE ELEVATIONS |
| 3) | STRUCTURE DEPTH EQUALS RIM ELEVATION MINUS COVER, MINUS 6", MINUS STRUCTURE BOTTOM ELEVATION |
| 4) | MAINTAIN A MINIMUM 18 INCHES OF VERTICAL CLEARANCE FROM CITY WATER MAINS |

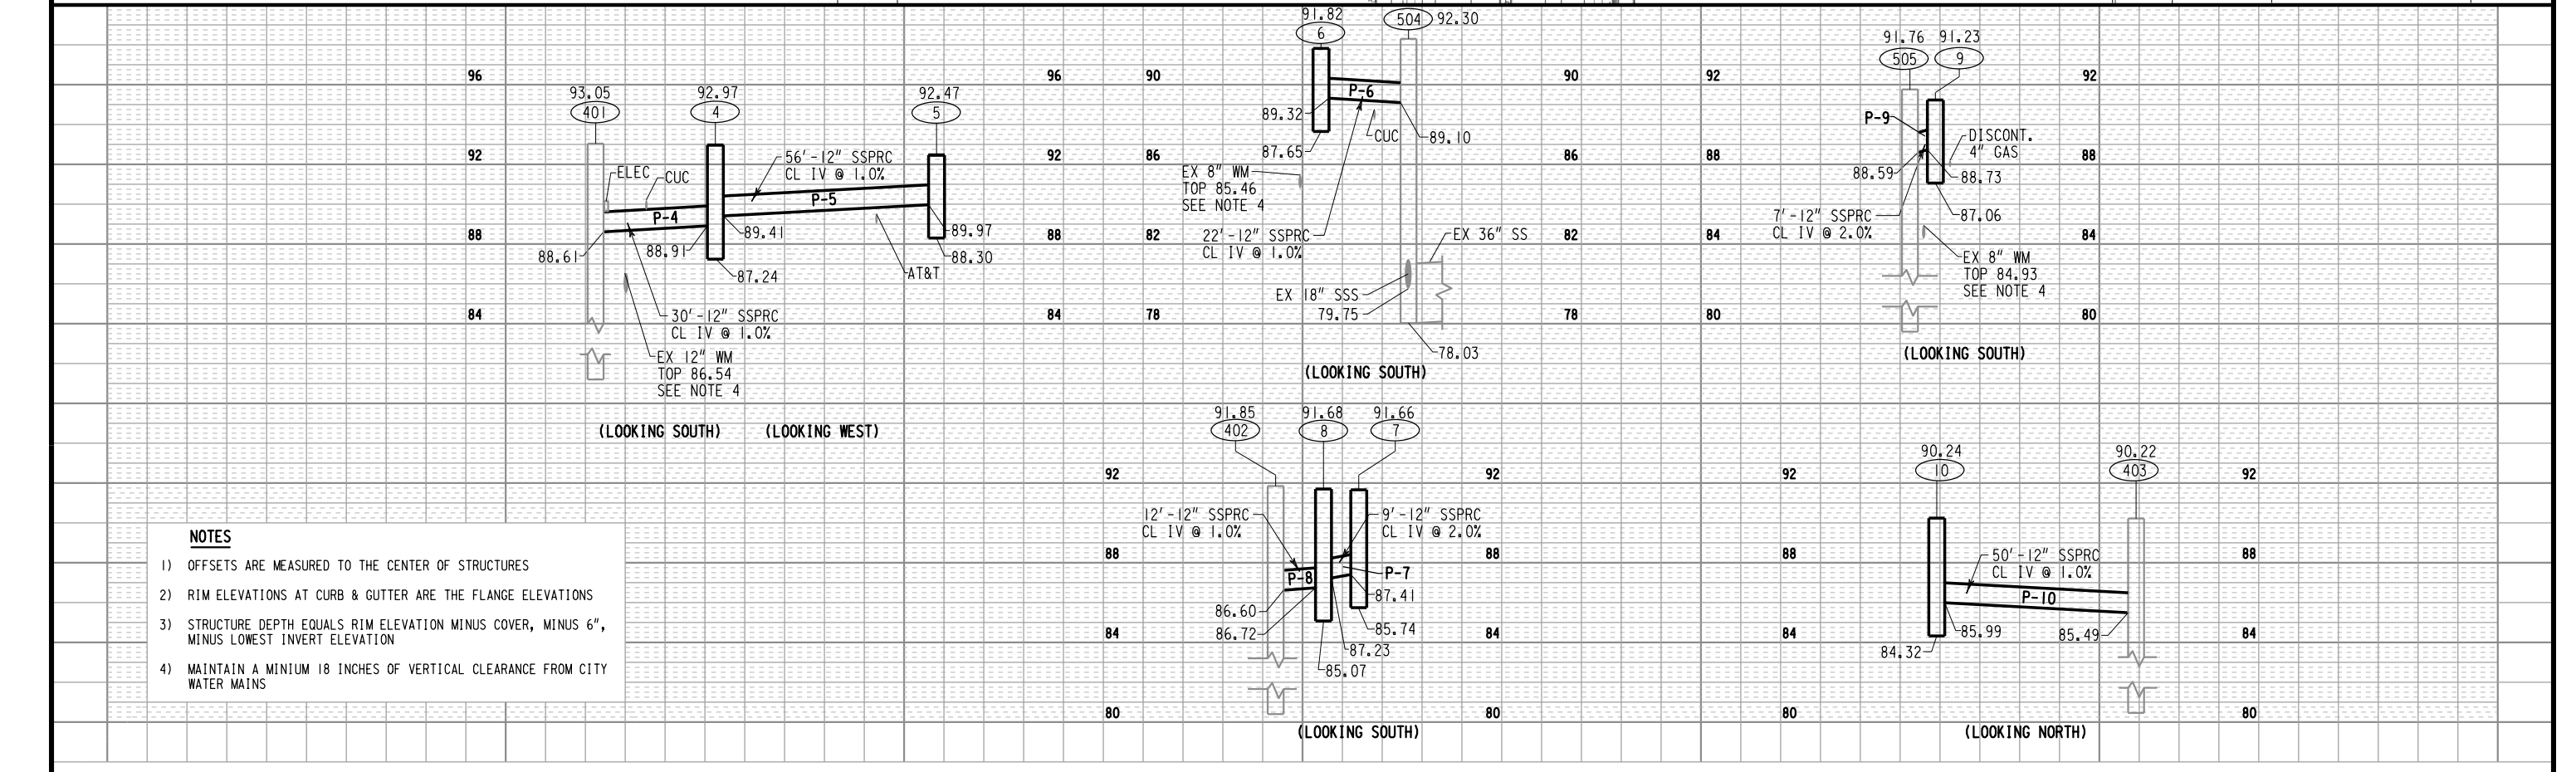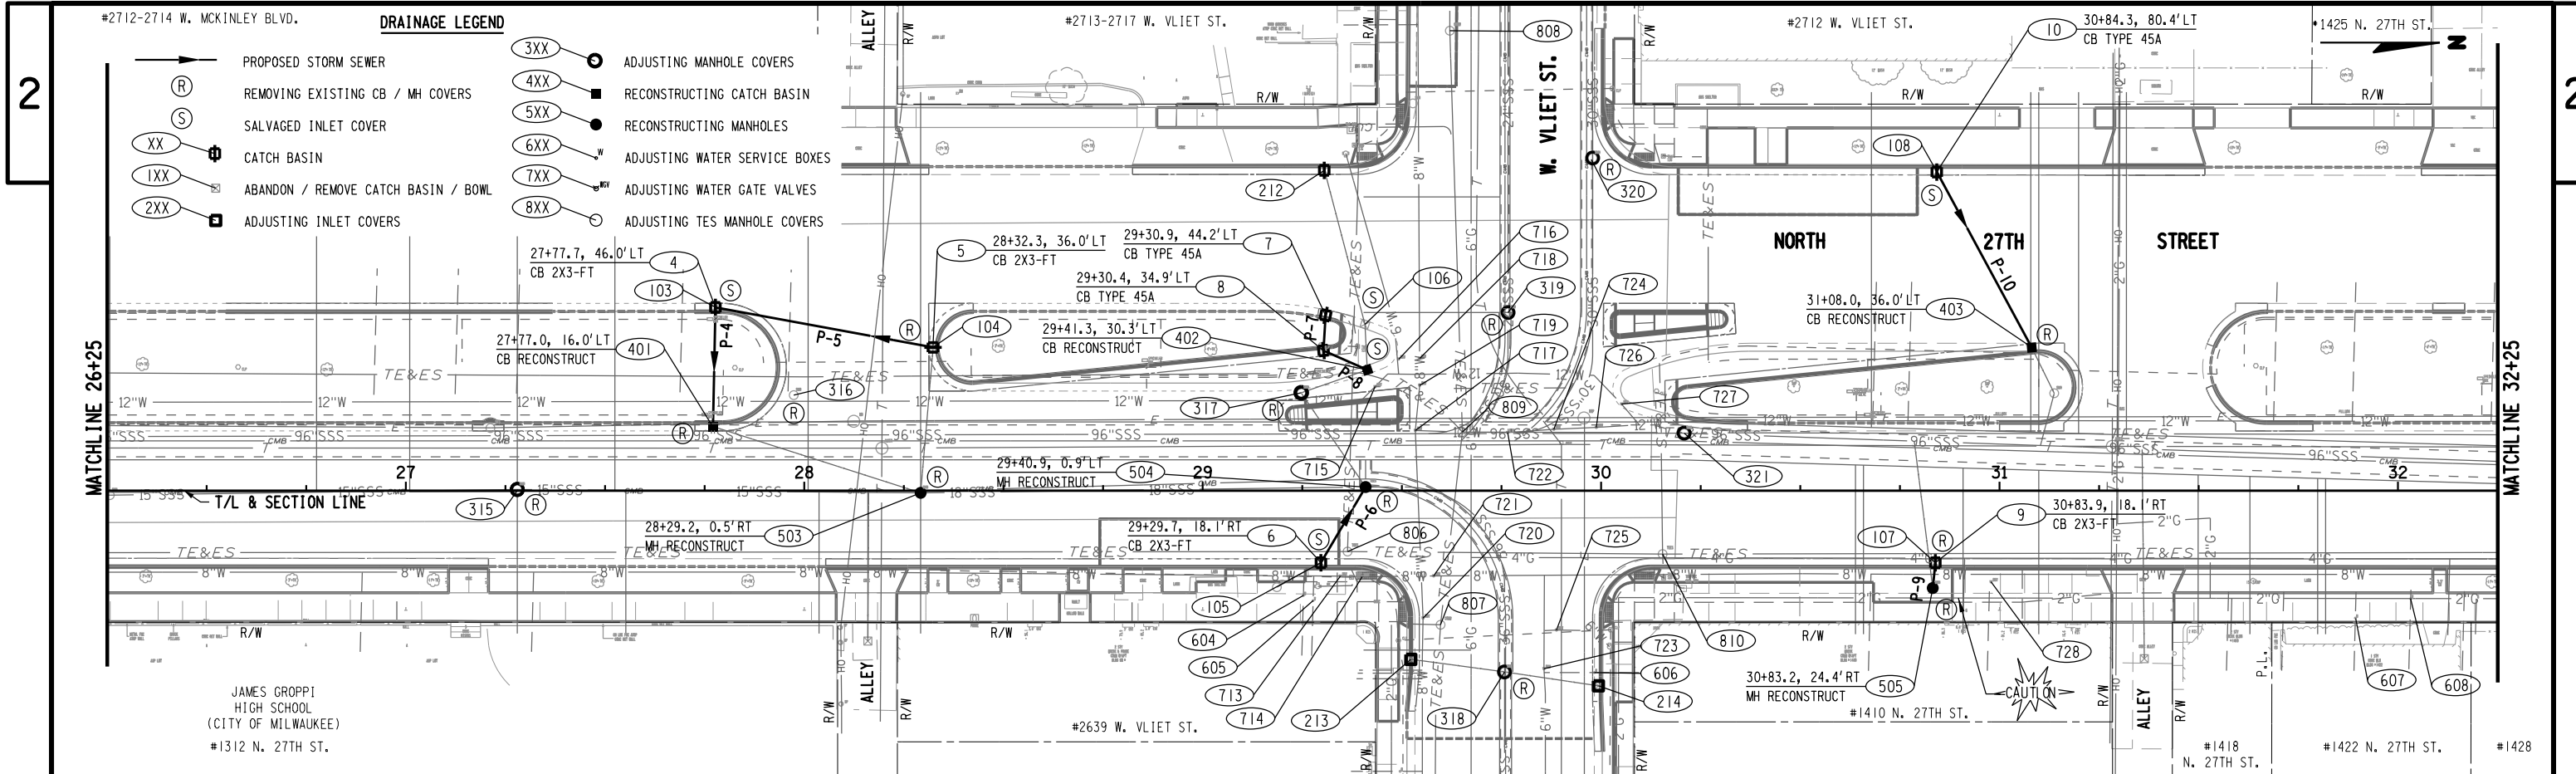


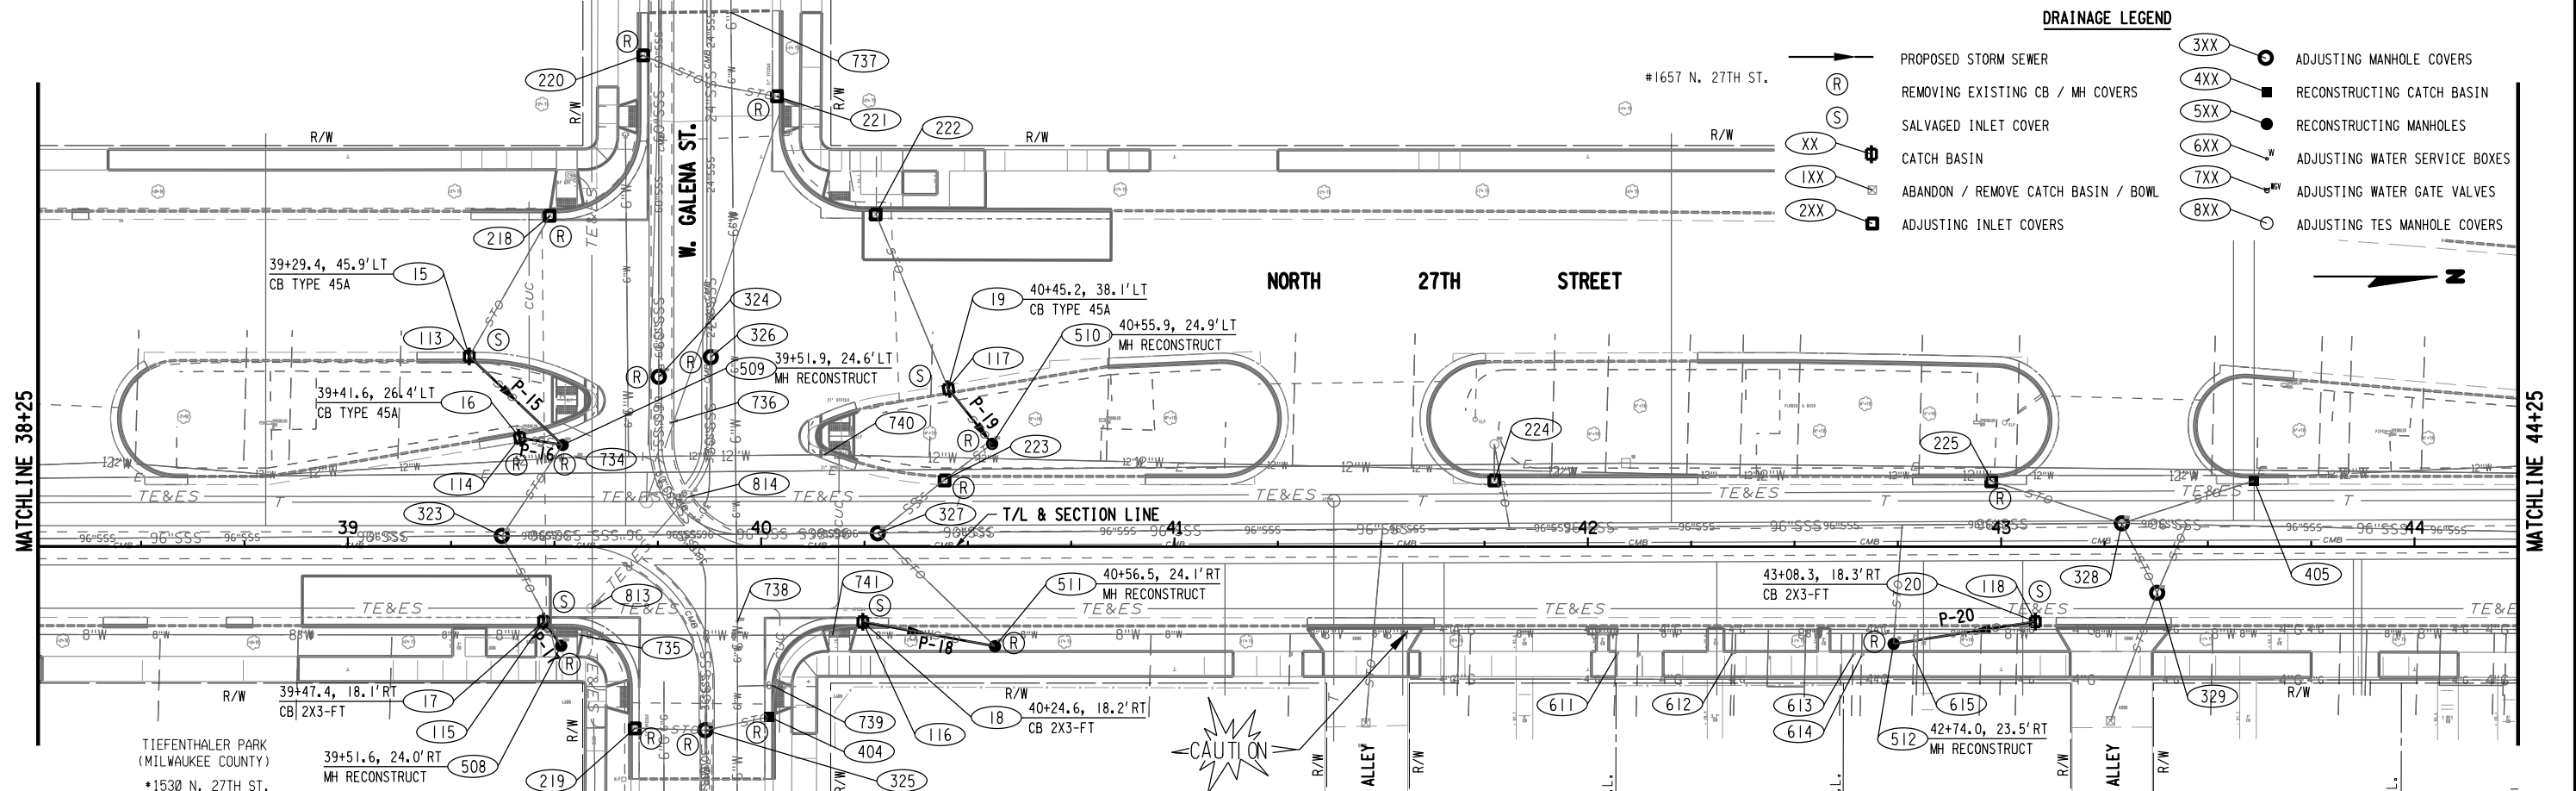

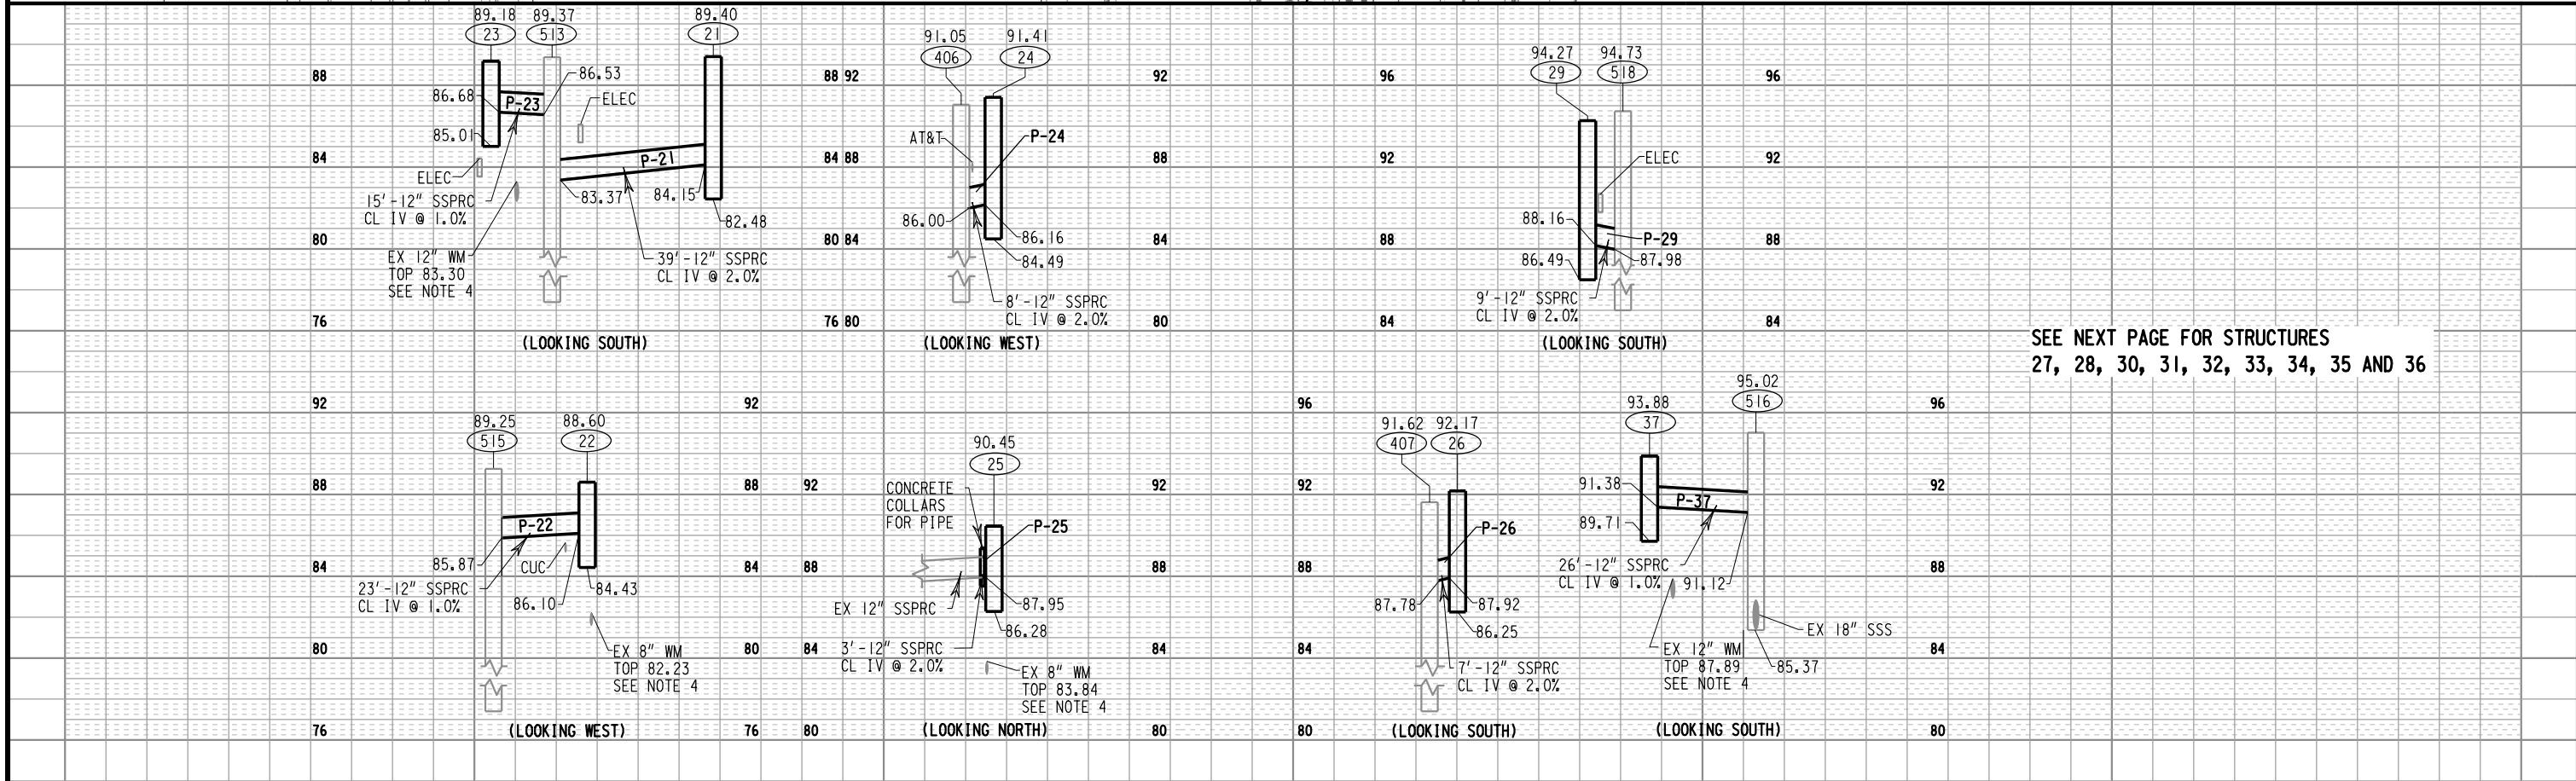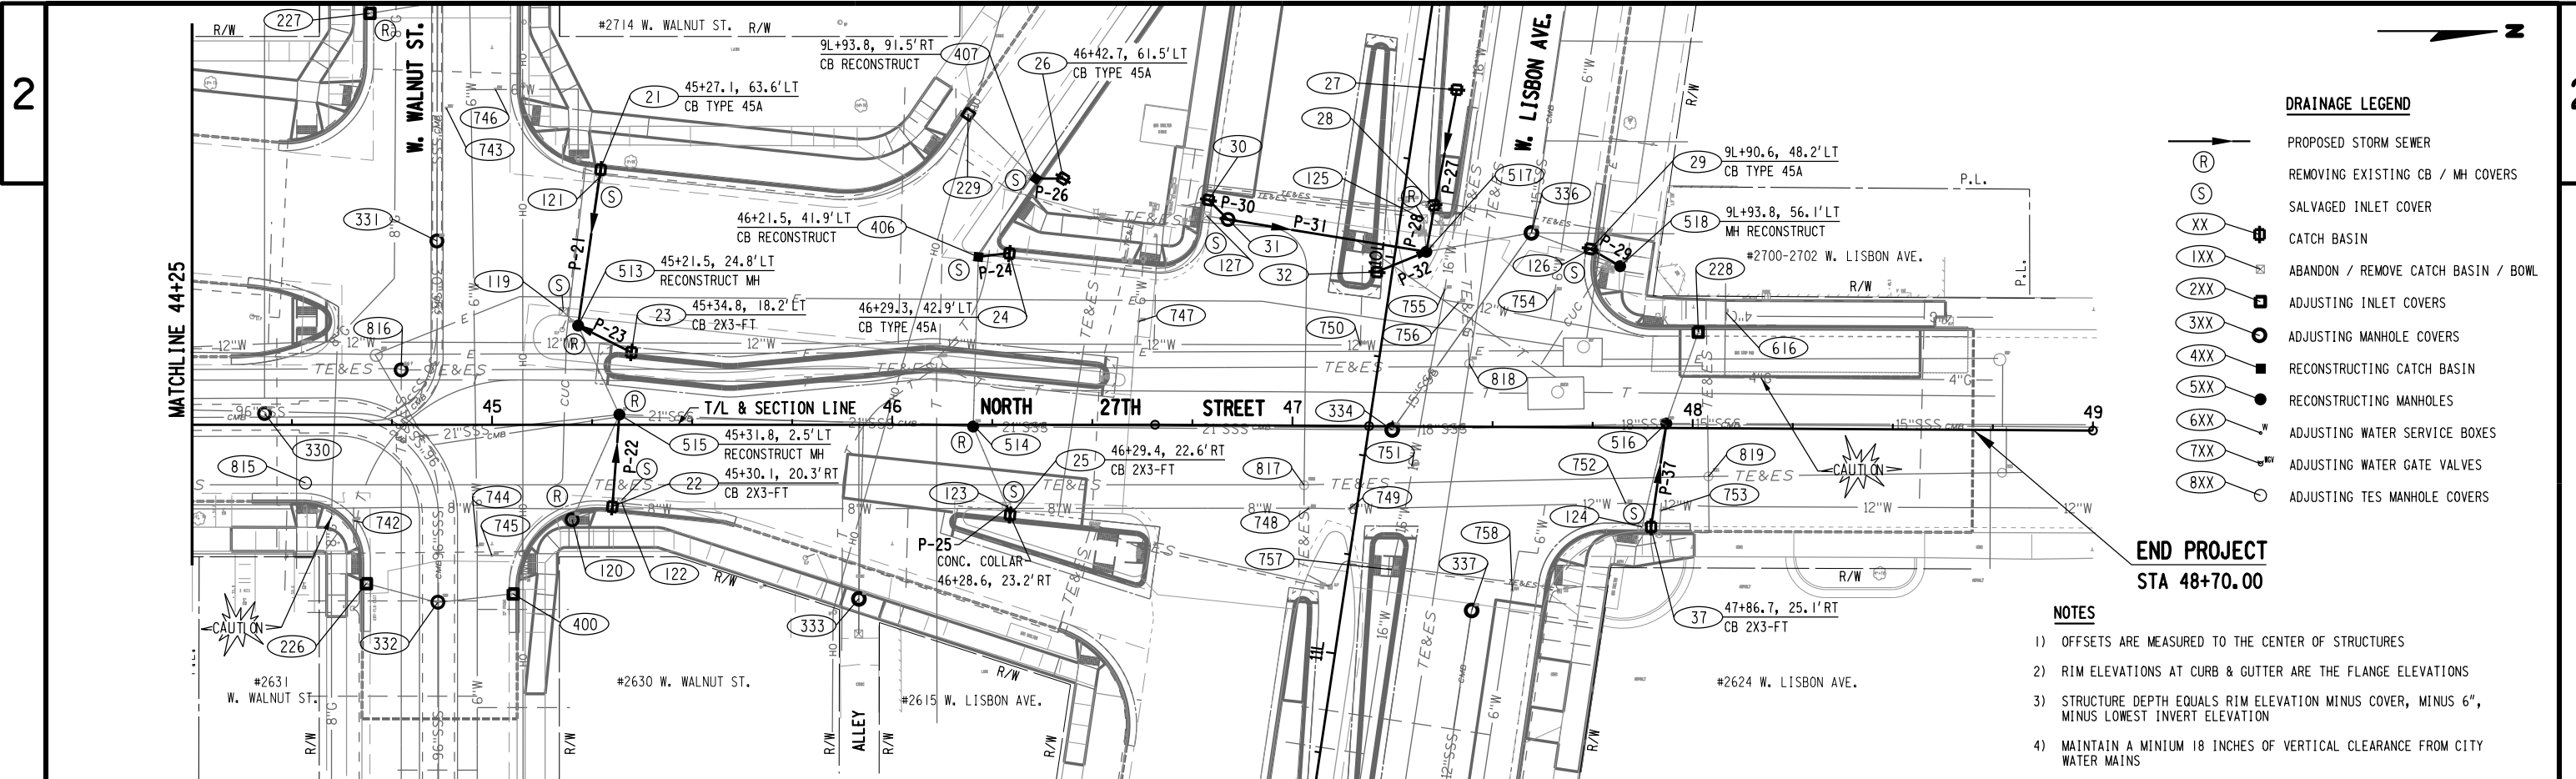

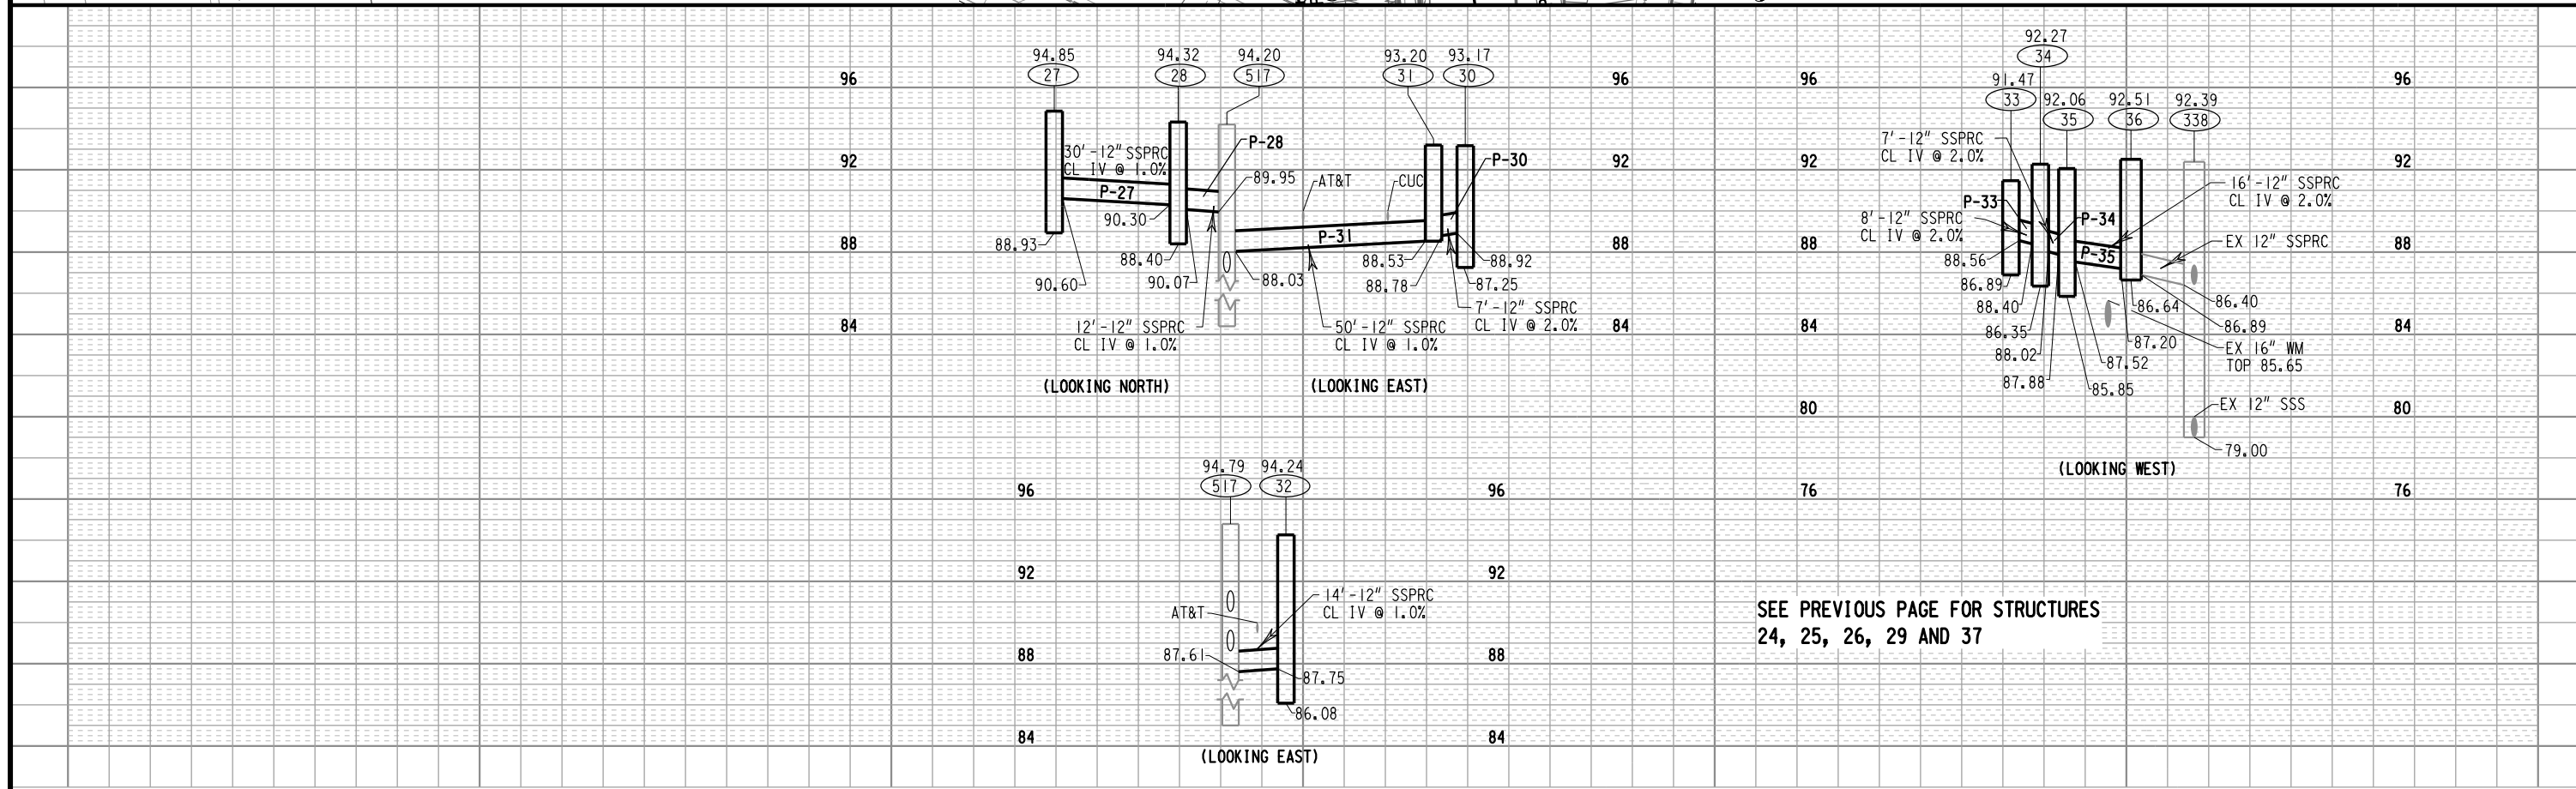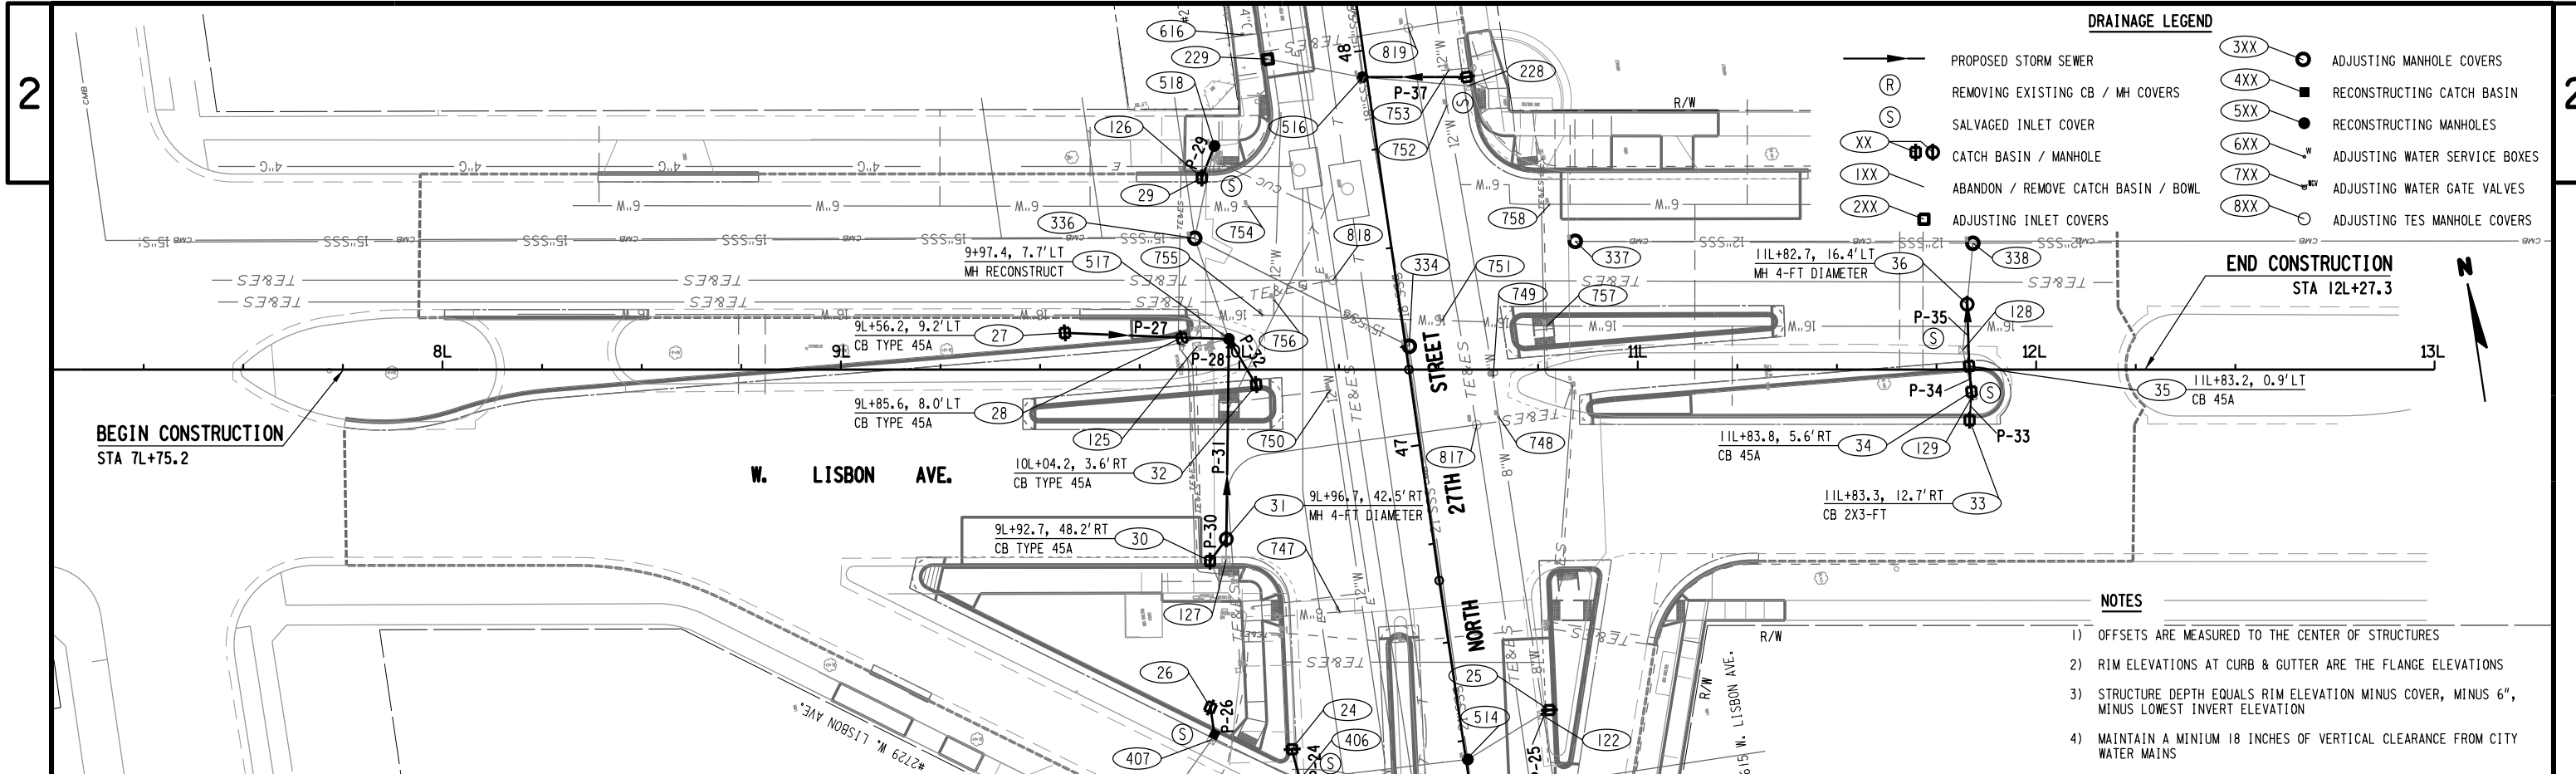

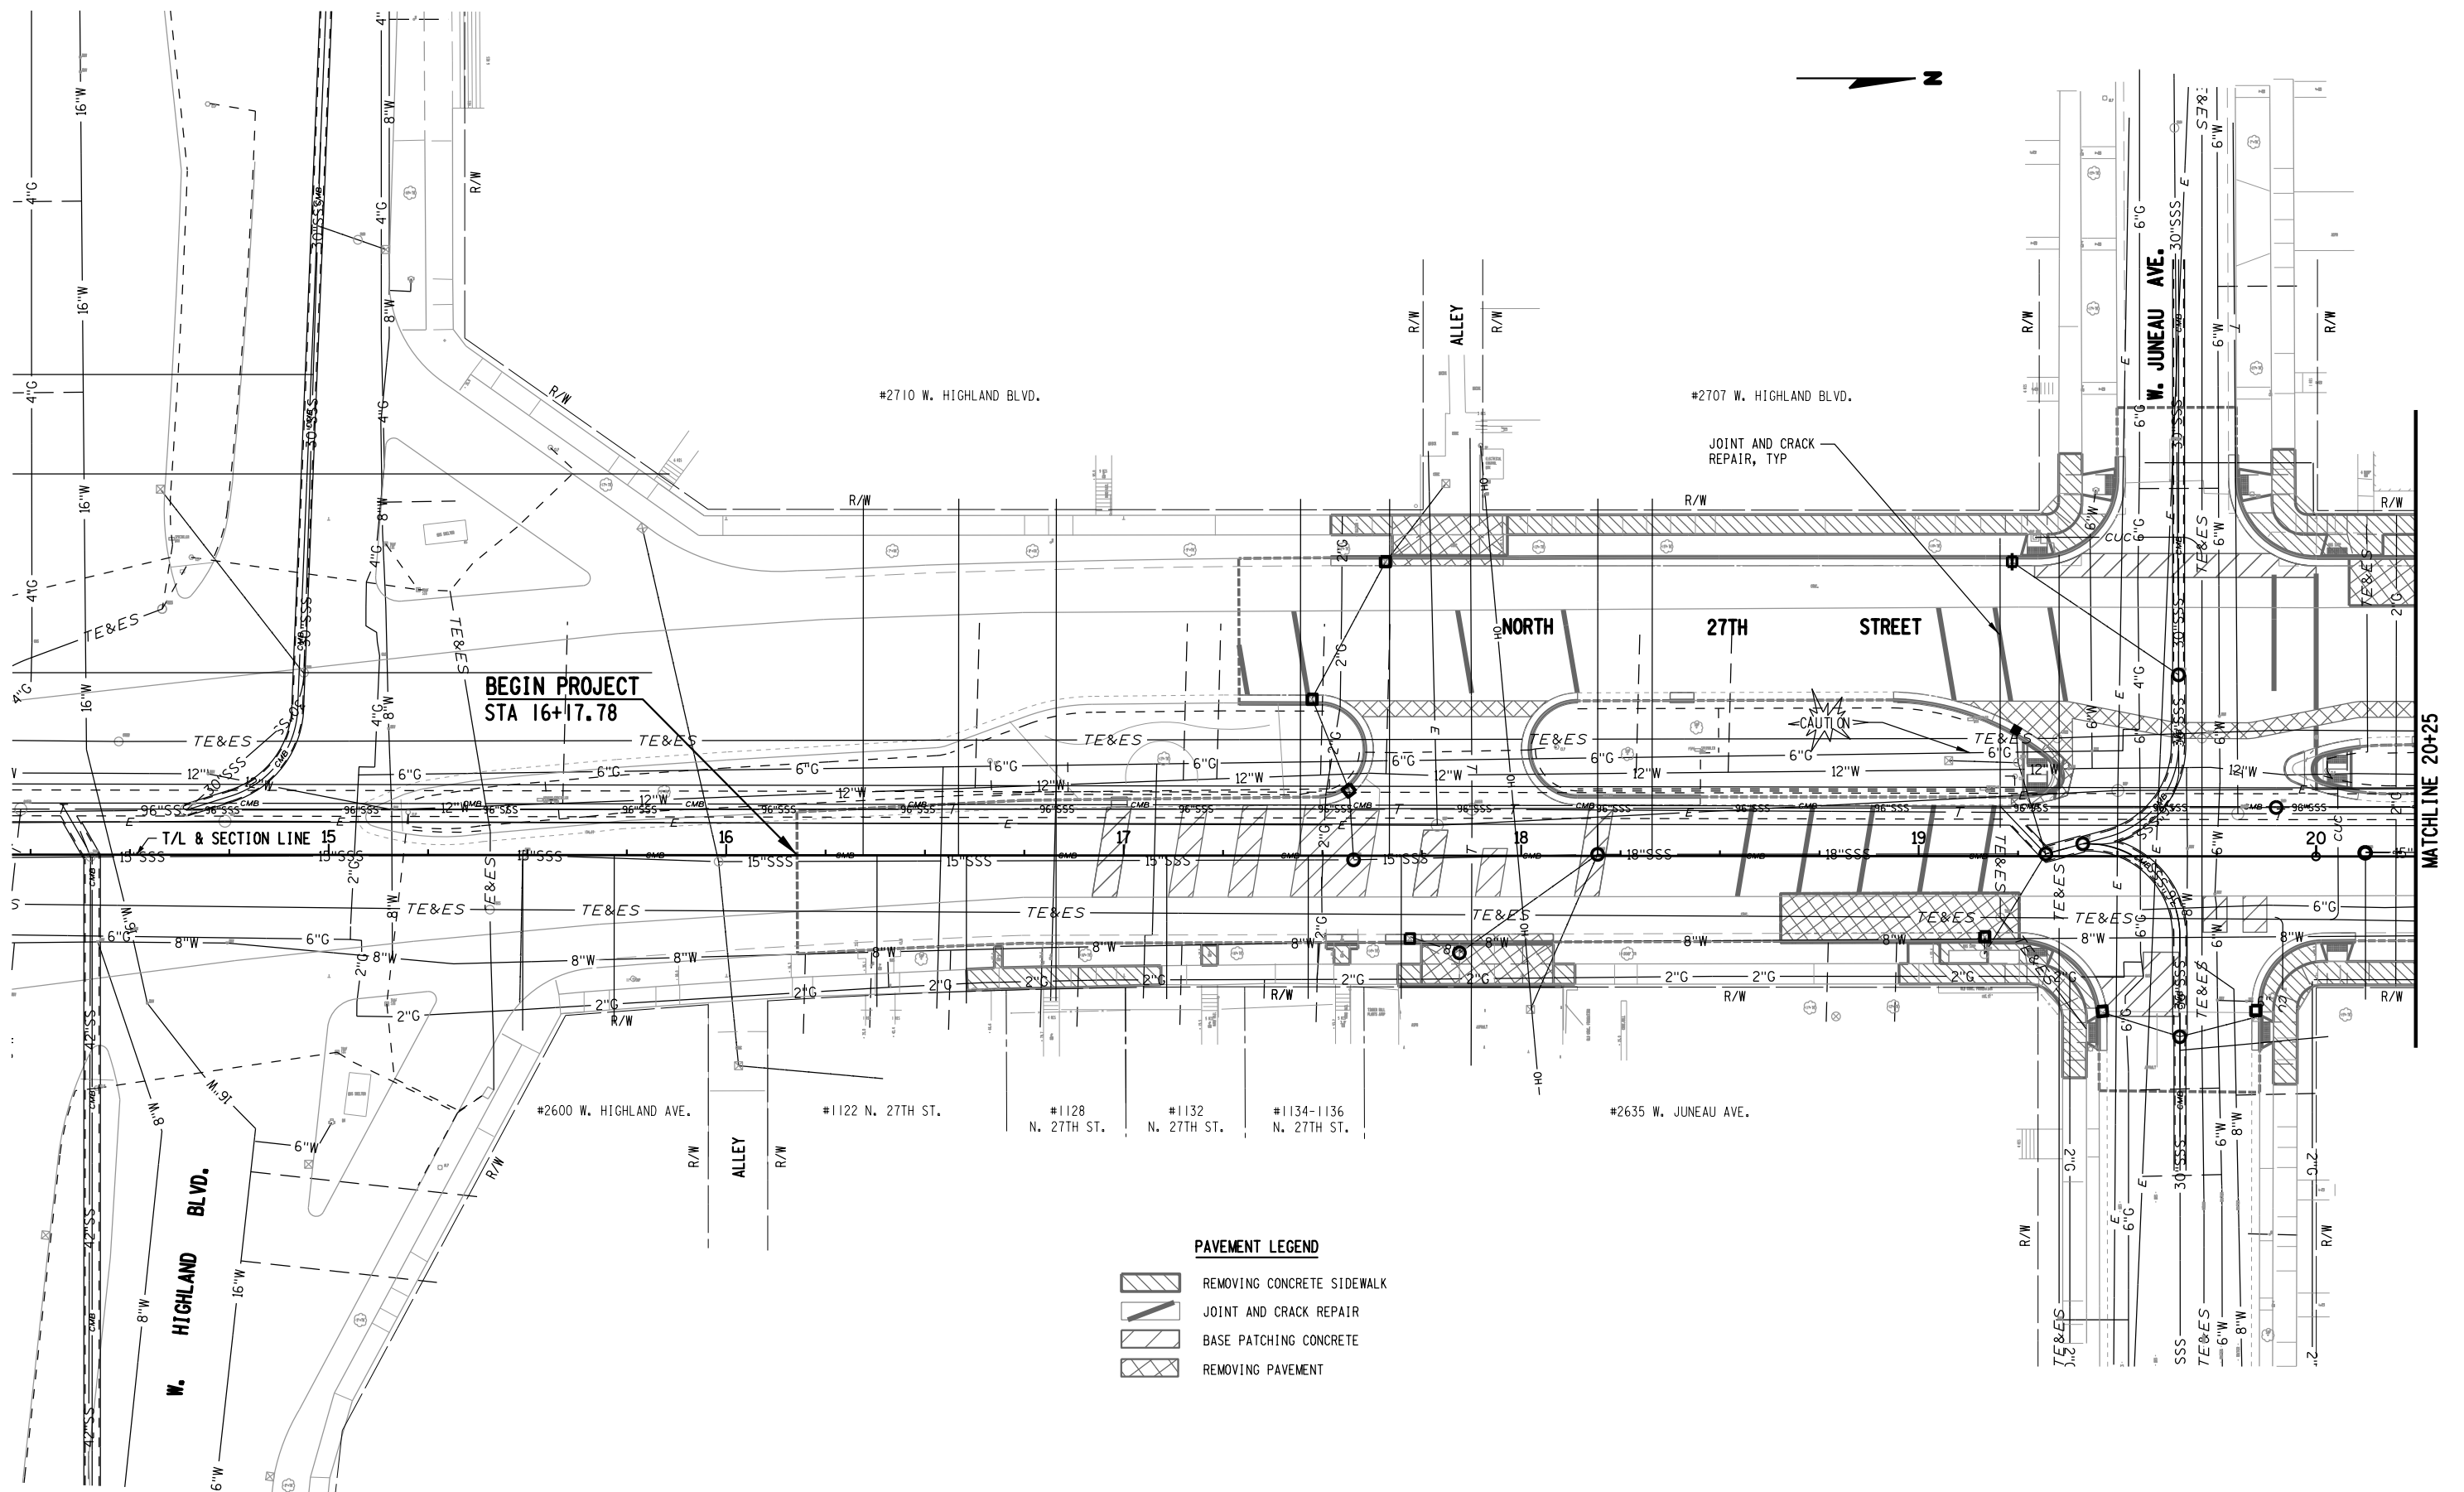

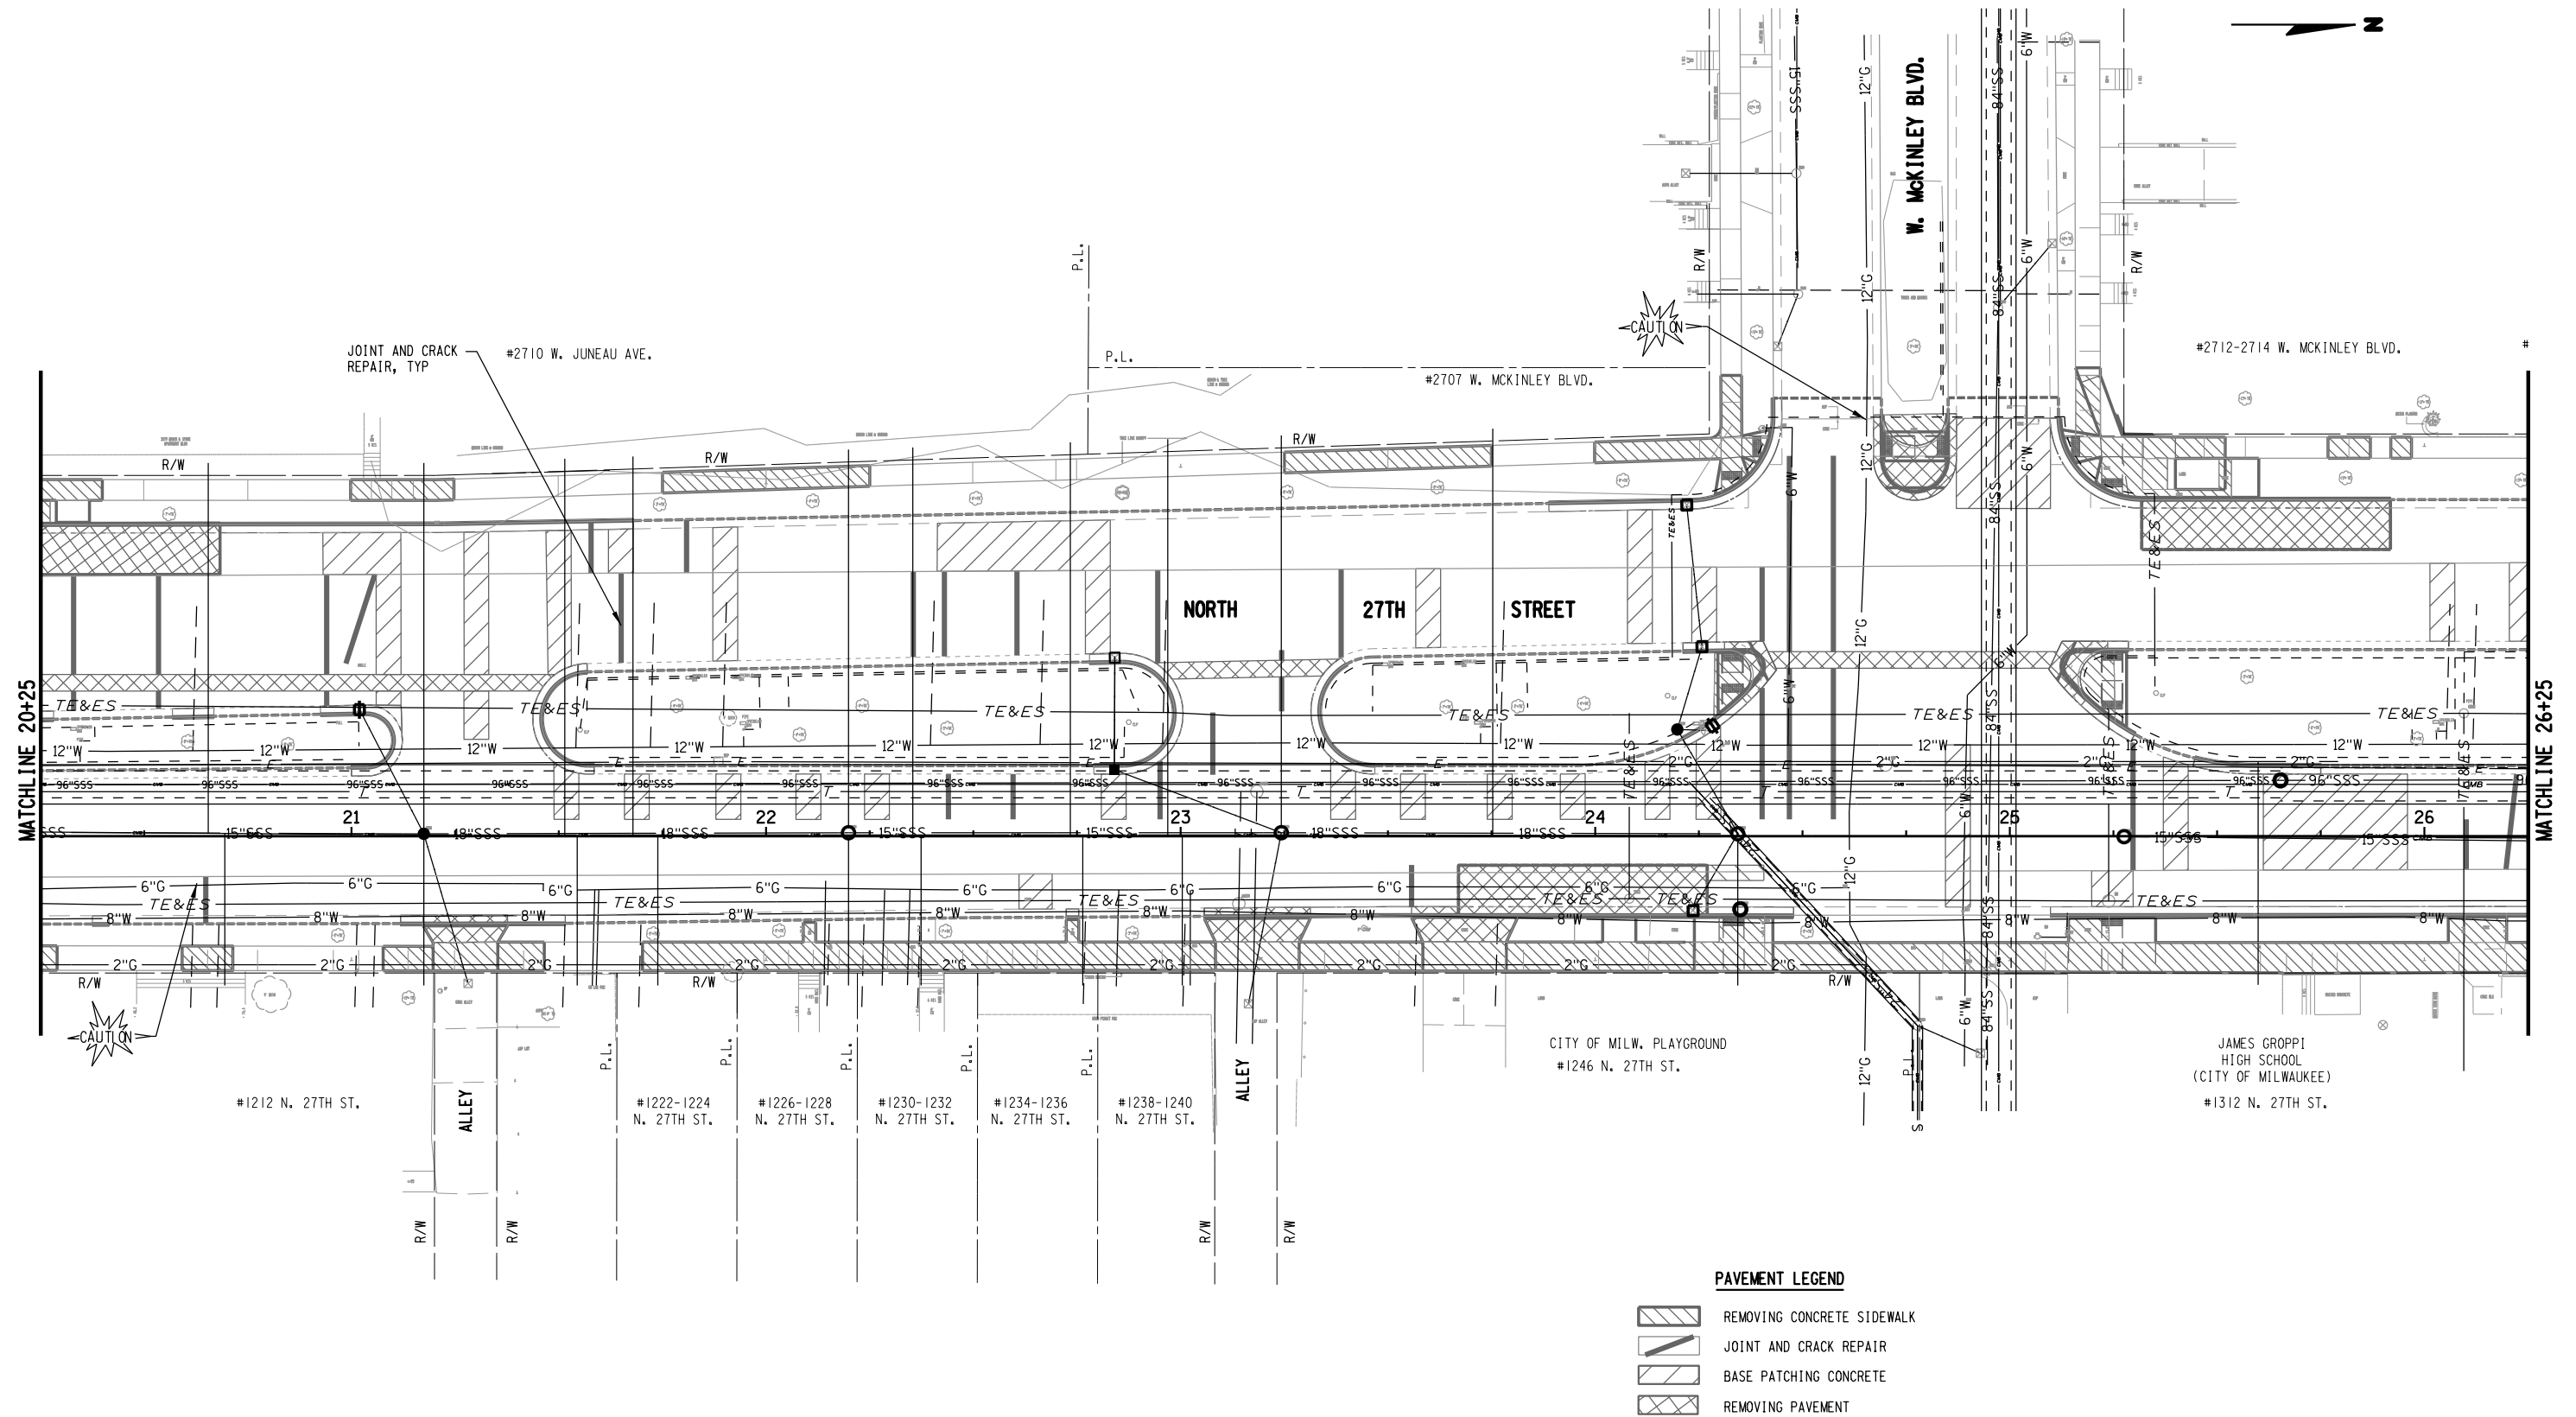

2




PLOT SCALE : 40.000000: 1.000000


2 |



2

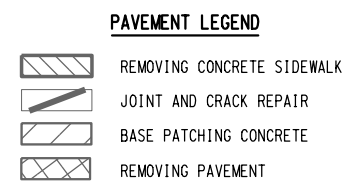

MATCHLINE 44+25

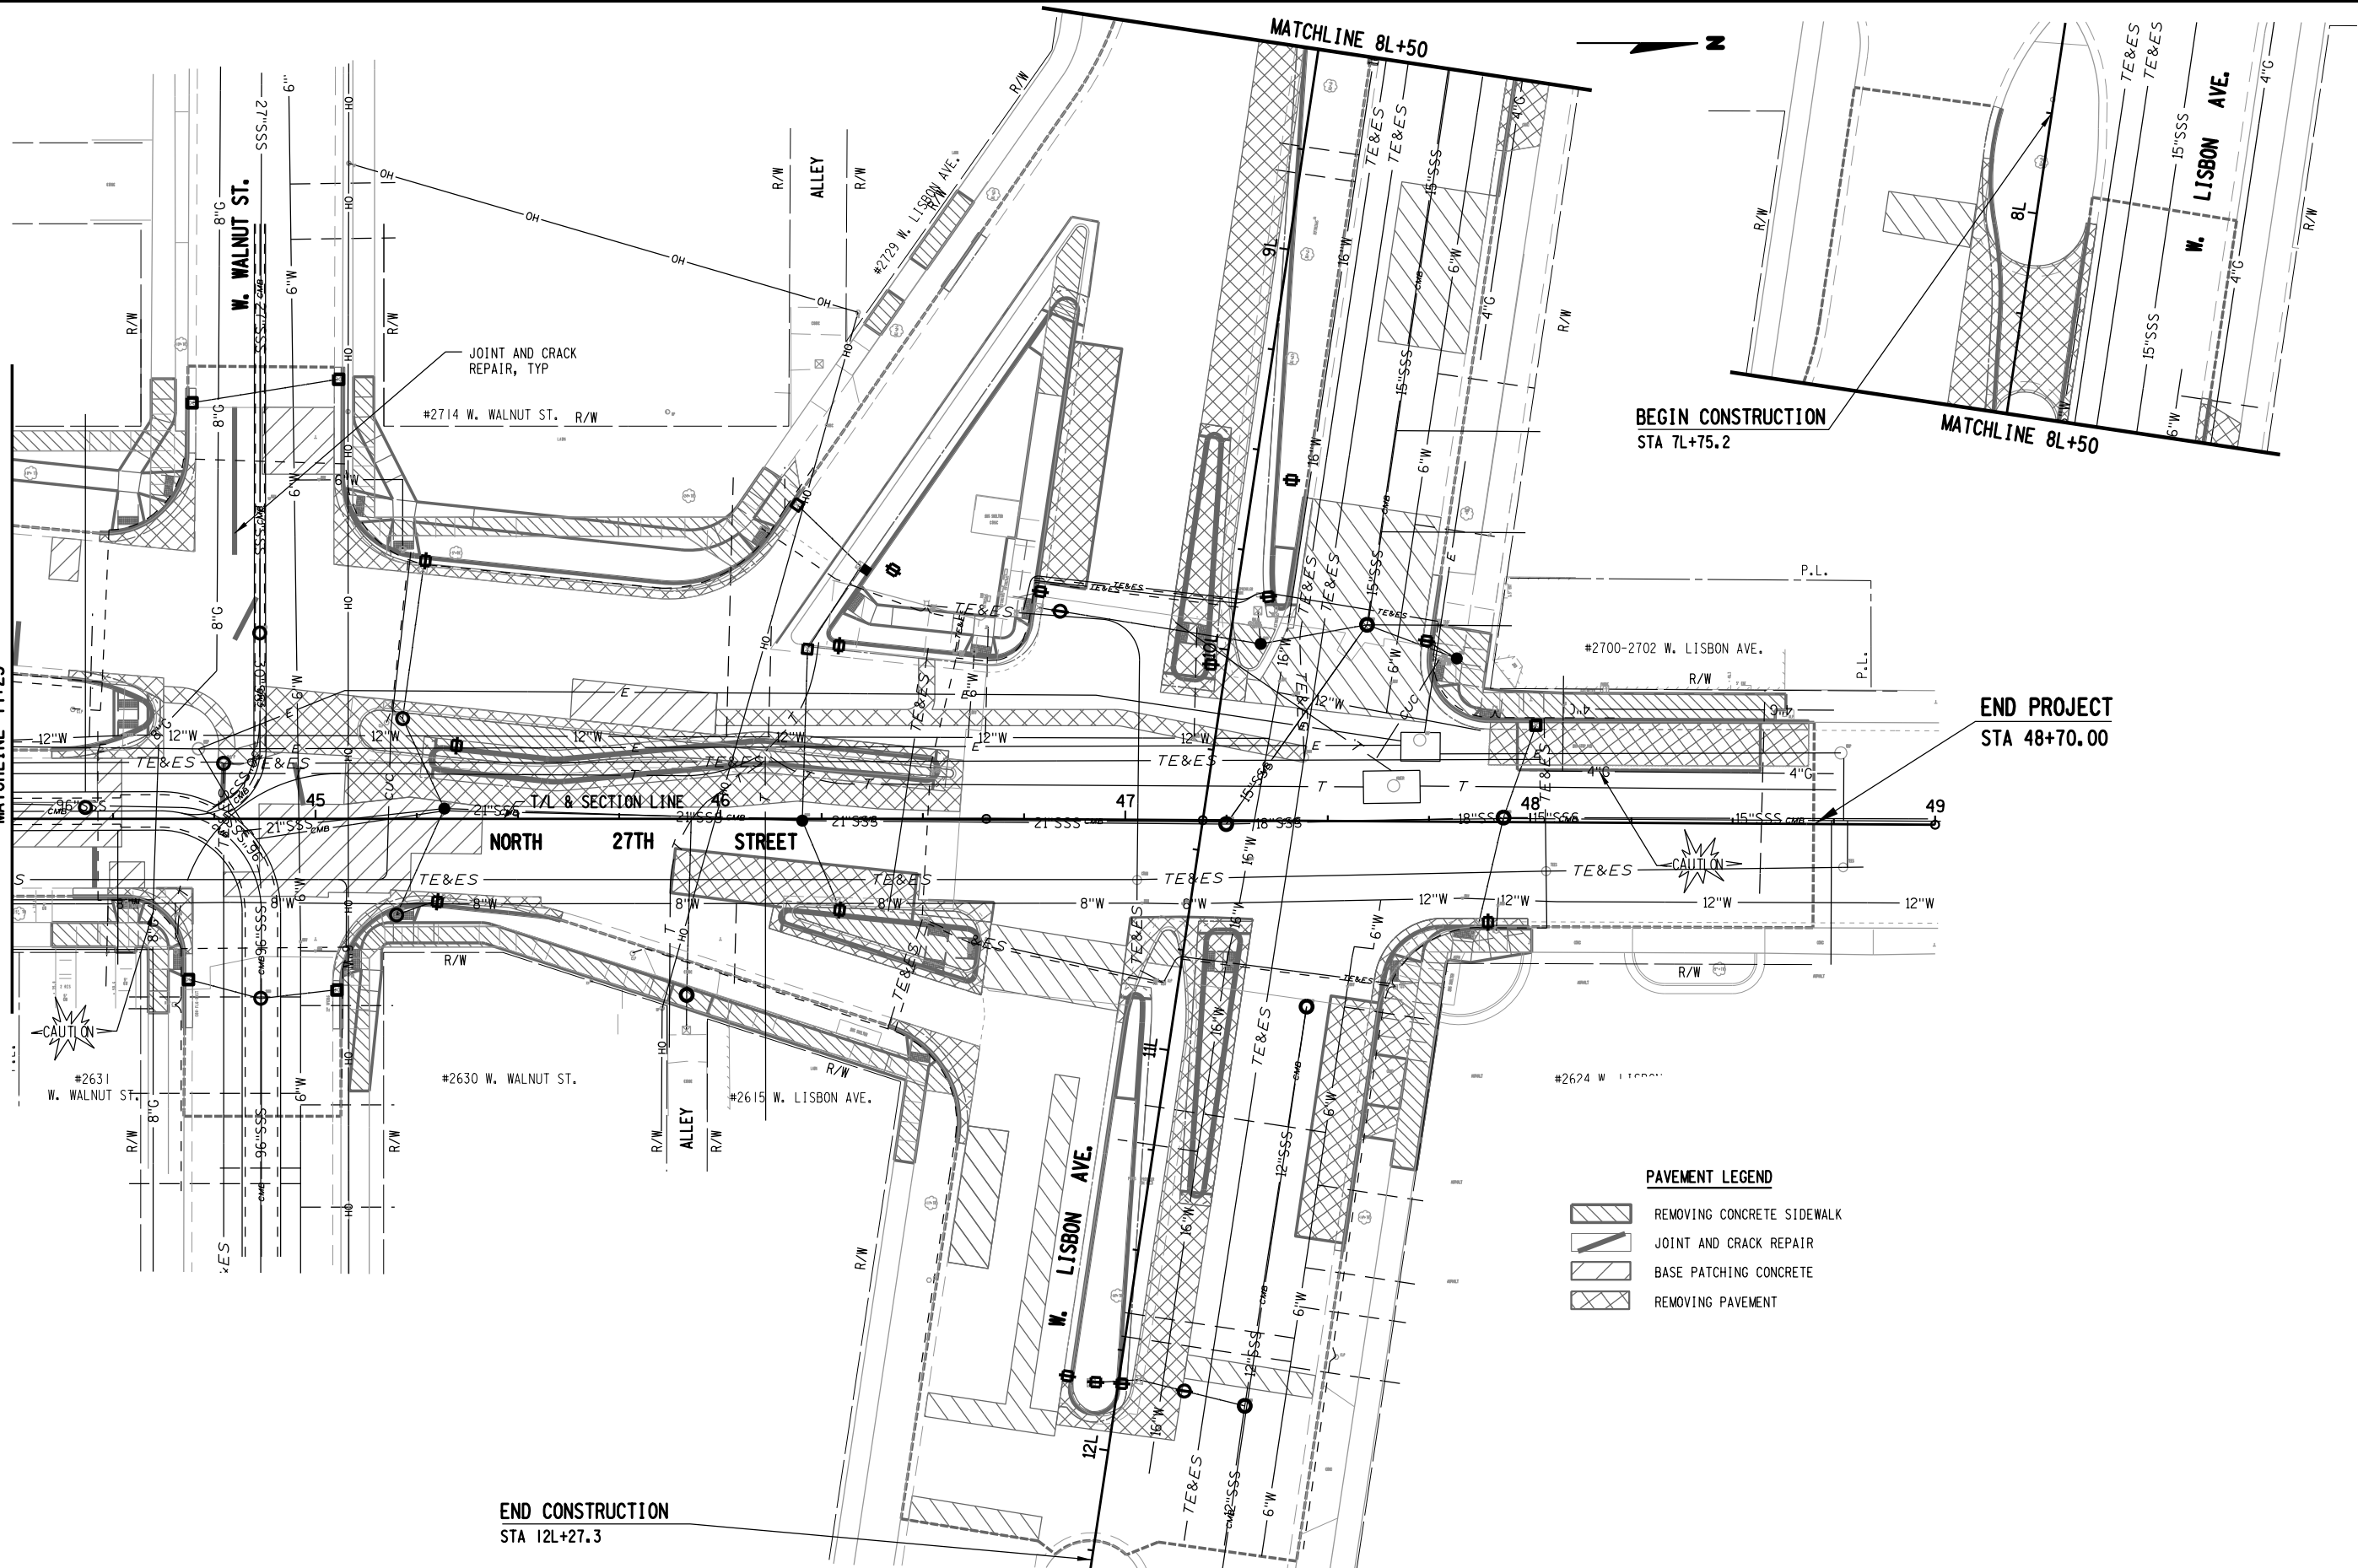

STREET LIGHTING & TRAFFIC GENERAL NOTES:

PRIOR TO CONSTRUCTION, THE LOCATION OF UNDERGROUND UTILITIES SHALL BE DETERMINED IN THE FIELD BY CONTACTING "DIGGERS HOTLINE."

STREET LIGHTING & TRAFFIC SIGNALS SHALL BE INSTALLED IN COMPLIANCE WITH WISCONSIN DEPARTMENT OF TRANSPORTATION STANDARD SPECIFICATIONS SECTION 652 EXCEPT:


THE CONTRACTOR IS RESPONSIBLE FOR ALL COSTS INCLUDING REPAIRS, REPLACEMENT OR RELOCATION ETC. OF STREET LIGHTING OR TRAFFIC SIGNAL FACILITIES IF THE CONTRACTOR DOES ANY DEVIATION FROM THE STREET LIGHTING OR TRAFFIC SIGNAL DESIGN WITHOUT THE STREET LIGHTING ENGINEERS SIGNED PERMISSION.

- 1
- DETAILS OF CONSTRUCTION MATERIALS AND WORKMANSHIP NOT SHOWN ON THIS DRAWING SHALL CONFORM TO THE PERTINENT REQUIREMENTS OF THE CONTRACT.
- 2
- LOCATIONS OF THE PVC CONDUITS WHERE THEY ARE REQUIRED ARE IDENTIFIED IN THE PRINTS. HOWEVER, INSTALLATION MAY REQUIRE INTEGRATION WITH EXISTING FIELD CONDITIONS. APPROPRIATE ADJUSTMENT ON CONDUIT LOCATIONS MAY BE MADE IF THE FIELD CONDITIONS ARE SUCH THAT THE CONDUIT CANNOT BE INSTALLED AT THE SPECIFIED LOCATIONS. ANY RELOCATIONS MUST BE APPROVED BY THE ENGINEER. FIELD MARK EACH CONDUIT LOCATION BY STAMPING AND PAINTING WITH RED PAINT ON TOP AND BACKSIDE OF CURB.
- 3
- TYPICAL CONDUIT INSTALLED UP TO DIRECT BURIED STREET LIGHT POLES IS AS FOLLOWS 3-INCH OR 2.5-INCH (AS NOTED) SCHEDULE 40 RIGID PVC TO STREET LIGHTING METAL HOUSING (PEDESTAL), THE 1.5-INCH SCHEDULE 40 RIGID PVC TO STREET LIGHT POLE CABLE SLOT, AND THE 2-INCH SCHEDULE 40 RIGID PVC TO SIGNAL STANDARD BASE AND RISER FOR TRAFFIC SIGNAL ON STREET LIGHT POLE.
- 4
- DEPTH OF CONDUIT INSTALLED BELOW THE STREETS, HIGHWAYS, ROADS, AND ALLEYS SHALL BE 24-INCHES MINIMUM AND 36-INCHES MAXIMUM. (MEASURED FROM FINISHED FLANGE LINE)
- 5
- CONDUIT INSTALLED BEHIND CURB, AND UNDER DRIVEWAYS SHALL BE INSTALLED AT A DISTANCE OF 6 INCHES AWAY FROM THE BACK OF CURB TO THE CENTER LINE OF CONDUIT, AND 18 INCHES DOWN MEASURED FROM THE TOP OF CURB OR FINISHED GRADE TO THE TOP OF CONDUIT.
- 6
- WHEN THERE IS MORE THAN ONE CONDUIT TO BE INSTALLED, PLACE ALL CONDUITS IN THE SAME TRENCH.
- 7
- ANY EXCEPTION TO THE MINIMUM OR MAXIMUM DEPTH SHALL BE ONLY WITH THE WRITTEN APPROVAL OF THE ENGINEER.
- 8
- THE CONTRACTOR OR HIS SUBCONTRACTOR MUST MAKE SURE THE AREA BEHIND CURB AND/OR TRENCH SHALL BE FREE OF DEBRIS AND OVERPOUR AND SHALL NOT BE BACKFILLED PRIOR TO INSPECTION OF THE CONDUIT.
- 9
- BENDING OF PVC ELECTRICAL CONDUIT SHALL BE ACCOMPLISHED BY USING A BLANKET OR EMERSION TYPE TANK DESIGNED FOR THE PURPOSE OF BENDING PVC ELECTRICAL CONDUIT.
- 10
- ALL CUT ENDS SHALL BE TRIMMED INSIDE AND OUTSIDE TO REMOVE ALL ROUGH EDGES ON ALL CONDUITS. (SEE NEC 352.28 2008 CODE)
- 11
- PRIOR TO CONDUIT ACCEPTANCE, ALL CONDUIT ENDS SHALL BE THOROUGHLY CLEANED AND BE CAPPED IMMEDIATELY AFTER INSTALLATION WITH THE APPROPRIATE CAST PLASTIC CAP WHICH FITS SNUGGLY ON THE CONDUIT, BUT EASILY REMOVED IN THE FUTURE. DUCT TAPE OR ANY OTHER CAPPING METHOD IS NOT ACCEPTABLE.
- 12
- ALL CONDUIT BEING FURNISHED AND INSTALLED SHALL HAVE THE U.L. LABEL FIRMLY ATTACHED.
- 13
- CONDUIT RUNS SHALL BE THE SAME SIZE PIPE FROM ONE END TO THE OTHER (FROM PULL BOX TO PULL BOX OR JUNCTION BOX OR BASE TO BASE, ETC.).
- 14
- PULL ROPE (3/8-INCH NYLON) SHALL BE INSTALLED IN ALL NEW CONDUIT.
- 15
- ALL CONDUIT RUNS SHALL BE STRAIGHT (WITHOUT BENDS) FROM PULL BOX TO PULL BOX, PULL BOX TO BASE AND BASE TO BASE AS SHOWN ON THE PLANS UNLESS OTHERWISE APPROVED BY THE STREET LIGHTING ENGINEER.
- 16
- WHEN ENDS OF CONDUIT DO NOT CONNECT TO A VAULT AND WILL END UP UNDER CONCRETE WALK. THE CONTRACTOR IS REQUIRED TO LEAVE A 24" X 24" BOX FORM CENTERED OVER THE END OF CONDUIT AND FILL THE BOXFORM WITH CRUSHED GRAVEL. (PER WISDOT SPEC 209.2.1(I) GRANULAR BACKFILL)
- 17
- ALL PIPE CROSSINGS AND VAULTS SHALL BE AT LEAST SIX (6) FEET AWAY FROM FIRE HYDRANTS, UNLESS NOTED OTHERWISE, OR APPROVED BY THE STREET LIGHTING ENGINEER.
- 18
- ALL POLES AND TRAFFIC STANDARDS IN CONCRETE ARE REQUIRED TO HAVE A 30"X30" BOX SHAPED JOINT PLACED AROUND THEM USING AN EXPANSION JOINT FILLER. UNLESS NOTED OTHERWISE (SEE DETAIL 122)
- 19
- TYPICAL RECTANGULAR VAULTS SHOULD BE INSTALLED AS SHOWN ON PLANS, BUT WHEN IT IS NOT POSSIBLE, A 5 FT. TO 6 FT. OFFSET FROM STREET LIGHT POLES, SIGNAL STANDARDS AND FIRE HYDRANTS SHOULD BE USED, OTHERWISE APPROVED BY THE STREET LIGHTING ENGINEER.


TRAFFIC & STREET LIGHTING GENERAL NOTES:

- 20
- COORDINATE NEW CONDUIT CONNECTIONS WITH EXISTING CONDUIT, DUCT PACKAGES, AND VAULTS/ MANHOLES WITH CITY OF MILWAUKEE STREET LIGHTING. THE CITY REQUIRES THREE WORKING DAYS ADVANCED NOTICE. CONTACT ELECTRICAL SUPERVISOR STREET LIGHTING - DENNIS MILLER (OFFICE) 414-286-5942 (CELL) 414-708-4251 OR DISPATCHER @ 414-286-5944 TRAFFIC SIGNALS - AL NICHOLS (OFFICE) 414-286-3687 (CELL) 414-708-5148 OR DISPATCHER @ 414-286-3687
- 21
- IMMEDIATELY AFTER THE CONTRACTOR HAS COMPLETED ALL THE ELECTRICAL VAULT, CONDUIT AND CONDUIT CONNECTIONS, AND JUST BEFORE ELECTRICAL WORK IS COVERED UP WITH CONCRETE, SOIL, OR ETC. THE CONTRACTOR IS REQUIRED TO CONTACT THE CITY OF MILWAUKEE ELECTRICAL SHOP SUPERVISORS FOR FINAL INSPECTION AND APPROVAL OF ALL WORK. STREET LIGHTING - DENNIS MILLER (OFFICE) 414-286-5942 (CELL) 414-708-4251 STREET LIGHTING - GEORGE BERDINE (OFFICE) 414-286-5943 (CELL) 414-708-4245 STREET LIGHTING - THOMAS HUGHES (OFFICE) 414-286-3457 (CELL) 414-708-3175 STREET LIGHTING - DISPATCHER @ 414-286-5944 TRAFFIC SIGNALS - AL NICHOLS (OFFICE) 414-286-5941 (CELL) 414-708-5148 TRAFFIC SIGNALS - DISPATCHER @ 414-286-3687
- 22
- CONDUIT WILL ONLY BE INSTALLED AFTER THE CURB IS POURED, UNLESS APPROVED BY BOTH THE ENGINEER & STREET LIGHTING SHOP SUPERVISOR.


LEGEND

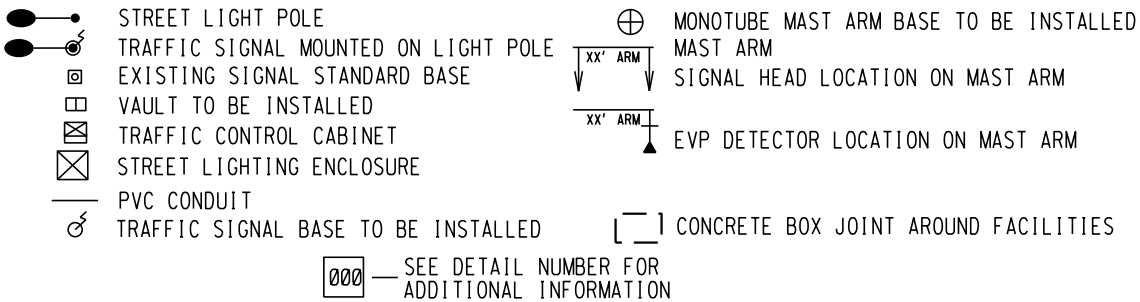

UTILITY LINE CODE

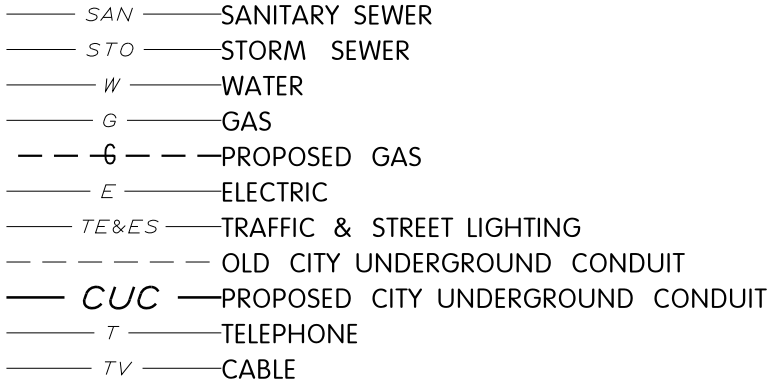

NOTE: 1.) KEEP AREA BEHIND CURB FREE OF DEBRIS AND CONCRETE OVERPOUR.
2.) CONDUIT TO BE PLACED 6 INCHES ON CENTER DIRECTLY BEHIND CURB, UNLESS NOTED OR APPROVED BY ENGINEER.

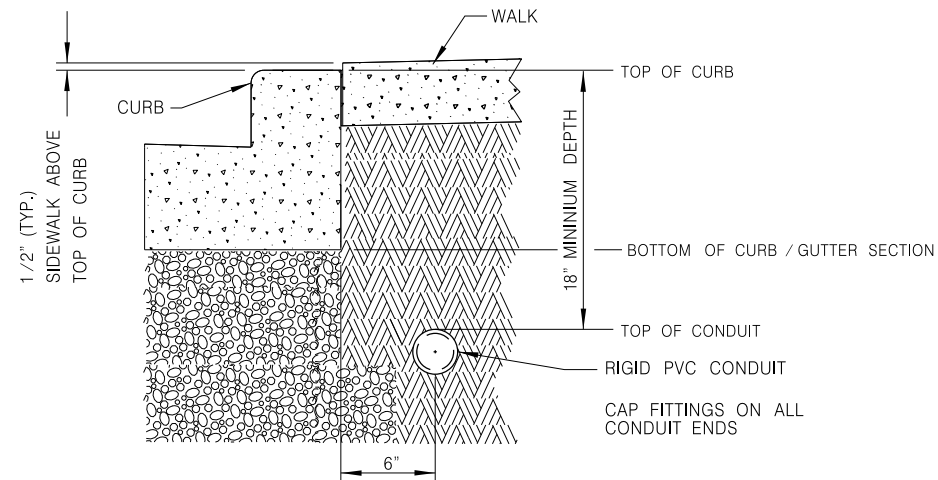


100 DETAIL "A"
TYPICAL CONDUIT INSTALLATION
BEHIND CURB NOT TO SCALE

ANY DEVIATIONS FROM DETAIL WILL REQUIRE PERMISSION FROM STREET LIGHTING FORCES.
CONTACT DISPATCHER AT (414) 286-5944 FOR THE APPROPRIATE SHOP SUPERVISOR.

NOTE: 1.) KEEP AREA BEHIND CURB FREE OF DEBRIS AND CONCRETE OVERPOUR.


DETAIL "B"

CONDUIT TO BE PLACED 6" ON CENTER DIRECTLY BEHIND CURB,
UNLESS NOTED OR APPROVED BY ENGINEER.

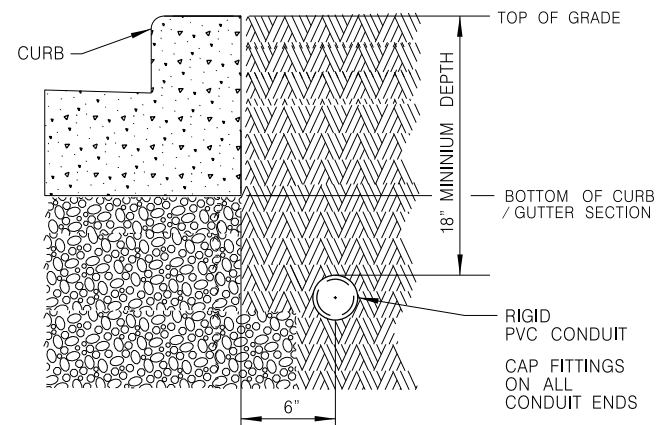


DETAIL "C"

OTHER UTILITIES BEHIND CURB
EXAMPLE: SPRINKLER SYSTEM

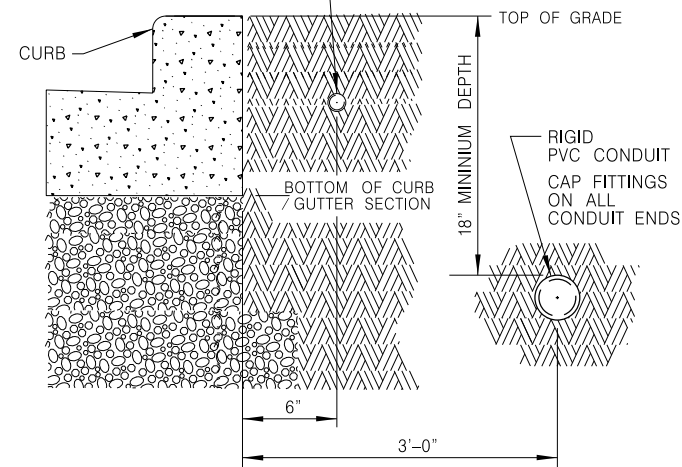


100 DETAIL "B" & "C"
TYPICAL CONDUIT INSTALLATION
BEHIND CURB NOT TO SCALE

ANY DEVIATIONS FROM DETAIL WILL REQUIRE PERMISSION FROM STREET LIGHTING FORCES.
CONTACT DISPATCHER AT (414) 286-5944 FOR THE APPROPRIATE SHOP SUPERVISOR.

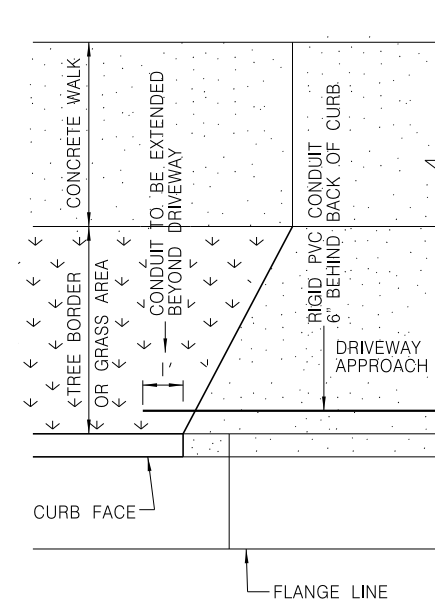


TYPICAL PLAN VIEW FOR
FLARED DRIVEWAY

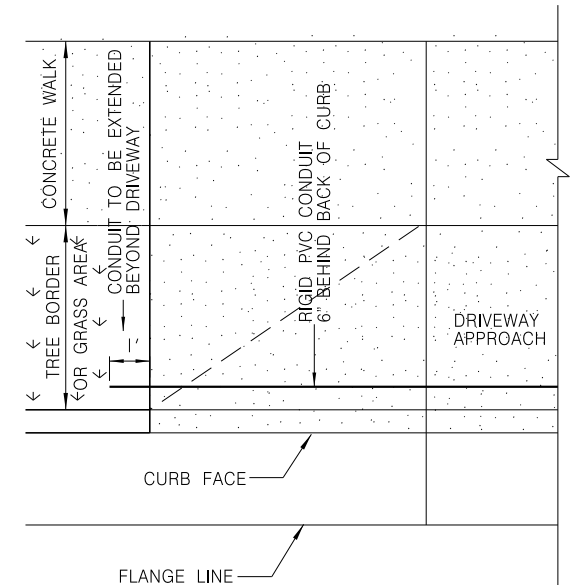

TYPICAL PLAN VIEW FOR
DEPRESSED DRIVEWAY


NOTE: 1.) KEEP AREA BEHIND CURB FREE OF DEBRIS AND CONCRETE OVERPOUR.
2.) CONDUIT TO BE PLACED 6 INCHES ON CENTER DIRECTLY BEHIND CURB, UNLESS NOTED OR APPROVED BY ENGINEER.

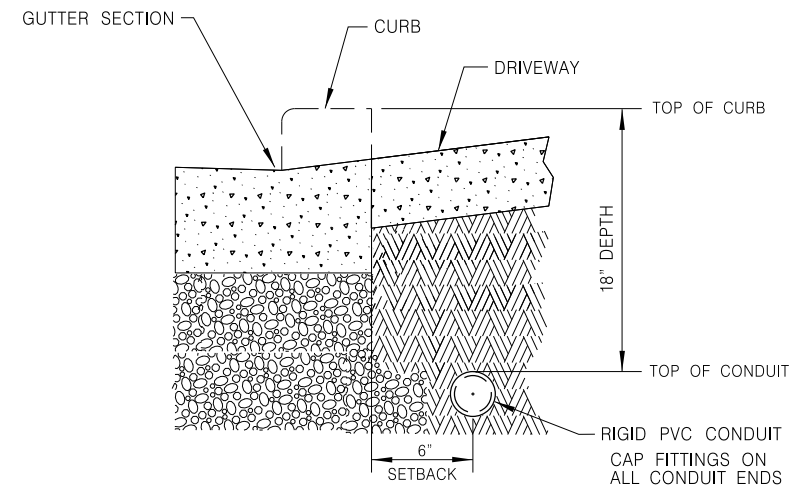

101 DETAIL
TYPICAL CONDUIT INSTALLATION
UNDER DRIVEWAYS OR PEDESTRIAN RAMPS NOT TO SCALE

ANY DEVIATIONS FROM DETAIL WILL REQUIRE PERMISSION FROM STREET LIGHTING FORCES.
CONTACT DISPATCHER AT (414) 286-5944 FOR THE APPROPRIATE SHOP SUPERVISOR.

SHEET 2 OF 12

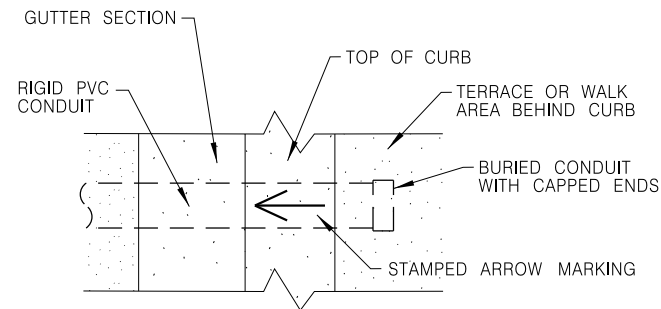


TOP VIEW OF CURB STAMPING

NOT TO SCALE


NOTE:

ARROW MARK SHALL BE INSCRIBED IN PAVEMENT SURFACE 1/4-INCH TO 3/8-INCH DEEP AT EACH LOCATION WHERE CONDUITS ARE PLACED UNDER THE PAVEMENT.

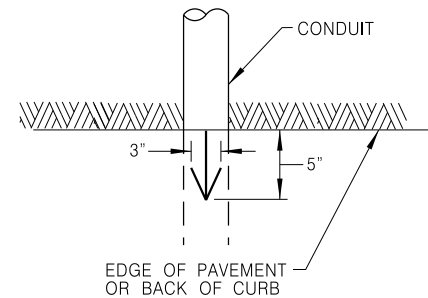

ARROW MARK

NOT TO SCALE

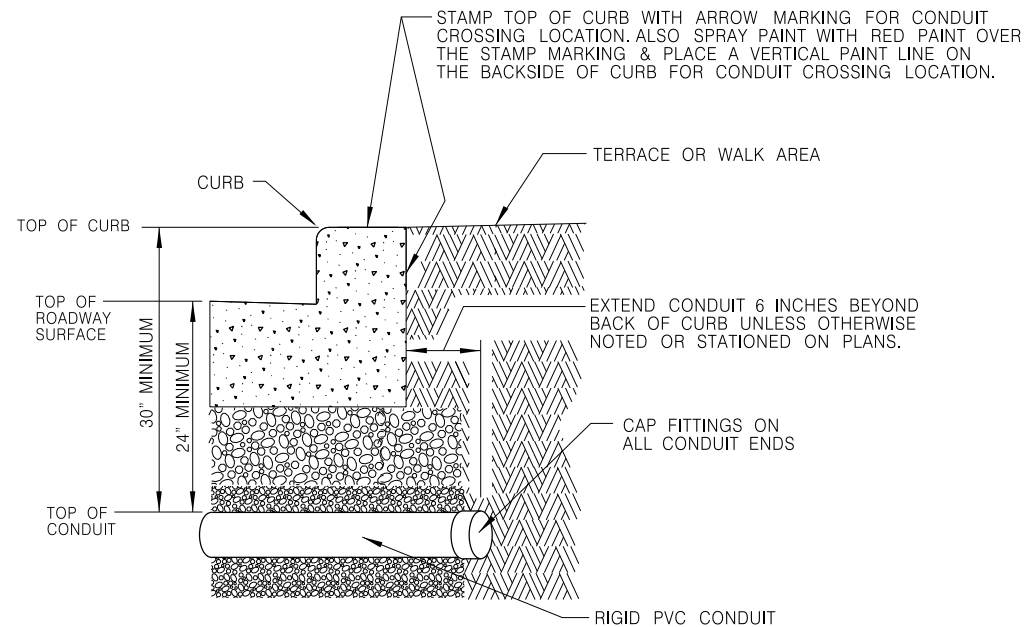


102

DETAIL VERSION #1

TYPICAL CONDUIT INSTALLATION
FOR CROSSING ROADWAYS

NOT TO SCALE

ANY DEVIATIONS FROM DETAIL WILL REQUIRE PERMISSION FROM STREET LIGHTING FORCES.
CONTACT DISPATCHER AT (414) 286-5944 FOR THE APPROPRIATE SHOP SUPERVISOR.

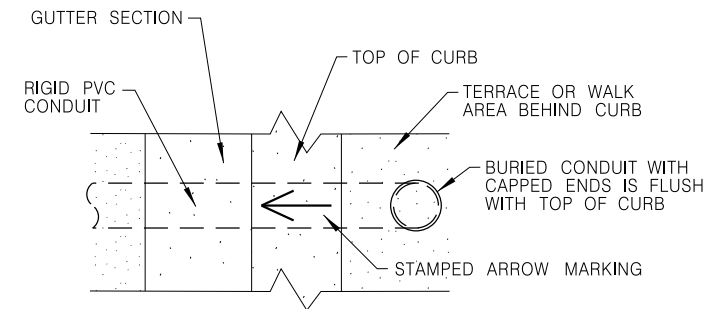


TOP VIEW OF CURB STAMPING

NOT TO SCALE


NOTE:

ARROW MARK SHALL BE INSCRIBED IN PAVEMENT SURFACE 1/4-INCH TO 3/8-INCH DEEP AT EACH LOCATION WHERE CONDUITS ARE PLACED UNDER THE PAVEMENT.

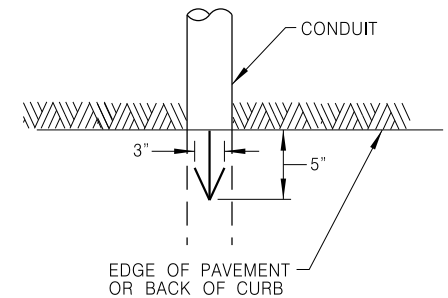

ARROW MARK

NOT TO SCALE

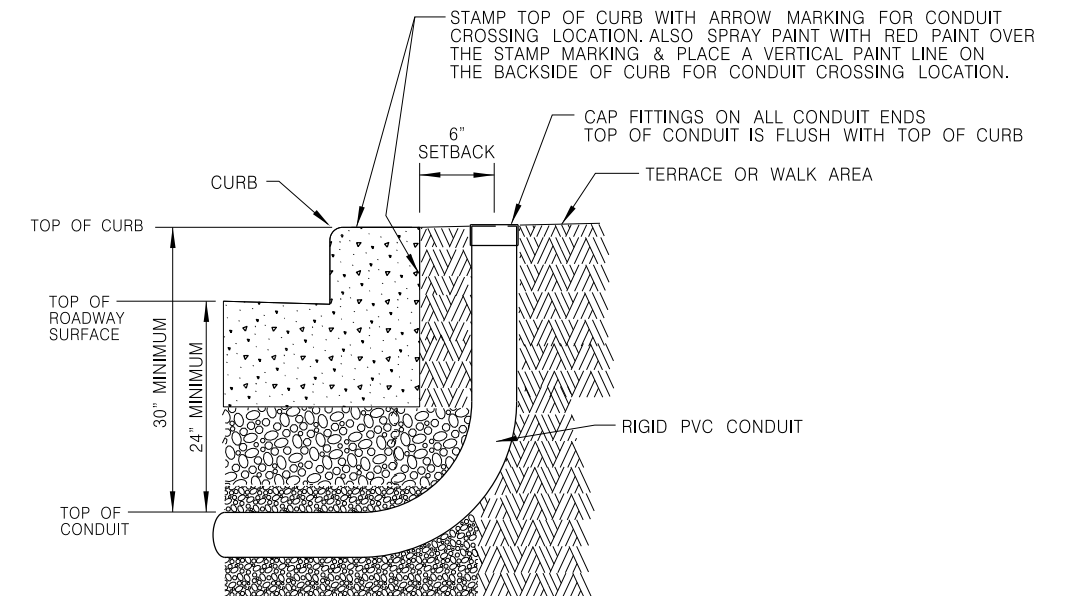

102


DETAIL VERSION #2

TYPICAL CONDUIT INSTALLATION
FOR CROSSING ROADWAYS

NOT TO SCALE

ANY DEVIATIONS FROM DETAIL WILL REQUIRE PERMISSION FROM STREET LIGHTING FORCES.
CONTACT DISPATCHER AT (414) 286-5944 FOR THE APPROPRIATE SHOP SUPERVISOR.

SHEET 3 OF 12

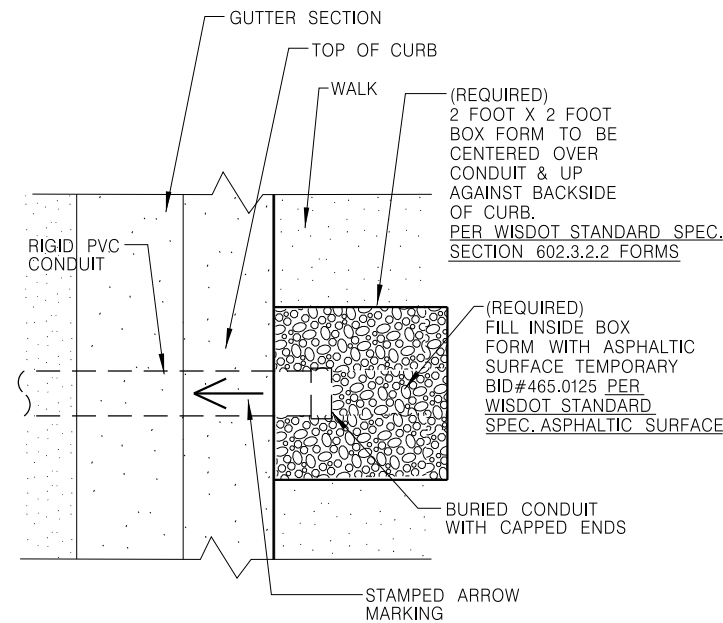


TOP VIEW OF CURB STAMPING

NOT TO SCALE

NOTE:

ARROW MARK SHALL BE INSCRIBED IN PAVEMENT SURFACE 1/4-INCH TO 3/8-INCH DEEP AT EACH LOCATION WHERE CONDUITS ARE PLACED UNDER THE PAVEMENT.

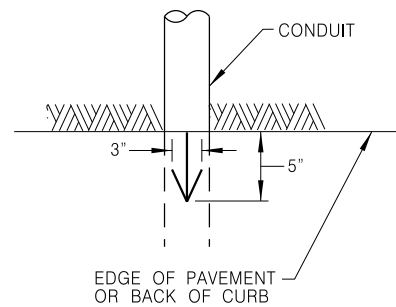


ARROW MARK

NOT TO SCALE

THE CONTRACTOR IS REQUIRED TO FORM OUT A OPENING IN THE CONCRETE WALK BEFORE POURING THE CONCRETE WALK AROUND TRAFFIC AND STREET LIGHTING FACILITIES. (AS SHOWN IN DETAIL)

THE CONTRACTOR IS REQUIRED TO FILL IN THE FORMED OUT AREA OPENING IN THE CONCRETE WALK WITH AN ASPHALTIC SURFACE (TEMPORARY), AFTER POURING THE CONCRETE WALK AROUND TRAFFIC AND STREET LIGHTING FACILITIES. (AS SHOWN IN DETAIL)

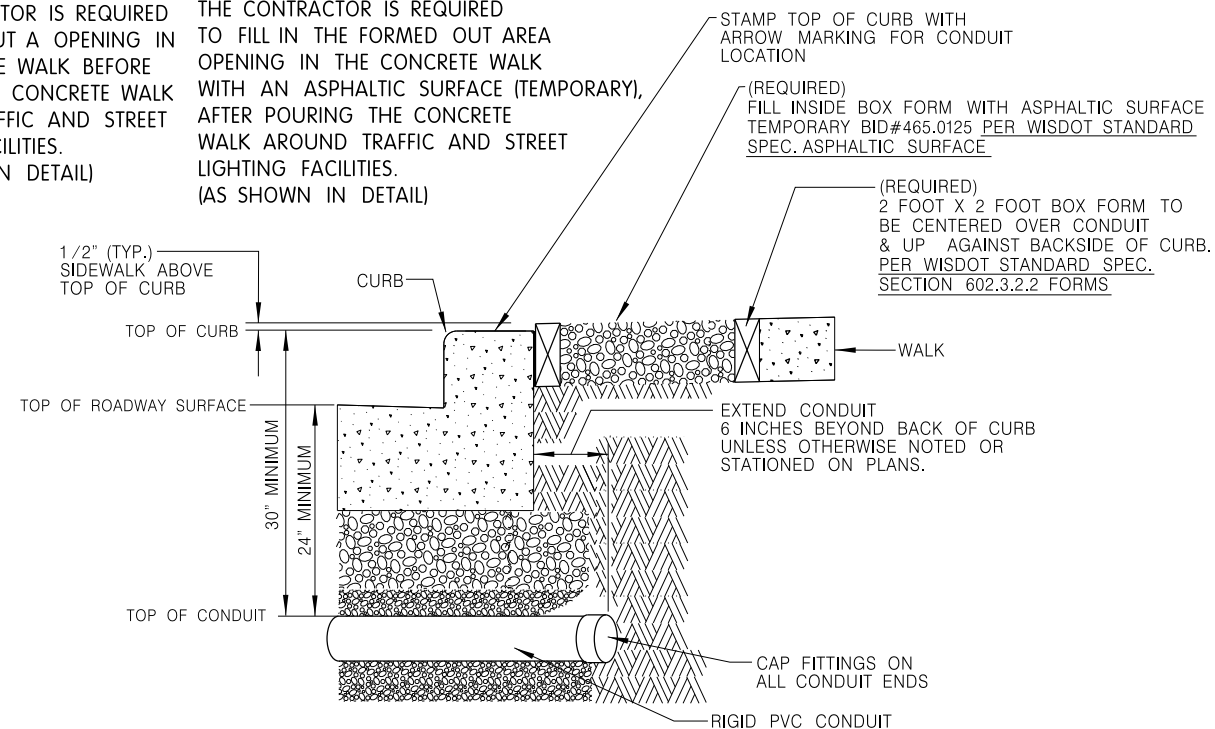


103

DETAIL VERSION #1

TYPICAL CONDUIT INSTALLATION
FOR CROSSING ROADWAYS
FROM FULL WALK AREAS

NOT TO SCALE

ANY DEVIATIONS FROM DETAIL WILL REQUIRE PERMISSION FROM STREET LIGHTING FORCES.
CONTACT DISPATCHER AT (414) 286-5944 FOR THE APPROPRIATE SHOP SUPERVISOR.

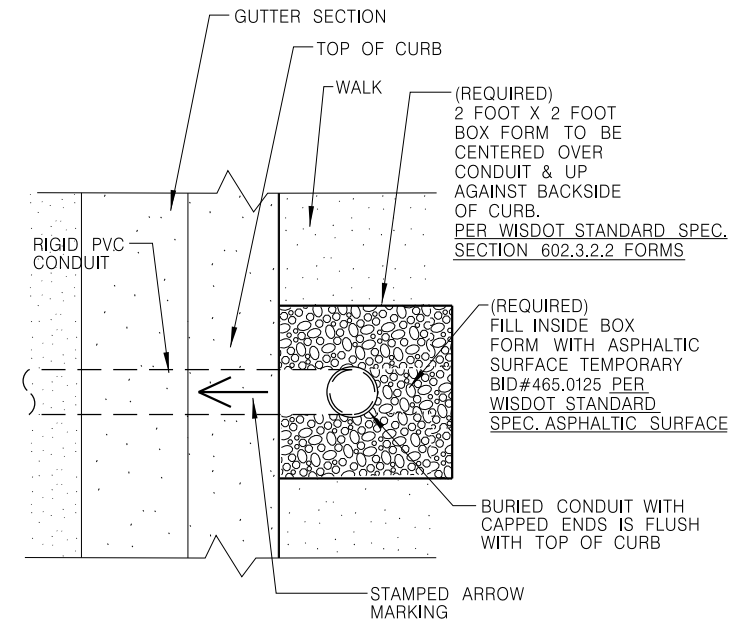


TOP VIEW OF CURB STAMPING

NOT TO SCALE

NOTE:

ARROW MARK SHALL BE INSCRIBED IN PAVEMENT SURFACE 1/4-INCH TO 3/8-INCH DEEP AT EACH LOCATION WHERE CONDUITS ARE PLACED UNDER THE PAVEMENT.

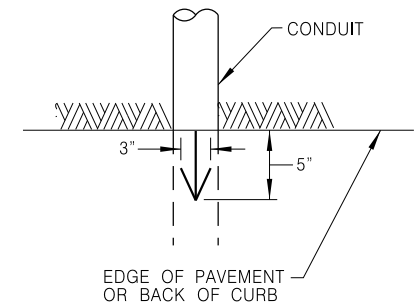


ARROW MARK

NOT TO SCALE

THE CONTRACTOR IS REQUIRED TO FORM OUT A OPENING IN THE CONCRETE WALK BEFORE POURING THE CONCRETE WALK AROUND TRAFFIC AND STREET LIGHTING FACILITIES. (AS SHOWN IN DETAIL)

THE CONTRACTOR IS REQUIRED TO FILL IN THE FORMED OUT AREA OPENING IN THE CONCRETE WALK WITH CRUSHED GRAVEL, AFTER POURING THE CONCRETE WALK AROUND TRAFFIC AND STREET LIGHTING FACILITIES. (AS SHOWN IN DETAIL)

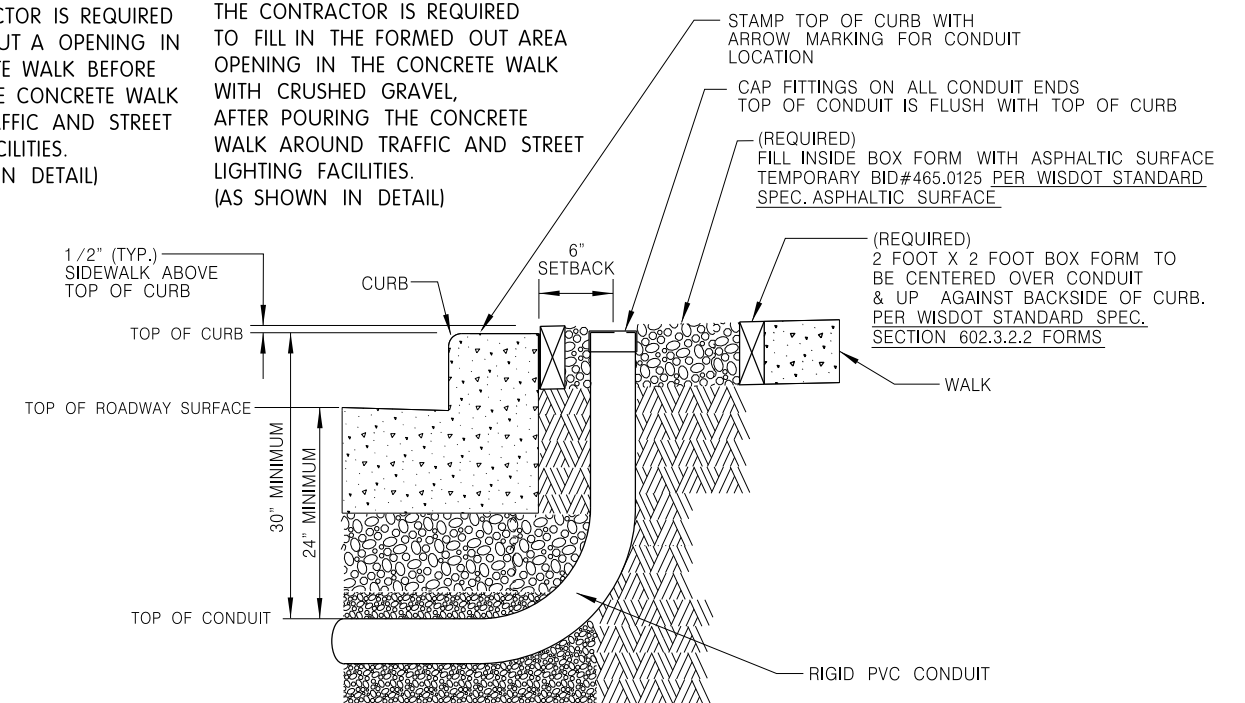

103

DETAIL VERSION #2



TYPICAL CONDUIT INSTALLATION
FOR CROSSING ROADWAYS
FROM FULL WALK AREAS

NOT TO SCALE

ANY DEVIATIONS FROM DETAIL WILL REQUIRE PERMISSION FROM STREET LIGHTING FORCES.
CONTACT DISPATCHER AT (414) 286-5944 FOR THE APPROPRIATE SHOP SUPERVISOR.

SHEET 4 OF 12

NOTE: CAP FITTINGS ON
CONDUIT ENDS

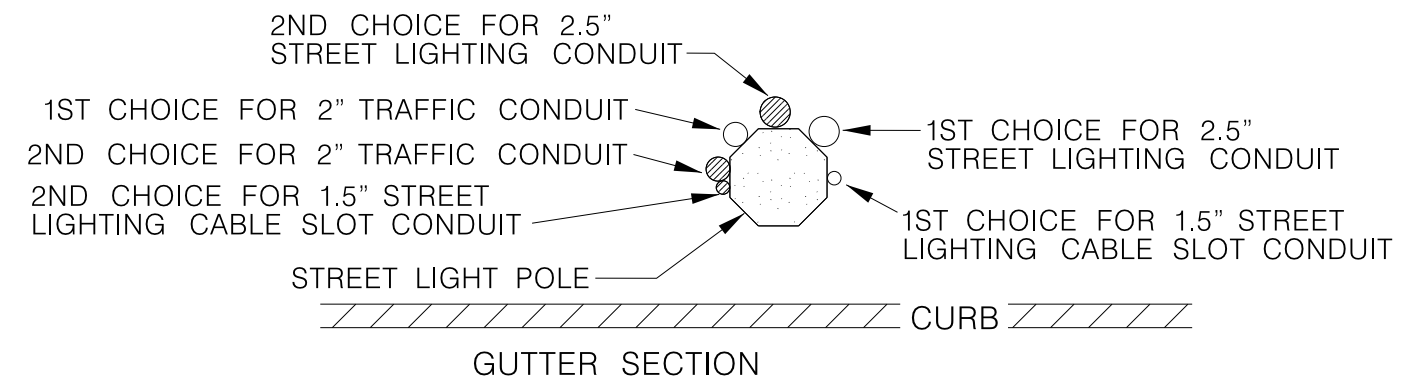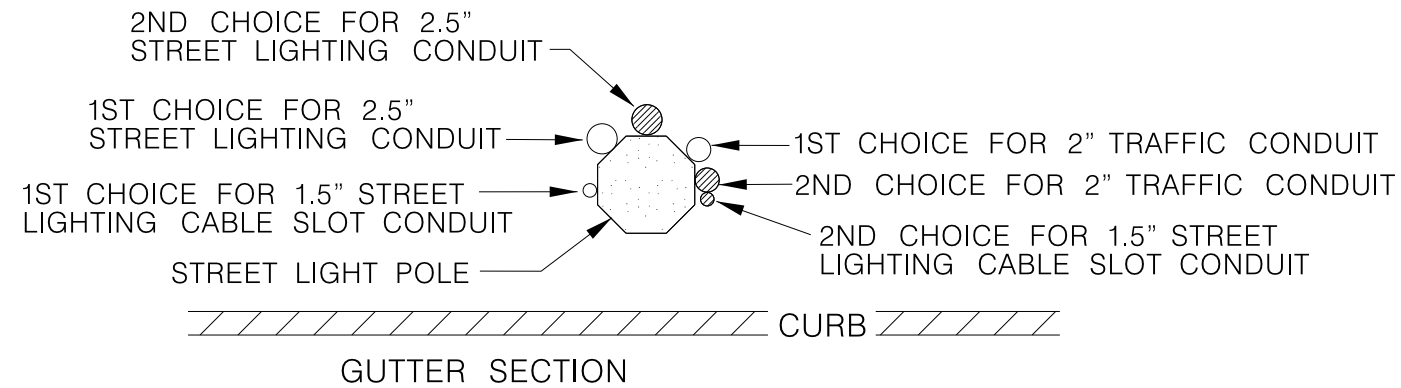

104

DETAIL


TYPICAL TRAFFIC SIGNAL RISER AND
STREET LIGHTING CONDUIT LOCATIONS
ON LIGHT POLES DEPENDING ON DIRECTION OF
TRAFFIC AT CURB

NOT TO SCALE

ANY DEVIATIONS FROM DETAIL WILL REQUIRE PERMISSION FROM TRAFFIC / STREET LIGHTING FORCES.
CONTACT DISPATCHER AT (414) 286-5944 FOR THE APPROPRIATE SHOP SUPERVISOR.

THE CONTRACTOR IS REQUIRED TO FORM OUT A OPENING IN THE CONCRETE WALK BEFORE POURING THE CONCRETE WALK AROUND TRAFFIC AND STREET LIGHTING FACILITIES.
(AS SHOWN IN ADJACENT DETAIL)

THE CONTRACTOR IS REQUIRED TO FILL IN THE FORMED OUT AREA OPENING IN THE CONCRETE WALK WITH AN ASPHALTIC SURFACE (TEMPORARY), AFTER POURING THE CONCRETE WALK AROUND TRAFFIC AND STREET LIGHTING FACILITIES.
(AS SHOWN IN ADJACENT DETAIL)

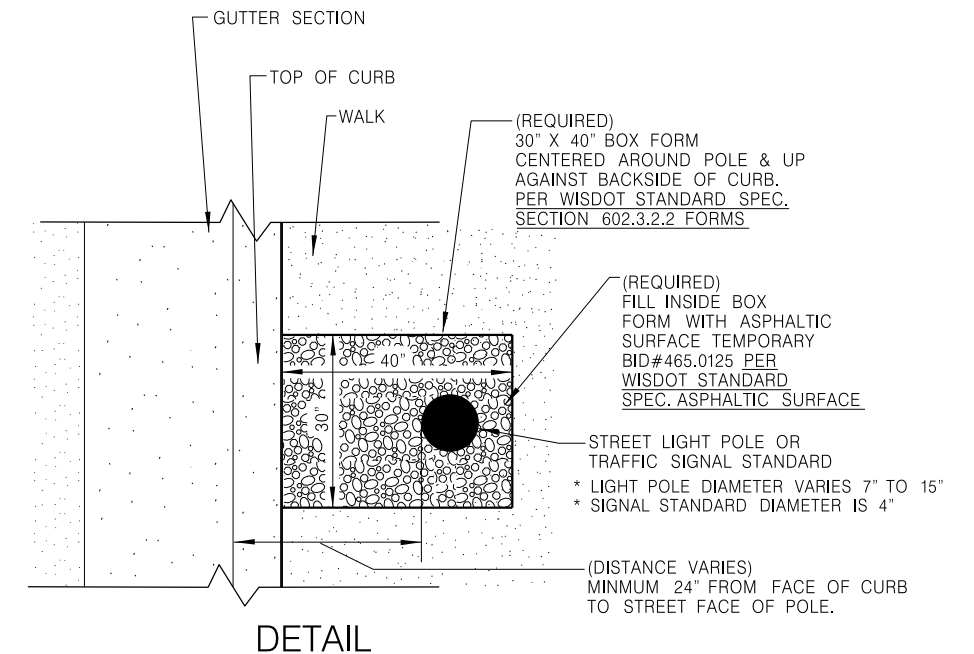

105


DETAIL

TYPICAL 30" X 40" BOX FORM
AROUND STREET LIGHTING POLE OR
TRAFFIC SIGNAL STANDARD

ANY DEVIATIONS FROM DETAIL WILL REQUIRE PERMISSION FROM STREET LIGHTING FORCES.
CONTACT DISPATCHER AT (414) 286-5944 FOR THE APPROPRIATE SHOP SUPERVISOR.

NOT TO SCALE

SHEET 5 OF 12

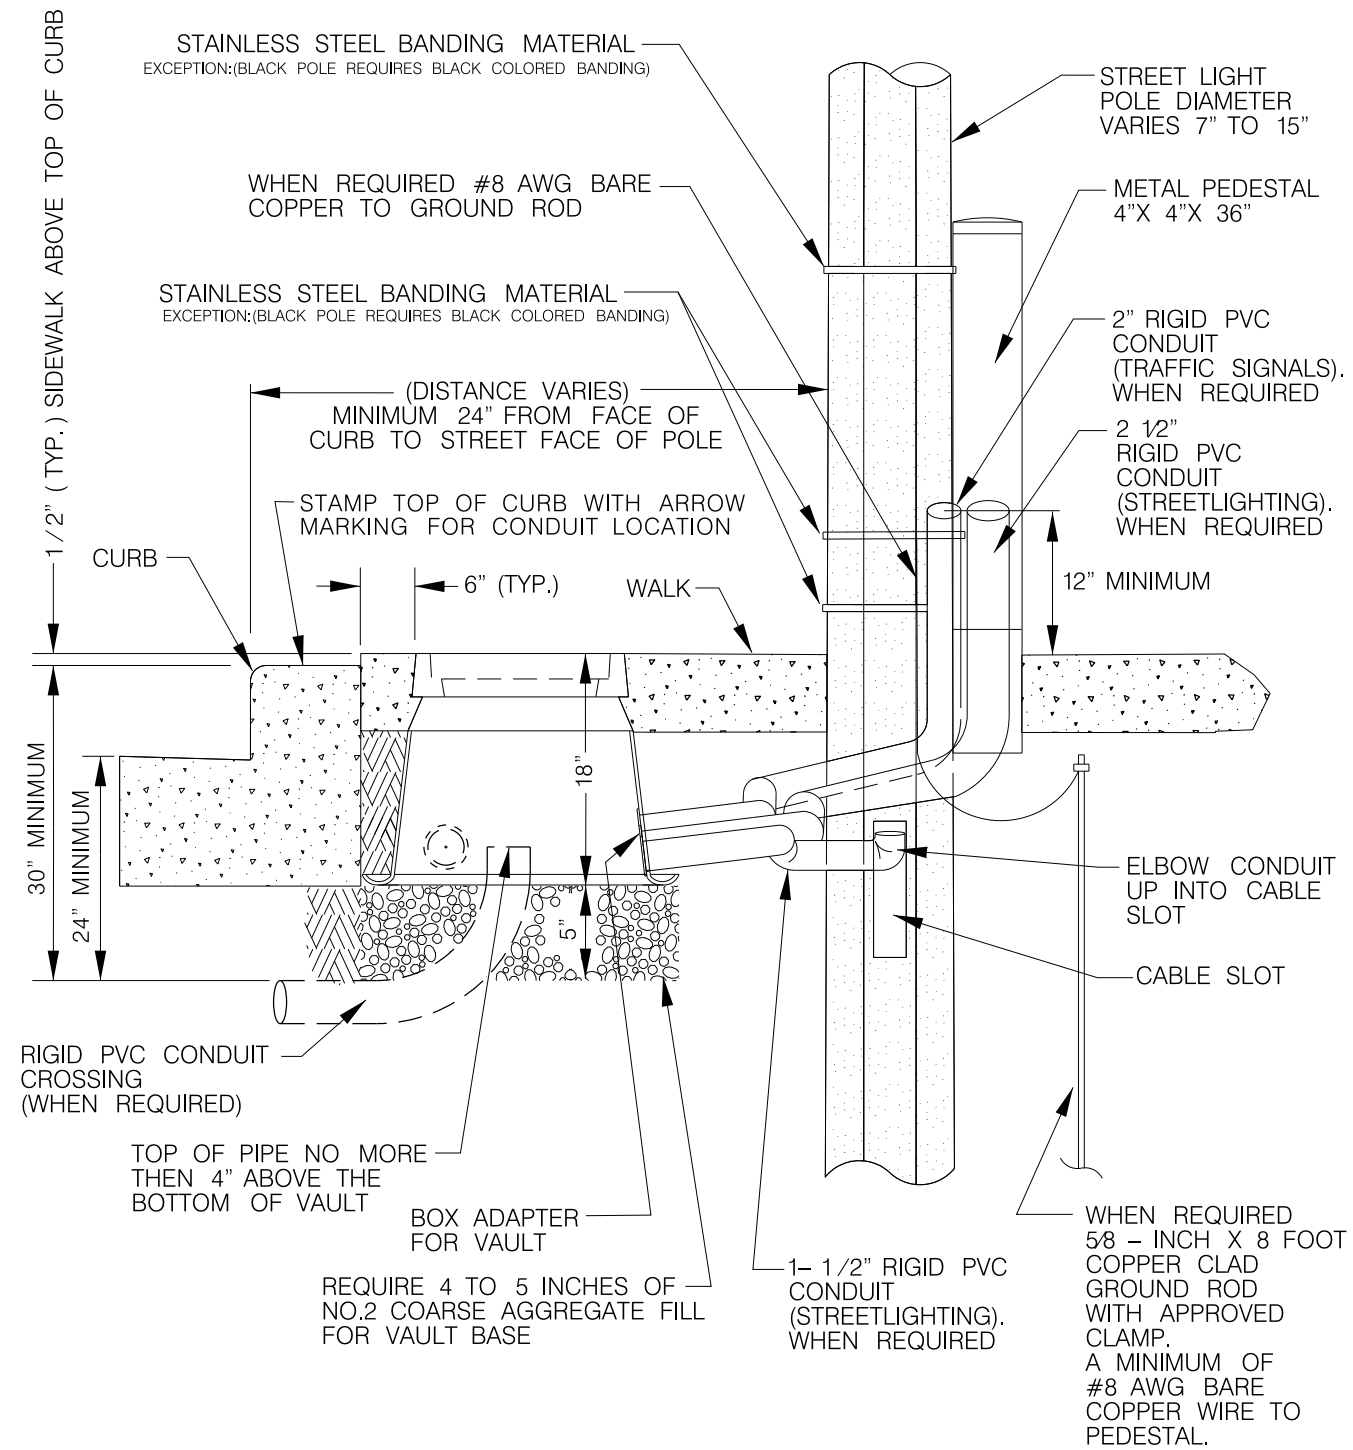


108

DETAIL VERSION #1
TYPICAL CONDUIT INSTALLATION
FROM VAULT TO POLE

NOT TO SCALE

ANY DEVIATIONS FROM DETAIL WILL REQUIRE PERMISSION FROM STREET LIGHTING FORCES.
CONTACT DISPATCHER AT (414) (414) 286-5944 FOR THE APPROPRIATE SHOP SUPERVISOR.

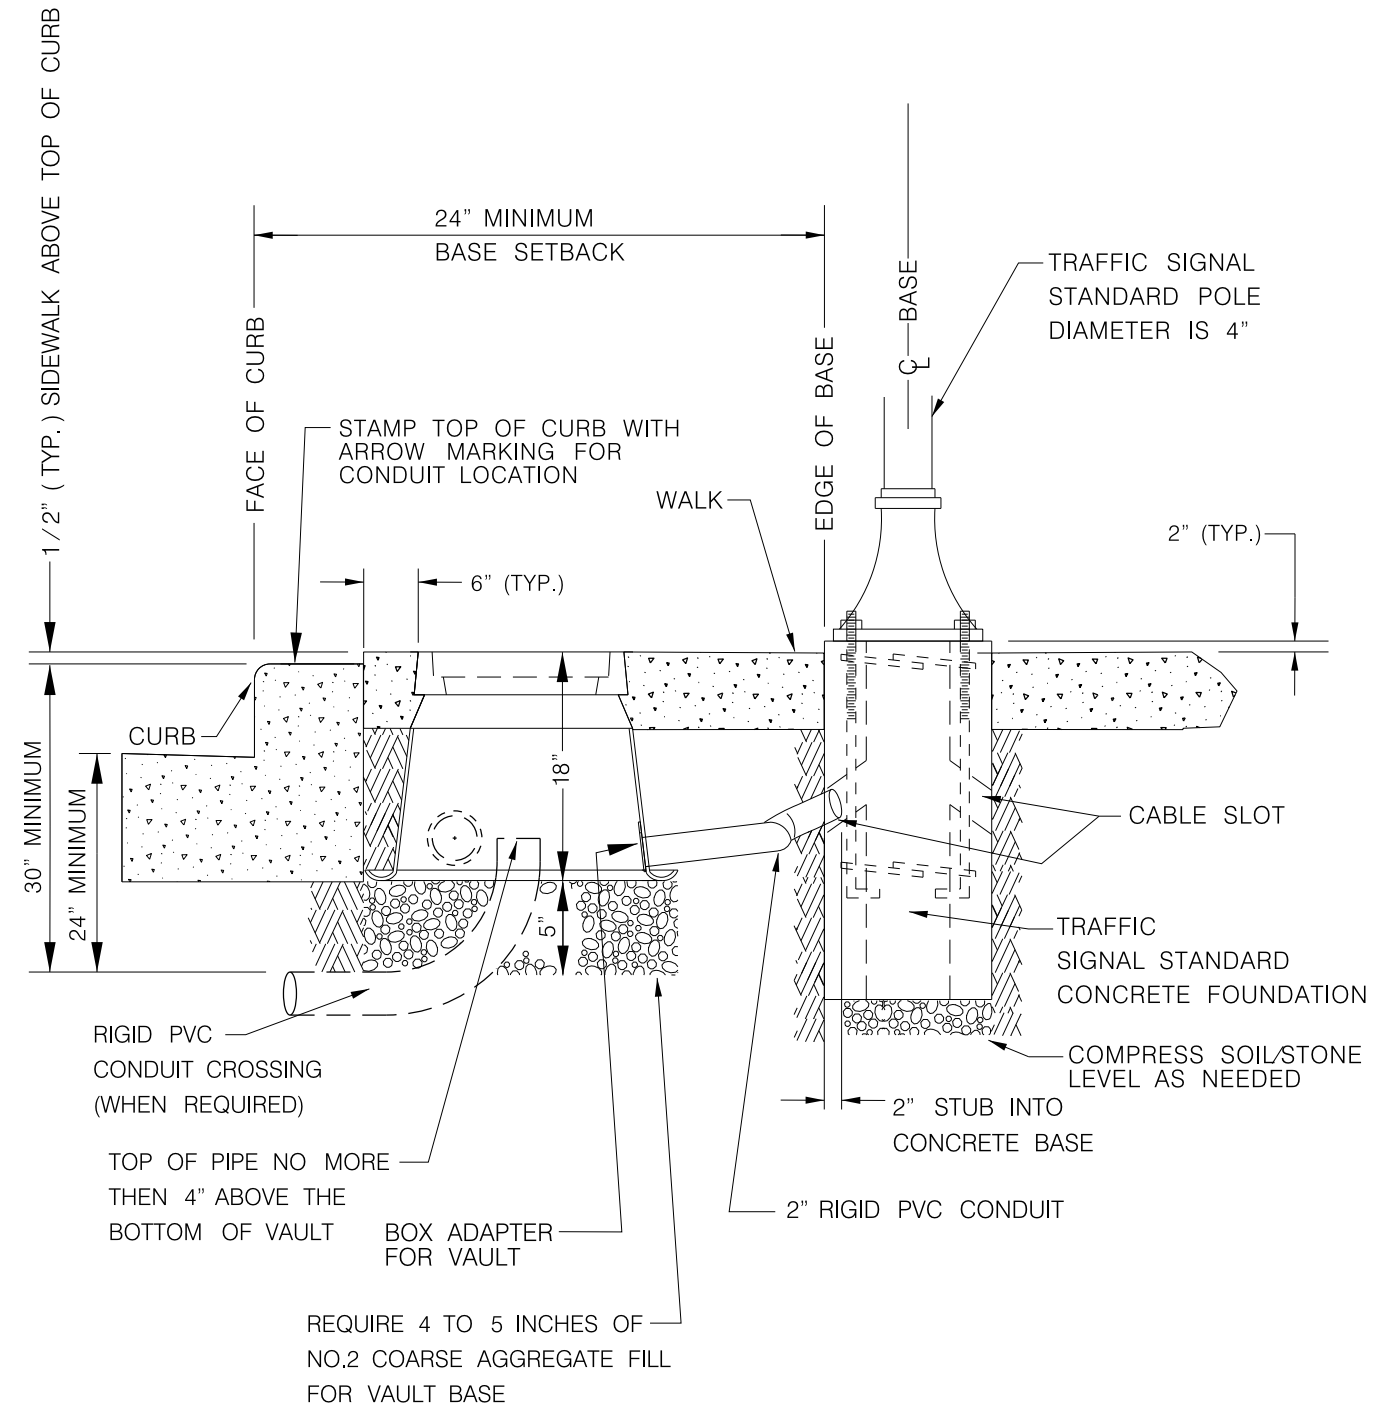


109

DETAIL
TYPICAL CONDUIT INSTALLATION
FROM VAULT TO SIGNAL STANDARD
AND TYPICAL BASE INSTALLATION

NOT TO SCALE

ANY DEVIATIONS FROM DETAIL WILL REQUIRE PERMISSION FROM TRAFFIC & LIGHTING FORCES.
CONTACT DISPATCHER AT (414) 286-5944 FOR THE APPROPRIATE SHOP SUPERVISOR.

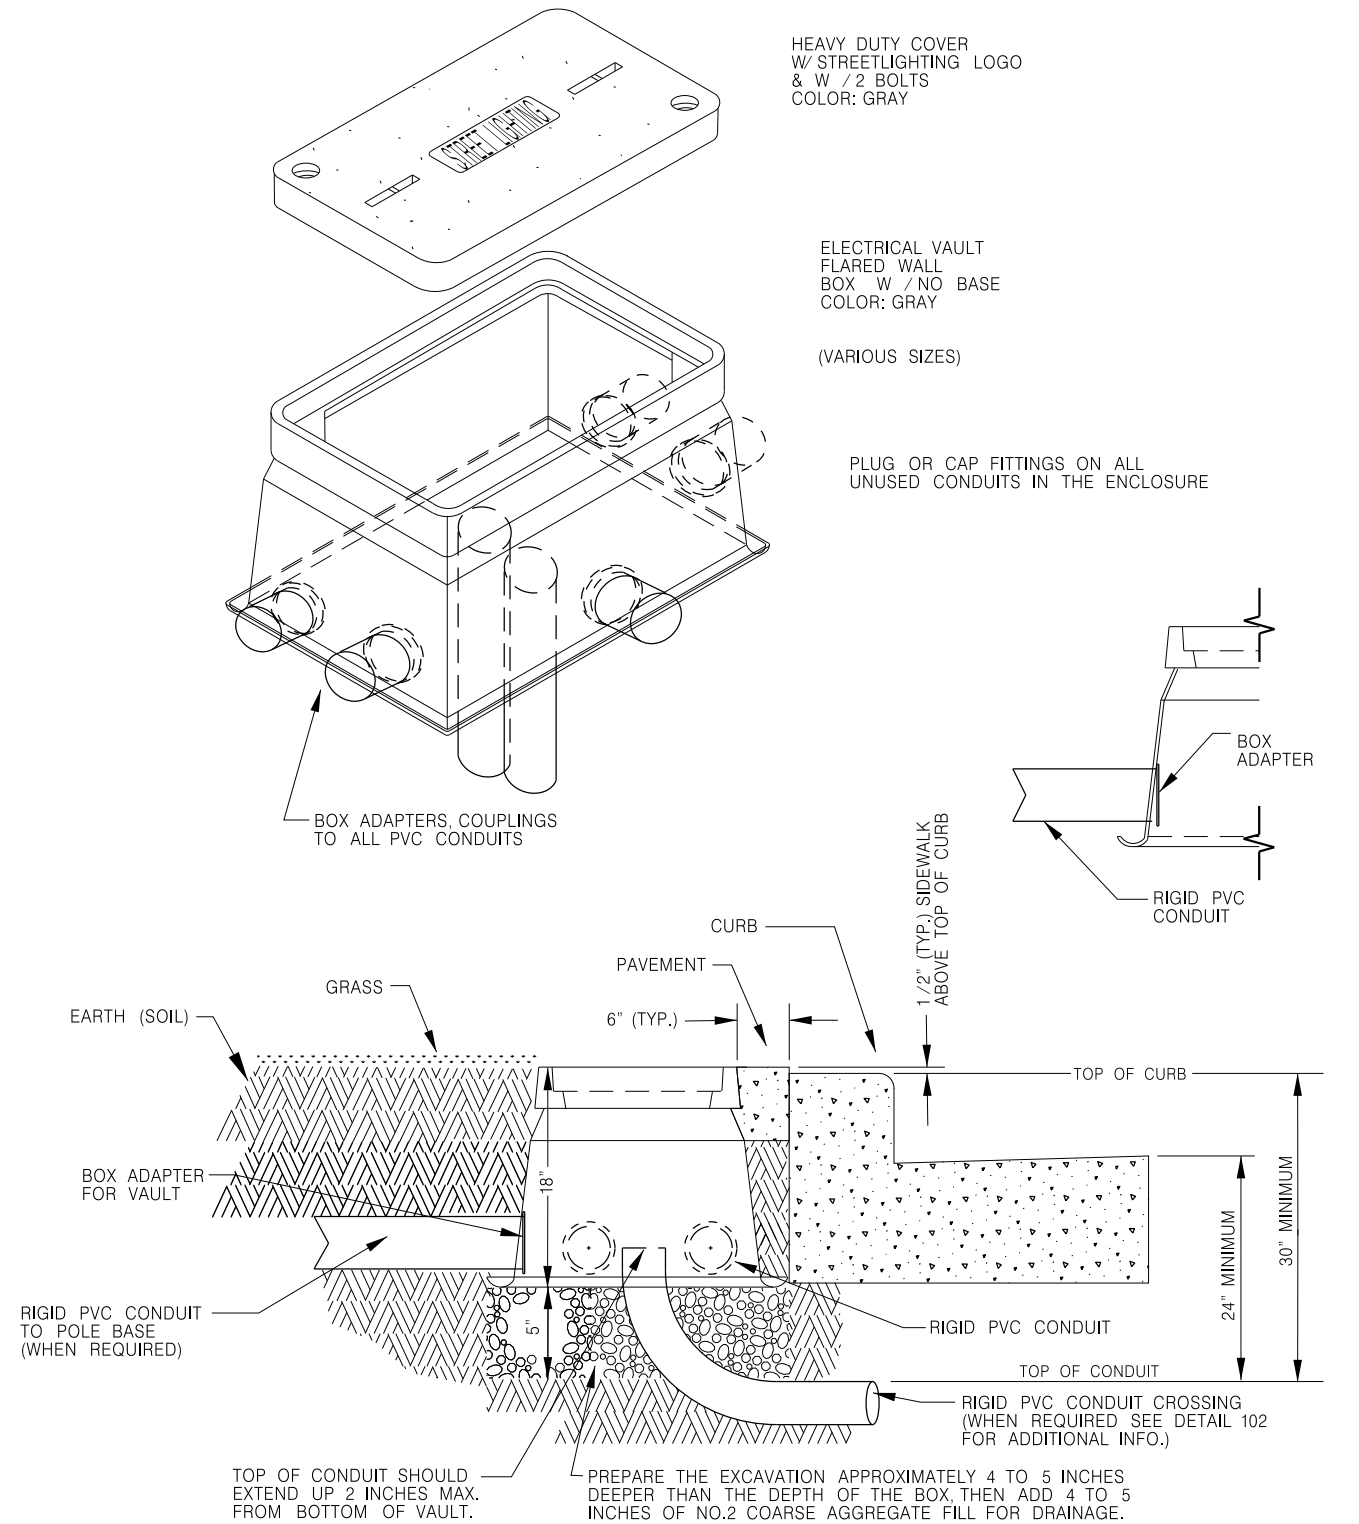


112

DETAIL

TYPICAL VAULT INSTALLATION IN EITHER
PAVEMENT OR GRASS AREAS

NOT TO SCALE

ANY DEVIATIONS FROM DETAIL WILL REQUIRE PERMISSION FROM STREET LIGHTING FORCES.
CONTACT DISPATCHER AT (414) 286-5944 FOR THE APPROPRIATE SHOP SUPERVISOR.

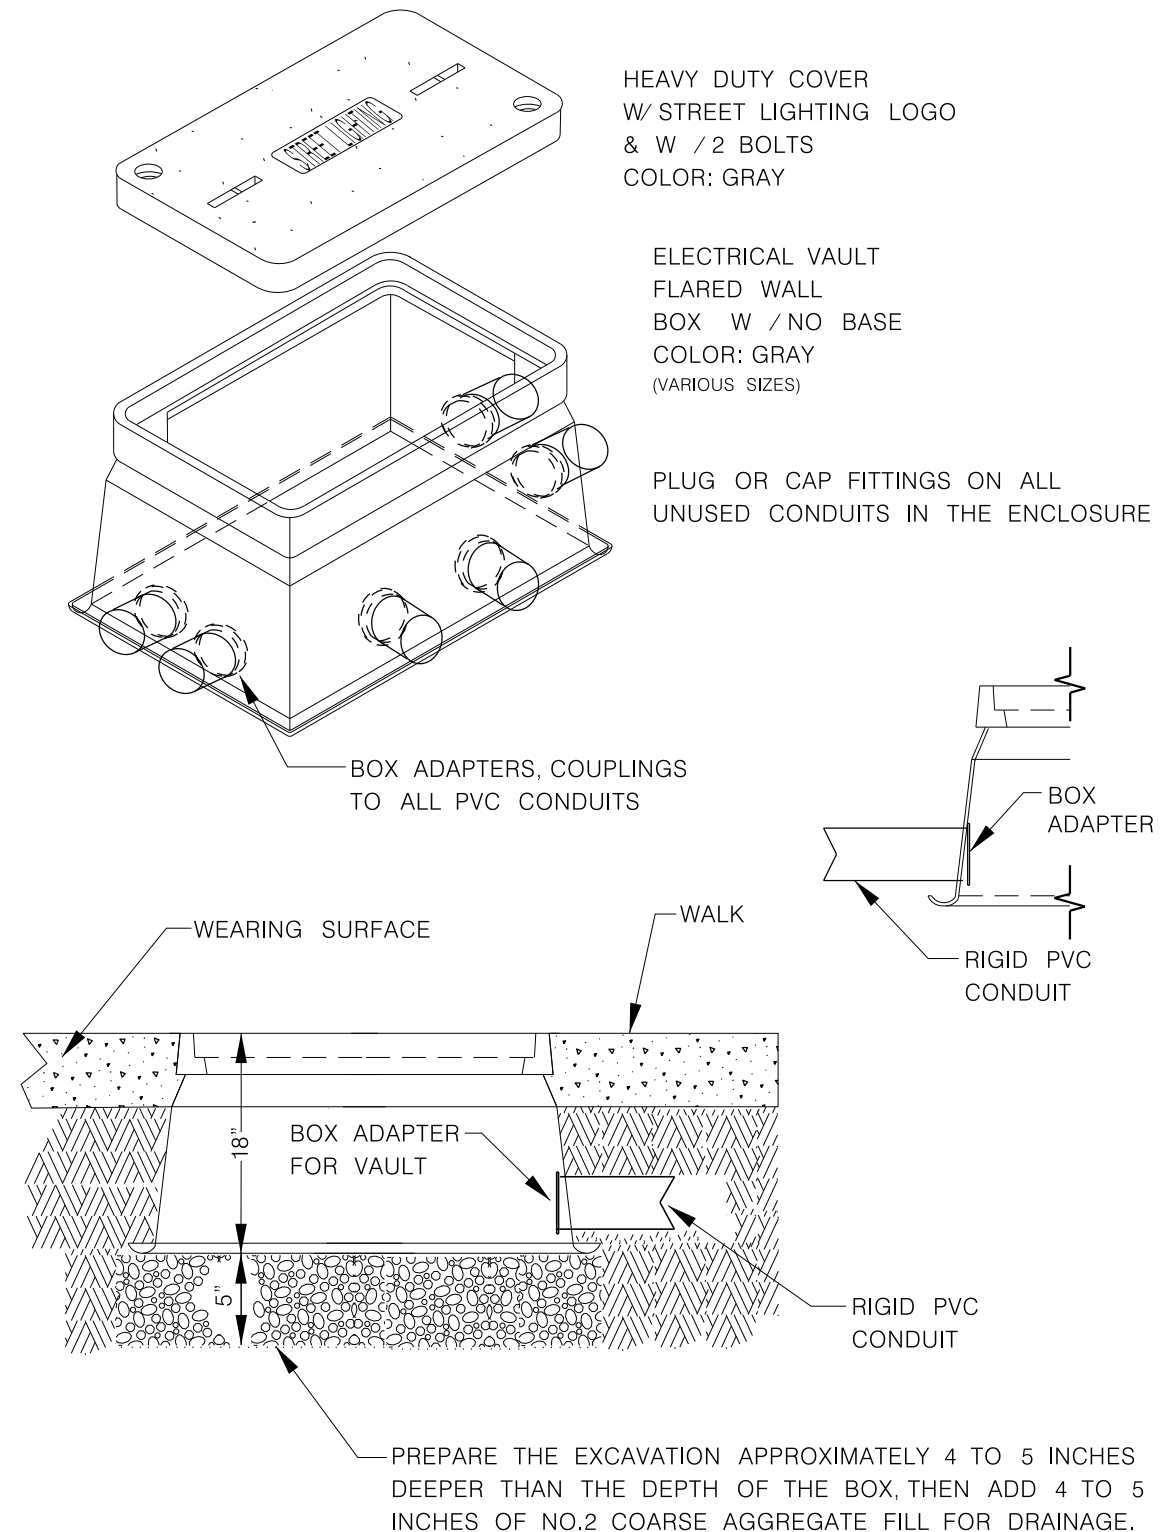

113

DETAIL

TYPICAL VAULT INSTALLATION
IN SIDEWALK


ANY DEVIATIONS FROM DETAIL WILL REQUIRE PERMISSION FROM STREET LIGHTING FORCES.
CONTACT DISPATCHER AT (414) 286-5944 FOR THE APPROPRIATE SHOP SUPERVISOR.

NOT TO SCALE

SHEET 7 OF 12

THE CONTRACTOR IS REQUIRED TO INSTALL EXPANSION JOINT FILLER INTO THE CONCRETE WALK, WHICH SHALL BE 1/2" WIDE MINIMUM TO BE USED TO CREATE A SEPARATION BETWEEN A SMALL CONCRETE AREA AROUND THE TRAFFIC & STREET LIGHTING FACILITIES AND THE REST OF THE CONCRETE WALK.

THE BOX SIZE OF THE AREA CREATED USING THE EXPANSION JOINT FILLER IS STANDARD AROUND LIGHT POLES AND TRAFFIC SIGNALS, BUT WILL VARY WHEN PLACED AROUND TRAFFIC & LIGHTING CONTROL CABINETS.

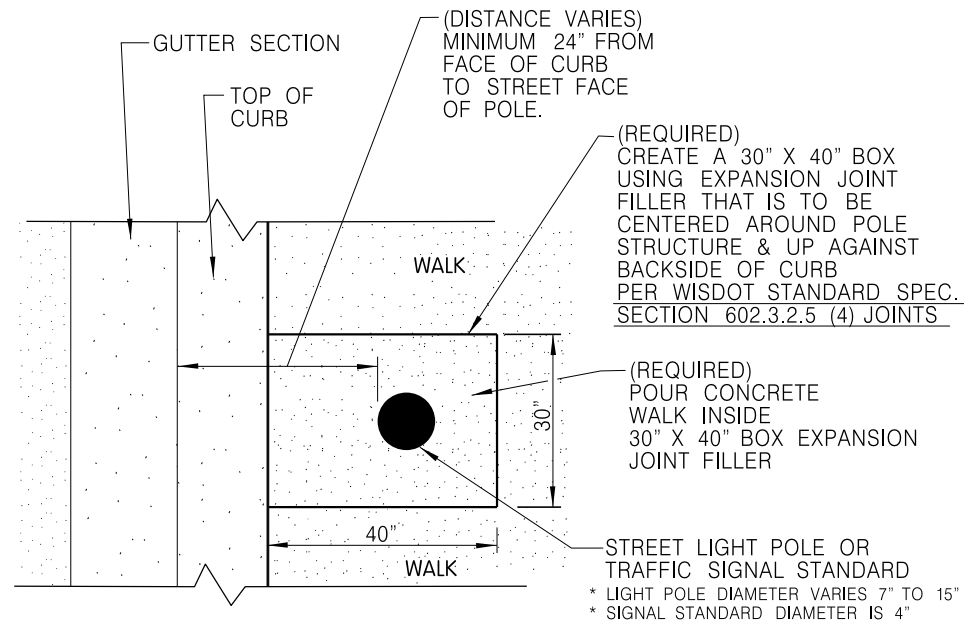

122

DETAIL VERSION #1


TYPICAL 30" X 40" BOX EXPANSION JOINT FILLER
AROUND STREET LIGHTING AND
TRAFFIC SIGNAL FACILITIES

NOT TO SCALE

ANY DEVIATIONS FROM DETAIL WILL REQUIRE PERMISSION FROM STREET LIGHTING FORCES.
CONTACT DISPATCHER AT (414) 286-5944 FOR THE APPROPRIATE SHOP SUPERVISOR.

THE CONTRACTOR IS REQUIRED TO INSTALL EXPANSION JOINT FILLER INTO THE CONCRETE WALK, WHICH SHALL BE 1/2" WIDE MINIMUM TO BE USED TO CREATE A SEPARATION BETWEEN A SMALL CONCRETE AREA AROUND THE TRAFFIC & STREET LIGHTING FACILITIES AND THE REST OF THE CONCRETE WALK.

THE BOX SIZE OF THE AREA CREATED USING THE EXPANSION JOINT FILLER IS STANDARD AROUND LIGHT POLES AND TRAFFIC SIGNALS, BUT WILL VARY WHEN PLACED AROUND TRAFFIC & LIGHTING CONTROL CABINETS.

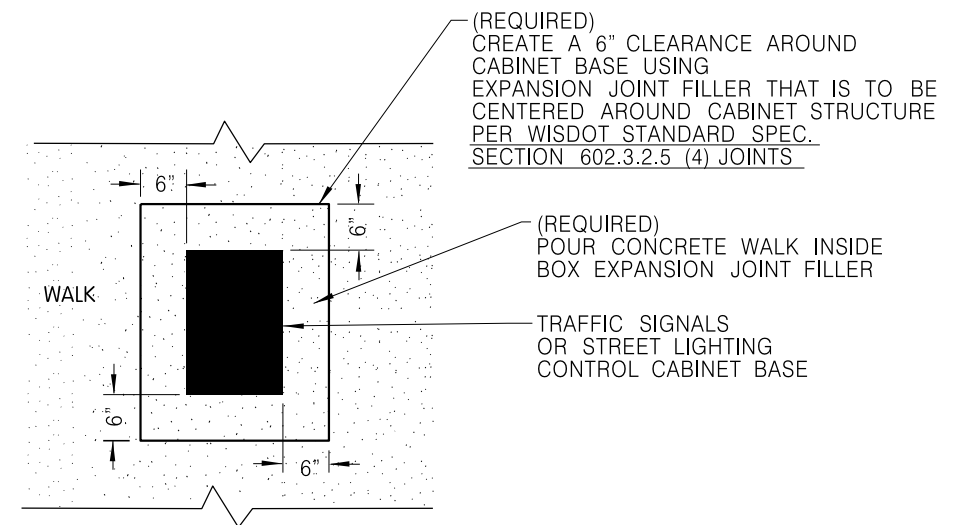


122

DETAIL VERSION #2


TYPICAL BOX EXPANSION JOINT FILLER
AROUND TRAFFIC SIGNAL
OR STREET LIGHTING CONTROL CABINET

NOT TO SCALE

ANY DEVIATIONS FROM DETAIL WILL REQUIRE PERMISSION FROM STREET LIGHTING FORCES.
CONTACT DISPATCHER AT (414) 286-5944 FOR THE APPROPRIATE SHOP SUPERVISOR.

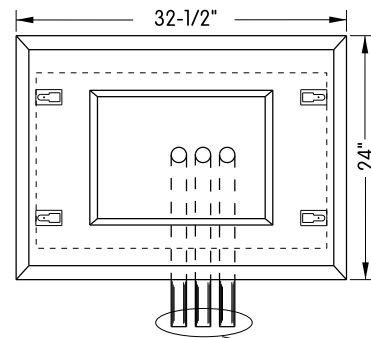

PLAN VIEW

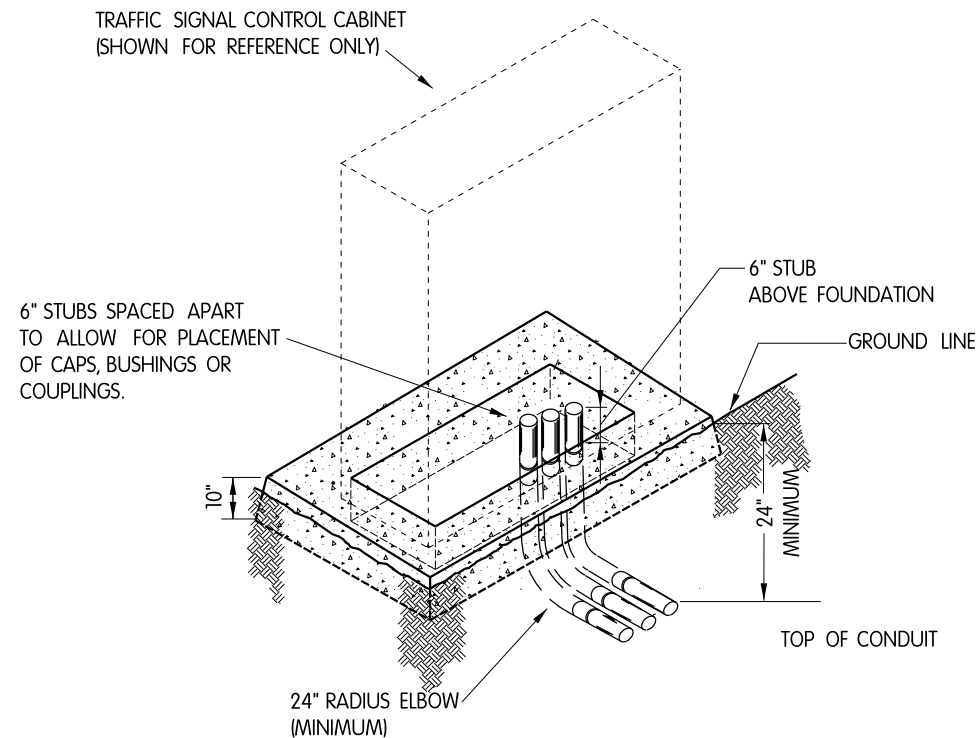

ISOMETRIC VIEW



125A

TYPICAL DETAIL

CONDUIT INSTALLATION TO TRAFFIC
CONTROL CABINET CONCRETE FOUNDATION

NOT TO SCALE

ANY DEVIATIONS FROM DETAIL WILL REQUIRE PERMISSION FROM STREET LIGHTING FORCES.
CONTACT DISPATCHER AT (414) 286-5944 FOR THE APPROPRIATE SHOP SUPERVISOR.

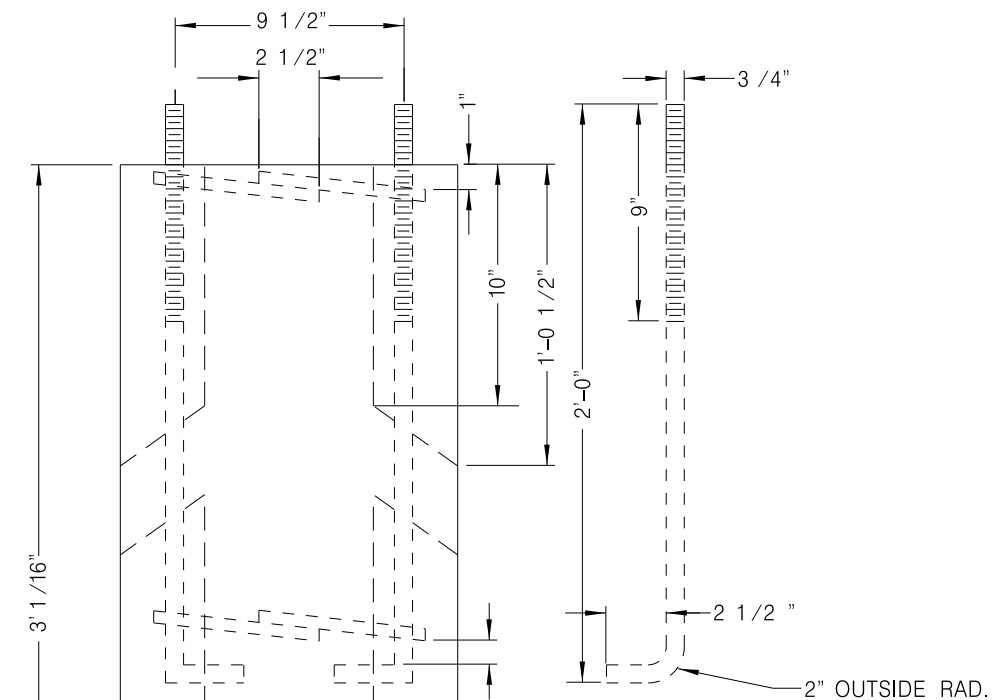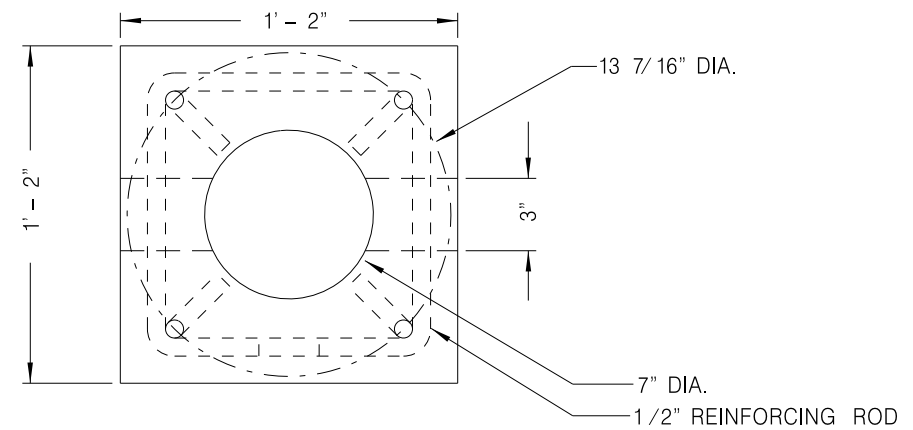

NOT TO SCALE

6 BAG MIX #1 STONE

COMM. CODE 1238-936				
CONCRETE FOUNDATION				
TRAFFIC SIGNAL STANDARD				
BUREAU OF TRAFFIC ENGINEERING				
AND				
ELECTRICAL SERVICES				
D.P.W. CITY OF MILWAUKEE				
TRAFFIC CONTROL MATERIAL				
DATE	SCALE	DRAWN	CHECKED	APPROVED
4-18-75	Not To Scale	J.H.S.	B.J.T.	R.J.B.
SUPERSEDES	REVISED DATE	DRG.	C-75-563-T	
	07-29-03			
SUPERSEDED BY	NEW DRG.	F-82-535-T		

126


DETAIL

TYPICAL TRAFFIC SIGNAL
STANDARD CONCRETE FOUNDATION

ANY DEVIATIONS FROM DETAIL WILL REQUIRE PERMISSION FROM TRAFFIC SIGNAL FORCES.
CONTACT DISPATCHER AT (414) 286-3687 FOR SHOP SUPERVISOR.

SHEET 9 OF 12


WISDOT/CADDS SHEET 42

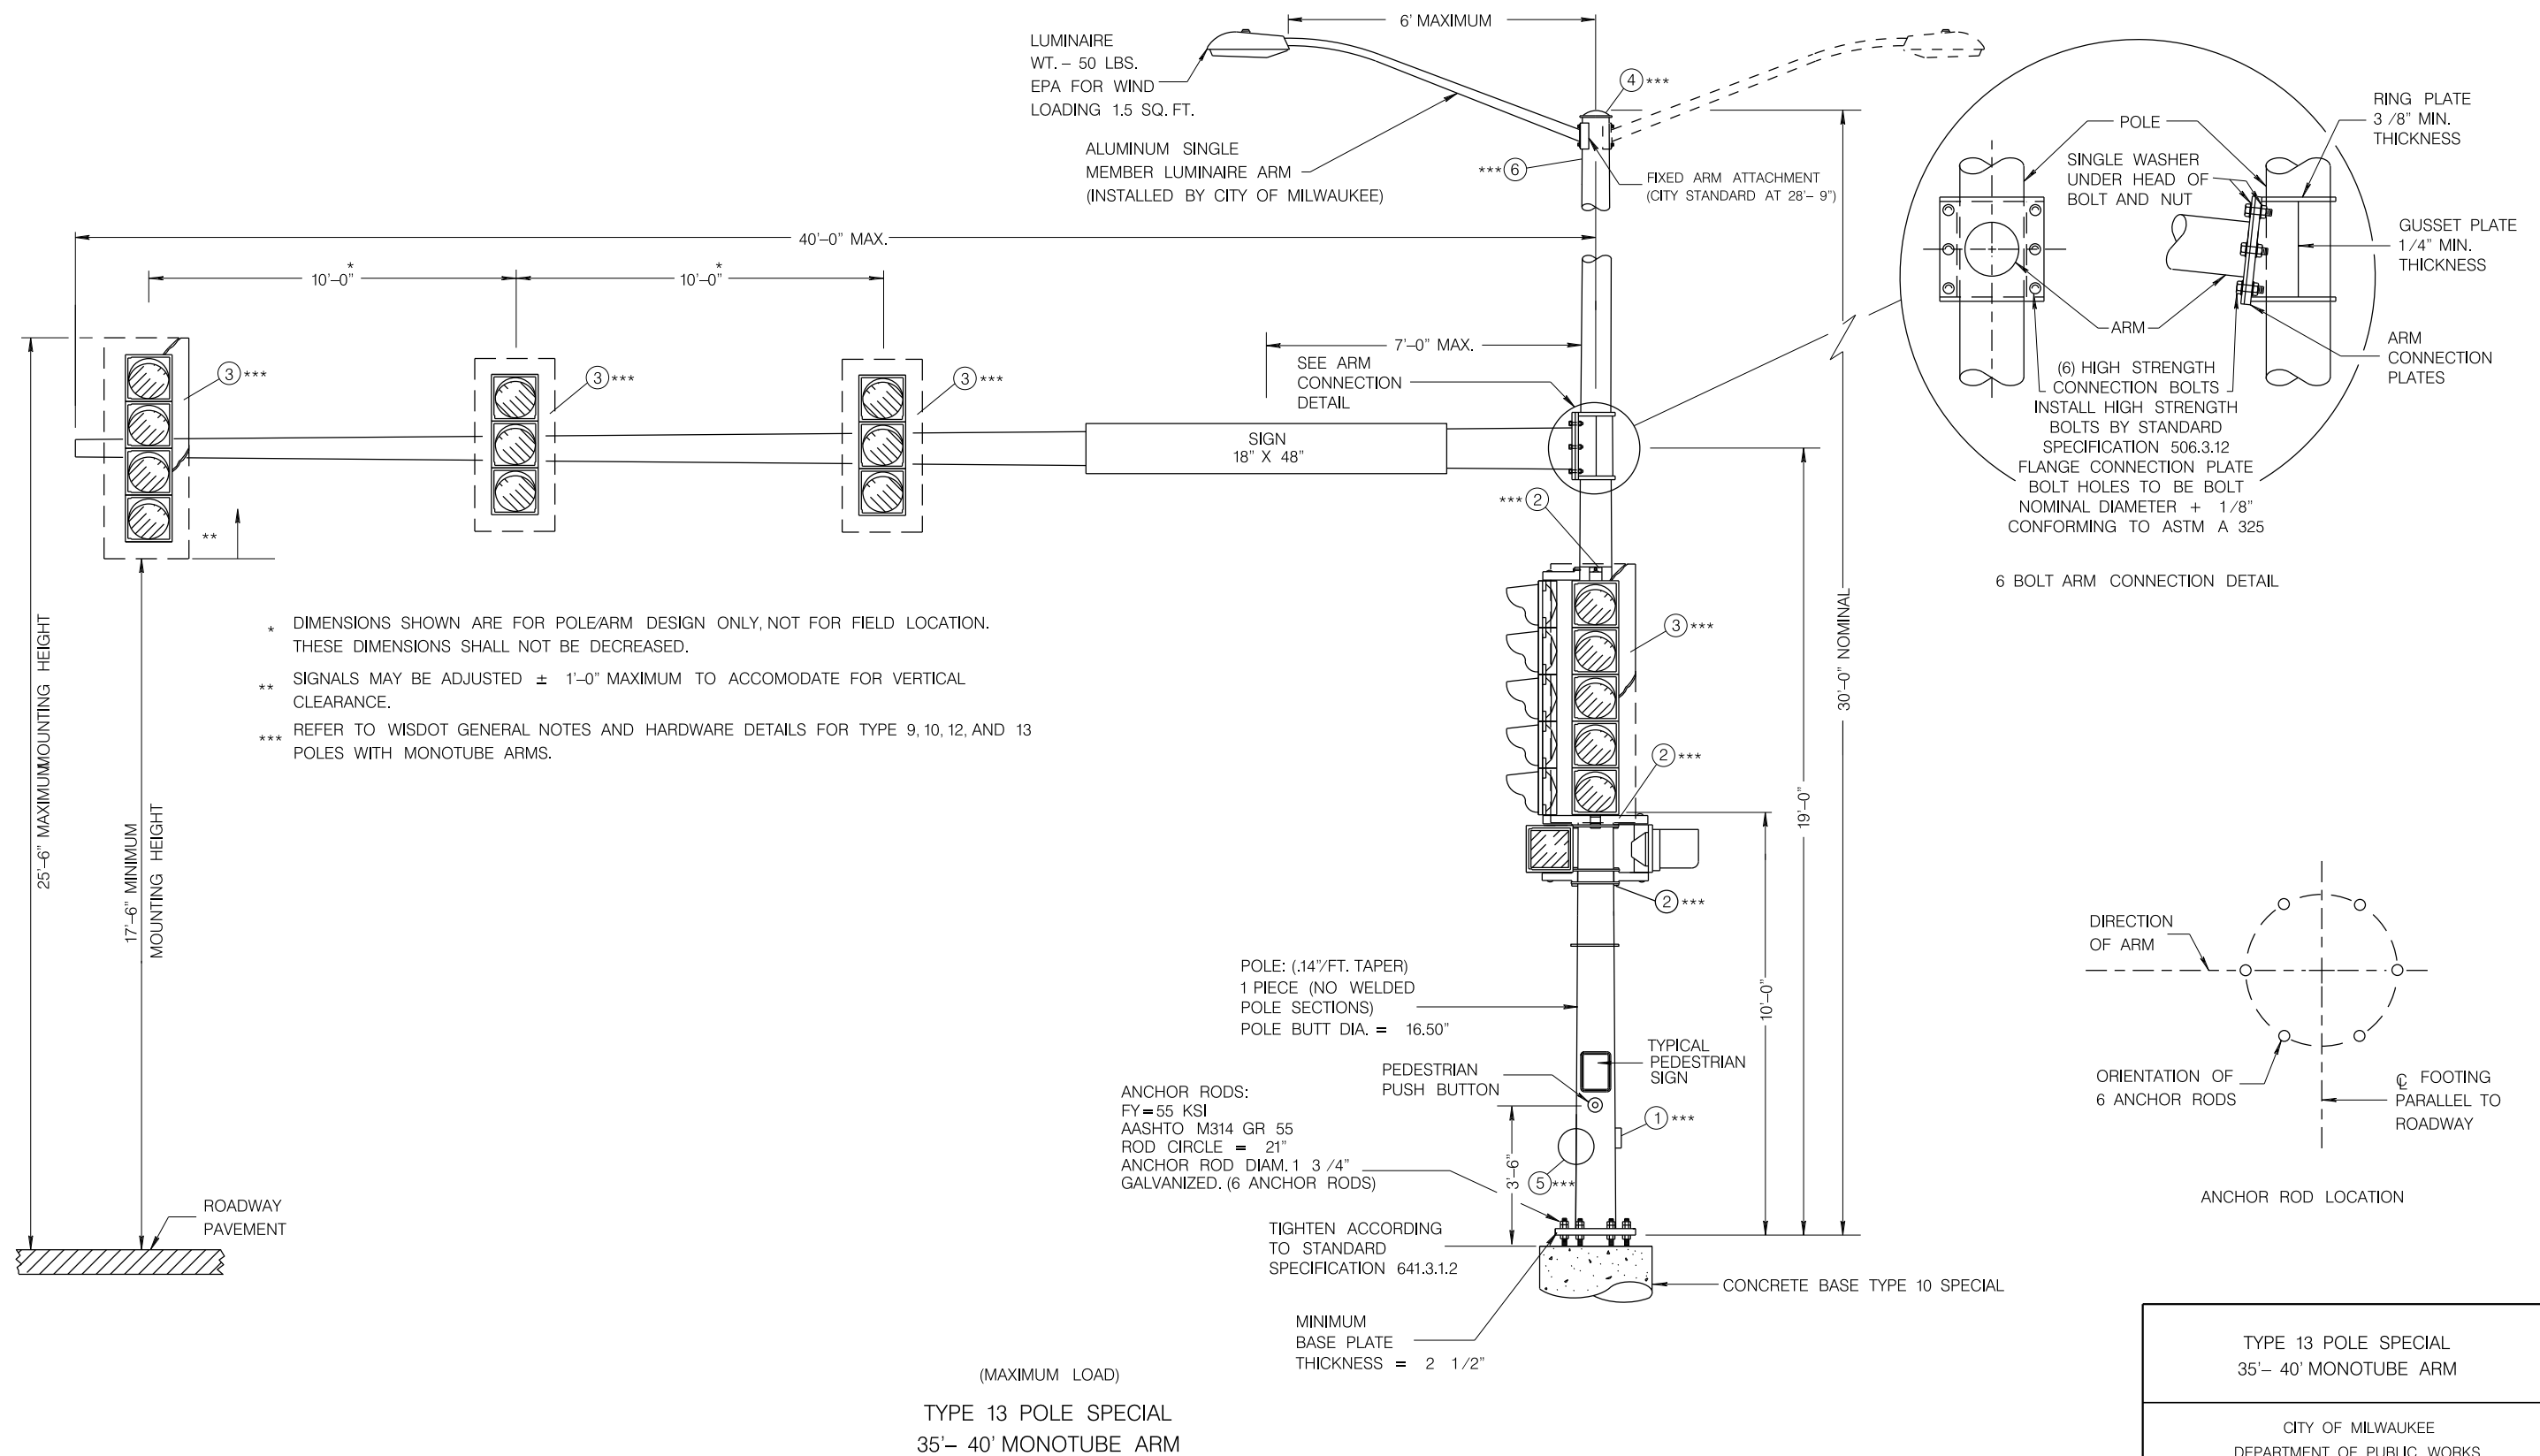

SHEET 12 OF 12

TYPE 13 POLE SPECIAL
35'- 40' MONOTUBE ARMCITY OF MILWAUKEE
DEPARTMENT OF PUBLIC WORKS

REVISED: DECEMBER 2014	2013 AASHTO
DATE	REVISION
REVISED: JULY 2015	2015 DESIGN UPDATE
DATE	REVISION

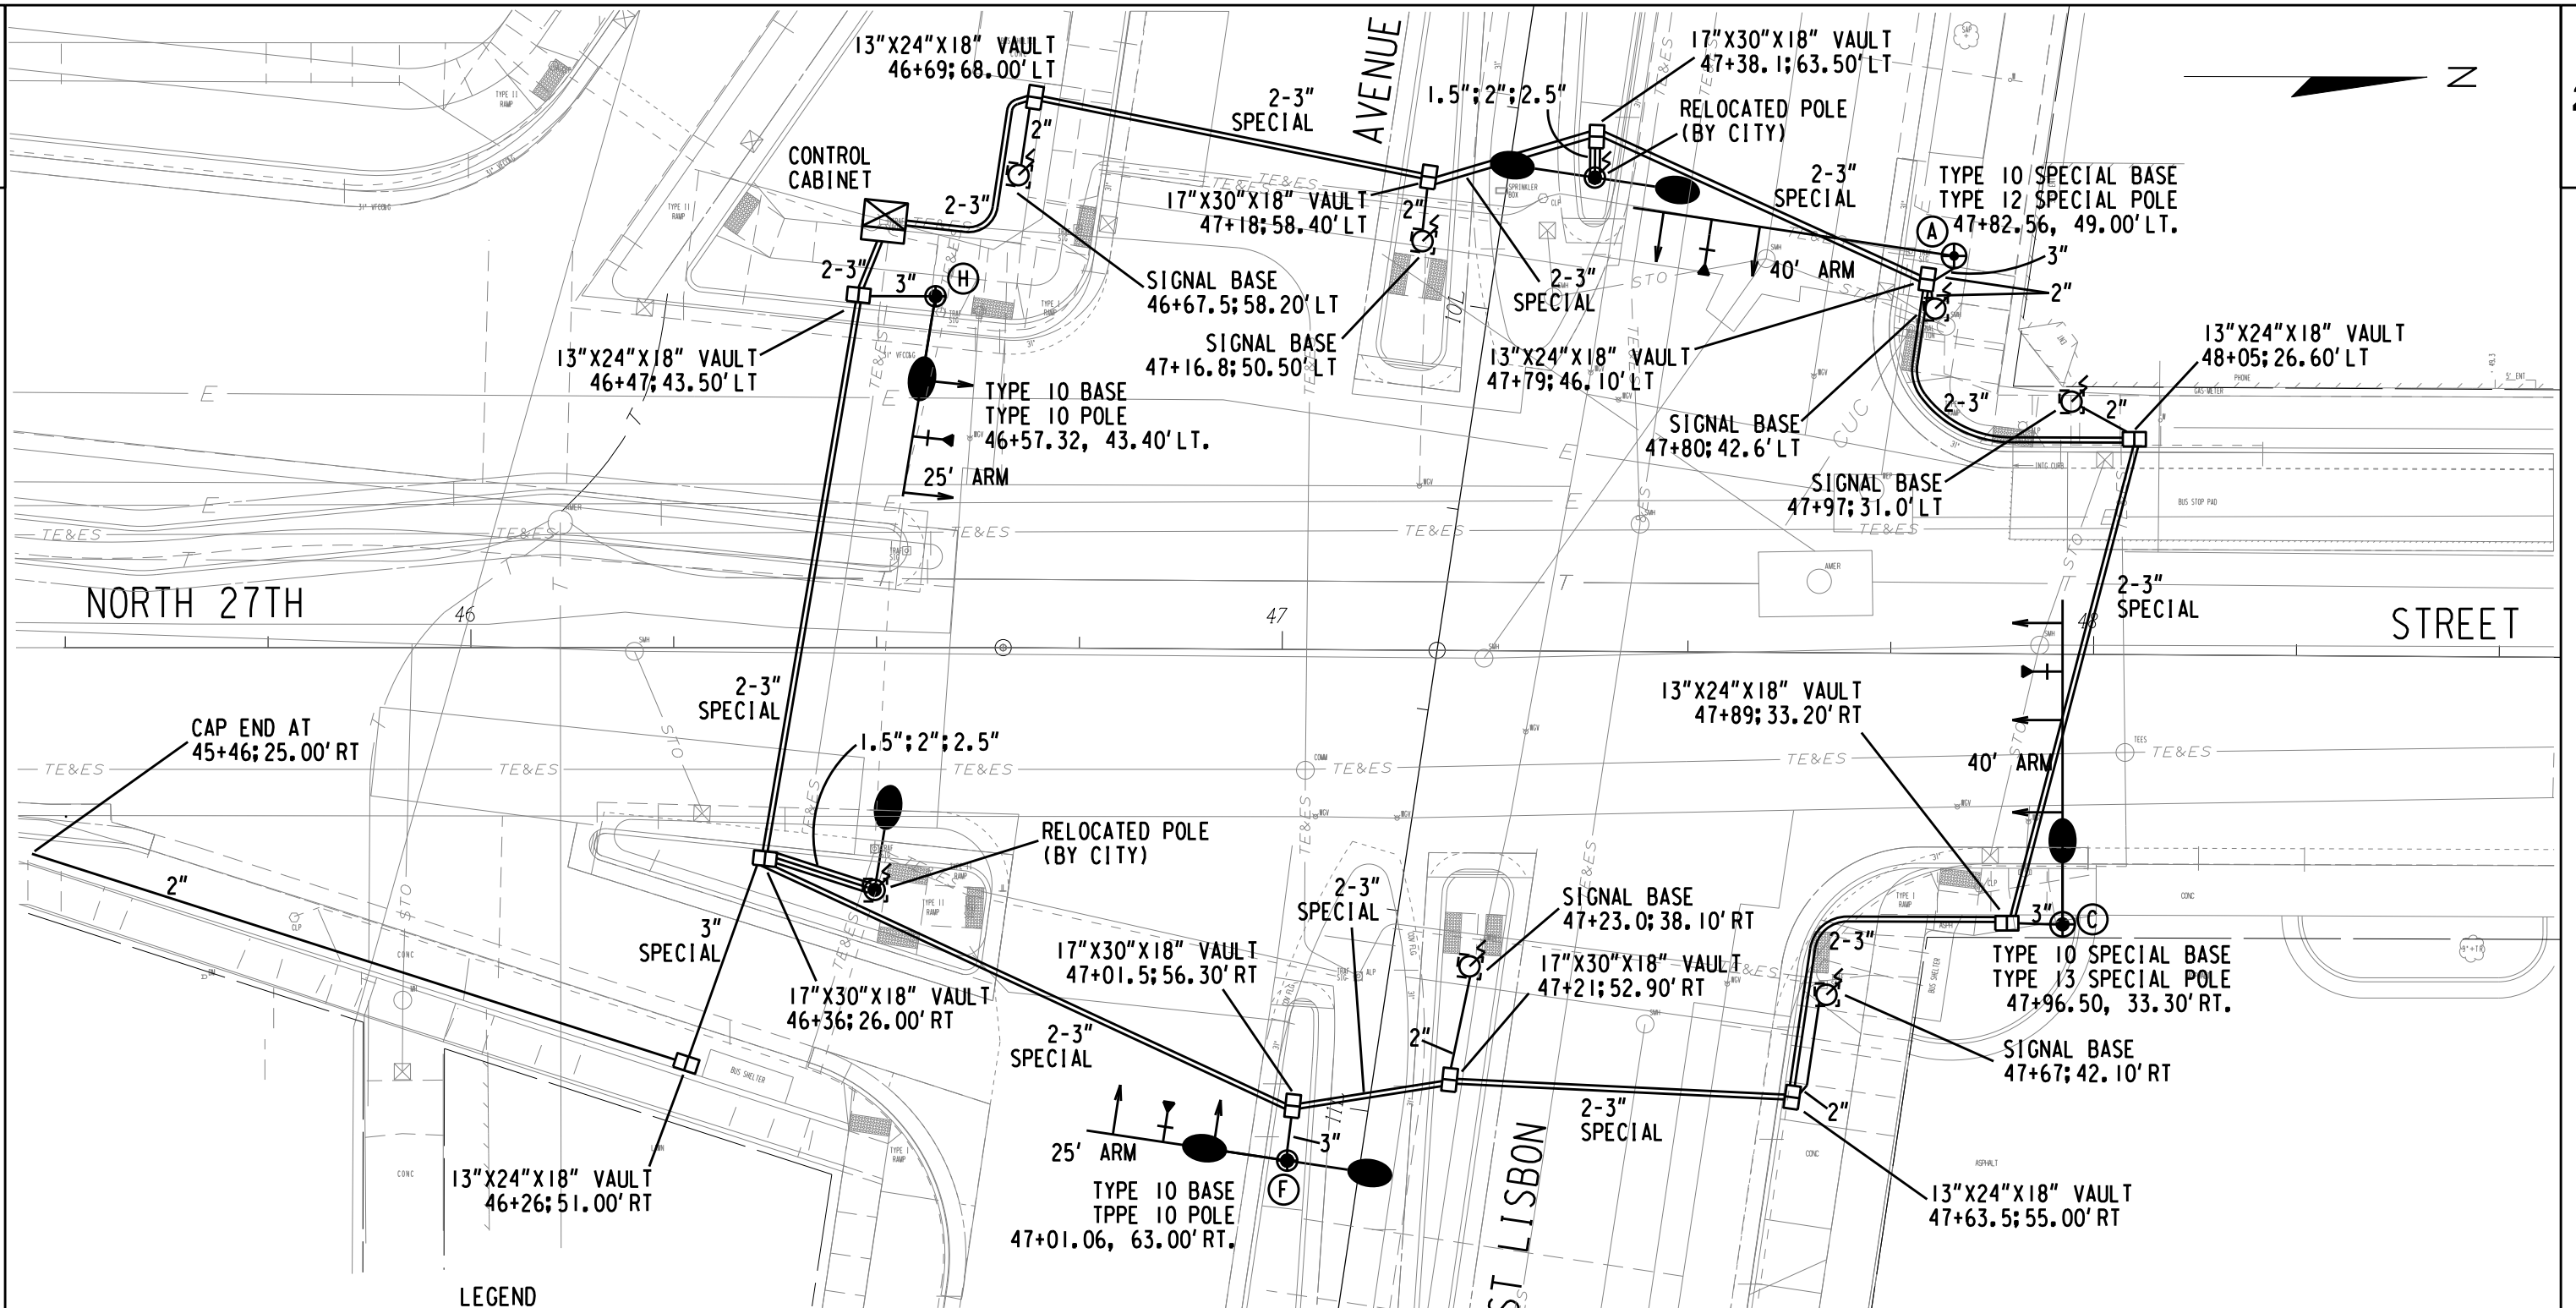

- LEGEND**
- | | | | |
|--|--------------------------------------|--|--|
| | STREET LIGHT POLE | | MONOTUBE MAST ARM BASE TO BE INSTALLED |
| | TRAFFIC SIGNAL MOUNTED ON LIGHT POLE | | MAST ARM |
| | EXISTING SIGNAL STANDARD BASE | | SIGNAL HEAD LOCATION ON MAST ARM |
| | VAULT TO BE INSTALLED | | EVP DETECTOR LOCATION ON MAST ARM |
| | TRAFFIC CONTROL CABINET | | |
| | STREET LIGHTING ENCLOSURE | | |
| | PVC CONDUIT | | |
| | TRAFFIC SIGNAL BASE TO BE INSTALLED | | CONCRETE BOX JOINT AROUND FACILITIES |

SW350-2

000 — SEE DETAIL NUMBER FOR
ADDITIONAL INFORMATION

① MONOTUBE STRUCTURE NUMBER

GENERAL NOTES MUST BE FOLLOWED WHEN INSTALLING
MATERIALS FOR STREET LIGHTING AND TRAFFIC SIGNALS.
ALL CONDUIT SHALL BE SCHEDULE 40 RIGID PVC.
CONDUIT END CAPS REQUIRED ON ALL EMPTY CONDUIT.
PULL ROPE (3/8" NYLON) REQUIRED IN ALL CONDUIT.
SEE STREET LIGHTING & TRAFFIC SIGNAL CONDUIT DETAILS
FOR ADDITIONAL INFORMATION AND REQUIREMENTS.

NOTE:


SEE UTILITY SPECIALS FOR ADDITIONAL INFORMATION
AND ALL CONTACT NUMBERS.

CONTRACTOR IS REQUIRED TO CONTACT THE CITY
OF MILWAUKEE ELECTRICAL SERVICES FOR FINAL INSPECTION
AND APPROVAL OF ALL ELECTRICAL WORK BEFORE ANY
MATERIALS ARE COVERED UP OR BACKFILLED.

ALL CONDUIT LABELED FOR SERIES CIRCUITRY SHALL NOT
BE CONNECTED TO ANY VAULTS UNLESS NOTED OTHERWISE.

SCALE, FEET

SHEET 2 OF 2

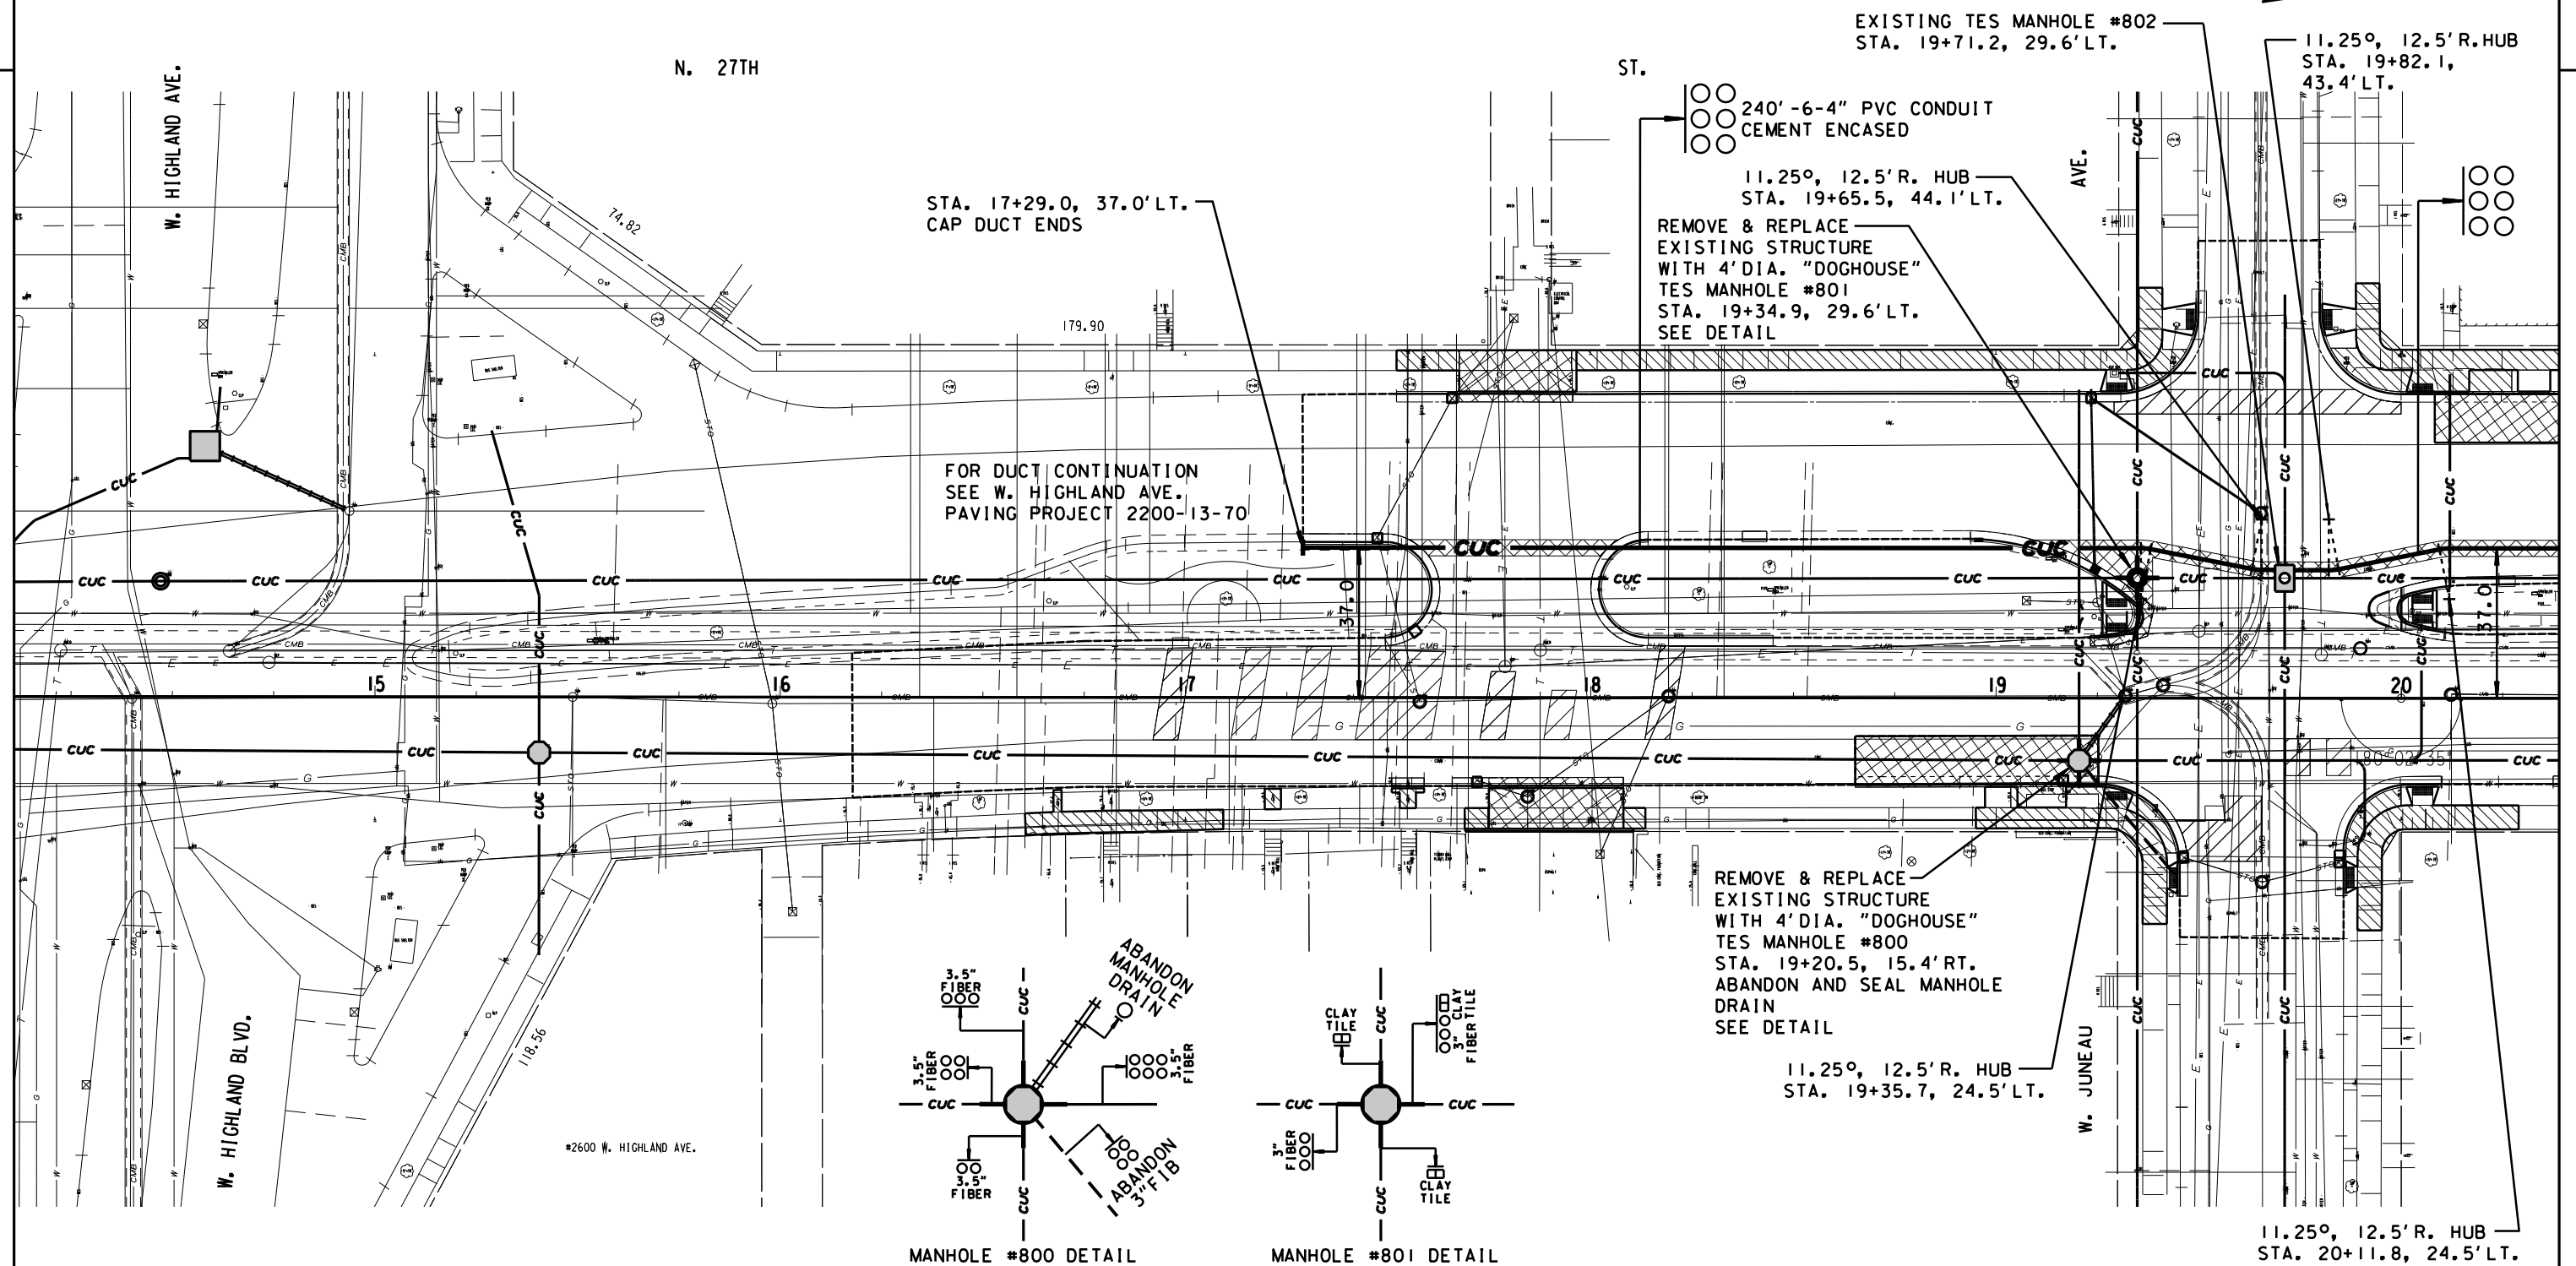

NOTES:

- 1) THE LOCATION OF EXISTING AND PROPOSED UTILITY INSTALLATIONS AS SHOWN ON THE PLANS IS APPROXIMATE. THERE MAY BE OTHER UTILITY INSTALLATIONS WITHIN THE PROJECT AREA WHICH ARE NOT SHOWN.
- 2) THE LOCATION OF THE EXISTING AND PROPOSED UTILITY INSTALLATIONS SHALL BE FIELD VERIFIED BY THE CONTRACTOR.
- 3) DIMENSIONS SHOWN ARE TO CENTER OF MANHOLE, DUCT PACKAGE OR UTILITY.
- 4) MAINTAIN A STANDARD DEPTH OF 39-INCHES BETWEEN FINISHED GRADE AND TOP OF CONDUIT.

SHEET 1 OF 8

STATE PROJECT NUMBER 2265-00-74


HWY: LOCAL STREET


COUNTY: MILWAUKEE

CITY UG CONDUIT (TES)

SCALE FEET 0' 40'

SHEET NO:

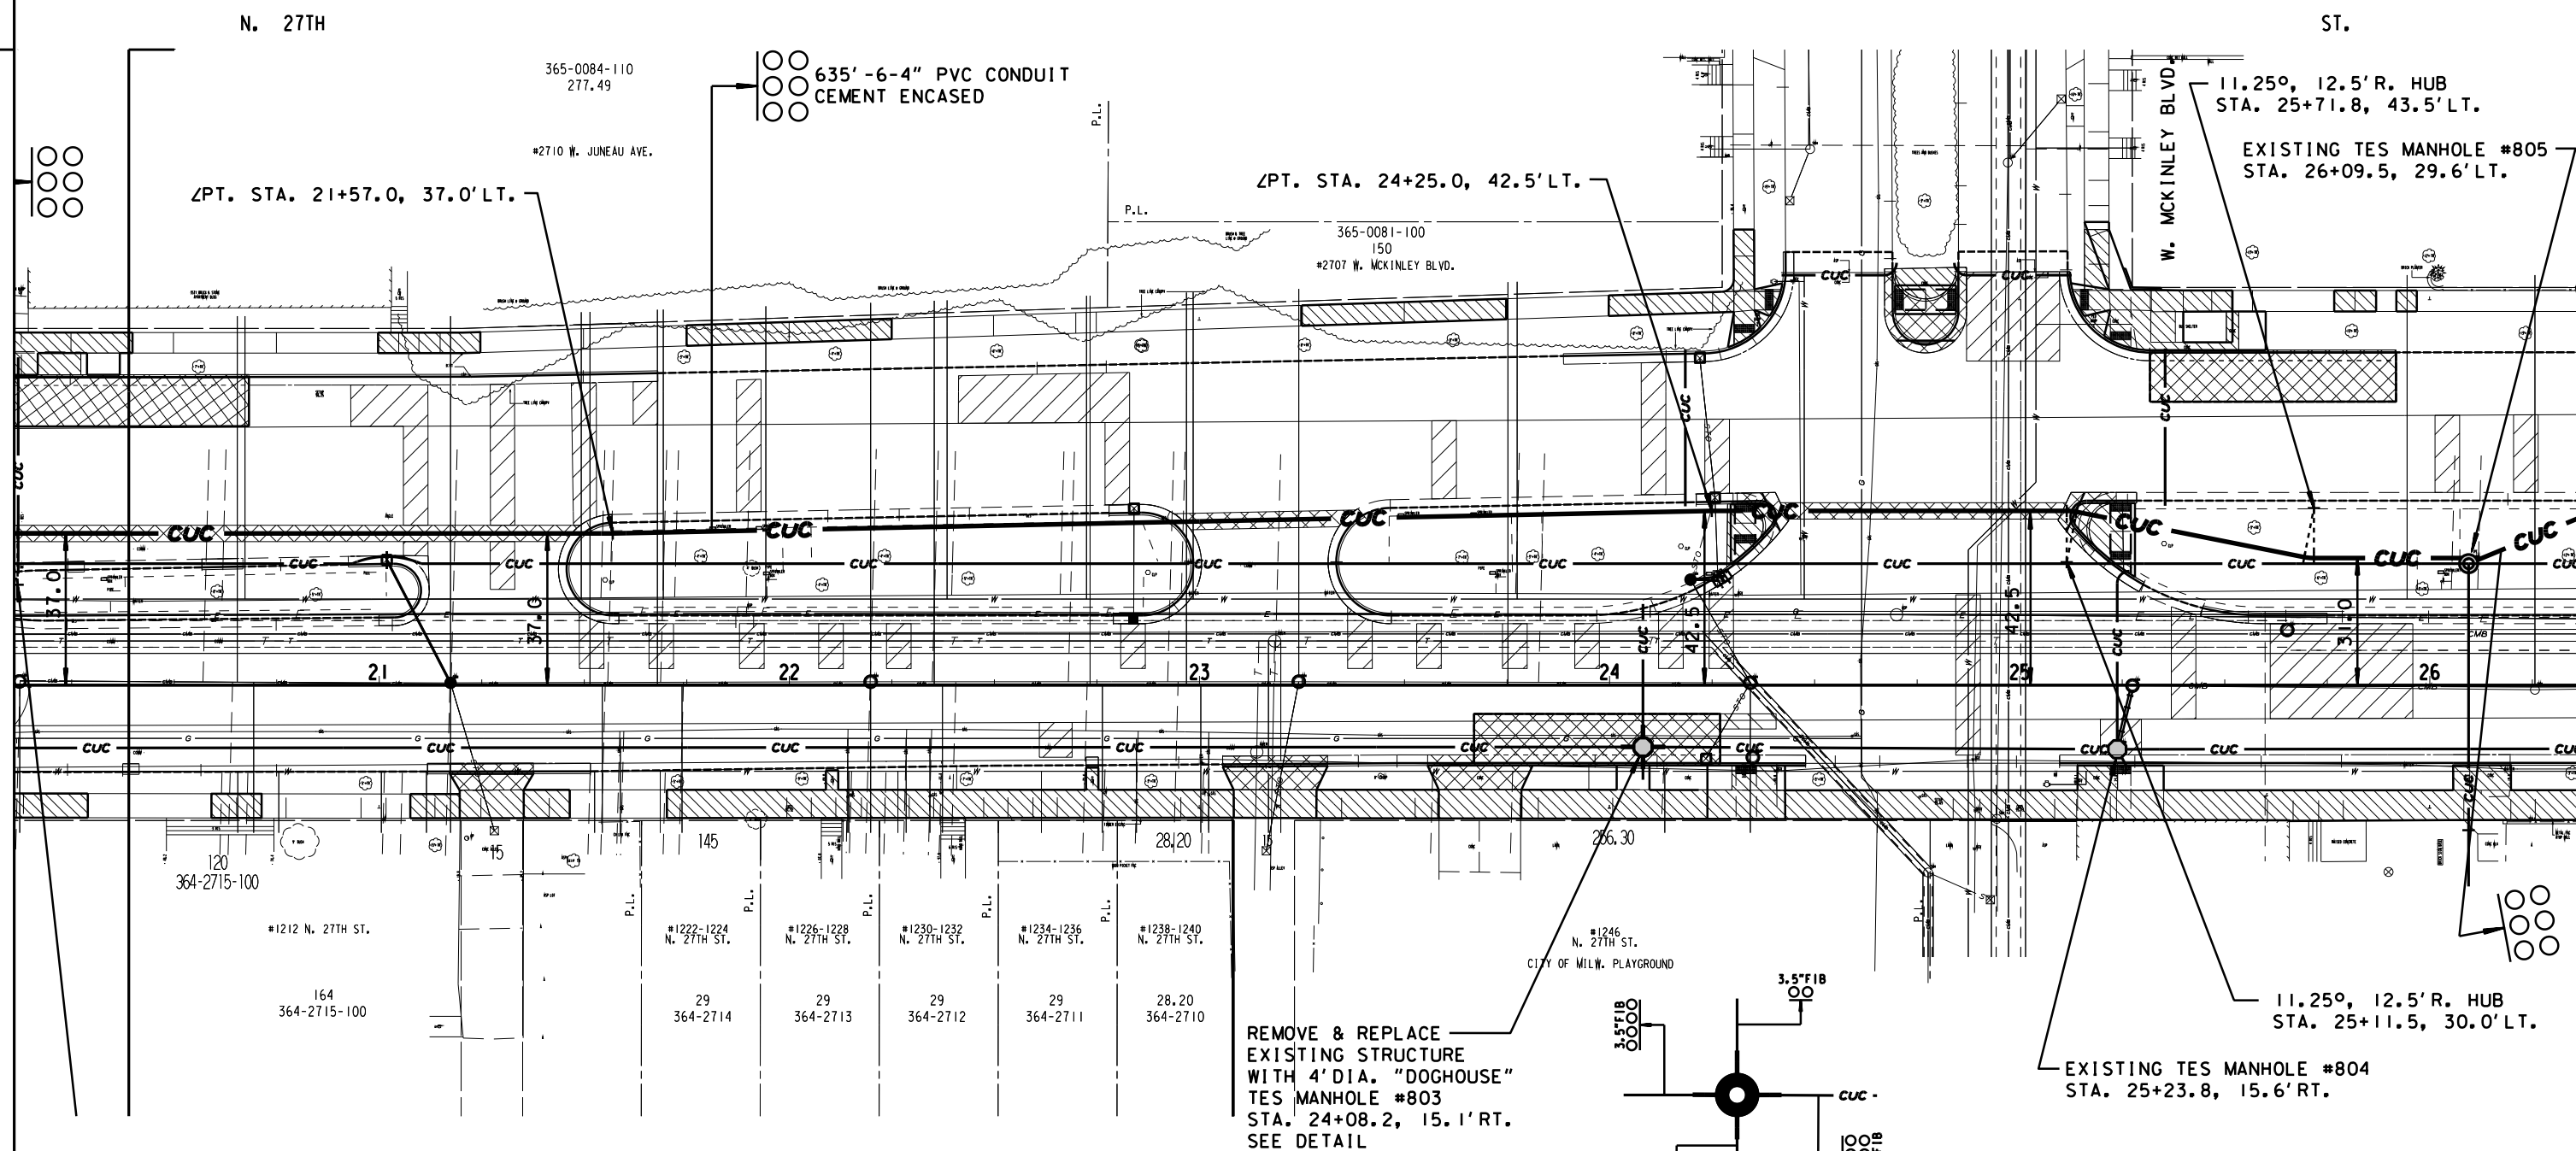

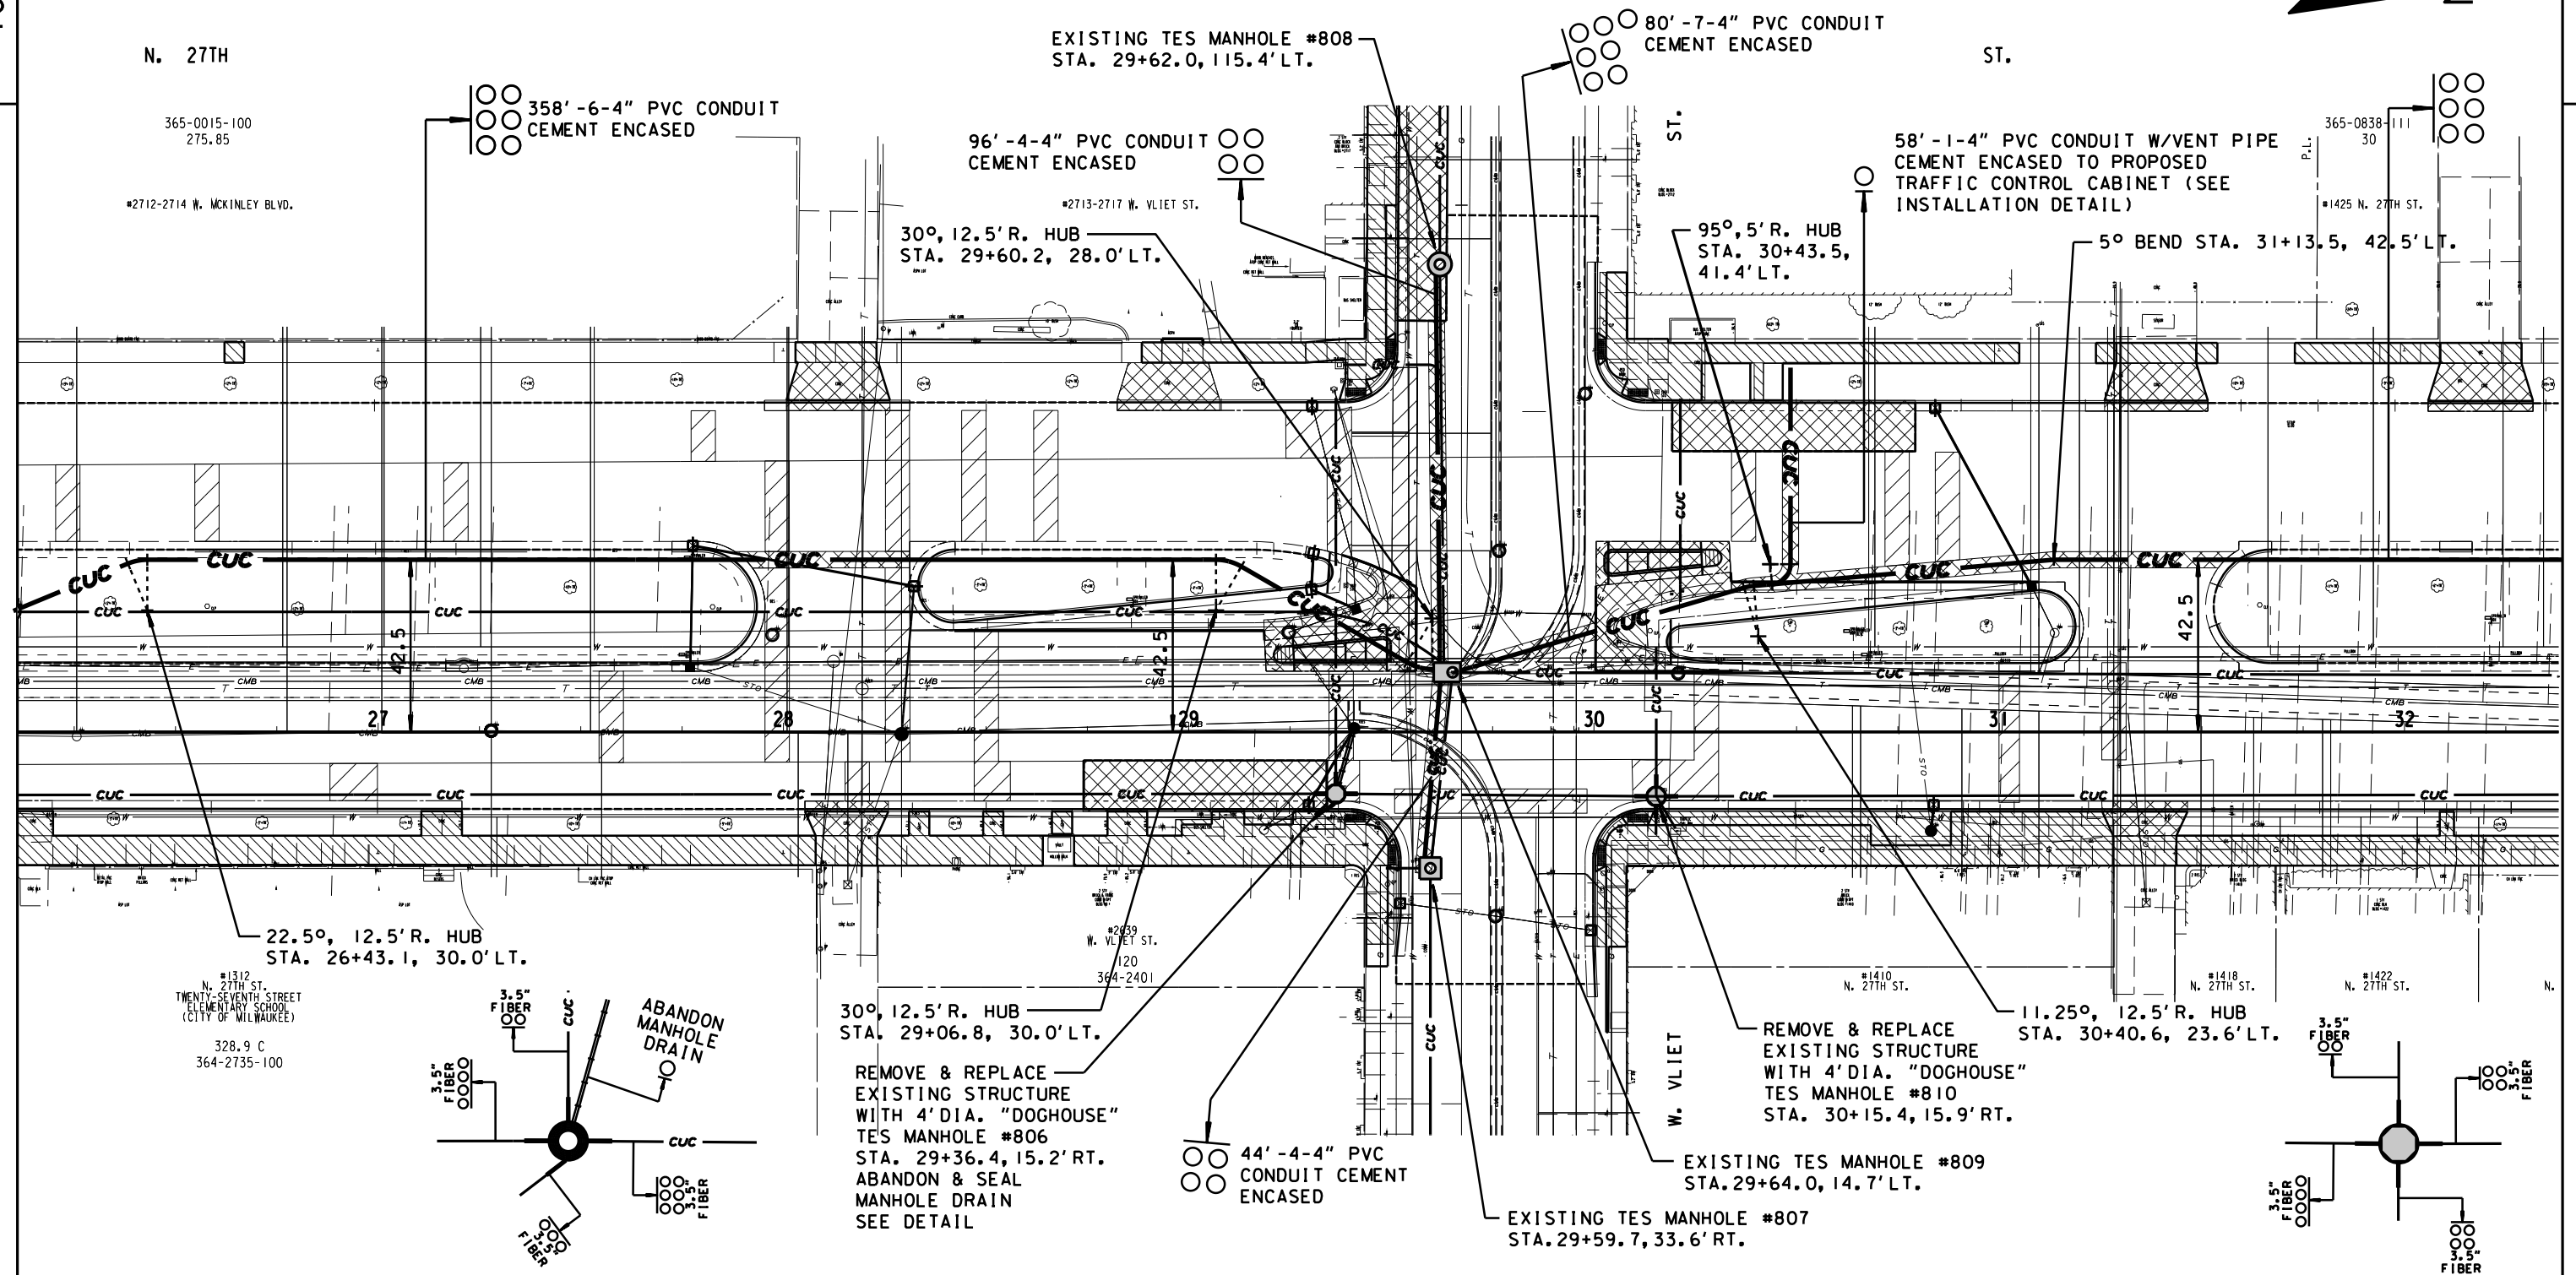


NOTES:

- 1) THE LOCATION OF EXISTING AND PROPOSED UTILITY INSTALLATIONS AS SHOWN ON THE PLANS IS APPROXIMATE. THERE MAY BE OTHER UTILITY INSTALLATIONS WITHIN THE PROJECT AREA WHICH ARE NOT SHOWN.
- 2) THE LOCATION OF THE EXISTING AND PROPOSED UTILITY INSTALLATIONS SHALL BE FIELD VERIFIED BY THE CONTRACTOR.
- 3) DIMENSIONS SHOWN ARE TO CENTER OF MANHOLE, DUCT PACKAGE OR UTILITY.
- 4) MAINTAIN A STANDARD DEPTH OF 39-INCHES BETWEEN FINISHED GRADE AND TOP OF CONDUIT.

LEGEND

- CUC — PROPOSED 4-INCH CEMENT ENCASED NONMETALLIC CONDUIT, NUMBER OF RUNS AS NOTED.
- PROPOSED TES MANHOLE
- CUC — EXISTING CONDUIT
- ABANDONED CONDUIT

SHEET 3 OF 8

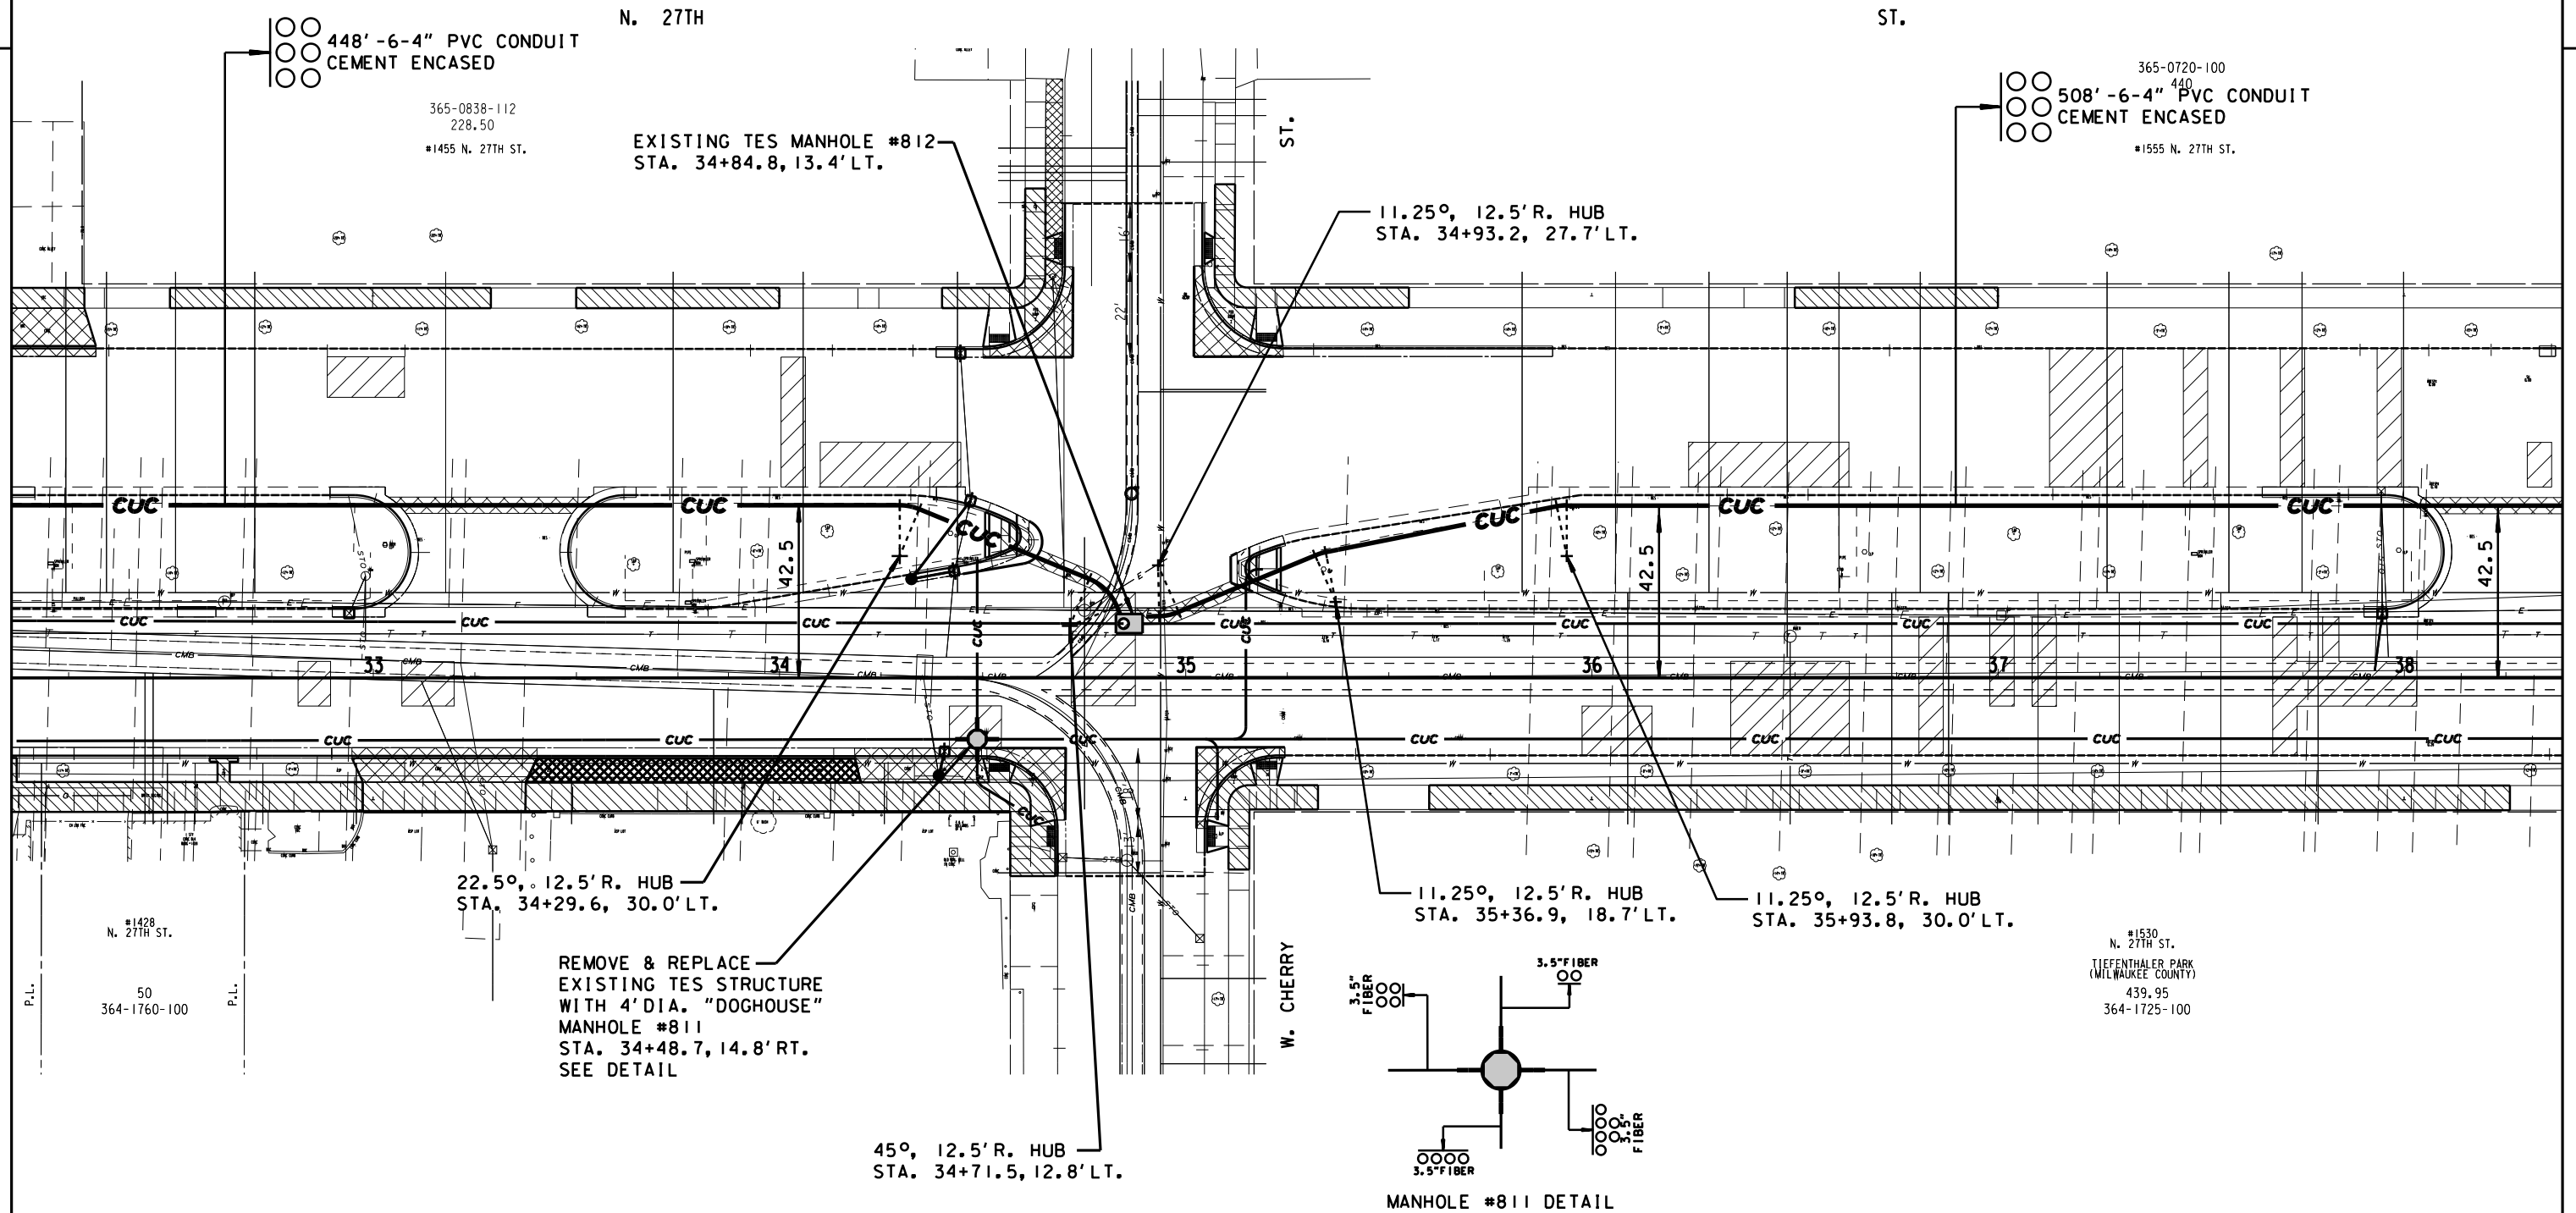

NOTES:

- 1) THE LOCATION OF EXISTING AND PROPOSED UTILITY INSTALLATIONS AS SHOWN ON THE PLANS IS APPROXIMATE. THERE MAY BE OTHER UTILITY INSTALLATIONS WITHIN THE PROJECT AREA WHICH ARE NOT SHOWN.
- 2) THE LOCATION OF THE EXISTING AND PROPOSED UTILITY INSTALLATIONS SHALL BE FIELD VERIFIED BY THE CONTRACTOR.
- 3) DIMENSIONS SHOWN ARE TO CENTER OF MANHOLE, DUCT PACKAGE OR UTILITY.
- 4) MAINTAIN A STANDARD DEPTH OF 39-INCHES BETWEEN FINISHED GRADE AND TOP OF CONDUIT.

LEGEND

- CUC — PROPOSED 4-INCH CEMENT ENCASED NONMETALLIC CONDUIT, NUMBER OF RUNS AS NOTED.
- PROPOSED TES MANHOLE
- CUC — EXISTING CONDUIT
- ABANDONED CONDUIT

SHEET 4 OF 8

STATE PROJECT NUMBER 2265-00-74

- -

HWY: LOCAL STREET

COUNTY: MILWAUKEE


CITY UG CONDUIT (TES)


SCALE FEET 0' 40'

SHEET NO:

N. 27TH

ST.

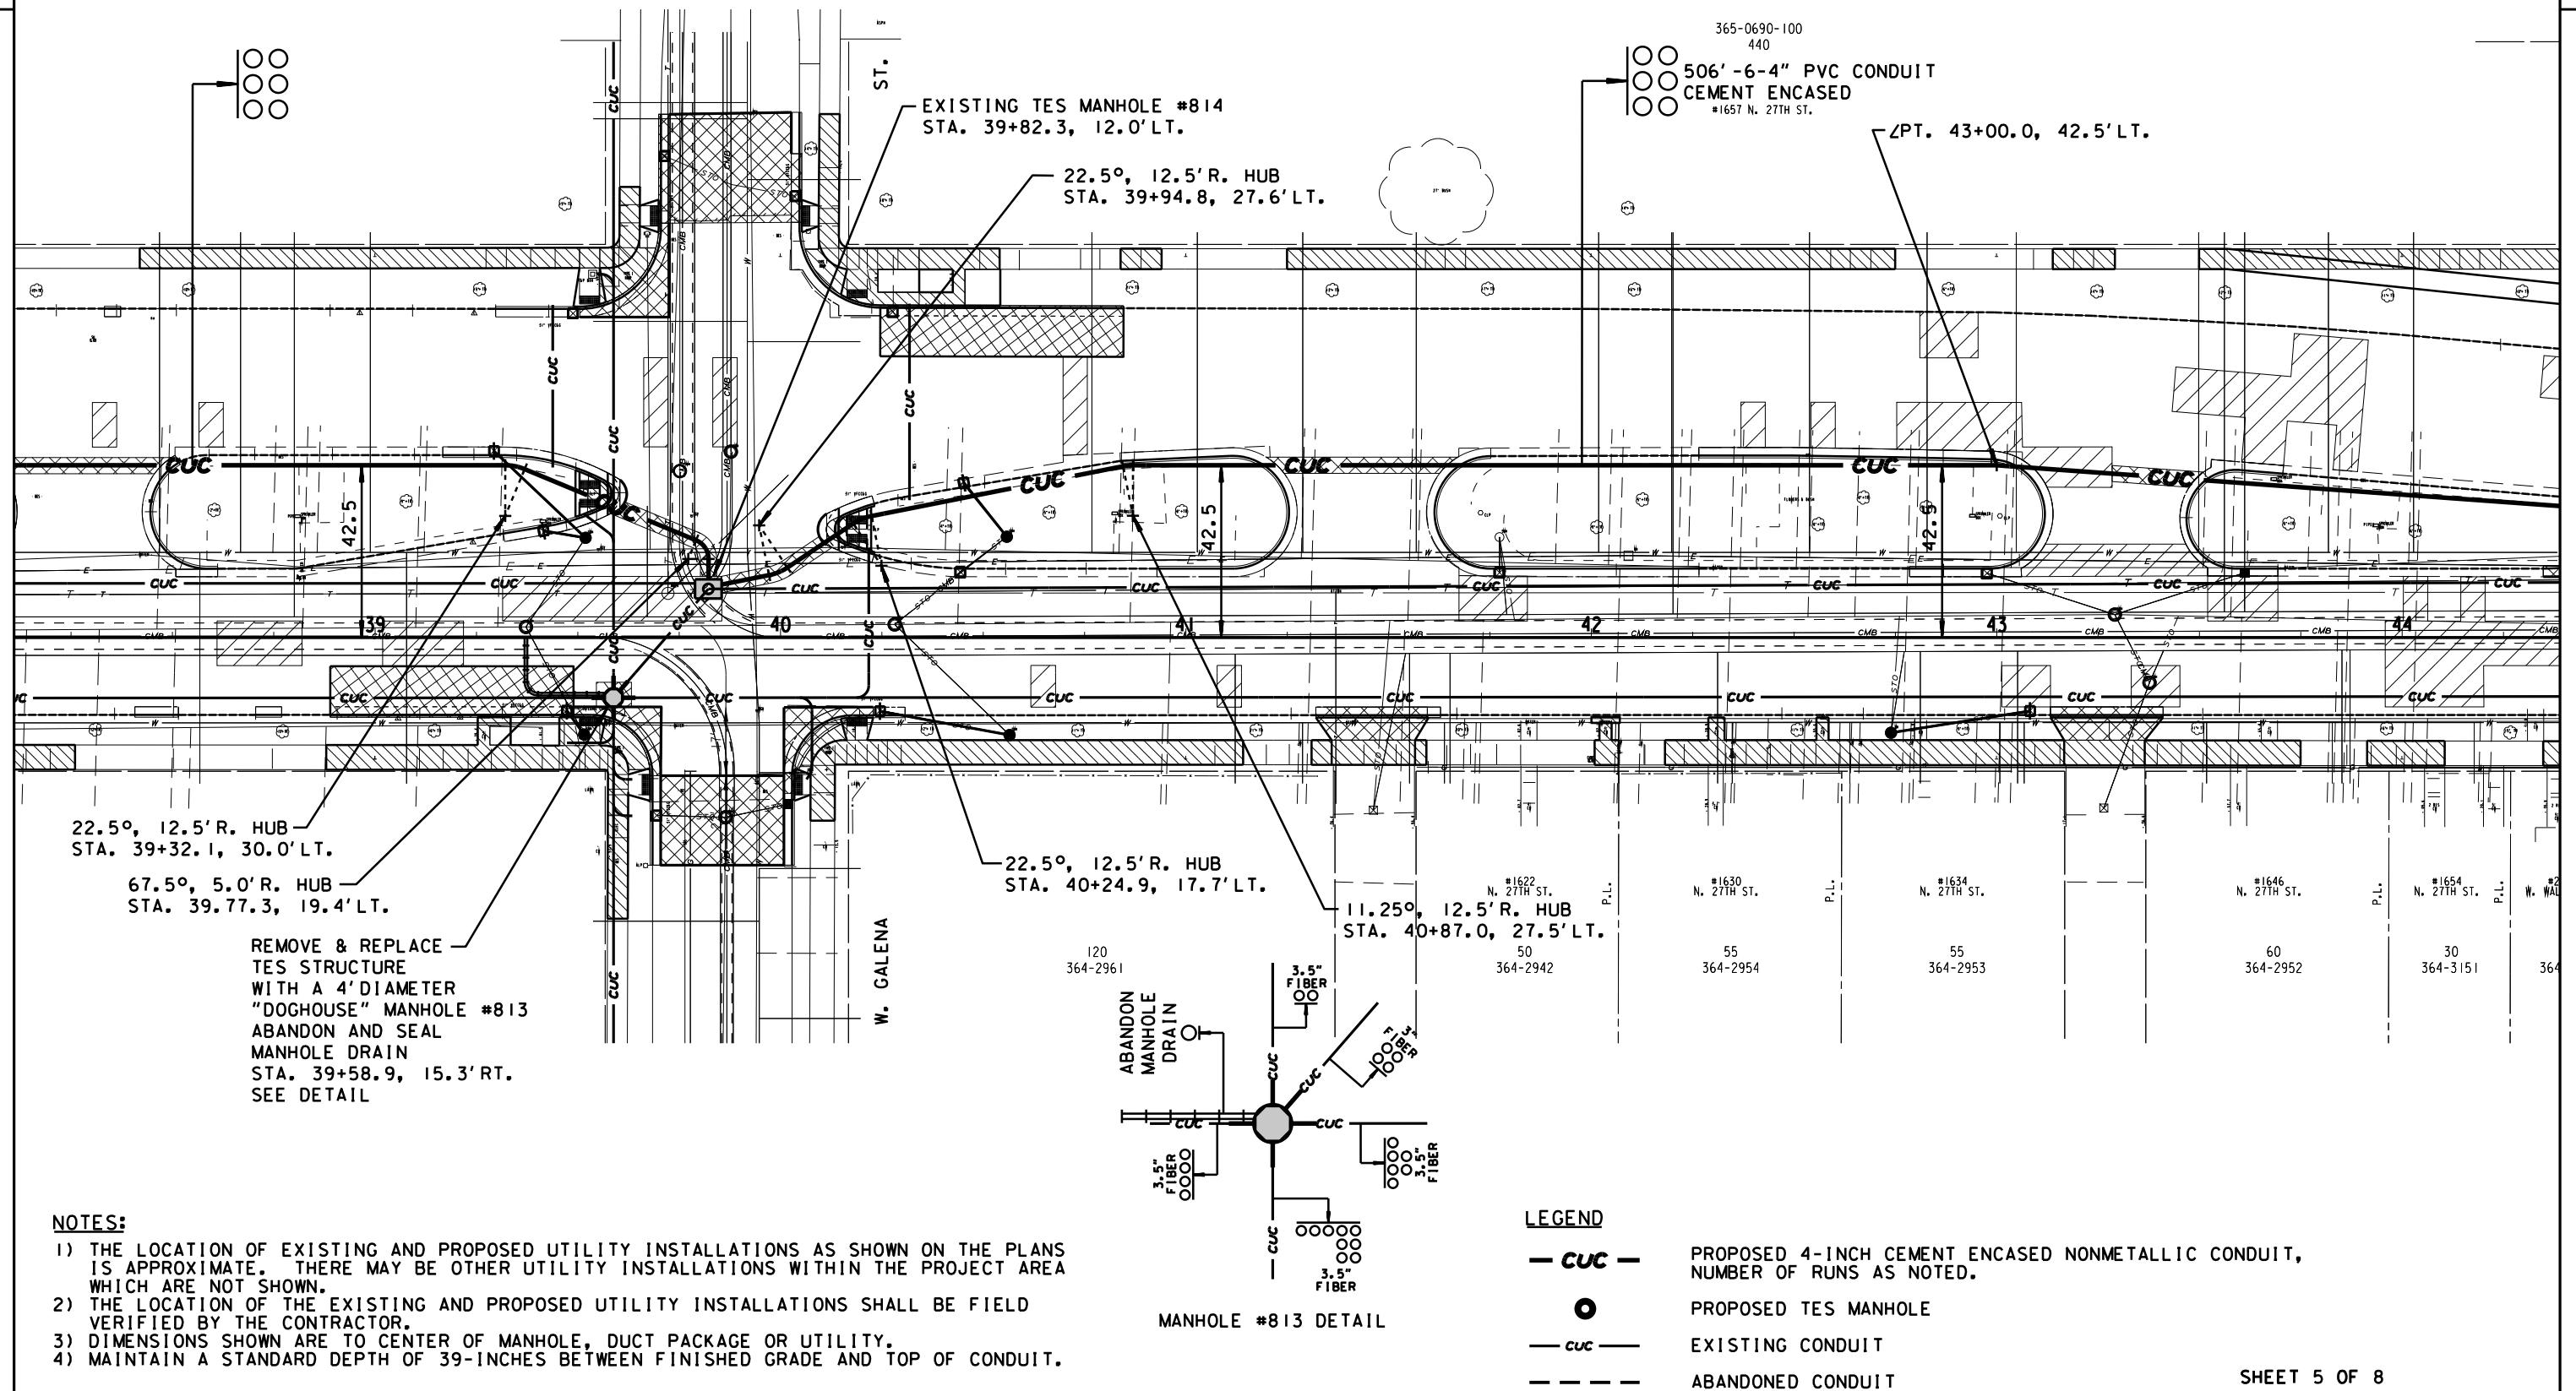

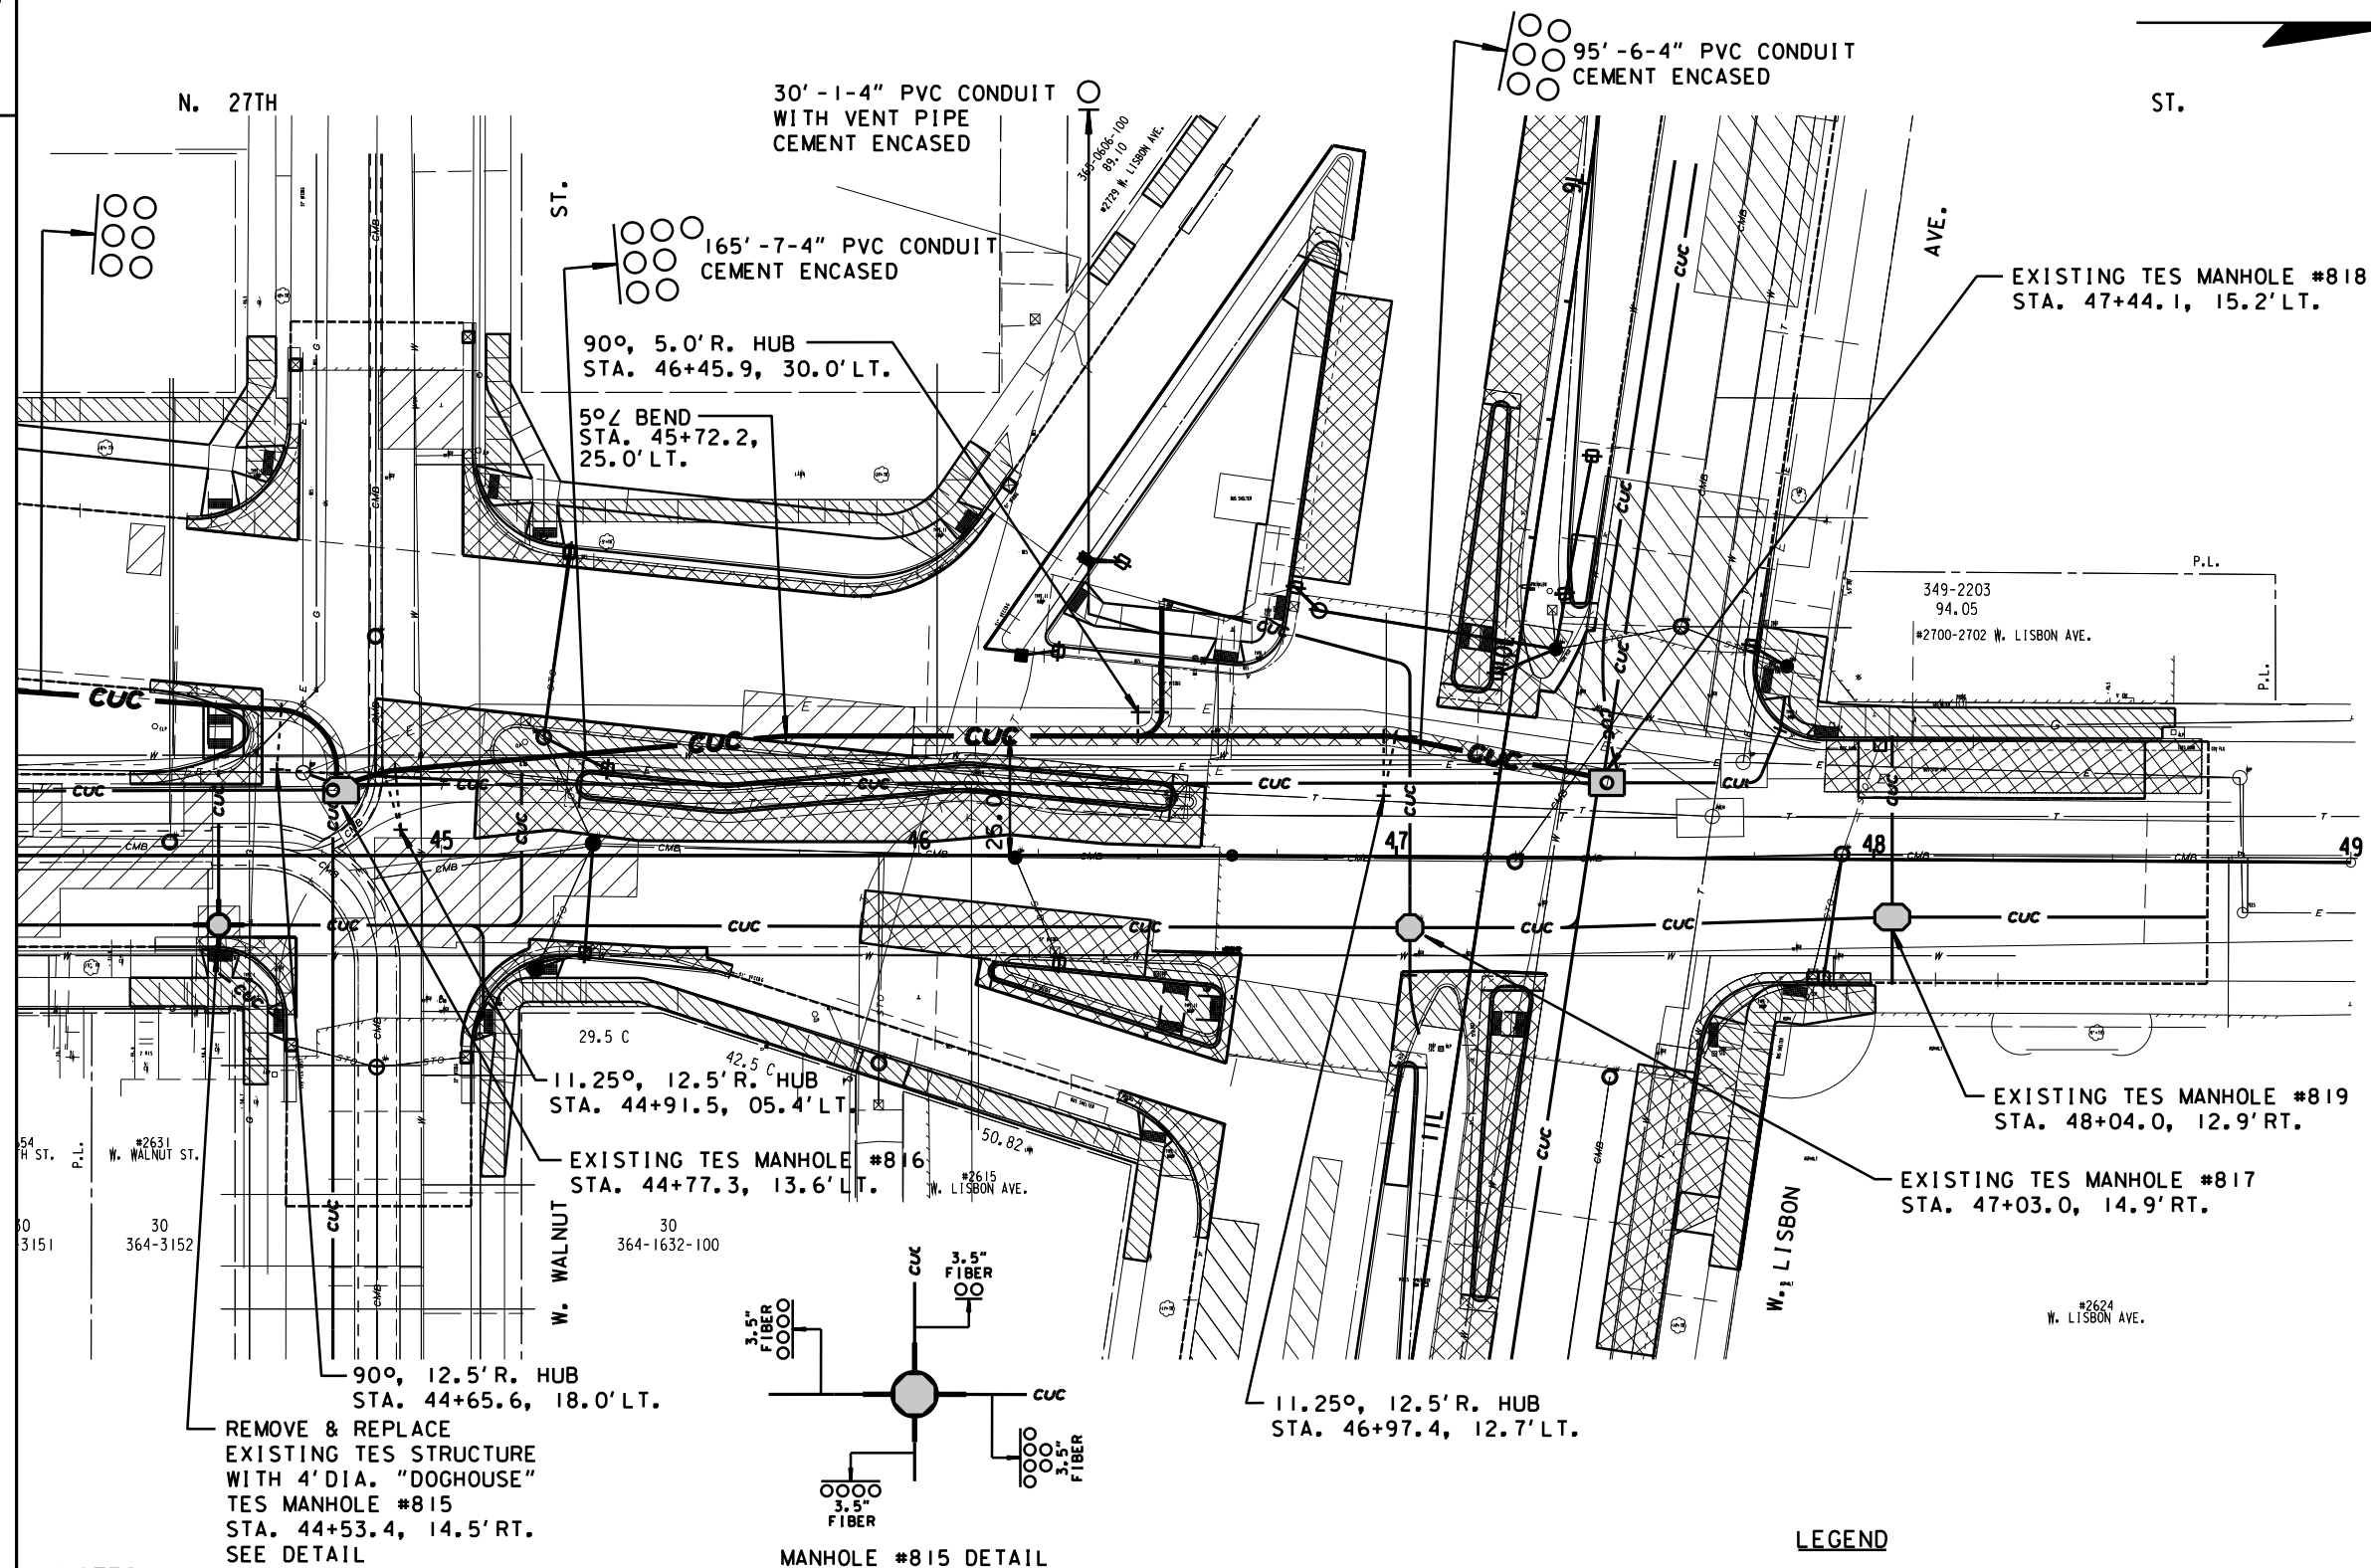

NOTES:

- 1) THE LOCATION OF EXISTING AND PROPOSED UTILITY INSTALLATIONS AS SHOWN ON THE PLANS IS APPROXIMATE. THERE MAY BE OTHER UTILITY INSTALLATIONS WITHIN THE PROJECT AREA WHICH ARE NOT SHOWN.
- 2) THE LOCATION OF THE EXISTING AND PROPOSED UTILITY INSTALLATIONS SHALL BE FIELD VERIFIED BY THE CONTRACTOR.
- 3) DIMENSIONS SHOWN ARE TO CENTER OF MANHOLE, DUCT PACKAGE OR UTILITY.
- 4) MAINTAIN A STANDARD DEPTH OF 39-INCHES BETWEEN FINISHED GRADE AND TOP OF CONDUIT.

SHEET 6 OF 8

78

STATE PROJECT NUMBER 2265-00-74

- -

HWY: LOCAL STREET

COUNTY: MILWAUKEE


CITY UG CONDUIT (TES)

SCALE FEET




SHEET NO:

E

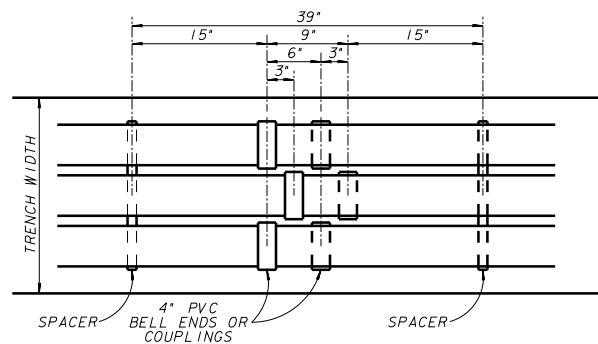


PLAN VIEW
N.T.S.

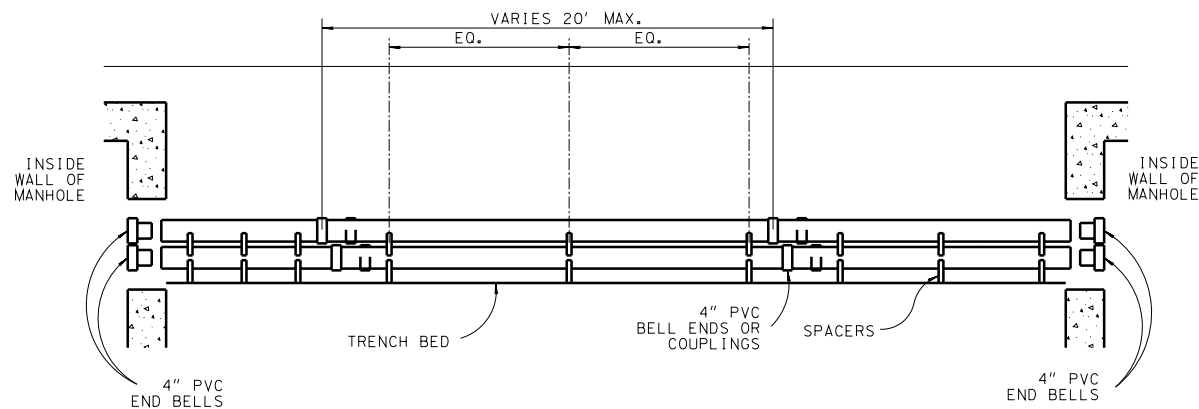


SECTION VIEW
N.T.S.

COND.	3"	4"
A	10"	11 1/2"
B	5"	5 7/8"
C	1 1/2"	1 1/2"
D	3 1/2"	3 1/2"
E	1"	1"

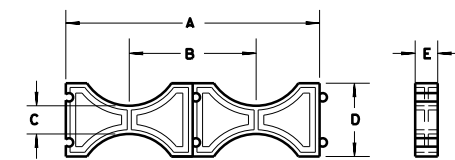


INTERMEDIATE SPACER

COND.	3"	4"
A	10"	11 1/2"
B	5"	5 7/8"
C	3"	3"
D	3 1/2"	4 1/2"
E	1"	1"
F	2 1/2"	2 1/2"

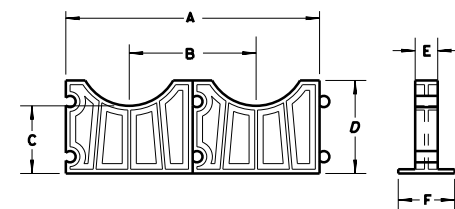


BASE SPACER


INTERMEDIATE AND BASE SPACER DETAIL

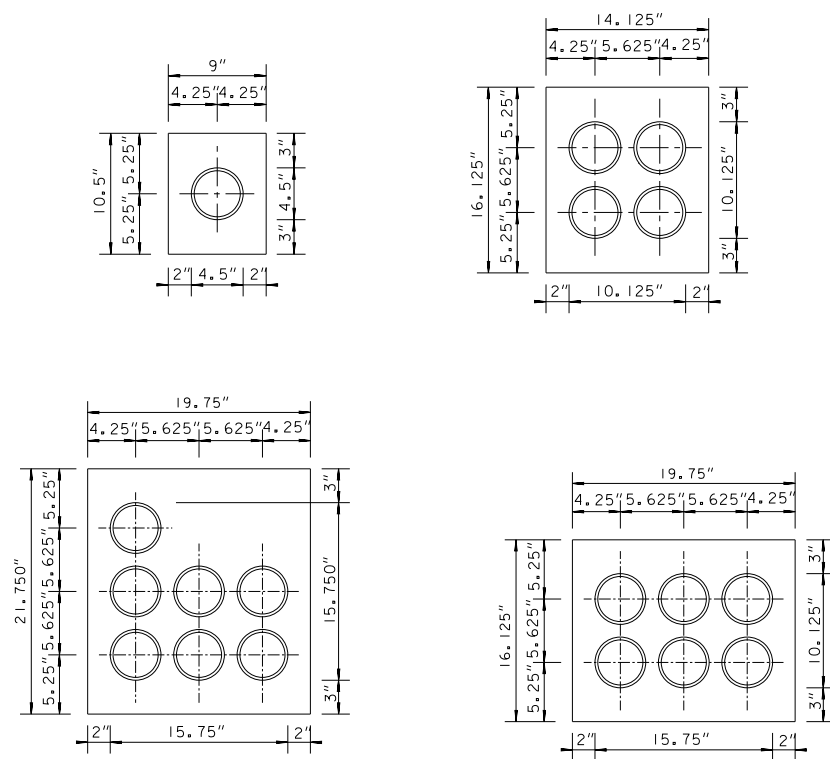


CROSS SECTION VIEW
N.T.S.

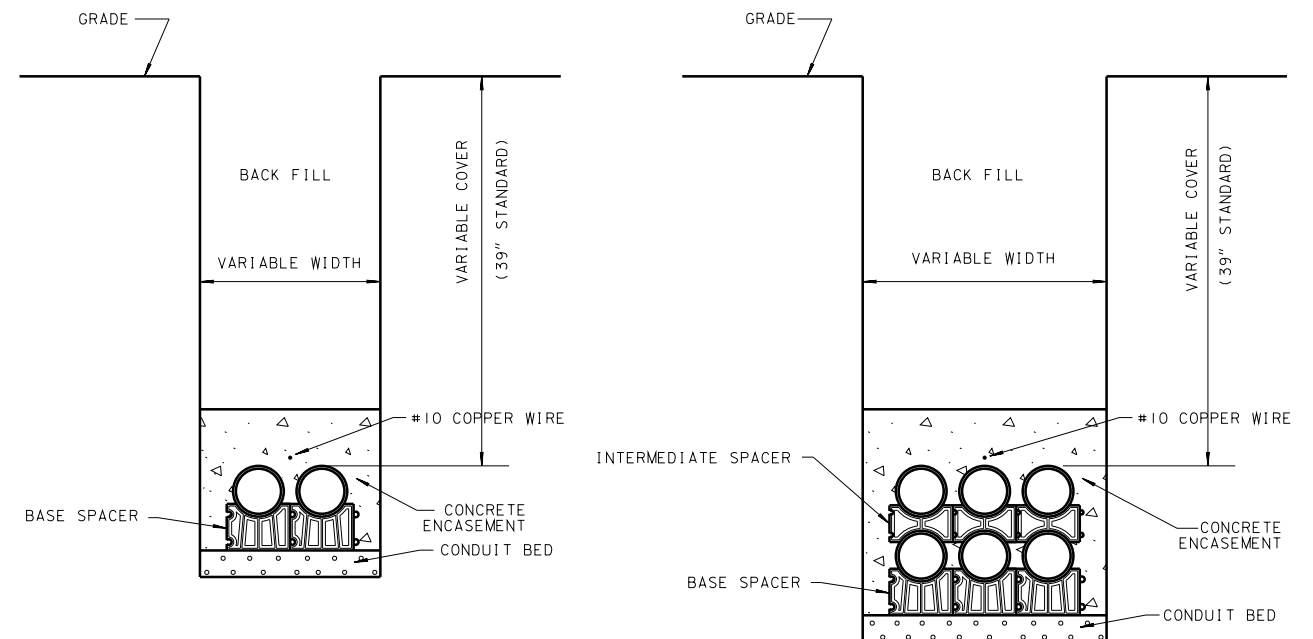

CROSS SECTION VIEW, TYP.
N.T.S.

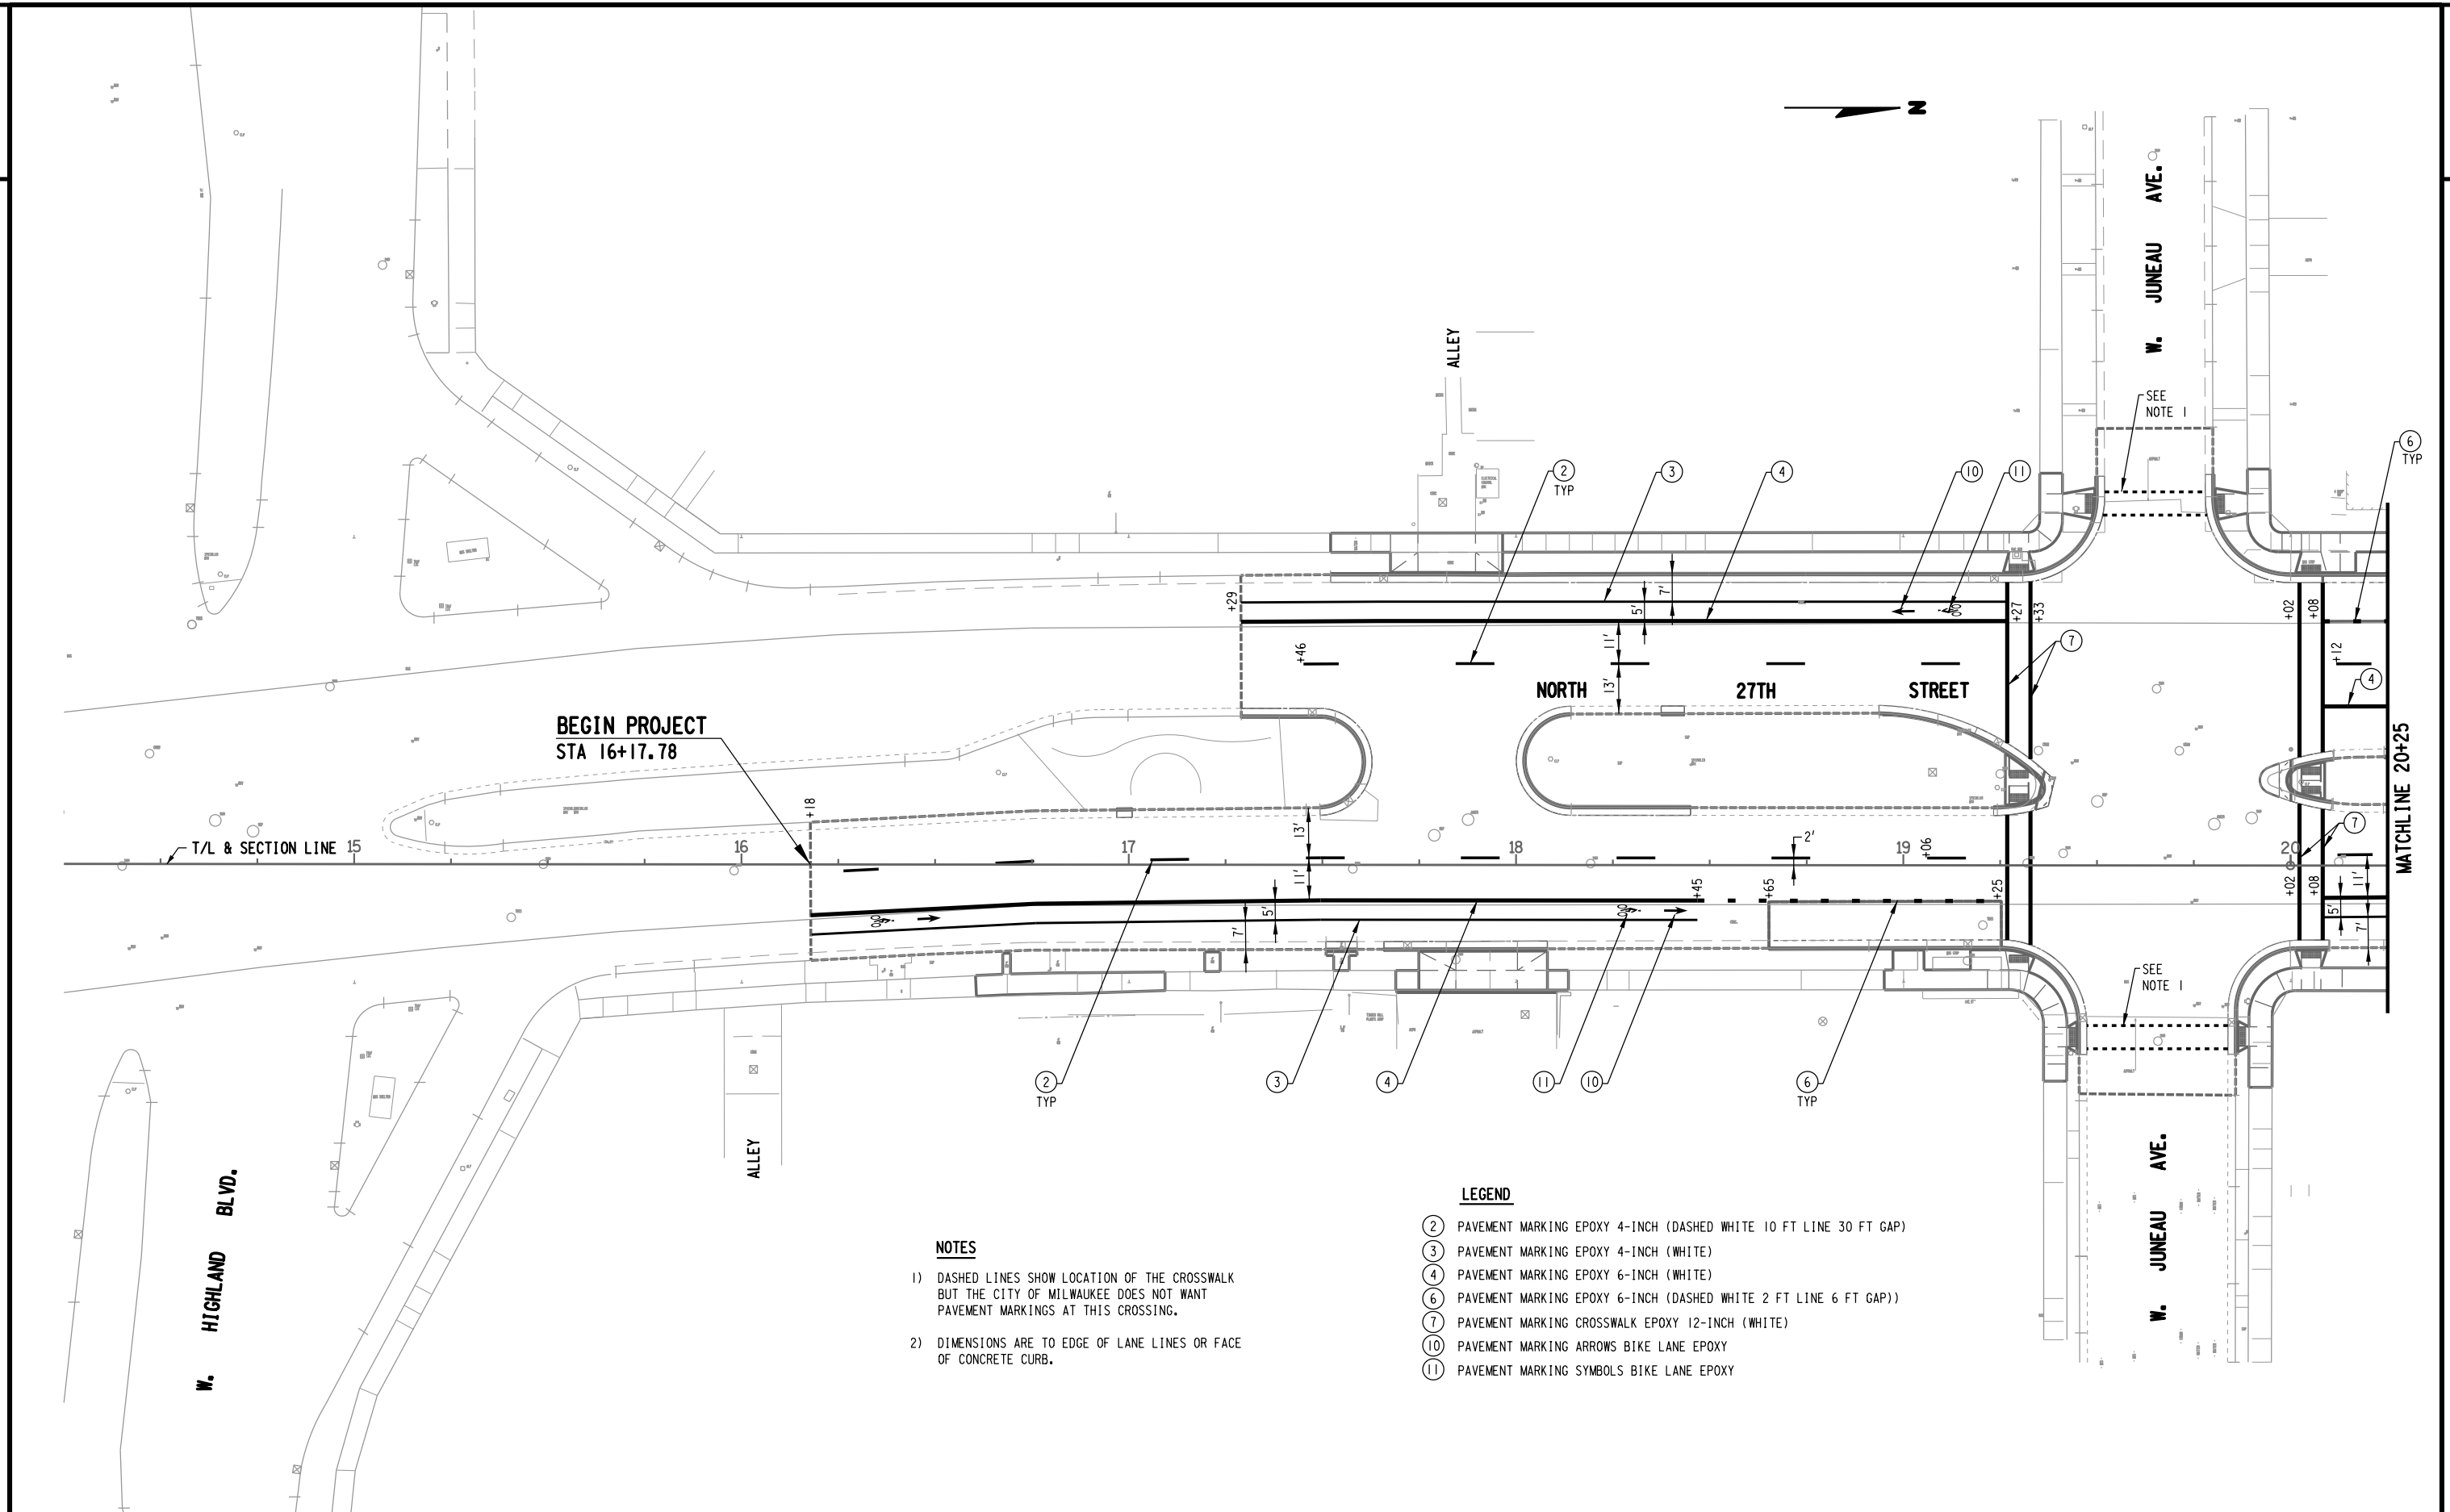


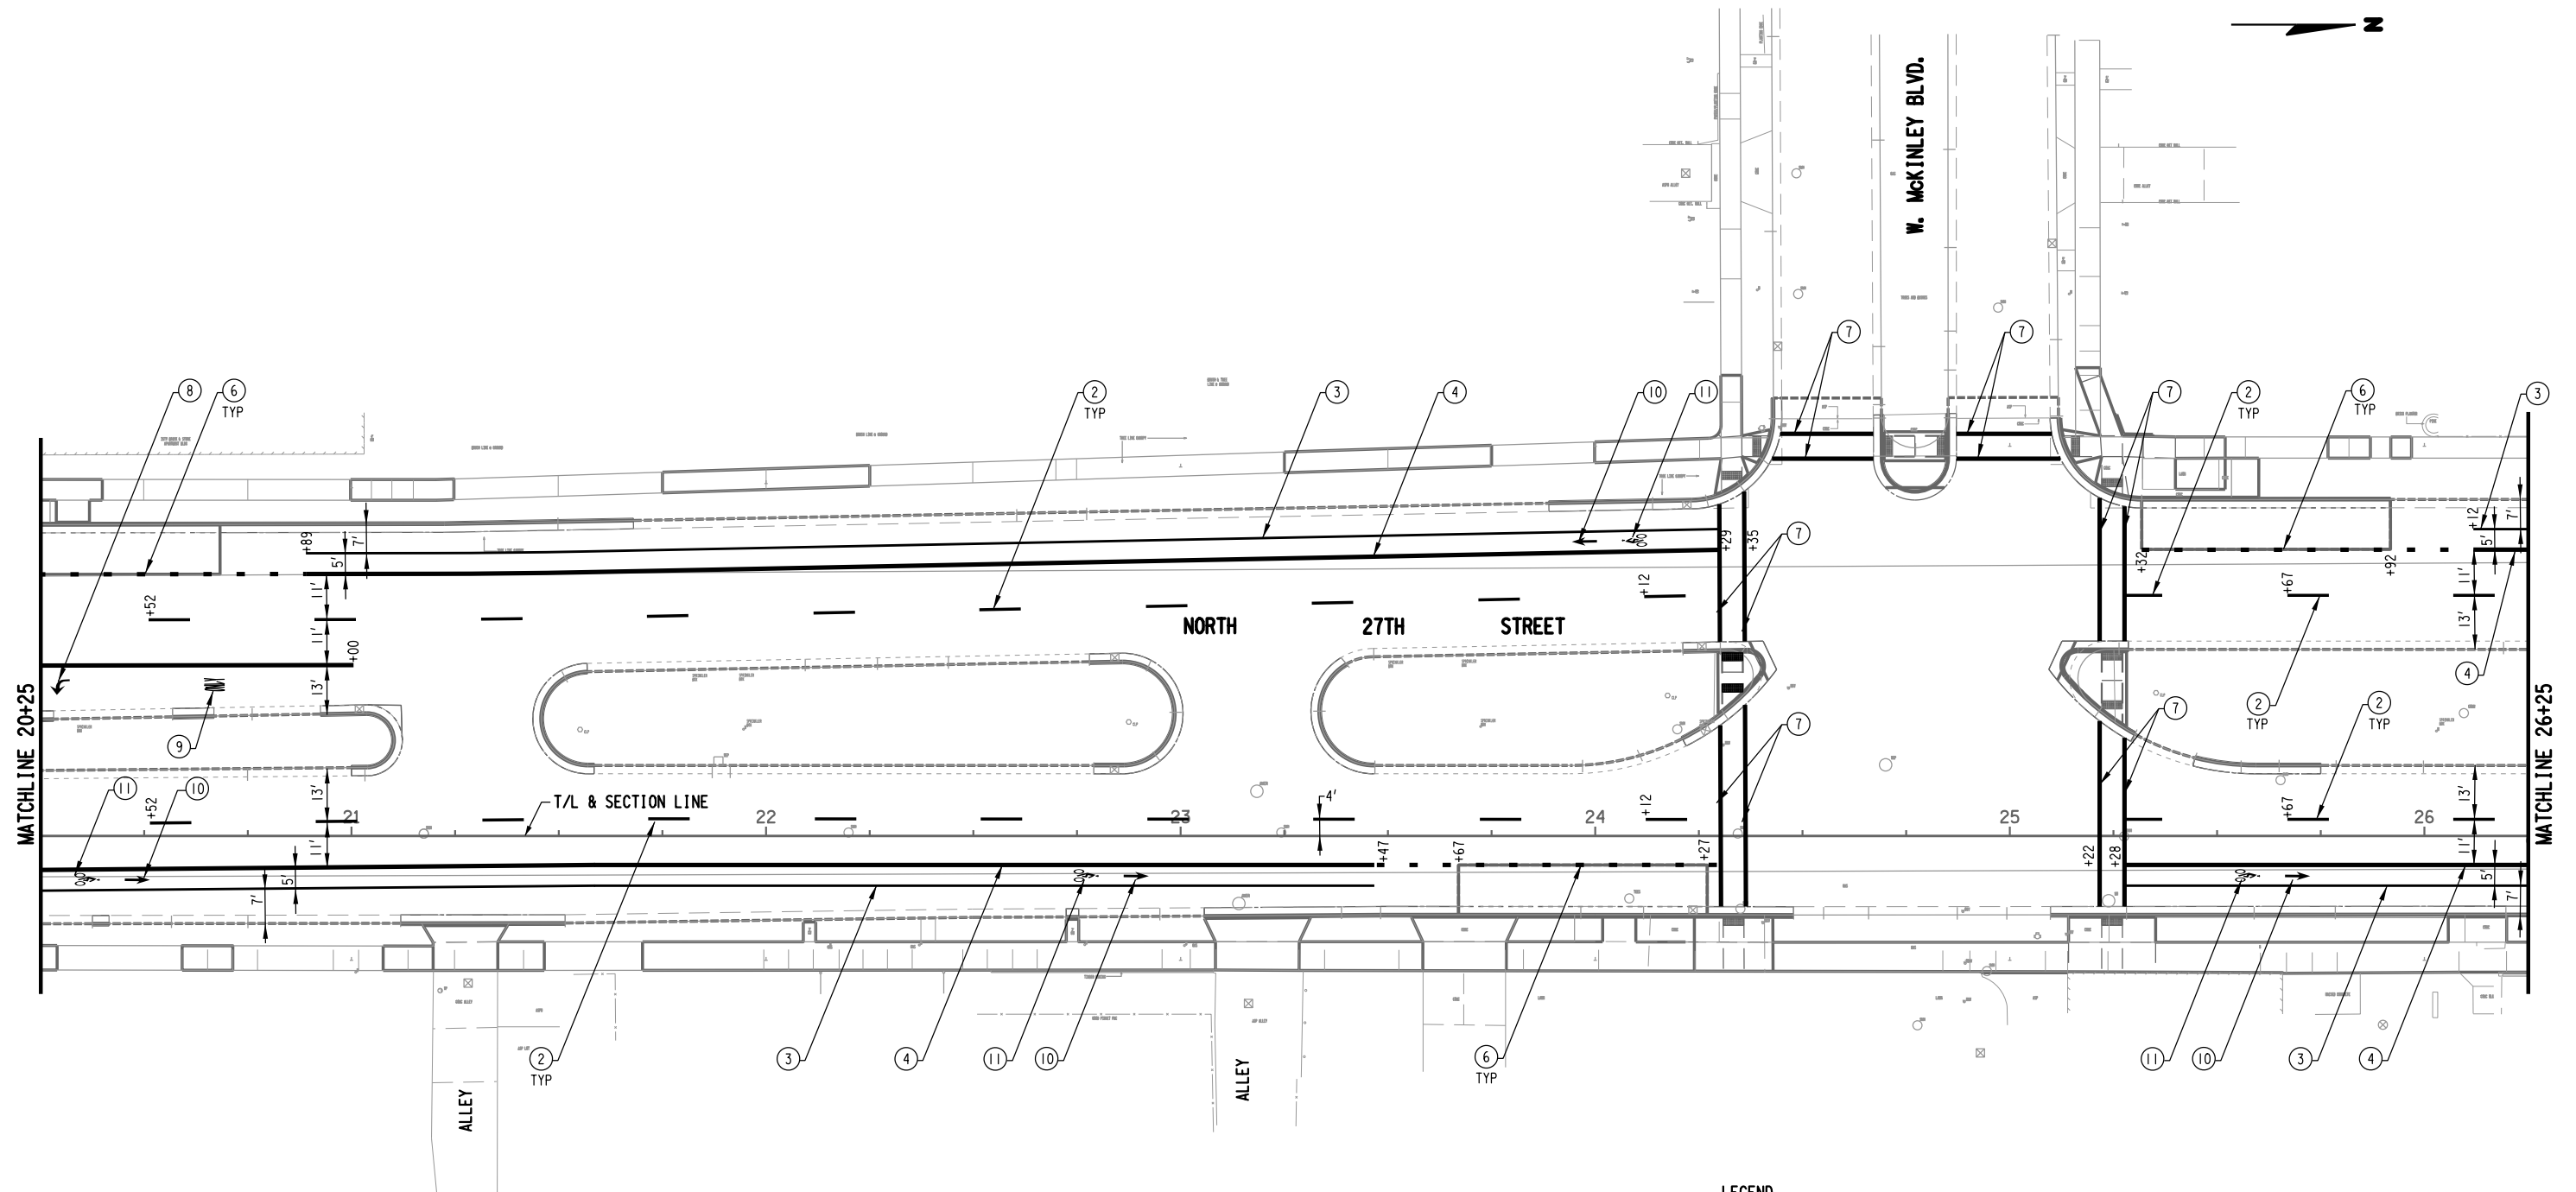
**NOTE**


1) DIMENSIONS ARE TO EDGE OF LANE LINES OR FACE OF CONCRETE CURB.


LEGEND


- ② PAVEMENT MARKING EPOXY 4-INCH (DASHED WHITE 10 FT LINE 30 FT GAP)
- ③ PAVEMENT MARKING EPOXY 4-INCH (WHITE)
- ④ PAVEMENT MARKING EPOXY 6-INCH (WHITE)
- ⑥ PAVEMENT MARKING EPOXY 6-INCH (DASHED WHITE 2 FT LINE 6 FT GAP)
- ⑦ PAVEMENT MARKING CROSSWALK EPOXY 12-INCH (WHITE)
- ⑧ PAVEMENT MARKING ARROWS EPOXY TYPE 2
- ⑨ PAVEMENT MARKING WORDS EPOXY
- ⑩ PAVEMENT MARKING ARROWS BIKE LANE EPOXY
- ⑪ PAVEMENT MARKING SYMBOLS BIKE LANE EPOXY

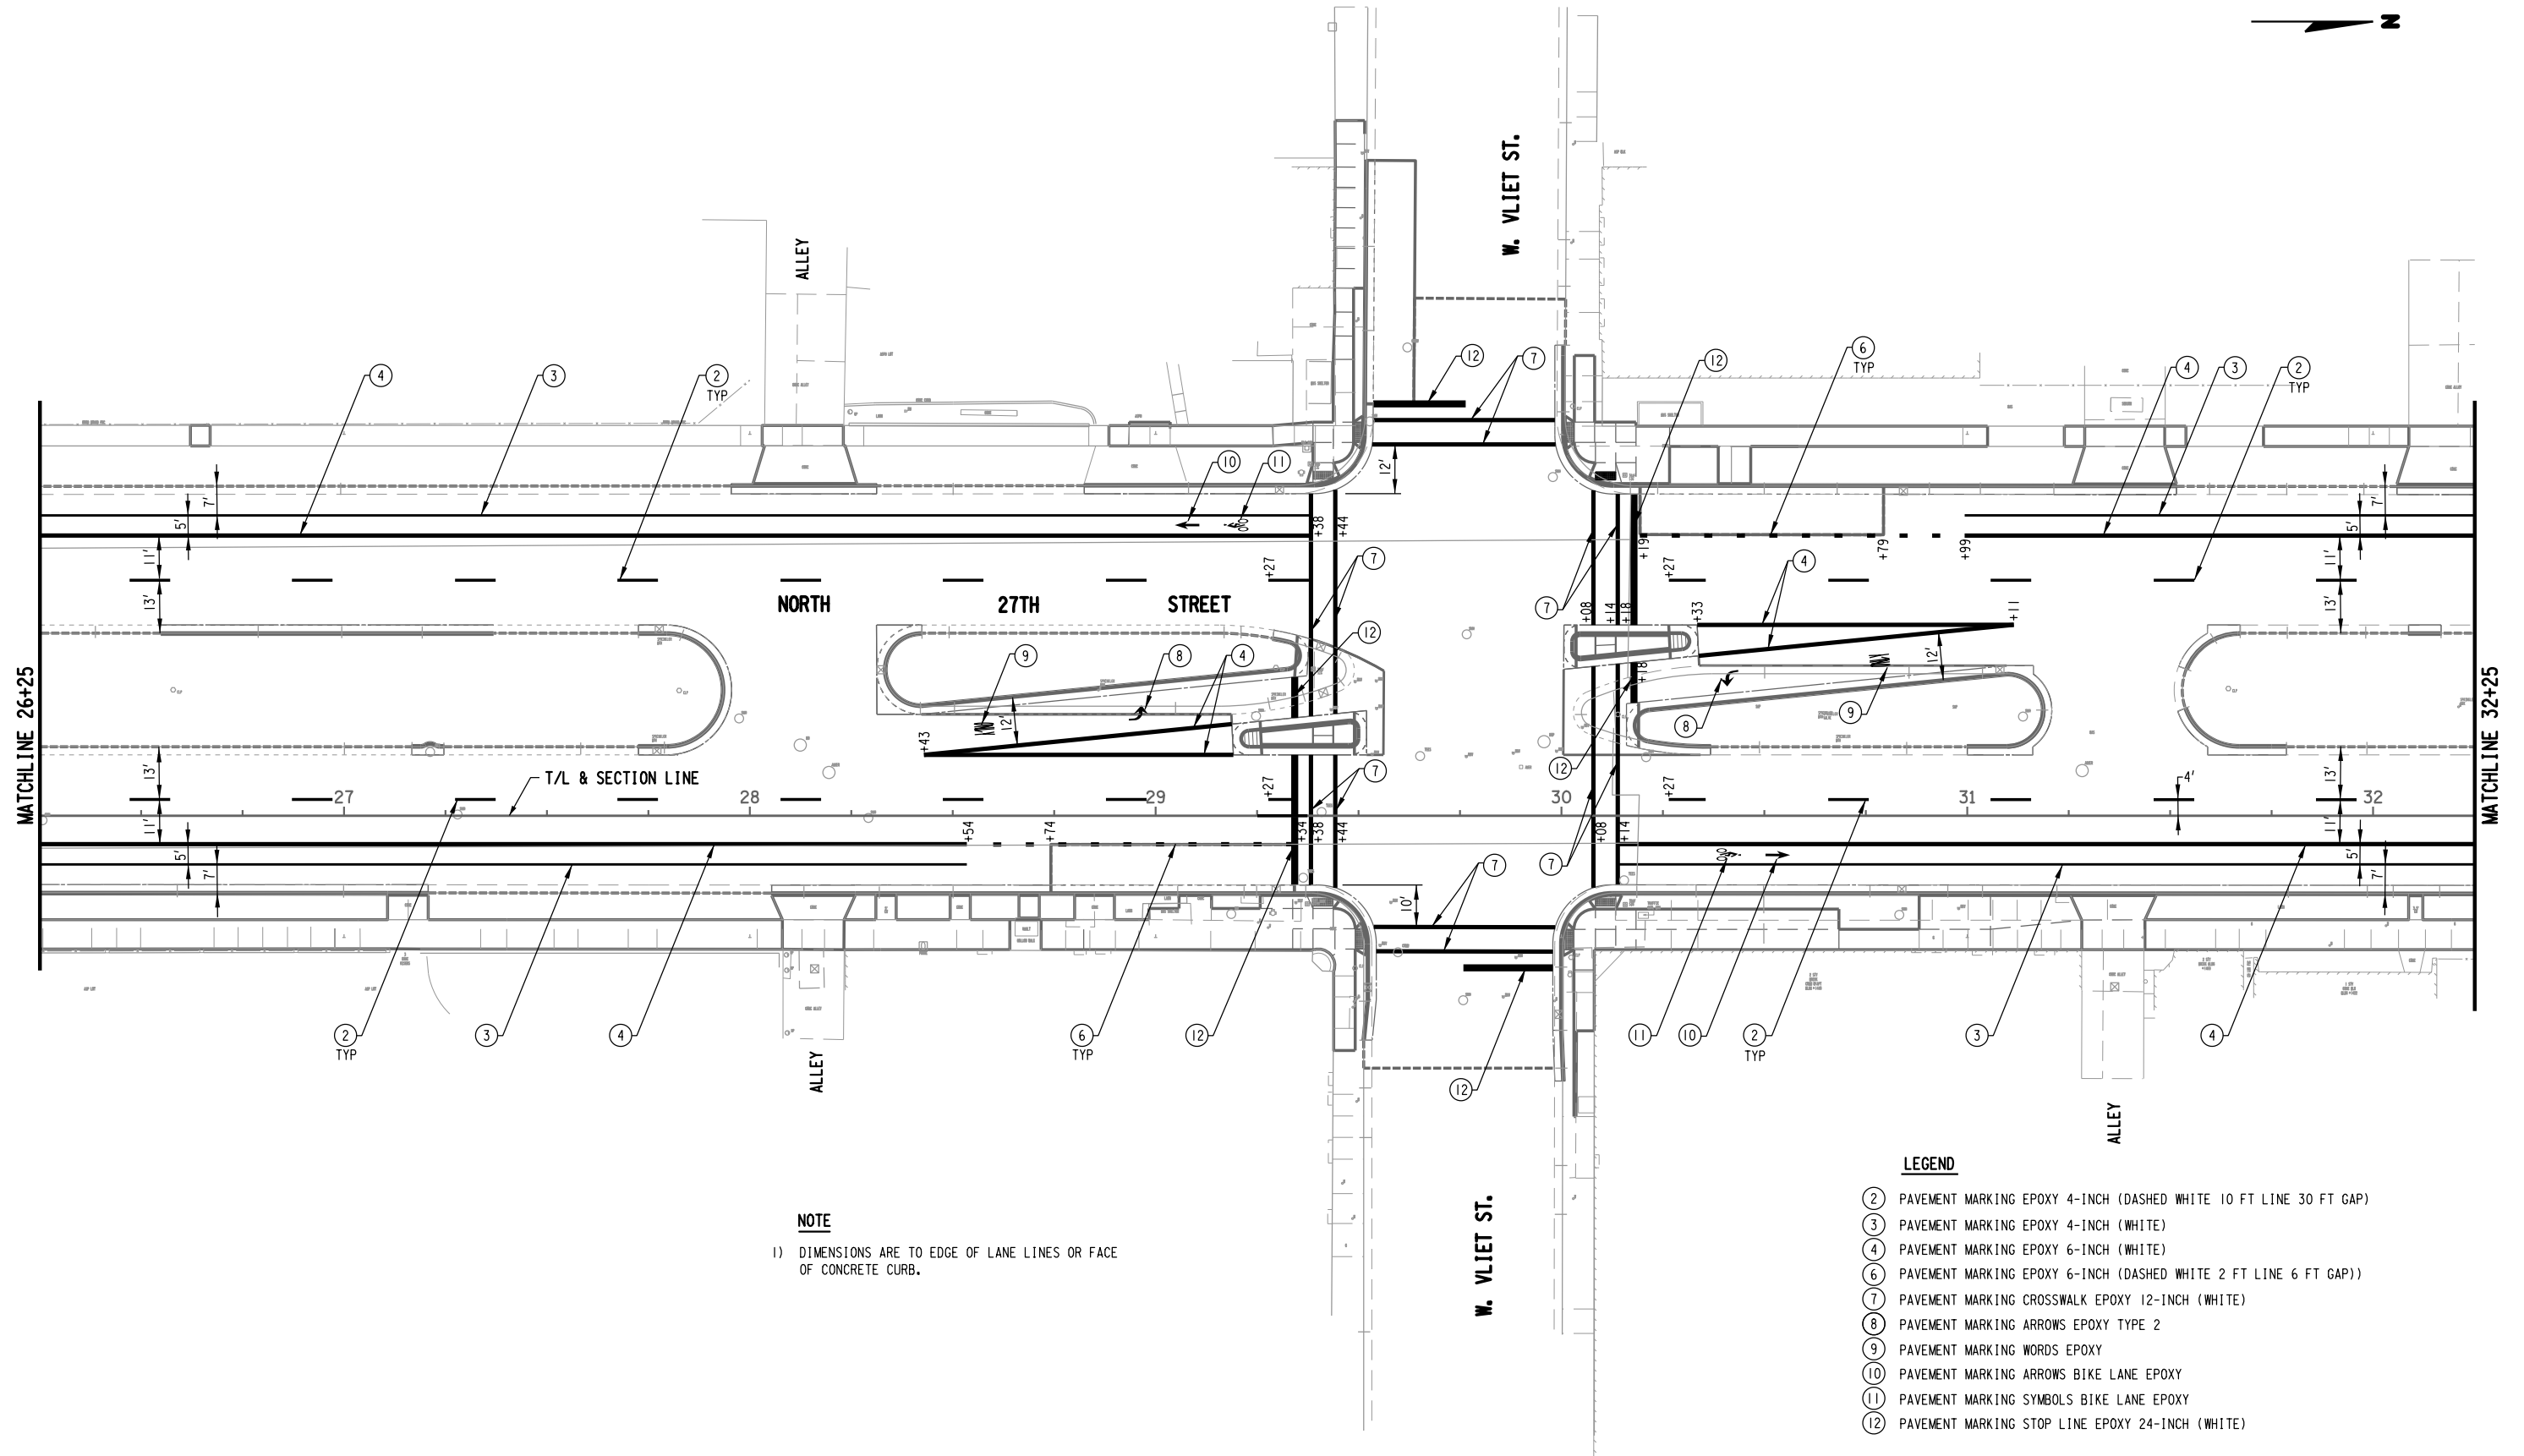

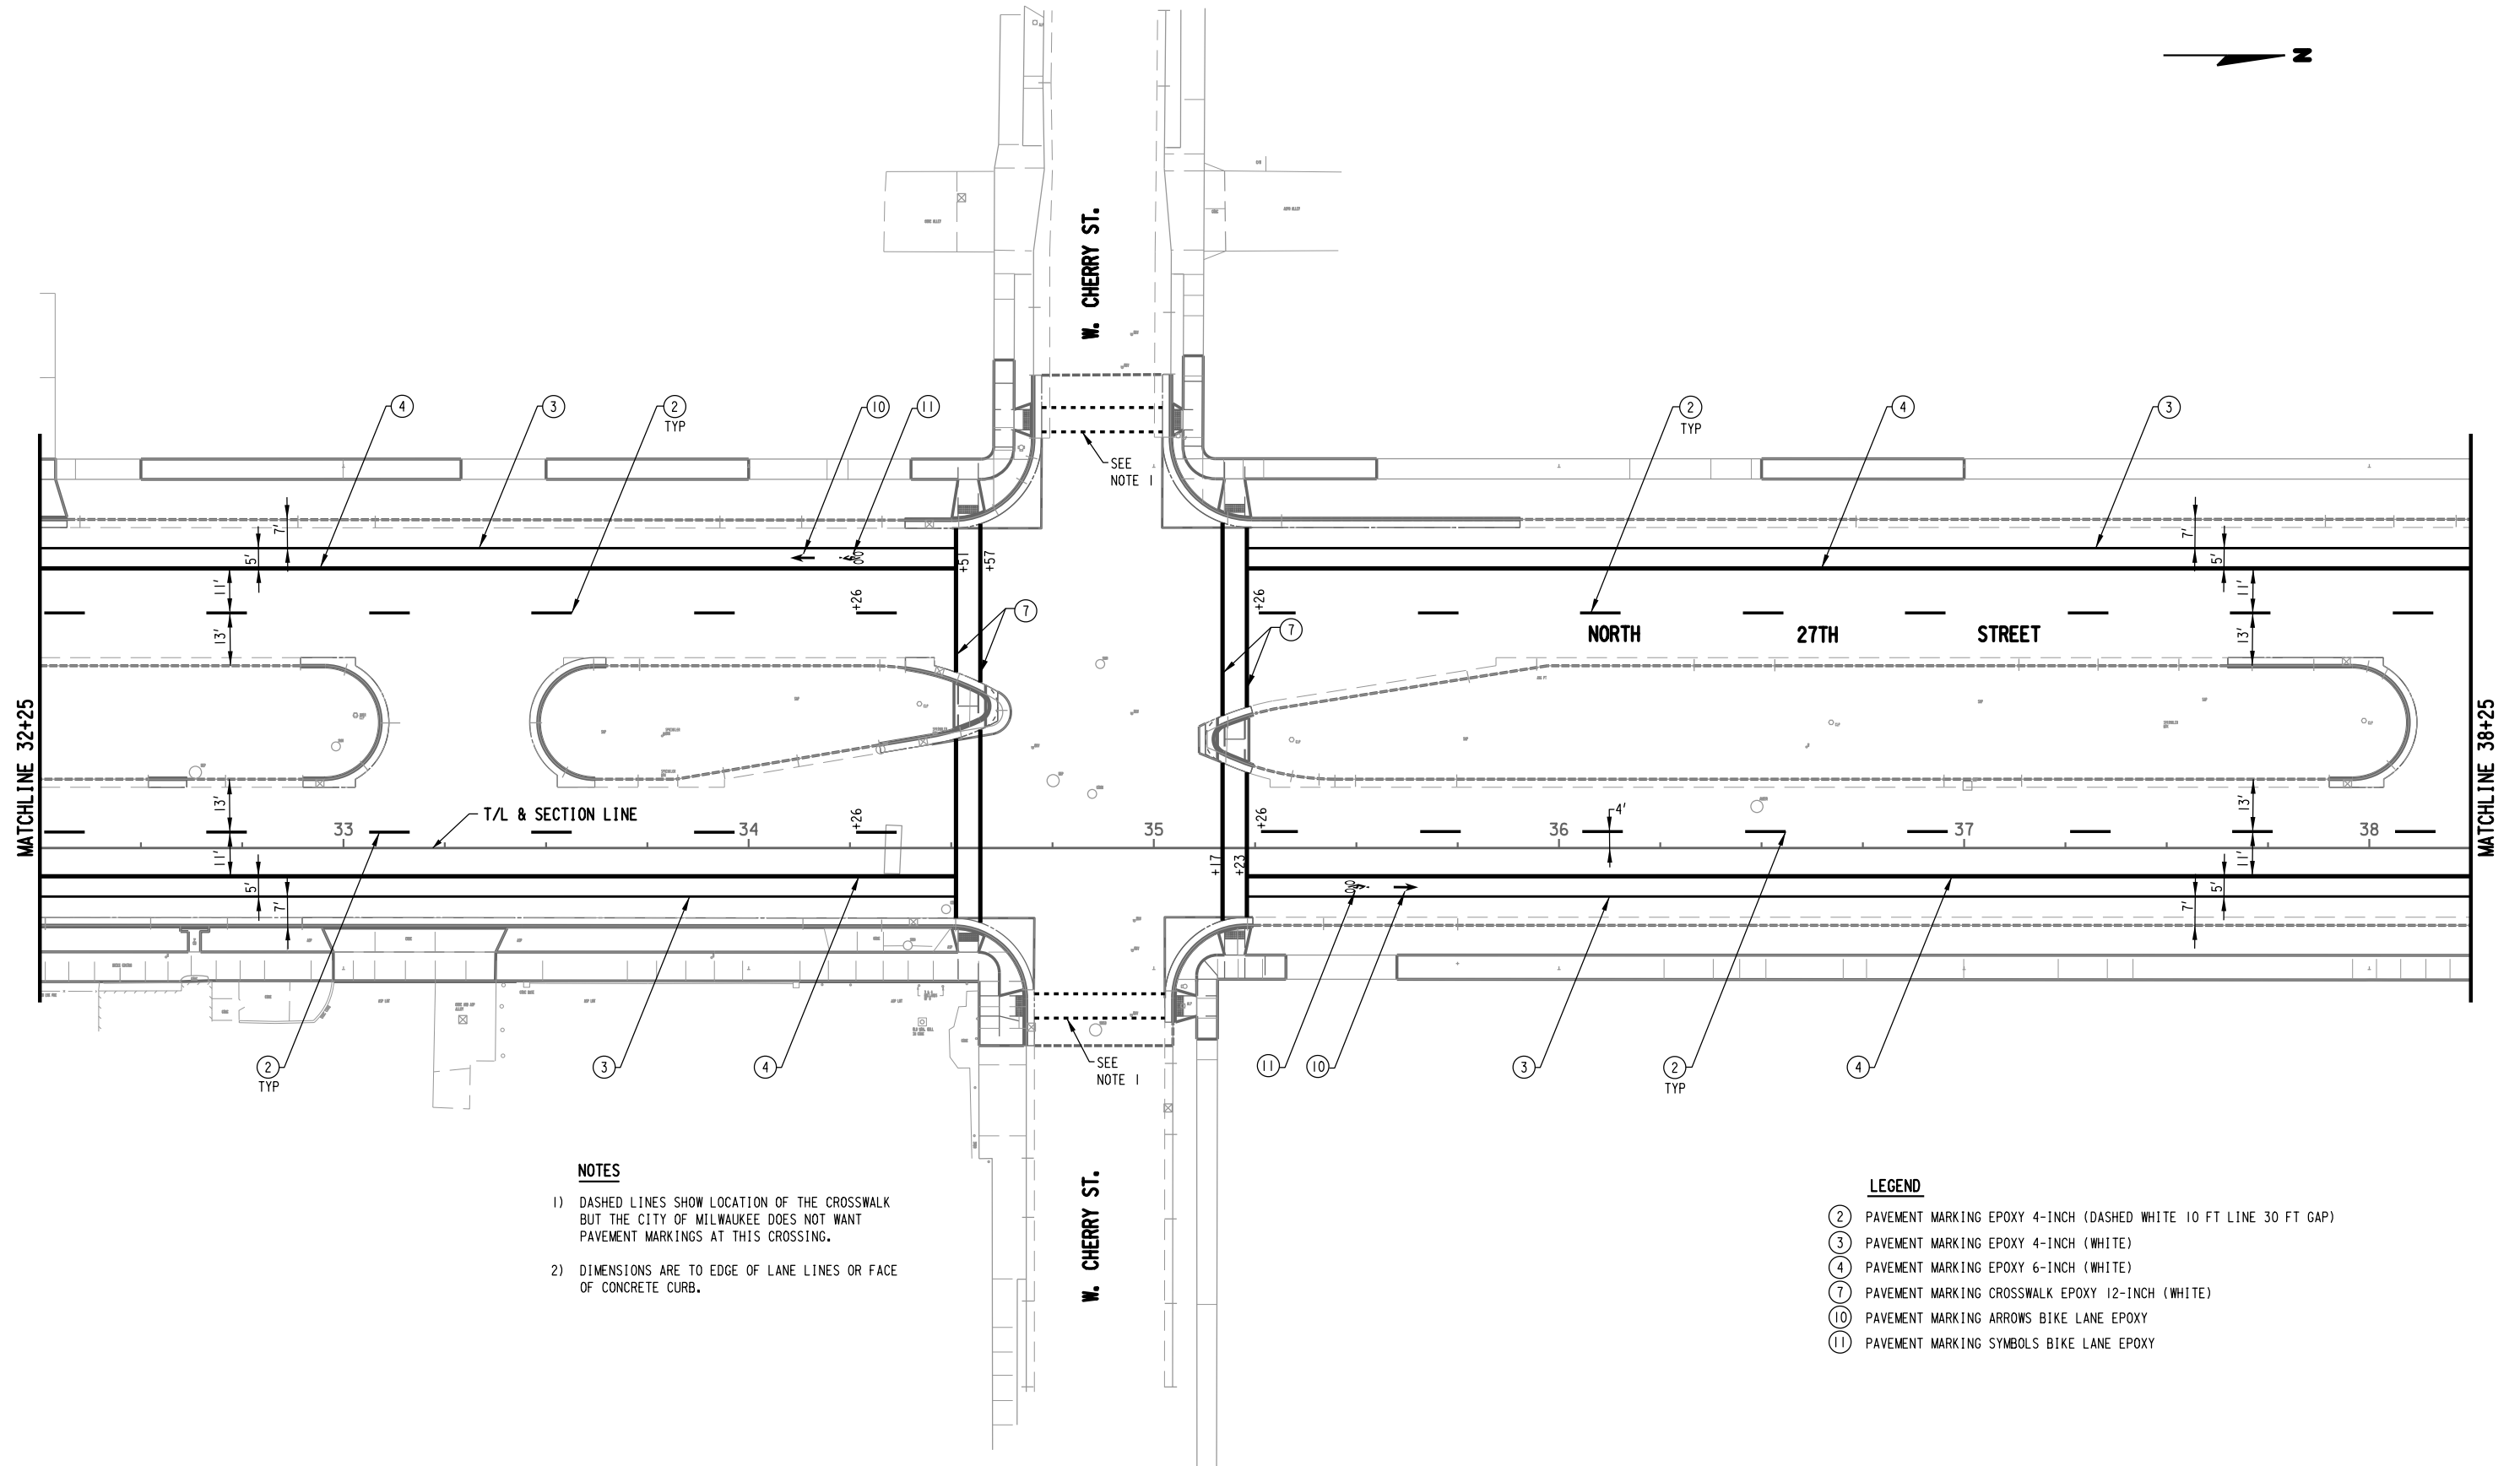


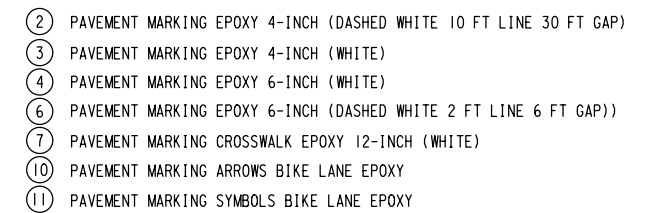

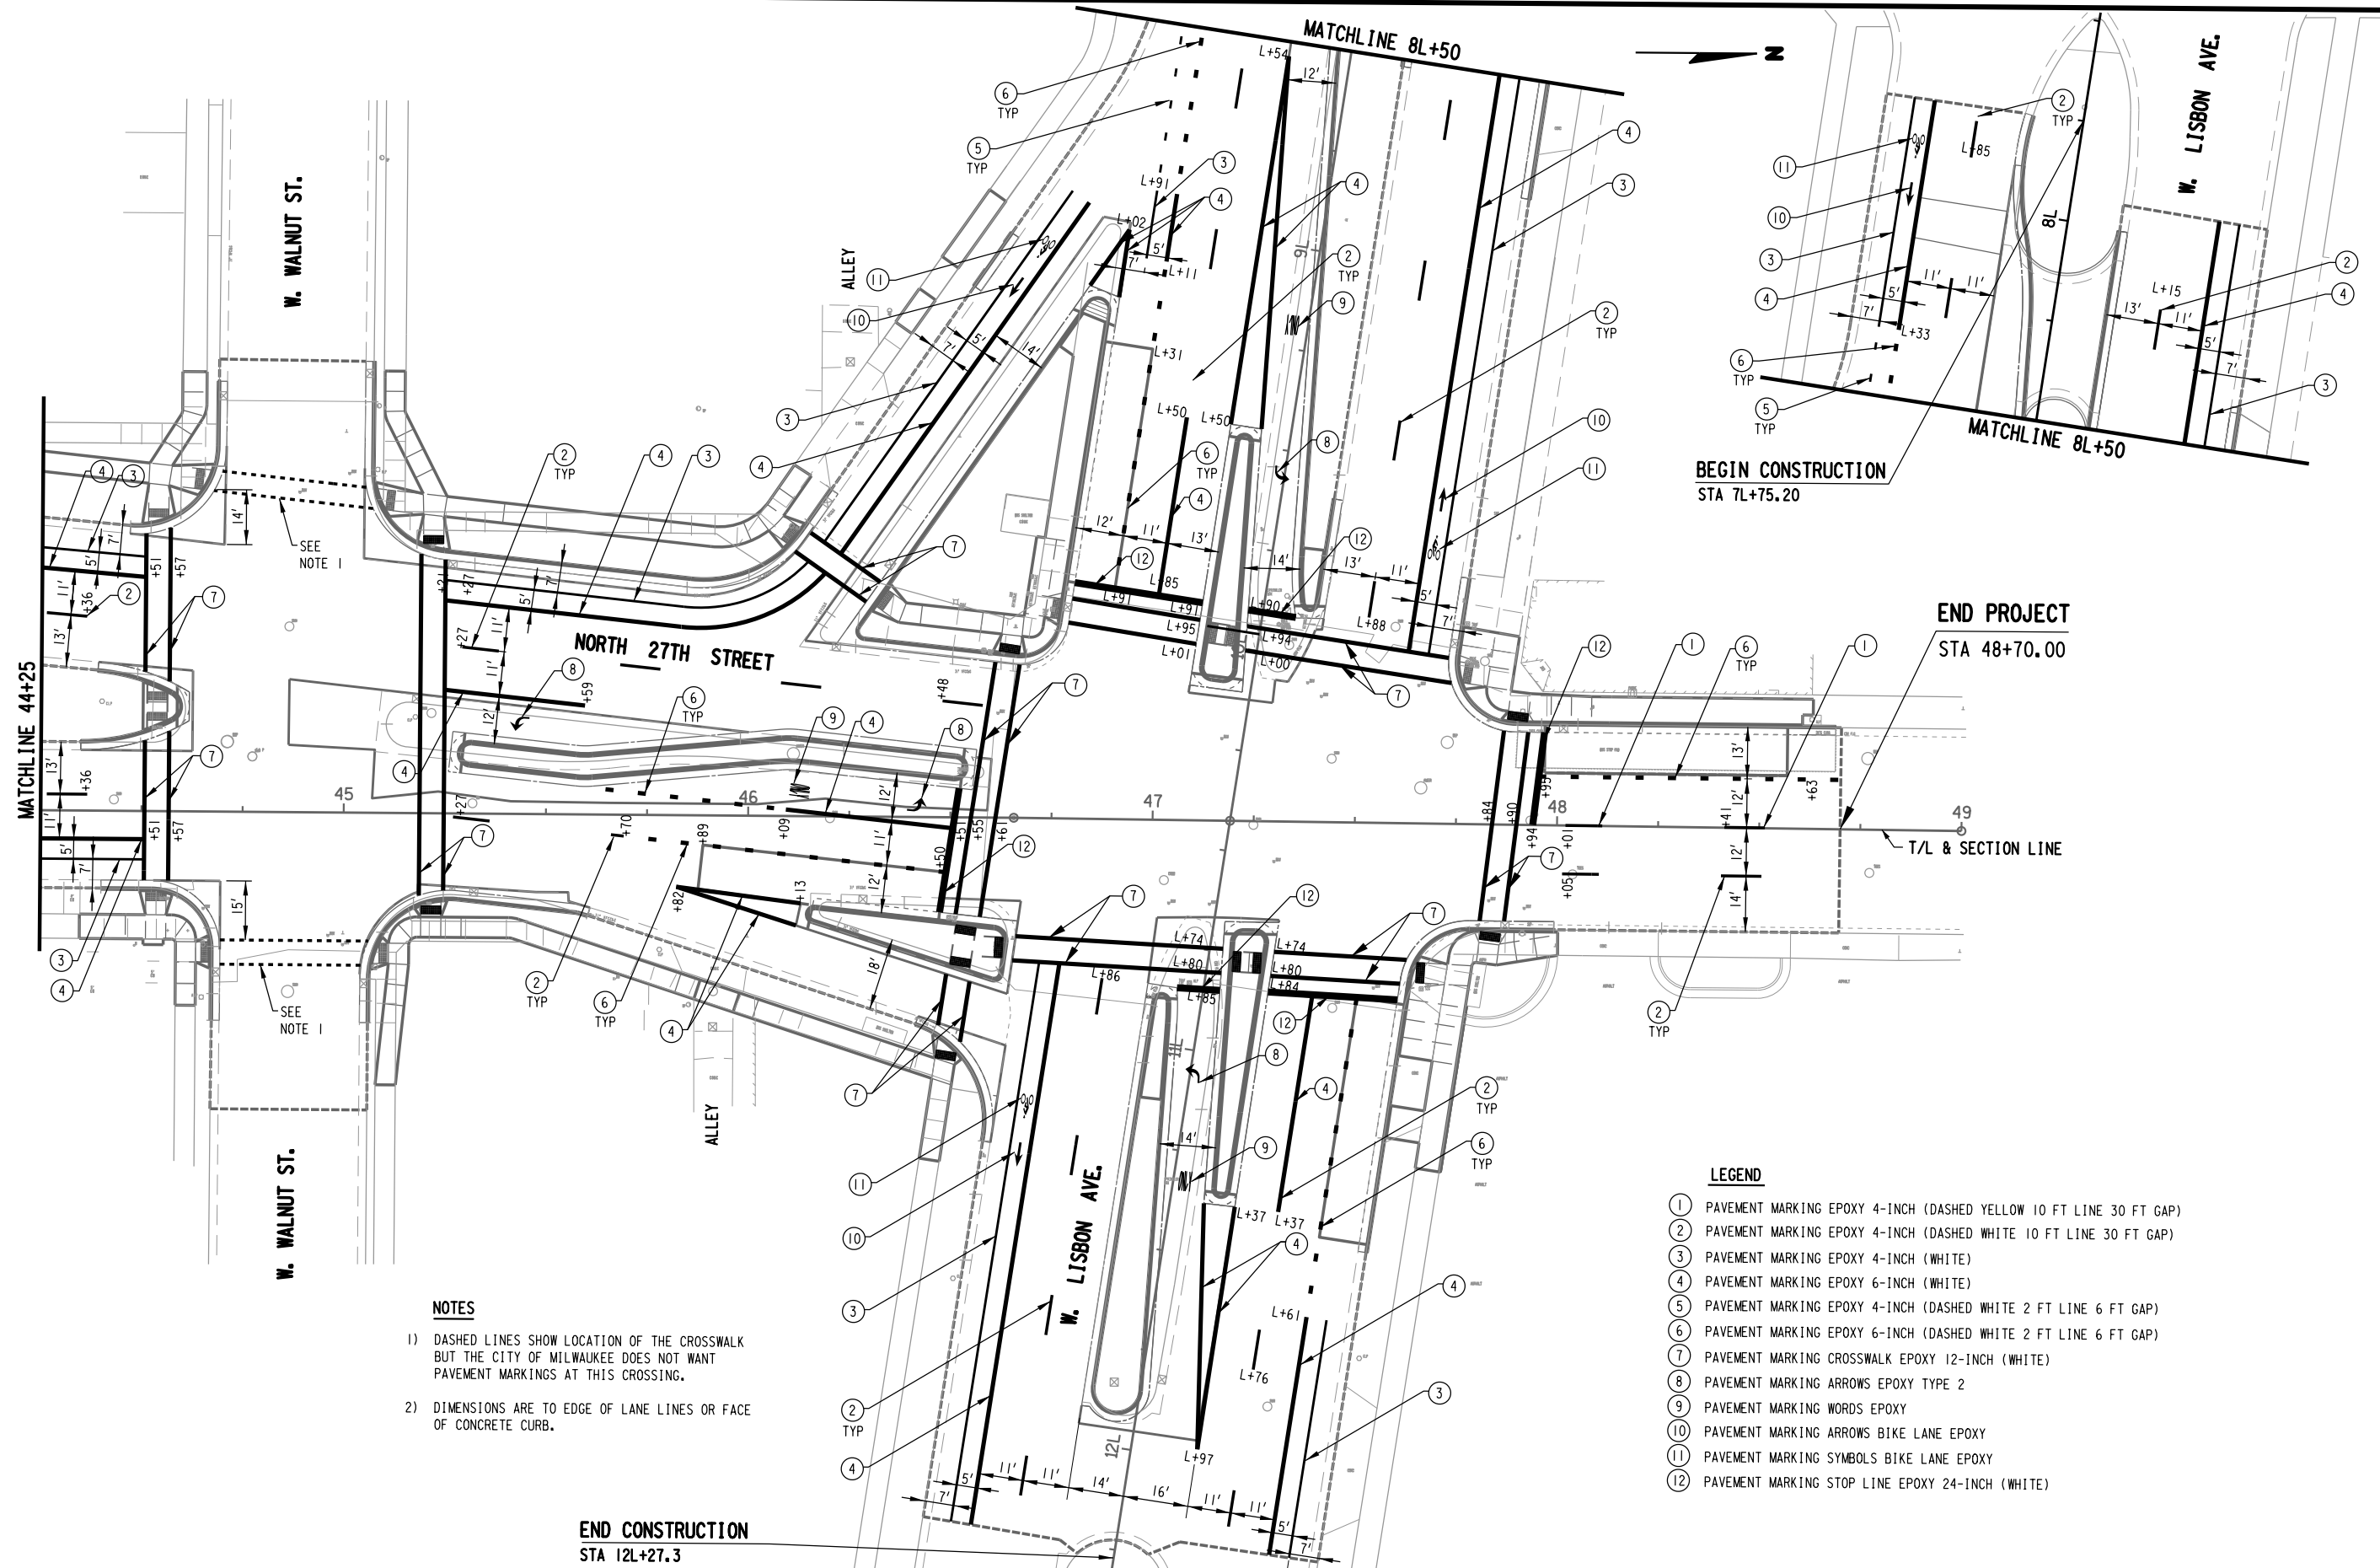


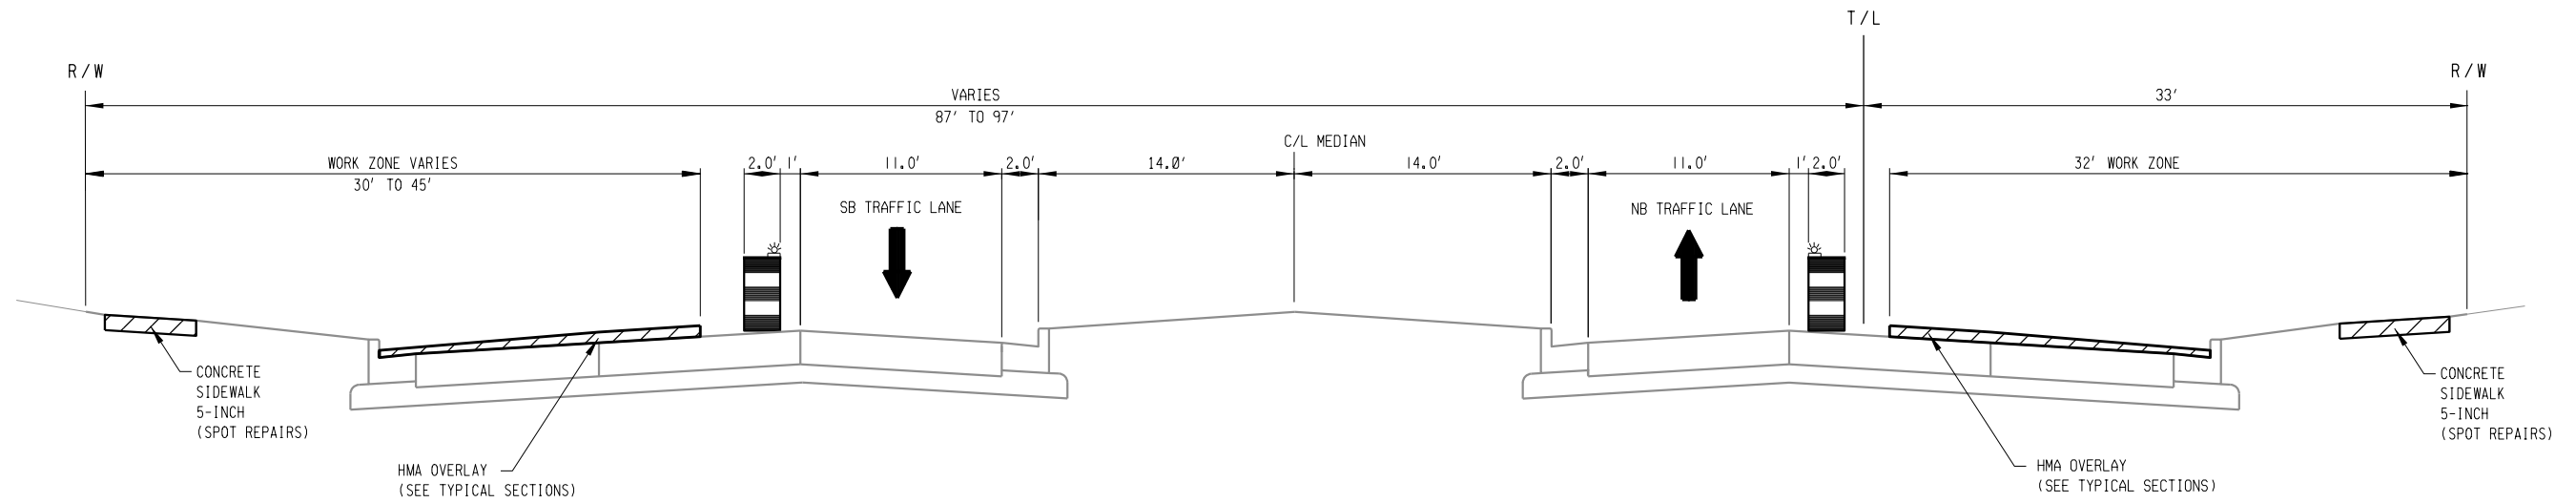


TRAFFIC CONTROL STAGE I
NORTH 27TH ST
 STA 30+18 TO STA 44+99

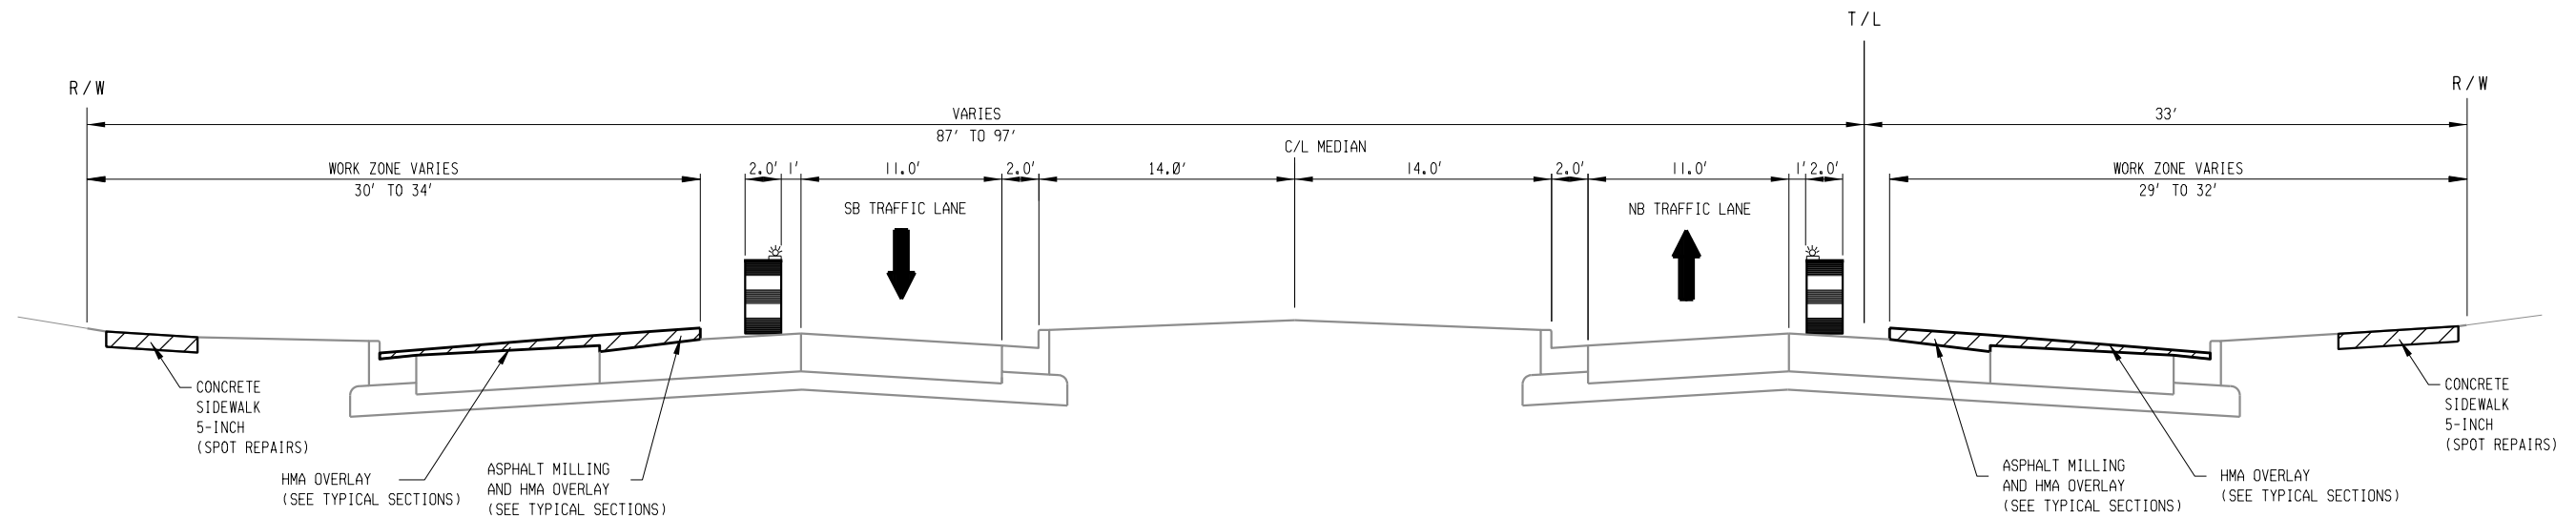



TRAFFIC CONTROL STAGE I
NORTH 27TH ST
 STA 16+18 TO STA 30+18

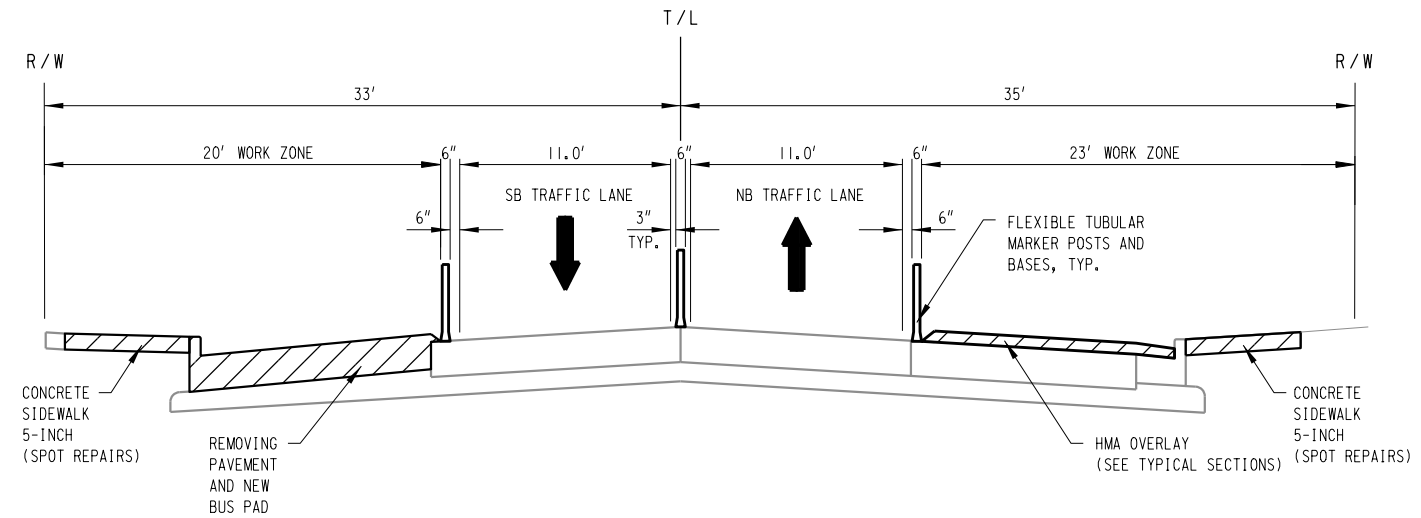


TRAFFIC CONTROL STAGE I
NORTH 27TH ST
STA 47+89 TO STA 48+70

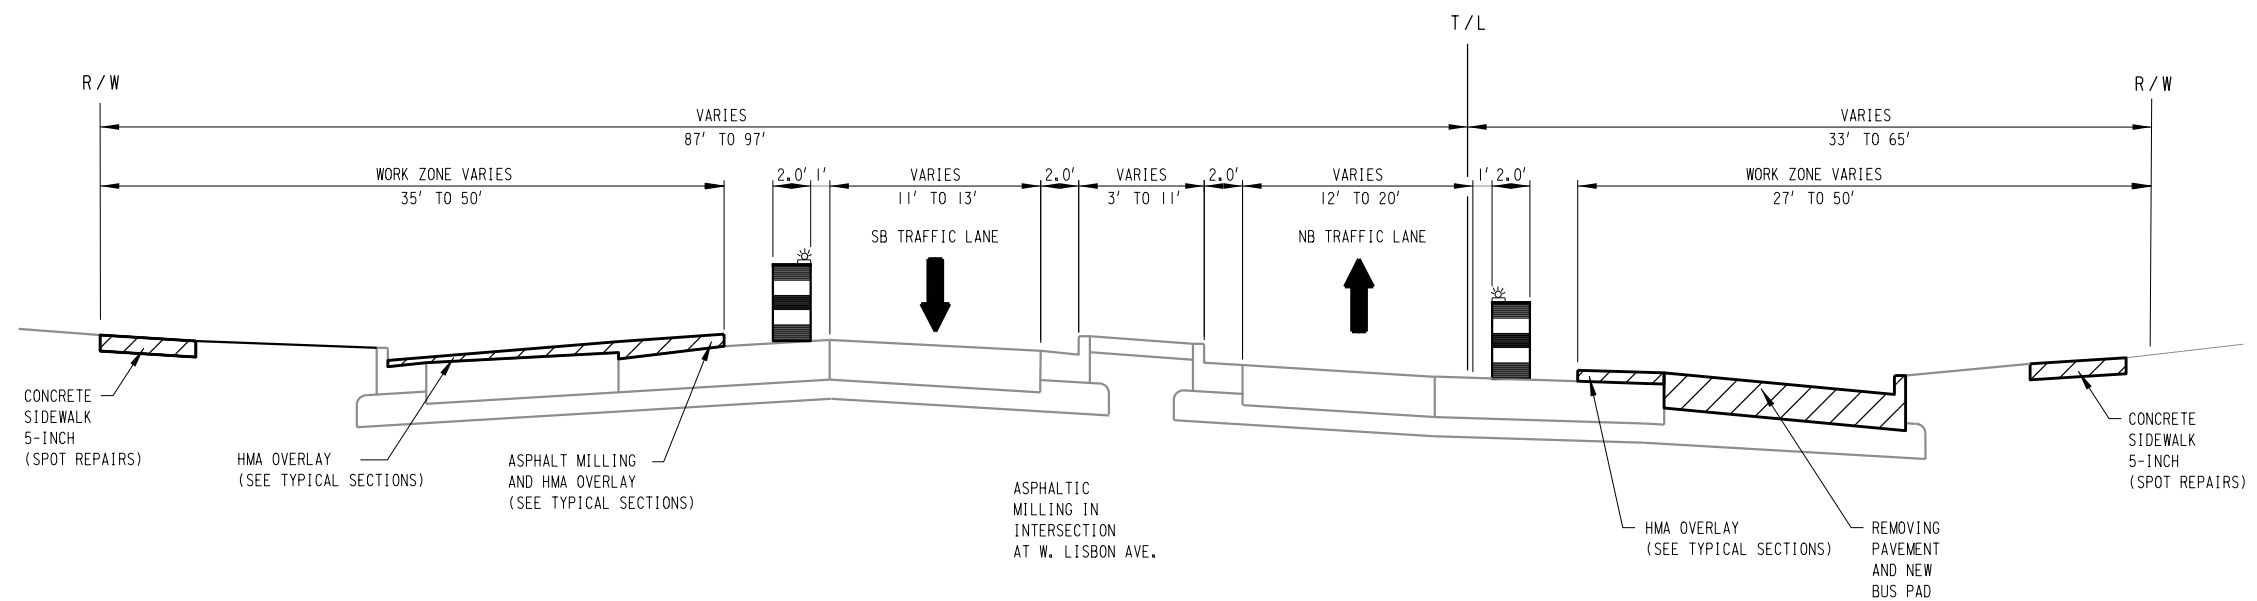

TRAFFIC CONTROL STAGE I
NORTH 27TH ST
STA 44+99 TO STA 47+89

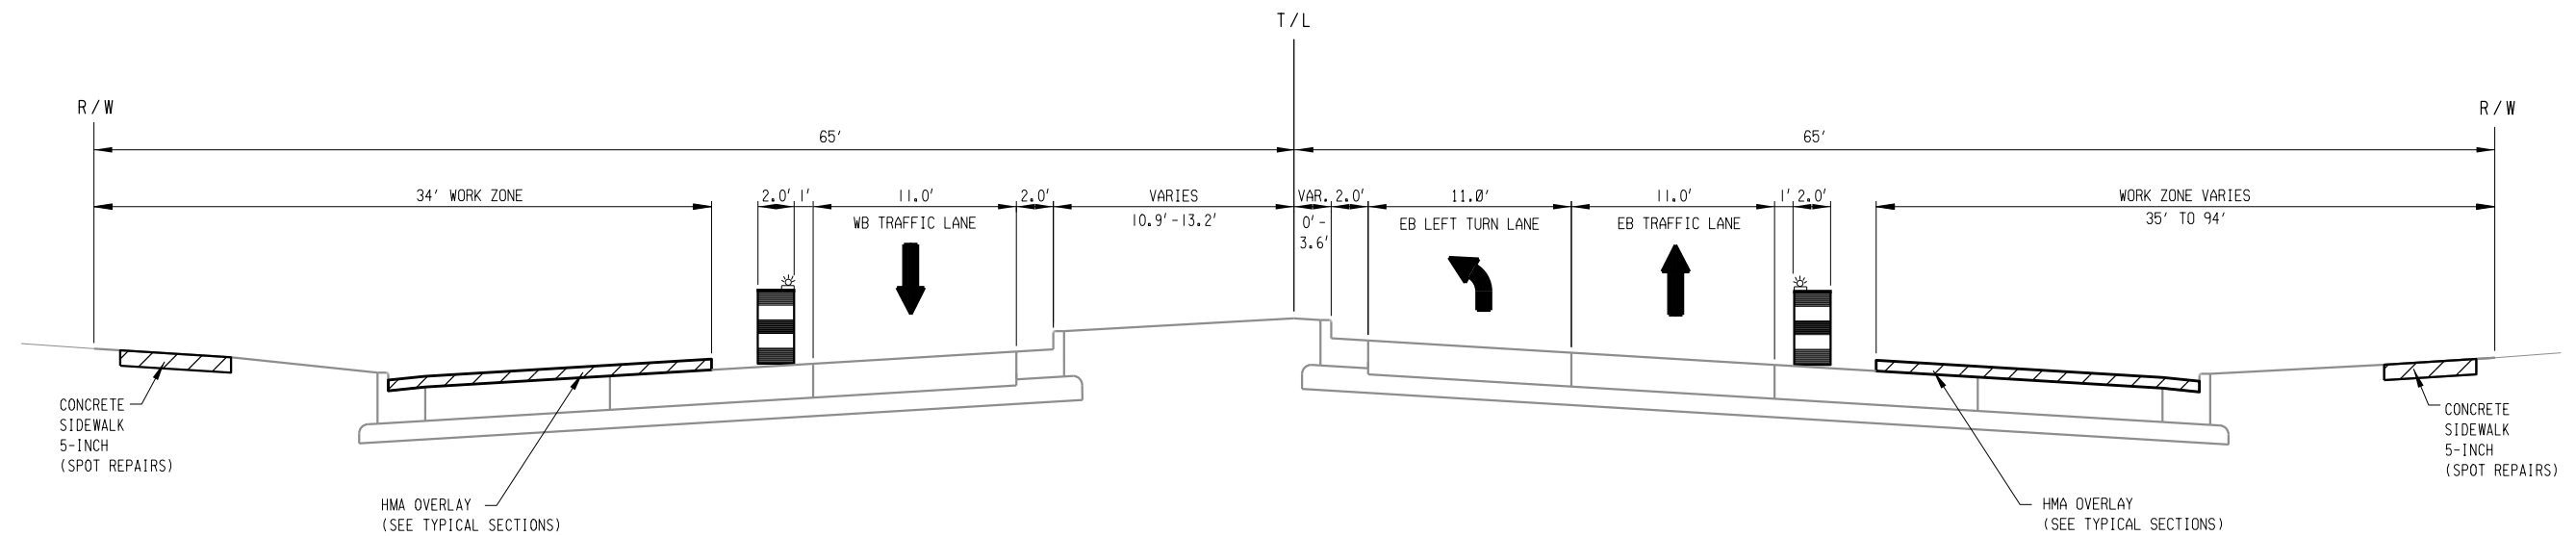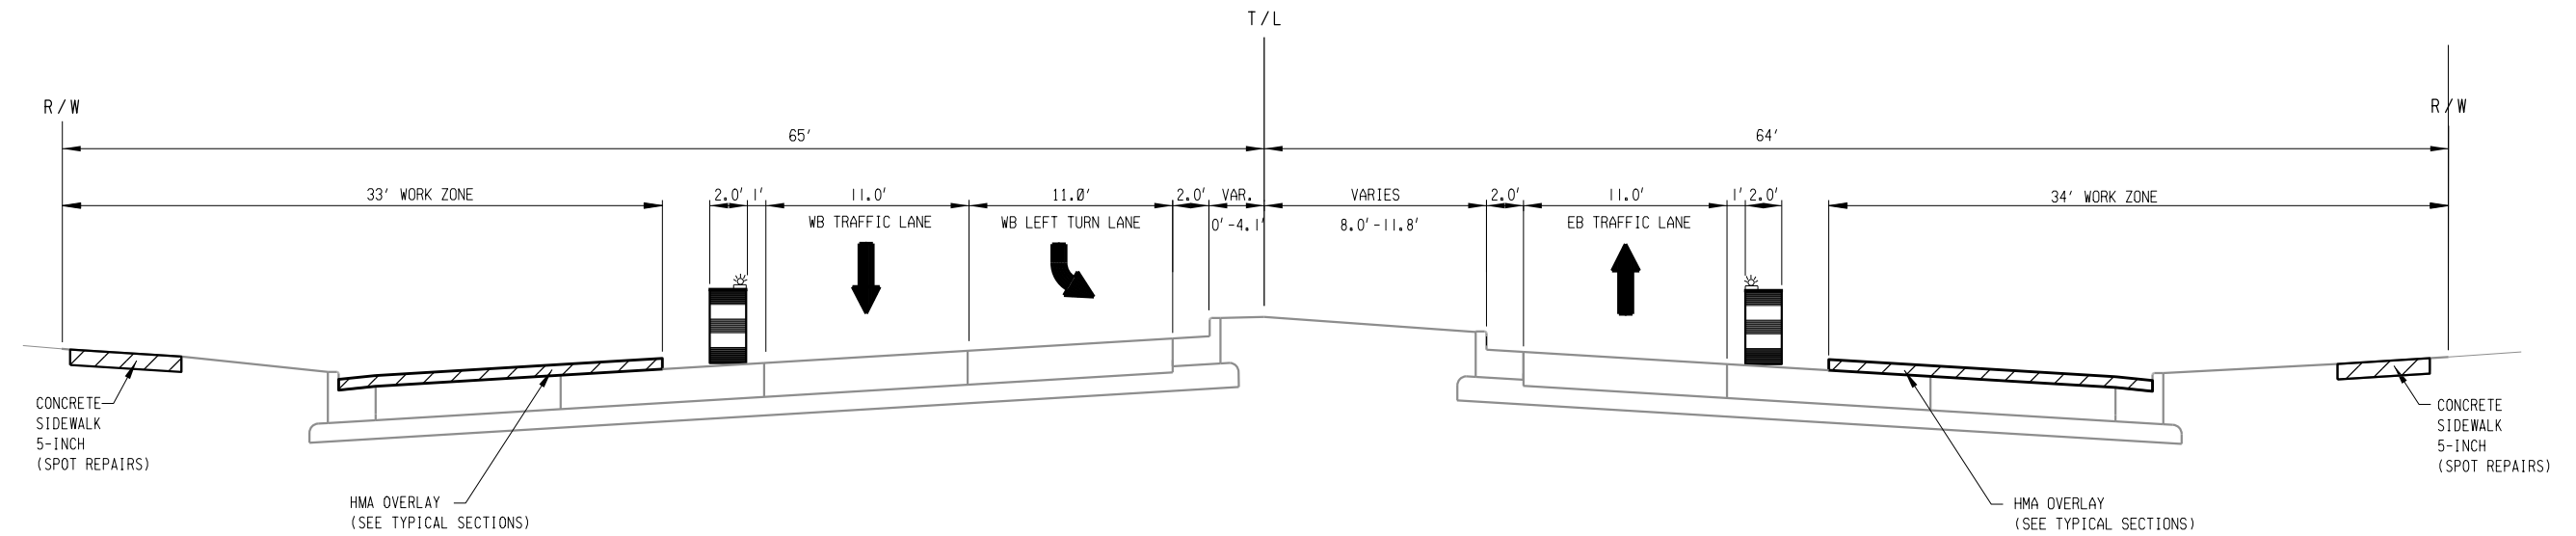

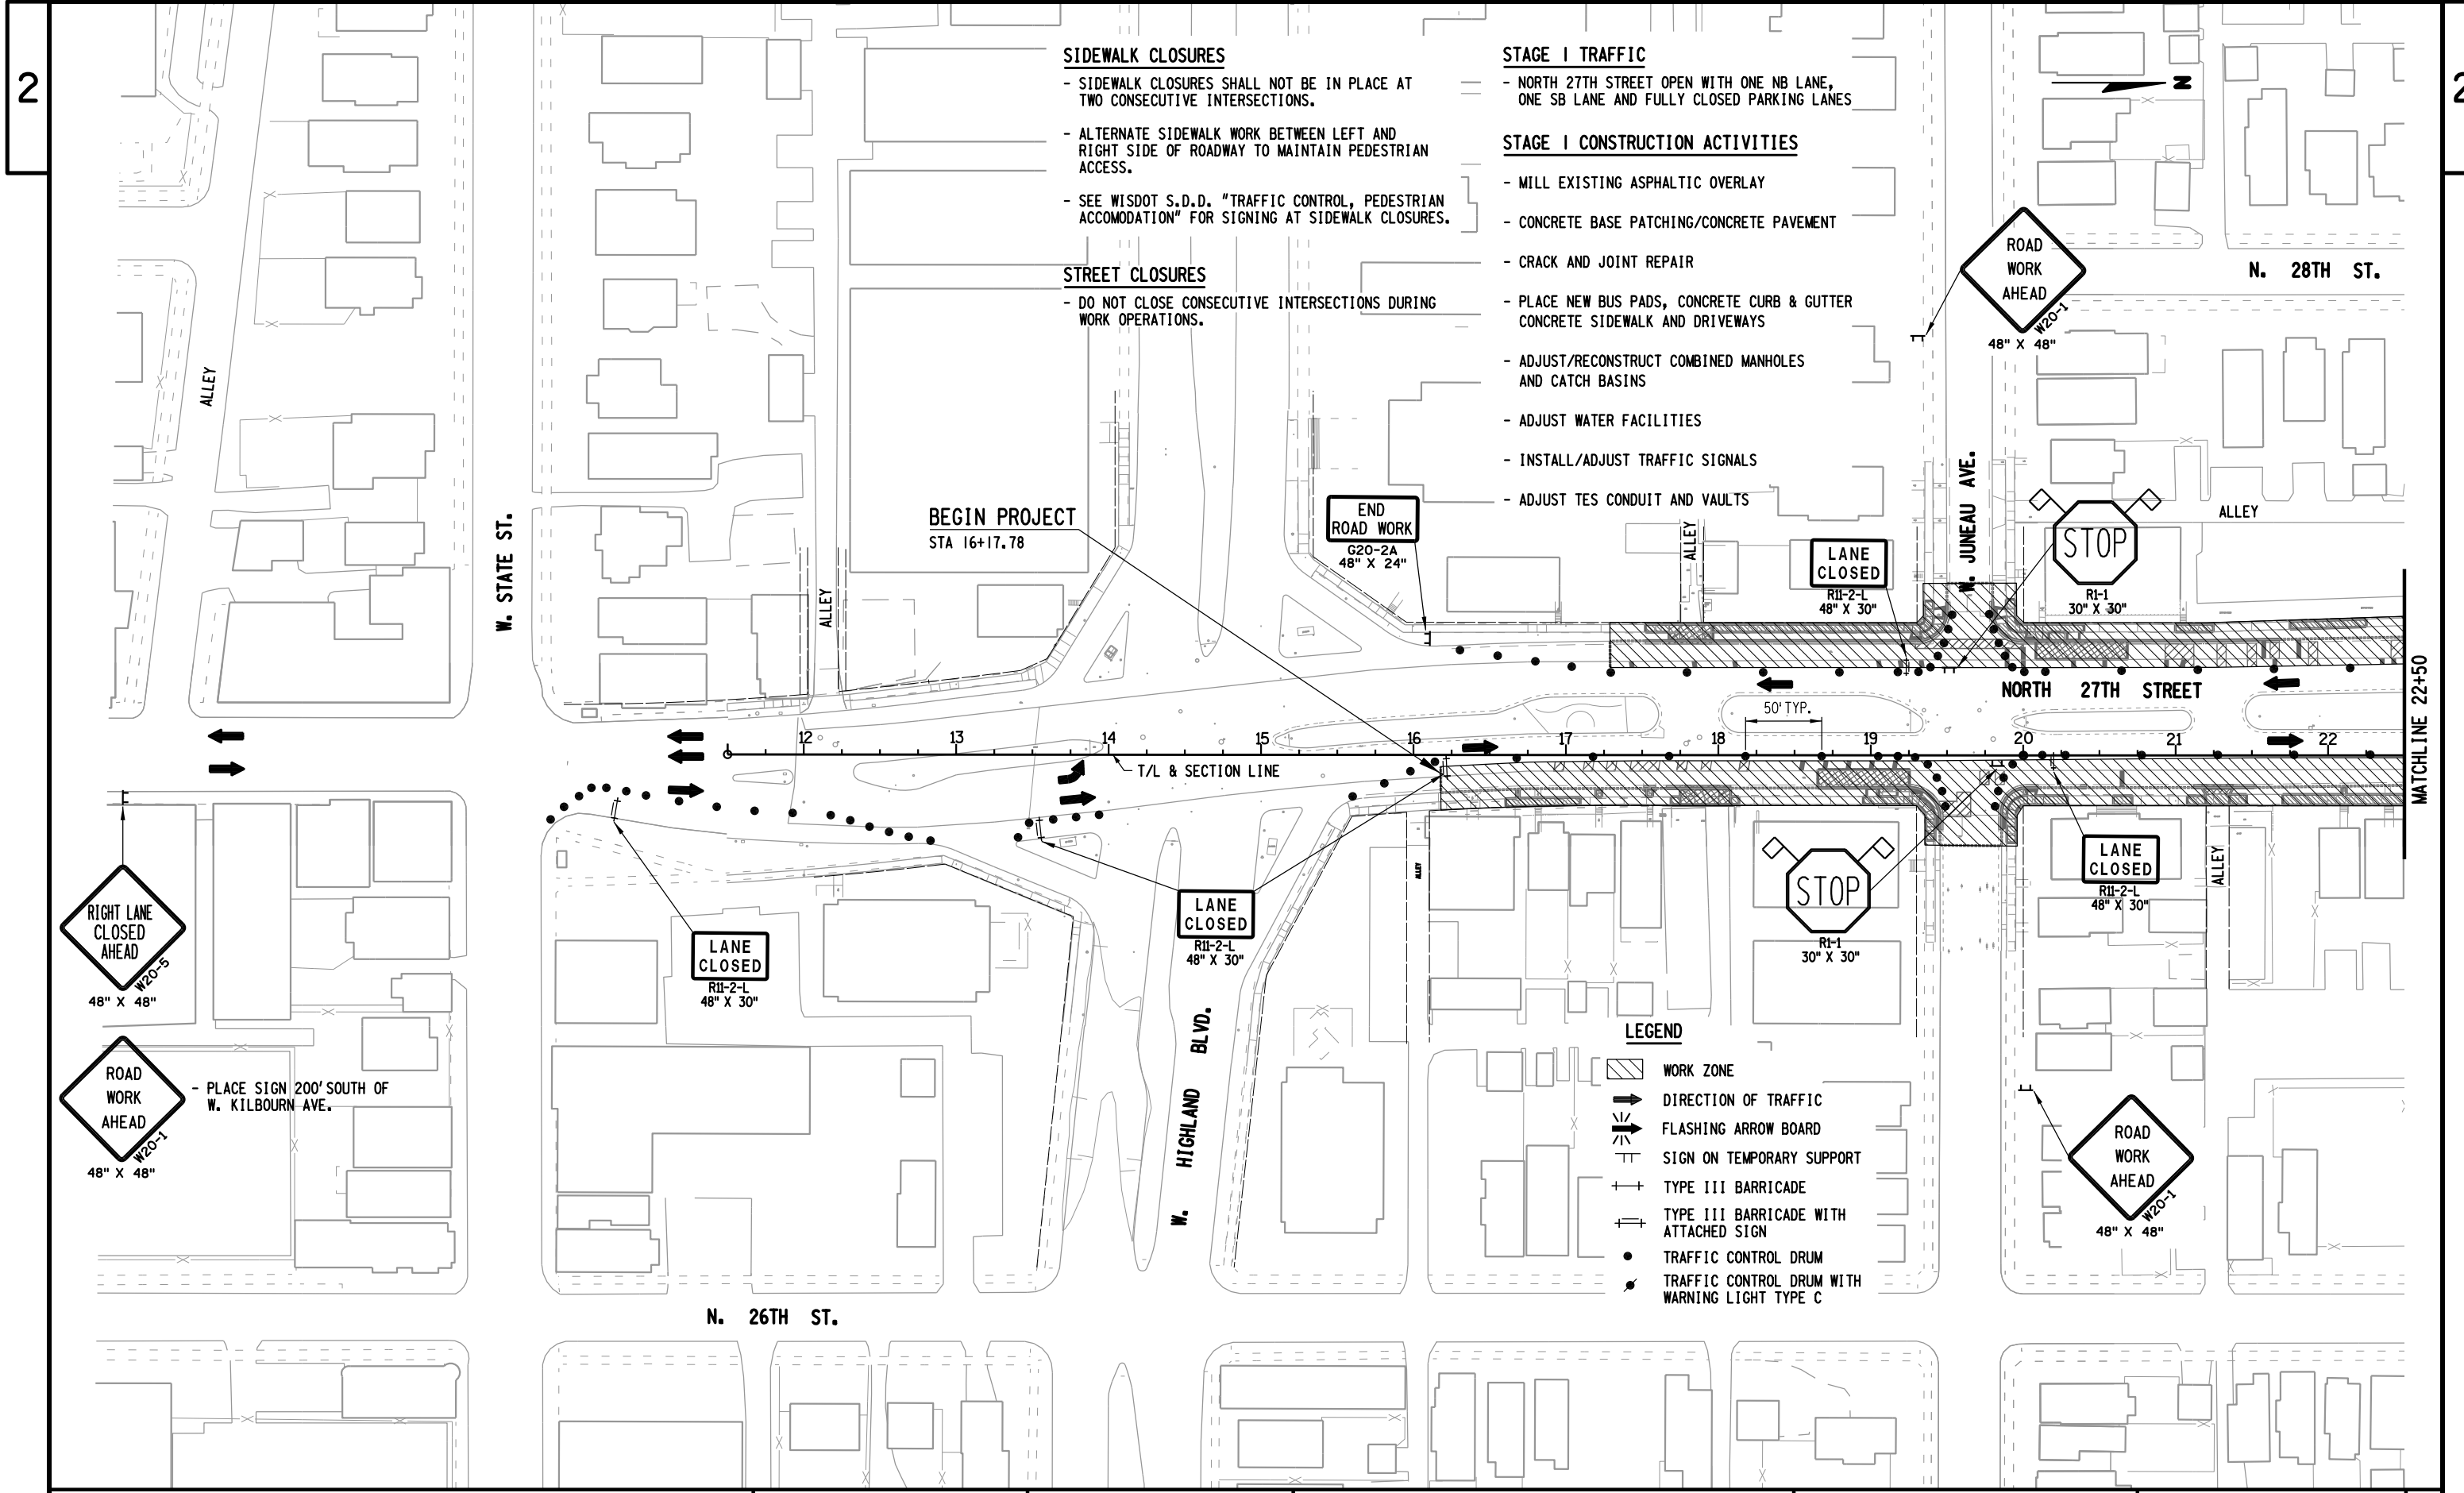

- SIDEWALK CLOSURES**
- SIDEWALK CLOSURES SHALL NOT BE IN PLACE AT TWO CONSECUTIVE INTERSECTIONS.
 - ALTERNATE SIDEWALK WORK BETWEEN LEFT AND RIGHT SIDE OF ROADWAY TO MAINTAIN PEDESTRIAN ACCESS.
 - SEE WISDOT S.D.D. "TRAFFIC CONTROL, PEDESTRIAN ACCOMODATION" FOR SIGNING AT SIDEWALK CLOSURES.

- STREET CLOSURES**
- DO NOT CLOSE CONSECUTIVE INTERSECTIONS DURING WORK OPERATIONS.

- STAGE I TRAFFIC**
- NORTH 27TH STREET OPEN WITH ONE NB LANE, ONE SB LANE AND FULLY CLOSED PARKING LANES

- STAGE I CONSTRUCTION ACTIVITIES**
- MILL EXISTING ASPHALTIC OVERLAY
 - CONCRETE BASE PATCHING/CONCRETE PAVEMENT
 - CRACK AND JOINT REPAIR
 - PLACE NEW BUS PADS, CONCRETE CURB & GUTTER CONCRETE SIDEWALK AND DRIVEWAYS
 - ADJUST/RECONSTRUCT COMBINED MANHOLES AND CATCH BASINS
 - ADJUST WATER FACILITIES
 - INSTALL/ADJUST TRAFFIC SIGNALS
 - ADJUST TES CONDUIT AND VAULTS

RIGHT LANE
CLOSED
AHEAD
48" X 48"
W20-5

ROAD
WORK
AHEAD
48" X 48"
W20-1

- PLACE SIGN 200' SOUTH OF
W. KILBOURN AVE.

LANE
CLOSED
R11-2-L
48" X 30"


LANE
CLOSED
R11-2-L
48" X 30"

STOP
R1-1
30" X 30"

LANE
CLOSED
R11-2-L
48" X 30"

ROAD
WORK
AHEAD
48" X 48"
W20-1

- LEGEND**
- WORK ZONE
 - DIRECTION OF TRAFFIC
 - FLASHING ARROW BOARD
 - SIGN ON TEMPORARY SUPPORT
 - TYPE III BARRICADE
 - TYPE III BARRICADE WITH ATTACHED SIGN
 - TRAFFIC CONTROL DRUM
 - TRAFFIC CONTROL DRUM WITH WARNING LIGHT TYPE C

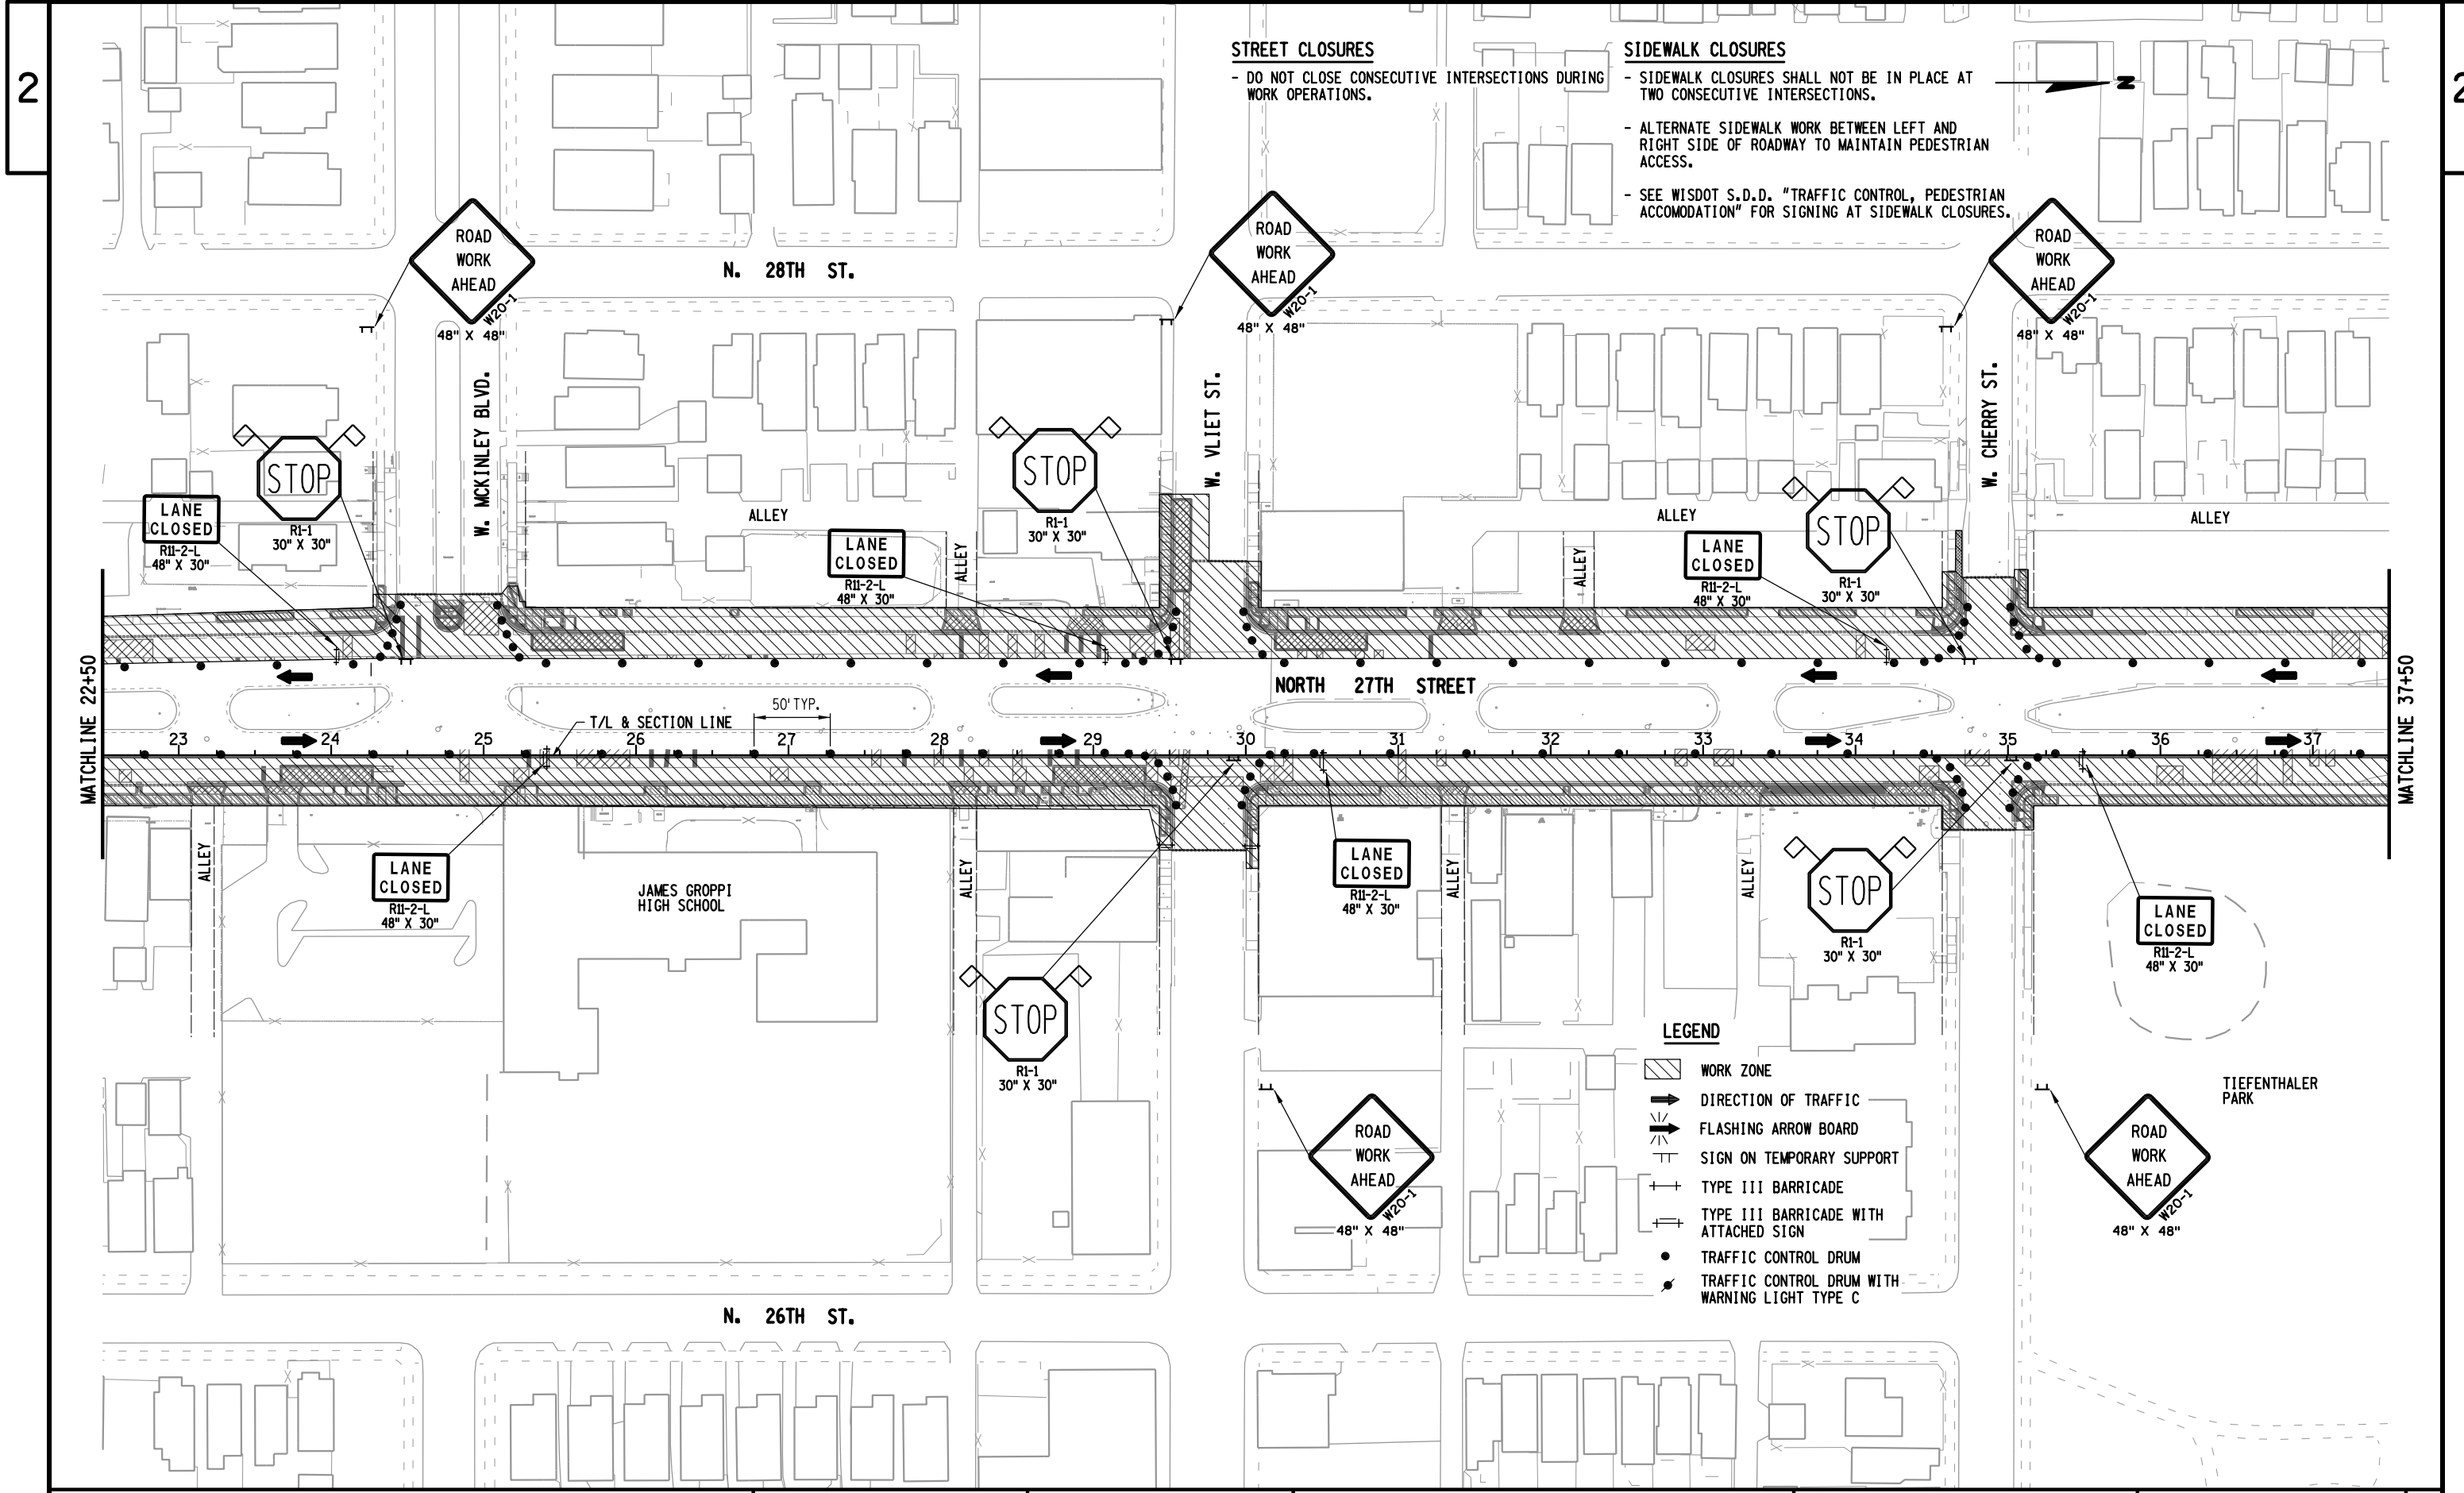


2

2

STREET CLOSURES
- DO NOT CLOSE CONSECUTIVE INTERSECTIONS DURING WORK OPERATIONS.

SIDEWALK CLOSURES
- SIDEWALK CLOSURES SHALL NOT BE IN PLACE AT TWO CONSECUTIVE INTERSECTIONS.
- ALTERNATE SIDEWALK WORK BETWEEN LEFT AND RIGHT SIDE OF ROADWAY TO MAINTAIN PEDESTRIAN ACCESS.
- SEE WISDOT S.D.D. "TRAFFIC CONTROL, PEDESTRIAN ACCOMMODATION" FOR SIGNING AT SIDEWALK CLOSURES.

LEGEND
- WORK ZONE
- DIRECTION OF TRAFFIC
- FLASHING ARROW BOARD
- SIGN ON TEMPORARY SUPPORT
- TYPE III BARRICADE
- TYPE III BARRICADE WITH ATTACHED SIGN
- TRAFFIC CONTROL DRUM
- TRAFFIC CONTROL DRUM WITH WARNING LIGHT TYPE C

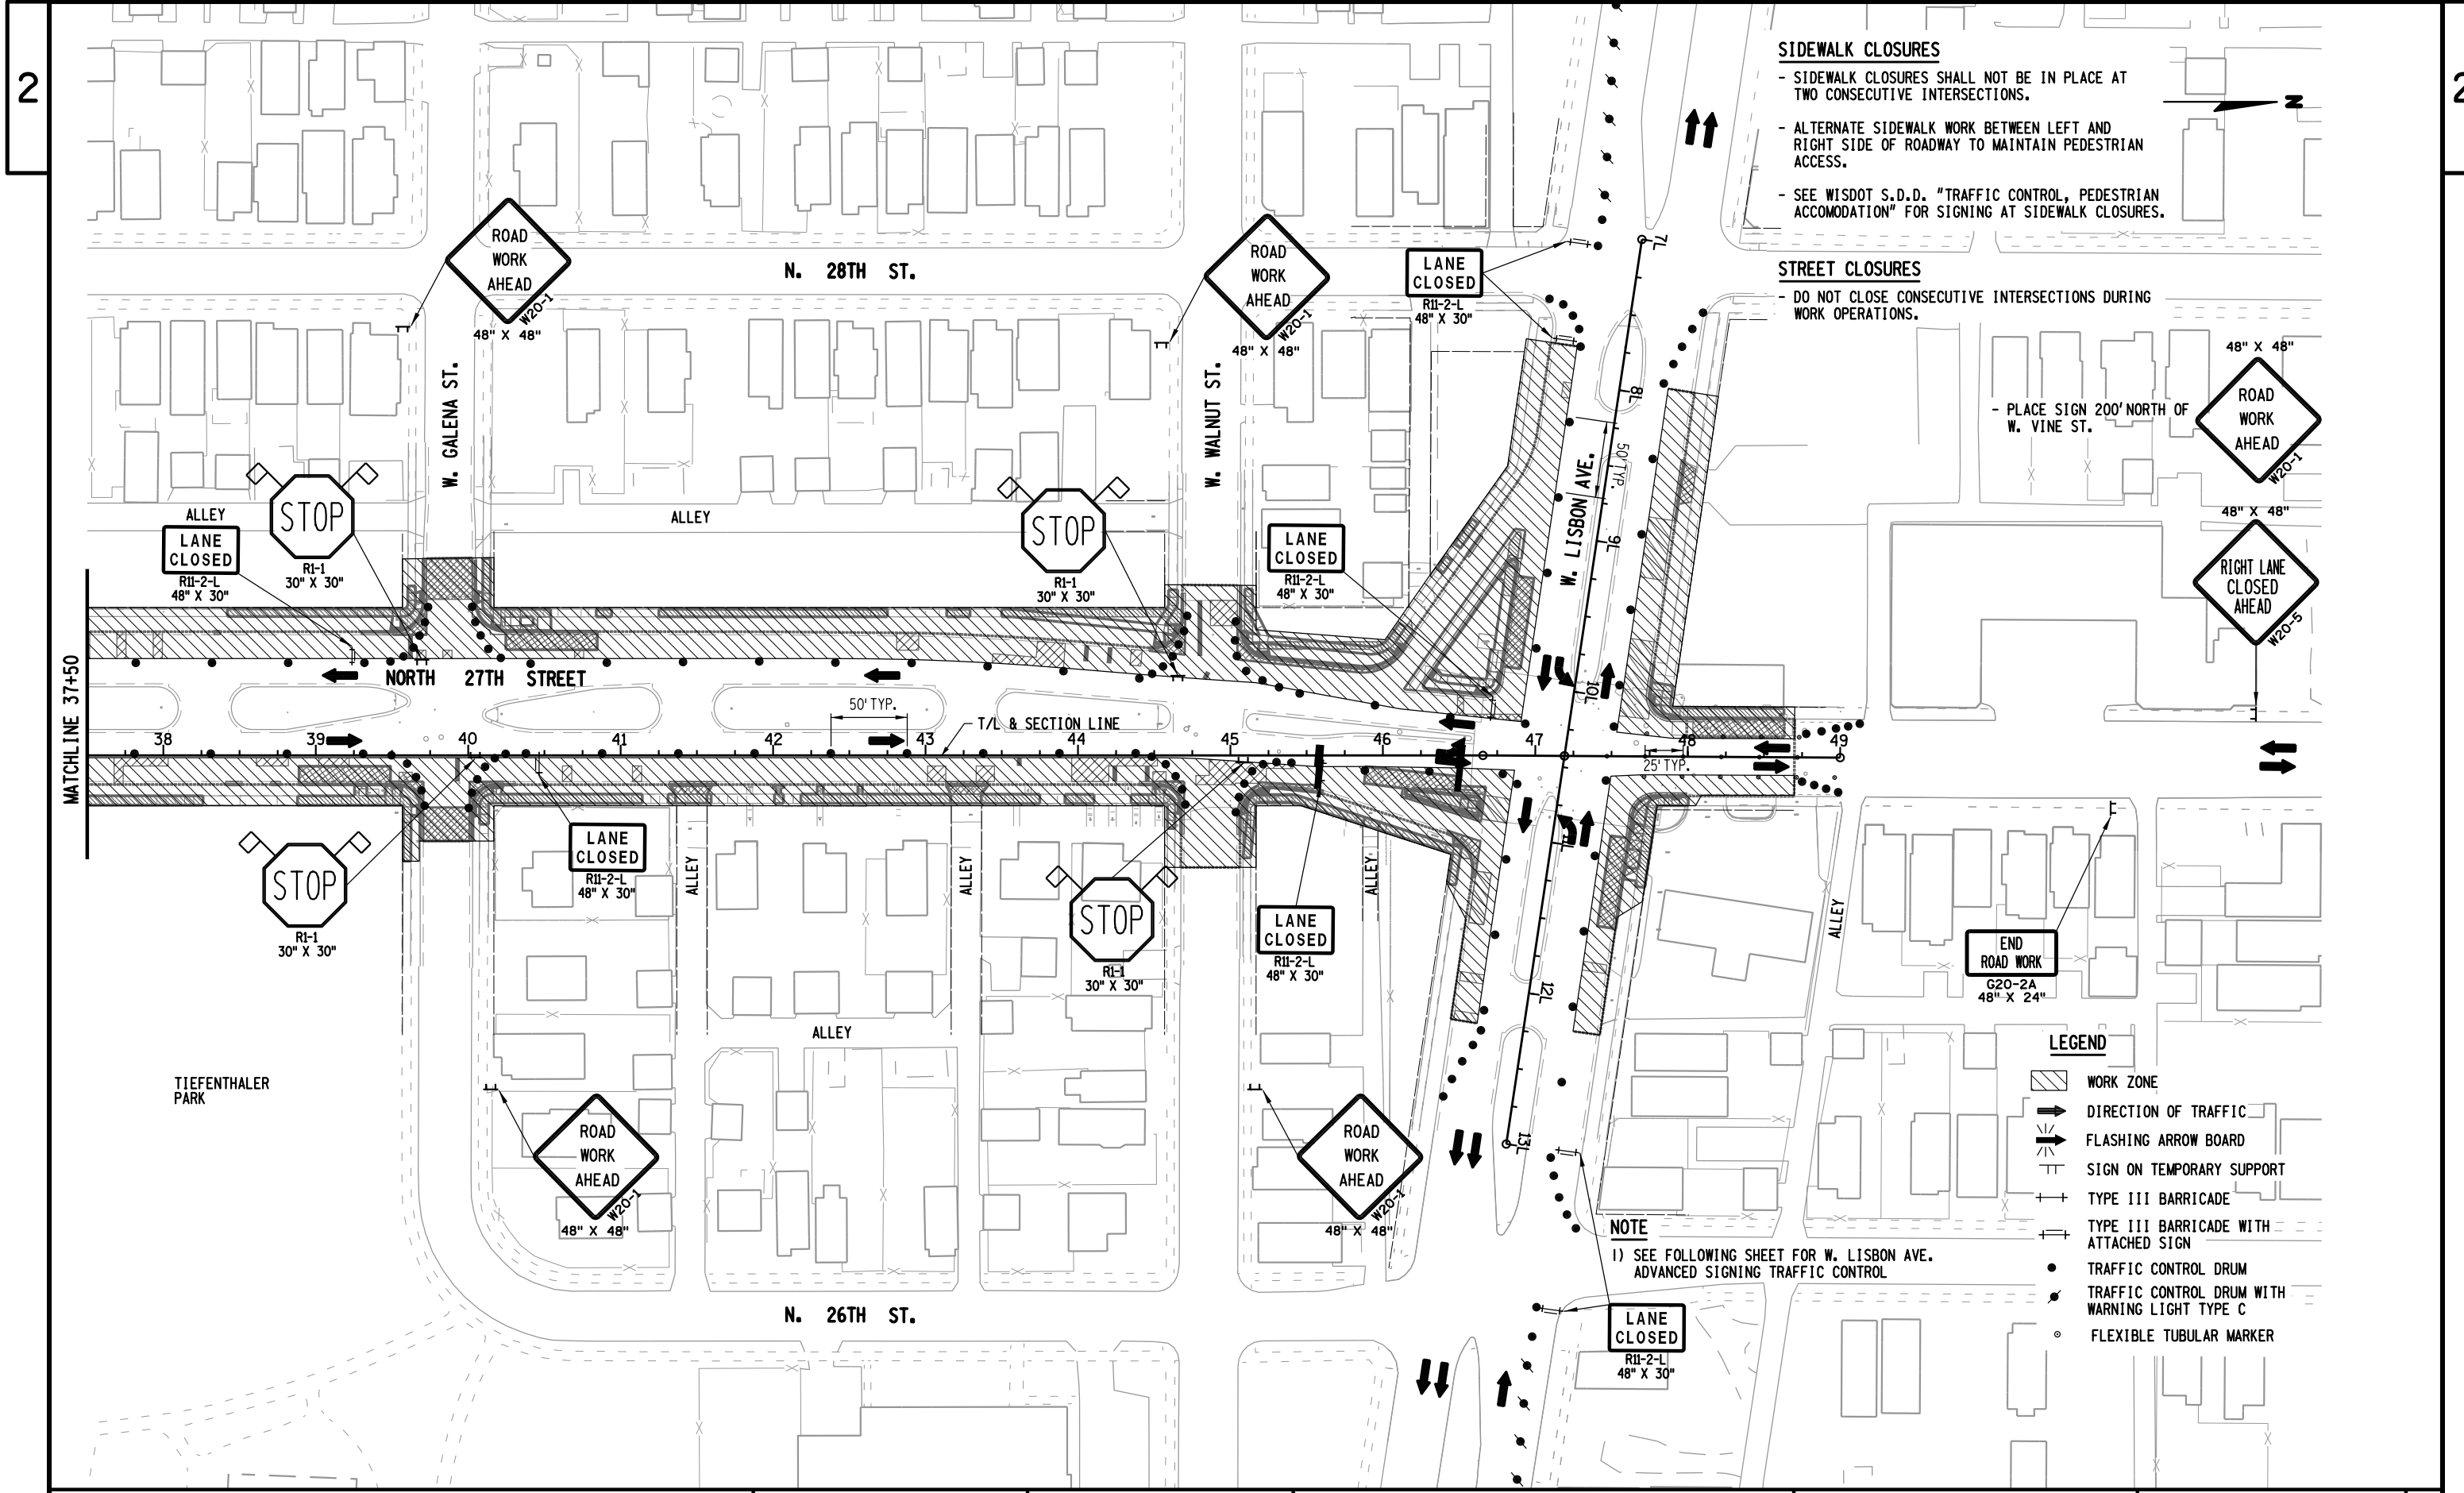

SIDEWALK CLOSURES


- SIDEWALK CLOSURES SHALL NOT BE IN PLACE AT TWO CONSECUTIVE INTERSECTIONS.
- ALTERNATE SIDEWALK WORK BETWEEN LEFT AND RIGHT SIDE OF ROADWAY TO MAINTAIN PEDESTRIAN ACCESS.
- SEE WISDOT S.D.D. "TRAFFIC CONTROL, PEDESTRIAN ACCOMODATION" FOR SIGNING AT SIDEWALK CLOSURES.

STREET CLOSURES

- DO NOT CLOSE CONSECUTIVE INTERSECTIONS DURING WORK OPERATIONS.

- PLACE SIGN 200' NORTH OF W. VINE ST.

NOTE
1) SEE FOLLOWING SHEET FOR W. LISBON AVE. ADVANCED SIGNING TRAFFIC CONTROL

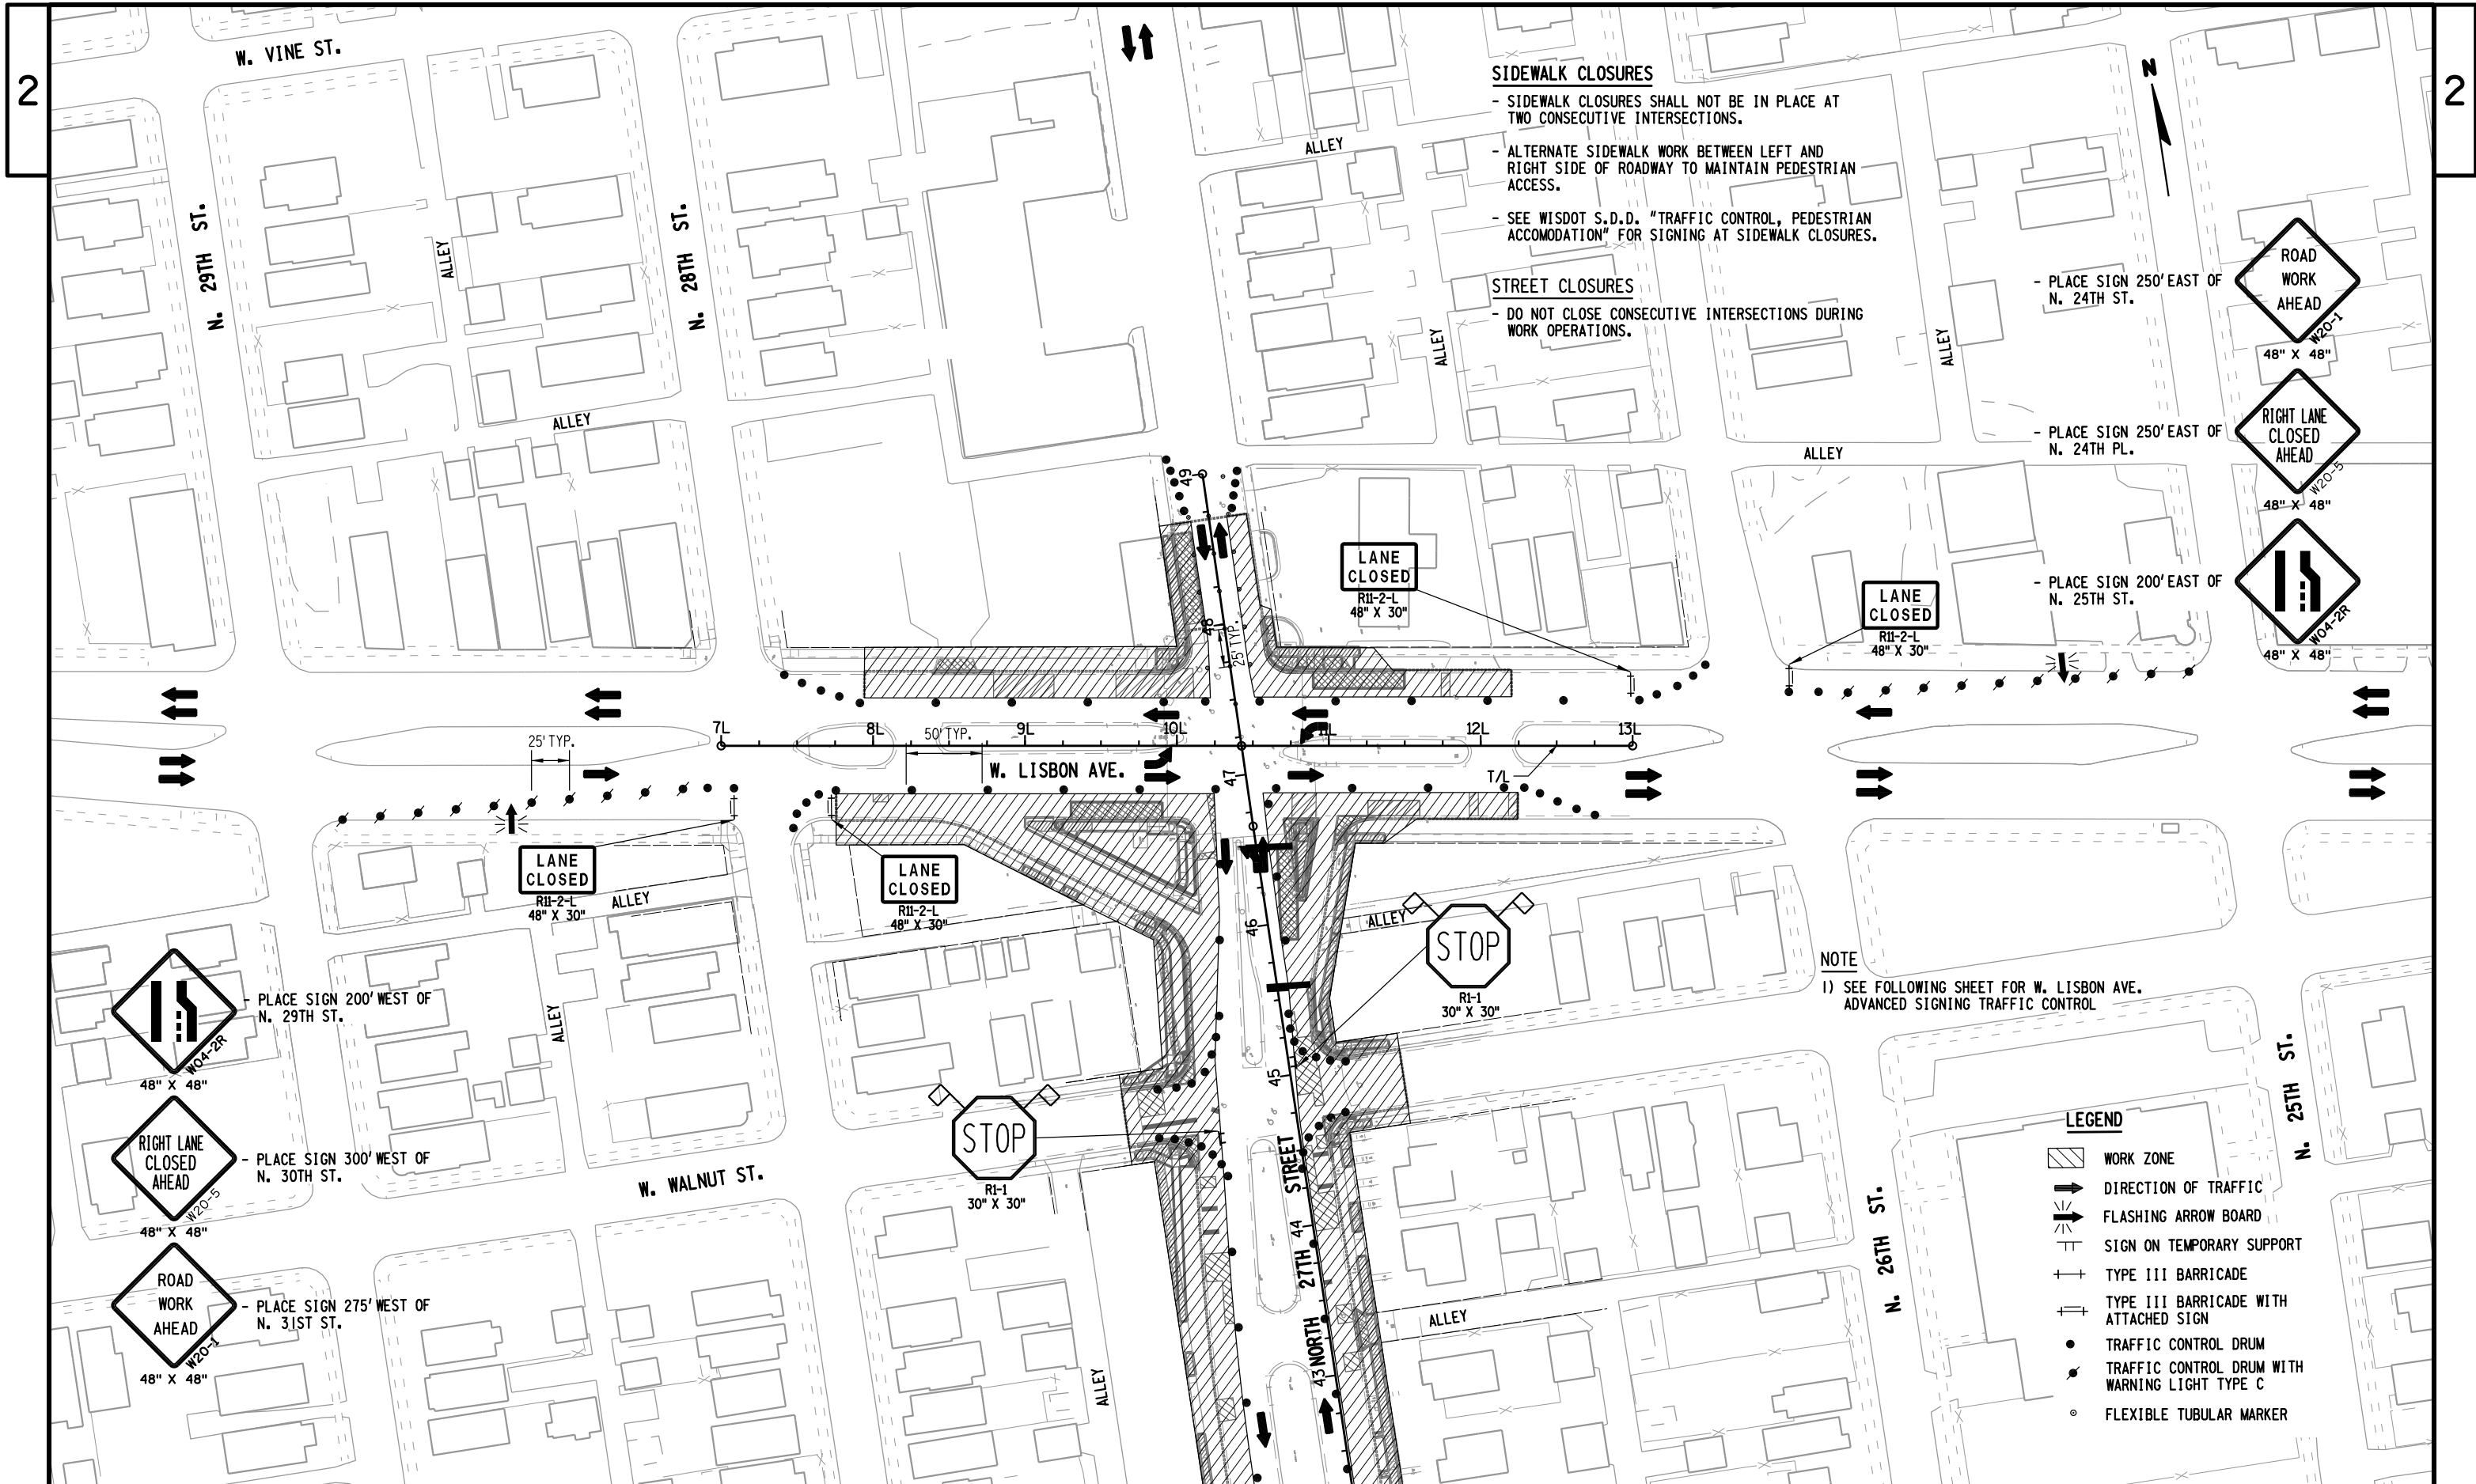

SIDEWALK CLOSURES

- SIDEWALK CLOSURES SHALL NOT BE IN PLACE AT TWO CONSECUTIVE INTERSECTIONS.
- ALTERNATE SIDEWALK WORK BETWEEN LEFT AND RIGHT SIDE OF ROADWAY TO MAINTAIN PEDESTRIAN ACCESS.
- SEE WISDOT S.D.D. "TRAFFIC CONTROL, PEDESTRIAN ACCOMODATION" FOR SIGNING AT SIDEWALK CLOSURES.

STREET CLOSURES

- DO NOT CLOSE CONSECUTIVE INTERSECTIONS DURING WORK OPERATIONS.

- PLACE SIGN 250' EAST OF N. 24TH ST.

- PLACE SIGN 250' EAST OF N. 24TH PL.

- PLACE SIGN 200' EAST OF N. 25TH ST.

- PLACE SIGN 200' WEST OF N. 29TH ST.


- PLACE SIGN 300' WEST OF N. 30TH ST.

- PLACE SIGN 275' WEST OF N. 31ST ST.


NOTE
1) SEE FOLLOWING SHEET FOR W. LISBON AVE.
ADVANCED SIGNING TRAFFIC CONTROL

LEGEND


- WORK ZONE
- DIRECTION OF TRAFFIC
- FLASHING ARROW BOARD
- SIGN ON TEMPORARY SUPPORT
- TYPE III BARRICADE
- TYPE III BARRICADE WITH ATTACHED SIGN
- TRAFFIC CONTROL DRUM
- TRAFFIC CONTROL DRUM WITH WARNING LIGHT TYPE C
- FLEXIBLE TUBULAR MARKER

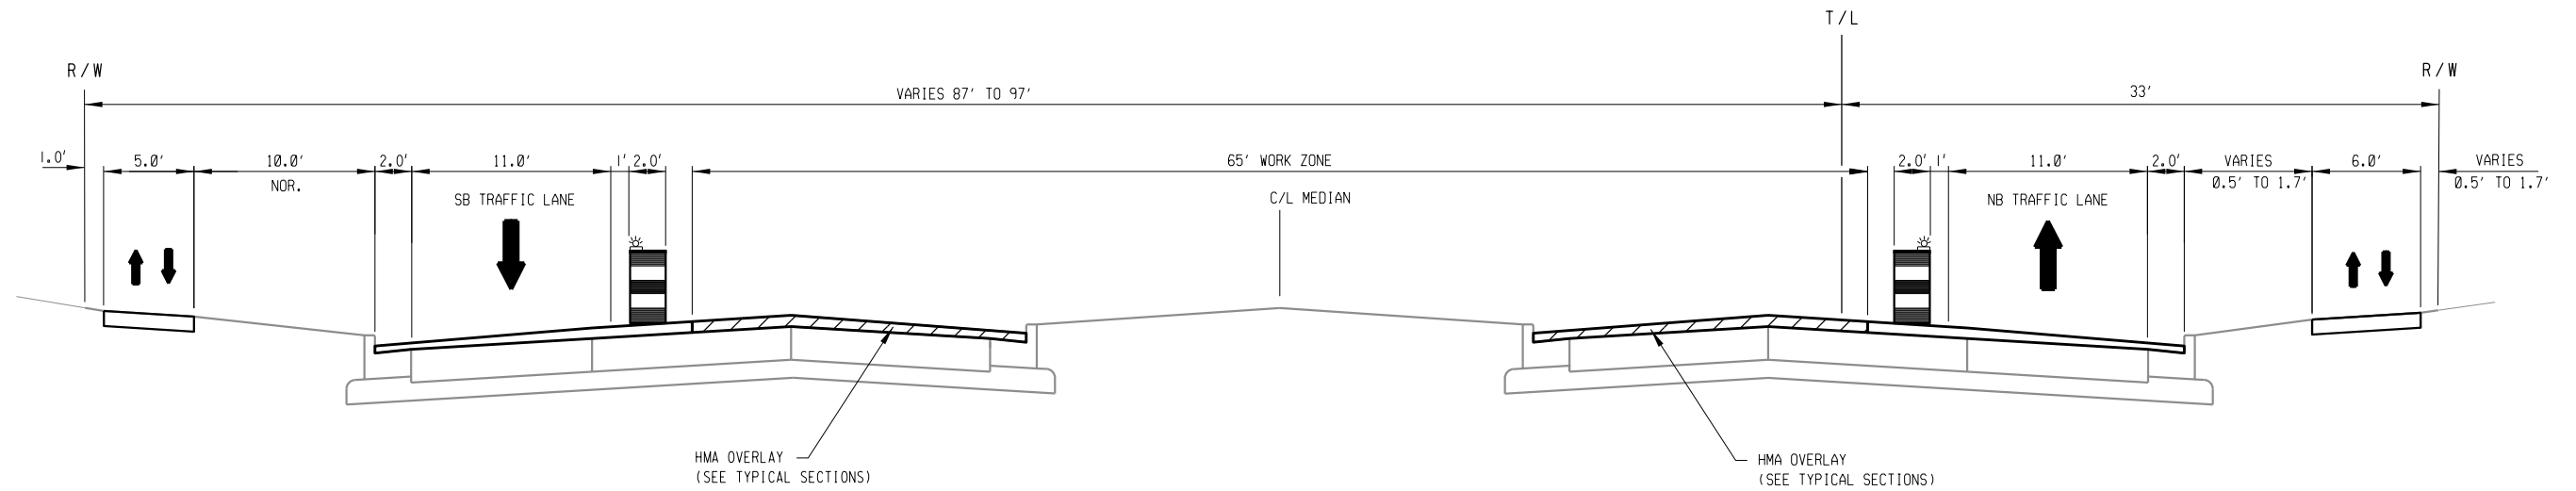


TRAFFIC CONTROL STAGE 2
NORTH 27TH ST
 STA 30+18 TO STA 44+99

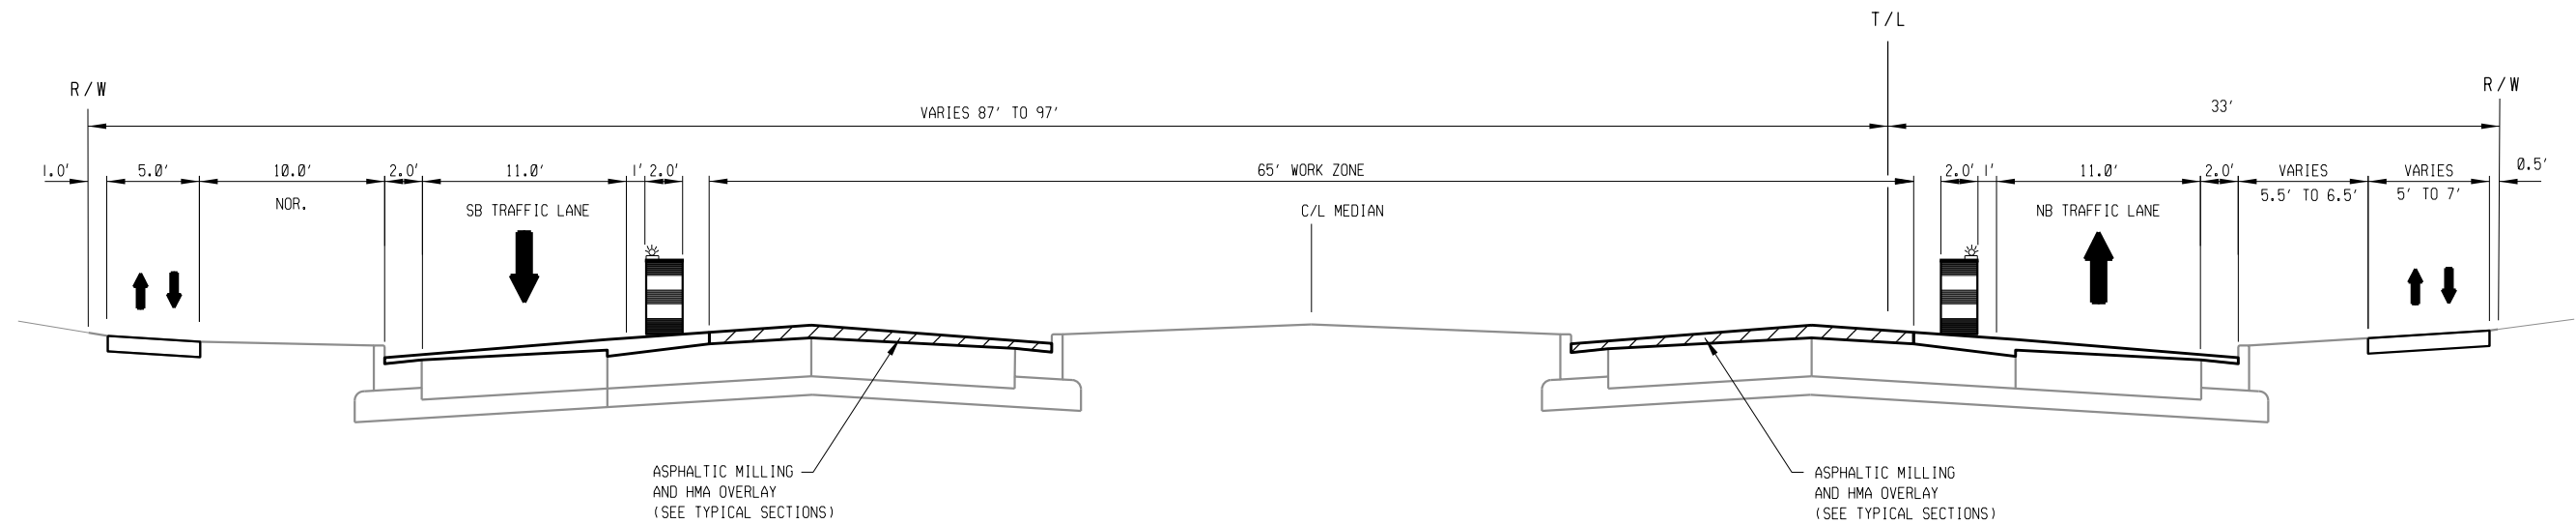


TRAFFIC CONTROL STAGE 2
NORTH 27TH ST
 STA 16+18 TO STA 30+18

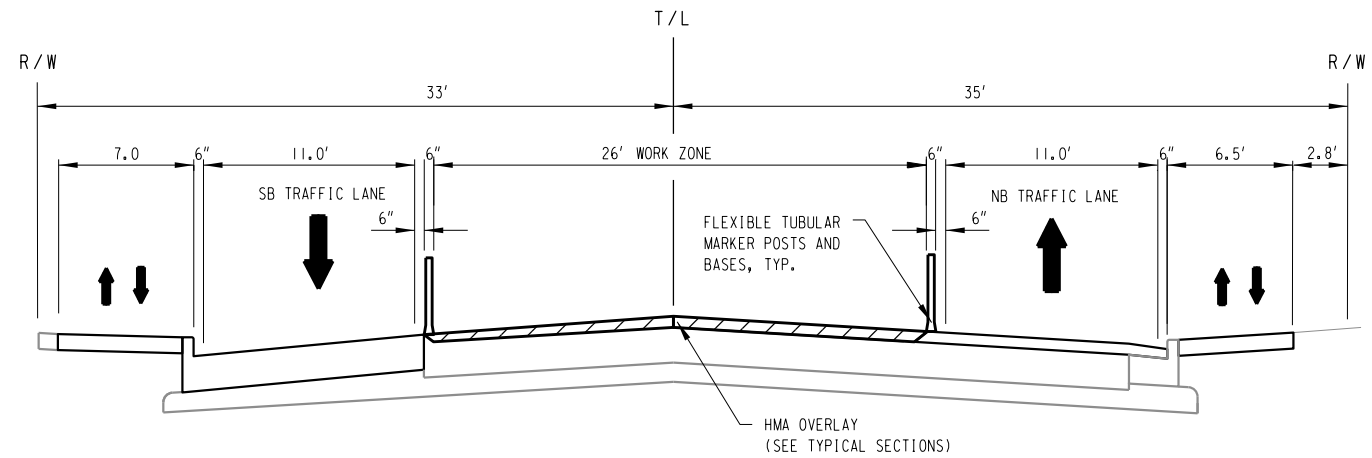

TRAFFIC CONTROL STAGE 2
NORTH 27TH ST
STA 47+89 TO STA 48+70

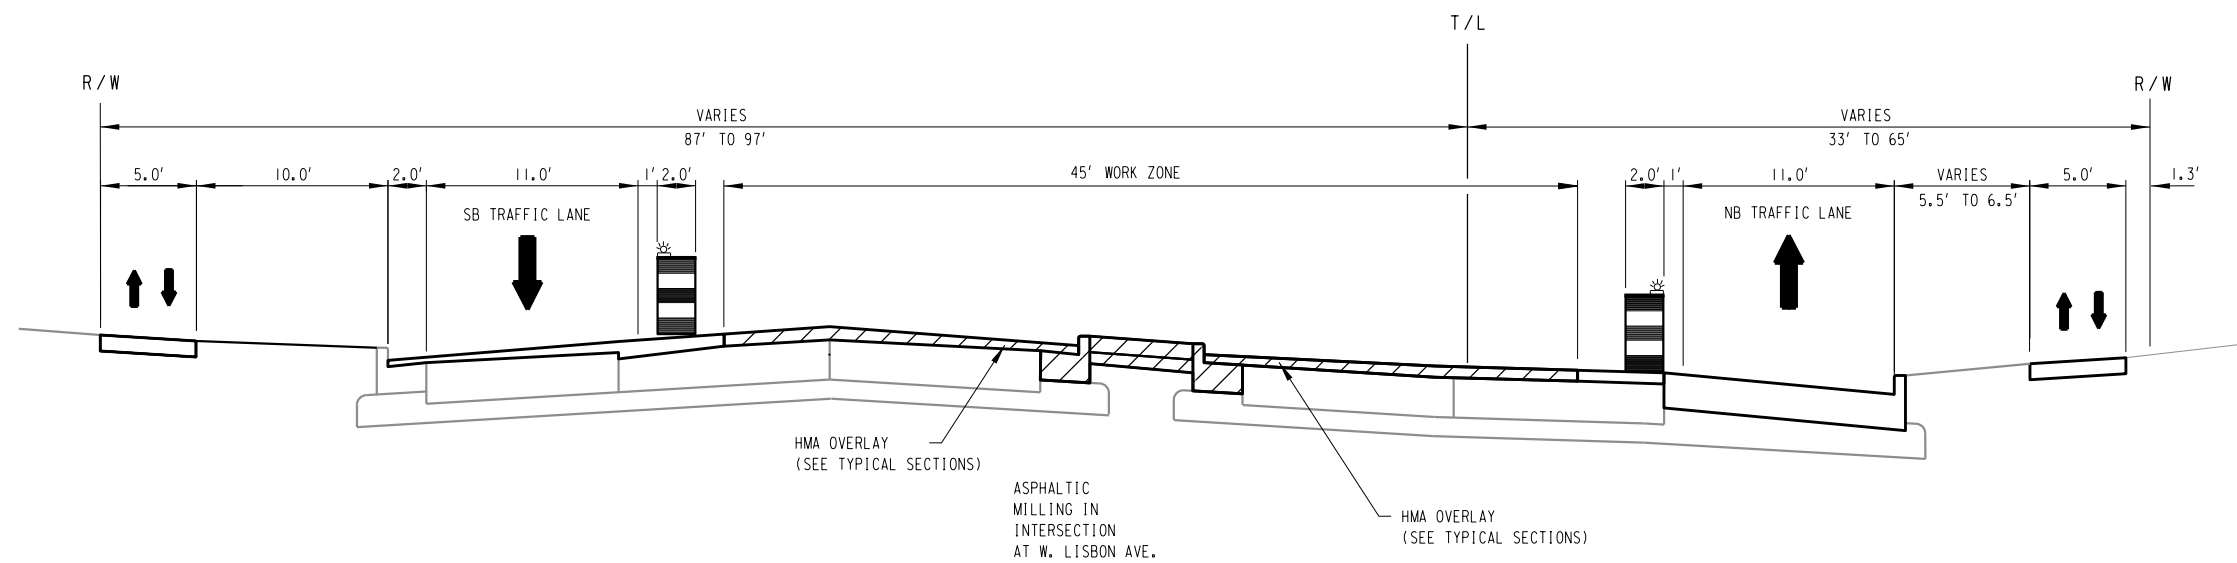

TRAFFIC CONTROL STAGE 2
NORTH 27TH ST
STA 44+99 TO STA 47+89

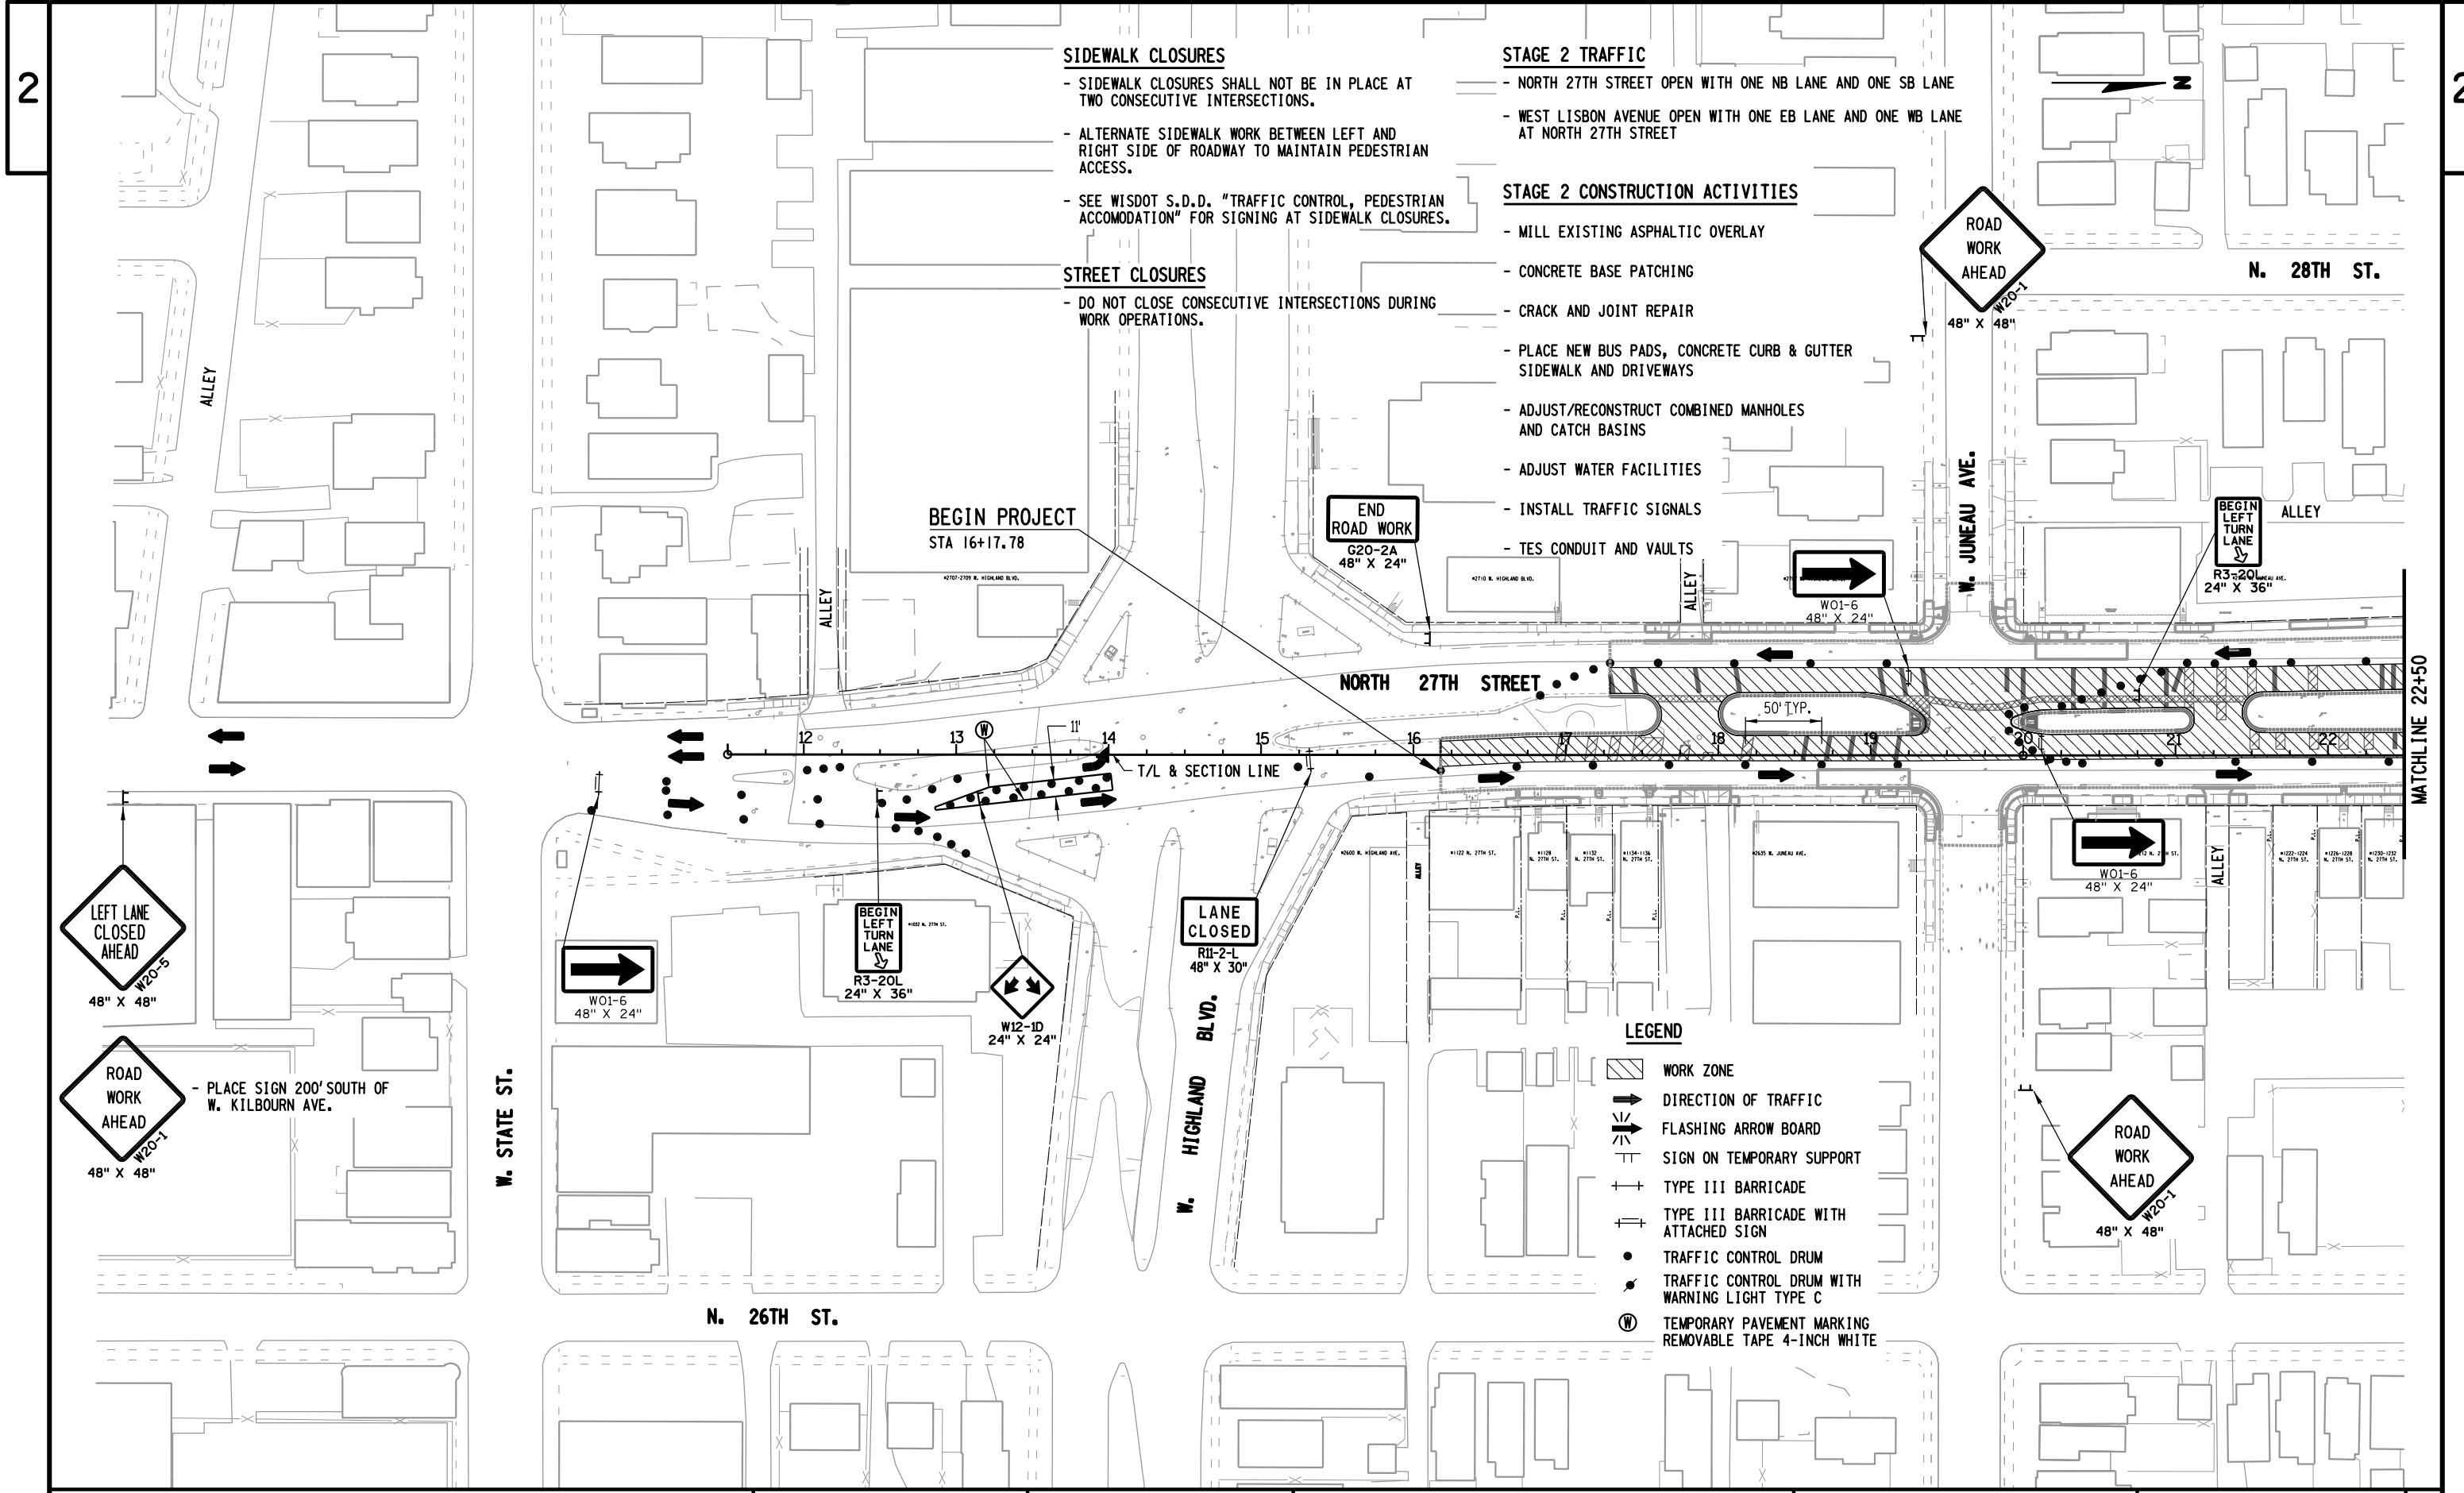

SIDEWALK CLOSURES

- SIDEWALK CLOSURES SHALL NOT BE IN PLACE AT TWO CONSECUTIVE INTERSECTIONS.
- ALTERNATE SIDEWALK WORK BETWEEN LEFT AND RIGHT SIDE OF ROADWAY TO MAINTAIN PEDESTRIAN ACCESS.
- SEE WISDOT S.D.D. "TRAFFIC CONTROL, PEDESTRIAN ACCOMODATION" FOR SIGNING AT SIDEWALK CLOSURES.

STREET CLOSURES

- DO NOT CLOSE CONSECUTIVE INTERSECTIONS DURING WORK OPERATIONS.

STAGE 2 TRAFFIC


- NORTH 27TH STREET OPEN WITH ONE NB LANE AND ONE SB LANE
- WEST LISBON AVENUE OPEN WITH ONE EB LANE AND ONE WB LANE AT NORTH 27TH STREET

STAGE 2 CONSTRUCTION ACTIVITIES

- MILL EXISTING ASPHALTIC OVERLAY
- CONCRETE BASE PATCHING
- CRACK AND JOINT REPAIR
- PLACE NEW BUS PADS, CONCRETE CURB & GUTTER SIDEWALK AND DRIVEWAYS
- ADJUST/RECONSTRUCT COMBINED MANHOLES AND CATCH BASINS
- ADJUST WATER FACILITIES
- INSTALL TRAFFIC SIGNALS
- TES CONDUIT AND VAULTS

LEGEND

- WORK ZONE
- DIRECTION OF TRAFFIC
- FLASHING ARROW BOARD
- SIGN ON TEMPORARY SUPPORT
- TYPE III BARRICADE
- TYPE III BARRICADE WITH ATTACHED SIGN
- TRAFFIC CONTROL DRUM
- TRAFFIC CONTROL DRUM WITH WARNING LIGHT TYPE C
- TEMPORARY PAVEMENT MARKING REMOVABLE TAPE 4-INCH WHITE

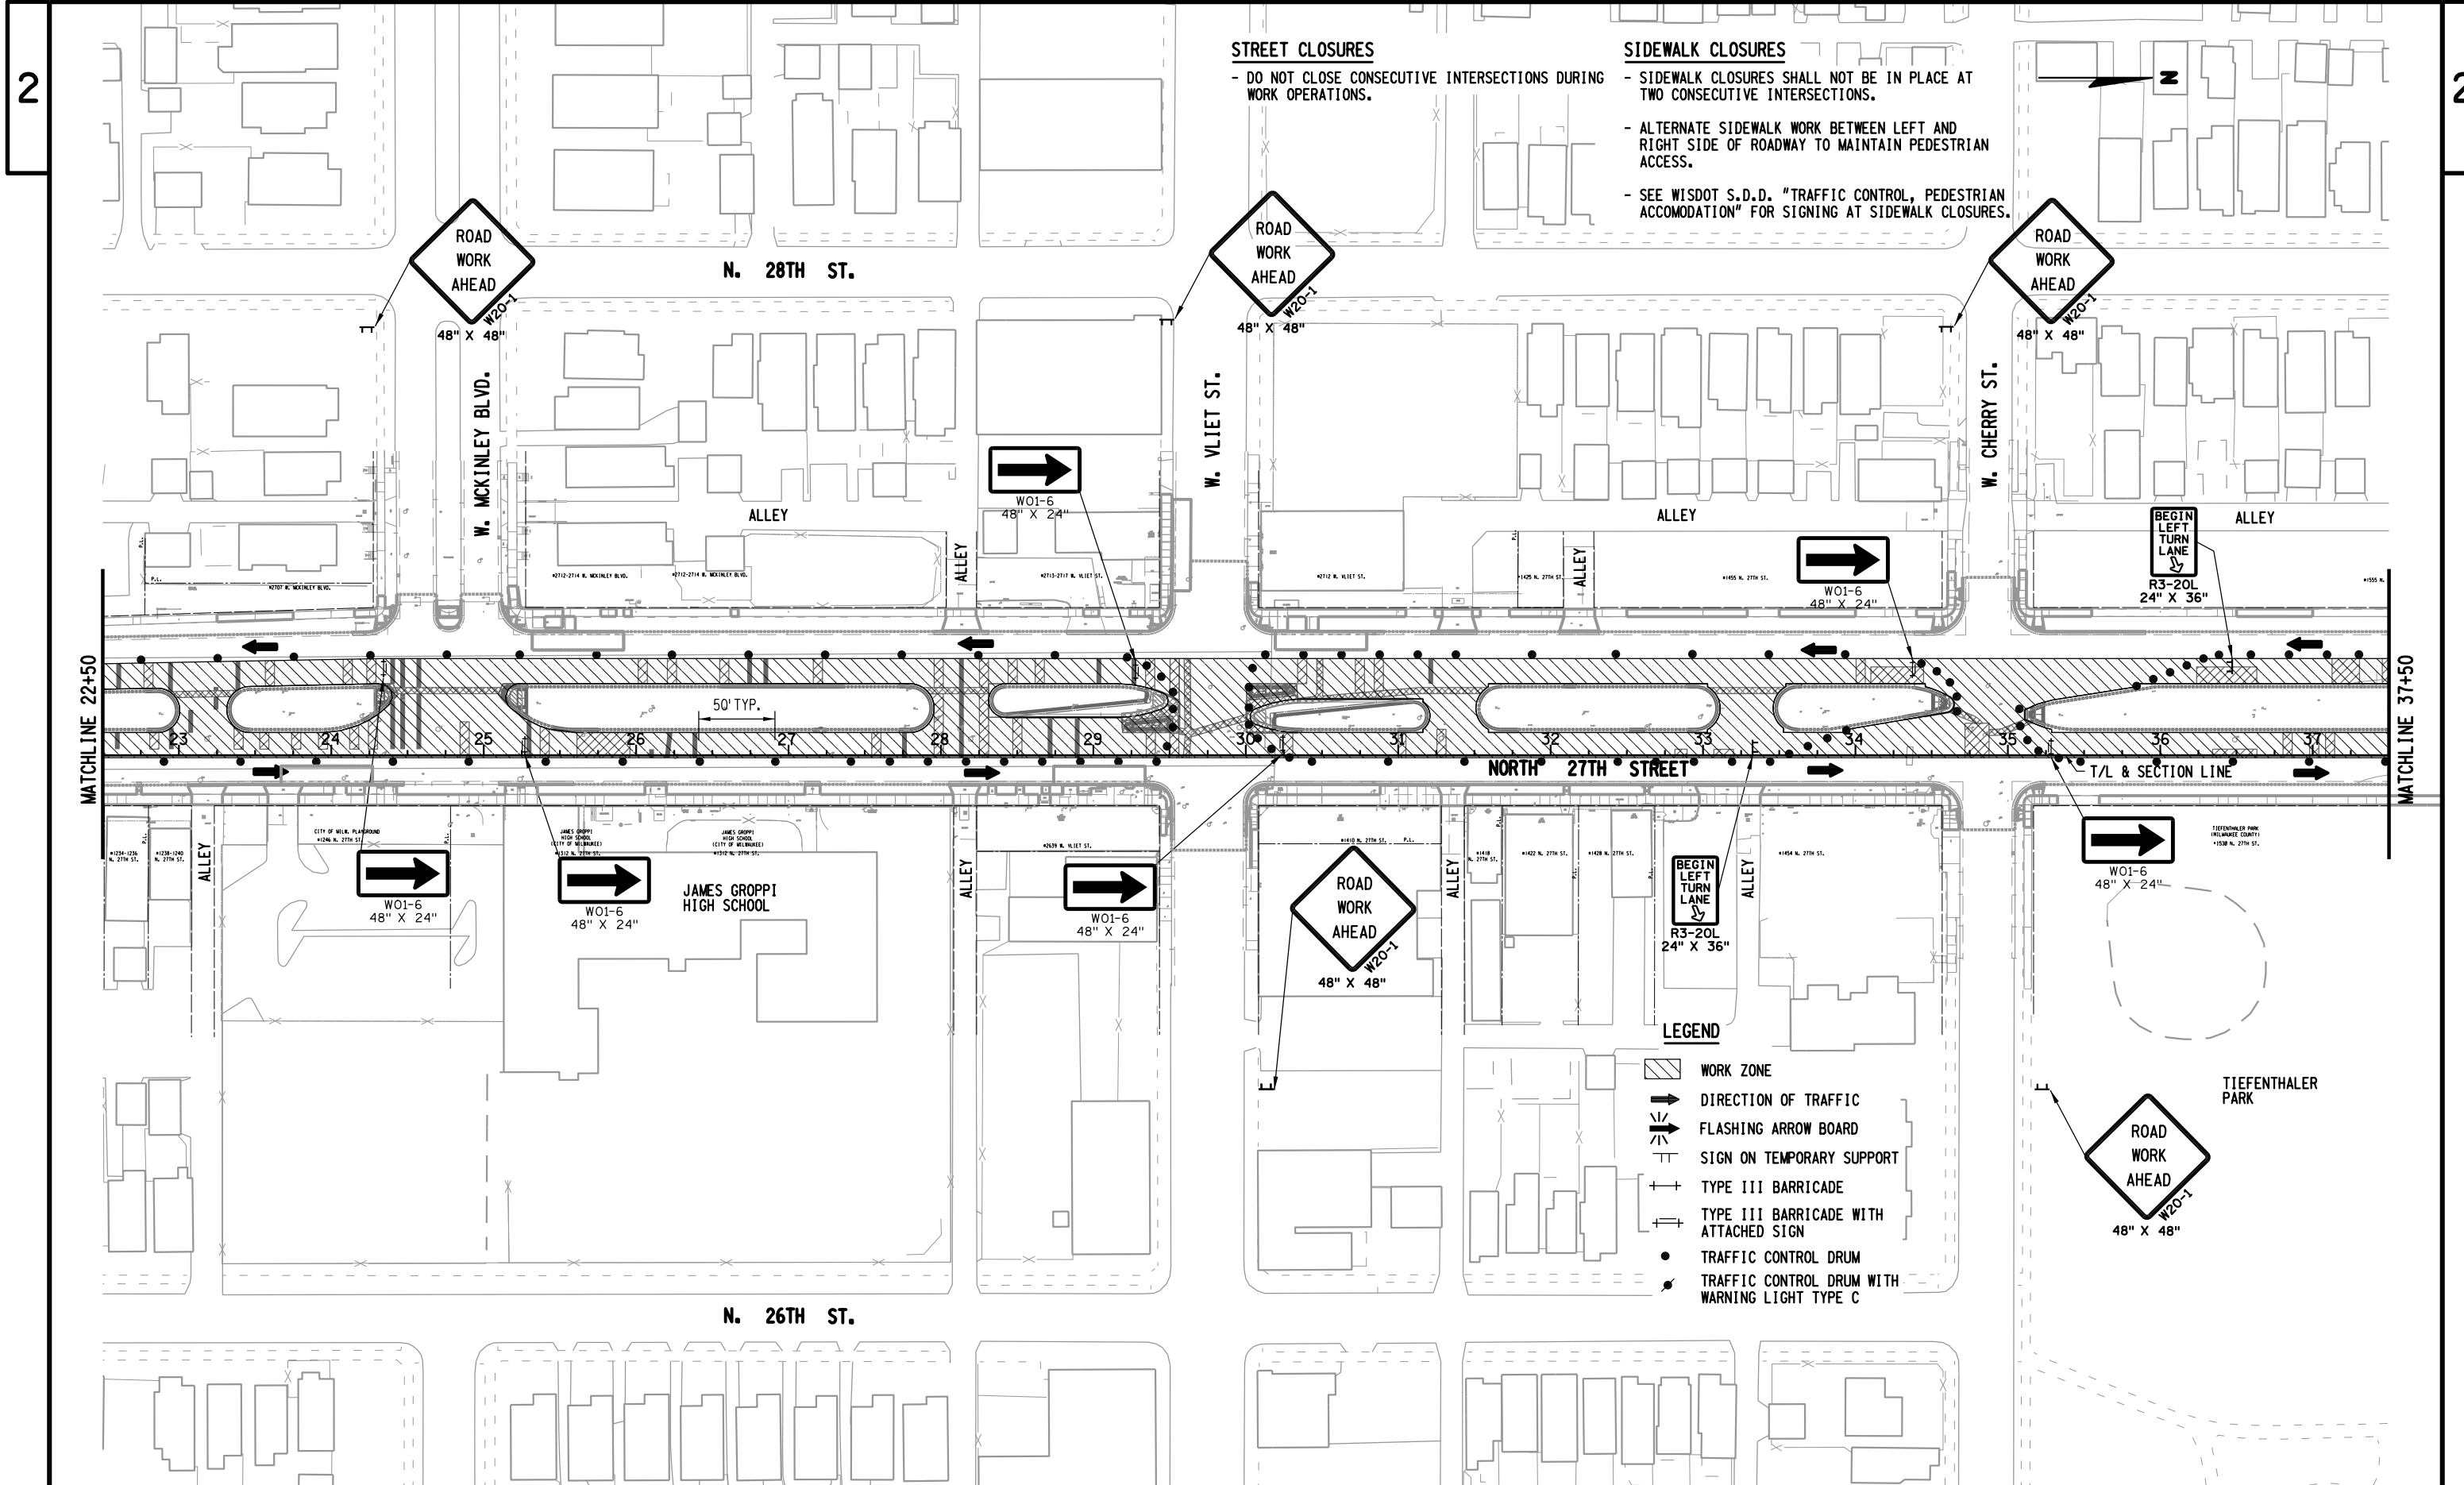

2


2


STREET CLOSURES
- DO NOT CLOSE CONSECUTIVE INTERSECTIONS DURING WORK OPERATIONS.


SIDEWALK CLOSURES
- SIDEWALK CLOSURES SHALL NOT BE IN PLACE AT TWO CONSECUTIVE INTERSECTIONS.
- ALTERNATE SIDEWALK WORK BETWEEN LEFT AND RIGHT SIDE OF ROADWAY TO MAINTAIN PEDESTRIAN ACCESS.
- SEE WISDOT S.D.D. "TRAFFIC CONTROL, PEDESTRIAN ACCOMODATION" FOR SIGNING AT SIDEWALK CLOSURES.


LEGEND
WORK ZONE
DIRECTION OF TRAFFIC
FLASHING ARROW BOARD
SIGN ON TEMPORARY SUPPORT
TYPE III BARRICADE
TYPE III BARRICADE WITH ATTACHED SIGN
TRAFFIC CONTROL DRUM
TRAFFIC CONTROL DRUM WITH WARNING LIGHT TYPE C



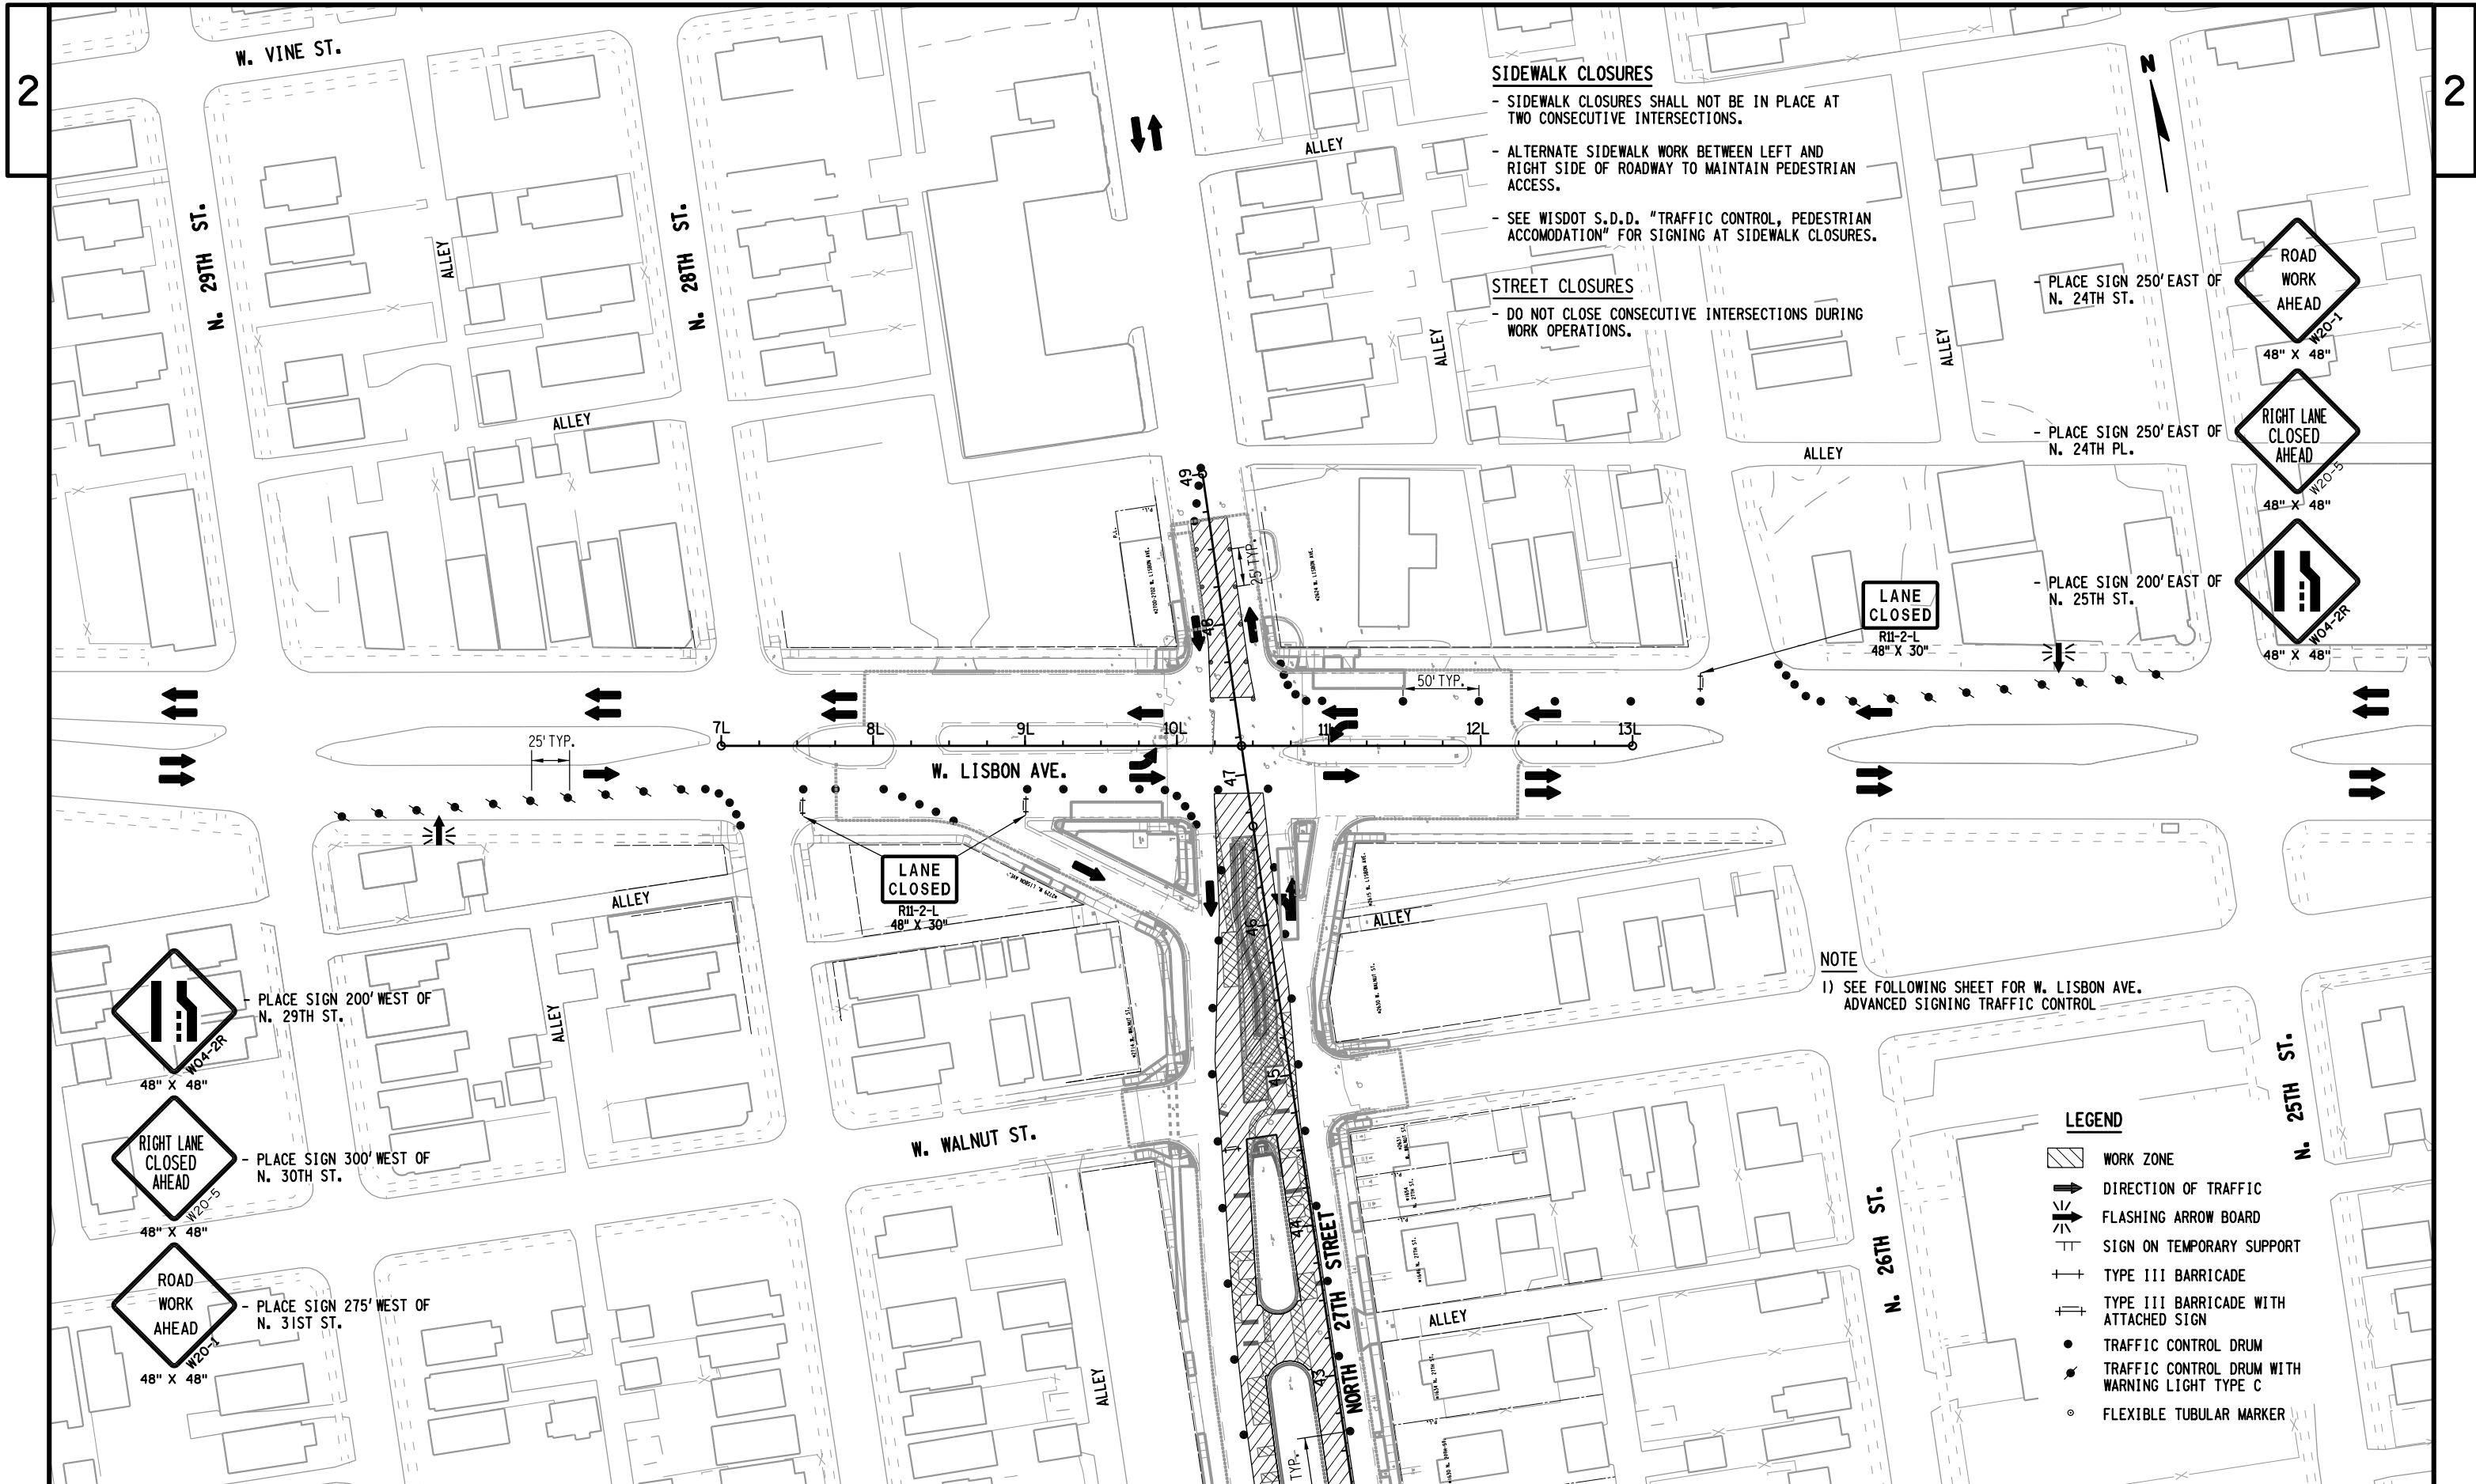


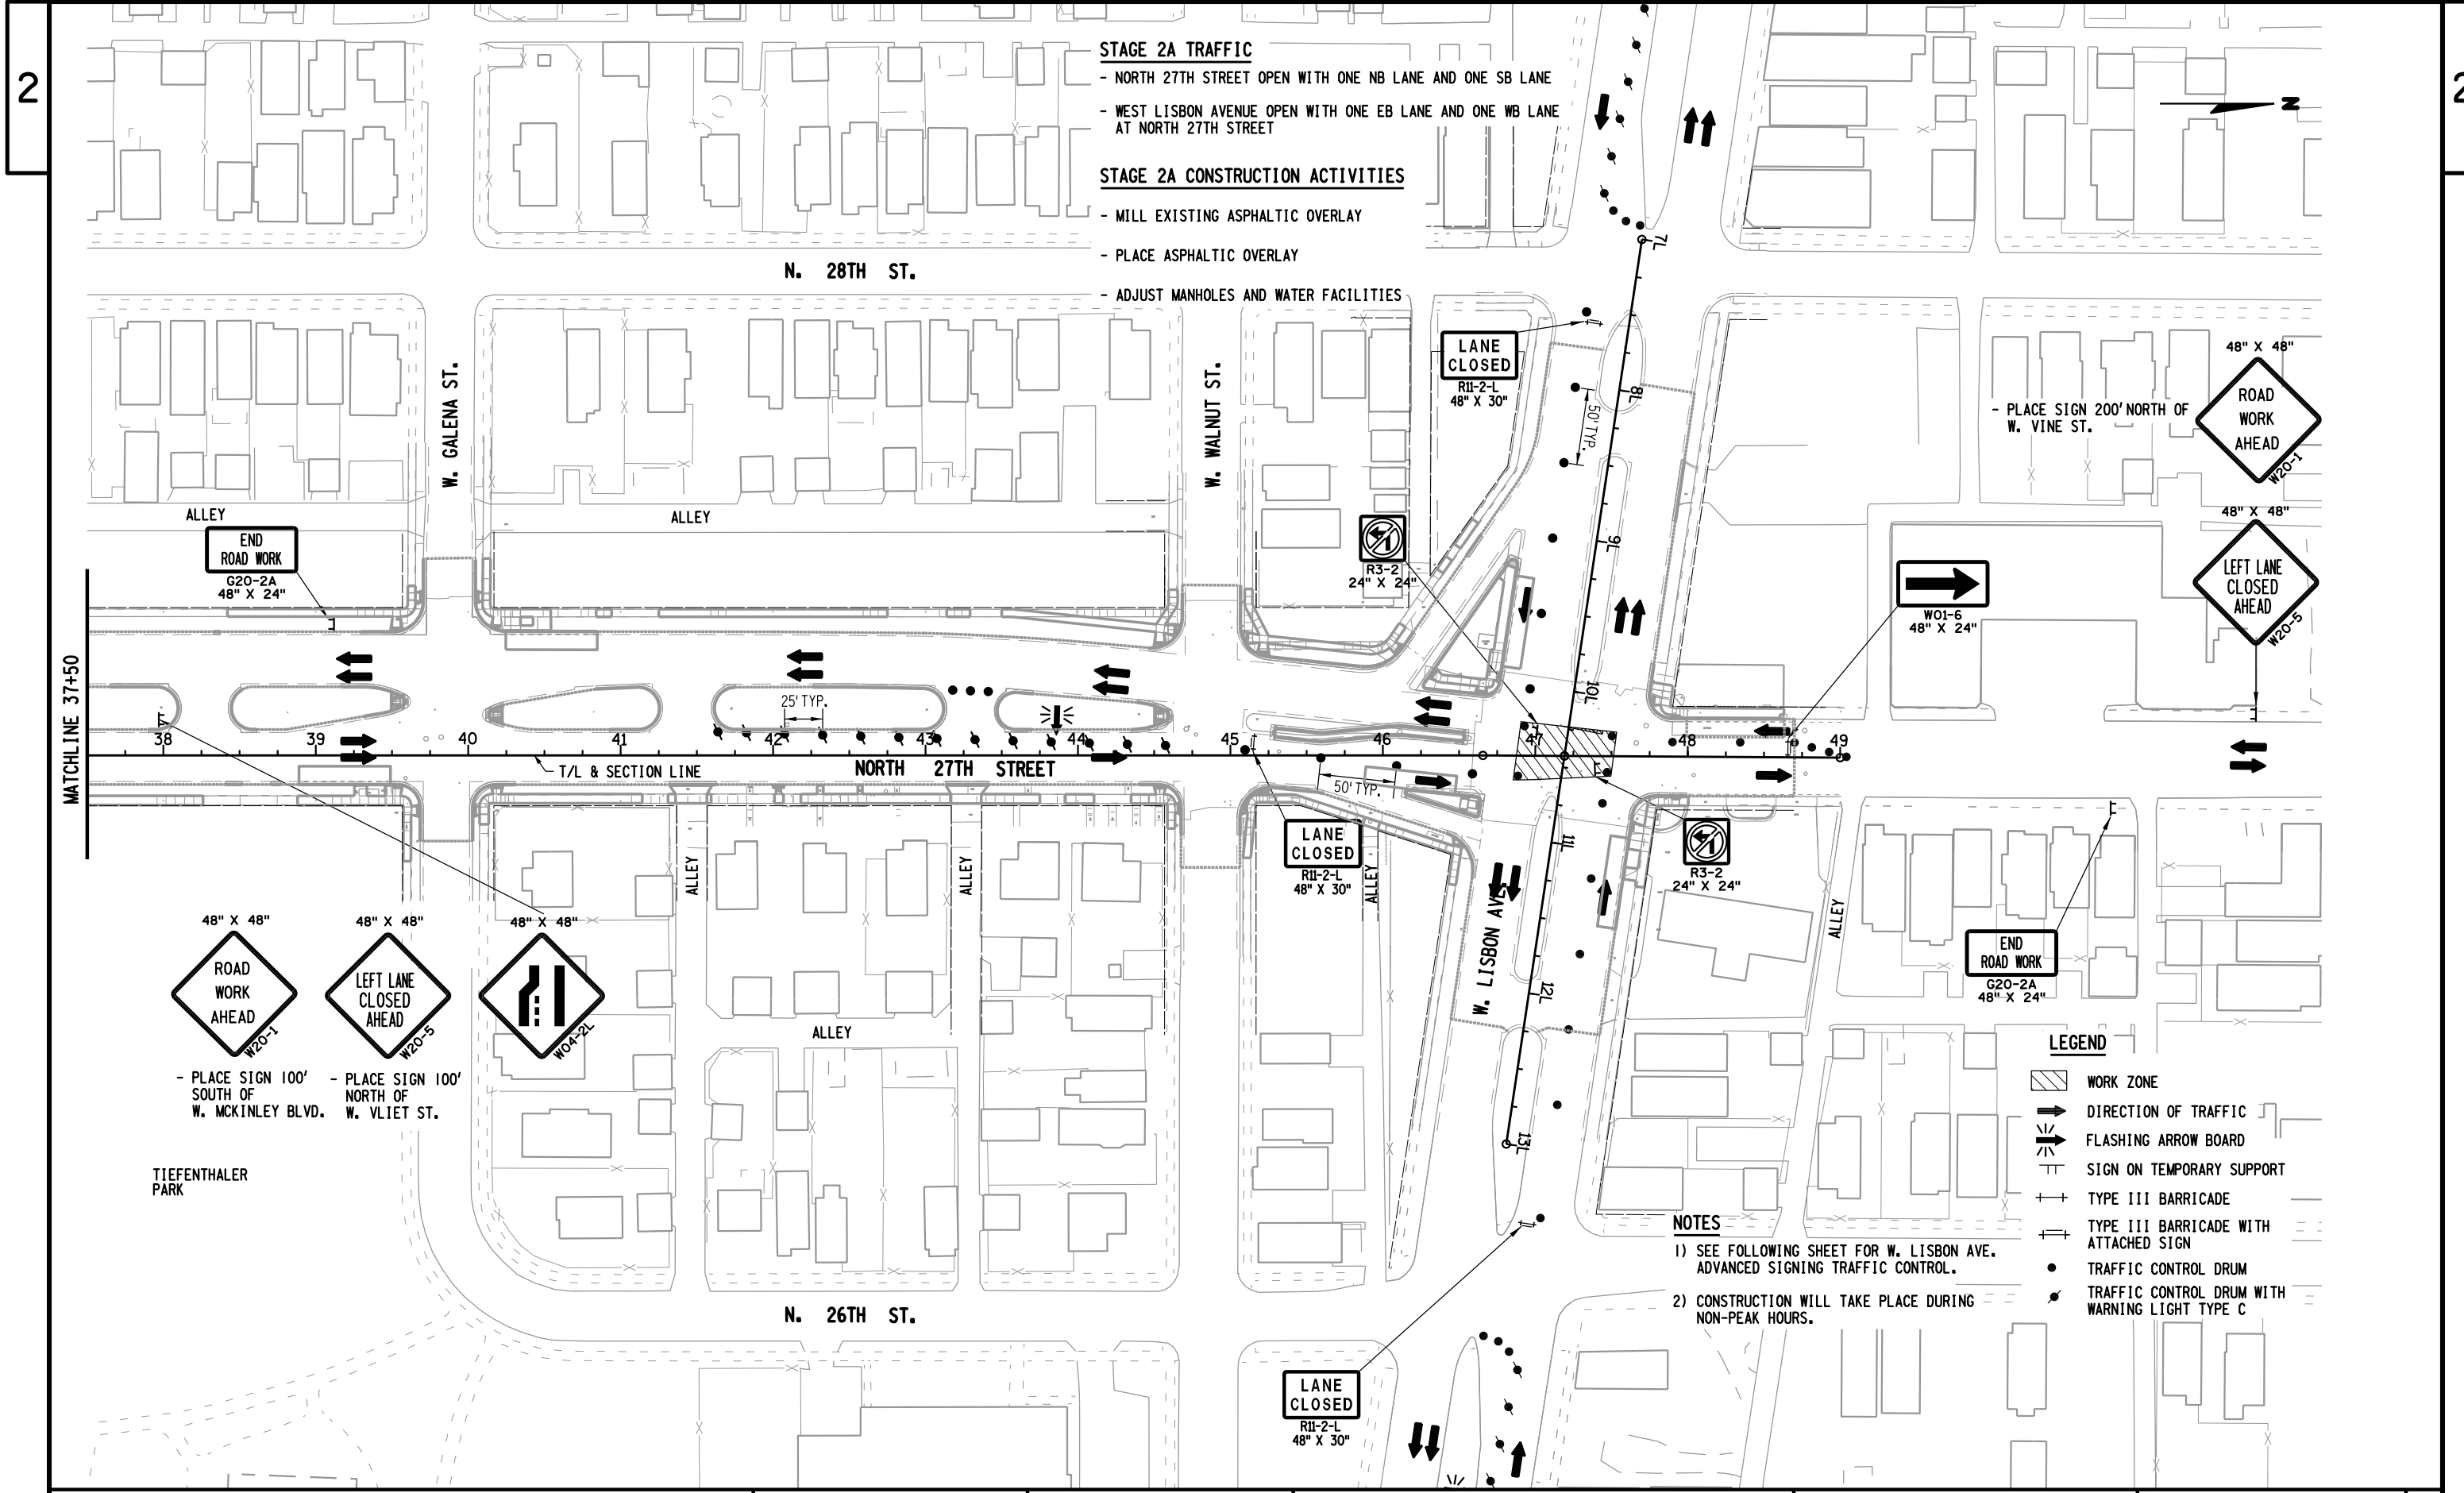

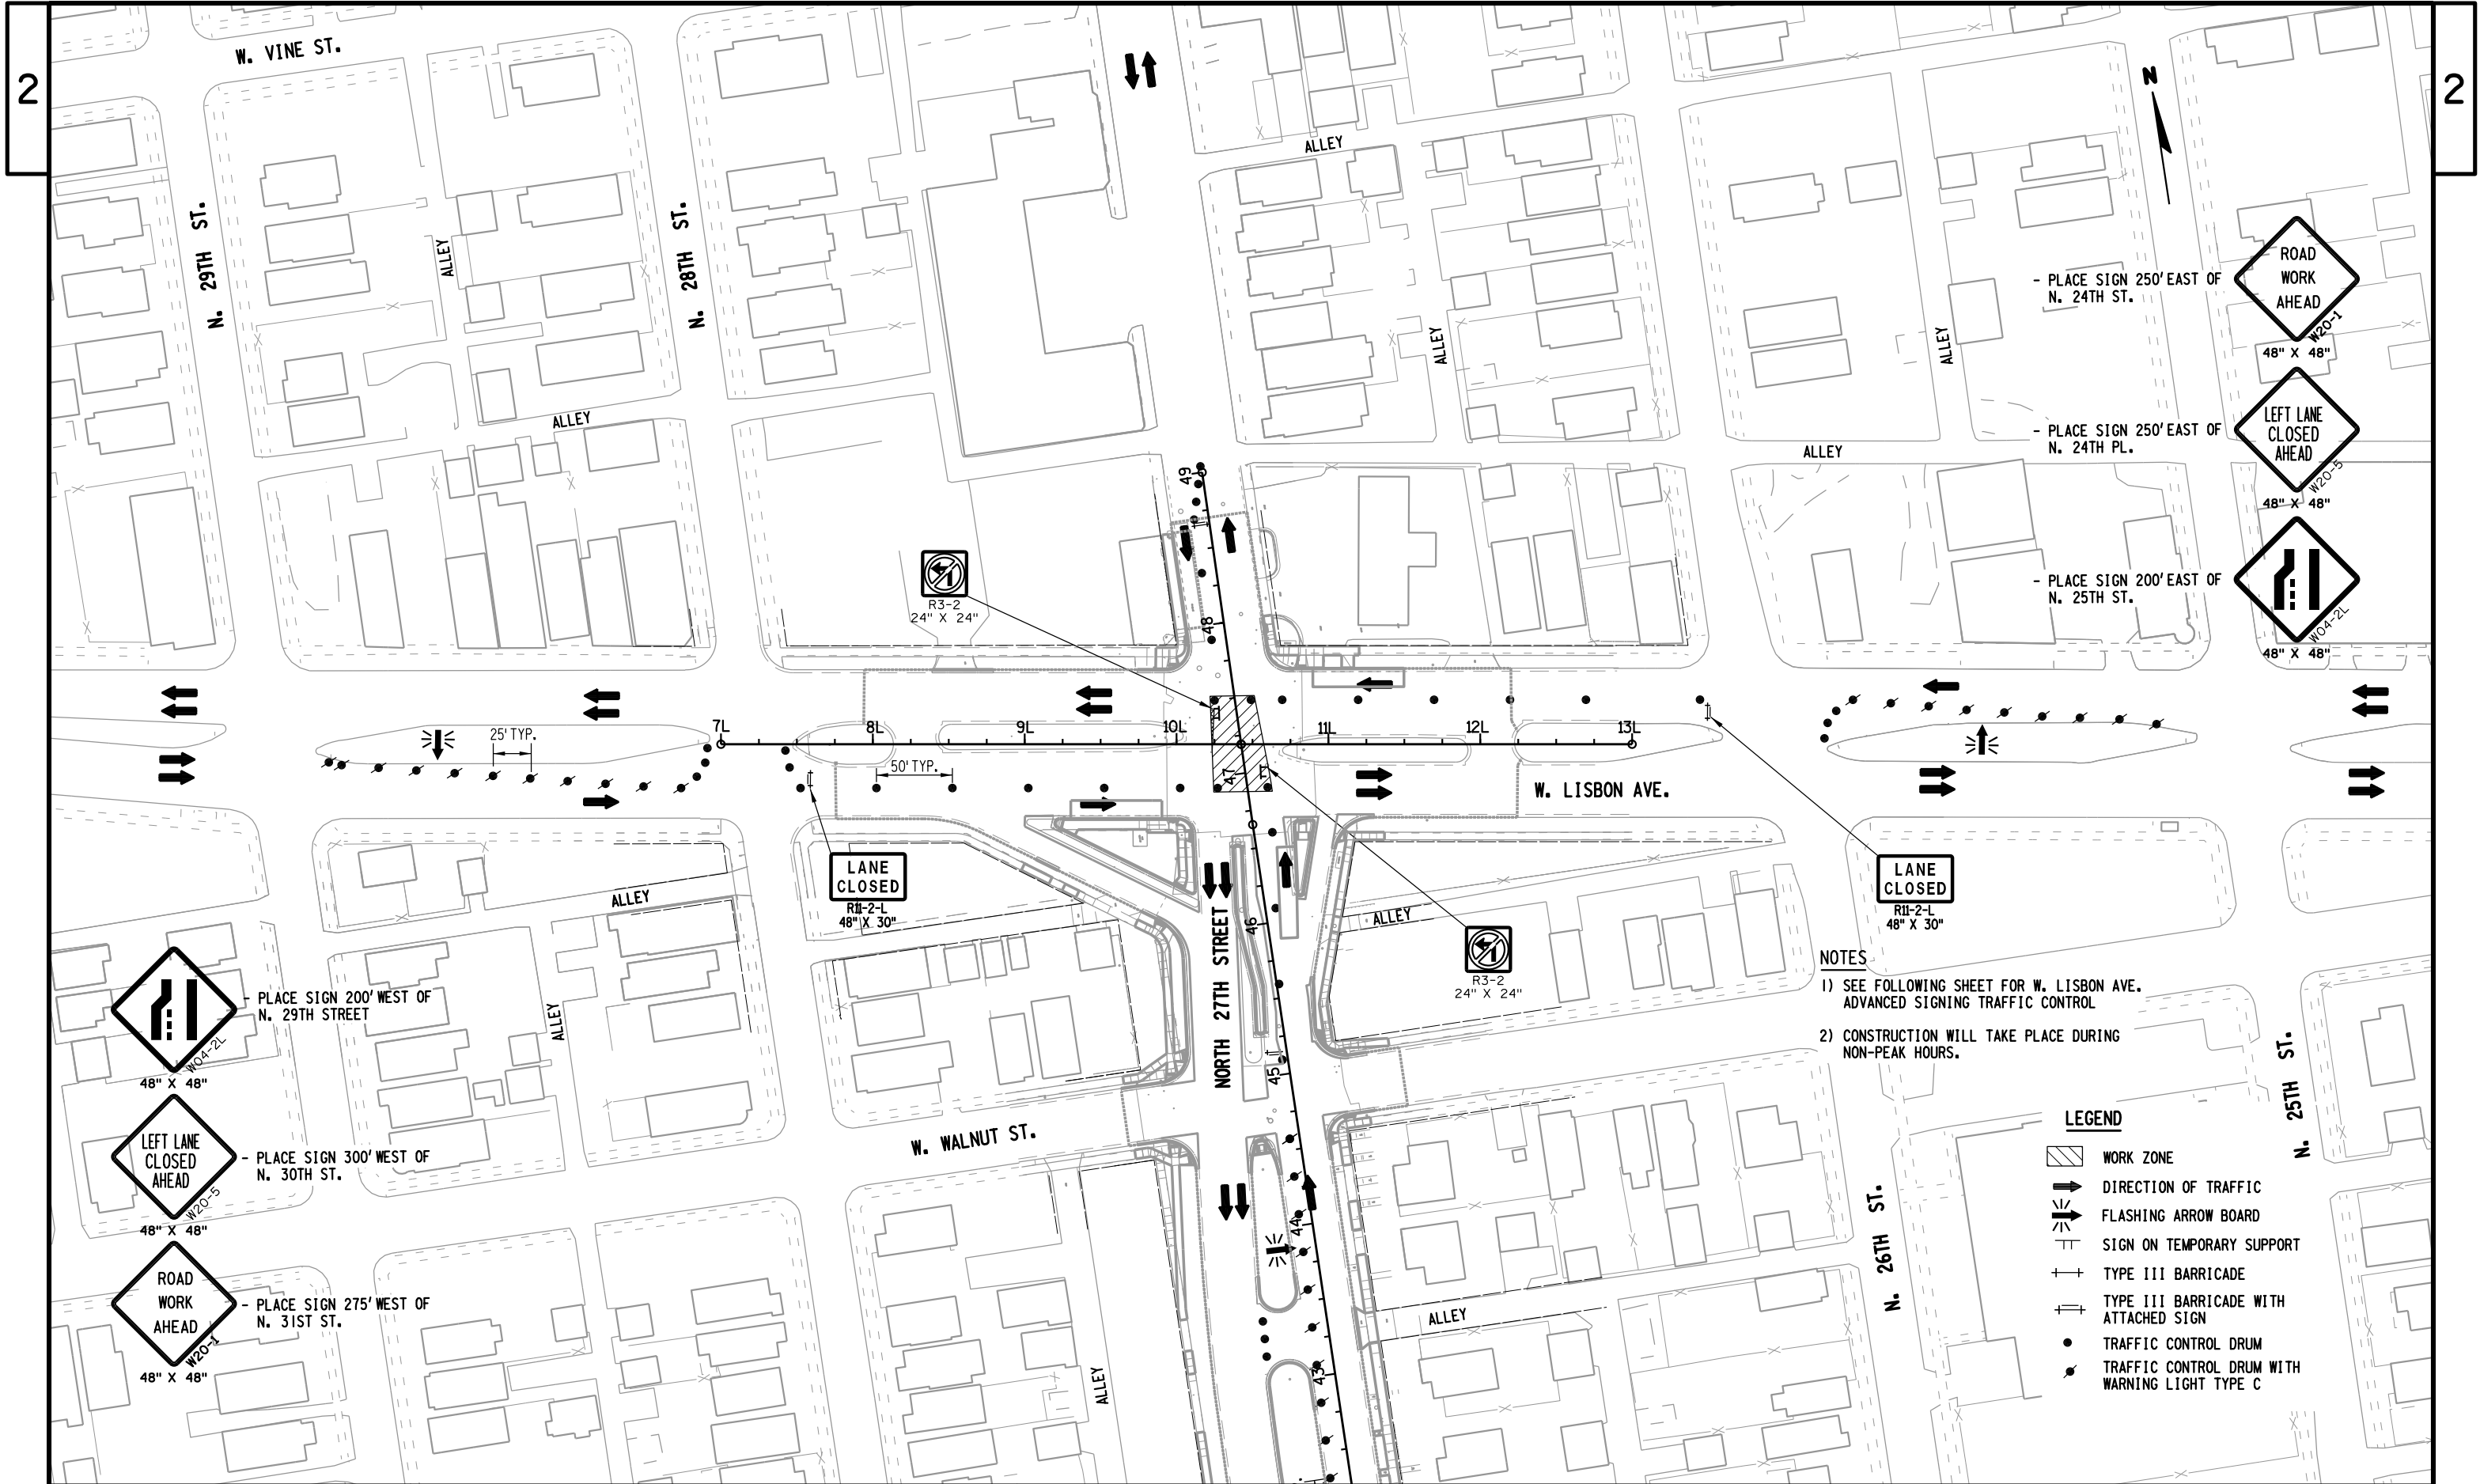

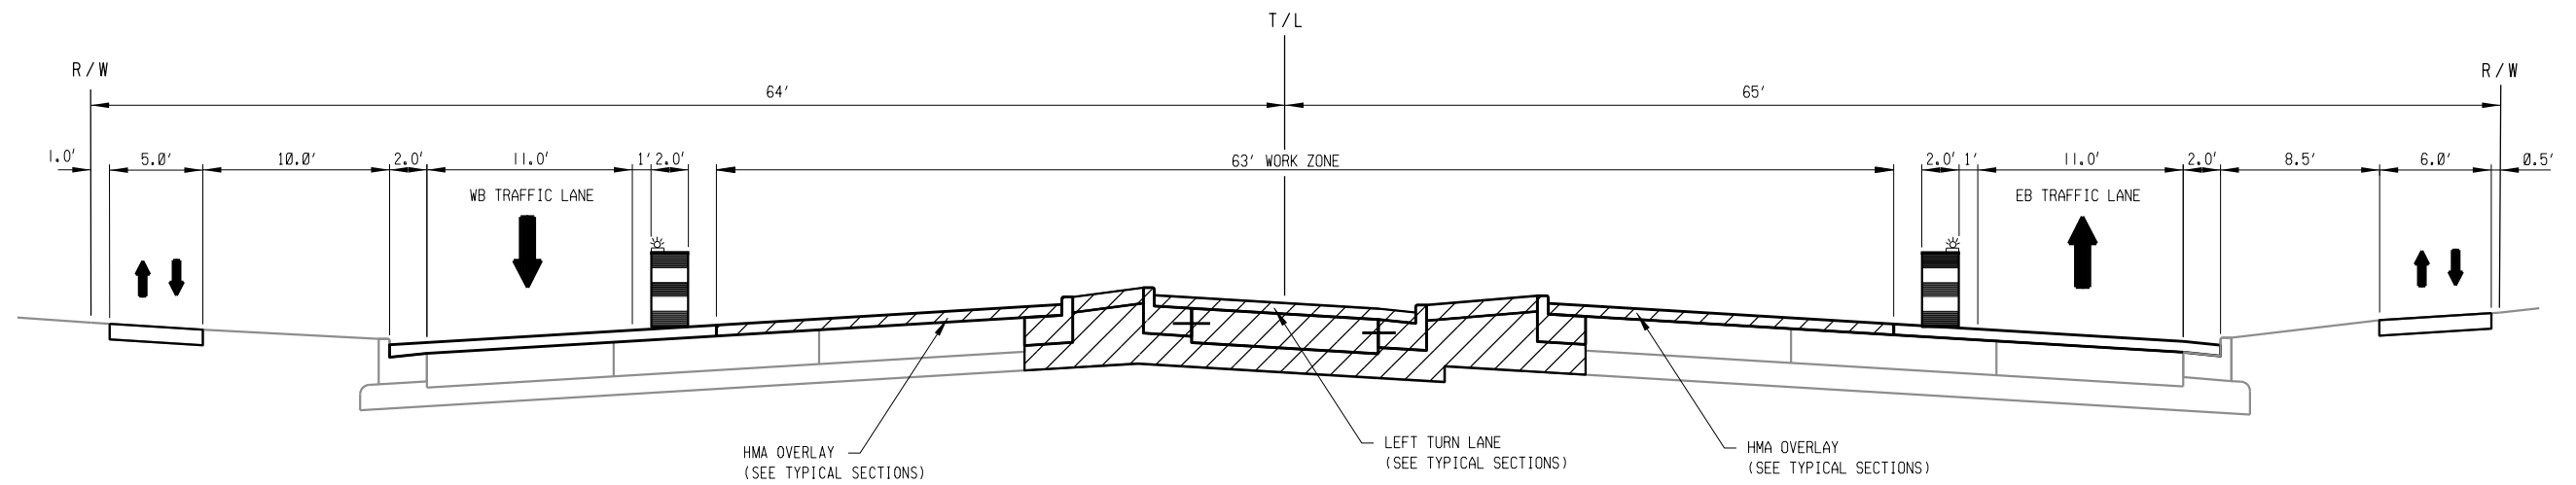

TRAFFIC CONTROL STAGE 3
WEST LISBON AVENUE
 STA 10L+43 TO STA 12L+27

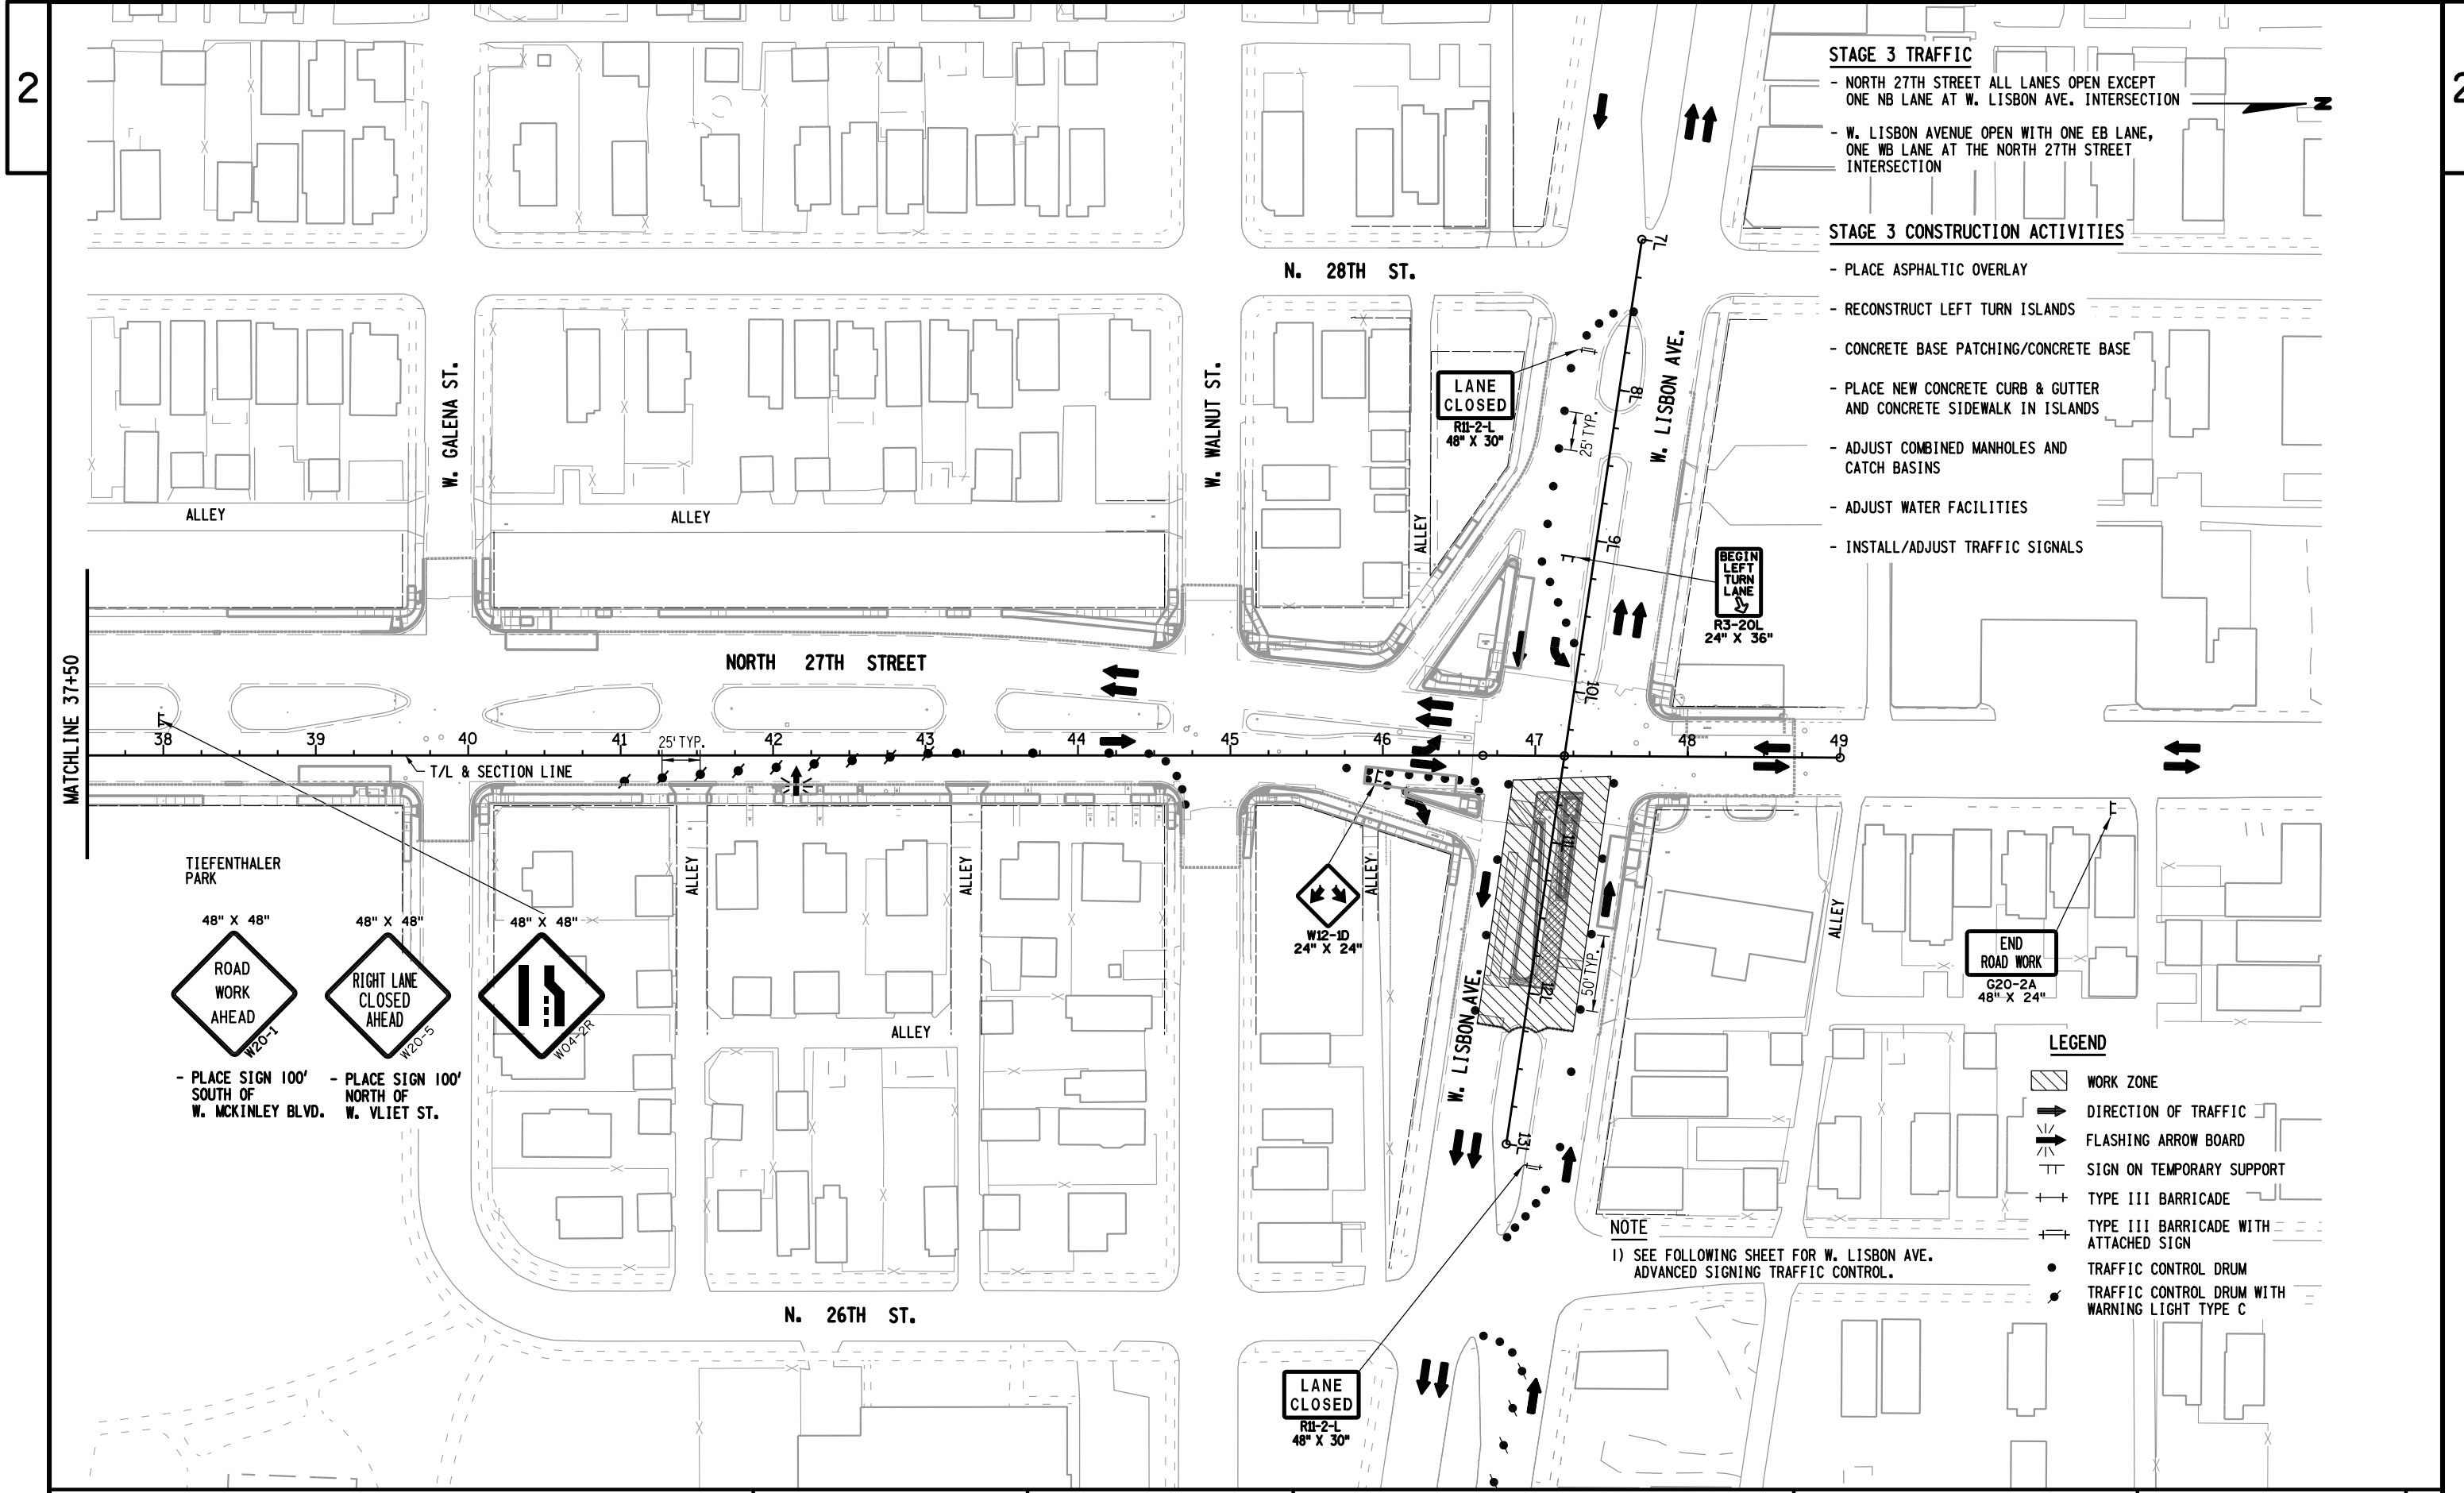

- STAGE 3 TRAFFIC**
- NORTH 27TH STREET ALL LANES OPEN EXCEPT ONE NB LANE AT W. LISBON AVE. INTERSECTION
 - W. LISBON AVENUE OPEN WITH ONE EB LANE, ONE WB LANE AT THE NORTH 27TH STREET INTERSECTION

- STAGE 3 CONSTRUCTION ACTIVITIES**
- PLACE ASPHALTIC OVERLAY
 - RECONSTRUCT LEFT TURN ISLANDS
 - CONCRETE BASE PATCHING/CONCRETE BASE
 - PLACE NEW CONCRETE CURB & GUTTER AND CONCRETE SIDEWALK IN ISLANDS
 - ADJUST COMBINED MANHOLES AND CATCH BASINS
 - ADJUST WATER FACILITIES
 - INSTALL/ADJUST TRAFFIC SIGNALS



TIEFENTHALER PARK

48" X 48" ROAD WORK AHEAD W20-1

48" X 48" RIGHT LANE CLOSED AHEAD W20-5

- PLACE SIGN 100' SOUTH OF W. MCKINLEY BLVD.


- PLACE SIGN 100' NORTH OF W. VLIET ST.

 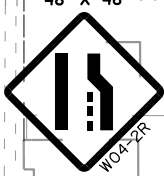


NOTE


1) SEE FOLLOWING SHEET FOR W. LISBON AVE. ADVANCED SIGNING TRAFFIC CONTROL.

- LEGEND**
- WORK ZONE
 - DIRECTION OF TRAFFIC
 - FLASHING ARROW BOARD
 - SIGN ON TEMPORARY SUPPORT
 - TYPE III BARRICADE
 - TYPE III BARRICADE WITH ATTACHED SIGN
 - TRAFFIC CONTROL DRUM
 - TRAFFIC CONTROL DRUM WITH WARNING LIGHT TYPE C

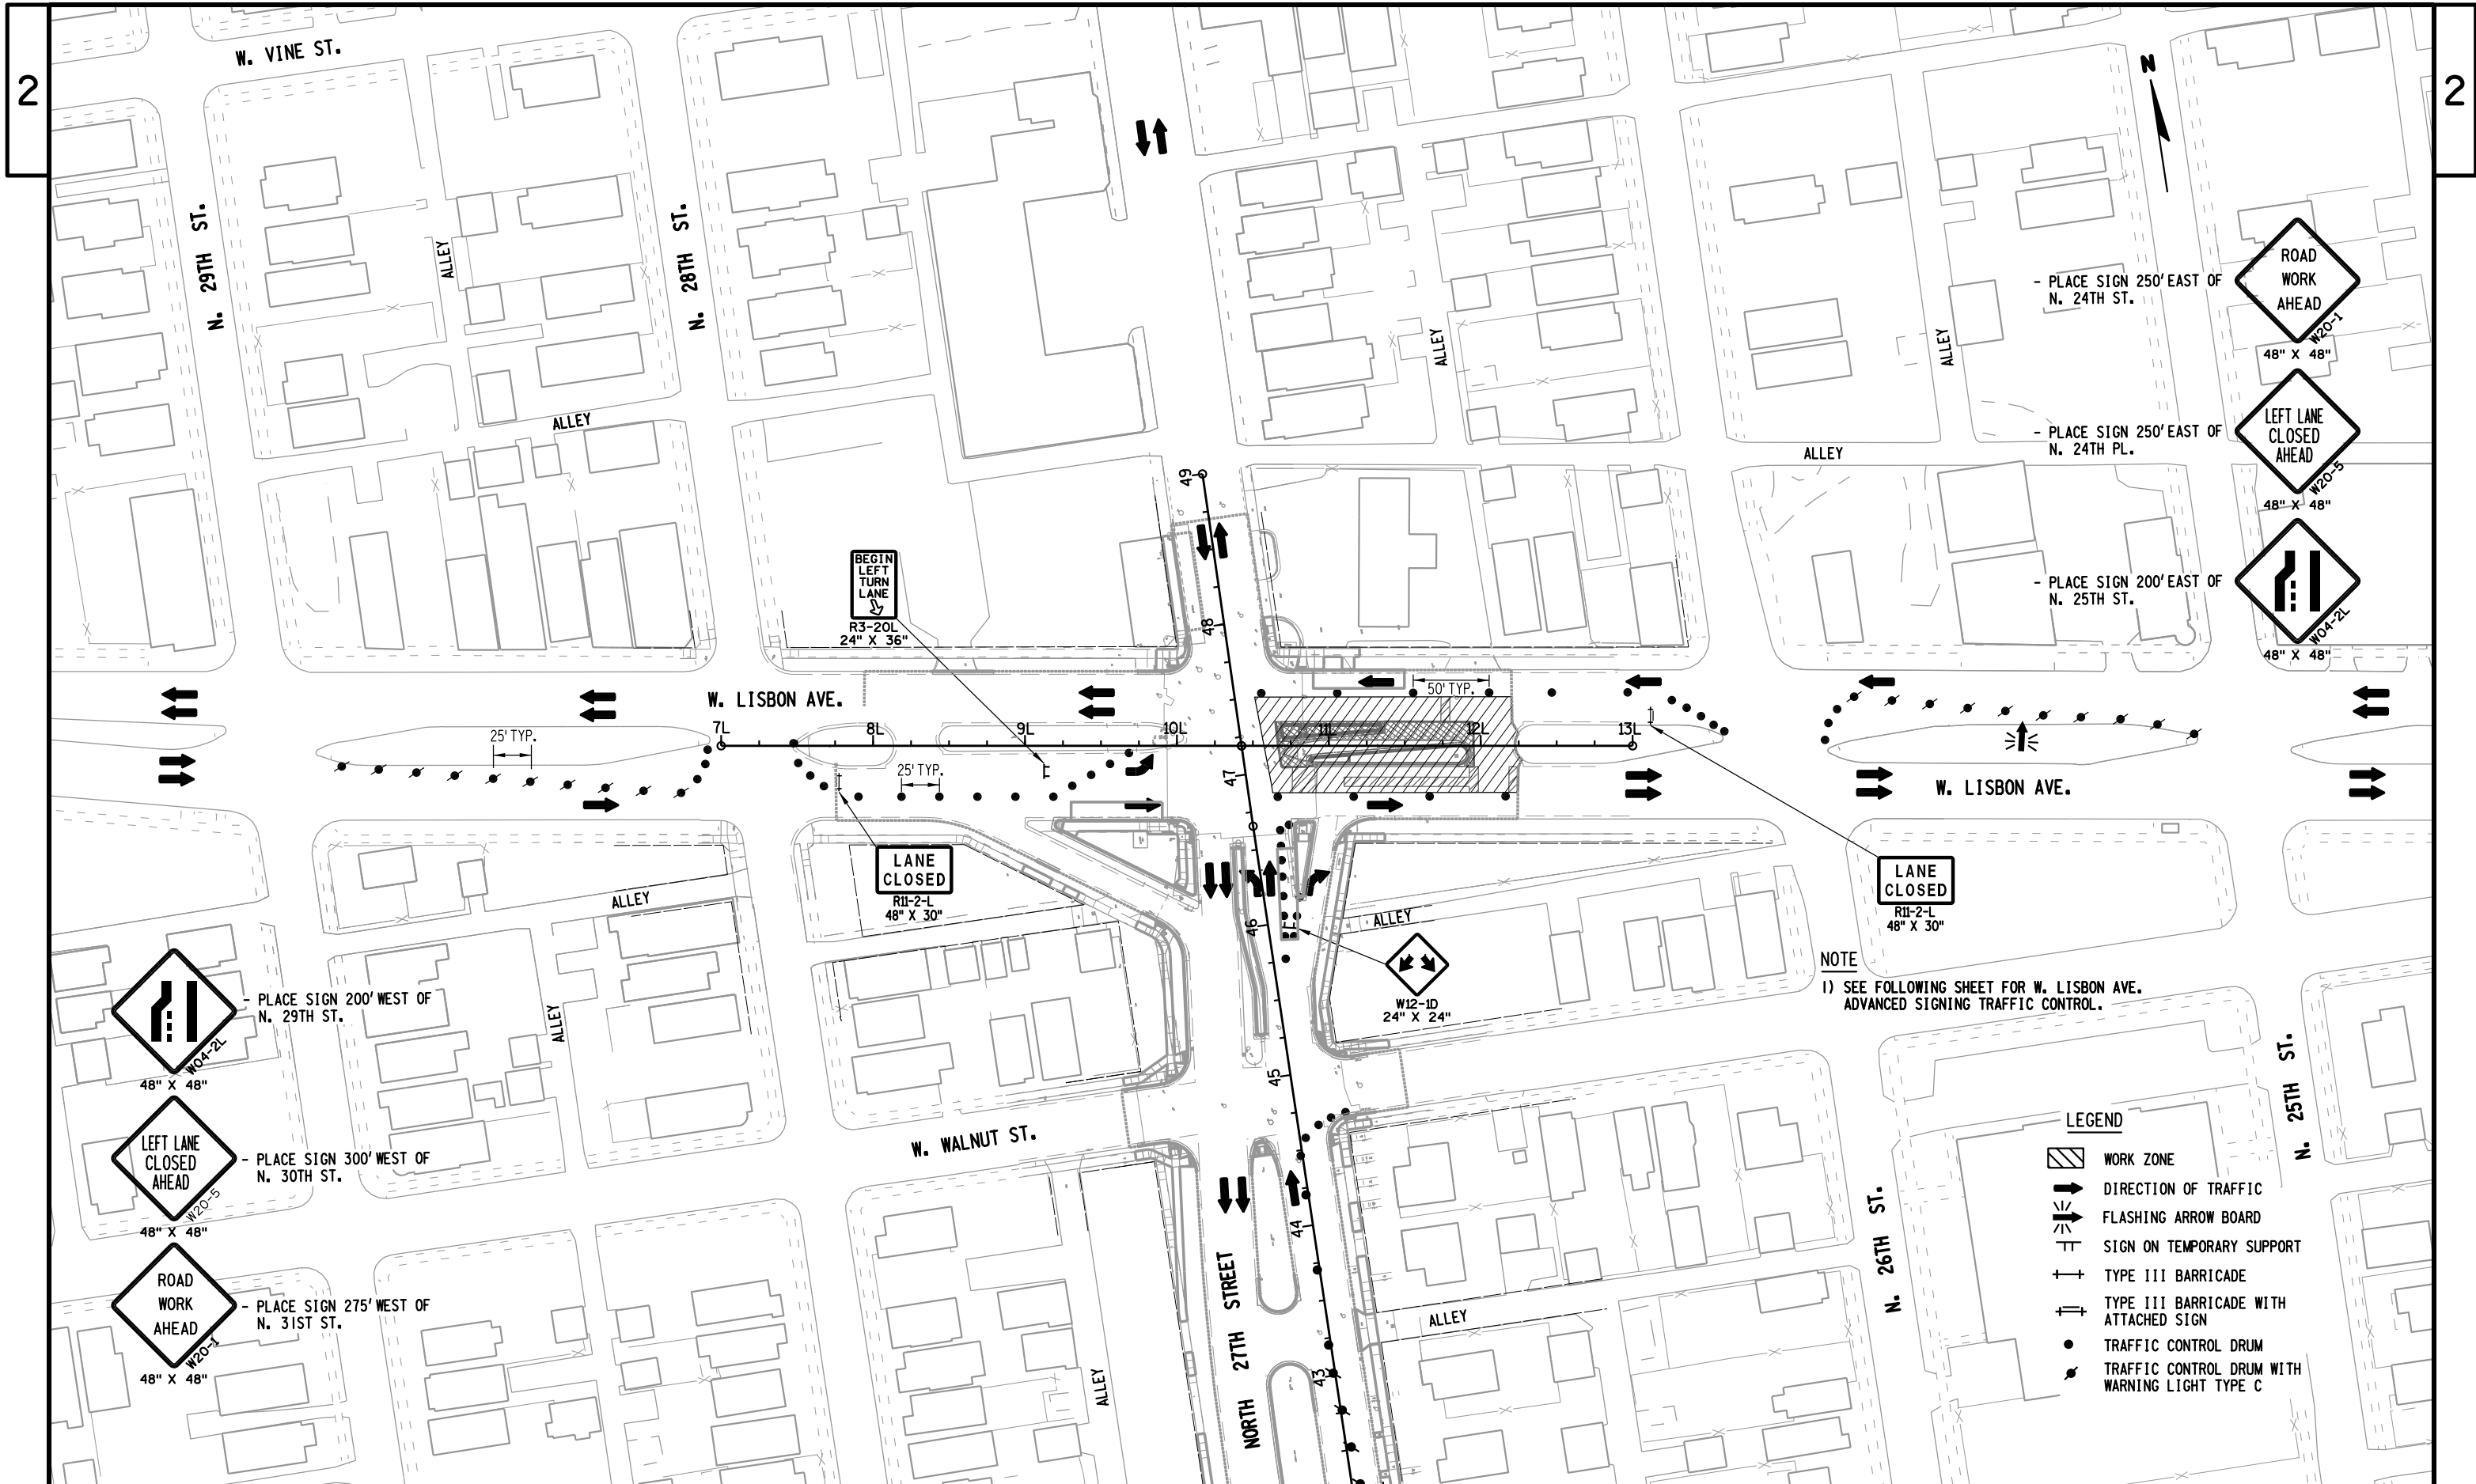

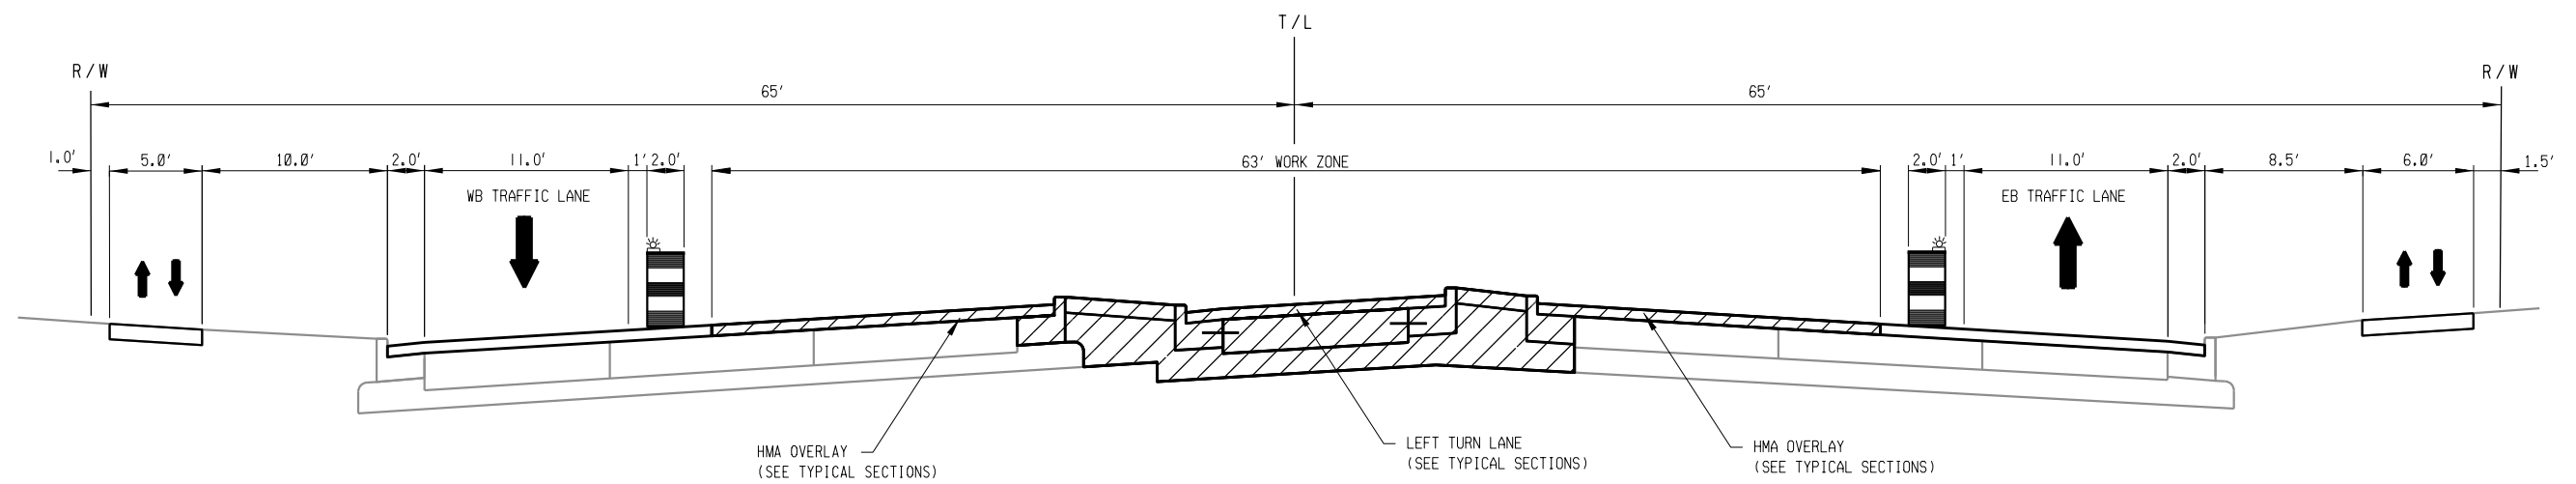

TRAFFIC CONTROL STAGE 4
WEST LISBON AVENUE
 STA 7L+75 TO STA 10L+43

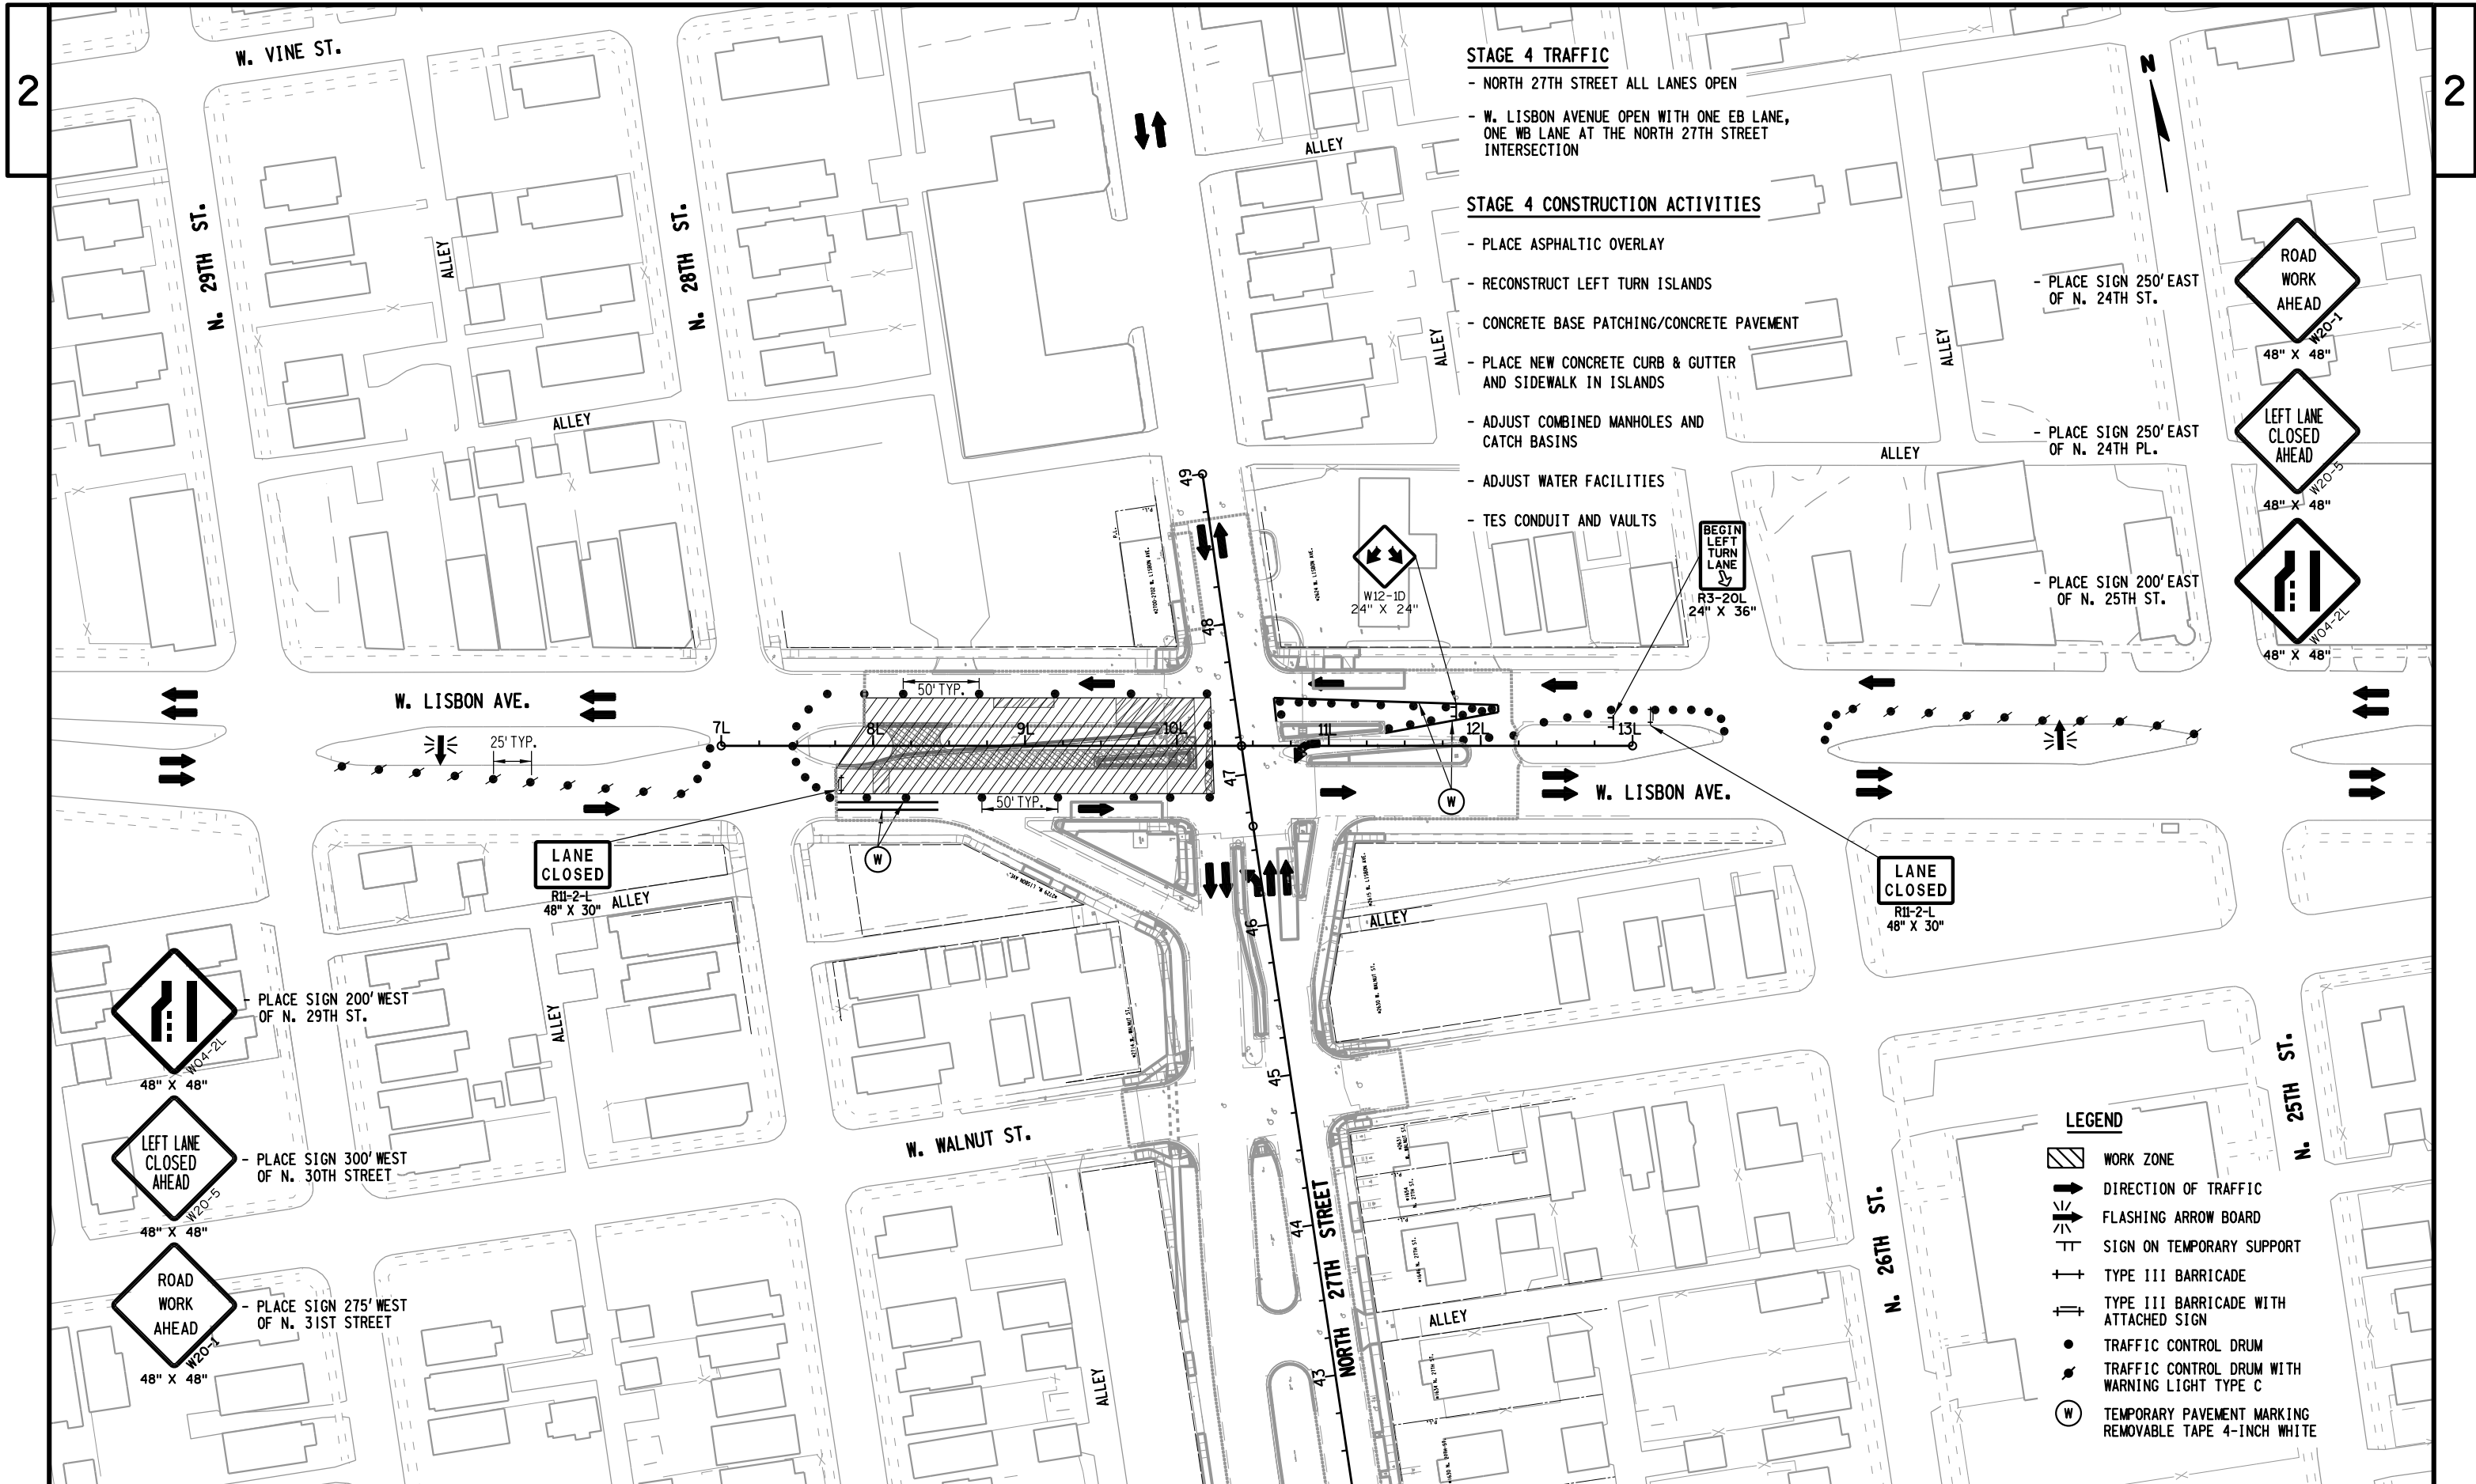

STAGE 4 TRAFFIC

- NORTH 27TH STREET ALL LANES OPEN
- W. LISBON AVENUE OPEN WITH ONE EB LANE, ONE WB LANE AT THE NORTH 27TH STREET INTERSECTION

STAGE 4 CONSTRUCTION ACTIVITIES

- PLACE ASPHALTIC OVERLAY
- RECONSTRUCT LEFT TURN ISLANDS
- CONCRETE BASE PATCHING/CONCRETE PAVEMENT
- PLACE NEW CONCRETE CURB & GUTTER AND SIDEWALK IN ISLANDS
- ADJUST COMBINED MANHOLES AND CATCH BASINS
- ADJUST WATER FACILITIES
- TES CONDUIT AND VAULTS

- PLACE SIGN 250' EAST OF N. 24TH ST.

- PLACE SIGN 250' EAST OF N. 24TH PL.

- PLACE SIGN 200' EAST OF N. 25TH ST.


- PLACE SIGN 200' WEST OF N. 29TH ST.

- PLACE SIGN 300' WEST OF N. 30TH STREET

- PLACE SIGN 275' WEST OF N. 31ST STREET

LEGEND

- WORK ZONE
- DIRECTION OF TRAFFIC
- FLASHING ARROW BOARD
- SIGN ON TEMPORARY SUPPORT
- TYPE III BARRICADE
- TYPE III BARRICADE WITH ATTACHED SIGN
- TRAFFIC CONTROL DRUM
- TRAFFIC CONTROL DRUM WITH WARNING LIGHT TYPE C
- TEMPORARY PAVEMENT MARKING REMOVABLE TAPE 4-INCH WHITE

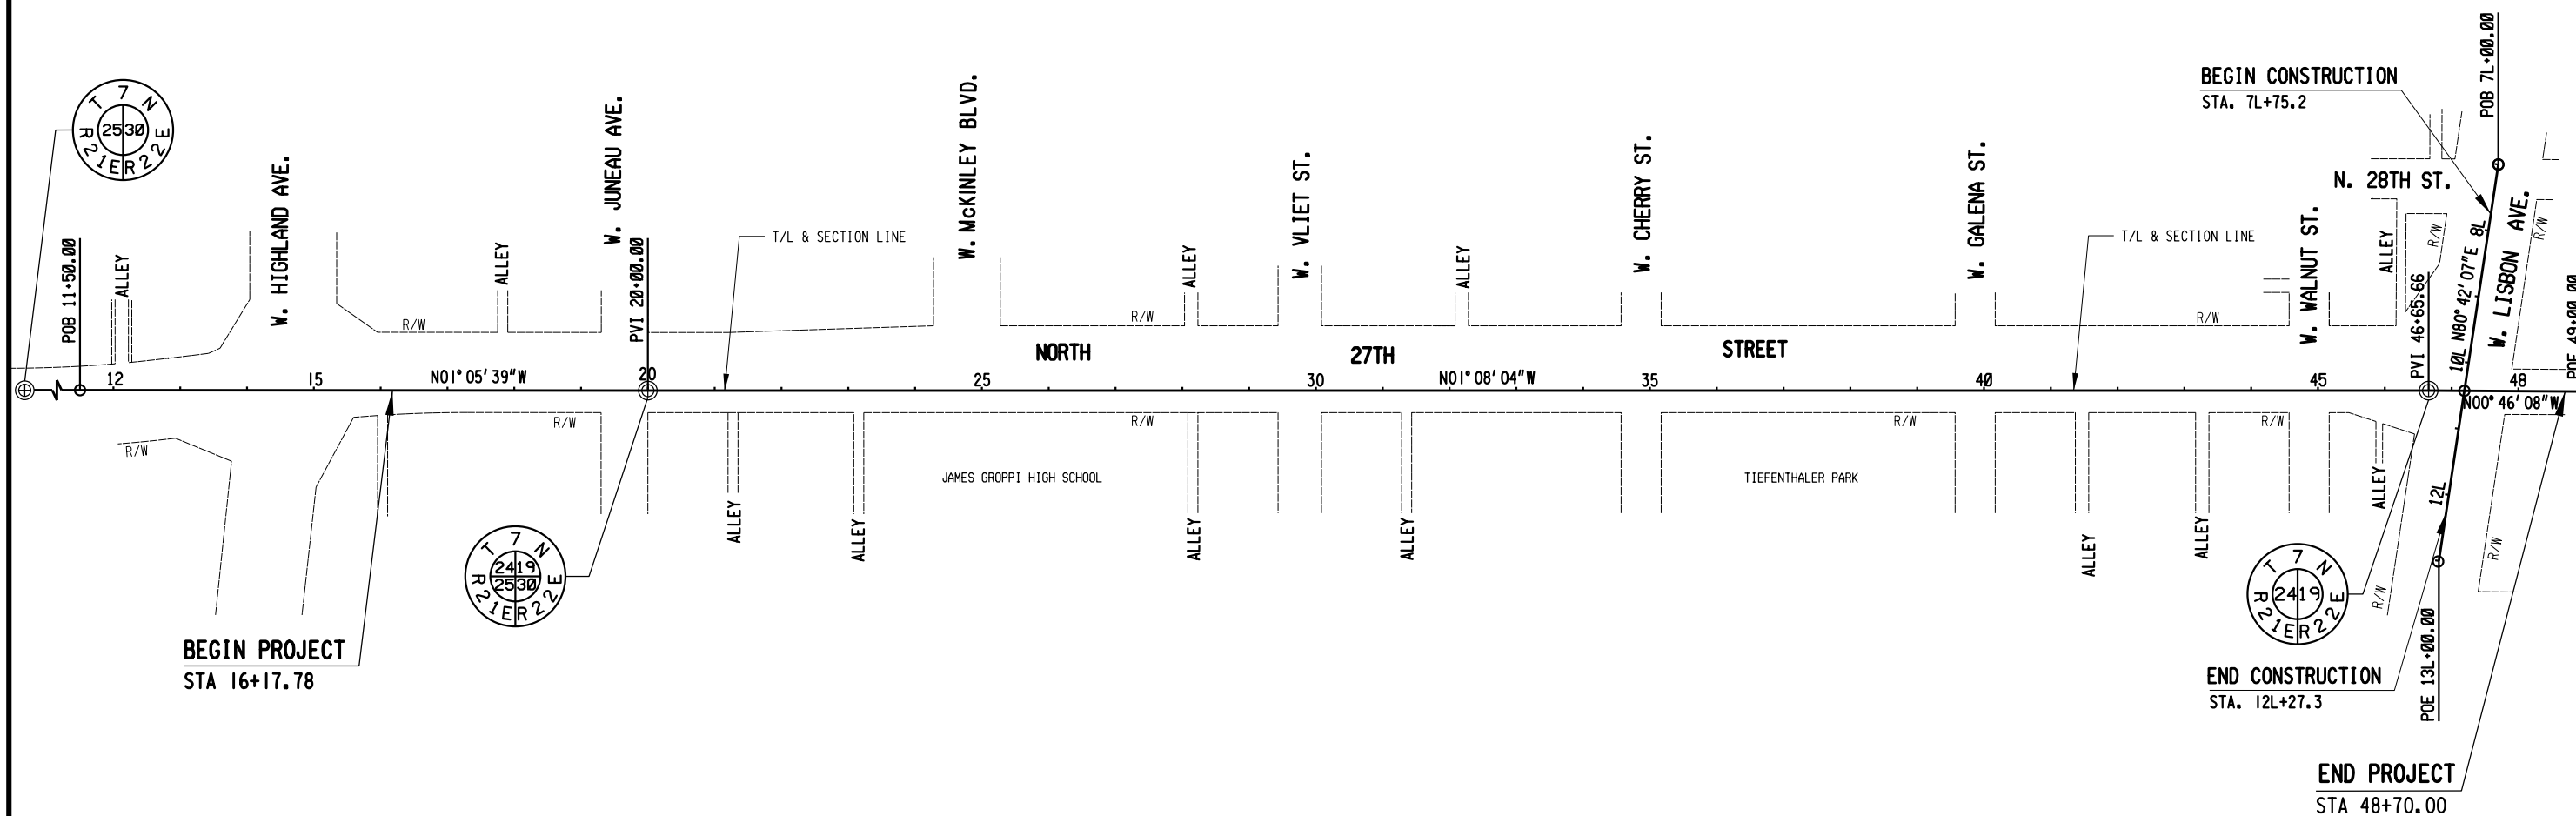


RECORD OF U. S. PUBLIC LAND SURVEY CONTROL STATION

U. S. PUBLIC LAND SURVEY CORNER
25/30 : 25/30 T 7 N, R 21/22 E, MILWAUKEE
COUNTY, WISCONSIN
YEAR: 1982
YEAR: 1982/1997/2011
HORIZONTAL CONTROL SURVEY BY: AERO-METRIC ENGINEERING, INC.
VERTICAL CONTROL SURVEY BY: AERO-METRIC ENGINEERING, INC./SEWRPC

STATE PLANE COORDINATES OF:	QUARTER SECTION CORNER
NORTH	385.298.31
EAST	2,548.642.08
ELEVATION OF STATION:	690.292

HORIZONTAL DATUM: WISCONSIN STATE PLANE COORDINATE SYSTEM, SOUTH ZONE
NORTH AMERICAN DATUM OF 1927

VERTICAL DATUM: NATIONAL GEODETIC VERTICAL DATUM OF 1929
 CONTROL ACCURACY:
 HORIZONTAL: THIRD ORDER, CLASS I
 THETA ANGLE: +1-24-37
 VERTICAL: SECOND ORDER, CLASS II

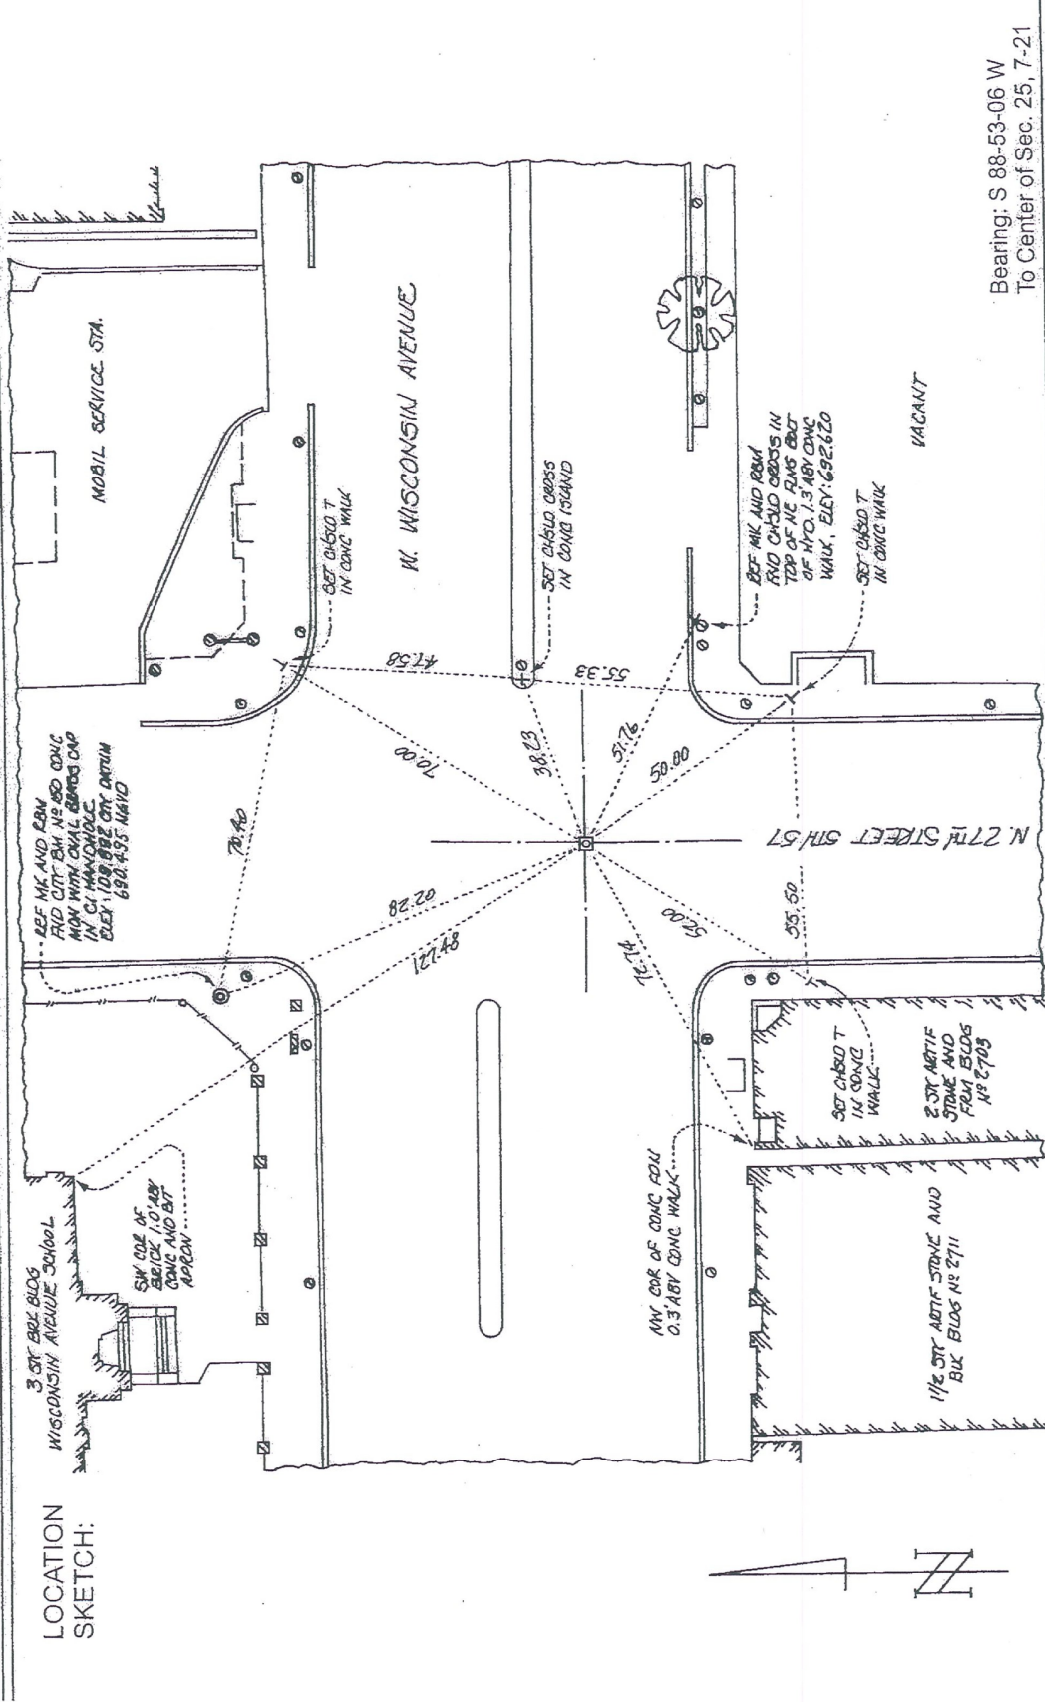

SURVEYOR'S AFFIDAVIT:

STATE OF WISCONSIN)
MILWAUKEE COUNTY)

As Milwaukee County Surveyor, I hereby certify that following storm sewer and water main reconstruction, I found a concrete monument with SEWRPC brass cap as set to mark the location of this corner in July 2010 by Dale A. Meyer, City of Milwaukee Project Engineer; replacing a concrete monument with SEWRPC brass cap set to mark the location of this corner on August 19, 1997 by me as Milwaukee County Surveyor; replacing a plastic pipe monument with SEWRPC brass cap set to mark the location of this corner in June 1982 by Kenneth E. Berke, S-107; the location of this corner having been defined by Mr. Berke by extending and intersecting real property boundary lines using monumentation found along the east right-of-way line of S. 27th Street and the south right-of-way line of W. Wisconsin Avenue; that I have referenced the same as shown hereon; and that this record is correct and complete to the best of my knowledge and belief.

DATE OF SURVEY: 26 July 2010


Kurt W. Bauer

REGISTERED LAND SURVEYOR

S - 157

130

FORM PREPARED BY SOUTHEASTERN WISCONSIN REGIONAL PLANNING COMMISSION

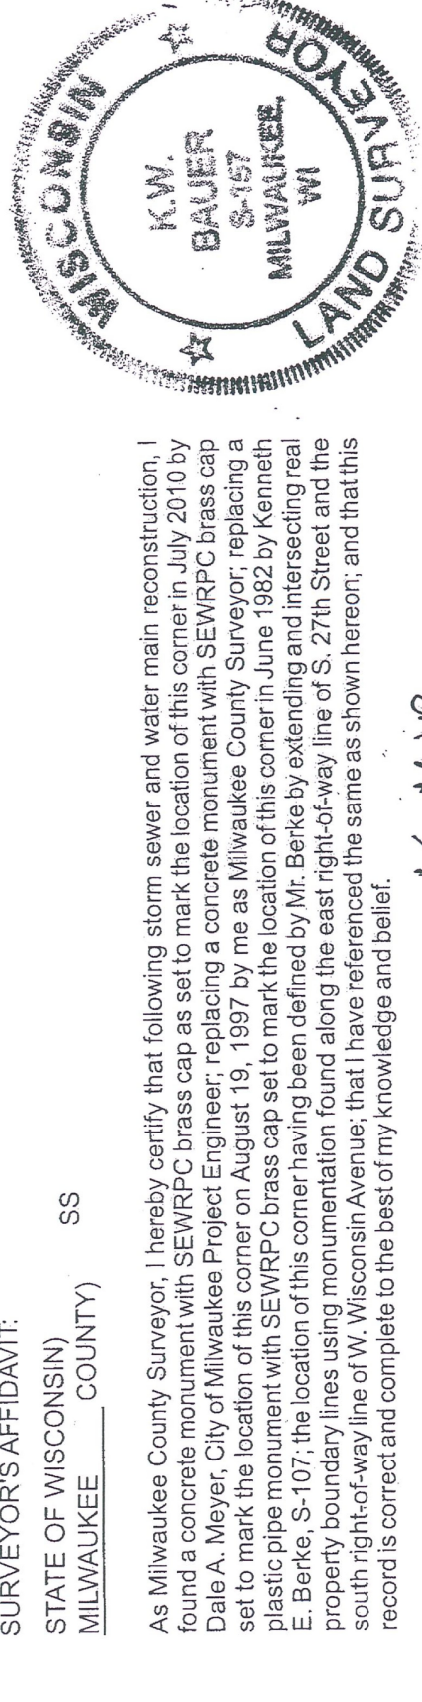

GEODETIC SURVEY BY: WISCONSIN DEPARTMENT OF TRANSPORTATION YEAR: 1971


HORIZONTAL DATUM: WISCONSIN STATE PLANE COORDINATE SYSTEM, SOUTH ZONE

VERTICAL DATUM: NATIONAL GEODETIC VERTICAL DATUM OF 1929


[illegible]

LOCATION SKETCH:

--- OFF HW AND PBM: MM:SD

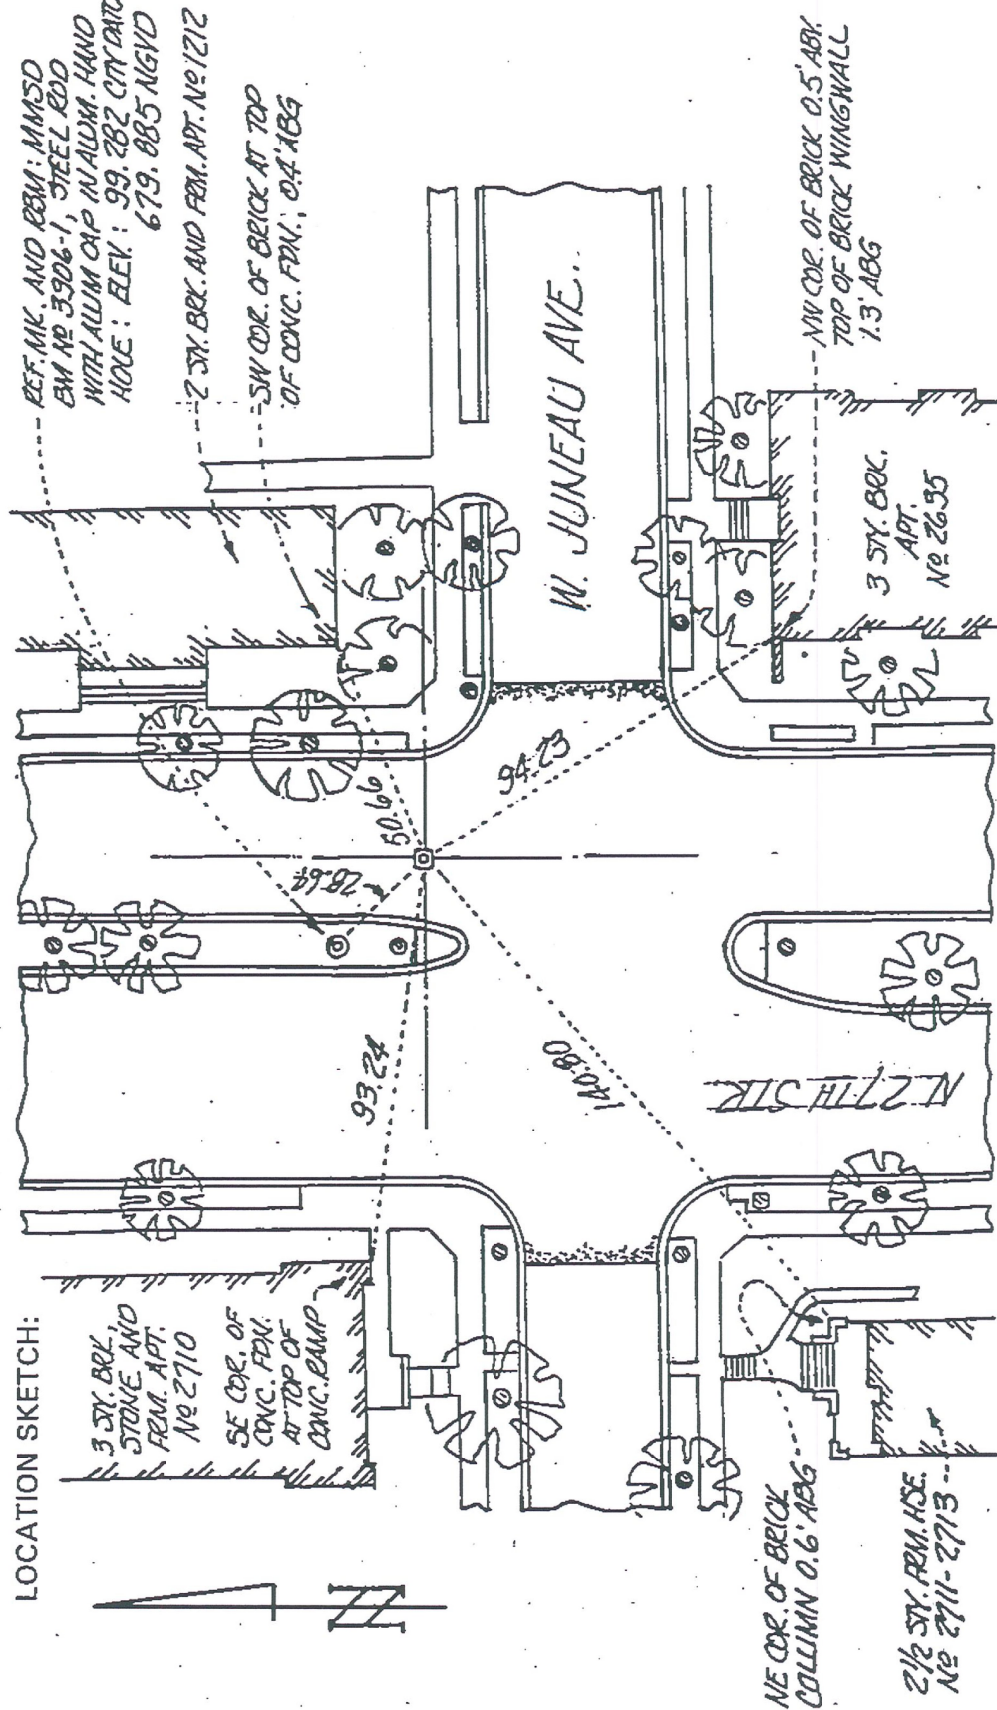

SURVEYOR'S AFFIDAVIT:

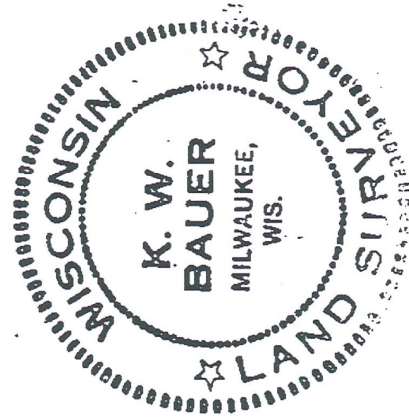STATE OF WISCONSIN)
MILWAUKEE COUNTY)
SS

As County Surveyor, I hereby certify that I found a concrete monument with SEWRPC brass cap as set to mark this corner in January 1991 by Kenneth E. Berke, S-107; replacing a chiseled cross set in the concrete pavement then marking this corner, the corner location as marked by the chiseled cross having been verified by Mr. Berke by reconstructing and extending the north street line of W. Juneau Avenue; that I referenced the same as shown hereon; and that this record is correct and complete to the best of my knowledge and belief.

DATE OF SURVEY: 21 October 1997 S - 157
 REGISTERED LAND SURVEYOR
 FORM PREPARED BY SOUTHEASTERN WISCONSIN REGIONAL PLANNING COMMISSION

RECORD OF U. S. PUBLIC LAND SURVEY CONTROL STATION



U. S. PUBLIC LAND SURVEY CORNER 24¹⁹ T 7 N, R 21/22 E, MILWAUKEE COUNTY, WIS.GEODETIC SURVEY BY: AERO-METRIC ENGINEERING, INC. YEAR: 1991STATE PLANE COORDINATES OF: QUARTER SECTION CORNER
NORTH 390,630.35
EAST 2,548,538.37
ELEVATION OF STATION: 671.870

HORIZONTAL DATUM: WISCONSIN STATE PLANE COORDINATE SYSTEM, SOUTH ZONE

VERTICAL DATUM: NATIONAL GEODETIC VERTICAL DATUM OF 1929

CONTROL ACCURACY:
HORIZONTAL: THIRD ORDER, CLASS I VERTICAL: SECOND ORDER, CLASS II THETA ANGLE: + 1-24-34SURVEYOR'S AFFIDAVIT: Bearing: S 01-08-04 E
To SE Cor. Sec. 24, 7-21
STATE OF WISCONSIN)
MILWAUKEE COUNTY) SS

As County Surveyor, I hereby certify that I found a concrete monument with SEWRPC brass cap in a cast iron handhole as set to mark this corner in November 1995 by Michael F. Chaplock, City of Milwaukee Construction Supervisor, following street reconstruction; replacing a seven-inch-diameter concrete monument with 1.5-inch-diameter brass rod set to mark this corner in 1975 by the City Engineer following street reconstruction; that I referenced the same as shown hereon; and that this record is correct and complete to the best of my knowledge and belief.

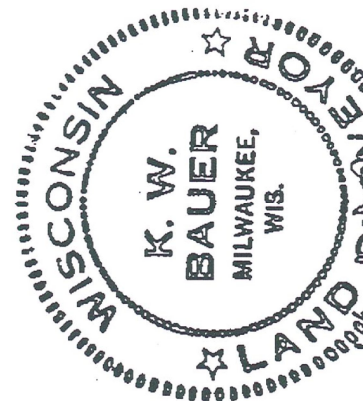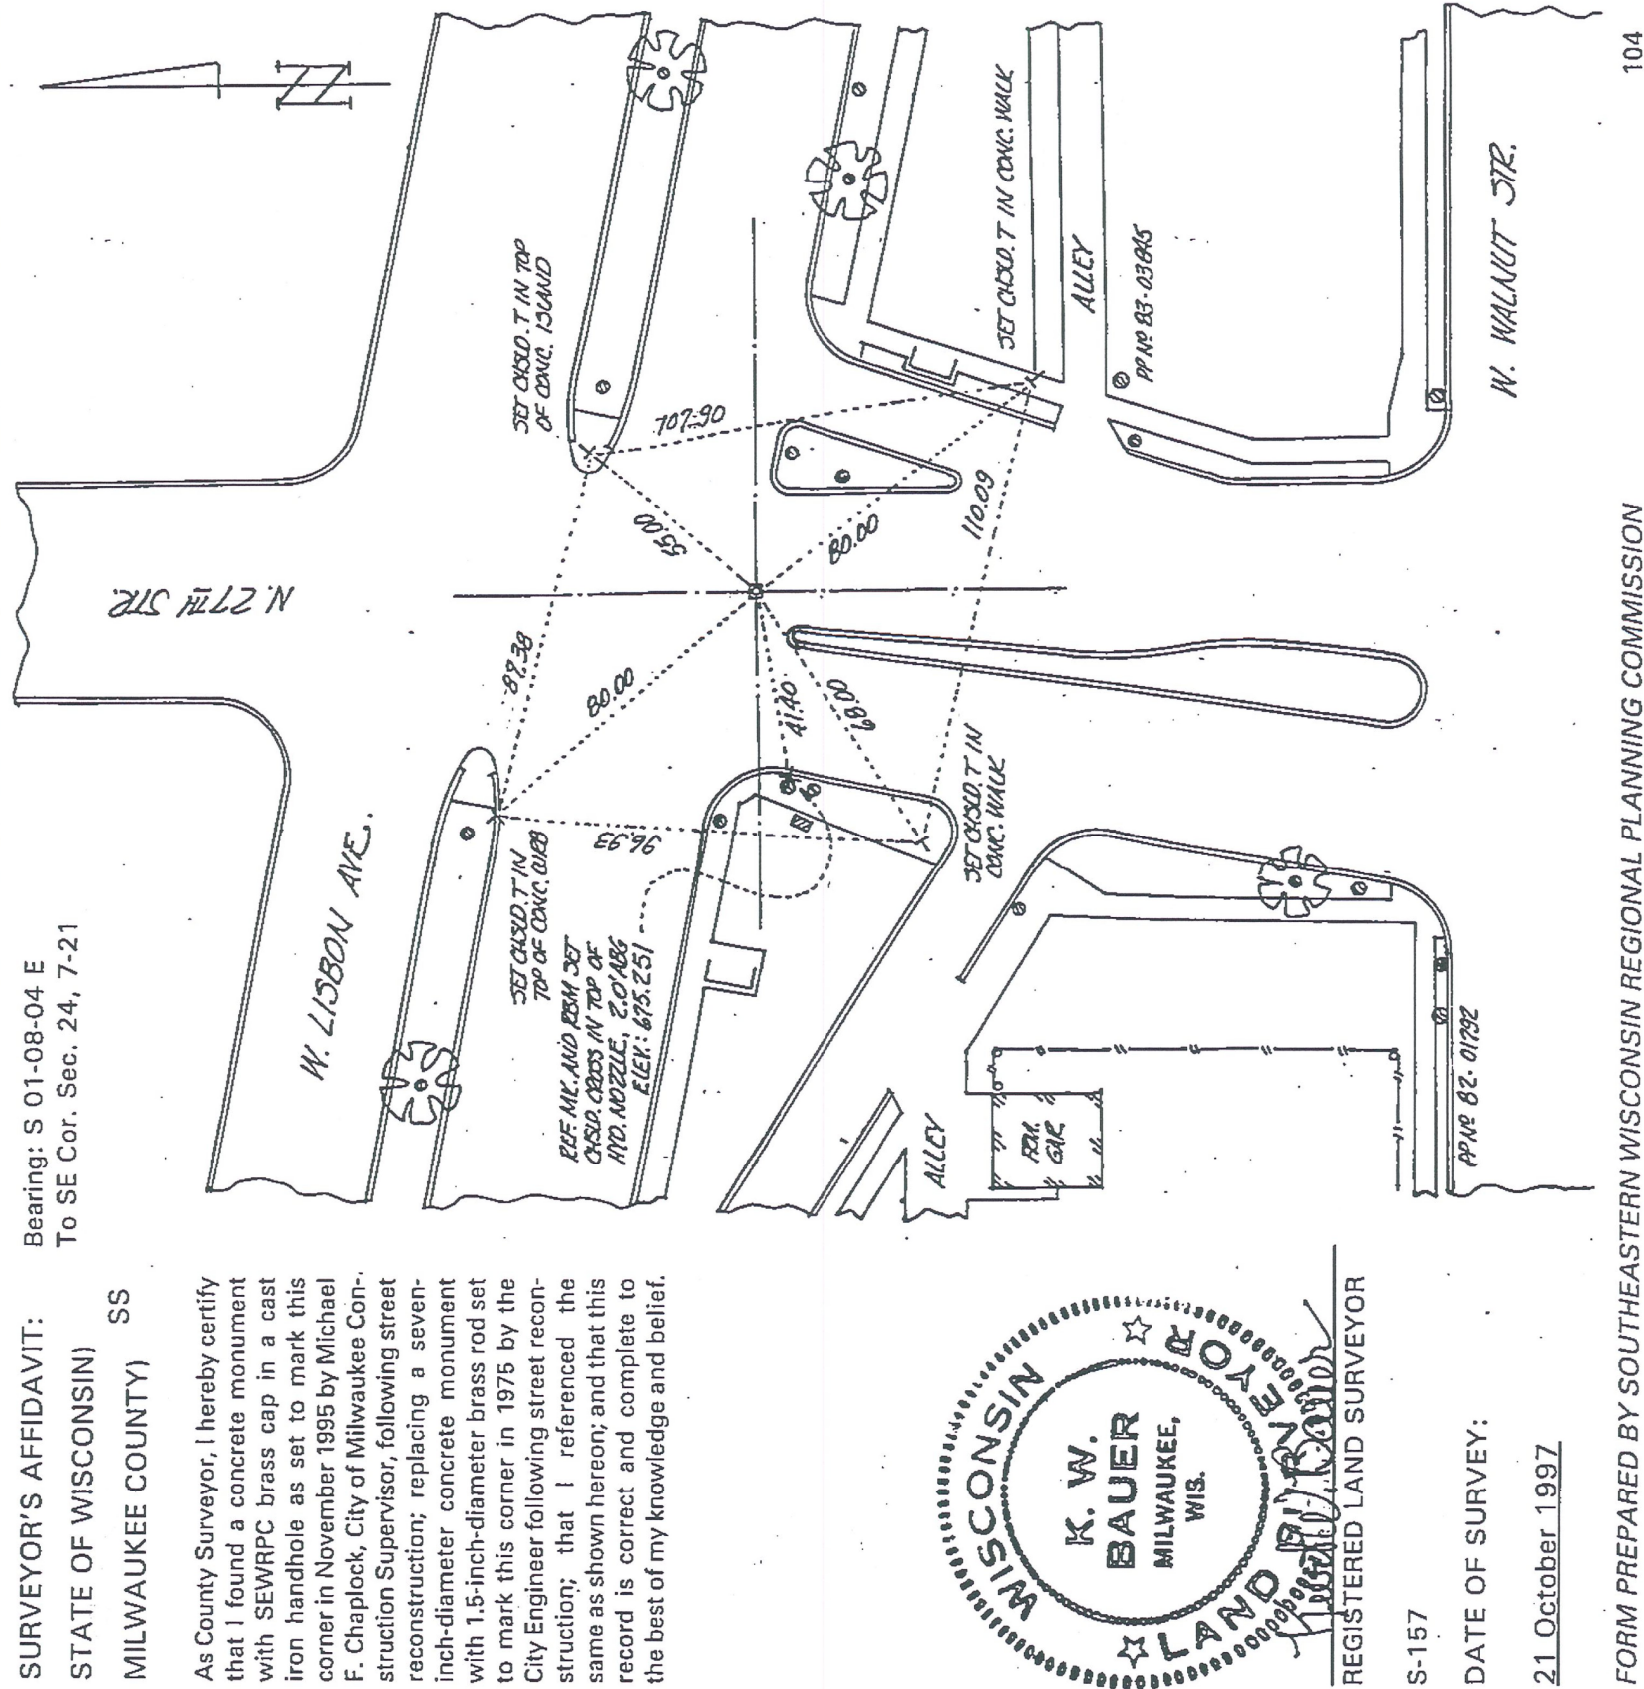

REGISTERED LAND SURVEYOR

S-157

DATE OF SURVEY:

21 October 1997

FORM PREPARED BY SOUTHEASTERN WISCONSIN REGIONAL PLANNING COMMISSION

104

3

DATE 03MAY16		E S T I M A T E O F Q U A N T I T I E S			
LINE		2265-00-74			
NUMBER	ITEM	ITEM DESCRIPTION	UNIT	TOTAL	QUANTITY
0010	201.0120	Clearing	ID	87.000	87.000
0020	201.0220	Grubbing	ID	87.000	87.000
0030	204.0100	Removing Pavement	SY	3,670.000	3,670.000
0040	204.0105	Removing Pavement Butt Joints	SY	820.000	820.000
0050	204.0120	Removing Asphaltic Surface Milling	SY	10,620.000	10,620.000
0060	204.0150	Removing Curb & Gutter	LF	3,830.000	3,830.000
0070	204.0155	Removing Concrete Sidewalk	SY	3,710.000	3,710.000
0080	204.0210	Removing Manholes	EACH	1.000	1.000
0090	204.0215	Removing Catch Basins	EACH	28.000	28.000
0100	204.0245	Removing Storm Sewer (size) 01. 8-Inch	LF	580.000	580.000
0110	204.0245	Removing Storm Sewer (size) 02. 12-Inch	LF	27.000	27.000
0120	204.0255	Abandoning Catch Basins	EACH	1.000	1.000
0130	204.0280	Sealing Pipes	EACH	4.000	4.000
0140	204.0291.S	Abandoning Sewer	CY	8.000	8.000
0150	204.9060.S	Removing (item description) 01. Catch Basin Curb Boxes	EACH	15.000	15.000
0160	204.9060.S	Removing (item description) 02. Catch Basin Covers	EACH	27.000	27.000
0170	204.9060.S	Removing (item description) 03. Manhole Covers	EACH	42.000	42.000
0180	205.0100	Excavation Common	CY	1,720.000	1,720.000
0190	205.0501.S	Excavation, Hauling, and Disposal of Petroleum Contaminated Soil	TON	50.000	50.000
0200	213.0100	Finishing Roadway (project) 01. 2265-00-74	EACH	1.000	1.000
0210	305.0120	Base Aggregate Dense 1 1/4-Inch	TON	1,200.000	1,200.000
0220	320.0145	Concrete Base 8-Inch	SY	2,610.000	2,610.000
0230	390.0303	Base Patching Concrete	SY	3,700.000	3,700.000
0240	390.0403	Base Patching Concrete Shes	SY	930.000	930.000
0250	415.0080	Concrete Pavement 8-Inch	SY	255.000	255.000
0260	415.0090	Concrete Pavement 9-Inch	SY	870.000	870.000
0270	416.0170	Concrete Driveway 7-Inch	SY	180.000	180.000
0280	416.0270	Concrete Driveway HES 7-Inch	SY	95.000	95.000
0290	416.0610	Drilled Tie Bars	EACH	2,270.000	2,270.000
0300	455.0605	Tack Coat	GAL	3,230.000	3,230.000
0310	460.2000	Incentive Density HMA Pavement	DOL	3,710.000	3,710.000
0320	460.4000	HMA Cold Weather Paving	TON	466.000	466.000
0330	460.6224	HMA Pavement 4 MT 58-28 S	TON	5,800.000	5,800.000
0340	465.0120	Asphaltic Surface Driveways and Field Entrances	TON	3.000	3.000
0350	465.0125	Asphaltic Surface Temporary	TON	20.000	20.000
0360	520.8000	Concrete Collars for Pipe	EACH	1.000	1.000
0370	601.0331	Concrete Curb & Gutter 31-Inch	LF	1,020.000	1,020.000
0380	601.0600	Concrete Curb Pedestrian	LF	50.000	50.000
0390	602.0410	Concrete Sidewalk 5-Inch	SF	32,700.000	32,700.000
0400	602.0420	Concrete Sidewalk 7-Inch	SF	840.000	840.000
0410	602.0505	Curb Ramp Detectable Warning Field Yellow	SF	780.000	780.000
0420	608.0412	Storm Sewer Pipe Reinforced Concrete Class IV 12-Inch	LF	746.000	746.000
0430	611.0410	Reconstructing Catch Basins	EACH	8.000	8.000
0440	611.0420	Reconstructing Manholes	EACH	18.000	18.000
0450	611.1230	Catch Basins 2x3-FT	EACH	14.000	14.000
0460	611.2004	Manholes 4-FT Diameter	EACH	2.000	2.000
0470	611.8105	Adjusting Catch Basin Covers	EACH	30.000	30.000

3

3

DATE 03MAY16		E S T I M A T E O F Q U A N T I T I E S			
LINE				2265-00-74	
NUMBER	ITEM	ITEM DESCRIPTION	UNIT	TOTAL	QUANTITY
0480	611.8110	Adjusting Manhole Covers	EACH	37.000	37.000
0490	611.8120.S	Cover Plates Temporary	EACH	49.000	49.000
0500	611.9710	Salvaged Inlet Covers	EACH	21.000	21.000
0510	619.1000	Mobilization	EACH	1.000	1.000
0520	620.0300	Concrete Median Sloped Nose	SF	840.000	840.000
0530	621.0100	Landmark Reference Monuments	EACH	2.000	2.000
0540	623.0200	Dust Control Surface Treatment	SY	3,480.000	3,480.000
0550	624.0100	Water	MGAL	5.100	5.100
0560	625.0100	Topsoil	SY	3,480.000	3,480.000
0570	628.1905	Mobilizations Erosion Control	EACH	4.000	4.000
0580	628.1910	Mobilizations Emergency Erosion Control	EACH	6.000	6.000
0590	629.0210	Fertilizer Type B	CWT	9.000	9.000
0600	630.0130	Seeding Mixture No. 30	LB	64.000	64.000
0610	631.1000	Sod Lawn	SY	3,480.000	3,480.000
0620	642.5201	Field Office Type C	EACH	1.000	1.000
0630	643.0100	Traffic Control (project) 01. 2265-00-74	EACH	1.000	1.000
0640	643.0300	Traffic Control Drums	DAY	24,000.000	24,000.000
0650	643.0410	Traffic Control Barricades Type II	DAY	900.000	900.000
0660	643.0420	Traffic Control Barricades Type III	DAY	2,000.000	2,000.000
0670	643.0500	Traffic Control Flexible Tubular Marker Posts	EACH	1,030.000	1,030.000
0680	643.0600	Traffic Control Flexible Tubular Marker Bases	EACH	1,030.000	1,030.000
0690	643.0705	Traffic Control Warning Lights Type A	DAY	4,700.000	4,700.000
0700	643.0715	Traffic Control Warning Lights Type C	DAY	2,600.000	2,600.000
0710	643.0800	Traffic Control Arrow Boards	DAY	270.000	270.000
0720	643.0900	Traffic Control Signs	DAY	5,100.000	5,100.000
0730	644.1410.S	Temporary Pedestrian Surface Asphalt	SF	100.000	100.000
0740	644.1601.S	Temporary Curb Ramp	EACH	4.000	4.000
0750	646.0106	Pavement Marking Epoxy 4-Inch	LF	6,240.000	6,240.000
0760	646.0116	Pavement Marking Epoxy 6-Inch	LF	6,030.000	6,030.000
0770	647.0166	Pavement Marking Arrows Epoxy Type 2	EACH	7.000	7.000
0780	647.0206	Pavement Marking Arrows Bike Lane Epoxy	EACH	18.000	18.000
0790	647.0306	Pavement Marking Symbols Bike Lane Epoxy	EACH	18.000	18.000
0800	647.0356	Pavement Marking Words Epoxy	EACH	6.000	6.000
0810	647.0576	Pavement Marking Stop Line Epoxy 24-Inch	LF	270.000	270.000
0820	647.0776	Pavement Marking Crosswalk Epoxy 12-Inch	LF	2,870.000	2,870.000
0830	649.0400	Temporary Pavement Marking Removable Tape 4-Inch	LF	620.000	620.000
0840	650.4000	Construction Staking Storm Sewer	EACH	37.000	37.000
0850	650.5500	Construction Staking Curb Gutter and Curb & Gutter	LF	6,420.000	6,420.000
0860	650.7000	Construction Staking Concrete Pavement	LF	860.000	860.000
0870	650.8500	Construction Staking Electrical Installations (project) 01. 2265-00-74	LS	1.000	1.000
0880	650.9910	Construction Staking Supplemental Control (project) 01. 2265-00-74	LS	1.000	1.000
0890	652.0220	Conduit Rigid Nonmetallic Schedule 40 1 1/2-Inch	LF	40.000	40.000
0900	652.0225	Conduit Rigid Nonmetallic Schedule 40 2-Inch	LF	370.000	370.000
0910	652.0230	Conduit Rigid Nonmetallic Schedule 40 2 1/2-Inch	LF	40.000	40.000
0920	652.0235	Conduit Rigid Nonmetallic Schedule 40 3-Inch	LF	440.000	440.000

3

3

DATE 03MAY16		E S T I M A T E O F Q U A N T I T I E S			
LINE					2265-00-74
NUMBER	ITEM	ITEM DESCRIPTION	UNIT	TOTAL	QUANTITY
0930	652.0615	Conduit Special 3-Inch	LF	1,600.000	1,600.000
0940	654.0110	Concrete Bases Type 10	EACH	4.000	4.000
0950	690.0150	Sawing Asphalt	LF	550.000	550.000
0960	690.0250	Sawing Concrete	LF	17,920.000	17,920.000
0970	715.0415	Incentive Strength Concrete Pavement	DOL	500.000	500.000
0980	ASP.1T0A	On-the-Job Training Apprentice at \$5.00/HR	HRS	300.000	300.000
0990	ASP.1T0G	On-the-Job Training Graduate at \$5.00/HR	HRS	1,800.000	1,800.000
1000	SPV.0060	Special 04. Inlet Cover Type 57	EACH	33.000	33.000
1010	SPV.0060	Special 05. Manhole Covers Type 58A	EACH	44.000	44.000
1020	SPV.0060	Special 06. Catch Basin Type 44B	EACH	1.000	1.000
1030	SPV.0060	Special 07. Catch Basin Type 45A	EACH	20.000	20.000
1040	SPV.0060	Special 08. Inlet Screens Type M	EACH	82.000	82.000
1050	SPV.0060	Special 09. Construction Staking Curb Ramp	EACH	87.000	87.000
1060	SPV.0060	Special 10. Utility Line Opening (ULO)	EACH	8.000	8.000
1070	SPV.0060	Special 11. Removing TES Manholes	EACH	8.000	8.000
1080	SPV.0060	Special 12. Adjusting TES Manhole Covers	EACH	12.000	12.000
1090	SPV.0060	Special 13. Rectangular Polymer Vault 13-Inch X 24-Inch X 18-Inch	EACH	14.000	14.000
1100	SPV.0060	Special 14. Rectangular Polymer Vault 17-Inch X 30-Inch X 18-Inch	EACH	10.000	10.000
1110	SPV.0060	Special 15. Install Traffic Signal Base	EACH	11.000	11.000
1120	SPV.0060	Special 16. Concrete Base Type 10 Special	EACH	4.000	4.000
1130	SPV.0060	Special 17. Poles Type 10	EACH	4.000	4.000
1140	SPV.0060	Special 18. Poles Type 12 Special	EACH	3.000	3.000
1150	SPV.0060	Special 19. Poles Type 13 Special	EACH	1.000	1.000
1160	SPV.0060	Special 20. Monotube Arms 20-Feet	EACH	2.000	2.000
1170	SPV.0060	Special 21. Monotube Arms 25-Feet	EACH	2.000	2.000
1180	SPV.0060	Special 22. Monotube Arms 35-Feet	EACH	2.000	2.000
1190	SPV.0060	Special 23. Monotube Arms 40-Feet	EACH	2.000	2.000
1200	SPV.0060	Special 24. Installing Conduit Into Existing Manholes	EACH	17.000	17.000
1210	SPV.0060	Special 25. Manholes Type TES 4-FT Diameter Doghouse	EACH	8.000	8.000
1220	SPV.0060	Special 26. Adjusting Water Service Boxes	EACH	17.000	17.000
1230	SPV.0060	Special 27. Adjusting Water Gate Valves	EACH	58.000	58.000
1240	SPV.0060	Special 28. Water Main Protection	EACH	19.000	19.000
1250	SPV.0090	Special 01. Joint And Crack Repair	LF	1,550.000	1,550.000
1260	SPV.0090	Special 02. Concrete Curb & Gutter Integral 31-Inch	LF	755.000	755.000
1270	SPV.0090	Special 03. Concrete Curb & Gutter 31-Inch Special	LF	5,020.000	5,020.000
1280	SPV.0090	Special 04. Concrete Curb & Gutter 6-Inch Sloped 31-Inch	LF	95.000	95.000
1290	SPV.0090	Special 05. Construction Staking Asphalt Lower Layer	LF	3,650.000	3,650.000
1300	SPV.0090	Special 06. Construction Staking Asphalt Upper Layer	LF	3,650.000	3,650.000
1310	SPV.0090	Special 07. Construction Staking Sidewalk	LF	4,950.000	4,950.000
1320	SPV.0090	Special 08. 7-Duct Conduit Cement Encased 4-Inch Rigid Nonmetallic Conduit DB-60	LF	245.000	245.000

3

3

DATE 03MAY16		E S T I M A T E O F Q U A N T I T I E S			
LINE					2265-00-74
NUMBER	ITEM	ITEM DESCRIPTION	UNIT	TOTAL	QUANTITY
1330	SPV.0090	Special 09. 6-Duct Conduit Cement Encased 4-Inch Rigid Nonmetallic Conduit DB-60	LF	2,550.000	2,550.000
1340	SPV.0090	Special 10. 4-Duct Conduit Cement Encased 4-Inch Rigid Nonmetallic Conduit DB-60	LF	140.000	140.000
1350	SPV.0090	Special 11. 1-Duct Conduit Cement Encased 4-Inch Rigid Nonmetallic Conduit DB-60	LF	88.000	88.000
1360	SPV.0165	Special 01. Concrete Sidewalk HES 7-Inch	SF	700.000	700.000
1370	SPV.0180	Special 01. Joint Sealing	SY	1,120.000	1,120.000
1380	SPV.0195	Special 01. Excavation Hauling And Disposal Of Metals And VOC Contaminated Soil	TON	88.000	88.000

3

3

3

CLEARING AND GRUBBING ITEMS

CATEGORY	LOCATION	OFFSET	201.0120 CLEARING ID	201.0220 GRUBBING ID
0010	N. 27TH ST.			
	18+40	MEDIAN	3	3
	25+55	MEDIAN	4	4
	25+84	MEDIAN	3	3
	26+34	MEDIAN	13	13
	29+04	MEDIAN	4	4
	30+42	MEDIAN	3	3
	36+03	MEDIAN	11	11
	36+52	MEDIAN	15	15
	SUBTOTAL		56	56
0010	W. LISBON AVE.			
	8L+67	MEDIAN	3	3
	9L+17	MEDIAN	12	12
	11L+65	MEDIAN	16	16
	SUBTOTAL		31	31
	TOTALS		87	87

REMOVING PAVEMENT

CATEGORY	LOCATION	OFFSET	204.0100 SY
0010	N. 27TH ST.		
	16+18 - 19+65	LT/RT	233
	19+65 - 24+77	LT/RT	344
	24+77 - 29+76	LT/RT	440
	29+76 - 34+87	LT/RT	543
	34+87 - 39+87	LT/RT	300
	39+87 - 44+87	LT/RT	354
	44+87 - 48+70	LT/RT	595
	SUBTOTAL		2,809
	0010	W. LISBON AVE.	
7L+75 - 10L+12		LT/RT	497
10L+67 - 12L+27		LT/RT	364
SUBTOTAL		861	
TOTAL		3,670	

REMOVING PAVEMENT BUTT JOINTS

CATEGORY	LOCATION	OFFSET	204.0105 SY
0010	N. 27TH ST.		
	16+18 - 19+65	LT/RT	--
	19+65 - 24+77	LT	63
	24+77 - 29+76	LT	32
	29+76 - 34+87	LT/RT	76
	34+87 - 39+87	LT/RT	137
	39+87 - 44+87	LT/RT	121
	44+87 - 48+70	LT	20
	SUBTOTAL		448
	0010	W. LISBON AVE.	
7L+75 - 10L+12		LT/RT	149
10L+67 - 12L+27		LT/RT	223
SUBTOTAL		372	
TOTAL		820	

REMOVING ASPHALTIC SURFACE MILLING

CATEGORY	LOCATION	OFFSET	204.0120 SY
0010	N. 27TH ST.		
	16+18 - 19+65	LT/RT	1,866
	19+65 - 24+77	LT/RT	3,422
	24+77 - 29+76	LT/RT	3,409
	29+76 - 34+87	LT/RT	670
	34+87 - 39+87	LT/RT	--
	39+87 - 44+87	RT	77
	44+87 - 48+70	LT/RT	772
	SUBTOTAL		10,217
	0010	W. LISBON AVE.	
7L+75 - 10L+12		LT/RT	198
10L+67 - 12L+27		LT/RT	204
SUBTOTAL		402	
TOTAL		10,620	

REMOVING CURB & GUTTER

CATEGORY	LOCATION	OFFSET	204.0150 LF
0010	N. 27TH ST.		
	16+18 - 19+65	LT/RT	422
	19+65 - 24+77	LT/RT	617
	24+77 - 29+76	LT/RT	635
	29+76 - 34+87	LT/RT	781
	34+87 - 39+87	LT/RT	360
	39+87 - 44+87	LT/RT	513
	44+87 - 48+70	LT/RT	39
	SUBTOTAL		3,367
	0010	W. LISBON AVE.	
7L+75 - 10L+12		LT/RT	351
10L+67 - 12L+27		LT/RT	112
SUBTOTAL		463	
TOTAL		3,830	

REMOVING CONCRETE SIDEWALK

CATEGORY	LOCATION	OFFSET	204.0155 SY
0010	N. 27TH ST.		
	16+18 - 19+65	LT/RT	204
	19+65 - 24+77	LT/RT	531
	24+77 - 29+76	LT/RT	659
	29+76 - 34+87	LT/RT	762
	34+87 - 39+87	LT/RT	467
	39+87 - 44+87	LT/RT	528
	44+87 - 48+70	LT/RT	363
	SUBTOTAL		3,514
	0010	W. LISBON AVE.	
7L+75 - 10L+12		LT/RT	127
10L+67 - 12L+27		LT/RT	69
SUBTOTAL		196	
TOTAL		3,710	

STATE PROJECT NUMBER2265-00-74

HWY: LOCAL

COUNTY: MILWAUKEE

MISCELLANEOUS QUANTITIES

SHEET NO: 115

E

3

REMOVING SEWER ITEMS

CATEGORY	STRUCTURE		STATION / OFFSET		204.0245.01 REMOVING STORM SEWER 8-INCH LF	204.0245.02 REMOVING STORM SEWER 12-INCH LF	204.0280 SEALING PIPES EACH	204.0291.S ABANDONING SEWER CY	REMARKS	
	FROM	TO	FROM	TO						
0010	N. 27TH STREET									
	100	- 516	19+23.4	74.1' LT - 19+65.3	45.6' LT	52	--	--	--	
	101	- 500	21+01.9	30.6' LT - 21+17.4	0.6' LT	35	--	--	--	
	102	- 501	24+26.5	25.5' LT - 24+19.7	25.7' LT	7	--	--	--	
	103	- 402	27+77.6	46.0' LT - 27+77.0	16.0' LT	30	--	--	--	
	104	- 502	28+32.2	36.0' LT - 28+29.2	0.5' RT	--	--	2	4.5	
	105	- 503	29+29.6	18.1' RT - 29+40.9	0.9' LT	22	--	--	--	
	107	- 404	30+83.8	18.1' RT - 31+08.0	36.0' LT	7	--	--	--	
	108	- 504	30+84.2	80.0' LT - 30+83.2	24.4' RT	52	--	--	--	
	109	- 506	34+40.6	18.3' RT - 34+39.3	24.0' RT	6	--	--	--	
	110	- 505	34+43.0	26.3' LT - 34+32.5	24.3' LT	11	--	--	--	
	111	- 505	34+47.0	43.7' LT - 34+32.5	24.3' LT	25	--	--	--	
	112	- CMB	37+94.6	15.9' LT -		15	--	--	--	
	113	- 508	39+29.3	46.0' LT - 39+51.9	24.6' LT	33	--	--	--	
	114	- 508	39+41.6	26.3' LT - 39+51.9	24.6' LT	11	--	--	--	
	115	- 507	39+47.3	18.1' RT - 39+51.6	24.0' RT	8	--	--	--	
	116	- 510	40+24.5	18.2' RT - 40+56.5	24.1' RT	34	--	--	--	
	117	- 509	40+45.2	38.4' LT - 40+55.9	24.9' LT	18	--	--	--	
	118	- 511	43+08.2	18.1' RT - 42+74.0	23.5' RT	36	--	--	--	
0010	119	- 512	45+17.8	28.2' LT - 45+21.5	24.8' LT	6	--	--	--	
	120	- 517	45+20.0	23.7' RT - 45+31.8	2.5' LT	3	--	2	3.5	REMOVE PIPE TO BACK OF CURB
	121	- 515	45+26.6	61.5' LT - 45+21.5	24.8' LT	38	--	--	--	
	122	- 120	45+32.3	19.4' RT - 45+20.0	23.7' RT	14	--	--	--	
	124	- 518	47+87.5	24.9' RT - 47+93.4	1.1' LT	--	27	--	--	
	SUBTOTAL					463	27	4	8	
	W. LISBON AVE.									
	125	- 514	9L+89.4	5.8' RT - 9L+97.4	7.7' LT	9	--	--	--	
	126	- 515	9L+90.6	48.1' LT - 9L+93.8	56.1' LT	9	--	--	--	
	127	- 514	9L+96.7	47.9' RT - 9L+97.4	7.7' LT	60	--	--	--	
	128	- 36	11L+81.6	4.9' LT - 11L+82.7	16.4' LT	27	--	--	--	
	129	- 128	11L+84.1	6.6' RT - 11L+81.6	4.9' LT	12	--	--	--	
	SUBTOTAL					117	0	0	0	
	TOTALS					580	27	4	8	

EARTHWORK SUMMARY

SHEET 2 OF 12

CATEGORY	LOCATION	STATION TO STATION	(C) CUT EXCAVATION CY	(E) EBS EXCAVATION CY	**P** (1) 205.0100 EXCAVATION COMMON CY	(3) 130% EXPANDED EBS BACKFILL CY	(4) MASS ORDINATE EXCESS (SHORTAGE) CY
0010	<u>N. 27TH ST.</u>	16+18 - 19+65	45	--	45	--	45
		19+65 - 24+77	92	--	92	--	92
		24+77 - 29+76	209	--	209	--	209
		29+76 - 34+87	135	--	135	--	135
		34+87 - 39+87	122	--	122	--	122
		39+87 - 44+87	123	--	123	--	123
		44+87 - 48+70	255	--	255	--	255
	<u>W. LISBON AVE.</u>	SUBTOTAL			980		980
		7L+75 - 10L+12	418	--	418	--	418
		10L+67 - 12L+27	322	--	322	--	322
SUBTOTAL				740		740	
TOTALS				1,720		1,720	

NOTES

- 1) EXCAVATION COMMON IS THE SUM OF THE CUT (C) AND EBS EXCAVATION (E).
2) EBS EXCAVATION (E) TO BE BACKFILLED WITH CUT.
3) EXPANDED EBS BACKFILL. THIS IS TO BE FILLED WITH AVAILABLE MATERIAL. EBS EXPANSION FACTOR 1.30.
4) MASS ORDINATE = EXCAVATION COMMON (1) - EXPANDED EBS BACKFILL (3).

ASPHALT PAVEMENT ITEMS

CATEGORY	LOCATION	OFFSET	455.0605 TACK COAT GAL	460.2000 INCENTIVE DENSITY HMA PAVEMENT DOL	460.4000 HMA COLD WEATHER PAVING TON	460.6224 HMA PAVEMENT 4 MT 58-28 S TON	465.0120 ASPHALTIC SURFACE DRIVEWAYS AND FIELD ENTRANCES TON	465.0125 ASPHALTIC SURFACE TEMPORARY TON
0010	<u>N. 27TH ST.</u>	16+18 - 19+65 LT/RT	260	296	--	463	1	2
		19+65 - 24+77 LT/RT	400	454	--	710	--	2
		24+77 - 29+76 LT/RT	466	530	--	828	1	2
		29+76 - 34+87 LT/RT	497	563	--	883	1	4
		34+87 - 39+87 LT/RT	460	524	--	819	--	2
		39+87 - 44+87 LT/RT	469	533	--	833	--	2
0010	<u>W. LISBON AVE.</u>	44+87 - 48+70 LT/RT	282	321	--	502	--	2
		SUBTOTAL	2,834	3,222	0	5,037	3	16
		7L+75 - 10L+12 LT/RT	242	298	466	466	--	2
		10L+67 - 12L+27 LT/RT	154	190	--	297	--	2
		SUBTOTAL	396	488	466	763	0	4
		TOTALS	3,230	3,710	466	5,800	3	20

CONCRETE ITEMS

CATEGORY	LOCATION	OFFSET	305.0120	320.0145	390.0303	390.0403	415.0080	415.0090	715.0415	416.0170	416.0270	601.0331	601.0600	602.0410	602.0420	SPV.0165.01	602.0505	620.0300		SPV.0090.02	SPV.0090.03	SPV.0090.04	
			BASE AGGREGATE DENSE 1 1/4-INCH TON	CONCRETE BASE 8-INCH SY	BASE PATCHING CONCRETE SY	BASE PATCHING CONCRETE SHES SY	CONCRETE PAVEMENT		INCENTIVE STRENGTH CONCRETE PAVEMENT DOL	CONCRETE DRIVEWAY		CONCRETE CURB & GUTTER 31-INCH LF		CONCRETE CURB PEDESTRIAN LF	CONCRETE SIDEWALK			CURB RAMP DETECTABLE WARNING FIELD YELLOW SF	CONCRETE MEDIAN SLOPED NOSE		CURB & GUTTER INTEGRAL 31-INCH LF	CURB & GUTTER 31-INCH SPECIAL LF	CONCRETE CURB & GUTTER 6-INCH SLOPED 31-INCH LF
							8-INCH SY	9-INCH SY		7-INCH SY	HES 7-INCH SY				5-INCH SF	7-INCH SF	7-INCH HES SF		TYPE 1 SF	TYPE 2 SF			
0010	N. 27TH ST.																						
	16+18 - 19+65	LT/RT	33	54	169	42	--	67	20	70	--	87	--	1,876	--	--	60	--	35	60	409	--	
	19+65 - 24+77	LT/RT	65	101	378	94	--	134	40	30	14	319	--	4,288	264	125	120	--	85	120	335	--	
	24+77 - 29+76	LT/RT	157	219	572	143	--	201	60	21	22	227	12	5,784	103	109	100	56	88	180	666	--	
	29+76 - 34+87	LT/RT	154	217	301	75	44	67	33	45	44	129	--	5,859	307	301	80	56	91	60	1,018	--	
	34+87 - 39+87	LT/RT	107	95	531	133	129	67	59	--	--	81	--	4,209	--	--	100	--	53	60	425	--	
	39+87 - 44+87	LT/RT	93	99	452	113	82	67	45	15	15	51	--	4,654	126	125	120	--	53	60	681	--	
	44+87 - 48+70	LT/RT	220	1,237	181	45	--	134	40	--	--	14	--	3,027	40	40	100	--	83	95	577	--	
	SUBTOTAL		828	2,021	2,585	646	255	736	297	180	95	908	12	29,697	840	700	680	112	488	635	4,111	0	
																		600					
0010	W. LISBON AVE.																						
	7L+75 - 10L+12	LT/RT	214	377	452	113	--	67	20	--	--	112	--	1,833	--	--	70	68	85	60	523	95	
	10L+67 - 12L+27	LT/RT	158	212	181	45	--	67	20	--	--	--	--	1,170	--	--	30	--	87	60	386	--	
	SUBTOTAL		372	589	633	158	0	133	40	0	0	112	0	3,003	0	0	100	68	172	120	909	95	
																	240						
UNDISTRIBUTED 15%		--	--	482	126	--	--	163	--	--	--	38	--	--	--	--	--	--	--	--	--	--	
TOTALS		1,200	2,610	3,700	930	255	870	500	180	95	1,020	50	32,700	840	700	780	840		755	5,020	95		

FINISHING ROADWAY ID 2265-00-74

CATEGORY	STAGE	LOCATION	213.0100 EACH
0010	ALL	N. 27TH ST.	1
	TOTAL		1

DRILLED TIE BARS

CATEGORY	LOCATION	OFFSET	416.0610 EACH
0010	N. 27TH ST.		
	16+18 - 19+65	LT/RT	133
	19+65 - 24+77	LT/RT	332
	24+77 - 29+76	LT/RT	258
	29+76 - 34+87	LT/RT	233
	34+87 - 39+87	LT/RT	312
	39+87 - 44+87	LT/RT	328
	44+87 - 48+70	LT/RT	359
	SUBTOTAL		1,955
0010	W. LISBON AVE.		
	7L+75 - 10L+12	LT/RT	139
	10L+67 - 12L+27	LT/RT	176
	SUBTOTAL		315
	TOTALS		2,270

JOINT AND CRACK REPAIR

CATEGORY	LOCATION	OFFSET	SPV.0090.01 LF
0010	N. 27TH ST.		
	16+18 - 19+65	LT/RT	261
	19+65 - 24+77	LT/RT	628
	24+77 - 29+76	LT/RT	381
	29+76 - 34+87	LT/RT	33
	34+87 - 39+87	LT/RT	61
	39+87 - 44+87	LT/RT	176
	44+87 - 48+70	LT/RT	11
	TOTAL		1,550

REMOVING STORM SEWER ITEMS

CATEGORY	STRUCT			204.0210 REMOVING MANHOLES EACH	204.0215 REMOVING CATCH BASINS EACH	204.0255 ABANDONING CATCH BASINS EACH	* 204.9060.S.01 REMOVING CATCH BASIN CURB BOXES EACH	* 204.9060.S.02 REMOVING CATCH BASIN COVERS EACH	* 204.9060.S.03 REMOVING MANHOLE COVERS EACH	* 611.9710 SALVAGED INLET COVERS EACH
	NO.	LOCATION	OFFSET							
0010	N. 27TH STREET									
	100	19+23.4	74.1' LT	--	1	--	1	1	--	--
	101	21+01.9	30.6' LT	--	1	--	--	1	--	--
	102	24+26.5	25.5' LT	--	1	--	1	1	--	--
	103	27+77.6	46.0' LT	--	1	--	--	--	--	1
	104	28+32.2	36.0' LT	--	1	--	1	1	--	--
	105	29+29.6	18.1' RT	--	1	--	--	--	--	1
	106	29+40.7	41.7' LT	--	1	--	--	--	--	1
	107	30+83.8	18.1' RT	--	1	--	1	1	--	--
	108	30+84.2	80.0' LT	--	1	--	--	--	--	1
	109	34+40.6	18.3' RT	--	1	--	--	1	--	--
	110	34+43.0	26.3' LT	--	1	--	1	1	--	--
	111	34+47.0	43.7' LT	--	1	--	--	--	--	1
	112	37+94.6	15.9' LT	--	1	--	--	1	--	--
	113	39+29.3	46.0' LT	--	1	--	--	--	--	1
	114	39+41.6	26.3' LT	--	1	--	--	1	--	--
	115	39+47.3	18.1' RT	--	1	--	--	--	--	1
	116	40+24.5	18.2' RT	--	1	--	--	--	--	1
	117	40+45.2	38.4' LT	--	1	--	--	--	--	1
	118	43+08.2	18.1' RT	--	1	--	--	--	--	1
	119	45+17.8	28.2' LT	--	1	--	--	--	--	1
	120	45+20.0	23.7' RT	1	--	--	--	--	1	--
	121	45+26.6	61.5' LT	--	1	--	--	--	--	1
	122	45+32.3	19.4' RT	--	1	--	--	--	--	1
	123	46+28.5	20.4' RT	--	1	--	--	--	--	1
	124	47+84.4	24.9' RT	--	1	--	--	--	--	1
0010	SUBTOTALS			1	24	0	5	9	1	15
	W. LISBON AVE.									
	125	9L+89.4	5.8' LT	--	--	1	--	1	--	--
	126	9L+90.6	48.1' LT	--	1	--	--	--	--	1
	127	9L+96.7	47.9' RT	--	1	--	--	--	--	1
	128	11L+81.6	4.9' LT	--	1	--	--	--	--	1
	129	11L+84.1	6.6' RT	--	1	--	--	--	--	1
	SUBTOTALS			0	4	1	0	1	0	4
	TOTALS			1	28	1	5	10	1	19

ADJUSTING CATCH BASIN ITEMS

CATEGORY	STRUCT			* 204.9060.S.01 REMOVING CATCH BASIN CURB BOXES EACH	* 204.9060.S.02 REMOVING CATCH BASIN COVERS EACH	611.8105 ADJUSTING CATCH BASIN COVERS EACH	* SPV.0060.04 INLET COVER TYPE 57 EACH	REMARKS
	NO.	LOCATION	OFFSET					
0010	N. 27TH STREET							
	200	17+47.3	39.4' LT	1	1	1	1	REUSE COVER
	201	17+56.7	16.4' LT	--	--	1	--	
	202	17+65.1	73.4' LT	1	1	1	1	
	203	17+72.0	20.8' RT	--	1	1	1	
	204	19+16.6	20.3' RT	--	--	1	--	REUSE COVER
	205	19+24.5	31.7' LT	--	--	1	--	REUSE COVER
	206	19+46.2	39.3' RT	--	1	1	1	REUSE COVER REUSE COVER REUSE COVER REUSE COVER
	207	19+84.8	40.5' RT	--	--	1	--	
	208	22+84.1	43.0' LT	--	--	1	--	
	209	24+22.0	79.9' LT	--	--	1	--	
	210	24+23.5	17.9' RT	--	--	1	--	REUSE COVER
	211	24+25.7	45.8' LT	--	--	1	--	REUSE COVER
	212	29+30.5	80.4' LT	--	--	1	--	REUSE COVER
	213	29+52.2	42.3' RT	--	--	1	--	REUSE COVER
	214	29+99.3	49.0' RT	--	--	1	--	REUSE COVER
	215	32+94.1	15.9' LT	--	--	1	--	REUSE COVER
	216	34+44.6	80.0' LT	1	1	1	1	REUSE COVER
	217	37+94.3	46.0' LT	--	--	1	--	
	218	39+48.8	80.1' LT	1	1	1	1	
	219	39+69.4	43.9' RT	--	1	1	1	
	220	39+71.4	118.8' LT	1	1	1	1	REUSE COVER REUSE COVER REUSE COVER REUSE COVER
	221	40+03.7	108.9' LT	1	1	1	1	
	222	40+27.7	80.4' LT	--	--	1	--	
	223	40+44.3	16.2' LT	--	1	1	1	
	224	41+77.4	16.0' LT	--	--	1	--	REUSE COVER
	225	42+97.6	15.9' LT	1	1	1	1	REUSE COVER REUSE COVER REUSE COVER REUSE COVER
	226	44+68.6	39.7' RT	--	--	1	--	
	227	44+69.4	102.8' LT	1	1	1	1	
	228	48+01.2	24.0' LT	--	--	1	--	
0010	SUBTOTALS			8	12	29	12	
	W. LISBON AVE.							
	229	9L+80.4	110.6' RT	--	--	1	--	REUSE COVER
	SUBTOTALS			0	0	1	0	
	TOTALS			8	12	30	12	

* ADDITIONAL QUANTITY SHOWN ELSEWHERE

3

3

STORM SEWER ITEMS																					SHEET 5 OF	
* ADDITIONAL QUANTITY SHOWN ELSEWHERE																						
CATEGORY	STRUCT			SLOPE	ELEVATIONS			STRUCT BOTTOM	STRUCT DEPTH	STRUCTURE		520.8000 CONCRETE COLLARS FOR PIPE EACH	608.0412	611.1230	611.2004	*	*	*	SPV.0060.06	SPV.0060.07	REMARKS	
	NO.	LOCATION	OFFSET		RIM	INVERT	DISCHARGE			FROM	TO		STORM SEWER PIPE	CATCH	MANHOLES	611.8120.S	SPV.0060.04	SPV.0060.05	SPV.0060.06	SPV.0060.07		
													REINFORCED	BASINS	4-FT	COVER	INLET	MANHOLE	CATCH	CATCH		
													CONCRETE	2x3-FT	DIAMETER	PLATES	COVER	COVERS	BASINS	BASINS		
													CLASS IV 12-INCH	EACH	EACH	TEMPORARY	TYPE 57	TYPE 58A	TYPE 44B	TYPE 45A		
													LF			EACH	EACH	EACH	EACH	EACH		
0010	N. 27TH STREET																					
	1	19+23.5	74.2' LT	0.5%	99.70	95.45	95.19	93.78	4.75	1	500	--	51	--	--	--	1	--	--	1		
	2	21+01.9	30.5' LT	1.0%	98.43	94.71	94.37	93.04	4.22	2	501	--	34	--	--	--	1	--	1	--		
	3	24+28.2	26.7' LT	2.0%	95.34	91.09	90.91	89.42	4.75	3	502	--	9	--	--	--	1	--	--	1		
	4	27+77.7	46.0' LT	1.0%	92.97	88.91	88.61	87.24	4.56	4	401	--	30	1	--	--	--	--	--	--	REUSE COVER FROM 103	
	5	28+32.3	36.0' LT	1.0%	92.47	89.97	89.41	88.30	3.00	5	4	--	56	1	--	--	1	--	--	--	--	
	6	29+29.7	18.1' RT	1.0%	91.82	89.32	89.10	87.65	3.00	6	504	--	22	1	--	--	--	--	--	--	REUSE COVER FROM 105	
	7	29+30.9	44.2' LT	2.0%	91.66	87.41	87.23	85.74	4.75	7	8	--	9	--	--	--	--	--	--	1	REUSE COVER FROM 106	
	8	29+30.4	34.9' LT	1.0%	91.68	86.72	86.60	85.07	5.44	8	402	--	12	--	--	--	--	--	--	1	REUSE COVER FROM 402	
	9	30+83.9	18.1' RT	2.0%	91.23	88.73	88.59	87.06	3.00	9	505	--	7	1	--	--	1	--	--	--		
	10	30+84.3	80.4' LT	1.0%	90.24	85.99	85.49	84.32	4.75	10	403	--	50	--	--	--	--	--	--	1	REUSE COVER FROM 108	
	11	34+47.1	43.5' LT	1.0%	90.29	86.04	85.80	84.37	4.75	11	506	--	24	--	--	--	--	--	--	1		
	12	34+43.1	26.4' LT	1.0%	89.84	85.59	85.48	83.92	4.75	12	506	--	11	--	--	--	1	--	--	1		
	13	34+40.7	18.4' RT	2.0%	89.50	87.00	86.88	85.33	3.00	13	507	--	6	1	--	--	1	--	--	--		
	14	37+94.6	16.2' LT	--	88.06	85.56	+/- 78.00	83.89	3.00	14	EX. 96" PIPE	--	15	1	--	--	1	--	--	--	BLIND CONNECTION TO COMBINED SEWER	
	15	39+29.4	45.9' LT	1.0%	86.93	82.68	82.36	81.01	4.75	15	509	--	32	--	--	1	--	--	--	1		
	16	39+41.6	26.4' LT	1.0%	86.65	80.53	80.42	78.86	6.62	16	509	--	11	--	--	--	1	--	--	1		
	17	39+47.4	18.1' RT	2.0%	86.62	84.12	83.96	82.45	3.00	17	508	--	8	1	--	--	--	--	--	--	REUSE COVER FROM 115	
	18	40+24.6	18.2' RT	1.0%	86.55	84.05	83.72	82.38	3.00	18	511	--	33	1	--	--	--	--	--	--	REUSE COVER FROM 116	
	19	40+45.2	38.1' LT	1.0%	86.87	82.62	82.45	80.95	4.75	19	510	--	17	--	--	--	--	--	--	1	REUSE COVER FROM 117	
	20	43+08.3	18.3' RT	1.0%	87.42	84.92	84.57	83.25	3.00	20	512	--	35	1	--	--	--	--	--	--	REUSE COVER FROM 118	
	21	45+27.1	63.6' LT	2.0%	89.40	84.15	83.37	82.48	5.75	21	513	--	39	--	--	--	--	--	--	1	REUSE COVER FROM 120	
	22	45+30.1	20.3' RT	1.0%	88.60	86.10	85.87	84.43	3.00	22	515	--	23	1	--	--	--	--	--	--	REUSE COVER FROM 121	
	23	45+34.8	18.2' LT	1.0%	89.18	86.68	86.53	85.01	3.00	23	513	--	15	1	--	--	--	--	--	--	REUSE COVER FROM 119	
	24	46+29.3	42.9' LT	2.0%	91.41	86.16	86.00	84.49	5.75	24	406	--	8	--	--	--	--	--	--	1	REUSE COVER FROM 406	
	25	46+29.4	22.6' RT	--	90.45	87.95	--	86.28	3.00	25	EX. SS PIPE	1	3	1	--	--	--	--	--	--	REUSE COVER FROM 122	
	26	46+42.7	61.5' LT	2.0%	92.17	87.92	87.78	86.25	4.75	26	407	--	7	--	--	--	1	--	--	1	REUSE COVER FROM 407	
	37	47+86.7	25.1' RT	1.0%	93.88	91.38	91.12	89.71	3.00	37	516	--	26	1	--	--	1	--	--	--	REUSE COVER FROM 124	
	0010	SUBTOTAL											1	593	13	0	1	11	0	1	13	
		W. LISBON AVE.																				
27		9L+56.2	9.2' LT	1.0%	94.85	90.60	90.30	88.93	4.75	27	28	--	30	--	--	--	1	--	--	1		
28		9L+85.6	8.0' LT	1.0%	94.32	90.07	89.95	88.40	4.75	28	517	--	12	--	--	--	1	--	--	1		
29		9L+90.6	48.2" LT	2.0%	94.27	88.16	87.98	86.49	6.61	29	518	--	9	--	--	--	--	--	--	1	REUSE COVER FROM 125	
30		9L+92.7	48.2' RT	2.0%	93.17	88.92	88.78	87.25	4.75	30	31	--	7	--	--	--	--	--	--	1	REUSE COVER FROM 126	
31		9L+96.7	42.5' RT	1.0%	93.20	88.53	88.03	88.53	3.34	31	517	--	50	--	1	--	--	1	--	--		
32		10L+04.2	3.6' RT	1.0%	94.24	87.75	87.61	86.08	6.99	32	517	--	14	--	--	--	1	--	--	1		
33		11L+83.3	12.7' RT	2.0%	91.47	88.56	88.40	86.89	3.41	33	34	--	8	1	--	--	1	--	--	--	REUSE COVER FROM 129	
34		11L+83.8	5.6' RT	2.0%	92.27	88.02	87.88	86.35	4.75	34	35	--	7	--	--	--	1	--	--	1	REUSE COVER FROM 127	
35	11L+83.2	0.9' LT	2.0%	92.06	87.52	87.20	85.85	5.04	35	36	--	16	--	--	1	--	--	--	1	REUSE COVER FROM 127		
36	11L+82.7	16.4' LT	--	92.51	--	--	86.64	4.54	36	EX. SS PIPE	--	--	--	1	--	--	1	--	--	--	CONSTRUCT OVER EXIST. PIPE	
SUBTOTAL											0	153	1	2	1	5	2	0	7			
TOTALS											1	746	14	2	2	16	2	1	20			

3

MANHOLE COVER ITEMS

CATEGORY	STRUCT			*		*	*	REMARKS
	NO.	LOCATION	OFFSET	204.9060.S.03 REMOVING MANHOLE COVERS EACH	611.8110 ADJUSTING MANHOLE COVERS EACH	611.8120.S COVER PLATES TEMPORARY EACH	SPV.0060.05 MANHOLE COVERS TYPE 58A EACH	
0010	N. 27TH STREET							
	300	17+57.8	1.0' RT	1	1	1	1	REUSE COVER
	301	17+84.4	24.5' RT	--	1	1	--	
	302	18+19.2	0.4' LT	1	1	1	1	
	303	19+31.9	0.6' LT	1	1	1	1	
	304	19+41.2	3.1' LT	1	1	1	1	
	306	19+65.7	45.4' RT	1	1	1	1	REUSE COVER
	307	19+89.9	12.3' LT	1	1	1	1	
	308	20+12.4	1.0' LT	--	1	1	--	
	309	22+19.8	0.8' LT	1	1	1	1	
	310	23+24.2	0.8' LT	1	1	1	1	
	311	24+34.3	0.6' LT	1	1	1	1	REUSE COVER
	312	24+35.0	17.6' RT	--	1	1	--	
	313	25+27.5	0.1' RT	1	1	1	1	REUSE COVER
	314	25+65.2	13.5' LT	--	1	1	--	
	315	27+27.9	0.3' LT	1	1	1	1	
	316	27+97.3	24.0' LT	1	1	1	1	
	317	29+24.7	24.6' LT	1	1	1	1	
	318	29+75.7	45.5' RT	1	1	1	1	
	319	29+76.6	44.7' LT	1	1	1	1	
	320	29+97.8	83.5' LT	1	1	1	1	
	321	30+20.8	14.4' LT	--	1	1	--	REUSE COVER
	322	34+86.7	45.4' LT	1	1	1	1	REUSE COVER
	323	39+37.2	2.6' LT	--	1	1	--	
	324	39+75.2	41.1' LT	1	1	1	1	REUSE COVER
	325	39+86.4	44.4' RT	1	1	1	1	
	326	39+87.8	45.8' LT	1	1	1	1	
	327	40+28.2	3.2' LT	--	1	1	--	
	328	43+29.1	5.7' LT	1	1	1	1	
	329	43+37.7	11.2' RT	--	1	1	--	
	330	44+43.1	2.8' LT	--	1	1	--	
	331	44+86.2	45.9' LT	1	1	1	1	
	332	44+86.4	44.3' RT	1	1	1	1	
	333	45+91.6	43.4' RT	1	1	1	1	
	334	47+24.9	0.9' RT	1	1	1	1	
	SUBTOTALS			25	34	34	25	
0010	W. LISBON AVE.							
	336	9L+88.8	33.0' LT	--	1	1	--	REUSE COVER
	337	10L+84.3	32.2' LT	1	1	1	1	
	338	11L+84.1	31.7' LT	--	1	1	--	
	SUBTOTALS			1	3	3	1	
	TOTALS			26	37	37	26	

* ADDITIONAL QUANTITY SHOWN ELSEWHWERE

RECONSTRUCTING CATCH BASIN ITEMS

* ADDITIONAL QUANTITY SHOWN ELSEWHWERE

CATEGORY	STRUCT			*	*		*	*	*	*	REMARKS
	NO.	LOCATION	OFFSET	204.9060.S.01 REMOVING CATCH BASIN CURB BOXES EACH	204.9060.S.02 REMOVING CATCH BASIN COVERS EACH	611.0410 RECONSTRUCTING CATCH BASINS EACH	611.8120.S COVER PLATES TEMPORARY EACH	611.9710 SALVAGED INLET COVERS EACH	SPV.0060.04 INLET COVER TYPE 57 EACH	SPV.0060.05 INLET COVER TYPE 58A EACH	
0010	N. 27TH STREET										
	400	22+84.0	16.0' LT	--	1	1	--	--	1	--	REUSE COVER ON 8
	401	27+77.0	16.0' LT	--	1	1	--	--	1	--	
	402	29+41.3	30.3' LT	--	--	1	--	1	--	--	
	403	31+08.0	36.0' LT	1	1	1	--	--	1	--	
	404	40+01.8	41.1' RT	1	1	1	--	--	1	--	
	405	43+61.2	16.0' LT	--	--	1	--	--	--	--	REUSE COVER
	406	46+21.5	41.9' LT	--	--	1	1	1	--	1	REUSE COVER ON 24
	407	9L+93.8	91.5' RT	--	1	1	--	--	1	--	REUSE COVER ON 26
	TOTALS			2	5	8	1	2	5	1	

RECONSTRUCTING MANHOLE ITEMS

* ADDITIONAL QUANTITY SHOWN ELSEWHWERE

CATEGORY	STRUCT			*		*	*	REMARKS
	NO.	LOCATION	OFFSET	204.9060.S.03 REMOVING MANHOLE COVERS EACH	611.0420 RECONSTRUCTING MANHOLES EACH	611.8120.S COVER PLATES TEMPORARY EACH	SPV.0060.05 MANHOLE COVERS TYPE 58A EACH	
0010	N. 27TH STREET							
	500	19+65.3	45.6' LT	1	1	1	1	REUSE COVER
	501	21+17.4	0.6' LT	1	1	1	1	
	502	24+19.7	25.7' LT	--	1	--	--	
	503	28+29.2	0.5' RT	1	1	1	1	
	504	29+40.8	0.9' LT	1	1	1	1	
	505	30+83.2	24.4' RT	1	1	--	1	
	506	34+32.5	24.3' LT	1	1	--	1	
	507	34+39.3	24.0' RT	1	1	--	1	
	508	39+51.6	24.0' RT	1	1	--	1	
	509	39+51.9	24.6' LT	1	1	1	1	
	510	40+55.9	24.9' LT	1	1	--	1	REUSE COVER
	511	40+56.5	24.1' RT	1	1	--	1	
	512	42+74.0	23.5' RT	1	1	--	1	
	513	45+21.5	24.8' LT	1	1	1	1	
0010	514	46+20.2	0.5' RT	--	1	1	--	REUSE COVER
	515	45+31.8	2.5' LT	1	1	1	1	REUSE COVER
	516	47+93.3	1.1' LT	--	1	1	--	
	SUBTOTALS			13	16	8	13	
	W. LISBON AVE.							
	517	9L+97.4	7.7' LT	1	1	1	1	
	518	9L+93.8	56.1' LT	1	1	--	1	
	SUBTOTALS			2	2	1	2	
	TOTALS			15	18	9	15	

3

EROSION CONTROL MOBILIZATION ITEMS

CATEGORY	STAGE	LOCATION	628.1905 MOBILIZATION EROSION CONTROL EACH	628.1910 MOBILIZATION EMERGENCY EROSION CONTROL EACH
0010	ALL	N. 27TH ST.	4	6
TOTALS			4	6

MOBILIZATION

CATEGORY	STAGE	LOCATION	619.1000 EACH
0010	ALL	N. 27TH ST.	1
TOTAL			1

3

RESTORATION ITEMS

CATEGORY	LOCATION	OFFSET	623.0200 DUST CONTROL SURFACE TREATMENT SY	624.0100 WATER MGAL	625.0100 TOPSOIL SY	629.0210 FERTILIZER TYPE B CWT	630.0130 SEEDING MIXTURE NO. 30 LB	631.1000 SOD LAWN SY
0010	N. 27TH ST.							
	16+18 - 19+65	LT/RT	227	.15	227	1	4	227
	19+65 - 24+77	LT/RT	457	.29	457	1	8	457
	24+77 - 29+76	LT/RT	461	.68	461	1	8	461
	29+76 - 34+87	LT/RT	632	.55	632	1	12	632
	34+87 - 39+87	LT/RT	456	.43	456	1	8	456
	39+87 - 44+87	LT/RT	557	.40	557	1	11	557
	44+87 - 48+70	LT/RT	151	.88	151	1	3	151
SUBTOTAL			2,942	3.4	2,942	7	55	2,942
0010	W. LISBON AVE.							
	7L+75 - 10L+12	LT/RT	415	1.09	415	1	7	415
	10L+67 - 12L+27	LT/RT	124	.66	124	1	2	124
SUBTOTAL			538	1.8	538	2	10	538
TOTALS			3,480	5.1	3,480	9	64	3,480

LANDMARK REFERENCE MONUMENTS

CATEGORY	LOCATION	OFFSET	621.0100 EACH
0010	N. 27TH ST.		
	20+00.00	0.00' ON T/L	1
	46+65.60	0.00' ON T/L	1
TOTALS			2

FIELD OFFICE TYPE C

CATEGORY	STAGE	LOCATION	642.5201 EACH
0010	ALL	N. 27TH ST.	1
TOTAL			1

EXCAVATION OF CONTAMINATED SOILS

CATEGORY	STAGE	LOCATION	205.0501.S EXCAVATION, HAULING, AND DISPOSAL OF PETROLEUM CONTAMINATED SOIL TON	SPV.0195.01 EXCAVATION, HAULING, AND DISPOSAL OF METALS AND VOC CONTAMINATED SOIL TON
0010	ALL	N. 27TH ST.	50	88
TOTALS			50	88

INLET SCREENS TYPE M

CATEGORY	LOCATION	OFFSET	SPV.0060.08 EACH
0010	N. 27TH ST.		
	16+18 - 19+65	LT/RT	8
	19+65 - 24+77	LT/RT	9
	24+77 - 29+76	LT/RT	11
	29+76 - 34+87	LT/RT	9
	34+87 - 39+87	LT/RT	9
	39+87 - 44+87	LT/RT	12
	44+87 - 48+70	LT/RT	10
SUBTOTAL			68
0010	W. LISBON AVE.		
	7L+75 - 10L+12	LT/RT	10
	10L+67 - 12L+27	LT/RT	4
SUBTOTAL			14
TOTAL			82

TRAFFIC CONTROL ITEMS

			643.0300 TRAFFIC CONTROL DRUMS		643.0410 TRAFFIC CONTROL BARRICADES TYPE II		643.0420 TRAFFIC CONTROL BARRICADES TYPE III		643.0500 TRAFFIC CONTROL FLEXIBLE TUBULAR MARKER POSTS		643.0600 TRAFFIC CONTROL FLEXIBLE TUBULAR MARKER BASES		643.0705 TRAFFIC CONTROL WARNING LIGHTS TYPE A		643.0715 TRAFFIC CONTROL WARNING LIGHTS TYPE C		643.0800 TRAFFIC CONTROL ARROW BOARDS		643.0900 TRAFFIC CONTROL SIGNS		644.1410.S TEMPORARY PEDESTRIAN SURFACE ASPHALT SF		644.1601.S TEMPORARY CURB RAMP EACH		649.0400 TEMPORARY PAVEMENT MARKING REMOVABLE TAPE 4-INCH LF	
CATEGORY	LOCATION	STAGE DURATION DAYS	EACH*	DAYS	EACH*	DAYS	EACH*	DAYS	EACH*	DAYS	EACH*	DAYS	EACH*	DAYS	EACH*	DAYS	EACH*	DAYS	EACH*	DAYS						
0010	STAGE 1 N. 27TH ST. W. LISBON AVE.	32	272	8,704	15	484	29	928	17	544	17	544	73	2,336	--	--	--	--	75	2,400	--	--	--	--	--	--
			59	1,888	2	64	6	192	--	--	--	--	14	448	20	641	2	64	14	448	--	--	--	--	--	--
	STAGE 1 SUBTOTAL		10,592		548		1,120		544		544		2,784		641		64		2,848		0		0		0	
0010	STAGE 2 N. 27TH ST. W. LISBON AVE.	31	213	6,603	4	124	17	527	11	341	11	341	38	1,178	--	--	--	--	40	1,240	--	--	--	--	--	250
			56	1,736	4	124	4	124	--	--	--	--	12	372	19	589	2	62	9	279	--	--	--	--	--	--
	STAGE 2 SUBTOTAL		8,339		248		651		341		341		1,550		589		62		1,519		0		0		250	
0010	STAGE 2A N. 27TH ST. W. LISBON AVE.	1	31	31	--	--	2	2	--	--	--	--	4	4	--	--	1	1	11	11	--	--	--	--	--	--
			39	39	--	--	2	2	--	--	--	--	4	4	20	20	2	2	10	10	--	--	--	--	--	--
	STAGE 2A SUBTOTAL		70		0		4		0		0		8		20		3		21		0		0		0	
0010	STAGE 3 N. 27TH ST. W. LISBON AVE.	18	29	522	--	--	--	--	--	--	--	--	--	--	9	170	1	18	5	90	--	--	--	--	--	--
			55	991	--	--	2	36	--	--	--	--	4	72	20	360	2	36	9	162	--	--	--	--	--	--
	STAGE 3 SUBTOTAL		1,513		0		36		0		0		72		530		54		252		0		0		0	
0010	STAGE 4 N. 27TH ST. W. LISBON AVE.	40	--	--	--	--	--	--	--	--	--	--	--	--	--	--	--	--	--	--	--	--	--	--	--	--
			77	3,080	--	--	2	80	--	--	--	--	4	160	20	800	2	80	10	400	--	--	--	--	--	370
	STAGE 4 SUBTOTAL		3,080		0		80		0		0		160		800		80		400		0		0		370	
0010	UNDISTRIBUTED		406		104		109		145		145		126		20		7		60		100		4		--	
	TOTALS	122	24,000		900		2,000		1,030		1,030		4,700		2,600		270		5,100		100		4		620	

TRAFFIC CONTROL ID 2265-00-74

CATEGORY	STAGE	LOCATION	643.0100 EACH
0010	ALL	N. 27TH STREET	1
	TOTAL		1

3

PAVEMENT MARKING ITEMS

CATEGORY	LOCATION	646.0106 PAVEMENT MARKING EPOXY 4-INCH				646.0116 PAVEMENT MARKING EPOXY 6-INCH		647.0166 PAVEMENT MARKING ARROWS EPOXY TYPE 2 EACH	647.0206 PAVEMENT MARKING ARROWS BIKE LANE EPOXY EACH	647.0306 PAVEMENT MARKING SYMBOLS BIKE LANE EPOXY EACH	647.0356 PAVEMENT MARKING WORDS EPOXY EACH	647.0576 PAVEMENT MARKING STOP LINE EPOXY 24-INCH LF	647.0776 PAVEMENT MARKING CROSSWALK EPOXY 12-INCH WHITE LF
		DASHED YELLOW 10-FT LINE 30-FT GAP LF	DASHED WHITE 10-FT LINE 30-FT GAP LF	DASHED WHITE 2-FT LINE 6-FT GAP LF	WHITE LF	DASHED WHITE 2-FT LINE 6-FT GAP LF	WHITE LF						
0010	<u>N. 27TH ST.</u>												
	16+18 - 19+65	--	130	--	427	20	427	--	3	3	--	--	155
	19+65 - 24+77	--	220	--	681	40	771	1	3	3	1	--	374
	24+77 - 29+76	--	220	--	662	40	817	1	2	2	1	65	474
	29+76 - 34+87	--	220	--	791	20	948	1	2	2	1	65	430
	34+87 - 39+87	--	220	--	774	20	774	--	2	2	--	--	331
	39+87 - 44+87	--	220	--	775	20	775	--	2	2	--	--	314
	44+87 - 48+70	20	70	--	94	50	235	2	--	--	1	54	416
	SUBTOTALS	20	1,300	--	4,204	210	4,747	5	14	14	4	184	2,494
		5,524				4,957							
0010	<u>W. LISBON AVE.</u>												
	7L+75 - 10L+12	--	90	14	363	34	643	1	3	3	1	44	208
	10+67 - 12+27	--	60	--	189	20	376	1	1	1	1	42	168
	SUBTOTALS	--	150	14	552	54	1,019	2	4	4	2	86	376
		716				1,073							
	TOTALS	6,240				6,030		7	18	18	6	270	2,870

CONSTRUCTION STAKING ITEMS

CATEGORY	LOCATION	650.4000 CONSTRUCTION STAKING STORM SEWER EACH	650.5500 CONSTRUCTION STAKING CURB GUTTER AND CURB & GUTTER LF	650.7000 CONSTRUCTION STAKING CONCRETE PAVEMENT LF	650.8500 CONSTRUCTION STAKING ELECTRICAL INSTALLATIONS 2265-00-74 LS	650.9910 CONSTRUCTION STAKING SUPPLEMENTAL CONTROL 2265-00-74 LS	SPV.0060.09 CONSTRUCTION STAKING CURB RAMP EACH	SPV.0090.05 CONSTRUCTION STAKING ASPHALT LOWER LAYER LF	SPV.0090.06 CONSTRUCTION STAKING ASPHALT UPPER LAYER LF	SPV.0090.07 CONSTRUCTION STAKING CONCRETE SIDEWALK LF
0010	<u>N. 27TH ST.</u>									
	16+17 - 48+70	27	4,880	860	0.5	0.90	76	3,253	3,253	4,508
0010	SUBTOTALS	27	4,880	860	0.5	0.90	76	3,253	3,253	4,508
	<u>W. LISBON AVE.</u>									
	7L+75 - 10L+12	6	1,154	--	0.5	0.05	8	237	237	277
	10L+67 - 12L+27	4	386	--	--	0.05	3	160	160	165
	SUBTOTALS	10	1,540	0	0.5	0.10	11	397	397	442
	TOTALS	37	6,420	860	1.0	1.00	87	3,650	3,650	4,950

SAWING ITEMS

CATEGORY	LOCATION	OFFSET	690.0150 SAWING ASPHALT LF	690.0250 SAWING CONCRETE LF
0010	<u>N. 27TH ST.</u>			
	16+18 - 19+65	LT/RT	137	1,273
	19+65 - 24+77	LT/RT	54	2,750
	24+77 - 29+76	LT/RT	94	3,177
	29+76 - 34+87	LT/RT	137	2,659
	34+87 - 39+87	LT/RT	--	2,368
	39+87 - 44+87	LT/RT	17	2,033
	44+87 - 48+70	LT/RT	69	1,500
	SUBTOTALS		508	15,760
	<u>W. LISBON AVE.</u>			
0010	7L+75 - 10L+12	LT/RT	--	1,163
	10L+67 - 12L+27	LT/RT	42	997
	SUBTOTALS		42	2,160
	TOTALS		550	17,920

WATER MAIN PROTECTION

CATEGORY	STRUCT NO.	LOCATION	OFFSET	SPV.0060.28 EACH	REMARKS
0010	<u>N. 27TH STREET</u>				
	1	19+23.5	74.2' LT	1	6" WATER MAIN
	2	21+01.9	30.5' LT	1	12' WATER MAIN
	3	24+28.2	26.7' LT	1	12" WATER MAIN
	4	27+77.7	46.0' LT	1	12" WATER MAIN
	6	29+29.7	18.1' RT	1	8" WATER MAIN
	9	30+83.9	18.1' RT	1	8" WATER MAIN
	13	34+40.7	26.4' LT	1	8" WATER MAIN
	14	37+94.6	16.1' LT	1	12" WATER MAIN
	16	39+41.6	26.4' LT	1	12" WATER MAIN
	17	39+47.4	18.1' RT	1	8" WATER MAIN
	18	40+24.6	18.2' RT	1	8" WATER MAIN
	20	43+08.3	18.3' RT	1	8" WATER MAIN
	22	45+30.1	20.3' RT	1	8" WATER MAIN
	23	45+34.8	18.2' LT	1	12" WATER MAIN
	25	46+29.4	22.6' RT	1	8" WATER MAIN
	36	11L+82.7	16.4' LT	1	16" WATER MAIN
	UNDISTRIBUTED			3	
	TOTAL			19	

3

3

3

TRAFFIC SIGNAL ITEMS

CATEGORY	LOCATION	OFFSET	652.0220 CONDUIT RIGID NONMETALLIC SCHEDULE 40 1 1/2-INCH LF	652.0225 CONDUIT RIGID NONMETALLIC SCHEDULE 40 2-INCH LF	652.0230 CONDUIT RIGID NONMETALLIC SCHEDULE 40 2 1/2-INCH LF	652.0235 CONDUIT RIGID NONMETALLIC SCHEDULE 40 3-INCH LF	652.0615 CONDUIT SPECIAL 3-INCH LF	654.0110 CONCRETE BASES TYPE 10 EACH	SPV.0060.10 UTILITY LINE OPENING (ULO) EACH	SPV.0060.13 RECTANGULAR POLYMER CONCRETE VAULT 13-INCH x 24-INCH x 18-INCH EACH	SPV.0060.14 RECTANGULAR POLYMER CONCRETE VAULT 17-INCH x 30-INCH x 18-INCH EACH	SPV.0060.15 INSTALL TRAFFIC SIGNAL BASE EACH	SPV.0060.16 CONCRETE BASE TYPE 10 SPECIAL EACH	SPV.0060.17 POLES TYPE 10 EACH	SPV.0060.18 POLES TYPE 12 SPECIAL EACH	SPV.0060.19 POLES TYPE 13 SPECIAL EACH	SPV.0060.20 MONOTUBE ARMS 20-FEET EACH	SPV.0060.21 MONOTUBE ARMS 25-FEET EACH	SPV.0060.22 MONOTUBE ARMS 35-FEET EACH	SPV.0060.23 MONOTUBE ARMS 40-FEET EACH
0010	N. 27TH ST.																			
	W. VLIET ST.	LT/RT	21	203	21	270	730	2	4	7	5	5	2	2	2	--	2	--	2	--
	W. LISBON AVE.	LT/RT	19	167	19	170	870	2	4	7	5	6	2	2	1	1	--	2	--	2
TOTALS			40	370	40	440	1,600	4	8	14	10	11	4	4	3	1	2	2	2	2

3

3

CITY UNDERGROUND CONDUIT ITEMS

CATEGORY	LOCATION			SPV.0060.11 REMOVING TES MANHOLES EACH	SPV.0060.12 ADJUSTING TES MANHOLE COVERS EACH	SPV.0060.24 INSTALLING CONDUIT INTO EXISTING MANHOLES EACH	SPV.0060.25 MANHOLES TYPE TES 4-FT DIAMETER DOGHOUSE EACH	SPV.0090.08 7-DUCT CONDUIT CEMENT ENCASED 4-INCH RIGID NONMETALLIC CONDUIT DB-60 LF	SPV.0090.09 6-DUCT CONDUIT CEMENT ENCASED 4-INCH RIGID NONMETALLIC CONDUIT DB-60 LF	SPV.0090.10 4-DUCT CONDUIT CEMENT ENCASED 4-INCH RIGID NONMETALLIC CONDUIT DB-60 LF	SPV.0090.11 1-DUCT CONDUIT CEMENT ENCASED 4-INCH RIGID NONMETALLIC CONDUIT DB-60 LF	FRAME AND COVER PROVIDED BY CITY EACH	REMARKS	
0010	STA 17+29.0, 35.5' LT	TO	MANHOLE 802	--	--	--	--	--	--	--	--	--	--	
	MANHOLE 800	-	STA 19 + 20.5, 15.4' RT	1	--	--	1	--	--	--	--	NEW COVER	--	
	MANHOLE 801	-	STA 19 + 34.9, 29.6' LT	1	--	--	1	--	--	--	--	NEW COVER	--	
	MANHOLE 802	-	STA 19 + 71.2, 29.6' LT	--	1	2	--	--	--	--	--	NEW COVER	REMOVE CHIMNEY TO ROOF DECK	
	MANHOLE 802	TO	MANHOLE 805	--	--	--	--	--	635	--	--	--	--	
	MANHOLE 803	-	STA 24 + 08.2, 15.1' RT	1	--	--	1	--	--	--	--	NEW COVER	--	
	MANHOLE 804	-	STA 25 + 23.8, 15.6' RT	--	1	--	--	--	--	--	--	--	--	
	MANHOLE 805	-	STA 26 + 09.5, 29.6' LT	--	1	2	--	--	--	--	--	--	--	
	MANHOLE 805	TO	MANHOLE 809	--	--	--	--	--	358	--	--	--	--	
	MANHOLE 806	-	STA 29 + 36.3, 15.3' RT	1	--	--	1	--	--	--	--	NEW COVER	--	
	MANHOLE 807	-	STA 29 + 59.7, 33.6' RT	--	1	1	--	--	--	--	--	NEW COVER	REMOVE CHIMNEY TO ROOF DECK	
	MANHOLE 807	TO	MANHOLE 809	--	--	--	--	--	--	44	--	--	--	
	MANHOLE 808	-	STA 29 + 62.0, 115.4' LT	--	1	1	--	--	--	--	--	NEW COVER	--	
	MANHOLE 808	TO	MANHOLE 809	--	--	--	--	--	--	96	--	--	--	
	MANHOLE 809	-	STA 29 + 65.2, 14.7' LT	--	1	4	--	--	--	--	--	NEW COVER	REMOVE CHIMNEY TO ROOF DECK	
	MANHOLE 809	TO	STA 30 + 43.9, 34.4' LT	--	--	--	--	80	--	--	--	--	--	--
	STA 30 + 43.9, 34.4' LT	TO	TRAFFIC CONTROL CABINET	--	--	--	--	--	--	--	--	58	--	--
	STA 30 + 43.9, 34.4' LT	TO	MANHOLE 812	--	--	--	--	--	--	448	--	--	--	--
	MANHOLE 810	-	STA 30 + 15.4, 15.9' RT	1	--	--	1	--	--	--	--	--	NEW COVER	--
	MANHOLE 811	-	STA 34 + 48.7, 15.1' RT	1	--	--	1	--	--	--	--	--	NEW COVER	--
	MANHOLE 812	-	STA 34 + 84.7, 13.4' LT	--	1	2	--	--	--	--	--	--	NEW COVER	REMOVE CHIMNEY TO ROOF DECK
	MANHOLE 812	TO	MANHOLE 814	--	--	--	--	--	--	508	--	--	--	--
	MANHOLE 813	-	STA 39 + 58.8, 14.9' RT	1	--	--	1	--	--	--	--	--	NEW COVER	--
	MANHOLE 814	-	STA 39 + 82.2, 12.0' LT	--	1	2	--	--	--	--	--	--	NEW COVER	--
	MANHOLE 814	TO	MANHOLE 816	--	--	--	--	--	--	506	--	--	--	--
	MANHOLE 815	-	STA 44 + 53.4, 14.5' RT	1	--	--	1	--	--	--	--	--	NEW COVER	--
	MANHOLE 816	-	STA 44 + 77.3, 13.7' LT	--	1	2	--	--	--	--	--	--	NEW COVER	REMOVE CHIMNEY TO ROOF DECK
	MANHOLE 816	TO	STA 46 + 45.9, 25.0' LT	--	--	--	--	--	165	--	--	--	--	--
	STA 46 + 45.9, 25.0' LT	TO	TRAFFIC CONTROL CABINET	--	--	--	--	--	--	--	--	30	--	--
	STA 46 + 45.9, 25.0' LT	TO	MANHOLE 818	--	--	--	--	--	--	95	--	--	--	--
	MANHOLE 817	-	STA 47 + 03.0, 14.9' RT	--	1	--	--	--	--	--	--	--	NEW COVER	REMOVE CHIMNEY TO ROOF DECK
	MANHOLE 818	-	STA 47 + 44.0, 15.7' LT	--	1	1	--	--	--	--	--	--	NEW COVER	REMOVE CHIMNEY TO ROOF DECK
	MANHOLE 819	-	STA 48 + 03.9, 12.1' RT	--	1	--	--	--	--	--	--	--	NEW COVER	REMOVE CHIMNEY TO ROOF DECK
TOTALS				8	12	17	8	245	2,550	140	88			

3

ADJUSTING WATER SERVICE BOXES

CATEGORY	BOX NO.	LOCATION	OFFSET	SPV.0060.26 EACH
0020	N. 27TH STREET			
	600	22+15.0	26.7' RT	1
	601	22+36.9	26.3' RT	1
	602	22+76.8	26.2' RT	1
	603	23+00.9	26.4' RT	1
	604	29+25.2	26.3' RT	1
	605	29+27.7	27.6' RT	1
	606	29+98.3	45.6' RT	1
	607	31+89.3	32.0' RT	1
	608	32+03.1	27.1' RT	1
	609	32+56.1	26.9' RT	1
	610	33+90.8	27.1' RT	1
	611	42+06.9	26.1' RT	1
	612	42+34.8	26.0' RT	1
	613	42+64.2	26.2' RT	1
	614	42+66.2	26.3' RT	1
	615	42+78.8	26.2' RT	1
	616	48+08.0	28.9' LT	1
	TOTAL			17

JOINT SEALING

CATEGORY	LOCATION	OFFSET	SPV.0180.01 SY
0020	N. 27TH ST.		
	16+18 -	19+65 RT	67
	19+65 -	24+77 LT/RT	133
	24+77 -	29+76 LT/RT	200
	29+76 -	34+87 LT/RT	111
	34+87 -	39+87 LT/RT	194
	39+87 -	44+87 LT/RT	149
	44+87 -	48+70 LT/RT	133
	SUBTOTAL		987
	W. LISBON AVE.		
	7L+75 -	10L+12 RT	67
	10+67 -	12+27 LT	67
	SUBTOTAL		133
	TOTAL		1,120

ADJUSTING WATER GATE VALVES


CATEGORY	VALVE	LOCATION	OFFSET	SPV.0060.27 EACH
0020	N. 27TH STREET			
	700	19+37.7	22.0' LT	1
	701	19+43.5	26.5' LT	1
	702	19+67.6	1.9' LT	1
	703	19+74.5	9.6' RT	1
	704	19+75.1	36.2' RT	1
	705	19+75.6	35.2' LT	1
	706	19+82.5	36.5' RT	1
	707	24+30.9	21.9' LT	1
	708	24+40.5	20.9' RT	1
	709	24+44.5	98.6' LT	1
	710	24+46.6	35.7' LT	1
	711	24+89.2	30.7' RT	1
	712	24+88.7	18.2' RT	1
	713	29+34.5	21.4' RT	1
	714	29+40.0	21.6' RT	1
	715	29+43.2	26.1' LT	1
	716	29+49.2	33.0' LT	1
	717	29+53.4	15.1' LT	1
	718	29+54.4	33.2' LT	1
	719	29+54.5	26.4' LT	1
	720	29+55.3	32.0' RT	1
	721	29+58.0	21.4' RT	1
	722	29+76.6	14.6' LT	1
	723	29+85.7	44.7' RT	1
	724	29+88.1	15.4' LT	1
	725	29+88.8	35.0' RT	1
	726	29+98.8	15.9' LT	1
	727	30+05.2	21.7' LT	1
	728	30+97.8	22.9' RT	1
	729	34+70.1	24.8' LT	1

CATEGORY	VALVE	LOCATION	OFFSET	SPV.0060.27 EACH
0020	730	34+94.4	41.3' RT	1
	731	34+94.5	33.2' LT	1
	732	34+94.7	25.3' RT	1
	733	34+95.1	18.0' RT	1
	734	39+55.1	21.7' LT	1
	735	39+56.2	21.4' RT	1
	736	39+78.1	30.0' LT	1
	737	39+92.6	129.4' LT	1
	738	39+94.2	18.1' RT	1
	739	40+02.5	33.5' RT	1
	740	40+15.2	22.2' LT	1
	741	40+17.2	21.5' RT	1
	742	44+65.4	24.0' RT	1
	743	44+88.5	79.1' LT	1
	744	44+96.3	30.4' RT	1
	745	44+99.9	32.7' RT	1
	746	45+00.8	83.8' LT	1
	747	46+61.5	25.8' LT	1
	748	47+04.2	20.6' RT	1
	749	47+14.3	20.7' RT	1
	750	47+16.8	20.3' LT	1
	751	47+30.1	10.0' RT	1
	752	47+83.3	18.9' RT	1
	753	47+92.1	20.7' RT	1
	SUBTOTAL			53
	W. LISBON AVE.			
	754	10L+02.3	40.9' LT	1
	755	10L+05.9	13.7' LT	1
	756	10L+08.7	17.5' LT	1
	757	10L+77.2	10.9' LT	1
	758	10L+77.9	41.5' LT	1
	SUBTOTAL			5
	TOTAL			58


3

Standard Detail Drawing List


08A09-01	CATCH BASINS 2X3-FT AND 2.5X3-FT
08B09-01	MANHOLES 3-FT, 4-FT, 5-FT, 6-FT, 7-FT AND 8-FT DIAMETER
08D05-16A	CURB RAMPS TYPES 1 AND 1-A
08D05-16B	CURB RAMPS TYPES 2 AND 3
08D05-16C	CURB RAMPS TYPES 4A AND 4A1
08D05-16D	CURB RAMPS TYPE 4B AND 4B1
08D05-16E	CURB RAMPS TYPES 5, 6, 7A, 7B & 8
08D16-10	CONCRETE GUTTER, CURB AND GUTTER AND PAVEMENT TIES
08F04-07	JOINT TIES FOR CONCRETE PIPE AND CONCRETE COLLAR DETAIL
09B02-09	CONDUIT
09C11-08	CONCRETE BASE TYPE 10
09E03-05	NON-FREEWAY LIGHTING UNIT POLE WIRING
09E08-07A	TYPE 9 POLE 15'-30' MONOTUBE ARM
09E08-07B	TYPE 10 POLE 15'-30' MONOTUBE ARM
09E08-07C	TYPE 12 POLE 35'-55' MONOTUBE ARM
09E08-07D	TYPE 13 POLE 35'-55' MONOTBE ARM
09E08-07E	GENERAL NOTES AND HARDWARE DETAILS FOR TYPE 9, 10, 12 & 13 POLES WITH MONOTUBE ARMS
11B02-02	CONCRETE MEDIAN NOSE
13C09-13A	CONCRETE PAVEMENT REPAIR AND REPLACEMENT
13C09-13B	CONCRETE PAVEMENT REPAIR AND REPLACEMENT
13C09-13C	CONCRETE PAVEMENT REPAIR AND REPLACEMENT
13C14-06A	BASE PATCHING CONCRETE
13C14-06B	BASE PATCHING CONCRETE
13C14-06C	BASE PATCHING CONCRETE
13C15-06A	CONCRETE BASE
13C15-06B	CONCRETE BASE
13C18-03A	CONCRETE PAVEMENT JOINTING
13C18-03B	CONCRETE PAVEMENT STEEL REINFORCEMENT
13C18-03C	CONCRETE PAVEMENT JOINT TIES
13C18-03D	CONCRETE PAVEMENT JOINTING AT UTILITY FIXTURES
15C05-03	TRAFFIC CONTROL, ADVANCE WARNING SIGNS 40 M.P.H. OR LESS
15C07-12A	PAVEMENT MARKING SYMBOLS
15C07-12B	PAVEMENT MARKING WORDS
15C07-12C	PAVEMENT MARKING ARROWS
15C11-05	FLEXIBLE TUBULAR MARKER POST, ANCHOR & BASES
15C11-06	FLEXIBLE TUBULAR MARKER POST
15C29-03E	PAVEMENT MARKING FOR BIKE LANES
15C33-01	STOP LINE AND CROSSWALK PAVEMENT MARKING
15D20-03	TRAFFIC CONTROL, SINGLE LANE CLOSURE, NON-FREEWAY/EXPRESSWAY
15D21-03	TRAFFIC CONTROL, INTERSECTION WITHIN SINGLE LANE CLOSURE
15D30-02A	TRAFFIC CONTROL, PEDESTRIAN ACCOMMODATION
15D30-02B	TRAFFIC CONTROL, TEMPORARY ADA COMPLIANT PEDESTRIAN ACCOMMODATION
15D30-02C	TRAFFIC CONTROL, PEDESTRIAN ACCOMMODATION
16A01-06	LANDMARK REFERENCE MONUMENTS AND COVERS

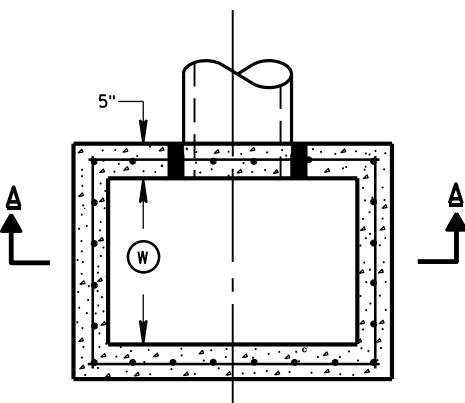


PLAN VIEW

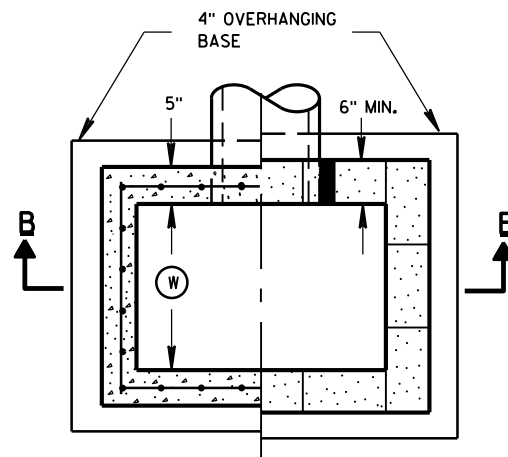


PLAN VIEW

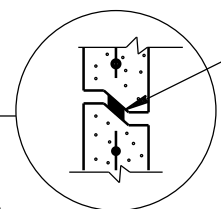

RISER JOINTS TO BE SEALED WITH A BUTYL RUBBER SEAL PER SEALANT MANUFACTURERS RECOMMENDATIONS CONFORMING TO ASTM C 990 (TYP)

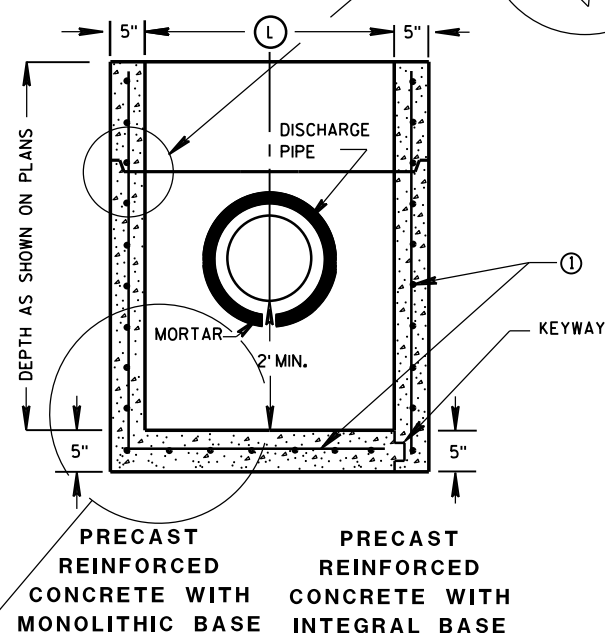

SECTION A-A

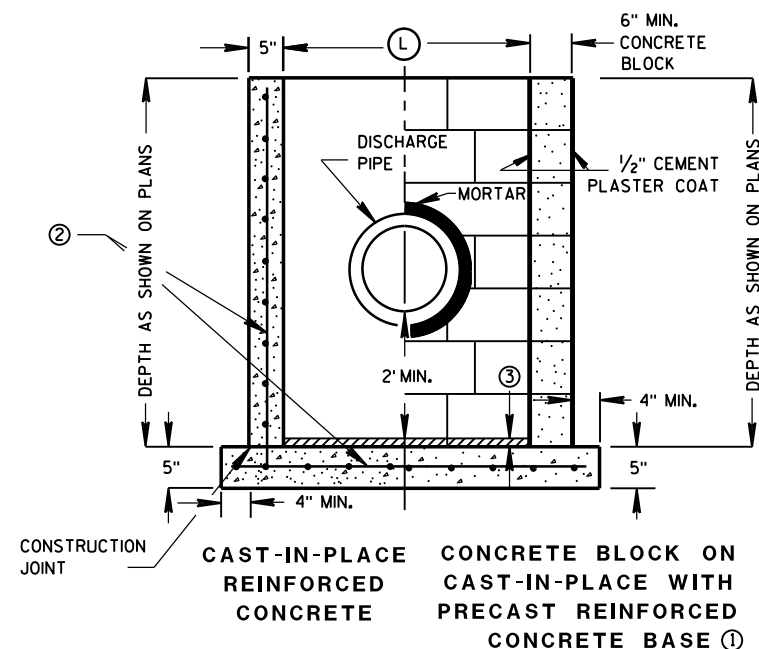


SECTION B-B

PRECAST REINFORCED CONCRETE WITH MONOLITHIC BASE

PRECAST REINFORCED CONCRETE WITH INTEGRAL BASE

CAST-IN-PLACE REINFORCED CONCRETE

CONCRETE BLOCK ON CAST-IN-PLACE WITH PRECAST REINFORCED CONCRETE BASE ①

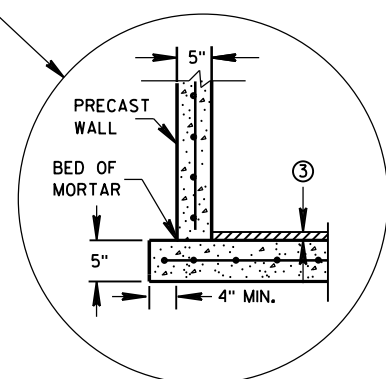

SEPARATE PRECAST REINFORCED CONCRETE BASE OPTION

CATCH BASINS 2X3-FT AND 2.5X3-FT

GENERAL NOTES

DETAILS OF CONSTRUCTION, MATERIALS AND WORKMANSHIP NOT SHOWN ON THIS DRAWING SHALL CONFORM TO THE PERTINENT REQUIREMENTS OF THE STANDARD SPECIFICATIONS AND THE APPLICABLE SPECIAL PROVISIONS.

UNLESS OTHERWISE AUTHORIZED IN WRITING BY THE ENGINEER, THE CONTRACTOR SHALL NOT ORDER AND DELIVER PRECAST CATCH BASIN UNITS REQUIRED FOR THE PROJECT UNTIL A LIST OF SIZES IS FURNISHED BY THE ENGINEER.

DETAILED DRAWINGS FOR PROPOSED ALTERNATE DESIGNS FOR UNDERGROUND DRAINAGE STRUCTURES SHALL BE SUBMITTED TO THE ENGINEER FOR APPROVAL PROVIDING THAT SUCH ALTERNATE DESIGNS MAKE PROVISION FOR EQUIVALENT CAPACITY AND STRENGTH.

ALL PRECAST CATCH BASIN UNITS SHALL CONFORM TO THE PERTINENT REQUIREMENTS OF ASTM C 913.

ALL DRAINAGE STRUCTURES ARE DESIGNATED ON THE PLANS AS "MANHOLES 3X3-L", "CATCH BASINS 4-B", "INLETS 2X3-H", ETC. THE FIRST NUMBERS DESIGNATES THE SIZE OF THE STRUCTURE, AND THE FOLLOWING LETTER DESIGNATES THE TYPE OF COVER TO BE USED TO COMPRISE THE COMPLETE UNIT.

BASES SHALL BE PLACED ON A BED OF MATERIAL AT LEAST 6 INCHES IN DEPTH, WHICH MEETS THE REQUIREMENTS OF GRANULAR BACKFILL. THIS BEDDING SHALL BE COMPACTED AND PROVIDE UNIFORM SUPPORT FOR THE ENTIRE AREA OF THE BASE.

ALL BAR STEEL REINFORCEMENT SHALL BE EMBEDDED 2 INCHES CLEAR UNLESS OTHERWISE SHOWN OR NOTED.

PRECAST REINFORCED RISERS SHALL HAVE A TONGUE AND GROOVE JOINT WITH TONGUE UP OR DOWN.

4" OVERHANGING BASES ARE REQUIRED FOR CAST-IN-PLACE REINFORCED CONCRETE AND CONCRETE BLOCK INSTALLATIONS. 4" OVERHANG IS REQUIRED WHEN SEPARATE PRECAST BASE IS PROVIDED. OVERHANG IS NOT REQUIRED ON PRECAST STRUCTURES WITH AN INTEGRAL OR MONOLITHIC BASE.

MAXIMUM INSIDE PIPE DIAMETER DETERMINED BY 3" CLEARANCE ON EACH SIDE OF THE OUTSIDE WALL OF THE PIPE. SEE DETAIL "A". ASSUMES PIPE ENTERS PERPENDICULAR TO THE STRUCTURE.

① FOR PRECAST CATCH BASINS PROVIDE REINFORCING STEEL IN ACCORDANCE TO ASTM C 913.

② CONTRACTOR TO PROVIDE DRAWING(S) STAMPED BY A PROFESSIONAL ENGINEER FOR STEEL REINFORCING DESIGN FOR CAST-IN-PLACE STRUCTURES.


③ 1" CONCRETE KEY POURED AFTER INSTALLATION. 2' SUMP MEASURED FROM TOP OF KEY.

CATCH BASIN COVER MATRIX

CATCH BASIN SIZE	WIDTH ① (FT)	LENGTH ② (FT)	F	ALL H'S
2X3-FT	2	3		X
2.5X3-FT	2.5	3	X	

PIPE MATRIX

CATCH BASIN SIZE	MAXIMUM INSIDE PIPE DIAMETER FOR TWO PIPES	
	WIDTH (IN)	LENGTH (IN)
2X3-FT	12	24
2.5X3-FT	18	24

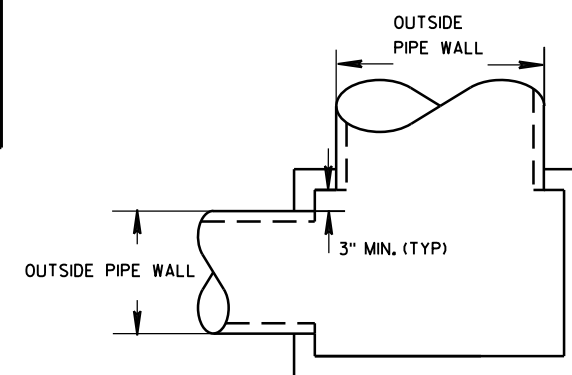

DETAIL "A"

CATCH BASINS 2X3-FT
AND 2.5X3-FT


STATE OF WISCONSIN
DEPARTMENT OF TRANSPORTATION

APPROVED


6/5/2012
DATE

FHWA

/S/ Jerry H. Zogg
ROADWAY STANDARDS 128
ENGINEER

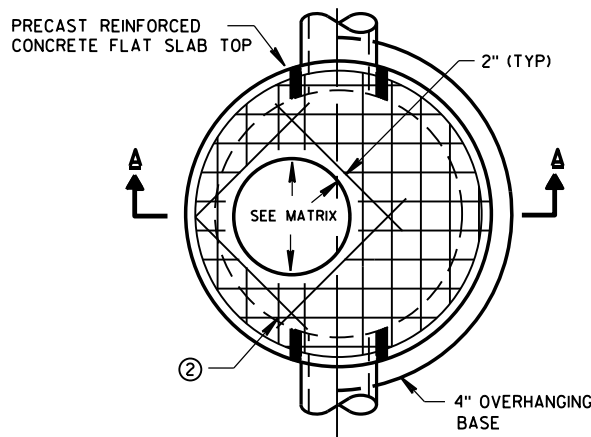


PLAN VIEW CIRCULAR OPENING

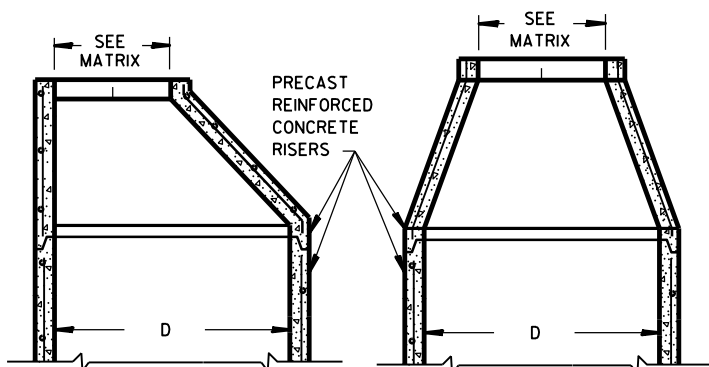


OPTIONAL PRECAST REINFORCED CONCRETE ECCENTRIC TOP

OPTIONAL PRECAST REINFORCED CONCRETE CONCENTRIC TOP

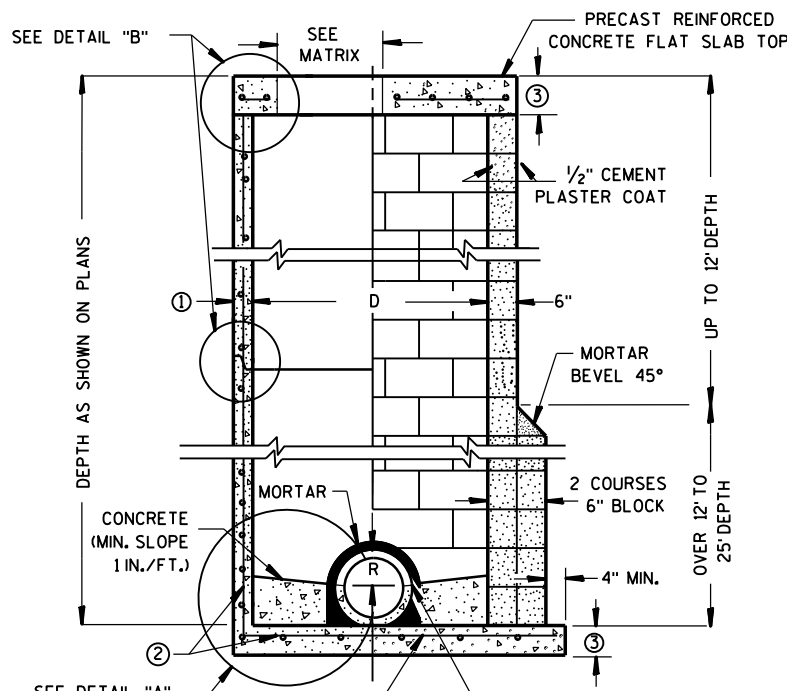


CONTRACTOR TO PROVIDE DRAWING(S) STAMPED BY A PROFESSIONAL ENGINEER FOR STEEL REINFORCING DESIGN FOR CAST-IN-PLACE STRUCTURES

PRECAST REINFORCED CONCRETE BLOCK WITH CONCRETE WITH MONOLITHIC BASE CAST-IN-PLACE OR PRECAST REINFORCED CONCRETE BASE ②

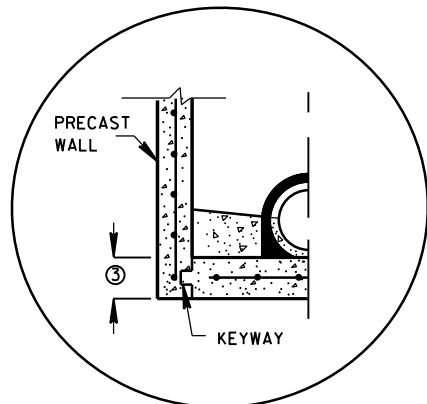


PRECAST REINFORCED CONCRETE WITH INTEGRAL BASE OPTION

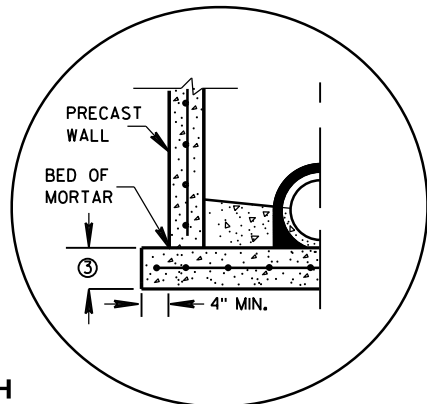


SEPARATE PRECAST REINFORCED CONCRETE BASE OPTION

DETAIL "A"


JOINTS TO BE SEALED WITH A BUTYL RUBBER SEAL PER SEALANT MANUFACTURERS RECOMMENDATIONS CONFORMING TO ASTM C990 (TYP)

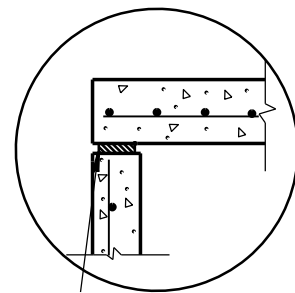

TOP WITH PLAIN END JOINT

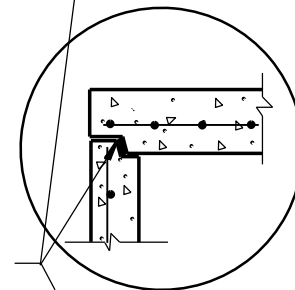


TOP WITH TONGUE AND GROOVE JOINT

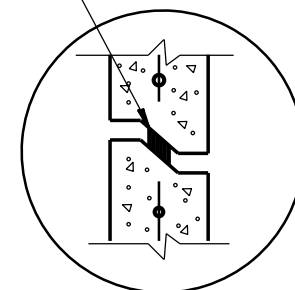

RISER WITH TONGUE AND GROOVE JOINT

DETAIL "B"

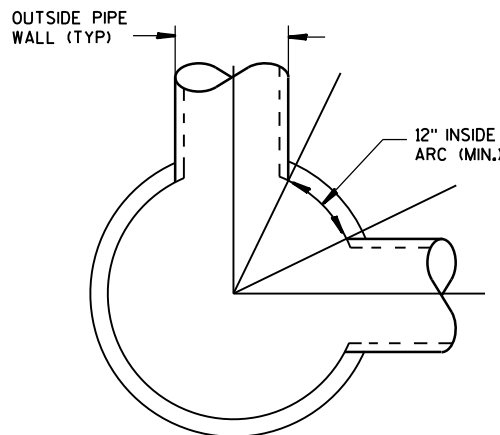

DETAIL "C"

GENERAL NOTES

DETAILS OF CONSTRUCTION, MATERIALS AND WORKMANSHIP NOT SHOWN ON THIS DRAWING SHALL CONFORM TO THE PERTINENT REQUIREMENTS OF THE STANDARD SPECIFICATIONS AND THE APPLICABLE SPECIAL PROVISIONS. UNLESS OTHERWISE AUTHORIZED IN WRITING BY THE ENGINEER, THE CONTRACTOR SHALL NOT ORDER AND DELIVER PRECAST MANHOLE UNITS REQUIRED FOR THE PROJECT UNTIL A LIST OF SIZES IS FURNISHED BY THE ENGINEER.

DETAILED DRAWINGS FOR PROPOSED ALTERNATE DESIGNS FOR UNDERGROUND DRAINAGE STRUCTURES SHALL BE SUBMITTED TO THE ENGINEER FOR APPROVAL PROVIDING THAT SUCH ALTERNATE DESIGNS MAKE PROVISION FOR EQUIVALENT CAPACITY AND STRENGTH.

ALL DRAINAGE STRUCTURES ARE DESIGNATED ON THE PLANS AS "MANHOLES 3X3-L", "CATCH BASINS 4-B", "INLETS 2X3-H", ETC. THE FIRST NUMBERS DESIGNATE THE SIZE OF THE STRUCTURE, AND THE FOLLOWING LETTER DESIGNATES THE TYPE OF COVER TO BE USED TO COMPRISE THE COMPLETE UNIT.

BASES SHALL BE PLACED ON A BED OF MATERIAL AT LEAST 6 INCHES IN DEPTH, WHICH MEETS THE REQUIREMENTS OF GRANULAR BACKFILL. THIS BEDDING SHALL BE COMPACTED AND PROVIDE UNIFORM SUPPORT FOR THE ENTIRE AREA OF THE BASE.

PRECAST REINFORCED CONE TOPS (ECCENTRIC OR CONCENTRIC) OR PRECAST REINFORCED FLAT SLAB TOPS MAY BE USED ON CONCRETE BLOCK STRUCTURES. THE CONE TOPS SHALL BE INSTALLED ON A BED OF MORTAR.

ECCENTRIC CONE TOPS MAY BE USED ON ALL STRUCTURES, AND CONCENTRIC CONE TOPS SHALL BE USED ONLY ON STRUCTURES 5 FEET OR LESS IN DEPTH, UNLESS OTHERWISE DIRECTED BY THE ENGINEER.

STEPS MEETING AASHTO M199 AND THE FOLLOWING REQUIREMENTS SHALL BE INSTALLED IN ALL STRUCTURES OVER 5 FEET IN DEPTH: 16 INCH C-C MAXIMUM SPACING; PROJECT A MINIMUM CLEAR DISTANCE OF 4 INCHES FROM THE WALL AT THE POINT OF EMBEDMENT; MINIMUM LENGTH OF 10 INCHES; MINIMUM WALL EMBEDMENT OF 3 INCHES. FERROUS METAL STEPS NOT PAINTED OR TREATED TO RESIST CORROSION SHALL HAVE A MINIMUM CROSS SECTIONAL DIMENSION OF 1 INCH.

STEPS OF APPROVED POLYPROPYLENE PLASTIC COATED REINFORCEMENT BAR ARE ACCEPTABLE. REINFORCING BAR MUST BE A MINIMUM OF 1/2" AND MEET THE REQUIREMENTS OF ASTM A615.

CERTIFICATION SHALL BE PROVIDED THAT INSTALLED STEPS WHEN TESTED IN ACCORDANCE WITH SECTION 10 OF AASHTO T280 CAN WITHSTAND A VERTICAL LOAD OF 800 LBS. AND A HORIZONTAL LOAD OF 400 LBS.

ALL BAR STEEL REINFORCEMENT SHALL BE EMBEDDED 2 INCHES CLEAR UNLESS OTHERWISE SHOWN OR NOTED.

CONCRETE BLOCK WILL NOT BE PERMITTED FOR STRUCTURES GREATER THAN 4 FEET IN DIAMETER.

PRECAST REINFORCED RISERS SHALL HAVE A TONGUE AND GROOVE JOINT WITH TONGUE UP OR DOWN.

ALL PRECAST MANHOLE UNITS SHALL CONFORM TO THE PERTINENT REQUIREMENTS OF AASHTO DESIGNATION M 199.

4" OVERHANGING BASES ARE REQUIRED FOR ALL CONCRETE BLOCK INSTALLATIONS. 4" OVERHANG IS REQUIRED WHEN SEPARATE PRECAST BASE IS PROVIDED. OVERHANG IS NOT REQUIRED ON PRECAST STRUCTURES WITH AN INTEGRAL OR MONOLITHIC BASE.

FOR ADDITIONAL CONFIGURATIONS, MAINTAIN A MINIMUM OF 12 INCHES AS MEASURED FROM THE INSIDE OF THE STRUCTURE WALL BETWEEN THE OUTSIDE PIPE WALLS OF ADJACENT PIPES. SEE DETAIL "C".

- ① MINIMUM WALL THICKNESS SHALL BE 4 INCHES FOR 3-FT, 5 INCHES FOR 4-FT, 6 INCHES FOR 5-FT, 7 INCHES FOR 6-FT, 8 INCHES FOR 7-FT AND 9 INCHES FOR 8-FT DIAMETER PRECAST MANHOLES.
- ② FOR PRECAST MANHOLES PROVIDE REINFORCING STEEL IN ACCORDANCE TO AASHTO M199.
- ③ PRECAST FLAT SLAB TOPS AND BASES WITH A DIAMETER OF 48" AND LESS SHALL HAVE A MINIMUM THICKNESS OF 6". PRECAST FLAT SLAB TOPS AND BASES WITH A DIAMETER LARGER THAN 48" SHALL HAVE A MINIMUM THICKNESS OF 8".

MANHOLE COVER OPENING MATRIX

MANHOLE COVER TYPE	C	ALL J'S	K	L	M
OPENING SIZE (FT)					
2 DIA.	X	X		X	
3 DIA.			X		X

PIPE MATRIX


MANHOLE SIZE	MAXIMUM INSIDE PIPE DIAMETER FOR TWO PIPES	
	180° SEPARATION (IN)	90° SEPARATION (IN)
3-FT	15	12
4-FT	24	18
5-FT	36	24
6-FT	42	36
7-FT	48	36
8-FT	60	42

MANHOLES 3-FT, 4-FT, 5-FT, 6-FT, 7-FT AND 8-FT DIAMETER


STATE OF WISCONSIN
DEPARTMENT OF TRANSPORTATION

APPROVED
6/5/2012 /S/ Jerry H. Zogg
DATE ROADWAY STANDARDS DEVELOPMENT
FHWA ENGINEER 129


MANHOLES 3-FT, 4-FT, 5-FT, 6-FT, 7-FT AND 8-FT DIAMETER

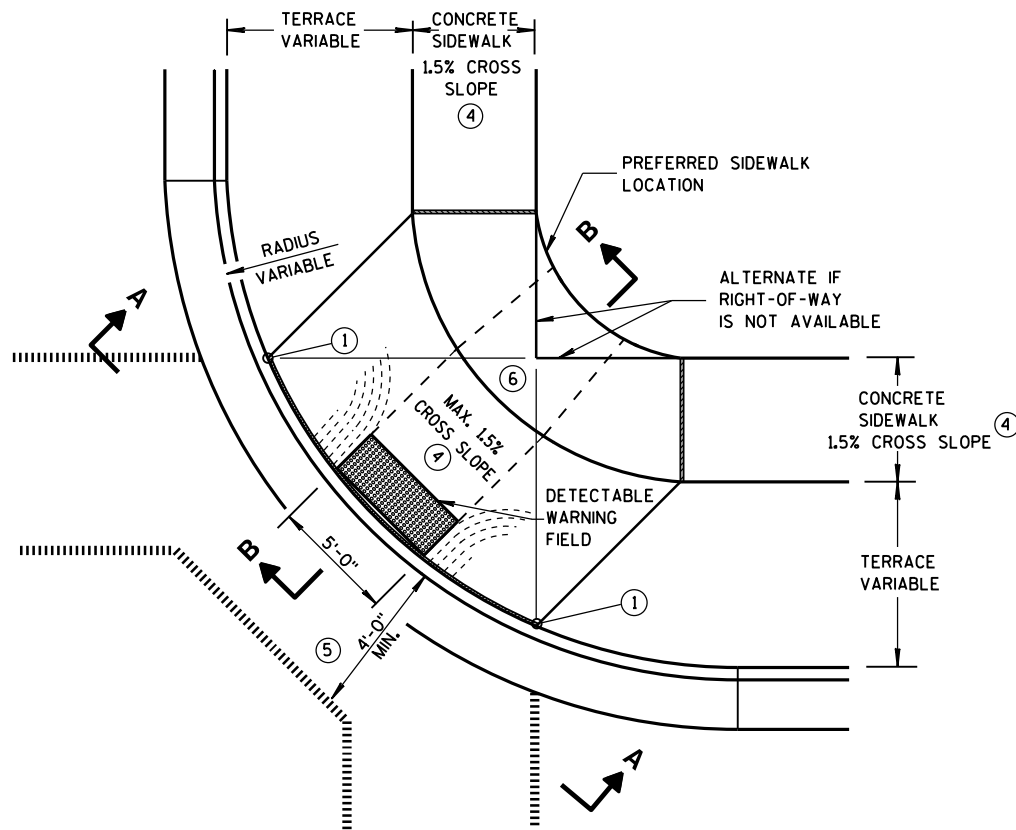

**PLAN VIEW
TYPE 1 RAMP**
(CENTER OF CORNER RADIUS)

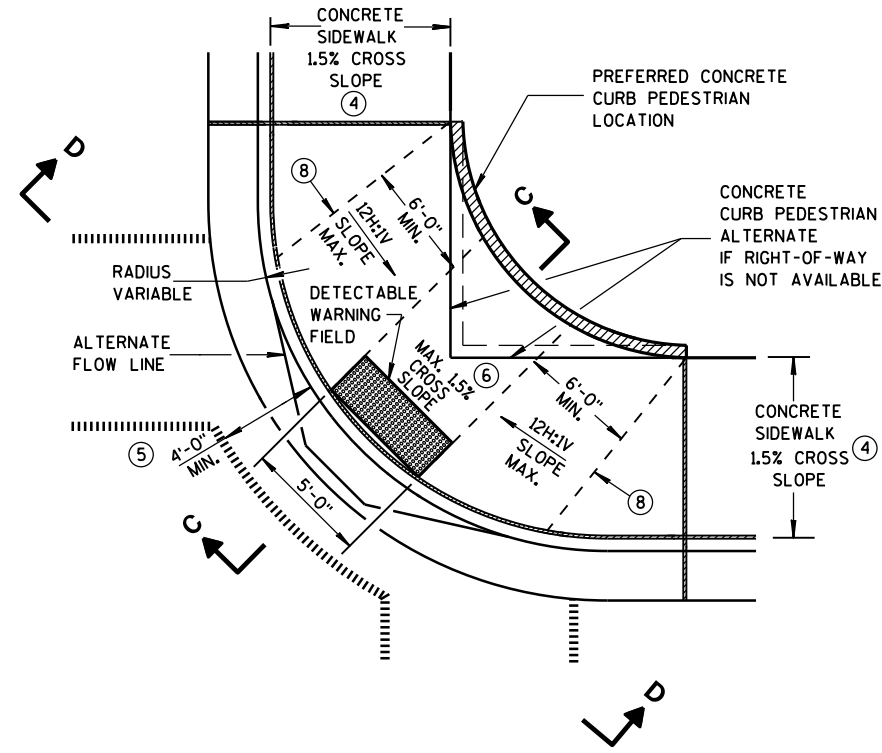


**PLAN VIEW
TYPE 1-A RAMP**
(NO TERRACE)

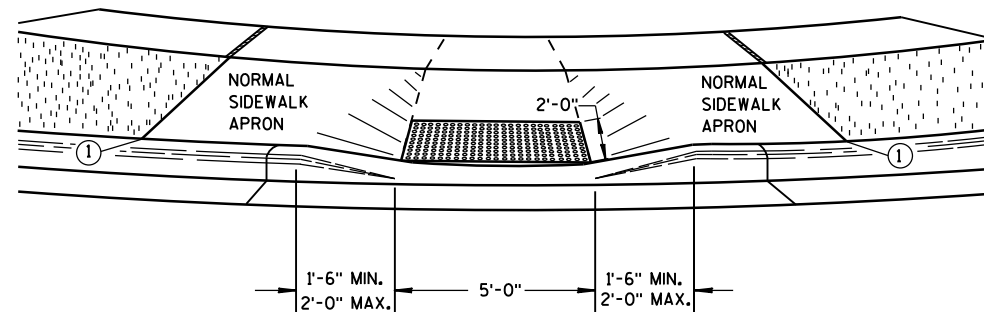


VIEW A-A

** WIDTH SHOWN ELSEWHERE
IN THE PLANS

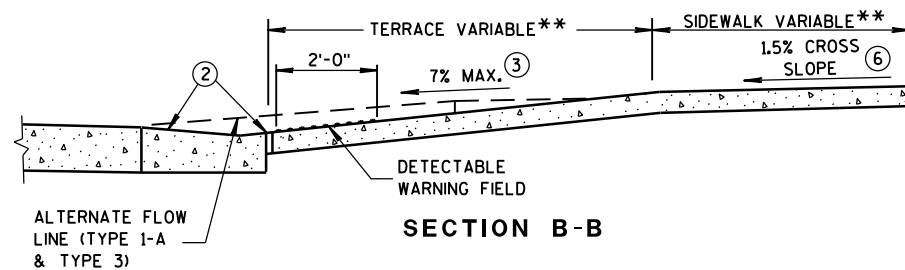


SECTION B-B

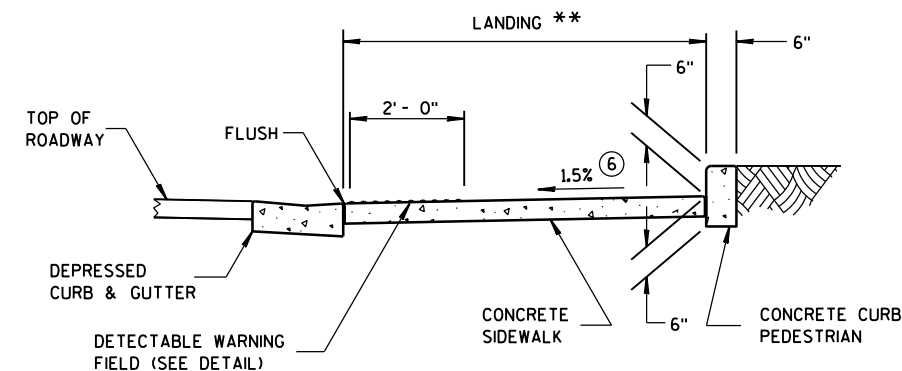

SECTION C-C

LEGEND

- 1/2" EXPANSION JOINT-SIDEWALK
- - - CONTRACTION JOINT FIELD LOCATED
- ||||| PAVEMENT MARKING CROSSWALK (WHITE)
- ALTERNATIVE LAYOUT

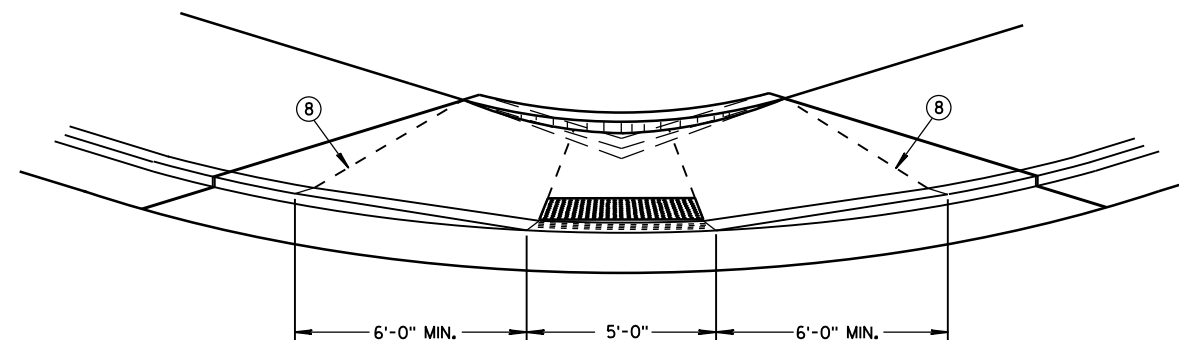

VIEW D-D

GENERAL NOTES

DETAILS OF CONSTRUCTION, MATERIALS AND WORKMANSHIP NOT SHOWN ON THIS DRAWING SHALL CONFORM TO THE PERTINENT REQUIREMENTS OF THE STANDARD SPECIFICATIONS AND THE APPLICABLE SPECIAL PROVISIONS.

WHEN NECESSARY, THE SIDEWALK ELEVATION MAY BE LOWERED TO MEET THE HIGH POINT ON THE RAMP.

TYPE 1 RAMPS SHALL HAVE A NORMAL SIDEWALK APRON AND CURB ON BOTH SIDES OF RAMP.

DETECTABLE WARNING FIELD SHALL BE MEASURED AND PAID BY THE SQUARE FOOT AS "CURB RAMP DETECTABLE WARNING FIELD". THE CONCRETE PEDESTRIAN CURB, IF NEEDED, SHALL BE MEASURED AND PAID BY THE LINEAL FOOT AS "CONCRETE CURB PEDESTRIAN". CONCRETE SIDEWALK IN THE CURB RAMP AREA SHALL BE MEASURED AND PAID BY THE SQUARE FOOT AS CONCRETE SIDEWALK, INCLUDING THE AREA UNDER THE DETECTABLE WARNING FIELD.

SELECT CURB RAMP DETECTABLE WARNING FIELD MATERIALS AND DEVICES FROM THE DEPARTMENT'S APPROVED MATERIALS LIST. THE COLOR OF THE DETECTABLE WARNING FIELD IS SPECIFIED ELSEWHERE AND IS INCIDENTAL TO THE BID ITEM OF "CURB RAMP DETECTABLE WARNING FIELD".


DETECTABLE WARNING FIELDS THAT ARE INSTALLED AS A GROUP OR SIDE BY SIDE, SHALL BE FROM THE SAME MANUFACTURER.

SURFACE TEXTURE OF THE RAMP SHALL BE OBTAINED BY COARSE BROOMING TRANSVERSE TO THE SLOPE OF THE RAMP.

- ① THIS POINT IS AN EXTENSION OF OUTSIDE EDGE OF APPROACHING SIDEWALK WHERE IT MEETS THE BACK OF CONCRETE CURB.
- ② GRADE CHANGE BETWEEN GUTTER FLAG SLOPE AND THE CURB RAMP SLOPE SHALL NOT EXCEED 11%. MAXIMUM GUTTER FLAG SLOPE IS 4%. PROVIDE DRAINAGE AWAY FROM CURB RAMP AT GUTTER FLAG INTERFACE. NO VERTICAL LIPS OR DISCONTINUITIES GREATER THAN 1/4-INCH ARE ALLOWED.
- ③ ABSOLUTE MAXIMUM 12H:1V (8.33%) CURB RAMP SLOPE IS ALLOWABLE WITH FLATTENED GUTTER FLAG SLOPE AND NOT TO EXCEED 11% GRADE CHANGE.
- ④ ±0.5% CONSTRUCTION TOLERANCE IN SIDEWALK CROSS SLOPE. THE SIDEWALK CROSS SLOPE SHALL NOT EXCEED 2% WITHOUT PRIOR APPROVAL FROM THE ENGINEER.
- ⑤ PROVIDE A LEVEL LANDING IN THE STREET AND GUTTER AREA. (2% MAXIMUM SLOPE IN ANY DIRECTION). WHEN THE GUTTER SLOPE EXCEEDS 2%, CONSTRUCT THE LEVEL LANDING IN THE STREET AREA.
- ⑥ PROVIDE A LEVEL LANDING (MAXIMUM 2% SLOPE) IN ANY DIRECTION OF PEDESTRIAN TRAVEL. STANDARD LANDING SIZE IS 5 FEET X 5 FEET (MINIMUM 4 FEET X 4 FEET).
- ⑦ PROVIDE GRADE BREAK PERPENDICULAR TO DIRECTION OF WHEELCHAIR TRAVEL.


**CURB RAMPS
TYPES 1 AND 1-A**

STATE OF WISCONSIN
DEPARTMENT OF TRANSPORTATION 130

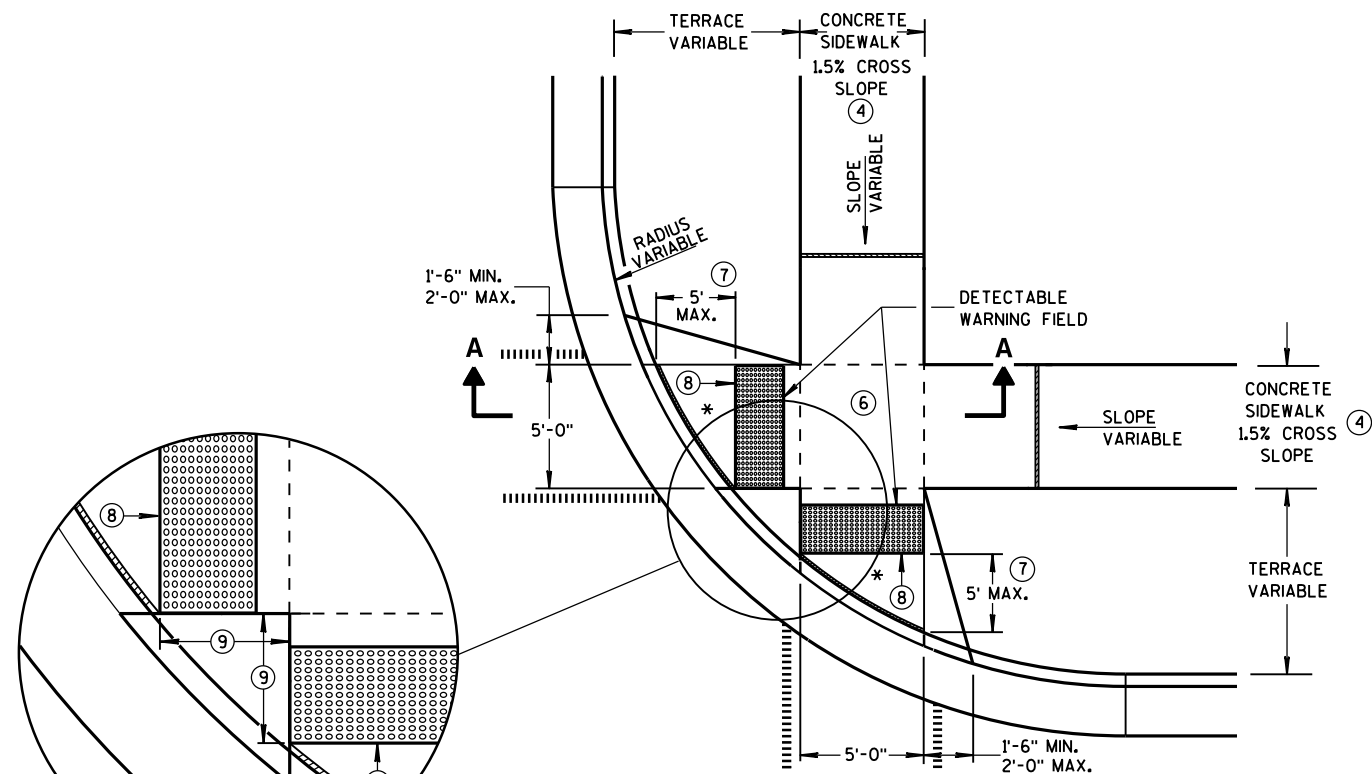


**PLAN VIEW
TYPE 2 RAMP**
(ON LINE WITH SIDEWALK)

* MAXIMUM 2.0% SLOPE
IN ALL DIRECTIONS IN
FRONT OF GRADE BREAK

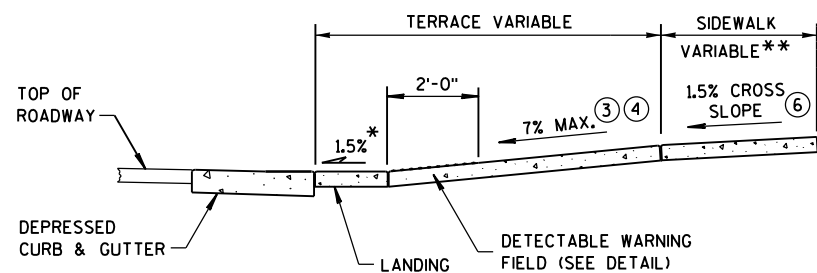

SECTION A-A

** WIDTH SHOWN ELSEWHERE
IN THE PLANS

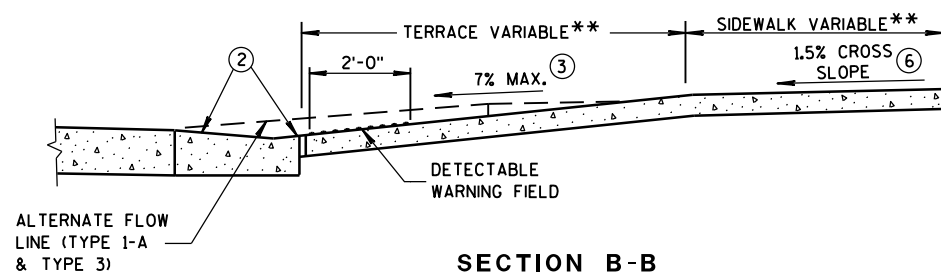

SECTION B-B

GENERAL NOTES


USE THE TYPE 3 RAMP ONLY WHEN A TYPE 1 OR TYPE 2 CANNOT BE ACHIEVED BECAUSE OF FIELD CONDITIONS.

DETECTABLE WARNING FIELDS THAT ARE INSTALLED AS A GROUP OR SIDE BY SIDE, SHALL BE FROM THE SAME MANUFACTURER.

- ② GRADE CHANGE BETWEEN GUTTER FLAG SLOPE AND THE CURB RAMP SLOPE SHALL NOT EXCEED 11%. MAXIMUM GUTTER FLAG SLOPE IS 4%. PROVIDE DRAINAGE AWAY FROM CURB RAMP AT GUTTER FLAG INTERFACE. NO VERTICAL LIPS OR DISCONTINUITIES GREATER THAN 1/4-INCH ARE ALLOWED.
- ③ ABSOLUTE MAXIMUM 12H:1V (8.33%) CURB RAMP SLOPE IS ALLOWABLE WITH FLATTENED GUTTER FLAG SLOPE AND NOT TO EXCEED 11% GRADE CHANGE.
- ④ ±0.5% CONSTRUCTION TOLERANCE IN SIDEWALK CROSS SLOPE. THE SIDEWALK CROSS SLOPE SHALL NOT EXCEED 2% WITHOUT PRIOR APPROVAL FROM THE ENGINEER.
- ⑥ PROVIDE A LEVEL LANDING (MAXIMUM 2% SLOPE) IN ANY DIRECTION OF PEDESTRIAN TRAVEL. STANDARD LANDING SIZE IS 5 FEET X 5 FEET (MINIMUM 4 FEET X 4 FEET).
- ⑦ WHEN THIS DISTANCE EXCEEDS 5 FEET, USE MULTIPLE DETECTABLE WARNING PANELS ACROSS THE RAMP AND STAGGER ADDITIONAL DETECTABLE WARNING PANEL(S) FORWARD TO REDUCE THIS DISTANCE.
- ⑧ PROVIDE GRADE BREAK PERPENDICULAR TO DIRECTION OF WHEELCHAIR TRAVEL.
- ⑨ WHEN THIS DISTANCE IS LESS THAN 6'-0", IT MAY BE DIFFICULT TO ACHIEVE A 7% SLOPE OR FLATTER ALONG THE RAMP. REDUCE CURB HEIGHT IN TRIANGLE AREA TO ACHIEVE 7% SLOPE OR FLATTER ON RAMP. 2" MINIMUM CURB HEIGHT.

LEGEND


- 1/2" EXPANSION JOINT-SIDEWALK
- - - CONTRACTION JOINT FIELD LOCATED
- ||||| PAVEMENT MARKING CROSSWALK (WHITE)
- ALTERNATIVE LAYOUT

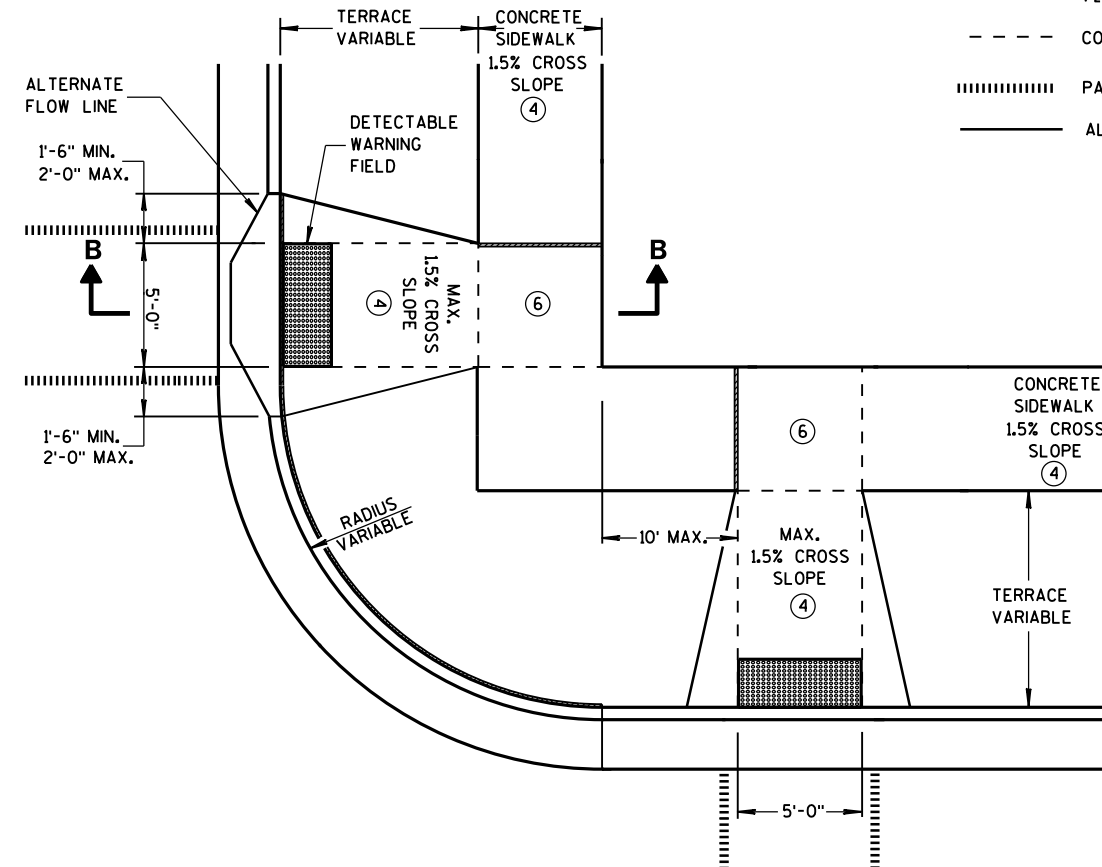


**PLAN VIEW
TYPE 3 RAMP**
(OUTSIDE OF CROSSWALK AREA)

**CURB RAMPS
TYPES 2 AND 3**


STATE OF WISCONSIN
DEPARTMENT OF TRANSPORTATION 131

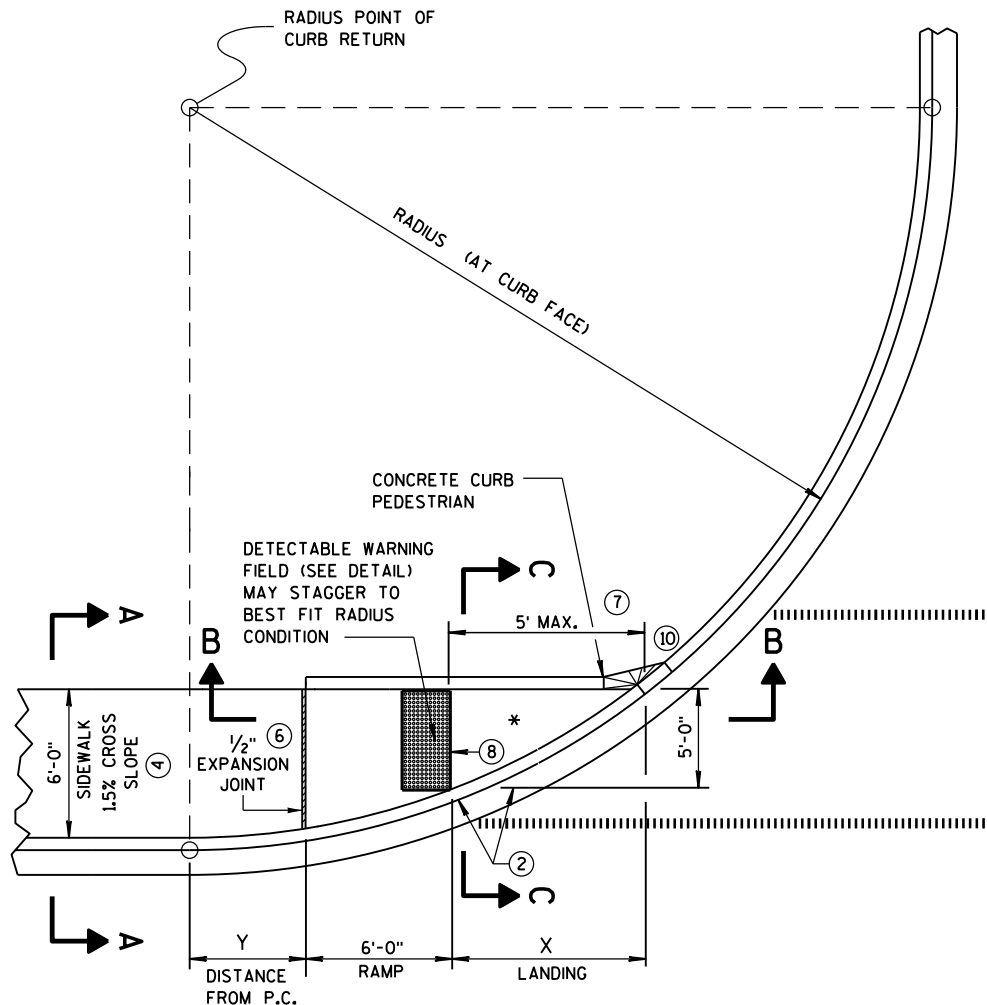

CURB RAMP TYPE 4A
PLAN VIEW

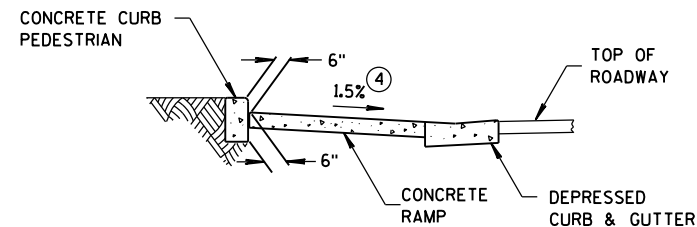

SECTION C-C FOR TYPE 4A

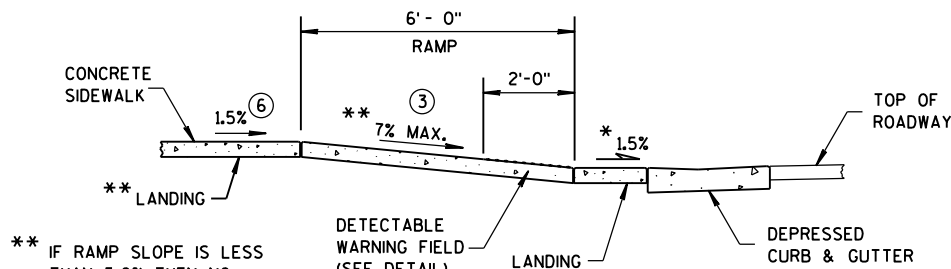


SECTION B-B FOR TYPE 4A

** IF RAMP SLOPE IS LESS THAN 5.0%, THEN NO ADJACENT UPHILL LANDING IS REQUIRED


* MAXIMUM 2.0% SLOPE IN ALL DIRECTIONS IN FRONT OF GRADE BREAK

RADIUS (AT CURB FACE)	X	Y
20 FEET	6'-1 3/4"	2'-7 1/4"
30 FEET	7'-11 3/4"	4'-8 1/4"
40 FEET	9'-5 1/4"	6'-5"
50 FEET	10'-8 3/4"	7'-11 1/4"
60 FEET	11'-10 1/4"	9'-3 1/2"

INTERMEDIATE RADII CAN BE INTERPOLATED

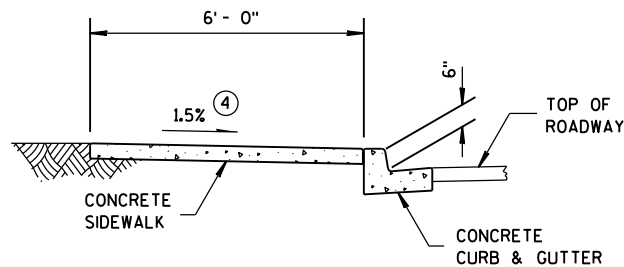

SECTION A-A FOR TYPE 4A

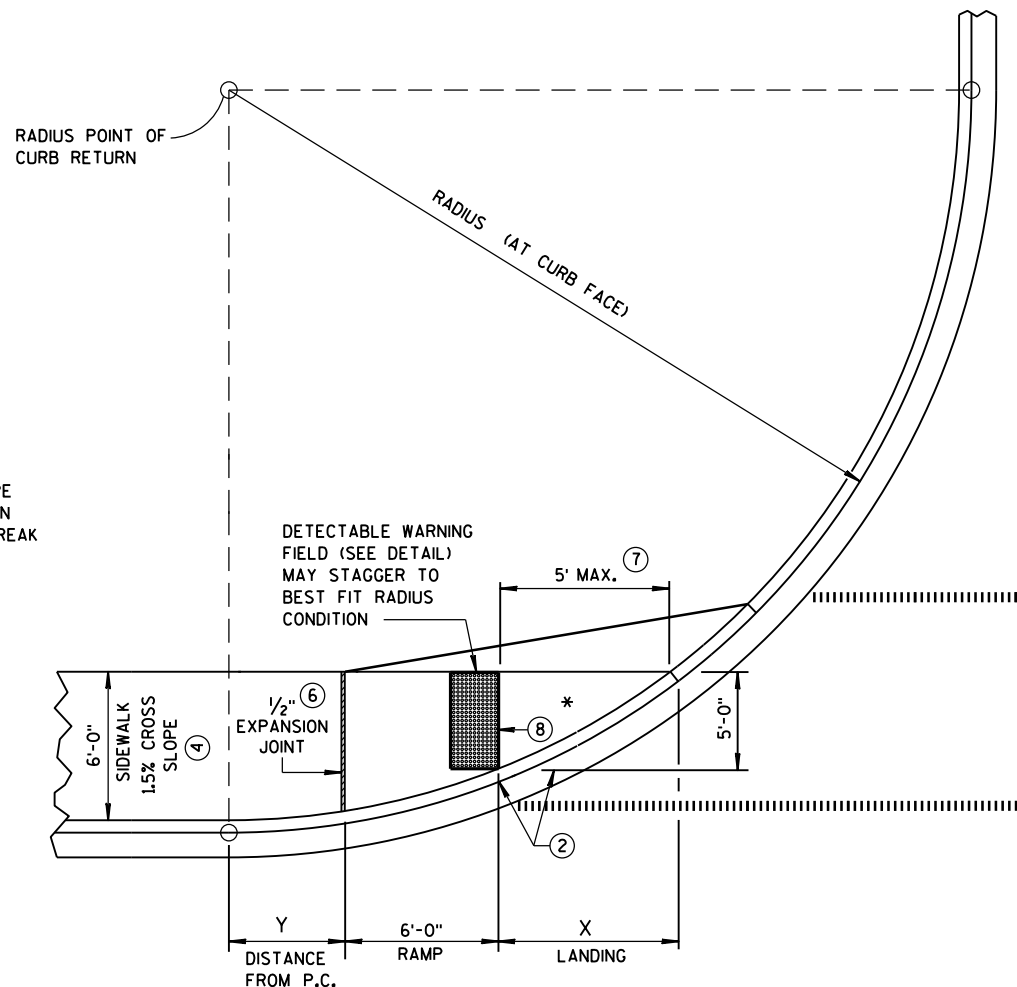


CURB RAMP TYPE 4A1
PLAN VIEW

GENERAL NOTES


AVOID PLACING DRAINAGE STRUCTURES, JUNCTION BOXES OR OTHER OBSTRUCTIONS IN FRONT OF RAMP ACCESS AREAS.

DETECTABLE WARNING FIELDS THAT ARE INSTALLED AS A GROUP OR SIDE BY SIDE, SHALL BE FROM THE SAME MANUFACTURER.

- GRADE CHANGE BETWEEN GUTTER FLAG SLOPE AND THE CURB RAMP SLOPE SHALL NOT EXCEED 11%. MAXIMUM GUTTER FLAG SLOPE IS 4%. PROVIDE DRAINAGE AWAY FROM CURB RAMP AT GUTTER FLAG INTERFACE. NO VERTICAL LIPS OR DISCONTINUITIES GREATER THAN 1/4-INCH ARE ALLOWED.
- ABSOLUTE MAXIMUM 12H:1V (8.33%) CURB RAMP SLOPE IS ALLOWABLE WITH FLATTENED GUTTER FLAG SLOPE AND NOT TO EXCEED 11% GRADE CHANGE.
- ±0.5% CONSTRUCTION TOLERANCE IN SIDEWALK CROSS SLOPE. THE SIDEWALK CROSS SLOPE SHALL NOT EXCEED 2% WITHOUT PRIOR APPROVAL FROM THE ENGINEER.
- PROVIDE A LEVEL LANDING (MAXIMUM 2% SLOPE) IN ANY DIRECTION OF PEDESTRIAN TRAVEL. STANDARD LANDING SIZE IS 5 FEET X 5 FEET (MINIMUM 4 FEET X 4 FEET).
- WHEN THIS DISTANCE EXCEEDS 5 FEET, USE MULTIPLE DETECTABLE WARNING PANELS ACROSS THE RAMP AND STAGGER ADDITIONAL DETECTABLE WARNING PANEL(S) FORWARD TO REDUCE THIS DISTANCE.
- PROVIDE GRADE BREAK PERPENDICULAR TO DIRECTION OF WHEELCHAIR TRAVEL.
- INSTALL TRANSITION NOSE. (INCIDENTAL TO OTHER PAY ITEMS). DO NOT MARK TRANSITION NOSE.

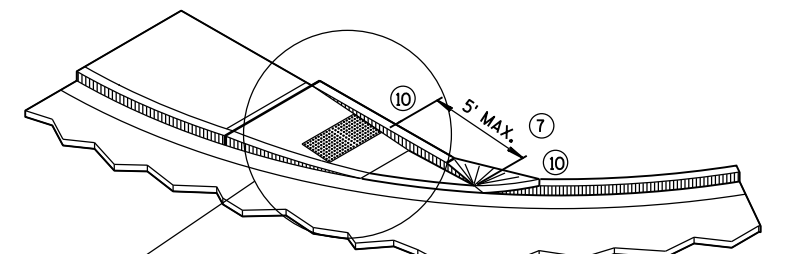

ISOMETRIC VIEW FOR TYPE 4A

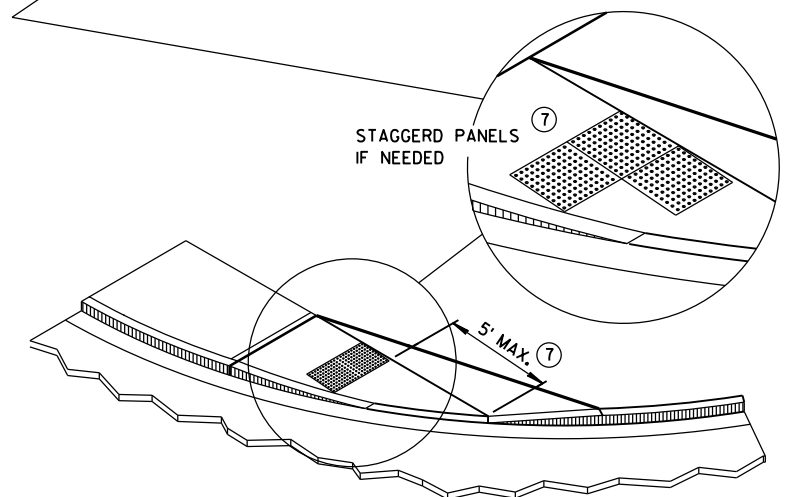


ISOMETRIC VIEW FOR TYPE 4A1

LEGEND


- 1/2" EXPANSION JOINT-SIDEWALK
- CONTRACTION JOINT FIELD LOCATED
- PAVEMENT MARKING CROSSWALK (WHITE)

CURB RAMPS
TYPES 4A AND 4A1


STATE OF WISCONSIN
DEPARTMENT OF TRANSPORTATION

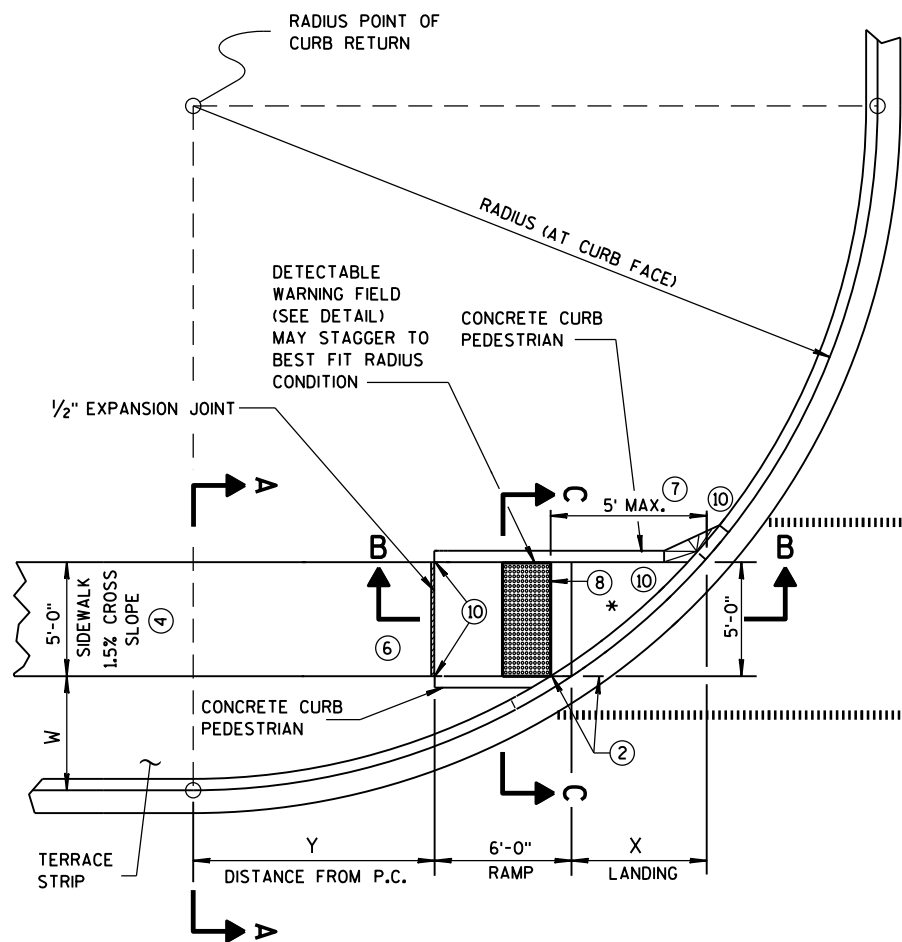

**CURB RAMP TYPE 4B
PLAN VIEW**

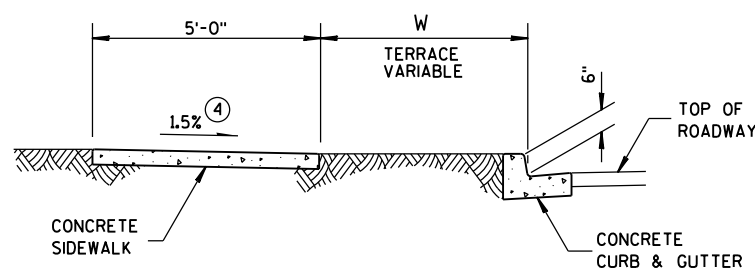


SECTION A-A FOR TYPE 4B

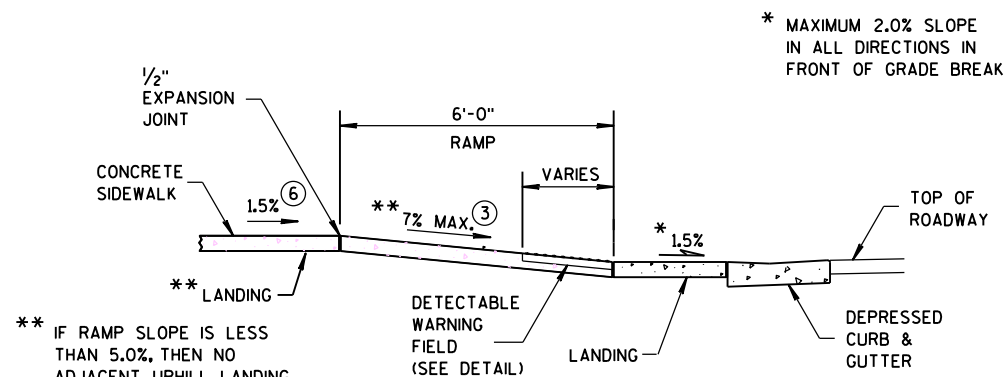


SECTION B-B FOR TYPE 4B

- LEGEND**
- 1/2" EXPANSION JOINT-SIDEWALK
 - CONTRACTION JOINT FIELD LOCATED
 - PAVEMENT MARKING CROSSWALK (WHITE)

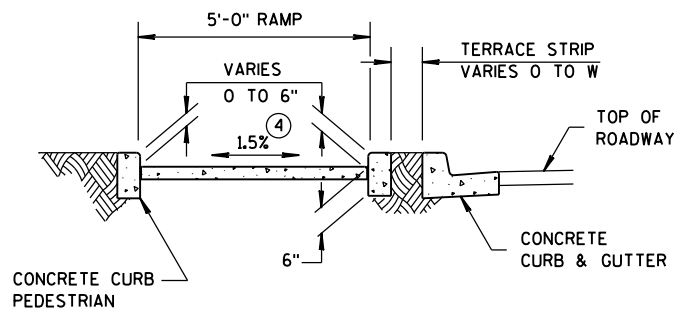

SECTION C-C FOR TYPE 4B

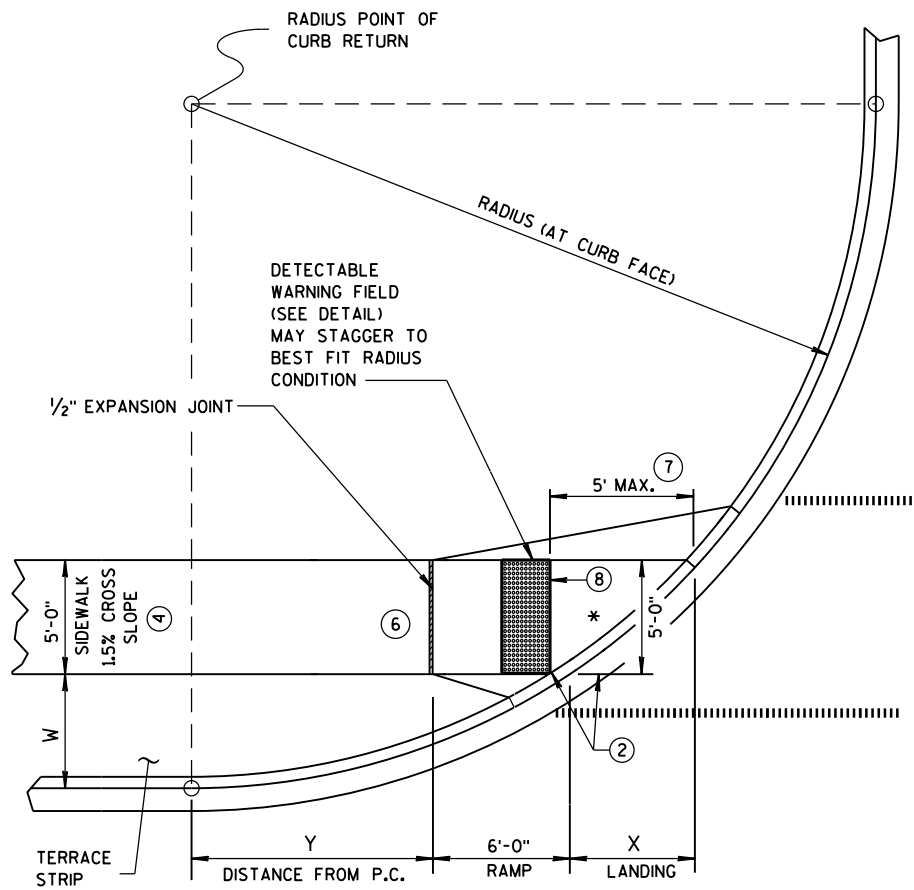


**CURB RAMP TYPE 4B1
PLAN VIEW**


RADIUS (AT CURB FACE)	W = 3' - 0"		W = 4' - 0"		W = 5' - 0"		W = 6' - 0"		W = 7' - 0"	
	X	Y	X	Y	X	Y	X	Y	X	Y
20 FEET	5'-5 1/2"	4'-6 1/2"	4'-8 1/2"	6'-0"	4'-1"	7'-2 3/4"	3'-7"	8'-3 1/2"	3'-1 1/2"	9'-2 1/2"
30 FEET	7'-3 3/4"	7'-1"	6'-5 1/2"	8'-11 1/2"	5'-9 1/4"	10'-7"	5'-2 1/2"	12'-0"	4'-8 3/4"	13'-3 1/4"
40 FEET	8'-9 1/2"	9'-2 1/2"	7'-10"	11'-5 1/4"	7'-1"	13'-4 1/2"	6'-5 3/4"	15'-3/4"	5'-11 1/2"	16'-7 1/4"
50 FEET	10'-3/4"	11'-3/4"	9'-1/4"	13'-7 1/4"	8'-2 1/2"	15'-9 1/2"	7'-6 1/2"	17'-9"	6'-11 3/4"	19'-6 1/4"
60 FEET	11'-2 1/2"	12'-8 3/4"	10'-3/4"	15'-6 1/2"	9'-2 1/4"	17'-11 3/4"	8'-5 3/4"	20'-1 3/4"	7'-10 1/2"	22'-1 1/2"

GENERAL NOTES

- INTERMEDIATE RADII CAN BE INTERPOLATED
- AVOID PLACING DRAINAGE STRUCTURES, JUNCTION BOXES OR OTHER OBSTRUCTIONS IN FRONT OF RAMP ACCESS AREAS. DETECTABLE WARNING FIELDS THAT ARE INSTALLED AS A GROUP OR SIDE BY SIDE, SHALL BE FROM THE SAME MANUFACTURER.
- 2 GRADE CHANGE BETWEEN GUTTER FLAG SLOPE AND THE CURB RAMP SLOPE SHALL NOT EXCEED 11%. MAXIMUM GUTTER FLAG SLOPE IS 4%. PROVIDE DRAINAGE AWAY FROM CURB RAMP AT GUTTER FLAG INTERFACE. NO VERTICAL LIPS OR DISCONTINUITIES GREATER THAN 1/4-INCH ARE ALLOWED.
 - 3 ABSOLUTE MAXIMUM 12H:1V (8.33%) CURB RAMP SLOPE IS ALLOWABLE WITH FLATTENED GUTTER FLAG SLOPE AND NOT TO EXCEED 11% GRADE CHANGE.
 - 4 ±0.5% CONSTRUCTION TOLERANCE IN SIDEWALK CROSS SLOPE. THE SIDEWALK CROSS SLOPE SHALL NOT EXCEED 2% WITHOUT PRIOR APPROVAL FROM THE ENGINEER.
 - 6 PROVIDE A LEVEL LANDING (MAXIMUM 2% SLOPE) IN ANY DIRECTION OF PEDESTRIAN TRAVEL. STANDARD LANDING SIZE IS 5 FEET X 5 FEET (MINIMUM 4 FEET X 4 FEET).
 - 7 WHEN THIS DISTANCE EXCEEDS 5 FEET, USE MULTIPLE DETECTABLE WARNING PANELS ACROSS THE RAMP AND STAGGER ADDITIONAL DETECTABLE WARNING PANEL(S) FORWARD TO REDUCE THIS DISTANCE.
 - 8 PROVIDE GRADE BREAK PERPENDICULAR TO DIRECTION OF WHEELCHAIR TRAVEL.
 - 10 INSTALL TRANSITION NOSE. (INCIDENTAL TO OTHER PAY ITEMS). DO NOT MARK TRANSITION NOSE.

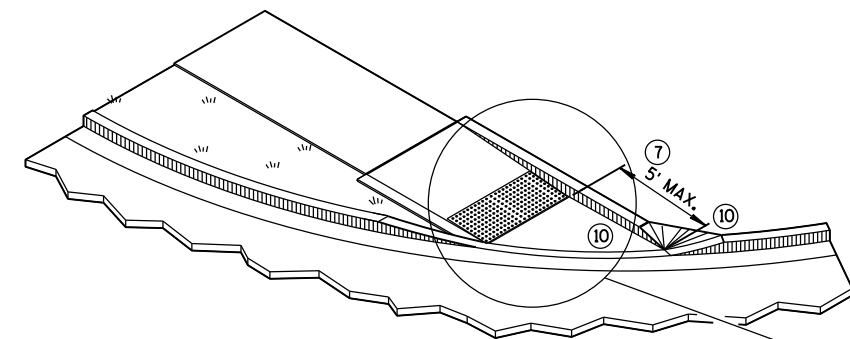


ISOMETRIC VIEW FOR TYPE 4B

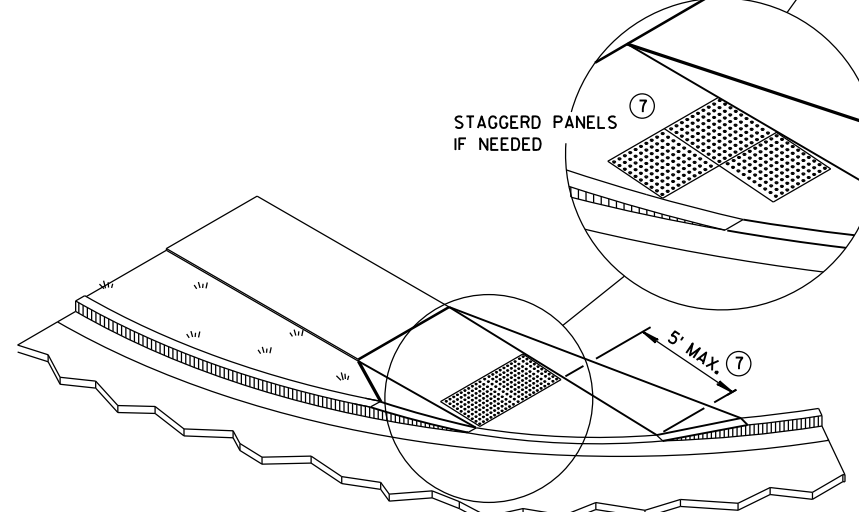

ISOMETRIC VIEW FOR TYPE 4B1


**CURB RAMPS
TYPE 4B AND 4B1**

STATE OF WISCONSIN
DEPARTMENT OF TRANSPORTATION

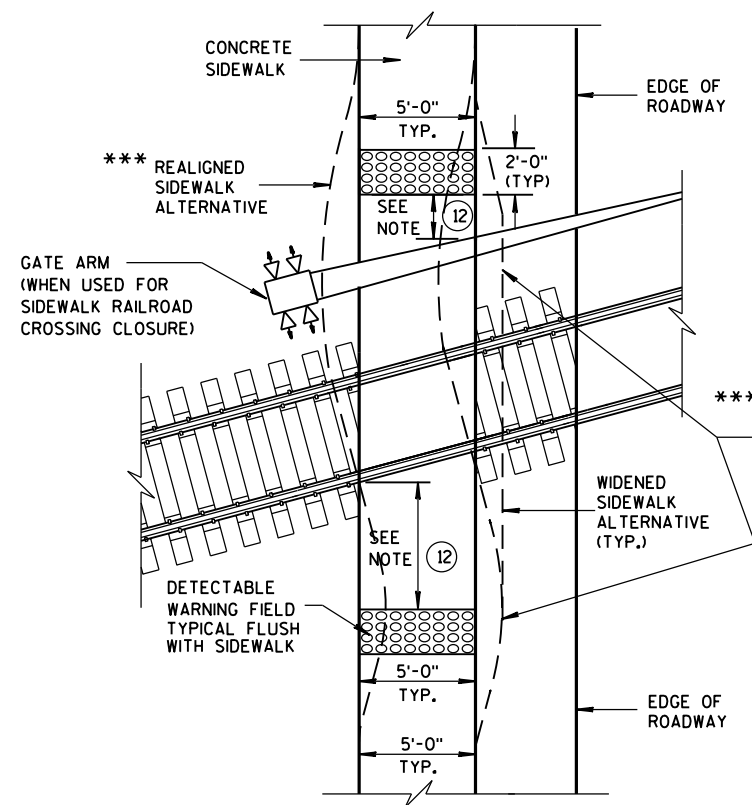


TYPE 8
DETECTABLE WARNINGS
AT RAILROAD CROSSING


REFER TO GENERAL NOTES ② AND ③
FOR ALL ISLAND CURB RAMPS

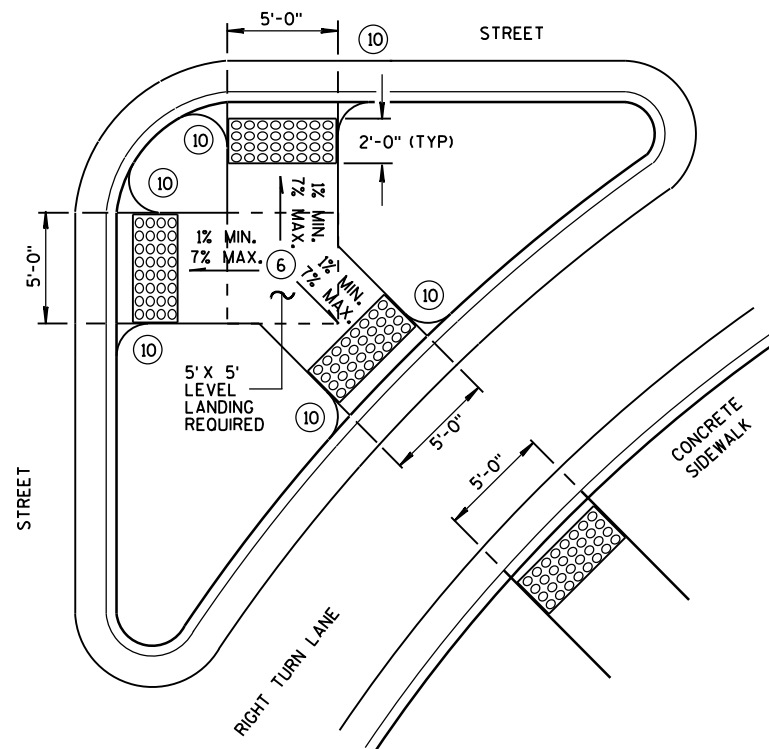


TYPE 6
DETECTABLE WARNING AT ISLANDS

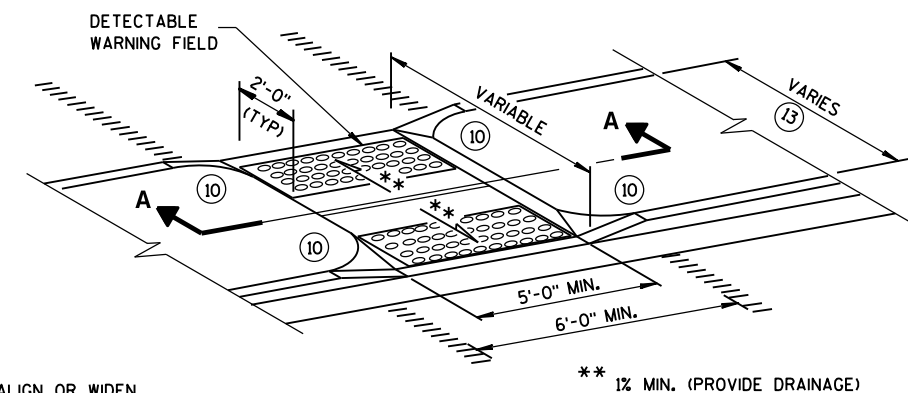

MEDIAN ISLAND
NON-ELEVATED CROSSING
TYPE 5

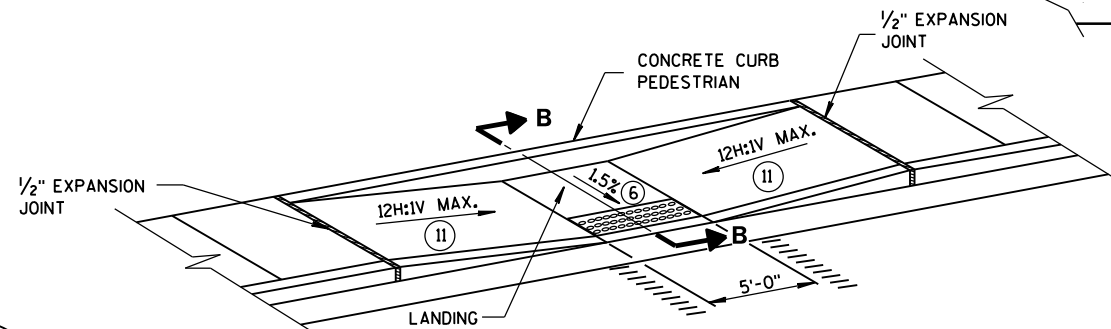

MID-BLOCK CROSSING
TYPE 7A

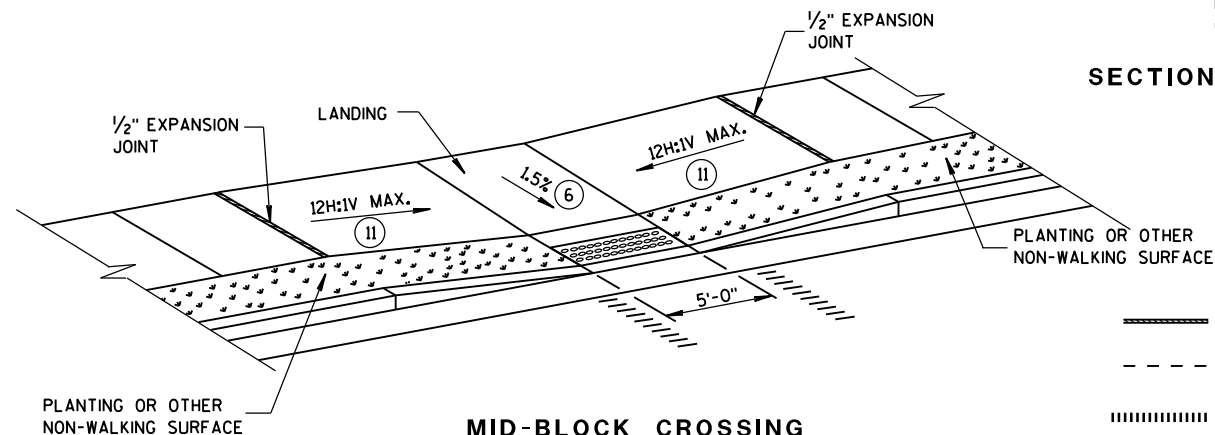

MID-BLOCK CROSSING
TYPE 7B


NOTE: THESE PARALLEL AND PARALLEL/PERPENDICULAR CURB RAMPS
MAY BE USED AT INTERSECTIONS AND MID BLOCK LOCATIONS.

GENERAL NOTES


SIDEWALK CROSS SLOPE SHALL NOT EXCEED 2%.

DETECTABLE WARNING FIELDS THAT ARE INSTALLED AS A GROUP OR SIDE BY SIDE, SHALL BE FROM THE SAME MANUFACTURER.

- ② GRADE CHANGE BETWEEN GUTTER FLAG SLOPE AND THE CURB RAMP SLOPE SHALL NOT EXCEED 11%. MAXIMUM GUTTER FLAG SLOPE IS 4%. PROVIDE DRAINAGE AWAY FROM CURB RAMP AT GUTTER FLAG INTERFACE. NO VERTICAL LIPS OR DISCONTINUITIES GREATER THAN 1/4-INCH ARE ALLOWED.
- ③ ABSOLUTE MAXIMUM 12H:1V (8.33%) CURB RAMP SLOPE IS ALLOWABLE WITH FLATTENED GUTTER FLAG SLOPE AND NOT TO EXCEED 11% GRADE CHANGE.
- ④ ±0.5% CONSTRUCTION TOLERANCE IN SIDEWALK CROSS SLOPE. THE SIDEWALK CROSS SLOPE SHALL NOT EXCEED 2% WITHOUT PRIOR APPROVAL FROM THE ENGINEER.
- ⑥ PROVIDE A LEVEL LANDING (MAXIMUM 2% SLOPE) IN ANY DIRECTION OF PEDESTRIAN TRAVEL. STANDARD LANDING SIZE IS 5 FEET X 5 FEET (MINIMUM 4 FEET X 4 FEET).
- ⑩ INSTALL TRANSITION NOSE. (INCIDENTAL TO OTHER PAY ITEMS). DO NOT MARK TRANSITION NOSE.
- ⑪ SLOPE SIDEWALK TOWARD LANDING AS SHOWN WHERE THERE IS NO TERRACE OR WHERE THE TERRACE WIDTH IS LESS THAN 6 FEET WIDE.
- ⑫ THE EDGE OF THE DETECTABLE WARNING FIELD NEAREST TO A RAILROAD CROSSING SHALL BE 1.5 FEET ± 0.1' FROM THE FACE OF THE GATE ARM IF THE GATE ARM EXTENDS ACROSS THE SIDEWALK. WHERE THERE IS NO PEDESTRIAN GATE, THE EDGE OF THE DETECTABLE WARNING FIELD NEAREST TO THE RAILROAD CROSSING SHALL BE 15 FEET FROM THE NEAREST RAIL.
- ⑬ DO NOT INSTALL DETECTABLE WARNING FIELDS IF MEDIAN WIDTH BETWEEN BACK OF CURBS IS LESS THAN 6 FEET.

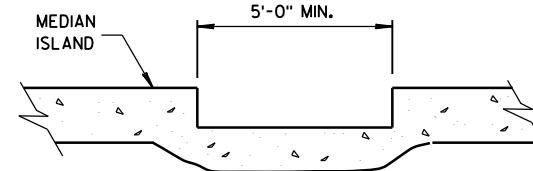


SECTION A-A

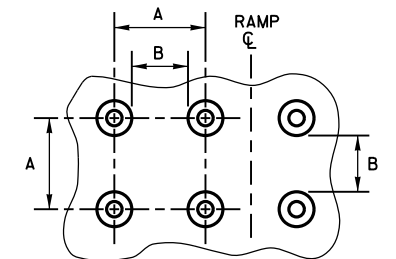

PLAN VIEW


	MIN.	MAX.
A	1.6"	2.4"
B	0.65"	1.5"
C	*	*
D	0.9"	1.4"

* THE C DIMENSION IS 50% TO 65% OF THE D DIMENSION.

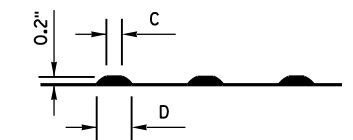


ELEVATION VIEW

TRUNCATED DOMES
DETECTABLE WARNING PATTERN DETAIL

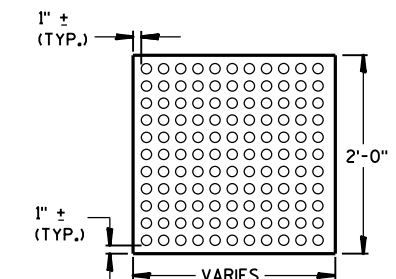

PLAN VIEW
DETECTABLE WARNING
FIELD (TYPICAL)

SECTION B-B

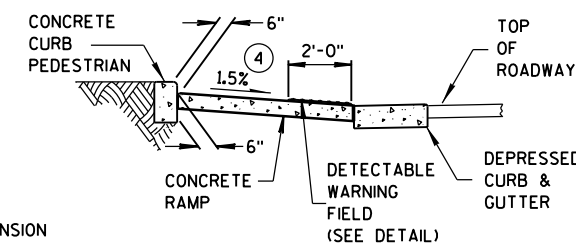

LEGEND

- 1/2" EXPANSION JOINT-SIDEWALK
- - - CONTRACTION JOINT FIELD LOCATED
- ||||| PAVEMENT MARKING CROSSWALK (WHITE)

CURB RAMPS
TYPES 5, 6, 7A, 7B & 8

STATE OF WISCONSIN
DEPARTMENT OF TRANSPORTATION

APPROVED


June, 2015
DATE

FHWA


/s/ Jerry H. Zogg
ROADWAY STANDARDS ENGINEER

134


INT

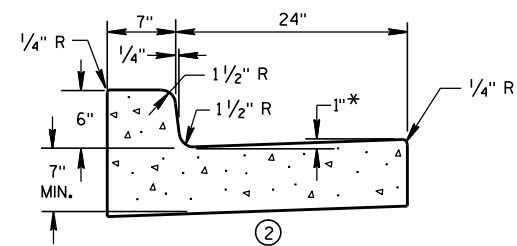


① CONCRETE CURB & GUTTER 31"

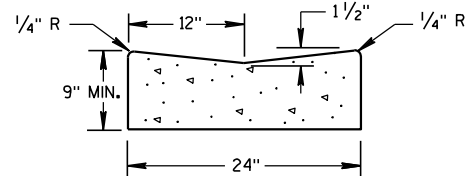

① CONCRETE GUTTER 24"

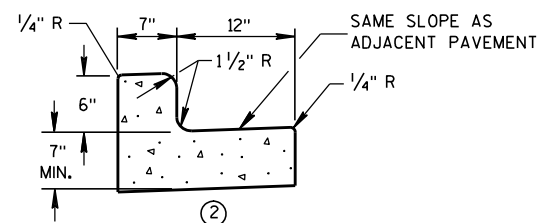


① CONCRETE CURB & GUTTER 19"

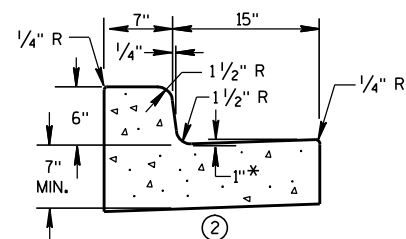


① CONCRETE CURB & GUTTER 22"

* TO BE MEASURED TO A MAXIMUM OF 3" WHERE DRAINAGE PROBLEMS EXIST.

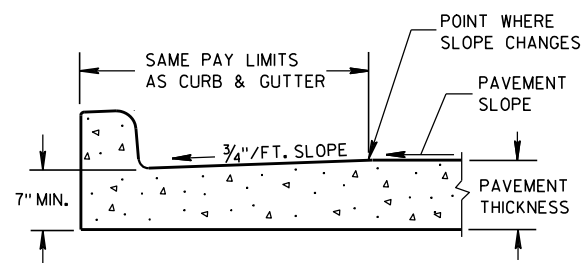


PARTIAL SECTION OF PAVEMENT WITH INTEGRAL CURB & GUTTER

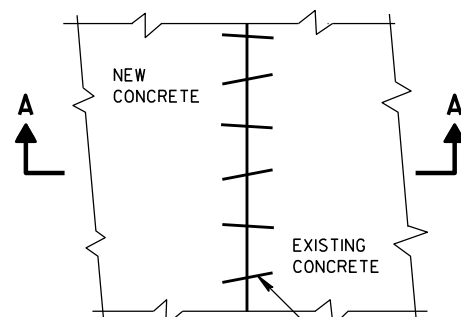

PLAN VIEW

EXISTING AND NEW CONCRETE MAY BE CURB & GUTTER, SURFACE DRAIN, PAVEMENT OR OTHER CONCRETE STRUCTURE.


NO. 6 X 12" DEF. BARS SPACED 3'-0" C-C, INSTALLED ON 6:1 SKEW HORIZONTALLY. DIRECTION OF SKEW ALTERNATING AFTER EVERY ONE OR TWO BARS.

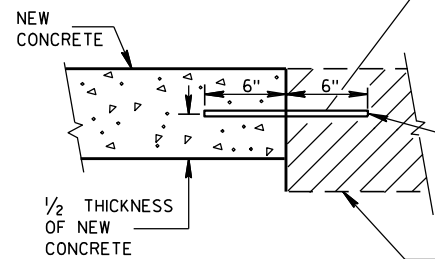


SECTION A-A
PAVEMENT TIES

THE HOLE FOR THE BAR SHALL BE DRILLED TO A DEPTH OF 7" AND TO A DIAMETER TO PROVIDE A TIGHT DRIVEN FIT.


EXISTING CONCRETE

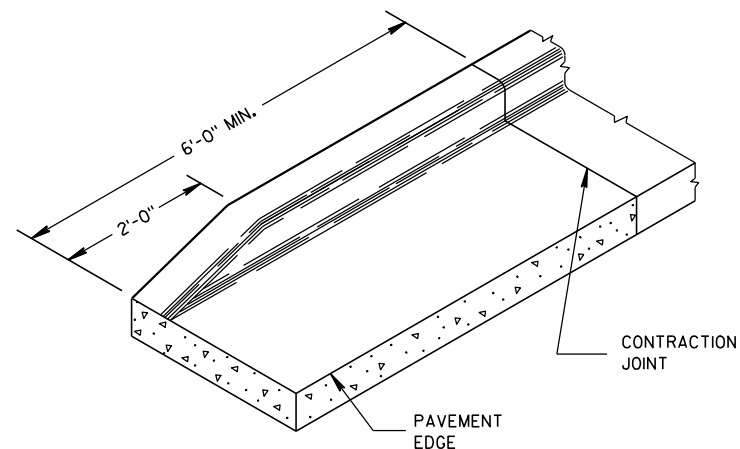

END SECTION CURB & GUTTER

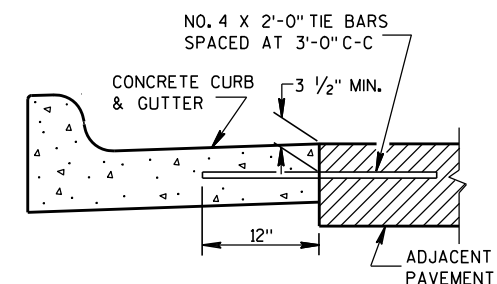

① TYPICAL TIE BAR LOCATION

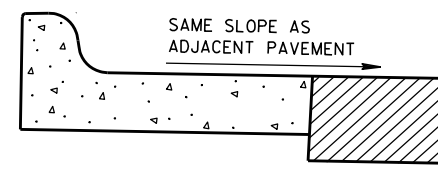

③ HIGH SIDE SECTION
(TYPICAL FOR ALL CURB & GUTTER)

GENERAL NOTES

DETAILS OF CONSTRUCTION, MATERIALS AND WORKMANSHIP NOT SHOWN ON THIS DRAWING SHALL CONFORM TO THE PERTINENT REQUIREMENTS OF THE CONTRACT.

PAVEMENT TIES AND TIE BARS SHALL BE EPOXY COATED IN CONFORMANCE WITH SUBSECTION 505.2.6.2 OF THE STANDARD SPECIFICATIONS.

INTEGRAL CURB & GUTTER SHALL CONFORM TO THE DETAILS SHOWN FOR CONCRETE CURB & GUTTER INCLUDING THE TRANSVERSE GUTTER SLOPE. A LONGITUDINAL CONSTRUCTION JOINT IS NOT REQUIRED WITH INTEGRAL CURB AND GUTTER.

WHERE THE TRANSVERSE JOINTS IN THE PAVEMENT ARE REQUIRED TO BE SEALED, THE JOINTS IN THE INTEGRAL CURB AND GUTTER SHALL BE SEALED TO THE FACE OF CURB WITH THE SAME TYPE OF SEALANT. THE COST OF FURNISHING AND INSTALLING THIS SEALANT SHALL BE INCIDENTAL TO THE ITEM CONCRETE CURB AND GUTTER.

UNLESS OTHERWISE SHOWN ON THE TYPICAL CROSS SECTIONS, THE BASE COURSE AND UNCLASSIFIED EXCAVATION LIMITS ARE 2'-0" BEHIND THE BACK OF CURB.

- ① WHEN PLACED ADJACENT TO NEW CONCRETE, TIE BARS ARE REQUIRED FOR CURB AND GUTTER 31", 22", 19" AND CONCRETE GUTTER 24".
- ② THE BOTTOM OF CURB AND GUTTER MAY BE CONSTRUCTED EITHER LEVEL OR PARALLEL TO THE SLOPE OF THE SUBGRADE OR BASE COURSE PROVIDED A 7" MINIMUM GUTTER THICKNESS IS MAINTAINED.
- ③ WHEN HIGH SIDE CURB SECTION IS REQUIRED, THE LOCATION(S) WILL BE NOTED ON THE PLAN.

CONCRETE GUTTER, CURB AND
GUTTER AND PAVEMENT TIES
(For Optional Use in Milwaukee Co. Only)

STATE OF WISCONSIN
DEPARTMENT OF TRANSPORTATION

APPROVED

11/22/2010

DATE





FHWA


/S/ Jerry Zonn

ROADWAY STANDARDS 135


ENGINEER

ENT

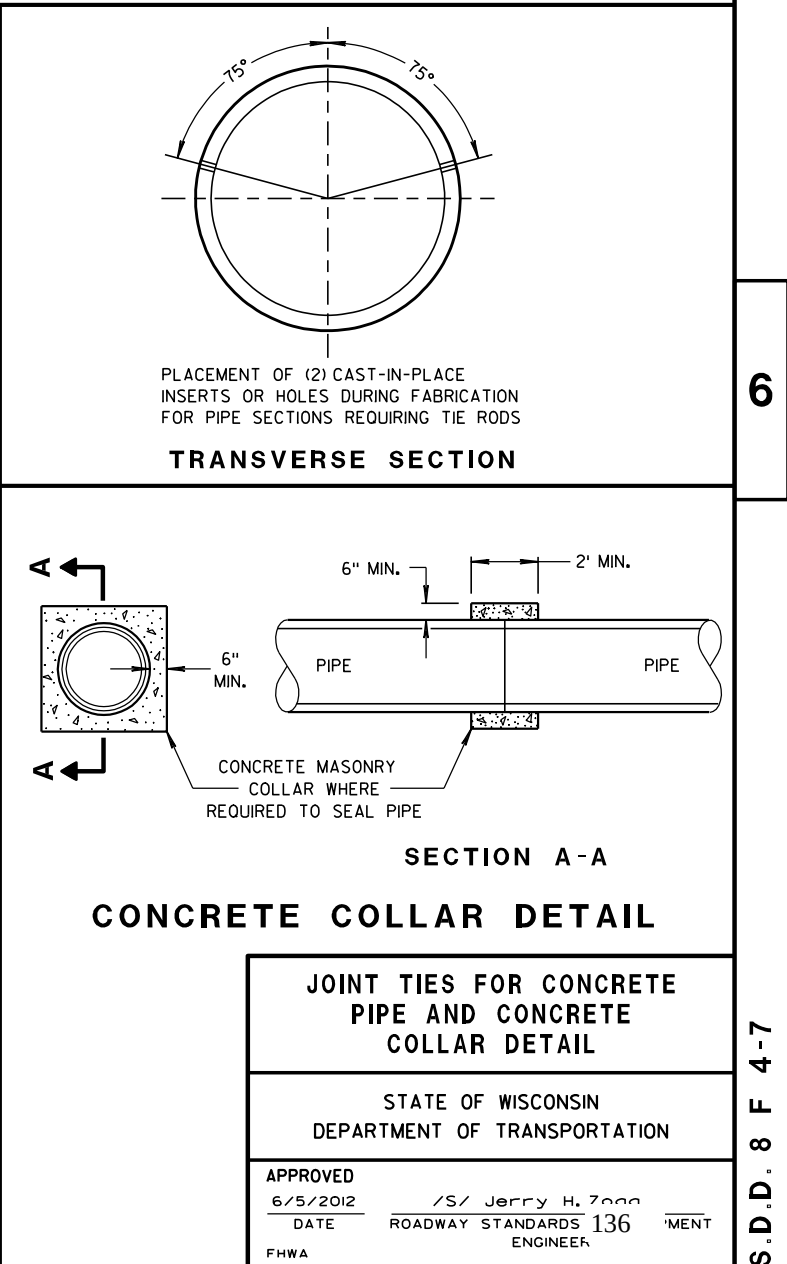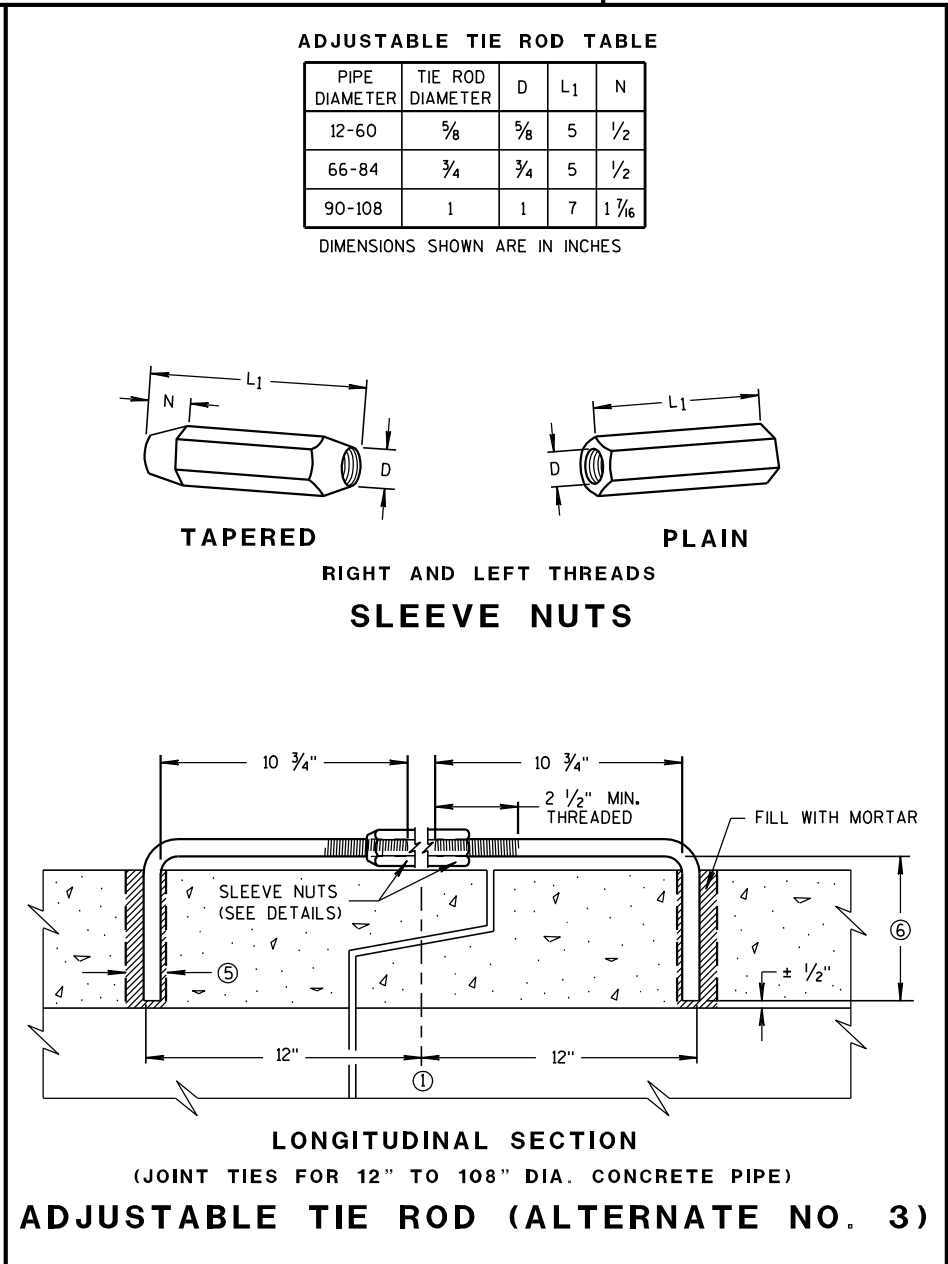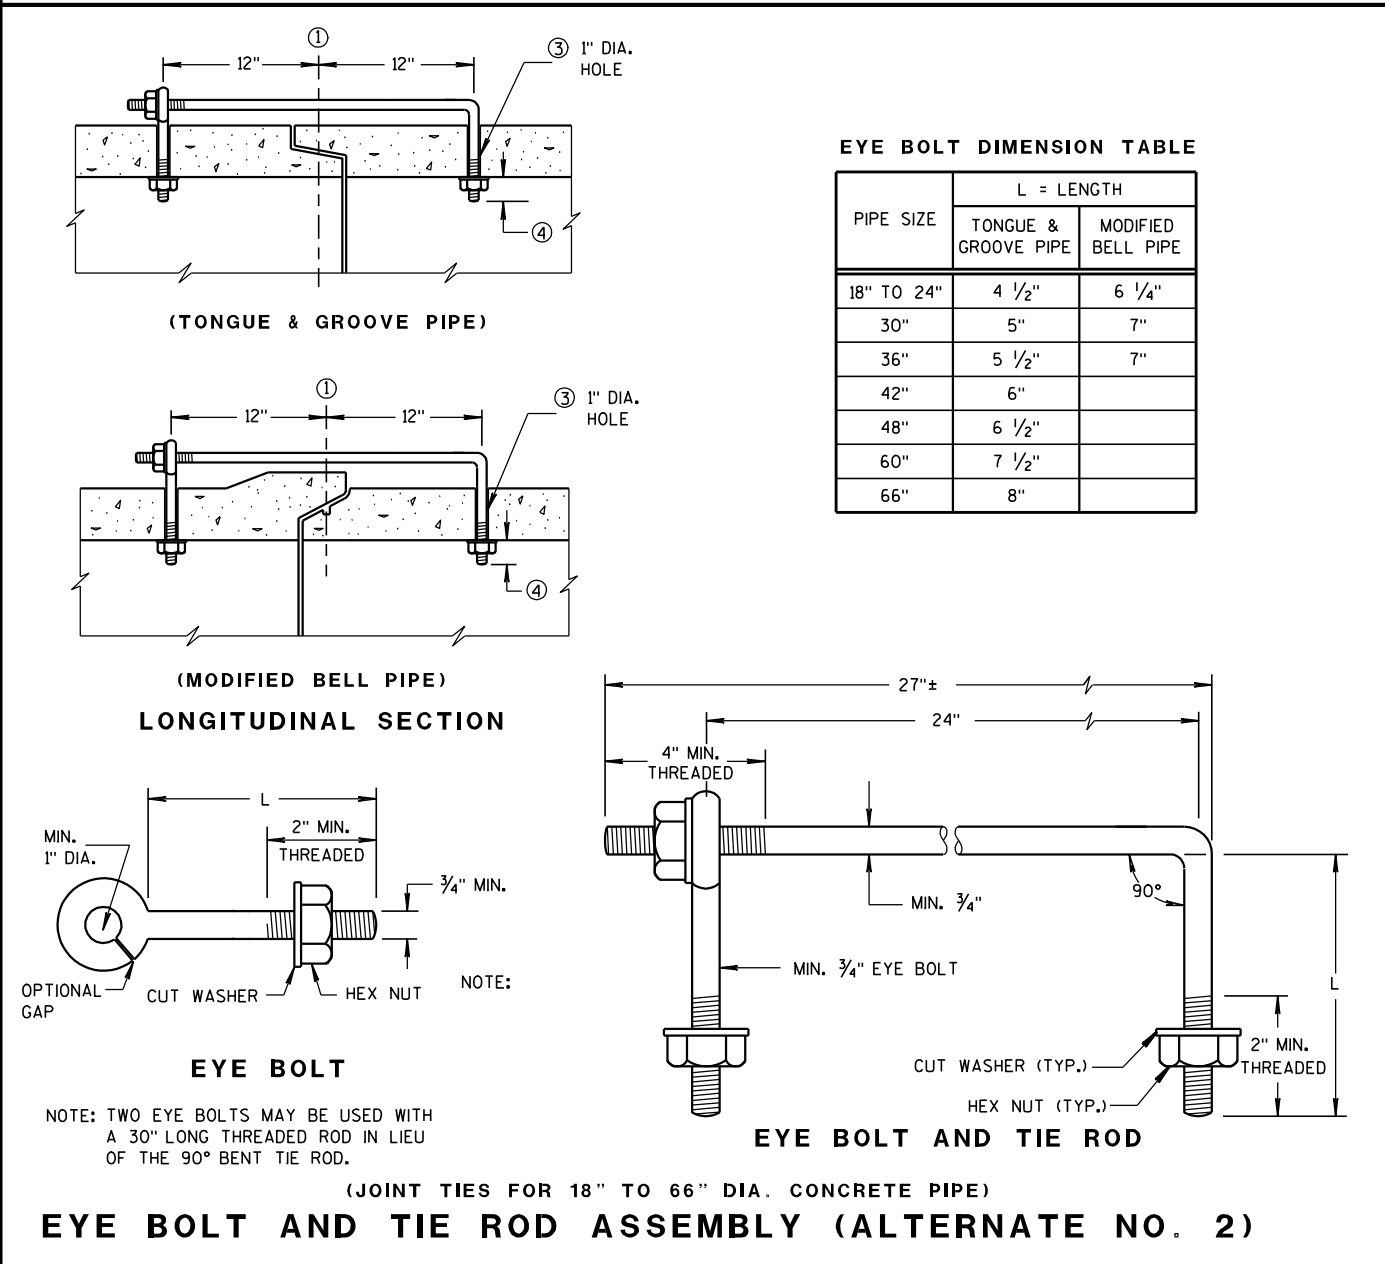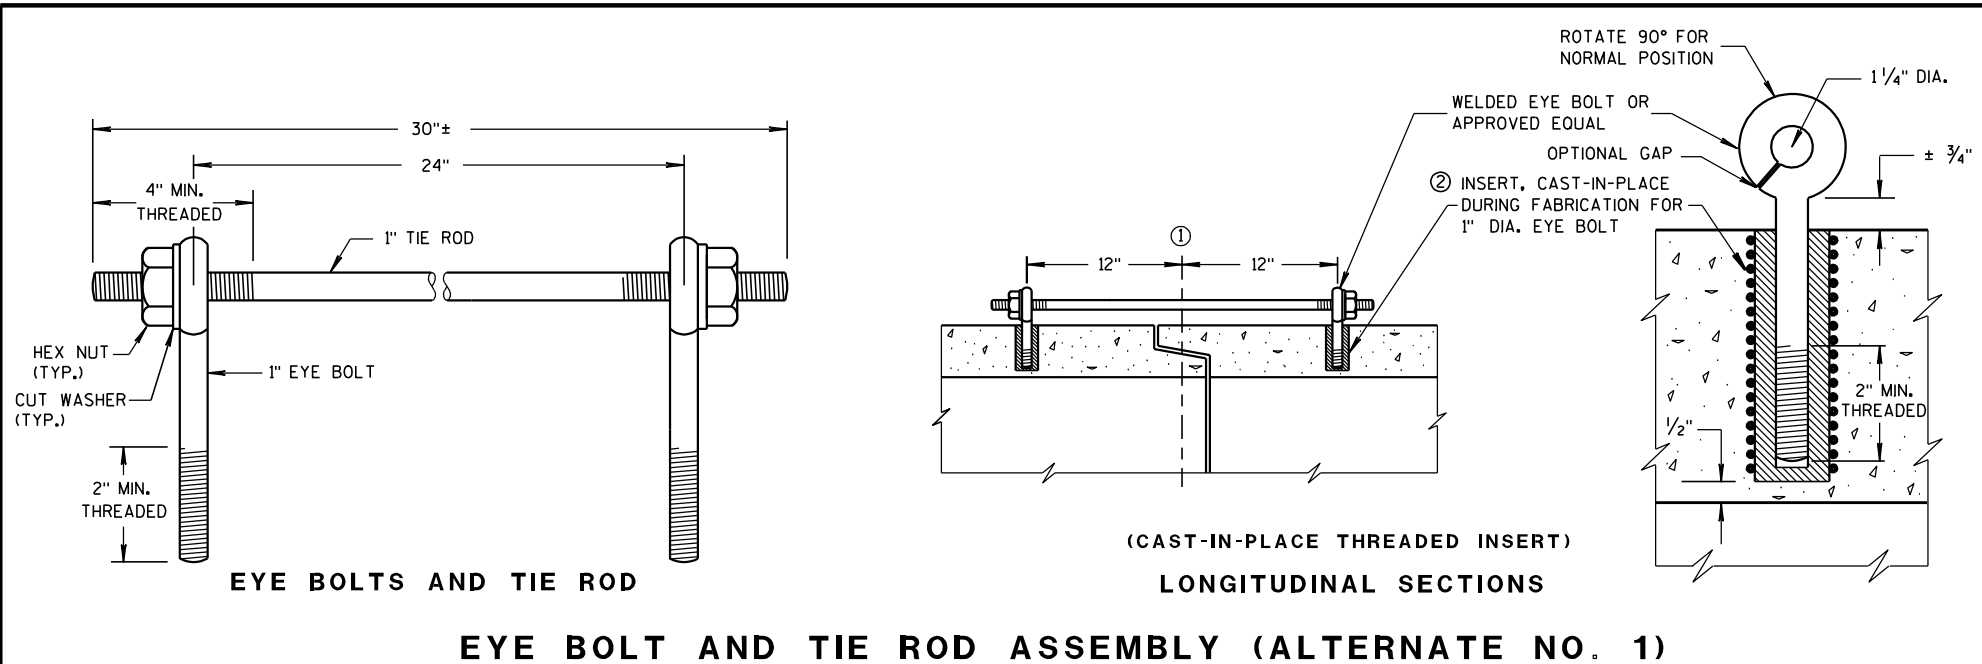

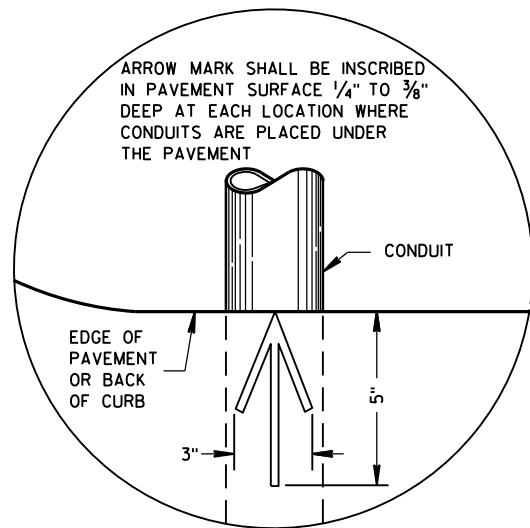


PLAN VIEW
ARROW MARK

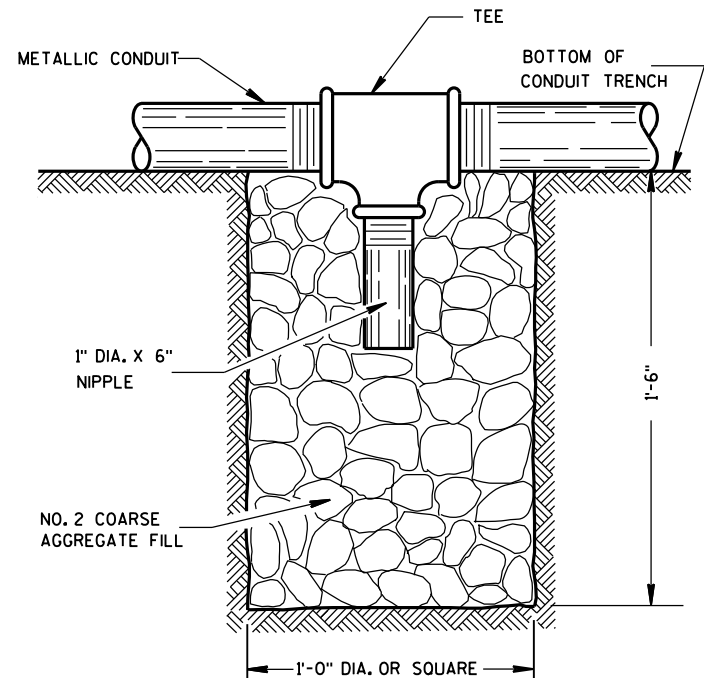

NOTE: INSTALL AT LOCATIONS WHERE METALLIC CONDUITS CANNOT BE PITCHED TO DRAIN INTO A PULL BOX.

DRAIN SUMP FOR METALLIC CONDUIT

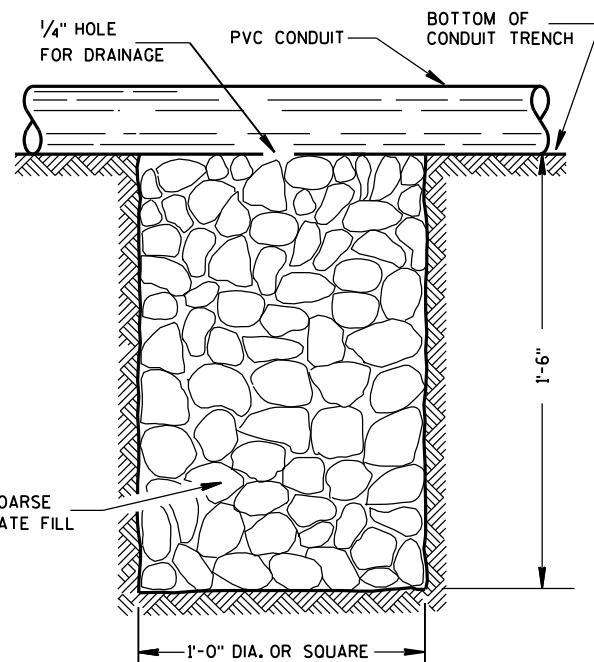

NOTE: INSTALL AT LOCATIONS WHERE PVC CONDUITS CANNOT BE PITCHED TO DRAIN INTO A PULL BOX.

DRAIN SUMP FOR PVC CONDUIT

GENERAL NOTES

DETAILS OF CONSTRUCTION, MATERIALS AND WORKMANSHIP NOT SHOWN ON THIS DRAWING SHALL CONFORM TO THE PERTINENT REQUIREMENTS OF THE CONTRACT.

METALLIC (STANDARD SPECIFICATION 652.2.2) OR NONMETALLIC (STANDARD SPECIFICATION 652.2.3) CONDUIT SHALL BE FURNISHED AND PLACED AS SHOWN.

DEPTH OF CONDUIT INSTALLED BELOW THE TRAVELED WAY SHALL BE 24 INCHES MINIMUM AND 36 INCHES MAXIMUM.

DEPTH OF CONDUIT INSTALLED THAT IS NOT BELOW THE TRAVELED WAY SHALL BE 18 INCHES MINIMUM AND 36 INCHES MAXIMUM.

ANY EXCEPTION TO THE MAXIMUM DEPTH SHALL BE ONLY WITH THE WRITTEN APPROVAL OF THE ENGINEER.

THE TRENCH SHALL NOT BE BACKFILLED PRIOR TO INSPECTION OF THE CONDUIT.

ALL METALLIC CONDUIT RACEWAY ENDS SHALL BE REAMED AND THREADED.

ALL METALLIC CONDUIT IN WHICH WIRE OR CABLE IS TO BE INSTALLED SHALL BE BUSHED WITH APPROVED THREADED BUSHINGS BEFORE INSTALLATION OF THE WIRE OR CABLE.

ALL METALLIC CONDUITS IN WHICH WIRE OR CABLE IS NOT TO BE INSTALLED SHALL BE CAPPED WITH THREADED PROTECTIVE CAPS, AS APPROVED BY THE ENGINEER.

ALL NONMETALLIC CONDUIT SHALL BE CAPPED OR PLUGGED IMMEDIATELY AFTER INSTALLATION AND SHALL REMAIN CAPPED OR PLUGGED UNTIL WIRE/CABLES ARE INSTALLED.

NONMETALLIC CONDUITS IN WHICH WIRE OR CABLE IS NOT BEING INSTALLED SHALL REMAIN CAPPED OR PLUGGED.

BENDING OF PVC ELECTRICAL CONDUIT SHALL BE ACCOMPLISHED BY USING A BLANKET OR EMERSION TYPE TANK DESIGNED FOR THE PURPOSE OF BENDING PVC ELECTRICAL CONDUIT.

ALL CUT ENDS SHALL BE TRIMMED INSIDE AND OUTSIDE TO REMOVE ALL ROUGH EDGES ON NONMETALLIC CONDUIT. (SEE NEC 347.5)

WHEN REQUIRED TO CONNECT NONMETALLIC CONDUIT TO METALLIC CONDUIT, ONLY U.L. LISTED ADAPTER FITTINGS SHALL BE USED.


PRIOR TO CONDUIT ACCEPTANCE, CONDUIT CAPS OR PLUGS SHALL BE REMOVED, AND THE CAPS, PLUGS AND CONDUIT ENDS SHALL BE THOROUGHLY CLEANED AND THEN THE CAPS OR PLUGS REINSTALLED TO ENSURE THAT THE CAPS OR PLUGS CAN BE EASILY REMOVED IN THE FUTURE.

ALL CONDUIT BEING FURNISHED AND INSTALLED SHALL HAVE THE U.L. LABEL FIRMLY ATTACHED.

CONDUIT RUNS SHALL BE THE SAME SIZE OF CONDUIT FROM ONE END TO THE OTHER (FROM PULL BOX TO PULL BOX-OR-JUNCTION BOX TO JUNCTION BOX-OR-BASE TO BASE, ETC.).

TRACER WIRE SHALL BE INSTALLED AS STATED IN THE STANDARD SPECIFICATION, ITEM 652.3.1.1.

ALL CONDUIT RUNS SHALL BE STRAIGHT (WITHOUT BENDS) FROM PULL BOX TO PULL BOX, PULL BOX TO BASE AND BASE TO BASE AS SHOWN ON THE PLANS.

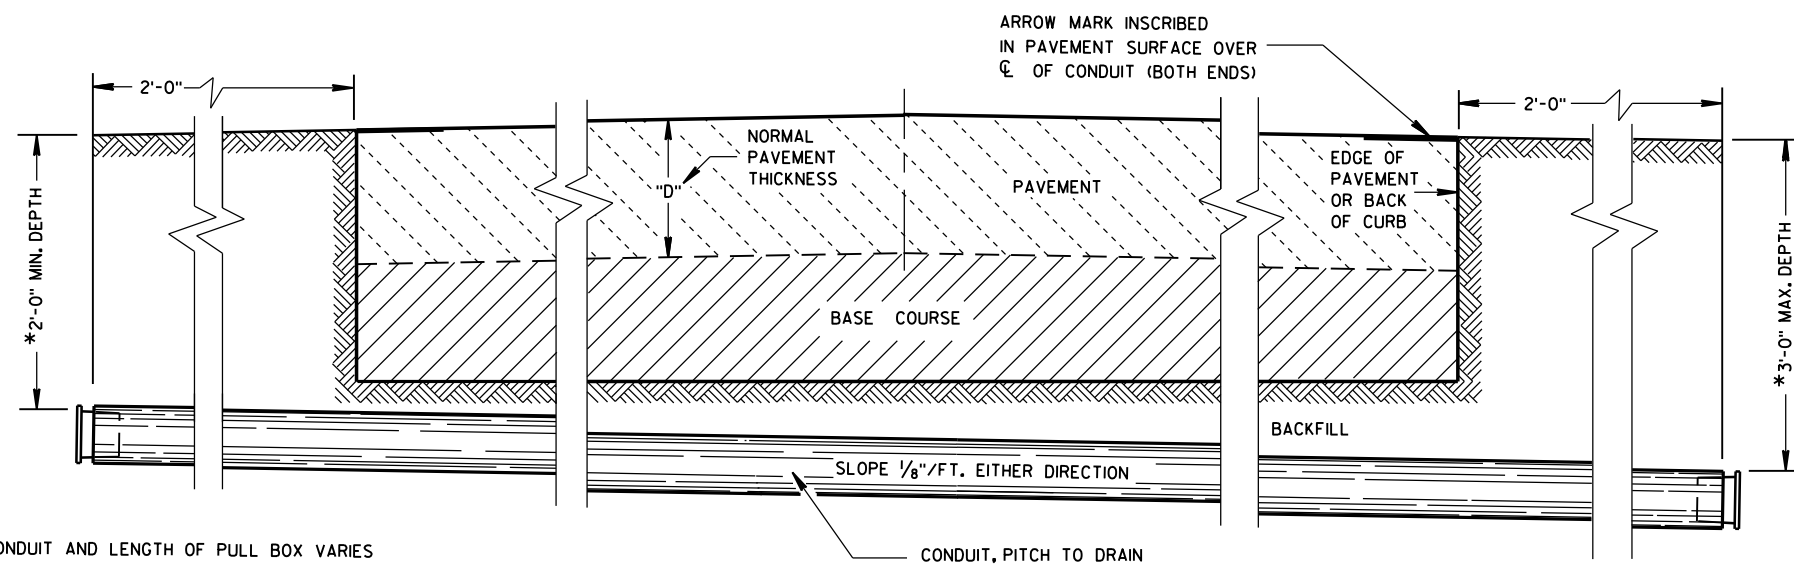

*DEPTH OF CONDUIT AND LENGTH OF PULL BOX VARIES WITH HEIGHT OF CURB USED. ALSO SEE PULL BOX S.D.D. 9B4

SIDE ELEVATION
DETAIL FOR CONDUIT UNDER PAVED HIGHWAYS

CONDUIT

STATE OF WISCONSIN
DEPARTMENT OF TRANSPORTATION

APPROVED
June, 2015 /S/ Ahmet Demirbilek
DATE STATE ELECTRICAL 137
FHWA

GENERAL NOTES

DETAILS OF CONSTRUCTION, MATERIALS AND WORKMANSHIP NOT SHOWN ON THIS DRAWING SHALL CONFORM TO THE PERTINENT REQUIREMENTS OF THE CONTRACT.

BASES SHALL BE EXCAVATED BY USE OF A CIRCULAR AUGER.

TOP SURFACES OF CONCRETE BASES SHALL BE TROWEL FINISHED AND LEVEL.

CONDUIT SIZES AND LOCATIONS SHALL BE AS SHOWN ON THE PLANS.

THE FINAL OR TERMINATING CONCRETE BASE IN A CONDUIT RUN SHALL HAVE A 6" EXIT STUB INSTALLED FOR FUTURE CABLING USE. THE EXIT STUB SHALL BE SIZED AS USED THROUGHOUT THE CONDUIT RUN AS SHOWN AT THE ENTRANCE OF THE BASE.

MINIMUM BENDING RADIUS OF CONDUIT IS EQUAL TO 6 X THE DIAMETER.

CONDUIT HEIGHT ABOVE CONCRETE BASES SHALL BE 4 INCHES. ALL METALLIC CONDUIT ENDS SHALL BE REAMED AND THREADED. NONMETALLIC CONDUIT SHALL HAVE BELL END INSTALLED. ALL CONDUIT SHALL BE SLOPED TO PULL BOX.

ALL CONDUIT ENDS AT THE TOP OF CONCRETE BASES SHALL BE CAPPED IF METALLIC OR PLUGGED IF NONMETALLIC IMMEDIATELY AFTER PLACEMENT AND BEFORE CONCRETE IS POURED. CONDUIT IN WHICH WIRE OR CABLE IS NOT INSTALLED SHALL REMAIN CAPPED OR PLUGGED.

BELL ENDS SHALL BE INSTALLED ON ALL PVC CONDUIT EXPOSED AT THE TOP OF CONCRETE BASES BEFORE INSTALLATION OF CABLE OR WIRE.

ENDS OF CONDUIT INSTALLED BELOW GRADE FOR FUTURE USE SHALL BE CAPPED IF METALLIC OR PLUGGED IF NONMETALLIC.

WHEN REQUIRED TO CONNECT NONMETALLIC CONDUIT TO METALLIC CONDUIT, ONLY ADAPTER FITTINGS, U.L. LISTED FOR ELECTRICAL USE, SHALL BE USED.

IF A BASE REQUIRES A DEEP FORM BECAUSE OF LOOSE DIRT OR FILL, THE FORM SHALL BE REMOVED BEFORE BACKFILLING AROUND THE BASE. BACKFILL SHALL BE TAMPED TIGHT AGAINST THE BARE CONCRETE BASE IN LAYERS OF 1 FOOT OR LESS.

A NO. 4 AWG, STRANDED COPPER EQUIPMENT GROUNDING CONDUCTOR SHALL BE EXOTHERMICALLY WELDED TO THE EQUIPMENT GROUNDING ELECTRODE (GROUND ROD).

THE EQUIPMENT GROUNDING CONDUCTOR SHALL ENTER THE BASE THROUGH A 1 INCH CONDUIT INSTALLED FOR GROUNDING PURPOSES, LEAVING A 4 FOOT COIL OF WIRE ABOVE THE CONCRETE BASE. THE EQUIPMENT GROUNDING CONDUCTOR SHALL BE NEATLY COILED AND THE COILS TIED TOGETHER.

WELDING OF THE ANCHOR RODS TO THE CAGE IS UNACCEPTABLE. TEMPLATES SHALL BE USED.

BAR STEEL REINFORCEMENT SHALL BE COATED WITH POWDERED EPOXY RESIN IN ACCORDANCE WITH SECTION 505 OF THE STANDARD SPECIFICATIONS (LATEST EDITION).


ANCHOR RODS SHALL BE INSTALLED WITH MISALIGNMENTS OF LESS THAN 1:40 FROM VERTICAL.

- ① THE MINIMUM DEPTH OF CONDUIT EXITING THE CONCRETE BASE AND INSTALLED BELOW THE TRAVELED WAY SHALL BE 24 INCHES. THE MINIMUM DEPTH OF CONDUIT EXITING THE CONCRETE BASE THAT IS NOT INSTALLED BELOW THE TRAVELED WAY SHALL BE 18 INCHES. THE MAXIMUM DEPTH OF ALL CONDUIT SHALL BE 36 INCHES, (GREATER THAN 36 INCHES IF INSTALLED IN BREAKER-RUN), EXCEPT WITH WRITTEN APPROVAL BY THE ENGINEER.

- ② (6) NO. 6 X 13'-7" BAR STEEL REINFORCEMENT.


- ③ (15) NO. 4 X 7'-4" BAR STEEL REINFORCEMENT @ 1'-0" MAX. C-C.

CONCRETE MASONRY	-----	$f_c=3,500$ p.s.i.
HIGH STRENGTH BAR STEEL REINFORCEMENT, GRADE 60	-----	$f_y=60,000$ p.s.i.
ANCHOR RODS, AASHTO M314 GRADE 55	-----	$f_y=55,000$ p.s.i.
TEMPLATES, ASTM, A709 GRADE 36	-----	$f_y=36,000$ p.s.i.

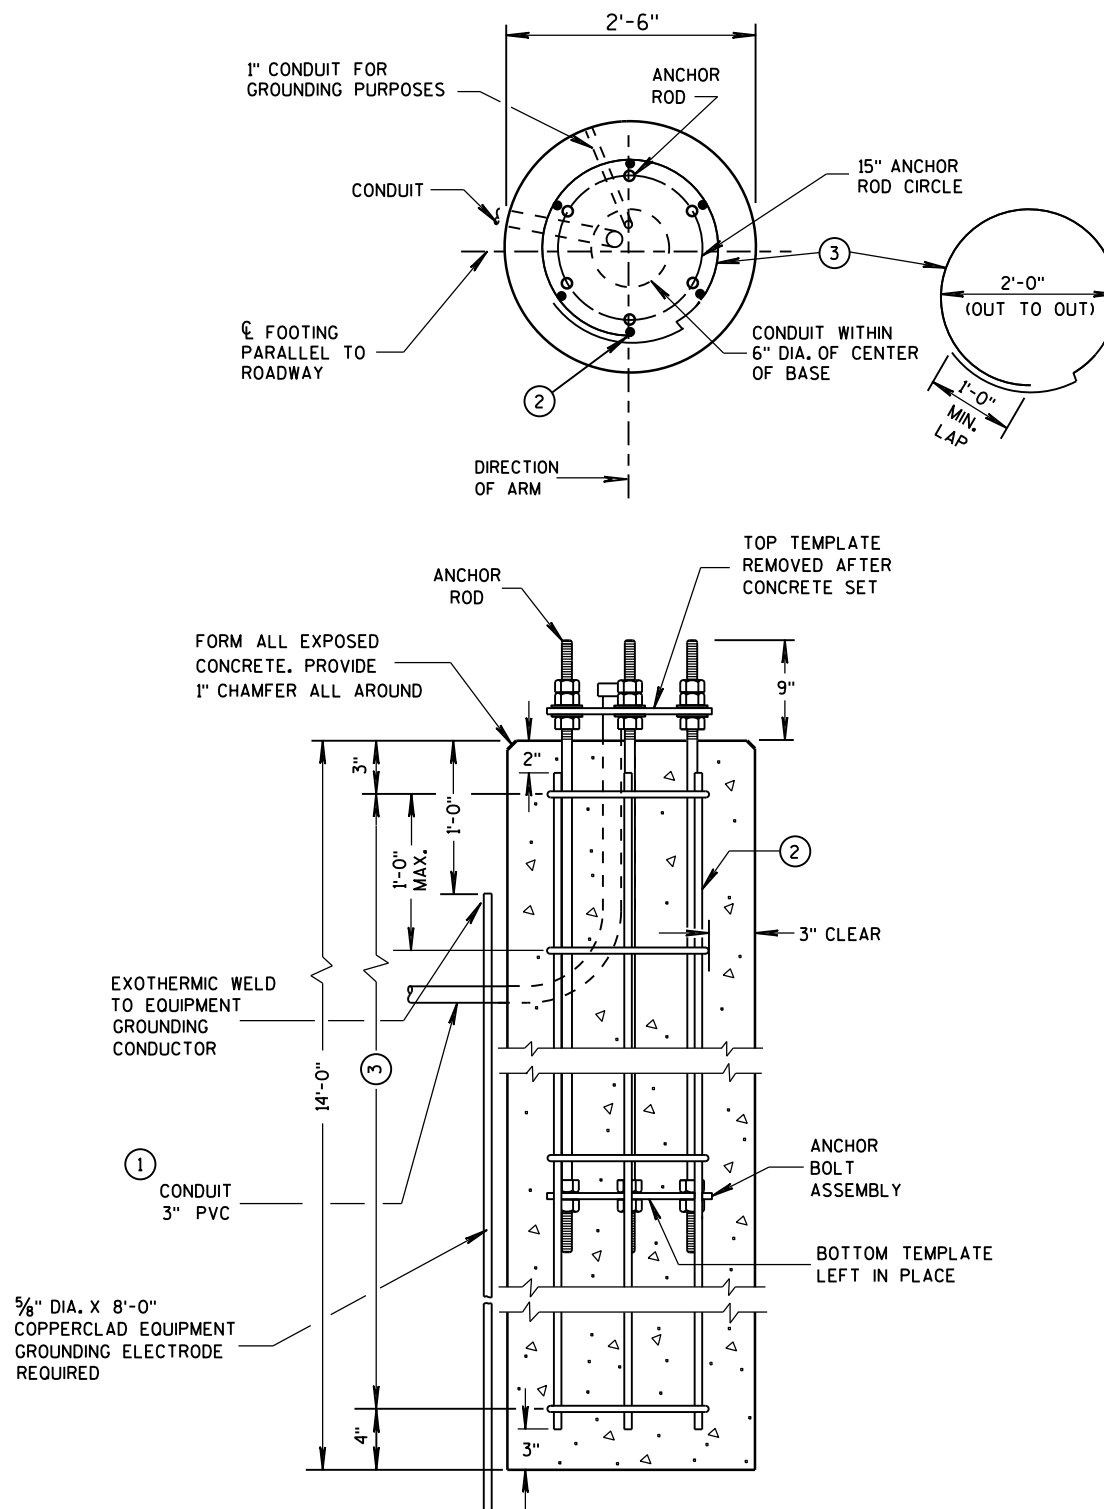


CONCRETE BASE TYPE 10
(FOR TYPE 9 & 10 POLES)


TO BE USED WHEN GROUND ELEVATION AT BASE EQUALS OR IS GREATER THAN HIGH POINT OF ROADWAY ELEVATION. SEE S.D.D. 9C13-2 WHEN GROUND ELEVATION AT BASE IS LOWER THAN HIGH POINT OF ROADWAY ELEVATION.

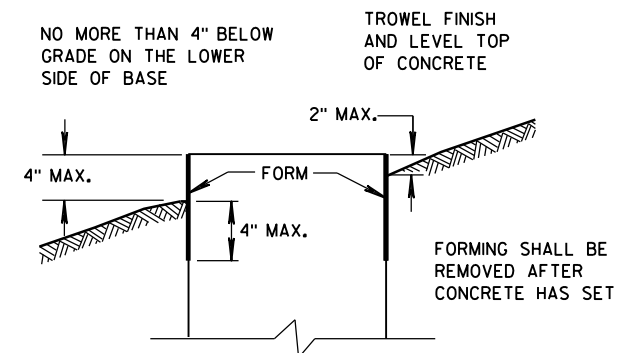

FORMING DETAIL

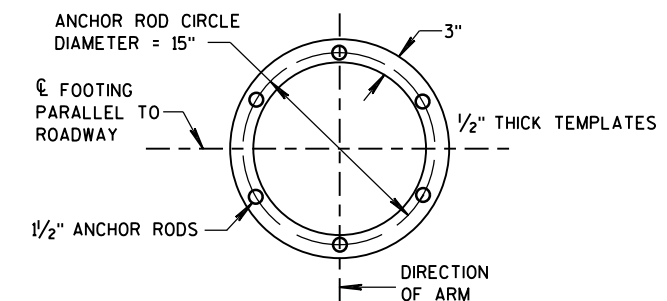

TOP AND BOTTOM TEMPLATES

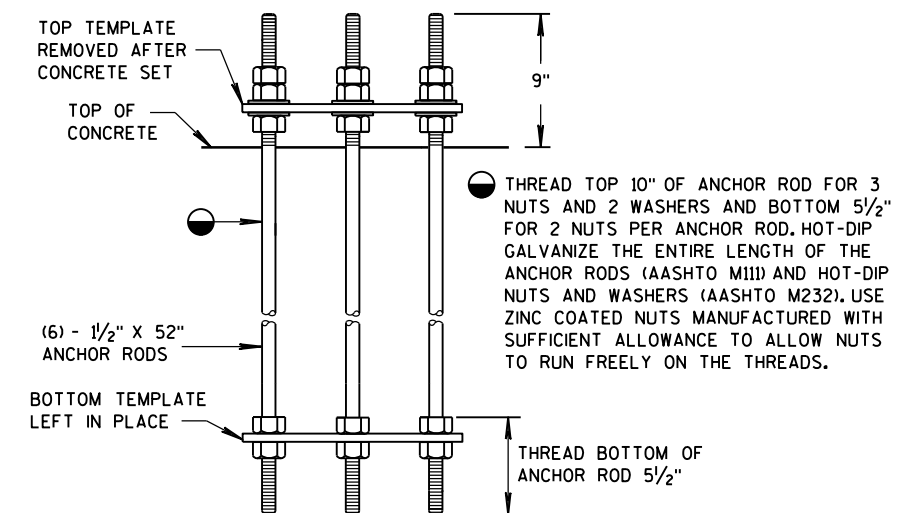

ANCHOR BOLT ASSEMBLY DETAIL


CONCRETE BASE TYPE 10
ANCHOR ASSEMBLY

QUANTITY REQUIREMENTS	
APPROX. CUBIC YARDS OF CONCRETE	2.5
LBS. OF HOOP BAR STEEL	69
LBS. OF VERTICAL BAR STEEL	122


CONCRETE BASE TYPE 10

STATE OF WISCONSIN
DEPARTMENT OF TRANSPORTATION


APPROVED
Sept., 2015 /S/ Ahmet Demirbilek
DATE STATE ELECTRICAL 138
FHWA

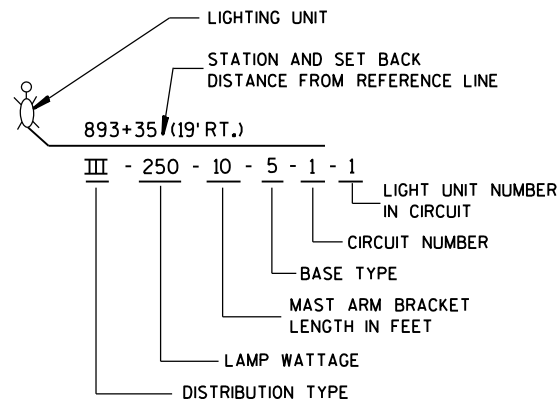



**LIGHTING UNIT CODE
(TYPICAL)**

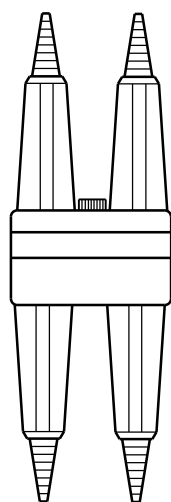


**DETAIL "A"
BREAKAWY
DOUBLE POLE WITH
WATERPROOF
INSULATING BOOT**

 

**DETAIL "B"
BREAKAWY
SINGLE POLE WITH
WATERPROOF
INSULATING BOOT**

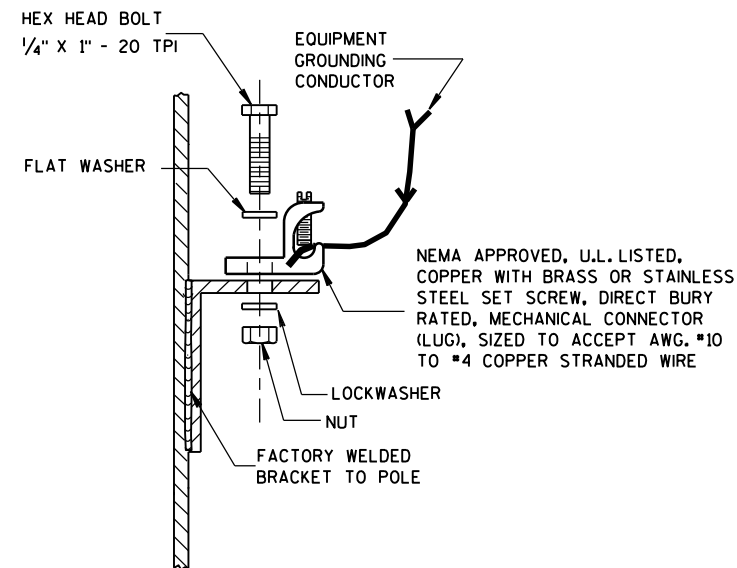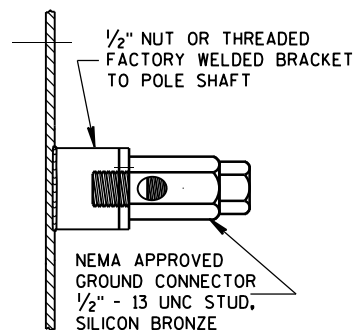

TYPICAL GROUNDING CONNECTIONS
NUT, BOLT, WASHERS AND LOCKWASHERS SHALL BE STAINLESS STEEL

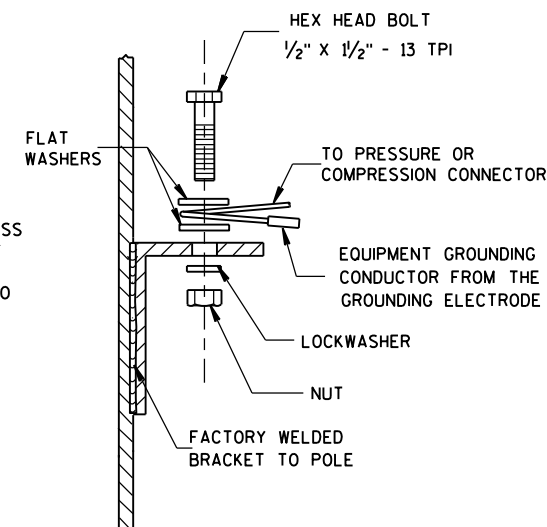


GENERAL NOTES


DETAILS OF CONSTRUCTION, MATERIALS AND WORKMANSHIP NOT SHOWN ON THIS DRAWING SHALL CONFORM TO THE PERTINENT REQUIREMENTS OF THE CONTRACT.

THE EQUIPMENT GROUNDING CONNECTOR SHALL BE TAPED WITH 3 WRAPS (MINIMUM) OF APPROVED RUBBER TAPE AND THEN 3 WRAPS (MINIMUM) OF APPROVED VINYL TAPE TO COVER SHARP WIRE ENDS AFTER THE CONNECTION IS COMPLETED.

WHEN TRANSFORMER BASES ARE USED, ALL WIRING CONNECTIONS SHALL OCCUR WITHIN THE TRANSFORMER BASES.

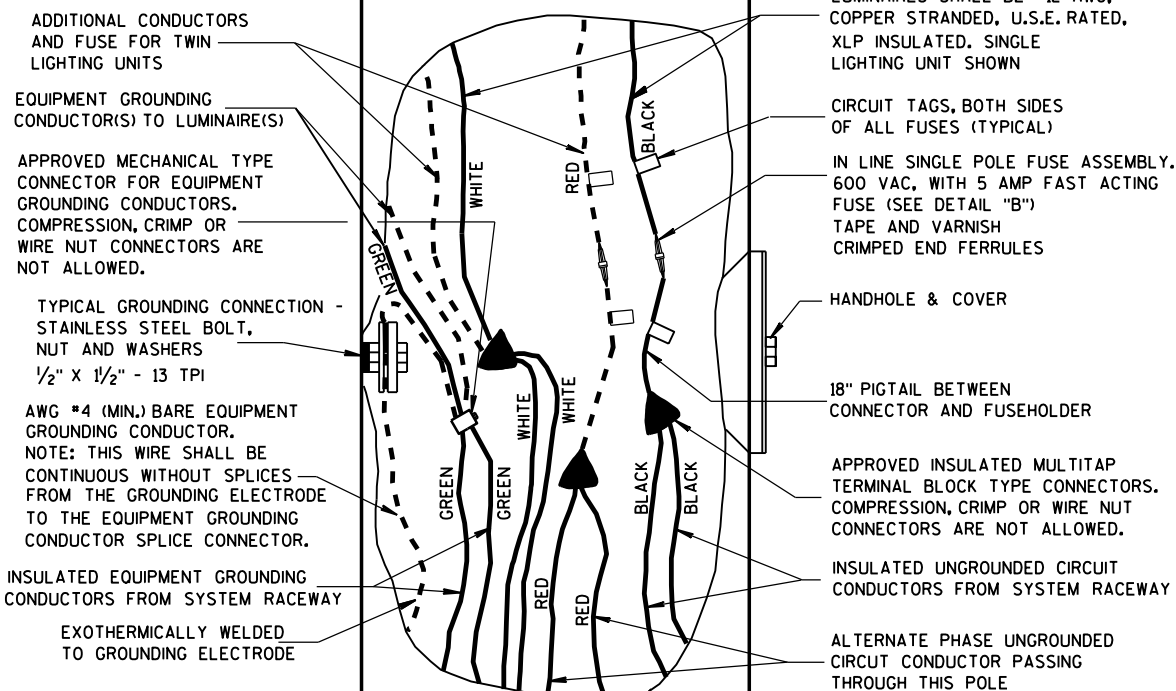

**3 WIRE - 120, 240 OR 480 VAC (UNGROUND CONDUCTOR)
WITH GROUNDED CONDUCTOR AND
WITH EQUIPMENT GROUNDING CONDUCTOR**





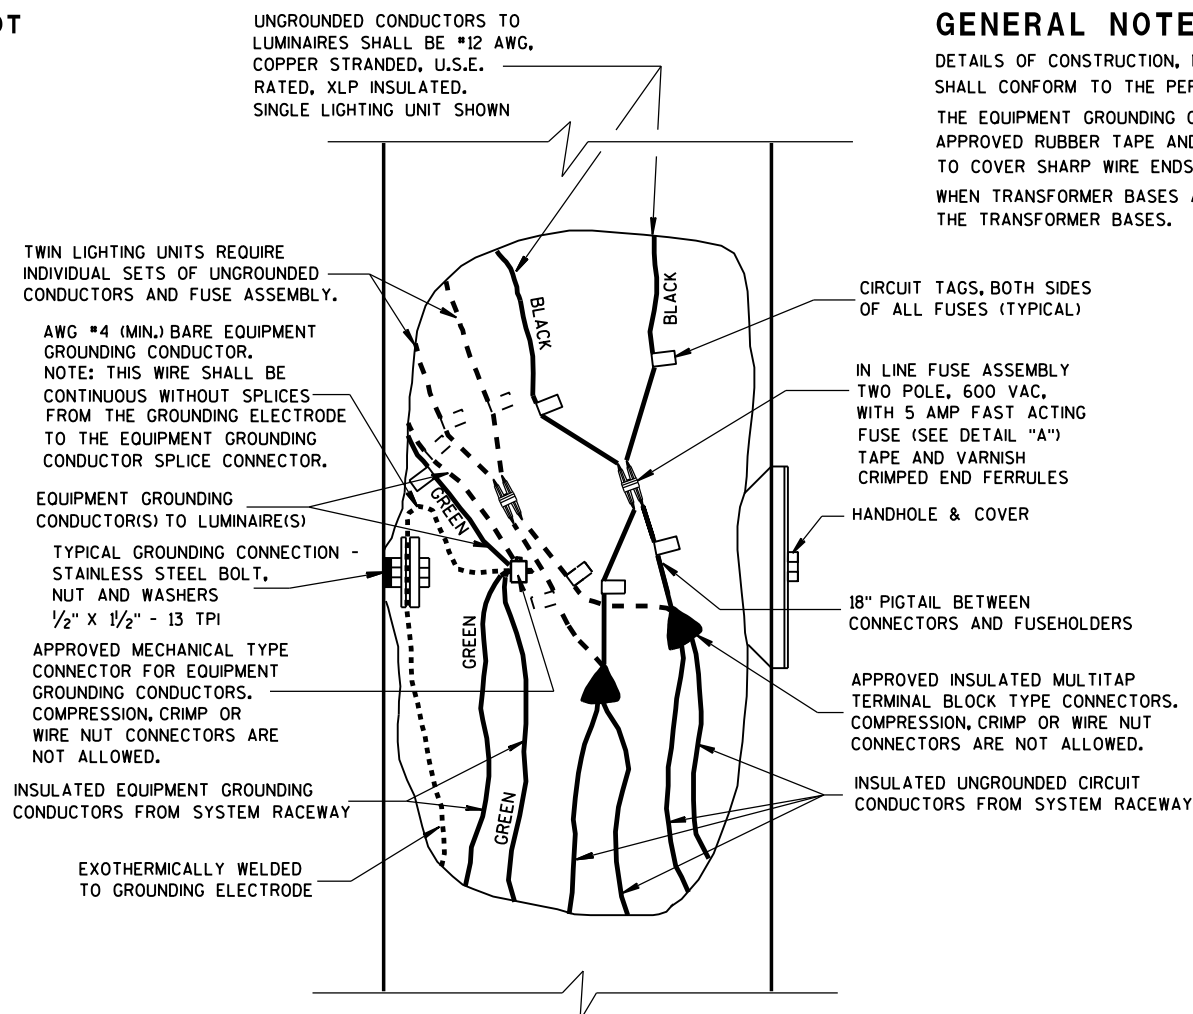


**2 WIRE - 240 OR 480 VAC (UNGROUND CONDUCTORS)
WITH EQUIPMENT GROUNDING CONDUCTOR**

**NON-FREWAY LIGHTING UNIT
POLE WIRING**

STATE OF WISCONSIN
DEPARTMENT OF TRANSPORTATION

APPROVED
Sept. 2014 /S/ Ahmet Demirbilek
DATE STATE ELECTRICAL 139
FHWA

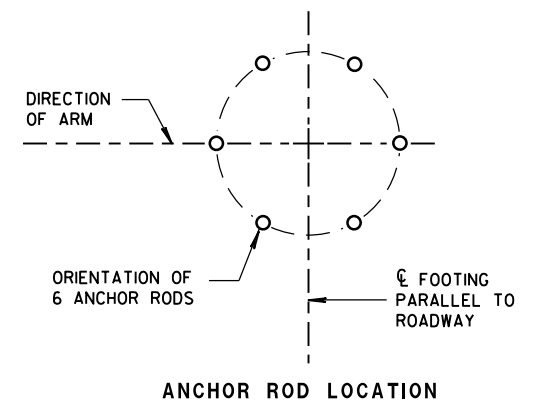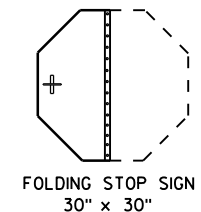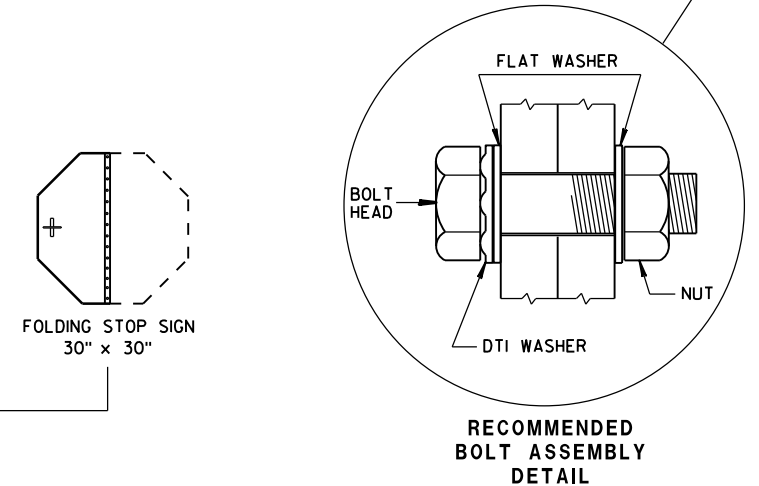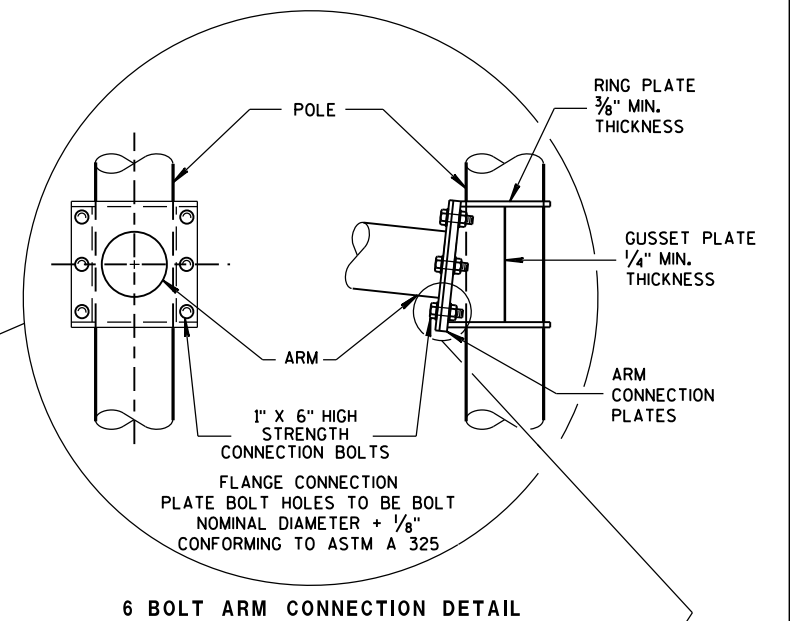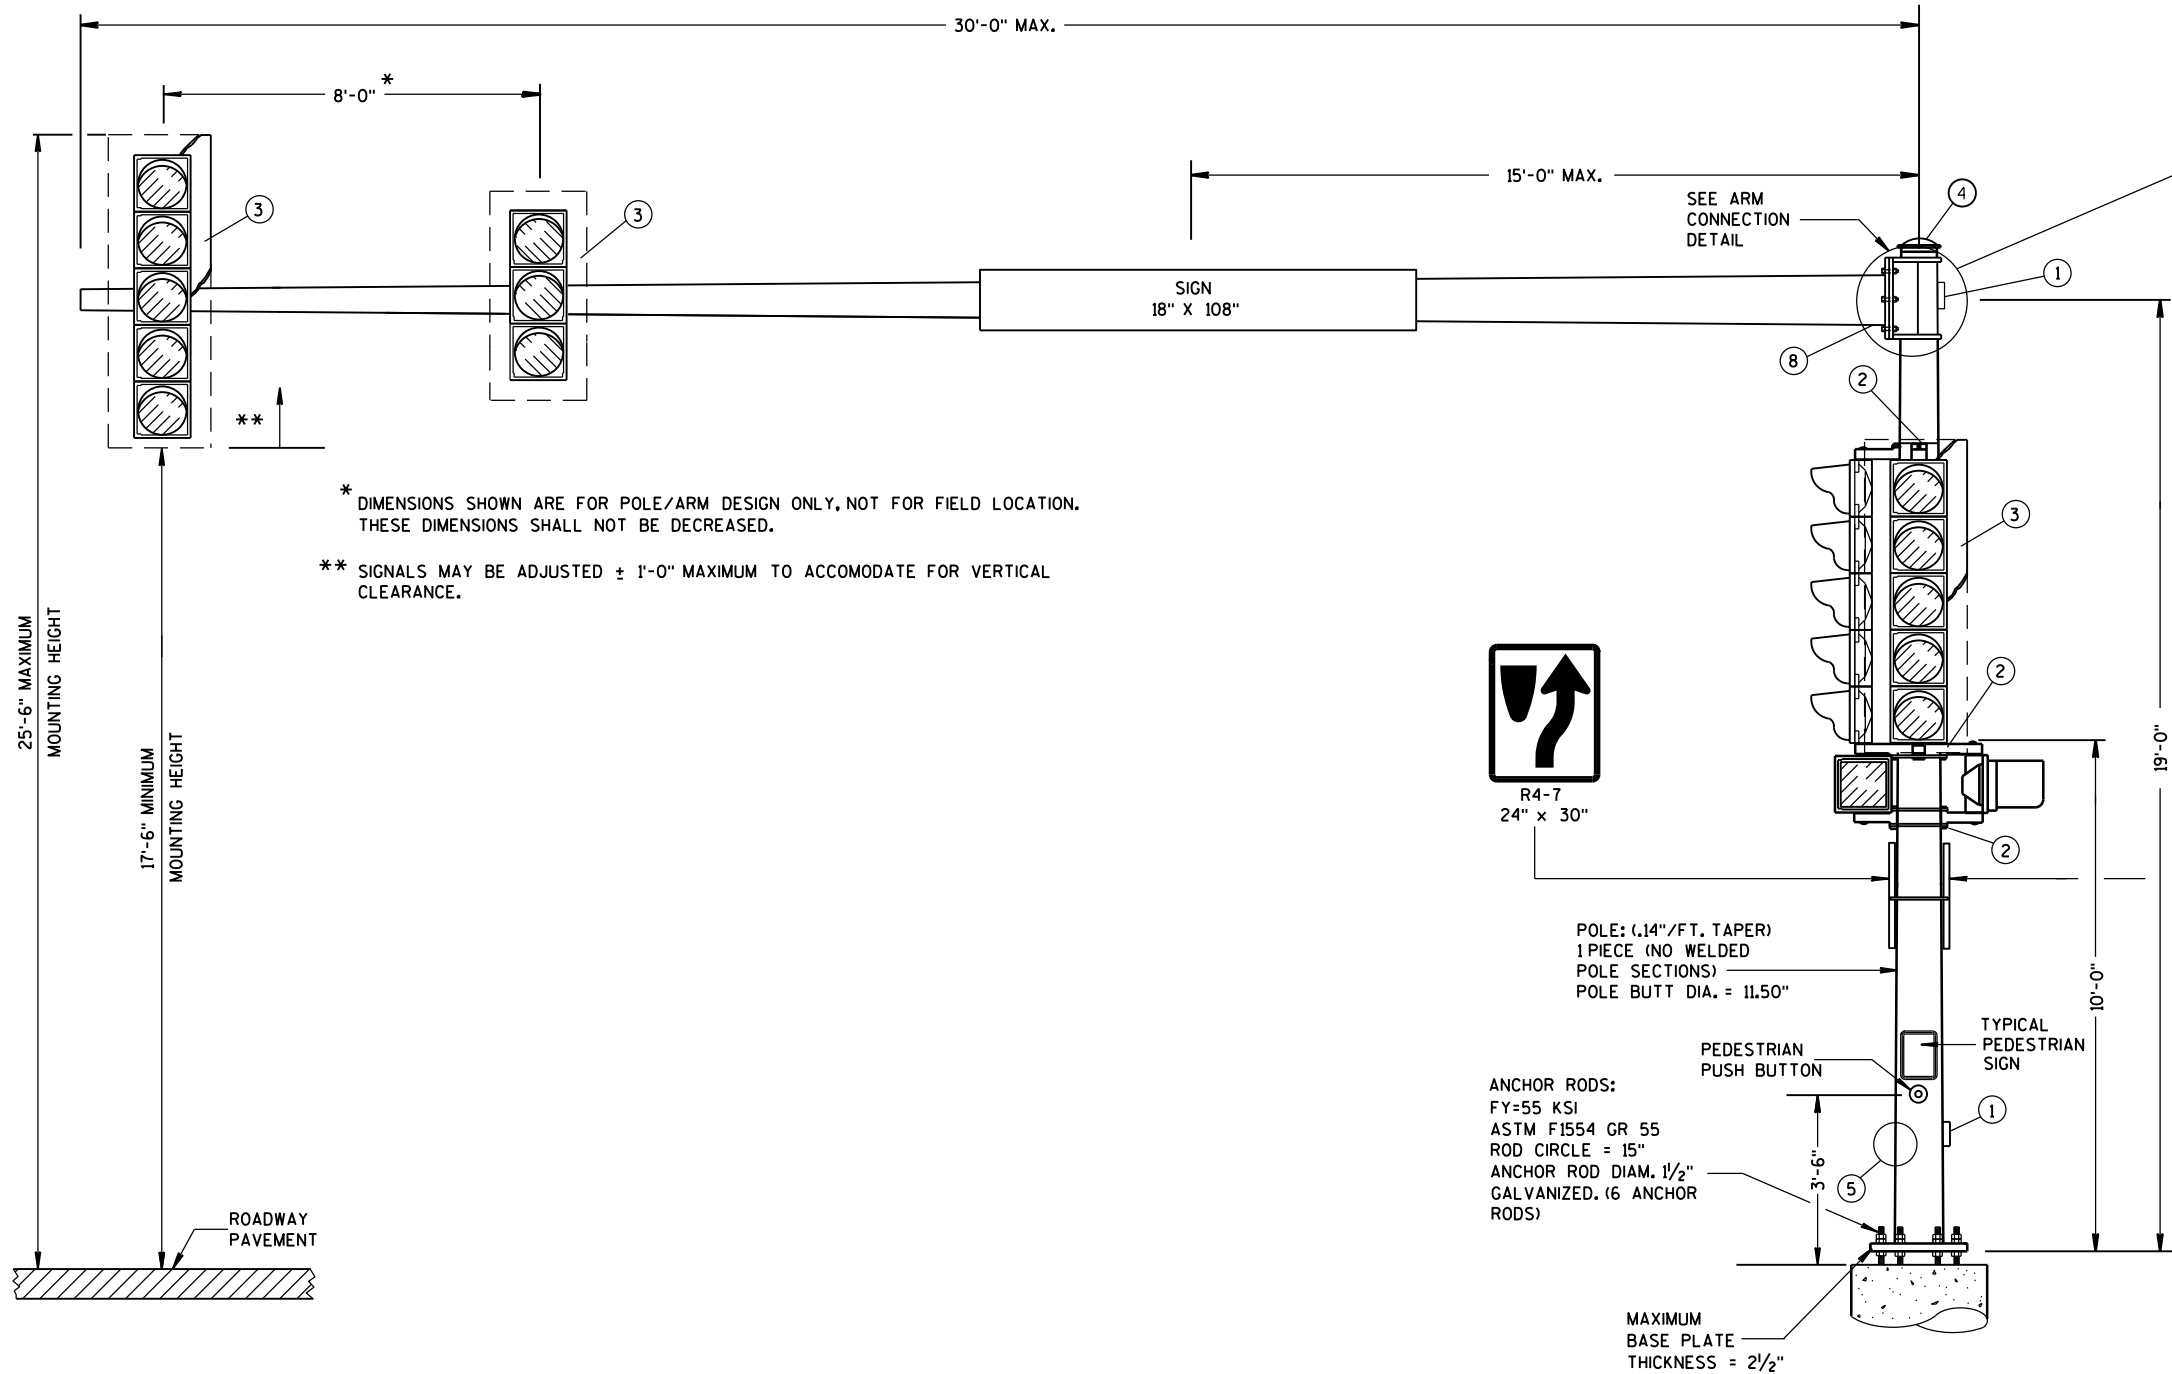

(MAXIMUM LOAD)

TYPE 9 POLE 15' - 30' MONOTUBE ARM

TYPE 9 POLE
15' - 30' MONOTUBE ARMSTATE OF WISCONSIN
DEPARTMENT OF TRANSPORTATION

APPROVED





June, 2015

DATE

FHWA

/S/ Ahmet Demirbilek

STATE ELECTRICAL 140

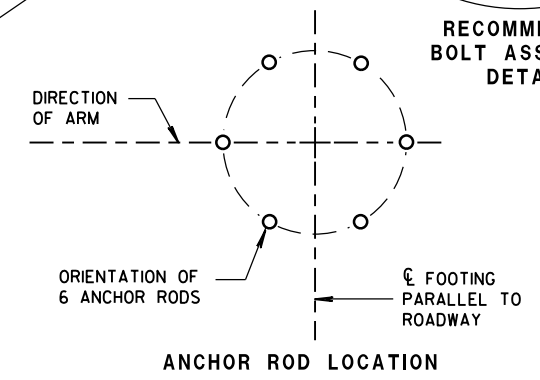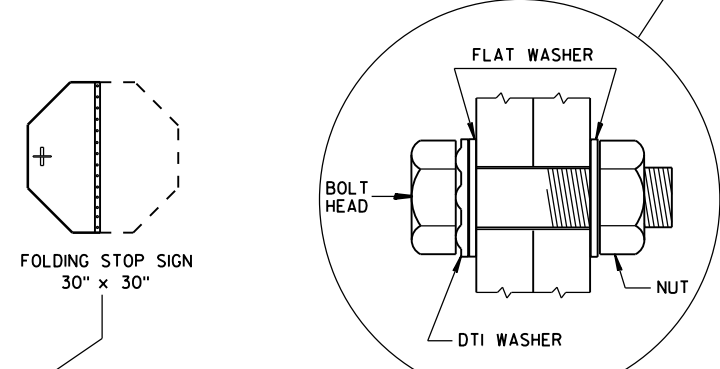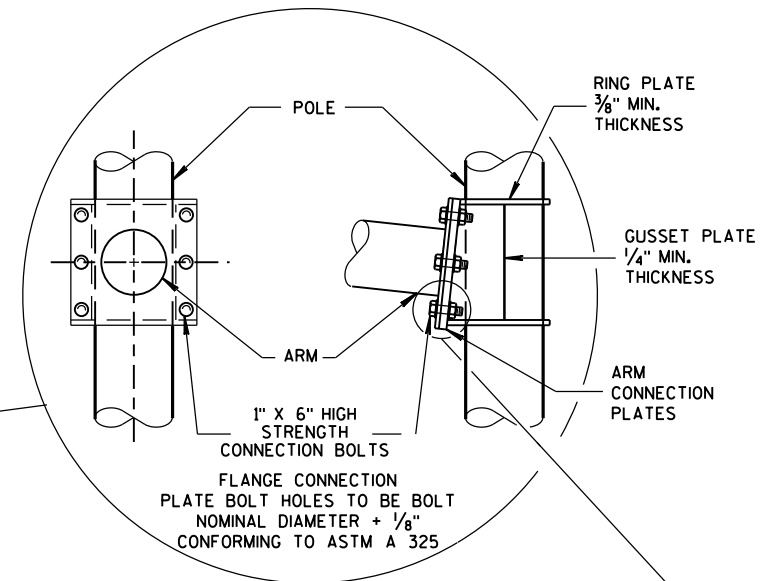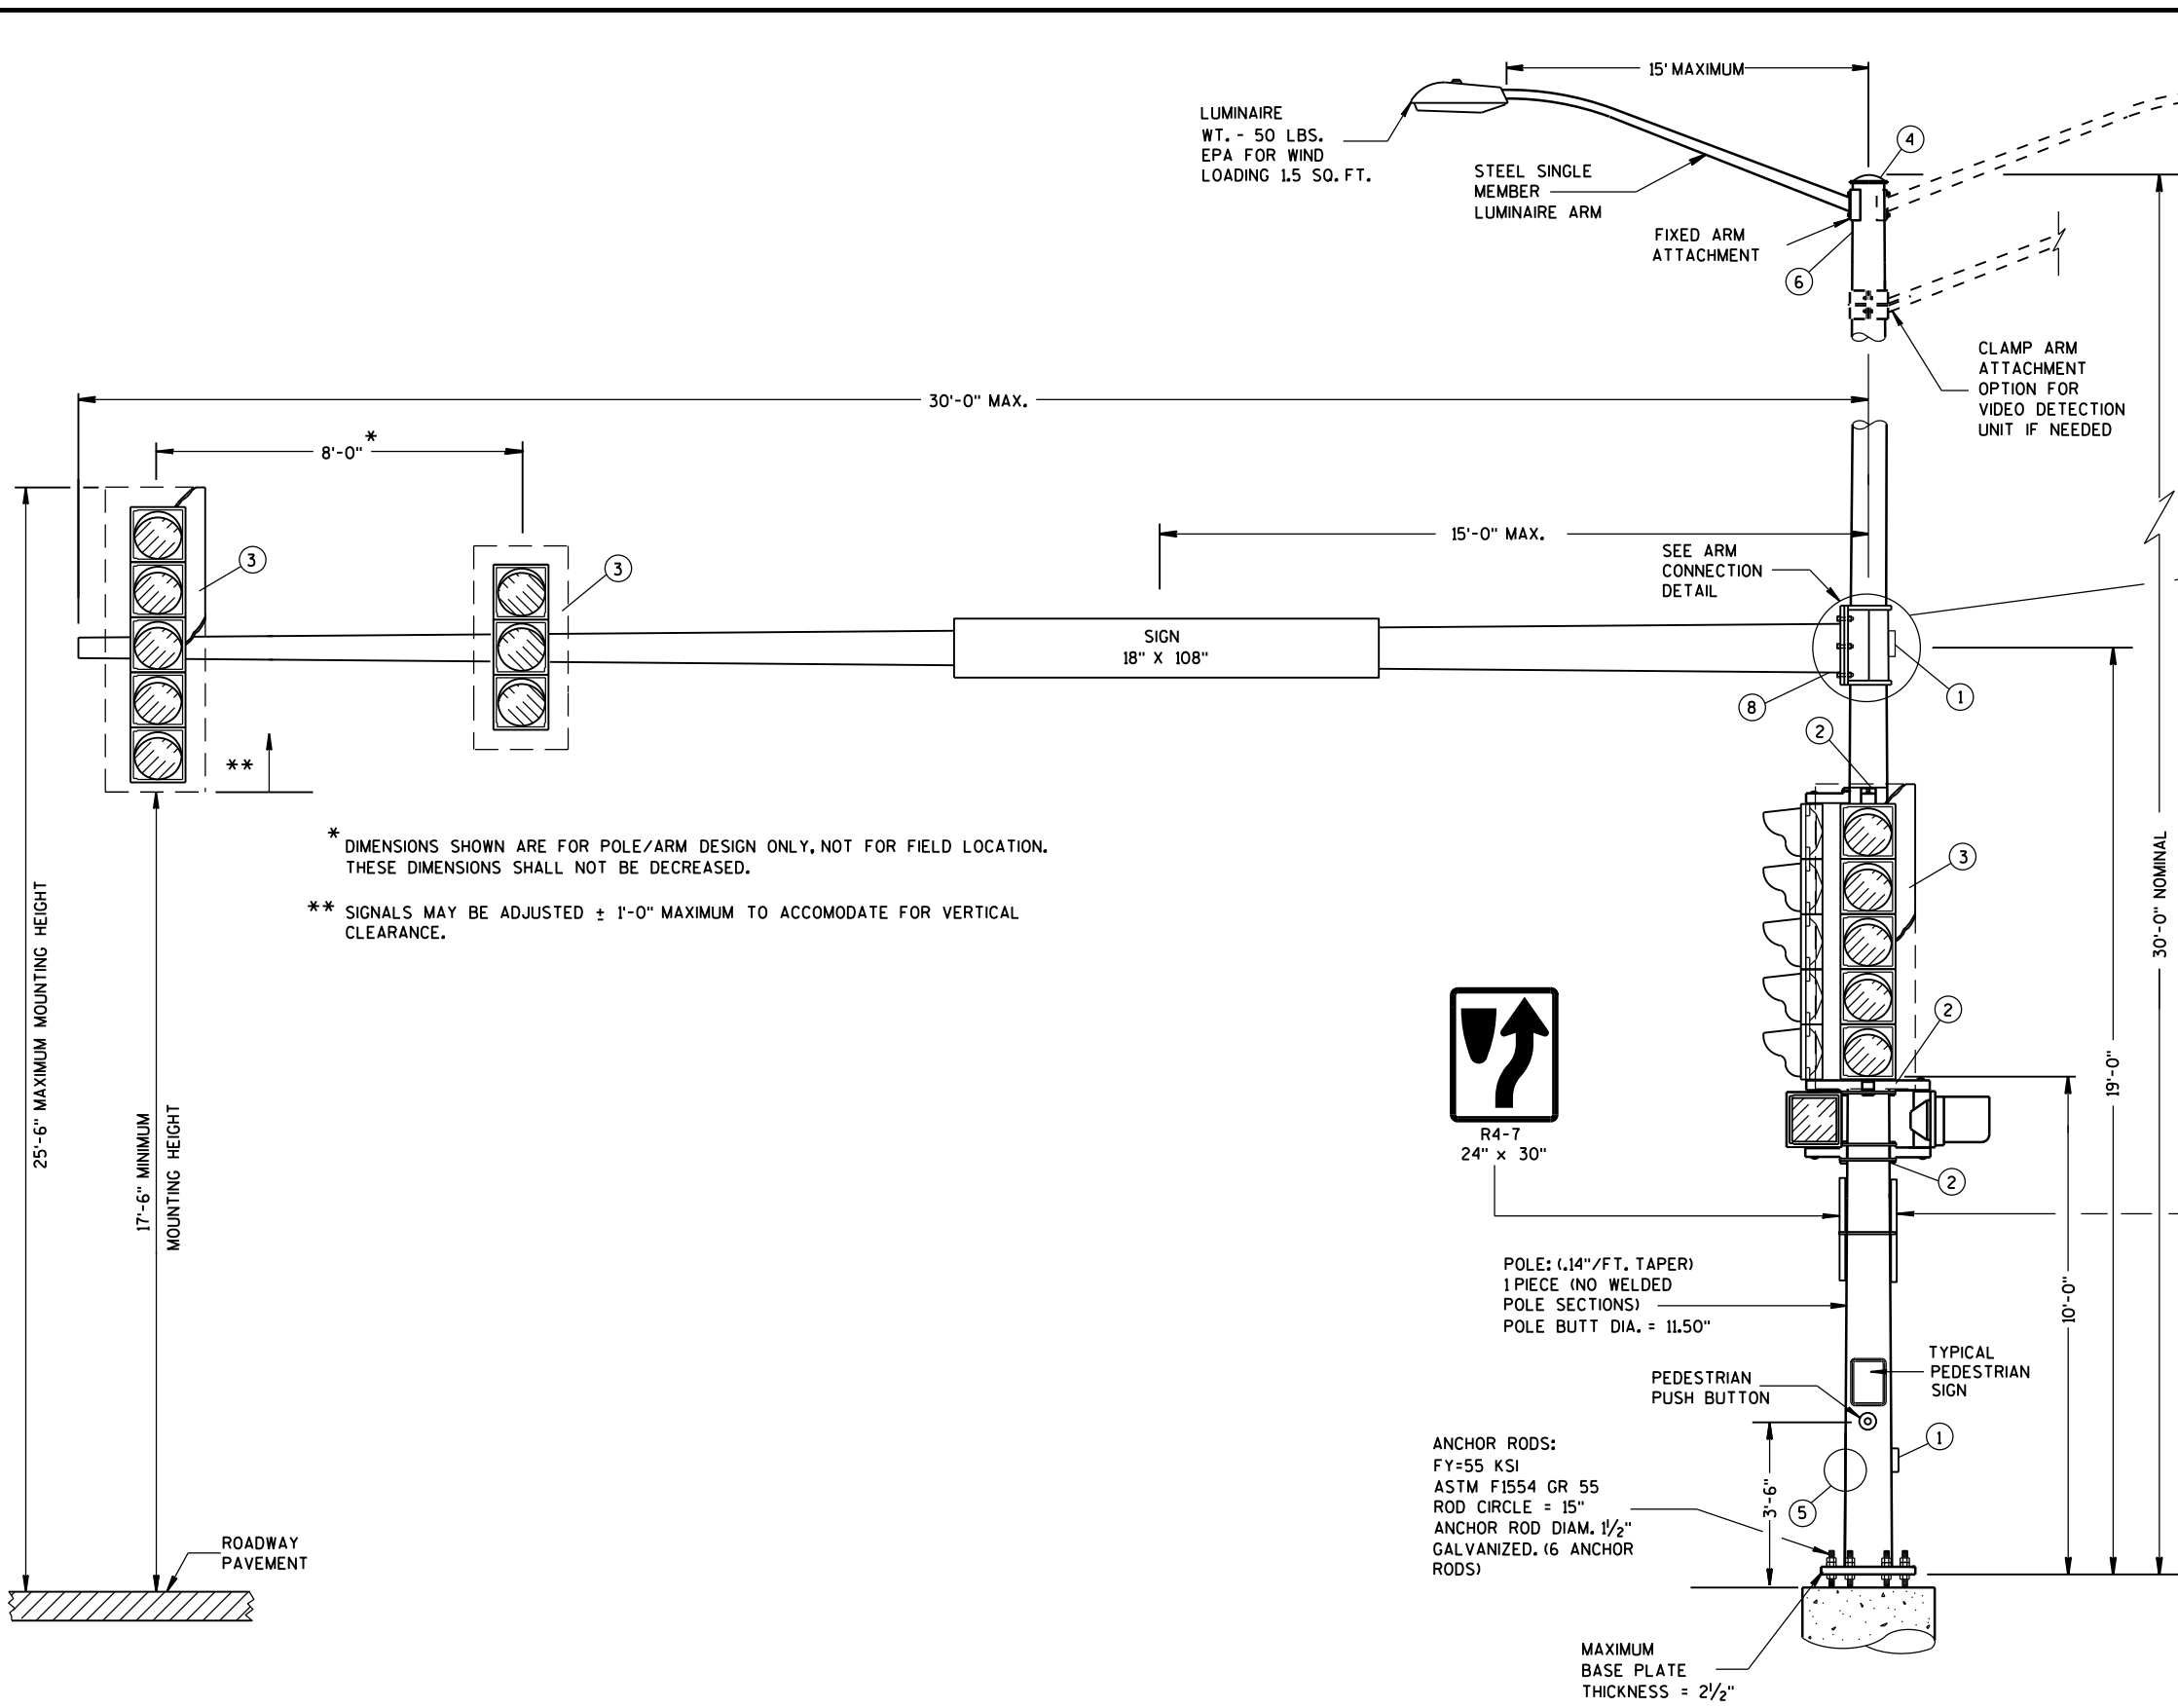

(MAXIMUM LOAD)
**TYPE 10 POLE
15' - 30' MONOTUBE ARM**

TYPE 10 POLE 15' - 30' MONOTUBE ARM	
STATE OF WISCONSIN DEPARTMENT OF TRANSPORTATION	
APPROVED June, 2015 DATE	/S/ Ahmet Demirelek STATE ELECTRICAL 141
FHWA	



APPROVED
June, 2015 /S/ Ahmet Demirbilek
DATE STATE ELECTRICAL 142
FHWA

GENERAL NOTES

DETAILS OF CONSTRUCTION, MATERIALS AND WORKMANSHIP NOT SHOWN ON THIS DRAWING SHALL CONFORM TO THE PERTINENT REQUIREMENTS OF THE CONTRACT.

POLE TYPES 9 AND 10 ARE FOR ARM LENGTHS 15-FOOT TO 30-FOOT.

POLE TYPES 12 AND 13 ARE FOR ARM LENGTHS 35-FOOT TO 55-FOOT.

MONOTUBE POLE AND ARM SHALL BE GALVANIZED STEEL.

RING-STIFFENED BUILT-UP BOX TYPE OF ATTACHMENT FOR TRAFFIC SIGNAL ARM.

ONE (1) PIECE POLE CONSTRUCTION (NO WELDED POLE SECTIONS).

STANDARD STRAIGHT ARM DESIGN (3 ½ ± RISE).

SECTION 657, POLES OF THE STANDARD SPECIFICATIONS SHALL APPLY TO THIS DRAWING.

PROVIDE WIREWAY THRU POLE WALL AND ARM CONNECTION PLATES. PROVIDE ROUND, SMOOTH INSIDE SURFACE.

MANUFACTURER'S SUBMITTED POLE DESIGNS AND DRAWINGS SHALL BE SIGNED AND STAMPED BY A REGISTERED PROFESSIONAL ENGINEER AND CERTIFIED AS BEING IN COMPLIANCE WITH THE AASHTO 2013 6TH EDITION AND ALL PERTINENT WISDOT SPECIFICATIONS AND DRAWINGS FOR TRAFFIC AND LIGHTING STRUCTURES AND AS FOLLOWS:


- CATEGORY III FATIGUE LOADS OF GALLOPING, TRUCK GUSTS (AT 45 MPH VEHICLE VELOCITY) AND NATURAL WIND GUSTS FOR DESIGN OF TYPE 9 AND TYPE 10 STRUCTURES.
- CATEGORY II FATIGUE LOADS OF GALLOPING, TRUCK GUSTS (AT 45 MPH VEHICLE VELOCITY) AND NATURAL WIND GUSTS FOR DESIGN OF TYPE 12 AND TYPE 13 STRUCTURES.
- 90 MPH (3-SECOND GUST) WIND SPEED AND A 50 YEAR DESIGN LIFE.

SECURE THE OPENING BELOW THE BASE PLATE WITH STAINLESS STEEL OR GALVANIZED STEEL MESH AND SECURE THE MESH WITH ¾" S.S. BANDING AROUND THE LEVELING NUTS.


INDENT PRINT (NOMINAL ½" HIGH) THE POLE LENGTH AND FIRST TWO LETTERS OF THE MANUFACTURERS NAME ON TWO SIDES OF THE BASE PLATE 180 DEGREES APART, BEFORE GALVANIZING. THE ARM SHALL BE IDENTIFIED WITH THE SAME INFORMATION BY INDENT PRINT.

SIGNAL FACE SHALL BE MOUNTED 6 INCHES (NOMINAL) FROM THE END OF THE MONOTUBE ARM OR AS SHOWN ON THE PLAN CONSTRUCTION DETAIL OR AS DIRECTED BY THE PROJECT ENGINEER/ELECTRICAL OPERATIONS PERSONNEL. MOUNT ALL LIKE HEADS AT SAME ELEVATION.

SIGN MOUNTING BRACKETS SHALL BE FURNISHED IN ACCORDANCE WITH SECTION 637 OF THE STANDARD SPECIFICATIONS FOR HIGHWAY AND STRUCTURE CONSTRUCTION.

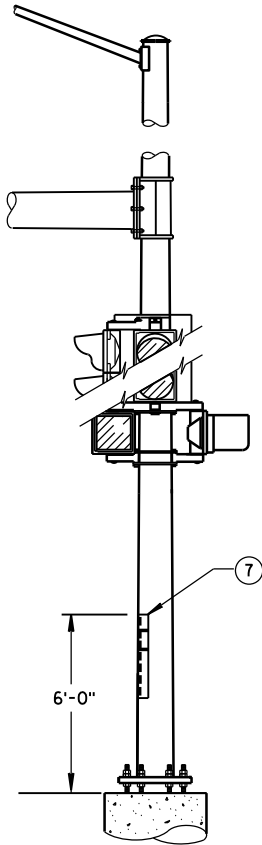


STRUCTURAL IDENTIFICATION
PLAQUE PLACEMENT

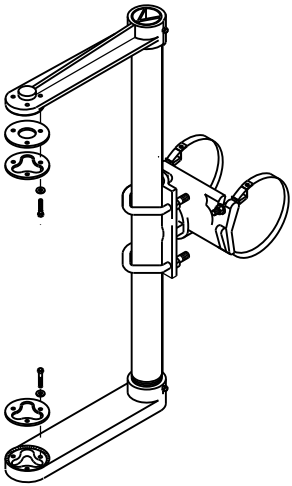


SIGNAL FACE MOUNTING BRACKET
DETAIL FOR MONOTUBE ARM

(MOUNT PER MANUFACTURER'S RECOMMENDATION)

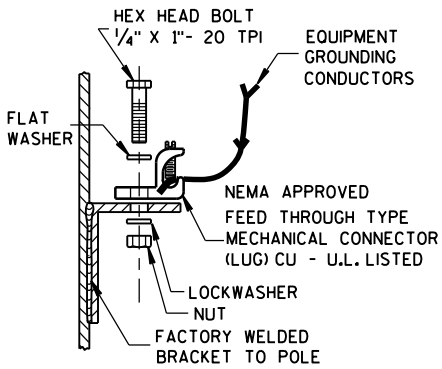


TYPICAL GROUNDING CONNECTIONS

NUT, BOLT AND WASHERS SHALL
BE STAINLESS STEEL

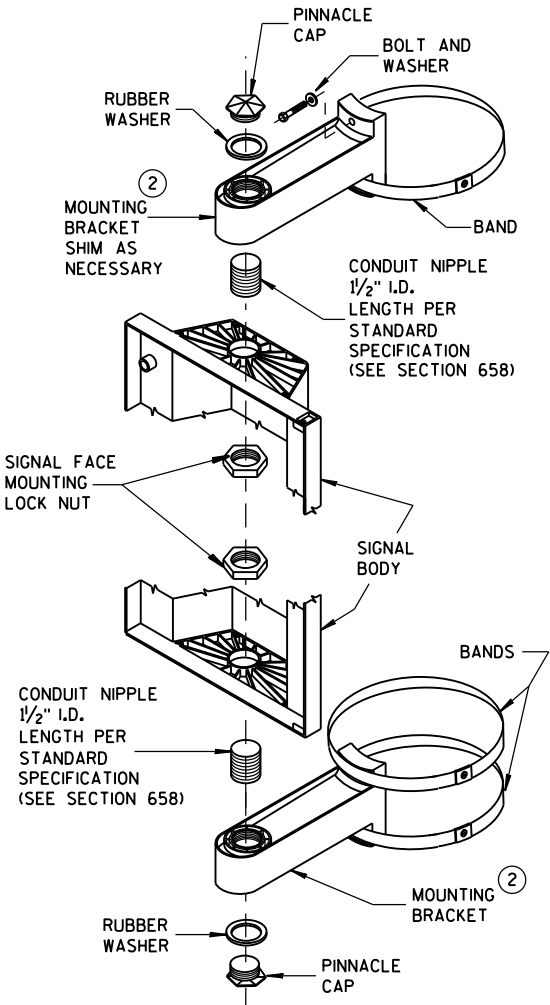

SIGNAL FACE
VERTICAL MOUNTING DETAIL

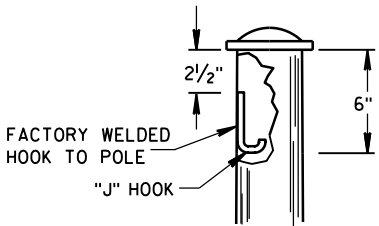

"J" HOOK WIRE SUPPORT

- DESIGN FOR MAXIMUM ALLOWABLE HANDHOLE WITH COVER ASSEMBLY WITH TWO ¼" x ¾" - 20 TPI STAINLESS STEEL HEX HEAD BOLTS.
- SIGNAL MOUNTING BRACKETS FOR POLE MOUNTING, MOUNT WITH CAP SCREW AND BANDING, (SEE SPECIFICATIONS SEC. 658).
- SECURELY MOUNT BACKPLATES, PROJECTING 5" BEYOND ALL SIDES OF THE SIGNAL FACE HOUSING, PER MANUFACTURERS RECOMMENDATIONS.
- THE TOP OF THE POLE SHAFT AND THE END OF THE MONOTUBE ARM SHALL BE EQUIPPED WITH A REMOVABLE, VENTILATED CAP HELD SECURELY IN PLACE WITH SET SCREWS.
- FACTORY-WELDED BRACKET FOR GROUNDING LUG, OPPOSITE HANDHOLE, (LUG AND HARDWARE PAID UNDER SEPARATE ITEM). PROVIDE HOLE IN BRACKET FOR ¼" x ¾" - 20 TPI STAINLESS STEEL HEX HEAD BOLT.
- FACTORY-WELDED "J" HOOK FOR STRAIN RELIEF FOR POLE LUMINAIRE WIRE.
- INSTALL STRUCTURAL IDENTIFICATION PLAQUES.

STRUCTURAL IDENTIFICATION PLAQUES SHALL BE PLACED ON THE POLES IN THE SAME DIRECTION AS THE ARM.





MOUNTING HEIGHT SHALL BE 6'-0" ABOVE THE CURB OR SHOULDER. ADJUST IF IT IS KNOWN THAT REQUIRED TRAFFIC SIGNS WILL BE OBSTRUCTED.

- FACTORY DRILLED ½" DRAIN HOLE 2" FROM FLANGE CONNECTION PLATE.




GENERAL NOTES AND HARDWARE
DETAILS FOR TYPE 9, 10, 12 & 13
POLES WITH MONOTUBE ARMS

STATE OF WISCONSIN
DEPARTMENT OF TRANSPORTATION



APPROVED
June, 2015 /S/ Ahmet Demirbilek
DATE STATE ELECTRICAL 144
FHWA

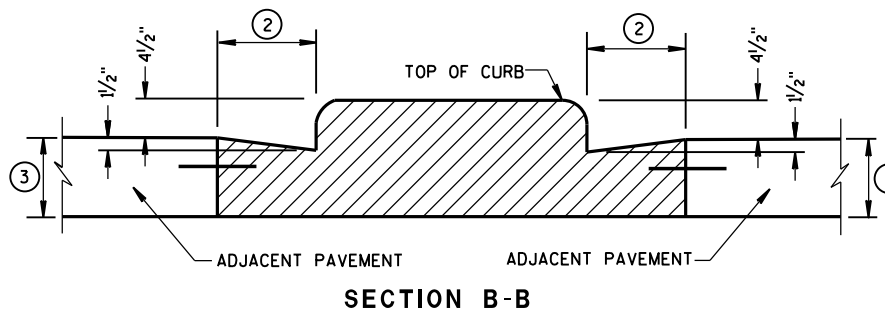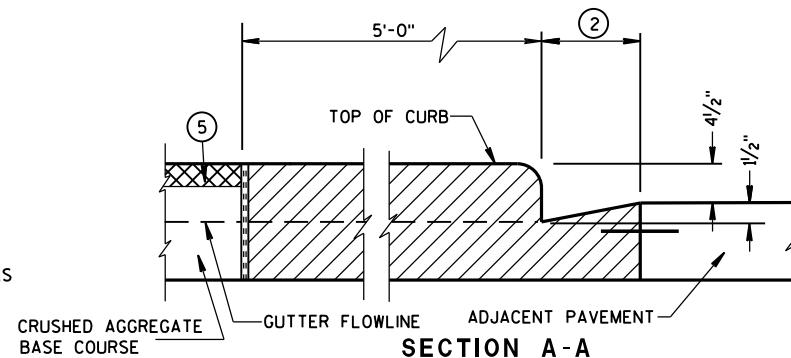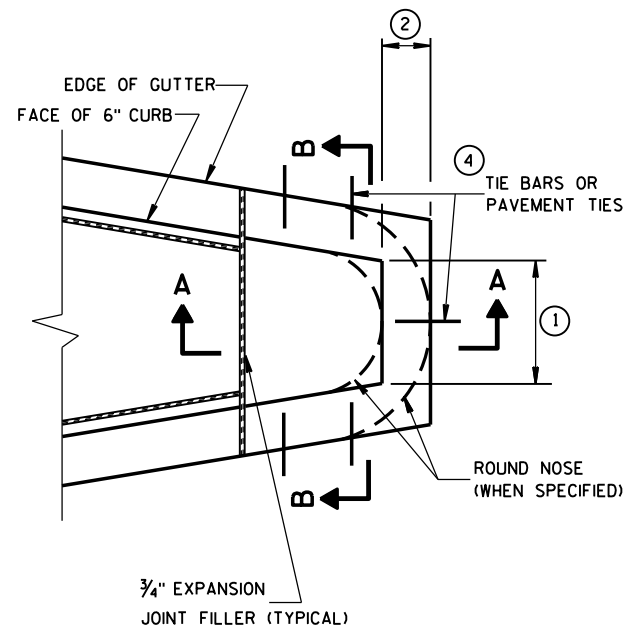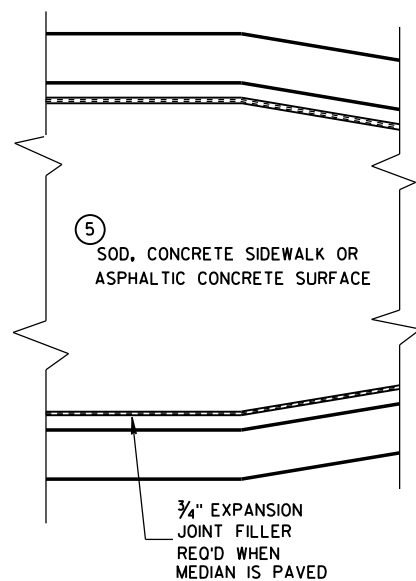


CONCRETE MEDIAN BLUNT NOSE DETAIL

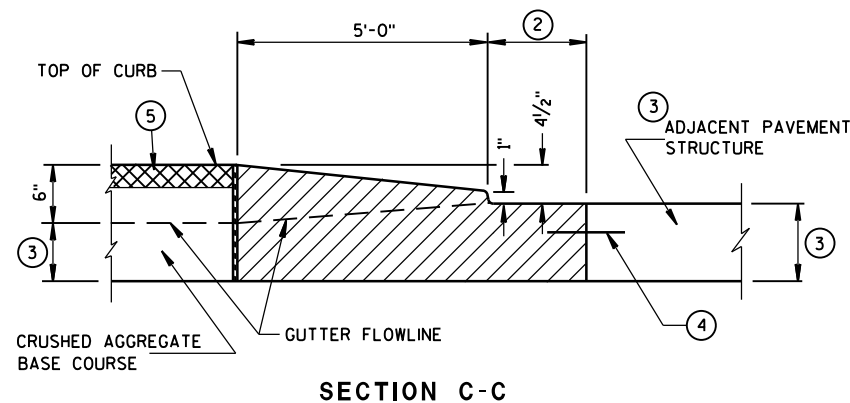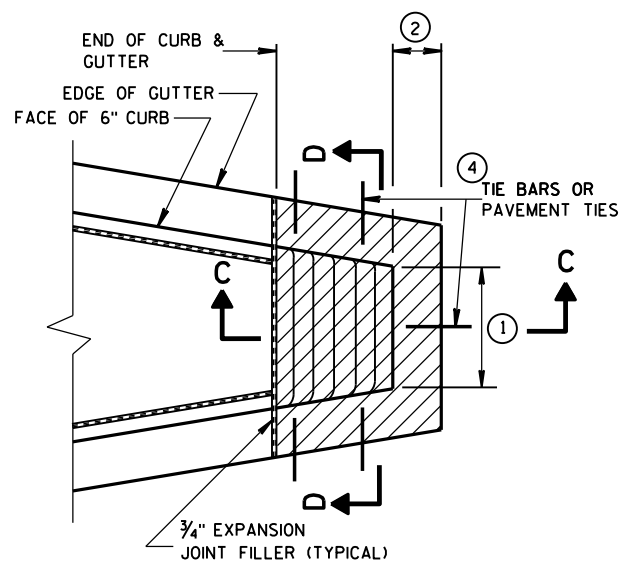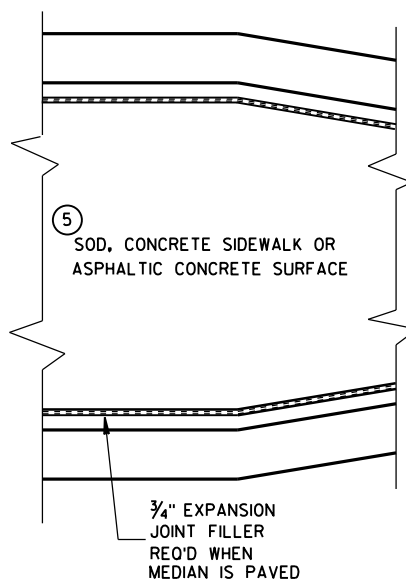

CONCRETE MEDIAN SLOPED NOSE TYPE 1

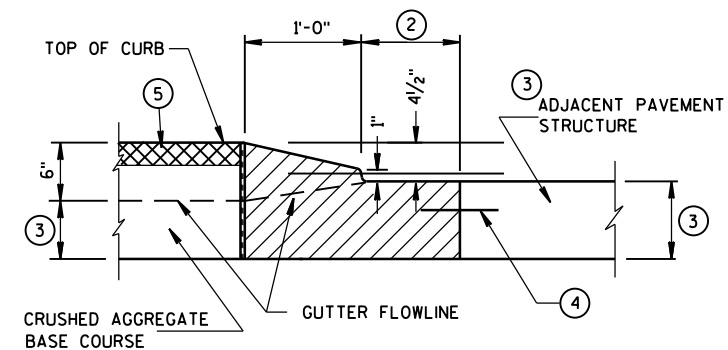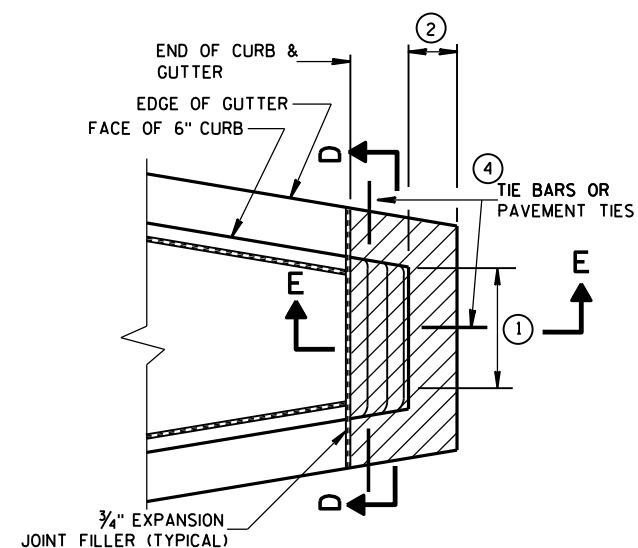

CONCRETE MEDIAN SLOPED NOSE TYPE 2

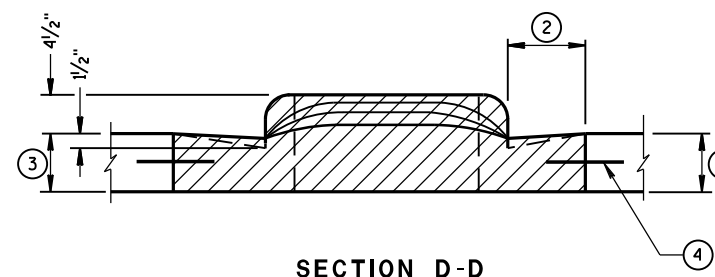

GENERAL NOTES

DETAILS OF CONSTRUCTION, MATERIALS AND WORKMANSHIP NOT SHOWN ON THIS DRAWING SHALL CONFORM TO THE PERTINENT REQUIREMENTS OF THE STANDARD SPECIFICATIONS AND THE APPLICABLE SPECIAL PROVISIONS.

- ① SEE PLAN FOR MEDIAN NOSE WIDTH AND RADIUS (FOR ROUND NOSE ALTERNATE).
- ② WIDTH OF GUTTER TO MATCH EXISTING ADJACENT GUTTER OR AS SPECIFIED ELSEWHERE IN THE PLAN.
- ③ DEPTH EQUAL TO ADJACENT PAVEMENT. ADJACENT PAVEMENT STRUCTURE DETAILS ARE SHOWN ON THE PLAN. TYPICAL OPTIONS ARE:
 - (1) NEW OR EXISTING CONCRETE PAVEMENT.
 - (2) ASPHALTIC CONCRETE PAVEMENT OVER NEW OR EXISTING CONCRETE BASE COURSE.
 - (3) ASPHALTIC CONCRETE PAVEMENT OVER CRUSHED AGGREGATE BASE COURSE.

- ④ TIE BARS OR PAVEMENT TIES REQUIRED IN NEW CONCRETE PAVEMENT OR CONCRETE BASE COURSE. TIE BARS SHALL BE NO. 4 X 2'-0" SPACED AT 2'-0" C-C.

PAVEMENT TIES REQUIRED IN EXISTING CONCRETE BASE COURSE. PAVEMENT TIES SHALL BE NO. 6 X 1'-0" SPACED AT 3'-0" C-C INSTALLED ON A HORIZONTAL SKEW OF 6:1. THE DIRECTION OF SKEW SHALL ALTERNATE AFTER EVERY ONE OR TWO BARS.

- ⑤ SURFACE TYPE AND DETAILS ARE SHOWN ELSEWHERE IN THE PLAN.

CONCRETE MEDIAN NOSE

STATE OF WISCONSIN
DEPARTMENT OF TRANSPORTATION

APPROVED





6/8/2006

DATE

FHWA

/S/ Jerry H. Zoag
ROADWAY STANDARDS & 145
ENGINEER

4T

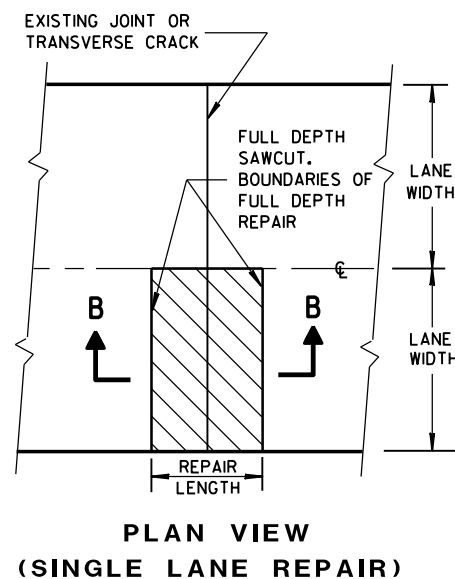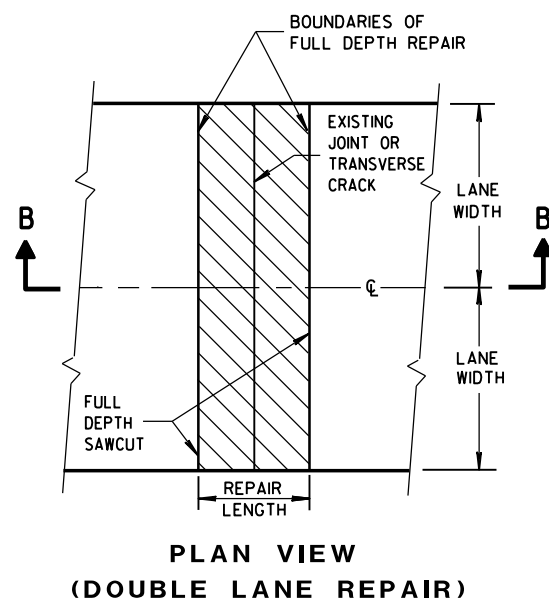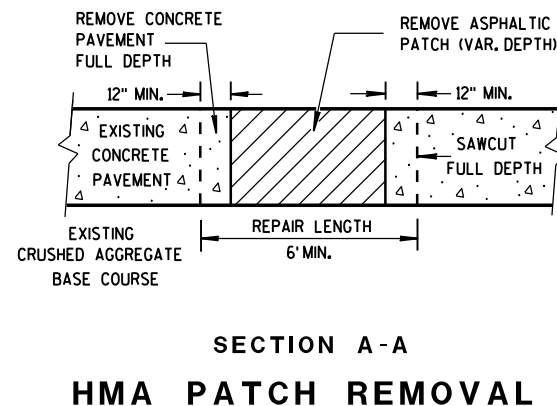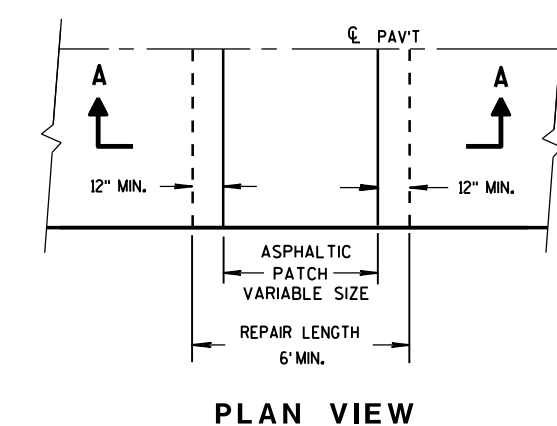

FULL DEPTH CONCRETE PAVEMENT REMOVAL


GENERAL NOTES

SAW CUT, DRILL, AND LIFT OUT EXISTING CONCRETE PAVEMENT WITHIN THE BOUNDARIES OF CONCRETE REPAIR AREAS. THE CONTRACTOR MAY MAKE ADDITIONAL SAW CUTS INSIDE THE REPAIR LIMITS TO REDUCE WEIGHT AND SIZE OF CONCRETE PIECES.


PROVIDE A 6-FOOT MINIMUM DISTANCE FROM BOUNDARIES OF CONCRETE REPAIR AREAS TO ADJACENT TRANSVERSE JOINT OR CRACK IN THE SAME LANE.

THE LENGTH OF THE REPAIRS MAY VARY FROM THE DIMENSIONS SHOWN IF THE EXISTING CONCRETE PAVEMENT IS NONDOWELED AND THE PAVEMENT IS TO BE OVERLAID AFTER REPAIRING.


① DOWEL BARS MIGHT NOT EXIST.

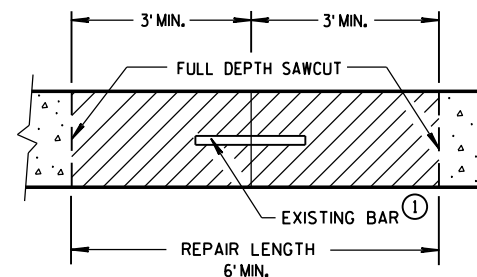

SECTION B-B
CONCRETE REMOVAL

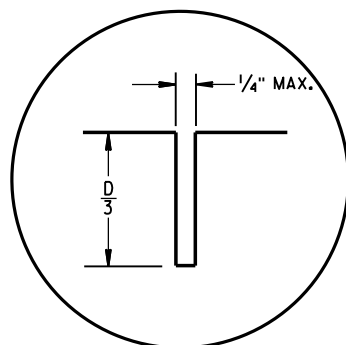


C1

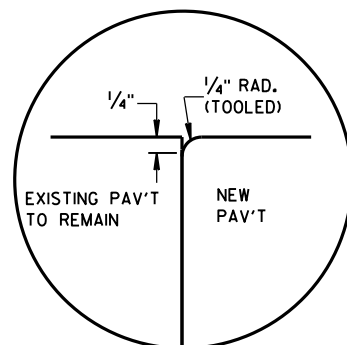


C2


TRANSVERSE JOINTS

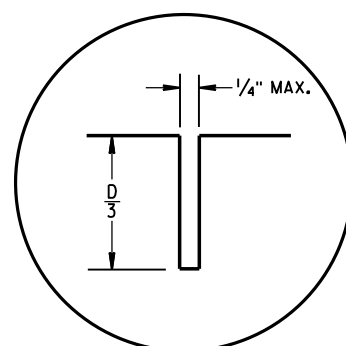

L1

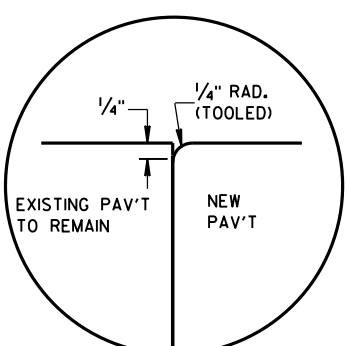

L2

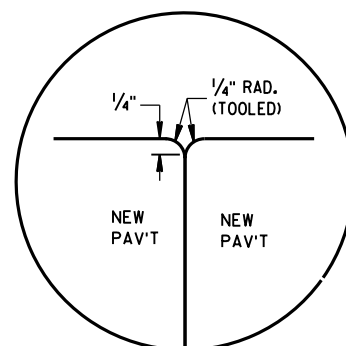

L3



LONGITUDINAL JOINTS

TIE BAR TABLE

PAVEMENT DEPTH (D)	TIE BAR SIZE	TIE BAR LENGTH (L)	MAX. TIE BAR SPACING
< 10 1/2"	NO. 4	30"	36"
≥ 10 1/2"	NO. 5	36"	36"
	NO. 4 *	30"	24" **

* SUBSTITUTE BENT BARS AT LONGITUDINAL JOINTS WHEN EQUIPMENT LIMITATIONS DURING CONSTRUCTION WARRANT (e.g. AUXILIARY LANES OR TURN LANES)

** CONFORM TO 15" MINIMUM SPACING FROM TRANSVERSE JOINTS; SPACING BETWEEN TIE BARS WILL BE 30" AT TRANSVERSE JOINTS.

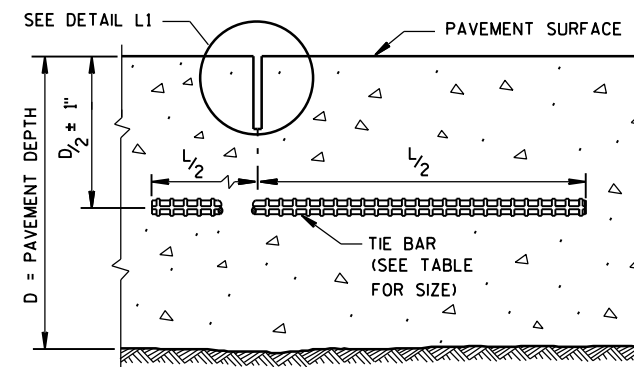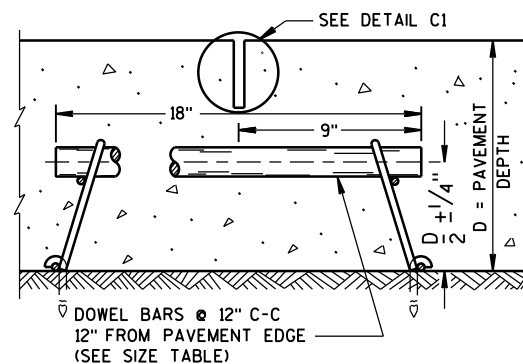SECTION C-C
SAWED LONGITUDINAL JOINTSECTION F-F
CONTRACTION JOINT

GENERAL NOTES

INSTALL DOWEL BARS PARALLEL TO THE PAVEMENT CENTERLINE AND PAVEMENT SURFACE.


CONCRETE PAVEMENT REPAIRS OF EXISTING NONDOWELED CONCRETE PAVEMENTS DO NOT NEED TO BE DOWELED.

DO NOT SEAL OR FILL JOINTS.


ANCHOR DOWEL BARS AND TIE BARS INTO DRILLED HOLES WITH AN EPOXY.

FOR MULTI-LANE CONCRETE PAVEMENT REPLACEMENTS, PROVIDE A MINIMUM DISTANCE OF 15 INCHES FROM ALL TRANSVERSE JOINTS OR EDGES OF REPLACEMENT TO THE CENTER OF THE TIE BAR NEAREST THAT JOINT OR EDGE.

- ① APPLY A THIN UNIFORM COATING OF SURFACE TREATMENT TO THE FREE END OF DOWEL BARS TO PREVENT BONDING.

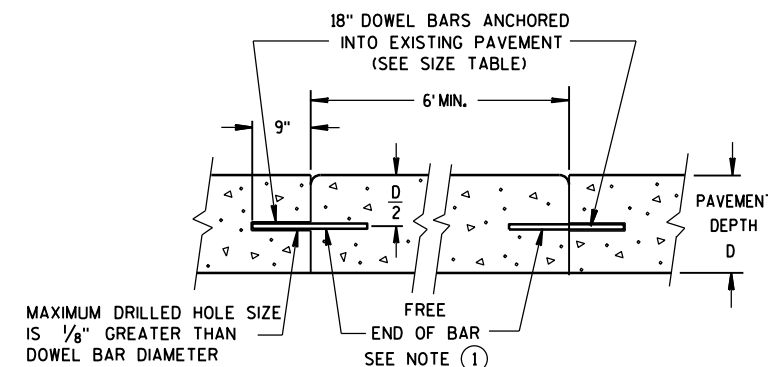


SECTION D-D

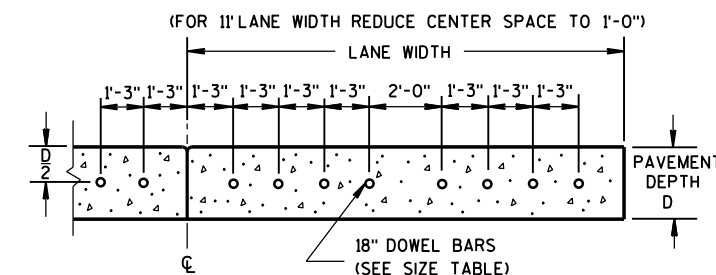SECTION E-E
DRILLED DOWEL BAR CONSTRUCTION JOINTPAVEMENT DEPTH, DOWEL BAR SIZE
AND JOINT SPACING TABLE

PAVEMENT DEPTH (D)	DOWEL BAR DIAMETER	CONTRACTION JOINT SPACING
5 1/2", 6", 6 1/2"	NONE	12'
7", 7 1/2"	1"	14'
8", 8 1/2"	1 1/4"	15'
9", 9 1/2"	1 1/4"	15'
10" & ABOVE	1 1/2"	15'


CONCRETE PAVEMENT
REPAIR AND REPLACEMENT

STATE OF WISCONSIN
DEPARTMENT OF TRANSPORTATION 147

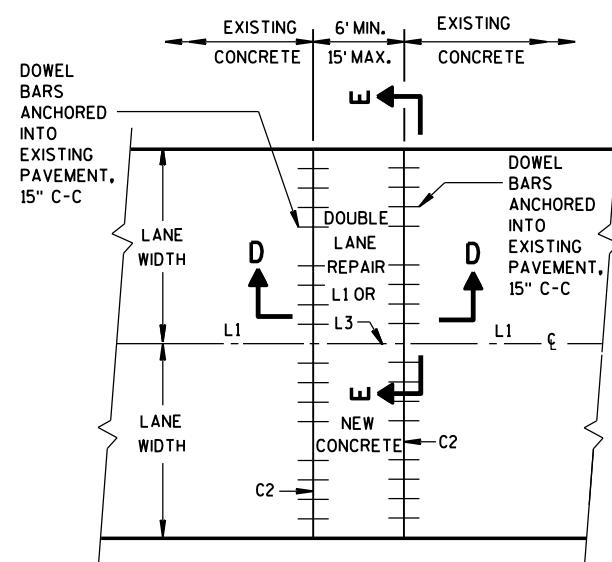


PLAN VIEW

MULTI-LANE CONCRETE PAVEMENT REPAIR

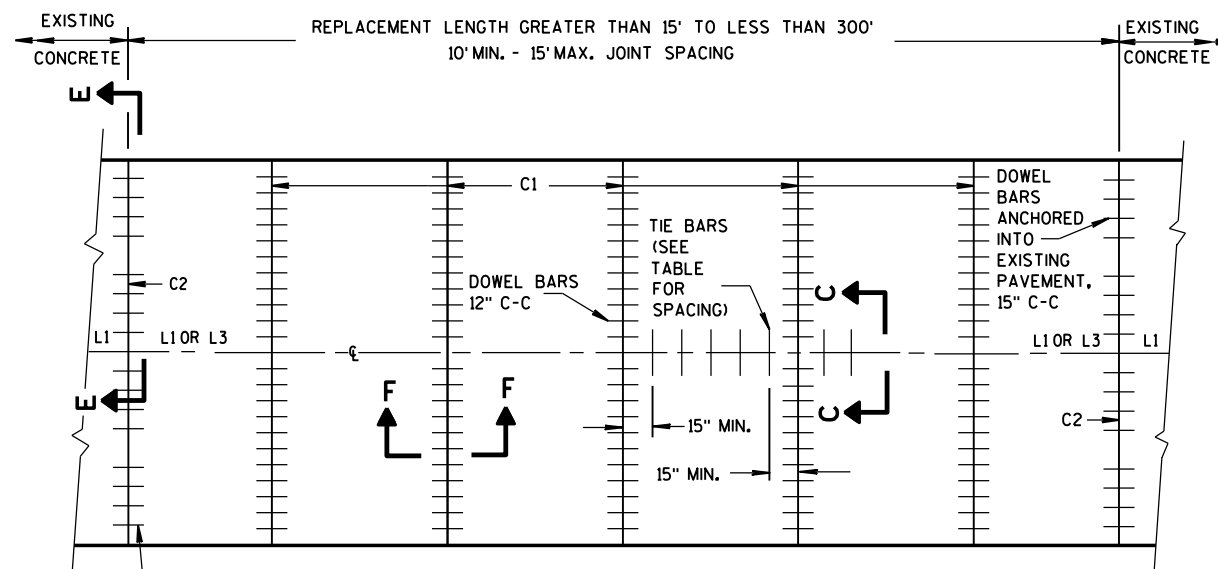



PLAN VIEW

MULTI-LANE CONCRETE PAVEMENT REPLACEMENT

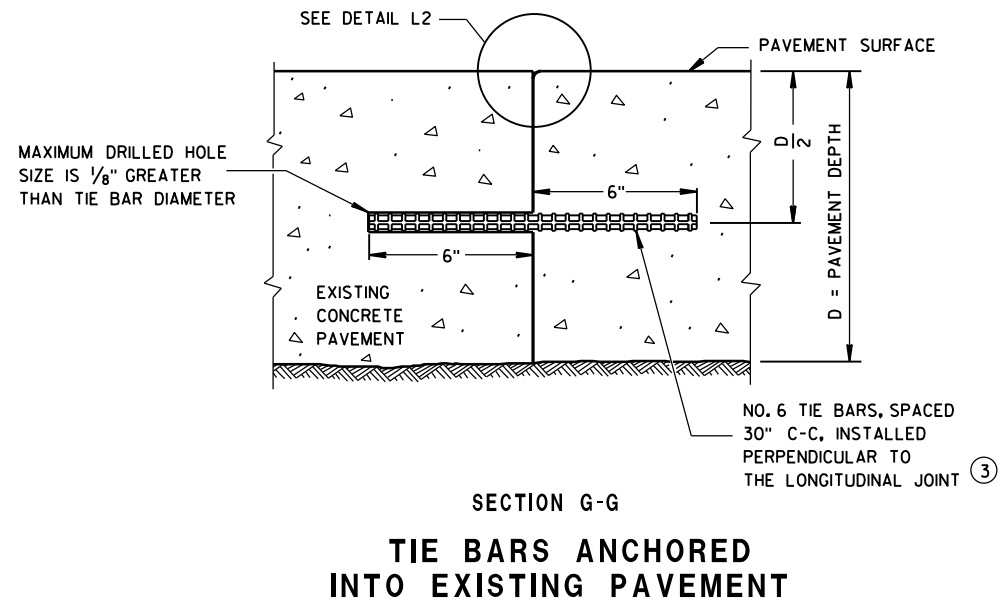

GENERAL NOTES


- ① WITH THE APPROVAL OF THE ENGINEER, FOR SINGLE LANE PAVEMENT REPLACEMENTS LESS THAN 30 FEET IN LENGTH, THE CONTRACTOR MAY INSTALL DRILLED TIE BARS ON 6:1 SKEW HORIZONTALLY, DIRECTION OF SKEW ALTERNATING WITH EACH SUCCESSIVE BAR. DRIVE SKEWED TIE BARS TO A DEPTH OF 6 INCHES IN A HOLE OF SUCH A DIAMETER AS TO PROVIDE A TIGHT DRIVEN FIT.
- ② USE AN ENGINEER-APPROVED BOND BREAKER (E.G. RELEASE AGENT, CURING COMPOUND) FOR SINGLE LANE REPAIRS UP TO 15 FEET IN LENGTH.
- ③ ANCHOR TIE BARS INTO DRILLED HOLES WITH AN EPOXY.

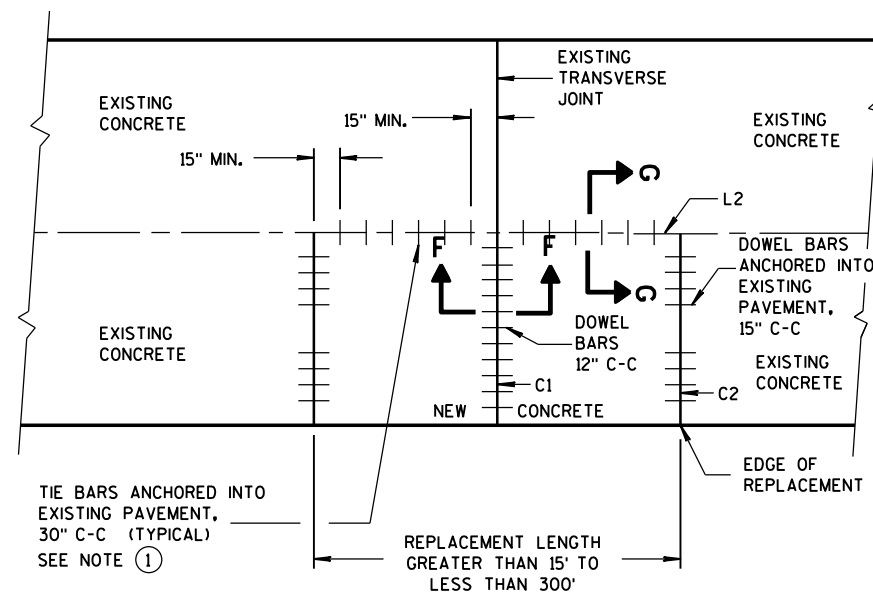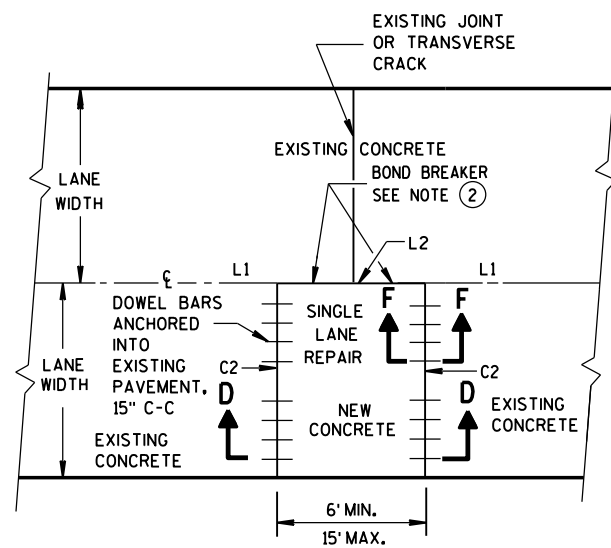


**CONCRETE PAVEMENT
REPAIR AND REPLACEMENT**

STATE OF WISCONSIN
DEPARTMENT OF TRANSPORTATION

APPROVED
Sept., 2015 /S/ Peter Kemp, P.E.
DATE PAVEMENT SUPER 148
FHWA

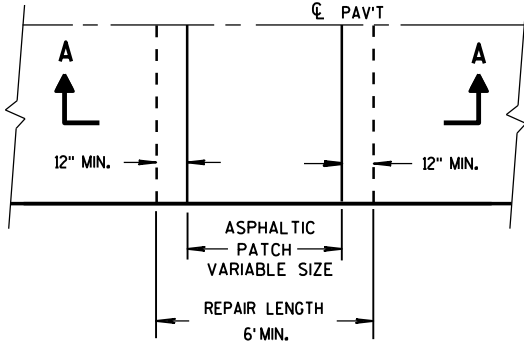


PLAN VIEW

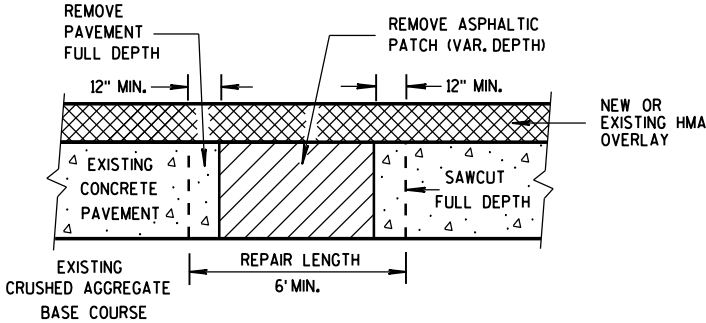


SECTION A-A

HMA PATCH REMOVAL

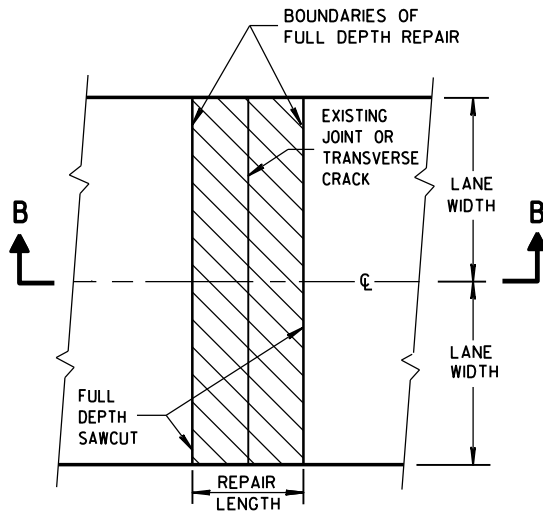

PLAN VIEW
(DOUBLE LANE REPAIR)

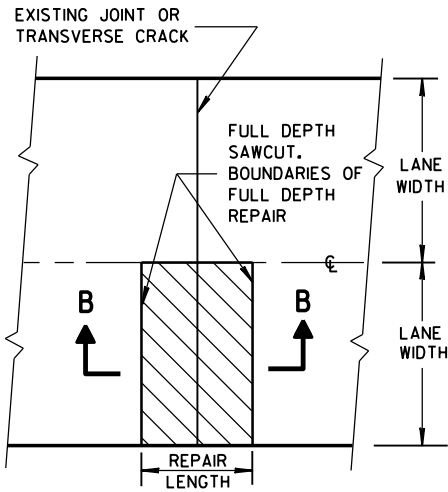

PLAN VIEW
(SINGLE LANE REPAIR)

FULL DEPTH CONCRETE PAVEMENT REMOVAL


GENERAL NOTES

SAW CUT, DRILL, AND LIFT OUT EXISTING CONCRETE PAVEMENT WITHIN THE BOUNDARIES OF CONCRETE REPAIR AREAS. THE CONTRACTOR MAY MAKE ADDITIONAL SAW CUTS INSIDE THE REPAIR LIMITS TO REDUCE WEIGHT AND SIZE OF CONCRETE PIECES.

PROVIDE 6-FOOT MINIMUM DISTANCE FROM BOUNDARIES OF CONCRETE REPAIR AREAS TO ADJACENT TRANSVERSE JOINT OR CRACK.

THE LENGTH OF THE REPAIRS MAY VARY FROM THE DIMENSIONS SHOWN IF THE EXISTING CONCRETE PAVEMENT IS NONDOWELED AND THE PAVEMENT IS TO BE OVERLAID AFTER REPAIRING.

① DOWEL BARS MIGHT NOT EXIST.

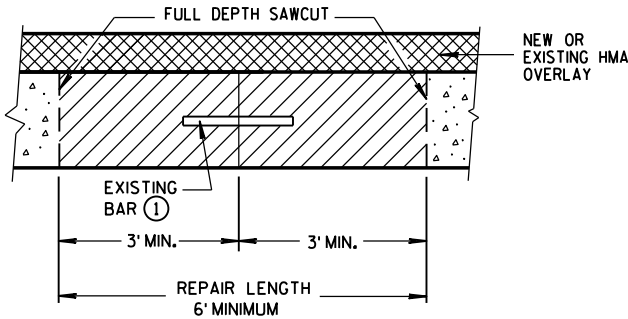


SECTION B-B
CONCRETE REMOVAL

BASE PATCHING CONCRETE

STATE OF WISCONSIN
DEPARTMENT OF TRANSPORTATION

149

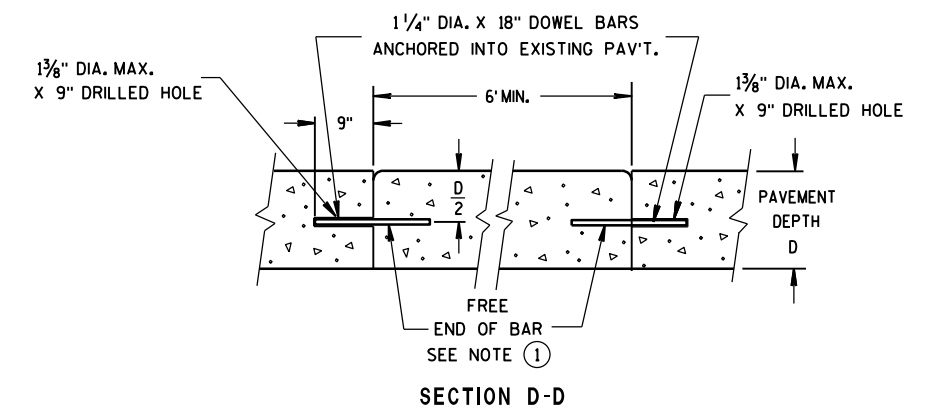

GENERAL NOTES

INSTALL DOWEL BARS PARALLEL TO THE PAVEMENT CENTERLINE AND PAVEMENT SURFACE.


CONCRETE BASE PATCHES OF EXISTING NONDOWELED CONCRETE PAVEMENTS DO NOT NEED TO BE DOWELED.

DO NOT SEAL OR FILL JOINTS.

ANCHOR DOWEL BARS AND TIE BARS INTO DRILLED HOLES WITH AN EPOXY.

PROVIDE A MINIMUM DISTANCE OF 15 INCHES FROM AN EXISTING TRANSVERSE JOINT OR THE EDGE OF REPLACEMENT TO THE CENTER OF THE TIE BAR NEAREST THAT JOINT OR EDGE.


- ① APPLY A THIN UNIFORM COATING OF SURFACE TREATMENT TO THE FREE END OF DOWEL BARS TO PREVENT BONDING.

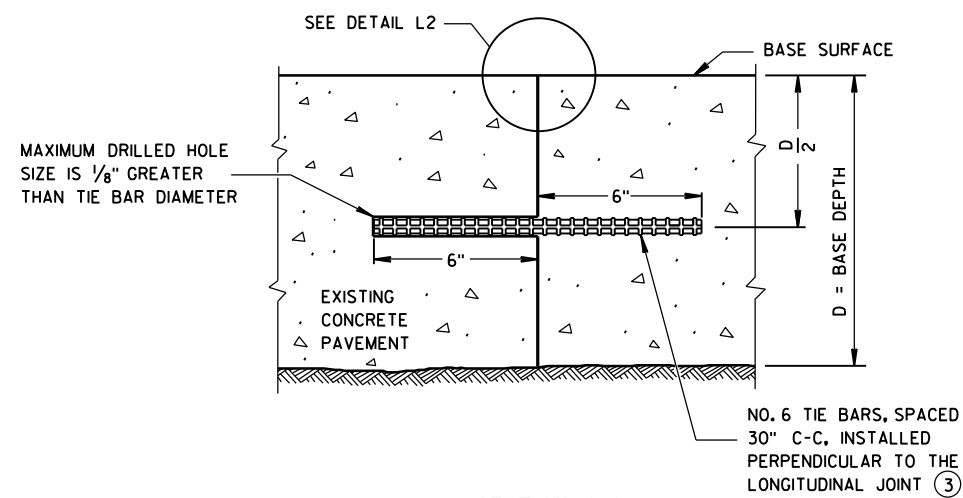


SECTION G-G
TIE BARS ANCHORED
INTO EXISTING PAVEMENT

GENERAL NOTES

- ① USE AN ENGINEER-APPROVED BOND BREAKER (E.G. RELEASE AGENT, CURING COMPOUND) FOR SINGLE LANE BASE PATCHES UP TO 15 FEET IN LENGTH.
- ② WITH THE APPROVAL OF THE ENGINEER, FOR SINGLE LANE PAVEMENT REPLACEMENTS LESS THAN 30 FEET IN LENGTH, DRILLED TIE BARS MAY BE INSTALLED ON 6:1 SKEW HORIZONTALLY, DIRECTION OF SKEW ALTERNATING WITH EACH SUCCESSIVE BAR. DRIVE SKEWED TIE BARS TO A DEPTH OF 6 INCHES IN A HOLE OF SUCH A DIAMETER AS TO PROVIDE A TIGHT DRIVEN FIT.
- ③ ANCHOR TIE BARS INTO DRILLED HOLES WITH AN EPOXY.

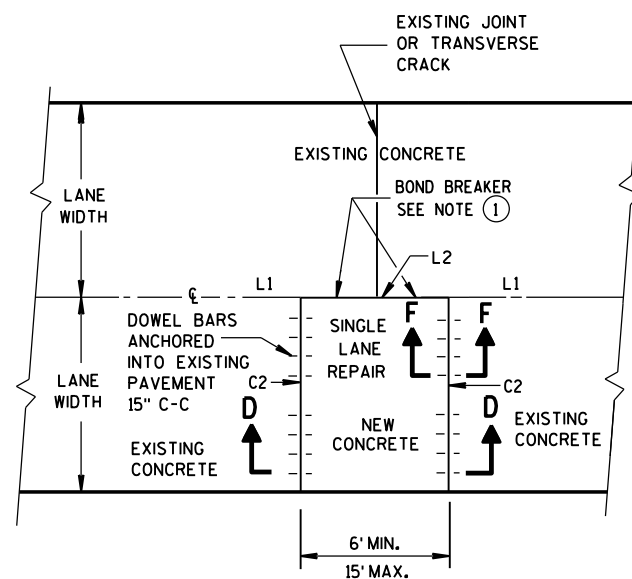

PLAN VIEW
SINGLE LANE CONCRETE BASE PATCH
15' MAXIMUM LENGTH

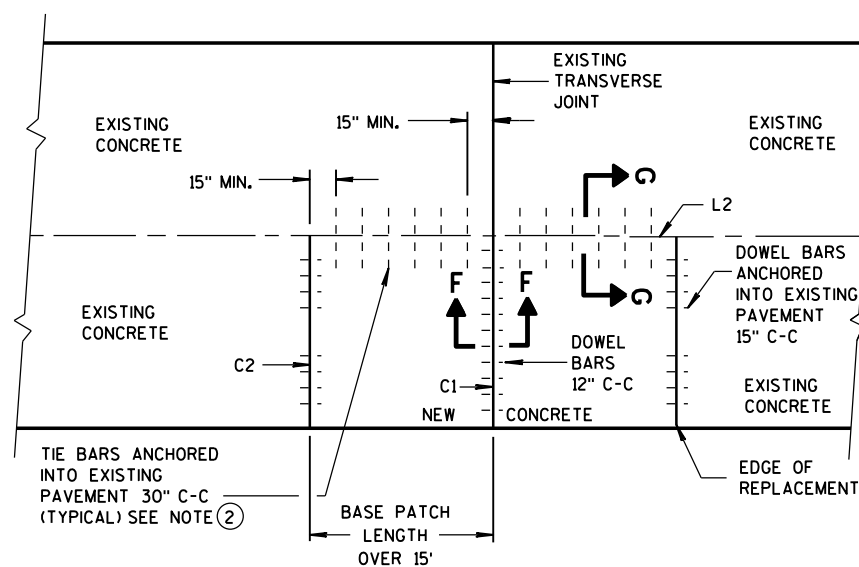


PLAN VIEW
SINGLE LANE CONCRETE BASE PATCH
GREATER THAN 15' IN LENGTH


BASE PATCHING CONCRETE

STATE OF WISCONSIN
DEPARTMENT OF TRANSPORTATION


APPROVED
DATE Sept., 2015 /S/ Peter Kemp, P.E.
FHWA PAVEMENT SUPER 151

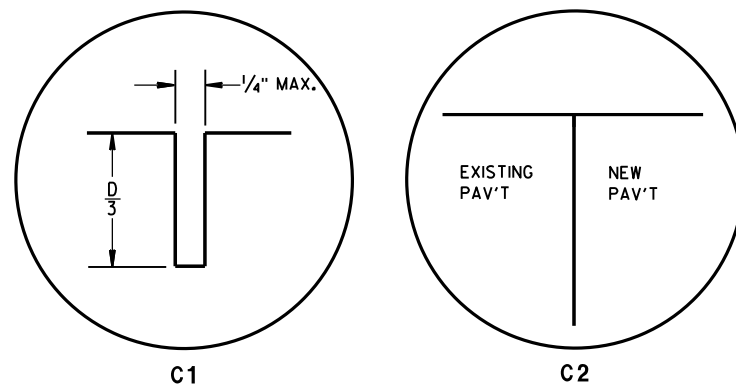


TRANSVERSE JOINTS

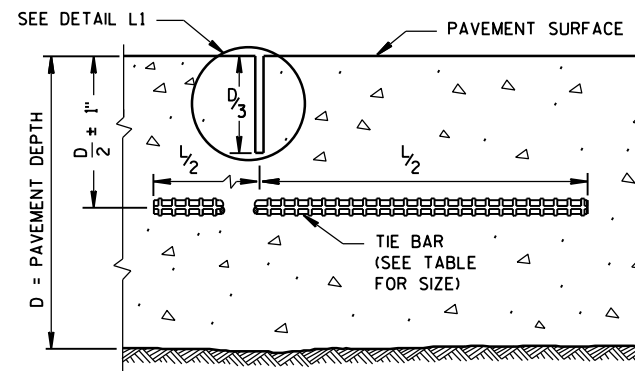

SECTION C-C
SAWED JOINT

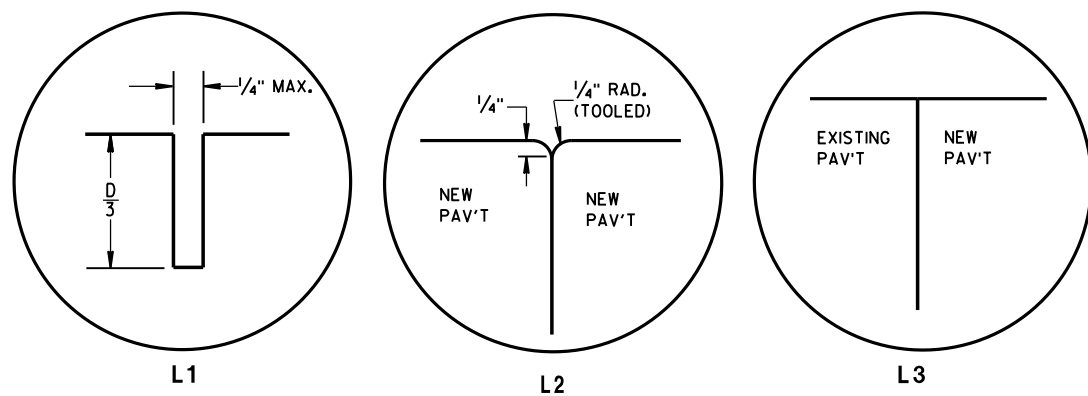


LONGITUDINAL JOINTS

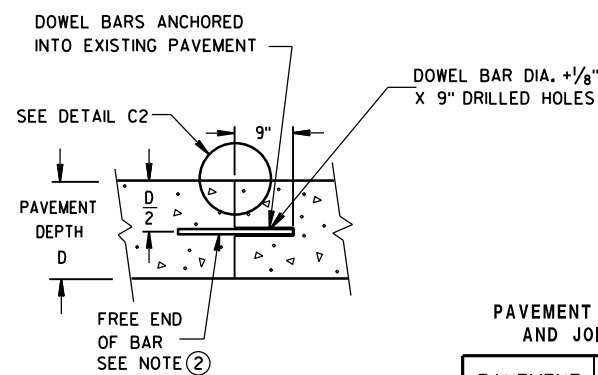

SECTION D-D

PAVEMENT DEPTH, DOWEL BAR SIZE
AND JOINT SPACING TABLE

PAVEMENT DEPTH (D)	DOWEL BAR DIAMETER	CONTRACTION JOINT SPACING
5 1/2", 6, 6 1/2"	NONE	12'
7, 7 1/2"	1"	14'
8, 8 1/2"	1 1/4"	15'
9, 9 1/2"	1 1/4"	15'
10" & ABOVE	1 1/2"	15'

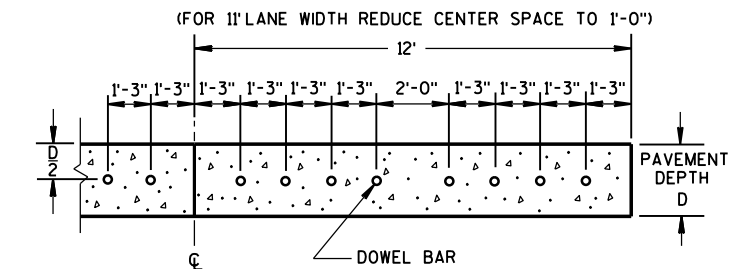


SECTION E-E
SPACING OF DOWEL BARS
ANCHORED INTO EXISTING PAVEMENT

TIE BAR TABLE

PAVEMENT DEPTH (D)	TIE BAR SIZE	TIE BAR LENGTH (L)	MAX. TIE BAR SPACING
< 10 1/2"	NO. 4	30"	36"
≥ 10 1/2"	NO. 5	36"	36"
	NO. 4 *	30"	24" **


* SUBSTITUTE BENT BARS AT LONGITUDINAL JOINTS WHEN EQUIPMENT LIMITATIONS DURING CONSTRUCTION WARRANT (e.g. AUXILIARY LANES OR TURN LANES)

** CONFORM TO 15" MINIMUM SPACING FROM TRANSVERSE JOINTS; SPACING BETWEEN TIE BARS WILL BE 30" AT TRANSVERSE JOINTS.

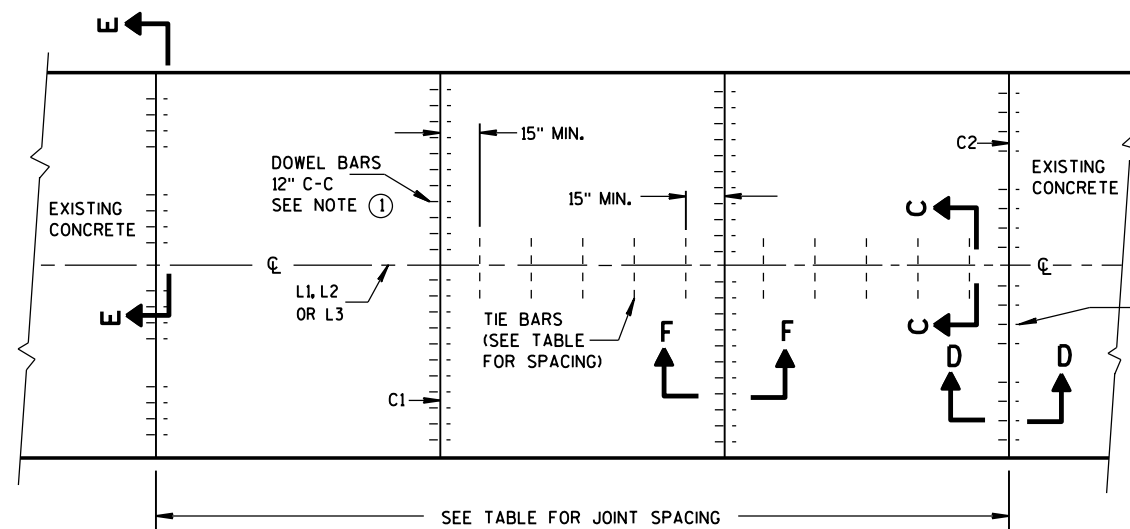

PLAN VIEW
CONCRETE BASE
CONTRACTION JOINT LOCATIONS


DOWEL BARS
ANCHORED
INTO EXISTING
PAVEMENT,
15" C-C

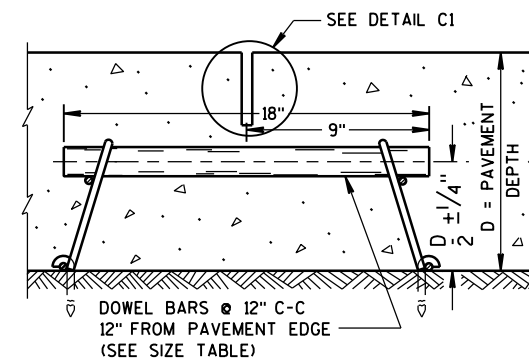

SECTION F-F
CONTRACTION JOINT

CONCRETE BASE


STATE OF WISCONSIN
DEPARTMENT OF TRANSPORTATION 152

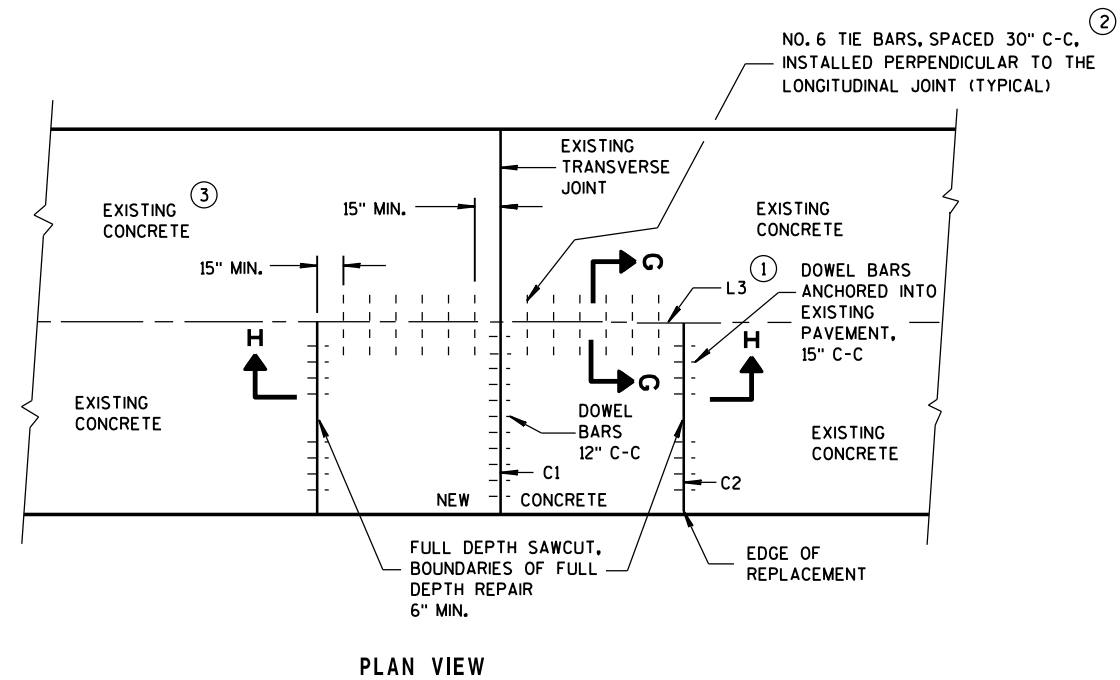


SINGLE LANE CONCRETE BASE REPAIR

GENERAL NOTES

- ① USE AN ENGINEER-APPROVED BOND BREAKER (E.G. RELEASE AGENT, CURING COMPOUND) AT THE LONGITUDINAL JOINT IN LIEU OF TIE BARS FOR SINGLE LANE CONCRETE BASE REPAIRS UP TO 15 FEET IN LENGTH.
- ② ANCHOR TIE BARS INTO DRILLED HOLES WITH AN EPOXY.
- ③ PAVEMENT THAT WAS IN PLACE PRIOR TO THE CONTRACT.

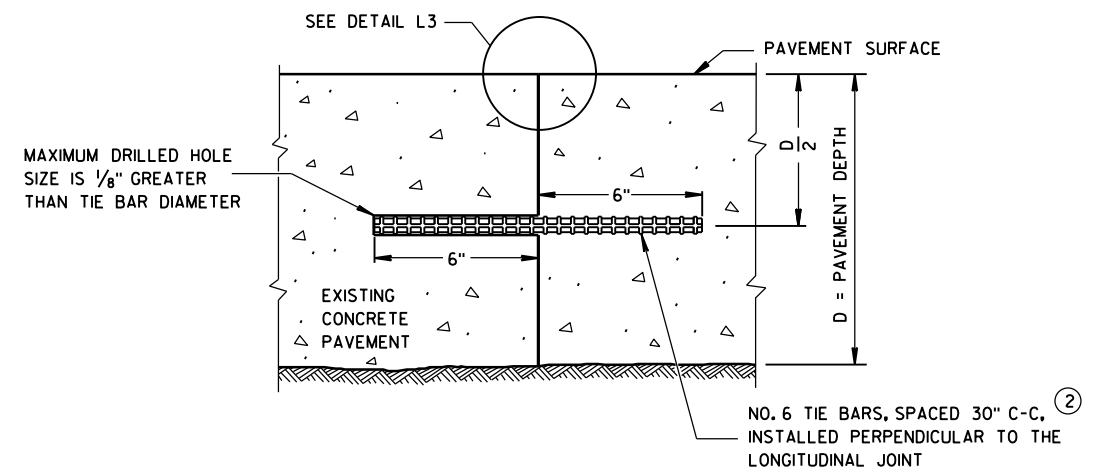

TIE BARS ANCHORED INTO EXISTING PAVEMENT

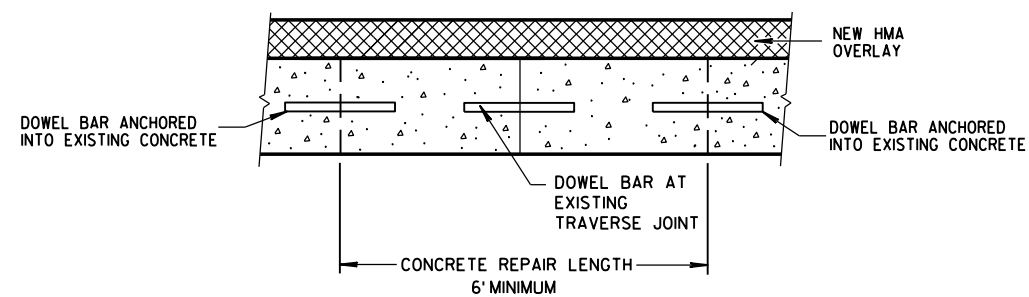


CONCRETE BASE

STATE OF WISCONSIN
DEPARTMENT OF TRANSPORTATION


APPROVED

June, 2015
DATE/S/ Peter Kemp, P.E.
PAVEMENT SUPEI 153


FHWA

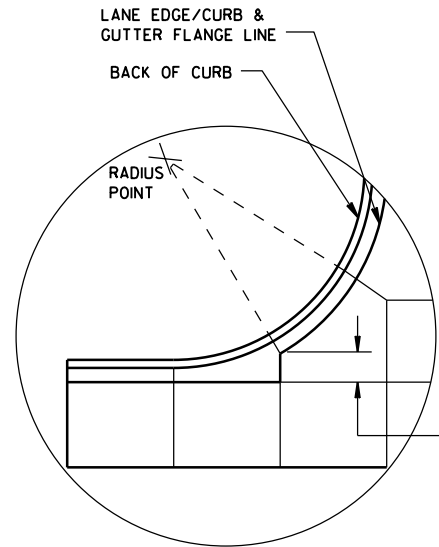


DETAIL "A"

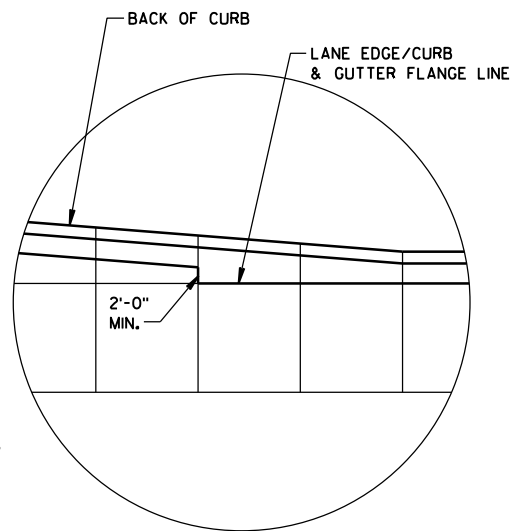

DETAIL "B"

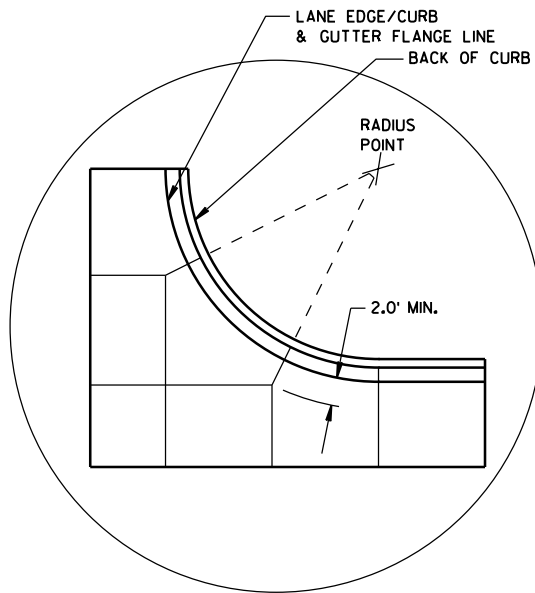

DETAIL "C"

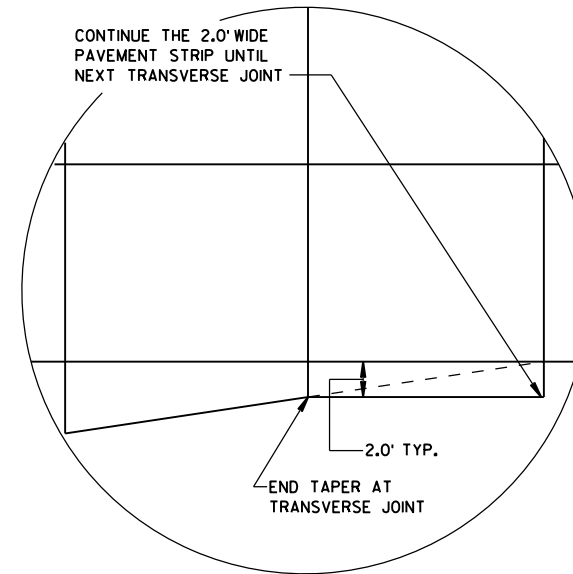

DETAIL "D"

GENERAL NOTES

THE PRIMARY ROADWAY CONTROLS THE TRANSVERSE JOINT PATTERN.

ALIGN NEW JOINTS WITH EXISTING JOINTS OR CRACKS.

CONSTRUCT TRANSVERSE JOINTS PERPENDICULAR TO THE ROADWAY.

ADJUST TRANSVERSE JOINTS TO ALIGN WITH UTILITY FIXTURES (E.G. MANHOLES AND INLETS) IN THE PAVEMENT STRUCTURE WHEN POSSIBLE. WATER VALVES DO NOT REQUIRE JOINT ADJUSTMENT.


AVOID SLABS LESS THAN 2 FEET WIDE OR GREATER THAN 15 FEET WIDE.

SEE TABLE FOR TRANSVERSE JOINT SPACING. JOINT SPACING SPECIFIED IS MAXIMUM AND ACTUAL SPACING CAN BE ADJUSTED TO ACCOMMODATE INTERSECTIONS.


AVOID ANGLES LESS THAN 60° BY DOGLEGGING JOINTS THROUGH CURVE RADIUS POINTS. USE 90° ANGLES WHEN POSSIBLE.

CORRELATE LONGITUDINAL JOINTS WITH LANE LINES WHEN POSSIBLE.


1. PROVIDE TRANSVERSE JOINTS AT ALL PAVEMENT WIDTH CHANGES.
2. CONSTRUCT DOWELED EXPANSION JOINT ON THE SIDE ROAD OF AN INTERSECTION IF THE SIDE ROAD IS CONCRETE PAVEMENT AND GREATER THAN 300 FEET IN LENGTH. ALIGN EXPANSION JOINT WITH EDGE OF RADIUS.
3. THE ENGINEER MAY APPROVE SLIGHT VARIATIONS FROM THESE JOINTING DETAILS.

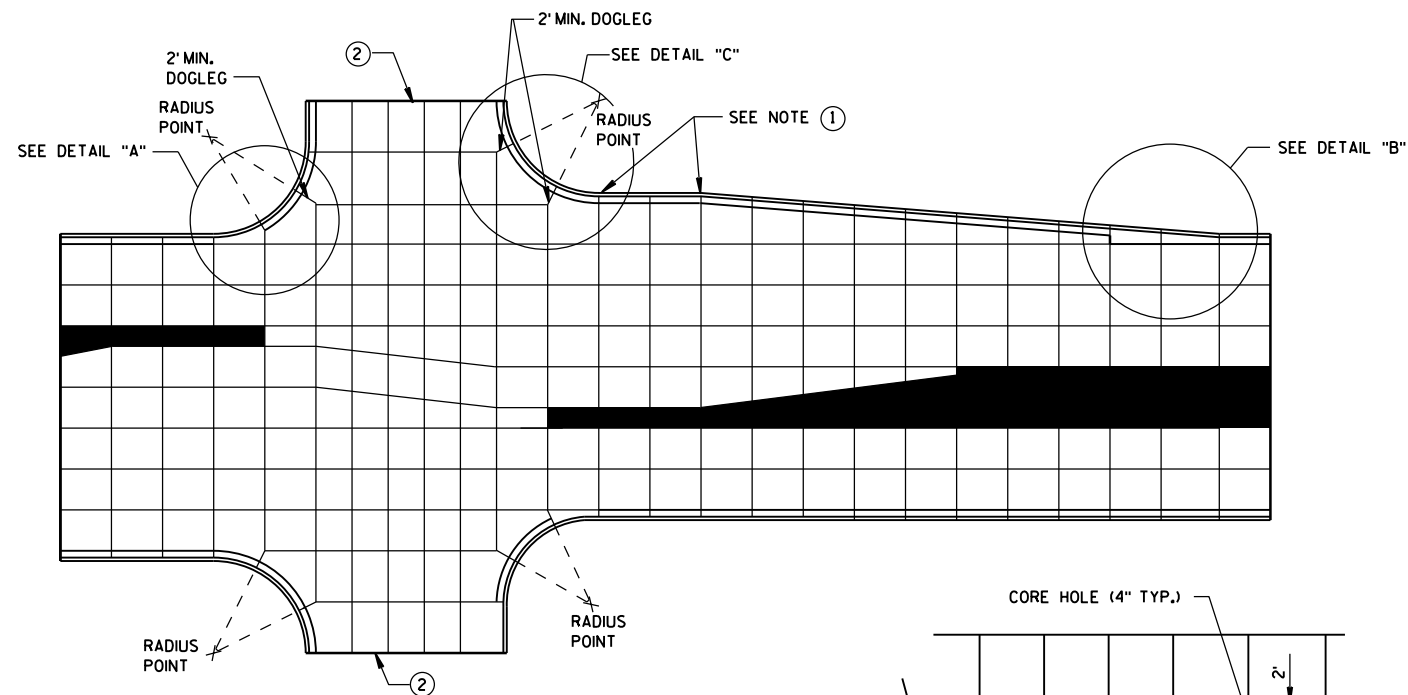

STANDARD INTERSECTION

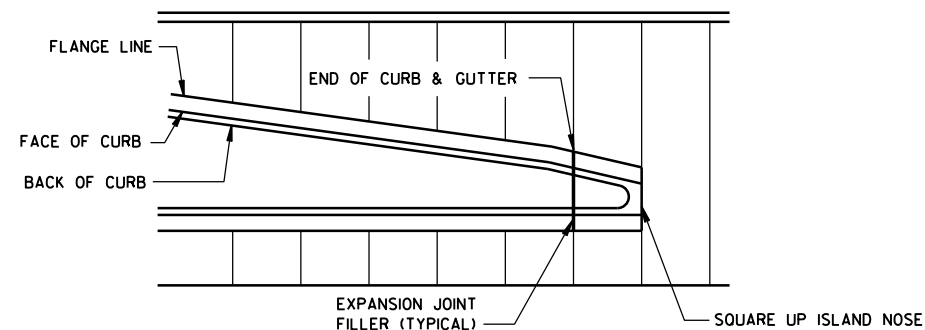


APPROACH TO MEDIAN

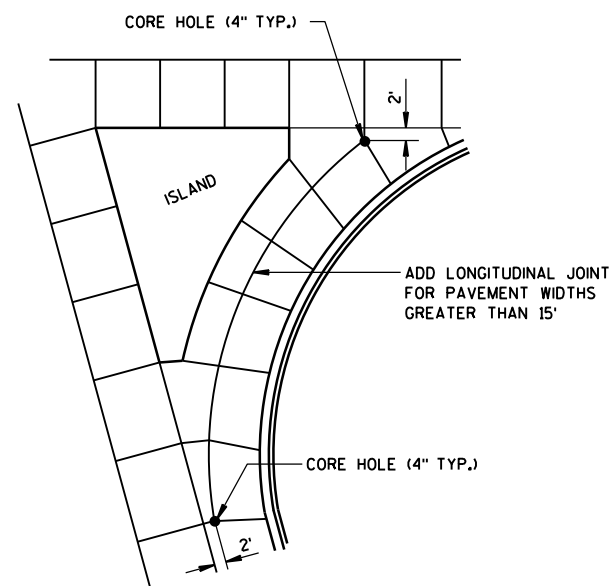

LARGE RIGHT TURN

PAVEMENT DEPTH AND JOINT SPACING TABLE

PAVEMENT DEPTH (D)	CONTRACTION JOINT SPACING
6", 6 1/2"	12'
7", 7 1/2"	14'
8" & ABOVE	15'

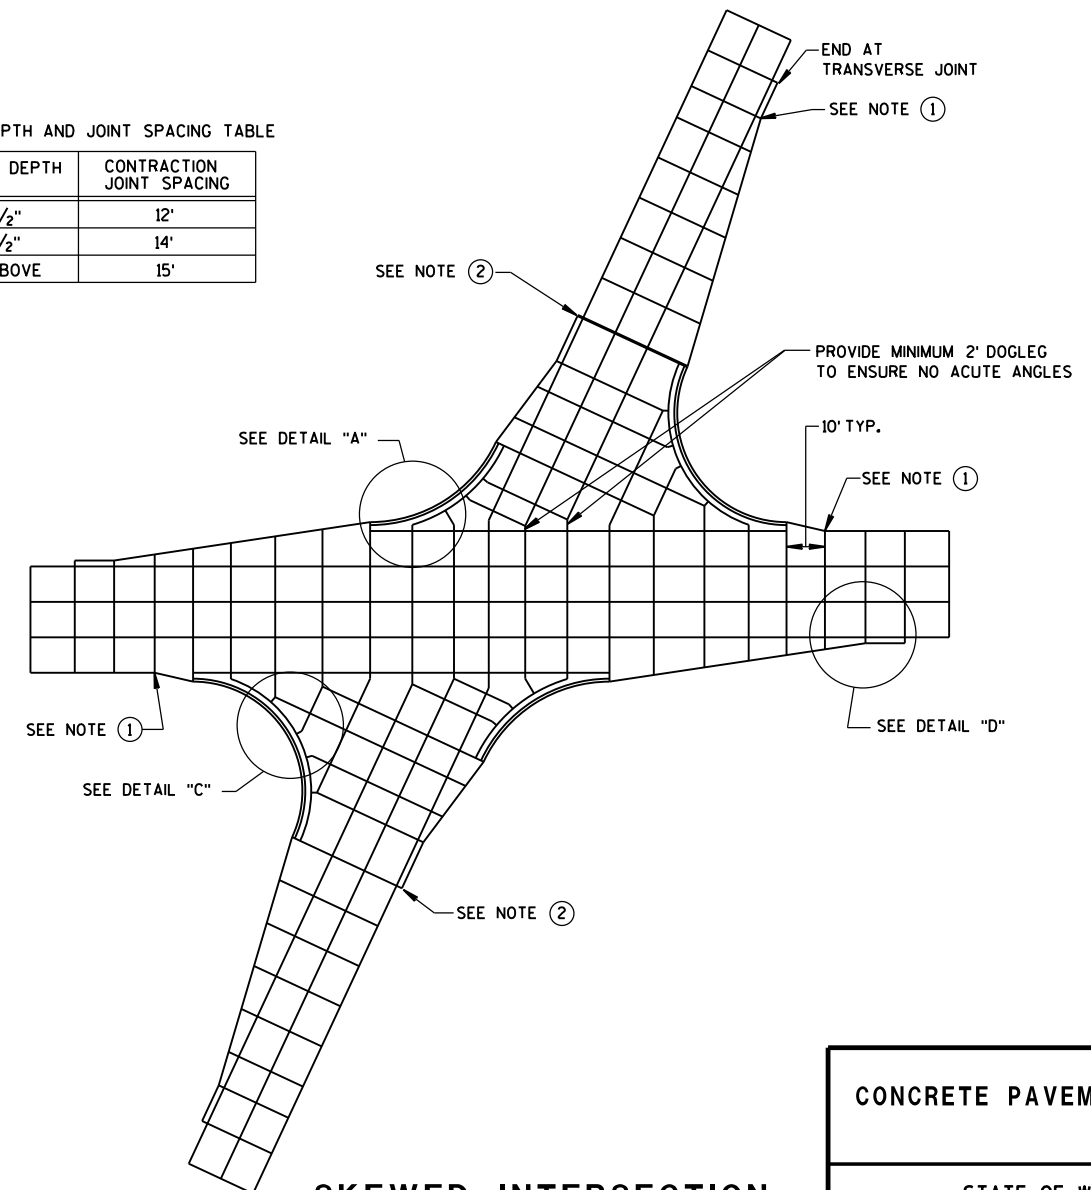


SKewed INTERSECTION

CONCRETE PAVEMENT JOINTING

STATE OF WISCONSIN
DEPARTMENT OF TRANSPORTATION 154

LEGEND


- POTENTIAL DOWELED EXPANSION JOINT
- - - DOWELED JOINT
- _____ TIED JOINT

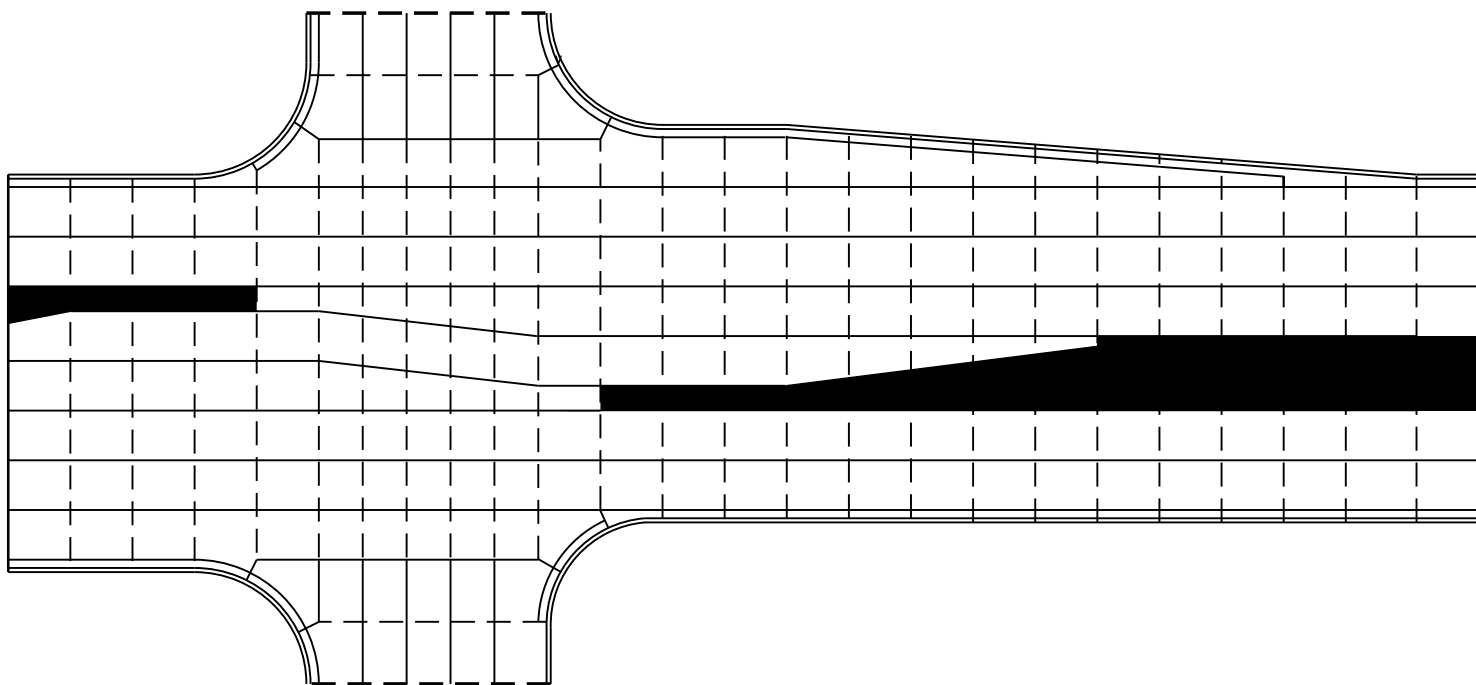

STANDARD INTERSECTION

GENERAL NOTES

USE AN EXPANSION JOINT FILLER MEETING THE REQUIREMENTS OF STANDARD SPECIFICATION 415.

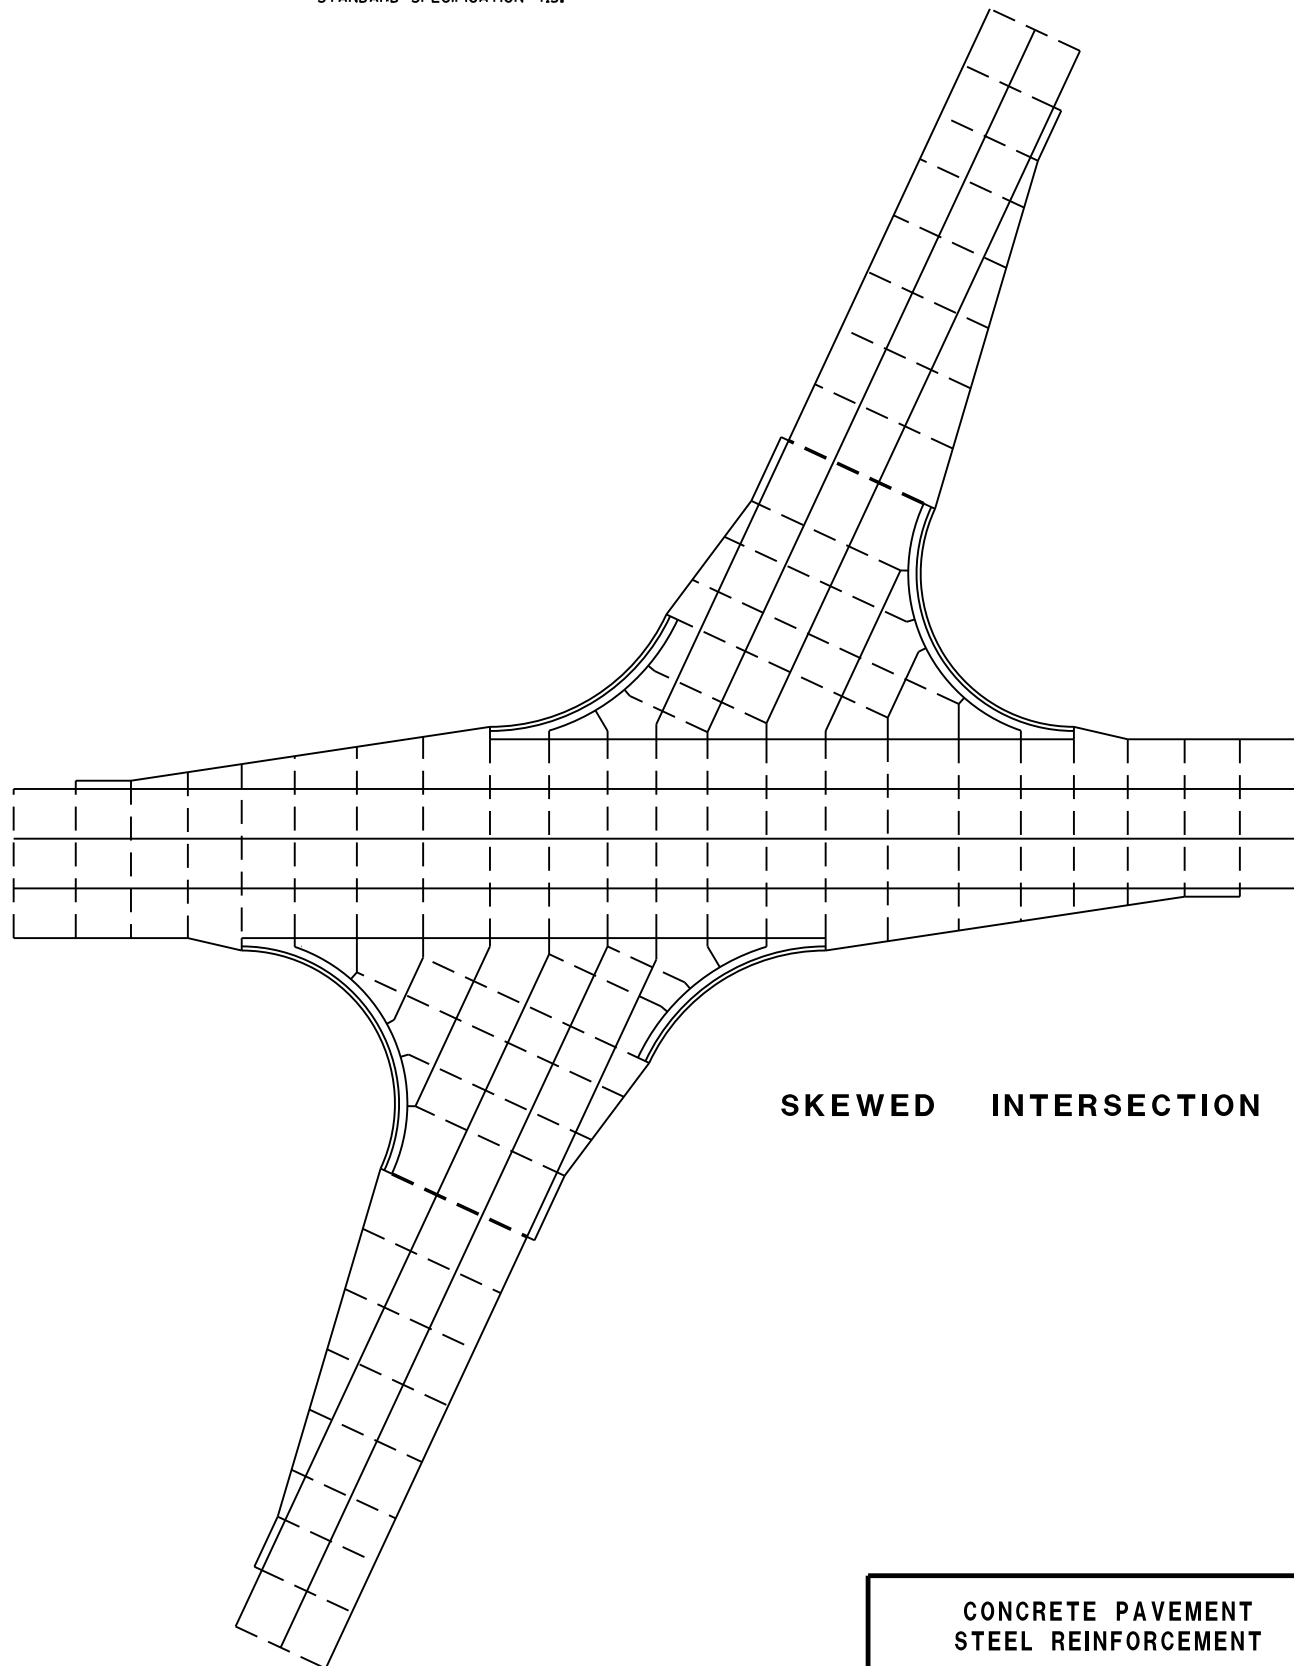


SKewed INTERSECTION


CONCRETE PAVEMENT
STEEL REINFORCEMENT

STATE OF WISCONSIN
DEPARTMENT OF TRANSPORTATION

155

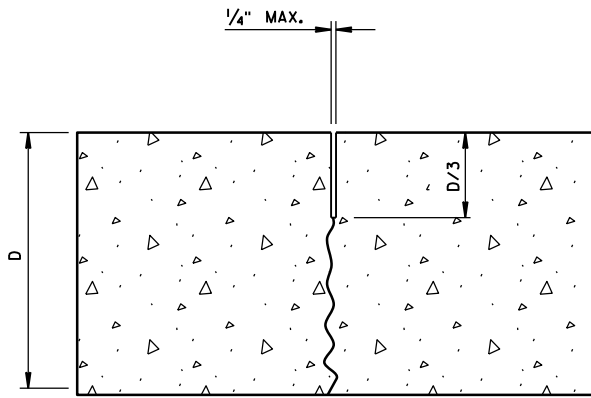

UNDOWELED-TRANSVERSE

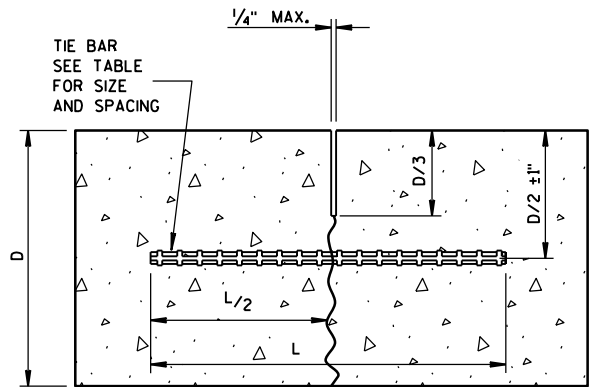

TIED LONGITUDINAL


PAVEMENT DEPTH (D)	TIE BAR SIZE	TIE BAR LENGTH (L)	MAX. TIE BAR SPACING
< 10 1/2"	NO. 4	30"	36"
≥ 10 1/2"	NO. 5	36"	36"
	NO. 4 *	30"	24" **

* SUBSTITUTE BENT BARS AT LONGITUDINAL JOINTS WHEN EQUIPMENT LIMITATIONS DURING CONSTRUCTION WARRANT (e.g. AUXILIARY LANES OR TURN LANES)

** CONFORM TO 15" MINIMUM SPACING FROM TRANSVERSE JOINTS; SPACING BETWEEN TIE BARS WILL BE 30" AT TRANSVERSE JOINTS.

GENERAL NOTES


- 1 USE DOWELED EXPANSION JOINTS ON SIDE ROADS AT INTERSECTIONS (TO ISOLATE THE SIDE ROAD FROM THE THROUGH STREET) IF THE SIDE ROAD IS CONCRETE PAVEMENT AND GREATER THAN 300 FEET IN LENGTH.
- 2 SPACE CONTRACTION JOINTS IN ACCORDANCE WITH 13C4, 13C11 OR 13C13.
- 3 LOCATE CONSTRUCTION JOINTS A MINIMUM OF 6 FEET FROM THE NEAREST CONTRACTION JOINT AND ALIGN PARALLEL TO CONTRACTION JOINTS.
- 4 CONSTRUCTION JOINTS CAN BE FORMED OR SAWED.
- 5 IF JOINT IS FORMED, PROVIDE A 1/4-INCH RADIUS.
- 6 ANCHOR TIE BARS INTO DRILLED HOLES WITH AN EPOXY.

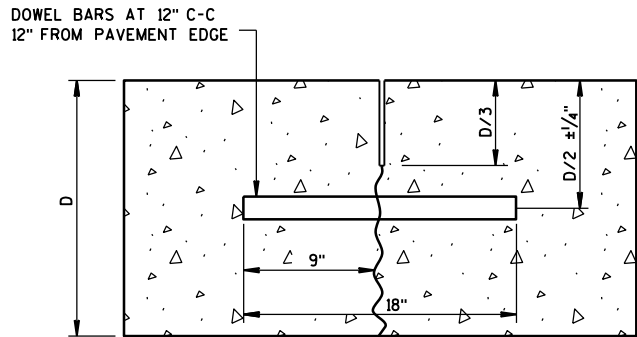


DOWELED-TRANSVERSE

CONTRACTION JOINTS


SEE NOTE 2

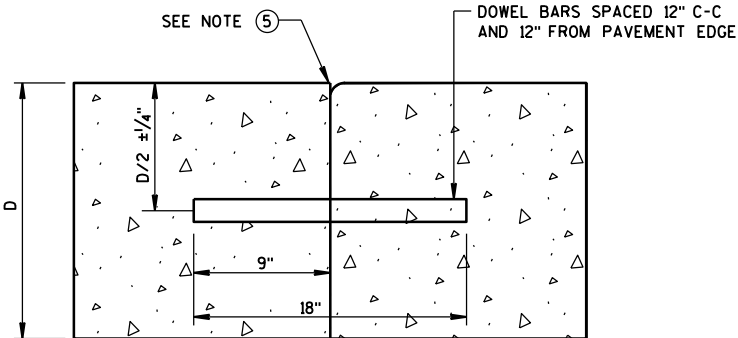


DOWELED TRANSVERSE 3

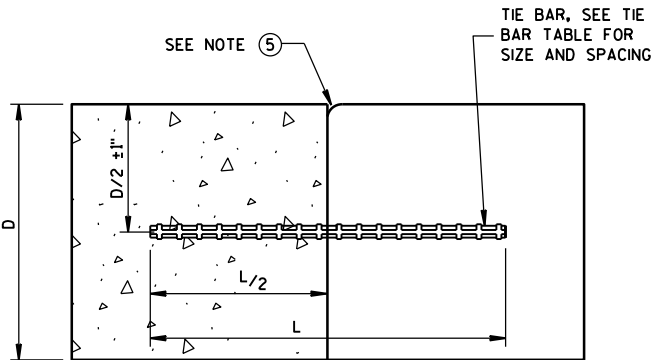

TIED LONGITUDINAL

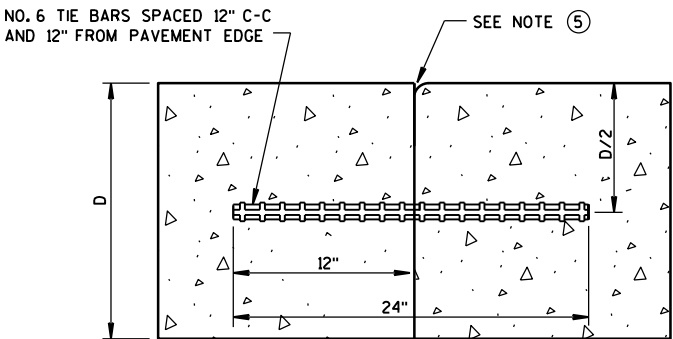


TIED TRANSVERSE 3
(FOR USE ON NON-DOWELED PAVEMENTS ONLY)

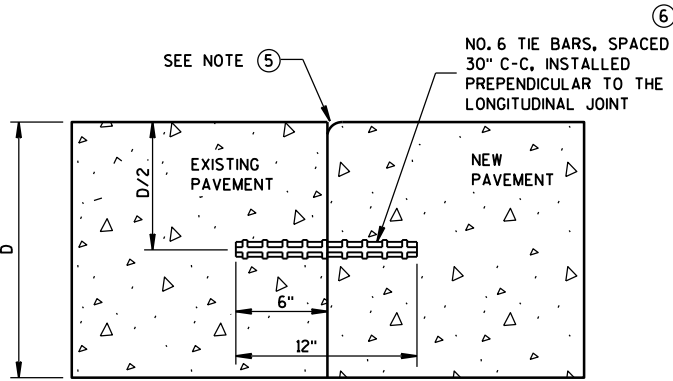


TIED LONGITUDINAL TO EXISTING

CONSTRUCTION JOINTS

SEE NOTE 4

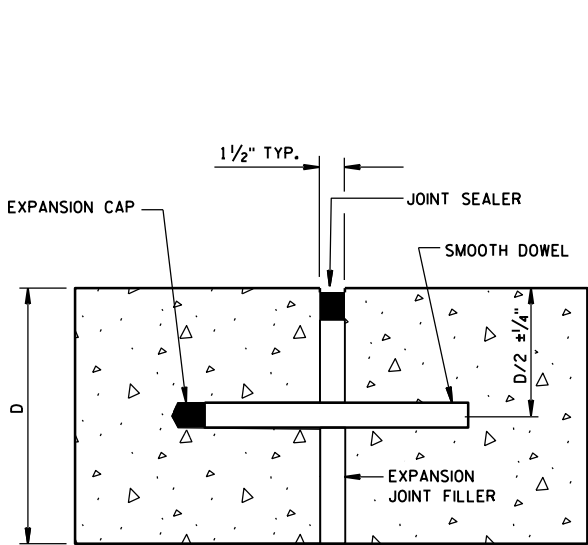

DOWELED-TRANSVERSE
SEE NOTE 1

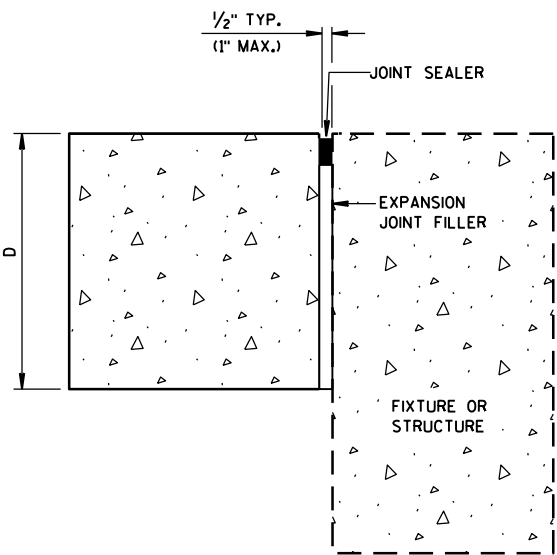


UNTIED-LONGITUDINAL


EXPANSION JOINTS

CONCRETE PAVEMENT
JOINT TYPES


STATE OF WISCONSIN
DEPARTMENT OF TRANSPORTATION 156

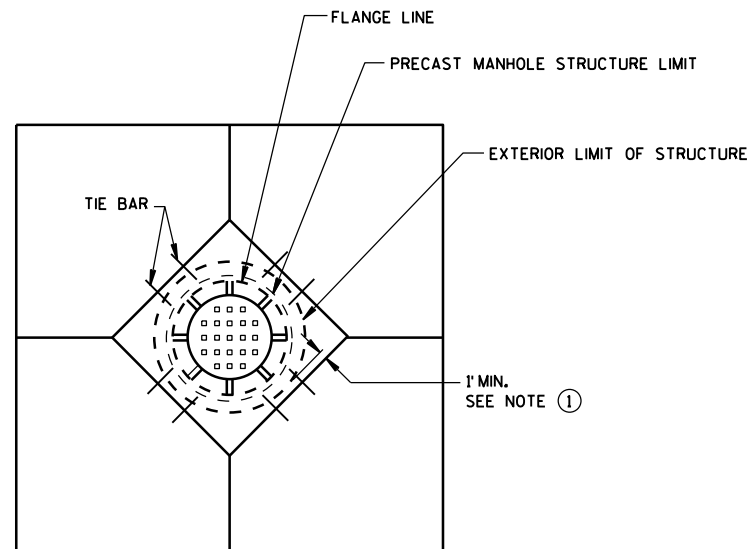


**DIAGONAL MANHOLE BOXOUT
FOR CONSTRUCTION JOINTS**

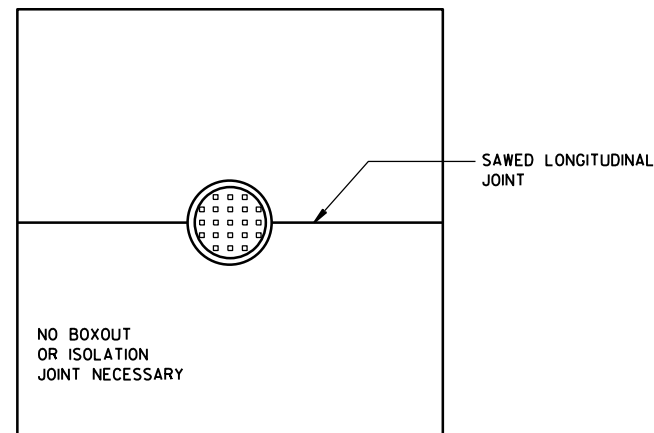


**MANHOLE WITH
LONGITUDINAL JOINT**

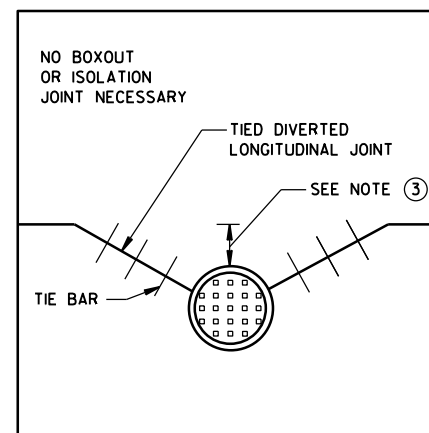


**MANHOLE WITH DIVERTED
LONGITUDINAL CONTRACTION JOINT**

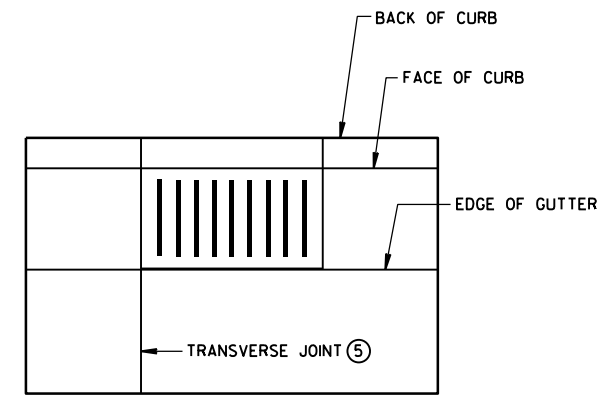

**INLET WITH
TRANSVERSE JOINT**

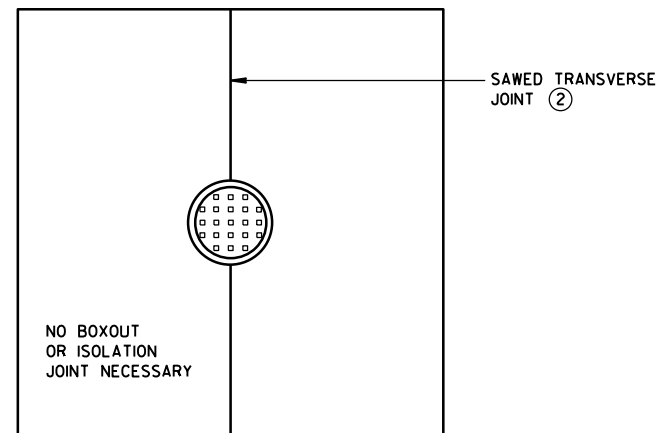

**MANHOLE WITH
TRANSVERSE JOINT**

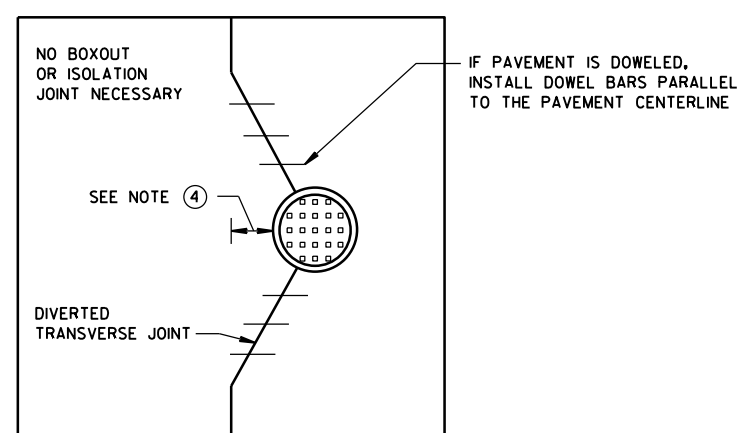

**MANHOLE WITH DIVERTED
TRANSVERSE CONTRACTION JOINT**


GENERAL NOTES

- ① USE BOXOUTS WHEN UTILITY STRUCTURE IS IN THE PATH OF CONSTRUCTION JOINTS. PROVIDE A 1-FOOT MINIMUM CLEARANCE BETWEEN THE EXTERIOR LIMIT OF THE STRUCTURE TO THE DIAMOND BOXOUT.
- ② ADJUST TRANSVERSE JOINT TO INTERSECT MANHOLE IF POSSIBLE.
- ③ IF DISTANCE BETWEEN THE LONGITUDINAL JOINT AND THE EDGE OF MANHOLE IS 2 FEET OR LESS, DIVERT THE LONGITUDINAL JOINT AT A 2:1 TAPER RATE TO THE CENTER OF THE MANHOLE. IF THE DISTANCE IS GREATER THAN 2 FEET, DO NOT DIVERT THE JOINT AND SAW AS NORMAL. PLACE REBAR REINFORCEMENT AROUND THE MANHOLE.
- ④ IF DISTANCE FROM THE EDGE OF THE MANHOLE TO THE NEAREST TRANSVERSE JOINT IS 4 FEET OR LESS, REDIRECT JOINT TO INTERSECT THE CENTER OF THE MANHOLE. IF DISTANCE IS GREATER THAN 4 FEET, DO NOT DIVERT THE JOINT AND SAW AS NORMAL. PLACE REBAR REINFORCEMENT AROUND THE MANHOLE.
- ⑤ ALIGN TRANSVERSE JOINT WITH ONE EDGE OF INLET WHEN PRACTICAL.

**CONCRETE PAVEMENT
JOINTING AT UTILITY FIXTURES**

STATE OF WISCONSIN
DEPARTMENT OF TRANSPORTATION

APPROVED
June, 2015 /S/ Peter Kemp, P.E.
DATE PAVEMENT SUPER 157
FHWA

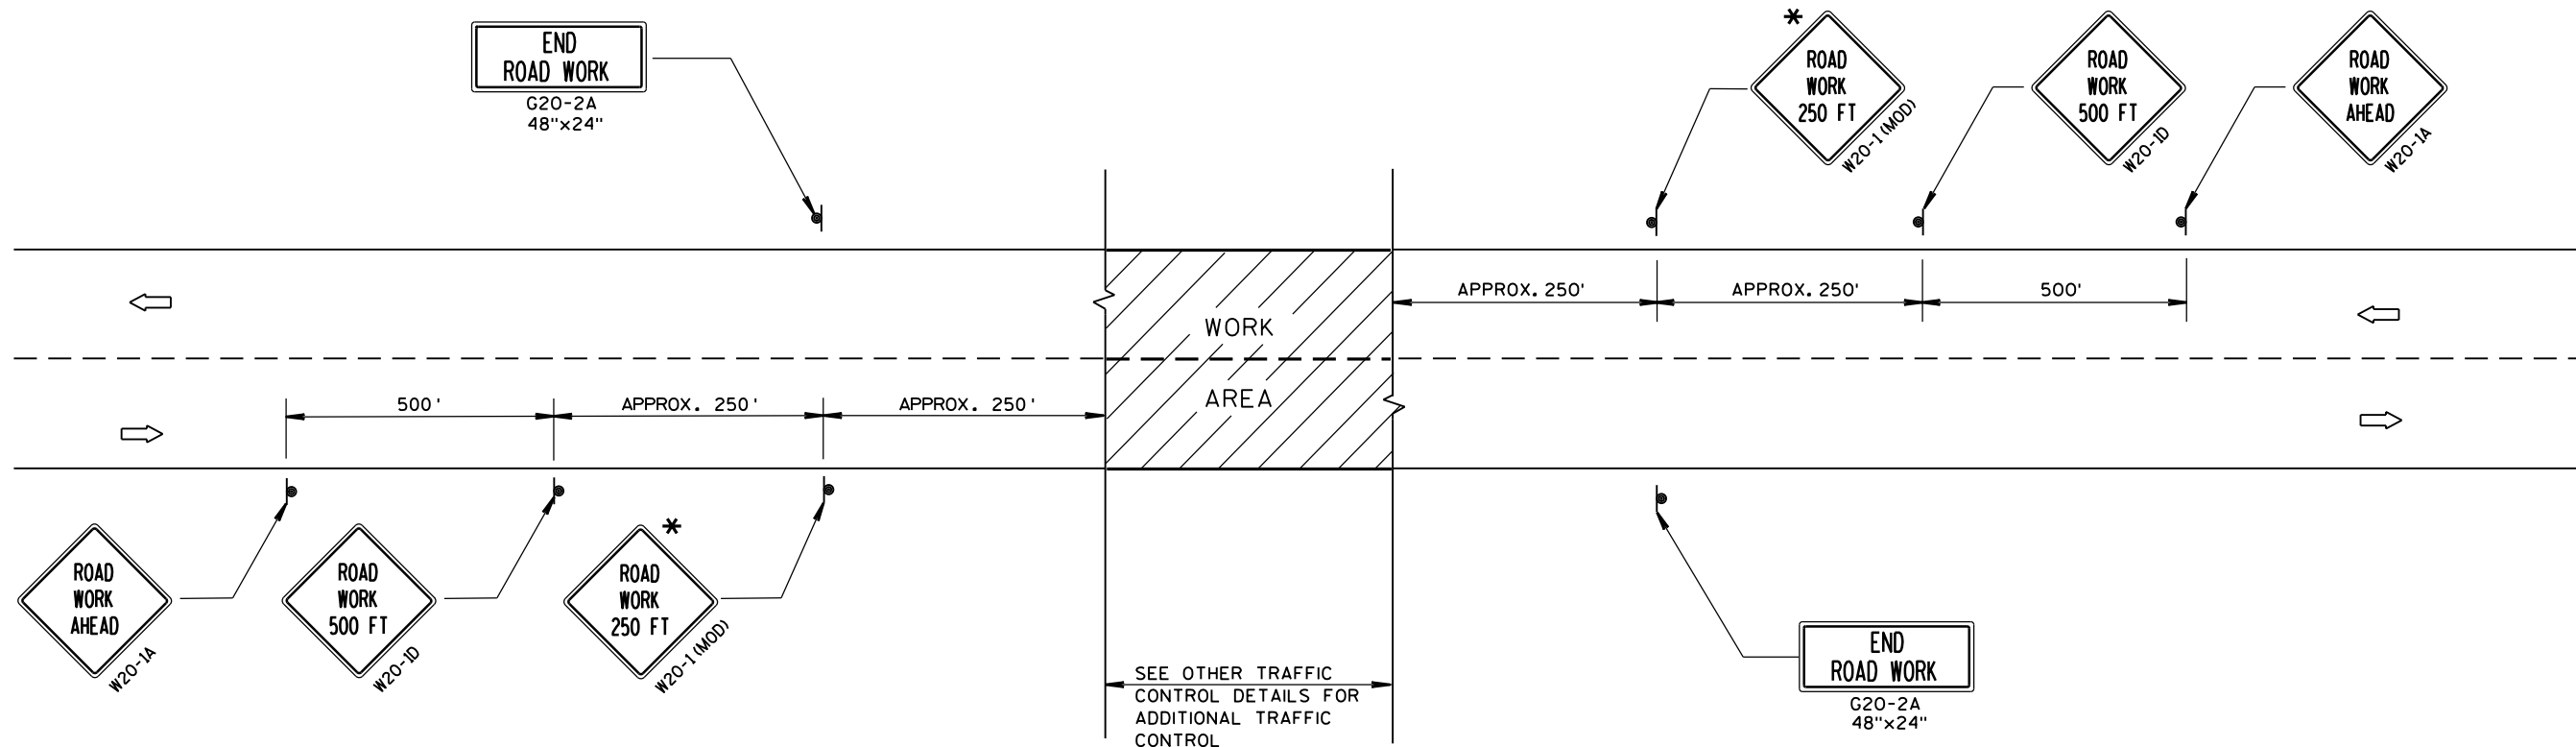

TYPICAL SIDEROAD APPROACH WARNING SIGN DETAIL

GENERAL NOTES

THE EXACT NUMBER, LOCATION, AND SPACING OF ALL SIGNS AND DEVICES SHALL BE ADJUSTED TO FIT FIELD CONDITIONS.


THE SPACING BETWEEN TRAFFIC CONTROL SIGNS SHOULD BE ADJUSTED TO NOT CONFLICT WITH AND SHOULD PROVIDE A DESIRABLE MINIMUM OF 200 FEET CLEARANCE TO EXISTING SIGNS THAT WILL REMAIN IN PLACE.

ALL SIGNS ARE 48"x48" UNLESS OTHERWISE NOTED. IF NECESSARY DUE TO SPACE CONSTRAINTS, 36"x36" SIGNS MAY BE USED INSTEAD OF 48"x48" SIGNS.

SIGNS THAT WILL BE IN PLACE LESS THAN 7 CONTINUOUS DAYS AND NIGHTS MAY BE MOUNTED ON PORTABLE SUPPORTS.

IF A "STOP" SIGN MUST BE REMOVED FOR A WORK OPERATION, A TEMPORARY "STOP" SIGN SHALL BE PLACED PRIOR TO THE SIGN REMOVAL, OR A FLAGGER SHALL BE PROVIDED UNTIL THE SIGN IS RE-ESTABLISHED.

* THE THIRD W20-1 SIGN IS REQUIRED ONLY IF THERE IS AN INTERSECTION BETWEEN THE "ROAD WORK 500 FT" SIGN AND THE WORK ZONE. ADJUST THE PLACEMENT OF THIS SIGN BASED ON INTERSECTION LOCATION AND OTHER FIELD CONDITIONS.

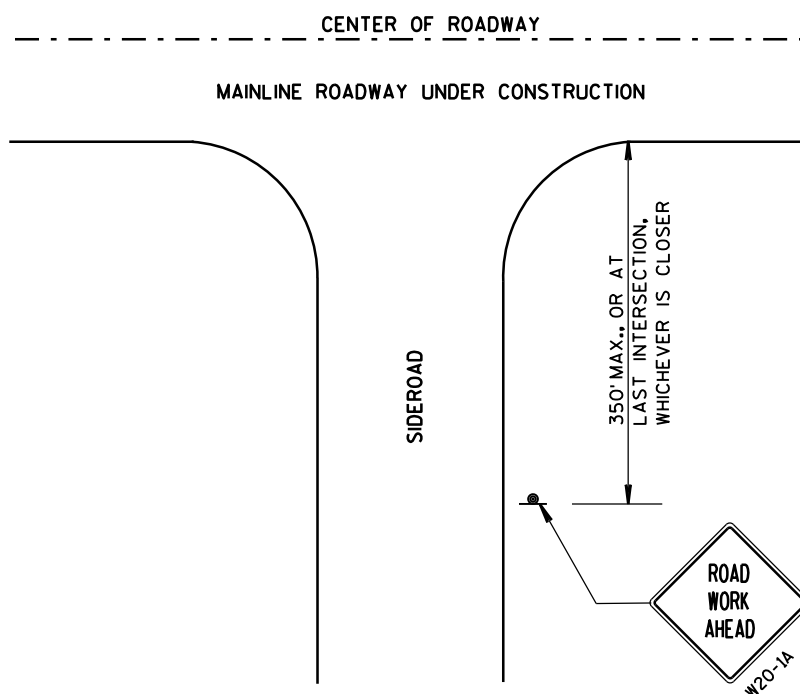



LEGEND

- SIGN ON PERMANENT SUPPORT
- DIRECTION OF TRAFFIC
- WORK AREA


TRAFFIC CONTROL, ADVANCE
WARNING SIGNS 40 M.P.H.
OR LESS TWO-WAY UNDIVIDED
ROAD OPEN TO TRAFFIC

STATE OF WISCONSIN
DEPARTMENT OF TRANSPORTATION


APPROVED
Sept. 2015 /S/ Peter Amakobe Atepe
DATE STATEWIDE WORK ZONE SAFETY ENGINEER
FHWA

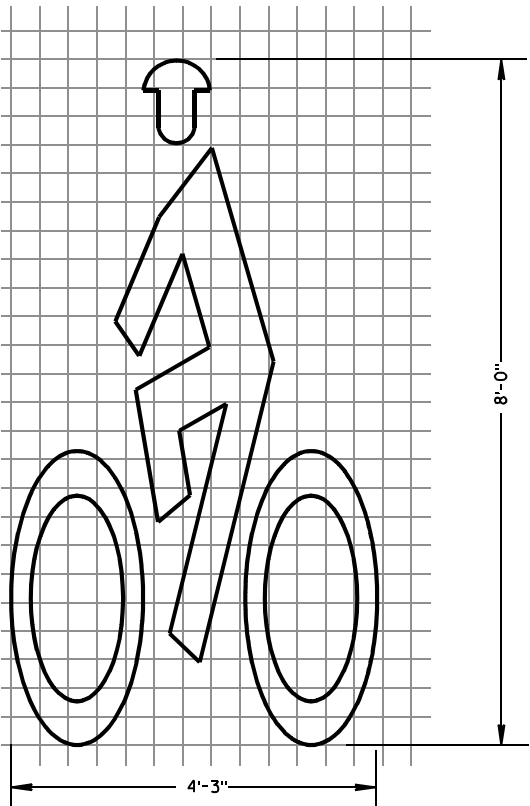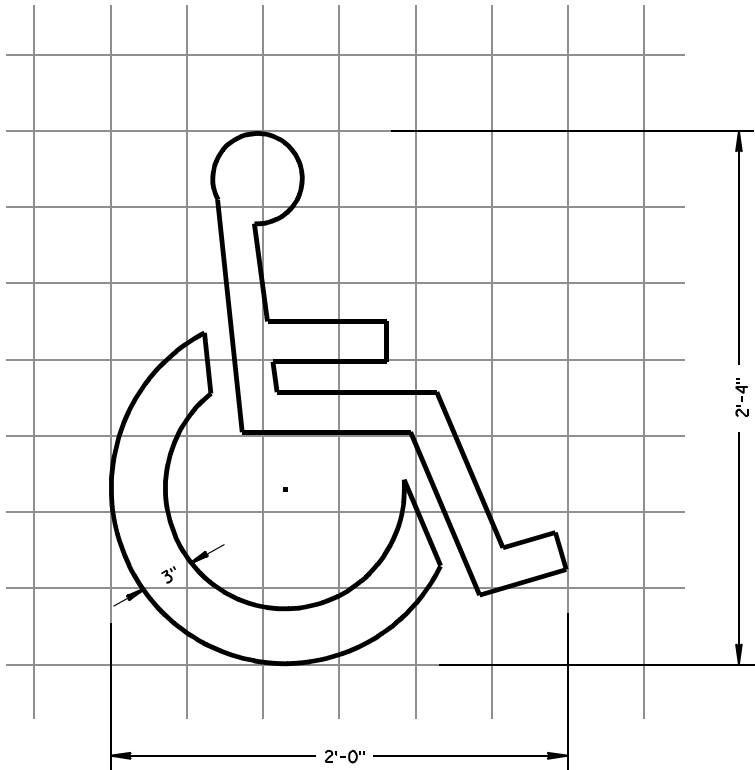

BIKE CROSSING SYMBOL

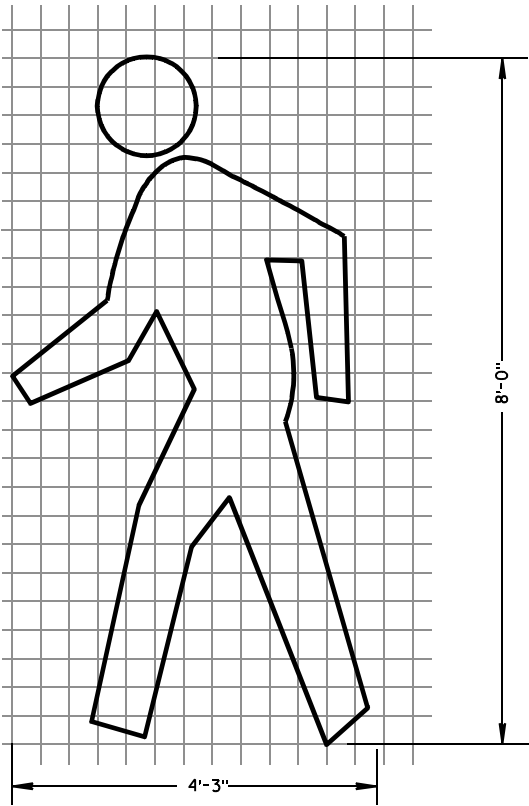

PEDESTRIAN SYMBOL

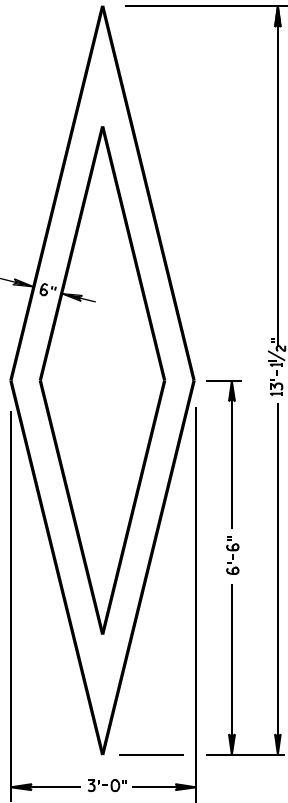

PREFERENTIAL LANE SYMBOL

GENERAL NOTES

DETAILS OF INSTALLATION, MATERIALS AND WORKMANSHIP NOT SHOWN ON THIS DRAWING SHALL CONFORM TO THE PERTINENT REQUIREMENTS OF THE STANDARD SPECIFICATIONS AND APPLICABLE SPECIAL PROVISIONS.

ALL LETTERS, ARROWS AND SYMBOLS SHALL BE IN CONFORMANCE WITH REQUIREMENTS INCLUDED IN "STANDARD ALPHABETS FOR HIGHWAY SIGNS AND PAVEMENT MARKING" BOOK BY THE FEDERAL HIGHWAY ADMINISTRATION. ALL LETTERS, ARROWS AND SYMBOLS SHALL BE WHITE AND REFLECTORIZED. SMALL DIFFERENCES IN DIMENSIONS WITHIN THE TOLERANCES OF THAT BOOK ARE ACCEPTABLE.




A DETAILED DRAWING OF THE HANDICAPPED PARKING SYMBOL IS ILLUSTRATED IN THE "STANDARD HIGHWAY SIGNS MANUAL" BY THE FEDERAL HIGHWAY ADMINISTRATION.

PAVEMENT MARKING SYMBOLS	
STATE OF WISCONSIN DEPARTMENT OF TRANSPORTATION	
APPROVED 7/1/11 DATE	/S/ Thomas N. Nathan STATE TRAFFIC ENGINEER 159 IGN
FHWA	




GENERAL NOTES

DETAILS OF INSTALLATION, MATERIALS AND WORKMANSHIP NOT SHOWN ON THIS DRAWING SHALL CONFORM TO THE PERTINENT REQUIREMENTS OF THE STANDARD SPECIFICATIONS AND APPLICABLE SPECIAL PROVISIONS.


ALL LETTERS, ARROWS AND SYMBOLS SHALL BE IN CONFORMANCE WITH REQUIREMENTS INCLUDED IN "STANDARD ALPHABETS FOR HIGHWAY SIGNS AND PAVEMENT MARKING" BOOK BY THE FEDERAL HIGHWAY ADMINISTRATION. ALL LETTERS, ARROWS AND SYMBOLS SHALL BE WHITE AND REFLECTORIZED. SMALL DIFFERENCES IN DIMENSIONS WITHIN THE TOLERANCES OF THAT BOOK ARE ACCEPTABLE.

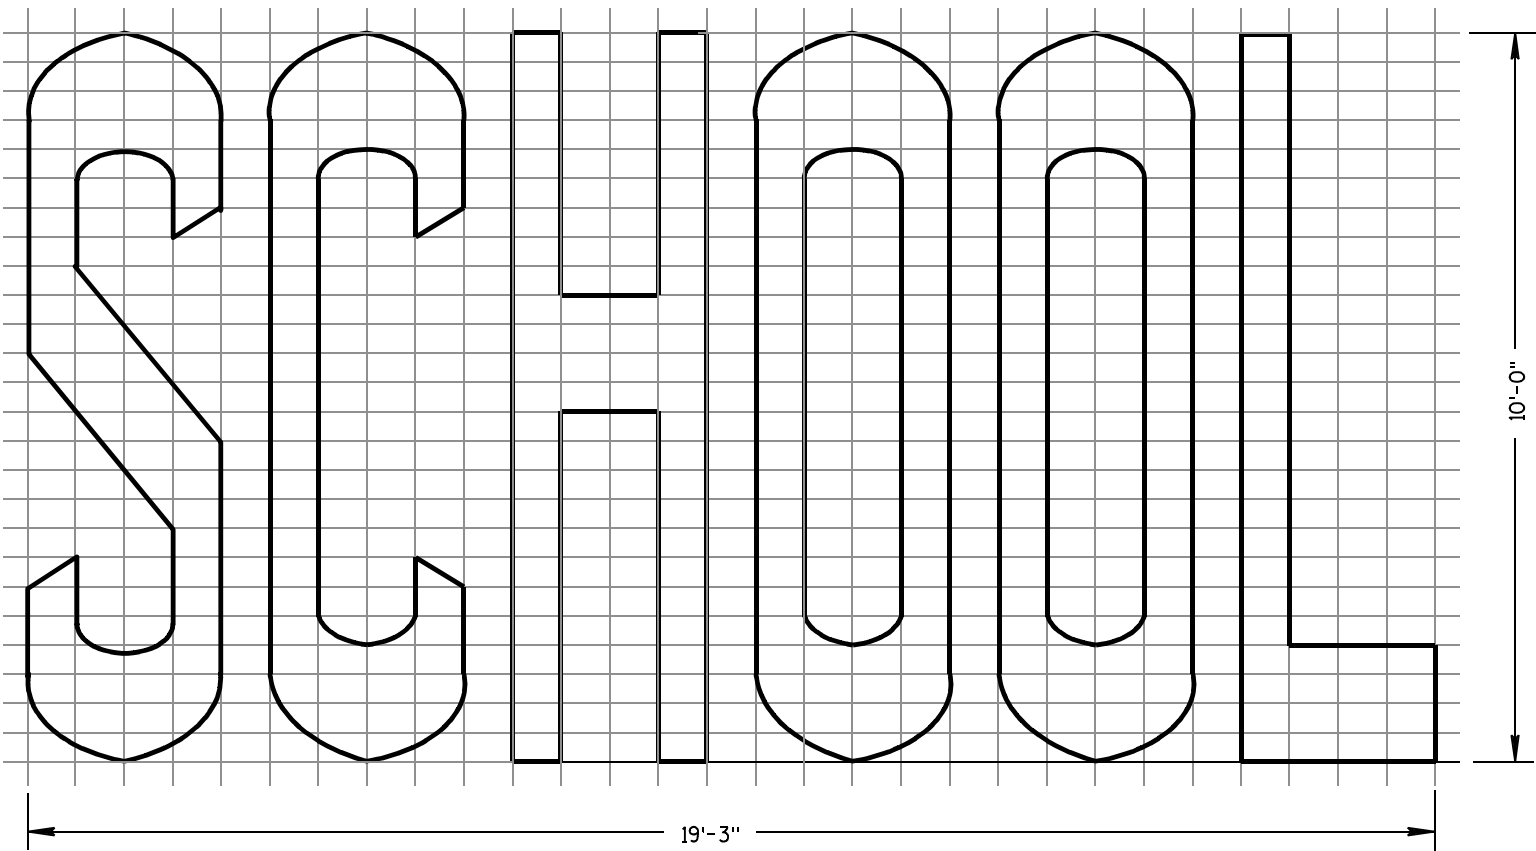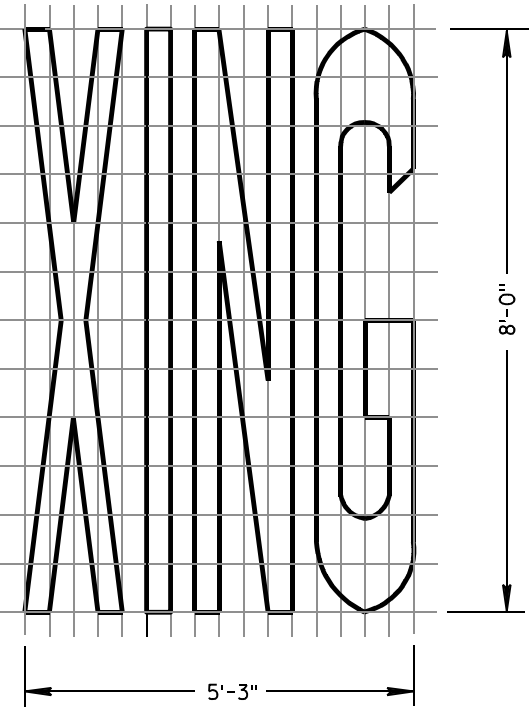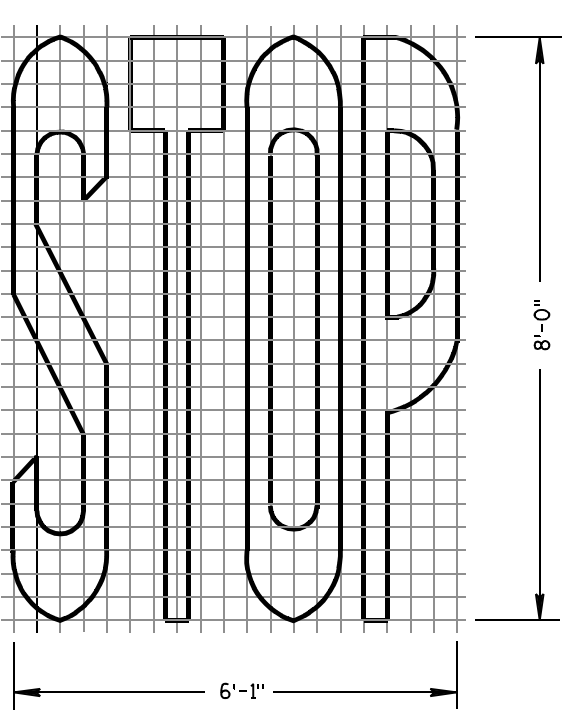

TWO-LANE

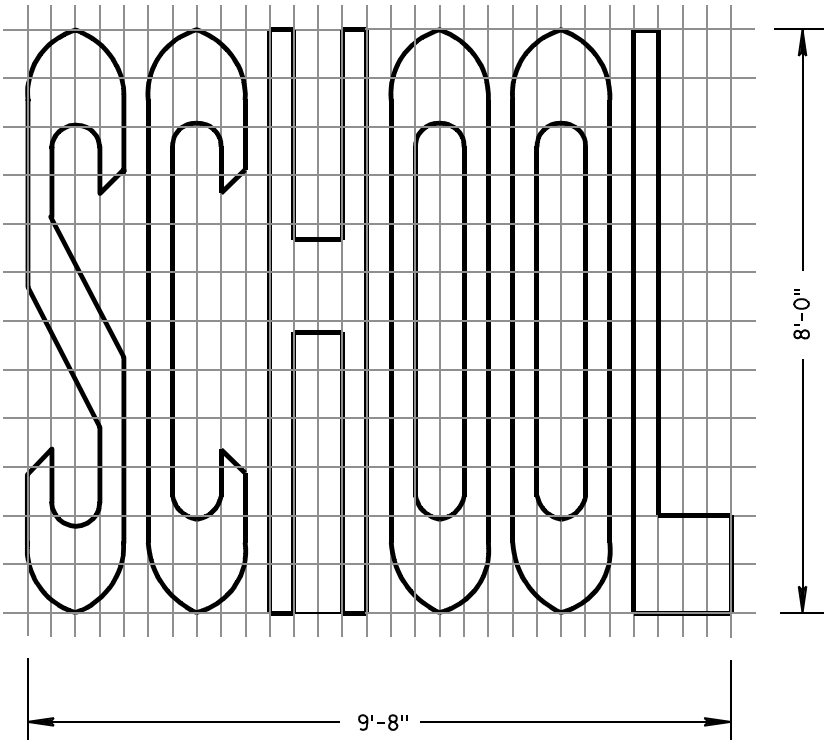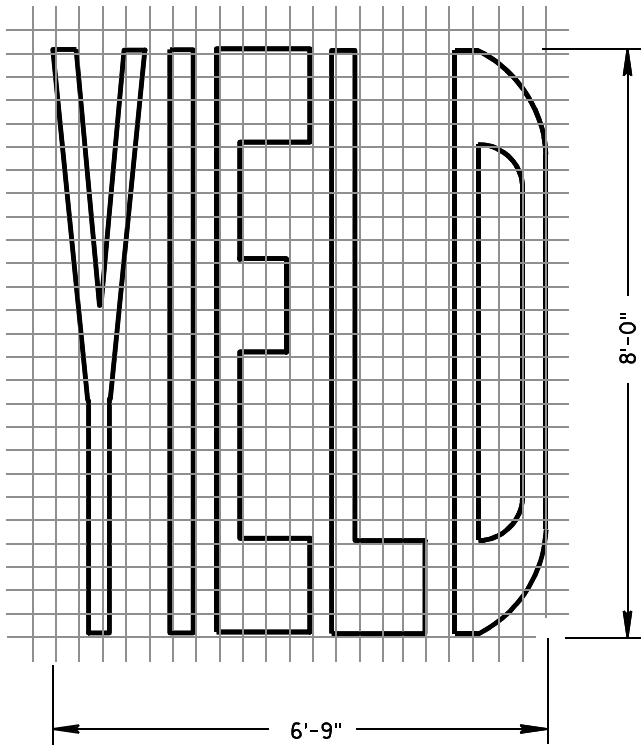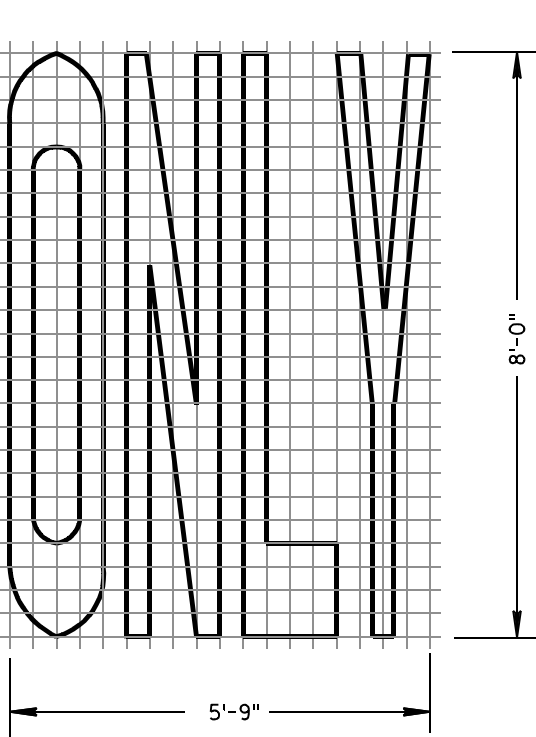

SINGLE-LANE

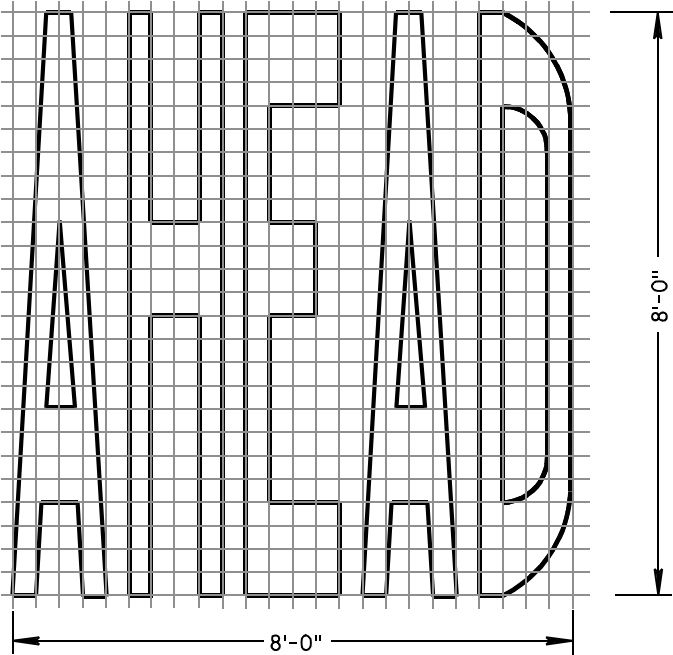

PAVEMENT MARKING WORDS


STATE OF WISCONSIN
DEPARTMENT OF TRANSPORTATION

APPROVED


7-1-11
DATE

/S/ Thomas N. Nothmann
STATE TRAFFIC ENGINEER 160 IGN


FHWA

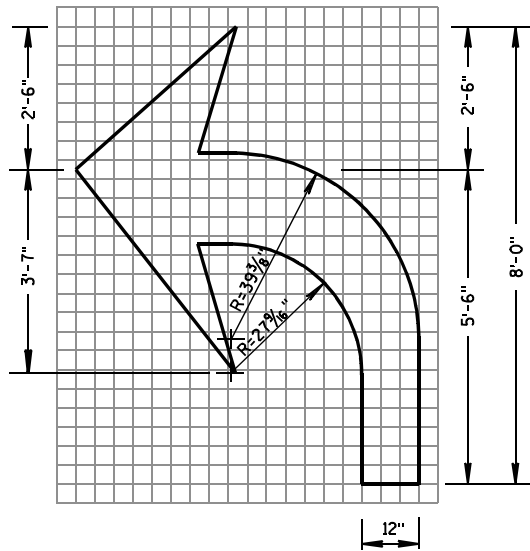


TYPE 2

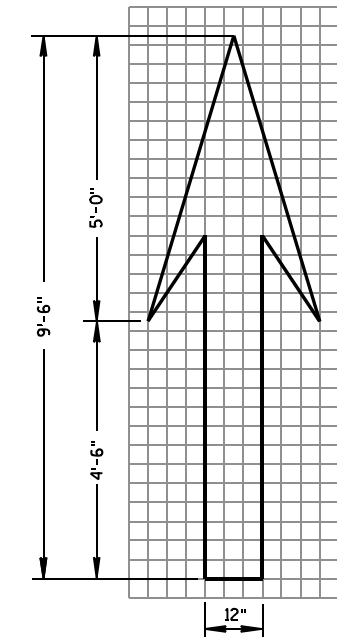


TYPE 1

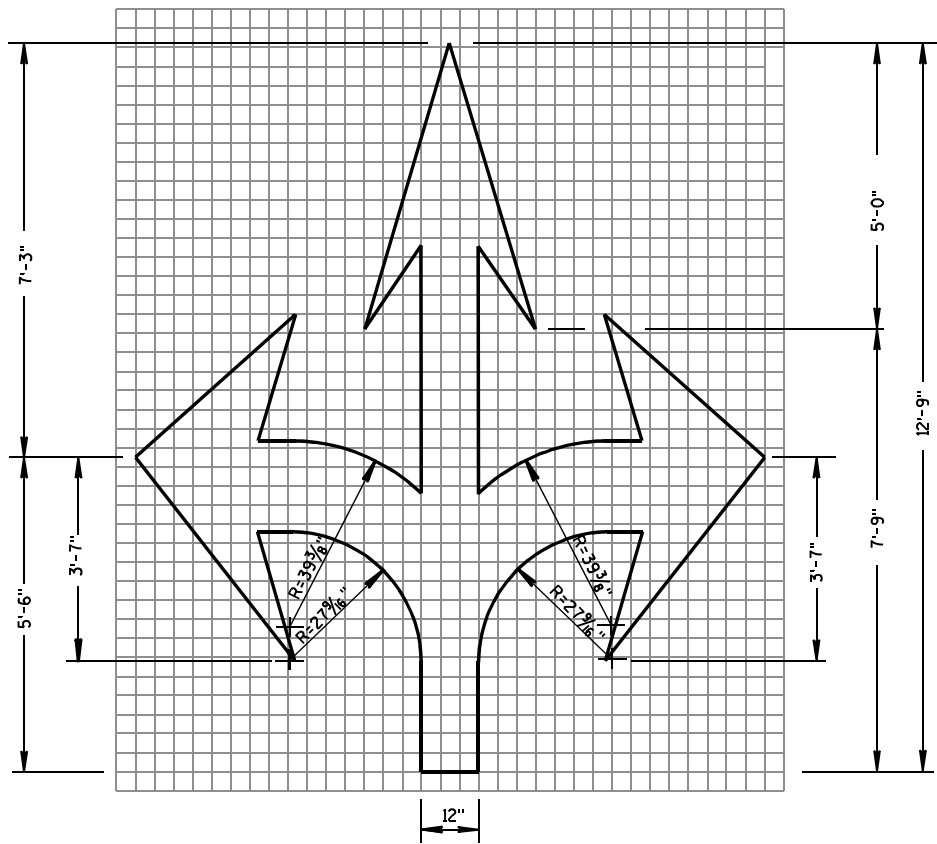


TYPE 6

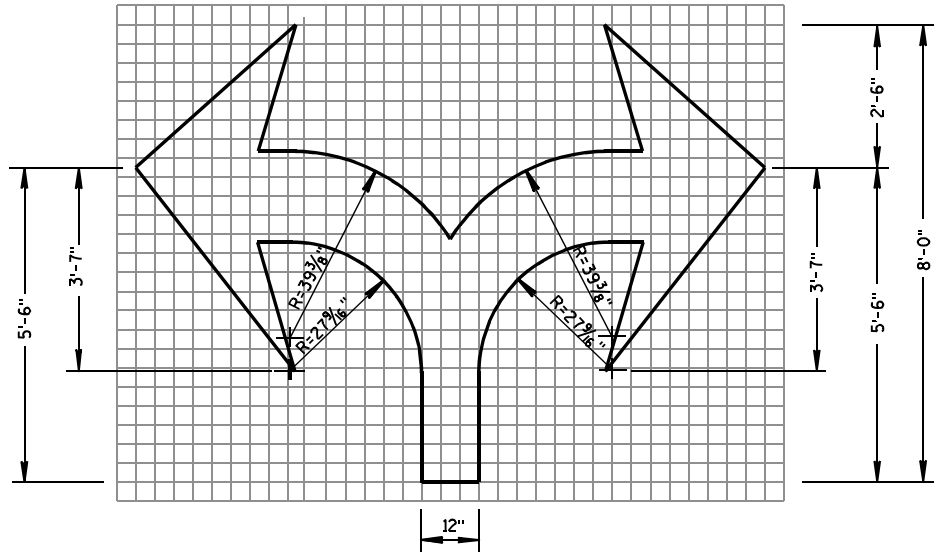

TYPE 7

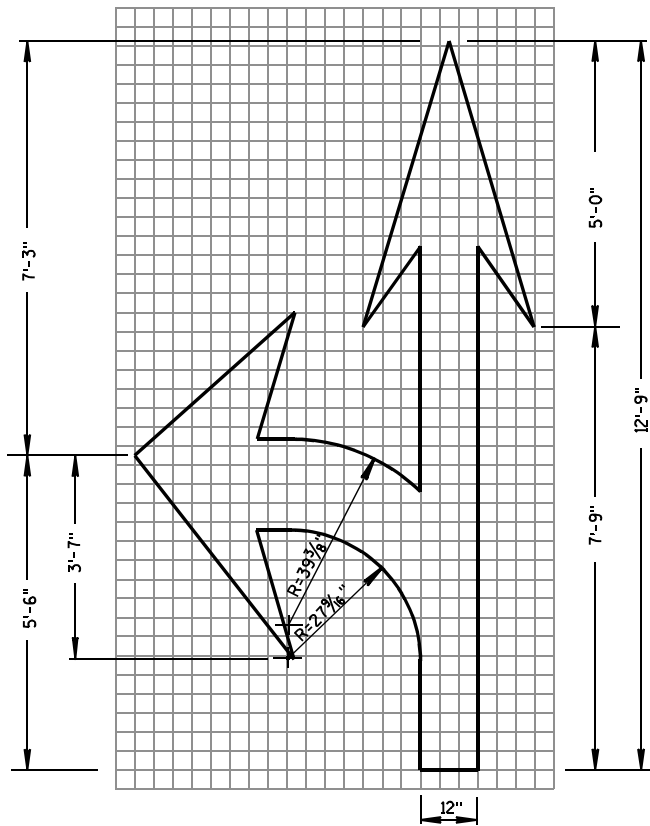

TYPE 3

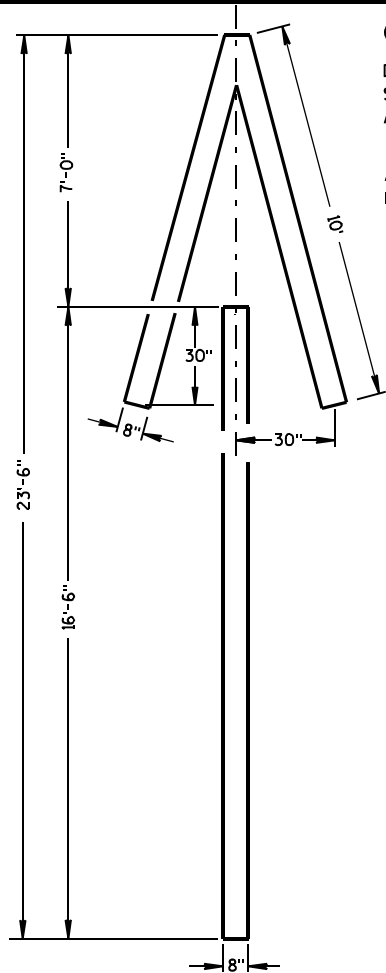


TYPE 4

GENERAL NOTES

DETAILS OF INSTALLATION, MATERIALS AND WORKMANSHIP NOT SHOWN ON THIS DRAWING SHALL CONFORM TO THE PERTINENT REQUIREMENTS OF THE STANDARD SPECIFICATIONS AND APPLICABLE SPECIAL PROVISIONS.

ALL LETTERS, ARROWS AND SYMBOLS SHALL BE IN CONFORMANCE WITH REQUIREMENTS INCLUDED IN "STANDARD ALPHABETS FOR HIGHWAY SIGNS AND PAVEMENT MARKING" BOOK BY THE FEDERAL HIGHWAY ADMINISTRATION. ALL LETTERS, ARROWS AND SYMBOLS SHALL BE WHITE AND REFLECTORIZED. SMALL DIFFERENCES IN DIMENSIONS WITHIN THE TOLERANCES OF THAT BOOK ARE ACCEPTABLE.

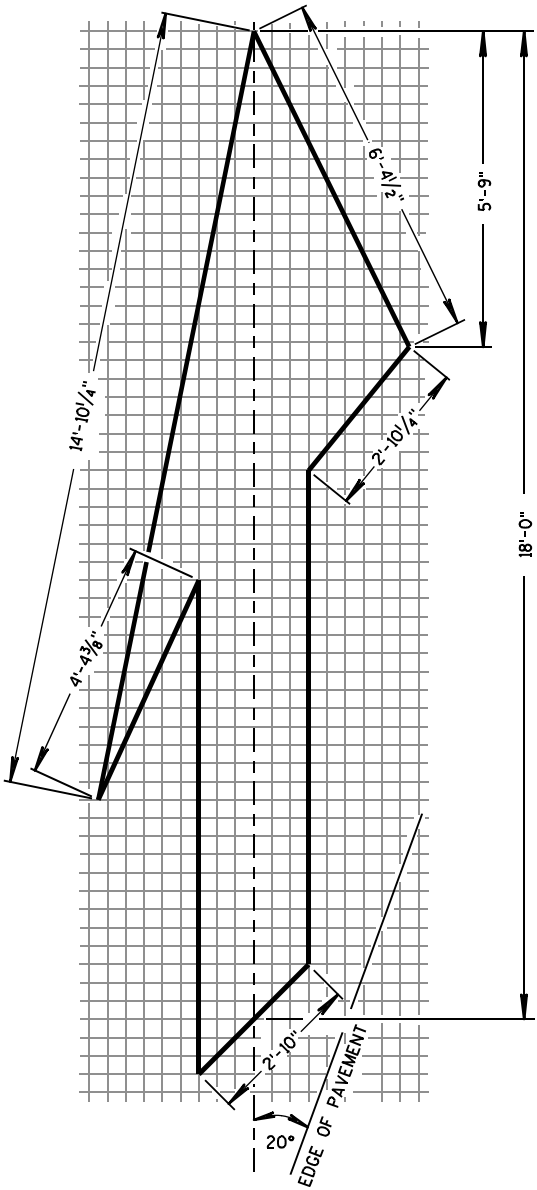


TYPE 5 LANE DROP ARROW



PAVEMENT MARKING ARROWS

STATE OF WISCONSIN
DEPARTMENT OF TRANSPORTATION

APPROVED
DATE 7/1/11
/S/ Thomas N. Nathahn
STATE TRAFFIC ENGINEER 161 SIGN
FHWA

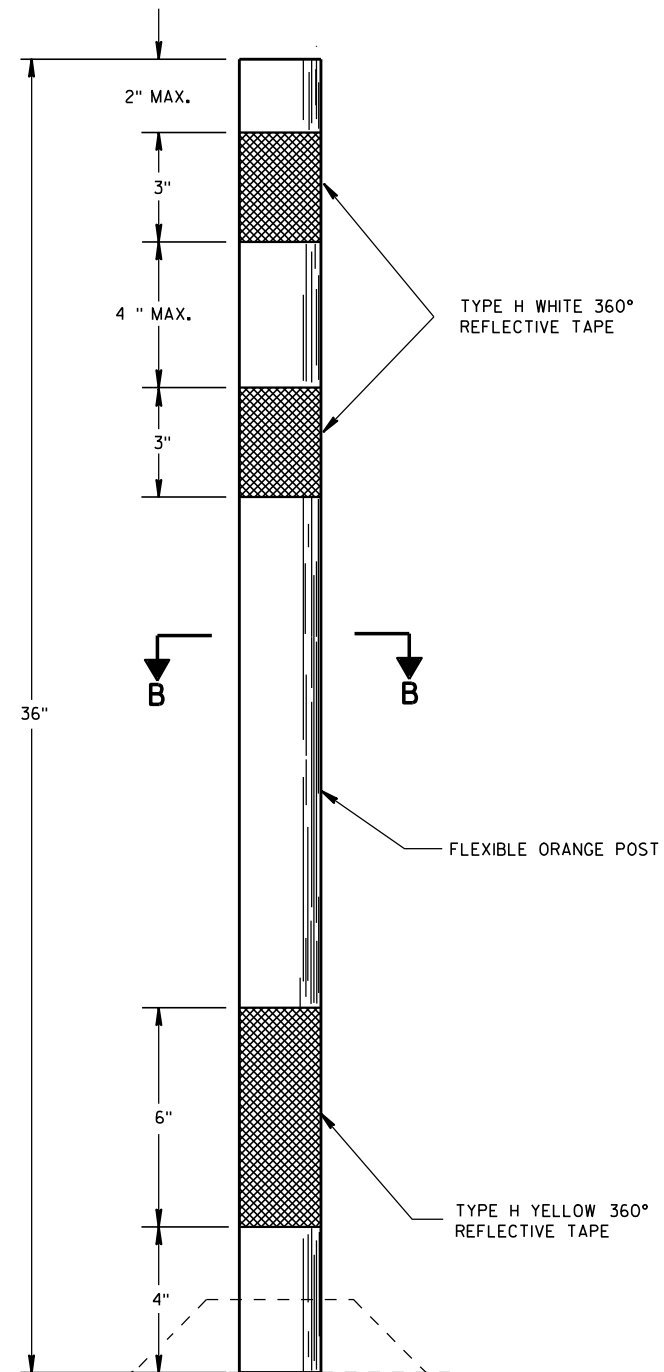

FLEXIBLE TUBULAR MARKER POST

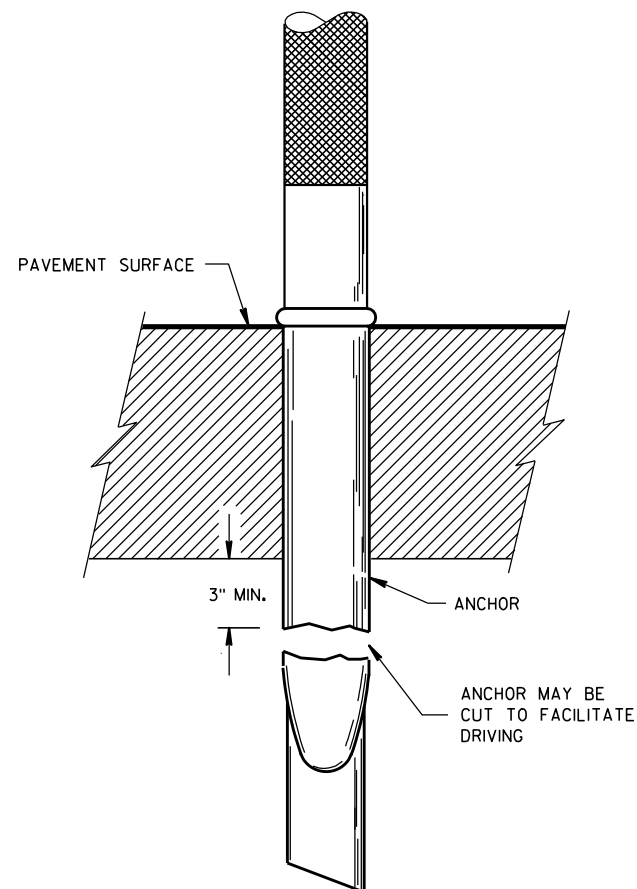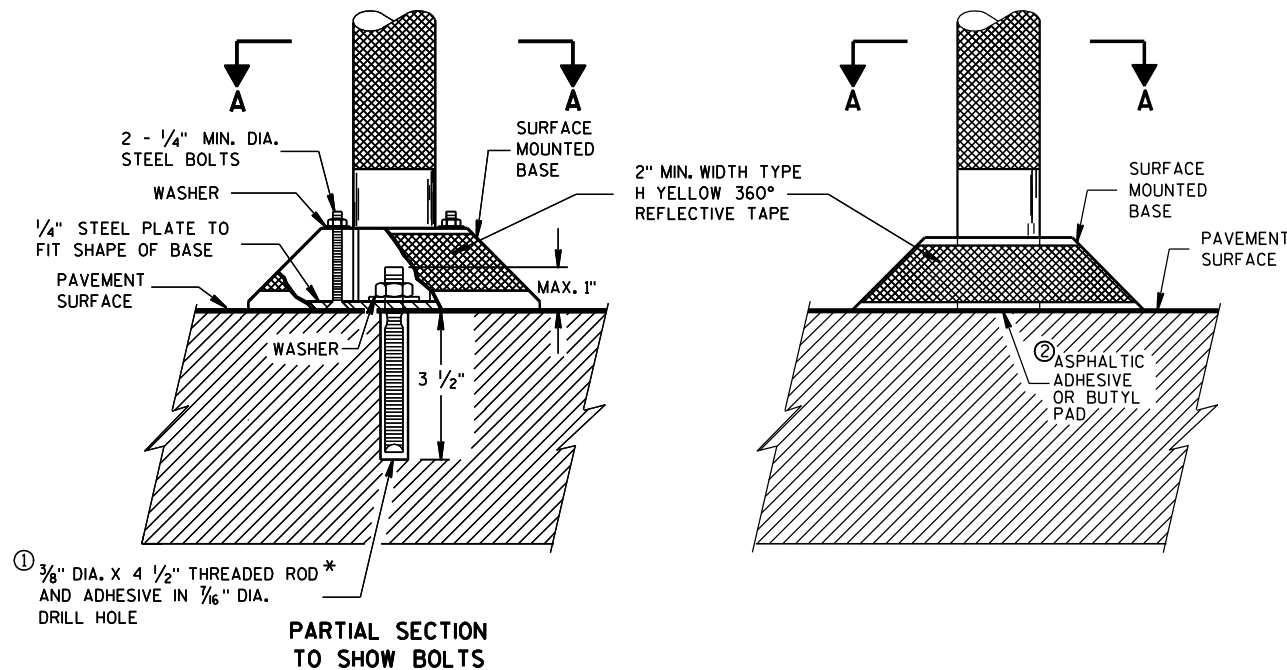



POST ANCHOR AND BASE ON PAVEMENT WHICH WILL BE REMOVED

GENERAL NOTES

DETAILS OF CONSTRUCTION NOT SHOWN ON THIS DRAWING SHALL CONFORM TO THE PERTINENT REQUIREMENTS OF THE STANDARD SPECIFICATIONS AND APPLICABLE SPECIAL PROVISIONS.

SURFACE MOUNTED BASES SHALL BE FURNISHED IN ACCORDANCE WITH MANUFACTURERS RECOMMENDATIONS TO BE COMPATIBLE WITH FLEXIBLE TUBULAR MARKER POSTS TO A SIZE AND SHAPE THAT WILL PROVIDE A STABLE POST FOUNDATION WHEN SECURED TO THE PAVEMENT.

- ① THREADED ROD SHALL BE MACHINED DOWN TO 0.280 INCH DIA. 1 1/4 INCHES FROM THE TOP.
- ② THE ASPHALTIC ADHESIVE OR BUTYL PAD FURNISHED SHALL BE IN ACCORDANCE WITH MANUFACTURERS RECOMMENDATIONS.

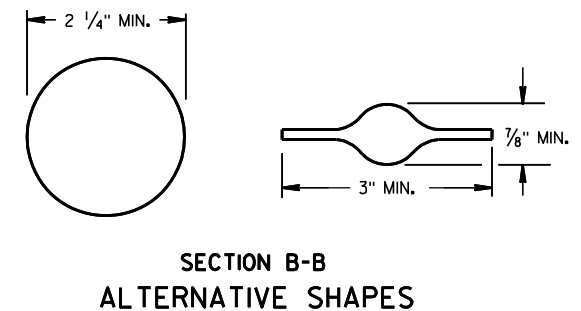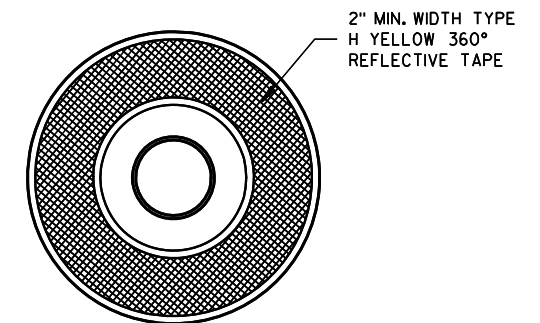

FLEXIBLE TUBULAR MARKER
POST, ANCHOR & BASES


STATE OF WISCONSIN
DEPARTMENT OF TRANSPORTATION

APPROVED


2/17/94
DATE

FHWA

/S/ Chester J. ...
DIRECTOR, OFFICE OF 162

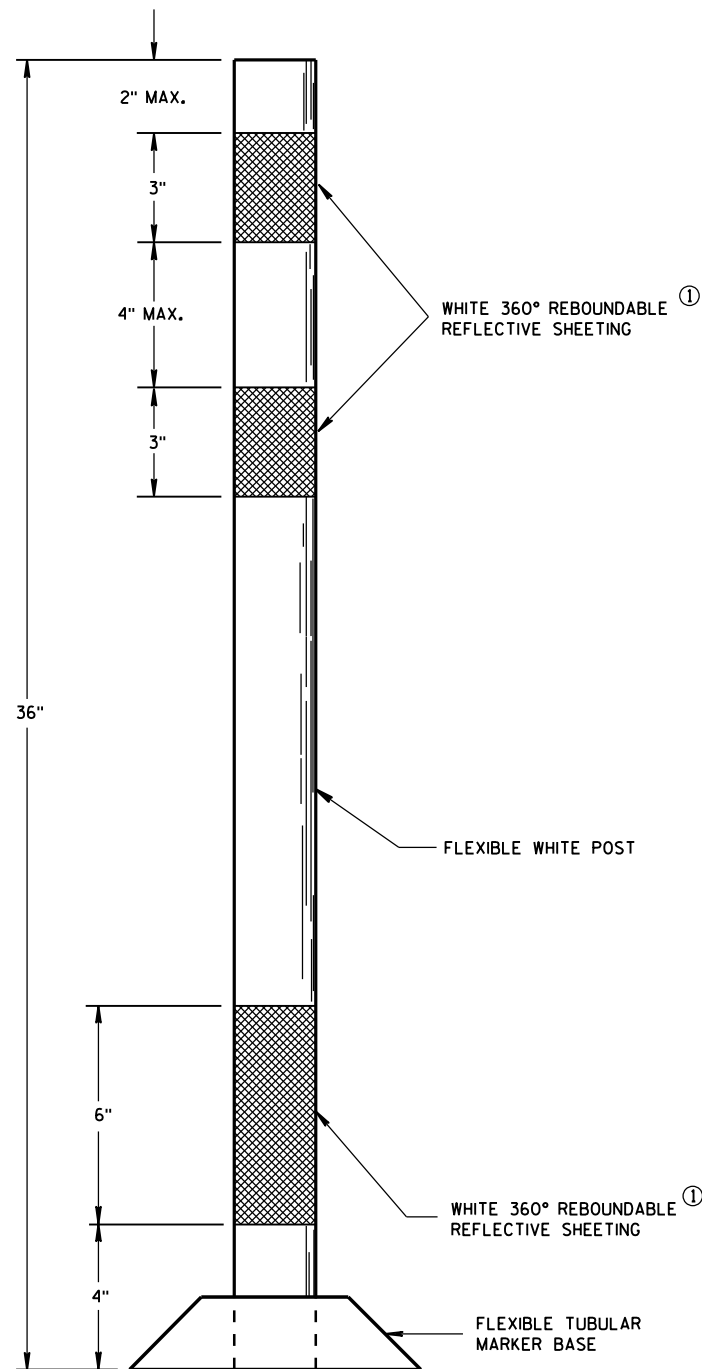

**FLEXIBLE
TUBULAR MARKER POST
PERMANENT CROSSOVER**

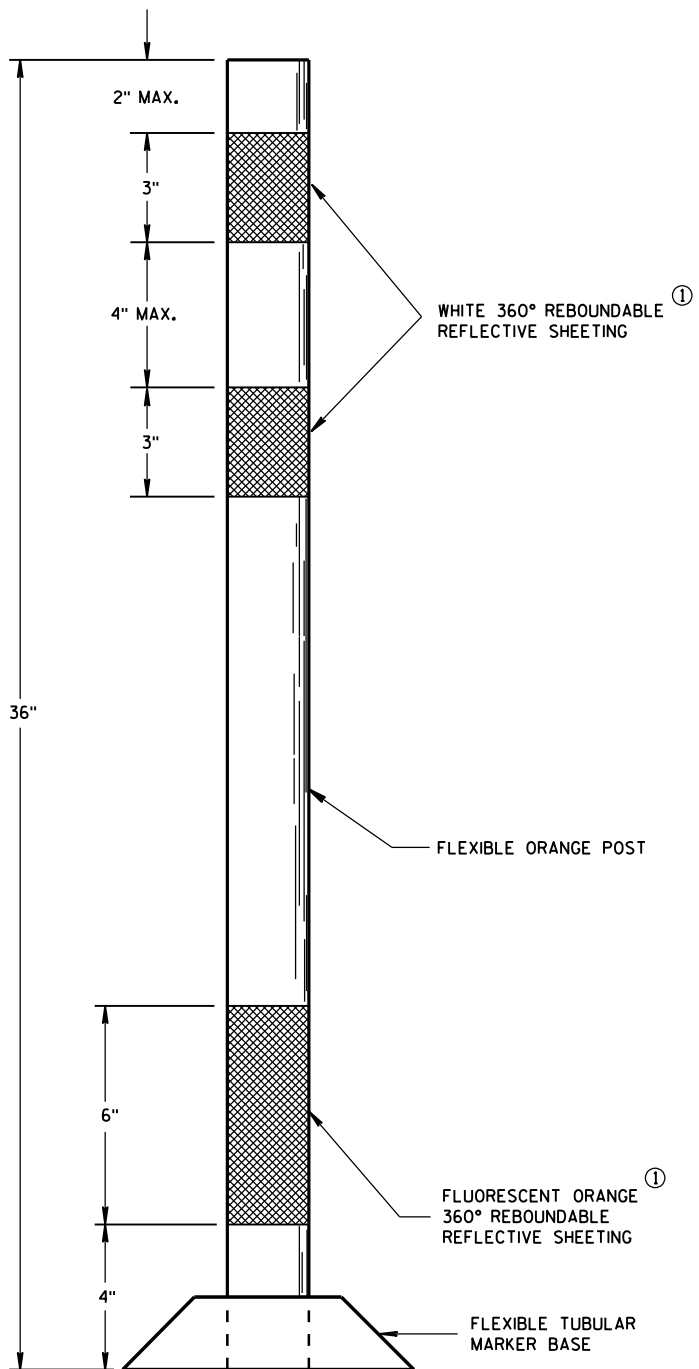

**FLEXIBLE
TUBULAR MARKER POST
WORK ZONE**

GENERAL NOTES

DETAILS OF CONSTRUCTION NOT SHOWN ON THIS DRAWING SHALL CONFORM TO THE PERTINENT REQUIREMENTS OF THE STANDARD SPECIFICATIONS AND APPLICABLE SPECIAL PROVISIONS.

SURFACE MOUNTED BASES SHALL BE FURNISHED IN ACCORDANCE WITH MANUFACTURERS RECOMMENDATIONS TO BE COMPATIBLE WITH FLEXIBLE TUBULAR MARKER POSTS TO A SIZE AND SHAPE THAT WILL PROVIDE A STABLE POST FOUNDATION WHEN SECURED TO THE PAVEMENT.

THE ASPHALTIC ADHESIVE OR BUTYL PAD FURNISHED SHALL BE IN ACCORDANCE WITH MANUFACTURERS RECOMMENDATIONS.

① REFLECTIVE SHEETING SHALL FOLLOW THE REQUIREMENTS IN THE APPROVED PRODUCTS LISTING FOR SIGN SHEETING.

**FLEXIBLE TUBULAR MARKER
POST**




**STATE OF WISCONSIN
DEPARTMENT OF TRANSPORTATION**

APPROVED
10-16-2015 /S/ Peter Amakobe Atepe
DATE STATEWIDE WORK ZON 163
FHWA SAFETY ENGINE


GENERAL NOTES

DETAILS OF INSTALLATION, MATERIALS AND WORKMANSHIP NOT SHOWN ON THIS DRAWING SHALL CONFORM TO THE PERTINENT REQUIREMENTS OF THE STANDARD SPECIFICATIONS AND APPLICABLE SPECIAL PROVISIONS.


ALL LETTERS, ARROWS AND SYMBOLS SHALL BE IN CONFORMANCE WITH REQUIREMENTS INCLUDED IN "STANDARD ALPHABETS FOR HIGHWAY SIGNS AND PAVEMENT MARKING" BOOK BY THE FEDERAL HIGHWAY ADMINISTRATION. ALL LETTERS, ARROWS AND SYMBOLS SHALL BE WHITE AND REFLECTORIZED. SMALL DIFFERENCES IN DIMENSIONS WITHIN THE TOLERANCES OF THAT BOOK ARE ACCEPTABLE.

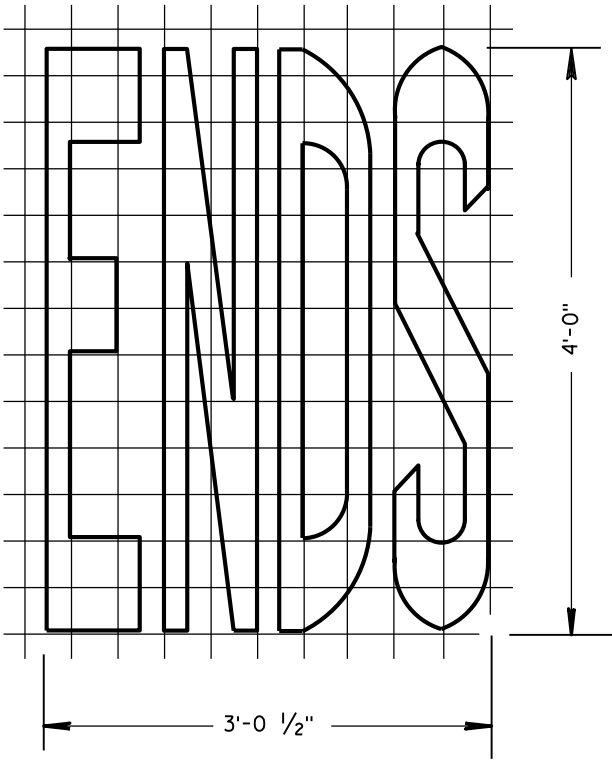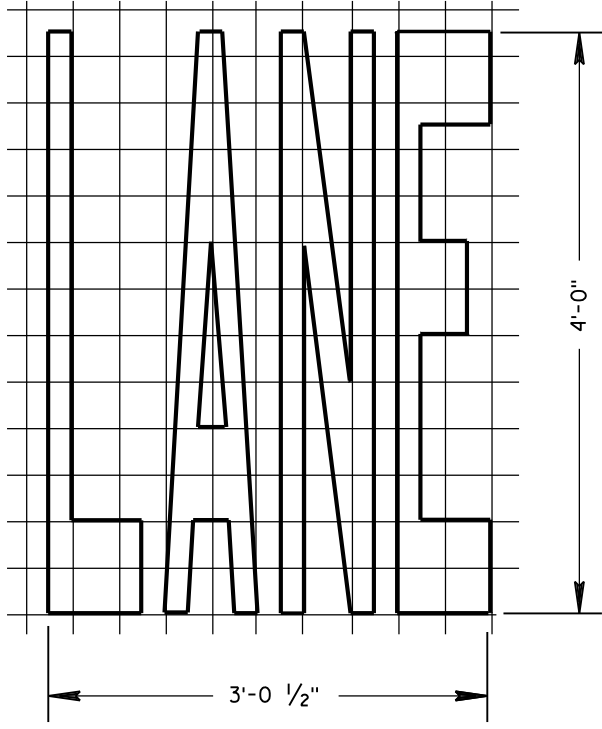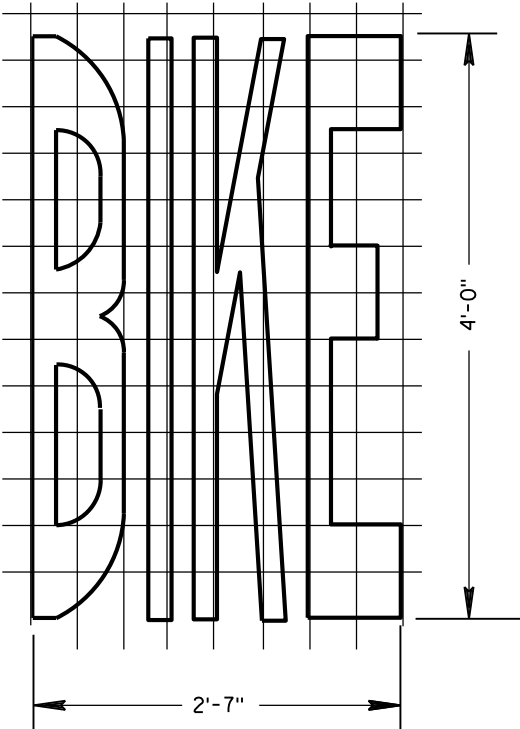


BIKE LANE WORDS

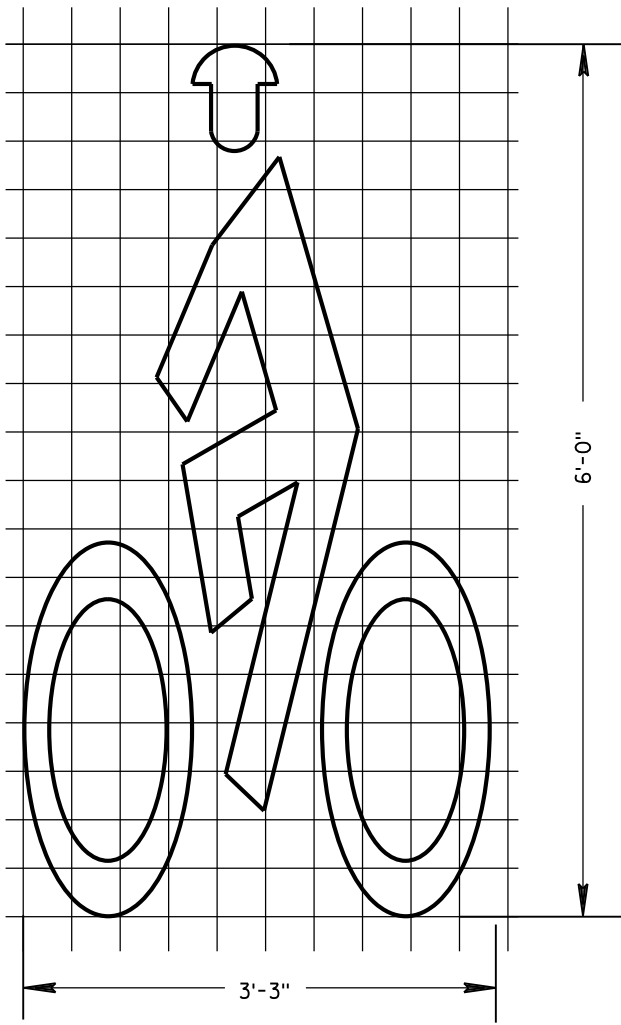

BIKE LANE SYMBOL

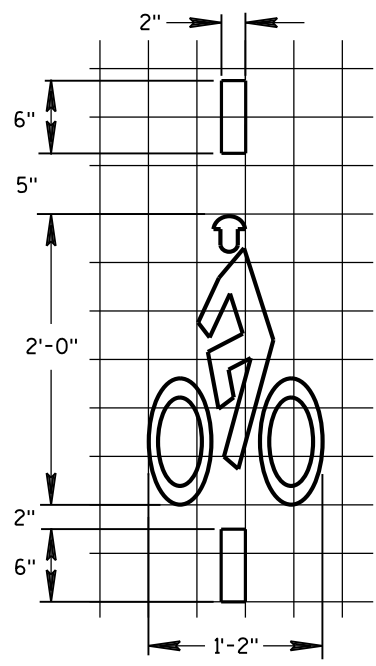


BICYCLE DETECTOR PAVEMENT MARKING

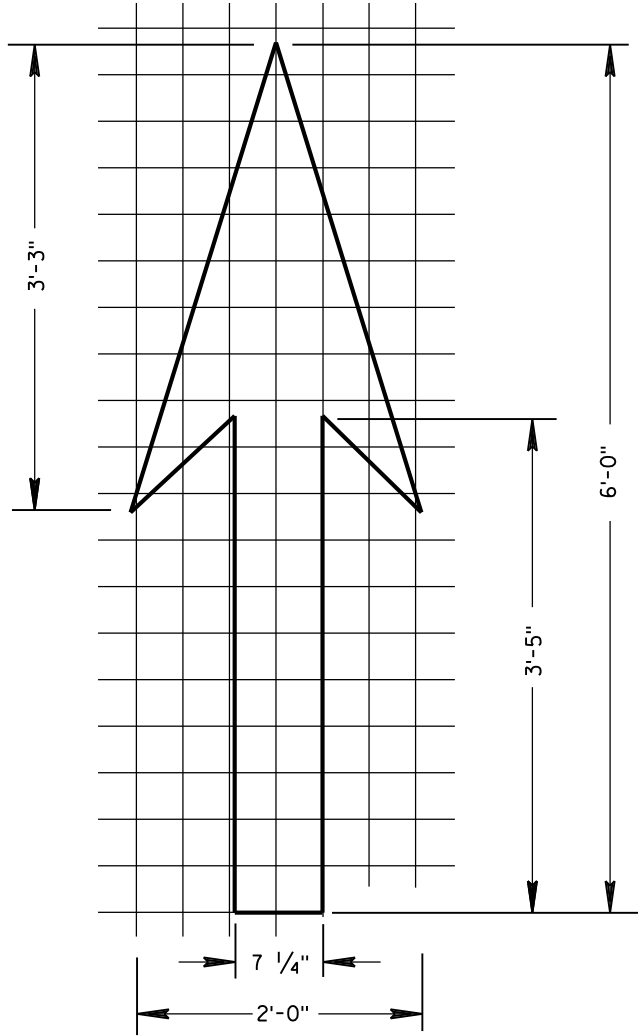


BIKE LANE ARROW


PAVEMENT MARKING FOR BIKE LANES	
STATE OF WISCONSIN DEPARTMENT OF TRANSPORTATION	
APPROVED 4-30-2013 DATE	/S/ Travis Feltes STATE TRAFFIC EN 164
FHWA	

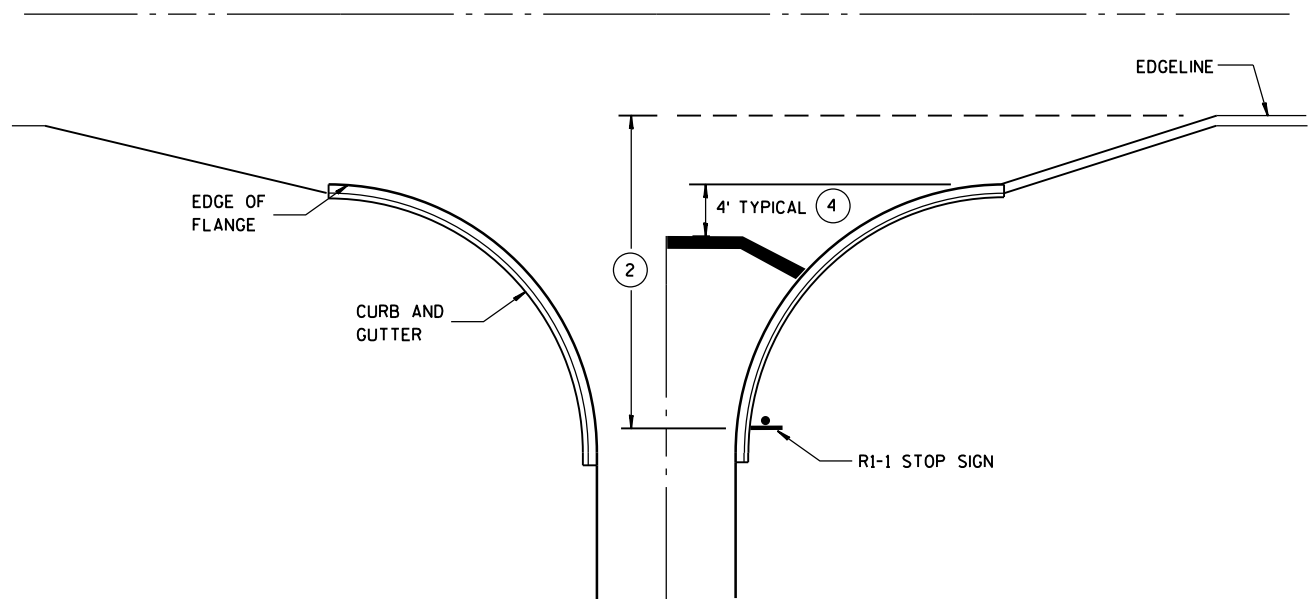


TYPICAL STOP LINE PAVEMENT MARKING
WITH CURB AND GUTTER

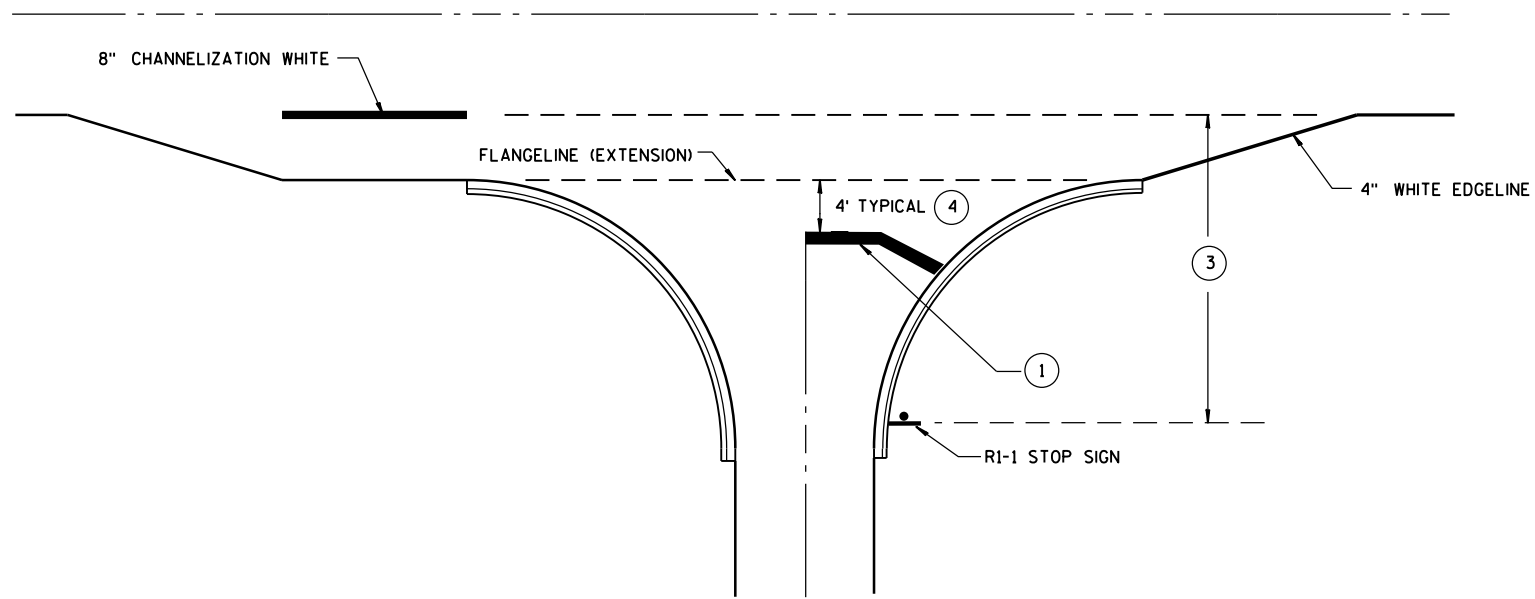

TYPICAL STOP LINE PAVEMENT MARKING
FOR SIDEROADS WITH RIGHT TURN LANE

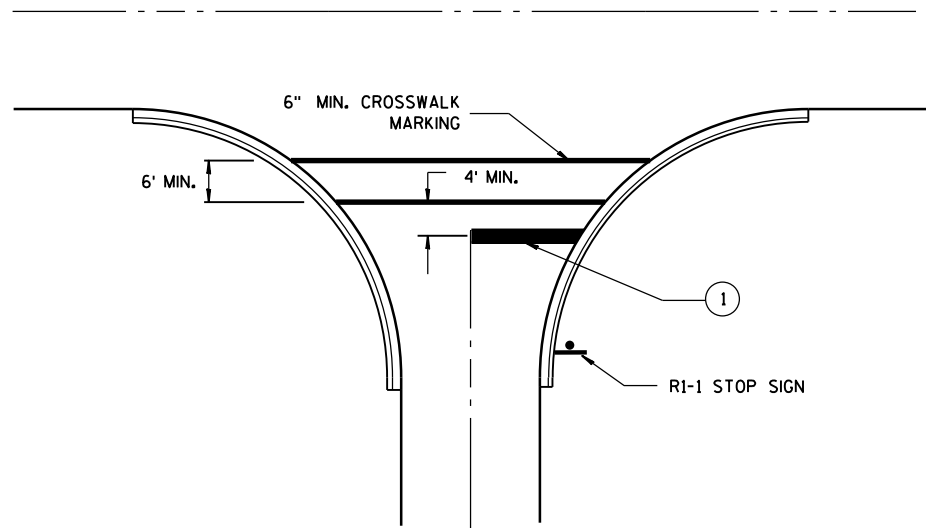

TYPICAL STOP LINE PAVEMENT MARKING
FOR SIDEROADS WITH CROSSWALK MARKING

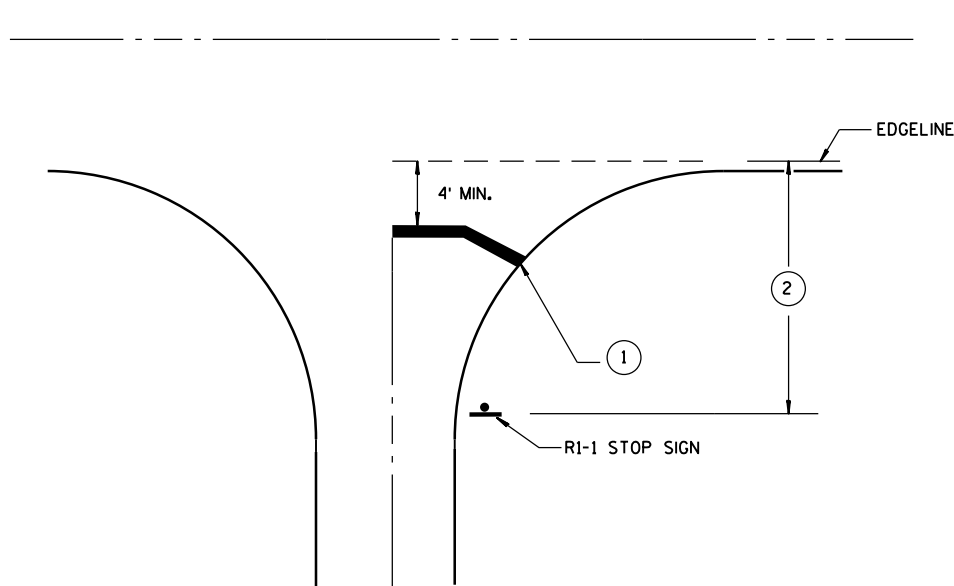

TYPICAL STOP LINE PAVEMENT MARKING
WITHOUT CURB AND GUTTER


GENERAL NOTES

- 1 18-INCH STOP LINES MAY BE DELETED OR ADDED BY THE PROJECT ENGINEER BASED ON VISIBILITY AND SIGHT LINES.
- 2 IF STOP SIGN IS LESS THAN OR EQUAL TO 40 FEET FROM THE EDGELINE THAN NO STOP LINE IS REQUIRED.
- 3 IF STOP SIGN IS LESS THAN OR EQUAL TO 30 FEET FROM THE FLANGELINE EXTENSION THAN NO STOP LINE IS REQUIRED.
- 4 MOVE CLOSER TO EDGE OF TRAVEL LANE AS NEEDED FOR VISIBILITY AND SIGHT LINES.

STOP LINE AND CROSSWALK
PAVEMENT MARKING

STATE OF WISCONSIN
DEPARTMENT OF TRANSPORTATION

APPROVED
DATE 4/30/2013 /S/ Travis Feltes
STATE TRAFFIC ENGINEER 165
FHWA

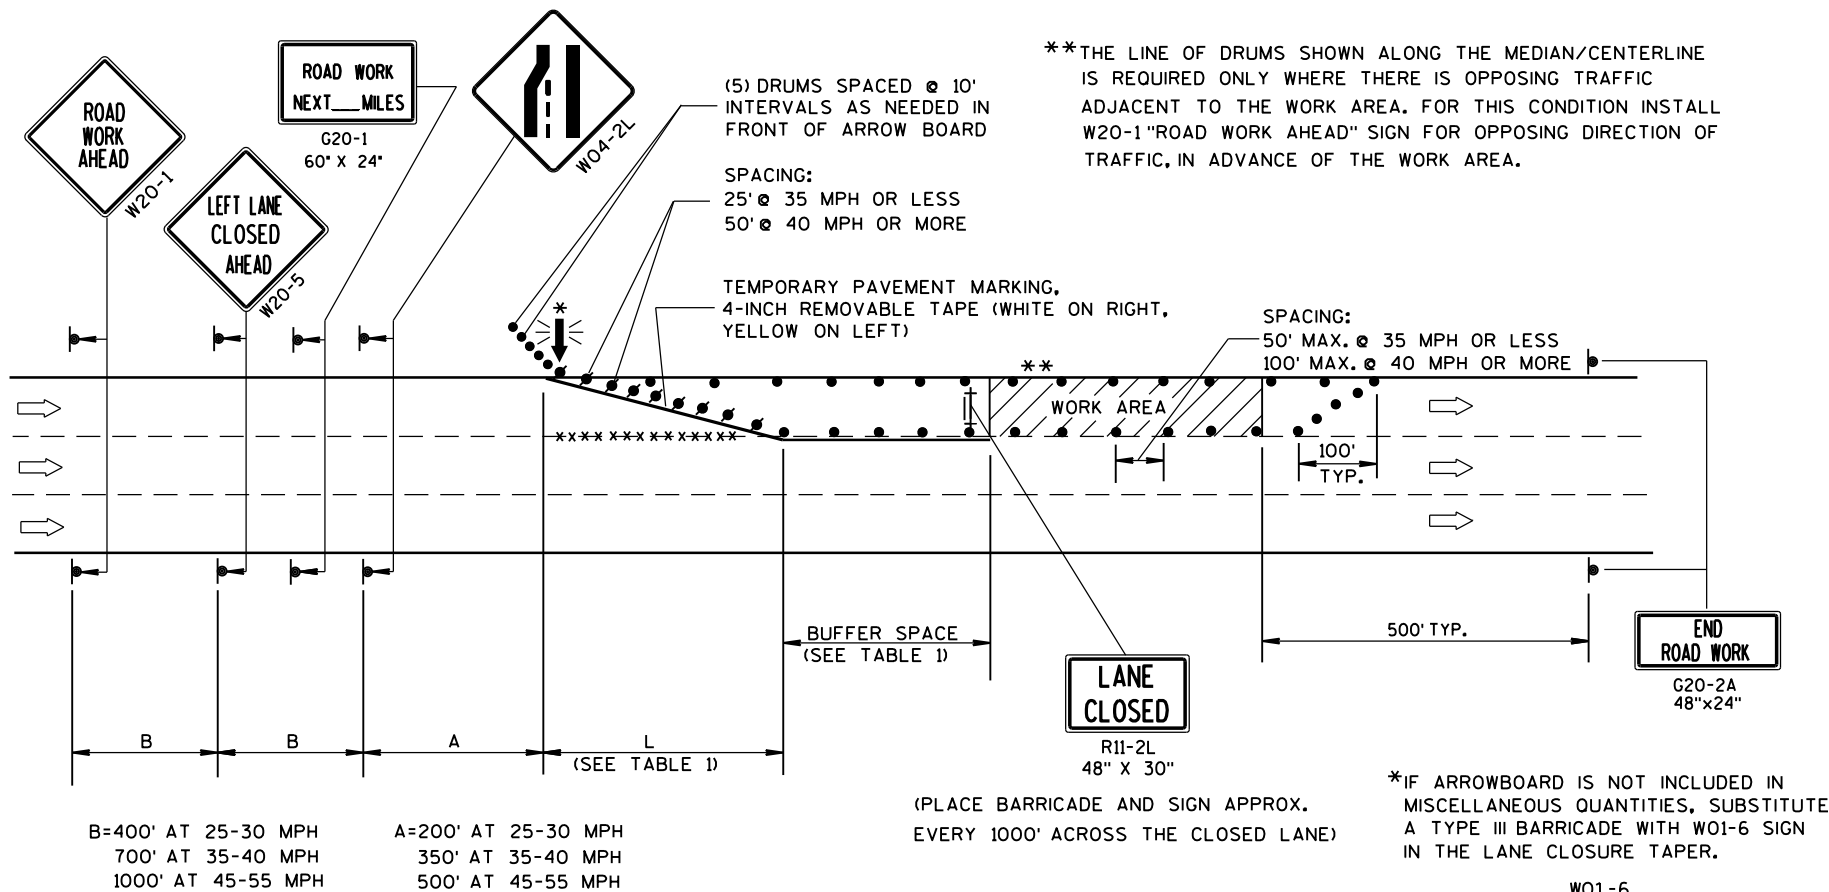

GENERAL NOTES

THIS LANE CLOSURE DETAIL IS TYPICAL FOR CLOSING THE LEFT LANE. FOR A RIGHT LANE CLOSURE, REVERSE THE TRAFFIC CONTROL.

THIS DETAIL MAY BE USED FOR ROADWAYS WITH EITHER TWO OR THREE LANES IN EACH DIRECTION.

THE EXACT NUMBER, LOCATION, AND SPACING OF ALL SIGNS AND DEVICES SHALL BE ADJUSTED TO FIT FIELD CONDITIONS AS APPROVED BY THE ENGINEER.

THE SPACING BETWEEN TRAFFIC CONTROL SIGNS SHOULD BE ADJUSTED TO NOT CONFLICT WITH AND SHOULD PROVIDE A DESIRABLE MINIMUM OF 200 FEET CLEARANCE TO EXISTING SIGNS THAT WILL REMAIN IN PLACE.

ALL SIGNS ARE 48"x48" UNLESS OTHERWISE NOTED. IF NECESSARY DUE TO SPACE CONSTRAINTS IN URBAN AREAS, 36" X 36" SIGNS MAY BE USED IF APPROVED BY DISTRICT TRAFFIC UNIT.

"WO" SIGNS ARE THE SAME AS "W" SIGNS EXCEPT THE BACKGROUND IS ORANGE.

SIGNS THAT WILL BE IN PLACE LESS THAN 7 CONTINUOUS DAYS AND NIGHTS, OR THAT WILL BE PLACED IN A CLOSED LANE, MAY BE MOUNTED ON PORTABLE SUPPORTS.

ANY SIGNS TEMPORARY OR EXISTING, WHICH CONFLICT WITH TRAFFIC CONTROL "IN USE" SHALL BE REMOVED OR COVERED AS NEEDED AND AS APPROVED BY THE ENGINEER.

REMOVE PAVEMENT MARKINGS AND PLACE TEMPORARY PAVEMENT MARKING, REMOVABLE TAPE IF LANE CLOSURE IS TO BE IN PLACE FOR 4 OR MORE CONTINUOUS DAYS AND NIGHTS.

ON UNDIVIDED ROADWAYS, OMIT THE SIGNS SHOWN ON LEFT SIDE OF ROAD.

W20-1, G20-1 AND G20-2A SIGNS ARE NOT REQUIRED IF THE LANE CLOSURE IS WITHIN A LARGER WORK ZONE WHERE THESE SIGNS ARE ALREADY PRESENT.

OMIT G20-1 SIGNS IF LENGTH OF WORK AREA IS 2 MILES OR LESS.

CONSIDER GEOMETRICS WHEN LOCATING SIGNS AND ARROWBOARDS SO THE APPROACHING DRIVER HAS A CLEAR VIEW OF THE ARROWBOARDS AND LANE CLOSURE DRUMS.

PLACE THE ARROWBOARD AS CLOSE AS POSSIBLE TO THE BEGINNING OF THE LANE CLOSURE TAPER, PREFERABLY ON THE SHOULDER OR TERRACE.

CHANNELIZING DEVICES PLACED ADJACENT TO WORK AREA SHALL BE PULLED BACK FROM THE TRAVEL LANE WHEN WORK IS NOT IN PROGRESS.

BARRICADES IN A CLOSED LANE THAT MUST BE MOVED FOR A WORK OPERATION SHALL BE IMMEDIATELY RE-ESTABLISHED UPON COMPLETION OF THE OPERATION OR, FOR CONTINUING OPERATIONS, AT THE END OF EACH WORKING DAY.

WARNING LIGHTS ARE NOT REQUIRED IF THE LANE CLOSURE IS A DAYTIME ONLY OPERATION.

TABLE 1
TAPER AND BUFFER SPACE
FOR 12' LANE WIDTH

S	L	BUFFER SPACE
25	125'	55'
30	180'	85'
35	245'	120'
40	320'	170'
45	540'	220'
50	600'	280'
55	660'	335'

FOR LANE WIDTH OTHER THAN 12':

L = WS AT 45 MPH OR GREATER

$L = \frac{WS^2}{60}$ AT 40 MPH OR LESS

L = TAPER LENGTH IN FEET

S = NON-CONSTRUCTION SPEED LIMIT (MPH)

W = WIDTH OF LANE CLOSURE


LEGEND

- TYPE III BARRICADE WITH ATTACHED SIGN
- SIGN ON PERMANENT SUPPORT
- TRAFFIC CONTROL DRUM WITH TYPE "C" STEADY BURN LIGHT
- TRAFFIC CONTROL DRUM
- FLASHING ARROW BOARD
- DIRECTION OF TRAFFIC
- REMOVING PAVEMENT MARKING (SEE GENERAL NOTES)
- WORK AREA

TRAFFIC CONTROL,
SINGLE LANE CLOSURE,
NON-FREEWAY/EXPRESSWAY


STATE OF WISCONSIN
DEPARTMENT OF TRANSPORTATION

APPROVED
Feb. 2015 /S/ Travis Feltes
DATE STATE TRAFFIC ENGINE 166 :SIGN
FHWA

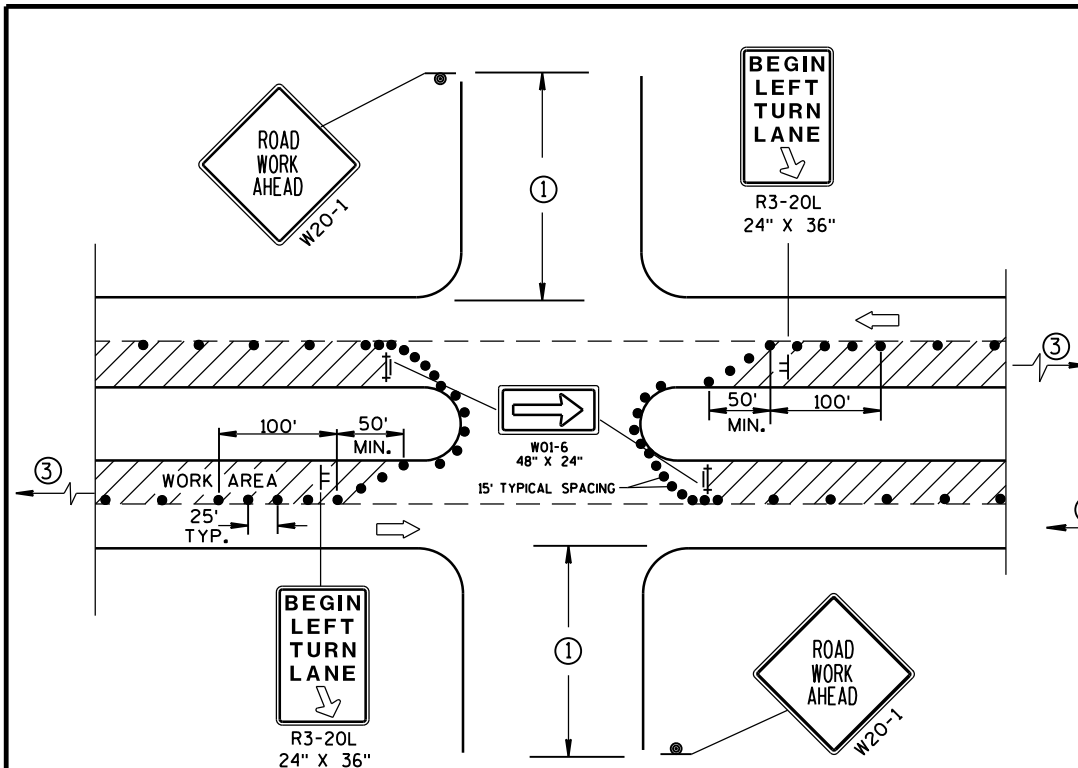

DETAIL A
FOR LEFT LANE CLOSURE AT
INTERSECTION OR MEDIAN OPENING

PROVIDE TURN LANES AT
INTERSECTIONS WHENEVER
STAGING OF WORK ALLOWS.
TAPER AND TURN LANE
LENGTHS BASED ON FIELD
CONDITIONS AS APPROVED
BY THE ENGINEER.

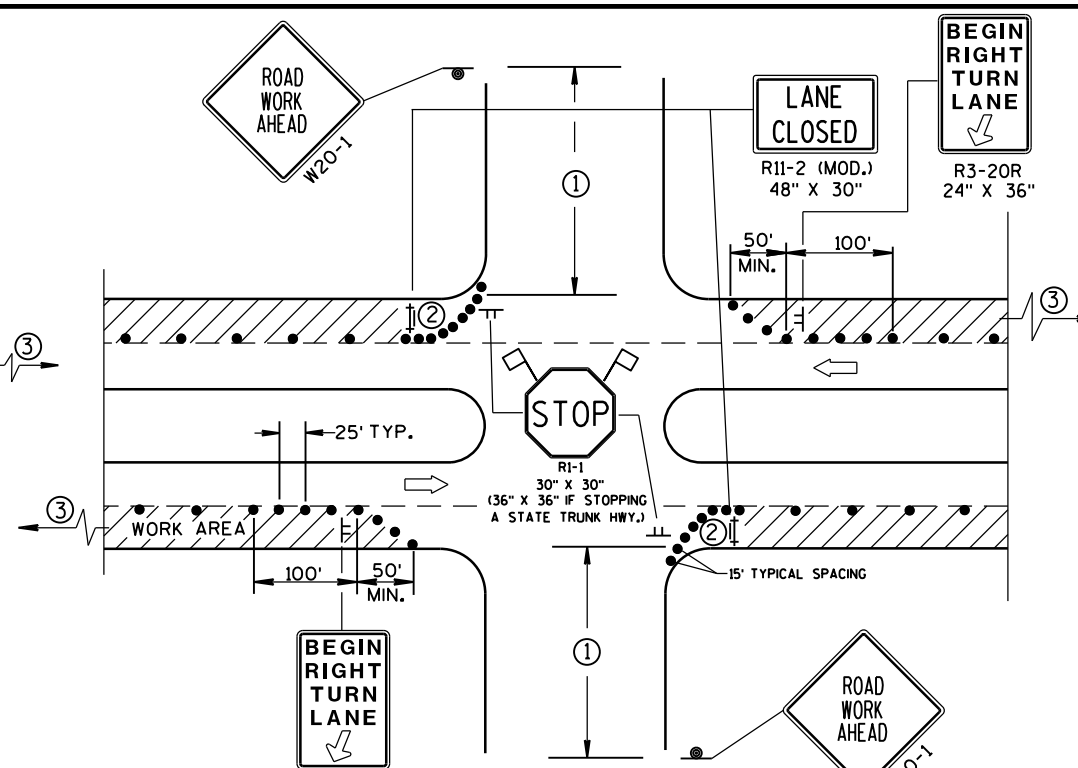

DETAIL B
FOR RIGHT LANE CLOSURE
AT INTERSECTION

GENERAL NOTES

THE EXACT NUMBER, LOCATION, AND SPACING OF ALL SIGNS AND DEVICES SHALL BE ADJUSTED TO FIT FIELD CONDITIONS AS APPROVED BY THE ENGINEER.

THE SPACING BETWEEN SIGNS SHOULD BE ADJUSTED TO NOT CONFLICT WITH AND SHOULD PROVIDE A DESIRABLE MINIMUM OF 200 FEET CLEARANCE TO EXISTING SIGNS THAT WILL REMAIN IN PLACE.

ALL SIGNS ARE 48"x48" UNLESS OTHERWISE NOTED. IF NECESSARY DUE TO SPACE CONSTRAINTS IN URBAN AREAS, 36" X 36" SIGNS MAY BE USED IF APPROVED BY DISTRICT TRAFFIC UNIT.

"WO" SIGNS ARE THE SAME AS "W" SIGNS EXCEPT THE BACKGROUND IS ORANGE.

SIGN LAYOUTS SHALL BE IN ACCORDANCE WITH THE FHWA'S MANUAL OF STANDARD HIGHWAY SIGNS OR THE WISCONSIN STANDARD SIGN PLATES.

SIGNS THAT WILL BE IN PLACE LESS THAN 7 CONTINUOUS DAYS AND NIGHTS, OR THAT WILL BE PLACED IN A CLOSED LANE, MAY BE MOUNTED ON PORTABLE SUPPORTS.

ANY SIGNS TEMPORARY OR EXISTING, WHICH CONFLICT WITH TRAFFIC CONTROL "IN USE" SHALL BE REMOVED OR COVERED AS NEEDED AND AS APPROVED BY THE ENGINEER.


CHANNELIZING DEVICES PLACED ADJACENT TO WORK AREA SHALL BE PULLED BACK FROM THE TRAVEL LANE WHEN WORK IS NOT IN PROGRESS.

BARRICADES IN A CLOSED LANE THAT MUST BE MOVED FOR A WORK OPERATION SHALL BE IMMEDIATELY RE-ESTABLISHED UPON COMPLETION OF THE OPERATION OR, FOR CONTINUING OPERATIONS, AT THE END OF EACH WORKING DAY.


- 500' TYPICAL OR AT LAST INTERSECTION, WHICHEVER IS CLOSER.
350' IF 35-40 MPH.
200' IF 25-30 MPH.
- ALSO USE BARRICADE AND 15-FOOT TYPICAL DRUM SPACING AT COMMERCIAL DRIVEWAYS.
- SEE SEPARATE LANE CLOSURE DETAIL FOR ADDITIONAL TRAFFIC CONTROL.

LEGEND

- TRAFFIC CONTROL DRUM
- ⊙ SIGN ON PERMANENT SUPPORT
- ⊢ SIGN ON TEMPORARY SUPPORT (5' MIN. MOUNTING HEIGHT)
- ⊢ TYPE III BARRICADE WITH ATTACHED SIGN AND TYPE "A" WARNING LIGHT (FLASHING)
- ➡ DIRECTION OF TRAFFIC
- 🚩 FLAGS, 16" X 16" MIN., (ORANGE)
- ▨ WORK AREA

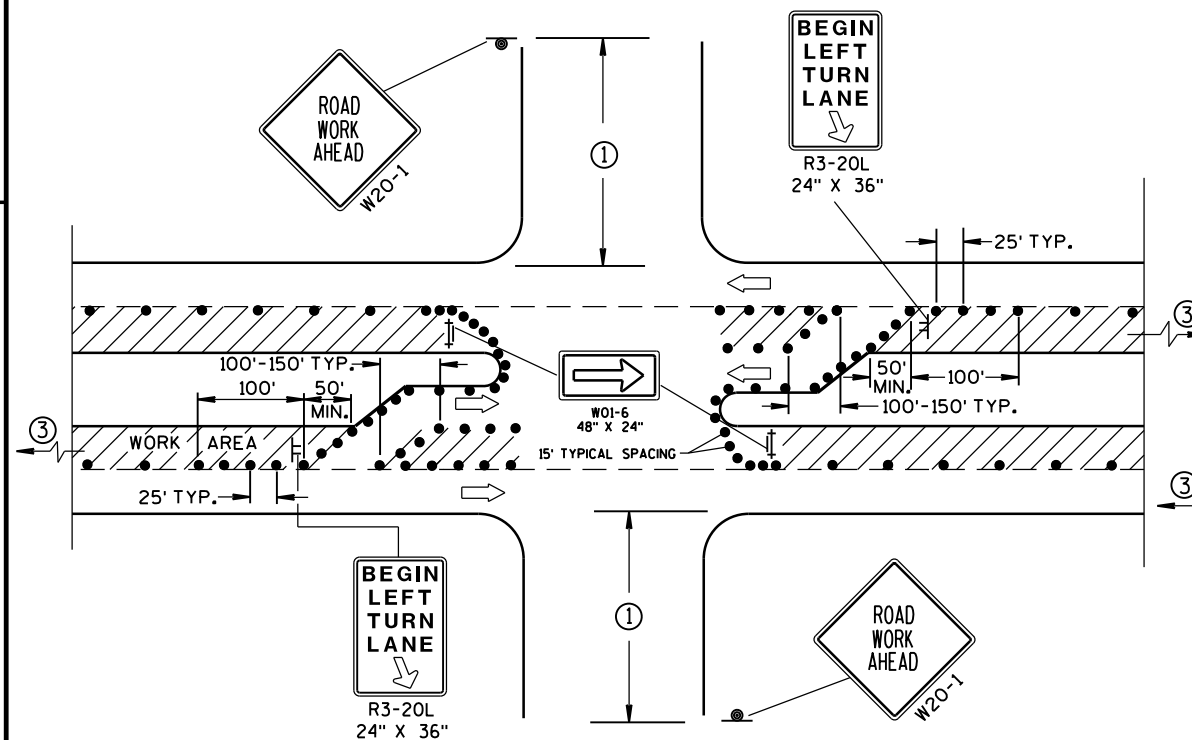

DETAIL C
FOR LEFT LANE CLOSURE AT INTERSECTION OR
MEDIAN OPENING (WITH LEFT TURN BAY OPEN)

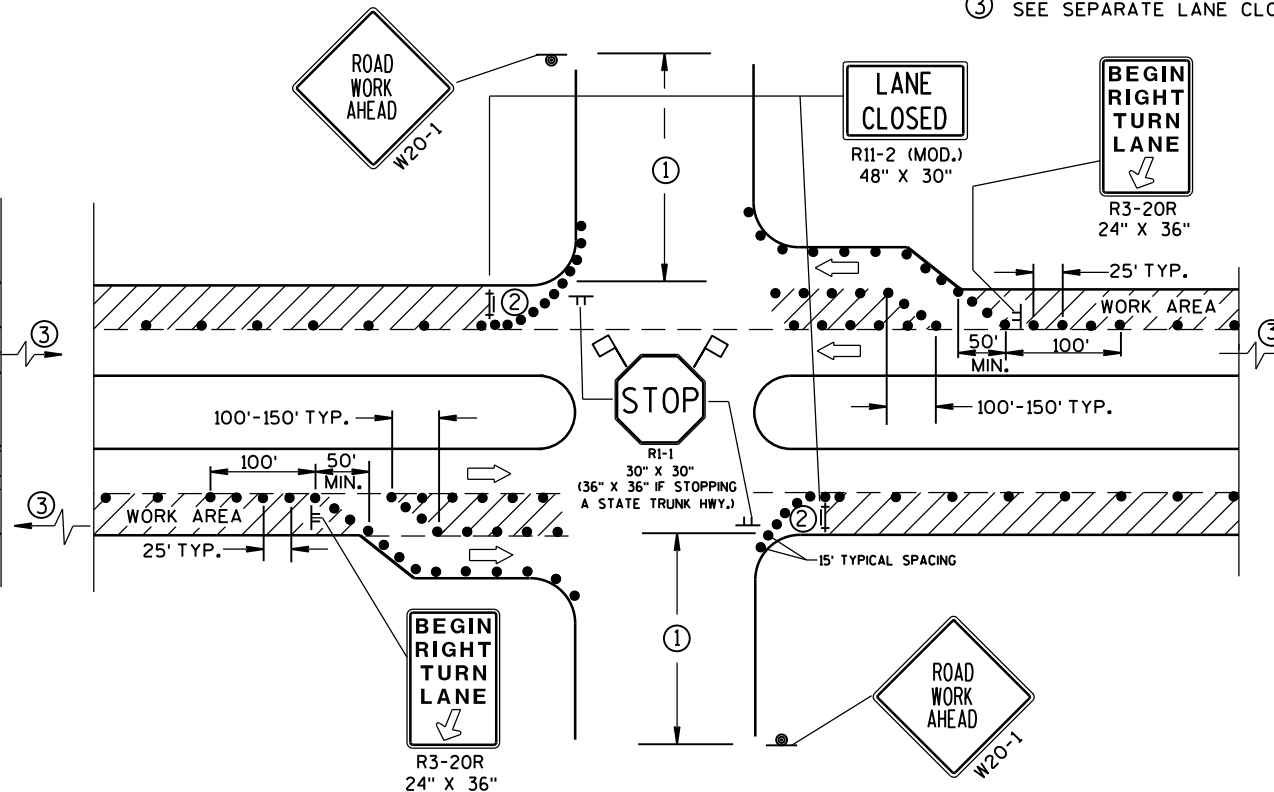


DETAIL D
FOR RIGHT LANE CLOSURE AT INTERSECTION
(WITH RIGHT TURN BAY OPEN)

TRAFFIC CONTROL, INTERSECTION WITHIN SINGLE LANE CLOSURE


STATE OF WISCONSIN
DEPARTMENT OF TRANSPORTATION

APPROVED
Nov. 2014 /S/ Travis Feltes
DATE STATE TRAFFIC ENGINE 167 SIGN
FHWA


NOTE: MAY BE USED ON ROADWAY WITH POSTED SPEED OF LESS THAN 40 MPH.

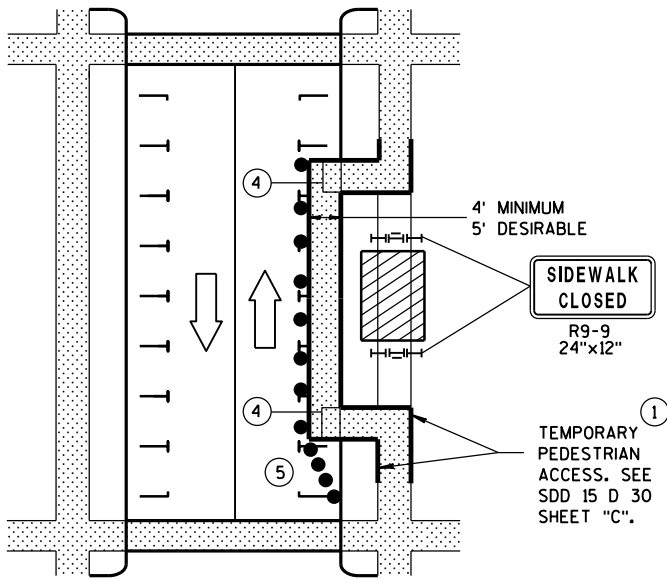

MID-BLOCK SIDEWALK CLOSURE IN PARKING LANE

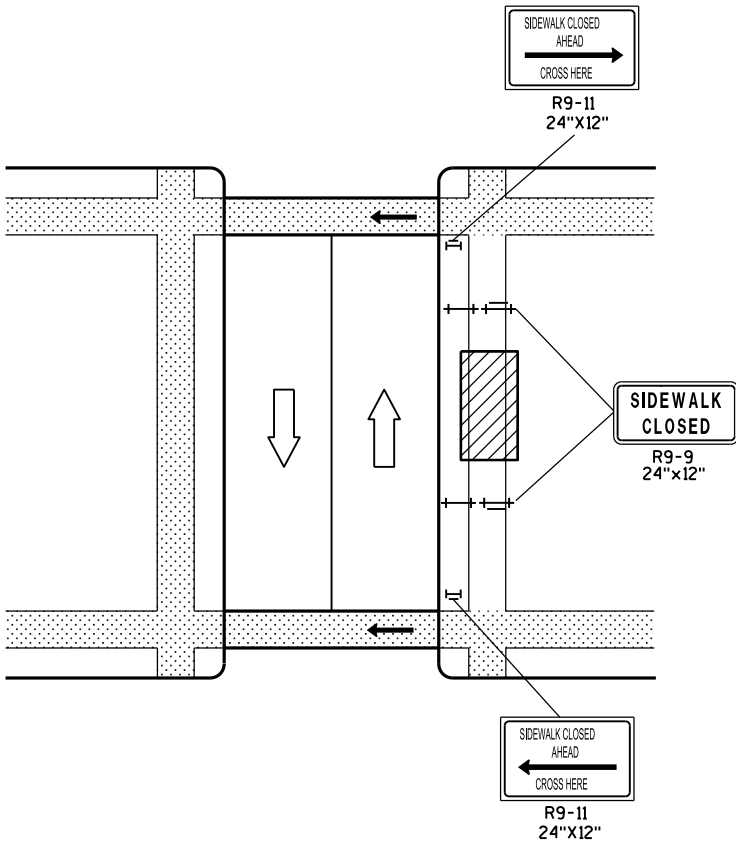


MID-BLOCK SIDEWALK CLOSURE

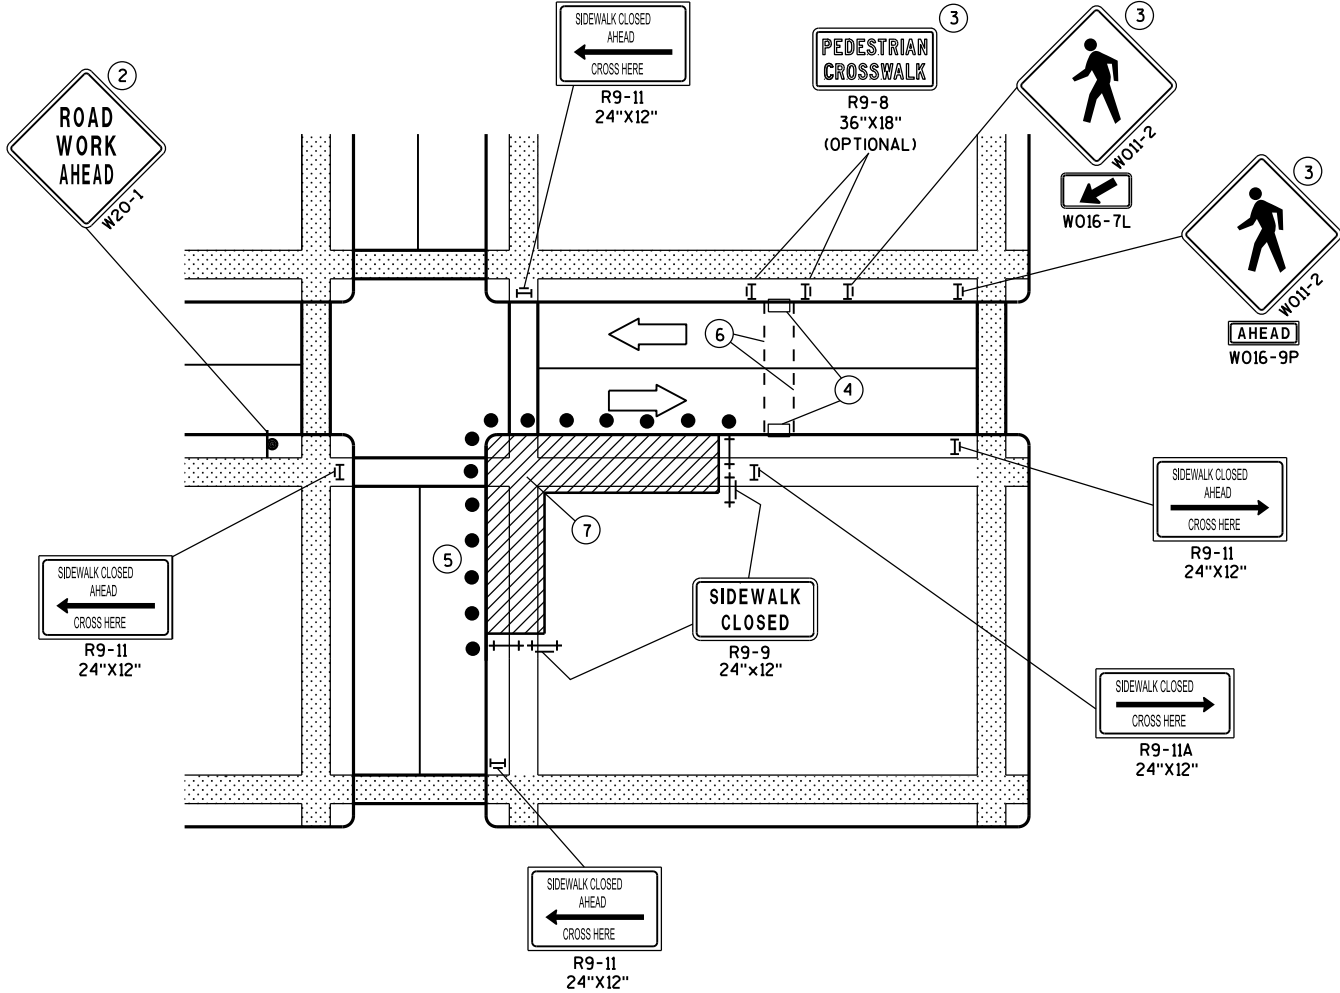

CORNER SIDEWALK CLOSURE WITH TEMPORARY CROSSWALK

NOTE: LAYOUT SAME AS ABOVE.

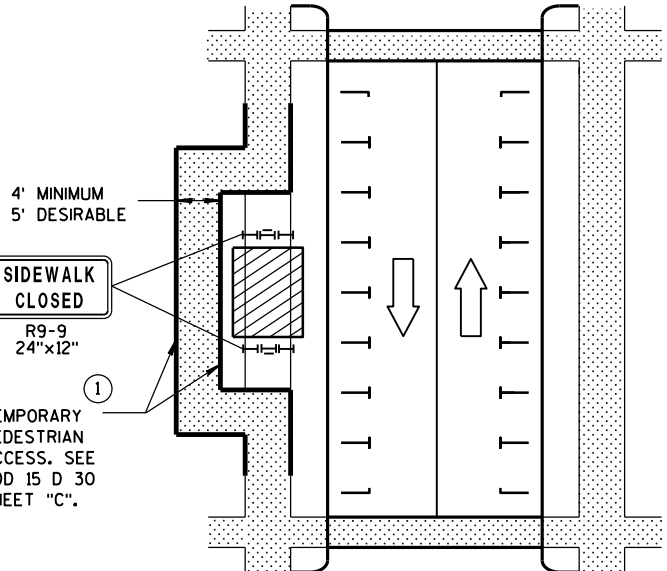

SIDEWALK DIVERSION

GENERAL NOTES

WHEN CLOSING OR RELOCATING CROSSWALKS OR SIDEWALKS, PROVIDE DETECABLE TEMPORARY FACILITIES AND INCLUDE ACCESSIBILITY FEATURES CONSISTENT WITH EXISTING PEDESTRIAN FACILITIES.

TEMPORARY TRAFFIC CONTROL DEVICES FOR PEDESTRIANS ARE SHOWN. OTHER DEVICES MAY BE NECESSARY TO CONTROL VEHICULAR TRAFFIC. STAGE WORK, AS NECESSARY, TO PROVIDE A TEMPORARY PEDESTRIAN ACCESS ROUTE AT ALL TIMES. FOR ROADWAYS WITH NO AVAILABLE DETOURS, MAINTAIN ONE OPEN SIDEWALK AT ALL TIMES.

"WO" SIGN IS THE SAME AS "W" SIGN EXCEPT THE BACKGROUND IS ORANGE.

FOR NIGHTTIME CLOSURE USE TYPE "A" FLASHING WARNING LIGHTS ON BARRICADES, SUPPORTING SIGNS AND CLOSING SIDEWALK. USE TYPE "C" STEADY BURN LIGHTS ON CHANNELIZING DEVICES SEPARATING THE WORK AREA FROM VEHICULAR TRAFFIC.

PEDESTRIAN TRAFFIC SIGNAL DISPLAY CONTROLLING CLOSED CROSSWALK SHALL BE COVERED OR DEACTIVATED.

POST MOUNTED SIGNS LOCATED ADJACENT TO A SIDEWALK SHALL HAVE A 7 FOOT MINIMUM CLEARANCE FROM THE BOTTOM OF THE SIGN TO THE SIDEWALK SURFACE.

ALTERNATE SIDEWALK WORK BETWEEN LEFT AND RIGHT SIDE OF ROADWAY TO MAINTAIN PEDESTRIAN ACCESS.


- 1 IF SIDEWALK CLOSURE AFFECTS AN ACCESSIBLE AND DETECTABLE FACILITY, MAINTAIN ACCESSIBILITY AND DETECTABILITY ALONG THE ALTERNATE PEDESTRIAN ROUTE.
- 2 "ROAD WORK AHEAD" SIGNS ARE NOT REQUIRED IF THE SIDEWALK CLOSURE OCCURS WITHIN A LARGER WORK ZONE WHERE ADVANCE WARNING SIGNS ARE ALREADY PRESENT, OR IF THE WORK AREA AND EQUIPMENT ARE MORE THAN 2 FEET BEHIND THE CURB.
- 3 IF TEMPORARY PEDESTRIAN CROSSWALK IS NOT PROVIDED, OMIT R9-8 AND W011-2 SIGN ASSEMBLIES. IF PROVIDED INCLUDE ON BOTH SIDES OF THE CROSSWALK.
- 4 TEMPORARY CURB RAMPS. SEE SDD 15 D 30 SHEET "B".
- 5 DRUMS OR BARRICADES AT 25 FOOT SPACING. STREET PARKING SHALL BE PROHIBITED FOR AT LEAST 50 FEET IN ADVANCE OF THE MID-BLOCK CROSSWALK.
- 6 TEMPORARY PAVEMENT MARKING FOR CROSSWALK LINES.
- 7 LIMIT WORK TO ONE QUADRANT AT A TIME TO MINIMIZE PEDESTRIAN DISRUPTION.

LEGEND

- SIGN ON PERMANENT SUPPORT
- UNDER PEDESTRIAN TRAFFIC
- WORK AREA
- PEDESTRIAN CHANNELIZATION DEVICE
- TYPE II BARRICADE WITH/WITHOUT SIGN (ALL WITH ONE WARNING LIGHT, TYPE A, LOW-INTENSITY FLASHING)
- TYPE III BARRICADE WITH/WITHOUT SIGN (ALL WITH ONE WARNING LIGHT, TYPE A, LOW-INTENSITY FLASHING)
- DIRECTION OF TRAFFIC
- TRAFFIC CONTROL DRUM

TRAFFIC CONTROL, PEDESTRIAN ACCOMMODATION


STATE OF WISCONSIN DEPARTMENT OF TRANSPORTATION 168

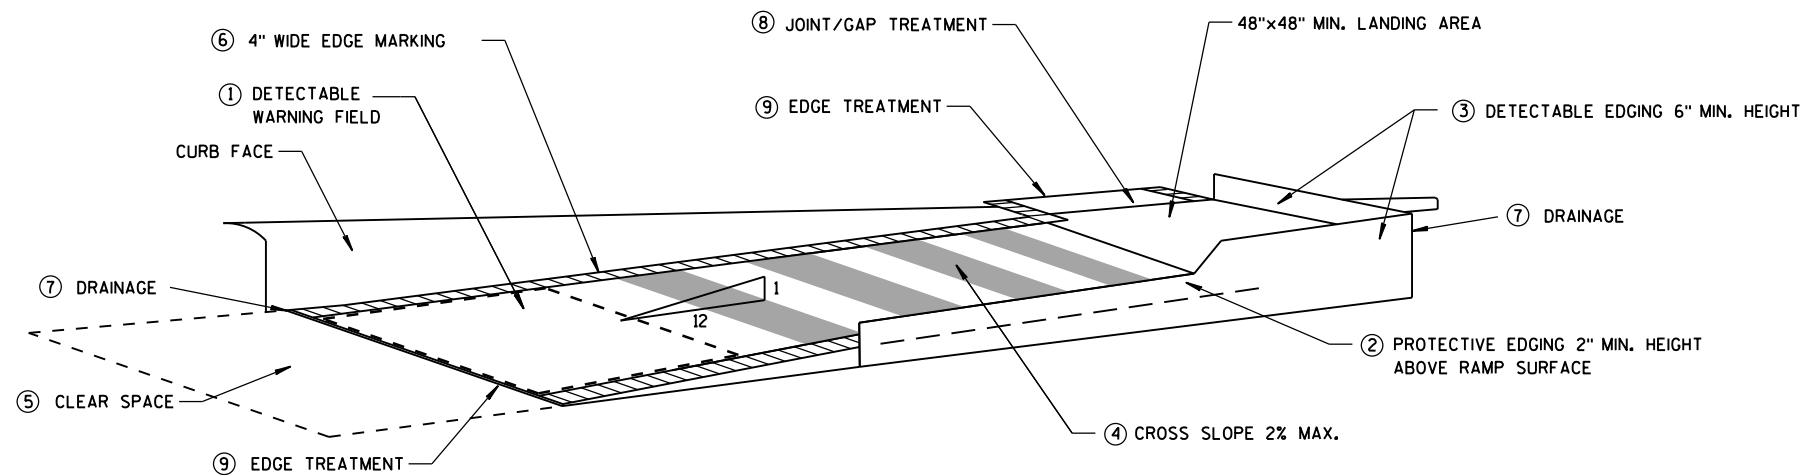


TEMPORARY CURB RAMP
PARALLEL TO CURB

GENERAL NOTES

- NOTIFY THE BUS COMPANY 7 DAYS IN ADVANCE OF THE BUS STOP RELOCATION.
ALTERNATE SIDEWALK WORK BETWEEN LEFT AND RIGHT SIDE OF ROADWAY
TO MAINTAIN PEDESTRIAN ACCESS.
- 1 CURB RAMP SHALL BE 48" MIN. WIDTH WITH A FIRM, STABLE AND SLIP RESISTANT SURFACE. INSTALL CONTRASTING DETECTABLE WARNING FIELD AT PEDESTRIAN STREET CROSSINGS. REFER TO SDD 8D5 SHEET "E".
 - 2 PROTECTIVE EDGING WITH A 2" MIN. HEIGHT SHALL BE INSTALLED WHEN A CURB RAMP OR LANDING PLATFORM HAS A VERTICAL DROP OF 6" OR GREATER OR HAS A SIDE APRON SLOPE STEEPER THAN 1:3 (33%). PROTECTIVE EDGING SHOULD BE CONSIDERED WHEN CURB RAMP OR LANDING PLATFORMS HAVE A VERTICAL DROP OF 3" OR MORE.
 - 3 DETECTABLE EDGING WITH 6" MIN. HEIGHT AND CONTRASTING COLOR SHALL BE INSTALLED ON ALL CURB RAMP LANDINGS WHERE THE WALKWAY CHANGES DIRECTION (TURNS).
 - 4 CURB RAMP AND LANDINGS SHALL HAVE A 1:50 (2%) MAX. CROSS-SLOPE.
 - 5 CLEAR SPACE OF 48"x48" MIN. SHALL BE PROVIDED ABOVE AND BELOW THE CURB RAMP.
 - 6 THE CURB RAMP WALKWAY EDGE SHALL BE MARKED WITH A YELLOW COLOR, 4" WIDE MARKING, UNLESS A CONTRASTING DETECTABLE WARNING FIELD IS PROVIDED.
 - 7 DO NOT RESTRICT WATER FLOW IN THE GUTTER SYSTEM.
 - 8 LATERAL JOINTS OR GAPS BETWEEN SURFACES SHALL BE LESS THAN 1/2" WIDTH.
 - 9 CHANGES BETWEEN SURFACE HEIGHTS SHALL NOT EXCEED 1/2". LATERAL EDGES SHALL BE VERTICAL UP TO 1/4" HIGH, AND BEVELED AT 1:2 BETWEEN 1/4" AND 1/2".
 - 10 5' WIDE MIN. WITH PEDESTRIAN SAFETY FENCE, 10' WIDE MIN. WITHOUT PEDESTRIAN SAFETY FENCE.

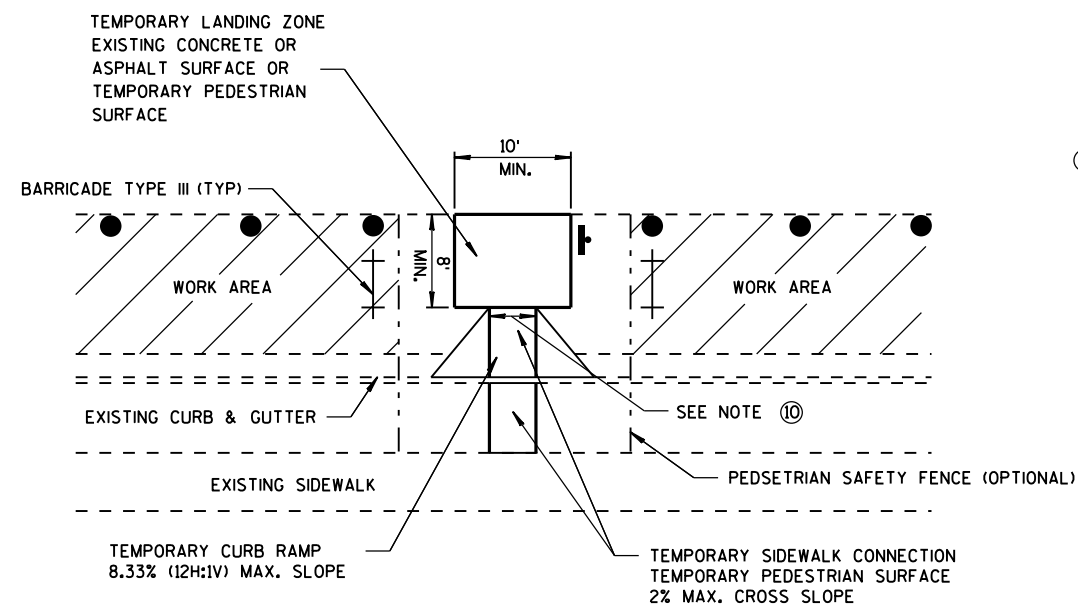

TEMPORARY BUS STOP PAD

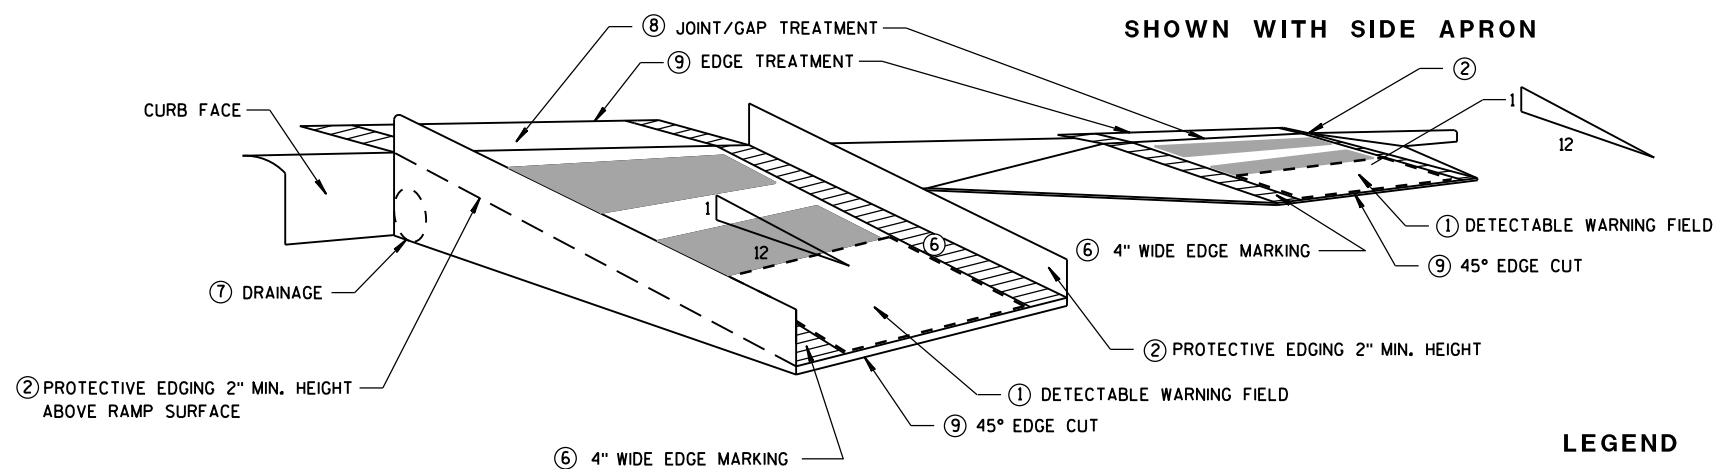


SHOWN WITH PROTECTIVE EDGE

TEMPORARY CURB RAMP
PERPENDICULAR TO CURB


SHOWN WITH SIDE APRON

- LEGEND
- WORK AREA
 - TYPE III BARRICADE
 - TRAFFIC CONTROL DRUM


TRAFFIC CONTROL, TEMPORARY ADA COMPLIANT PEDESTRIAN ACCOMMODATION	
STATE OF WISCONSIN DEPARTMENT OF TRANSPORTATION	
APPROVED March 2015 DATE	/S/ Travis Feltes STATE TRAFFIC ENGINEE 169 SIGN
FHWA	

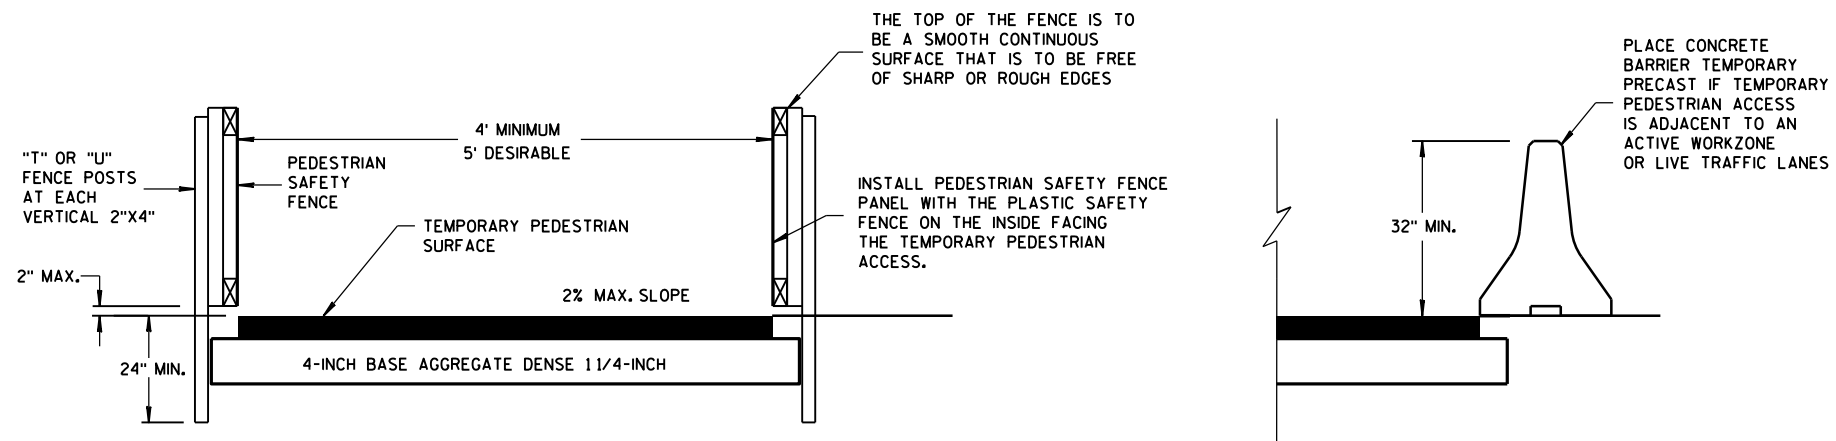


TEMPORARY PEDESTRIAN ACCESS

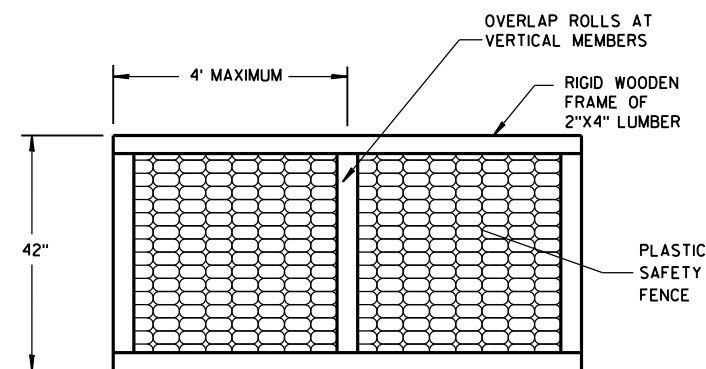


PEDESTRIAN SAFETY FENCE

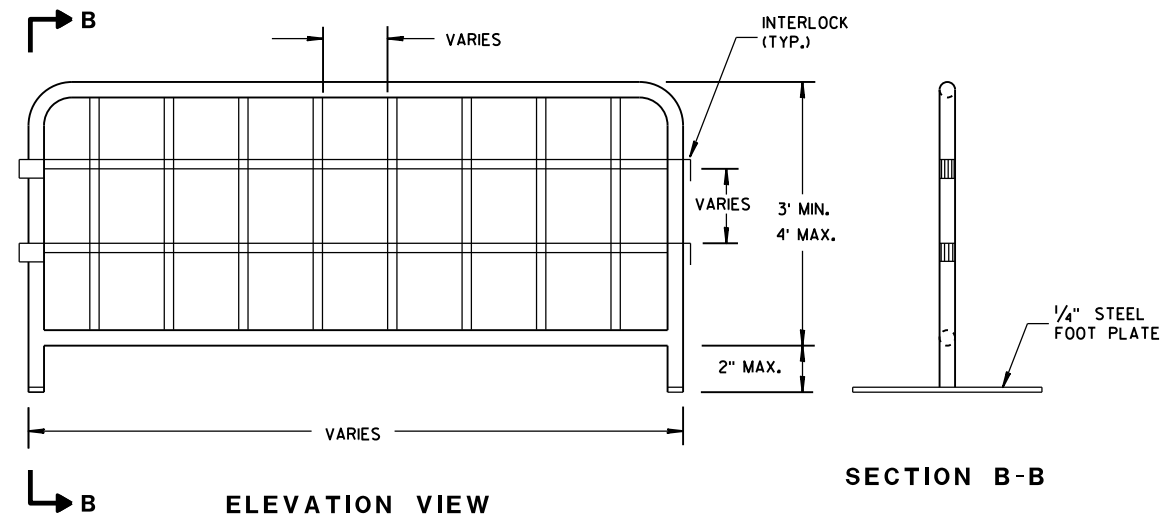


TEMPORARY PEDESTRIAN STEEL BARRICADE

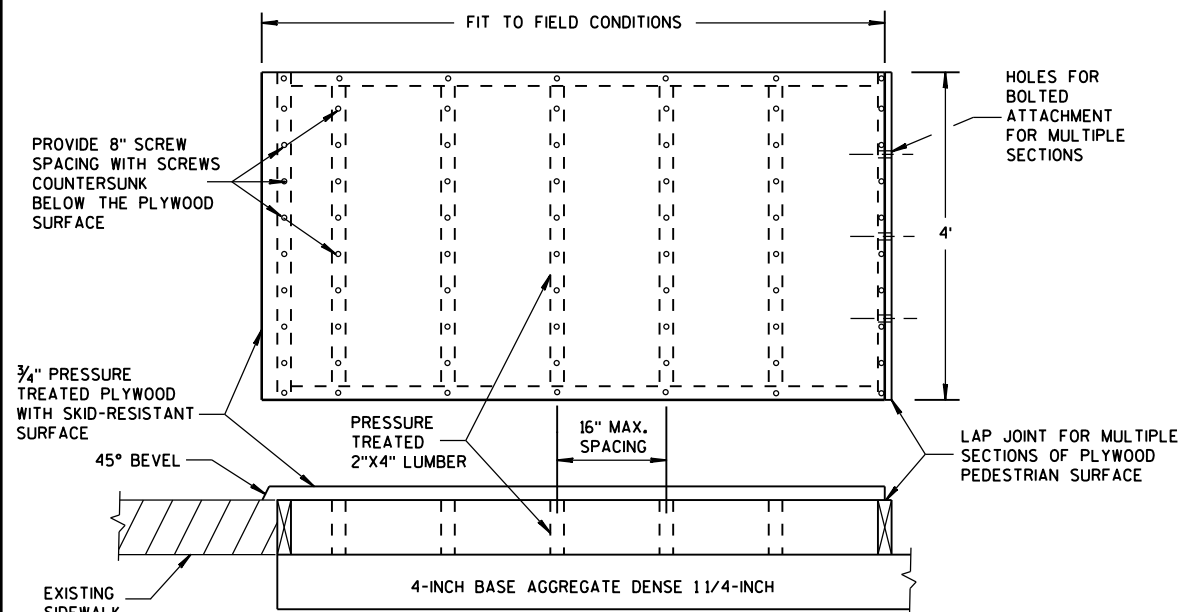

TEMPORARY PEDESTRIAN SURFACE PLYWOOD

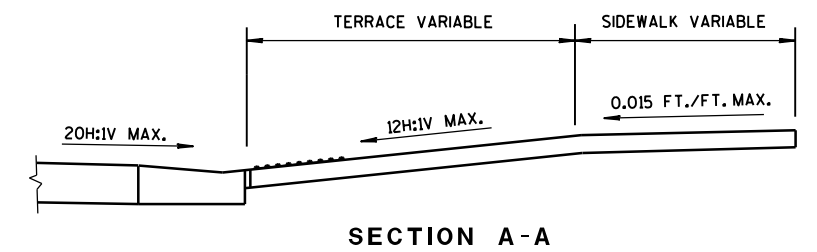


SECTION A-A

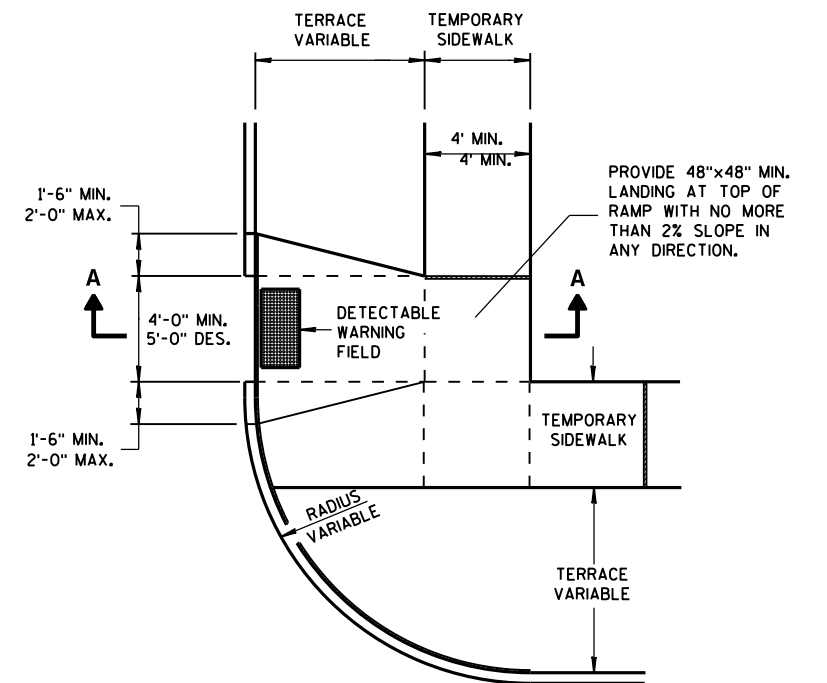

PLAN VIEW


TEMPORARY TYPE 3 RAMP

(OUTSIDE OF CROSSWALK AREA)

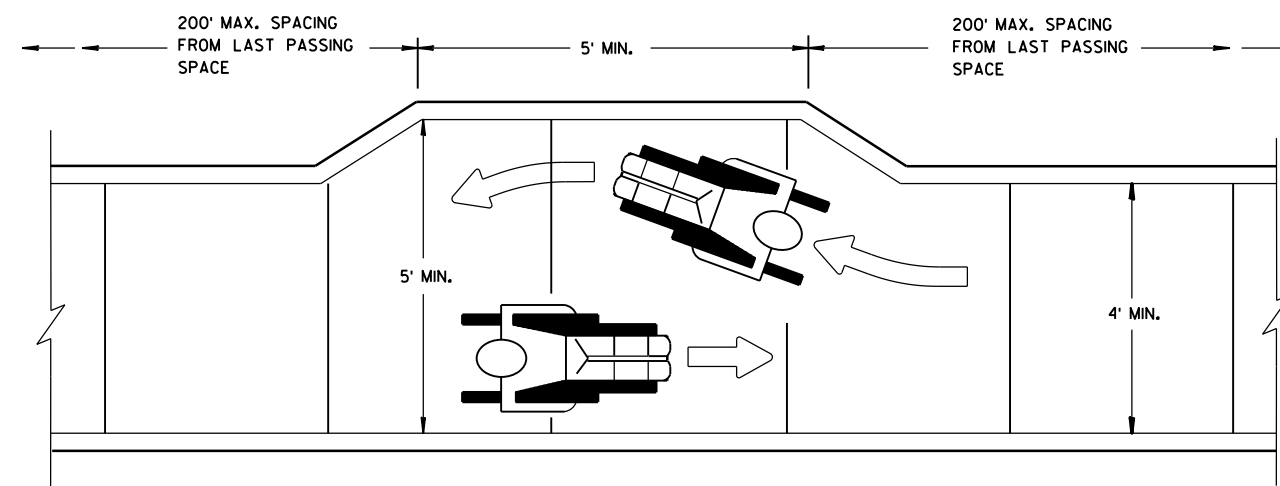

NARROW SIDEWALK PASSING DETAIL

TRAFFIC CONTROL, PEDESTRIAN ACCOMMODATION		
STATE OF WISCONSIN DEPARTMENT OF TRANSPORTATION		
APPROVED March 2015 DATE	/S/ Travis Feltes STATE TRAFFIC ENGINEER 170	SIGN

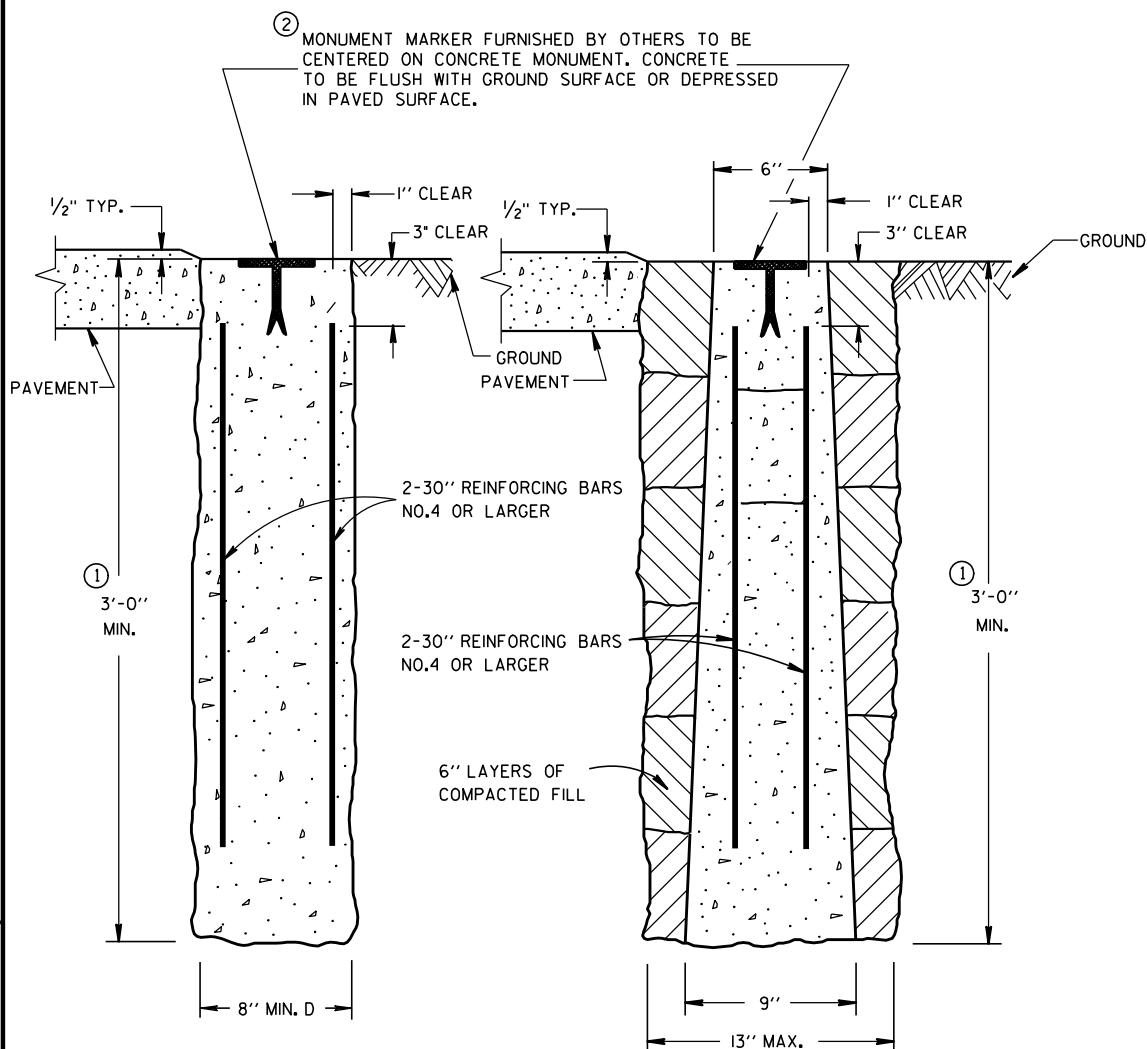


CAST-IN-PLACE


PRECAST

CONCRETE MONUMENTS

TYPE A

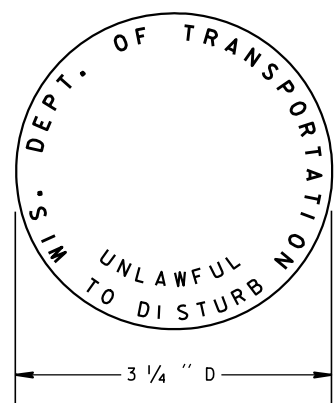

② WIS DOT MONUMENT MARKER LOGO
FOR TYPES "A", "C" & "D"

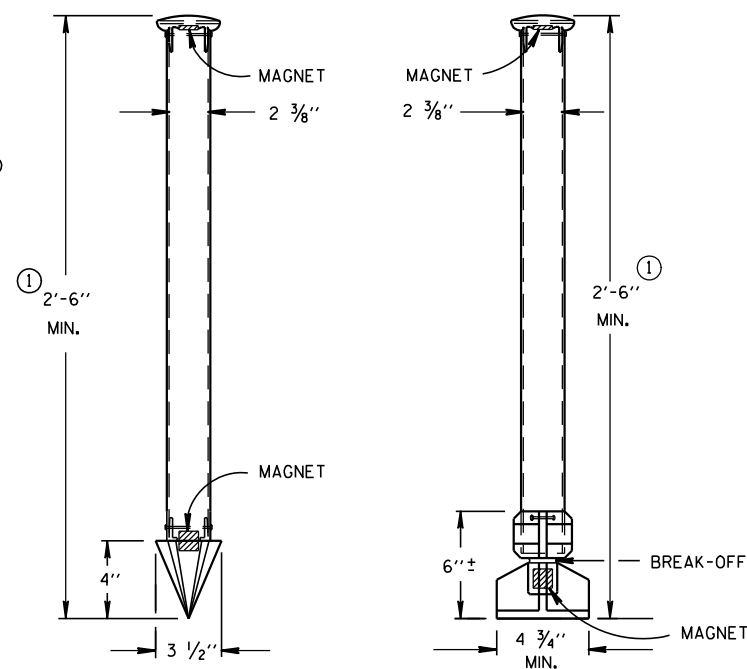

TYPE C

TYPE D

DRIVE-IN MONUMENT

BREAK-OFF MONUMENT

ALUMINUM MONUMENTS

(INCLUDES MARKER)

GENERAL NOTES

DETAILS OF CONSTRUCTION, MATERIALS AND WORKMANSHIP NOT SHOWN ON THIS DRAWING SHALL CONFORM TO THE PERTINENT REQUIREMENTS OF THE STANDARD SPECIFICATIONS AND THE APPLICABLE SPECIAL PROVISIONS.

DETAILED DRAWINGS OF PROPOSED ALTERNATE DESIGNS FOR METAL MONUMENTS OR MONUMENT COVERS SHALL BE SUBMITTED TO THE ENGINEER FOR APPROVAL.

INSTALLED METAL MONUMENTS MUST BE EASILY DETECTED WITH A DIP NEEDLE. INSERT PERMANENT MAGNETS SHALL BE ATTACHED NEAR THE TOP AND BOTTOM OF THOSE MONUMENTS CONSTRUCTED OF A METAL ALLOY WHICH IS NOT ATTRACTIVE TO A DIP NEEDLE.

THE CAST IRON MONUMENT COVER SHALL BE A "NON-ROCKING" TYPE. ADJUSTMENT OF THE COVER TO GRADE MAY BE ACCOMPLISHED BY THE USE OF MORTAR AND BRICK, OR BY EITHER PRECAST OR CAST-IN-PLACE REINFORCED CONCRETE GRADE RINGS.

MONUMENTS SHALL BE LOCATED AND PLACED AT THE DIRECTION OF THE ENGINEER.


ALUMINUM MONUMENTS AND MONUMENT COVERS SHALL BE MADE FROM AN ALUMINUM AND MAGNESIUM ALLOY AS DETERMINED BY THE MANUFACTURER.

THE MONUMENT COVERS DETAILED ON THIS DRAWING ARE NOT EQUAL ALTERNATES. MONUMENT COVERS SHALL BE CAST IRON UNLESS ALUMINUM IS SPECIFIED ELSEWHERE IN THE CONTRACT.


MONUMENT SHALL BE CAST-IN-PLACE CONCRETE UNLESS PRECAST CONCRETE OR ALUMINUM MONUMENTS ARE SPECIFIED IN THE CONTRACT OR PERMITTED BY THE ENGINEER.

① MINIMUM LENGTH SHALL BE 4'-0" FOR MONUMENTS INSTALLED IN PAVED AREAS.


② AN OFFICIAL COUNTY MONUMENT MARKER SUPPLIED BY A COUNTY MAY BE REQUIRED FOR SOME SECTION CORNERS AND WITNESS MONUMENTS INSTEAD OF THIS WIS DOT MARKER.

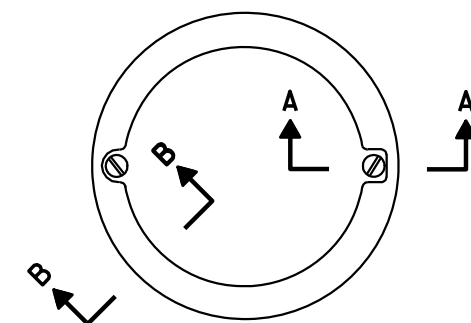

TOP VIEW

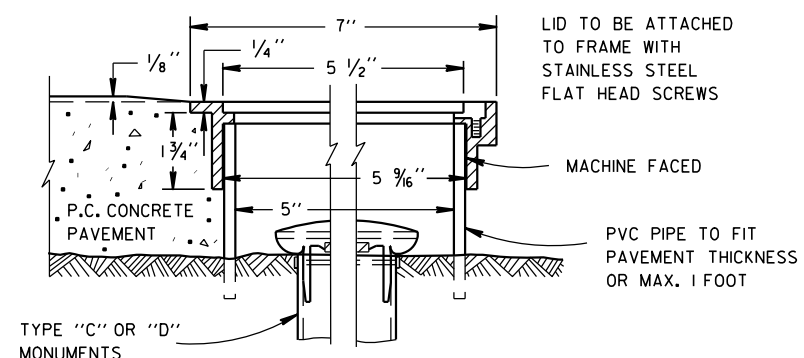SECTION B-B SECTION A-A
ALUMINUM MONUMENT COVER

(APPROXIMATE WEIGHT 2 LBS)
(FOR CONCRETE PAVEMENT ONLY)

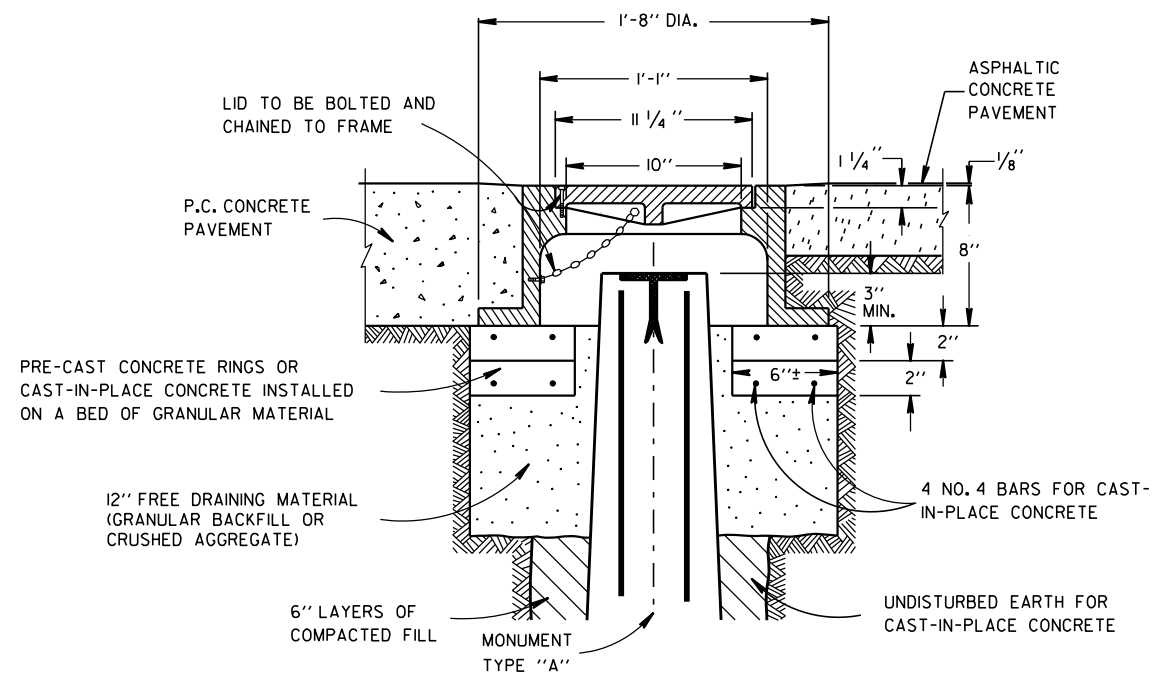

CAST IRON MONUMENT COVER

(APPROXIMATE WEIGHT - 95 LBS.)

LANDMARK REFERENCE
MONUMENTS AND COVERS

STATE OF WISCONSIN
DEPARTMENT OF TRANSPORTATION

APPROVED

9/22/1999


DATE

FHWA

/S/ Rory L. Rhinehart

CHIEF ROADWAY DEVELOPER

171 NEER

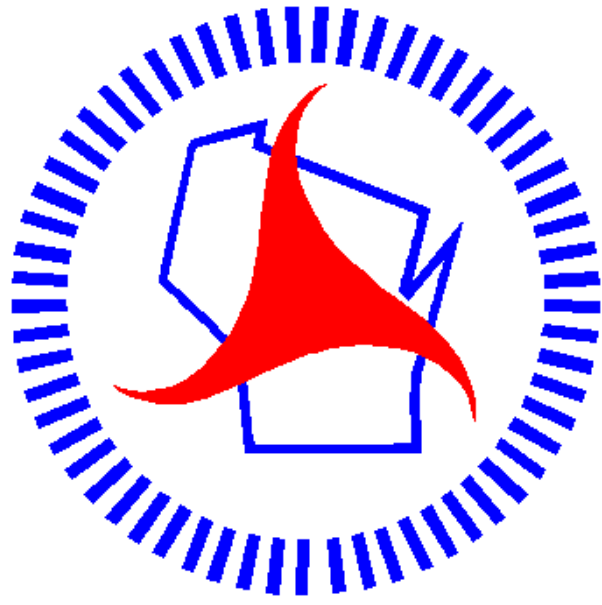

Wisconsin Department of Transportation

Dedicated people creating transportation solutions through innovation and exceptional service.

<http://www.dot.wisconsin.gov>