

PROJECT ID: 5145-00-60
WITH: N/A







COUNTY: DANE

ORDER OF SHEETS		
Section No. 1	Title	
Section No. 2	Typical Sections and Details (Includes Erosion Control Plans)	
Section No. 3	Estimate of Quantities	
Section No. 3	Miscellaneous Quantities	
Section No. 4	Right of Way Plat	
Section No. 5	Plan and Profile	
Section No. 6	Standard Detail Drawings	
Section No. 7	Sign Plates	
Section No. 8	Structure Plans	
Section No. 9	Computer Earthwork Data	
Section No. 9	Cross Sections	

TOTAL SHEETS = 154




DESIGN DESIGNATION		
A.A.D.T.	2017	= 2,600
A.A.D.T.	2037	= 4,000
D.H.V.	(7.6%)	= 304
D.D.		= 60/40
T.		= 9.1%
DESIGN SPEED	= 55 MPH - STH 78 TO CTH KP (SOUTH)	
	= 45 MPH - CTH KP (SOUTH) TO CTH KP (NORTH)	
	= 55 MPH - CTH KP (NORTH) TO USH 12	
ESALS	= 730,000	

      CONVENTIONAL SYMBOLS	
PLAN	
CORPORATE LIMITS	
PROPERTY LINE	
LOT LINE	
LIMITED HIGHWAY EASEMENT	
EXISTING RIGHT OF WAY	
PROPOSED OR NEW R/W LINE	
SLOPE INTERCEPT	
REFERENCE LINE	
EXISTING CULVERT	
PROPOSED CULVERT (Box or Pipe)	
COMBUSTIBLE FLUIDS	
MARSH AREA	
WOODED OR SHRUB AREA	
PROFILE	
GRADE LINE	
ORIGINAL GROUND	
MARSH OR ROCK PROFILE (To be noted as such)	
SPECIAL DITCH	
GRADE ELEVATION	
CULVERT (Profile View)	
UTILITIES	
ELECTRIC	
FIBER OPTIC	
GAS	
SANITARY SEWER	
STORM SEWER	
TELEPHONE	
WATER	
UTILITY PEDESTAL	
POWER POLE	
TELEPHONE POLE	

STATE OF WISCONSIN
DEPARTMENT OF TRANSPORTATION

PLAN OF PROPOSED IMPROVEMENT
MAZOMANIE - SUN PRAIRIE
STH 78 TO USH 12
STH 19
DANE COUNTY

STATE PROJECT NUMBER
5145-00-60

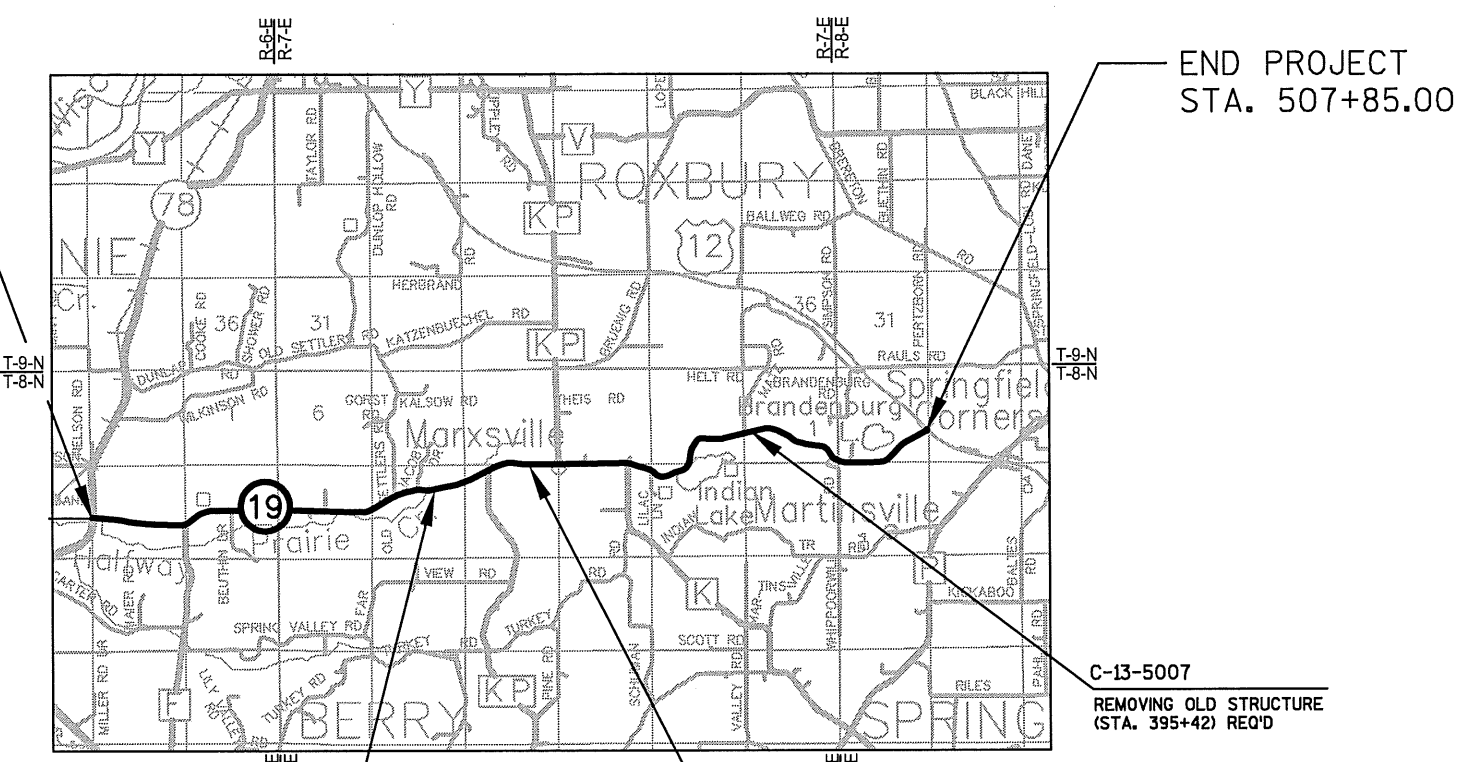

EXCEPTION TO NET C LENGTH
B-13-077
STA. 195+01.70 TO 195+32.80

EXCEPTION TO NET C LENGTH
B-13-593
STA. 263+41.02 TO 264+04.92

C-13-5007
REMOVING OLD STRUCTURE
(STA. 395+42) REQ'D

LAYOUT
SCALE 0 1 MI

TOTAL NET LENGTH OF CENTERLINE = 9.581 MI.

COORDINATES ON THIS PLAN ARE REFERENCED TO THE WISCONSIN COUNTY COORDINATE SYSTEM (WCCS), DANE COUNTY, NAD83 (91).

ELEVATIONS ON THIS PLAN ARE REFERENCED TO THE NORTH AMERICAN DATUM OF NGVD 88.

STATE PROJECT	FEDERAL PROJECT	
	PROJECT	CONTRACT
5145-00-60		

STATE OF WISCONSIN DEPARTMENT OF TRANSPORTATION	
PREPARED BY	WISDOT/ EMCS, Inc.
Surveyor	BRIAN RICE, P.E.
Designer	LALITHA BALACHANDRAN, P.E.
Project Manager	WILLIAM STROBEL, P.E.
Regional Examiner	
Regional Supervisor	
APPROVED FOR THE DEPARTMENT	
DATE: 10/31/16	(Signature)

GENERAL NOTES

PAVING LIMITS AT INTERSECTIONS ARE TO BE DETERMINED IN THE FIELD BY THE ENGINEER.

THE LOCATION OF STOP LINES SHALL BE DETERMINED IN THE FIELD BY THE ENGINEER.

THE CENTERLINE OF STH 19 IS APPROXIMATELY THE MAINLINE REFERENCE LINE.

NO TREES OR SHRUBS ARE TO BE REMOVED WITHOUT APPROVAL OF THE ENGINEER.

DISTURBED AREAS WITHIN THE RIGHT OF WAY SHALL BE RESTORED AS DIRECTED BY THE ENGINEER

WHEN THE QUANTITY OF BASE AGGREGATE DENSE IS MEASURED FOR PAYMENT IN TONS, THE DEPTH OR THICKNESS AS SHOWN ON THE PLAN IS APPROXIMATE AND THE ACTUAL THICKNESS WILL DEPEND UPON THE DISTRIBUTION OF THE MATERIAL AS DIRECTED BY THE ENGINEER IN THE FIELD.

EROSION CONTROL FEATURES WILL BE DETERMINED BY THE EROSION CONTROL IMPLEMENTATION PLAN (ECIP). ALL EROSION CONTROL MEASURES SHALL BE MAINTAINED UNTIL SUCH A TIME AS THE ENGINEER DETERMINES THE MEASURE IS NO LONGER NECESSARY.

LIMITS AND LOCATIONS OF BEAM GUARD REPLACEMENTS AND ADJUSTMENTS MAY BE ADJUSTED BY THE ENGINEER. COORDINATE EXACT LOCATIONS WITH THE ENGINEER IN THE FIELD.

EXACT LOCATIONS AND WIDTHS OF DRIVEWAYS AND PRIVATE FIELD ENTRANCES SHALL BE DETERMINED BY THE ENGINEER IN THE FIELD.

THE LOCATION OF THE EXISTING AND PROPOSED UTILITY INSTALLATIONS AS SHOWN ON THE PLANS ARE APPROXIMATE.

THERE ARE UTILITY FACILITIES WITHIN THE PROJECT AREA THAT ARE NOT SHOWN ON THE PLANS. THE CONTRACTOR SHALL COORDINATE HIS CONSTRUCTION ACTIVITIES WITH A CALL TO DIGGERS HOTLINE AND/OR A DIRECT CALL TO THE UTILITIES THAT HAVE FACILITIES IN THAT AREA. NOT ALL UTILITIES ARE MEMBERS OF DIGGERS HOTLINE.

ADJUST THE LOCATIONS OF CONTRACT ITEMS UNDER THIS CONTRACT TO AVOID CONFLICT WITH THE EXISTING UTILITY FACILITIES, UNLESS OTHERWISE SPECIFIED IN THE CONTRACT SPECIAL PROVISIONS.

HMA PAVEMENT WEIGHT CALCULATIONS ARE BASED ON 112 LB/SY/IN.

PLACE 3 INCHES OF HMA PAVEMENT 4 LT 58-28 S IN ONE LIFT.

PLACE 4 INCHES OF HMA PAVEMENT 4 LT 58-28 S IN TWO LIFTS.

DO NOT STORE EQUIPMENT OR MATERIAL IN ENVIRONMENTALLY SENSITIVE AREAS, WETLANDS OR WATERWAYS.

ALL EXISTING SIGNS SHALL REMAIN IN PLACE UNTIL CONSTRUCTION OPERATIONS REQUIRE THEIR REMOVAL OR UNLESS ENGINEER APPROVES THEIR REMOVAL.

ARCHAEOLOGICAL SITE, HISTORICAL SITE, AND WETLAND BOUNDARIES SHOWN IN THE PLANS ARE APPROXIMATE AND SHOULD BE USED FOR REFERENCE PURPOSES ONLY.

SECTION 2 ORDER OF SHEETS

- GENERAL NOTES
- PROJECT OVERVIEW
- TYPICAL SECTIONS
- CONSTRUCTION DETAILS
- GUARDRAIL LAYOUT DETAILS / EROSION CONTROL
- PERMANENT SIGNING (INCLUDES SIGN REMOVAL)
- EROSION CONTROL
- TRAFFIC CONTROL - ADVANCED WARNING SIGNING
- TRAFFIC CONTROL - DETOUR PLAN

WISDOT PROJECT MANAGER

LALITHA BALACHANDRAN, P.E.
WISDOT SW REGION
2101 WRIGHT STREET
MADISON, WI 53704
(608) 243-3382
LALITHA.BALACHANDRAN@DOT.WI.GOV

WISDOT PROJECT LEADER

BRIAN RICE, P.E.
WISDOT SW REGION
2101 WRIGHT STREET
MADISON, WI 53704
(608) 246-3857
BRIAN.RICE@DOT.WI.GOV

DNR LIAISON

ERIC HEGGELUND
DNR SOUTH CENTRAL REGION HQ
3911 FISH HATCHERY ROAD
FITCHBURG, WI 53711
(608) 275-3301
ERIC.HEGGELUND@WISCONSIN.GOV

ABBREVIATIONS

AADT	AVERAGE ANNUAL DAILY TRAFFIC
ASPH	ASPHALTIC SURFACE DRIVEWAYS AND FIELD ENTRANCES
CE	COMMERCIAL ENTRANCE
CP	CULVERT PIPE
CPCS	CULVERT PIPE CORRUGATED STEEL
CPRC	CULVERT PIPE REINFORCED CONCRETE
DHV	DESIGN HOURLY VOLUME
D	DEGREE OF CURVE
DIA	DIAMETER
E	EAST
EAT	STEEL PLATE BEAM GUARD ENERGY ABSORBING TERMINAL
EL	ELEVATION
ESALS	EQUIVALENT SINGLE AXLE LOADS
EOP	EDGE OF PAVEMENT
EXIST	EXISTING
F.E.	FIELD ENTRANCE
G	GARAGE
H	HOUSE
HES	HIGH EARLY STRENGTH
IP	IRON PIN
L	LENGTH (OF CURVE)
LHF	LEFT HAND FORWARD
LC	LONG CHORD
NOM	NOMINAL
N	NORTH
PCC	POINT OF COMPOUND CURVATURE
PE	PRIVATE ENTRANCE
PL	PROPERTY LINE
RCPA	REINFORCED CONCRETE PIPE ARCH
RHF	RIGHT HAND FORWARD
RD	ROAD
RT	RIGHT
R/W	RIGHT OF WAY
SDD	STANDARD DETAIL DRAWING
SHR	SHRINKAGE
SE	SUPERELEVATION
T	PERCENT TRUCKS
TEL	TELEPHONE
TN	TOWN
TC	TOP OF CURB
TRANS	TRANSITION
VOL	VOLUME
W	WEST
V	DESIGN SPEED

UTILITY CONTACTS

UTILITY OR MUNICIPALITY	ADDRESS	CONTACT	PHONE NUMBER	UTILITY TYPE
AT&T WISCONSIN	316 W WASHINGTON AVE MADISON, WI 53703	CAROL ANASON	(608) 252-2385	COMMUNICATION LINE
		EMAIL: CA2624@ATT.COM		
ALLIANT ENERGY	SUITE 1000 4902 N BILTMORE LANE MADISON, WI 53718	JASON HOGAN	(608) 458-4871	ELECTRICITY
		EMAIL: JASONHOGAN@ALLIANTENERGY.COM		
CENTURYLINK	333 N FRONT ST P.O. BOX 4800 LA CROSSE, WI 54602	STEVE BISHOP	(608) 796-5543	COMMUNICATION LINE
		EMAIL: STEVEN.BISHOP@CENTURYLINK.COM		
MADISON GAS AND ELECTRIC COMPANY	P.O. BOX 1231 MADISON, WI 53701-1231	TIM STATZ	(608) 252-4727	ELECTRICITY
		EMAIL: TSTATZ@MGE.COM		
MERRIMAC COMMUNICATIONS LTD.	327 PALISADE ST MERRIMAC, WI 53561	BRANDON SUCHLA	(877) 493-9470	COMMUNICATION LINE
		EMAIL: BRANDON.SUCHLA3@GMAIL.COM		
TDS TELECOM (MID-PLAINS)	525 JUNCTION RD MADISON, WI 53717	JERRY MYERS	(608) 664-4404	COMMUNICATION LINE
		EMAIL: JERRY.MYERS@TDSTELECOM.COM		
TDS TELECOM (BLACK EARTH)	525 JUNCTION RD MADISON, WI 53717	JERRY MYERS	(608) 664-4404	COMMUNICATION LINE
		EMAIL: JERRY.MYERS@TDSTELECOM.COM		






Dial 811 or (800)242-8511
www.DiggersHotline.com

RUNOFF COEFFICIENT TABLE
ONLY IN CULVERT REPLACEMENT LOCATION


	HYDROLOGIC SOIL GROUP											
	A			B			C			D		
	SLOPE RANGE (PERCENT)			SLOPE RANGE (PERCENT)			SLOPE RANGE (PERCENT)			SLOPE RANGE (PERCENT)		
LAND USE:	0-2	2-6	6 & OVER	0-2	2-6	6 & OVER	0-2	2-6	6 & OVER	0-2	2-6	6 & OVER
ROW CROPS	.08 .22	.16 .30	.22 .38	.12 .26	.20 .34	.27 .44	.15 .30	.24 .37	.33 .50	.19 .34	.28 .41	.38 .56
MEDIAN STRIP-TURF	.19 .24	.20 .26	.24 .30	.19 .25	.22 .28	.26 .33	.20 .26	.23 .30	.30 .37	.20 .27	.25 .32	.30 .40
SIDE SLOPE-TURF			.25 .32			.27 .34			.28 .36			.30 .38
PAVEMENT:												
ASPHALT	.70 - .95											
CONCRETE	.80 - .95											
BRICK	.70 - .80											
DRIVES, WALKS	.75 - .85											
ROOFS	.75 - .95											
GRAVEL ROADS, SHOULDERS	.40 - .60											

TOTAL PROJECT AREA = 0.71 ACRES
TOTAL AREA EXPECTED TO BE DISTURBED BY CONSTRUCTION ACTIVITIES = 0.51 ACRES

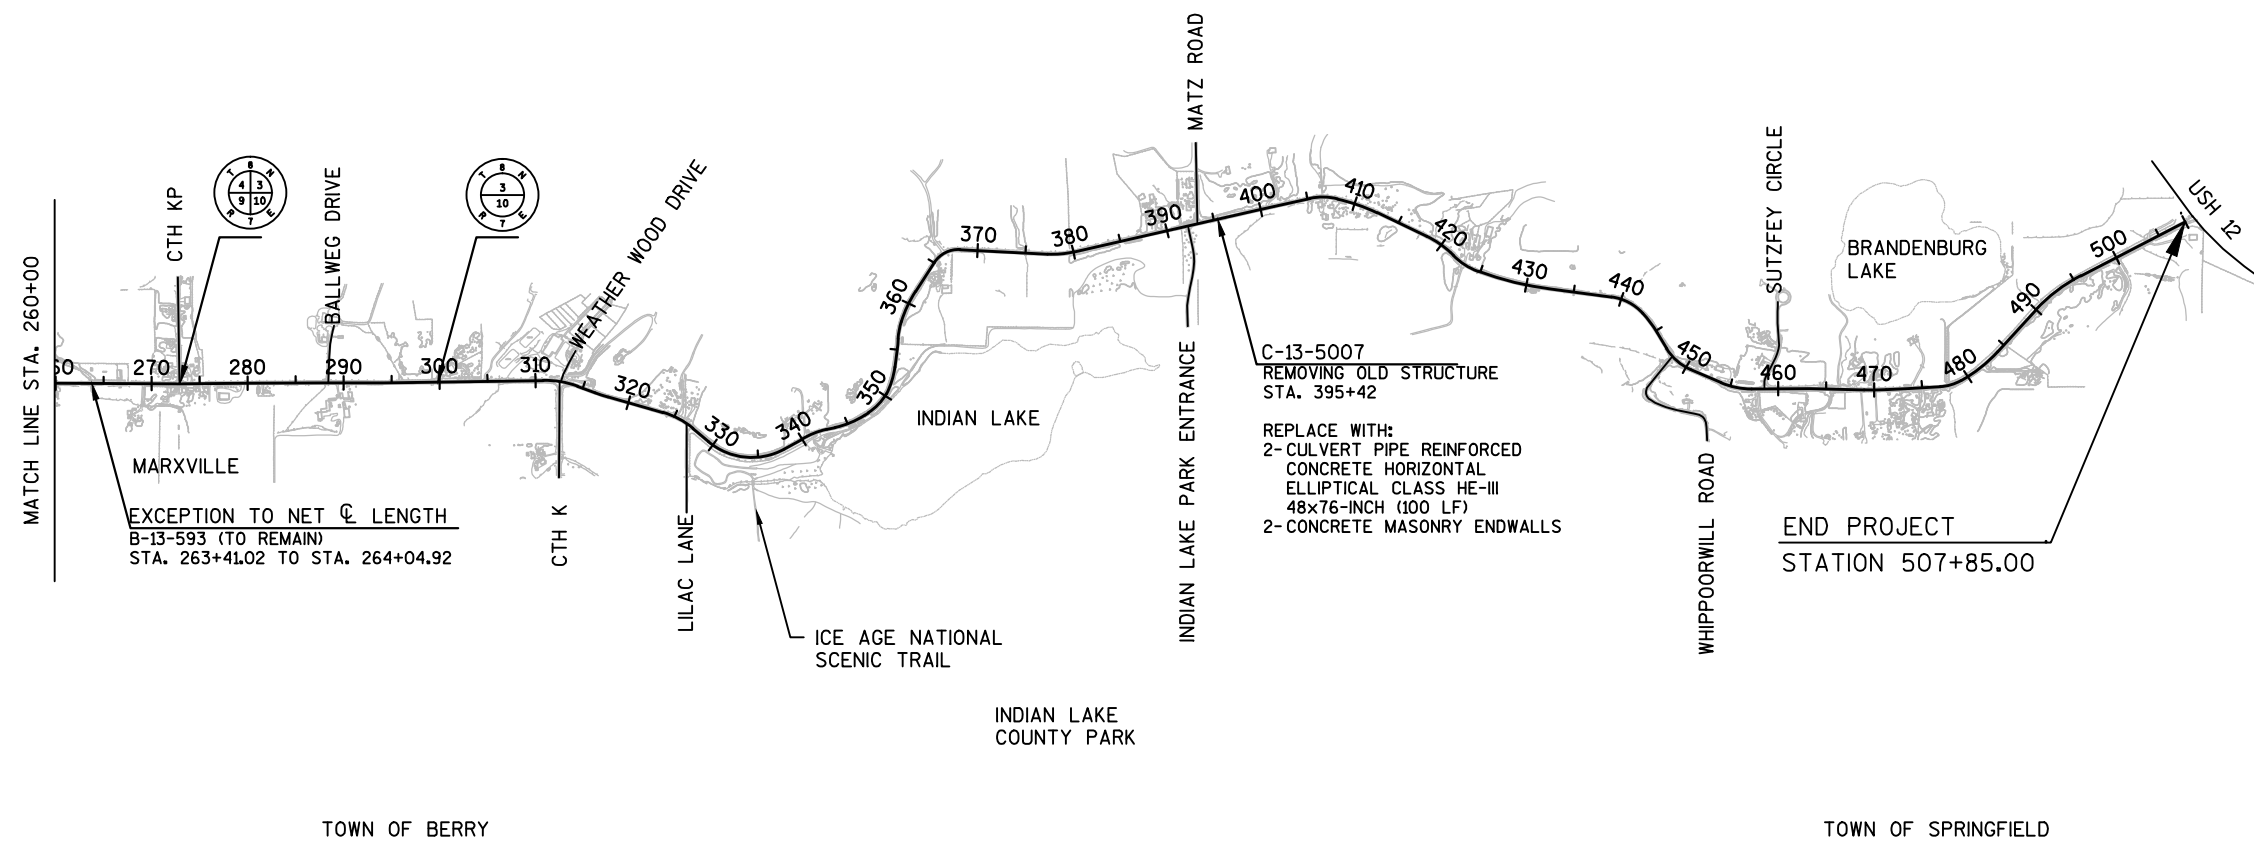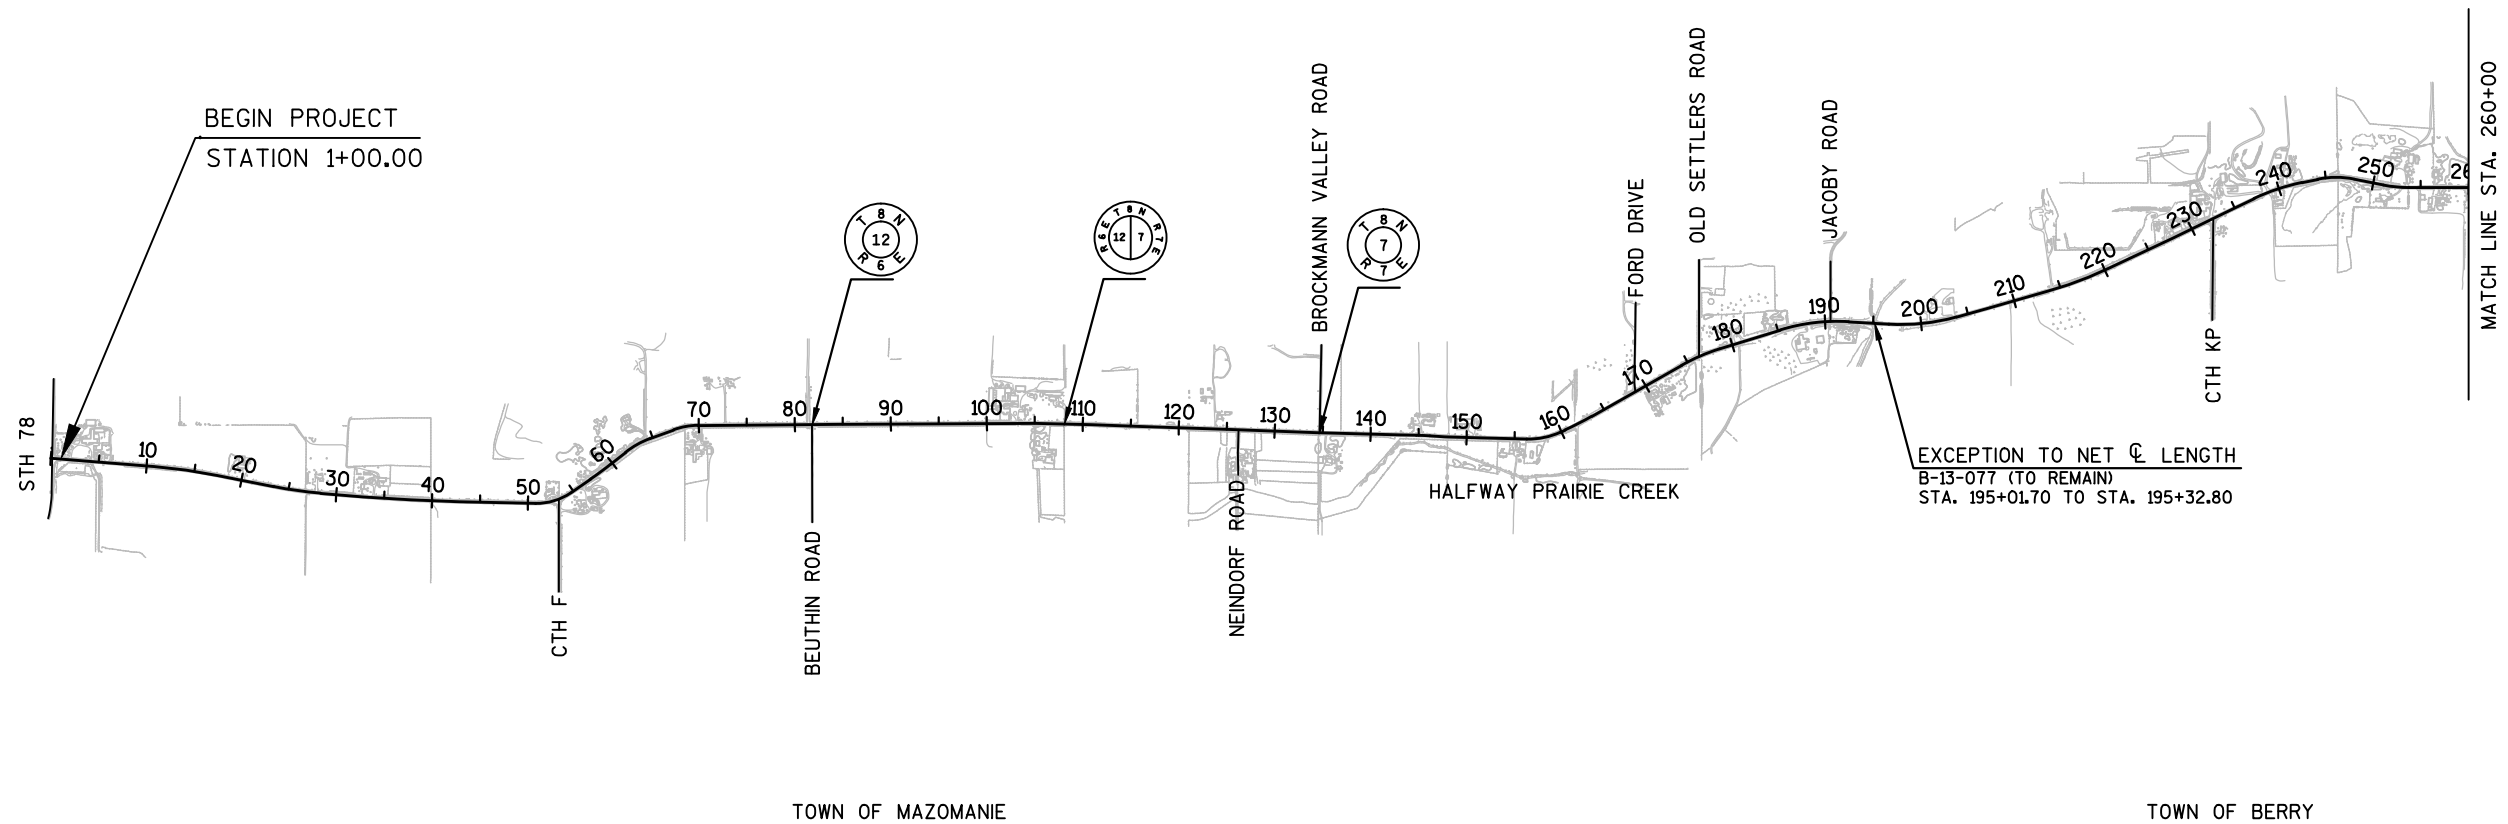

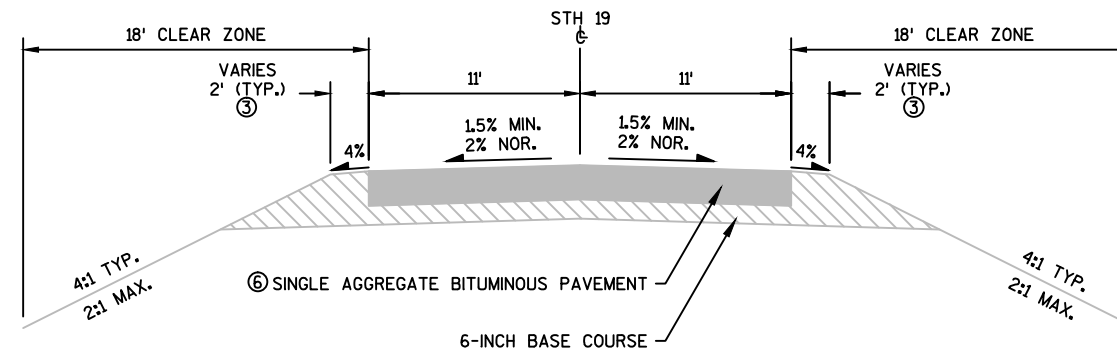

EXISTING TYPICAL SECTION - STH 19
STA. 1+00 TO STA. 507+85

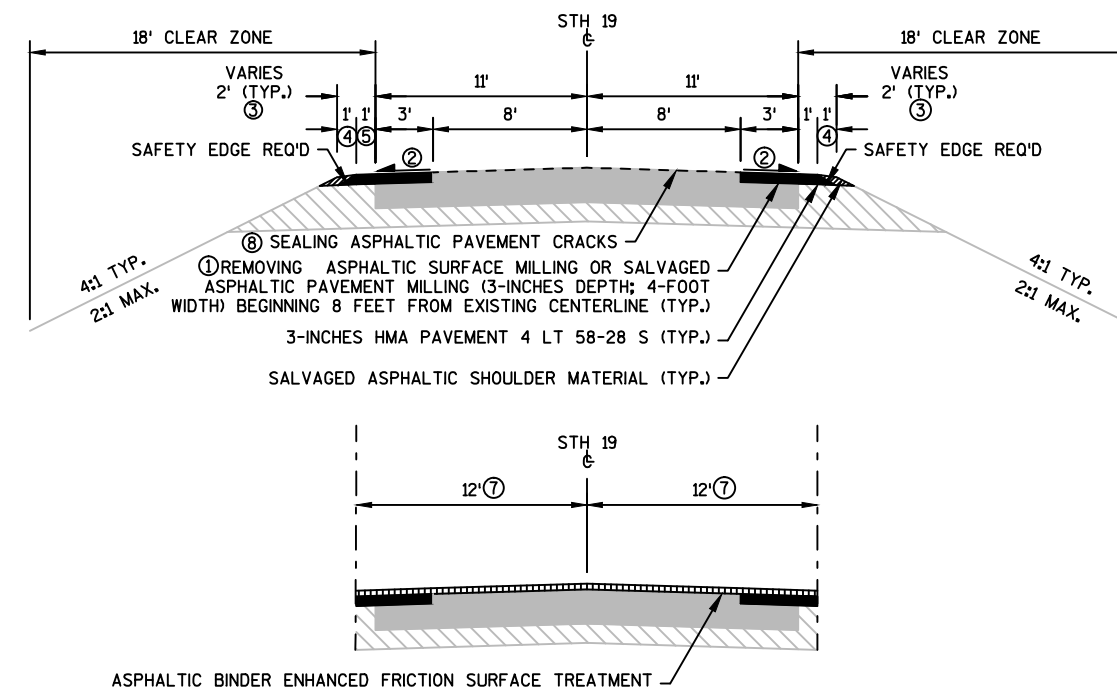

STA. 49+25 TO STA. 56+25
STA. 363+50 TO STA. 369+75
STA. 403+75 TO STA. 414+00

PROPOSED TYPICAL SECTION - STH 19
STA. 1+00 TO STA. 394+70
STA. 396+14 TO STA. 403+75
STA. 414+00 TO STA. 507+85

- ① MILLING WIDTH INCLUDES PORTIONS OF THE EXISTING AGGREGATE SHOULDER. WIDTH VARIATIONS:
6.0' FROM STA. 192+90 RT TO STA. 196+60 RT
6.0' FROM STA. 193+70 LT TO STA. 197+40 LT
9.0' FROM STA. 261+30 RT TO STA. 265+65 RT
9.0' FROM STA. 261+75 LT TO STA. 266+15 LT
6.0' FROM STA. 392+90 RT TO STA. 394+63 RT
6.0' FROM STA. 396+27 RT TO STA. 396+95 RT
6.0' FROM STA. 394+35 LT TO STA. 394+63 LT
6.0' FROM STA. 396+27 LT TO STA. 397+35 LT

- ② MATCH EXISTING ROADWAY CROSS SLOPE INCLUDING EXISTING SUPERELEVATION AND SUPERELEVATION RATES

- ③ 5' SHOULDER FROM STA. 180+00 TO 206+00 LT AND RT
5' SHOULDER FROM STA. 259+30 TO 268+30 LT AND RT

- ④ AGGREGATE SHOULDER WIDTH VARIATION
STATION LEFT

0.5' FROM STA. 85+00 TO STA. 86+50
0.5' FROM STA. 130+50 TO STA. 132+00
0.5' FROM STA. 173+00 TO STA. 175+00
0.0' FROM STA. 178+00 TO STA. 179+00
0.5' FROM STA. 211+25 TO STA. 211+75
0.0' FROM STA. 237+25 TO STA. 273+75
0.5' FROM STA. 244+50 TO STA. 245+00
0.5' FROM STA. 286+00 TO STA. 287+50
0.0' FROM STA. 296+00 TO STA. 299+00
0.0' FROM STA. 317+50 TO STA. 325+00
0.0' FROM STA. 353+00 TO STA. 364+00
0.5' FROM STA. 368+00 TO STA. 369+00
0.5' FROM STA. 374+00 TO STA. 375+00
0.5' FROM STA. 394+00 TO STA. 395+00
0.0' FROM STA. 416+50 TO STA. 419+00
0.0' FROM STA. 430+00 TO STA. 435+00
0.5' FROM STA. 435+00 TO STA. 441+50
0.0' FROM STA. 441+50 TO STA. 446+50
0.0' FROM STA. 462+00 TO STA. 465+50
0.0' FROM STA. 485+50 TO STA. 501+50

- STATION RIGHT


0.5' FROM STA. 65+50 TO STA. 66+50
0.5' FROM STA. 73+00 TO STA. 80+00
0.0' FROM STA. 88+50 TO STA. 94+00
0.5' FROM STA. 94+00 TO STA. 104+00
0.5' FROM STA. 122+50 TO STA. 131+00
0.0' FROM STA. 144+00 TO STA. 147+50
0.5' FROM STA. 151+50 TO STA. 153+50
0.0' FROM STA. 240+50 TO STA. 247+00
0.5' FROM STA. 276+50 TO STA. 277+50
0.5' FROM STA. 276+50 TO STA. 277+50
0.5' FROM STA. 282+00 TO STA. 282+50
0.5' FROM STA. 292+50 TO STA. 293+00
0.5' FROM STA. 300+50 TO STA. 306+50
0.0' FROM STA. 306+50 TO STA. 308+00
0.0' FROM STA. 363+00 TO STA. 364+50
0.5' FROM STA. 376+50 TO STA. 377+50
0.5' FROM STA. 384+50 TO STA. 385+00
0.5' FROM STA. 397+00 TO STA. 398+50
0.0' FROM STA. 408+50 TO STA. 409+50
0.0' FROM STA. 414+50 TO STA. 417+50
0.0' FROM STA. 462+00 TO STA. 465+50
0.5' FROM STA. 483+00 TO STA. 484+50
0.0' FROM STA. 490+50 TO STA. 492+50
0.0' FROM STA. 494+50 TO STA. 500+00
0.0' FROM STA. 500+00 TO STA. 501+50
0.0' FROM STA. 503+00 TO STA. 504+00

- ⑤ ASPHALT SHOULDER WIDTH VARIATION
3.0' FROM STA. 192+90 RT TO STA. 196+60 RT
3.0' FROM STA. 193+70 LT TO STA. 197+40 LT
5.0' FROM STA. 261+30 RT TO STA. 265+65 RT
5.0' FROM STA. 261+75 LT TO STA. 266+15 LT
3.0' FROM STA. 392+90 RT TO STA. 394+63 RT
3.0' FROM STA. 396+27 RT TO STA. 396+95 RT
3.0' FROM STA. 394+35 LT TO STA. 394+63 LT
3.0' FROM STA. 396+27 LT TO STA. 397+35 LT
0.0' FROM STA. 494+50 LT TO STA. 500+00 LT


- ⑥ 10¾-INCH: STH 78 TO CTH KP (NORTH)
8¾-INCH: CTH KP (NORTH) TO USH 12

- ⑦ MAINTAIN 24' (TYP.) ASPHALTIC BINDER ENHANCED FRICTION SURFACE TREATMENT WIDTH THROUGH INTERSECTIONS


- ⑧ ROUT AND SEAL REMAINING ASPHALTIC PAVEMENT IN NON-MILLED AREAS (16' TYPICAL WIDTH-MAINLINE)

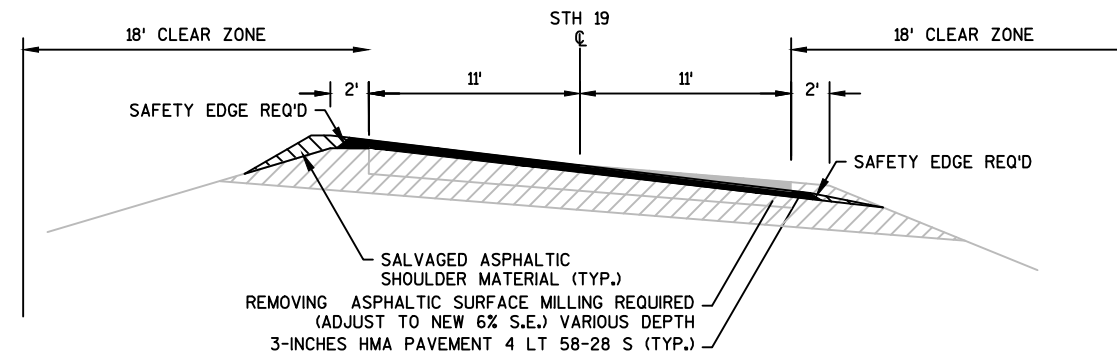


PROPOSED TYPICAL SECTION - S.E. CORRECTION
STA. 403+70 TO STA. 414+00

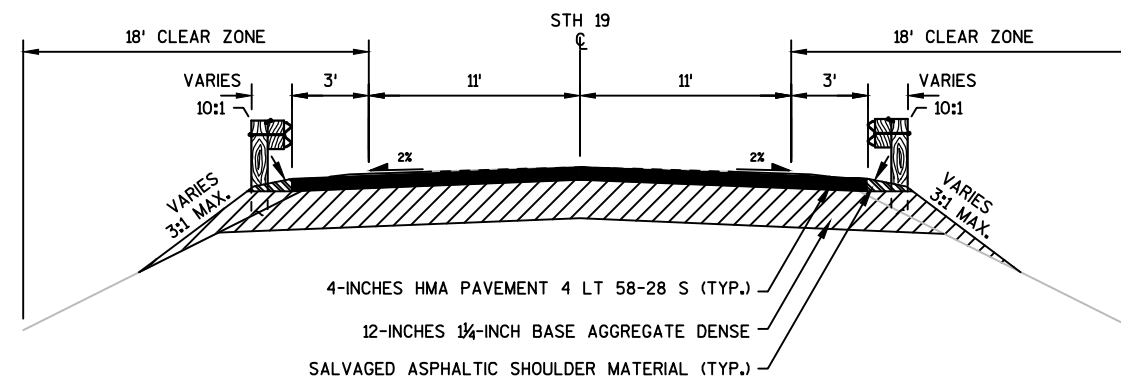

PROPOSED TYPICAL SECTION - CULVERT REPLACEMENT
STA. 394+70 TO STA. 396+14

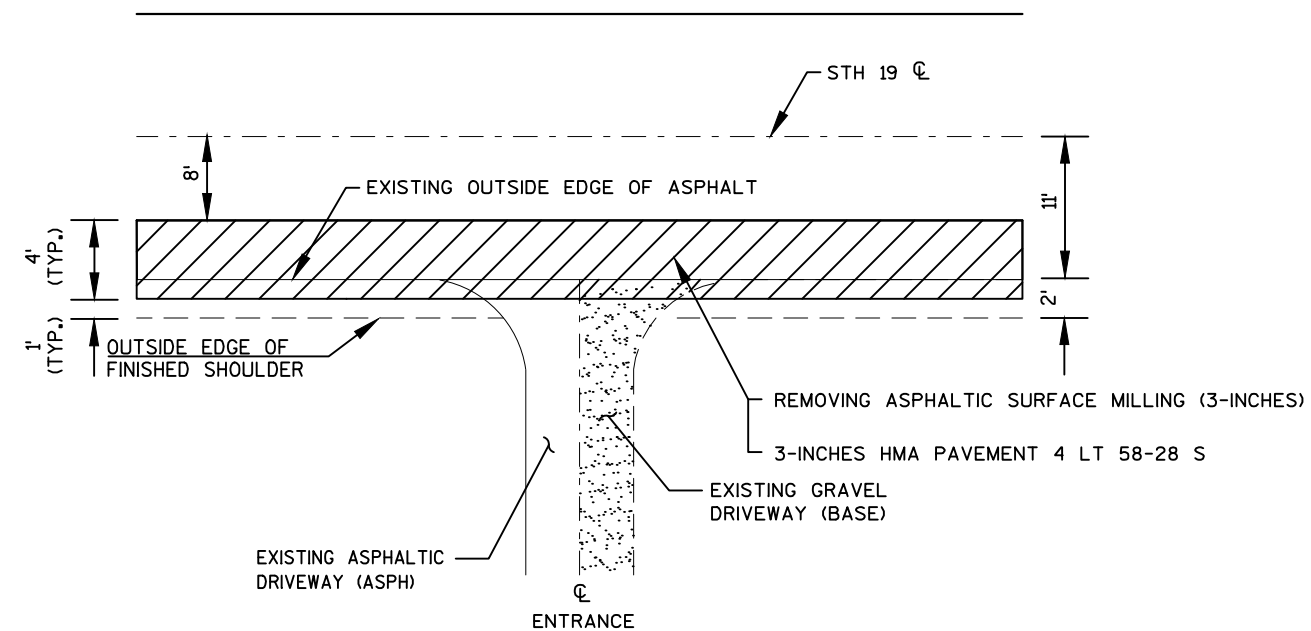

RURAL DRIVEWAY DETAIL

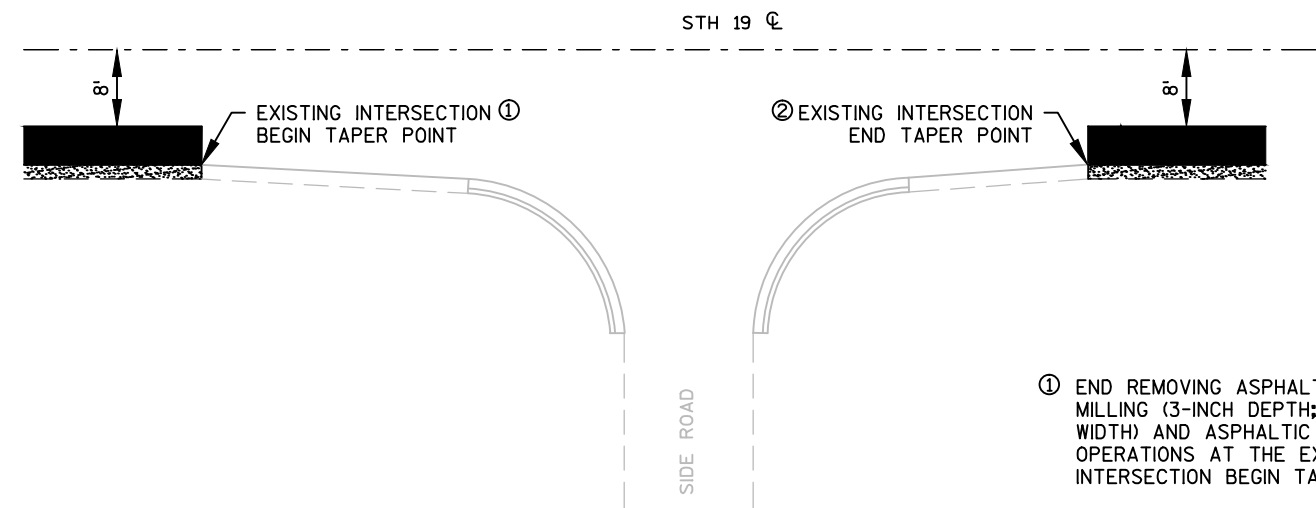


SIDE ROAD PAVING DETAIL

① END REMOVING ASPHALTIC SURFACE MILLING (3-INCH DEPTH; 4-FOOT WIDTH) AND ASPHALTIC PAVING OPERATIONS AT THE EXISTING INTERSECTION BEGIN TAPER POINT.


② BEGIN REMOVING ASPHALTIC SURFACE MILLING (3-INCH DEPTH; 4-FOOT WIDTH) AND ASPHALTIC PAVING OPERATIONS AT THE EXISTING INTERSECTION END TAPER POINT.

① LOCATIONS, WIDTHS, AND LENGTHS OF DISTRESSED PAVEMENT REPAIR AREAS TO BE DETERMINED BY THE ENGINEER.

② EDGE OF TYPICAL REMOVING ASPHALTIC SURFACE MILLING OPERATION (3-INCH DEPTH; 4-FOOT WIDTH). SEE TYPICALS FOR ADDITIONAL INFORMATION.

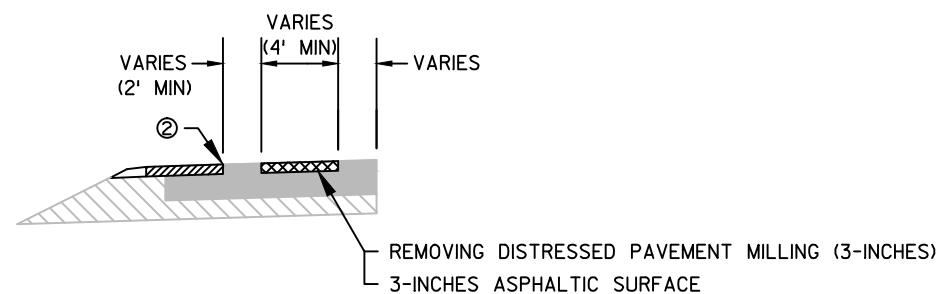


ELEVATION VIEW: SECTION A-A



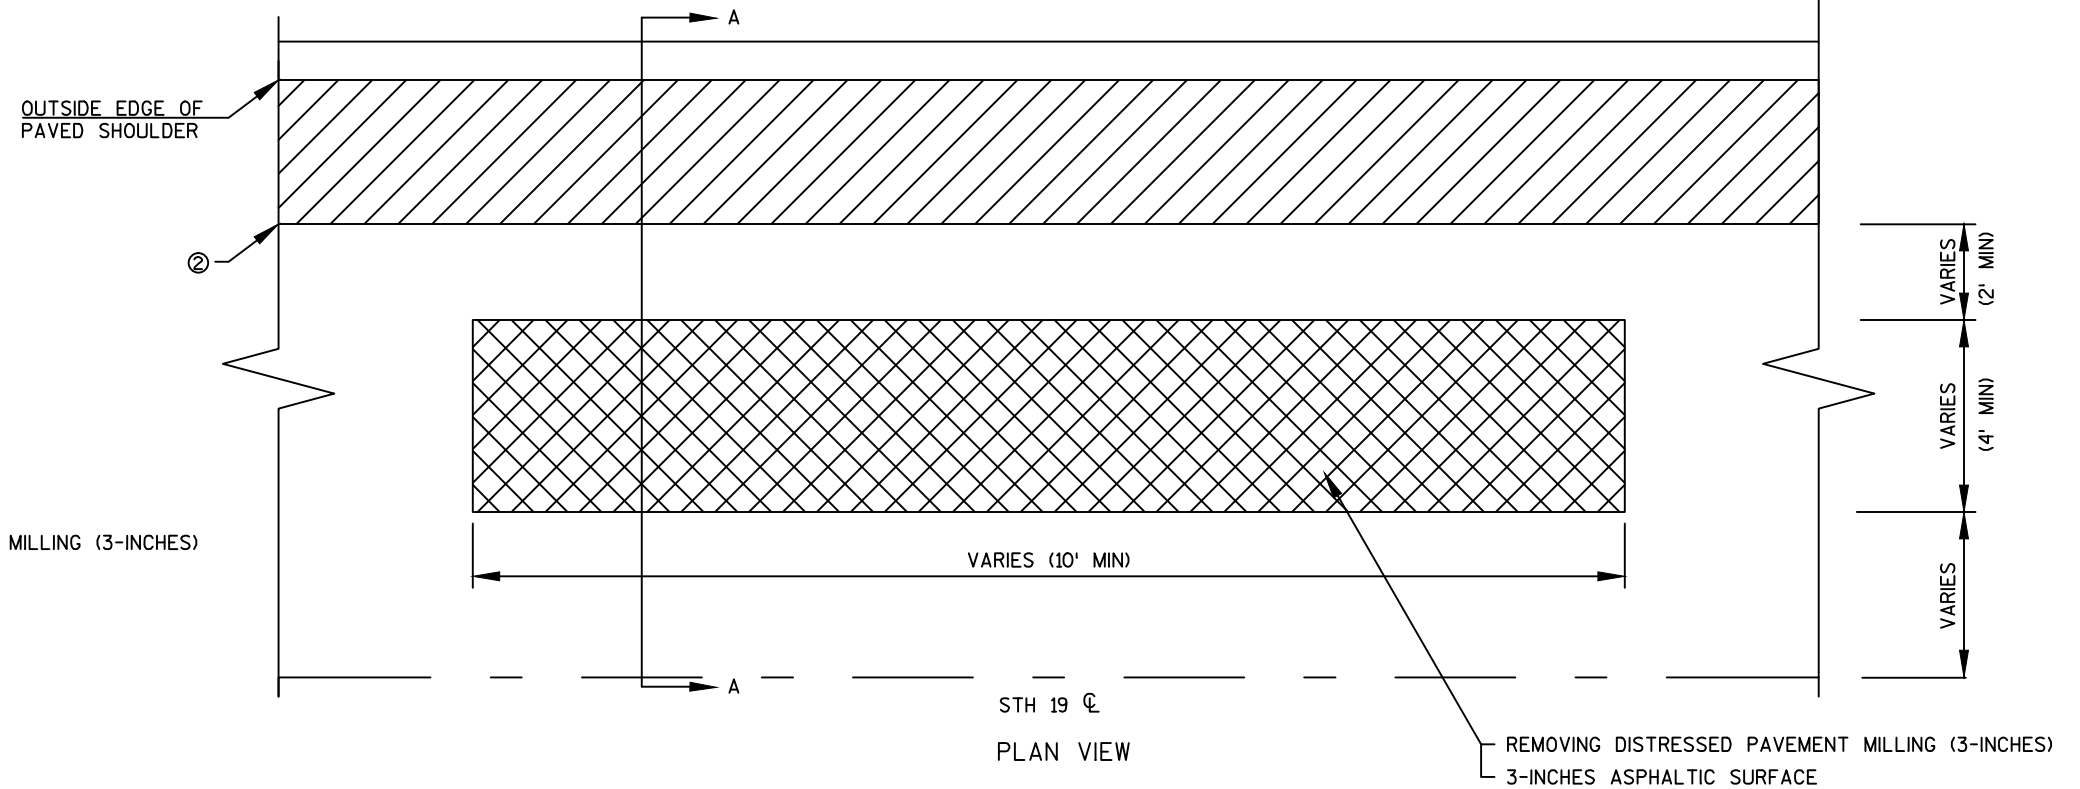




MAINLINE DISTRESSED PAVEMENT REPAIR DETAIL

2

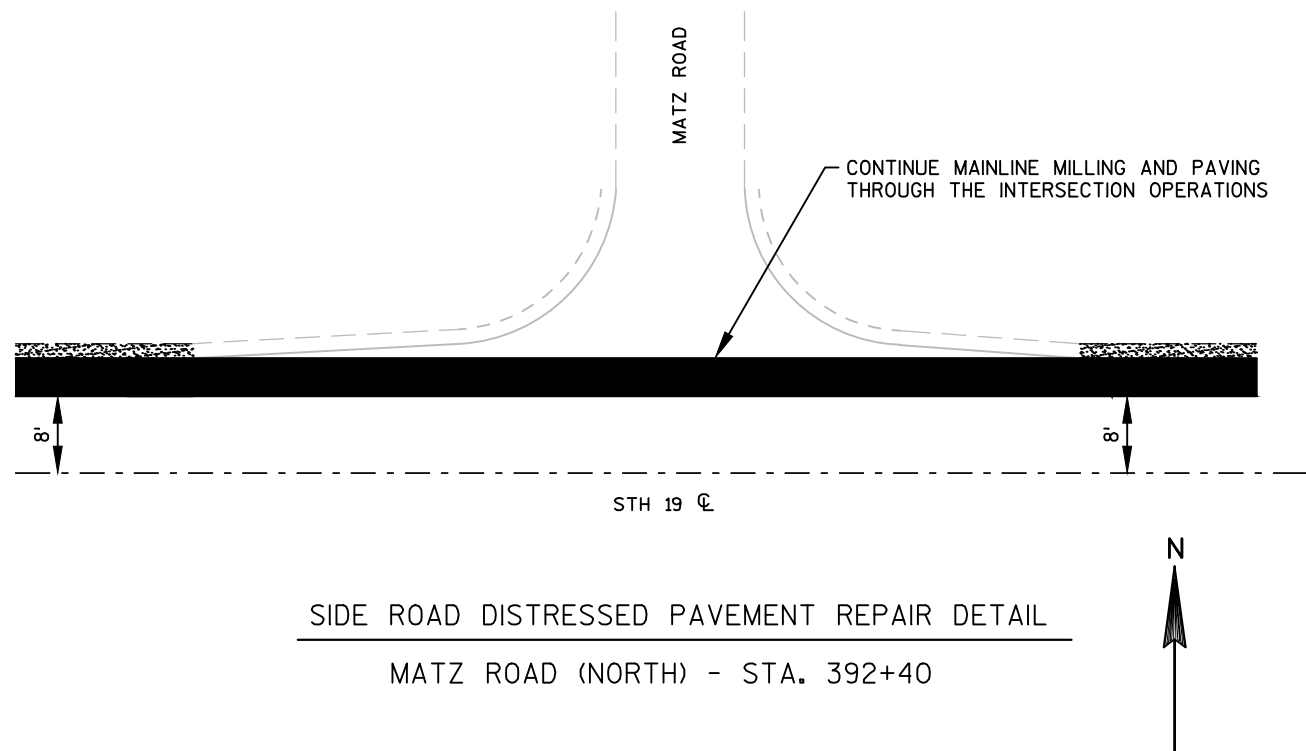

2

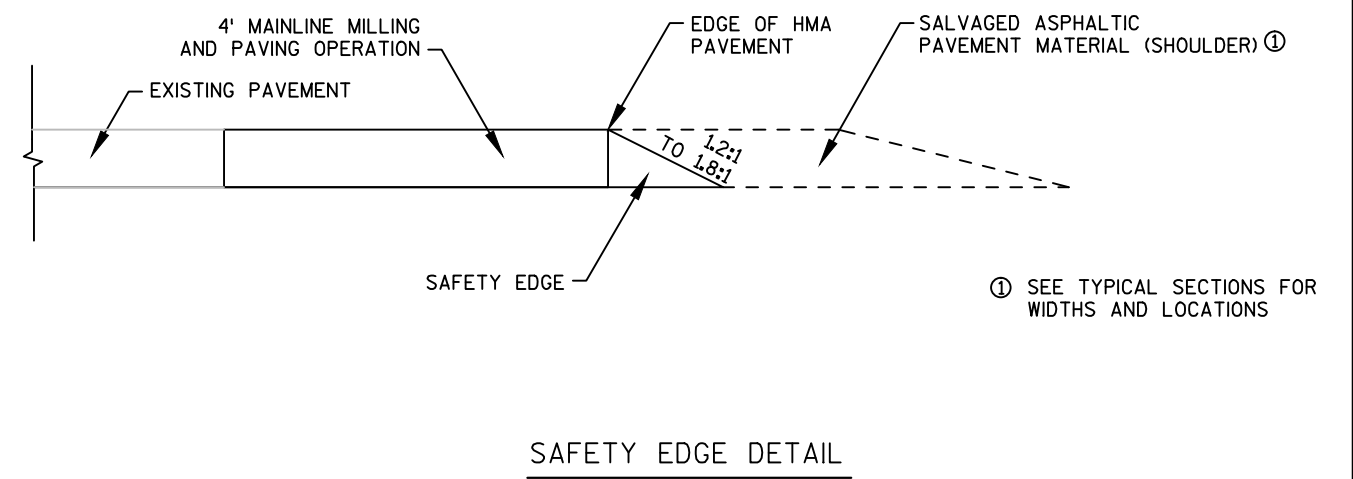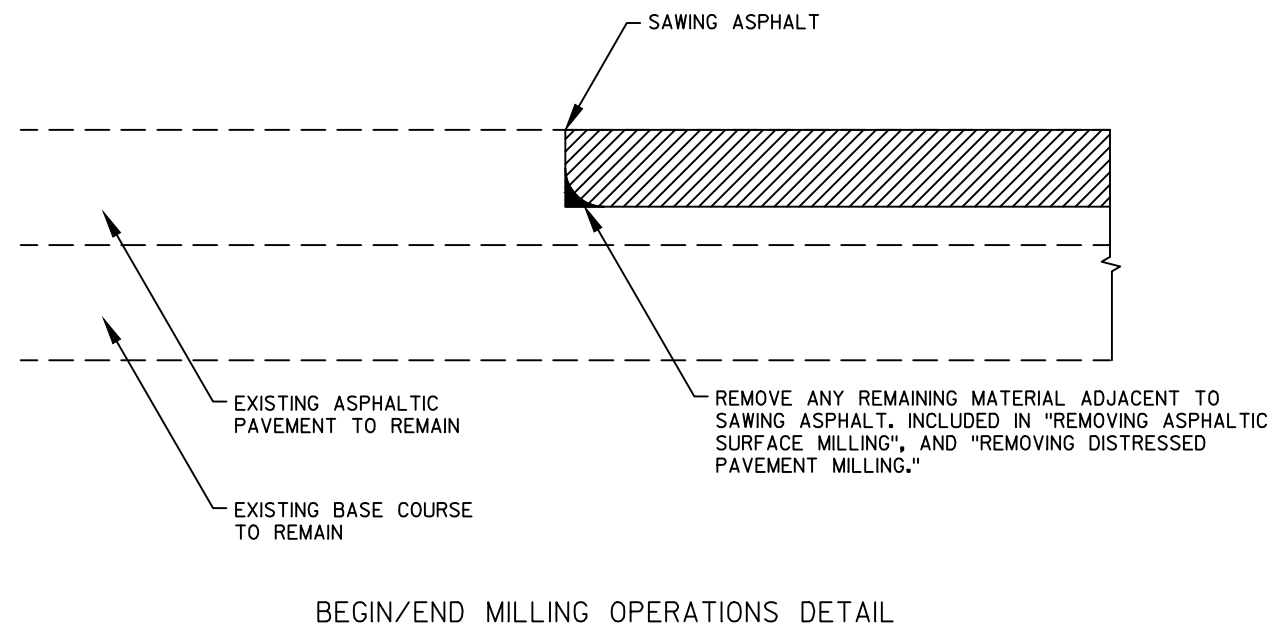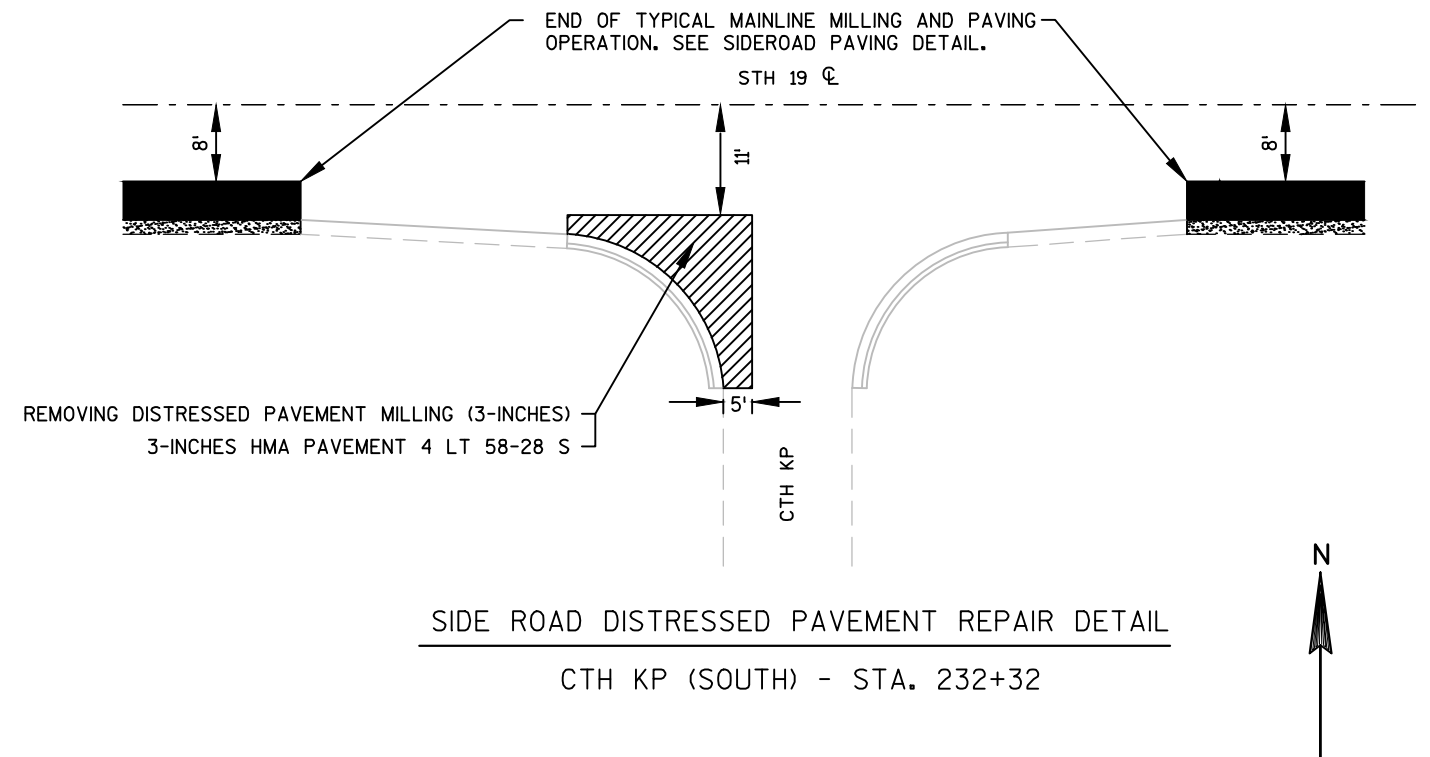

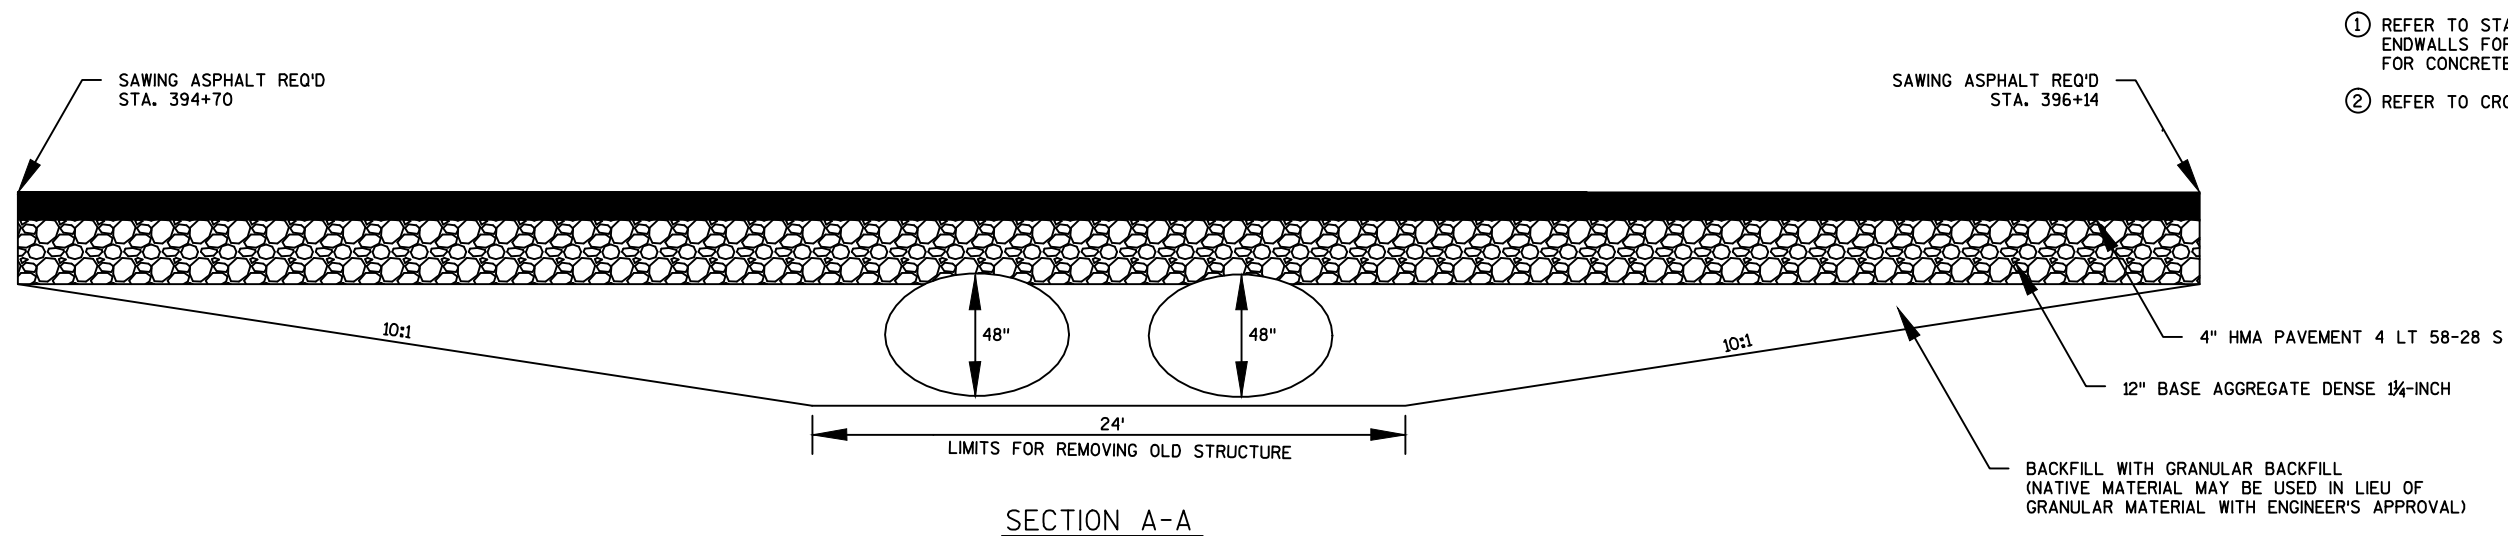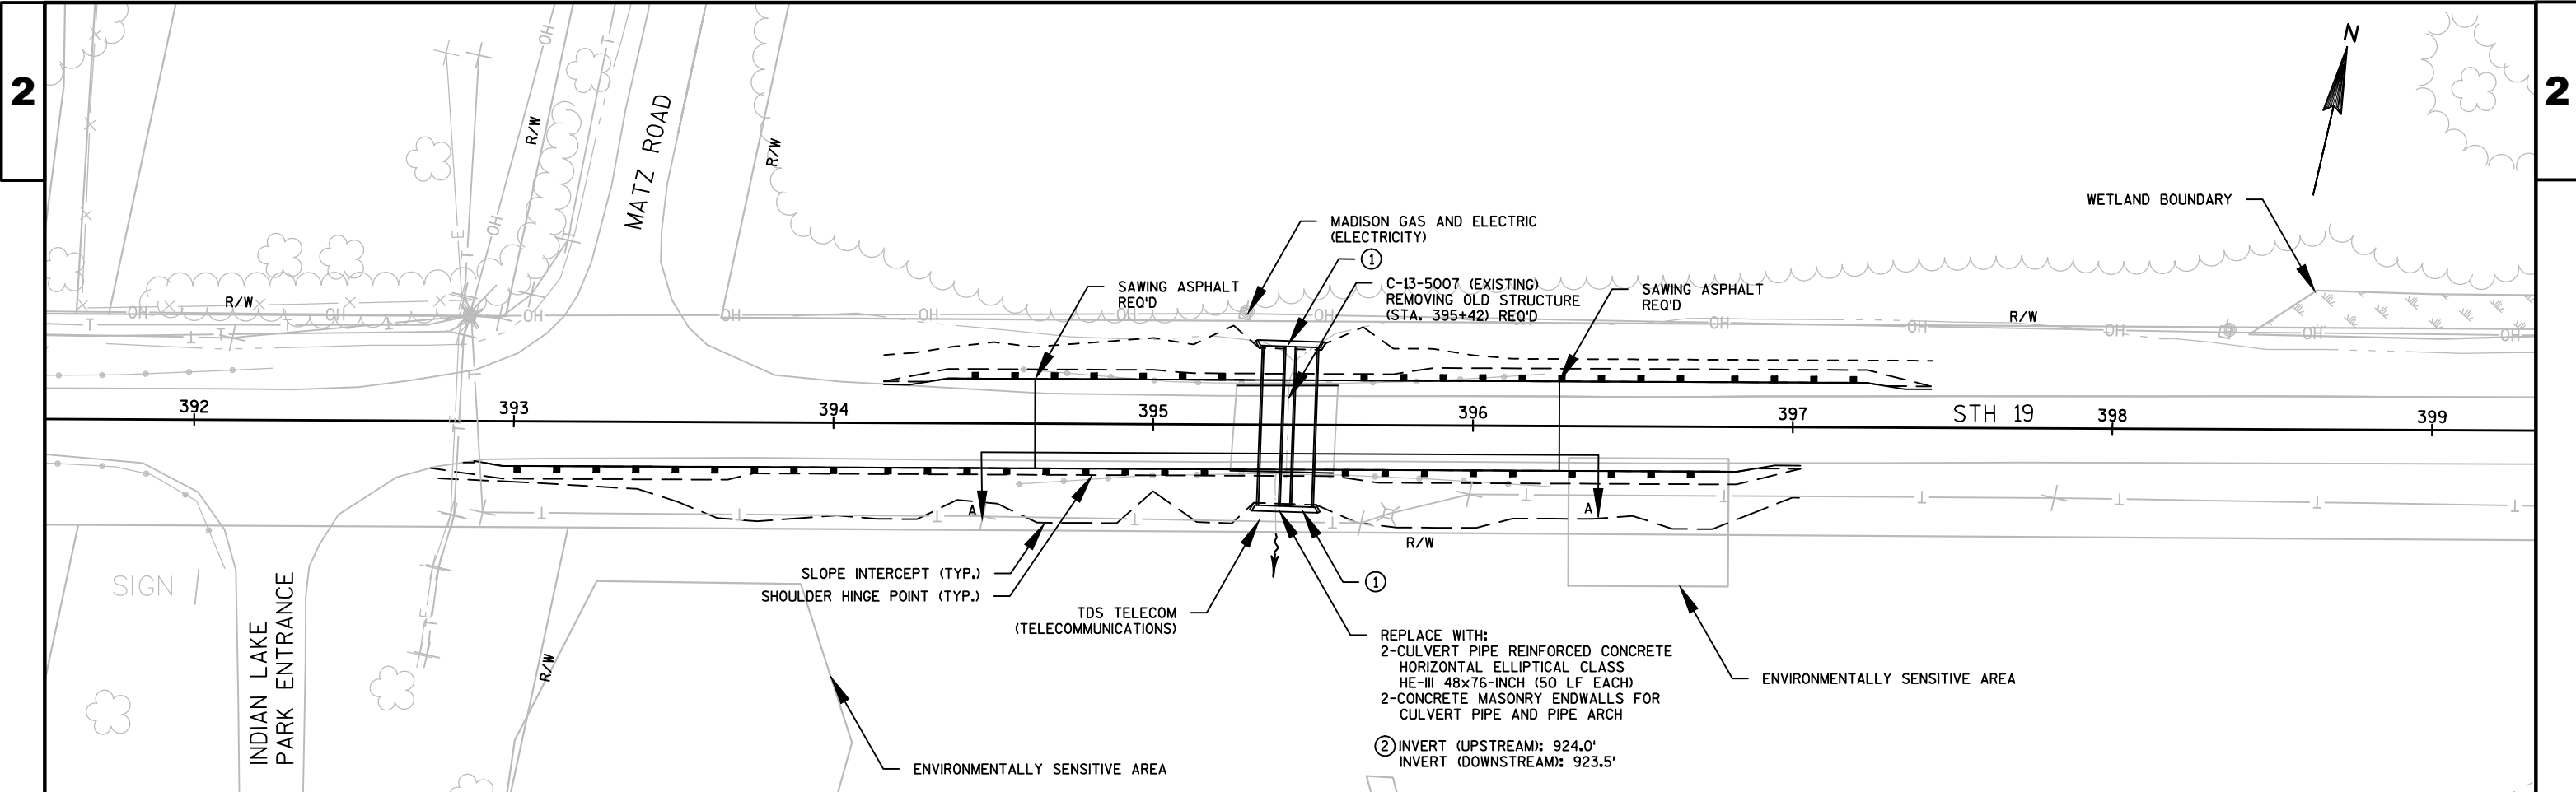



- ① REFER TO STANDARD DETAIL DRAWING "CONCRETE MASONRY ENDWALLS FOR CULVERT PIPE AND PIPE ARCH" FOR CONCRETE MASONRY ENDWALL DETAILS (D-48")
- ② REFER TO CROSS SECTIONS FOR ADDITIONAL INFORMATION

C-13-5007 CULVERT REPLACEMENT DETAIL

GENERAL NOTES





POSTS 1 THROUGH 3 ARE CONTROLLED RELEASE
TERMINAL (CRT) POSTS. ALL OTHER POSTS SHALL BE
WOOD OR STEEL.

REFER TO SDD "MIDWEST GUARDRAIL SYSTEM (MGS)
GUARDRAIL" FOR ADDITIONAL INFORMATION.

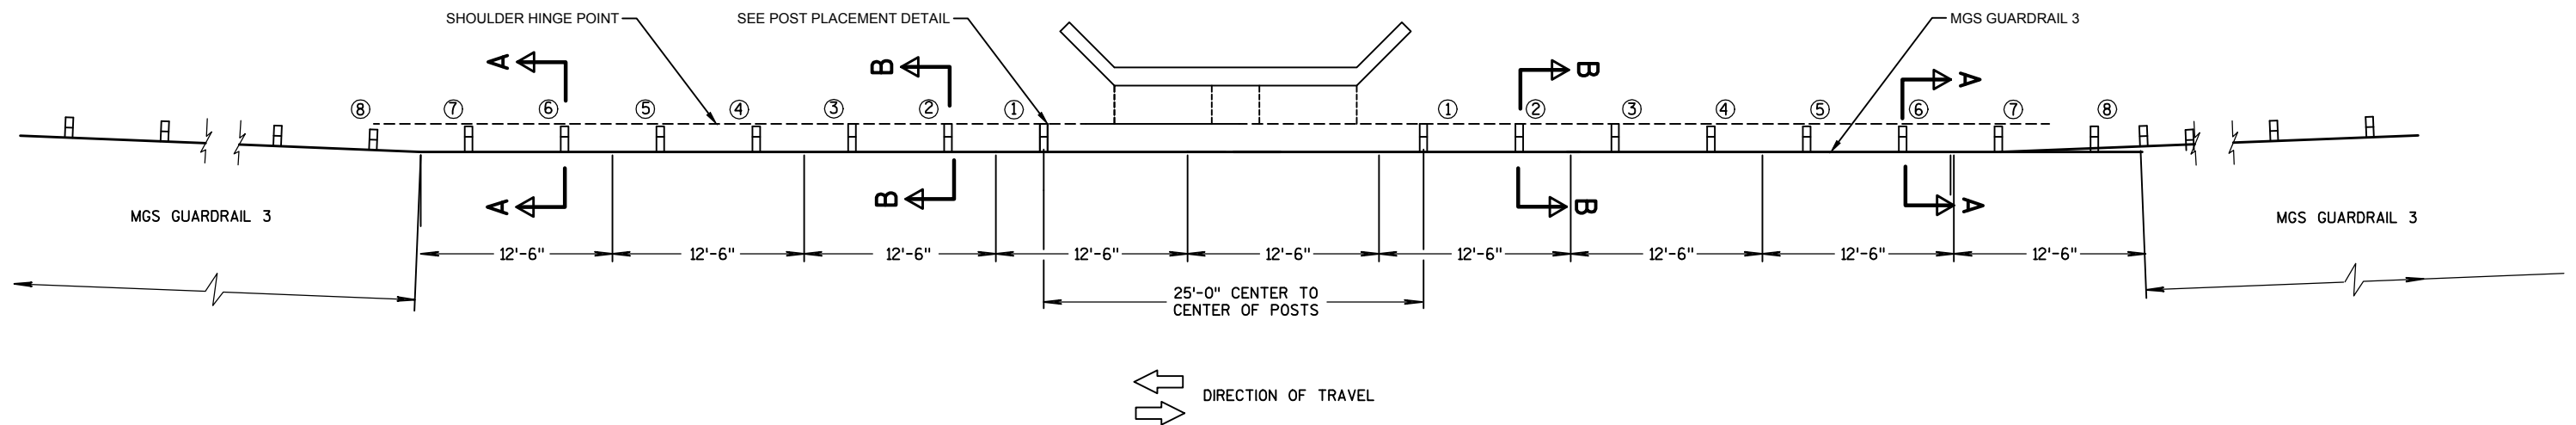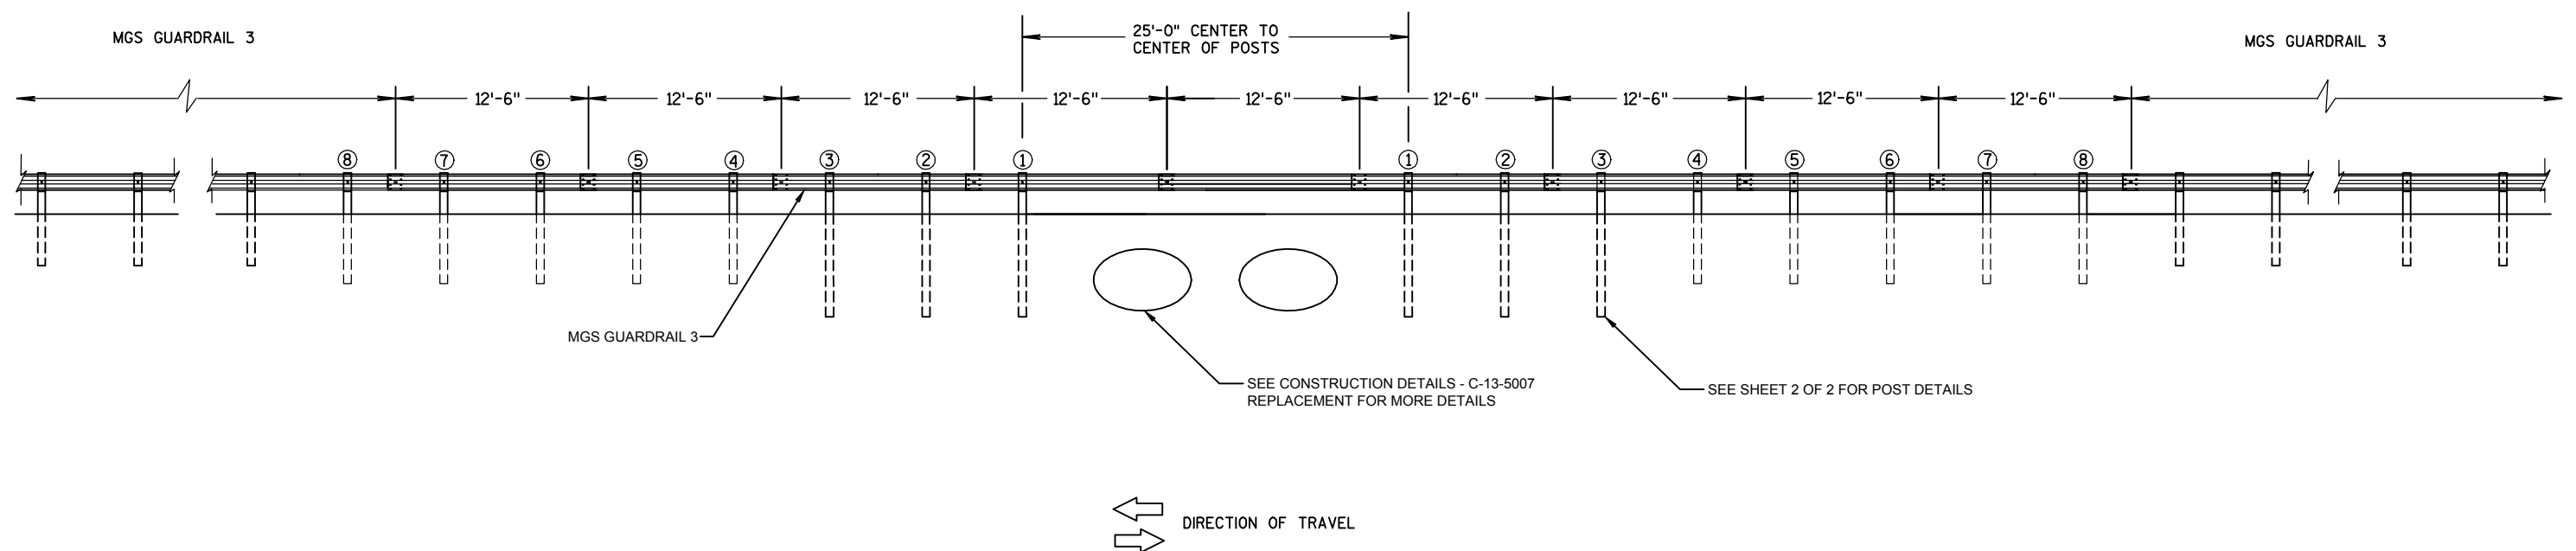
**PLAN VIEW****ELEVATION VIEW**

GENERAL NOTES

- (A) TOLERANCE FOR TOP OF W-BEAM RAIL IS $\pm 1"$.
REFER TO SDD "MIDWEST GUARDRAIL SYSTEM (MGS)
GUARDRAIL" FOR ADDITIONAL INFORMATION.

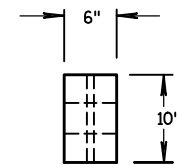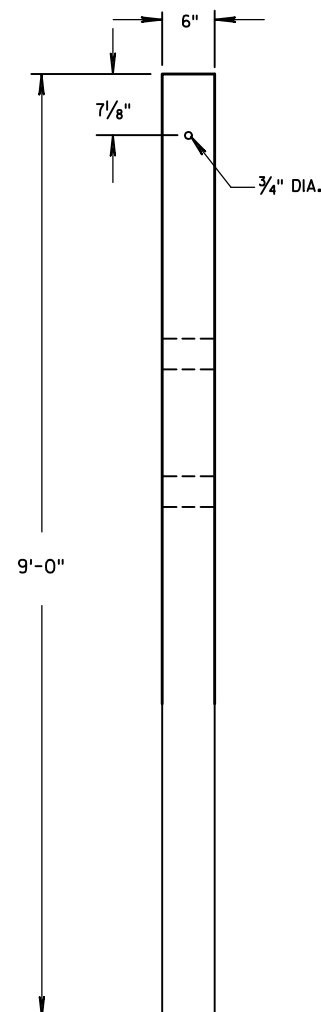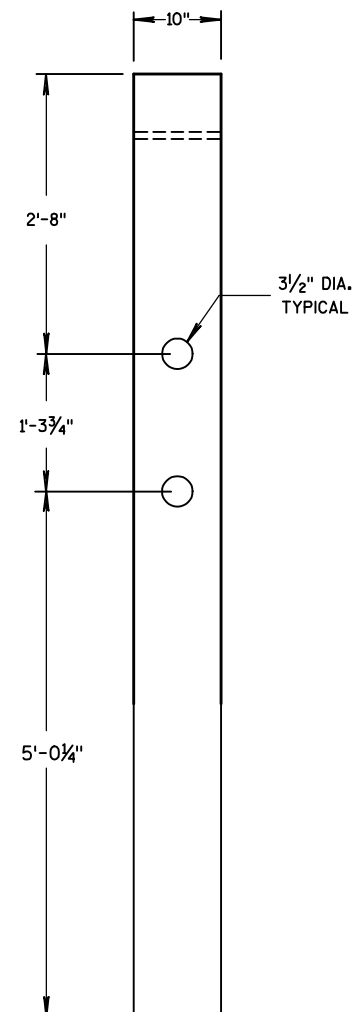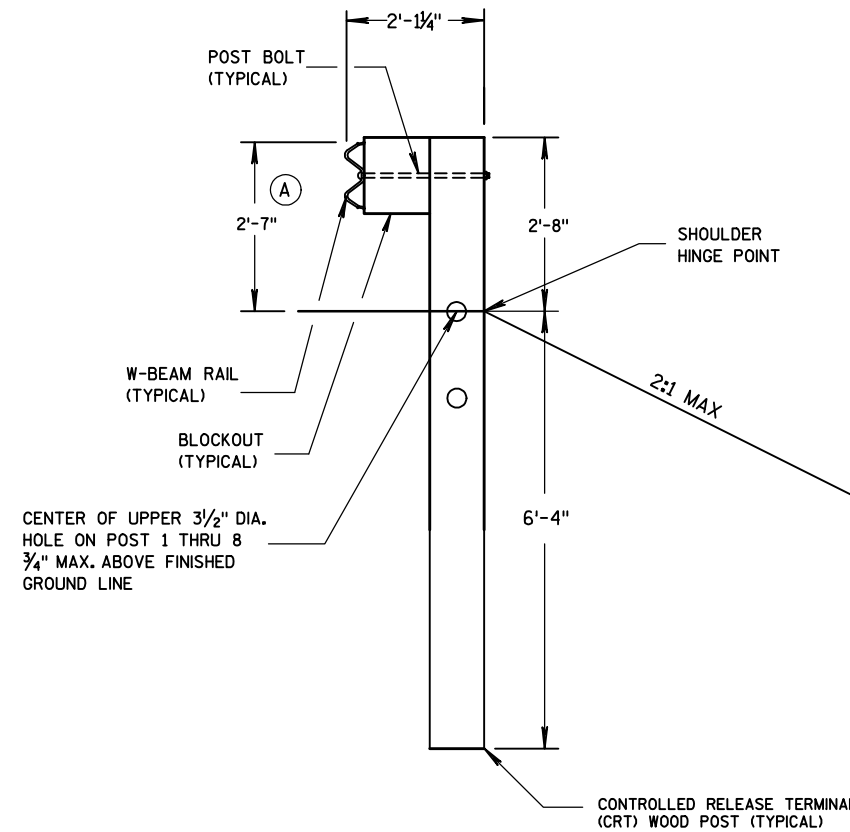**PLAN VIEW****FRONT VIEW****SIDE VIEW****CONTROLLED RELEASE TERMINAL
(CRT) WOOD POST****SECTION B-B
POSTS NO. 1-3**

SEE OTHER DETAILS

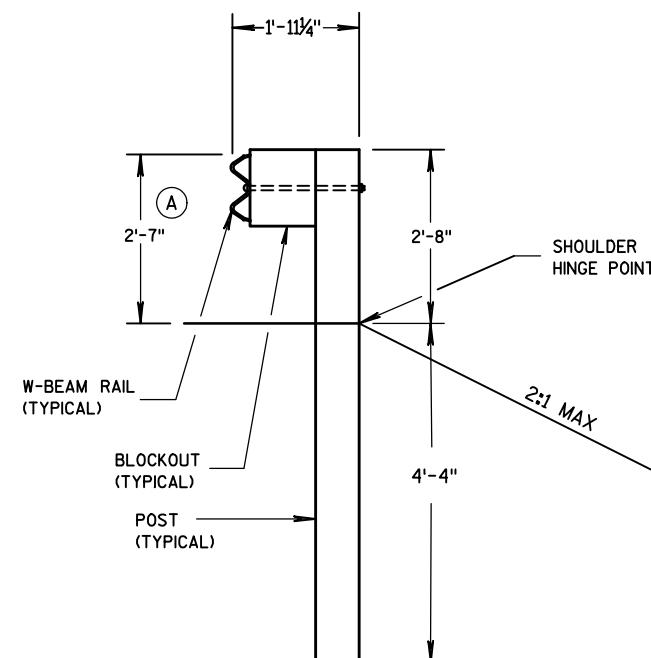**SECTION A-A
POSTS NO. 4-8**

SEE OTHER DETAILS


2

STA. 193+20.30 RT - STA. 193+73.40 RT - MGS GUARDRAIL TERMINAL EAT
STA. 193+73.40 RT - STA. 194+60.90 RT - MGS GUARDRAIL 3 HS
STA. 194+60.90 RT - STA. 195+00.30 RT - MGS THRIE BEAM TRANSITION

STA. 195+25.90 RT - STA. 195+65.30 RT - MGS THRIE BEAM TRANSITION
STA. 195+65.30 RT - STA. 195+77.80 RT - MGS GUARDRAIL 3 HS
STA. 195+77.80 RT - STA. 196+30.90 RT - MGS GUARDRAIL TERMINAL EAT

STA. 194+02.30 LT - STA. 194+55.40 LT - MGS GUARDRAIL TERMINAL EAT
STA. 194+55.40 LT - STA. 194+67.90 LT - MGS GUARDRAIL 3 HS
STA. 194+67.90 LT - STA. 195+07.30 LT - MGS THRIE BEAM TRANSITION

STA. 195+32.30 LT - STA. 195+71.70 LT - MGS THRIE BEAM TRANSITION
STA. 195+71.70 LT - STA. 196+59.20 LT - MGS GUARDRAIL 3 HS
STA. 196+59.20 LT - STA. 197+12.30 LT - MGS GUARDRAIL TERMINAL EAT

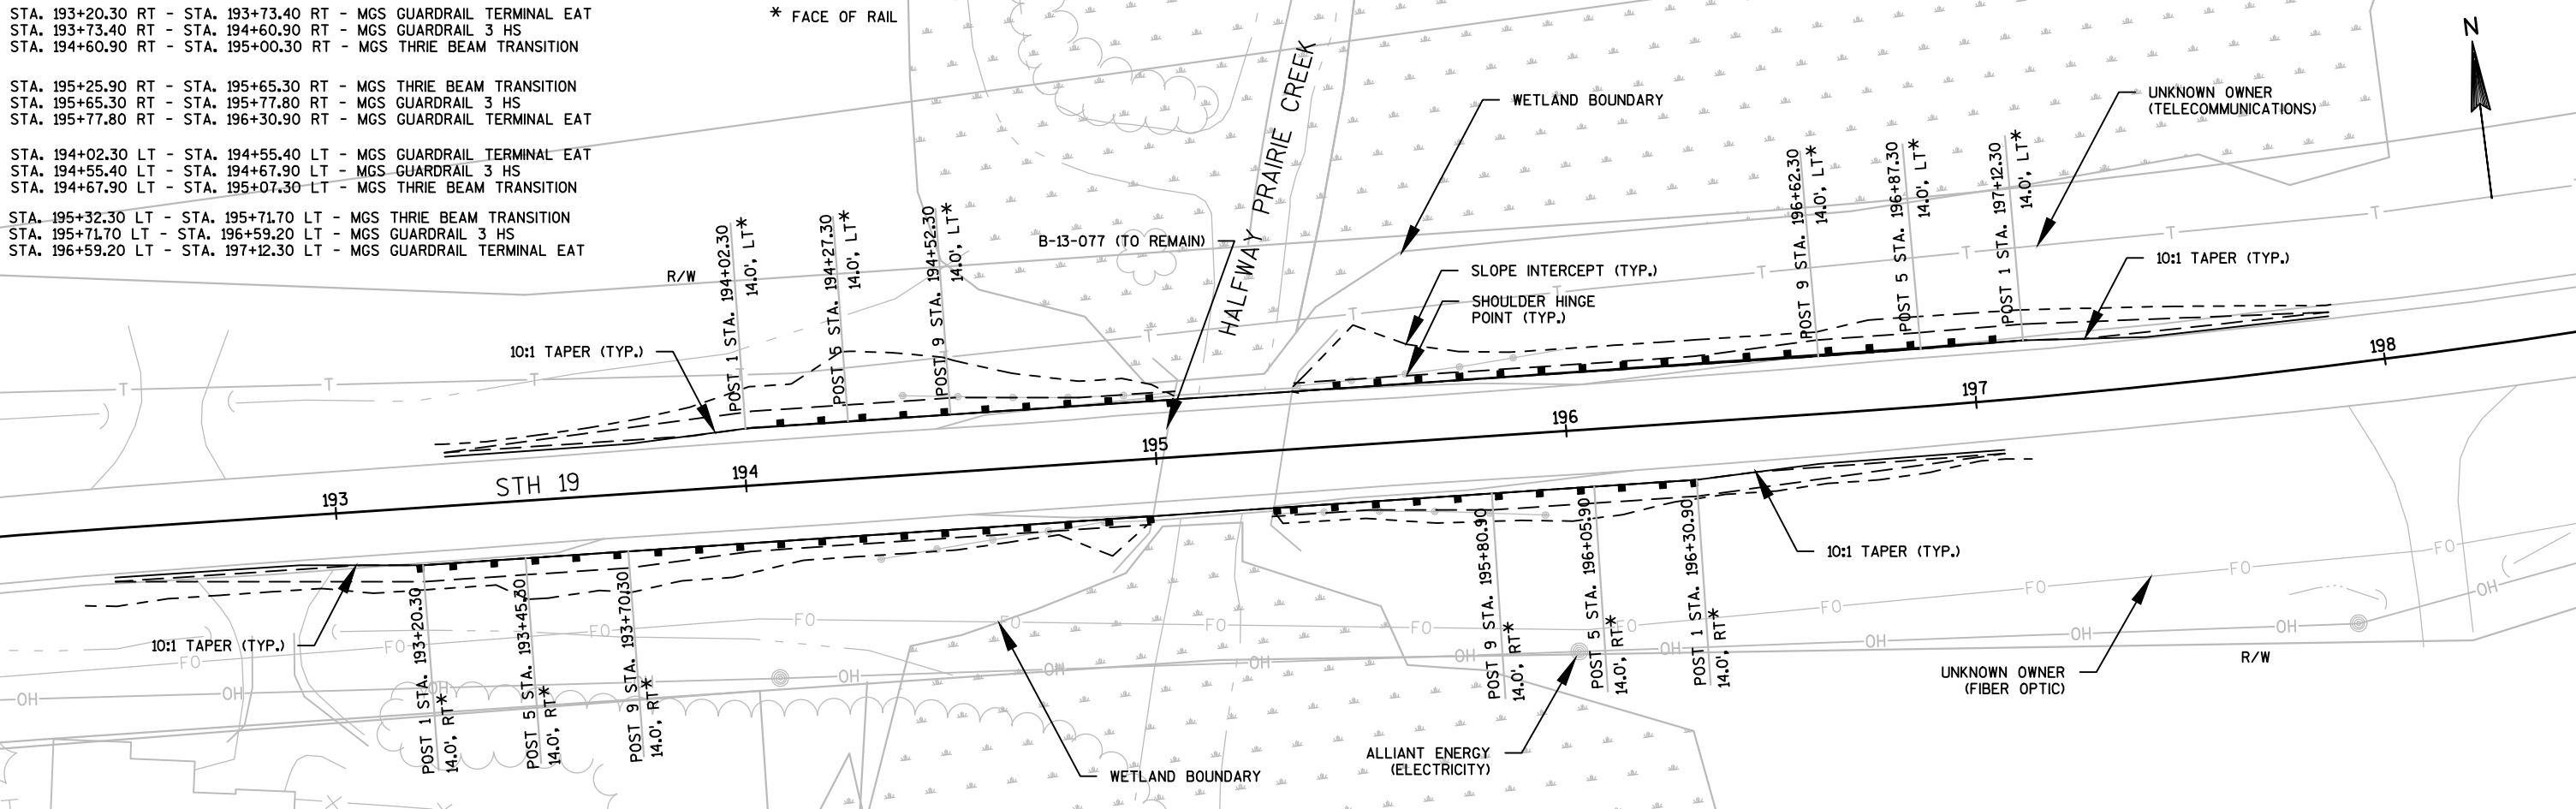


2

STA. 261+88.30 RT - STA. 262+41.40 RT - MGS GUARDRAIL TERMINAL EAT
STA. 262+41.40 RT - STA. 263+03.90 RT - MGS GUARDRAIL 3
STA. 263+03.90 RT - STA. 263+41.40 RT - MGS THRIE BEAM TRANSITION

STA. 264+04.00 RT - STA. 264+41.50 RT - MGS THRIE BEAM TRANSITION
STA. 264+41.50 RT - STA. 264+54.00 RT - MGS GUARDRAIL 3
STA. 264+54.00 RT - STA. 265+07.10 RT - MGS GUARDRAIL TERMINAL EAT

STA. 262+37.50 LT - STA. 262+90.60 LT - MGS GUARDRAIL TERMINAL EAT
STA. 262+90.60 LT - STA. 263+03.10 LT - MGS GUARDRAIL 3
STA. 263+03.10 LT - STA. 263+40.60 LT - MGS THRIE BEAM TRANSITION

STA. 264+04.20 LT - STA. 264+41.70 LT - MGS THRIE BEAM TRANSITION
STA. 264+41.70 LT - STA. 265+04.20 LT - MGS GUARDRAIL 3
STA. 265+04.20 LT - STA. 265+57.30 LT - MGS GUARDRAIL TERMINAL EAT

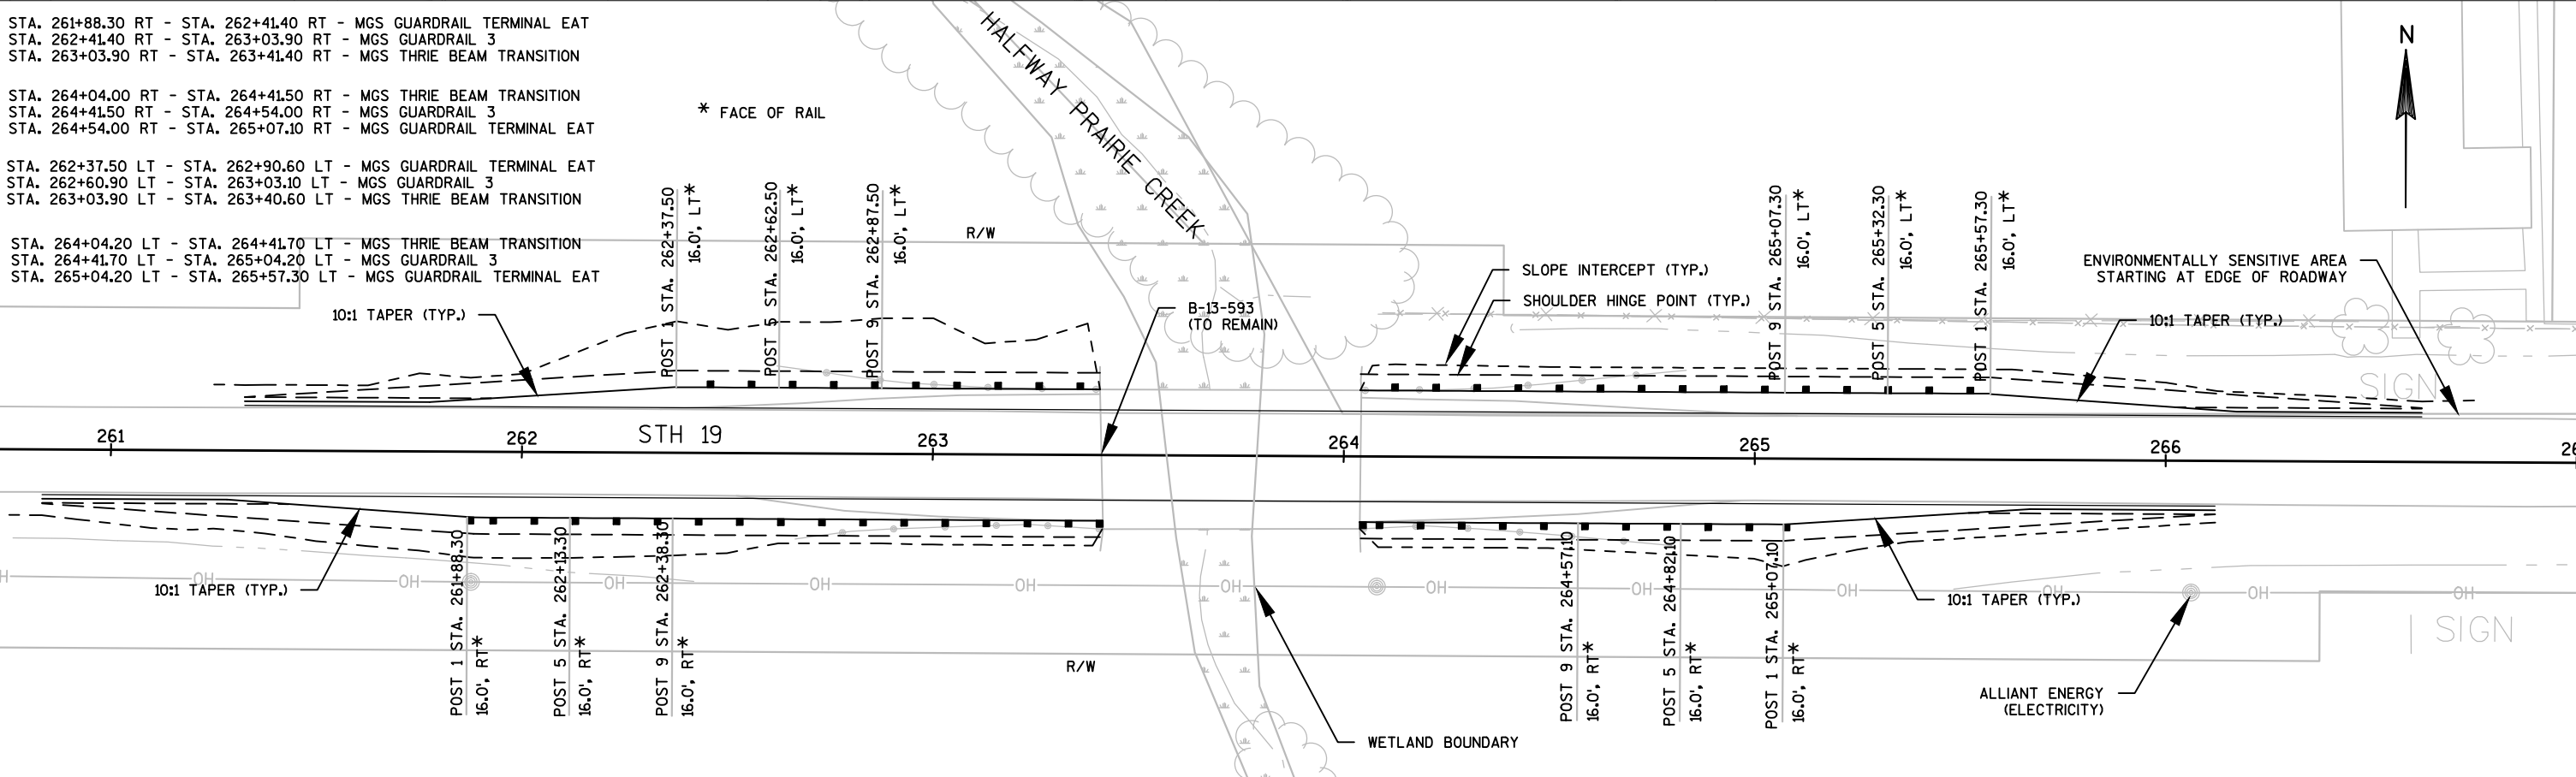

PROJECT NO:5145-00-60

HWY:STH 19


COUNTY:DANE

GUARDRAIL LAYOUT DETAILS

SHEET

11

E

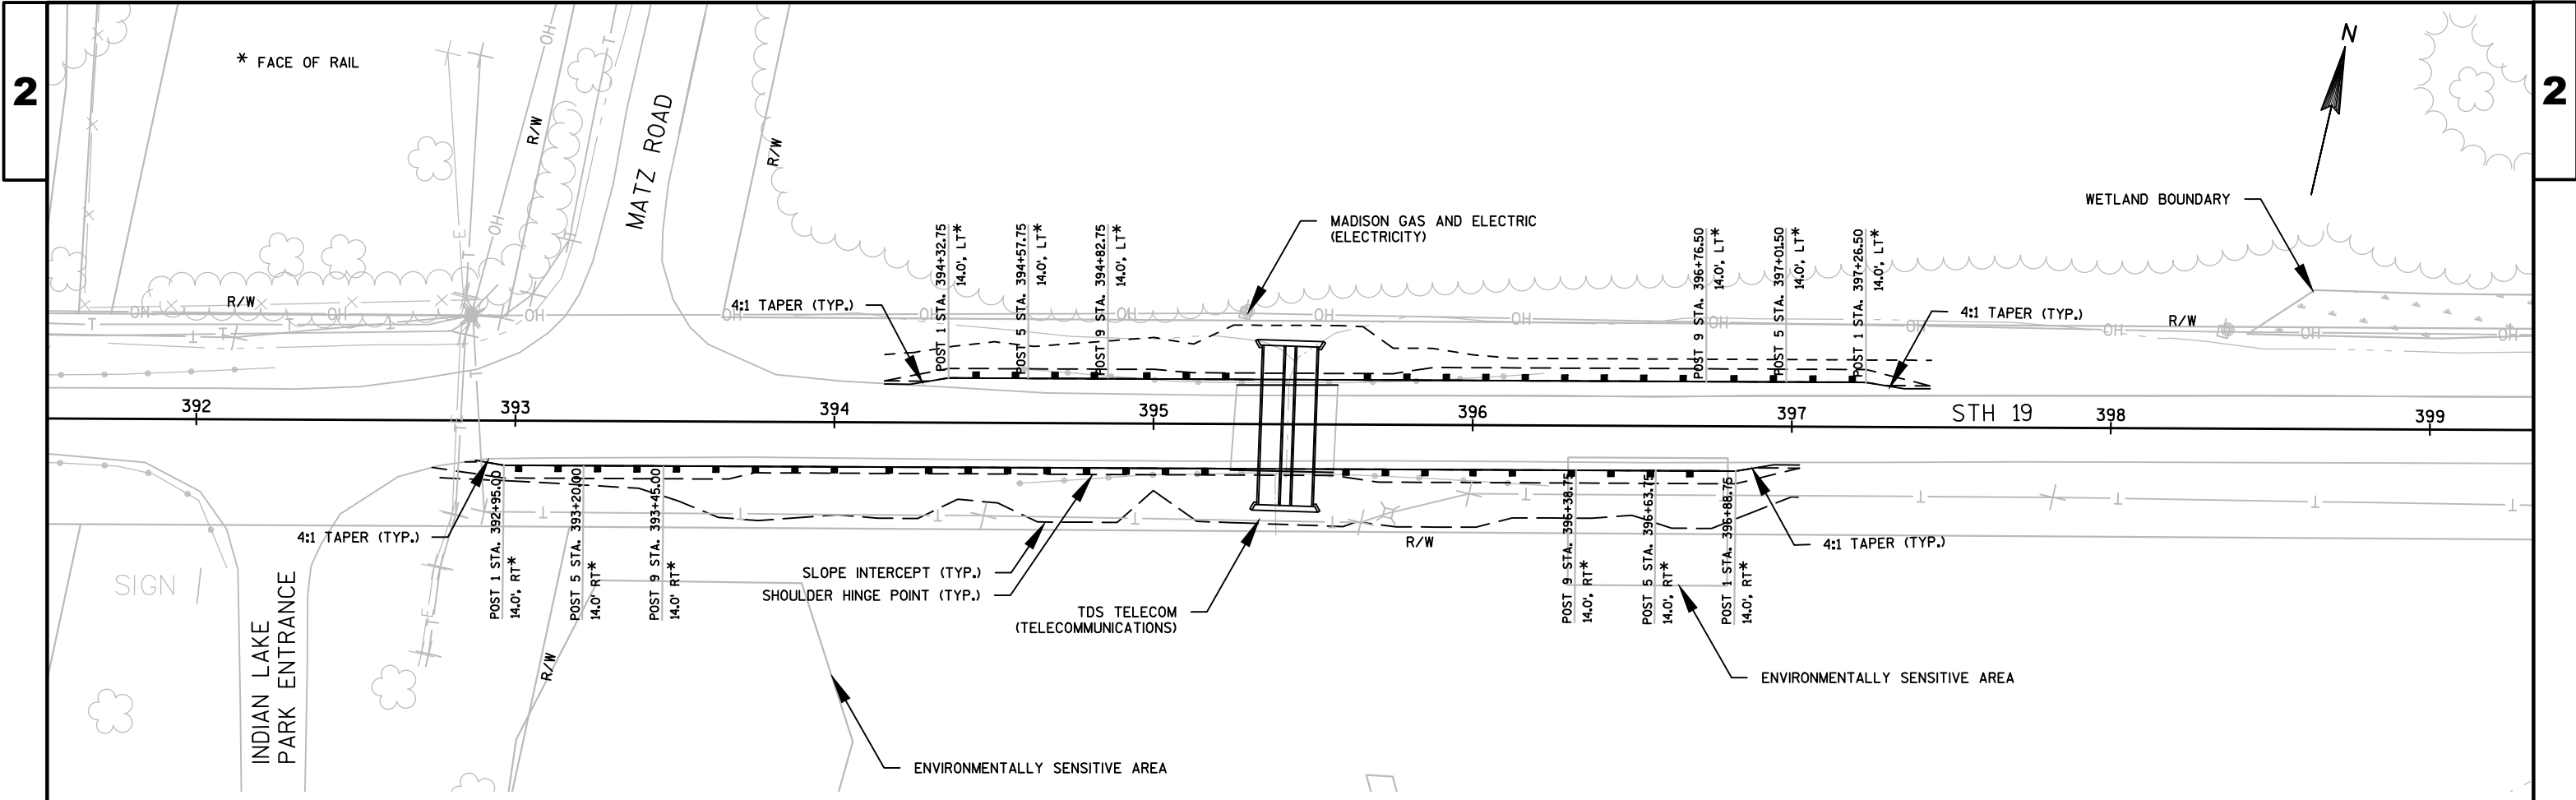

STA. 394+32.75 LT - STA. 394+85.88 LT - MGS GUARDRAIL TERMINAL EAT
 STA. 394+85.88 LT - STA. 395+98.38 LT - MGS GUARDRAIL 3 L
 STA. 395+98.38 LT - STA. 396+73.38 LT - MGS GUARDRAIL 3
 STA. 396+73.38 LT - STA. 397+26.50 LT - MGS GUARDRAIL TERMINAL EAT

STA. 392+95.00 RT - STA. 393+48.13 RT - MGS GUARDRAIL TERMINAL EAT
 STA. 393+48.13 RT - STA. 394+85.63 RT - MGS GUARDRAIL 3
 STA. 394+85.63 RT - STA. 395+98.13 RT - MGS GUARDRAIL 3 L
 STA. 395+98.13 RT - STA. 396+35.63 RT - MGS GUARDRAIL 3 HS
 STA. 396+35.63 RT - STA. 396+88.75 RT - MGS GUARDRAIL TERMINAL EAT



PROJECT NO:5145-00-60

HWY:STH 19

COUNTY:DANE

PERMANENT SIGNING

SHEET

13

E

NOTE:
FINAL LOCATIONS OF W14-3 NO PASSING
ZONE PERMANENTS TO BE DETERMINED
AFTER NO PASSING ZONE SPOTTING IS
COMPLETE

SIGNING LEGEND

(XX-XX) DENOTES SIGN NUMBER

PROPOSED SIGN(S) MOUNTED ON POST


PROPOSED SIGNS MOUNTED ON 2 POSTS








02-01



02-11




































 


02-07

     J4-1
24\"/>

02-17

02-18

   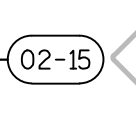        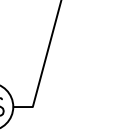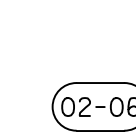   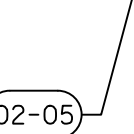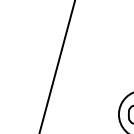    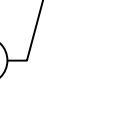    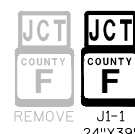       

NOTE:
FINAL LOCATIONS OF W14-3 NO PASSING
ZONE PERMANENTS TO BE DETERMINED
AFTER NO PASSING ZONE SPOTTING IS
COMPLETE

SIGNING LEGEND

(XX-XX) DENOTES SIGN NUMBER

 PROPOSED SIGN(S) MOUNTED ON POST

 PROPOSED SIGNS MOUNTED ON 2 POSTS

03-01



03-02



03-03



03-04



03-05



SIGNING LEGEND
XX-XX DENOTES SIGN NUMBER
T/E PROPOSED SIGN(S) MOUNTED ON POST
PROPOSED SIGNS MOUNTED ON 2 POSTS




NOTE:
FINAL LOCATIONS OF W14-3 NO PASSING
ZONE PERMENANTS TO BE DETERMINED
AFTER NO PASSING ZONE SPOTTING IS
COMPLETE

SIGNING LEGEND

(XX-XX) DENOTES SIGN NUMBER

PROPOSED SIGN(S) MOUNTED ON POST


PROPOSED SIGNS MOUNTED ON 2 POSTS

 

05-03



05-01

 

SIGNING LEGEND

(XX-XX) DENOTES SIGN NUMBER

PROPOSED SIGN(S) MOUNTED ON POST

PROPOSED SIGNS MOUNTED ON 2 POSTS



06-01

REMOVE

06-02

50 M.P.H. REMOVE

06-05

REMOVE

06-04

REMOVE

06-03

REMOVE

REMOVE

06-06

50 M.P.H. REMOVE

06-07

REMOVE

REMOVE

06-08

REMOVE

06-09

REMOVE

SIGNING LEGEND
(XX-XX) DENOTES SIGN NUMBER
[Symbol] PROPOSED SIGN(S) MOUNTED ON POST
[Symbol] PROPOSED SIGNS MOUNTED ON 2 POSTS




NOTE:
FINAL LOCATIONS OF W14-3 NO PASSING
ZONE PERMANENTS TO BE DETERMINED
AFTER NO PASSING ZONE SPOTTING IS
COMPLETE

SIGNING LEGEND

(XX-XX) DENOTES SIGN NUMBER

PROPOSED SIGN(S) MOUNTED ON POST

PROPOSED SIGN(S) MOUNTED ON 2 POSTS

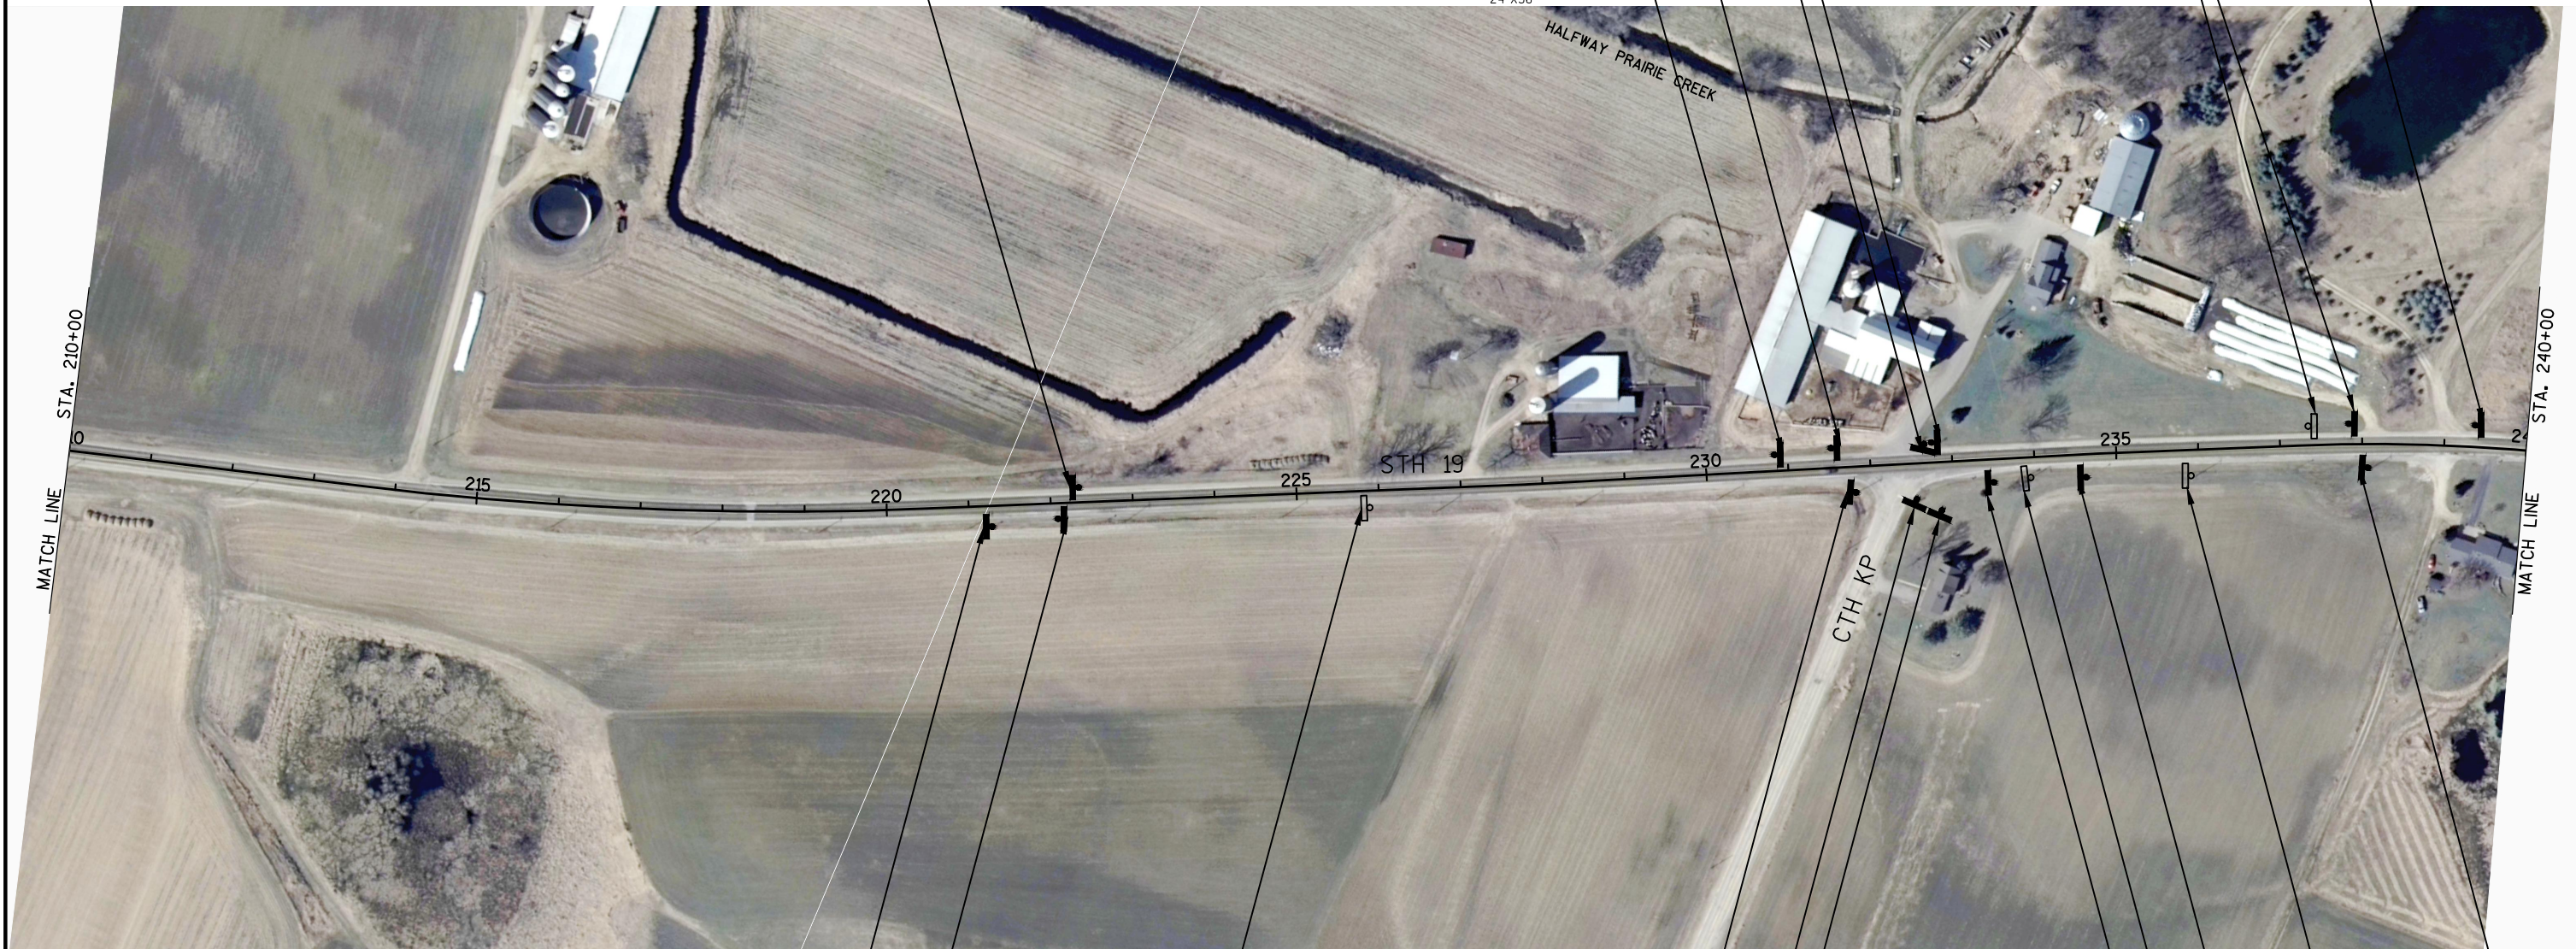

NOTE:
FINAL LOCATIONS OF W14-3 NO PASSING
ZONE PERMANENTS TO BE DETERMINED
AFTER NO PASSING ZONE SPOTTING IS
COMPLETE


SIGNING LEGEND

(XX-XX) DENOTES SIGN NUMBER

 PROPOSED SIGN(S) MOUNTED ON POST

 PROPOSED SIGNS MOUNTED ON 2 POSTS

09-01

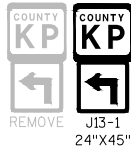

REMOVE

S3-1


36\"/>

09-06

09-04



09-09

 

09-10




09-12



N



09-02

 


09-03



Marxville
UNINCORPORATED
12-3-U
66\"/>

09-07

 

09-08

09-11





09-13


09-05




09-14

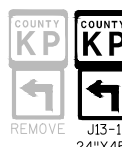

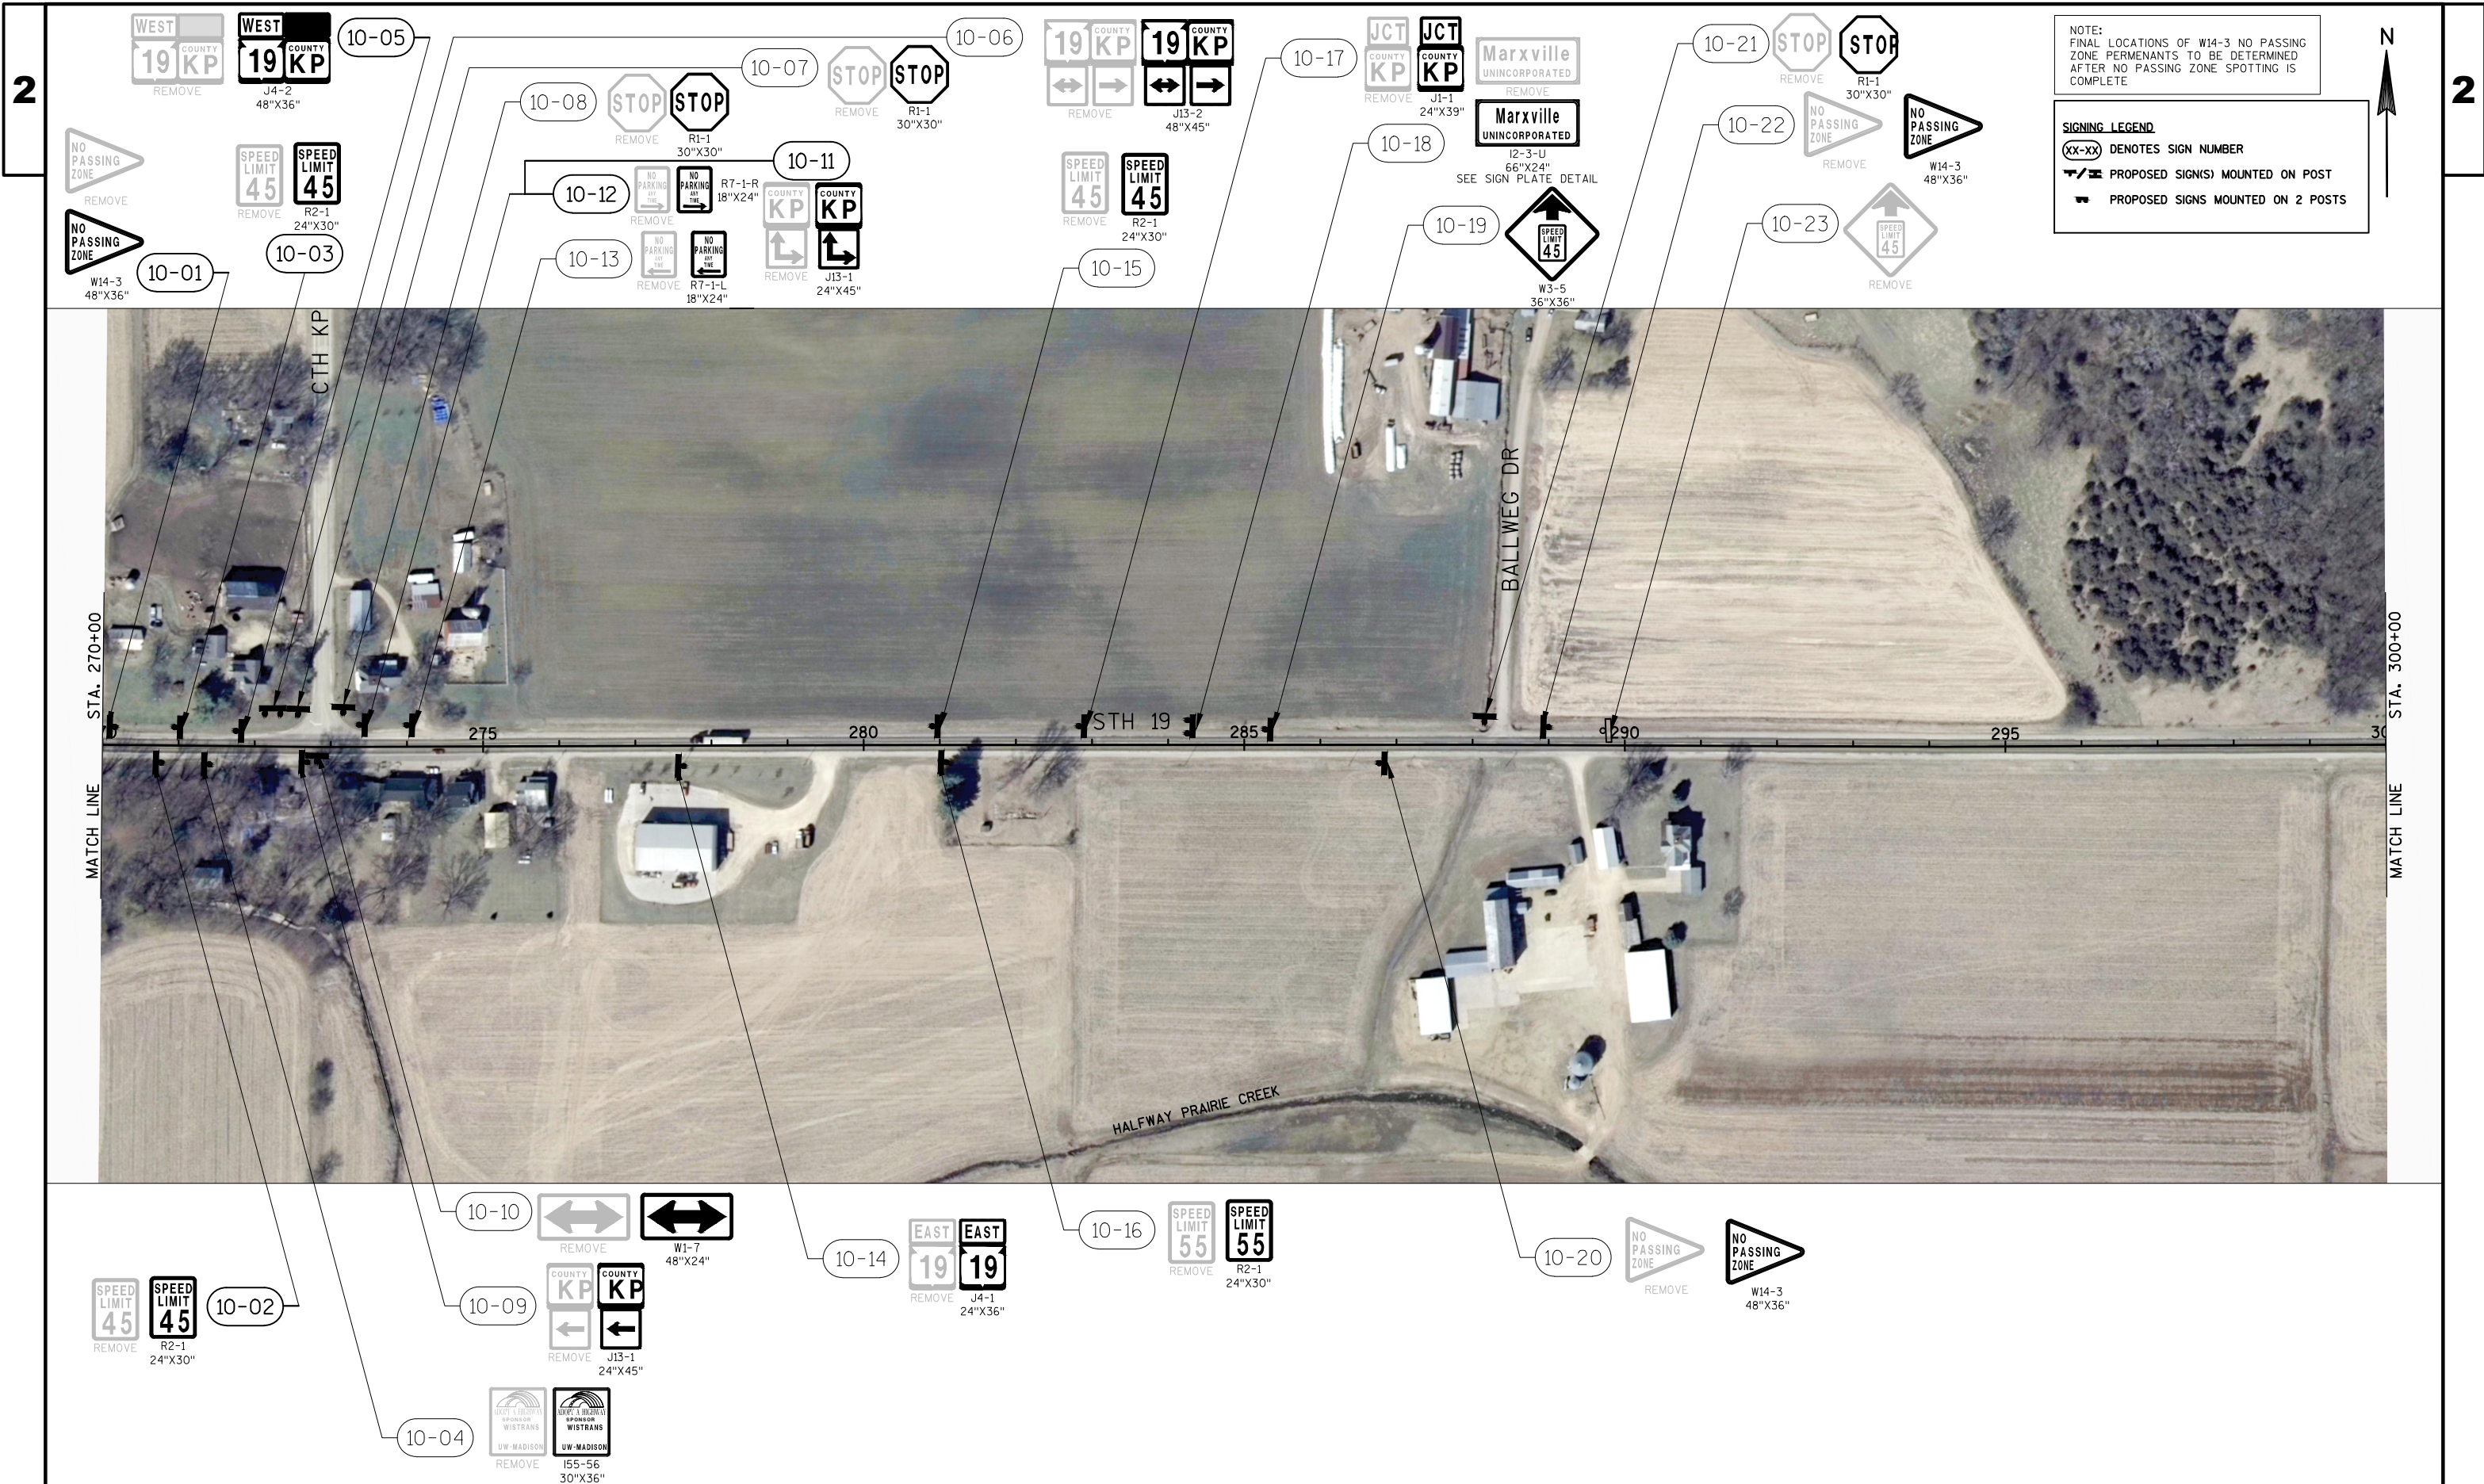

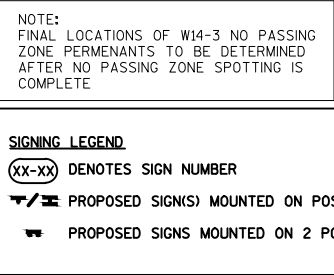

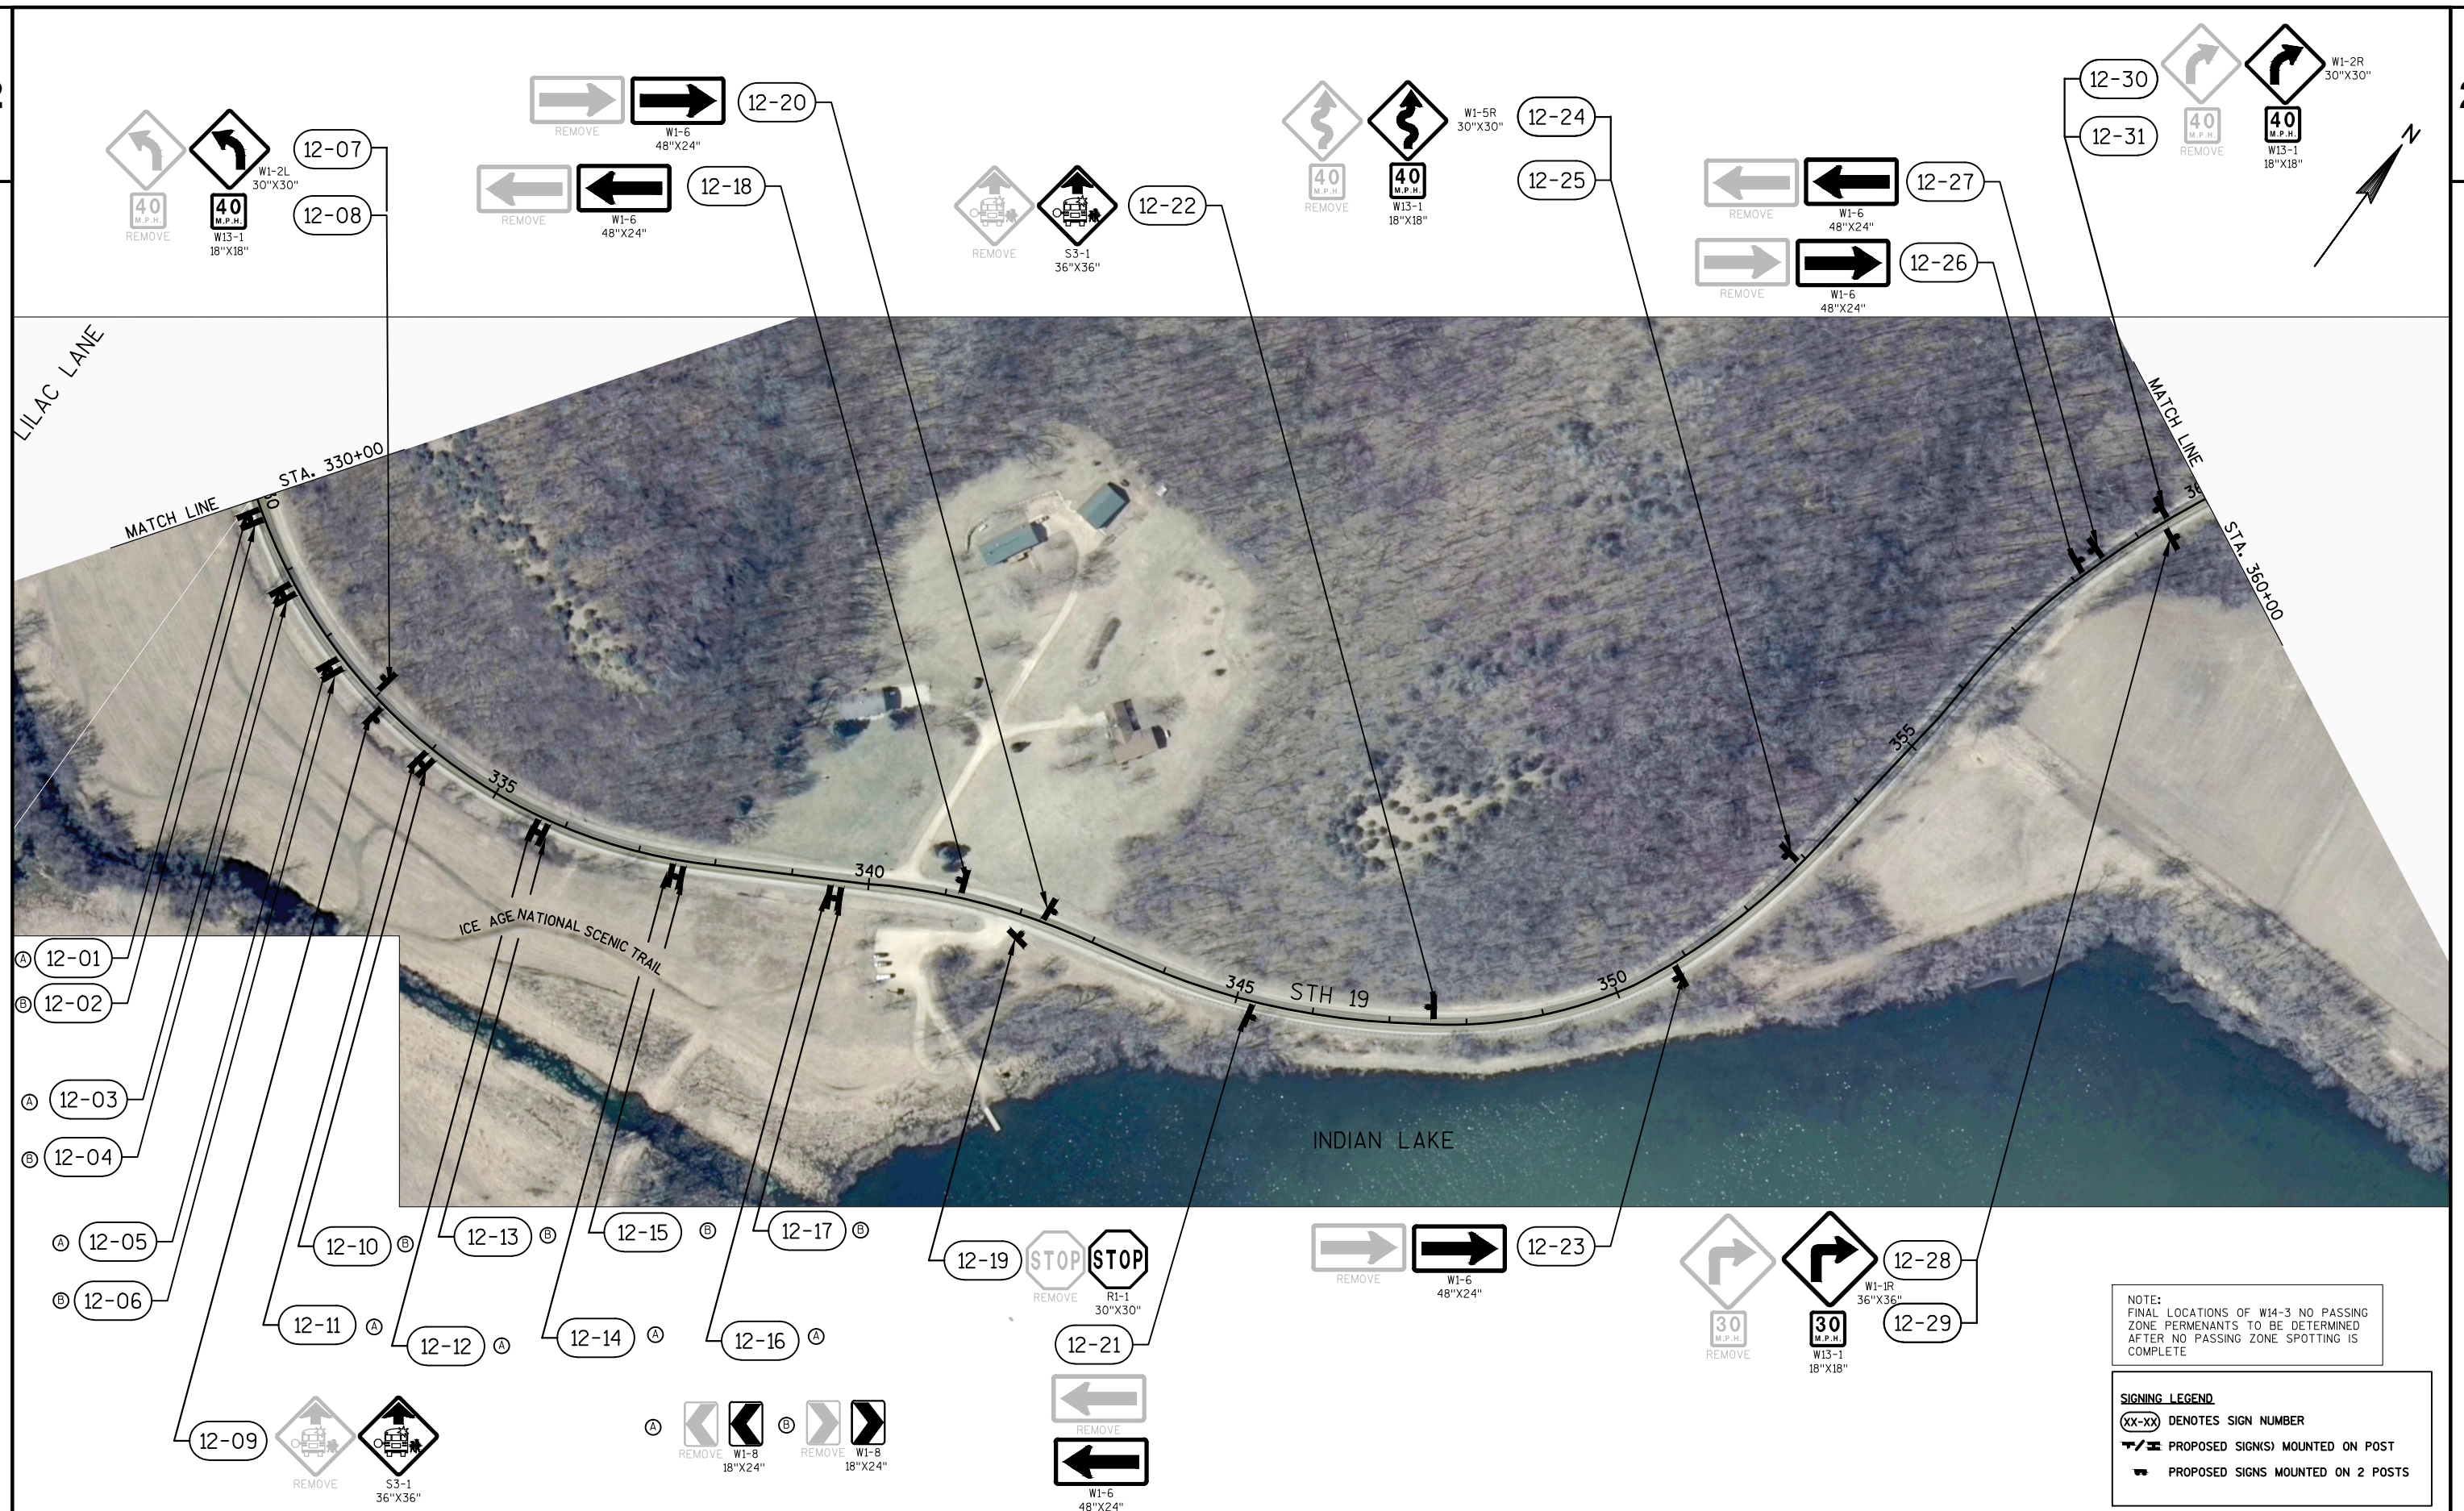

PROJECT NO:5145-00-60

HWY:STH 19

COUNTY:DANE

PERMANENT SIGNING

SHEET

24

E

FILE NAME : N:\PDS\C3D\51450030\SHEETPLAN\021101-SP.DWG
LAYOUT NAME - SHEET - (46)

PLOT DATE : 10/4/2016 5:37 PM

PLOT BY : RICE, BRIAN J

PLOT NAME :

PLOT SCALE : 1 IN:200 FT

WISDOT/CADDs SHEET 42







NOTE:
FINAL LOCATIONS OF W14-3 NO PASSING
ZONE PERMANENTS TO BE DETERMINED
AFTER NO PASSING ZONE SPOTTING IS
COMPLETE

SIGNING LEGEND

(XX-XX) DENOTES SIGN NUMBER

PROPOSED SIGN(S) MOUNTED ON POST

PROPOSED SIGNS MOUNTED ON 2 POSTS

PROJECT NO:5145-00-60

HWY:STH 19

COUNTY:DANE

PERMANENT SIGNING

SHEET

27

E

FILE NAME : N:\PDS\C3D\51450030\SHEETSP\PLAN\021101-SP.DWG
LAYOUT NAME - SHEET - (49)

PLOT DATE : 10/4/2016 5:37 PM

PLOT BY : RICE, BRIAN J



PLOT NAME :

PLOT SCALE : 1 IN:200 FT

WISDOT/CADDS SHEET 42

NOTE:
FINAL LOCATIONS OF W14-3 NO PASSING
ZONE PERMANENTS TO BE DETERMINED
AFTER NO PASSING ZONE SPOTTING IS
COMPLETE

SIGNING LEGEND
XX-XX DENOTES SIGN NUMBER
T/E PROPOSED SIGN(S) MOUNTED ON POST
PROPOSED SIGNS MOUNTED ON 2 POSTS

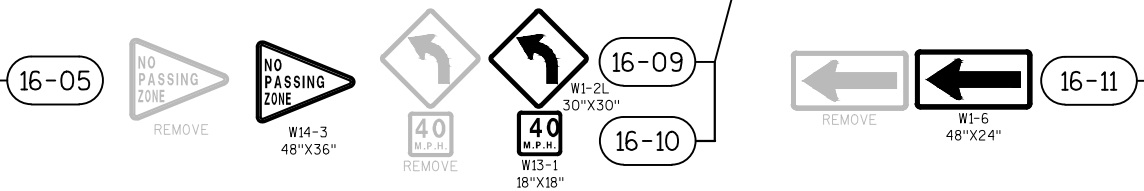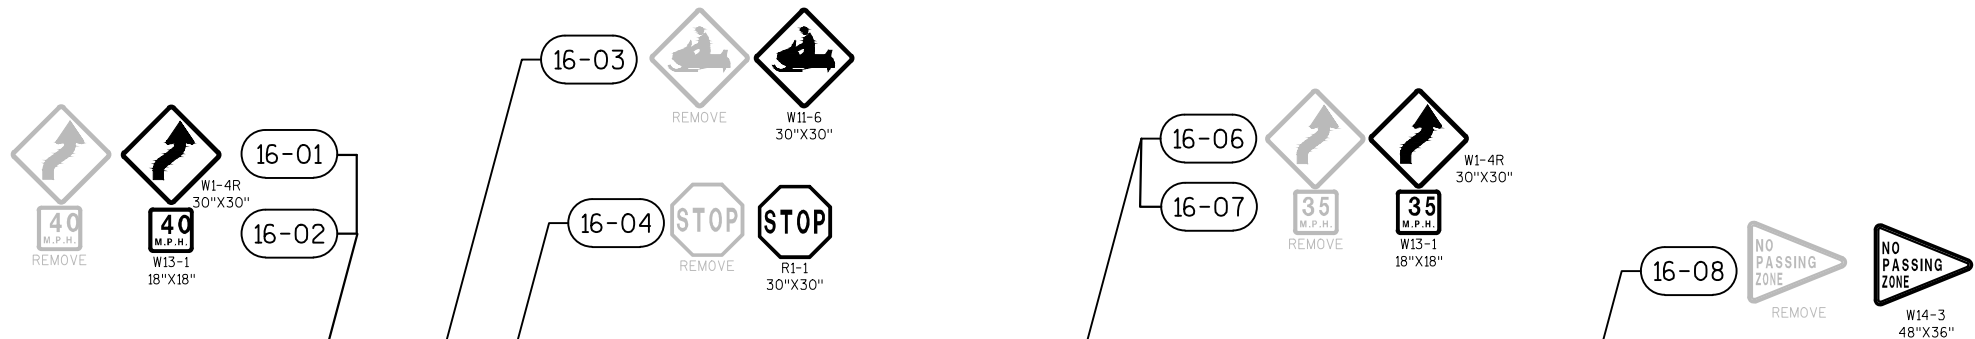



NOTE:
FINAL LOCATIONS OF W14-3 NO PASSING
ZONE PERMENANTS TO BE DETERMINED
AFTER NO PASSING ZONE SPOTTING IS
COMPLETE





SIGNING LEGEND

(XX-XX) DENOTES SIGN NUMBER

PROPOSED SIGN(S) MOUNTED ON POST



PROPOSED SIGNS MOUNTED ON 2 POSTS

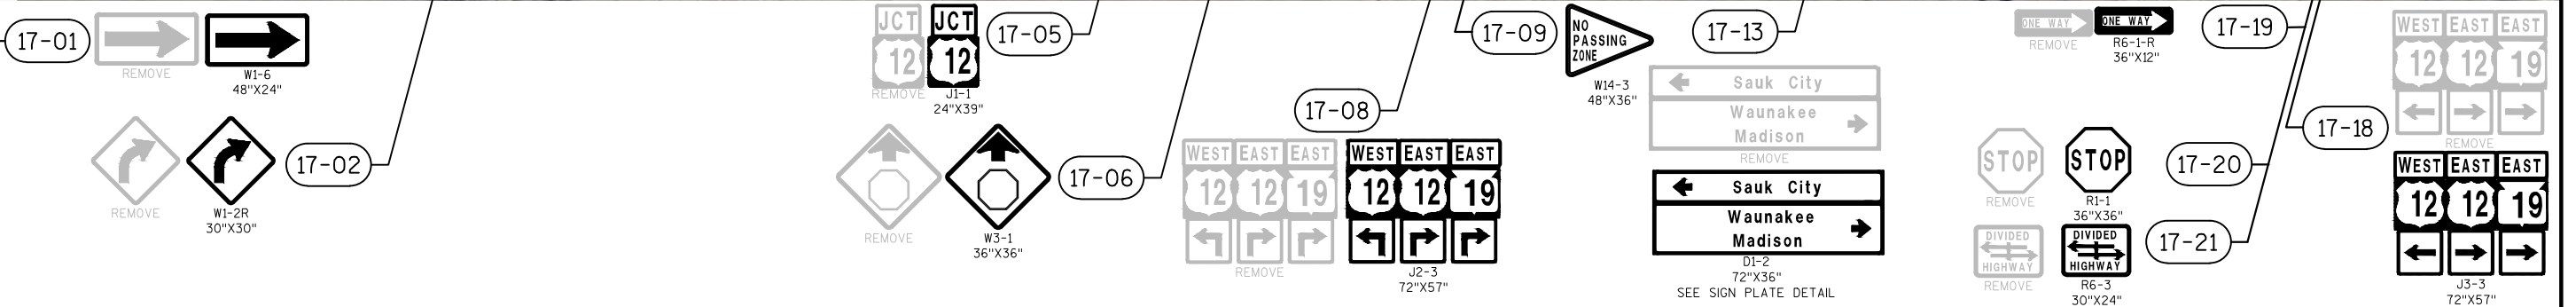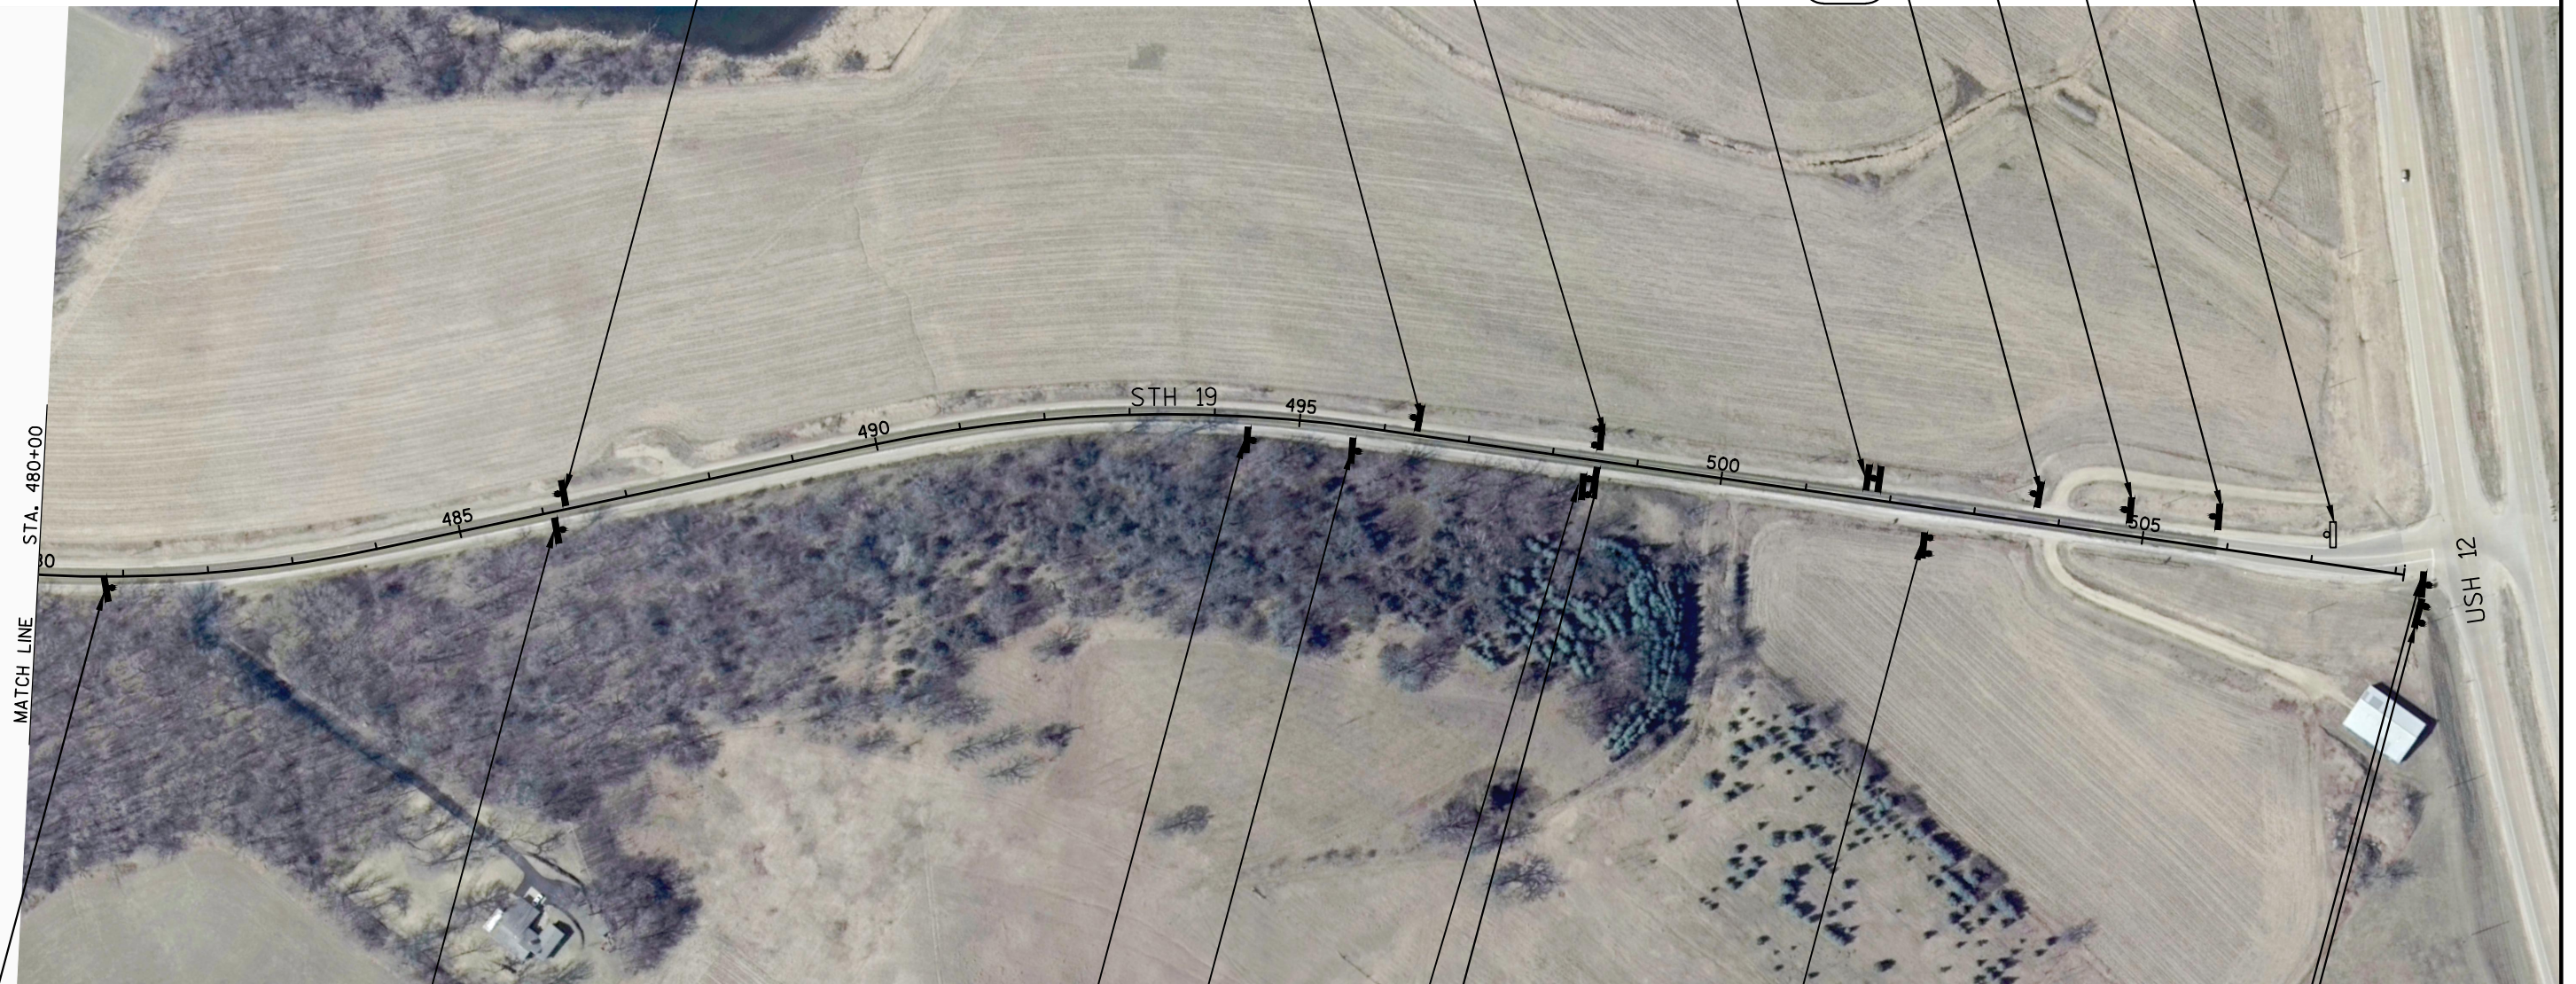


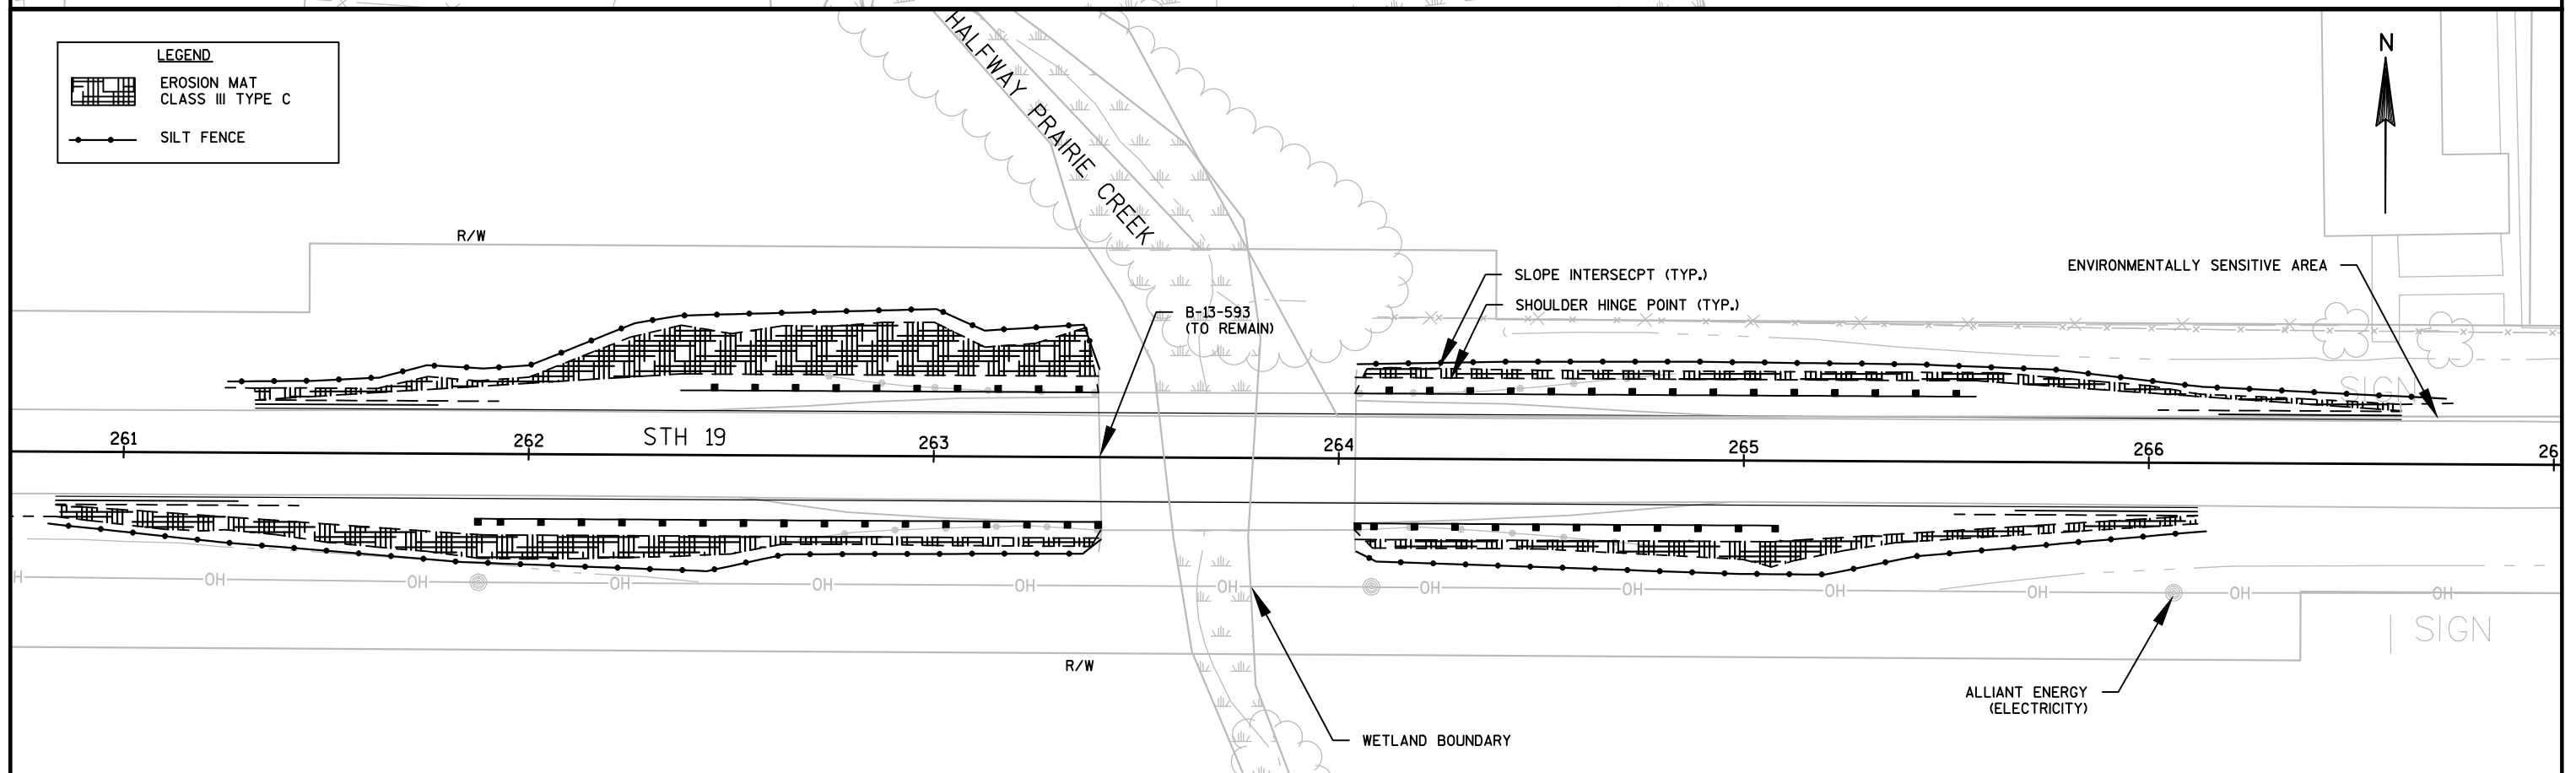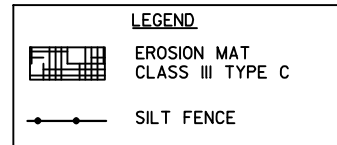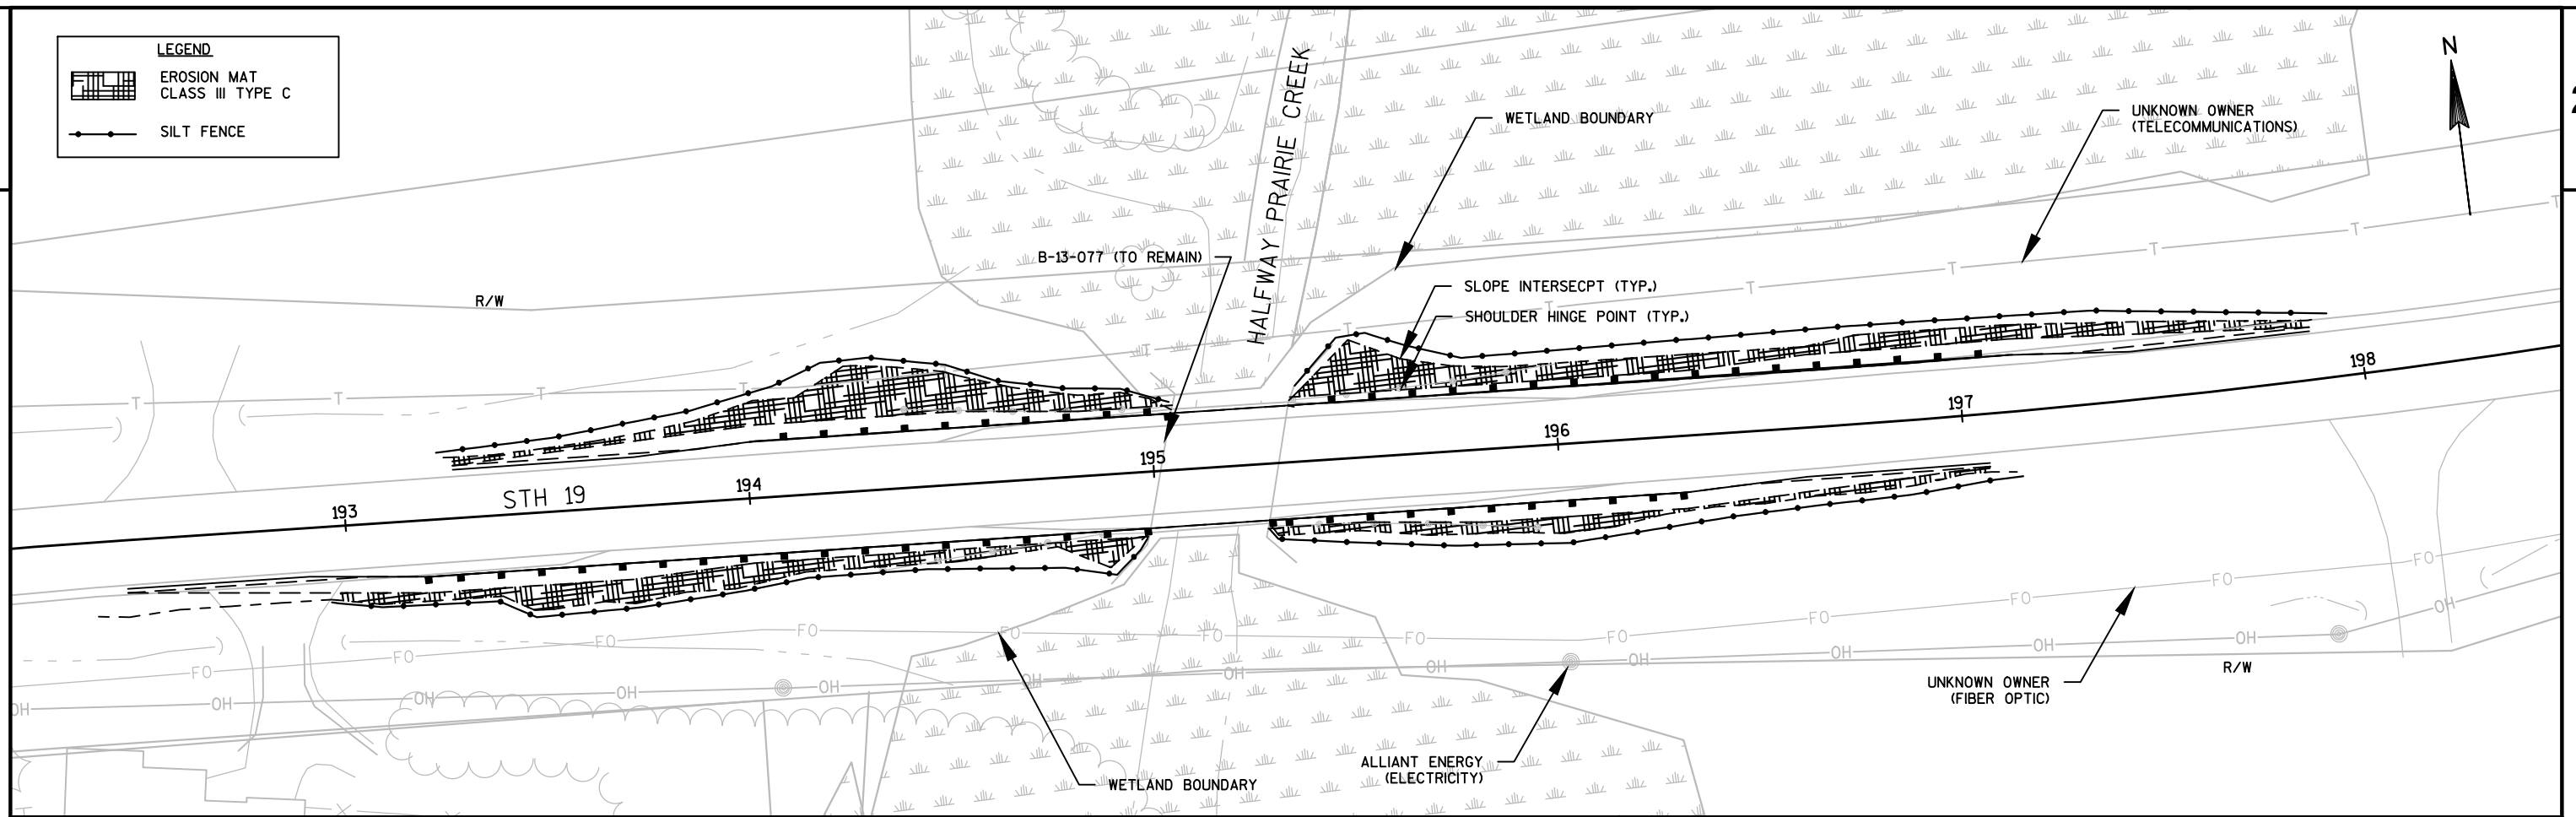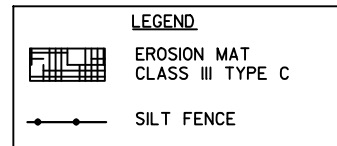

2

2

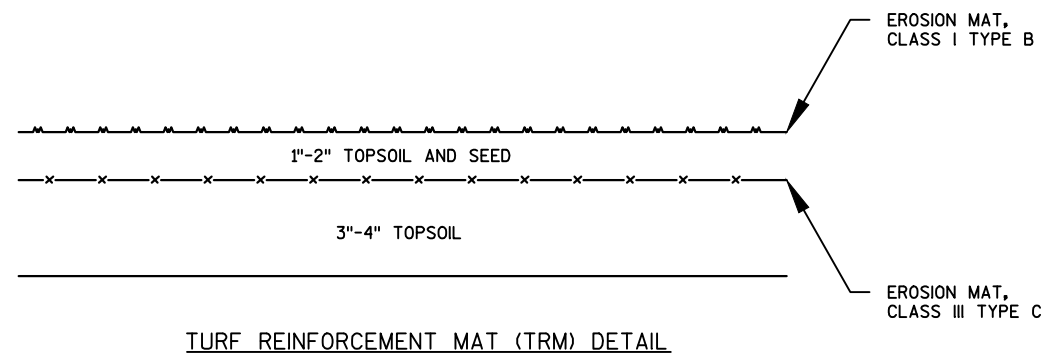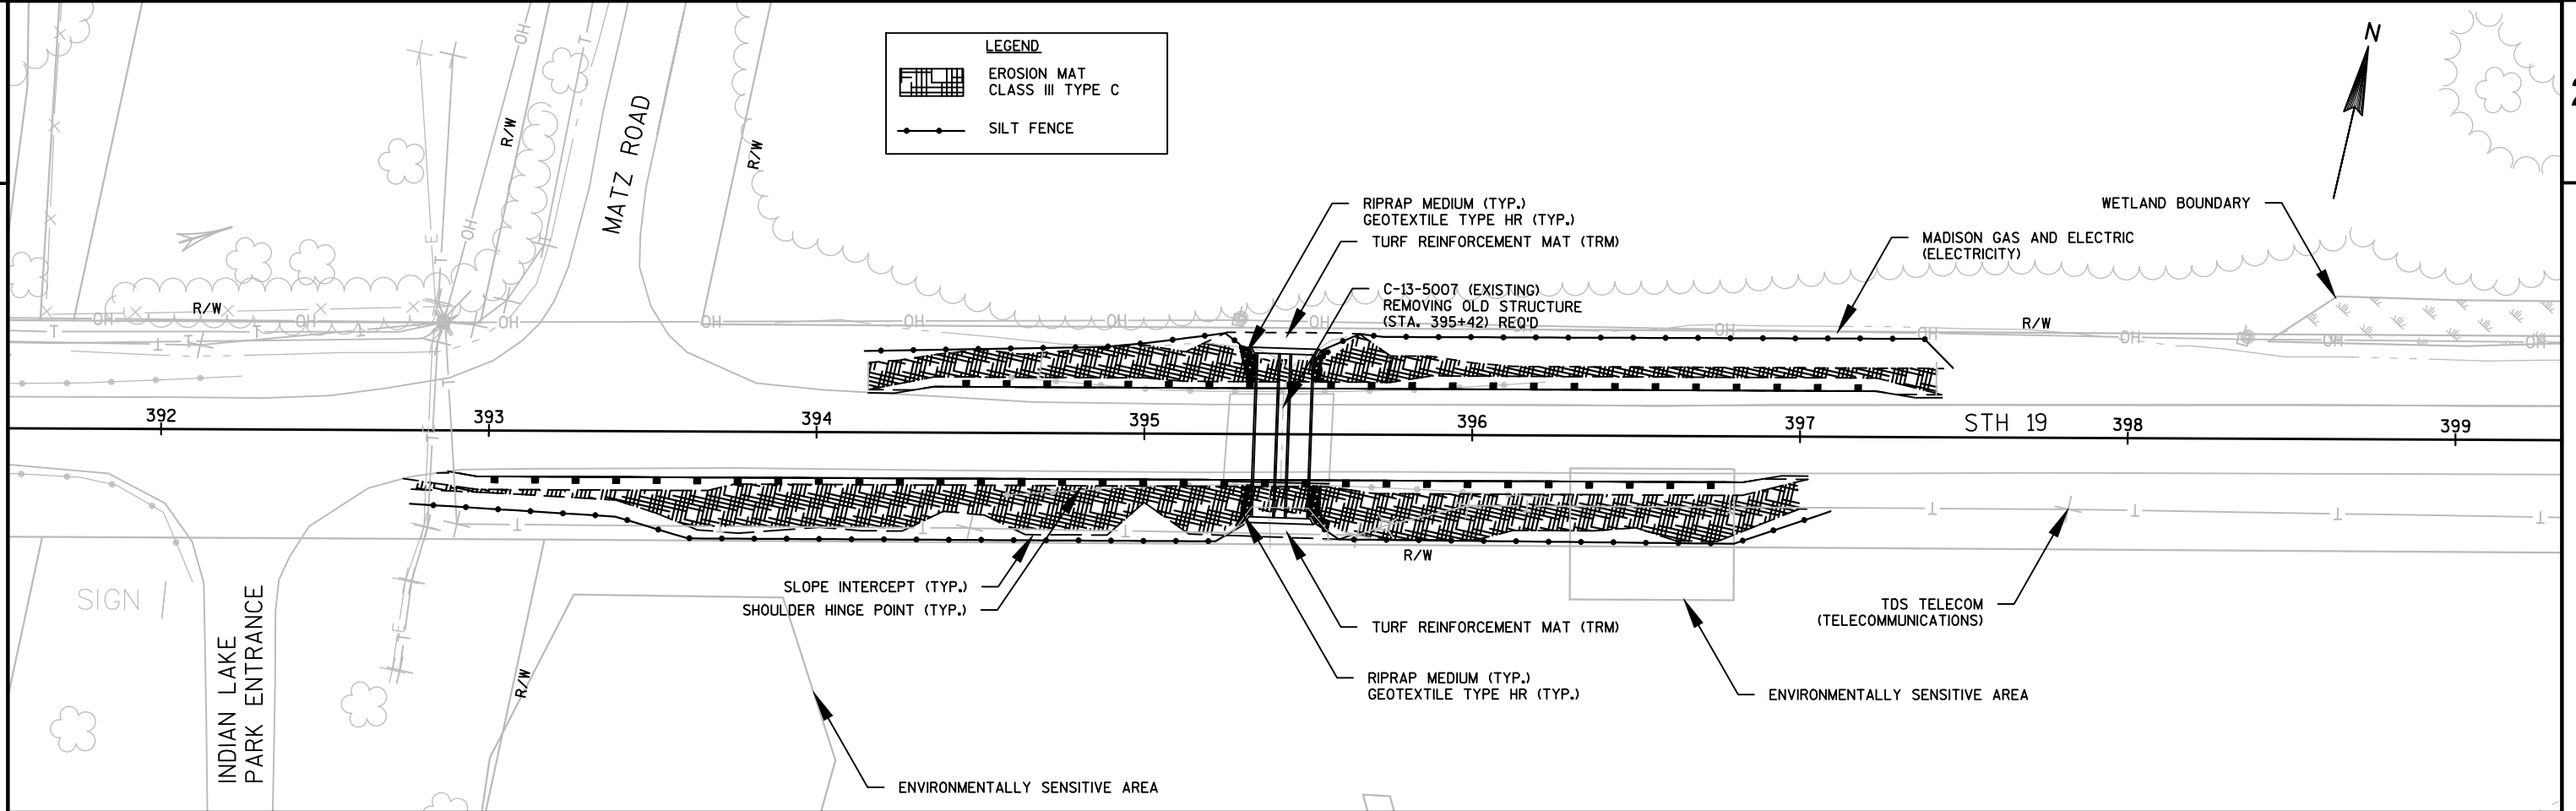

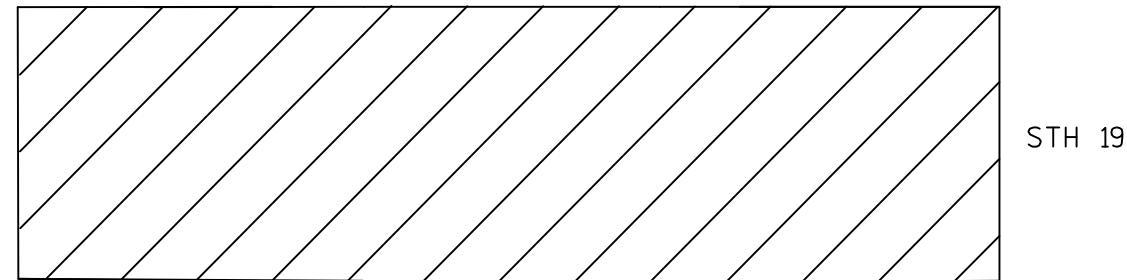MINOR SIDEROAD TRAFFIC CONTROL SIGNAGE

BEUTHIN RD
NIENDORF RD
BROCKMANN VALLEY RD
FORD DR
JACOBY DR
BALLWEG DR
WEATHERWOOD DR
LILAC LN
INDIAN LAKE PARK ENTRANCE
SUTZFEY CR

LEGEND

WORK ZONE

BARRICADES TYPE III WITH/WITHOUT SIGN


TRAFFIC FLOW ARROW

TRAFFIC CONTROL CONES WITH/WITHOUT LIGHT, TYPE C


SIGN MOUNTED ON TEMPORARY SUPPORT

SIGN MOUNTED ON PERMANENT SUPPORT


STH 19

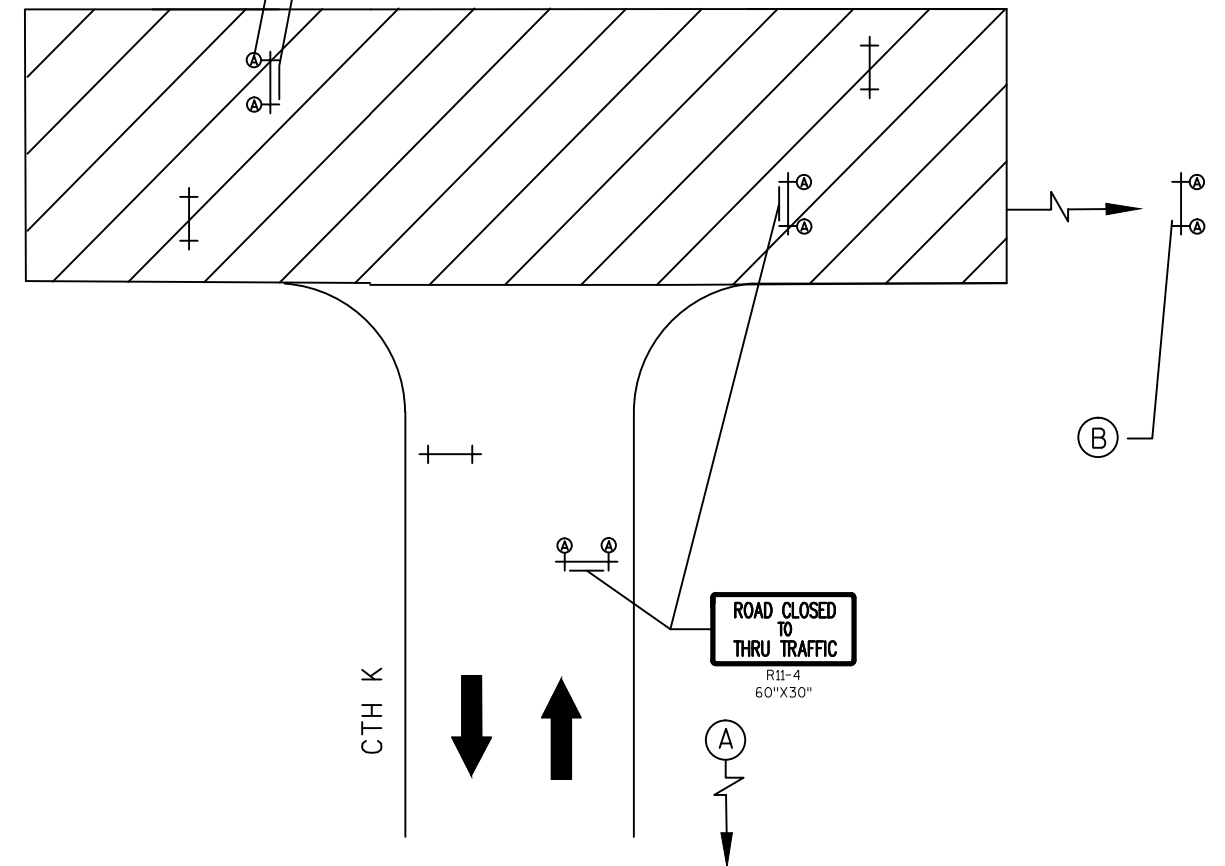MAJOR SIDEROAD TRAFFIC CONTROL SIGNAGE

CTH F
OLD SETTLERS RD
CTH KP (SOUTH)
CTH KP (NORTH)
CTH K (SHOWN ABOVE)
MATZ RD
WHIPPOORWILL RD

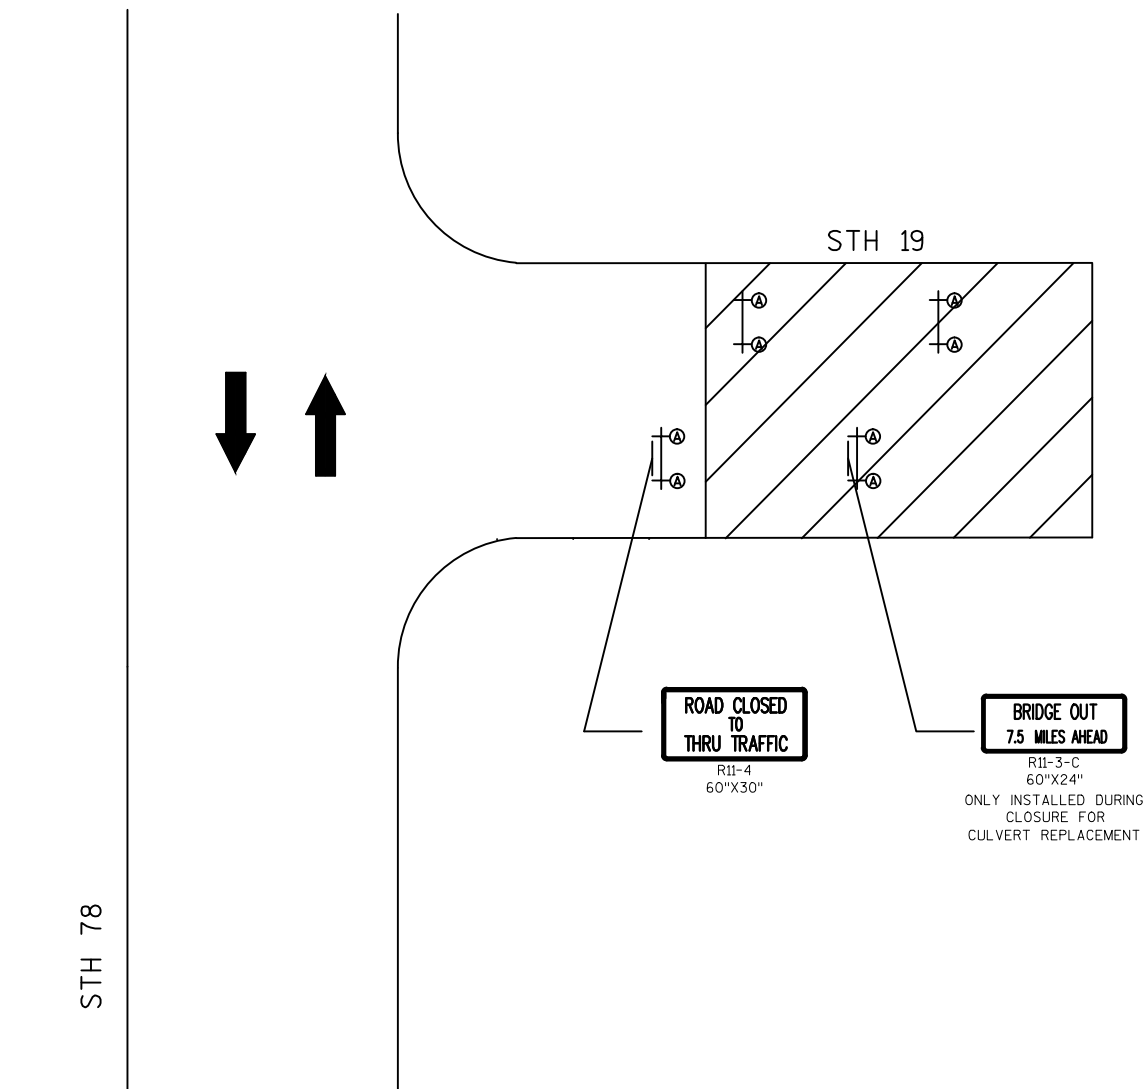


TRAFFIC CONTROL STH 78 INTERSECTION
SEE DETOUR PLAN FOR MORE SIGNING INFORMATION

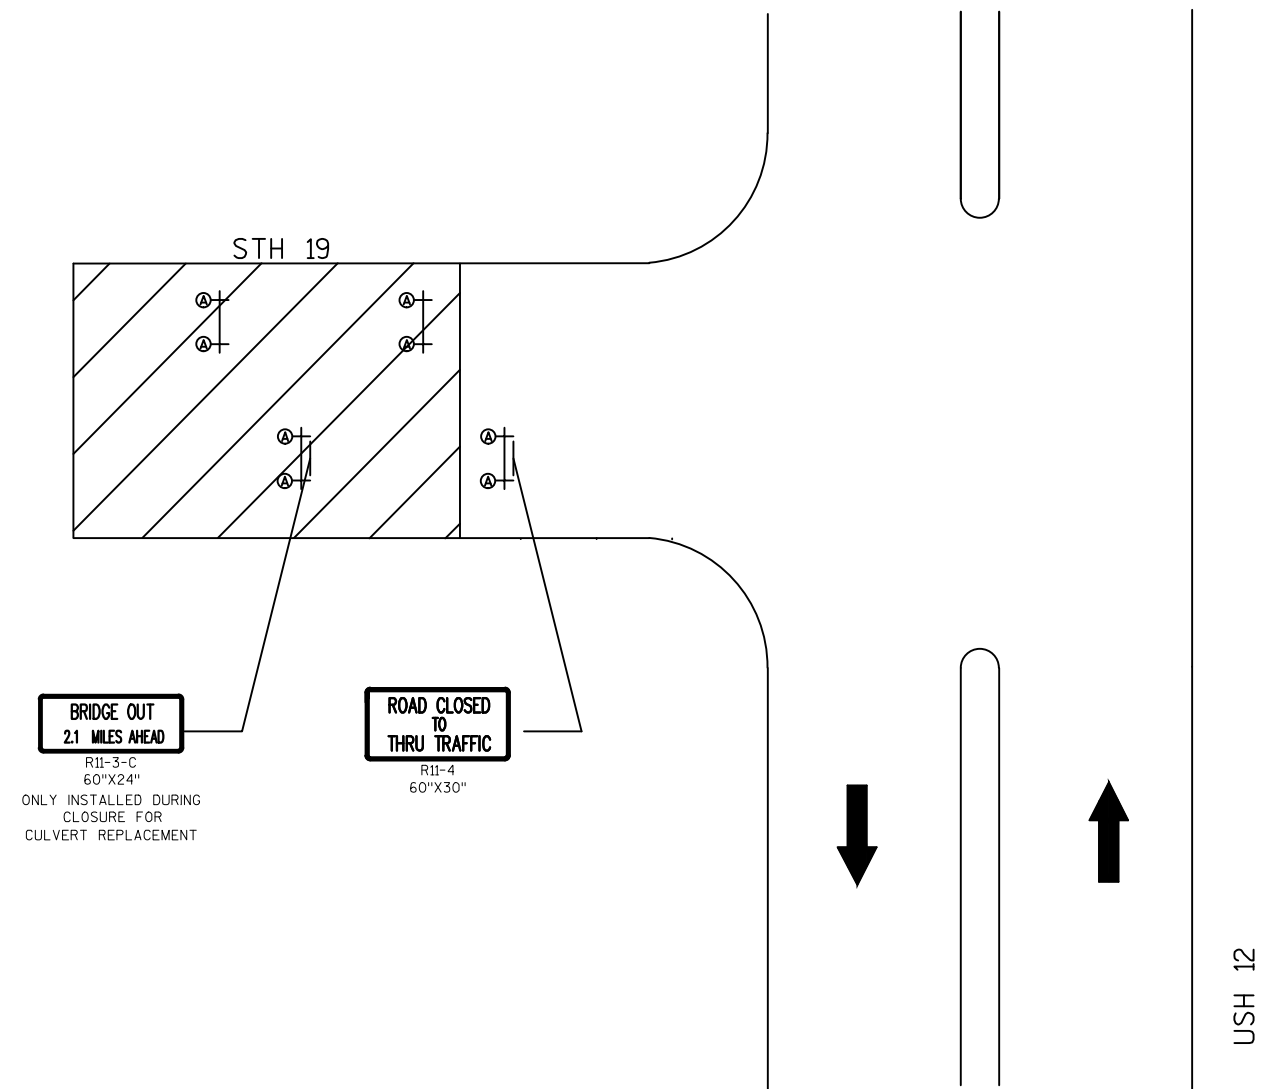

TRAFFIC CONTROL USH 12 INTERSECTION
SEE DETOUR PLAN FOR MORE SIGNING INFORMATION

LEGEND

- | | |
|---------------------------------------|--|
| WORK ZONE | TRAFFIC CONTROL CONES WITH/WITHOUT LIGHT, TYPE C |
| BARRICADES TYPE III WITH/WITHOUT SIGN | SIGN MOUNTED ON TEMPORARY SUPPORT |
| TRAFFIC FLOW ARROW | SIGN MOUNTED ON PERMANENT SUPPORT |

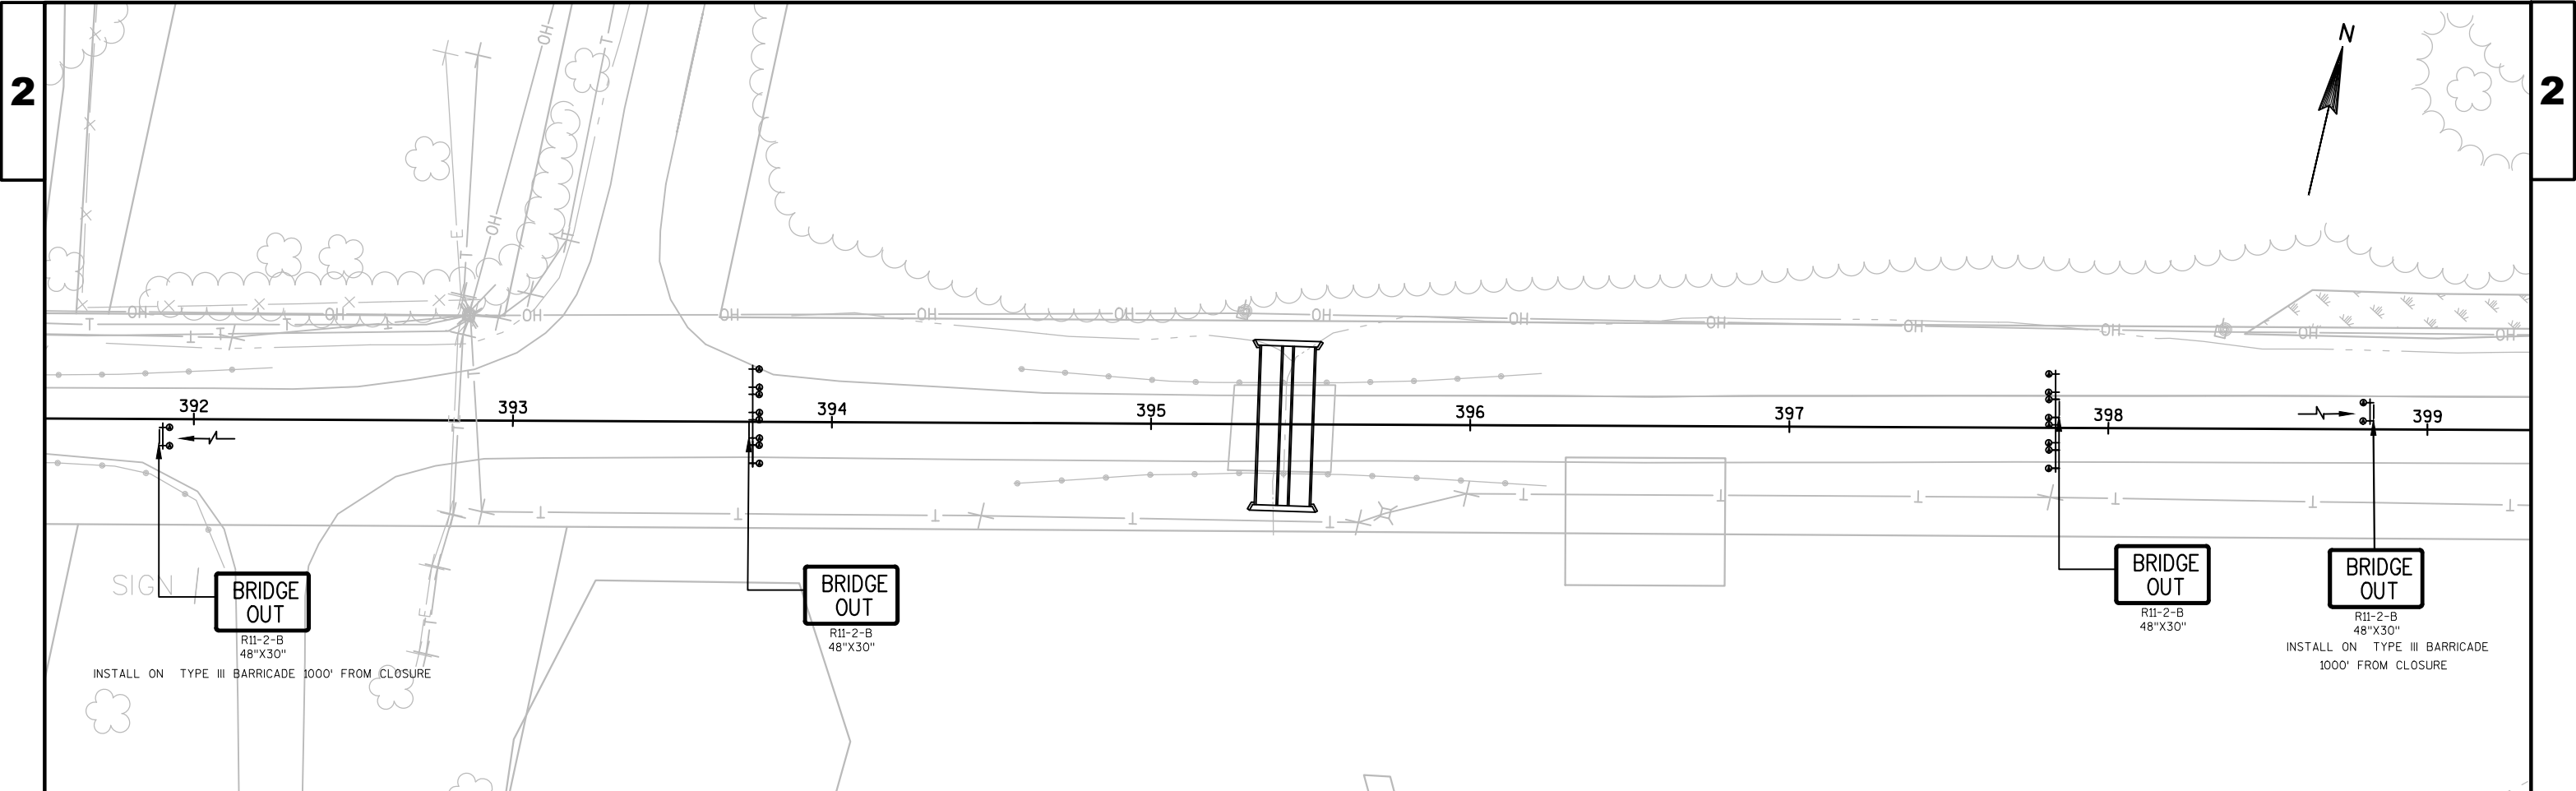

LEGEND

WORK ZONE


TRAFFIC CONTROL CONES WITH/WITHOUT LIGHT, TYPE C


BARRICADES TYPE III WITH/WITHOUT SIGN


SIGN MOUNTED ON TEMPORARY SUPPORT

TRAFFIC FLOW ARROW


SIGN MOUNTED ON PERMANENT SUPPORT

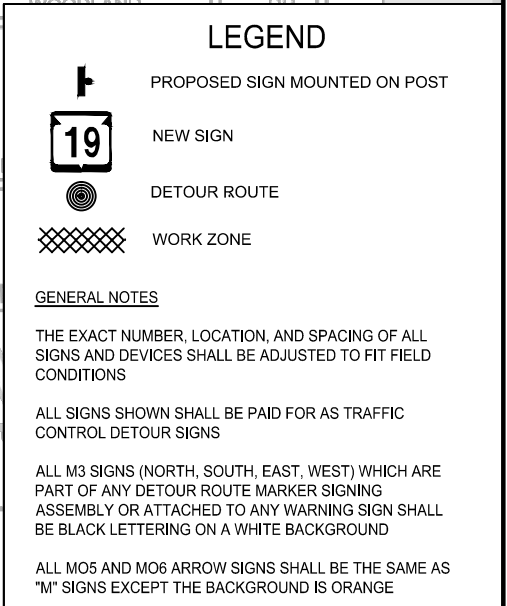

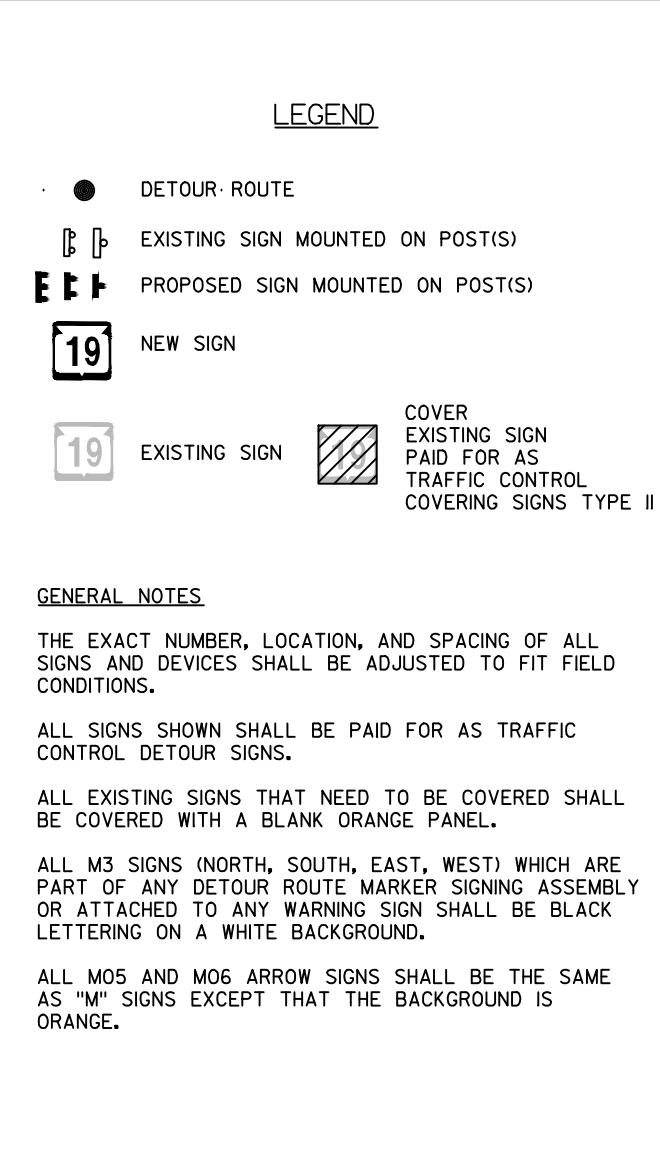

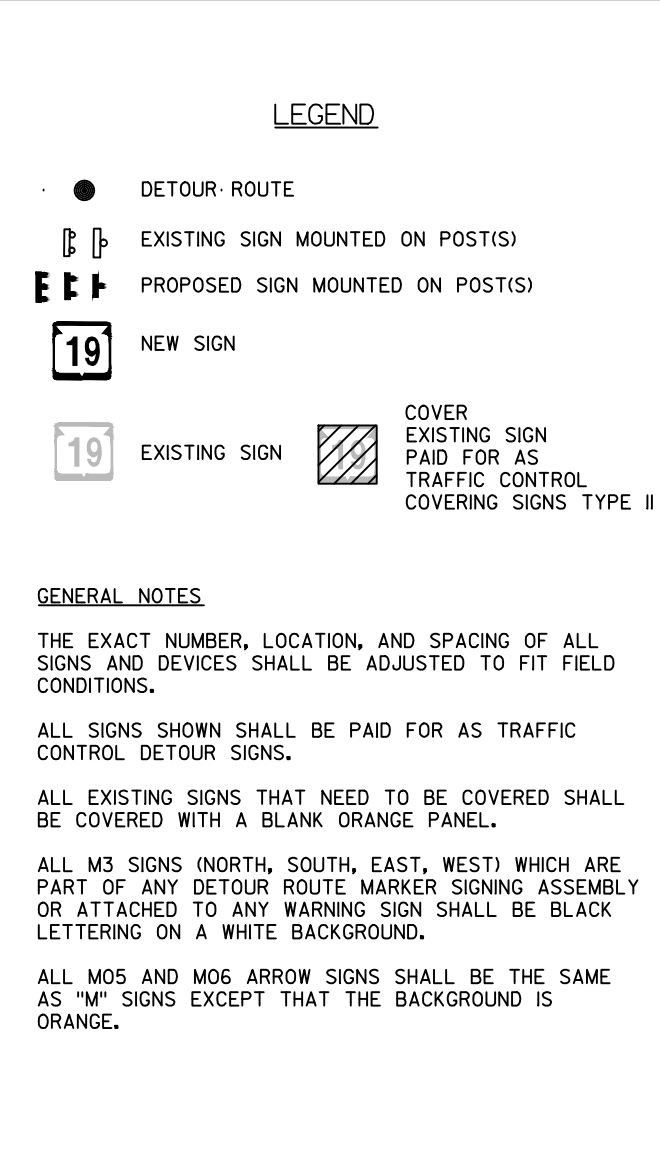



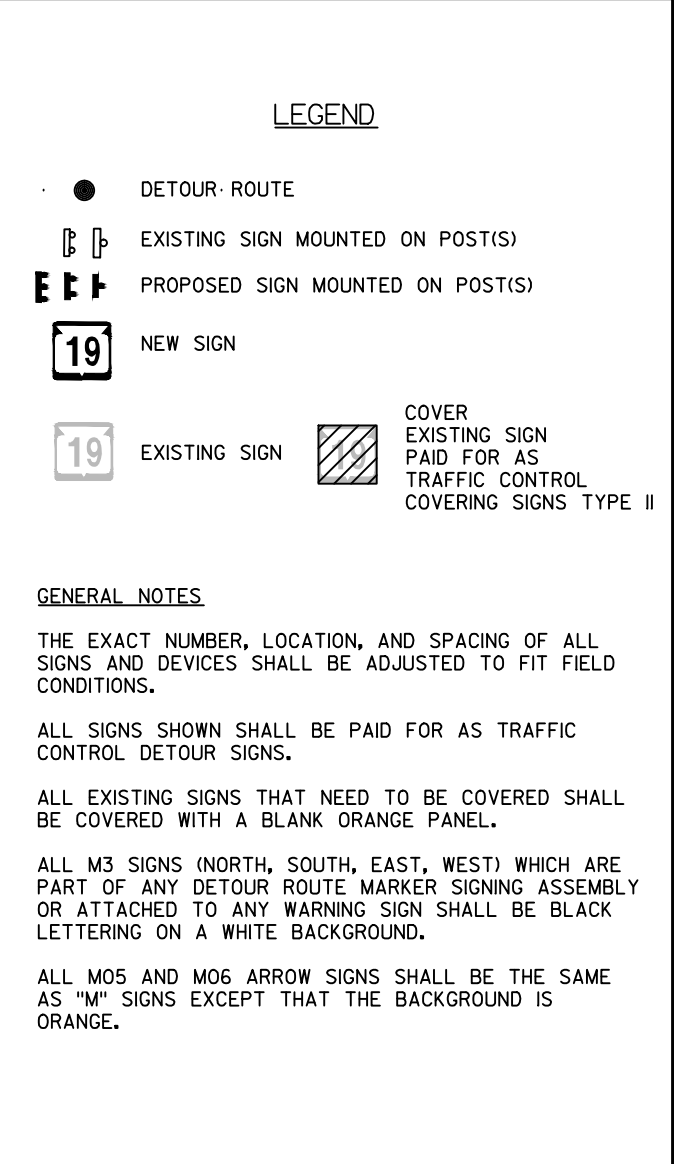

Estimate Of Quantities

5145-00-60

Line	Item	Item Description	Unit	Total	Qty
0010	203.0200	Removing Old Structure (station) 01. Sta. 395+42	LS	1.000	1.000
0020	204.0120	Removing Asphaltic Surface Milling	SY	44,800.000	44,800.000
0030	204.0165	Removing Guardrail	LF	900.000	900.000
0040	205.0100	Excavation Common	CY	450.000	450.000
0050	209.2500	Backfill Granular Grade 2	TON	430.000	430.000
0060	213.0100	Finishing Roadway (project) 01. 5145-00-60	EACH	1.000	1.000
0070	305.0120	Base Aggregate Dense 1 1/4-Inch	TON	410.000	410.000
0080	455.0605	Tack Coat	GAL	2,495.000	2,495.000
0090	460.2000	Incentive Density HMA Pavement	DOL	6,076.000	6,076.000
0100	460.5224	HMA Pavement 4 LT 58-28 S	TON	7,595.000	7,595.000
0110	465.0105	Asphaltic Surface	TON	895.000	895.000
0120	504.0900	Concrete Masonry Endwalls	CY	5.200	5.200
0130	523.0148	Culvert Pipe Reinforced Concrete Horizontal Elliptical Class HE-III 48x76-Inch	LF	100.000	100.000
0140	606.0200	Riprap Medium	CY	30.000	30.000
0150	614.0010	Barrier System Grading Shaping Finishing	EACH	8.000	8.000
0160	614.2300	MGS Guardrail 3	LF	187.500	187.500
0170	614.2310	MGS Guardrail 3 HS	LF	412.500	412.500
0180	614.2340	MGS Guardrail 3 L	LF	225.000	225.000
0190	614.2500	MGS Thrie Beam Transition	LF	307.600	307.600
0200	614.2610	MGS Guardrail Terminal EAT	EACH	12.000	12.000
0210	618.0100	Maintenance And Repair of Haul Roads (project) 01. 5145-00-60	EACH	1.000	1.000
0220	619.1000	Mobilization	EACH	1.000	1.000
0230	625.0500	Salvaged Topsoil	SY	844.000	844.000
0240	628.1104	Erosion Bales	EACH	20.000	20.000
0250	628.1504	Silt Fence	LF	2,790.000	2,790.000
0260	628.1520	Silt Fence Maintenance	LF	5,580.000	5,580.000
0270	628.1905	Mobilizations Erosion Control	EACH	6.000	6.000
0280	628.1910	Mobilizations Emergency Erosion Control	EACH	3.000	3.000
0290	628.2004	Erosion Mat Class I Type B	SY	1,702.000	1,702.000
0300	628.2037	Erosion Mat Class III Type C	SY	32.000	32.000
0310	629.0210	Fertilizer Type B	CWT	0.600	0.600
0320	630.0130	Seeding Mixture No. 30	LB	17.000	17.000
0330	630.0200	Seeding Temporary	LB	9.000	9.000
0340	633.5200	Markers Culvert End	EACH	4.000	4.000
0350	634.0614	Posts Wood 4x6-Inch X 14-FT	EACH	14.000	14.000
0360	634.0616	Posts Wood 4x6-Inch X 16-FT	EACH	23.000	23.000
0370	634.0618	Posts Wood 4x6-Inch X 18-FT	EACH	136.000	136.000
0380	634.0620	Posts Wood 4x6-Inch X 20-FT	EACH	45.000	45.000

Estimate Of Quantities

5145-00-60					
Line	Item	Item Description	Unit	Total	Qty
0390	634.0622	Posts Wood 4x6-Inch X 22-FT	EACH	3.000	3.000
0400	637.2210	Signs Type II Reflective H	SF	705.250	705.250
0410	637.2230	Signs Type II Reflective F	SF	869.250	869.250
0420	638.2602	Removing Signs Type II	EACH	212.000	212.000
0430	638.3000	Removing Small Sign Supports	EACH	226.000	226.000
0440	642.5001	Field Office Type B	EACH	1.000	1.000
0450	643.0100	Traffic Control (project) 01. 5145-00-60	EACH	1.000	1.000
0460	643.0300	Traffic Control Drums	DAY	1,680.000	1,680.000
0470	643.0420	Traffic Control Barricades Type III	DAY	5,010.000	5,010.000
0480	643.0705	Traffic Control Warning Lights Type A	DAY	8,550.000	8,550.000
0490	643.0900	Traffic Control Signs	DAY	3,030.000	3,030.000
0500	643.0920	Traffic Control Covering Signs Type II	EACH	6.000	6.000
0510	643.1050	Traffic Control Signs PCMS	DAY	14.000	14.000
0520	643.2000	Traffic Control Detour (project) 01. 5145-00-60	EACH	1.000	1.000
0530	643.3000	Traffic Control Detour Signs	DAY	7,575.000	7,575.000
0540	645.0120	Geotextile Type HR	SY	20.000	20.000
0550	646.0106	Pavement Marking Epoxy 4-Inch	LF	171,600.000	171,600.000
0560	646.0690.S	Removing Pavement Markings Water Blasting	LF	2,500.000	2,500.000
0570	647.0566	Pavement Marking Stop Line Epoxy 18-Inch	LF	53.000	53.000
0580	648.0100	Locating No-Passing Zones	MI	9.600	9.600
0590	649.2100	Temporary Raised Pavement Markers Type I	EACH	257.000	257.000
0600	650.6000	Construction Staking Pipe Culverts	EACH	2.000	2.000
0610	650.8000	Construction Staking Resurfacing Reference	LF	50,785.000	50,785.000
0620	650.9910	Construction Staking Supplemental Control (project) 01. 5145-00-60	LS	1.000	1.000
0630	650.9920	Construction Staking Slope Stakes	LF	500.000	500.000
0640	690.0150	Sawing Asphalt	LF	395.000	395.000
0650	SPV.0060	Special 01. Landmark Reference Monuments Special	EACH	5.000	5.000
0660	SPV.0120	Special 01. Water for Seeded Areas	MGAL	175.000	175.000
0670	SPV.0125	Special 01. Sealing Asphaltic Pavement Cracks, STH 19, Dane County	MI	9.600	9.600
0680	SPV.0180	Special 01. Removing Distressed Pavement Milling	SY	5,350.000	5,350.000
0690	SPV.0180	Special 02. Asphaltic Binder Enhanced Friction Surface Treatment	SY	6,250.000	6,250.000
0700	SPV.0195	Special 01. Salvaged Asphaltic Shoulder Material	TON	3,550.000	3,550.000

3

REMOVING OLD STRUCTURE			FINISHING ROADWAY		
203.0200.01			213.0100.01		
CATEGORY	STATION	LS	CATEGORY	PROJECT	EACH
0010	395+42	1	0010	5145-00-60	1

REMOVING GUARDRAIL				204.0165	
CATEGORY	STATION - STATION	LOCATION	LF		
0010	194+38 - 195+05	LT	65		
	195+34 - 196+00	LT	65		
	194+31 - 194+98	RT	65		
	195+28 - 195+95	RT	65		
	262+62 - 263+41	LT	80		
	264+04 - 264+83	LT	80		
	262+67 - 263+41	RT	75		
	264+04 - 264+80	RT	75		
	394+58 - 396+22	LT	160		
	394+57 - 396+24	RT	170		
TOTAL			900		

BASE AGGREGATE DENSE 1 1/4-INCH				305.0120	
CATEGORY	STATION - STATION	LOCATION	TON		
0010	394+63 - 396+27	LT/RT	410		

BACKFILL GRANULAR GRADE 2				209.2500	
CATEGORY	STATION - STATION	LOCATION	TON		
0010	394+63 - 396+27	LT/RT	430		

				209.2500	
CATEGORY	STATION - STATION	LOCATION	TON		
0010	394+63 - 396+27	LT/RT	430		

			EARTHWORK SUMMARY TABLE					
			205.0100		COMMON EXCAVATION			
			EXCAVATION	UNUSABLE	USABLE FOR	EXPANDED	CUMMULATIVE	
CATEGORY	STATION - STATION	LOCATION	COMMON	EXCAVATION ⁽¹⁾	FILL ⁽²⁾	FILL 30%	VOLUME	
			C.Y.	C.Y.	C.Y.	C.Y.	C.Y.	
0010	394+63 - 396+27	RT/LT	450	152	298	---	298	
		TOTALS	450	152	298	0	298	(MASS HAUL)

NOTES
(1) UNUSABLE EXCAVATION INCUDES THE EXISTING PAVMENT STRUCTURE INCLUDING (8 ³/₄-INCH SURFACE AND 6-INCH BASE COURSE)
(2) COMMON EXCAVATION USABLE FOR FILL IS COMPUTED AS FOLLOWS (COMMON EXCAVATION-UNUSABLE EXCAVATION-EXPANDED FILL)

REMOVING ASPHALTIC SURFACE MILLING ITEMS					
CATEGORY	STATION - STATION	LOCATION	204.0120 REMOVING ASPHALTIC SURFACE MILLING SY	SPV.0180.01 REMOVING DISTRESSED PAVEMENT MILLING SY	
0010	1+00 - 394+63	LT	17,450	---	
	1+00 - 394+63	RT	17,450	---	
	396+27 - 507+85	LT	4,950		
	396+27 - 507+85	RT	4,950		
	ML DISTRESSED PAVEMENT	LT/RT	---	5,350	
	TOTALS		44,800	5,350	

ASPHALTIC ITEMS					
CATEGORY	STATION - STATION	LOCATION	455.0605 TACK COAT GAL	460.5224 HMA PAVEMENT 4 LT 58-28 S TON	465.0105 ASPHALTIC SURFACE TON
0010	1+00 - 169+00	LT	370	1,250	---
	1+00 - 169+00	RT	365	1,230	---
	169+00 - 327+00	LT	350	1,180	---
	169+00 - 327+00	RT	345	1,160	---
	327+00 - 394+63	LT	150	500	---
	327+00 - 394+63	RT	150	500	---
	394+63 - 396+27	LT/RT	0	115	---
	396+27 - 507+85	LT	250	830	---
	396+27 - 507+85	RT	250	830	---
	ML DISTRESSED PAVEMENT	---	265	0	895
	TOTALS		2,495	7,595	895

CONCRETE CULVERT PIPES											
				523.0148 CULVERT PIPE REINFORCED CONCRETE HORIZONTAL ELLIPTICAL CLASS HE-III 48x76-INCH LF		633.5200 MARKERS CULVERT END EACH	650.6000 CONSTRCTION STAKING PIPE CULVERTS EACH	504.0900 CONCRETE MASONARY ENDWALLS CY			
CATEGORY	INLET STATION	INLET OFFSET	INLET ELEV.	OUTLET STATION	OUTLET OFFSET	OUTLET ELEV.	SLOPE %				
0010	395+37.40	25.00' LT	924.0'	395+37.40	25.00' RT	923.5'	1.0	50	2	1	---
	395+47.82	25.00' LT	924.0'	395+47.82	25.00' RT	923.5'	1.0	50	2	1	---
	395+42.61	25.00' LT	---	---	---	---	---	---	---	---	2.6
	---	---	---	395+42.61	25.00' RT	---	---	---	---	---	2.6
TOTALS								100	4	2	5.2

3

3

MGS GUARDRAIL SUMMARY								
			614.2300	614.2310	614.2340	614.2500	614.2610	
			MGS GUARDRAIL 3	MGS GUARDRAIL 3 HS	MGS GUARDRAIL 3 L	MGS THRIE BEAM TRANSITION	MGS GUARDRAIL TERMINAL EAT	
CATEGORY	STATION - STATION	LOCATION	LF	LF	LF	LF	EACH	REMARKS
0010	193+20 - 195+00	RT	---	87.5	---	39.4	1	
	194+02 - 195+04	LT	---	12.5	---	39.4	1	
	195+31 - 196+31	RT	---	12.5	---	39.4	1	
	195+31 - 197+12	LT	---	87.5	---	39.4	1	
	261+88 - 263+41	RT	62.5	---	---	37.5	1	
	262+38 - 263+41	LT	12.5	---	---	37.5	1	
	264+04 - 265+07	RT	12.5	---	---	37.5	1	
	264+04 - 265+57	LT	62.5	---	---	37.5	1	
	392+95 - 396+89	RT	37.5	137.5	112.5	---	2	SEE EARTHWORK TABLE
	394+33 - 397+26	LT	0	75	112.5	---	2	SEE EARTHWORK TABLE
	TOTALS		187.5	412.5	225	307.6	12	

MOBILIZATION		
CATEGORY	PROJECT	619.1000 EACH
0010	5145-00-60	1
FIELD OFFICE TYPE B		
CATEGORY	PROJECT	642.5001 EACH
0010	5145-00-60	1

BARRIER SYSTEM GRADING SHAPING FINISHING									
			614.0010	FOR INFORMATIONAL USE ONLY					
			BARRIER SYSTEM GRADING SHAPING FINISHING	BORROW	SALVAGED TOPSOIL	FERTILIZER TYPE B	SEEDING MIXTURE NO. 30	SEEDING TEMPORARY	CONSTRUCTION STAKING SLOPE STAKES
CATEGORY	STATION - STATION	LOCATION	EACH	CY.	SY	CWT	LB	LB	LF
0010	193+20 - 195+00	RT	1	2	70	0.05	1.5	2.0	200
	194+02 - 195+04	LT	1	5	70	0.05	1.5	1.0	100
	195+31 - 196+31	RT	1	2	105	0.05	2.0	1.5	100
	195+31 - 197+12	LT	1	2	105	0.05	2.0	1.5	200
	261+88 - 263+41	RT	1	4	135	0.05	1.5	1.5	200
	262+38 - 263+41	LT	1	16	135	0.05	1.5	1.5	100
	264+04 - 265+07	RT	1	2	110	0.05	2.0	1.5	100
	264+04 - 265+57	LT	1	2	110	0.05	2.0	1.5	200
TOTALS			8	35	840	0.4	14	12	1200

EROSION CONTROL AND FINISHING ITEMS																
			628.1504	628.1520	628.1104	628.1905	628.1910	625.0500	628.2004	628.2037	629.0210	630.0130	630.0200	606.0200	645.0120	SPV.0120.01
			SILT FENCE	SILT FENCE MAINTENANCE	EROSION BALES	EROSION CONTROL	EROSION EMERGENCY CONTROL	SALVAGED TOPSOIL	EROSION MAT CLASS I TYPE B	EROSION MAT CLASS III TYPE C	FERTILIZER TYPE B	SEEDING MIXTURE NO. 30	SEEDING TEMPORARY	RIPRAP MEDIUM	GEOTEXTILE TYPE HR	WATER FOR SEEDED AREAS
CATEGORY	STATION-STATION	LOCATION	LF	LF	EACH	EACH	EACH	SY	SY	SY	CWT	LB	LB	CY	SY	MGAL
0010	192+40 - 198+00	RT	420	840	---	---	---	---	140	---	---	---	---	---	---	15
	192+40 - 198+00	LT	430	860	---	---	---	---	210	---	---	---	---	---	---	25
	260+50 - 266+75	RT	470	940	---	---	---	---	170	---	---	---	---	---	---	20
	260+50 - 266+75	LT	480	960	---	---	---	---	220	---	---	---	---	---	---	25
	392+75 - 397+50	RT	430	860	---	---	---	520	520	---	0.3	9	5	15	10	60
	392+75 - 397+50	LT	310	620	---	---	---	260	260	---	0.2	5	2	15	10	30
	395+20 - 395+60	RT	---	---	---	---	---	32	16	16	---	---	---	---	---	TRM (16 SY)
	395+20 - 395+60	LT	---	---	---	---	---	32	16	16	---	---	---	---	---	TRM (16 SY)
	UNDISTRIBUTED	LT/RT	250	500	20	6	3	---	150	---	0.1	3	2	---	---	---
	TOTALS		2,790	5,580	20	6	3	844	1,702	32	0.6	17	9	30	20	175

TRM - TURF REINFORCMENT MAT

PROJECT NO:5145-00-60

HWY:STH 19

COUNTY:DANE

MISCELLANEOUS QUANTITIES

SHEET

43

E

3

PERMANENT SIGNS																
SIGN NO.	LOCATION	SIGN FACES	SIGN WORDING & PICTORIALS	CODE	SIGN WIDTH (IN)	SIGN HEIGHT (IN)	637.2210	637.2230	634.0614	634.0616	634.0618	634.0620	634.0622	638.2602	638.3000	REMARKS
							SIGNS TYPE II	SIGNS TYPE II	POSTS WOOD	POSTS WOOD	POSTS WOOD	POSTS WOOD	POSTS WOOD	REMOVING	REMOVING	
							REFLECTIVE H SF	REFLECTIVE F SF	4X6-IN X 14-FT EACH	4X6-IN X 16-FT EACH	4X6-IN X 18-FT EACH	4X6-IN X 20-FT EACH	4X6-IN X 22-FT EACH	SIGNS TYPE II EACH	SMALL SIGN SUPPORTS EACH	
01-01	1+00	LT	WB	WEST STH 19 LEFT; SOUTH STH 78 LEFT; NORTH STH 78 RIGHT	J3-3	72	57	28.50	---	---	---	1	1	1	2	
01-02	1+00	LT	WB	STOP	R1-1	30	30	5.18	---	---	1	---	---	1	1	
01-03	1+25	RT	EB	EAST STH 19	J4-1	24	36	6.00	---	---	1	---	---	1	1	
01-04	2+50	RT	EB	MAX 11' WIDTH, NEXT 10 MILES	---	---	---	---	---	---	---	---	---	---	---	ESTR
01-05	3+60	RT	EB	55	R2-1	24	30	5.00	---	---	1	---	---	1	1	
01-06	3+75	LT	WB	BLACK EARTH; MAZOMANIE; SAUK CITY	D1-2	84	36	21.00	---	---	---	2	---	1	2	
01-07	5+20	RT	EB	WAUNAKEE 17	D2-1	78	15	8.13	---	1	1	---	---	1	2	
01-08	6+25	LT	WB	WEST STH 19 LEFT; SOUTH STH 78 LEFT; NORTH STH 78 RIGHT	J3-3	72	57	28.50	---	1	1	---	---	1	2	
01-09	7+25	RT	WB	NO PASSING ZONE	W14-3	48	36	---	6.00	---	1	---	---	1	1	
01-10	8+50	LT	WB	STOP AHEAD	W3-1	36	36	---	9.00	---	---	1	---	1	1	
01-11	10+25	LT	EB	NO PASSING ZONE	W14-3	48	36	---	6.00	---	1	---	---	1	1	
01-12	10+25	LT	WB	JCT STH 78	J1-1	24	39	6.50	---	---	1	---	---	---	---	MOUNT BEHIND 01-11
01-13	27+10	RT	WB	NO PASSING ZONE	W14-3	48	36	---	6.00	---	1	---	---	1	1	
SUBTOTALS							108.81	27.00	0	2	9	4	1	11	15	
02-01	41+80	LT	EB	NO PASSING ZONE	W14-3	48	36	---	6.00	---	1	---	---	1	1	
02-02	43+00	RT	EB	JCT CTH F	J1-1	24	39	6.50	---	---	1	---	---	1	1	
02-03	46+00	RT	EB	LEFT CURVE	W1-2L	30	30	---	6.25	---	---	1	---	1	1	
02-04	46+00	RT	EB	ADVISORY SPEED	W13-1	42	30	---	8.75	---	---	---	---	---	---	MOUNT BELOW 02-03
02-05	48+00	RT	EB	HALFWAY PRAIRIE COUNTY PARK	D2-1	78	36	19.50	---	---	1	1	---	1	2	
02-06	50+00	RT	EB	ADOPT A HIGHWAY	I55-56	30	36	7.50	---	---	1	---	---	1	1	
02-07	51+70	LT	WB	WEST STH 19	J4-1	24	36	6.00	---	---	1	---	---	1	1	
02-08	52+25	RT	EB	NIGHT ARROW - LEFT	W1-6	48	24	---	8.00	---	1	---	---	1	1	
02-09	52+25	RT	EB	CTH F RIGHT	J13-1	24	45	7.50	---	---	1	---	---	1	1	
02-10	52+70	RT	WB	NIGHT ARROW - RIGHT	W1-6	48	24	---	8.00	---	1	---	---	1	1	
02-11	53+50	LT	NB	DOUBLE NIGHT ARROW	W1-7	48	24	---	8.00	---	1	---	---	1	1	
02-12	53+50	RT	NB	STOP	R1-1	30	30	5.18	---	---	1	---	---	1	1	
02-13	53+75	LT	WB	CTH F LEFT	J13-1	24	45	7.50	---	---	1	---	---	1	1	
02-14	54+00	RT	EB	EAST STH 19	J4-1	24	36	6.00	---	---	1	---	---	1	1	
02-15	56+75	RT	EB	RIGHT CURVE	W1-2R	30	30	---	6.25	---	---	1	---	1	1	
02-16	57+30	LT	WB	HALFWAY PRAIRIE COUNTY PARK	D2-1	78	36	19.50	---	---	1	1	---	1	2	
02-17	58+50	LT	WB	RIGHT CURVE	W1-2R	30	30	---	6.25	---	---	1	---	1	1	
02-18	58+50	LT	WB	ADVISORY SPEED - 40	W13-1	18	18	---	2.25	---	---	---	---	---	---	MOUNT BELOW 02-17
SUBTOTALS							85.18	59.75	0	0	13	5	0	16	18	
03-01	63+00	LT	WB	FARM MACHINERY	W11-5	30	30	---	6.25	---	1	---	---	1	1	
03-02	64+00	LT	WB	JCT CTH F	J1-1	24	39	6.50	---	---	1	---	---	1	1	
03-03	70+20	LT	WB	LEFT CURVE	W1-2L	30	30	---	6.25	---	1	---	---	1	1	
03-04	76+85	RT	WB	NO PASSING ZONE	W14-3	48	36	---	6.00	---	1	---	---	1	1	
03-05	82+00	RT	NB	STOP	R1-1	30	30	5.18	---	---	1	---	---	1	1	
SUBTOTALS							11.68	18.50	0	0	5	0	0	5	5	
05-01	126+40	RT	NB	STOP	R1-1	30	30	5.18	---	---	1	---	---	1	1	
05-02	134+45	LT	SB	STOP	R1-1	30	30	5.18	---	---	1	---	---	1	1	
05-03	147+00	LT	EB	NO PASSING ZONE	W14-3	48	36	---	6.00	---	1	---	---	1	1	
SUBTOTALS							10.36	6.00	0	0	3	0	0	3	3	
06-01	150+90	RT	EB	SCHOOL BUS STOP AHEAD	S3-1	36	36	---	9.00	---	---	1	---	1	1	
06-02	154+90	RT	EB	LEFT CURVE	W1-2L	30	30	---	6.25	---	1	---	---	1	1	
06-03	177+95	RT	EB	ADOPT A HIGHWAY	I55-56	---	---	---	---	---	---	---	---	1	1	
06-04	158+01	RT	EB	NIGHT ARROW - LEFT	W1-6	48	24	---	8.75	---	1	---	---	1	1	
06-05	158+76	RT	WB	NIGHT ARROW - RIGHT	W1-6	48	24	---	8.75	---	1	---	---	1	1	
06-06	165+95	LT	WB	SCHOOL BUS STOP AHEAD	S3-1	36	36	---	9.00	---	---	1	---	1	1	
06-07	169+20	LT	WB	RIGHT CURVE	W1-2R	30	30	---	6.25	---	1	---	---	1	1	
06-08	176+15	LT	S	STOP	R1-1	30	30	5.18	---	---	1	---	---	1	1	
06-09	175+20	LT	WB	ADOPT A HIGHWAY	I55-56	30	36	7.50	---	---	1	---	---	1	1	
SUBTOTALS							12.68	48.00	0	0	6	2	0	9	9	
CON'T ON NEXT PAGE																

[illegible]

CON'T ON NEXT PAGE

3

3

PERMANENT SIGNS CON'T

SIGN NO.	LOCATION	SIGN FACES	SIGN WORDING & PICTORIALS	CODE	SIGN WIDTH (IN)	SIGN HEIGHT (IN)	637.2210	637.2230	634.0614	634.0616	634.0618	634.0620	634.0622	638.2602	638.3000	REMARKS
							SIGNS TYPE	SIGNS TYPE	POSTS WOOD	POSTS WOOD	POSTS WOOD	POSTS WOOD	POSTS WOOD	REMOVING	REMOVING	
							II	II	4X6-IN X	4X6-IN X	4X6-IN X	4X6-IN X	4X6-IN X	SIGNS	SMALL SIGN	
							REFLECTIVE H SF	REFLECTIVE F SF	14-FT EACH	16-FT EACH	18-FT EACH	20-FT EACH	22-FT EACH	TYPE II EACH	SUPPORTS EACH	
10-13	274+00	LT	NB	NO PARKING LEFT	R7-1-L	18	24	3.00	---	---	1	---	---	1	1	
10-14	277+65	RT	EB	EAST STH 19	J4-1	24	36	6.00	---	---	1	---	---	1	1	
10-15	280+95	LT	WB	45	R2-1	24	30	5.00	---	---	1	---	---	1	1	
10-16	281+05	RT	EB	55	R2-1	24	30	5.00	---	---	1	---	---	1	1	
10-17	282+90	LT	WB	JCT CTH KP	J1-1	24	39	6.50	---	---	1	---	---	1	1	
10-18	284+20	LT	WB	MARXVILLE - UNINCORPORATED	I2-3-U	66	24	11.00	---	1	1	---	---	1	2	
10-19	285+25	LT	WB	SPEED LIMIT REDUCTION AHEAD - 45	W3-5	36	36	---	9.00	---	---	1	---	---	---	
10-20	286+75	RT	WB	NO PASSING ZONE	W14-3	48	36	---	6.00	---	---	1	---	1	1	
10-21	288+15	LT	SB	STOP	R1-1	30	30	5.18	---	---	1	---	---	1	1	
10-22	289+00	LT	EB	NO PASSING ZONE	W14-3	48	36	---	6.00	---	---	1	---	1	1	
10-23	289+80	LT	WB	SPEED LIMIT REDUCTION AHEAD - 45	W3-5	---	---	---	---	---	---	---	---	1	1	
SUBTOTALS							114.54	35.00	0	3	18	2	0	22	23	
11-01	305+00	RT	EB	JCT CTH K	J1-1	24	39	6.50	---	---	1	---	---	1	1	
11-02	306+80	LT	EB	NO PASSING ZONE	W14-3	48	36	---	6.00	---	1	---	---	1	1	
11-03	306+80	RT	WB	NO PASSING ZONE	W14-3	48	36	---	6.00	---	1	---	---	1	1	
11-04	308+30	LT	EB	CLEARANCE STRIPE LEFT	W5-52L	12	36	---	3.00	---	1	---	---	1	1	
11-05	308+30	RT	EB	CLEARANCE STRIPE RIGHT	W5-52R	12	36	---	3.00	---	1	---	---	1	1	
11-06	308+60	LT	WB	CLEARANCE STRIPE RIGHT	W5-52R	12	36	---	3.00	---	1	---	---	1	1	
11-07	308+60	RT	WB	CLEARANCE STRIPE LEFT	W5-52L	12	36	---	3.00	---	1	---	---	1	1	
11-08	310+50	RT	EB	RIGHT CURVE	W1-2R	30	30	---	6.25	---	1	---	---	1	1	
11-09	329+00	RT	WB	CHEVRON RIGHT	W1-8	18	24	---	3.00	1	---	---	---	1	1	
11-10	311+25	LT	WB	WEST STH 19	J4-1	24	36	6.00	---	---	1	---	---	1	1	
11-11	311+50	RT	EB	CTH K RIGHT	J13-1	24	45	7.50	---	---	1	---	---	1	1	
11-12	311+75	LT	WB	NIGHT ARROW - LEFT	W1-6	48	24	---	8.00	---	1	---	---	1	1	
11-13	312+30	LT	NB	DOUBLE NIGHT ARROW	W1-7	48	24	---	8.00	---	1	---	---	1	1	
11-14	312+35	LT	NB	CTH K LEFT	J13-1	---	---	---	---	---	---	---	---	1	1	
11-15	313+15	RT	NB	STOP	R1-1	30	30	5.18	---	---	1	---	---	1	1	
11-16	313+55	LT	EB	NIGHT ARROW - RIGHT	W1-6	48	24	---	8.00	---	1	---	---	1	1	
11-17	313+35	RT	NB	STH 19 LEFT RIGHT	J13-1	24	45	7.50	---	---	1	---	---	1	1	
11-18	313+90	LT	WB	CTH K LEFT	J13-1	24	45	7.50	---	---	1	---	---	1	1	
11-19	314+35	RT	EB	EAST STH 19	J4-1	24	36	6.00	---	---	1	---	---	1	1	
11-20	317+00	RT	EB	RIGHT CURVE	W1-2R	30	30	---	6.25	---	---	1	---	1	1	
11-21	317+00	RT	EB	ADVISORY SPEED - 45	W13-1	18	18	---	2.25	---	---	---	---	---	---	MOUNT BELOW 11-20
11-22	317+00	LT	WB	LEFT CURVE	W1-2L	---	---	---	---	---	---	---	---	1	1	
11-23	329+00	RT	EB	CHEVRON LEFT	W1-8	18	24	---	3.00	---	---	---	---	---	---	MOUNT WITH 11-09
11-24	323+00	LT	WB	JCT CTH K	J1-1	24	39	6.50	---	---	1	---	---	1	1	
11-25	322+05	RT	EB	RIGHT WINDING ROAD	W1-5R	30	30	---	6.25	---	---	1	---	1	1	
11-26	322+05	RT	EB	ADVISORY SPEED - 40	W13-1	18	18	---	2.25	---	---	---	---	---	---	MOUNT BELOW 11-25
11-27	325+00	LT	WB	NIGHT ARROW - LEFT	W1-6	48	24	---	8.00	---	1	---	---	1	1	
11-28	325+60	LT	EB	NIGHT ARROW - RIGHT	W1-6	48	24	---	8.00	---	1	---	---	1	1	
11-29	326+50	RT	S	DEAD END	W14-1	30	30	---	6.25	---	1	---	---	1	1	
11-30	327+00	RT	NB	STOP	R1-1	30	30	5.18	---	---	1	---	---	1	1	
SUBTOTALS							57.86	99.50	1	4	18	2	0	27	27	
12-01	330+50	RT	EB	CHEVRON LEFT	W1-8	18	24	---	3.00	1	---	---	---	1	1	
12-02	330+50	RT	WB	CHEVRON RIGHT	W1-8	18	24	---	3.00	---	---	---	---	---	---	MOUNT WITH 12-01
12-03	332+00	RT	EB	CHEVRON LEFT	W1-8	18	24	---	3.00	1	---	---	---	1	1	
12-04	332+00	RT	WB	CHEVRON RIGHT	W1-8	18	24	---	3.00	---	---	---	---	---	---	MOUNT WITH 12-03
12-05	333+50	RT	EB	CHEVRON LEFT	W1-8	18	24	---	3.00	1	---	---	---	1	1	
12-06	333+50	RT	WB	CHEVRON RIGHT	W1-8	18	24	---	3.00	---	---	---	---	---	---	MOUNT WITH 12-05
12-07	333+75	LT	WB	LEFT CURVE	W1-2L	30	30	---	6.25	---	---	1	---	1	1	
12-08	333+75	LT	WB	ADVISORY SPEED - 40	W13-1	18	18	---	2.25	---	---	---	---	---	---	MOUNT BELOW 12-07
12-09	334+25	RT	EB	SCHOOL BUS STOP AHEAD	S3-1	36	36	---	9.00	---	---	1	---	1	1	
12-10	335+00	RT	EB	CHEVRON LEFT	W1-8	18	24	---	3.00	1	---	---	---	1	1	
12-11	335+00	RT	WB	CHEVRON RIGHT	W1-8	18	24	---	3.00	---	---	---	---	---	---	MOUNT WITH 12-10
12-12	336+50	RT	EB	CHEVRON LEFT	W1-8	18	24	---	3.00	1	---	---	---	1	1	
12-13	336+50	RT	WB	CHEVRON RIGHT	W1-8	18	24	---	3.00	---	---	---	---	---	---	MOUNT WITH 12-12
12-14	338+00	RT	EB	CHEVRON LEFT	W1-8	18	24	---	3.00	1	---	---	---	1	1	

CON'T ON NEXT PAGE

3

3

PERMANENT SIGNS CON'T

637.2210 637.2230																
SIGNS TYPE SIGNS TYPE 634.0614 634.0616 634.0618 634.0620 634.0622 638.2602 638.3000																
II II POSTS WOOD POSTS WOOD POSTS WOOD POSTS WOOD POSTS WOOD REMOVING REMOVING																
SIGN SIGN REFLECTIVE REFLECTIVE 4X6-IN X 4X6-IN X 4X6-IN X 4X6-IN X 4X6-IN X SIGNS SMALL SIGN																
NO. LOCATION FACES SIGN WORDING & PICTORIALS CODE WIDTH HEIGHT H F EACH EACH EACH EACH EACH EACH TYPE II SUPPORTS																
REMARKS																
15-01	420+25	LT	EB	NIGHT ARROW - RIGHT	W1-6	48	24	---	8.00	---	---	1	---	---	1	1
15-02	423+50	RT	EB	NIGHT ARROW - LEFT	W1-6	48	24	---	8.00	---	---	1	---	---	1	1
15-03	423+80	RT	WB	NIGHT ARROW - RIGHT	W1-6	48	24	---	8.00	---	---	1	---	---	1	1
15-04	430+30	LT	WB	SCHOOL BUS STOP AHEAD	S3-1	36	36	---	9.00	---	---	---	1	---	1	1
15-05	437+25	LT	WB	RIGHT REVERSE CURVE	W1-4R	30	30	---	6.25	---	---	---	1	---	1	1
15-06	437+25	LT	WB	ADVISORY SPEED - 40	W13-1	18	18	---	2.25	---	---	---	---	---	---	MOUNT BELOW 15-05
15-07	438+90	RT	EB	RIGHT REVERSE CURVE	W1-4R	30	30	---	6.25	---	---	1	---	---	1	1
15-08	438+90	RT	EB	ADVISORY SPEED - 35	W13-1	18	18	---	2.25	---	---	---	---	---	---	MOUNT BELOW 15-07
15-09	440+40	RT	EB	SNOWMOBILE CROSSING	W11-6	30	30	---	6.25	---	---	1	---	---	1	1
15-10	441+50	LT	EB	NIGHT ARROW - RIGHT	W1-6	48	24	---	8.00	---	---	1	---	---	1	1
15-11	443+65	LT	WB	NIGHT ARROW - LEFT	W1-6	48	24	---	8.00	---	---	1	---	---	1	1
15-12	448+45	RT	EB	NIGHT ARROW - LEFT	W1-6	48	24	---	8.00	---	---	1	---	---	1	1
15-13	448+45	RT	NB	STOP	R1-1	30	30	5.18	---	---	---	1	---	---	1	1
15-14	448+50	RT	WB	NIGHT ARROW - RIGHT	W1-6	48	24	---	8.00	---	---	1	---	---	1	1
SUBTOTALS								5.18	88.25	0	0	9	3	0	12	12
16-01	456+20	LT	WB	RIGHT REVERSE CURVE	W1-4R	30	30	---	6.25	---	---	---	1	---	1	1
16-02	456+20	LT	WB	ADVISORY SPEED - 40	W13-1	18	18	---	2.25	---	---	---	---	---	---	MOUNT BELOW 16-01
16-03	457+50	LT	WB	SNOWMOBILE CROSSING	W11-6	30	30	---	6.25	---	---	1	---	---	1	1
16-04	458+25	LT	SB	STOP	R1-1	30	30	5.18	---	---	---	1	---	---	1	1
16-05	462+00	RT	WB	NO PASSING ZONE	W14-3	48	36	---	6.00	---	---	1	---	---	1	1
16-06	464+15	LT	WB	RIGHT REVERSE CURVE	W1-4R	30	30	---	6.25	---	---	---	1	---	1	1
16-07	464+15	LT	WB	ADVISORY SPEED - 35	W13-1	18	18	---	2.25	---	---	---	---	---	---	MOUNT BELOW 16-07
16-08	469+75	LT	EB	NO PASSING ZONE	W14-3	48	36	---	6.00	---	---	1	---	---	1	1
16-09	473+10	RT	EB	LEFT CURVE	W1-2L	30	30	---	6.25	---	---	---	1	---	1	1
16-10	473+10	RT	EB	ADVISORY SPEED -40	W13-1	18	18	---	2.25	---	---	---	---	---	---	MOUNT BELOW 16-09
16-11	477+80	RT	EB	NIGHT ARROW - LEFT	W1-6	48	24	---	8.00	---	---	1	---	---	1	1
SUBTOTALS								5.18	51.75	0	0	5	3	0	8	8
17-01	480+75	RT	WB	NIGHT ARROW - RIGHT	W1-6	48	24	---	8.00	---	---	1	---	---	1	1
17-02	486+25	RT	EB	RIGHT CURVE	W1-2R	30	30	---	6.25	---	---	1	---	---	1	1
17-03	486+25	LT	WB	RIGHT CURVE	W1-2R	30	30	---	6.25	---	---	---	1	---	1	1
17-04	486+25	LT	WB	ADVISORY SPEED - 40	W13-1	18	18	---	2.25	---	---	---	---	---	---	MOUNT BELOW 17-03
17-05	494+50	RT	EB	JCT USH 12	J1-1	24	39	6.50	---	---	---	1	---	---	1	1
17-06	495+75	RT	EB	STOP AHEAD	W3-1	36	36	---	9.00	---	---	---	1	---	1	1
17-07	496+35	LT	WB	LEFT CURVE	W1-2L	30	30	---	6.25	---	---	1	---	---	1	1
17-08	498+50	RT	EB	WEST USH 12 LEFT; EAST USH 12 RIGHT; EAST STH 19 RIGHT	J2-3	72	57	28.50	---	---	---	---	1	1	1	2
17-09	498+50	RT	WB	NO PASSING ZONE	W14-3	48	36	---	6.00	---	---	1	---	---	---	MOUNT BEHIND 17-08
17-10	498+50	LT	WB	MAZOMANIE 13	D2-1	84	15	8.75	---	---	1	1	---	---	1	2
17-11	501+75	LT	EB	NO PASSING ZONE	W14-3	48	36	---	6.00	---	---	1	---	---	1	1
17-13	502+50	RT	EB	SAUK CITY; WAUNAKEE; MADISON	D1-2	72	36	18.00	---	---	---	1	1	---	1	2
17-14	503+50	LT	WB	45	R2-1	24	30	5.00	---	---	---	1	---	---	---	---
17-15	504+95	LT	WB	MAX WIDTH 11', NEXT TO MILES	---	---	---	---	---	---	---	---	---	---	---	---
17-16	505+75	LT	WB	WEST STH 19	J4-1	24	36	6.00	---	---	---	1	---	---	1	1
17-17	507+20	LT	WB	ADOPT A HIGHWAY	---	---	---	---	---	---	---	---	---	---	1	1
17-18	--	RT	EB	WEST USH 12 LEFT; EAST USH 12 RIGHT; EAST STH 19 RIGHT	J3-3	72	57	28.50	---	---	---	---	1	1	1	2
17-19	--	RT	EB	ONE WAY ARROW - RIGHT	R6-1-R	36	12	3.00	---	---	---	---	---	---	---	---
17-20	--	RT	EB	STOP	R1-1	30	30	5.18	---	---	---	---	1	---	1	1
17-21	--	RT	EB	DIVIDED HIGHWAY THROUGH	R6-3	30	24	5.00	---	---	---	---	---	---	---	---
SUBTOTALS								121.93	50.00	0	1	11	6	2	15	19
TOTALS								705.28	869.25	14	23	136	45	3	212	226

PROJECT NO:5145-00-60

HWY:STH 19

COUNTY:DANE

MISCELLANEOUS QUANTITIES

SHEET

47

E

PERMANENT SIGNS CON'T																			
						637.2210		637.2230											
						SIGNS TYPE		SIGNS TYPE		634.0614		634.0616		634.0618		634.0620			
						II		II		POSTS WOOD		POSTS WOOD		POSTS WOOD		POSTS WOOD			
						REFLECTIVE		REFLECTIVE		4X6-IN X		4X6-IN X		4X6-IN X		4X6-IN X			
						H		F		14-FT		16-FT		18-FT		20-FT			
						SF		SF		EACH		EACH		EACH		EACH			
SIGN NO.	LOCATION	SIGN FACES	SIGN WORDING & PICTORIALS	CODE	SIGN WIDTH (IN)	SIGN HEIGHT (IN)													
15-01	420+25	LT	EB	NIGHT ARROW - RIGHT	W1-6	48	24	---	8.00	---	---	1	---	---	1	1			
15-02	423+50	RT	EB	NIGHT ARROW - LEFT	W1-6	48	24	---	8.00	---	---	1	---	---	1	1			
15-03	423+80	RT	WB	NIGHT ARROW - RIGHT	W1-6	48	24	---	8.00	---	---	1	---	---	1	1			
15-04	430+30	LT	WB	SCHOOL BUS STOP AHEAD	S3-1	36	36	---	9.00	---	---	---	1	---	1	1			
15-05	437+25	LT	WB	RIGHT REVERSE CURVE	W1-4R	30	30	---	6.25	---	---	---	1	---	1	1			
15-06	437+25	LT	WB	ADVISORY SPEED - 40	W13-1	18	18	---	2.25	---	---	---	---	---	---	---	MOUNT BELOW 15-05		
15-07	438+90	RT	EB	RIGHT REVERSE CURVE	W1-4R	30	30	---	6.25	---	---	---	1	---	1	1			
15-08	438+90	RT	EB	ADVISORY SPEED - 35	W13-1	18	18	---	2.25	---	---	---	---	---	---	---	MOUNT BELOW 15-07		
15-09	440+40	RT	EB	SNOWMOBILE CROSSING	W11-6	30	30	---	6.25	---	---	1	---	---	1	1			
15-10	441+50	LT	EB	NIGHT ARROW - RIGHT	W1-6	48	24	---	8.00	---	---	1	---	---	1	1			
15-11	443+65	LT	WB	NIGHT ARROW - LEFT	W1-6	48	24	---	8.00	---	---	1	---	---	1	1			
15-12	448+45	RT	EB	NIGHT ARROW - LEFT	W1-6	48	24	---	8.00	---	---	1	---	---	1	1			
15-13	448+45	RT	NB	STOP	R1-1	30	30	5.18	---	---	---	1	---	---	1	1			
15-14	448+50	RT	WB	NIGHT ARROW - RIGHT	W1-6	48	24	---	8.00	---	---	1	---	---	1	1			
					SUBTOTALS			5.18	88.25	0	0	9	3	0	12	12			
16-01	456+20	LT	WB	RIGHT REVERSE CURVE	W1-4R	30	30	---	6.25	---	---	---	1	---	1	1			
16-02	456+20	LT	WB	ADVISORY SPEED - 40	W13-1	18	18	---	2.25	---	---	---	---	---	---	---	MOUNT BELOW 16-01		
16-03	457+50	LT	WB	SNOWMOBILE CROSSING	W11-6	30	30	---	6.25	---	---	1	---	---	1	1			
16-04	458+25	LT	SB	STOP	R1-1	30	30	5.18	---	---	---	1	---	---	1	1			
16-05	462+00	RT	WB	NO PASSING ZONE	R14-3	48	36	---	12.00	---	---	1	---	---	1	1			
16-06	464+15	LT	WB	RIGHT REVERSE CURVE	W1-4R	30	30	---	6.25	---	---	---	1	---	1	1			
16-07	464+15	LT	WB	ADVISORY SPEED - 35	W13-1	18	18	---	2.25	---	---	---	---	---	---	---	MOUNT BELOW 16-07		
16-08	469+75	LT	EB	NO PASSING ZONE	R14-3	48	36	---	12.00	---	---	1	---	---	1	1			
16-09	473+10	RT	EB	LEFT CURVE	W1-2L	30	30	---	6.25	---	---	---	1	---	1	1			
16-10	473+10	RT	EB	ADVISORY SPEED -40	W13-1	18	18	---	2.25	---	---	---	---	---	---	---	MOUNT BELOW 16-09		
16-11	477+80	RT	EB	NIGHT ARROW - LEFT	W1-6	48	24	---	8.00	---	---	1	---	---	1	1			
					SUBTOTALS			5.18	63.75	0	0	5	3	0	8	8			
17-01	480+75	RT	WB	NIGHT ARROW - RIGHT	W1-6	48	24	---	8.00	---	---	1	---	---	1	1			
17-02	486+25	RT	EB	RIGHT CURVE	W1-2R	30	30	---	6.25	---	---	1	---	---	1	1			
17-03	486+25	LT	WB	RIGHT CURVE	W1-2R	30	30	---	6.25	---	---	---	1	---	1	1			
17-04	486+25	LT	WB	ADVISORY SPEED - 40	W13-1	18	18	---	2.25	---	---	---	---	---	---	---	MOUNT BELOW 17-03		
17-05	494+50	RT	EB	JCT USH 12	J1-1	24	39	6.50	---	---	---	1	---	---	1	1			
17-06	495+75	RT	EB	STOP AHEAD	W3-1	36	36	---	9.00	---	---	---	1	---	1	1			
17-07	496+35	LT	WB	LEFT CURVE	W1-2L	30	30	---	6.25	---	---	1	---	---	1	1			
17-08	498+50	RT	EB	WEST USH 12 LEFT; EAST USH 12 RIGHT; EAST STH 19 RIGHT	J2-3	72	57	28.50	---	---	---	---	1	1	1	2			
17-09	498+50	RT	WB	NO PASSING ZONE	W14-3	48	36	---	12.00	---	---	1	---	---	---	---	MOUNT BEHIND 17-08		
17-10	498+50	LT	WB	MAZOMANIE 13	D2-1	84	15	---	---	---	1	---	---	---	1	2			
17-11	501+75	LT	EB	NO PASSING ZONE	W14-3	48	36	---	12.00	---	---	1	---	---	1	1			
17-13	502+50	RT	EB	SAUK CITY; WAUNAKEE; MADISON	D1-2	72	36	18.00	---	---	---	1	1	---	1	2			
17-14	503+50	LT	WB	45	R2-1	24	30	5.00	---	---	---	1	---	---	---	---			
17-15	504+95	LT	WB	MAX WIDTH 11', NEXT TO MILES	---	---	---	---	---	---	---	---	---	---	---	---	ESTR		
17-16	505+75	LT	WB	WEST STH 19	J4-1	24	36	6.00	---	---	---	1	---	---	1	1			
17-17	507+20	LT	WB	ADOPT A HIGHWAY	---	---	---	---	---	---	---	---	---	---	1	1			
17-18	--	RT	EB	WEST USH 12 LEFT; EAST USH 12 RIGHT; EAST STH 19 RIGHT	J3-3	72	57	28.50	---	---	---	---	1	1	1	2	OUT OF PROJECT LIMITS		
17-19	--	RT	EB	ONE WAY ARROW - RIGHT	R6-1-R	36	12	3.00	---	---	---	---	---	---	---	---	OUT OF PROJECT LIMITS		
17-20	--	RT	EB	STOP	R1-1	30	30	5.18	---	---	---	---	1	---	1	1	OUT OF PROJECT LIMITS		
17-21	--	RT	EB	DIVIDED HIGHWAY THROUGH	R6-3	30	24	5.00	---	---	---	---	---	---	---	---	OUT OF PROJECT LIMITS		
					SUBTOTALS			113.18	62.00	0	1	11	6	2	15	19			
					TOTALS			662.55	992.00	14	23	136	45	3	212	226			
PROJECT NO:5145-00-60			HWY: STH 19			COUNTY:DANE			MISCELLANEOUS QUANTITIES							SHEET		48	E

3

3

TRAFFIC CONTROL			REMOVING PAVEMENT MARKINGS WATER BLASTING								LOCATING NO-PASSING ZONES						
CATEGORY	PROJECT	643.0100.01	CATEGORY	LOCATION	646.0690.S		REMARKS	CATEGORY	STATION -	STATION	648.0100						
		EACH			LF	MI											
0010	5145-00-60	1	0010	UNDISTRIBUTED	2,500		FOR RELOCATING NO PASSING ZONES	0010	1+00 -	507+85	9.6						
TRAFFIC CONTROL																	
CATEGORY	LOCATION	DURATION	643.0300		643.0420		643.0705		643.0900		643.0920		643.1050		643.3000		
			TRAFFIC CONTROL		TRAFFIC CONTROL		TRAFFIC CONTROL		TRAFFIC CONTROL		TRAFFIC CONTROL		TRAFFIC CONTROL		TRAFFIC CONTROL		
			DRUMS		BARRICADES		WARNING LIGHTS		SIGNS		COVERING SIGNS		SIGNS		PCMS		DETOUR
		(DAYS)	EACH	DAY	EACH	DAY	EACH	DAY	EACH	DAY	EACH	NO. OF CYCLES	EACH	EACH	DAY	EACH	DAY
0010	PROJECT PRE-WARNING	7	---	---	---	---	---	---	---	---	---	---	---	2	14	---	---
	TRAFFIC DETOUR SIGNING	75	---	---	---	---	---	---	---	---	6	1	6	---	---	101	7,575
	START/END PROJECT	75	---	---	4	300	8	600	2	150	---	---	---	---	---	---	---
	MAJOR INTERSECTIONS	75	---	---	42	3,150	42	3,150	28	2,100	---	---	---	---	---	---	---
	MINOR INTERSECTIONS	75	---	---	---	---	---	---	10	750	---	---	---	---	---	---	---
	CTH K - USH 12	75	---	---	20	1,500	40	3,000	0	0	---	---	---	---	---	---	---
	BEAM GUARD PROTECTION	14	120	1,680	---	---	120	1,680	---	---	---	---	---	---	---	---	---
	BRIDGE OUT	5	---	---	12	60	24	120	6	30	---	---	---	---	---	---	---
TOTALS				1,680	5,010		8,550		3,030		6		14		7,575		

TRAFFIC CONTROL DETOUR				
		643.2000.01		
CATEGORY	PROJECT	EACH		
0010	5145-00-60	1		
TEMPORARY RAISED PAVEMENT MARKERS TYPE I (YELLOW)				
				649.2100
CATEGORY	STATION	-	STATION	EACH
0010	49+25	-	56+25	29
	363+50	-	369+75	26
	403+75	-	414+00	42
	ML DISTRESSED PAVEMENT			160
	TOTAL			257

PAVEMENT MARKING SUMMARY						
CATEGORY	STATION - STATION	LOCATION	646.0106 PAVEMENT MARKING EPOXY 4-INCH		647.0566 PAVEMENT MARKING STOP LINE EPOXY 18-INCH	
			(WHITE) LF	(YELLOW) LF	LF	
0010	1+00 - 169+00	LT	16,800	---	19	
	1+00 - 169+00	CL	---	13,900	---	
	1+00 - 169+00	RT	16,800	---	---	
	169+00 - 327+00	LT	15,700	---	---	
	169+00 - 327+00	CL	---	25,100	---	
	169+00 - 327+00	RT	15,500	---	---	
	327+00 - 507+85	LT	18,100	---	---	
	327+00 - 507+85	CL	---	31,500	---	
	327+00 - 507+85	RT	18,200	---	34	
TOTALS			101,100	70,500	53	
ITEM TOTALS			171,600		53	

3

CONSTRUCTION STAKING SUPPLEMENTAL CONTROL

650.9910.01		
CATEGORY	PROJECT	LS
0010	5145-00-60	1

CONSTRUCTION STAKING SLOPE STAKES

650.9920		
CATEGORY	STATION - STATION	LF
0010	392+50 - 397+50	500

SAWING ASPHALT

690.0150			
CATEGORY	STATION - STATION	LOCATION	LF
0010	1+00 - 169+00	LT	9
	1+00 - 169+00	RT	20
	169+00 - 327+00	LT	25
	169+00 - 327+00	RT	15
	327+00 - 507+85	LT	6
	327+00 - 507+85	RT	70
	UNDISTRIBUTED	---	250
TOTAL			395

SEALING ASPHALTIC PAVEMENT CRACKS, STH 19, DANE COUNTY

SPV.0125.01		
CATEGORY	STATION - STATION	MI
0010	1+00 - 507+85	9.6

CONSTRUCTION STAKING RESURFACING REFERENCE

650.8000		
CATEGORY	STATION - STATION	LF
0010	1+00 - 507+85	50,785

ASPHALTIC BINDER ENHANCED FRICTION SURFACE TREATMENT

SPV.0180.02		
CATEGORY	STATION - STATION	SY
0010	49+25 - 56+25	1,850
	363+50 - 369+75	1,650
	403+75 - 414+00	2,750
	TOTAL	6,250


SALVAGED ASPHALTIC SHOULDER MATERIAL

SPV.0195.01			
CATEGORY	STATION - STATION	LOCATION	TON
0010	1+00 - 169+00	LT	600
	1+00 - 169+00	RT	590
	169+00 - 327+00	LT	540
	169+00 - 327+00	RT	540
	327+00 - 507+85	LT	640
	327+00 - 507+85	RT	640
	TOTAL		3,550

LANDMARK REFERENCE MONUMENTS SPECIAL


SPV.0060.01				
CATEGORY	STATION	LOCATION	OFFSET	EACH
0010	81+65.2	LT	5.39	1
	108+04.4	LT	0.33	1
	134+50.89	RT	3.35	1
	272+87.69	LT	0.91	1
	299+21.50	RT	1.38	1
TOTAL				5


3

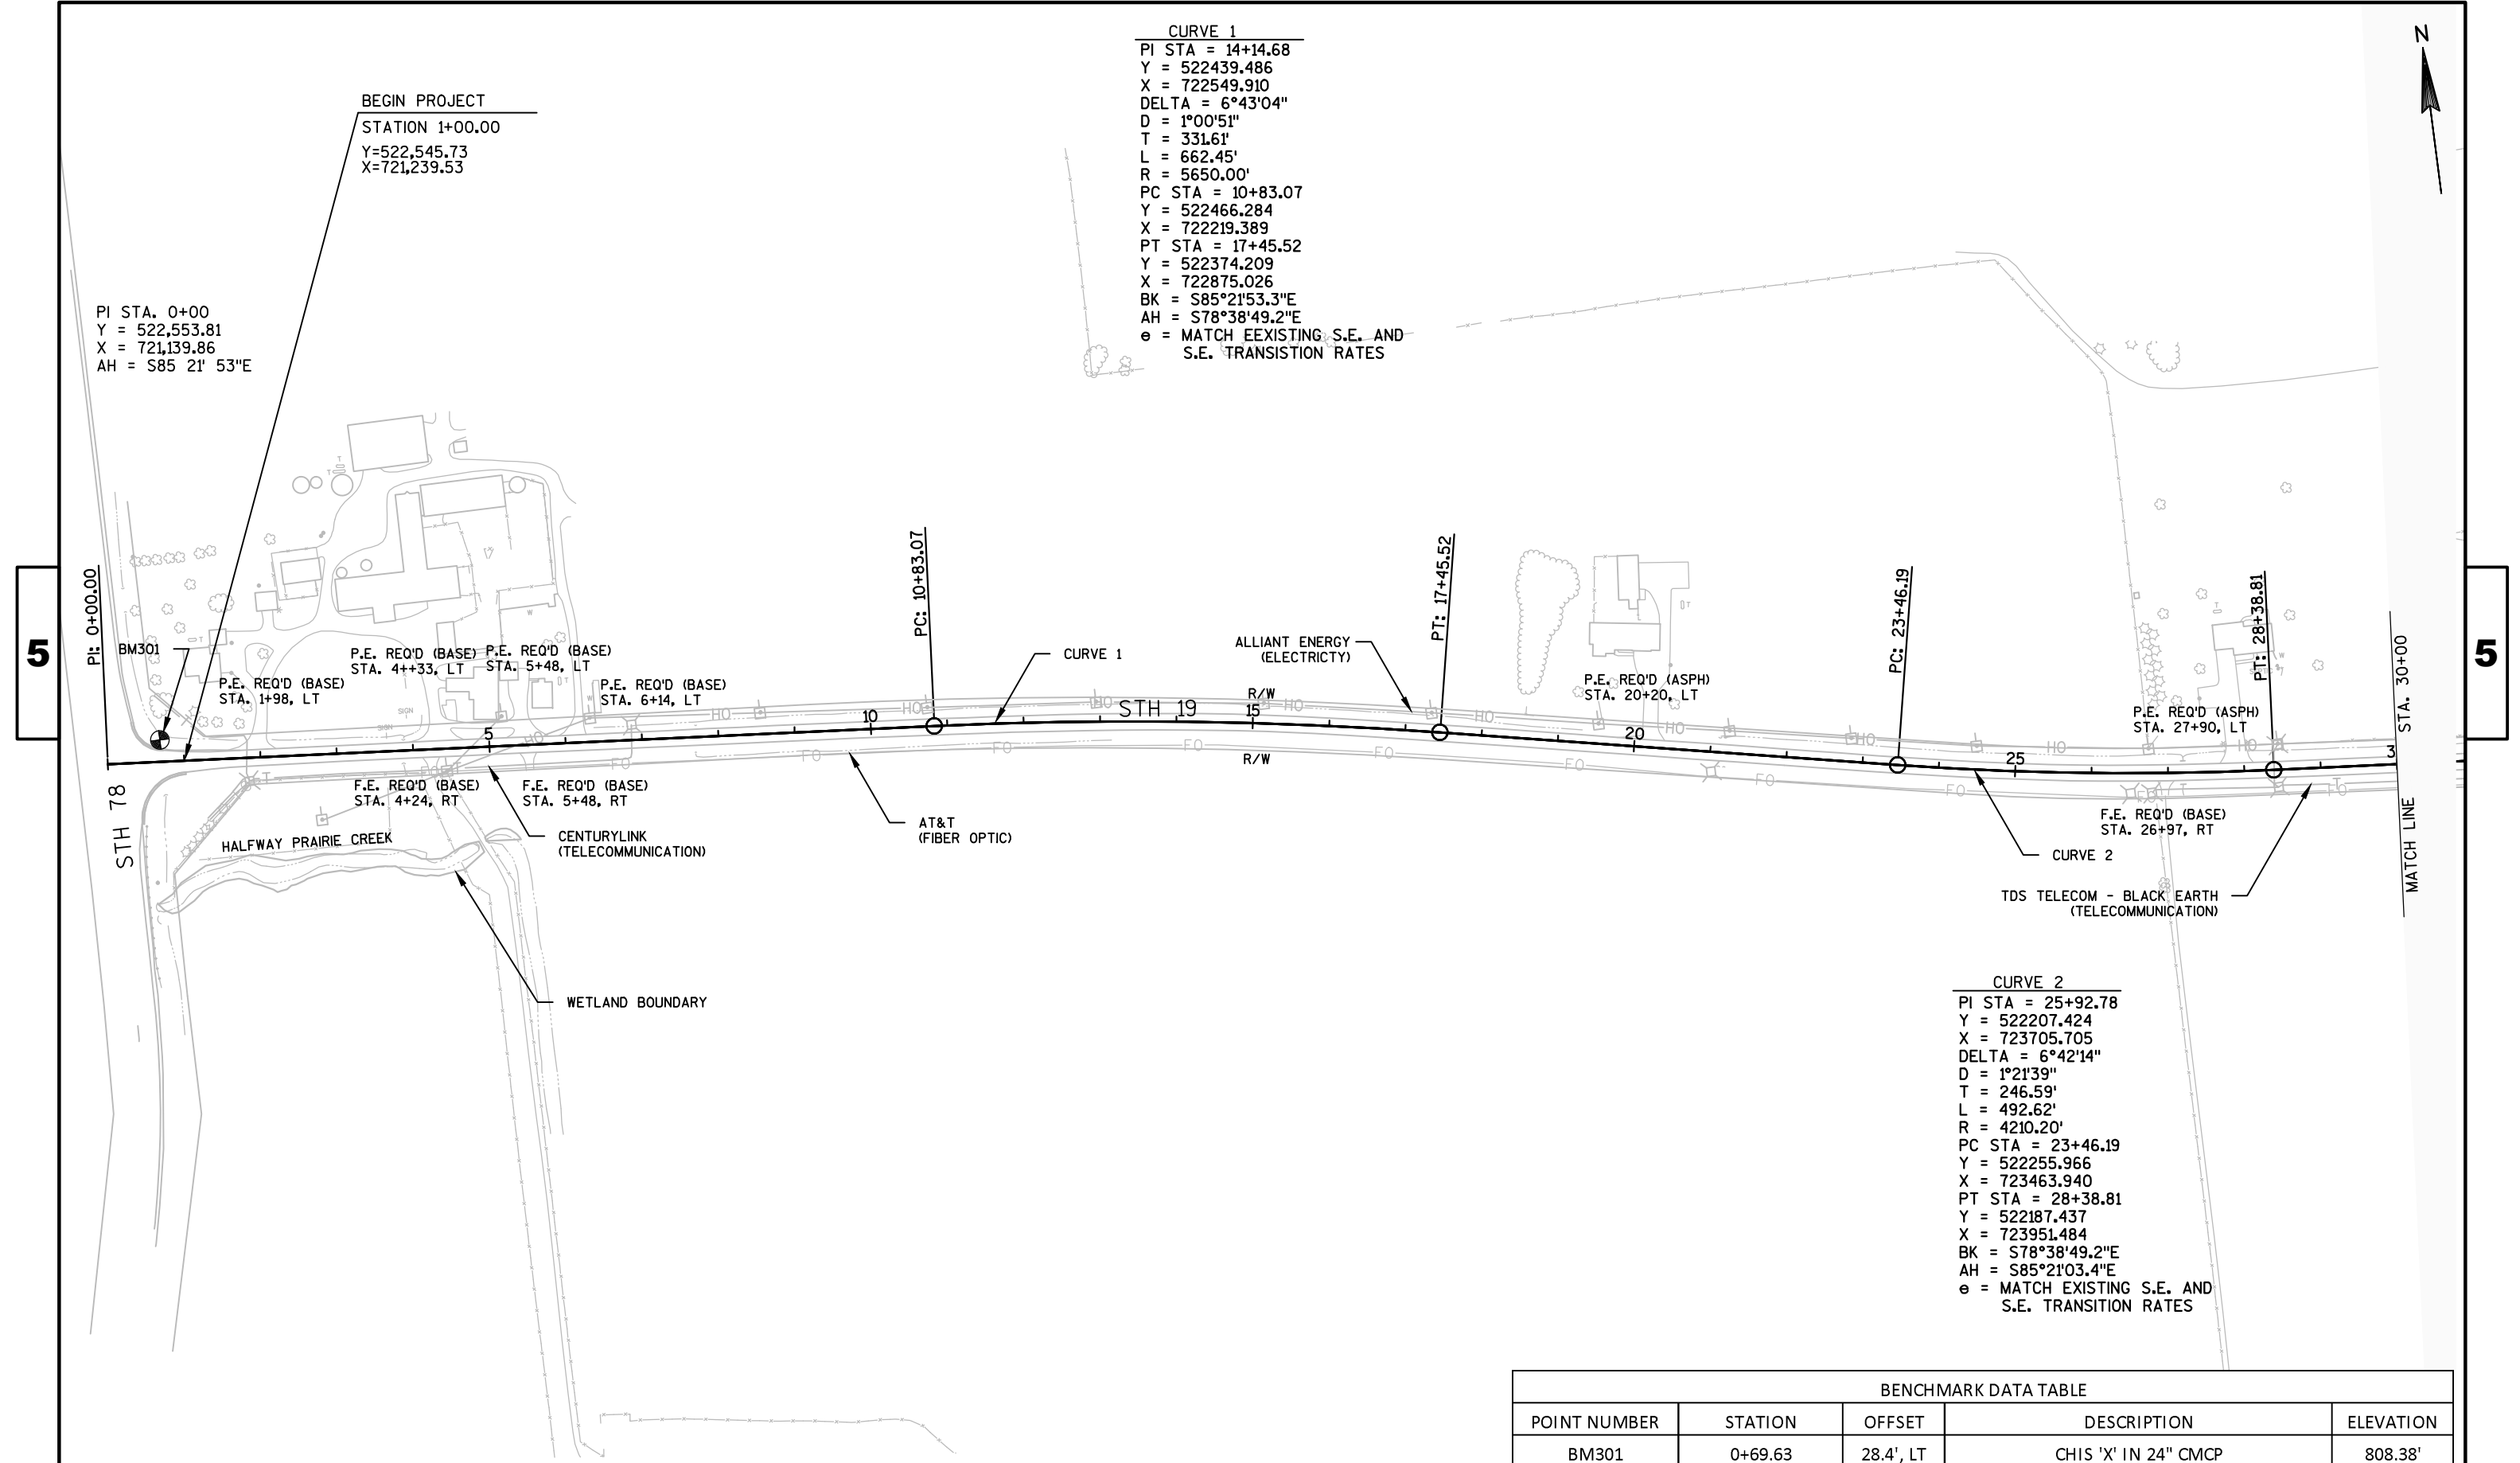

5

5

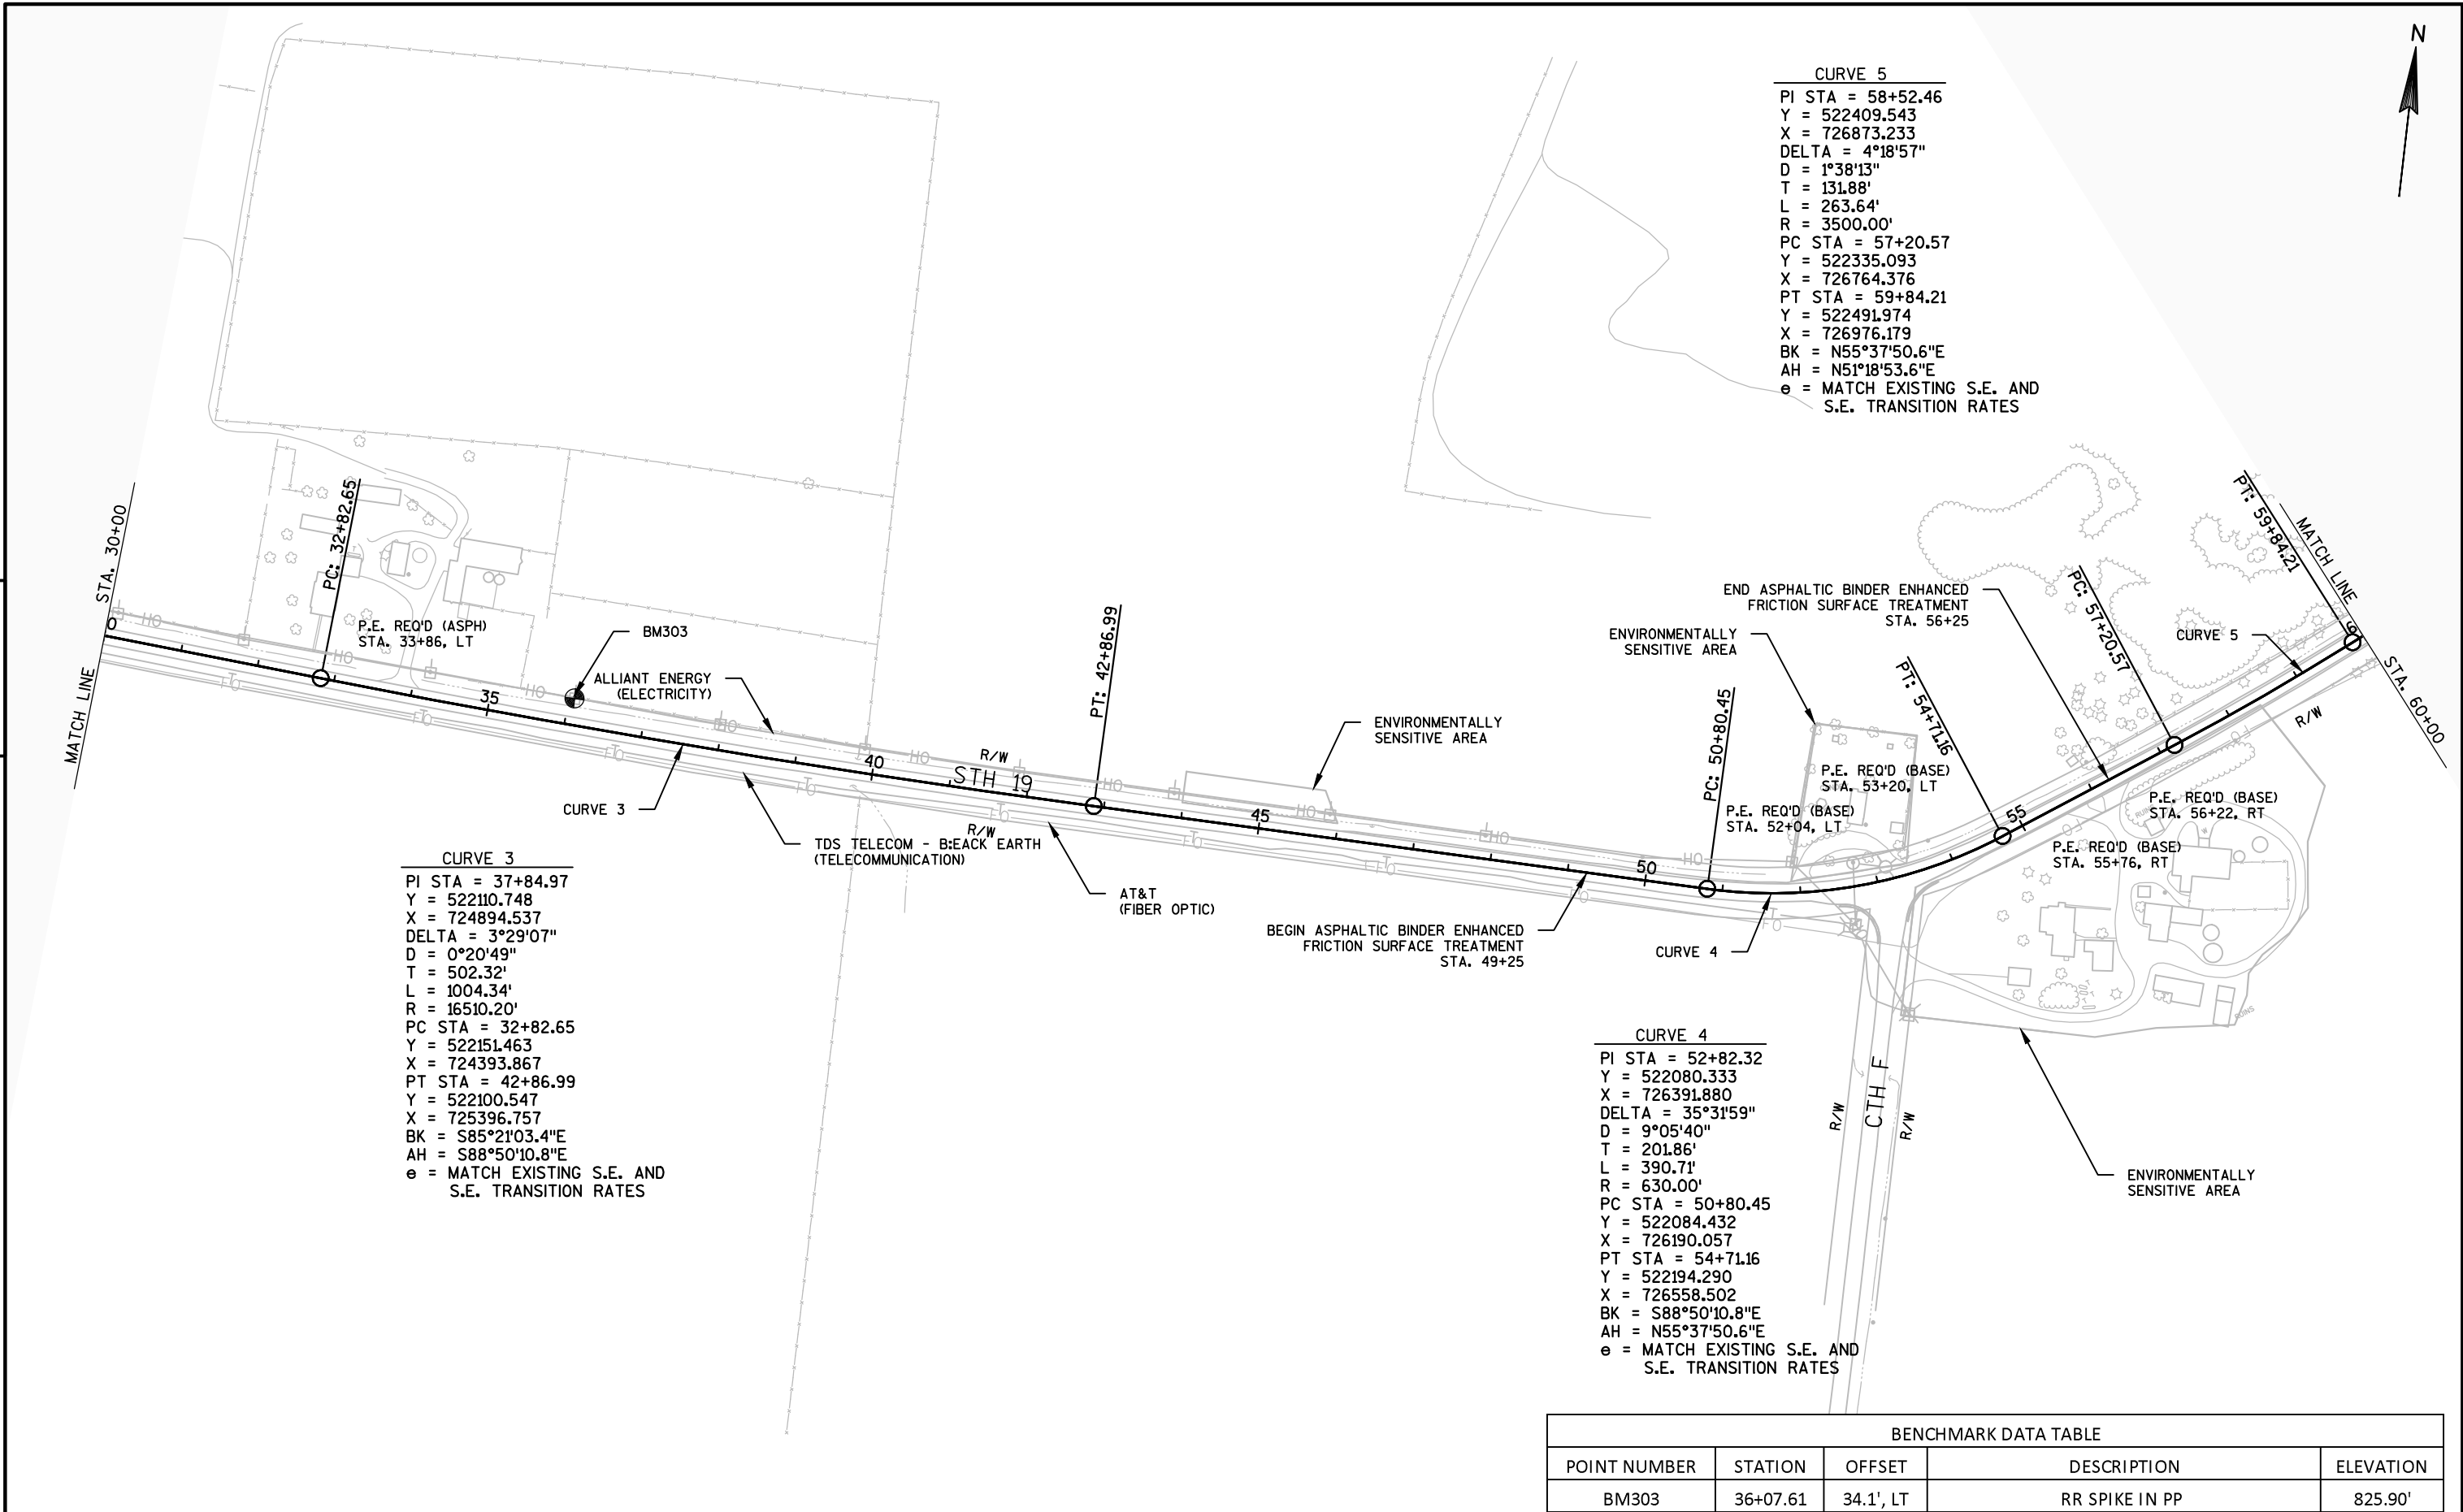

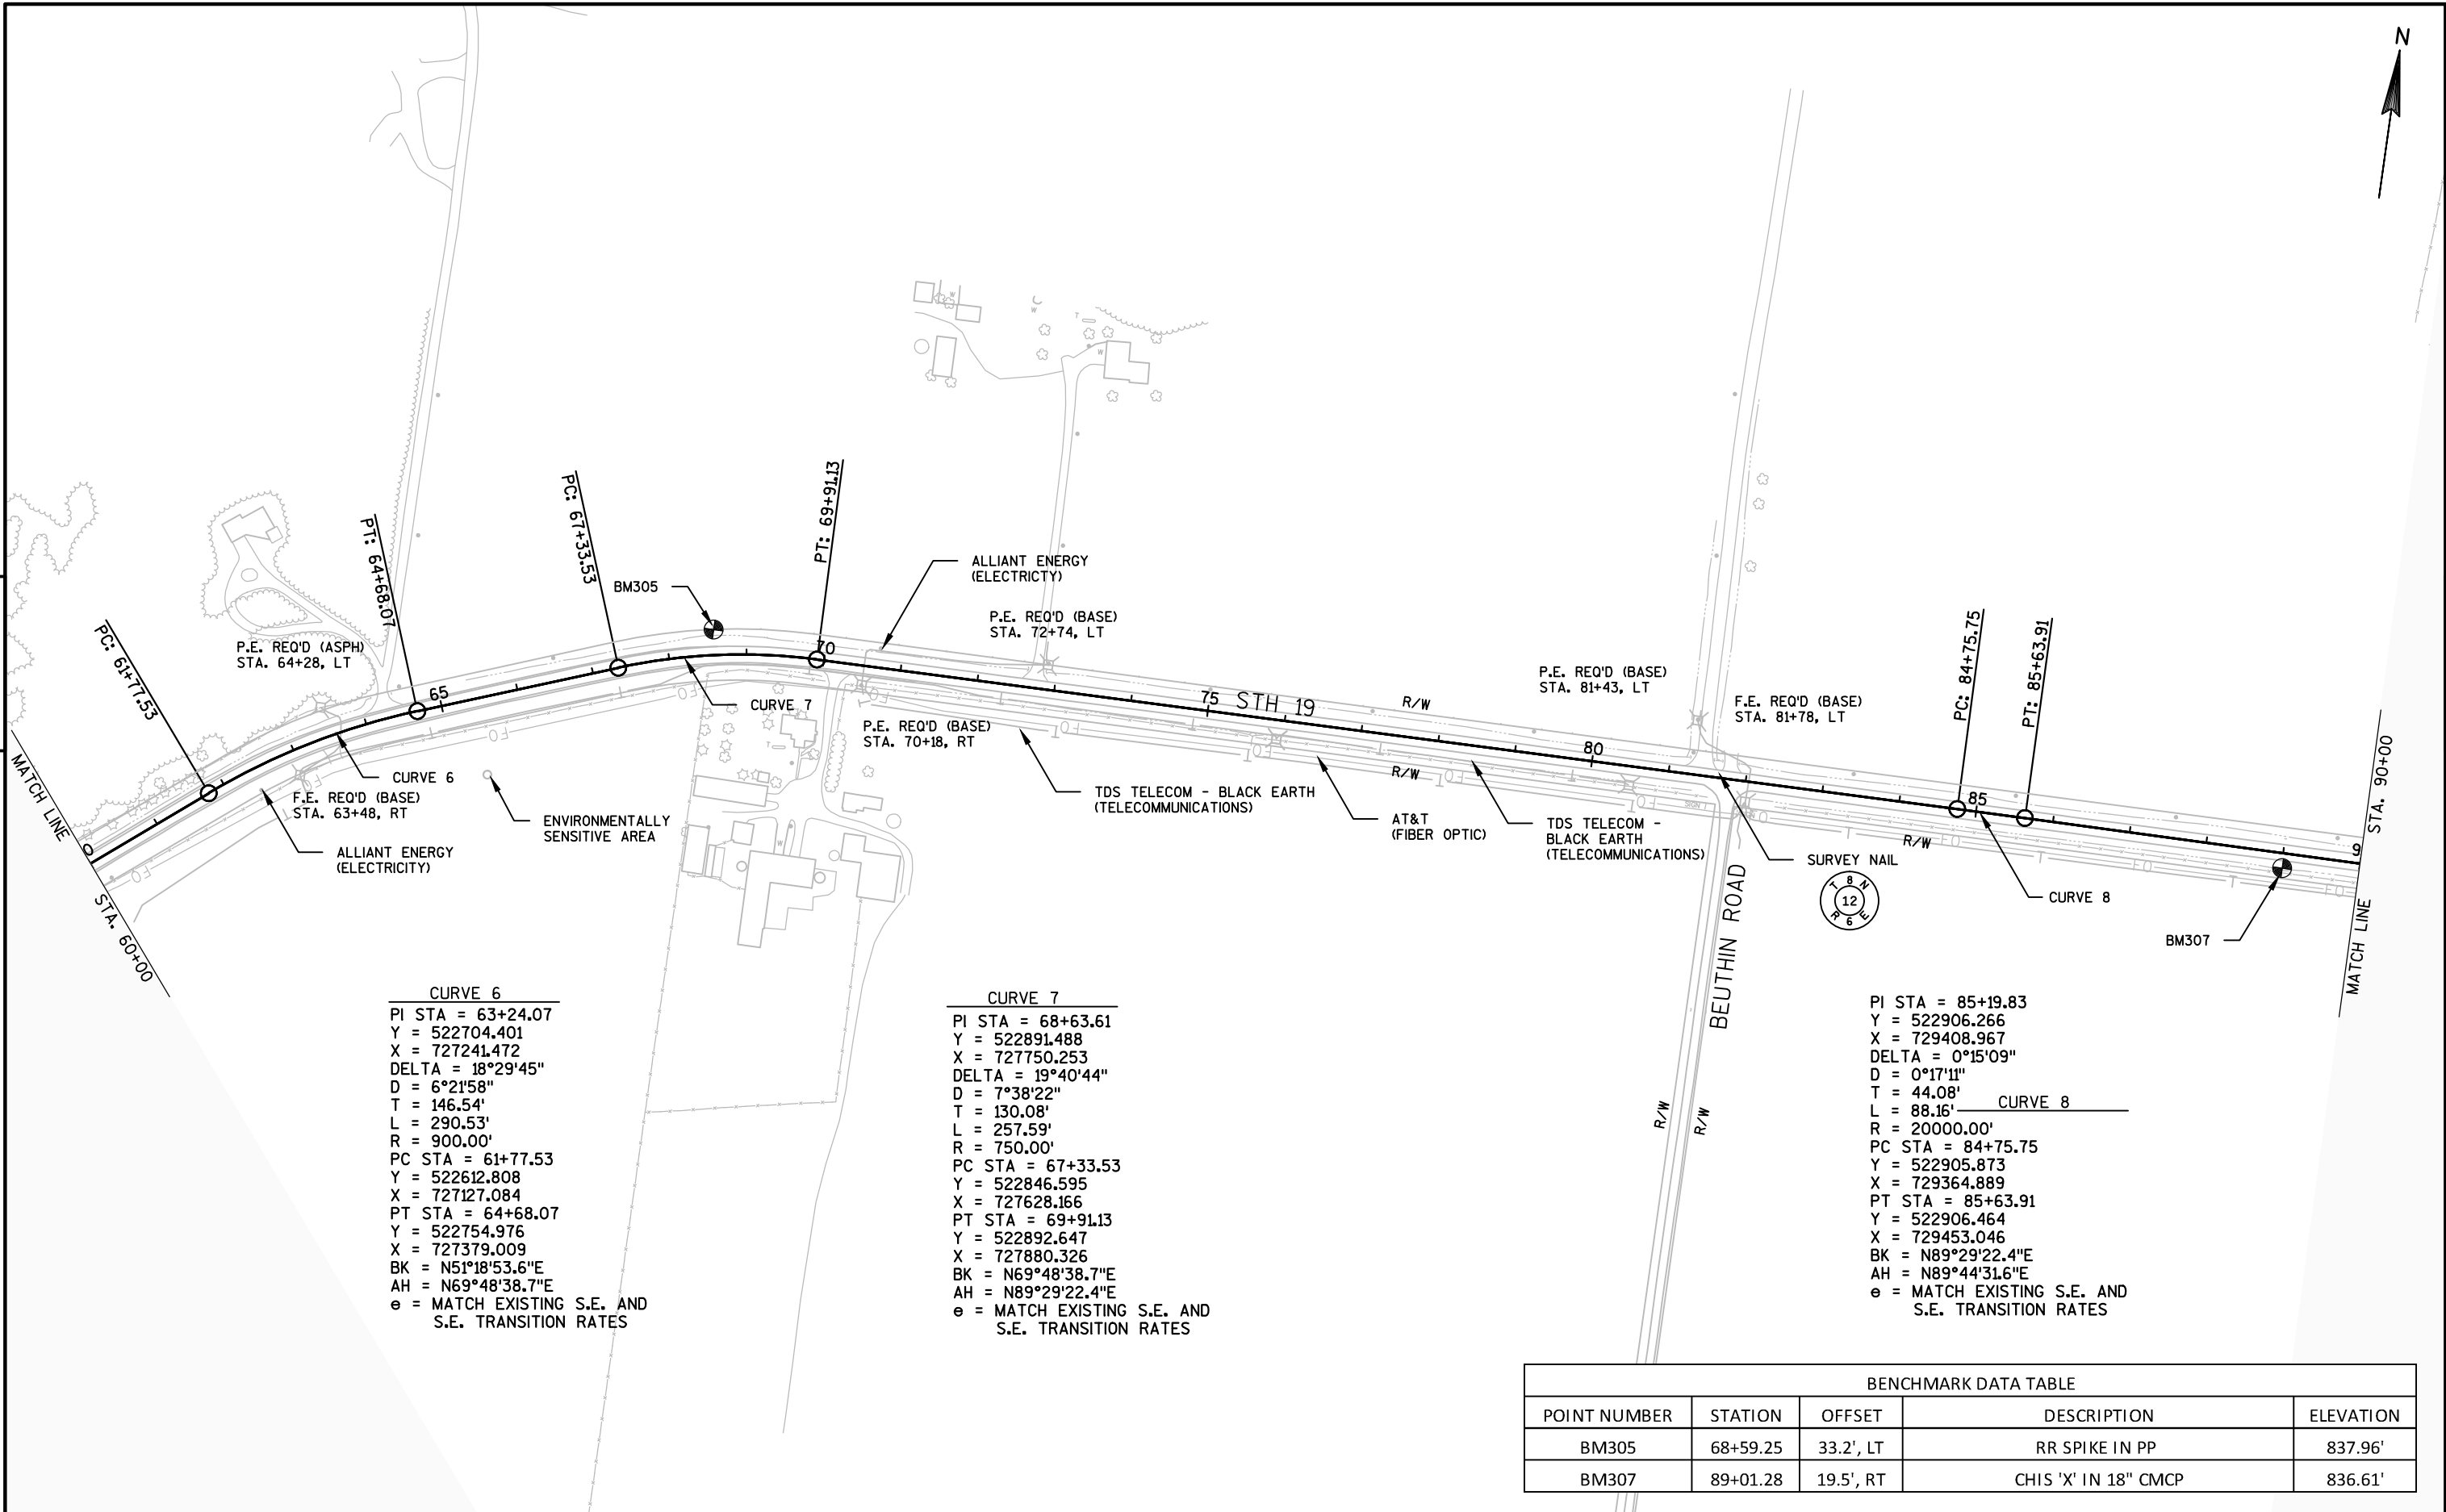

CURVE 6
PI STA = 63+24.07
Y = 522704.401
X = 727241.472
DELTA = 18°29'45"
D = 6°21'58"
T = 146.54'
L = 290.53'
R = 900.00'
PC STA = 61+77.53
Y = 522612.808
X = 727127.084
PT STA = 64+68.07
Y = 522754.976
X = 727379.009
BK = N51°18'53.6"E
AH = N69°48'38.7"E
e = MATCH EXISTING S.E. AND
S.E. TRANSITION RATES


CURVE 7
PI STA = 68+63.61
Y = 522891.488
X = 727750.253
DELTA = 19°40'44"
D = 7°38'22"
T = 130.08'
L = 257.59'
R = 750.00'
PC STA = 67+33.53
Y = 522846.595
X = 727628.166
PT STA = 69+91.13
Y = 522892.647
X = 727880.326
BK = N69°48'38.7"E
AH = N89°29'22.4"E
e = MATCH EXISTING S.E. AND
S.E. TRANSITION RATES


PI STA = 85+19.83
Y = 522906.266
X = 729408.967
DELTA = 0°15'09"
D = 0°17'11"
T = 44.08'
L = 88.16' CURVE 8
R = 20000.00'
PC STA = 84+75.75
Y = 522905.873
X = 729364.889
PT STA = 85+63.91
Y = 522906.464
X = 729453.046
BK = N89°29'22.4"E
AH = N89°44'31.6"E
e = MATCH EXISTING S.E. AND
S.E. TRANSITION RATES

BENCHMARK DATA TABLE				
POINT NUMBER	STATION	OFFSET	DESCRIPTION	ELEVATION
BM305	68+59.25	33.2', LT	RR SPIKE IN PP	837.96'
BM307	89+01.28	19.5', RT	CHIS 'X' IN 18" CMCP	836.61'

5

5

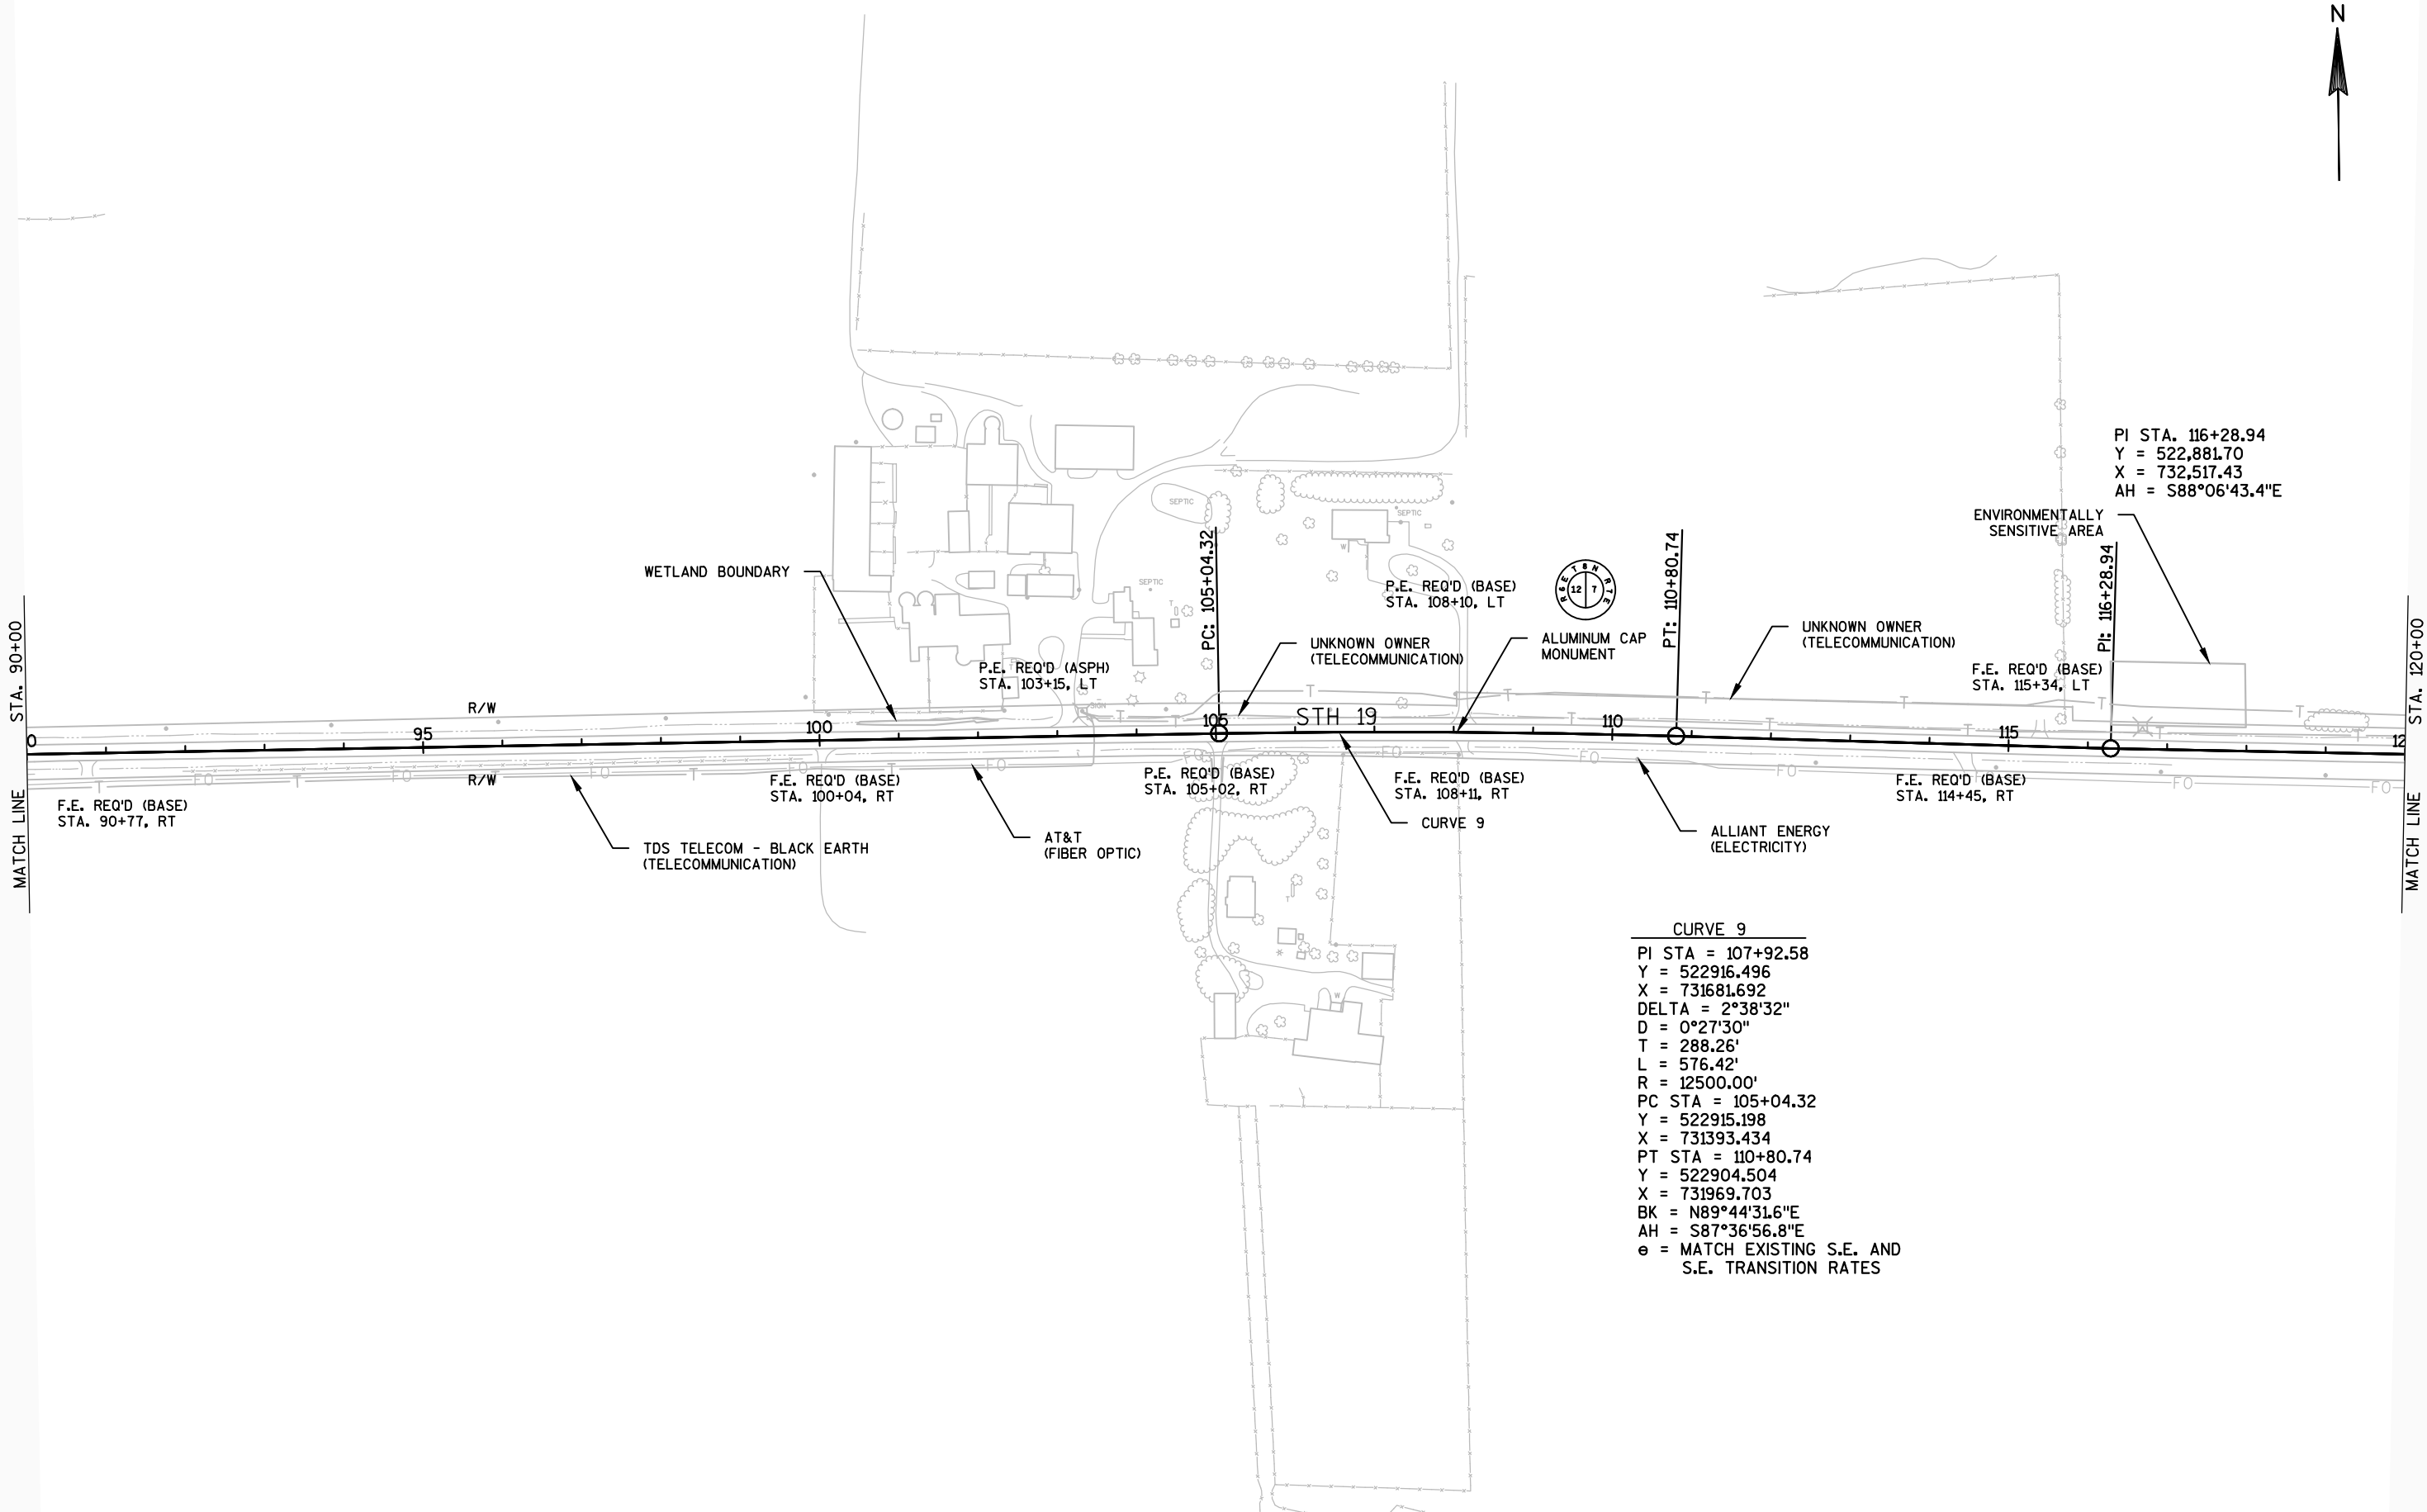

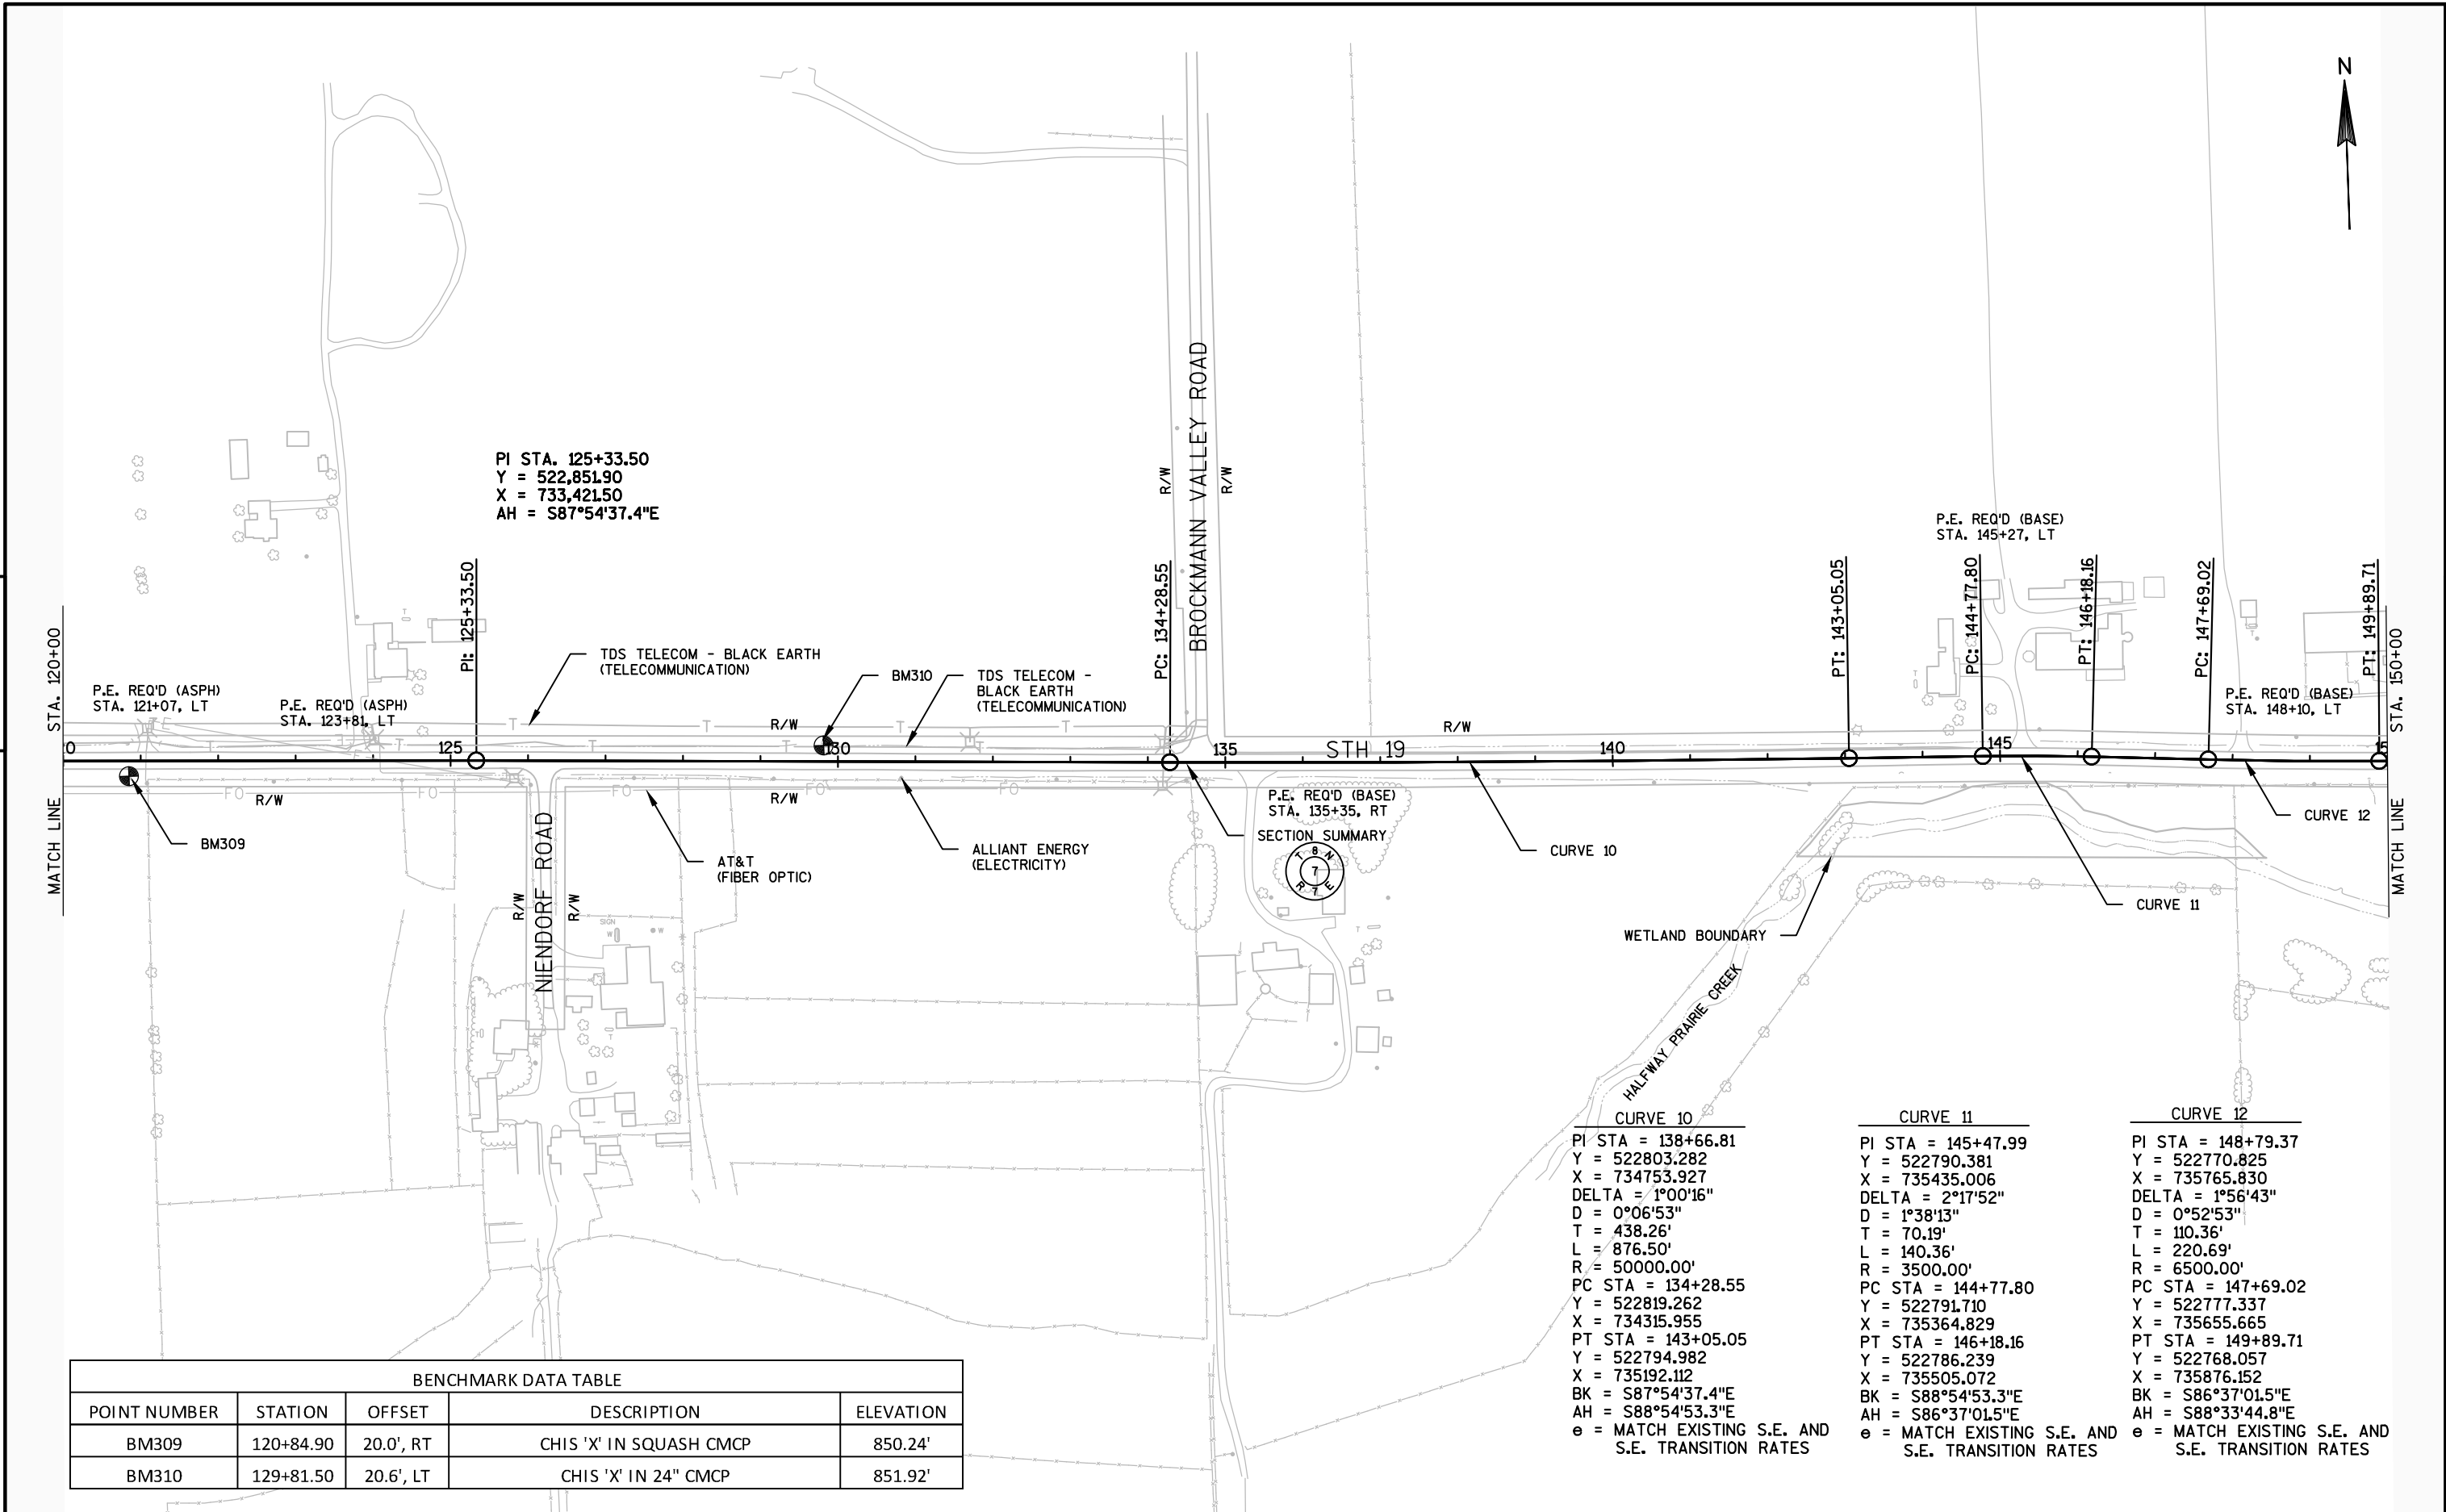



BENCHMARK DATA TABLE				
POINT NUMBER	STATION	OFFSET	DESCRIPTION	ELEVATION
BM309	120+84.90	20.0', RT	CHIS 'X' IN SQUASH CMCP	850.24'
BM310	129+81.50	20.6', LT	CHIS 'X' IN 24" CMCP	851.92'

CURVE 10
PI STA = 138+66.81
Y = 522803.282
X = 734753.927
DELTA = 1°00'16"
D = 0°06'53"
T = 438.26'
L = 876.50'
R = 50000.00'
PC STA = 134+28.55
Y = 522819.262
X = 734315.955
PT STA = 143+05.05
Y = 522794.982
X = 735192.112
BK = S87°54'37.4"E
AH = S88°54'53.3"E
e = MATCH EXISTING S.E. AND S.E. TRANSITION RATES

CURVE 11
PI STA = 145+47.99
Y = 522790.381
X = 735435.006
DELTA = 2°17'52"
D = 1°38'13"
T = 70.19'
L = 140.36'
R = 3500.00'
PC STA = 144+77.80
Y = 522791.710
X = 735364.829
PT STA = 146+18.16
Y = 522786.239
X = 735505.072
BK = S88°54'53.3"E
AH = S86°37'01.5"E
e = MATCH EXISTING S.E. AND S.E. TRANSITION RATES

CURVE 12
PI STA = 148+79.37
Y = 522770.825
X = 735765.830
DELTA = 1°56'43"
D = 0°52'53"
T = 110.36'
L = 220.69'
R = 6500.00'
PC STA = 147+69.02
Y = 522777.337
X = 735655.665
PT STA = 149+89.71
Y = 522768.057
X = 735876.152
BK = S86°37'01.5"E
AH = S88°33'44.8"E
e = MATCH EXISTING S.E. AND S.E. TRANSITION RATES

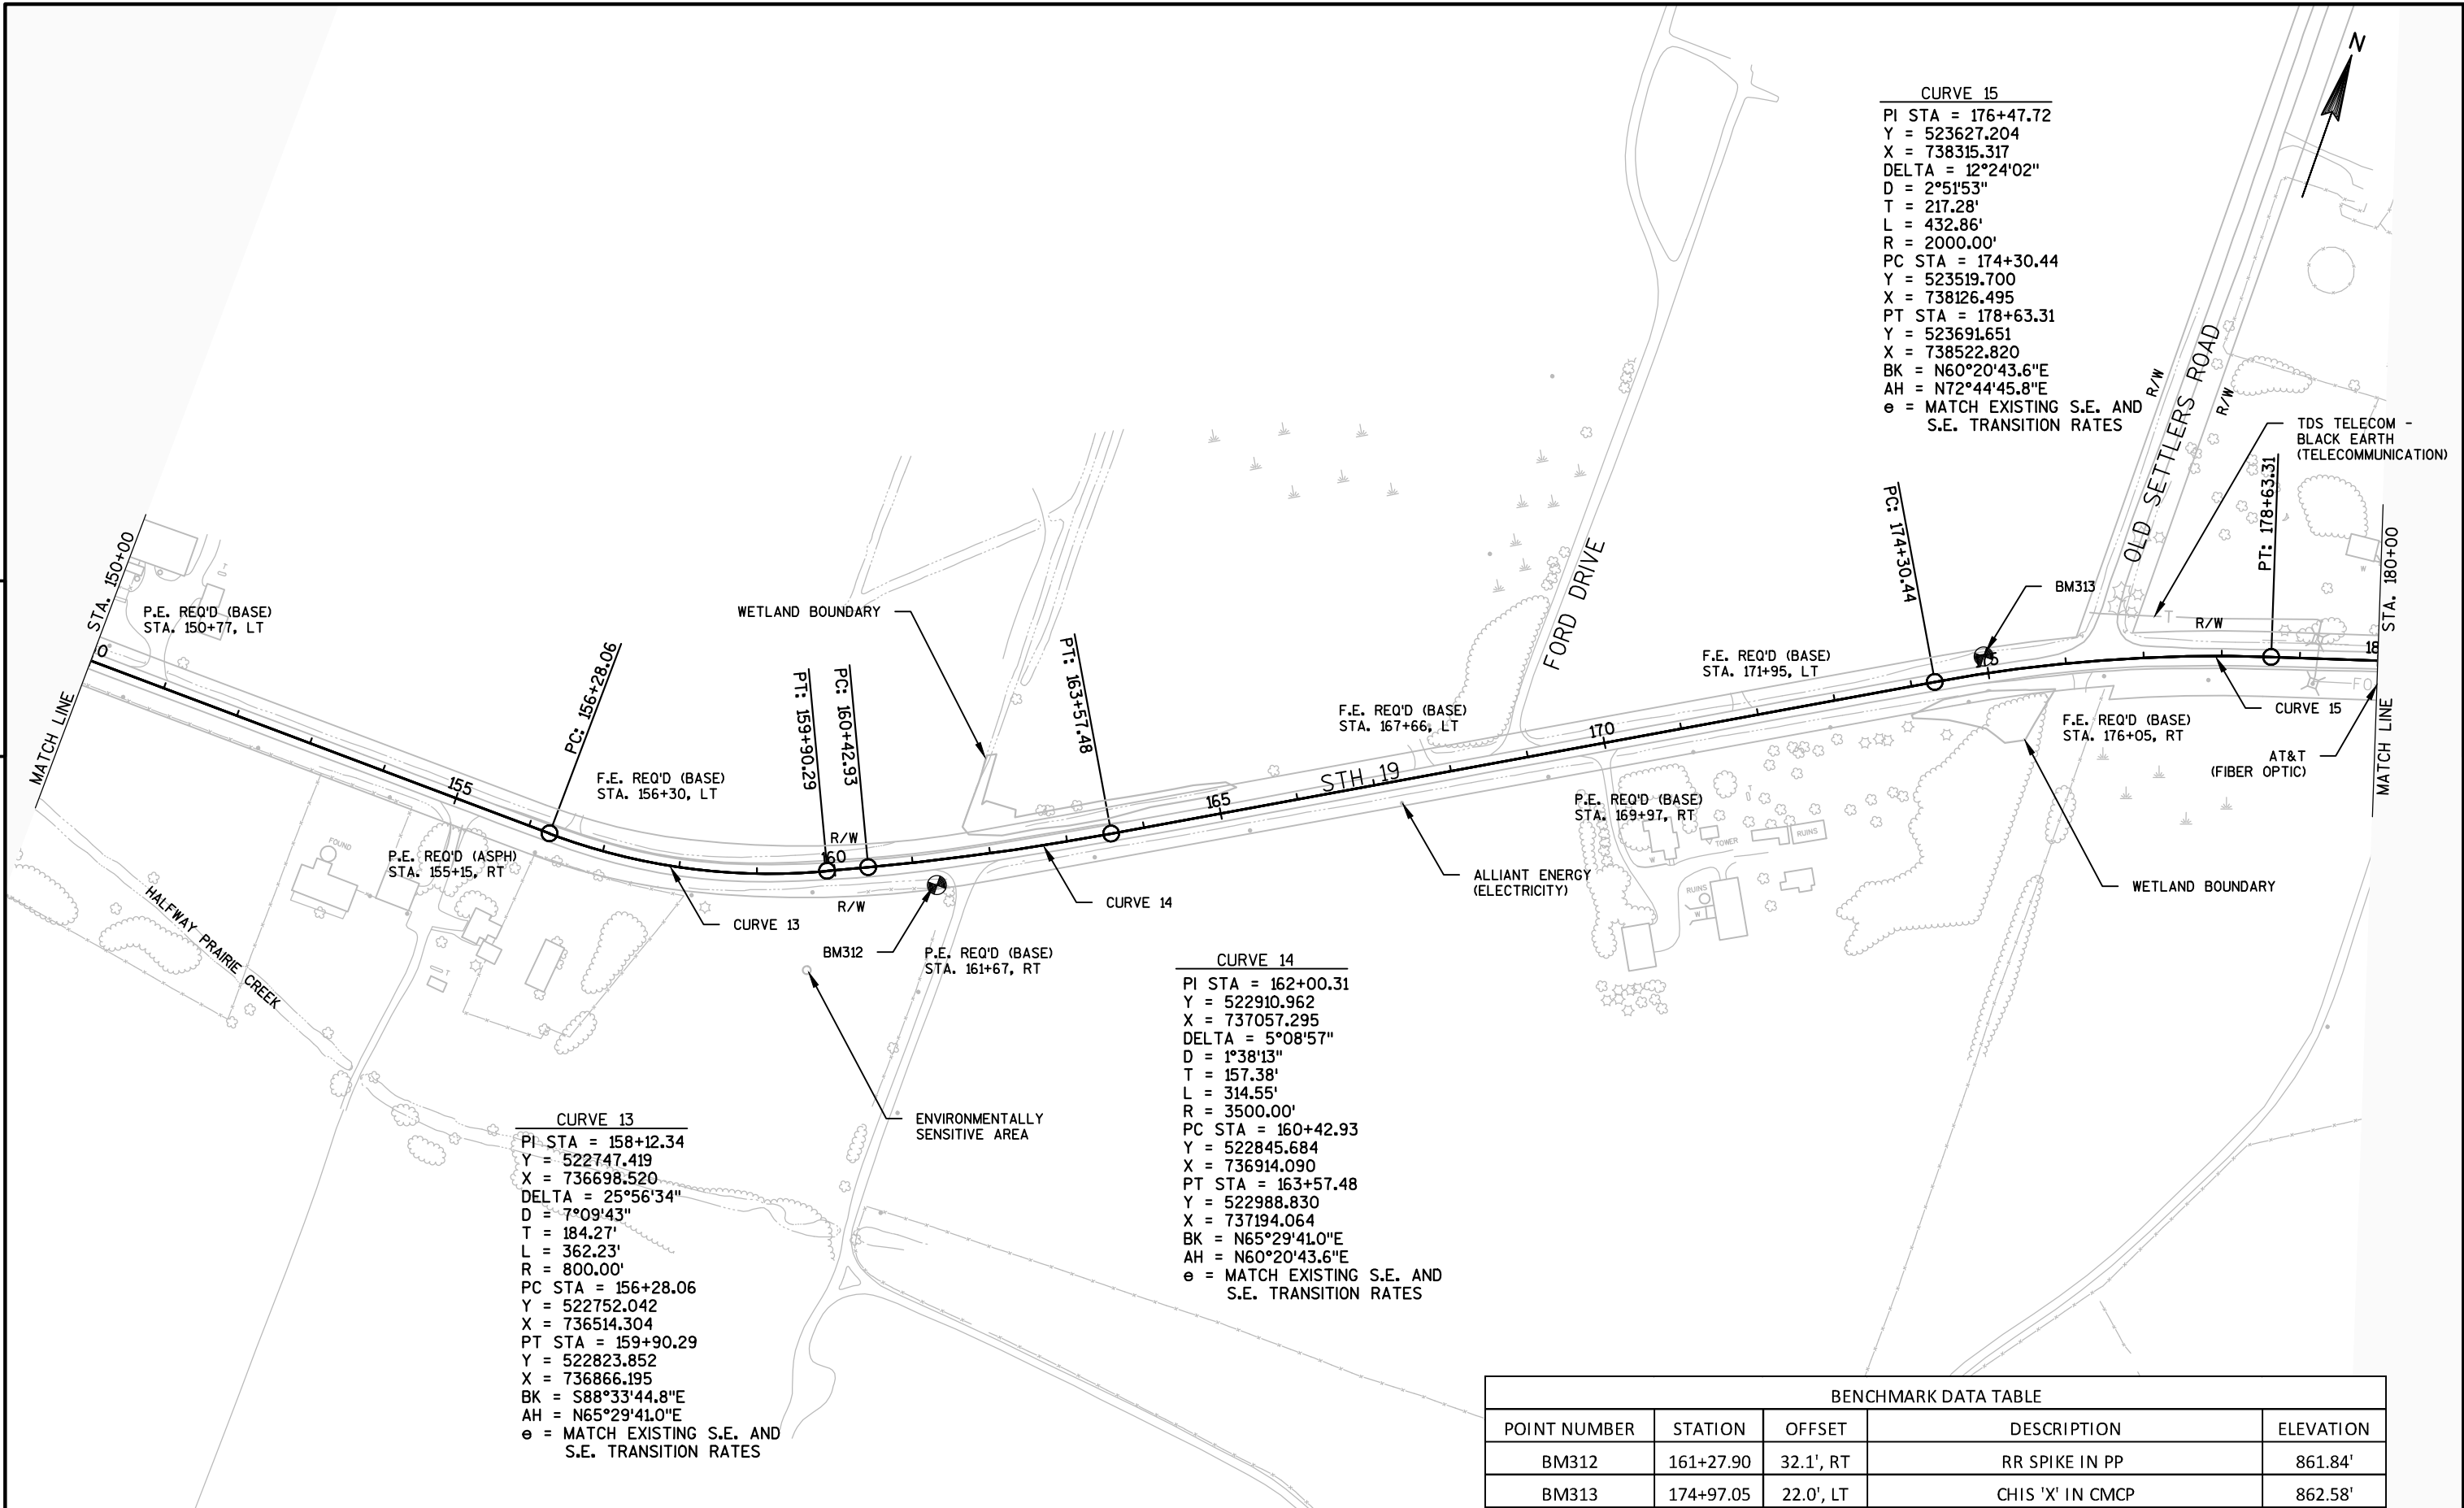

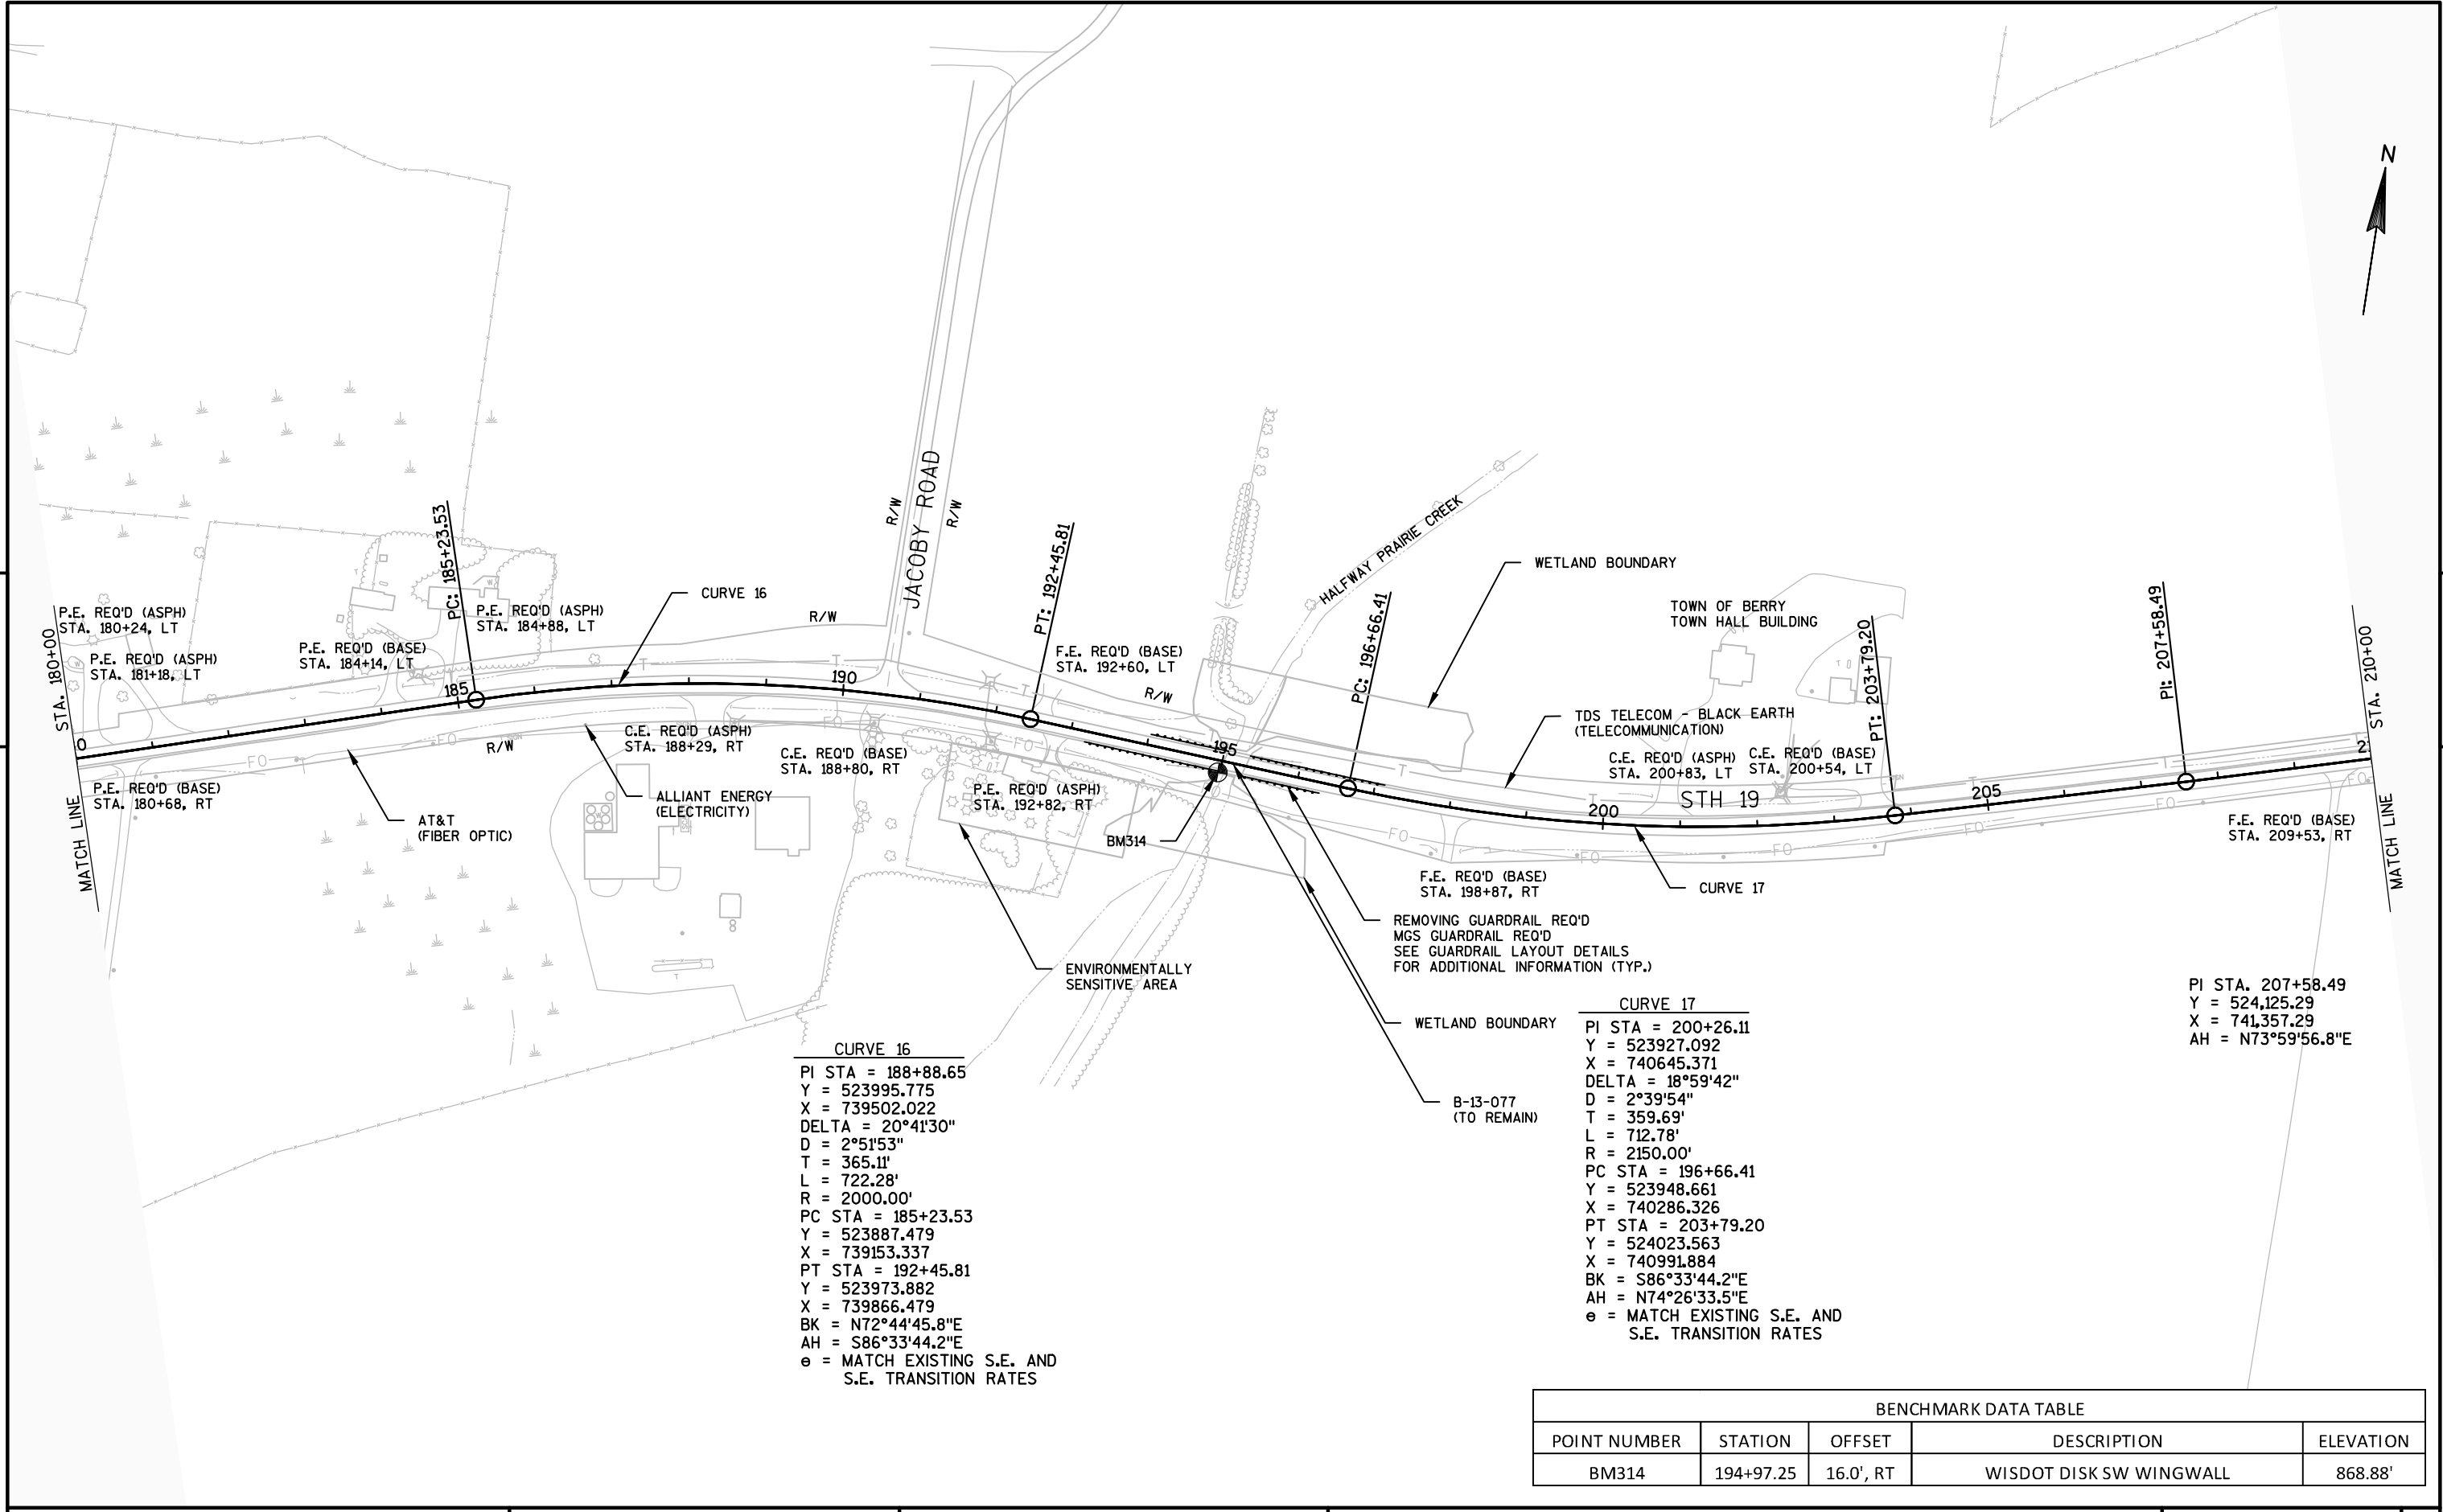



CURVE 16
PI STA = 188+88.65
Y = 523995.775
X = 739502.022
DELTA = 20°41'30"
D = 2°51'53"
T = 365.11'
L = 722.28'
R = 2000.00'
PC STA = 185+23.53
Y = 523887.479
X = 739153.337
PT STA = 192+45.81
Y = 523973.882
X = 739866.479
BK = N72°44'45.8"E
AH = S86°33'44.2"E
e = MATCH EXISTING S.E. AND
S.E. TRANSITION RATES

CURVE 17
PI STA = 200+26.11
Y = 523927.092
X = 740645.371
DELTA = 18°59'42"
D = 2°39'54"
T = 359.69'
L = 712.78'
R = 2150.00'
PC STA = 196+66.41
Y = 523948.661
X = 740286.326
PT STA = 203+79.20
Y = 524023.563
X = 740991.884
BK = S86°33'44.2"E
AH = N74°26'33.5"E
e = MATCH EXISTING S.E. AND
S.E. TRANSITION RATES

PI STA. 207+58.49
Y = 524,125.29
X = 741,357.29
AH = N73°59'56.8"E

BENCHMARK DATA TABLE				
POINT NUMBER	STATION	OFFSET	DESCRIPTION	ELEVATION
BM314	194+97.25	16.0', RT	WISDOT DISK SW WINGWALL	868.88'

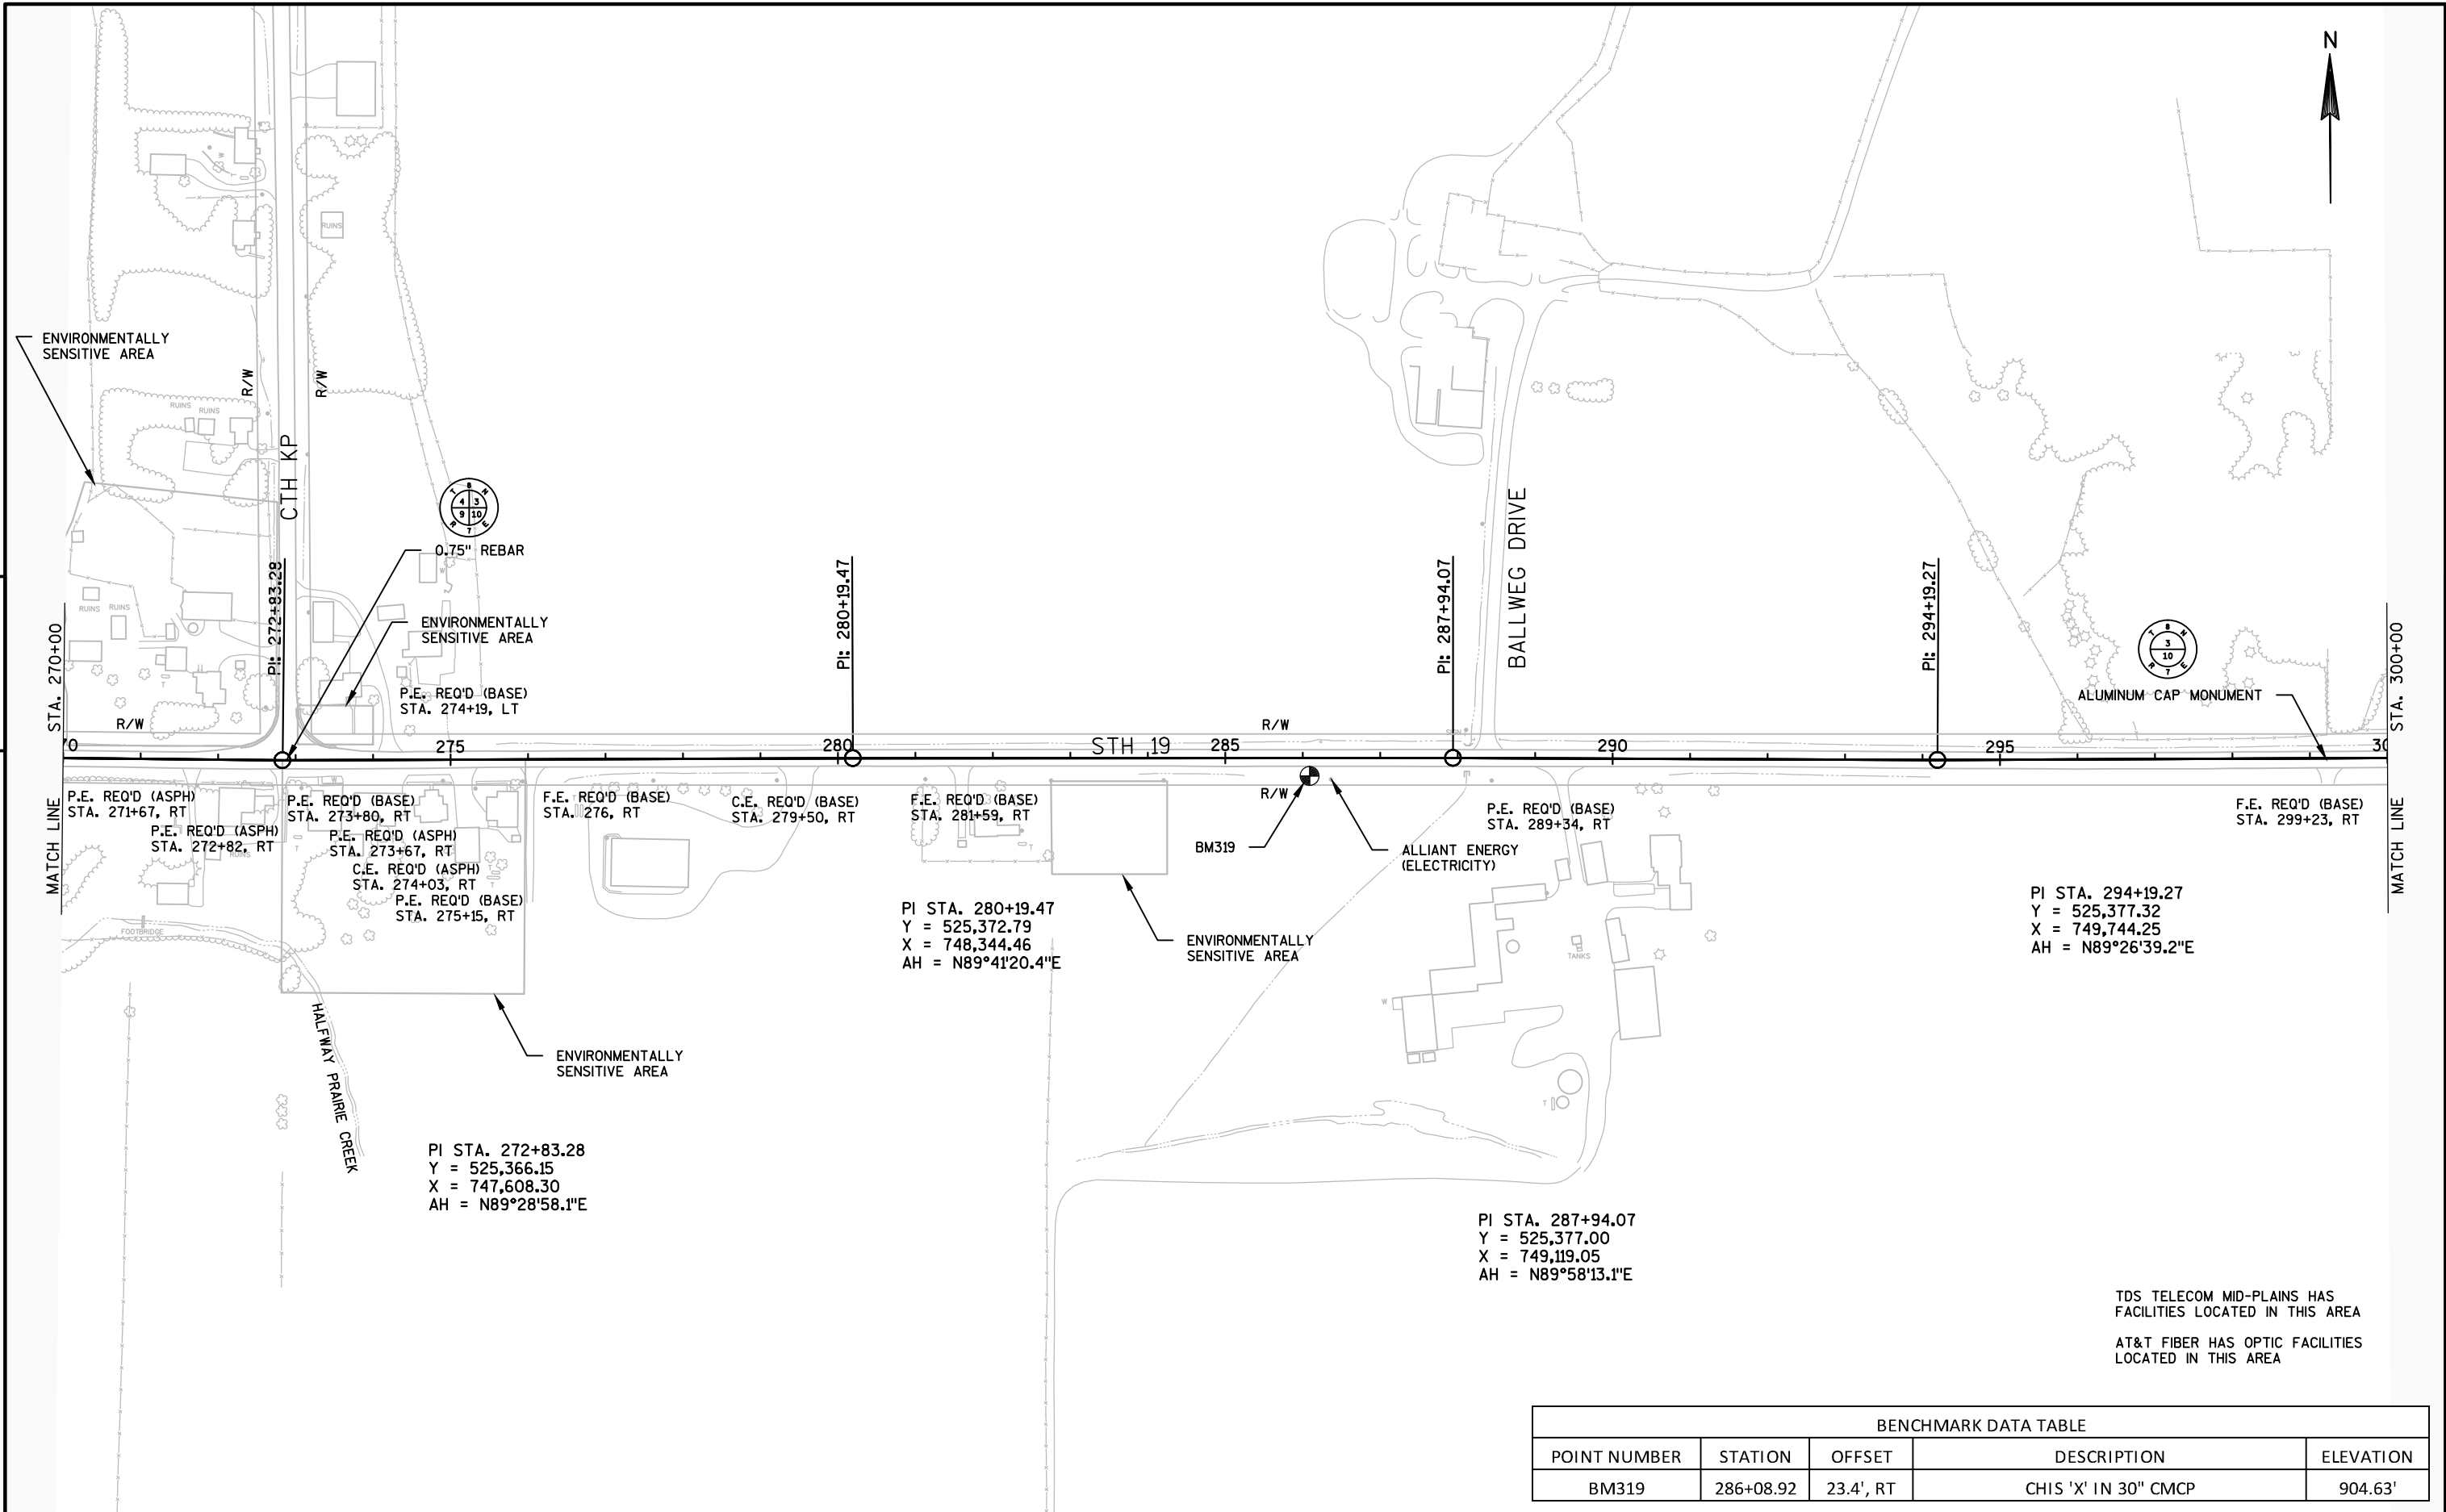

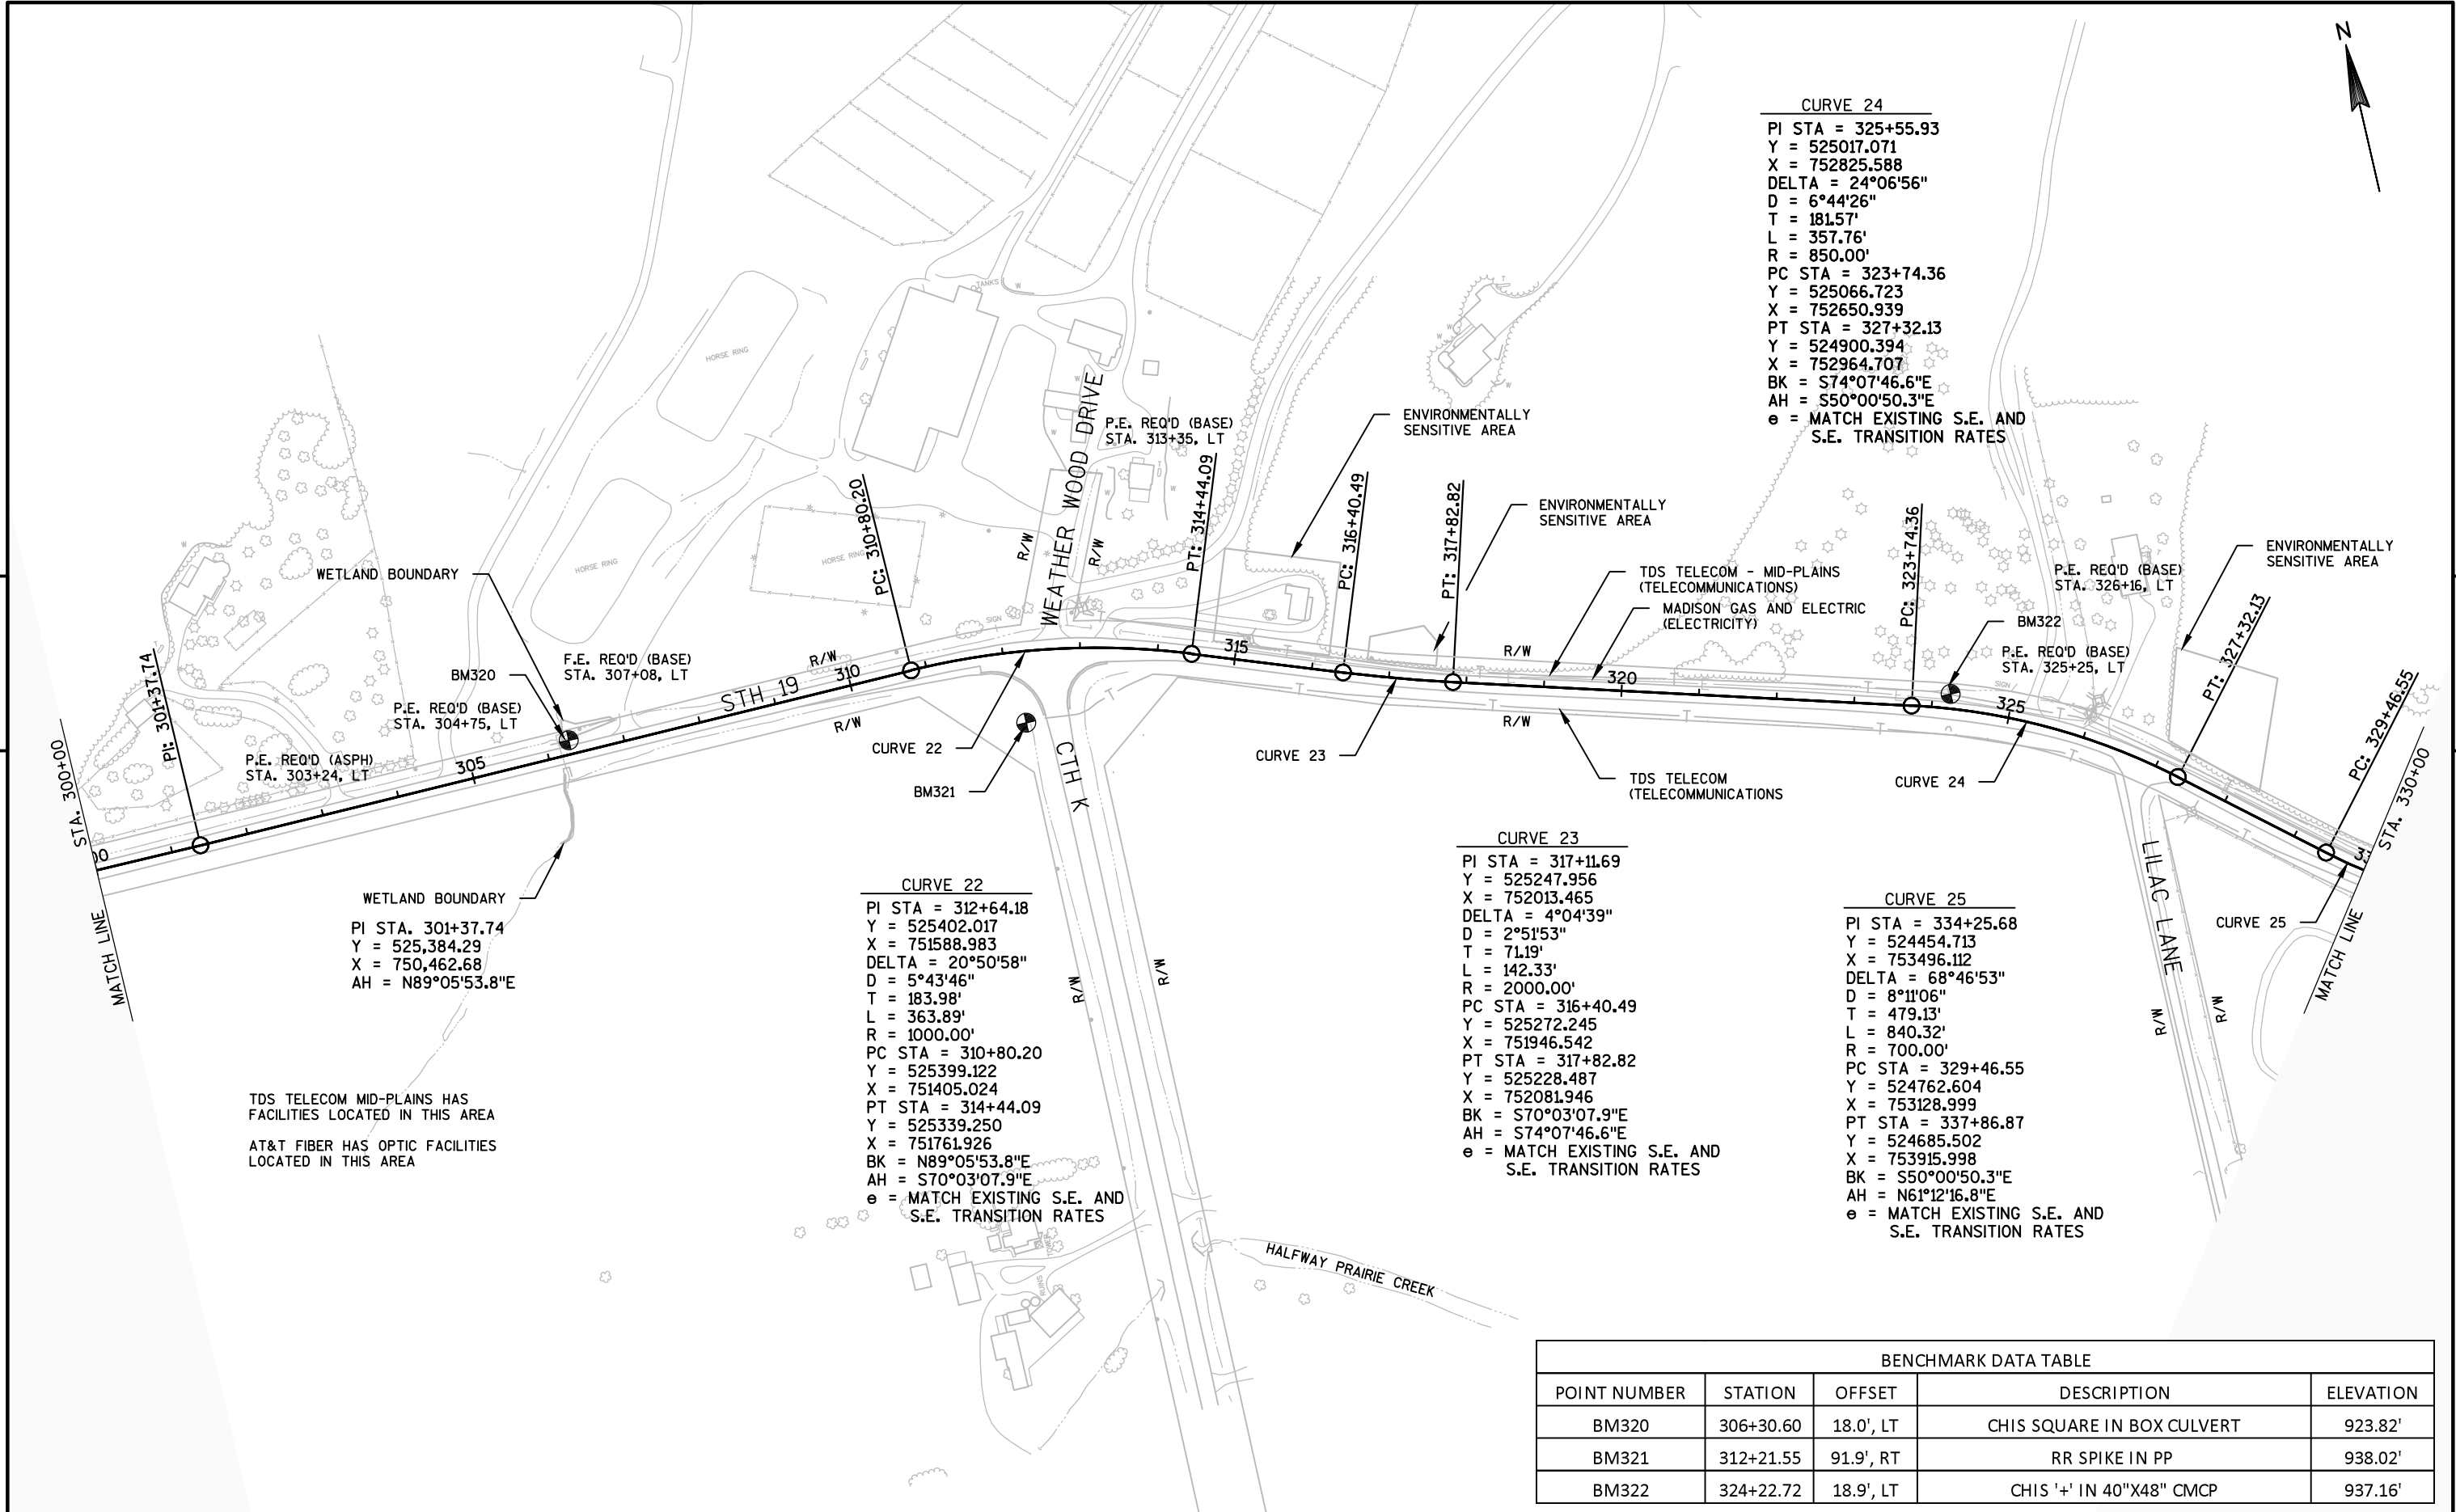

TDS TELECOM MID-PLAINS HAS FACILITIES LOCATED IN THIS AREA
AT&T FIBER HAS OPTIC FACILITIES LOCATED IN THIS AREA

WETLAND BOUNDARY
PI STA. 301+37.74
Y = 525,384.29
X = 750,462.68
AH = N89°05'53.8"E

CURVE 22
PI STA = 312+64.18
Y = 525402.017
X = 751588.983
DELTA = 20°50'58"
D = 5°43'46"
T = 183.98'
L = 363.89'
R = 1000.00'
PC STA = 310+80.20
Y = 525399.122
X = 751405.024
PT STA = 314+44.09
Y = 525339.250
X = 751761.926
BK = N89°05'53.8"E
AH = S70°03'07.9"E
e = MATCH EXISTING S.E. AND S.E. TRANSITION RATES

CURVE 23
PI STA = 317+11.69
Y = 525247.956
X = 752013.465
DELTA = 4°04'39"
D = 2°51'53"
T = 71.19'
L = 142.33'
R = 2000.00'
PC STA = 316+40.49
Y = 525272.245
X = 751946.542
PT STA = 317+82.82
Y = 525228.487
X = 752081.946
BK = S70°03'07.9"E
AH = S74°07'46.6"E
e = MATCH EXISTING S.E. AND S.E. TRANSITION RATES

CURVE 24
PI STA = 325+55.93
Y = 525017.071
X = 752825.588
DELTA = 24°06'56"
D = 6°44'26"
T = 181.57'
L = 357.76'
R = 850.00'
PC STA = 323+74.36
Y = 525066.723
X = 752650.939
PT STA = 327+32.13
Y = 524900.394
X = 752964.707
BK = S74°07'46.6"E
AH = S50°00'50.3"E
e = MATCH EXISTING S.E. AND S.E. TRANSITION RATES

CURVE 25
PI STA = 334+25.68
Y = 524454.713
X = 753496.112
DELTA = 68°46'53"
D = 8°11'06"
T = 479.13'
L = 840.32'
R = 700.00'
PC STA = 329+46.55
Y = 524762.604
X = 753128.999
PT STA = 337+86.87
Y = 524685.502
X = 753915.998
BK = S50°00'50.3"E
AH = N61°12'16.8"E
e = MATCH EXISTING S.E. AND S.E. TRANSITION RATES

BENCHMARK DATA TABLE				
POINT NUMBER	STATION	OFFSET	DESCRIPTION	ELEVATION
BM320	306+30.60	18.0', LT	CHIS SQUARE IN BOX CULVERT	923.82'
BM321	312+21.55	91.9', RT	RR SPIKE IN PP	938.02'
BM322	324+22.72	18.9', LT	CHIS '+' IN 40"X48" CMCP	937.16'

BENCHMARK DATA TABLE				
POINT NUMBER	STATION	OFFSET	DESCRIPTION	ELEVATION
BM323	336+22.00	22.5', RT	CHIS '+' IN 30" CMCP	926.79'
BM324	341+12.98	33.9', RT	RR SPIKE IN END FENCE POST	927.63'
BM325	350+41.12	18.0', RT	RR SPIKE IN BEAM GUARD POST	931.90'

PI STA. 355+51.37
Y = 525,772.03
X = 755,098.23
AH = N04°18'31.2"E

CURVE 31
PI STA = 359+73.32
Y = 526182.375
X = 755188.848
DELTA = 15°57'27"
D = 4°32'26"
T = 176.87'
L = 351.44'
R = 1261.86'
PC STA = 357+96.46
Y = 526013.406
X = 755136.590
PT STA = 361+47.90
Y = 526330.465
X = 755285.545
BK = N17°11'08.3"E
AH = N33°08'35.0"E
e = MATCH EXISTING S.E. AND S.E. TRANSITION RATES

CURVE 25
PI STA = 334+25.68
Y = 524454.713
X = 753496.112
DELTA = 68°46'53"
D = 8°11'06"
T = 479.13'
L = 840.32'
R = 700.00'
PC STA = 329+46.55
Y = 524762.604
X = 753128.999
PT STA = 337+86.87
Y = 524685.502
X = 753915.998
BK = S50°00'50.3"E
AH = N61°12'16.8"E
e = MATCH EXISTING S.E. AND S.E. TRANSITION RATES

CURVE 26
PI STA = 341+39.41
Y = 524861.165
X = 754221.544
DELTA = 19°10'58"
D = 6°44'10"
T = 143.73'
L = 284.77'
R = 850.56'
PC STA = 339+95.68
Y = 524786.081
X = 754098.984
PT STA = 342+80.45
Y = 524891.810
X = 754361.970
BK = N58°30'24.8"E
AH = N77°41'23.0"E
e = MATCH EXISTING S.E. AND S.E. TRANSITION RATES

CURVE 27
PI STA = 345+36.62
Y = 524946.428
X = 754612.252
DELTA = 20°25'41"
D = 6°01'52"
T = 171.17'
L = 338.71'
R = 950.00'
PC STA = 343+65.45
Y = 524909.933
X = 754445.016
PT STA = 347+04.16
Y = 525038.999
X = 754756.232
BK = N77°41'21.7"E
AH = N57°15'40.9"E
e = MATCH EXISTING S.E. AND S.E. TRANSITION RATES


CURVE 28
PI STA = 348+86.32
Y = 525137.512
X = 754909.455
DELTA = 27°01'49"
D = 9°46'21"
T = 140.92'
L = 276.60'
R = 586.30'
PC STA = 347+45.40
Y = 525061.300
X = 754790.918
PT STA = 350+22.00
Y = 525259.269
X = 754980.408
BK = N57°15'40.9"E
AH = N30°13'52.2"E
e = MATCH EXISTING S.E. AND S.E. TRANSITION RATES

CURVE 29
PI STA = 351+71.37
Y = 525392.504
X = 755047.940
DELTA = 19°19'52"
D = 6°31'58"
T = 149.37'
L = 295.90'
R = 877.04'
PC STA = 350+22.00
Y = 525259.269
X = 754980.408
PT STA = 353+17.90
Y = 525540.582
X = 755067.560
BK = N26°52'43.8"E
AH = N07°32'51.7"E
e = MATCH EXISTING S.E. AND S.E. TRANSITION RATES


CURVE 30
PI STA = 357+06.94
Y = 525927.158
X = 755109.915
DELTA = 12°52'37"
D = 7°09'43"
T = 90.28'
L = 179.80'
R = 800.00'
PC STA = 356+16.66
Y = 525837.135
X = 755103.133
PT STA = 357+96.46
Y = 526013.406
X = 755136.590
BK = N04°18'31.2"E
AH = N17°11'08.3"E
e = MATCH EXISTING S.E. AND S.E. TRANSITION RATES

CURVE 32
PI STA = 366+76.05
Y = 526772.689
X = 755574.298
DELTA = 59°48'53"
D = 19°05'55"
T = 172.56'
L = 313.19'
R = 300.00'
PC STA = 365+03.49
Y = 526628.203
X = 755479.955
PT STA = 368+16.68
Y = 526763.785
X = 755746.627
BK = N33°08'34.0"E
AH = S87°02'33.0"E
e = MATCH EXISTING S.E. AND
S.E. TRANSITION RATES

5

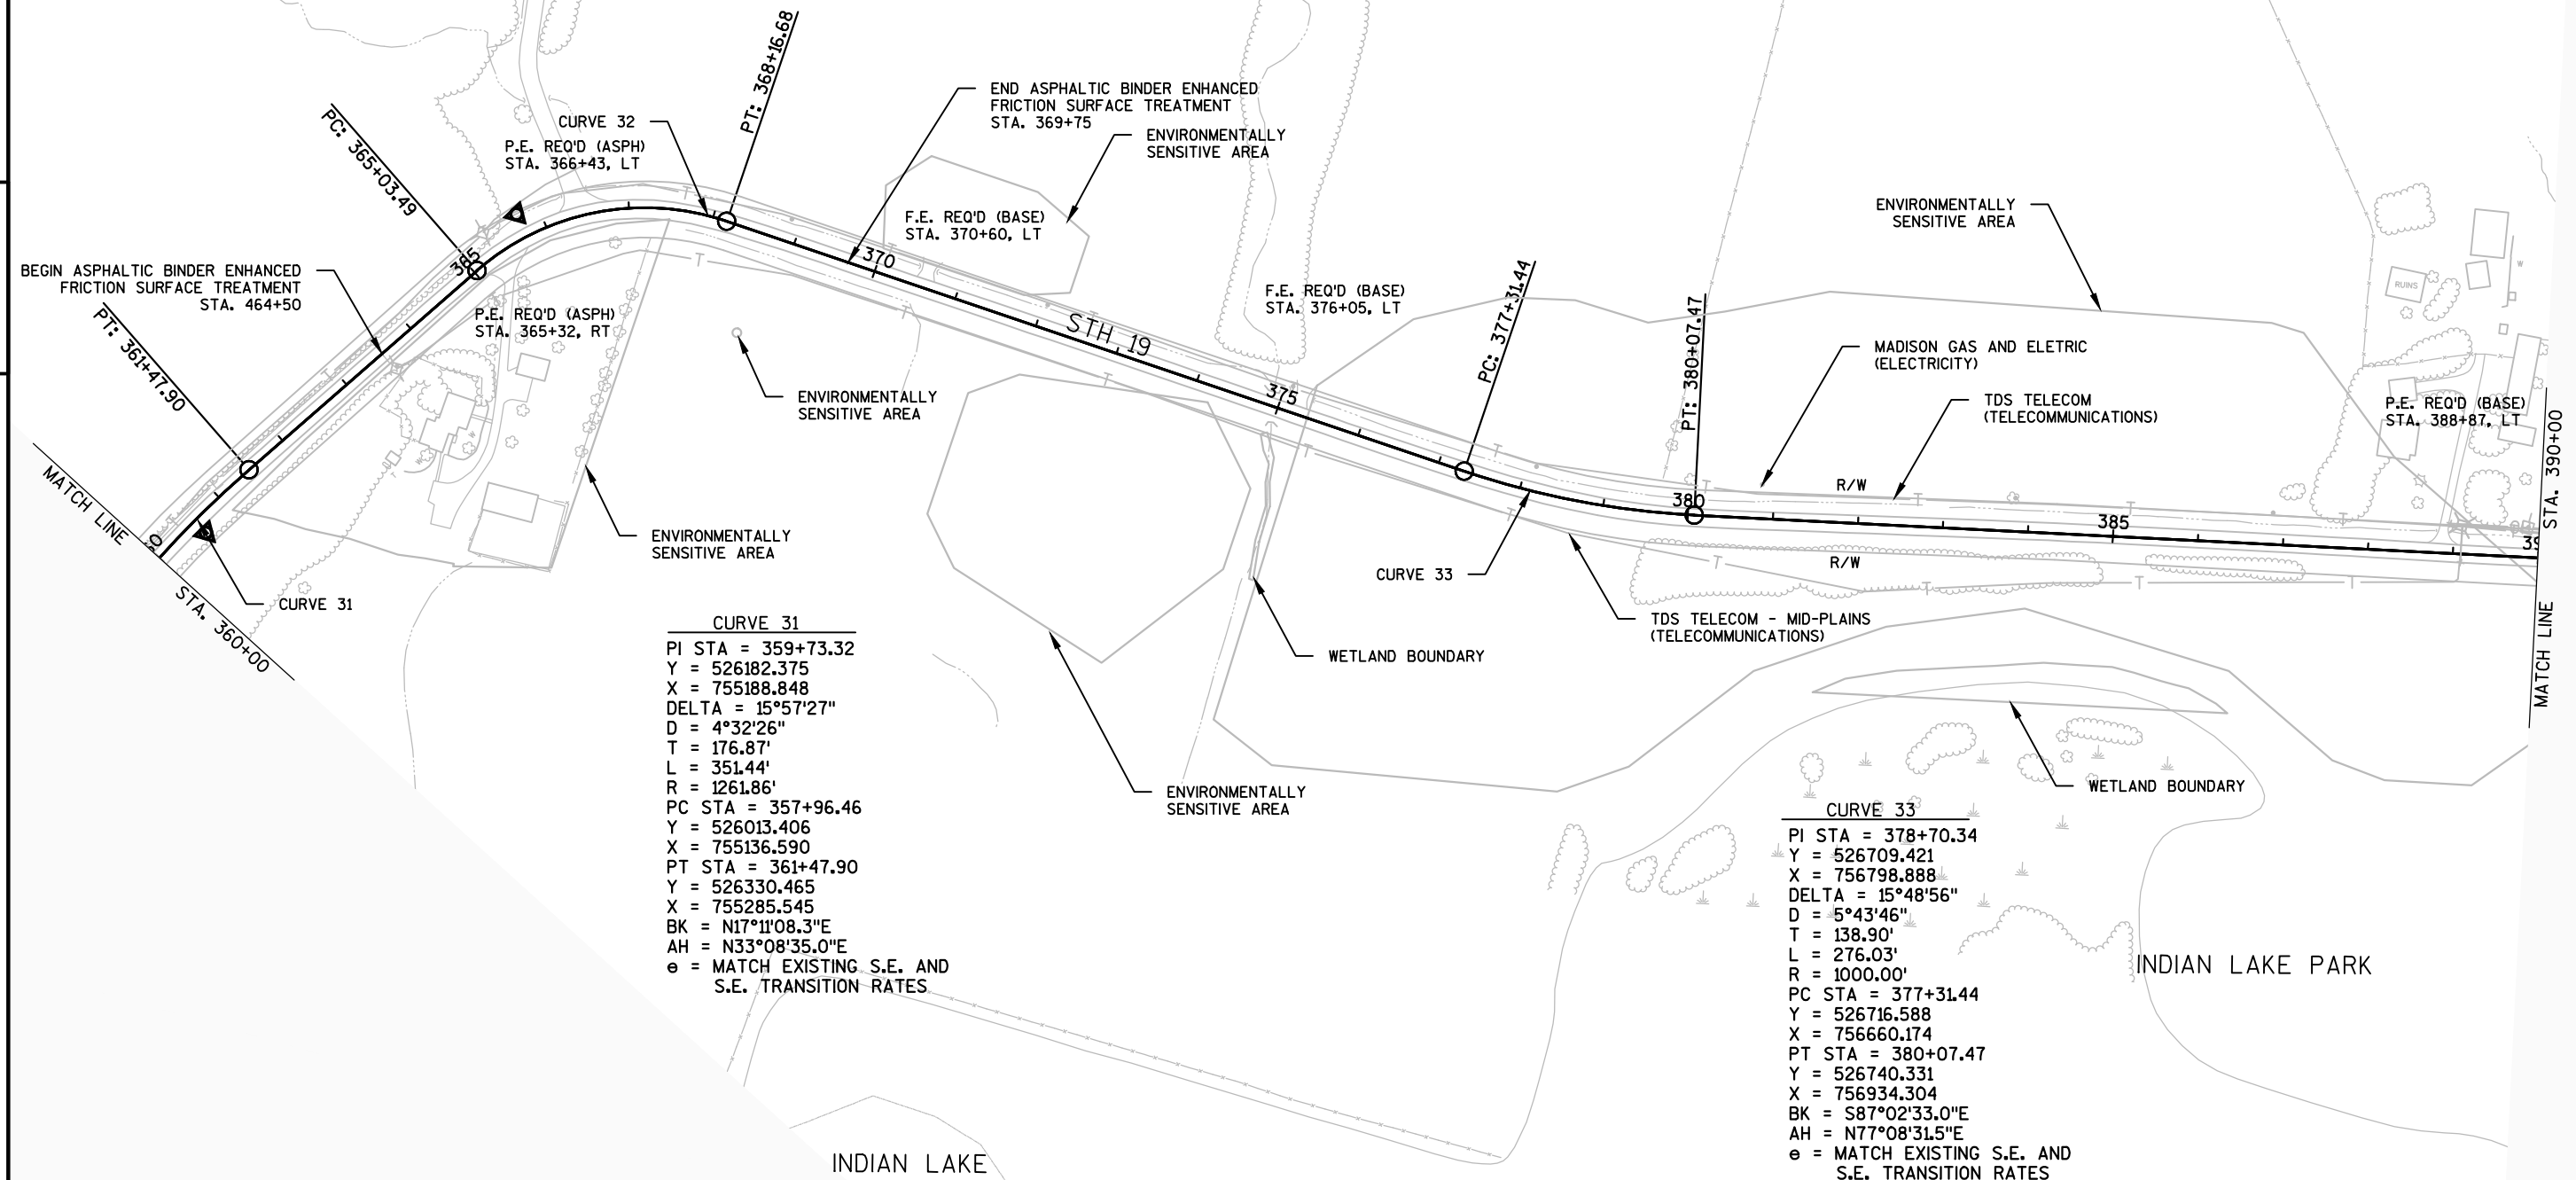

5

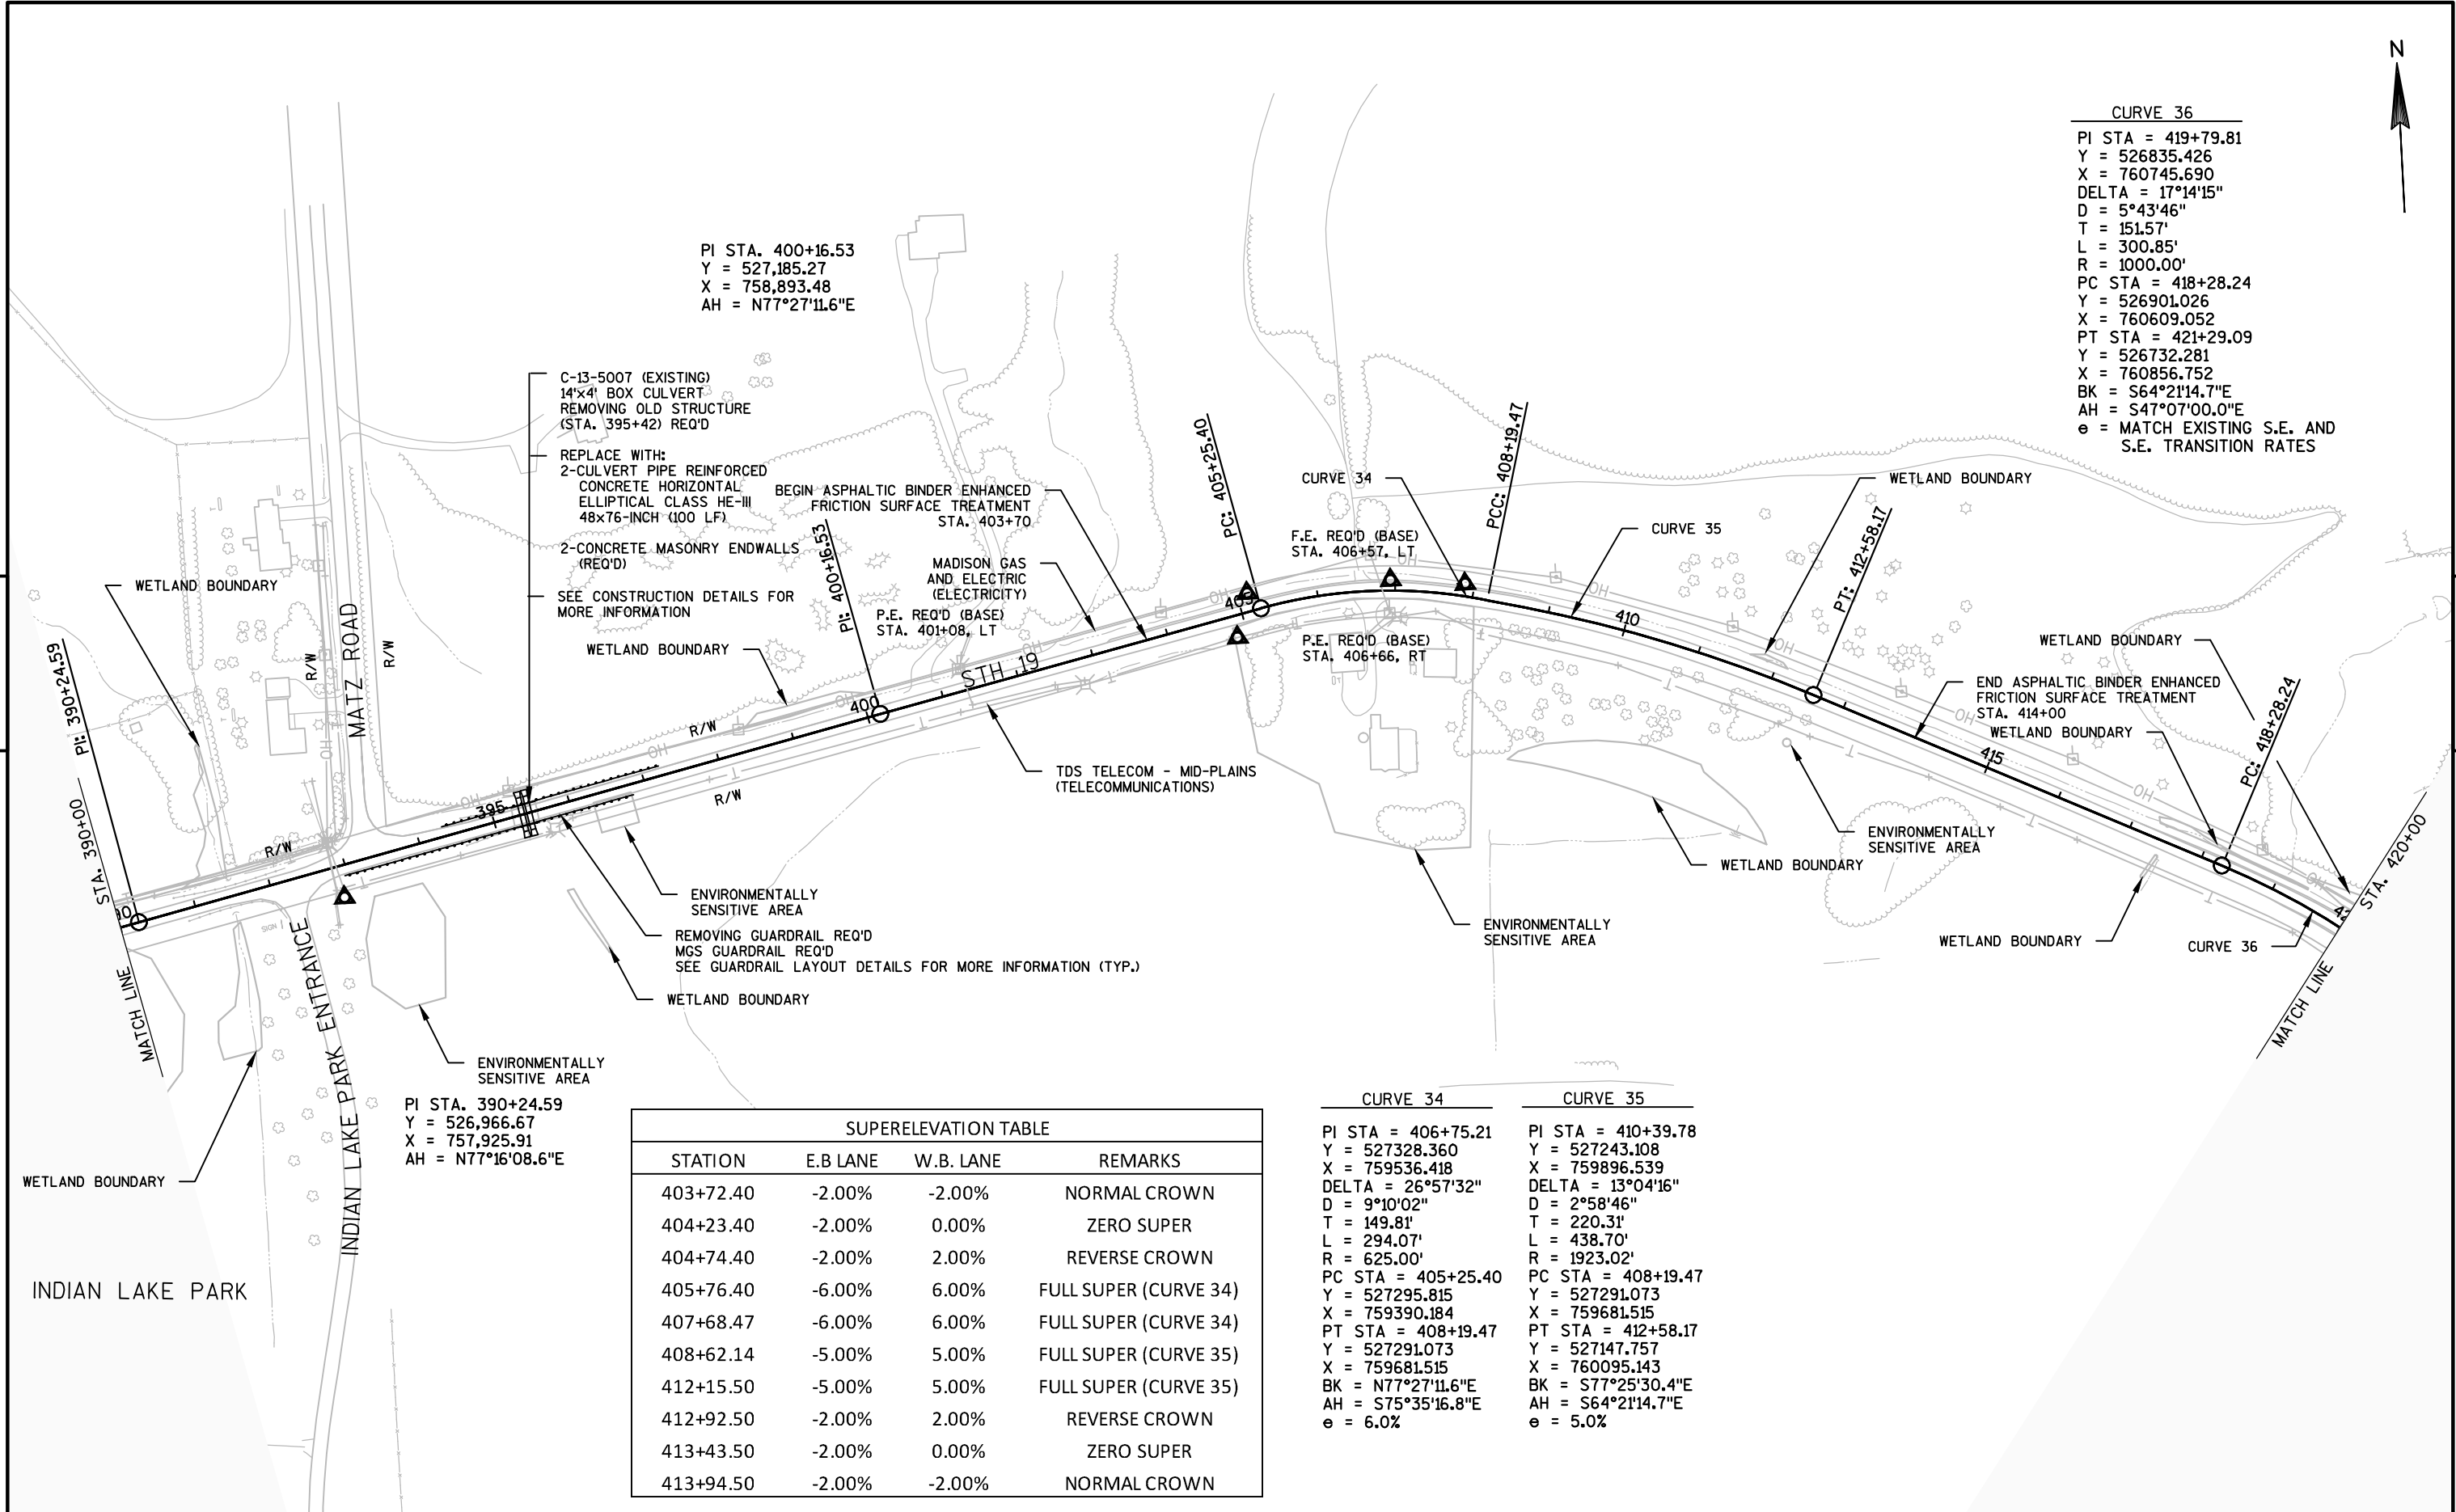

PI STA. 400+16.53
Y = 527,185.27
X = 758,893.48
AH = N77°27'11.6"E

C-13-5007 (EXISTING)
14"x4' BOX CULVERT
REMOVING OLD STRUCTURE
(STA. 395+42) REQ'D

REPLACE WITH:
2-CULVERT PIPE REINFORCED
CONCRETE HORIZONTAL
ELLIPTICAL CLASS HE-III
48x76-INCH (100 LF)

2-CONCRETE MASONRY ENDWALLS
(REQ'D)

SEE CONSTRUCTION DETAILS FOR
MORE INFORMATION

BEGIN ASPHALTIC BINDER ENHANCED
FRICTION SURFACE TREATMENT
STA. 403+70

MADISON GAS
AND ELECTRIC
(ELECTRICITY)

P.E. REQ'D (BASE)
STA. 401+08, LT

CURVE 34
F.E. REQ'D (BASE)
STA. 406+57, LT

P.E. REQ'D (BASE)
STA. 406+66, RT

TDS TELECOM - MID-PLAINS
(TELECOMMUNICATIONS)

WETLAND BOUNDARY

WETLAND BOUNDARY
END ASPHALTIC BINDER ENHANCED
FRICTION SURFACE TREATMENT
STA. 414+00
WETLAND BOUNDARY

ENVIRONMENTALLY
SENSITIVE AREA

ENVIRONMENTALLY
SENSITIVE AREA

WETLAND BOUNDARY


CURVE 36

PI STA. 390+24.59
Y = 526,966.67
X = 757,925.91
AH = N77°16'08.6"E


SUPERELEVATION TABLE			
STATION	E.B. LANE	W.B. LANE	REMARKS
403+72.40	-2.00%	-2.00%	NORMAL CROWN
404+23.40	-2.00%	0.00%	ZERO SUPER
404+74.40	-2.00%	2.00%	REVERSE CROWN
405+76.40	-6.00%	6.00%	FULL SUPER (CURVE 34)
407+68.47	-6.00%	6.00%	FULL SUPER (CURVE 34)
408+62.14	-5.00%	5.00%	FULL SUPER (CURVE 35)
412+15.50	-5.00%	5.00%	FULL SUPER (CURVE 35)
412+92.50	-2.00%	2.00%	REVERSE CROWN
413+43.50	-2.00%	0.00%	ZERO SUPER
413+94.50	-2.00%	-2.00%	NORMAL CROWN

CURVE 34	CURVE 35
PI STA = 406+75.21	PI STA = 410+39.78
Y = 527328.360	Y = 527243.108
X = 759536.418	X = 759896.539
DELTA = 26°57'32"	DELTA = 13°04'16"
D = 9°10'02"	D = 2°58'46"
T = 149.81'	T = 220.31'
L = 294.07'	L = 438.70'
R = 625.00'	R = 1923.02'
PC STA = 405+25.40	PC STA = 408+19.47
Y = 527295.815	Y = 527291.073
X = 759390.184	X = 759681.515
PT STA = 408+19.47	PT STA = 412+58.17
Y = 527291.073	Y = 527147.757
X = 759681.515	X = 760095.143
BK = N77°27'11.6"E	BK = S77°25'30.4"E
AH = S75°35'16.8"E	AH = S64°21'14.7"E
e = 6.0%	e = 5.0%

CURVE 36
PI STA = 419+79.81
Y = 526835.426
X = 760745.690
DELTA = 17°14'15"
D = 5°43'46"
T = 151.57'
L = 300.85'
R = 1000.00'
PC STA = 418+28.24
Y = 526901.026
X = 760609.052
PT STA = 421+29.09
Y = 526732.281
X = 760856.752
BK = S64°21'14.7"E
AH = S47°07'00.0"E
e = MATCH EXISTING S.E. AND S.E. TRANSITION RATES

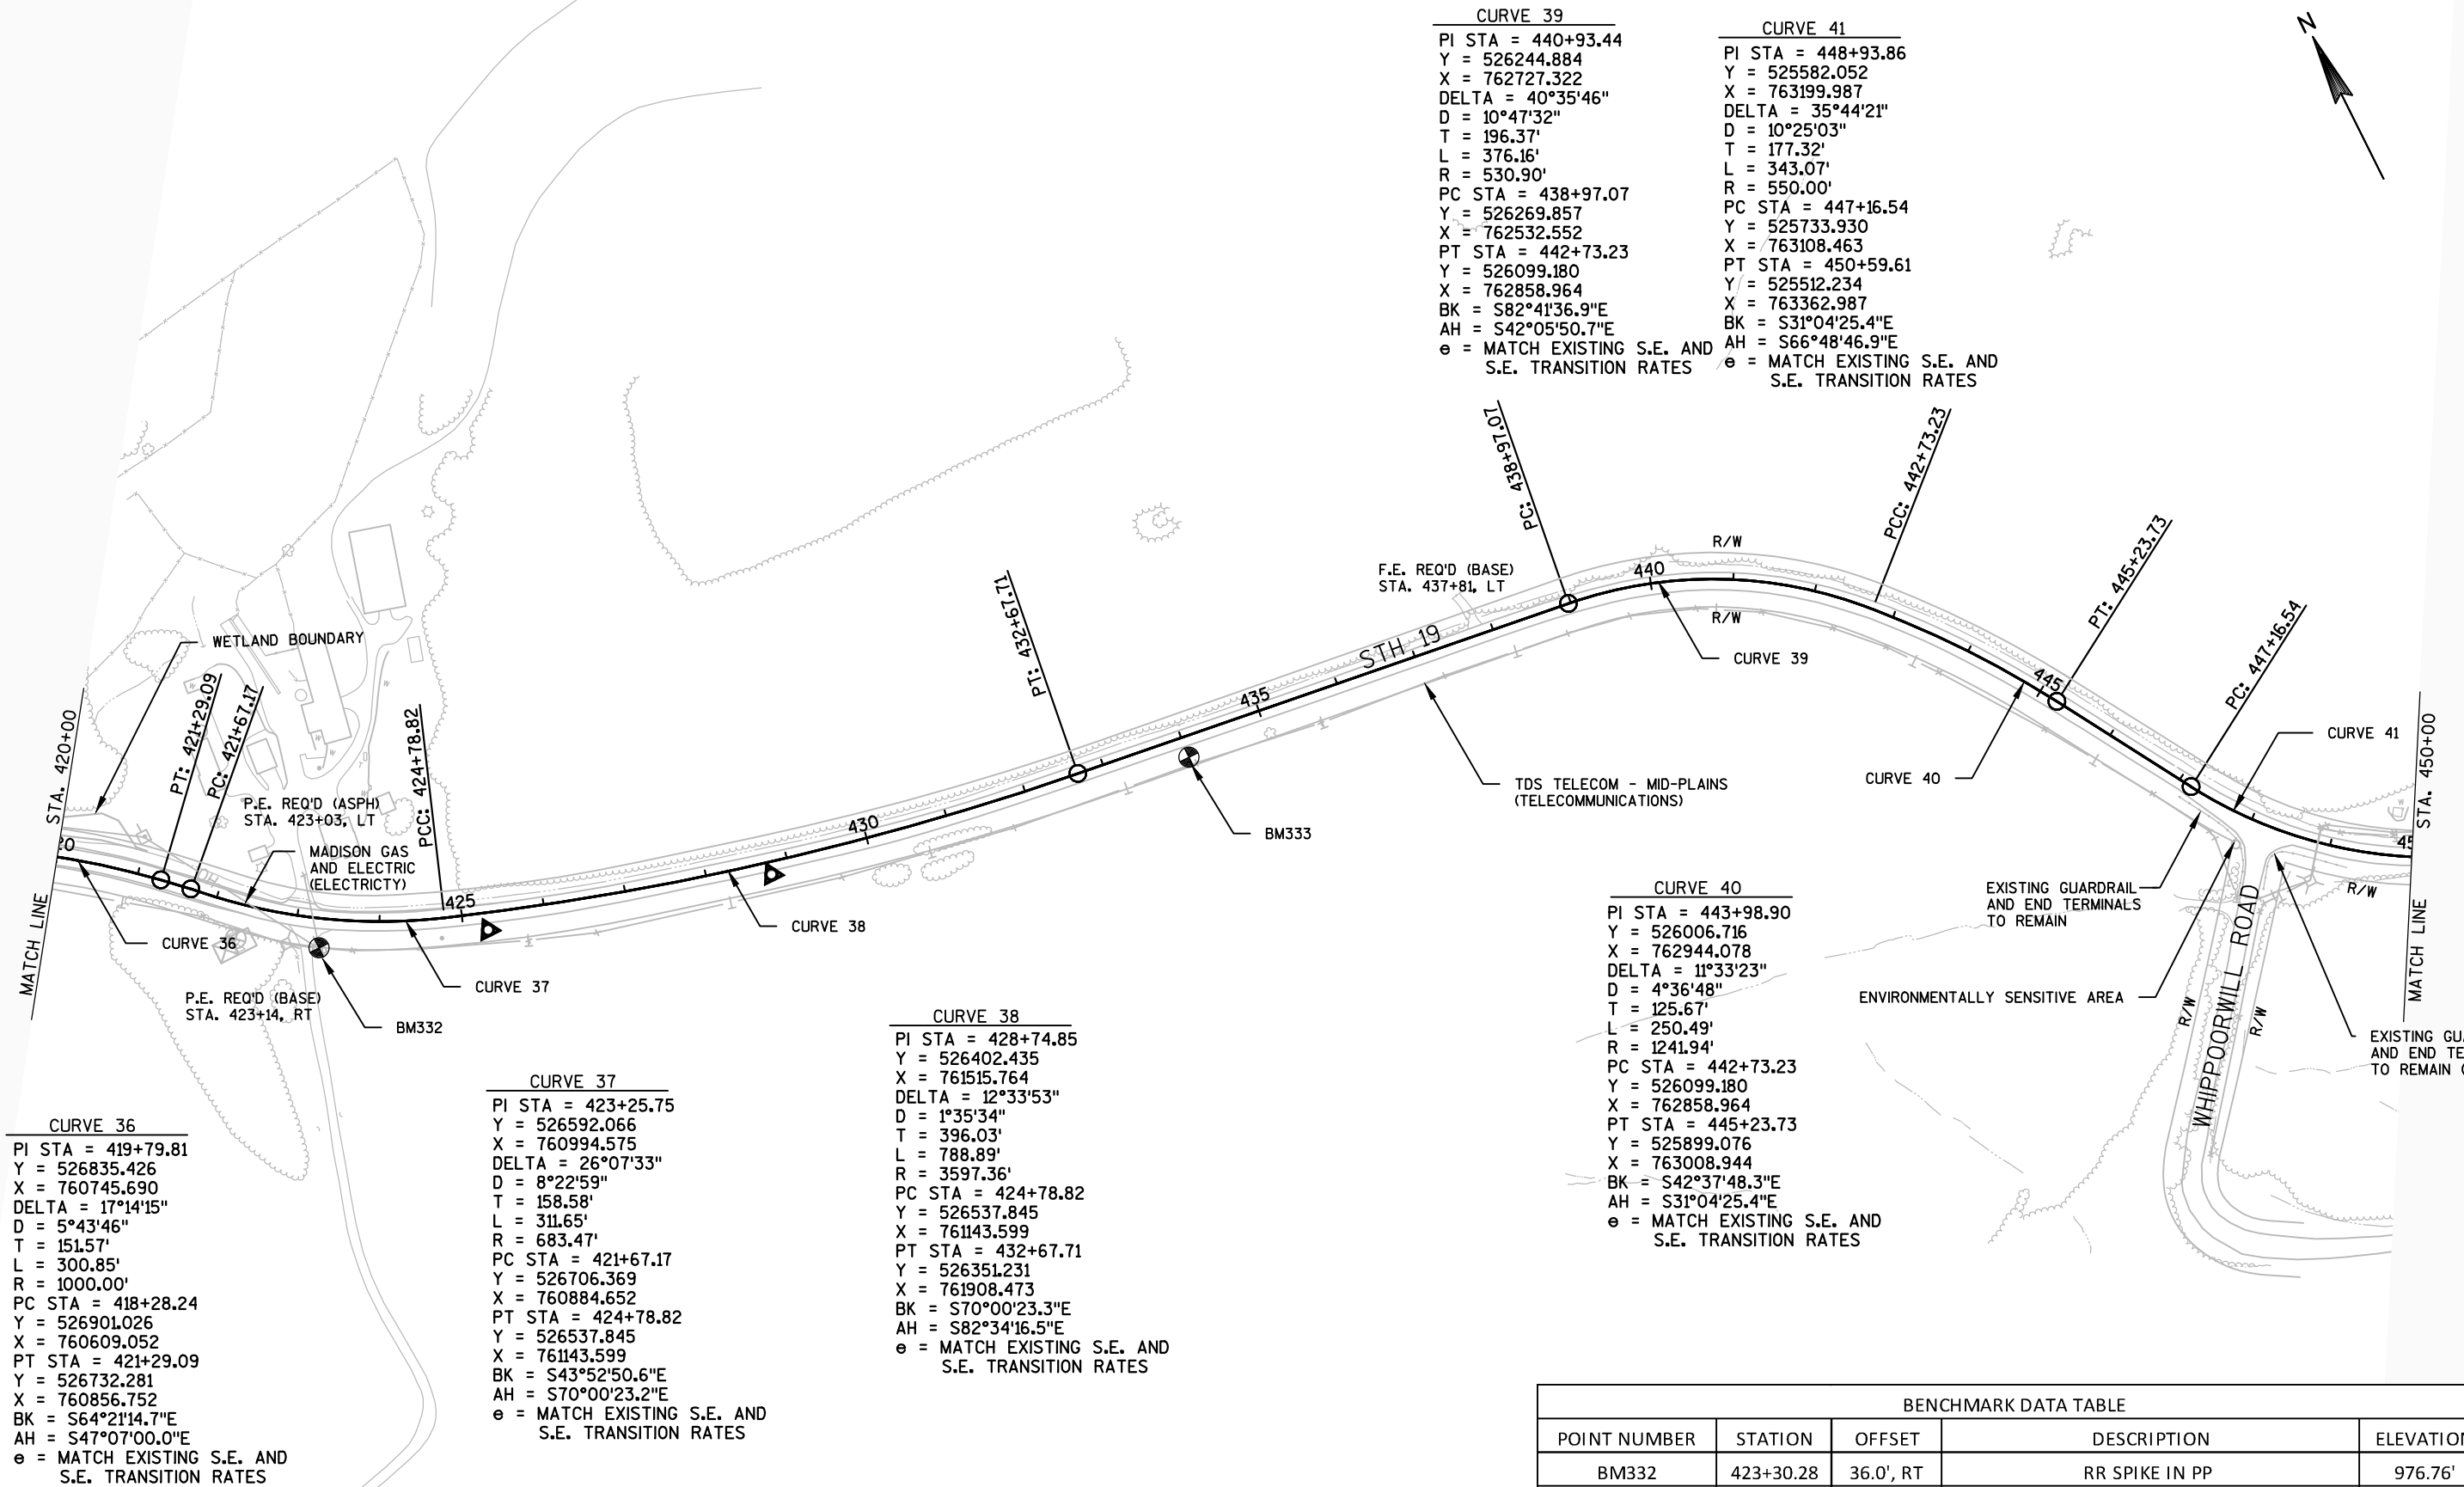

BENCHMARK DATA TABLE				
POINT NUMBER	STATION	OFFSET	DESCRIPTION	ELEVATION
BM332	423+30.28	36.0', RT	RR SPIKE IN PP	976.76'
BM333	434+01.46	25.4', RT	CHIS '+' in 18" CMCP	990.65'

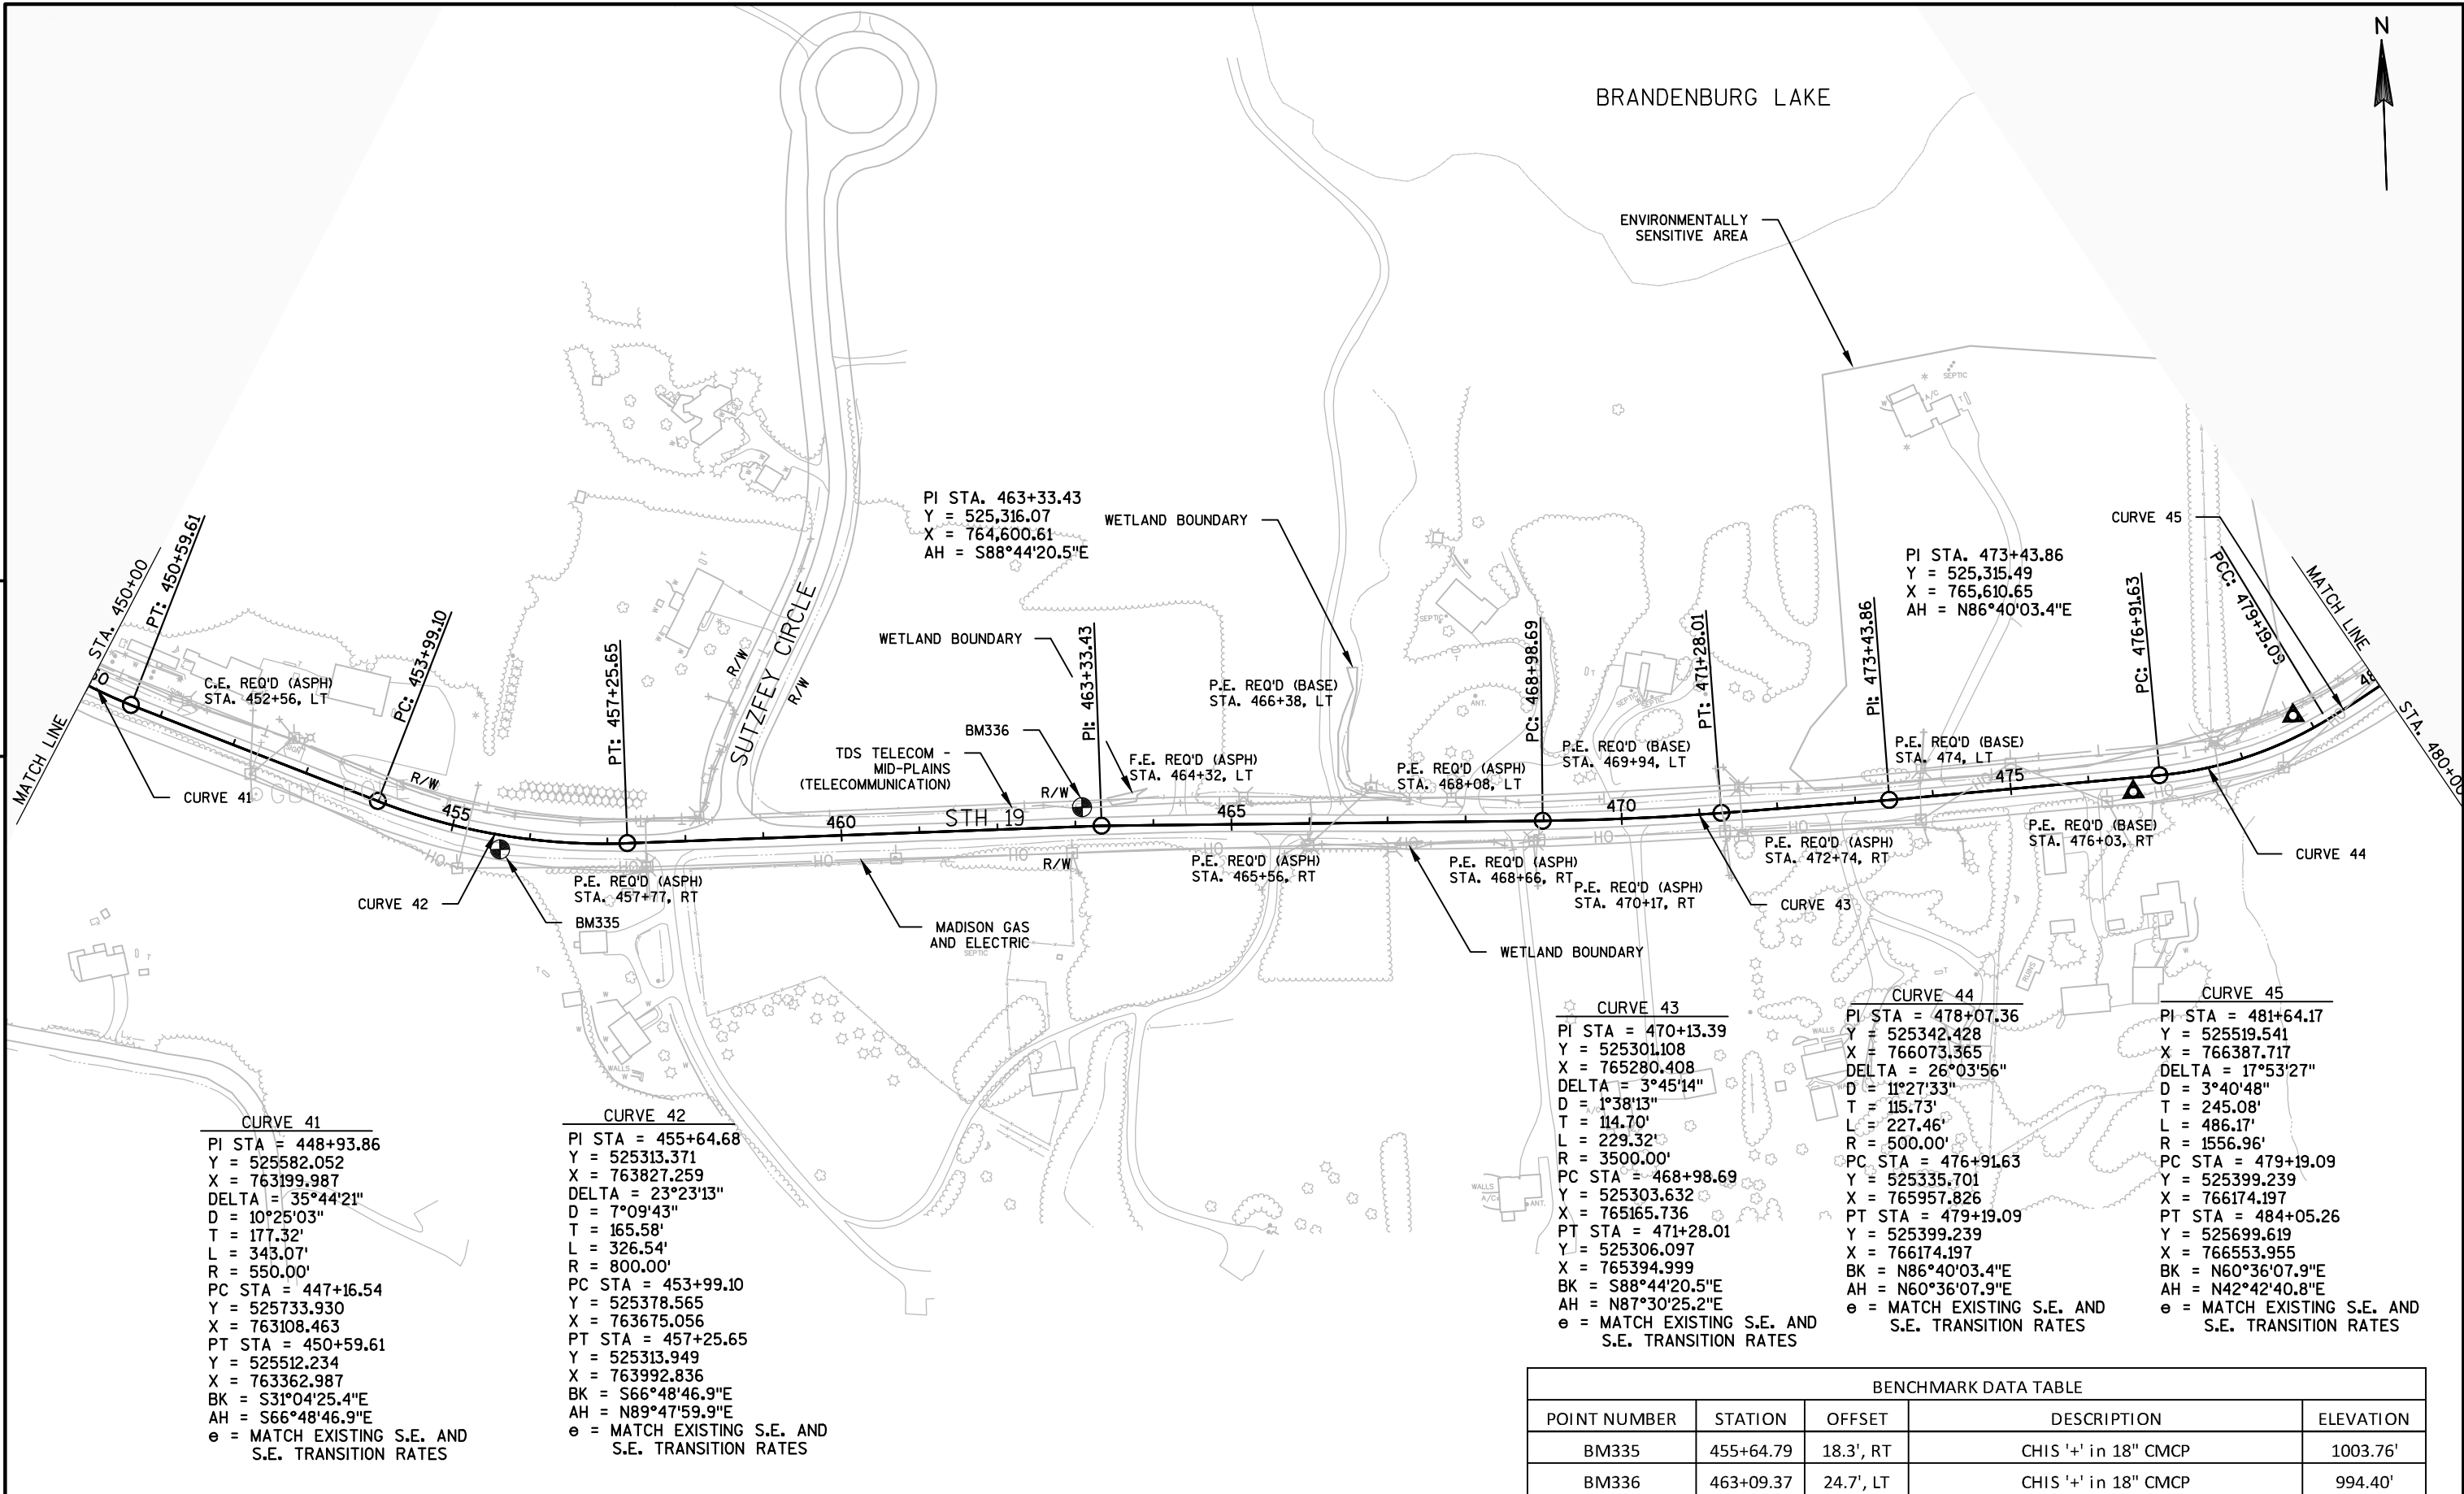

CURVE 41
PI STA = 448+93.86
Y = 525582.052
X = 763199.987
DELTA = 35°44'21"
D = 10°25'03"
T = 177.32'
L = 343.07'
R = 550.00'
PC STA = 447+16.54
Y = 525733.930
X = 763108.463
PT STA = 450+59.61
Y = 525512.234
X = 763362.987
BK = S31°04'25.4"E
AH = S66°48'46.9"E
e = MATCH EXISTING S.E. AND S.E. TRANSITION RATES

CURVE 42
PI STA = 455+64.68
Y = 525313.371
X = 763827.259
DELTA = 23°23'13"
D = 7°09'43"
T = 165.58'
L = 326.54'
R = 800.00'
PC STA = 453+99.10
Y = 525378.565
X = 763675.056
PT STA = 457+25.65
Y = 525313.949
X = 763992.836
BK = S66°48'46.9"E
AH = N89°47'59.9"E
e = MATCH EXISTING S.E. AND S.E. TRANSITION RATES

PI STA. 463+33.43
Y = 525,316.07
X = 764,600.61
AH = S88°44'20.5"E

PI: 463+33.43

F.E. REQ'D (ASPH)
STA. 464+32, LT

P.E. REQ'D (ASPH)
STA. 465+56, RT

P.E. REQ'D (BASE)
STA. 466+38, LT

P.E. REQ'D (ASPH)
STA. 468+08, LT

P.E. REQ'D (ASPH)
STA. 468+66, RT

P.E. REQ'D (BASE)
STA. 469+94, LT


P.E. REQ'D (ASPH)
STA. 470+17, RT

CURVE 43
PI STA = 470+13.39
Y = 525301.108
X = 765280.408
DELTA = 3°45'14"
D = 1°38'13"
T = 114.70'
L = 229.32'
R = 3500.00'
PC STA = 468+98.69
Y = 525303.632
X = 765165.736
PT STA = 471+28.01
Y = 525306.097
X = 765394.999
BK = S88°44'20.5"E
AH = N87°30'25.2"E
e = MATCH EXISTING S.E. AND S.E. TRANSITION RATES

CURVE 44
PI STA = 478+07.36
Y = 525342.428
X = 766073.365
DELTA = 26°03'56"
D = 11°27'33"
T = 115.73'
L = 227.46'
R = 500.00'
PC STA = 476+91.63
Y = 525335.701
X = 765957.826
PT STA = 479+19.09
Y = 525399.239
X = 766174.197
BK = N86°40'03.4"E
AH = N60°36'07.9"E
e = MATCH EXISTING S.E. AND S.E. TRANSITION RATES

CURVE 45
PI STA = 481+64.17
Y = 525519.541
X = 766387.717
DELTA = 17°53'27"
D = 3°40'48"
T = 245.08'
L = 486.17'
R = 1556.96'
PC STA = 479+19.09
Y = 525399.239
X = 766174.197
PT STA = 484+05.26
Y = 525699.619
X = 766553.955
BK = N60°36'07.9"E
AH = N42°42'40.8"E
e = MATCH EXISTING S.E. AND S.E. TRANSITION RATES


BENCHMARK DATA TABLE				
POINT NUMBER	STATION	OFFSET	DESCRIPTION	ELEVATION
BM335	455+64.79	18.3', RT	CHIS '+' in 18" CMCP	1003.76'
BM336	463+09.37	24.7', LT	CHIS '+' in 18" CMCP	994.40'

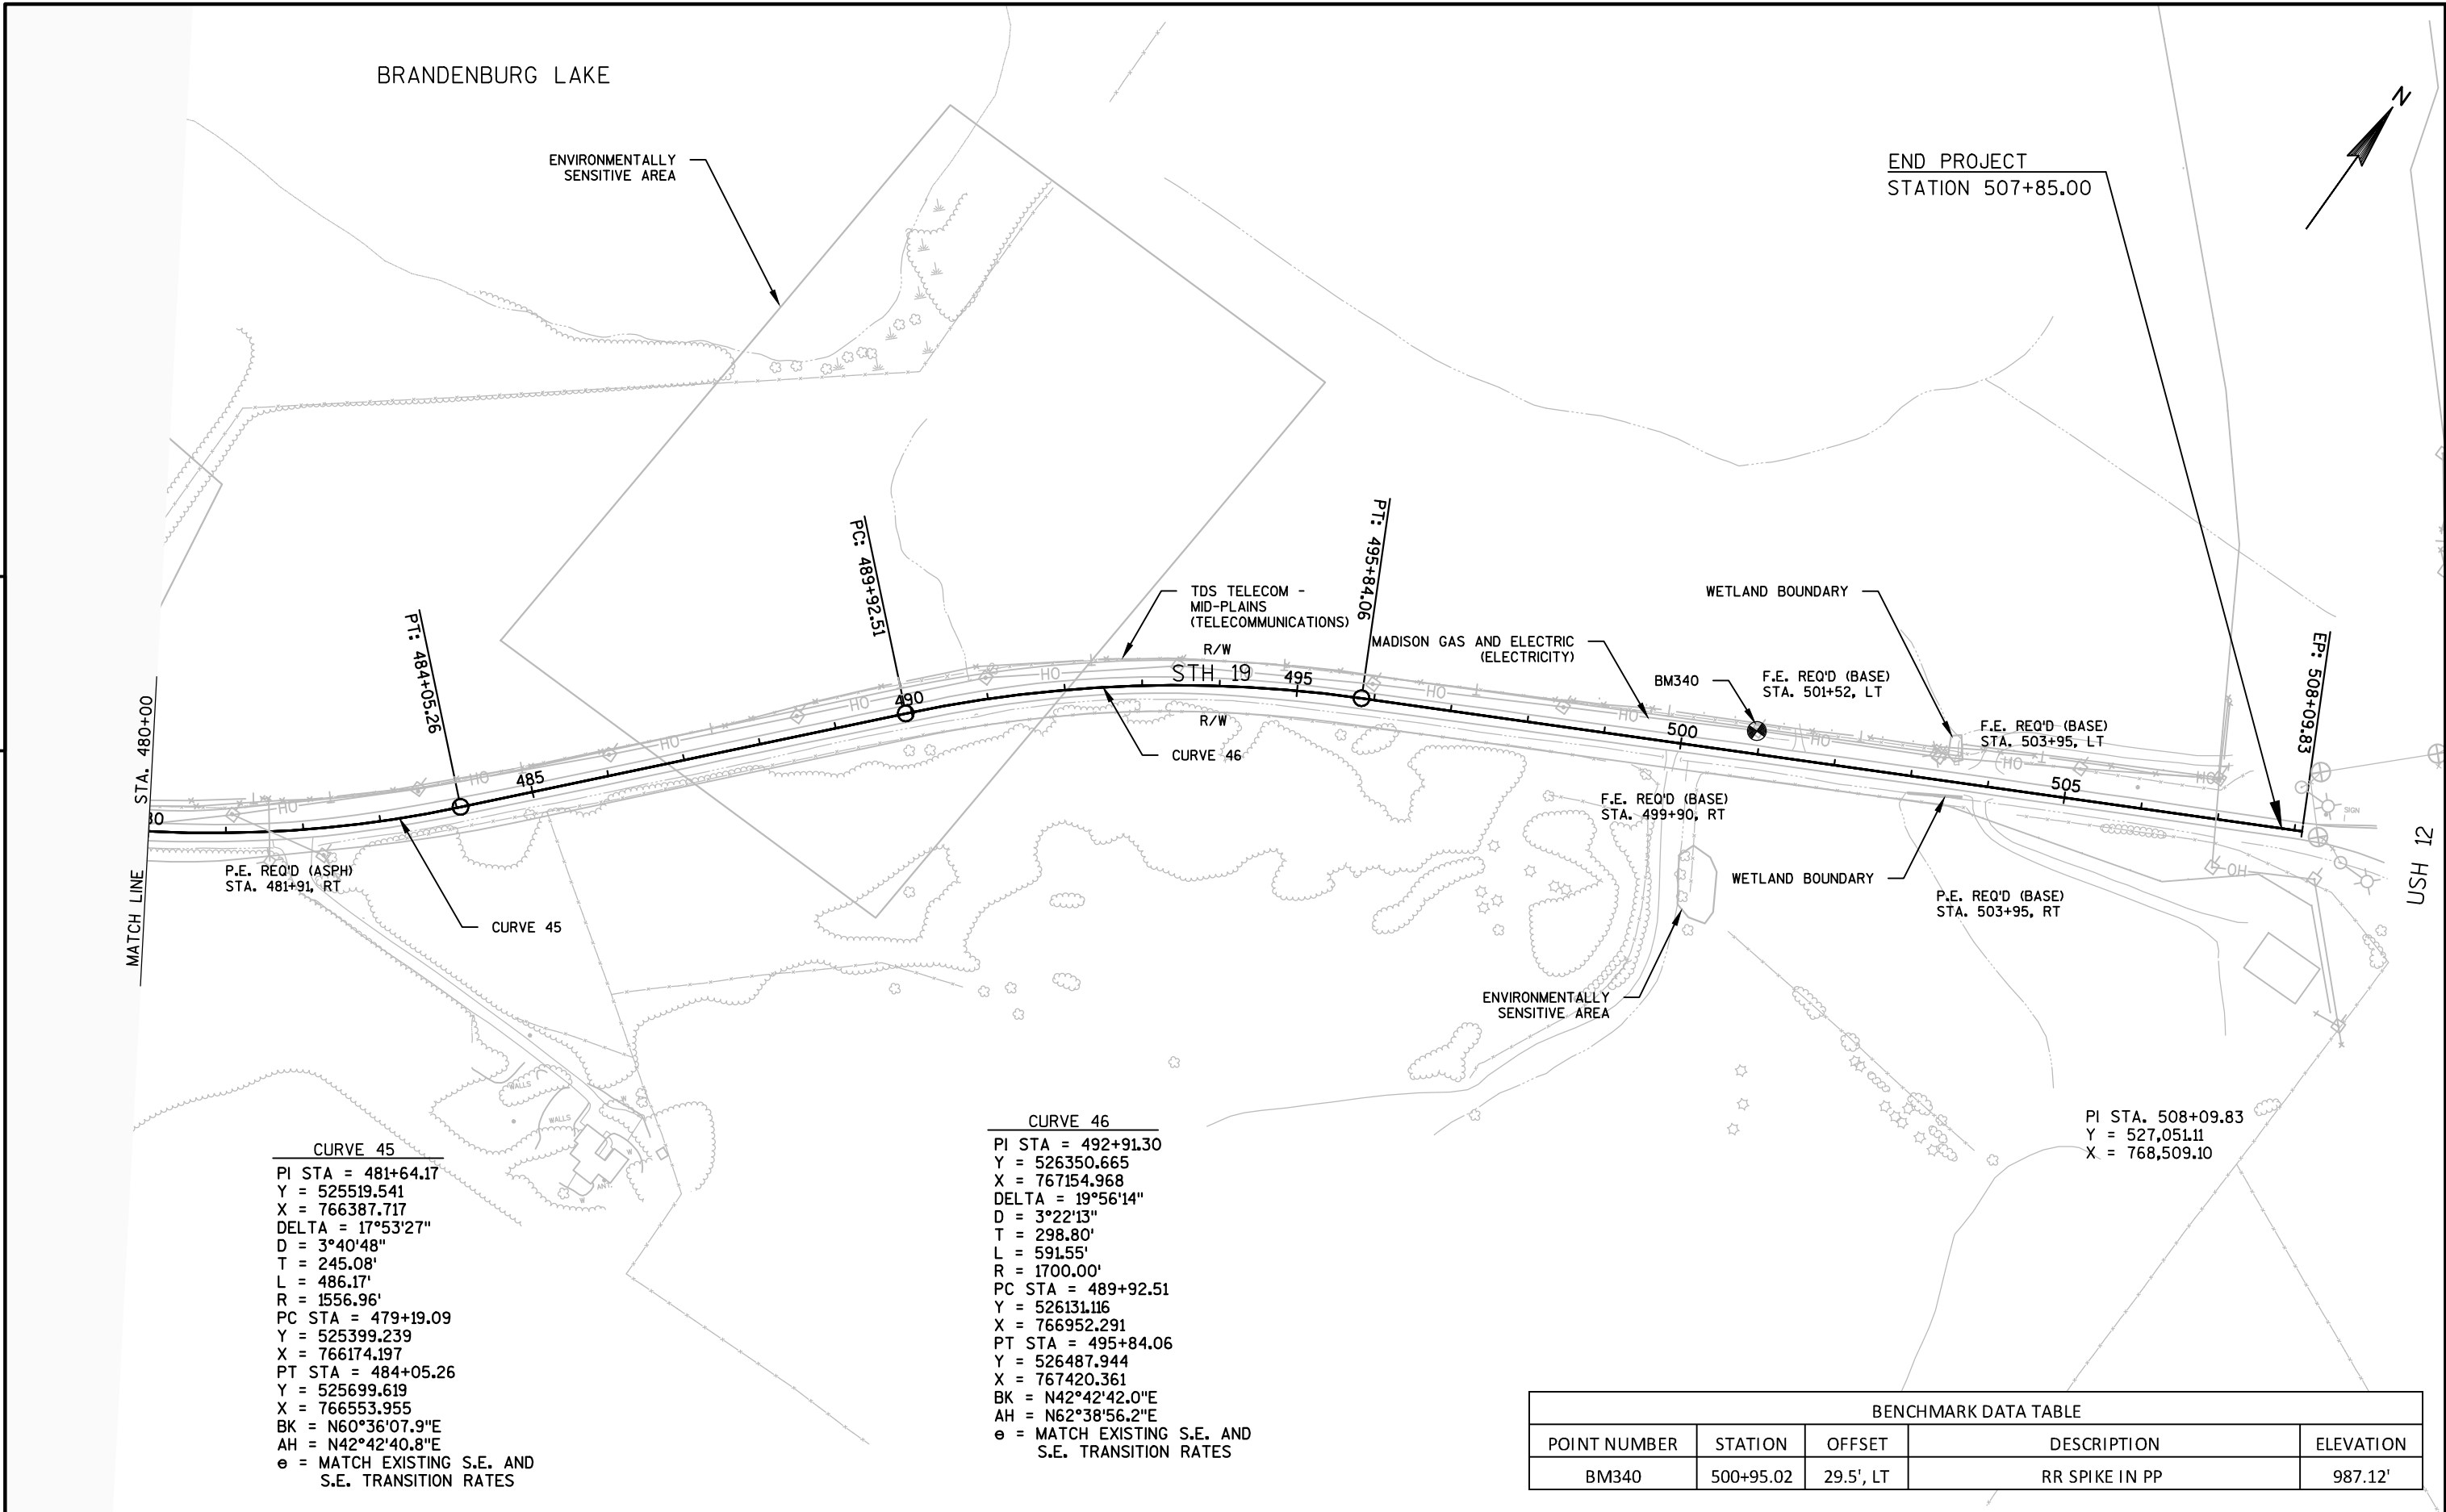

Standard Detail Drawing List

08E08-03	TYPICAL INSTALLATIONS OF EROSION BALES / TEMPORARY DITCH CHECKS
08E09-06	SILT FENCE
08F04-07	JOINT TIES FOR CONCRETE PIPE AND CONCRETE COLLAR DETAIL
08F10-01	CONCRETE MASONRY ENDWALLS FOR CULVERT PIPE AND PIPE ARCH
14B42-04A	MIDWEST GUARDRAIL SYSTEM (MGS) GUARDRAIL
14B42-04B	MIDWEST GUARDRAIL SYSTEM (MGS) GUARDRAIL
14B42-04C	MIDWEST GUARDRAIL SYSTEM (MGS) GUARDRAIL
14B43-03A	MIDWEST GUARDRAIL SYSTEM LONG SPAN MGS (L)
14B43-03B	MIDWEST GUARDRAIL SYSTEM LONG SPAN MGS (L)
14B43-03C	MIDWEST GUARDRAIL SYSTEM LONG SPAN MGS (L)
14B44-02A	MIDWEST GUARDRAIL SYSTEM ENERGY ABSORBING TERMINAL (MGS)
14B44-02B	MIDWEST GUARDRAIL SYSTEM ENERGY ABSORBING TERMINAL (MGS)
14B44-02C	MIDWEST GUARDRAIL SYSTEM ENERGY ABSORBING TERMINAL (MGS)
14B45-04A	MIDWEST GUARDRAIL SYSTEM THRIE BEAM TRANSITION (MGS)
14B45-04B	MIDWEST GUARDRAIL SYSTEM THRIE BEAM TRANSITION (MGS)
14B45-04C	MIDWEST GUARDRAIL SYSTEM THRIE BEAM TRANSITION (MGS)
14B45-04F	MIDWEST GUARDRAIL SYSTEM THRIE BEAM TRANSITION (MGS)
14B45-04G	MIDWEST GUARDRAIL SYSTEM THRIE BEAM TRANSITION (MGS)
14B45-04L	MIDWEST GUARDRAIL SYSTEM THRIE BEAM TRANSITION (MGS)
15A03-02A	FLEXIBLE MARKER POST FOR CULVERT END
15A03-02B	FLEXIBLE MARKER POST FOR CULVERT END
15C02-06A	BARRICADES AND SIGNS FOR MAINLINE CLOSURES
15C02-06B	BARRICADES AND SIGNS FOR MAINLINE CLOSURES
15C02-06C	DETOUR SIGNING FOR MAINLINE CLOSURES
15C03-03	BARRICADES AND SIGNS FOR SIDEROAD CLOSURES
15C08-16A	PAVEMENT MARKING (MAINLINE)
15C08-16B	PAVEMENT MARKING (INTERSECTIONS)
15C33-02	STOP LINE AND CROSSWALK PAVEMENT MARKING


WOOD STAKES (2 PER BALE)
NOMINAL 2" X 2" X 30" MIN.
LENGTH OR EQUIVALENT

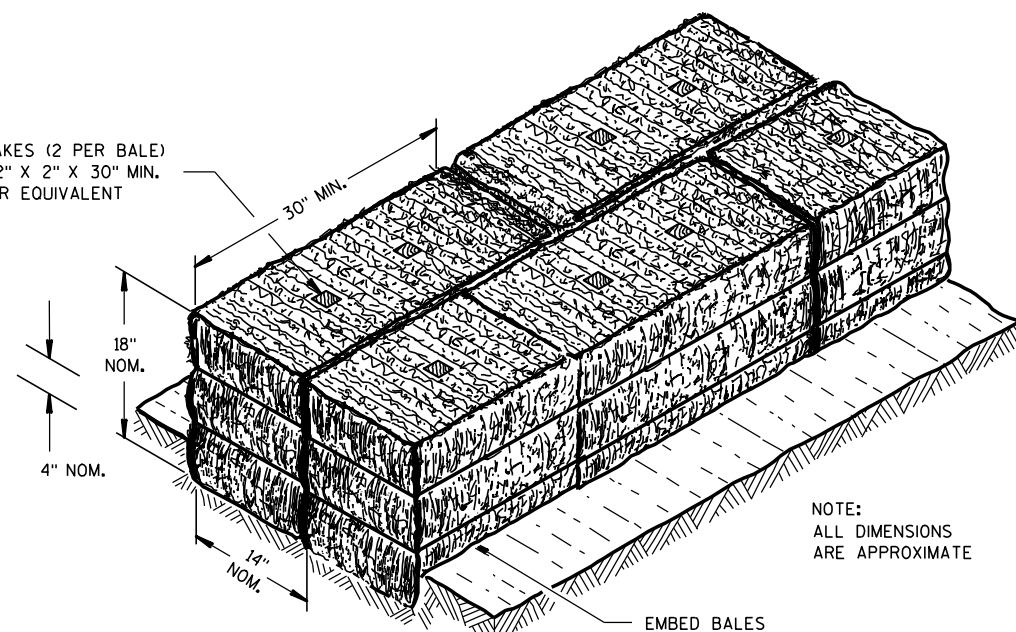

NOTE:
ALL DIMENSIONS
ARE APPROXIMATE

EMBED BALES


SECTION A-A

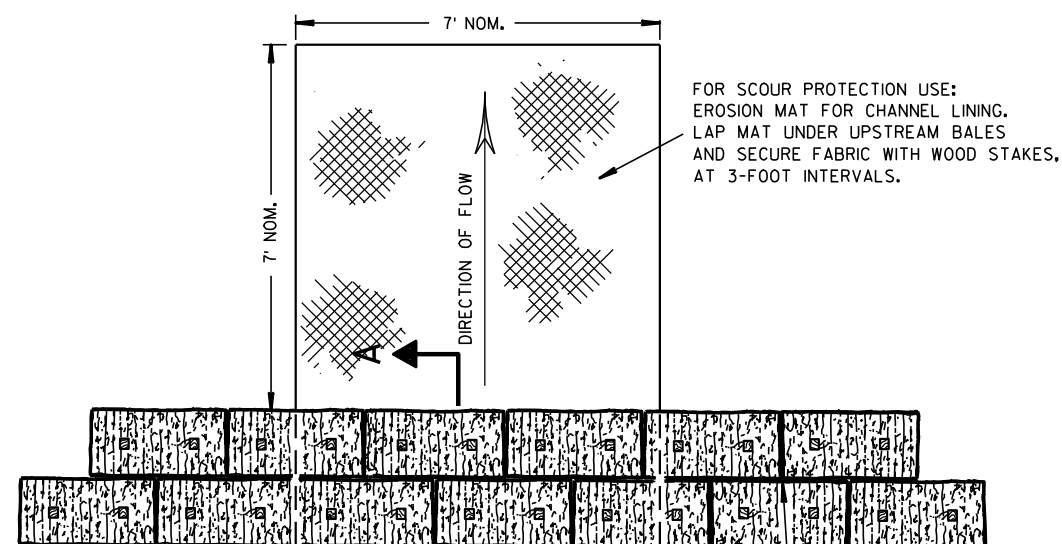

PLAN VIEW

STAGGER JOINTS BETWEEN ADJACENT
ROWS OF BALES.

BOTTOM ELEVATION OF END BALE SHALL
BE EQUAL TO OR GREATER THAN TOP OF
LOWEST MIDDLE BALE.

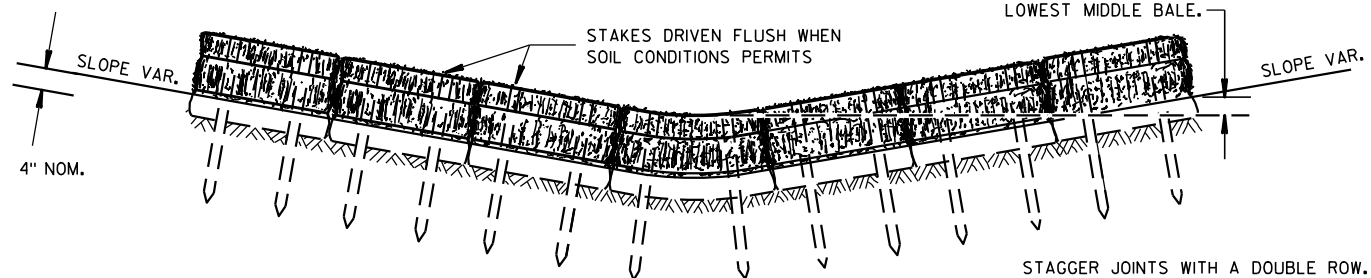


FRONT ELEVATION

TEMPORARY DITCH CHECK USING EROSION BALES ①

GENERAL NOTES


DETAILS OF CONSTRUCTION, MATERIALS AND WORKMANSHIP NOT SHOWN ON THIS DRAWING SHALL CONFORM TO THE PERTINENT REQUIREMENTS OF THE STANDARD SPECIFICATIONS AND THE APPLICABLE SPECIAL PROVISIONS.

- ① TEMPORARY DITCH CHECKS EITHER EROSION BALES OR MANUFACTURED SHALL BE PAID FOR UNDER THE BID ITEM OF TEMPORARY DITCH CHECK. THE DEPARTMENT WILL NOT PAY FOR TEMPORARY DITCH CHECKS CONSTRUCTED OF A SINGLE ROW OF EROSION BALES.

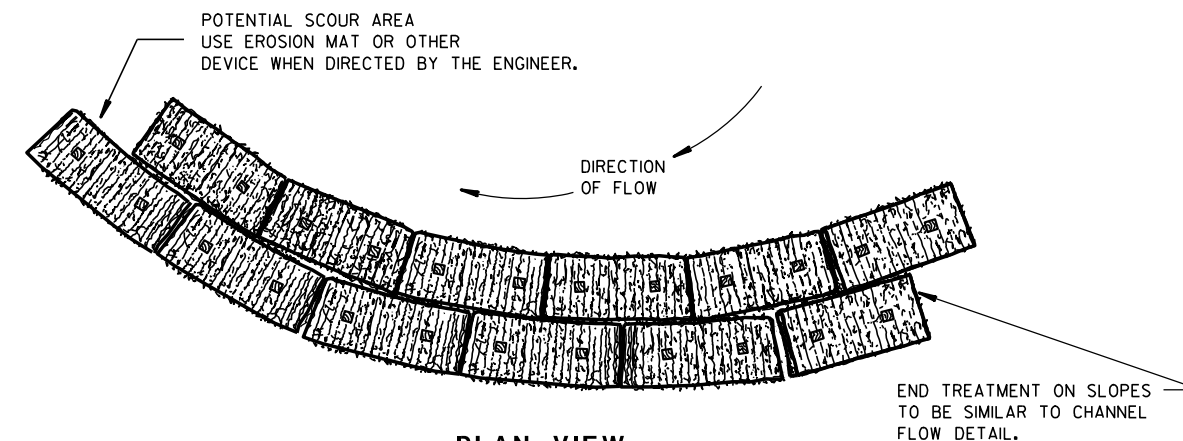


PLAN VIEW

WHEN ALTERING THE DIRECTION OF FLOW

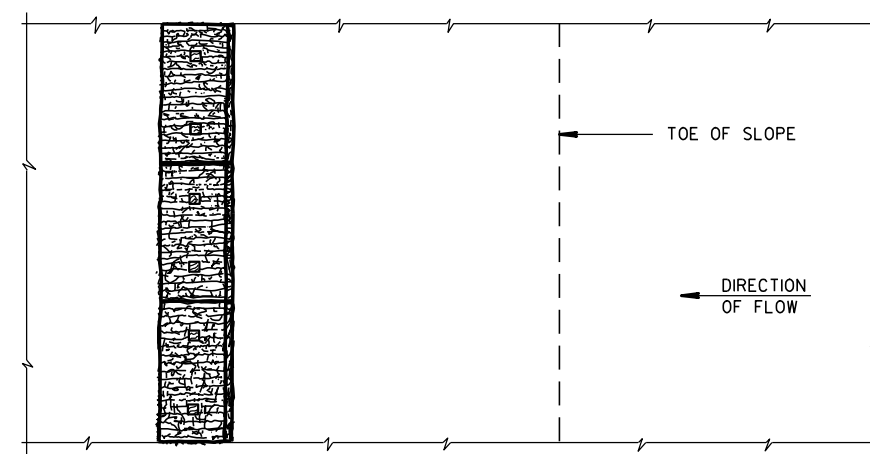

PLAN VIEW

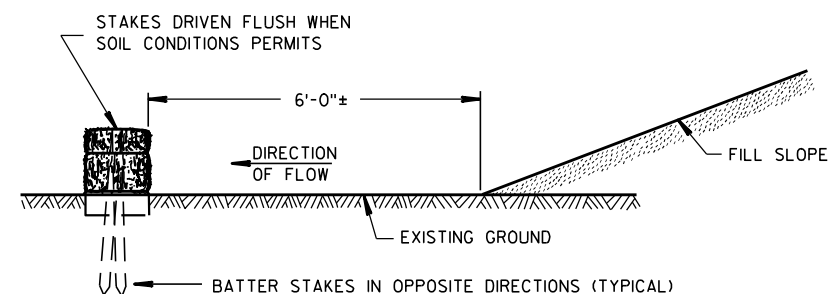

FRONT ELEVATION

WHEN EXISTING GROUND SLOPES AWAY FROM FILL SLOPE

EROSION BALES FOR SHEET FLOW

TYPICAL INSTALLATIONS OF EROSION BALES / TEMPORARY DITCH CHECKS

STATE OF WISCONSIN
DEPARTMENT OF TRANSPORTATION

APPROVED

6/04/02
DATE

/S/ Beth Conn
CHIEF ROADWAY DEVELOPER

ENGINEER

FHWA



- ① HORIZONTAL BRACE REQUIRED WITH 2" X 4" WOODEN FRAME OR EQUIVALENT AT TOP OF POSTS.
- ② FOR MANUAL INSTALLATIONS THE TRENCH SHALL BE A MINIMUM OF 4" WIDE & 6" DEEP TO BURY AND ANCHOR THE GEOTEXTILE FABRIC. FOLD MATERIAL TO FIT TRENCH AND BACKFILL & COMPACT TRENCH WITH EXCAVATED SOIL.
- ③ WOOD POSTS SHALL BE A MINIMUM SIZE OF 1½" X 1½" OF OAK OR HICKORY.
- ④ SILT FENCE TO EXTEND ACROSS THE TOP OF THE PIPE.
- ⑤ CONSTRUCT SILT FENCE FROM A CONTINUOUS ROLL IF POSSIBLE BY CUTTING LENGTHS TO AVOID JOINTS. IF A JOINT IS NECESSARY USE ONE OF THE FOLLOWING TWO METHODS; A) OVERLAP THE END POSTS AND TWIST, OR ROTATE, AT LEAST 180 DEGREES, B) HOOK THE END OF EACH SILT FENCE LENGTH.








SILT FENCE

STATE OF WISCONSIN
DEPARTMENT OF TRANSPORTATION

APPROVED
4-29-05 /S/ Beth Connolly
DATE CHIEF ROADWAY DEVELOPMENT ENGINEER

FHWA

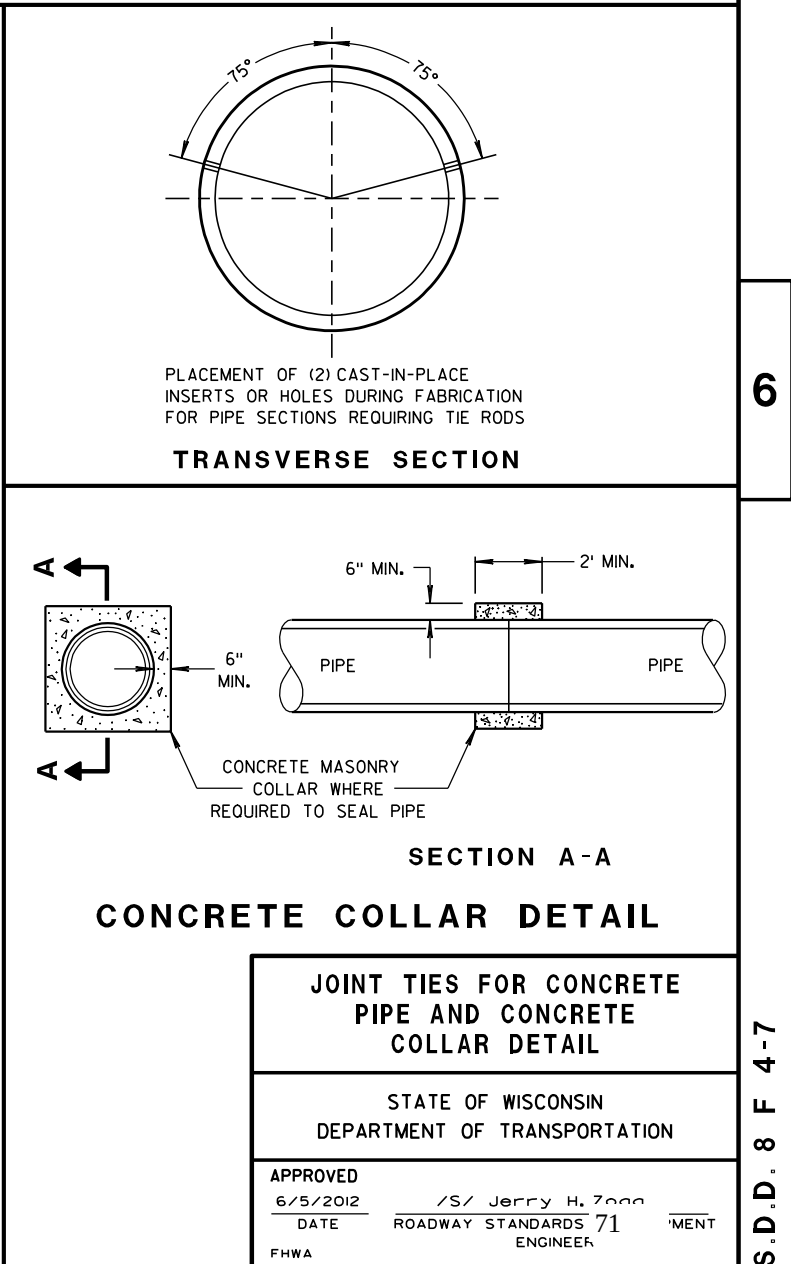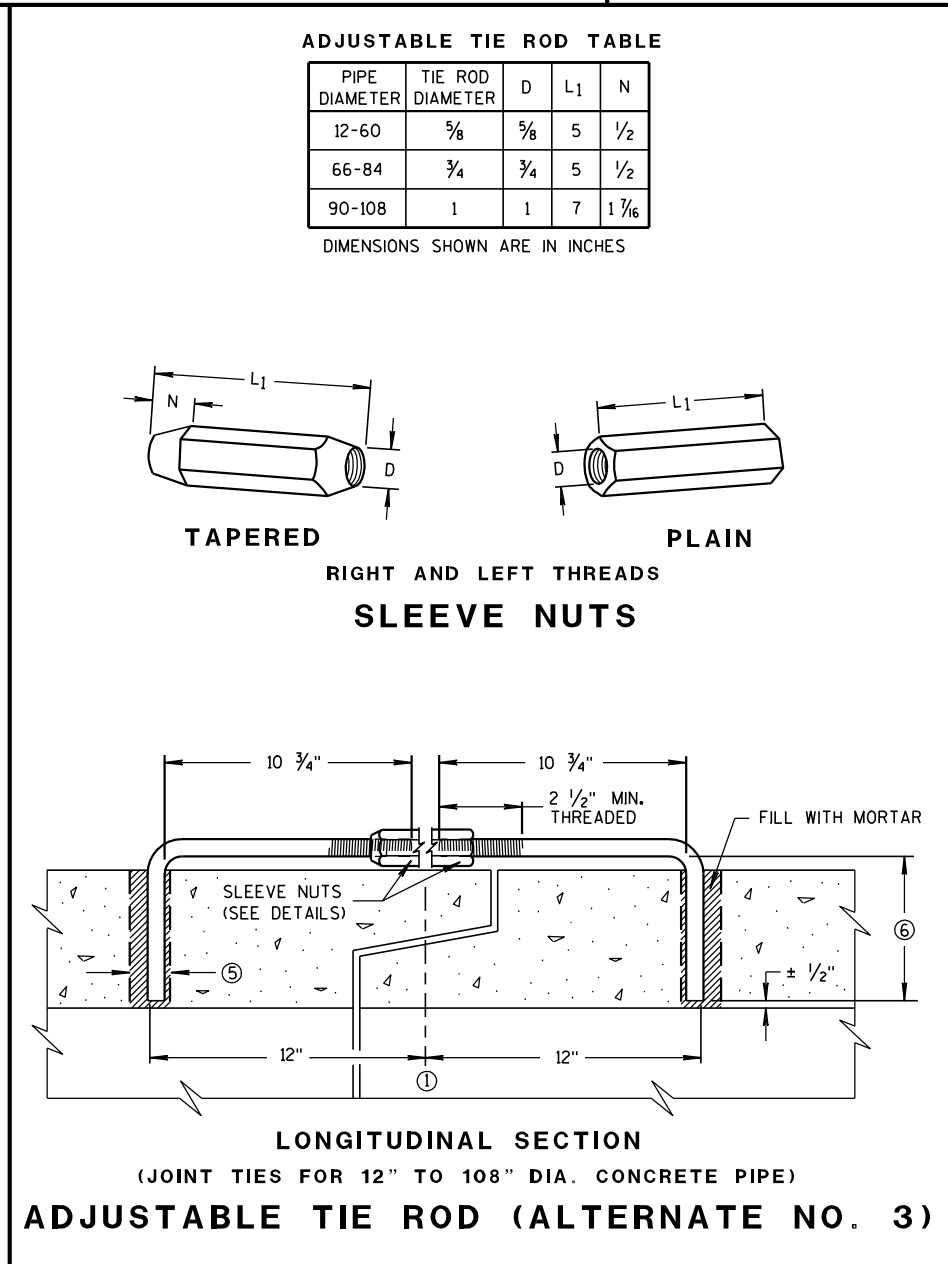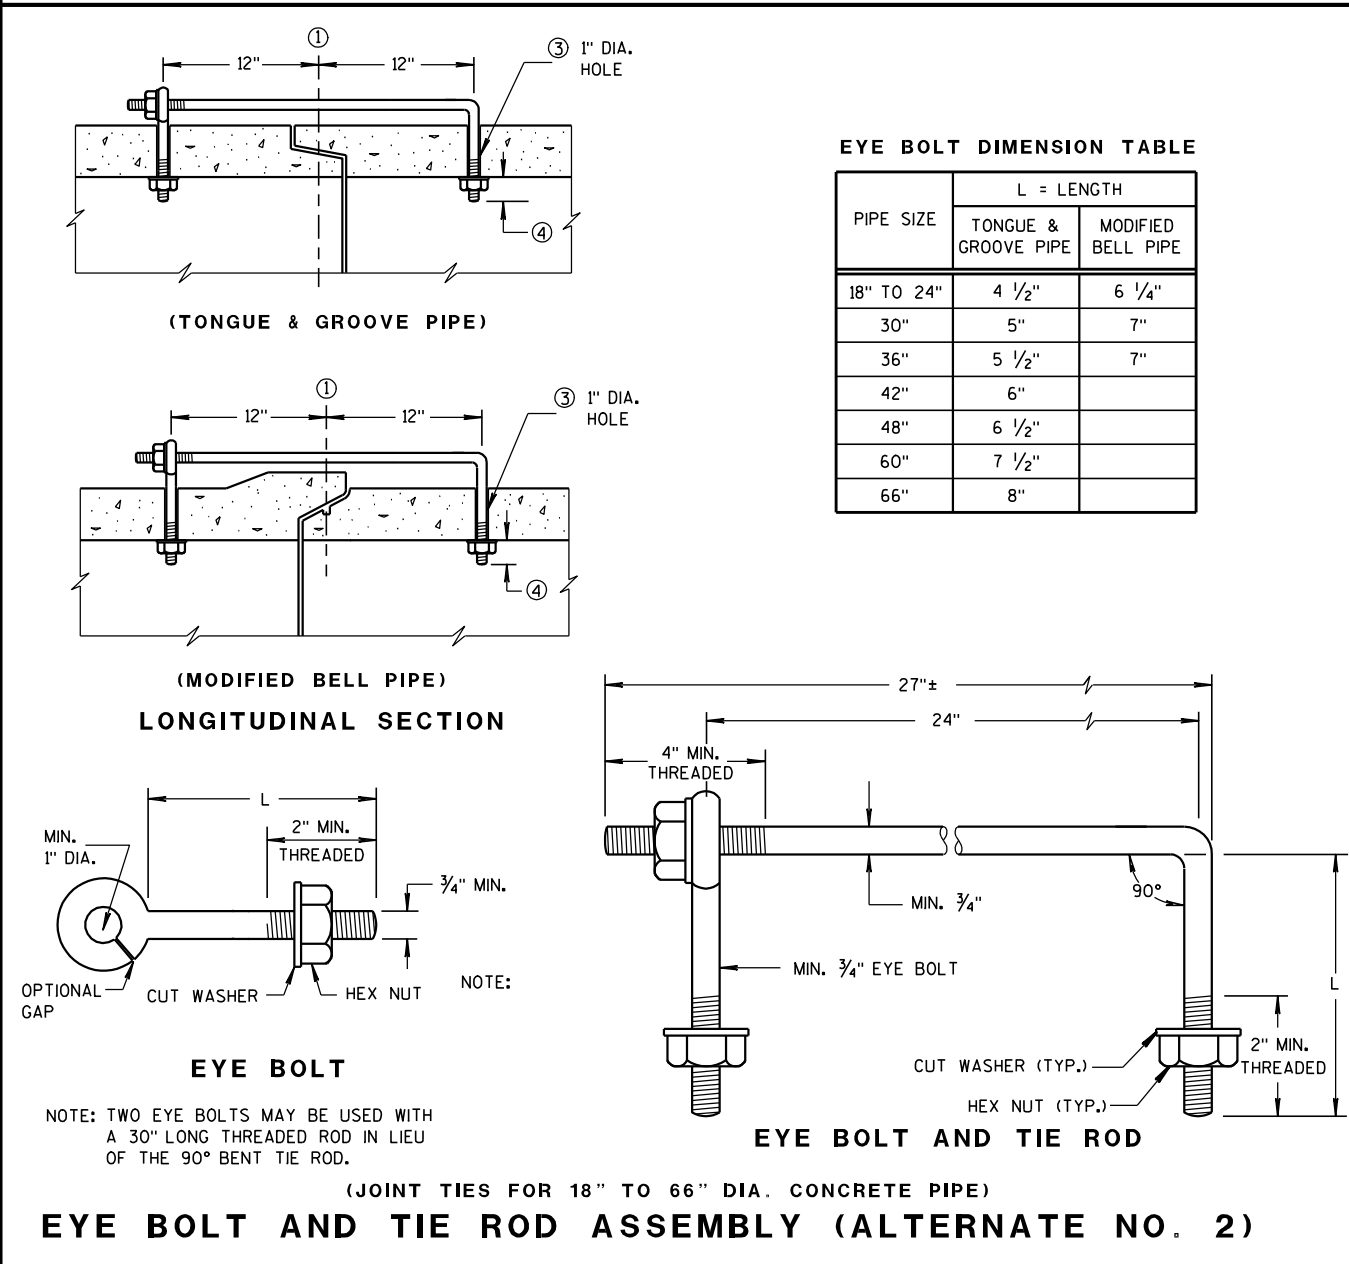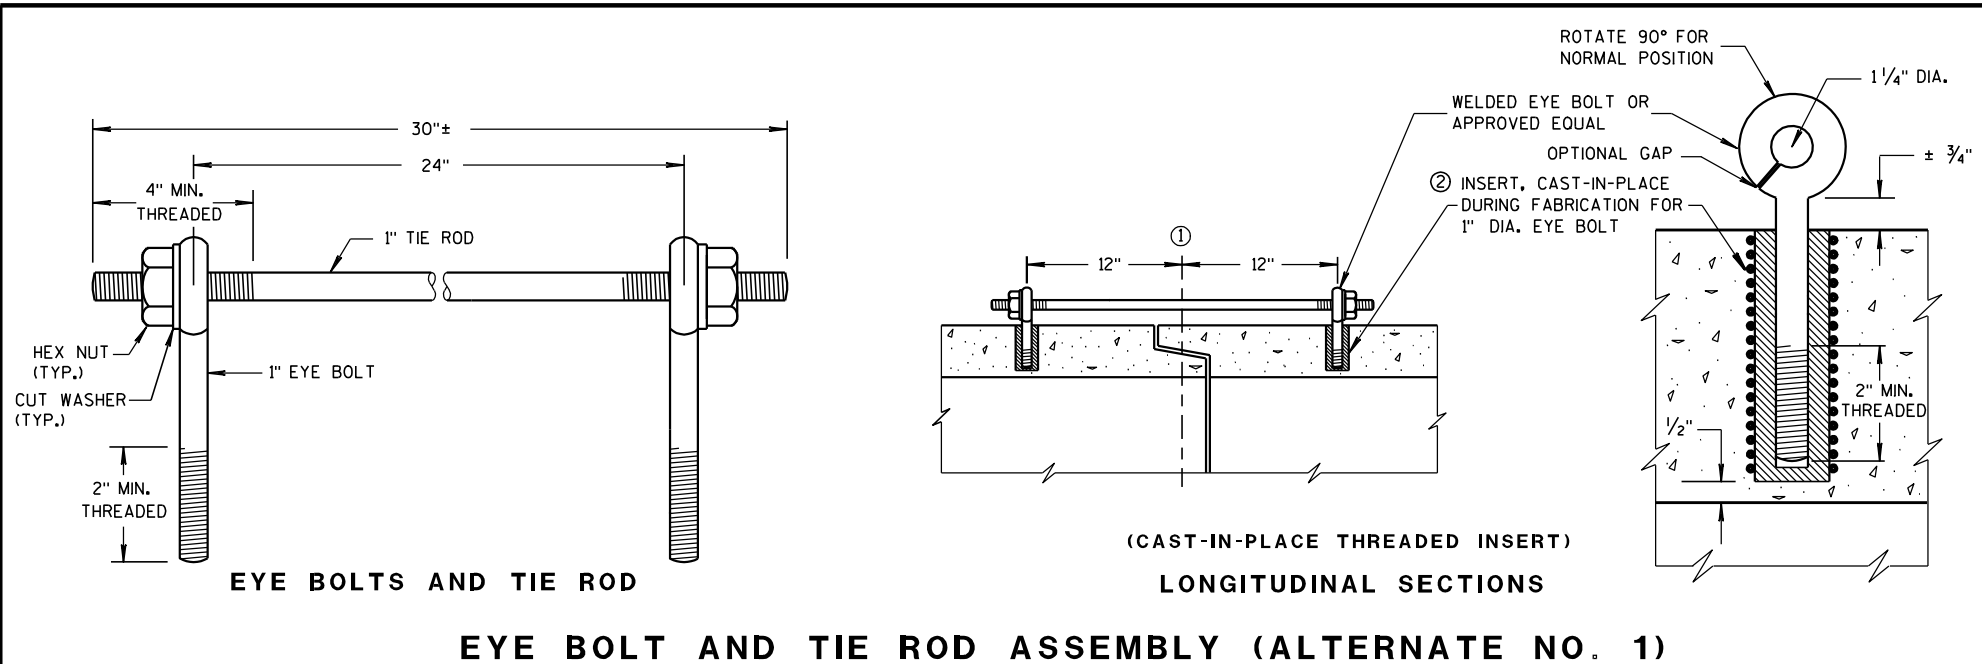


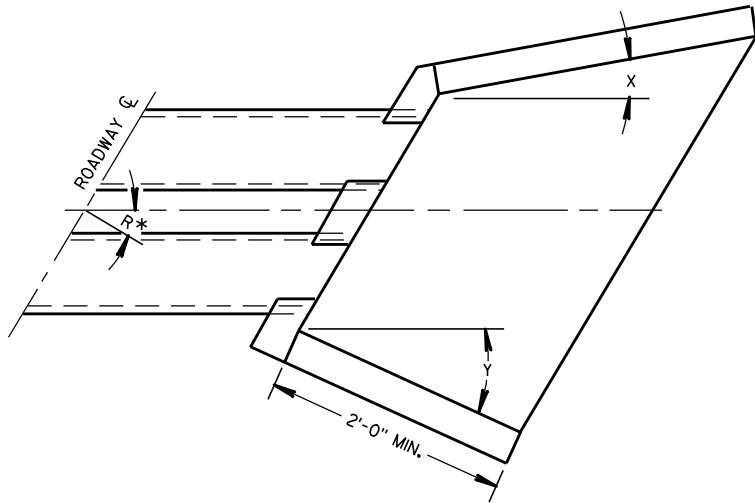


WINGWALL ANGLE DETAILS

INLET			OUTLET		
R*	X	Y	R*	X	Y
0 - 7°	30°	30°	0 - 15°	15°	15°
8 - 22°	25°	"	16 - 45°	10°	"
23 - 37°	20°	"	46 - 75°	5°	"
38 - 52°	15°	"	OVER 75°	0°	"
53 - 67°	10°	"			
68 - 82°	5°	"			
OVER 82°	0°	"			


*R = NUMBER OF DEGREES RIGHT OR LEFT HAND FORWARD

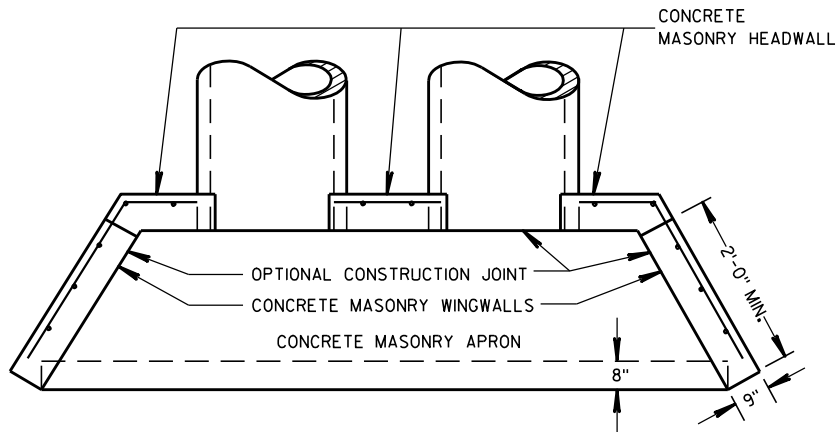


PLAN VIEW
CULVERT PIPE AND PIPE ARCH

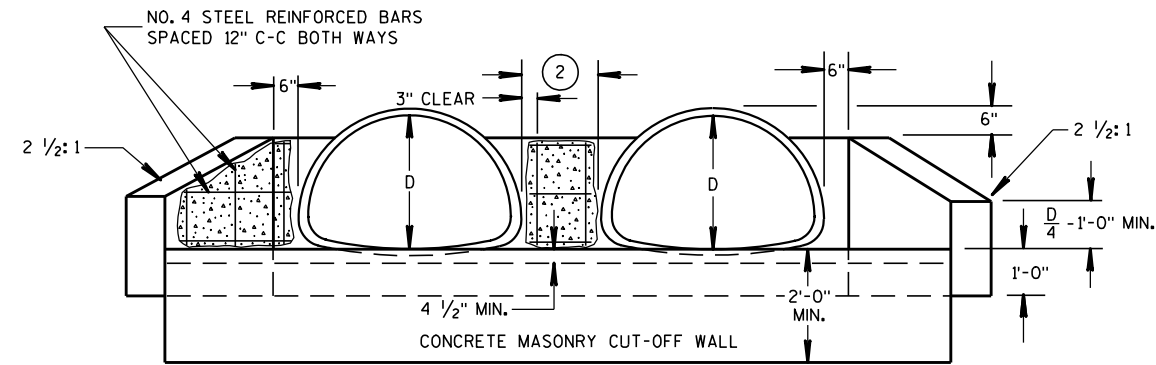

END ELEVATION
PIPE ARCH

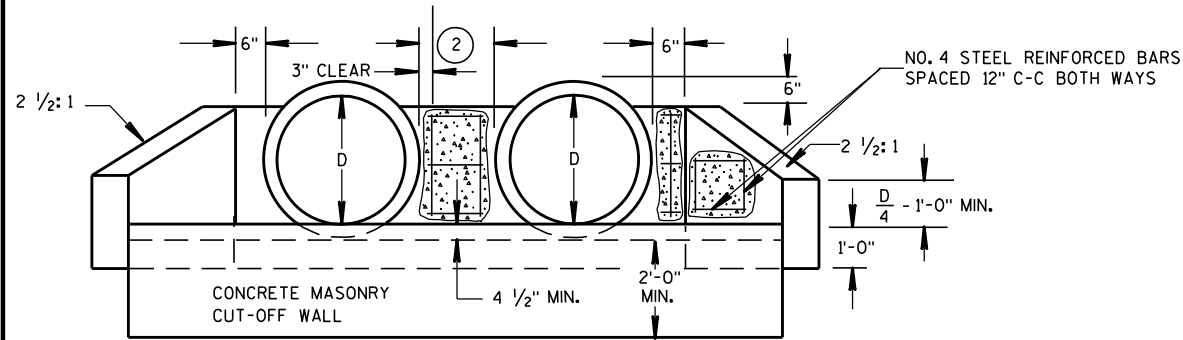

END ELEVATION
CULVERT PIPE

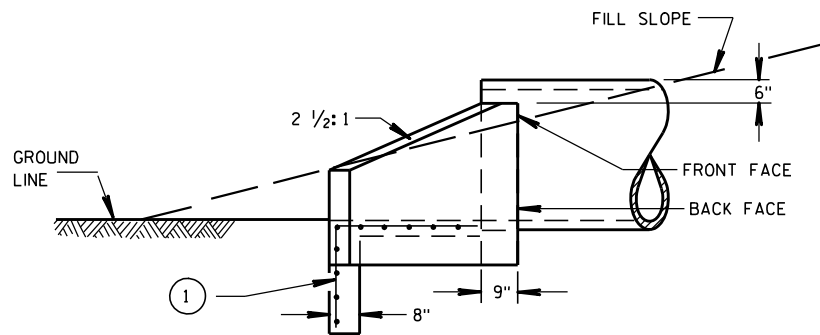

SIDE ELEVATION
CULVERT PIPE AND PIPE ARCH

GENERAL NOTES

DETAILS OF CONSTRUCTION, MATERIALS AND WORKMANSHIP NOT SHOWN ON THIS DRAWING SHALL CONFORM TO THE PERTINENT REQUIREMENTS OF THE STANDARD SPECIFICATIONS AND THE APPLICABLE SPECIAL PROVISIONS.

FILL SLOPES FLATTER THAN 2 1/2:1 SHALL BE WARPED TO MEET THE TOP OF THE WINGWALLS.

ALL STEEL REINFORCEMENT AND WELDED STEEL WIRE FABRIC SHALL BE EMBEDDED 2 INCHES CLEAR UNLESS OTHERWISE NOTED.

① MINIMUM REINFORCEMENT SHALL BE 6" X 6" - W4.0 X W4.0 OR NO. 3 BARS SPACED 12" C-C IN BOTH DIRECTIONS.

② THE SPACE BETWEEN PIPES SHALL BE AS FOLLOWS:









DIAMETER OR SPAN	SPACE
UP TO AND INCLUDING 48"	2'-0"
OVER 48" TO 72"	1/2 DIA. OR SPAN
OVER 72"	3'-0"

CONCRETE MASONRY ENDWALLS
FOR CULVERT PIPE AND
PIPE ARCH

STATE OF WISCONSIN
DEPARTMENT OF TRANSPORTATION


APPROVED
9/14/98 /S/ Rory L. Rhin...
DATE CHIEF ROADWAY DEVELOPER
FHWA

- ① WOOD OR STEEL POSTS (W6X9 OR W6X8.5) MAY BE USED. DO NOT INTERMIX WOOD AND STEEL POSTS. INSTALL STEEL POSTS WITH HOLES ON APPROACHING TRAFFIC SIDE.
- ② USE WOOD OR APPROVED PLASTIC BLOCKOUTS. WOOD BLOCKOUTS MAY BE CONSTRUCTED OUT OF TWO OR MORE WOOD BLOCKOUTS. SEE ALTERNATE WOOD BLOCKOUT DETAIL. DIMENSIONS OF APPROVED PLASTIC BLOCKOUTS MAY VARY.
- ③ IF ROCK IS ENCOUNTERED DURING EXCAVATION, PROVIDE A HOLE 12 INCHES IN DIAMETER EXTENDING 20 INCHES DEEP INTO THE ROCK. PLACE APPROXIMATELY 2½ INCHES OF GRANULAR MATERIAL IN THE BOTTOM OF THE HOLE. CUT THE POSTS TO LENGTH AND INSTALL. BACKFILL WITH EXCAVATED MATERIAL AND COMPACT. BACKFILL IS TO BE FREE OF LARGE ROCKS.
- ④ WHEN THE DISTANCE FROM BACK OF POST TO SHOULDER HINGE POINT IS LESS THAN 2 FEET INSTALL LONGER POST AT HALF POST SPACING (K).
- ⑤ FOR NEW MGS INSTALLATION TOP OF W-BEAM RAIL TOLERANCE IS ± 1". FOR EXISTING MGS INSTALLATION TOP OF W-BEAM IS BETWEEN 27¾" TO 32".
- ⑥ WHEN USING STEEL POST AND WOOD BLOCKOUTS INSTALL FOUR 16D GALVANIZED NAILS. INSTALL NAILS AT THE BACK CORNERS OF THE BLOCK AND BEND THE NAILS OVER THE FLANGE OF THE STEEL POST.

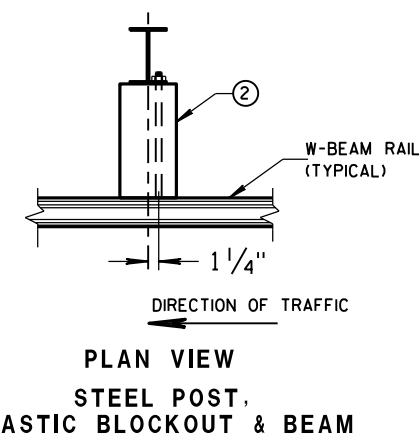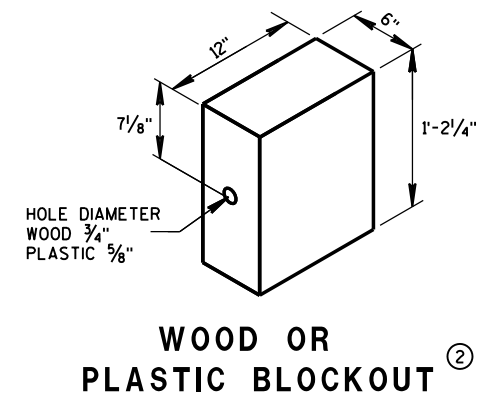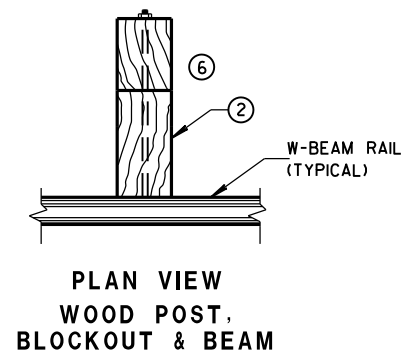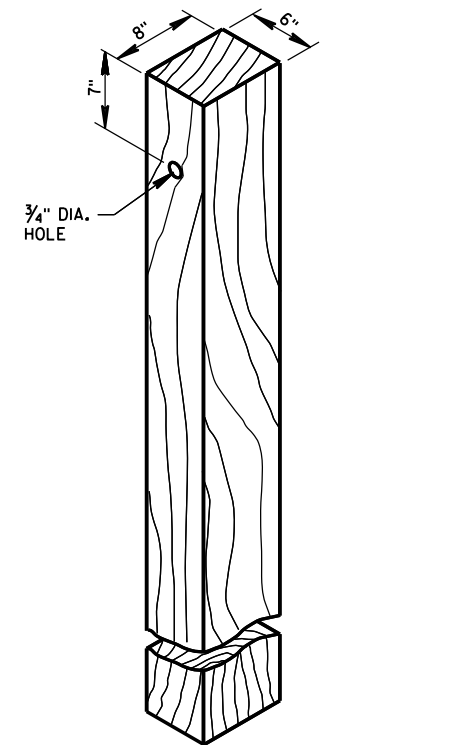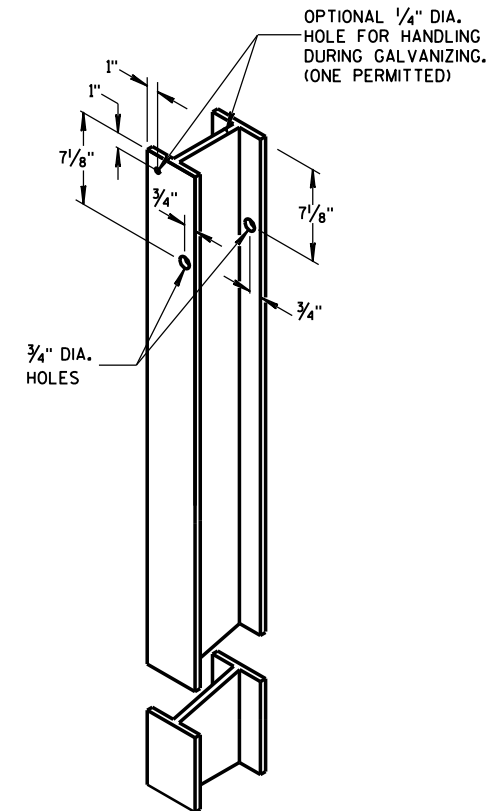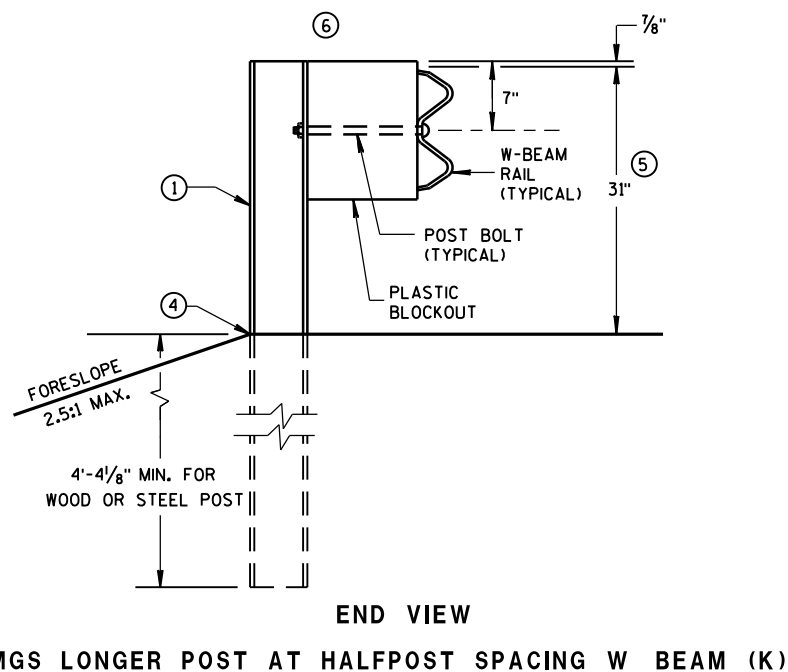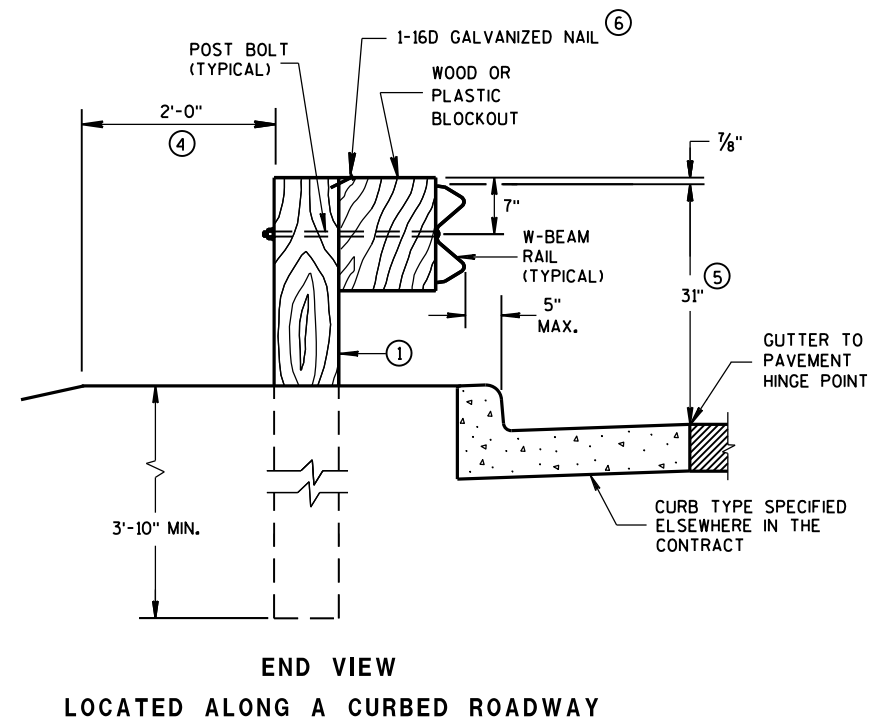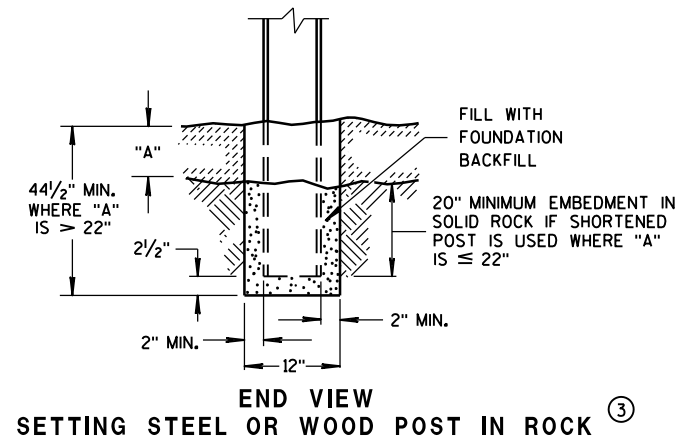


**MIDWEST GUARDRAIL SYSTEM
(MGS) GUARDRAIL**

STATE OF WISCONSIN
DEPARTMENT OF TRANSPORTATION⁷³

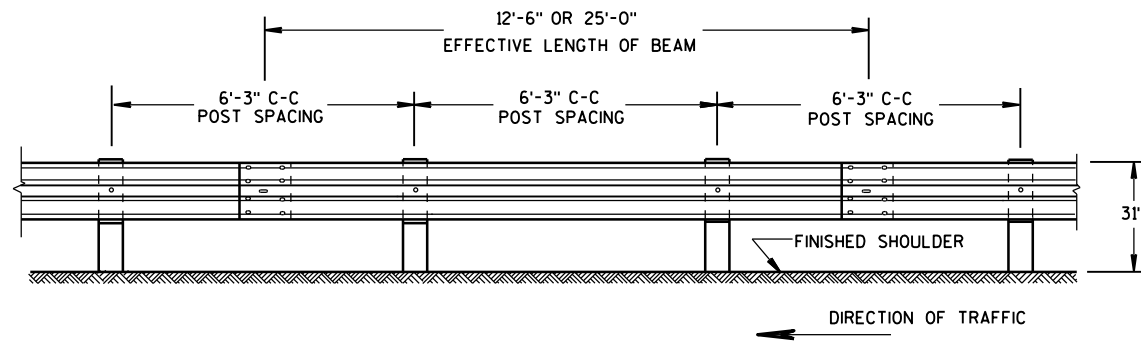


FRONT VIEW

POST SPACING STANDARD INSTALLATION

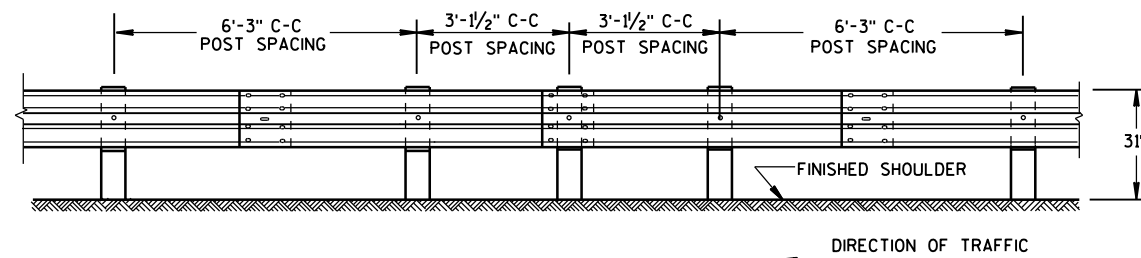


FRONT VIEW

HALF POST SPACING (HS) AND HALF POST SPACING WITH LONGER POSTS (K)

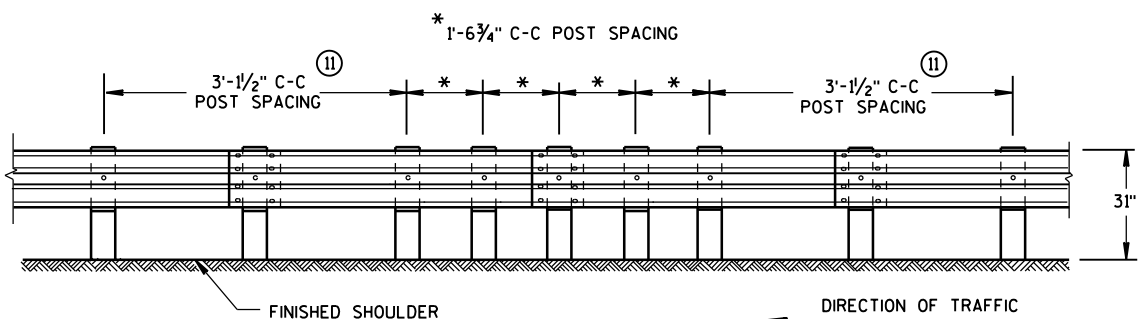


FRONT VIEW

QUARTER POST SPACING (QS)

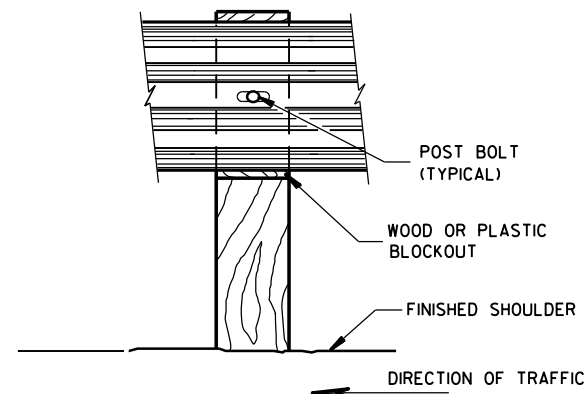


FRONT VIEW AT WOOD POST

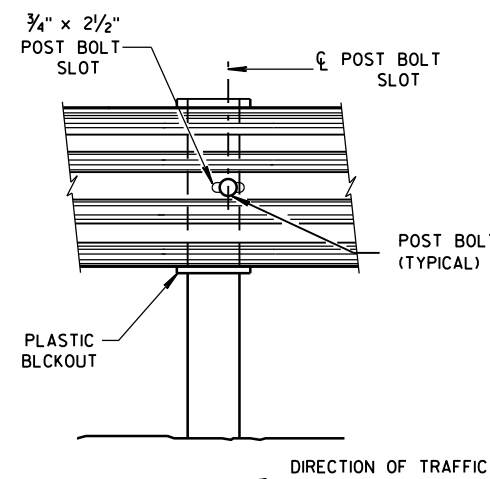


FRONT VIEW AT STEEL POST


- ⑦ PROVIDE SILVER REFLECTIVE SHEETING ON ALL REFLECTORS EXCEPT THOSE LOCATED ALONG THE LEFT EDGE OF ONE-WAY ROADWAYS, WHICH SHALL BE PROVIDED WITH YELLOW REFLECTIVE SHEETING. SHEETING IS TYPE H. SEE STANDARD SPECIFICATION 637.
 - ⑧ DO NOT INSTALL REFLECTORS ON THE FIRST 50 FEET OF THE APPROACH END OF THE ENERGY ABSORBING TERMINAL. RAIL SPLICE LOCATIONS ARE THE ONLY ACCEPTABLE LOCATIONS FOR REFLECTORS.
 - ⑨ REVERSE EVERY OTHER REFLECTOR FOR 2-WAY VISIBILITY. THE CONTRACTOR MAY FURNISH TWO-SIDED REFLECTORS IN LIEU OF ONE-SIDED REFLECTORS.
 - ⑩ PROVIDE AN ANGLE OF BEND OF $90^\circ \pm 1^\circ$ FOR TWO-SIDED REFLECTORS.
 - ⑪ 25 FEET OF HALF POST SPACING IS REQUIRED ON APPROACH AND DEPARTURE ENDS OF QUARTER POST SPACING.
- POST BOLTS ARE A $\frac{5}{8}$ " DIAMETER ASTM A307 GUARDRAIL BOLT. A POST BOLT REQUIRES $\frac{5}{8}$ " DIAMETER A563A DOUBLE RECESSED (DR) HEAVY HEX NUT AND $\frac{5}{8}$ " DIAMETER F844 FLAT WASHER. POST BOLTS MAY BE LONGER IF MULTIPLE BLOCKOUTS ARE BEING USED.
- GUARD RAIL SPLICE BOLTS ARE A $\frac{5}{8}$ " DIAMETER ASTM A307 GUARDRAIL HEAD BOLT. A GUARDRAIL SPLICE BOLT REQUIRES $\frac{5}{8}$ " DIAMETER A563A DOUBLE RECESSED (DR) HEAVY HEX NUT.

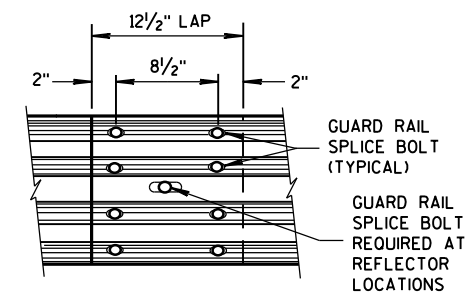

FRONT VIEW
MID-SPAN BEAM SPLICE

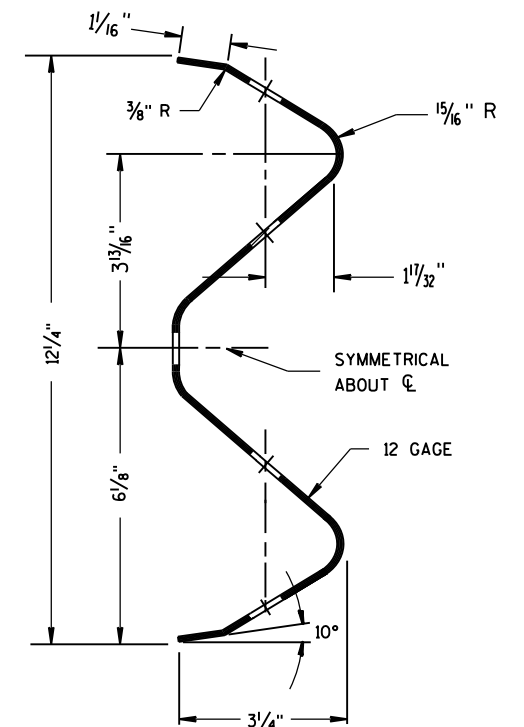

SECTION THRU W-BEAM RAIL

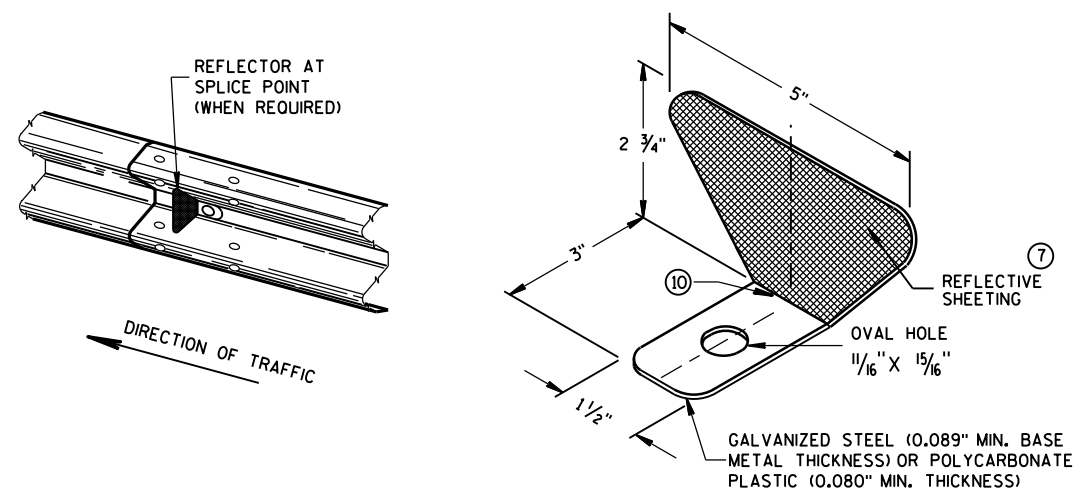


ONE SIDED REFLECTOR DETAIL AND TYPICAL INSTALLATION

REFLECTOR SPACING

	BEAM GUARD LENGTH	REFLECTOR SPACING	NO. SURFACES REFLECTORIZED	MIN. NO. REFLECTORS
ONE WAY TRAFFIC	< 200'	50' C-C	1	3
	> 200'	100' C-C	1	
TWO WAY TRAFFIC	< 200'	25' C-C	1 ⑨	6
	> 200'	50' C-C	1	
TWO WAY TRAFFIC	< 200'	50' C-C	2 ⑩	3
	> 200'	100' C-C	2	


MIDWEST GUARDRAIL SYSTEM (MGS) GUARDRAIL

STATE OF WISCONSIN
DEPARTMENT OF TRANSPORTATION

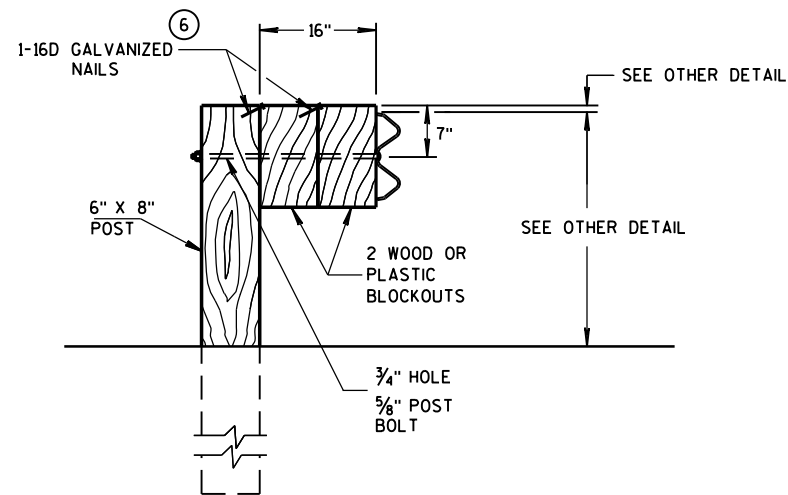

DETAIL FOR 16" BLOCKOUT DEPTH


IT IS ACCEPTABLE TO USE BLOCKOUTS UP TO 16" DEEP TO INCREASE THE POST OFFSET TO AVOID UNDERGROUND OBSTACLES. THERE IS NO LIMIT TO THE NUMBER OF POSTS THAT CAN HAVE ADDITIONAL BLOCKOUTS UP TO 16" DEEP.

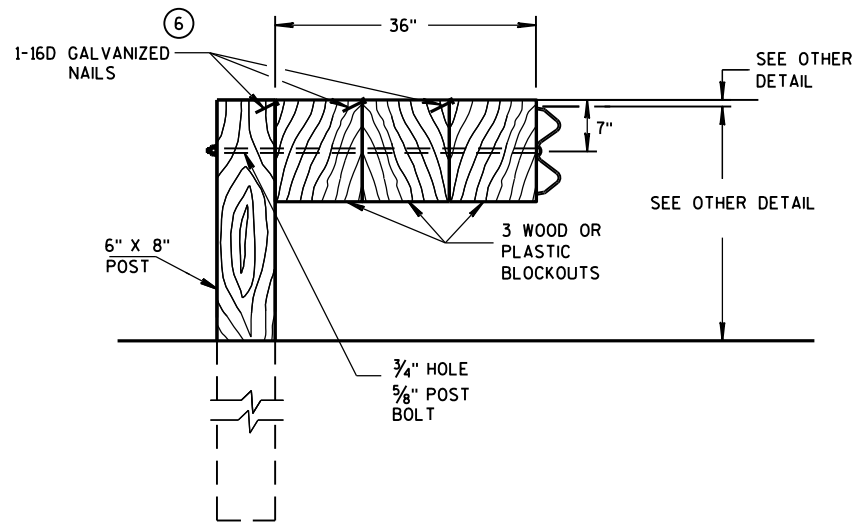

DETAIL FOR 36" BLOCKOUT DEPTH


NOTES: UNDER SPECIAL CIRCUMSTANCES, SUCH AS AVOIDING OBSTACLES THAT ARE NOT RELOCATED, IT IS ACCEPTABLE TO INSTALL ADDITIONAL BLOCKOUTS TO OBTAIN UP TO 36" DEPTH FOR ONE OR TWO POSTS IN A SECTION OF GUARDRAIL.

DO NOT USE 16" OR 36" BLOCKOUTS IF IT CAUSES THE POST TO BE DRIVEN BEYOND SHOULDER HINGE POINT OR CAUSES A FIXED OBJECT TO BE WITHIN THE DEFLECTION DISTANCE OF THE BARRIER.

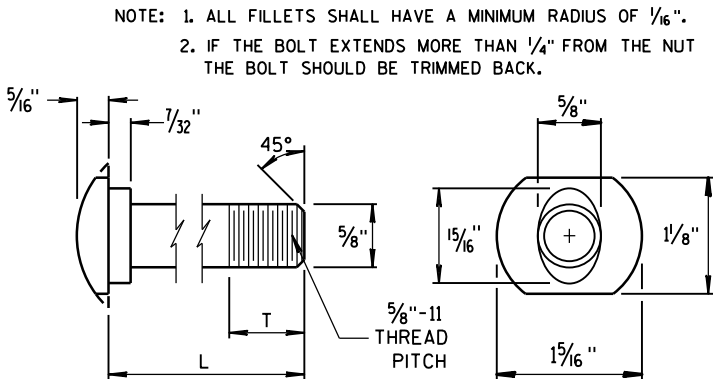


POST BOLT TABLE


L	T (MIN.)
1 1/4"	1 1/8"
2"	1 3/4"
10"	4"
14"	4 1/16"
18"	4"
21"	4 1/16"
25"	4"

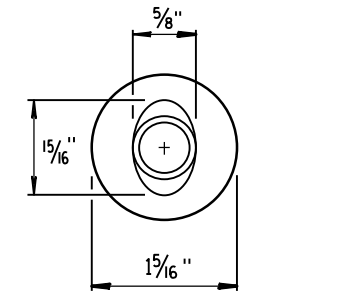


ALTERNATE BOLT HEAD

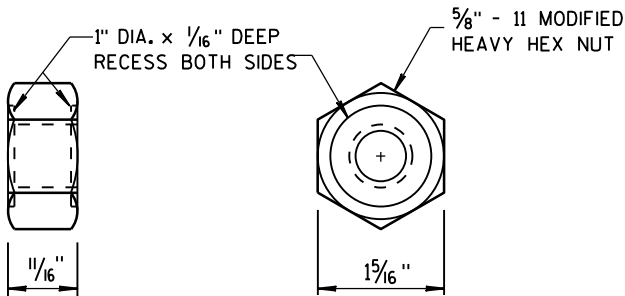


POST BOLT, SPLICE BOLT AND RECESS NUT

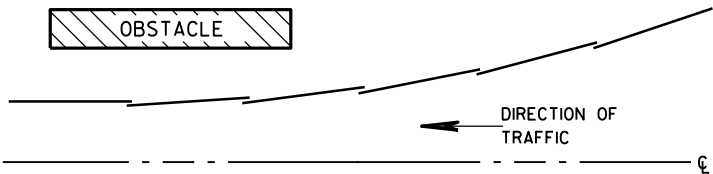


PLAN VIEW BEAM LAPPING DETAIL

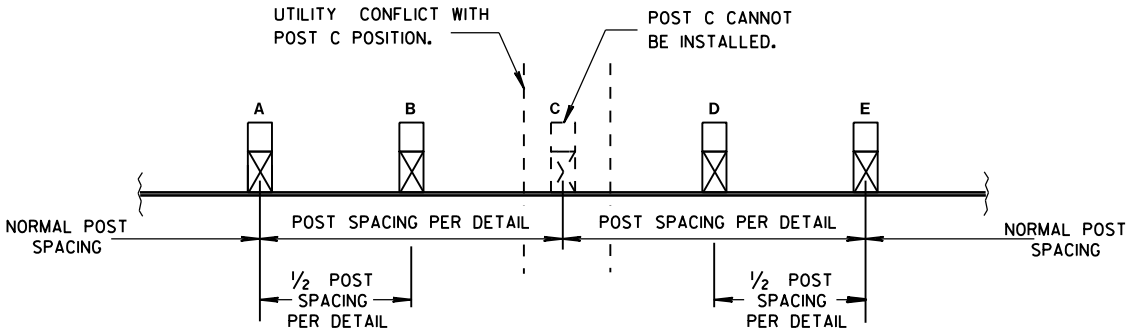

POST DRIVING FOR CONTINUOUS UNDERGROUND OBSTRUCTION

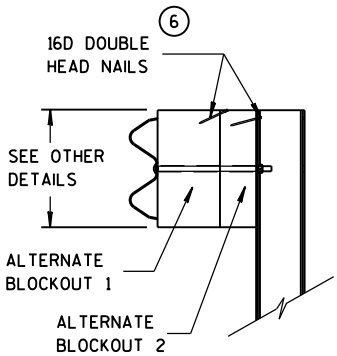

SIDE VIEW

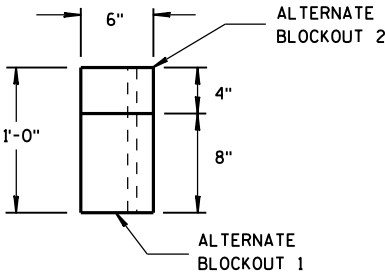

TOP VIEW

ALTERNATE WOOD BLOCKOUT DETAIL

MIDWEST GUARDRAIL SYSTEM
(MGS) GUARDRAIL

STATE OF WISCONSIN
DEPARTMENT OF TRANSPORTATION



APPROVED
June 2016 /S/ Jerry H. Zogg
DATE ROADWAY STANDARDS 75 INT
FHWA ENGINEER

GENERAL NOTES

POSTS 1 THROUGH 3 ARE CRT POSTS.
ALL OTHER POSTS SHALL BE WOOD OR STEEL.

SEE SDD 14 B 42 FOR MORE DETAILS.

- (A) FLARE FOR MGS EAT SHOWN. IF INSTALLING MGS NO FLARE NEEDED.
- (B) VALUES SHOWN ON DRAWING REPRESENT THE MAXIMUM LENGTH. SHORTER DIMENSIONS ARE POSSIBLE. SEE OTHER SECTION OF PLAN FOR MORE INFORMATION.

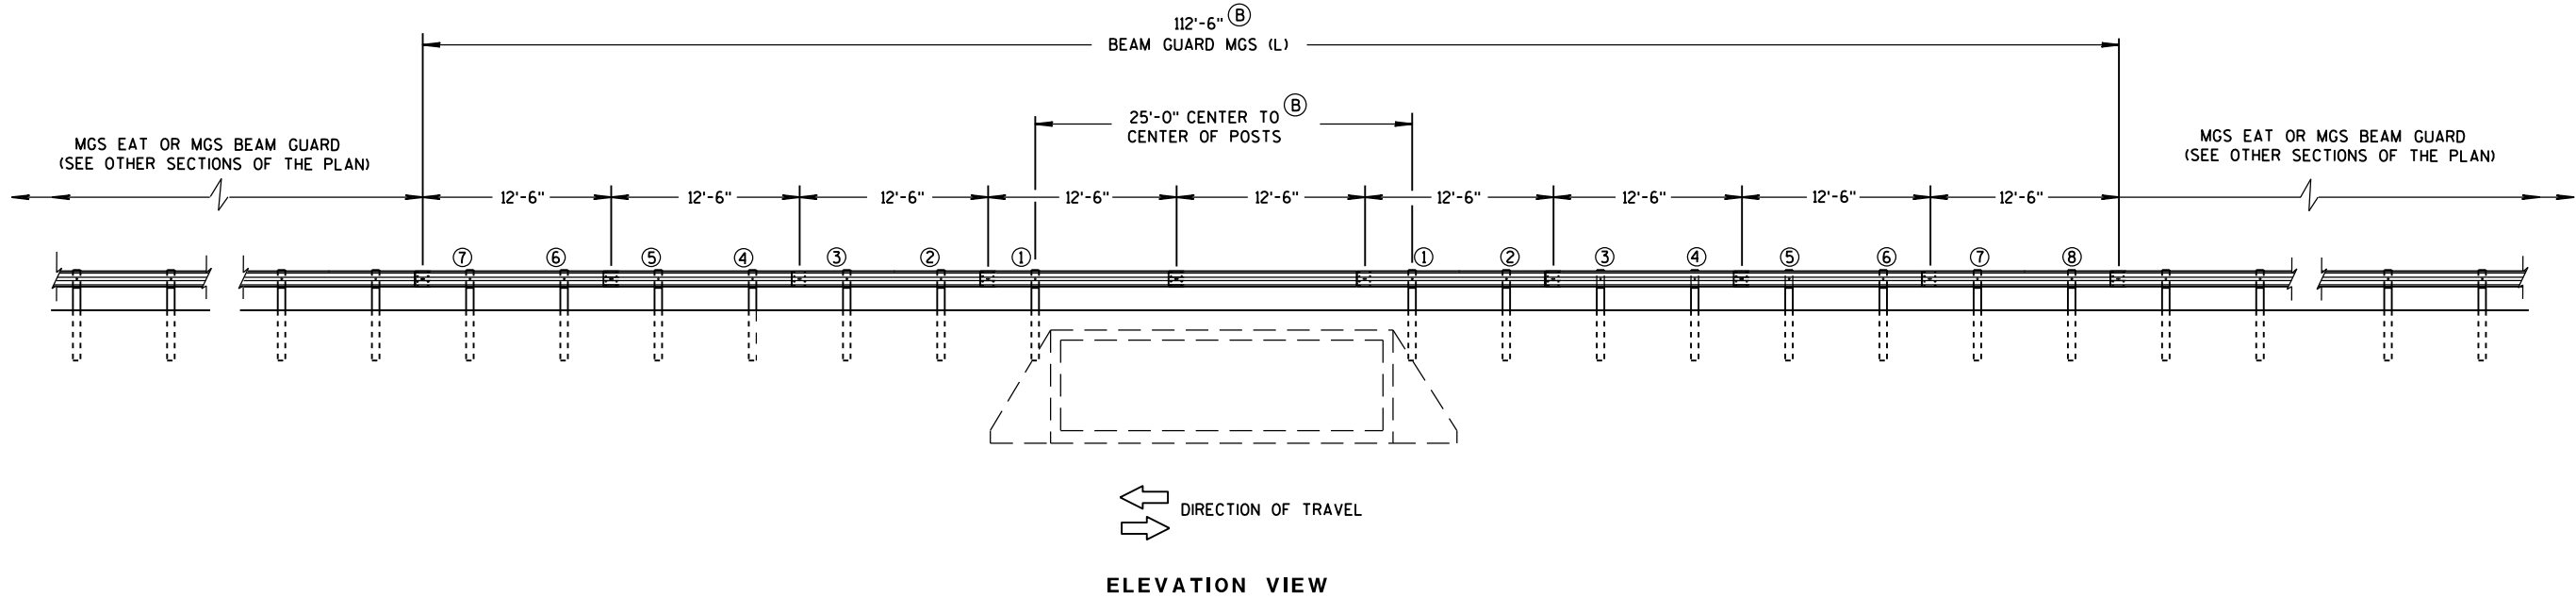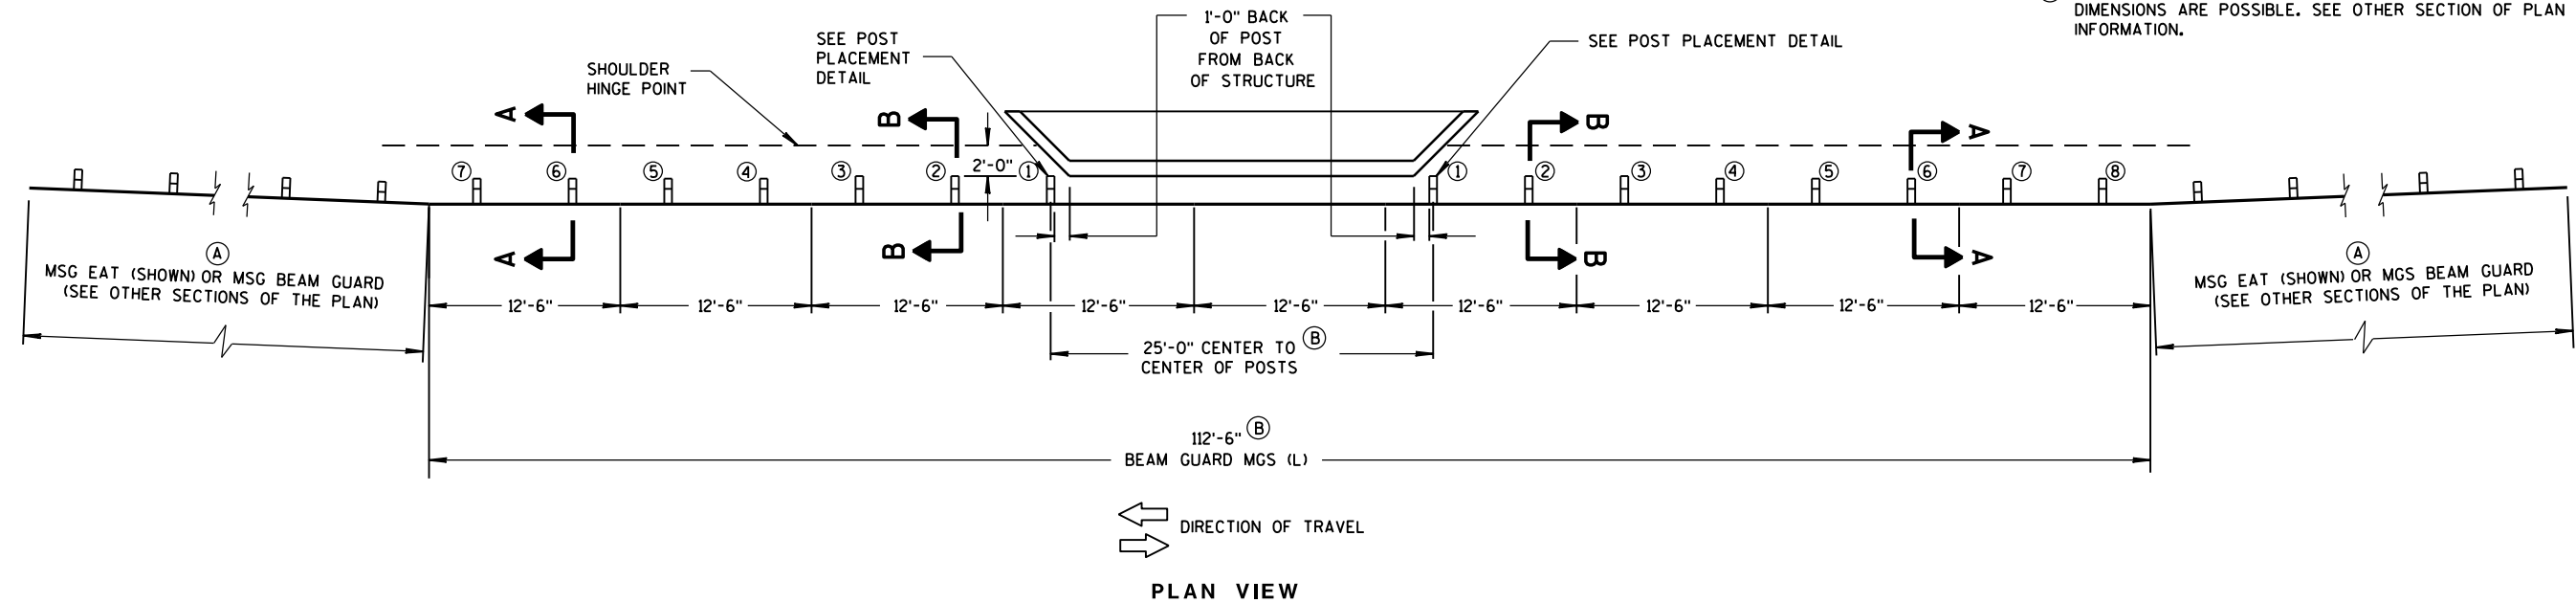

MIDWEST GUARDRAIL SYSTEM LONG SPAN MGS (L) TWO-WAY TRAFFIC

MIDWEST GUARDRAIL SYSTEM
LONG SPAN MGS (L)



STATE OF WISCONSIN
DEPARTMENT OF TRANSPORTATION

GENERAL NOTES

POSTS 1 THROUGH 3 ARE CRT POSTS.
ALL OTHER POSTS SHALL BE WOOD OR STEEL.

SEE SDD 14 B 42 FOR MORE DETAILS.


- (A) FLARE FOR MGS EAT SHOWN. IF INSTALLING MGS NO FLARE NEEDED.
- (B) VALUES SHOWN ON DRAWING REPRESENT THE MAXIMUM LENGTH. SHORTER DIMENSIONS ARE POSSIBLE. SEE OTHER SECTION OF PLAN FOR MORE INFORMATION.

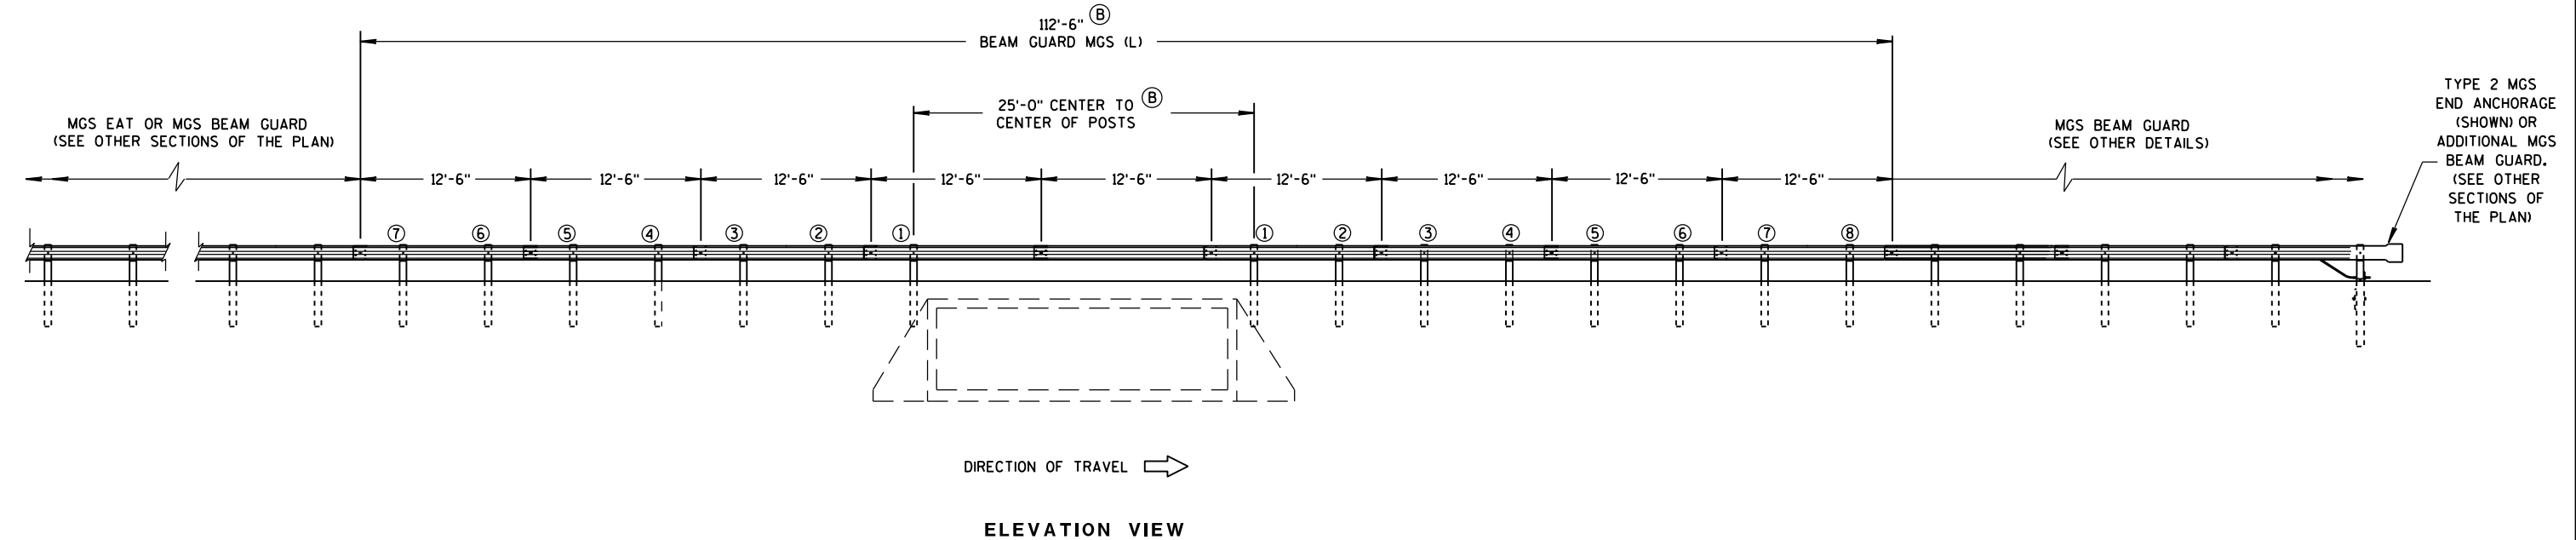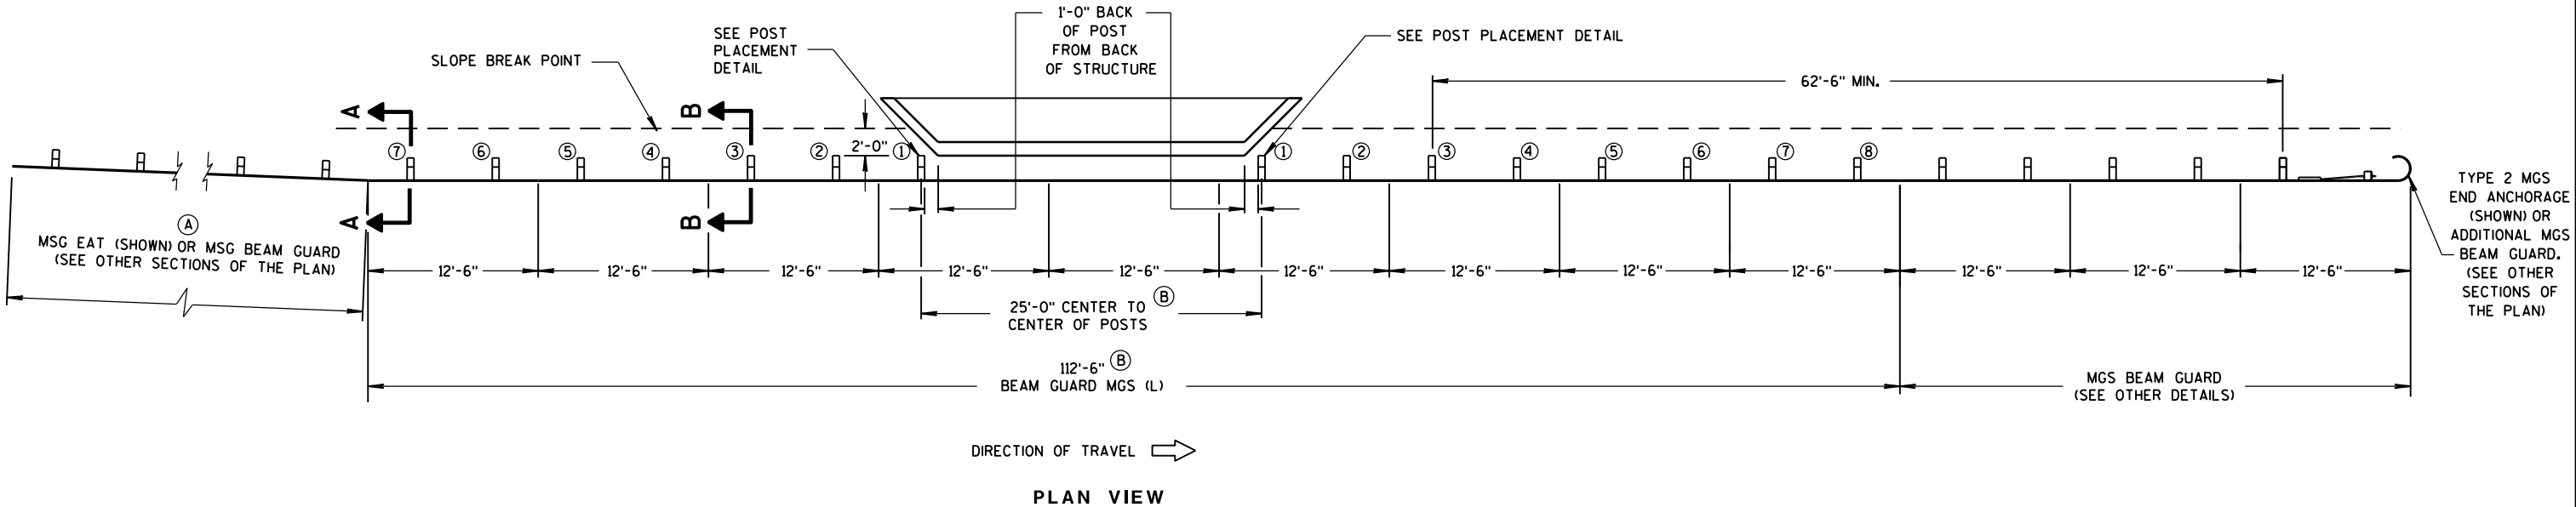


MIDWEST GUARDRAIL SYSTEM LONG SPAN MGS (L) ONE-WAY TRAFFIC

MIDWEST GUARDRAIL SYSTEM
LONG SPAN MGS (L)

STATE OF WISCONSIN
DEPARTMENT OF TRANSPORTATION

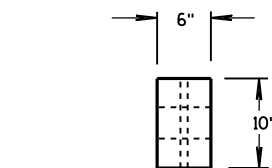


PLAN VIEW

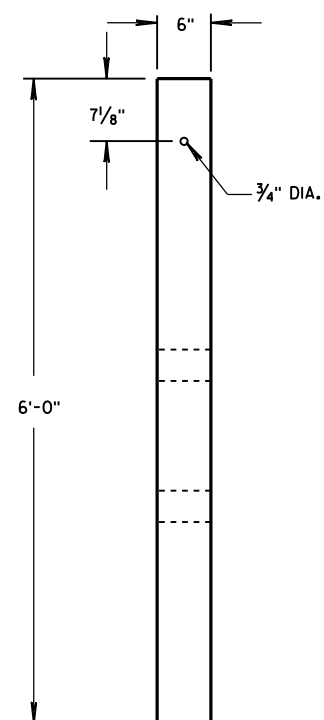


FRONT VIEW


CRT WOOD POST

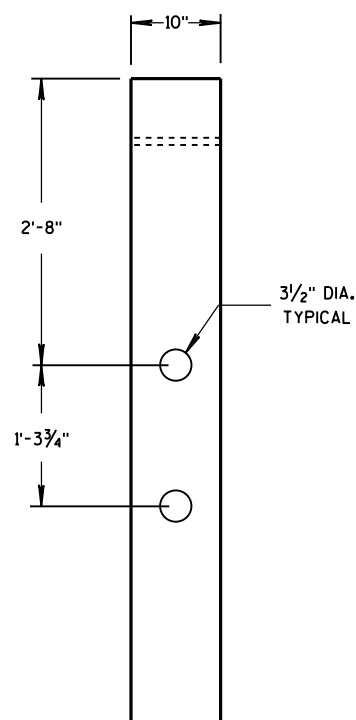

SIDE VIEW

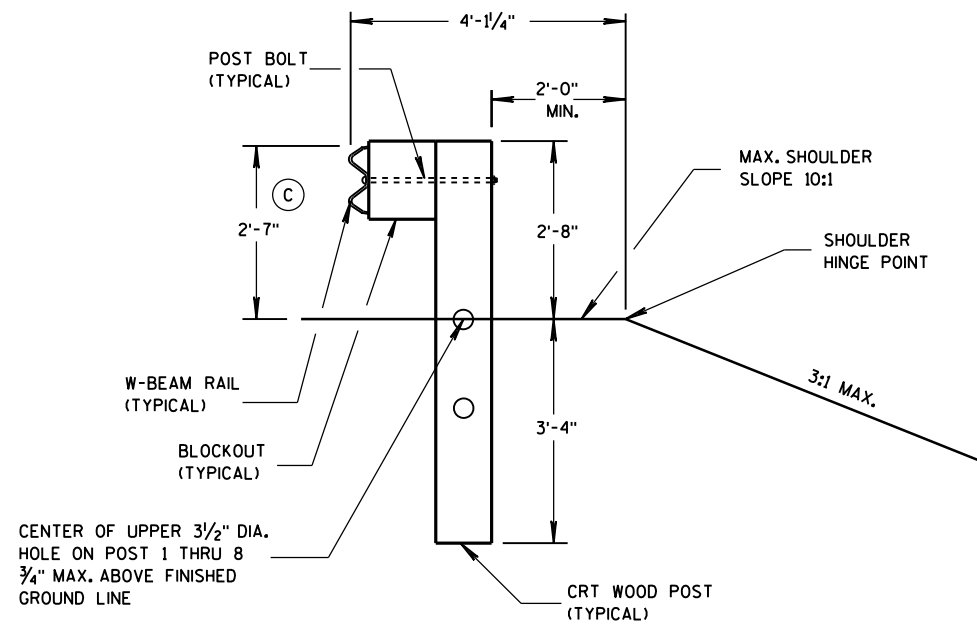
SECTION B-B
POSTS NO. 1-3

SEE OTHER DETAILS

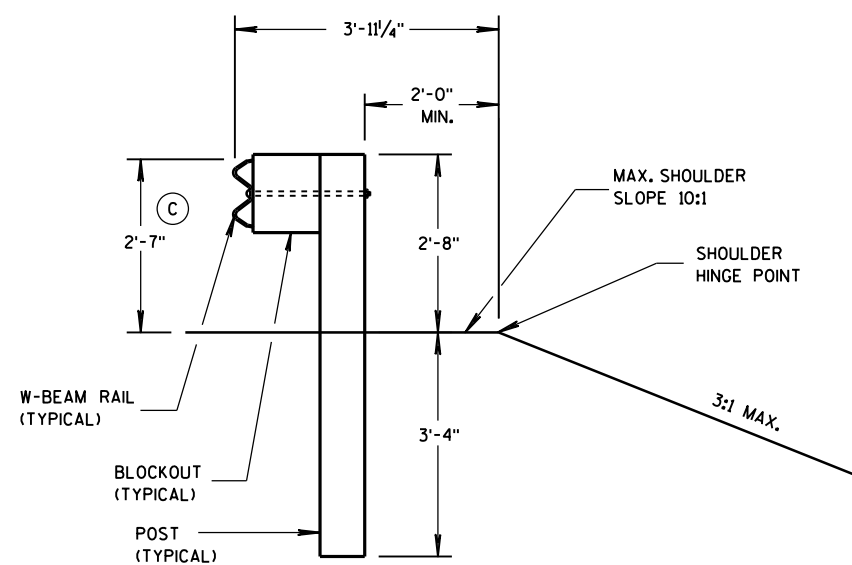SECTION A-A
POSTS NO. 4-8

SEE OTHER DETAILS

GENERAL NOTES

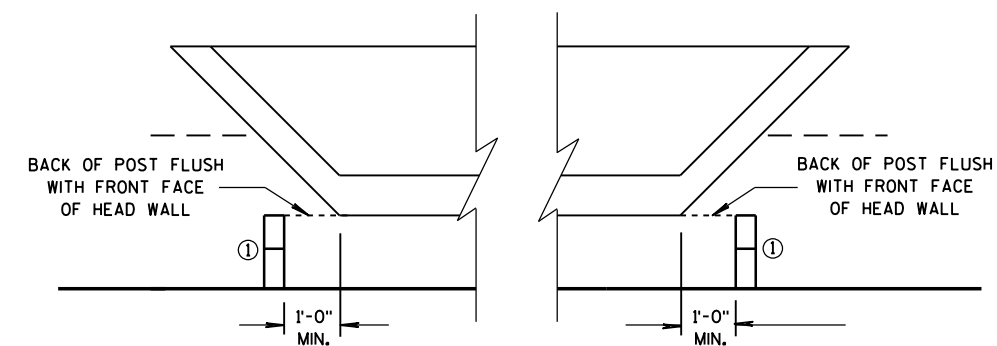(C) TOLERANCE FOR TOP OF W-BEAM RAIL IS $\pm 1"$.

POST PLACEMENT DETAIL

MIDWEST GUARDRAIL SYSTEM
LONG SPAN MGS (L)STATE OF WISCONSIN
DEPARTMENT OF TRANSPORTATION

APPROVED

5/10/2013

DATE

FHWA

/S/ Jerry H. Zogg

ROADWAY STANDARDS (78

ENGINEER

ENT

GENERAL NOTES

- (A) THE SLOPE IN THE AREA BOUNDED BY THE GRADELINE, THE HINGE POINT LINE (HPL), AND THE CLEAR ZONE LIMITS (CZL) SHALL BE 4:1 OR FLATTER.
- (B) AFTER FINAL ASSEMBLY, RECHECK CABLE TO BE SURE IT IS TAUT AND HAS NOT RELAXED.
- (C) DIFFERENT MANUFACTURES REQUIRE DIFFERENT PERFORATED W-BEAM RAIL END PANELS. SEE MANUFACTURES INFORMATION.
- (D) THE TOP OF THE STEEL TUBE ON POST 1 AND POST 2 SHALL NOT BE MORE THAN 3" ABOVE THE FINISH GROUND ELEVATION.
- (E) ATTACH ALUMINUM SHEET TO E.A.T. HEAD USING 4 STAINLESS STEEL SELF-TAPPING SCREWS, ONE SCREW PER CORNER.
- (G) 1/2" DIAMETER X 3" LONG LAG BOLT AND WASHER.
- (H) HARDWARE VARIES BETWEEN DIFFERENT MANUFACTURES. SEE MANUFACTURE'S DRAWING FOR INFORMATION.
- (I) DIMENSIONS MAY VARY. SEE MANUFACTURE'S INFORMATION.


SEE SDD 14B42 FOR MORE INFORMATION.


* DO NOT ATTACH BLOCKOUTS TO POSTS 1 AND 2.

DO NOT INSTALL REFLECTORS ON THE FIRST 50 FEET OF THE APPROACH END OF THE ENERGY ABSORBING TERMINAL.




W-BEAM RAIL SPLICES ARE LOCATED AT POST NUMBER 3, AND BETWEEN POST 5 AND 6, BETWEEN POSTS 7 AND 8, AND MIDDLE OF THE SPAN AFTER POST 9.

THE CENTER OF THE UPPER 3/2" DIAMETER HOLE ON POST NUMBER 3 THROUGH POST 9 IS TO BE FLUSH WITH THE GROUND LINE UP TO A MAXIMUM OF 2" ABOVE GROUND LINE.

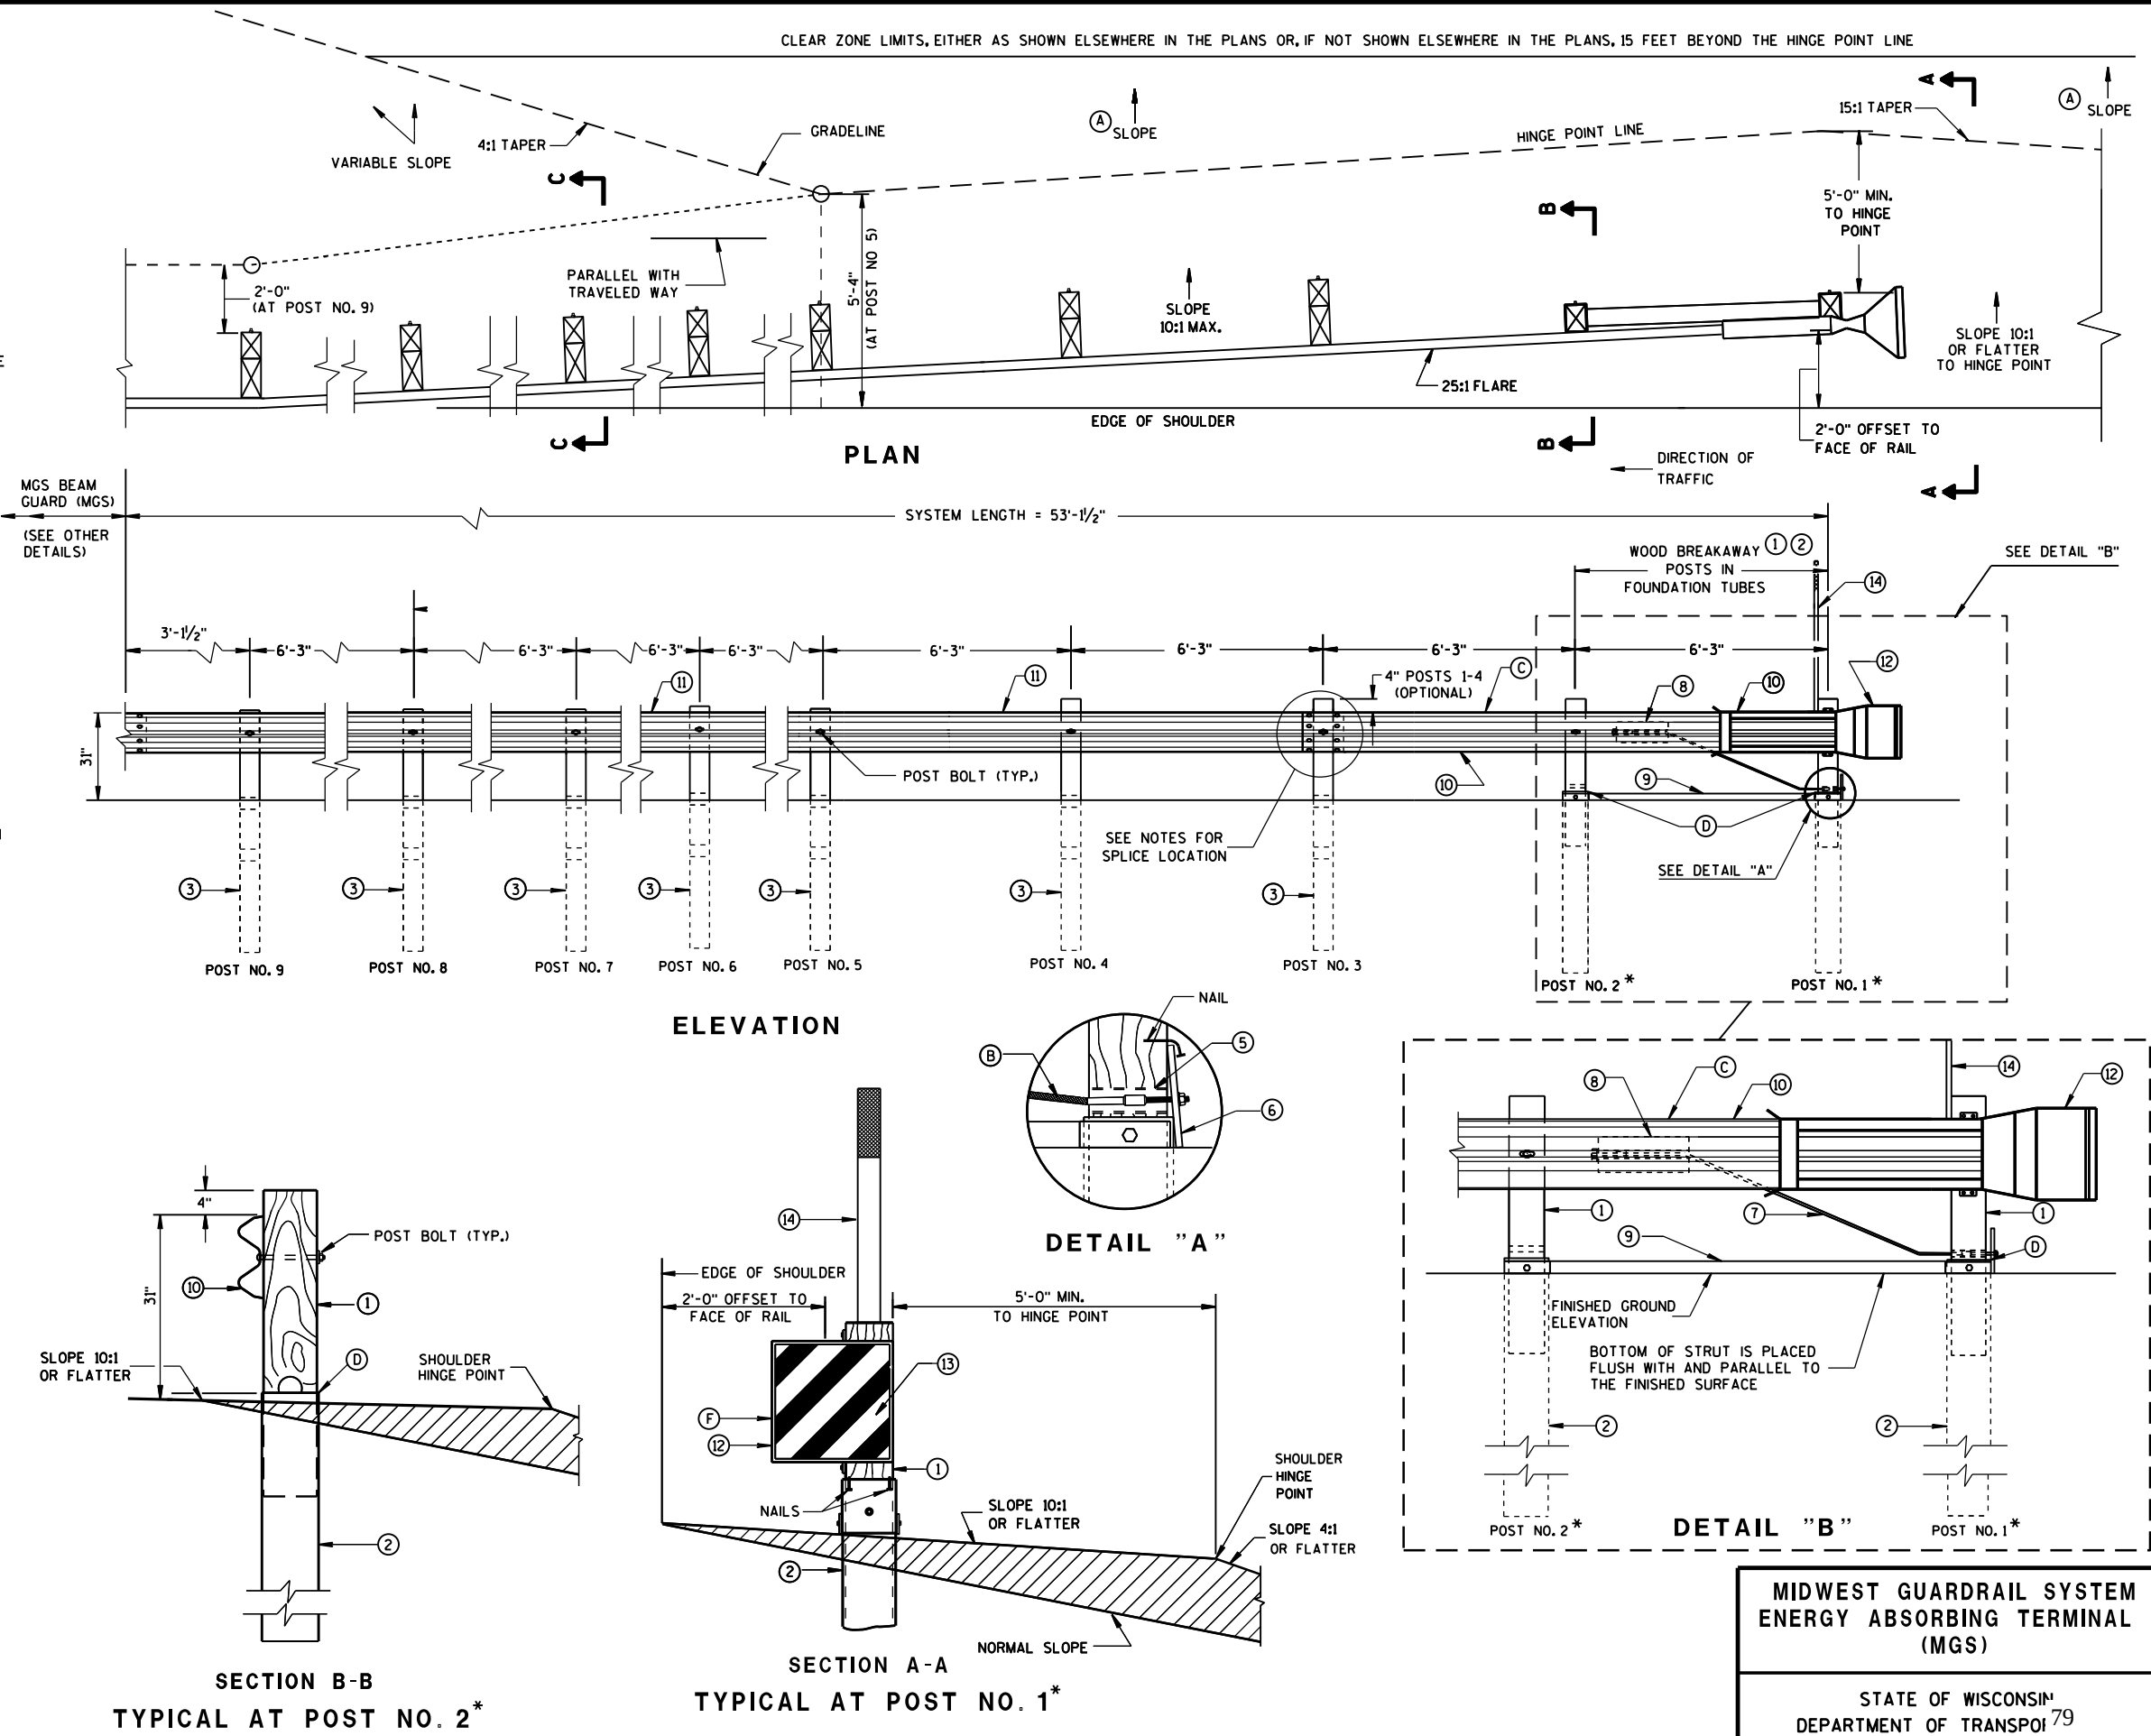

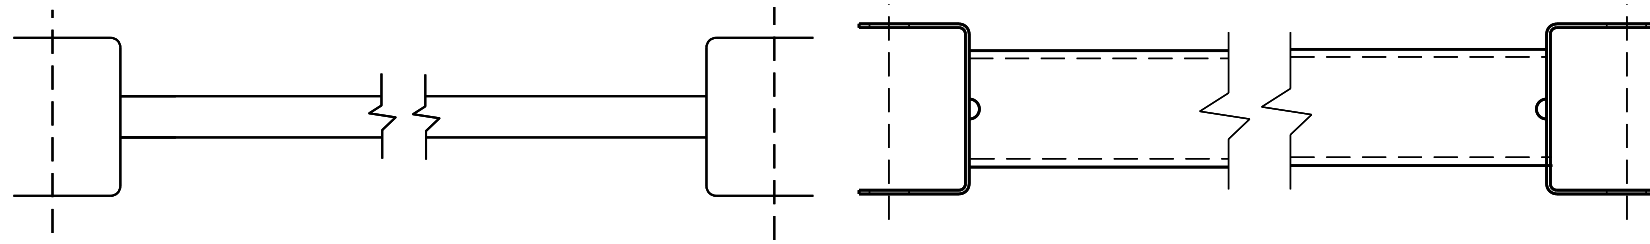


9 H
GENERIC GROUND STRUT

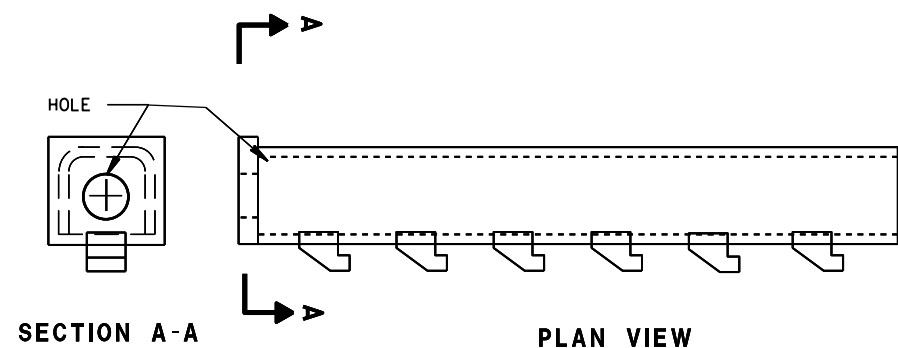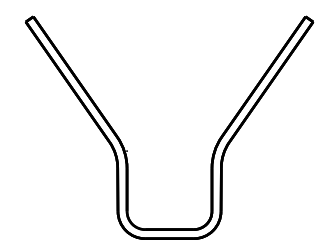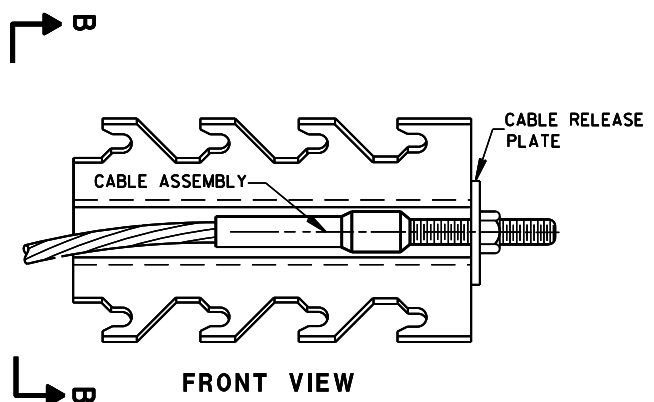




8 H
GENERIC ANCHOR CABLE BOX

BILL OF MATERIALS


PART NO.	DESCRIPTION
MATERIALS PROVIDED BY MGS EAT MANUFACTURER. SEE MANUFACTURER'S DETAILS FOR MORE INFORMATION.	
①	WOOD BREAKAWAY POST
②	6" X 8" X 0.188", 6'-0" LONG FOUNDATION TUBE AT POSTS 1 AND 2
③	WOOD CRT
④	WOOD BLOCKOUT
⑤	PIPE SLEEVE
⑥	BEARING PLATE
⑦	BCT CABLE ASSEMBLY
⑧	ANCHOR CABLE BOX
⑨	GROUND STRUT
⑩	PERFORATED W-BEAM RAIL END PANEL, 12'-6" LONG.
⑪	STANDARD W-BEAM RAIL. MULTIPLE SECTIONS REQUIRED. SECTIONS VARY IN LENGTH.
⑫	END SECTION EAT
⑬	0.040" ALUMINUM SHEET WITH REFLECTIVE SHEETING TYPE F PER SECTION 637 OF THE STANDARD SPECIFICATIONS
⑭	EAT MARKER POST - YELLOW (SEE APPROVED PRODUCTS LIST)

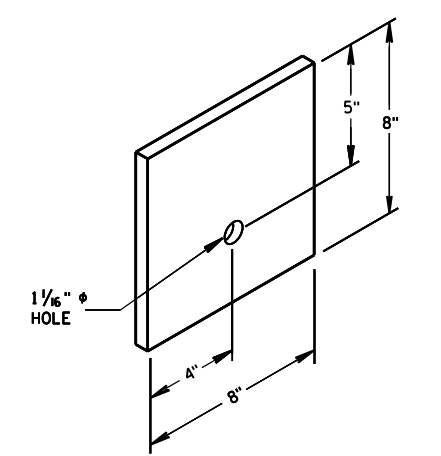

6
BEARING PLATE

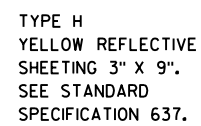  


MIDWEST GUARDRAIL SYSTEM ENERGY ABSORBING TERMINAL (MGS)			
STATE OF WISCONSIN DEPARTMENT OF TRANSPORTATION			
APPROVED <u>June 2014</u> DATE	<u>/s/ Jerry H. Zogg</u> ROADWAY STANDARDS ENGINEER	<u>ENT</u>	

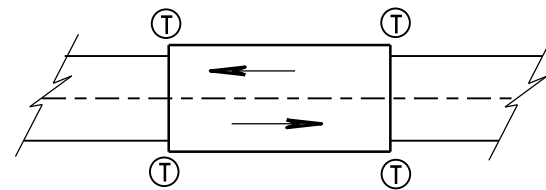

TWO WAY TRAFFIC

Ⓣ THRIE BEAM CONNECTION

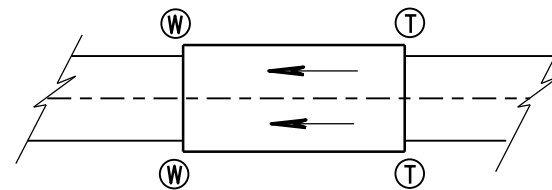

ONE WAY TRAFFIC

Ⓦ W-BEAM CONNECTION WHEN REQUIRED

GENERAL NOTES

IF ROCK IS ENCOUNTERED, REMOVE ROCK TO FULL DEPTH OF POST PLUS 2½", AND 12" DIAMETER AROUND POST. SEE 14B42 FOR MORE DETAILS.


TRANSITION USES STEEL POSTS ONLY.

SEE STANDARD DETAIL DRAWING 14 B 42 FOR MORE INFORMATION.


① BRIDGE RAILING TYPE "W" DOES NOT REQUIRE A TERMINAL CONNECTOR.

② OPTIONAL CURB AND GUTTER OR DRAINAGE FEATURE SEE PLAN FOR INFORMATION.

TYPICAL LOCATIONS OF THRIE BEAM AND W-BEAM CONNECTIONS TO BRIDGE

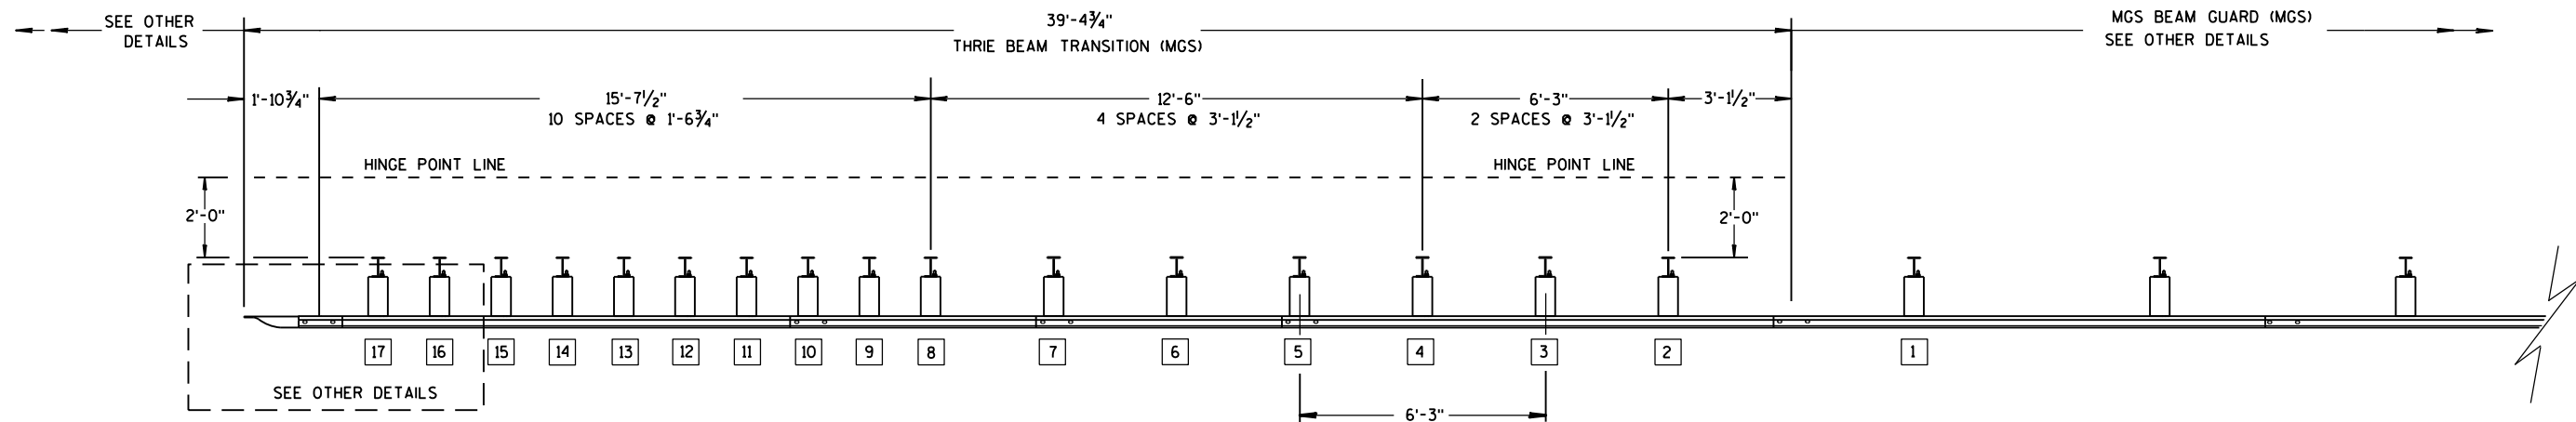

PLAN VIEW

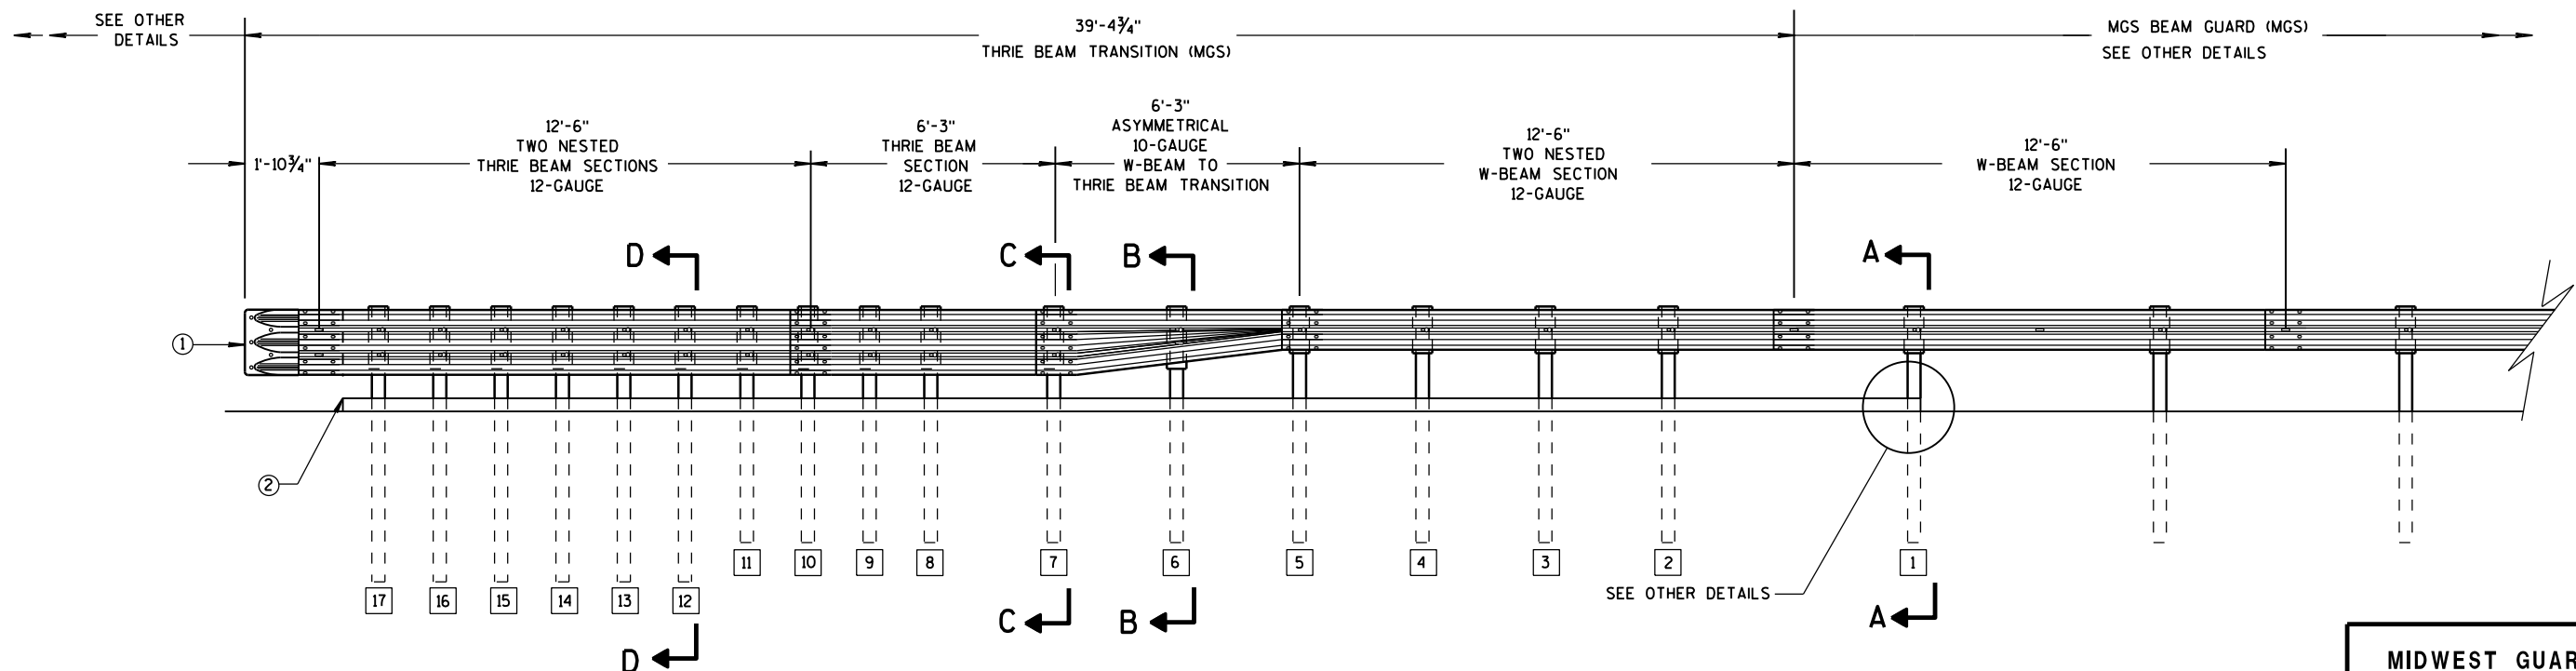

ELEVATION VIEW

MIDWEST GUARDRAIL SYSTEM THRIE BEAM TRANSITION

MIDWEST GUARDRAIL SYSTEM
THRIE BEAM TRANSITION (MGS)


STATE OF WISCONSIN
DEPARTMENT OF TRANSPORTATION

6


- S.D.D. 14 B 45-4b**




STATE OF WISCONSIN
DEPARTMENT OF TRANSPORTATION⁸³

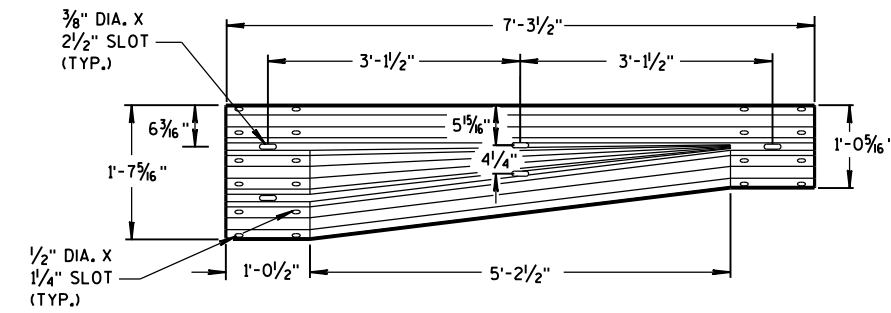


W-BEAM TO THRIE BEAM TRANSITION SECTION

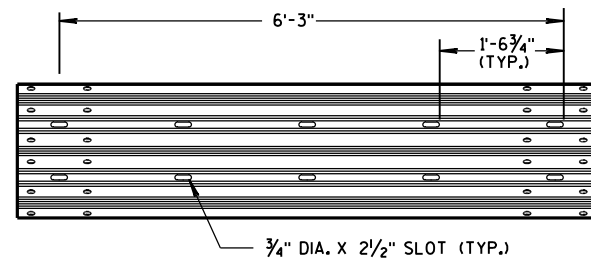


6'-3" THRIE BEAM SECTION

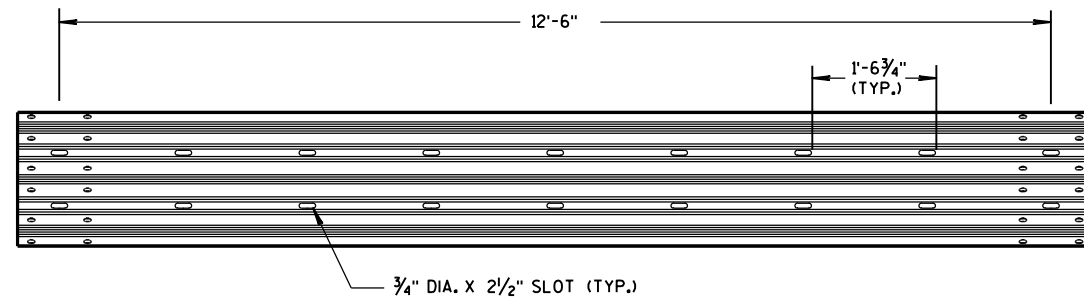

12'-6" THRIE BEAM SECTION

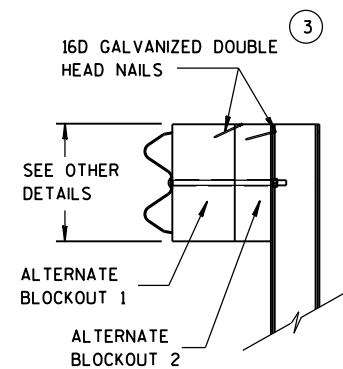


SIDE VIEW

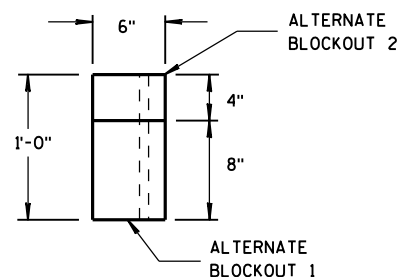

TOP VIEW


ALTERNATE WOOD BLOCKOUT DETAIL

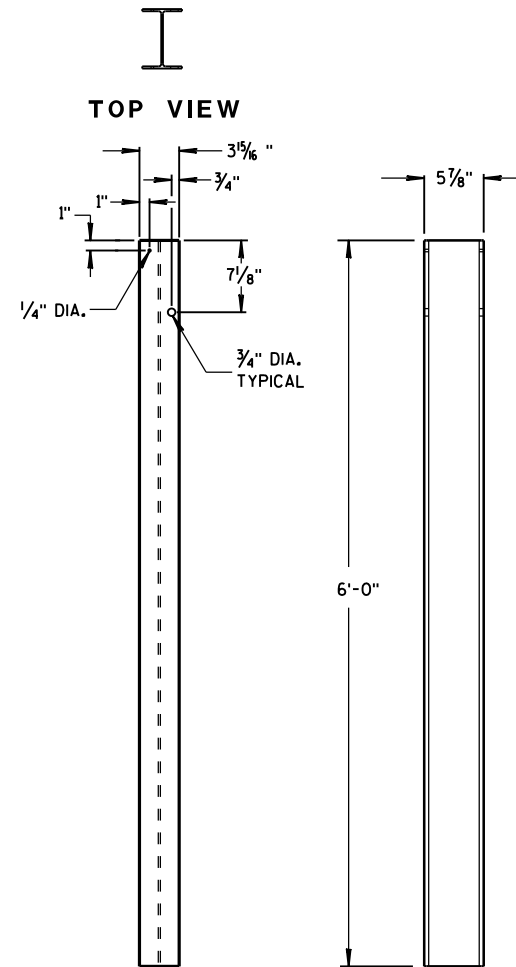


FRONT VIEW

SIDE VIEW

STEEL POSTS 1-5

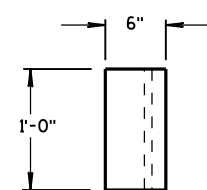


TOP VIEW

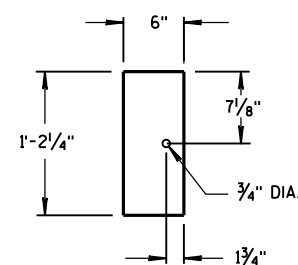

FRONT VIEW


BLOCKOUT
POSTS 1-5

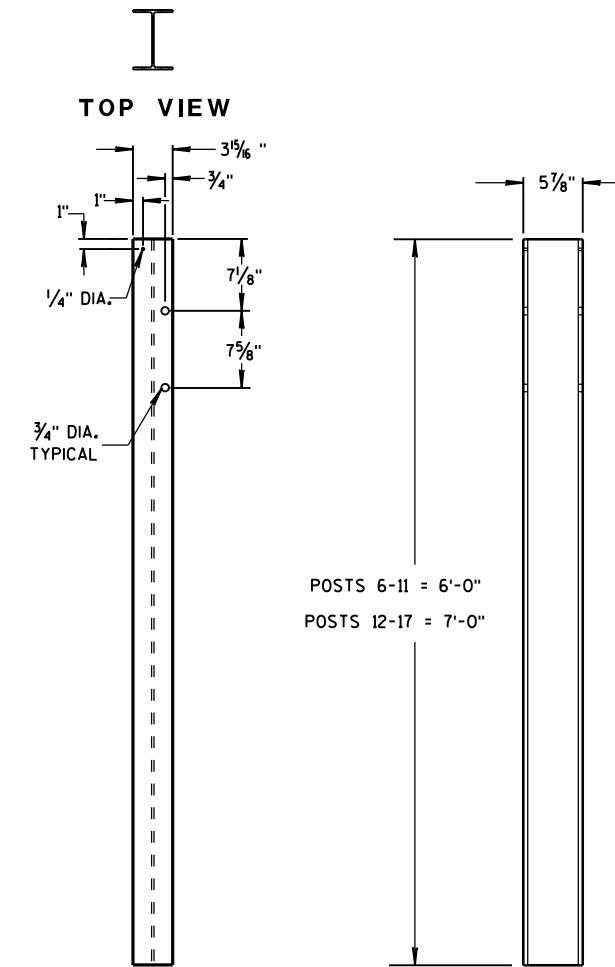


FRONT VIEW

SIDE VIEW

STEEL POSTS 6-17

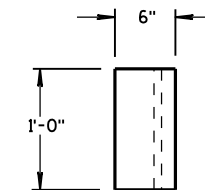

TOP VIEW

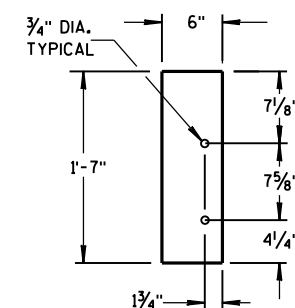

FRONT VIEW

BLOCKOUT
POSTS 6-17

GENERAL NOTES

STEEL POSTS ARE W6X9 OR W6X8.5.


BOLT HOLES FOR POST ARE ON FRONT AND OF SIDE OF POST.

(3) WHEN USING STEEL POSTS AND WOOD BLOCKOUTS INSTALL FOUR 16D GALVANIZED NAILS. INSTALL NAILS AT THE BACK CORNERS OF THE BLOCK AND BEND THE NAILS OVER THE FLANGE OF THE STEEL POST.

(5) WOOD BLOCKS MAY BE CONSTRUCTED OUT OF 2 WOOD BLOCKS. SEE ALTERNATE WOOD BLOCK DETAIL.


MIDWEST GUARDRAIL SYSTEM
THRIE BEAM TRANSITION (MGS)

STATE OF WISCONSIN
DEPARTMENT OF TRANSPORTATION


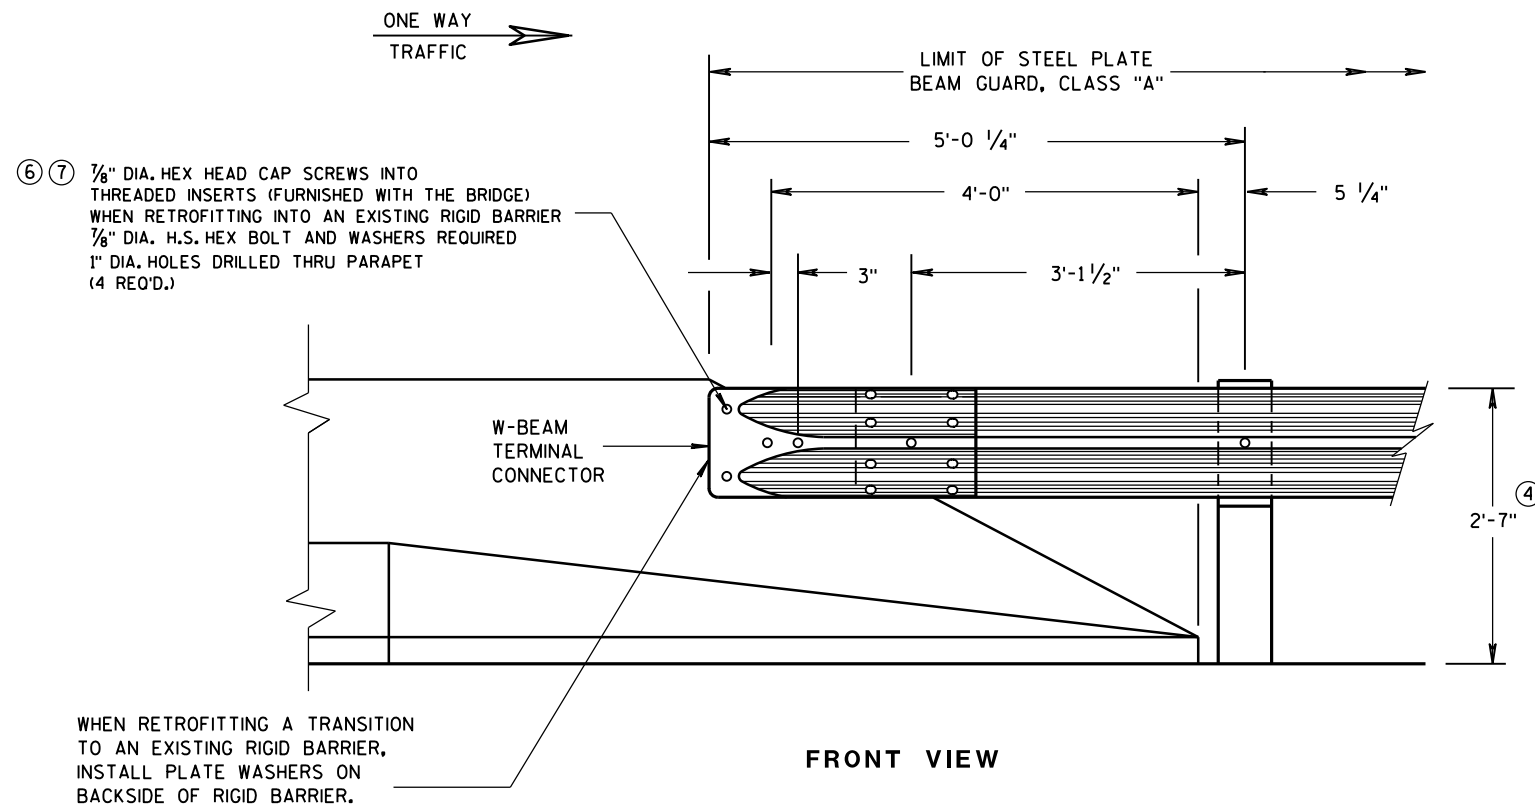


GENERAL NOTES

- ② OPTIONAL CURB AND GUTTER OR DRAINAGE FEATURE SEE PLAN FOR INFORMATION.
- ④ TOLERANCE FOR TOP OF BEAM IS $\pm 1"$.
- ⑥ DRILLING BOLT HOLES THROUGH THE PARAPET, BOLTS, NUTS, WASHERS AND REPAIRING DAMAGED CONCRETE ARE INCIDENTAL TO THE CONTRACT.
- ⑦ BOLTS MAY BE A325 BOLTS OR A449 BOLTS. BOLT LENGTH AND THREADING LENGTH ARE TO ALLOW FOR A TIGHT CONNECTION BETWEEN RIGID BARRIER AND THRIE BEAM CONNECTION PLATE. CONTRACTOR IS TO FIELD VERIFY BOLT LENGTH AND THREAD LENGTH. ONE ROUND WASHER REQUIRED BETWEEN BOLT HEAD AND THRIE BEAM CONNECTOR PLATE. BOLTS THAT EXTEND THROUGH THE PARAPET AND OUT THE BACK FACE REQUIRE A HARDENED ROUND STEEL WASHER THAT IS 2" O.D. X 5/8" THICK AND ONE PLATE WASHER. REPAIR ANY DAMAGED CONCRETE FROM BOLT INSTALLATION.

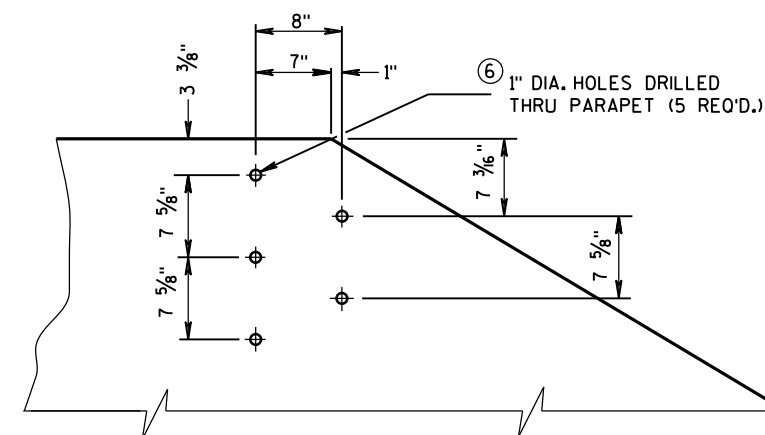


DRILL HOLE LOCATION AND PATTERN
FOR THRIE BEAM CONNECTION

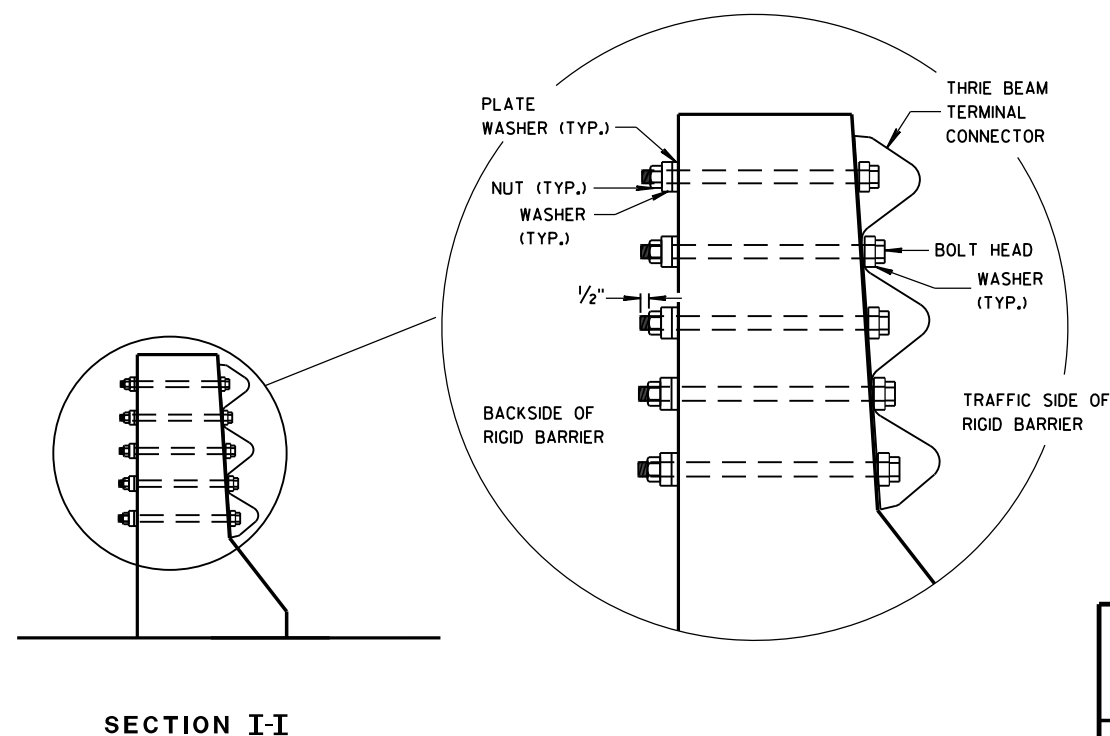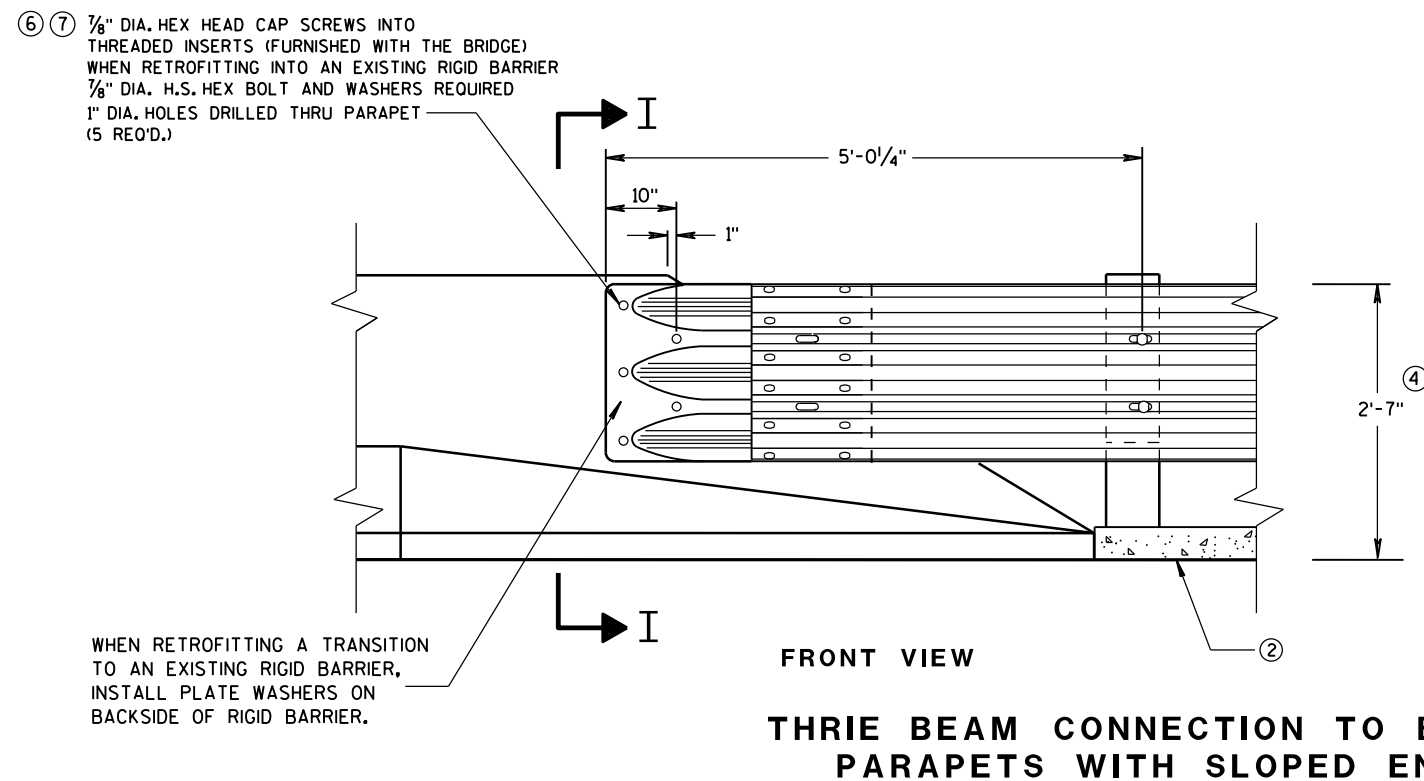


MIDWEST GUARDRAIL SYSTEM
THRIE BEAM TRANSITION (MGS)

STATE OF WISCONSIN
DEPARTMENT OF TRANSPORTATION


APPROVED
June, 2015 /S/ Jerry H. Zogg
DATE ROADWAY STANDARDS ENGINEER 85 INT
FHWA

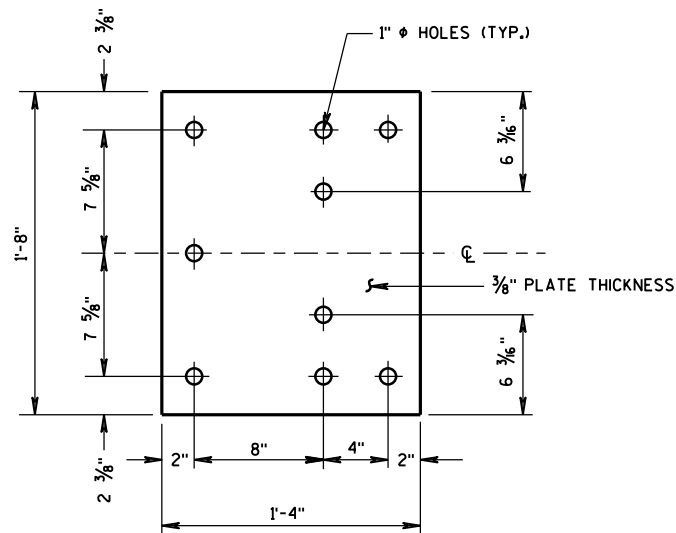

BACK-UP PLATE DETAIL

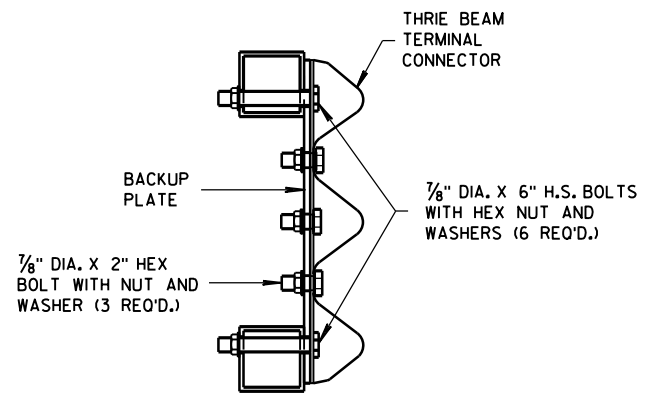


SECTION J-J

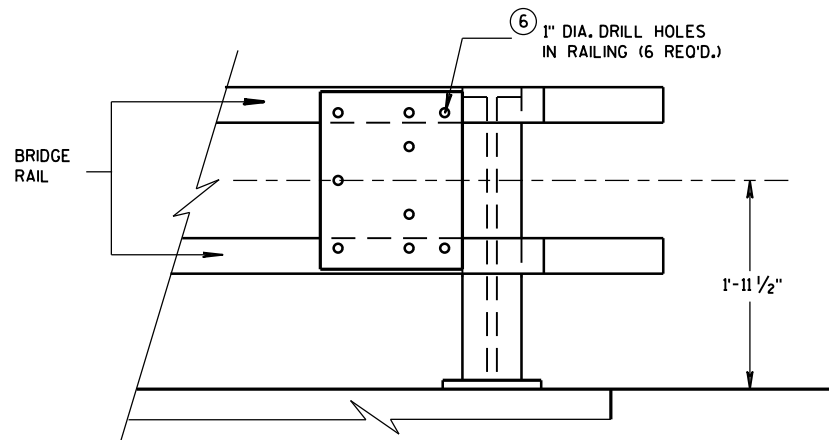


BACK-UP PLATE MOUNTING ONTO BRIDGE RAILING

GENERAL NOTES

- ④ TOLERANCE FOR TOP OF BEAM IS $\pm 1"$.
- ⑥ DRILLING HOLES THROUGH THE PAPER, BOLTS, NUTS, WASHERS AND REPAIRING DAMAGED CONCRETE ARE INCIDENTAL TO THE CONTRACT.

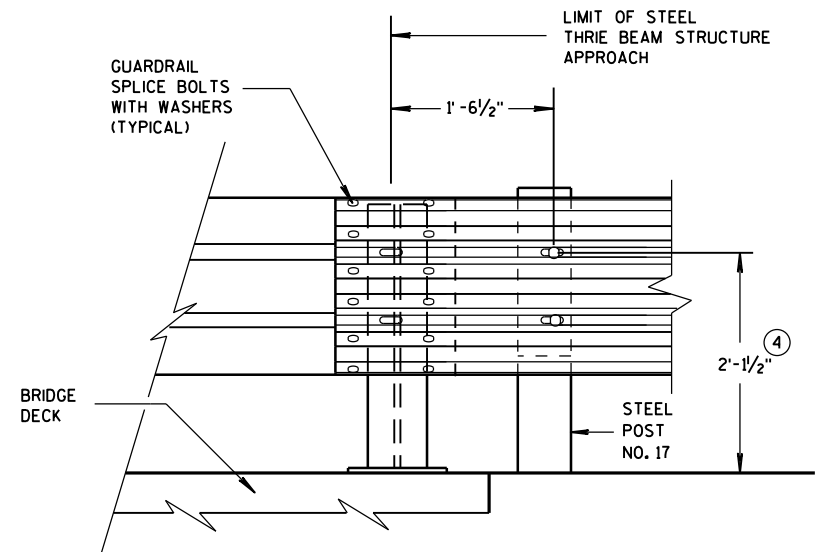


FRONT VIEW
THRIE BEAM CONNECTION TO
STEEL RAILING TYPE "W"

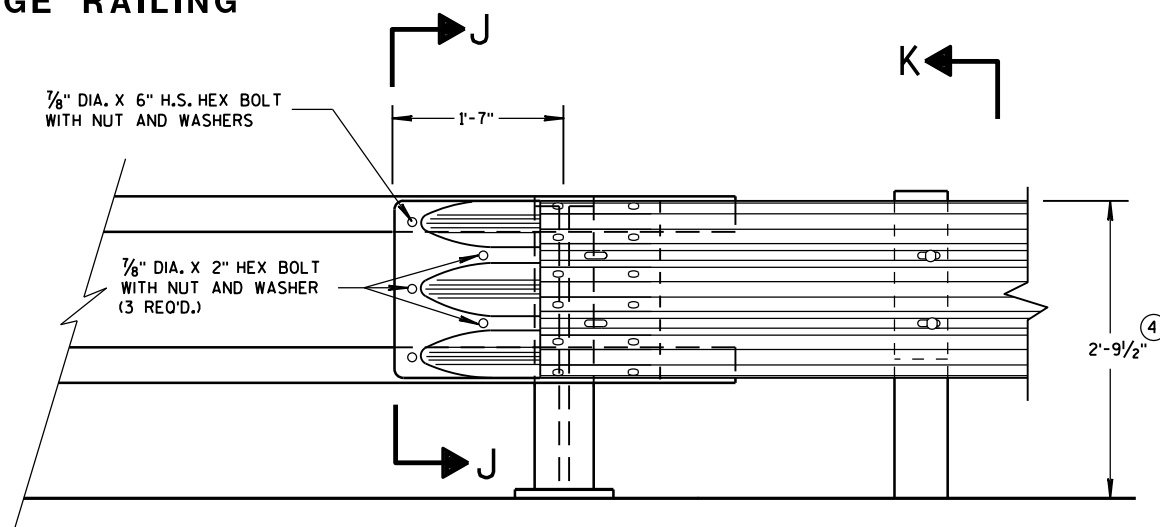

FRONT VIEW

THRIE BEAM CONNECTION TO
TUBULAR RAILING TYPE "F"

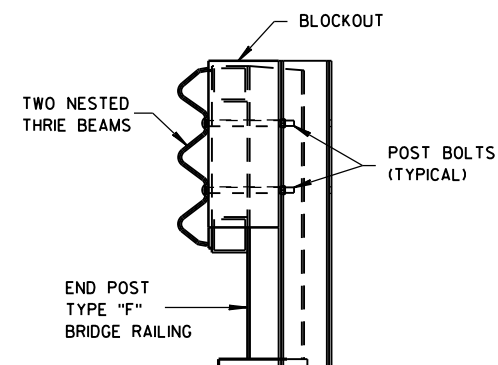


SECTION K-K

MIDWEST GUARDRAIL SYSTEM
THRIE BEAM TRANSITION (MGS)

STATE OF WISCONSIN
DEPARTMENT OF TRANSPORTATION

APPROVED
June, 2015 /S/ Jerry H. Zogg
DATE ROADWAY STANDARDS D 86 NT
FHWA ENGINEER

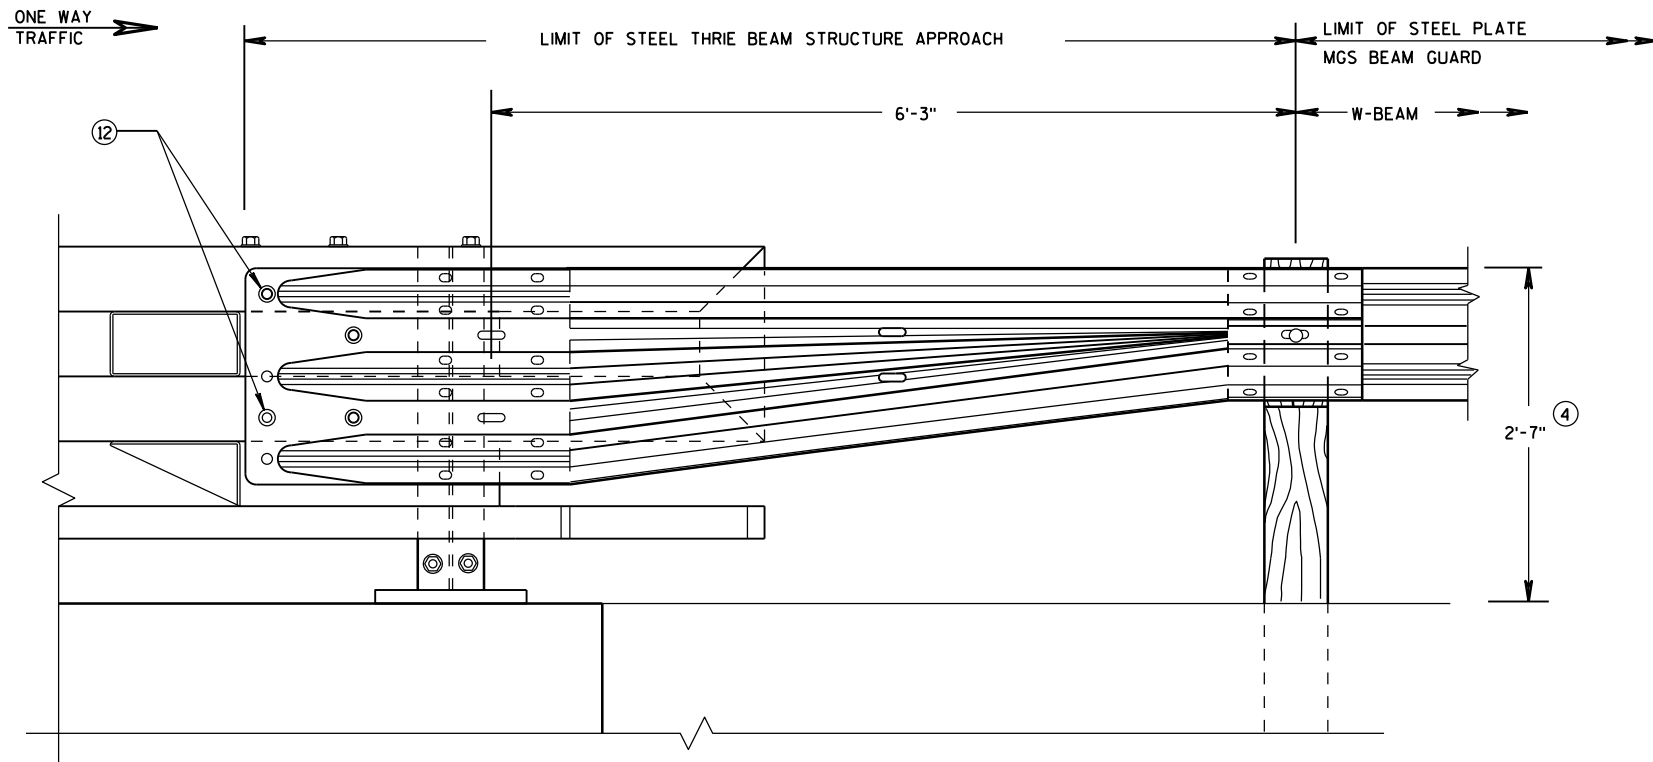


FRONT VIEW

**W BEAM TRANSITION AND
CONNECTION TO BRIDGE RAILING TYPE "NY3"**
(USE ONLY ON THE TRAFFIC EXIT END OF ONE WAY BRIDGES)

GENERAL NOTES

- ④ TOLERANCE FOR TOP OF BEAM IS $\pm 1"$.
- ⑫ BOLTS MAY BE A325 BOLTS OR A449 BOLTS. BOLT LENGTH AND THREADING LENGTH ARE TO ALLOW FOR A TIGHT CONNECTION BETWEEN RIGID BARRIER AND THRIE BEAM CONNECTION PLATE. CONTRACTOR IS TO FIELD VERIFY BOLT LENGTH AND THREAD LENGTH. ONE ROUND WASHER REQUIRED BETWEEN BOLT HEAD AND THRIE BEAM CONNECTOR PLATE. ON BACKSIDE OF PARAPET ONE ROUND WASHER, AND NUT REQUIRED. BOLT THREAD IS TO EXTEND $\frac{1}{2}$ -INCH BEYOND NUT.

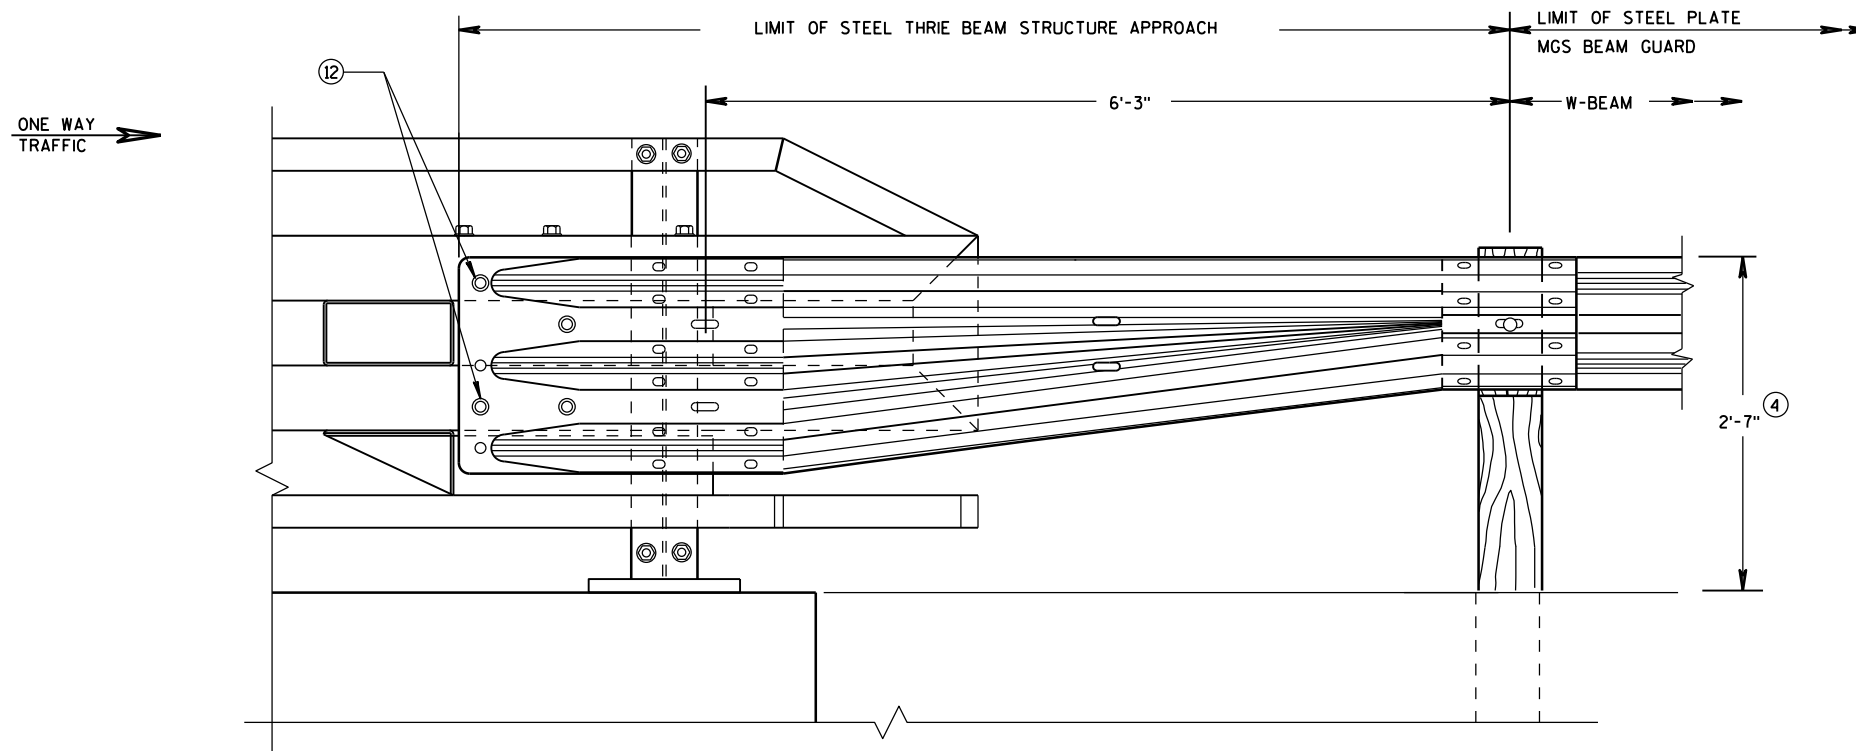

FRONT VIEW




**W BEAM TRANSITION AND
CONNECTION TO BRIDGE RAILING TYPE "NY4"**
(USE ONLY ON THE TRAFFIC EXIT END OF ONE WAY BRIDGES)

MIDWEST GUARDRAIL SYSTEM
THRIE BEAM TRANSITION (MGS)


STATE OF WISCONSIN
DEPARTMENT OF TRANSPORTATION

APPROVED	/S/ Jerry H. Zogg	NT
June, 2015	ROADWAY STANDARDS D 87	ENGINEER
DATE		
FHWA		

PLAN VIEW
DIVIDED HIGHWAY

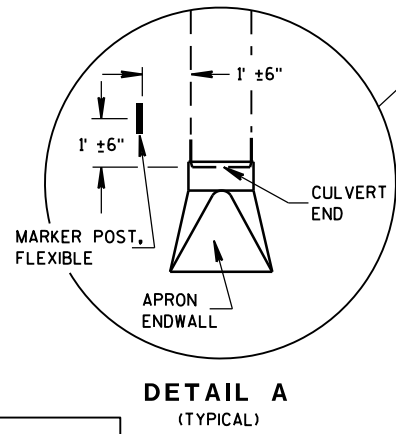 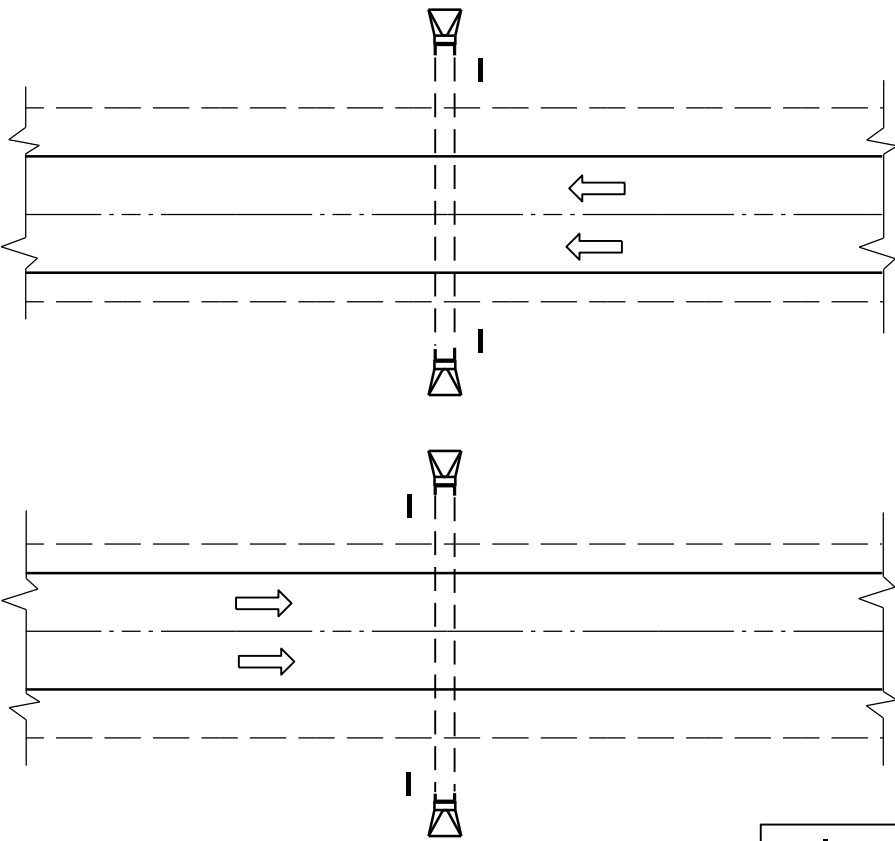


PLAN VIEW
UNDIVIDED HIGHWAY

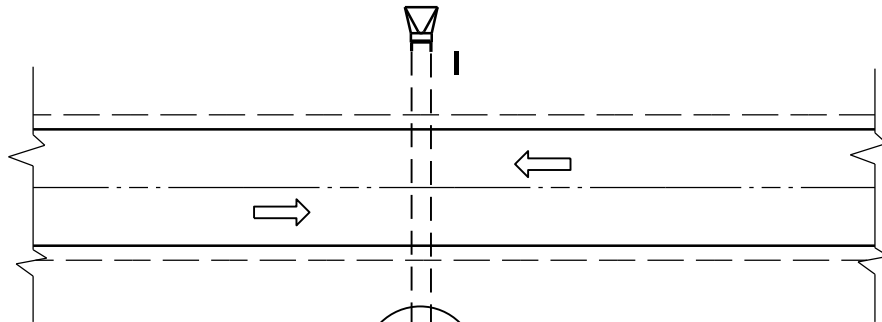


FLEXIBLE MARKER POST LOCATION

CROSS SECTION
FLEXIBLE MARKER POST

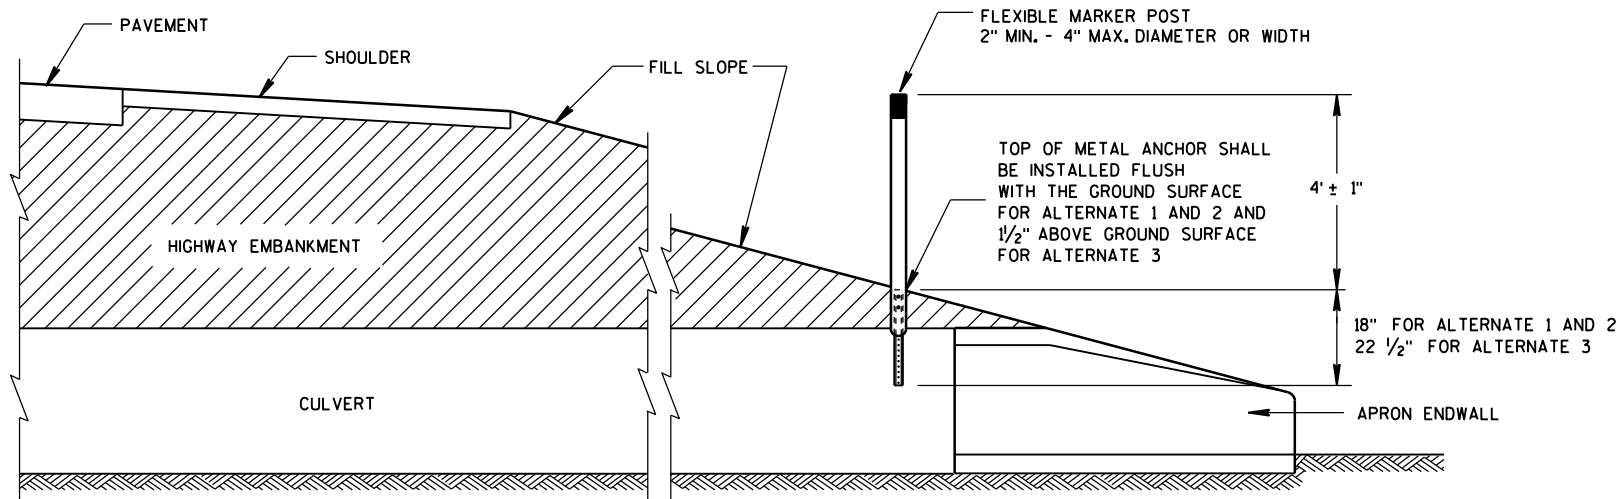

GENERAL NOTES






DETAILS OF CONSTRUCTION, MATERIALS AND WORKMANSHIP NOT SHOWN ON THIS DRAWING SHALL CONFORM TO THE PERTINENT REQUIREMENTS OF THE STANDARD SPECIFICATIONS AND THE APPLICABLE SPECIAL PROVISIONS.

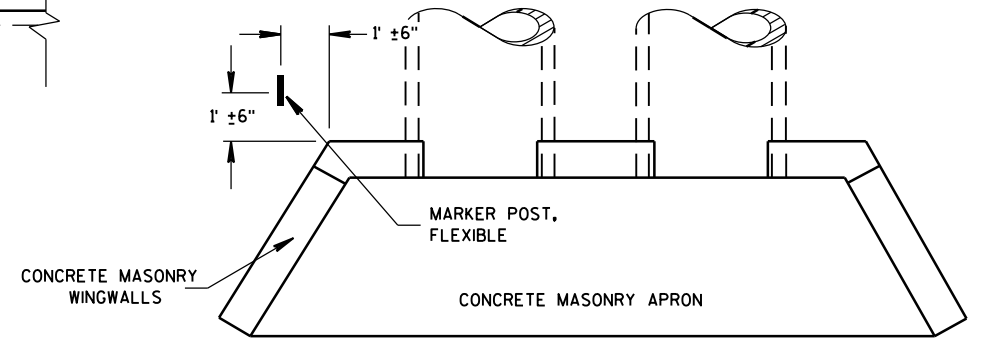



PLAN VIEW
CONCRETE MASONRY ENDWALLS FOR
CULVERT PIPE AND PIPE ARCH

FLEXIBLE MARKER POST
FOR CULVERT END






STATE OF WISCONSIN
DEPARTMENT OF TRANSPORTATION

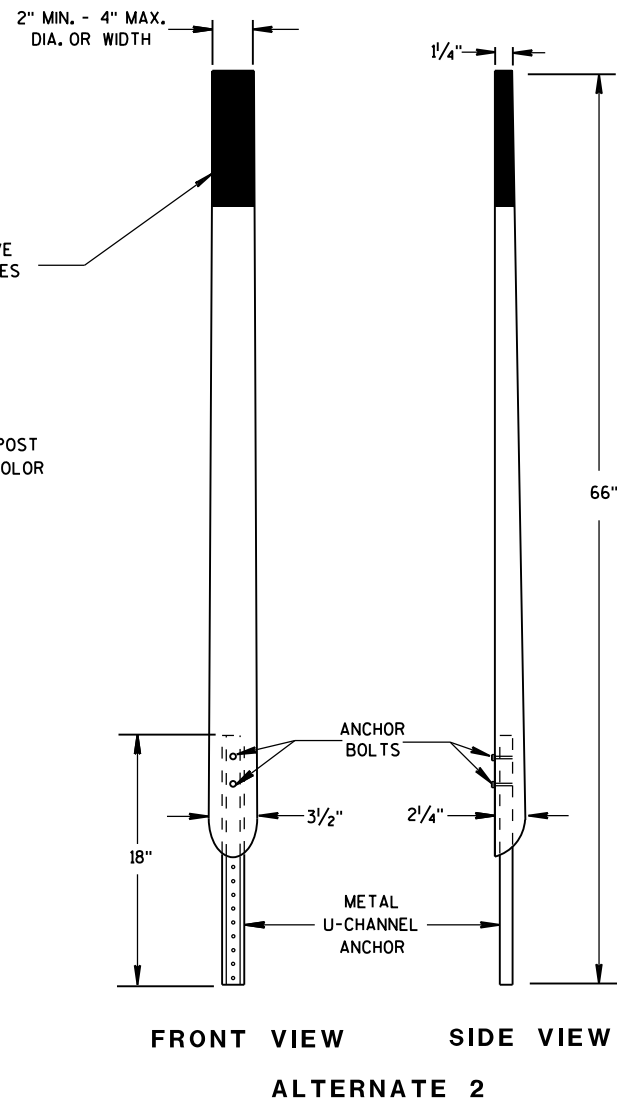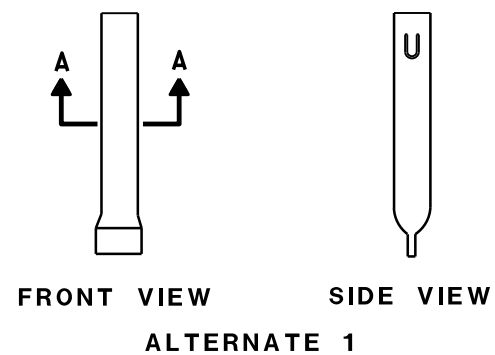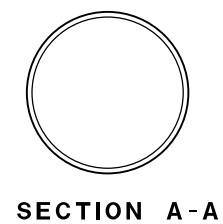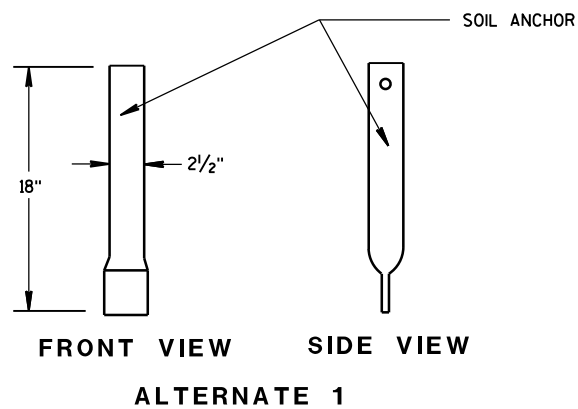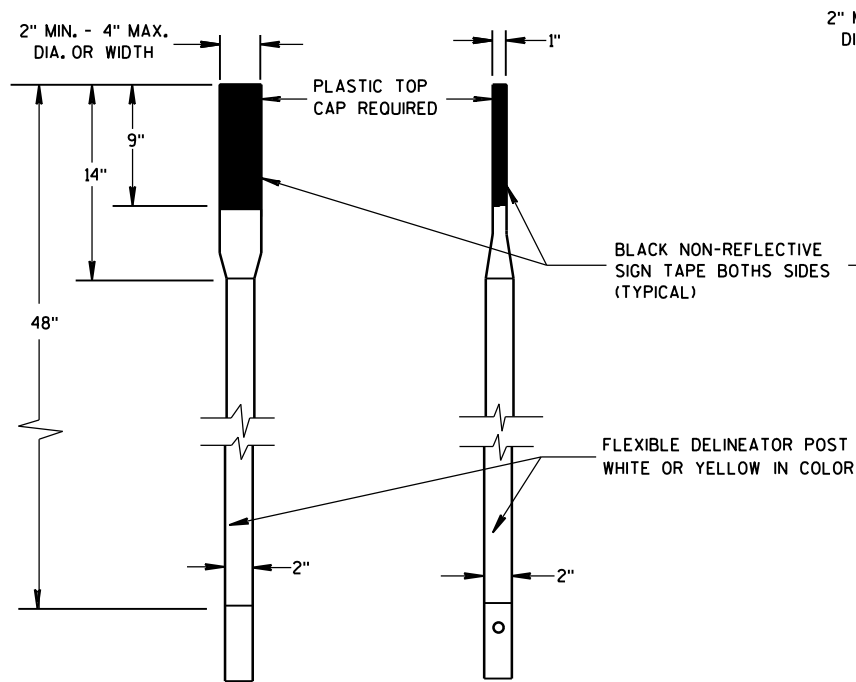

FLEXIBLE MARKER POSTS

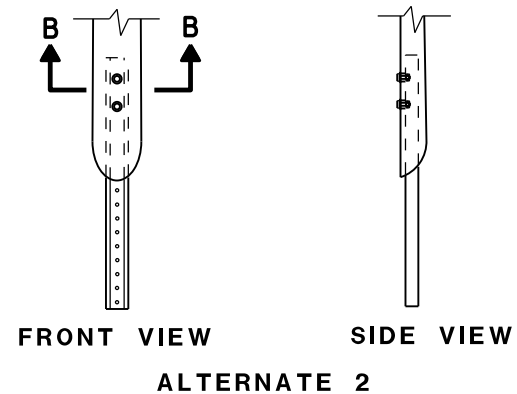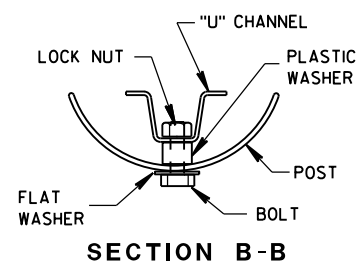

FLEXIBLE MARKER POST ANCHORS

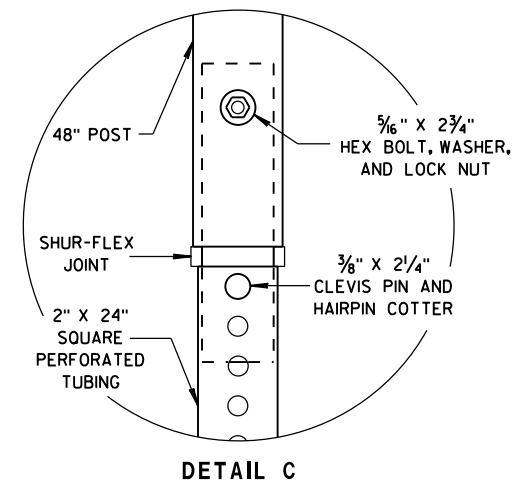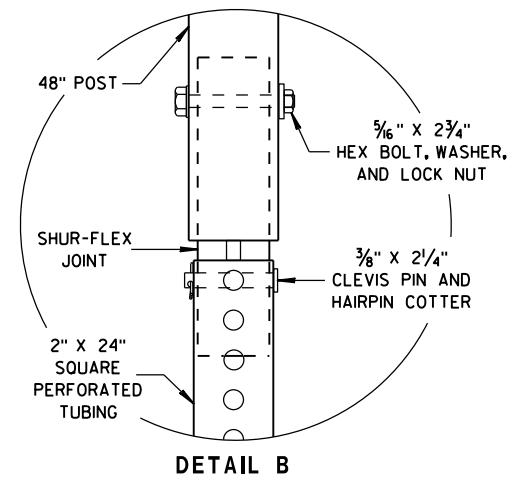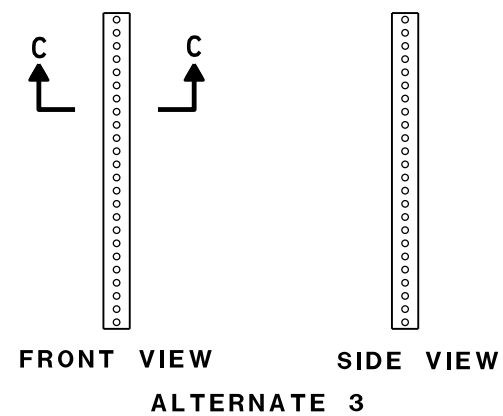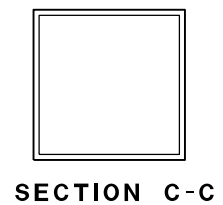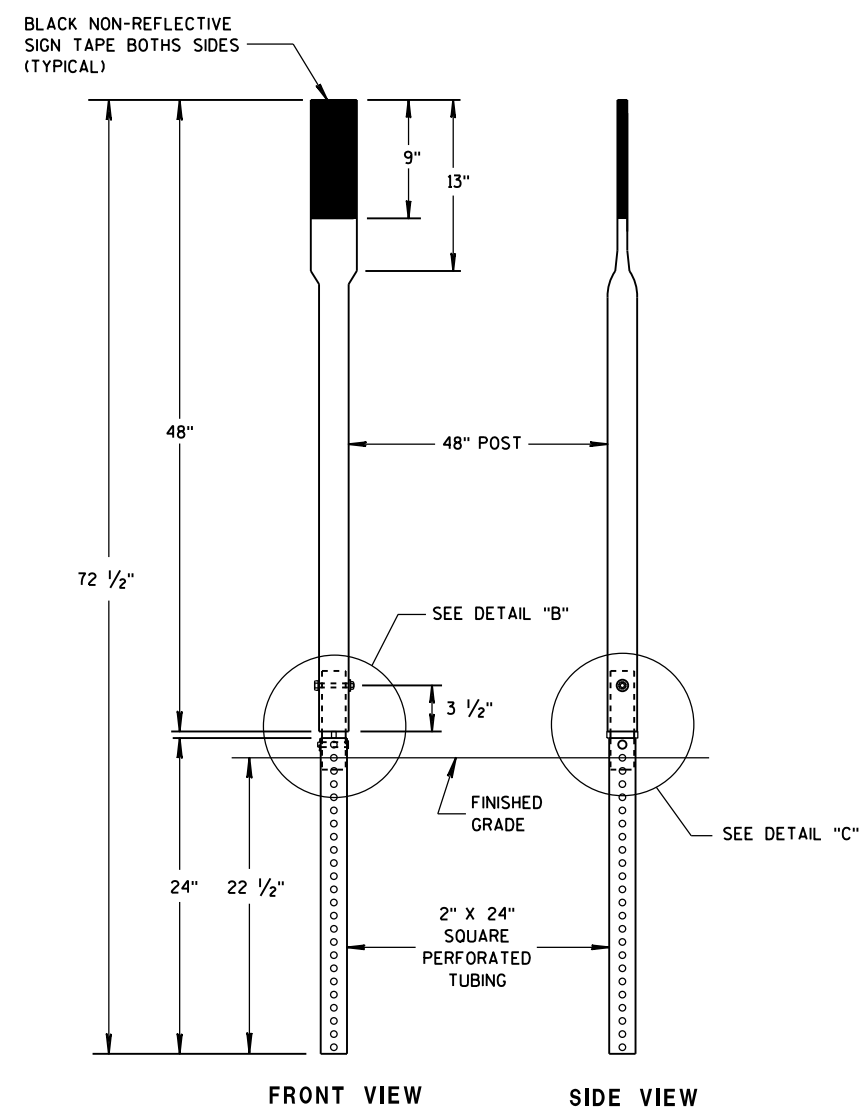

FLEXIBLE MARKER POST FOR CULVERT END

STATE OF WISCONSIN
DEPARTMENT OF TRANSPORTATION


APPROVED

10/1/2012
DATE

FHWA


/S/ Travis Feltes
STATE TRAFFIC ENGINEER 89

IGN

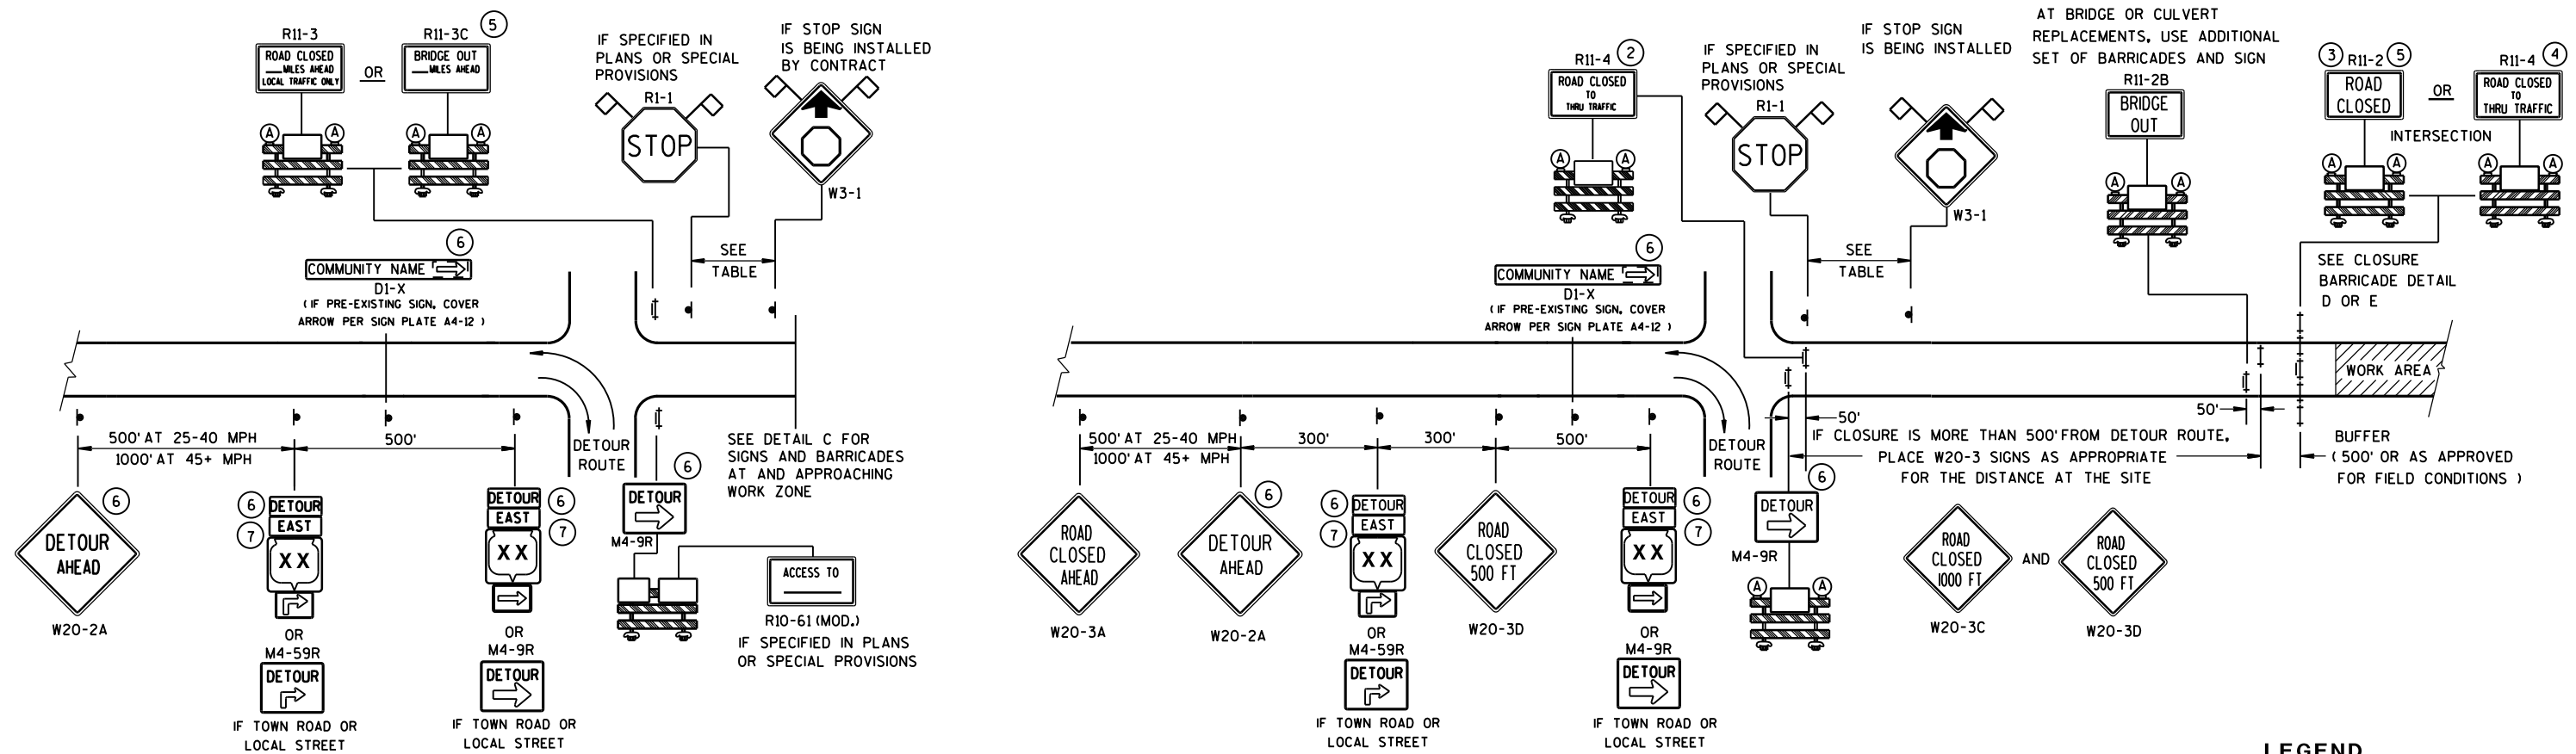


DETAIL A
MAINLINE CLOSURE WITH POSTED DETOUR

WORK ZONE GREATER THAN 1/2 MILE FROM DETOUR ROUTE (1000 FEET IF URBAN)

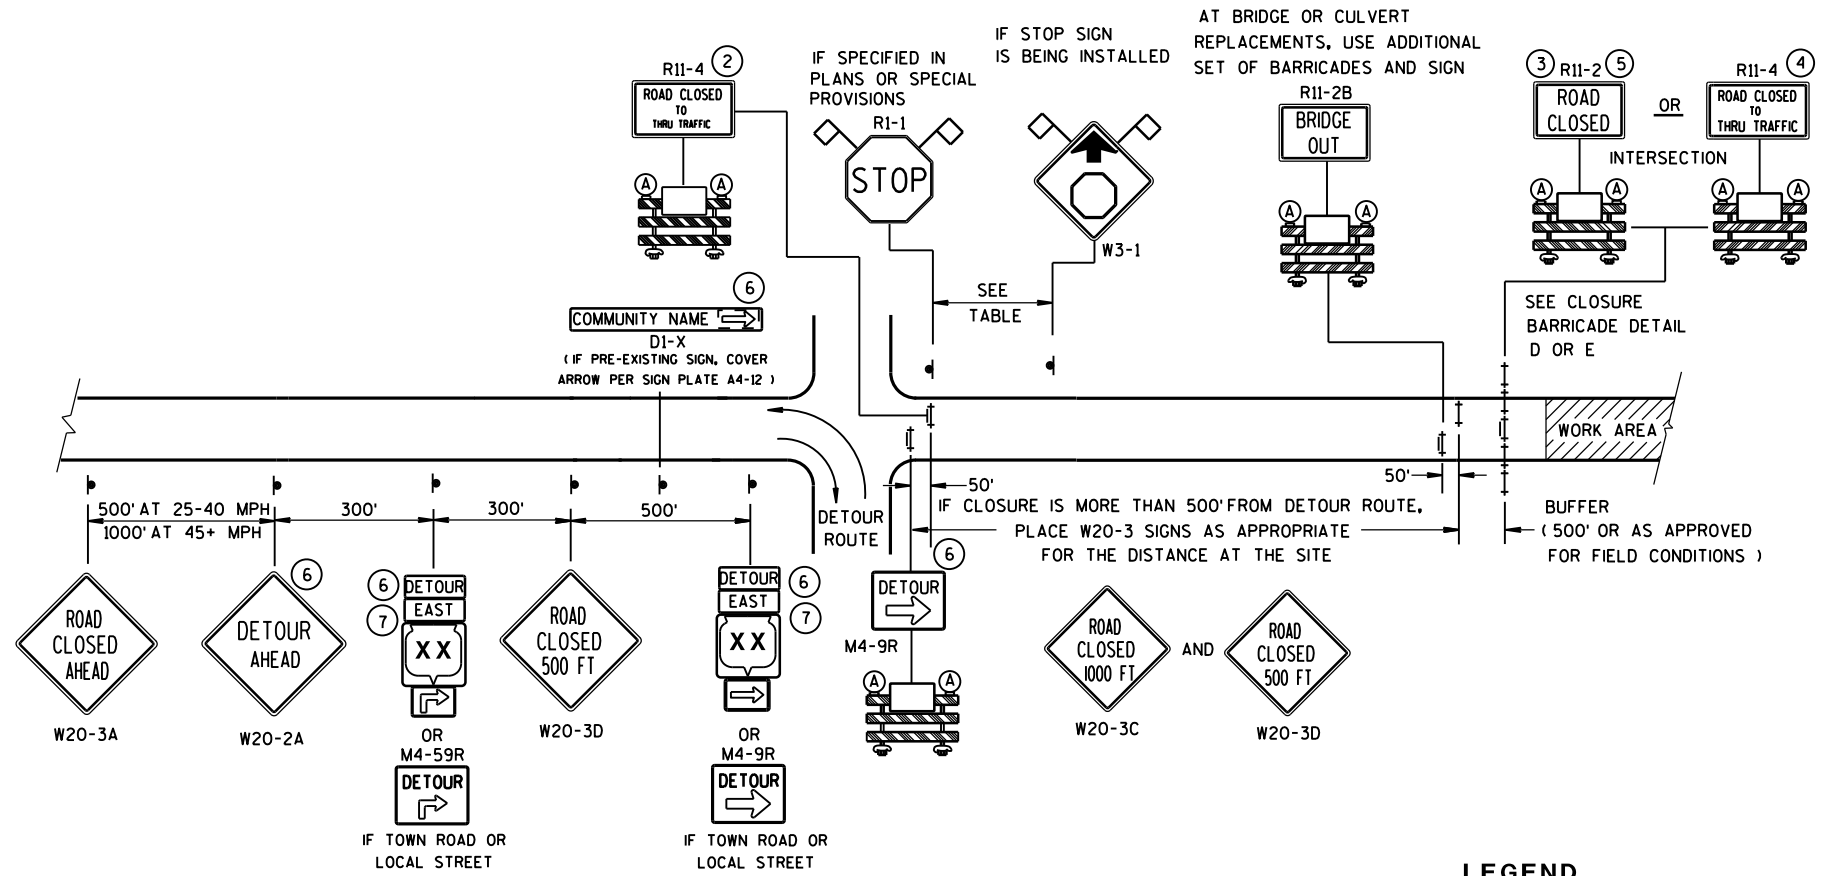

DETAIL B
MAINLINE CLOSURE WITH POSTED DETOUR

WORK ZONE LESS THAN 1/2 MILE FROM DETOUR ROUTE (1000 FEET IF URBAN)

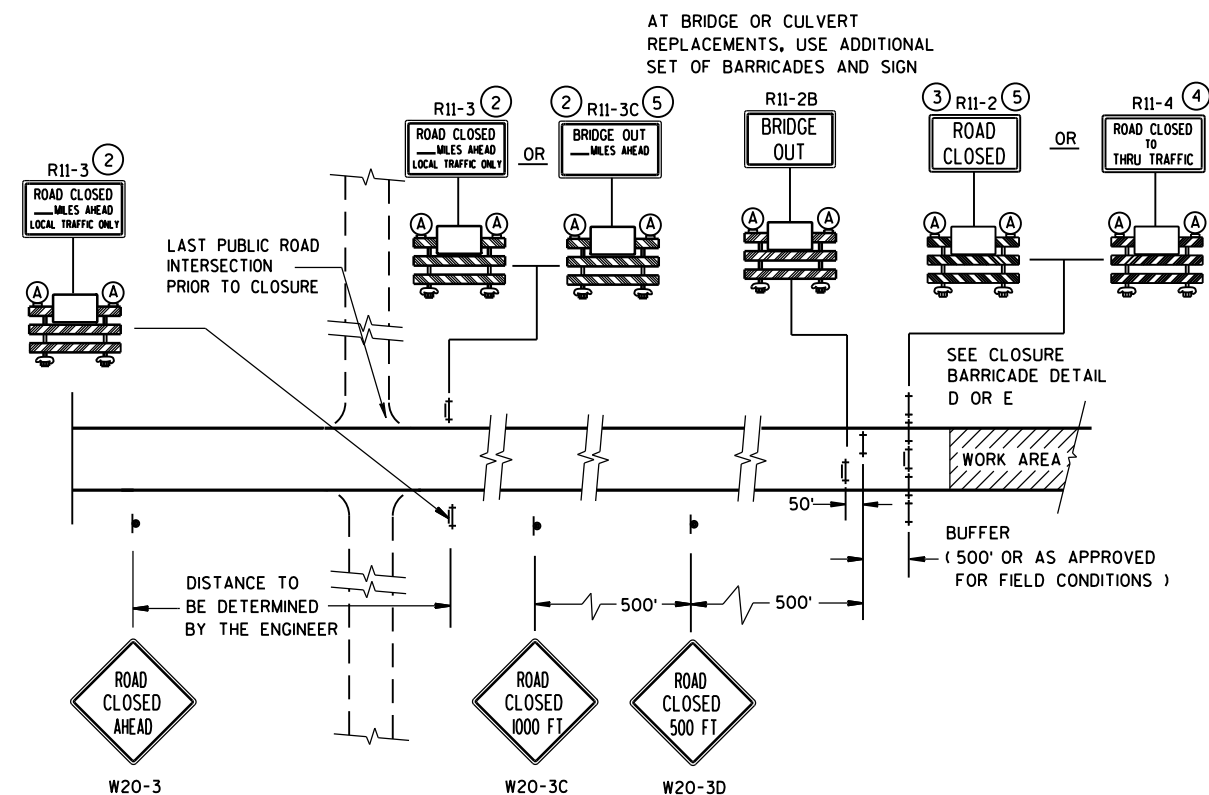

DETAIL C
MAINLINE CLOSURE, NO POSTED DETOUR

SPEED LIMIT (MPH)	"STOP AHEAD" ADVANCE WARNING DISTANCE (FT)
25	200
30	200
35	350
40	350
45	500
50	550
55	750


- # LEGEND
-  SIGN ON PERMANENT SUPPORT
-  TYPE III BARRICADE
-  TYPE III BARRICADE WITH ATTACHED SIGN
-  TYPE "A" WARNING LIGHT (FLASHING)
-  WORK AREA
-  M4-8
 M3-X
-  M1-4 OR  M1-5A OR  M1-6
-  M05-1 OR  M06-1
-  FLAGS, 16" X 16" MIN., (ORANGE)

SEE SDD 15C2-SHEET "b"
FOR GENERAL NOTES
AND FOOTNOTES (1) THROUGH (7)


BARRICADES AND SIGNS FOR MAINLINE CLOSURES

STATE OF WISCONSIN
DEPARTMENT OF TRANSPORTATION

Sept. 2015 /S/ Peter Amakobe Atepe
DATE STATEWIDE WORK ZO90 FIC
FHWA SAFETY ENGINEER

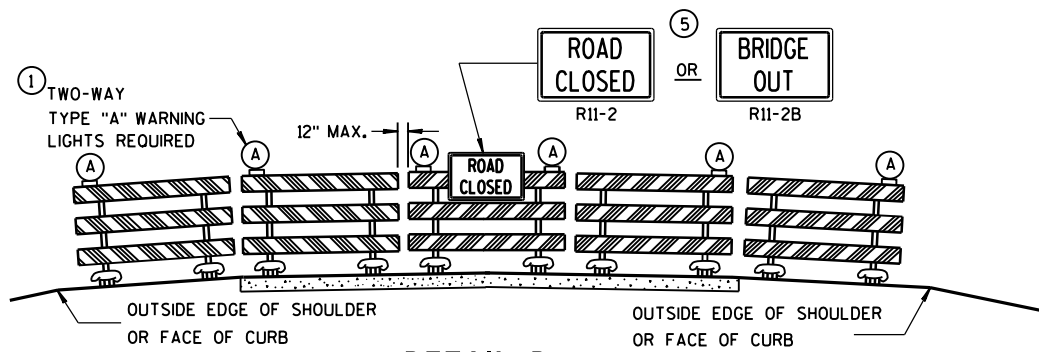

DETAIL D
ROAD CLOSURE BARRICADE DETAIL
APPROACH VIEW

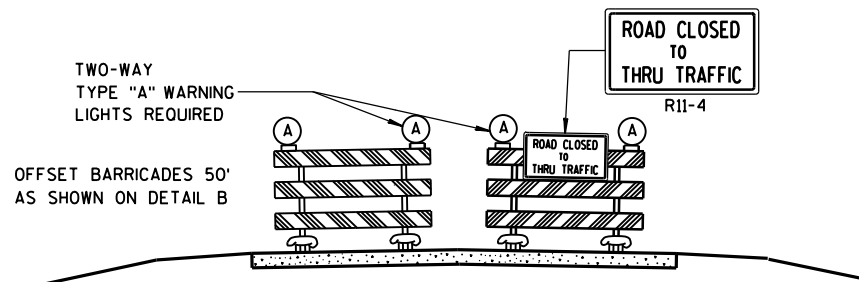

DETAIL E
LANE CLOSURE BARRICADE DETAIL
APPROACH VIEW

SEE SDD 15C2-SHEET "a" FOR LEGEND

GENERAL NOTES

THE EXACT NUMBER, LOCATION, AND SPACING OF ALL SIGNS AND BARRICADES SHALL BE ADJUSTED TO FIT FIELD CONDITIONS AS APPROVED BY THE ENGINEER.

ANY SIGNS TEMPORARY OR EXISTING, WHICH CONFLICT WITH TRAFFIC CONTROL "IN USE" SHALL BE REMOVED OR COVERED AS NEEDED AND AS APPROVED BY THE ENGINEER.

THE SPACING BETWEEN TRAFFIC CONTROL SIGNS SHOULD BE ADJUSTED TO NOT CONFLICT WITH AND SHOULD PROVIDE A DESIRABLE MINIMUM OF 200 FEET CLEARANCE TO EXISTING SIGNS THAT WILL REMAIN IN PLACE.

BARRICADES THAT MUST BE MOVED FOR A WORK OPERATION SHALL BE IMMEDIATELY RE-ESTABLISHED UPON COMPLETION OF THE OPERATION OR, FOR CONTINUING OPERATIONS, AT THE END OF EACH WORKING DAY.

SIGNS THAT WILL BE IN PLACE LESS THAN 7 CONTINUOUS DAYS AND NIGHTS MAY BE MOUNTED ON PORTABLE SUPPORTS.

ALL TYPE III BARRICADES SHALL HAVE RAILS REFLECTORIZED ON BOTH FACES. STRIPES SHALL BE PROPERLY SLOPED DOWN TOWARD THE TRAFFIC SIDE OR AS SHOWN IN THE ROAD CLOSURE BARRICADE DETAIL D FOR FULL ROAD CLOSURES.

TYPE "A" LOW-INTENSITY FLASHING WARNING LIGHTS SHALL BE VISIBLE ON BOTH SIDES OF THE BARRICADE.

THE R11-2, R11-3, M4-9, R11-4 AND R10-61 SIGNS PLACED ON BARRICADES SHALL COVER NO MORE THAN THE TOP RAIL. THE SIGNS SHALL NOT COVER ANY PORTION OF THE MIDDLE OR BOTTOM RAILS.

"WO AND "MO" SIGNS ARE THE SAME AS "W" AND "M" SIGNS EXCEPT THE BACKGROUND IS ORANGE.

ALL SIGNS SHALL BE 48" X 48" UNLESS OTHERWISE NOTED BELOW:


- R11-2 SHALL BE 48" X 30".
- R11-3, R11-4 AND R10-61 SHALL BE 60" X 30".
- M4-9 SHALL BE 30" X 24".
- M3-X SHALL BE 24" X 12". (36" X 18" IF NEEDED TO MATCH EXISTING SIGNS.)
- M4-8 SHALL BE 24" X 12". (30" X 15" IF NEEDED TO MATCH EXISTING SIGNS.)
- M1-4, M1-5A, AND M1-6 SHALL BE 24" X 24". (36" X 36" IF NEEDED TO MATCH EXISTING SIGNS.)
- M05-1 AND M06-1 SHALL BE 21" X 21". (30" X 30" IF NEEDED TO MATCH EXISTING SIGNS.)
- D1-X SHALL BE AS SHOWN ON SPECIFIC PROJECT SIGNING DETAIL SHEETS.
- R1-1 SHALL BE 36" X 36".

- 1 TWO WARNING LIGHTS SHALL BE PROVIDED ON THE CENTER BARRICADE AND A MINIMUM OF ONE WARNING LIGHT SHALL BE PROVIDED ON EACH OF THE OTHER BARRICADES WITHIN THE ROADWAY LIMITS. SPACING OF THE WARNING LIGHTS SHALL BE UNIFORM TO THE EDGE OF ROADWAY AS SHOWN (APPROX. 8-FOOT LIGHT SPACING).
- 2 THESE SIGNS AND BARRICADES ARE NOT REQUIRED IF ROAD CLOSURE BEGINS AT INTERSECTION.
- 3 FOR ROAD CLOSURE WITHOUT LOCAL ACCESS TO PROJECT, SEE ROAD CLOSURE BARRICADE DETAIL D.
- 4 FOR ROAD CLOSURE WITH LOCAL ACCESS TO PROJECT, SEE LANE CLOSURE BARRICADE DETAIL E.
- 5 FOR BRIDGE OR CULVERT REPLACEMENTS, SUBSTITUTE "BRIDGE OUT" INSTEAD OF "ROAD CLOSED" ON R11-2 AND R11-3 SIGNS.
- 6 INSTALL DETOUR AND COMMUNITY GUIDE SIGNS AND ARROWS ONLY IF SPECIFIED IN THE CONTRACT. IF THERE ARE EXISTING ROUTE MARKER ASSEMBLIES THAT WILL REMAIN IN PLACE, ADJUST THE LOCATION OF THE DETOUR ROUTE SIGNS TO CORRESPOND WITH THE EXISTING ASSEMBLIES. MODIFY EXISTING SIGNS WHERE POSSIBLE. SEE SPECIFIC PROJECT DETOUR SIGNING DETAIL SHEETS. IF DETOUR SIGNS ARE BEING INSTALLED BY OTHERS, PLACE THE CONTRACTED TRAFFIC CONTROL SIGNS TO ALLOW FOR PLACEMENT OF ALL WARNING, DETOUR AND GUIDE SIGNS AS SHOWN.
- 7 "EAST" CARDINAL DIRECTION MARKERS AND RIGHT TURN ARROWS ARE SHOWN. USE OTHER CARDINAL DIRECTIONS AND ARROWS AS APPROPRIATE.

BARRICADES AND SIGNS
FOR
MAINLINE CLOSURES

STATE OF WISCONSIN
DEPARTMENT OF TRANSPORTATION

Sept. 2015 /S/ Peter Amokobe Atepe
DATE STATEWORK 2091 FIC
FHWA SAFETY ENGR

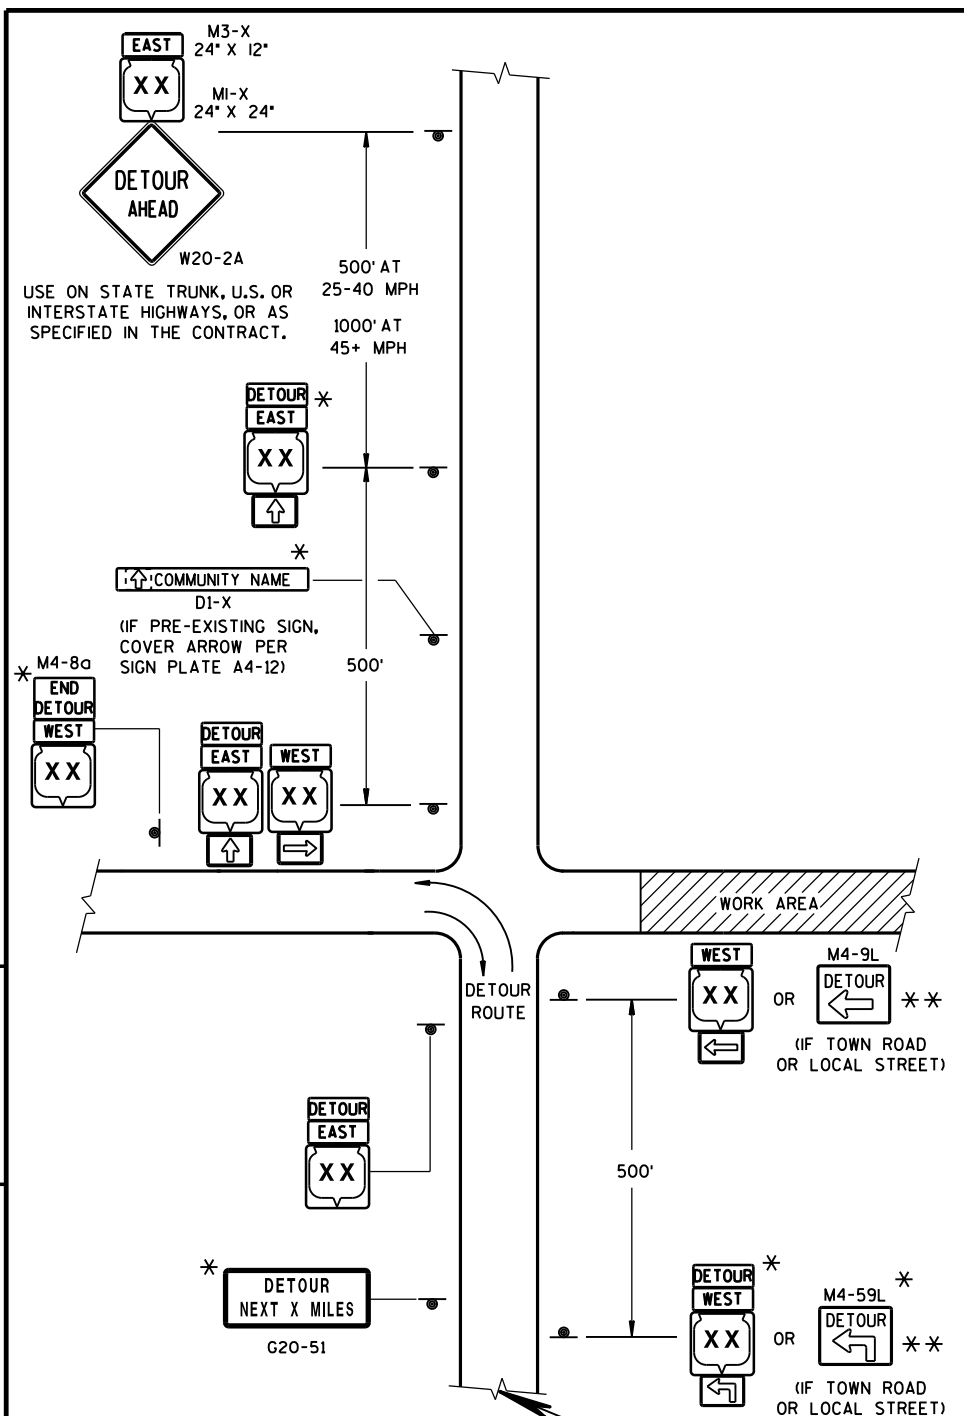

THIS DRAWING PROVIDES GENERAL GUIDANCE ON TYPICAL DETOUR SIGN LAYOUT AND SPACING. SEE PROJECT DETOUR SIGNING SHEETS FOR SPECIFIC DETAILS FOR EACH PROJECT.

MATCH POINT

DETAIL F
DETOUR SIGNING

GENERAL NOTES

THE EXACT NUMBER, LOCATION AND SPACING OF ALL SIGNS SHALL BE ADJUSTED TO FIT FIELD CONDITIONS AS APPROVED BY THE ENGINEER.

IF THERE ARE EXISTING ROUTE MARKER ASSEMBLIES THAT WILL REMAIN IN PLACE, ADJUST THE LOCATION OF THE DETOUR ROUTE SIGNS TO CORRESPOND WITH THE EXISTING ASSEMBLIES. SEE SPECIFIC PROJECT DETOUR SIGNING DETAIL SHEETS, MODIFY EXISTING SIGNS WHERE POSSIBLE.

THE SPACING BETWEEN TRAFFIC CONTROL AND DETOUR SIGNS SHOULD BE ADJUSTED TO NOT CONFLICT WITH AND TO PROVIDE A DESIRABLE MINIMUM OF 200 FEET CLEARANCE TO EXISTING SIGNS THAT WILL REMAIN IN PLACE.

ANY SIGNS TEMPORARY OR EXISTING, WHICH CONFLICT WITH TRAFFIC CONTROL "IN USE", SHALL BE REMOVED OR COVERED AS NEEDED AND AS APPROVED BY THE ENGINEER.

SIGNS THAT WILL BE IN PLACE LESS THAN 7 CONTINUOUS DAYS AND NIGHTS MAY BE MOUNTED ON PORTABLE SUPPORTS.


"MO" SIGNS ARE THE SAME AS "M" SIGNS EXCEPT THE BACKGROUND IS ORANGE.

SIGN SIZES SHALL BE AS FOLLOWS:


- M3-X SHALL BE 24" X 12". (36" X 18" IF NEEDED TO MATCH EXISTING SIGNS.)
- M4-8 SHALL BE 24" X 12". (30" X 15" IF NEEDED TO MATCH EXISTING SIGNS.)
- M1-4, M1-5A, AND M1-6 SHALL BE 24" X 24". (36" X 36" IF NEEDED TO MATCH EXISTING SIGNS.)
- M05-1 AND M06-1 SHALL BE 21" X 21". (30" X 30" IF NEEDED TO MATCH EXISTING SIGNS.)
- M4-9 SHALL BE 30" X 24".
- M4-8a SHALL BE 24" X 18".
- G20-51 SHALL BE 60" X 24".
- W20-2 SHALL BE 48" X 48".
- D1-X SHALL BE AS SHOWN ON SPECIFIC PROJECT SIGNING DETAIL SHEETS.

* OPTIONAL SIGNS. SEE SPECIFIC PROJECT DETOUR SIGNING DETAIL SHEETS.


** FOR A TOWN ROAD OR LOCAL STREET DETOURED ONTO A STATE TRUNK HIGHWAY, PLACE A ROAD NAME PLAQUE ABOVE THE M4-9 SIGN AS SPECIFIED IN THE CONTRACT.

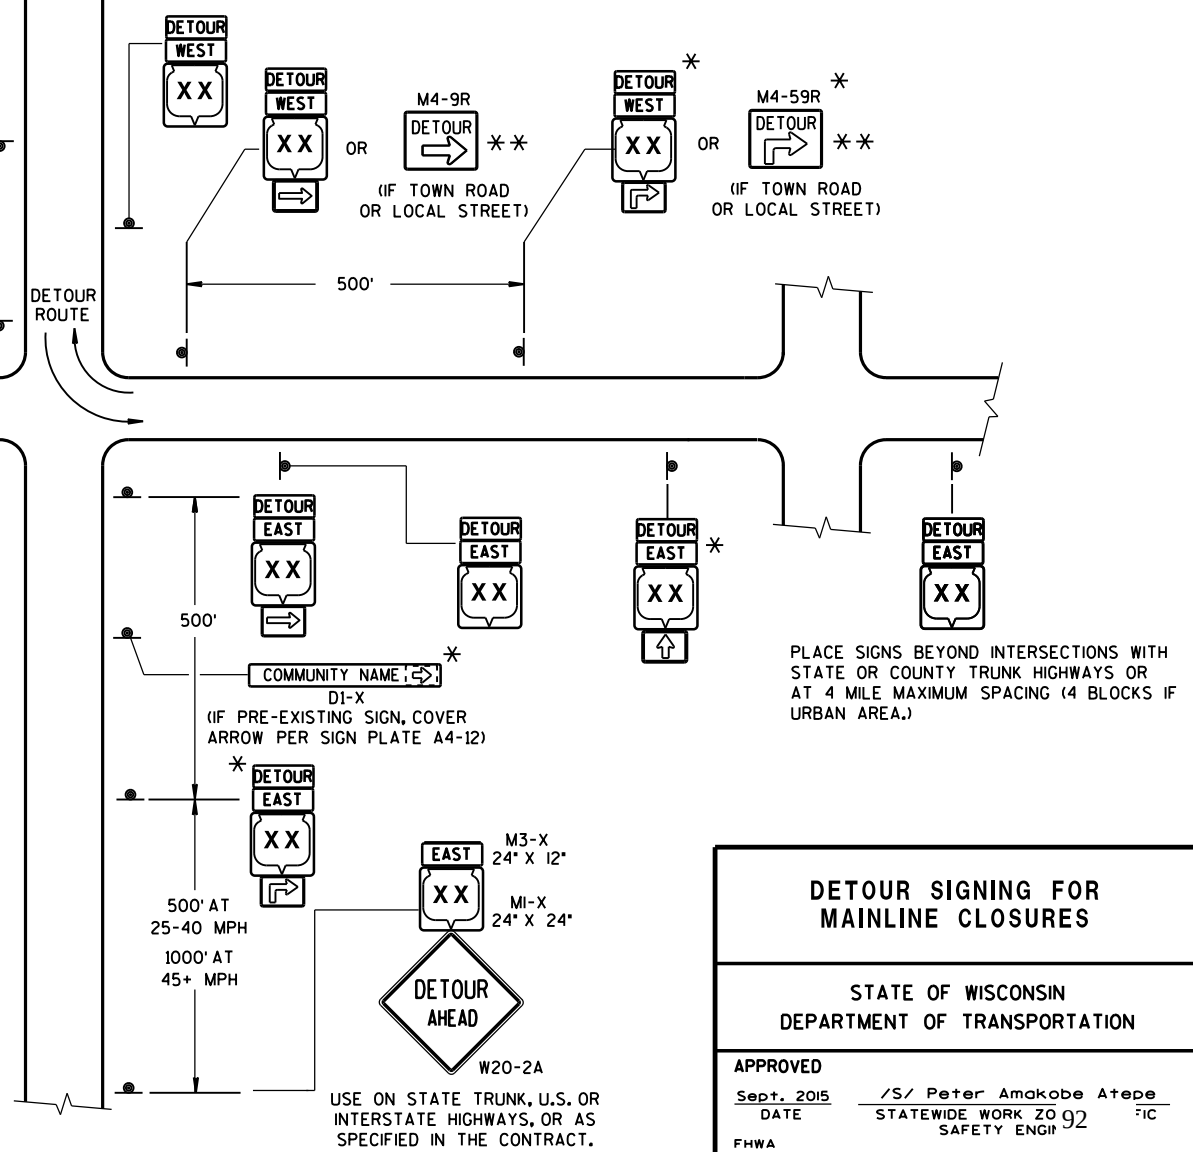


DETOUR SIGNING FOR MAINLINE CLOSURES	
STATE OF WISCONSIN DEPARTMENT OF TRANSPORTATION	
APPROVED DATE FWHA	/S/ Peter Amakobe Atepe STATEWIDE WORK ZONE SAFETY ENGINEER

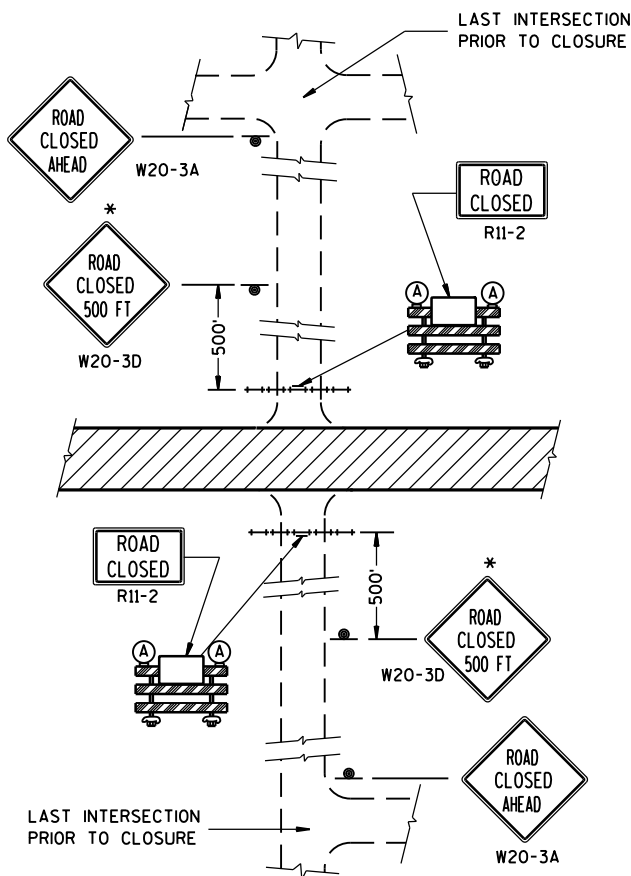


DETAIL 1
(NO ACCESS TO PROJECT)

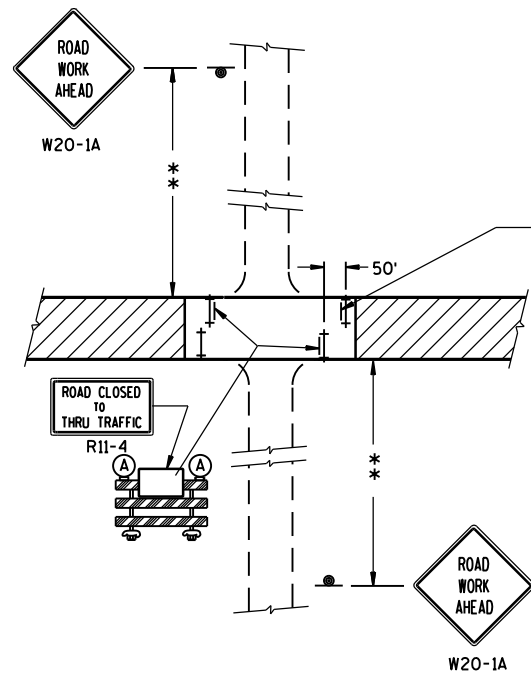

DETAIL 3
(PUBLIC CROSS-TRAFFIC MAINTAINED. CONTRACTOR, LOCAL BUSINESS AND RESIDENT ACCESS).

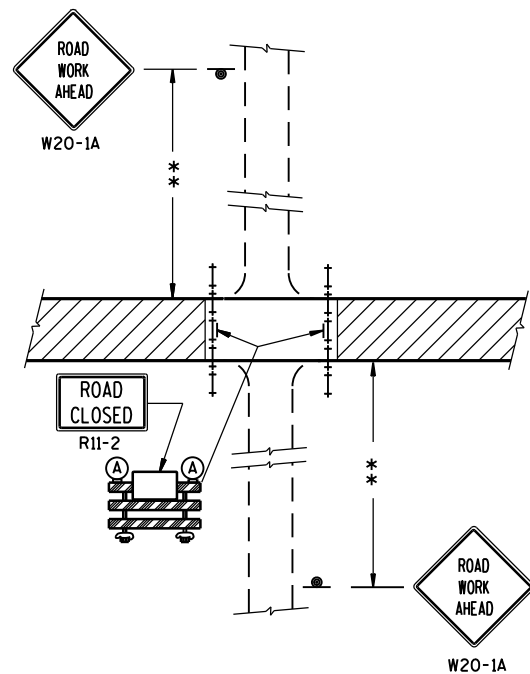

DETAIL 2
(PUBLIC CROSS-TRAFFIC MAINTAINED.
NO ACCESS TO PROJECT).

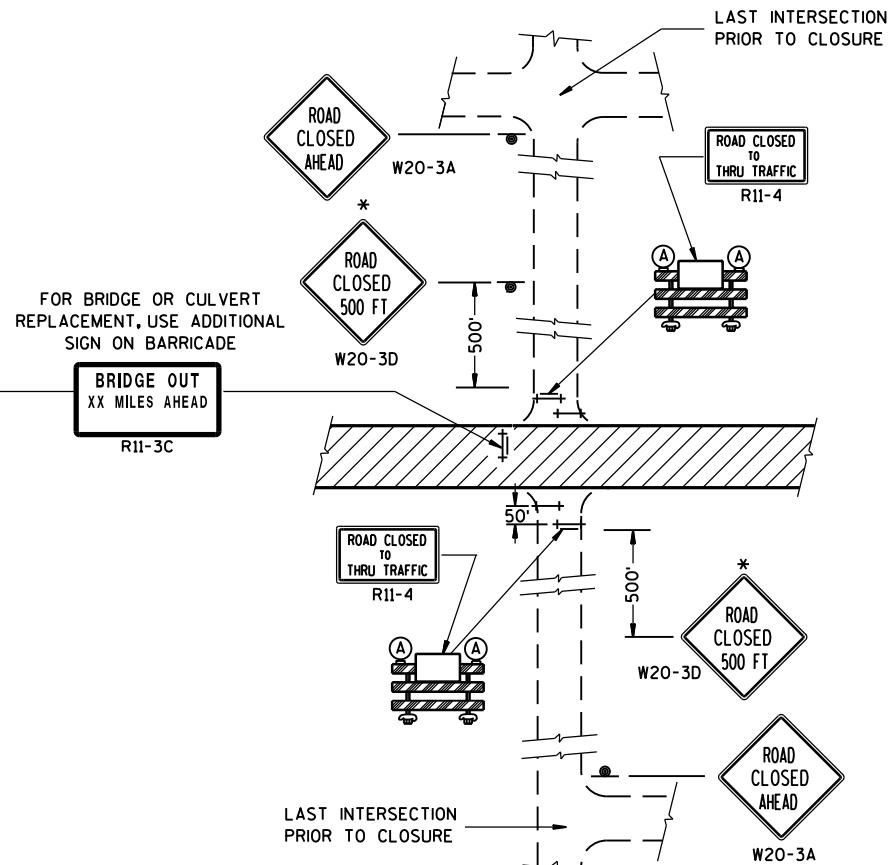

DETAIL 4
(CONTRACTOR, LOCAL BUSINESS AND
RESIDENT ACCESS TO PROJECT)

GENERAL NOTES

THE EXACT NUMBER, LOCATION, AND SPACING OF ALL SIGNS AND BARRICADES SHALL BE ADJUSTED TO FIT FIELD CONDITIONS AS APPROVED BY THE ENGINEER.

ANY SIGNS TEMPORARY OR EXISTING, WHICH CONFLICT WITH TRAFFIC CONTROL "IN USE" SHALL BE REMOVED OR COVERED AS NEEDED AND AS APPROVED BY THE ENGINEER.

THE SPACING BETWEEN TRAFFIC CONTROL SIGNS SHOULD BE ADJUSTED TO NOT CONFLICT WITH AND SHOULD PROVIDE A DESIRABLE MINIMUM OF 200 FEET CLEARANCE TO EXISTING SIGNS THAT WILL REMAIN IN PLACE.

IF A "STOP" SIGN MUST BE REMOVED FOR A WORK OPERATION, A TEMPORARY "STOP" SIGN SHALL BE PLACED PRIOR TO THE SIGN REMOVAL, OR A FLAGGER SHALL BE PROVIDED UNTIL THE SIGN IS RE-ESTABLISHED.

BARRICADES THAT MUST BE MOVED FOR A WORK OPERATION SHALL BE IMMEDIATELY RE-ESTABLISHED UPON COMPLETION OF THE OPERATION OR, FOR CONTINUING OPERATIONS, AT THE END OF EACH WORKING DAY.

SIGNS THAT WILL BE IN PLACE LESS THAN 7 CONTINUOUS DAYS AND NIGHTS MAY BE MOUNTED ON PORTABLE SUPPORTS.

ALL TYPE III BARRICADES SHALL HAVE RAILS REFLECTORIZED ON BOTH FACES. STRIPES SHALL BE PROPERLY SLOPED DOWN TOWARD THE TRAFFIC SIDE OR AS SHOWN IN THE ROAD CLOSURE BARRICADE DETAIL D FOR FULL ROAD CLOSURES.

TYPE "A" LOW-INTENSITY FLASHING WARNING LIGHTS SHALL BE VISIBLE ON BOTH SIDES OF THE BARRICADE.

THE R11-2, R11-3 AND R11-4 SIGNS PLACED ON BARRICADES SHALL COVER NO MORE THAN THE TOP RAIL. THE SIGNS SHALL NOT COVER ANY PORTION OF THE MIDDLE OR BOTTOM RAILS.

ALL SIGNS SHALL BE 48" X 48" UNLESS OTHERWISE NOTED BELOW:

R11-2 SHALL BE 48" X 30".

R11-4 AND R11-3 SHALL BE 60" X 30".

*OMIT THE "ROAD CLOSED 500 FT." SIGN IF THE LAST INTERSECTION IS 500 FT. OR LESS FROM THE WORK ZONE.

**500' MAX. OR AT LAST INTERSECTION WHICHEVER IS CLOSER.


LEGEND

-  SIGN ON PERMANENT SUPPORT
-  TYPE III BARRICADE
-  TYPE III BARRICADE WITH ATTACHED SIGN
-  TYPE "A" WARNING LIGHT (FLASHING)
-  WORK AREA


BARRICADES AND SIGNS FOR SIDEROAD CLOSURES

STATE OF WISCONSIN
DEPARTMENT OF TRANSPORTATION

APPROVED
Sept. 2015 /S/ Peter Amakobe Atepe
DATE STATEWIDE WORK ZONE SAFETY ENGINEER
FHWA

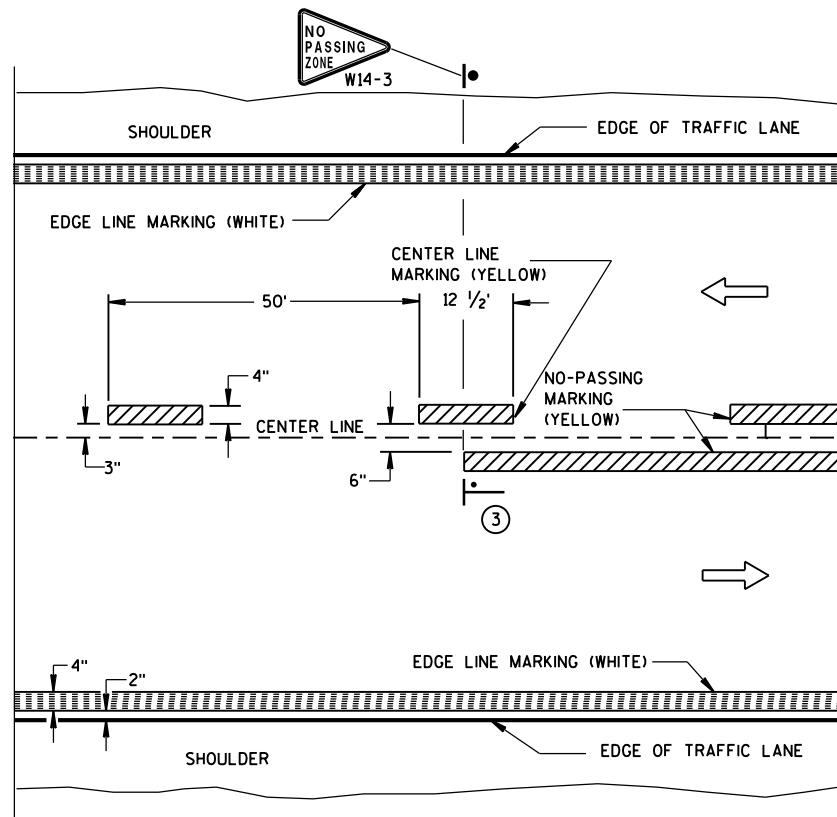


TWO WAY TRAFFIC

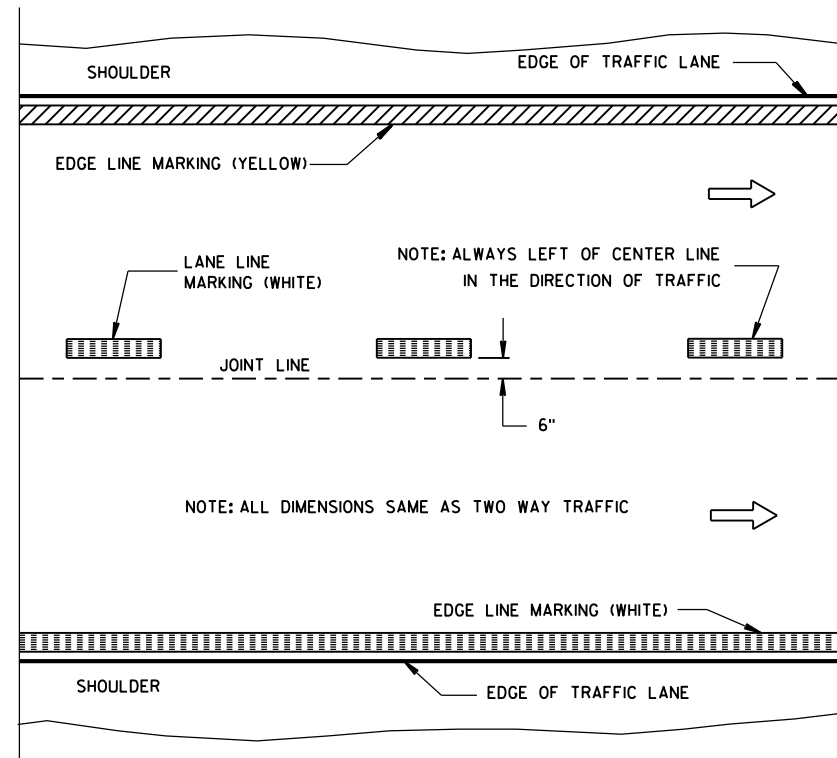


ONE WAY TRAFFIC

PERMANENT PAVEMENT MARKING

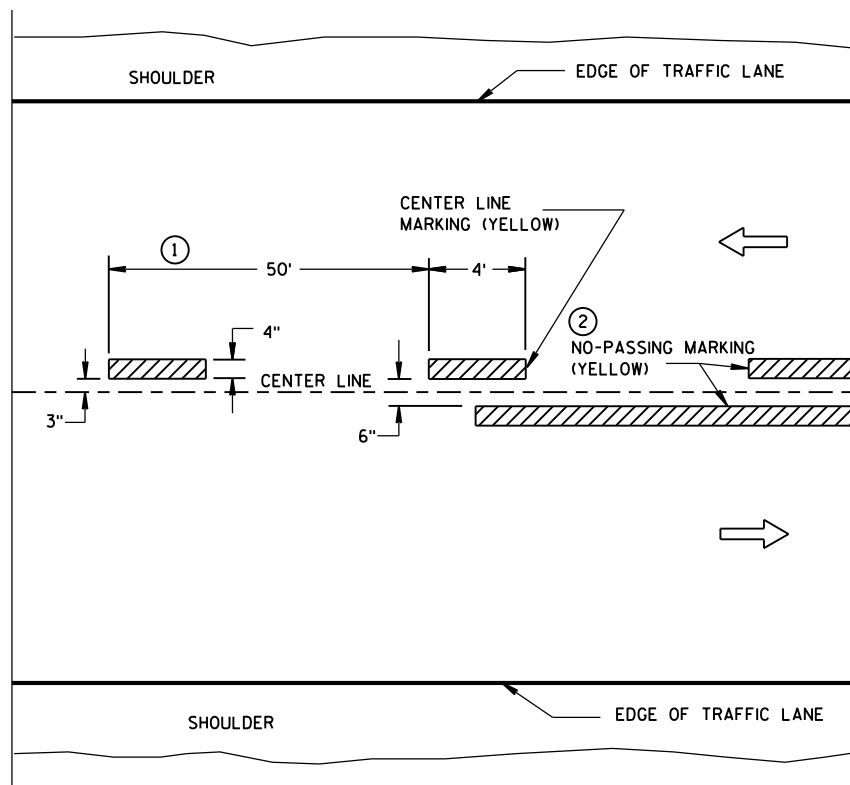

TWO WAY TRAFFIC

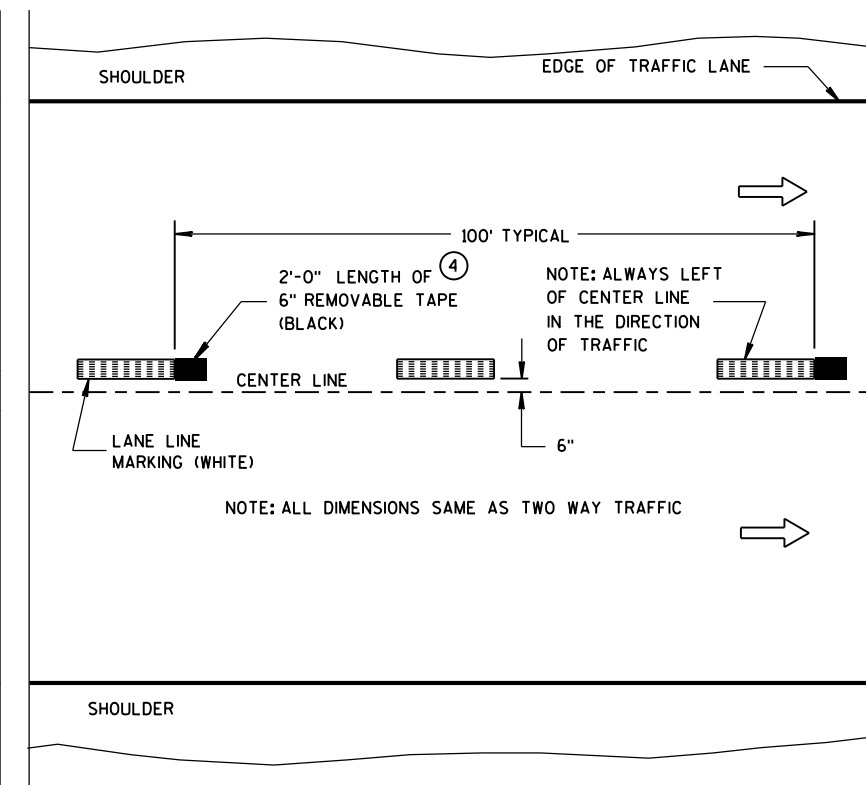

ONE WAY TRAFFIC

TEMPORARY (INTERMEDIATE) PAVEMENT MARKING
(SHOWS CYCLE FOR TEMPORARY CENTER LINE OR TEMPORARY LANE LINE MARKING)


GENERAL NOTES

DETAILS OF CONSTRUCTION NOT SHOWN ON THIS DRAWING SHALL CONFORM TO STANDARD SPECIFICATIONS AND SPECIAL PROVISIONS.

- ① HALF CYCLE LENGTHS (25'±) WITH 2' MINIMUM STRIPE LENGTHS SHALL BE PROVIDED ON ROADWAYS (INCLUDING TEMPORARY TRAVELED WAYS) WITH REVERSE CURVATURE, CURVATURE OF OVER 5 DEGREES OR WHEN DIRECTED BY THE ENGINEER TO MARK UNUSUAL ALIGNMENT OF THE TRAVELED WAY.
- ② NO PASSING ZONE TEMPORARY PAVEMENT MARKING IS REQUIRED TO BE PLACED, WHERE APPROPRIATE, ALONG WITH CENTERLINE TEMPORARY PAVEMENT MARKING WHEN A SAME DAY PERMANENT PAVEMENT MARKING ITEM IS INCLUDED IN THE CONTRACT.
- ③ NO PASSING ZONE MARKINGS ARE PLACED ACCORDING TO "T" MARKINGS. IF EXISTING NO PASSING ZONE W14-3 SIGNS ARE BEYOND 50 FEET IN EITHER DIRECTION, THE SIGNS SHALL BE MOVED TO THE "T" MARKINGS.
- ④ CONCRETE ONLY.

NOTE

ARROW SYMBOL (→) SHOWS DIRECTION OF TRAVEL

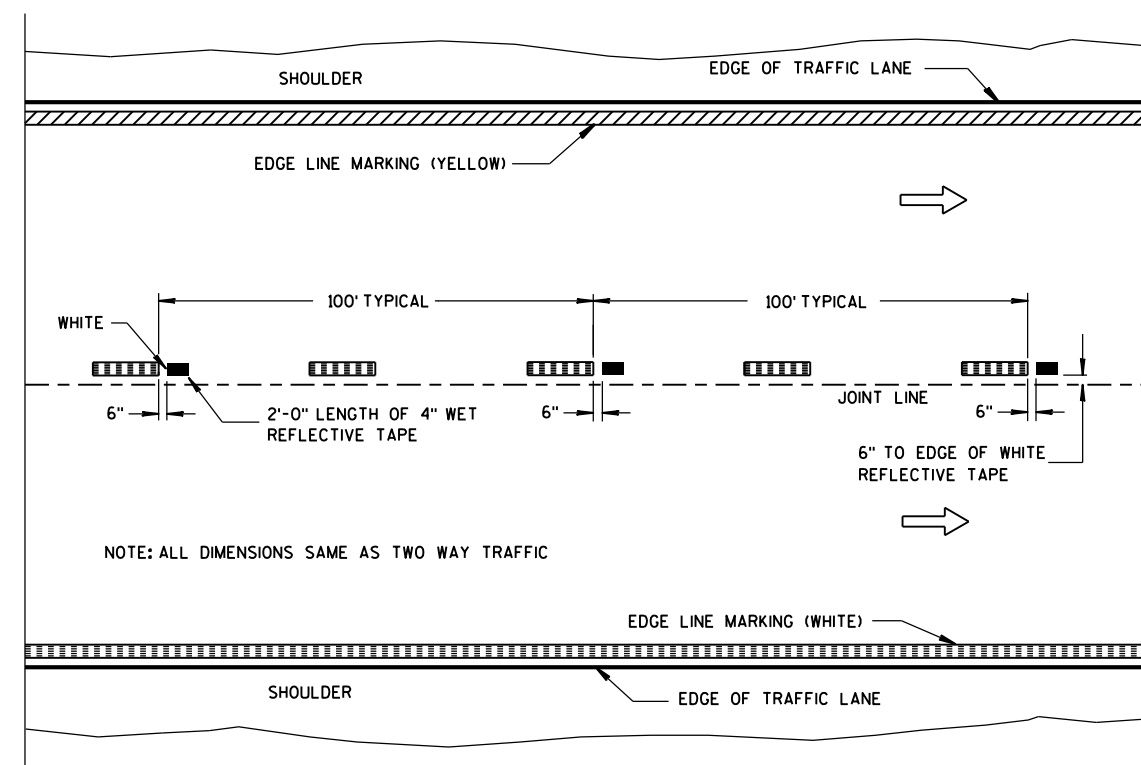

WET REFLECTIVE TAPE SUPPLEMENT TO
SPRAYED OR NON WET REFLECTIVE TAPE LANE LINE

LEGEND

- "T" MARKING
- POST MOUNTED SIGN

PAVEMENT MARKING
(MAINLINE)


STATE OF WISCONSIN
DEPARTMENT OF TRANSPORTATION

APPROVED

5-13-2013
DATE


FHWA

/S/ Travis Feltes
STATE TRAFFIC E 94

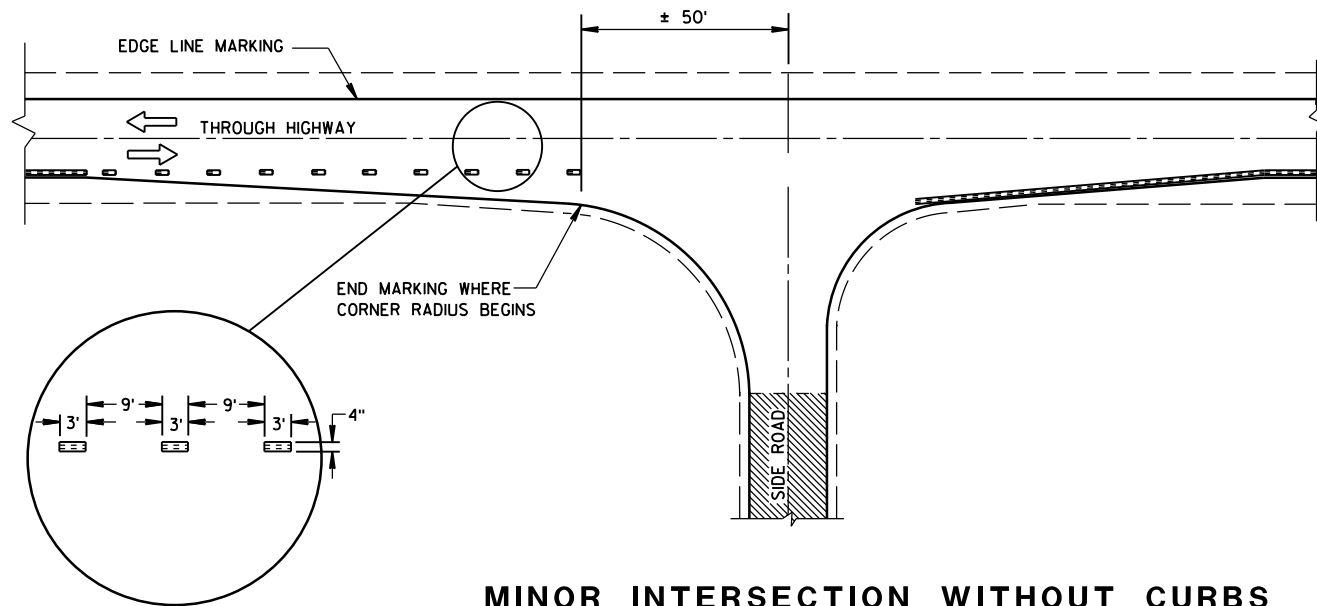

MINOR INTERSECTION WITHOUT CURBS


POSTED SPEED (MPH)	MINIMUM DISTANCE BETWEEN ZONES (FEET)
25 - 30	528
35 - 40	528
45 - 50	686
55	792

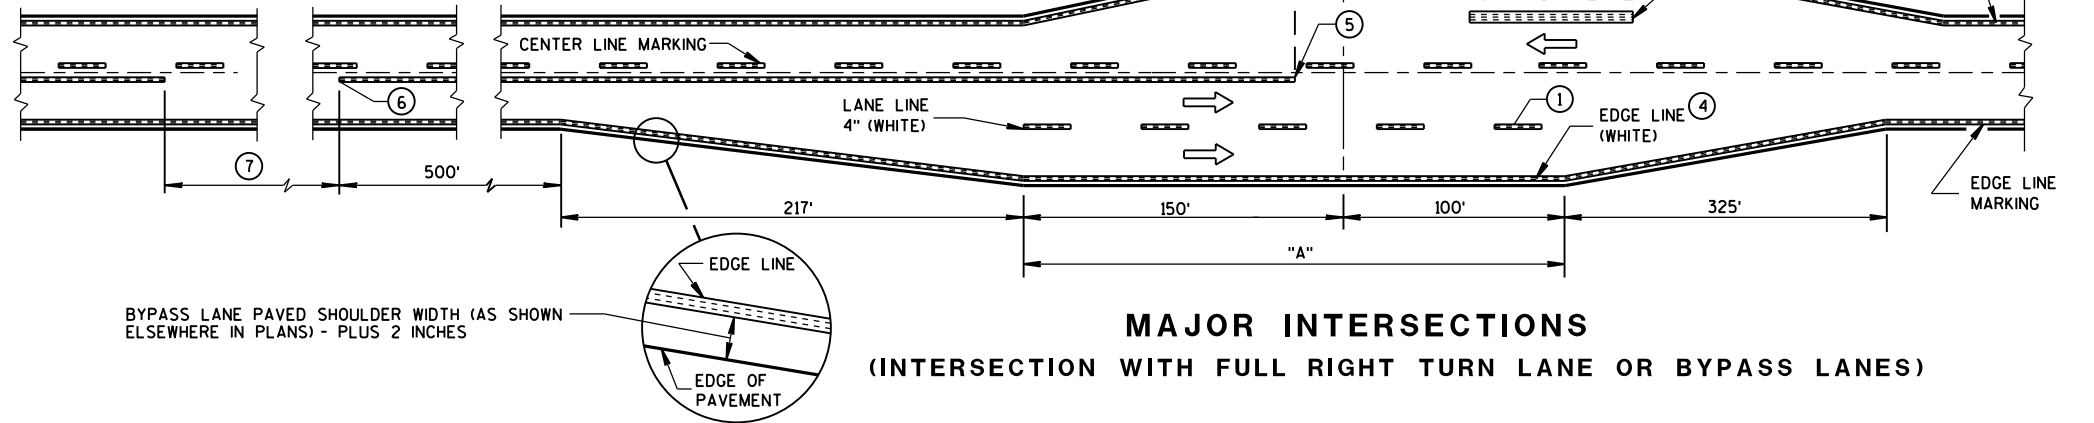


MAJOR INTERSECTIONS

(INTERSECTION WITH FULL RIGHT TURN LANE OR BYPASS LANES)

BYPASS LANE PAVED SHOULDER WIDTH (AS SHOWN ELSEWHERE IN PLANS) - PLUS 2 INCHES

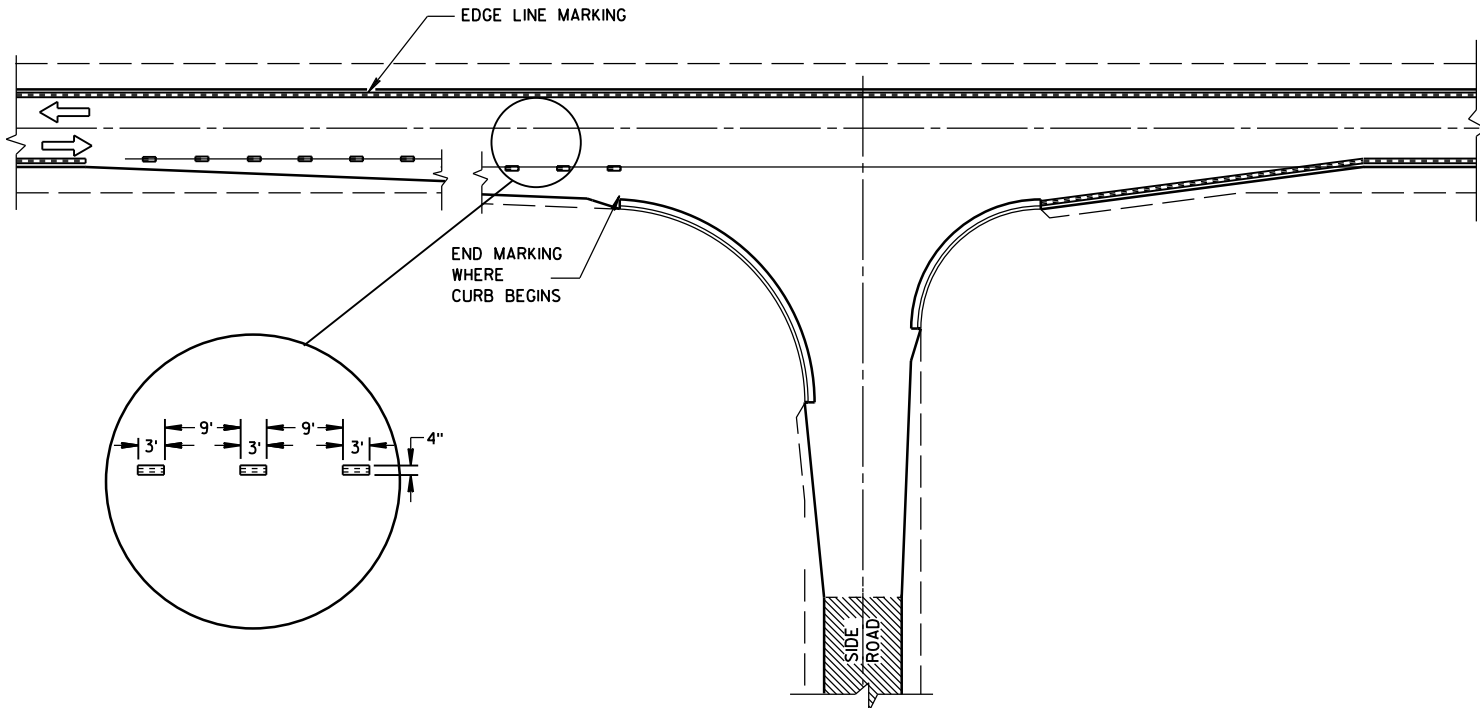


MINOR INTERSECTION WITH CURBS
(TYPICAL MARKING)

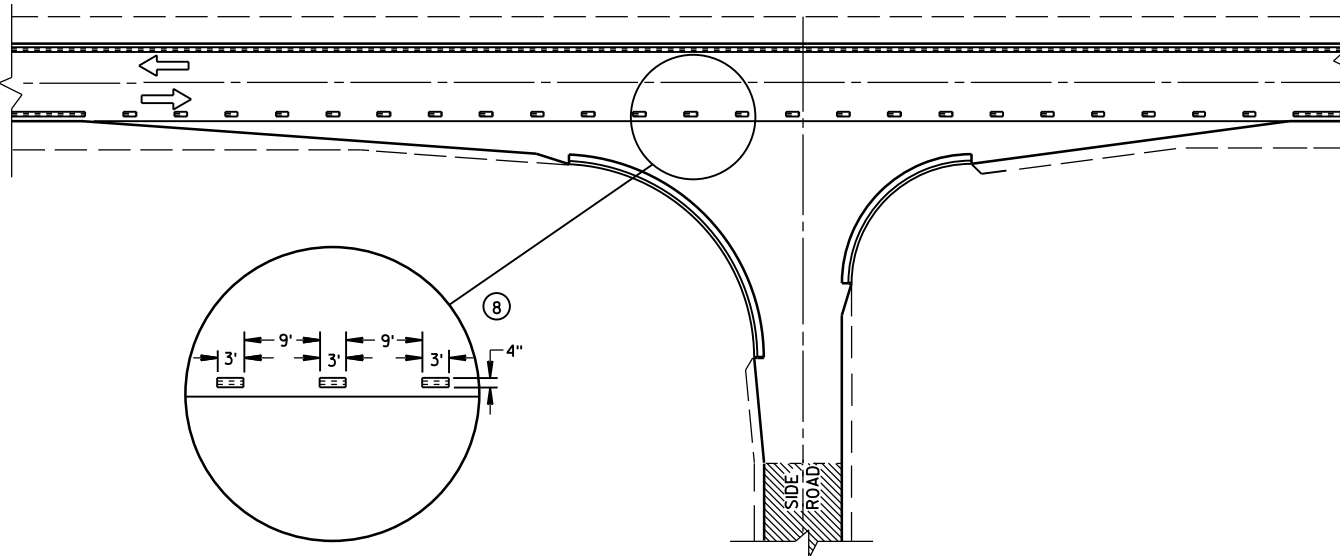


MINOR INTERSECTION WITH CURBS
(FOR SPECIAL CONDITIONS AS SPECIFIED)

GENERAL NOTES


- EDGE LINES SHALL BE OMITTED THROUGH INTERSECTIONS. EDGE LINES SHALL BE CONTINUED THROUGH DRIVEWAYS.
- 1 WHEN DISTANCE "A" IS LESS THAN 250 FEET, OMIT LANE LINE.
 - 2 WHEN DISTANCE "B" IS LESS THAN 100 FEET, OMIT CHANNELIZING LANE LINE.
 - 3 ALTERNATIVE MARKING SHALL BE PROVIDED WHEN SPECIFIED IN THE CONTRACT. TYPICAL SITUATIONS WHERE THIS MARKING MAY BE REQUIRED ARE WHERE THE INTERSECTION IS ON A SHARP HORIZONTAL CURVE OR CREST VERTICAL CURVE IN AN UNLIGHTED AREA SUCH THAT THE EDGE LINE MAY BE MISLEADING TO THE MOTORIST OR DISAPPEAR FROM SIGHT.
 - 4 THE EDGE LINE IN THE TAPER AREAS OF THE BYPASS LANE AND THE BYPASS LANE SHALL BE LOCATED 1-FOOT FROM EDGE OF PAVEMENT TO THE OUTSIDE EDGE OF EDGE LINE.
 - 5 BARRIER LINE ENDS AT SIDE ROAD PAVEMENT/SURFACE EDGE EXTENSION.
 - 6 BARRIER LINE STARTS 500 FEET PRIOR TO THE BYPASS TAPER.
 - 7 IF THE DISTANCE BETWEEN 2 SUCCESSIVE NO-PASSING ZONES IS LESS THAN THE MINIMUM DISTANCE BETWEEN ZONES, CONNECT THE 2 ZONES.
 - 8 3' LINE 9' GAP, EXCEPT RETRACE THE EXISTING LINE - GAP PATTERN WHERE EXISTING MARKINGS ARE IN PLACE.
- ARROW SYMBOL (→) SHOWS DIRECTION OF TRAVEL

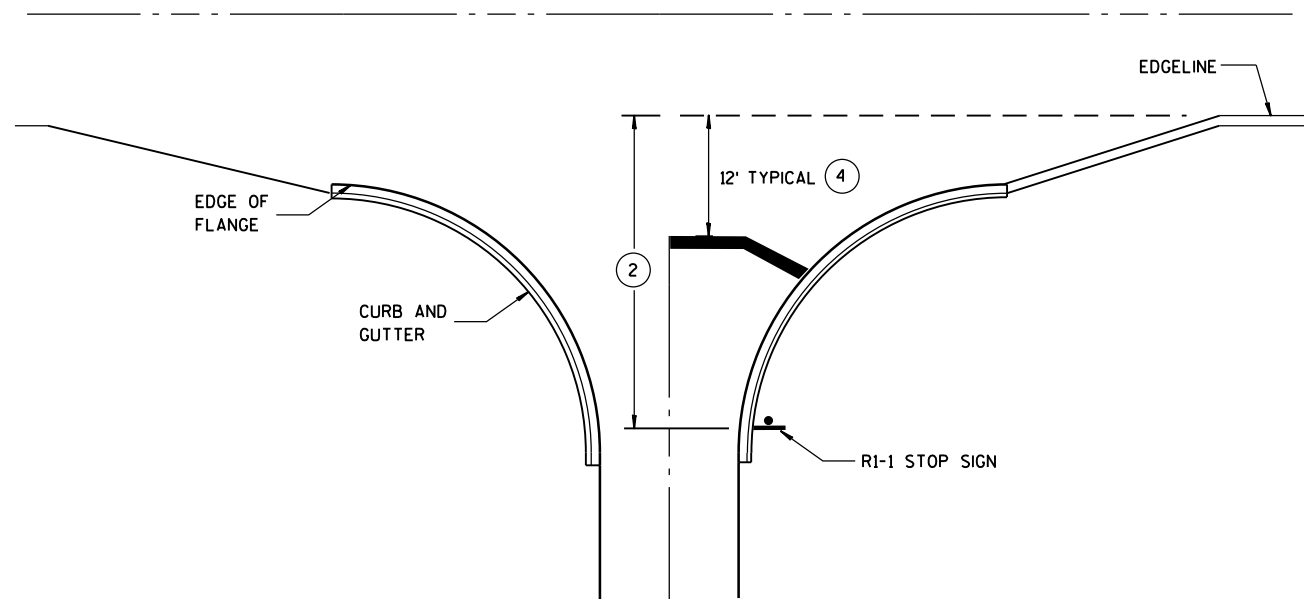


**TYPICAL STOP LINE PAVEMENT MARKING
WITH CURB AND GUTTER**

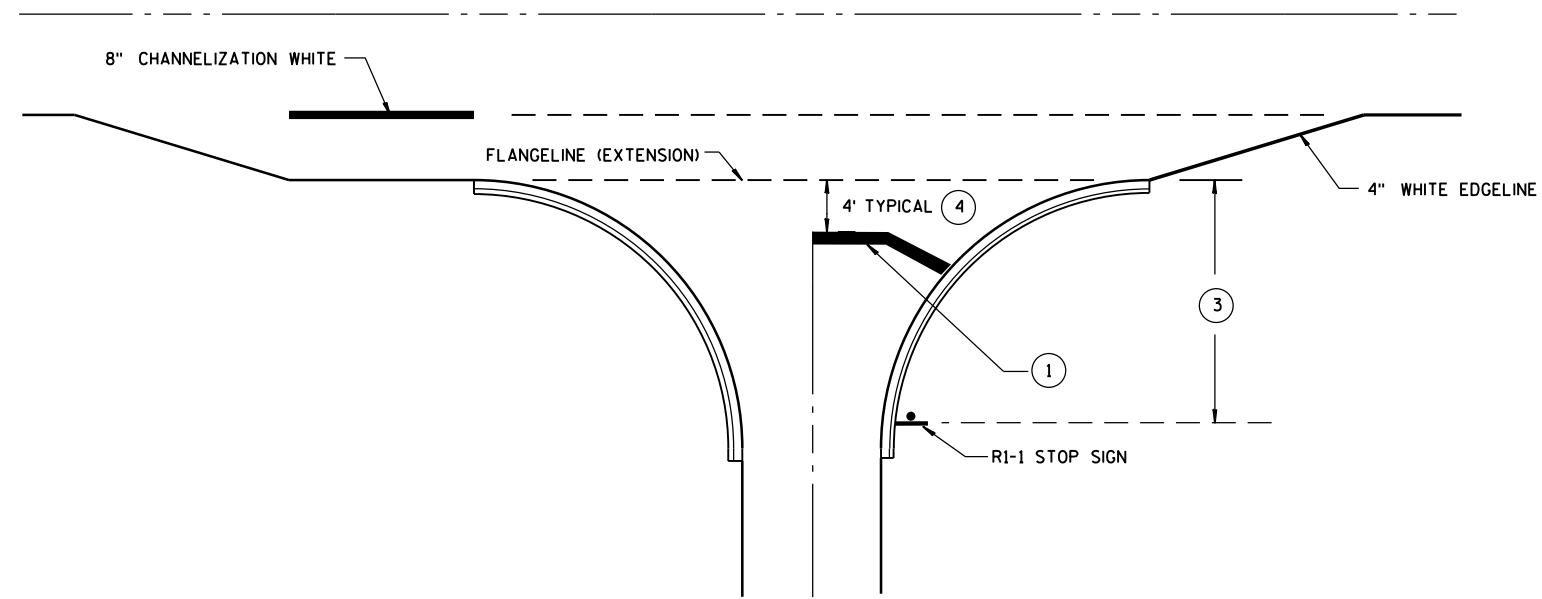

**TYPICAL STOP LINE PAVEMENT MARKING
FOR SIDEROADS WITH RIGHT TURN LANE**

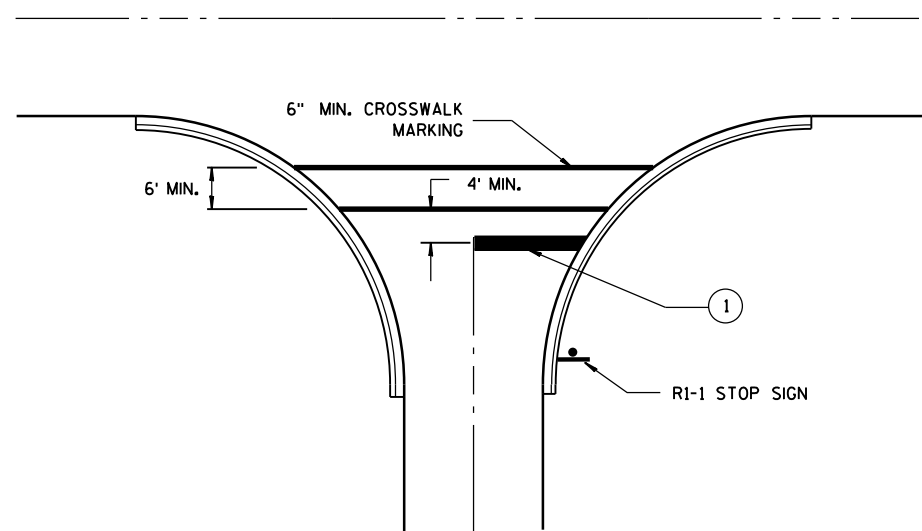

**TYPICAL STOP LINE PAVEMENT MARKING
FOR SIDEROADS WITH CROSSWALK MARKING**

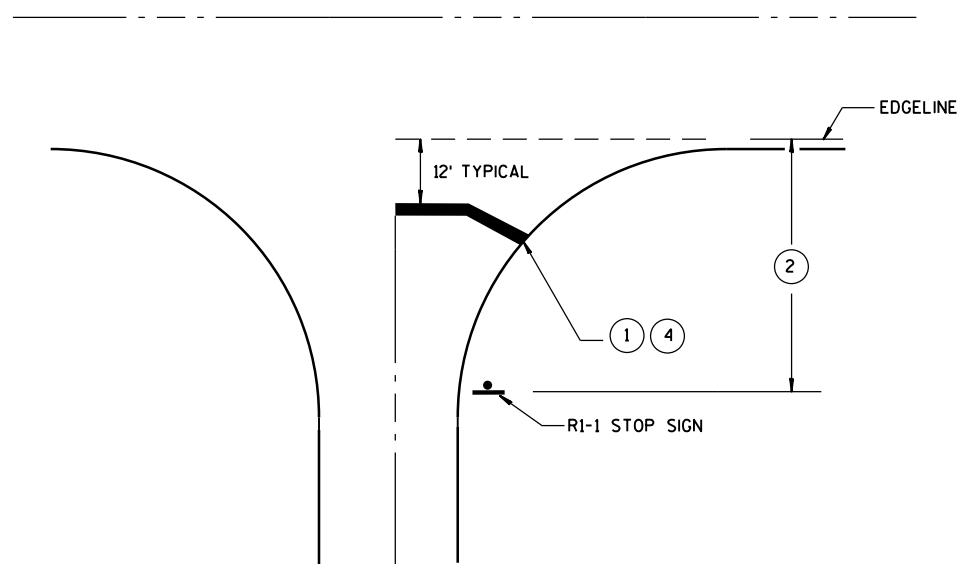

**TYPICAL STOP LINE PAVEMENT MARKING
WITHOUT CURB AND GUTTER**

GENERAL NOTES

- ① 18-INCH STOP LINES MAY BE DELETED OR ADDED BY THE PROJECT ENGINEER BASED ON VISIBILITY AND SIGHT LINES.
- ② IF STOP SIGN IS LESS THAN OR EQUAL TO 40 FEET FROM THE EDGE LINE THAN NO STOP LINE IS REQUIRED.
- ③ IF STOP SIGN IS LESS THAN OR EQUAL TO 30 FEET FROM THE FLANGELINE EXTENSION THAN NO STOP LINE IS REQUIRED.
- ④ MOVE CLOSER TO EDGE OF TRAVEL LANE AS NEEDED FOR VISIBILITY AND SIGHT LINES. (NO CLOSER THAN 4 FEET).

STOP LINE AND CROSSWALK PAVEMENT MARKING

STATE OF WISCONSIN
DEPARTMENT OF TRANSPORTATION



APPROVED

4-18-2016
DATE








FHWA

/S/ Matthew R. Rauch
STATE SIGNING AND MAR 96


JEER

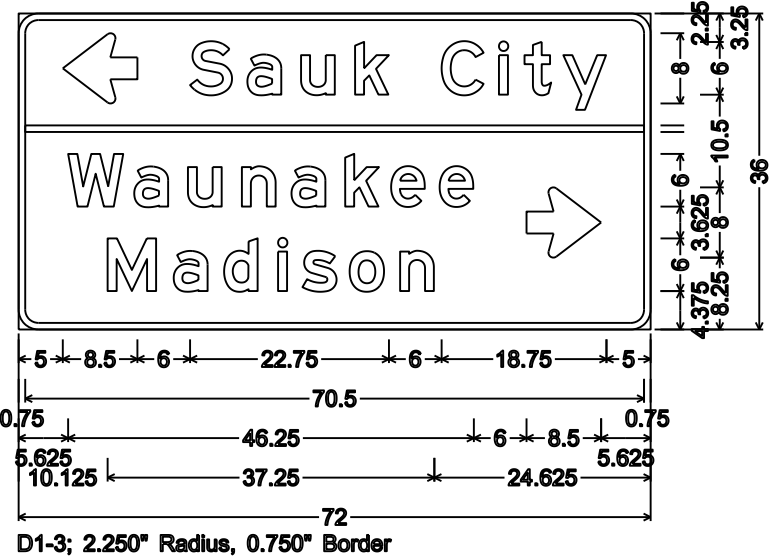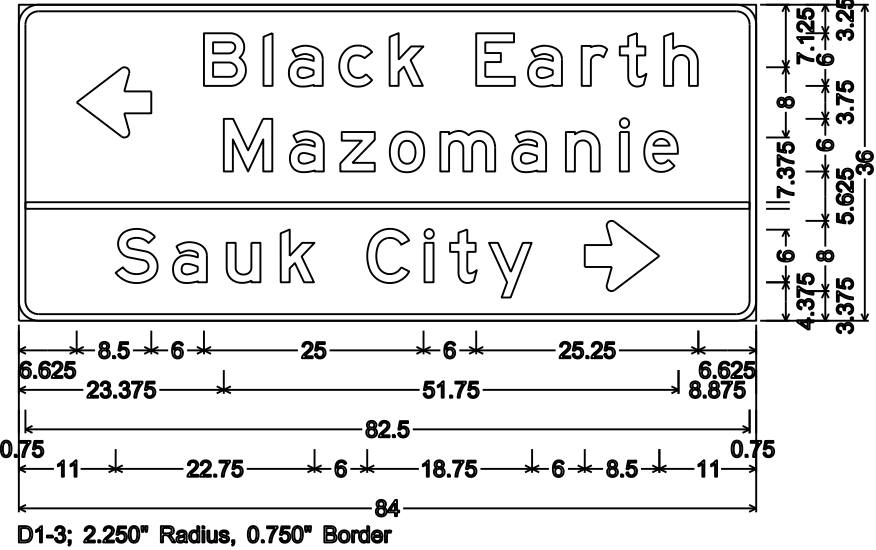


- NOTES
1. All Signs Type II - Type H Reflective
 2. Color:
Background - Green except as noted
Message - White
 3. Message Series - E except as noted

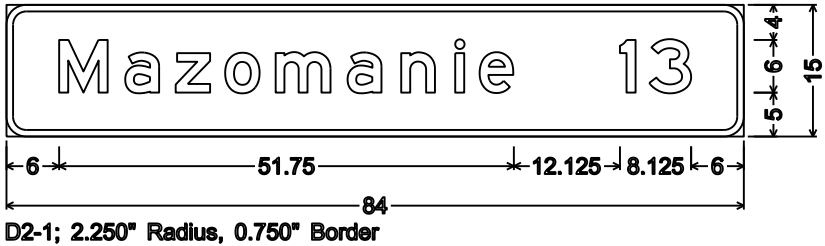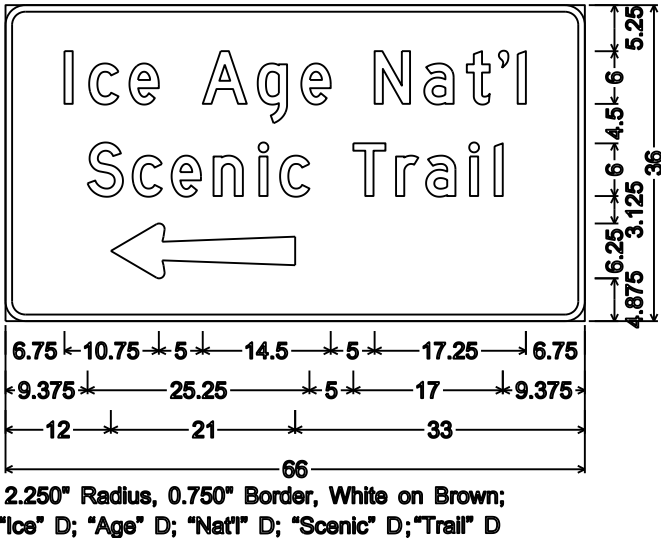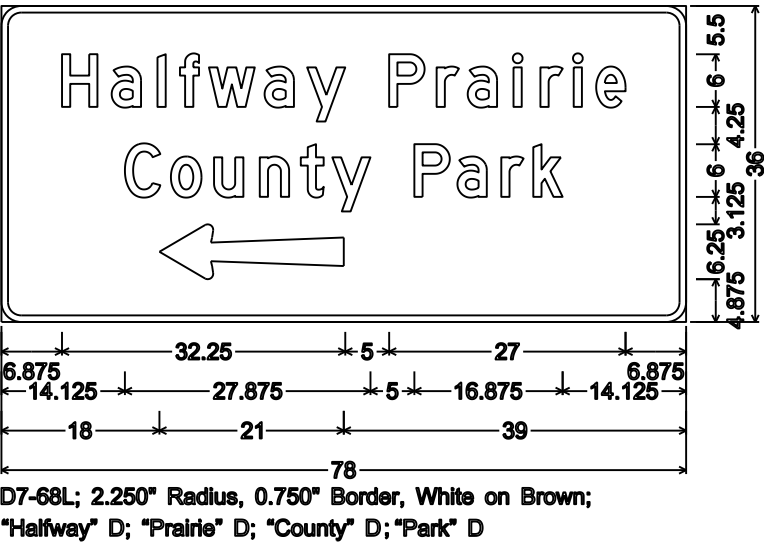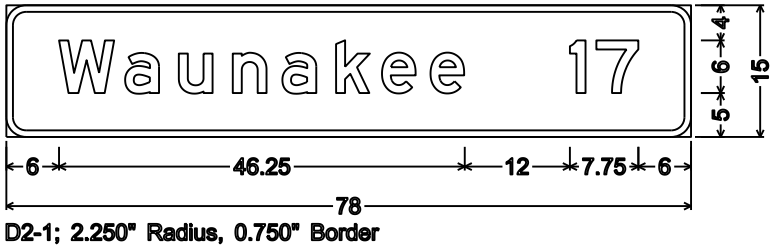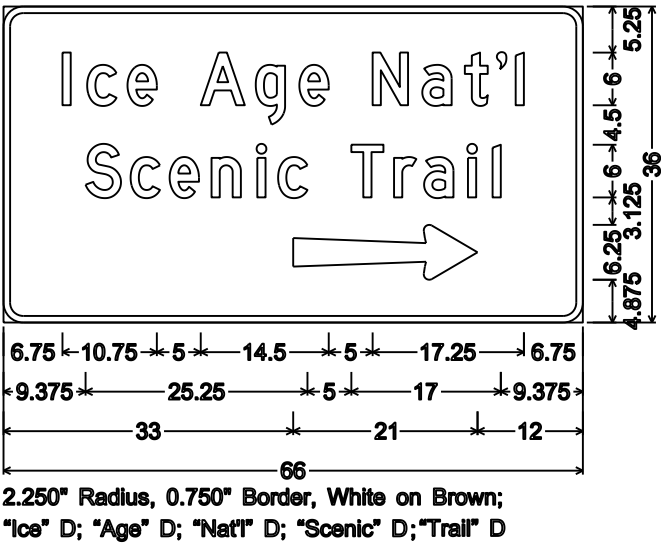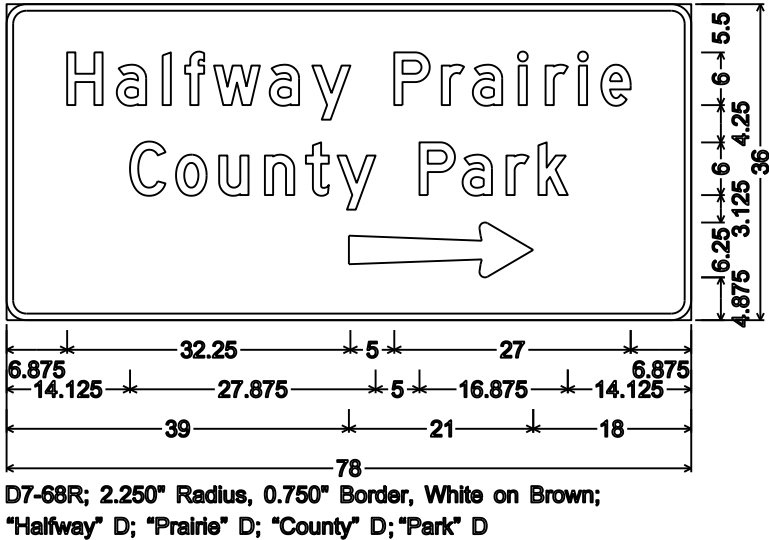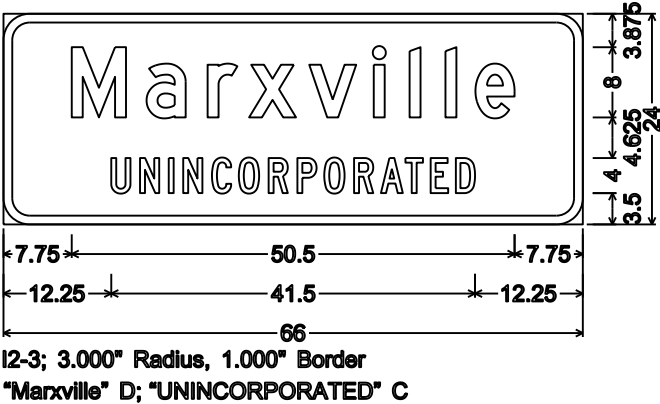


TYPICAL ASSEMBLIES

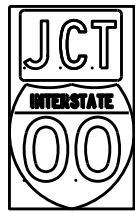

J1-1

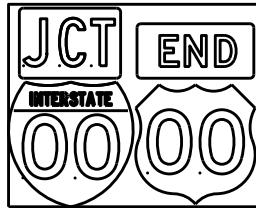


J1-2

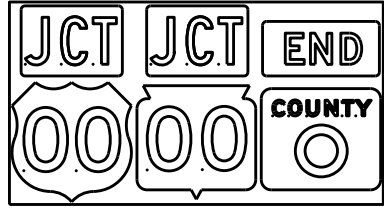


J1-3




J2-1

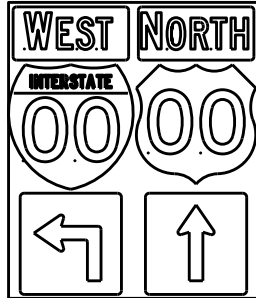


J2-2

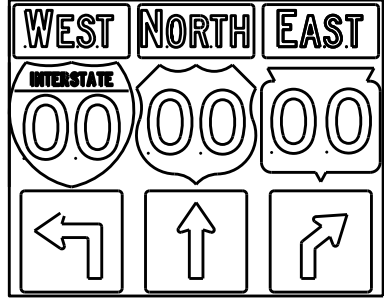


J2-3

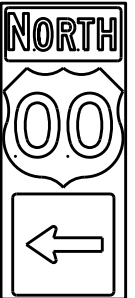

J3-1

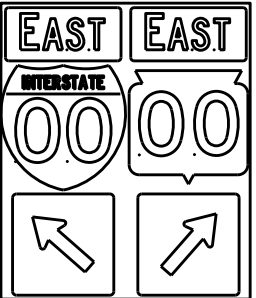


J3-2

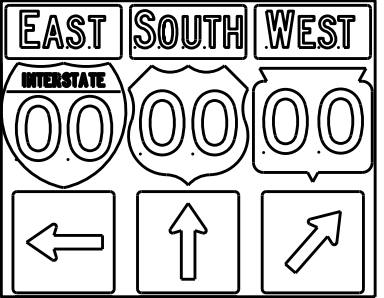


J3-3




J4-1

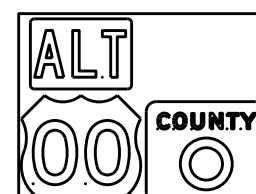

J4-2

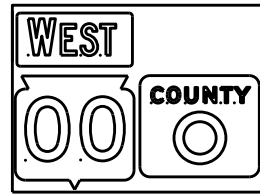

J4-2

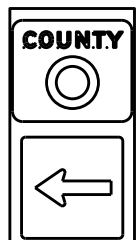

J13-1



J12-1



J32-1



J33-1



J23-1




J22-1



JV



(Typical Vertical J-Assembly
See Note 10 and 11)

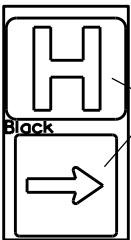

JH-1

Blue Background

[blue background
with interstate]

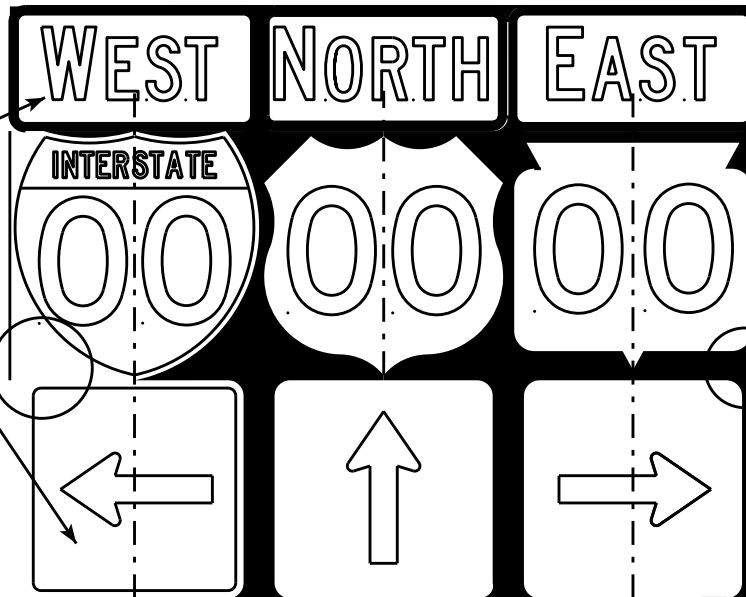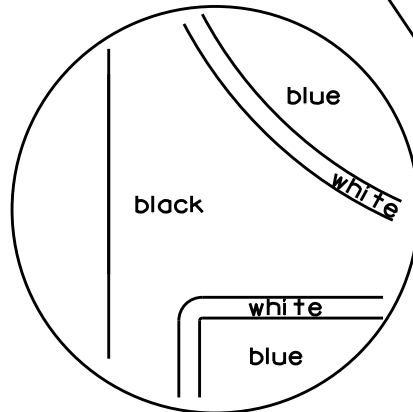

[black background]

ROUTE MARKERS & COMPONENTS
IN TYPICAL ASSEMBLIES

WISCONSIN DEPT OF TRANSPORTATION

APPROVED *Matthew R. Rauch*
For State Traffic Engineer


DATE 2/06/14 PL 98 A2-1S.8

SHEET NO: E




NOTES

1. Signs are Type II - Type H Reflective - reference WIS DOT Standard Specification for HIGHWAY and STRUCTURE CONSTRUCTION latest edition.
2. Color:
Background - Black Non-reflective
Message - see Note 5
3. Message Series - See Note 5
4. Corners shall be square or rounded if base material is plywood. If base material is metal the corners shall be rounded.
5. The colors and message spacing on each marker shall be according to the applicable route marker panel specifications.
6. Certain marker heads require the component pieces to be the same color. As an example, all the components used with an M1-1 Interstate marker shall be blue.
7. Single panel j-assemblies shall only be used with route marker shields that are same size. If the route marker shields are different size use multiple piece component.
8. Route assemblies that have 24 inch route shields and have dimensions greater than 48 inches (both vertical and horizontal) shall have one horizontal splice between the arrows and route shields. Vertical splices shall not be used on route assemblies with a horizontal dimension of 144 inches or less. The contractor shall not use more than one vertical joint per sign and the joint shall be between route shields.
9. Route assemblies that have 36 inch shields and have dimensions greater than 48 inches (both vertical and horizontal) shall have two horizontal splices. One horizontal splice shall be between the cardinal direction and route shields and the other horizontal splice shall be between the arrows and route shields. Vertical splices shall not be used on route assemblies with a horizontal dimension of 144 or less. The contractor shall not use more than one vertical joint per sign and the joint shall be between route shields.
10. All Vertical J Assemblies are given a Sign Code of JV
11. For JV Assemblies that have a mixture of Interstate and non Interstate shields, arrows and cardinals shall be white on blue.

URBAN AREA

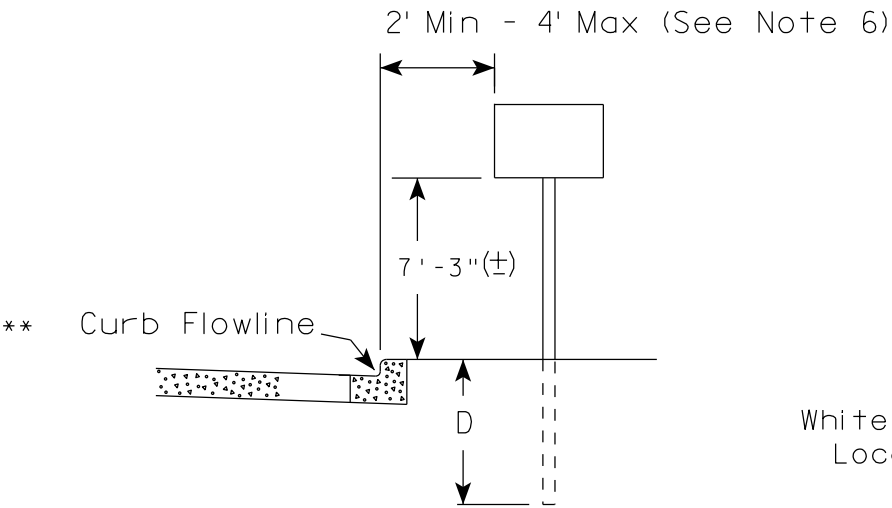

RURAL AREA (See Note 2)

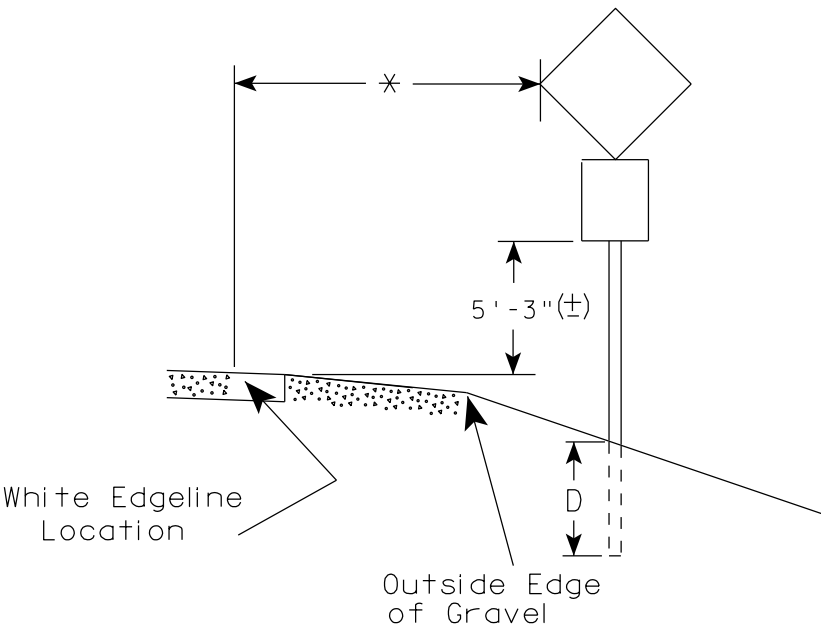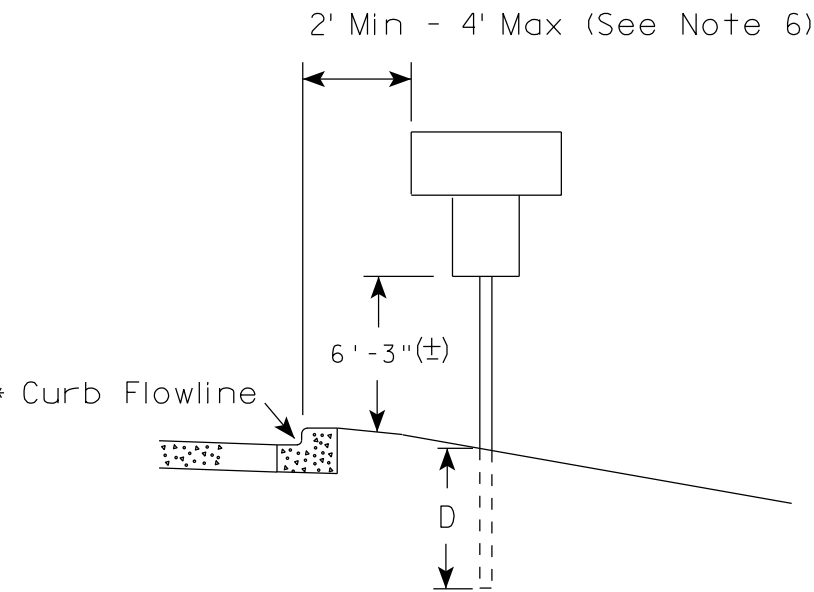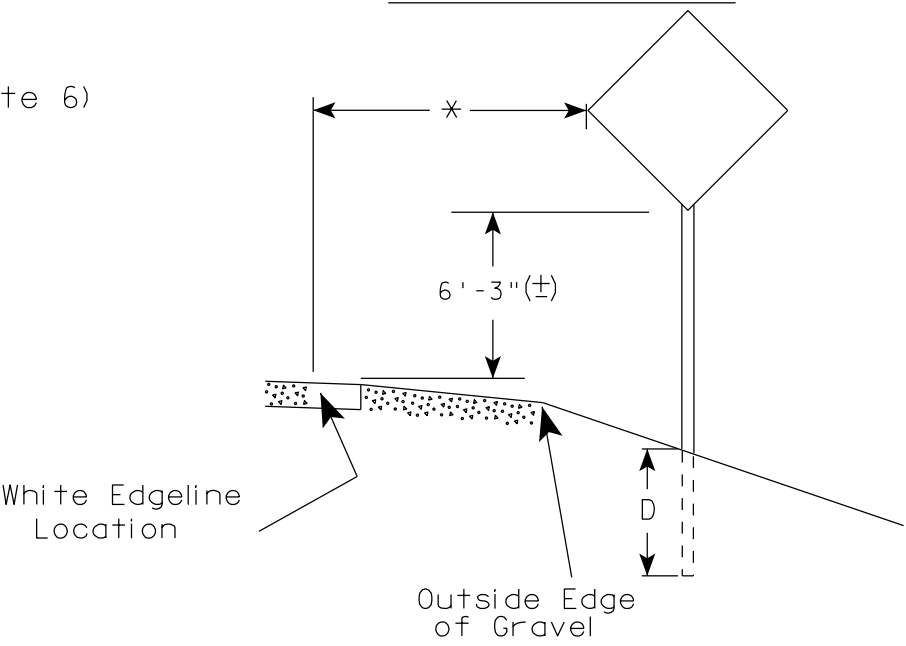

GENERAL NOTES

1. Signs wider than 4 feet or 20 sq.ft or larger, shall be mounted on multiple posts. Refer to plate A4-4.
2. If signs are mounted on barrier wall, see A4-10 sign plate.
3. For expressways and freeways, mounting height is 7'- 3" (±) or 6'-3" (±) depending upon existence of a sub-sign.
4. Minimum mounting height for J assemblies (A2-1S) is 7'-3" (±) or 6'-3" (±) per urban or rural detail respectively.
5. Minimum mounting height for signs mounted on traffic signal poles is 5'- 3" (±).
6. Offset distance shall be consistent with existing signs or consistent throughout length of project.
7. The (±) tolerance for mounting height is 3 inches.
8. Folding signs shall be mounted at a height of 5'-3" (±) or as directed by the Engineer.
9. The Double Arrow sign (W12-1) shall be mounted at a height of 2'-3" (±). The Chevron sign (W1-8), Roundabout Chevron panel (R6-4B), Enhanced Reference Markers, Clearance Markers (W5-52), Mile Markers (D10 series), In Road Object Markers (W5-54) & End of Road Markers (W5-56) shall be mounted at a height of 4'-3" (±).

POST EMBEDMENT DEPTH

Area of Sign Installation (Sq.Ft.)	D (Min)
20 or Less	4'
Greater than 20	5'

* * The existence of curb and gutter does not in itself mandate the vertical clearance illustrated. That height is typically measured where there is sidewalk adjacent to the roadway or parking is permitted. In the absence of sidewalk vertical clearance is measured from the top of the curb. Offset of signs is measured from the flow line.


* 6 feet from edge of a paved shoulder or 12 feet from the edge of pavement (edge line location) or 2 feet from outside edge of gravel, whichever is greater unless directed by project engineer.

TYPICAL INSTALLATION
OF PERMANENT TYPE II
SIGNS ON SINGLE POSTS

WISCONSIN DEPT OF TRANSPORTATION

APPROVED *Matthew R. Rauch*
for State Traffic Engineer


DATE 7/23/15 PLATE NO. A4-3.20

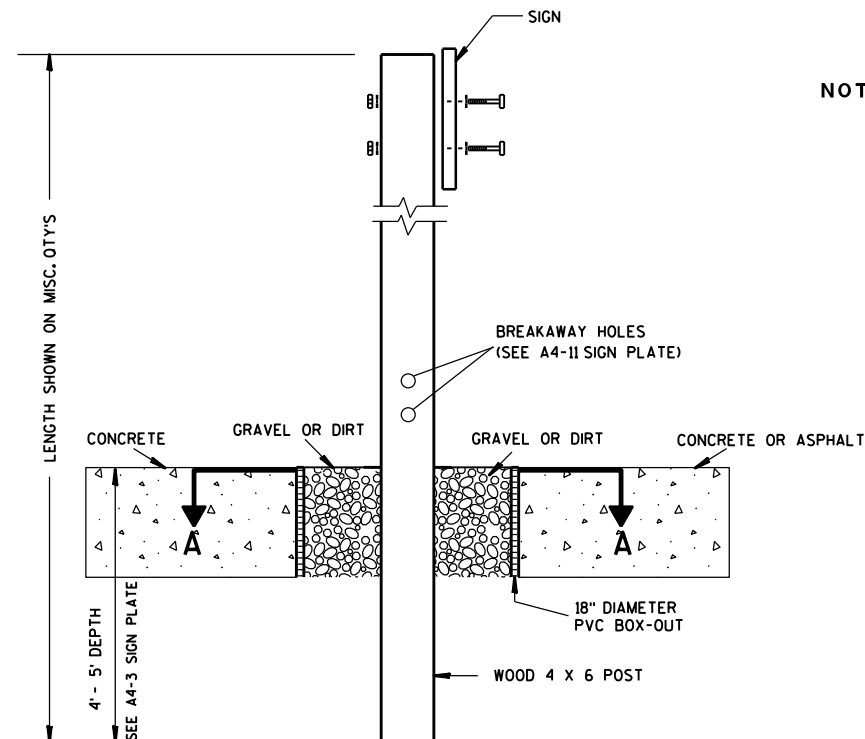

ELEVATION VIEW


DETAIL OF WOOD 4 X 6 SIGN POST IN BOX-OUT

- NOTES: 1. ALL MATERIAL TO BE APPROVED BY ENGINEER PRIOR TO INSTALLATION
2. SEE SIGN PLATE A4-8 FOR SIGN HARDWARE REQUIREMENTS
3. 18 INCH X 18 INCH SQUARE BOX-OUTS MAY BE USED FOR INSTALLATIONS IN EXISTING CONCRETE OR ASPHALT LOCATIONS.

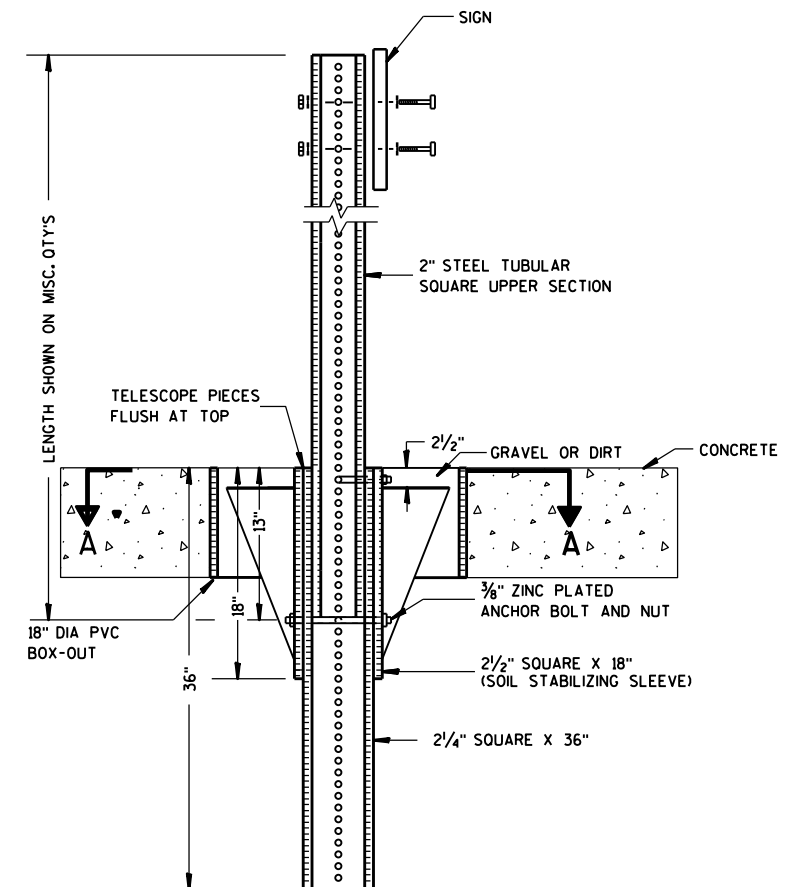

ELEVATION VIEW

DETAIL OF STEEL 2 X 2 SIGN POST IN BOX-OUT

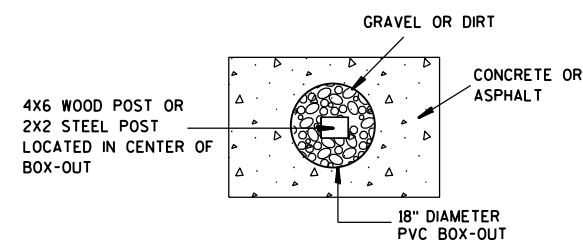

PLAN VIEW

FOR NEW CONCRETE/ASPHALT INSTALLATIONS

SIGN POST
BOX-OUTS
A4-3B

WISCONSIN DEPT OF TRANSPORTATION

APPROVED *Matthew R. Rauch*
for State Traffic Engineer

DATE 1/27/14 PLAT 100 A4-3B.1

PROJECT NO:

HWY:

COUNTY:

SHEET NO:

E






GENERAL NOTES

- 1. For 3 or 4 post installations, individual post spacing shall be greater than 3'-6".
- 2. See tables below for required number of posts.
- 3. For expressways and freeways, mounting height is 7'-3" (±) or 6'-3" (±) depending upon existence of sub-sign.
- 4. The (±) tolerance for mounting height is 3 inches.
- 5. Minimum mounting height for J assemblies (A2-1S) is 7'-3" (±) or 6'-3" (±) per urban or rural detail respectively.
- 6. Offset distance shall be consistent with existing signs or consistent throughout length of project.
- 7. Folding signs shall be mounted at a height of 5'-3" (±) or as directed by the engineer.
- 8. The Double Arrow sign (W12-1) shall be mounted at a height of 2'-3" (±). The Chevron sign (W1-8), Roundabout Chevron panel (R6-4B), Clearance Markers (W5-52), Mile Markers (D10 series), In Road Object Markers (W5-54) & End of Road Markers (W5-56) shall be mounted at a height of 4'-3" (±).

* 6 feet from edge of a paved shoulder or 12 feet from the edge of pavement (edge line location) or 2 feet from outside edge of gravel, whichever is greater unless directed by project engineer.

** The existence of curb and gutter does not in itself mandate the vertical clearance illustrated. That height is typically measured where there is sidewalk adjacent to the roadway or parking is permitted. In the absence of sidewalk vertical clearance is measured from the top of the curb. Offset of signs is measured from the flow line.

*** See A4-3 sign plate for signs 4' or less in width and less than 20 S.F. in area.

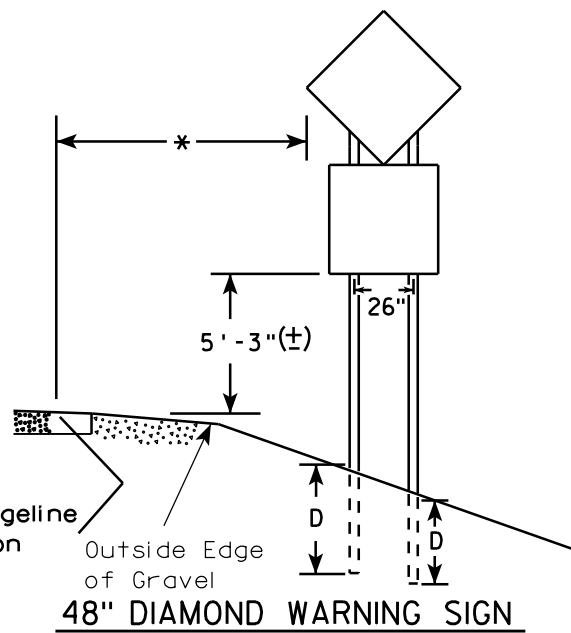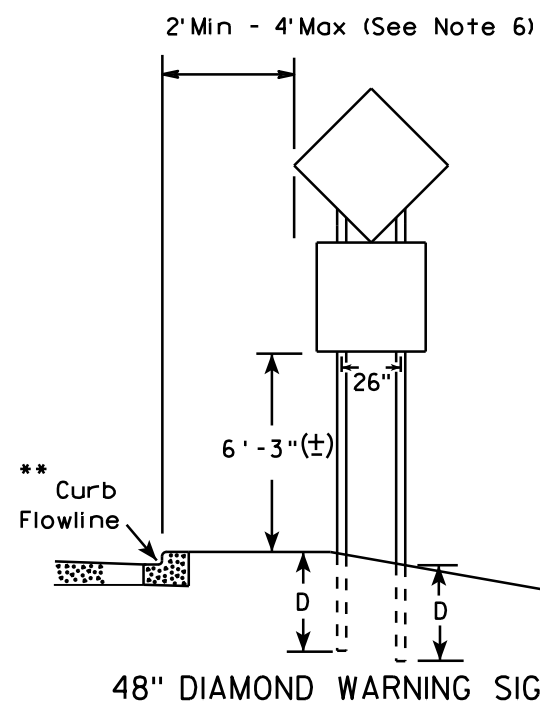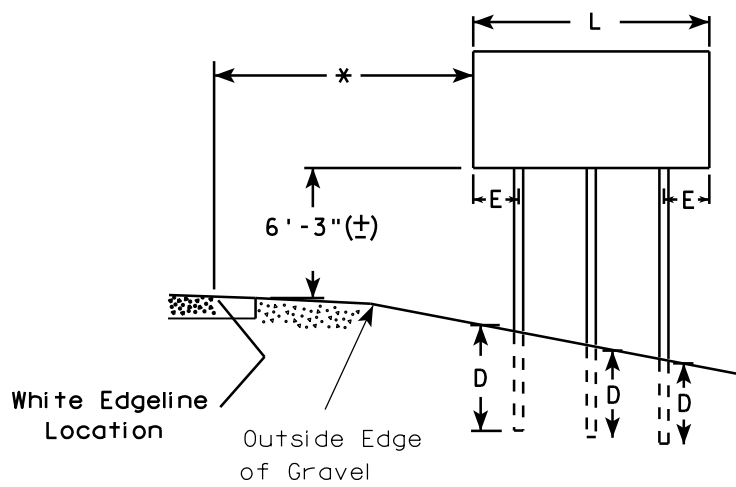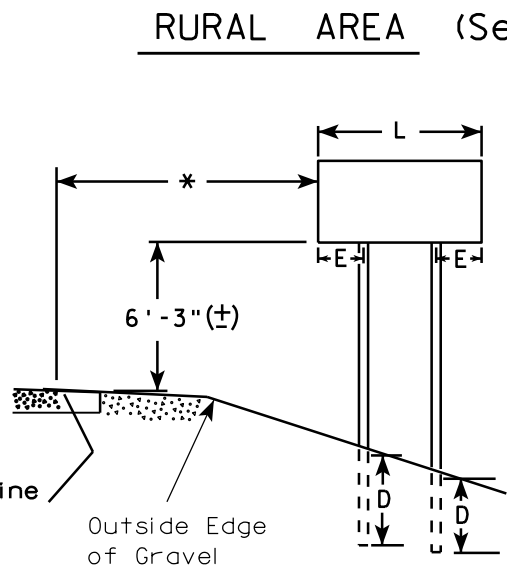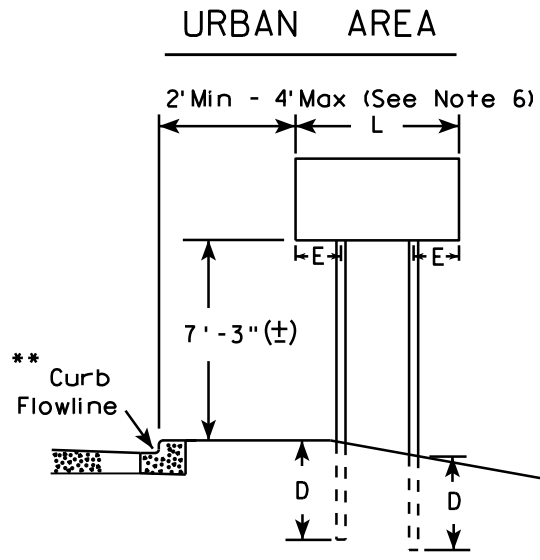

SIGN SHAPE OTHER THAN DIAMOND (TWO POSTS REQUIRED)	
L	E
Greater than 48" Less than 60"	12"
60" to 120"	L/5

SIGN SHAPE OTHER THAN DIAMOND (THREE POSTS REQUIRED)	
L	E
Greater than 120" less than 168"	12"

SIGN SHAPE OTHER THAN DIAMOND (FOUR POSTS REQUIRED)	
L	E
168" and greater	12"

POST EMBEDMENT DEPTH


Area of Sign Installation (Sq. Ft.)	D (Min)
20 or Less	4'
Greater than 20	5'

TYPICAL INSTALLATION
OF TYPE II SIGNS
ON MULTIPLE POSTS

WISCONSIN DEPT OF TRANSPORTATION

APPROVED *Matthew R. Rauch*
for State Traffic Engineer

DATE 7/23/15 PLATE NO. 14

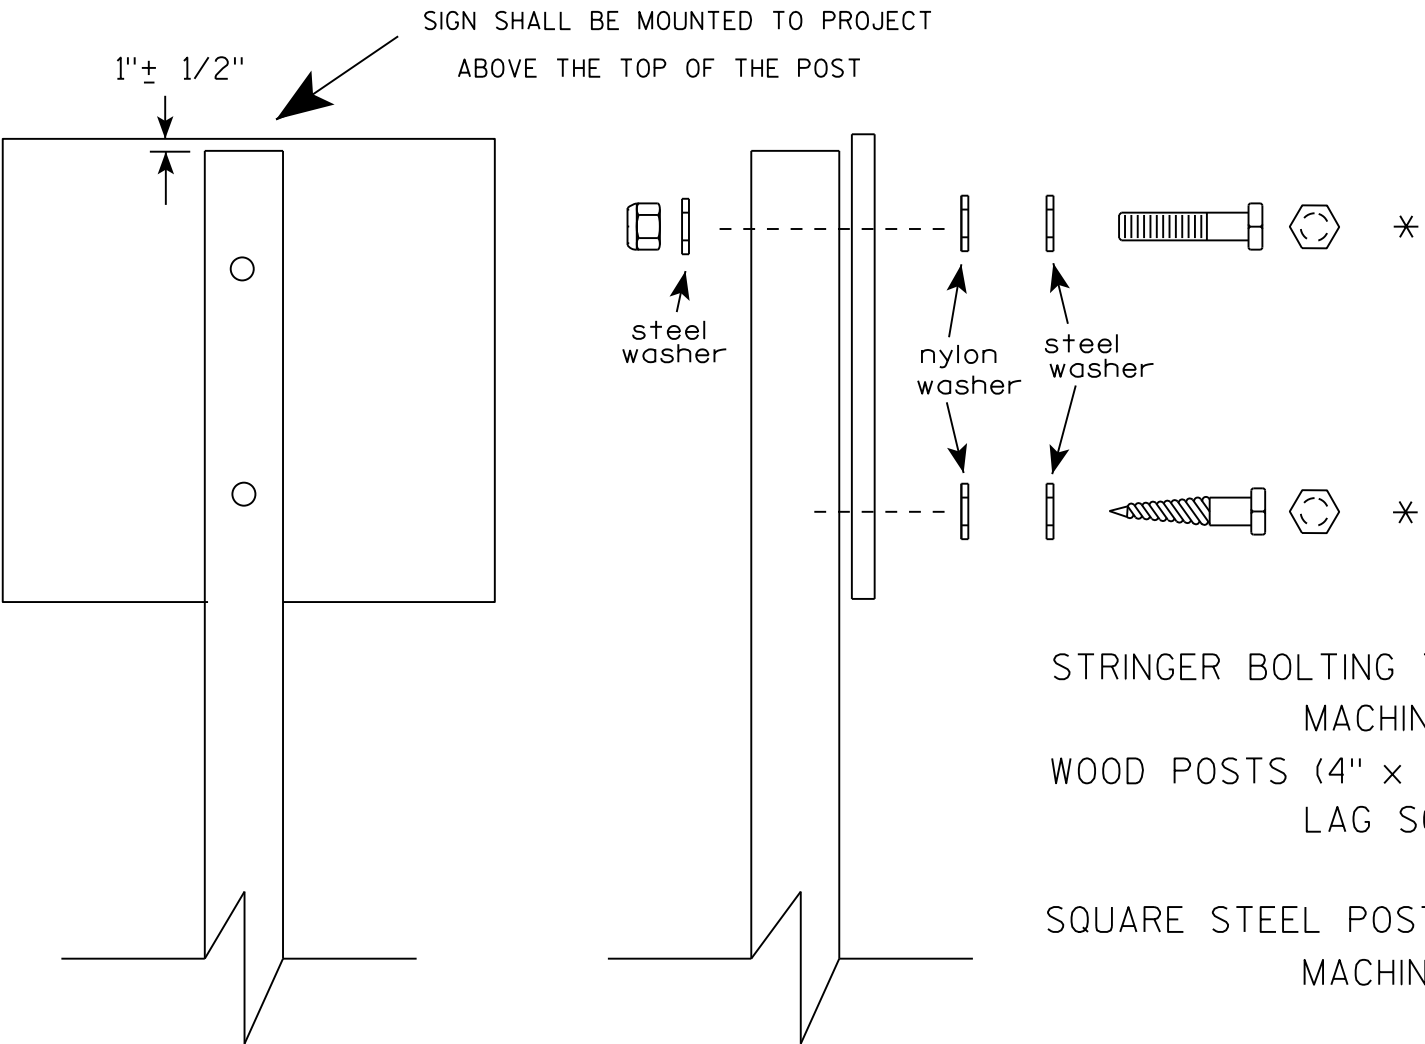

Nuts, bolts and lags used for mounting signs shall have hexagonal heads and shall be either :

- a. Hot dip galvanized in accordance with ASTM Designation: A 153, Class D, or SC 3
- b. Electro-galvanized in accordance with ASTM Designation : B 633, TYPE III, SC 3.

Threads on bolts and nuts shall be manufactured with sufficient allowance for the cadmium plate or galvanized coating to permit the nuts to run freely on the bolts.

- STRINGER BOLTING TO ALUMINUM SIGNS (SEE SIGN PLATE A4-18)
- MACHINE BOLTS - 5/16" X 1-3/4" Length w/ lock nuts
- WOOD POSTS (4" x 4" or 4" x 6")
- LAG SCREWS - 3/8" X 3" (NO STRINGERS ON BACK OF SIGN)
 - 3/8" X 4" (STRINGERS ON BACK OF SIGN)
- SQUARE STEEL POSTS (2" x 2")
- MACHINE BOLTS - 3/8" X 3-1/4" Length w/ nuts (NO STRINGER ON BACK OF SIGN)
 - 3/8" X 5" Length w/ nuts (STRINGERS ON BACK OF SIGN)
- RIVETS - 9/32" (6605-9-6) BULB-TITE, TRI-FOLD, ALUMINUM BODY/MANDREL
- O.D. FLANGE .720-.765 INCH, GRIP RANGE .042-.375 INCH
- WASHERS (ALL POSTS) -
- 1-1/4" O.D. X 3/8" I.D. X 1/16" STEEL
 - 1-1/4" O.D. X 3/8" I.D. X .080 NYLON

* Two different fastening systems are shown for illustration purposes. On any individual sign, either one or the other system shall be used. Actual number of fasteners per sign varies with the sign area, but normally there are two. For a single post installation, all signs greater than 9 sq. ft. require the use of 3 fasteners.

ATTACHMENT OF SIGNS
TO POSTS

WISCONSIN DEPT OF TRANSPORTATION

APPROVED *Matthew R. Rauch*
For State Traffic Engineer

DATE 8/11/16 PLATE NO. A4-8.8
102

**2 1/4 " SQUARE
12 GAUGE
PERFORATED
GALVANIZED FINISH**

1"

$\frac{1}{8}"$

ALL HOLES $\frac{7}{16}"$
SPACED 1" C-C
ALL FOUR SIDES

4" x 10" x 10 GA. — 
STEEL PLATE (CUT
AS SHOWN) WELDED
TO ALL FOUR CORNERS
OF TELESPAR TUBE

**2 1/2" SQUARE
12 GAUGE
OMNI-DIRECTIONAL
PERFORATED
SOIL STABILIZING SLEEVE
GALVANIZED FINISH**

2 1/2" TELESAR TUBE

4" x 10" x 10 GA. STEEL PLATE (CUT AS SHOWN) WELDED TO ALL FOUR CORNERS OF TELESAR TUBE

4"

2 1/2"

10"

3 1/2"

19"

LENGTH SHOWN ON MISC. QTY'S
 18" DIA SCHEDULE 40 PVC BOX-OUT
 TELESCOPE PIECES FLUSH AT TOP
 36"
 18"
 13"
 2 1/2"
 2 1/4" SQUARE X 36"
 2 1/2" SQUARE X 18" (SOIL STABILIZING SLEEVE)
 3/8" ZINC PLATED ANCHOR BOLT AND NUT
 2 1/2" GRAVEL OR DIRT
 3/8" ZINC PLATED CORNER ANCHOR BOLT AND NUT
 ALL HOLES 7/16" SPACED 1" C-C ALL FOUR SIDES
 2" STEEL TUBULAR SQUARE UPPER SECTION
 SEE SIGN PLATE A4-8 FOR BOLT WASHER, & NUT MATERIAL
 SIGN

LENGTH SHOWN ON MISC. QTY'S

TELESCOPE PIECES FLUSH AT TOP

2" STEEL TUBULAR SQUARE UPPER SECTION

ALL HOLES $\frac{7}{16}$ " SPACED 1" C-C ALL FOUR SIDES

$\frac{3}{8}$ " ZINC PLATED CORNER ANCHOR BOLT AND NUT

1"

$\frac{3}{8}$ " ZINC PLATED ANCHOR BOLT AND NUT

2 1/2" SQUARE X 18" (SOIL STABILIZING SLEEVE)

2 1/4" SQUARE X 36"

SEE SIGN PLATE A4-8 FOR BOLT WASHER, & NUT MATERIAL

SIGN

Diagram illustrating the corner detail of the guardrail assembly, labeled **SECTION A-A**. The diagram shows a corner view of the guardrail structure, including the **3/8" ZINC PLATED CORNER ANCHOR BOLT AND NUT**. An arrow indicates the **DIRECTION OF TRAFFIC**.



Area of Sign Installation (Sq. Ft.)	Number of Required Posts
9 or less	1
Greater than 9 less than or equal to 18	2
Greater than 18 less than or equal to 27	3

TUBULAR STEEL
SIGN POST
A4-9

WISCONSIN DEPT OF TRANSPORTATION

APPROVED Matthew R. Rauch
for State Traffic Engineer

DATE 2/05/15 PLAT 103 14-9.9

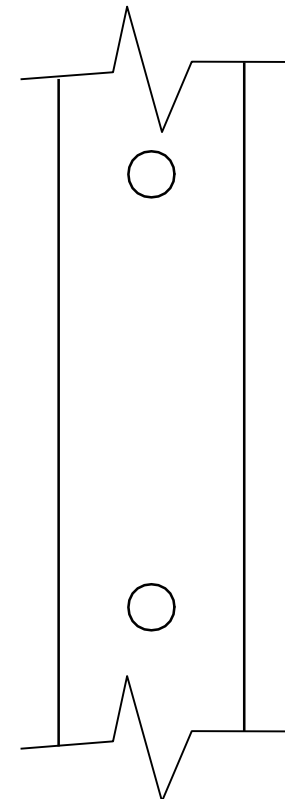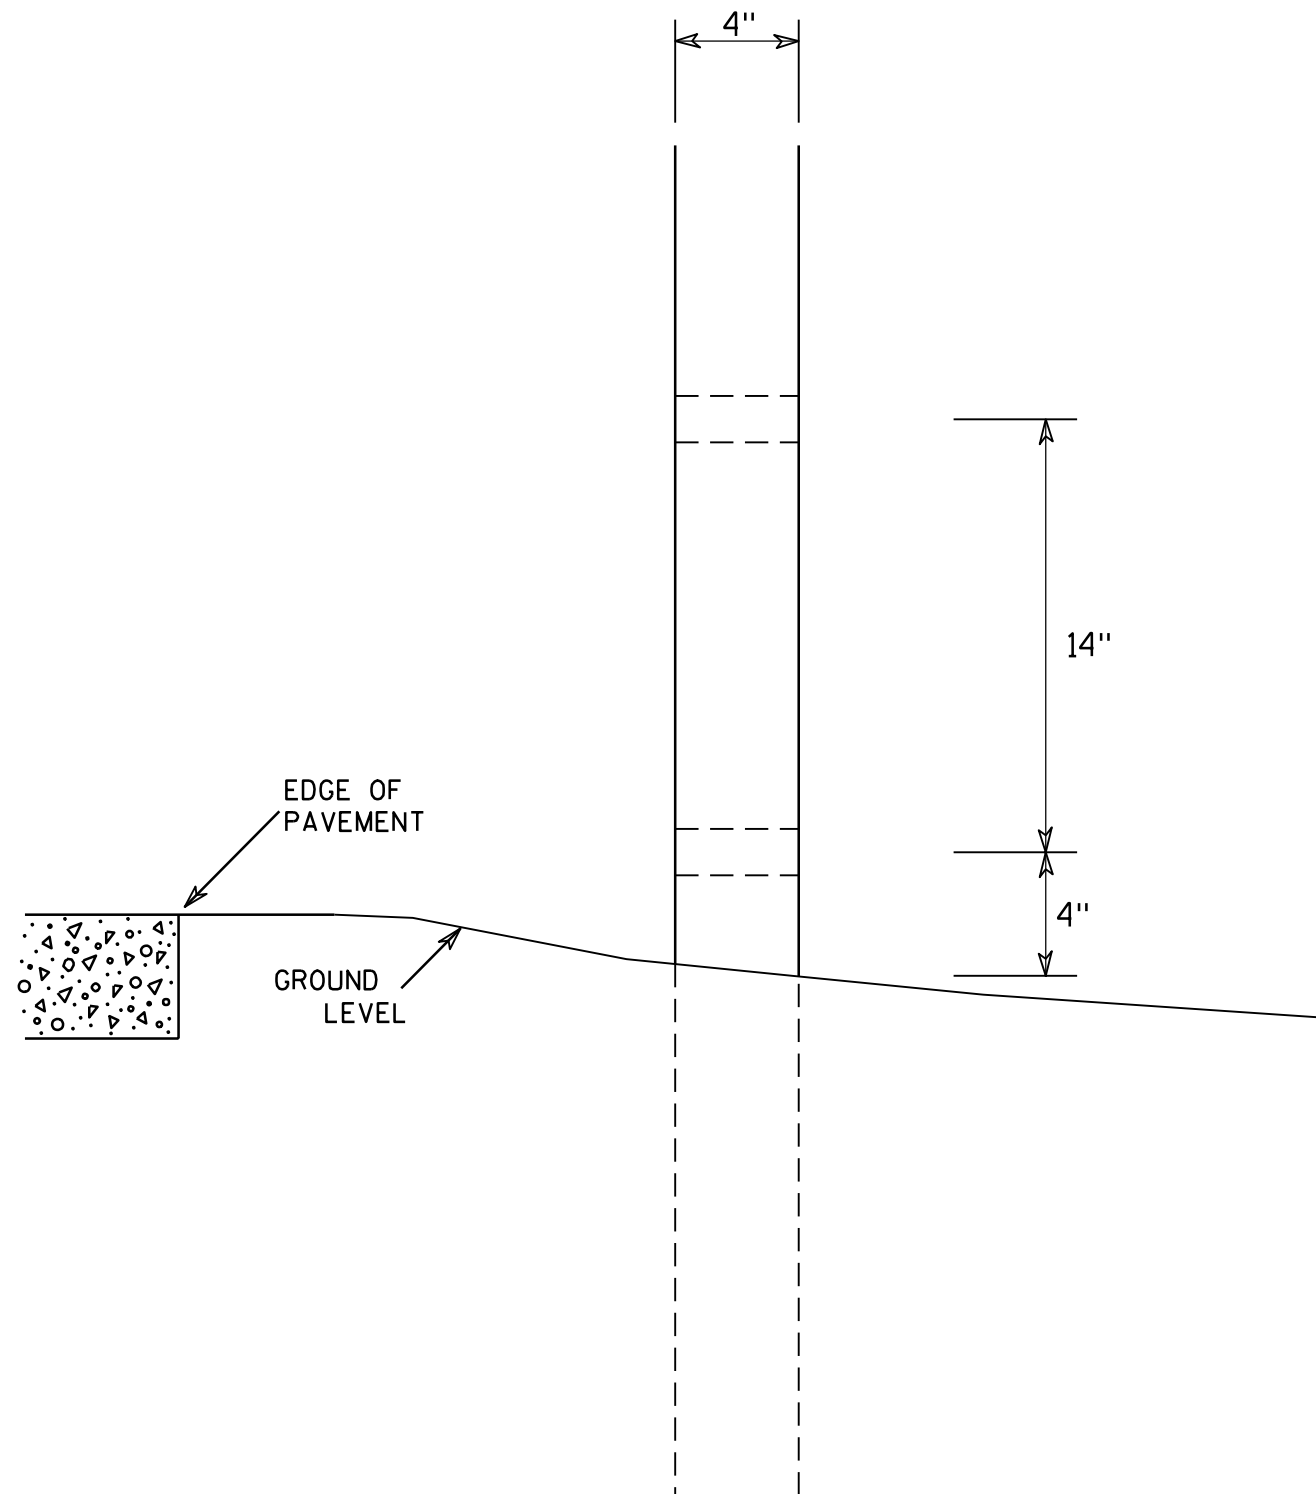

SIDE VIEW

GENERAL NOTES

1. All 4 x 6 Wood Posts shall be modified by having two 1 1/2" diameter holes drilled perpendicular to the roadway centerline.

4 X 6 WOOD POST MODIFICATIONS

WISCONSIN DEPT OF TRANSPORTATION

APPROVED

Chester J. Spang
for State Traffic Engineer

DATE 3/27/97

PLATE NO. A4-11.2

PROJECT NO:

HWY:



COUNTY:

SHEET NO: 104

E


BANDING

SINGLE SIGN

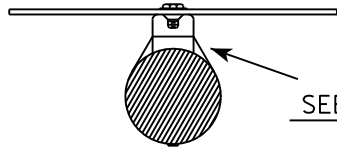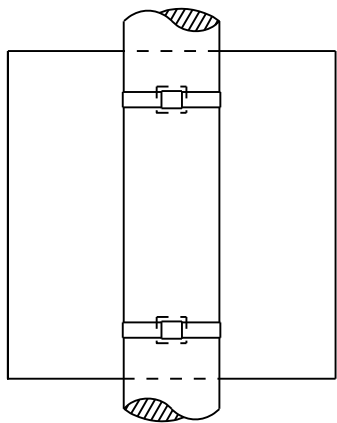


SEE DETAIL A


"J" ASSEMBLY

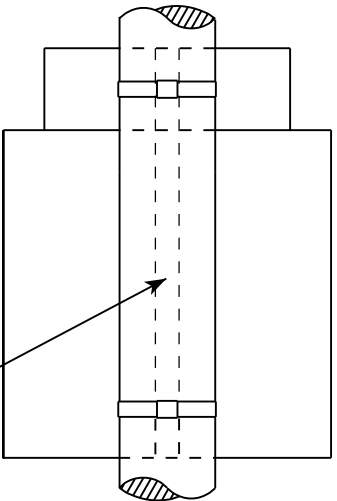

CHANNEL
SEE TYPICAL PANEL
INSTALLATION SHEET

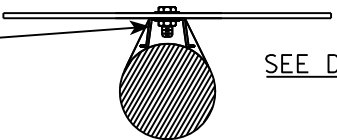


SEE DETAIL B

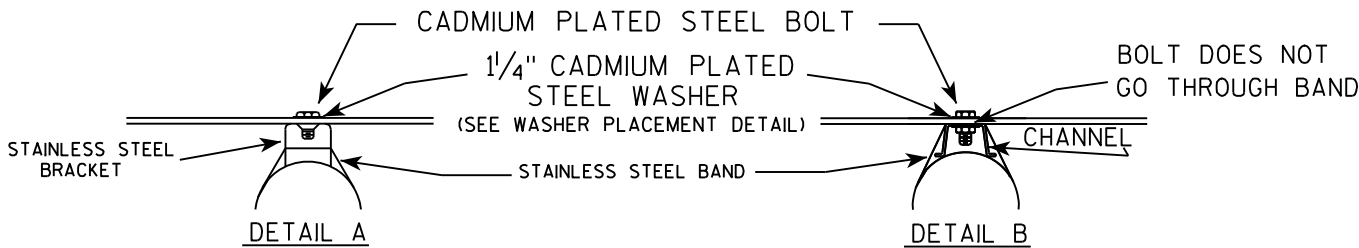

GENERAL NOTES

1. Any sign over 3 feet in width shall use the V-Block banding method. See A5-10 standard plate.
2. Signs 3 feet or greater in height shall have three bracket bands installed. Signs less than 3 feet in height shall have two bracket bands installed.
3. Banding and assembly bracket shall be stainless steel. All bands shall be $\frac{3}{4}$ " in width and 0.025" thickness.

WASHER PLACEMENT

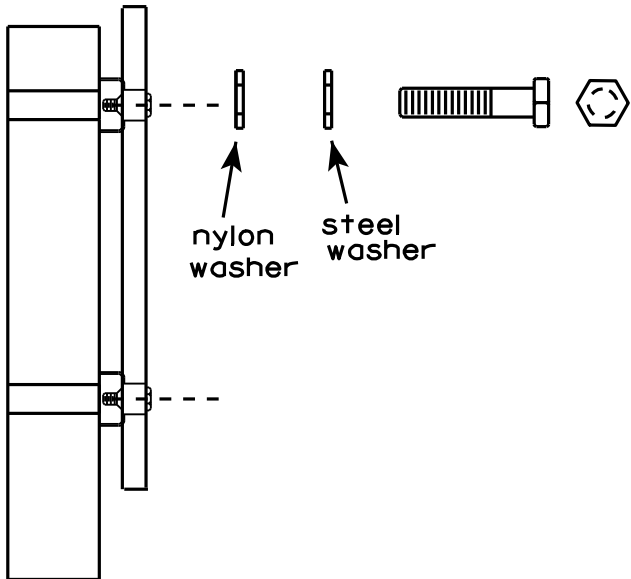


WASHERS (ALL POSTS) -
1-1/4" O.D. X $\frac{3}{8}$ " I.D. X $\frac{1}{16}$ " STEEL
1-1/4" O.D. X $\frac{3}{8}$ " I.D. X .080 NYLON
FOR ALL TYPE H SIGNS

STANDARD SIGN
SIGN BANDING DETAILS

WISCONSIN DEPT OF TRANSPORTATION

APPROVED *Matthew R. Rauch*
for State Traffic Engineer

DATE 8/16/13 PLATE NO. A5-9.3

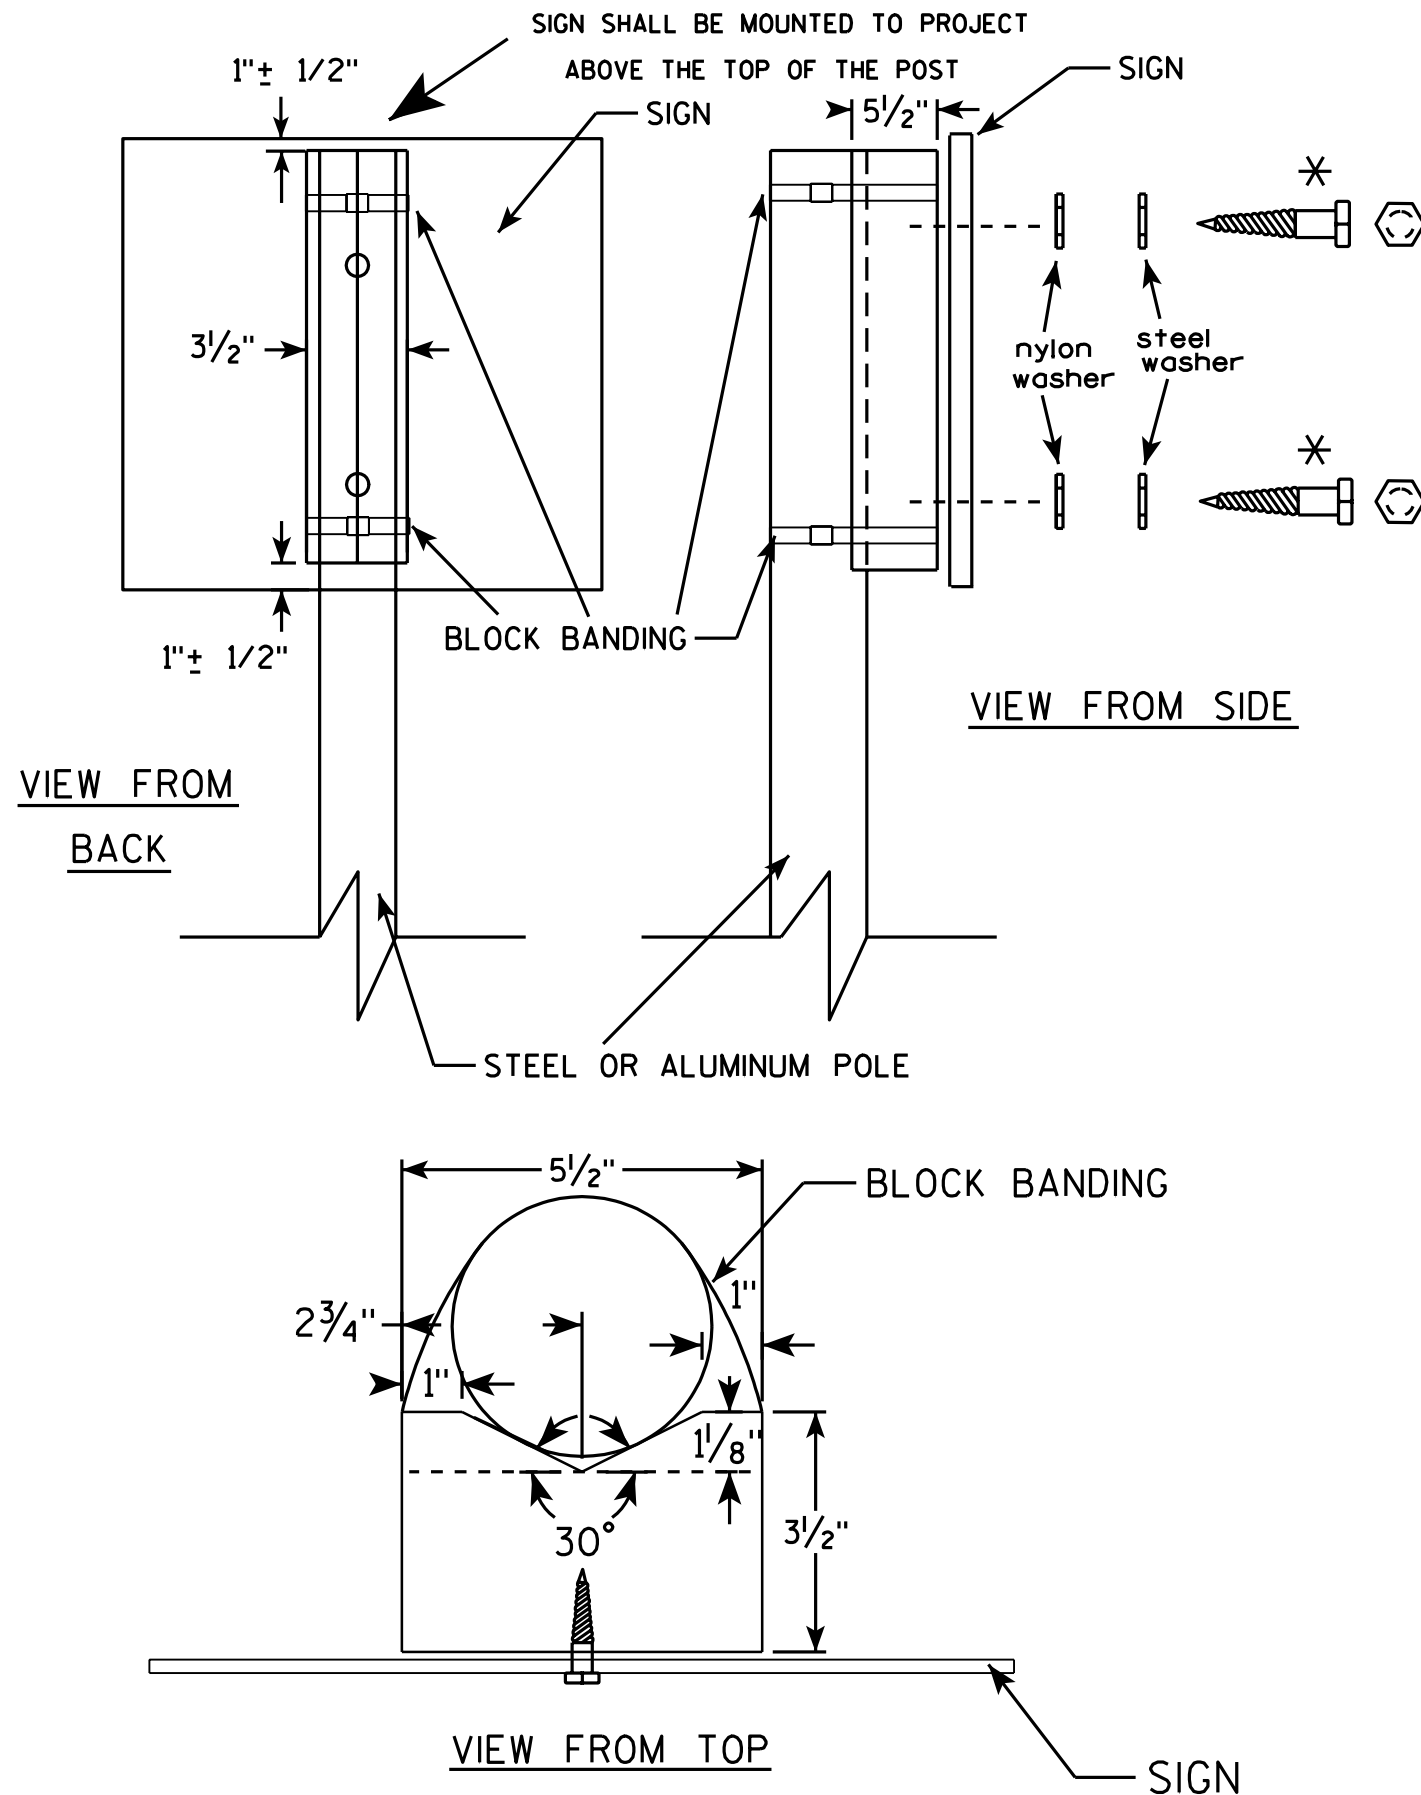

GENERAL NOTES

1. WOOD 4"x6" POST MATERIAL SHALL CONFORM TO 507.2.2 OF THE WISDOT STANDARD SPECIFICATIONS
2. BLOCK BANDING AND CLIPS SHALL BE STAINLESS STEEL, 3/4" WIDTH AND 0.025" THICKNESS
3. SIGNS 3' OR GREATER IN HEIGHT SHALL UTILIZE 3 BLOCK BANDS. SIGNS UNDER 3' IN HEIGHT SHALL UTILIZE 2 BLOCK BANDS
4. ACTUAL NUMBER OF FASTENERS PER SIGN VARIES WITH THE SIGN AREA, BUT NORMALLY THERE ARE TWO. FOR SIGNS GREATER THAN 9 S.F. 3 FASTENERS SHALL BE USED.
5. ALL SIGN MOUNTING BOLTS AND WASHERS SHALL BE EITHER:
 - a. Hot dip or mechanically galvanized in accordance with ASTM Designation: A 153, Class D, or
 - b. Cadmium plated in accordance with ASTM Designation : B 766 TYPE 3, Class 12, or
 - c. Electro-galvanized in accordance with ASTM Designation : B 633, TYPE III, SC 3.
6. ALL BOLTS SHALL HAVE HEXAGONAL HEADS.
7. STEEL WASHERS SHALL BE 1 1/4" O.D. X 3/8" I.D. X 1/16"
8. NYLON WASHERS SHALL BE 1 1/4" O.D. X 3/8" I.D. X .080 FOR TYPE H OR TYPE F FACE SIGN

BLOCK BANDING DETAIL (V-BLOCK OPTION)

WISCONSIN DEPT OF TRANSPORTATION

APPROVED *Matthew R. Rauch*
for State Traffic Engineer

DATE 7/12/07 PLATE NO. A5-10.1


PROJECT NO:

SHEET NO: 106

E

NOTES

1. Sign is Type II - Type F Reflective - reference WIS DOT Standard Specification for HIGHWAY and STRUCTURE CONSTRUCTION latest edition.
2. Color:
Background - Orange
Message - Black
3. Message Series - Line 1 is D and Line 2 is C
4. Corners may be square or rounded when base material is plywood but borders shall be rounded as shown. When base material is metal, the corners and borders shall be rounded.
5. Substitute appropriate numerals and optically adjust spacing to achieve proper balance

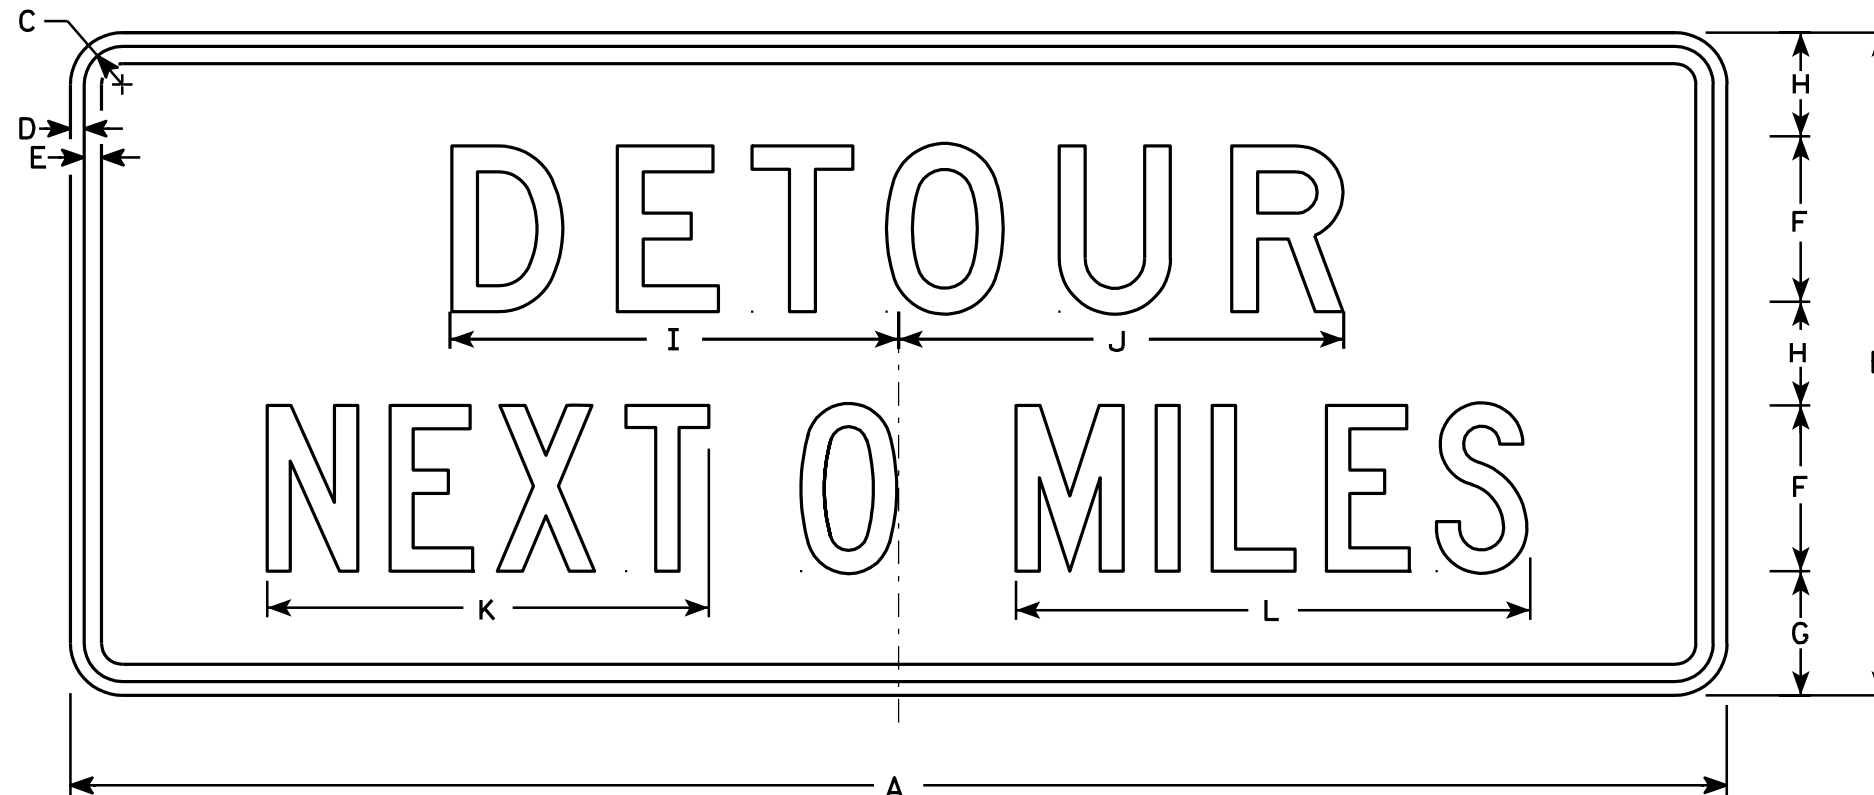

G20-51

Metric equivalent
for this sign is:

SIZE	
1	
2	1500 mm X 600 mm
3	
4	1500 mm X 600 mm
5	

SIZE	A	B	C	D	E	F	G	H	I	J	K	L	M	N	O	P	Q	R	S	T	U	V	W	X	Y	Z	Area sq. ft.	Area m ²
1																												
2	60	24	1 3⁄8	1⁄2	5⁄8	6	4 1⁄2	3 3⁄4	16 1⁄4	16 1⁄8	16	18 5⁄8															10	.90
3																												
4	60	24	1 3⁄8	1⁄2	5⁄8	6	4 1⁄2	3 3⁄4	16 1⁄4	16 1⁄8	16	18 5⁄8															10	.90
5																												

STANDARD SIGN
G20-51

WISCONSIN DEPT OF TRANSPORTATION

APPROVED
Matthew R. Rauch
for State Traffic Engineer


DATE 12/20/02 PLATE NO. G20-51.1

PROJECT NO: HWY: COUNTY: SHEET NO: 107 E



* VARIES

Background Colors of Symbol*

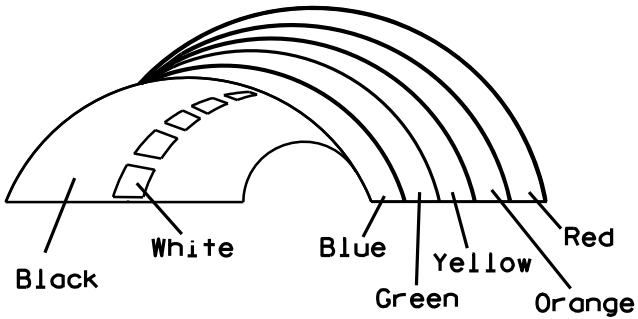

*1/4" Black Border between each color of rainbow and border of rainbow

NOTES

1. Sign is Type II - Type H Reflective - reference WIS DOT Standard Specification for HIGHWAY and STRUCTURE CONSTRUCTION latest edition.
2. Color:
Background - White
Message - (See Note 5)
3. Message Series - (See Note 6)
4. Corners may be square or rounded when base material is plywood but borders shall be rounded as shown. When base material is metal, the corners and borders shall be rounded.
5. Border - Blue
Line 1 - Red
Line 2 - Black
Line 3-5 - Blue
6. Line 1 - Dutch 8011L
Line 2 - Series E
Line 3-5 - Series C
7. Contractor shall provide and install a new post bracket in accordance with the I55-56B sign detail.

SIZE	A	B	C	D	E	F	G	H	I	J	K	L	M	N	O	P	Q	R	S	T	U	V	W	X	Y	Z	Area sq. ft.
1																											
2	30	36	1 1/2	1/2	5/8	3	2	3 1/2	2 7/8	1	8	2 1/8	11 1/4	11 1/8	9 3/8	1 1/4		3/4	12 5/8	7 1/2							7.5
3																											
4																											
5																											

PROJECT NO:

HWY:

COUNTY:

SHEET NO: 108


STANDARD SIGN
I55-56

WISCONSIN DEPT OF TRANSPORTATION


APPROVED *Matthew R. Rauch*
For State Traffic Engineer

DATE 4/27/11 PLATE NO. I55-56.3


ISOMETRIC VIEW

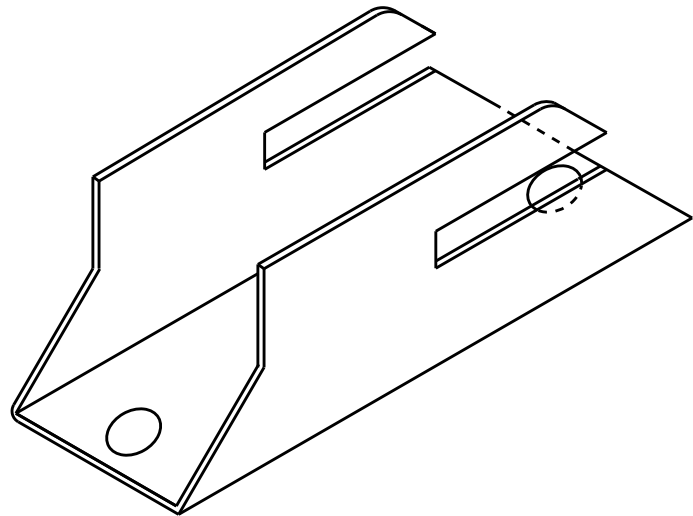


TOP VIEW

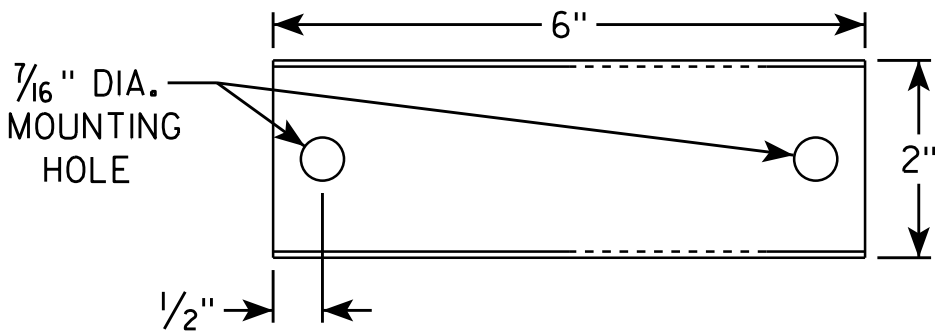

SIDE VIEW

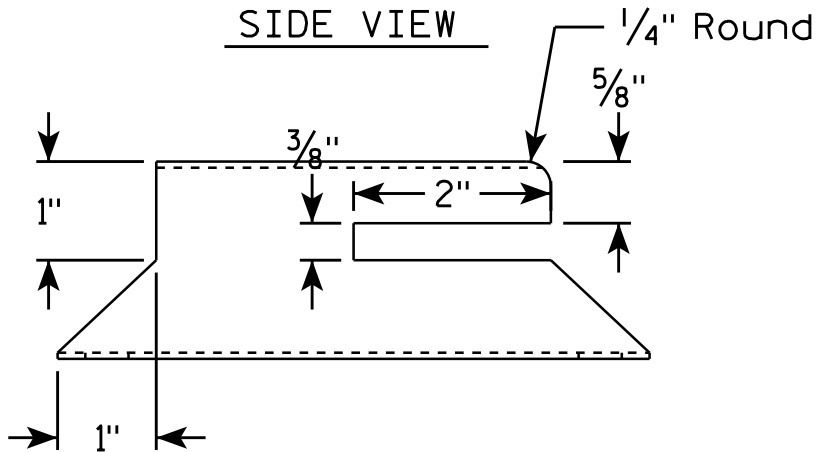


END VIEW

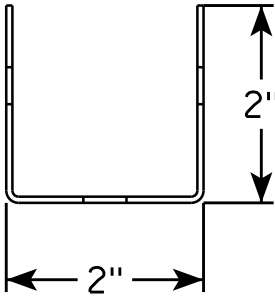

NOTES



1. Must be capable of permanent attachment to a wood or steel channel sign post utilizing the fastening hardware specified on the A4-8 sign plate.
2. Shall be entirely primed and painted with two coats of a black powder coated enamel paint.
3. Shall be made with 12 gauge steel, and incorporate no welds, no hinged components, no threaded lock-type components, and no parts which are loose or can be separated from the main body.
4. Shall have rounded edges with at least 1/8" radii.
5. Shall not have unrounded and uncoated metal edges which can contact the back surface of the roll-up sign.
6. Top of bracket shall be mounted 2' below the bottom of the I55-56 sign.
7. Cost of bracket and fastening hardware shall be incidental to the I55-56 sign.

SIDE VIEW

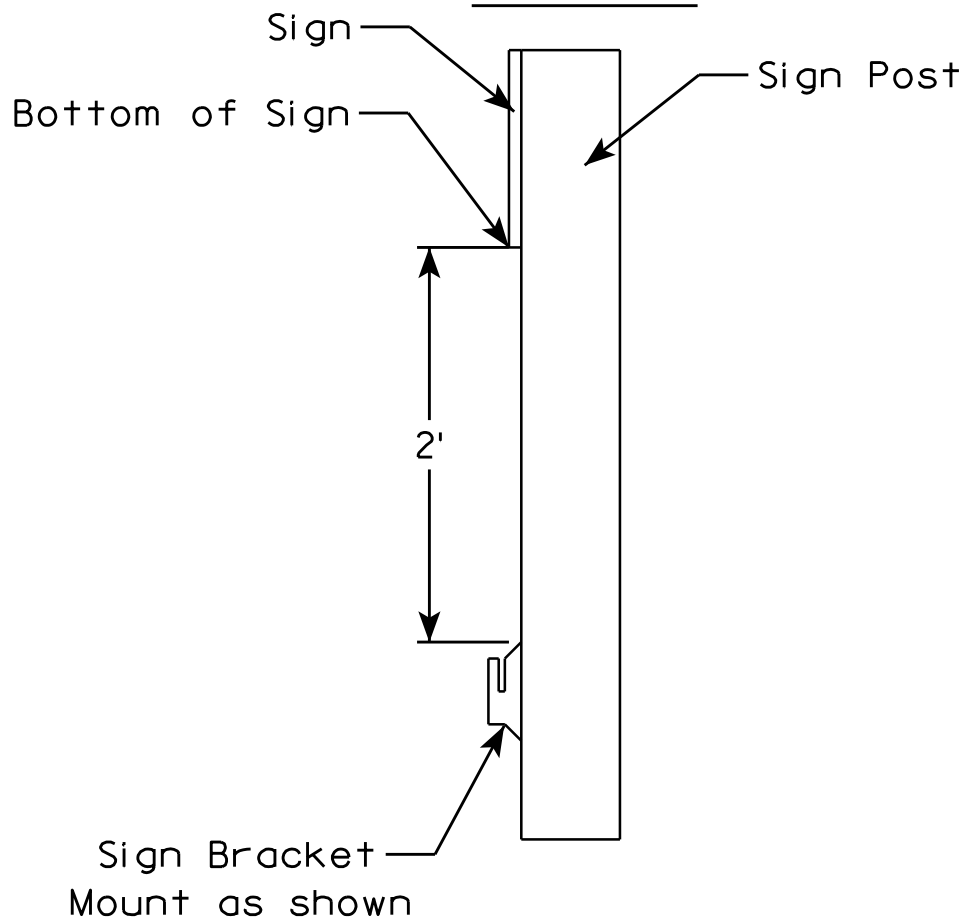



ROLLUP SIGN BRACKET I55-56B	
WISCONSIN DEPT OF TRANSPORTATION	
APPROVED	<i>Matthew R. Rauch</i> for State Traffic Engineer
DATE 4/26/16	PLA 109 I55-56B.2

7

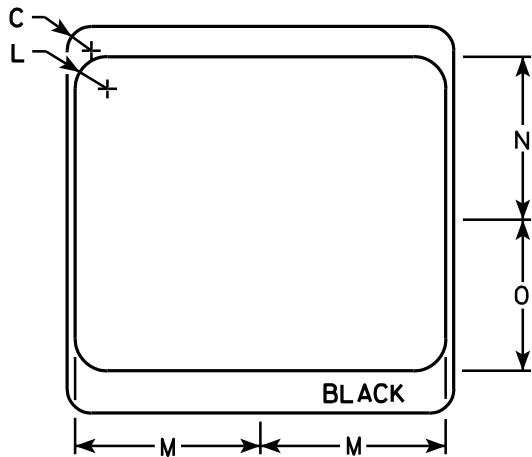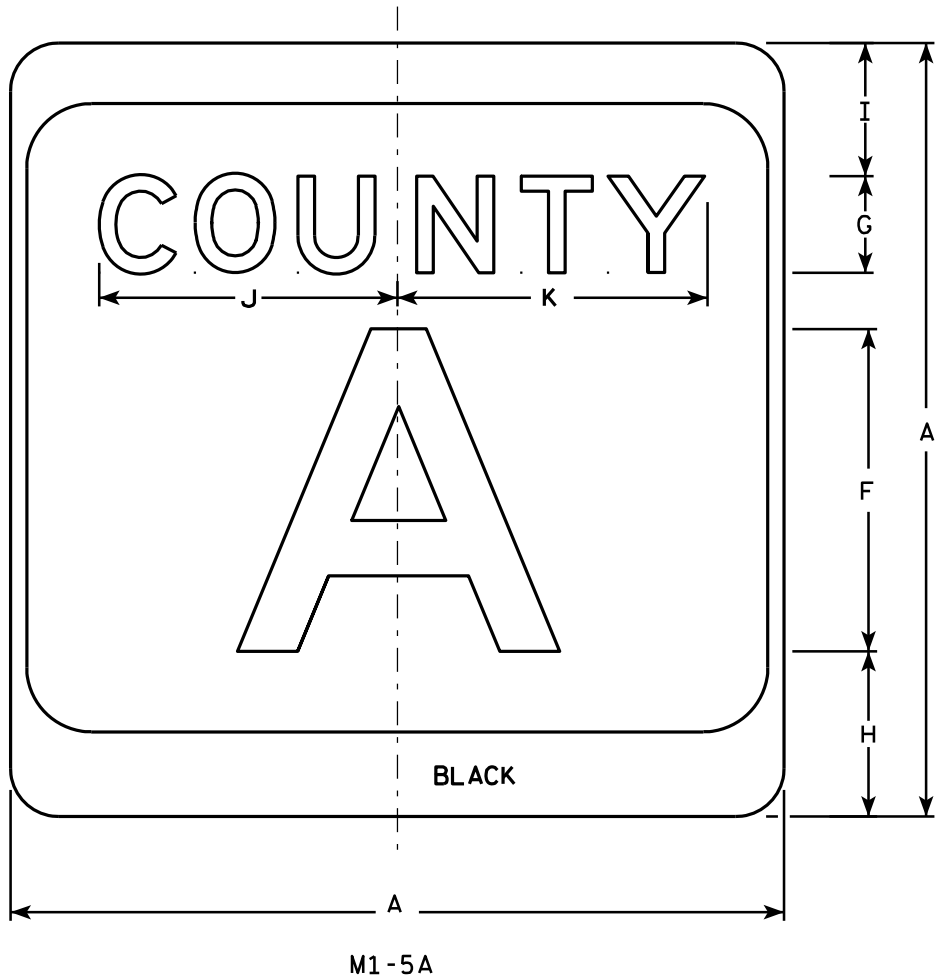

NOTES

1. Sign is Type II - see Note 7 - reference WIS DOT Standard Specification for HIGHWAY and STRUCTURE CONSTRUCTION latest edition.
2. Color:
Background - White & Black - See Note 7
Message - Black
3. Message Series - see Note 5
4. Corners may be square or rounded when base material is plywood but borders shall be rounded as shown. When base material is metal, the corners and borders shall be rounded.
5. Message Series E for 1 letter.
Message Series D for 2 letters unless message is too big then Series C.
Message Series C for 3 letters unless message is too big then Series B.
6. Substitute appropriate letters & optically center to achieve proper balance.
7. Permanent Signs
Background - Type H Reflective
Detour or temporary Signs
Background - Reflective

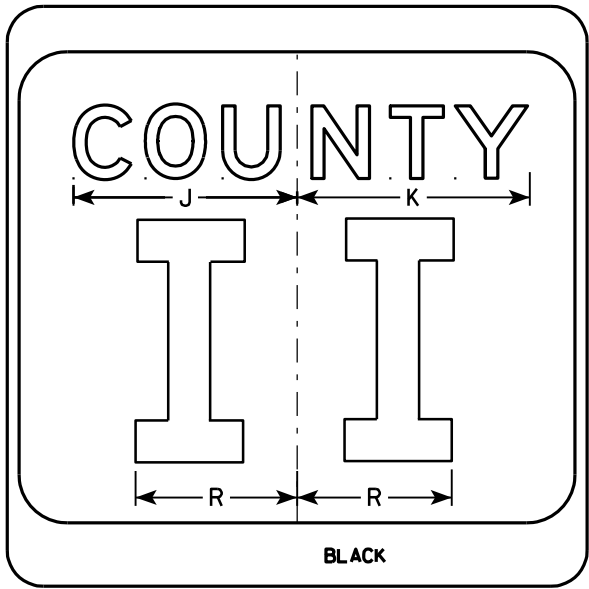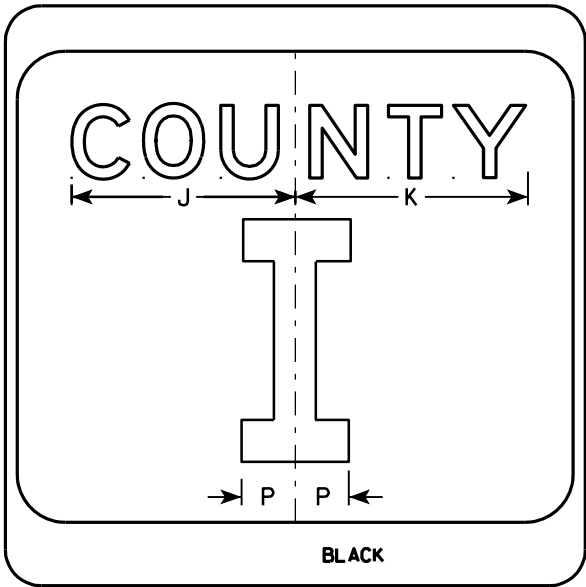

7

SIZE	A	B	C	D	E	F	G	H	I	J	K	L	M	N	O	P	Q	R	S	T	U	V	W	X	Y	Z	Area sq. ft.
1																											
2	24		1 1/2			10	3	5 1/8	4 1/8	9 1/4	9 5/8	2	11 1/2	10 1/8	9 3/8	2 1/4		6 5/8									4.0
3	36		2 1/4			16	4	7 5/8	5 5/8	12 1/4	12 7/8	3	17 1/8	15 1/4	14	3 3/8		10									9.0
4	36		2 1/4			16	4	7 5/8	5 5/8	12 1/4	12 7/8	3	17 1/8	15 1/4	14	3 3/8		10									9.0
5	36		2 1/4			16	4	7 5/8	5 5/8	12 1/4	12 7/8	3	17 1/8	15 1/4	14	3 3/8		10									9.0

PROJECT NO:

HWY:

COUNTY:

SHEET NO: 110

E

CTH MARKER


M1-5A FOR ASSEMBLIES

WISCONSIN DEPT OF TRANSPORTATION

APPROVED *Matthew R. Rauch*
for State Traffic Engineer

DATE 9/27/11 PLATE NO. M1-5A.8

7

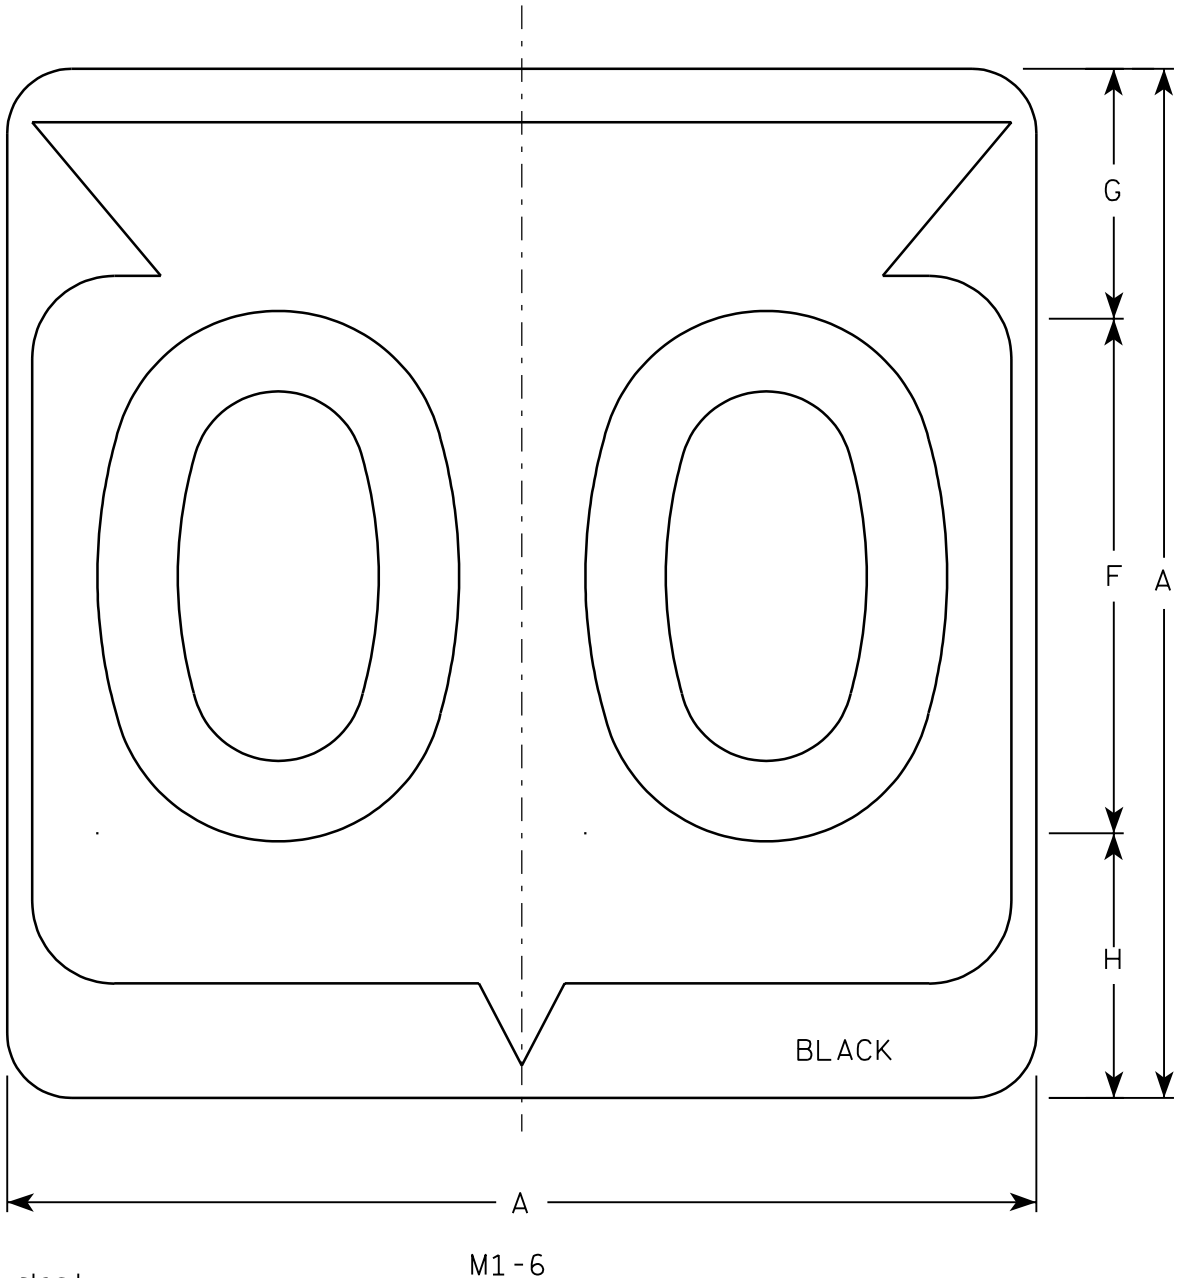

Metric equivalent
for this sign is:

SIZE	
1	
2	600 mm X 600 mm
3	900 mm X 900 mm
4	900 mm X 900 mm
5	900 mm X 900 mm

SIZE	A	B	C	D	E	F	G	H	I	J	K	L	M	N	O	P	Q	R	S	T	U	V	W	X	Y	Z	Area sq. ft.	Area m ²
1																												
2	24		1 1/2			12	5 1/2	6 1/2	10 1/4	2 1/2	8 7/8	11 1/2	1	1 7/8	11 1/4	21 7/8											4.0	.36
3	36		2 1/4			18	8 3/4	9 1/4	15 3/8	5 3/8	12 5/8	17 1/8	1 1/2	2 7/8	16 7/8	33											9.0	.81
4	36		2 1/4			18	8 3/4	9 1/4	15 3/8	5 3/8	12 5/8	17 1/8	1 1/2	2 7/8	16 7/8	33											9.0	.81
5	36		2 1/4			18	8 3/4	9 1/4	15 3/8	5 3/8	12 5/8	17 1/8	1 1/2	2 7/8	16 7/8	33											9.0	.81

PROJECT NO:

HWY:


COUNTY:

SHEET NO: 111

E

NOTES

1. Sign is Type II - See Note 6 - reference WIS DOT Standard Specification for HIGHWAY and STRUCTURE CONSTRUCTION latest edition.
2. Color:
Background - White & Black - See Note 6
Message - Black
3. Message Series - See note 5
4. Corners may be square or rounded when base material is plywood but borders shall be rounded as shown. When base material is metal, the corners and borders shall be rounded.
5. Substitute appropriate Series numerals and adjust spacing as per plate A10-1.
6. Permanent Signs
Background - Type H Reflective
Detour or temporary Signs
Background - Reflective

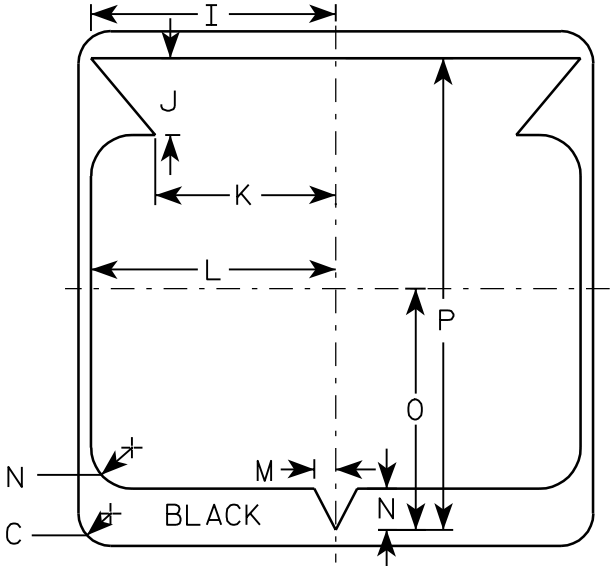

STATE ROUTE MARKER
M1-6 FOR ASSEMBLIES


WISCONSIN DEPT OF TRANSPORTATION

APPROVED


Chester J. Spang
for State Traffic Engineer

DATE 3/20/02

PLATE NO. M1-6.9

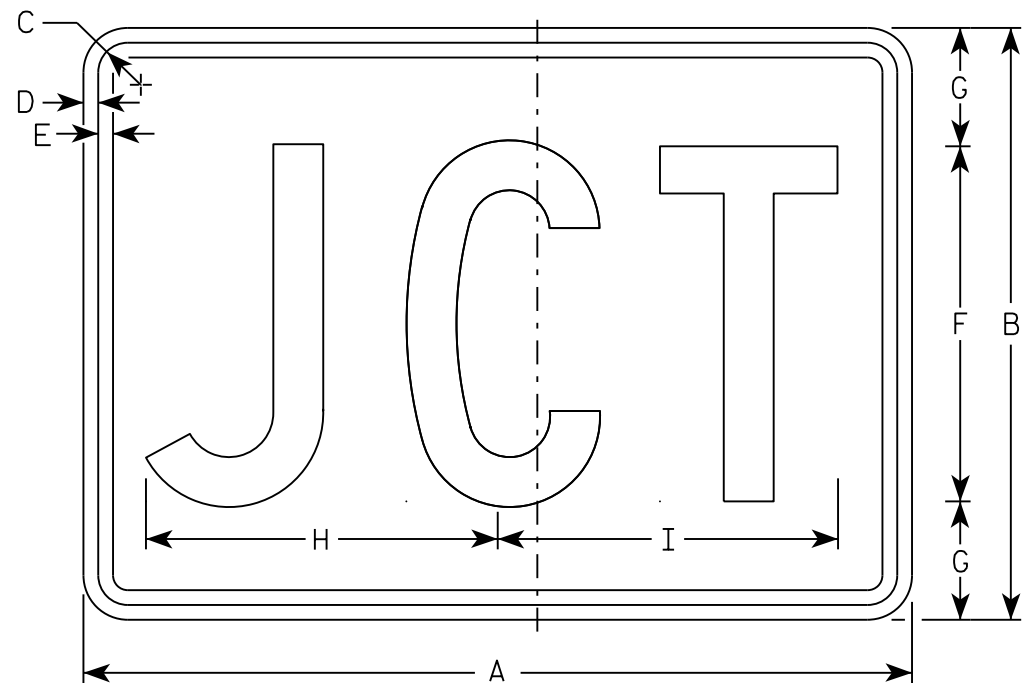

M2-1
MM2-1
MP2-1

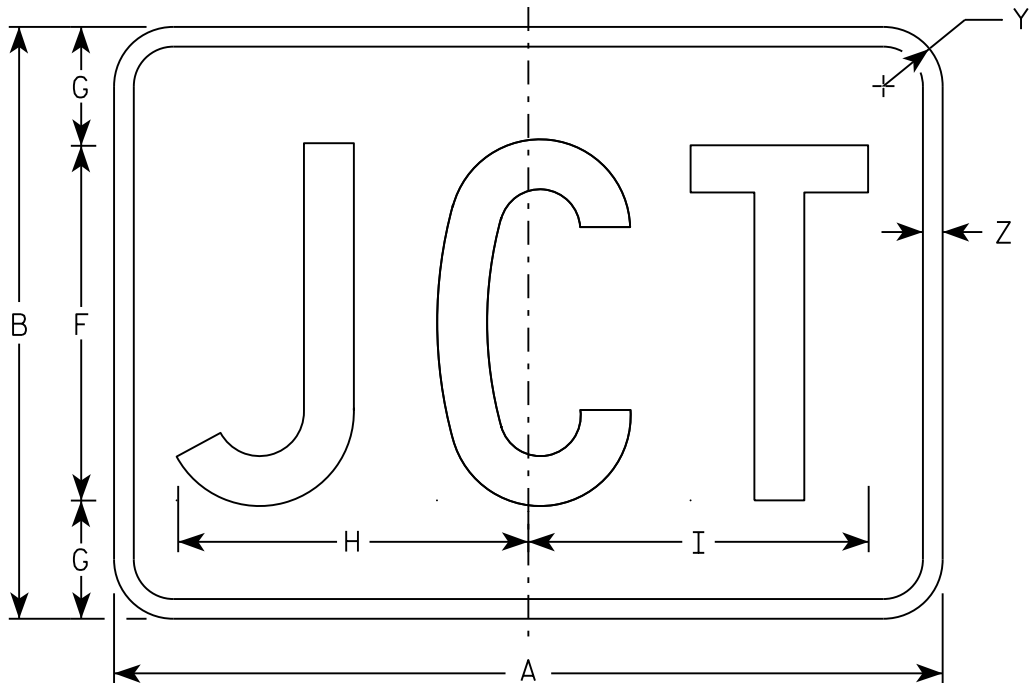

MB2-1
MK2-1
MN2-1
MR2-1

NOTES

- 1. Sign is Type II - Type H
- 2. Color:
 - Background - See note 5
 - Message - See note 5
- 3. Message Series - C
- 4. Corners may be square or rounded when base material is plywood but borders shall be rounded as shown. When base material is metal, the corners and borders shall be rounded.
- 5. M2-1 Background - White
 Message - Black
 MB2-1 Background - Blue
 Message - White
 MK2-1 Background - Green
 Message - White
 MM2-1 Background - White
 Message - Green
 MN2-1 Background - Brown
 Message - White
 MP2-1 Background - White
 Message - Blue
 MR2-1 Background - Brown
 Message - Yellow

SIZE	A	B	C	D	E	F	G	H	I	J	K	L	M	N	O	P	Q	R	S	T	U	V	W	X	Y	Z	Area sq. ft.
1																											
2	21	15	1 1/8	3/8	3/8	9	3	8 7/8	8 5/8																1 1/2	1/2	2.20
3	30	21	1 1/8	3/8	3/8	13	4	12 7/8	12 3/8																1 1/2	1/2	4.40
4	30	21	1 1/8	3/8	3/8	13	4	12 7/8	12 3/8																1 1/2	1/2	4.40
5	30	21	1 1/8	3/8	3/8	13	4	12 7/8	12 3/8																1 1/2	1/2	4.40

STANDARD SIGN

M2 - 1

WISCONSIN DEPT OF TRANSPORTATION

APPROVED


Matthew R. Rauch

For State Traffic Engineer


DATE 10/15/15

PLATE 112


'2-1.12

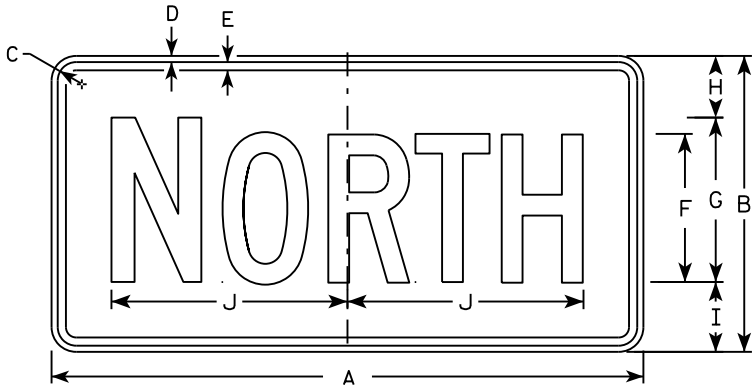


M3-1
MM3-1
MP3-1

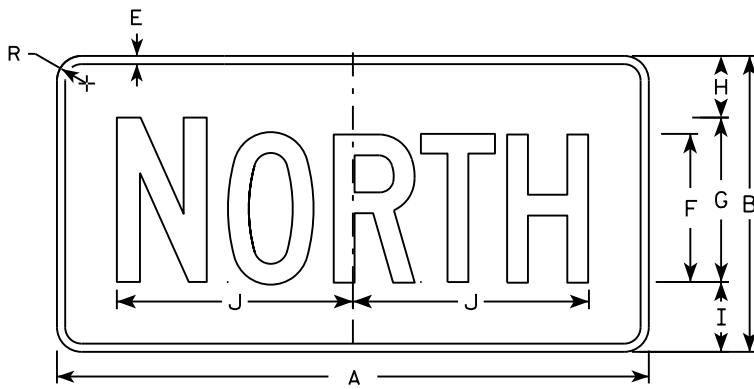


MB3-1
MK3-1
MN3-1

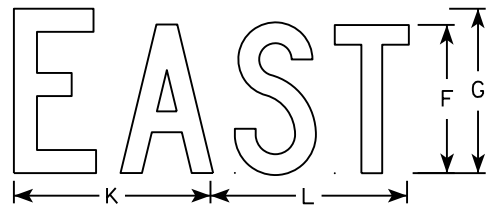


M3-2
MM3-2
MP3-2

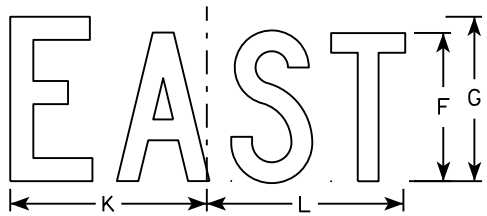


MB3-2
MK3-2
MN3-2

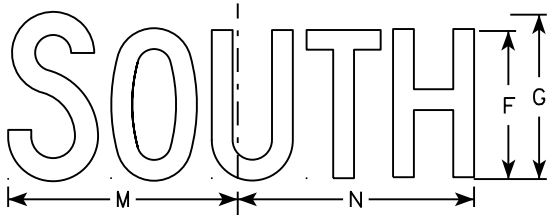


M3-3
MM3-3
MP3-3

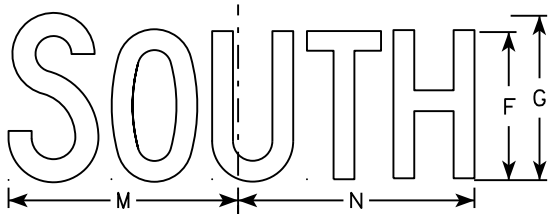

MB3-3
MK3-3
MN3-3

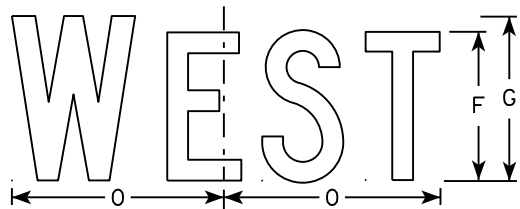

M3-4
MM3-4
MP3-4

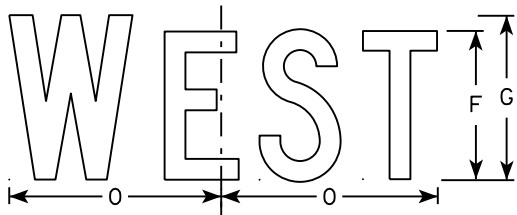

MB3-4
MK3-4
MN3-4

NOTES

- 1. All Signs Type II - Type H
- 2. Color:
 - Background - See note 5
 - Message - See note 5
- 3. Message Series - C
- 4. Corners may be square or rounded when base material is plywood but borders shall be rounded as shown. When base material is metal, the corners and borders shall be rounded.
- 5. M3-1 thru M3-4 Background - White
Message - Black
MB3-1 thru MB3-4 Background - Blue
Message - White
MK3-1 thru MK3-4 Background - Green
Message - White
MM3-1 thru MM3-4 Background - White
Message - Green
MN3-1 thru MN3-4 Background - Brown
Message - White
MP3-1 thru MP3-4 Background - White
Message - Blue
- 6. Note the first letter of each direction is larger than the remainder of the message.

SIZE	A	B	C	D	E	F	G	H	I	J	K	L	M	N	O	P	Q	R	S	T	U	V	W	X	Y	Z	Area sq. ft.
1																											
2	24	12	1 1/8	3/8	3/8	6	7	2 1/4	2 3/4	10 1/4	7 7/8	8 3/8	10 1/4	9 3/4	8 3/4			1 1/2									2.00
3	36	18	1 1/8	3/8	1/2	9	10	3 3/4	4 1/4	14 3/8	12	12 1/8	14	14 1/8	13			1 1/2									4.5
4	36	18	1 1/8	3/8	1/2	9	10	3 3/4	4 1/4	14 3/8	12	12 1/8	14	14 1/8	13			1 1/2									4.5
5	36	18	1 1/8	3/8	1/2	9	10	3 3/4	4 1/4	14 3/8	12	12 1/8	14	14 1/8	13			1 1/2									4.5

STANDARD SIGNS
M3-1 thru M3-4
SERIES


WISCONSIN DEPT OF TRANSPORTATION

APPROVED
Matthew R. Rauch
for State Traffic Engineer

DATE 10/15/15 PLATE NO. 113 M3-1.14

NOTES

- 1. Sign is Type II - Type F Reflective - reference WIS DOT Standard Specification for HIGHWAY and STRUCTURE CONSTRUCTION latest edition.
- 2. Color:
 - Background - Orange
 - Message - Black
- 3. Message Series - B
- 4. Corners may be square or rounded when base material is plywood but borders shall be rounded as shown. When base material is metal, the corners and borders shall be rounded.

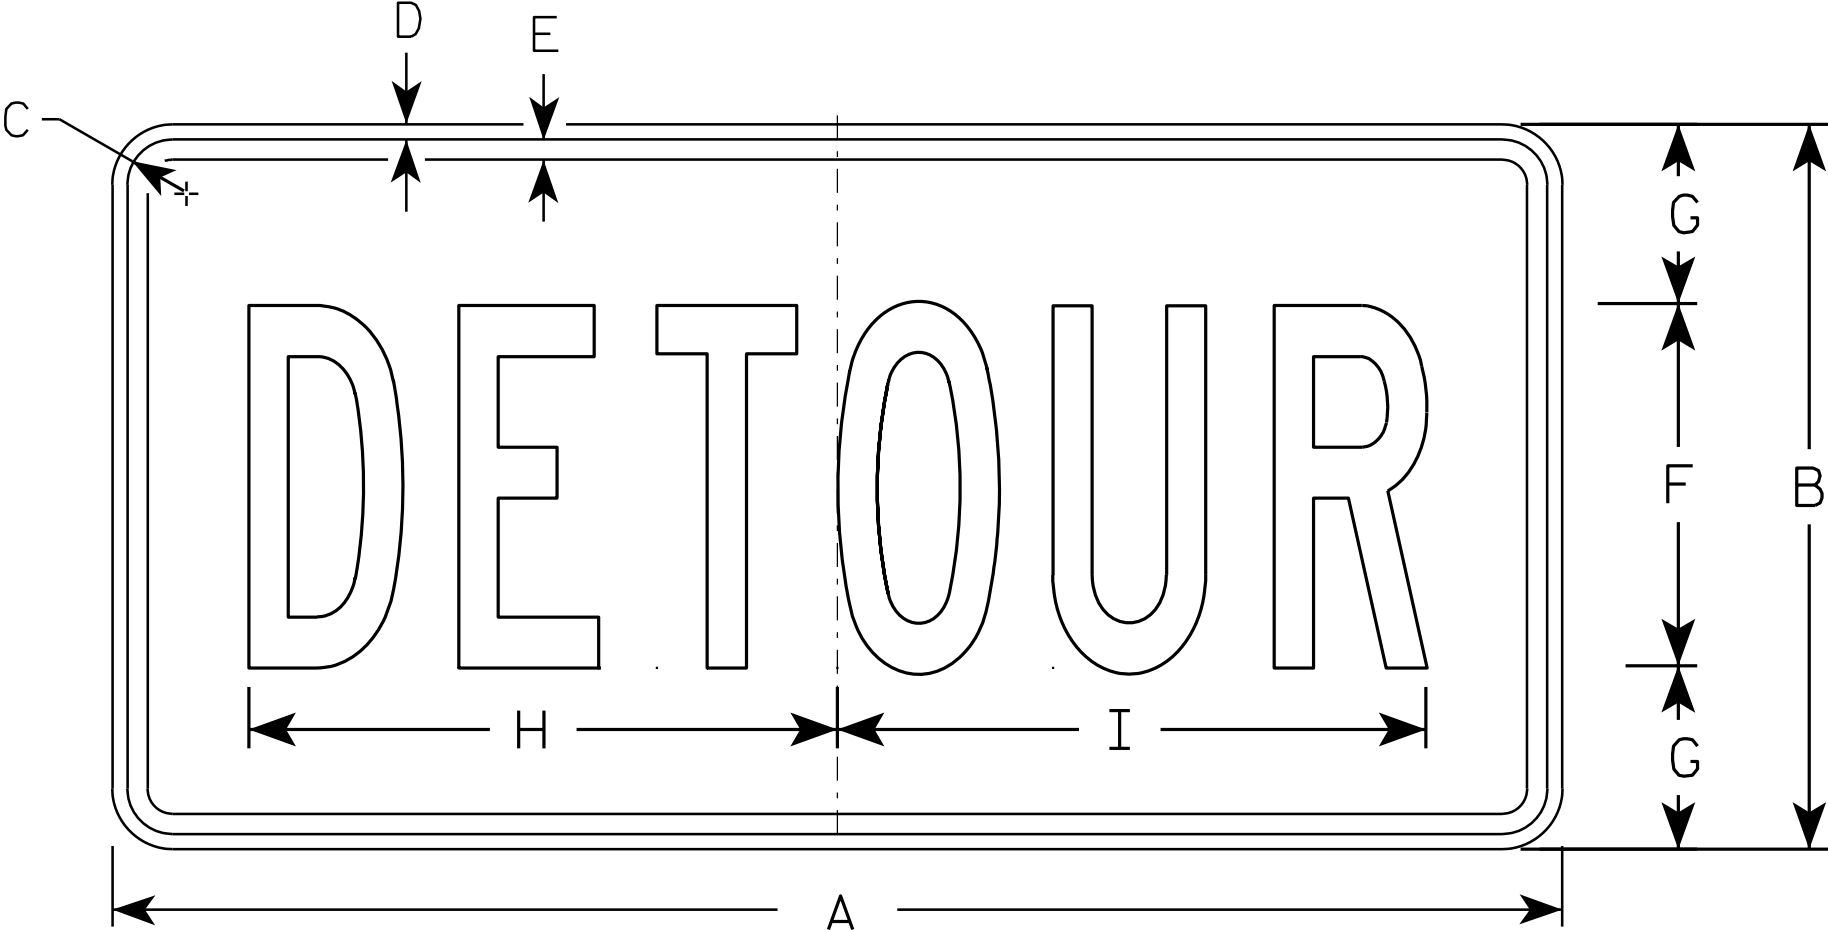

M4 - 8

SIZE	A	B	C	D	E	F	G	H	I	J	K	L	M	N	O	P	Q	R	S	T	U	V	W	X	Y	Z	Areg sq. ft.
1																											
2	24	12	1 1/8	3/8	3/8	6	3	10	10 1/4																		2.0
3	36	18	1 1/8	3/8	1/2	9	4 1/2	14 5/8	14 1/2																		4.5
4																											
5																											

STANDARD SIGN

M4 - 8

WISCONSIN DEPT OF TRANSPORTATION

APPROVED

Matthew R. Rauch

for State Traffic Engineer

DATE 11/10/10

PLATE NO. M4-8.2


PROJECT NO:

HWY:

COUNTY:

SHEET NO: 114

E

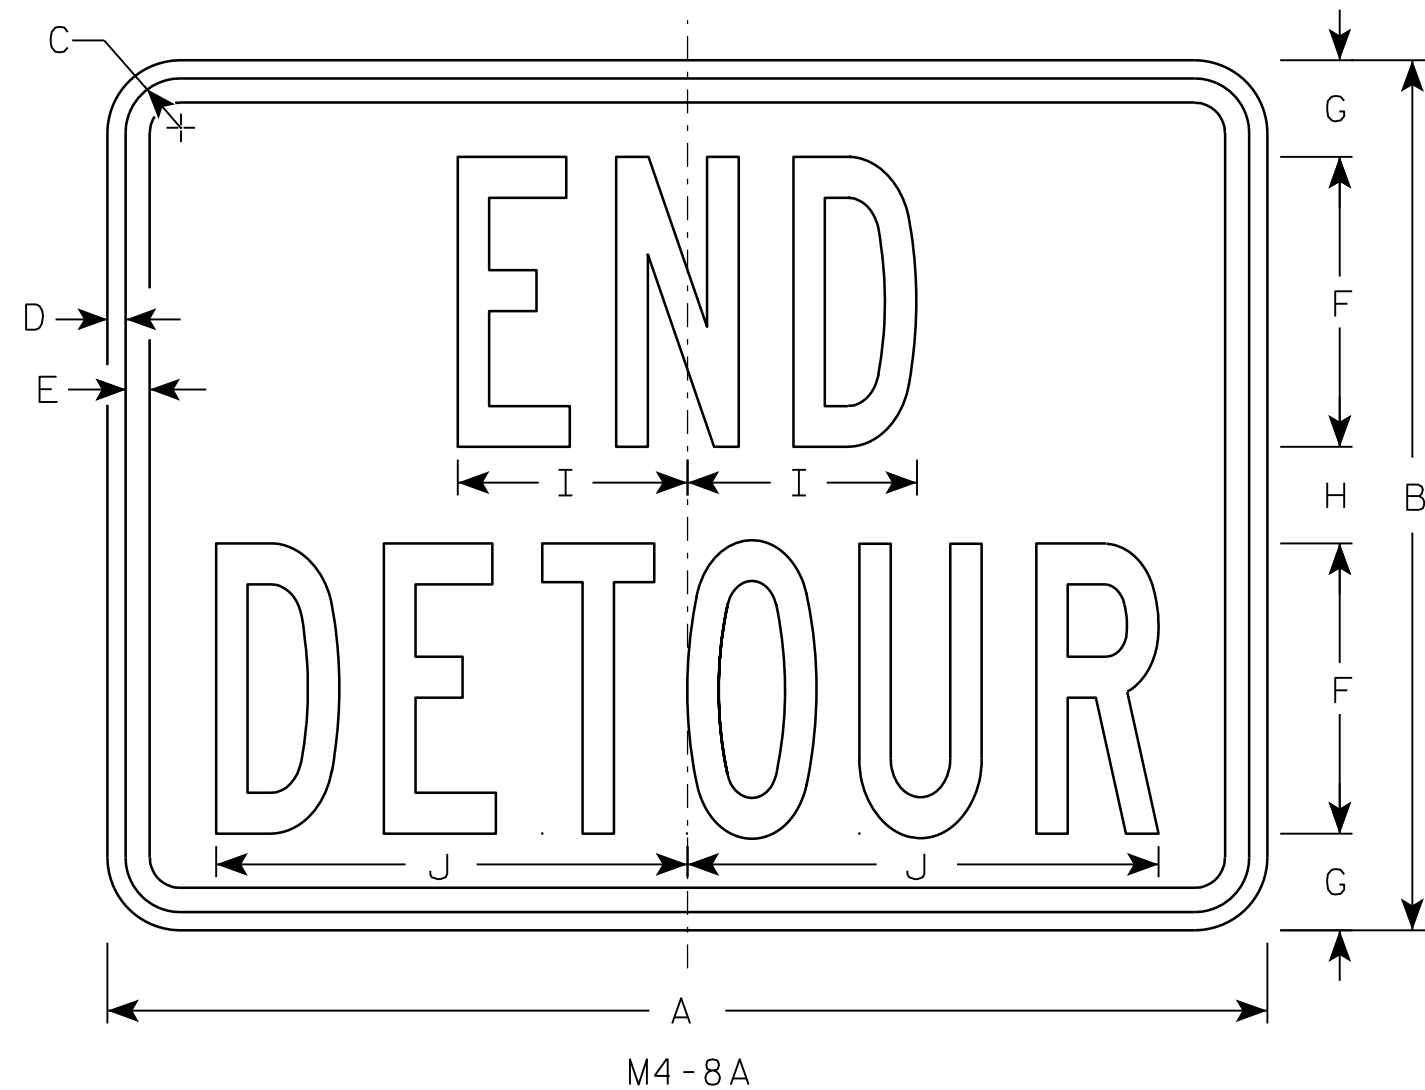

NOTES

1. Sign is Type II - Type F Reflective - reference WIS DOT Standard Specification for HIGHWAY and STRUCTURE CONSTRUCTION latest edition.
2. Color:
Background - Orange
Message - Black
3. Message Series - B
4. Corners may be square or rounded when base material is plywood but borders shall be rounded as shown. When base material is metal, the corners and borders shall be rounded.

SIZE	A	B	C	D	E	F	G	H	I	J	K	L	M	N	O	P	Q	R	S	T	U	V	W	X	Y	Z	Area sq. ft.
1																											
2	24	18	1 1/8	3/8	1/2	6	2	2	4 3/4	9 3/4																	3.0
3	30	24	1 1/8	3/8	1/2	8	2 1/2	3	6 3/4	13																	5.0
4																											
5																											


PROJECT NO:	HWY:	COUNTY:		SHEET NO: 115	E
-------------	------	---------	--	---------------	---

STANDARD SIGN
M4-8A


WISCONSIN DEPT OF TRANSPORTATION

APPROVED *Matthew R. Rauch*
for State Traffic Engineer


DATE 3/9/11 PLATE NO. M4-8A.2

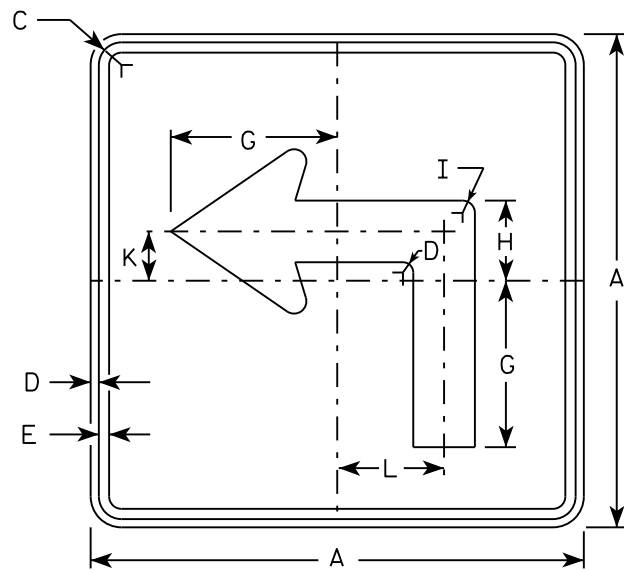


M5-1L
MM5-1L
M05-1L
MP5-1L

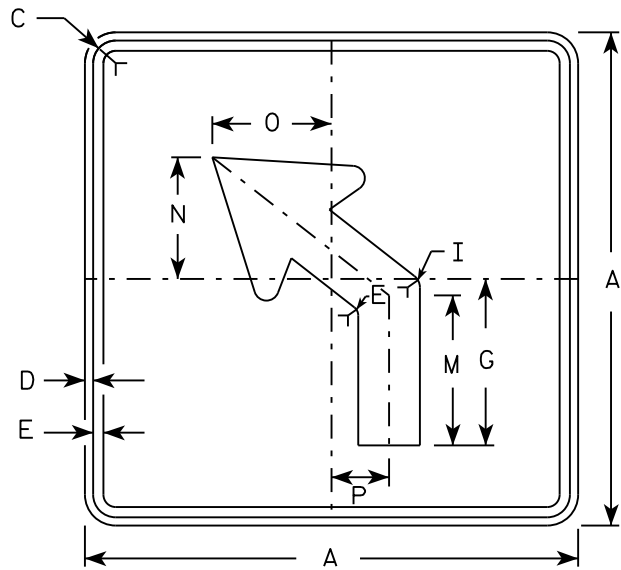


M5-2L
MM5-2L
M05-2L
MP5-2L

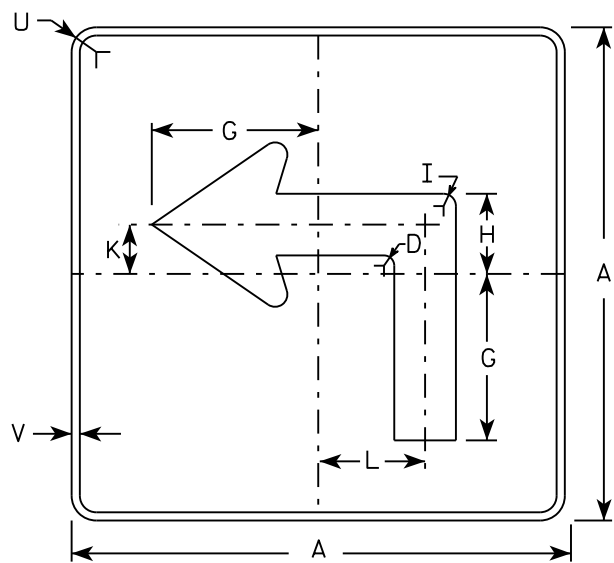

MB5-1L
MK5-1L
MN5-1L
MR5-1L

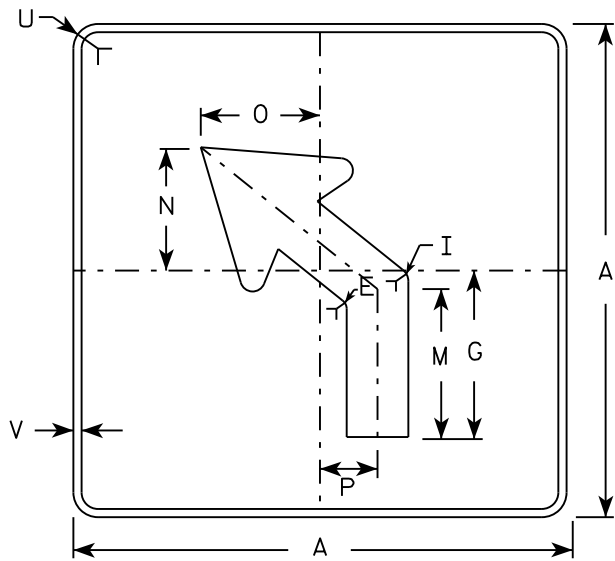

MB5-2L
MK5-2L
MN5-2L
MR5-2L

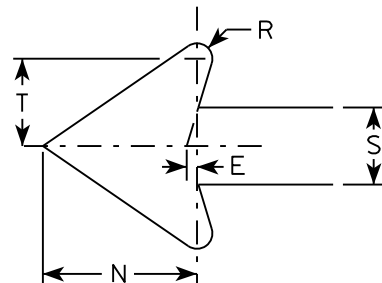

NOTES

- Signs are Type II - Type H reflective except as shown
- Color:
Background - See note 4
Message - See note 4
- Corners may be square or rounded when base material is plywood but borders shall be rounded as shown. When base material is metal, the corners and borders shall be rounded.
- | | |
|-----------------|---|
| M5-1 and M5-2 | Background - White |
| | Message - Black |
| MB5-1 and MB5-2 | Background - Blue |
| | Message - White |
| MK5-1 and MK5-2 | Background - Green |
| | Message - White |
| MM5-1 and MM5-2 | Background - White |
| | Message - Green |
| MN5-1 and MN5-2 | Background - Brown |
| | Message - White |
| M05-1 and M05-2 | Background - Orange - Type F Reflective |
| | Message - Black |
| MP5-1 and MP5-2 | Background - White - Type H Reflective |
| | Message - Blue |
| MR5-1 and MR5-2 | Background - Brown |
| | Message - Yellow |
- M5-1R same as M5-1L except arrow points right.
- M5-2R same as M5-2L except arrow tilts right.

SIZE	A	B	C	D	E	F	G	H	I	J	K	L	M	N	O	P	Q	R	S	T	U	V	W	X	Y	Z	Area sq. ft.
1																											
2	21		1 1/8	3/8	3/8		7	3 3/8	5/8		2 1/8	4 1/2	6 3/8	5 1/4	5	2 1/2		1/2	2 5/8	3	1 1/2	1/2					3.06
3	30		1 3/8	1/2	5/8		10 1/8	4 7/8	7/8		3	6 1/2	9 1/8	7 1/2	7 1/4	3 1/2		3/4	3 3/4	4 1/4	1 7/8	1/2					6.25
4	30		1 3/8	1/2	5/8		10 1/8	4 7/8	7/8		3	6 1/2	9 1/8	7 1/2	7 1/4	3 1/2		3/4	3 3/4	4 1/4	1 7/8	1/2					6.25
5	30		1 3/8	1/2	5/8		10 1/8	4 7/8	7/8		3	6 1/2	9 1/8	7 1/2	7 1/4	3 1/2		3/4	3 3/4	4 1/4	1 7/8	1/2					6.25

PROJECT NO:

HWY:

COUNTY:

SHEET NO:

E

STANDARD SIGN

M5-1 & M5-2

WISCONSIN DEPT OF TRANSPORTATION

APPROVED


Matthew R. Rauch

for State Traffic Engineer


DATE 10/15/15

PLATE 116


M5-1.13

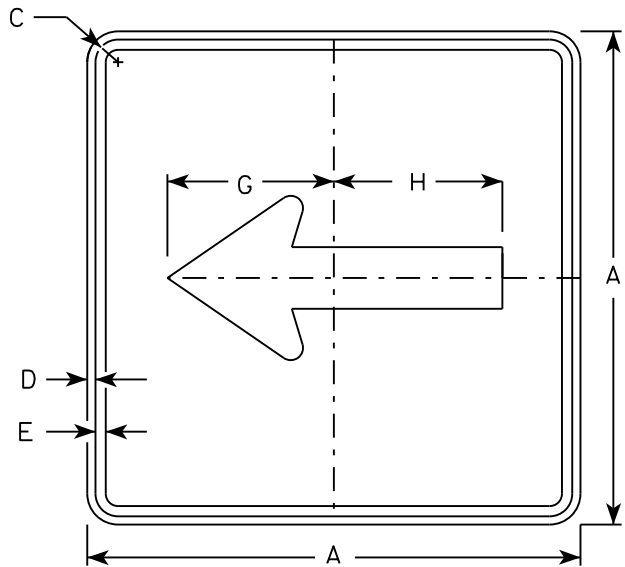


M6 - 1
MM6 - 1
M06 - 1
MP6 - 1

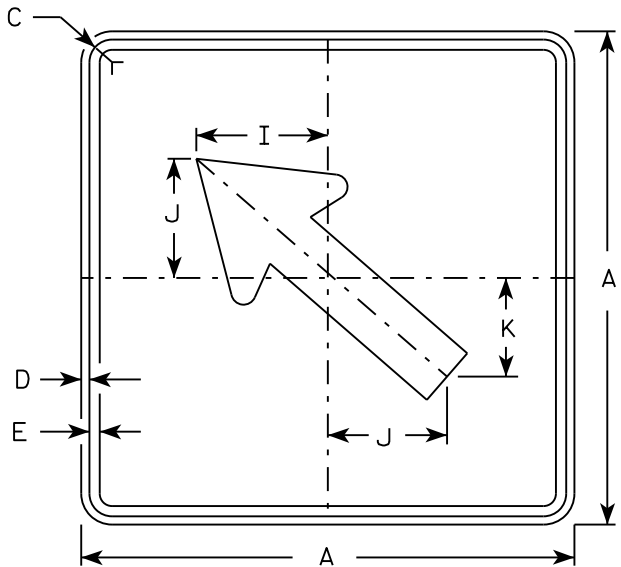


M6 - 2
MM6 - 2
M06 - 2
MP6 - 2

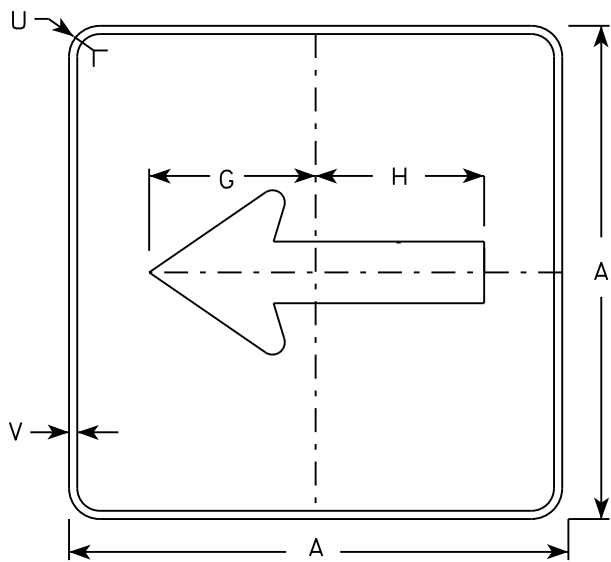

MB6 - 1
MK6 - 1
MN6 - 1
MR6 - 1

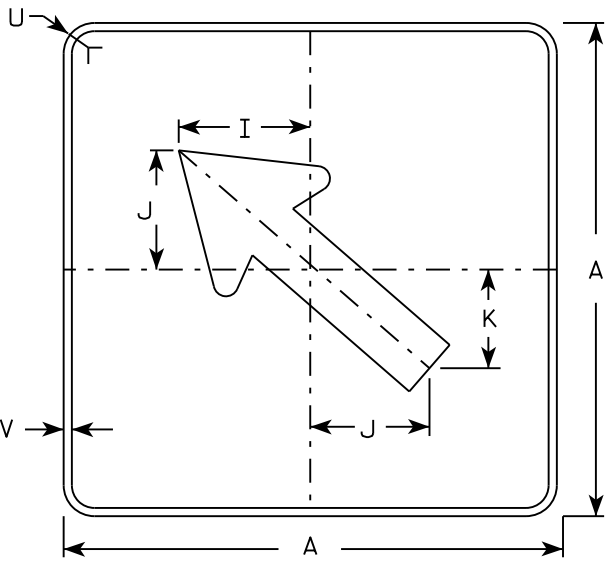

MB6 - 2
MK6 - 2
MN6 - 2
MR6 - 2

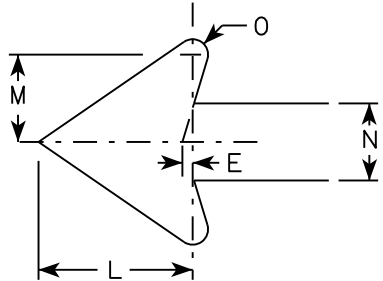

NOTES

- 1. Signs are Type II - Type H except as Shown
- 2. Color:
Background - See note 4
Message - See note 4
- 3. Corners may be square or rounded when base material is plywood but borders shall be rounded as shown. When base material is metal, the corners and borders shall be rounded.
- 4. M6-1 and M6-2 Background - White
Message - Black
MB6-1 and MB6-2 Background - Blue
Message - White
MK6-1 and MK6-2 Background - Green
Message - White
MM6-1 and MM6-2 Background - White
Message - Green
MN6-1 and MN6-2 Background - Brown
Message - White
M06-1 and M06-2 Background - Orange - Type F Reflective
Message - Black
MP6-1 and MP6-2 Background - White
Message - Blue
MR6-1 and MR6-2 Background - Brown
Message - Yellow

SIZE	A	B	C	D	E	F	G	H	I	J	K	L	M	N	O	P	Q	R	S	T	U	V	W	X	Y	Z	Area sq. ft.
1																											
2	21		1 1/8	3/8	3/8		7 1/2	7 1/8	5 5/8	5	4 1/4	5 1/4	3	2 5/8	1/2						1 1/2	1/2					3.06
3	30		1 3/8	1/2	5/8		10 3/4	10 1/4	8	7 1/4	6	7 1/2	4 1/4	3 3/4	3/4						1 7/8	1/2					6.25
4	30		1 3/8	1/2	5/8		10 3/4	10 1/4	8	7 1/4	6	7 1/2	4 1/4	3 3/4	3/4						1 7/8	1/2					6.25
5	30		1 3/8	1/2	5/8		10 3/4	10 1/4	8	7 1/4	6	7 1/2	4 1/4	3 3/4	3/4						1 7/8	1/2					6.25

PROJECT NO:

HWY:

COUNTY:

DATE 10/15/15

PLAT 117

SHEET NO:

E

STANDARD SIGN
M6 - 1 & M6 - 2
SERIES



WISCONSIN DEPT OF TRANSPORTATION

APPROVED
Matthew R. Rauch
for State Traffic Engineer

DATE 10/15/15




PLAT 117

M6-1.15

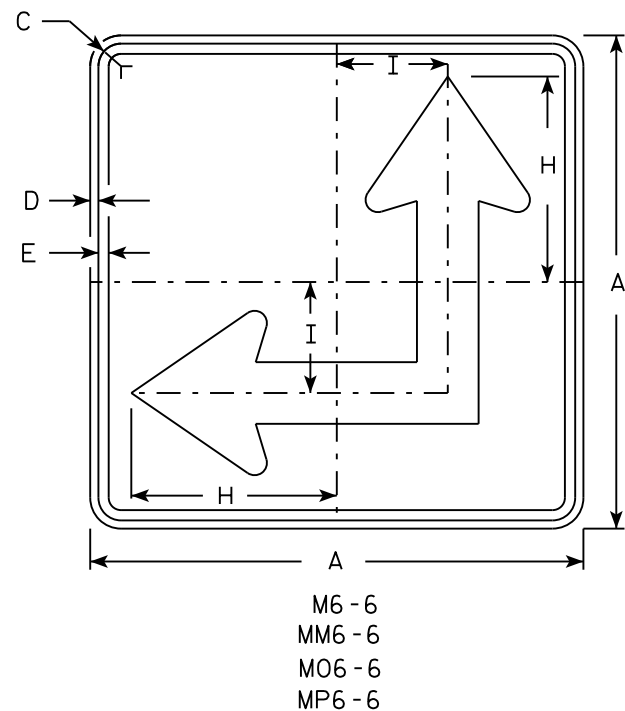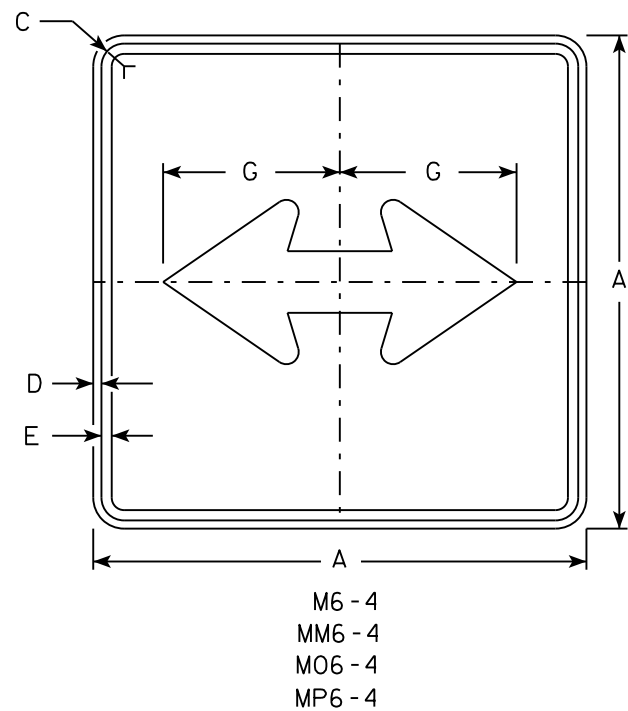

NOTES

- Signs are Type II - Type H except as Shown
- Color:
Background - See Note 4
Message - See Note 4
- Corners may be square or rounded when base material is plywood but borders shall be rounded as shown. When base material is metal, the corners and borders shall be rounded.
- M6-4 and M6-6 Background - White
Message - Black
MB6-4 and MB6-6 Background - Blue
Message - White
MK6-4 and MK6-6 Background - Green
Message - White
MM6-4 and MM6-6 Background - White
Message - Green
MN6-4 and MN6-6 Background - Brown
Message - White
M06-4 and M06-6 Background - Orange - Type F Reflective
Message - Black
MP6-4 and MP6-6 Background - White
Message - Blue
MR6-4 and MR6-6 Background - Brown
Message - Yellow
- M6-6R same as M6-6L except arrow points ahead and right.

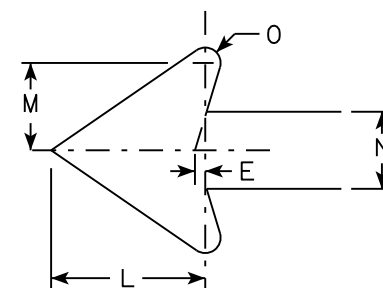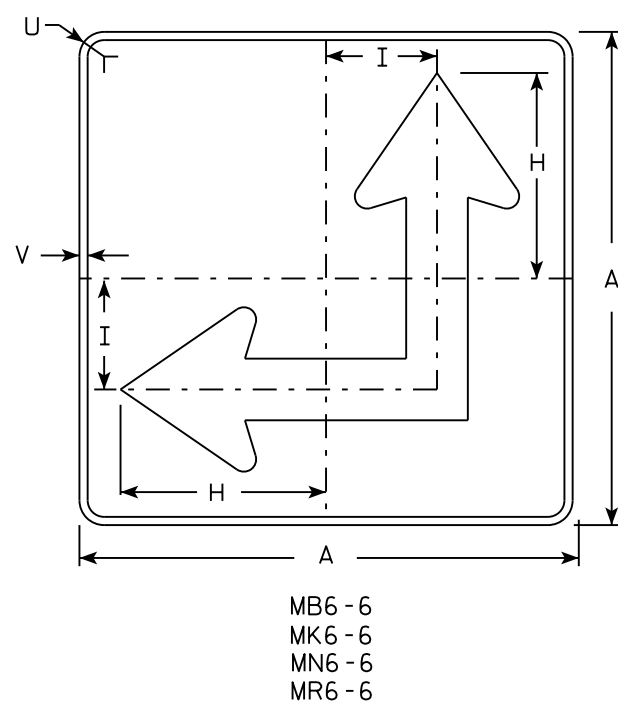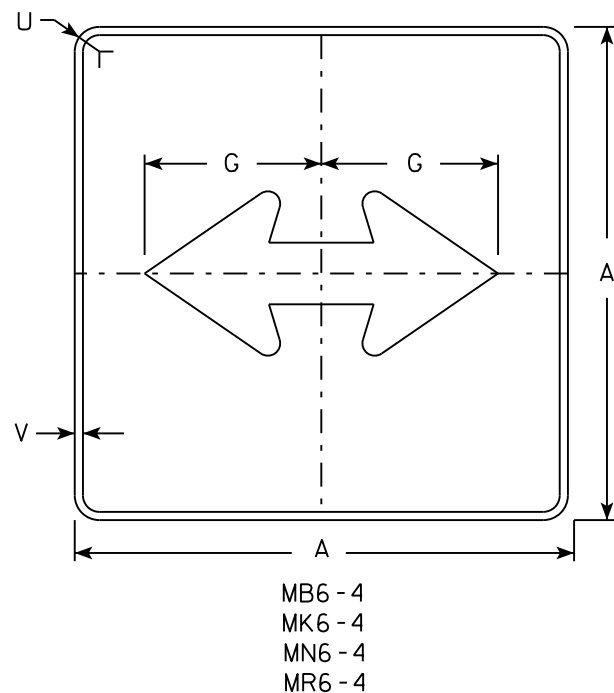

SIZE	A	B	C	D	E	F	G	H	I	J	K	L	M	N	O	P	Q	R	S	T	U	V	W	X	Y	Z	Area sq. ft.
1																											
2	21		1 1/8	3/8	3/8		7 1/2	8 3/4	4 1/4			5 1/4	3	2 5/8	1/2						1 1/2	1/2					3.06
3	30		1 3/8	1/2	5/8		10 3/4	12 1/2	6 3/4			7 1/2	4 1/4	3 3/4	3/4						1 7/8	1/2					6.25
4	30		1 3/8	1/2	5/8		10 3/4	12 1/2	6 3/4			7 1/2	4 1/4	3 3/4	3/4						1 7/8	1/2					6.25
5	30		1 3/8	1/2	5/8		10 3/4	12 1/2	6 3/4			7 1/2	4 1/4	3 3/4	3/4						1 7/8	1/2					6.25


PROJECT NO:	HWY:	COUNTY:	PLAT 118	SHEET NO:	E
-------------	------	---------	----------	-----------	---

STANDARD SIGN
M6 - 4 & M6 - 6
SERIES

WISCONSIN DEPT OF TRANSPORTATION

APPROVED *Matthew R. Rauch*
for State Traffic Engineer

DATE 10/15/15 PLAT 118 M6-4.10

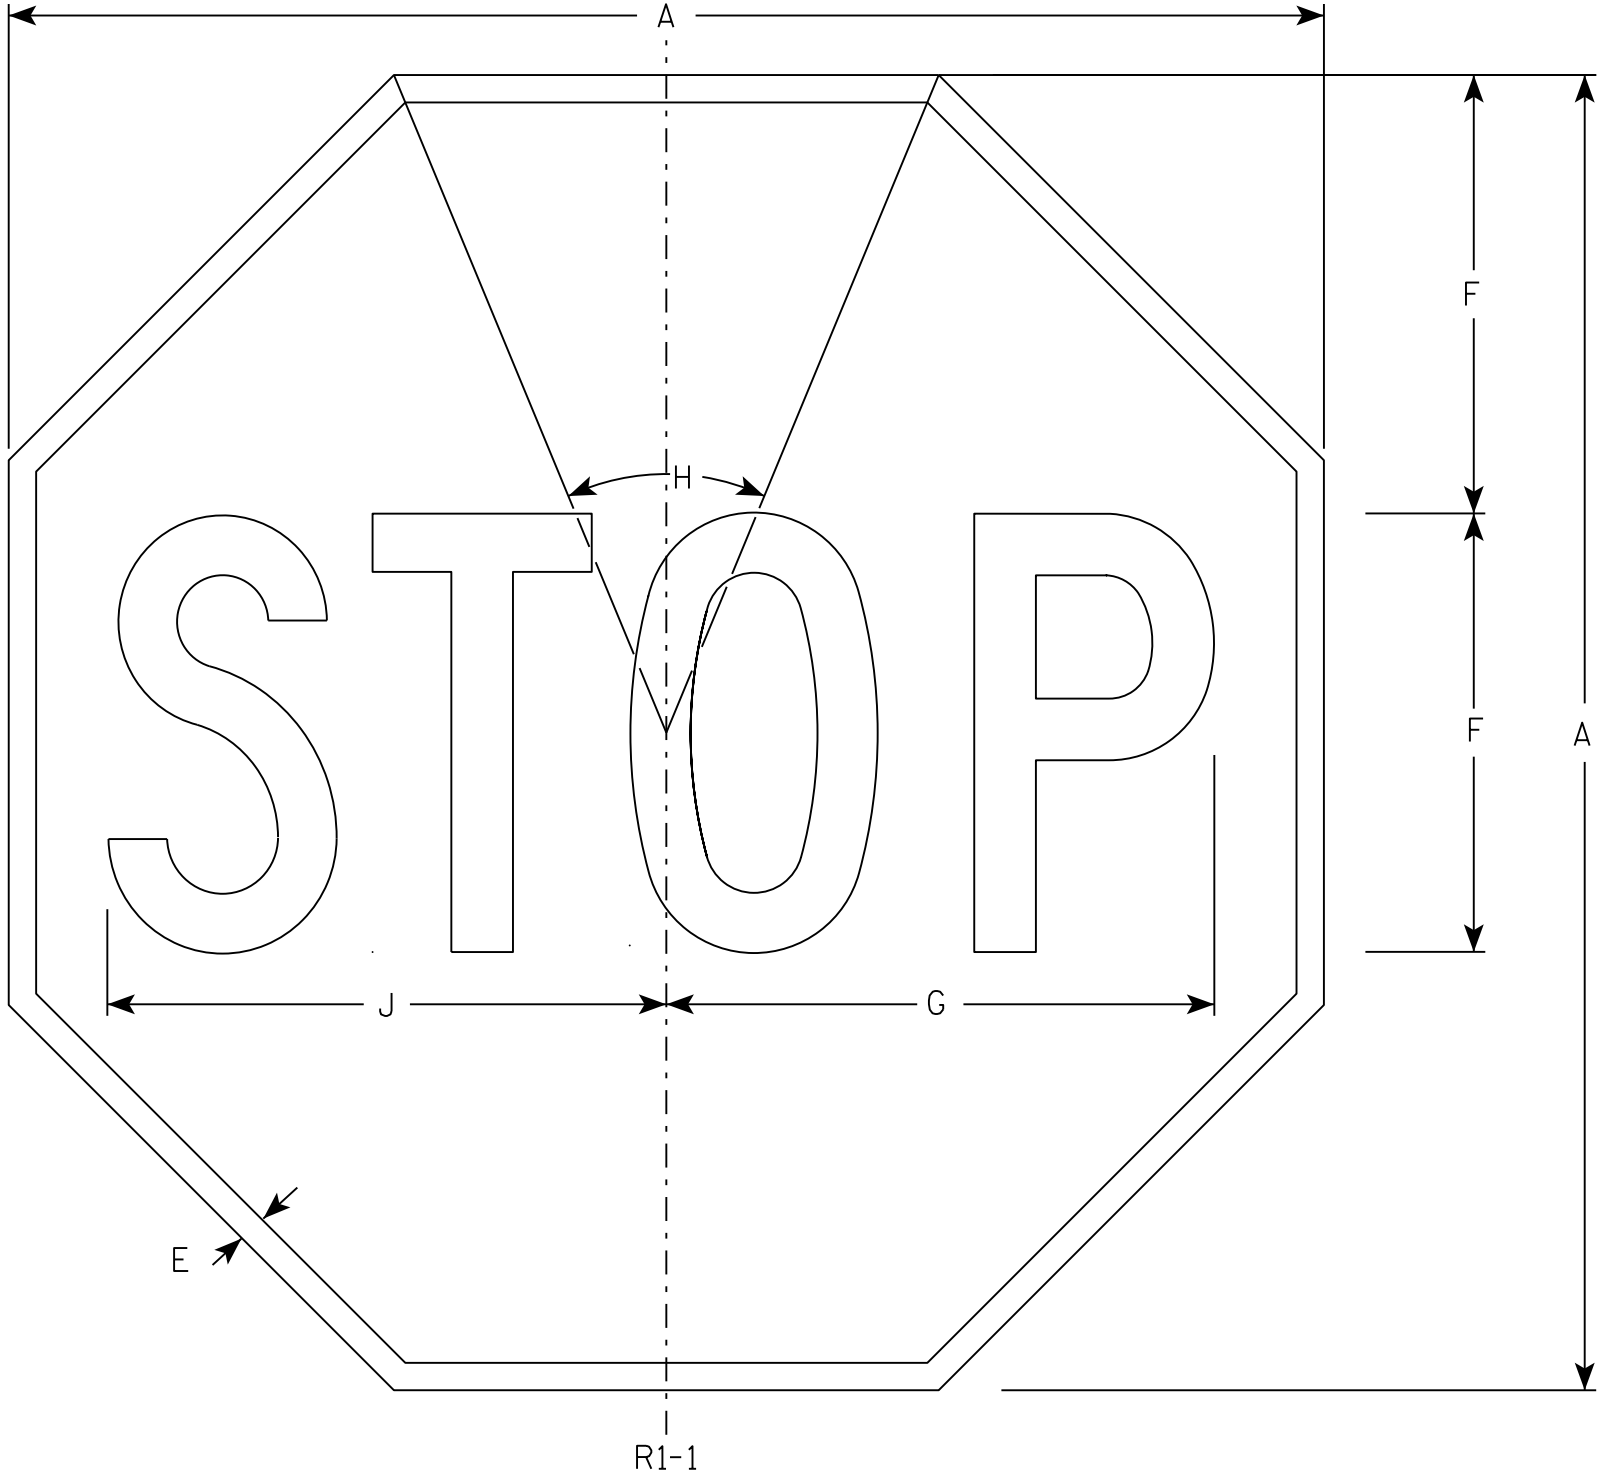

NOTES

- 1. Sign is Type II - Type H Reflective - reference WIS DOT Standard Specification for HIGHWAY and STRUCTURE CONSTRUCTION latest edition.
- 2. Color:
Background - Red
Message - White
- 3. Message Series - C

R1-1

SIZE	A	B	C	D	E	F	G	H	I	J	K	L	M	N	O	P	Q	R	S	T	U	V	W	X	Y	Z	Area sq. ft.
1	30				5/8	10	12 1/2	45°		12 3/4																	5.18
2S	30				5/8	10	12 1/2	45°		12 3/4																	5.18
2M	36				3/4	12	15	45°		15 3/8																	7.46
3	36				3/4	12	15	45°		15 3/8																	7.46
4	48				1	16	20	45°		20 1/2																	13.25
5	48				1	16	20	45°		20 1/2																	13.25
6	18				3/8	6	7 3/4	45°		7 3/4																	1.86
7	12				1/4	4	5	45°		5 1/8																	0.78


STANDARD SIGN

R1-1

WISCONSIN DEPT OF TRANSPORTATION

APPROVED *Matthew R. Rauch*
for State Traffic Engineer

DATE 11/12/15 PLATE 119 R1-1.13

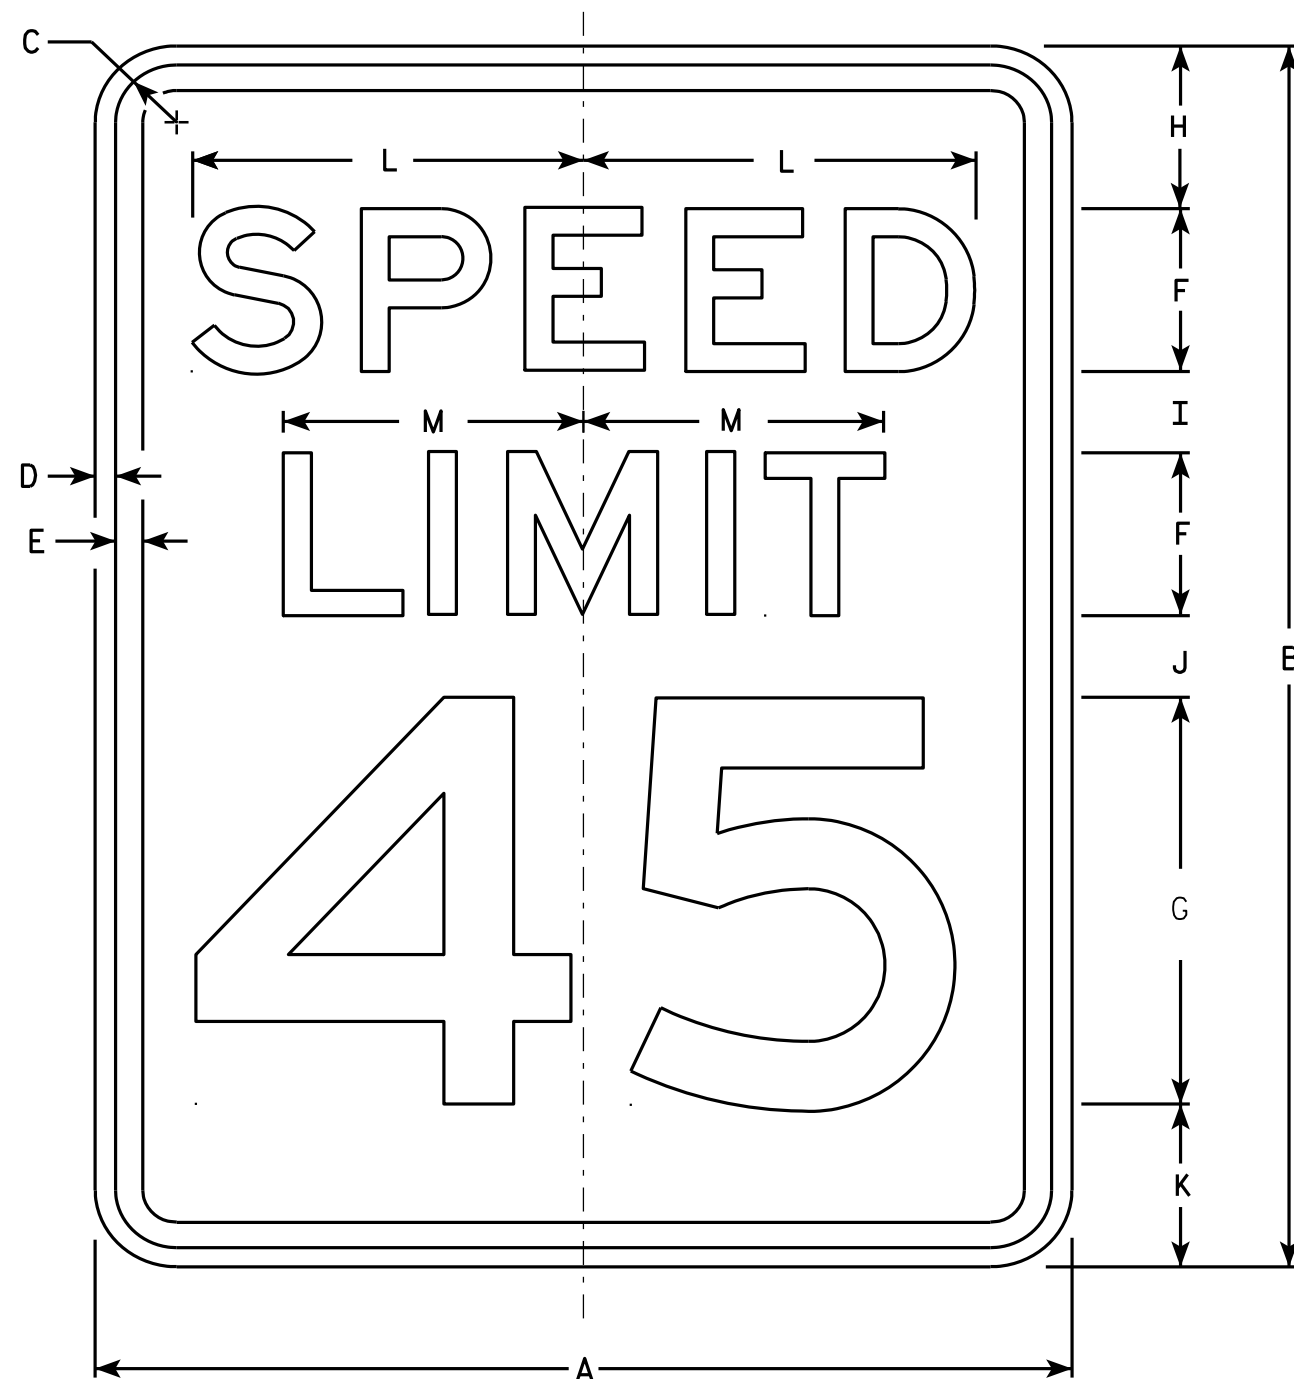

R2-1

NOTES


1. Sign is Type II - Type H Reflective - reference WIS DOT Standard Specification for HIGHWAY and STRUCTURE CONSTRUCTION latest edition.
2. Color:
Background - White
Message - Black
3. Message Series - E
4. Corners may be square or rounded when base material is plywood but borders shall be rounded as shown. When base material is metal, the corners and borders shall be rounded.
5. Substitute appropriate numerals and optically adjust spacing to achieve proper balance.

SIZE	A	B	C	D	E	F	G	H	I	J	K	L	M	N	O	P	Q	R	S	T	U	V	W	X	Y	Z	Area sq. ft.
1	18	24	1 1/8	3/8	1/2	3	8	3	2	2	3	7 1/4	5 1/2														3.0
2S	24	30	1 1/8	3/8	1/2	4	10	3	2 1/4	3 3/8	3 3/8	9 5/8	7 3/8														5.0
2M	30	36	1 3/8	1/2	5/8	5	12	5	2 1/2	2 1/2	4	12	9 1/4														7.5
3	36	48	1 3/8	1/2	5/8	6	14	6	5	5	6	14 3/8	11														12.0
4	36	48	1 3/8	1/2	5/8	6	14	6	5	5	6	14 3/8	11														12.0
5	48	60	2 1/4	3/4	1	8	20	6	4 1/2	6 3/4	6 3/4	19 1/4	14 5/8														20.0


STANDARD SIGN R2-1

WISCONSIN DEPT OF TRANSPORTATION
APPROVED *Matthew R. Rauch*
For State Traffic Engineer
DATE 5/26/10 PLATE NO. R2-1.13

PROJECT NO: HWY: COUNTY: SHEET NO: 120 E

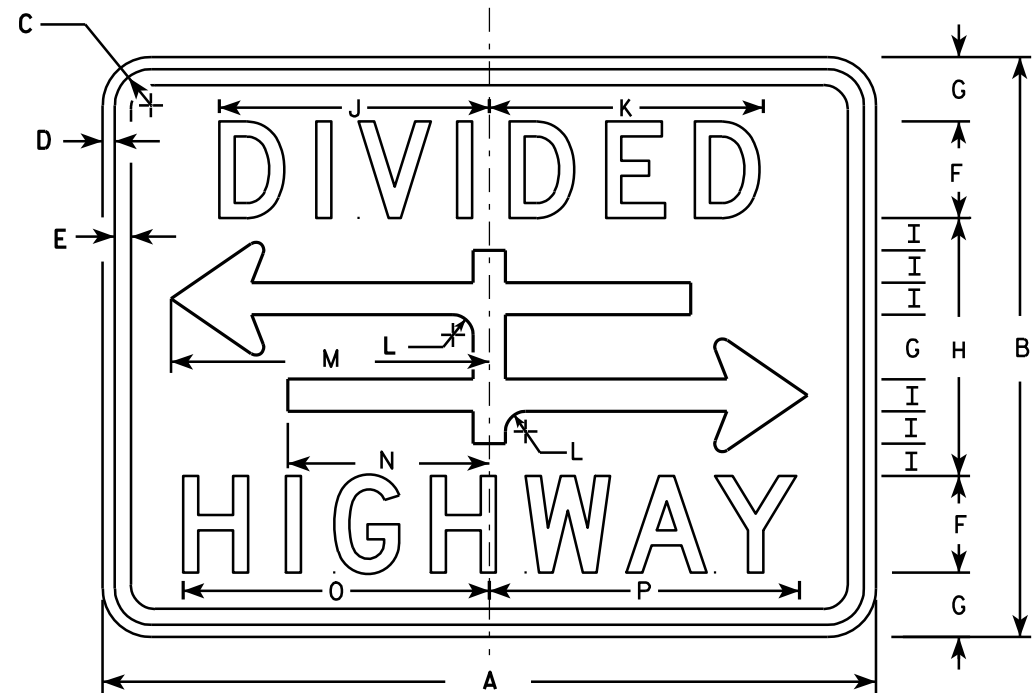


R6-3

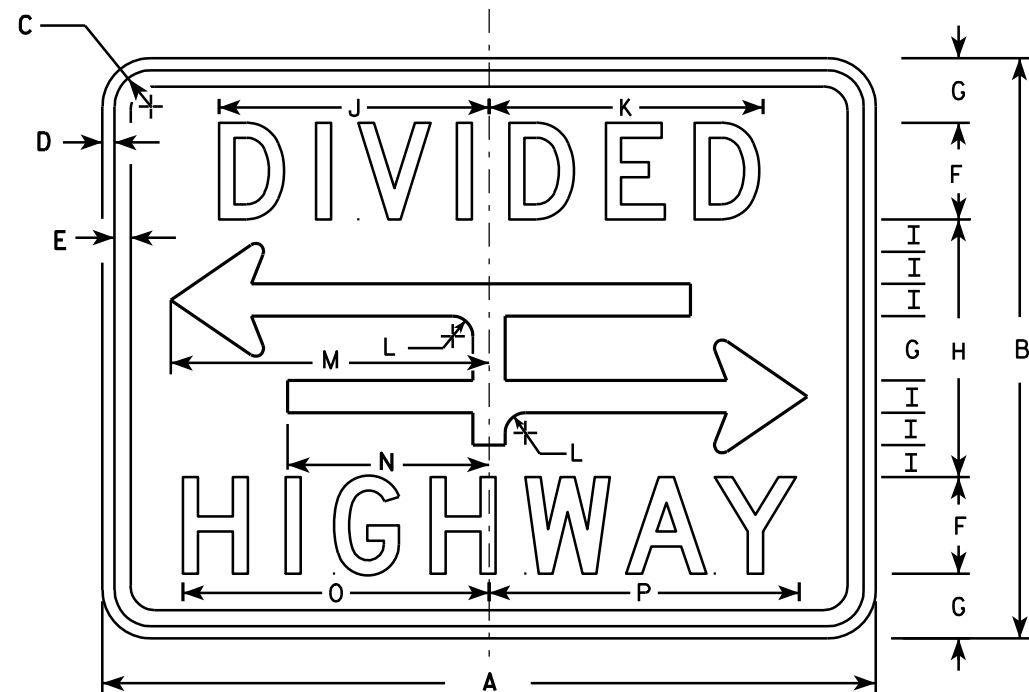

R6-3A

NOTES

1. Sign is Type II - Type H Reflective - reference WIS DOT Standard Specification for HIGHWAY and STRUCTURE CONSTRUCTION latest edition.
2. Color:
Background - White
Message - Black
3. Message Series - D
4. Corners may be square or rounded when base material is plywood but borders shall be rounded as shown. When base material is metal, the corners and borders shall be rounded.

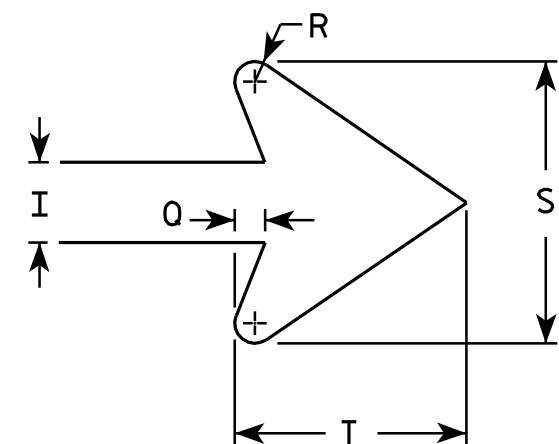

ARROW DETAIL

SIZE	A	B	C	D	E	F	G	H	I	J	K	L	M	N	O	P	Q	R	S	T	U	V	W	X	Y	Z	Area sq. ft.
1	24	18	1 1/8	3/8	3/8	3	2	8	1	8 3/8	8 1/2	5/8	9 7/8	6 1/4	9 1/2	9 5/8	3/8	1/4	3 1/2	2 3/4							3.0
2S	30	24	1 1/8	3/8	1/2	4	2 5/8	10 3/4	1 3/8	10 1/2	10 5/8	7/8	12 1/2	7 7/8	12 1/4	12 3/8	1/2	3/8	4 5/8	3 5/8							5.0
2M	30	24	1 1/8	3/8	1/2	4	2 5/8	10 3/4	1 3/8	10 1/2	10 5/8	7/8	12 1/2	7 7/8	12 1/4	12 3/8	1/2	3/8	4 5/8	3 5/8							5.0
3																											
4																											
5																											

STANDARD SIGN R6-3 & R6-3A

WISCONSIN DEPT OF TRANSPORTATION

APPROVED *Matthew R. Rauch*
for State Traffic Engineer

DATE 3/31/2011 PLATE NO. R6-3.5

PROJECT NO:

SHEET NO: 121


E



R7-1

NOTES

1. Sign is Type II - Type H Reflective - reference WIS DOT Standard Specification for HIGHWAY and STRUCTURE CONSTRUCTION latest edition.
2. Color:
Background - White
Message - Red
3. Message Series - See Note 5
4. Corners may be square or rounded when base material is plywood but borders shall be rounded as shown. When base material is metal, the corners and borders shall be rounded.
5. Lines 1, 3 and 4 are series C, line 2 is series B.
6. R7-1D (double arrow)
R7-1L (left arrow)
R7-1R (right arrow)

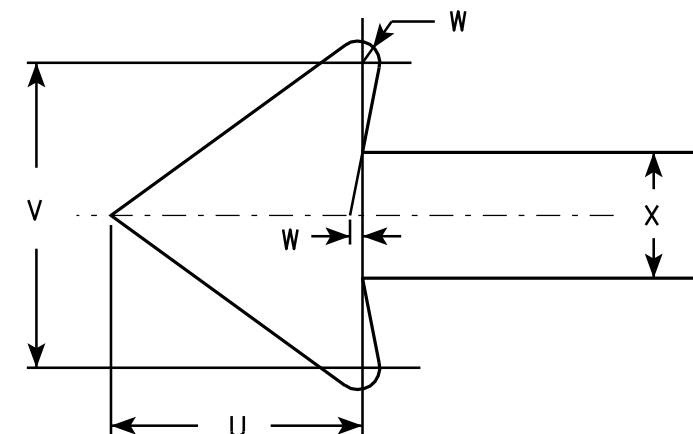

SIZE	A	B	C	D	E	F	G	H	I	J	K	L	M	N	O	P	Q	R	S	T	U	V	W	X	Y	Z	Area sq. ft.
1	12	18	1 1/8	3/8	3/8	3	1 7/8	2	7/8	5/8	1 1/2	2 1/2	2	2	4 7/8	4 7/8	2 1/4	2 1/8	2 1/2	3 7/8	1 1/2	1 3/4	1/8	3/4			1.5
2S	18	24	1 1/8	3/8	1/2	4	2 1/2	2 1/2	1 1/4	1	2	3 1/4	2 3/4	2 5/8	7 1/8	7	2 3/4	2 5/8	3 1/8	5 7/8	2 1/4	2 5/8	1/4	1 1/8			3.0
2M	24	30	1 1/8	3/8	1/2	5	3	3	2	1 1/4	2 1/2	4	3 1/4	3 3/8	9 1/4	9 1/4	3 1/4	3 1/4	3 3/4	7 3/4	3	3 1/2	1/4	1 1/2			5.0
3	24	30	1 1/8	3/8	1/2	5	3	3	2	1 1/4	2 1/2	4	3 1/4	3 3/8	9 1/4	9 1/4	3 1/4	3 1/4	3 3/4	7 3/4	3	3 1/2	1/4	1 1/2			5.0
4																											
5																											

STANDARD SIGN


R7-1

WISCONSIN DEPT OF TRANSPORTATION

APPROVED *Matthew R. Rauch*
for State Traffic Engineer

DATE 3/31/2011 PLATE NO. R7-1.9

PROJECT NO: HWY: COUNTY: SHEET NO: 122 E

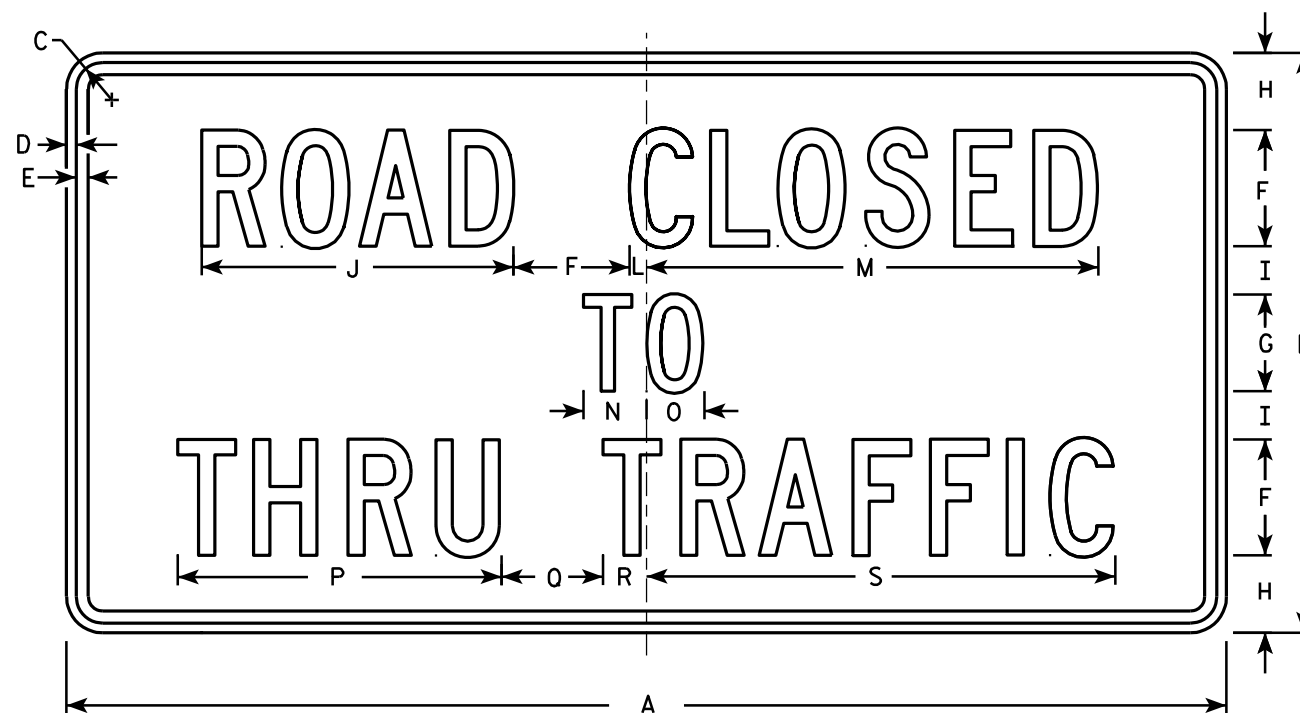

R11-4

NOTES

1. Sign is Type II - Type H Reflective - reference WIS DOT Standard Specification for HIGHWAY and STRUCTURE CONSTRUCTION latest edition.
2. Color:
Background - White
Message - Black
3. Message Series - C
4. Corners may be square or rounded when base material is plywood but borders shall be rounded as shown. When base material is metal, the corners and borders shall be rounded.


SIZE	A	B	C	D	E	F	G	H	I	J	K	L	M	N	O	P	Q	R	S	T	U	V	W	X	Y	Z	Area sq. ft.
1																											
2S	60	30	1 3⁄8	½	5⁄8	6	5	4	2 ½	16 ⅛		7⁄8	23 3⁄8	3 ¼	3	16 ¾	5 ¼	2 ¼	24 ¼								12.5
2M	60	30	1 3⁄8	½	5⁄8	6	5	4	2 ½	16 ⅛		7⁄8	23 3⁄8	3 ¼	3	16 ¾	5 ¼	2 ¼	24 ¼								12.5
3																											
4																											
5																											

STANDARD SIGN R11 - 4

WISCONSIN DEPT OF TRANSPORTATION


APPROVED *Matthew R. Rauch*
for State Traffic Engineer
DATE 4/1/11 PLATE NO. R11-4.3

PROJECT NO: HWY: COUNTY: SHEET NO: 123 E

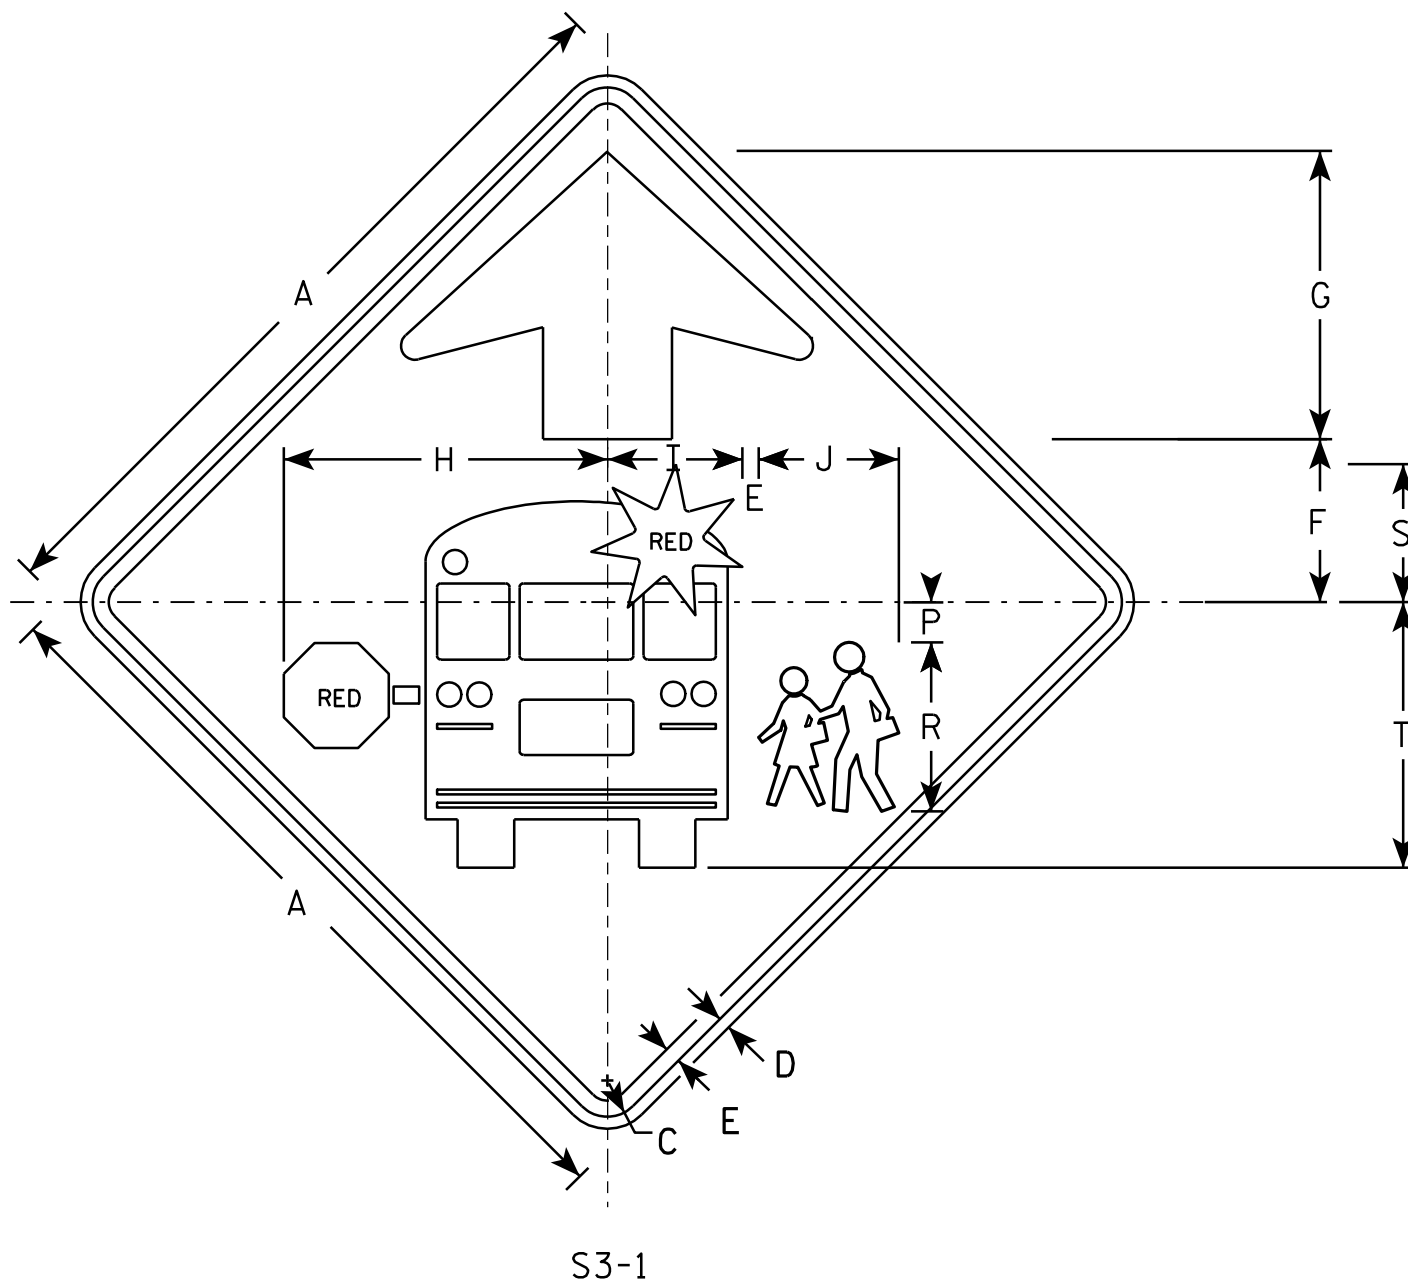

NOTES


1. All Signs Type II - Type F Reflective - reference WIS DOT Standard Specification for HIGHWAY and STRUCTURE CONSTRUCTION latest edition.
2. Color:
 - Background - YELLOW-GREEN
 - Message - BLACK except as noted
 - Circles except PEDS- RED BACKGROUND
3. Corners may be square or rounded when base material is plywood but borders shall be rounded as shown. When base material is metal, the corners and borders shall be rounded.

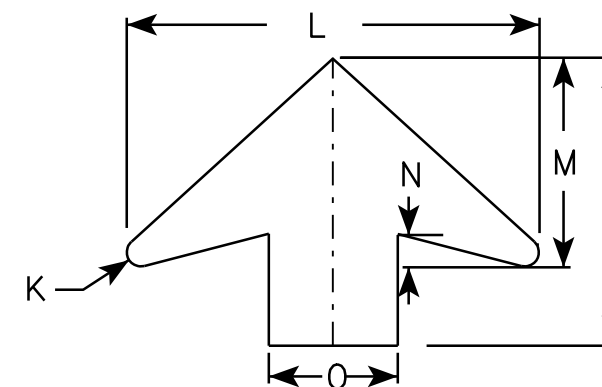[illegible]


STANDARD SIGN	
S3-1	
WISCONSIN DEPT OF TRANSPORTATION	
APPROVED	<u>Matthew R. Rauch</u> for State Traffic Engineer
DATE <u>6/8/10</u>	PLATE NO. <u>S3-16</u>

NOTES

1. Sign is Type II - Type F Reflective - reference WIS DOT Standard Specification for HIGHWAY and STRUCTURE CONSTRUCTION latest edition.
2. Color:
Background - Yellow
Message - Black
3. Corners may be square or rounded when base material is plywood but borders shall be rounded as shown. When base material is metal, the corners and borders shall be rounded.
4. W1-2L is the same as W1-2R except the arrow is reversed along the vertical centerline.

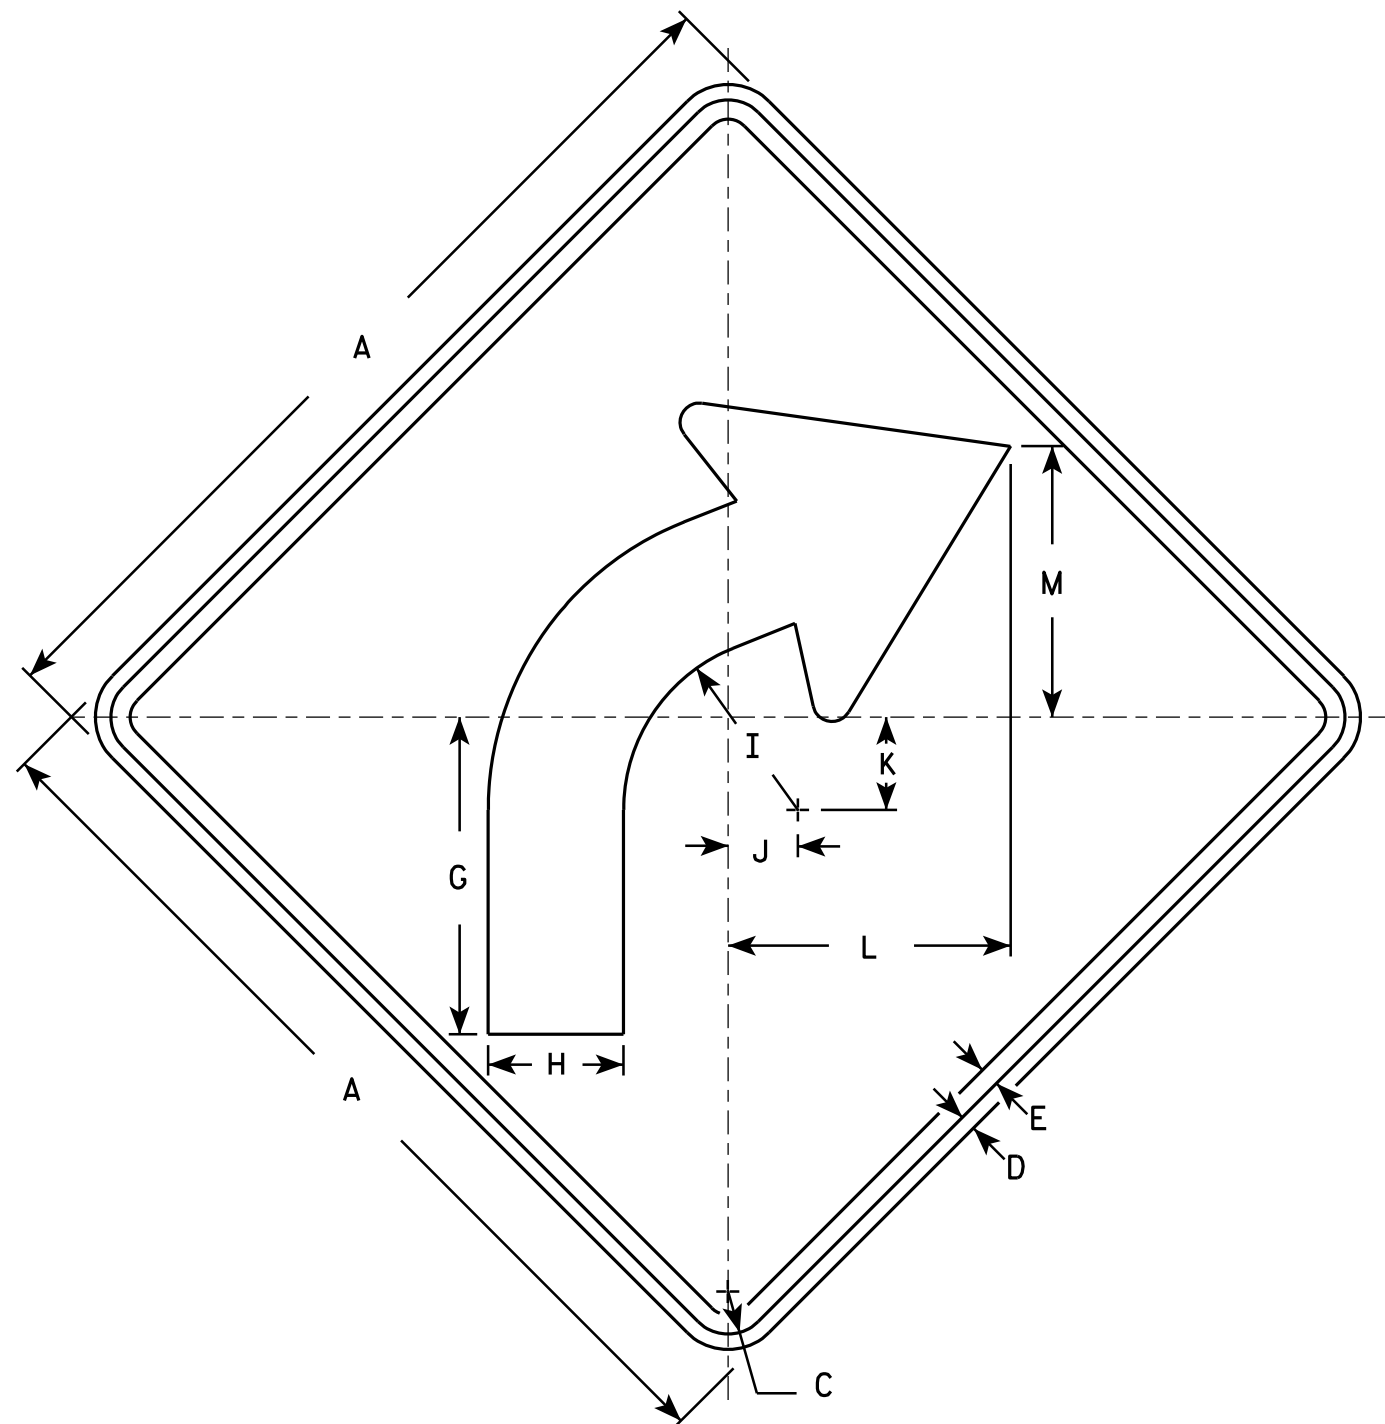

W1-2R

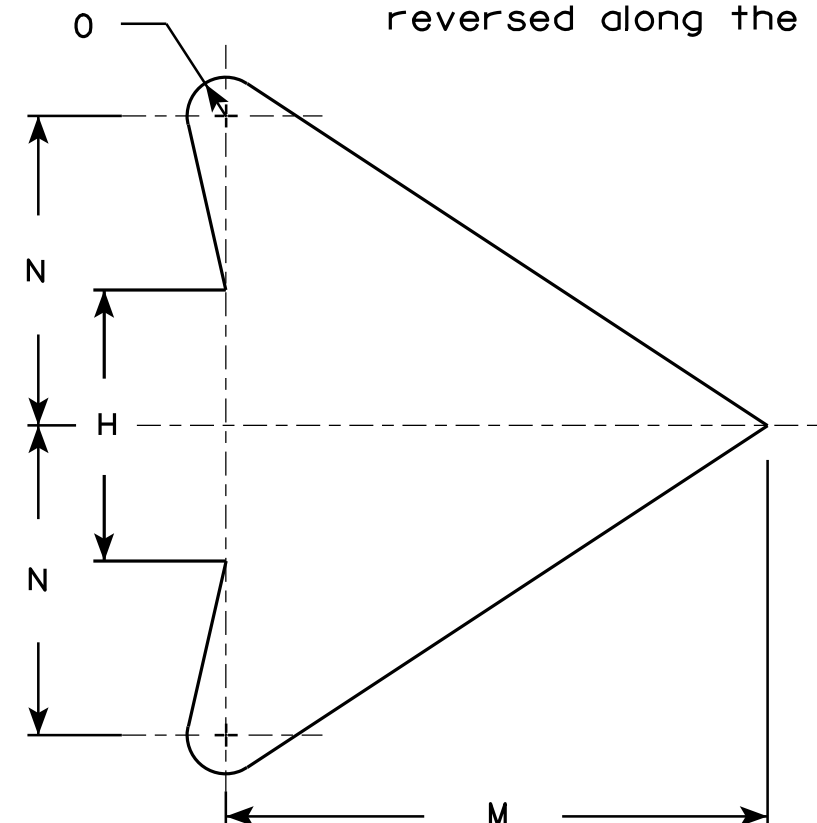

ARROW DETAIL

SIZE	A	B	C	D	E	F	G	H	I	J	K	L	M	N	O	P	Q	R	S	T	U	V	W	X	Y	Z	Area sq. ft.
1	24		1 1/8	3/8	1/2		8 1/4	3 1/2	4 1/2	1 3/4	2 3/8	7 1/4	7	4	1/2												4.0
2S	30		1 3/8	1/2	5/8		10 1/4	4 3/8	5 5/8	2 1/4	3	9 1/8	8 3/4	5	5/8												6.25
2M	36		1 5/8	5/8	3/4		12 3/8	5 1/4	6 3/4	2 5/8	3 1/2	10 7/8	10 1/2	6	3/4												9.0
3	36		1 5/8	5/8	3/4		12 3/8	5 1/4	6 3/4	2 5/8	3 1/2	10 7/8	10 1/2	6	3/4												9.0
4	36		1 5/8	5/8	3/4		12 3/8	5 1/4	6 3/4	2 5/8	3 1/2	10 7/8	10 1/2	6	3/4												9.0
5	48		2 1/4	3/4	1		16 1/2	7	9	3 1/2	4 5/8	14 1/2	14	8	1												16.0

STANDARD SIGN W1-2

WISCONSIN DEPT OF TRANSPORTATION

APPROVED *Matthew R. Rauch*
for State Traffic Engineer

DATE 5/15/12 PLATE NO. W1-2.10


PROJECT NO:

HWY:

COUNTY:

SHEET NO: 125

E

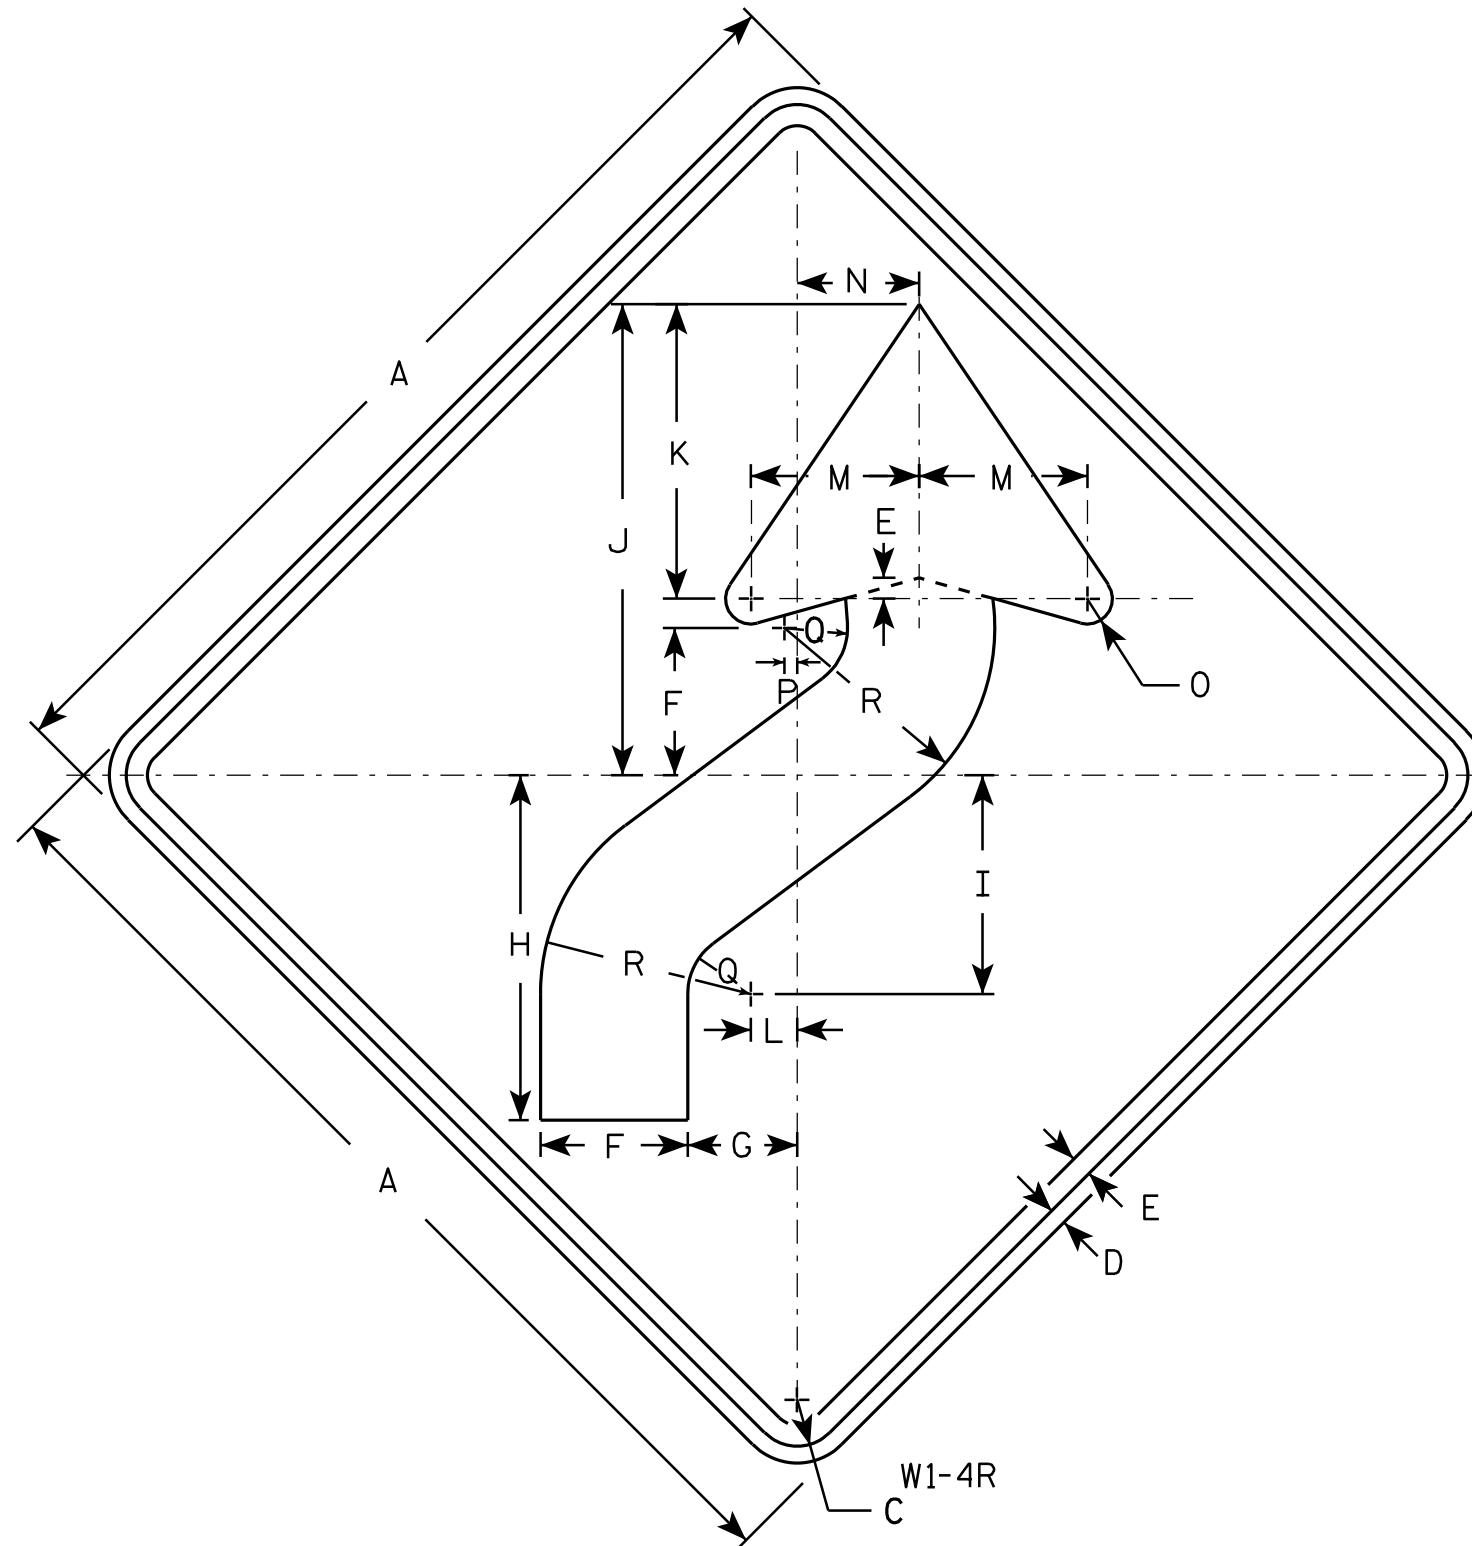

NOTES

1. Sign is Type II - Type F Reflective - reference WIS DOT Standard Specification for HIGHWAY and STRUCTURE CONSTRUCTION latest edition.
2. Color:
Background - Yellow
Message - Black
3. Corners may be square or rounded when base material is plywood but borders shall be rounded as shown. When base material is metal, the corners and borders shall be rounded.
4. W1-4L is the same as W1-4R except the arrow is reversed along the vertical centerline.

SIZE	A	B	C	D	E	F	G	H	I	J	K	L	M	N	O	P	Q	R	S	T	U	V	W	X	Y	Z	Area sq. ft.
1	24		1 1/8	3/8	1/2	3 1/2	2 5/8	8 1/4	5 1/4	11 1/4	7	1 1/8	4	3	5/8	1/4	1 1/2	5									4.0
2S	30		1 3/8	1/2	5/8	4 3/8	3 1/4	10 1/4	6 1/2	14	8 3/4	1 3/8	5	3 5/8	3/4	3/8	1 7/8	6 1/4									6.25
2M	36		1 5/8	5/8	3/4	5 1/4	4	12 3/8	7 7/8	16 7/8	10 1/2	1 5/8	6	4 1/2	1	1/2	2 1/4	7 1/2									9.0
3	36		1 5/8	5/8	3/4	5 1/4	4	12 3/8	7 7/8	16 7/8	10 1/2	1 5/8	6	4 1/2	1	1/2	2 1/4	7 1/2									9.0
4	36		1 5/8	5/8	3/4	5 1/4	4	12 3/8	7 7/8	16 7/8	10 1/2	1 5/8	6	4 1/2	1	1/2	2 1/4	7 1/2									9.0
5	48		2 1/4	3/4	1	7	5 1/4	16 1/2	10 1/2	22 1/2	14	2 1/4	8	6	1 1/4	5/8	3	10									16.0


STANDARD SIGN W1 - 4

WISCONSIN DEPT OF TRANSPORTATION

APPROVED *Matthew R. Rauch*
for State Traffic Engineer

DATE 5/17/12 PLATE NO. W1-4.11

PROJECT NO:	HWY:	COUNTY:	SHEET NO: 126	E
-------------	------	---------	---------------	---

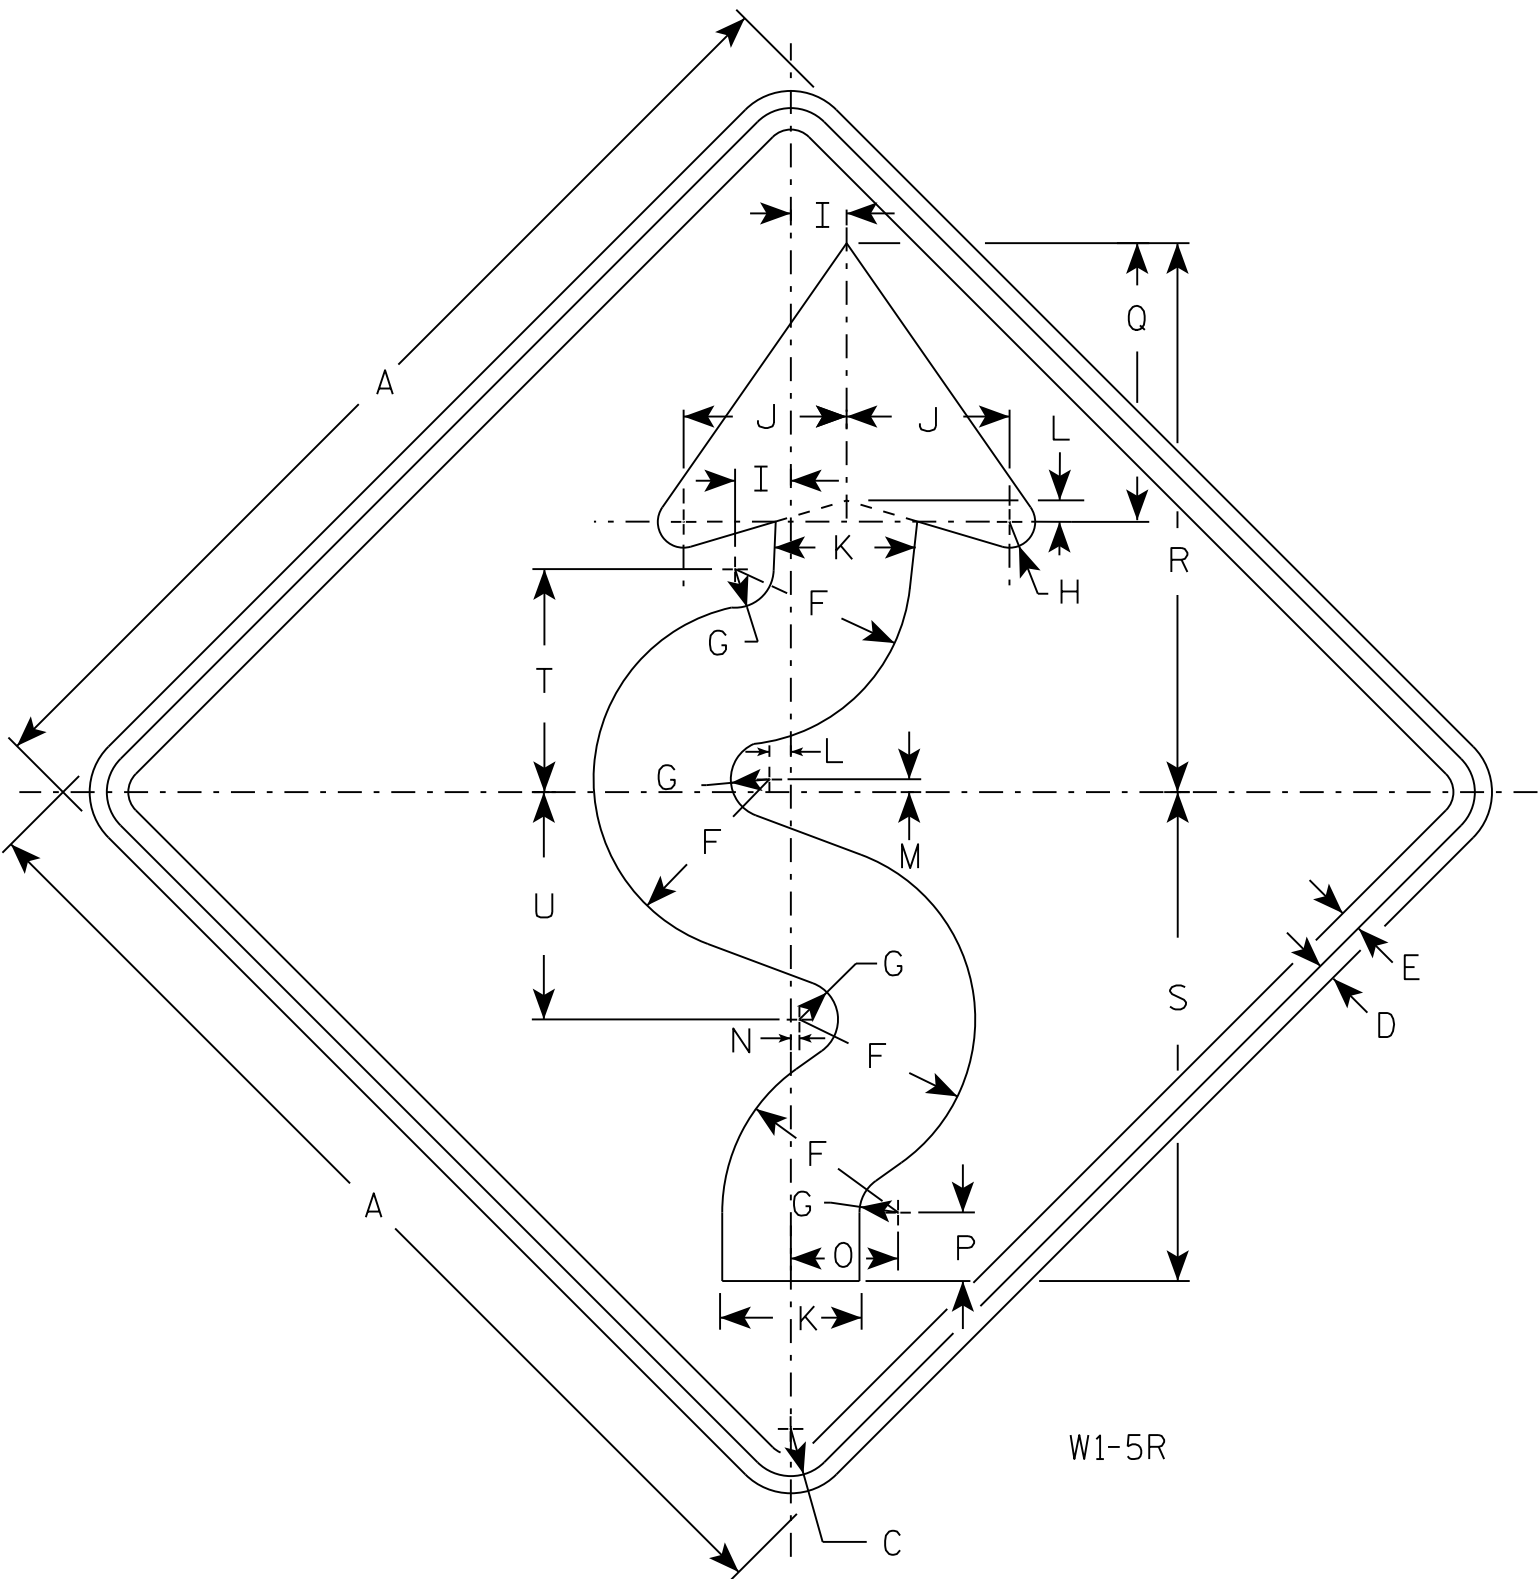

NOTES

- 1. Sign is Type II - Type F Reflective
- 2. Color:
Background - Yellow
Message - Black
- 3. W1-5L is the same as W1-5R except the arrow is reversed along the vertical centerline.
- 4. If used with W13-1 of 30 MPH or less, use 36" sign for Size 2S.

SIZE	A	B	C	D	E	F	G	H	I	J	K	L	M	N	O	P	Q	R	S	T	U	V	W	X	Y	Z	Area sq. ft.
1	24		1 1/8	3/8	1/2	4 1/8	7/8	5/8	1 1/4	3 3/4	3 1/4	1/2	1/4	1/8	2 1/2	1 5/8	6 1/2	12 3/4	11 3/8	5 1/4	5 1/4						4.0
2S	30		1 3/8	1/2	5/8	5 1/8	1 1/8	3/4	1 5/8	4 3/4	4 1/8	5/8	3/8	1/4	3 1/8	2	8 1/8	16	14 1/4	6 1/2	6 5/8						6.25
2M	36		1 5/8	5/8	3/4	6 1/4	1 3/8	1	1 7/8	5 5/8	4 7/8	3/4	3/8	1/4	3 3/4	2 7/8	9 3/4	19 1/8	17 1/8	7 3/4	7 7/8						9.0
3	36		1 5/8	5/8	3/4	6 1/4	1 3/8	1	1 7/8	5 5/8	4 7/8	3/4	3/8	1/4	3 3/4	2 7/8	9 3/4	19 1/8	17 1/8	7 3/4	7 7/8						9.0
4	36		1 5/8	5/8	3/4	6 1/4	1 3/8	1	1 7/8	5 5/8	4 7/8	3/4	3/8	1/4	3 3/4	2 7/8	9 3/4	19 1/8	17 1/8	7 3/4	7 7/8						9.0
5	48		2 1/4	3/4	1	8 1/4	1 3/4	1 1/4	2 1/2	7 1/2	6 1/2	1	1/2	3/8	5	3 1/4	13	25 1/2	22 3/4	10 3/8	10 1/2						16.0

STANDARD SIGN
W1-5


WISCONSIN DEPT OF TRANSPORTATION

APPROVED *Matthew R. Rauch*
for State Traffic Engineer

DATE 8/1/16 PLATE NO. W1-5.9
127

NOTES

- 1. Sign is Type II - Type F Reflective - reference WIS DOT Standard Specification for HIGHWAY and STRUCTURE CONSTRUCTION latest edition.
- 2. Color:
Background - Yellow
Message - Black
- 3. Corners may be square or rounded when base material is plywood but borders shall be rounded as shown. When base material is metal, the corners and borders shall be rounded.

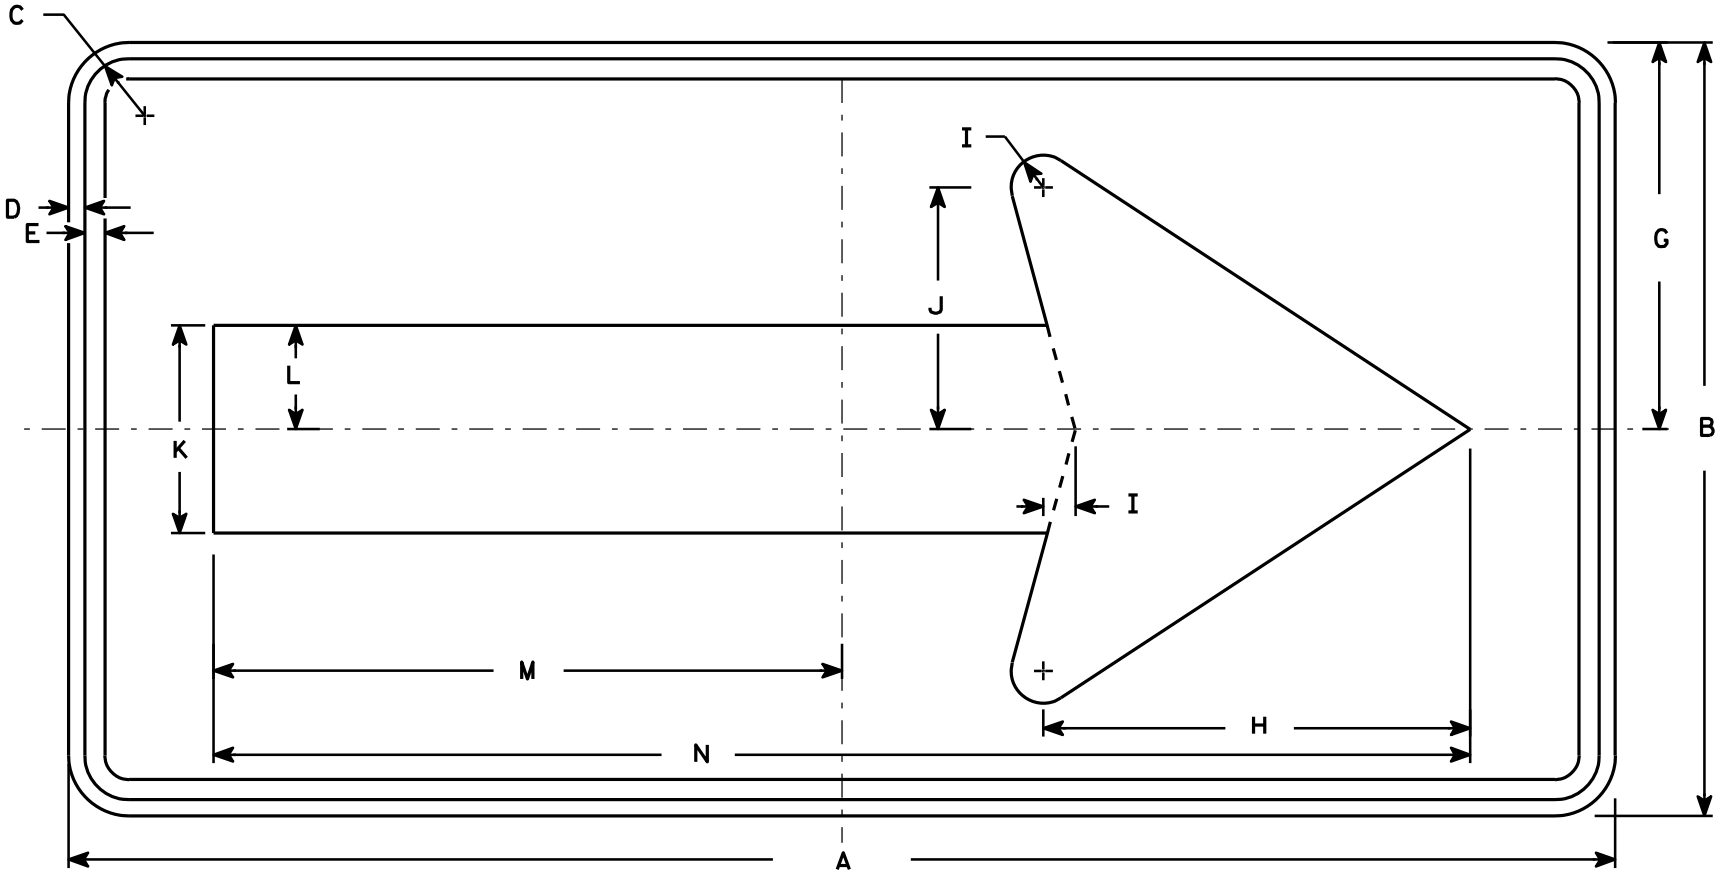


W1-6

SIZE	A	B	C	D	E	F	G	H	I	J	K	L	M	N	O	P	Q	R	S	T	U	V	W	X	Y	Z	Area sq. ft.
1	36	18	1 1/8	3/8	3/8		9	10	3/4	5 5/8	4 3/4	2 3/8	14 5/8	29 1/4													4.5
2S	48	24	1 3/8	1/2	5/8		12	13 1/4	1	7 1/2	6 1/2	3 1/4	19 1/2	39													8.0
2M	48	24	1 3/8	1/2	5/8		12	13 1/4	1	7 1/2	6 1/2	3 1/4	19 1/2	39													8.0
3	60	30	1 3/8	1/2	5/8		15	16 1/4	1 1/4	9 1/4	8	4	24 3/8	48 3/4													12.5
4	60	30	1 3/8	1/2	5/8		15	16 1/4	1 1/4	9 1/4	8	4	24 3/8	48 3/4													12.5
5	96	48	2 1/4	3/4	1		24	26 1/2	2	15	13	6 1/2	39	78													32.0

STANDARD SIGN
W1-6

WISCONSIN DEPT OF TRANSPORTATION

APPROVED *Matthew R. Rauch*
for State Traffic Engineer
DATE 6/7/10 PLATE NO. W1-6.8

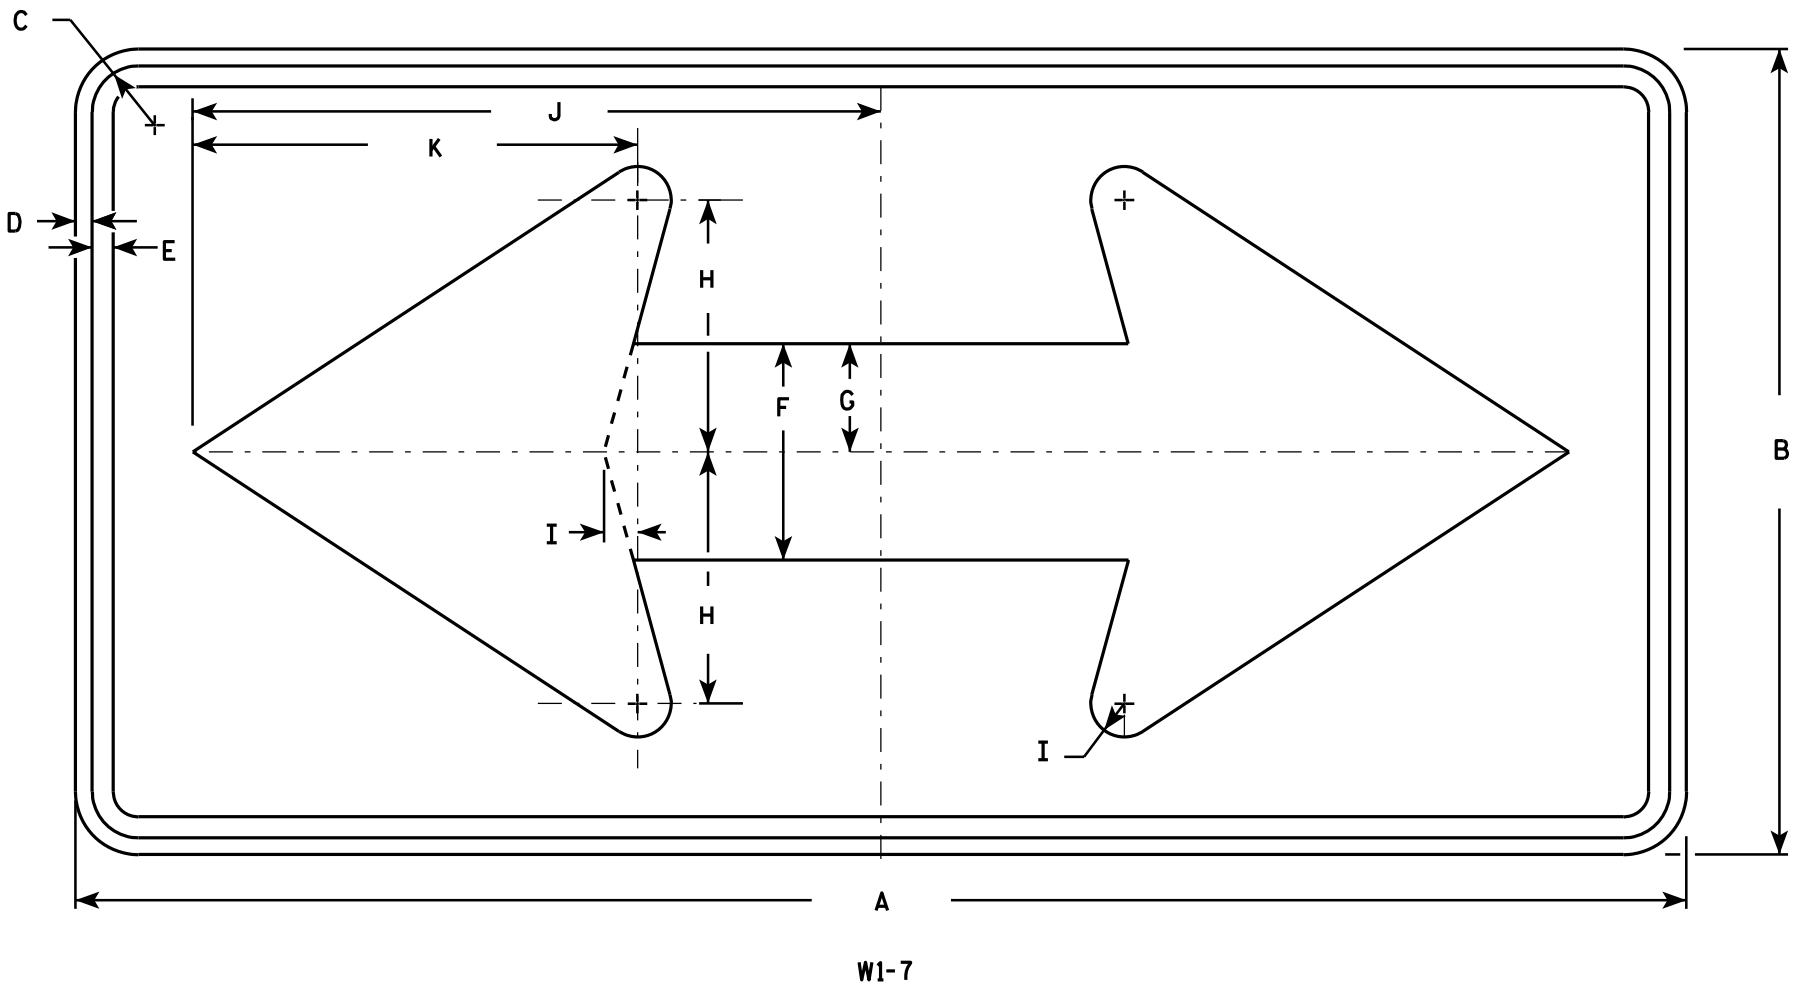

NOTES

1. Sign is Type II - Type F Reflective - reference WIS DOT Standard Specification for HIGHWAY and STRUCTURE CONSTRUCTION latest edition.
2. Color:
Background - Yellow
Message - Black
3. Corners may be square or rounded when base material is plywood but borders shall be rounded as shown. When base material is metal, the corners and borders shall be rounded.

SIZE	A	B	C	D	E	F	G	H	I	J	K	L	M	N	O	P	Q	R	S	T	U	V	W	X	Y	Z	Area sq. ft.
1	36	18	1 1/8	3/8	1/2	5	2 1/2	5 3/4	3/4	15 5/8	10 1/8																4.5
2S	48	24	1 3/8	1/2	5/8	6 1/2	3 1/4	7 1/2	1	20 1/2	13 1/4																8.0
2M	48	24	1 3/8	1/2	5/8	6 1/2	3 1/4	7 1/2	1	20 1/2	13 1/4																8.0
3	60	30	1 3/8	1/2	5/8	8	4	9 1/4	1 1/4	25 3/8	16 1/4																12.5
4	60	30	1 3/8	1/2	5/8	8	4	9 1/4	1 1/4	25 3/8	16 1/4																12.5
5	96	48	2 1/4	3/4	1	13	6 1/2	15	2	41	26 1/2																32.0

STANDARD SIGN

W1 - 7

WISCONSIN DEPT OF TRANSPORTATION

APPROVED *Matthew R. Rauch*
for State Traffic Engineer

DATE 6/7/10 PLATE NO. W1-7.7


PROJECT NO:

HWY:

COUNTY:

SHEET NO: 129

E

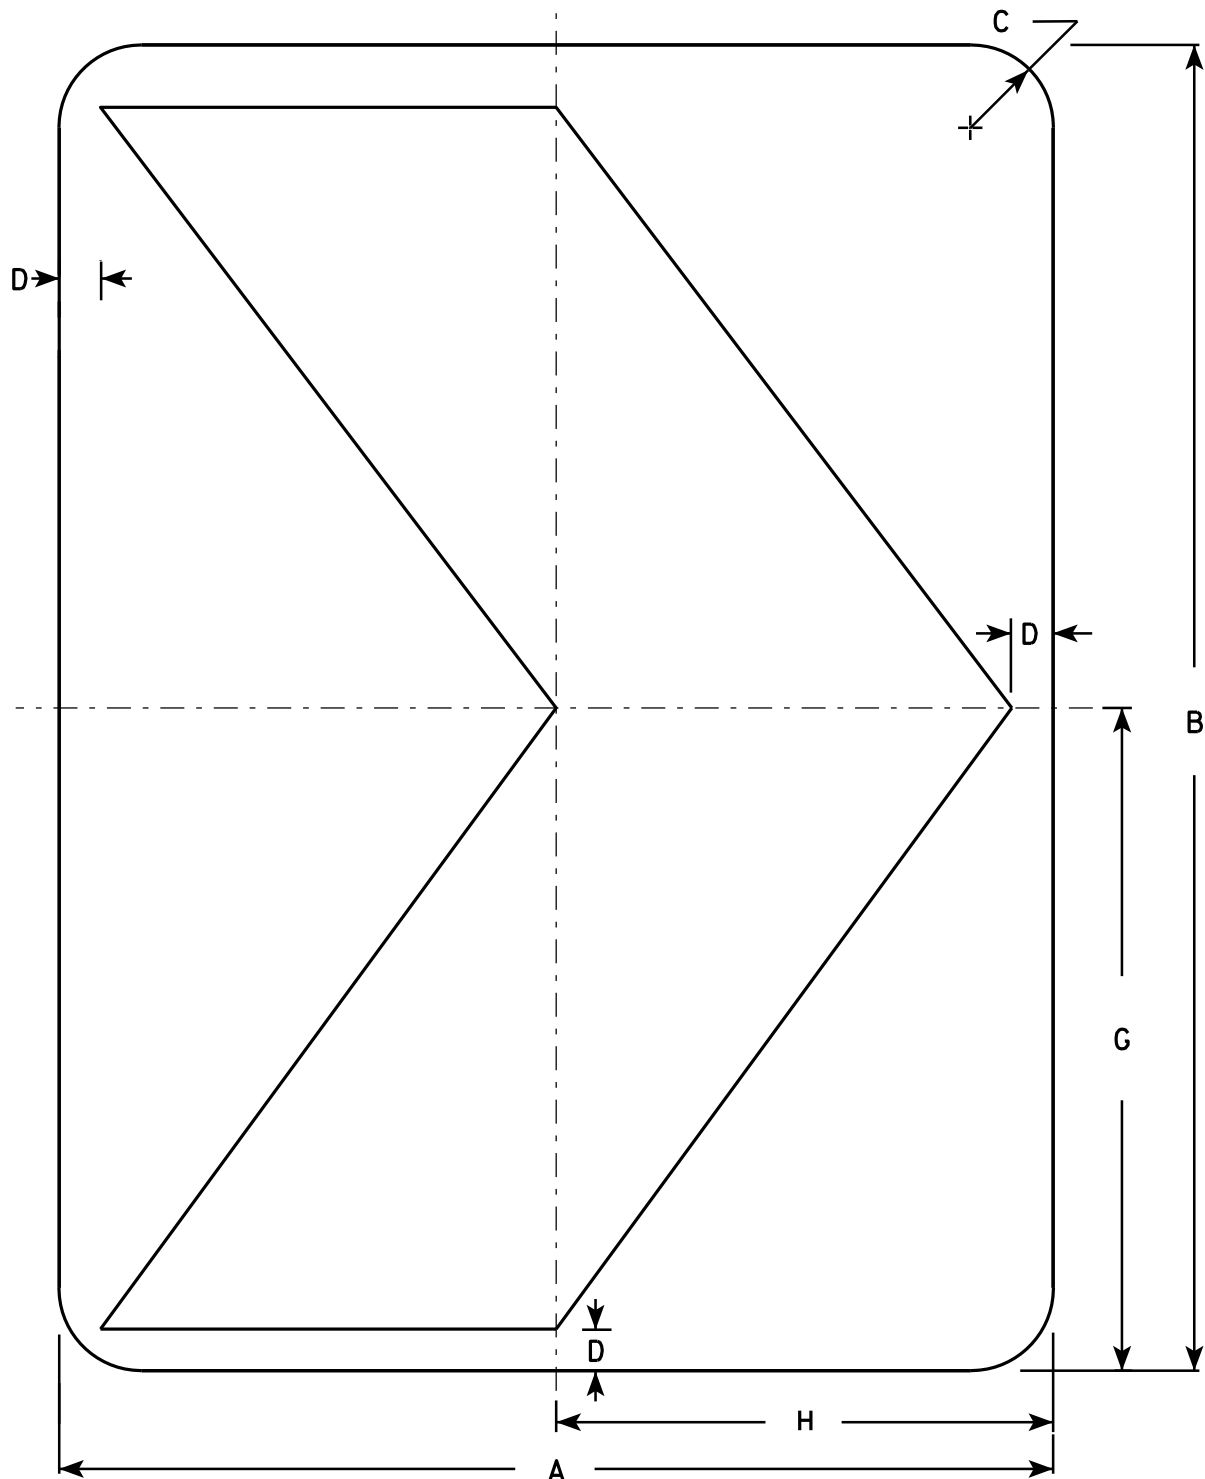

W1-8

NOTES

1. Sign is Type II - Type F Reflective - reference WIS DOT Standard Specification for HIGHWAY and STRUCTURE CONSTRUCTION latest edition.
2. Color:
Background - Yellow
Message - Black
3. Corners may be square or rounded when base material is plywood but borders shall be rounded as shown. When base material is metal, the corners and borders shall be rounded.

SIZE	A	B	C	D	E	F	G	H	I	J	K	L	M	N	O	P	Q	R	S	T	U	V	W	X	Y	Z	Area sq. ft.
1	12	18	1 1/2	1/2			9	6																			1.5
2S	18	24	1 1/2	3/4			12	9																			3.0
2M	18	24	1 1/2	3/4			12	9																			3.0
3	24	30	1 1/2	1			15	12																			5.0
4	30	36	1 7/8	1 1/4			18	15																			7.5
5	36	48	2 1/4	1 1/2			24	18																			12.0

STANDARD SIGN

W1-8

WISCONSIN DEPT OF TRANSPORTATION


APPROVED *Matthew R. Rauch*
for State Traffic Engineer

DATE 6/7/10 PLATE NO. W1-8.6

PROJECT NO:


SHEET NO: 130

E

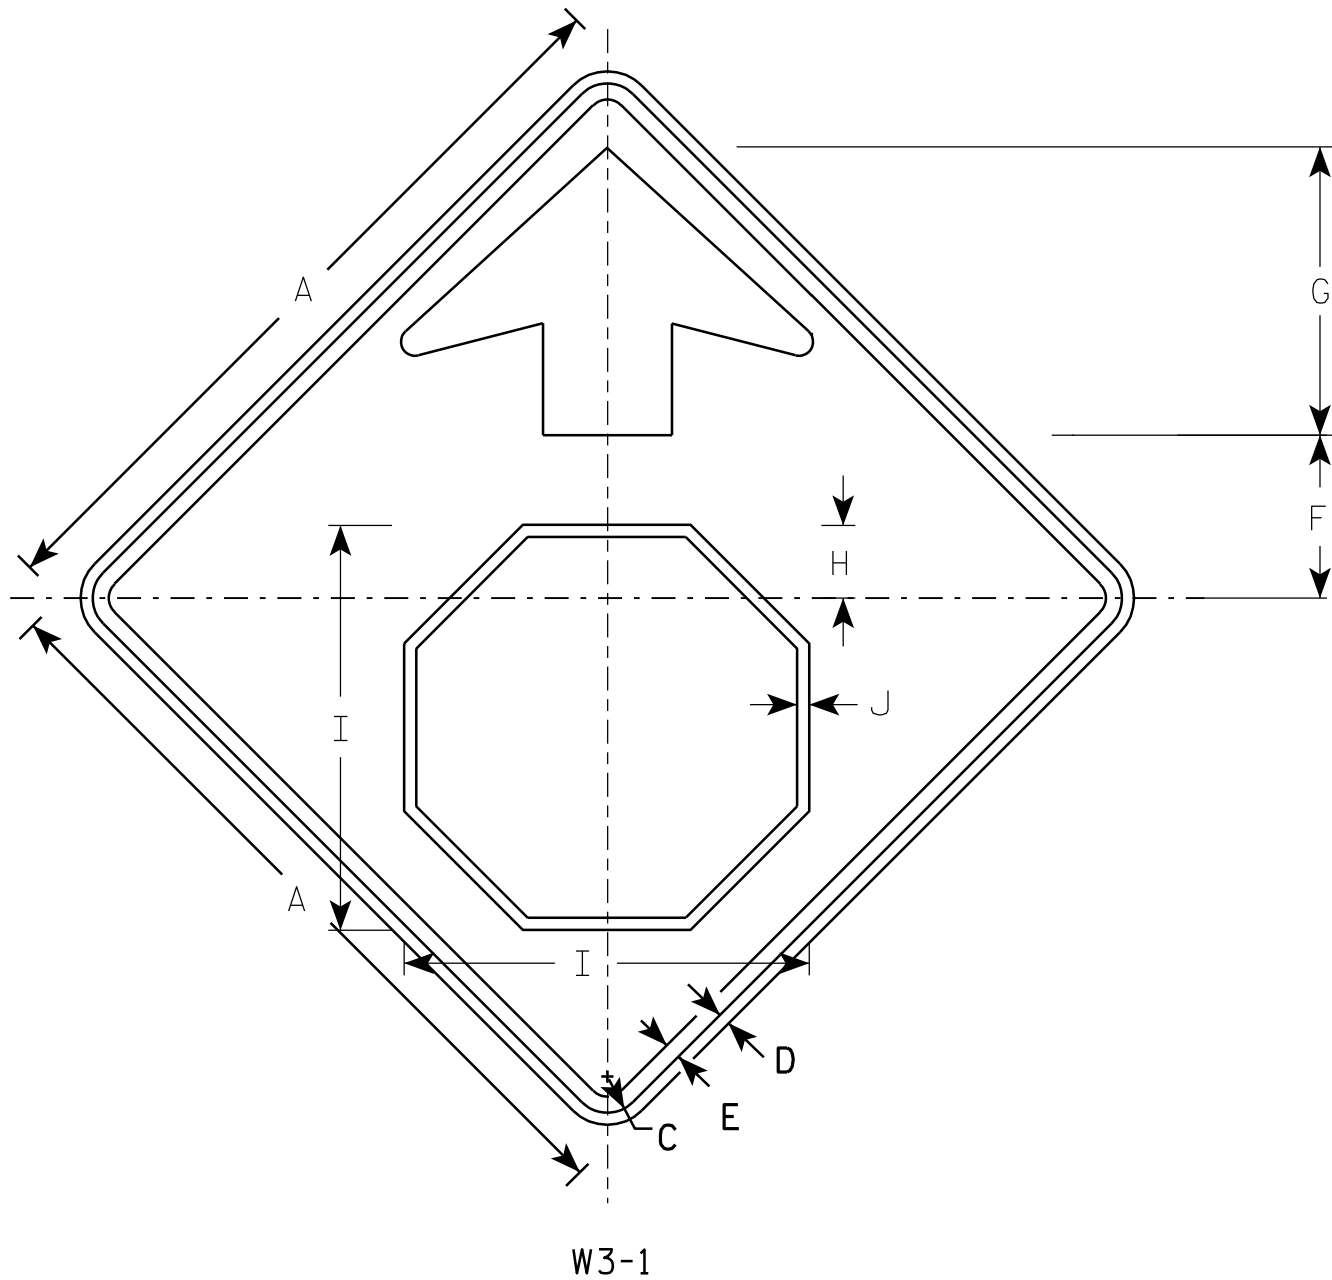

NOTES

1. All Signs Type II - Type F Reflective - reference WIS DOT Standard Specification for HIGHWAY and STRUCTURE CONSTRUCTION latest edition.
2. Color:
Background - YELLOW
Arrow & Border - BLACK
Stop Symbol - WHITE BORDER ON RED BACKGROUND

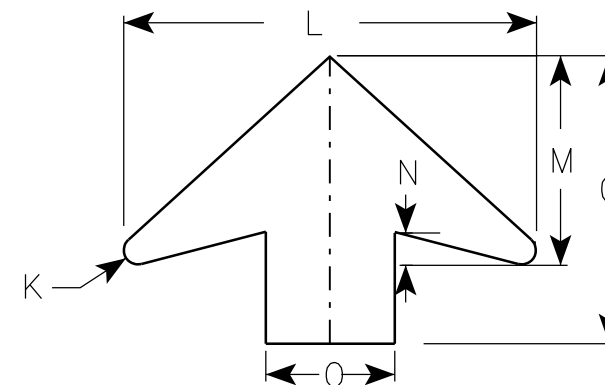

ARROW DETAIL

SIZE	A	B	C	D	E	F	G	H	I	J	K	L	M	N	O	P	Q	R	S	T	U	V	W	X	Y	Z	Area sq. ft.
1	30		1 3/8	1/2	5/8	6 1/4	11 1/4	2 7/8	15 3/4	1/2	1/2	16	8	1 1/4	5												6.25
2S	36		1 5/8	5/8	3/4	7 1/2	13 1/2	3 1/2	19	5/8	5/8	19 1/4	9 3/4	1 5/8	6												9.0
2M	36		1 5/8	5/8	3/4	7 1/2	13 1/2	3 1/2	19	5/8	5/8	19 1/4	9 3/4	1 5/8	6												9.0
3	36		1 5/8	5/8	3/4	7 1/2	13 1/2	3 1/2	19	5/8	5/8	19 1/4	9 3/4	1 5/8	6												9.0
4	48		2 1/4	3/4	1	10	17 7/8	4 1/2	25 1/8	3/4	7/8	25 5/8	13	2	8												16.0
5	48		2 1/4	3/4	1	10	17 7/8	4 1/2	25 1/8	3/4	7/8	25 5/8	13	2	8												16.0

PROJECT NO:


STANDARD SIGN
W3-1

WISCONSIN DEPT OF TRANSPORTATION

APPROVED *Matthew R. Rauch*
for State Traffic Engineer
DATE 6/7/10 PLATE NO. W3-1.12

SHEET NO: 131

E

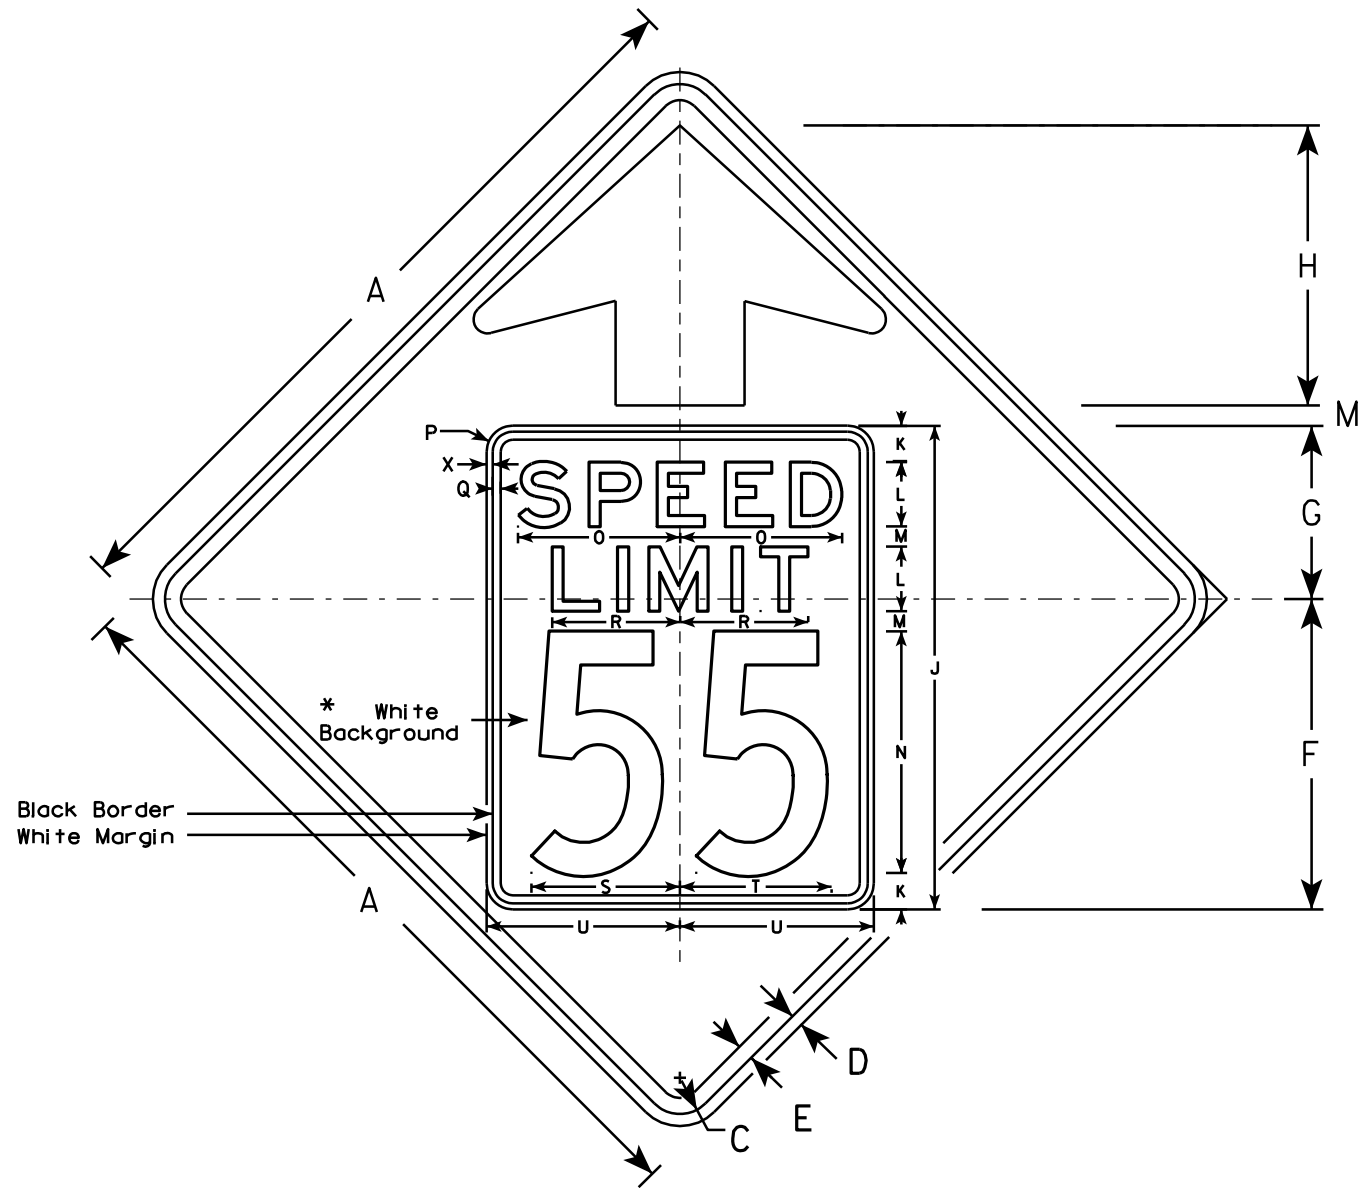


W3-5

NOTES

1. Sign is Type II - Type F Reflective - reference WIS DOT Standard Specification for HIGHWAY and STRUCTURE CONSTRUCTION latest edition.
2. Color: *
Background - YELLOW*
Message - BLACK
3. Message Series - C for numbers Series E for wording
4. Substitute appropriate numerals and optically adjust spacing to achieve proper balance

*Speed Limit Sign shall have a White Background

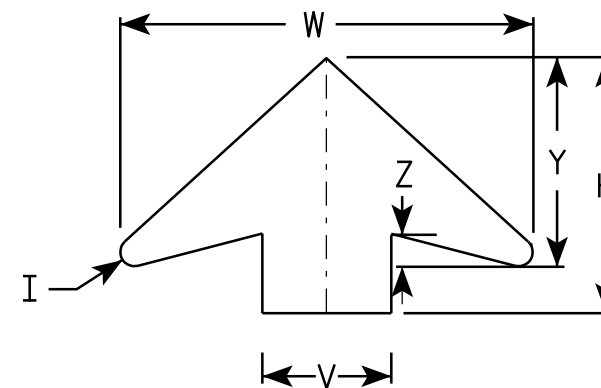

ARROW DETAIL

SIZE	A	B	C	D	E	F	G	H	I	J	K	L	M	N	O	P	Q	R	S	T	U	V	W	X	Y	Z	Area sq. ft.
1																											
2S	36		1 5/8	5/8	3/4	14 1/2	9 1/2	11 1/2	5/8	24	2	3	1	12	7 1/8	1 1/2	3/8	5 3/4	7 1/4	7 1/8	9	6	19 1/4	3/8	9 3/4	1 5/8	9.0
2M	36		1 5/8	5/8	3/4	14 1/2	9 1/2	11 1/2	5/8	24	2	3	1	12	7 1/8	1 1/2	3/8	5 3/4	7 1/4	7 1/8	9	6	19 1/4	3/8	9 3/4	1 5/8	9.0
3	36		1 5/8	5/8	3/4	14 1/2	9 1/2	11 1/2	5/8	24	2	3	1	12	7 1/8	1 1/2	3/8	5 3/4	7 1/4	7 1/8	9	6	19 1/4	3/8	9 3/4	1 5/8	9.0
4	48		2 1/4	3/4	1	19 1/4	10 3/4	17 3/8	7/8	30	2 1/4	4	1 1/4	15	10	1 5/8	1/2	8	9 1/4	9 3/8	12	8	25 5/8	3/8	13	2	16.0
5	48		2 1/4	3/4	1	19 1/4	10 3/4	17 3/8	7/8	30	2 1/4	4	1 1/4	15	10	1 5/8	1/2	8	9 1/4	9 3/8	12	8	25 5/8	3/8	13	2	16.0

STANDARD SIGN

W3-5

WISCONSIN DEPT OF TRANSPORTATION


APPROVED *Matthew R. Rauch*
for State Traffic Engineer

DATE 5/29/12 PLATE NO. W3-5.5

PROJECT NO:

SHEET NO: 132

E

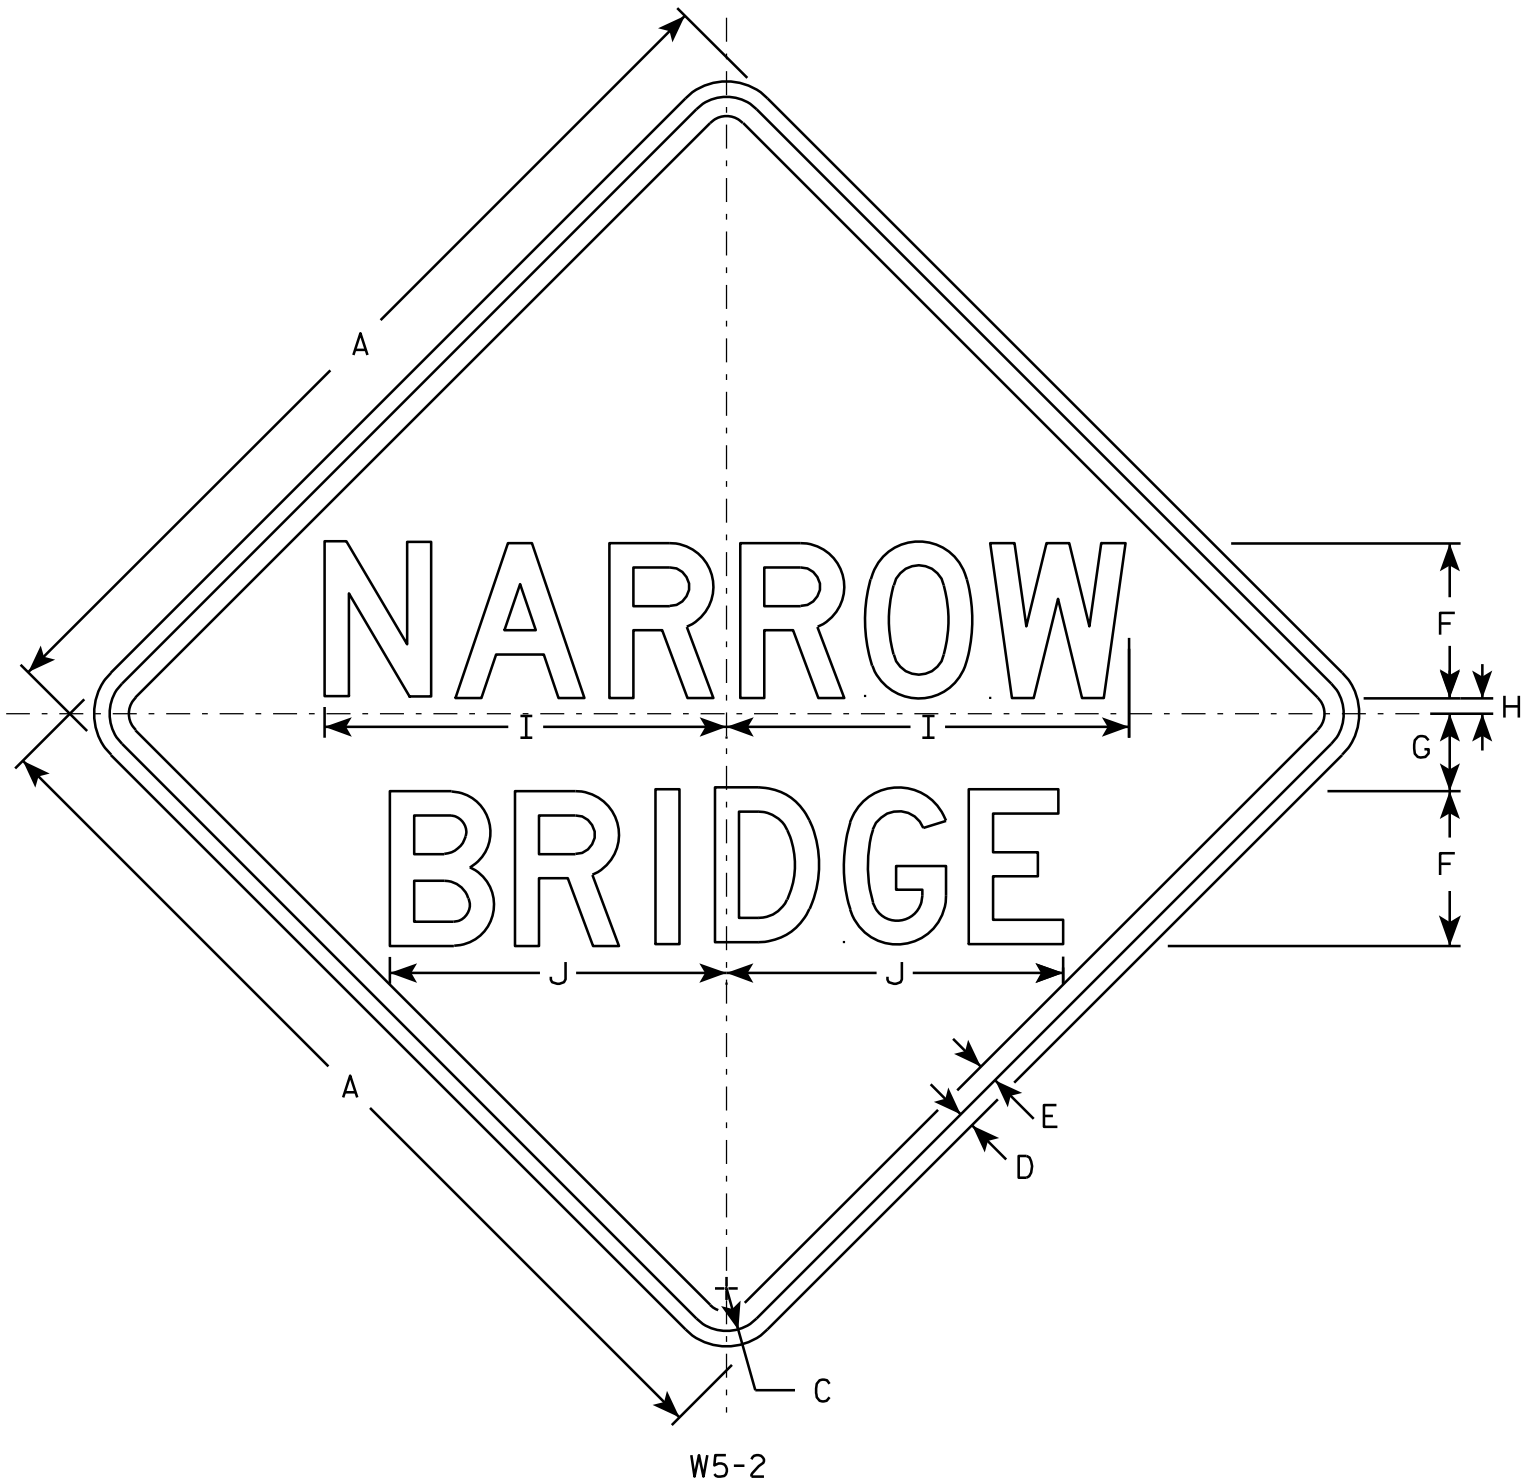

NOTES

1. Sign is Type II - Type F Reflective - reference WIS DOT Standard Specification for HIGHWAY and STRUCTURE CONSTRUCTION latest edition.
2. Color:
Background - Yellow
Message - Black
3. Message Series - D
4. Corners may be square or rounded when base material is plywood but borders shall be rounded as shown. When base material is metal, the corners and borders shall be rounded.

SIZE	A	B	C	D	E	F	G	H	I	J	K	L	M	N	O	P	O	R	S	T	U	V	W	X	Y	Z	Area sq. ft.
1	30		1 3⁄8	1⁄2	5⁄8	5	2 1⁄2	1⁄2	13	10 7⁄8																	6.25
2S	36		1 5⁄8	5⁄8	3⁄4	6	3	3⁄4	15 5⁄8	13 1⁄8																	9.0
2M	36		1 5⁄8	5⁄8	3⁄4	6	3	3⁄4	15 5⁄8	13 1⁄8																	9.0
3	36		1 5⁄8	5⁄8	3⁄4	6	3	3⁄4	15 5⁄8	13 1⁄8																	9.0
4	48		2 1⁄4	3⁄4	1	8	4	3⁄4	20 3⁄4	17 3⁄8																	16.0
5																											

STANDARD SIGN

W5-2

WISCONSIN DEPT OF TRANSPORTATION

APPROVED

Matthew R. Rauch
for State Traffic Engineer

DATE 03/12/13

PLATE NO. W5-2.8



PROJECT NO:

HWY:

COUNTY:

SHEET NO: 133

E

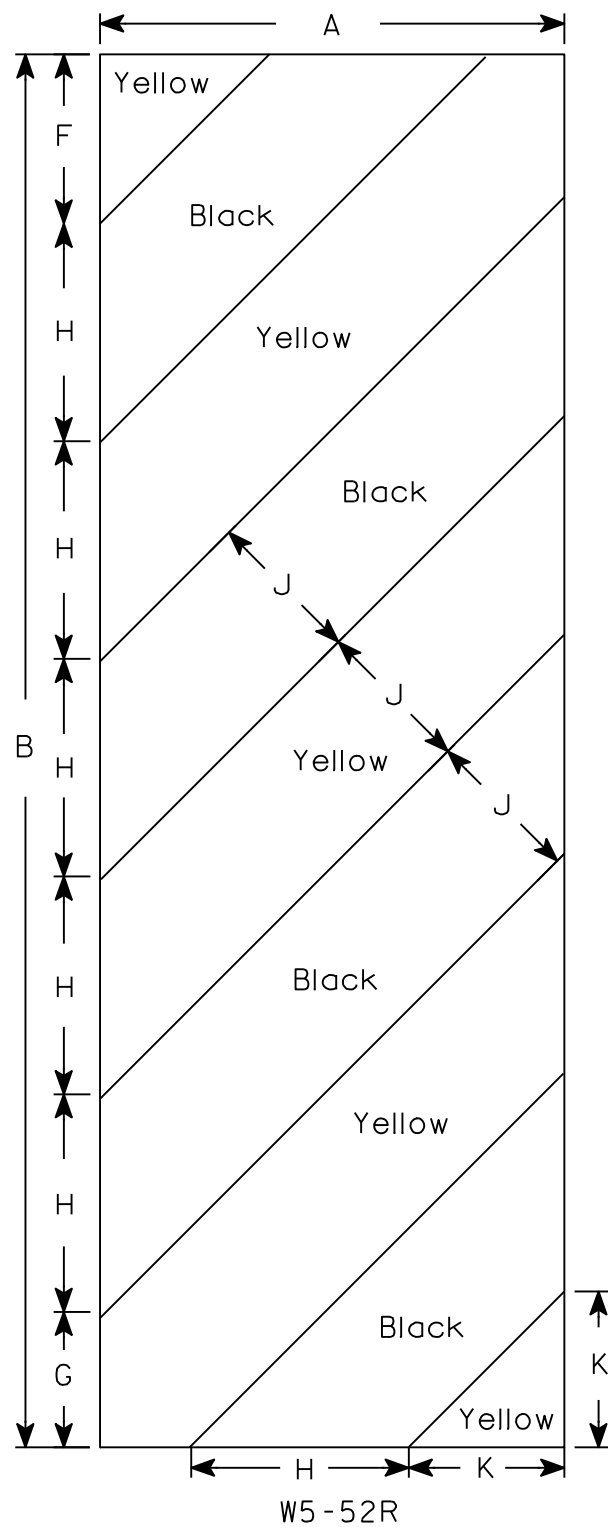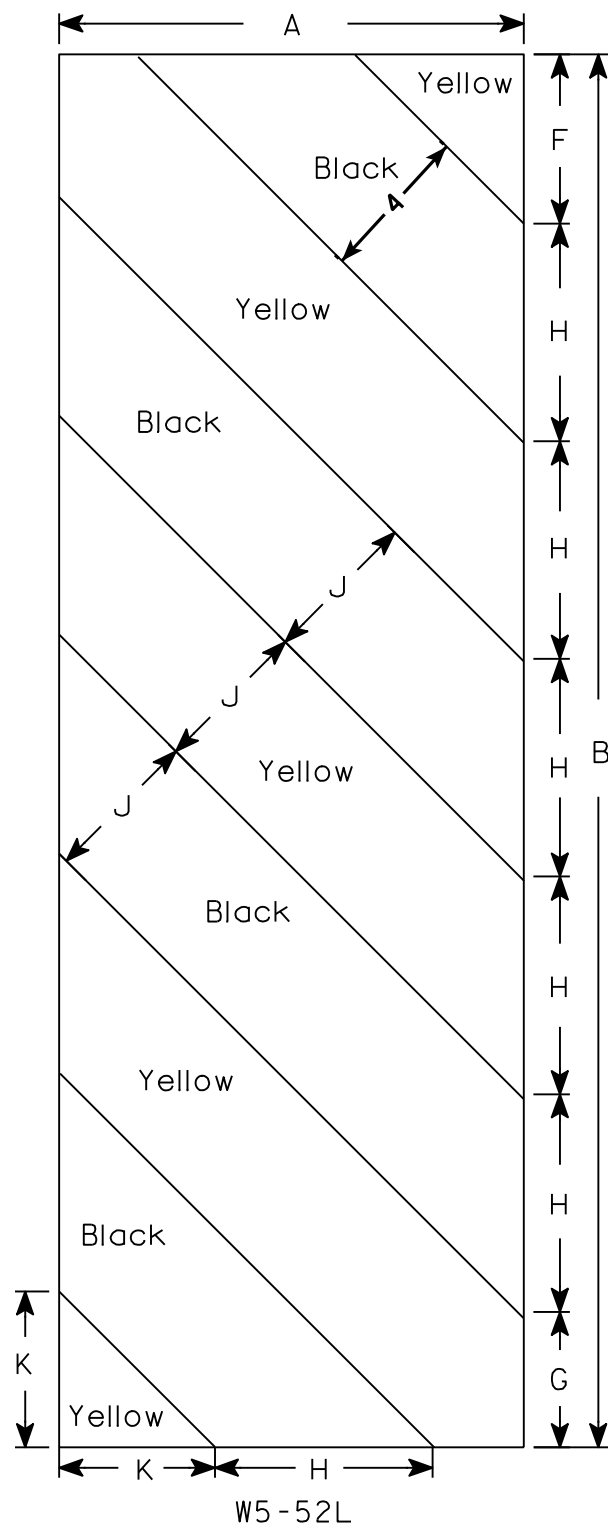

NOTES

- 1. Sign is Type II - Type F Reflective - reference WIS DOT Standard Specification for HIGHWAY and STRUCTURE CONSTRUCTION latest edition.
- 2. Color:
Background - Yellow
Message - Black
- 3. Corners may be square or rounded when base material is plywood but borders shall be rounded as shown. When base material is metal, the corners and borders shall be rounded.
- 4. Alternate colors of stripes as shown.


SIZE	A	B	C	D	E	F	G	H	I	J	K	L	M	N	O	P	Q	R	S	T	U	V	W	X	Y	Z	Area sq. ft.
1																											
2S	12	36				4 3⁄8	3 1⁄2	5 5⁄8	45°	4	4																3.0
2M	12	36				4 3⁄8	3 1⁄2	5 5⁄8	45°	4	4																3.0
3	18	54				6	5 1⁄2	8 1⁄2	45°	6	6 5⁄16																6.75
4																											
5																											

STANDARD SIGN
W5-52L & W5-52R

WISCONSIN DEPT OF TRANSPORTATION

APPROVED *Matthew R. Rauch*
for State Traffic Engineer

DATE 5/29/12 PLATE NO. W5-52.9

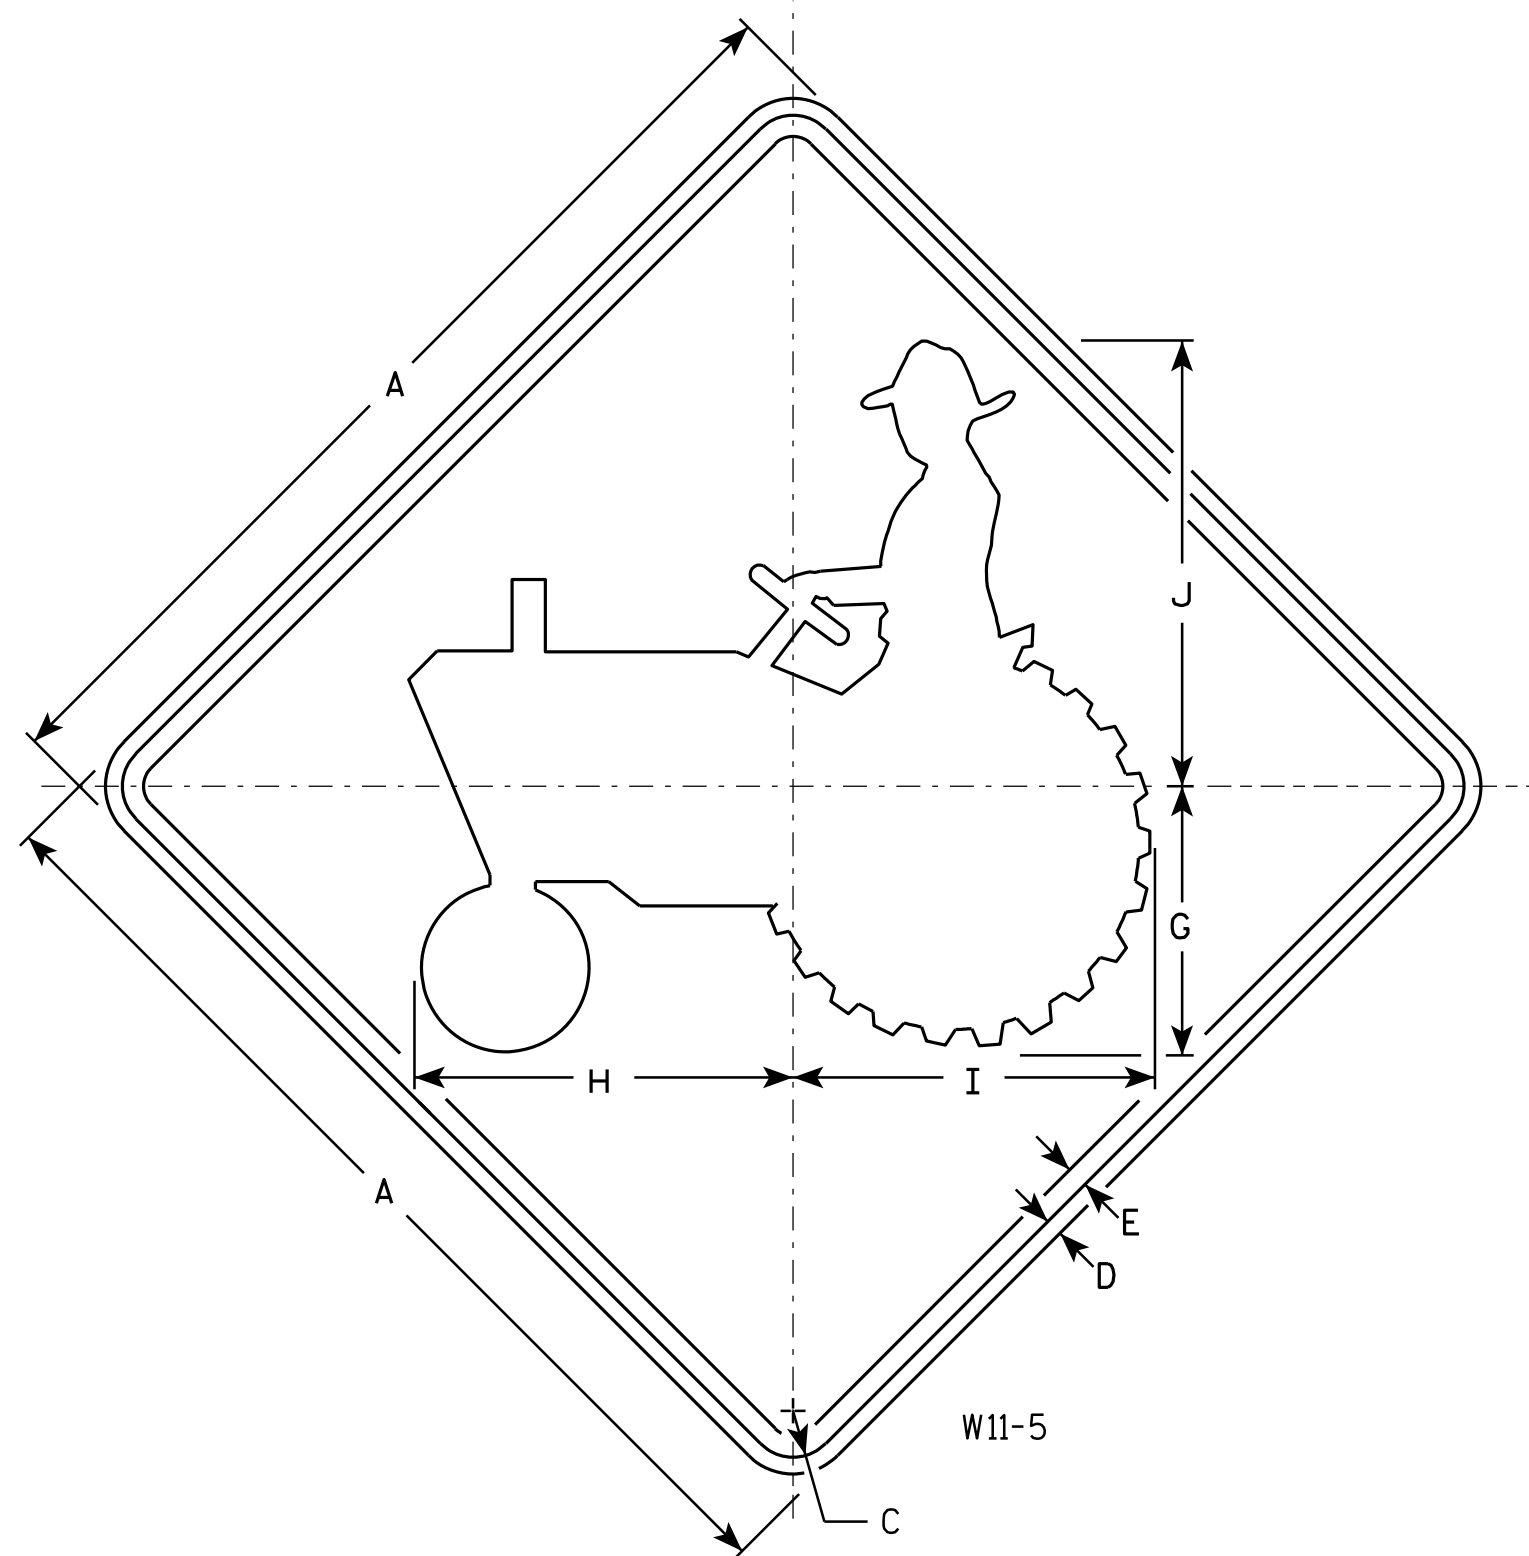

NOTES

1. Sign is Type II - Type F Reflective - reference WIS DOT Standard Specification for HIGHWAY and STRUCTURE CONSTRUCTION latest edition.
2. Color:
Background - Yellow
Message - Black
3. Corners may be square or rounded when base material is plywood but borders shall be rounded as shown. When base material is metal, the corners and borders shall be rounded.

W11-5

C

SIZE	A	B	C	D	E	F	G	H	I	J	K	L	M	N	O	P	Q	R	S	T	U	V	W	X	Y	Z	Area sq. ft.
1	24		1 1/8	3/8	1/2		6 3/8	9	8 5/8	10 5/8																	4.0
2S	30		1 3/8	1/2	5/8		8	11 1/4	10 3/4	13 1/4																	6.25
2M	30		1 3/8	1/2	5/8		8	11 1/4	10 3/4	13 1/4																	6.25
3																											
4	36		1 5/8	5/8	3/4		9 5/8	13 1/2	12 7/8	16																	9.0
5	48		2 1/4	3/4	1		12 3/4	18	17 1/4	21 1/8																	16.0

STANDARD SIGN

W11-5

WISCONSIN DEPT OF TRANSPORTATION

APPROVED *Matthew R. Rauch*
State Traffic Engineer

DATE 3/13/13 PLATE NO. W11-5.6


PROJECT NO:

HWY:

COUNTY:

SHEET NO: 135

E

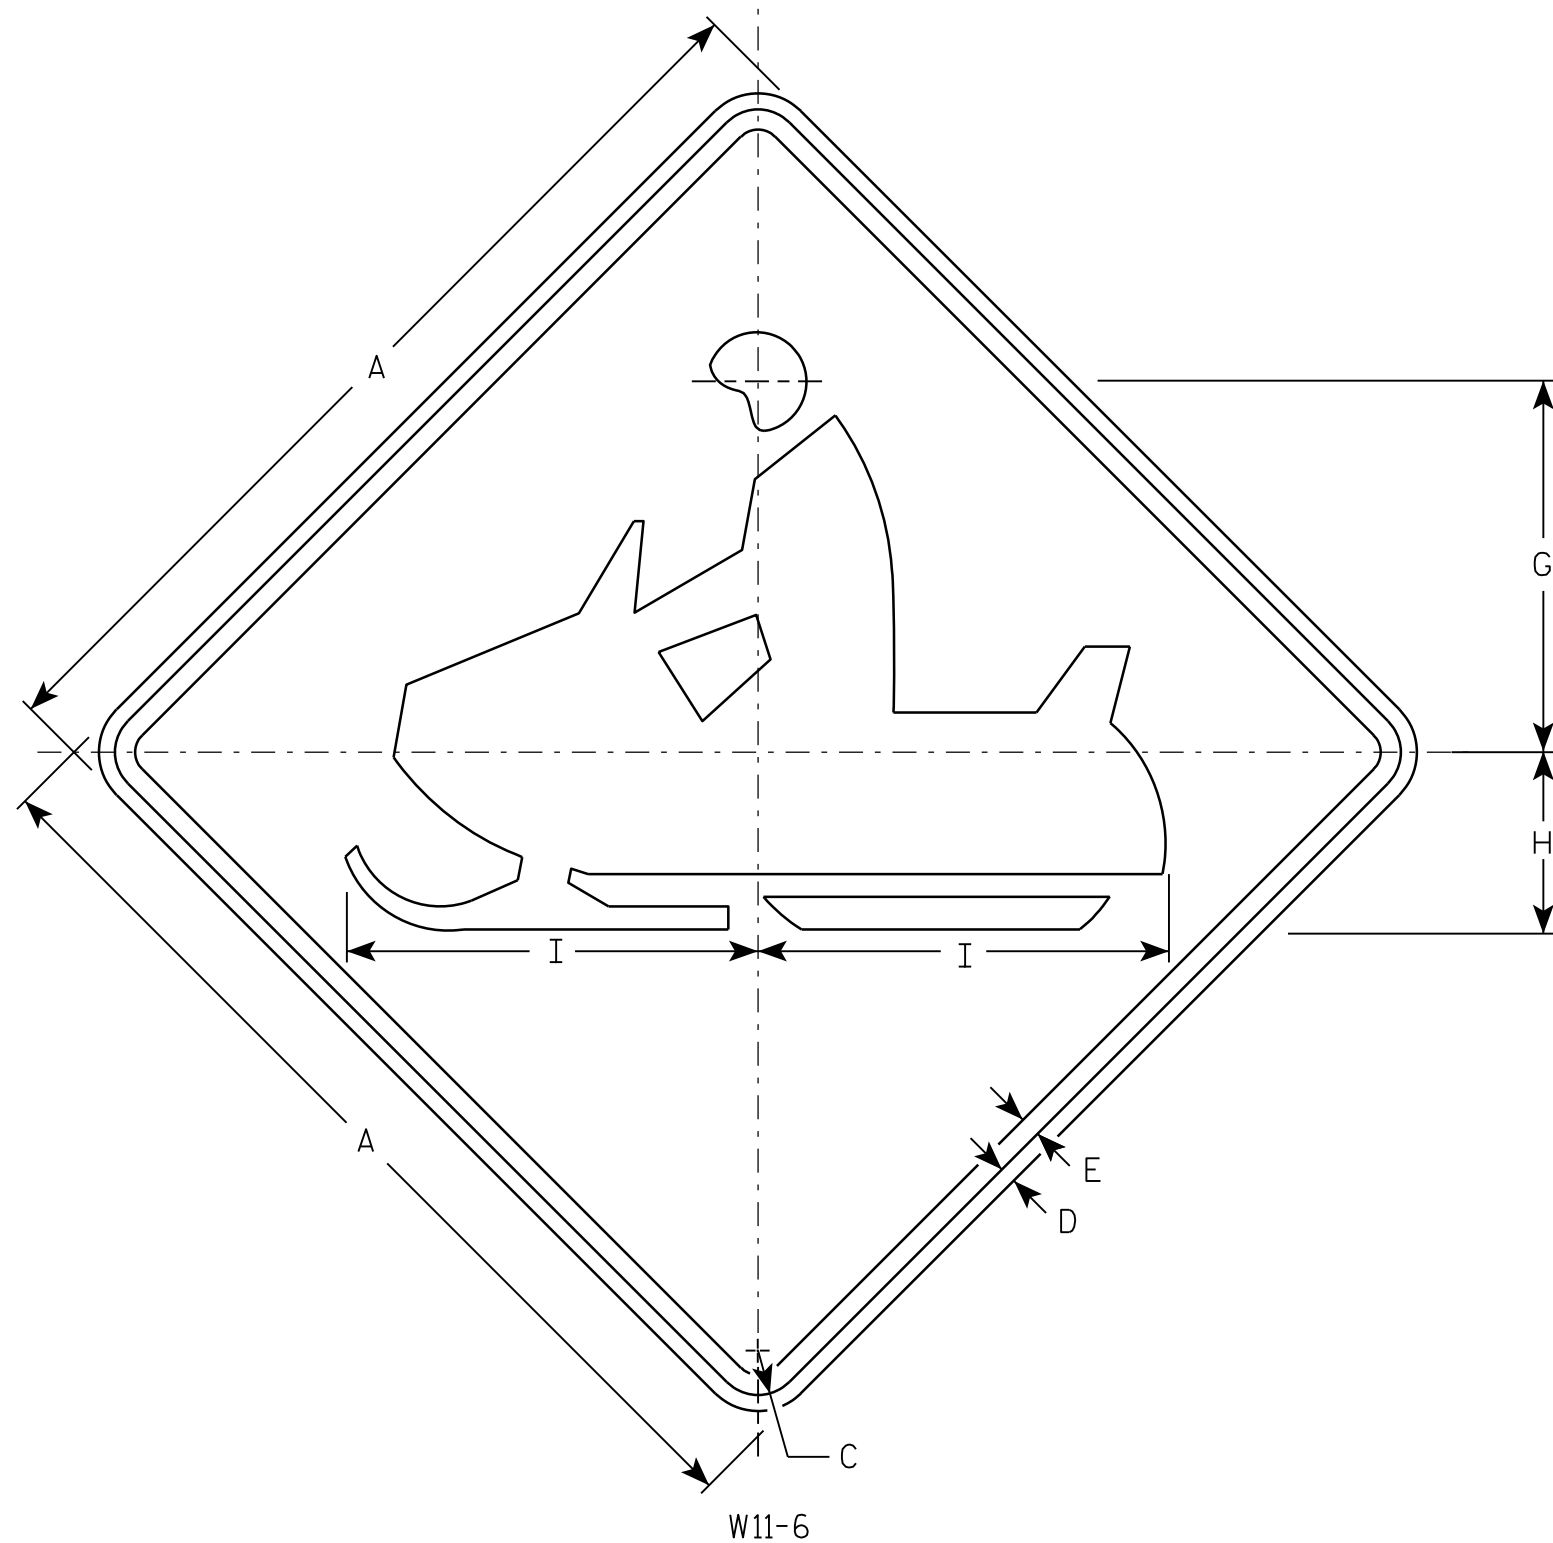

NOTES

1. Sign is Type II - Type F Reflective - reference WIS DOT Standard Specification for HIGHWAY and STRUCTURE CONSTRUCTION latest edition.
2. Color:
Background - Yellow
Message - Black
3. Corners may be square or rounded when base material is plywood but borders shall be rounded as shown. When base material is metal, the corners and borders shall be rounded.

W11-6

SIZE	A	B	C	D	E	F	G	H	I	J	K	L	M	N	O	P	Q	R	S	T	U	V	W	X	Y	Z	Area sq. ft.
1	24		1 1/8	3/8	1/2		9 1/2	4 1/2	10 1/4																		4.0
2S	30		1 3/8	1/2	5/8		11 1/2	5 5/8	12 3/4																		6.25
2M	30		1 3/8	1/2	5/8		11 1/2	5 5/8	12 3/4																		6.25
3	36		1 5/8	5/8	3/4		14 1/8	6 3/4	15 1/4																		9.0
4	48		2 1/4	3/4	1		19	9	20 1/2																		16.0
5																											

STANDARD SIGN W11-6

WISCONSIN DEPT OF TRANSPORTATION

APPROVED Matthew R. Rauch
for State Traffic Engineer

DATE 3/13/13 PLATE NO. W11-6.8


PROJECT NO:

HWY:

COUNTY:

SHEET NO: 136

E

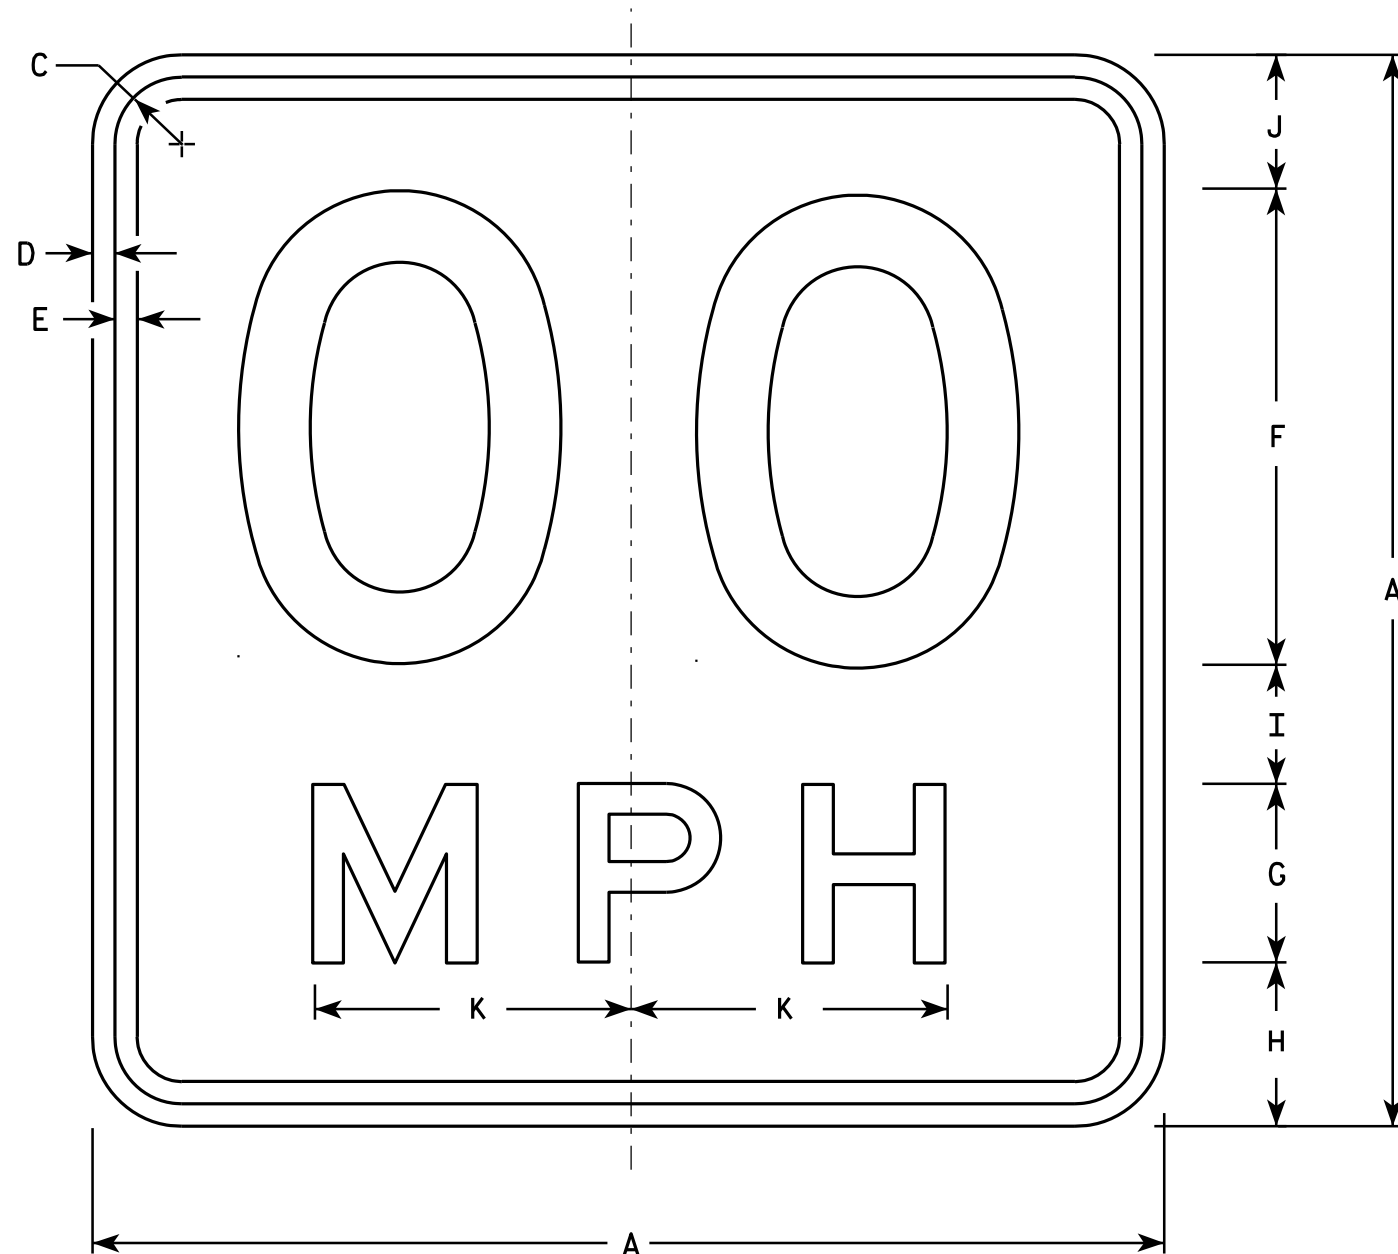

NOTES

1. Sign is Type II - Type F Reflective - reference WIS DOT Standard Specification for HIGHWAY and STRUCTURE CONSTRUCTION latest edition.
2. Color:
Background - Yellow
Message - Black
3. Message Series - See Note 6
4. Corners may be square or rounded when base material is plywood but borders shall be rounded as shown. When base material is metal, the corners and borders shall be rounded.
5. Substitute appropriate numerals and optically space about centerline to achieve proper balance.
6. Line 1 is Series D
Line 2 is Series E

W13-1

* For 30" x 30" Warning Signs, use 18" x 18" W13-1 signs.
For 36" x 36" Warning Signs, use 24" x 24" W13-1 signs.

SIZE	A	B	C	D	E	F	G	H	I	J	K	L	M	N	O	P	Q	R	S	T	U	V	W	X	Y	Z	Area Sq. Ft.
* * * * * *	1	18		1 1/8	3/8	3/8	8	3	2 3/4	2	2 1/4	5 3/8															2.25
	2S	18		1 1/8	3/8	3/8	8	3	2 3/4	2	2 1/4	5 3/8															2.25
	2M	18		1 1/8	3/8	3/8	8	3	2 3/4	2	2 1/4	5 3/8															2.25
	3	24		1 1/8	3/8	1/2	10	4	4	2 3/4	3 1/4	6 5/8															4.00
	4	36		1 5/8	5/8	3/4	16	6	5 1/2	4	4 1/2	10 5/8															9.00
	5	36		1 5/8	5/8	3/4	16	6	5 1/2	4	4 1/2	10 5/8															9.00

STANDARD SIGN

W13-1

WISCONSIN DEPT OF TRANSPORTATION

APPROVED *Matthew R. Rauch*
For State Traffic Engineer

DATE 5/31/12 PLATE NO. W13-1.16

PROJECT NO:

HWY:


COUNTY:

SHEET NO: 137

E

NOTES

- 1. Sign is Type II - Type F Reflective - reference WIS DOT Standard Specification for HIGHWAY and STRUCTURE CONSTRUCTION latest edition.
- 2. Color:
Background - Yellow
Message - Black
- 3. Message Series - See note 5
- 4. Corners and borders shall be rounded on all base materials for this sign.
- 5. Lines 1 and 2 are Series D.
Line 3 is series C.

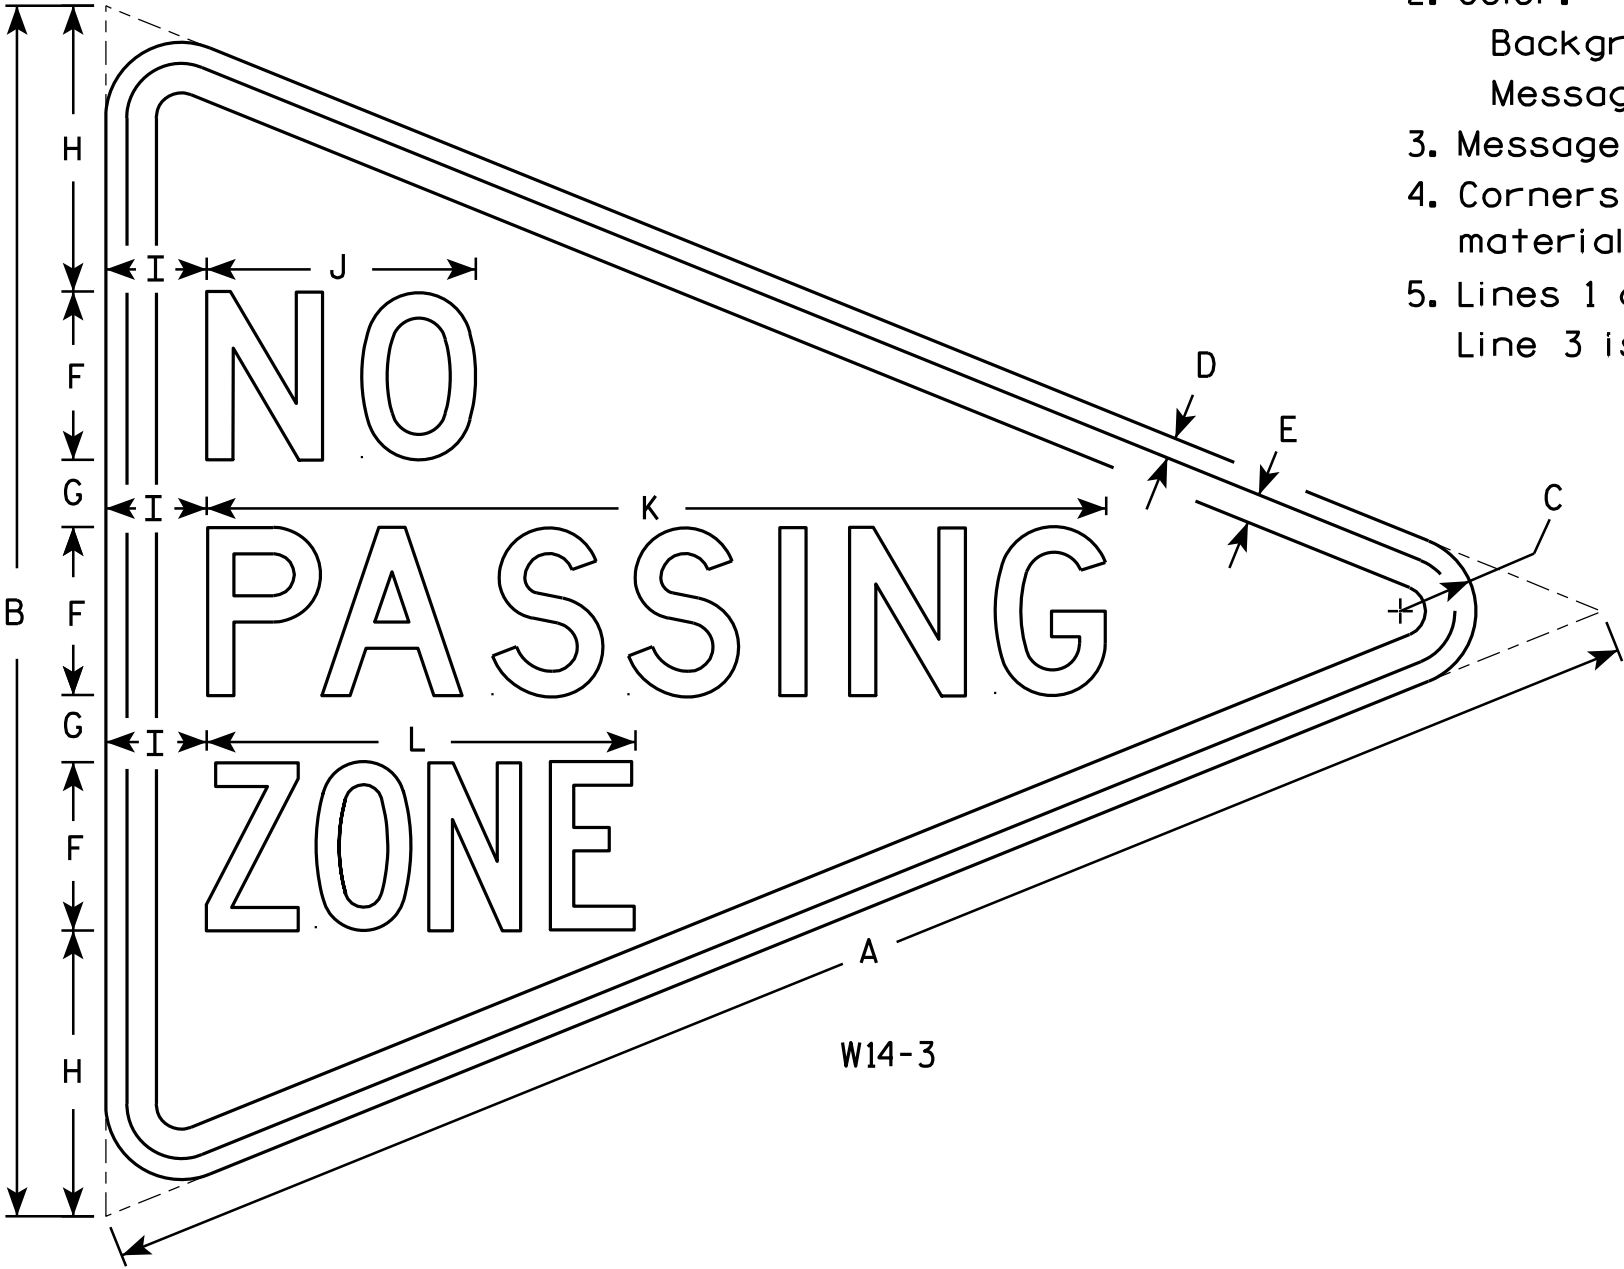

W14-3







SIZE	A	B	C	D	E	F	G	H	I	J	K	L	M	N	O	P	Q	R	S	T	U	V	W	X	Y	Z	Area sq. ft.
1																											
2S	48	36	2 1/4	5/8	7/8	5	2	8 1/2	3	8	26 3/4	12 3/4															6.0
2M	48	36	2 1/4	5/8	7/8	5	2	8 1/2	3	8	26 3/4	12 3/4															6.0
3	64	48	3	3/4	1 1/4	6	3	12	4	10 3/4	33 5/8	16 1/2															10.7
4																											
5																											

STANDARD SIGN
W14-3

WISCONSIN DEPT OF TRANSPORTATION

APPROVED *Matthew R. Rauch*
For State Traffic Engineer

DATE 6/7/10 PLATE NO. W14-3.9

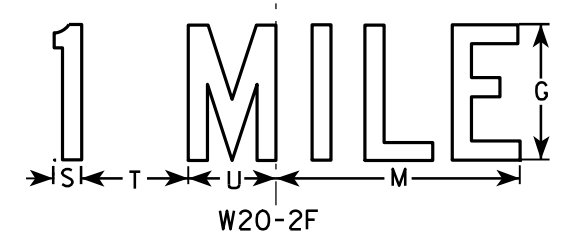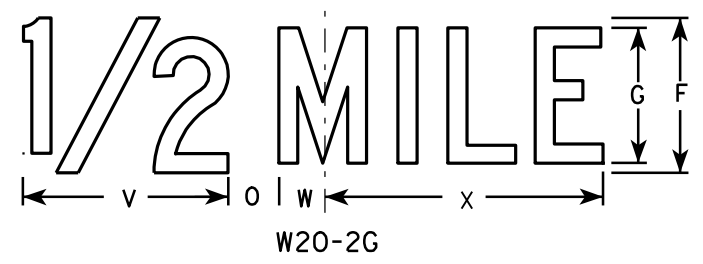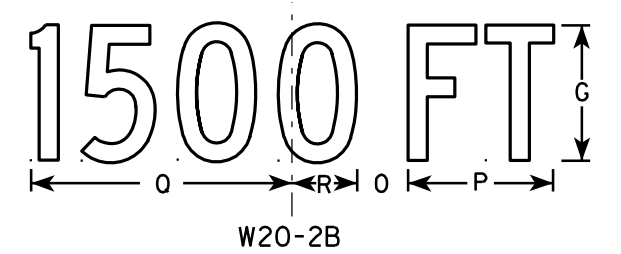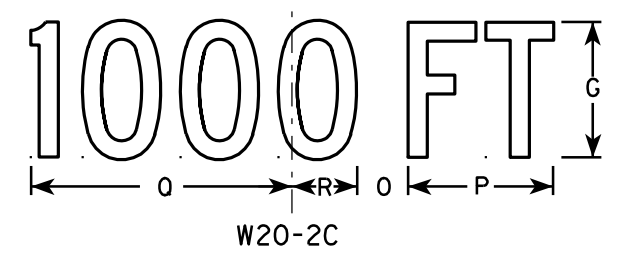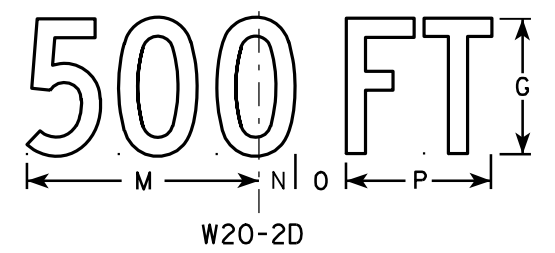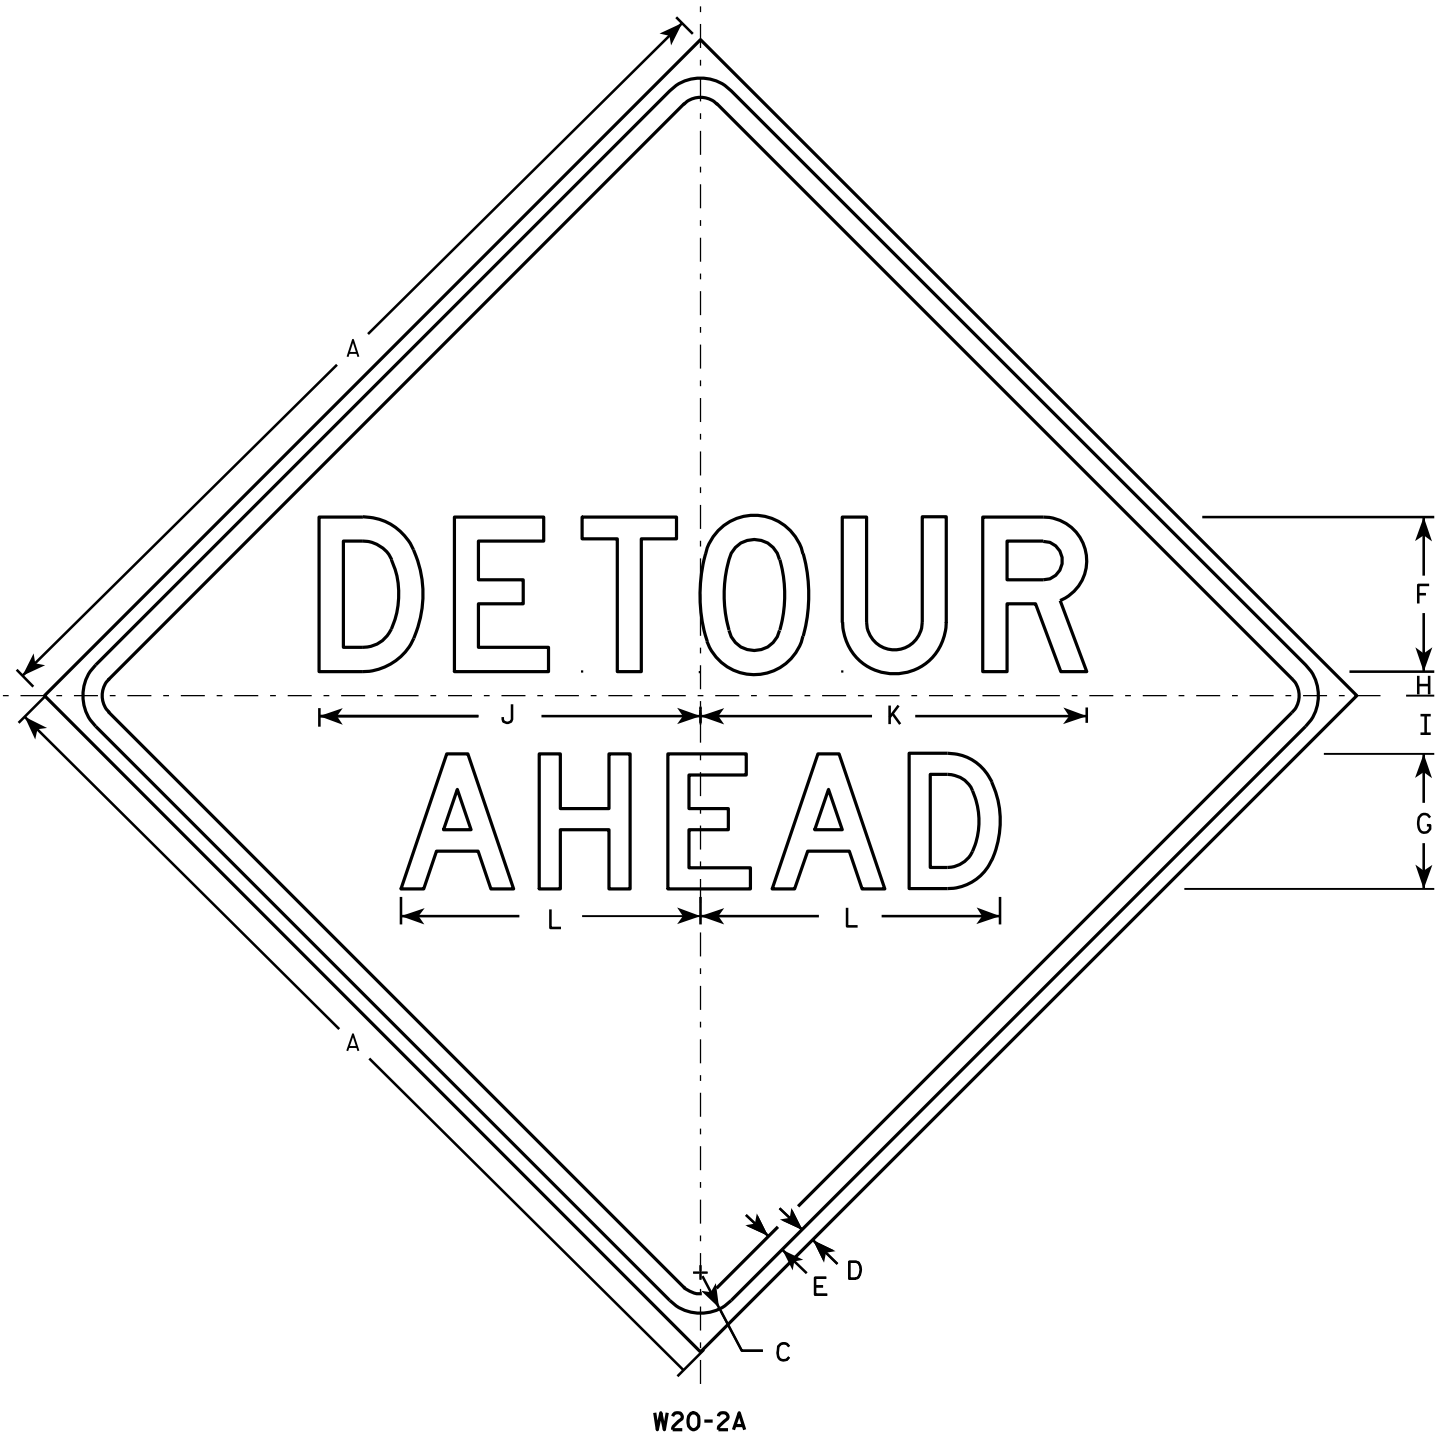

NOTES

- 1. Sign is Type II - Type F Reflective - reference WIS DOT Standard Specification for HIGHWAY and STRUCTURE CONSTRUCTION latest edition.
- 2. Color:
 - Background - Orange
 - Message - Black
- 3. Message Series - See note 5
- 4. Corners may be square or rounded when base material is plywood but borders shall be rounded as shown. When base material is metal, the corners and borders shall be rounded.
- 5. Line 1 is Series D.
Line 2 is Series D for AHEAD and Series C for all other distances.

SIZE	A	B	C	D	E	F	G	H	I	J	K	L	M	N	O	P	Q	R	S	T	U	V	W	X	Y	Z	Area sq. ft.
1	36		1 5/8	5/8	3/4	6	5	1	2 1/4	14 3/4	15	11 5/8	9	1 3/8	1 7/8	5 5/8	10 1/8	2 1/2	1 1/8	4 1/2	3 1/2	8	1 3/4	10 3/4			9.0
2S	48		2 1/4	3/4	1	8	7	1 1/4	3	19 3/4	20	15 1/2	12	1 7/8	2 5/8	7 1/2	13 1/2	3 3/8	1 1/2	6	4 5/8	10 5/8	2 3/8	14 3/8			16.0
2M	48		2 1/4	3/4	1	8	7	1 1/4	3	19 3/4	20	15 1/2	12	1 7/8	2 5/8	7 1/2	13 1/2	3 3/8	1 1/2	6	4 5/8	10 5/8	2 3/8	14 3/8			16.0
3	48		2 1/4	3/4	1	8	7	1 1/4	3	19 3/4	20	15 1/2	12	1 7/8	2 5/8	7 1/2	13 1/2	3 3/8	1 1/2	6	4 5/8	10 5/8	2 3/8	14 3/8			16.0
4	48		2 1/4	3/4	1	8	7	1 1/4	3	19 3/4	20	15 1/2	12	1 7/8	2 5/8	7 1/2	13 1/2	3 3/8	1 1/2	6	4 5/8	10 5/8	2 3/8	14 3/8			16.0
5	48		2 1/4	3/4	1	8	7	1 1/4	3	19 3/4	20	15 1/2	12	1 7/8	2 5/8	7 1/2	13 1/2	3 3/8	1 1/2	6	4 5/8	10 5/8	2 3/8	14 3/8			16.0

STANDARD SIGN
W20-2A,B,C,D,F & G

WISCONSIN DEPT OF TRANSPORTATION

APPROVED *Matthew R. Rauch*
for State Traffic Engineer

DATE 3/18/11 PLATE NO. W20-2.6


PROJECT NO:

HWY:

COUNTY:

SHEET NO: 139

E

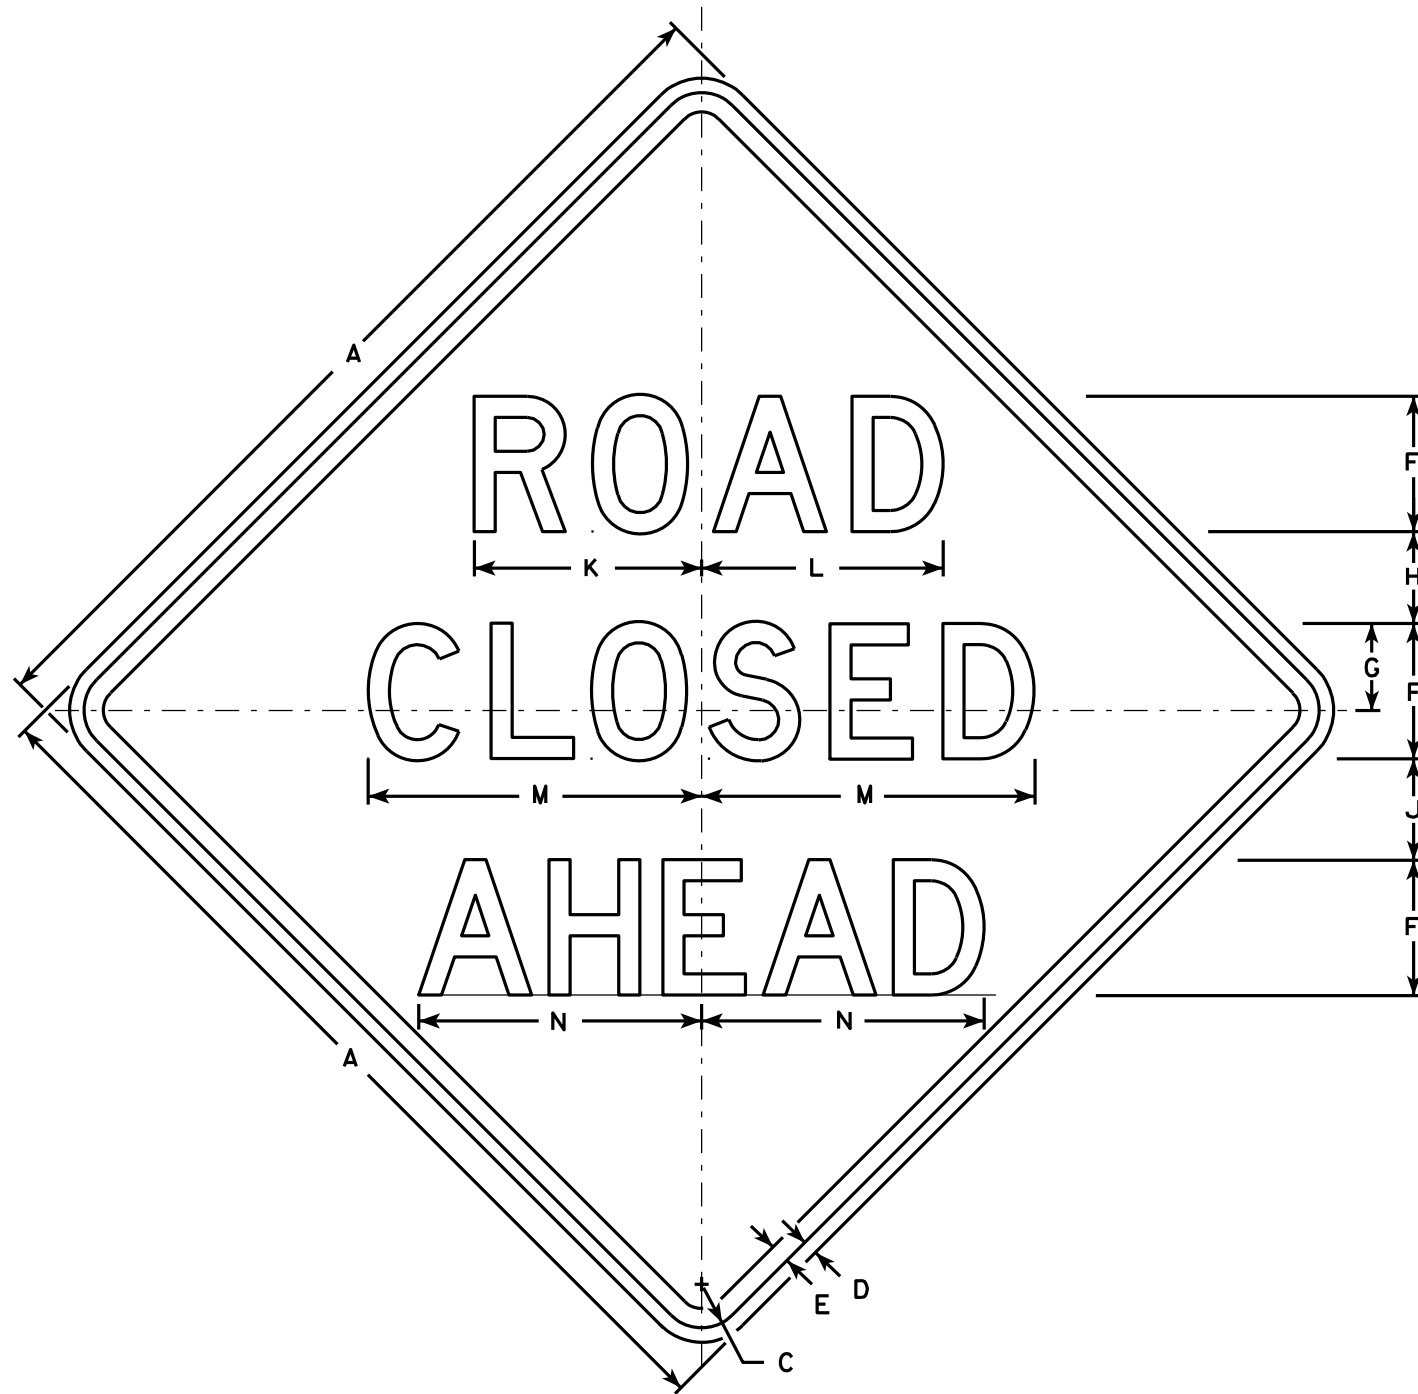

W20-3A

500 FT

W20-3D

1000 FT

W20-3C

1500 FT

W20-3B

1/2 MILE

W20-3G

1 MILE

W20-3F

NOTES

1. Sign is Type II - Type F Reflective - reference WIS DOT Standard Specification for HIGHWAY and STRUCTURE CONSTRUCTION latest edition.
2. Color:
Background - Orange
Message - Black
3. Message Series - see note 5
4. Corners may be square or rounded when base material is plywood but borders shall be rounded as shown. When base material is metal, the corners and borders shall be rounded.
5. Lines 1 and 2 are Series D.
Line 3 is Series D for AHEAD and Series C for all other distances.

SIZE	A	B	C	D	E	F	G	H	I	J	K	L	M	N	O	P	Q	R	S	T	U	V	W	X	Y	Z	Area sq. ft.
1	36		1 5/8	5/8	3/4	5	3 3/8	3 1/2	1 1/8	4	8 3/8	8 7/8	12 1/2	11	9	6	10 1/8	2 1/2	1 7/8	5 5/8	8	1 3/8	4 1/2	3 1/2	10 3/4	1 3/4	9.0
2S	48		2 1/4	3/4	1	7	4 1/2	4 3/4	1 1/2	5 1/4	11 3/4	12 1/2	17 1/4	14 5/8	12	8	13 1/2	3 3/8	2 5/8	7 1/2	10 5/8	1 7/8	6	4 5/8	14 3/8	2 3/8	16.0
2M	48		2 1/4	3/4	1	7	4 1/2	4 3/4	1 1/2	5 1/4	11 3/4	12 1/2	17 1/4	14 5/8	12	8	13 1/2	3 3/8	2 5/8	7 1/2	10 5/8	1 7/8	6	4 5/8	14 3/8	2 3/8	16.0
3	48		2 1/4	3/4	1	7	4 1/2	4 3/4	1 1/2	5 1/4	11 3/4	12 1/2	17 1/4	14 5/8	12	8	13 1/2	3 3/8	2 5/8	7 1/2	10 5/8	1 7/8	6	4 5/8	14 3/8	2 3/8	16.0
4	48		2 1/4	3/4	1	7	4 1/2	4 3/4	1 1/2	5 1/4	11 3/4	12 1/2	17 1/4	14 5/8	12	8	13 1/2	3 3/8	2 5/8	7 1/2	10 5/8	1 7/8	6	4 5/8	14 3/8	2 3/8	16.0
5	48		2 1/4	3/4	1	7	4 1/2	4 3/4	1 1/2	5 1/4	11 3/4	12 1/2	17 1/4	14 5/8	12	8	13 1/2	3 3/8	2 5/8	7 1/2	10 5/8	1 7/8	6	4 5/8	14 3/8	2 3/8	16.0

STANDARD SIGN
W20-3A, B, C, D, F & G

WISCONSIN DEPT OF TRANSPORTATION
APPROVED *Matthew R. Rauch*
For State Traffic Engineer
DATE 3/18/11 PLATE NO. W20-3.7



PROJECT NO:


HWY:


COUNTY:

SHEET NO: 140

E

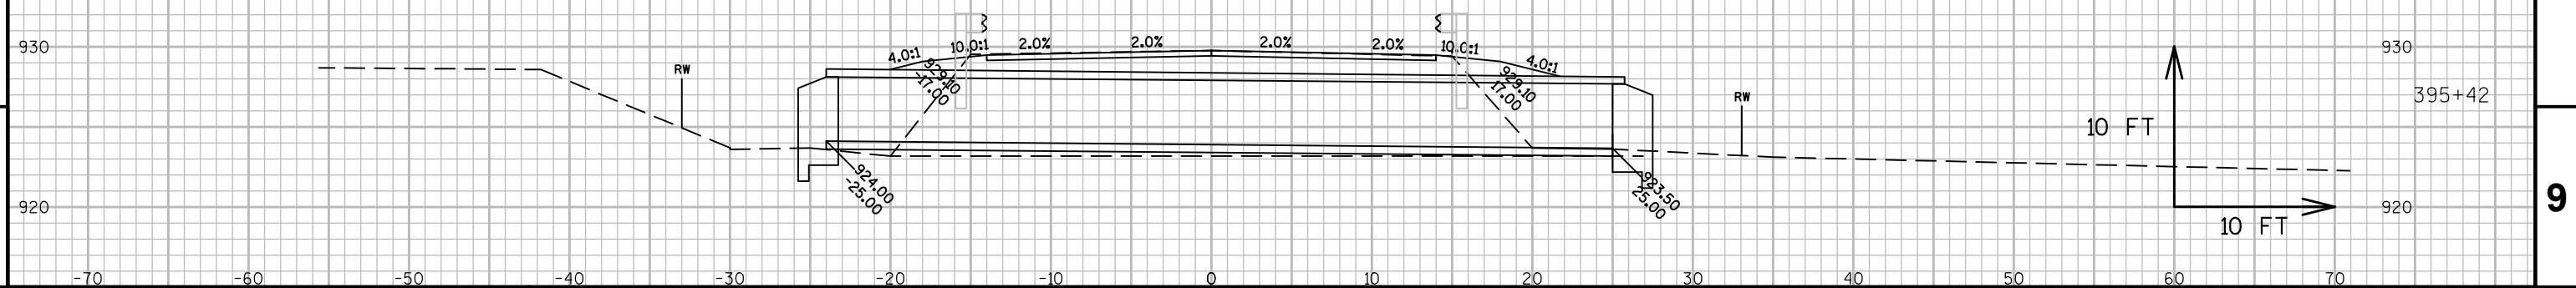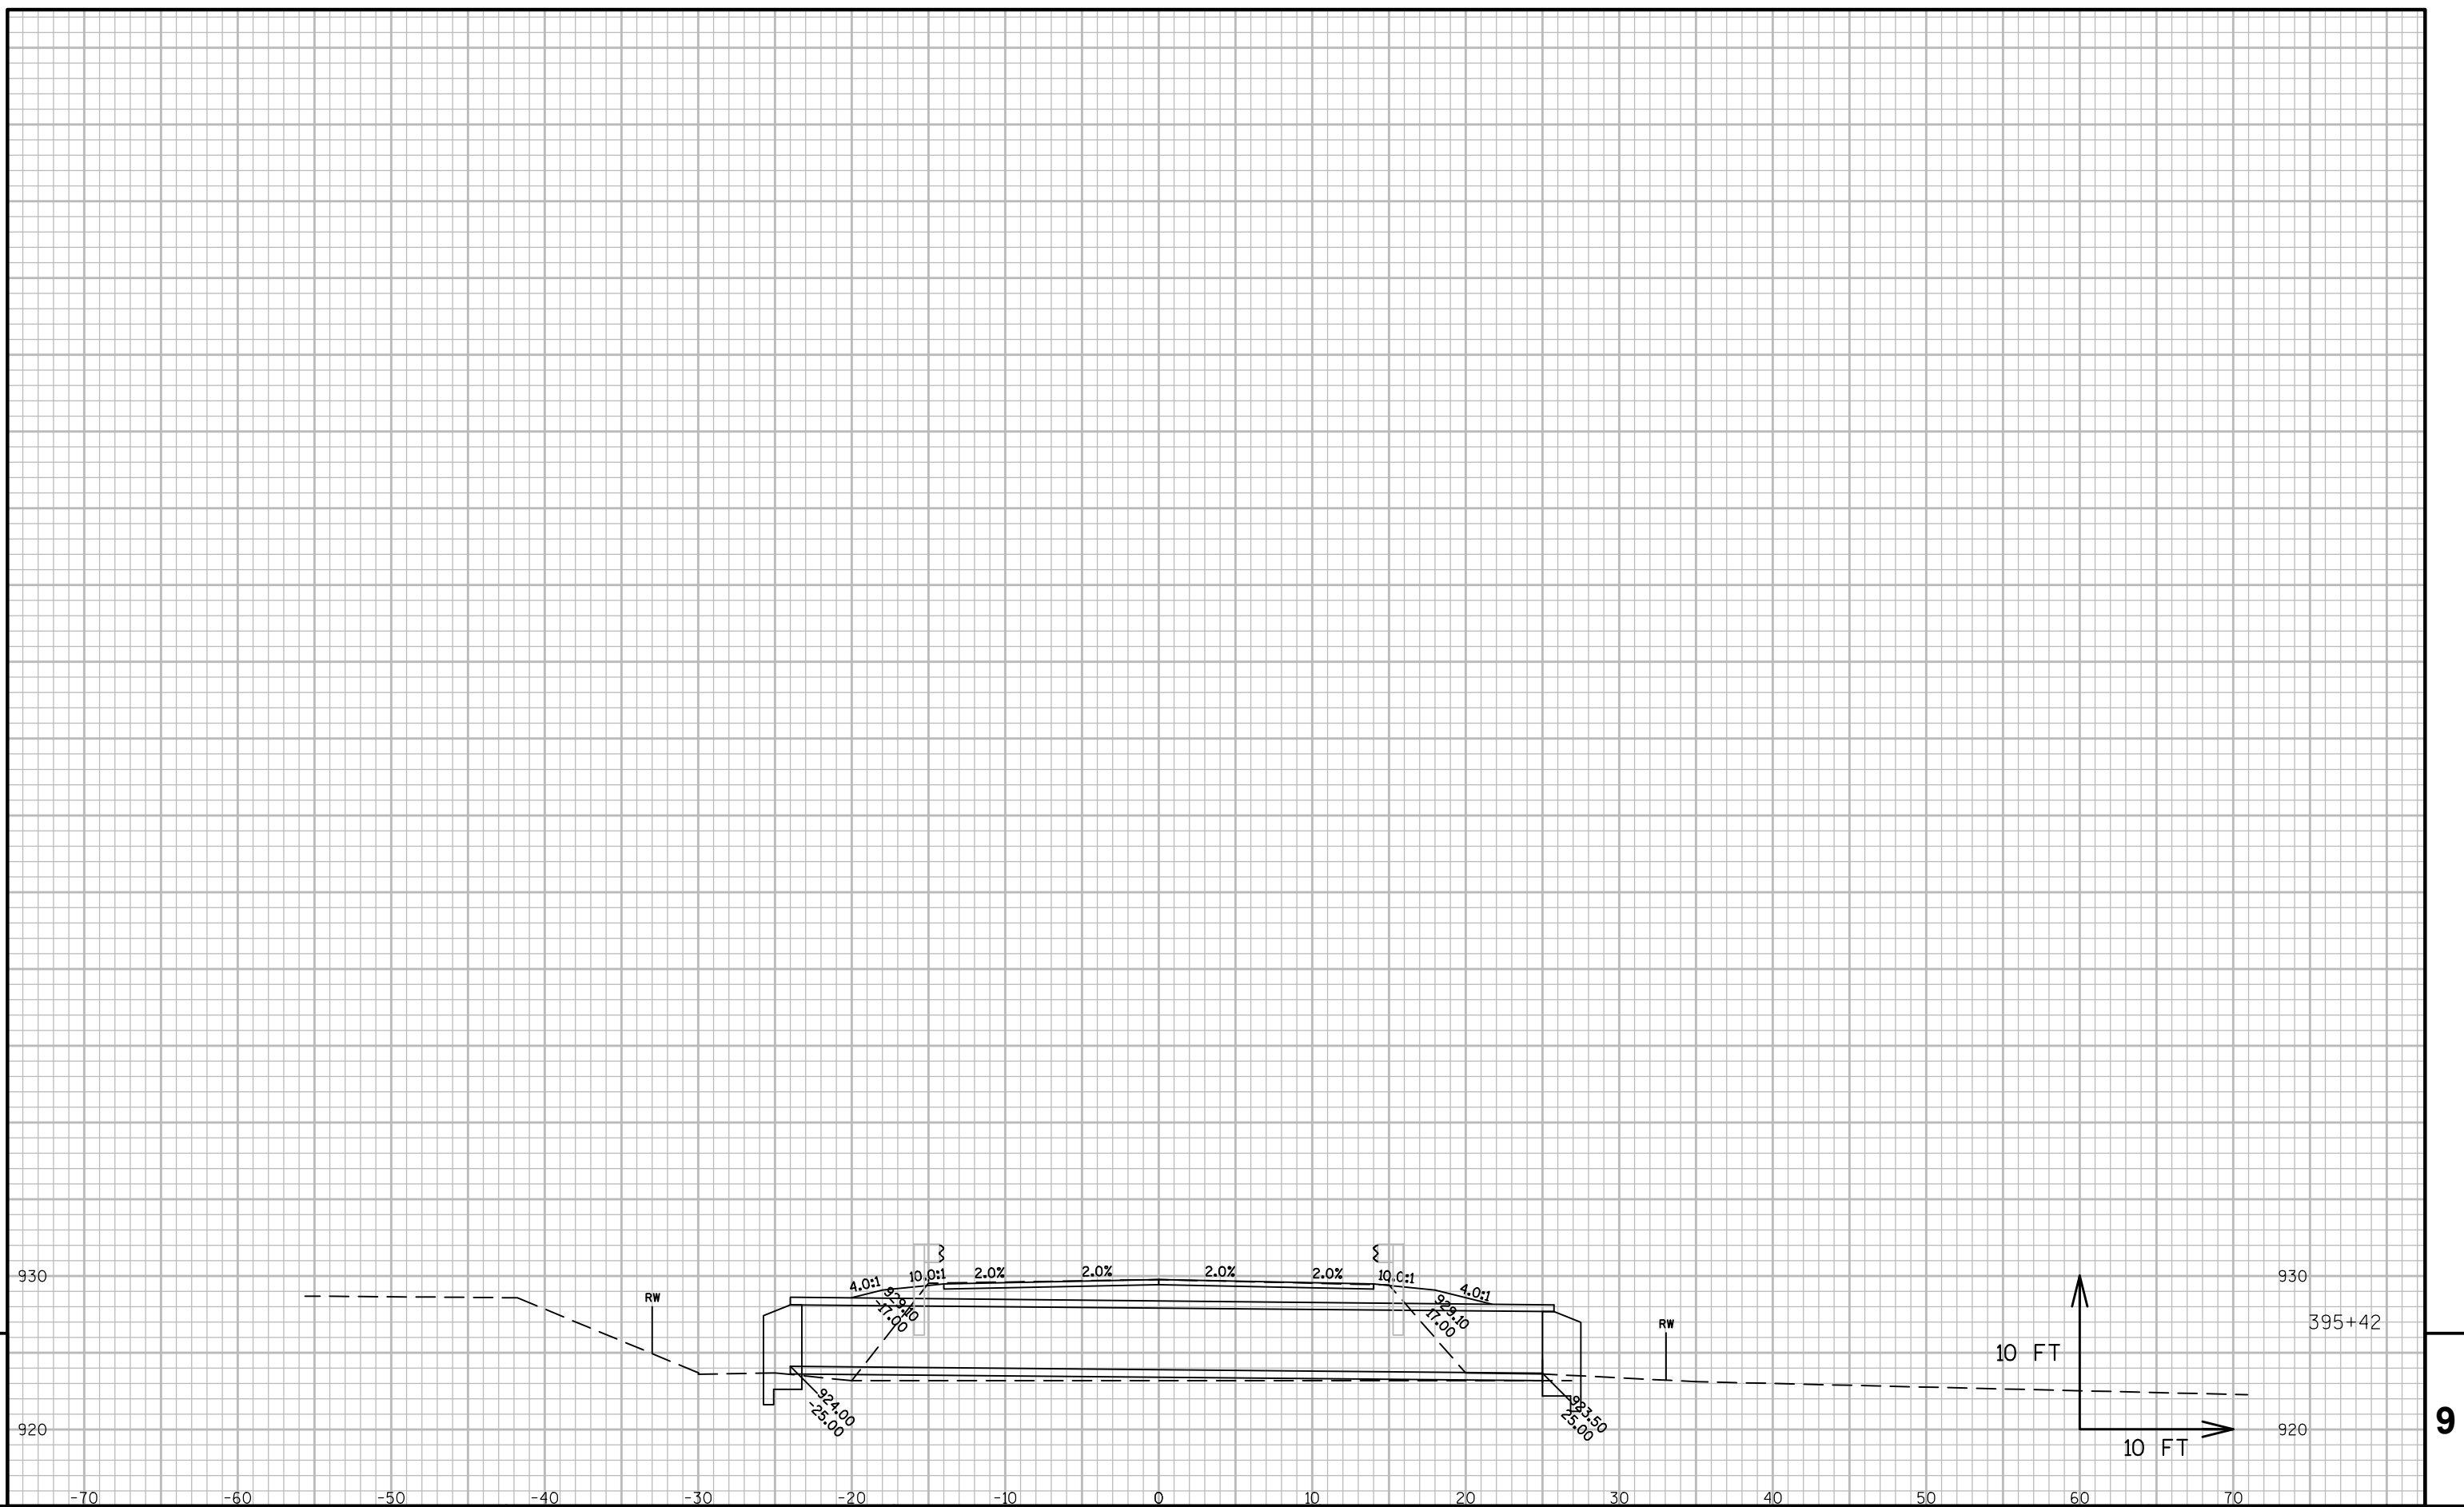


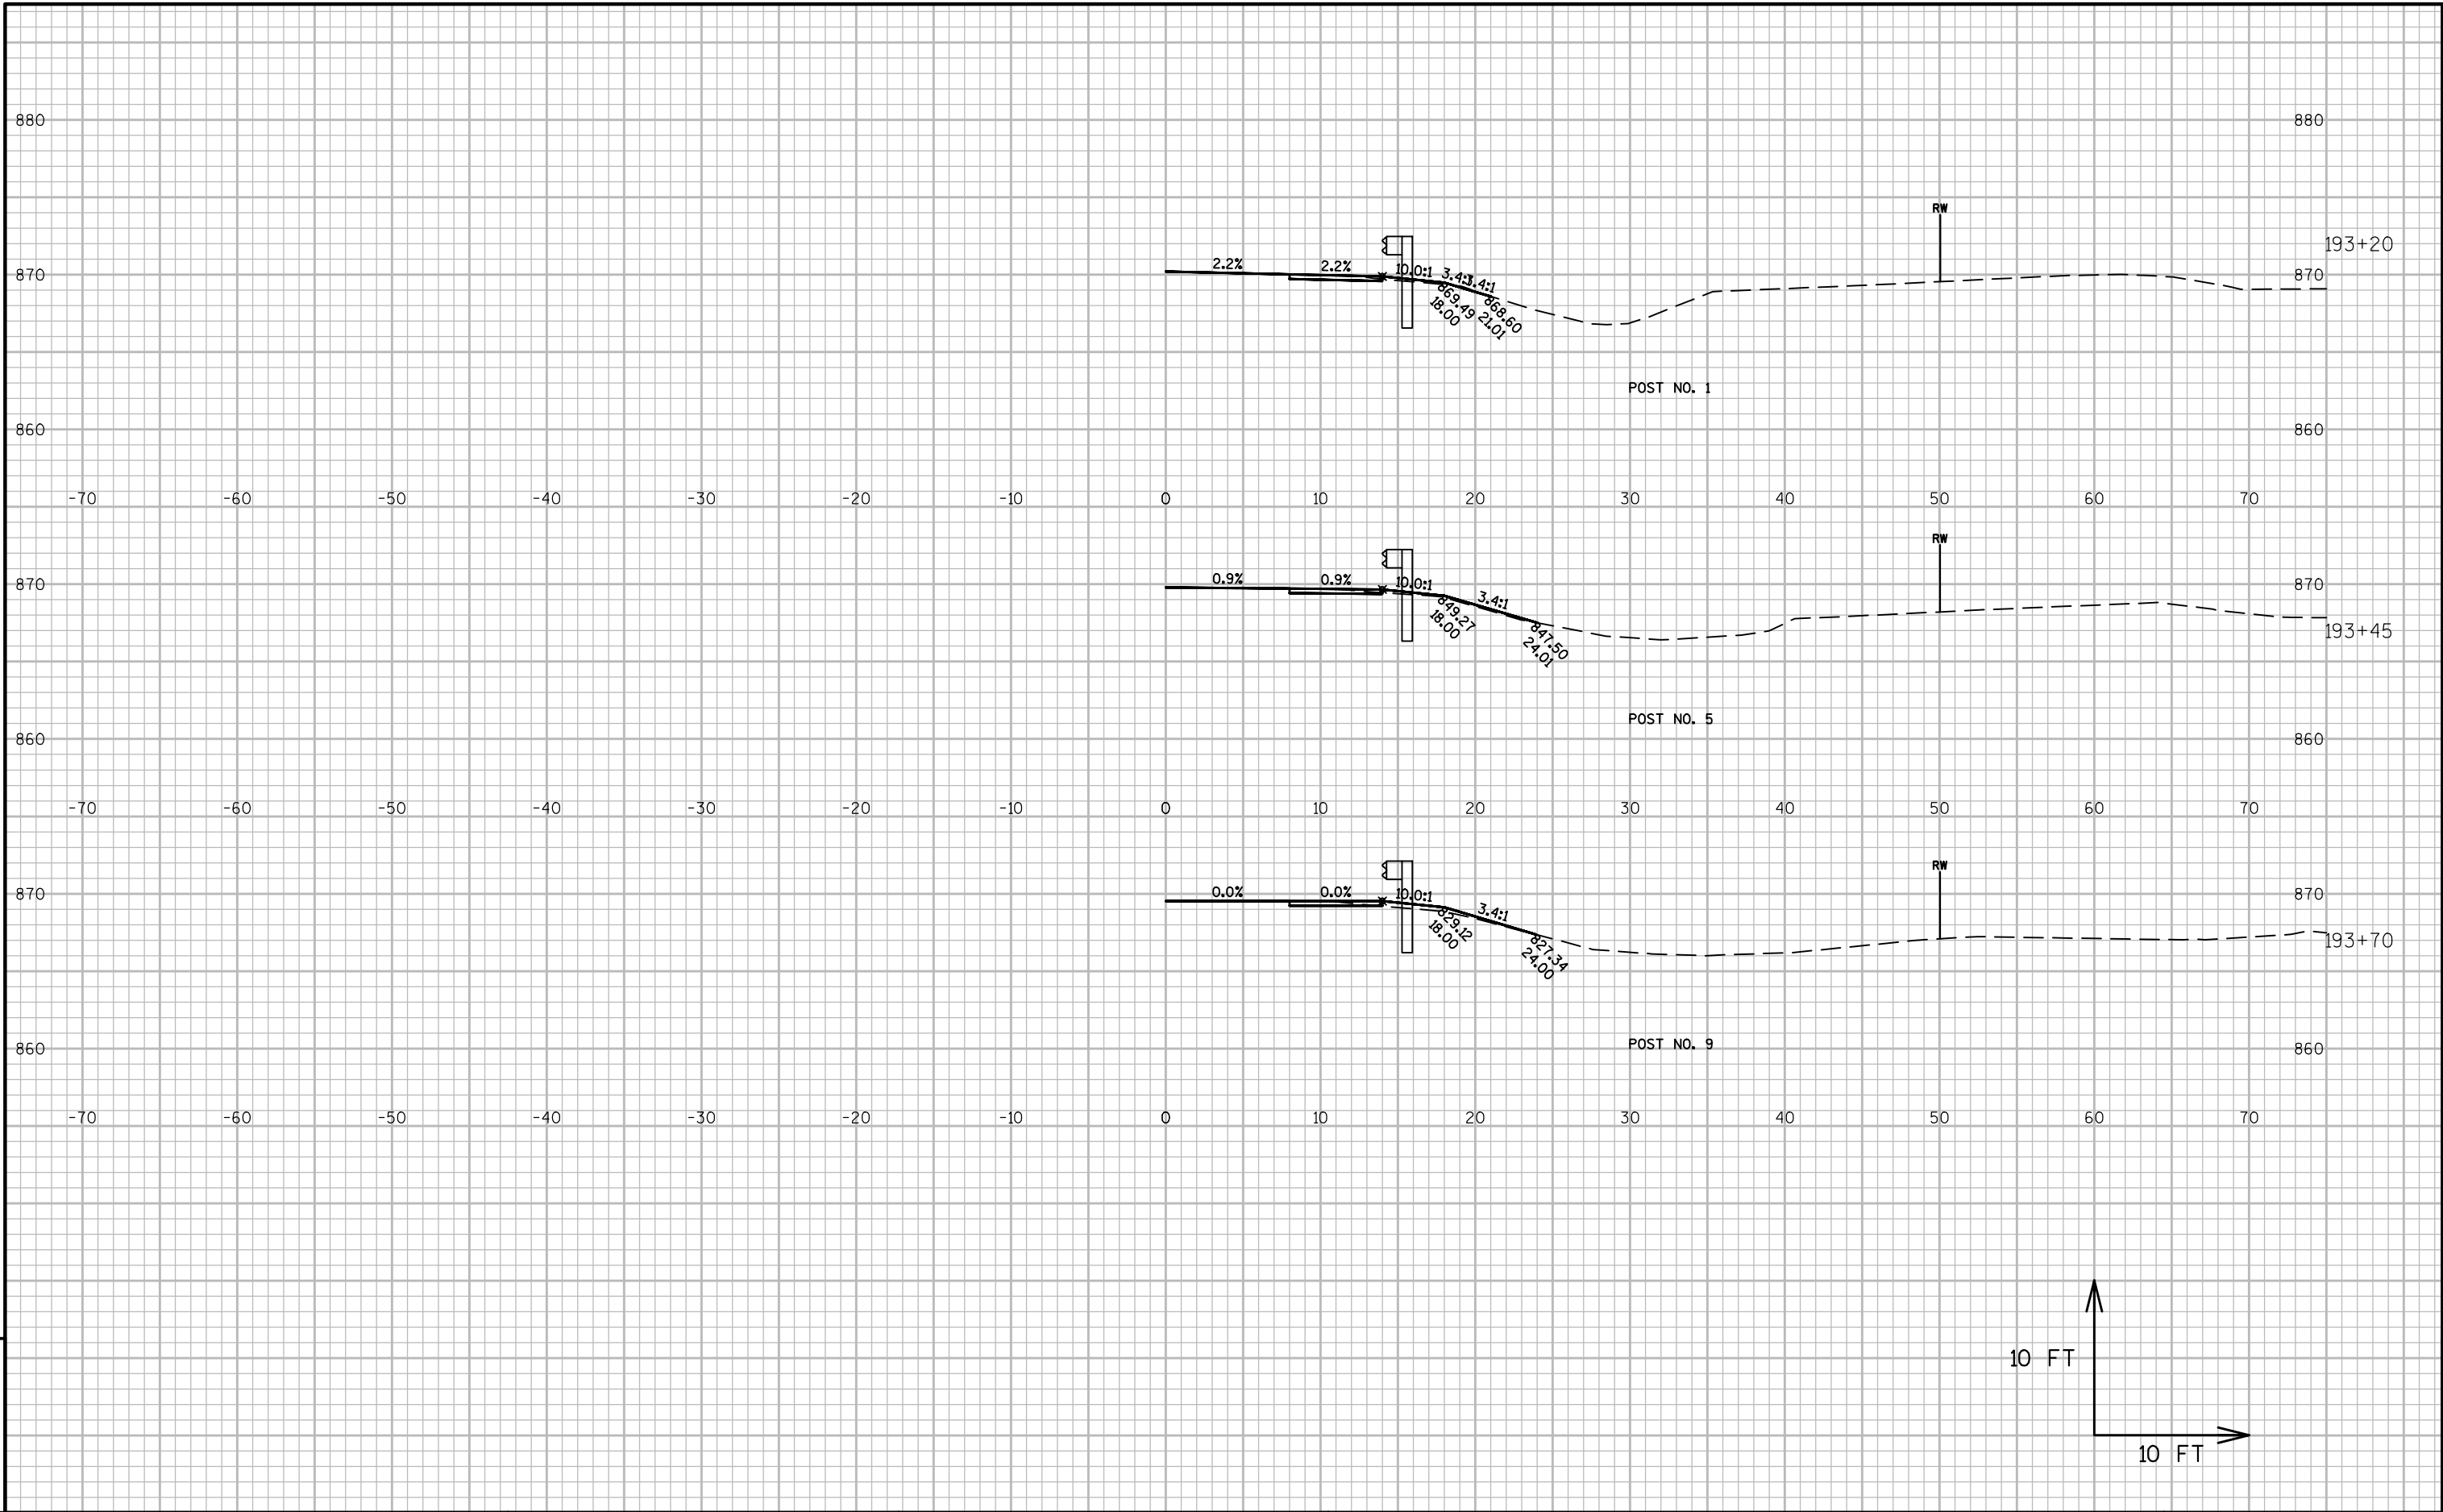


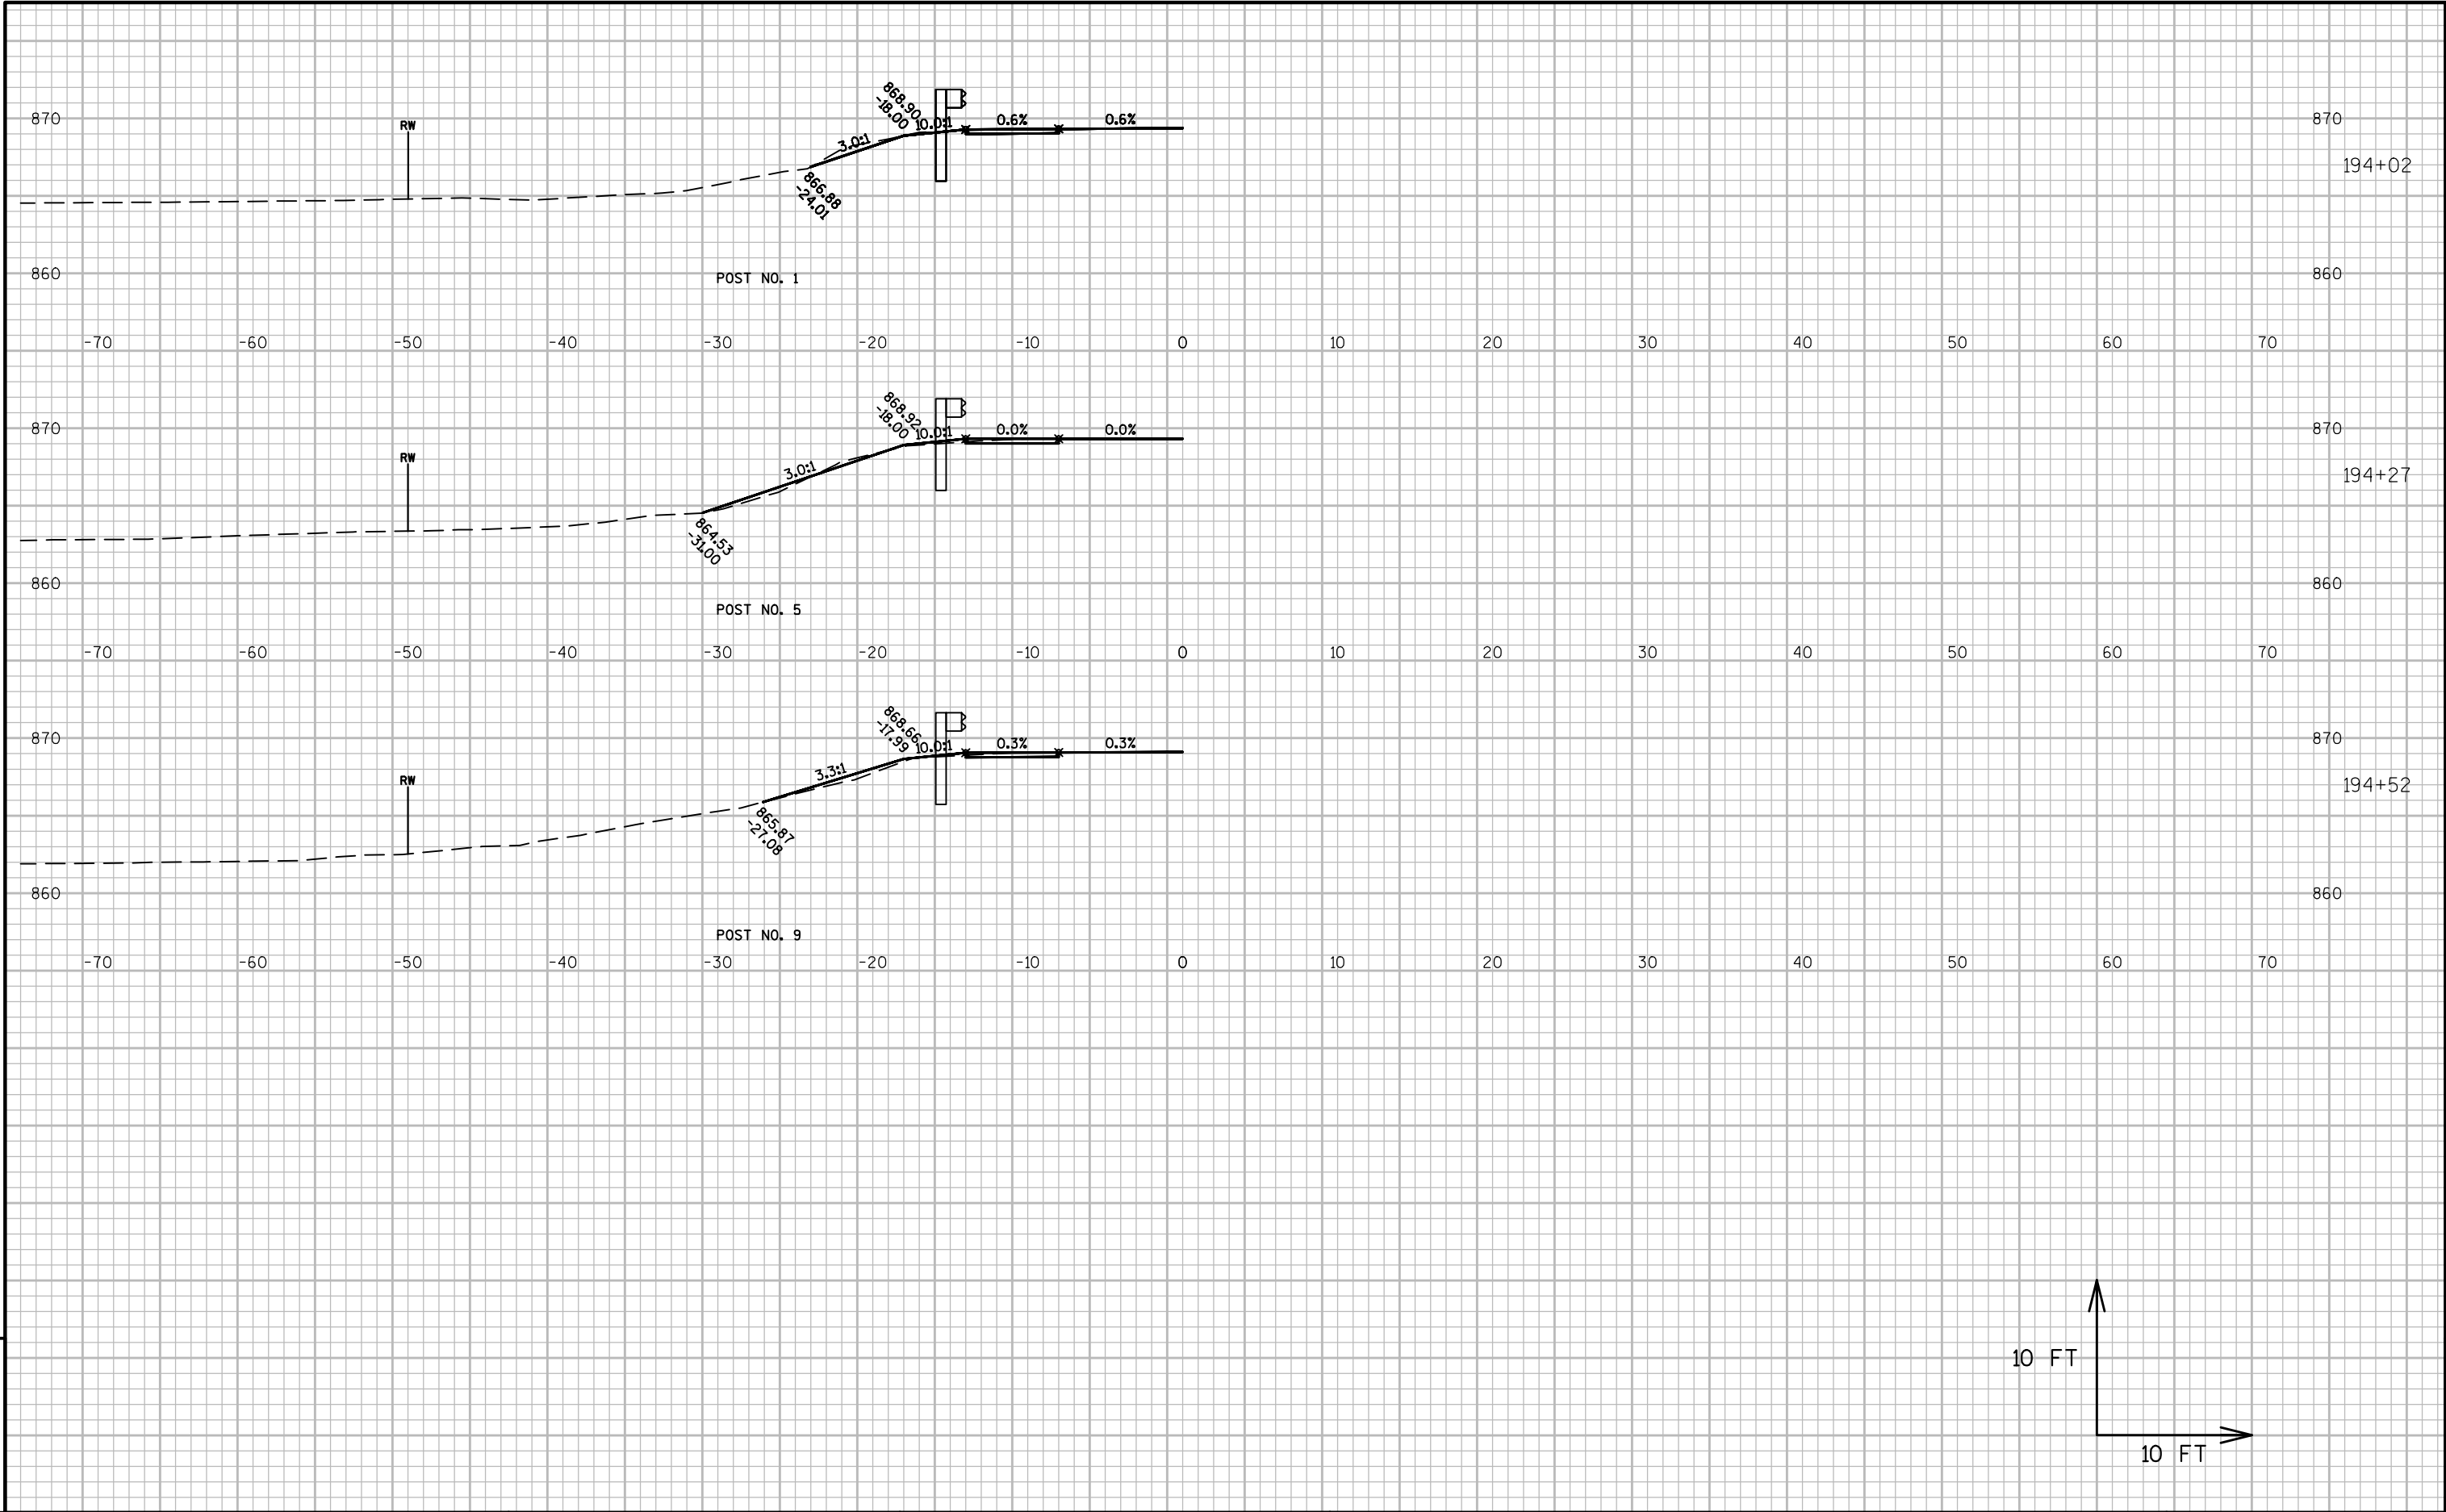



9

9

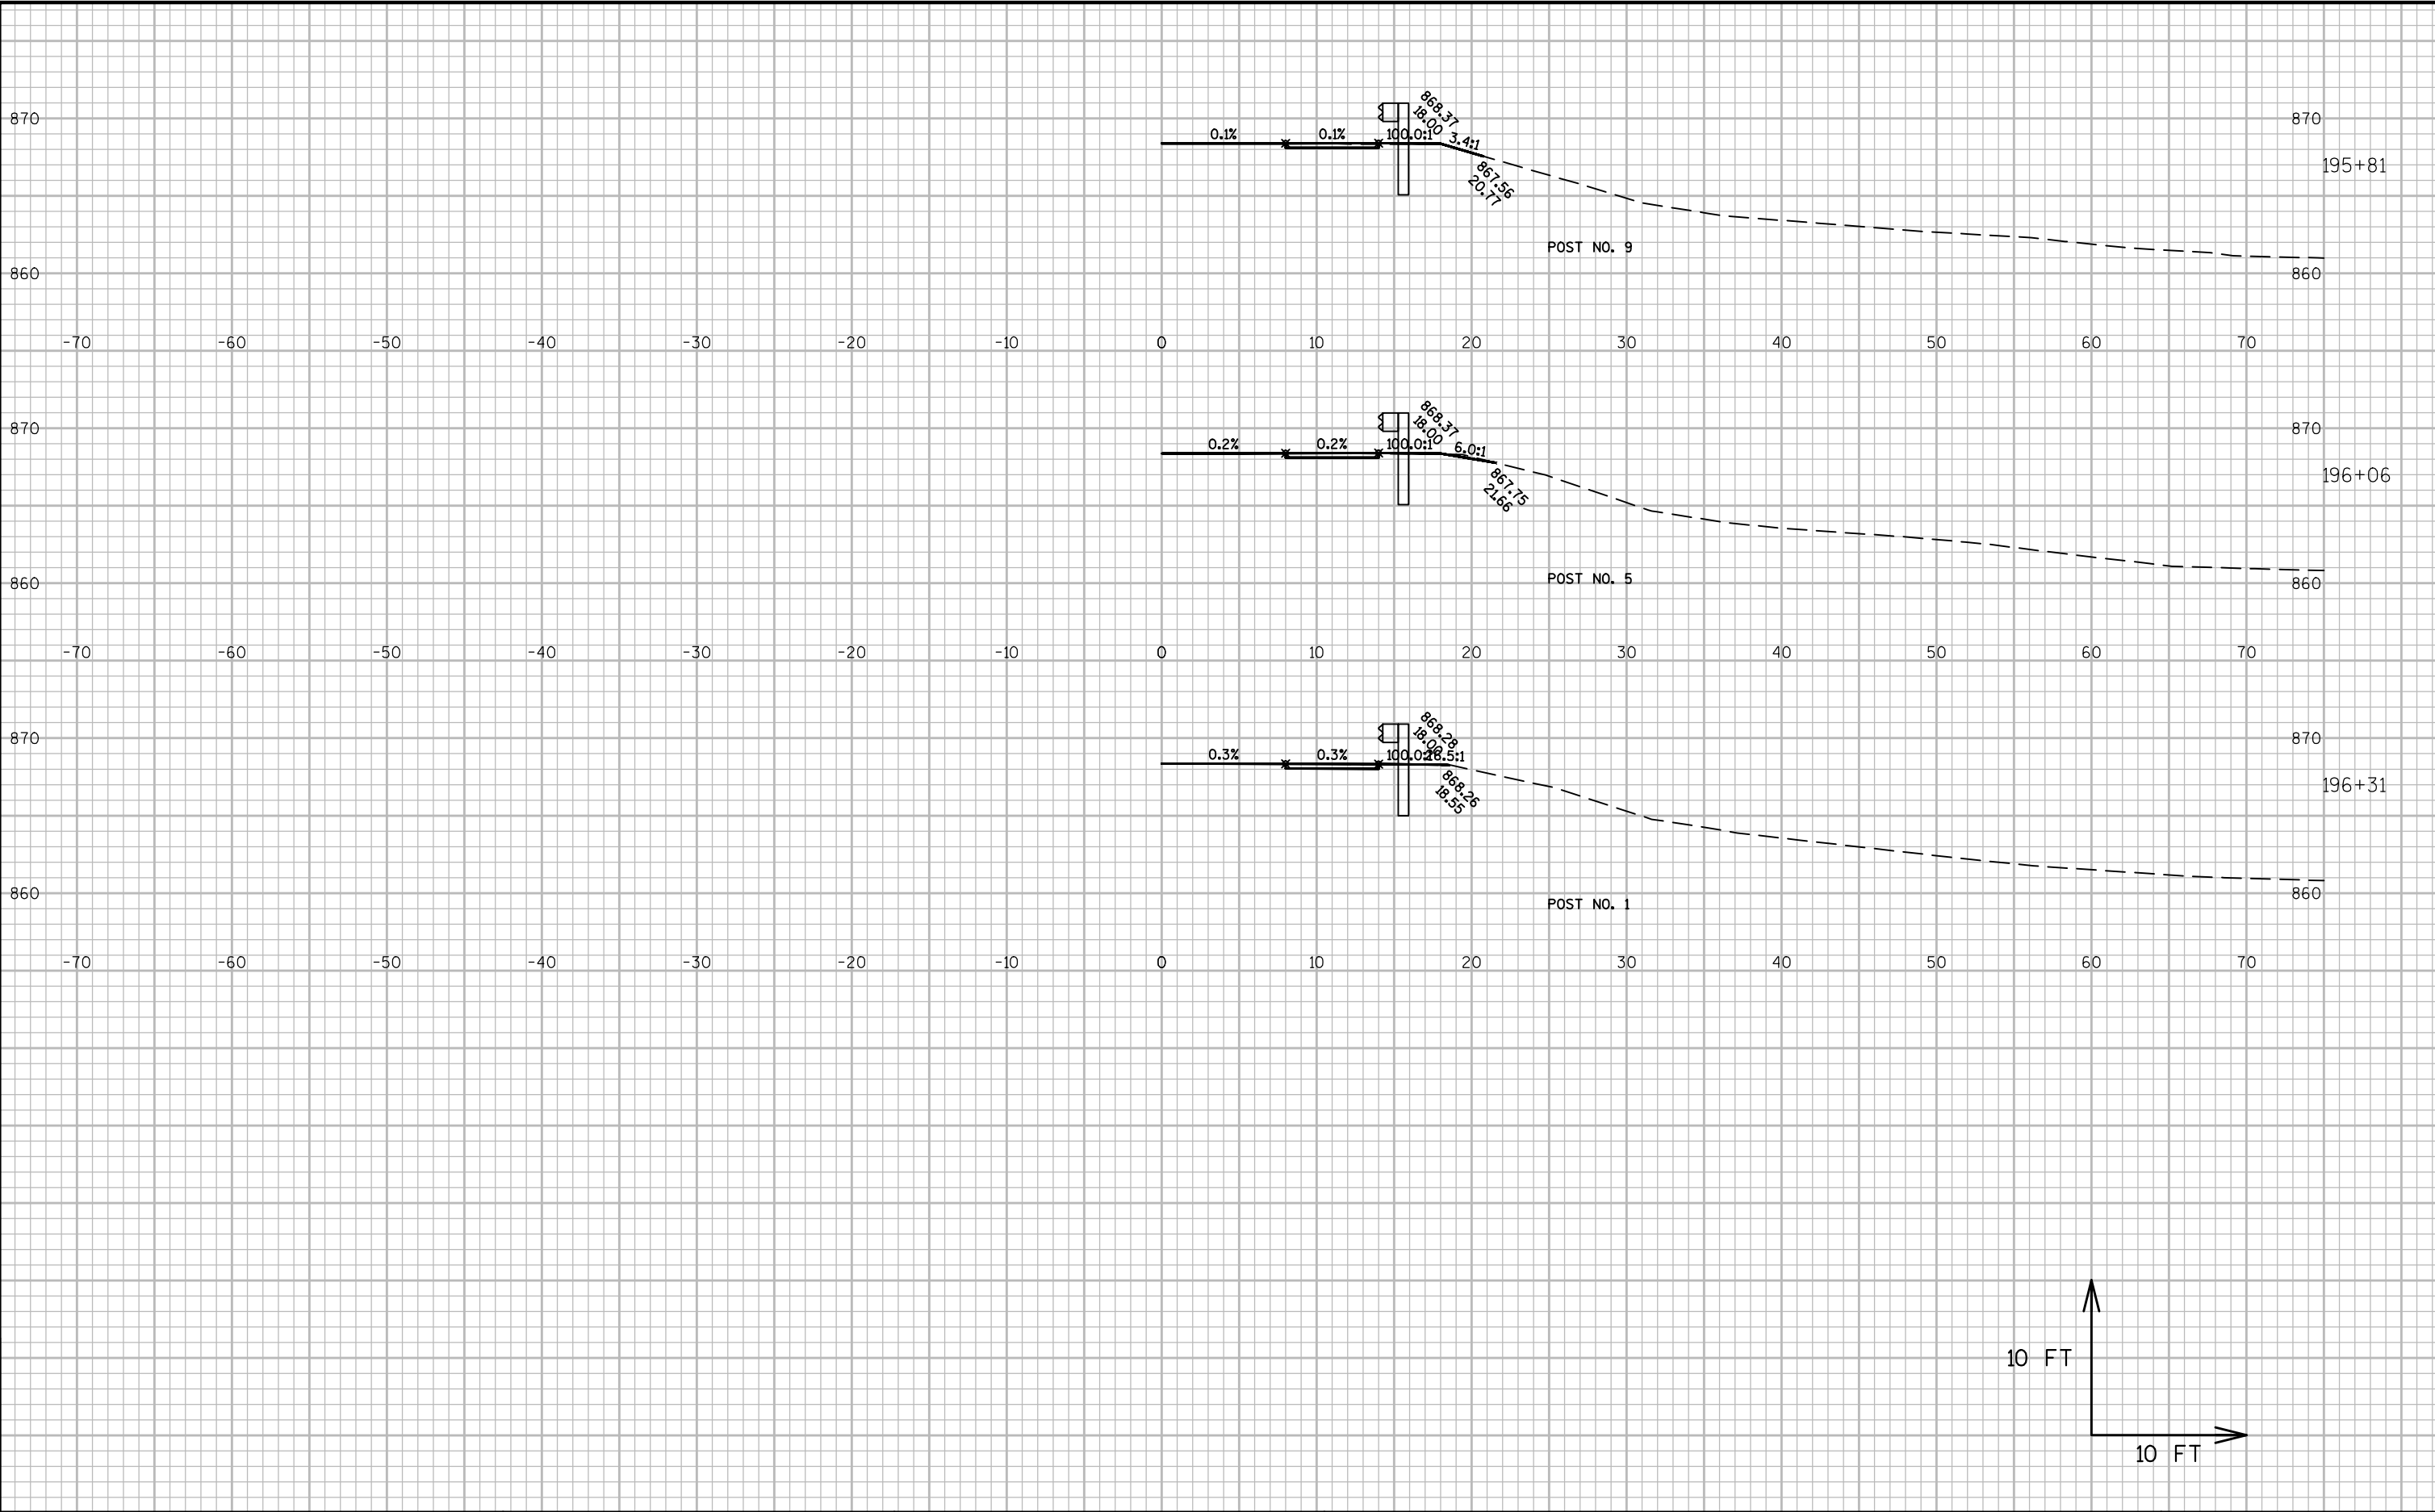

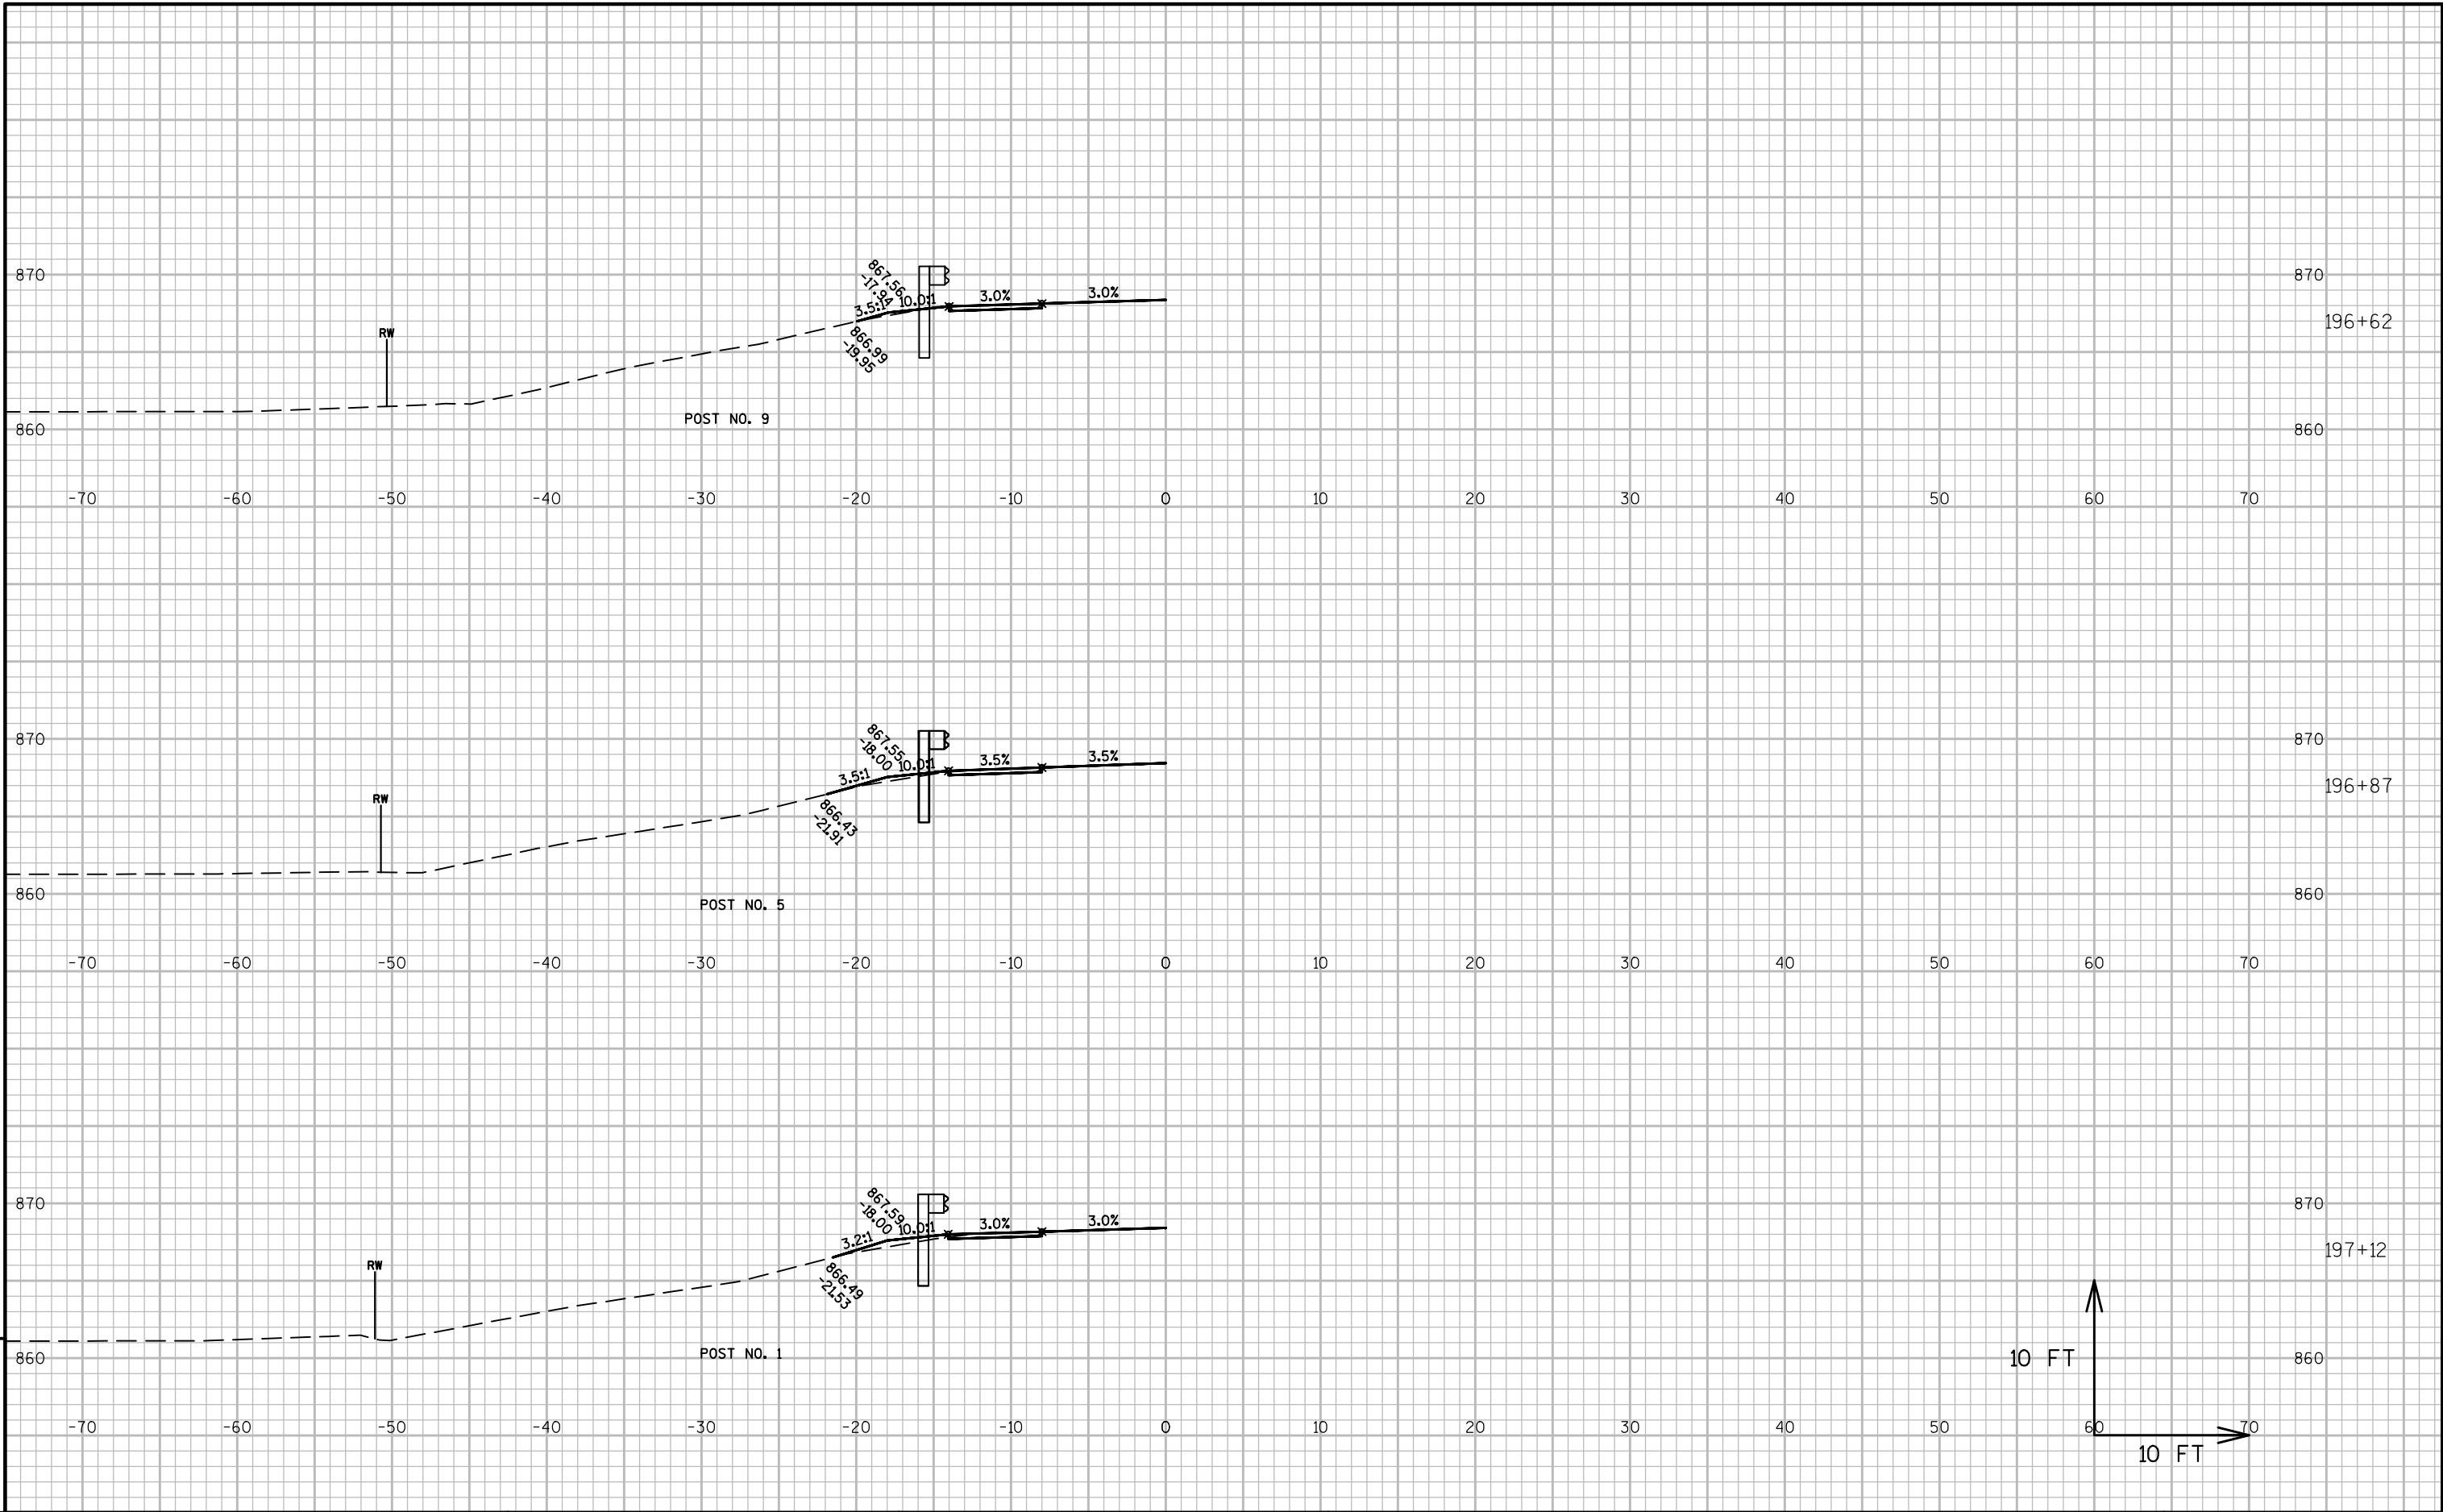

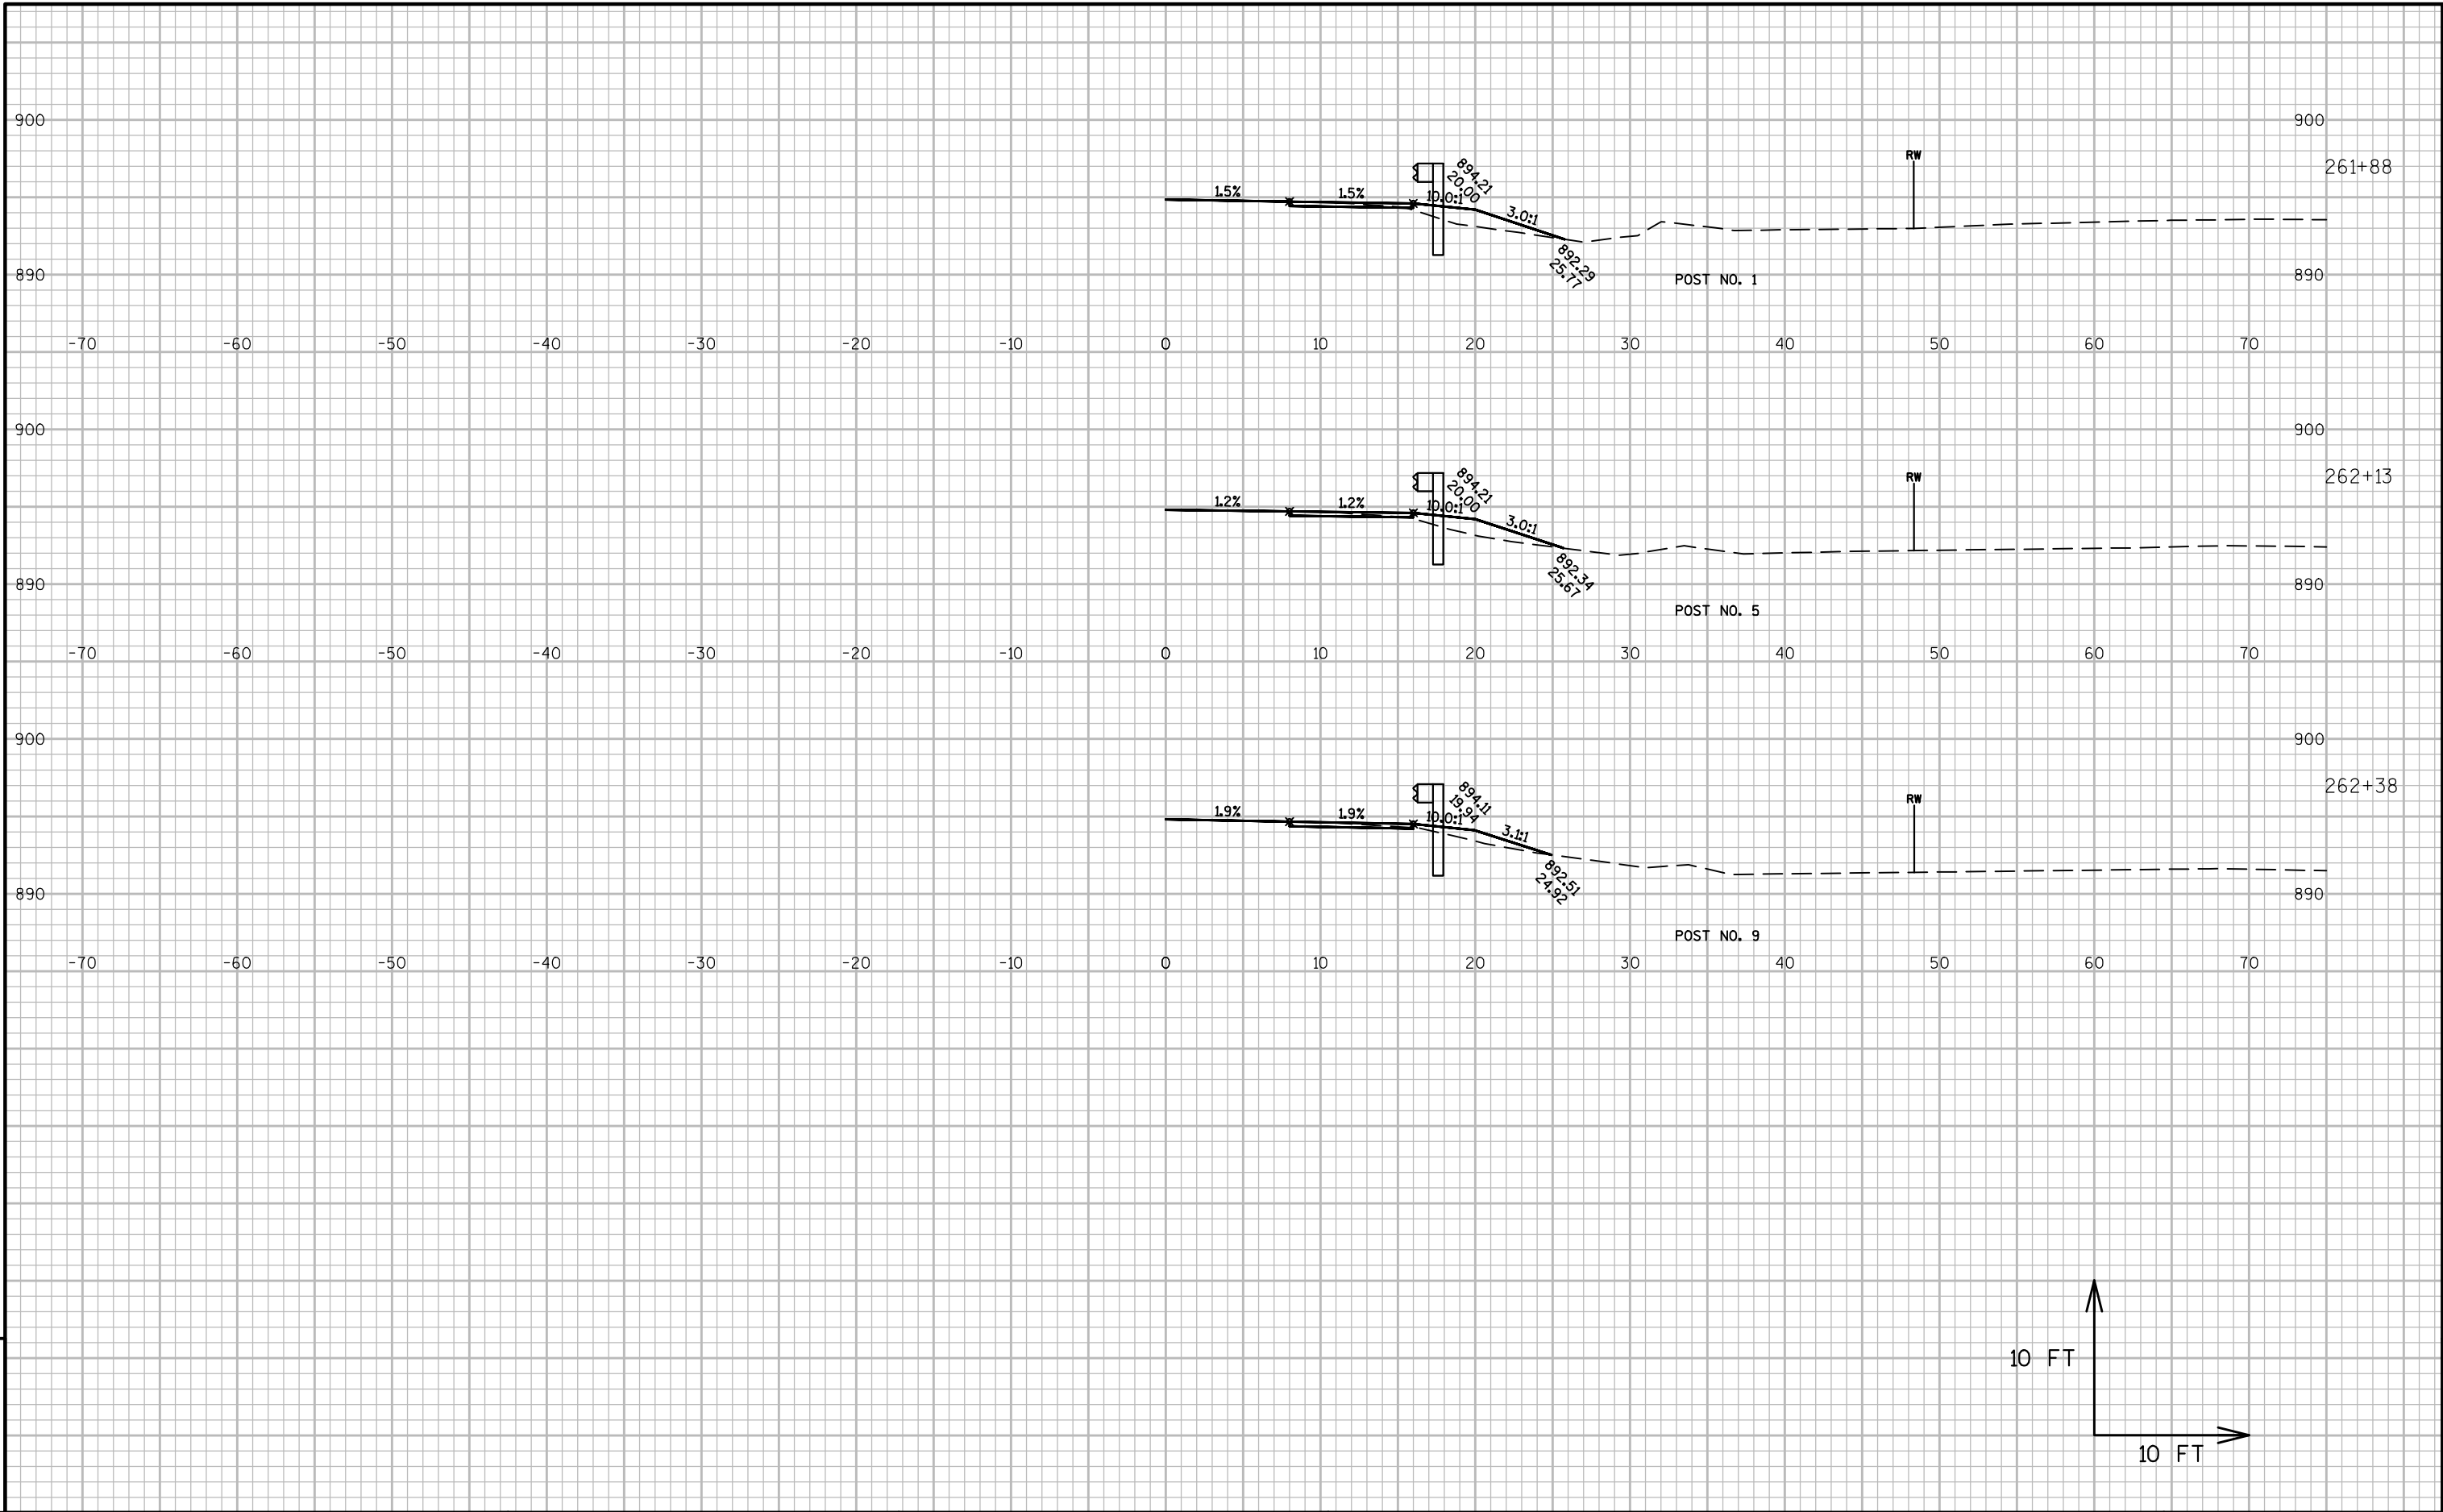

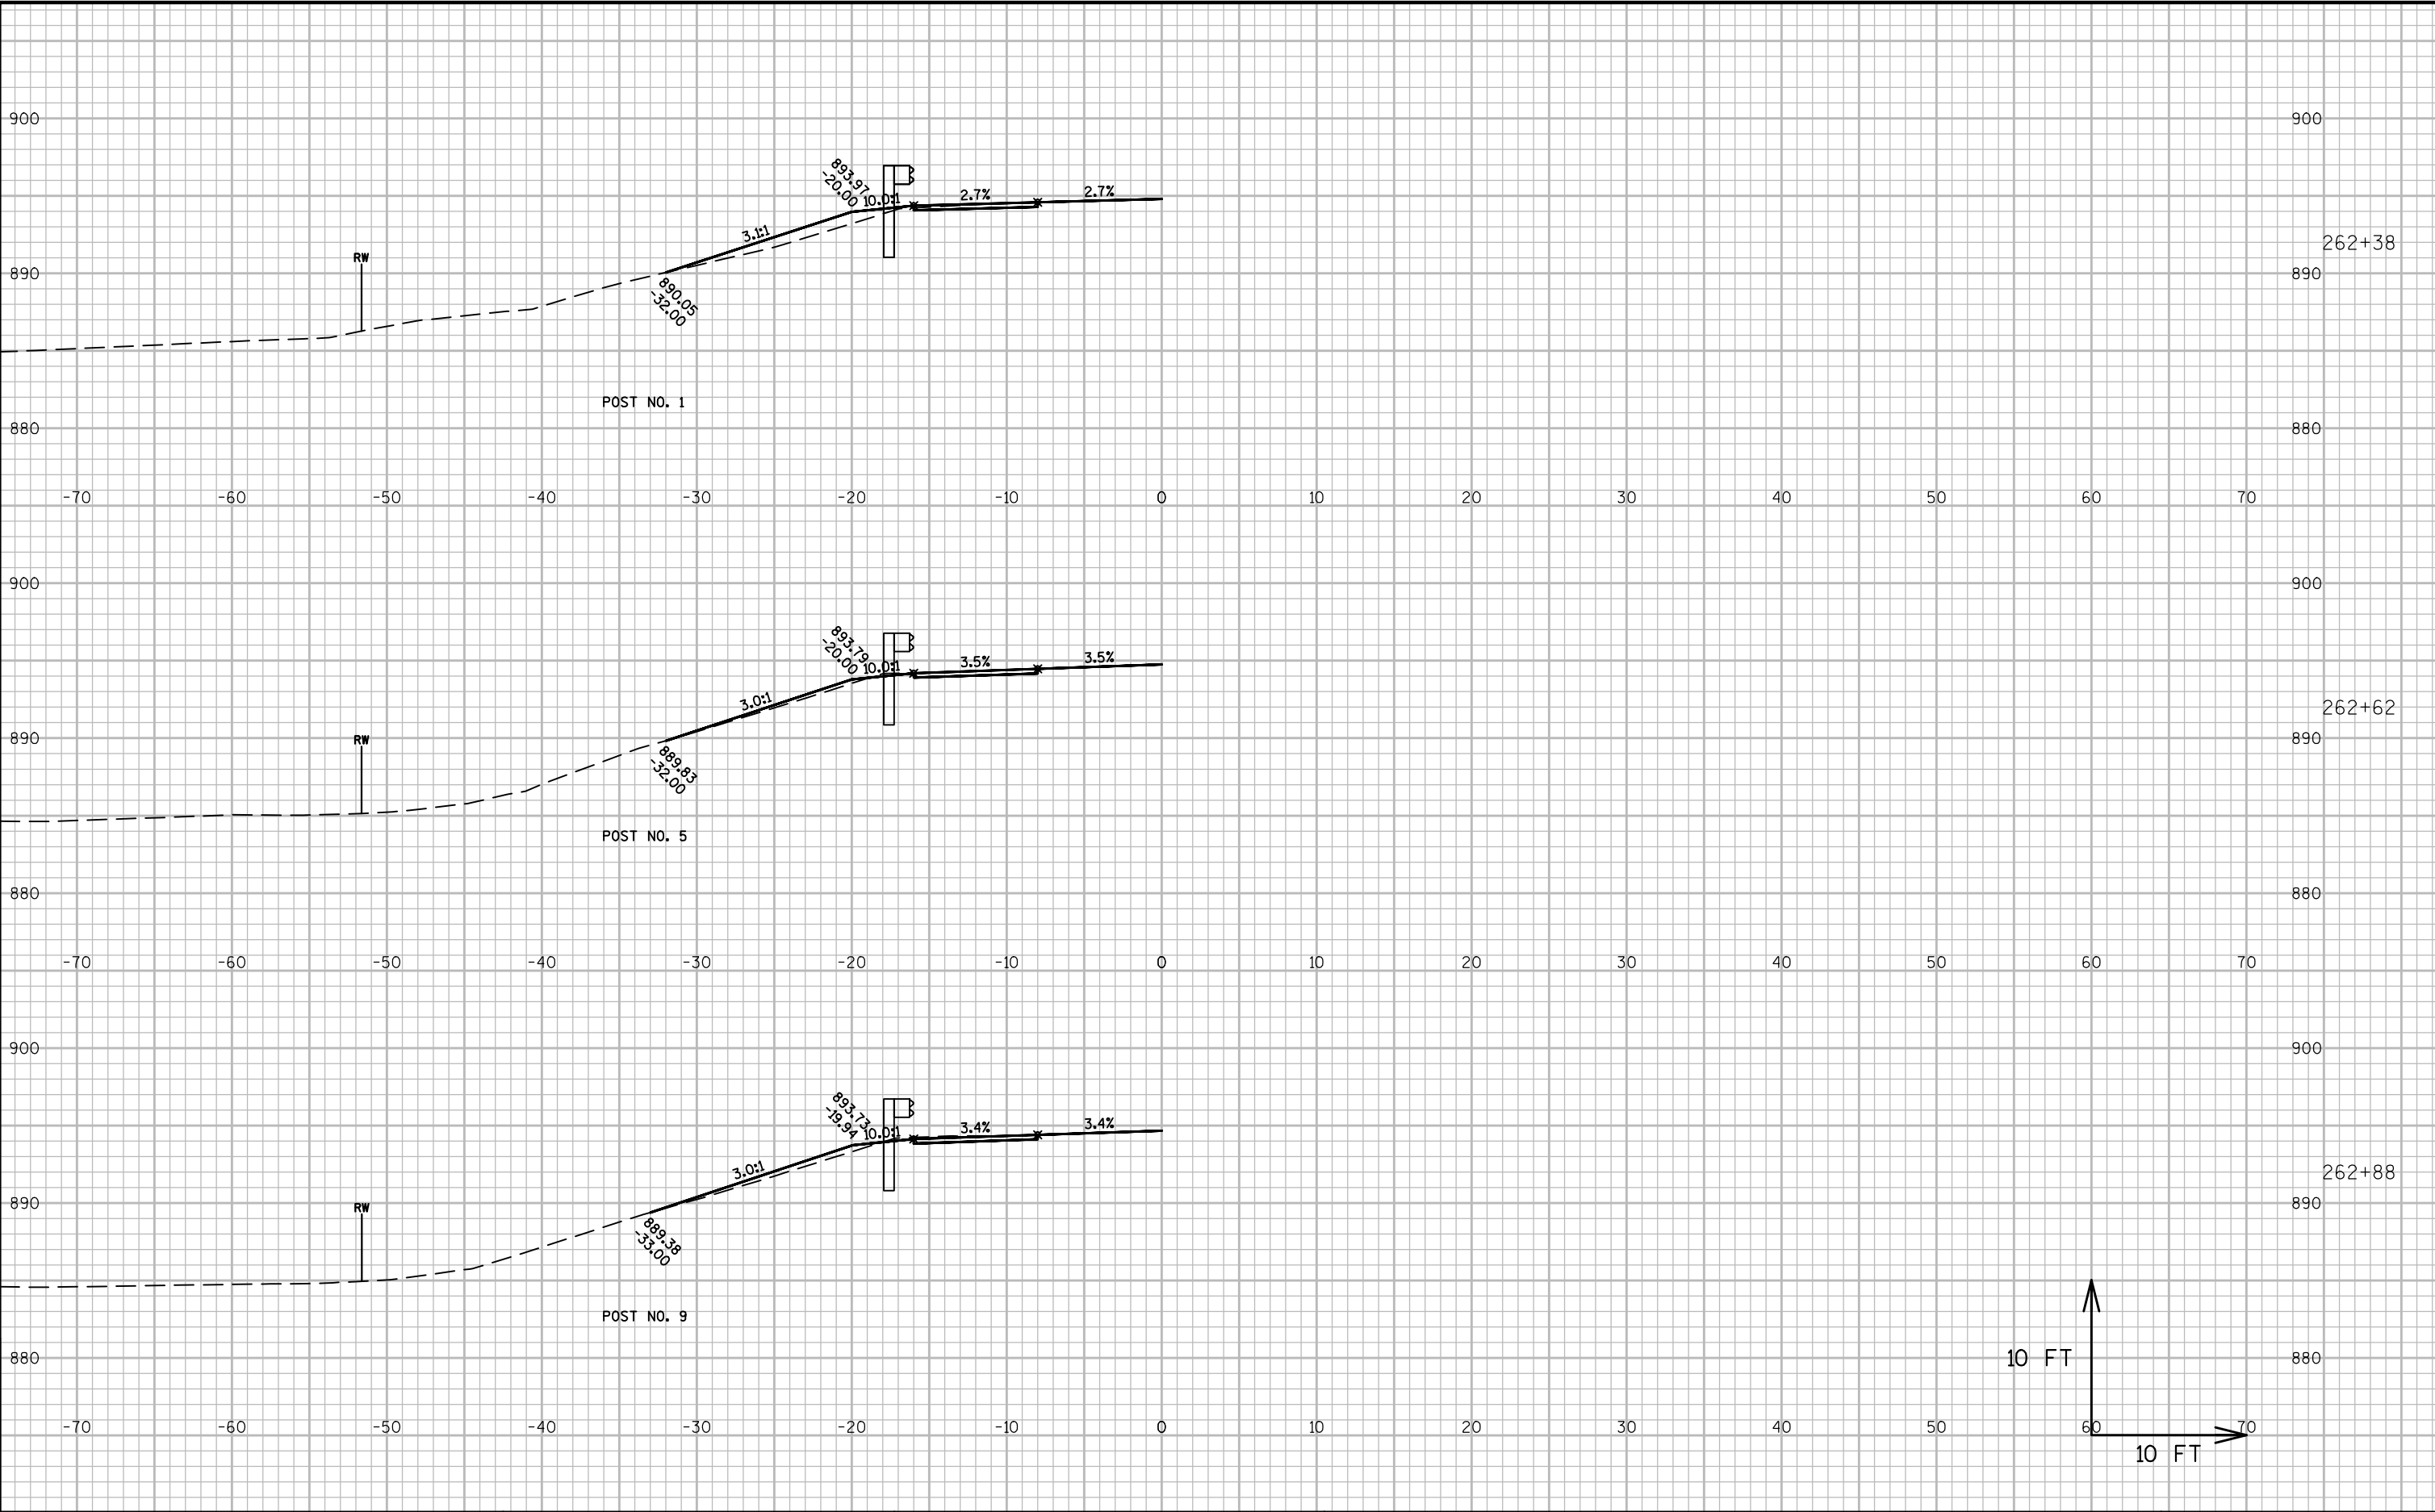

PROJECT NO:5145-00-60

HWY:STH 19

COUNTY:DANE

CROSS SECTIONS: MGS GUARDRAIL

SHEET

147

E

FILE NAME : N:\PDS\C3D\51450030\SHEETSPLAN\090201-XS.DWG
LAYOUT NAME - SECTION SHEET - (7)


PLOT DATE : 9/9/2016 4:40 PM


PLOT BY : RICE, BRIAN J

PLOT NAME :

PLOT SCALE : 1 IN:10 FT


WISDOT/CADDs SHEET 49

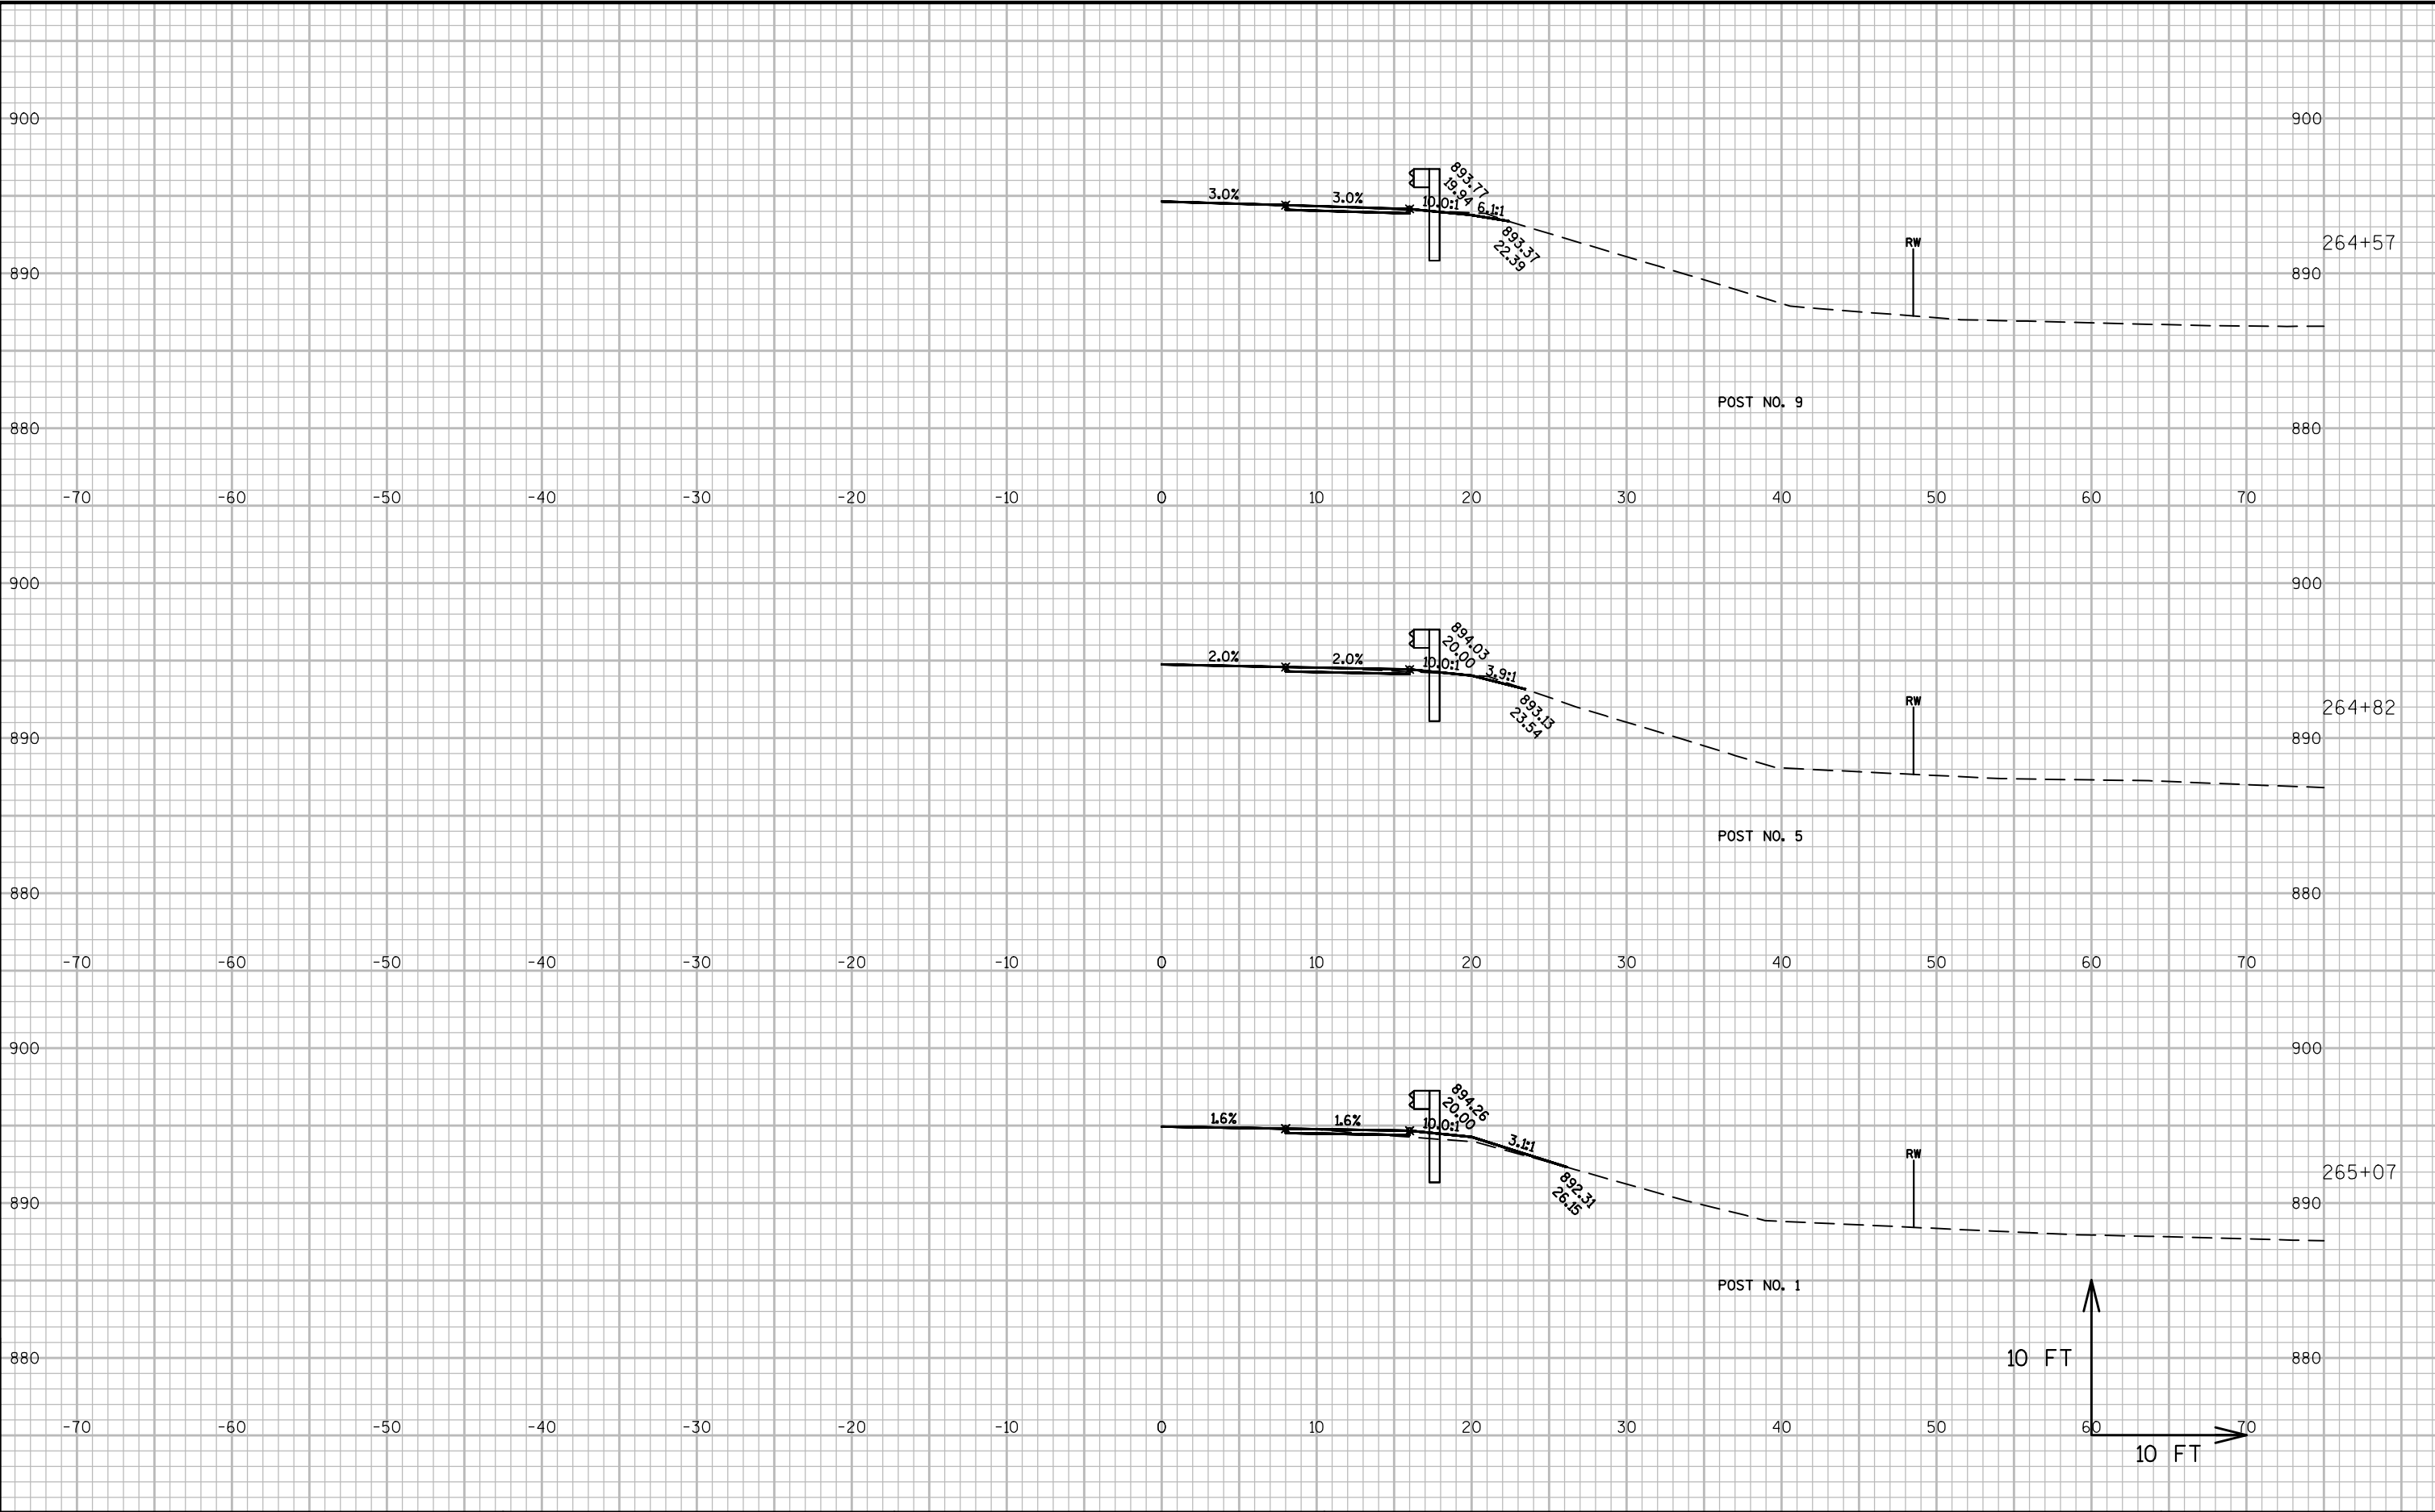


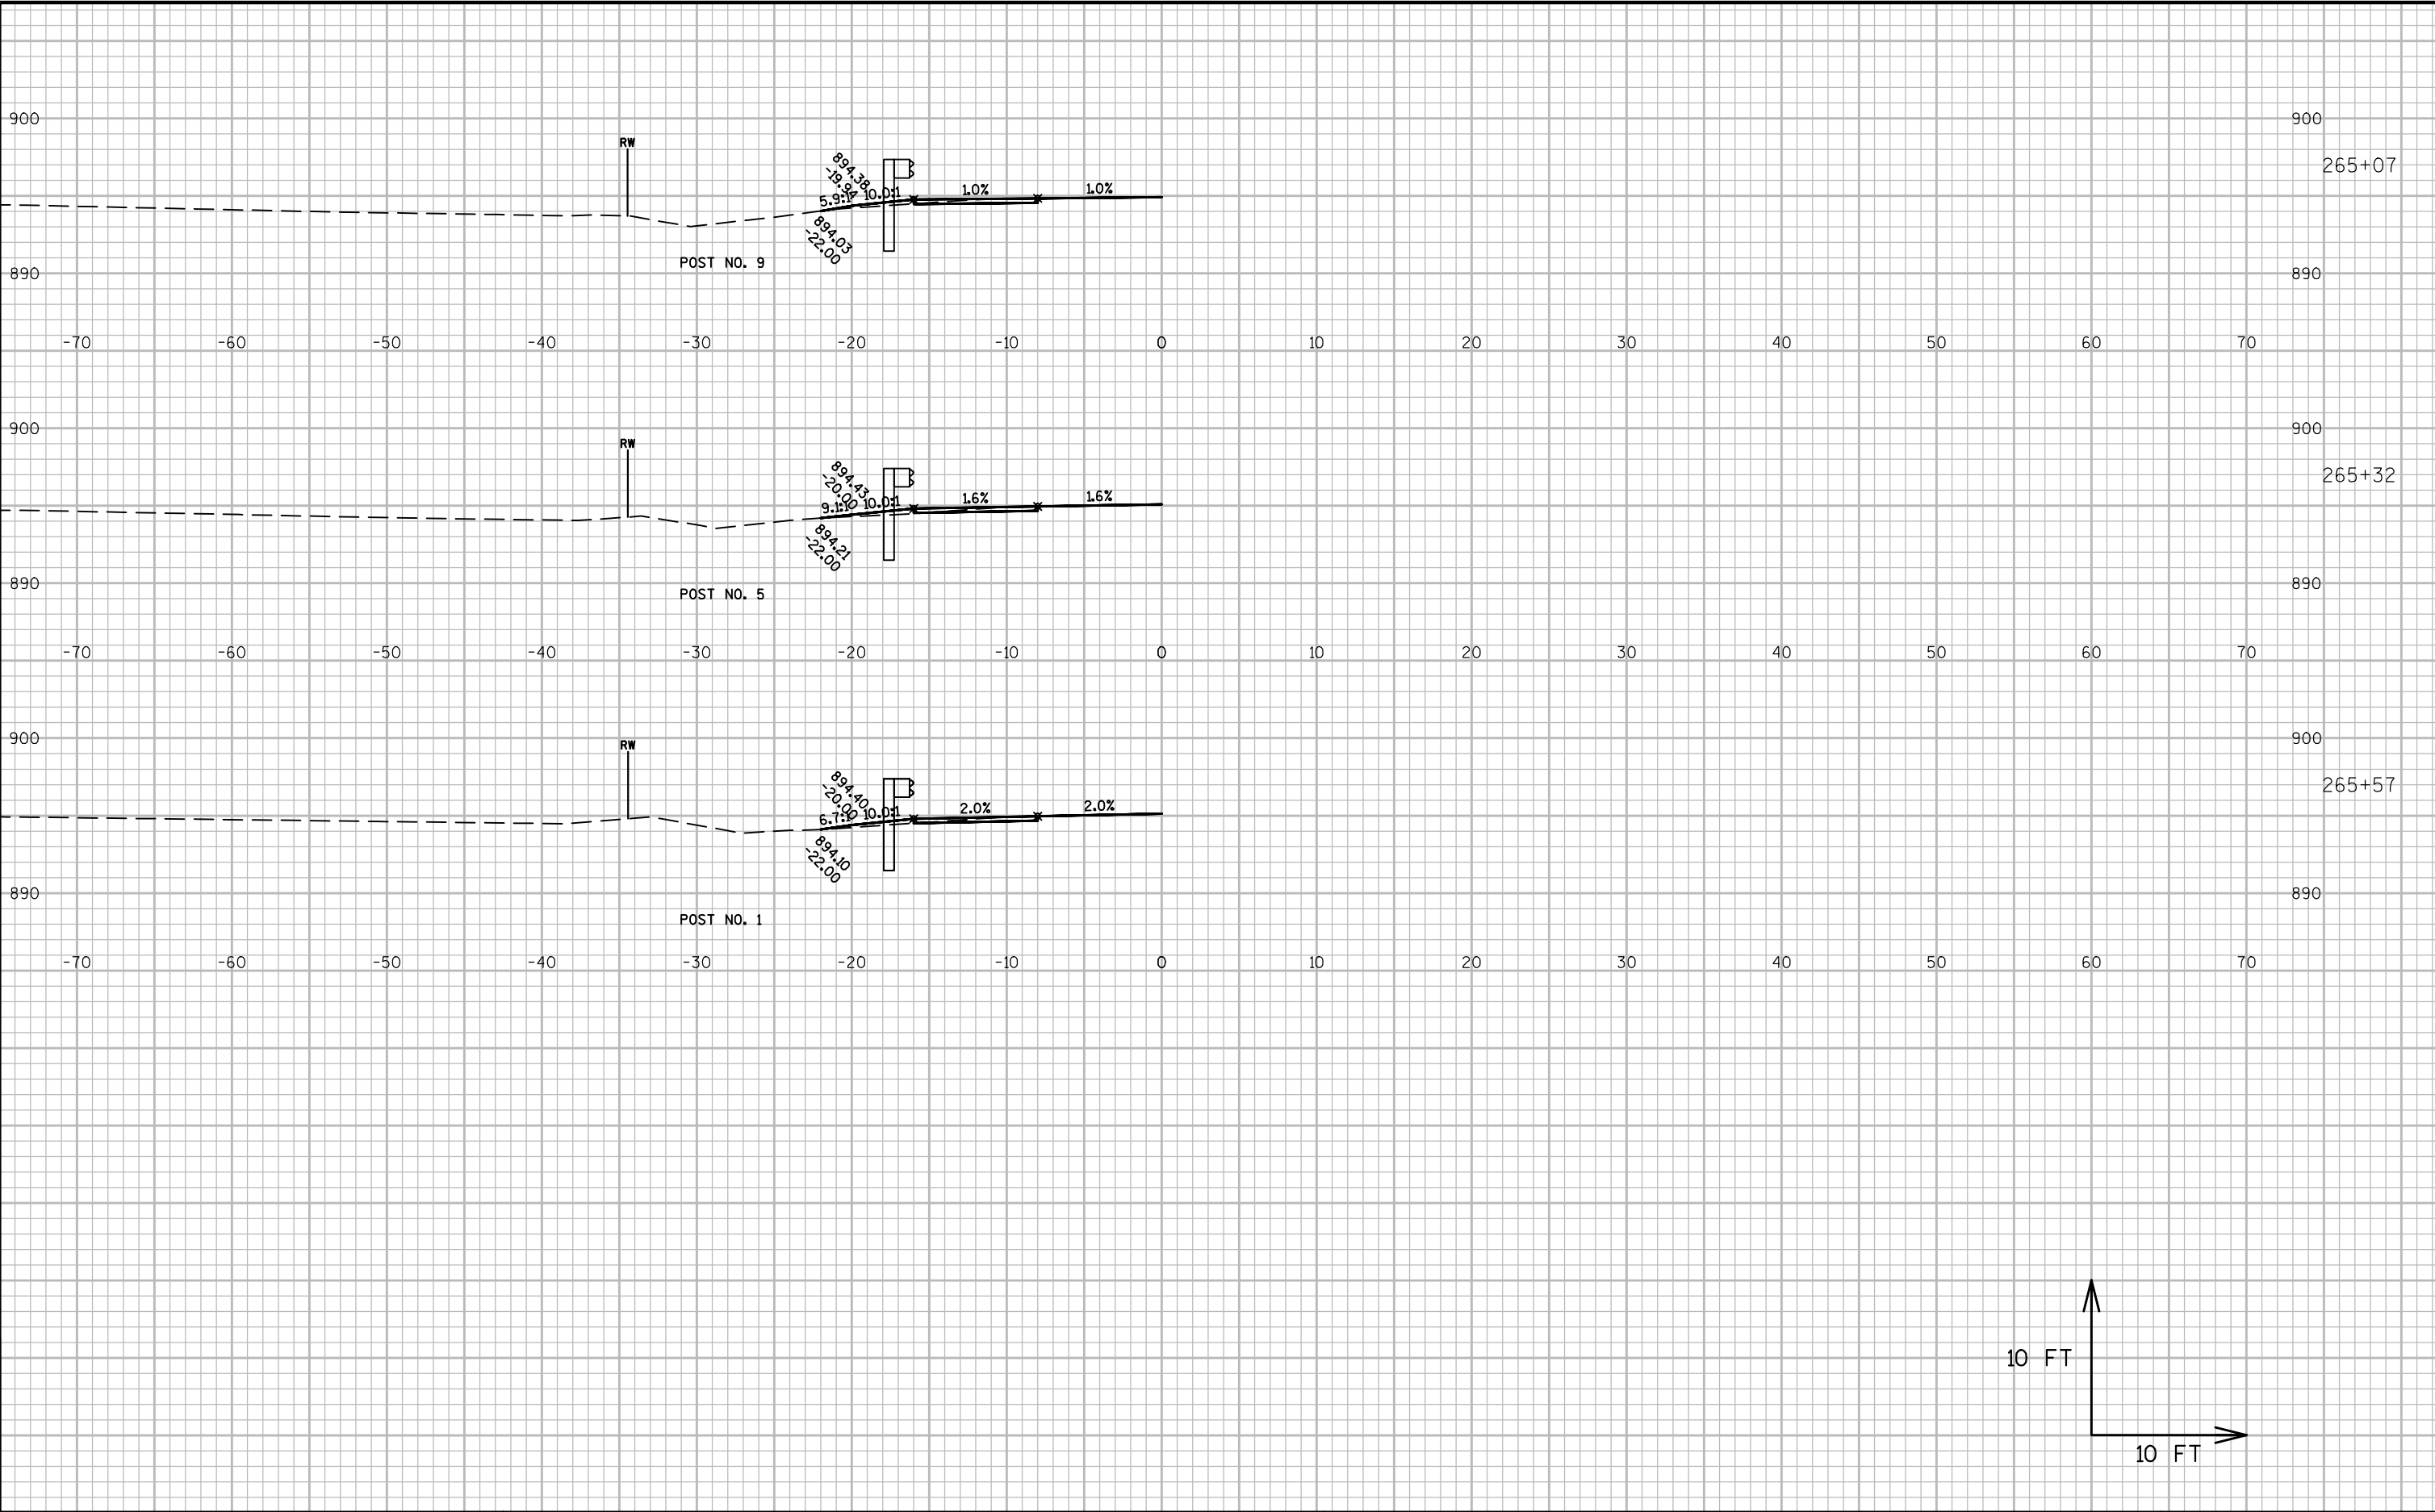

9


9

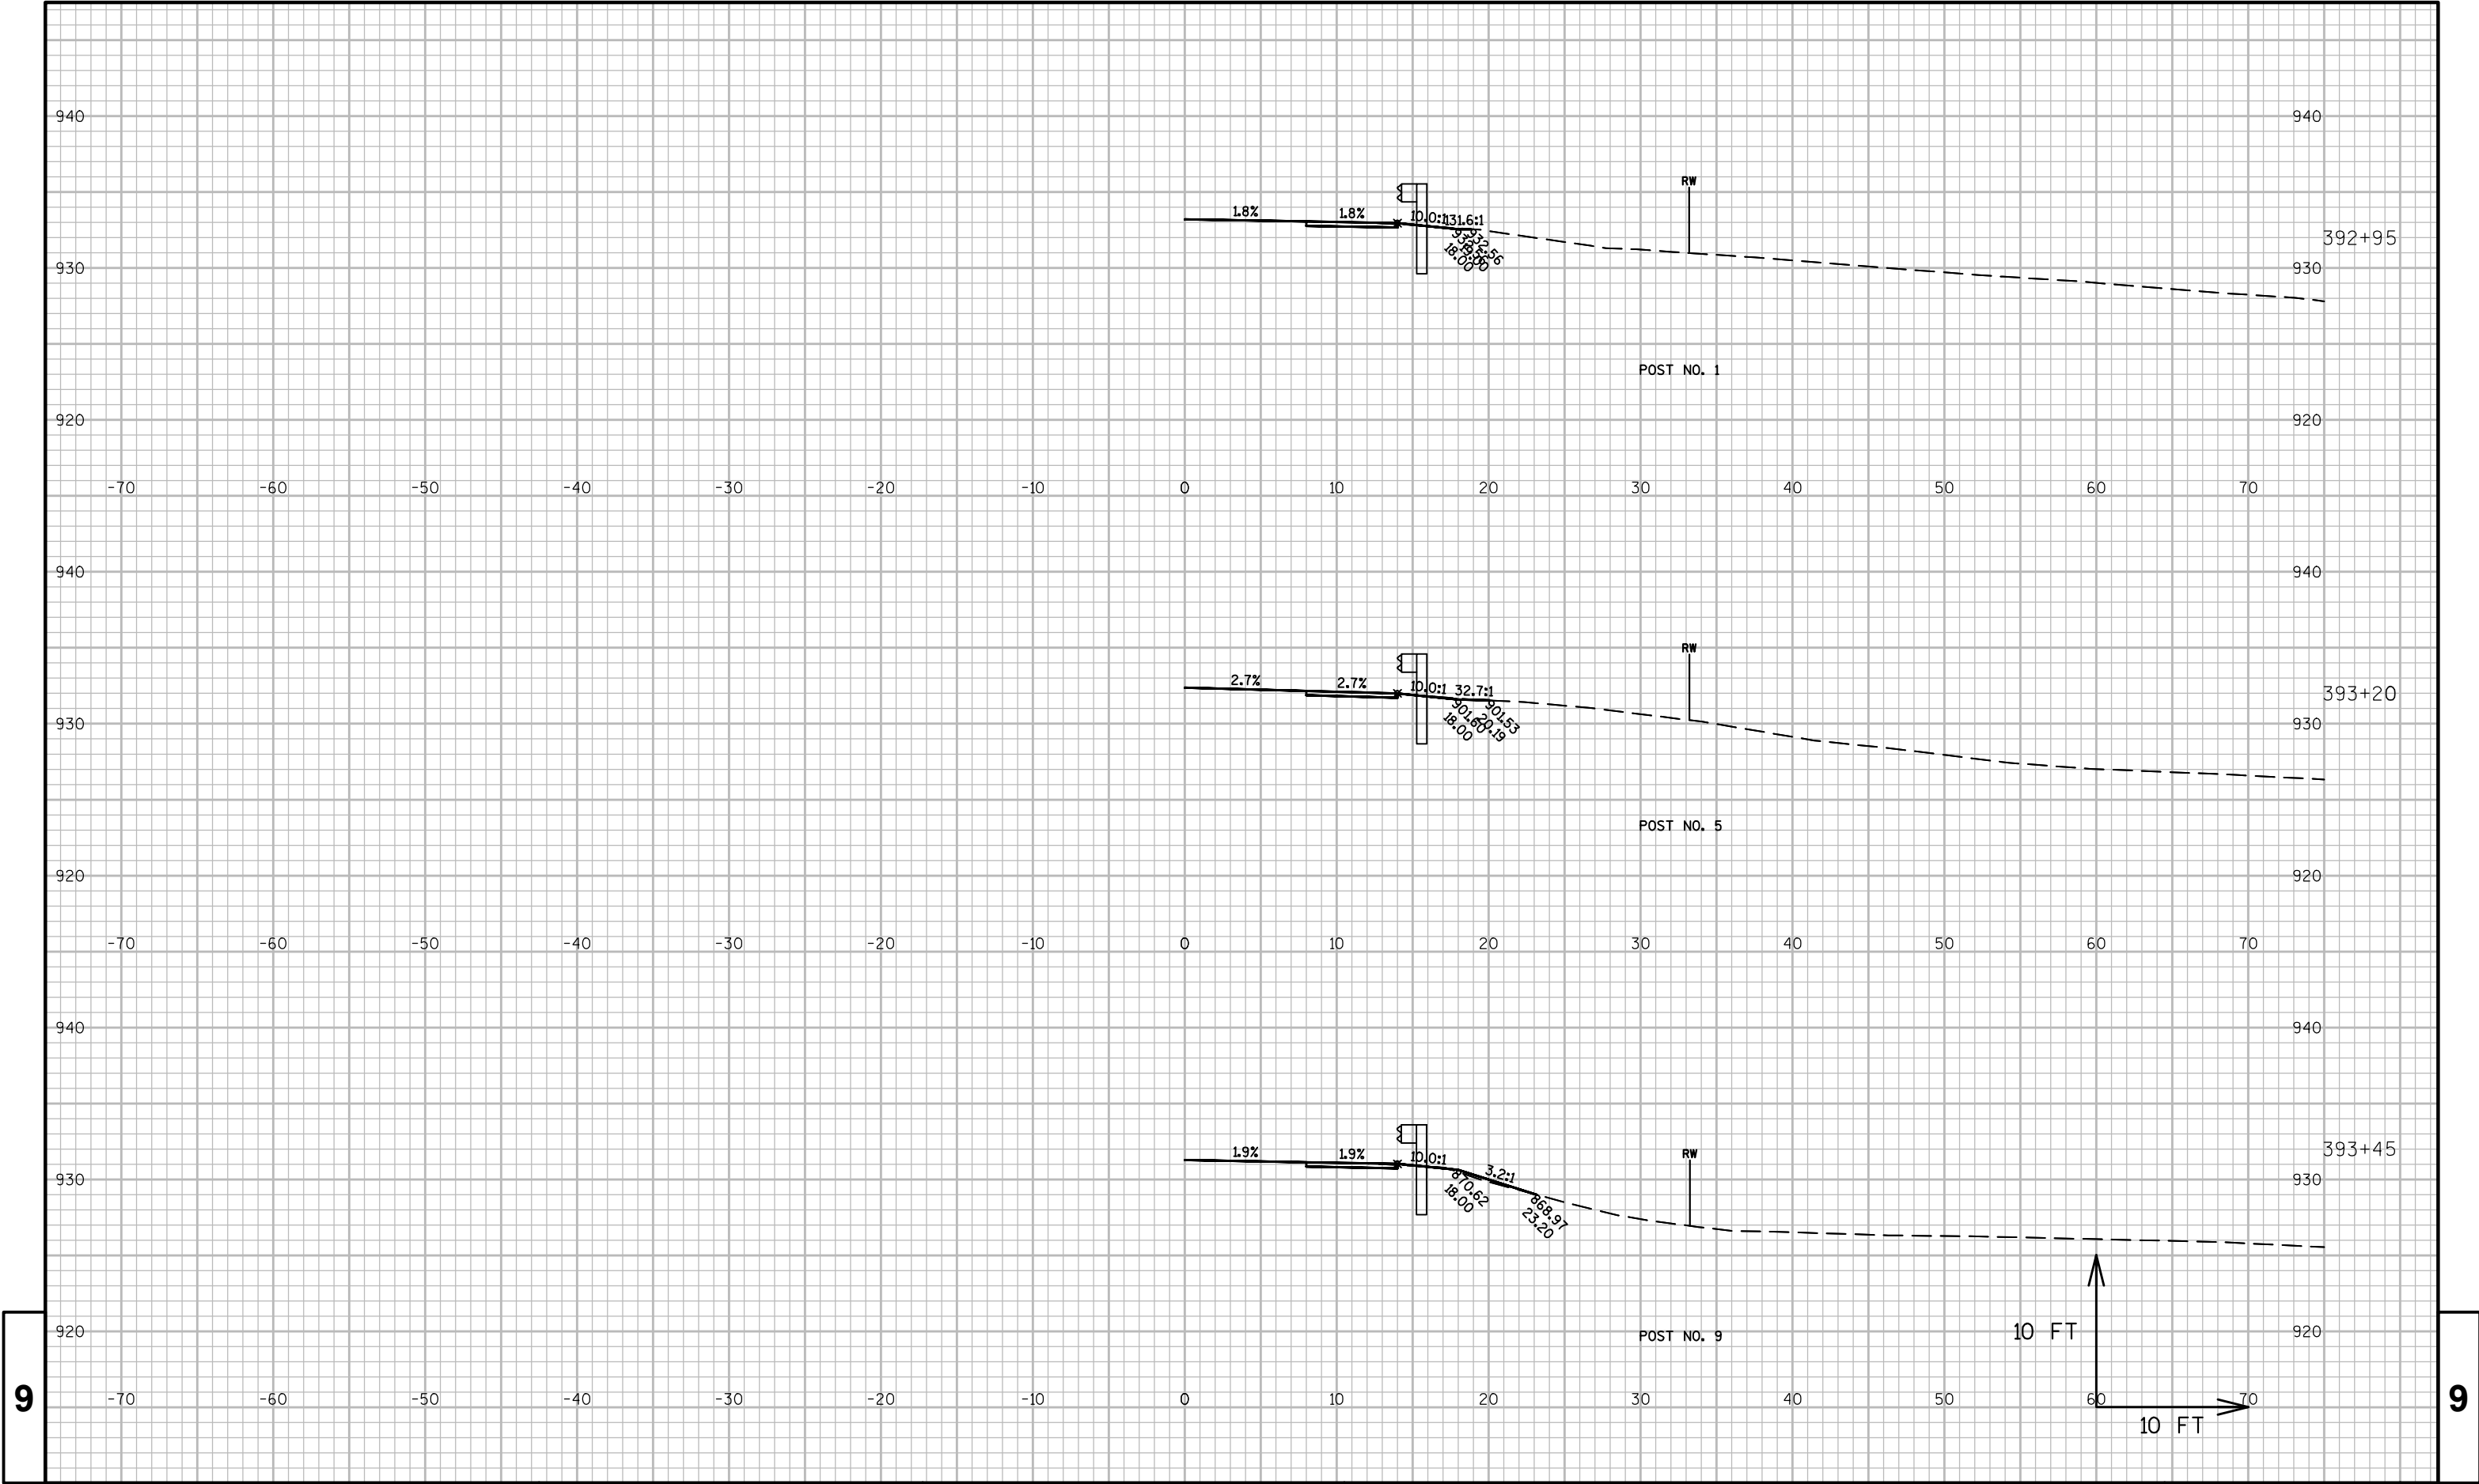


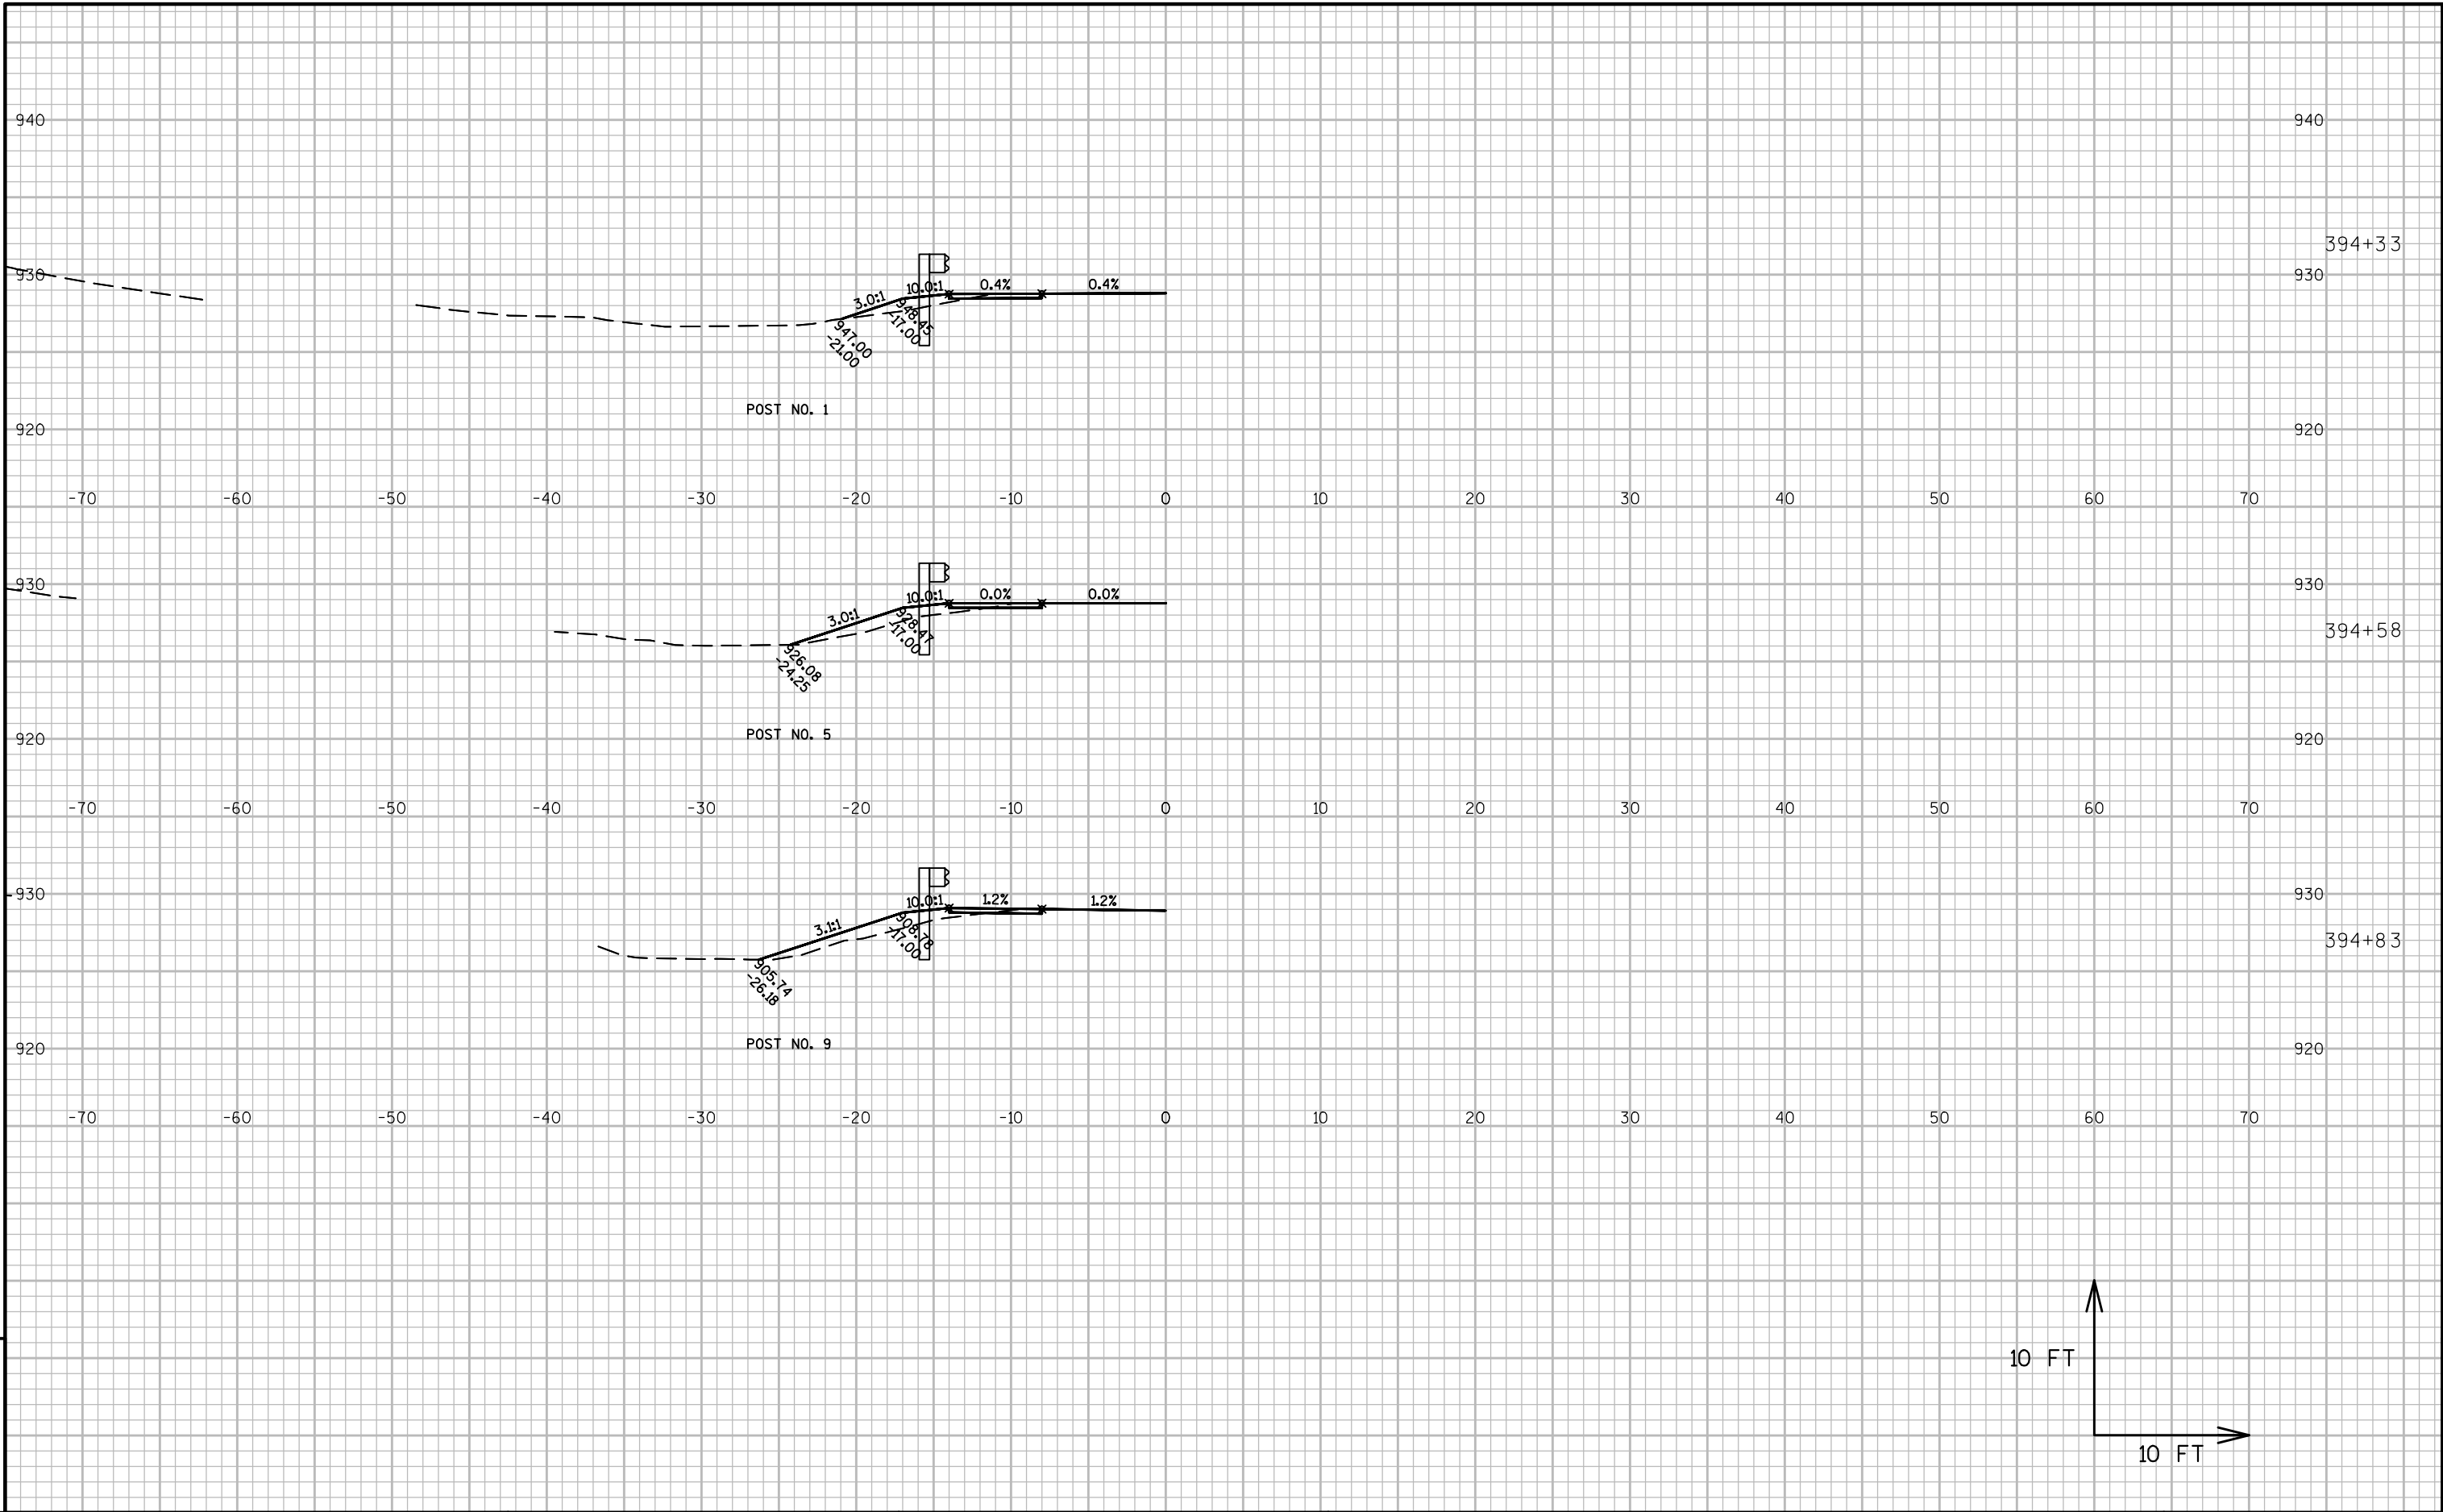


9

9

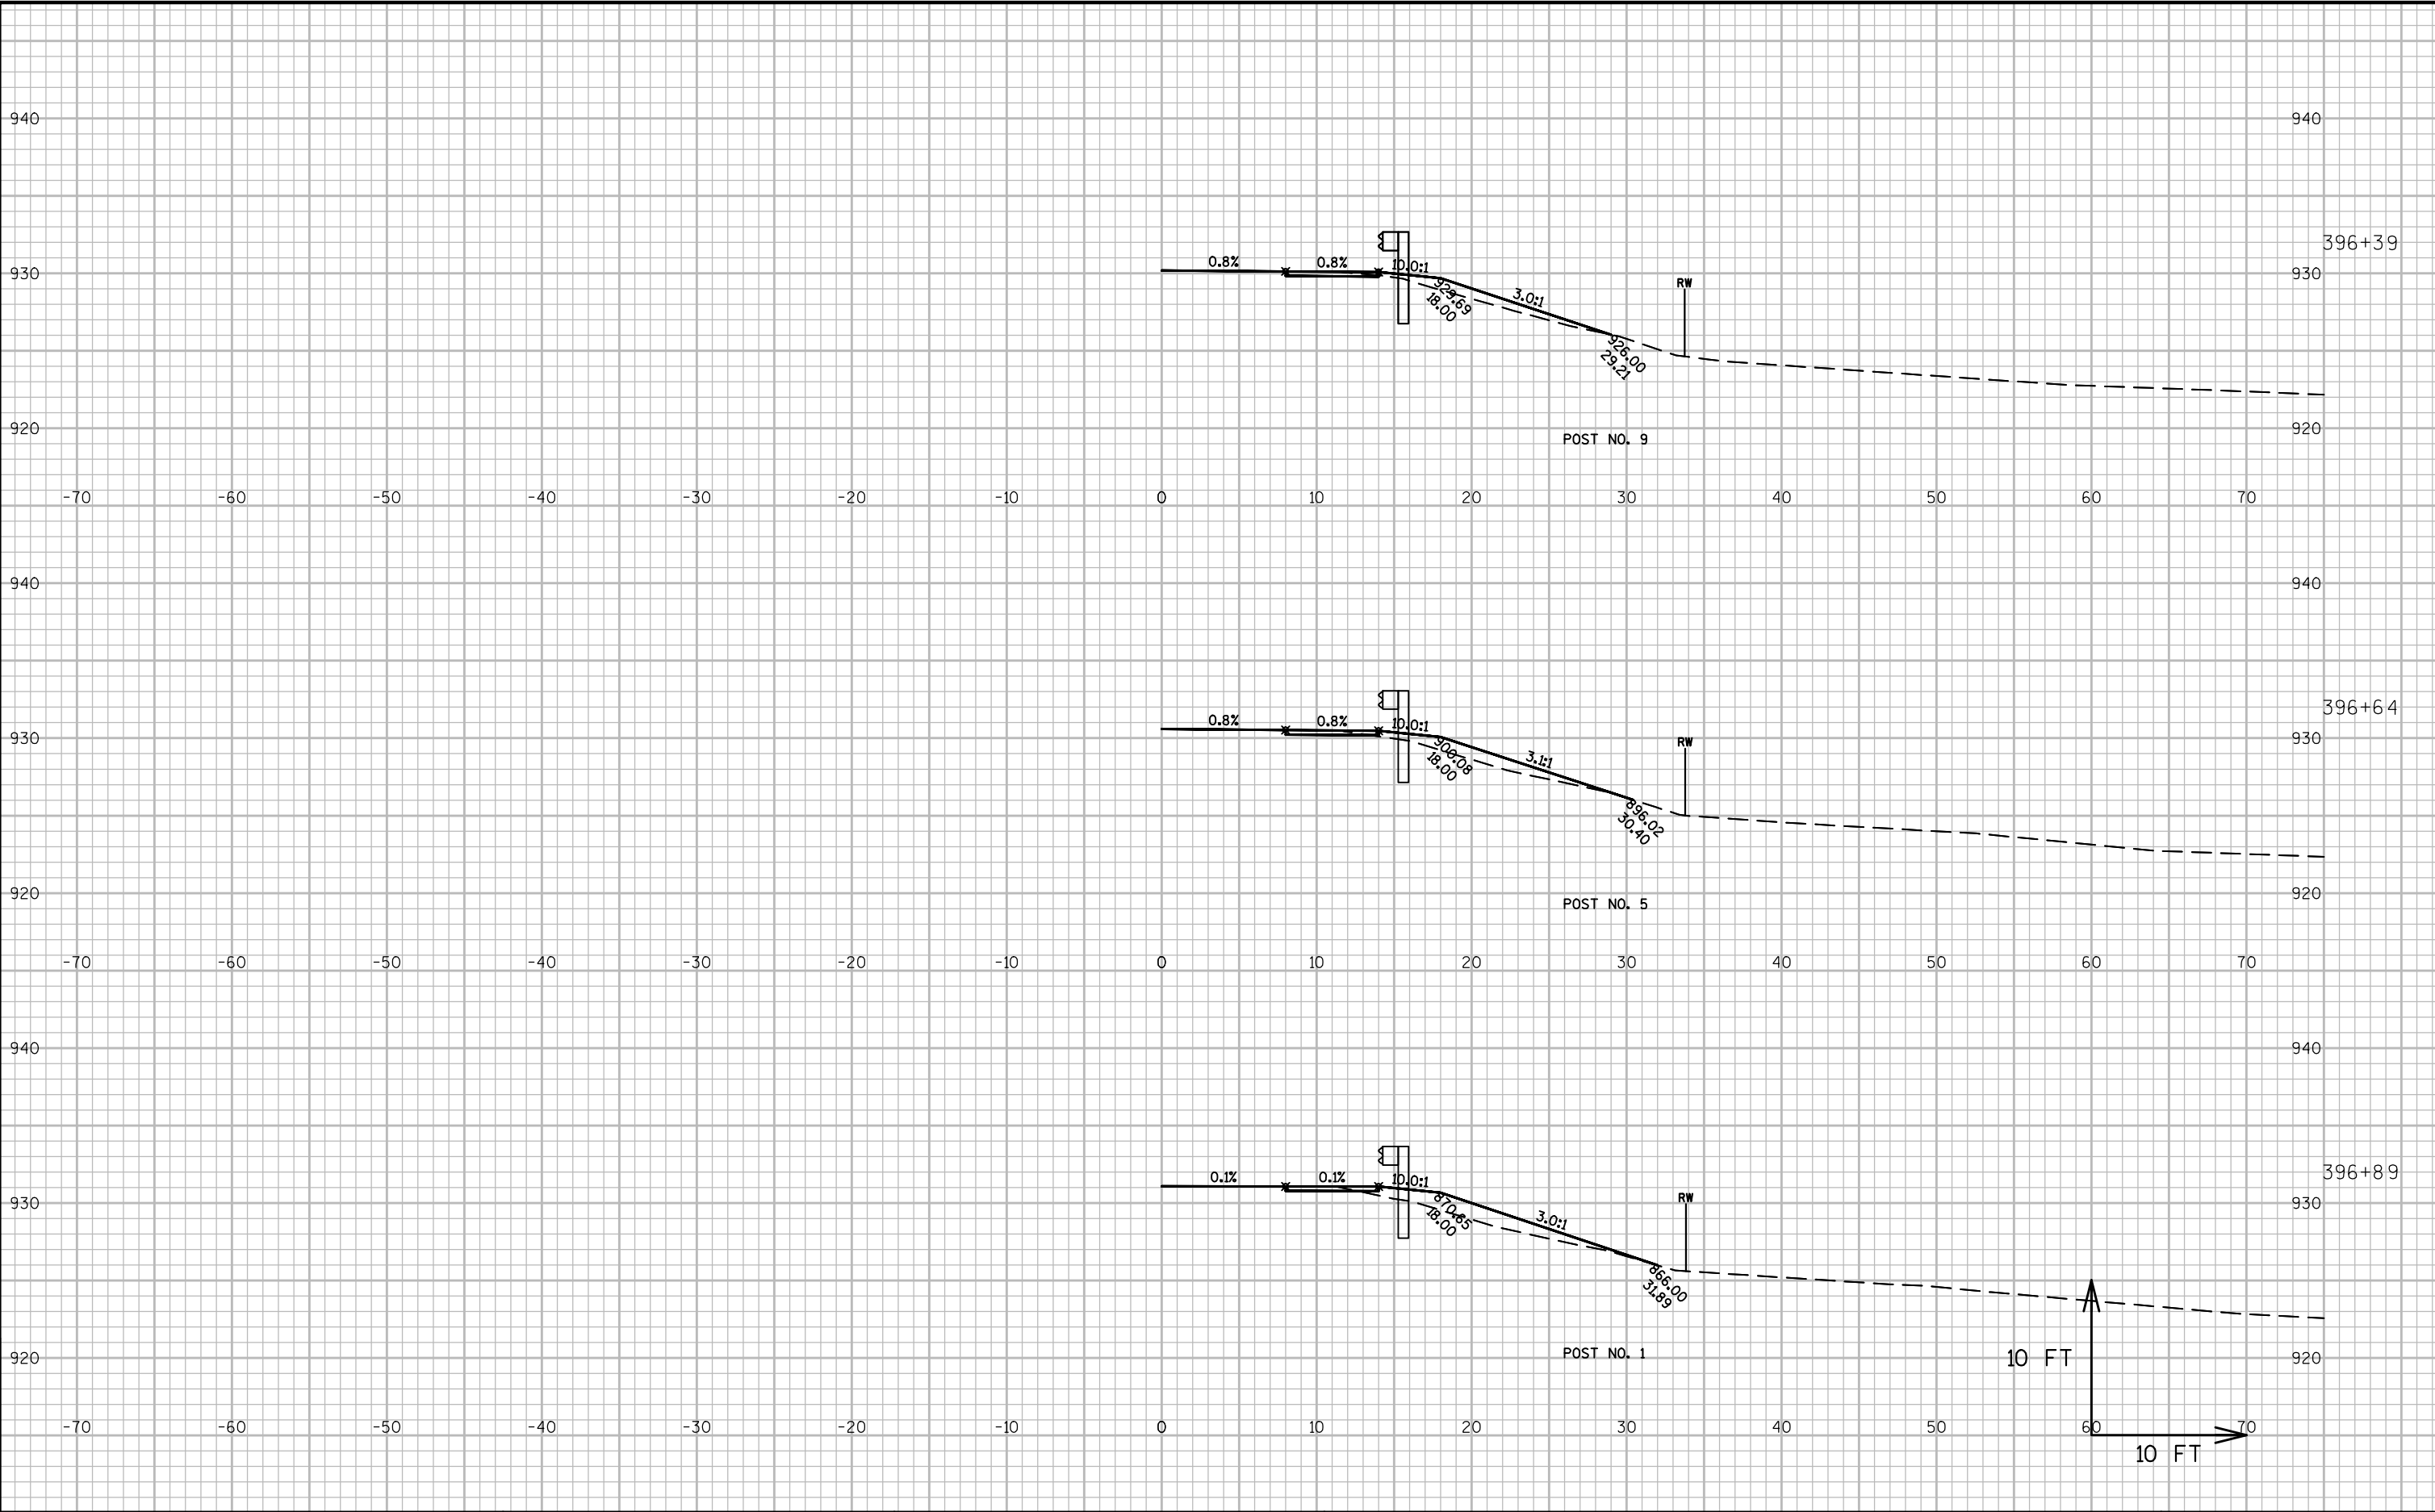

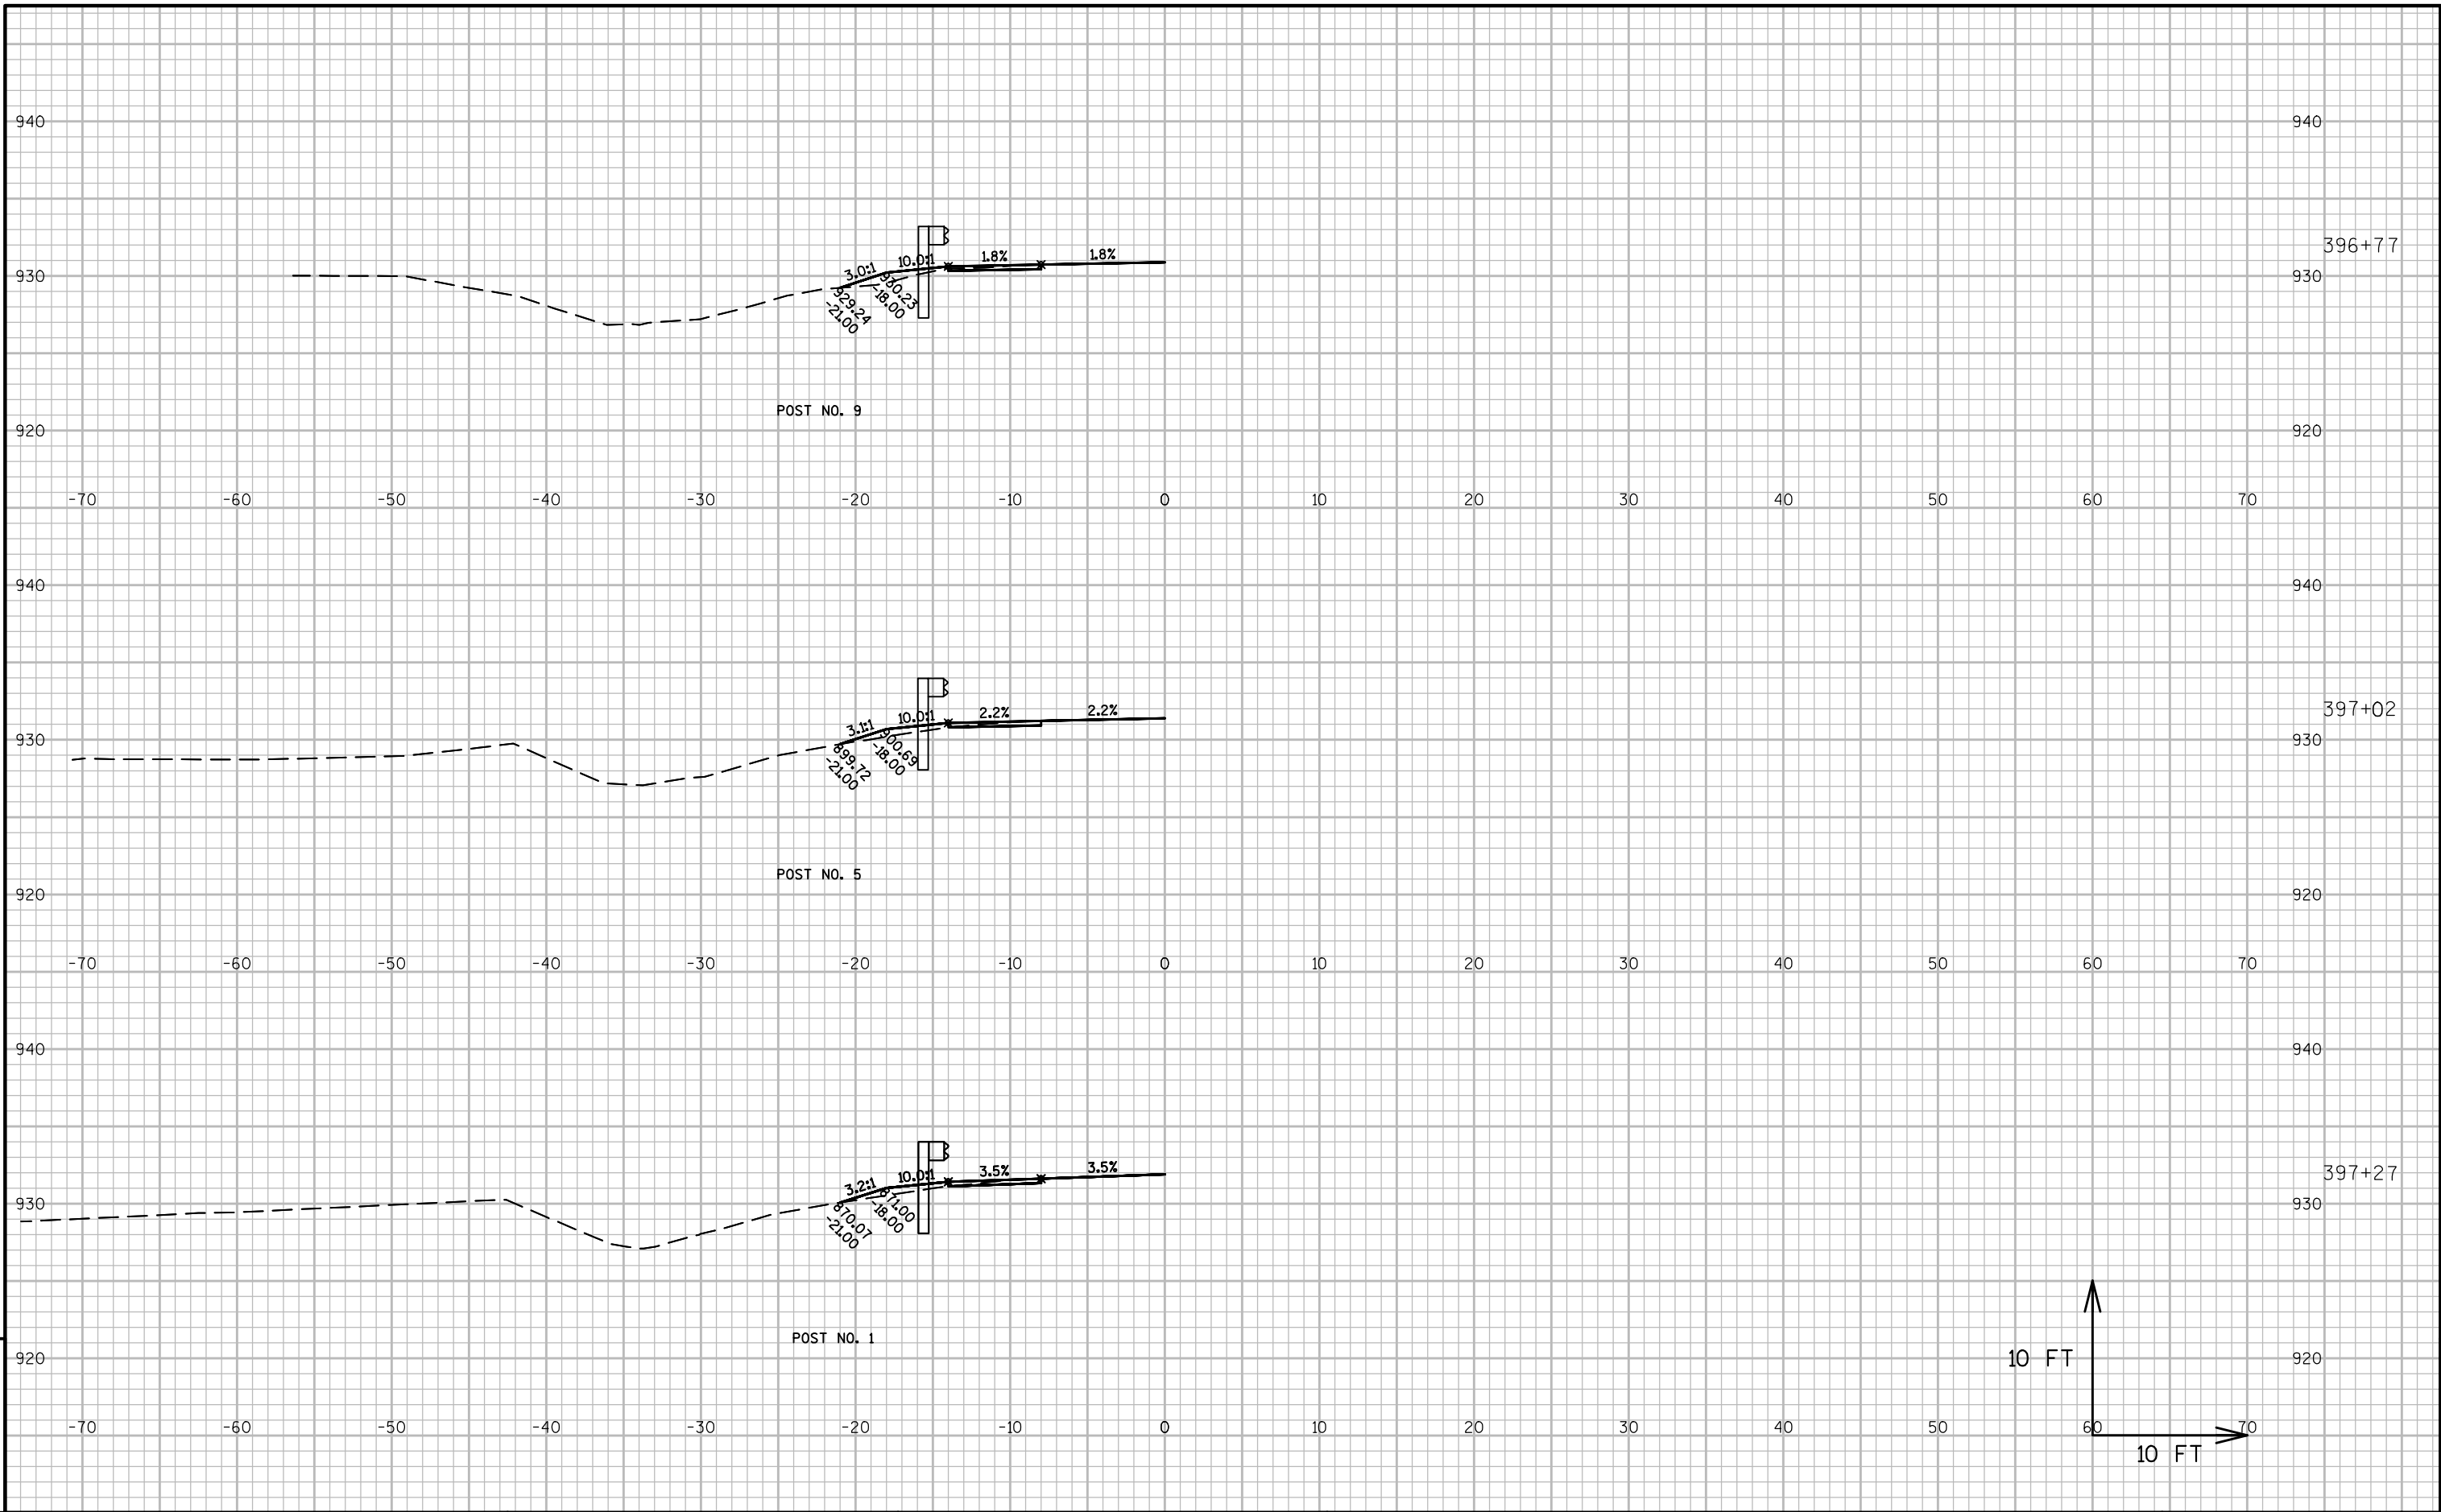

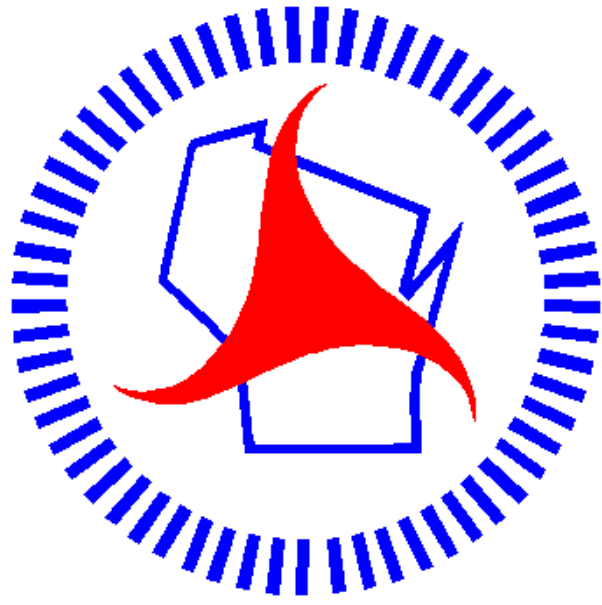

Wisconsin Department of Transportation

Dedicated people creating transportation solutions through innovation and exceptional service.

<http://www.dot.wisconsin.gov>