


WKE
PROJECT ID: 2240-18-70
WITH:
COUNTY: RACINE

JULY 2017

ORDER OF SHEETS

Section No. 1	Title
Section No. 2	Typical Sections and Details
Section No. 3	Estimate of Quantities
Section No. 3	Miscellaneous Quantities
Section No. 4	Right of Way Plat
Section No. 5	Plan and Profile
Section No. 6	Standard Detail Drawings
Section No. 7	Sign Plates
~~Section No. 8~~	~~Structure Plans~~
Section No. 9	Computer Earthwork Data
Section No. 9	Cross Sections

TOTAL SHEETS = 212

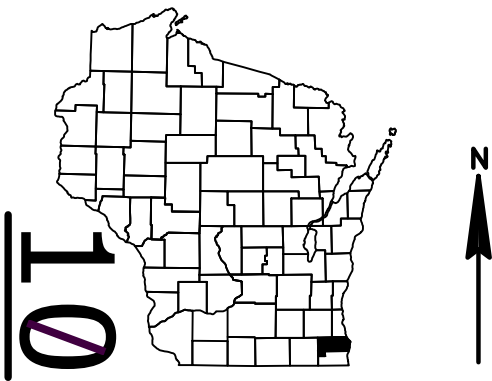

DESIGN DESIGNATION

A.A.D.T.	2037	=	17,000 NB
A.A.D.T.	2037	=	12,800 SB
D.H.V.		=	7.0
D.D.		=	59/41
T.		=	5.5
DESIGN SPEED		=	60 MPH
ESALS		=	3,100,000


CONVENTIONAL SYMBOLS	
PLAN	PROFILE
CORPORATE LIMITS	GRADE LINE
PROPERTY LINE	ORIGINAL GROUND
LOT LINE	MARSH OR ROCK PROFILE (To be noted as such)
LIMITED HIGHWAY EASEMENT	SPECIAL DITCH
EXISTING RIGHT OF WAY	GRADE ELEVATION
PROPOSED OR NEW R/W LINE	CULVERT (Profile View)
SLOPE INTERCEPT	UTILITIES
REFERENCE LINE	ELECTRIC
EXISTING CULVERT	FIBER OPTIC
PROPOSED CULVERT (Box or Pipe)	GAS
COMBUSTIBLE FLUIDS	SANITARY SEWER
	STORM SEWER
	TELEPHONE
	WATER
MARSH AREA	UTILITY PEDESTAL
	POWER POLE
WOODED OR SHRUB AREA	TELEPHONE POLE

STATE OF WISCONSIN
DEPARTMENT OF TRANSPORTATION
PLAN OF PROPOSED IMPROVEMENT

STH 36
INTERSECT WITH CTH Y
STH 36
RACINE COUNTY

STATE PROJECT NUMBER
2240-18-70

STATE PROJECT	FEDERAL PROJECT	
	PROJECT	CONTRACT
2240-18-70	WISC 2017343	1

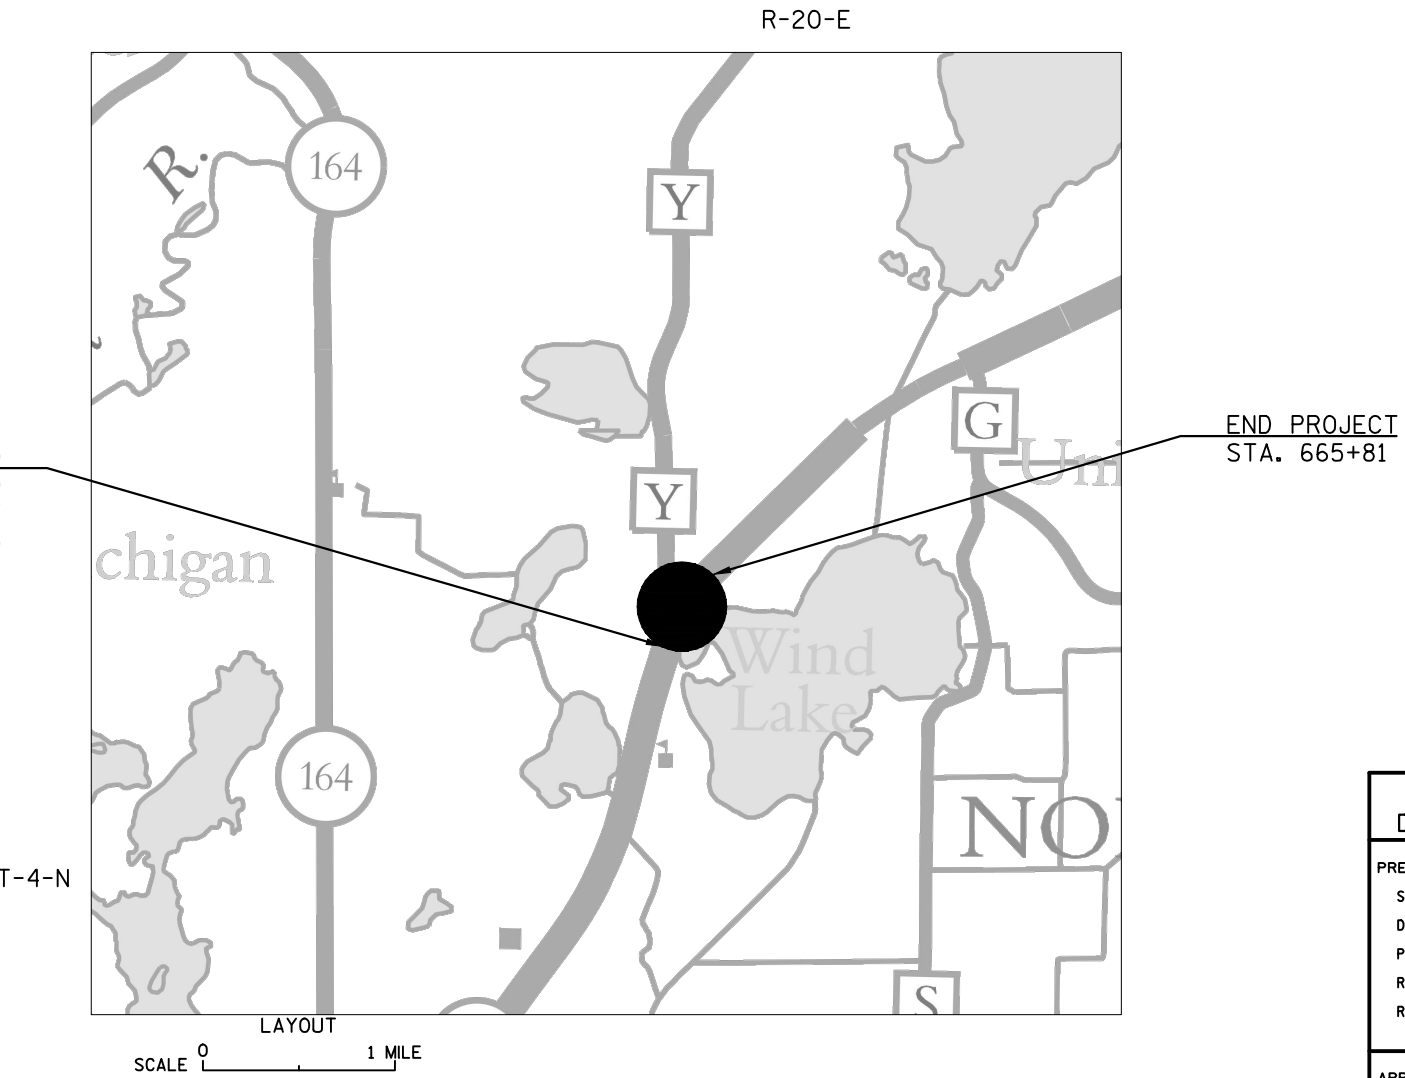

HORIZONTAL POSITIONS SHOWN ON THIS PLAN ARE WISCONSIN COUNTY COORDINATES, RACINE COUNTY, NAD83 (2007), IN U.S. SURVEY FEET. VALUES ARE GRID COORDINATES, GRID BEARINGS, AND GRID DISTANCES. GRID DISTANCES MAY BE USED AS GROUND DISTANCES. ELEVATIONS SHOWN ON THIS PLAN ARE REFERENCED TO THE NORTH AMERICAN VERTICAL DATUM OF 1988 WITH 2007 ADJUSTMENT NAVD 88 (2007)

STATE OF WISCONSIN DEPARTMENT OF TRANSPORTATION	
PREPARED BY	MSA
Surveyor	_____
Designer	EYAD OMARI
Project Manager	NGUYEN LY
Regional Examiner	STEVE CHOJNACKI
Regional Supervisor	BENEDICT ERUCHALU
APPROVED FOR THE DEPARTMENT	
DATE: February 1, 2017	
	(Signature)
	E

GENERAL NOTES

- 1) NO TREES OR SHRUBS ARE TO BE REMOVED WITHOUT THE APPROVAL OF THE ENGINEER.
- 2) THE LOCATION OF EXISTING OR PROPOSED UTILITIES AS NOTED ON THE PLANS ARE APPROXIMATE. THERE MAY BE OTHER UTILITIES INSTALLATIONS AND SERVICES WITHIN THE PROJECT AREA THAT ARE NOT SHOWN. THE CONTRACTOR SHALL NOTIFY DIGGERS HOTLINE AND AFFECTED UTILITIES PRIOR TO THE START OF WORK.
- 3) DISTURBED AREA WITHIN THE RIGHT-OF-WAY ARE TO BE RESTORED AS DIRECTED BY THE ENGINEER AND AS SHOWN ON THE PLANS.
- 4) THE CONTRACTOR IS RESPONSIBLE FOR RESHAPING AND FINISHING ANY PREVIOUSLY GRASSED AREAS WHICH ARE DISTURBED BY THEIR OPERATION OUTSIDE THE NORMAL CONSTRUCTION LIMITS.
- 5) ALL CURB AND GUTTER GRADES PROVIDED AT THE FLANGE OF THE CURB.
- 6) ALL CURB AND GUTTER RADII ARE MEASURED TO THE FLANGE OF THE CURB.
- 7) STH 36 SOUTHBOUND CONTAINS 4" UNDERDRAIN PIPE WRAPPED IN GEO-TEXTILE FABRIC CONTRACTOR TO MAINTAIN EXISTING PIPE AND PROVIDE POSITIVE DRAINAGE.

HMA PAVEMENT

THICKNESS	ASPHALT MIX	DEPTH
6 ¼ IN	3 MT 58-28 S	2 ¼ IN (LOWER-LOWER)
	3 MT 58-28 S	2 ¼ IN (LOWER-UPPER)
	4 MT 58-28 H	1 ¾ IN (UPPER)

PLAN INDEX

- GENERAL NOTES
- PROJECT OVERVIEW
- TYPICAL SECTIONS
- CONSTRUCTION DETAILS
- PAVEMENT REMOVAL
- PLAN DETAILS
- PAVEMENT GRADES
- EROSION CONTROL
- STORM SEWER
- REMOVAL SIGNING
- PERMANENT SIGNING
- TRAFFIC SIGNAL
- PAVEMENT MARKINGS
- TRAFFIC CONTROL
- ALIGNMENT

EROSION CONTROL GENERAL NOTES

- 1) EROSION CONTROL BMP'S ARE AT SUGGESTED LOCATIONS. THE ACTUAL LOCATIONS WILL BE DETERMINED BY THE CONTRACTORS ECIP AND BY THE ENGINEER. EROSION CONTROL BMP'S SHALL BE MAINTAINED UNTIL PERMANENT VEGETATION IS ESTABLISHED OR UNTIL THE ENGINEER DETERMINES THAT THE BMP IS NO LONGER REQUIRED.
- 2) RE-TOPSOIL THE GRADED AREAS, AS DESIGNATED BY THE ENGINEER, IMMEDIATELY AFTER GRADING IS COMPLETED WITHIN THOSE AREAS. SEED, FERTILIZE, AND MULCH/EROSION MAT TOP-SOILED AREAS, AS DESIGNATED BY THE ENGINEER, WITHIN FIVE (5) CALENDAR DAYS AFTER PLACEMENT OF TOPSOIL. IF GRADED AREAS ARE LEFT EXPOSED FOR MORE THAN (14) CALENDAR DAYS, SEED THOSE AREAS WITH TEMPORARY SEED AND MULCH.
- 3) STOCKPILE EXCESS MATERIAL OR SPOILS ON UPLAND AREAS AWAY FROM WETLANDS, FLOODPLAINS AND WATERWAYS. STOCKPILED SOIL SHALL BE PROTECTED AGAINST EROSION. IF STOCKPILED MATERIAL IS LEFT FOR MORE THAN FOURTEEN (14) CALENDAR DAYS, SEED THE STOCKPILE WITH TEMPORARY SEED AND MULCH.
- 4) WHEN PERFORMING ROADWAY CLEANING OPERATIONS, THE CONTRACTOR SHALL USE EQUIPMENT HAVING VACUUM OR WATER SPRAY MECHANISM TO ELIMINATE THE DISPERSION OF DUST. IF VACUUM EQUIPMENT IS EMPLOYED, IT SHALL HAVE SUITABLE SELF-PARTICULATE COLLECTORS TO PREVENT DISCHARGE FROM THE COLLECTION BIN INTO THE ATMOSPHERE.

HMOD NOTES

- 1) CONTRACTOR TO PROTECT HMOD 1X14 AND KEEP CONSTRUCTION EQUIPMENT AT LEAST 10 FEET AWAY FROM HMOD 1X14.
- 2) ENSURE THAT HMOD 1X14 IS NOT DISTURBED, BUMPED OR MOVED DURING THE DURATION OF THE PROJECT. NOTIFY JACOB ROCKWEILER IMMEDIATELY IF HMOD 1X14 IS DISTURBED, BUMPED OR MOVED DURING CONSTRUCTION OPERATIONS.
- 3) JACOB ROCKWEILER, P.E., WISCONSIN HEIGHT MODERNIZATION PROGRAM MANAGER WITH THE WISCONSIN DEPARTMENT OF TRANSPORTATION WHOSE PHONE NUMBER IS (608) 516-6362 AND EMAIL IS JACOB.ROCKWEILER@DOT.WI.GOV

UTILITIES CONTACTS

TW Cable Engineering
Time Warner Cable
1320 N Dr. Martin Luther King Dr
Milwaukee, WI 53212
Phone: (414) 277-4045
wis.engineering@twcable.com

Mr. Matthew Schulte
Senior Network Specialist
TDS Metrocom
16924 West Victor Road
New Berlin, WI 53151
Phone: (262) 754-3063
Fax: (262) 717-6002
matt.schulte@tdstelecom.com

Mr. LaTroy Brumfield, Project Manager
We Energies (Gas Operations)
333 W. Everett St - A299
Milwaukee, WI 53203
Phone: (414) 211-5617
Fax: (414) 211-2336
latroy.brumfield@we-energies.com

Mr. LaTroy Brumfield, Project Manager
We Energies (Electric)
333 W. Everett St - A299
Milwaukee, WI 53203
Phone: (414) 221-5617
Fax: (414) 221-2336
latroy.brumfield@we-energies.com

Ms. Amy Scwabe
Norway Sanitary District
6419 Heg Park Road Hwy K
Wind Lake, WI 53185
Phone: (262) 895-6400
Fax: (414) 895-7960
norwaysan@wi.rr.com

WISDOT CONTACTS

Mr. Nguyen Ly (Win Lee), PE
Project Manager
Wisconsin Dept. of Transportation
141 NW Barstow St
PO BOX 798
Waukesha, WI 53187-0798
Phone: (262) 548-8739
Cell: (414) 750-6378
nguyen.ly@dot.wi.gov

Mr. Eric Perea
SE Region Lighting Engineer
WisDOT Traffic Lighting
141 NW Barstow St.
Waukesha, WI 53187 0798
Phone: (262) 574-5422
eric.perea@dot.wi.gov

Mr. Justin Effinger
Signal Operations Unit
WisDOT Signals
141 NW Barstow St.
PO Box 798
Waukesha, WI 53187 0798
262-548-5676
justin.effinger@dot.wi.gov

OTHER AGENCY

Patricia Campbell
Town Clerk
Norway, Town of
6419 Heg Park Road
Wind Lake, WI 53185
Phone: (262) 895-6335
Fax: (262) 895-6601
clerk@townofnorway.org


Nathan Plunkett
Racine County Engineer
Racine County
14200 Washington Ave
Sturtevant, WI 53177
Phone: (262) 886-8440
nathan.plunkett@goracine.org

Tom Kramer
Administrator
Norway, Town of
6419 Heg Park Road
Wind Lake, WI 53185
Phone: (262) 895-6335
Fax: (262) 895-6601
administrator@townofnorway.org

Kristina Betzold
Wisconsin Dept. of Natural Resources
141 N.W Barstow Street
Waukesha, WI 53188
Phone: (414) 507-4946
kristina.betzold@wisconsin.gov



Dial  or (800) 242-8511
www.DiggersHotline.com

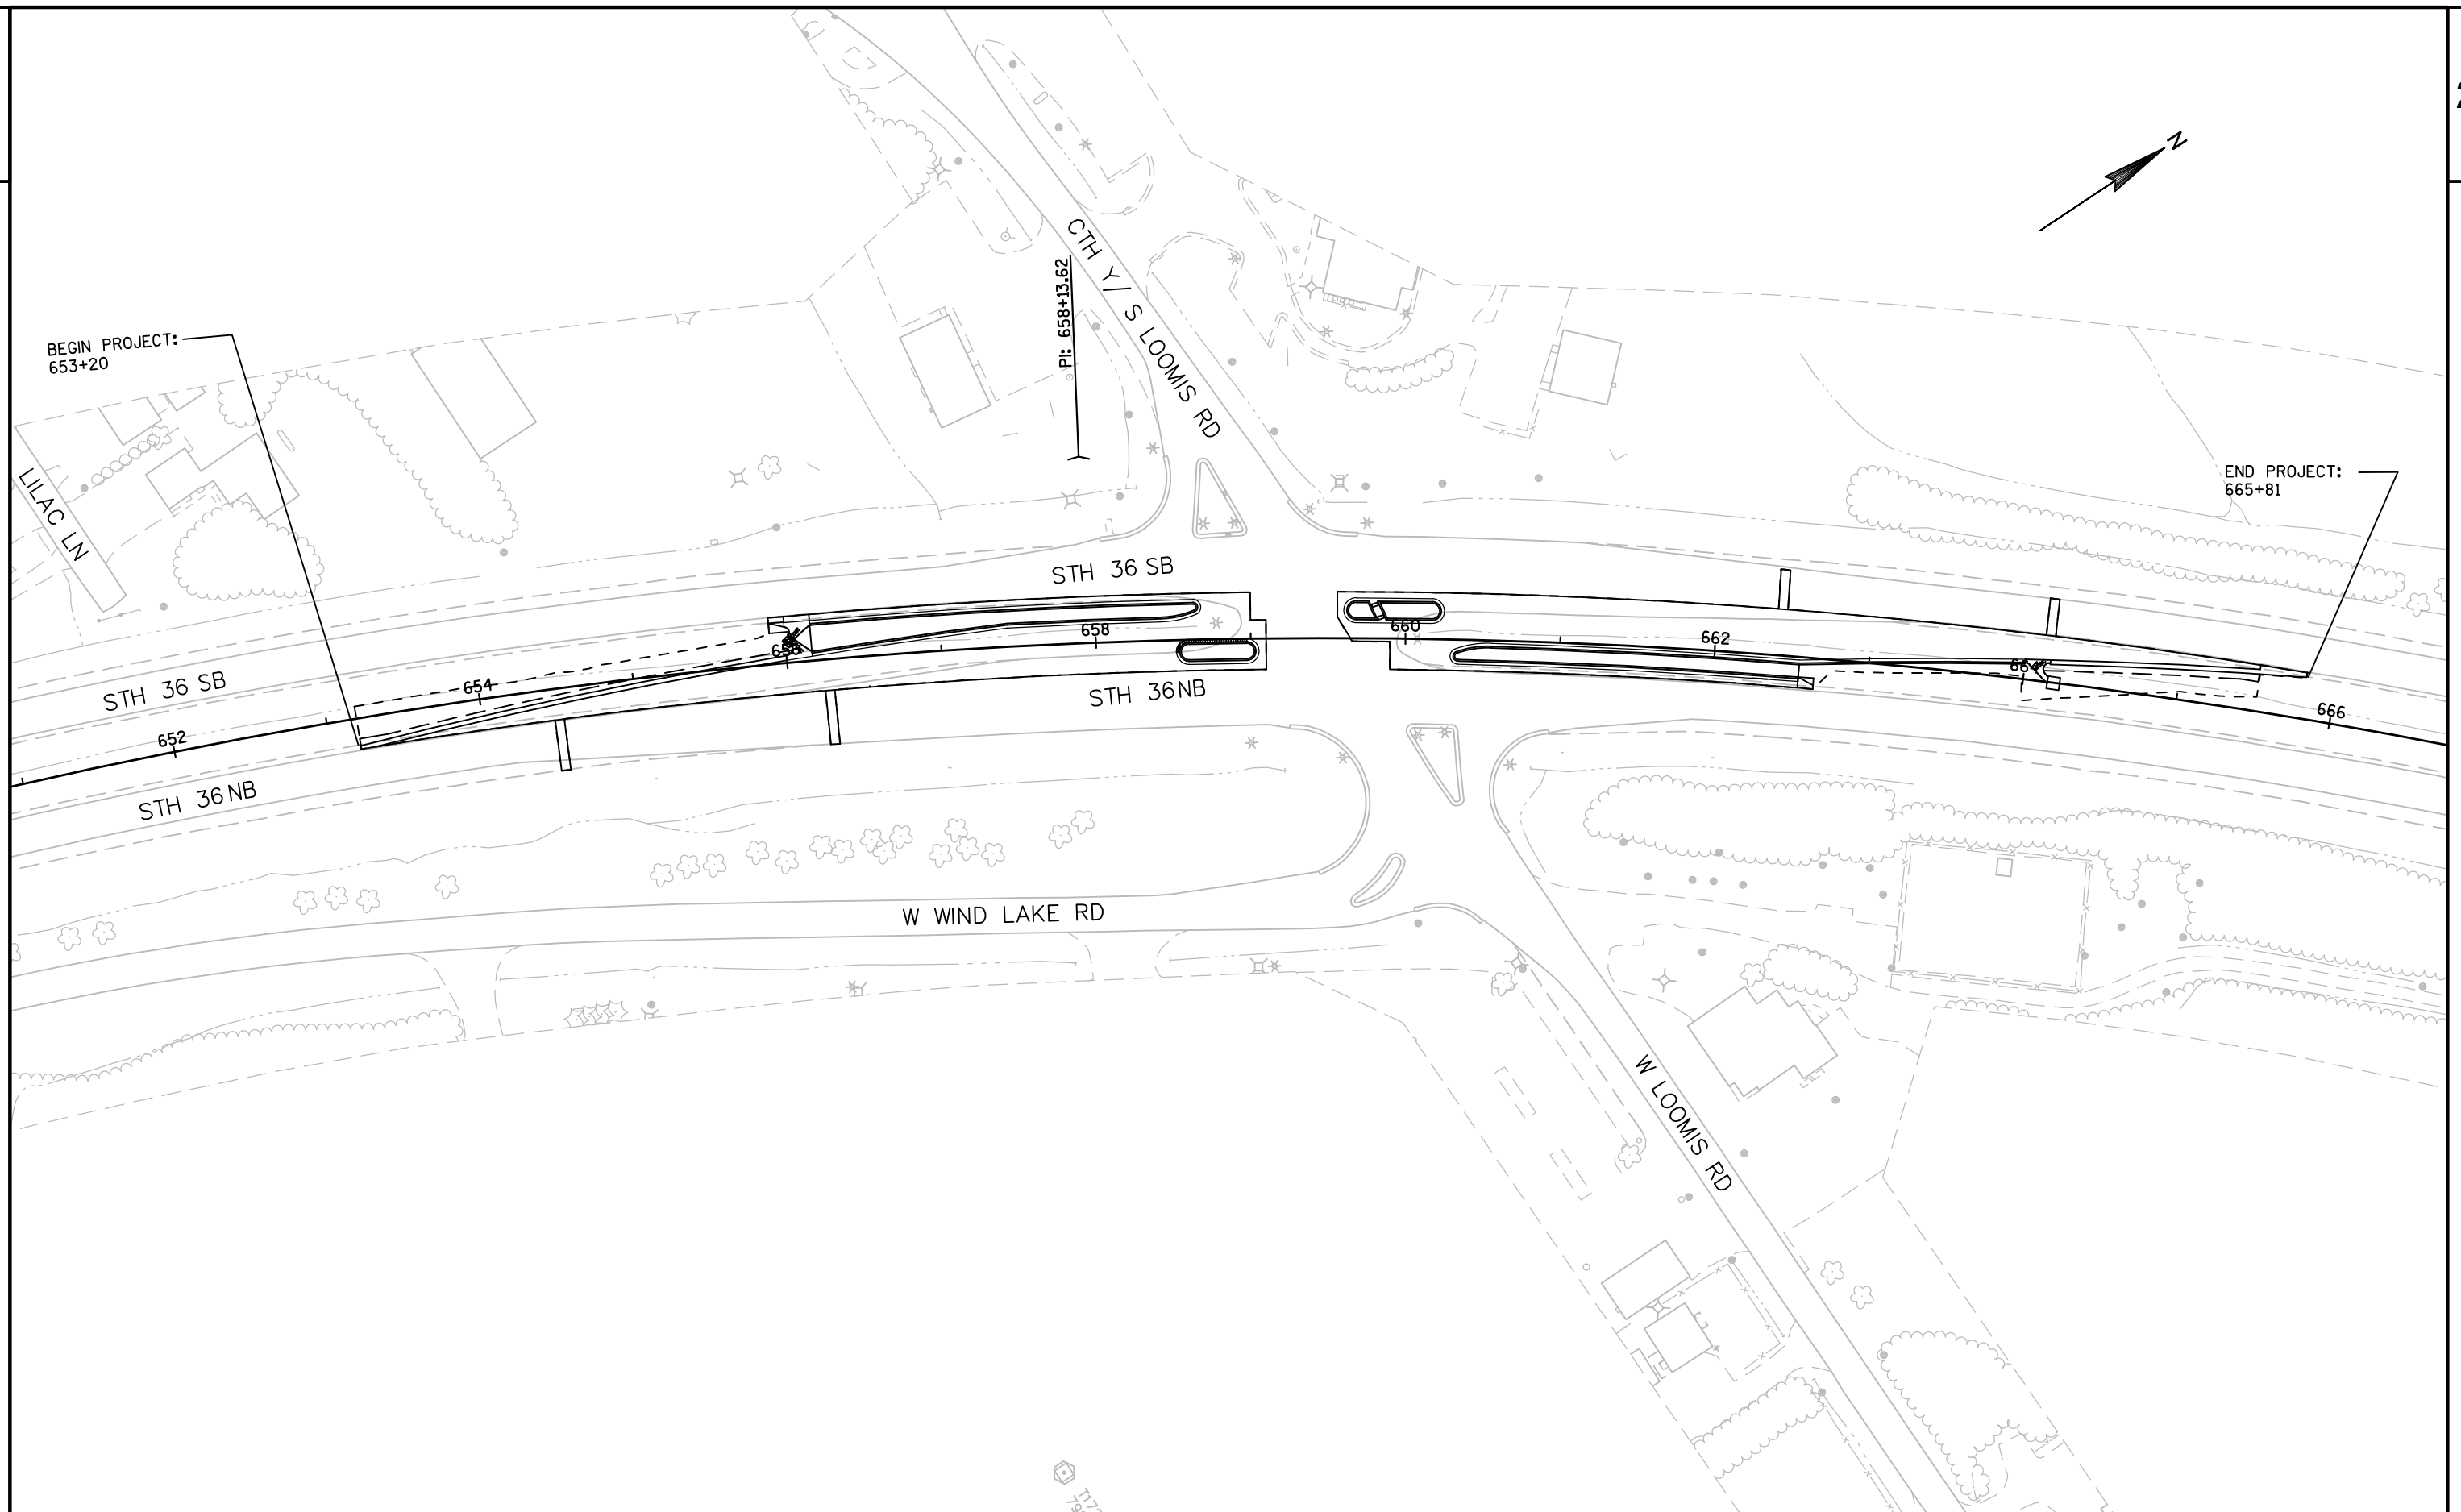

PROJECT NO:2240-18-70

HWY:STH 36

COUNTY:RACINE

PROJECT OVERVIEW

SHEET

4

E

FILE NAME : \\DOT\KFILE1\PN3\PUBLIC\PD\3\CAD\22401800\020201_PO.DWG
LAYOUT NAME - 020201_PO


PLOT DATE : 1/30/2017 2:47 PM


PLOT BY : JACKSON, MARCUS P

PLOT NAME :



PLOT SCALE : 1 IN:100 FT

WISDOT/CADDs SHEET 42

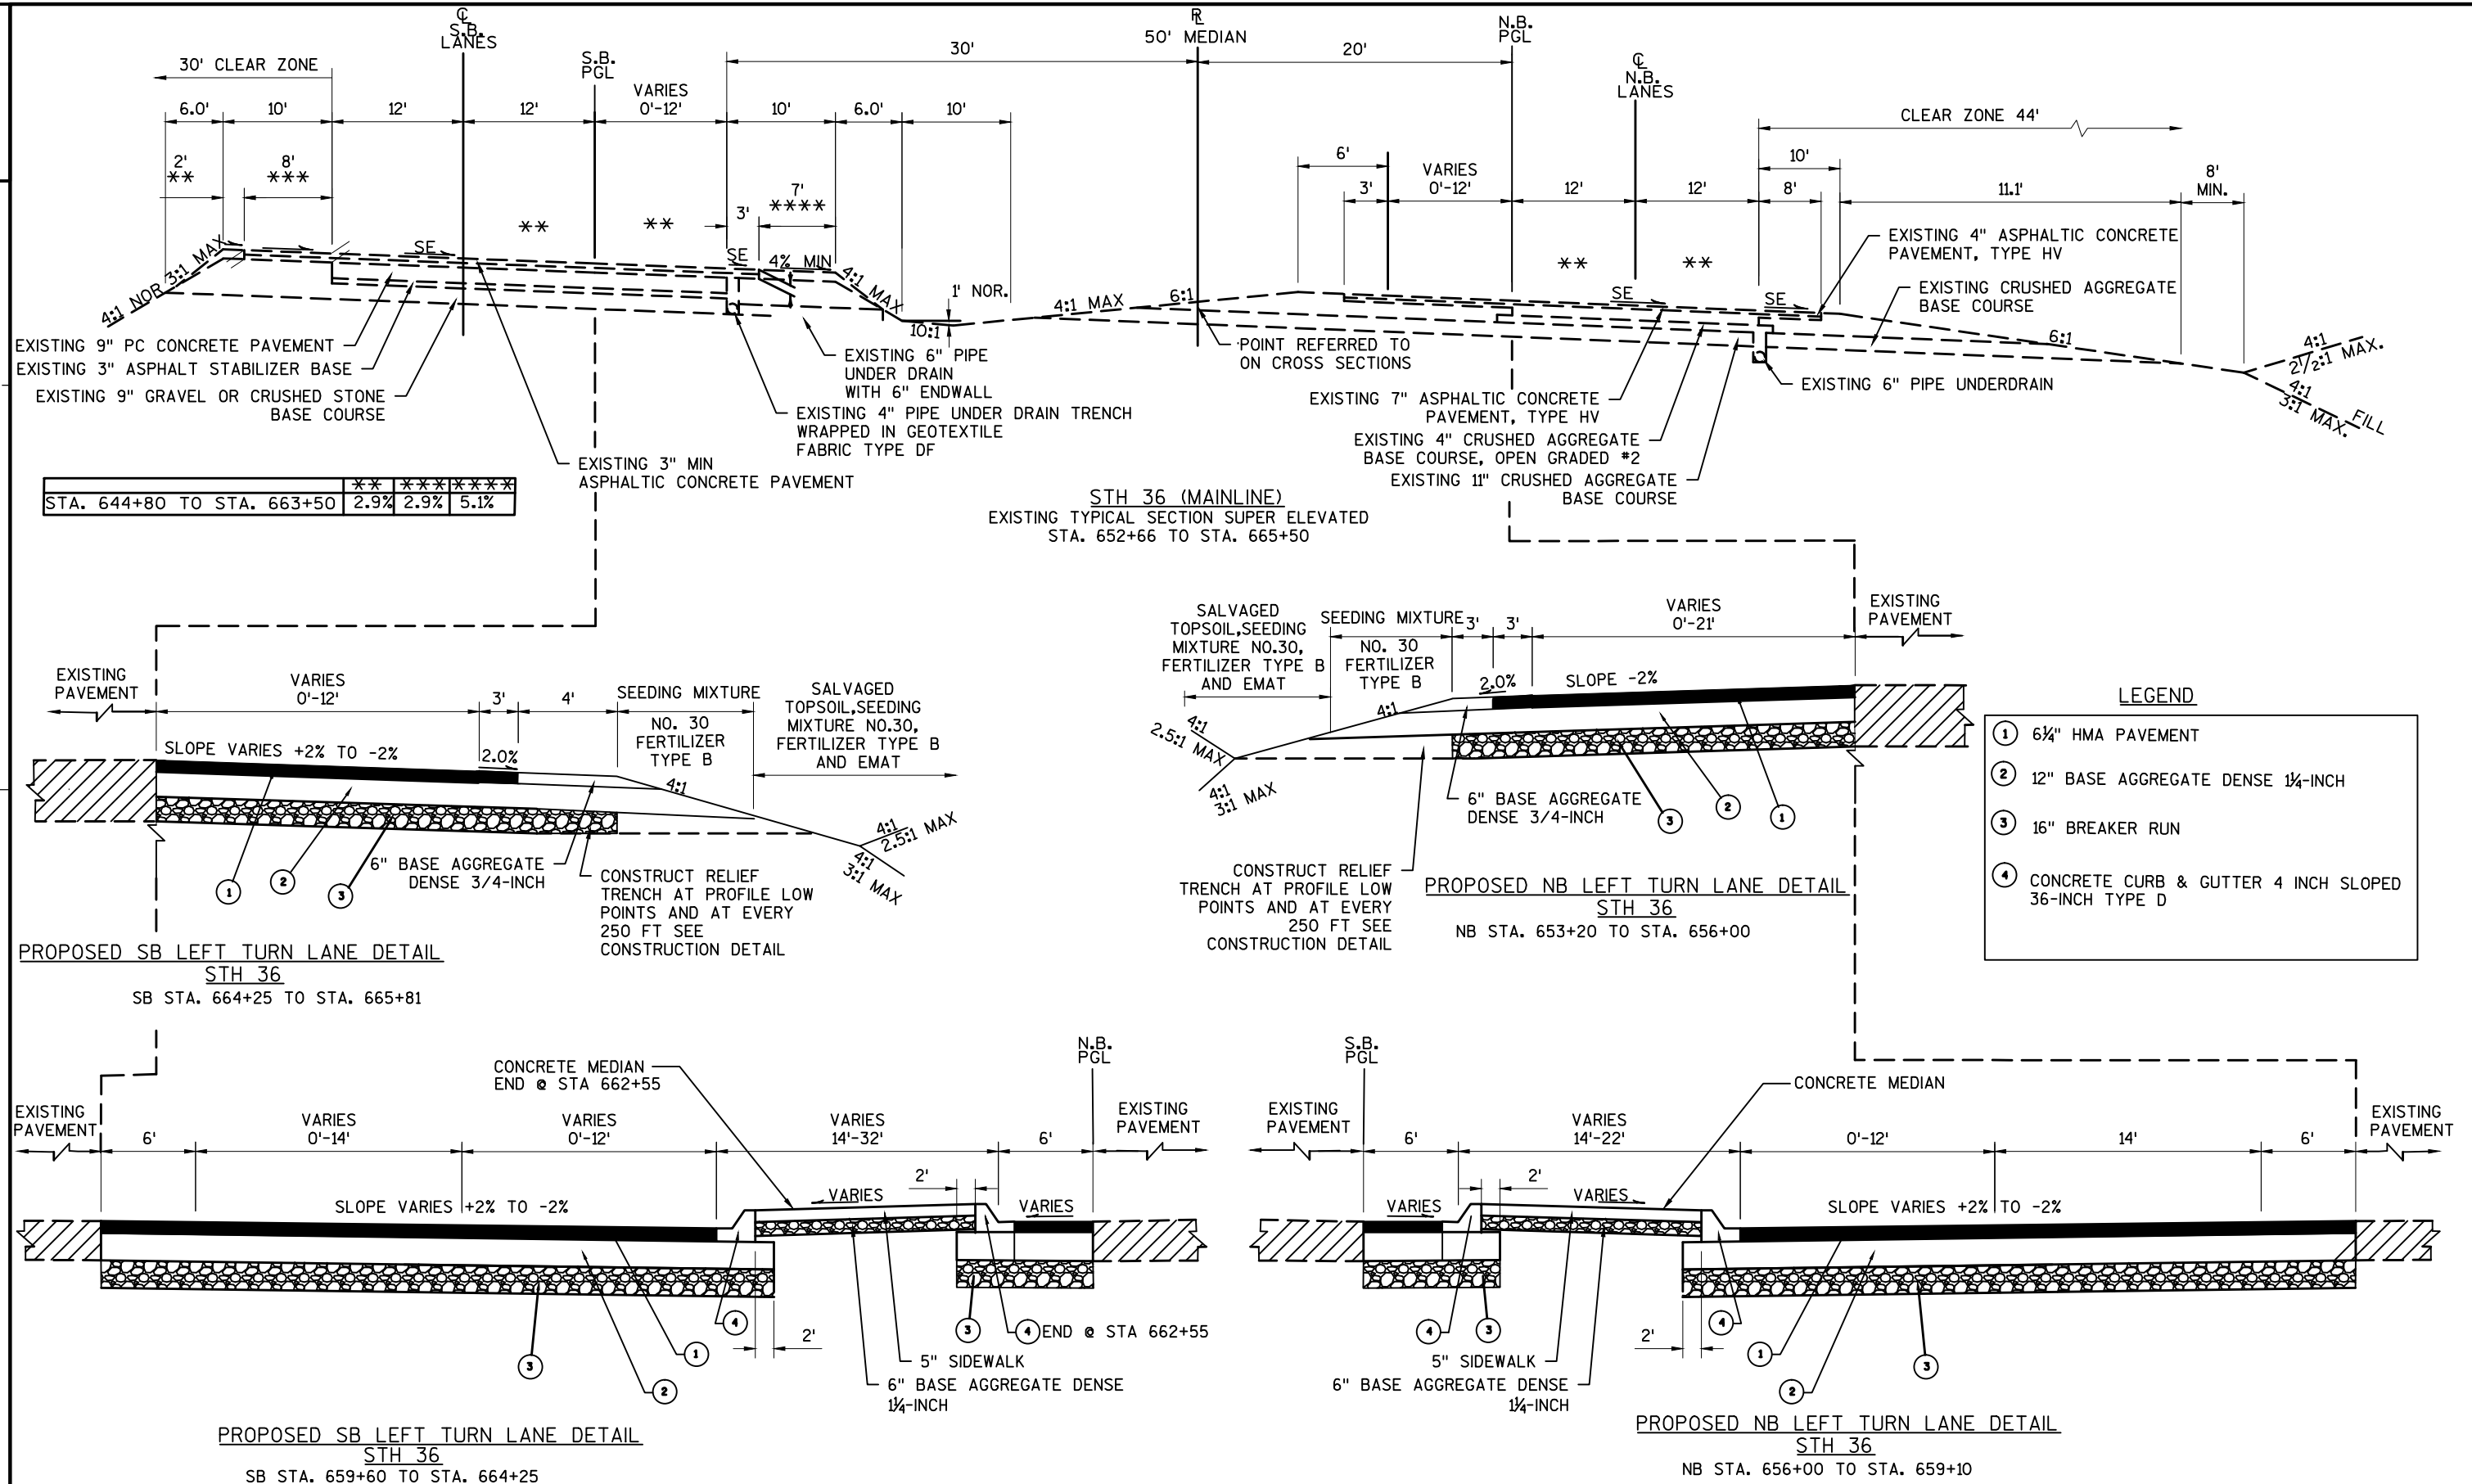


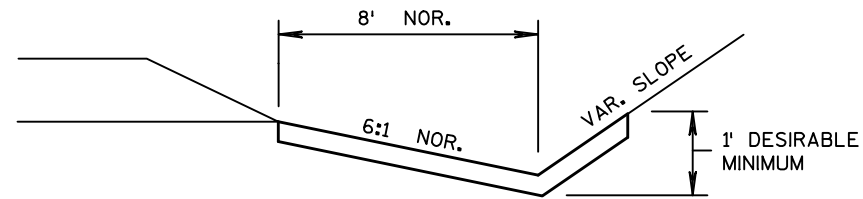


EROSION MAT DETAIL FOR DITCHES

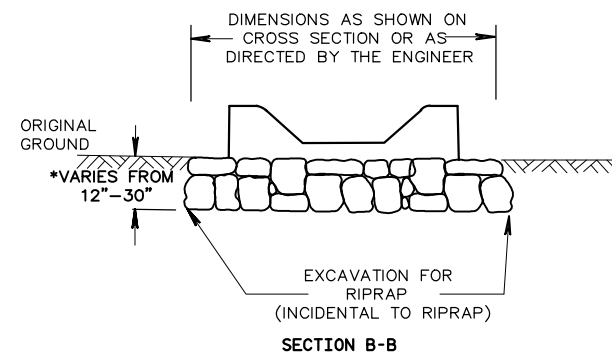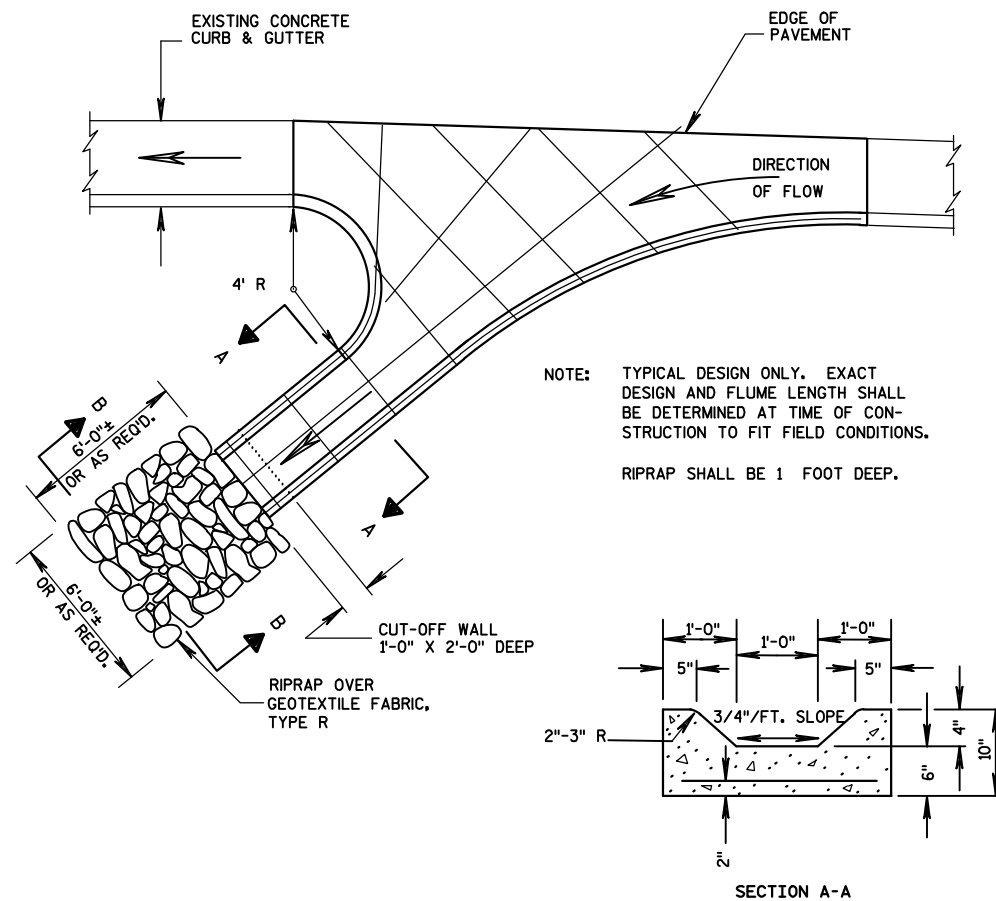


CONCRETE SURFACE DRAIN

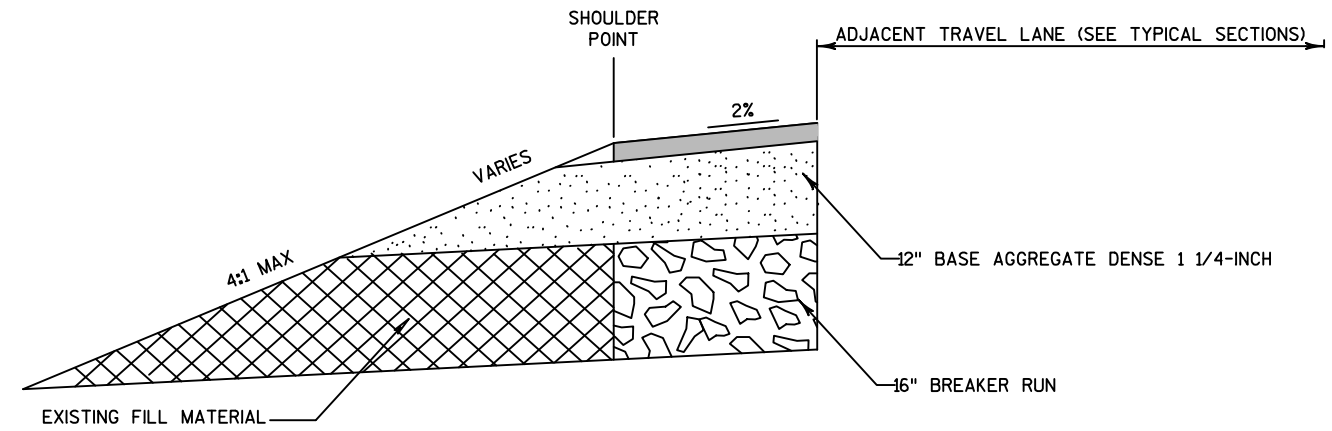

TYPICAL HALF SECTION WITHOUT RELIEF TRENCH

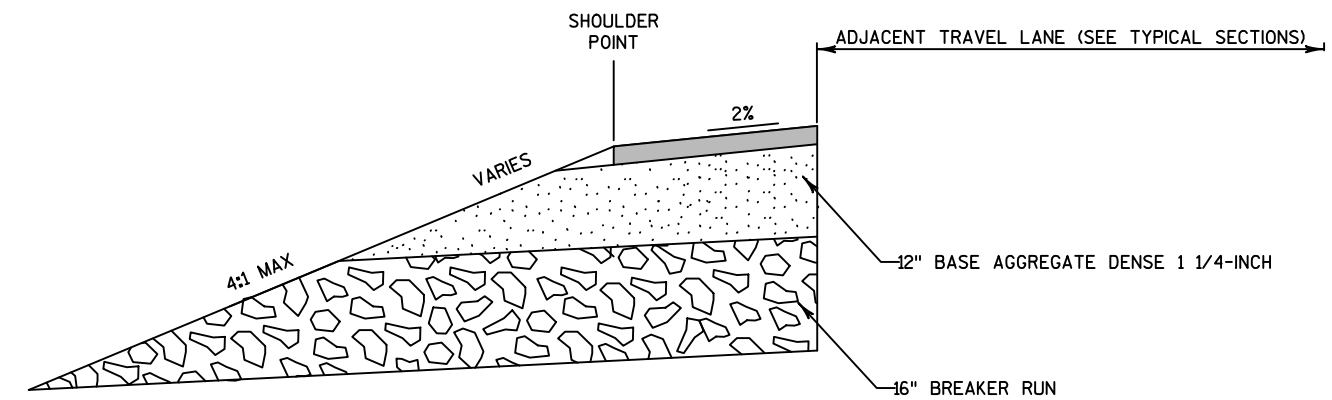


TYPICAL HALF SECTION WITH RELIEF TRENCH

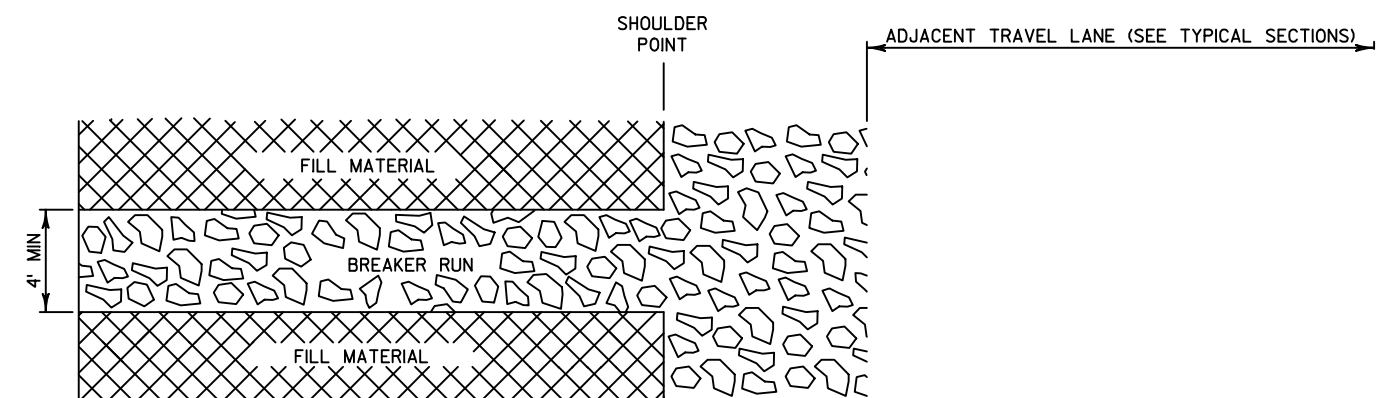


RELIEF TRENCH PLAN VIEW

RELIEF TRENCH

CONSTRUCT RELIEF TRENCH AT PROFILE LOW POINTS AND AT EVERY 250 FT

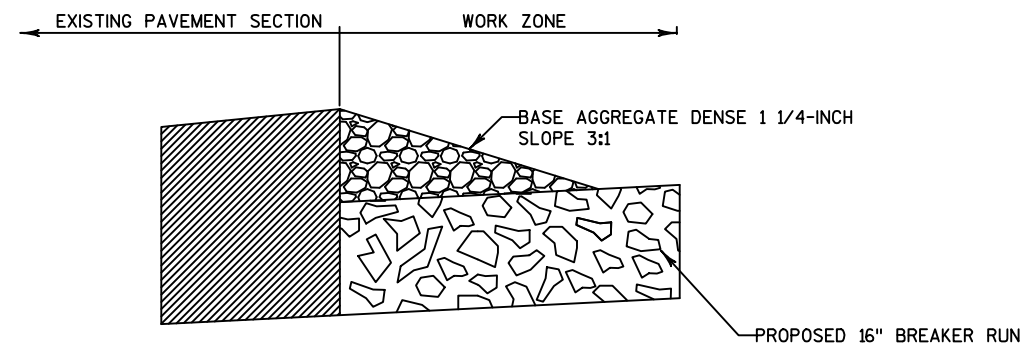**DROP OFF DETAIL**

NOTE
PROVIDE DROP OFF ALONG CTH Y
AT THE FOLLOWING LOCATIONS:
-STA 659+17
-STA 659+69

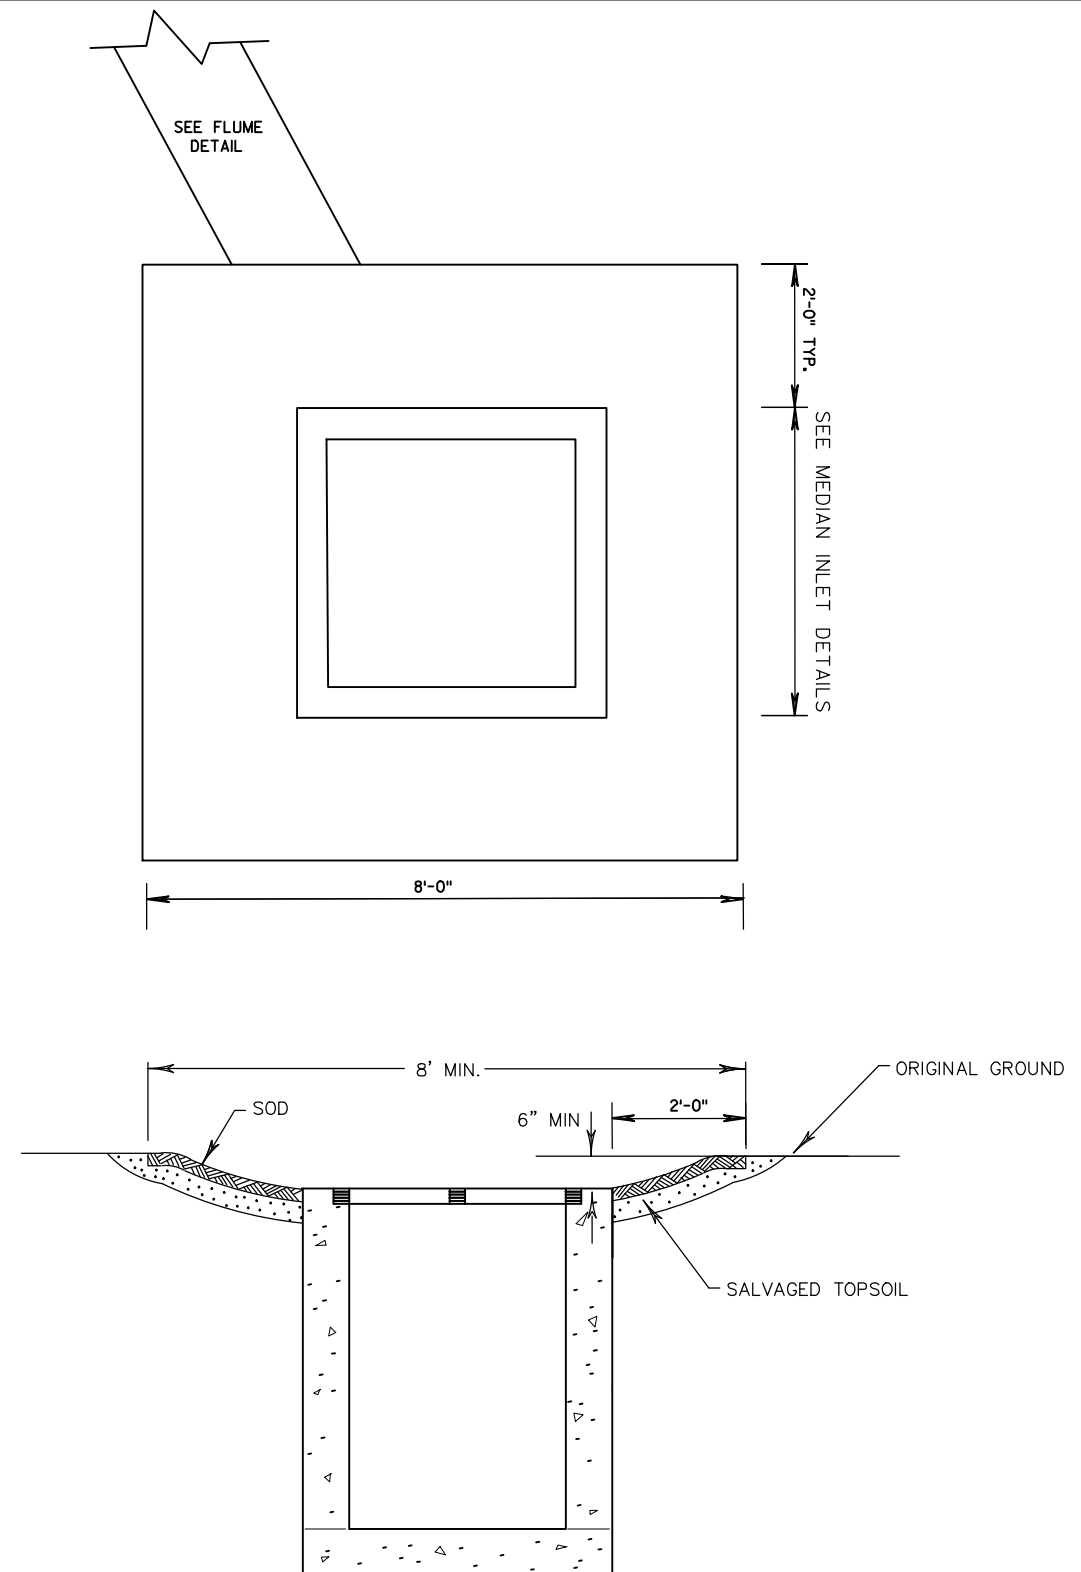**SPLASH PAD DETAIL STA 664+20, 0.3 RT**
SEE MEDIAN INLET DETAILS S.D.D. 8 C 8-1

GENERAL NOTES

DETAILS OF CONSTRUCTION, MATERIALS AND WORKMANSHIP NOT SHOWN ON THIS DRAWING SHALL CONFORM TO THE PERTINENT REQUIREMENTS OF THE CONTRACT.

BASES SHALL BE EXCAVATED BY USE OF A CIRCULAR AUGER.

TOP SURFACES OF CONCRETE BASES SHALL BE TROWEL FINISHED AND LEVEL.

CONDUIT SIZES AND LOCATIONS SHALL BE AS SHOWN ON THE PLANS.

THE FINAL OR TERMINATING CONCRETE BASE IN A CONDUIT RUN SHALL HAVE A 6" EXIT STUB INSTALLED FOR FUTURE CABLING USE. THE EXIT STUB SHALL BE SIZED AS USED THROUGHOUT THE CONDUIT RUN AS SHOWN AT THE ENTRANCE OF THE BASE.

MINIMUM BENDING RADIUS OF CONDUIT IS EQUAL TO 6 X THE DIAMETER.

CONDUIT HEIGHT ABOVE CONCRETE BASES SHALL BE 4 INCHES. ALL METALLIC CONDUIT ENDS SHALL BE REAMED AND THREADED. NONMETALLIC CONDUIT SHALL HAVE BELL END INSTALLED. ALL CONDUIT SHALL BE SLOPED TO PULL BOX.

ALL CONDUIT ENDS AT THE TOP OF CONCRETE BASES SHALL BE CAPPED IF METALLIC OR PLUGGED IF NONMETALLIC IMMEDIATELY AFTER PLACEMENT AND BEFORE CONCRETE IS POURED. CONDUIT IN WHICH WIRE OR CABLE IS NOT INSTALLED SHALL REMAIN CAPPED OR PLUGGED.

BELL ENDS SHALL BE INSTALLED ON ALL PVC CONDUIT EXPOSED AT THE TOP OF CONCRETE BASES BEFORE INSTALLATION OF CABLE OR WIRE.

ENDS OF CONDUIT INSTALLED BELOW GRADE FOR FUTURE USE SHALL BE CAPPED IF METALLIC OR PLUGGED IF NONMETALLIC.

WHEN REQUIRED TO CONNECT NONMETALLIC CONDUIT TO METALLIC CONDUIT, ONLY ADAPTER FITTINGS, U.L. LISTED FOR ELECTRICAL USE, SHALL BE USED.

IF A BASE REQUIRES A DEEP FORM BECAUSE OF LOOSE DIRT OR FILL, THE FORM SHALL BE REMOVED BEFORE BACKFILLING AROUND THE BASE. BACKFILL SHALL BE TAMPED TIGHT AGAINST THE BARE CONCRETE BASE IN LAYERS OF 1 FOOT OR LESS.

A NO. 4 AWG, STRANDED COPPER EQUIPMENT GROUNDING CONDUCTOR SHALL BE EXOTHERMICALLY WELDED TO THE EQUIPMENT GROUNDING ELECTRODE (GROUND ROD).

THE EQUIPMENT GROUNDING CONDUCTOR SHALL ENTER THE BASE THROUGH A 1 INCH CONDUIT INSTALLED FOR GROUNDING PURPOSES, LEAVING A 4 FOOT COIL OF WIRE ABOVE THE CONCRETE BASE. THE EQUIPMENT GROUNDING CONDUCTOR SHALL BE NEATLY COILED AND THE COILS TIED TOGETHER.

WELDING OF THE ANCHOR RODS TO THE CAGE IS UNACCEPTABLE. TEMPLATES SHALL BE USED.

BAR STEEL REINFORCEMENT SHALL BE COATED WITH POWDERED EPOXY RESIN IN ACCORDANCE WITH SECTION 505 OF THE STANDARD SPECIFICATIONS (LATEST EDITION).





ANCHOR RODS SHALL BE INSTALLED WITH MISALIGNMENTS OF LESS THAN 1:40 FROM VERTICAL.

- ① THE MINIMUM DEPTH OF CONDUIT EXITING THE CONCRETE BASE AND INSTALLED BELOW THE TRAVELED WAY SHALL BE 24 INCHES. THE MINIMUM DEPTH OF CONDUIT EXITING THE CONCRETE BASE THAT IS NOT INSTALLED BELOW THE TRAVELED WAY SHALL BE 18 INCHES. THE MAXIMUM DEPTH OF ALL CONDUIT SHALL BE 36 INCHES, (GREATER THAN 36 INCHES IF INSTALLED IN BREAKER-RUN), EXCEPT WITH WRITTEN APPROVAL BY THE ENGINEER.

- ② (6) NO. 6 X 13'-7" BAR STEEL REINFORCEMENT.


- ③ (21) NO. 5 X 7'-10" BAR STEEL REINFORCEMENT @ 8" MAX. C-C.

CONCRETE MASONRY ----- $f_c=3,500$ p.s.i.
HIGH STRENGTH BAR STEEL REINFORCEMENT, GRADE 60 ----- $f_y=60,000$ p.s.i.
ANCHOR RODS, ASTM F1554 GRADE 55 (IN ACCORDANCE WITH SECTION 641.2.2.3 OF THE STANDARD SPECIFICATION) ----- $f_y=55,000$ p.s.i.
TEMPLATES, ASTM, A709 GRADE 36 ----- $f_y=36,000$ p.s.i.

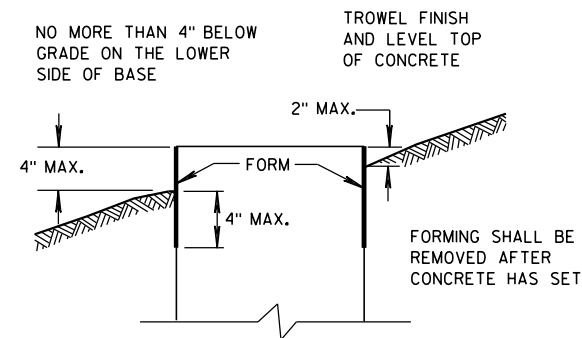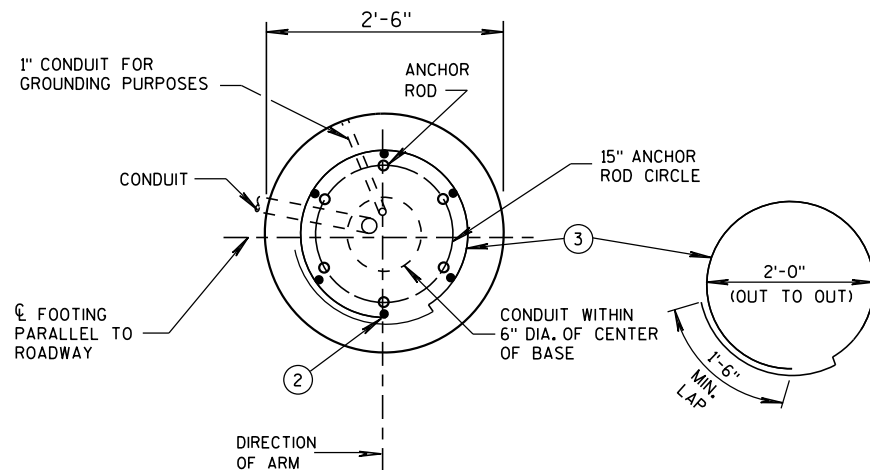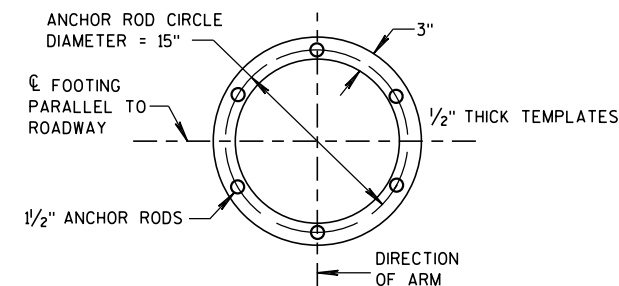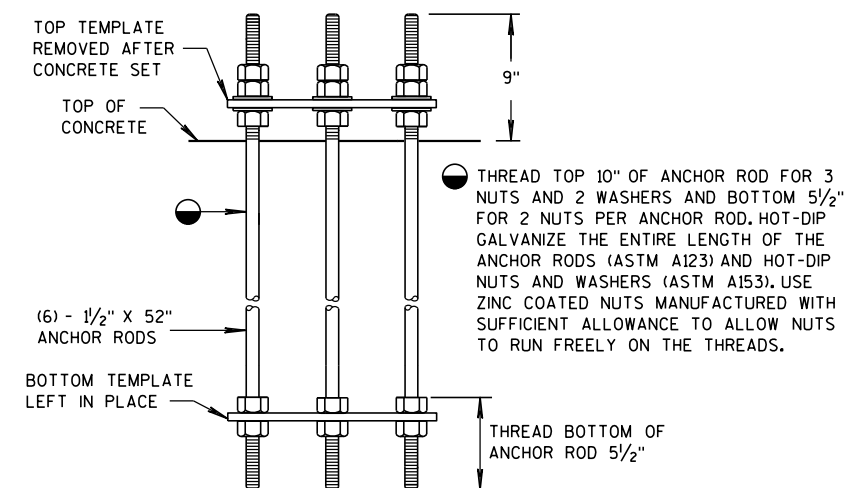
**FORMING DETAIL****TOP AND BOTTOM TEMPLATES****ANCHOR BOLT ASSEMBLY DETAIL****CONCRETE BASE TYPE 10
ANCHOR ASSEMBLY****CONCRETE BASE TYPE 10
(FOR TYPE 9 & 10 & OVER HEIGHT (OH) POLES)**

TO BE USED WHEN GROUND ELEVATION AT BASE EQUALS OR IS GREATER THAN HIGH POINT OF ROADWAY ELEVATION. SEE S.D.D. 9C13-2 WHEN GROUND ELEVATION AT BASE IS LOWER THAN HIGH POINT OF ROADWAY ELEVATION.


QUANTITY REQUIREMENTS	
APPROX. CUBIC YARDS OF CONCRETE	2.5
LBS. OF HOOP BAR STEEL	172
LBS. OF VERTICAL BAR STEEL	122

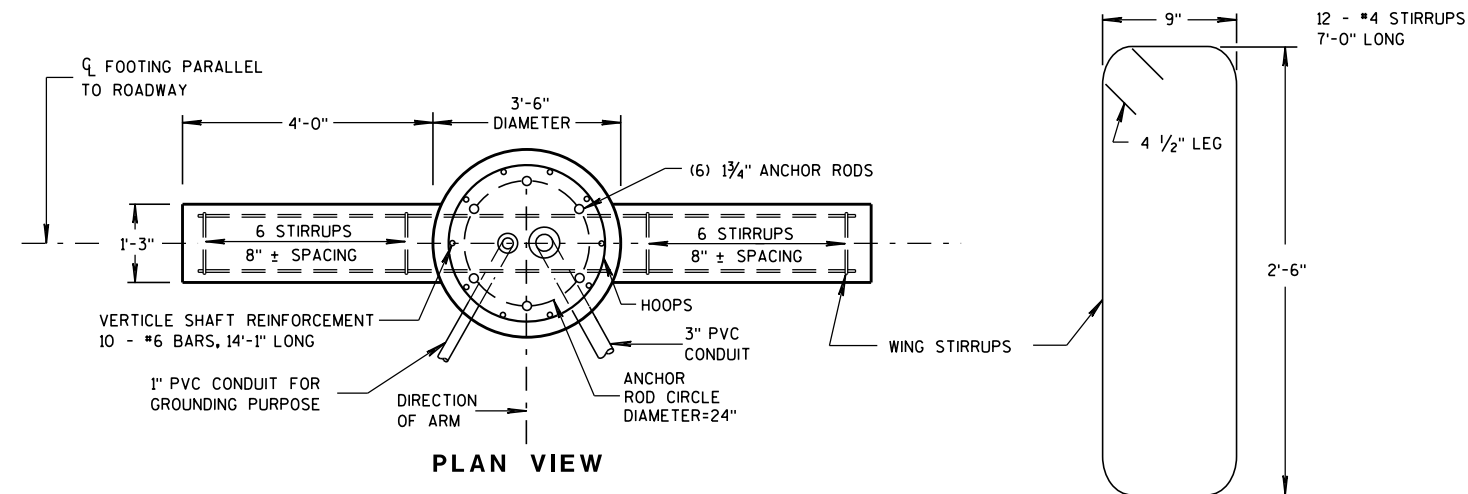

WING STIRRUP

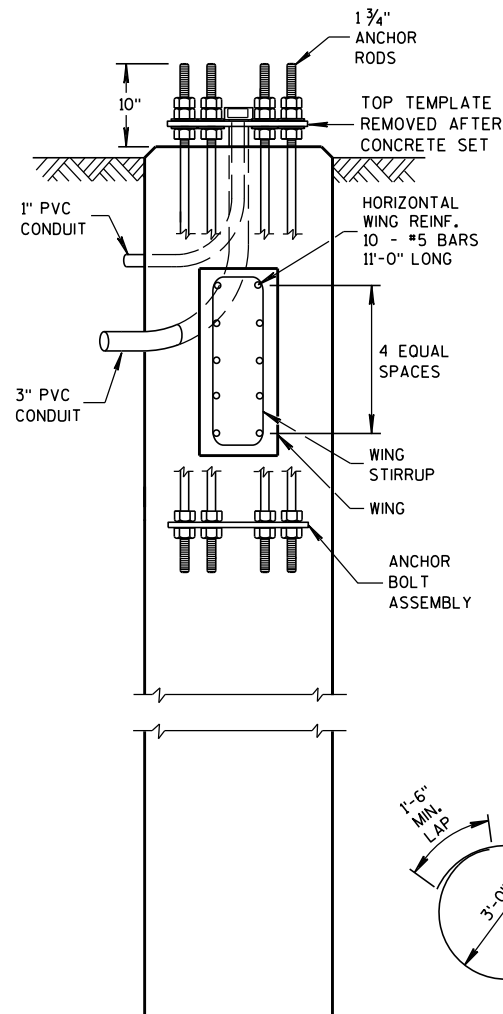

HOOP DETAIL

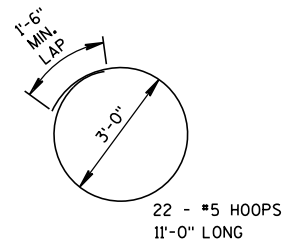

ELEVATION VIEW *

* CONDUITS ARE NOT SHOWN
ON THIS VIEW FOR CLARITY

(FOR TYPE 12 & 13 & OVER HEIGHT (OH) POLES)

CONCRETE = 6,3 C.Y.
H.S. REINFORCEMENT = 635 LBS.

TO BE USED WHEN GROUND ELEVATION AT BASE EQUALS OR IS GREATER THAN HIGH POINT OF ROADWAY ELEVATION.
SEE S.D.D. 9C13-2 WHEN GROUND ELEVATION AT BASE IS LOWER THAN HIGH POINT OF ROADWAY ELEVATION.

GENERAL NOTES

DETAILS OF CONSTRUCTION, MATERIALS AND WORKMANSHIP NOT SHOWN ON THIS DRAWING SHALL CONFORM TO THE PERTINENT REQUIREMENTS OF THE CONTRACT.

ORIENT ANCHOR RODS IN FOOTING AND PROVIDE ANCHOR ROD PROJECTION ABOVE TOP OF CONCRETE FOOTING BASE PER THIS SHEET.

BENDING DIMENSIONS FOR REINFORCING BARS ARE OUT TO OUT.

USE 3" CLEAR FOR ALL REINFORCEMENT UNLESS NOTED OTHERWISE.

THE CONTRACTOR IS RESPONSIBLE FOR MAKING HIS OWN DETERMINATION AS TO THE TYPE AND LOCATION OF THE UNDERGROUND UTILITIES AS MAY BE NECESSARY TO AVOID DAMAGE THERETO.

WELDING OF ANCHOR RODS TO THE CAGE IS UNACCEPTABLE. TEMPLATES SHALL BE USED.

BASES (SHAFT), BELOW THE WING, SHALL BE EXCAVATED BY THE USE OF A CIRCULAR AUGER. IF A BASE REQUIRES A DEEP FORM BECAUSE OF LOOSE SOIL, THE FORM SHALL BE REMOVED BEFORE BACKFILLING AROUND THE BASE. BACKFILL SHALL BE TAMPED TIGHT AGAINST THE BARE CONCRETE BASE IN LAYERS OF 1 FOOT OR LESS.

TOP SURFACE OF THE CONCRETE BASE SHALL BE TROWEL FINISHED AND LEVEL.

CONDUIT SIZE AND LOCATIONS SHALL BE AS SHOWN ON THE PLANS.

MINIMUM BENDING RADIUS OF CONDUIT IS EQUAL TO 6 X THE DIAMETER.

CONDUIT HEIGHT ABOVE CONCRETE BASE SHALL BE 4 1/2" INCHES. ALL METALLIC CONDUIT ENDS SHALL BE REAMED AND THREADED. NONMETALLIC CONDUIT SHALL HAVE BELL ENDS INSTALLED. ALL CONDUIT SHALL SLOPE TO PULL BOX.

ALL CONDUIT ENDS AT THE TOP OF THE BASES SHALL BE CAPPED IF METALLIC OR PLUGGED IF NONMETALLIC IMMEDIATELY AFTER PLACEMENT AND BEFORE CONCRETE IS POURED. CONDUITS IN WHICH WIRE OR CABLE IS NOT INSTALLED SHALL REMAIN CAPPED OR PLUGGED.

BELL ENDS SHALL BE INSTALLED ON ALL PVC CONDUIT EXPOSED AT THE TOP OF CONCRETE BASES BEFORE INSTALLATION OF CABLE OR WIRE.

WHEN REQUIRED TO CONNECT NONMETALLIC CONDUIT TO METALLIC CONDUIT, ONLY ADAPTOR FITTINGS, UL LISTED FOR ELECTRICAL USE, SHALL BE USED.

A NO. 4 AWG, STRANDED COPPER EQUIPMENT GROUNDING CONDUCTOR SHALL BE EXOTHERMICALLY WELDED TO THE EQUIPMENT GROUNDING ELECTRODE (GROUND ROD).

THE EQUIPMENT GROUNDING CONDUCTOR SHALL BE FURNISHED AND INSTALLED TO ENTER THE BASE THROUGH A 1-INCH CONDUIT INSTALLED FOR GROUNDING PURPOSES, LEAVING A 4-FOOT COIL OF WIRE ABOVE THE CONCRETE BASE, THE EQUIPMENT GROUNDING CONDUCTOR SHALL BE NEATLY COILED AND THE COILS TIED TOGETHER.

BAR STEEL REINFORCEMENT SHALL BE COATED WITH POWDERED EPOXY RESIN IN ACCORDANCE WITH SECTION 505 OF THE STANDARD SPECIFICATIONS.

THE MINIMUM DEPTH OF CONDUIT EXITING THE CONCRETE BASE AND INSTALLED BELOW THE TRAVEL WAY SHALL BE 24-INCHES. THE MINIMUM DEPTH OF CONDUIT EXITING THE CONCRETE BASE THAT IS NOT INSTALLED BELOW THE TRAVELED WAY SHALL BE 18-INCHES. THE MAXIMUM DEPTH OF ALL CONDUIT SHALL BE 36-INCHES, (GREATER THAN 36-INCHES IF INSTALLED IN BREAKER-RUN), EXCEPT WITH THE WRITTEN APPROVAL OF THE ENGINEER.


ANCHOR RODS SHALL BE INSTALLED WITH MISALIGNMENTS OF LESS THAN 1:40 FROM VERTICAL.

CONCRETE MASONRY ----- $f_c = 3,500$ p.s.i.


HIGH STRENGTH BAR STEEL REINFORCEMENT, GRADE 60 ----- $f_y = 60,000$ p.s.i.

ANCHOR RODS, ASTM F1554 GRADE 55 (IN ACCORDANCE WITH SECTION 641.2.2.3 OF THE STANDARD SPECIFICATIONS) ----- $f_y = 55,000$ p.s.i.

TEMPLATES, ASTM A709 GRADE 36 ----- $f_y = 36,000$ p.s.i.

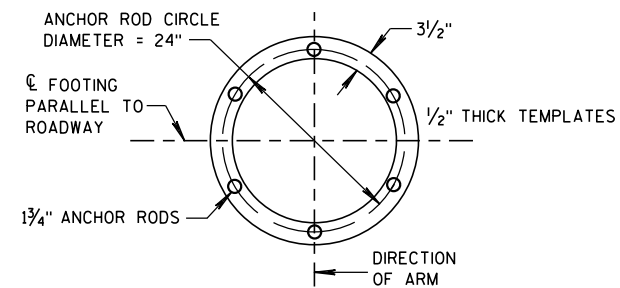


TOP AND BOTTOM TEMPLATES

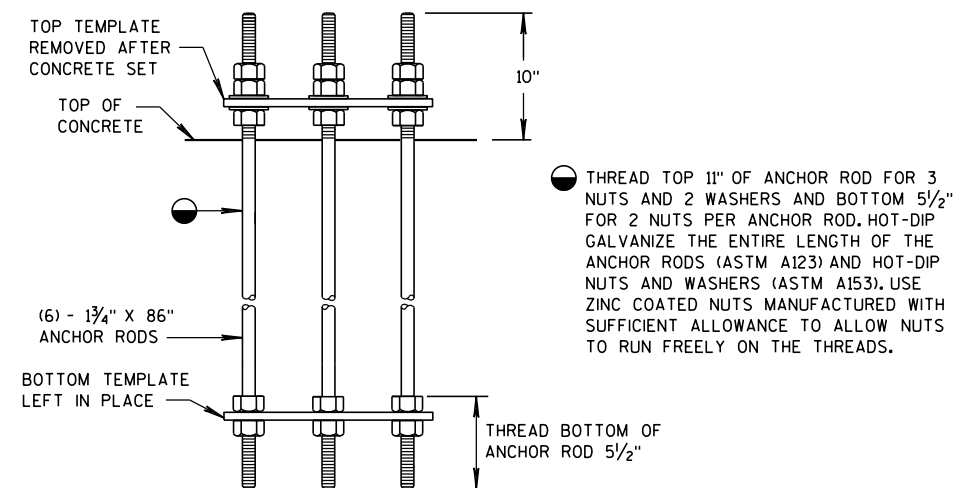


ANCHOR BOLT ASSEMBLY DETAIL

CONCRETE BASE TYPE 13 ANCHOR ASSEMBLY

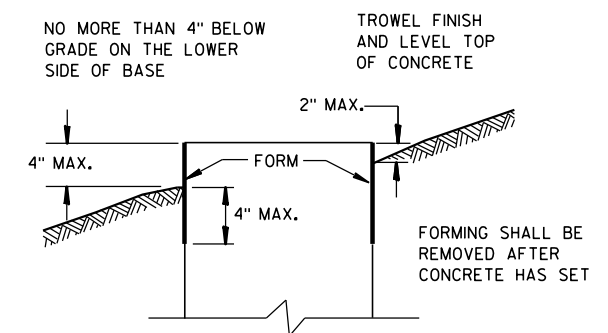


FORMING DETAIL

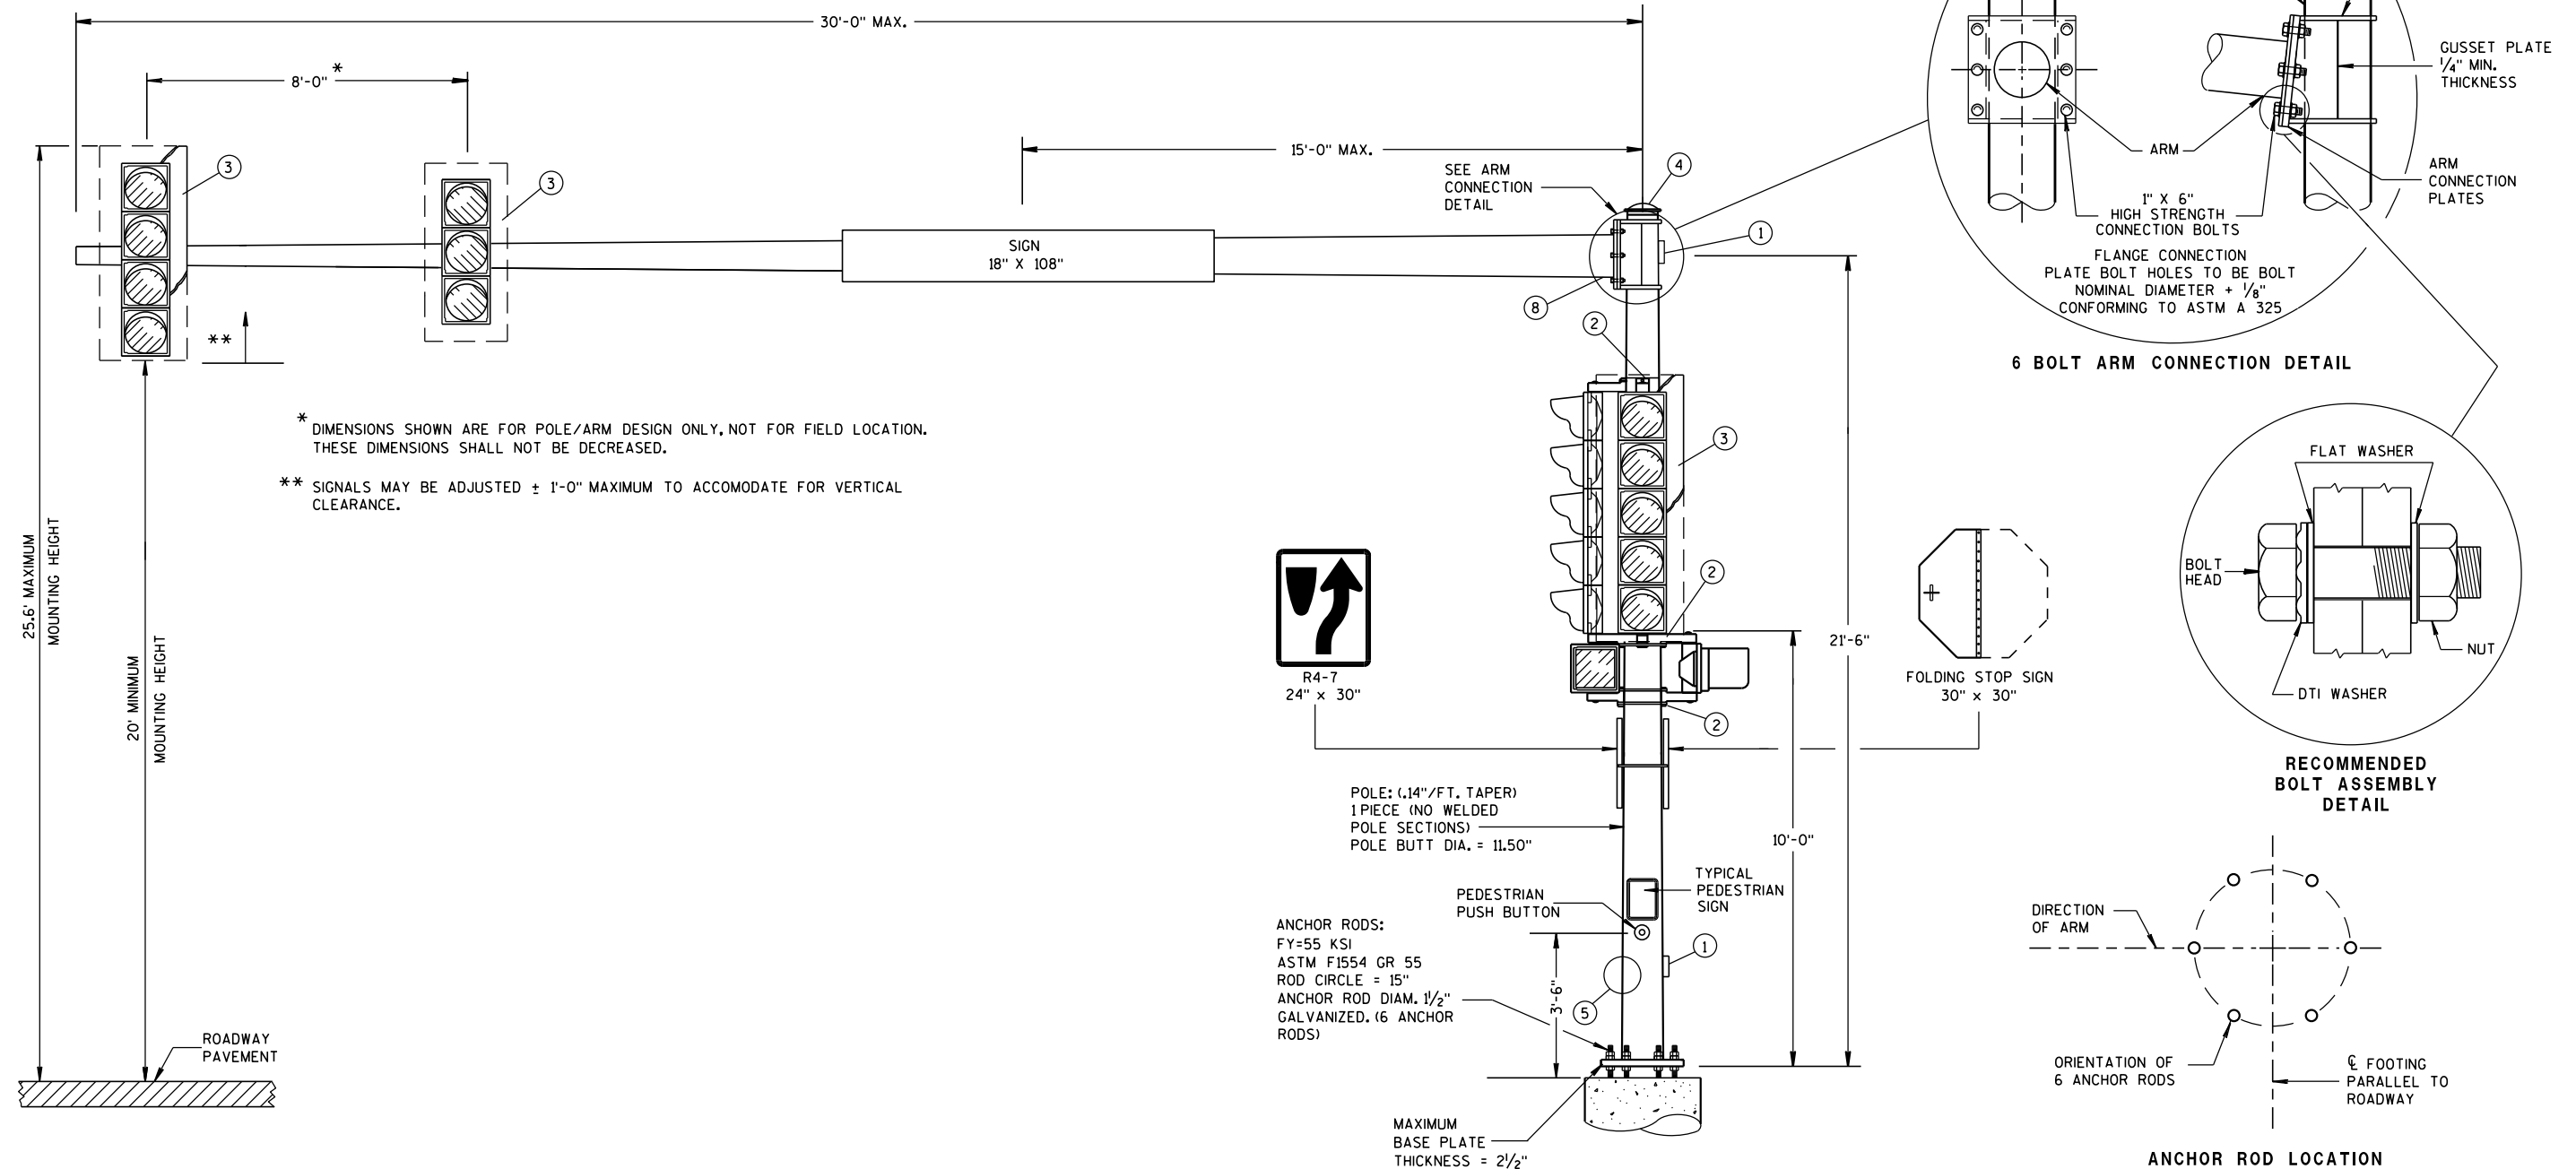


(MAXIMUM LOAD)

OVER HEIGHT TYPE 9 POLE
15' - 30' MONOTUBE ARM

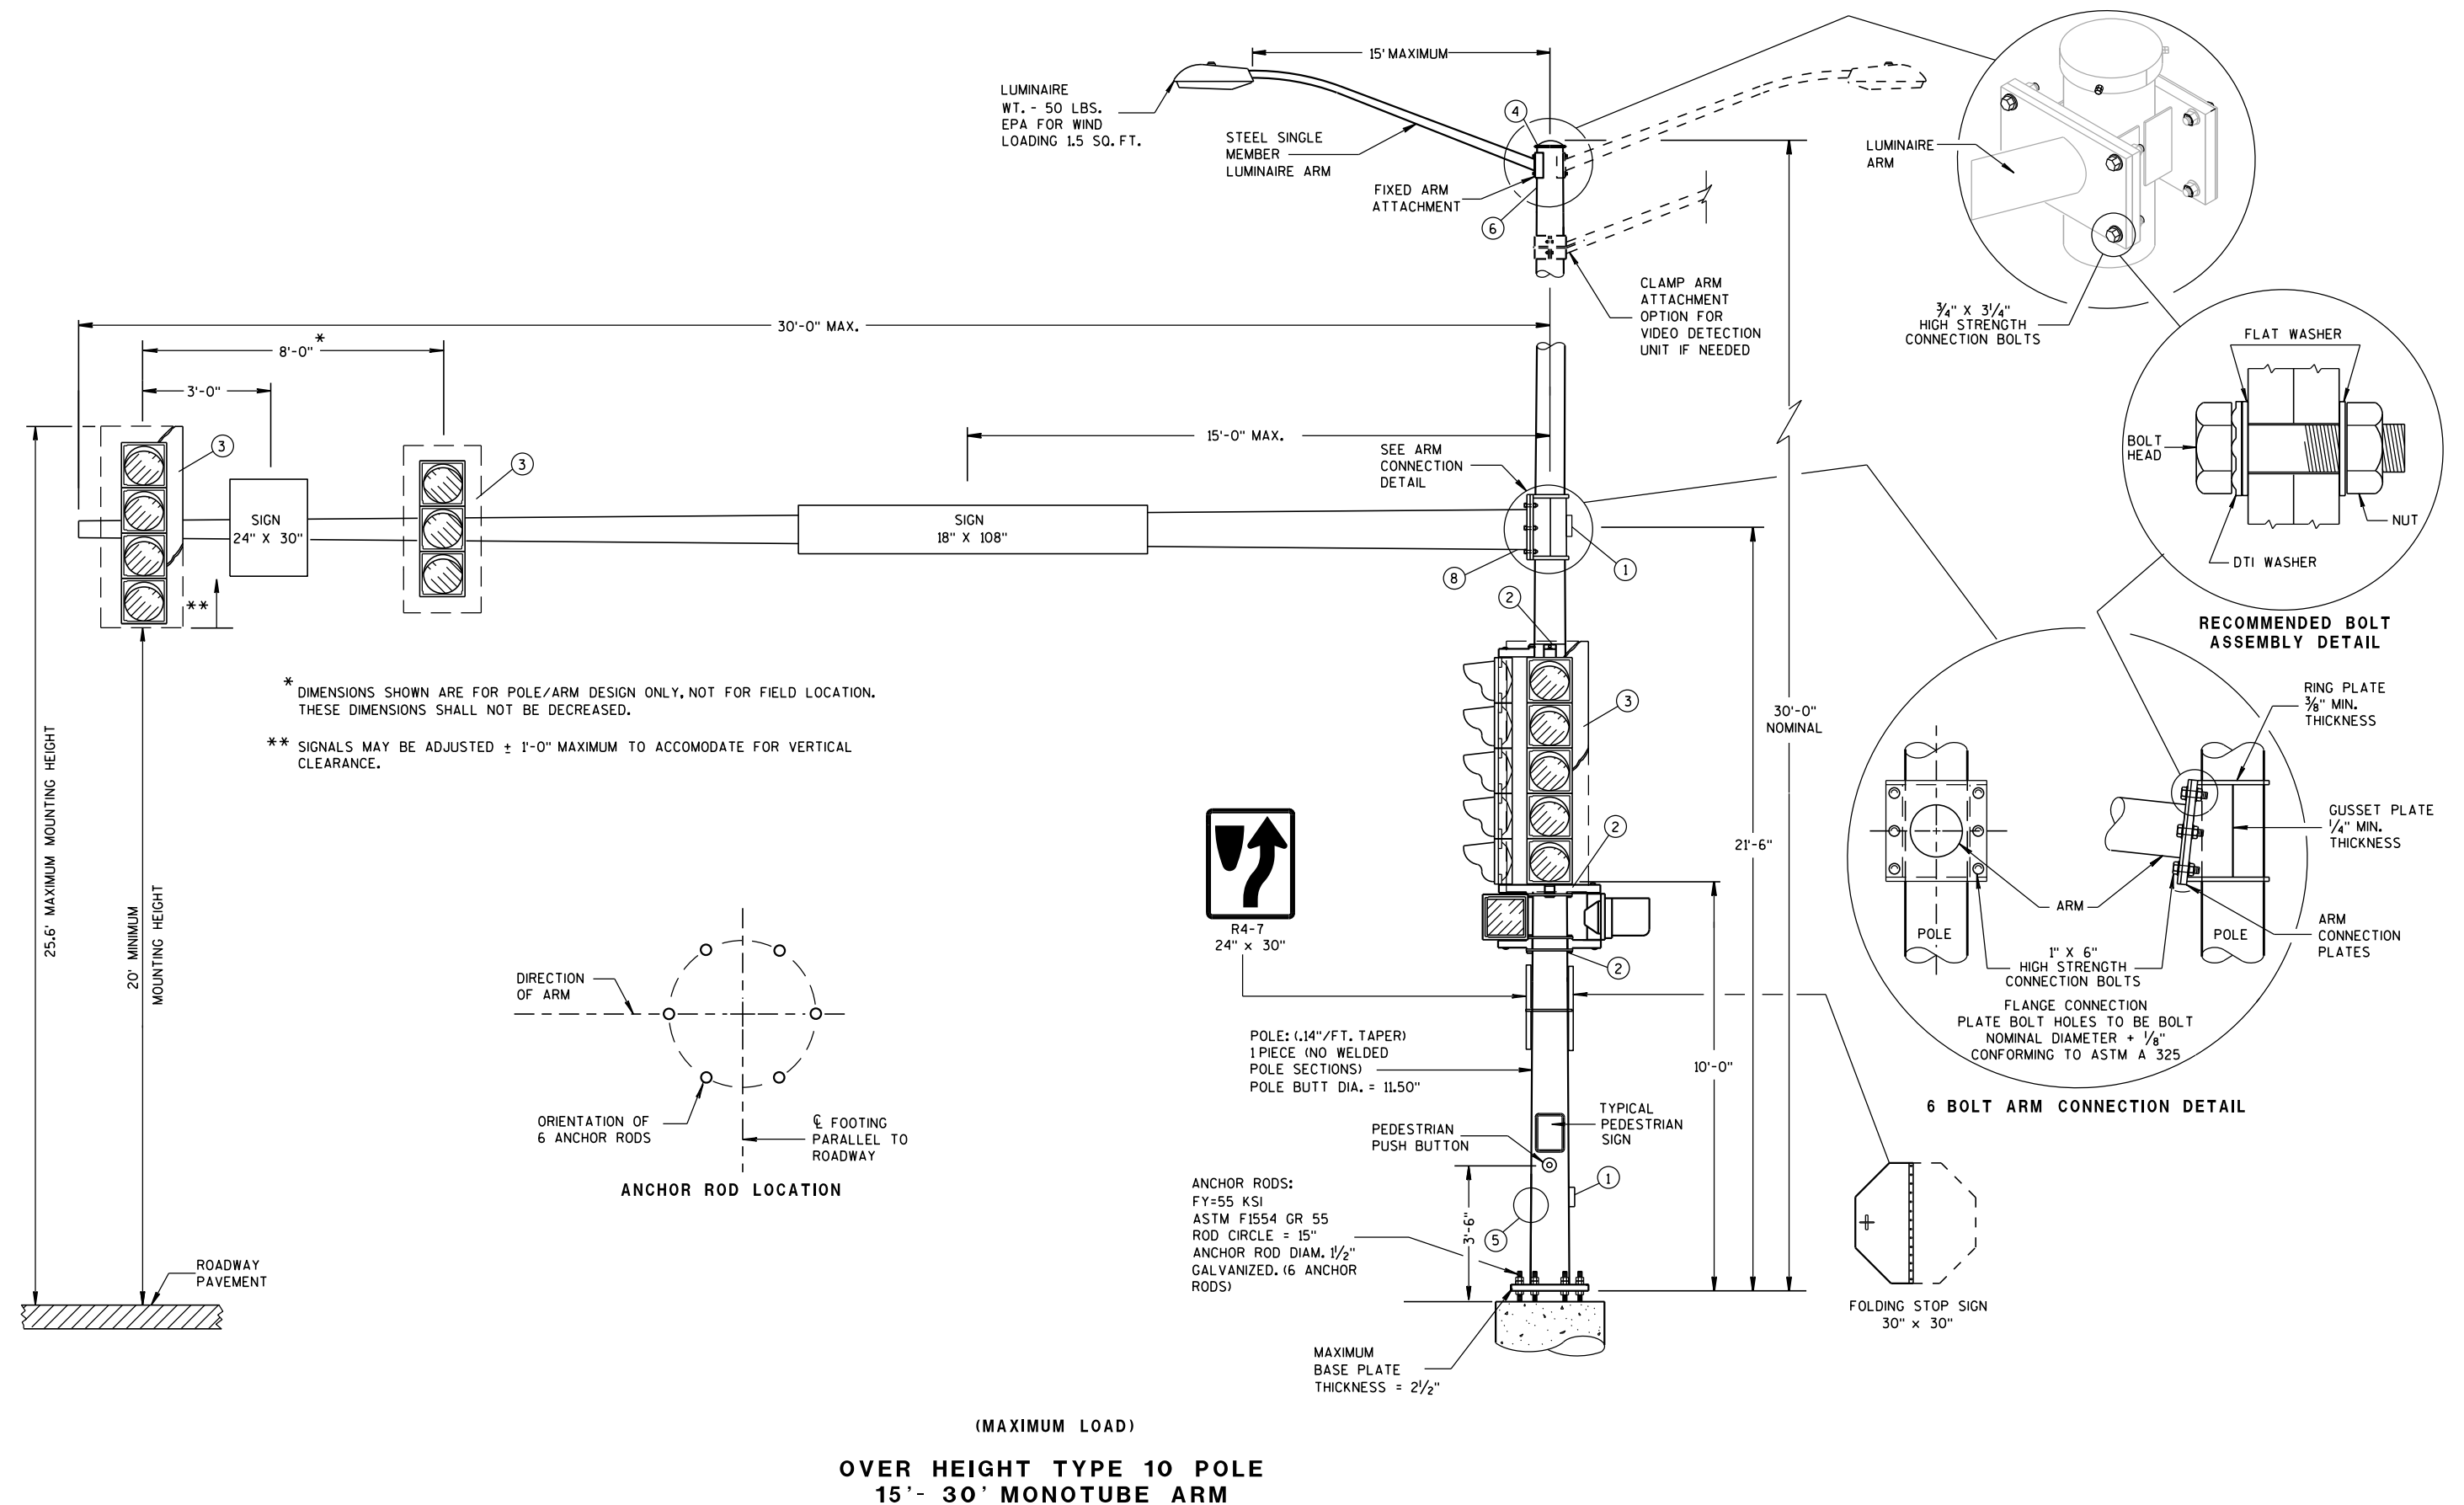



**OVER HEIGHT TYPE 12 POLE
35'- 55' MONOTUBE ARM**

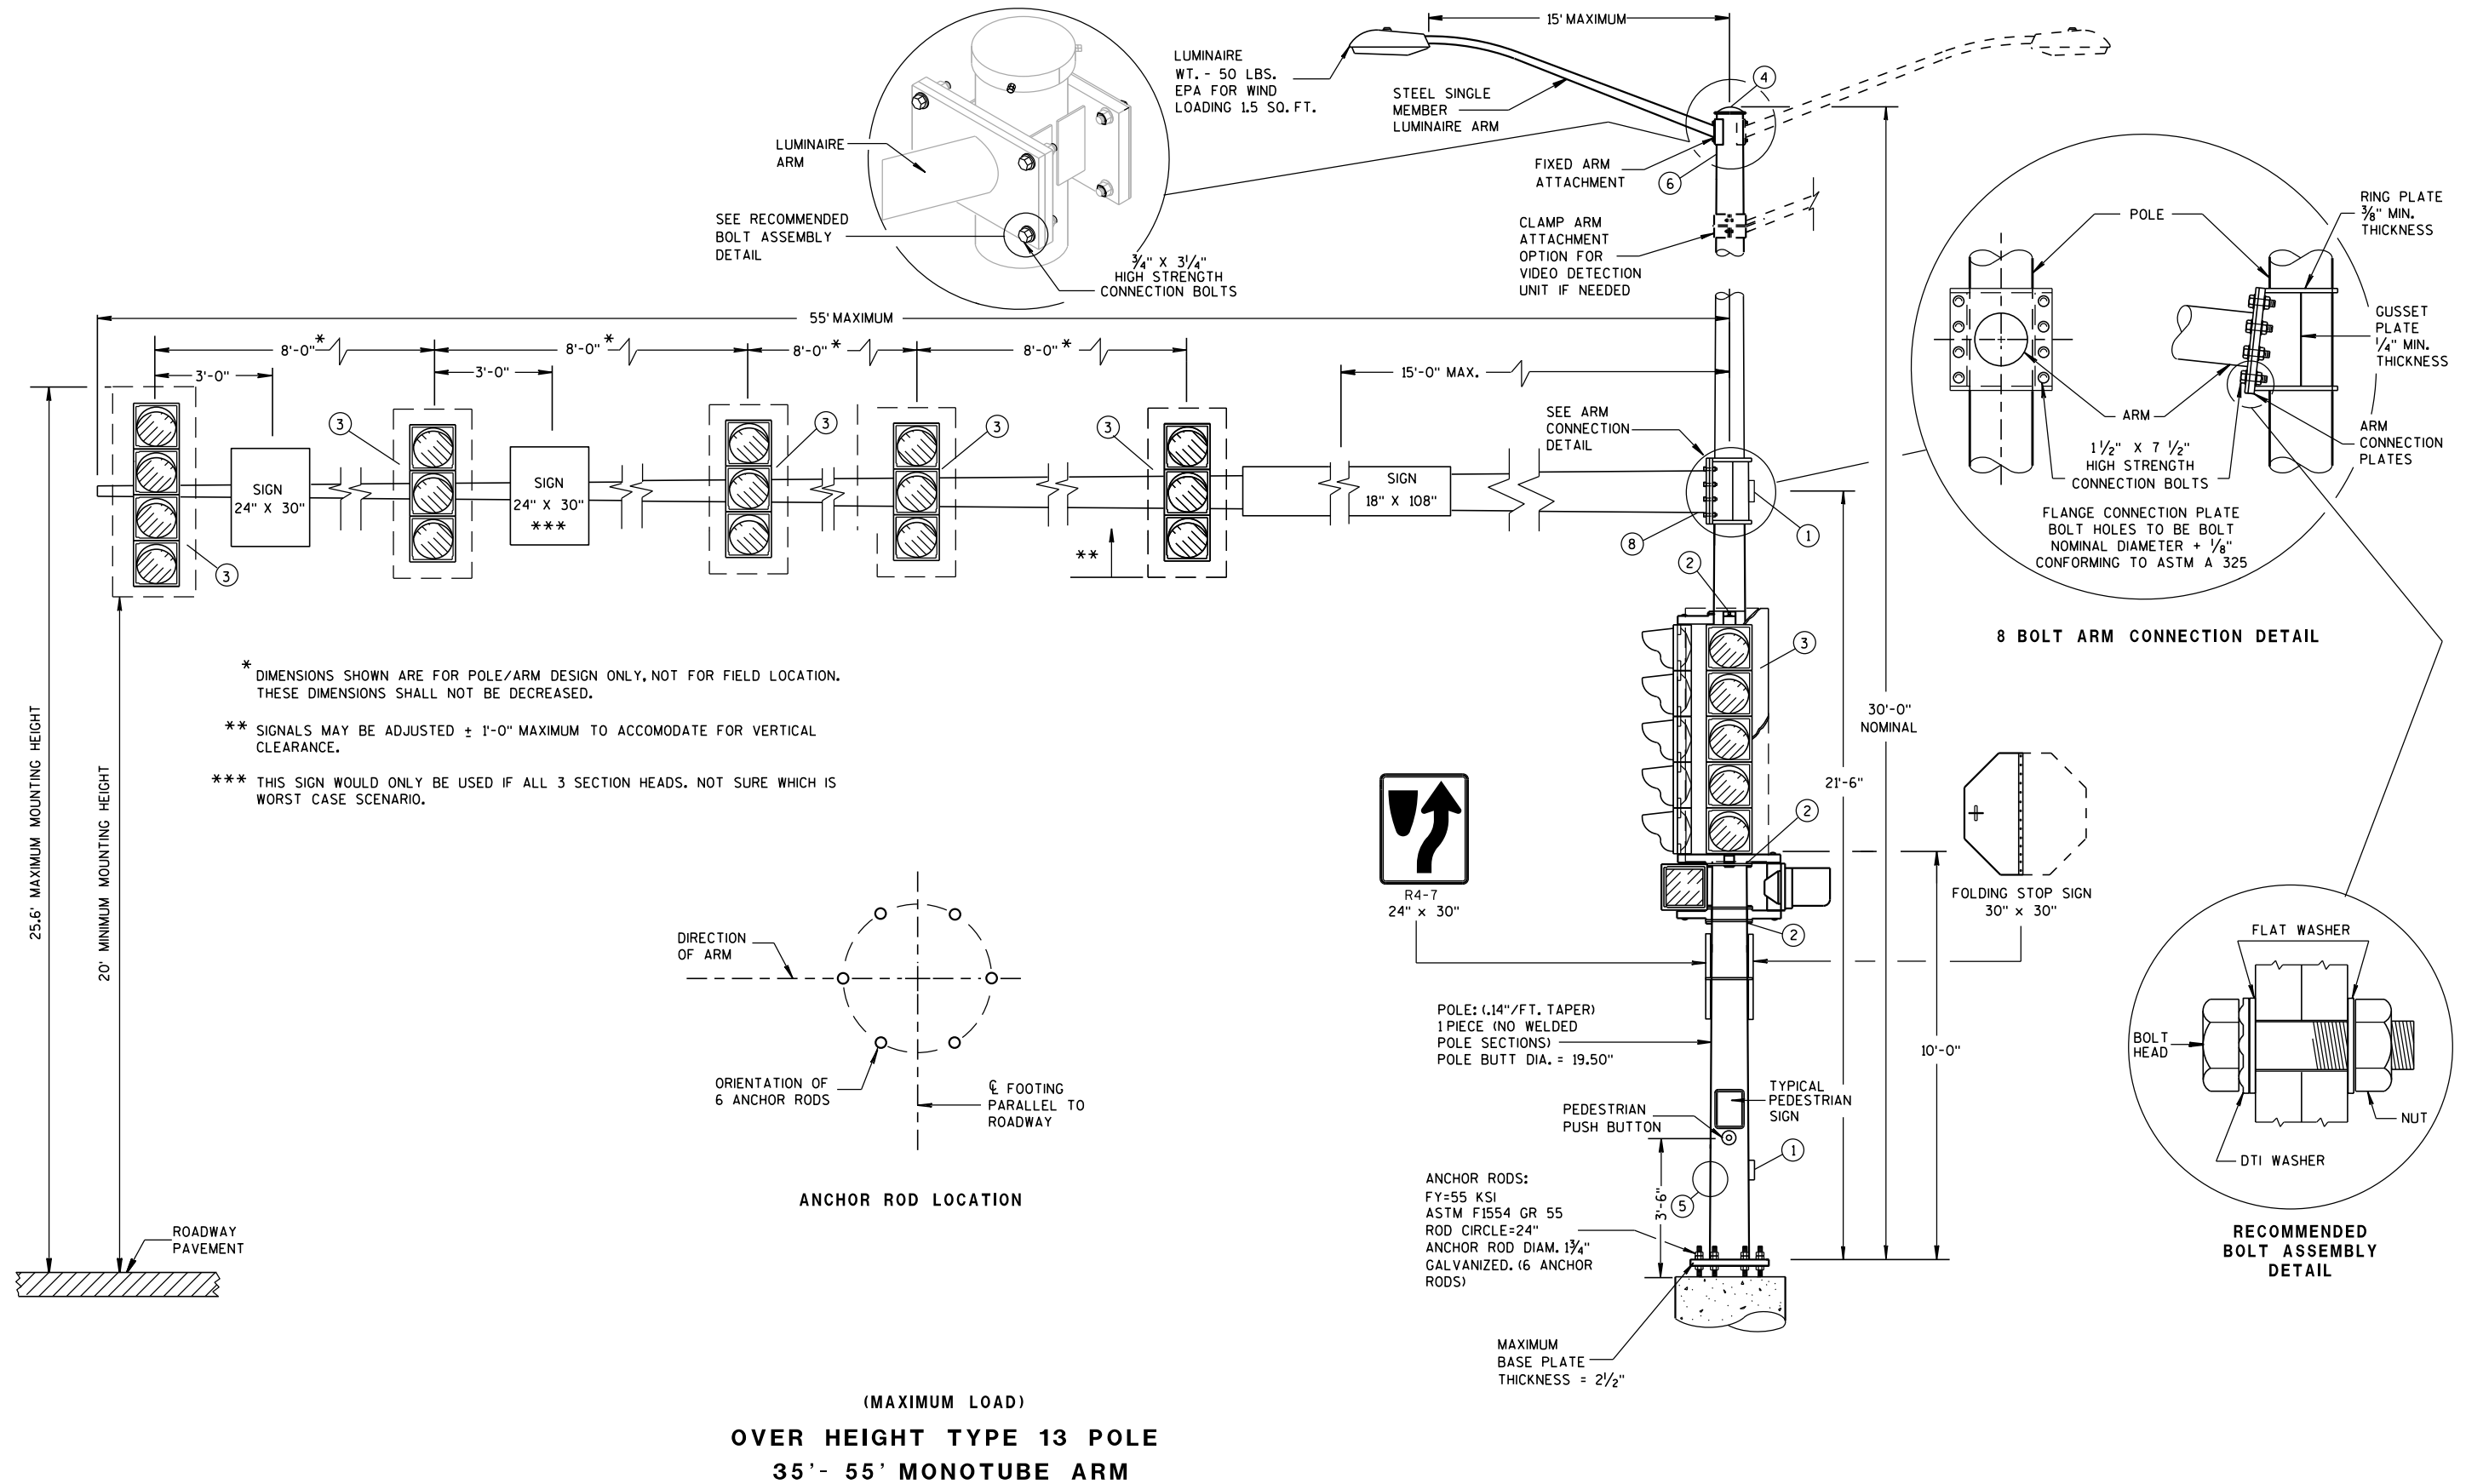

GENERAL NOTES

DETAILS OF CONSTRUCTION, MATERIALS AND WORKMANSHIP NOT SHOWN ON THIS DRAWING SHALL CONFORM TO THE PERTINENT REQUIREMENTS OF THE CONTRACT.

OVER HEIGHT POLE TYPES 9 AND 10 ARE FOR ARM LENGTHS 15-FOOT TO 30-FOOT.

OVER HEIGHT POLE TYPES 12 AND 13 ARE FOR ARM LENGTHS 35-FOOT TO 55-FOOT.

MONOTUBE POLE AND ARM SHALL BE GALVANIZED STEEL.

RING-STIFFENED BUILT-UP BOX TYPE OF ATTACHMENT FOR TRAFFIC SIGNAL ARM.

ONE (1) PIECE POLE CONSTRUCTION (NO WELDED POLE SECTIONS).

STANDARD STRAIGHT ARM DESIGN (3 % ± RISE).

SECTION 657, POLES OF THE STANDARD SPECIFICATIONS SHALL APPLY TO THIS DRAWING.

PROVIDE WIREWAY THRU POLE WALL AND ARM CONNECTION PLATES. PROVIDE ROUND, SMOOTH INSIDE SURFACE.

MANUFACTURER'S SUBMITTED POLE DESIGNS AND DRAWINGS SHALL BE SIGNED AND STAMPED BY A REGISTERED PROFESSIONAL ENGINEER AND CERTIFIED AS BEING IN COMPLIANCE WITH THE AASHTO LRFD SPECIFICATIONS FOR STRUCTURAL SUPPORTS FOR HIGHWAY SIGNS, LUMINAIRES, AND TRAFFIC SIGNAL 2015 1ST EDITION (INCLUDING 2017 INTERIM REVISIONS) AND ALL PERTINENT WISDOT SPECIFICATIONS AND DRAWINGS FOR TRAFFIC AND LIGHTING STRUCTURES AND AS FOLLOWS:

- CATEGORY III FATIGUE LOADS OF GALLOPING, TRUCK GUSTS (AT 45 MPH VEHICLE VELOCITY) AND NATURAL WIND GUSTS FOR DESIGN OF TYPE 9 AND TYPE 10 STRUCTURES.
- CATEGORY II FATIGUE LOADS OF GALLOPING, TRUCK GUSTS (AT 45 MPH VEHICLE VELOCITY) AND NATURAL WIND GUSTS FOR DESIGN OF TYPE 12 AND TYPE 13 STRUCTURES.
- 90 MPH (3-SECOND GUST) WIND SPEED AND A 50 YEAR DESIGN LIFE.

SECURE THE OPENING BELOW THE BASE PLATE WITH STAINLESS STEEL OR GALVANIZED STEEL MESH AND SECURE THE MESH WITH $\frac{3}{4}$ " S.S. BANDING AROUND THE LEVELING NUTS.

INDENT PRINT (NOMINAL $\frac{1}{2}$ " HIGH) THE POLE LENGTH AND FIRST TWO LETTERS OF THE MANUFACTURERS NAME ON TWO SIDES OF THE BASE PLATE 180 DEGREES APART, BEFORE GALVANIZING. THE ARM SHALL BE IDENTIFIED WITH THE SAME INFORMATION BY INDENT PRINT.

SIGNAL FACE SHALL BE MOUNTED 6 INCHES (NOMINAL) FROM THE END OF THE MONOTUBE ARM OR AS SHOWN ON THE PLAN CONSTRUCTION DETAIL OR AS DIRECTED BY THE PROJECT ENGINEER/ELECTRICAL OPERATIONS PERSONNEL. MOUNT ALL LIKE HEADS AT SAME ELEVATION.


SIGN MOUNTING BRACKETS SHALL BE FURNISHED IN ACCORDANCE WITH SECTION 637 OF THE STANDARD SPECIFICATIONS FOR HIGHWAY AND STRUCTURE CONSTRUCTION.

- ① DESIGN FOR MAXIMUM ALLOWABLE HANDHOLE WITH COVER ASSEMBLY WITH TWO $\frac{1}{4}$ " X $\frac{3}{4}$ " - 20 TPI STAINLESS STEEL HEX HEAD BOLTS.
- ② SIGNAL MOUNTING BRACKETS FOR POLE MOUNTING, MOUNT WITH CAP SCREW AND BANDING, (SEE SPECIFICATIONS SEC. 658).
- ③ SECURELY MOUNT BACKPLATES, PROJECTING 5" BEYOND ALL SIDES OF THE SIGNAL FACE HOUSING, PER MANUFACTURERS RECOMMENDATIONS.
- ④ THE TOP OF THE POLE SHAFT AND THE END OF THE MONOTUBE ARM SHALL BE EQUIPPED WITH A REMOVABLE, VENTILATED CAP HELD SECURELY IN PLACE WITH SET SCREWS.
- ⑤ FACTORY-WELDED BRACKET FOR GROUNDING LUG, OPPOSITE HANDHOLE, (LUG AND HARDWARE PAID UNDER SEPARATE ITEM). PROVIDE HOLE IN BRACKET FOR $\frac{1}{4}$ " X $\frac{3}{4}$ " - 20 TPI STAINLESS STEEL HEX HEAD BOLT.
- ⑥ FACTORY-WELDED "J" HOOK FOR STRAIN RELIEF FOR POLE LUMINAIRE WIRE.
- ⑦ INSTALL STRUCTURAL IDENTIFICATION PLAQUES.


STRUCTURAL IDENTIFICATION PLAQUES SHALL BE PLACED ON THE POLES IN THE SAME DIRECTION AS THE ARM.

MOUNTING HEIGHT SHALL BE 6'-0" ABOVE THE CURB OR SHOULDER. ADJUST IF IT IS KNOWN THAT REQUIRED TRAFFIC SIGNS WILL BE OBSTRUCTED.

- ⑧ FACTORY DRILLED $\frac{1}{2}$ " DRAIN HOLE 2" FROM FLANGE CONNECTION PLATE.

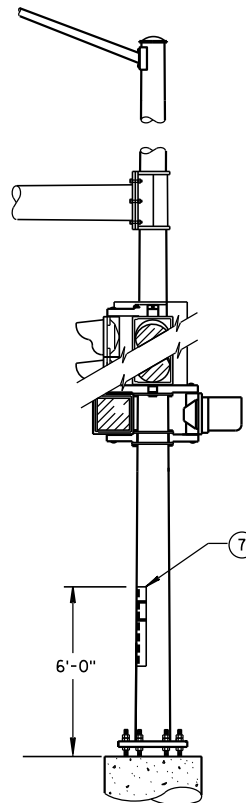


STRUCTURAL IDENTIFICATION
PLAQUE PLACEMENT

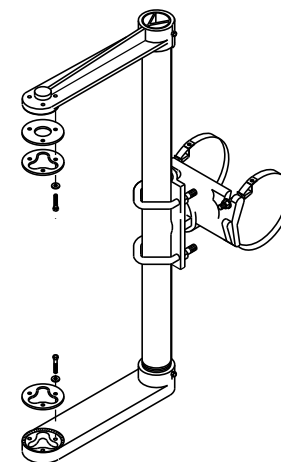


SIGNAL FACE MOUNTING BRACKET
DETAIL FOR MONOTUBE ARM

(MOUNT PER MANUFACTURER'S RECOMMENDATION)

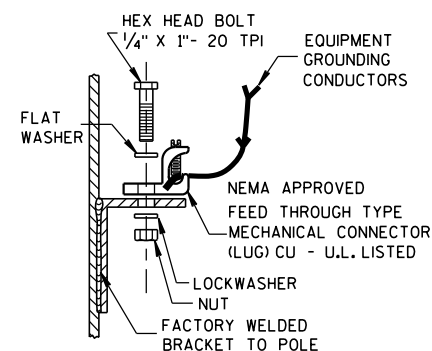


TYPICAL GROUNDING CONNECTIONS ⑤

NUT, BOLT AND WASHERS SHALL BE STAINLESS STEEL

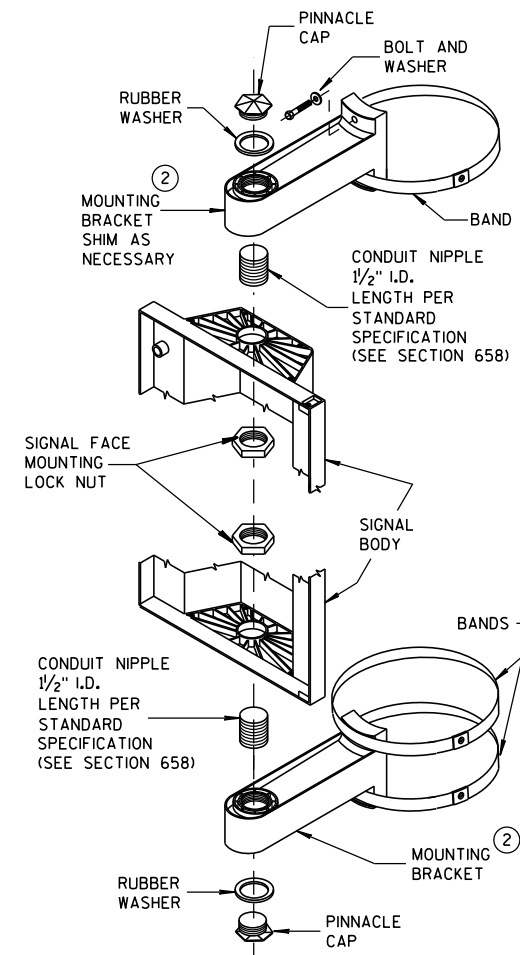


SIGNAL FACE
VERTICAL MOUNTING DETAIL

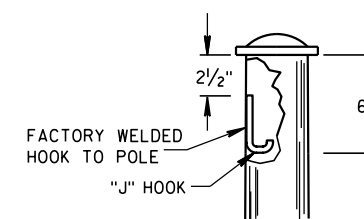

"J" HOOK WIRE SUPPORT ⑥


2


2

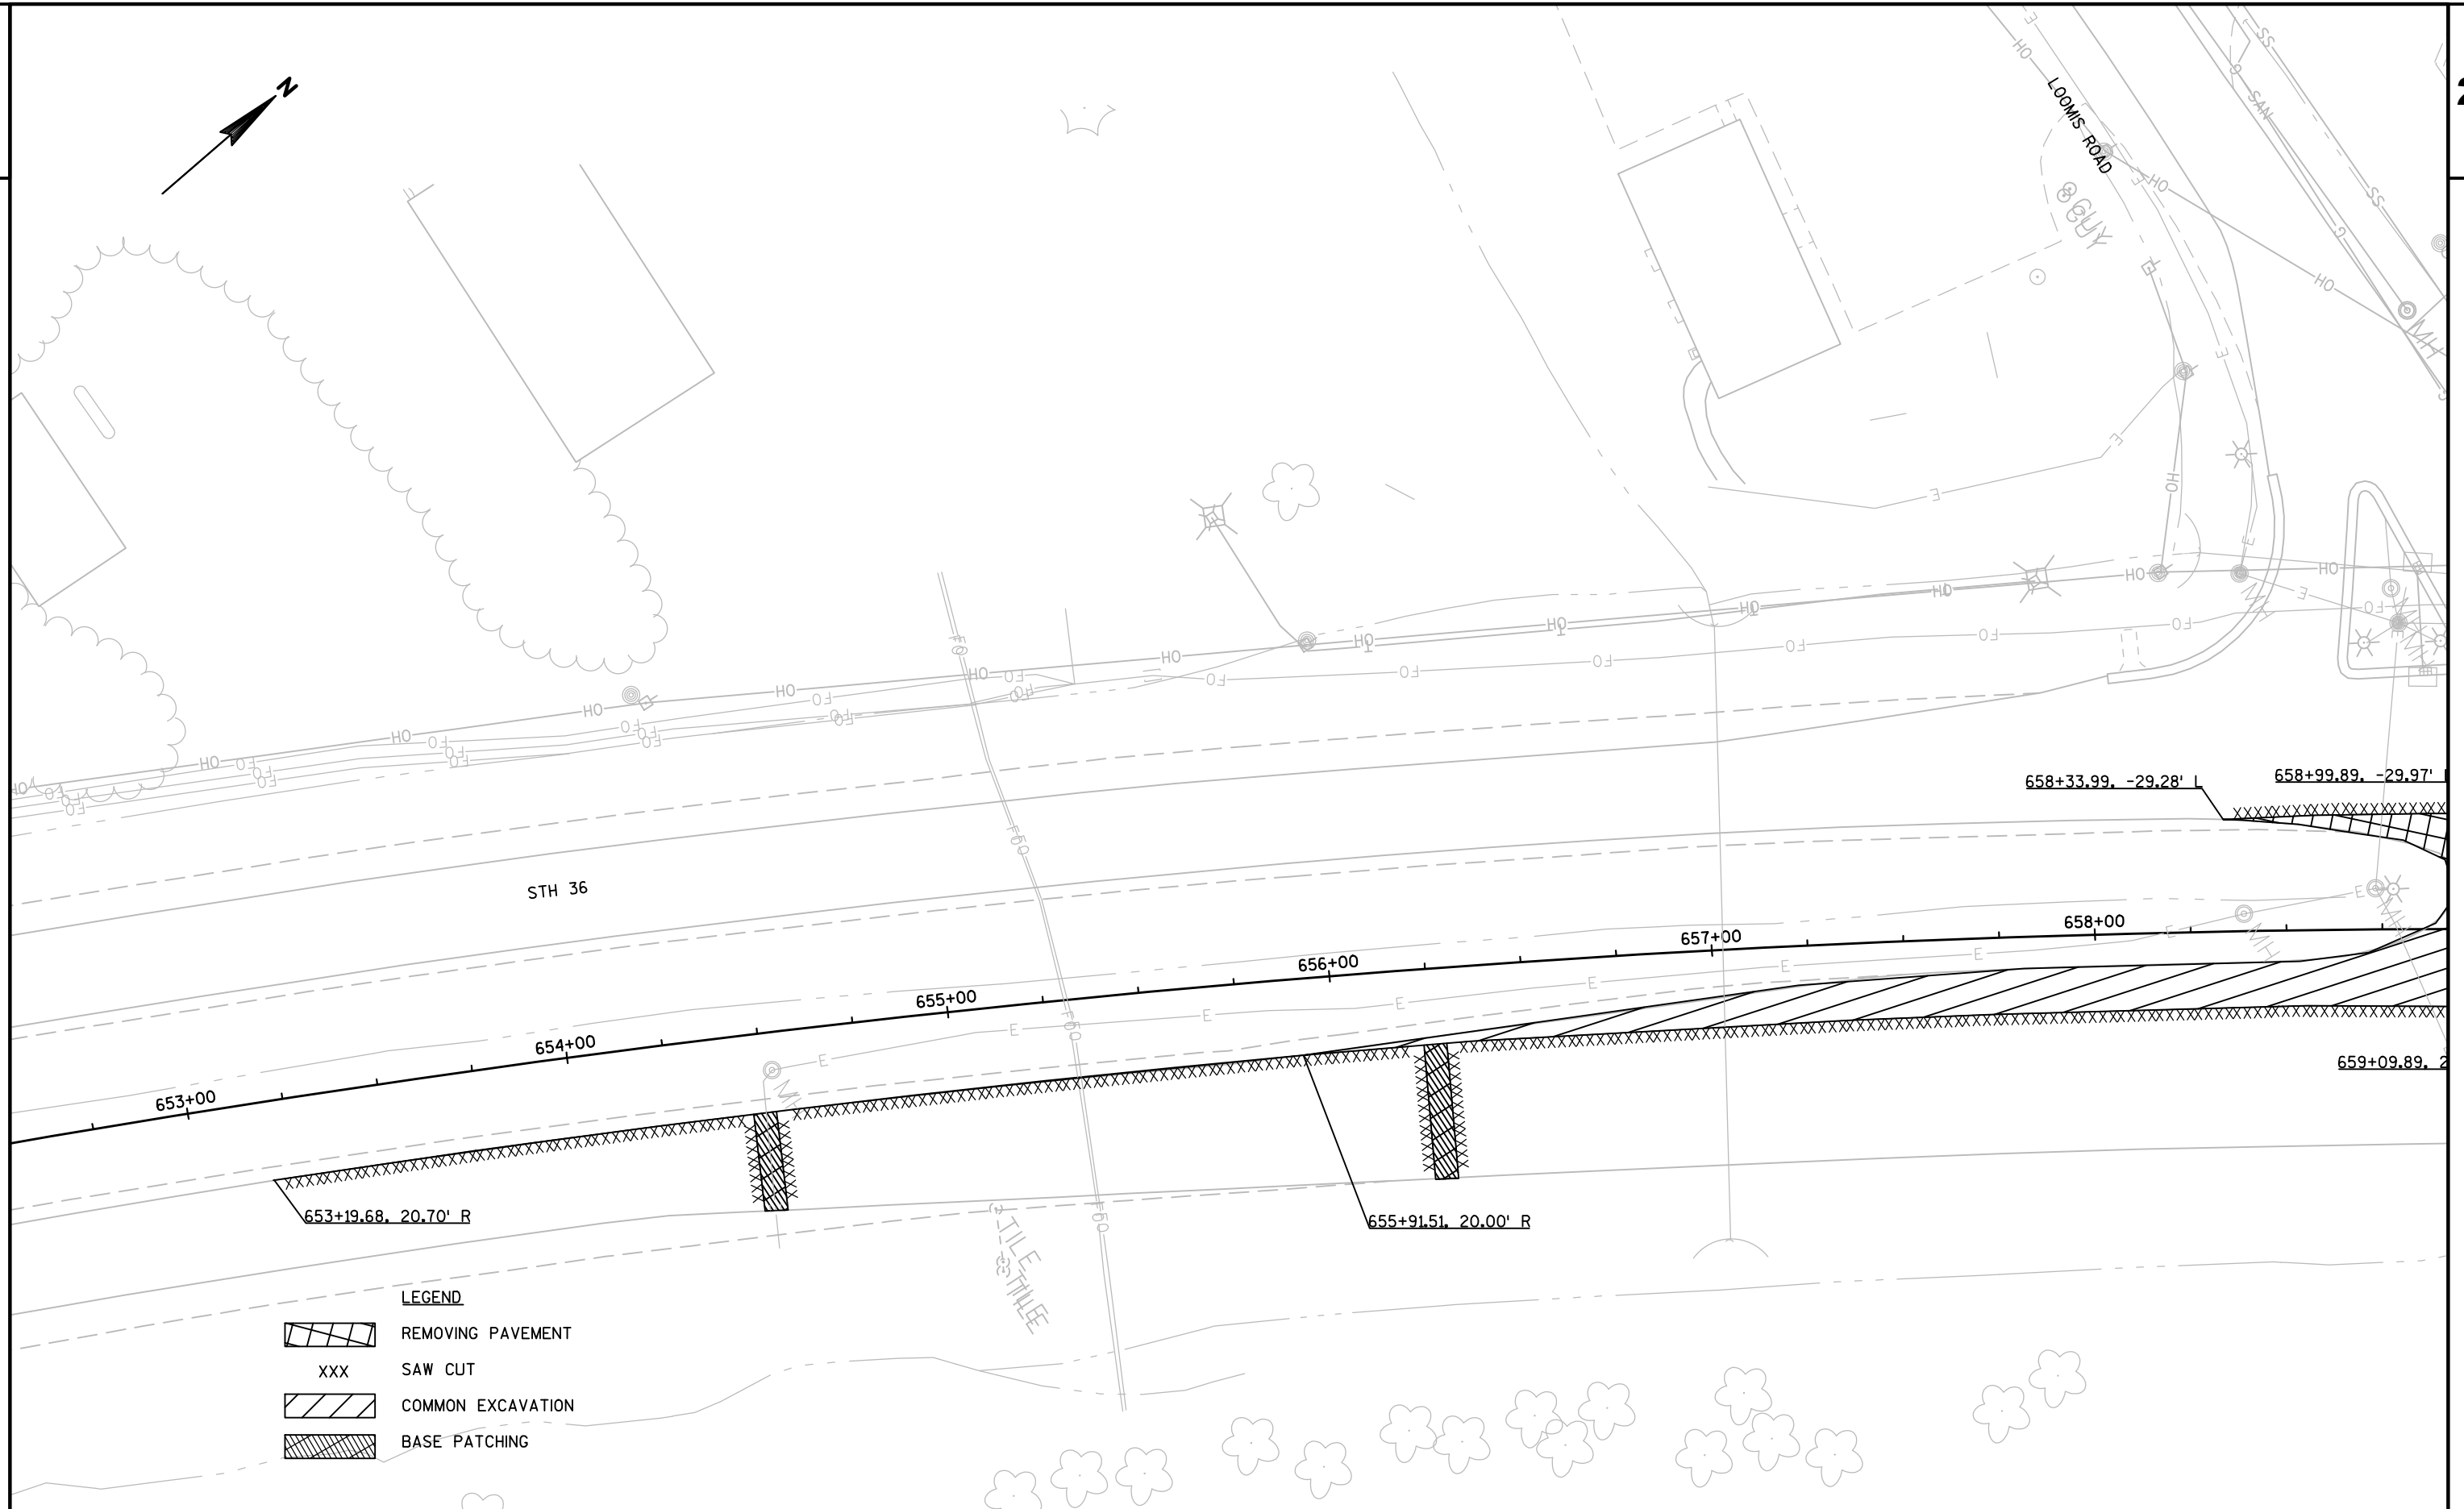

PROJECT NO:2240-18-70	HWY:STH 36	COUNTY:RACINE	PAVEMENT REMOVAL	SHEET 16	E
-----------------------	------------	---------------	------------------	----------	----------

FILE NAME : \\D0TWKF1LE1P\N3PUB\IC\PD5\C3D\22401800\SHEETS\PLAN\22401800-022000_PR_2.DWG PLOT DATE : 1/30/2017 2:48 PM PLOT BY : JACKSON, MARCUS P PLOT NAME : PLOT SCALE : Custom
LAYOUT NAME - 22401800-022000_PR_2 - SHEET - (1) WISDOT/CADDs SHEET 42

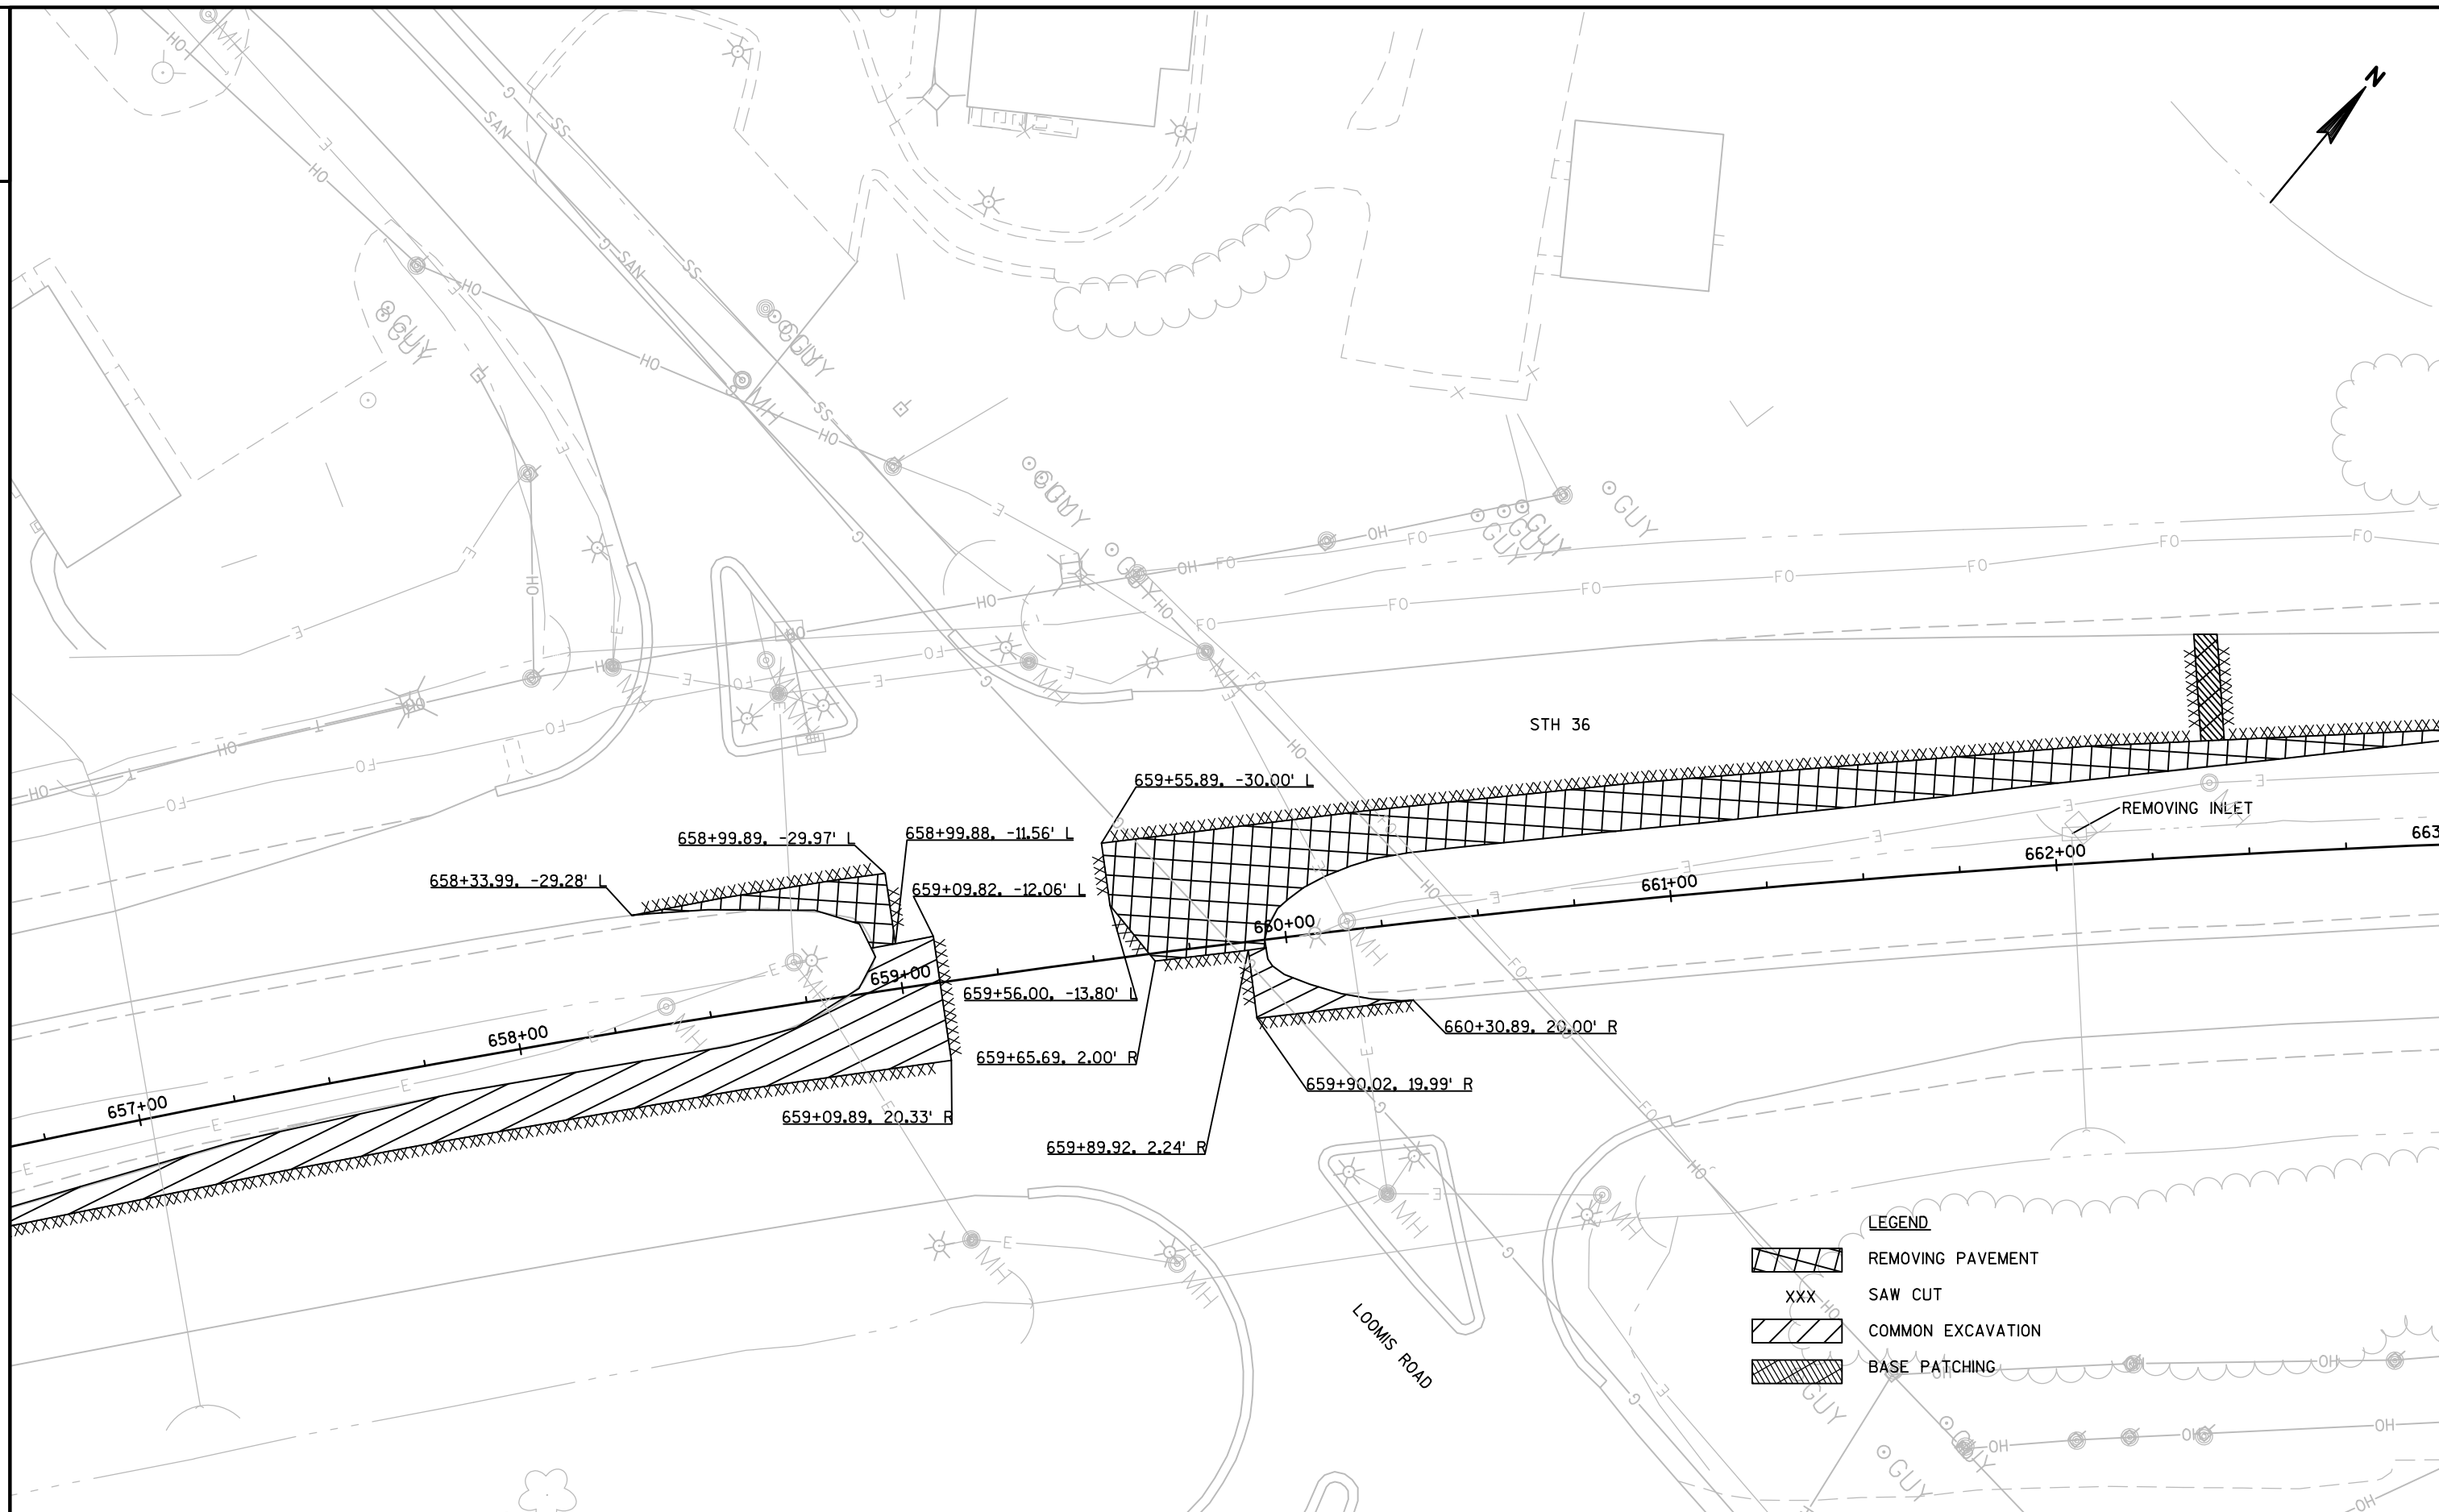

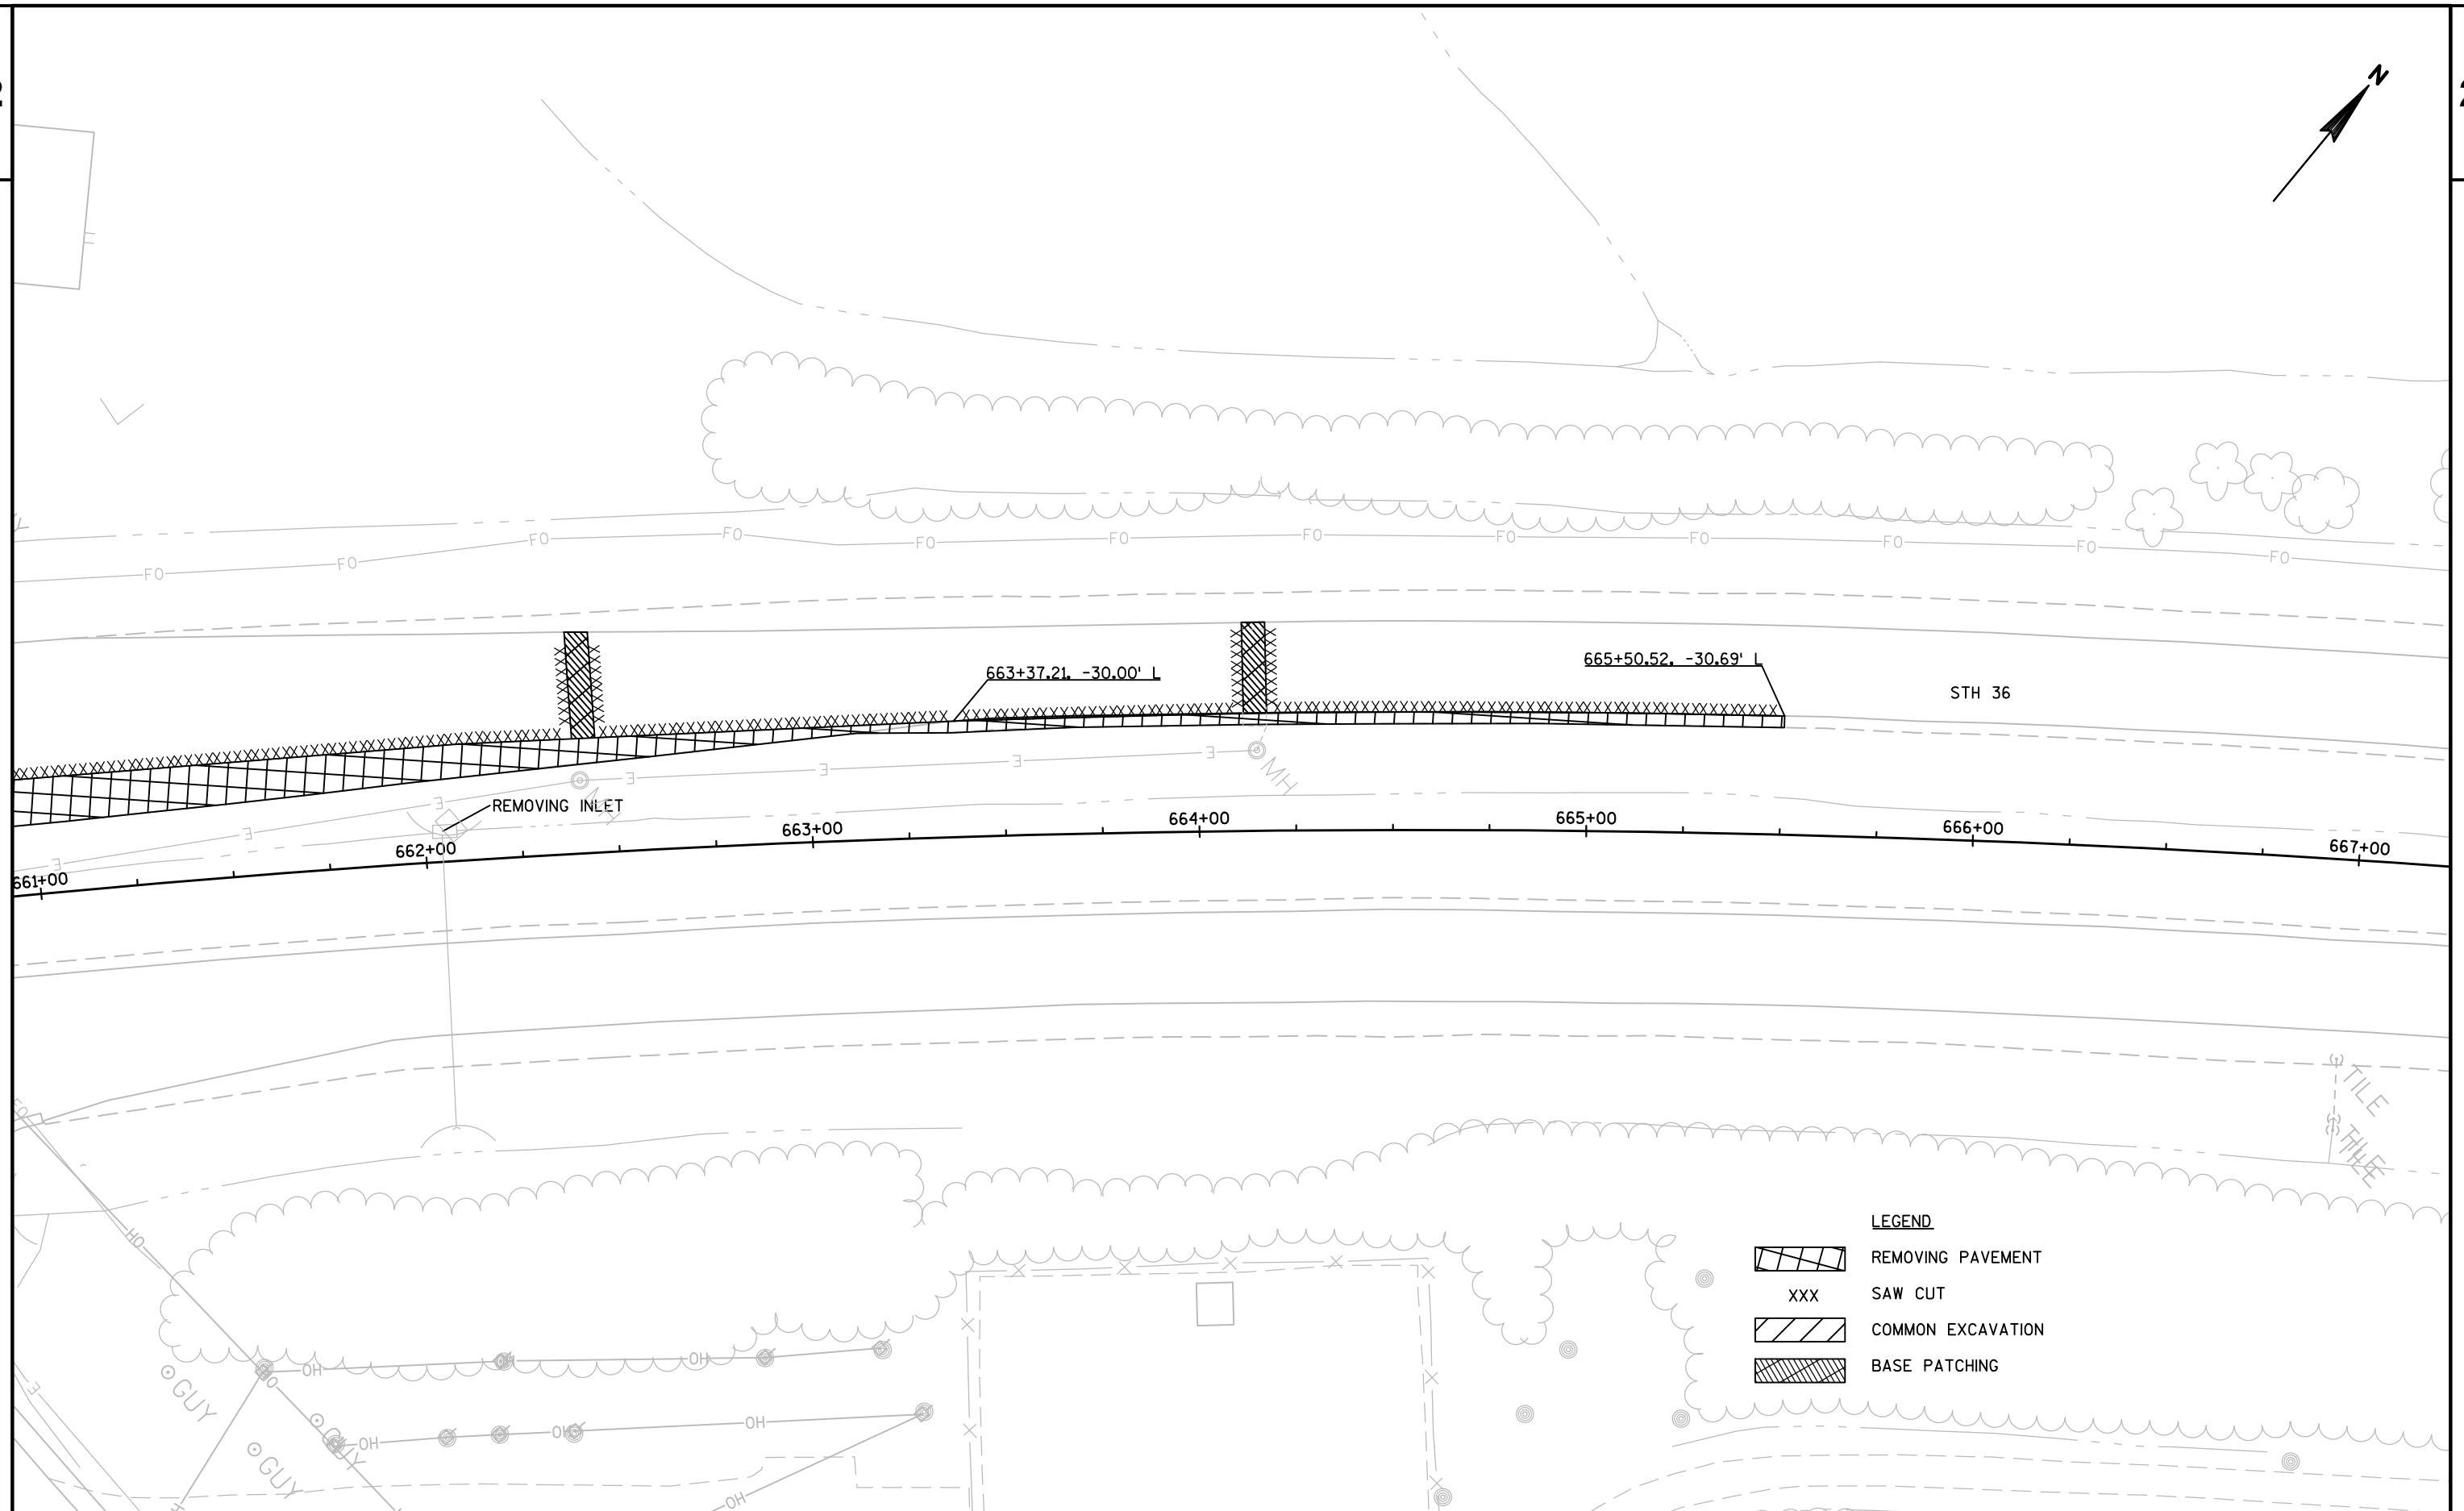


LEGEND

- ① 6 1/4" HMA PAVEMENT TYPE E-10
- ② CONCRETE CURB AND GUTTER 4-INCH SLOPED 36-INCH TYPE D
- ③ CONCRETE SURFACE DRAIN
- ④ CONCRETE SIDEWALK 5-INCH
- ⑤ CONCRETE MEDIAN SLOPED NOSE
- ⑥ CURB RAMP, TYPE 5
- ⑦ BASE AGGREGATE DENSE
- ⑧ BASE PATCHING ASPHALTIC
- ⑨ BASE PATCHING CONCRETE SHES
- ⑩ DETECTABLE WARNING FIELD 2X2

XXXX SAWCUT

REVERSE SLOPE GUTTER

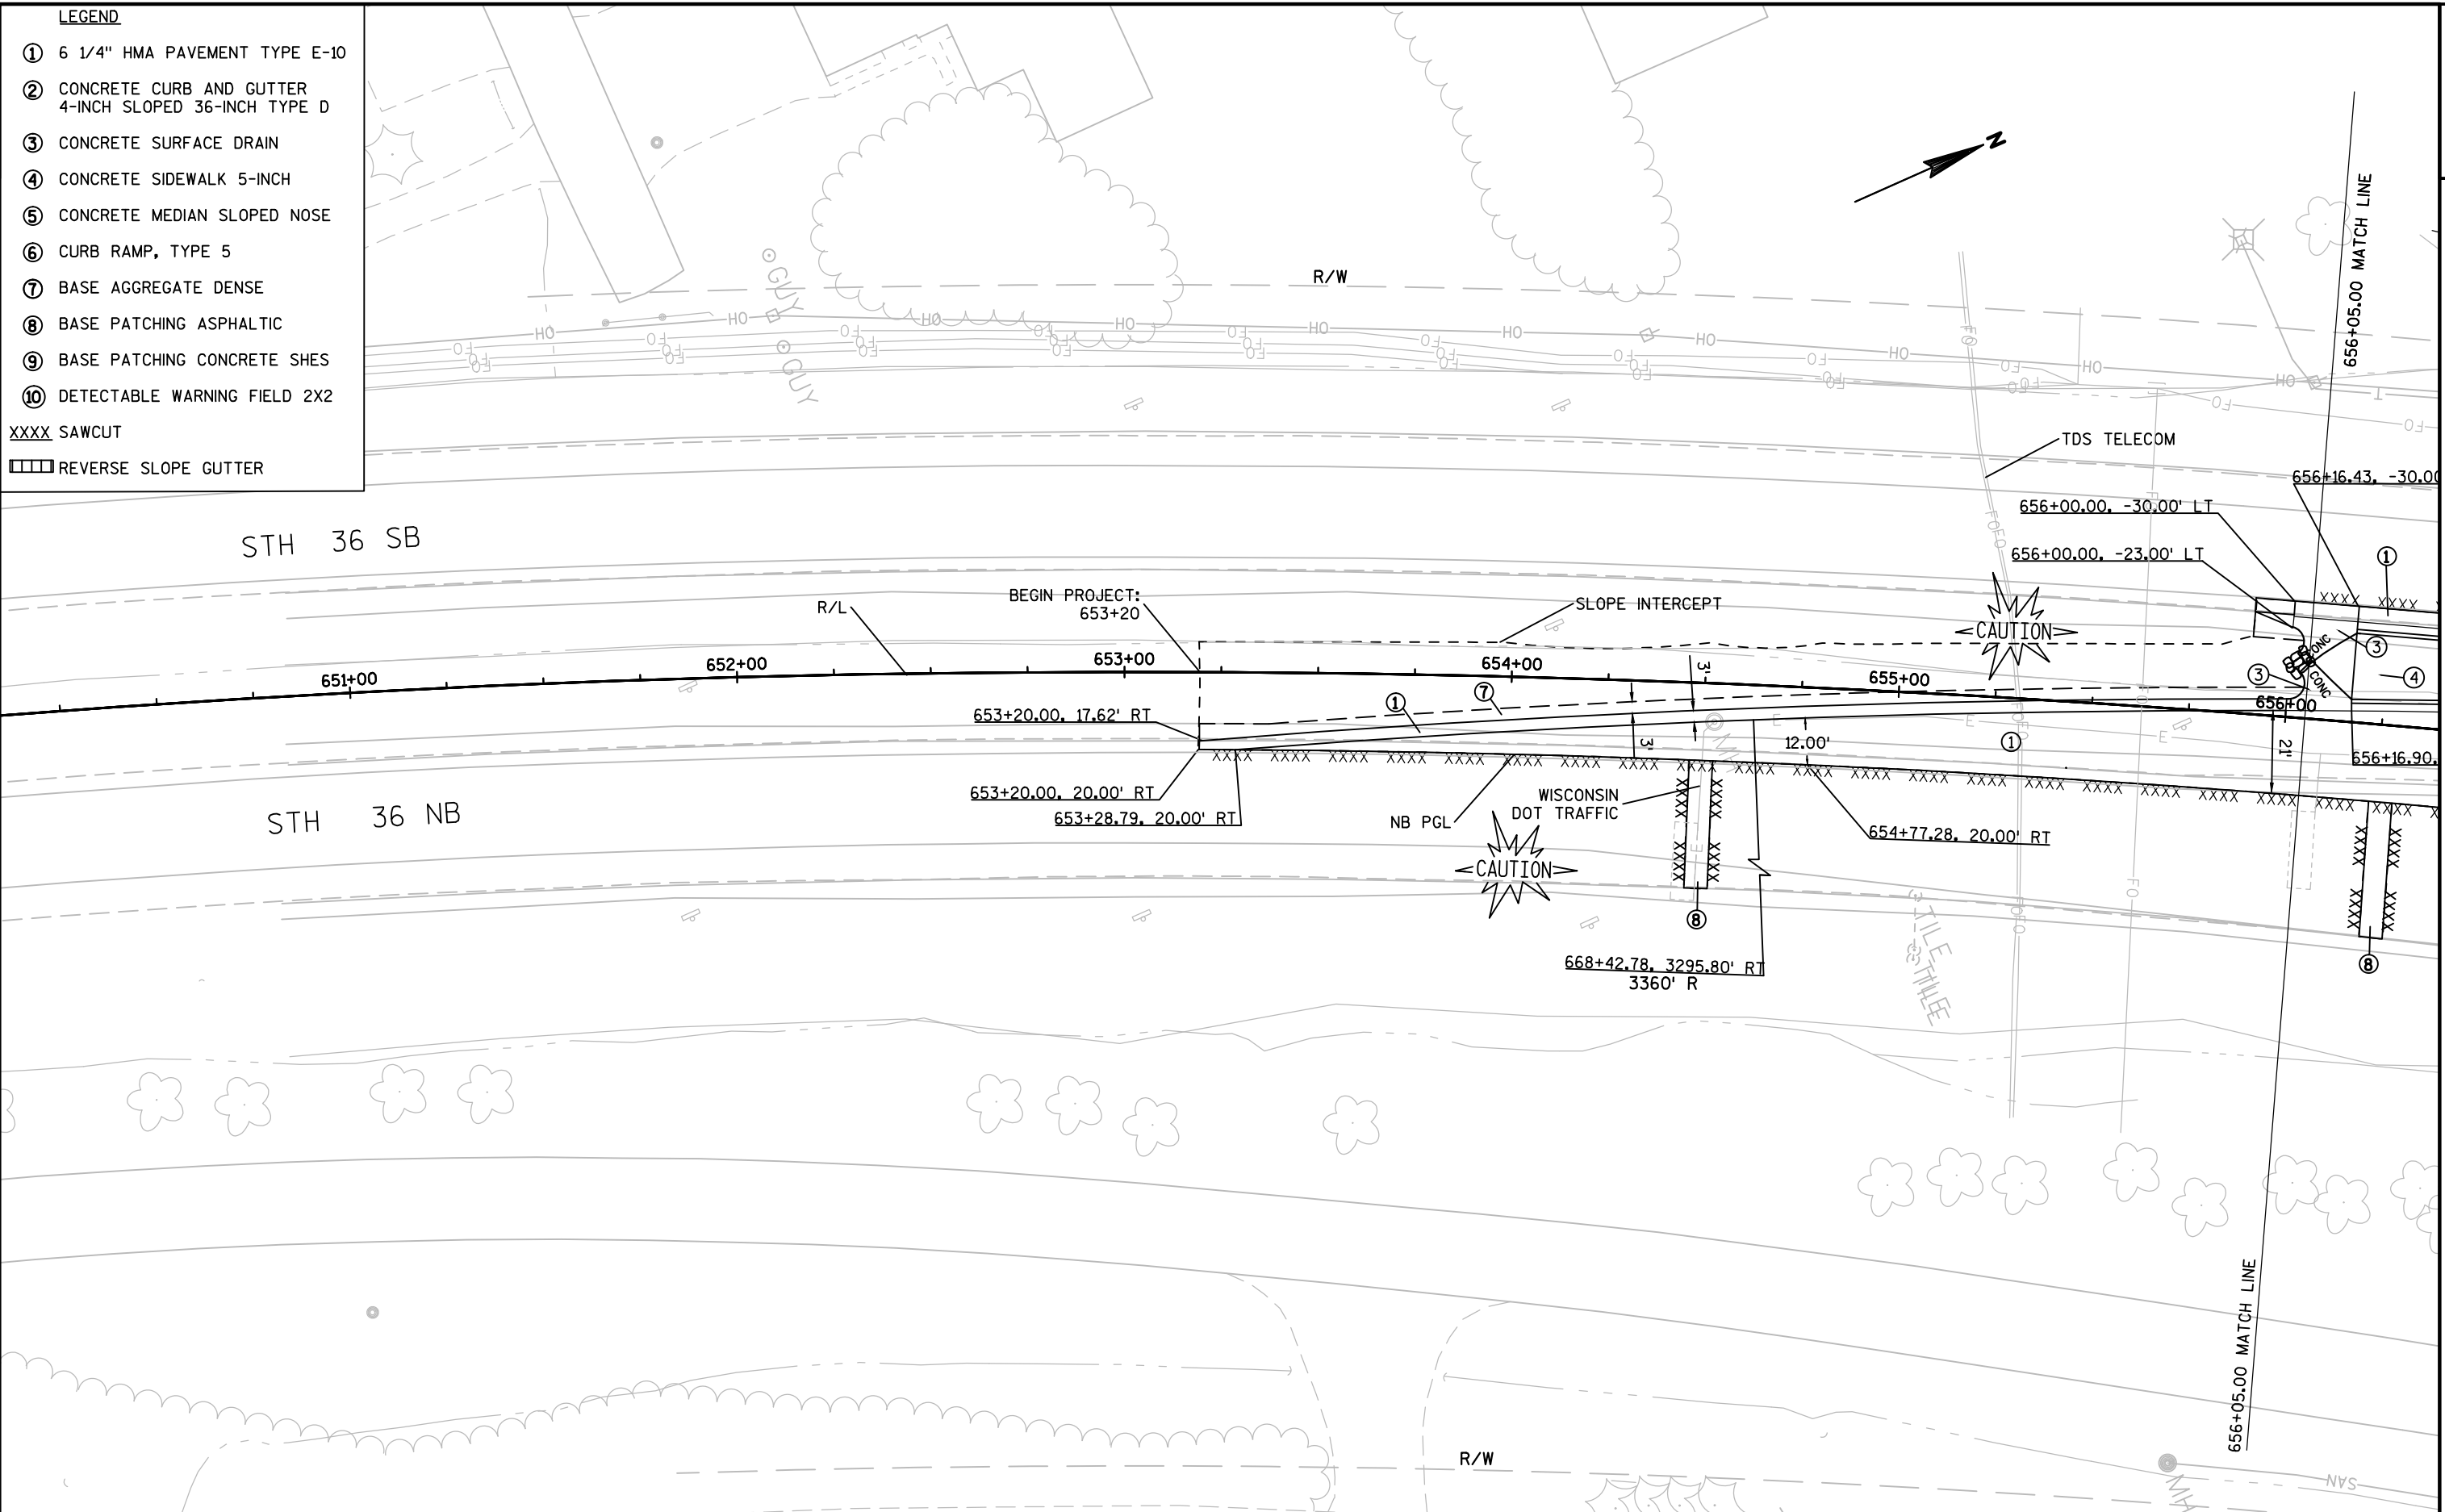


2

LEGEND

- ① 6 1/4" HMA PAVEMENT TYPE E-10
- ② CONCRETE CURB AND GUTTER
4-INCH SLOPED 36-INCH TYPE D
- ③ CONCRETE SURFACE DRAIN
- ④ CONCRETE SIDEWALK 5-INCH
- ⑤ CONCRETE MEDIAN SLOPED NOSE
- ⑥ CURB RAMP, TYPE 5
- ⑦ BASE AGGREGATE DENSE
- ⑧ BASE PATCHING ASPHALTIC
- ⑨ BASE PATCHING CONCRETE SHES
- ⑩ DETECTABLE WARNING FIELD 2X2

XXXX SAWCUT

REVERSE SLOPE GUTTER

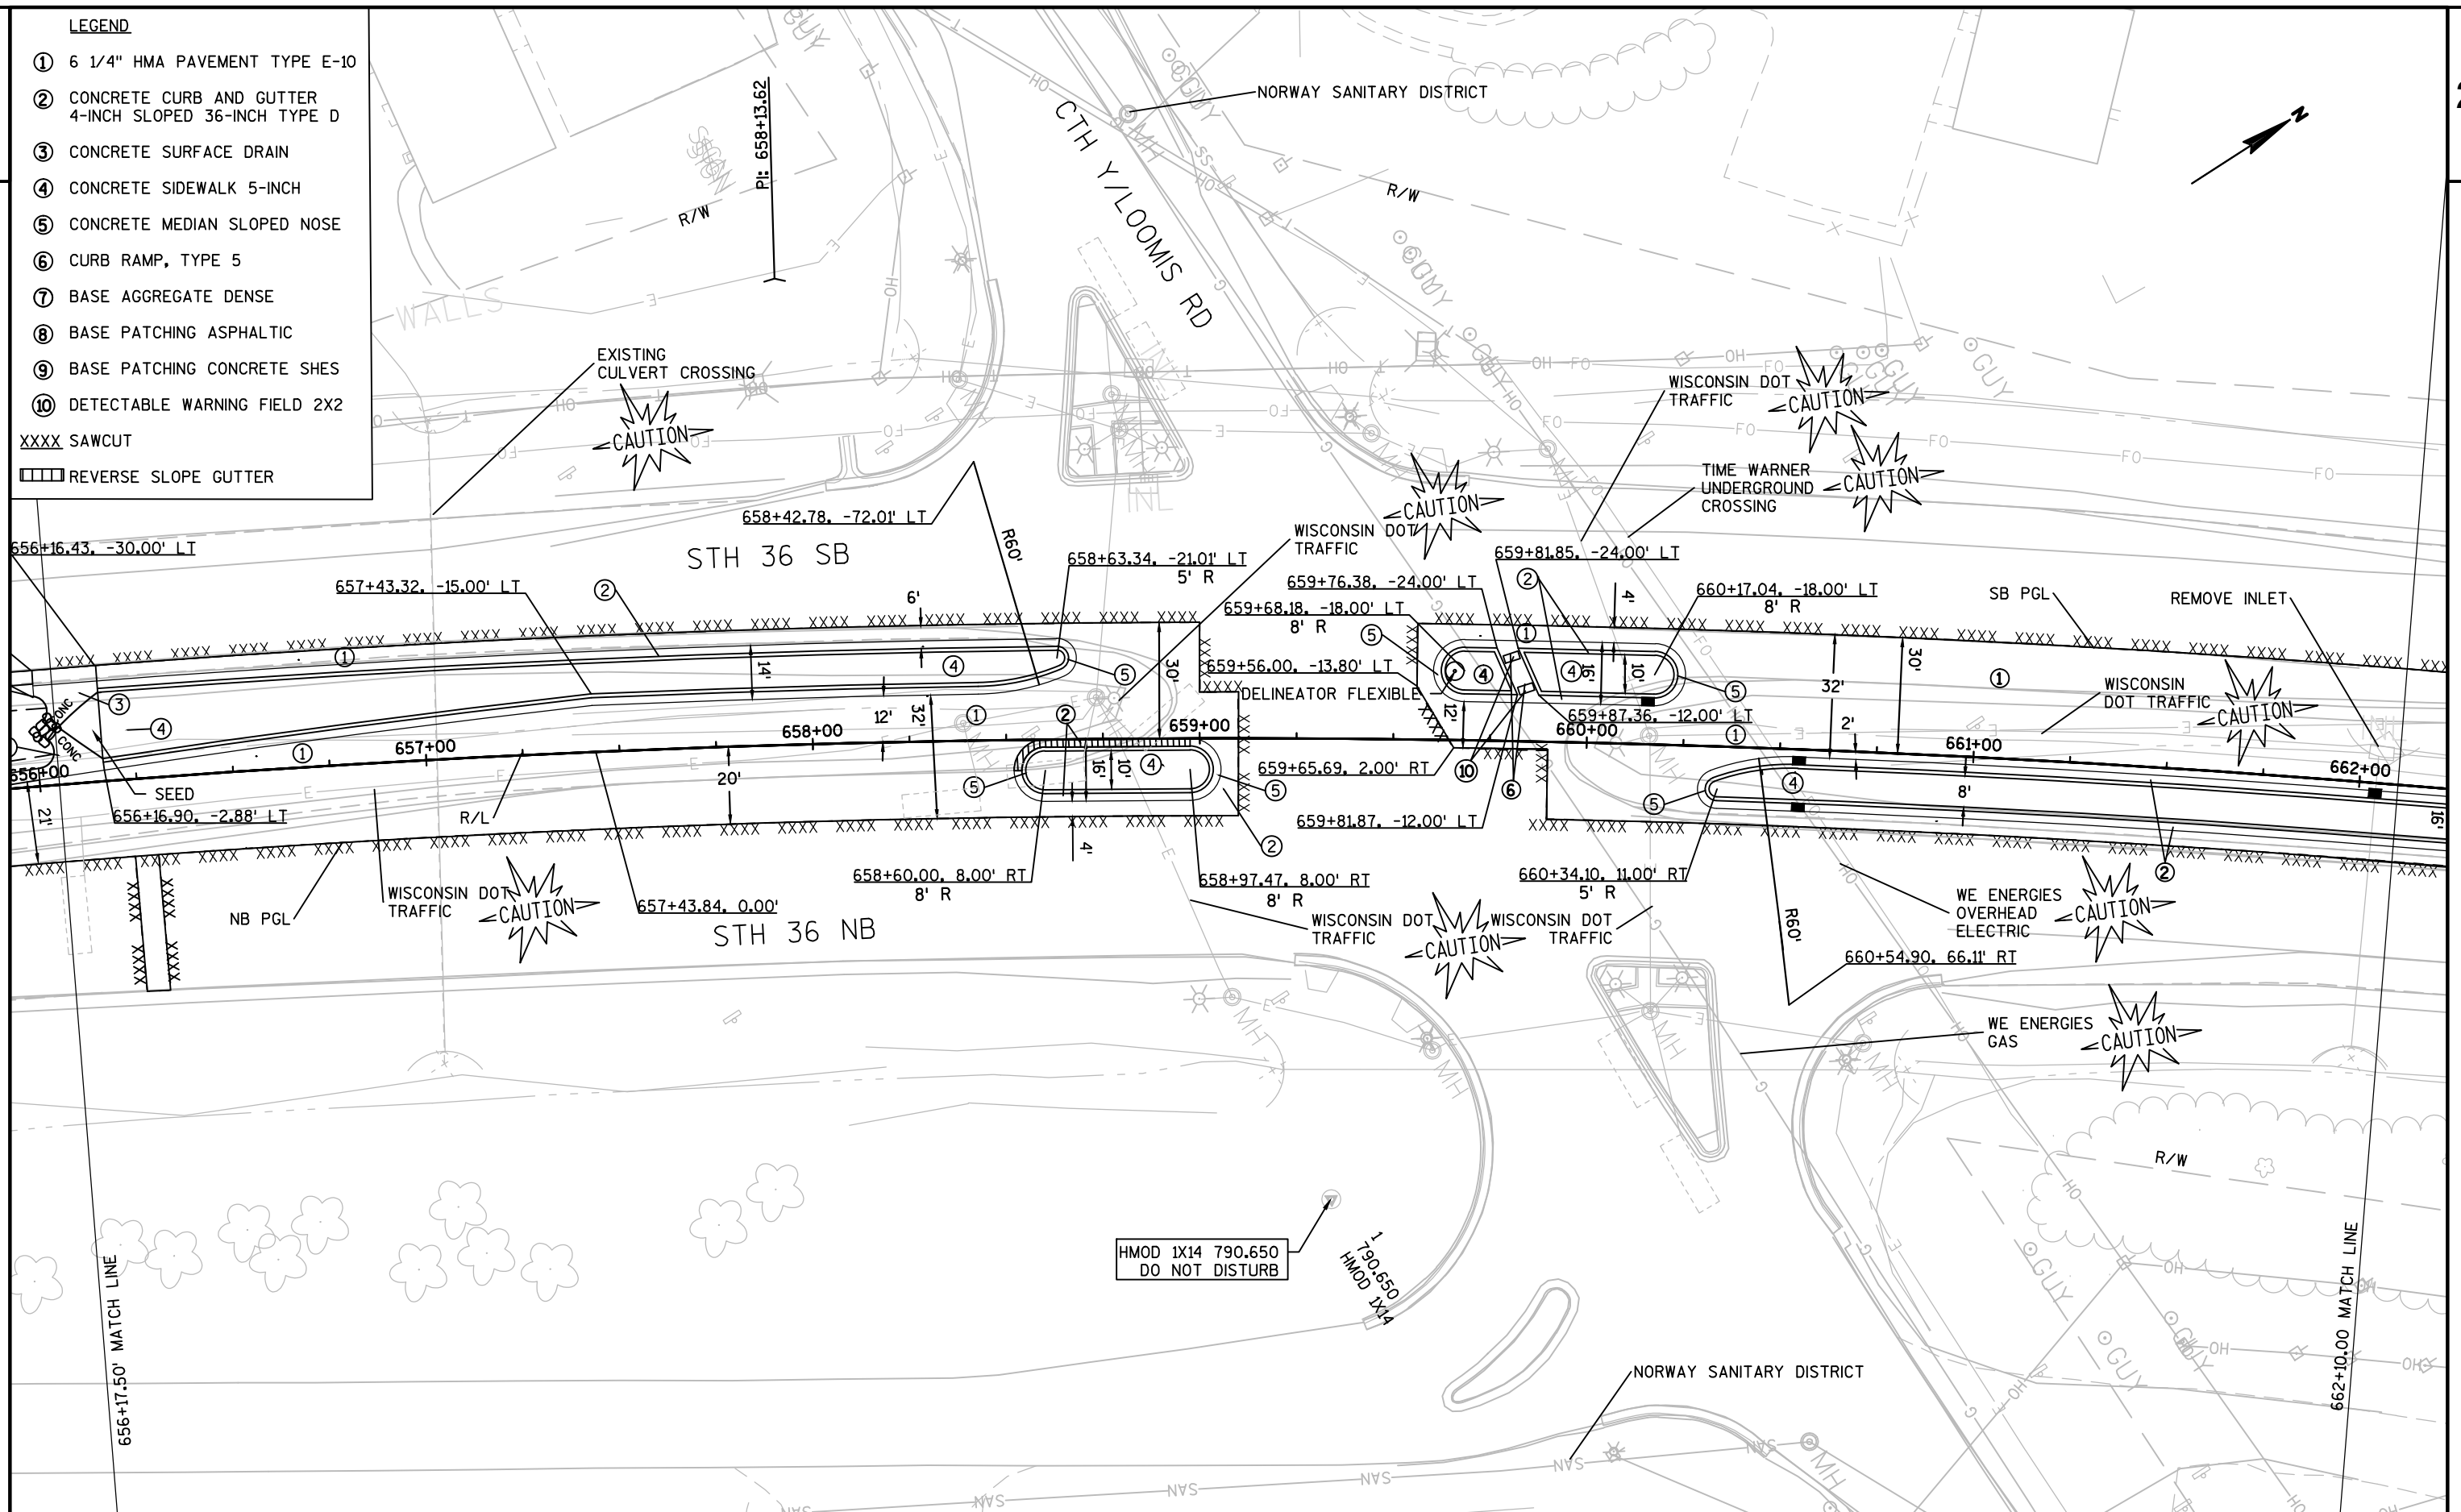


2



LEGEND

- ① 6 1/4" HMA PAVEMENT TYPE E-10
- ② CONCRETE CURB AND GUTTER
4-INCH SLOPED 36-INCH TYPE D
- ③ CONCRETE SURFACE DRAIN
- ④ CONCRETE SIDEWALK 5-INCH
- ⑤ CONCRETE MEDIAN SLOPED NOSE
- ⑥ CURB RAMP, TYPE 5
- ⑦ BASE AGGREGATE DENSE
- ⑧ BASE PATCHING ASPHALTIC
- ⑨ BASE PATCHING CONCRETE SHES
- ⑩ DETECTABLE WARNING FIELD 2X2


XXXX SAWCUT

REVERSE SLOPE GUTTER

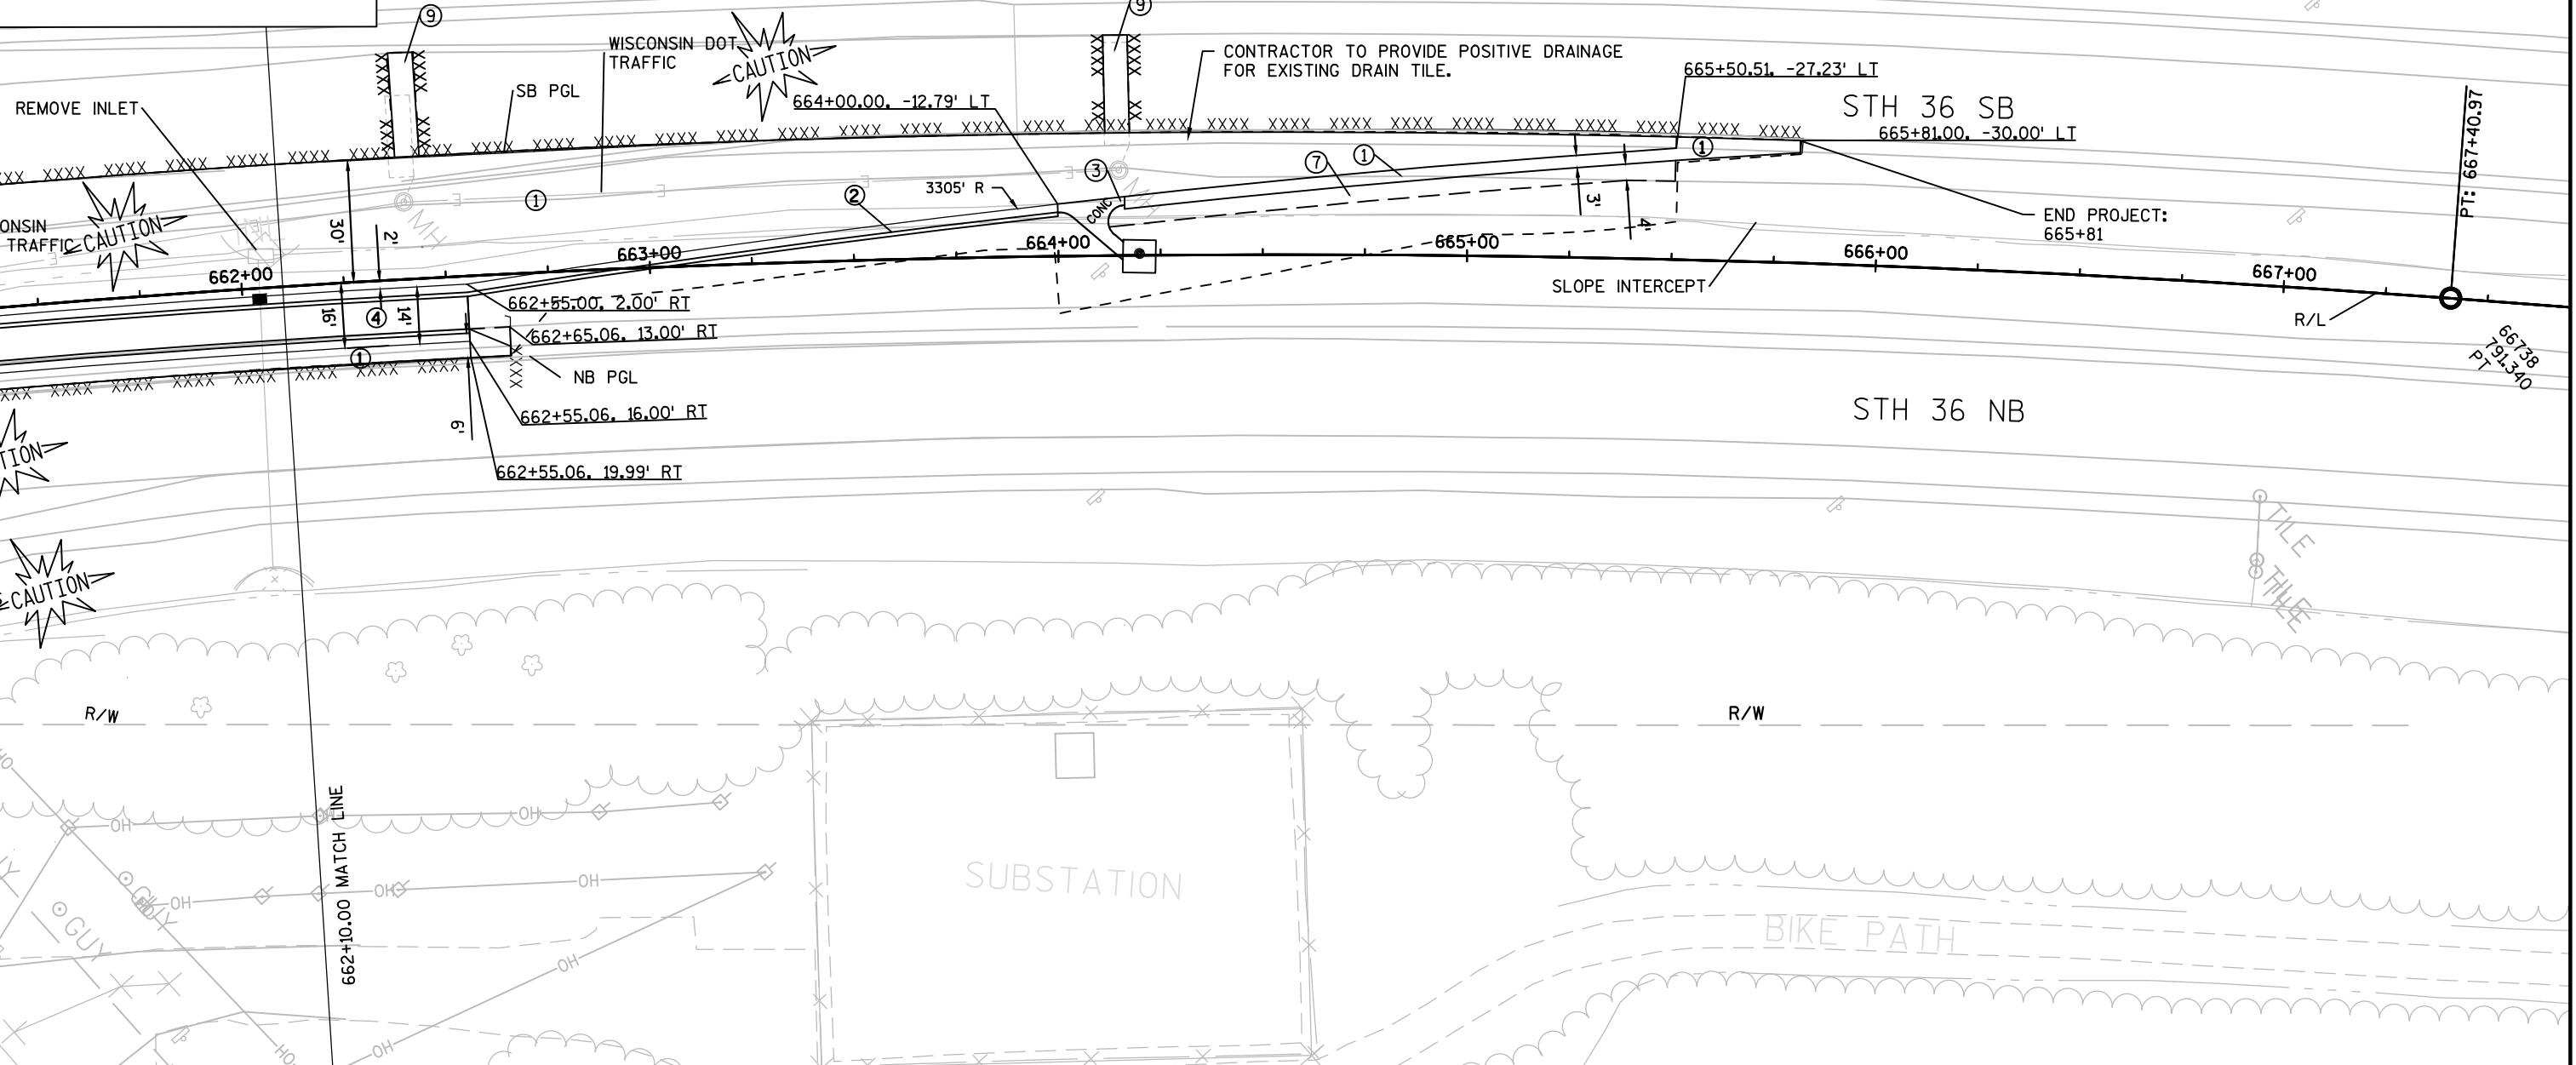


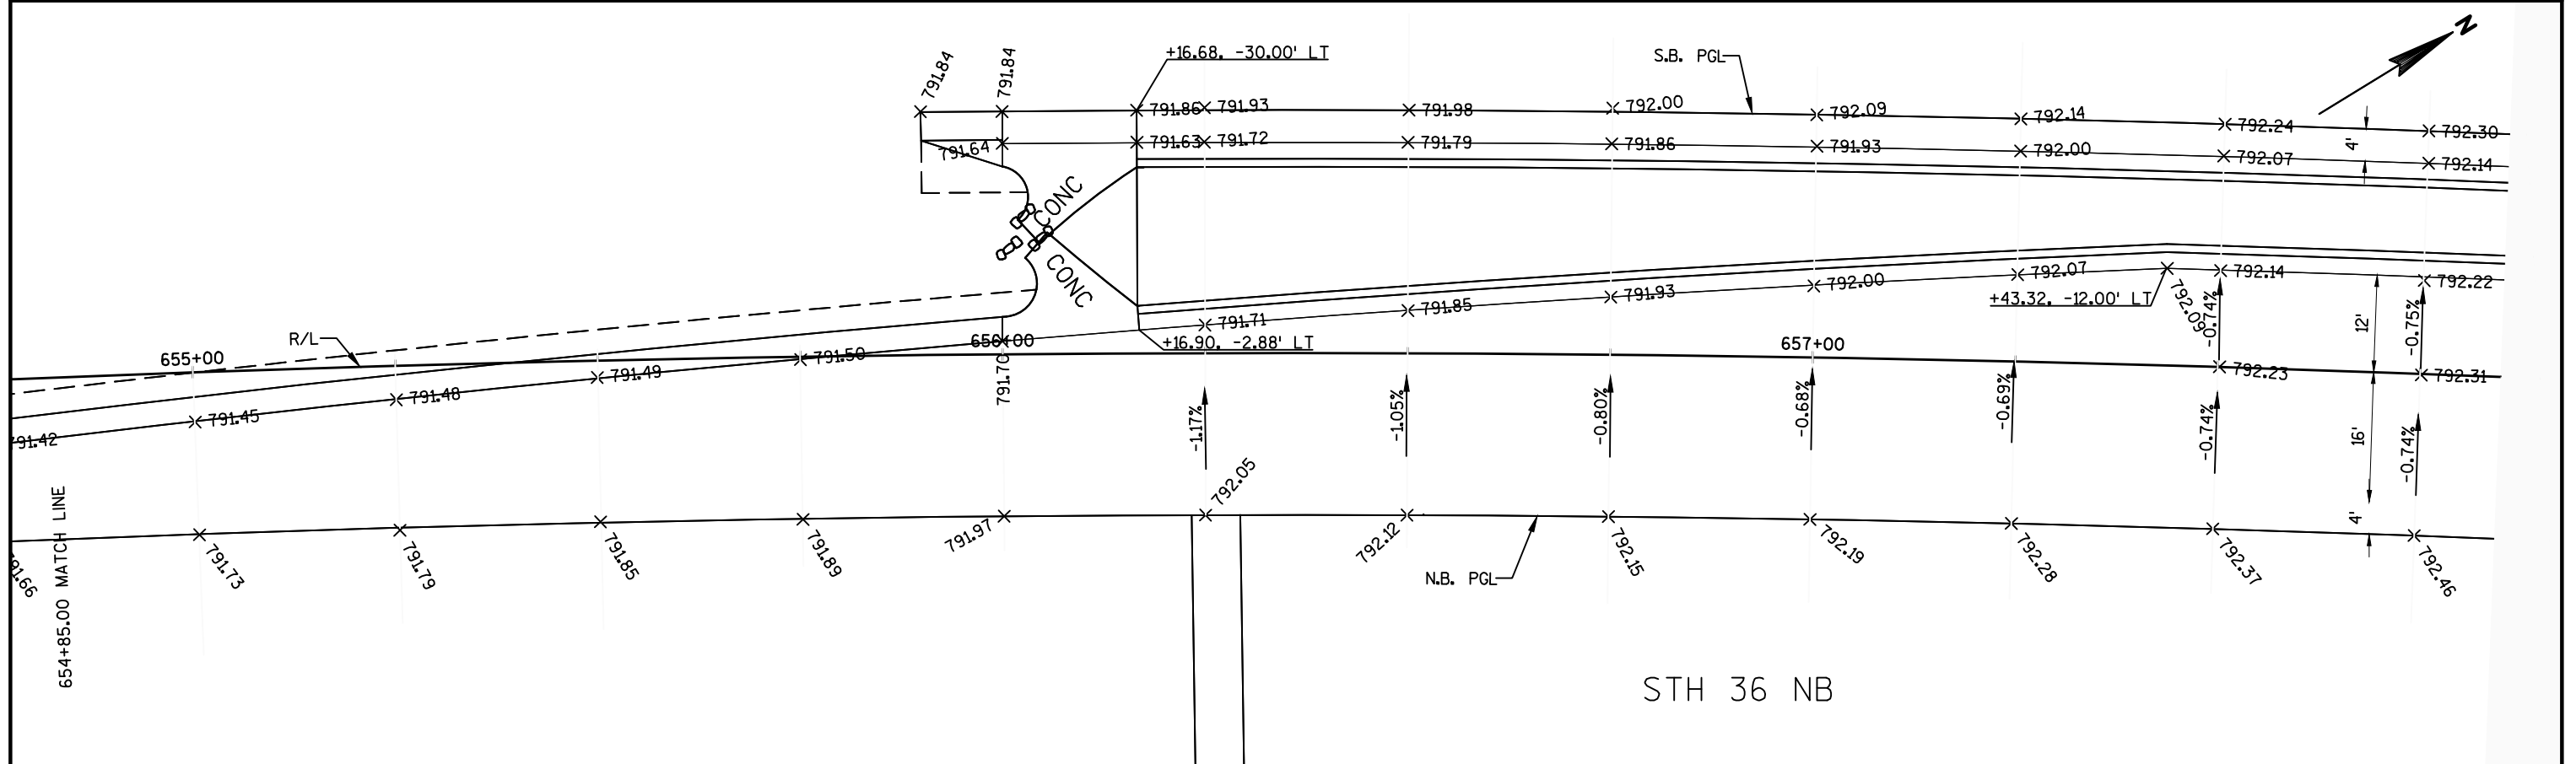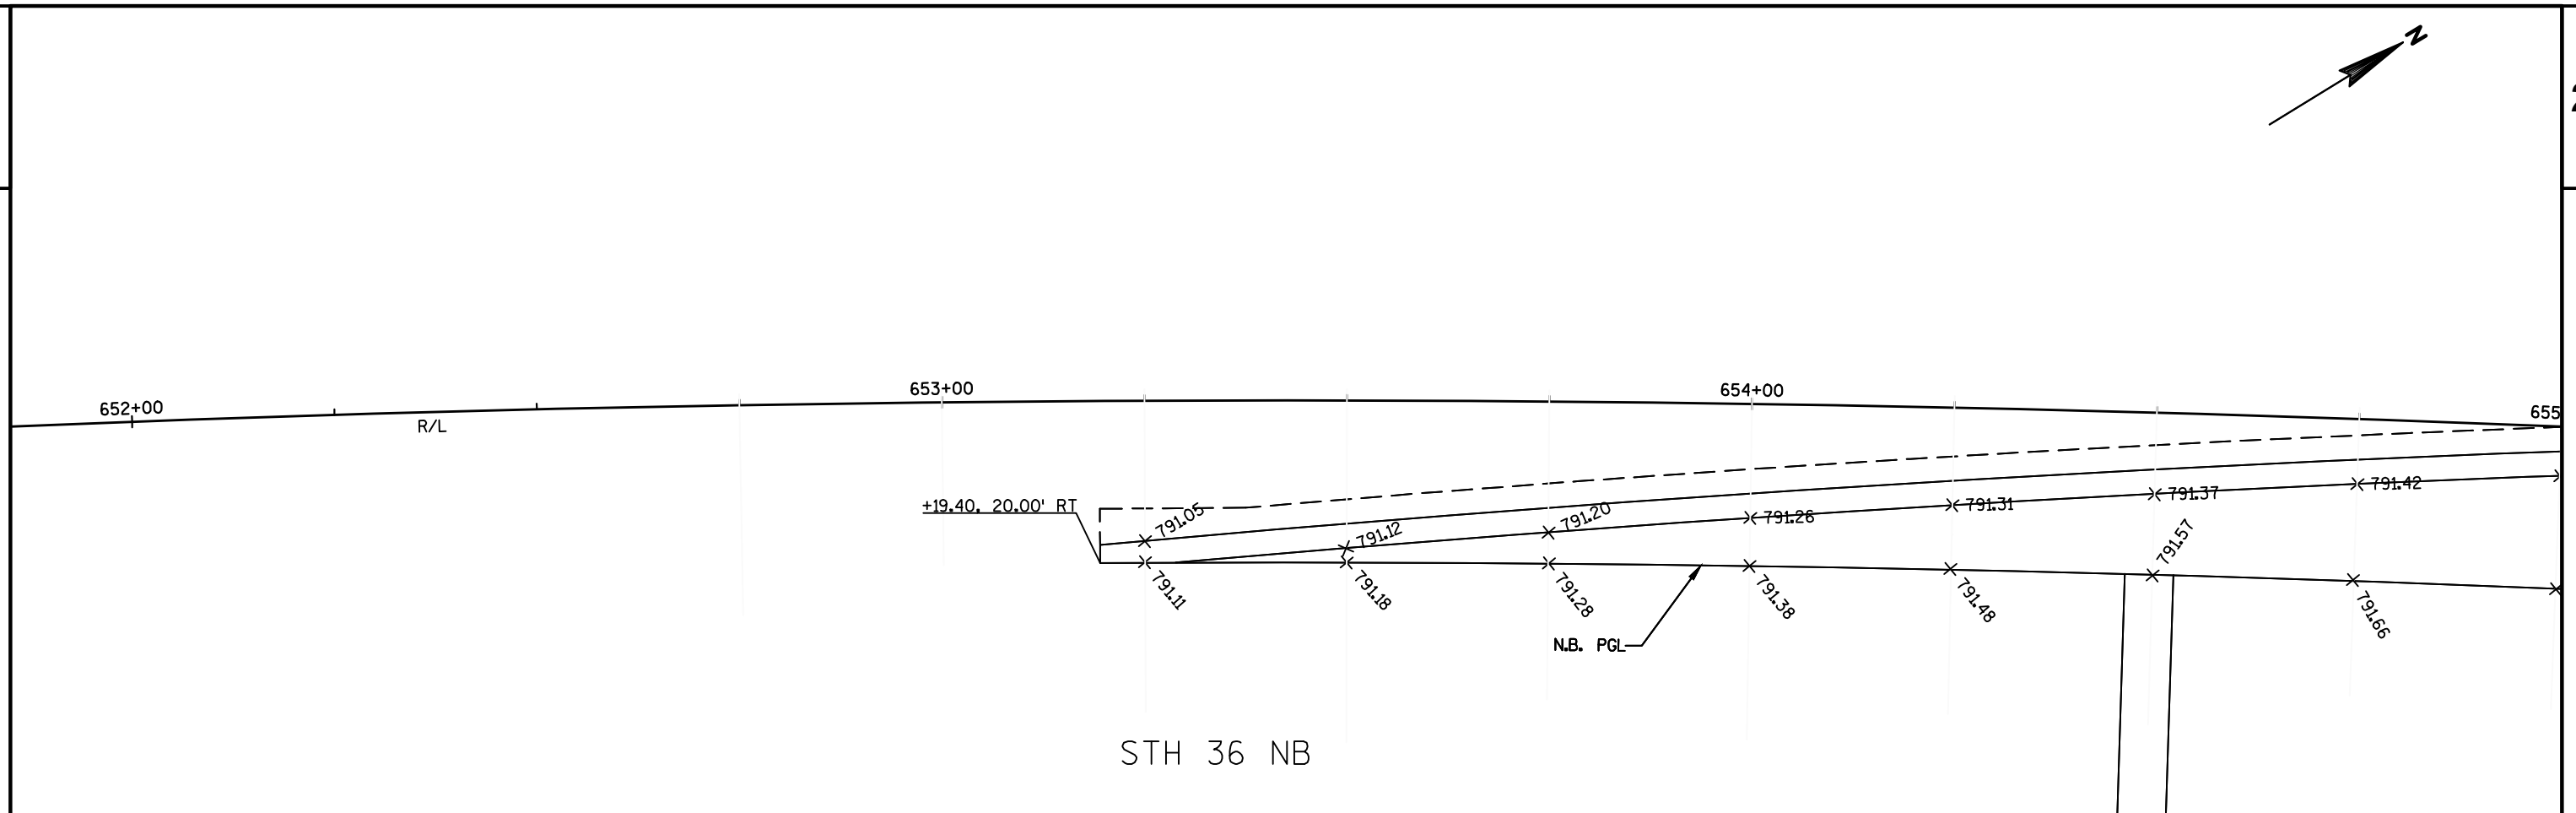



2

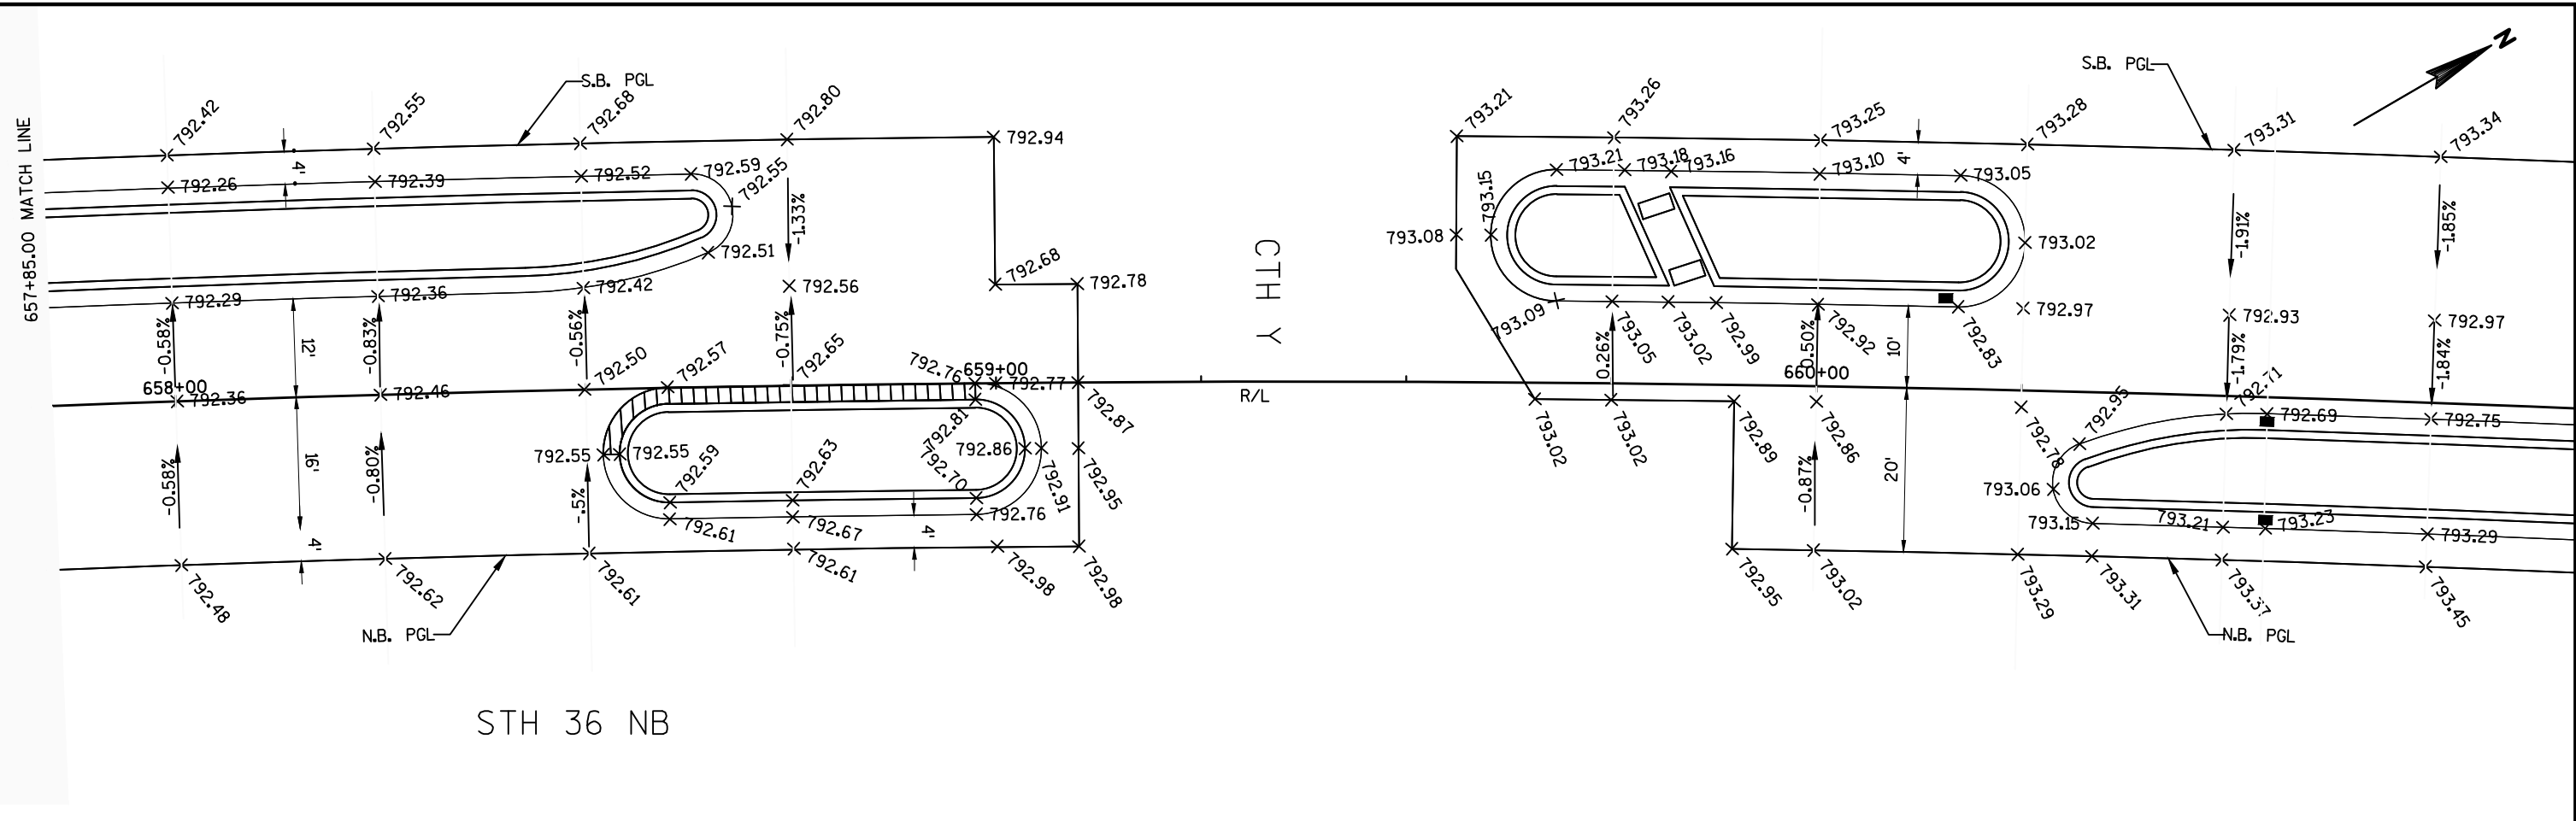


2

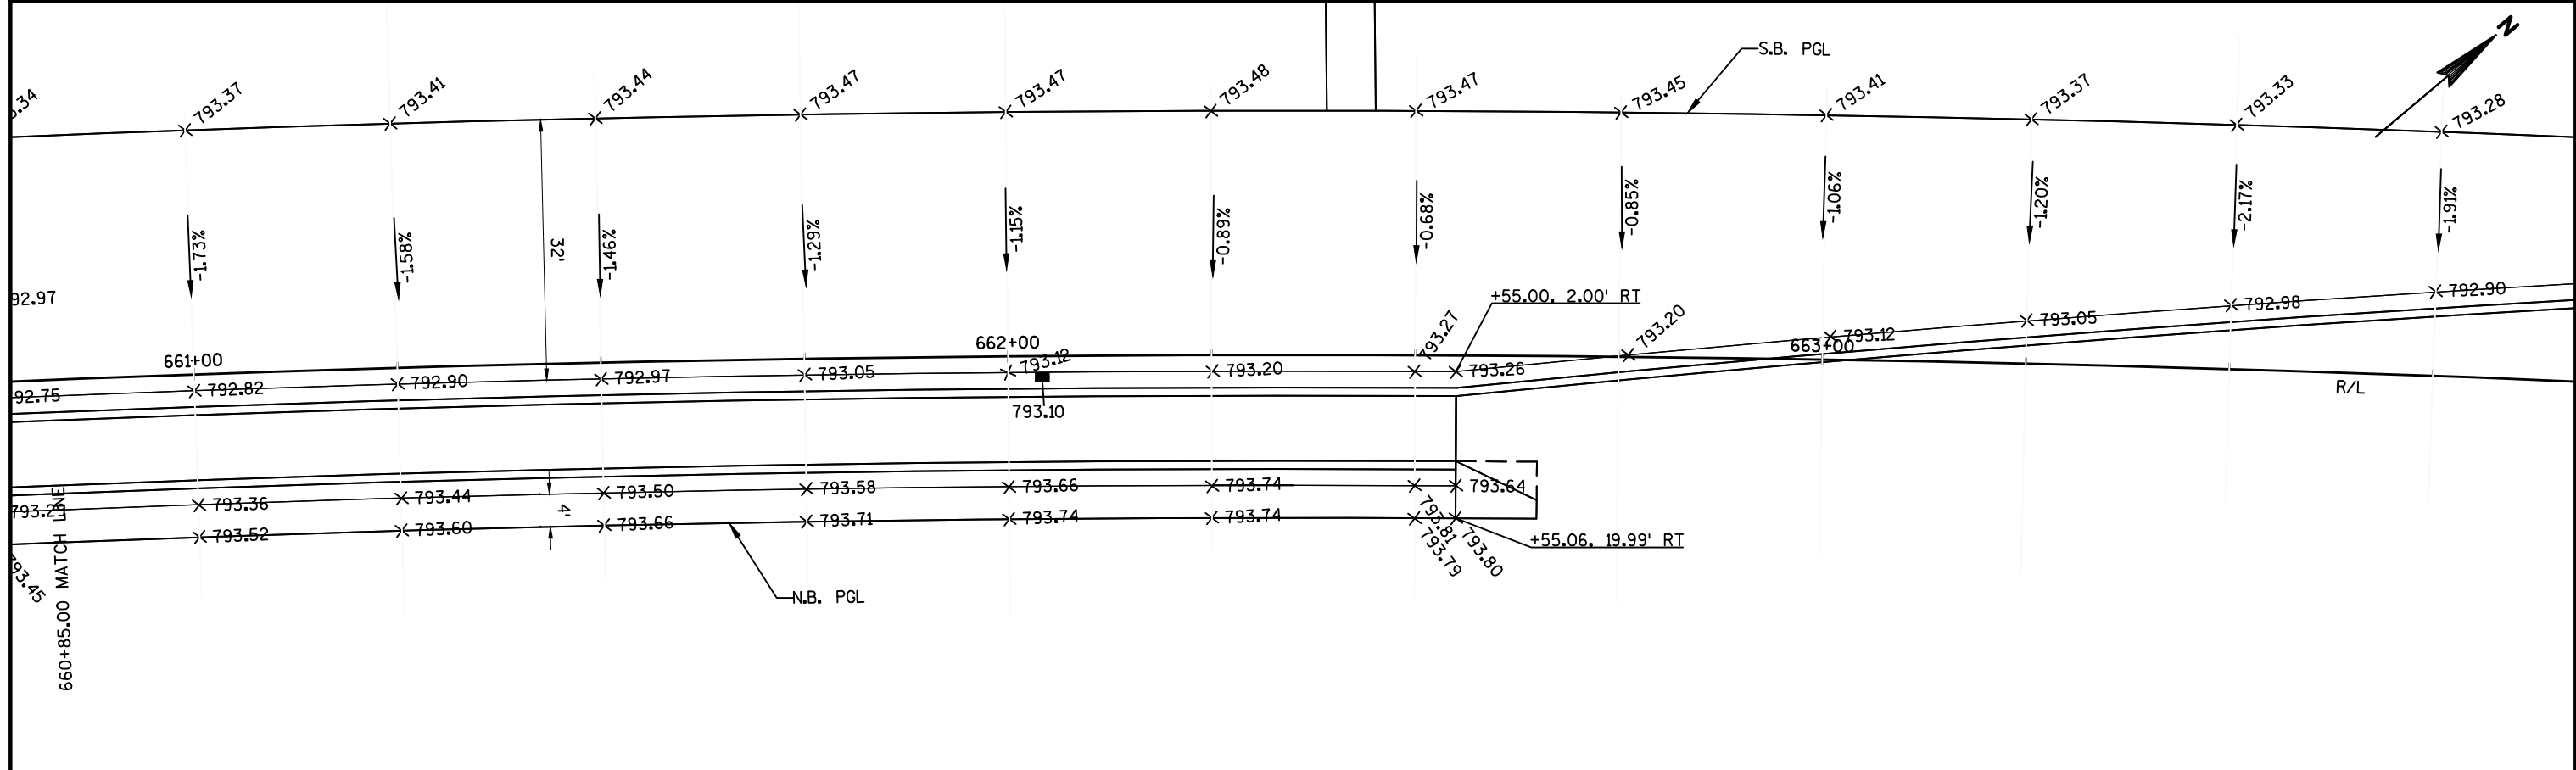


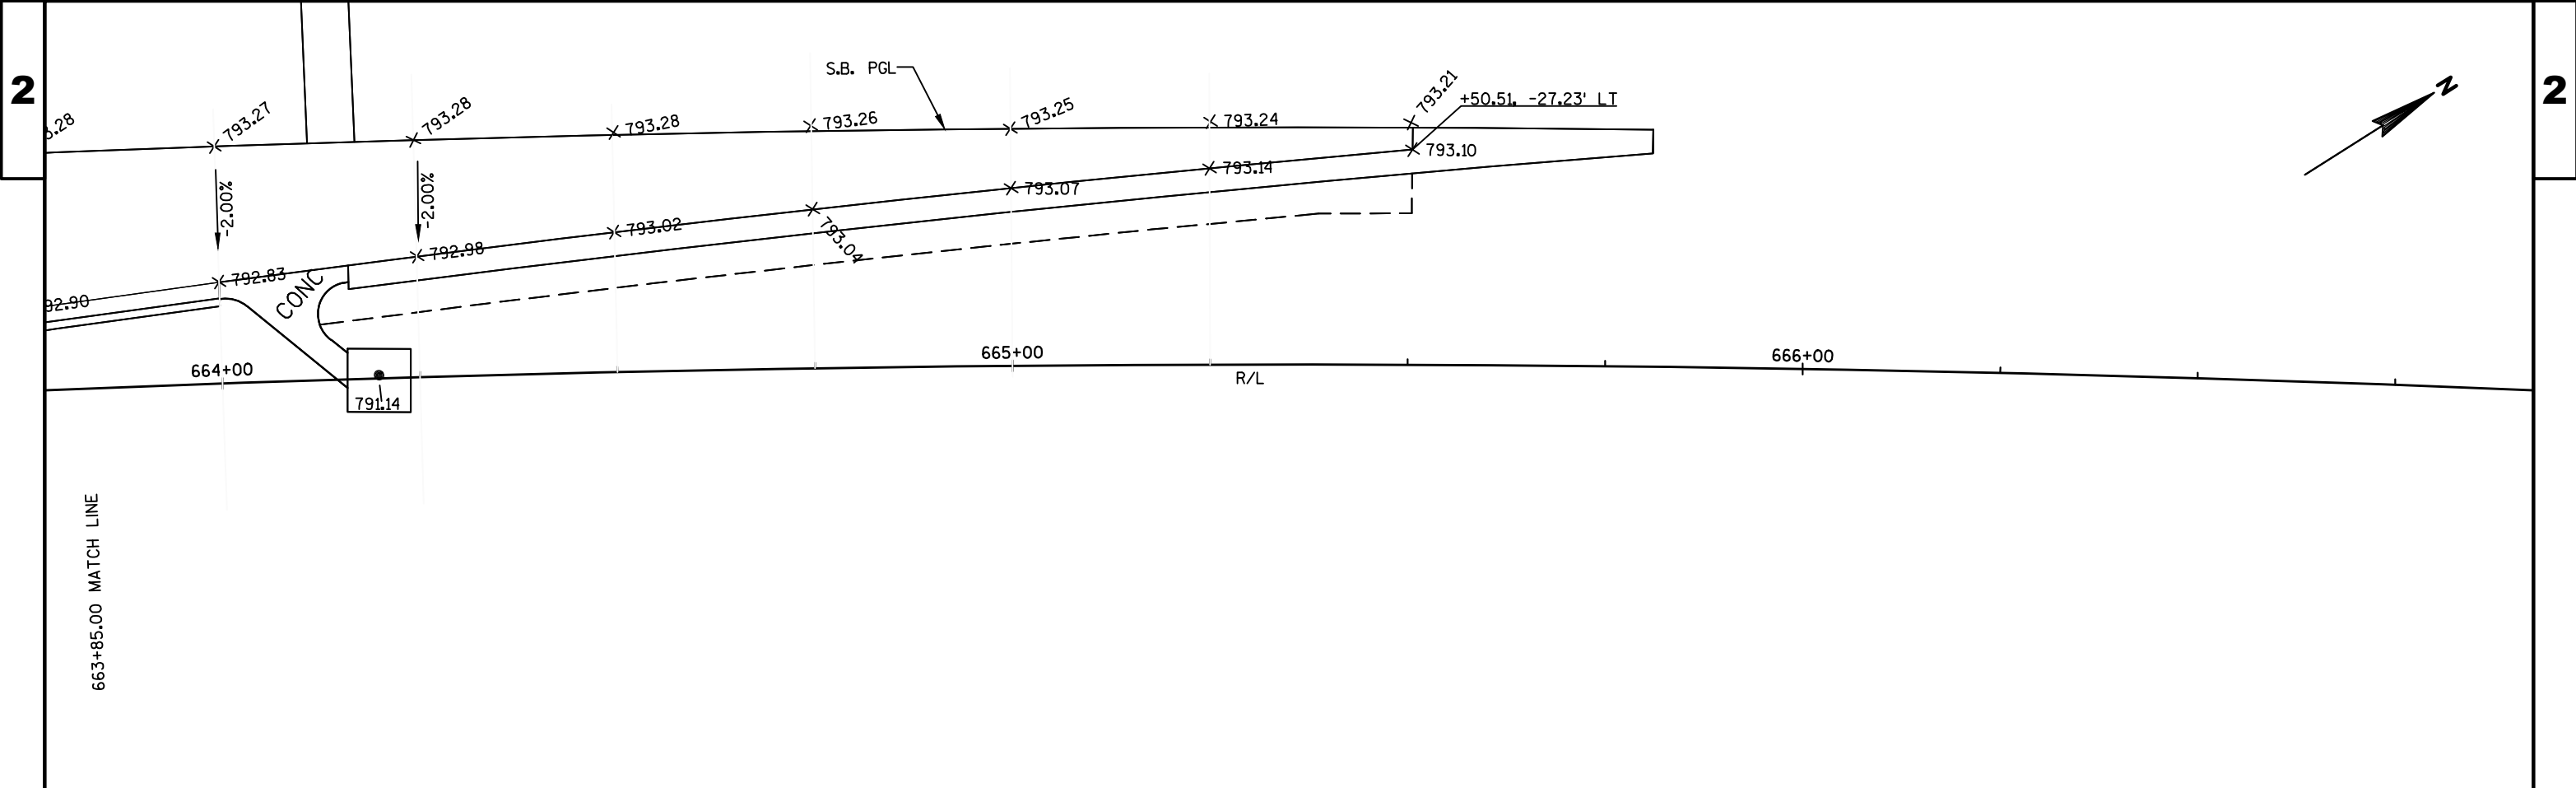



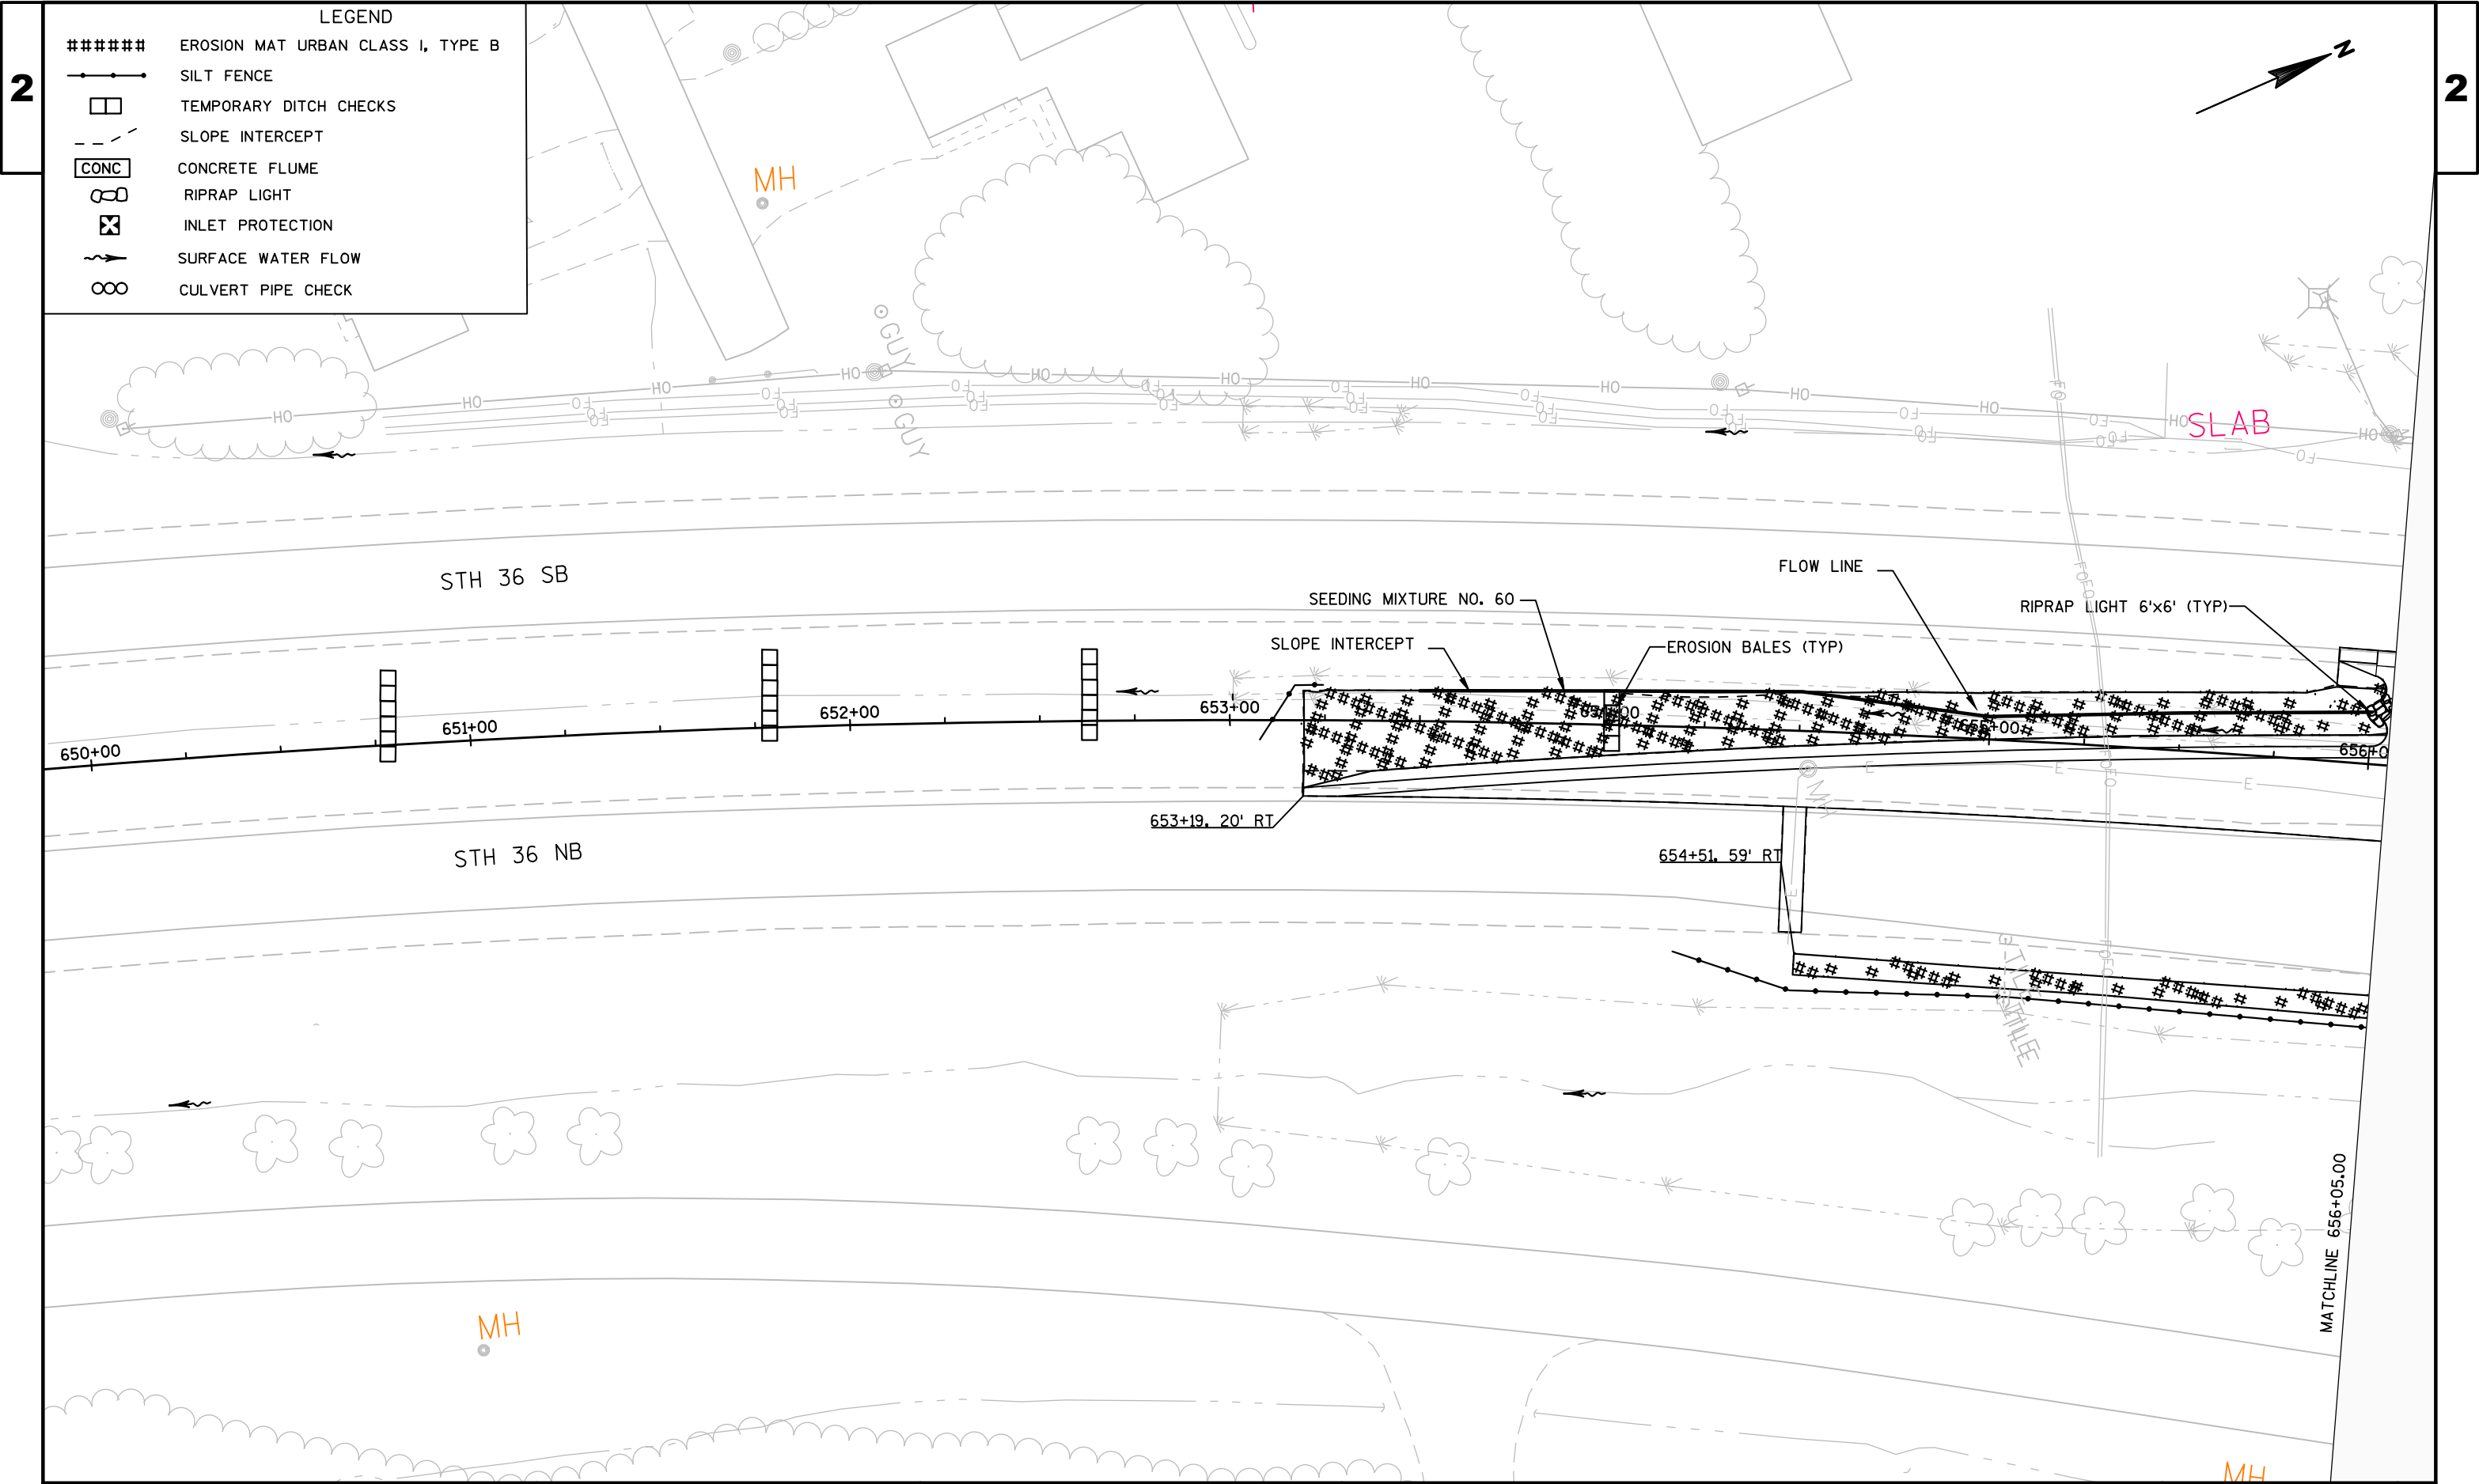


- ##### EROSION MAT URBAN CLASS I, TYPE B
- SILT FENCE
- TEMPORARY DITCH CHECKS
- - - SLOPE INTERCEPT
- CONC CONCRETE FLUME
- RIPRAP LIGHT
- ⊠ INLET PROTECTION
- ~ SURFACE WATER FLOW
- ∞ CULVERT PIPE CHECK

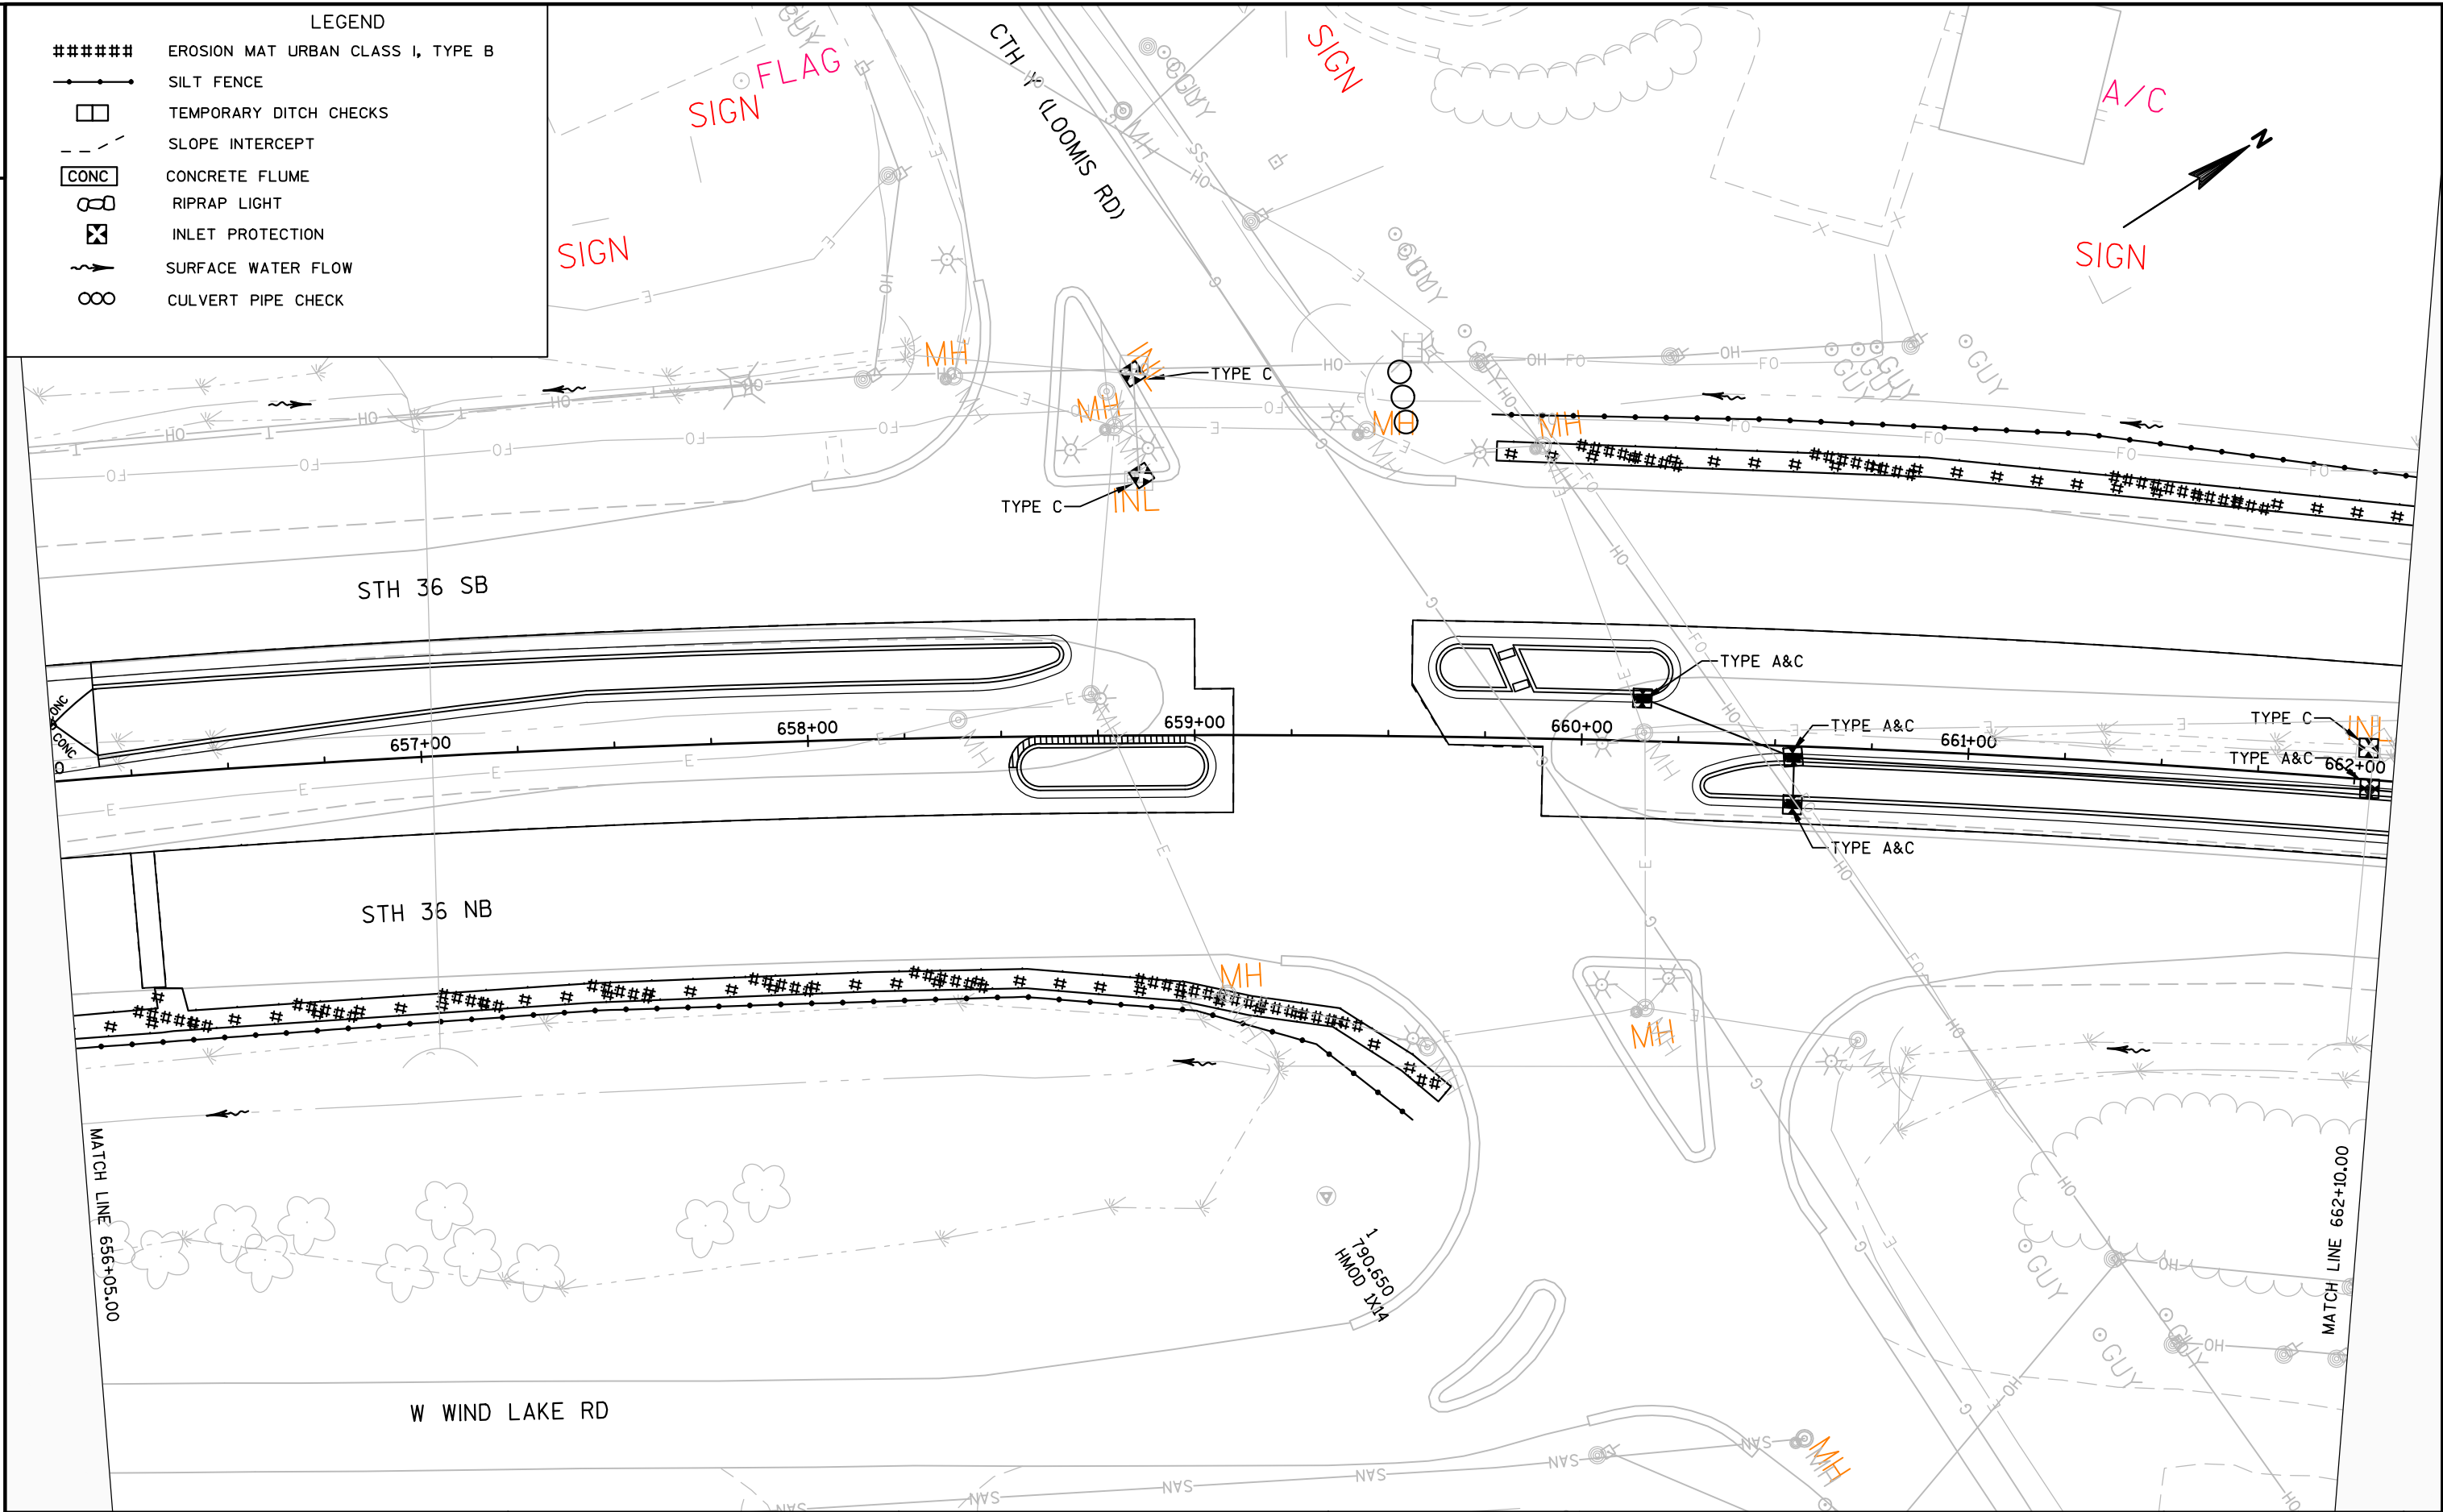

- ##### EROSION MAT URBAN CLASS I, TYPE B
- SILT FENCE
- ▢ TEMPORARY DITCH CHECKS
- - - SLOPE INTERCEPT
- CONC CONCRETE FLUME
- ⊗ RIPRAP LIGHT
- ⊗ INLET PROTECTION
- ~> SURFACE WATER FLOW
- ∞ CULVERT PIPE CHECK

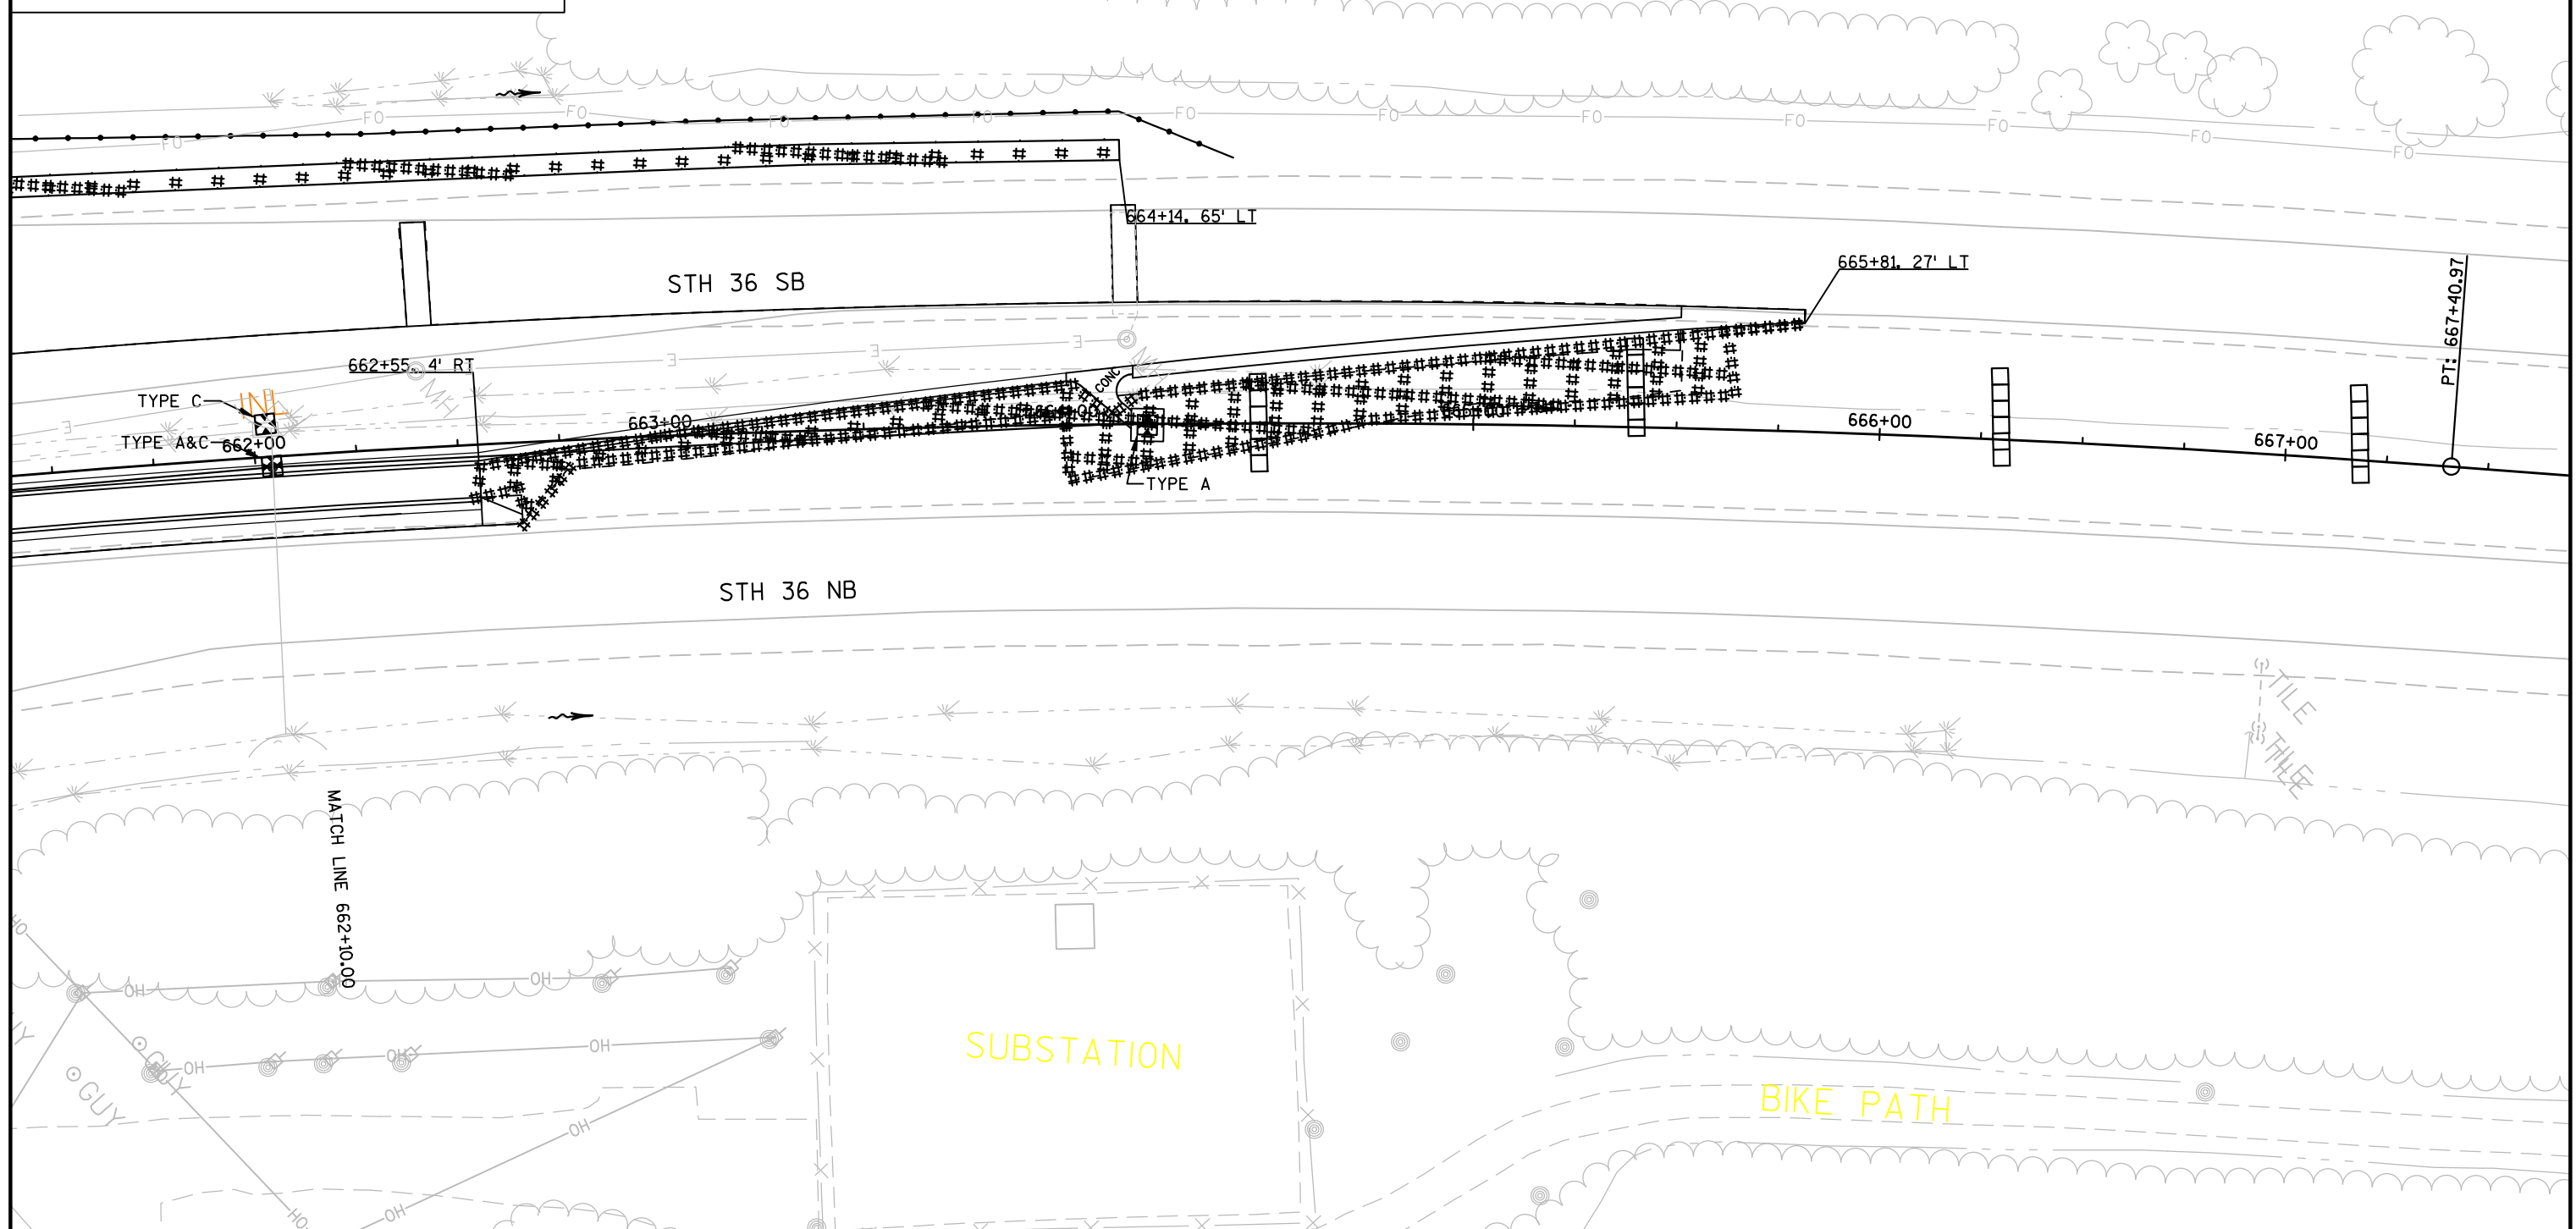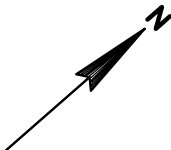

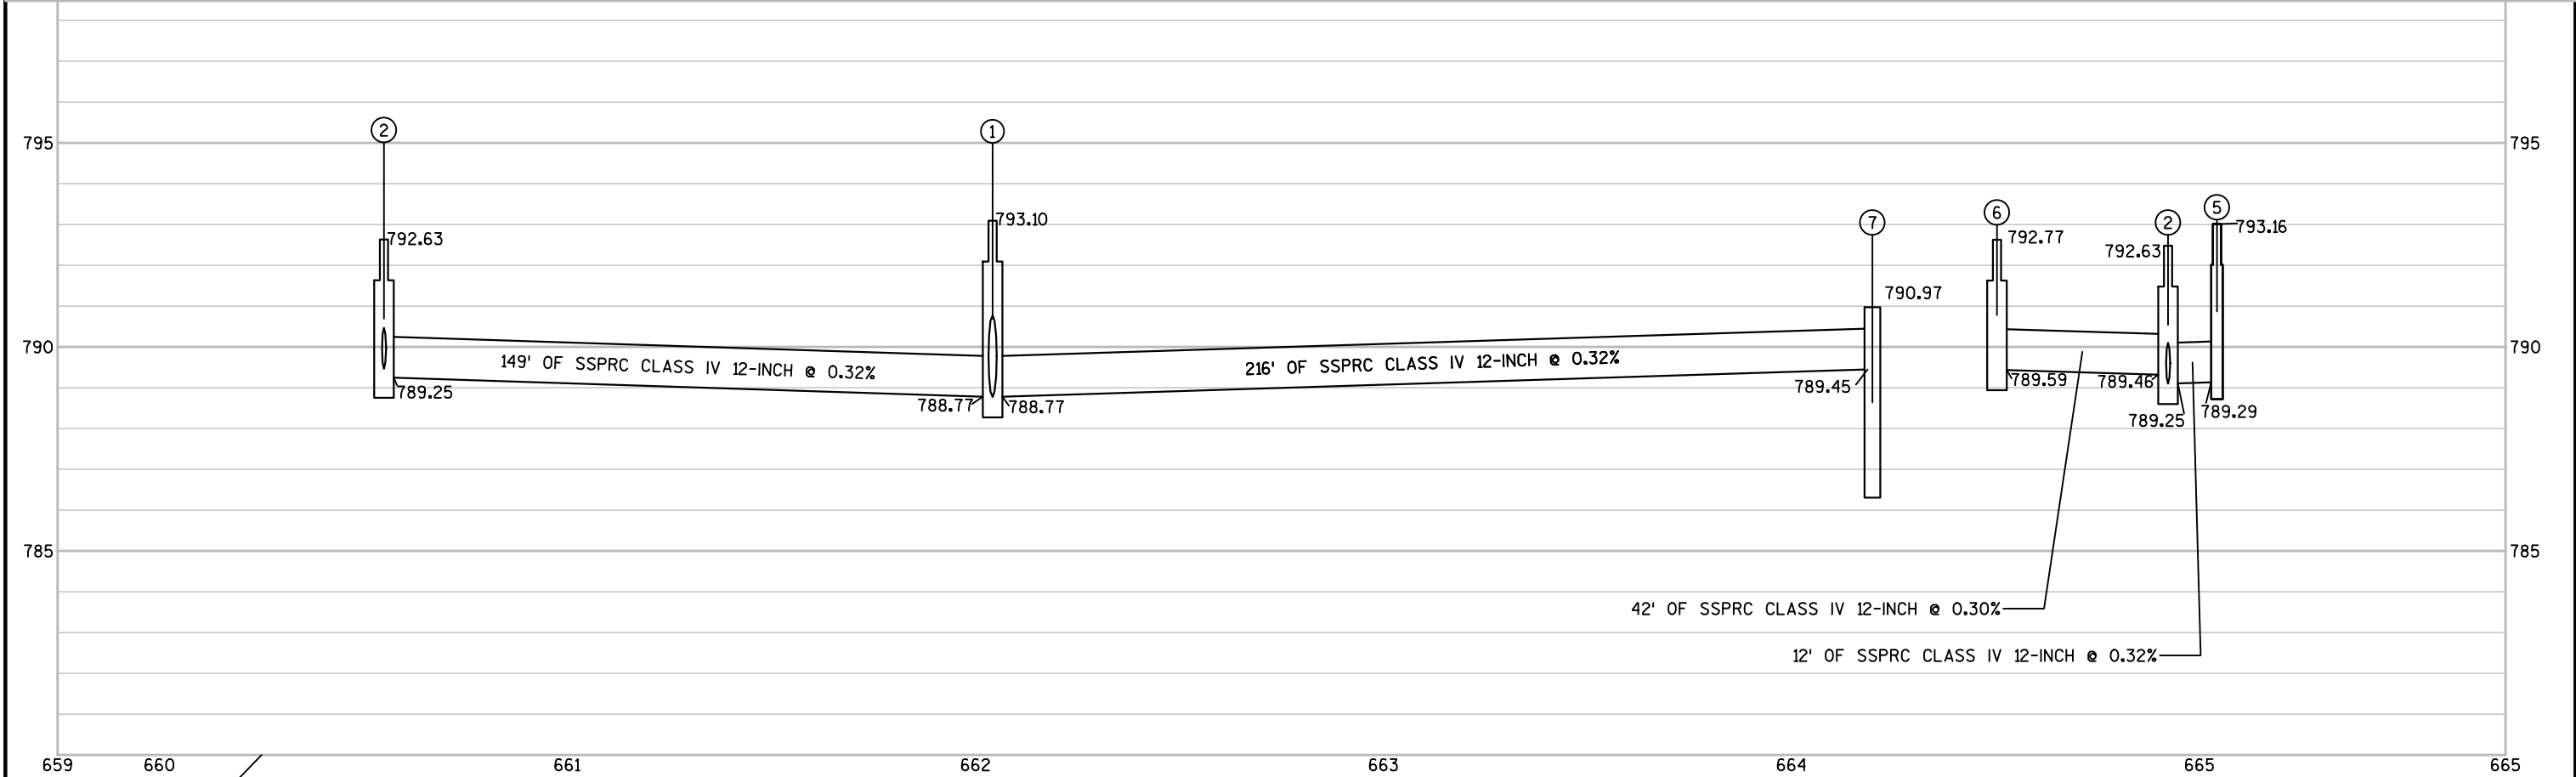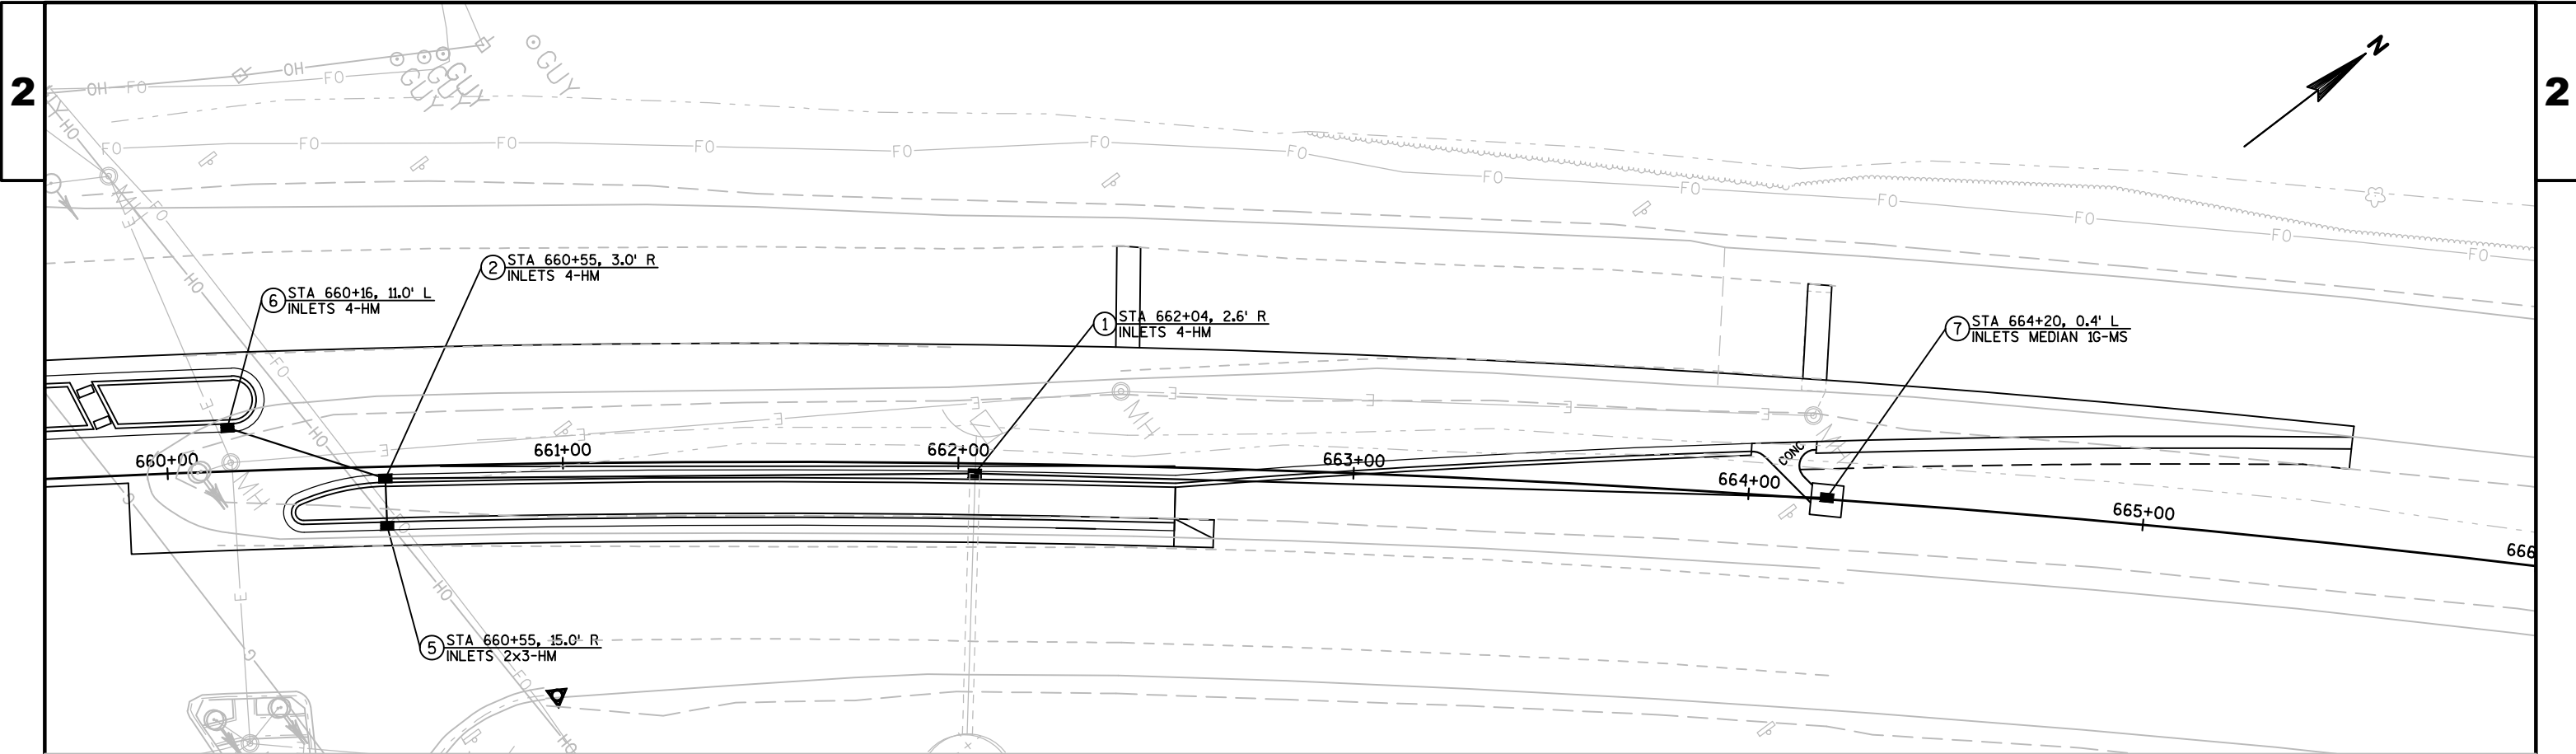

Signing notes

Type II aluminum signs removed under the contract shall be delivered to the County sign shop. Contact Dennis Newton, 414-266-1165 for distribution county location.


Signs shall be carefully removed from sign supports. The signs shall be palletized for handling with a forklift (see special provision 638.3.4). The Regional sign shop (414-266-1165) shall be notified three working days prior to delivery of the signs.

When an existing stop sign support is to be removed and a new stop sign and support erected, the work shall be done concurrently. For other signs and supports that are to be removed and new signs and supports erected, the removal of the existing sign/support and erection of the new sign/support should be done as concurrently as possible. In no case shall a new sign/support be down for more than 24 hours and there shall not be more than one sign of the same legend missing in a row.

Street name signs are property of the municipality (city, village or town). The municipality shall be contacted to remove their street name signs prior to construction and it is their responsibility to reinstall the old signs or replace them following construction. WisDOT does not furnish or install street name signs. The street name signs shall not be placed on top of the STOP signs.


LEGEND


- EXISTING SIGN MOUNTED ON POST(S)
- EXISTING SIGN MOUNTED ON BRIDGE OR SIGN BRIDGE
- PROPOSED SIGN MOUNTED ON POST(S)
- PROPOSED SIGN MOUNTED ON BRIDGE OR SIGN BRIDGE
- EXISTING LIGHT OR SIGNAL POLE
- DENOTES SIGN NUMBER
- ESTR** EXISTING SIGN TO REMAIN

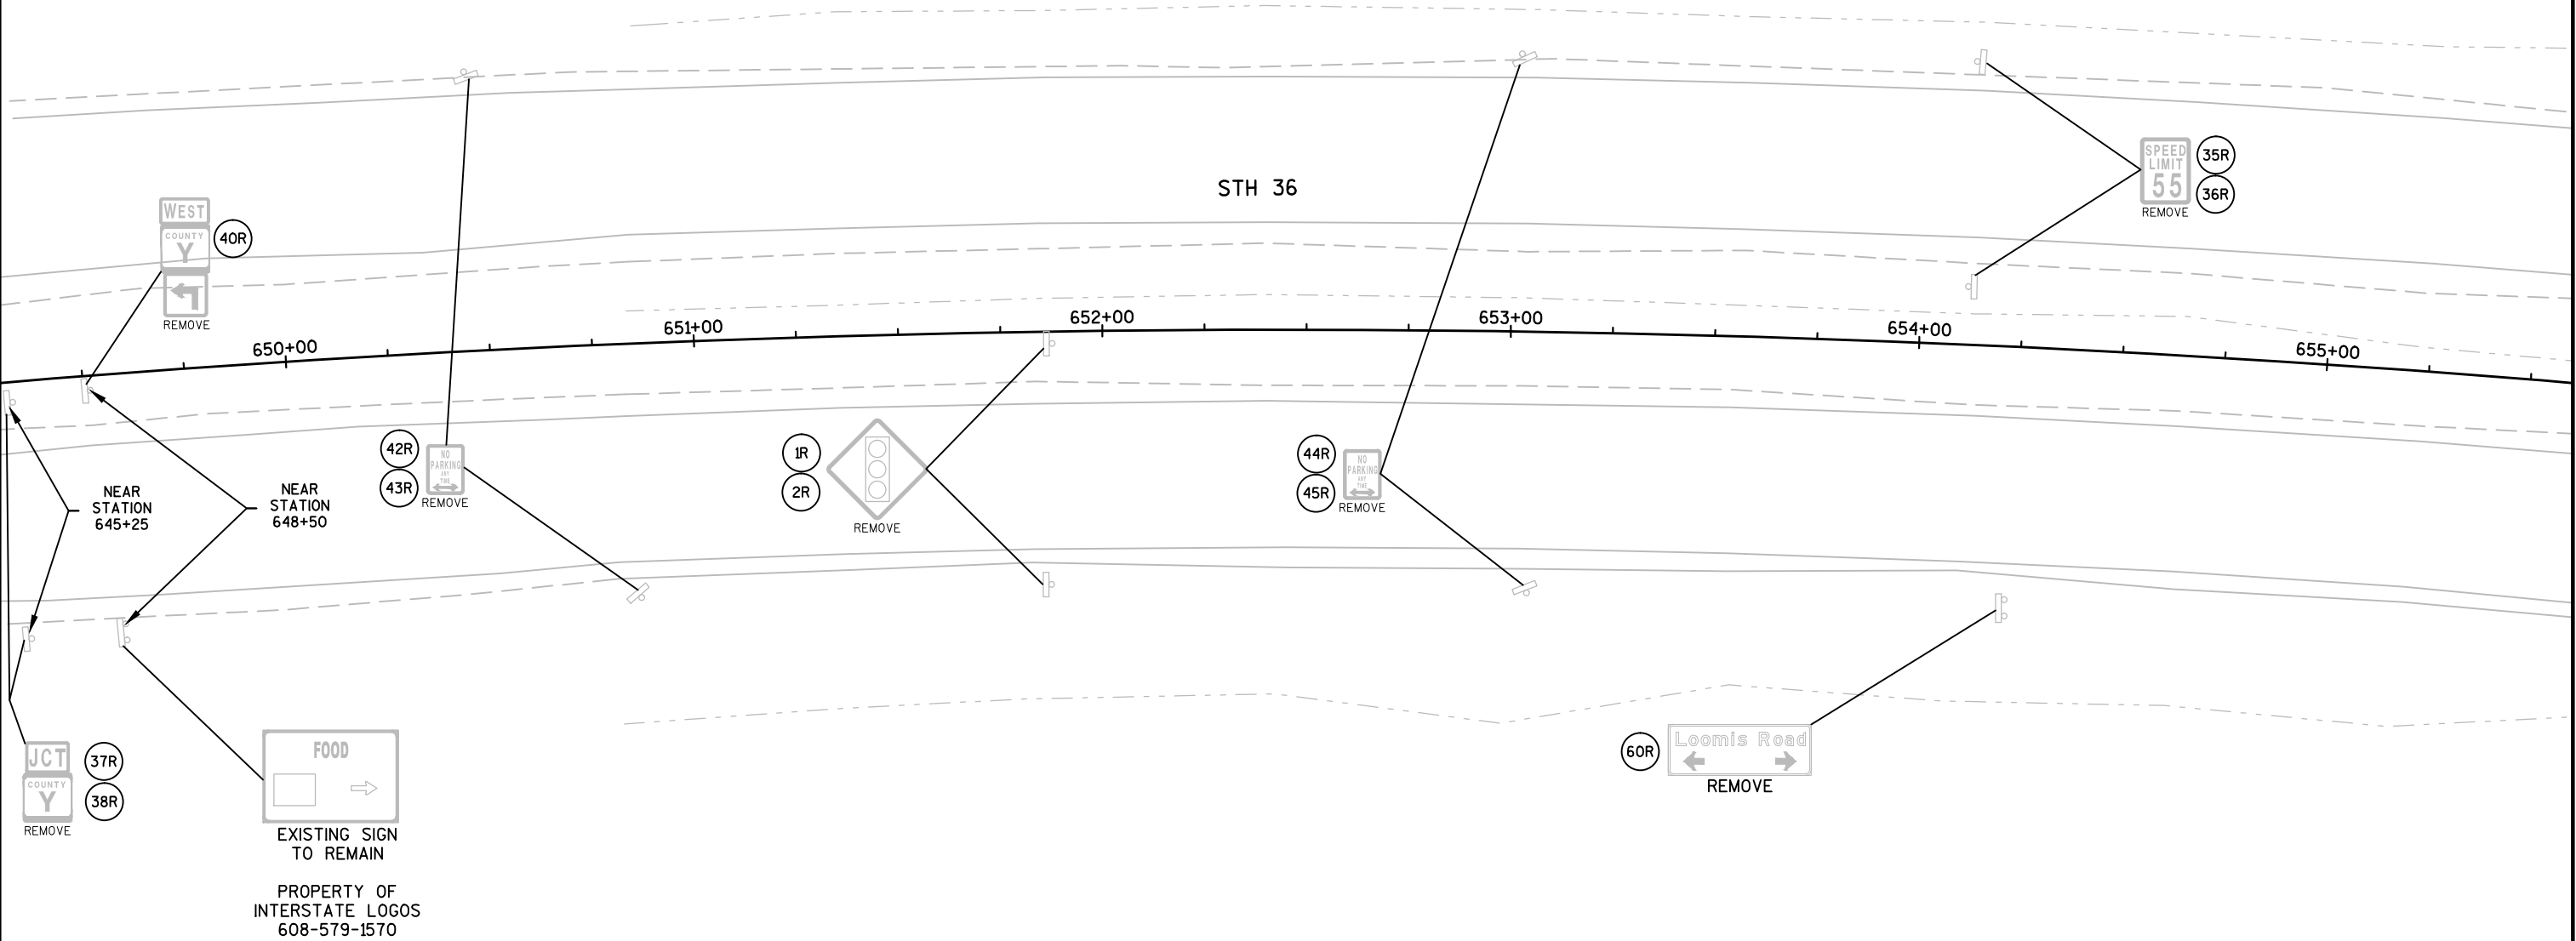

LEGEND

- EXISTING SIGN MOUNTED ON POST(S)
- EXISTING SIGN MOUNTED ON BRIDGE OR SIGN BRIDGE
- PROPOSED SIGN MOUNTED ON POST(S)
- PROPOSED SIGN MOUNTED ON BRIDGE OR SIGN BRIDGE
- EXISTING LIGHT OR SIGNAL POLE
- DENOTES SIGN NUMBER
- ESTR EXISTING SIGN TO REMAIN

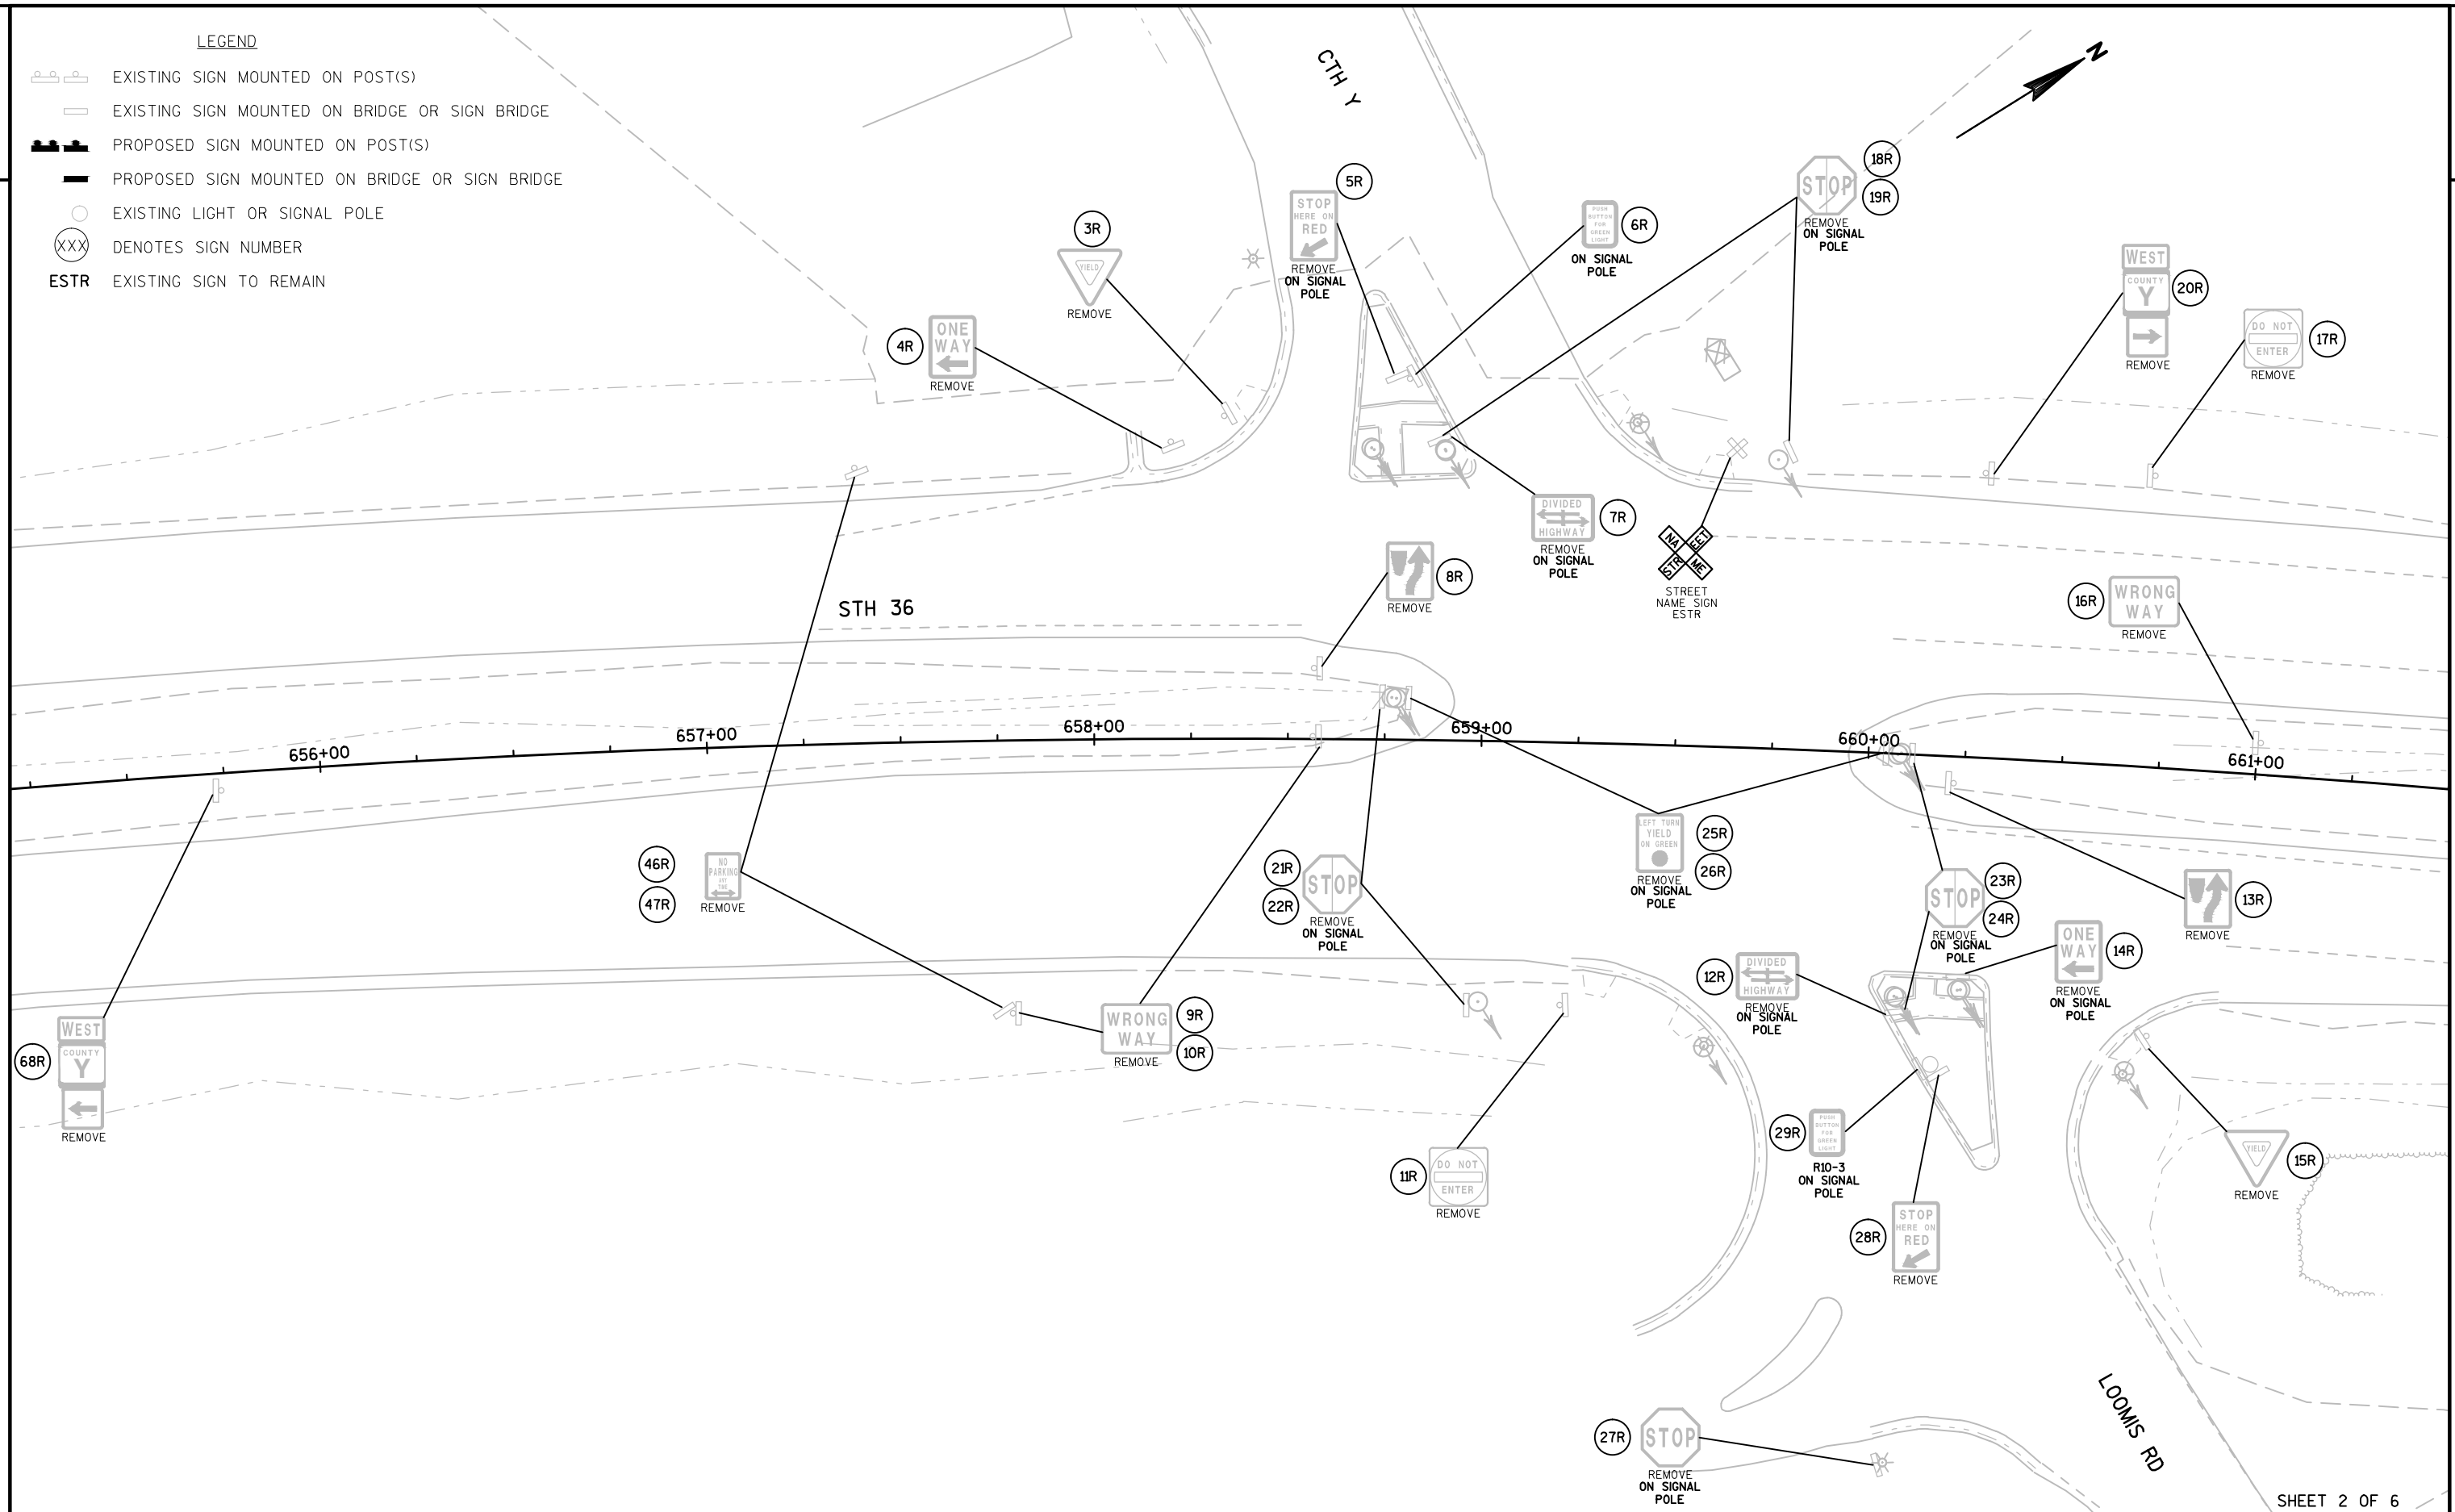

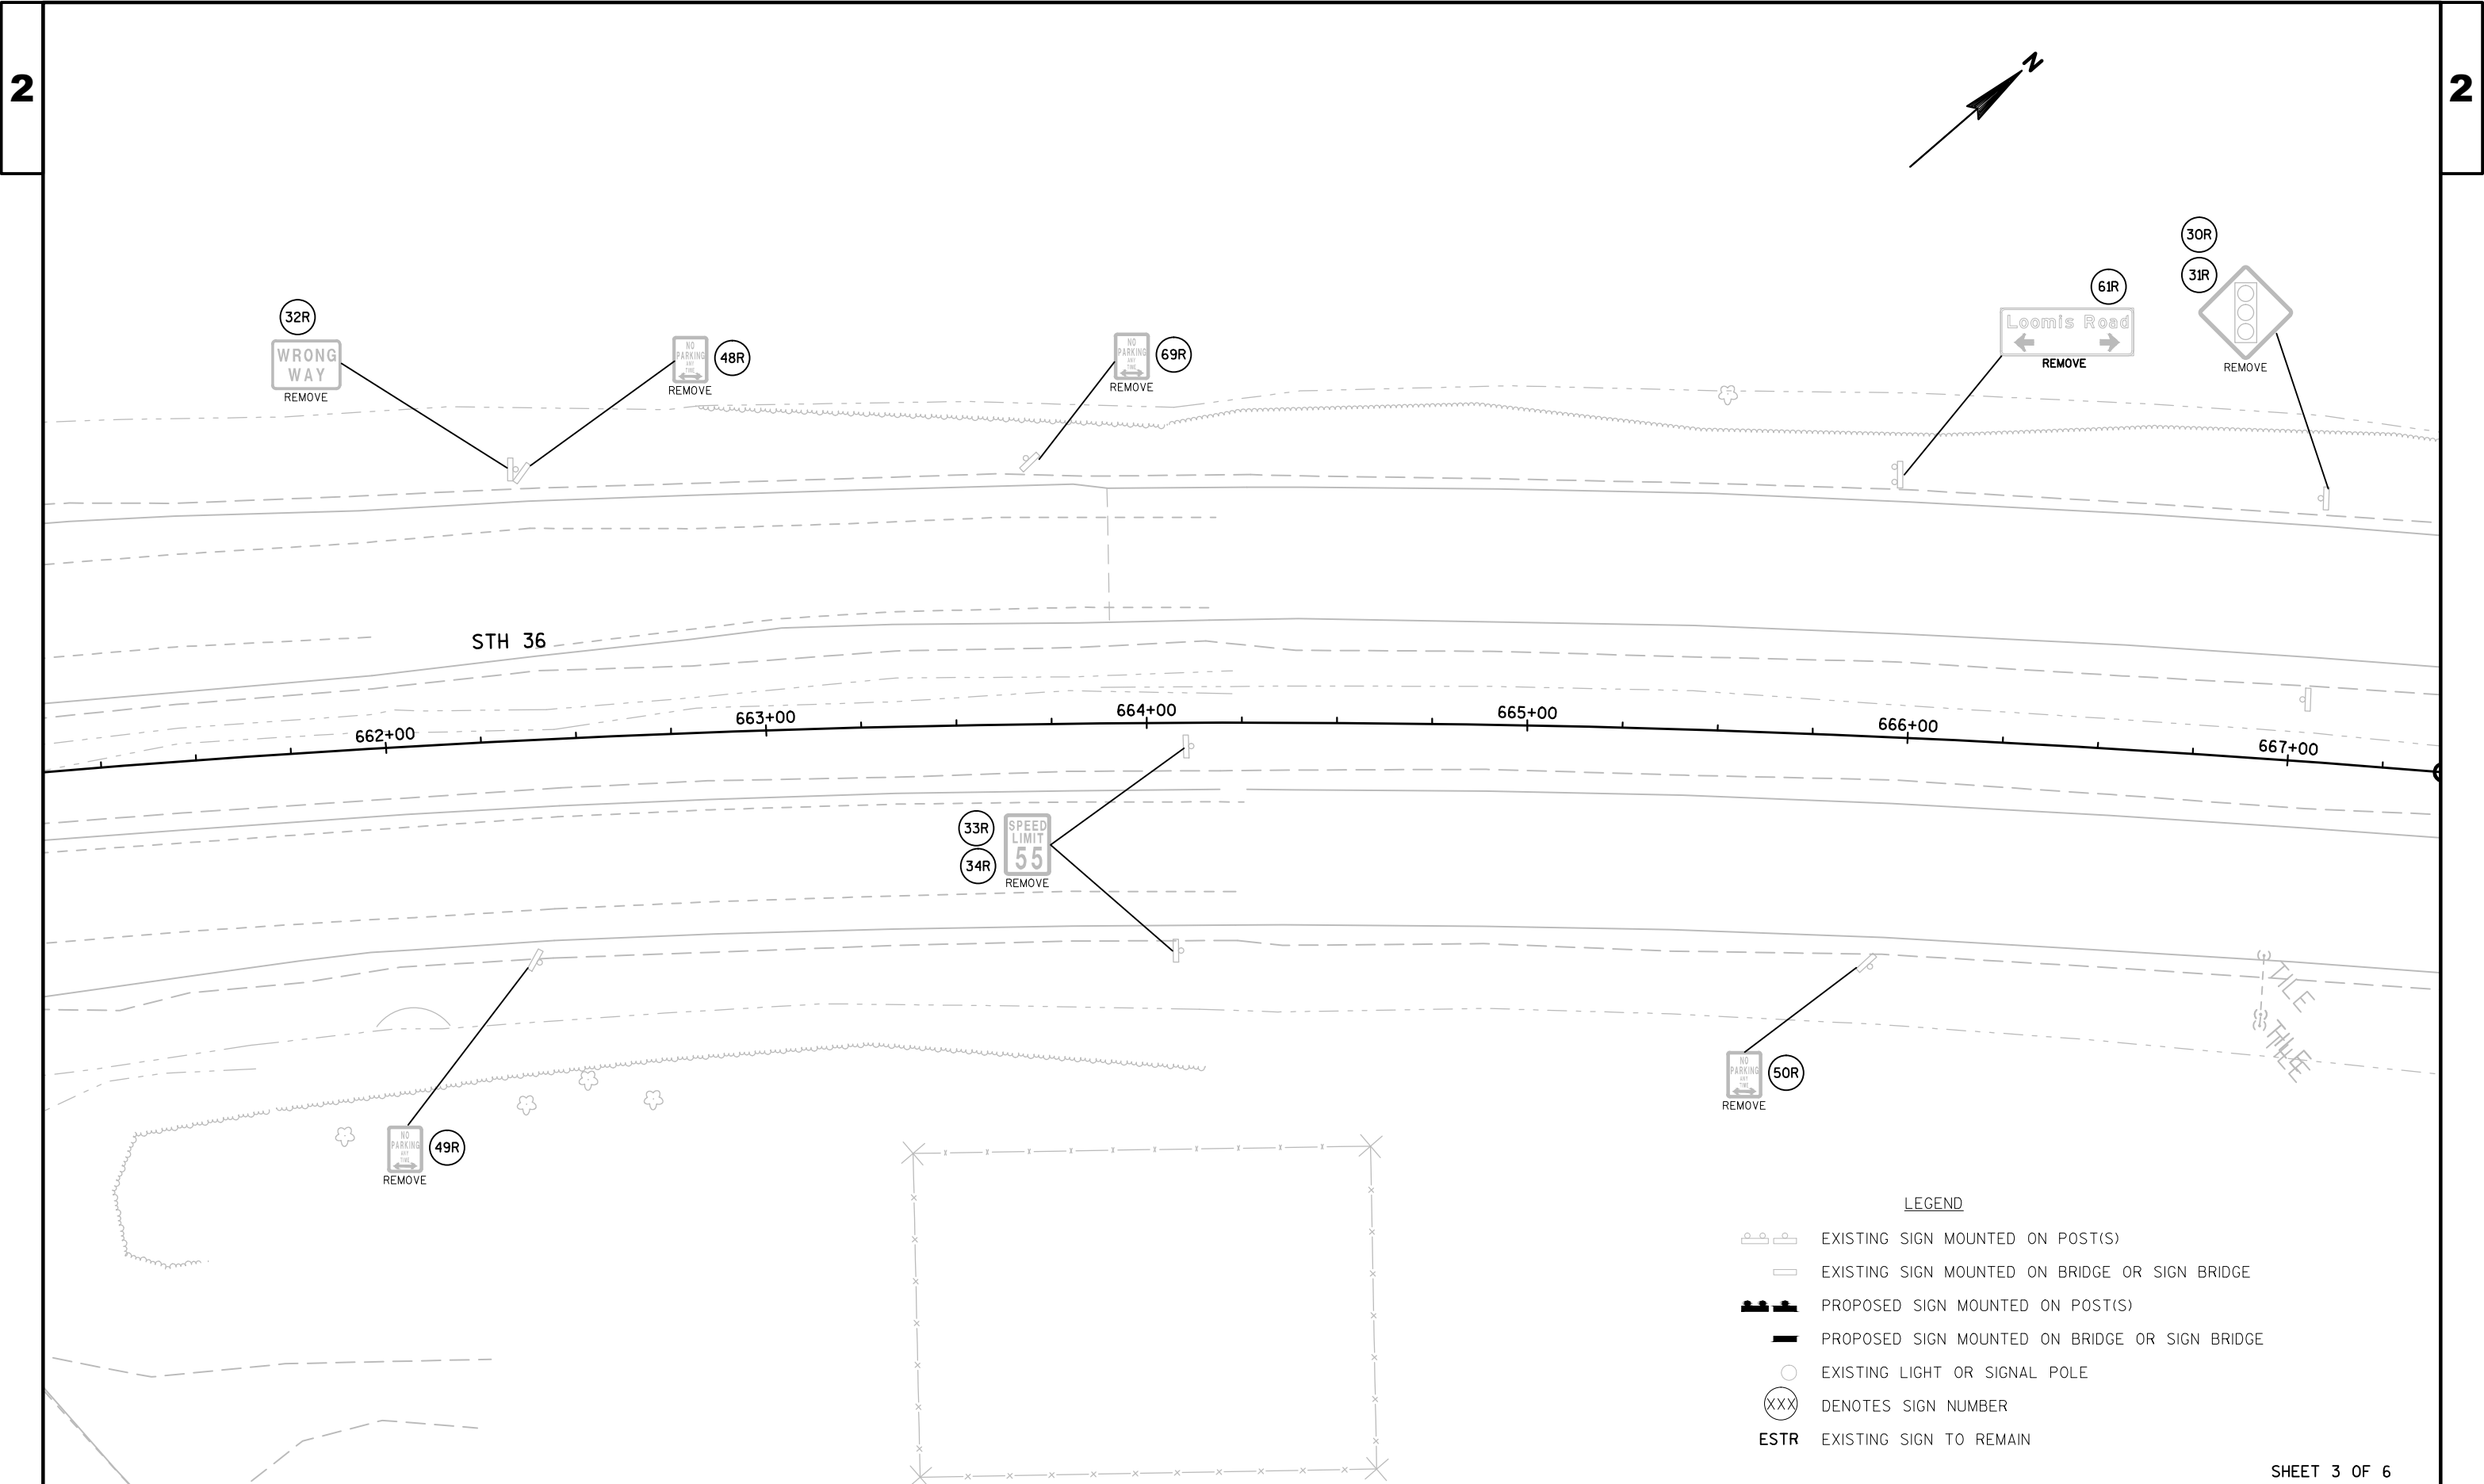



LEGEND


- EXISTING SIGN MOUNTED ON POST(S)
- EXISTING SIGN MOUNTED ON BRIDGE OR SIGN BRIDGE
- PROPOSED SIGN MOUNTED ON POST(S)
- PROPOSED SIGN MOUNTED ON BRIDGE OR SIGN BRIDGE
- EXISTING LIGHT OR SIGNAL POLE
- DENOTES SIGN NUMBER
- EXISTING SIGN TO REMAIN


LEGEND


-  EXISTING SIGN MOUNTED ON POST(S)
 EXISTING SIGN MOUNTED ON BRIDGE OR SIGN BRIDGE
 PROPOSED SIGN MOUNTED ON POST(S)
 PROPOSED SIGN MOUNTED ON BRIDGE OR SIGN BRIDGE
 EXISTING LIGHT OR SIGNAL POLE
 (XXX) DENOTES SIGN NUMBER
ESTR EXISTING SIGN TO REMAIN

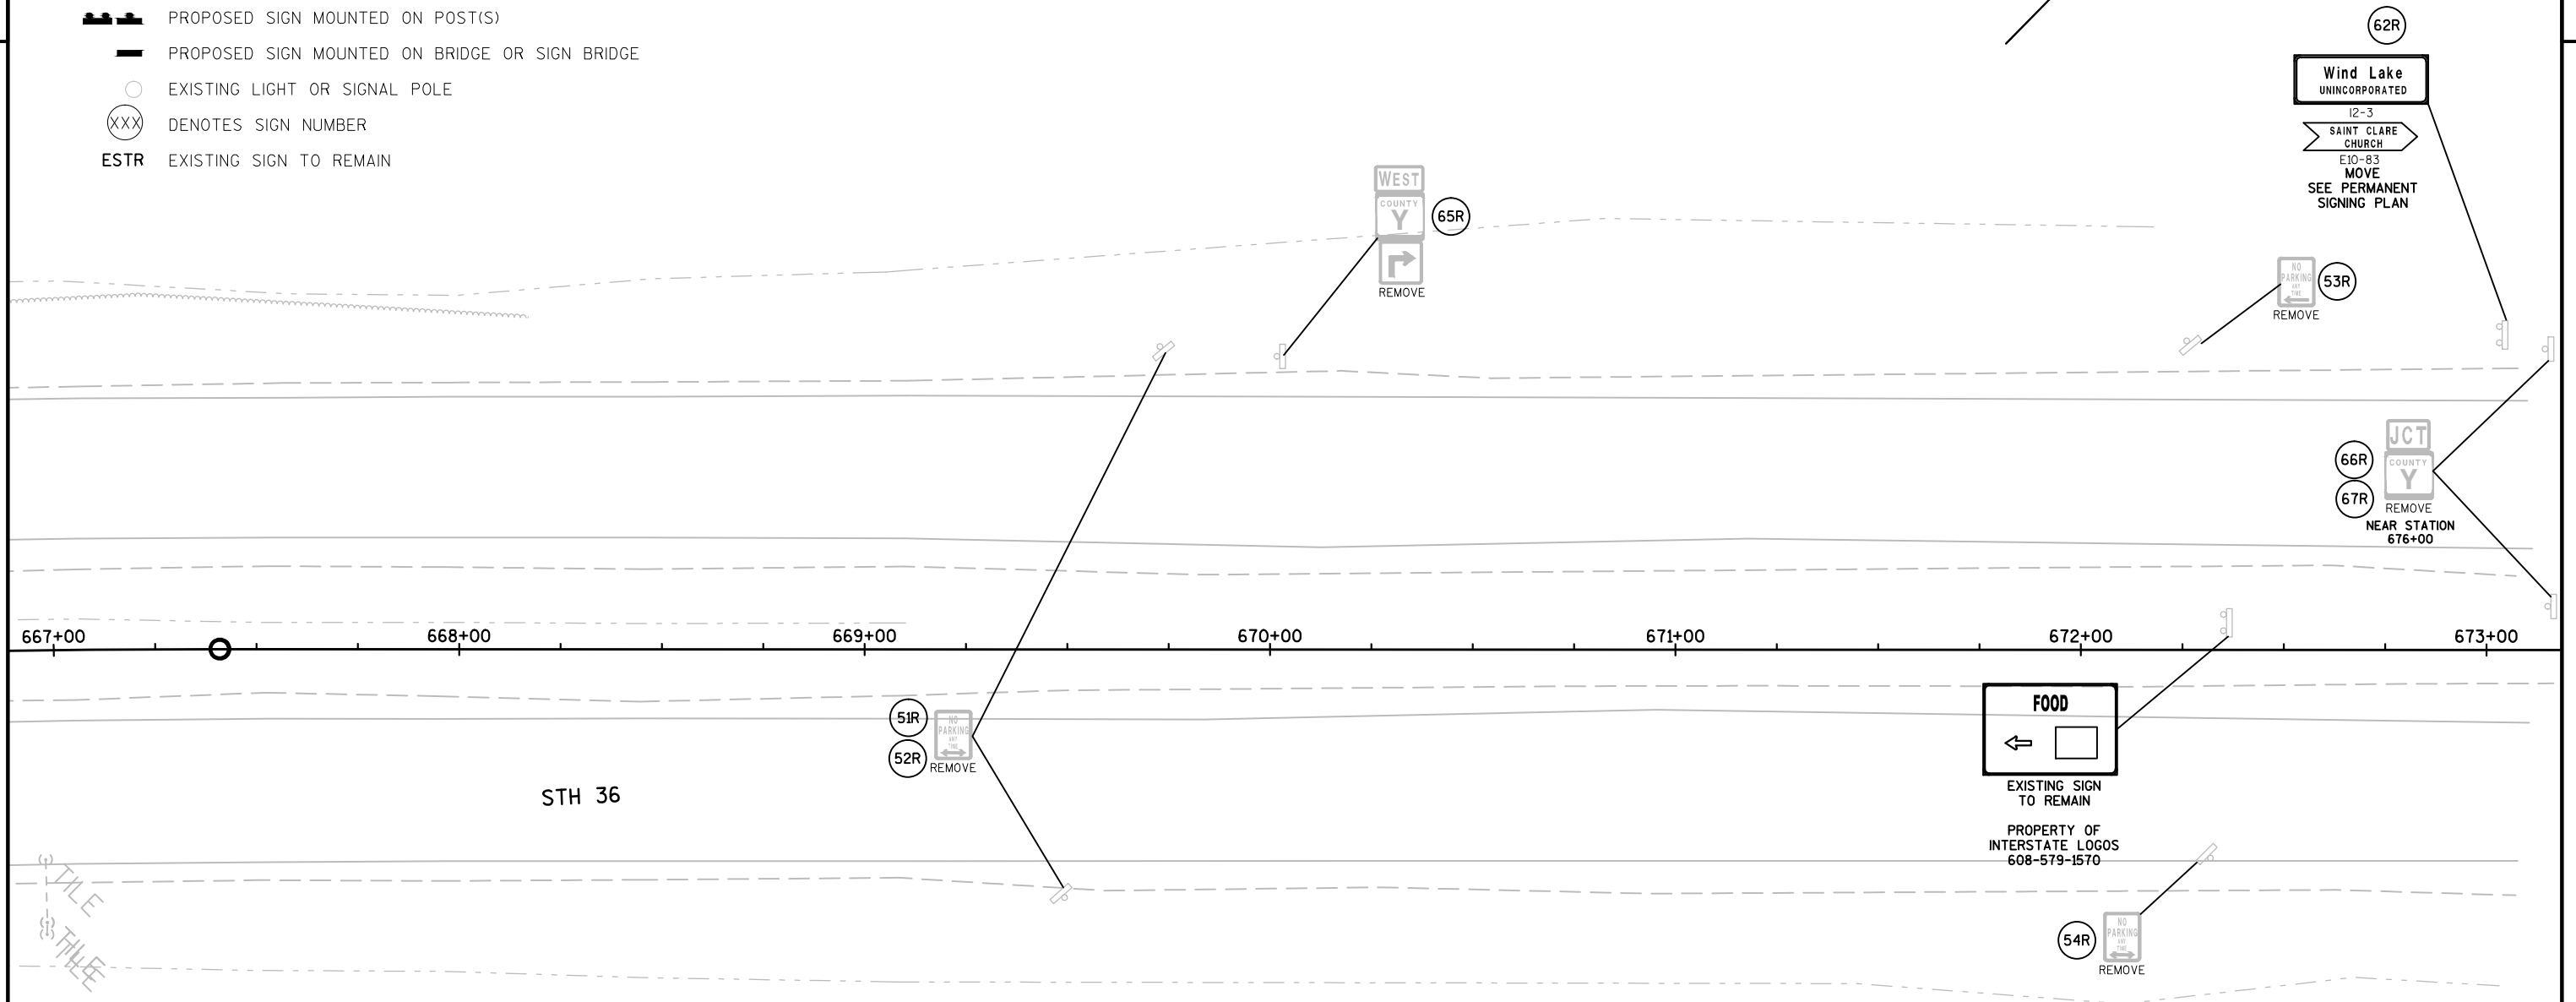


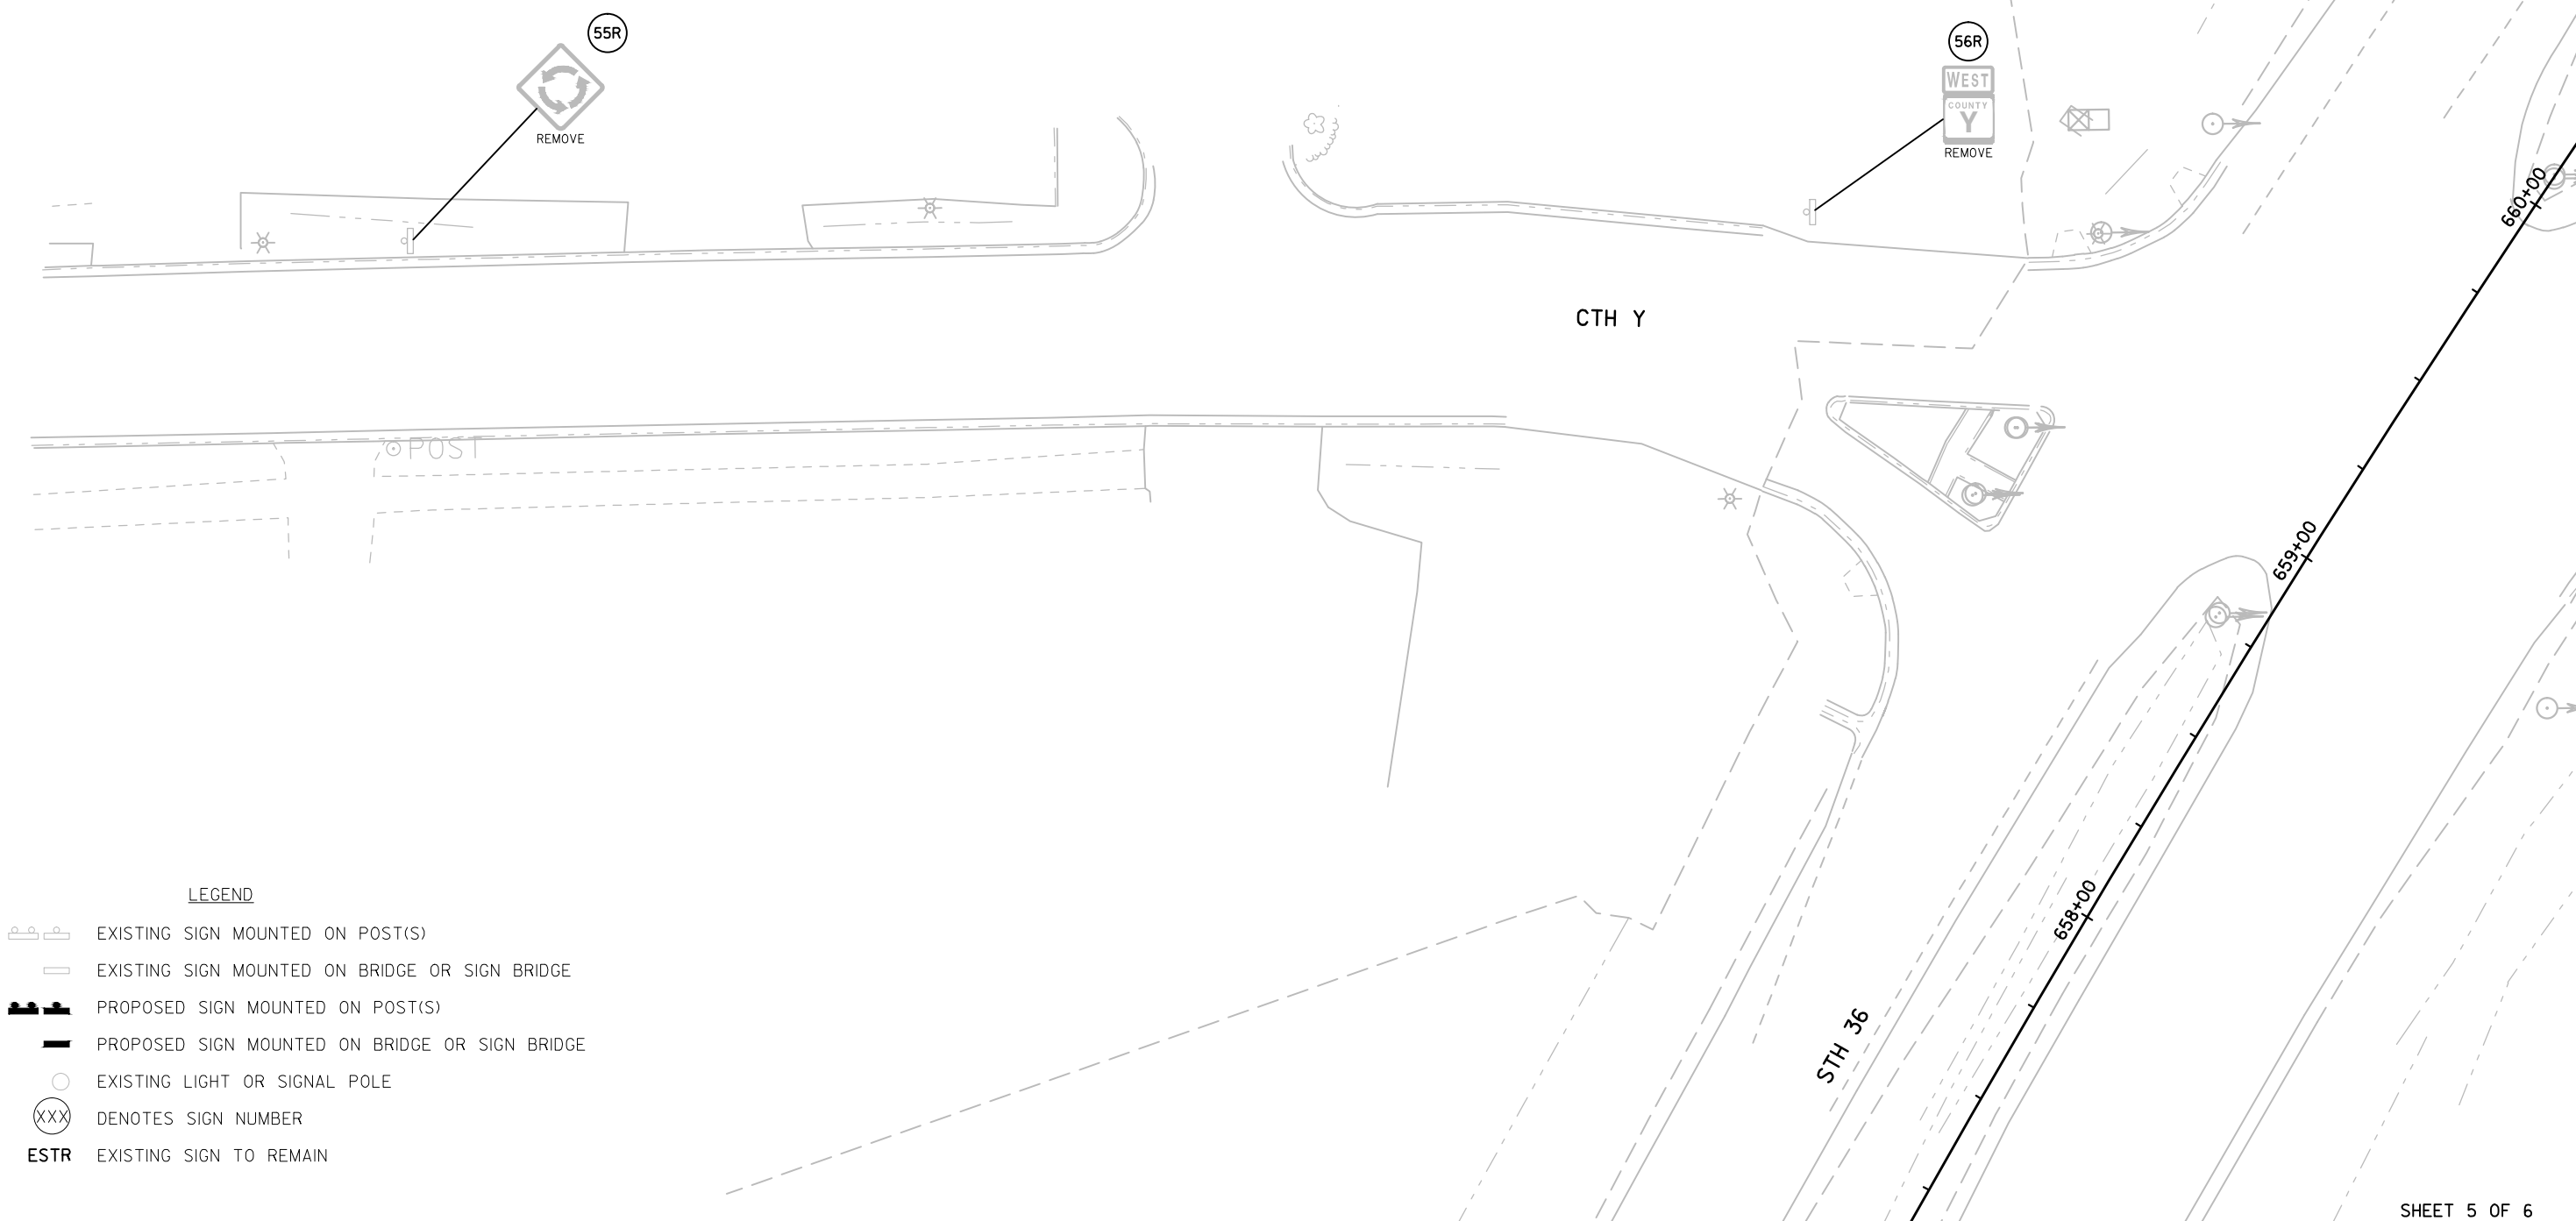


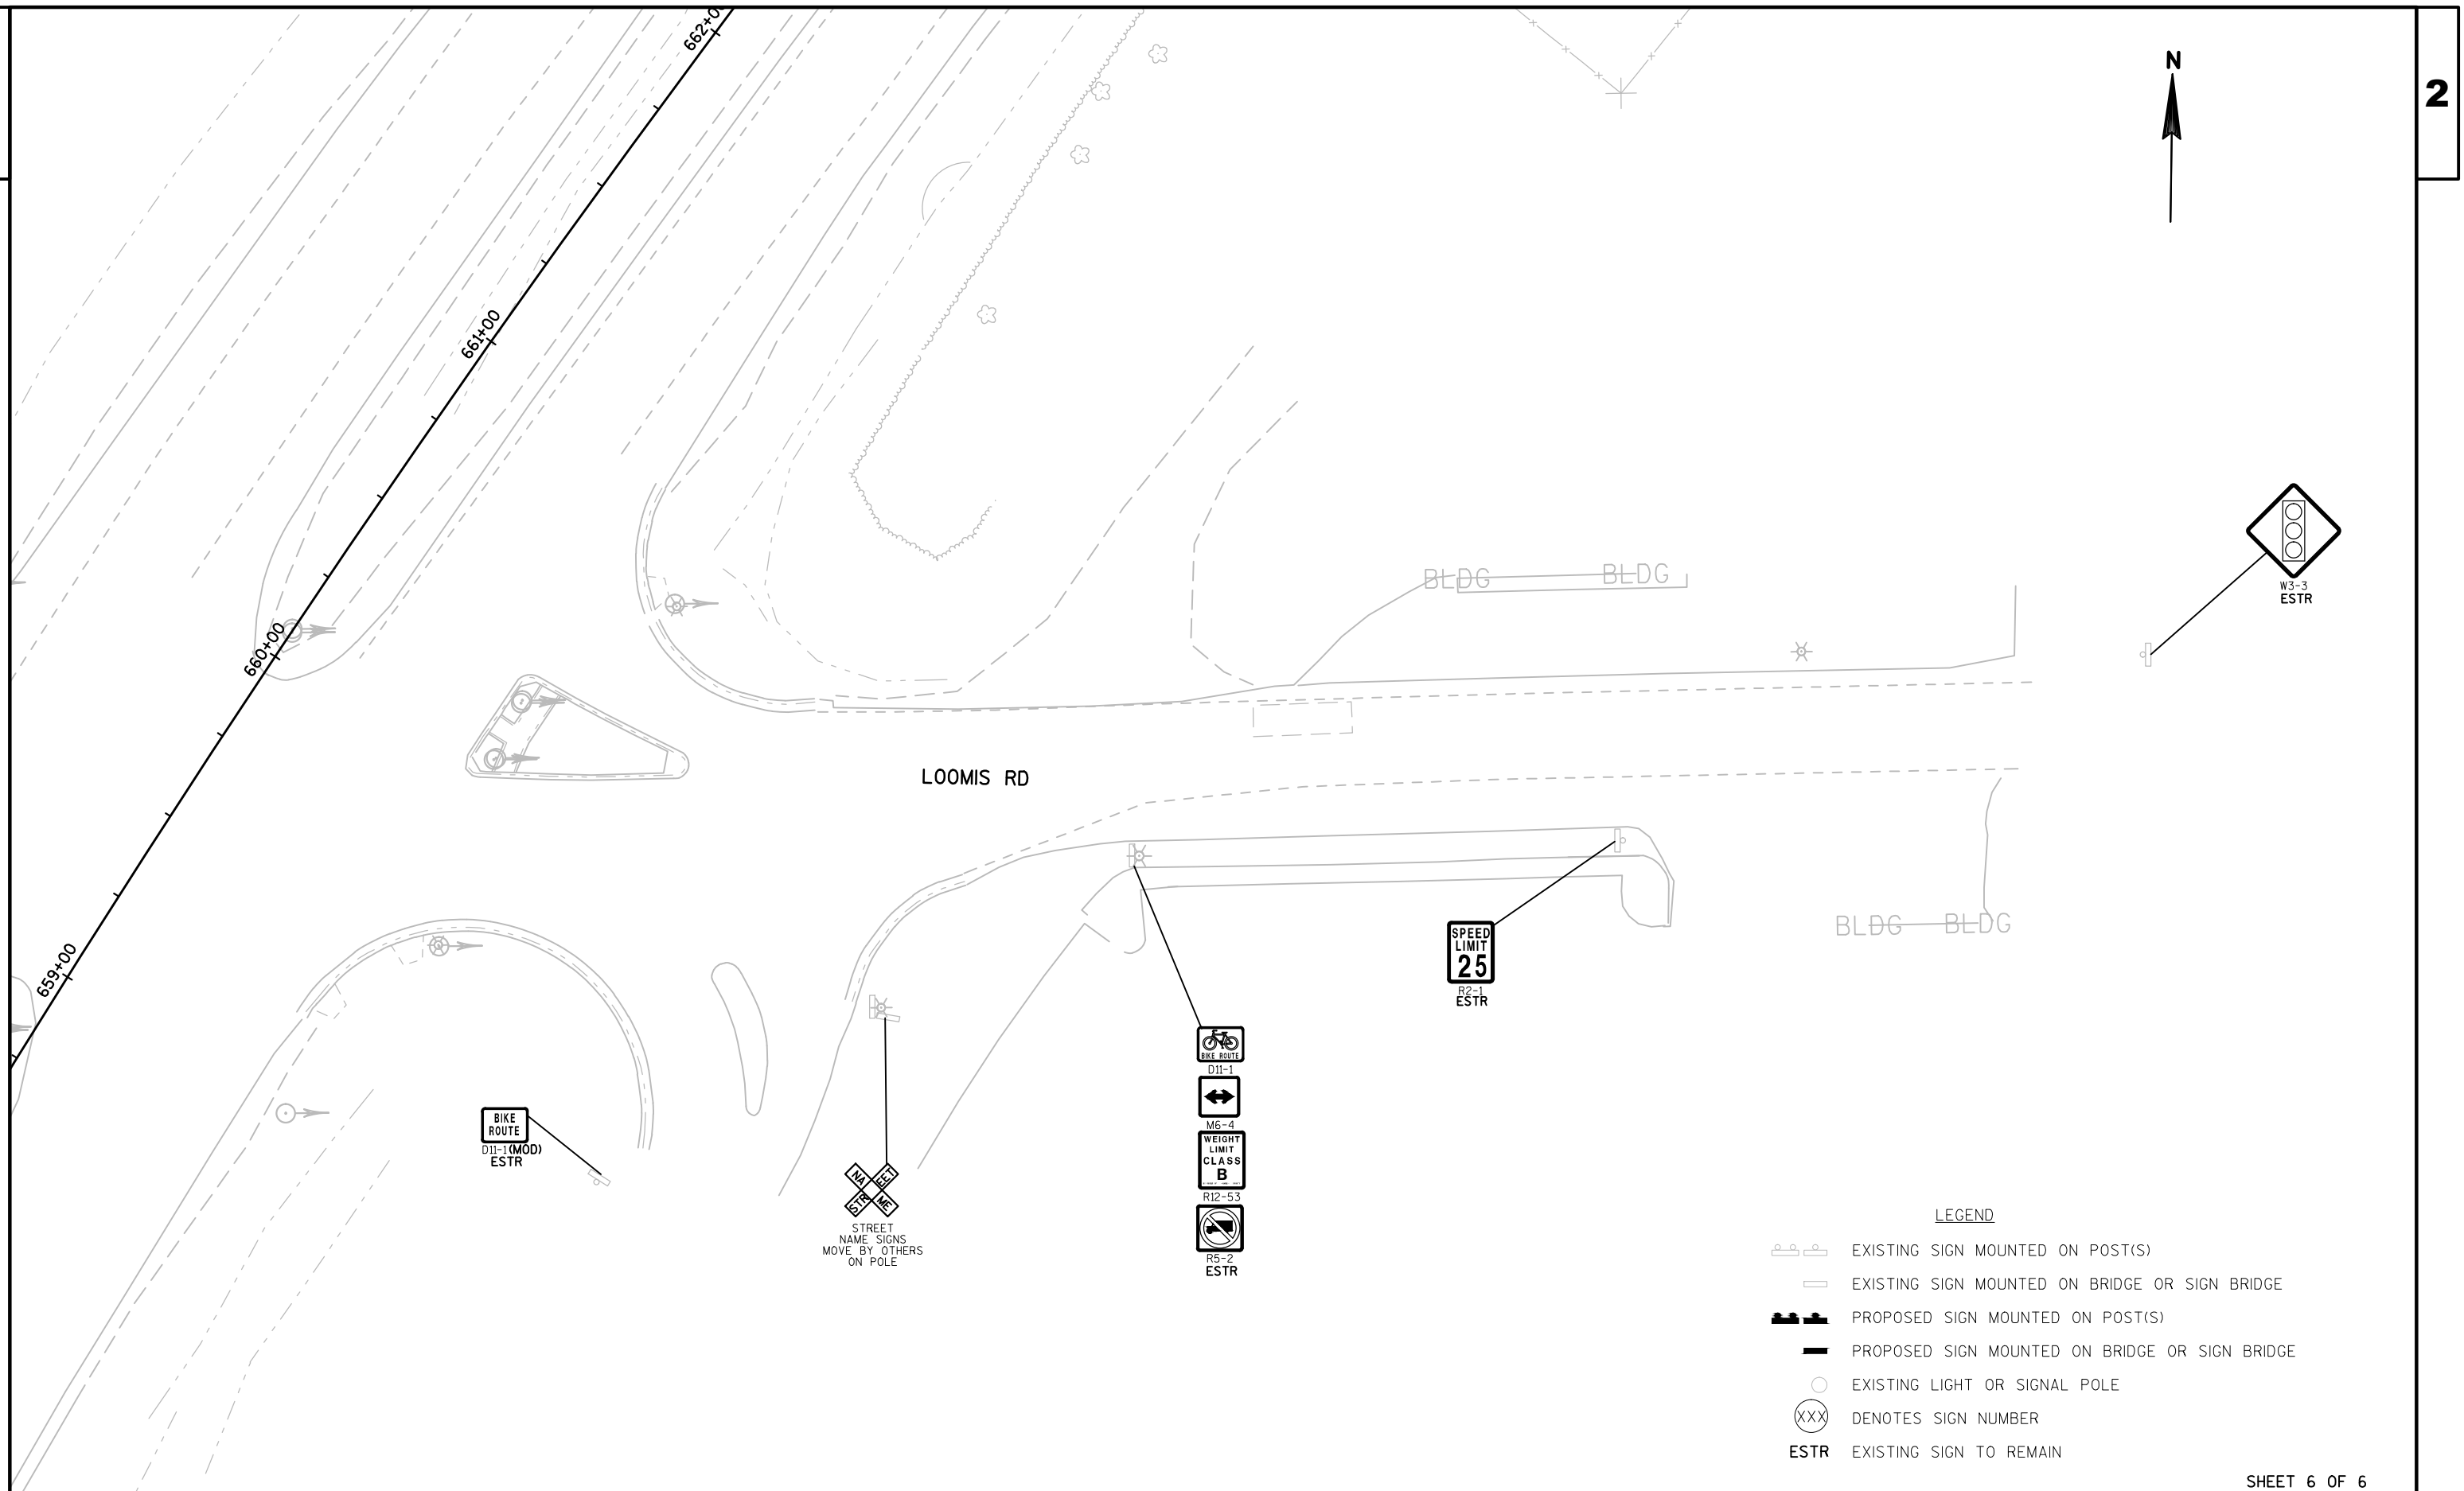


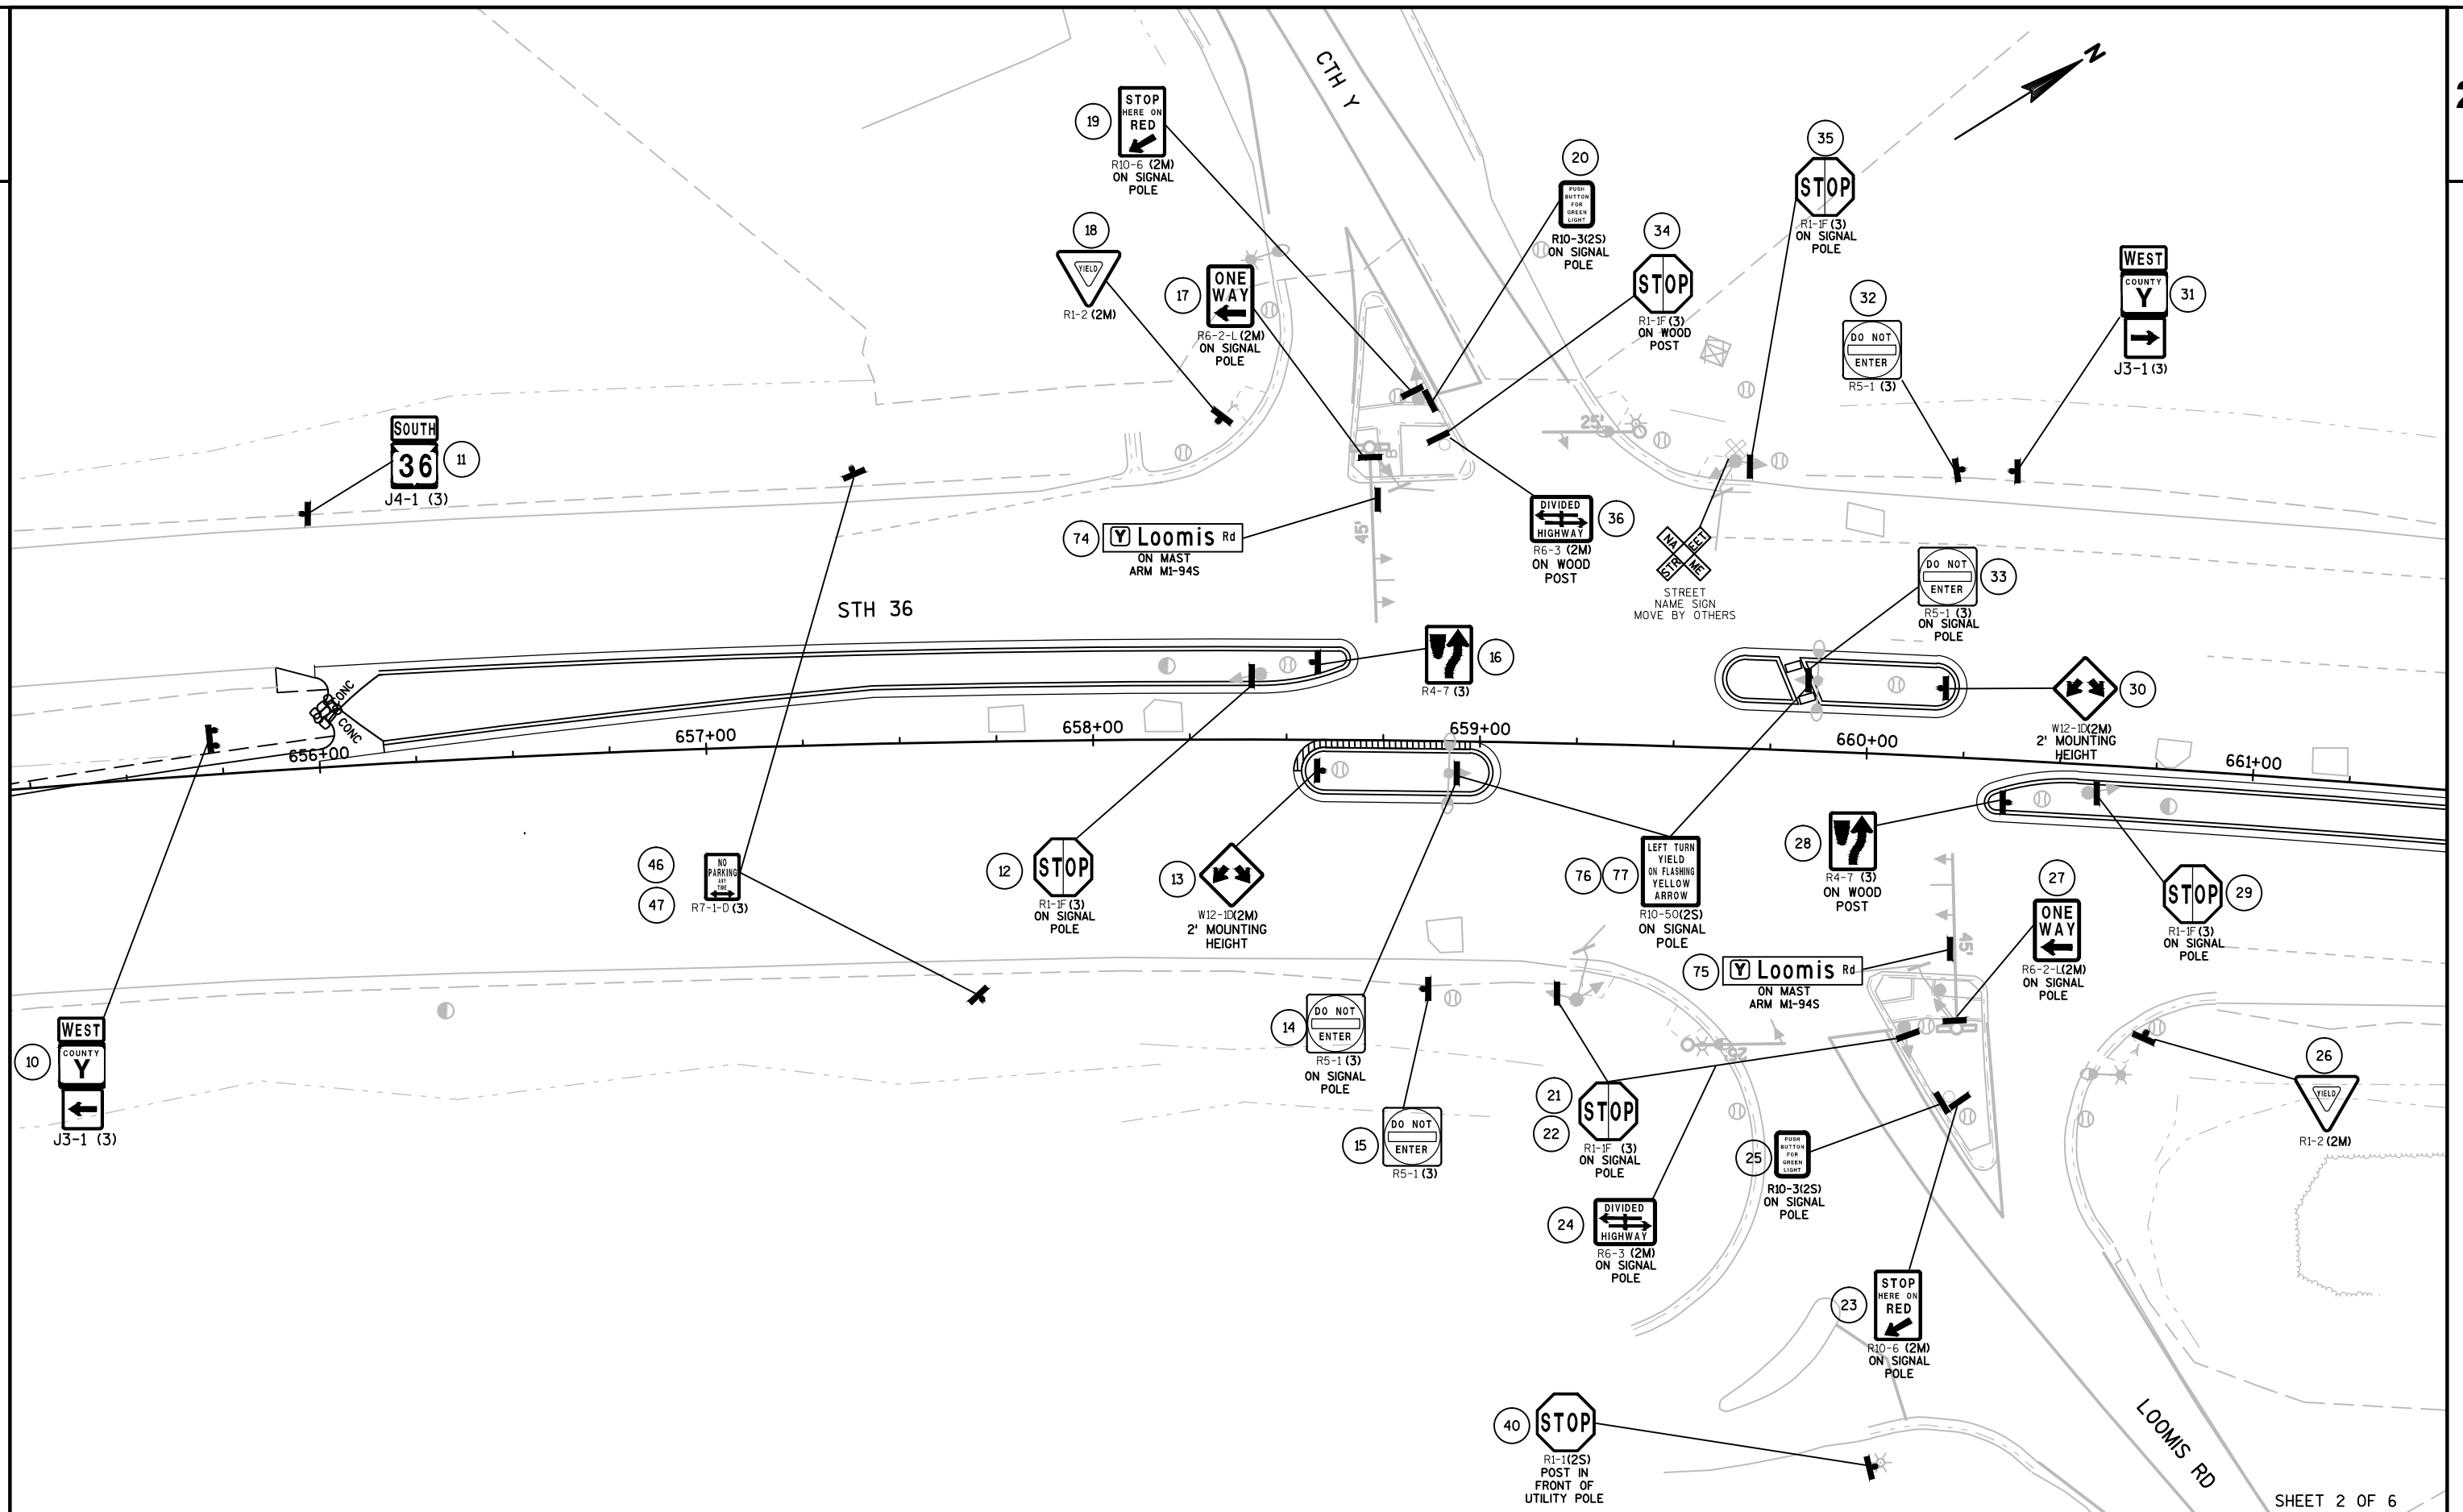

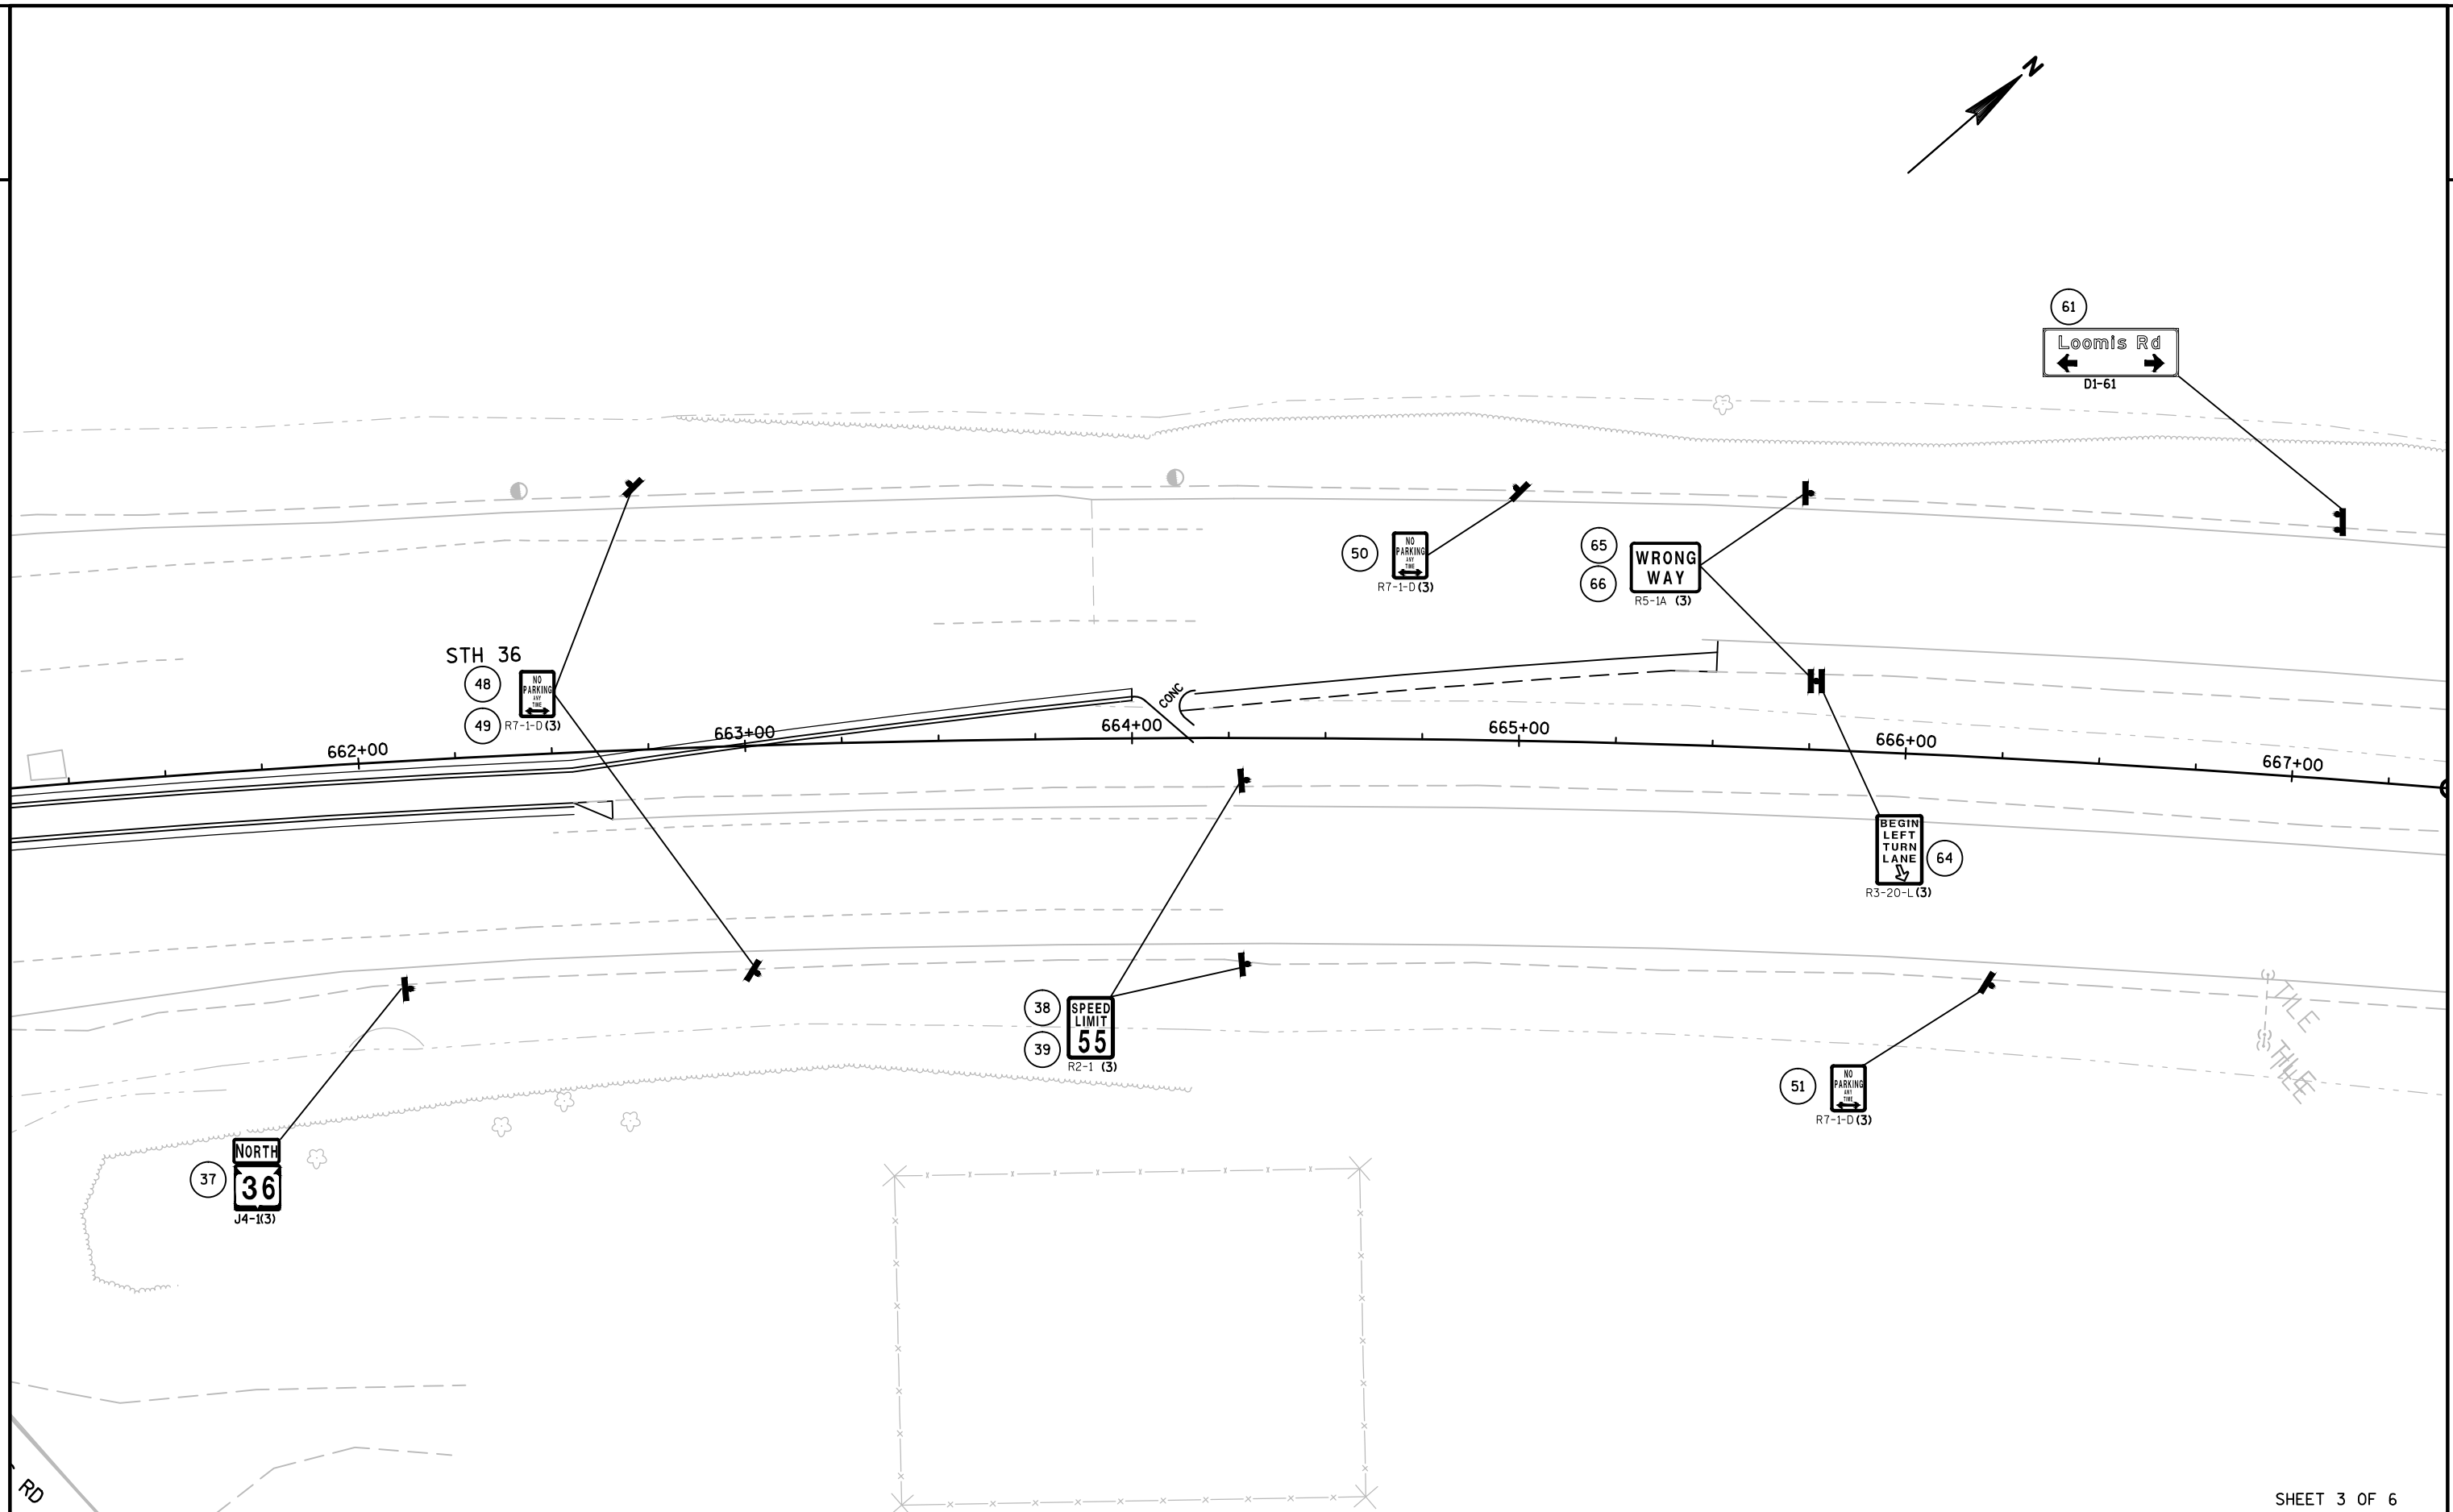

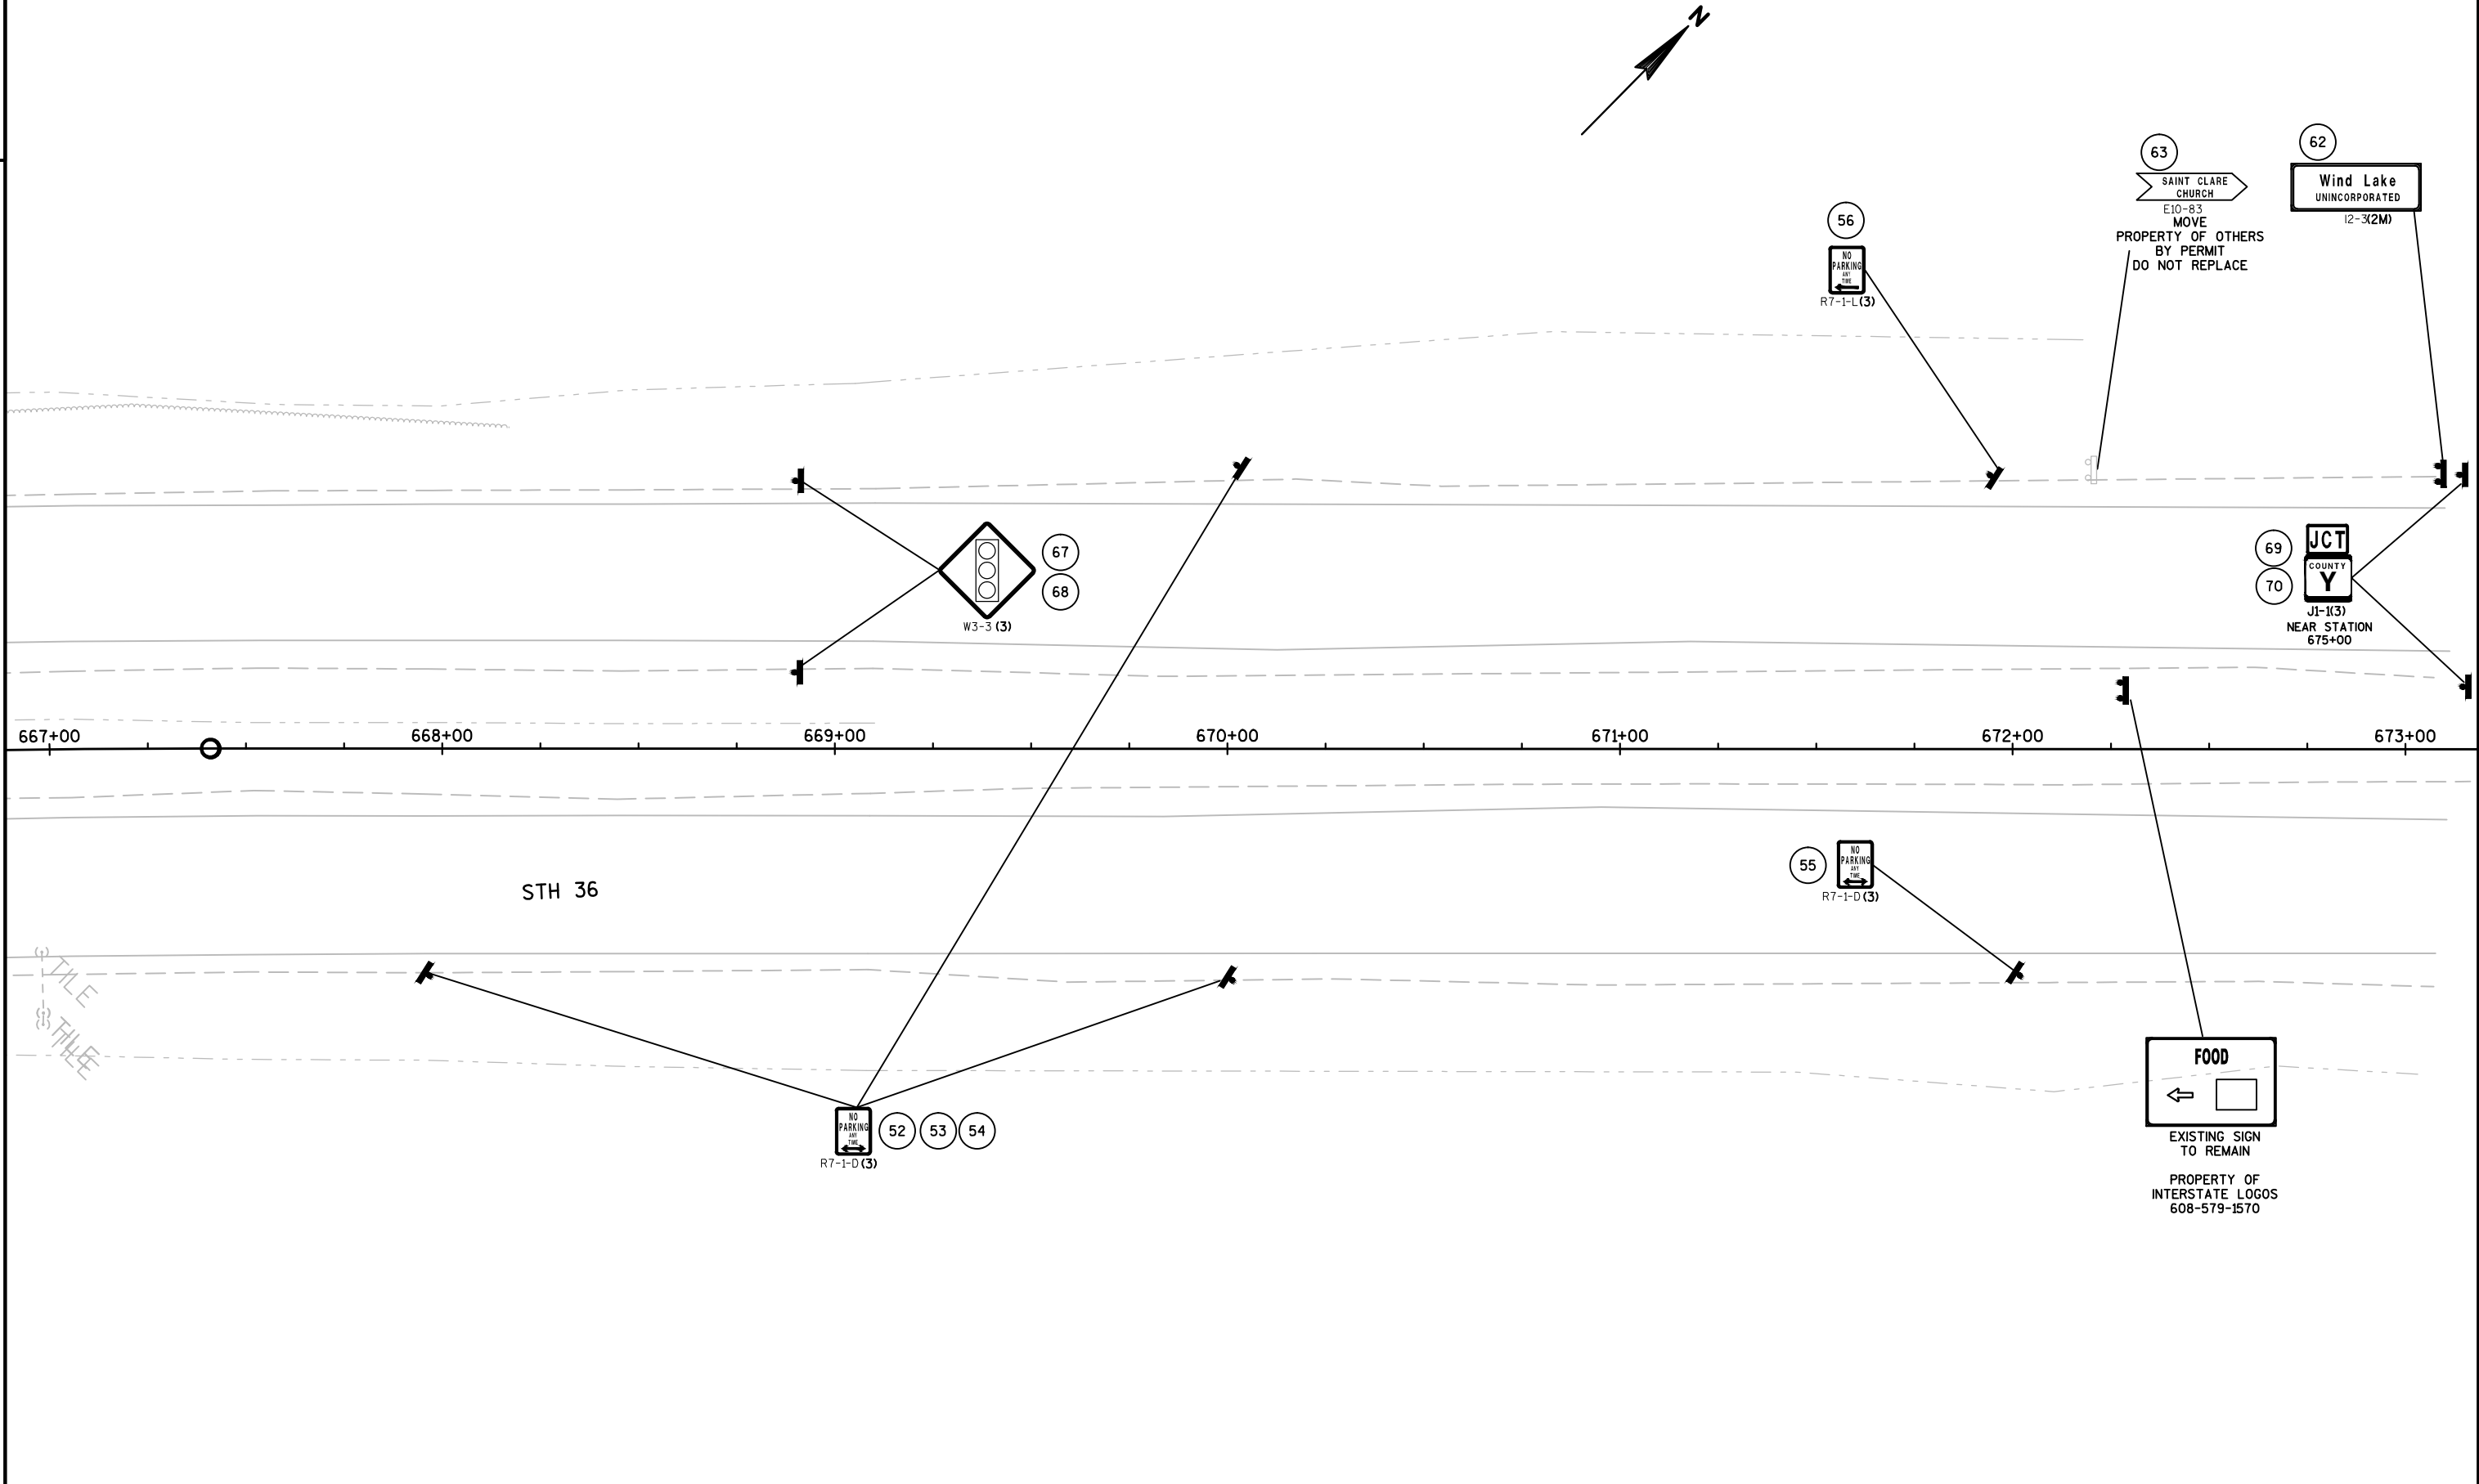


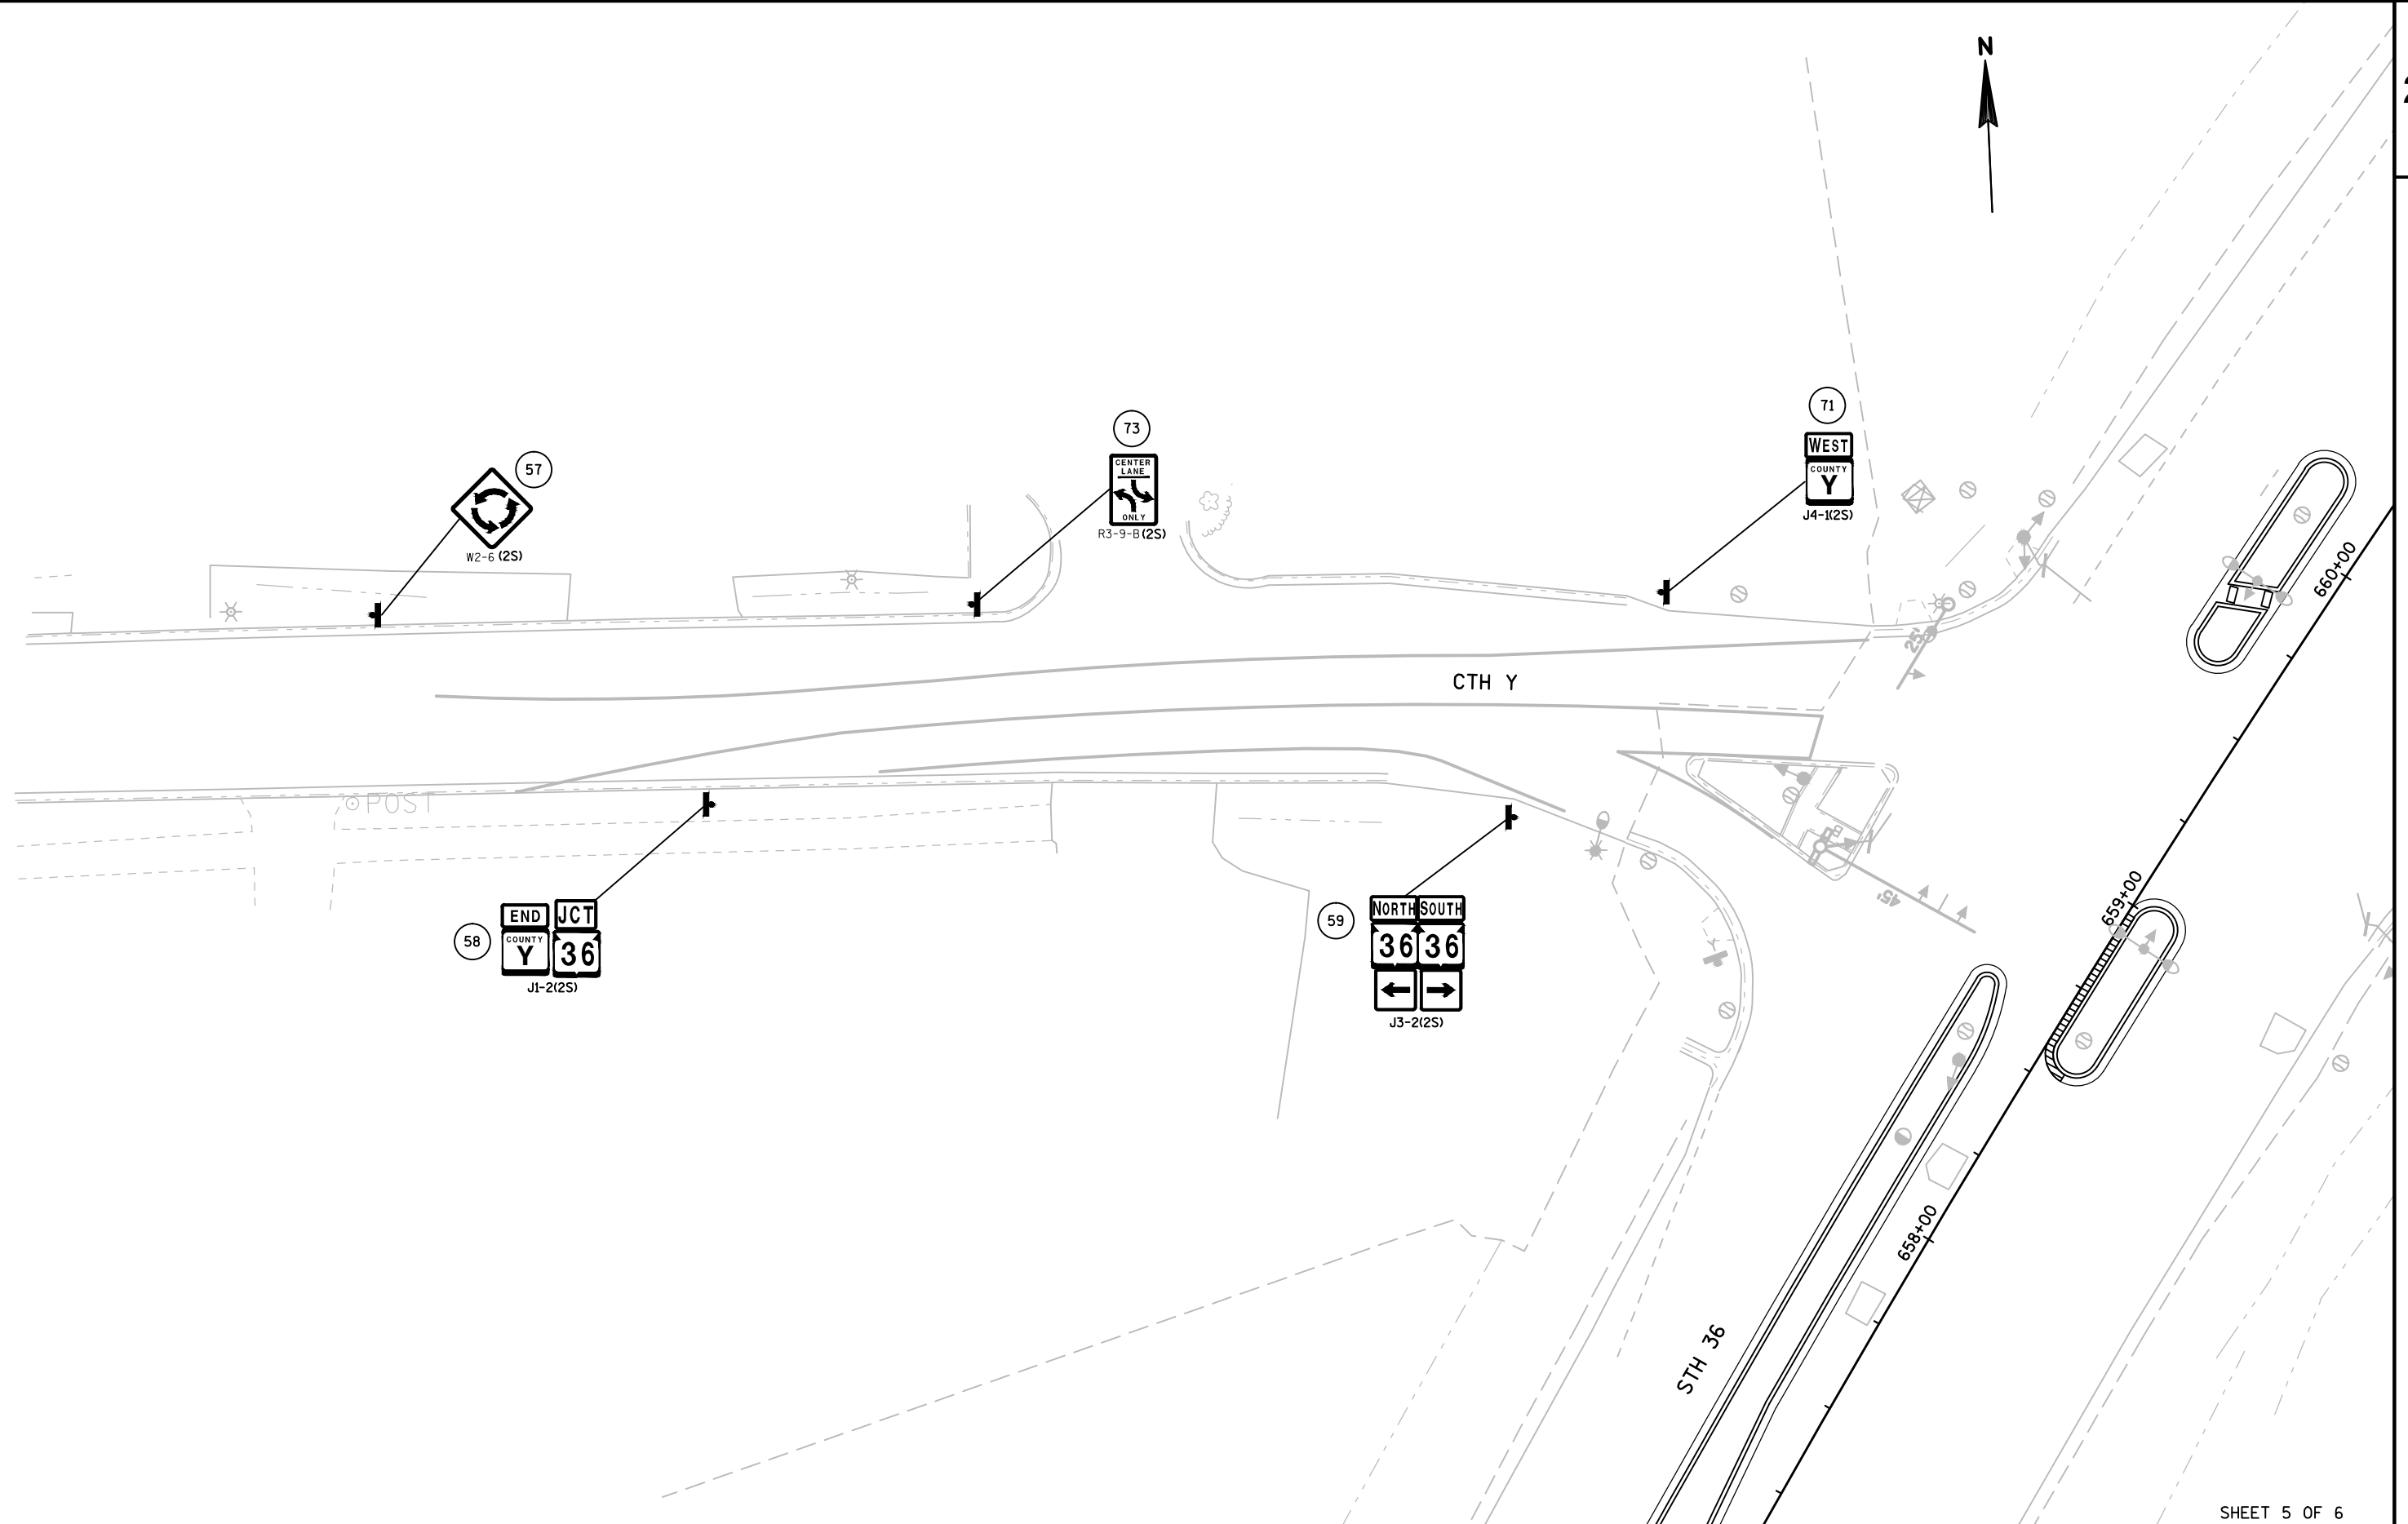


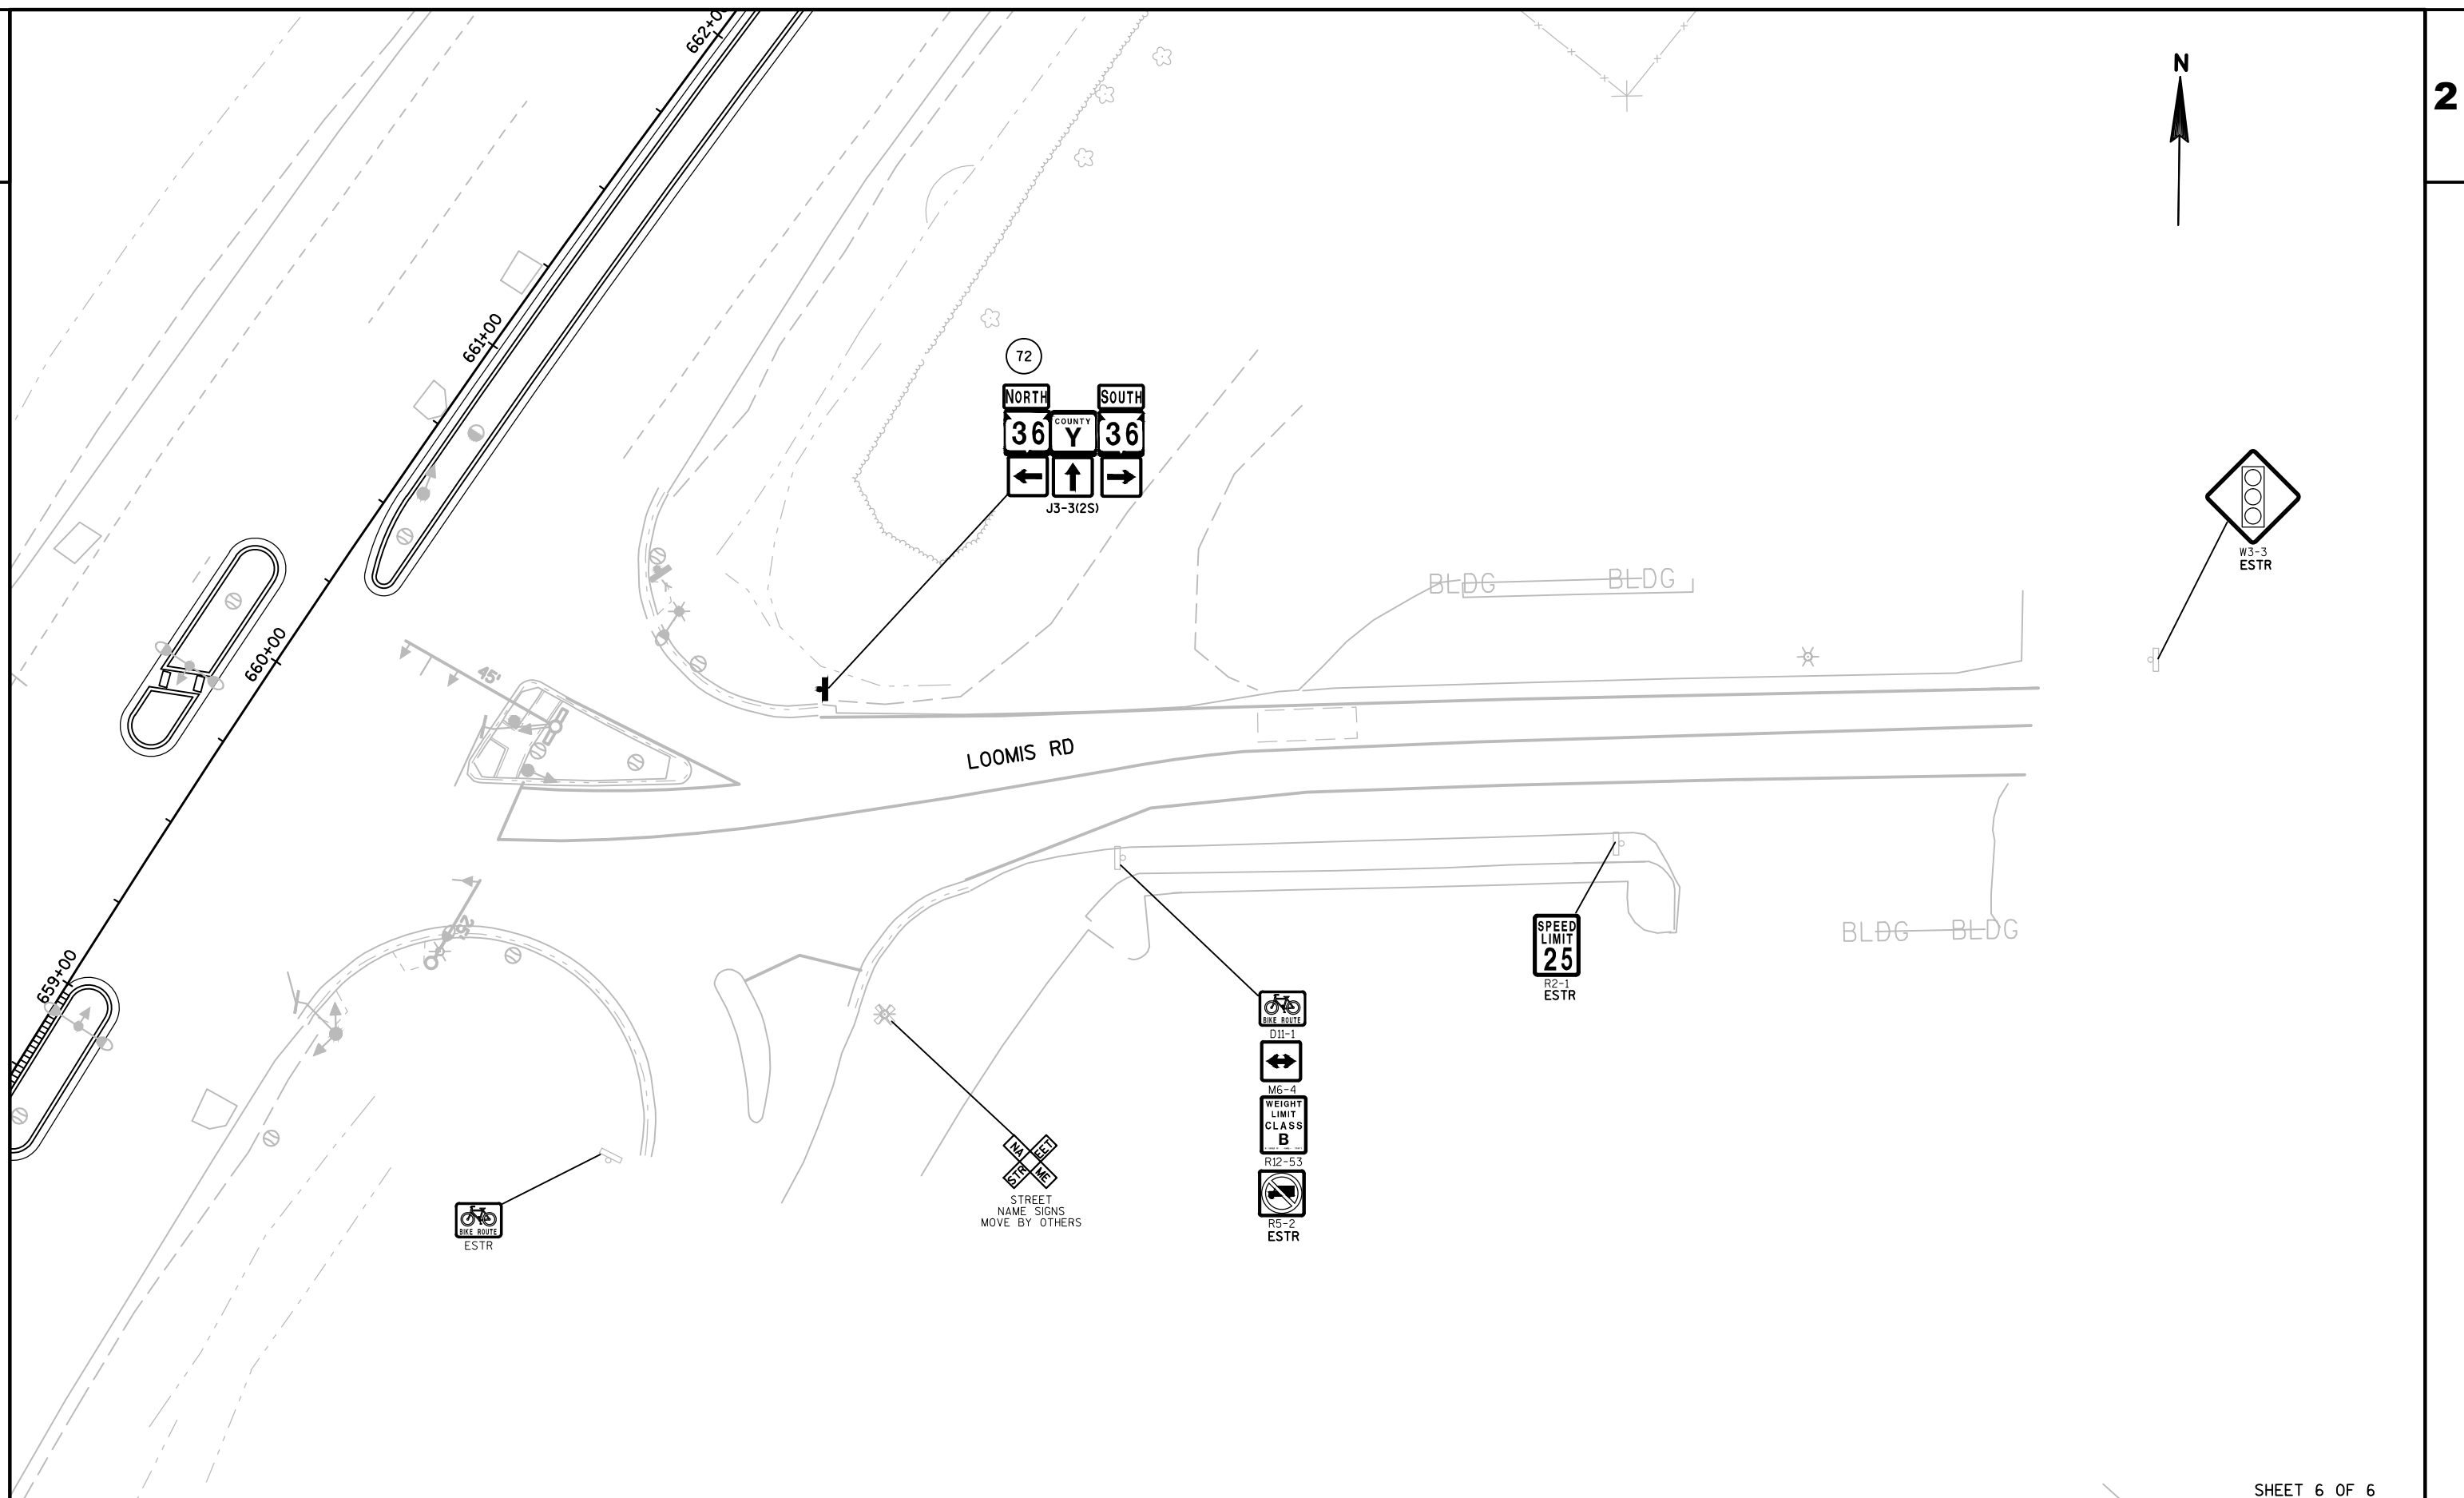


CONSTRUCTION NOTES:

1. FINAL LOCATION OF SIGNAL POLES AND SIGNAL HEADS SHALL BE DIRECTED BY THE ENGINEER.
2. POLES AND POSTS INSTALLED BEHIND CURBS SHALL BE OFFSET A MINIMUM OF 2 FEET FROM THE FACE OF CURB TO THE SIDE OF THE POST OR POLE.
3. GUYING OF POLES IS REQUIRED AND LOCATIONS SHALL BE APPROVED BY THE ENGINEER.
4. CONTRACTOR TO ADJUST TEMPORARY SIGNALS WITHIN EACH CONSTRUCTION STAGE AS DIRECTED BY THE ENGINEER TO MAINTAIN MUTCD SIGNAL REQUIREMENTS.
5. CONTRACTOR SHALL COORDINATE WITH THE WISDOT ELECTRICAL FIELD UNIT, (414) 266-1170, 5 WORKING DAYS PRIOR TO BEGINNING ANY WORK AT THE INTERSECTION.
6. ANY KNOCKDOWNS TO PERMANENT/TEMPORARY SIGNAL EQUIPMENT SHALL BE REPLACED BY THE CONTRACTOR.

SUMMARY OF SELECTED ITEMS FOR INFORMATION ONLY	
QUANTITY	DESCRIPTION
6 EA	WOOD POLES, CLASS 4
600 LF	SPAN WIRE
16 EA	SIGNAL HEADS
4 EA	LIGHTING LED-C OR 250W HPS
1 LS	NON-INTRUSIVE DETECTION SYSTEM

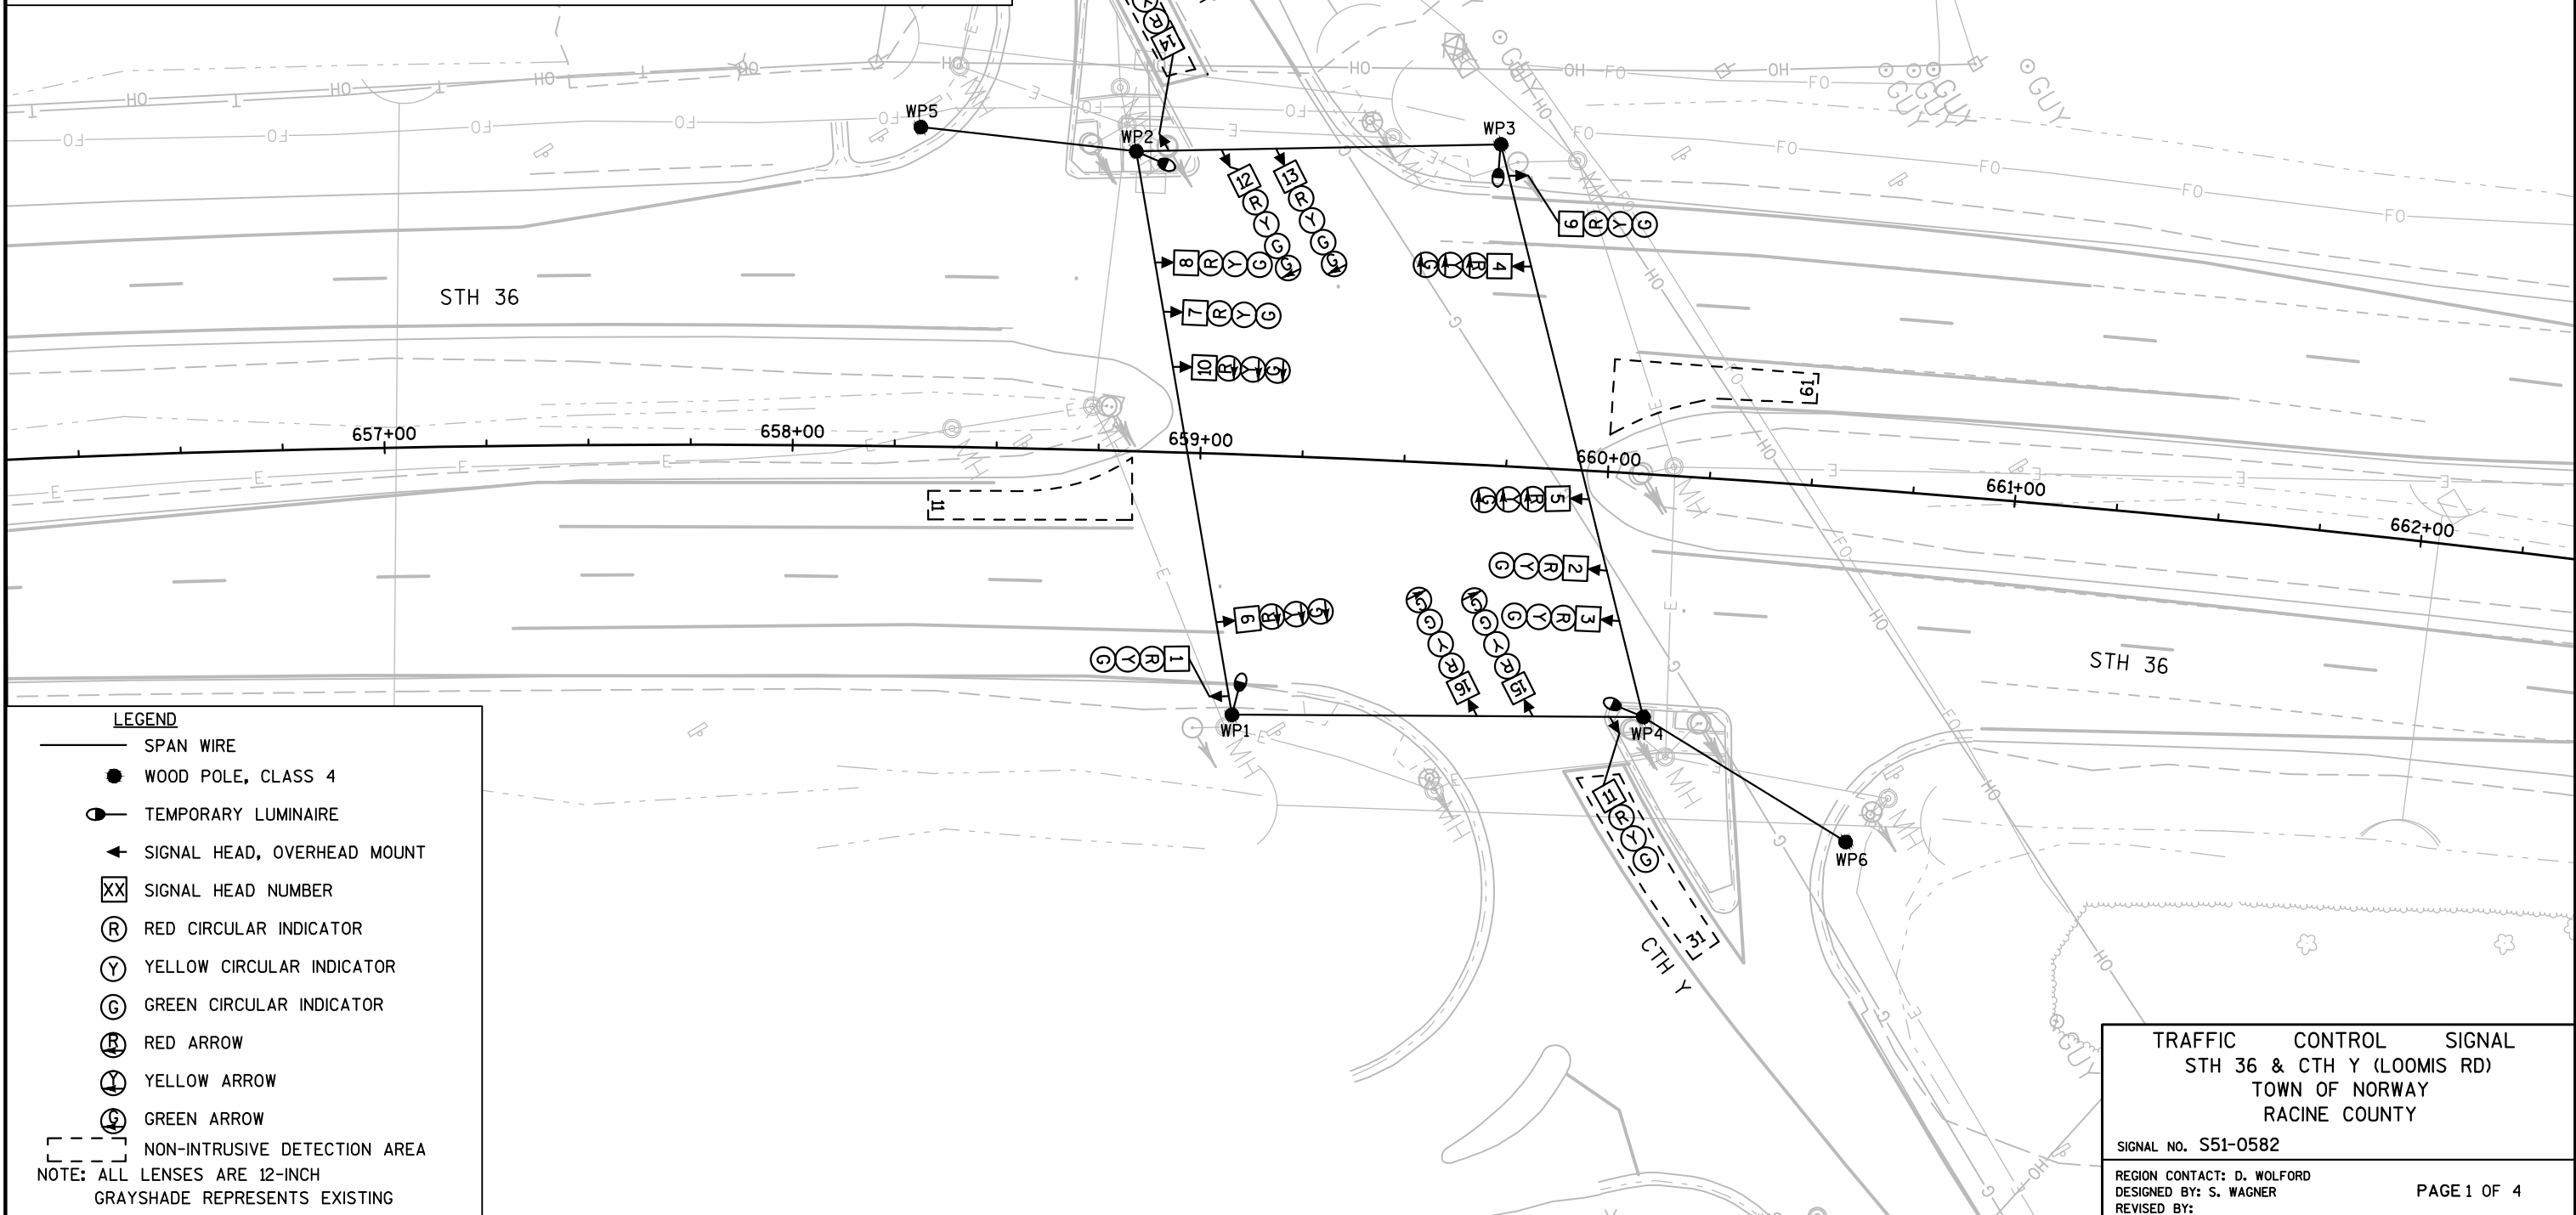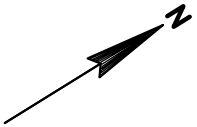

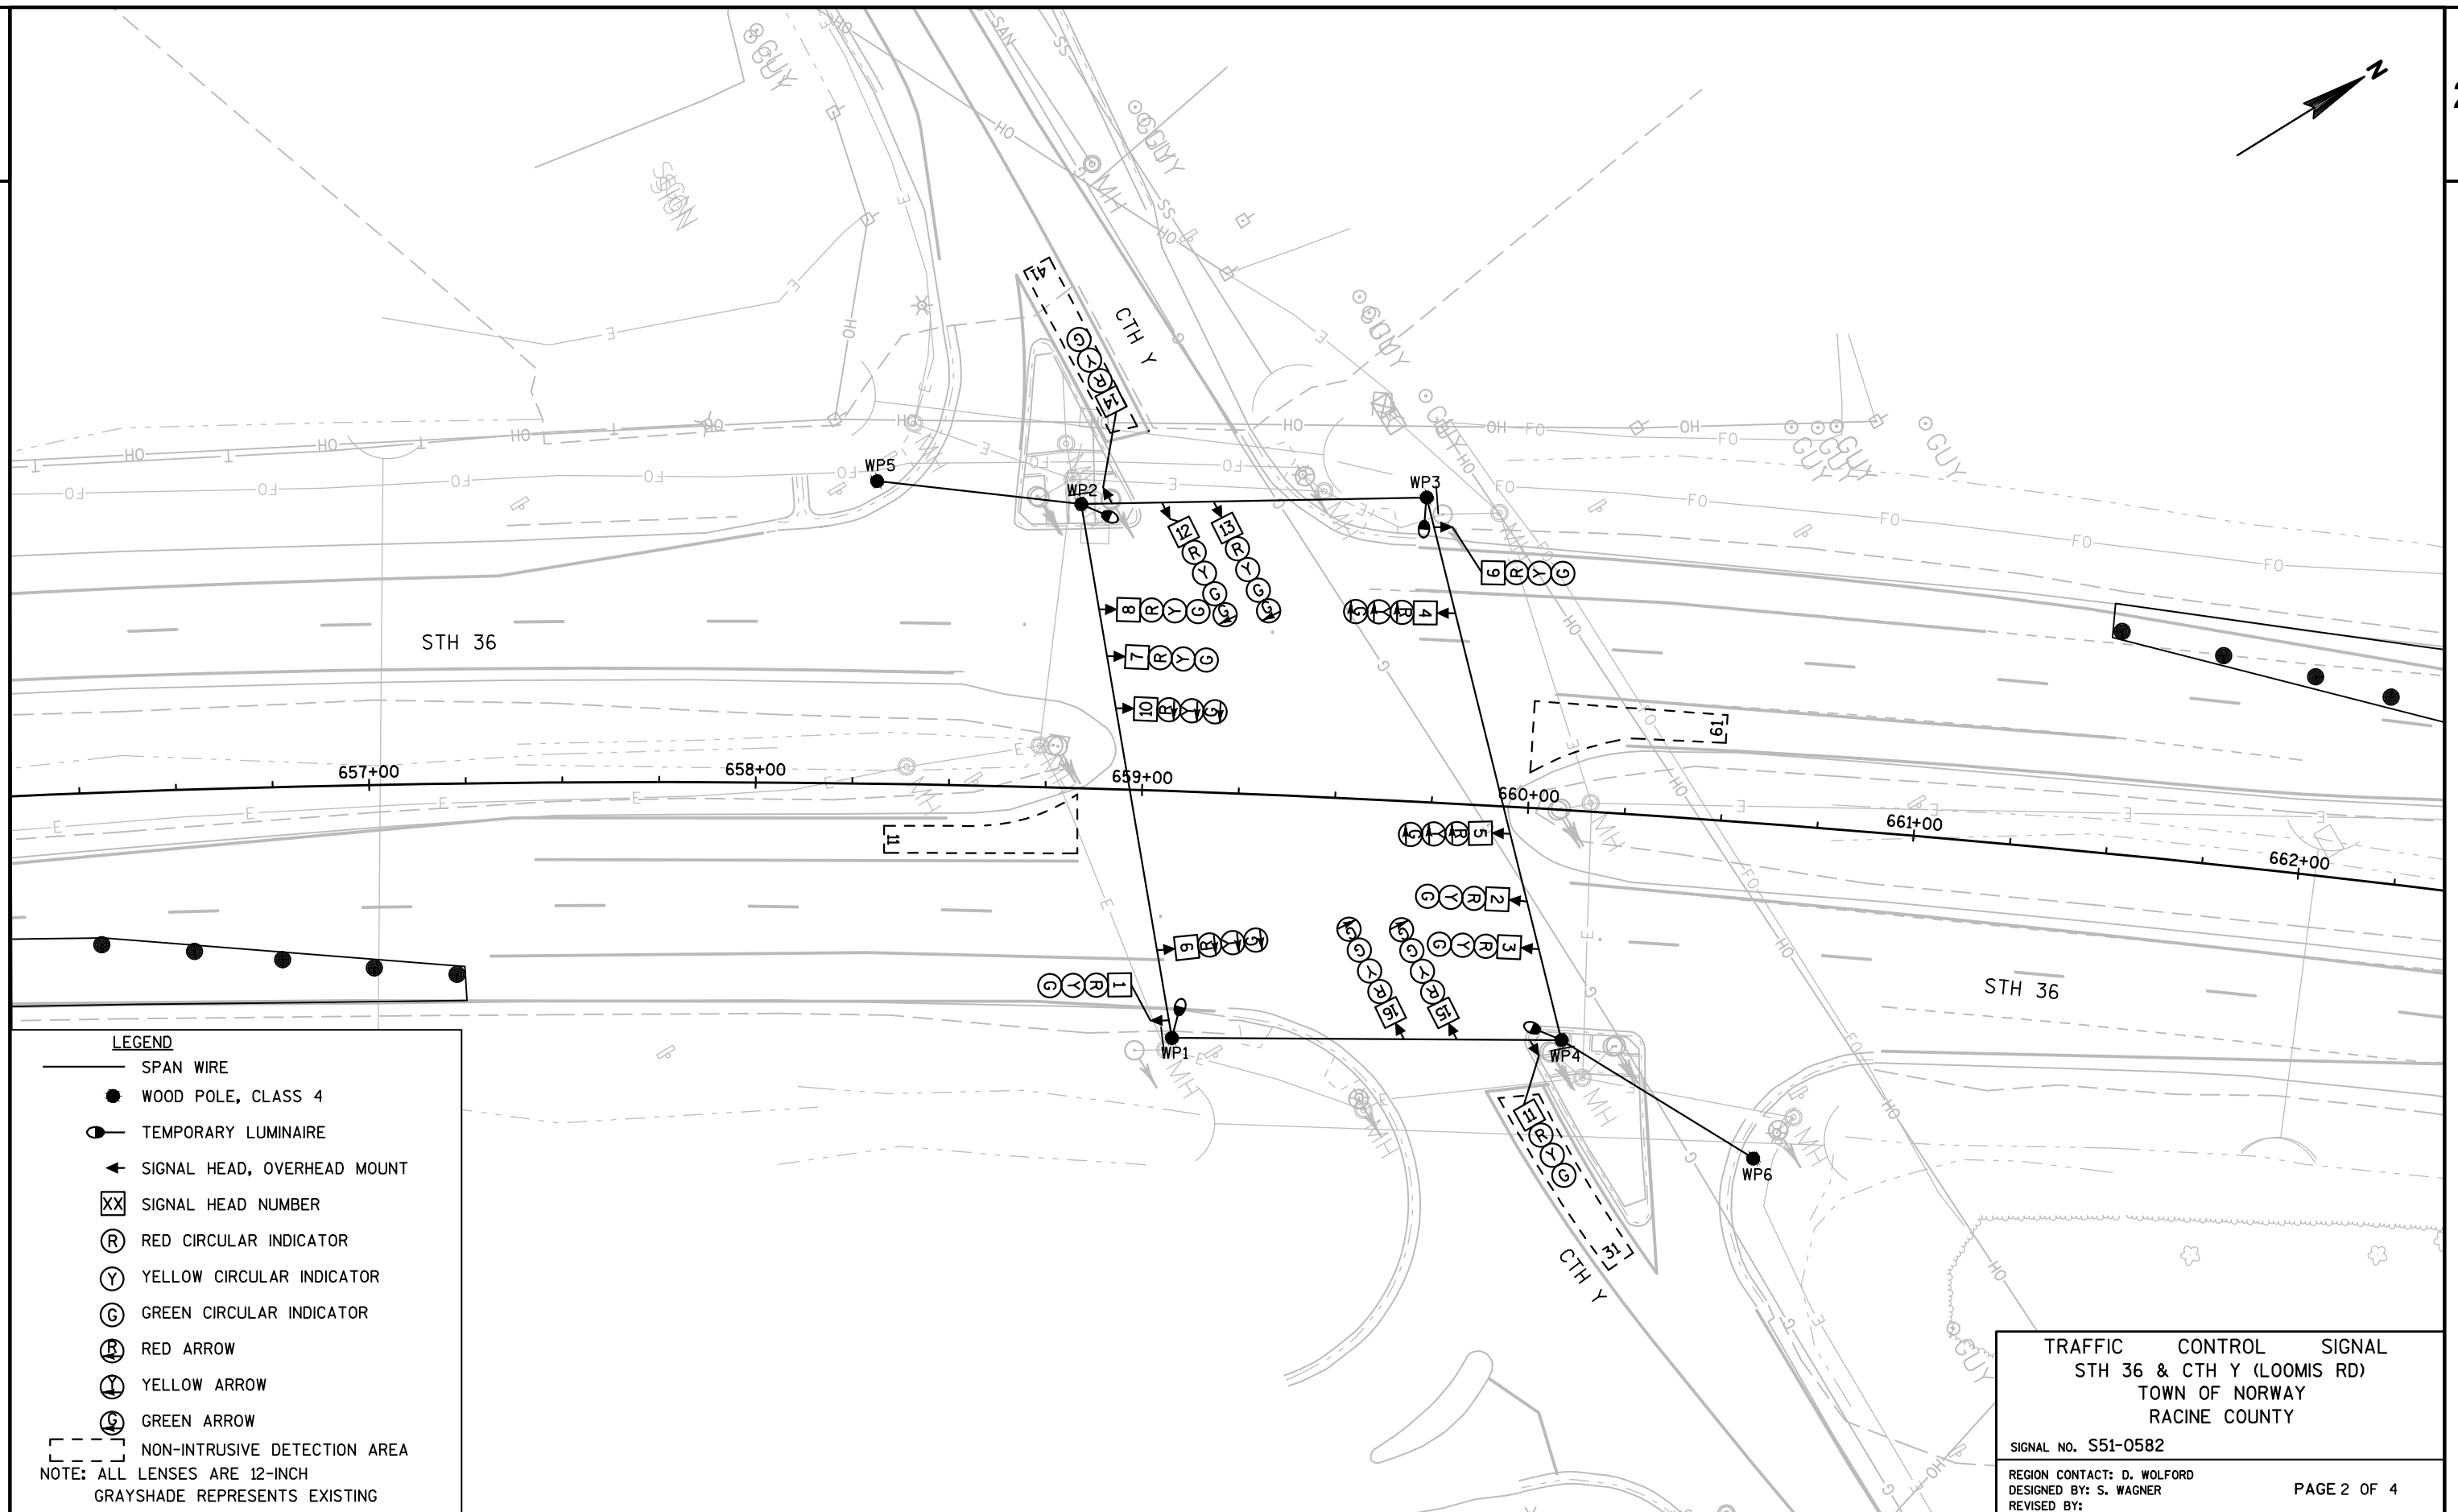

PROJECT NO:2240-18-70

HWY:STH 36

COUNTY:RACINE

TEMPORARY TRAFFIC SIGNAL PLAN - STAGE 1

SHEET

42


E

LEGEND

- SPAN WIRE
- WOOD POLE, CLASS 4
- TEMPORARY LUMINAIRE
- ◀ SIGNAL HEAD, OVERHEAD MOUNT
- XX SIGNAL HEAD NUMBER
- (R) RED CIRCULAR INDICATOR
- (Y) YELLOW CIRCULAR INDICATOR
- (G) GREEN CIRCULAR INDICATOR
- (R) RED ARROW
- (Y) YELLOW ARROW
- (G) GREEN ARROW

--- NON-INTRUSIVE DETECTION AREA

NOTE: ALL LENSES ARE 12-INCH
GRAYSHADE REPRESENTS EXISTING

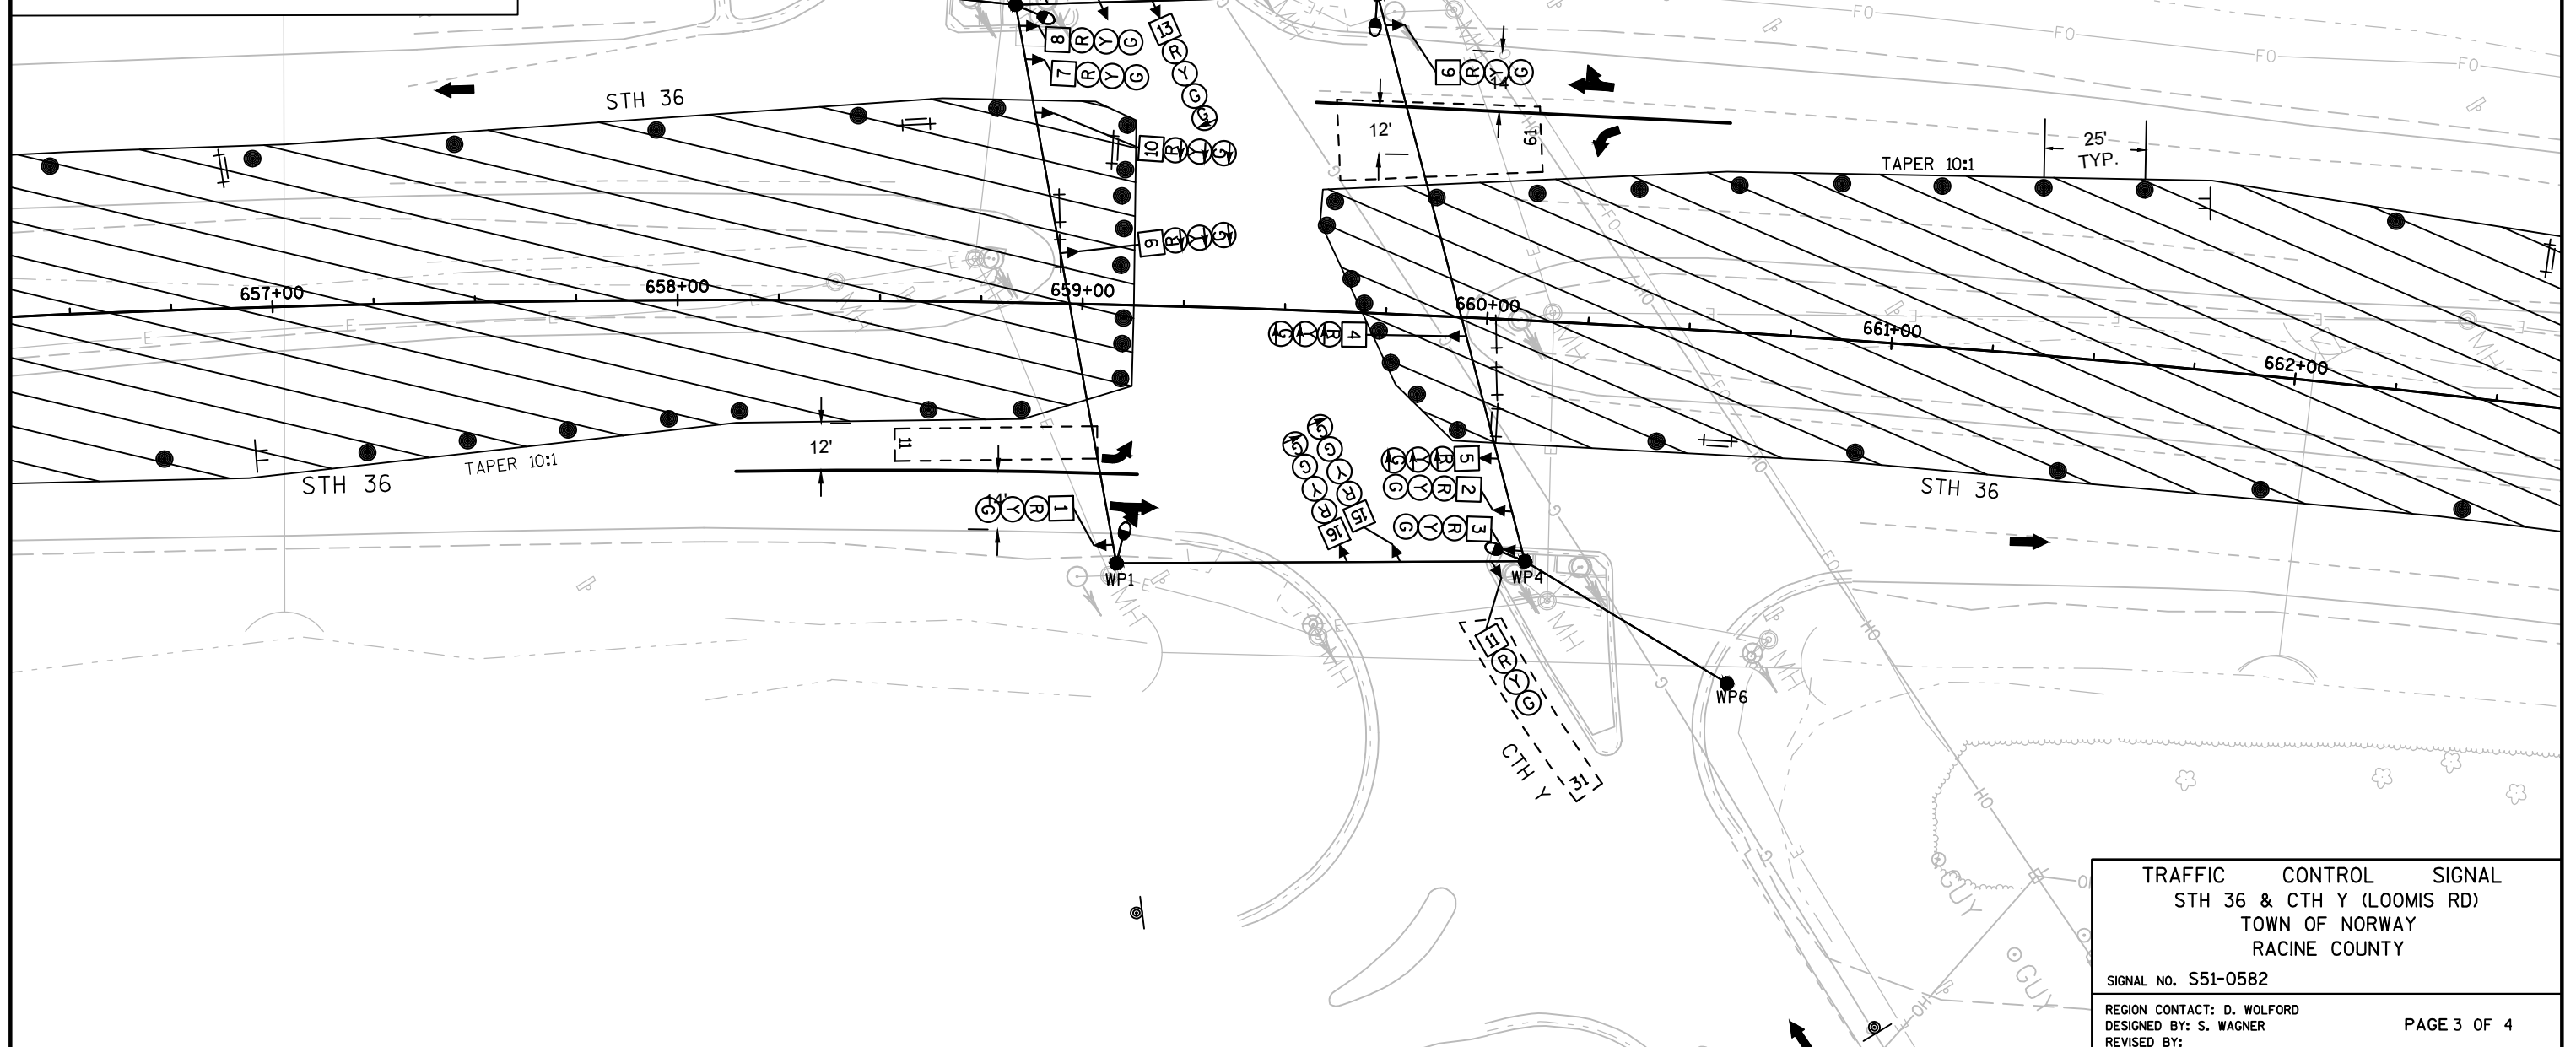

PROJECT NO:2240-18-70

HWY:STH 36

COUNTY:RACINE

TEMPORARY TRAFFIC SIGNAL PLAN - STAGE 2

SHEET

43

E

FILE NAME : N:\PDS\C3D\CAD\22401800\SIG\S51-0582\S51-0582_TST2.DWG
LAYOUT NAME - *****

PLOT DATE : 1/20/2017 11:21 AM

PLOT BY : WAGNER, SCOTT H

PLOT NAME :


PLOT SCALE : 1 IN: 40 FT

WISDOT/CADS SHEET 42

RING 2



SHEET NO:	44	E
-----------	----	---

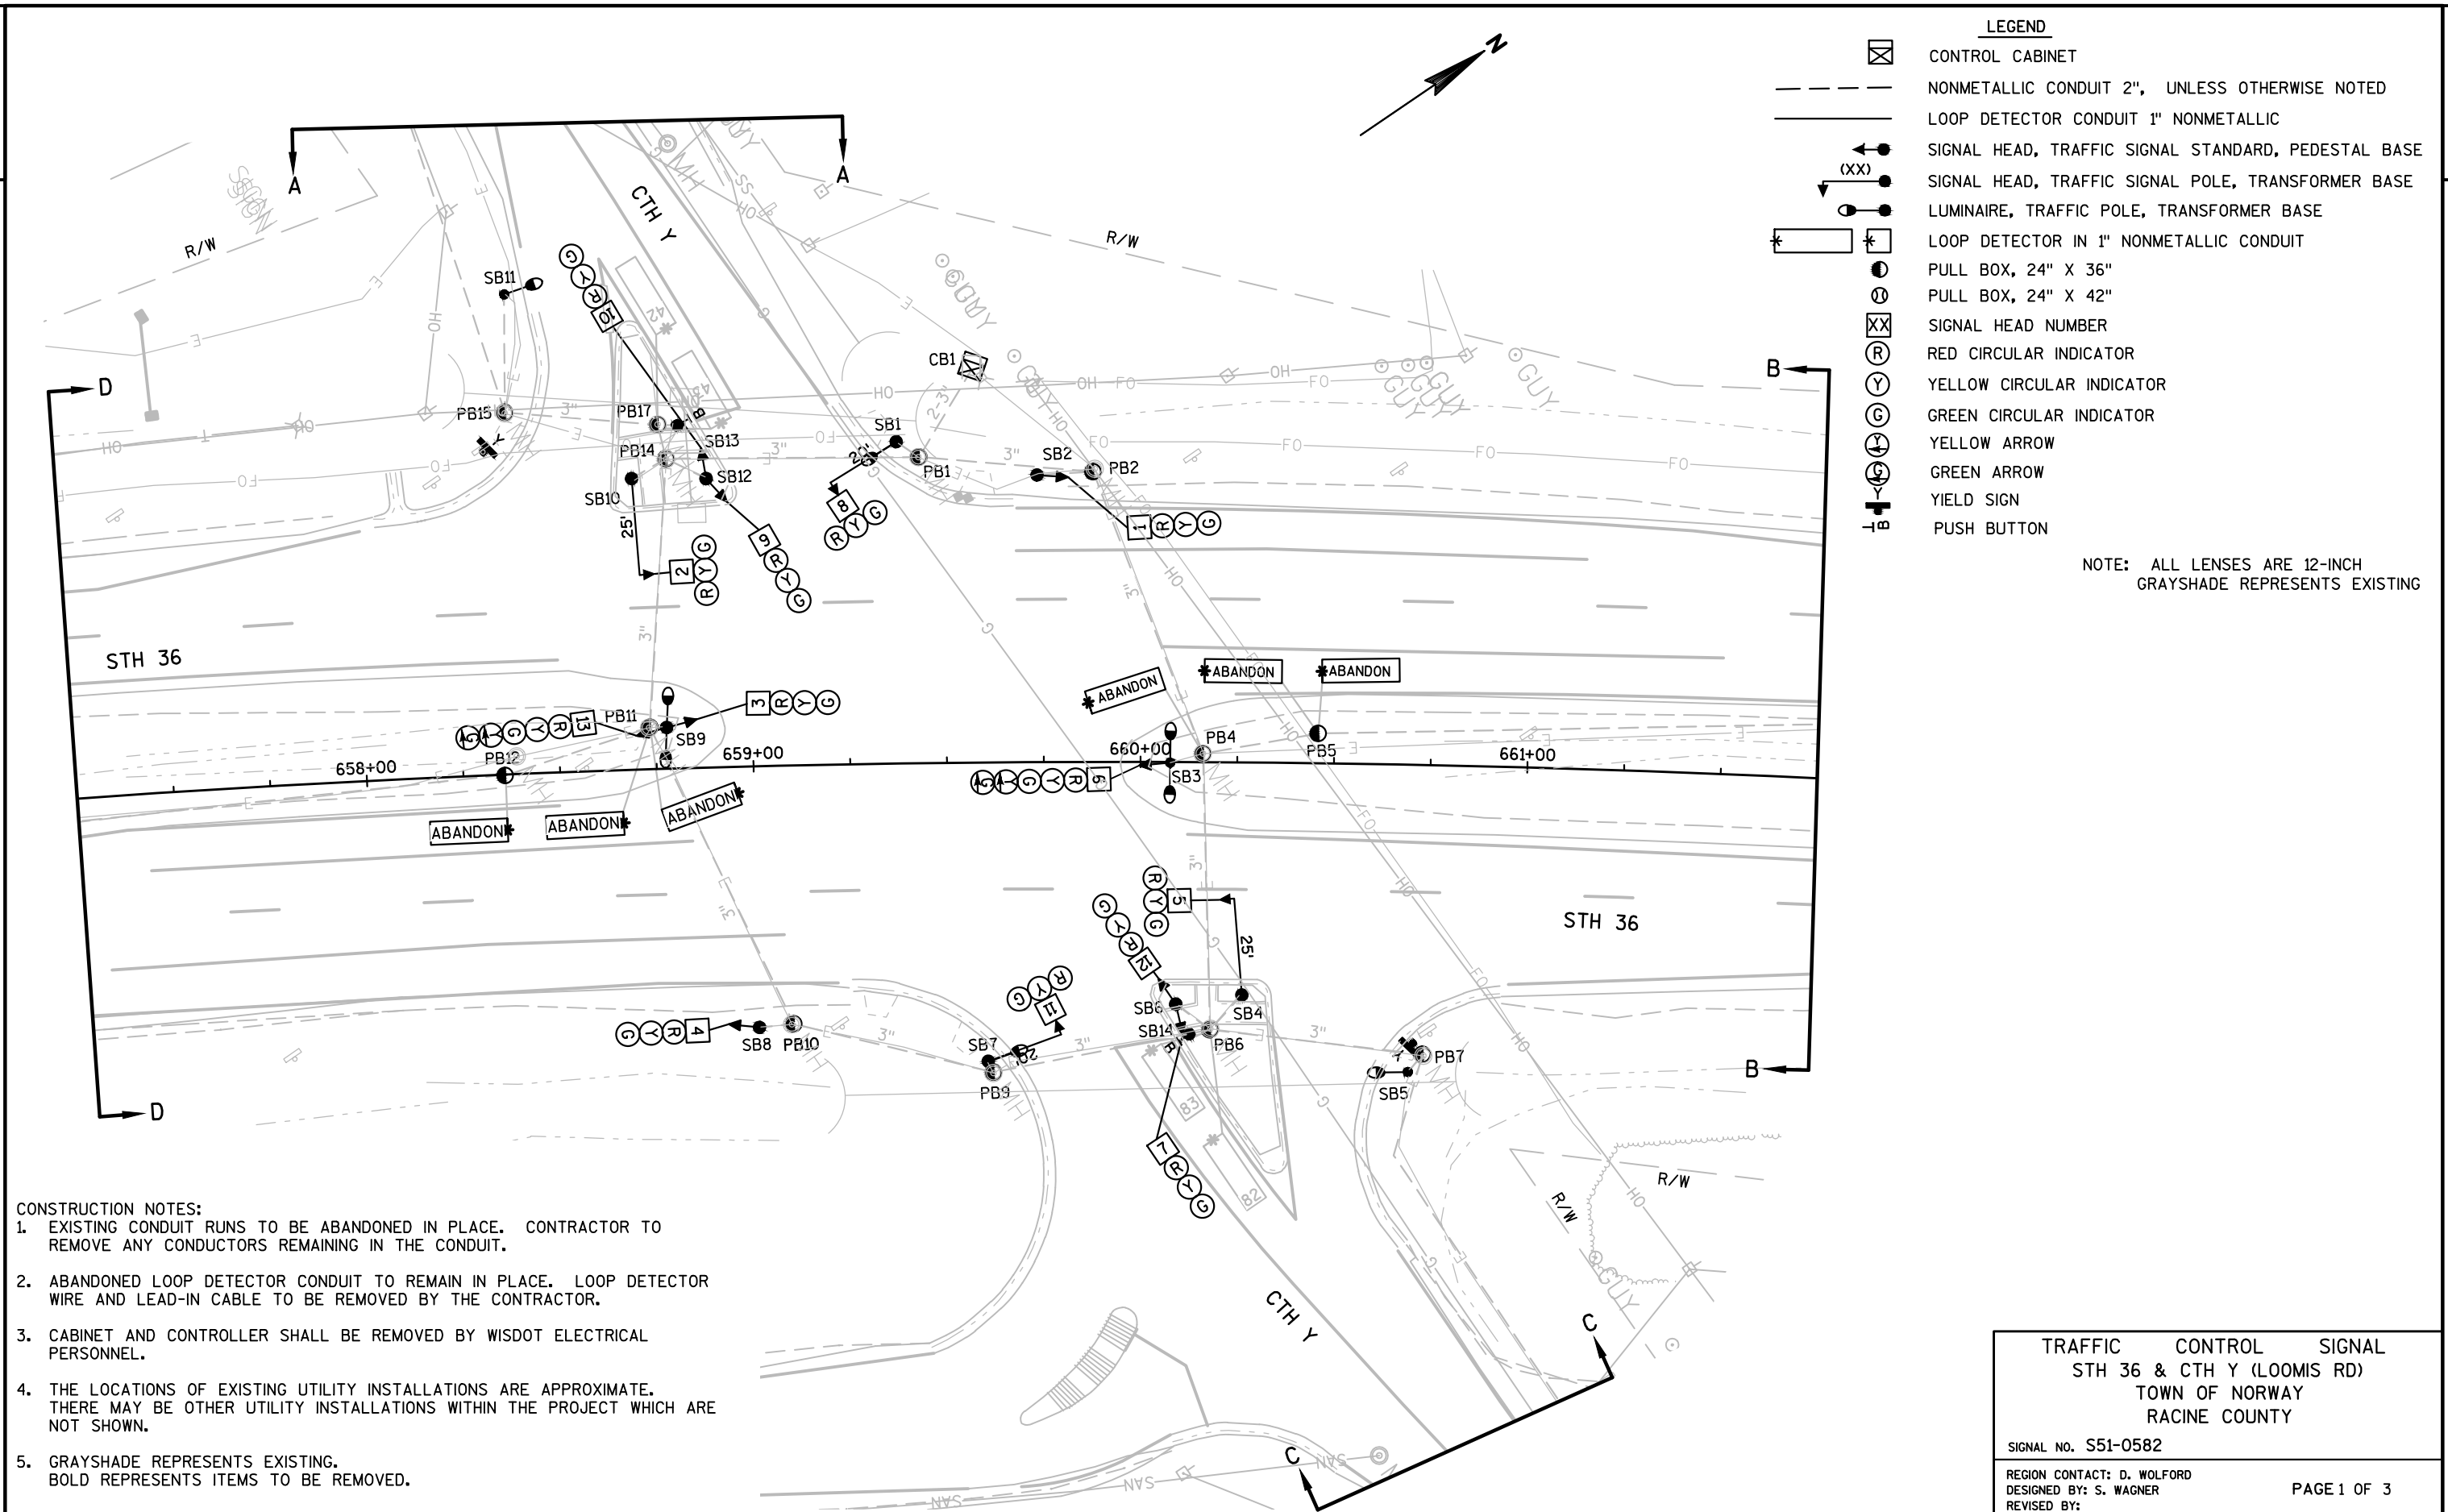

PROJECT NO:2240-18-70

HWY:STH 36



COUNTY:RACINE

TRAFFIC SIGNAL REMOVAL PLAN

SHEET

45

E

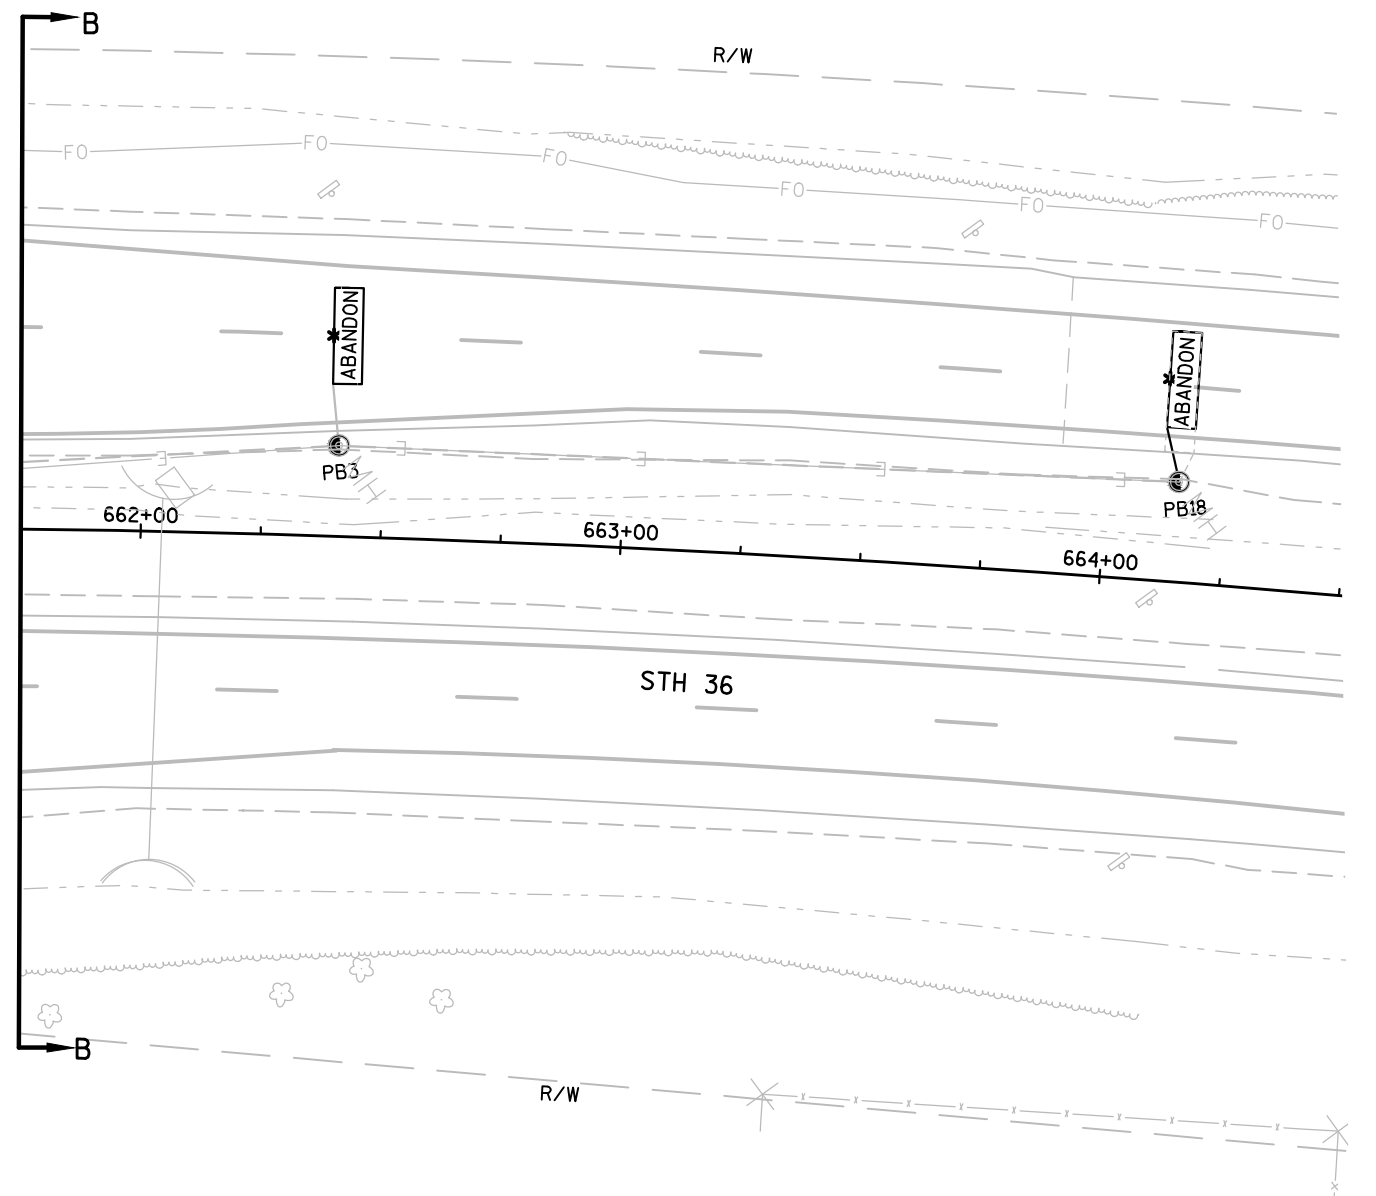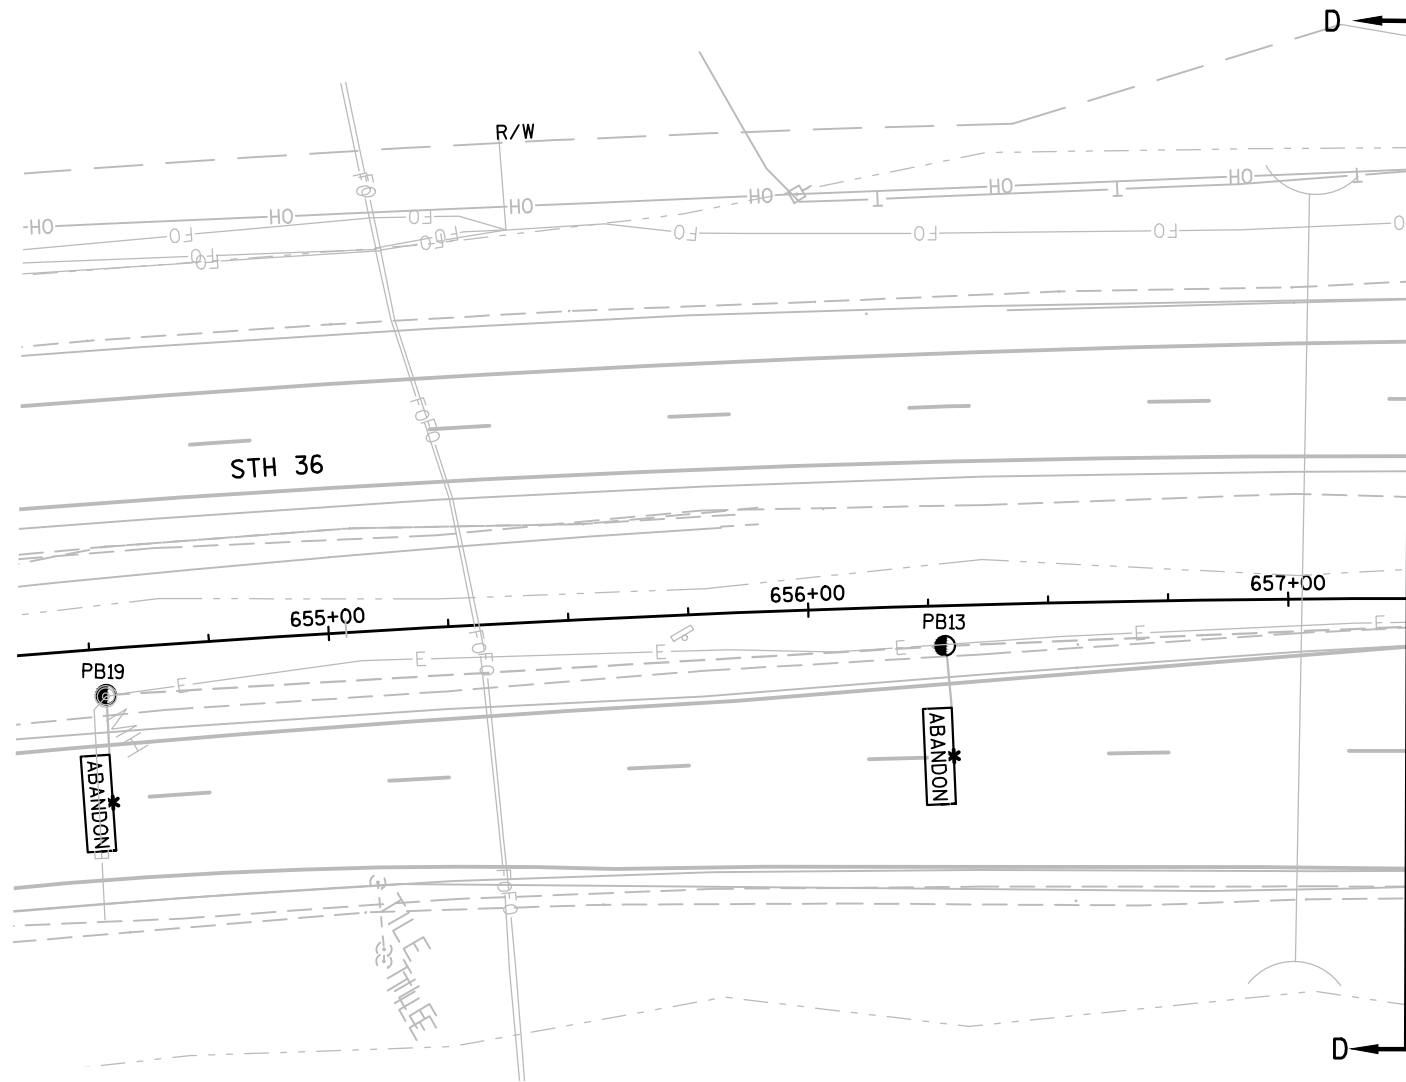

TRAFFIC CONTROL SIGNAL
STH 36 & CTH Y (LOOMIS RD)
TOWN OF NORWAY
RACINE COUNTY

SIGNAL NO. S51-0582

REGION CONTACT: D. WOLFORD
DESIGNED BY: S. WAGNER
REVISED BY:

PAGE 2 OF 3

PROJECT NO:2240-18-70

HWY:STH 36

COUNTY:RACINE

TRAFFIC SIGNAL REMOVAL PLAN

SHEET

46

E

FILE NAME : N:\PDS\C3D\CAD\22401800\SIG\S51-0582\S51-0582_REM.DWG
LAYOUT NAME - S51-0582_REM_PG2



PLOT DATE : 9/28/2016 2:44 PM

PLOT BY : WAGNER, SCOTT H


PLOT NAME :

PLOT SCALE : 1 IN:40 FT

WISDOT/CADDS SHEET 42

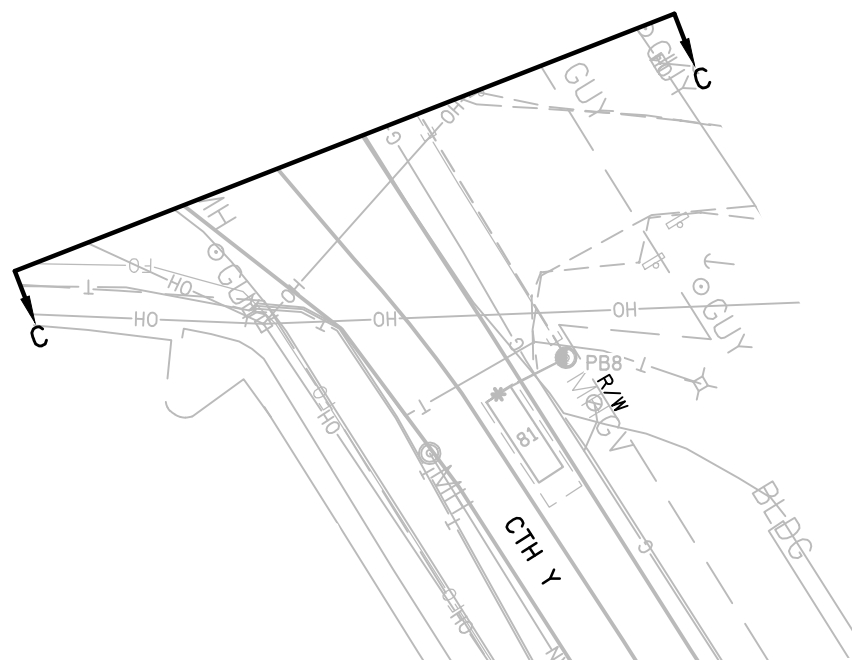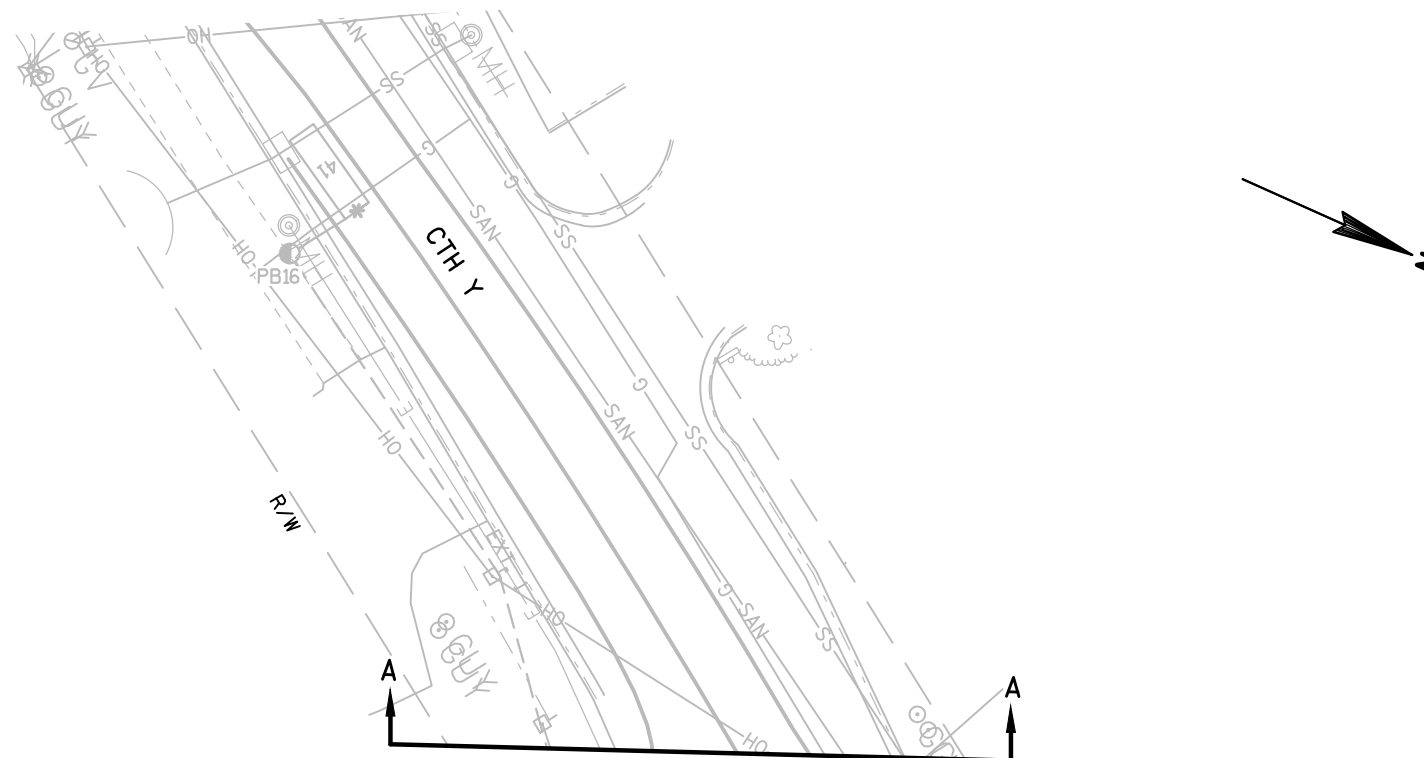

TRAFFIC CONTROL SIGNAL		
STH 36 & CTH Y (LOOMIS RD)		
TOWN OF NORWAY		
RACINE COUNTY		
SIGNAL NO. S51-0582		
REGION CONTACT: D. WOLFORD	PAGE 3 OF 3	
DESIGNED BY: S. WAGNER		
REVISED BY:		

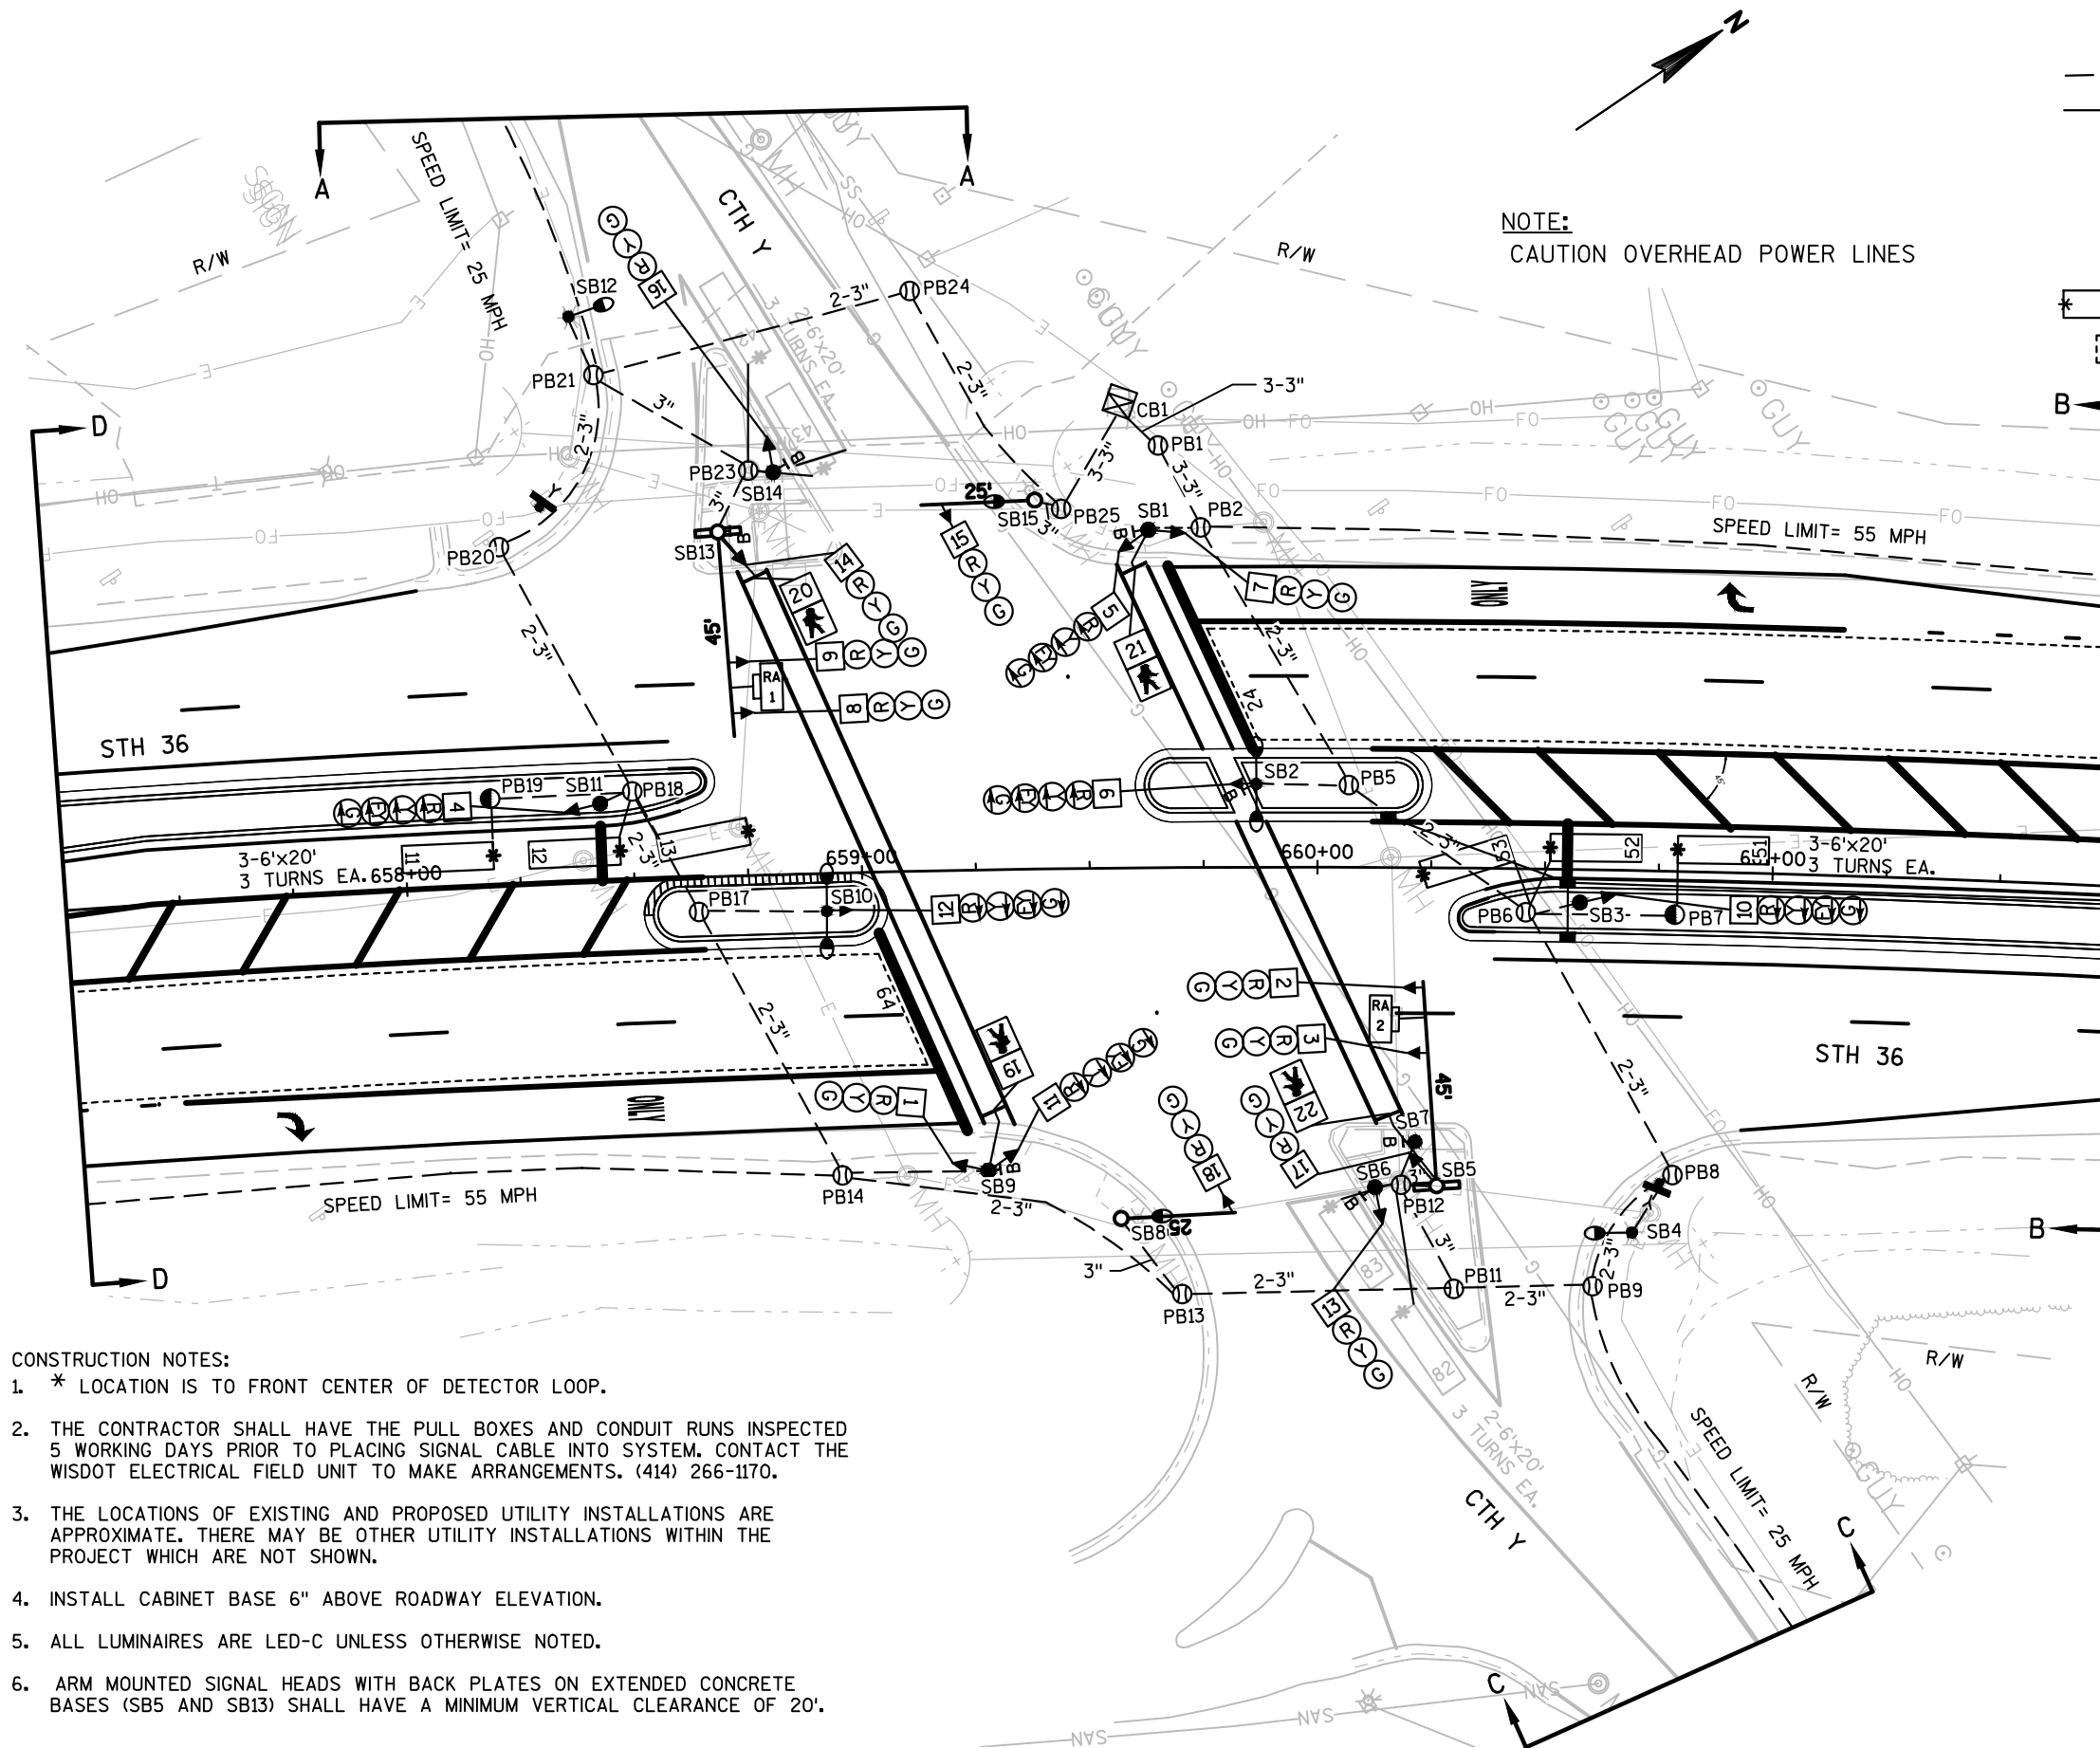

NOTE:
CAUTION OVERHEAD POWER LINES

LEGEND

- CONTROL CABINET
- NONMETALLIC CONDUIT 2", UNLESS OTHERWISE NOTED
- LOOP DETECTOR CONDUIT 1" NONMETALLIC
- SIGNAL HEAD, TRAFFIC SIGNAL STANDARD, PEDESTAL BASE
- MONOTUBE BASE, POLE, 15'-30' ARM
- MONOTUBE BASE, POLE, 35'-55' ARM
- LUMINAIRE, TRAFFIC POLE, TRANSFORMER BASE
- LOOP DETECTOR IN 1" NONMETALLIC CONDUIT
- RADAR DETECTION AREA
- RADAR DETECTOR
- PULL BOX, 24" X 36"
- PULL BOX, 24" X 42"
- SIGNAL HEAD NUMBER
- RED CIRCULAR INDICATOR
- YELLOW CIRCULAR INDICATOR
- GREEN CIRCULAR INDICATOR
- RED ARROW
- YELLOW ARROW
- GREEN ARROW
- YIELD SIGN
- PUSH BUTTON

NOTE: ALL LENSES ARE 12-INCH
GRAYSHADE REPRESENTS EXISTING

CONSTRUCTION NOTES:

- * LOCATION IS TO FRONT CENTER OF DETECTOR LOOP.
- THE CONTRACTOR SHALL HAVE THE PULL BOXES AND CONDUIT RUNS INSPECTED 5 WORKING DAYS PRIOR TO PLACING SIGNAL CABLE INTO SYSTEM. CONTACT THE WISDOT ELECTRICAL FIELD UNIT TO MAKE ARRANGEMENTS. (414) 266-1170.
- THE LOCATIONS OF EXISTING AND PROPOSED UTILITY INSTALLATIONS ARE APPROXIMATE. THERE MAY BE OTHER UTILITY INSTALLATIONS WITHIN THE PROJECT WHICH ARE NOT SHOWN.
- INSTALL CABINET BASE 6" ABOVE ROADWAY ELEVATION.
- ALL LUMINAIRES ARE LED-C UNLESS OTHERWISE NOTED.
- ARM MOUNTED SIGNAL HEADS WITH BACK PLATES ON EXTENDED CONCRETE BASES (SB5 AND SB13) SHALL HAVE A MINIMUM VERTICAL CLEARANCE OF 20'.

MONOTUBE STRUCTURE NUMBERS	
SB5	= S-51-1196
SB8	= S-51-1197
SB13	= S-51-1198
SB15	= S-51-1199

TRAFFIC CONTROL SIGNAL	
STH 36 & CTH Y (LOOMIS RD)	
TOWN OF NORWAY	
RACINE COUNTY	
SIGNAL NO. S51-0582	CABINET TYPE: TS2 CONTROLLER TYPE: ECONOLITE
WISCONSIN DEPARTMENT OF TRANSPORTATION	
APPROVAL RECOMMENDED	
DATE 1-20-17	REGION TRAFFIC ENGINEER
APPROVED	
DATE 1-24-17	STATE TRAFFIC ENGINEER
REGION CONTACT: D. WOLFORD	
DESIGNED BY: S. WAGNER	
REVISED BY:	

PROJECT NO: 2240-18-70

HWY: STH 36



COUNTY: RACINE

TRAFFIC SIGNAL PLAN

SHEET

48

E

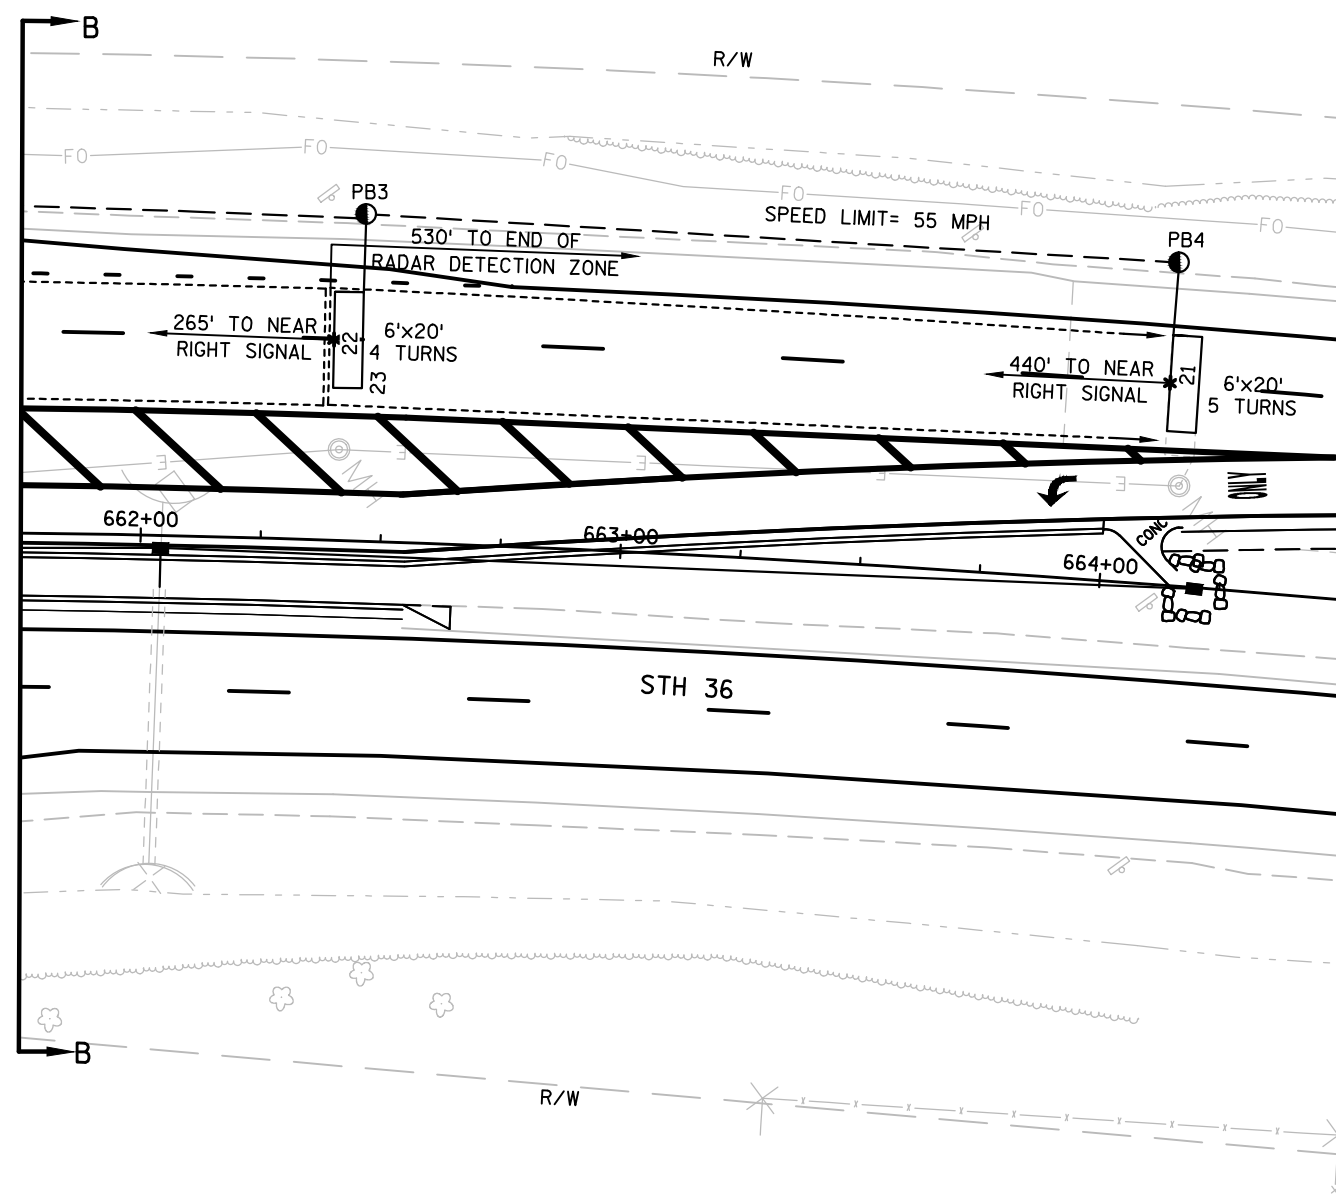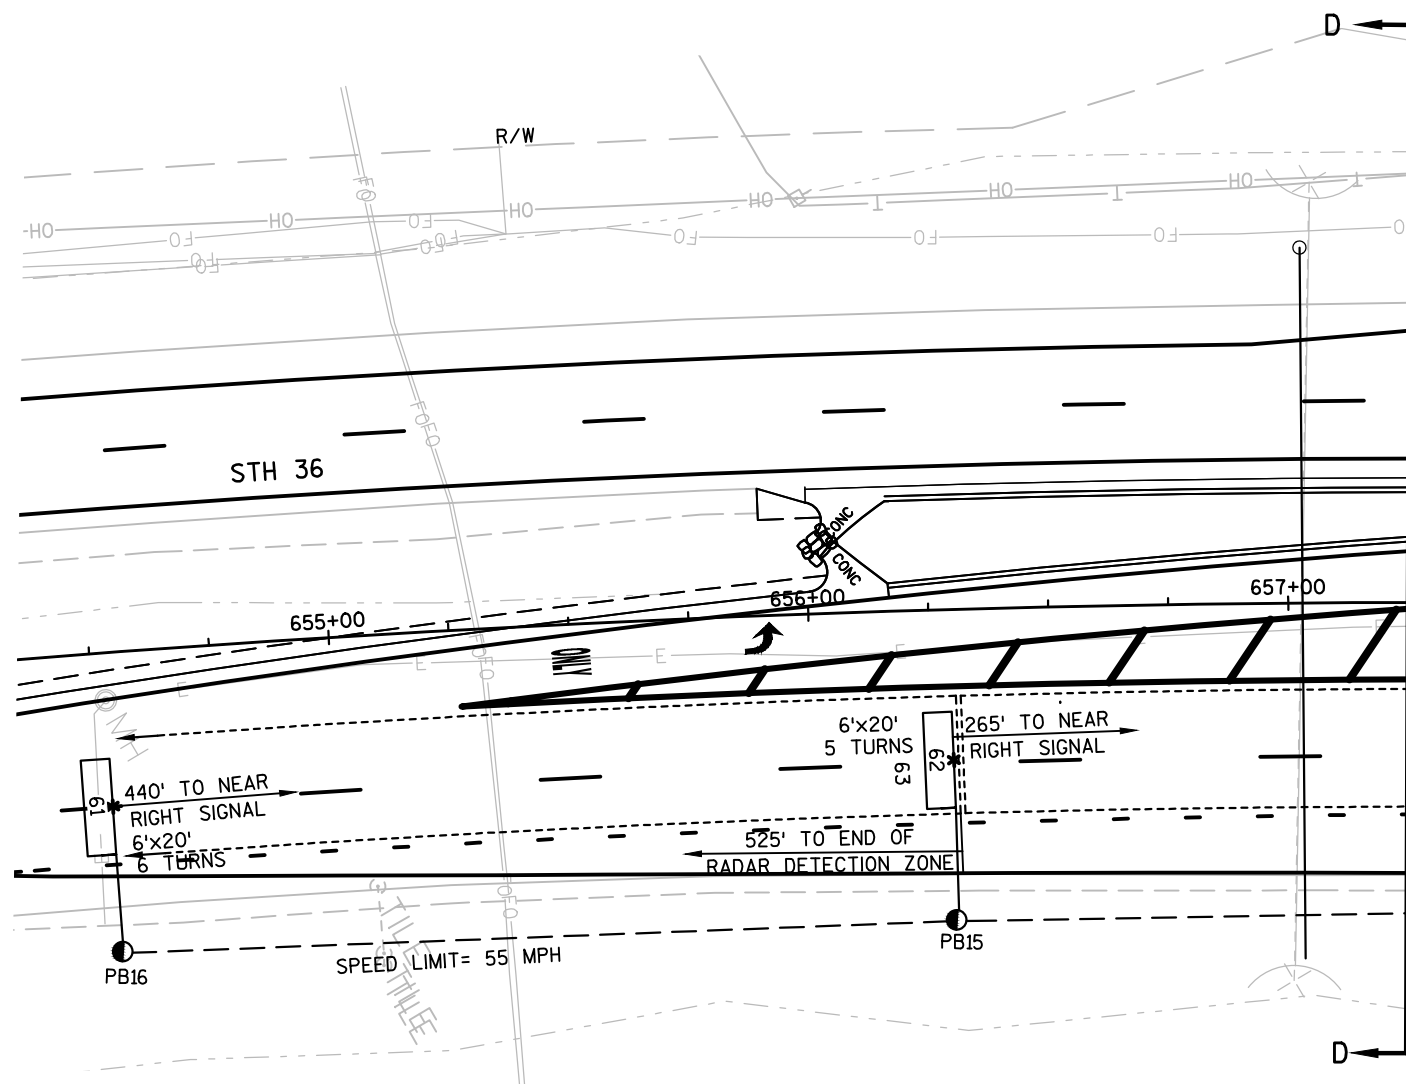

TRAFFIC CONTROL SIGNAL
STH 36 & CTH Y (LOOMIS RD)
TOWN OF NORWAY
RACINE COUNTY

SIGNAL NO. S51-0582

REGION CONTACT: D. WOLFORD
DESIGNED BY: S. WAGNER
REVISED BY:

PAGE 2 OF 4

PROJECT NO: 2240-18-70

HWY: STH 36

COUNTY: RACINE

TRAFFIC SIGNAL PLAN

SHEET

49

E

FILE NAME : N:\PDS\C3D\CAD\22401800\SIG\S51-0582\S51-0582.DWG
LAYOUT NAME - S51-0582 - 024005.SP (2)



PLOT DATE : 10/10/2016 10:27 AM

PLOT BY : WAGNER, SCOTT H

PLOT NAME :

PLOT SCALE : 1IN: 40 FT

WISDOT/CADDS SHEET 42

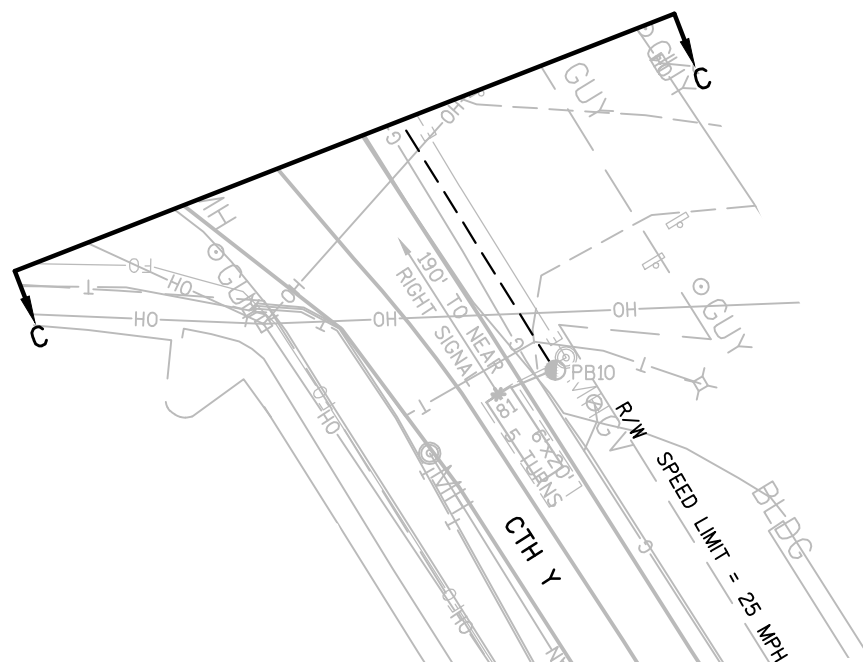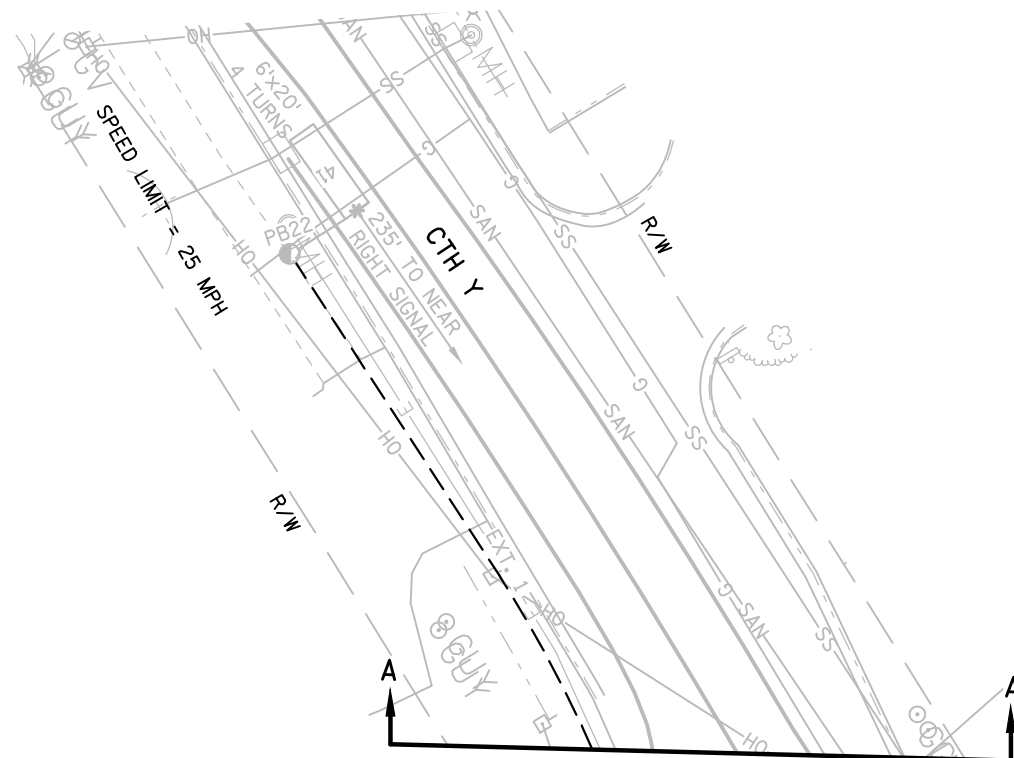

TRAFFIC CONTROL SIGNAL	
STH 36 & CTH Y (LOOMIS RD)	
TOWN OF NORWAY	
RACINE COUNTY	
SIGNAL NO. S51-0582	
REGION CONTACT: D. WOLFORD	PAGE 3 OF 4
DESIGNED BY: S. WAGNER	
REVISED BY:	

PROJECT NO:2240-18-70

HWY:STH 36

COUNTY:RACINE

TRAFFIC SIGNAL PLAN



SHEET

50



E

	HEAD NUMBERS	FLASH
Ø1	4,5	R
Ø2	6,7,8	R
Ø3		
Ø4	14,15,16	R
Ø5	9,10	R
Ø6	1,2,3	R
Ø7		
Ø8	11,12,13	R
Ø2P		
Ø4P	17,18	
Ø6P		
Ø8P	19,20	
OLE	4,5	-
OLF		
OLG	9,10	-
OLH		

RING 1

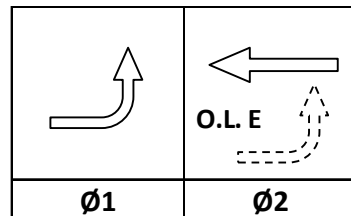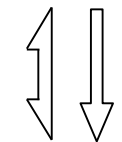NOT
USED

RING 2

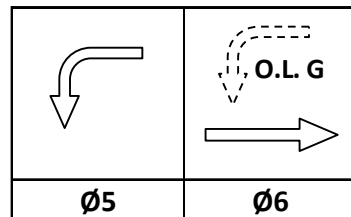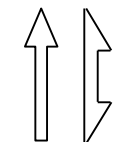NOT
USED

BARRIER

CONTROLLER LOGIC

PHASE NUMBER	PHASE LOCKING	DUAL ENTRY W / Ø	PHASE RECALL	PHASE ACTIVE
1		6		X
2	X	6	MIN	X
3				
4		8		X
5		2		X
6	X	2	MIN	X
7				
8		4		X

TYPE OF INTERCONNECT/COMMUNICATION	
NONE	
CLOSED LOOP	
TWISTED PAIR	
FIBER OPTIC*	
FIBER OPTIC (ETHERNET)	
RADIO	
CELL MODEM	X

TYPE OF COORDINATION	
NONE	X
TBC	
TRAFFIC RESPONSIVE	
ADAPTIVE	
*LOCATION OF MASTER	
CONTROLLER NO:	S-
SIGNAL SYSTEM NO:	SS-

TYPE OF LIGHTING	
BY OTHER AGENCY	
IN TRAFFIC CABINET	X
IN SEPARATE DOT LIGHTING CABINET	

TYPE OF PRE-EMPT	
NONE	X
RAILROAD	
EMERGENCY VEHICLE	
GTT	
TOMAR	
HARDWIRE	
OTHER	
LIFT BRIDGE	
QUEUE DETECTION	

DETECTOR LOGIC

DETECTOR INPUT	3	1	7	5	11	9	15	13
PLAN LOOP DETECTOR*(S)	11	13	22	42	51	53	62	82
CALLED PHASE	1	1	2	4	5	5	6	8
CALL OPTION	X	X	X	X	X	X	X	X
DELAY TIME								
EXTENTION OPTION	X	X	X	X	X	X	X	X
EXTEND TIME								
USE ADDED INITIAL			X				X	
CROSS SWITCH PHASE	2	2			6	6		

DETECTOR INPUT	4	2	8	6	12	10	16	14
PLAN LOOP DETECTOR*(S)	12	21	41	43	52	61	81	83
CALLED PHASE	1	2	4	4	5	6	8	8
CALL OPTION	X	X		X	X	X		X
DELAY TIME								
EXTENTION OPTION	X	X	X	X	X	X	X	X
EXTEND TIME			X				X	
USE ADDED INITIAL		X				X		
CROSS SWITCH PHASE	2				6			

DETECTOR INPUT	49	51	53	55	57	59	61	63
PLAN LOOP DETECTOR*(S)	23	63						
CALLED PHASE	2	6						
CALL OPTION	X	X						
DELAY TIME								
EXTENTION OPTION	X	X						
EXTEND TIME								
USE ADDED INITIAL								
CROSS SWITCH PHASE								

DETECTOR INPUT	50	52	54	56	58	60	62	64
PLAN LOOP DETECTOR*(S)	24	64						
CALLED PHASE	2	6						
CALL OPTION	X	X						
DELAY TIME								
EXTENTION OPTION	X	X						
EXTEND TIME								
USE ADDED INITIAL								
CROSS SWITCH PHASE								

DETECTOR INPUT								
PLAN LOOP DETECTOR*(S)								
CALLED PHASE								
CALL OPTION								
DELAY TIME								
EXTENTION OPTION								
EXTEND TIME								
USE ADDED INITIAL								
CROSS SWITCH PHASE								

DETECTOR INPUT								
PLAN LOOP DETECTOR*(S)								
CALLED PHASE								
CALL OPTION								
DELAY TIME								
EXTENTION OPTION								
EXTEND TIME								
USE ADDED INITIAL								
CROSS SWITCH PHASE								

GENERAL NOTES:

1. BUTTONS ON SB5 AND SB12 USED TO CALL PHASE 4 AND PHASE 8 GREEN FOR BICYCLISTS VIA PROGRAMMED PED TIMING.

STH 36 & CTH Y (LOOMIS RD)	
TOWN OF NORWAY	
RACINE COUNTY	
SIGNAL NO: S51-0582	CABINET TYPE: TS2
CONTROLLER TYPE: ECONOLITE	
DATE: 9/16	PAGE NO. 4 OF 4

PROJECT ID:	2240-18-70
INTERSECTION:	STH 36 & CTH Y (LOOMIS RD)

Signal Wire Color Coding	BLK - black	RED - red	GRN - green
	WHT - white	BLU - blue	ORG - orange

CB1 TO	AWG14 # OF CONDUCTORS	HEAD NO.	SIGNAL INDICATION WIRE COLOR									PED BUTTON
			RED	YELLOW	GREEN	<RED>	<YELLOW>	<GREEN>	<FLASHING YELLOW>	D/WALK	WALK	
SB1	12	5				RED	ORG	GRN	BLK/WHT			
		7	RED/BLK	ORG/BLK	GRN/BLK							
		21								BLK	BLU	
		BUTTON										WHT/BLK
SB2	12	6				RED	ORG	GRN	BLK/WHT			
		BUTTON										WHT/BLK
SB3	7	10				RED	ORG	GRN	WHT/BLK			
SB5	12	2	RED	ORG	GRN							
		3	RED	ORG	GRN							
		17				RED/BLK	ORG/BLK	GRN/BLK	BLK/WHT			
		22								BLK	BLU	
SB6	12	13	RED	ORG	GRN							
		BUTTON										WHT/BLK
SB7	7	BUTTON										WHT/BLK
SB8	12	18	RED	ORG	GRN							
SB9	12	1	RED	ORG	GRN							
		11				RED/BLK	ORG/BLK	GRN/BLK	BLK/WHT			
		19								BLK	BLU	
		BUTTON										WHT/BLK
SB10	7	12				RED	ORG	GRN	WHT/BLK			
SB11	7	4				RED	ORG	GRN	WHT/BLK			
SB13	12	8	RED	ORG	GRN							
		9	RED	ORG	GRN							
		14				RED/BLK	ORG/BLK	GRN/BLK				
		20								BLK	BLU	
		BUTTON										WHT/BLK
SB14	12	16	RED	ORG	GRN							
		BUTTON										WHT/BLK
SB15	12	15	RED	ORG	GRN							


- *Use the white conductor in the cable assembly as the grounded conductor for all traffic signal indications
- *Ensure the grounded conductor in the feeder cable and the pole cables are both 18" longer than the ungrounded conductors.
- *At the signal bases, connect one terminal from the pedestrian push buttons to the color indicated in the chart. Connect the other terminal to the grounded conductor.
- *Reconnect the grounding conductors wherever the circuit has been interrupted to ensure the grounding circuit is complete.


Equipment grounding conductor 10 AWG Green XLP	
From	To
CB1	SB1
SB1	SB2
SB2	SB3
SB3	SB4
SB4	SB5
SB5	SB6
SB6	SB7
SB7	SB8
SB8	SB9
SB9	SB10
SB10	SB11
SB11	SB12
SB12	SB13
SB13	SB14
SB14	SB15
SB15	CB1


Pull Box Bonding Jumper 10 AWG Green XLP	
From	To
PB1	CB1
PB2	SB1
PB5	SB2
PB6	SB3
PB8	SB4
PB9	SB4
PB11	SB5
PB12	SB5
PB13	SB8
PB14	SB9
PB17	SB10
PB18	SB11
PB20	SB12
PB21	SB12
PB23	SB13
PB24	SB15
PB25	SB15




Lighting UF #10 w/ground	
From	To
CB1	SB2
SB2	SB4
SB4	SB8
CB1	SB15
SB15	SB12
SB12	SB10

Radar Detection Cable	
From	To
CB1	SB5 (RA2)
CB1	SB13 (RA1)

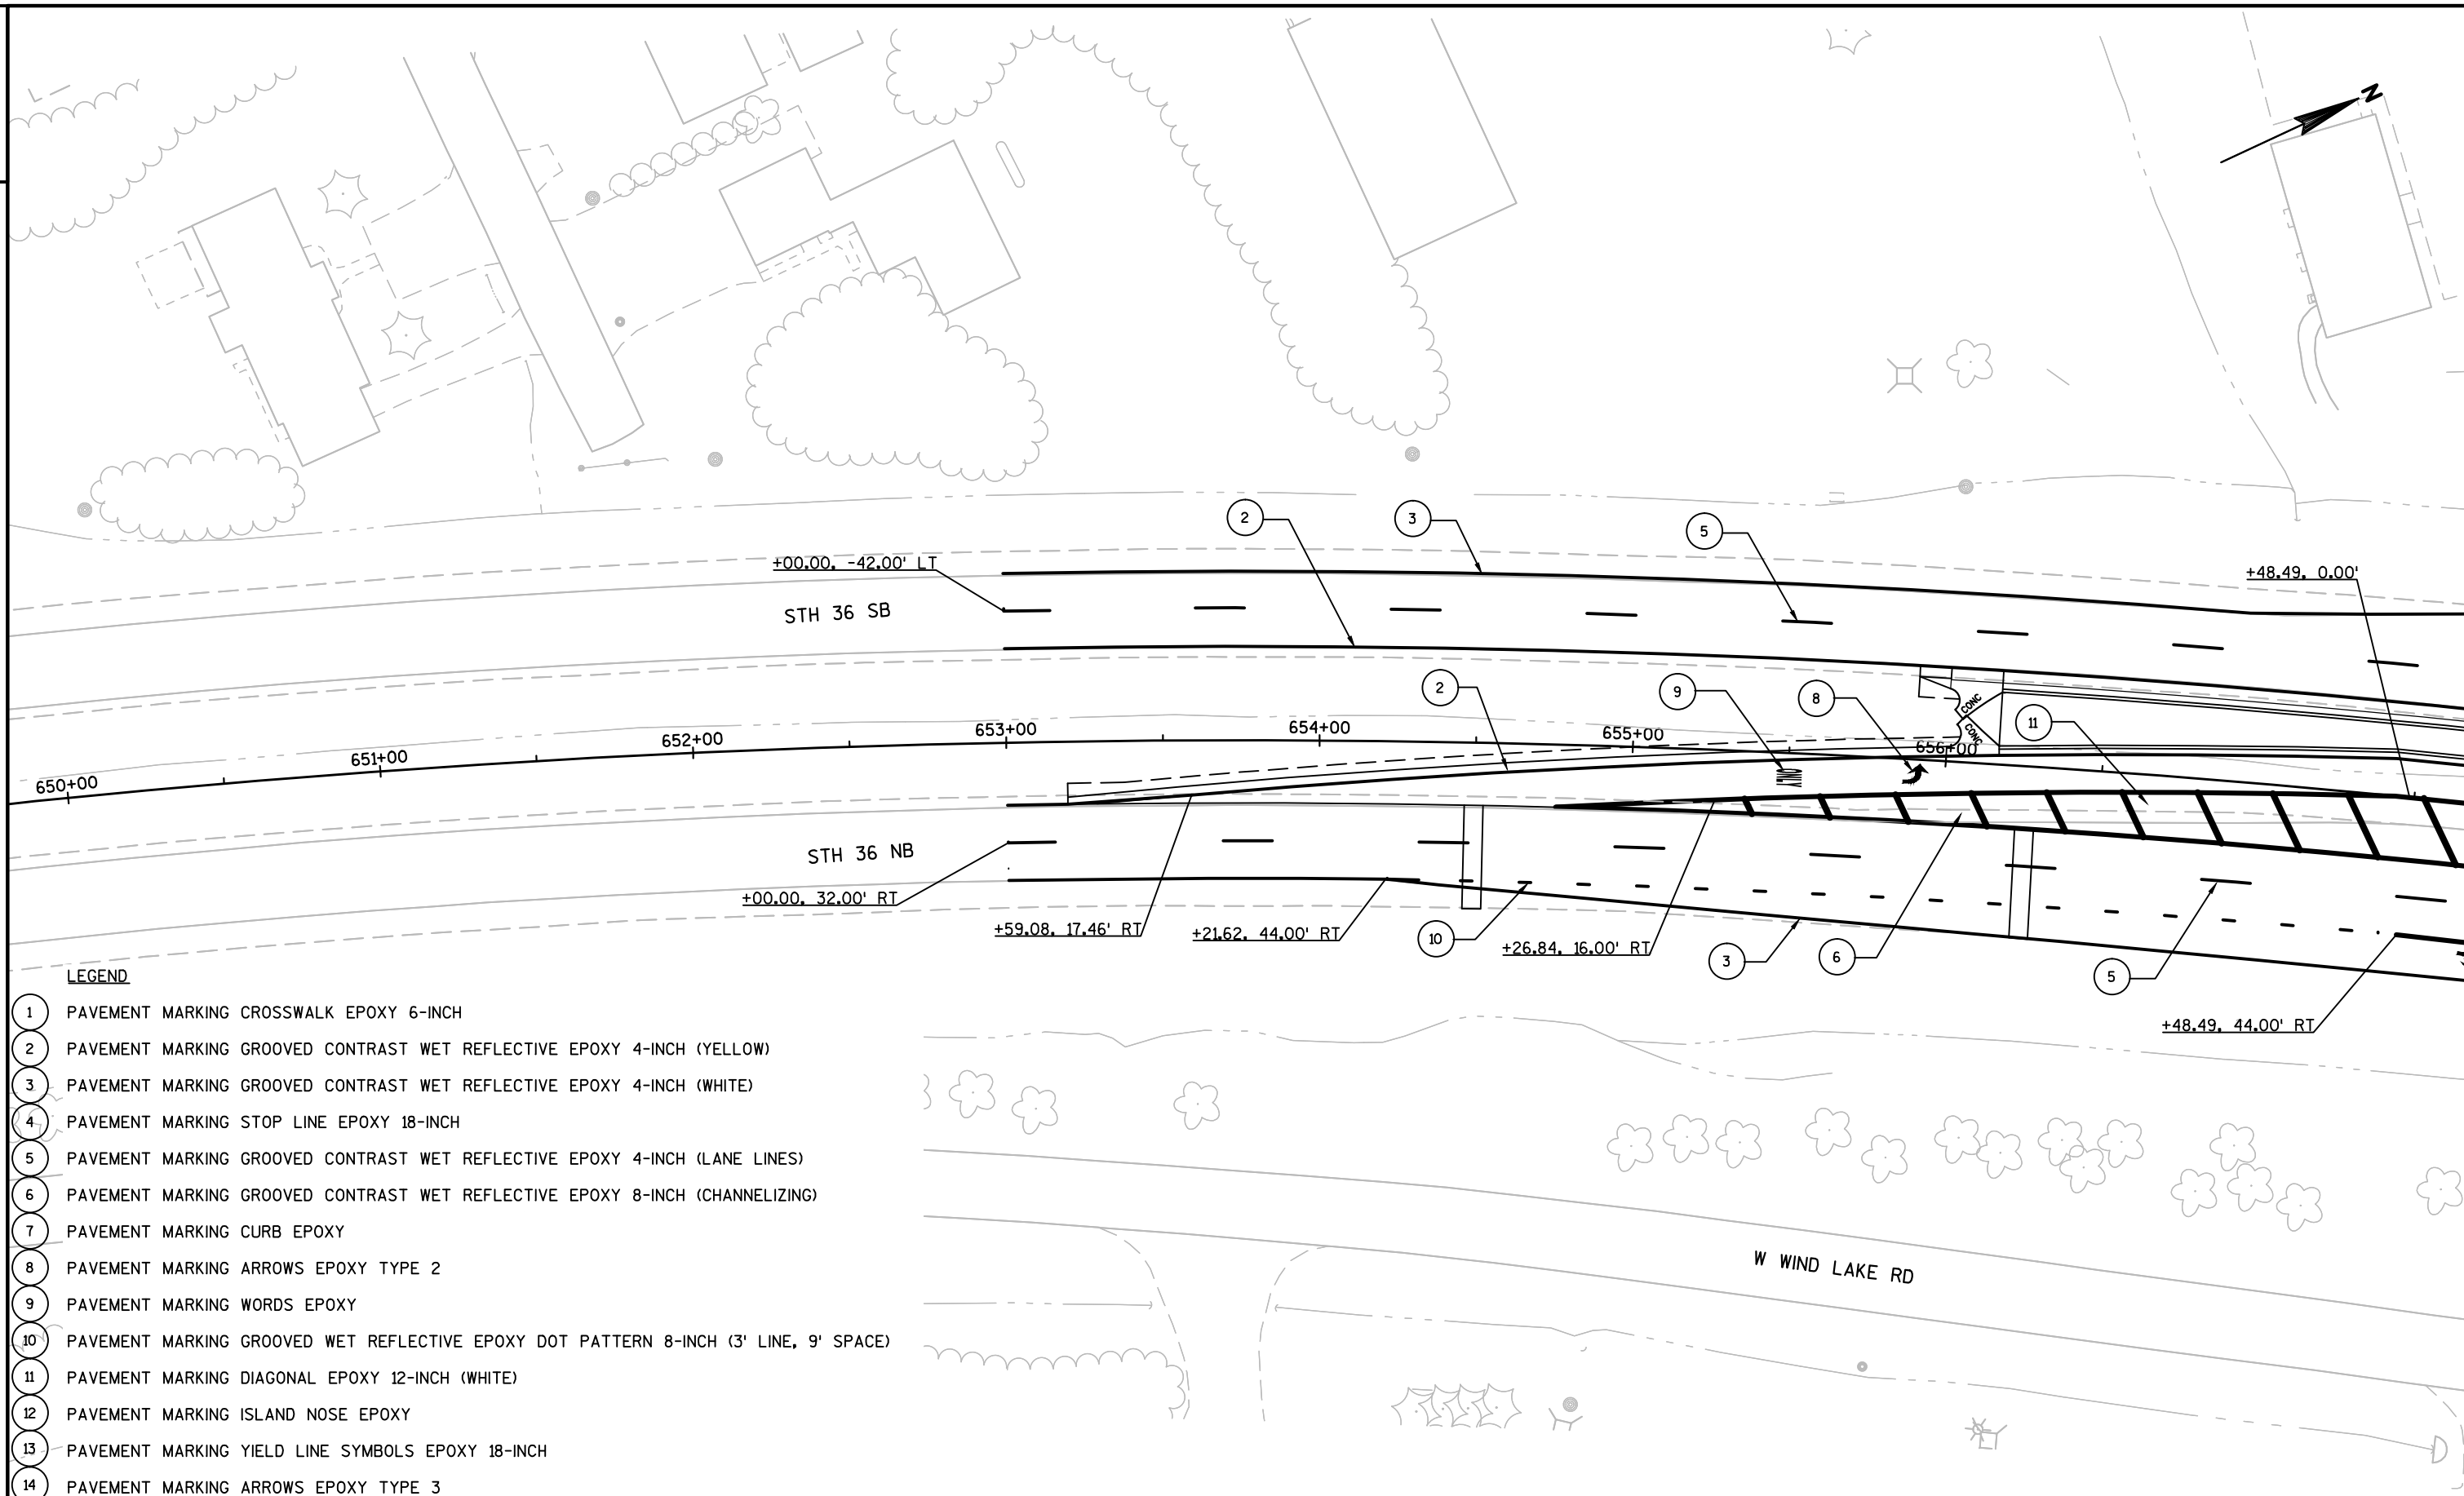

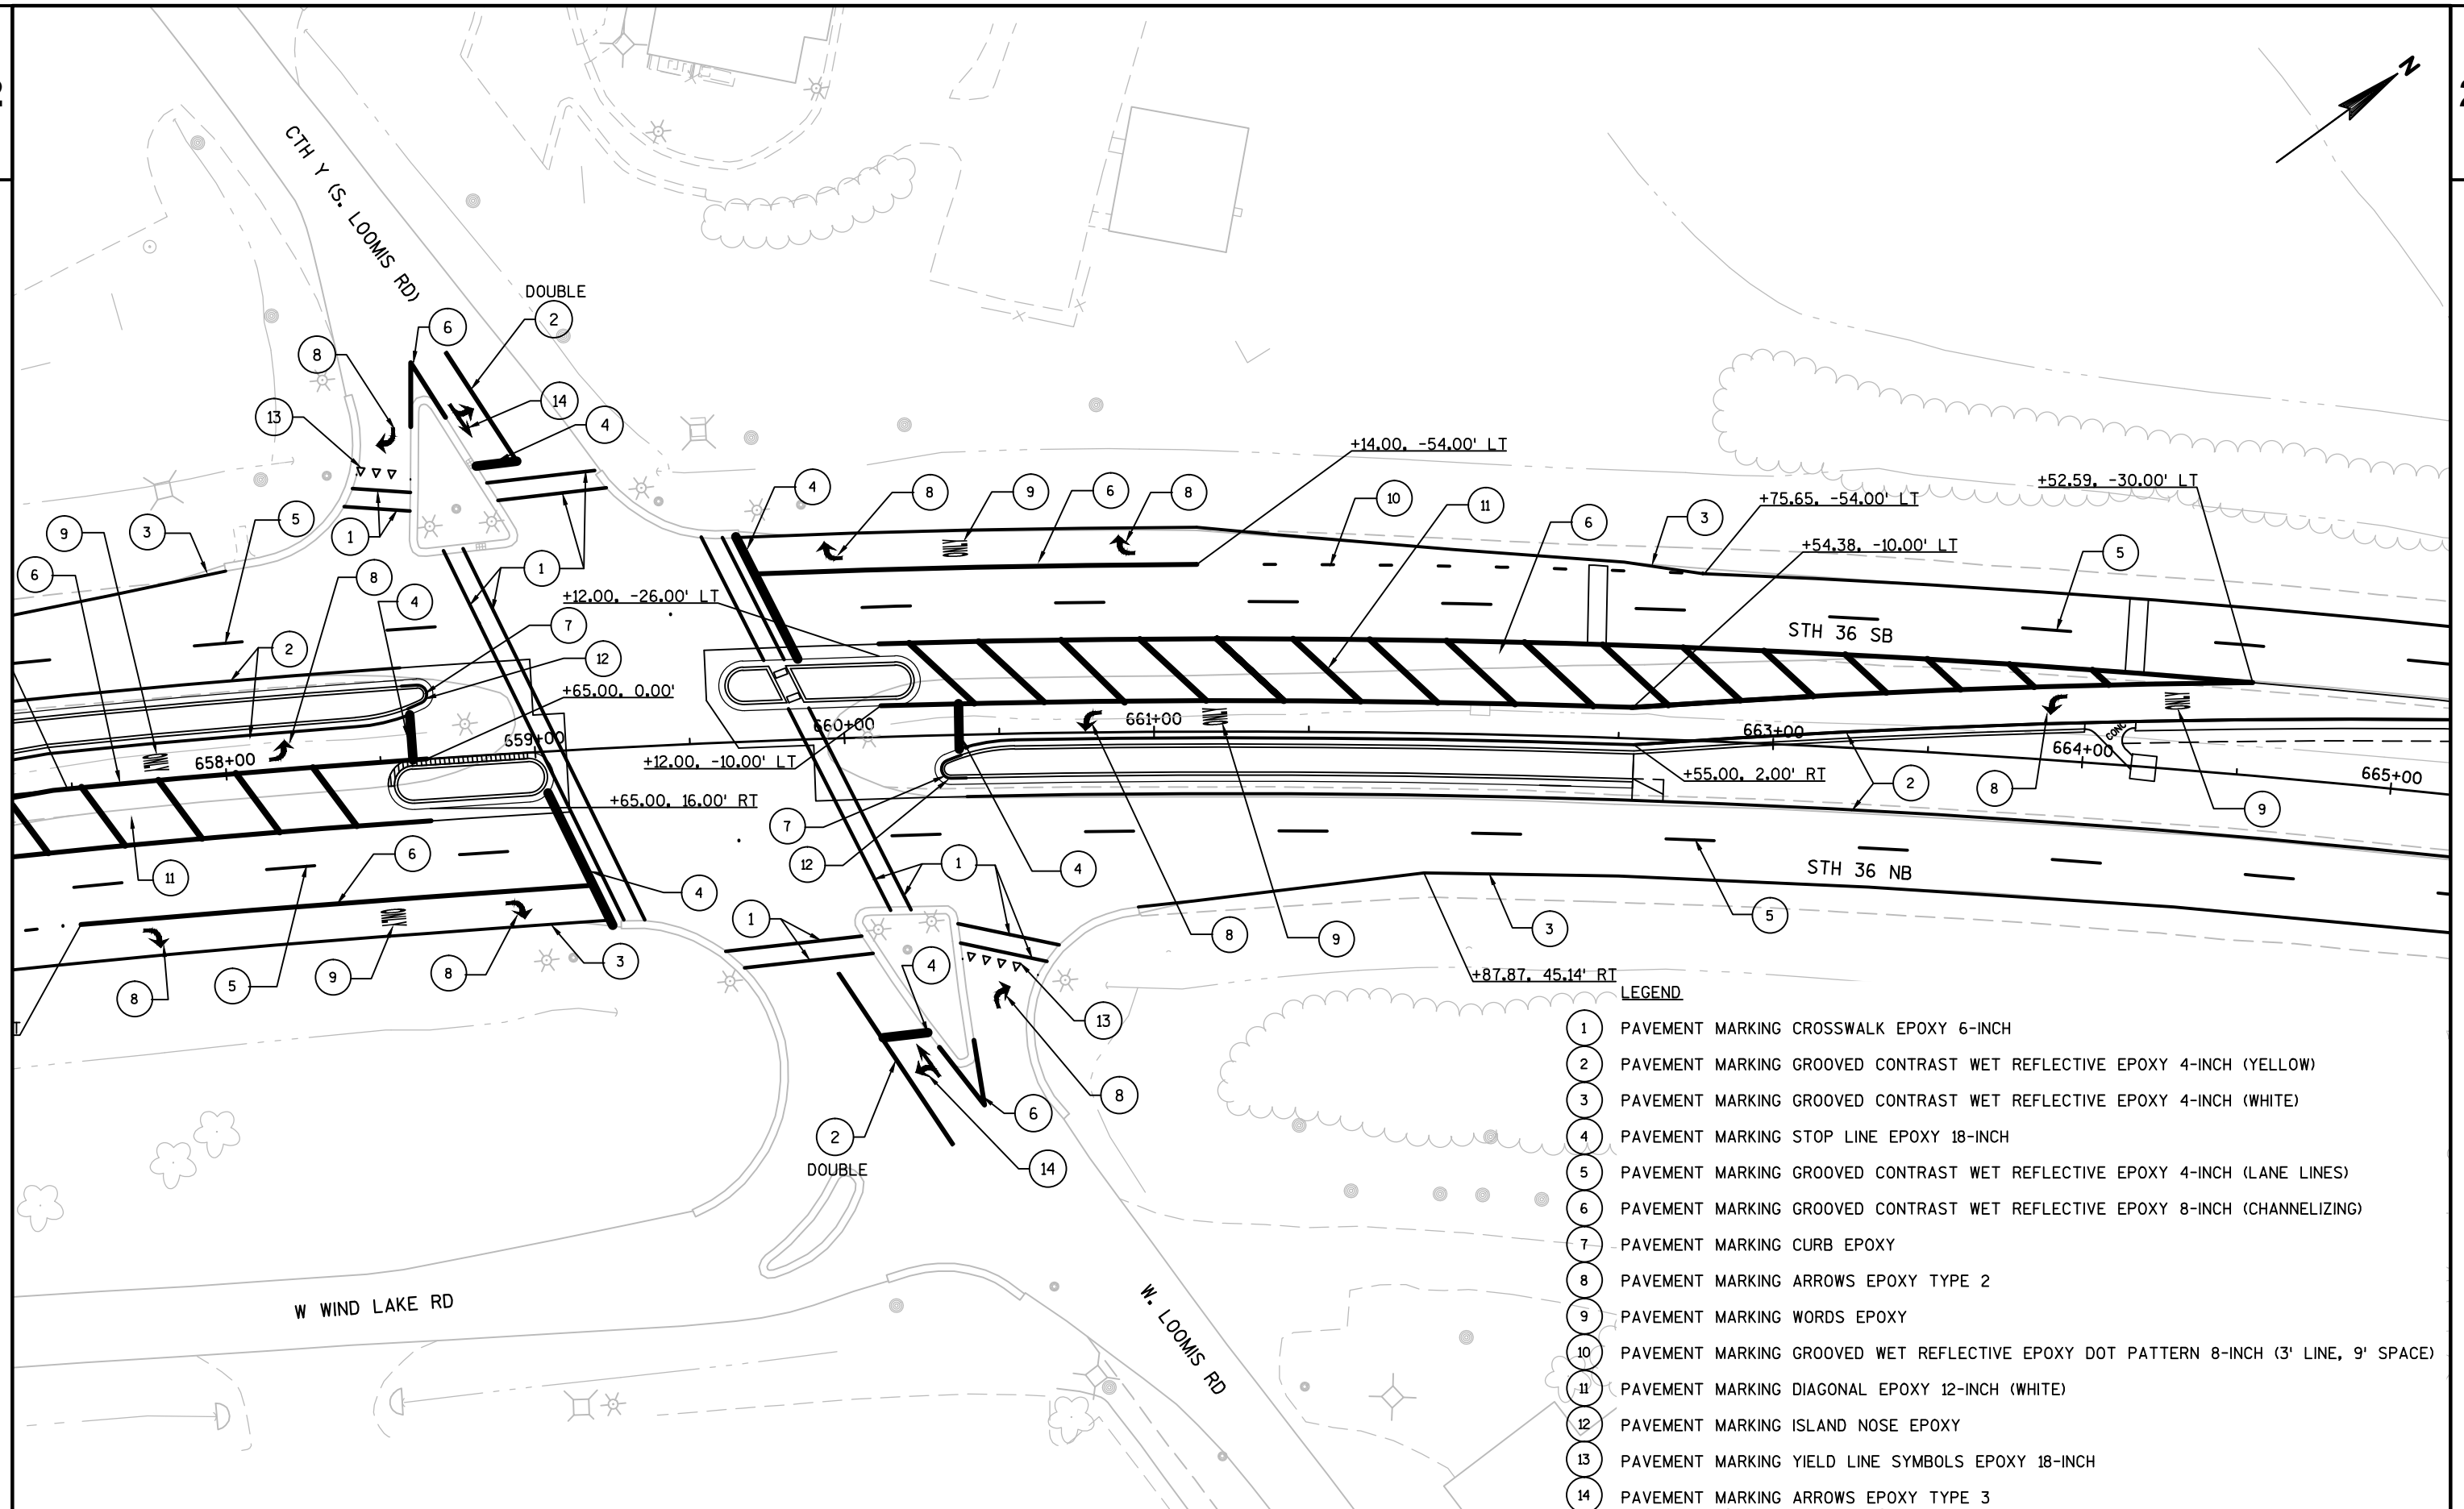


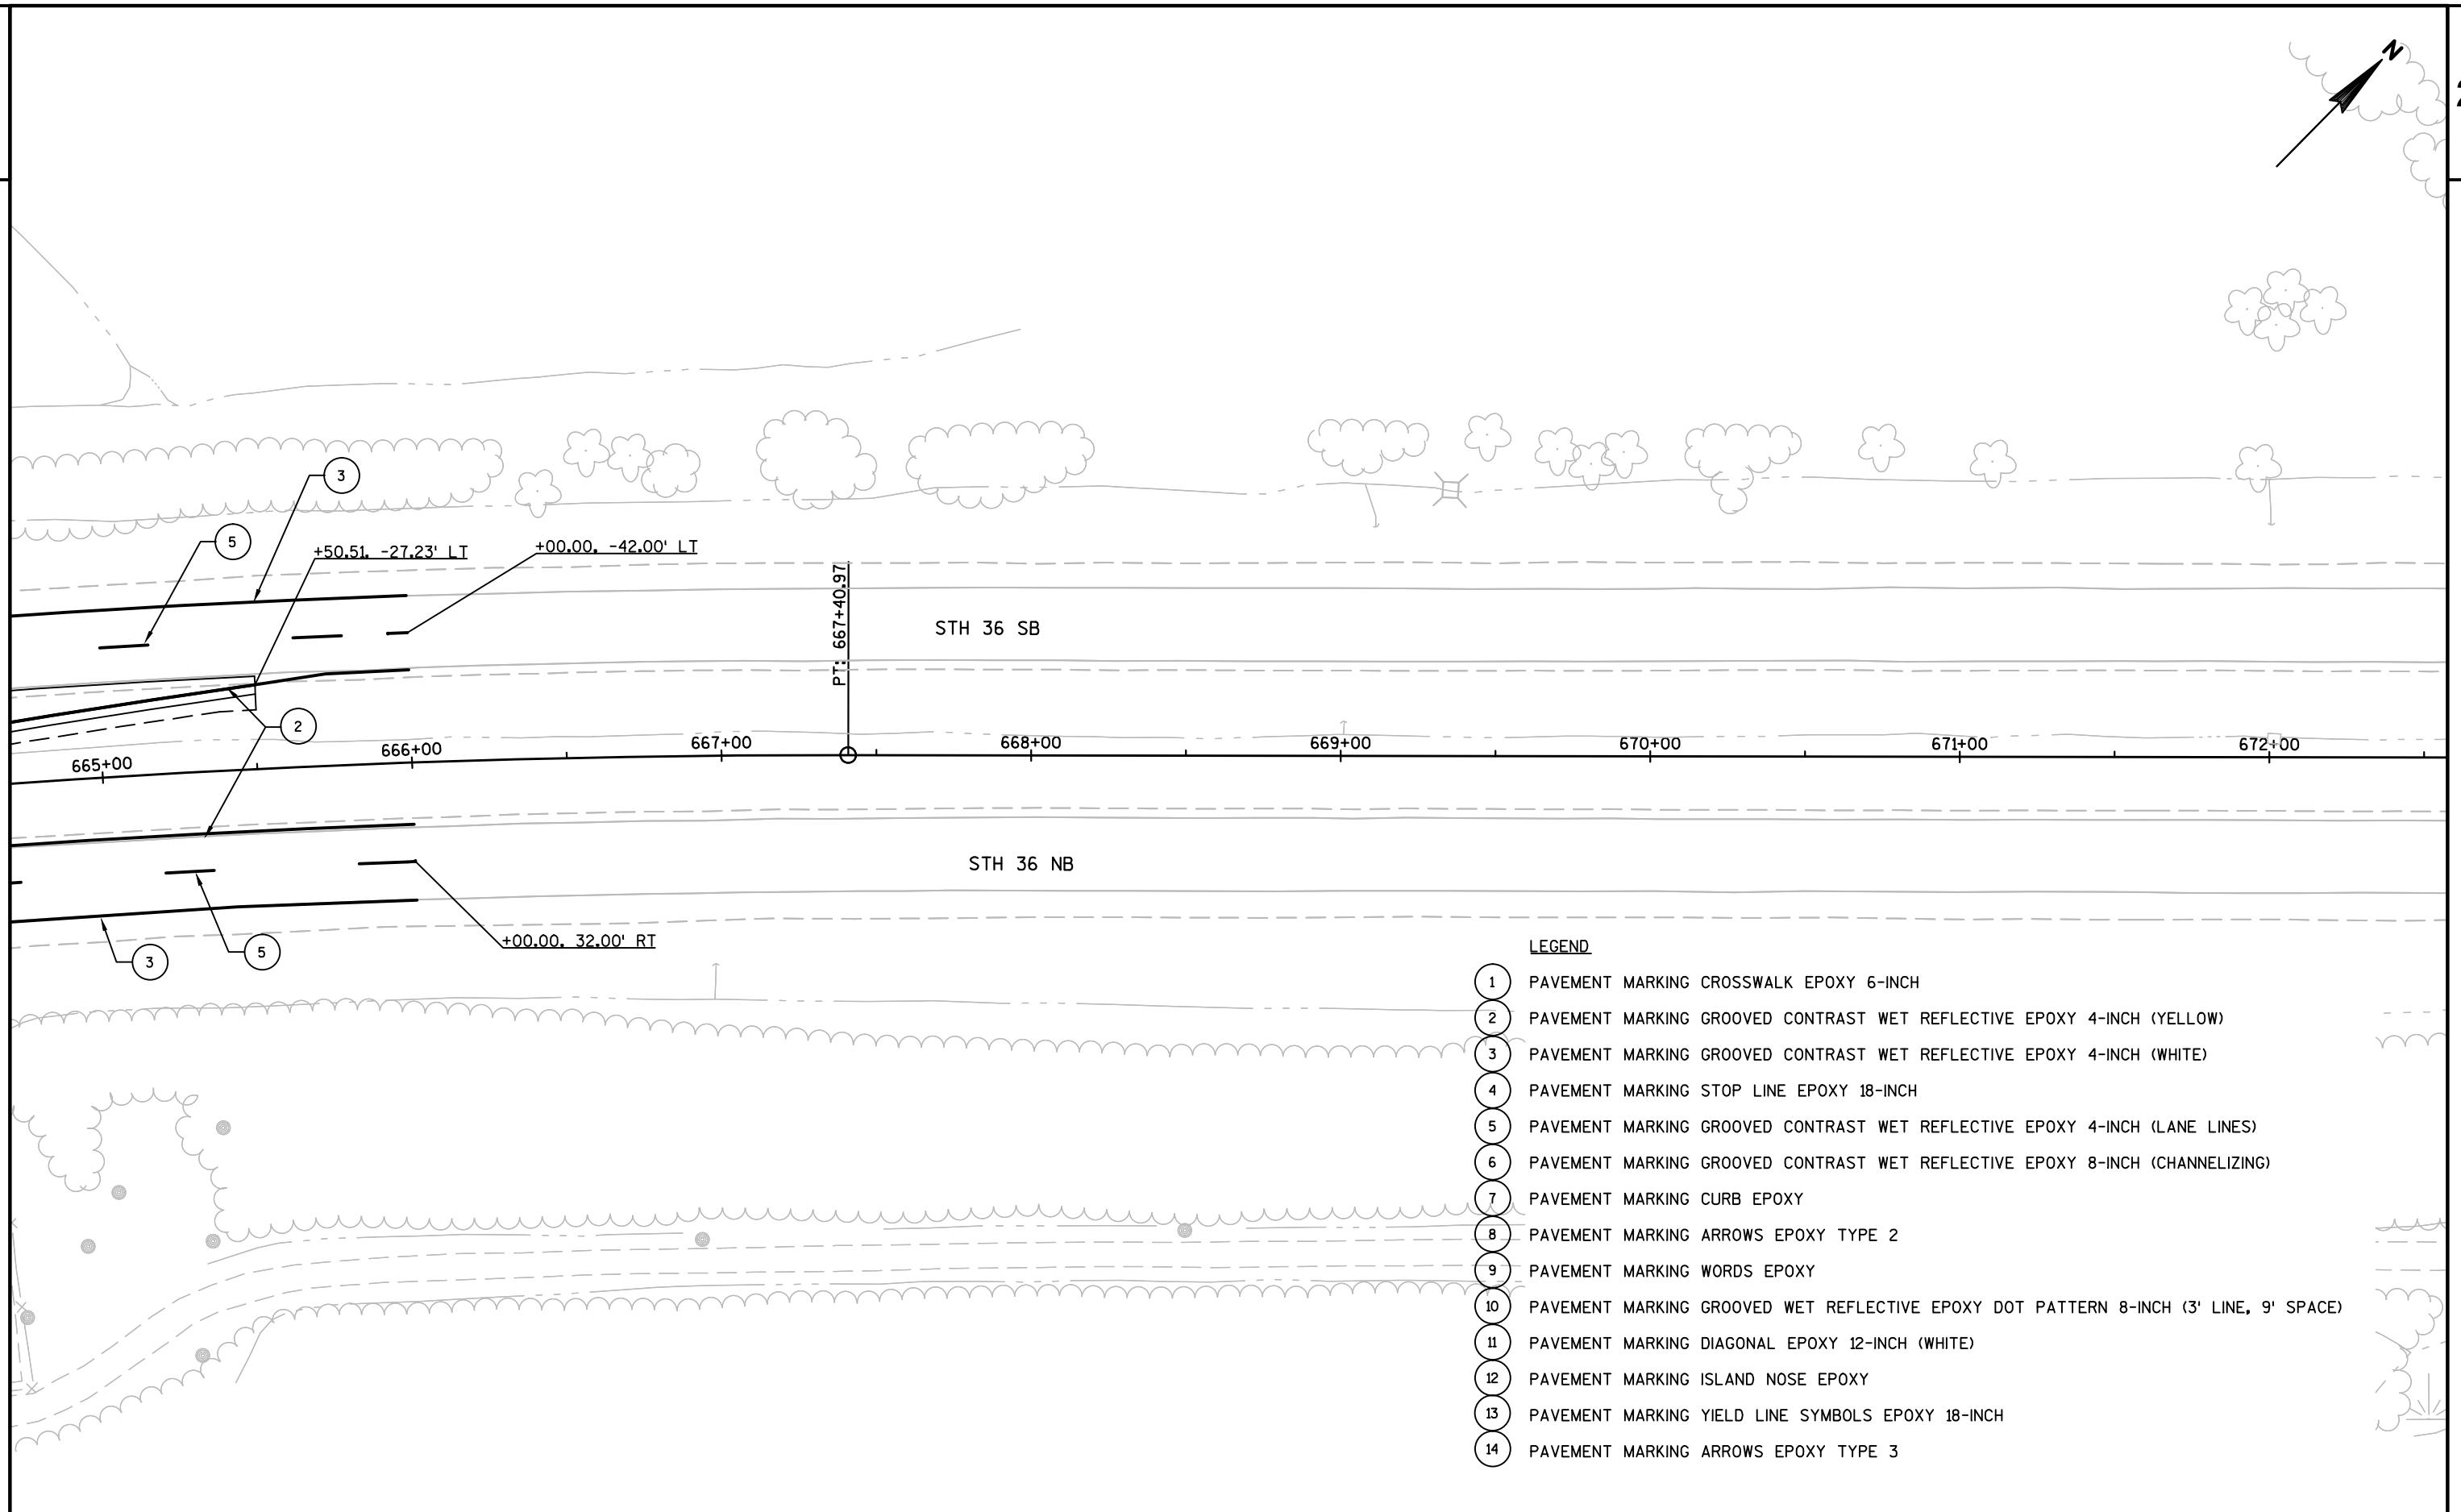


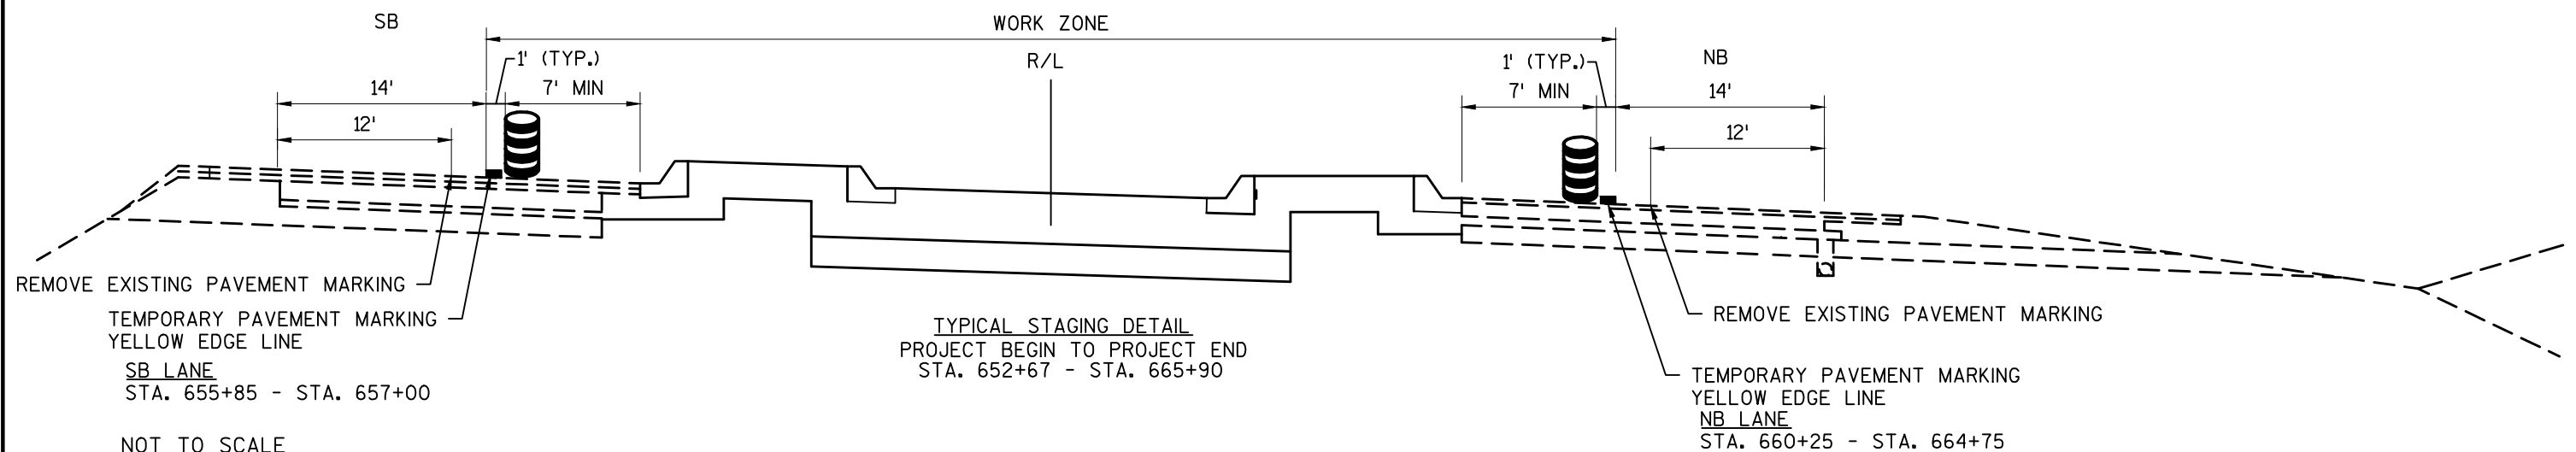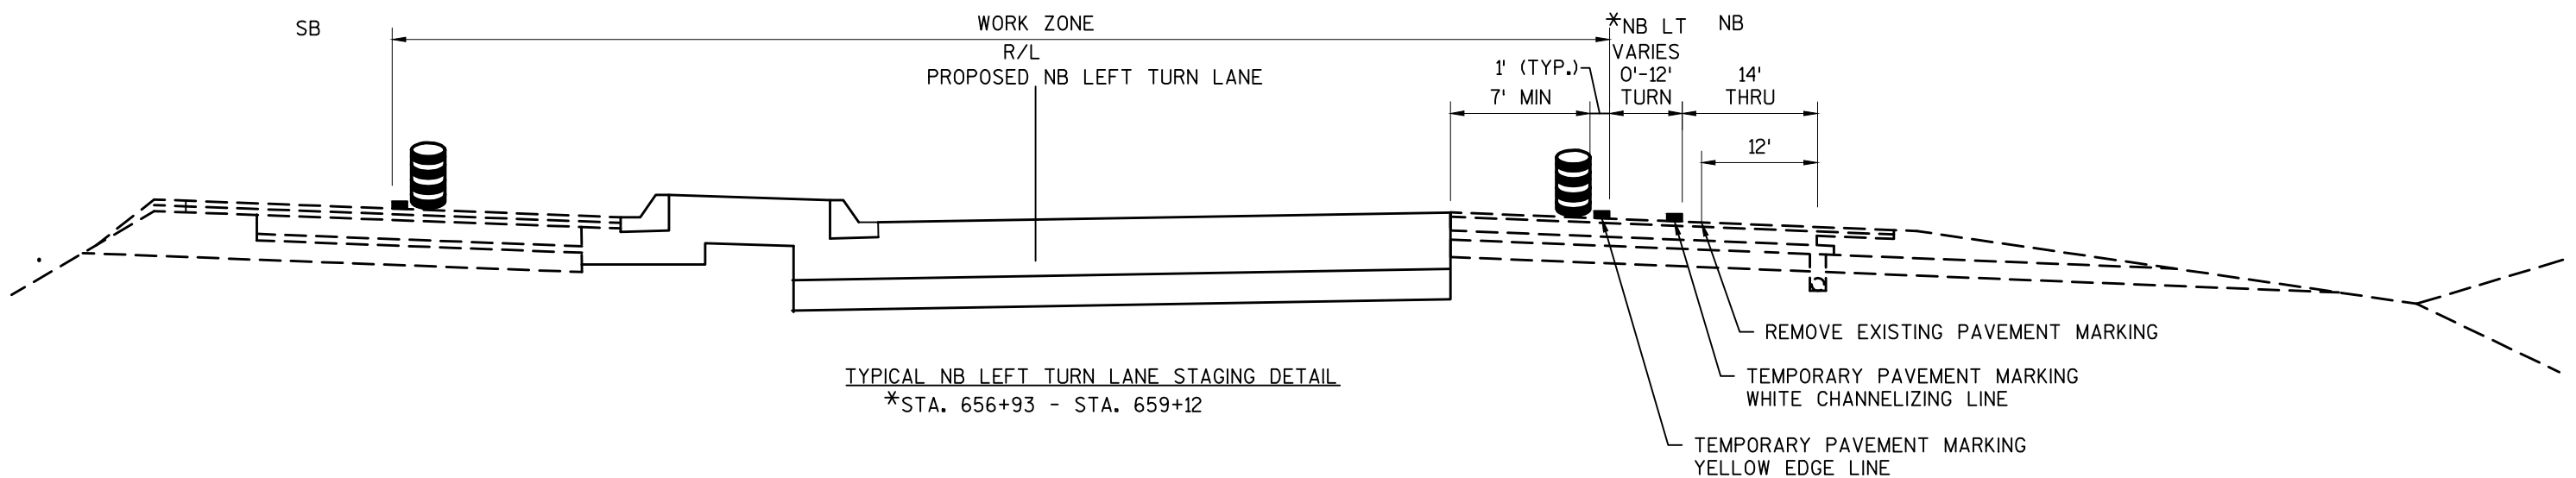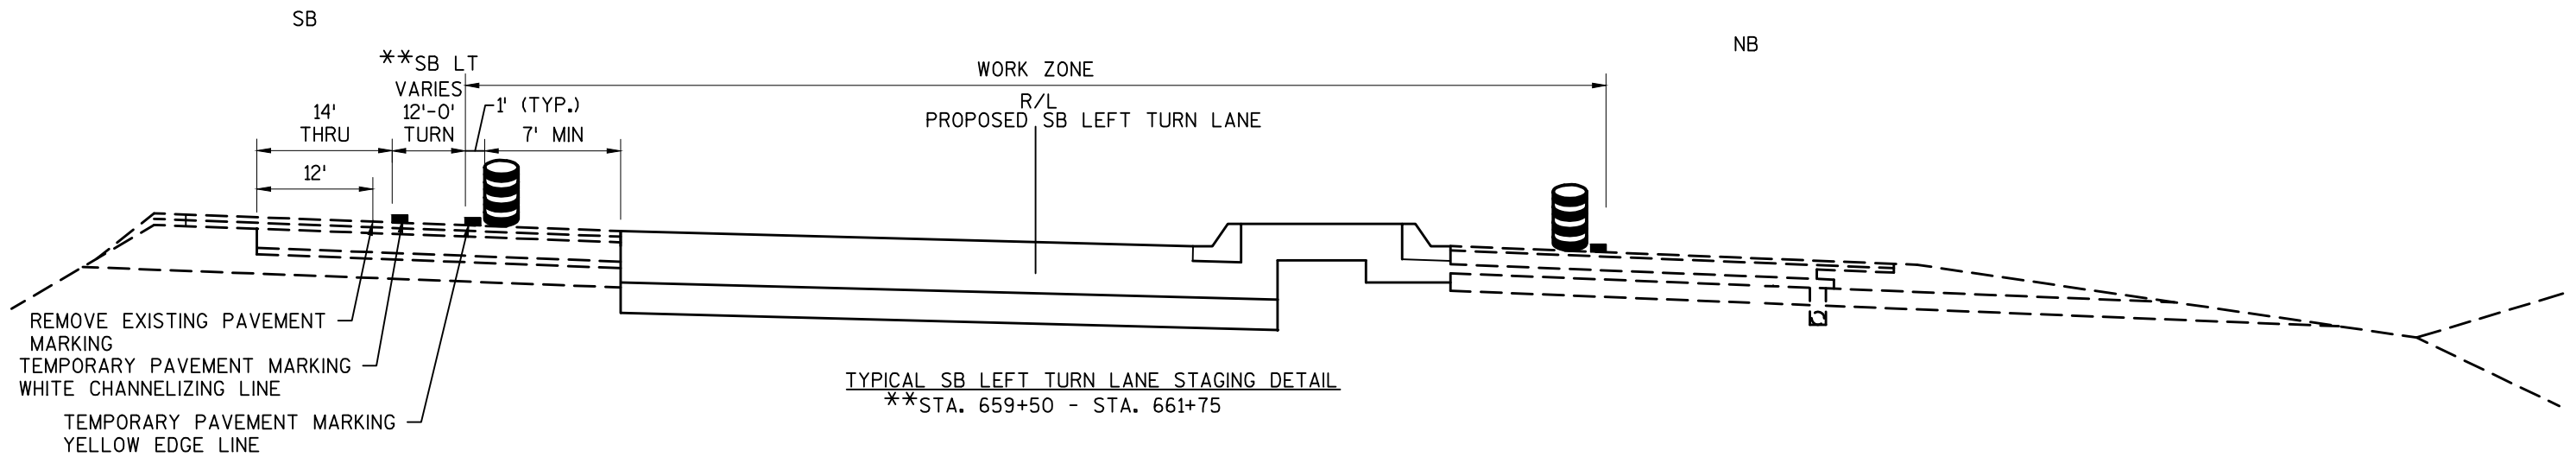


LEGEND

-  TYPE III BARRICADE
-  TYPE III BARRICADE WTH ATTACHED SIGN
-  TRAFFIC CONTROL DRUM
-  TRAFFIC CONTROL DRUM WITH TYPE C STEADY BURN LIGHT
-  SIGN ON PERMANENT SUPPORT
-  SIGN ON TEMPORARY SUPPORT
-  DIRECTION OF TRAFFIC
-  WORK AREA
-  PORTABLE CHANGEABLE MESSAGE BOARD

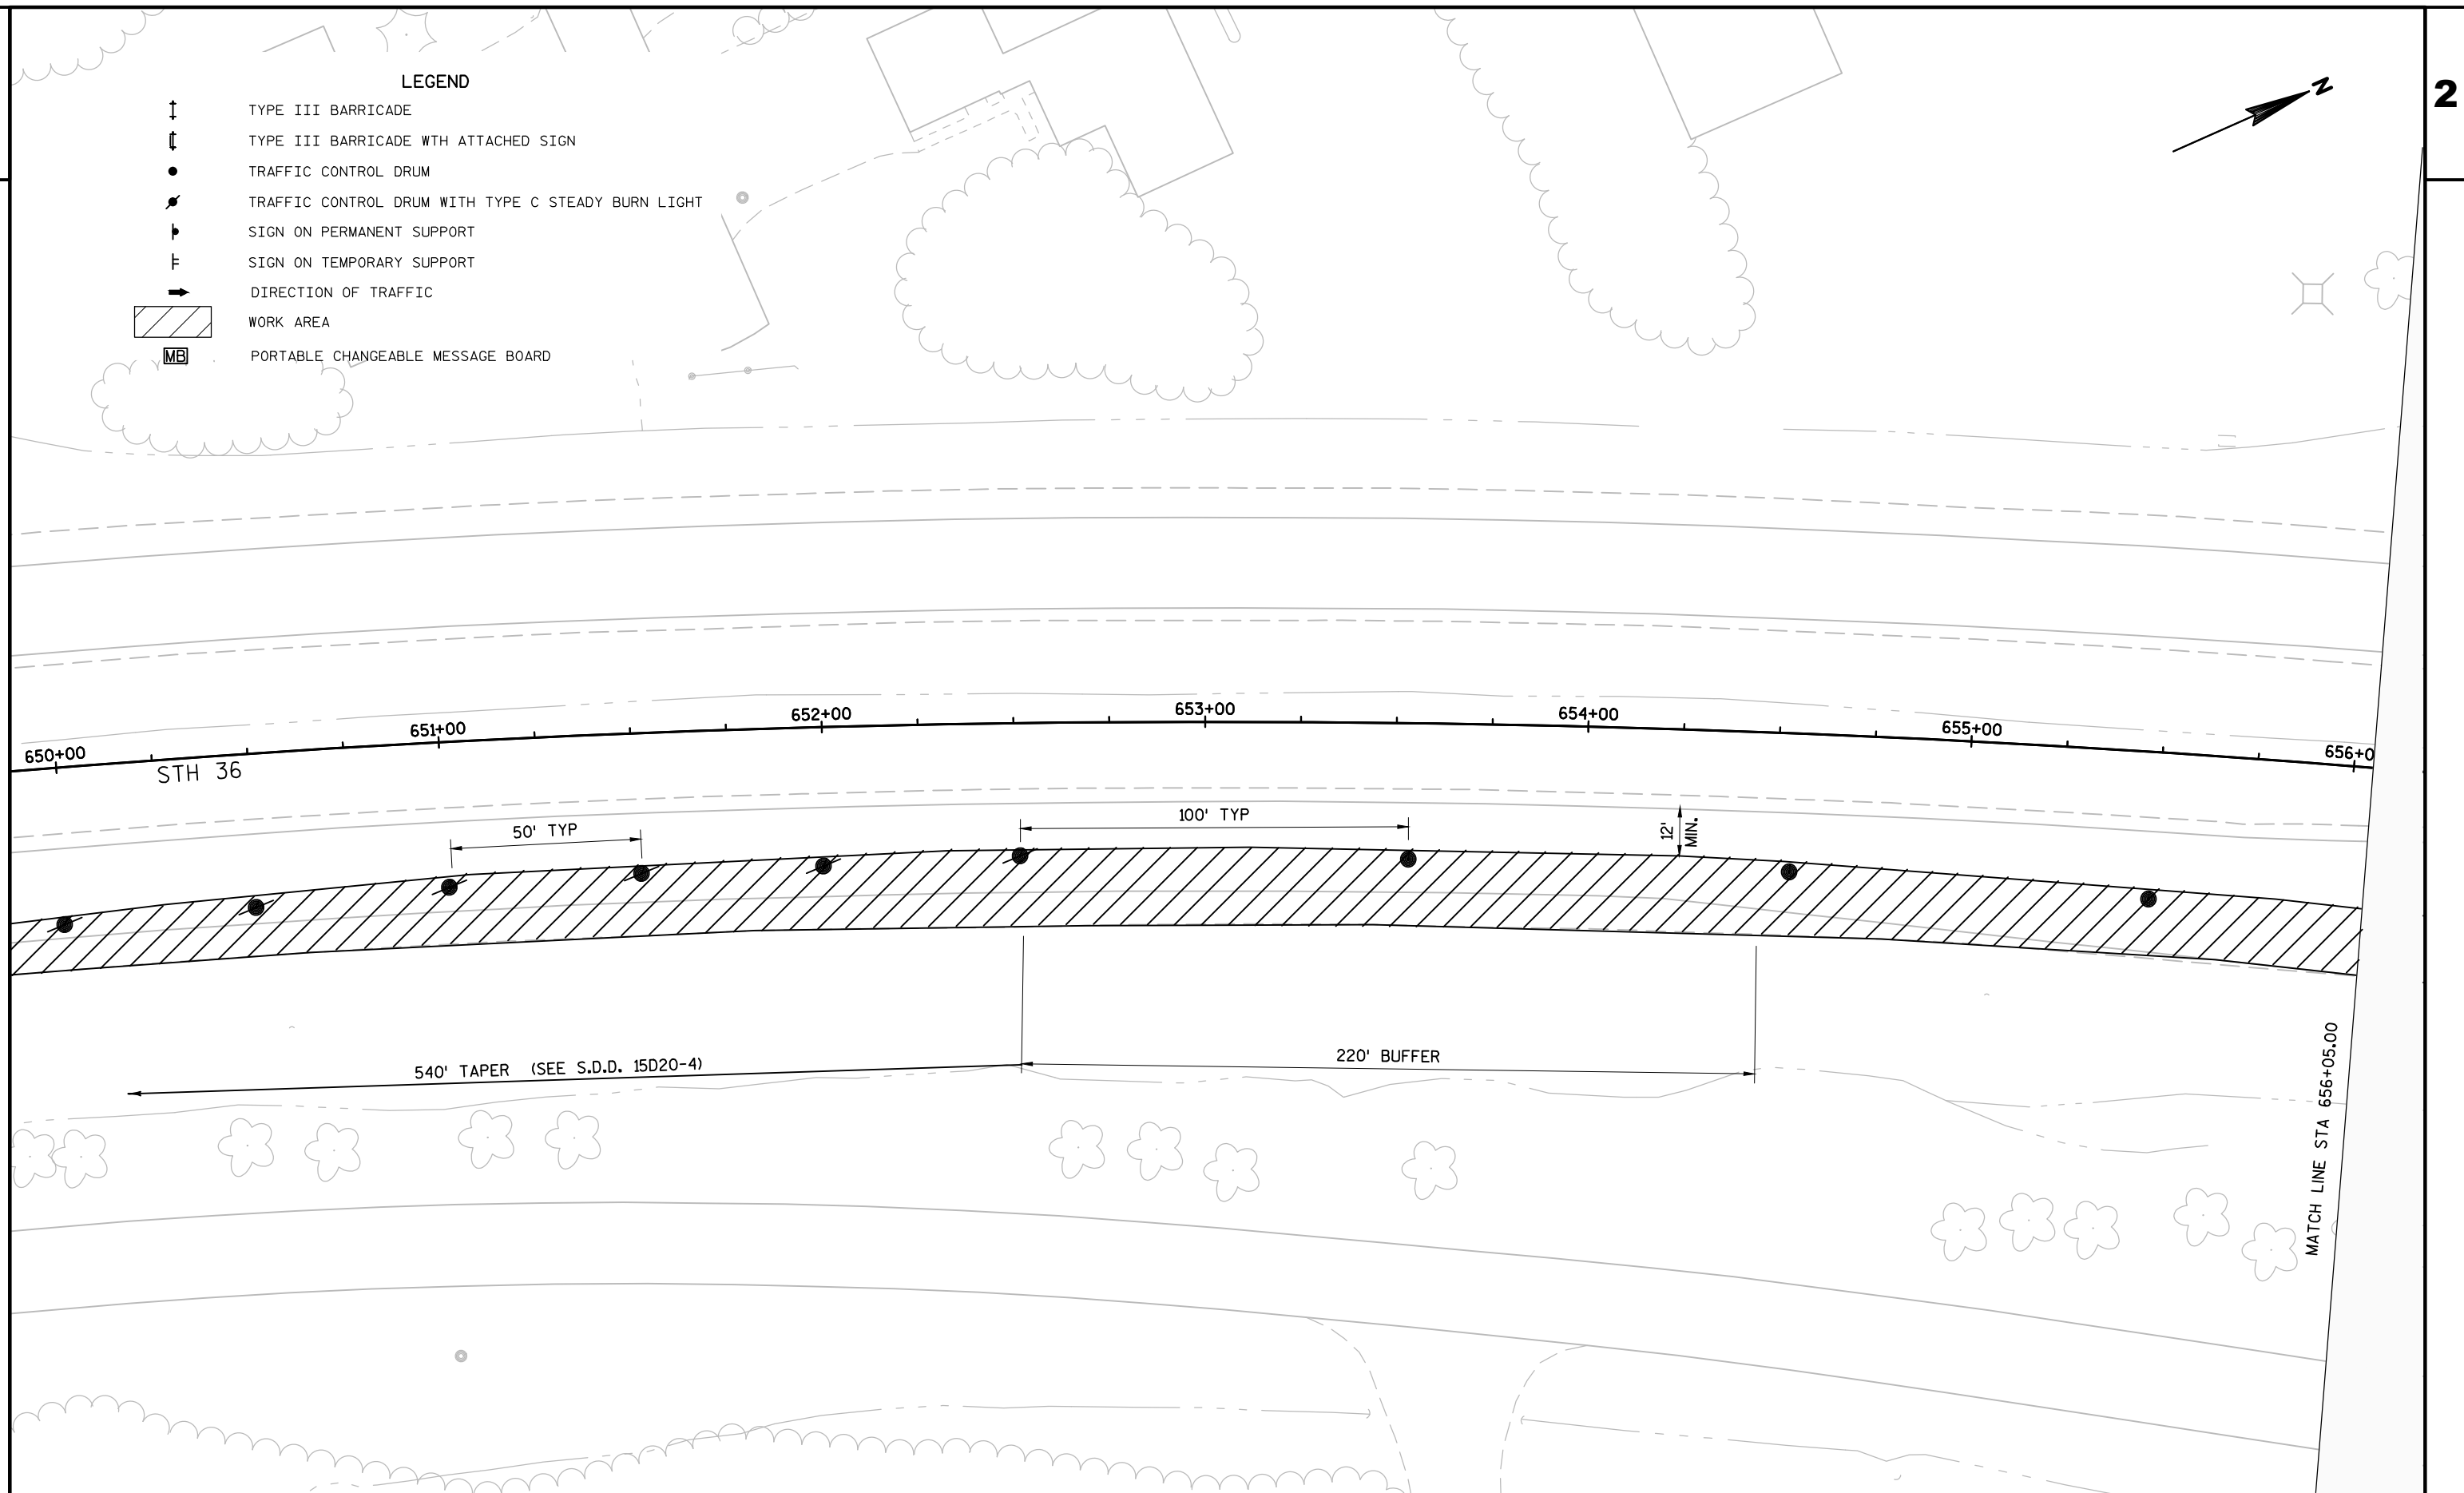


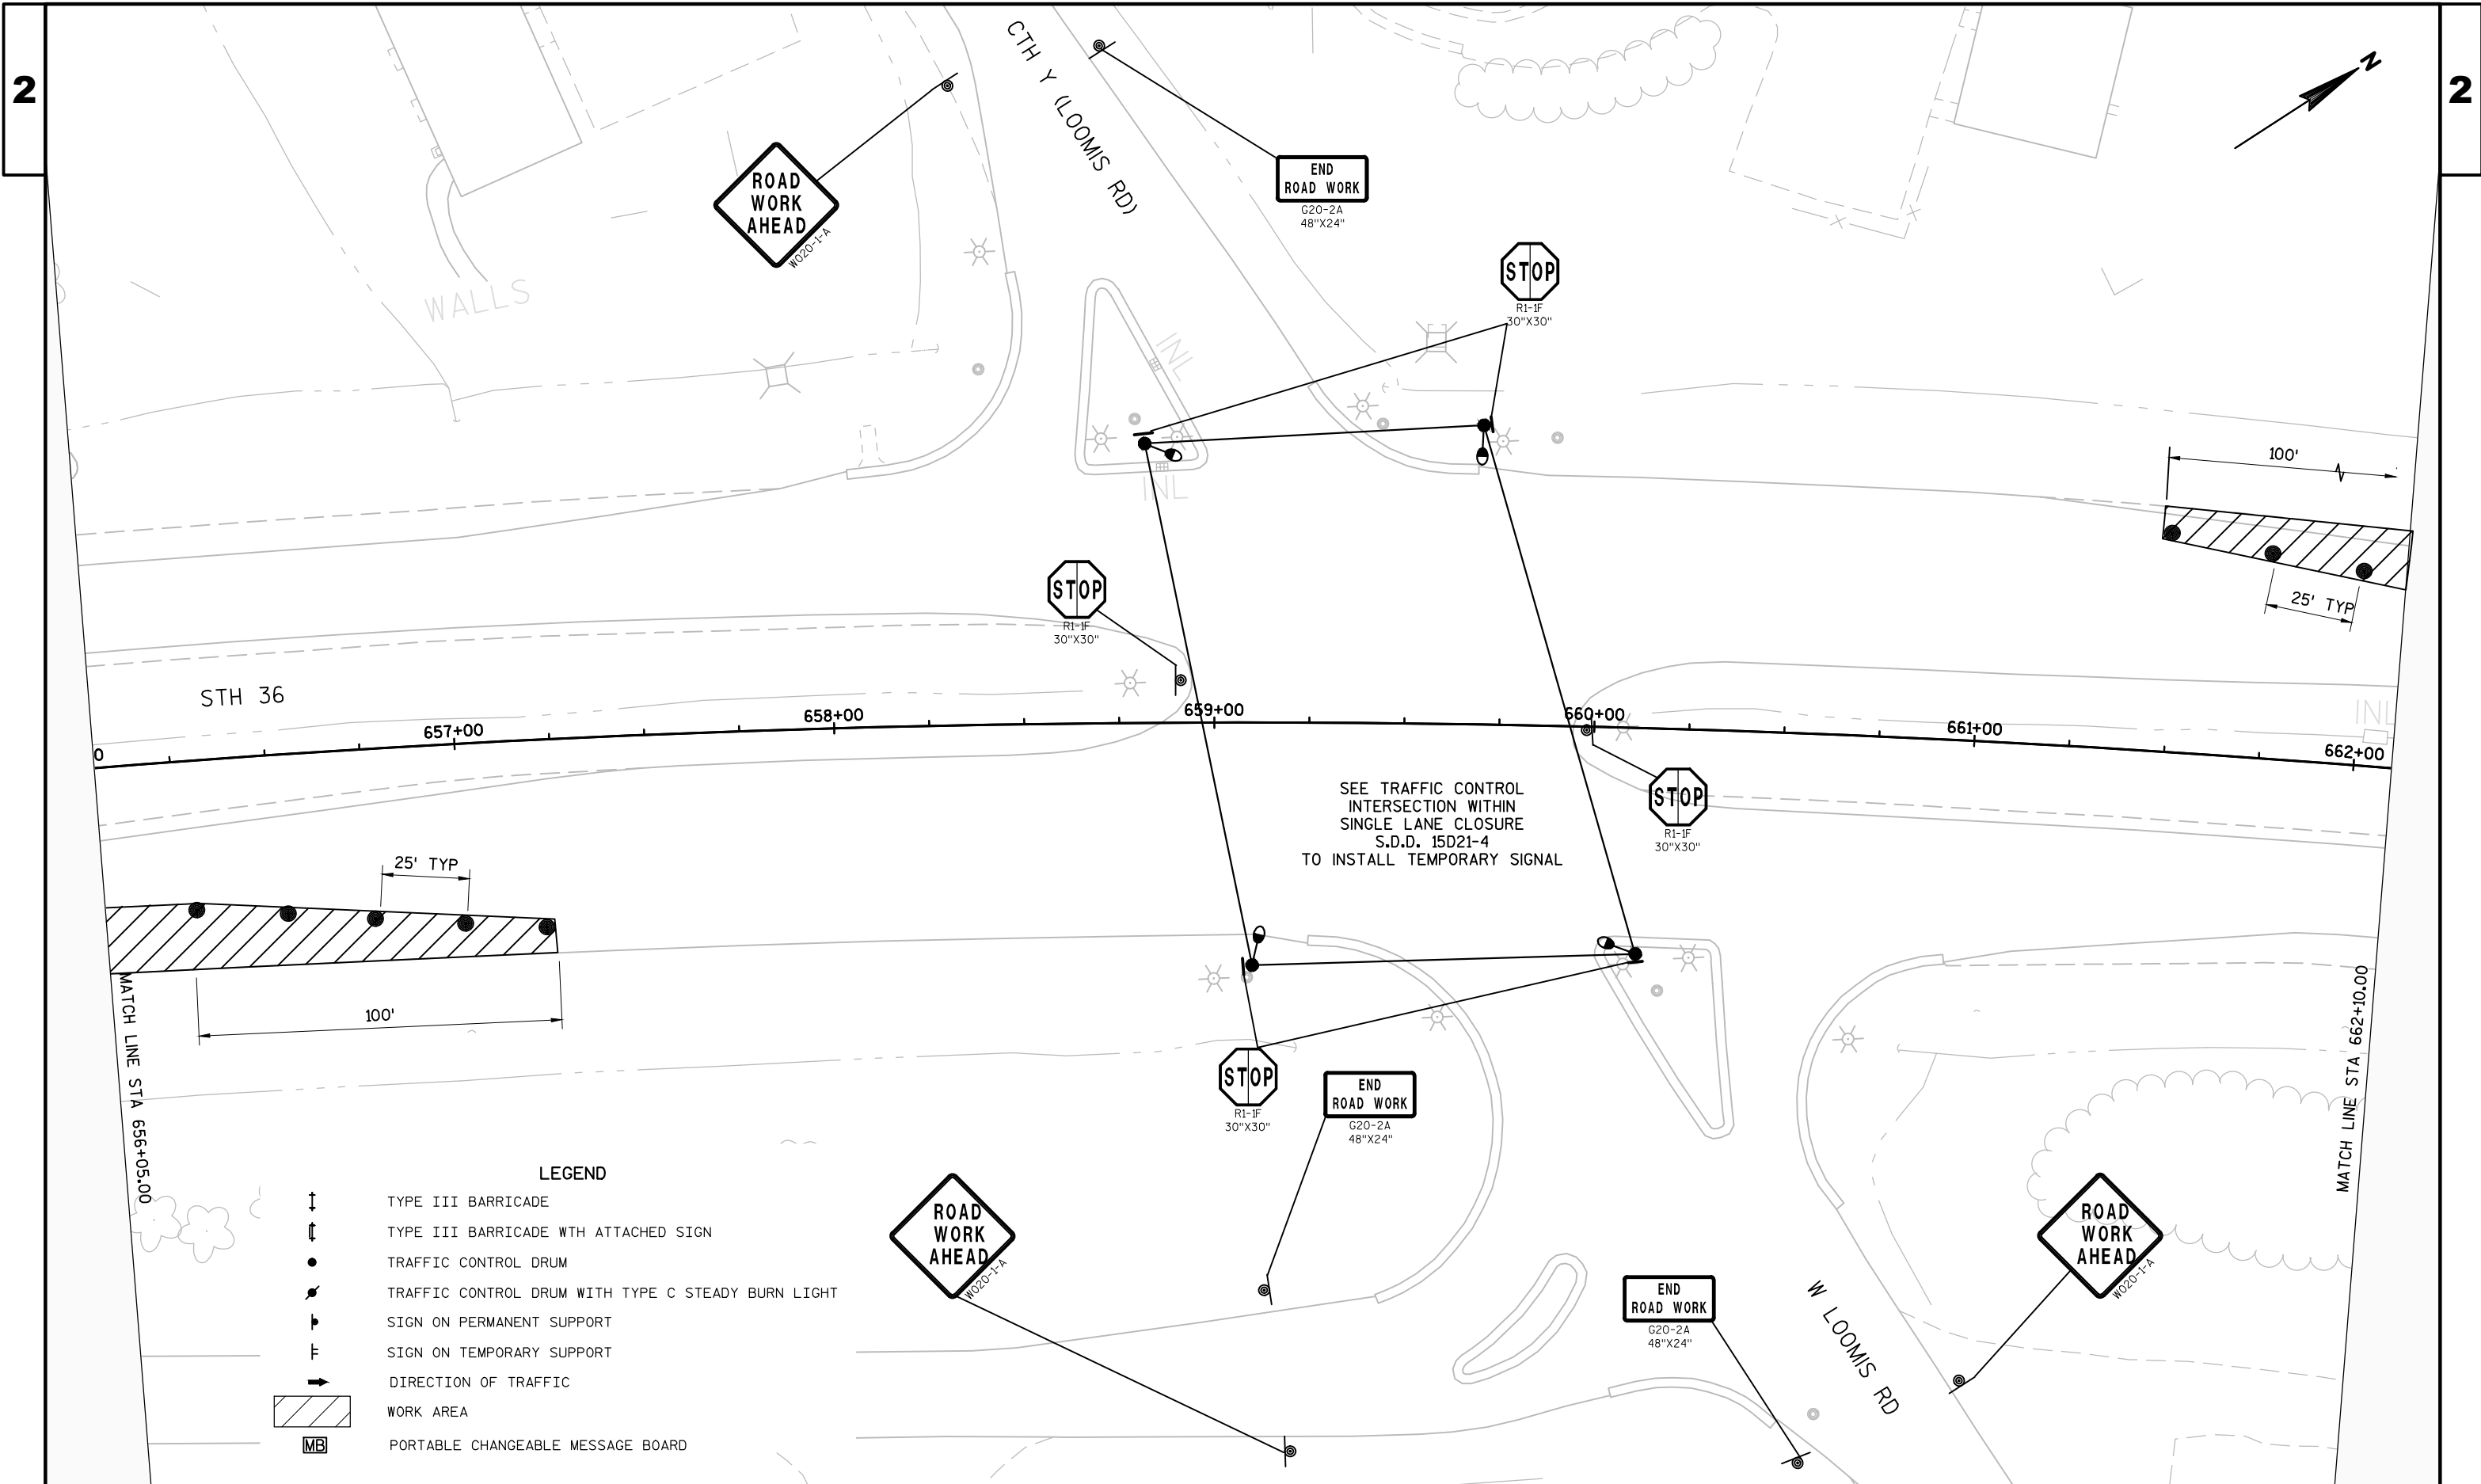


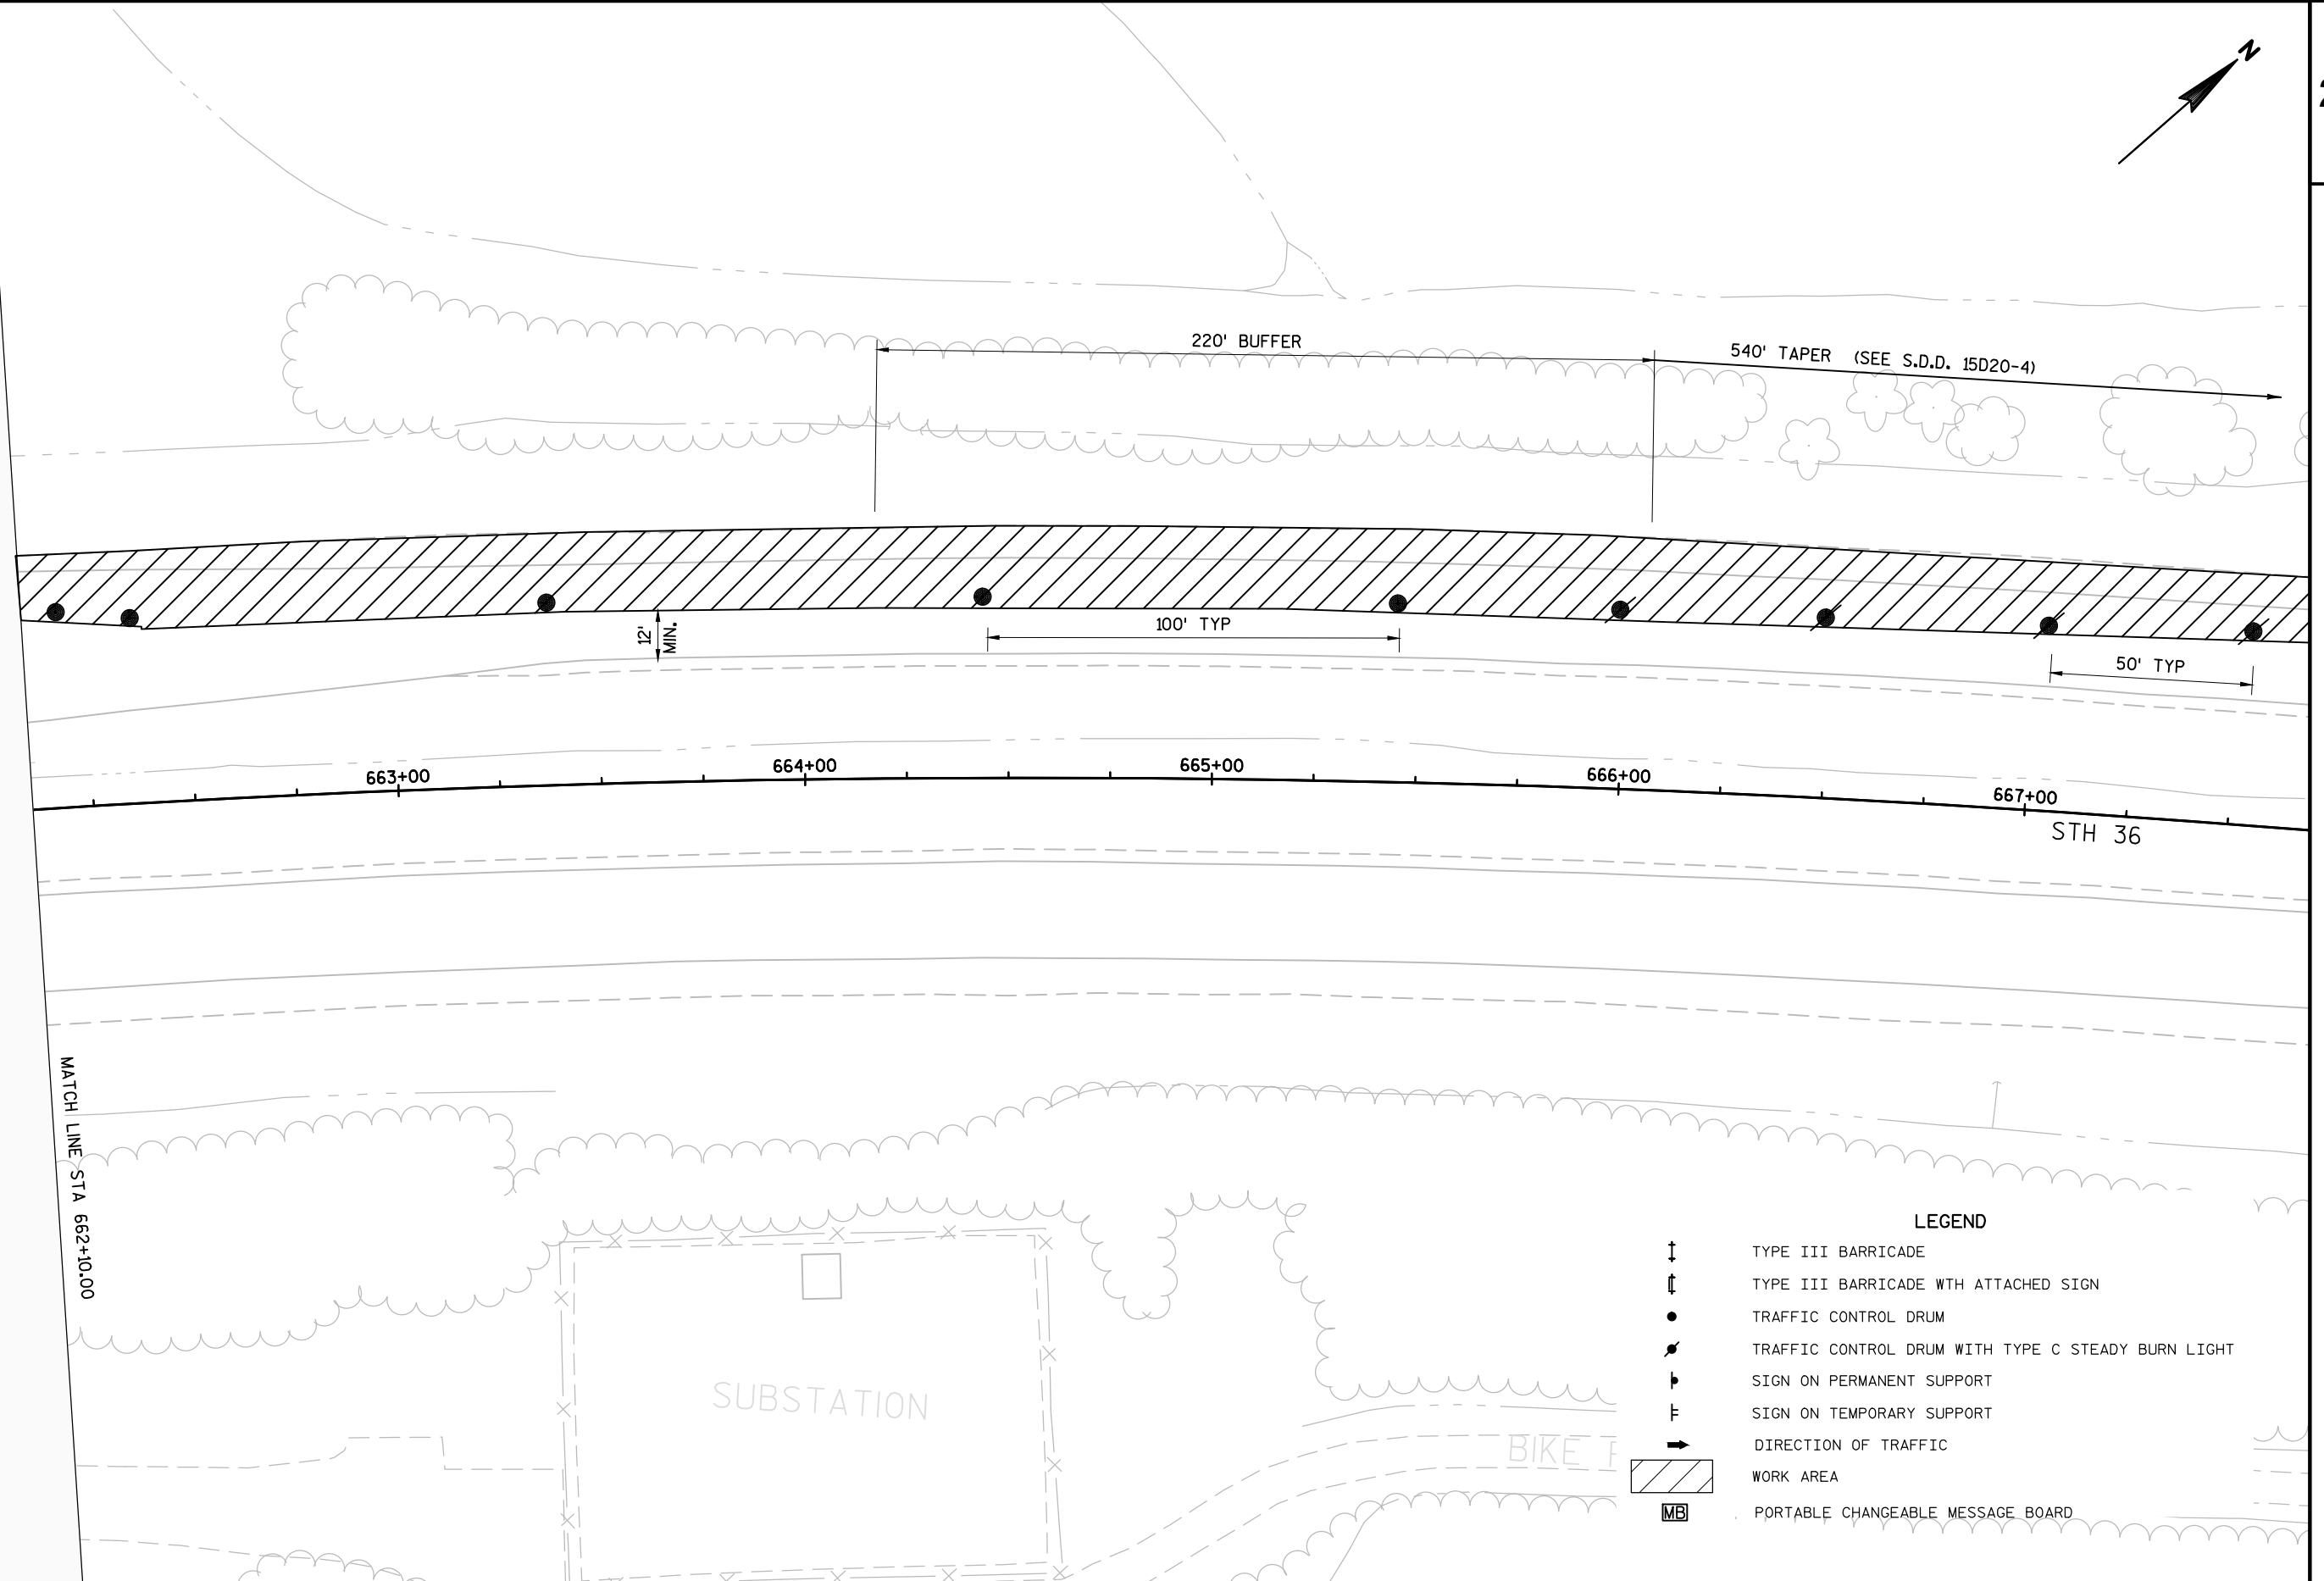


2



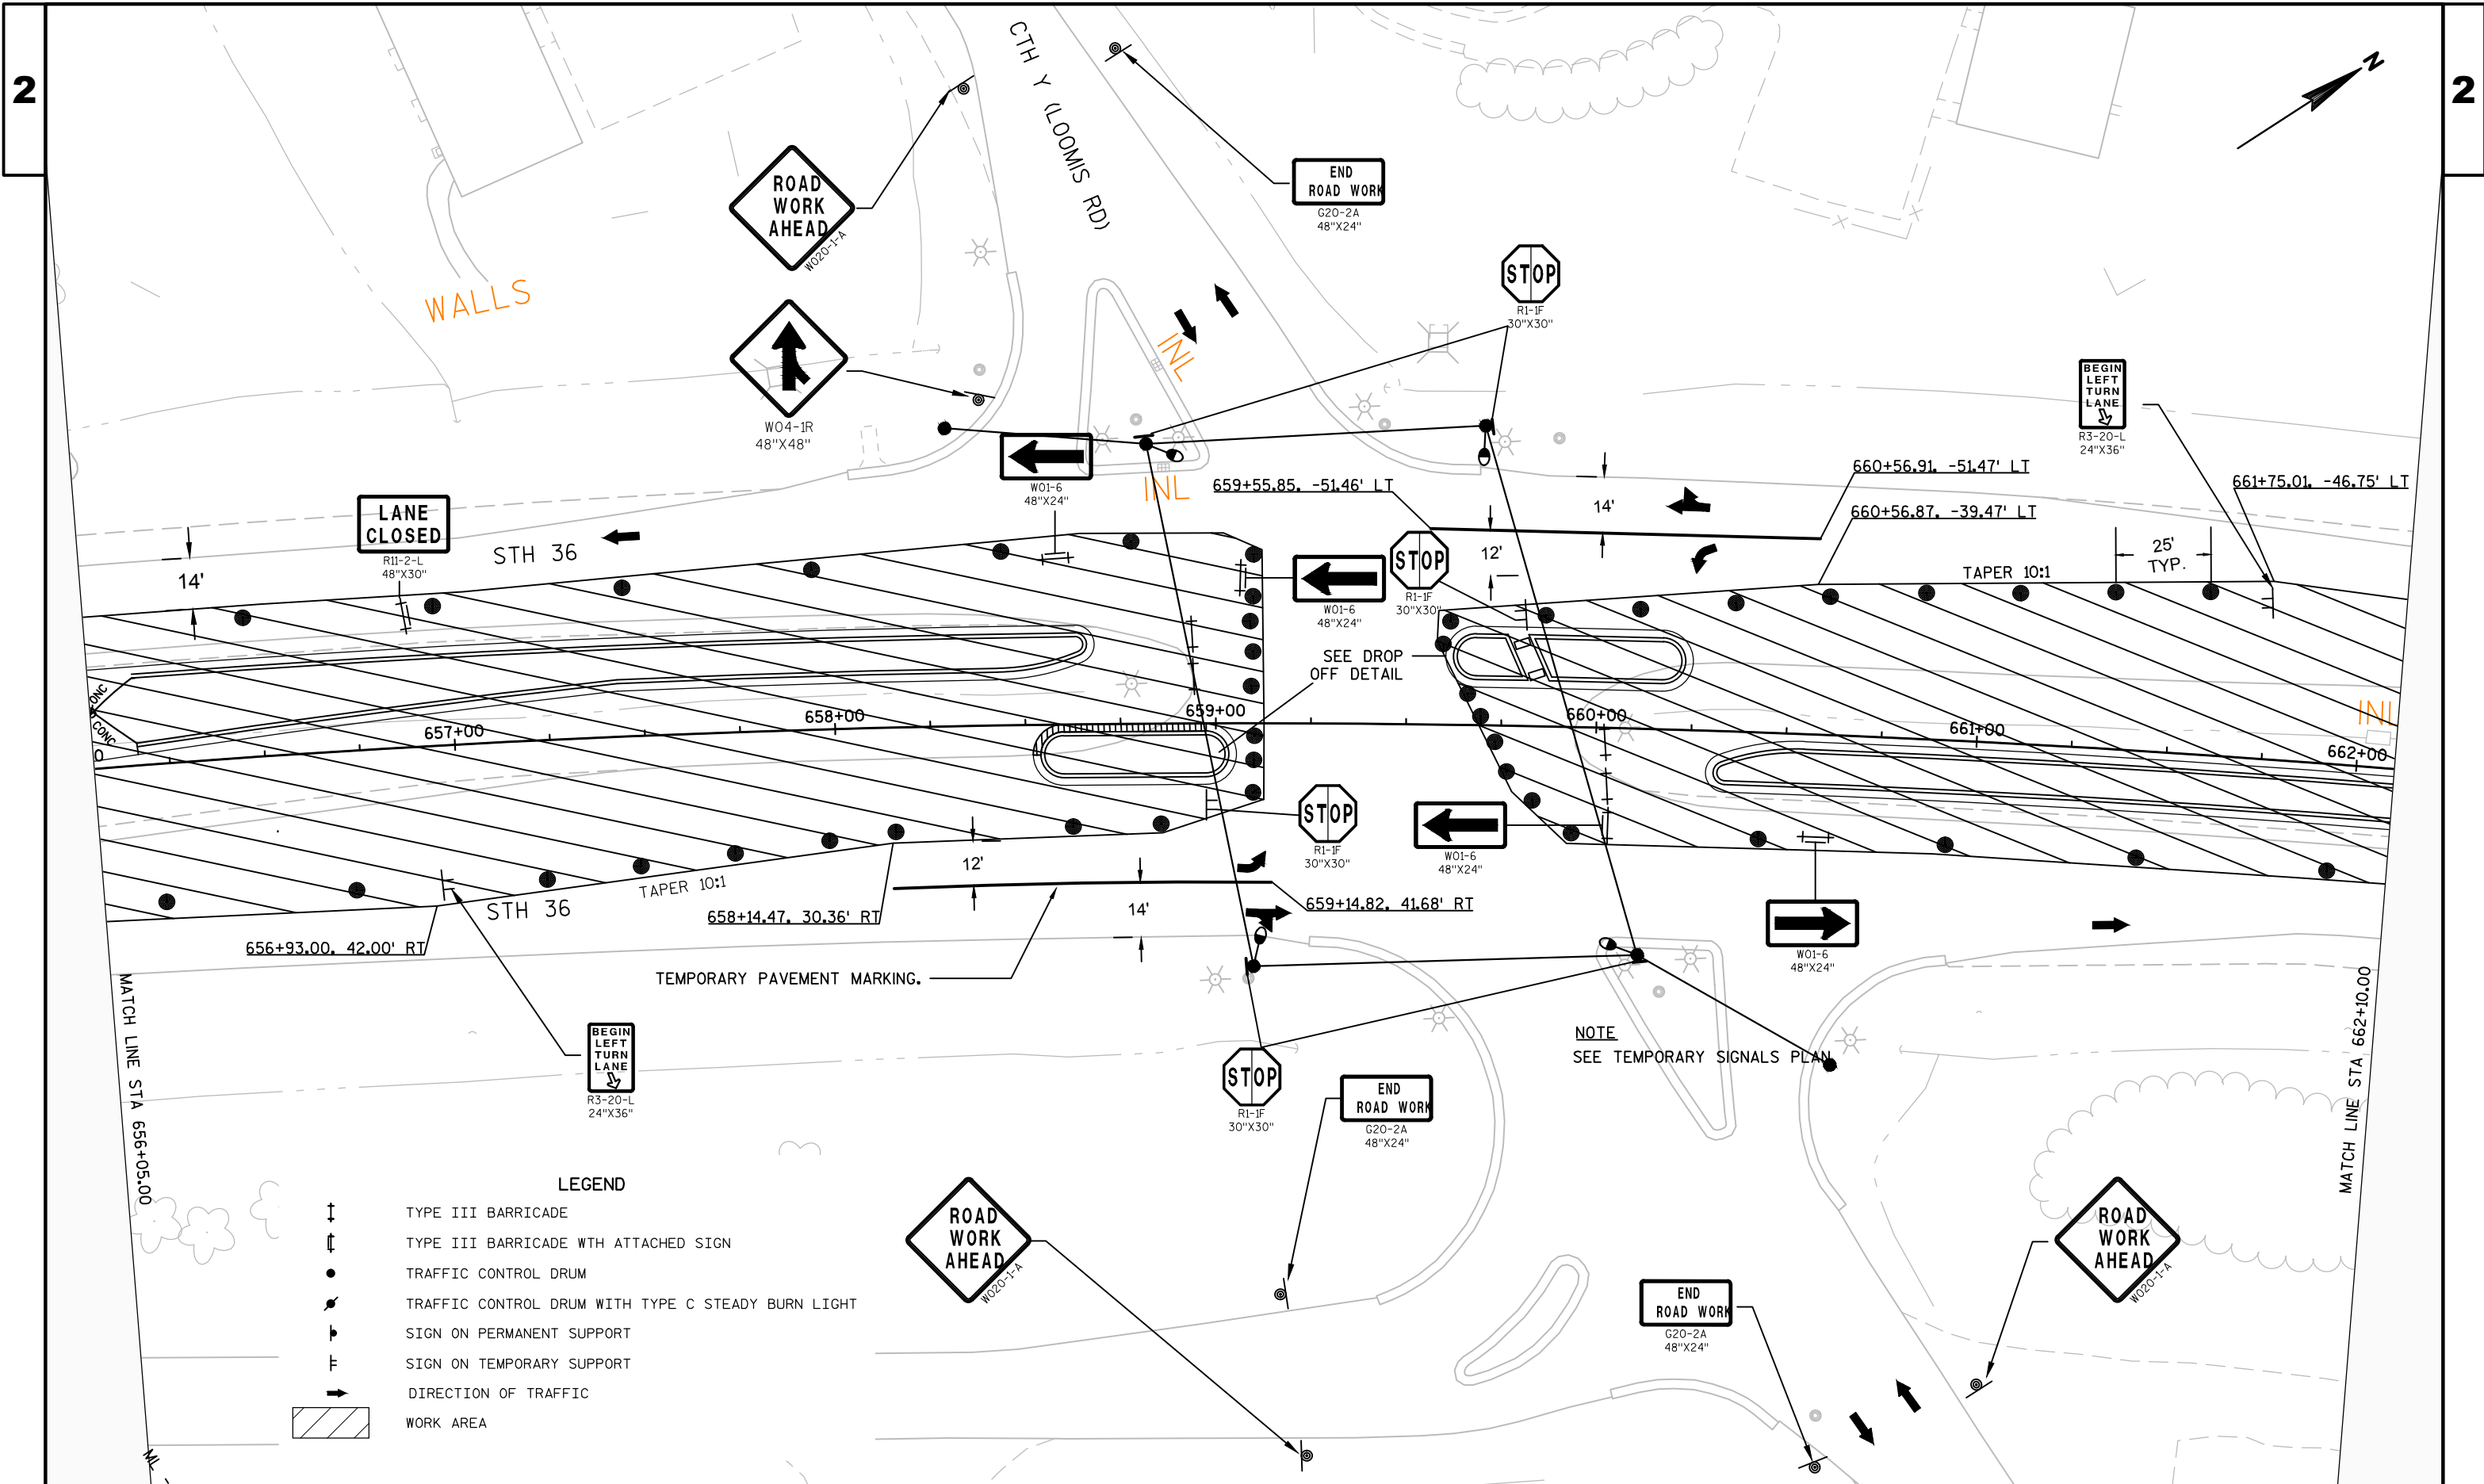

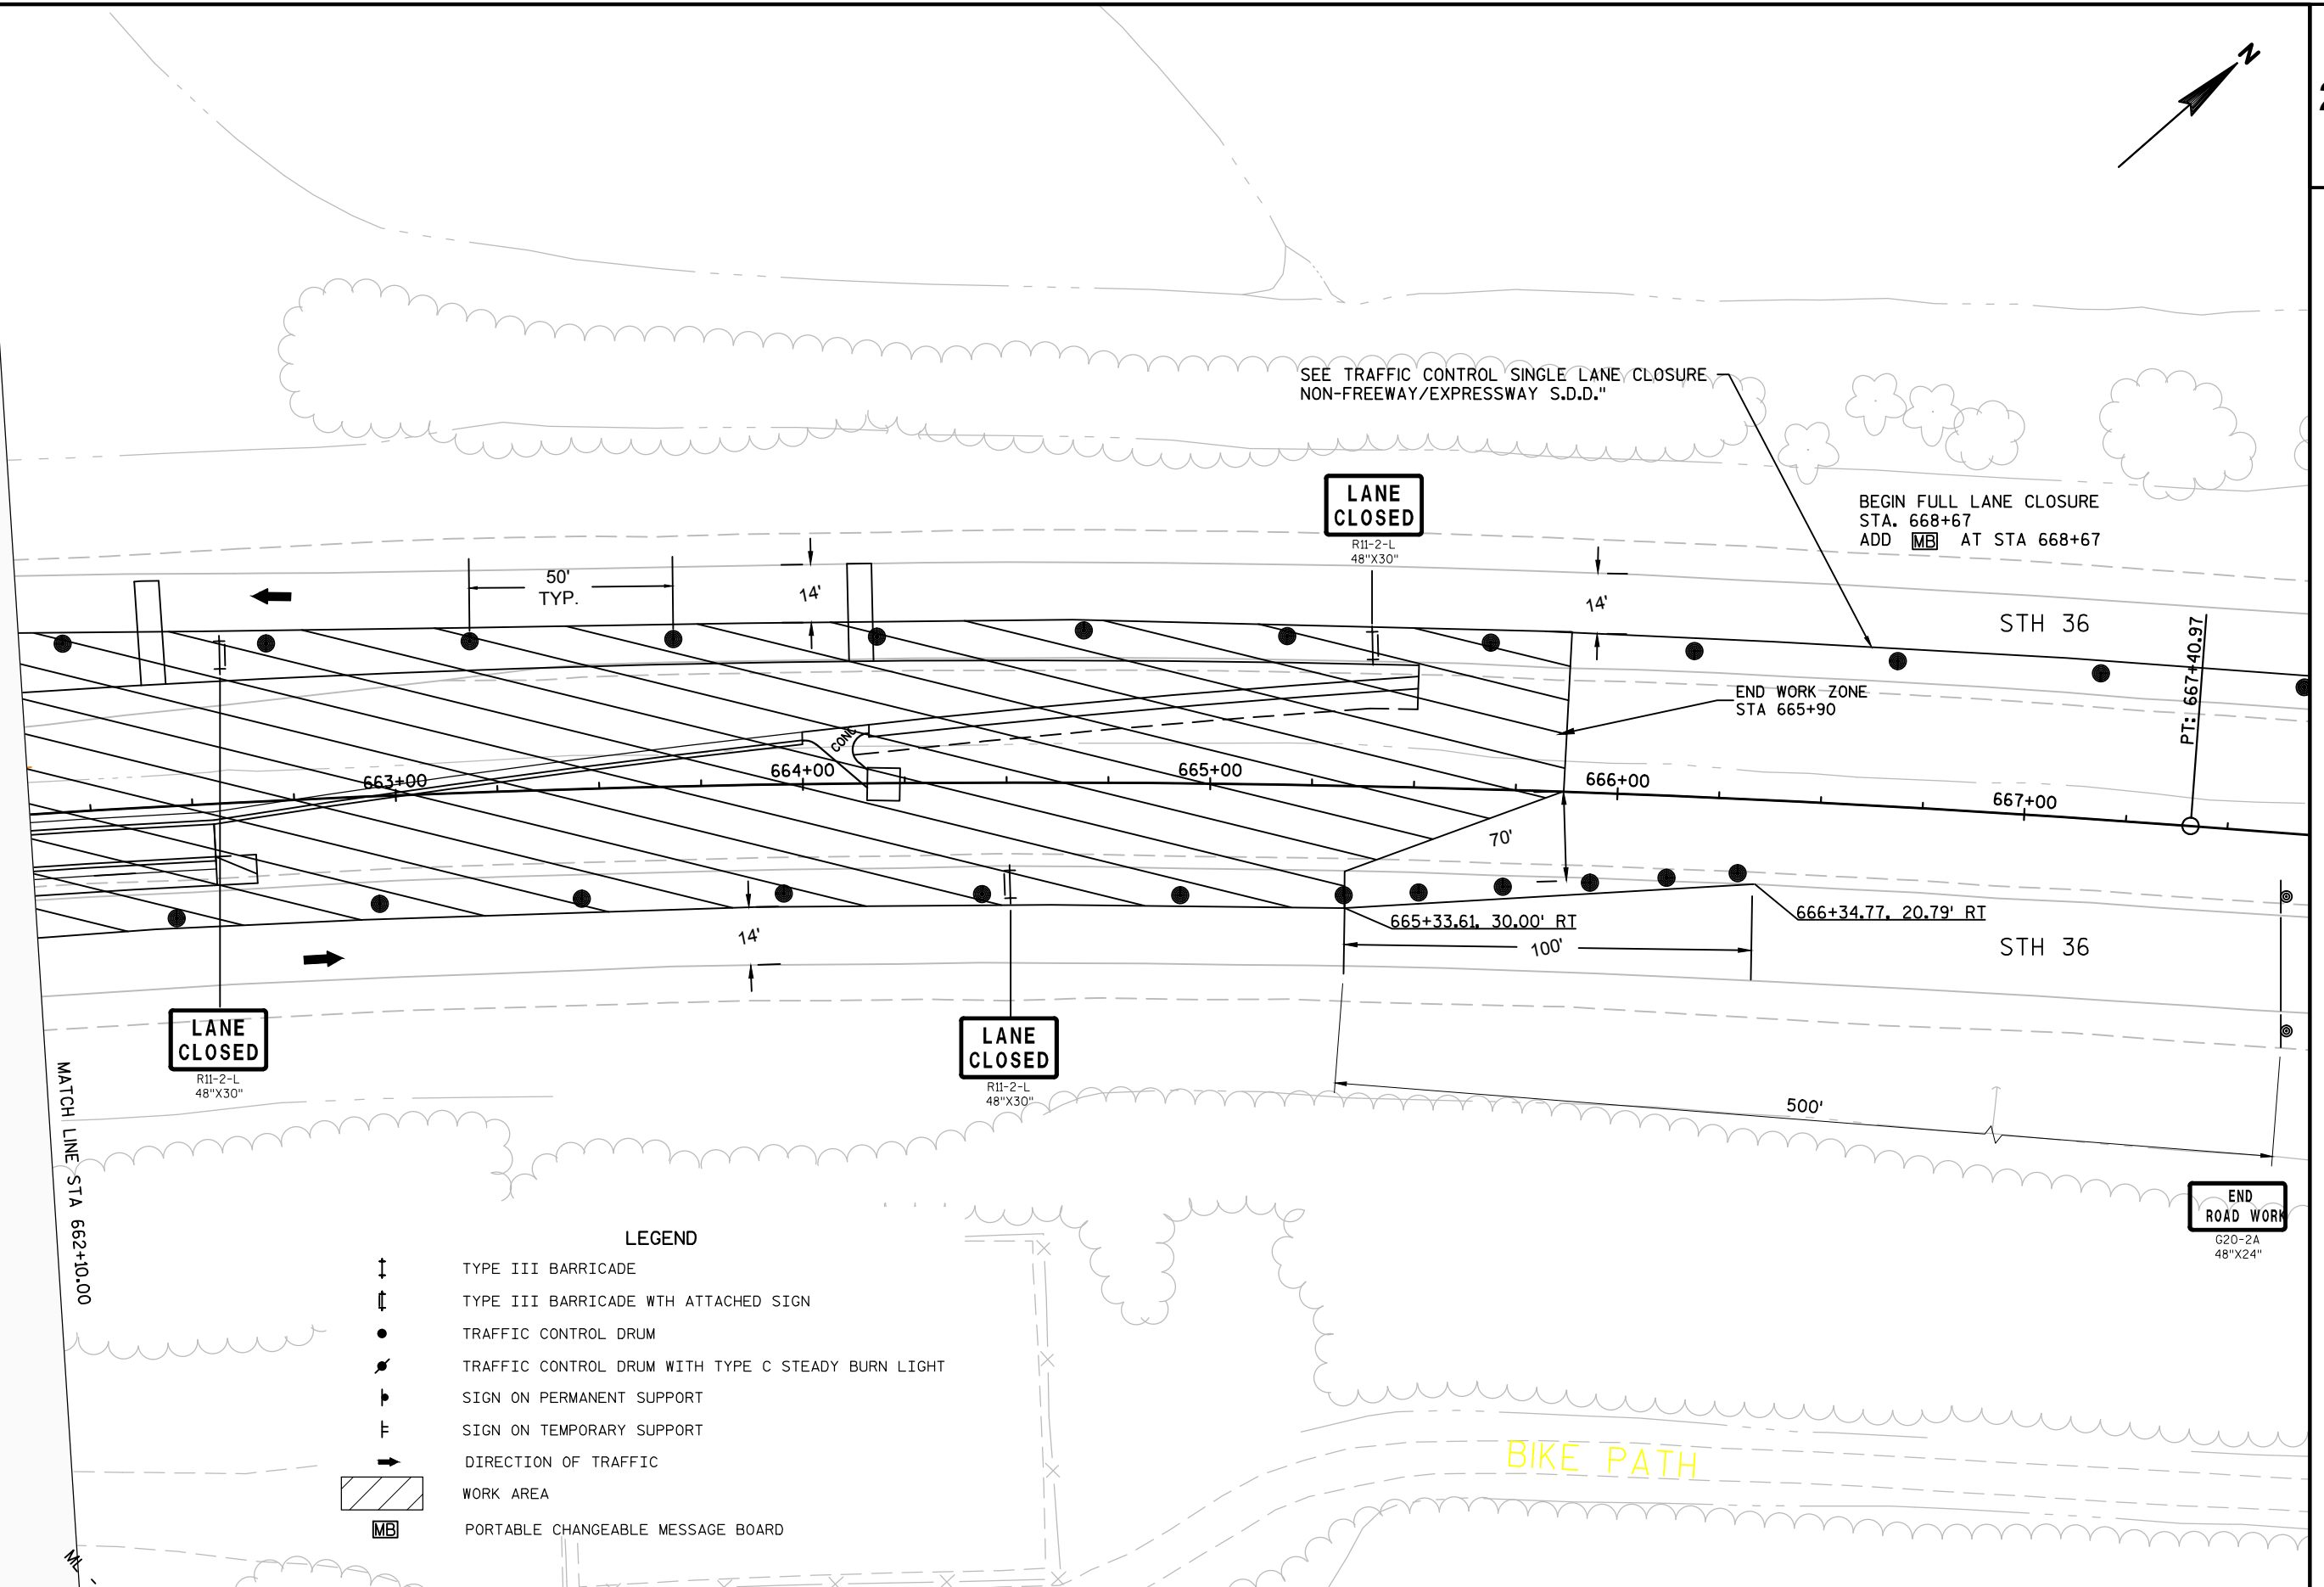

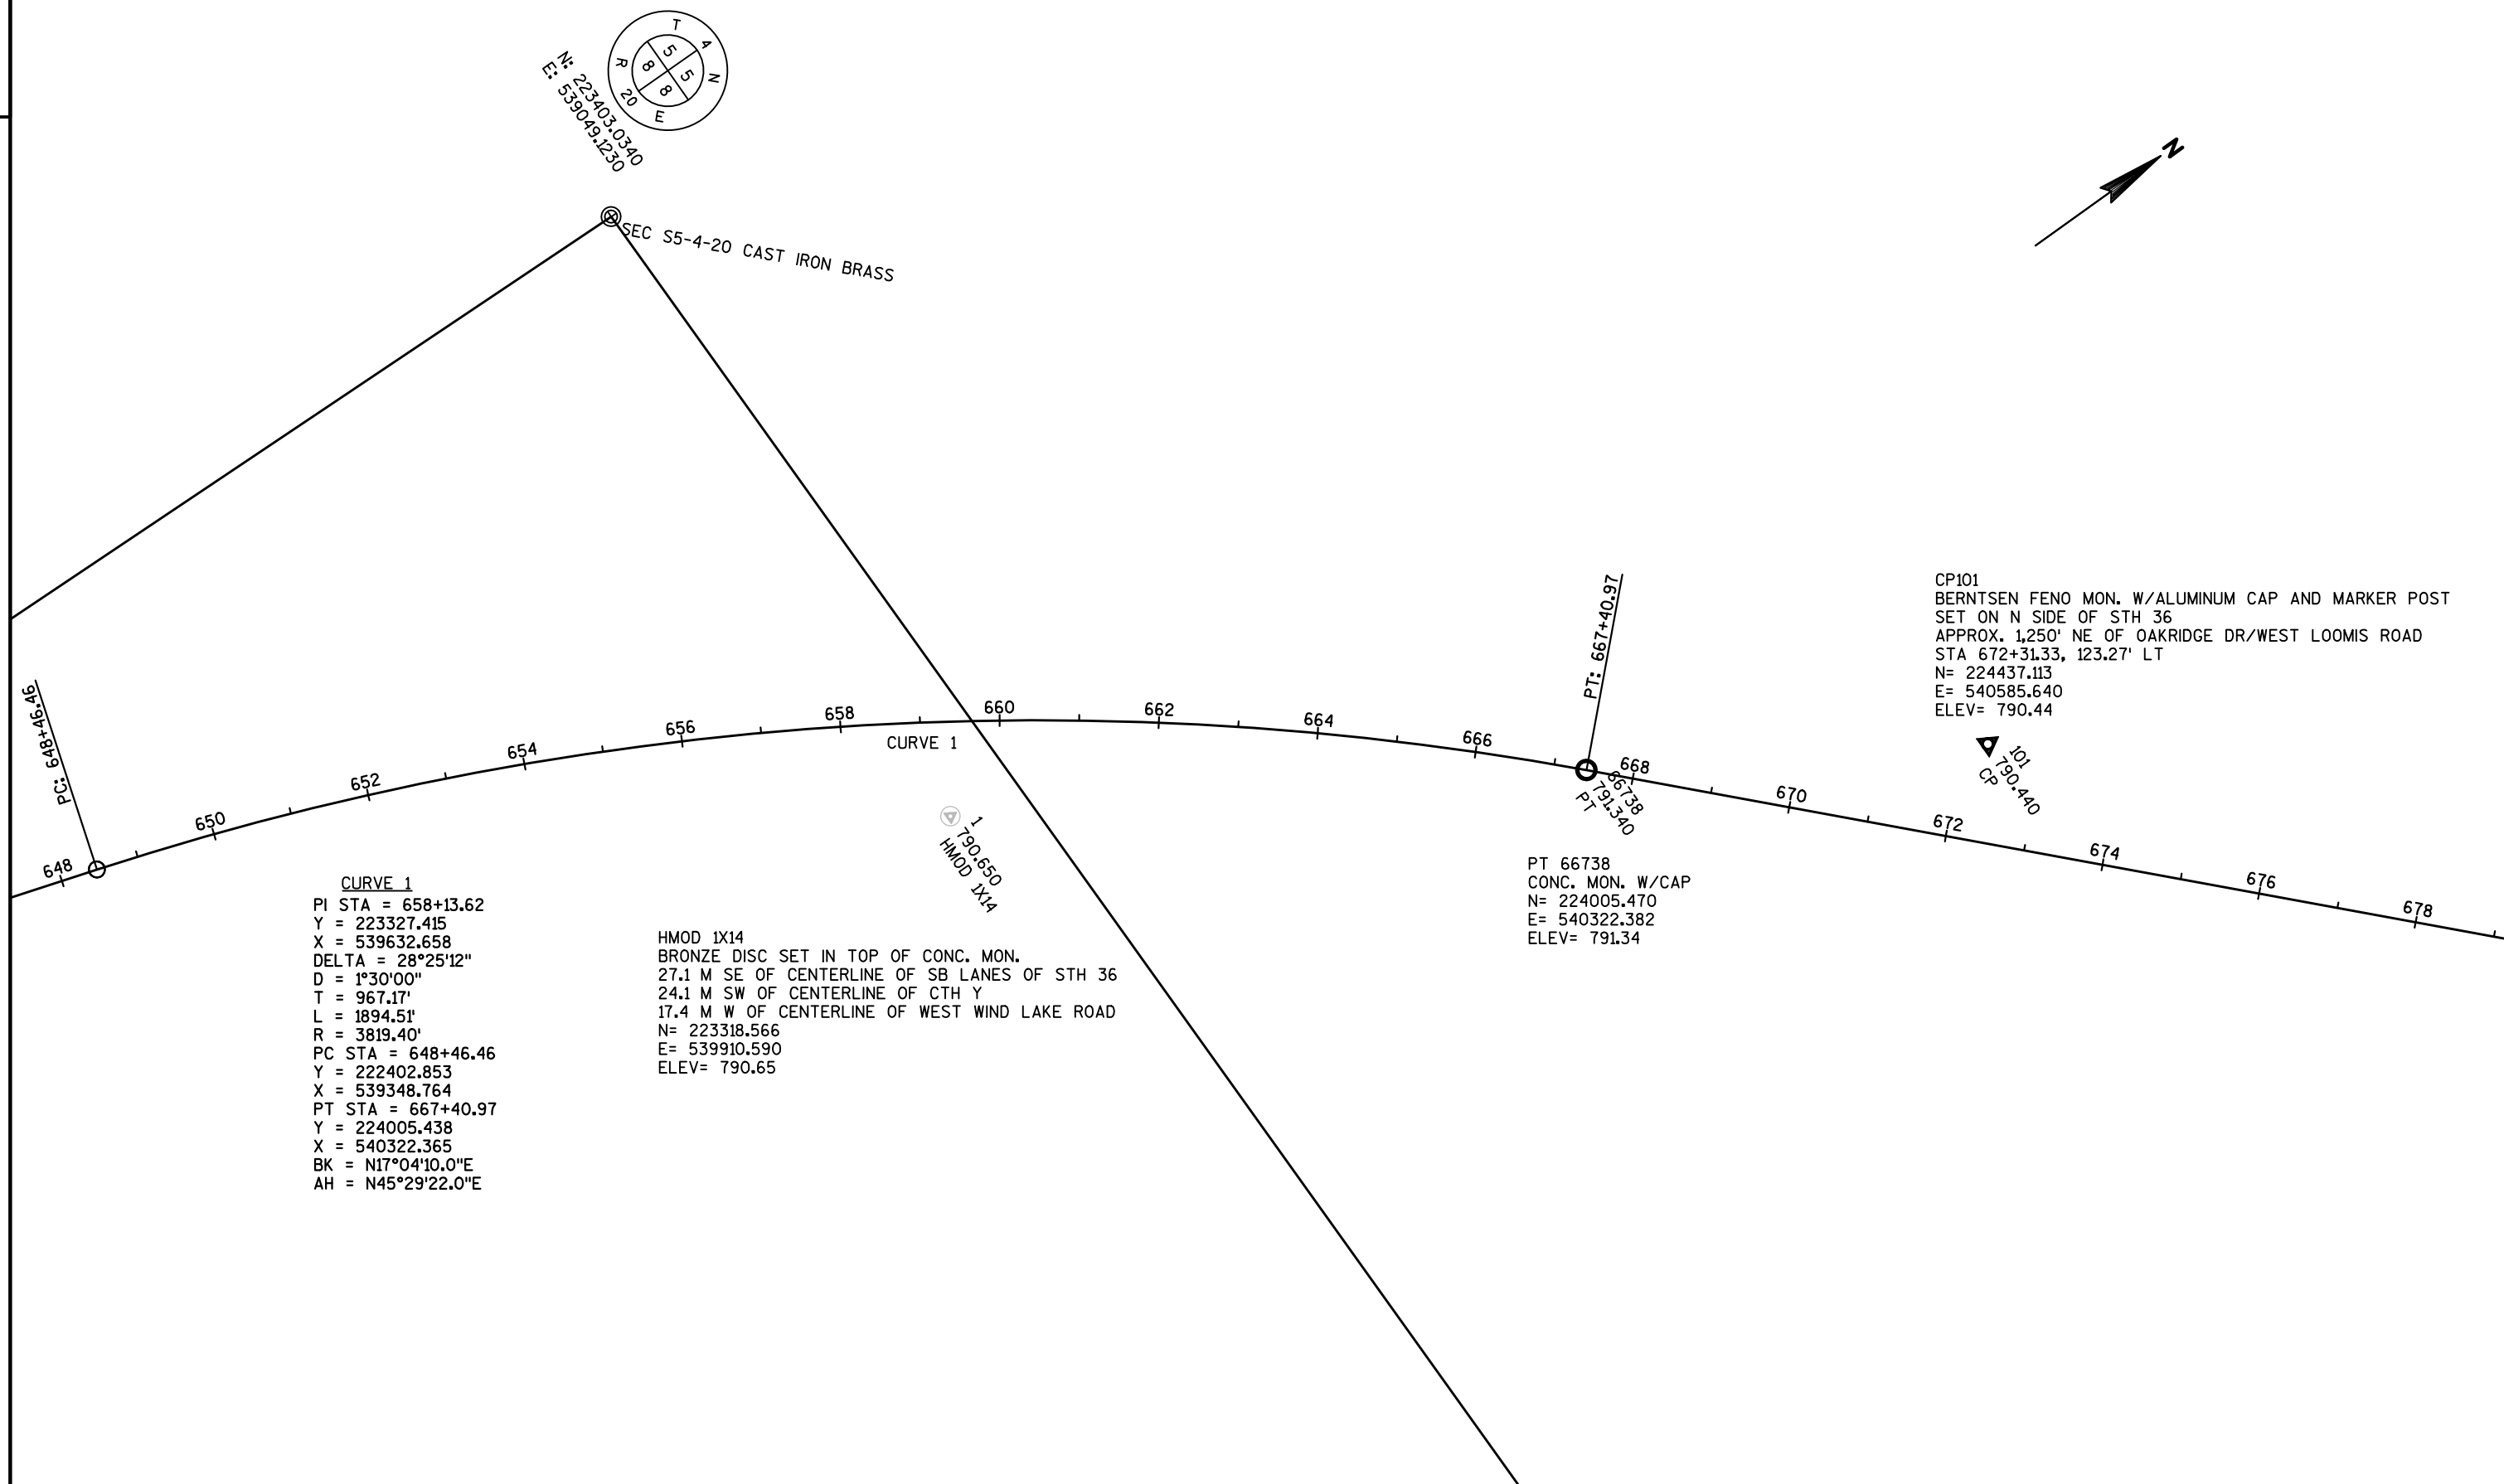

Estimate Of Quantities

2240-18-70					
Line	Item	Item Description	Unit	Total	Qty
0010	204.0100	Removing Pavement	SY	635.000	635.000
0020	204.0195	Removing Concrete Bases	EACH	15.000	15.000
0030	204.0220	Removing Inlets	EACH	1.000	1.000
0040	205.0100	Excavation Common	CY	3,342.000	3,342.000
0050	213.0100	Finishing Roadway (project) 01. 2240-18-70	EACH	1.000	1.000
0060	305.0110	Base Aggregate Dense 3/4-Inch	TON	61.000	61.000
0070	305.0120	Base Aggregate Dense 1 1/4-Inch	TON	2,972.000	2,972.000
0080	311.0110	Breaker Run	TON	3,240.000	3,240.000
0090	390.0203	Base Patching Asphaltic	SY	41.000	41.000
0100	390.0403	Base Patching Concrete Shes	SY	34.000	34.000
0110	416.0620	Drilled Dowel Bars	EACH	82.000	82.000
0120	416.1010	Concrete Surface Drains	CY	8.600	8.600
0130	455.0605	Tack Coat	GAL	331.000	331.000
0140	460.6223	HMA Pavement 3 MT 58-28 S	TON	893.000	893.000
0150	460.6424	HMA Pavement 4 MT 58-28 H	TON	348.000	348.000
0160	601.0553	Concrete Curb & Gutter 4-Inch Sloped 36-Inch Type D	LF	1,423.000	1,423.000
0170	602.0410	Concrete Sidewalk 5-Inch	SF	5,312.000	5,312.000
0180	602.0505	Curb Ramp Detectable Warning Field Yellow	SF	16.000	16.000
0190	606.0100	Riprap Light	CY	2.600	2.600
0200	608.0412	Storm Sewer Pipe Reinforced Concrete Class IV 12-Inch	LF	419.000	419.000
0210	611.0627	Inlet Covers Type HM	EACH	4.000	4.000
0220	611.0642	Inlet Covers Type MS	EACH	1.000	1.000
0230	611.3004	Inlets 4-FT Diameter 01. 2240-18-70	EACH	3.000	3.000
0240	611.3230	Inlets 2x3-FT	EACH	1.000	1.000
0250	611.3901	Inlets Median 1 Grate	EACH	1.000	1.000
0260	619.1000	Mobilization	EACH	1.000	1.000
0270	625.0500	Salvaged Topsoil	SY	775.000	775.000
0280	627.0200	Mulching	SY	600.000	600.000
0290	628.1504	Silt Fence	LF	1,042.000	1,042.000
0300	628.1520	Silt Fence Maintenance	LF	1,042.000	1,042.000
0310	628.1905	Mobilizations Erosion Control	EACH	3.000	3.000
0320	628.1910	Mobilizations Emergency Erosion Control	EACH	1.000	1.000
0330	628.2008	Erosion Mat Urban Class I Type B	SY	1,320.000	1,320.000
0340	628.7005	Inlet Protection Type A	EACH	5.000	5.000
0350	628.7015	Inlet Protection Type C	EACH	7.000	7.000
0360	628.7504	Temporary Ditch Checks	LF	115.000	115.000
0370	628.7555	Culvert Pipe Checks	EACH	1.000	1.000
0380	628.7570	Rock Bags	EACH	10.000	10.000
0390	629.0210	Fertilizer Type B	CWT	0.840	0.840

Estimate Of Quantities

2240-18-70					
Line	Item	Item Description	Unit	Total	Qty
0400	630.0130	Seeding Mixture No. 30	LB	9.840	9.840
0410	630.0160	Seeding Mixture No. 60	LB	10.430	10.430
0420	630.0200	Seeding Temporary	LB	16.000	16.000
0430	631.1100	Sod Erosion Control	SY	9.000	9.000
0440	633.0200	Delineators Flexible	EACH	1.000	1.000
0450	633.5200	Markers Culvert End	EACH	1.000	1.000
0460	634.0618	Posts Wood 4x6-Inch X 18-FT	EACH	63.000	63.000
0470	637.2210	Signs Type II Reflective H	SF	587.680	587.680
0480	637.2215	Signs Type II Reflective H Folding	SF	44.760	44.760
0490	637.2230	Signs Type II Reflective F	SF	50.250	50.250
0500	638.2102	Moving Signs Type II	EACH	1.000	1.000
0510	638.2602	Removing Signs Type II	EACH	54.000	54.000
0520	638.3000	Removing Small Sign Supports	EACH	46.000	46.000
0530	642.5401	Field Office Type D	EACH	1.000	1.000
0540	643.0100	Traffic Control (project) 01. 2240-18-70	EACH	1.000	1.000
0550	643.0300	Traffic Control Drums	DAY	9,360.000	9,360.000
0560	643.0420	Traffic Control Barricades Type III	DAY	850.000	850.000
0570	643.0715	Traffic Control Warning Lights Type C	DAY	2,880.000	2,880.000
0580	643.0800	Traffic Control Arrow Boards	DAY	144.000	144.000
0590	643.0900	Traffic Control Signs	DAY	3,458.000	3,458.000
0600	643.1050	Traffic Control Signs PCMS	DAY	20.000	20.000
0610	645.0130	Geotextile Type R	SY	8.000	8.000
0620	646.0600	Removing Pavement Markings	LF	2,245.000	2,245.000
0630	646.0842.S	Pavement Marking Grooved Contrast Wet Reflective Epoxy 4-Inch	LF	5,301.000	5,301.000
0640	646.0844.S	Pavement Marking Grooved Contrast Wet Reflective Epoxy 8-Inch	LF	1,942.000	1,942.000
0650	646.2308.S	Pavement Marking Grooved Wet Reflective Epoxy 8-Inch	LF	126.000	126.000
0660	647.0166	Pavement Marking Arrows Epoxy Type 2	EACH	10.000	10.000
0670	647.0176	Pavement Marking Arrows Epoxy Type 3	EACH	2.000	2.000
0680	647.0356	Pavement Marking Words Epoxy	EACH	6.000	6.000
0690	647.0456	Pavement Marking Curb Epoxy	LF	47.000	47.000
0700	647.0526	Pavement Marking Yield Line Symbols Epoxy 18-Inch	EACH	22.000	22.000
0710	647.0566	Pavement Marking Stop Line Epoxy 18-Inch	LF	151.000	151.000
0720	647.0606	Pavement Marking Island Nose Epoxy	EACH	2.000	2.000
0730	647.0726	Pavement Marking Diagonal Epoxy 12-Inch	LF	609.000	609.000
0740	647.0766	Pavement Marking Crosswalk Epoxy 6-Inch	LF	763.000	763.000
0750	649.0400	Temporary Pavement Marking Removable Tape 4-Inch	LF	3,370.000	3,370.000
0760	650.4000	Construction Staking Storm Sewer	EACH	7.000	7.000

Estimate Of Quantities

2240-18-70					
Line	Item	Item Description	Unit	Total	Qty
0770	650.4500	Construction Staking Subgrade	LF	1,265.000	1,265.000
0780	650.5000	Construction Staking Base	LF	1,265.000	1,265.000
0790	650.5500	Construction Staking Curb Gutter and Curb & Gutter	LF	1,423.000	1,423.000
0800	650.8500	Construction Staking Electrical Installations (project) 01. 2240-18-70	LS	1.000	1.000
0810	650.9910	Construction Staking Supplemental Control (project) 01. 2240-18-70	LS	1.000	1.000
0820	650.9920	Construction Staking Slope Stakes	LF	1,265.000	1,265.000
0830	652.0225	Conduit Rigid Nonmetallic Schedule 40 2-Inch	LF	1,434.000	1,434.000
0840	652.0235	Conduit Rigid Nonmetallic Schedule 40 3-Inch	LF	844.000	844.000
0850	652.0615	Conduit Special 3-Inch	LF	880.000	880.000
0860	652.0700.S	Install Conduit into Existing Item	EACH	2.000	2.000
0870	652.0800	Conduit Loop Detector	LF	798.000	798.000
0880	653.0135	Pull Boxes Steel 24x36-Inch	EACH	6.000	6.000
0890	653.0140	Pull Boxes Steel 24x42-Inch	EACH	17.000	17.000
0900	653.0905	Removing Pull Boxes	EACH	17.000	17.000
0910	654.0101	Concrete Bases Type 1	EACH	7.000	7.000
0920	654.0102	Concrete Bases Type 2	EACH	2.000	2.000
0930	654.0105	Concrete Bases Type 5	EACH	2.000	2.000
0940	654.0110	Concrete Bases Type 10	EACH	2.000	2.000
0950	654.0113	Concrete Bases Type 13	EACH	2.000	2.000
0960	654.0217	Concrete Control Cabinet Bases Type 9 Special	EACH	1.000	1.000
0970	655.0230	Cable Traffic Signal 5-14 AWG	LF	508.000	508.000
0980	655.0240	Cable Traffic Signal 7-14 AWG	LF	1,605.000	1,605.000
0990	655.0260	Cable Traffic Signal 12-14 AWG	LF	2,785.000	2,785.000
1000	655.0305	Cable Type UF 2-12 AWG Grounded	LF	1,129.000	1,129.000
1010	655.0515	Electrical Wire Traffic Signals 10 AWG	LF	2,823.000	2,823.000
1020	655.0610	Electrical Wire Lighting 12 AWG	LF	990.000	990.000
1030	655.0700	Loop Detector Lead In Cable	LF	5,392.000	5,392.000
1040	655.0800	Loop Detector Wire	LF	4,778.000	4,778.000
1050	656.0200	Electrical Service Meter Breaker Pedestal (location) 01. 2240-18-70	LS	1.000	1.000
1060	657.0100	Pedestal Bases	EACH	7.000	7.000
1070	657.0255	Transformer Bases Breakaway 11 1/2-Inch Bolt Circle	EACH	4.000	4.000
1080	657.0310	Poles Type 3	EACH	2.000	2.000
1090	657.0322	Poles Type 5-Aluminum	EACH	2.000	2.000
1100	657.0405	Traffic Signal Standards Aluminum 3.5-FT	EACH	1.000	1.000
1110	657.0420	Traffic Signal Standards Aluminum 13-FT	EACH	2.000	2.000
1120	657.0425	Traffic Signal Standards Aluminum 15-FT	EACH	4.000	4.000
1130	657.0609	Luminaire Arms Single Member 4-Inch Clamp 6-FT	EACH	4.000	4.000

Estimate Of Quantities

2240-18-70					
Line	Item	Item Description	Unit	Total	Qty
1140	657.0610	Luminaire Arms Single Member 4 1/2-Inch Clamp 6-FT	EACH	2.000	2.000
1150	657.1350	Install Poles Type 10	EACH	2.000	2.000
1160	657.1525	Install Monotube Arms 25-FT	EACH	2.000	2.000
1170	657.1545	Install Monotube Arms 45-FT	EACH	2.000	2.000
1180	657.1815	Install Luminaire Arms Steel 15-FT	EACH	2.000	2.000
1190	658.0110	Traffic Signal Face 3-12 Inch Vertical	EACH	12.000	12.000
1200	658.0115	Traffic Signal Face 4-12 Inch Vertical	EACH	6.000	6.000
1210	658.0215	Backplates Signal Face 3 Section 12-Inch	EACH	12.000	12.000
1220	658.0220	Backplates Signal Face 4 Section 12-Inch	EACH	6.000	6.000
1230	658.0416	Pedestrian Signal Face 16-Inch	EACH	4.000	4.000
1240	658.0500	Pedestrian Push Buttons	EACH	7.000	7.000
1250	658.0600	Led Modules 12-Inch Red Ball	EACH	12.000	12.000
1260	658.0605	Led Modules 12-Inch Yellow Ball	EACH	12.000	12.000
1270	658.0610	Led Modules 12-Inch Green Ball	EACH	12.000	12.000
1280	658.0615	Led Modules 12-Inch Red Arrow	EACH	6.000	6.000
1290	658.0620	Led Modules 12-Inch Yellow Arrow	EACH	12.000	12.000
1300	658.0625	Led Modules 12-Inch Green Arrow	EACH	6.000	6.000
1310	658.0635	Led Modules Pedestrian Countdown Timer 16-Inch	EACH	4.000	4.000
1320	658.5069	Signal Mounting Hardware (location) 01. 2240-18-70	LS	1.000	1.000
1330	659.1125	Luminaires Utility LED C	EACH	8.000	8.000
1340	661.0200	Temporary Traffic Signals for Intersections (location) 01. 2240-18-70	LS	1.000	1.000
1350	690.0150	Sawing Asphalt	LF	790.000	790.000
1360	690.0250	Sawing Concrete	LF	845.000	845.000
1370	ASP.1T0A	On-the-Job Training Apprentice at \$5.00/HR	HRS	400.000	400.000
1380	ASP.1T0G	On-the-Job Training Graduate at \$5.00/HR	HRS	800.000	800.000
1390	SPV.0060	Special 07. Install Poles Over Height Type 12	EACH	2.000	2.000
1400	SPV.0090	Special 01. Remove Pavement Marking Grooved Tape 4-Inch	LF	600.000	600.000
1410	SPV.0090	Special 02. Remove Pavement Marking Grooved Tape 8-Inch	LF	313.000	313.000
1420	SPV.0105	Special 01. Install State Furnished Traffic Signal Cabinet STH 36 & CTH Y (Loomis Rd)	LS	1.000	1.000
1430	SPV.0105	Special 02. Transport Traffic Signal & Intersection Lighting Materials	LS	1.000	1.000
1440	SPV.0105	Special 03. Remove Traffic Signal STH 36 & CTH Y (Loomis Rd)	LS	1.000	1.000
1450	SPV.0105	Special 04. Remove Loop Detector Wire & Lead-In-Cable STH 36 & CTH Y (Loomis Rd)	LS	1.000	1.000
1460	SPV.0105	Special 05. Transport and Install State Furnished Radar Detection System STH 36 & CTH Y (Loomis Rd)	LS	1.000	1.000

Estimate Of Quantities

					2240-18-70
1470	SPV.0105	Special 06. Temporary Non-Intrusive Vehicle Detection System STH 36 & CTH Y (Loomis Rd)	LS	1.000	1.000

3

REMOVALS

204.0100 REMOVING PAVEMENT			
ROADWAY	STATION	STATION	(SY)
STH 36 (NB)	653+20	659+10	45
STH 36 (SB)	659+10	665+81	590
TOTAL			635

204.0220 REMOVING INLETS			
ROADWAY	STATION	OFFSET	(EACH)
STH 36 (SB)	662+05	7.5' LT	1
TOTAL			1

SAWING PAVEMENT

690.0150 SAWING ASPHALT (LF) 690.0250 SAWING CONCRETE (LF)				
ROADWAY	STATION	STATION	(LF)	(LF)
STH 36 (NB)	653+20	659+10	730	95
STH 36 (SB)	659+60	665+81	60	750
TOTAL			790	845

BASE AGGREGATE ITEMS

305.0110 BASE AGGREGATE DENSE 3/4-INCH (TON) 305.0120 BASE AGGREGATE DENSE 1 1/4-INCH (TON) 311.0110 BREAKER RUN (TON)					
ROADWAY	STATION	STATION	3/4-INCH (TON)	1 1/4-INCH (TON)	(TON)
STH 36	653+20	659+10	39	1,518	1,510
STH 36	659+10	665+81	22	1,454	1,730
TOTAL			61	2,972	3,240

PAVEMENT ITEMS

390.0203 BASE PATCHING ASPHALTIC (SY) 390.0403 BASE PATCHING CONCRETE SHES (SY) 416.0620 DRILLED DOWEL BARS (EACH)					
ROADWAY	STATION	STATION	(SY)	(SY)	(EACH)
STH 36	654+47	654+53	17.5	--	--
STH 36	656+23	656+29	23.5	--	--
STH 36	662+40	662+46	--	15.7	44
STH 36	664+12	664+18	--	18.3	38
TOTAL			41	34	82

ALL QUANTITIES ARE CATEGORY 0010 UNLESS NOTED

PROJECT NO: 2240-18-70

HWY: STH 36

COUNTY: RACINE

MISCELLANEOUS QUANTITIES

SHEET:

E

FILE NAME : _____

PLOT DATE : _____

PLOT BY : _____

PLOT NAME : _____

PLOT SCALE : 1:1

3

3

PAVEMENT ITEMS

ROADWAY	STATION	STATION A	455.0605 TACK	460.6223 HMA	460.6424 HMA
			COAT (GAL)	PAVEMENT 3 MT 58-28 S (TON)	PAVEMENT 4 MT 58-28 H (TON)
STH 36	653+20	659+10	157	423	165
STH 36	659+10	665+81	174	470	183
TOTAL			331	893	348

MISC CONCRETE ITEMS

ROADWAY	STATION	STATION	OFFSET	416.1010
				CONCRETE SURFACE DRAINS (CY)
STH 36	656+00	656+16.4	30' LT	3.0
	656+00	656+16.9	2.88' LT	3.0
	664+00	664+16.3	12.79 LT	2.6
TOTAL				8.6

3

CONCRETE SIDEWALK

ROADWAY	STATION	STATION	602.0410	602.0505 CURB
			CONCRETE SIDEWALK 5-INCH (SF)	RAMP DETECTABLE WARNING FIELD YELLOW (SF)
STH 36 (NB)	653+20	659+10	2,998	--
STH 36 (SB)	659+10	665+81	2,314	16
TOTAL			5,312	16

CURB AND GUTTER

601.0553 CONCRETE CURB & GUTTER 4-INCH SLOPED 36-INCH TYPE D (LF)				633.0200 DELINEATORS FLEXIBLE (EACH)
ROADWAY	STATION	STATION		
STH 36	658+51.9	659+05.3	125	--
	660+30	664+00	603	--
STH 36	656+16.43	658+68.3	546	--
	659+60.2	660+25	149	1
TOTAL			1,423	1

ALL QUANTITIES ARE CATEGORY 0010 UNLESS NOTED

PROJECT NO: 2240-18-70

HWY: STH 36

COUNTY: RACINE

MISCELLANEOUS QUANTITIES

SHEET:

E

FILE NAME : _____

PLOT DATE : _____

PLOT BY : _____

PLOT NAME : _____

PLOT SCALE : 1:1

RESTORATION AND EROSION CONTROL ITEMS

ROADWAY	STATION	STATION	606.0100	625.0500	628.1504	628.1520	SILT	628.2008	628.7005	628.7015	628.7504	629.0210	630.0130	630.0200	627.0200	630.0160	628.7570	628.7555	631.1100
			RIPRAP LIGHT (CY)	SALVAGED TOPSOIL (SY)	SILT FENCE (LF)	FENCE MAINTENANCE (LF)	EROSION MAT URBAN CLASS I TYPE B (SY)	PROTECTION TYPE A (EACH)	INLET PROTECTION TYPE C (EACH)	INLET PROTECTION TYPE C (EACH)	TEMPORARY DITCH CHECKS (LF)	FERTILIZER TYPE B (CWT)	SEEDING MIXTURE NO. 30 (LB)	SEEDING TEMPORARY (LB)		SEEDING MIXTURE NO. 60 (LB)	ROCK BAGS (EACH)	CULVERT PIPE CHECKS (EACH)	SOD EROSION CONTROL (SY)
STH 36 (NB)	652+50	659+70	2.6	471	564	564	770	--	2		55	0.49	5.39	8.00	300	6.35	--	--	--
STH 36 (SB)	659+70	666+30	--	304	478	478	550	5	5		60	0.35	4.45	8.00	300	4.08	--	1	9
UNDISTRIBUTED			--	--	--	--	--	--	--		--	--	--	--	--	--	10	--	--
TOTAL			2.6	775	1,042	1,042	1,320	5	7		115	0.84	9.84	16.00	600	10.43	10	1	9

ROADWAY	STATION	STATION	645.0130 GEOTEXTILE TYPE R (SY)
STH 36 (NB)	652+50	659+70	4.0
STH 36 (SB)	659+70	666+30	4.0
UNDISTRIBUTED			--
TOTAL			8.0

MOBILIZATIONS

ROADWAY	628.1905	628.1910
	MOBILIZATIONS EROSION CONTROL (EACH)	MOBILIZATIONS EMERGENCY EROSION CONTROL (EACH)
PROJECT (2240-18-70)	3	1
TOTAL	3	1

ALL QUANTITIES ARE CATEGORY 0010 UNLESS NOTED

PAVEMENT MARKING ITEMS

			PAVEMENT MARKING										
			GROOVED CONTRAST WET REFLECTIVE EPOXY				GROOVED WET						
			4-INCH	4-INCH	4-INCH	8-INCH	REFLECTIVE EPOXY 8-INCH	CURB	ISLAND NOSE	DIAGONAL EPOXY	CROSSWALK	STOP LINE	YIELD LINE
			(WHITE)	(YELLOW)	(LANE LINES)	(CHANNELIZING)	(3' LINE, 9' SPACE	EPOXY	EPOXY	12-INCH	EPOXY 6-INCH	EPOXY 18-INCH	SYMBOLS EPOXY
			646.0842.S	646.0842.S	646.0842.S	646.0844.S	DOT PATTERN	(YELLOW)	(YELLOW)	(WHITE)	(WHITE)	(WHITE)	18-INCH
			LF	LF	LF	LF	646.2308.S)	647.0456	647.0606	647.0726	647.0766	647.0566	647.0526
ROADWAY	STATION	STATION	LF	LF	LF	LF	LF	LF	EACH	LF	LF	LF	EACH
STH 36	653+00	659+50	1,120	1,120	300	879	84	22	1	221	266	63	--
STH 36	659+50	666+00	1,125	1,120	300	1,063	42	25	1	388	235	60	--
CTH Y			--	216	--	--	--	--	--	--	262	28	22
SUBTOTALS			2,245	2,456	600								
TOTALS				5,301		1,942	126	47	2	609	763	151	22

PAVEMENT MARKING ITEMS

			PAVEMENT MARKING		
			ARROWS	WORDS EPOXY	ARROWS
			EPOXY TYPE 2	(ONLY)	EPOXY TYPE 3
			(WHITE)	(WHITE)	(WHITE)
			647.0166	647.0356	647.0176
ROADWAY	STATION	STATION	EACH	EACH	EACH
STH 36	653+00	659+50	4	3	--
STH 36	659+50	666+00	4	3	--
CTH Y			2	--	2
SUBTOTALS					
TOTALS			10	6	2

ALL QUANTITIES ARE CATEGORY 0010 UNLESS NOTED

TRAFFIC CONTROL

ROADWAY	643.1050 TRAFFIC CONTROL SIGNS PCMS (DAYS)	643.0800 TRAFFIC CONTROL ARROW BOARDS (DAY)	643.0900 TRAFFIC CONTROL SIGNS (DAY)	643.0300 TRAFFIC CONTROL DRUMS (DAY)	643.0420 TRAFFIC CONTROL BARRICADES TYPE III (DAY)	643.0715 TRAFFIC CONTROL WARNING LIGHTS TYPE C (DAY)	643.0100 TRAFFIC CONTROL PROJECT (2240- 18-70) (EACH)
STAGE 1 -STH 36 (NB)	10	7	140	455	35	140	1
STAGE 1 - STH 36 (SB)	10	7	133	455	35	140	--
STAGE 2 - STH 36 (NB)	--	65	1,560	4,225	390	1,300	--
STAGE 2 - STH 36 (SB)	--	65	1,625	4,225	390	1,300	--
TOTAL	20	144	3,458	9,360	850	2,880	1

MOBILIZATIONS

ROADWAY	619.1000 MOBILIZATION (EACH)
PROJECT (2240-18-70)	1
TOTAL	1

TEMPORARY PAVEMENT MARKING

ROADWAY	STATION	STATION	649.0400 TEMPORARY PAVEMENT MARKING REMOVABLE TAPE 4- INCH (WHITE) (LF)	649.0400 TEMPORARY PAVEMENT MARKING REMOVABLE TAPE 4- INCH (YELLOW) (LF)	SPV.0090.01 REMOVE PAVEMENT MARKING GROOVED TAPE 4- INCH (LF)	SPV.0090.02 REMOVE PAVEMENT MARKING GROOVED TAPE 8- INCH (LF)	646.0600 REMOVING PAVEMENT MARKING (LF)
STH 36 (NB)	648+47	659+15	100	1,070	150	172	620
	661+00	666+35	--	535	150	--	505
STH 36 (SB)	668+67	659+56	110	920	150	141	620
	658+00	651+67	--	635	150	--	500
			210	3,160			
TOTAL			3,370		600	313	2,245

ALL QUANTITIES ARE CATEGORY 0010 UNLESS NOTED

3

CONSTRUCTION STAKING ITEMS

							CATEGORY 0020 650.8500 CONSTRUCTION STAKING ELECTRICAL INSTALLATIONS (2240-18-70) (LS)	650.9910 CONSTRUCTION STAKING SUPPLEMENTAL CONTROL (2240-18-70) (LS)	
ROADWAY	STATION	STATION	650.4500 CONSTRUCTION STAKING SUBGRADE (LF)	650.5000 CONSTRUCTION STAKING BASE (LF)	650.9920 CONSTRUCTION STAKING SLOPE STAKES (LF)	650.5500 CONSTRUCTION STAKING CURB GUTTER AND CURB & GUTTER (LF)	650.4000 CONSTRUCTION STAKING STORM SEWER (EACH)		
ENTIRE PROJECT	653+20	665+81	1,265	1,265	1,265	1,423	1	7	1
TOTAL			1,265	1,265	1,265	1,423	1	7	1

3

FIELD OFFICE TYPE D

642.5401 FIELD OFFICE TYPE D (EACH)	
PROJECT (2240-18-70)	1
TOTAL	1

FINISHING ROADWAY

ROADWAY	213.0100 FINISHING ROADWAY (EACH)
PROJECT (2240-18-70)	1
TOTAL	1

ALL QUANTITIES ARE CATEGORY 0010 UNLESS NOTED

Division	From/To Station	Location	205.0100 Common Excavation (1)		Salvaged/Unusable Pavement Material (4)	Available Material (5)	Unexpanded Fill	Expanded Fill (13)	Mass Ordinate +/- (14)	Waste	208.0100 Borrow	Comment:
			Cut (2)	EBS Excavation (3)				Factor 1.25				
Division 1												
STH 36	653+20/665+81		3,342	0	309	3,033	40	50	2,983	2,983	0	
Division 1 Subtotal			3,342	0	309	3,033	40	50	2,983	2,983	0	
Grand Total			3,342	0	309	3,033	40	50	2,983	2,983	0	
Total Common Exc			3,342									

Notes:
(1) Common Excavation is the sum of the Cut and EBS Excavation columns. Item number 205.0100
(2) Salvaged/Unsuable Pavement Material is included in Cut.
(3) EBS Excavation to be backfilled with Select Borrow material.
(4) Salvaged/Unusable Pavement Material
5) Available Material = Cut - Salvaged/Unusuable Pavement Material
(13) Expanded Fill Factor = 1.25
(14) The Mass Ordinate + or - Qty calculated for the Division. Plus quantity indicates an excess of material within the Division. Minus indicates a shortage of material within the Division.

ALL QUANTITIES ARE CATEGORY 0010 UNLESS NOTED

3

STH 36 & CTH Y (LOOMIS RD)
RACINE COUNTY
CATEGORY 0020
S51-0582

3

STATE FURNISHED MATERIALS SUMMARY	
EACH	DESCRIPTION
1	TRAFFIC SIGNAL CONTROLLER, FULLY ACTUATED, 8 PHASE
1	TRAFFIC SIGNAL CABINET
2	POLES, TYPE 10
2	POLES, TYPE 12
2	25-FT MONOTUBE ARM
2	45-FT MONOTUBE ARM
2	RADAR DETECTOR
1	ETHERNET SWITCH
1	CELL MODEM

STATE FURNISHED FOR INFORMATION ONLY					
SIGNAL BASE NO.	POLE TYPE 10 EACH	POLE TYPE 12 EACH	MONO 25' ARM EACH	MONO 45' ARM EACH	RADAR DETECTOR EACH
SB5		1		1	1
SB8	1		1		
SB13		1		1	1
SB15	1		1		
TOTAL	2	2	2	2	2

REMOVING CONCRETE BASES	
	204.0195
	REMOVING
SIGNAL BASE NO.	CONCRETE BASES EACH
CB1	1
SB1	1
SB2	1
SB3	1
SB4	1
SB5	1
SB6	1
SB7	1
SB8	1
SB9	1
SB10	1
SB11	1
SB12	1
SB13	1
SB14	1
TOTAL	15

REMOVE PULL BOXES	
	653.0905
	REMOVING
PULL BOX NO.	PULL BOXES EACH
PB1	1
PB2	1
PB3	1
PB4	1
PB5	1
PB6	1
PB7	1
PB9	1
PB10	1
PB11	1
PB12	1
PB13	1
PB14	1
PB15	1
PB17	1
PB18	1
PB19	1
TOTAL	17

3

STH 36 & CTH Y (LOOMIS RD)
RACINE COUNTY
CATEGORY 0020
S51-0582

CONDUIT				
		652.0225	652.0235	652.0615
		CONDUIT RIGID	CONDUIT RIGID	
		NONMETALLIC	NONMETALLIC	CONDUIT
		SCHEDULE 40	SCHEDULE 40	SPECIAL
		2-INCH	3-INCH	3-INCH
FROM	TO	L.F.	L.F.	L.F.
CB1	PB1		36	
PB1	PB2		60	
PB2	SB1	12		
PB2	PB3	275		
PB3	PB4	170		
PB2	PB5			130
PB5	SB2	20		
PB5	PB6		96	
PB6	SB3	12		
PB6	PB7	33		
PB6	PB8			132
PB8	SB4	15		
PB8	PB9		64	
PB9	PB10	149		
PB9	PB11			60
PB11	PB12		26	
PB12	SB5		8	
PB12	SB6	6		
PB12	SB7	10		
PB11	PB13			120
PB13	SB8		21	
PB13	PB14		162	
PB14	SB9	32		
PB14	PB15	260		
PB15	PB16	174		
PB14	PB17			132
PB17	SB10	28		
PB17	PB18		60	
PB18	PB19	31		
PB18	SB11	7		
PB18	PB20			122
PB20	PB21		94	
PB21	SB12	14		
PB21	PB22	181		
PB21	PB23			40
PB23	SB13		15	
PB23	SB14	5		
PB21	PB24			144
PB24	PB25		118	
PB25	SB15		6	
PB25	CB1		78	
TOTAL		1434	844	880

TRAFFIC DETECTOR LOOPS								
LOOP NO.	HOME RUN PB	LOCATION*	SIZE (FT)x(FT)	NO. OF TURNS	SDD INSTALLATION REFERENCE	652.0800	655.0700	655.0800
						CONDUIT	LOOP DETECTOR	LOOP DETECTOR
						LOOP DETECTOR L.F.	LEAD IN CABLE L.F.	WIRE L.F.
11	PB19	658+19.3, 6.5' LT	6'X20'	3	9F15-4A - LOOP DETECTOR INSTALLED IN BASE COURSE WITH PULL (SPLICE) BOX OFF ROADWAY (OPTION 1)	70	310	210
12	PB18	658+47.1, 6.3' LT	6'X20'	3	9F15-4A - LOOP DETECTOR INSTALLED IN BASE COURSE WITH PULL (SPLICE) BOX OFF ROADWAY (OPTION 1)	72	279	216
13	PB18	658+75.2, 9.7' LT	6'X20'	3	9F15-4A - LOOP DETECTOR INSTALLED IN BASE COURSE WITH PULL (SPLICE) BOX OFF ROADWAY (OPTION 1)	74	279	222
21	PB4	664+11.5, 42.1' LT	6'X20'	5	9F15-4A - LOOP DETECTOR INSTALLED IN BASE COURSE WITH PULL (SPLICE) BOX OFF ROADWAY (OPTION 1)	82	492	410
22	PB3	662+44.8, 68.1' LT	6'X20'	4	9F15-4A - LOOP DETECTOR INSTALLED IN BASE COURSE WITH PULL (SPLICE) BOX OFF ROADWAY (OPTION 2)	84	322	336
41	PB22	657+81.7, 280.4' LT	6'X20'	4	EXISTING LOOP TO REMAIN		352	320
42	PB23	658+80.8, 113.7' LT	6'X20'	3	EXISTING LOOP TO REMAIN		211	294
43	PB23	658+93.9, 88.9' LT	6'X20'	3	EXISTING LOOP TO REMAIN		211	240
51	PB7	660+79.0, 4.8' LT	6'X20'	3	9F15-4A - LOOP DETECTOR INSTALLED IN BASE COURSE WITH PULL (SPLICE) BOX OFF ROADWAY (OPTION 1)	76	192	228
52	PB6	660+51.1, 4.6' LT	6'X20'	3	9F15-4A - LOOP DETECTOR INSTALLED IN BASE COURSE WITH PULL (SPLICE) BOX OFF ROADWAY (OPTION 1)	76	159	228
53	PB6	660+23.2, 1.6' RT	6'X20'	3	9F15-4A - LOOP DETECTOR INSTALLED IN BASE COURSE WITH PULL (SPLICE) BOX OFF ROADWAY (OPTION 1)	74	159	222
61	PB16	654+52.6, 32.1' RT	6'X20'	6	9F15-4B - LOOP DETECTOR INSTALLED IN BASE COURSE WITH PULL (SPLICE) BOX OFF ROADWAY (OPTION 1)	92	810	552
62	PB15	656+29.5, 31.4' RT	6'X20'	5	9F15-4B - LOOP DETECTOR INSTALLED IN BASE COURSE WITH PULL (SPLICE) BOX OFF ROADWAY (OPTION 2)	98	636	490
81	PB10	661+35.9, 220.5' RT	6'X20'	5	EXISTING LOOP TO REMAIN		406	360
82	PB12	660+19.3, 97.7' RT	6'X20'	3	EXISTING LOOP TO REMAIN		287	210
83	PB12	660+03.0, 74.7' RT	6'X20'	3	EXISTING LOOP TO REMAIN		287	240
TOTAL						798	5392	4778

* LOCATION IS TO FRONT CENTER OF DETECTOR LOOP
** FINAL LOCATION TO BE DETERMINED BY THE ENGINEER IN THE FIELD.

3

3

TRAFFIC SIGNAL CABLE AND WIRE				
		655.0240	655.0260	655.0305
		CABLE	CABLE	CABLE TYPE
		TRAFFIC SIGNAL	TRAFFIC SIGNAL	UF 2-12 AWG
		7-14 AWG	12-14 AWG	GROUNDED
FROM	TO	L.F.	L.F.	L.F.
CB1	SB1		87	
CB1	SB2		176	
CB1	SB3	232		
CB1	SB5		446	
CB1	SB6		444	
CB1	SB7	448		
CB1	SB8		493	
CB1	SB9		516	
CB1	SB10	430		
CB1	SB11	363		
CB1	SB13		287	
CB1	SB14		277	
CB1	SB15		59	
CB1	SB2			176
SB2	SB4			205
SB4	SB8			230
CB1	SB15			59
SB15	SB12			207
SB12	SB10			252
***TOTAL		1473	2785	1129
*** QUANTITY SHOWN ELSEWHERE ON PLAN				

CONCRETE BASES							
SIGNAL BASE NO.	LOCATION*	654.0101	654.0102	654.0105	654.0110	654.0113	654.0217
		CONCRETE	CONCRETE	CONCRETE	CONCRETE	CONCRETE	CONCRETE CONTROL
		BASES	BASES	BASES	BASES	BASE	CABINET BASES
		TYPE 1	TYPE 2	TYPE 5	TYPE 10	TYPE 13	TYPE 9 SPECIAL
		EACH	EACH	EACH	EACH	EACH	EACH
CB1	659+57.3, 101.5' LT						1
SB1	659+63.8, 72.4' LT	1					
SB2	659+86.6, 18.3' LT		1				
SB3	660+57.8, 7.4' RT	1					
SB4	660+70.7, 79.6' RT			1			
SB5	660+26.8, 69.9' RT					1	
SB6	660+13.0, 70.3' RT	1					
SB7	660+21.9, 60.2' RT	1					
SB8	659+56.7, 78.5' RT				1		
SB9	659+26.6, 66.1' RT	1					
SB10	658+92.0, 8.4' RT		1				
SB11	658+43.2, 16.9' LT	1					
SB12	658+40.5, 124.0' LT			1			
SB13	658+70.8, 75.6' LT					1	
SB14	658+83.0, 88.4' LT	1					
SB15	659+38.1, 83.1' LT				1		
TOTAL		7	2	2	2	2	1

3

PAGE 3 OF 6

3

STH 36 & CTH Y (LOOMIS RD)
RACINE COUNTY
CATEGORY 0020
S51-0582

TRAFFIC SIGNAL CABLE AND WIRE			
		655.0230	655.0240
		CABLE	CABLE
		TRAFFIC SIGNAL	TRAFFIC SIGNAL
		5-14 AWG	7-14 AWG
FROM	TO	L.F.	L.F.
SB1	HEAD 5		22
SB1	HEAD 7	19	
SB1	HEAD 21	15	
SB2	HEAD 6		22
SB3	HEAD10		22
SB 5	HEAD 2	69	
SB 5	HEAD 3	54	
SB5	HEAD 22	15	
SB5	HEAD 17	15	
SB6	HEAD 13	19	
SB8	HEAD 18	50	
SB9	HEAD 11		22
SB9	HEAD 1	19	
SB9	HEAD 19	15	
SB10	HEAD 12		22
SB11	HEAD 4		22
SB13	HEAD 8	65	
SB13	HEAD 9	54	
SB13	HEAD 14	19	
SB13	HEAD 20	15	
SB14	HEAD 16	19	
SB15	HEAD 15	46	
***TOTAL		508	132

*** QUANTITY SHOWN ELSEWHERE ON PLAN

TRAFFIC SIGNAL CABLE AND WIRE		
655.0610		
ELECTRICAL WIRE		
LIGHTING		
12 AWG		
FROM	TO	L.F.
SB2	LUMIN. (2)	234
SB4	LUMIN.	117
SB8	LUMIN.	144
SB10	LUMIN. (2)	234
SB12	LUMIN.	117
SB15	LUMIN.	144
TOTAL		990

ELECTRICAL SERVICE METER BREAKER PEDESTAL	
656.0200.01	
ELECTRICAL SERVICE	
METER BREAKER	
PEDESTAL	
LOCATION*	L.S.
STH 36 & CTH Y (LOOMIS RD)	1
TOTAL	1

* FINAL LOCATION TO BE DETERMINED BY THE ENGINEER IN THE FIELD

3

POLES																	
	657.0100	657.0255	657.0310	657.0322	657.0405	657.0420	657.0425	657.0609	657.0610	657.1350	SPV.0060.07	657.1525	657.1545	658.0500	659.1125	657.1815	
	TRANSFORMER		TRAFFIC SIGNAL		TRAFFIC SIGNAL		TRAFFIC SIGNAL		LUMINAIRE ARMS		INSTALL		INSTALL		LUMINAIRES		
	PEDESTAL	11 1/2-INCH	POLES	TYPE 5	STANDARDS	STANDARDS	STANDARDS	LUMINAIRE ARMS	LUMINAIRE ARMS	INSTALL	POLES	MONOTUBE	MONOTUBE	PEDESTRIAN	UTILITY	LUMINAIRE ARMS	
SIGNAL	BASES	BOLT CIRCLE	TYPE 3	ALUMINUM	ALUMINUM	ALUMINUM	ALUMINUM	SINGLE MEMBER	SINGLE MEMBER	POLES	OVER HEIGHT	ARMS 25-FT	ARMS 45-FT	PUSH BUTTONS	LED C	STEEL 15-FT	
BASE NO.	EACH	EACH	EACH	EACH	3.5-FT	13-FT	15-FT	4-INCH CLAMP 6-FT	4 1/2-INCH CLAMP 6-FT	TYPE 10	TYPE 12	EACH	EACH	EACH	EACH	EACH	
SB1	1						1							1			
SB2		1	1					2						1	2		
SB3	1						1										
SB4		1		1					1						1		
SB5											1		1				
SB6	1					1								1			
SB7	1				1									1			
SB8										1		1			1	1	
SB9	1						1							1			
SB10		1	1					2							2		
SB11	1						1										
SB12		1		1					1						1		
SB13											1		1	1			
SB14	1					1								1			
SB15										1		1			1	1	
TOTAL	7	4	2	2	1	2	4	4	2	2	2	2	2	7	8	2	

3

STH 36 & CTH Y (LOOMIS RD)
RACINE COUNTY
CATEGORY 0020
S51-0582

3

FACES													
SIGNAL HEAD NO.	SIGNAL BASE NO.	658.0110	658.0115	658.0215	658.0220	658.0600	658.0605	658.0610	658.0615	658.0620	658.0625	658.0635	658.0416
		TRAFFIC	TRAFFIC	BACKPLATES	BACKPLATES	LED MONDULES							
		SIGNAL FACE	SIGNAL FACE	SIGNAL FACE	SIGNAL FACE	LED MODULES	LED MODULES	LED MODULES	LED MODULES	LED MODULES	LED MODULES	PEDESTRIAN	PEDESTRIAN
		3-12 INCH	4-12 INCH	3 SECTION	4 SECTION	12-INCH	12-INCH	12-INCH	12-INCH	12-INCH	12-INCH	COUTDOWN	SIGNAL FACE
		VERTICAL	VERTICAL	12-INCH	12-INCH	RED BALL	YELLOW BALL	GREEN BALL	RED ARROW	YELLOW ARROW	GREEN ARROW	TIMER 16-INCH	16-INCH
		EACH	EACH	EACH	EACH	EACH	EACH	EACH	EACH	EACH	EACH	EACH	EACH
1	SB9	1		1		1	1	1					
2	SB5	1		1		1	1	1					
3	SB5	1		1		1	1	1					
4	SB11		1		1				1	2	1		
5	SB1		1		1				1	2	1		
6	SB2		1		1				1	2	1		
7	SB1	1		1		1	1	1					
8	SB13	1		1		1	1	1					
9	SB13	1		1		1	1	1					
10	SB3		1		1				1	2	1		
11	SB9		1		1				1	2	1		
12	SB10		1		1				1	2	1		
13	SB6	1		1		1	1	1					
14	SB13	1		1		1	1	1					
15	SB15	1		1		1	1	1					
16	SB14	1		1		1	1	1					
17	SB5	1		1		1	1	1					
18	SB8	1		1		1	1	1					
19	SB9											1	1
20	SB13											1	1
21	SB1											1	1
22	SB5											1	1
TOTAL		12	6	12	6	12	12	12	6	12	6	4	4

SIGNAL MOUNTING HARDWARE	
	658.5069.01
	SIGNAL
	MOUNTING
	HARDWARE
LOCATION	L.S.
STH 36 & CTH Y (LOOMIS RD)	1
TOTAL	
	1

TEMPORARY TRAFFIC SIGNALS FOR INTERSECTIONS	
	661.0200.01
	TEMPORARY TRAFFIC
	SIGNALS FOR
	INTERSECTIONS
LOCATION	L.S.
STH 36 & CTH Y (LOOMIS RD)	1
TOTAL	
	1

3

STH 36 & CTH Y (LOOMIS RD)
RACINE COUNTY
CATEGORY 0020
S51-0582

3

TRANSPORT AND INSTALL STATE FURNISHED TRAFFIC SIGNAL CABINET

SPV.0105.01 INSTALL STATE FURNISHED TRAFFIC SIGNAL CABINET	
LOCATION	L.S.
STH 36 & CTH Y (LOOMIS RD)	1
TOTAL	1

TRANSPORT TRAFFIC SIGNAL
AND INTERSECTION LIGHTING MATERIALS

SPV.0105.02 TRANSPORT TRAFFIC SIGNAL AND INTERSECTION LIGHTING MATERIALS	
LOCATION	L.S.
STH 36 & CTH Y (LOOMIS RD)	1
TOTAL	1

REMOVE TRAFFIC SIGNALS

SPV.0105.03 REMOVE TRAFFIC SIGNALS	
LOCATION	L.S.
STH 36 & CTH Y (LOOMIS RD)	1
TOTAL	1

REMOVE LOOP DETECTOR WIRE AND LEAD-IN CABLE

SPV.0105.04 REMOVE LOOP DETECTOR WIRE & LEAD-IN CABLE	
LOCATION	L.S.
STH 36 & CTH Y (LOOMIS RD)	1
TOTAL	1

TRANSPORT AND INSTALL STATE FURNISHED
RADAR DETECTION SYSTEM

SPV.0105.05 TRANSPORT AND INSTALL STATE FURNISHED RADAR DETECTION SYSTEM	
LOCATION	L.S.
STH 36 & CTH Y (LOOMIS RD)	1
TOTAL	1

TEMPORARY NON-INTRUSIVE VEHICLE DETECTION
SYSTEM

SPV.0105.06 TEMPORARY NON-INTRUSIVE VEHICLE DETECTION SYSTEM LS	
LOCATION	
STH 36 & CTH Y (LOOMIS RD)	1
TOTAL	1

3

TYPE II SIGNING -														2240-18-70 STH 36 at CTH Y		
SIGN NO.	SIGN CODE & SIZE	SIGN MESSAGE	SIGN SIZE			637.2210	637.2230	637.2215	638.2602	638.3000	638.2102	634.0618	634.0816	MOUNT ON SAME POST AS SIGN #	REMARKS / SIGN LOCATION	
			W [IN.]	x x	H [IN.]	REFLECTIVE H [SF]	REFLECTIVE F [SF]	REFLECTIVE H FOLDING [SF]	REM SIGNS TYPE II [EA]	REM SMALL SIGN SUP [EA]	MOVING SIGNS TYPE II [EA]	WOOD POSTS 4" X 6" X 18' [EA]	POSTS TUBULAR STEEL 2" X 2" X 16' [EA]			
1	W3-3 (3)	COUNTY Y	36	X	36	14.250	9.000					1				
2	W3-3 (3)		36	X	36		9.000					1				
3	J1-1 (3)		36	X	57						1					
	M2-1		30	x	21											
	M1-5A		36	x	36											
4	J1-1 (3)	COUNTY Y	36	X	57	14.250						1				
5	M2-1		30	x	21											
	M1-5A		36	x	36											
	R3-20L (3)		36	X	54	13.500					1					
6	R5-1A (3)	SPEED LIMIT 55	42	X	30	8.750						1		5		
7	R5-1A (3)		42	X	30	8.750										
8	R2-1 (3)		36	X	48	12.000					1					
9	R2-1 (3)		36	X	48	12.000					1					
10	J3-1 (3)	COUNTY Y	36	X	84	21.000						2			SHEET 2 OF 6	
	M3-4		36	x	18											
	M1-5A		36	x	36											
	M6-1		30	x	30											
11	J4-1 (3)	WIS 36	36	X	54	13.500						1			MOUNT ON SIGNAL POLE	
12	M3-3		36	x	18											
	M1-6		36	x	36											
	R1-1F (3)		36	X	36		7.460									
13	W12-1D (2M)		24	X	24		4.000					1			MOUNTING HEIGHT 2 FEET MOUNT ON SIGNAL POLE	
14	R5-1 (3)		36	X	36	9.000										
15	R5-1 (3)		36	X	36	9.000					1					
16	R4-7 (3)		36	X	48	12.000					1					
17	R6-2L (2M)		30	X	36	7.500										
18	R1-2 (2M)		48	X	42	7.000						1			MOUNT ON SIGNAL POLE MOUNT ON SIGNAL POLE WITH SIGN NO. 19 MOUNT ON SIGNAL POLE MOUNT ON SIGNAL POLE	
19	R10-6 (2M)		24	X	36	6.000										
20	R10-3 (2S)		9	X	12	0.750										
21	R1-1F (3)		36	X	36		7.460									
22	R1-1F (3)		36	X	36		7.460									
PROJECT NO: 2240-18-70			HWY: STH 36			COUNTY: RACINE			MISCELLANEOUS QUANTITIES – PERMANENT SIGNING					SHEET: 1 OF 84		E

3

3

TYPE II SIGNING -														2240-18-70 STH 36 at CTH Y		
SIGN NO.	SIGN CODE & SIZE	SIGN MESSAGE	SIGN SIZE			637.2210	637.2230	637.2215	638.2602	638.3000	638.2102	634.0618	634.0816			
			W	x	H	SIGNS TYPE II REFLECTIVE H [SF]	SIGNS TYPE II REFLECTIVE F [SF]	SIGNS TYPE II REFLECTIVE H FOLDING [SF]	REM SIGNS TYPE II [EA]	REM SMALL SIGN SUP [EA]	MOVING SIGNS TYPE II [EA]	WOOD POSTS 4" X 6" X 18' [EA]	POSTS TUBULAR STEEL 2" X 2" X 16' [EA]	MOUNT ON SAME POST AS SIGN #	REMARKS / SIGN LOCATION	
23	R10-6 (2M)		24	X	36	6.000						1			MOUNT ON SIGNAL POLE	
24	R6-3 (2M)		30	X	24	5.000									MOUNT ON SIGNAL POLE ABOVE SIGN NO. 22	
25	R10-3 (2S)		9	X	12	0.750									MOUNT ON SIGNAL POLE WITH SIGN NO. 23	
26	R1-2 (2M)		48	X	42	7.000										
27	R6-2L (2M)		30	X	36	7.500									MOUNT ON SIGNAL POLE	
28	R4-7 (3)		36	X	48	12.000	4.000	7.460				1			MOUNT ON SIGNAL POLE OPPOSITE SIGN NO. 28	
29	R1-1F (3)		36	X	36										MOUNTING HEIGHT 2 FEET	
30	W12-1D (2M)		24	X	24											
31	J3-1 (3) M3-4 M1-5A M6-1	COUNTY Y	36	X	84	21.000						1				
32	R5-1 (3)		36	X	36	9.000		7.460				1			MOUNT ON SIGNAL POLE	
33	R5-1 (3)		36	X	36	9.000									MOUNT ON SIGNAL POLE	
34	R1-1F (3)		36	X	36										MOUNT ON SIGNAL POLE	
35	R1-1F (3)		36	X	36											
36	R6-3 (2M)		30	X	24	5.000									1	
37	J4-1 (3) M3-1 M1-6	WIS 36 SPEED LIMIT 55	36	X	54	13.500						1			SHEET 3 OF 6	
38	R2-1 (3)		36	X	48	12.000									1	
39	R2-1 (3)		36	X	48	12.000									1	
40	R1-1 (2S)		30	X	30	5.180						1			SHEET 2 OF 6; PLACE POST IN FRONT OF POLE	
41	R7-1D (3)		24	X	30	5.000									1	SHEET 1 OF 6
42	R7-1D (3)		24	X	30	5.000									1	
43	R7-1D (3)		24	X	30	5.000									1	
44	R7-1D (3)		24	X	30	5.000									1	
45	R7-1D (3)		24	X	30	5.000						1			SHEET 2 OF 6	
46	R7-1D (3)		24	X	30	5.000										1
47	R7-1D (3)		24	X	30	5.000										1
PROJECT NO: 2240-18-70		HWY: STH 36				COUNTY: RACINE				MISCELLANEOUS QUANTITIES – PERMANENT SIGNING					SHEET: 2 OF 4	

3

TYPE II SIGNING -															2240-18-70 STH 36 at CTH Y	
SIGN NO.	SIGN CODE & SIZE	SIGN MESSAGE	SIGN SIZE			637.2210	637.2230	637.2215	638.2602	638.3000	638.2102	634.0618	634.0816	MOUNT ON SAME POST AS SIGN #	REMARKS / SIGN LOCATION	
			W [IN.]	x x	H [IN.]	SIGNS TYPE II REFLECTIVE H [SF]	SIGNS TYPE II REFLECTIVE F [SF]	SIGNS TYPE II REFLECTIVE H FOLDING [SF]	REM SIGNS TYPE II [EA]	REM SMALL SIGN SUP [EA]	MOVING SIGNS TYPE II [EA]	WOOD POSTS 4" X 6" X 18' [EA]	POSTS TUBULAR STEEL 2" X 2" X 16' [EA]			
49	R7-1D (3)		24	X	30	5.000						1			SHEET 3 OF 6	
50	R7-1D (3)		24	X	30	5.000						1				
51	R7-1D (3)		24	X	30	5.000						1				
52	R7-1D (3)		24	X	30	5.000						1				
53	R7-1D (3)		24	X	30	5.000						1				
54	R7-1D (3)		24	X	30	5.000						1			SHEET 4 OF 6	
55	R7-1D (3)		24	X	30	5.000						1				
56	R7-1L (3)		24	X	30	5.000						1				
57	W2-6 (2S)		30	X	30		6.250					1				
58	J1-2 (2S) M2-1 M1-6 M4-6 M1-5A	WIS 36 COUNTY Y	48 21 24 24 24	X x x x x	39 15 24 12 24	13.000						1			SHEET 5 OF 6	
59	J3-2 (2S) M3-1 M1-6 M6-1 M3-3 M1-6 M6-1	WIS 36 WIS 36	48 24 24 21 24 24 21	X x x x x x x	57 12 24 21 12 24 21	19.000						1				
60	D1-61	LOOMIS RD (DOUBLE ARROW)	78	X	30	16.250						2				
61	D1-61	LOOMIS RD (DOUBLE ARROW)	78	X	30	16.250						2				
62	I2-3 (2M)	Wind Lake UNINCORPORATED	72	X	24	12.000						2				
63		SAINT CLARE CHURCH		X							1	2				
64	R3-20L (3)		36	X	54	13.500						1				
65	R5-1A (3)		42	X	30	8.750								64		
66	R5-1A (3)		42	X	30	8.750						1				
PROJECT NO: 2240-18-70			HWY: STH 36			COUNTY: RACINE			MISCELLANEOUS QUANTITIES – PERMANENT SIGNING					SHEET: 3 OF 4		E

3

TYPE II SIGNING -														2240-18-70 STH 36 at CTH Y		
SIGN NO.	SIGN CODE & SIZE	SIGN MESSAGE	SIGN SIZE			637.2210	637.2230	637.2215	638.2602	638.3000	638.2102	634.0618	634.0816	MOUNT ON SAME POST AS SIGN #	REMARKS / SIGN LOCATION	
			W [IN.]	x x	H [IN.]	SIGNS TYPE II REFLECTIVE H [SF]	SIGNS TYPE II REFLECTIVE F [SF]	SIGNS TYPE II REFLECTIVE H FOLDING [SF]	REM SIGNS TYPE II [EA]	REM SMALL SIGN SUP [EA]	MOVING SIGNS TYPE II [EA]	WOOD POSTS 4" X 6" X 18' [EA]	POSTS TUBULAR STEEL 2" X 2" X 16' [EA]			
67	W3-3 (3)	COUNTY Y	36	X	36	14.250	9.000					1			SHEET 4 OF 6	
68	W3-3 (3)		36	X	36		9.000						1			
69	J1-1 (3)		36	X	57								1			
	M2-1		30	x	21											
	M1-5A		36	x	36											
70	J1-1 (3)	COUNTY Y	36	X	57	14.250						1				
	M2-1		30	x	21											
	M1-5A		36	x	36											
71	J4-1 (2S)	COUNTY Y	24	X	36	6.000						1			SHEET 5 OF 6	
	M3-4		24	x	12											
	M1-5A		24	x	24											
72	J3-3 (2S)	WIS 36	72	X	57	28.500						2			SHEET 6 OF 6	
	M3-3		24	x	12											
	M1-6		24	x	24											
	M6-1		21	x	21											
	M1-5A	COUNTY Y	24	x	24											
	M6-1		21	x	21											
	M3-1		24	x	12											
	M1-6	WIS 36	24	x	24											
	M6-1		21	x	21											
73	R3-9B (2S)	COUNTY Y LOOMIS RD	24	X	36	6.000						1			SHEET 5 OF 6 MOUNT ON MAST ARM; SHEET 2 OF 6 MOUNT ON MAST ARM; SHEET 2 OF 6 MOUNT ON SIGNAL POLE; SHEET 2 OF 6 MOUNT ON SIGNAL POLE; SHEET 2 OF 6	
74	M1-94S		88	X	18	11.000										
75	M1-94S		88	X	18	11.000										
76	R10-50L (2S)		30	X	36	7.500										
77	R10-50L (2S)		30	X	36	7.500										
UNDISTRIBUTED						--						2		--	--	
TOTALS						587.680	50.250	44.760	0.000	0.000	1.000	63.000	0.000	--	--	
PROJECT NO: 2240-18-70				HWY: STH 36			COUNTY: RACINE			MISCELLANEOUS QUANTITIES – PERMANENT SIGNING				SHEET: 4 OF 4		E

3

TYPE II SIGNING -

2240-18-70 STH 36 at CTH Y

SIGN NO.	SIGN CODE & SIZE	SIGN MESSAGE	638.2602 REM SIGNS TYPE II [EA]	638.3000 REM SMALL SIGN SUP [EA]	REMARKS / SIGN LOCATION
1R	W3-3		1	1	
2R	W3-3		1	1	
3R	R1-2		1	1	SHEET 2 OF 6
4R	R6-2L		1	1	
5R	R10-6		1		
6R	R10-3				SHARES POLE SHARES POLE (WITH 18R)
7R	R6-3				
8R	R4-7		1	1	
9R	R5-1A		1	1	
10R	R5-1A		1	1	
11R	R5-1		1	1	SHARES POLE
12R	R6-3				
13R	R4-7		1	1	
14R	R6-2L		1		
15R	R1-2		1	1	
16R	R5-1A		1	1	
17R	R5-1		1	1	
18R	R1-1F		1		
19R	R1-1F		1		
20R	J3-1	COUNTY Y	1	1	
	M3-4				
	M1-5A				
	M6-1				
21R	R1-1F		1		
22R	R1-1F		1		
23R	R1-1F		1		
24R	R1-1F		1		
25R	R10-12				SHARES POLE
26R	R10-12				SHARES POLE

3

TYPE II SIGNING -

2240-18-70 STH 36 at CTH Y

SIGN NO.	SIGN CODE & SIZE	SIGN MESSAGE	638.2602 REM SIGNS TYPE II [EA]	638.3000 REM SMALL SIGN SUP [EA]	REMARKS / SIGN LOCATION
27R	R1-1		1		SHARES POLE SHEET 3 OF 6
28R	R10-6		1		
29R	R10-3				
30R	W3-3		1	1	
31R	W3-3		1	1	
32R	R5-1A		1	1	SHEET 1 OF 6
33R	R2-1	SPEED LIMIT 55	1	1	
34R	R2-1	SPEED LIMIT 55	1	1	
35R	R2-1	SPEED LIMIT 55	1	1	
36R	R2-1	SPEED LIMIT 55	1	1	
37R	J1-1 M2-1 M1-5A	COUNTY Y	1	1	
38R	J1-1 M2-1 M1-5A	COUNTY Y	1	1	
39R	NOT USED				
40R	J2-1 M3-4 M1-5A M5-1L	COUNTY Y	1	1	
41R	NOT USED				
42R	R7-1D		1	1	
43R	R7-1D		1	1	
44R	R7-1D		1	1	
45R	R7-1D		1	1	

TYPE II SIGNING -

2240-18-70 STH 36 at CTH Y

SIGN NO.	SIGN CODE & SIZE	SIGN MESSAGE	638.2602 REM SIGNS TYPE II [EA]	638.3000 REM SMALL SIGN SUP [EA]	REMARKS / SIGN LOCATION
46R	R7-1D		1		SHEET 2 OF 6
47R	R7-1D				SHARES POST
48R	R7-1D				SHEET 3 OF 6; SHARES POST
49R	R7-1D		1	1	
50R	R7-1D		1	1	
51R	R7-1D		1	1	SHEET 4 OF 6
52R	R7-1D		1	1	
53R	R7-1L		1	1	
54R	R7-1D		1	1	
55R	W2-6		1	1	SHEET 5 OF 6
56R	J4-1	COUNTY Y	1	1	
	M3-4				
	M1-5A				
57R	NOT USED				
58R	NOT USED				
59R	NOT USED	LOOMIS ROAD (DOUBLE ARW)			
60R	D1-61		1	2	SHEET 1 OF 6
61R	D1-61		1	2	SHEET 3 OF 6
62R	I2-3		1	2	SHEET 4 OF 6
63R	NOT USED	Wind Lake UNINCORPORATED			
64R	NOT USED	COUNTY Y			
65R	J2-1		1	1	
	M3-4				
	M1-5A				
	M5-1R				



TYPE II SIGNING -

2240-18-70 STH 36 at CTH Y


SIGN NO.	SIGN CODE & SIZE	SIGN MESSAGE	638.2602 REM SIGNS TYPE II [EA]	638.3000 REM SMALL SIGN SUP [EA]	REMARKS / SIGN LOCATION
66R	J1-1 M2-1 M1-5A	COUNTY Y	1	1	
67R	J1-1 M2-1 M1-5A	COUNTY Y	1	1	
68R	J3-1 M3-4 M1-5A M6-1	COUNTY Y	1	1	SHEET 2 OF 6
69R	R7-1D		1	1	SHEET 3 OF 6
UNDISTRIBUTED					--
TOTALS			54.000	46.000	--

Standard Detail Drawing List




08A05-19B	INLET COVERS TYPE B, B-A, C, MS, MS-A, & WM
08A05-19C	INLET COVERS TYPE F, HM, HM-S, S, T, V, HM-GJ, & HM-GJ-S
08C06-02	INLETS 3-FT AND 4-FT DIAMETER
08C07-02	INLETS 2X2-FT, 2X2.5-FT, 2X3-FT AND 2.5X3-FT
08C08-02	INLETS MEDIAN 1 AND 2 GRATE
08D01-19	CONCRETE CURB, CONCRETE CURB AND GUTTER AND TIES
08D04-05	CONCRETE SURFACE DRAINS & ASPHALTIC FLUMES
08D05-18A	CURB RAMPS TYPES 1 AND 1-A
08D05-18B	CURB RAMPS TYPES 2 AND 3
08D05-18C	CURB RAMPS TYPES 4A AND 4A1
08D05-18D	CURB RAMPS TYPE 4B AND 4B1
08D05-18E	CURB RAMPS TYPES 5, 6, 7A, 7B & 8
08E08-03	TYPICAL INSTALLATIONS OF EROSION BALES / TEMPORARY DITCH CHECKS
08E09-06	SILT FENCE
08E10-02	INLET PROTECTION TYPE A, B, C AND D
09B02-09	CONDUIT
09B04-11	PULL BOX
09C02-07	CONCRETE BASES, TYPES 1, 2, 5, & 6
09C03-04	TRANSFORMER/PEDESTAL BASES
09C06-07	CONCRETE CONTROL CABINET BASE, TYPE 9, SPECIAL
09C11-09	CONCRETE BASE TYPE 10
09C13-02	CONCRETE BASE TYPE 10 & TYPE 13 EXTENSION
09D01-05	CABINET SERVICE INSTALLATION (METER BREAKER PEDESTAL)
09D02-03	SIGNAL CONTROL CABINET
09E01-14B	POLE MOUNTINGS FOR TRAFFIC SIGNALS AND LIGHTING UNITS, TYPE 3 (HEAVY DUTY)
09E01-14D	POLE MOUNTINGS FOR LIGHTING UNITS, TYPE 5 (30 FEET)
09E01-14G	HARDWARE DETAILS FOR POLE MOUNTINGS
09E03-05	NON-FREEWAY LIGHTING UNIT POLE WIRING
09E06-05	TRAFFIC SIGNAL STANDARD POLY BRACKET MOUNTINGS (TYPICAL) 13 FT. OR 15 FT.
09E07-05	TRAFFIC SIGNAL STANDARD PEDESTRIAN AND FLASHER TYPICAL MOUNTING DETAILS
09E08-08B	TYPE 10 POLE 15'-30' MONOTUBE ARM
09E08-08C	TYPE 12 POLE 35'-55' MONOTUBE ARM
09E08-08E	GENERAL NOTES AND HARDWARE DETAILS FOR TYPE 9, 10, 12 & 13 POLES WITH MONOTUBE ARMS
09F15-04A	LOOP DETECTOR INSTALLED IN BASE COURSE WITH PULL (SPLICE) BOX OFF ROADWAY (OPTION 1)
09F15-04B	LOOP DETECTOR INSTALLED IN BASE COURSE WITH PULL (SPLICE) BOX OFF ROADWAY (OPTION 2)
09G01-04G	SPAN WIRE TEMPORARY TRAFFIC SIGNAL
11B02-02	CONCRETE MEDIAN NOSE
13C14-06A	BASE PATCHING CONCRETE
13C14-06B	BASE PATCHING CONCRETE
13C14-06C	BASE PATCHING CONCRETE
13C18-04C	CONCRETE PAVEMENT JOINT TIES
14B29-01	SAFETY EDGE
15A03-02A	FLEXIBLE MARKER POST FOR CULVERT END
15A03-02B	FLEXIBLE MARKER POST FOR CULVERT END
15A04-02	FLEXIBLE DELINEATOR POST
15C04-03	TRAFFIC CONTROL, ADVANCE WARNING SIGNS 45 M.P.H. OR GREATER TWO-WAY UNDIVIDED ROAD OPEN TO TRAFFIC
15C07-13A	PAVEMENT MARKING SYMBOLS
15C07-13B	PAVEMENT MARKING WORDS
15C07-13C	PAVEMENT MARKING ARROWS
15C08-17A	LONGITUDINAL MARKING (MAINLINE)
15C08-17B	PAVEMENT MARKING (TURN LANES)
15C08-17C	PAVEMENT MARKING (ISLANDS)
15C18-03	MEDIAN ISLAND MARKING
15C20-02	YIELD MARKING
15C33-02	STOP LINE AND CROSSWALK PAVEMENT MARKING
15C35-01A	PAVEMENT MARKING (INTERSECTIONS)
15D20-03	TRAFFIC CONTROL, SINGLE LANE CLOSURE, NON-FREEWAY/EXPRESSWAY
15D20-04	TRAFFIC CONTROL, SINGLE LANE CLOSURE, NON-FREEWAY/EXPRESSWAY
15D21-03	TRAFFIC CONTROL, INTERSECTION WITHIN SINGLE LANE CLOSURE
15D21-04	TRAFFIC CONTROL, INTERSECTION WITHIN SINGLE LANE CLOSURE
15D27-02	TRAFFIC CONTROL, SHOULDER CLOSURE ON DIVIDED ROADWAY, SPEEDS GREATER THAN 40 MPH
15D27-03	TRAFFIC CONTROL, SHOULDER CLOSURE ON DIVIDED ROADWAY, SPEEDS GREATER THAN 40 MPH

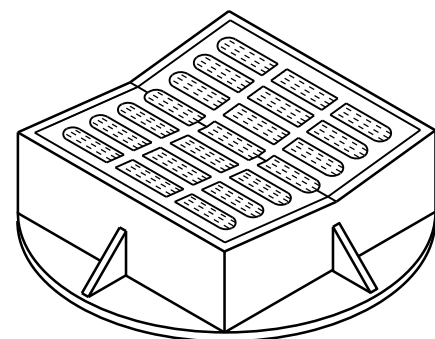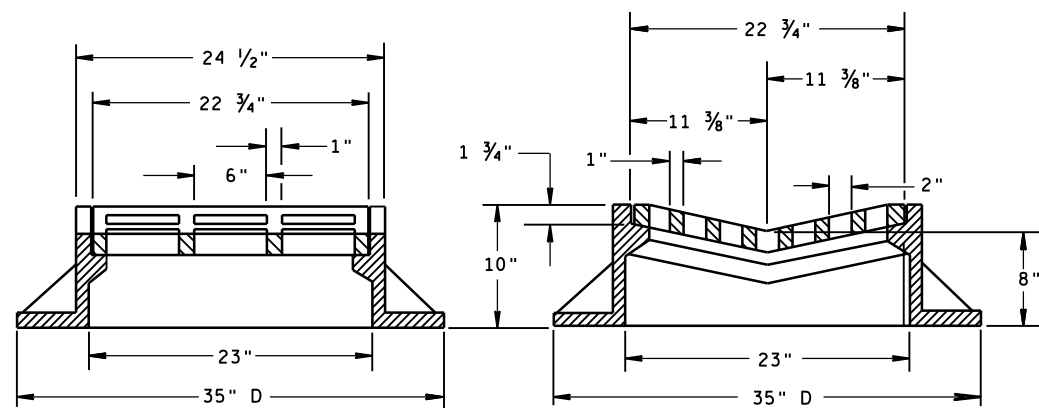

TYPE "B"

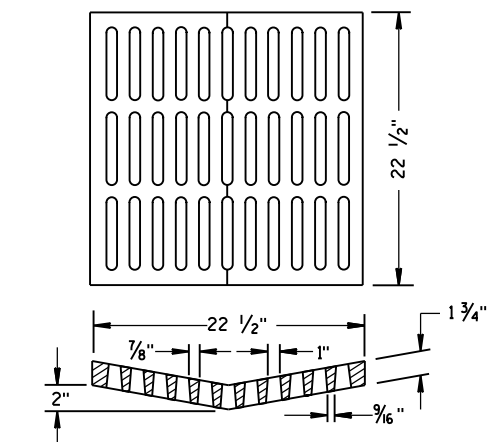ALTERNATIVE GRATE FOR
TYPE "B" COVER

USE WHERE PEDESTRIAN OR BICYCLE TRAFFIC IS POSSIBLE.
 NOTED AS TYPE B-A ON THE DRAINAGE TABLE

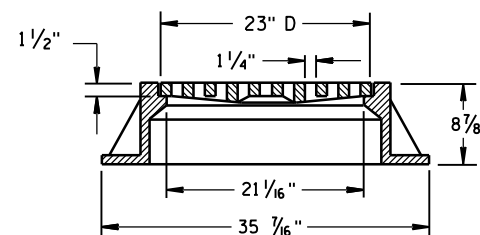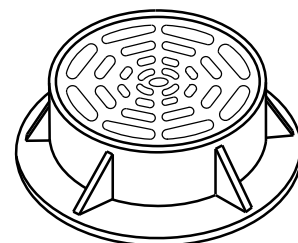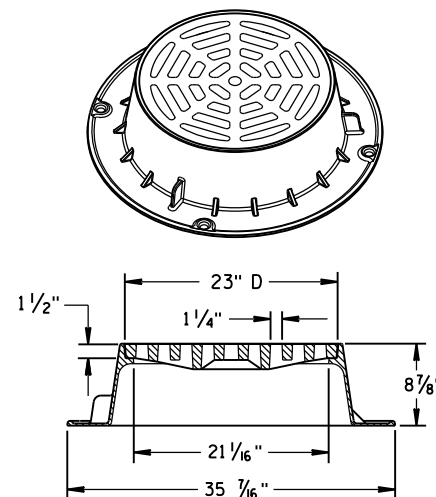

TYPE "C"


NOTE: EITHER CASTING IS ACCEPTABLE

GENERAL NOTES

DETAILS OF CONSTRUCTION, MATERIALS AND WORKMANSHIP NOT SHOWN ON THIS DRAWING SHALL CONFORM TO THE PERTINENT REQUIREMENTS OF THE STANDARD SPECIFICATIONS AND THE APPLICABLE SPECIAL PROVISIONS.


DETAIL DRAWINGS FOR PROPOSED ALTERNATE DESIGNS FOR CATCH BASIN, MANHOLE AND INLET COVERS SHALL BE SUBMITTED TO THE ENGINEER FOR APPROVAL PROVIDING THAT SUCH ALTERNATE DESIGNS MAKE PROVISION FOR EQUIVALENT CAPACITY AND STRENGTH.

ROUND FRAMES AND COVERS SHALL HAVE CONTINUOUSLY MACHINED BEARING SURFACES TO PREVENT ROCKING AND RATTLING.

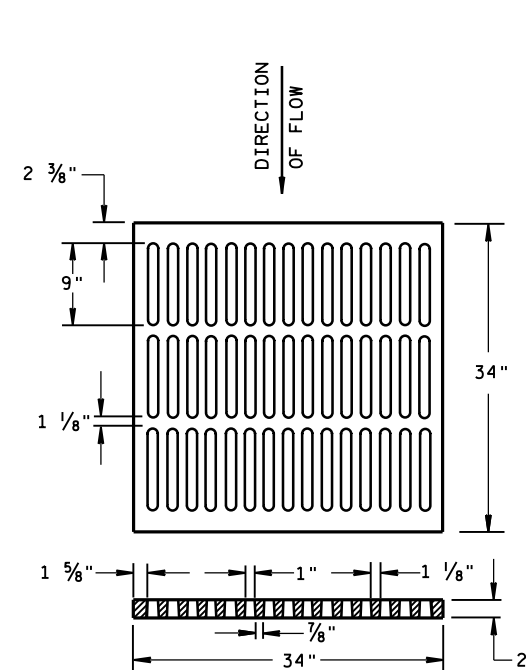



ALTERNATIVE TYPE "MS"

USE WHERE PEDESTRIAN OR BICYCLE TRAFFIC IS PERMITTED
 NOTED AS TYPE MS-A ON THE DRAINAGE TABLE

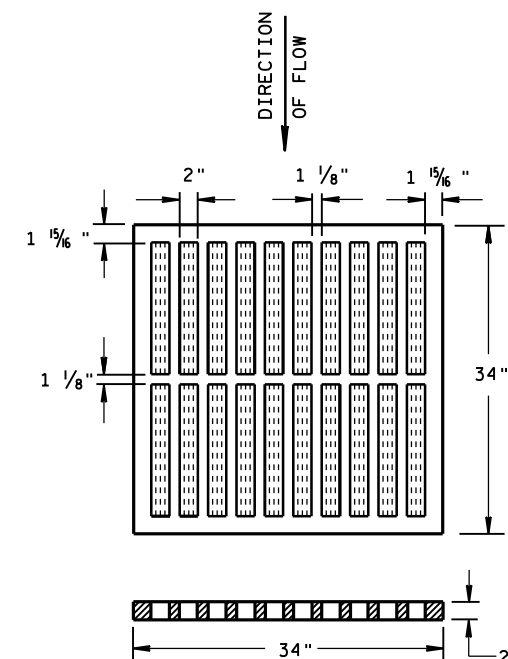

TYPE "MS"

USE ON FREEWAYS AND EXPRESSWAYS
 NOTED AS TYPE MS ON DRAINAGE TABLE

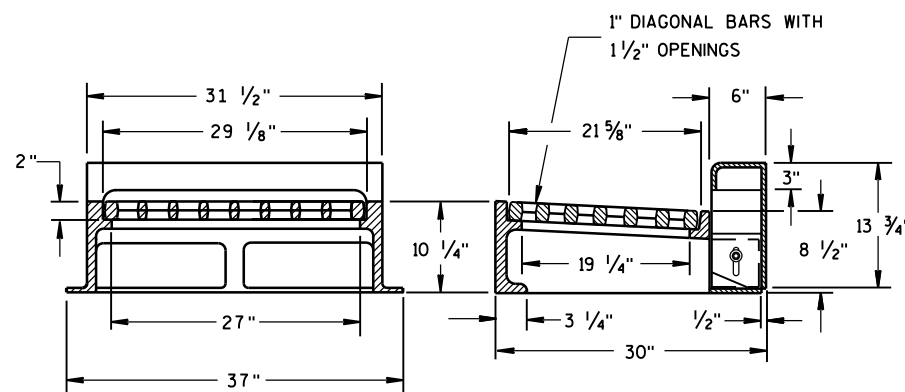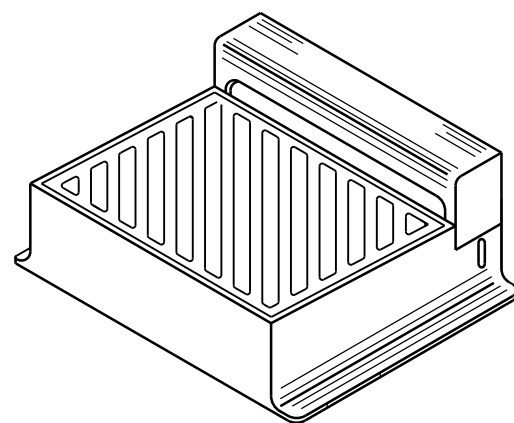

NOTE: CURB BOX HEIGHT ADJUSTABLE 6" TO 9"

TYPE "WM"

DIAGONAL SLOTS, SHALL BE ORIENTED
 TO THE DIRECTION OF FLOW AS ILLUSTRATED.
 GRATES ARE MANUFACTURED TO BE REVERSIBLE.

DIRECTION
OF FLOW

INLET COVERS
 TYPE B, B-A, C,
 MS, MS-A, & WM

STATE OF WISCONSIN
 DEPARTMENT OF TRANSPORTATION

APPROVED

DATE

11/27/2013



FHWA

/S/ Jerry H. Zogg

ROADWAY STANDARDS ENGINEER



93

NT

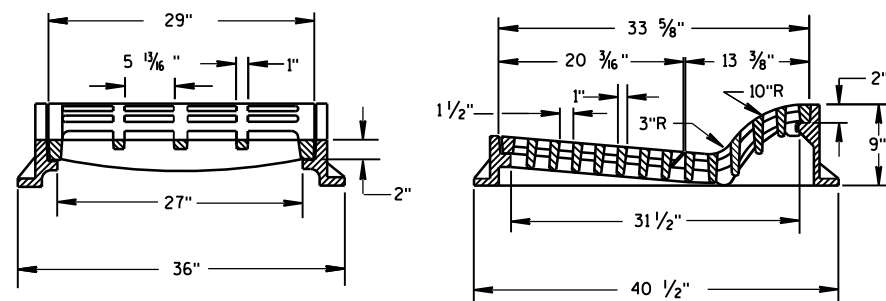
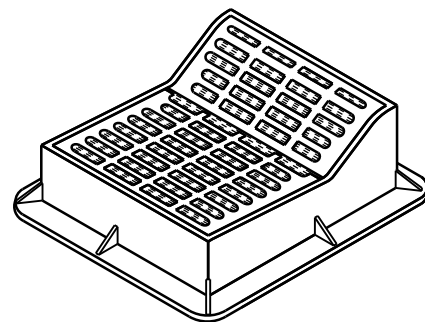


TYPE "F"


USE WITH TYPES A & D CONCRETE CURB & GUTTER, 36 INCH.

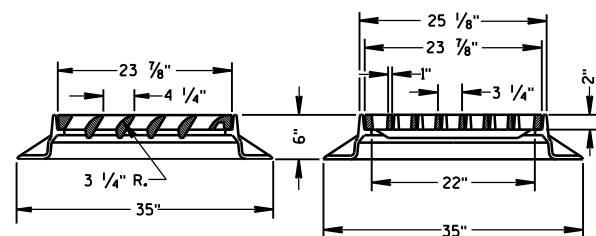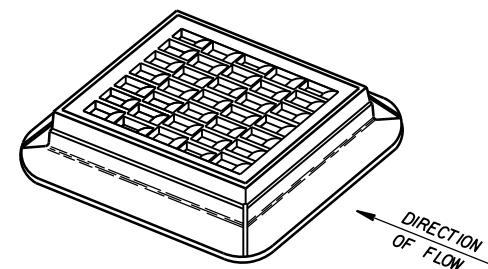


TYPE "S"

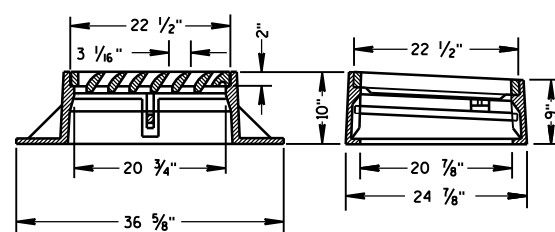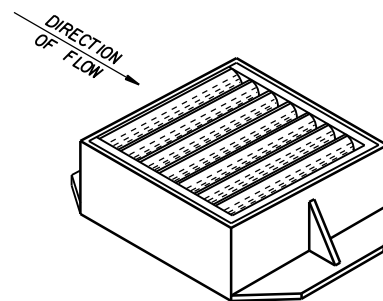


TYPE "V"

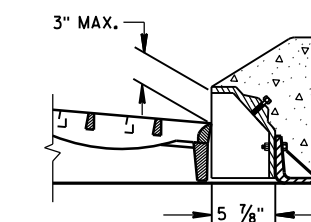ALTERNATIVE CURB BOX
FOR TYPE "HM" COVERUSE WITH TYPES G & J CONCRETE CURB & GUTTER, 30 INCH
NOTED AS TYPE HM-GJ ON DRAINAGE TABLENOTE:
SPECIAL GRATE FOR THE
TYPE "H" COVER MAY ALSO BE
USED FOR THE TYPE "HM-GJ" COVER
NOTED AS TYPE HM-GJ-S ON DRAINAGE TABLE

GENERAL NOTES

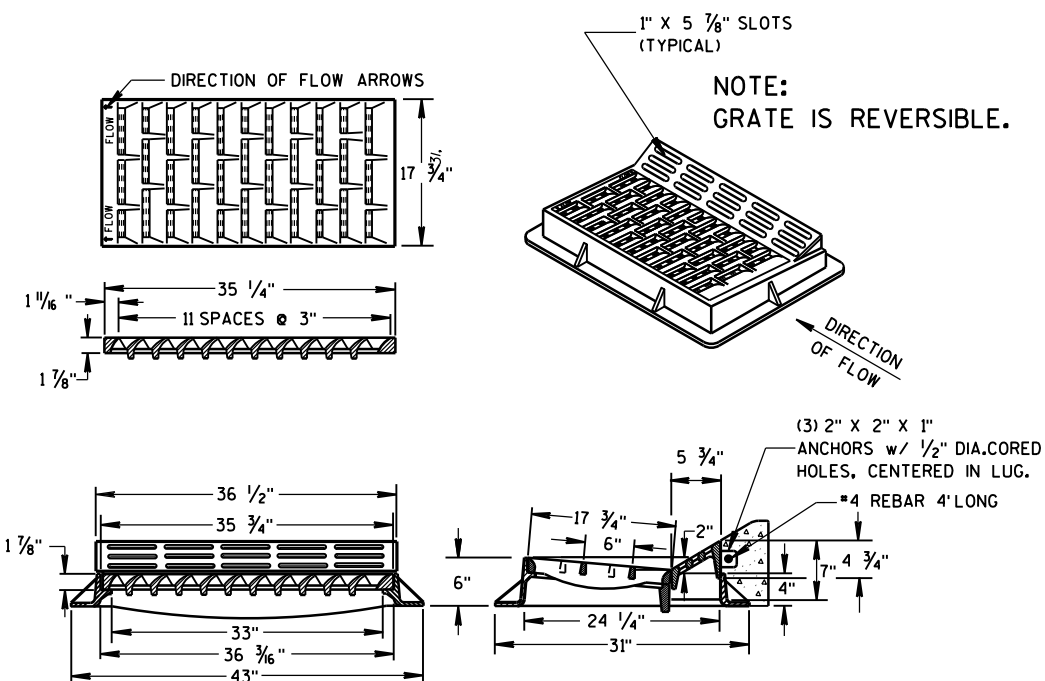
DETAILS OF CONSTRUCTION, MATERIALS AND WORKMANSHIP NOT SHOWN ON THIS DRAWING
SHALL CONFORM TO THE PERTINENT REQUIREMENTS OF THE STANDARD SPECIFICATIONS AND
THE APPLICABLE SPECIAL PROVISIONS.DETAIL DRAWINGS FOR PROPOSED ALTERNATE DESIGNS FOR INLET COVERS SHALL BE SUBMITTED
TO THE ENGINEER FOR APPROVAL PROVIDING THAT SUCH ALTERNATE DESIGNS MAKE PROVISION
FOR EQUIVALENT CAPACITY AND STRENGTH.


TYPE "HM"

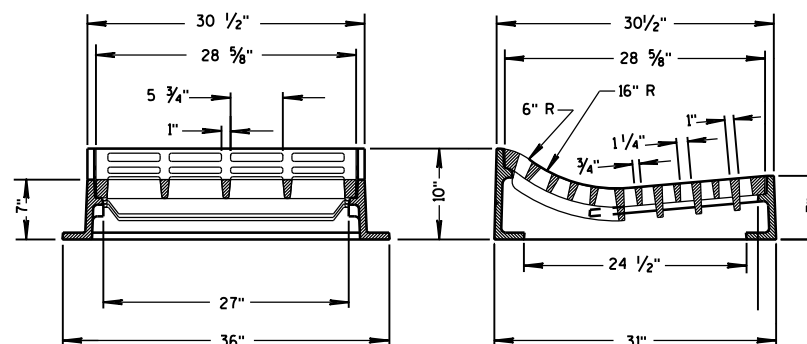USE WITH TYPES A & D CONCRETE
CURB & GUTTER, 36 INCH.NOTE:
SPECIAL GRATE FOR THE
TYPE "H" COVER MAY ALSO BE
USED FOR THE TYPE "HM" COVER
NOTED AS TYPE HM-S ON DRAINAGE TABLE


TYPE "T"

USE WITH TYPES R & T CONCRETE CURB & GUTTER, 36 INCH.

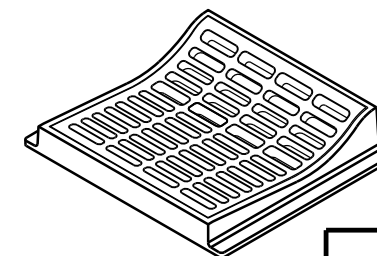
INLET COVERS
TYPE F, HM, HM-S, S, T, V,
HM-GJ, & HM-GJ-SSTATE OF WISCONSIN
DEPARTMENT OF TRANSPORTATIONAPPROVED
11/27/2013
DATE /S/ Jerry H. Zogg
ROADWAY STANDARDS ENGINEER
FHWA

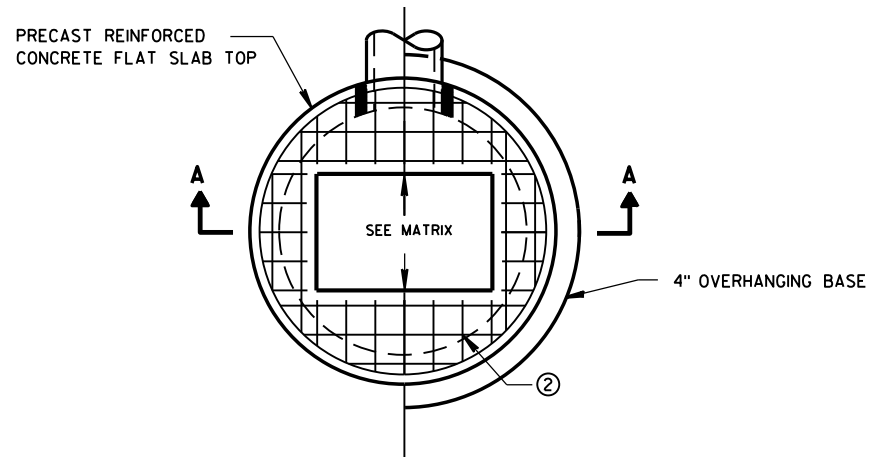

PLAN VIEW RECTANGULAR OPENING

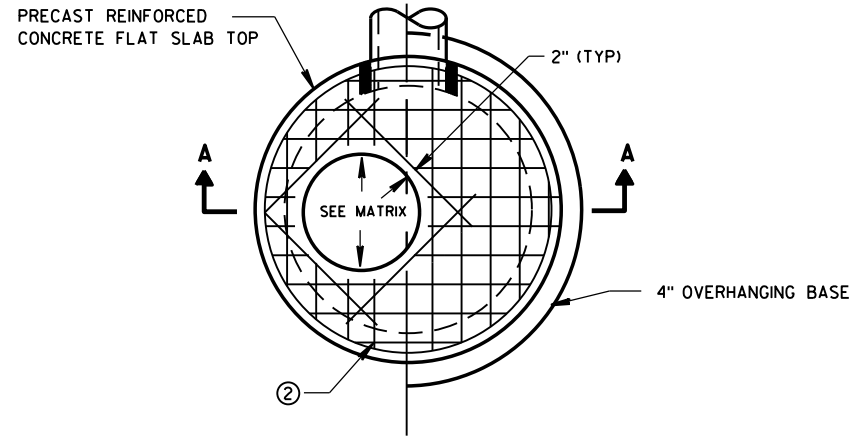


PLAN VIEW CIRCULAR OPENING

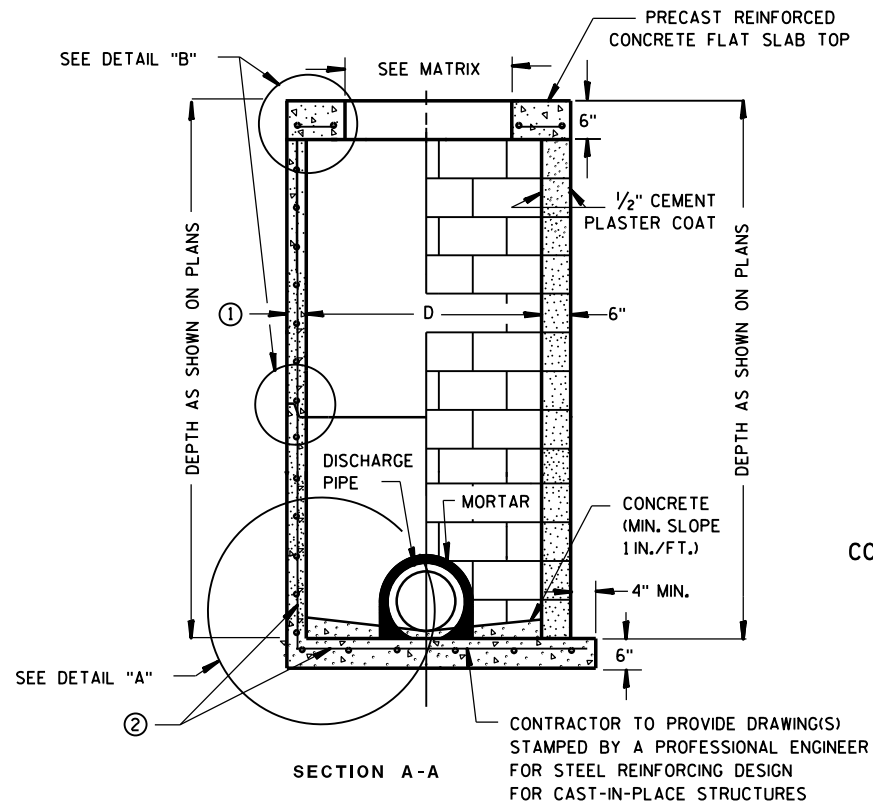

PRECAST REINFORCED CONCRETE WITH MONOLITHIC BASE **CONCRETE BLOCK WITH CAST-IN-PLACE OR PRECAST REINFORCED CONCRETE BASE ②**

CIRCULAR INLETS W/ FLAT TOP

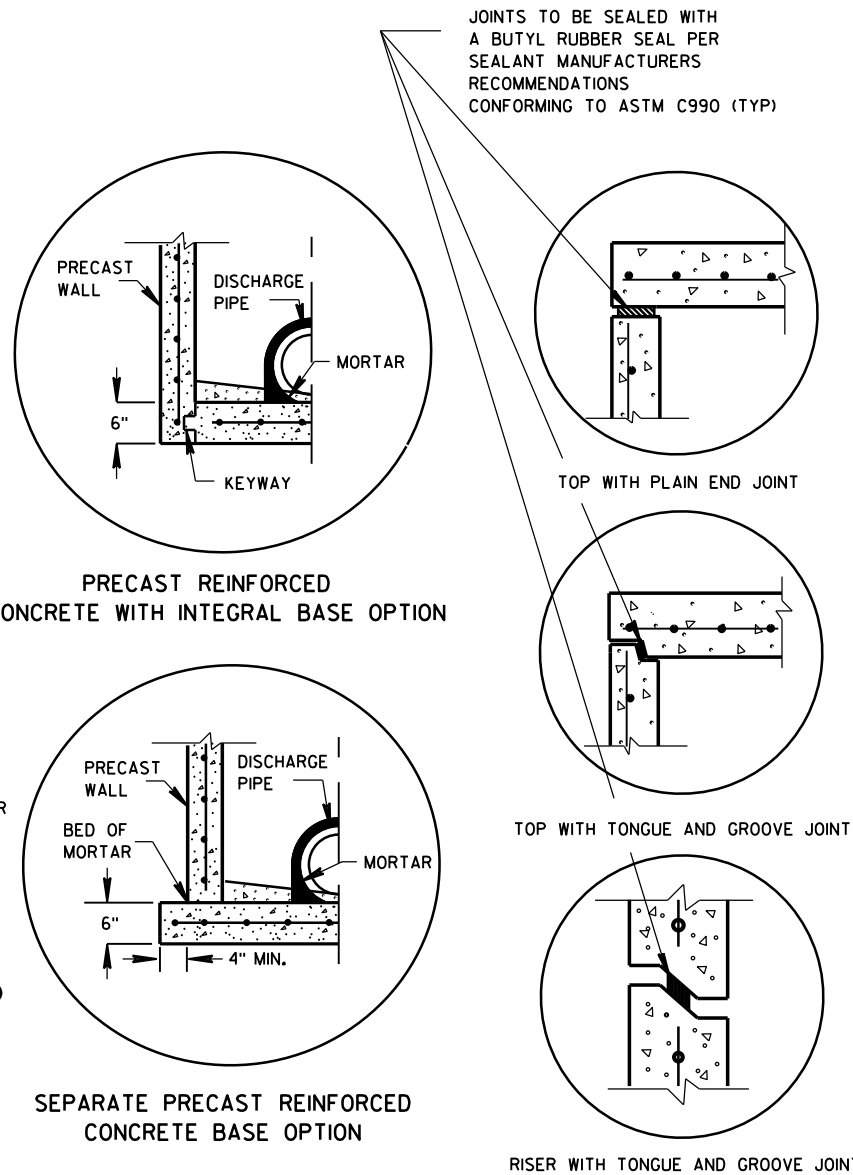

DETAIL "A"

DETAIL "B"

INLETS 3-FT AND 4-FT DIAMETER

GENERAL NOTES

DETAILS OF CONSTRUCTION, MATERIALS AND WORKMANSHIP NOT SHOWN ON THIS DRAWING SHALL CONFORM TO THE PERTINENT REQUIREMENTS OF THE STANDARD SPECIFICATIONS AND THE APPLICABLE SPECIAL PROVISIONS.

UNLESS OTHERWISE AUTHORIZED IN WRITING BY THE ENGINEER, THE CONTRACTOR SHALL NOT ORDER AND DELIVER PRECAST INLET UNITS REQUIRED FOR THE PROJECT UNTIL A LIST OF SIZES IS FURNISHED BY THE ENGINEER.

DETAILED DRAWINGS FOR PROPOSED ALTERNATE DESIGNS FOR UNDERGROUND DRAINAGE STRUCTURES SHALL BE SUBMITTED TO THE ENGINEER FOR APPROVAL PROVIDING THAT SUCH ALTERNATE DESIGNS MAKE PROVISION FOR EQUIVALENT CAPACITY AND STRENGTH.

ALL DRAINAGE STRUCTURES ARE DESIGNATED ON THE PLANS AS "MANHOLES 3X3-L", "CATCH BASINS 4-B", "INLETS 2X3-H", ETC. THE FIRST NUMBERS DESIGNATE THE SIZE OF THE STRUCTURE, AND THE FOLLOWING LETTER DESIGNATES THE TYPE OF COVER TO BE USED TO COMPRISE THE COMPLETE UNIT.

BASES SHALL BE PLACED ON A BED OF MATERIAL AT LEAST 6 INCHES IN DEPTH, WHICH MEETS THE REQUIREMENTS OF FOUNDATION BACKFILL. THIS BEDDING SHALL BE COMPACTED AND PROVIDE UNIFORM SUPPORT FOR THE ENTIRE AREA OF THE BASE.

ALL BAR STEEL REINFORCEMENT SHALL BE EMBEDDED 2 INCHES CLEAR UNLESS OTHERWISE SHOWN OR NOTED.

ALL PRECAST INLET UNITS SHALL CONFORM TO THE PERTINENT REQUIREMENTS OF AASHTO DESIGNATION M199.

PRECAST REINFORCED RISERS SHALL HAVE A TONGUE AND GROOVE JOINT WITH TONGUE UP OR DOWN.


4" OVERHANGING BASES ARE REQUIRED FOR ALL CONCRETE BLOCK INSTALLATIONS. 4" OVERHANG IS REQUIRED WHEN SEPARATE PRECAST BASE IS PROVIDED. OVERHANG IS NOT REQUIRED ON PRECAST STRUCTURES WITH AN INTEGRAL OR MONOLITHIC BASE.

FOR ADDITIONAL CONFIGURATIONS, MAINTAIN A MINIMUM OF 12 INCHES AS MEASURED FROM THE INSIDE OF THE STRUCTURE WALL BETWEEN THE OUTSIDE PIPE WALLS OF ADJACENT PIPES. SEE DETAIL "C".

- ① MINIMUM WALL THICKNESS SHALL BE 4-IN FOR 3-FT DIAMETER AND 5-IN FOR 4-FT DIAMETER PRECAST INLETS.
- ② FOR PRECAST CATCH BASINS PROVIDE REINFORCING STEEL IN ACCORDANCE TO AASHTO M199.

INLET COVER OPENING MATRIX

	INLET COVER TYPE	ALL A'S	ALL B'S	BW	C	F	ALL H'S	S	T	V	WM	Z
INLET SIZE	OPENING SIZE (FT)											
3-FT	2 DIA.				X							X
	2X2	X	X					X		X		
4-FT	2 DIA.				X							X
	2X2	X	X					X		X		
	2X2.5			X				X	X	X	X	
	2X3						X					
	2.5X3					X						

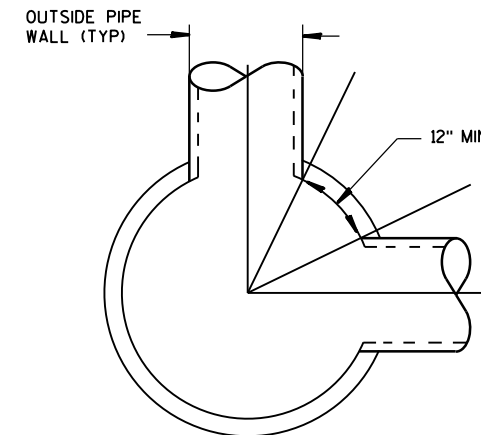

DETAIL "C"


PIPE MATRIX

INLET SIZE	MAXIMUM INSIDE PIPE DIAMETER FOR TWO PIPES	
	180° SEPARATION (IN)	90° SEPARATION (IN)
3-FT	15	12
4-FT	24	18


INLETS 3-FT AND 4-FT DIAMETER

STATE OF WISCONSIN
DEPARTMENT OF TRANSPORTATION


APPROVED
Sept., 2016 /S/ Rodney Taylor
DATE ROADWAY STANDARDS UNIT SUPERVISOR
FHWA 95 ENT

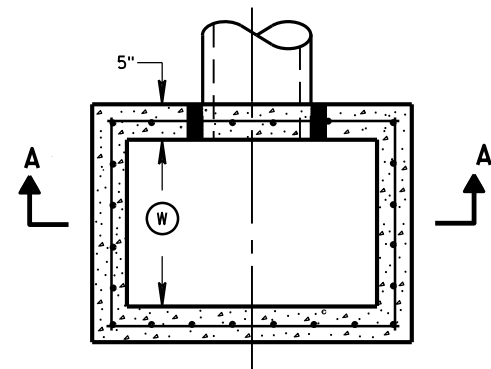


PLAN VIEW

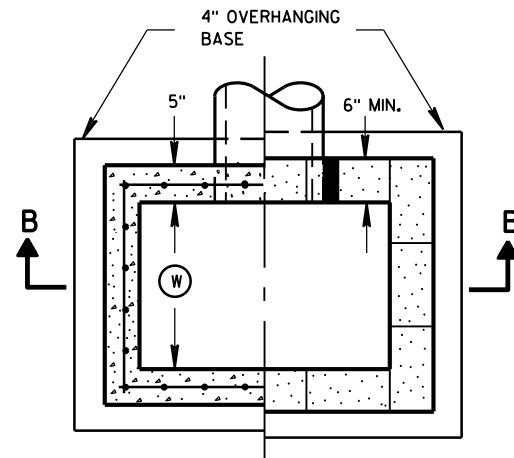


PLAN VIEW

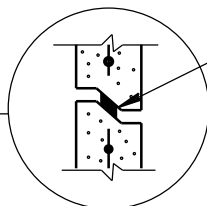


RISER JOINTS TO BE SEALED WITH A BUTYL RUBBER SEAL PER SEALANT MANUFACTURERS RECOMMENDATIONS CONFORMING TO ASTM C 990 (TYP)

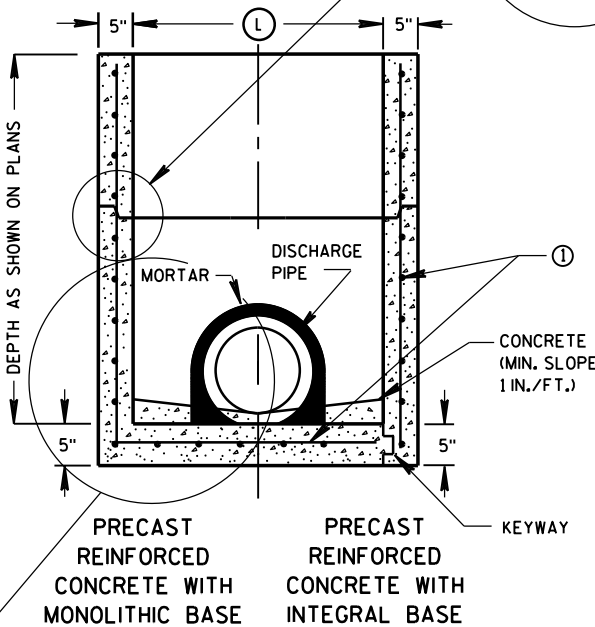

SECTION A-A

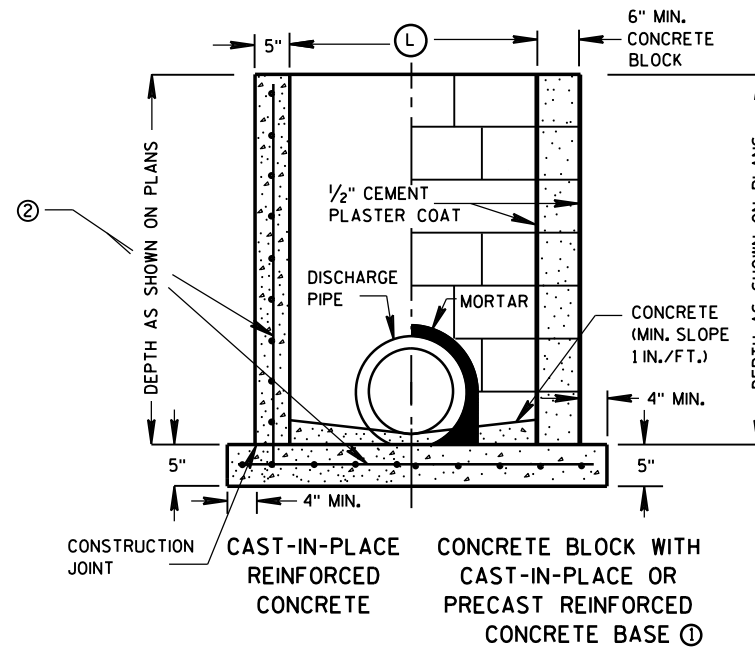

SECTION B-B

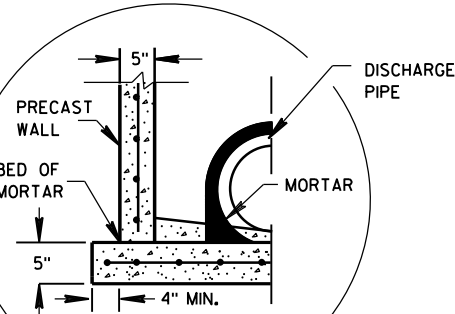

SEPARATE PRECAST REINFORCED CONCRETE BASE OPTION

INLETS 2X2-FT, 2X2.5-FT, 2X3-FT AND 2.5X3-FT

GENERAL NOTES

DETAILS OF CONSTRUCTION, MATERIALS AND WORKMANSHIP NOT SHOWN ON THIS DRAWING SHALL CONFORM TO THE PERTINENT REQUIREMENTS OF THE STANDARD SPECIFICATIONS AND THE APPLICABLE SPECIAL PROVISIONS.

UNLESS OTHERWISE AUTHORIZED IN WRITING BY THE ENGINEER, THE CONTRACTOR SHALL NOT ORDER AND DELIVER PRECAST INLET UNITS REQUIRED FOR THE PROJECT UNTIL A LIST OF SIZES IS FURNISHED BY THE ENGINEER.

DETAILED DRAWINGS FOR PROPOSED ALTERNATE DESIGNS FOR UNDERGROUND DRAINAGE STRUCTURES SHALL BE SUBMITTED TO THE ENGINEER FOR APPROVAL PROVIDING THAT SUCH ALTERNATE DESIGNS MAKE PROVISION FOR EQUIVALENT CAPACITY AND STRENGTH.

ALL PRECAST INLET UNITS SHALL CONFORM TO THE PERTINENT REQUIREMENTS OF ASTM C 913.

ALL DRAINAGE STRUCTURES ARE DESIGNATED ON THE PLANS AS "MANHOLES 3X3-L", "CATCH BASINS 4-B", "INLETS 2X3-H", ETC. THE FIRST NUMBERS DESIGNATES THE SIZE OF THE STRUCTURE, AND THE FOLLOWING LETTER DESIGNATES THE TYPE OF COVER TO BE USED TO COMPRISE THE COMPLETE UNIT.

BASES SHALL BE PLACED ON A BED OF MATERIAL AT LEAST 6 INCHES IN DEPTH, WHICH MEETS THE REQUIREMENTS OF FOUNDATION BACKFILL. THIS BEDDING SHALL BE COMPACTED AND PROVIDE UNIFORM SUPPORT FOR THE ENTIRE AREA OF THE BASE.

ALL BAR STEEL REINFORCEMENT SHALL BE EMBEDDED 2 INCHES CLEAR UNLESS OTHERWISE SHOWN OR NOTED.

PRECAST REINFORCED RISERS SHALL HAVE A TONGUE AND GROOVE JOINT WITH TONGUE UP OR DOWN.

4" OVERHANGING BASES ARE REQUIRED FOR CAST-IN-PLACE REINFORCED CONCRETE AND CONCRETE BLOCK INSTALLATIONS. 4" OVERHANG IS REQUIRED WHEN SEPARATE PRECAST BASE IS PROVIDED. OVERHANG IS NOT REQUIRED ON PRECAST STRUCTURES WITH AN INTEGRAL OR MONOLITHIC BASE.

MAXIMUM INSIDE PIPE DIAMETER DETERMINED BY 3 INCH CLEARANCE ON EACH SIDE OF THE OUTSIDE WALL OF THE PIPE. SEE DETAIL "A". ASSUMES PIPE ENTERS PERPENDICULAR TO THE STRUCTURE.


- ① FOR PRECAST INLETS PROVIDE REINFORCING STEEL IN ACCORDANCE TO ASTM C 913.
- ② CONTRACTOR TO PROVIDE DRAWING(S) STAMPED BY A PROFESSIONAL ENGINEER FOR STEEL REINFORCING DESIGN FOR CAST-IN-PLACE STRUCTURES.

INLET COVER MATRIX

INLET SIZE	WIDTH ① (FT)	INLET COVER TYPE	ALL A'S	ALL B'S	BW	F	ALL H'S	S	T	V	WM
		LENGTH ② (FT)									
2X2-FT	2	2	X	X				X		X	
2X2.5-FT	2	2.5			X			X	X	X	X
2X3-FT	2	3					X				
2.5X3-FT	2.5	3				X					

PIPE MATRIX

INLET SIZE	MAXIMUM INSIDE PIPE DIAMETER	
	WIDTH (IN)	LENGTH (IN)
2X2-FT	12	12
2X2.5-FT	12	18
2X3-FT	12	24
2.5X3-FT	18	24

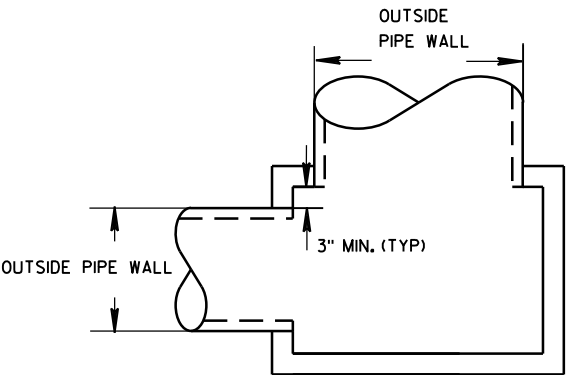


DETAIL "A"

INLETS 2X2-FT, 2X2.5-FT, 2X3-FT AND 2.5X3-FT


STATE OF WISCONSIN
DEPARTMENT OF TRANSPORTATION

APPROVED
Sept., 2016 /S/ Rodney Taylor
DATE ROADWAY STANDARDS D 96 IT
FHWA UNIT SUPERVIS

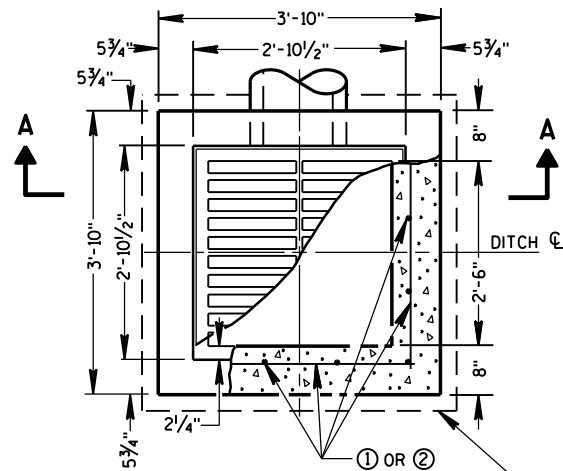


PLAN VIEW


4" OVERHANGING BASE ON REINFORCED
CAST-IN-PLACE CONCRETE INLETS

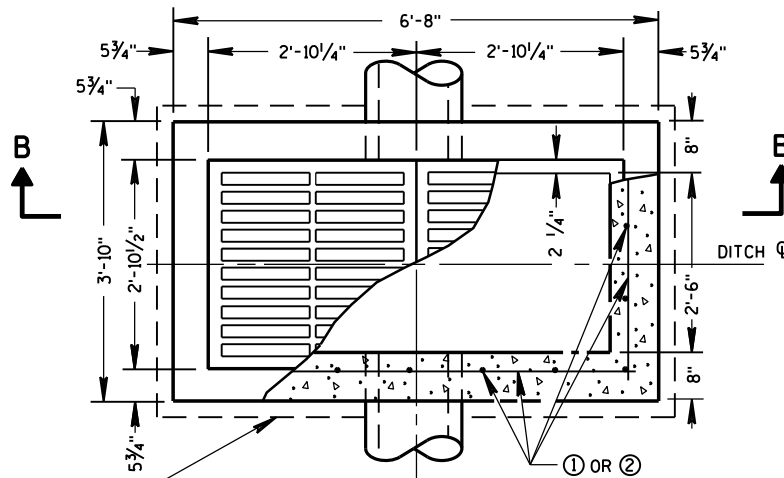


PLAN VIEW

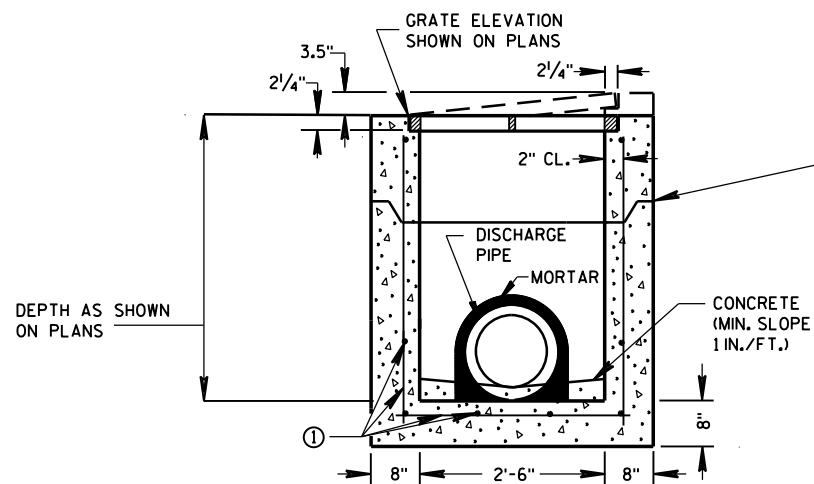

PRECAST REINFORCED CONCRETE
SECTION A-A

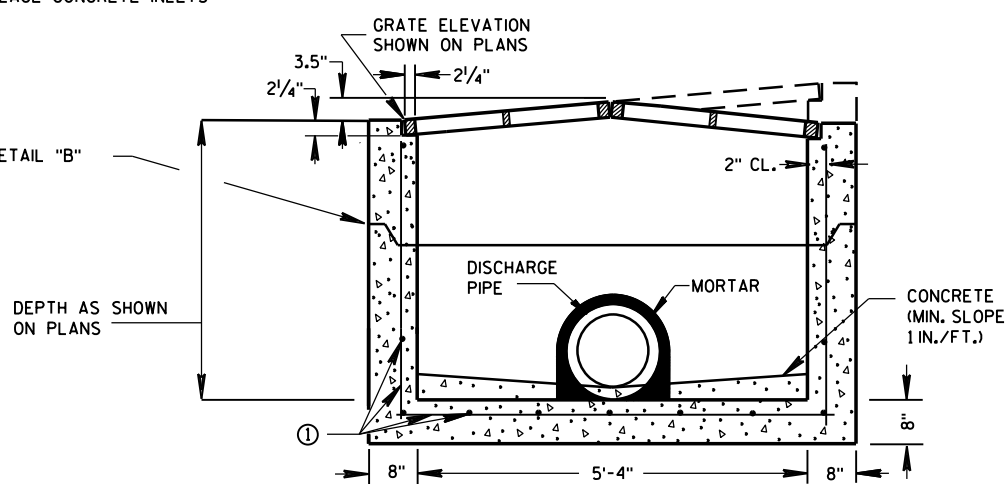


PRECAST REINFORCED CONCRETE
SECTION B-B

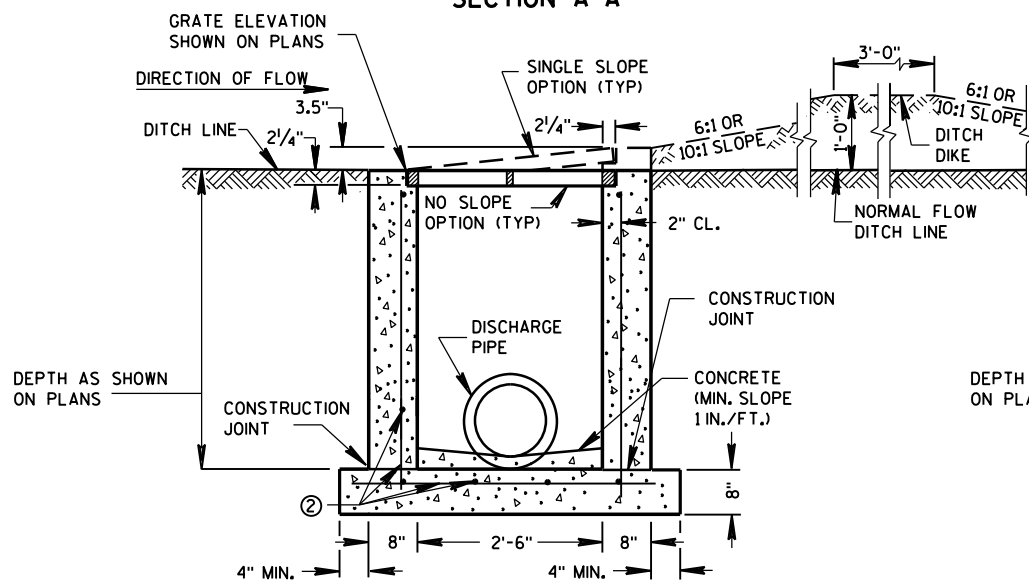

REINFORCED CAST-IN-PLACE CONCRETE
SECTION A-A

INLETS MEDIAN 1 GRATE

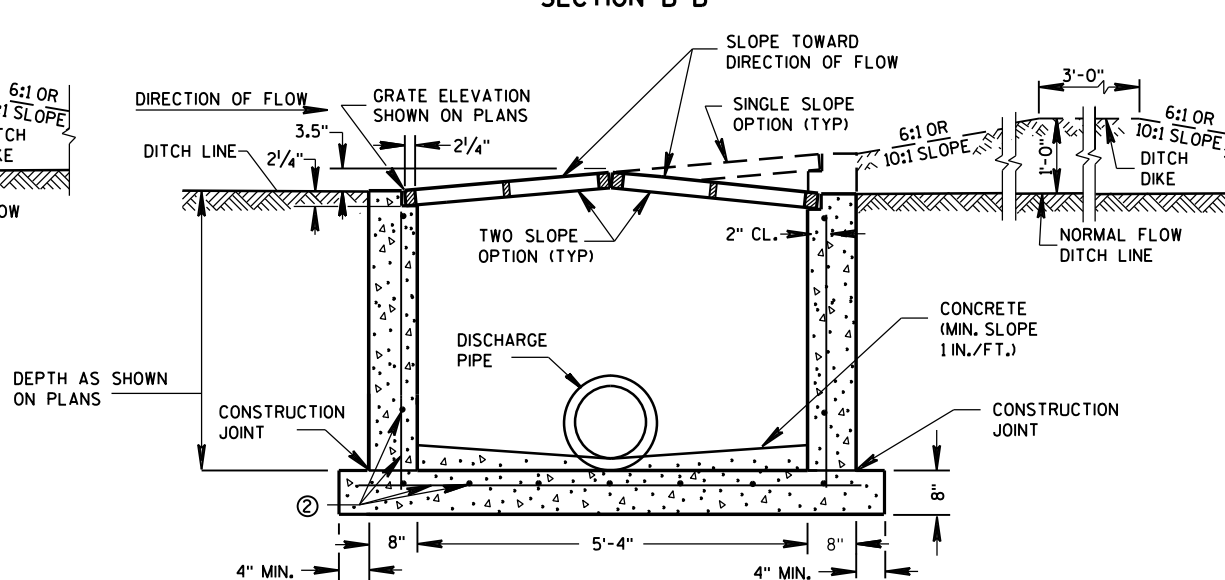

REINFORCED CAST-IN-PLACE CONCRETE
SECTION B-B

INLETS MEDIAN 2 GRATE

GENERAL NOTES

DETAILS OF CONSTRUCTION, MATERIALS AND WORKMANSHIP NOT SHOWN ON THIS DRAWING SHALL CONFORM TO THE PERTINENT REQUIREMENTS OF THE STANDARD SPECIFICATIONS AND THE APPLICABLE SPECIAL PROVISIONS.

UNLESS OTHERWISE AUTHORIZED IN WRITING BY THE ENGINEER, THE CONTRACTOR SHALL NOT ORDER AND DELIVER PRECAST INLET UNITS REQUIRED FOR THE PROJECT UNTIL A LIST OF SIZES IS FURNISHED BY THE ENGINEER.

DETAILED DRAWINGS FOR PROPOSED ALTERNATE DESIGNS FOR INLETS WHICH MAY INCLUDE PRECAST REINFORCED CONCRETE INLETS, SHALL BE SUBMITTED TO THE ENGINEER FOR APPROVAL PROVIDING THAT SUCH ALTERNATE DESIGNS MAKE PROVISION FOR EQUIVALENT CAPACITY AND STRENGTH.

ALL MEDIAN INLETS ARE DESIGNATED ON THE PLANS AS "INLETS, IG-MS", ETC. THE FIRST NUMBER AND LETTER DESIGNATE THE TYPE OF STRUCTURE, AND THE FOLLOWING LETTERS DESIGNATE THE TYPE OF COVER TO BE USED TO COMPRISE THE COMPLETE UNIT. BASES SHALL BE PLACED ON A BED OF MATERIAL AT LEAST 6 INCHES IN DEPTH, WHICH MEETS THE REQUIREMENTS OF FOUNDATION BACKFILL. THIS BEDDING SHALL BE COMPACTED AND PROVIDE UNIFORM SUPPORT FOR THE ENTIRE AREA OF THE BASE.

ALL BAR STEEL REINFORCEMENT SHALL BE EMBEDDED 2 INCHES CLEAR UNLESS OTHERWISE SHOWN OR NOTED.

PRECAST REINFORCED RISERS SHALL HAVE A TONGUE AND GROOVE JOINT WITH TONGUE UP OR DOWN.


ALL PRECAST INLET UNITS SHALL CONFORM TO THE PERTINENT REQUIREMENTS OF ASTM C 913.

MAXIMUM INSIDE PIPE DIAMETER DETERMINED BY 3" CLEARANCE ON EACH SIDE OF THE OUTSIDE WALL OF THE PIPE. SEE DETAIL "A". ASSUMES PIPE ENTERS PERPENDICULAR TO THE STRUCTURE.

- ① FOR PRECAST INLETS PROVIDE REINFORCING STEEL IN ACCORDANCE TO ASTM C 913.
- ② CONTRACTOR TO PROVIDE DRAWING(S) STAMPED BY A PROFESSIONAL ENGINEER FOR STEEL REINFORCING DESIGN FOR CAST-IN-PLACE STRUCTURES.


PIPE MATRIX

INLET SIZE	MAXIMUM INSIDE PIPE DIAMETER	
	WIDTH (IN)	LENGTH (IN)
1 GRATE	18	18
2 GRATE	18	42

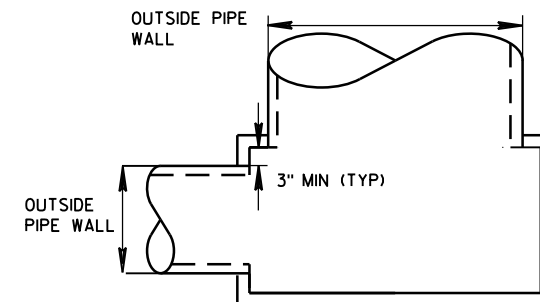

DETAIL "A"

JOINTS TO BE SEALED WITH A BUTYL RUBBER SEAL PER SEALANT MANUFACTURERS RECOMMENDATIONS CONFORMING TO ASTM C 990 (TYP)

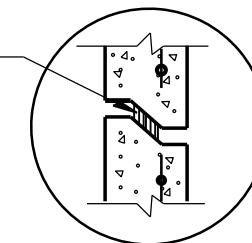


DETAIL "B"


INLETS MEDIAN 1 AND 2 GRATE

STATE OF WISCONSIN
DEPARTMENT OF TRANSPORTATION


APPROVED
Sept., 2016 /S/ Rodney Taylor
DATE ROADWAY STANDARDS UNIT SUPERVISOR
FHWA

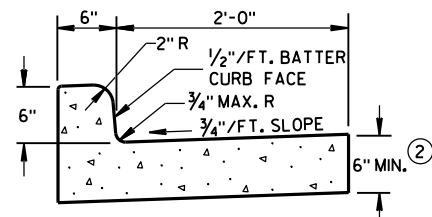

TYPES A & D ①

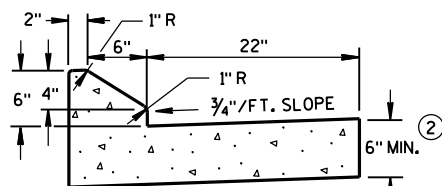


6" SLOPED CURB TYPES G & J ①

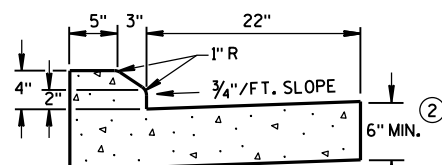


4" SLOPED CURB TYPES G & J ①

CONCRETE CURB & GUTTER 30"

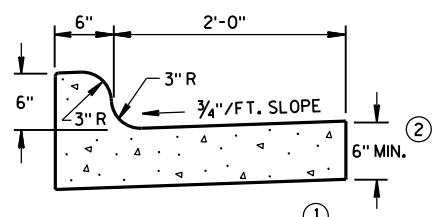


TYPES K & L ①

CONCRETE CURB & GUTTER 30"

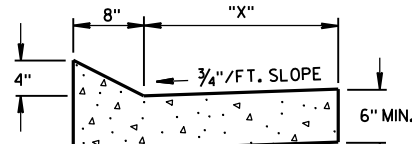


TYPES TBT & TBTt ①
CONCRETE CURB & GUTTER


TBT & TBTt	"X"
30"	22"
36"	28"

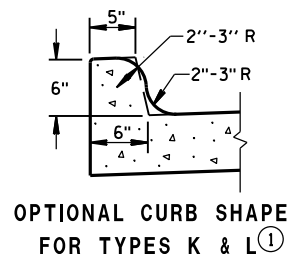


OPTIONAL CURB SHAPE
FOR TYPES K & L ①

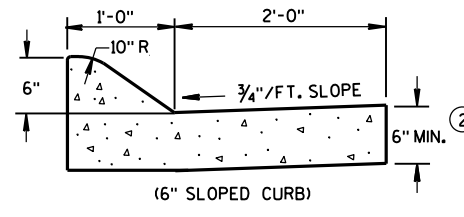

(6" SLOPED CURB)

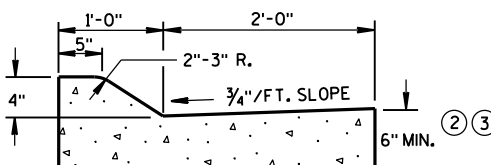

(4" SLOPED CURB)
TYPES A & D ①

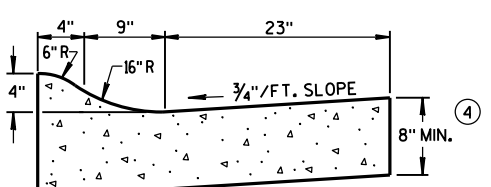

4" SLOPED CURB TYPES R & T ① ⑤
CONCRETE CURB & GUTTER 36"

GENERAL NOTES

DETAILS OF CONSTRUCTION, MATERIALS AND WORKMANSHIP NOT SHOWN ON THIS DRAWING SHALL CONFORM TO THE PERTINENT REQUIREMENTS OF THE CONTRACT.


PAVEMENT TIES AND TIE BARS SHALL BE EPOXY COATED IN CONFORMANCE WITH SUBSECTION 505.2.6.2 OF THE STANDARD SPECIFICATIONS.

INTEGRAL CURB & GUTTER SHALL CONFORM TO THE DETAILS SHOWN FOR CONCRETE CURB & GUTTER INCLUDING THE TRANSVERSE GUTTER SLOPE. A LONGITUDINAL CONSTRUCTION JOINT IS NOT REQUIRED WITH INTEGRAL CURB AND GUTTER.


WHERE THE TRANSVERSE JOINTS IN THE PAVEMENT ARE REQUIRED TO BE SEALED, THE JOINTS IN THE INTEGRAL CURB AND GUTTER SHALL BE SEALED TO THE FACE OF CURB WITH THE SAME TYPE OF SEALANT. THE COST OF FURNISHING AND INSTALLING THIS SEALANT SHALL BE INCIDENTAL TO THE ITEM CONCRETE CURB AND GUTTER.

UNLESS OTHERWISE SHOWN ON THE TYPICAL CROSS SECTIONS, THE BASE AGGREGATE AND COMMON EXCAVATION LIMITS ARE 2'-0" BEHIND THE BACK OF CURBS.


- TIE BARS ARE REQUIRED FOR CURB AND GUTTER TYPES A, G, K, R AND TBTt.
- THE BOTTOM OF CURB AND GUTTER MAY BE CONSTRUCTED EITHER LEVEL OR PARALLEL TO THE SLOPE OF THE SUBGRADE OR BASE AGGREGATE PROVIDED A 6" MINIMUM GUTTER THICKNESS IS MAINTAINED.
- USE 8" MINIMUM GUTTER THICKNESS WHEN USED WITH AN ADJACENT CONCRETE TRUCK APRON PLACED BEHIND BACK OF CURB.
- THE BOTTOM OF CURB AND GUTTER MAY BE CONSTRUCTED EITHER LEVEL OR PARALLEL TO THE SLOPE OF THE SUBGRADE OR BASE AGGREGATE PROVIDED A 8" MINIMUM GUTTER THICKNESS IS MAINTAINED.
- THE FACE OF CURB IS 6" FROM THE BACK OF CURB.
- WHEN REVERSE SLOPE GUTTER IS REQUIRED, THE LOCATION(S) WILL BE SHOWN ELSEWHERE IN THE PLAN.

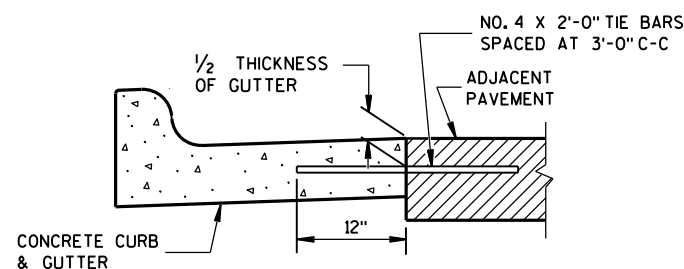

TYPICAL TIE BAR LOCATION ①

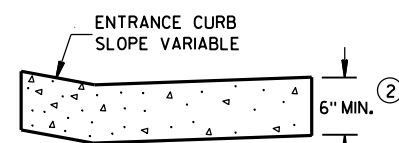


DRIVEWAY ENTRANCE CURB
(WHEN DIRECTED BY THE ENGINEER)

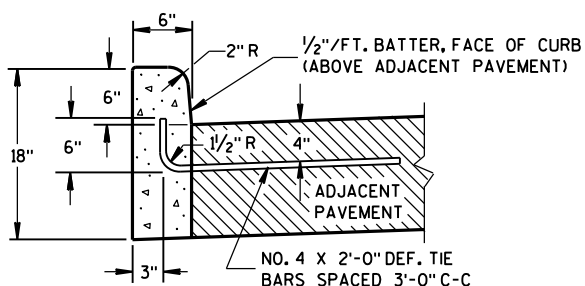


TYPES A & D ①


CONCRETE CURB

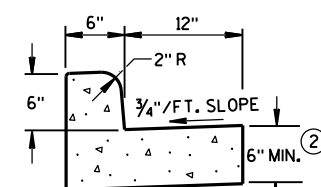


TYPES A & D
CONCRETE CURB & GUTTER 18"

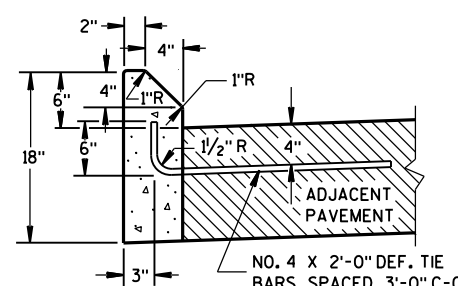


TYPES G & J ①

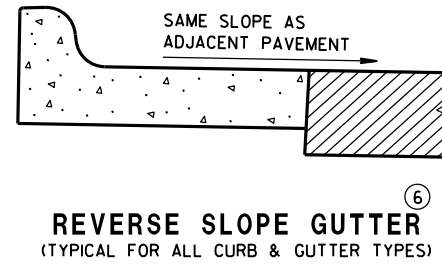


REVERSE SLOPE GUTTER
(TYPICAL FOR ALL CURB & GUTTER TYPES)

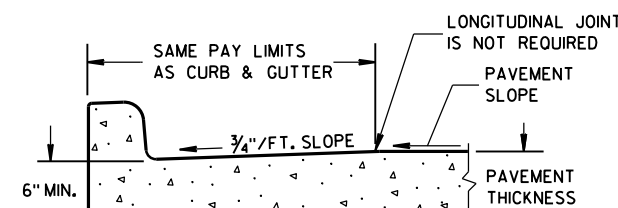


PARTIAL SECTION OF PAVEMENT
WITH INTEGRAL CURB & GUTTER

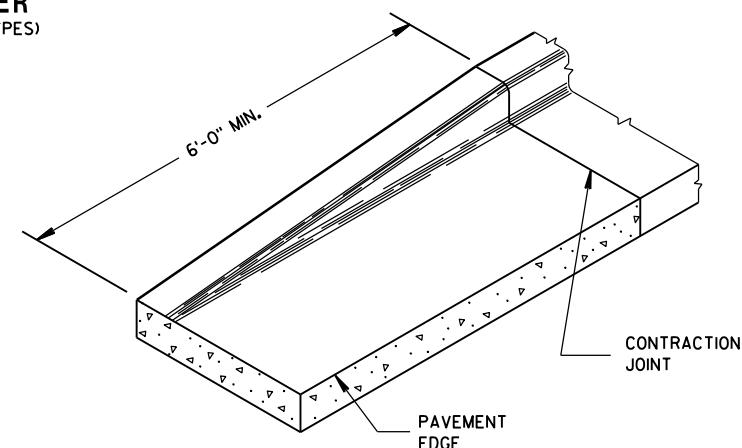

END SECTION CURB & GUTTER

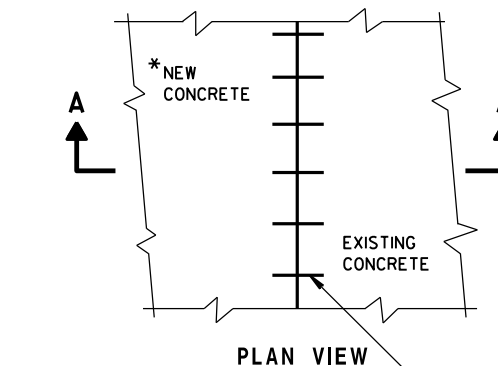

PLAN VIEW

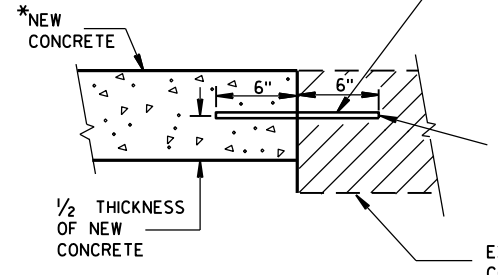

SECTION A-A
TIE BARS DRILLED
INTO EXISTING PAVEMENT

* NEW CURB & GUTTER,
SURFACE DRAINS,
CONCRETE PAVEMENT
OR OTHER NEW CONCRETE.

NO. 6 TIE BARS SPACED 2'-6" C-C,
INSTALLED PERPENDICULAR
TO THE LONGITUDINAL JOINT.

MAXIMUM DRILL HOLE
SIZE IS 1/8" GREATER
THAN TIE BAR DIAMETER

EXISTING
CONCRETE

CONCRETE CURB, CONCRETE
CURB & GUTTER AND TIES

STATE OF WISCONSIN
DEPARTMENT OF TRANSPORTATION

APPROVED

June, 2016

DATE

FHWA

/S/ Jerry H. Zogg
ROADWAY STANDARDS ENGINEER

INT

6



S.D.D. 8 D 4-5



6


WELDED STEEL WIRE FABRIC SHALL BE IN ACCORDANCE WITH AASHTO SPECIFICATION M55.

- ### ③ CONCRETE SURFACE DRAIN




S.D.D. 8 D 4-5

APPROVED
9-4-08 /S/ Jerry H. Zopp
DATE ROADWAY STANDARDS 99 MENT
ENGINEER

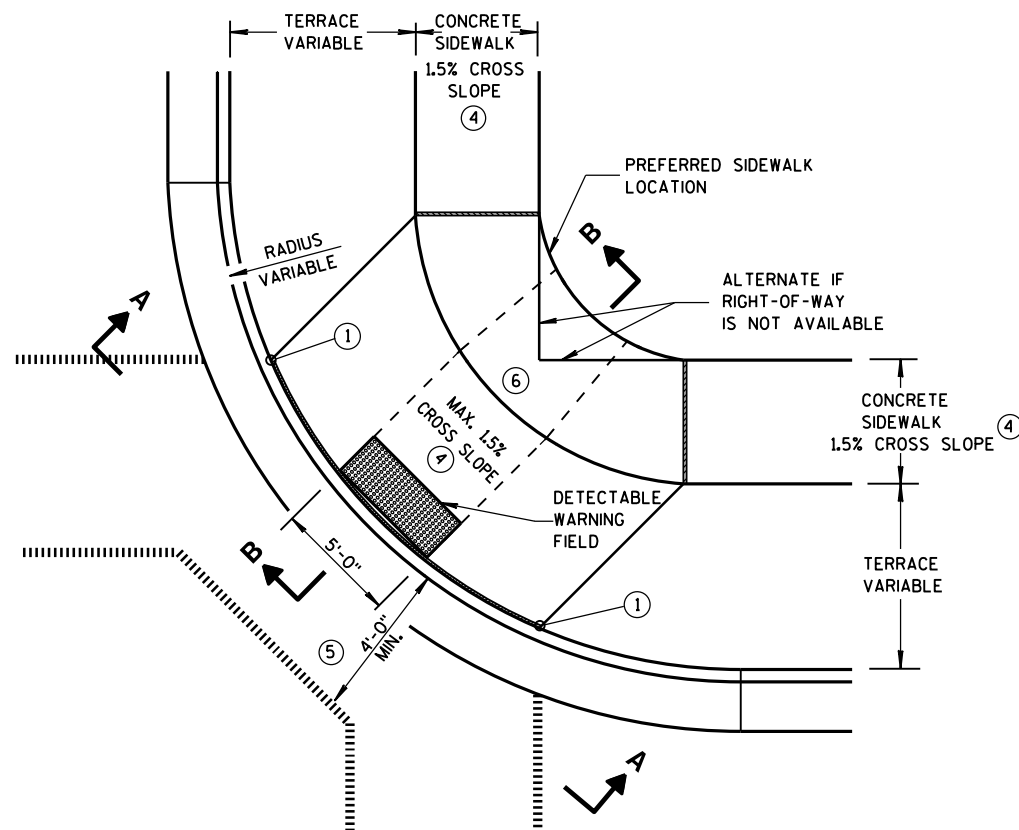


**PLAN VIEW
TYPE 1 RAMP**
(CENTER OF CORNER RADIUS)

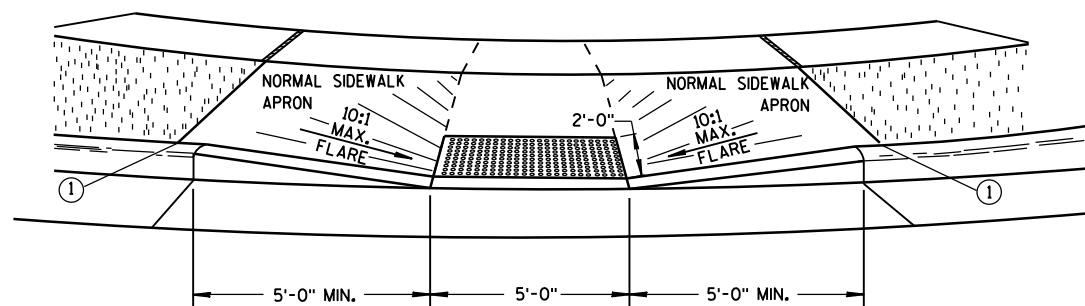


VIEW A-A


** WIDTH SHOWN ELSEWHERE
IN THE PLANS

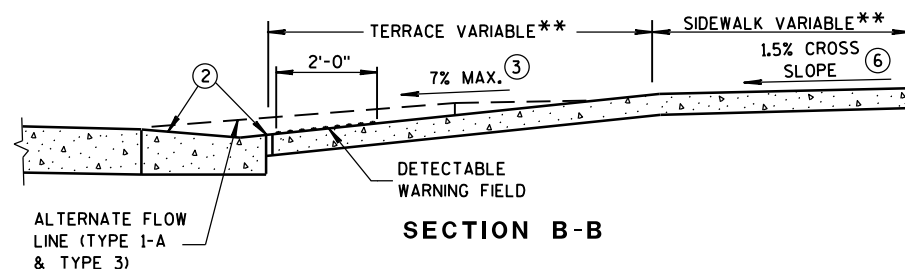


SECTION B-B

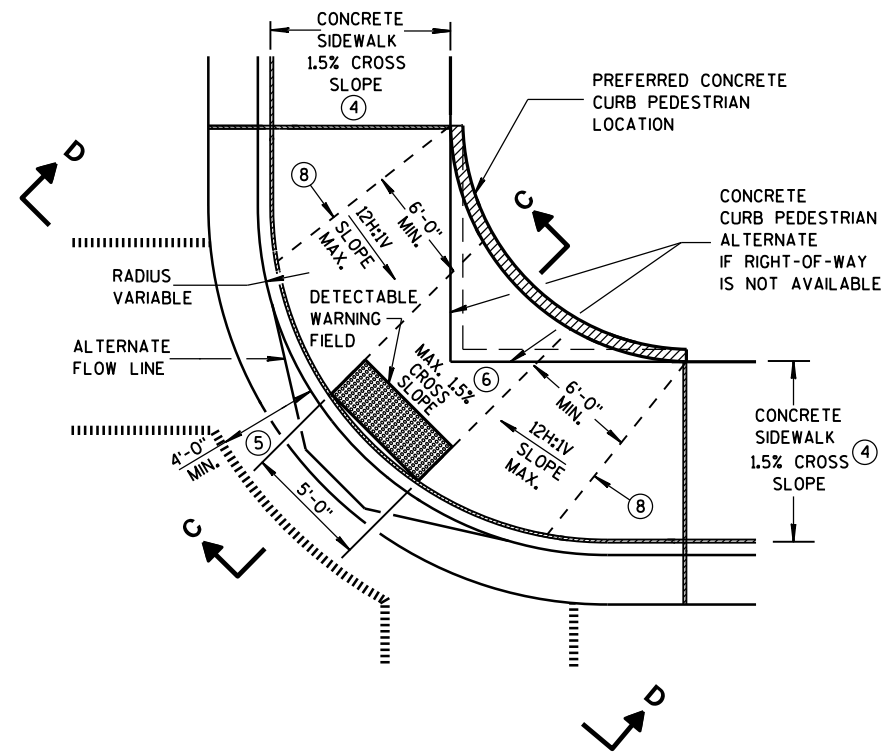

**PLAN VIEW
TYPE 1-A RAMP**
(NO TERRACE)

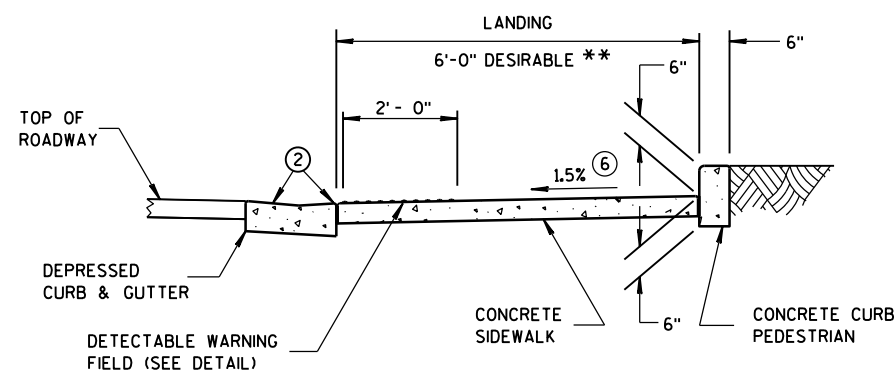

SECTION C-C

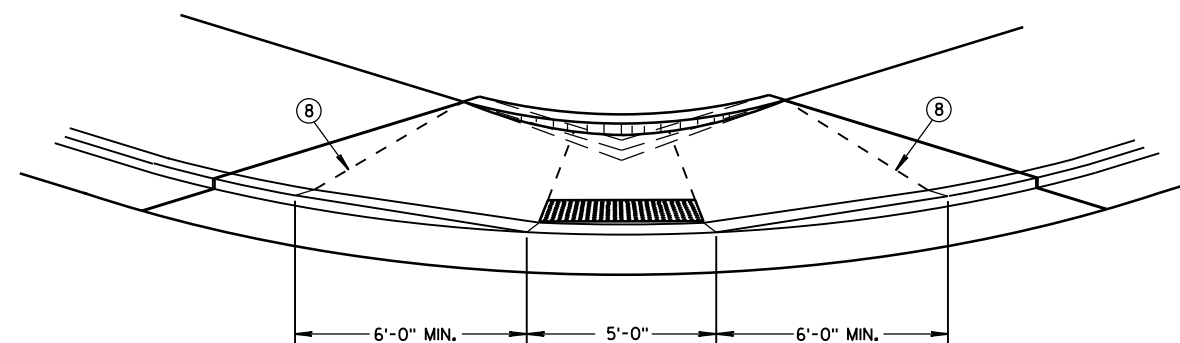

VIEW D-D

GENERAL NOTES

DETAILS OF CONSTRUCTION, MATERIALS AND WORKMANSHIP NOT SHOWN ON THIS DRAWING SHALL CONFORM TO THE PERTINENT REQUIREMENTS OF THE STANDARD SPECIFICATIONS AND THE APPLICABLE SPECIAL PROVISIONS.

WHEN NECESSARY, THE SIDEWALK ELEVATION MAY BE LOWERED TO MEET THE HIGH POINT ON THE RAMP.

TYPE 1 RAMPS SHALL HAVE A NORMAL SIDEWALK APRON AND CURB ON BOTH SIDES OF RAMP.

DETECTABLE WARNING FIELD SHALL BE MEASURED AND PAID BY THE SQUARE FOOT AS "CURB RAMP DETECTABLE WARNING FIELD". THE CONCRETE PEDESTRIAN CURB, IF NEEDED, SHALL BE MEASURED AND PAID BY THE LINEAL FOOT AS "CONCRETE CURB PEDESTRIAN". CONCRETE SIDEWALK IN THE CURB RAMP AREA SHALL BE MEASURED AND PAID BY THE SQUARE FOOT AS CONCRETE SIDEWALK, INCLUDING THE AREA UNDER THE DETECTABLE WARNING FIELD.

SELECT CURB RAMP DETECTABLE WARNING FIELD MATERIALS AND DEVICES FROM THE DEPARTMENT'S APPROVED MATERIALS LIST. THE COLOR OF THE DETECTABLE WARNING FIELD IS SPECIFIED ELSEWHERE AND IS INCIDENTAL TO THE BID ITEM OF "CURB RAMP DETECTABLE WARNING FIELD".

DETECTABLE WARNING FIELDS THAT ARE INSTALLED AS A GROUP OR SIDE BY SIDE, SHALL BE FROM THE SAME MANUFACTURER.

SURFACE TEXTURE OF THE RAMP SHALL BE OBTAINED BY COARSE BROOMING TRANSVERSE TO THE SLOPE OF THE RAMP.


- ① THIS POINT IS AN EXTENSION OF OUTSIDE EDGE OF APPROACHING SIDEWALK WHERE IT MEETS THE BACK OF CONCRETE CURB. POINT LOCATION MAY BE ADJUSTED TO ALIGN WITH BEGINNING OF FULL-HEIGHT CURB IF THIS DISTANCE IS SHORT.
- ② GRADE CHANGE BETWEEN GUTTER FLAG SLOPE AND THE CURB RAMP SLOPE SHALL NOT EXCEED 11%. MAXIMUM GUTTER FLAG SLOPE IS 4%. PROVIDE LONGITUDINAL DRAINAGE AROUND CURB AND AWAY FROM CURB RAMP. NO VERTICAL LIPS OR DISCONTINUITIES GREATER THAN 1/4-INCH ARE ALLOWED. SLOPE OF CURB HEAD OPENING SHALL NOT EXCEED 7%.
- ③ ABSOLUTE MAXIMUM 12H:1V (8.33%) CURB RAMP SLOPE IS ALLOWABLE WITH FLATTENED GUTTER FLAG SLOPE AND NOT TO EXCEED 11% GRADE CHANGE.
- ④ $\pm 0.5\%$ CONSTRUCTION TOLERANCE IN SIDEWALK CROSS SLOPE. THE SIDEWALK CROSS SLOPE SHALL NOT EXCEED 2% WITHOUT PRIOR APPROVAL FROM THE ENGINEER.
- ⑤ PROVIDE A LEVEL LANDING IN THE STREET AND GUTTER AREA. (2% MAXIMUM SLOPE IN ANY DIRECTION). WHEN THE GUTTER SLOPE EXCEEDS 2%, CONSTRUCT THE LEVEL LANDING IN THE STREET AREA.
- ⑥ PROVIDE A LEVEL LANDING (MAXIMUM 2% SLOPE) IN ANY DIRECTION OF PEDESTRIAN TRAVEL. STANDARD LANDING SIZE IS 5 FEET X 5 FEET.
- ⑧ PROVIDE GRADE BREAK PERPENDICULAR TO DIRECTION OF WHEELCHAIR TRAVEL.

LEGEND

- 1/2" EXPANSION JOINT-SIDEWALK
- - - - CONTRACTION JOINT FIELD LOCATED
- ||||| PAVEMENT MARKING CROSSWALK (WHITE)
- ALTERNATIVE LAYOUT


**CURB RAMPS
TYPES 1 AND 1-A**

STATE OF WISCONSIN
DEPARTMENT OF TRANSPORTATION 100

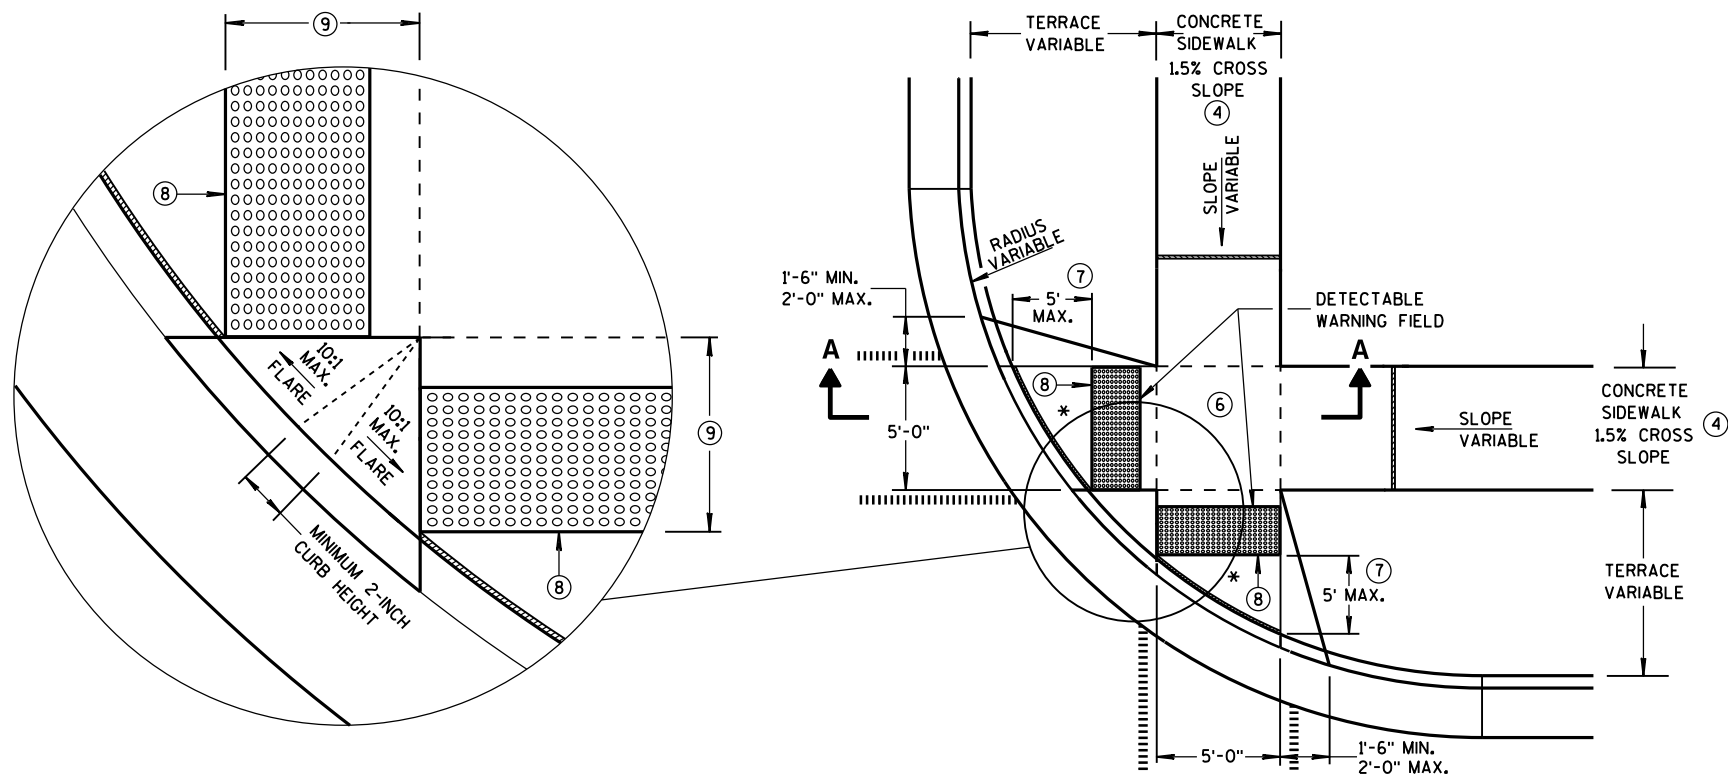


**PLAN VIEW
TYPE 2 RAMP**
(ON LINE WITH SIDEWALK)

* MAXIMUM 2.0% SLOPE
IN ALL DIRECTIONS IN
FRONT OF GRADE BREAK

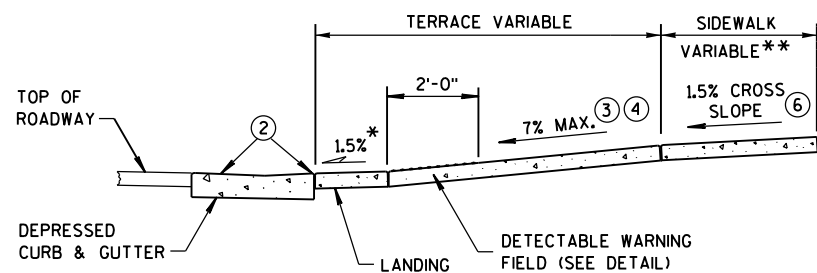

SECTION A-A

** WIDTH SHOWN ELSEWHERE
IN THE PLANS

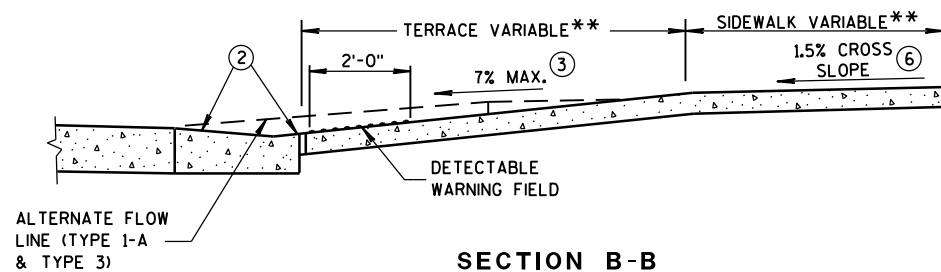

SECTION B-B


GENERAL NOTES

DETECTABLE WARNING FIELDS THAT ARE INSTALLED AS A GROUP OR SIDE BY SIDE, SHALL BE FROM THE SAME MANUFACTURER.

- ② GRADE CHANGE BETWEEN GUTTER FLAG SLOPE AND THE CURB RAMP SLOPE SHALL NOT EXCEED 11%. MAXIMUM GUTTER FLAG SLOPE IS 4%. PROVIDE LONGITUDINAL DRAINAGE AROUND CURB AND AWAY FROM CURB RAMP. NO VERTICAL LIPS OR DISCONTINUITIES GREATER THAN 1/4-INCH ARE ALLOWED. SLOPE OF CURB HEAD OPENING SHALL NOT EXCEED 7%.
- ③ ABSOLUTE MAXIMUM 12H:1V (8.33%) CURB RAMP SLOPE IS ALLOWABLE WITH FLATTENED GUTTER FLAG SLOPE AND NOT TO EXCEED 11% GRADE CHANGE.
- ④ ±0.5% CONSTRUCTION TOLERANCE IN SIDEWALK CROSS SLOPE. THE SIDEWALK CROSS SLOPE SHALL NOT EXCEED 2% WITHOUT PRIOR APPROVAL FROM THE ENGINEER.
- ⑥ PROVIDE A LEVEL LANDING (MAXIMUM 2% SLOPE) IN ANY DIRECTION OF PEDESTRIAN TRAVEL. STANDARD LANDING SIZE IS 5 FEET X 5 FEET.
- ⑦ WHEN THIS DISTANCE EXCEEDS 5 FEET, STAGGER ADDITIONAL DETECTABLE WARNING PANEL FORWARD TO REDUCE THIS DISTANCE. PROVIDE MINIMUM 12-INCH ROW OVERLAP TO AVOID SIDESTEP OF DOME DETECTION. USE EQUAL-SIZE PANELS TO DEVELOP OVERLAPPING, STAGGERED ROWS. ALIGN DOMES BETWEEN OVERLAPPING ROWS AND IN DIRECTION OF PEDESTRIAN TRAVEL.
- ⑧ PROVIDE GRADE BREAK PERPENDICULAR TO DIRECTION OF WHEELCHAIR TRAVEL.
- ⑨ WHEN THIS DISTANCE IS LESS THAN 6'-0", IT MAY BE DIFFICULT TO ACHIEVE A 7% SLOPE OR FLATTER ALONG THE RAMP. REDUCE CURB HEIGHT IN TRIANGLE AREA TO ACHIEVE 7% SLOPE OR FLATTER ON RAMP. CONSTRUCT 2-INCH MINIMUM CURB HEIGHT BETWEEN 10:1 FLARES.

LEGEND


- 1/2" EXPANSION JOINT-SIDEWALK
- - - CONTRACTION JOINT FIELD LOCATED
- ||||| PAVEMENT MARKING CROSSWALK (WHITE)
- ALTERNATIVE LAYOUT

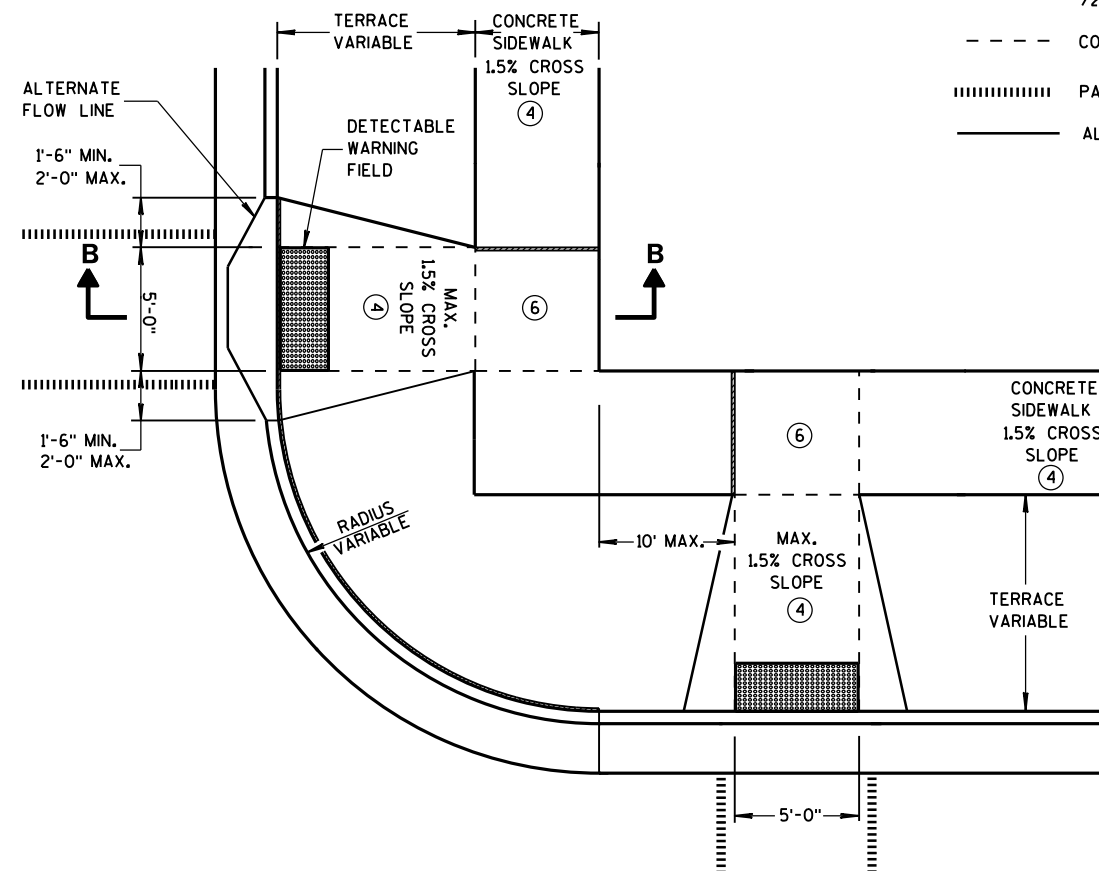

**PLAN VIEW
TYPE 3 RAMP**
(OUTSIDE OF CROSSWALK AREA)

**CURB RAMPS
TYPES 2 AND 3**

STATE OF WISCONSIN
DEPARTMENT OF TRANSPORTATION 101

 

SECTION B-B FOR TYPE 4A

RADIUS (AT CURB FACE)	X	Y
20 FEET	7'-11"	0'-2"
30 FEET	10'-2 $\frac{3}{4}$ "	1'-7 $\frac{1}{2}$ "
40 FEET	12'-1 $\frac{1}{4}$ "	2'-10"
50 FEET	13'-8 $\frac{3}{4}$ "	3'-10 $\frac{3}{4}$ "
60 FEET	15'-2"	4'-10 $\frac{1}{4}$ "

INTERMEDIATE RADII CAN BE INTERPOLATED



AVOID PLACING DRAINAGE STRUCTURES, JUNCTION BOXES OR OTHER OBSTRUCTIONS IN FRONT OF RAMP ACCESS AREAS.

DETECTABLE WARNING FIELDS THAT ARE INSTALLED AS A GROUP OR SIDE BY SIDE, SHALL BE FROM THE SAME MANUFACTURER.


- ② GRADE CHANGE BETWEEN GUTTER FLAG SLOPE AND THE CURB RAMP SLOPE SHALL NOT EXCEED 11%. MAXIMUM GUTTER FLAG SLOPE IS 4%. PROVIDE LONGITUDINAL DRAINAGE AROUND CURB AND AWAY FROM CURB RAMP. NO VERTICAL LIPS OR DISCONTINUITIES GREATER THAN 1/4-INCH ARE ALLOWED. SLOPE OF CURB HEAD OPENING SHALL NOT EXCEED 7%.
- ③ ABSOLUTE MAXIMUM 12H:1V (8.33%) CURB RAMP SLOPE IS ALLOWABLE WITH FLATTENED GUTTER FLAG SLOPE AND NOT TO EXCEED 11% GRADE CHANGE.
- ④ ±0.5% CONSTRUCTION TOLERANCE IN SIDEWALK CROSS SLOPE. THE SIDEWALK CROSS SLOPE SHALL NOT EXCEED 2% WITHOUT PRIOR APPROVAL FROM THE ENGINEER.
- ⑥ PROVIDE A LEVEL LANDING (MAXIMUM 2% SLOPE) IN ANY DIRECTION OF PEDESTRIAN TRAVEL. STANDARD LANDING SIZE IS 5 FEET X 5 FEET.
- ⑦ WHEN THIS DISTANCE EXCEEDS 5 FEET, STAGGER ADDITIONAL DETECTABLE WARNING PANEL FORWARD TO REDUCE THIS DISTANCE. PROVIDE MINIMUM 12-INCH ROW OVERLAP TO AVOID SIDESTEP OF DOME DETECTION. USE EQUAL-SIZE PANELS TO DEVELOP OVERLAPPING, STAGGERED ROWS. ALIGN DOMES BETWEEN OVERLAPPING ROWS AND IN DIRECTION OF PEDESTRIAN TRAVEL.
- ⑧ PROVIDE GRADE BREAK PERPENDICULAR TO DIRECTION OF WHEELCHAIR TRAVEL.
- ⑩ INSTALL TRANSITION NOSE. (INCIDENTAL TO OTHER PAY ITEMS). DO NOT MARK TRANSITION NOSE.




	1/2" EXPANSION JOINT-SIDEWALK
	CONTRACTION JOINT FIELD LOCATED
	PAVEMENT MARKING CROSSWALK (WHITE)

CURB RAMPS TYPES 4A AND 4A1


STATE OF WISCONSIN
DEPARTMENT OF TRANSPORTATION 102

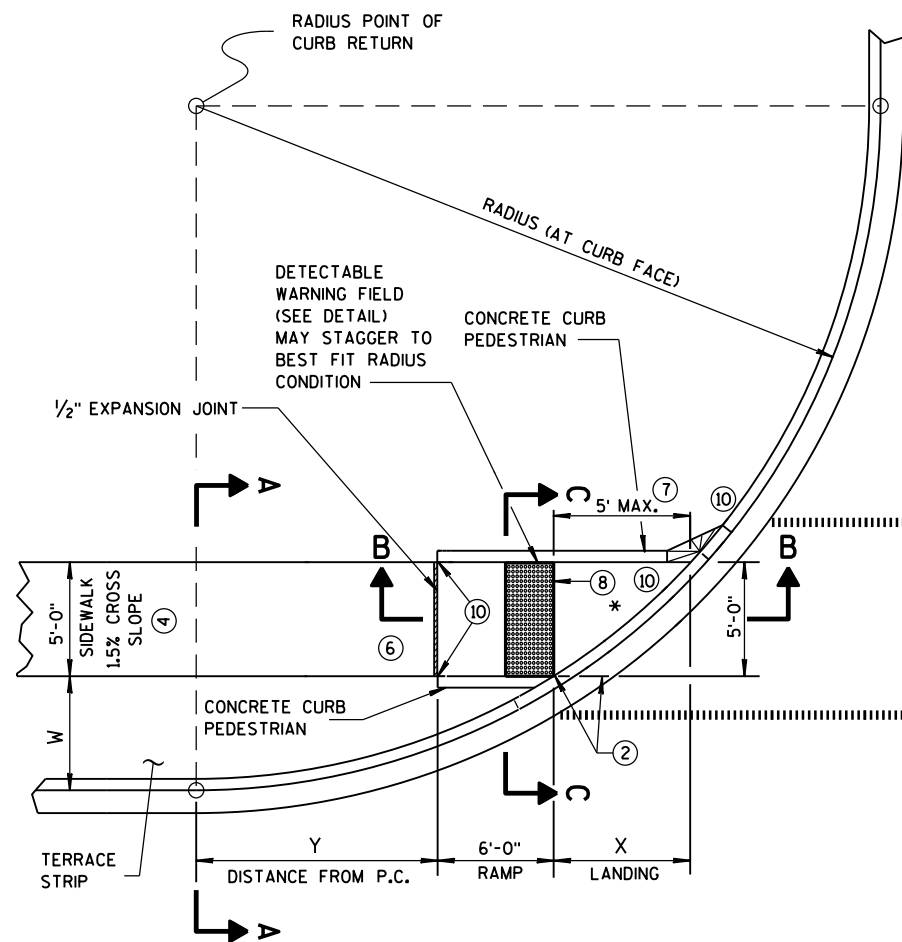

**CURB RAMP TYPE 4B
PLAN VIEW**

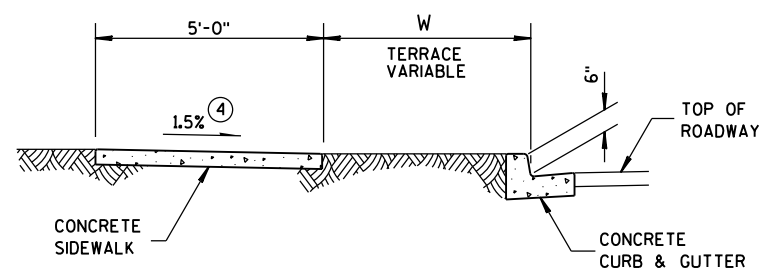


SECTION A-A FOR TYPE 4B

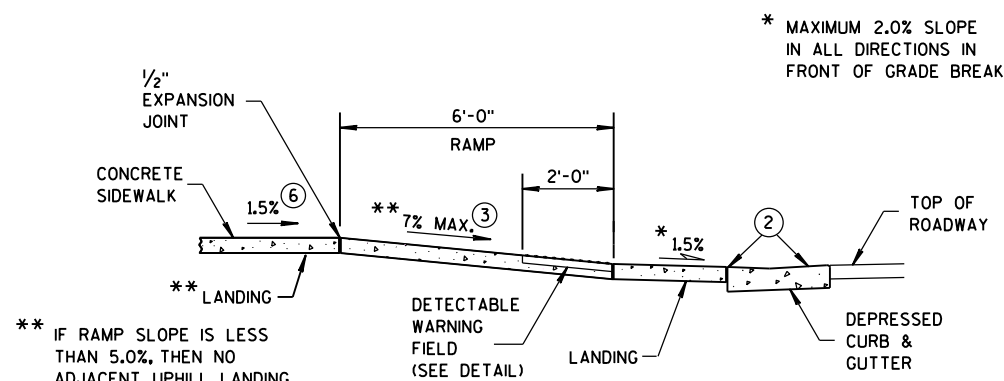


SECTION B-B FOR TYPE 4B

- LEGEND**
- 1/2" EXPANSION JOINT-SIDEWALK
 - CONTRACTION JOINT FIELD LOCATED
 - PAVEMENT MARKING CROSSWALK (WHITE)

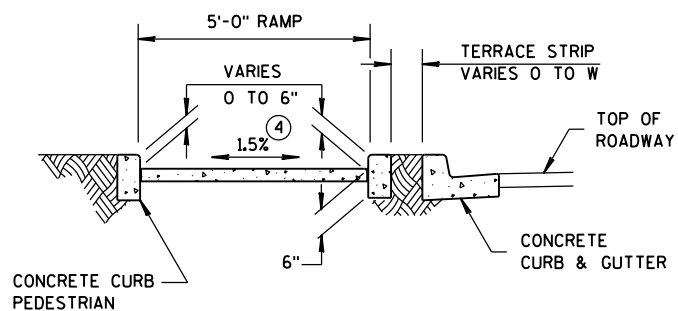

SECTION C-C FOR TYPE 4B

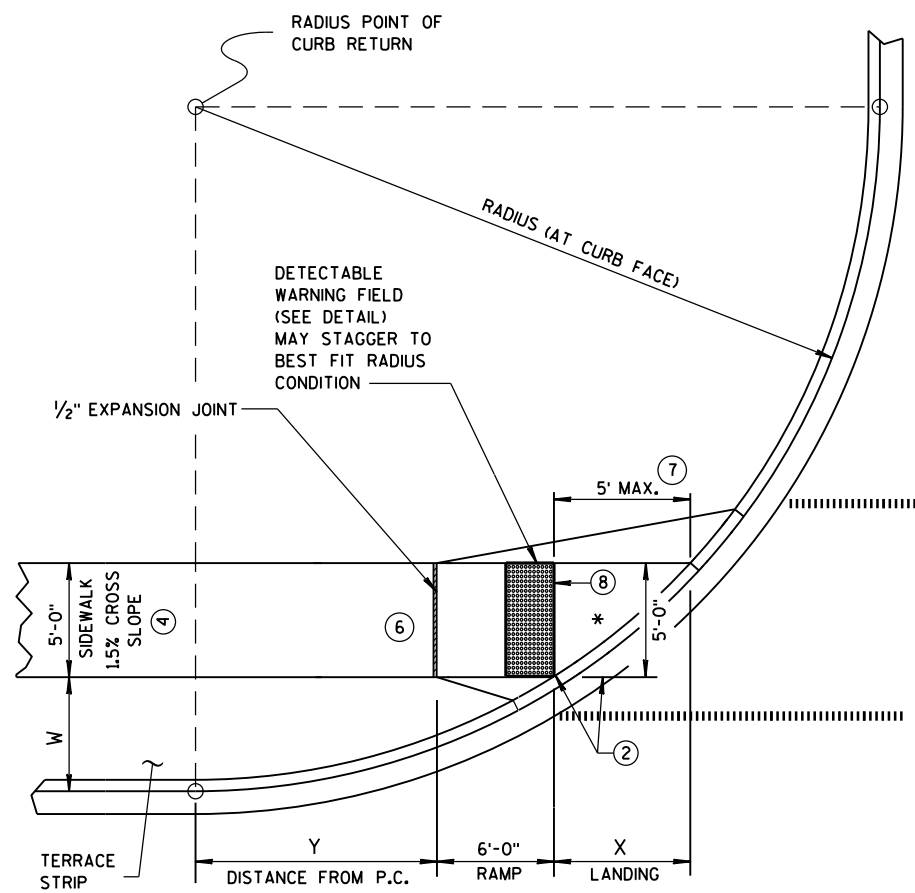


**CURB RAMP TYPE 4B1
PLAN VIEW**

RADIUS (AT CURB FACE)	W = 3' - 0"		W = 4' - 0"		W = 5' - 0"		W = 6' - 0"		W = 7' - 0"	
	X	Y	X	Y	X	Y	X	Y	X	Y
20 FEET	5'-9 3/4"	3'-6 1/2"	4'-11 1/2"	5'-1 3/4"	4'-3 3/4"	6'-5 1/2"	3'-8 3/4"	7'-6 3/4"	3'-3"	8'-6 1/4"
30 FEET	7'-9 1/4"	5'-10 1/2"	6'-9 1/2"	7'-11 1/4"	6'-0 1/4"	9'-8"	5'-5"	11'-1 3/4"	4'-10 3/4"	12'-5 3/4"
40 FEET	9'-4"	7'-10"	8'-2 3/4"	10'-3"	7'-4 3/4"	12'-3 3/4"	6'-8 1/2"	14'-1 1/4"	6'-1 3/4"	15'-8 1/2"
50 FEET	10'-8"	9'-6 1/2"	9'-5 1/2"	12'-3 1/4"	8'-6 1/2"	14'-7 1/2"	7'-9 3/4"	16'-8 1/4"	7'-2 1/2"	18'-6 1/4"
60 FEET	11'-10 1/4"	11'-0 3/4"	10'-6 1/2"	14'-1 1/4"	9'-6 1/2"	16'-8 1/2"	8'-9 1/4"	18'-11 3/4"	8'-1 1/2"	21'-0 1/2"


GENERAL NOTES

INTERMEDIATE RADII CAN BE INTERPOLATED

- AVOID PLACING DRAINAGE STRUCTURES, JUNCTION BOXES OR OTHER OBSTRUCTIONS IN FRONT OF RAMP ACCESS AREAS. DETECTABLE WARNING FIELDS THAT ARE INSTALLED AS A GROUP OR SIDE BY SIDE, SHALL BE FROM THE SAME MANUFACTURER.
- GRADE CHANGE BETWEEN GUTTER FLAG SLOPE AND THE CURB RAMP SLOPE SHALL NOT EXCEED 11%. MAXIMUM GUTTER FLAG SLOPE IS 4%. PROVIDE LONGITUDINAL DRAINAGE AROUND CURB AND AWAY FROM CURB RAMP. NO VERTICAL LIPS OR DISCONTINUITIES GREATER THAN 1/4-INCH ARE ALLOWED. SLOPE OF CURB HEAD OPENING SHALL NOT EXCEED 7%.
- ABSOLUTE MAXIMUM 12H:1V (8.33%) CURB RAMP SLOPE IS ALLOWABLE WITH FLATTENED GUTTER FLAG SLOPE AND NOT TO EXCEED 11% GRADE CHANGE.
- ±0.5% CONSTRUCTION TOLERANCE IN SIDEWALK CROSS SLOPE. THE SIDEWALK CROSS SLOPE SHALL NOT EXCEED 2% WITHOUT PRIOR APPROVAL FROM THE ENGINEER.
- PROVIDE A LEVEL LANDING (MAXIMUM 2% SLOPE) IN ANY DIRECTION OF PEDESTRIAN TRAVEL. STANDARD LANDING SIZE IS 5 FEET X 5 FEET.
- WHEN THIS DISTANCE EXCEEDS 5 FEET, STAGGER ADDITIONAL DETECTABLE WARNING PANEL FORWARD TO REDUCE THIS DISTANCE. PROVIDE MINIMUM 12-INCH ROW OVERLAP TO AVOID SIDESTEP OF DOME DETECTION. USE EQUAL-SIZE PANELS TO DEVELOP OVERLAPPING, STAGGERED ROWS. ALIGN DOMES BETWEEN OVERLAPPING ROWS AND IN DIRECTION OF PEDESTRIAN TRAVEL.
- PROVIDE GRADE BREAK PERPENDICULAR TO DIRECTION OF WHEELCHAIR TRAVEL.
- INSTALL TRANSITION NOSE. (INCIDENTAL TO OTHER PAY ITEMS). DO NOT MARK TRANSITION NOSE.

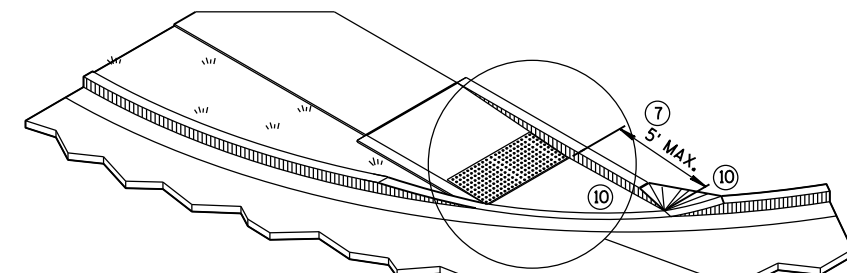


ISOMETRIC VIEW FOR TYPE 4B

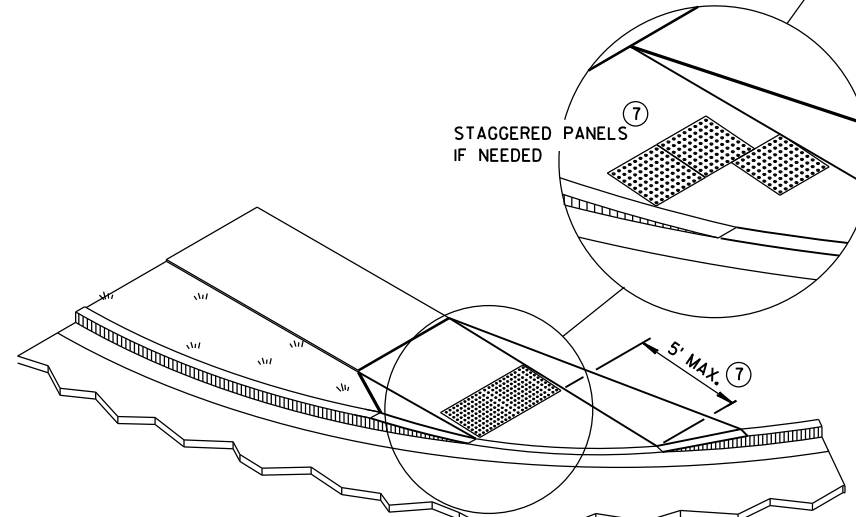

ISOMETRIC VIEW FOR TYPE 4B1


**CURB RAMPS
TYPE 4B AND 4B1**

STATE OF WISCONSIN
DEPARTMENT OF TRANSPORTATION 103

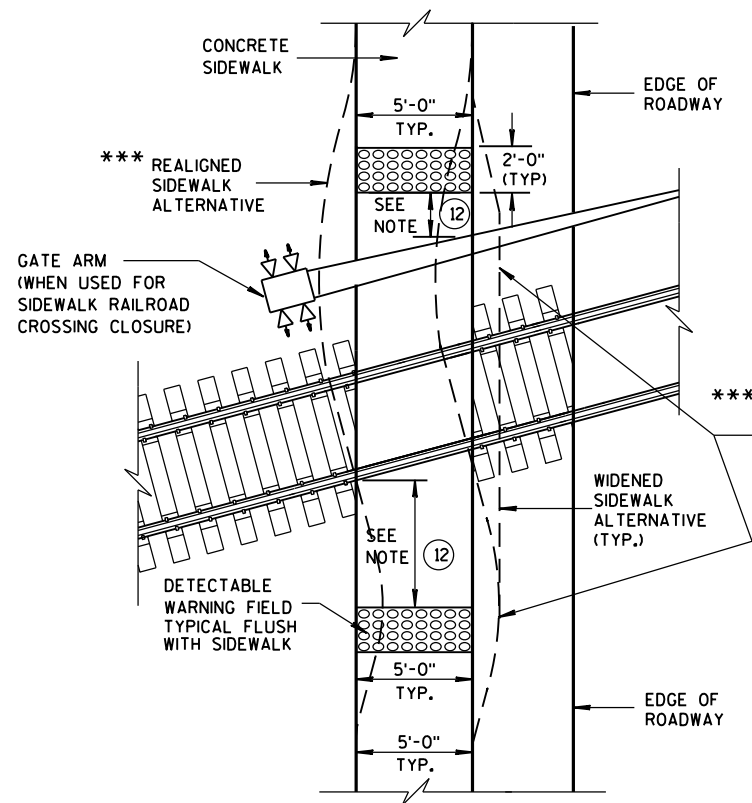


TYPE 8
DETECTABLE WARNINGS
AT RAILROAD CROSSING


REFER TO GENERAL NOTES ② AND ③
FOR ALL ISLAND CURB RAMPS

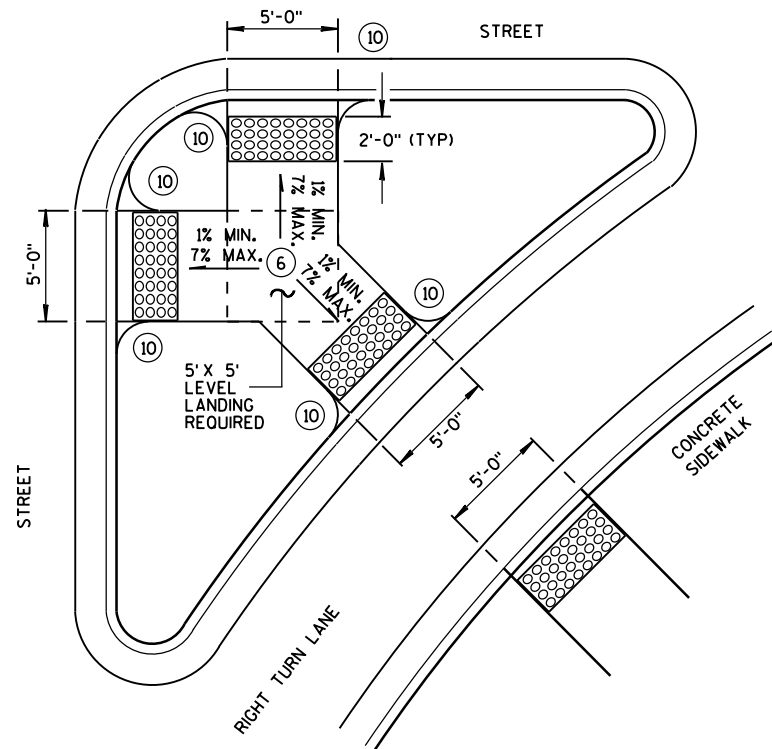


TYPE 6
DETECTABLE WARNING AT ISLANDS

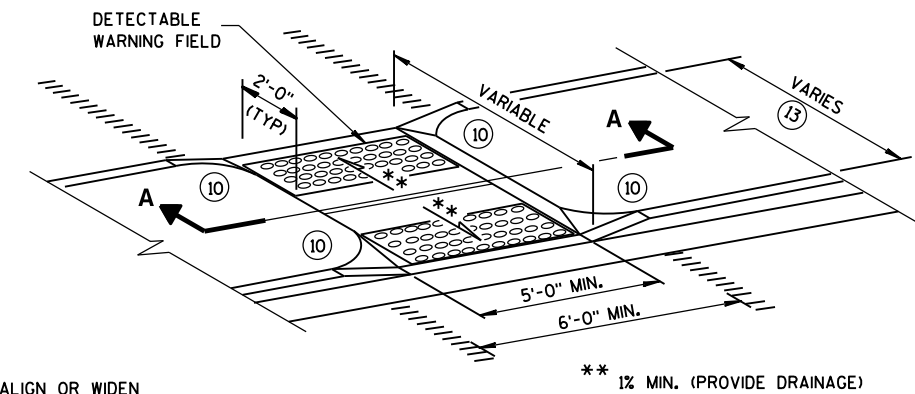

MEDIAN ISLAND
NON-ELEVATED CROSSING
TYPE 5

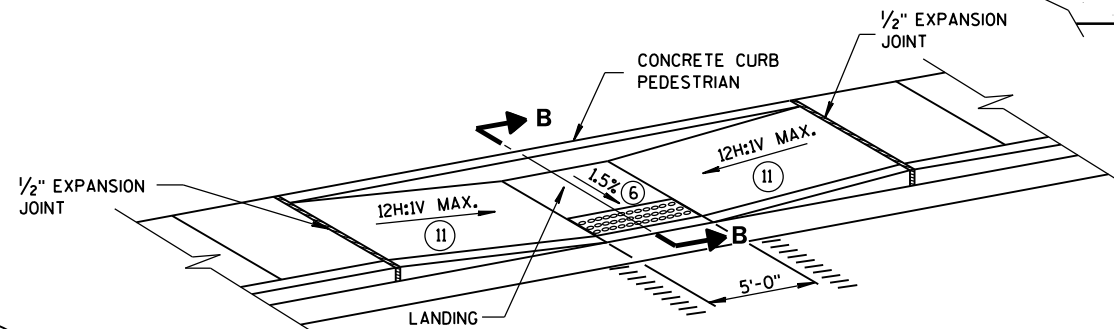

MID-BLOCK CROSSING
TYPE 7A

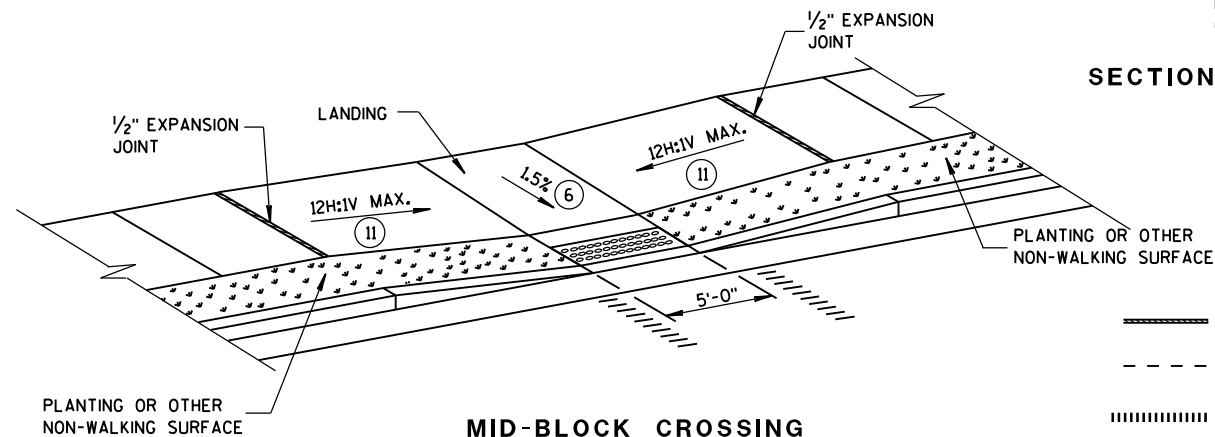


MID-BLOCK CROSSING
TYPE 7B

NOTE: THESE PARALLEL AND PARALLEL/PERPENDICULAR CURB RAMPS
MAY BE USED AT INTERSECTIONS AND MID BLOCK LOCATIONS.

GENERAL NOTES


- SIDEWALK CROSS SLOPE SHALL NOT EXCEED 2%.
- DETECTABLE WARNING FIELDS THAT ARE INSTALLED AS A GROUP OR SIDE BY SIDE, SHALL BE FROM THE SAME MANUFACTURER.
- ② GRADE CHANGE BETWEEN GUTTER FLAG SLOPE AND THE CURB RAMP SLOPE SHALL NOT EXCEED 11%. MAXIMUM GUTTER FLAG SLOPE IS 4%. PROVIDE LONGITUDINAL DRAINAGE AROUND CURB AND AWAY FROM CURB RAMP. NO VERTICAL LIPS OR DISCONTINUITIES GREATER THAN 1/4-INCH ARE ALLOWED. SLOPE OF CURB HEAD OPENING SHALL NOT EXCEED 7%.
- ③ ABSOLUTE MAXIMUM 12H:1V (8.33%) CURB RAMP SLOPE IS ALLOWABLE WITH FLATTENED GUTTER FLAG SLOPE AND NOT TO EXCEED 11% GRADE CHANGE.
- ④ ±0.5% CONSTRUCTION TOLERANCE IN SIDEWALK CROSS SLOPE. THE SIDEWALK CROSS SLOPE SHALL NOT EXCEED 2% WITHOUT PRIOR APPROVAL FROM THE ENGINEER.
- ⑥ PROVIDE A LEVEL LANDING (MAXIMUM 2% SLOPE) IN ANY DIRECTION OF PEDESTRIAN TRAVEL. STANDARD LANDING SIZE IS 5 FEET X 5 FEET.
- ⑩ INSTALL TRANSITION NOSE. (INCIDENTAL TO OTHER PAY ITEMS). DO NOT MARK TRANSITION NOSE.
- ⑪ SLOPE SIDEWALK TOWARD LANDING AS SHOWN WHERE THERE IS NO TERRACE OR WHERE THE TERRACE WIDTH IS LESS THAN 6 FEET WIDE.
- ⑫ THE EDGE OF THE DETECTABLE WARNING FIELD NEAREST TO A RAILROAD CROSSING SHALL BE 1.5 FEET ± 0.1' FROM THE FACE OF THE GATE ARM IF THE GATE ARM EXTENDS ACROSS THE SIDEWALK. WHERE THERE IS NO PEDESTRIAN GATE, THE EDGE OF THE DETECTABLE WARNING FIELD NEAREST TO THE RAILROAD CROSSING SHALL BE 15 FEET FROM THE NEAREST RAIL.
- ⑬ DO NOT INSTALL DETECTABLE WARNING FIELDS IF MEDIAN WIDTH BETWEEN BACK OF CURBS IS LESS THAN 6 FEET.

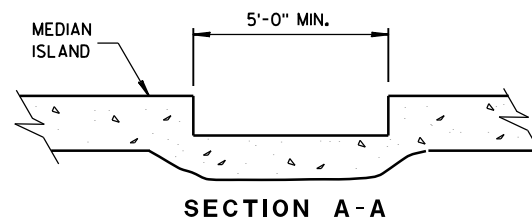

SECTION A-A


	MIN.	MAX.
A	1.6"	2.4"
B	0.65"	1.5"
C	*	*
D	0.9"	1.4"

* THE C DIMENSION IS 50% TO 65% OF THE D DIMENSION.

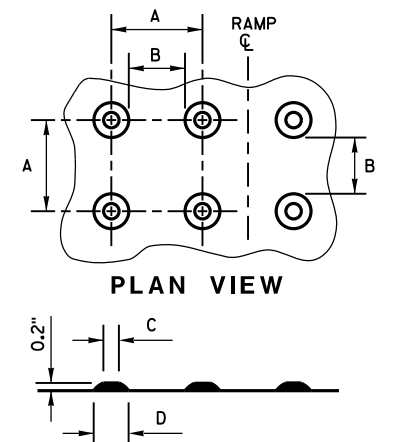

ELEVATION VIEW

TRUNCATED DOMES
DETECTABLE WARNING PATTERN DETAIL

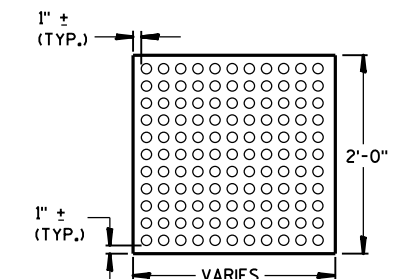

PLAN VIEW
DETECTABLE WARNING
FIELD (TYPICAL)


- LEGEND**
- 1/2" EXPANSION JOINT-SIDEWALK
 - CONTRACTION JOINT FIELD LOCATED
 - PAVEMENT MARKING CROSSWALK (WHITE)

CURB RAMPS
TYPES 5, 6, 7A, 7B & 8

STATE OF WISCONSIN
DEPARTMENT OF TRANSPORTATION

APPROVED
Sept., 2016 /S/ Rodney Taylor
DATE ROADWAY STANDARDS UNIT SUPERV 104 ENT
FHWA


WOOD STAKES (2 PER BALE)
NOMINAL 2" X 2" X 30" MIN.
LENGTH OR EQUIVALENT

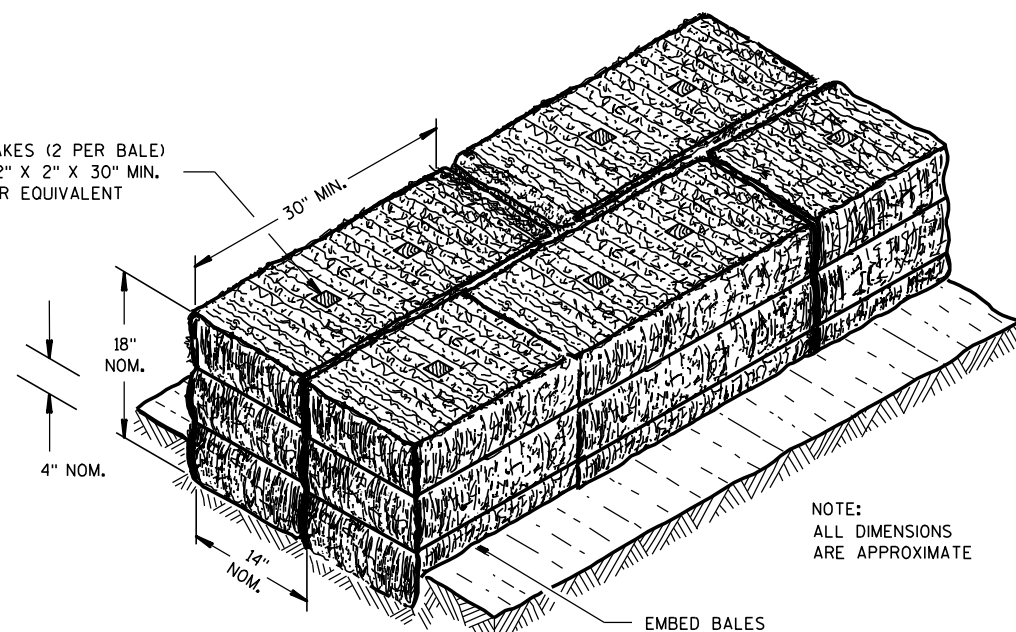

NOTE:
ALL DIMENSIONS
ARE APPROXIMATE

EMBED BALES


SECTION A-A

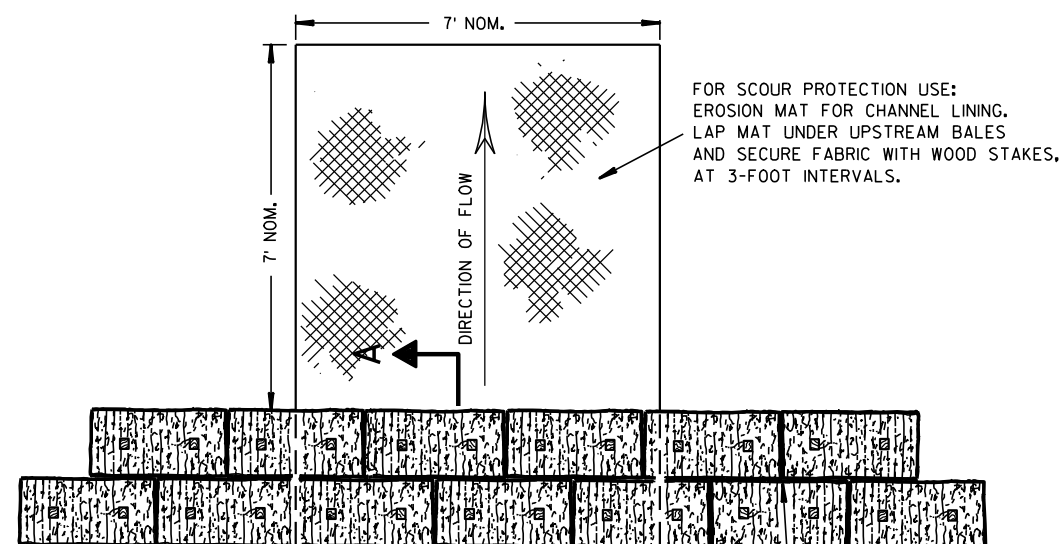

PLAN VIEW

STAGGER JOINTS BETWEEN ADJACENT
ROWS OF BALES.

BOTTOM ELEVATION OF END BALE SHALL
BE EQUAL TO OR GREATER THAN TOP OF
LOWEST MIDDLE BALE.

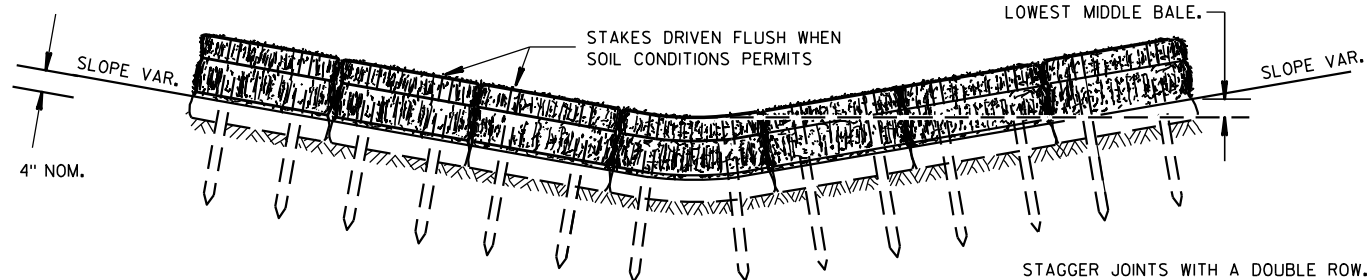


FRONT ELEVATION

TEMPORARY DITCH CHECK USING EROSION BALES ①

GENERAL NOTES


DETAILS OF CONSTRUCTION, MATERIALS AND WORKMANSHIP NOT SHOWN ON THIS DRAWING SHALL CONFORM TO THE PERTINENT REQUIREMENTS OF THE STANDARD SPECIFICATIONS AND THE APPLICABLE SPECIAL PROVISIONS.

- ① TEMPORARY DITCH CHECKS EITHER EROSION BALES OR MANUFACTURED SHALL BE PAID FOR UNDER THE BID ITEM OF TEMPORARY DITCH CHECK. THE DEPARTMENT WILL NOT PAY FOR TEMPORARY DITCH CHECKS CONSTRUCTED OF A SINGLE ROW OF EROSION BALES.

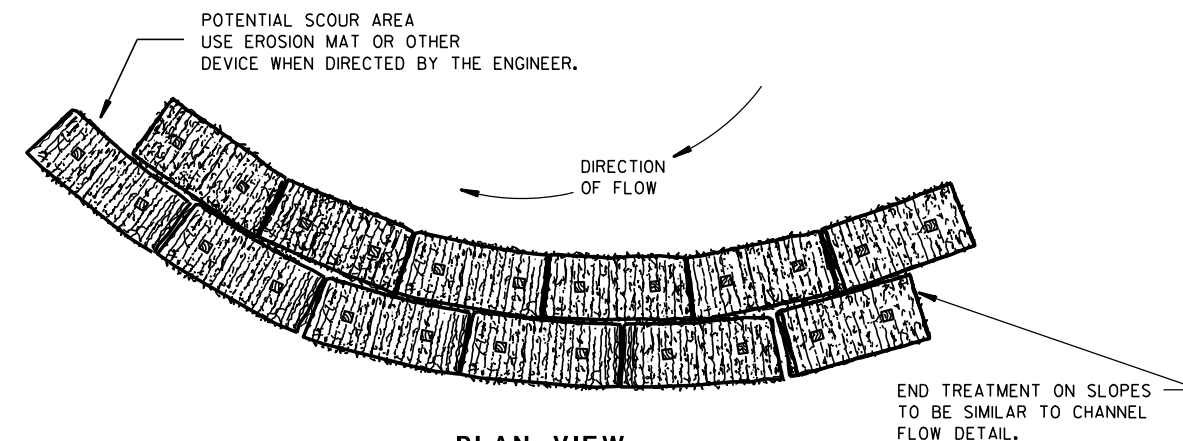


PLAN VIEW

WHEN ALTERING THE DIRECTION OF FLOW

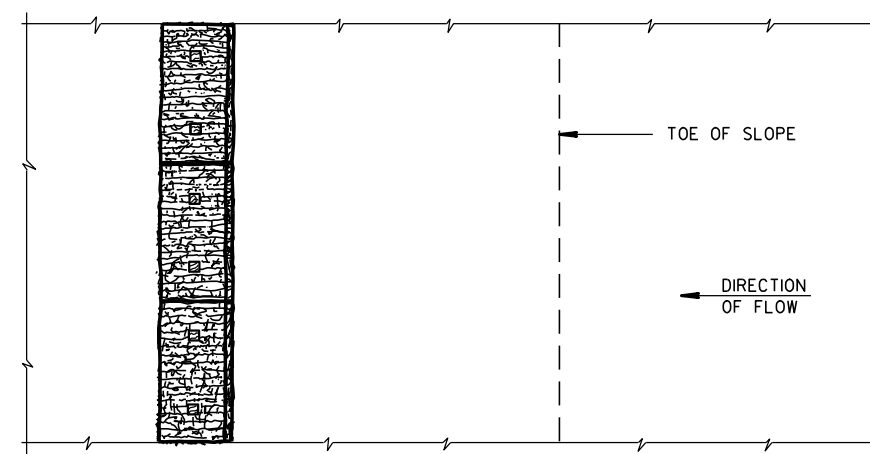

PLAN VIEW

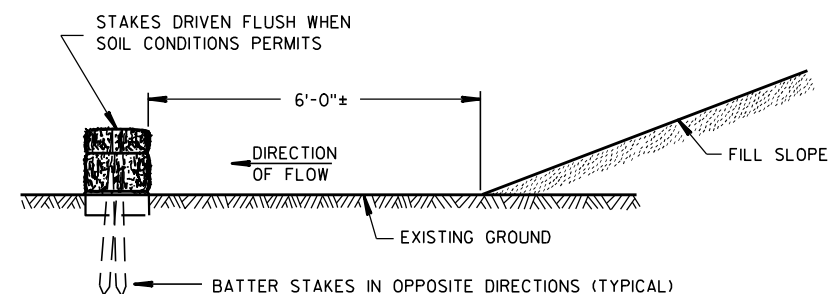

FRONT ELEVATION

WHEN EXISTING GROUND SLOPES AWAY FROM FILL SLOPE

EROSION BALES FOR SHEET FLOW

TYPICAL INSTALLATIONS OF EROSION BALES / TEMPORARY DITCH CHECKS


STATE OF WISCONSIN
DEPARTMENT OF TRANSPORTATION

APPROVED


6/04/02
DATE

/S/ Beth Connolly
CHIEF ROADWAY DEVELOPER 105 ENGINEER


FHWA

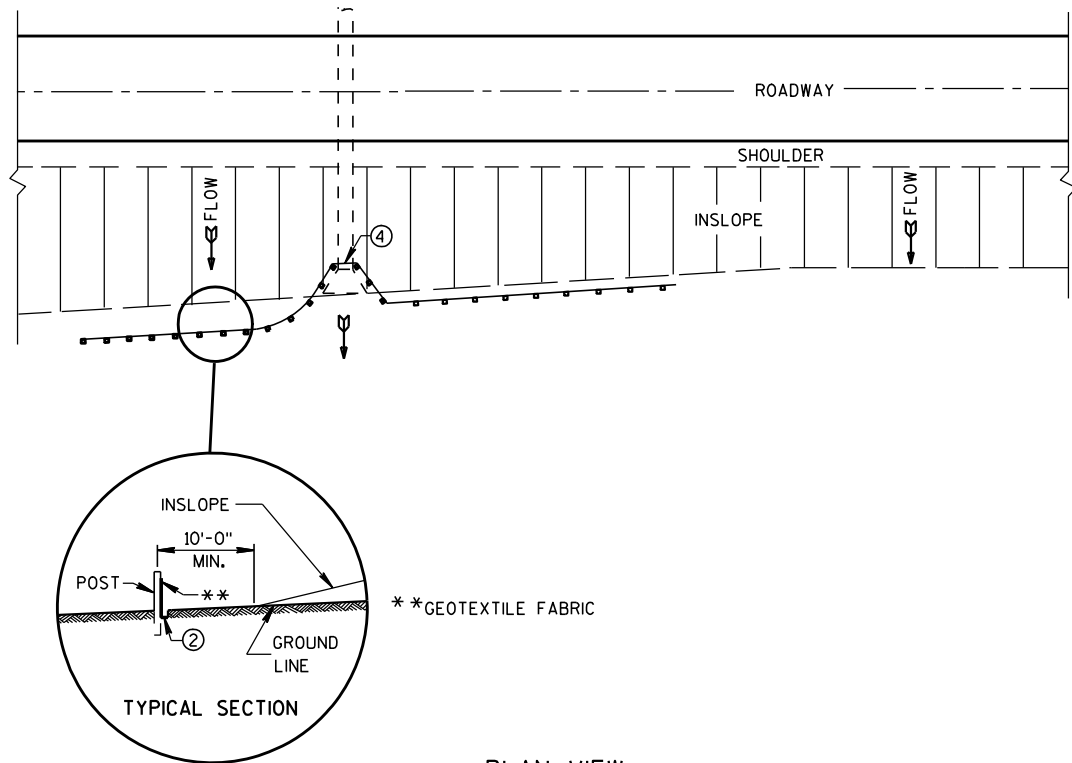


PLAN VIEW
TYPICAL APPLICATION OF SILT FENCE

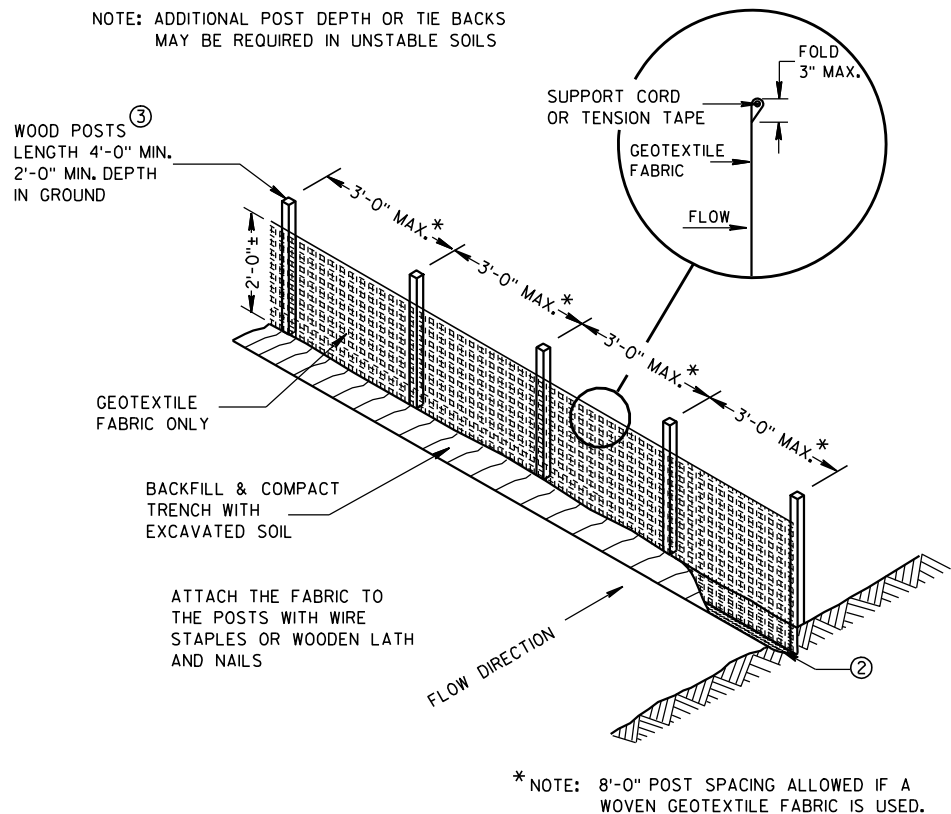

SILT FENCE

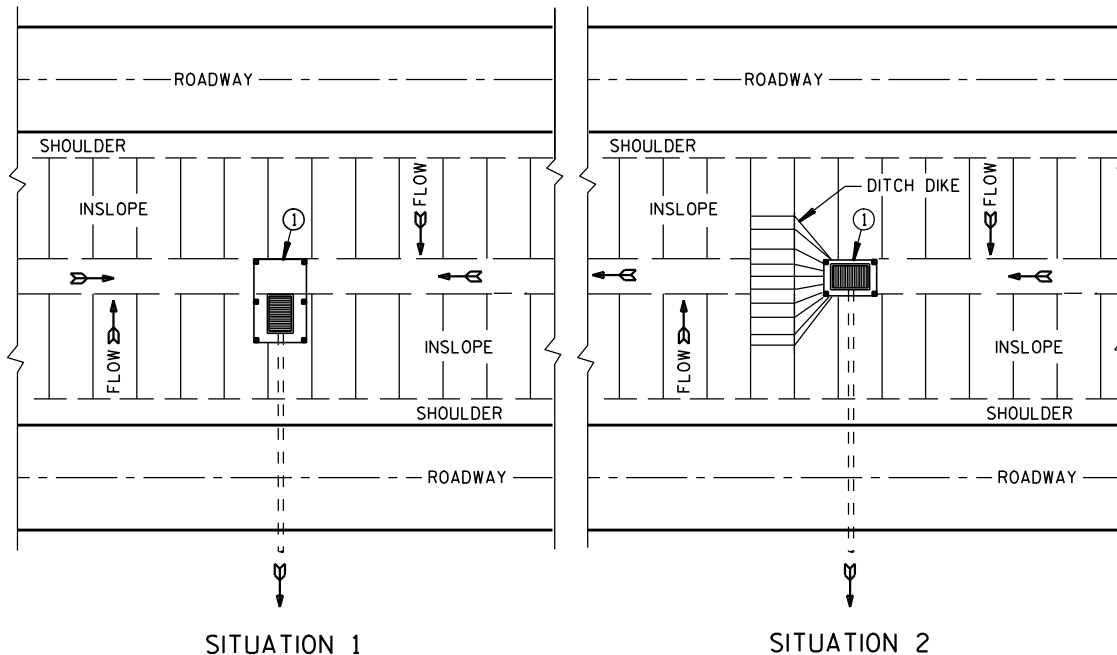


SITUATION 1
SITUATION 2
PLAN VIEW
SILT FENCE AT MEDIAN SURFACE DRAINS

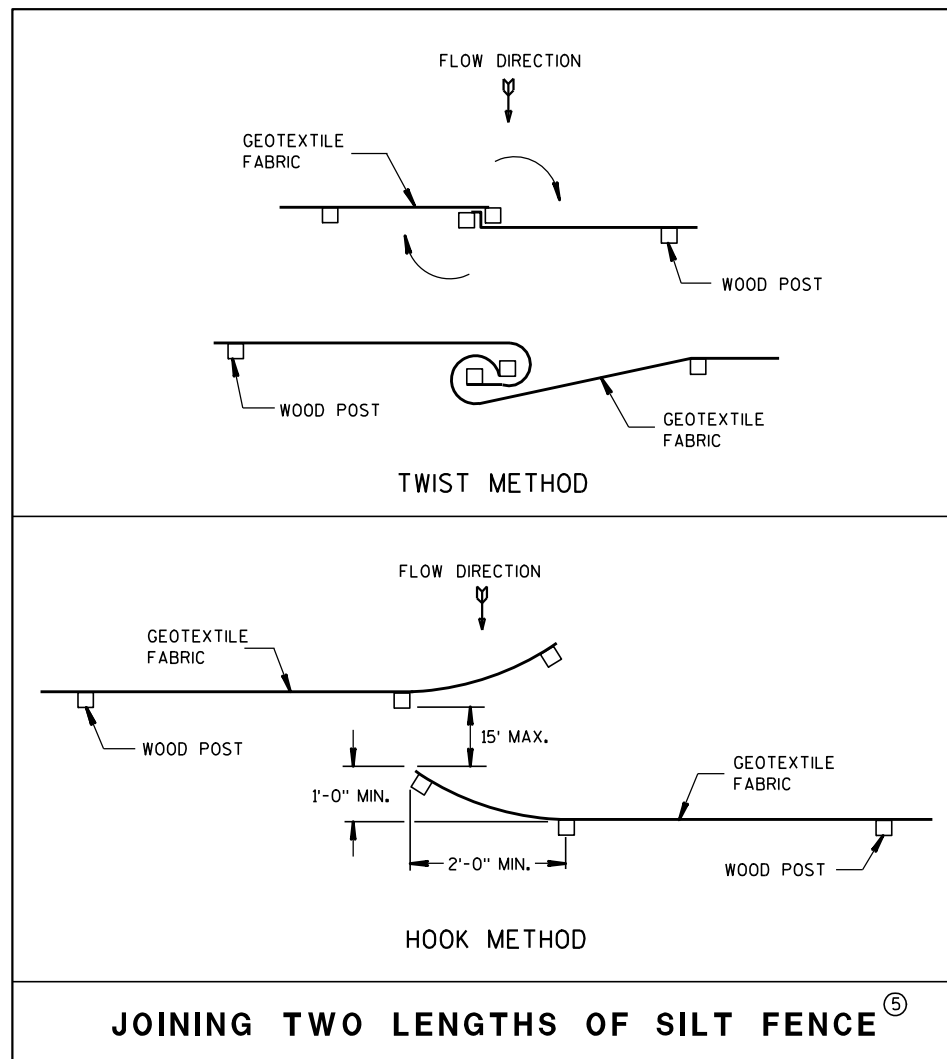


GENERAL NOTES

DETAILS OF CONSTRUCTION NOT SHOWN ON THIS DRAWING SHALL CONFORM TO THE PERTINENT REQUIREMENTS OF THE STANDARD SPECIFICATIONS AND APPLICABLE SPECIAL PROVISIONS.

- ① HORIZONTAL BRACE REQUIRED WITH 2" X 4" WOODEN FRAME OR EQUIVALENT AT TOP OF POSTS.
- ② FOR MANUAL INSTALLATIONS THE TRENCH SHALL BE A MINIMUM OF 4" WIDE & 6" DEEP TO BURY AND ANCHOR THE GEOTEXTILE FABRIC. FOLD MATERIAL TO FIT TRENCH AND BACKFILL & COMPACT TRENCH WITH EXCAVATED SOIL.
- ③ WOOD POSTS SHALL BE A MINIMUM SIZE OF 1 1/8" X 1 1/8" OF OAK OR HICKORY.
- ④ SILT FENCE TO EXTEND ACROSS THE TOP OF THE PIPE.
- ⑤ CONSTRUCT SILT FENCE FROM A CONTINUOUS ROLL IF POSSIBLE BY CUTTING LENGTHS TO AVOID JOINTS. IF A JOINT IS NECESSARY USE ONE OF THE FOLLOWING TWO METHODS; A) OVERLAP THE END POSTS AND TWIST, OR ROTATE, AT LEAST 180 DEGREES, B) HOOK THE END OF EACH SILT FENCE LENGTH.


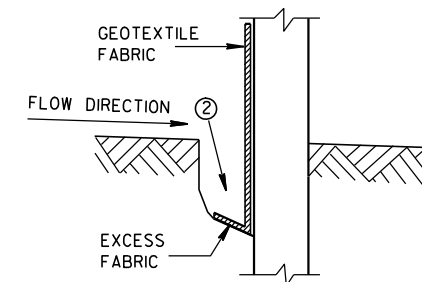


TRENCH DETAIL

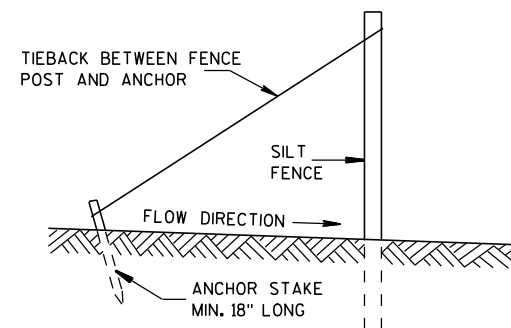

SILT FENCE TIE BACK
(WHEN REQUIRED BY THE ENGINEER)

SILT FENCE	
STATE OF WISCONSIN DEPARTMENT OF TRANSPORTATION	
APPROVED 4-29-05 DATE	/S/ Beth Conn CHIEF ROADWAY DEVELOPER 106 ENGINEER
FHWA	

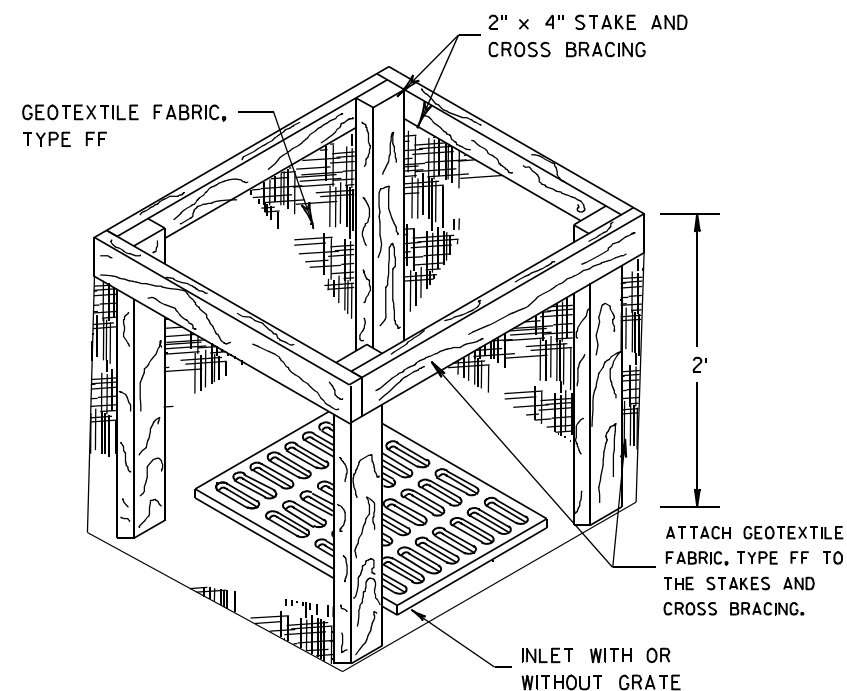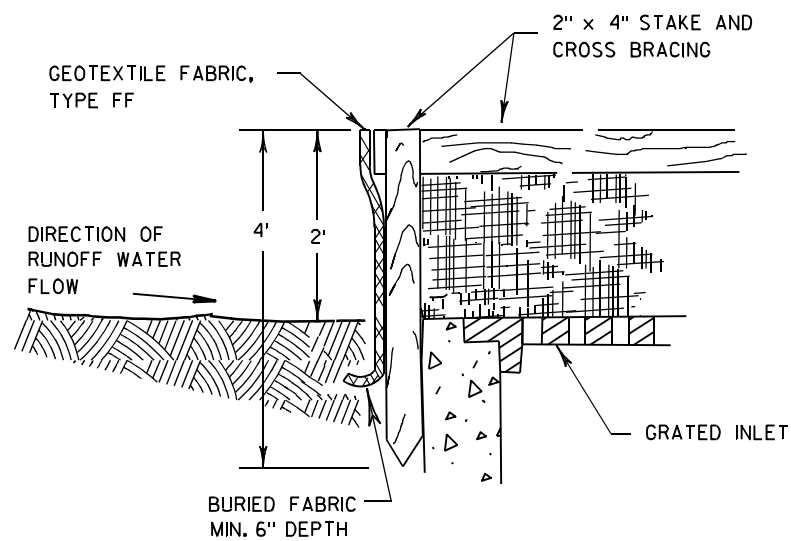

INLET PROTECTION, TYPE A


GENERAL NOTES

INLET PROTECTION DEVICES SHALL BE MAINTAINED OR REPLACED AT THE DIRECTION OF THE ENGINEER.

MANUFACTURED ALTERNATIVES APPROVED AND LISTED ON THE DEPARTMENT'S EROSION CONTROL PRODUCT ACCEPTABILITY LIST MAY BE SUBSTITUTED.


WHEN REMOVING OR MAINTAINING INLET PROTECTION, CARE SHALL BE TAKEN SO THAT THE SEDIMENT TRAPPED ON THE GEOTEXTILE FABRIC DOES NOT FALL INTO THE INLET. ANY MATERIAL FALLING INTO THE INLET SHALL BE REMOVED IMMEDIATELY.

- ① FINISHED SIZE, INCLUDING FLAP POCKETS WHERE REQUIRED, SHALL EXTEND A MINIMUM OF 10" AROUND THE PERIMETER TO FACILITATE MAINTENANCE OR REMOVAL.
- ② FOR INLET PROTECTION, TYPE C (WITH CURB BOX), AN ADDITIONAL 18" OF FABRIC IS WRAPPED AROUND THE WOOD AND SECURED WITH STAPLES. THE WOOD SHALL NOT BLOCK THE ENTIRE HEIGHT OF THE CURB BOX OPENING.
- ③ FLAP POCKETS SHALL BE LARGE ENOUGH TO ACCEPT WOOD 2X4.

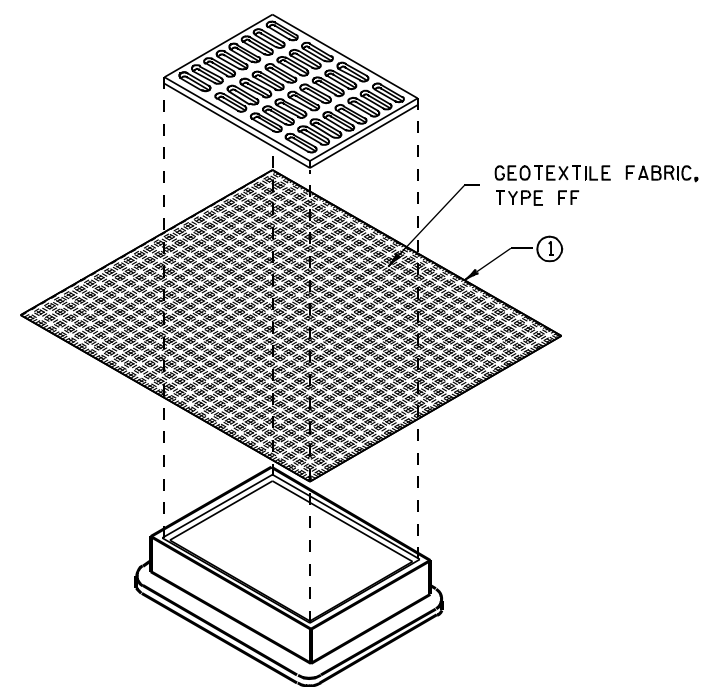

**INLET PROTECTION, TYPE B
(WITHOUT CURB BOX)**

(CAN BE INSTALLED IN ANY INLET WITHOUT A CURB BOX)

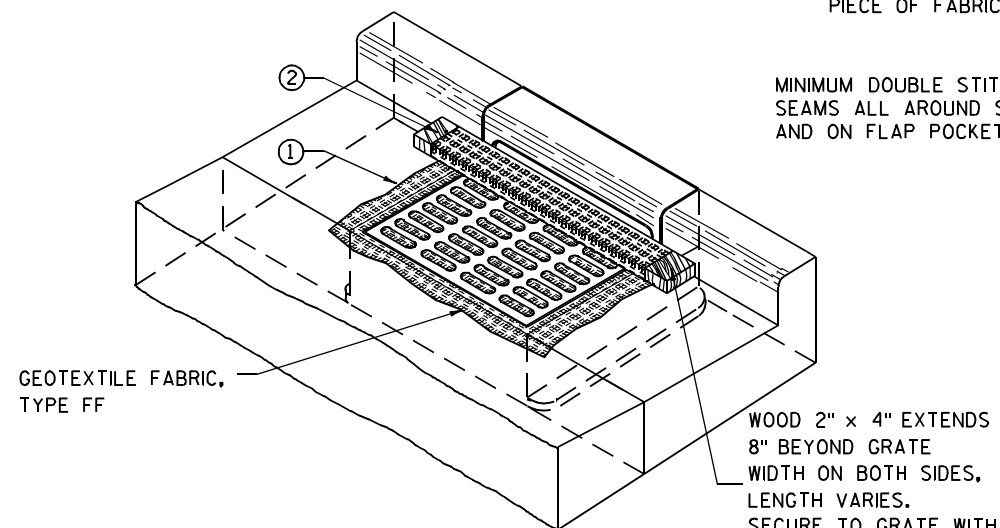

INLET PROTECTION, TYPE C (WITH CURB BOX)

INSTALLATION NOTES

TYPE B & C

TRIM EXCESS FABRIC IN THE FLOW LINE TO WITHIN 3" OF THE GRATE.


THE CONTRACTOR SHALL DEMONSTRATE A METHOD OF MAINTENANCE, USING A SEWN FLAP, HAND HOLDS OR OTHER METHOD TO PREVENT ACCUMULATED SEDIMENT FROM ENTERING THE INLET.

TYPE D

DO NOT INSTALL INLET PROTECTION TYPE D IN INLETS SHALLOWER THAN 30", MEASURED FROM THE BOTTOM OF THE INLET TO THE TOP OF THE GRATE.

TRIM EXCESS FABRIC IN THE FLOW LINE TO WITHIN 3" OF THE GRATE.

THE INSTALLED BAG SHALL HAVE A MINIMUM SIDE CLEARANCE, BETWEEN THE INLET WALLS AND THE BAG, MEASURED AT THE BOTTOM OF THE OVERFLOW HOLES, OF 3". WHERE NECESSARY THE CONTRACTOR SHALL CINCH THE BAG, USING PLASTIC ZIP TIES, TO ACHIEVE THE 3" CLEARANCE. THE TIES SHALL BE PLACED AT A MAXIMUM OF 4" FROM THE BOTTOM OF THE BAG.

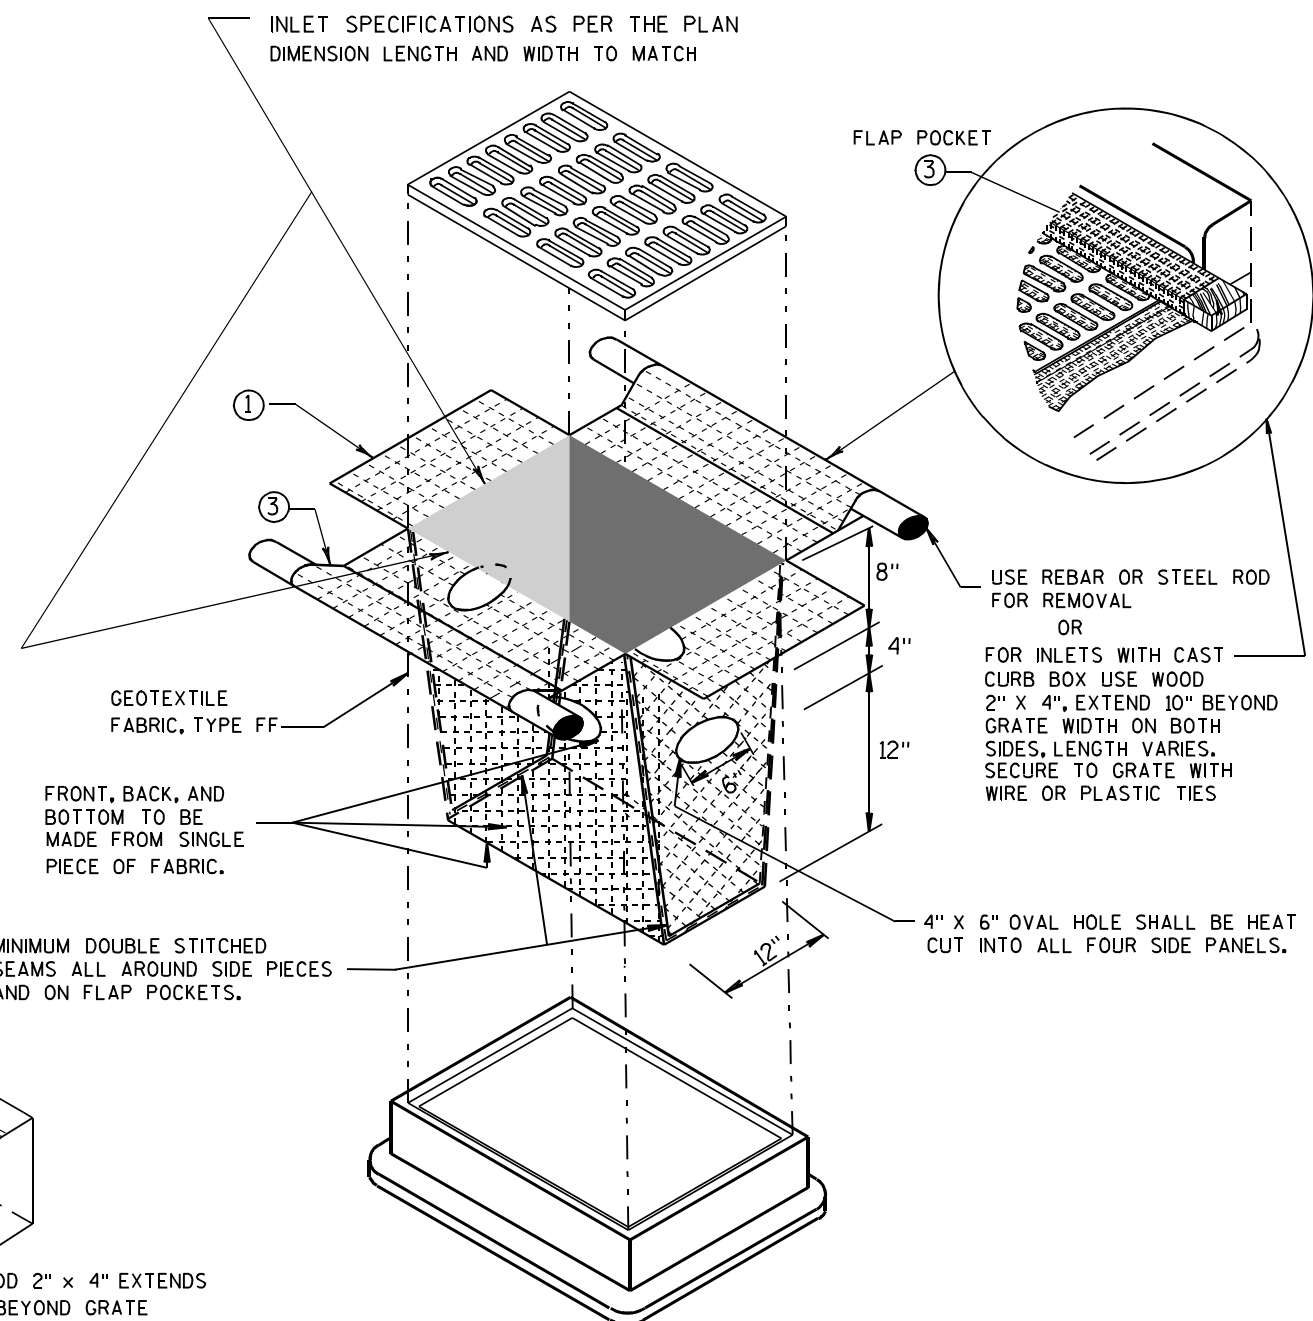


INLET PROTECTION, TYPE D

(CAN BE INSTALLED IN ANY INLET TYPE WITH OR WITHOUT A CURB BOX AS PER NOTE ②)


**INLET PROTECTION
TYPE A, B, C, AND D**

STATE OF WISCONSIN
DEPARTMENT OF TRANSPORTATION

APPROVED
10/16/02 /S/ Beth Connolly
DATE 107
FHWA CHIEF ROADWAY DEVELOPMENT ENGINEER

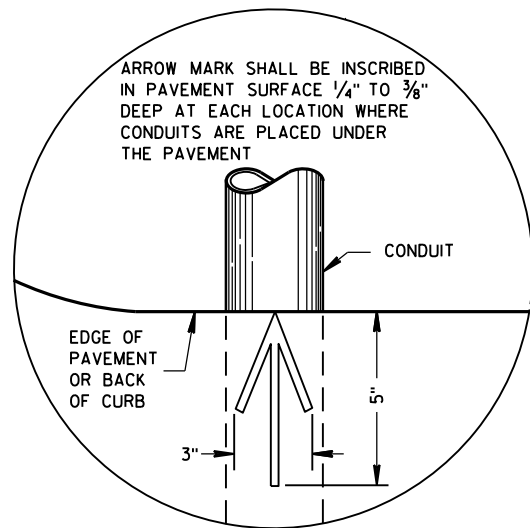


PLAN VIEW
ARROW MARK

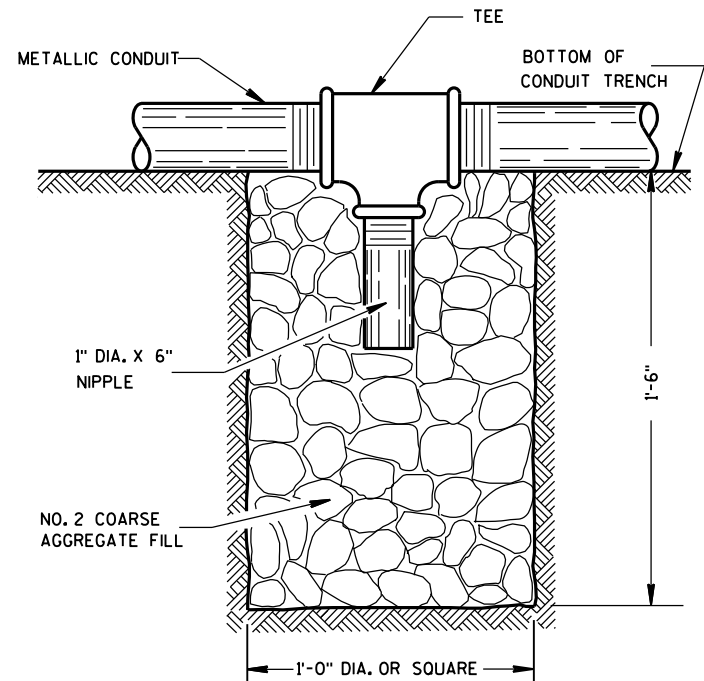

NOTE: INSTALL AT LOCATIONS WHERE METALLIC CONDUITS CANNOT BE PITCHED TO DRAIN INTO A PULL BOX.

DRAIN SUMP FOR METALLIC CONDUIT

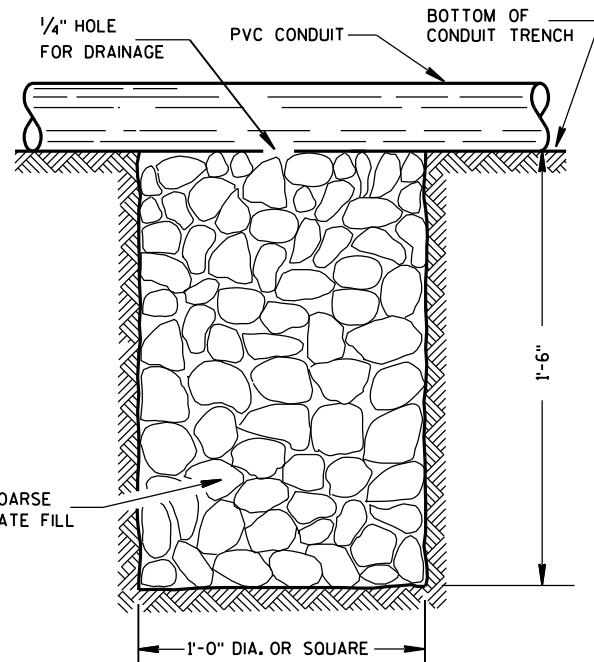

NOTE: INSTALL AT LOCATIONS WHERE PVC CONDUITS CANNOT BE PITCHED TO DRAIN INTO A PULL BOX.

DRAIN SUMP FOR PVC CONDUIT

GENERAL NOTES

DETAILS OF CONSTRUCTION, MATERIALS AND WORKMANSHIP NOT SHOWN ON THIS DRAWING SHALL CONFORM TO THE PERTINENT REQUIREMENTS OF THE CONTRACT.

METALLIC (STANDARD SPECIFICATION 652.2.2) OR NONMETALLIC (STANDARD SPECIFICATION 652.2.3) CONDUIT SHALL BE FURNISHED AND PLACED AS SHOWN.

DEPTH OF CONDUIT INSTALLED BELOW THE TRAVELED WAY SHALL BE 24 INCHES MINIMUM AND 36 INCHES MAXIMUM.

DEPTH OF CONDUIT INSTALLED THAT IS NOT BELOW THE TRAVELED WAY SHALL BE 18 INCHES MINIMUM AND 36 INCHES MAXIMUM.

ANY EXCEPTION TO THE MAXIMUM DEPTH SHALL BE ONLY WITH THE WRITTEN APPROVAL OF THE ENGINEER.

THE TRENCH SHALL NOT BE BACKFILLED PRIOR TO INSPECTION OF THE CONDUIT.

ALL METALLIC CONDUIT RACEWAY ENDS SHALL BE REAMED AND THREADED.

ALL METALLIC CONDUIT IN WHICH WIRE OR CABLE IS TO BE INSTALLED SHALL BE BUSHED WITH APPROVED THREADED BUSHINGS BEFORE INSTALLATION OF THE WIRE OR CABLE.

ALL METALLIC CONDUITS IN WHICH WIRE OR CABLE IS NOT TO BE INSTALLED SHALL BE CAPPED WITH THREADED PROTECTIVE CAPS, AS APPROVED BY THE ENGINEER.

ALL NONMETALLIC CONDUIT SHALL BE CAPPED OR PLUGGED IMMEDIATELY AFTER INSTALLATION AND SHALL REMAIN CAPPED OR PLUGGED UNTIL WIRE/CABLES ARE INSTALLED.

NONMETALLIC CONDUITS IN WHICH WIRE OR CABLE IS NOT BEING INSTALLED SHALL REMAIN CAPPED OR PLUGGED.

BENDING OF PVC ELECTRICAL CONDUIT SHALL BE ACCOMPLISHED BY USING A BLANKET OR EMERSION TYPE TANK DESIGNED FOR THE PURPOSE OF BENDING PVC ELECTRICAL CONDUIT.

ALL CUT ENDS SHALL BE TRIMMED INSIDE AND OUTSIDE TO REMOVE ALL ROUGH EDGES ON NONMETALLIC CONDUIT. (SEE NEC 347.5)

WHEN REQUIRED TO CONNECT NONMETALLIC CONDUIT TO METALLIC CONDUIT, ONLY U.L. LISTED ADAPTER FITTINGS SHALL BE USED.


PRIOR TO CONDUIT ACCEPTANCE, CONDUIT CAPS OR PLUGS SHALL BE REMOVED, AND THE CAPS, PLUGS AND CONDUIT ENDS SHALL BE THOROUGHLY CLEANED AND THEN THE CAPS OR PLUGS REINSTALLED TO ENSURE THAT THE CAPS OR PLUGS CAN BE EASILY REMOVED IN THE FUTURE.

ALL CONDUIT BEING FURNISHED AND INSTALLED SHALL HAVE THE U.L. LABEL FIRMLY ATTACHED.

CONDUIT RUNS SHALL BE THE SAME SIZE OF CONDUIT FROM ONE END TO THE OTHER (FROM PULL BOX TO PULL BOX-OR-JUNCTION BOX TO JUNCTION BOX-OR-BASE TO BASE, ETC.).

TRACER WIRE SHALL BE INSTALLED AS STATED IN THE STANDARD SPECIFICATION, ITEM 652.3.1.1.

ALL CONDUIT RUNS SHALL BE STRAIGHT (WITHOUT BENDS) FROM PULL BOX TO PULL BOX, PULL BOX TO BASE AND BASE TO BASE AS SHOWN ON THE PLANS.

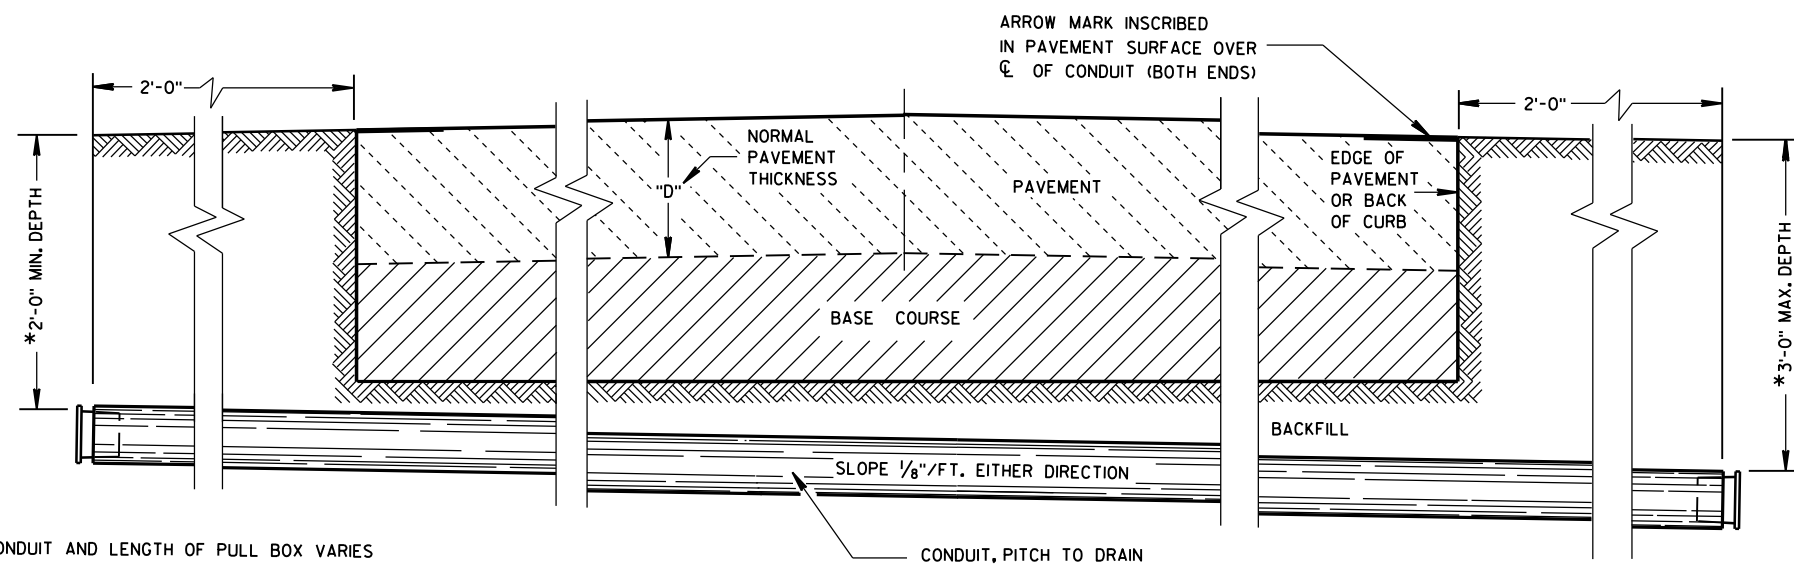

*DEPTH OF CONDUIT AND LENGTH OF PULL BOX VARIES WITH HEIGHT OF CURB USED. ALSO SEE PULL BOX S.D.D. 9B4

SIDE ELEVATION
DETAIL FOR CONDUIT UNDER PAVED HIGHWAYS

CONDUIT

STATE OF WISCONSIN
DEPARTMENT OF TRANSPORTATION

APPROVED

June, 2015

DATE

FHWA

/S/ Ahmet Demirbilek

STATE ELECTRICAL 108

TABLE OF NOMINAL DIMENSIONS AND WEIGHTS

DIMENSION IN INCHES		CORRUGATED STEEL PIPE								
PIPE DIAMETER (INSIDE)	A	12	12	12	18	18	18	24	24	24
PIPE LENGTH **	B	24	30	36	24	30	36	36	42	48
WALL THICKNESS	C	0.064	0.064	0.064	0.064	0.064	0.064	0.064	0.064	0.064
COVER	D	10 1/4	10 1/4	10 1/4	16 1/4	16 1/4	16 1/4	22 1/4	22 1/4	22 1/4
FRAME	E	14 1/2	14 1/2	14 1/2	20 1/2	20 1/2	20 1/2	26 1/2	26 1/2	26 1/2
FRAME	F	8 1/2	8 1/2	8 1/2	14 1/2	14 1/2	14 1/2	20 1/2	20 1/2	20 1/2
FRAME	G	11 1/2	11 1/2	11 1/2	17 1/2	17 1/2	17 1/2	23 1/2	23 1/2	23 1/2
WEIGHT IN POUNDS *										
FRAME AND COVER		60	60	60	110	110	110	155	155	155

* THE ACTUAL WEIGHT OF THE MANHOLE FRAME AND COVER MAY VARY WITHIN 5 PERCENT PLUS OR MINUS OF THE WEIGHTS SHOWN.

** NORMALLY USED LENGTHS. THE PROJECT ENGINEER SHALL DETERMINE IF PIPE LENGTHS, OTHER THAN THOSE SPECIFIED, SHALL BE USED, TO A MAXIMUM OF 48" (CONTINUOUS LENGTH, NON-SPLICED). THE ADDITIONAL LENGTH SHALL BE INCIDENTAL TO THE PULL BOX BID PRICE.

GENERAL NOTES

DETAILS OF CONSTRUCTION, MATERIALS AND WORKMANSHIP NOT SHOWN ON THIS DRAWING SHALL CONFORM TO THE PERTINENT REQUIREMENTS OF THE CONTRACT.

ALL FRAMES AND COVERS SHALL BE HEAVY DUTY TYPE, SUITABLE FOR VEHICULAR TRAFFIC LOADS.

PULL BOXES LOCATED IN THE ROADWAYS SHALL HAVE LOCKING COVERS.







ENTRANCE HOLES INTO PULL BOXES SHALL BE CUT WITH A CIRCULAR HOLE SAW OR HYDRAULIC CONDUIT PUNCH. HOLE SIZE SHALL BE THE OUTSIDE DIAMETER OF THE CONDUIT THAT IS TO FIT IN THE OPENING PLUS NO MORE THAN 1/4".

THE CONTRACTOR SHALL NOT INSTALL WIRE IN ANY PULL BOX UNTIL ITS INSTALLATION HAS BEEN INSPECTED AND ACCEPTED BY THE ENGINEER.

GROUNDING LUGS (MECHANICAL CONNECTORS) SHALL BE U.L. LISTED AND APPROVED FOR USE WITH COPPER WIRE.


ALL METALLIC CONDUIT IN WHICH WIRE AND/OR CABLE IS TO BE INSTALLED, SHALL BE BUSHED BEFORE INSTALLATION OF THE WIRE AND/OR CABLE.

WHEN PULL BOXES ARE INSTALLED FOR FUTURE USE, DO NOT INSTALL THE EQUIPMENT GROUNDING LUG. THE EQUIPMENT GROUNDING LUG, THE EQUIPMENT GROUNDING ELECTRODE AND THE EQUIPMENT GROUNDING CONDUCTOR SHALL BE REQUIRED AND INSTALLED UNDER A FUTURE WIRING CONTRACT.

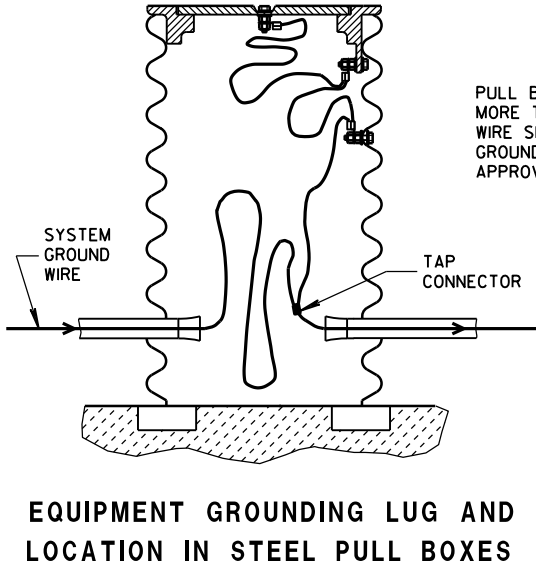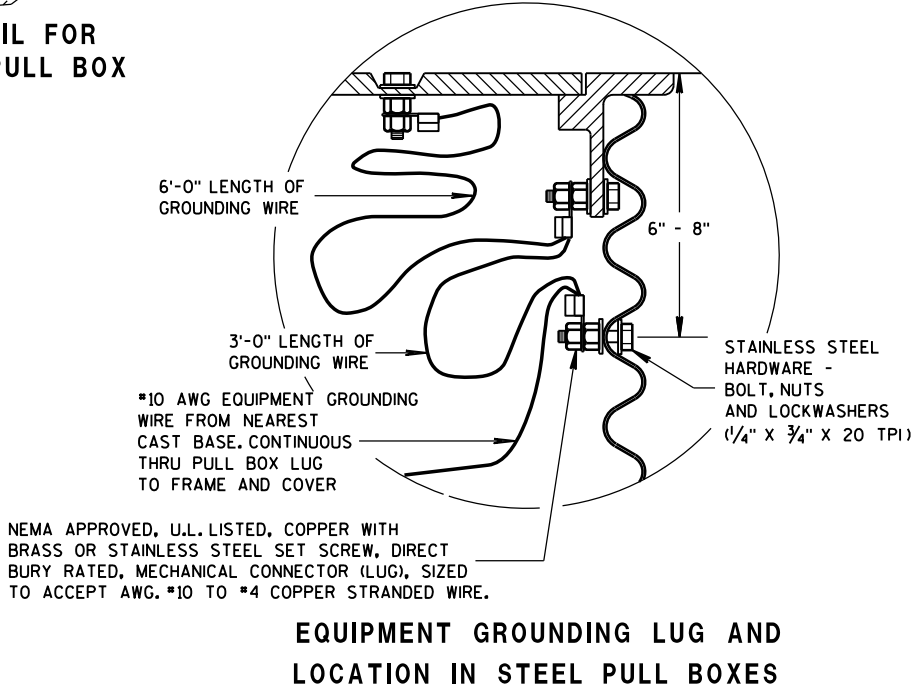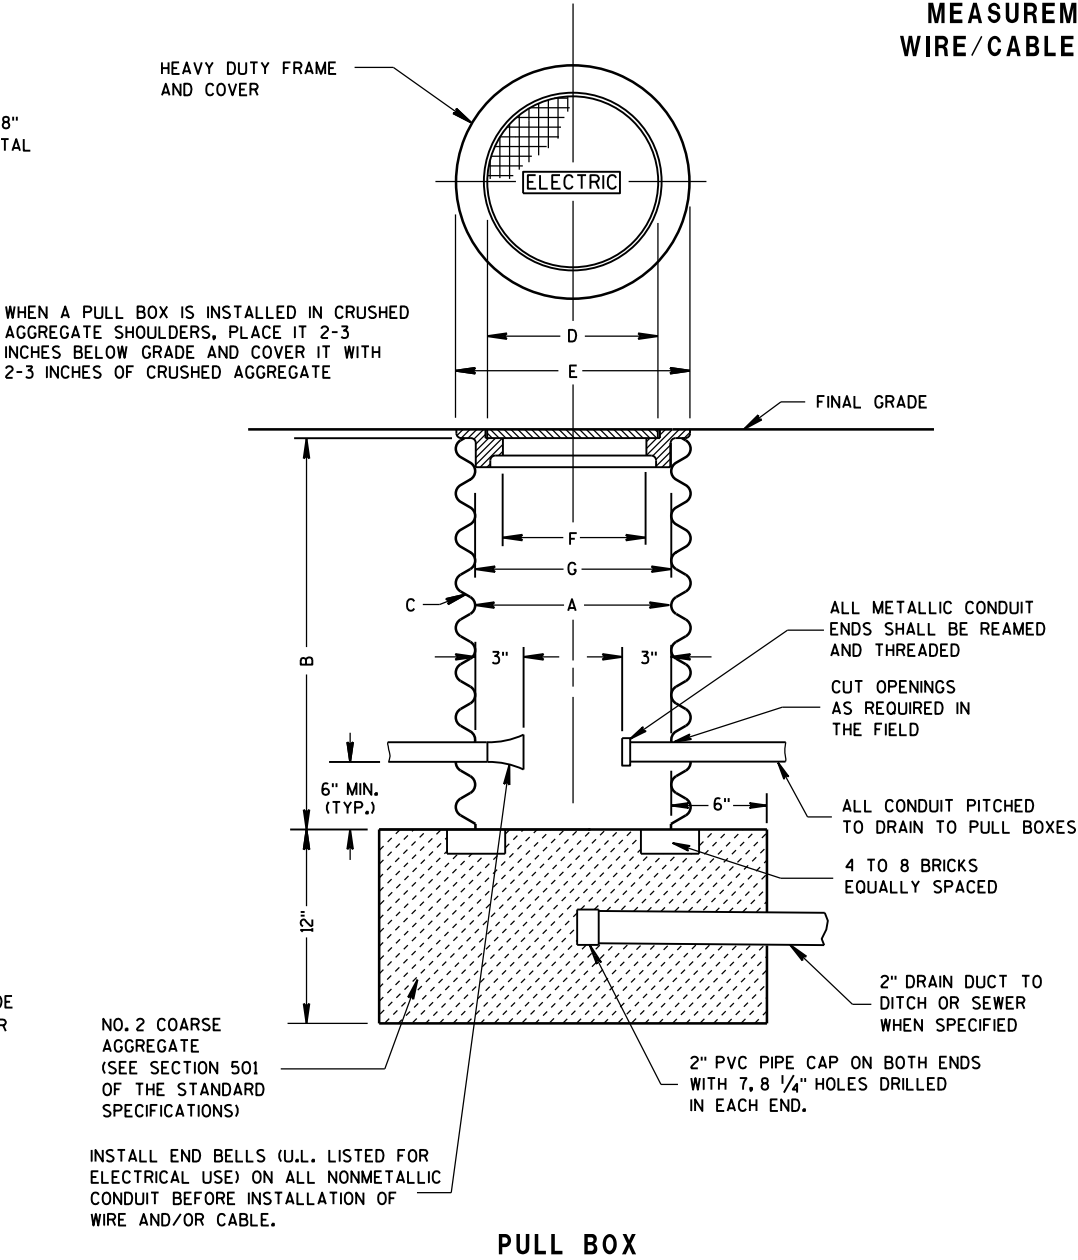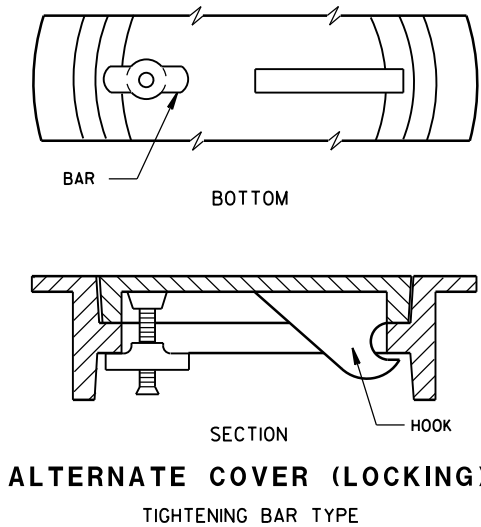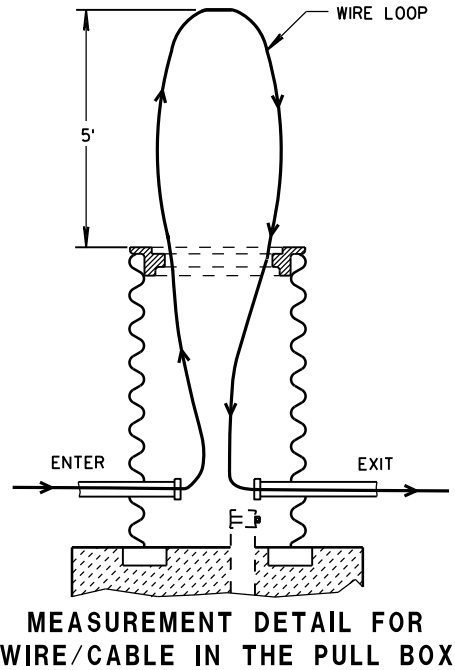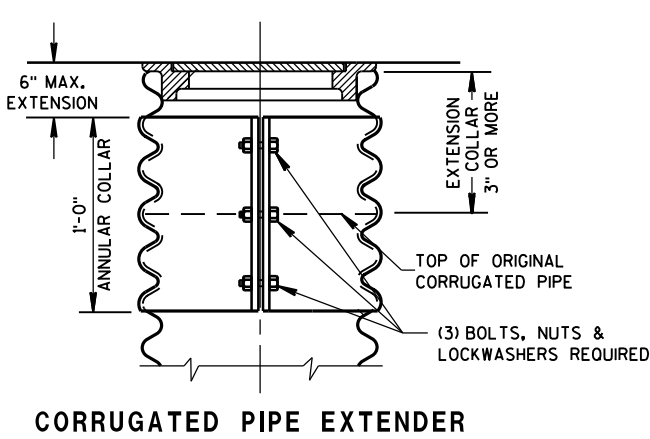

PULL BOX	
STATE OF WISCONSIN DEPARTMENT OF TRANSPORTATION	
APPROVED Sept. 2014 DATE	/S/ Ahmet Demirbilek STATE ELECTRICAL 109
FHWA	

FORM DEPTH SHALL BE NO MORE THAN 6" BELOW GRADE ON THE LOWER SIDE OF BASE

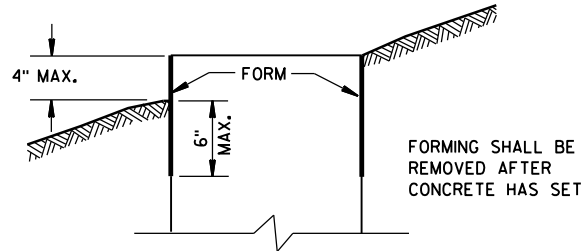

FORMING DETAIL

QUANTITY REQUIREMENTS	CONCRETE BASE TYPE		
	1	2	5 & 6
APPROX. CUBIC YARDS OF CONCRETE	0.40	0.57	0.40
LBS. OF HOOP BAR STEEL	NONE	23	16
LBS. OF VERTICAL BAR STEEL	NONE	60	18

GENERAL NOTES

DETAILS OF CONSTRUCTION, MATERIALS AND WORKMANSHIP NOT SHOWN ON THIS DRAWING SHALL CONFORM TO THE PERTINENT REQUIREMENTS OF THE CONTRACT.

BASES SHALL BE EXCAVATED BY USE OF A CIRCULAR AUGER.

TOP SURFACES OF CONCRETE BASES SHALL BE TROWEL FINISHED SMOOTH AND LEVEL.

CONDUIT SIZES AND LOCATIONS SHALL BE AS SHOWN ON THE PLANS.

THE FINAL OR TERMINATING CONCRETE BASE IN A CONDUIT RUN SHALL HAVE A 6" EXIT STUB INSTALLED FOR FUTURE CABLING USE. THE EXIT STUB SHALL BE SIZED AS USED THROUGHOUT THE CONDUIT RUN AS SHOWN AT THE ENTRANCE OF THE BASE.

MINIMUM BENDING RADIUS OF CONDUIT IS EQUAL TO 6 X THE DIAMETER.

CONDUIT HEIGHT ABOVE CONCRETE BASES SHALL BE 1 INCH. ALL METALLIC CONDUIT ENDS SHALL BE REAMED AND THREADED.

ALL CONDUIT ENDS AT THE TOP OF CONCRETE BASES SHALL BE CAPPED IF METALLIC OR PLUGGED IF NONMETALLIC IMMEDIATELY AFTER PLACEMENT AND BEFORE CONCRETE IS POURED. CONDUITS IN WHICH WIRE OR CABLE IS NOT INSTALLED SHALL REMAIN CAPPED OR PLUGGED.

GENERAL NOTES (CONTINUED)

BELL ENDS SHALL BE INSTALLED ON ALL PVC CONDUIT EXPOSED AT THE TOP OF CONCRETE BASES BEFORE INSTALLATION OF CABLE OR WIRE.

ENDS OF CONDUIT INSTALLED BELOW GRADE FOR FUTURE USE SHALL BE CAPPED IF METALLIC OR PLUGGED IF NONMETALLIC.

WHEN REQUIRED TO CONNECT NONMETALLIC CONDUIT TO METALLIC CONDUIT, ONLY ADAPTER FITTINGS, U.L. LISTED FOR ELECTRICAL USE, SHALL BE USED.

IF A BASE REQUIRES A DEEP FORM BECAUSE OF LOOSE DIRT OR FILL, THE FORM SHALL BE REMOVED BEFORE BACKFILLING AROUND THE BASE. BACKFILL SHALL BE TAMPED TIGHT AGAINST THE BARE CONCRETE BASE IN LAYERS OF 1 FOOT OR LESS.

A NO. 4 AWG, STRANDED COPPER EQUIPMENT GROUNDING CONDUCTOR SHALL BE EXOTHERMICALLY WELDED TO THE EQUIPMENT GROUNDING ELECTRODE (GROUND ROD) FOR TYPE 1, TYPE 2, TYPE 5, AND TYPE 6 BASES.

THE EQUIPMENT GROUNDING CONDUCTOR SHALL BE FURNISHED AND INSTALLED TO ENTER THE BASE OF THE TYPE 2 AND TYPE 5 BASES THROUGH A 1 INCH CONDUIT INSTALLED FOR GROUNDING PURPOSES, LEAVING A 4 FOOT COIL OF WIRE ABOVE THE CONCRETE BASE. THE EQUIPMENT GROUNDING CONDUCTOR SHALL BE NEATLY COILED AND THE COILS TIED TOGETHER.

ANCHOR RODS SHALL BE THREADED 12" IN LENGTH ON EACH END OF THE ROD. ANCHOR RODS SHALL BE MANUFACTURED IN ACCORDANCE WITH SECTION 654.2.1 OF THE STANDARD SPECIFICATIONS.

WASHERS AND LOCK WASHERS ARE REQUIRED ON ALL ANCHOR RODS.

WHEN ANCHOR RODS USING THE ALTERNATE "L" BEND ARE FURNISHED, THE 4" "L" BEND SHALL BE IN ADDITION TO THE SPECIFIED ANCHOR ROD BAR LENGTH. THE "L" BEND END SHALL NOT BE THREADED.




ANCHOR RODS SHALL BE INSTALLED WITH MISALIGNMENTS OF LESS THAN 1:40 FROM VERTICAL.

WELDING OF THE ANCHOR RODS TO THE CAGE IS UNACCEPTABLE. TIE WIRES SHALL BE USED.

BAR STEEL REINFORCEMENT SHALL BE COATED WITH POWDERED EPOXY RESIN IN ACCORDANCE WITH SECTION 505 OF THE STANDARD SPECIFICATIONS (LATEST EDITION).


- 1 THE MINIMUM DEPTH OF CONDUIT EXITING THE CONCRETE BASE AND INSTALLED BELOW THE TRAVELED WAY SHALL BE 24 INCHES. THE MINIMUM DEPTH OF CONDUIT EXITING THE CONCRETE BASE THAT IS NOT INSTALLED BELOW THE TRAVELED WAY SHALL BE 18 INCHES. THE MAXIMUM DEPTH OF ALL CONDUIT SHALL BE 36 INCHES EXCEPT WITH WRITTEN APPROVAL BY THE ENGINEER.

- 2 (4) 1" DIA. X 3'-6" ANCHOR RODS.
3 (4) 1" DIA. X 5'-0" ANCHOR RODS.
4 (6) NO. 6 X 6'-8" BAR STEEL REINFORCEMENT.
5 (7) NO. 4 X 5'-1" BAR STEEL REINFORCEMENT @ 1'-0" C-C.
6 (4) 1" DIA. X 3'-6" ANCHOR RODS.
7 (6) NO. 4 X 4'-8" BAR STEEL REINFORCEMENT.
8 (5) NO. 4 X 5'-1" BAR STEEL REINFORCEMENT @ 1'-0" C-C.

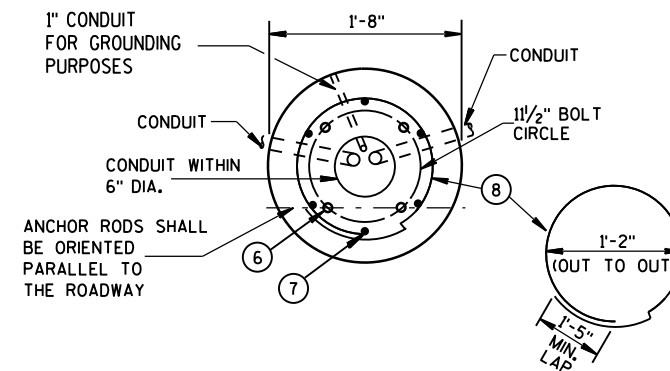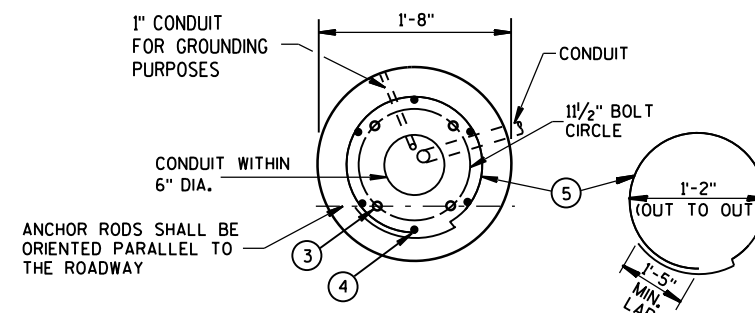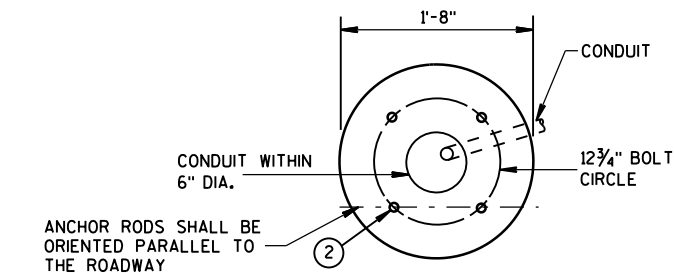


FORM ALL EXPOSED CONCRETE. PROVIDE 1" CHAMFER ALL AROUND


HALF SECTION IN UNPAVED AREA (TYPICAL FOR TYPES 1, 2, 5, & 6)

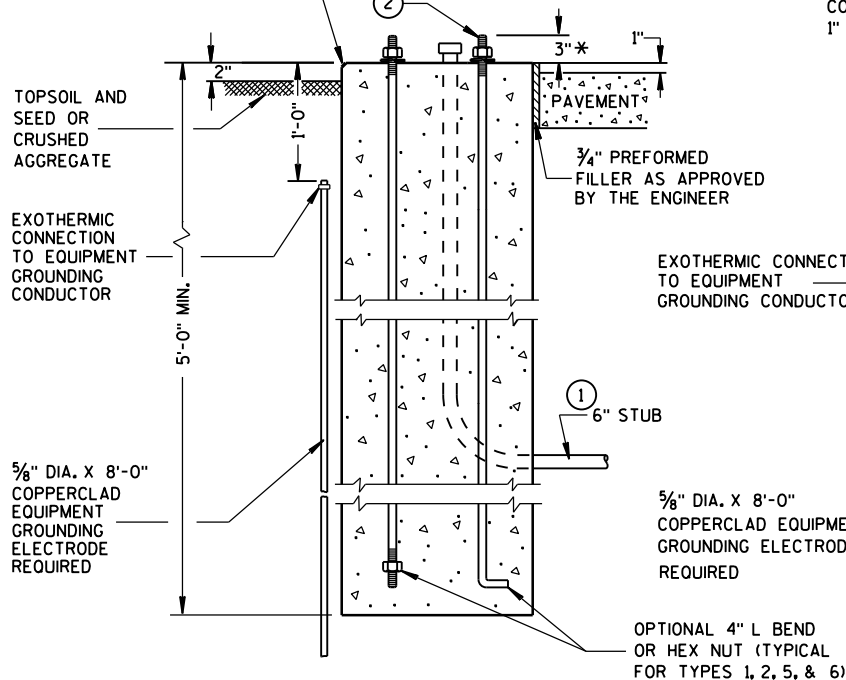

HALF SECTION IN PAVEMENT (TYPICAL FOR TYPES 1, 2, 5, & 6)

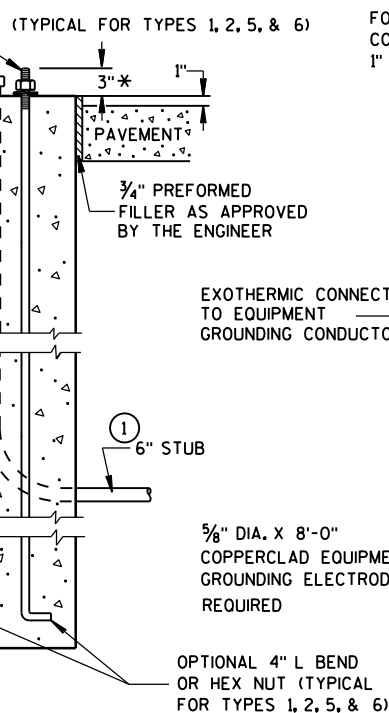


FORM ALL EXPOSED CONCRETE. PROVIDE 1" CHAMFER ALL AROUND

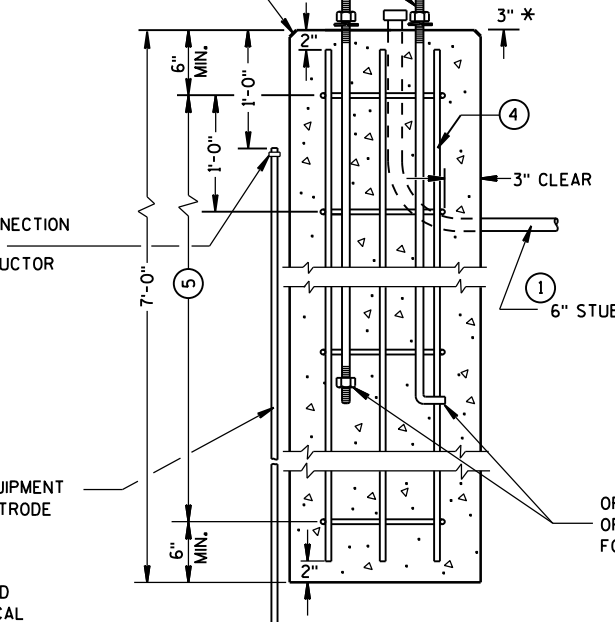

TYPE 2

CONCRETE BASES

FORM ALL EXPOSED CONCRETE. PROVIDE 1" CHAMFER ALL AROUND

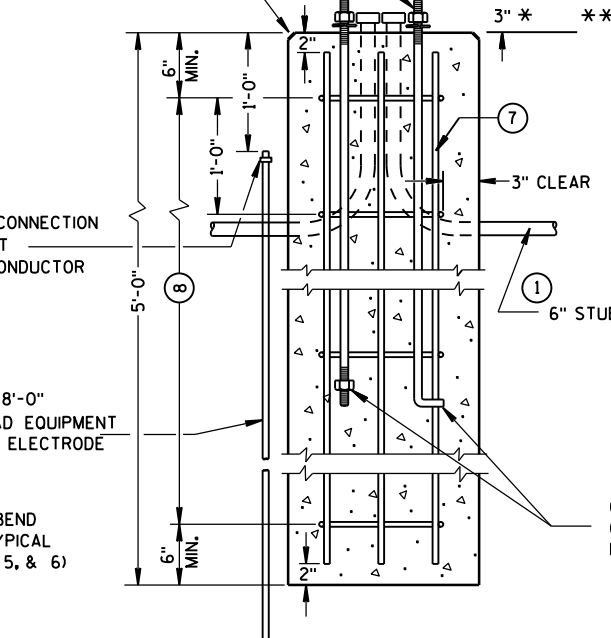

TYPE 5 & 6

* ANY ANCHOR ROD PROJECTION SHORTER THAN 2 3/4" OR LONGER THAN 3 3/4" SHALL REQUIRE THE BASE TO BE REMOVED AND REPLACED AT THE CONTRACTORS EXPENSE.

** FOR NONBREAKAWAY INSTALLATIONS, 4 1/2" ± ANCHOR ROD PROJECTION WITH THE USE OF LEVELING NUTS. RODENT SCREEN REQUIRED.

CONCRETE BASES, TYPES 1, 2, 5, & 6

STATE OF WISCONSIN DEPARTMENT OF TRANSPORTATION

APPROVED


Sept. 2014
DATE

/S/ Ahmet Demirelek
STATE ELECTRICAL 110

FHWA


6

TRANSFORMER/PEDESTAL BASES	
STATE OF WISCONSIN DEPARTMENT OF TRANSPORTATION	
APPROVED Sept. 2014	/S/ Ahmet Demirelik
DATE	STATE ELECTRICAL 111
FHWA	

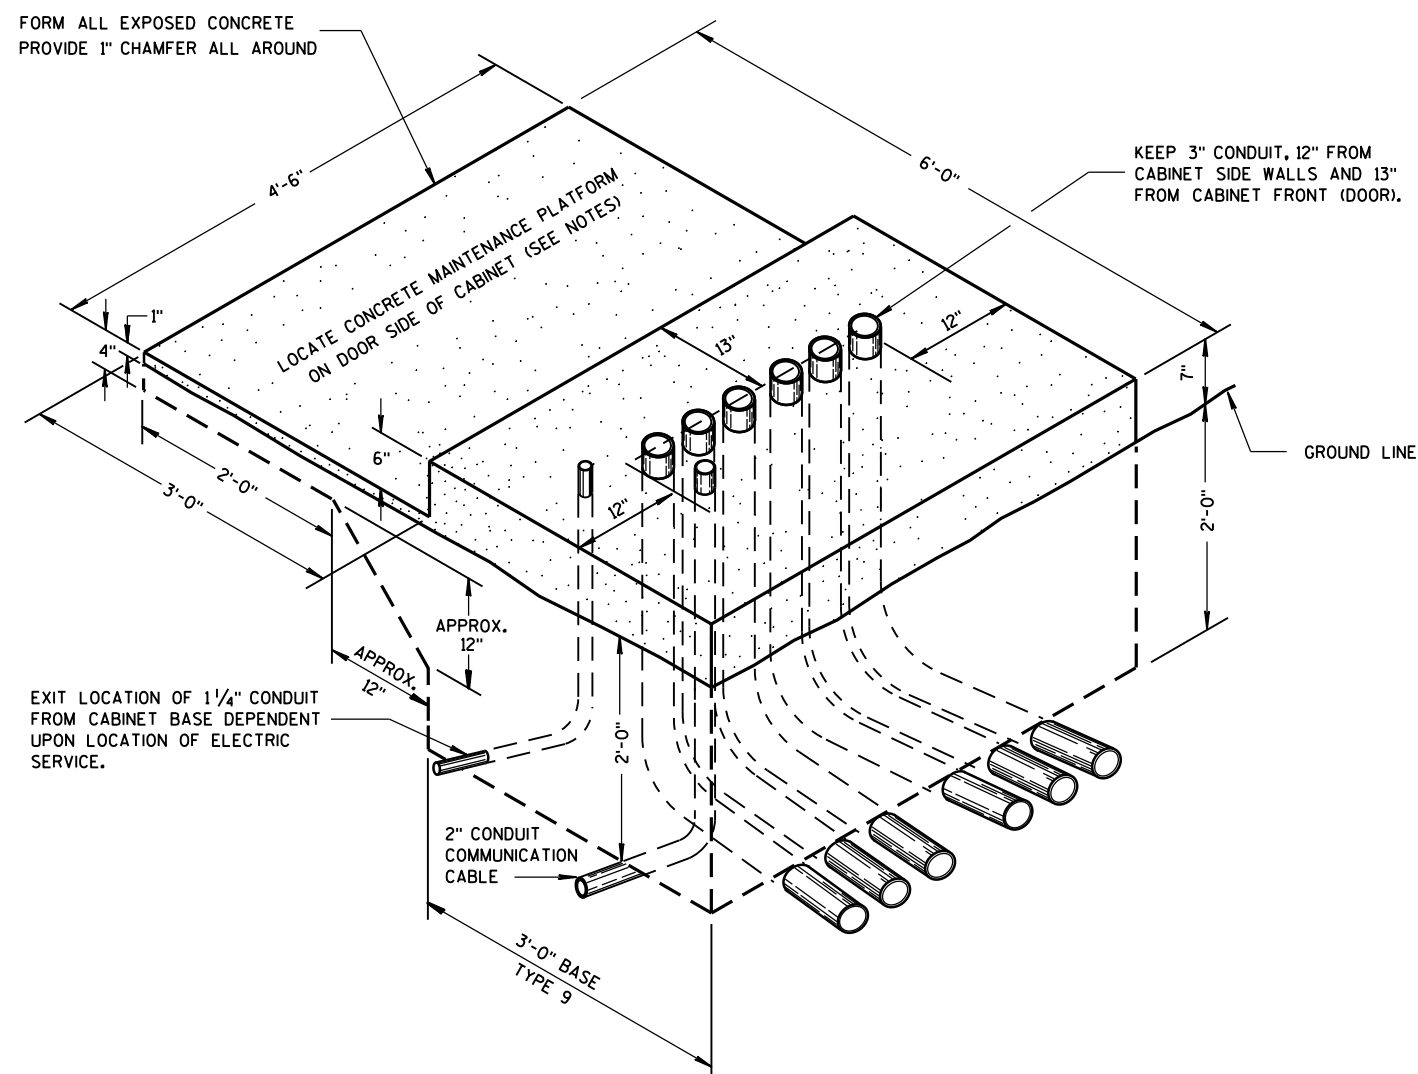

ISOMETRIC VIEW
TYPE 9, SPECIAL

(C.Y. CONCRETE = APPROX. 1.56)

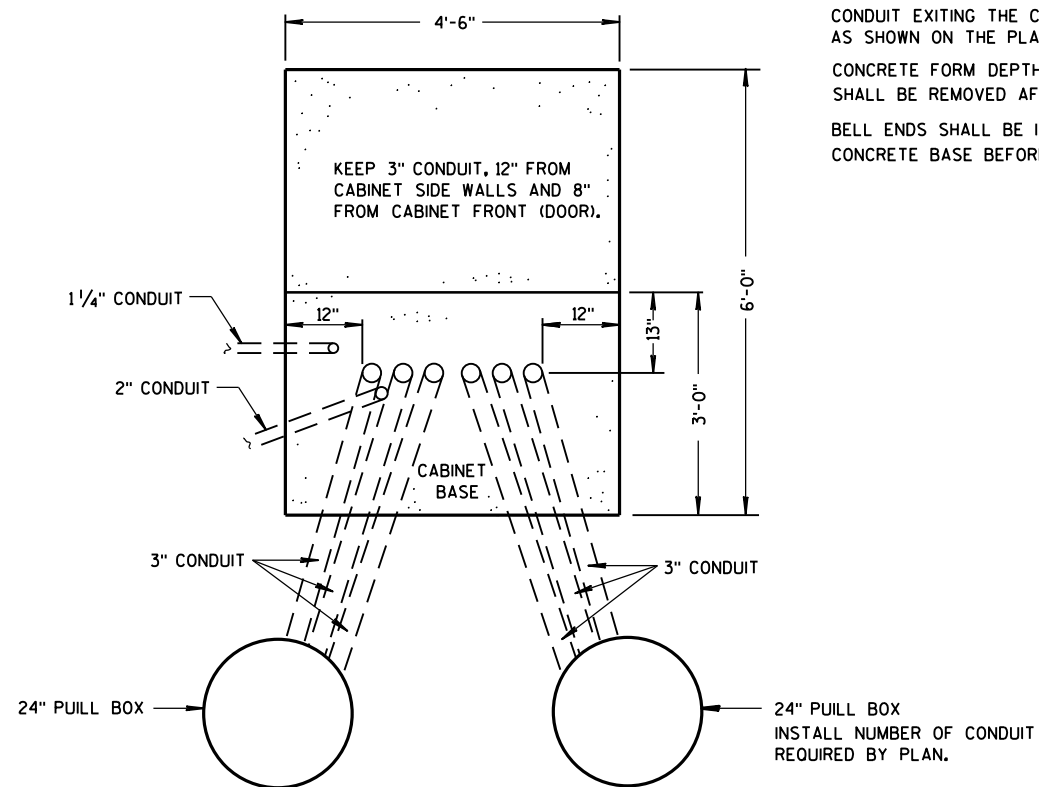

PLAN VIEW

CONCRETE CONTROL CABINET BASE, TYPE 9, SPECIAL

GENERAL NOTES

DETAILS OF CONSTRUCTION, MATERIALS AND WORKMANSHIP NOT SHOWN ON THIS DRAWING SHALL CONFORM TO THE PERTINENT REQUIREMENTS OF THE CONTRACT.

INSTALL FOUR 1/2 INCH MINIMUM DIAMETER X 4 INCH MINIMUM LENGTH STAINLESS STEEL APPROVED CONCRETE MASONRY ANCHORS WITH A PULLOUT STRENGTH OF 9,000 LBS. TO ANCHOR THE CABINET TO TYPE 6, 7, 8, AND 9 BASES. THE ANCHOR STUDS SHALL BE LOCATED AS DIRECTED BY THE ENGINEER TO PROPERLY ANCHOR THE CONTROL CABINET TO THE BASE.

WHEN REQUIRED TO CONNECT NONMETALLIC CONDUIT TO METALLIC CONDUIT, ONLY ADAPTER FITTINGS, U.L. LISTED FOR ELECTRICAL USE, SHALL BE USED.

CONDUIT HEIGHT ABOVE THE CONCRETE BASE SHALL BE 1 INCH.

DEPTH OF CONDUIT INSTALLED BELOW THE TRAVELED WAY SHALL BE 24 INCHES MINIMUM AND 36 INCHES MAXIMUM.

DEPTH OF CONDUIT INSTALLED THAT IS NOT BELOW THE TRAVELED WAY SHALL BE 18 INCHES MINIMUM AND 36 INCHES MAXIMUM.

ANY EXCEPTION TO THE MAXIMUM DEPTH SHALL BE ONLY WITH THE WRITTEN APPROVAL OF THE ENGINEER.

CONTROL CABINET BASE TOP SURFACE SHALL BE TROWEL FINISHED SMOOTH AND LEVEL.

MAINTENANCE PLATFORM SHALL BE FLOAT OR BROOM FINISHED AND BE LEVEL.

MAINTENANCE PLATFORMS ARE NOT REQUIRED WHEN THE SURROUNDING AREA IS PAVED.

MINIMUM BENDING RADIUS OF CONDUIT = 6 X THE DIAMETER.

ALL METALLIC CONDUIT ENDS SHALL BE REAMED AND THREADED.

CAP ALL BELOW GRADE METALLIC CONDUIT ENDS IN WHICH WIRE OR CABLE IS NOT BEING INSTALLED.

PLUG ALL BELOW GRADE NONMETALLIC CONDUIT ENDS IN WHICH WIRE OR CABLE IS NOT BEING INSTALLED.

ALL CONDUIT ENDS AT THE TOP OF CONCRETE BASES SHALL BE CAPPED IF METALLIC OR PLUGGED IF NONMETALLIC IMMEDIATELY AFTER PLACEMENT AND BEFORE CONCRETE IS POURED. CONDUITS IN WHICH WIRE OR CABLE IS NOT BEING INSTALLED SHALL REMAIN CAPPED OR PLUGGED.

CONDUIT EXITING THE CONCRETE BASE (SIX THREE INCH) SHALL TERMINATE IN PULL BOXES AS SHOWN ON THE PLANS.

CONCRETE FORM DEPTH BELOW FINISHED GRADE SHALL BE 6" MAXIMUM. CONCRETE FORMS SHALL BE REMOVED AFTER CONCRETE HAS SET.

BELL ENDS SHALL BE INSTALLED ON ALL PVC CONDUIT EXPOSED AT THE TOP OF THE CONCRETE BASE BEFORE INSTALLATION OF CABLE OR WIRE.

CONCRETE CONTROL CABINET
BASE, TYPE 9, SPECIAL

STATE OF WISCONSIN
DEPARTMENT OF TRANSPORTATION

APPROVED

Sept. 2014
DATE

/S/ Ahmet Demirbilek
STATE ELECTRICAL 112

FHWA

GENERAL NOTES

DETAILS OF CONSTRUCTION, MATERIALS AND WORKMANSHIP NOT SHOWN ON THIS DRAWING SHALL CONFORM TO THE PERTINENT REQUIREMENTS OF THE CONTRACT.

BASES SHALL BE EXCAVATED BY USE OF A CIRCULAR AUGER.

TOP SURFACES OF CONCRETE BASES SHALL BE TROWEL FINISHED AND LEVEL.

CONDUIT SIZES AND LOCATIONS SHALL BE AS SHOWN ON THE PLANS.

THE FINAL OR TERMINATING CONCRETE BASE IN A CONDUIT RUN SHALL HAVE A 6" EXIT STUB INSTALLED FOR FUTURE CABLING USE. THE EXIT STUB SHALL BE SIZED AS USED THROUGHOUT THE CONDUIT RUN AS SHOWN AT THE ENTRANCE OF THE BASE.

MINIMUM BENDING RADIUS OF CONDUIT IS EQUAL TO 6 X THE DIAMETER.

CONDUIT HEIGHT ABOVE CONCRETE BASES SHALL BE 4 INCHES. ALL METALLIC CONDUIT ENDS SHALL BE REAMED AND THREADED. NONMETALLIC CONDUIT SHALL HAVE BELL END INSTALLED. ALL CONDUIT SHALL BE SLOPED TO PULL BOX.

ALL CONDUIT ENDS AT THE TOP OF CONCRETE BASES SHALL BE CAPPED IF METALLIC OR PLUGGED IF NONMETALLIC IMMEDIATELY AFTER PLACEMENT AND BEFORE CONCRETE IS POURED. CONDUIT IN WHICH WIRE OR CABLE IS NOT INSTALLED SHALL REMAIN CAPPED OR PLUGGED.

BELL ENDS SHALL BE INSTALLED ON ALL PVC CONDUIT EXPOSED AT THE TOP OF CONCRETE BASES BEFORE INSTALLATION OF CABLE OR WIRE.

ENDS OF CONDUIT INSTALLED BELOW GRADE FOR FUTURE USE SHALL BE CAPPED IF METALLIC OR PLUGGED IF NONMETALLIC.

WHEN REQUIRED TO CONNECT NONMETALLIC CONDUIT TO METALLIC CONDUIT, ONLY ADAPTER FITTINGS, U.L. LISTED FOR ELECTRICAL USE, SHALL BE USED.

IF A BASE REQUIRES A DEEP FORM BECAUSE OF LOOSE DIRT OR FILL, THE FORM SHALL BE REMOVED BEFORE BACKFILLING AROUND THE BASE. BACKFILL SHALL BE TAMPED TIGHT AGAINST THE BARE CONCRETE BASE IN LAYERS OF 1 FOOT OR LESS.

A NO. 4 AWG, STRANDED COPPER EQUIPMENT GROUNDING CONDUCTOR SHALL BE EXOTHERMICALLY WELDED TO THE EQUIPMENT GROUNDING ELECTRODE (GROUND ROD).

THE EQUIPMENT GROUNDING CONDUCTOR SHALL ENTER THE BASE THROUGH A 1 INCH CONDUIT INSTALLED FOR GROUNDING PURPOSES, LEAVING A 4 FOOT COIL OF WIRE ABOVE THE CONCRETE BASE. THE EQUIPMENT GROUNDING CONDUCTOR SHALL BE NEATLY COILED AND THE COILS TIED TOGETHER.

WELDING OF THE ANCHOR RODS TO THE CAGE IS UNACCEPTABLE. TEMPLATES SHALL BE USED.

BAR STEEL REINFORCEMENT SHALL BE COATED WITH POWDERED EPOXY RESIN IN ACCORDANCE WITH SECTION 505 OF THE STANDARD SPECIFICATIONS (LATEST EDITION).


ANCHOR RODS SHALL BE INSTALLED WITH MISALIGNMENTS OF LESS THAN 1:40 FROM VERTICAL.

- ① THE MINIMUM DEPTH OF CONDUIT EXITING THE CONCRETE BASE AND INSTALLED BELOW THE TRAVELED WAY SHALL BE 24 INCHES. THE MINIMUM DEPTH OF CONDUIT EXITING THE CONCRETE BASE THAT IS NOT INSTALLED BELOW THE TRAVELED WAY SHALL BE 18 INCHES. THE MAXIMUM DEPTH OF ALL CONDUIT SHALL BE 36 INCHES, (GREATER THAN 36 INCHES IF INSTALLED IN BREAKER-RUN), EXCEPT WITH WRITTEN APPROVAL BY THE ENGINEER.

- ② (6) NO. 6 X 13'-7" BAR STEEL REINFORCEMENT.


- ③ (15) NO. 4 X 7'-4" BAR STEEL REINFORCEMENT @ 1'-0" MAX. C-C.

CONCRETE MASONRY	fc=3,500 p.s.i.
HIGH STRENGTH BAR STEEL REINFORCEMENT, GRADE 60	fy=60,000 p.s.i.
ANCHOR RODS, ASTM F1554 GRADE 55 (IN ACCORDANCE WITH SECTION 641.2.2.3 OF THE STANDARD SPECIFICATION)	fy=55,000 p.s.i.
TEMPLATES, ASTM, A709 GRADE 36	fy=36,000 p.s.i.

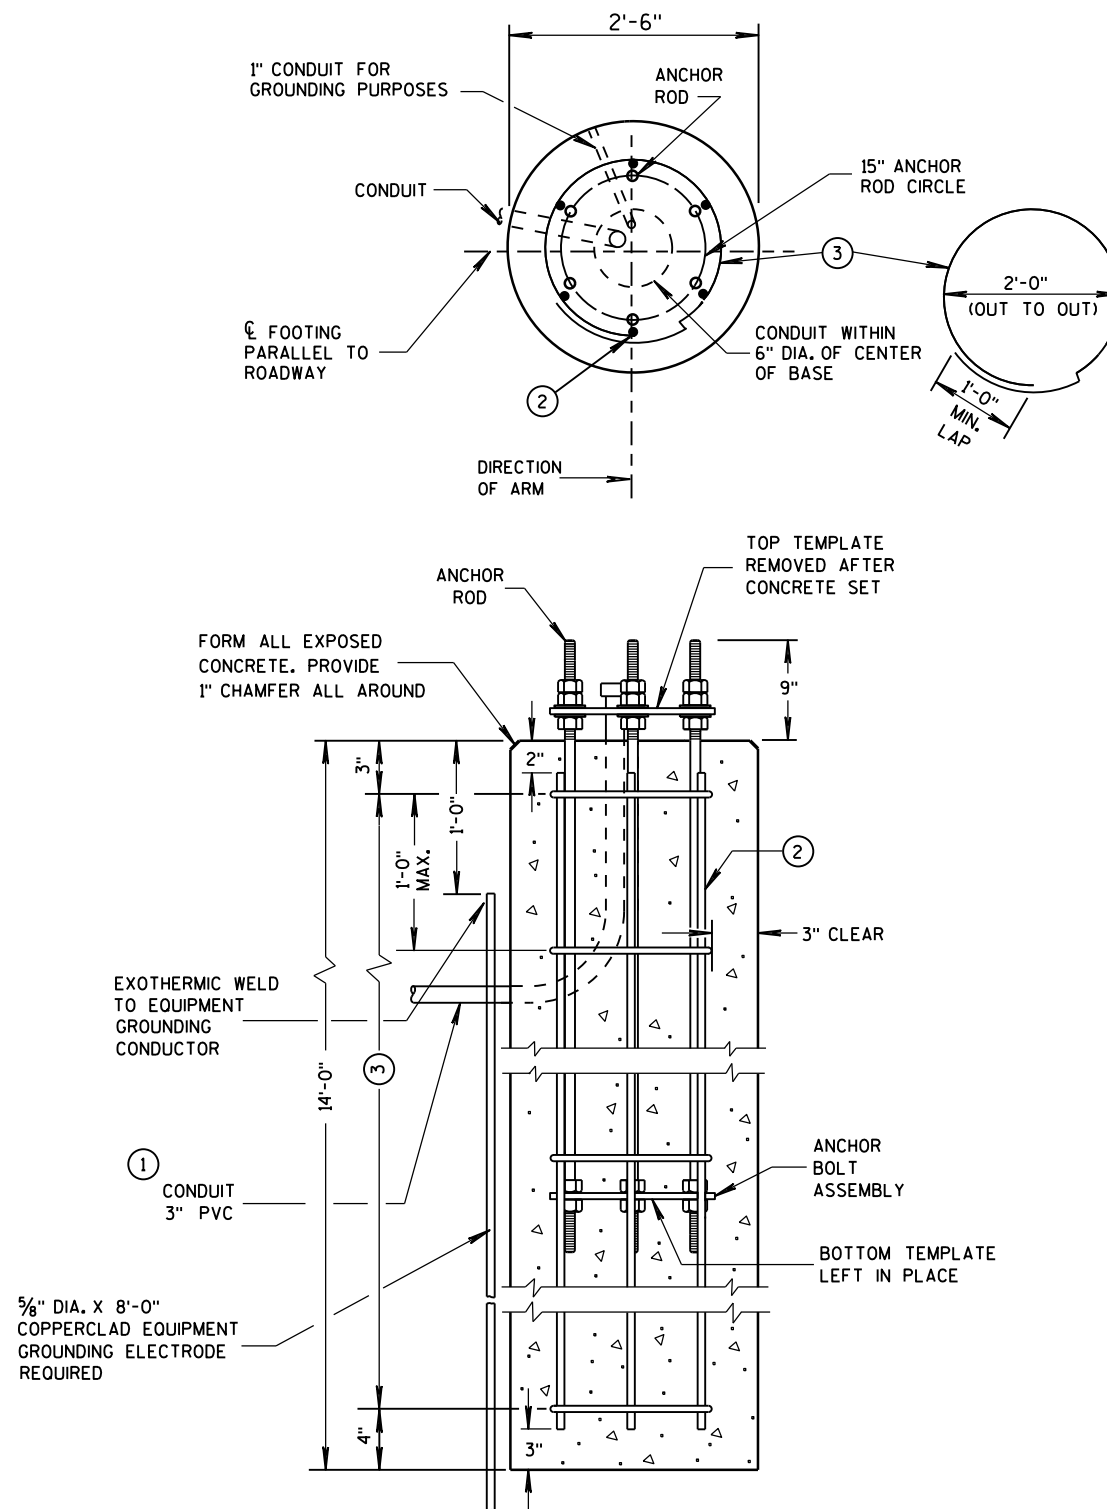


CONCRETE BASE TYPE 10
(FOR TYPE 9 & 10 POLES)


TO BE USED WHEN GROUND ELEVATION AT BASE EQUALS OR IS GREATER THAN HIGH POINT OF ROADWAY ELEVATION. SEE S.D.D. 9C13-2 WHEN GROUND ELEVATION AT BASE IS LOWER THAN HIGH POINT OF ROADWAY ELEVATION.

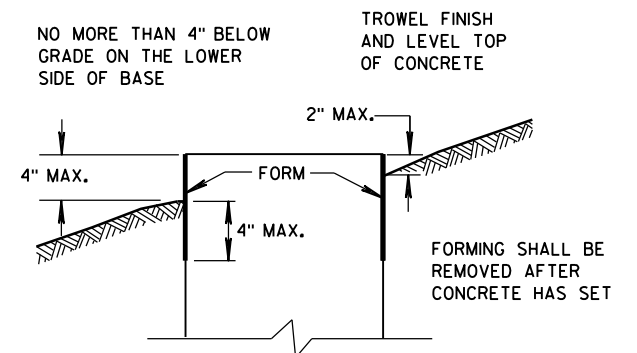

FORMING DETAIL

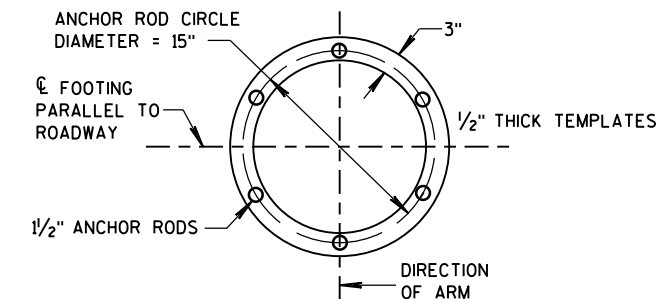

TOP AND BOTTOM TEMPLATES

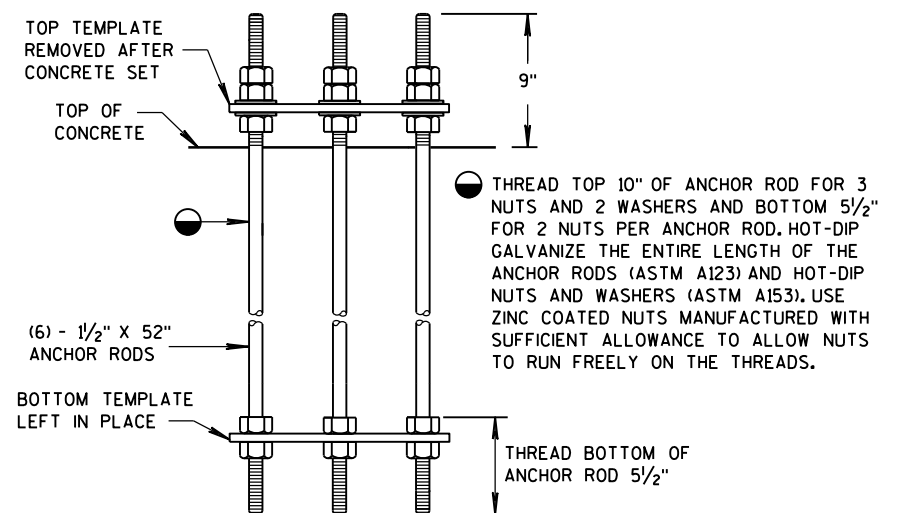

ANCHOR BOLT ASSEMBLY DETAIL

CONCRETE BASE TYPE 10
ANCHOR ASSEMBLY

QUANTITY REQUIREMENTS	
APPROX. CUBIC YARDS OF CONCRETE	2.5
LBS. OF HOOP BAR STEEL	69
LBS. OF VERTICAL BAR STEEL	122


CONCRETE BASE TYPE 10

STATE OF WISCONSIN
DEPARTMENT OF TRANSPORTATION

APPROVED
May 2016 /S/ Ahmet Demirelek
DATE STATE ELECTRICAL 113
FHWA

REINFORCEMENT AND CONCRETE QUANTITIES
ADJUSTED FOR EXTENDED TYPE 10 CONCRETE BASE


HEIGHT INCREASE REQUIRED	* HEIGHT ABOVE GROUND SURFACE ON LOW SIDE (MAXIMUM)	SHAFT LENGTH	LENGTH OF #6 VERTICAL REINF.	NO. OF #4 HOOPS	C.Y. OF CONCRETE	LBS. OF HOOP BAR STEEL	LBS. OF VERTICAL BAR STEEL
>0" TO 6"	10"	14'-6"	14'-1"	16	2.6	78	127
>6" TO 1'-0"	1'-4"	15'-0"	14'-7"	16	2.7	78	131
>1'-0" TO 1'-6"	1'-10"	15'-6"	15'-1"	17	2.8	83	136
>1'-6" TO 2'-0"	2'-4"	16'-0"	15'-7"	17	2.9	83	141

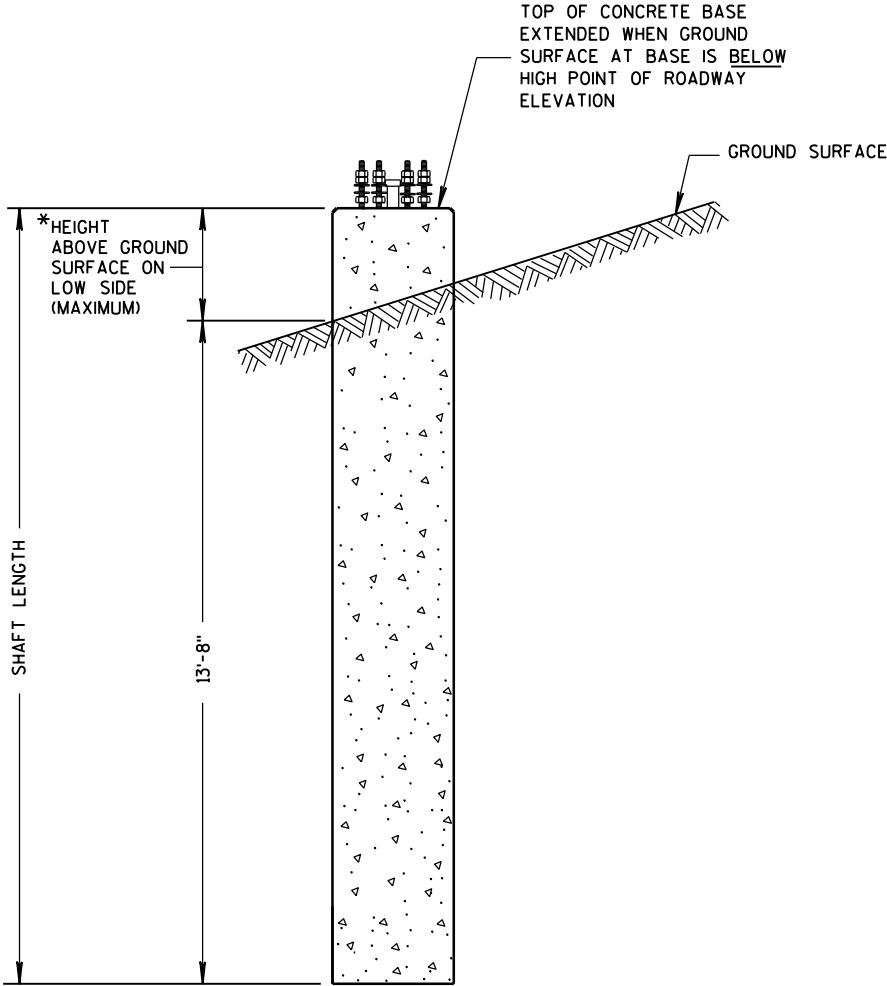

CONCRETE BASE TYPE 10 (EXTENDED)

REINFORCEMENT AND CONCRETE QUANTITIES
ADJUSTED FOR EXTENDED TYPE 13 CONCRETE BASE

HEIGHT INCREASE REQUIRED	* HEIGHT ABOVE GROUND SURFACE ON LOW SIDE (MAXIMUM)	SHAFT LENGTH	LENGTH OF #6 VERTICAL REINF.	NO. OF #4 HOOPS	C.Y. OF CONCRETE	LBS. OF H.S. BAR STEEL
>0" TO 6"	10"	15'-0"	14'-7"	16	6.5	447
>6" TO 1'-0"	1'-4"	15'-6"	15'-1"	16	6.6	454
>1'-0" TO 1'-6"	1'-10"	16'-0"	15'-7"	17	6.8	469
>1'-6" TO 2'-0"	2'-4"	16'-6"	16'-1"	17	7.0	476

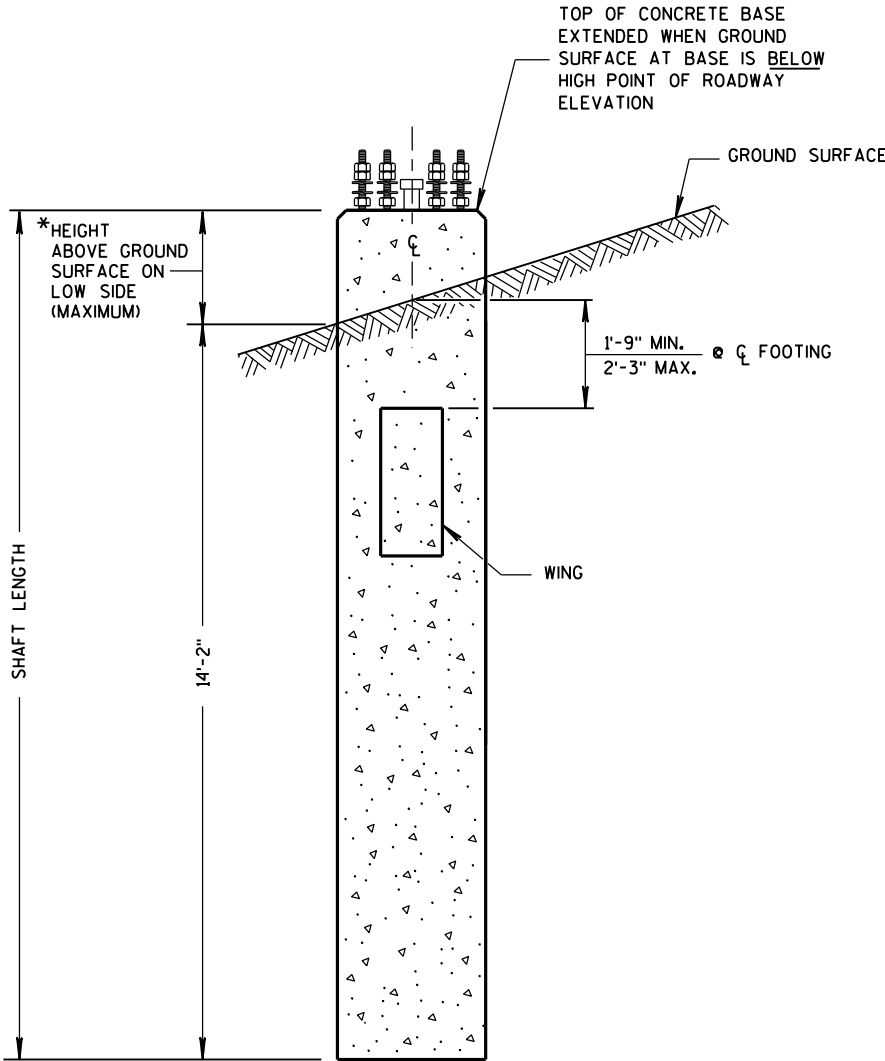


CONCRETE BASE TYPE 13 (EXTENDED)

CONCRETE BASE
TYPE 10 & TYPE 13 EXTENSION

STATE OF WISCONSIN
DEPARTMENT OF TRANSPORTATION

APPROVED
DATE 11-26-2013
/S/ Ahmet Demirbilek
STATE ELECTRICAL 114
FHWA

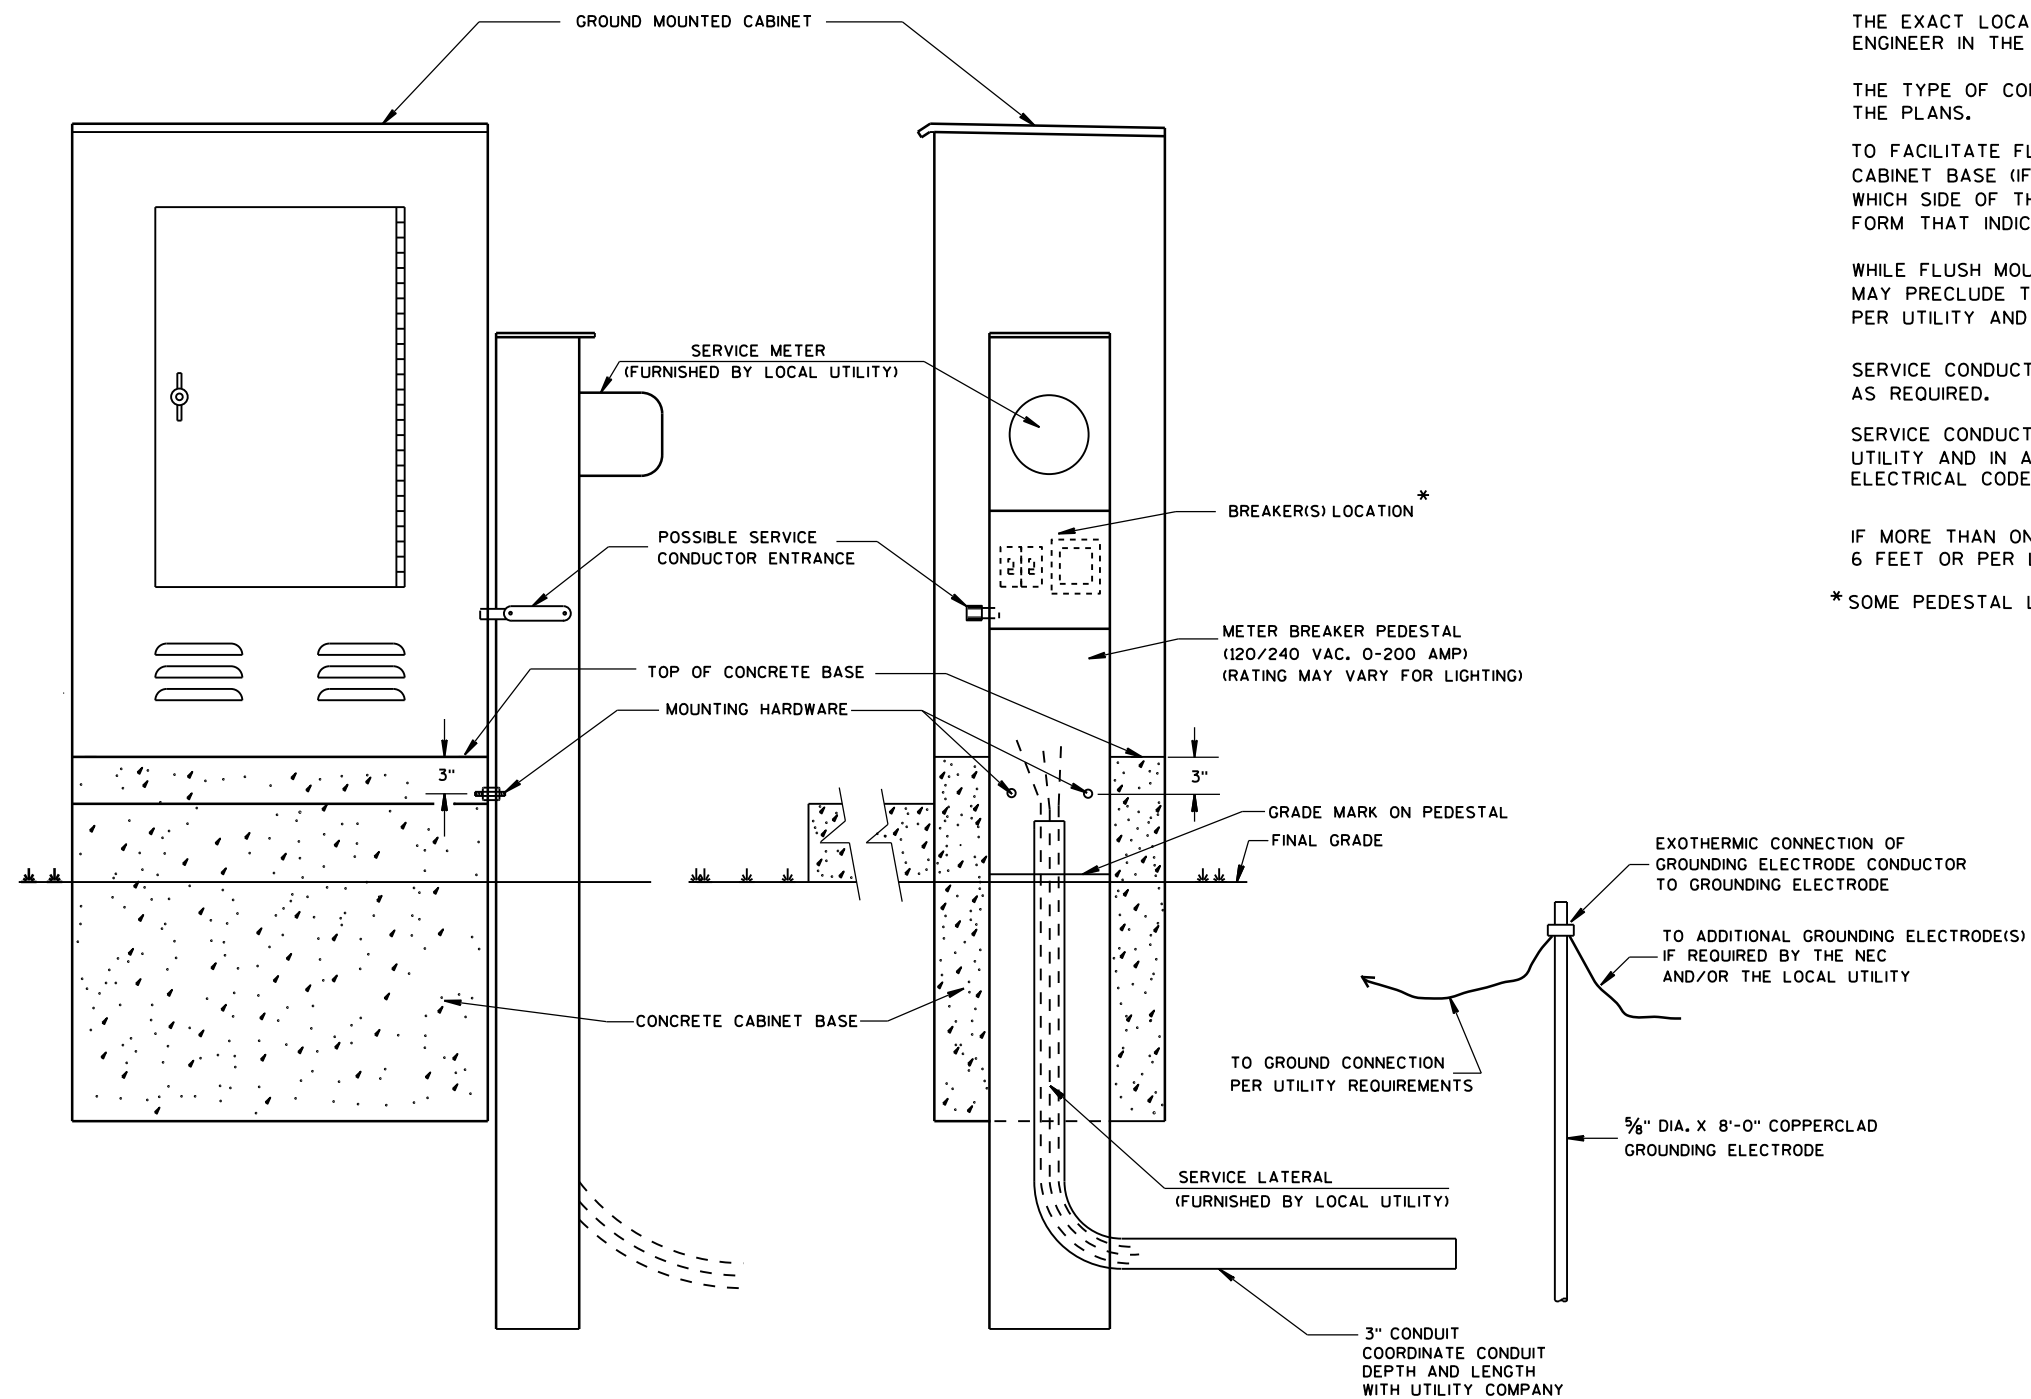

TYPICAL CABINET SERVICE INSTALLATION

GENERAL NOTES

DETAILS OF CONSTRUCTION, MATERIALS AND WORKMANSHIP NOT SHOWN ON THIS DRAWING SHALL CONFORM TO THE PERTINENT REQUIREMENTS OF THE CONTRACT.

THE EXACT LOCATION OF THE METER BREAKER PEDESTAL SHALL BE DETERMINED BY THE ENGINEER IN THE FIELD.

THE TYPE OF CONCRETE CABINET BASE TO BE INSTALLED SHALL BE AS CALLED FOR IN THE PLANS.

TO FACILITATE FLUSH MOUNTING OF THE METER BREAKER PEDESTAL AGAINST THE SIDE OF THE CABINET BASE (IF FLUSH MOUNTING POSSIBLE, CONFER WITH THE LOCAL UTILITY TO DETERMINE WHICH SIDE OF THE CONCRETE BASE THE ELECTRICAL SERVICE LATERAL WILL APPROACH, THEN FORM THAT INDICATED SIDE FOR FULL SIDE DEPTH.

WHILE FLUSH MOUNTING IS THE MOST DESIRABLE MOUNTING CONFIGURATION UTILITY REQUIREMENTS MAY PRECLUDE THIS OPTION. CONTRACTOR MUST PROVIDE UTILITY APPROVED PEDESTAL AND INSTALL PER UTILITY AND MANUFACTURERS REQUIREMENTS.

SERVICE CONDUCTOR ENTRANCES SHALL BE RIGID METALLIC CONDUIT, NIPPLES AND/OR CONDULETS AS REQUIRED.

SERVICE CONDUCTOR ENTRANCES SHALL BE SIZED AND LOCATED AS REQUIRED BY THE LOCAL UTILITY AND IN ACCORDANCE WITH APPROPRIATE ARTICLES OF THE LATEST ACCEPTED NATIONAL ELECTRICAL CODE.

IF MORE THAN ONE GROUNDING ELECTRODE IS REQUIRED, THE DISTANCE APART SHALL BE 6 FEET OR PER LOCAL UTILITY REGULATIONS.

* SOME PEDESTAL LIGHTING PLANS SHOW MAIN LUGS ONLY.

CABINET SERVICE INSTALLATION
(METER BREAKER PEDESTAL)


STATE OF WISCONSIN
DEPARTMENT OF TRANSPORTATION

APPROVED


Sept. 2014
DATE

/S/ Ahmet Demirbilek
STATE ELECTRICAL 115


FHWA

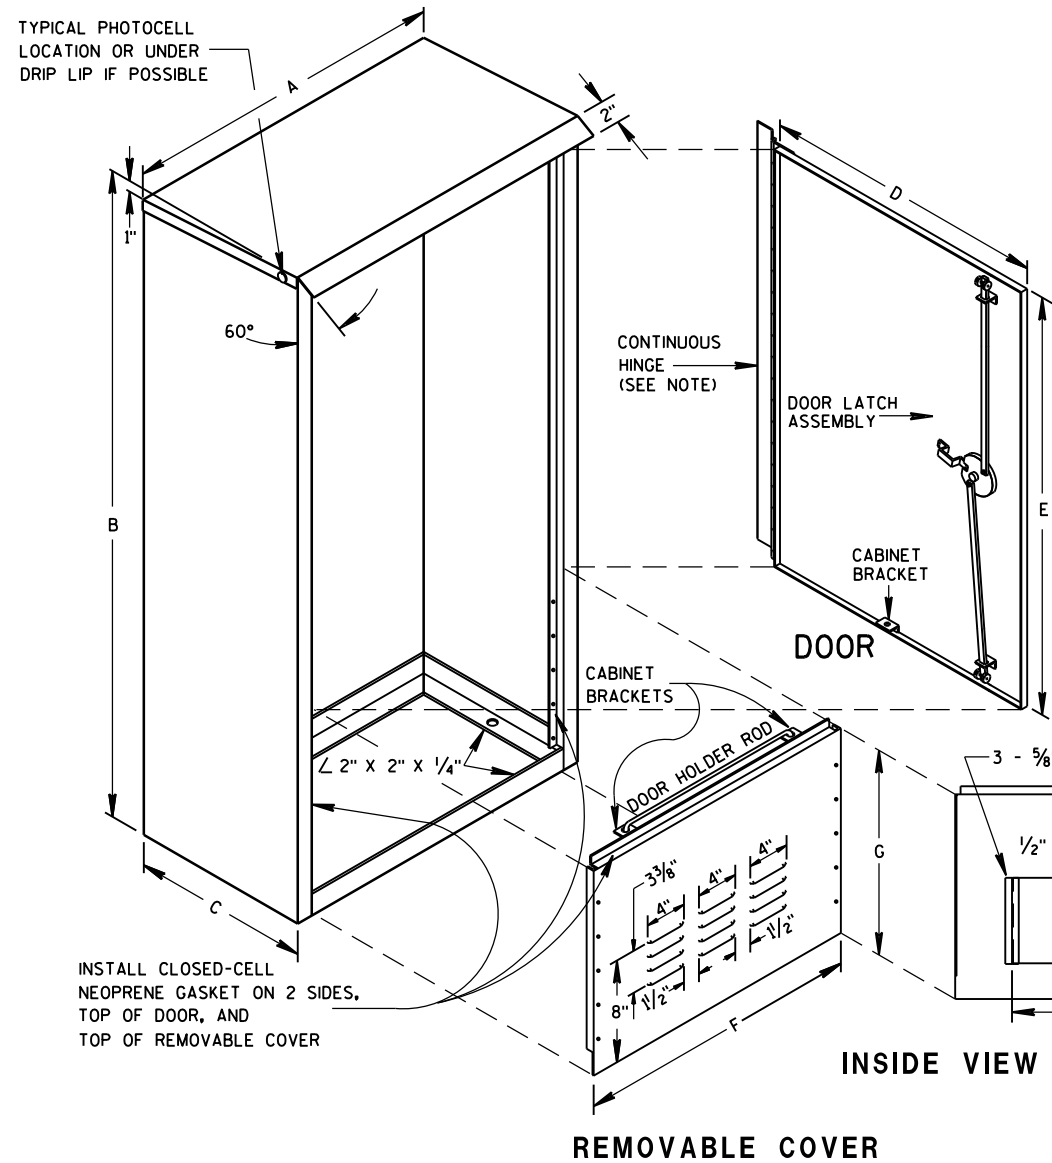


INSTALL CLOSED-CELL NEOPRENE GASKET ON 2 SIDES, TOP OF DOOR, AND TOP OF REMOVABLE COVER

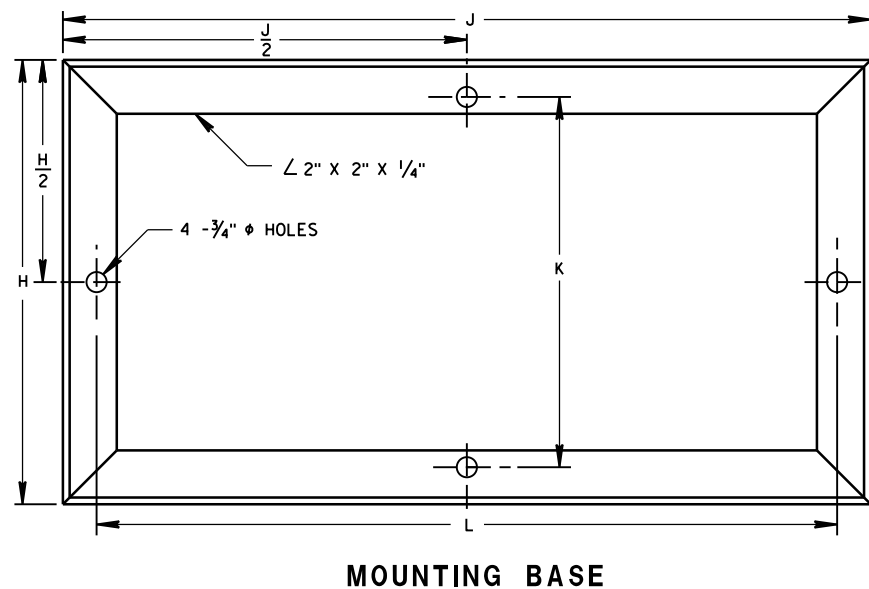


MOUNTING BASE

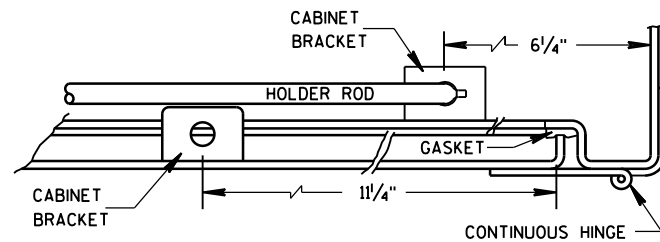

HINGE & DOOR HOLDER

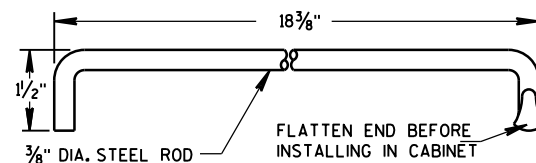


HOLDER ROD

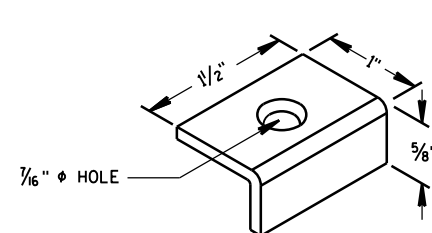


CABINET BRACKET

TABLE OF DIMENSIONS (INCHES)

MARK	CABINET TYPE		
	3060	3860	3866
A	30	38	38
B	60	60	66
C	16 1/2	16 1/2	24
D	26 1/2	34 3/4	33 3/4
E	38 3/4	38 3/4	38 3/4
F	26 1/2	34 3/4	33 3/4
G	19	19	25
H	16 1/2	16 1/2	24
H/2	8 1/4	8 1/4	12
J	30	38	38
J/2	15	19	19
K	13 3/4	13 3/4	21 1/4
L	27 1/2	35 1/2	35 1/2

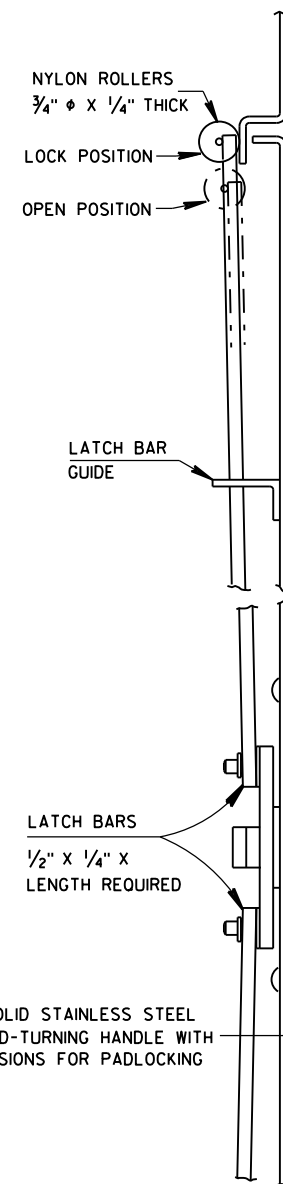


SIDE VIEW

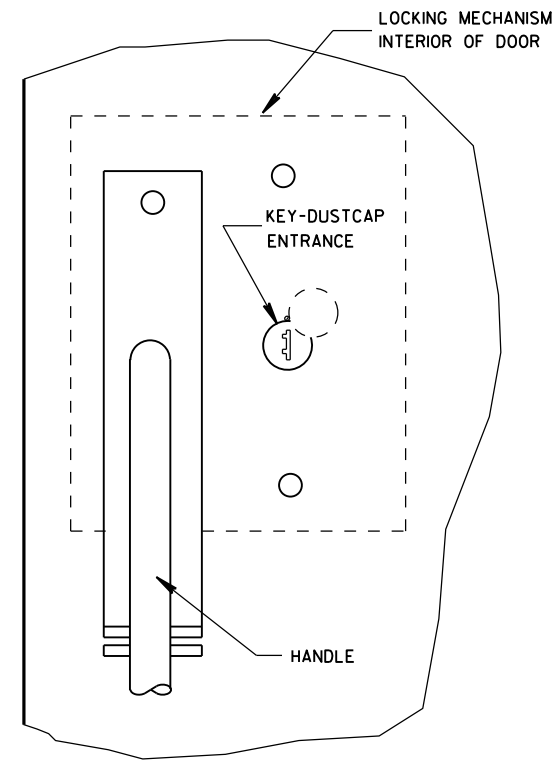

FRONT VIEW

LATCH ASSEMBLY

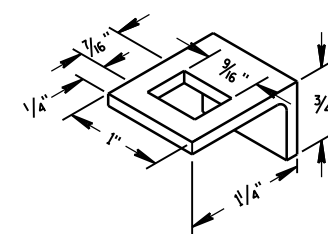

LATCH BAR GUIDE

GENERAL NOTES

DETAILS OF CONSTRUCTION, MATERIALS AND WORKMANSHIP NOT SHOWN ON THIS DRAWING SHALL CONFORM TO THE PERTINENT REQUIREMENTS OF THE STANDARD SPECIFICATIONS AND APPLICABLE SPECIAL PROVISIONS.

PRIME WITH PHOSPHATE TREATMENT AND PRIMER.

FINISH EXTERIOR SURFACES WITH RUSTOLEUM #906 SILVER GRAY OR APPROVED EQUAL.

FINISH INTERIOR WITH RUSTOLEUM #2766 HIGH GLOSS WHITE ENAMEL OR APPROVED EQUAL.

ALL SHEET METAL PARTS SHALL BE .125 INCH THICK ALUMINUM.

ALL SEAMS SHALL BE CONTINUOUSLY WELDED.

ALUMINUM SHALL BE TYPE 5052-H32.

CONTINUOUS HINGE SHALL BE HEAVY GAUGE ALUMINUM WITH 1/4" DIAMETER STAINLESS STEEL HINGE PIN. HINGE IS SECURED WITH 1/4" X 20 TPI STAINLESS STEEL CARRIAGE BOLTS AND STAINLESS STEEL NYLOCK NUTS.

A SINGLE PHOTOCELL SHALL BE LOCATED ON THE NORTH-NORTHEAST SIDE OF THE CABINET UNLESS OTHERWISE CALLED FOR IN THE SPECIAL PROVISIONS. THE PHOTOCELL SHALL BE PLACED AS SHOWN AND SHALL BE LISTED ON THE DEPARTMENTS APPROVED PRODUCTS LIST.

DOOR LATCH ASSEMBLY TO BE PROVIDED WITH THREE-POINT LOCKING MECHANISM.

SIGNAL
CONTROL CABINET

STATE OF WISCONSIN
DEPARTMENT OF TRANSPORTATION


APPROVED
Sept. 2014 /S/ Ahmet Demirbilek
DATE STATE ELECTRICAL 116
FHWA

FOR MANUFACTURERS USE ONLY


WELD TO BE 100% R.T. OR U.T. TESTED AS PER THE REQUIREMENTS OF AWS D 1.5-88. RECORDS OF COMPLIANCE OF SUCH TESTING SHALL BE FURNISHED TO THE OFFICE OF DESIGN/BRIDGE FOR VERIFICATION AND APPROVAL.

* RISE FOR 4' ARM SHALL BE 2'-0".


POLE SPLICE DETAIL

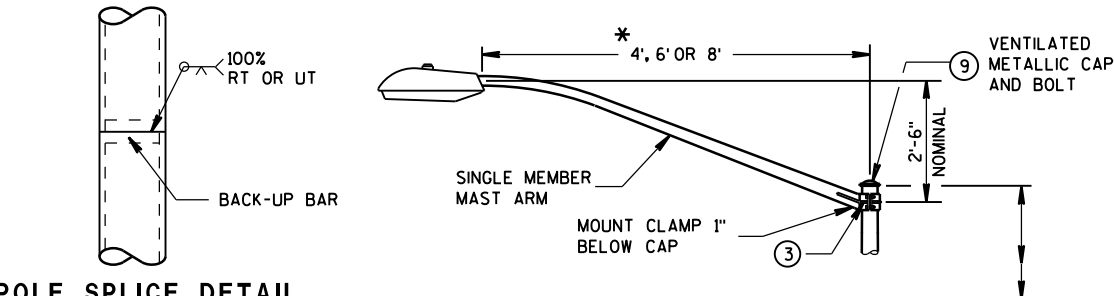


INTERCHANGEABLE MOUNTING DETAIL

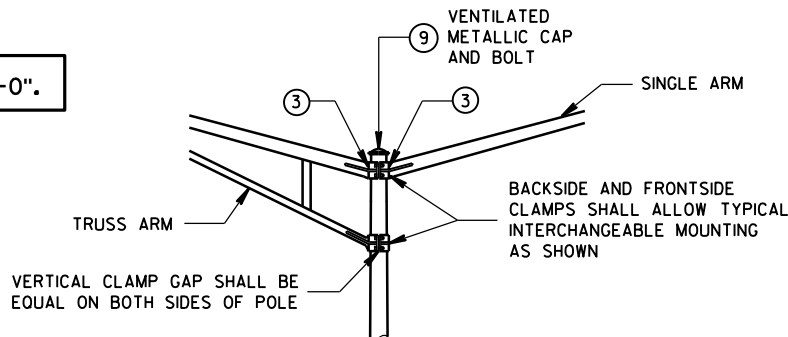


LUMINAIRE
WT. - 50 LBS.
EFFECTIVE PROJECTED
AREA FOR WIND
LOADING = 1.5 SQ. FT.

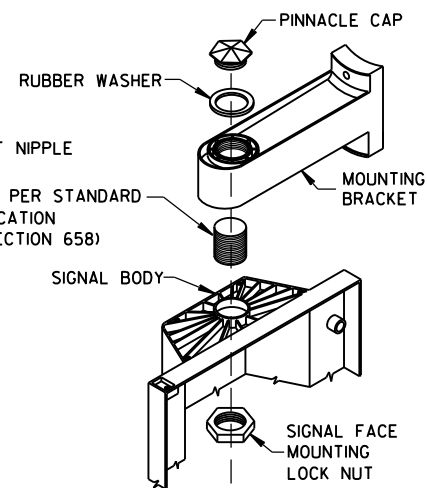

SIGNAL FACE MOUNTING DETAIL (BANDED)

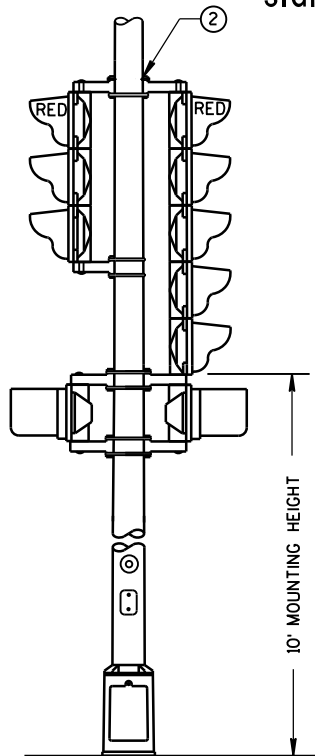

TYPICAL MOUNTING OF BACK TO BACK
3 AND 5 SECTION SIGNAL FACES

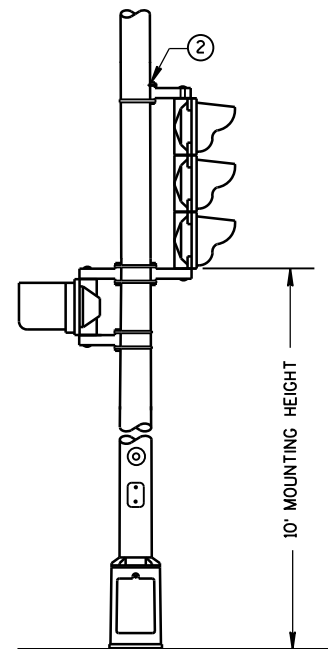

TYPICAL MOUNTING OF 3 SECTION
SIGNAL FACE

TYPE 3 POLE MOUNTING CONFIGURATION

GENERAL NOTES

DETAILS OF CONSTRUCTION, MATERIALS AND WORKMANSHIP NOT SHOWN ON THIS DRAWING SHALL CONFORM TO THE PERTINENT REQUIREMENTS OF THE CONTRACT.

ALL TYPE 3 POLE MOUNTINGS SHALL BE DESIGNED TO INCLUDE TWIN 15' ARMS WITH LUMINAIRES.

POLES SHALL BE GALVANIZED STEEL.


SECTION 657, POLES, OF THE STANDARD SPECIFICATIONS SHALL APPLY TO THIS DRAWING.

A PULL WIRE/ROPE IN ACCORDANCE WITH STANDARD SPECIFICATION 652, SHALL BE INSTALLED IN EACH TROMBONE ARM RACEWAY DURING THE MANUFACTURING PROCESS.

THE SLIPFITTER END OF THE LUMINAIRE MAST ARM SHALL BE A NOMINAL 2 3/8 INCHES IN OUTSIDE DIAMETER. THE STRAIGHT PORTION OF THE SLIPFITTER END OF THE LUMINAIRE MAST ARM SHALL BE A NOMINAL 12 INCHES IN LENGTH.

WHEN TRANSFORMER BASES ARE USED, WIRE CONNECTIONS SHALL BE MADE IN THE TRANSFORMER BASE.

- 4" X 6" REINFORCED HANDHOLE & COVER ASSEMBLY WITH 2 (TWO) 1/4" X 3/4" - 20 TPI HEX HEAD STAINLESS STEEL BOLTS.
- SIGNAL FACE MOUNTING BRACKETS, MOUNT WITH CAP SCREWS AND BANDING. (SEE STANDARD SPECIFICATIONS - SEC. 658)
- GROMMETS, 1" CHASE NIPPLES OR 1" CLOSE CONDUIT NIPPLES WITH BUSHINGS SHALL BE PROVIDED FOR 1 3/8" HOLE IN POLE SHAFT FOR WIRING.
- SECURELY MOUNT DULL BLACK POLYCARBONATE BACKPLATES, PROJECTING 5" BEYOND ALL SIDES OF THE SIGNAL FACE HOUSING, PER MANUFACTURER'S RECOMMENDATIONS.
- POLE MOUNTED SIGNAL FACES SHALL REQUIRE 1 OR MORE MOUNTING SPACERS UNDER THE TOP MOUNTING BRACKET(S) AS REQUIRED, TO PLUMB THE SIGNAL FACE.
- TYPE 3 POLE CONFIGURATIONS SHALL BE MOUNTED DIRECTLY TO THEIR CONCRETE BASES.
- MOUNTING BRACKET NIPPLES FOR THE SIGNAL FACE(S) SHALL BE 2 INCHES IN LENGTH AND 1/2 INCHES IN DIAMETER. (SEE STANDARD SPECIFICATION - SECTION 658)
- VERTICAL STRUT (ADJUSTABLE). ONE (1) SET SCREW (1/4" X 3/4" - 20 TPI, STAINLESS STEEL, HEX HEAD) INTO EACH ARM MEMBER IF STRUT IS THE SLIDING TYPE.
- FURNISH AND INSTALL VENTILATED, CAST, METALLIC (ALUMINUM ALLOY) CAPS. FASTEN CAPS WITH ONE (1) 1/4" X 3/4" - 20 TPI STAINLESS STEEL, HEX HEAD BOLT.
- SHIMMING, IF NEEDED, SHALL BE LOCATED BETWEEN THE CONCRETE FOUNDATION AND POLE.
- USE SERRATED LOCK WASHERS WITH NOTCHES BETWEEN END TEE AND SIGNAL HEAD.

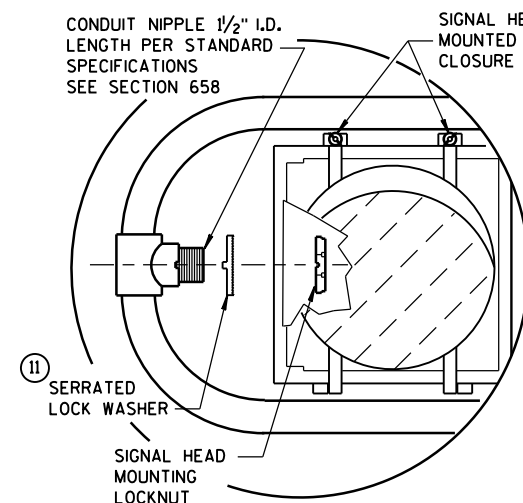



HORIZONTAL SIGNAL HEAD MOUNTING DETAIL **

** SIGNAL HEAD ATTACHMENT ALSO APPLYS TO MOUNTING AT CROSS BAR



POLE MOUNTINGS FOR
TRAFFIC SIGNALS AND
LIGHTING UNITS, TYPE 3
(HEAVY DUTY)

STATE OF WISCONSIN
DEPARTMENT OF TRANSPORTATION

* RISE FOR 4' ARM SHALL BE 2'-0".

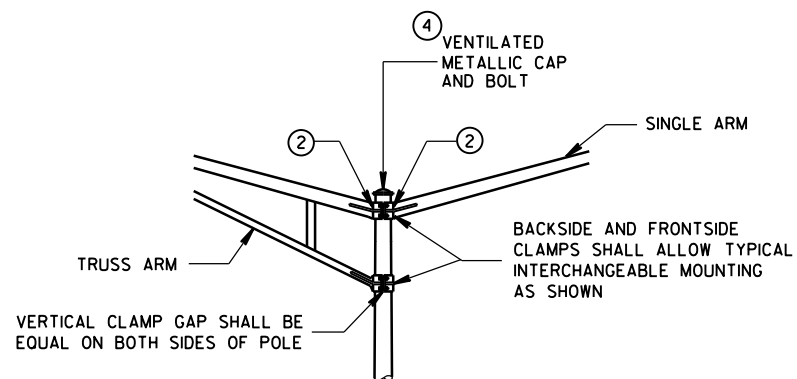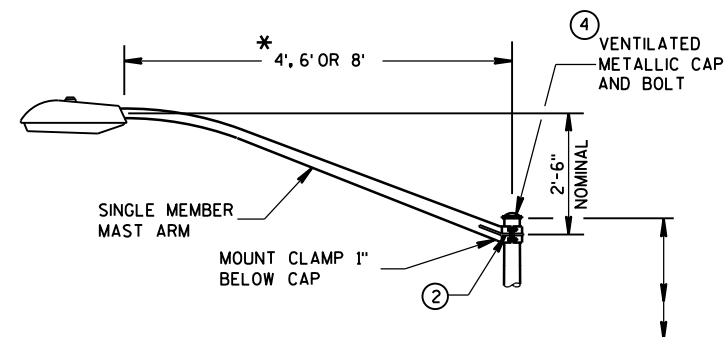

INTERCHANGEABLE MOUNTING DETAIL

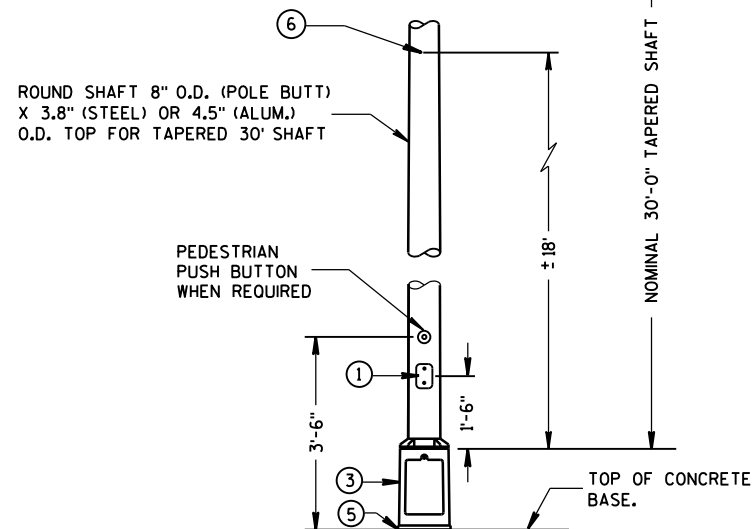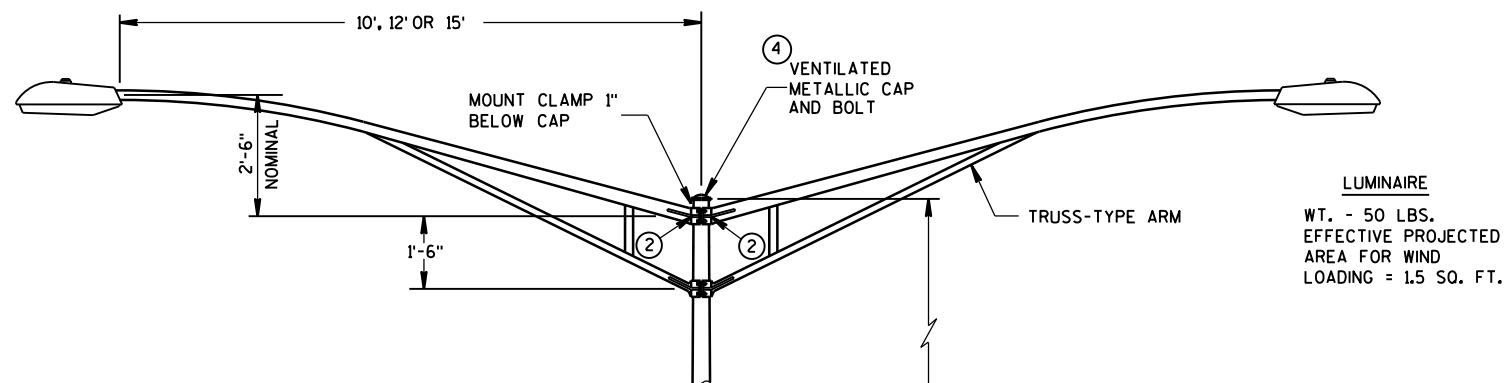

TYPE 5 POLE MOUNTING CONFIGURATION
(MAXIMUM LOAD)
LIGHTING ONLY

GENERAL NOTES

DETAILS OF CONSTRUCTION, MATERIALS AND WORKMANSHIP NOT SHOWN ON THIS DRAWING SHALL CONFORM TO THE PERTINENT REQUIREMENTS OF THE CONTRACT.

ALL TYPE 5 POLE MOUNTINGS SHALL BE DESIGNED TO INCLUDE TWIN 15' ARMS WITH LUMINAIRES.

POLES SHALL BE GALVANIZED STEEL OR ALUMINUM, AS CALLED FOR IN THE CONTRACT.

TYPE 5 ALUMINUM POLES SHALL BE CONSTRUCTED OF 6063-T6 ALUMINUM ALLOY. SLEEVING INSIDE THE POLE IS NOT ACCEPTABLE.

THE TYPE 5 ALUMINUM POLES SHALL HAVE A MINIMUM WALL THICKNESS OF 0.188".

TYPE 5 STEEL POLES SHALL HAVE A MINIMUM WALL THICKNESS OF U.S. STANDARD 11 GAGE (.1196").


THE SLIPFITTER END OF THE LUMINAIRE MAST ARM SHALL BE A NOMINAL $2\frac{3}{8}$ INCHES IN OUTSIDE DIAMETER. THE STRAIGHT PORTION OF THE SLIPFITTER END OF THE LUMINAIRE ARM SHALL BE A NOMINAL 12 INCHES IN LENGTH.

WHEN TRANSFORMER BASES ARE USED, WIRE CONECTIONS SHALL BE MADE IN THE TRANSFORMER BASE.


- ① 4" x 6" REINFORCED HANDHOLE & COVER ASSEMBLY WITH 2 (TWO) $\frac{1}{4}$ " x $\frac{3}{4}$ " - 20 TPI HEX HEAD STAINLESS STEEL BOLTS.
- ② GROMMETS, 1" CHASE NIPPLES OR 1" CLOSE CONDUIT NIPPLES WITH BUSHINGS SHALL BE PROVIDED FOR $1\frac{3}{8}$ " HOLE IN POLE SHAFT FOR WIRING.
- ③ CAST ALUMINUM TRANSFORMER BASE, WHEN REQUIRED.
- ④ FURNISH AND INSTALL VENTILATED, CAST, METALLIC (ALUMINUM ALLOY) CAPS. FASTEN CAPS WITH ONE (1) $\frac{1}{4}$ " x $\frac{3}{4}$ " - 20 TPI STAINLESS STEEL, HEX HEAD BOLT.
- ⑤ SHIMMING, IF NEEDED, SHALL BE LOCATED BETWEEN THE CONCRETE FOUNDATION AND THE TRANSFORMER BASE.
- ⑥ INTERNAL DUMBBELL-TYPE VIBRATION DAMPER.

POLE MONTINGS FOR
LIGHTING UNITS, TYPE 5
(30 FEET)


STATE OF WISCONSIN
DEPARTMENT OF TRANSPORTATION 118

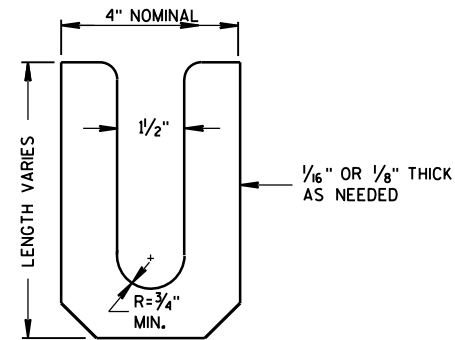

LEVELING SHIM
SHALL BE ALUMINUM

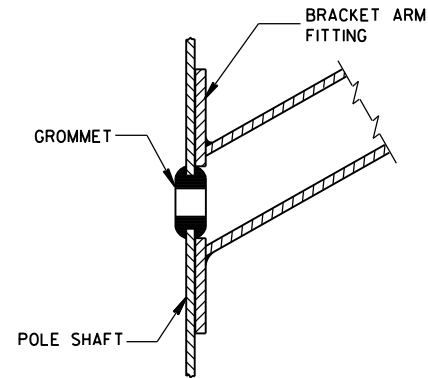

**TYPICAL APPLICATION OF
GROMMET IN POLE SHAFT**

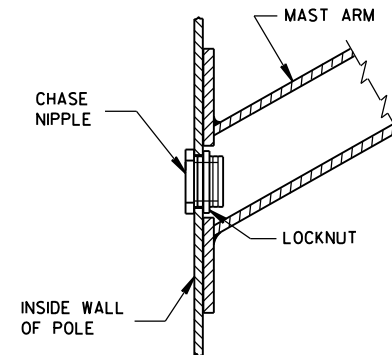


**TYPICAL APPLICATION OF
CHASE NIPPLE IN POLE SHAFT**

GENERAL NOTES


CLAMP BOLT-NUT TIGHTENING TORQUE SHALL BE INDICATED BY INDENT STAMPING (1/2 INCH NUMERALS AND LETTERS) OR WEATHERPROOF PRINTING ON THE INSIDE OF THE CLAMP THAT IS WELDED TO THE ARM MEMBER.

- ⑩ 4.5" I.D. FOR LUMINAIRE MAST ARM CLAMP.
6.625" I.D. FOR TROMBONE MAST ARM CLAMP.
- ⑪ INDIVIDUAL BASE PLATE ANCHOR ROD COVERS. (4 REQUIRED)
- ⑫ BASE PLATE SLOTTED TO ACCEPT 11" THROUGH 12" BOLT
CIRCLE USING 1" DIAMETER ANCHOR RODS.
- ⑬ LEVELING SHIMS, DESIGNED FOR THE PURPOSE, SHALL BE USED WHEN PLUMBING
POLES. THE USE OF WASHERS IN LIEU OF PROPER LEVELING SHIMS IS NOT
ACCEPTABLE. LEVELING SHIMS SHALL BE USED ONLY BETWEEN THE TOP OF THE
CONCRETE BASE AND A METALLIC BASE PLATE.


SHIMS SHALL BE LONG ENOUGH AND WIDE ENOUGH TO COMPLETELY COVER THE
AREA UNDER THE LENGTH AND WIDTH OF THE BASE MOUNTING FLANGE.

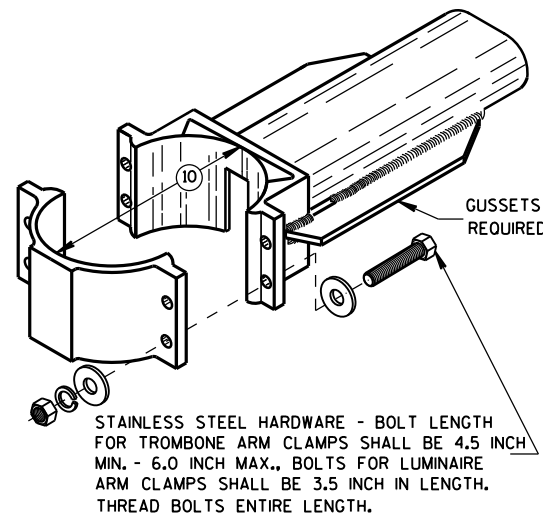


**TYPICAL TROMBONE MAST ARM AND SINGLE
LUMINAIRE MAST ARM MOUNTING CLAMP**

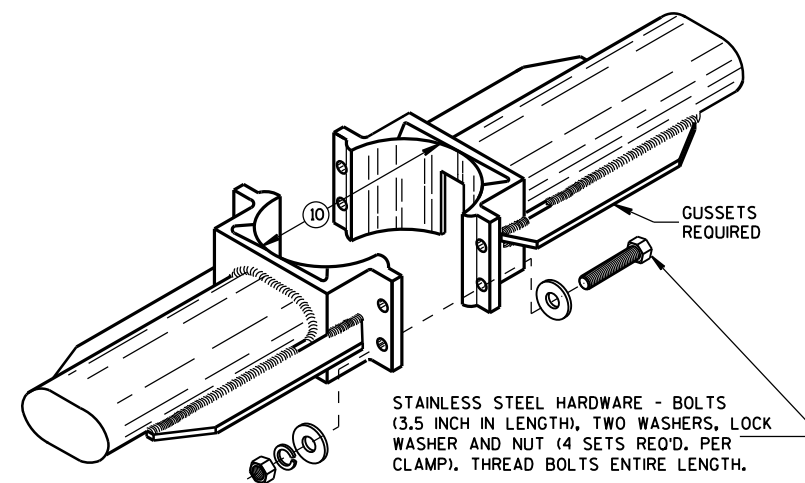



**TYPICAL LUMINAIRE MAST ARM
(DOUBLE) MOUNTING BRACKETS**

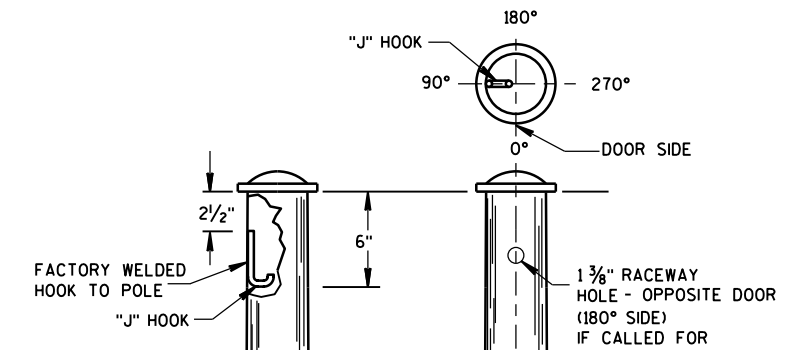


TYPICAL "J" HOOK LOCATION

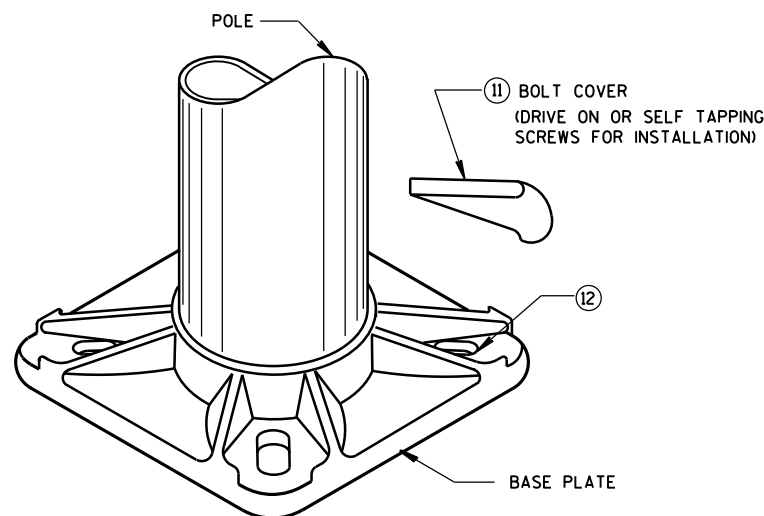

BASE PLATE

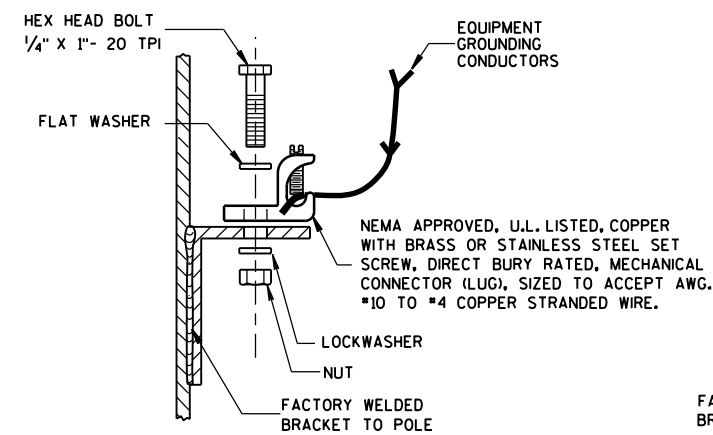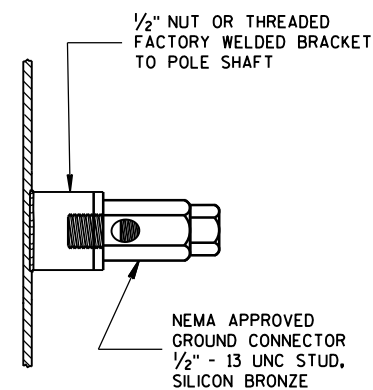


TYPICAL GROUNDING CONNECTIONS
NUT, BOLT AND WASHERS SHALL
BE STAINLESS STEEL

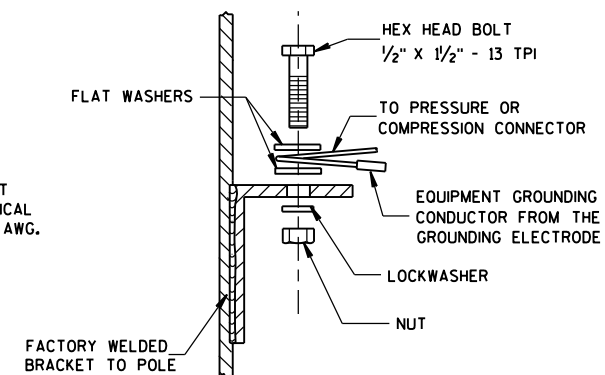


HARDWARE DETAILS FOR POLE MOUNTINGS

STATE OF WISCONSIN
DEPARTMENT OF TRANSPORTATION


APPROVED
Feb. 2015
DATE /S/ Ahmet Demirbilek
STATE ELECTRICAL 119
FHWA

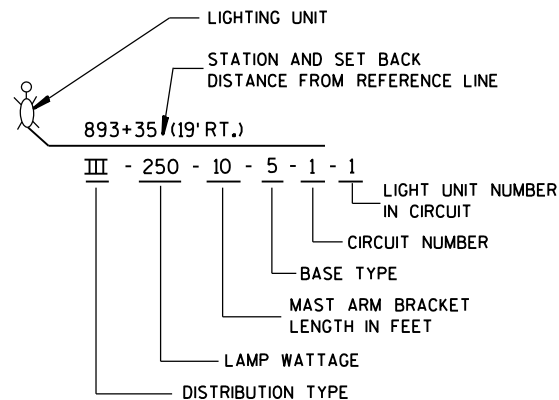



**LIGHTING UNIT CODE
(TYPICAL)**

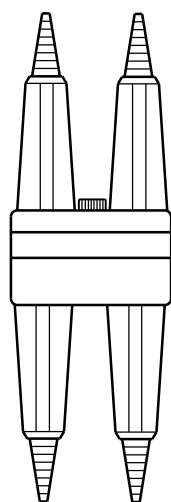

**DETAIL "A"
BREAKAWY
DOUBLE POLE WITH
WATERPROOF
INSULATING BOOT**

 

**DETAIL "B"
BREAKAWY
SINGLE POLE WITH
WATERPROOF
INSULATING BOOT**

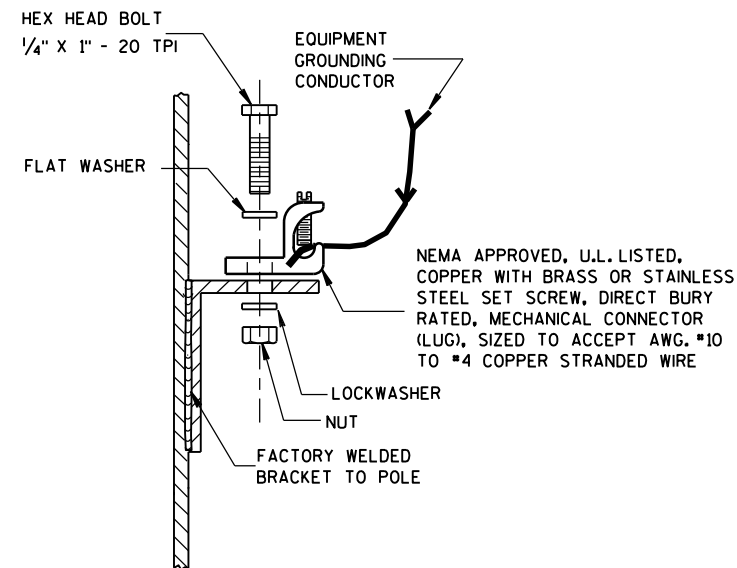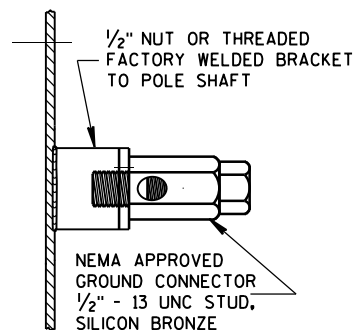

TYPICAL GROUNDING CONNECTIONS

NUT, BOLT, WASHERS AND LOCKWASHERS SHALL BE STAINLESS STEEL

GENERAL NOTES

DETAILS OF CONSTRUCTION, MATERIALS AND WORKMANSHIP NOT SHOWN ON THIS DRAWING SHALL CONFORM TO THE PERTINENT REQUIREMENTS OF THE CONTRACT.
THE EQUIPMENT GROUNDING CONNECTOR SHALL BE TAPED WITH 3 WRAPS (MINIMUM) OF APPROVED RUBBER TAPE AND THEN 3 WRAPS (MINIMUM) OF APPROVED VINYL TAPE TO COVER SHARP WIRE ENDS AFTER THE CONNECTION IS COMPLETED.
WHEN TRANSFORMER BASES ARE USED, ALL WIRING CONNECTIONS SHALL OCCUR WITHIN THE TRANSFORMER BASES.

ADDITIONAL CONDUCTORS
AND FUSE FOR TWIN
LIGHTING UNITS

EQUIPMENT GROUNDING
CONDUCTOR(S) TO LUMINAIRE(S)

APPROVED MECHANICAL TYPE
CONNECTOR FOR EQUIPMENT
GROUNDING CONDUCTORS.
COMPRESSION, CRIMP OR
WIRE NUT CONNECTORS ARE
NOT ALLOWED.

TYPICAL GROUNDING CONNECTION -
STAINLESS STEEL BOLT,
NUT AND WASHERS
1/2" X 1/2" - 13 TPI

AWG #4 (MIN.) BARE EQUIPMENT
GROUNDING CONDUCTOR.
NOTE: THIS WIRE SHALL BE
CONTINUOUS WITHOUT SPLICES
FROM THE GROUNDING ELECTRODE
TO THE EQUIPMENT GROUNDING
CONDUCTOR SPLICE CONNECTOR.

INSULATED EQUIPMENT GROUNDING
CONDUCTORS FROM SYSTEM RACEWAY

EXOTHERMICALLY WELDED
TO GROUNDING ELECTRODE

CONDUCTORS TO
LUMINAIRES SHALL BE #12 AWG,
COPPER STRANDED, U.S.E. RATED,
XLP INSULATED. SINGLE
LIGHTING UNIT SHOWN

CIRCUIT TAGS, BOTH SIDES
OF ALL FUSES (TYPICAL)

IN LINE SINGLE POLE FUSE ASSEMBLY.
600 VAC, WITH 5 AMP FAST ACTING
FUSE (SEE DETAIL "B")
TAPE AND VARNISH
CRIMPED END FERRULES

HANDHOLE & COVER

18" PIGTAIL BETWEEN
CONNECTOR AND FUSEHOLDER

APPROVED INSULATED MULTITAP
TERMINAL BLOCK TYPE CONNECTORS.
COMPRESSION, CRIMP OR WIRE NUT
CONNECTORS ARE NOT ALLOWED.

INSULATED UNGROUNDED CIRCUIT
CONDUCTORS FROM SYSTEM RACEWAY

ALTERNATE PHASE UNGROUNDED
CIRCUIT CONDUCTOR PASSING
THROUGH THIS POLE

TWIN LIGHTING UNITS REQUIRE
INDIVIDUAL SETS OF UNGROUNDED
CONDUCTORS AND FUSE ASSEMBLY.

AWG #4 (MIN.) BARE EQUIPMENT
GROUNDING CONDUCTOR.
NOTE: THIS WIRE SHALL BE
CONTINUOUS WITHOUT SPLICES
FROM THE GROUNDING ELECTRODE
TO THE EQUIPMENT GROUNDING
CONDUCTOR SPLICE CONNECTOR.

EQUIPMENT GROUNDING
CONDUCTOR(S) TO LUMINAIRE(S)

TYPICAL GROUNDING CONNECTION -
STAINLESS STEEL BOLT,
NUT AND WASHERS
1/2" X 1/2" - 13 TPI

APPROVED MECHANICAL TYPE
CONNECTOR FOR EQUIPMENT
GROUNDING CONDUCTORS.
COMPRESSION, CRIMP OR
WIRE NUT CONNECTORS ARE
NOT ALLOWED.

INSULATED EQUIPMENT GROUNDING
CONDUCTORS FROM SYSTEM RACEWAY

EXOTHERMICALLY WELDED
TO GROUNDING ELECTRODE

CIRCUIT TAGS, BOTH SIDES
OF ALL FUSES (TYPICAL)

IN LINE FUSE ASSEMBLY
TWO POLE, 600 VAC,
WITH 5 AMP FAST ACTING
FUSE (SEE DETAIL "A")
TAPE AND VARNISH
CRIMPED END FERRULES

HANDHOLE & COVER

18" PIGTAIL BETWEEN
CONNECTORS AND FUSEHOLDERS

APPROVED INSULATED MULTITAP
TERMINAL BLOCK TYPE CONNECTORS.
COMPRESSION, CRIMP OR WIRE NUT
CONNECTORS ARE NOT ALLOWED.

INSULATED UNGROUNDED CIRCUIT
CONDUCTORS FROM SYSTEM RACEWAY

**3 WIRE - 120, 240 OR 480 VAC (UNGROUND CONDUCTOR)
WITH GROUNDED CONDUCTOR AND
WITH EQUIPMENT GROUNDING CONDUCTOR**

**2 WIRE - 240 OR 480 VAC (UNGROUND CONDUCTORS)
WITH EQUIPMENT GROUNDING CONDUCTOR**


**NON-FREEWAY LIGHTING UNIT
POLE WIRING**




STATE OF WISCONSIN
DEPARTMENT OF TRANSPORTATION

APPROVED
Sept. 2014 /S/ Ahmet Demirbilek
DATE STATE ELECTRICAL 120
FHWA






FURNISH AND INSTALL VENTILATED, CAST, METALLIC (ALUMINUM ALLOY) CAPS.
FASTEN CAPS WITH ONE (1) $\frac{1}{4}$ " X $\frac{3}{4}$ " - 20 TPI STAINLESS STEEL, HEX HEAD BOLT.

 

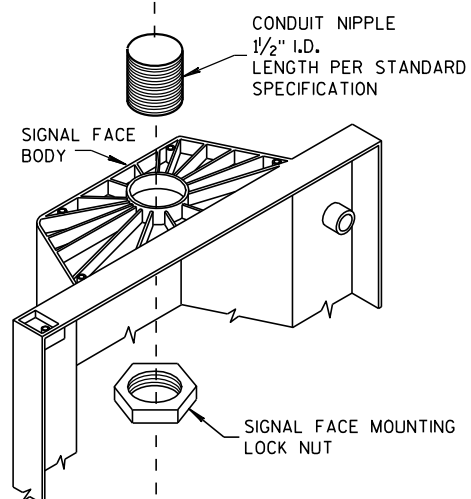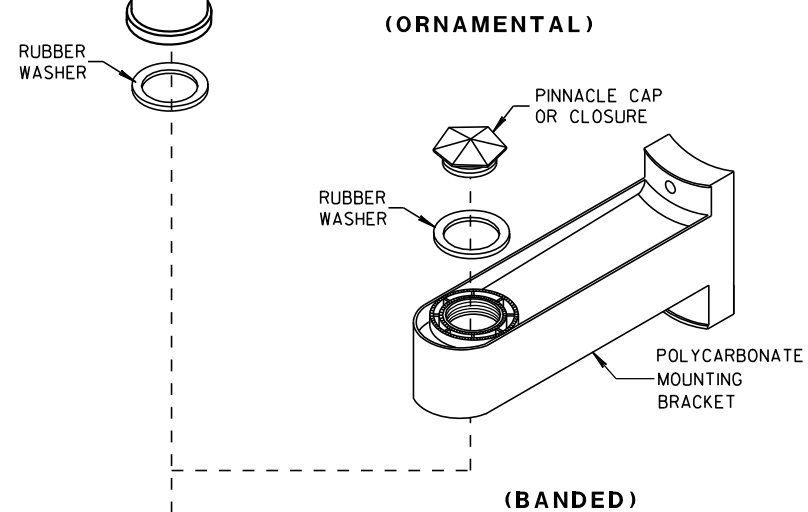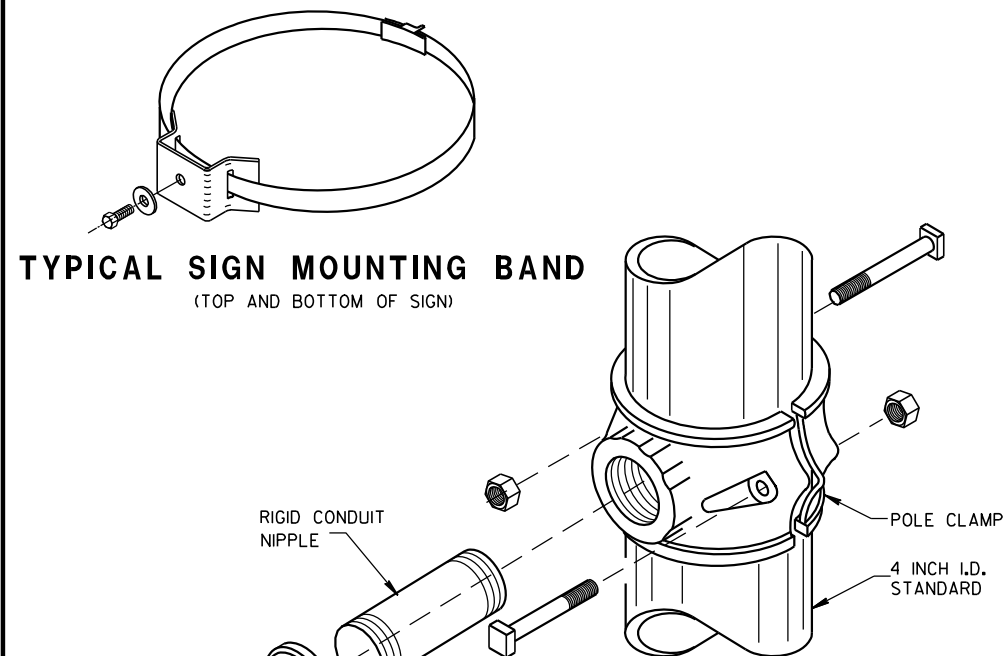

SIGNAL FACE MOUNTING DETAILS

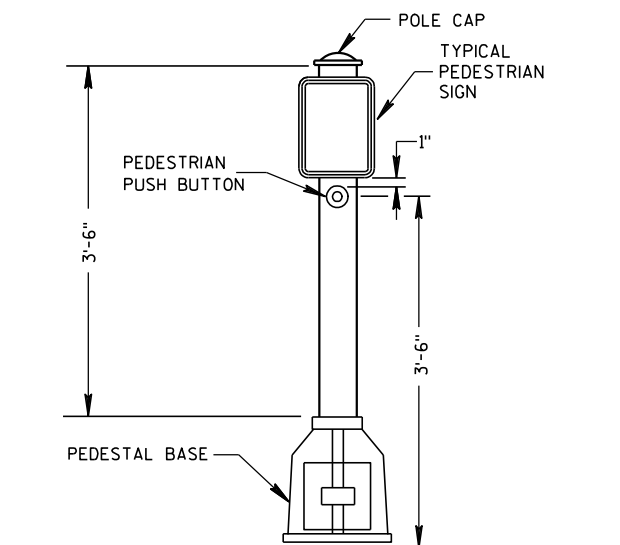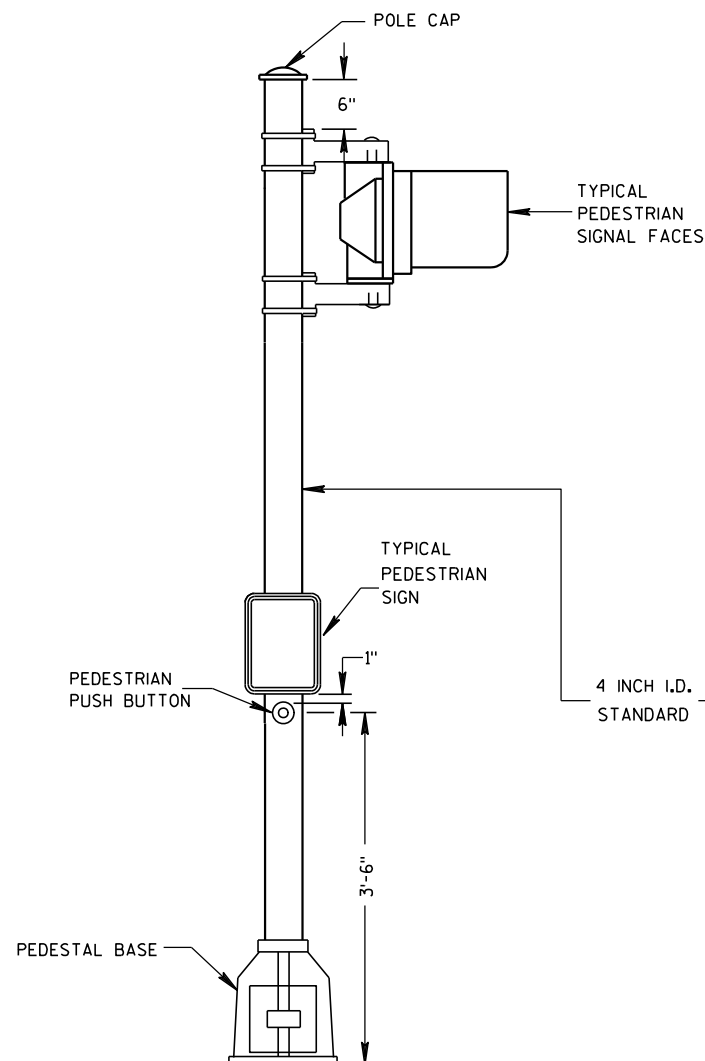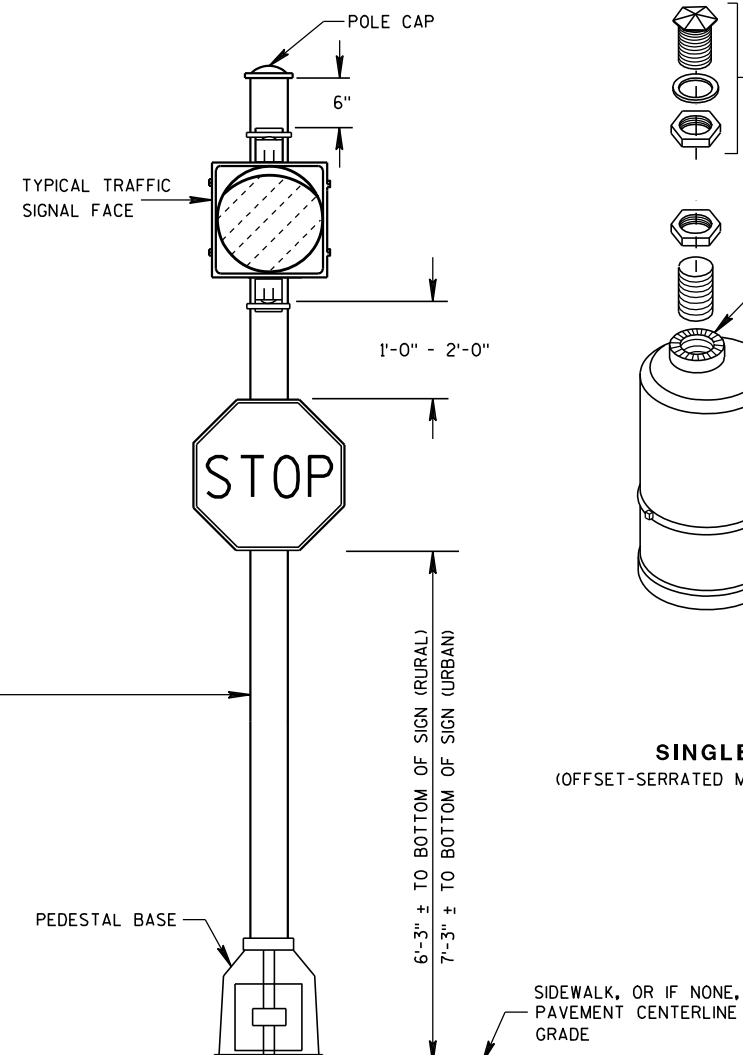PEDESTRIAN PUSH BUTTON
TYPICAL MOUNTINGPEDESTRIAN FACE STANDARD-10 FT.
(WALK-DON'T WALK)STANDARD FLASHER.
10 FOOT, 13 FOOT OR 15 FOOT AS REQUIRED

GENERAL NOTES

DETAILS OF CONSTRUCTION, MATERIALS AND WORKMANSHIP NOT SHOWN ON THIS DRAWING SHALL CONFORM TO THE PERTINENT REQUIREMENTS OF THE CONTRACT.

SEE THE SIGNAL PLAN FOR REQUIRED SIGNAL FACE SIZES.

LOCATIONS SHALL BE AS SHOWN ON THE PLANS.

ALL PEDESTAL BASES SHALL BE MOUNTED ON CONCRETE BASE - TYPE 1.

FOR APPROVED MOUNTING HARDWARE, SEE THE CONTRACT SPECIFICATIONS.


POLYCARBONATE SIGNAL FACE MOUNTING BRACKETS SHALL BE USED UNLESS ORNAMENTAL POLE CLAMPS ARE SPECIFIED.

LENGTH OF TRAFFIC STANDARDS SHALL BE AS SHOWN ON THE PLANS.

MOUNTINGS AND BRACKETS SHALL BE AS SHOWN ON THE PLANS OR DESCRIBED IN THE SPECIAL PROVISIONS (BY THE DISTRICT TRAFFIC ENGINEER).

PEDESTRIAN SIGNS SHALL BE AS DESIGNATED IN THE PLANS.

FURNISH AND INSTALL VENTILATED, CAST, METALLIC (ALUMINUM ALLOY) CAPS. FASTEN CAPS WITH ONE (1) 1/4" X 3/4" - 20 TPI STAINLESS STEEL, HEX HEAD BOLT.

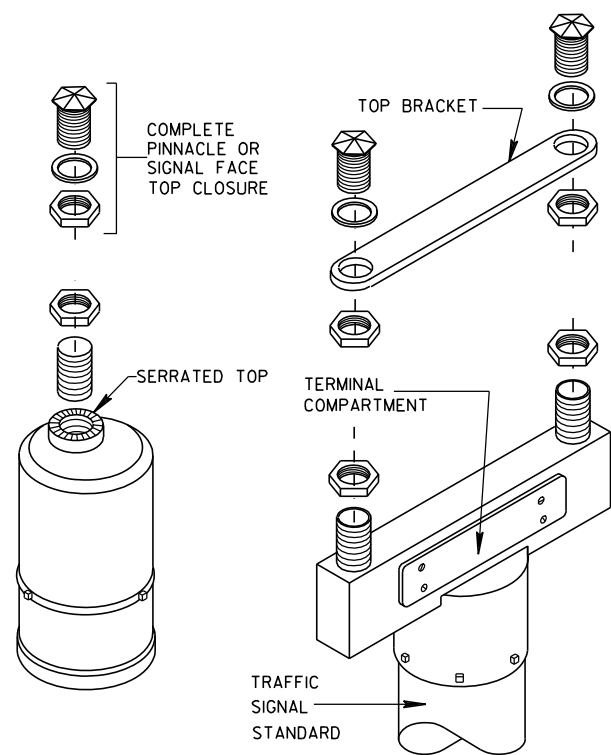SINGLE
(OFFSET-SERRATED MOUNTING)DOUBLE
(SERRATED MOUNTING)

SLIPFITTERS

**TRAFFIC SIGNAL STANDARD
PEDESTRIAN AND FLASHER
TYPICAL MOUNTING DETAILS**

STATE OF WISCONSIN
DEPARTMENT OF TRANSPORTATION

APPROVED

5/11/10


DATE

FHWA


/S/ John Corbett

STATE ELECTRICAL ENGR 122

HWYS

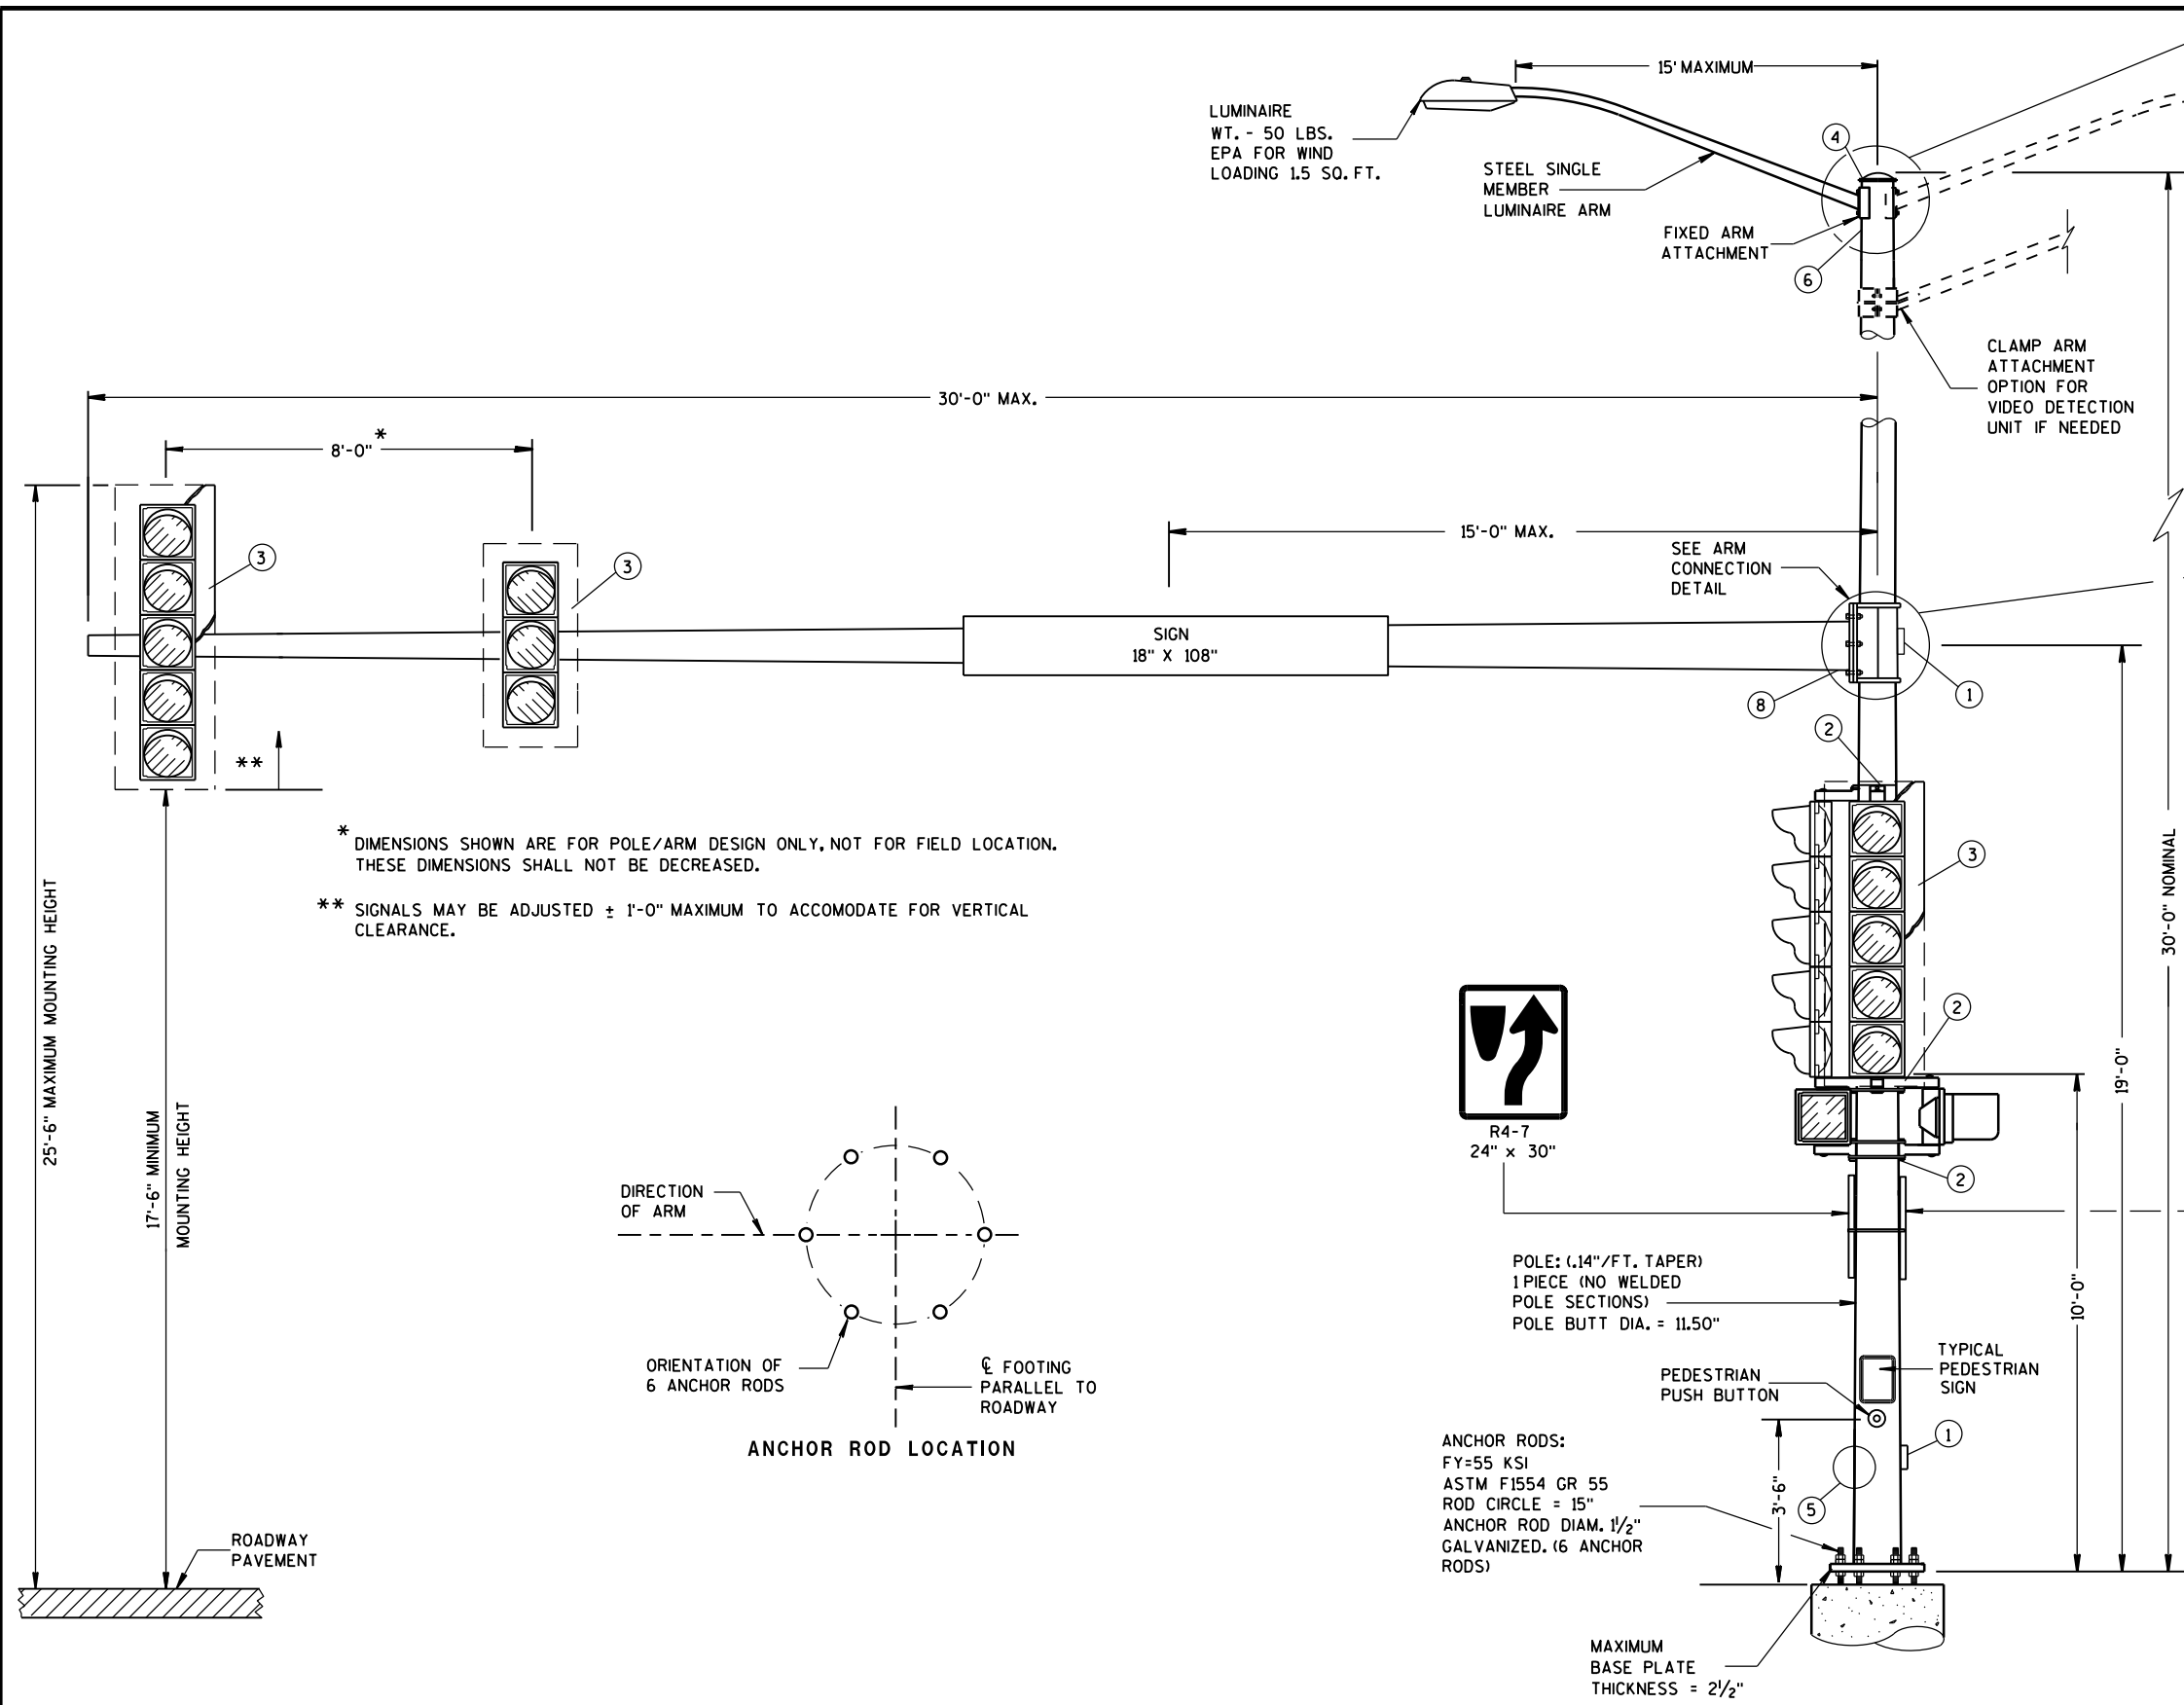

(MAXIMUM LOAD)
**TYPE 10 POLE
 15'- 30' MONOTUBE ARM**

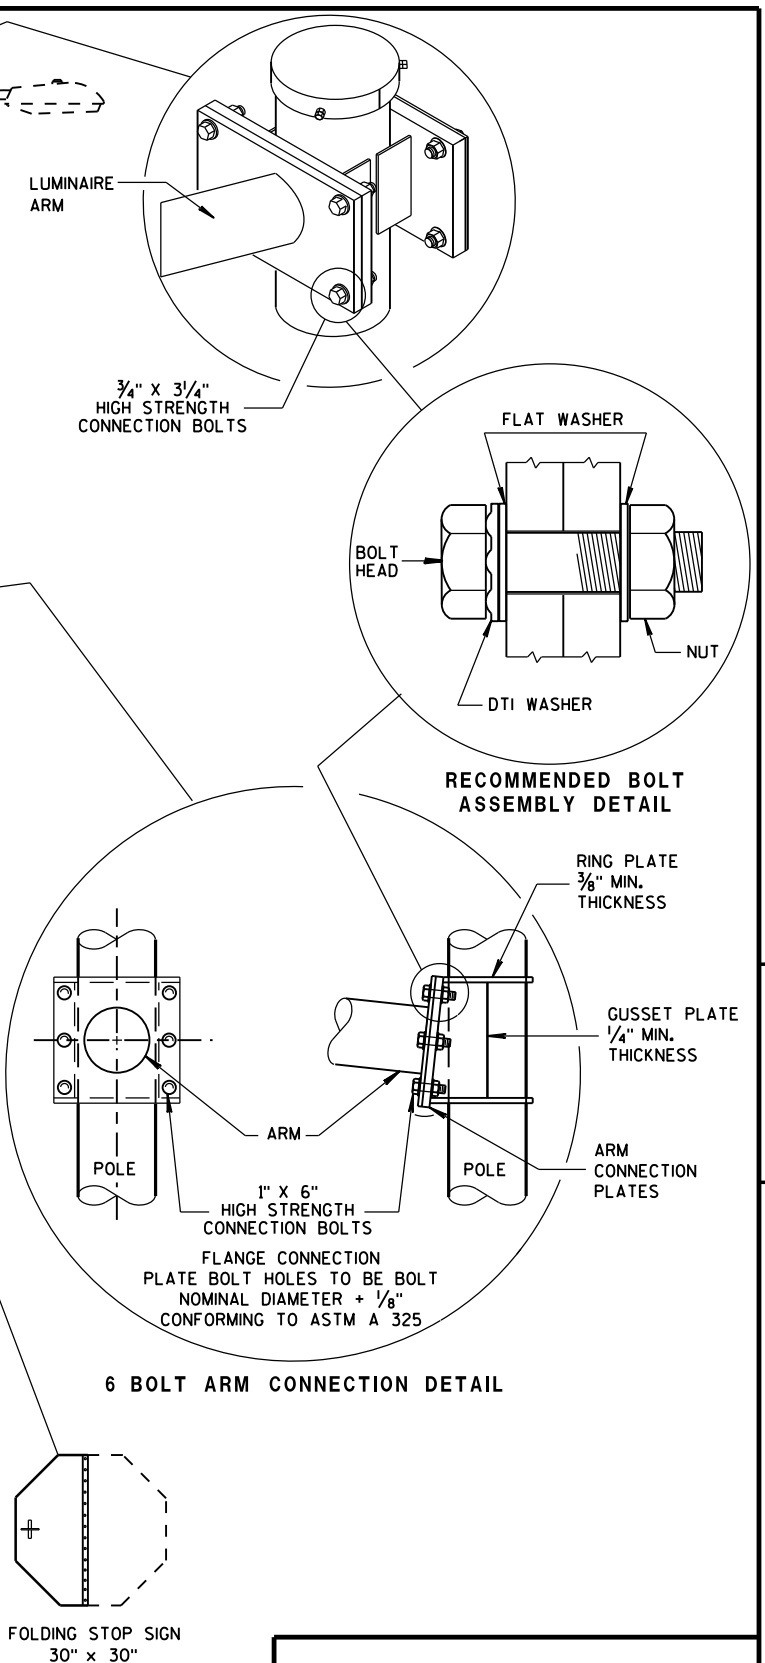

**TYPE 10 POLE
 15' - 30' MONOTUBE ARM**

**STATE OF WISCONSIN
 DEPARTMENT OF TRANSPORTATION**

APPROVED

May, 2016

DATE

FHWA

/S/ Ahmet Demirbilek

STATE ELECTRICAL 123



TYPE 12 POLE 35' - 55' MONOTUBE ARM	
STATE OF WISCONSIN DEPARTMENT OF TRANSPORTATION	
APPROVED May, 2015	/S/ Ahmet Demirbilek
DATE	STATE ELECTRICAL 124
FHWA	

GENERAL NOTES

DETAILS OF CONSTRUCTION, MATERIALS AND WORKMANSHIP NOT SHOWN ON THIS DRAWING SHALL CONFORM TO THE PERTINENT REQUIREMENTS OF THE CONTRACT.

POLE TYPES 9 AND 10 ARE FOR ARM LENGTHS 15-FOOT TO 30-FOOT.

POLE TYPES 12 AND 13 ARE FOR ARM LENGTHS 35-FOOT TO 55-FOOT.

MONOTUBE POLE AND ARM SHALL BE GALVANIZED STEEL.

RING-STIFFENED BUILT-UP BOX TYPE OF ATTACHMENT FOR TRAFFIC SIGNAL ARM.

ONE (1) PIECE POLE CONSTRUCTION (NO WELDED POLE SECTIONS).

STANDARD STRAIGHT ARM DESIGN (3 ¼ ± RISE).

SECTION 657, POLES OF THE STANDARD SPECIFICATIONS SHALL APPLY TO THIS DRAWING.

PROVIDE WIREWAY THRU POLE WALL AND ARM CONNECTION PLATES. PROVIDE ROUND, SMOOTH INSIDE SURFACE.

MANUFACTURER'S SUBMITTED POLE DESIGNS AND DRAWINGS SHALL BE SIGNED AND STAMPED BY A REGISTERED PROFESSIONAL ENGINEER AND CERTIFIED AS BEING IN COMPLIANCE WITH THE AASHTO 2013 6TH EDITION AND ALL PERTINENT WISDOT SPECIFICATIONS AND DRAWINGS FOR TRAFFIC AND LIGHTING STRUCTURES AND AS FOLLOWS:


- CATEGORY III FATIGUE LOADS OF GALLOPING, TRUCK GUSTS (AT 45 MPH VEHICLE VELOCITY) AND NATURAL WIND GUSTS FOR DESIGN OF TYPE 9 AND TYPE 10 STRUCTURES.
- CATEGORY II FATIGUE LOADS OF GALLOPING, TRUCK GUSTS (AT 45 MPH VEHICLE VELOCITY) AND NATURAL WIND GUSTS FOR DESIGN OF TYPE 12 AND TYPE 13 STRUCTURES.
- 90 MPH (3-SECOND GUST) WIND SPEED AND A 50 YEAR DESIGN LIFE.

SECURE THE OPENING BELOW THE BASE PLATE WITH STAINLESS STEEL OR GALVANIZED STEEL MESH AND SECURE THE MESH WITH ¾" S.S. BANDING AROUND THE LEVELING NUTS.


INDENT PRINT (NOMINAL ½" HIGH) THE POLE LENGTH AND FIRST TWO LETTERS OF THE MANUFACTURERS NAME ON TWO SIDES OF THE BASE PLATE 180 DEGREES APART, BEFORE GALVANIZING. THE ARM SHALL BE IDENTIFIED WITH THE SAME INFORMATION BY INDENT PRINT.

SIGNAL FACE SHALL BE MOUNTED 6 INCHES (NOMINAL) FROM THE END OF THE MONOTUBE ARM OR AS SHOWN ON THE PLAN CONSTRUCTION DETAIL OR AS DIRECTED BY THE PROJECT ENGINEER/ELECTRICAL OPERATIONS PERSONNEL. MOUNT ALL LIKE HEADS AT SAME ELEVATION.

SIGN MOUNTING BRACKETS SHALL BE FURNISHED IN ACCORDANCE WITH SECTION 637 OF THE STANDARD SPECIFICATIONS FOR HIGHWAY AND STRUCTURE CONSTRUCTION.

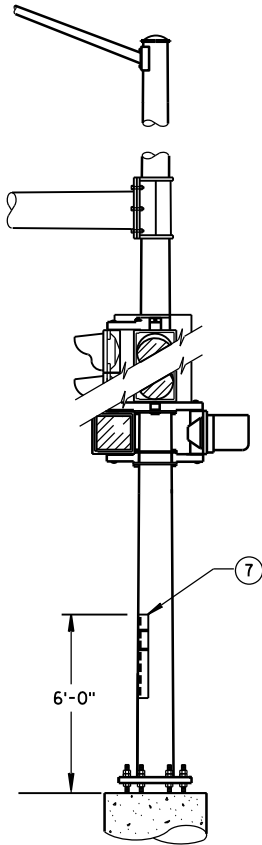


STRUCTURAL IDENTIFICATION
PLAQUE PLACEMENT

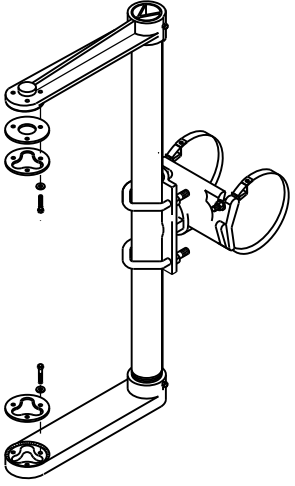


SIGNAL FACE MOUNTING BRACKET
DETAIL FOR MONOTUBE ARM

(MOUNT PER MANUFACTURER'S RECOMMENDATION)

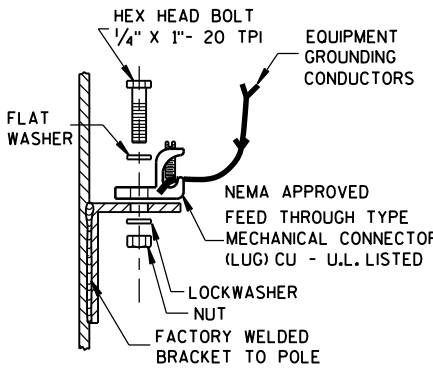


TYPICAL GROUNDING CONNECTIONS

NUT, BOLT AND WASHERS SHALL
BE STAINLESS STEEL

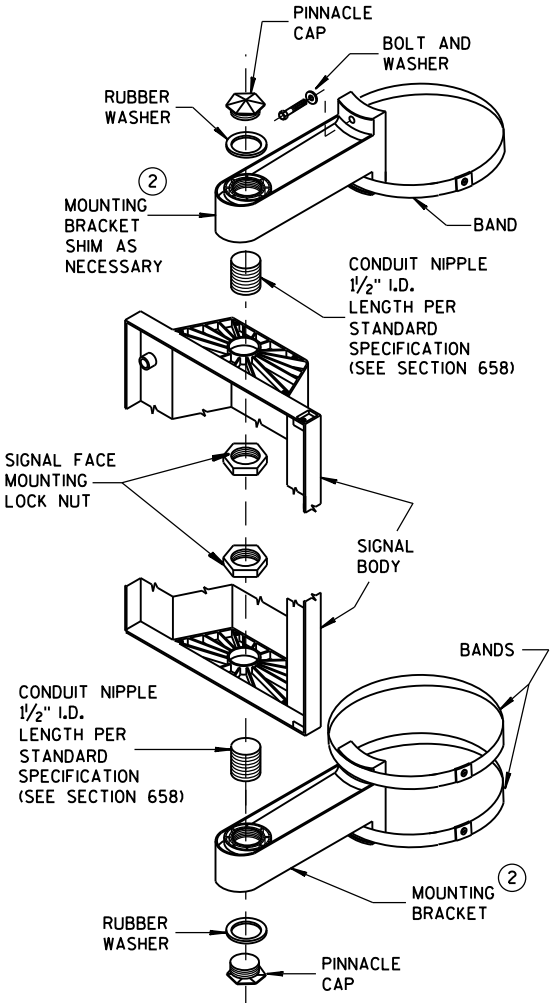

SIGNAL FACE
VERTICAL MOUNTING DETAIL

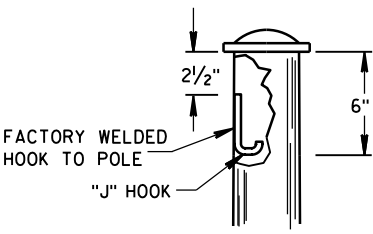

"J" HOOK WIRE SUPPORT

- DESIGN FOR MAXIMUM ALLOWABLE HANDHOLE WITH COVER ASSEMBLY WITH TWO ¼" x ¾" - 20 TPI STAINLESS STEEL HEX HEAD BOLTS.
- SIGNAL MOUNTING BRACKETS FOR POLE MOUNTING, MOUNT WITH CAP SCREW AND BANDING, (SEE SPECIFICATIONS SEC. 658).
- SECURELY MOUNT BACKPLATES, PROJECTING 5" BEYOND ALL SIDES OF THE SIGNAL FACE HOUSING, PER MANUFACTURERS RECOMMENDATIONS.
- THE TOP OF THE POLE SHAFT AND THE END OF THE MONOTUBE ARM SHALL BE EQUIPPED WITH A REMOVABLE, VENTILATED CAP HELD SECURELY IN PLACE WITH SET SCREWS.
- FACTORY-WELDED BRACKET FOR GROUNDING LUG, OPPOSITE HANDHOLE, (LUG AND HARDWARE PAID UNDER SEPARATE ITEM). PROVIDE HOLE IN BRACKET FOR ¼" x ¾" - 20 TPI STAINLESS STEEL HEX HEAD BOLT.
- FACTORY-WELDED "J" HOOK FOR STRAIN RELIEF FOR POLE LUMINAIRE WIRE.
- INSTALL STRUCTURAL IDENTIFICATION PLAQUES.

STRUCTURAL IDENTIFICATION PLAQUES SHALL BE PLACED ON THE POLES IN THE SAME DIRECTION AS THE ARM.


MOUNTING HEIGHT SHALL BE 6'-0" ABOVE THE CURB OR SHOULDER. ADJUST IF IT IS KNOWN THAT REQUIRED TRAFFIC SIGNS WILL BE OBSTRUCTED.

- FACTORY DRILLED ½" DRAIN HOLE 2" FROM FLANGE CONNECTION PLATE.

GENERAL NOTES AND HARDWARE
DETAILS FOR TYPE 9, 10, 12 & 13
POLES WITH MONOTUBE ARMS

STATE OF WISCONSIN
DEPARTMENT OF TRANSPORTATION

APPROVED
May 2016
DATE
/S/ Ahmet Demirelek
STATE ELECTRICAL 125
FHWA

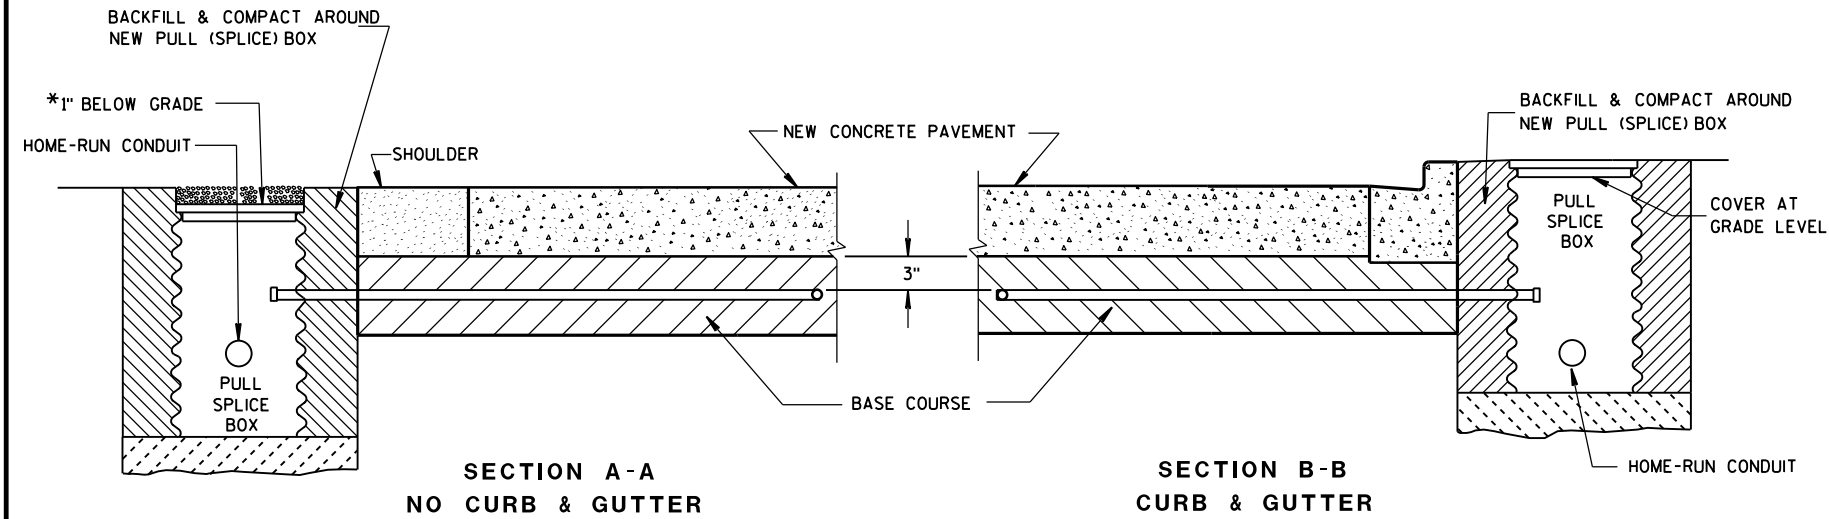

*RECESS PULL (SPlice) BOX SO THAT THE COVER IS 3\"

LOOP DETECTOR INSTALLATION DETAIL

GENERAL NOTES

DETAILS OF CONSTRUCTION, MATERIALS AND WORKMANSHIP NOT SHOWN ON THIS DRAWING SHALL CONFORM TO THE PERTINENT REQUIREMENTS OF THE CONTRACT.

LOOP SIZE, CONFIGURATION LOCATION, NUMBER OF TURNS OF WIRE AND ASSOCIATED SIGNAL PHASE SHALL BE AS SHOWN ON THE PLANS.

PITCH LEAD OUT CONDUIT TO DRAIN TO ROADSIDE PULL (SPlice) BOX.

SPICES SHALL BE INSTALLED BY USING CAST IN PLACE SPlice KITS LISTED ON THE DEPARTMENTS APPROVED PRODUCTS LIST OR AN ENGINEER APPROVED EQUAL. NON-INSULATED BUTT SPICES TO FIT #12 AWG STRANDED WIRE SHALL BE USED. SPICES SHALL BE SOLDERED AND INSULATED FROM EACH OTHER AS PER INSTRUCTIONS INCLUDED IN THE SPlice KIT.

MEASURE GROUND RESISTANCE USING A MEGGER. REPLACE LOOP WIRE NOT ATTAINING A READING OF INFINITY TO GROUND.

AFTER SPlicing THE LOOP WIRE TO THE LOOP LEAD-IN CABLE, THE CONTRACTOR SHALL MEASURE INDUCTANCE, GROUND RESISTANCE AND WIRE RESISTANCE AT THE CABINET END OF THE LEAD-IN CABLE AND FURNISH A COPY OF THE READINGS TO THE PROJECT ENGINEER FOR EVALUATION.

LOOP DETECTOR LEADS SHALL BE IDENTIFIED WITH THEIR ASSOCIATED LOOP BY USE OF WATERPROOF TAGS AT BOTH ENDS OF THE CABLE. A LISTING OF THE CABLE IDENTIFICATION PER INDIVIDUAL LOOP LEAD-IN SHALL BE PLACED IN THE CABINET.


THE #12 AWG. LOOP WIRE IN THE PULL (SPlice) BOX SHALL BE HAND TWISTED AT LEAST 3 TWISTS PER FOOT BEFORE BEING SPliced TO THE LOOP LEAD-IN CABLE.

SPICES OF LOOP WIRE TO LEAD-IN CABLE SHALL BE MADE ONLY IN PULL (SPlice) BOXES AT THE SIDE OF THE ROAD.

THE #12 AWG LOOP WIRE SHALL BE INSTALLED FROM THE ROADSIDE PULL (SPlice) BOX THROUGH THE LOOP CONDUIT, BACK TO THE ROADSIDE PULL (SPlice) BOX, AND BE INSTALLED IN ONE, NON-SPlice CONTINUOUS LENGTH.

PROTECTION OF THE CONDUIT IN THE BASE COURSE, SHALL BE REQUIRED AFTER INSTALLATION AND BEFORE NEW PAVEMENT IS INSTALLED.

SHOULD INSTALLATION REPAIR BE REQUIRED, IT SHALL BE DONE UNDER THE DIRECTION OF THE PROJECT ENGINEER.

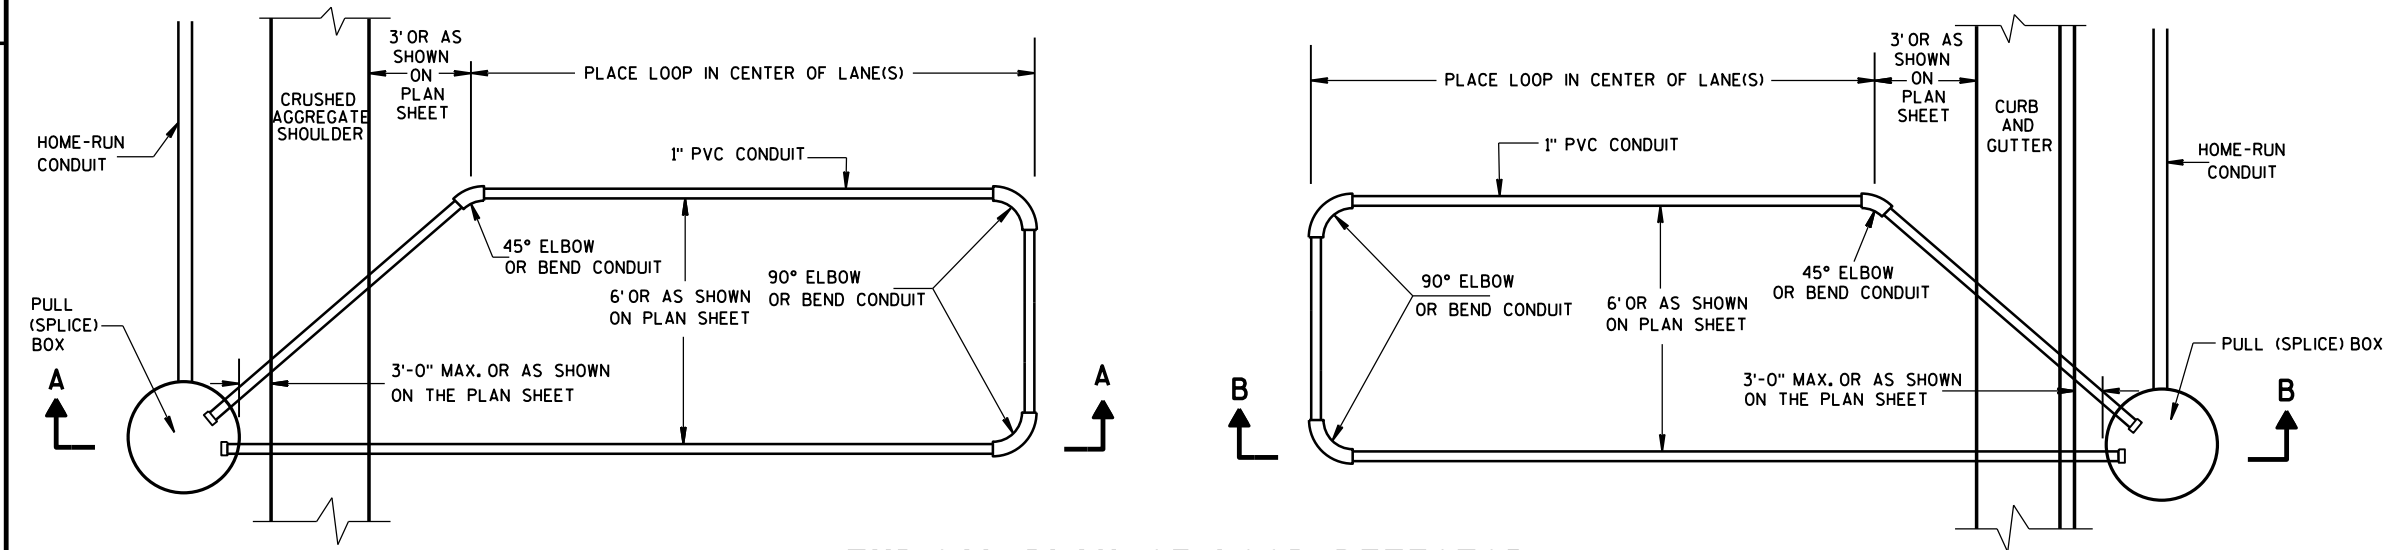

TYPICAL PLAN OF LOOP DETECTOR WITH 18\"


LOOP DETECTOR INSTALLED IN BASE COURSE WITH PULL (SPlice) BOX OFF ROADWAY (OPTION 1)	
STATE OF WISCONSIN DEPARTMENT OF TRANSPORTATION	
APPROVED DATE FHWA	/S/ Ahmet Demirbilek STATE ELECTRICAL 126

6

6

S.D.D. 9 F 15-4a

S.D.D. 9 F 15-4a

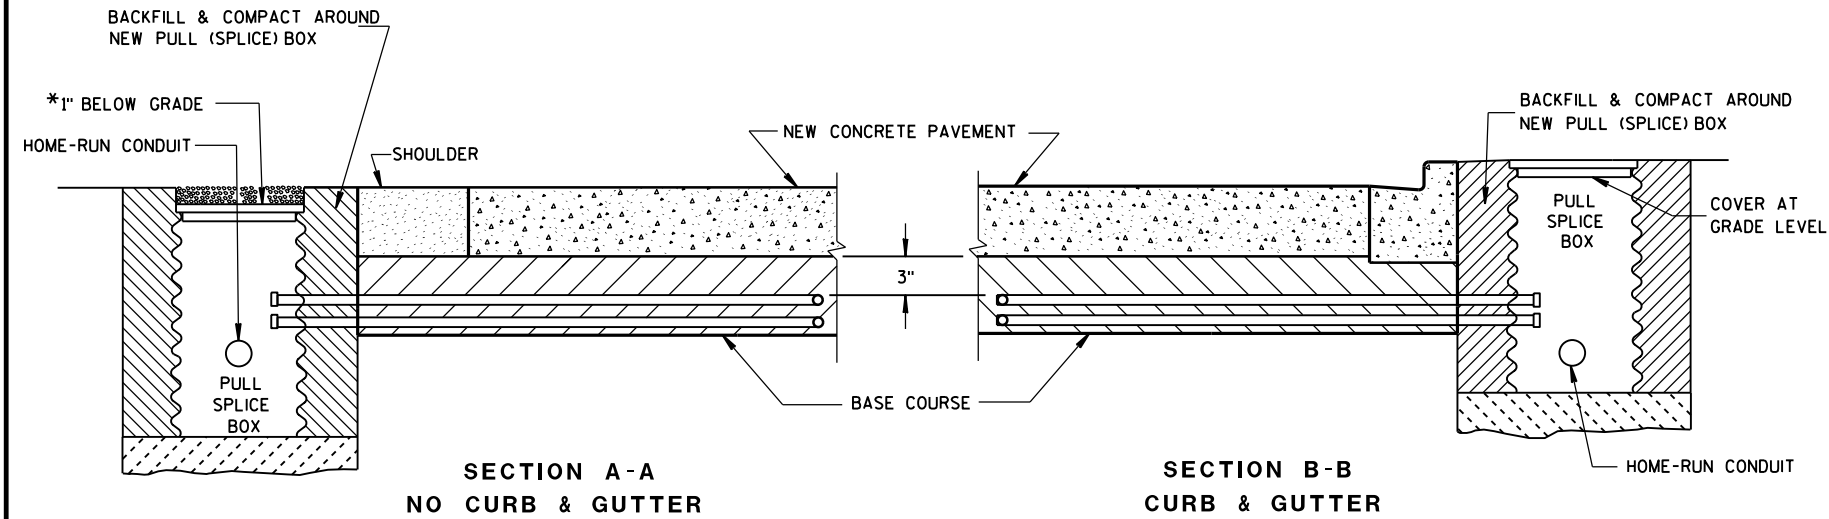


*RECESS PULL (SPlice) BOX SO THAT THE COVER IS 3\"


LOOP DETECTOR INSTALLATION DETAIL

GENERAL NOTES

- DETAILS OF CONSTRUCTION, MATERIALS AND WORKMANSHIP NOT SHOWN ON THIS DRAWING SHALL CONFORM TO THE PERTINENT REQUIREMENTS OF THE CONTRACT.
- LOOP SIZE, CONFIGURATION LOCATION, NUMBER OF TURNS OF WIRE AND ASSOCIATED SIGNAL PHASE SHALL BE AS SHOWN ON THE PLANS.
- PITCH LEAD OUT CONDUIT TO DRAIN TO ROADSIDE PULL (SPlice) BOX.
- SPlices SHALL BE INSTALLED BY USING CAST IN PLACE SPlice KITS LISTED ON THE DEPARTMENTS APPROVED PRODUCTS LIST OR AN ENGINEER APPROVED EQUAL. NON-INSULATED BUTT SPlices TO FIT #12 AWG STRANDED WIRE SHALL BE USED. SPlices SHALL BE SOLDERED AND INSULATED FROM EACH OTHER AS PER INSTRUCTIONS INCLUDED IN THE SPlice KIT.
- MEASURE GROUND RESISTANCE USING A MEGGER. REPLACE LOOP WIRE NOT ATTAINING A READING OF INFINITY TO GROUND.
- AFTER SPlicing THE LOOP WIRE TO THE LOOP LEAD-IN CABLE, THE CONTRACTOR SHALL MEASURE INDUCTANCE, GROUND RESISTANCE AND WIRE RESISTANCE AT THE CABINET END OF THE LEAD-IN CABLE AND FURNISH A COPY OF THE READINGS TO THE PROJECT ENGINEER FOR EVALUATION.
- LOOP DETECTOR LEADS SHALL BE IDENTIFIED WITH THEIR ASSOCIATED LOOP BY USE OF WATERPROOF TAGS AT BOTH ENDS OF THE CABLE. A LISTING OF THE CABLE IDENTIFICATION PER INDIVIDUAL LOOP LEAD-IN SHALL BE PLACED IN THE CABINET.
- THE #12 AWG. LOOP WIRE IN THE PULL (SPlice) BOX SHALL BE HAND TWISTED AT LEAST 3 TWISTS PER FOOT BEFORE BEING SPliced TO THE LOOP LEAD-IN CABLE.
- SPlices OF LOOP WIRE TO LEAD-IN CABLE SHALL BE MADE ONLY IN PULL (SPlice) BOXES AT THE SIDE OF THE ROAD.
- THE #12 AWG LOOP WIRE SHALL BE INSTALLED FROM THE ROADSIDE PULL (SPlice) BOX, THROUGH THE LOOP CONDUIT, BACK TO THE ROADSIDE PULL (SPlice) BOX, AND BE INSTALLED IN ONE, NON-SPliced CONTINUOUS LENGTH.
- PROTECTION OF THE CONDUITS IN THE BASE COURSE SHALL BE REQUIRED AFTER INSTALLATION AND BEFORE NEW PAVEMENT IS INSTALLED.
- SHOULD INSTALLATION REPAIR BE REQUIRED, IT SHALL BE DONE UNDER THE DIRECTION OF THE PROJECT ENGINEER.

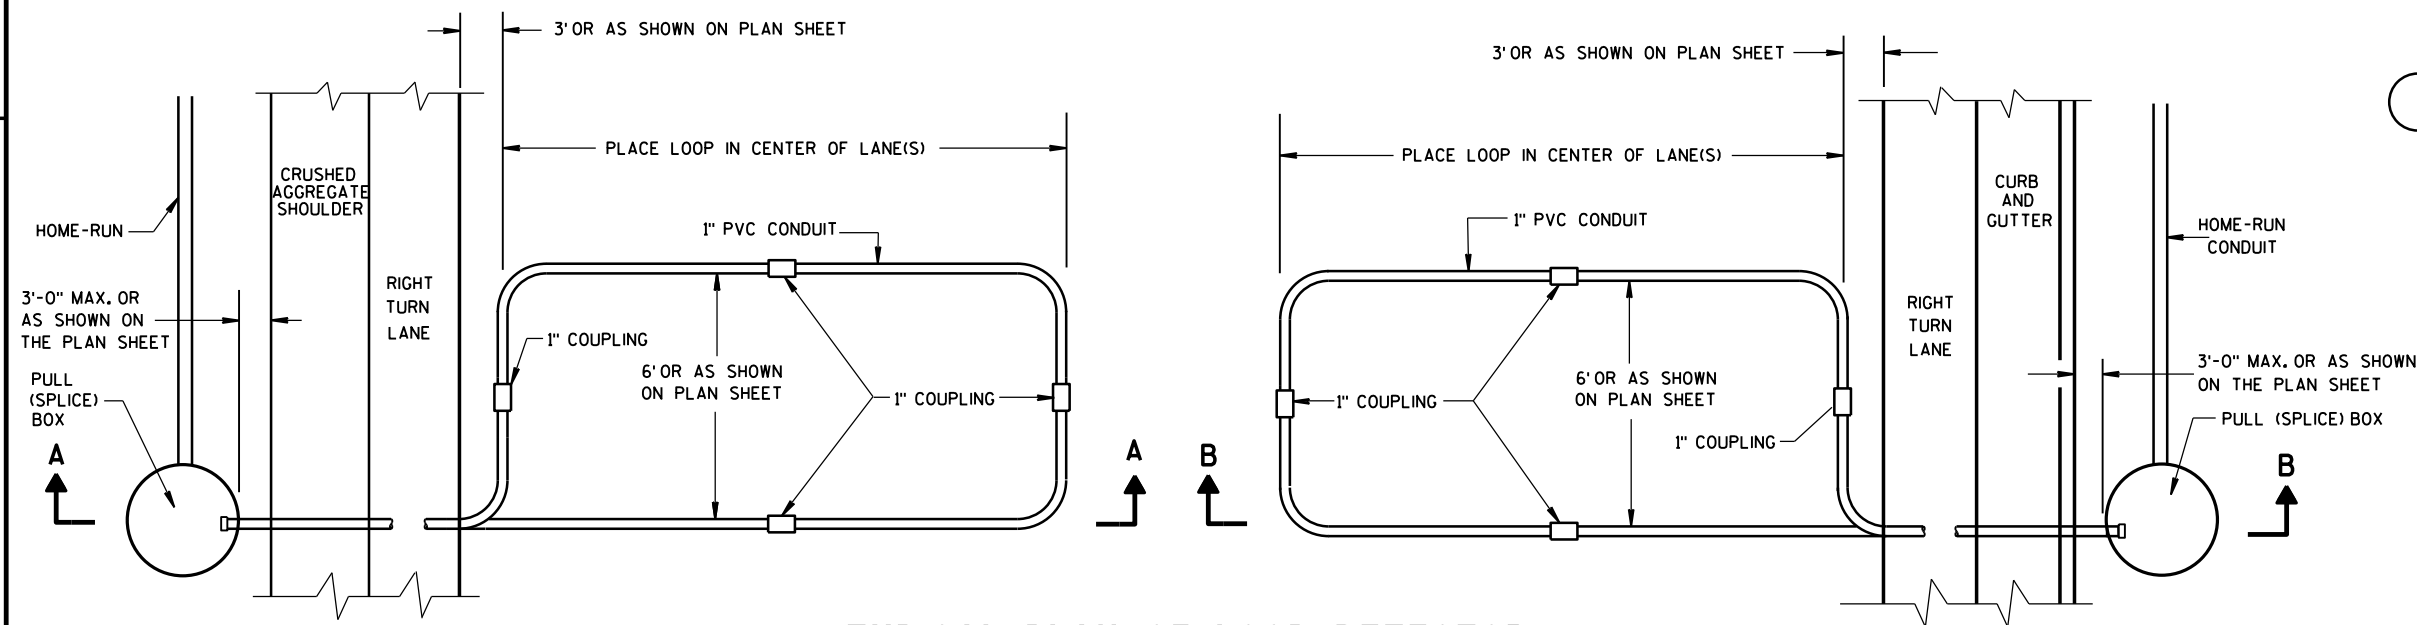

TYPICAL PLAN OF LOOP DETECTOR WITH 24\"


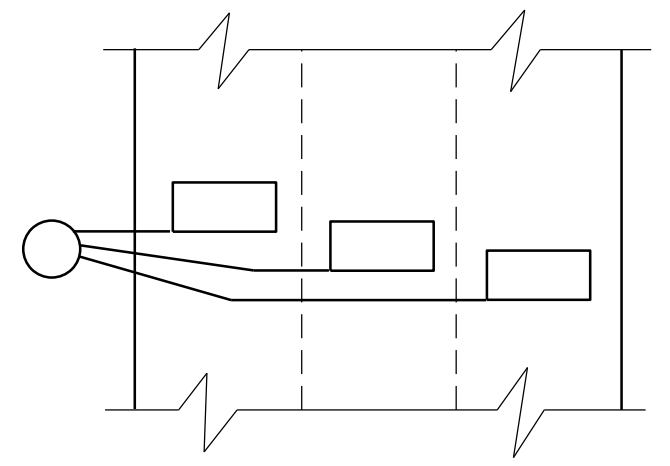


MULTI-LANE INSTALLATION


LOOP DETECTOR INSTALLED IN BASE COURSE WITH PULL (SPlice) BOX OFF ROADWAY (OPTION 2)	
STATE OF WISCONSIN DEPARTMENT OF TRANSPORTATION	
APPROVED DATE FWHA	/S/ Ahmet Demirelek STATE ELECTRICAL 127

S.D.D. 9 F 15-4b


S.D.D. 9 F 15-4b

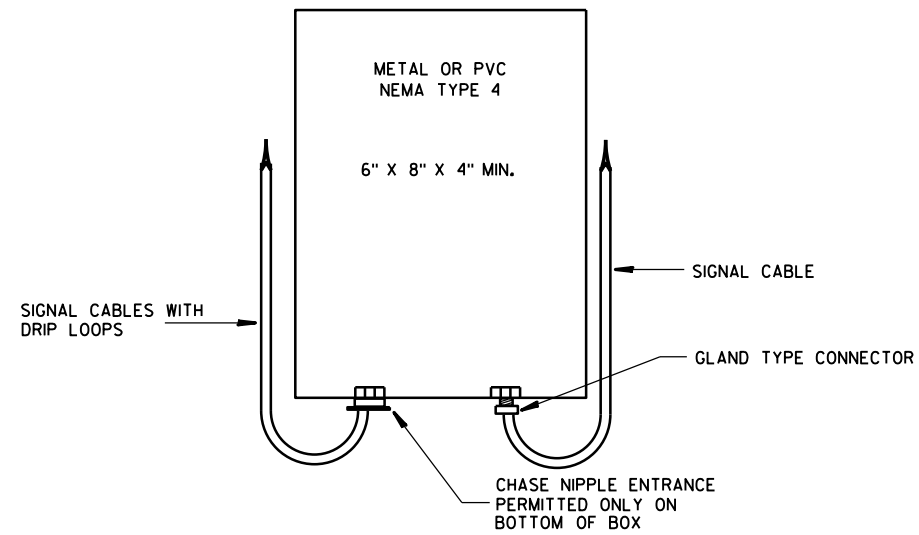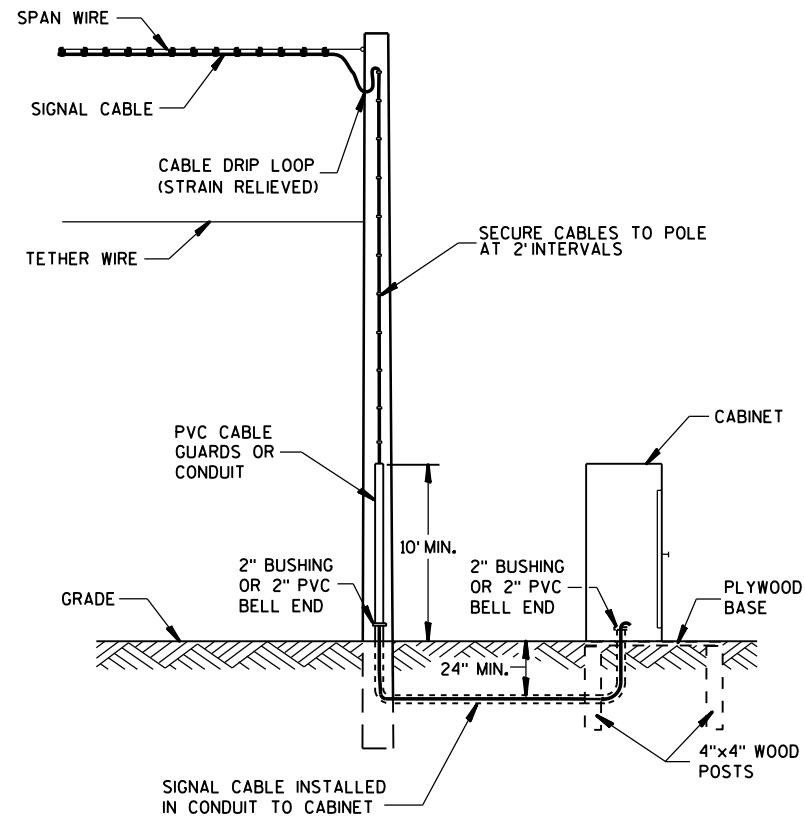

SPLICE BOX

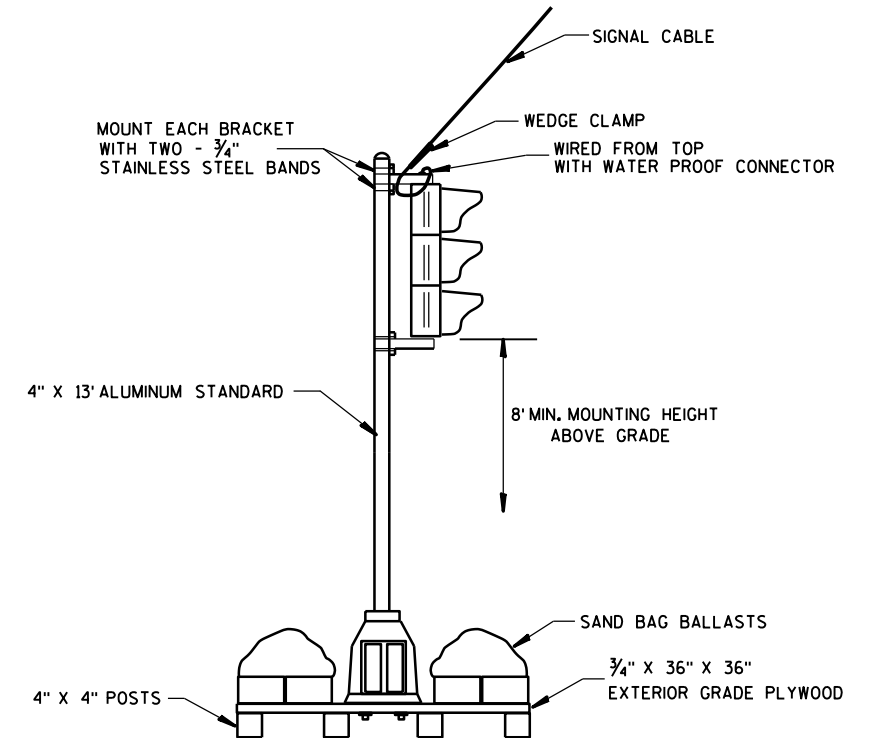


TYPICAL SKID TYPE TEMPORARY

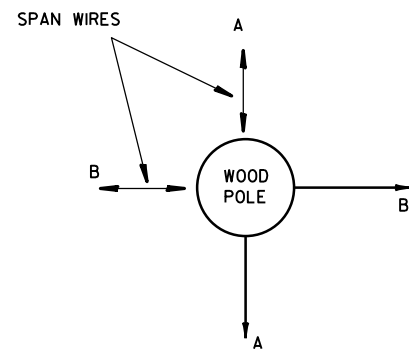


ALL DOWN OR SIDEWALK GUYS SHALL BE INSTALLED IN THE OPPOSITE DIRECTION OF THE STRAIN OF THE SPAN WIRE

CORNER POLES

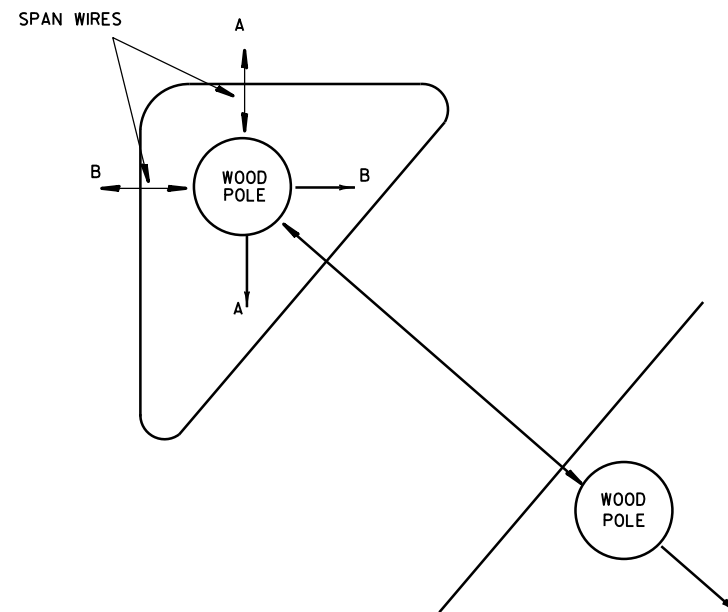

ISLAND POLES

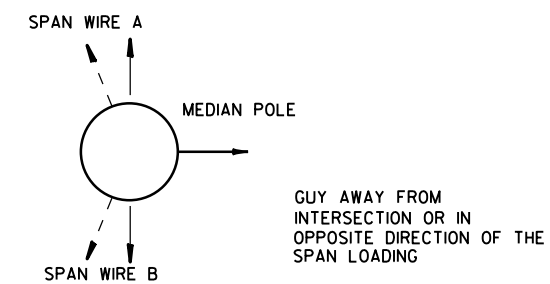

MEDIAN POLES

**SPAN WIRE
TEMPORARY TRAFFIC SIGNAL**

STATE OF WISCONSIN
DEPARTMENT OF TRANSPORTATION

APPROVED





June, 2015

DATE




FHWA

/S/ Ahmet Demirbilek



STATE ELECTRICAL 128

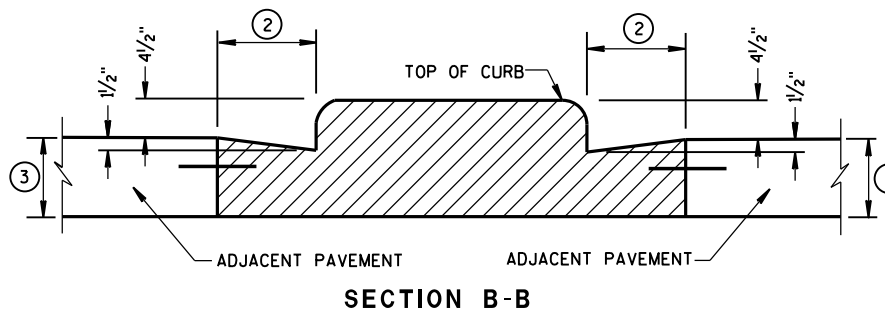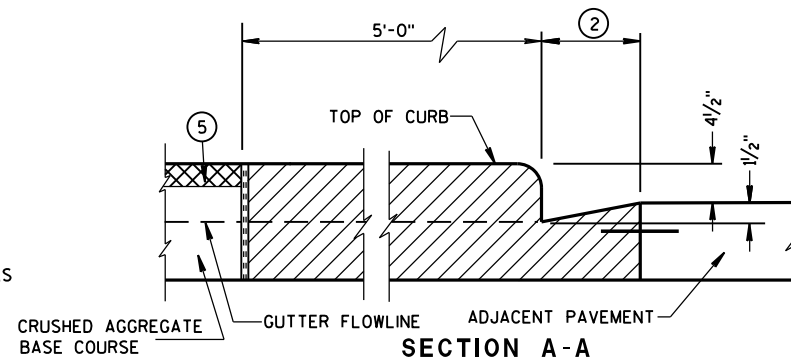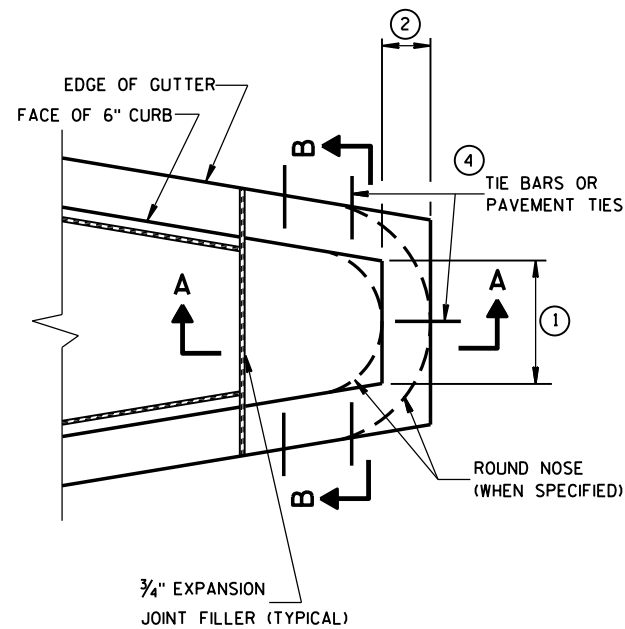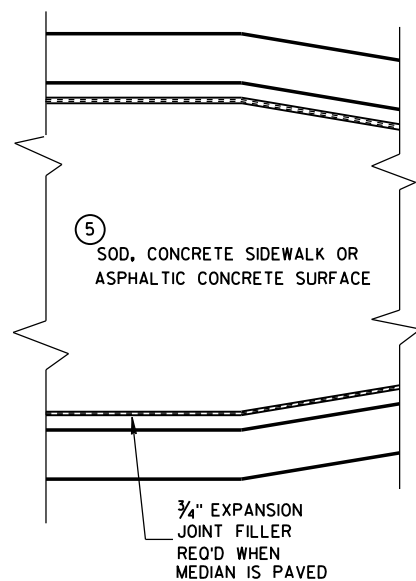


CONCRETE MEDIAN BLUNT NOSE DETAIL

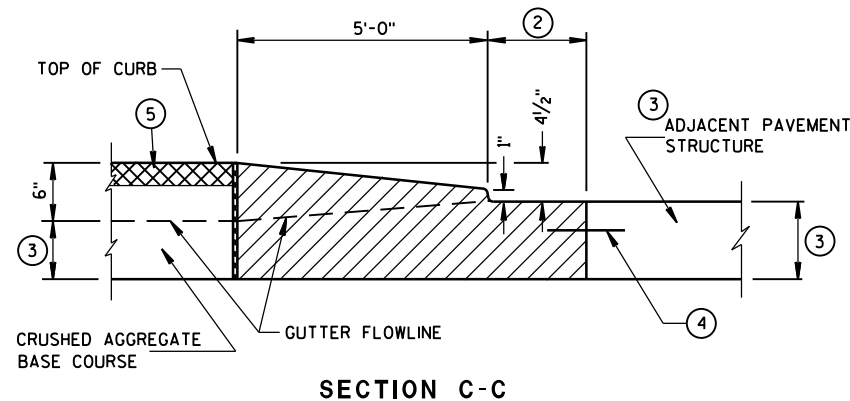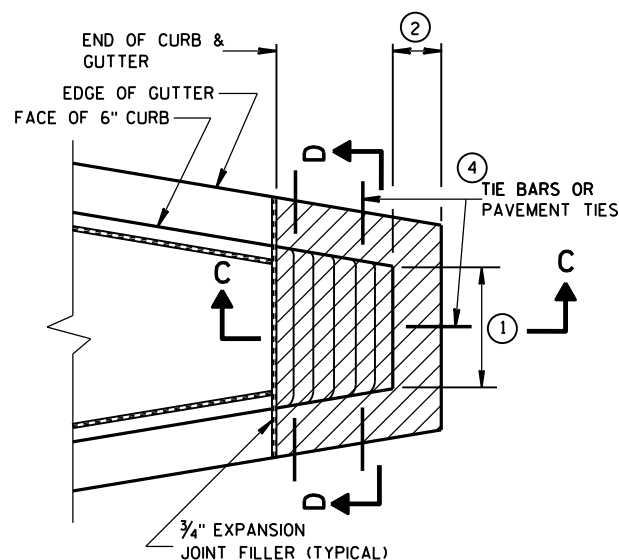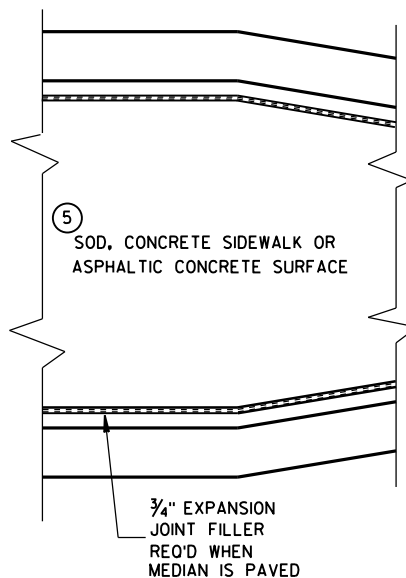

CONCRETE MEDIAN SLOPED NOSE TYPE 1

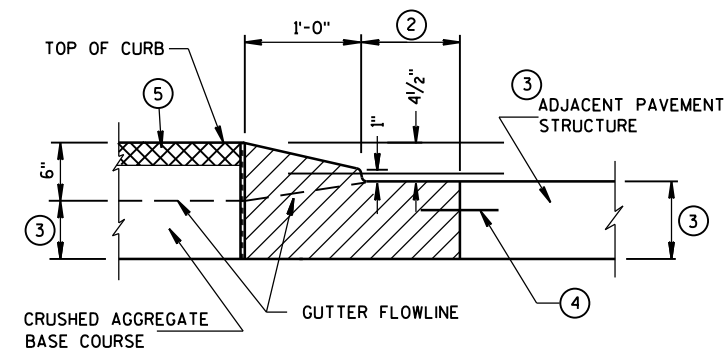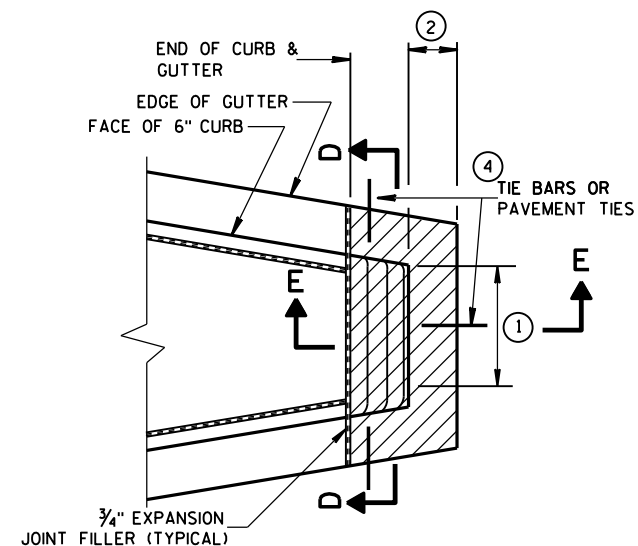

CONCRETE MEDIAN SLOPED NOSE TYPE 2

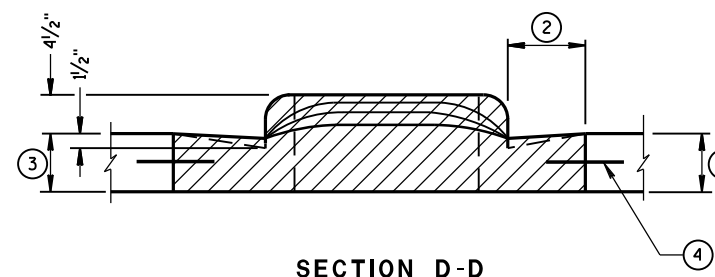

GENERAL NOTES

DETAILS OF CONSTRUCTION, MATERIALS AND WORKMANSHIP NOT SHOWN ON THIS DRAWING SHALL CONFORM TO THE PERTINENT REQUIREMENTS OF THE STANDARD SPECIFICATIONS AND THE APPLICABLE SPECIAL PROVISIONS.

- ① SEE PLAN FOR MEDIAN NOSE WIDTH AND RADIUS (FOR ROUND NOSE ALTERNATE).
- ② WIDTH OF GUTTER TO MATCH EXISTING ADJACENT GUTTER OR AS SPECIFIED ELSEWHERE IN THE PLAN.
- ③ DEPTH EQUAL TO ADJACENT PAVEMENT. ADJACENT PAVEMENT STRUCTURE DETAILS ARE SHOWN ON THE PLAN. TYPICAL OPTIONS ARE:
 - (1) NEW OR EXISTING CONCRETE PAVEMENT.
 - (2) ASPHALTIC CONCRETE PAVEMENT OVER NEW OR EXISTING CONCRETE BASE COURSE.
 - (3) ASPHALTIC CONCRETE PAVEMENT OVER CRUSHED AGGREGATE BASE COURSE.

- ④ TIE BARS OR PAVEMENT TIES REQUIRED IN NEW CONCRETE PAVEMENT OR CONCRETE BASE COURSE. TIE BARS SHALL BE NO. 4 X 2'-0" SPACED AT 2'-0" C-C.

PAVEMENT TIES REQUIRED IN EXISTING CONCRETE BASE COURSE. PAVEMENT TIES SHALL BE NO. 6 X 1'-0" SPACED AT 3'-0" C-C INSTALLED ON A HORIZONTAL SKEW OF 6:1. THE DIRECTION OF SKEW SHALL ALTERNATE AFTER EVERY ONE OR TWO BARS.

- ⑤ SURFACE TYPE AND DETAILS ARE SHOWN ELSEWHERE IN THE PLAN.

CONCRETE MEDIAN NOSE

STATE OF WISCONSIN
DEPARTMENT OF TRANSPORTATION

APPROVED

6/8/2006

DATE

FHWA

/S/ Jerry H. Zoag
ROADWAY STANDARDS & 129
ENGINEER

4T






GENERAL NOTES

SAW CUT, DRILL, AND LIFT OUT EXISTING CONCRETE PAVEMENT WITHIN THE BOUNDARIES OF CONCRETE REPAIR AREAS. THE CONTRACTOR MAY MAKE ADDITIONAL SAW CUTS INSIDE THE REPAIR LIMITS TO REDUCE WEIGHT AND SIZE OF CONCRETE PIECES.


PROVIDE 6-FOOT MINIMUM DISTANCE FROM BOUNDARIES OF CONCRETE REPAIR AREAS TO ADJACENT TRANSVERSE JOINT OR CRACK.

THE LENGTH OF THE REPAIRS MAY VARY FROM THE DIMENSIONS SHOWN IF THE EXISTING CONCRETE PAVEMENT IS NONDOWELED AND THE PAVEMENT IS TO BE OVERLAID AFTER REPAIRING.


① DOWEL BARS MIGHT NOT EXIST.

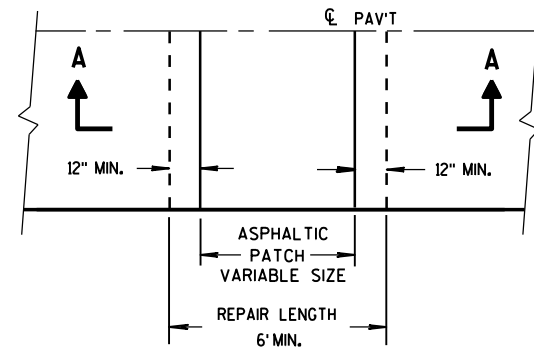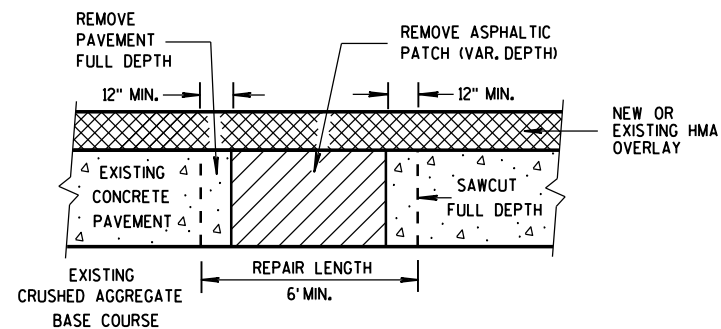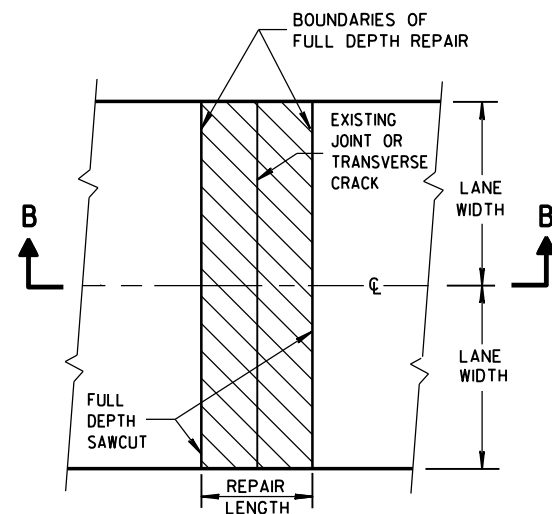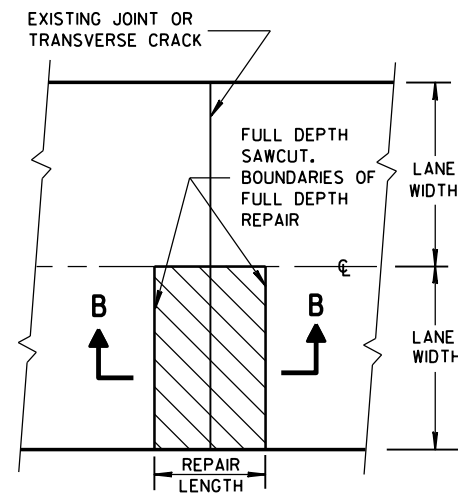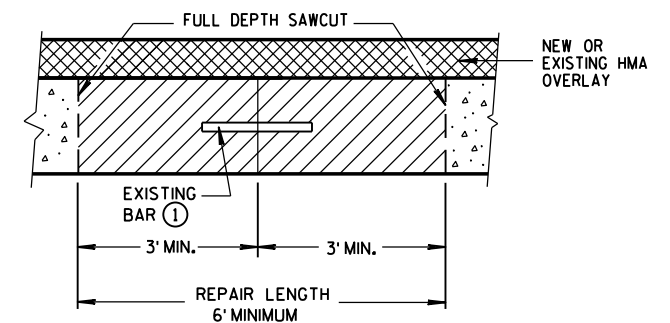**PLAN VIEW****SECTION A-A****HMA PATCH REMOVAL****PLAN VIEW
(DOUBLE LANE REPAIR)****PLAN VIEW
(SINGLE LANE REPAIR)****FULL DEPTH CONCRETE PAVEMENT REMOVAL****SECTION B-B
CONCRETE REMOVAL****BASE PATCHING CONCRETE**

STATE OF WISCONSIN
DEPARTMENT OF TRANSPORTATION 130

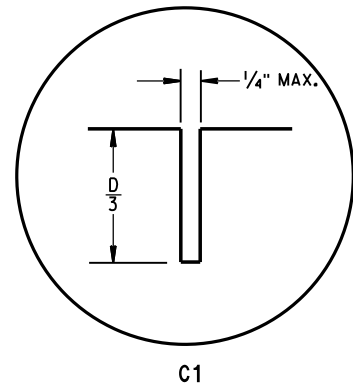


C1

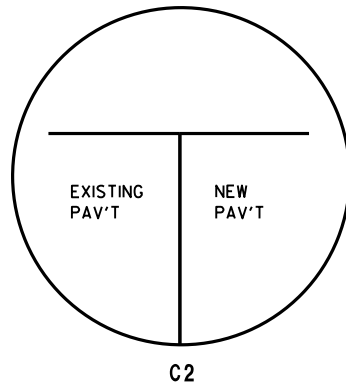


C2


TRANSVERSE JOINTS

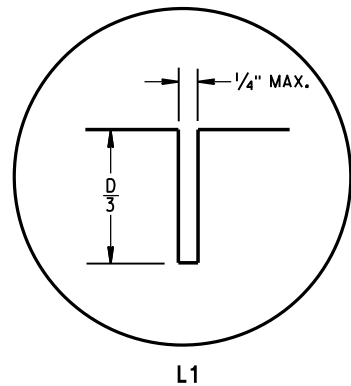

L1

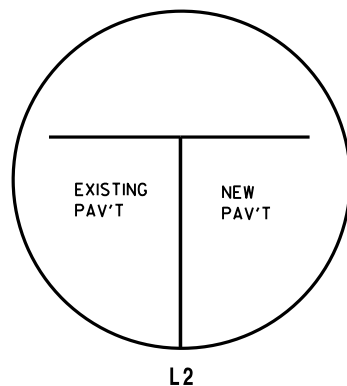


L2

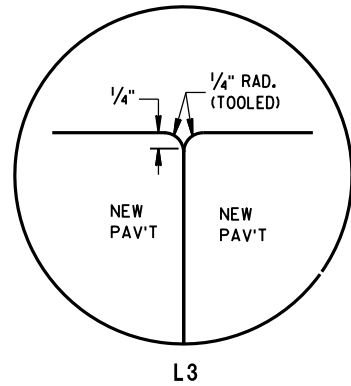


L3


LONGITUDINAL JOINTS

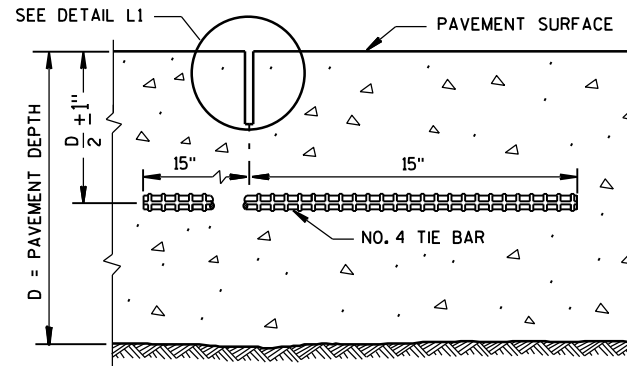


SECTION C-C
SAWED LONGITUDINAL JOINT

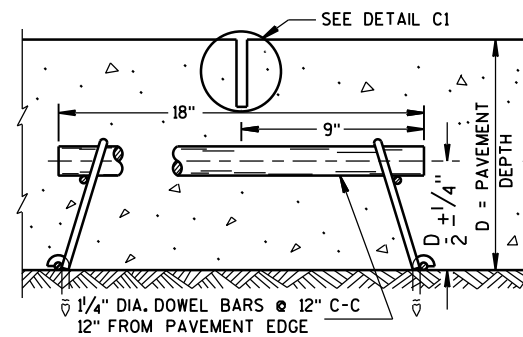


SECTION F-F
CONTRACTION JOINT

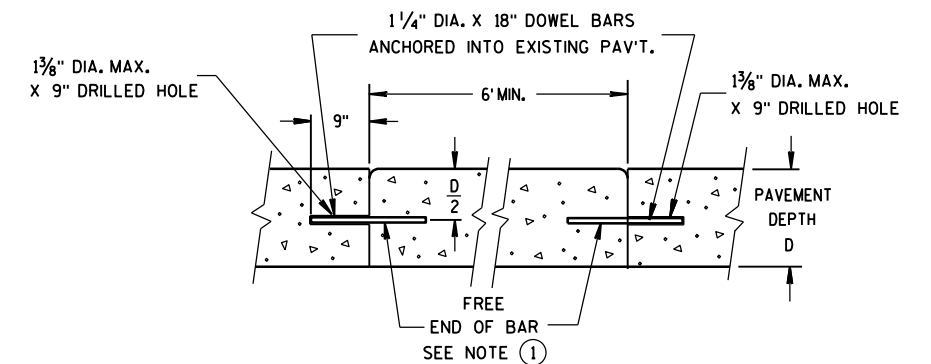


SECTION D-D

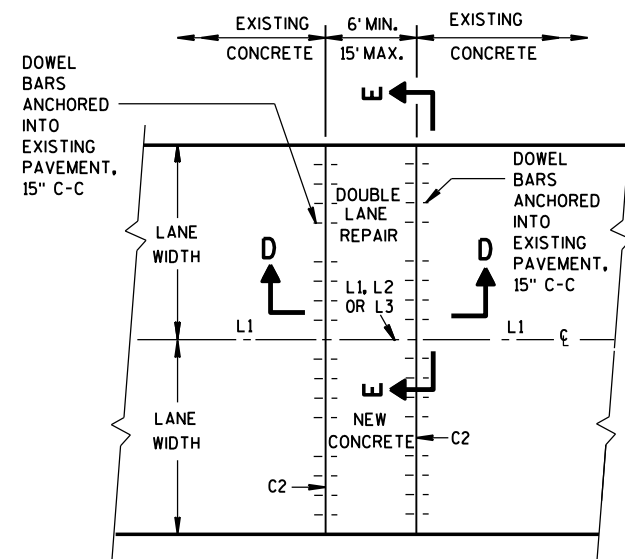

PLAN VIEW
MULTI-LANE CONCRETE BASE PATCH
15' MAXIMUM LENGTH

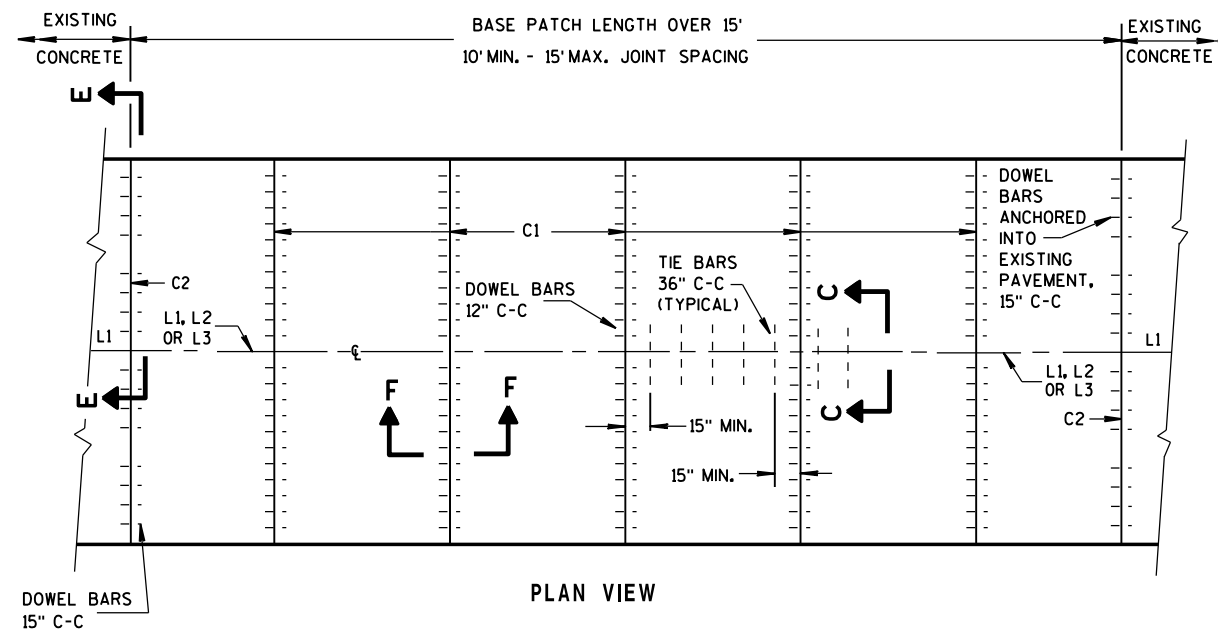

PLAN VIEW
MULTI-LANE CONCRETE BASE PATCH
GREATER THAN 15' IN LENGTH

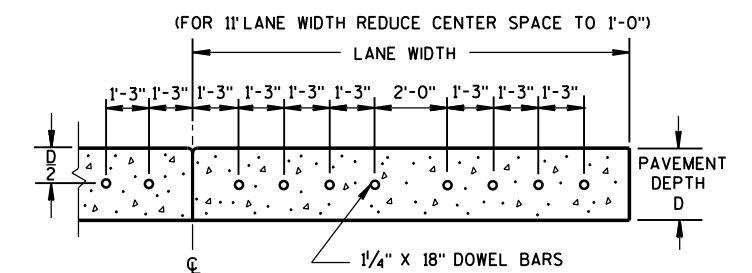

SECTION E-E
SPACING OF DOWEL BARS
ANCHORED INTO EXISTING PAVEMENT

GENERAL NOTES

INSTALL DOWEL BARS PARALLEL TO THE PAVEMENT CENTERLINE AND PAVEMENT SURFACE.


CONCRETE BASE PATCHES OF EXISTING NONDOWELED CONCRETE PAVEMENTS DO NOT NEED TO BE DOWELED.

DO NOT SEAL OR FILL JOINTS.

ANCHOR DOWEL BARS AND TIE BARS INTO DRILLED HOLES WITH AN EPOXY.

PROVIDE A MINIMUM DISTANCE OF 15 INCHES FROM AN EXISTING TRANSVERSE JOINT OR THE EDGE OF REPLACEMENT TO THE CENTER OF THE TIE BAR NEAREST THAT JOINT OR EDGE.


① APPLY A THIN UNIFORM COATING OF SURFACE TREATMENT TO THE FREE END OF DOWEL BARS TO PREVENT BONDING.

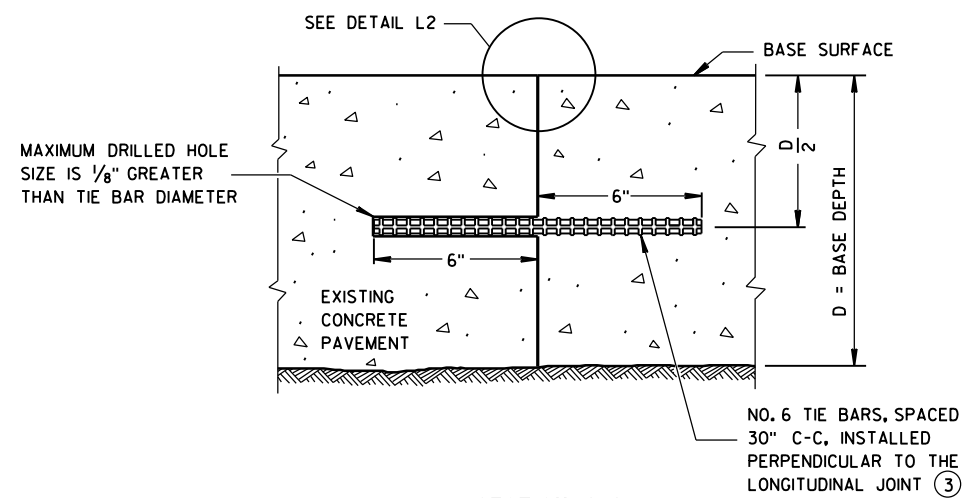


SECTION G-G
TIE BARS ANCHORED
INTO EXISTING PAVEMENT

GENERAL NOTES

- ① USE AN ENGINEER-APPROVED BOND BREAKER (E.G. RELEASE AGENT, CURING COMPOUND) FOR SINGLE LANE BASE PATCHES UP TO 15 FEET IN LENGTH.
- ② WITH THE APPROVAL OF THE ENGINEER, FOR SINGLE LANE PAVEMENT REPLACEMENTS LESS THAN 30 FEET IN LENGTH, DRILLED TIE BARS MAY BE INSTALLED ON 6:1 SKEW HORIZONTALLY, DIRECTION OF SKEW ALTERNATING WITH EACH SUCCESSIVE BAR. DRIVE SKEWED TIE BARS TO A DEPTH OF 6 INCHES IN A HOLE OF SUCH A DIAMETER AS TO PROVIDE A TIGHT DRIVEN FIT.
- ③ ANCHOR TIE BARS INTO DRILLED HOLES WITH AN EPOXY.

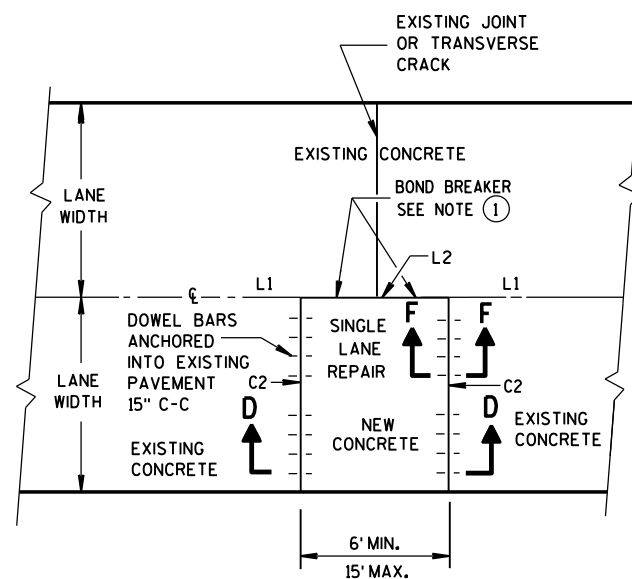

PLAN VIEW
SINGLE LANE CONCRETE BASE PATCH
15' MAXIMUM LENGTH

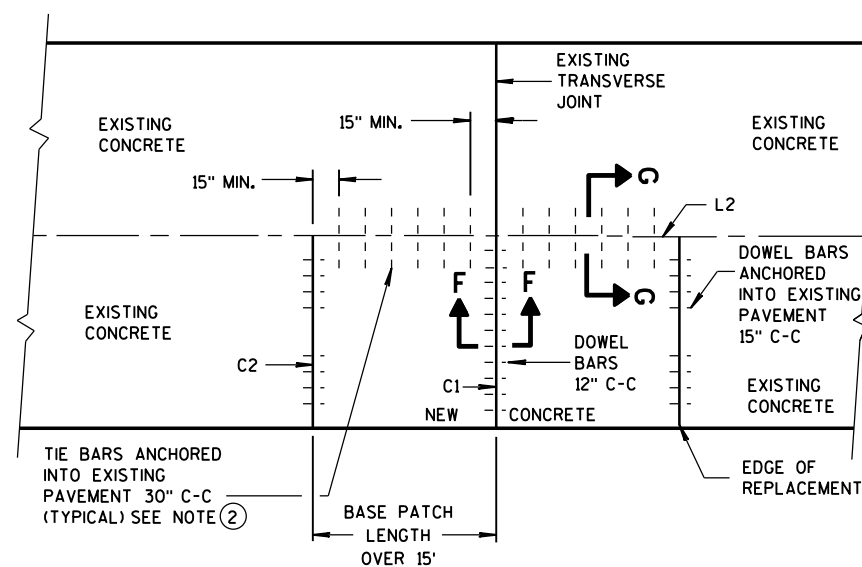


PLAN VIEW
SINGLE LANE CONCRETE BASE PATCH
GREATER THAN 15' IN LENGTH


BASE PATCHING CONCRETE

STATE OF WISCONSIN
DEPARTMENT OF TRANSPORTATION

APPROVED
DATE: Sept., 2015 /S/ Peter Kemp, P.E.
PAVEMENT SUPER 132
FHWA

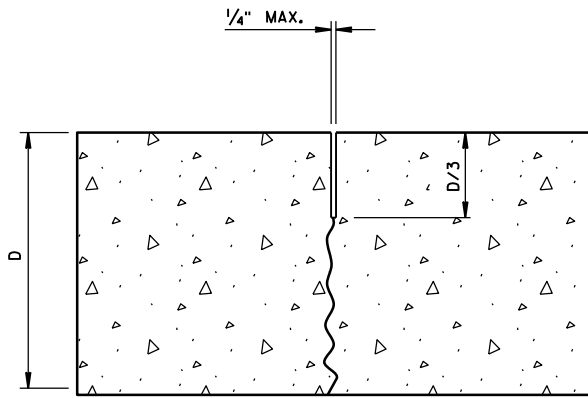

UNDOWELED-TRANSVERSE

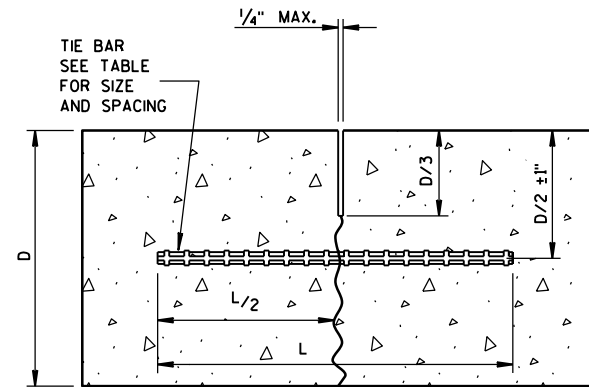

TIED LONGITUDINAL


PAVEMENT DEPTH (D)	TIE BAR SIZE	TIE BAR LENGTH (L)	MAX. TIE BAR SPACING
< 10 1/2"	NO. 4	30"	36"
≥ 10 1/2"	NO. 5	36"	36"
	NO. 4 *	30"	24" **

* SUBSTITUTE BENT BARS AT LONGITUDINAL JOINTS WHEN EQUIPMENT LIMITATIONS DURING CONSTRUCTION WARRANT (e.g. AUXILIARY LANES OR TURN LANES)

** CONFORM TO 15" MINIMUM SPACING FROM TRANSVERSE JOINTS; SPACING BETWEEN TIE BARS WILL BE 30" AT TRANSVERSE JOINTS.

GENERAL NOTES


- 1 USE DOWELED EXPANSION JOINTS ON SIDE ROADS AT INTERSECTIONS (TO ISOLATE THE SIDE ROAD FROM THE THROUGH STREET) IF THE SIDE ROAD IS CONCRETE PAVEMENT AND GREATER THAN 300 FEET IN LENGTH.
- 2 SPACE CONTRACTION JOINTS IN ACCORDANCE WITH 13C4, 13C11 OR 13C13.
- 3 LOCATE CONSTRUCTION JOINTS A MINIMUM OF 6 FEET FROM THE NEAREST CONTRACTION JOINT AND ALIGN PARALLEL TO CONTRACTION JOINTS.
- 4 CONSTRUCTION JOINTS CAN BE FORMED OR SAWED.
- 5 IF JOINT IS FORMED, PROVIDE A 1/4-INCH RADIUS.
- 6 ANCHOR TIE BARS INTO DRILLED HOLES WITH AN EPOXY.

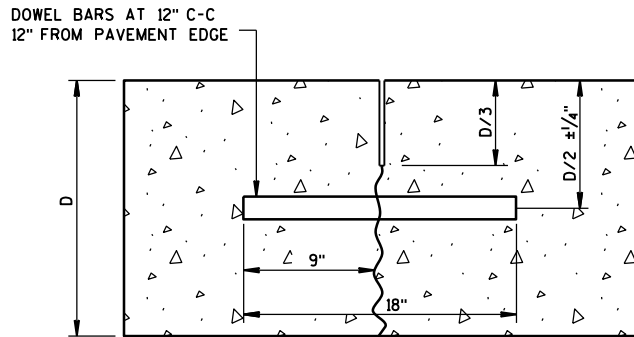


DOWELED-TRANSVERSE

CONTRACTION JOINTS


SEE NOTE 2

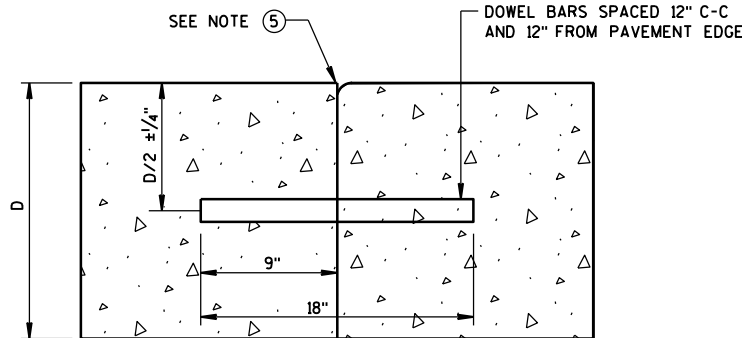


DOWELED TRANSVERSE 3

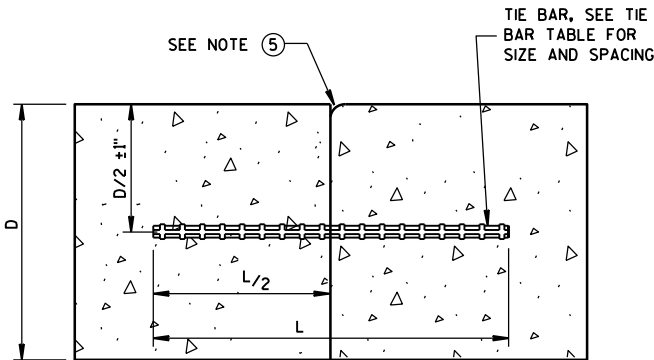

TIED LONGITUDINAL

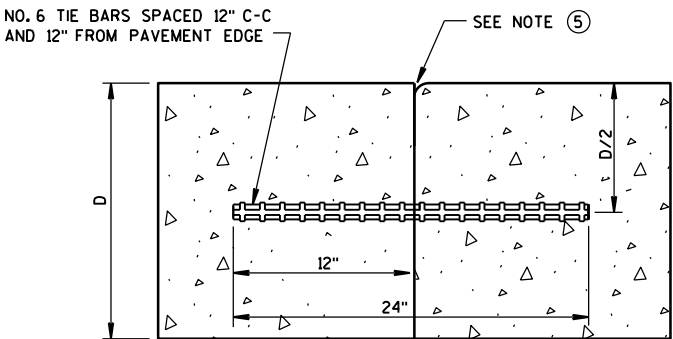


TIED TRANSVERSE 3
(FOR USE ON NON-DOWELED PAVEMENTS ONLY)

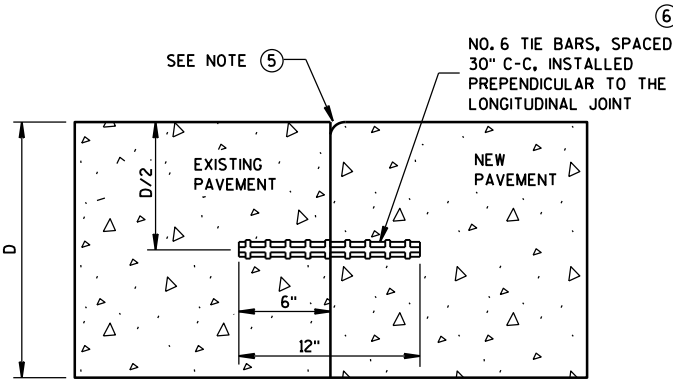


TIED LONGITUDINAL TO EXISTING

CONSTRUCTION JOINTS

SEE NOTE 4

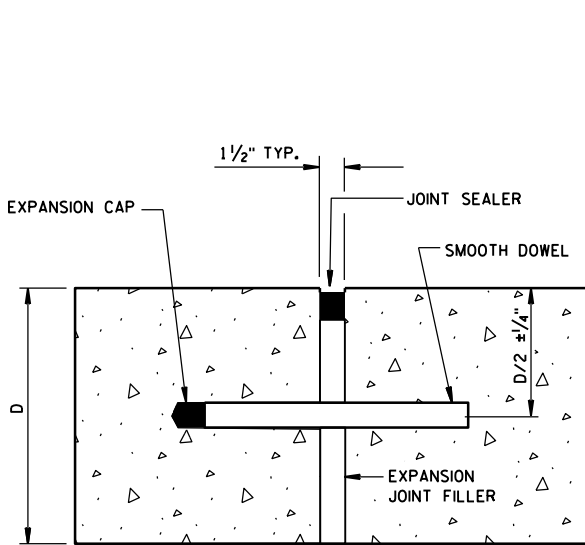

DOWELED-TRANSVERSE
SEE NOTE 1

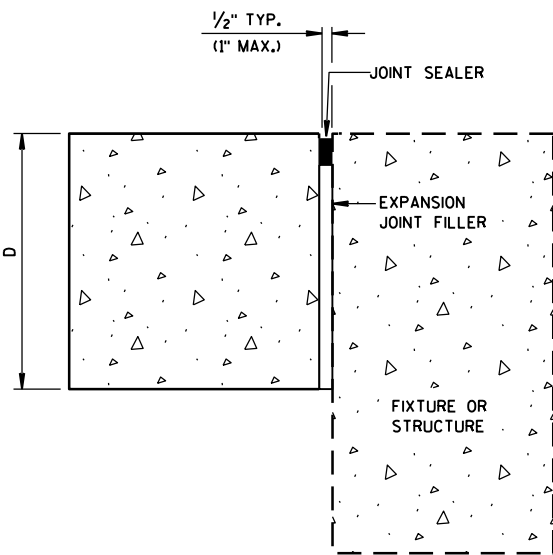


UNTIED-LONGITUDINAL


EXPANSION JOINTS

CONCRETE PAVEMENT
JOINT TYPES


STATE OF WISCONSIN
DEPARTMENT OF TRANSPORTATION 133

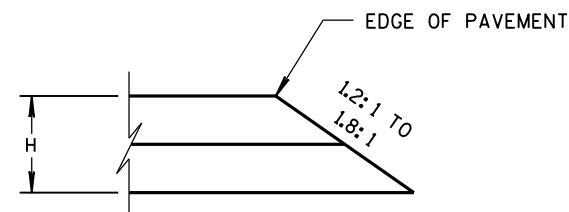


CONSTRUCTED WITH FINAL TWO LAYERS
FOR H 5" OR LESS

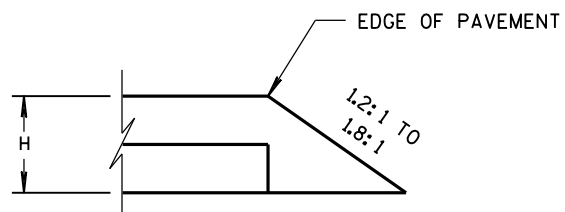

CONSTRUCTED WITH FINAL LAYER
FOR H 5" OR LESS

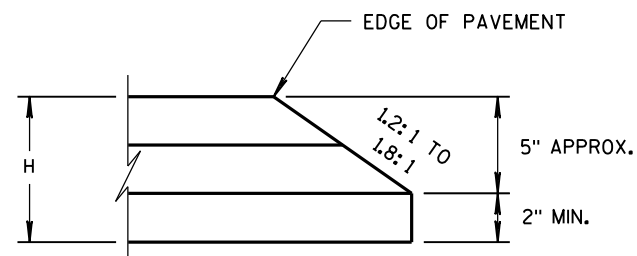


CONSTRUCTED WITH FINAL TWO LAYERS
FOR H GREATER THAN 5"

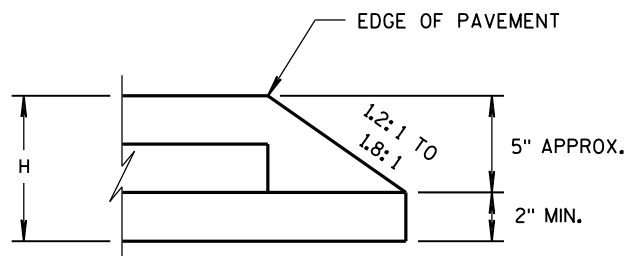

CONSTRUCTED WITH FINAL LAYER
FOR H GREATER THAN 5"

HMA PAVEMENT AND HMA OVERLAYS

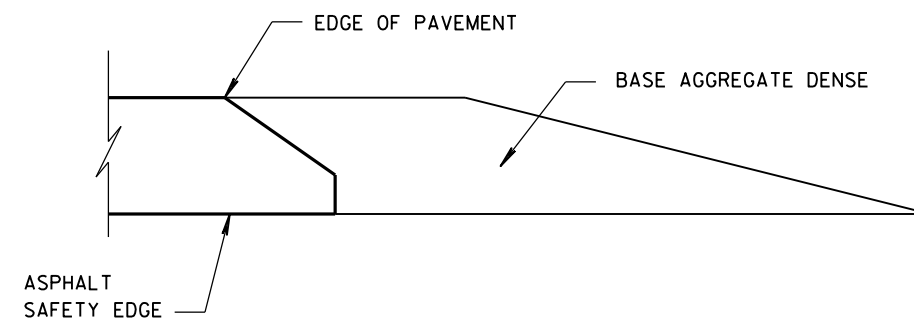

FINISHED SHOULDER AGGREGATE PLACEMENT

SAFETY EDGE_{SM}

STATE OF WISCONSIN
DEPARTMENT OF TRANSPORTATION

APPROVED


11/30/2012
DATE

FHWA



/s/ Jerry H. Zogg
ROADWAY STANDARDS
ENGINEER

134

ENT

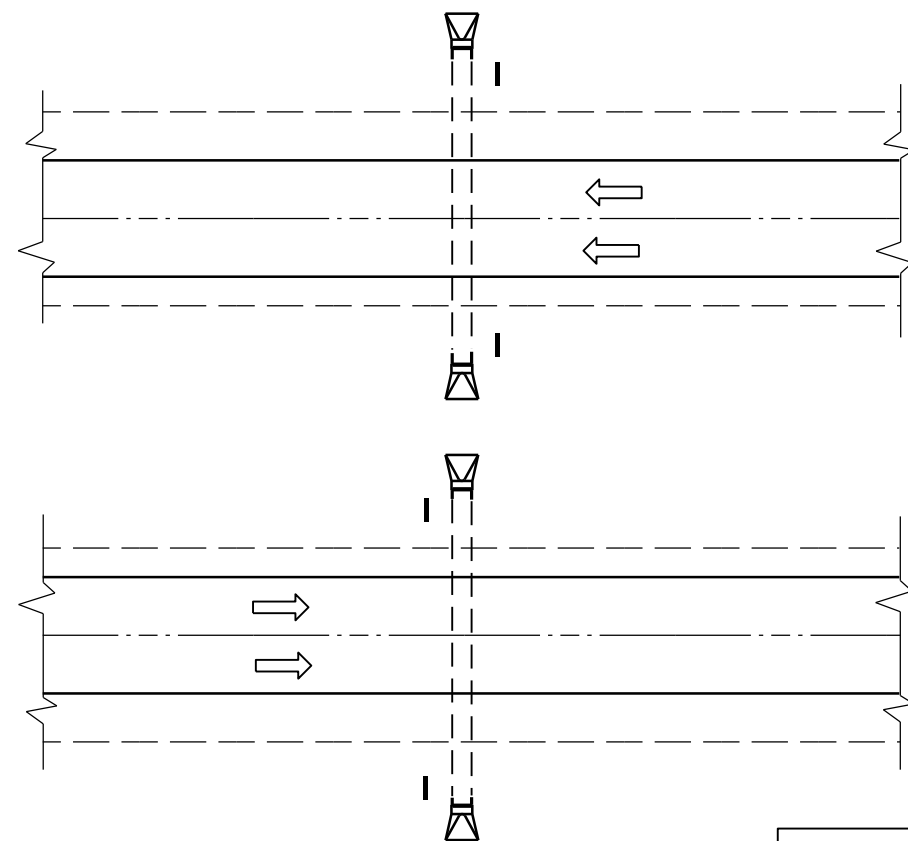

PLAN VIEW
DIVIDED HIGHWAY

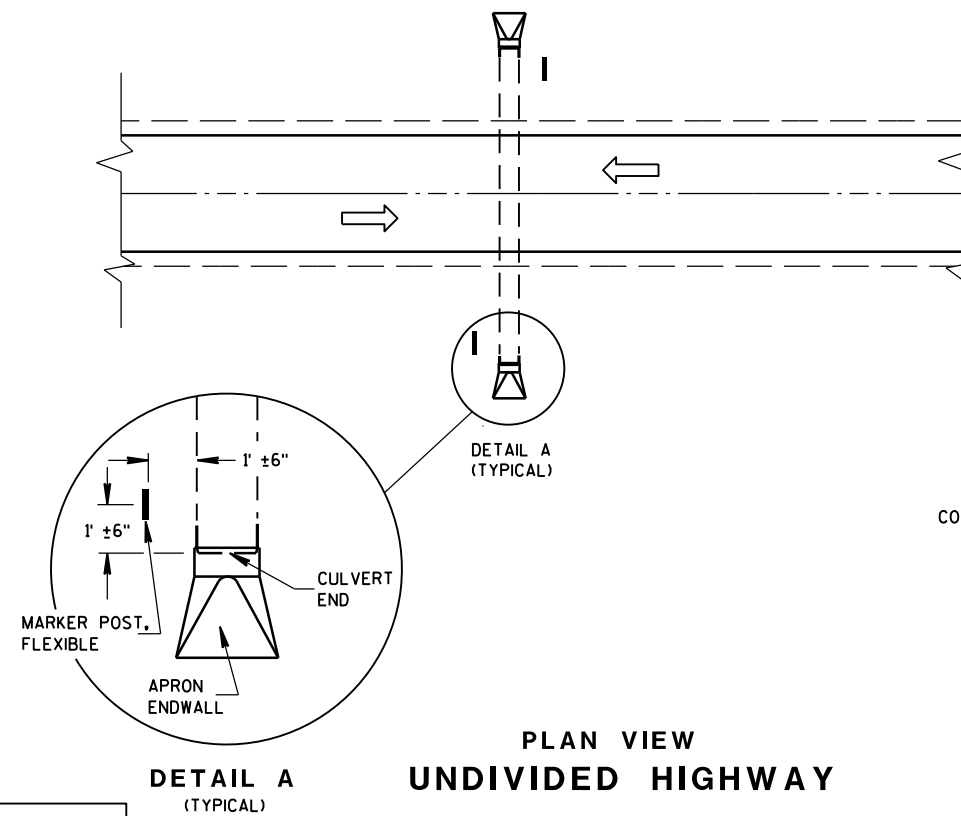 


PLAN VIEW
UNDIVIDED HIGHWAY


FLEXIBLE MARKER POST LOCATION

GENERAL NOTES

DETAILS OF CONSTRUCTION, MATERIALS AND WORKMANSHIP NOT SHOWN ON THIS DRAWING SHALL CONFORM TO THE PERTINENT REQUIREMENTS OF THE STANDARD SPECIFICATIONS AND THE APPLICABLE SPECIAL PROVISIONS.

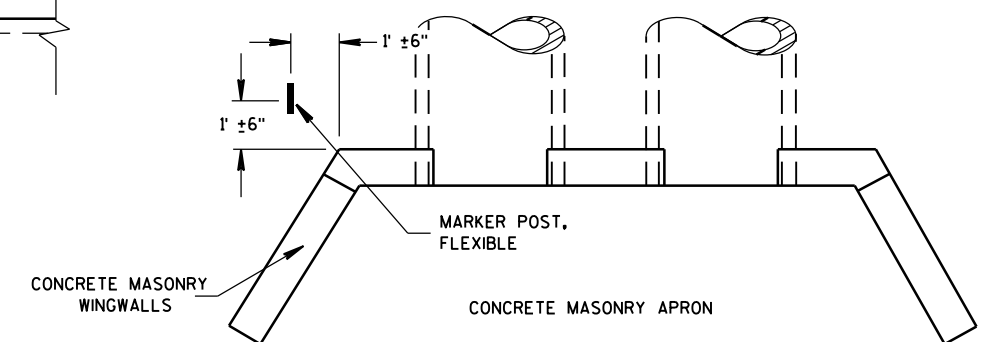




PLAN VIEW
CONCRETE MASONRY ENDWALLS FOR
CULVERT PIPE AND PIPE ARCH

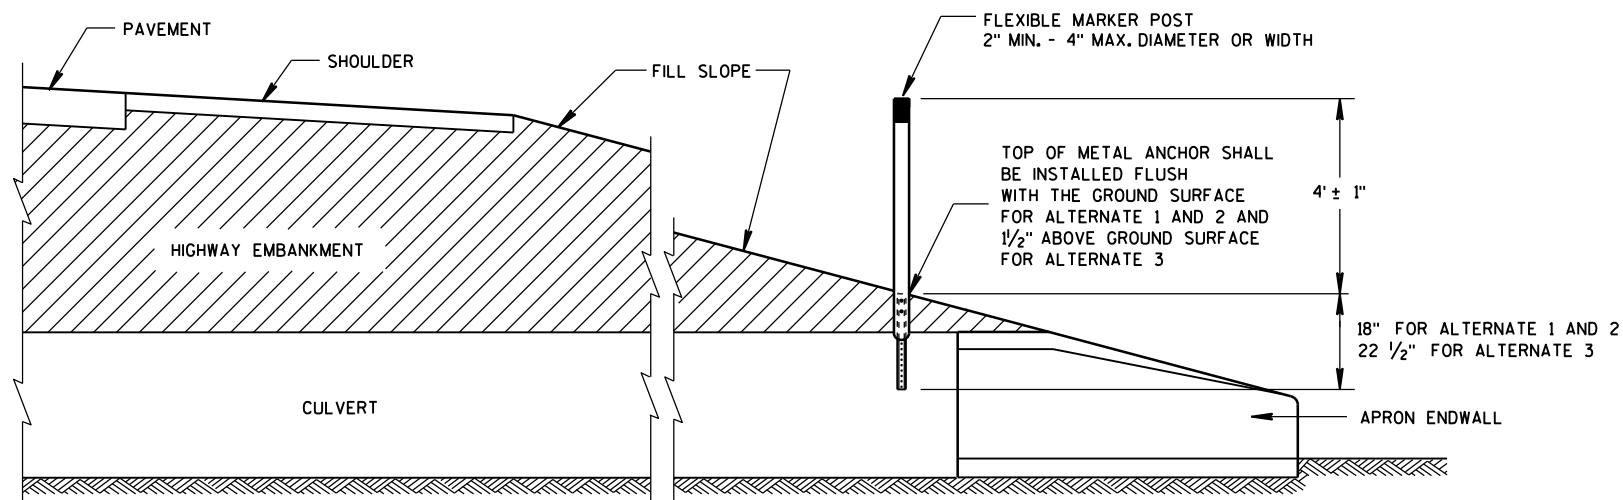

CROSS SECTION
FLEXIBLE MARKER POST


FLEXIBLE MARKER POST
FOR CULVERT END

STATE OF WISCONSIN
DEPARTMENT OF TRANSPORTATION 135





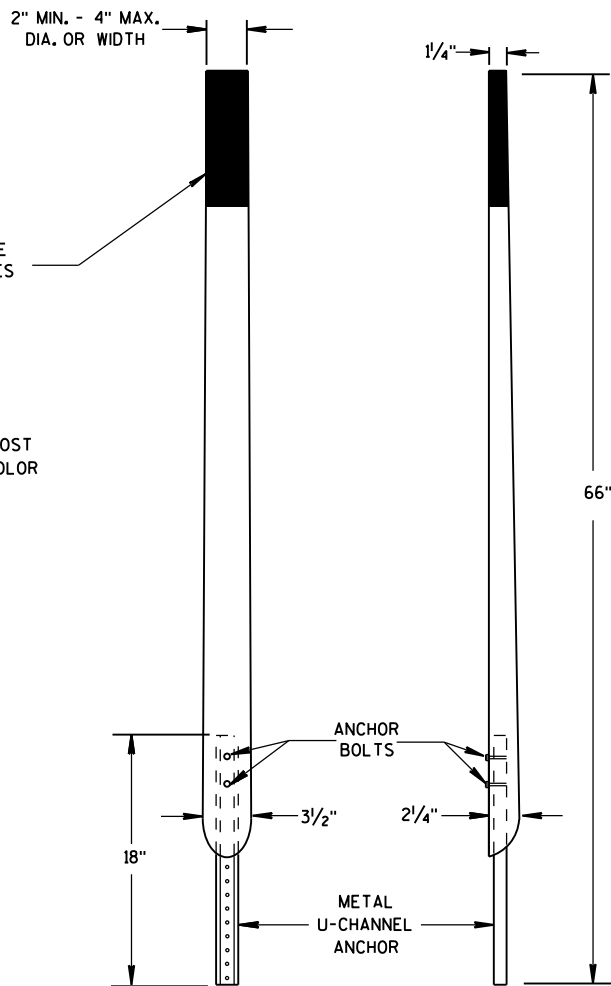
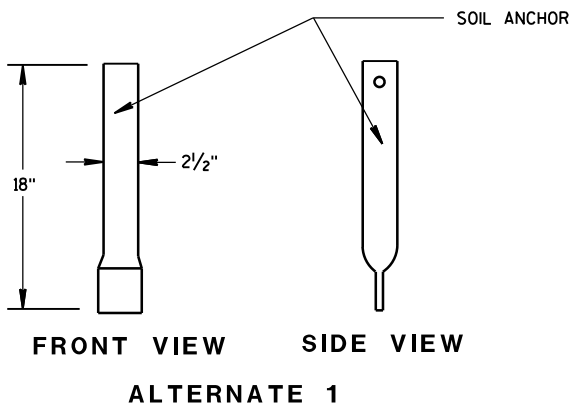
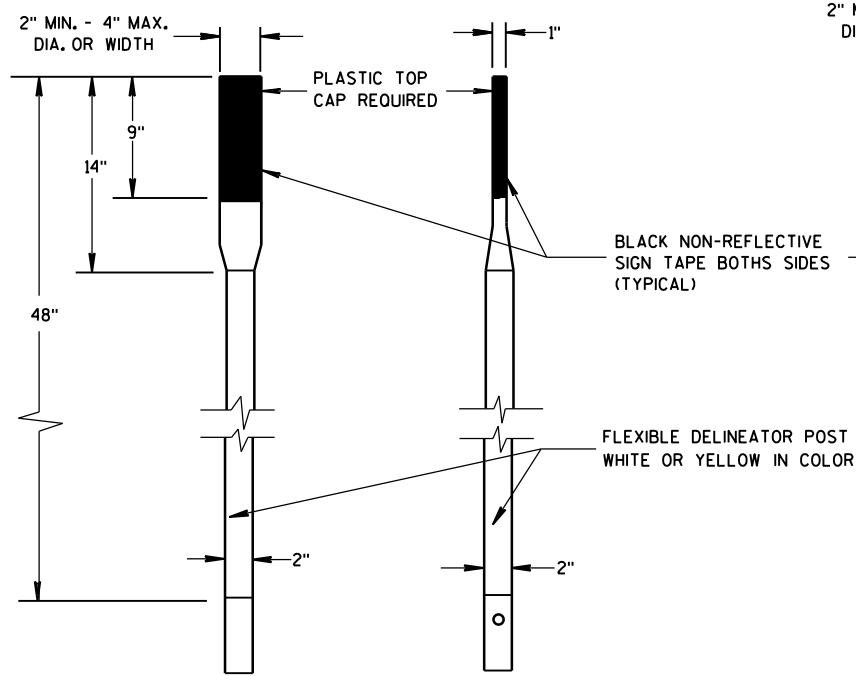


FRONT VIEW SIDE VIEW
ALTERNATE 2

FLEXIBLE MARKER POSTS

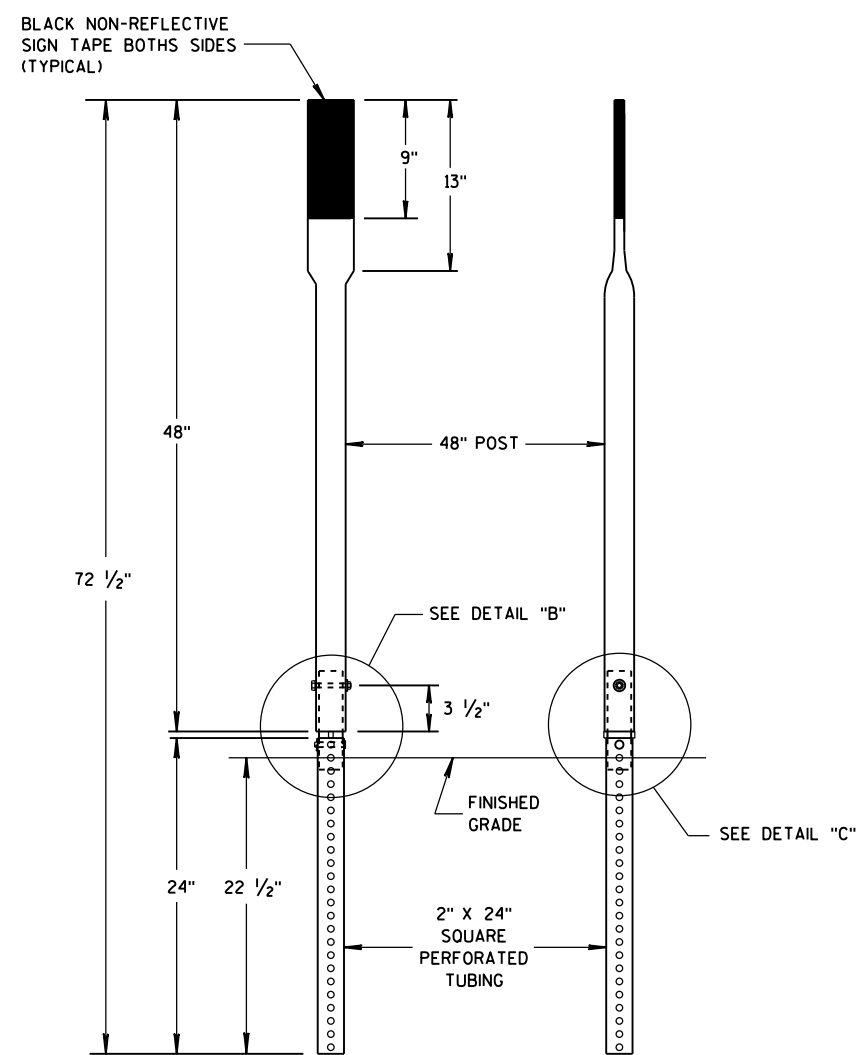


FRONT VIEW SIDE VIEW
ALTERNATE 3

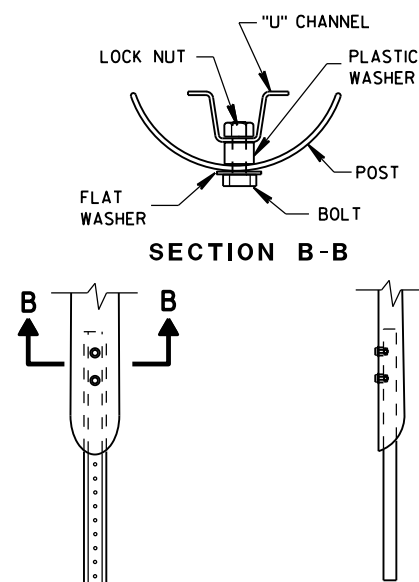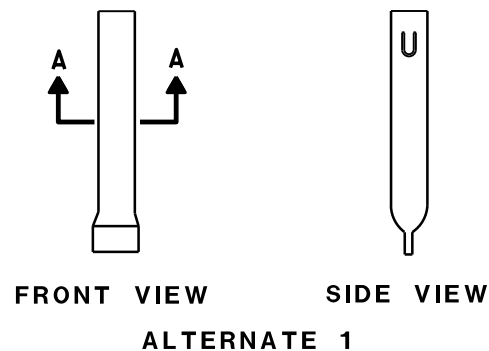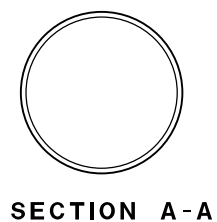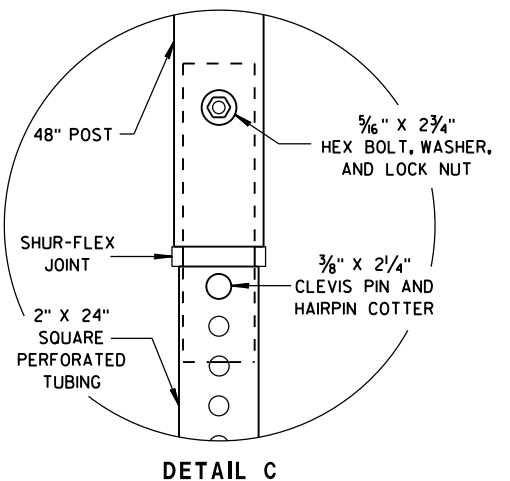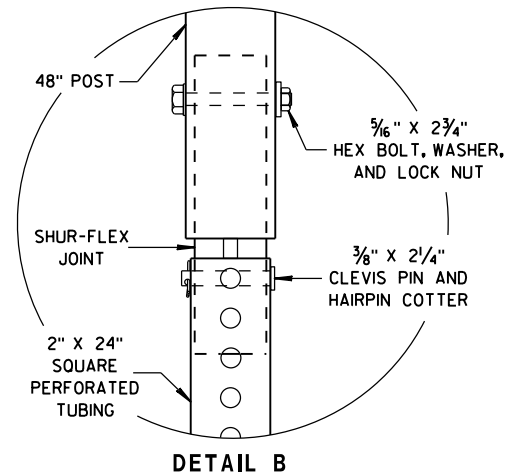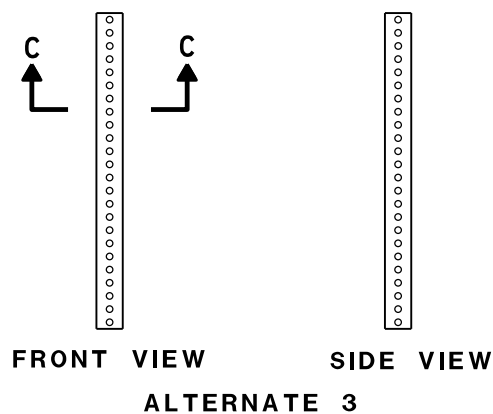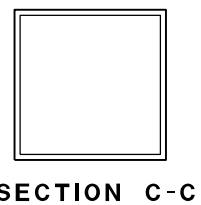


FRONT VIEW SIDE VIEW
ALTERNATE 2
FLEXIBLE MARKER POST ANCHORS


FLEXIBLE MARKER POST FOR CULVERT END	
STATE OF WISCONSIN DEPARTMENT OF TRANSPORTATION	
APPROVED 10/1/2012 DATE	/S/ Travis Feltes STATE TRAFFIC ENGINEER 136 IGN
FHWA	

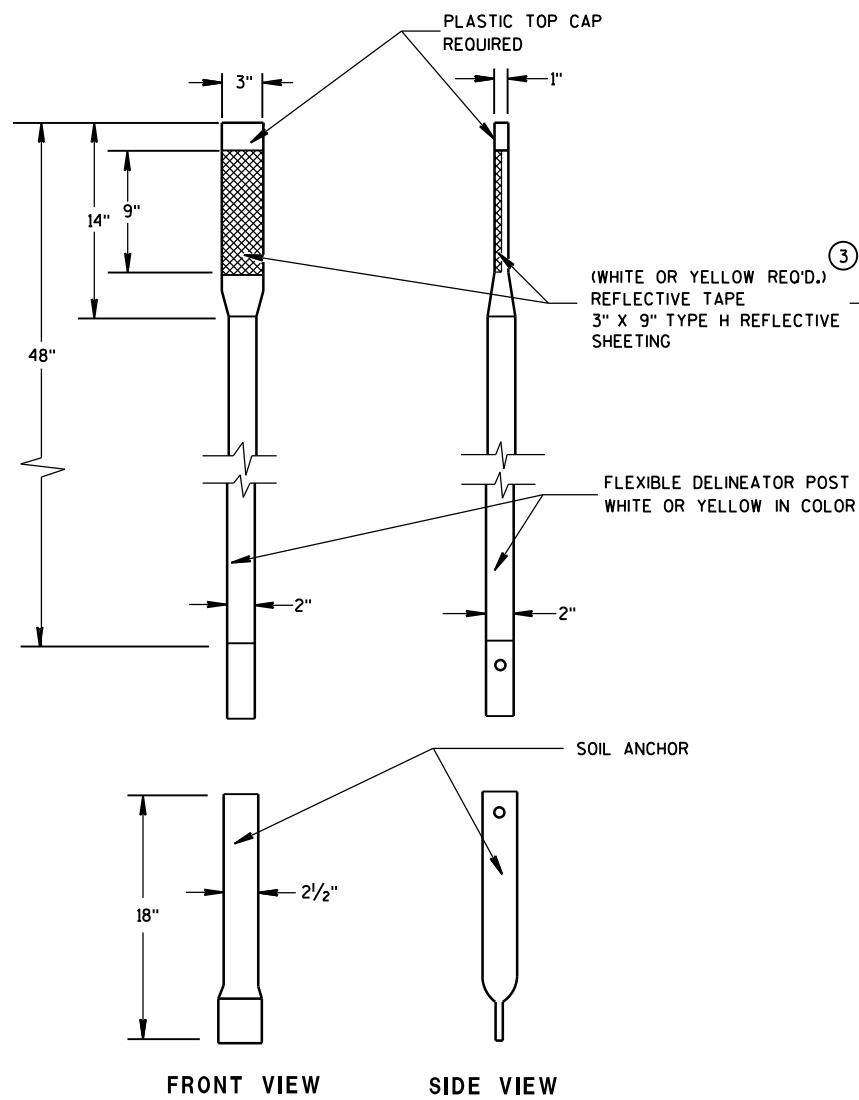

ALTERNATE 1

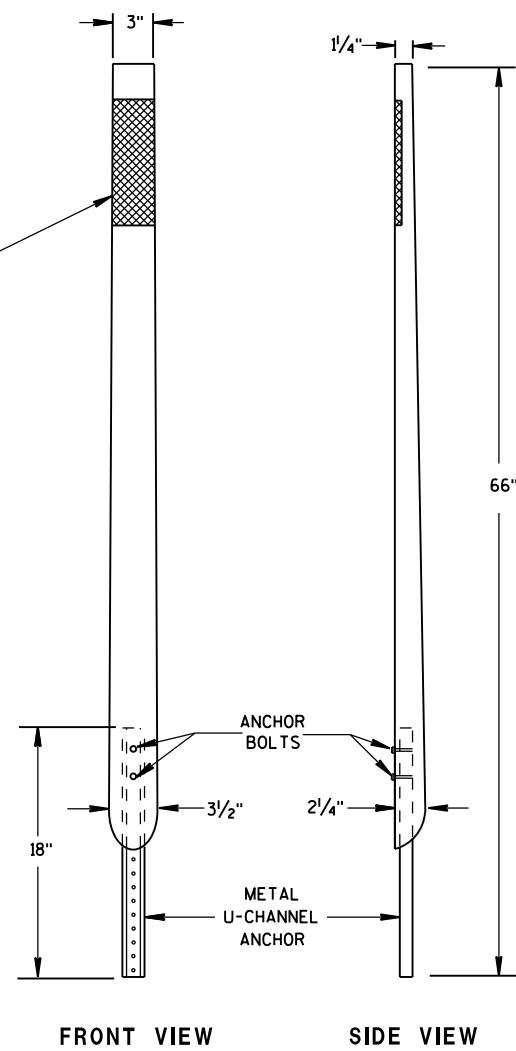

ALTERNATE 2

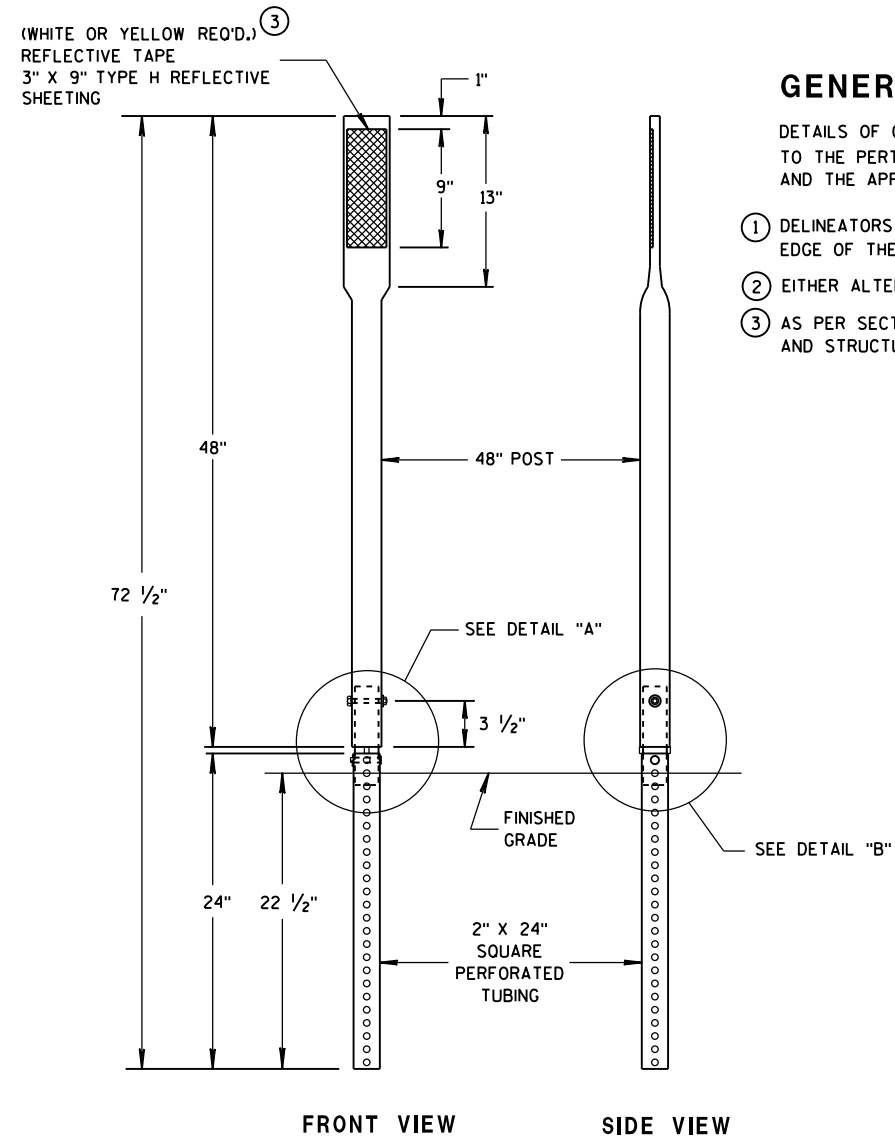


ALTERNATE 3


GENERAL NOTES

DETAILS OF CONSTRUCTION NOT SHOWN ON THIS DRAWING SHALL CONFORM TO THE PERTINENT REQUIREMENTS OF THE STANDARD SPECIFICATIONS AND THE APPLICABLE SPECIAL PROVISIONS.


- ① DELINEATORS SHALL BE PLACED AT A CONSTANT DISTANCE FROM THE EDGE OF THE SHOULDER FOR THE LENGTH OF THE INSTALLATION.
- ② EITHER ALTERNATE NO. 1, NO. 2 OR NO. 3 MAY BE FURNISHED.
- ③ AS PER SECTION 637.2.2.2 OF THE STANDARD SPECIFICATIONS FOR HIGHWAY AND STRUCTURE CONSTRUCTION.

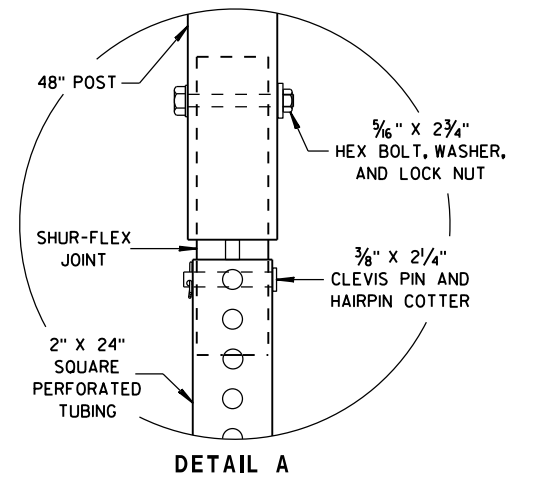


DETAIL A

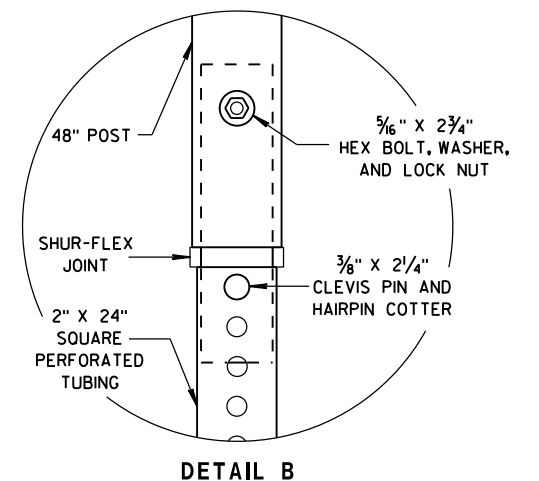

DETAIL B

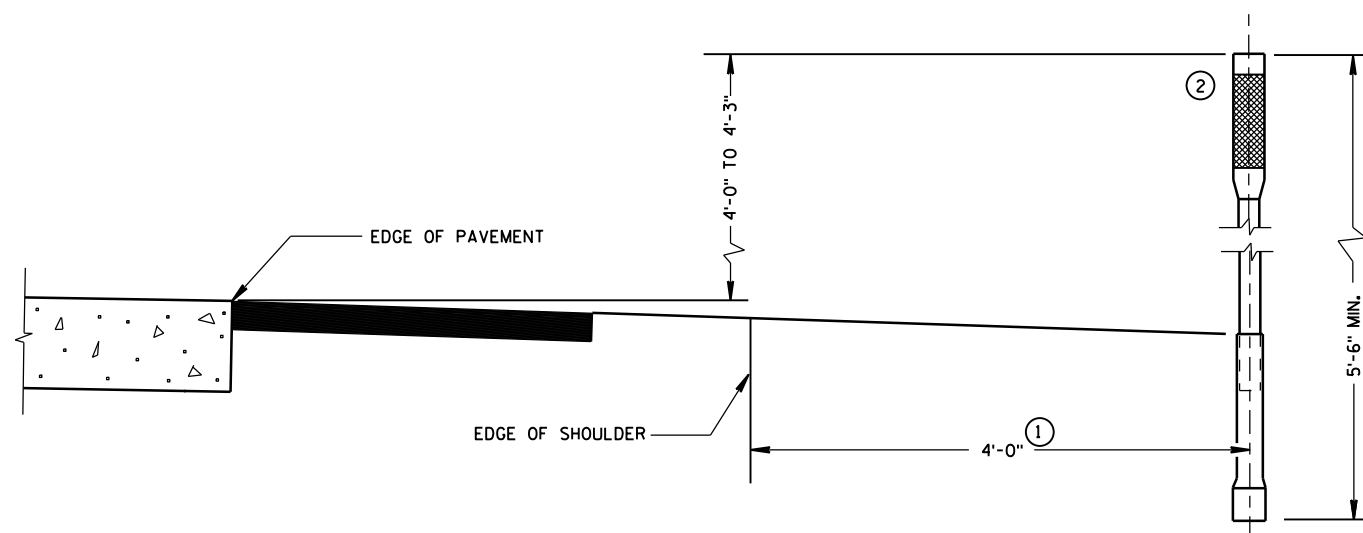

TYPICAL INSTALLATIONS OF FLEXIBLE DELINEATOR POSTS

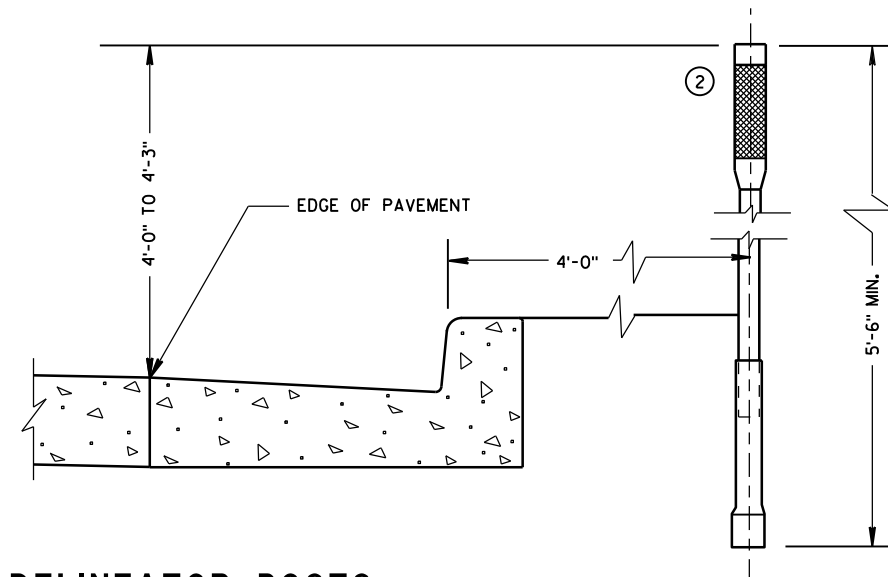


FLEXIBLE DELINEATOR POST

STATE OF WISCONSIN
DEPARTMENT OF TRANSPORTATION

APPROVED
9-26-2012
DATE
FHWA

/S/ Travis Feltes
STATE TRAFFIC ENGINEER
137
IGN

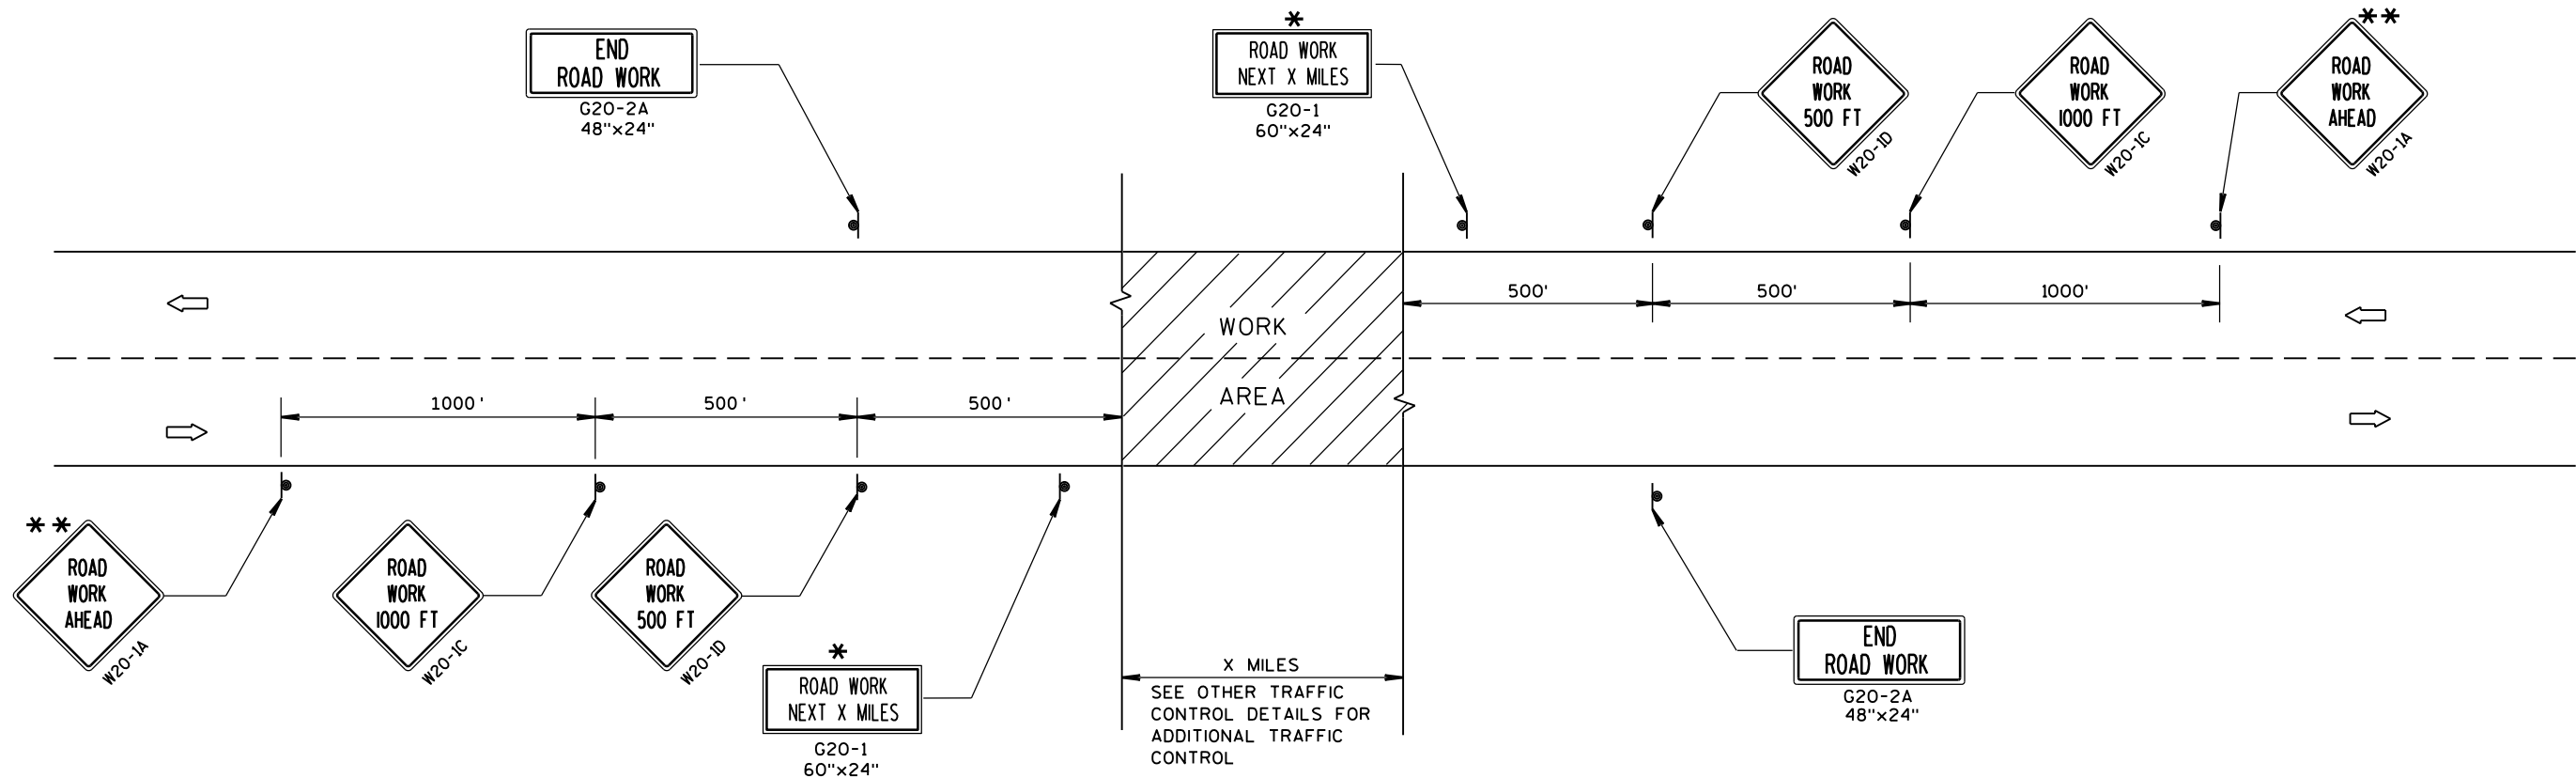

TYPICAL SIDEROAD APPROACH WARNING SIGN DETAIL

GENERAL NOTES

THE EXACT NUMBER, LOCATION, AND SPACING OF ALL SIGNS AND DEVICES SHALL BE ADJUSTED TO FIT FIELD CONDITIONS.

THE SPACING BETWEEN TRAFFIC CONTROL SIGNS SHOULD BE ADJUSTED TO NOT CONFLICT WITH AND SHOULD PROVIDE A MINIMUM OF 200 FEET (500 FEET DESIRABLE) CLEARANCE TO EXISTING SIGNS THAT WILL REMAIN IN PLACE.


ALL SIGNS ARE 48"x48" UNLESS OTHERWISE NOTED.

SIGNS THAT WILL BE IN PLACE LESS THAN 7 CONTINUOUS DAYS AND NIGHTS MAY BE MOUNTED ON PORTABLE SUPPORTS.

IF A "STOP" SIGN MUST BE REMOVED FOR A WORK OPERATION, A TEMPORARY "STOP" SIGN SHALL BE PLACED PRIOR TO THE SIGN REMOVAL, OR A FLAGGER SHALL BE PROVIDED UNTIL THE SIGN IS RE-ESTABLISHED.

* OMIT G20-1 SIGNS IF LENGTH OF WORK AREA IS 2 MILES OR LESS.

** PLACE ADDITIONAL W20-1A "ROAD WORK AHEAD" SIGN IF WORK AREA WITHIN THE PROJECT IS SEPARATED BY MORE THAN 2 MILES FROM PREVIOUS WORK AREA.

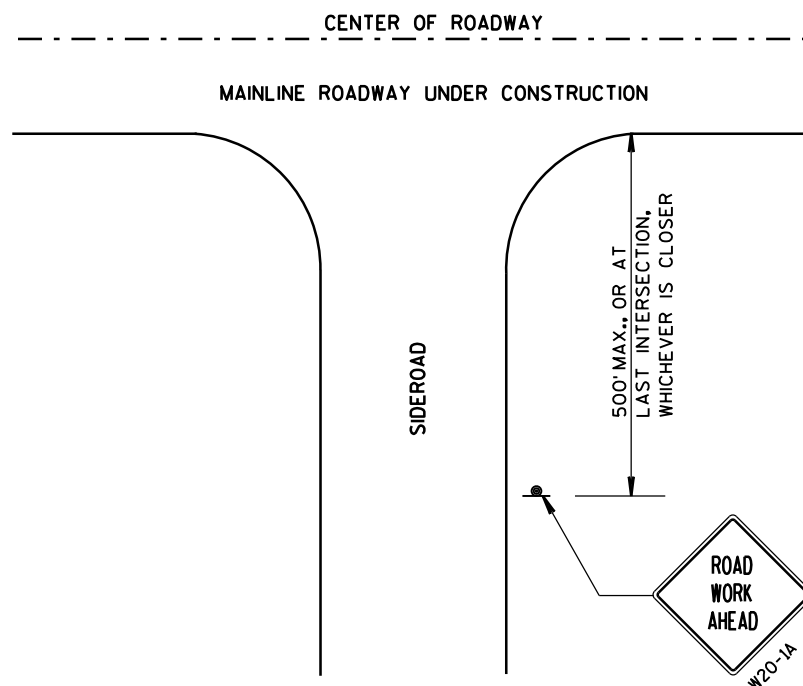



LEGEND

- SIGN ON PERMANENT SUPPORT
- DIRECTION OF TRAFFIC
- WORK AREA


TRAFFIC CONTROL, ADVANCE
WARNING SIGNS 45 M.P.H.
OR GREATER TWO-WAY
UNDIVIDED ROAD OPEN TO TRAFFIC

STATE OF WISCONSIN
DEPARTMENT OF TRANSPORTATION

APPROVED
DATE Sept. 2015 /S/ Peter Amokobe Atepe
STATEWIDE WORK ZONE SAFETY ENGINEER
FHWA

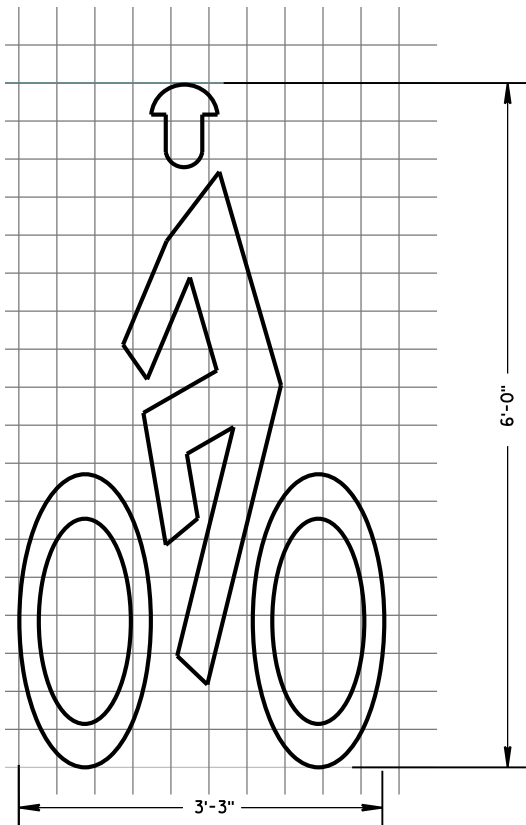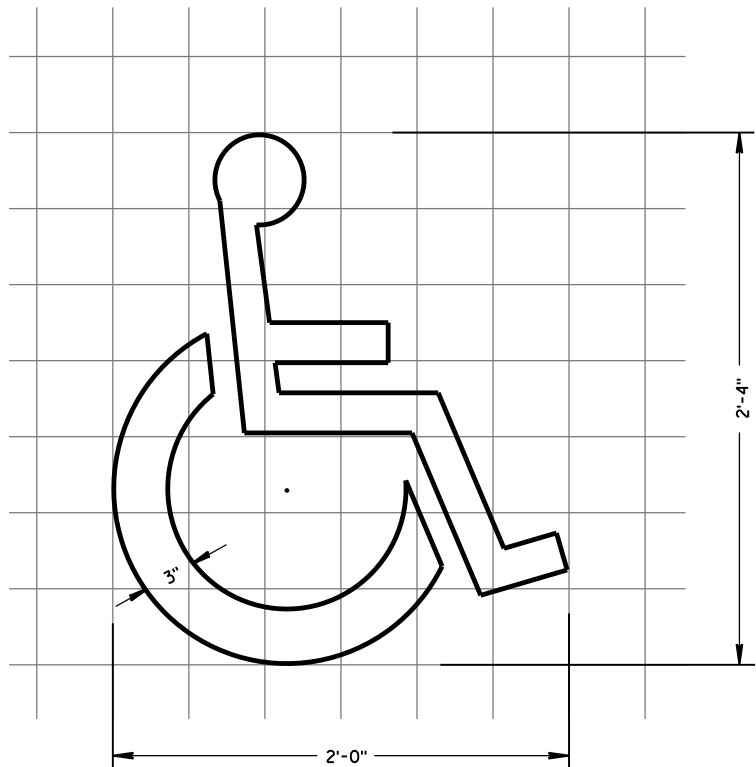

BIKE CROSSING SYMBOL

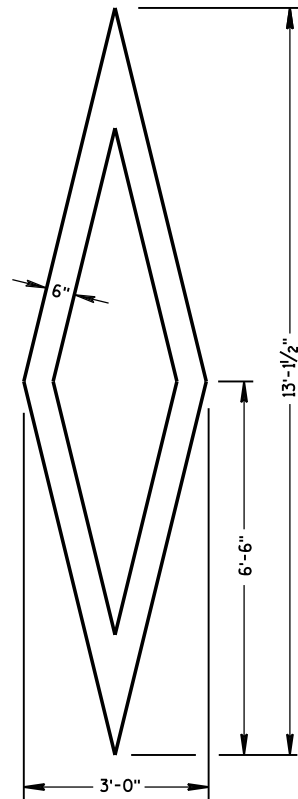

PREFERENTIAL
LANE SYMBOL

GENERAL NOTES

DETAILS OF INSTALLATION, MATERIALS AND WORKMANSHIP NOT SHOWN ON THIS DRAWING SHALL CONFORM TO THE PERTINENT REQUIREMENTS OF THE STANDARD SPECIFICATIONS AND APPLICABLE SPECIAL PROVISIONS.

PAVEMENT MARKING SYMBOLS

STATE OF WISCONSIN
DEPARTMENT OF TRANSPORTATION

APPROVED

4/18/16

DATE




/S/ Matthew R. Rauch

STATE SIGNING AND MARKING ENGINEER




FHWA

GENERAL NOTES


DETAILS OF INSTALLATION, MATERIALS AND WORKMANSHIP NOT SHOWN ON THIS DRAWING SHALL CONFORM TO THE PERTINENT REQUIREMENTS OF THE STANDARD SPECIFICATIONS AND APPLICABLE SPECIAL PROVISIONS.

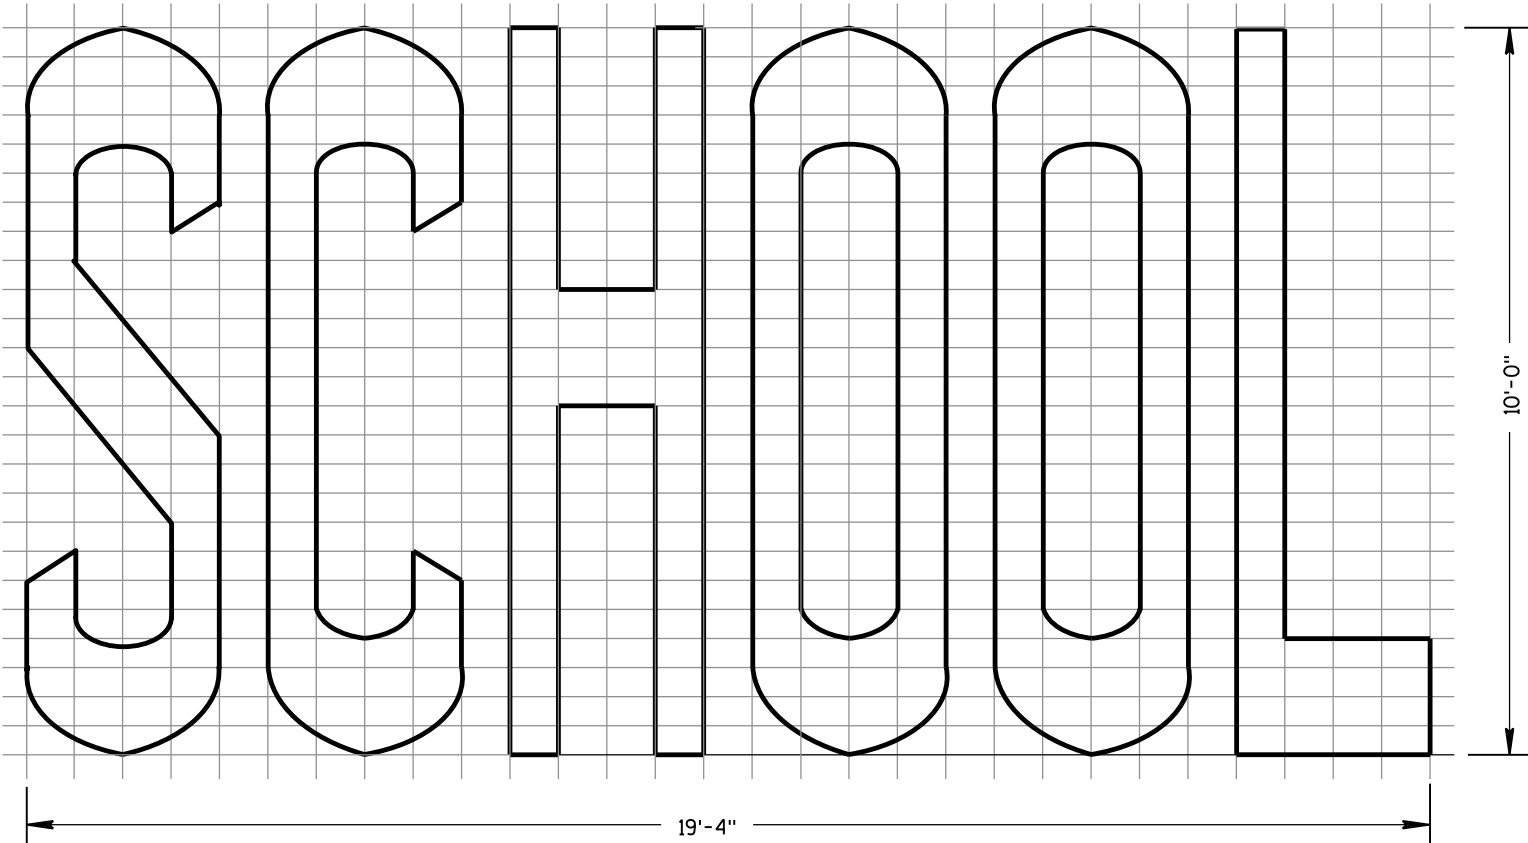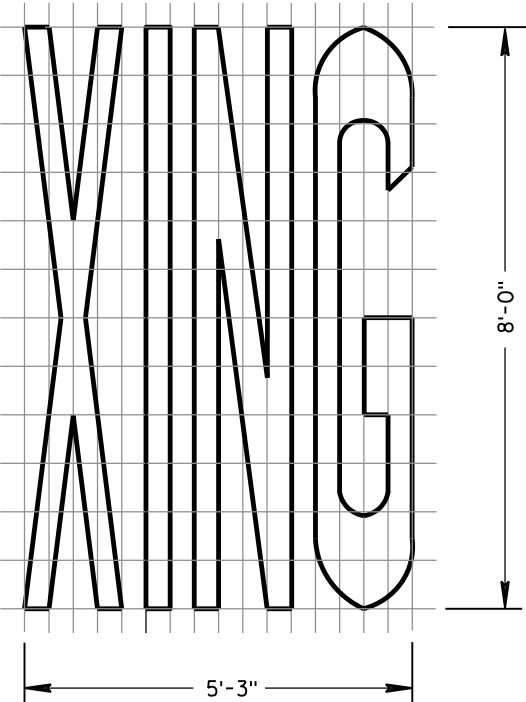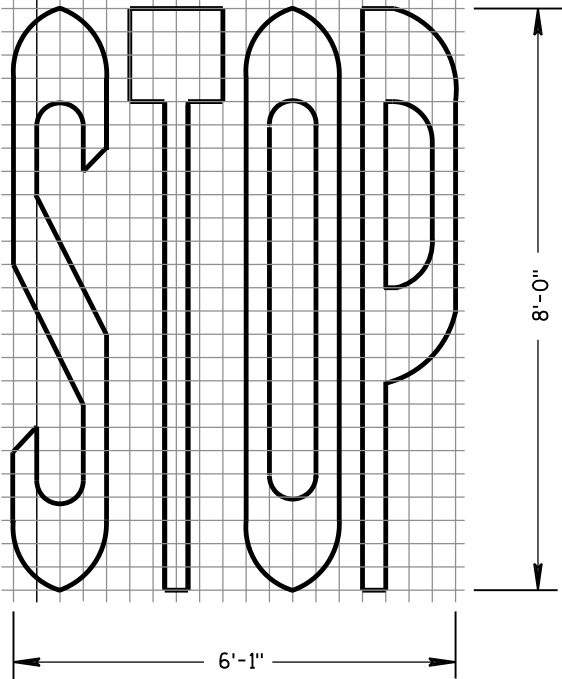

TWO-LANE

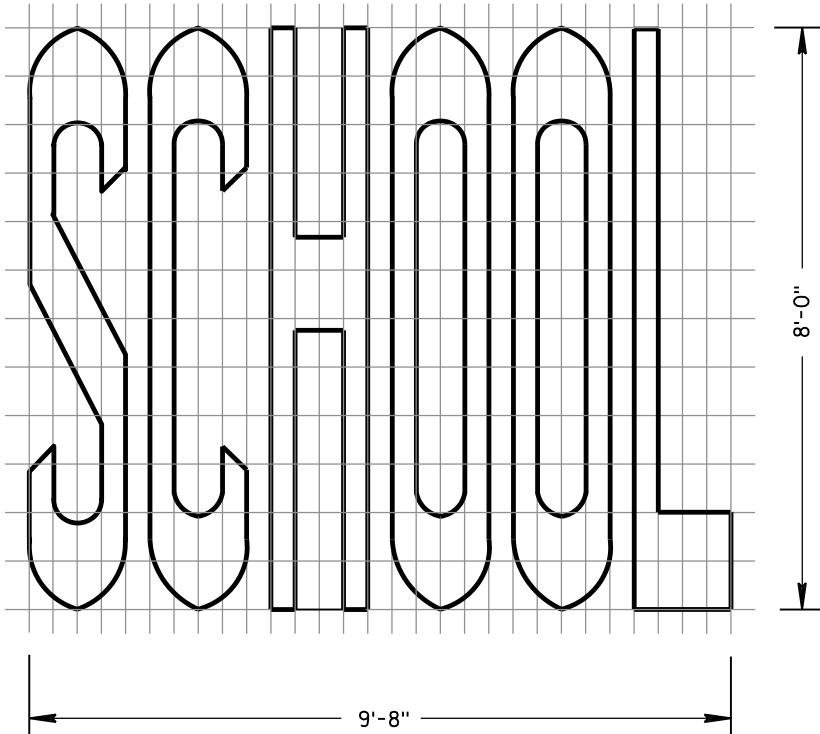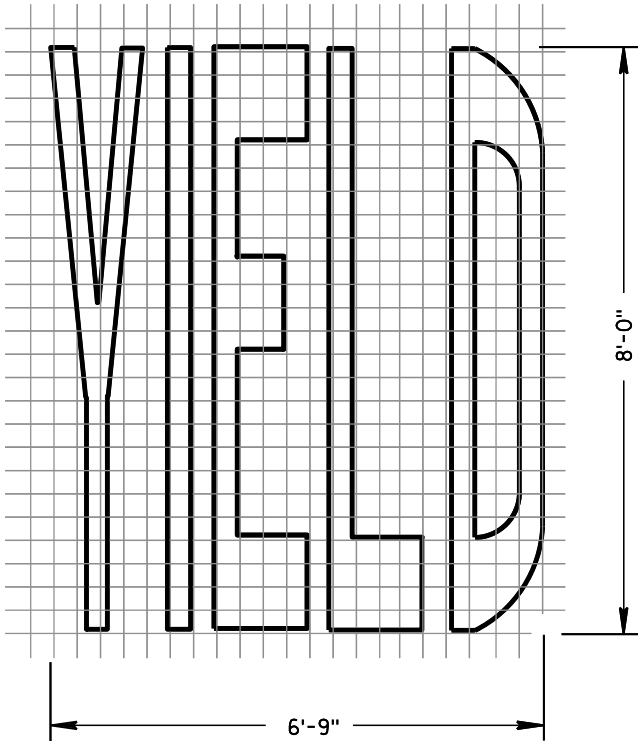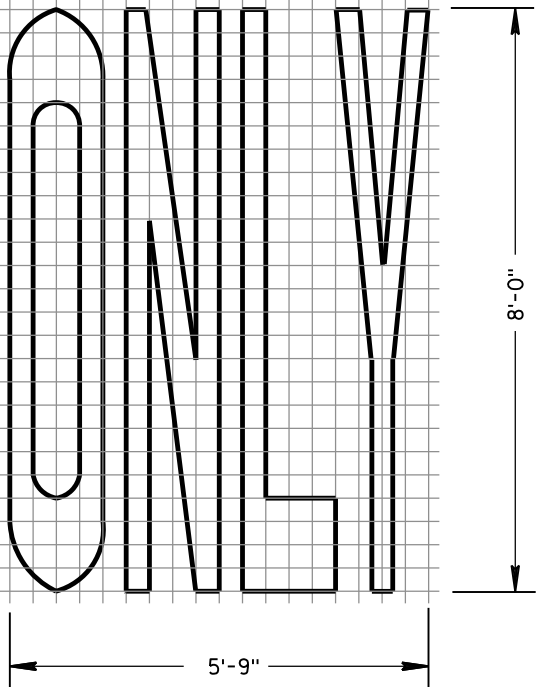


SINGLE-LANE

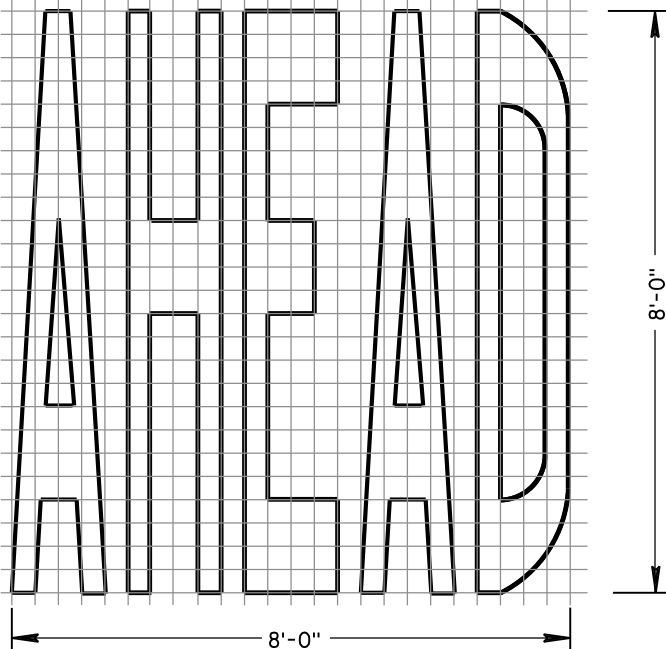


PAVEMENT MARKING WORDS

STATE OF WISCONSIN
DEPARTMENT OF TRANSPORTATION


APPROVED
4-18-16 DATE /S/ Matthew R. Rauch
STATE SIGNING AND MARK 140 EER
FHWA

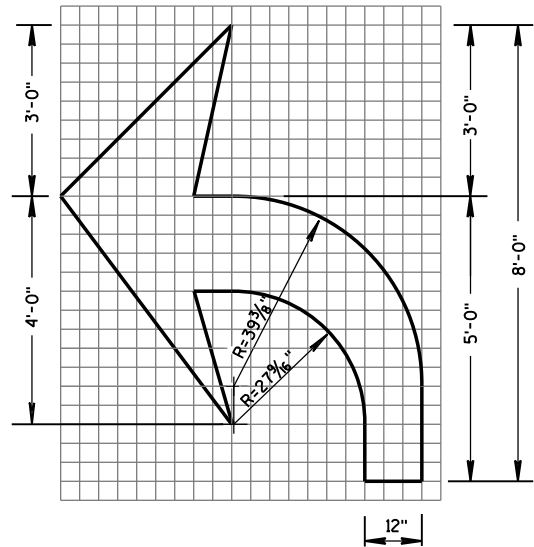


TYPE 2

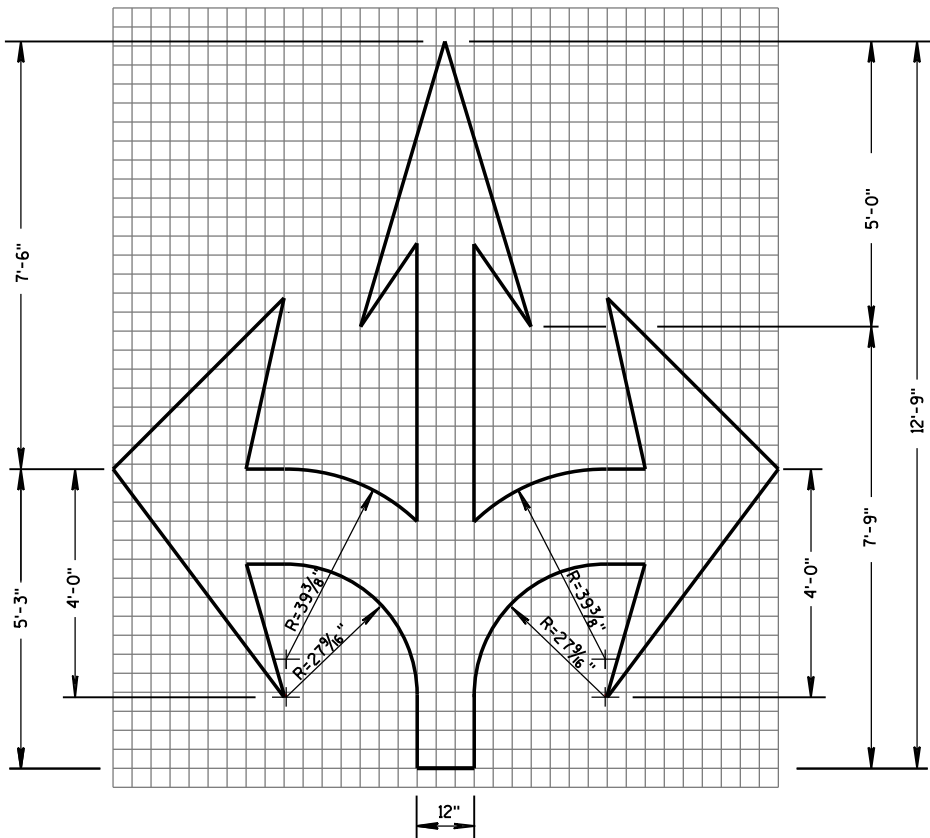


TYPE 6

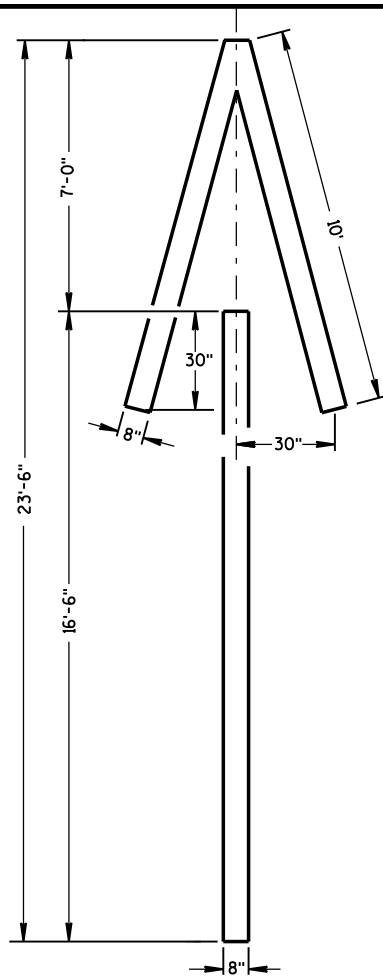


TYPE 4

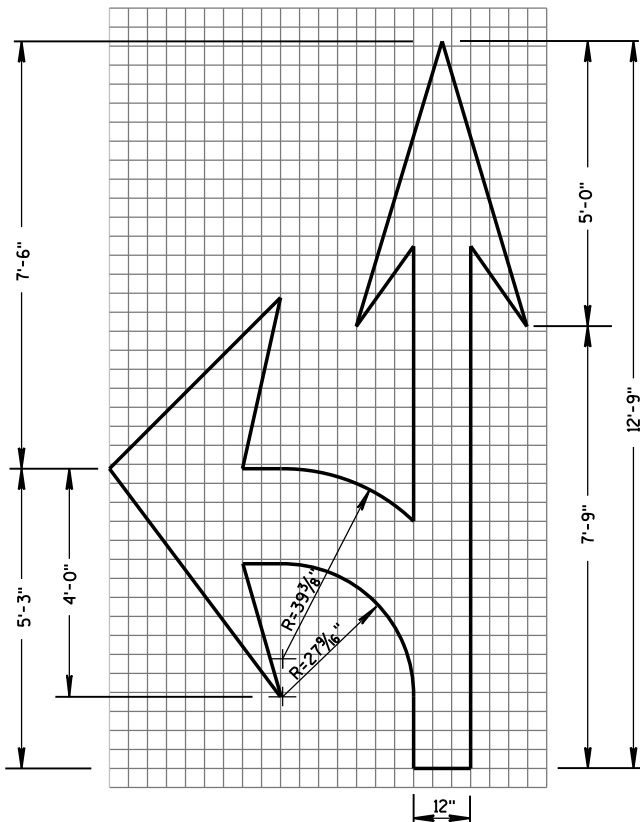

TYPE 3

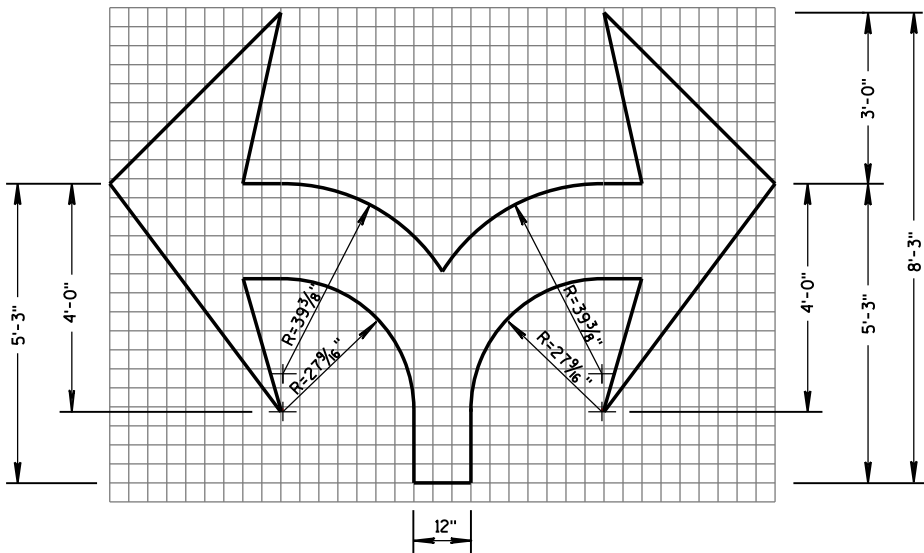


TYPE 7

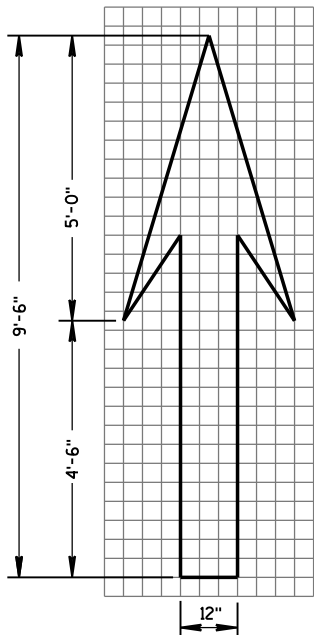

TYPE 1

GENERAL NOTES

DETAILS OF INSTALLATION, MATERIALS AND WORKMANSHIP NOT SHOWN ON THIS DRAWING SHALL CONFORM TO THE PERTINENT REQUIREMENTS OF THE STANDARD SPECIFICATIONS AND APPLICABLE SPECIAL PROVISIONS.

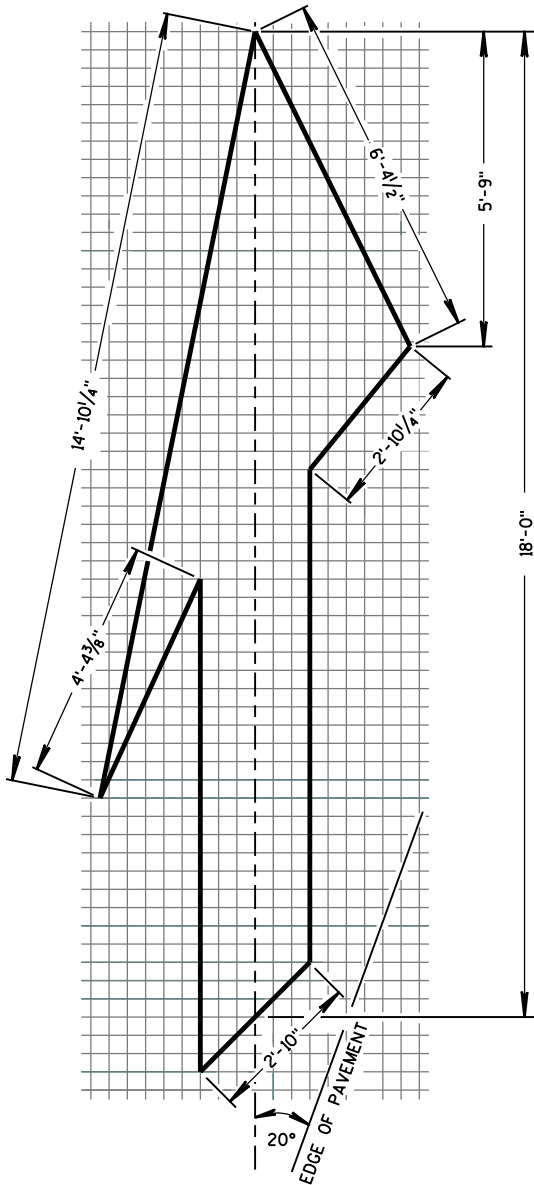


TYPE 5 LANE DROP ARROW


PAVEMENT MARKING ARROWS

STATE OF WISCONSIN
DEPARTMENT OF TRANSPORTATION

APPROVED
4-18-16 /S/ Matthew R. Rauch
DATE STATE SIGNING AND MAR 141
FHWA

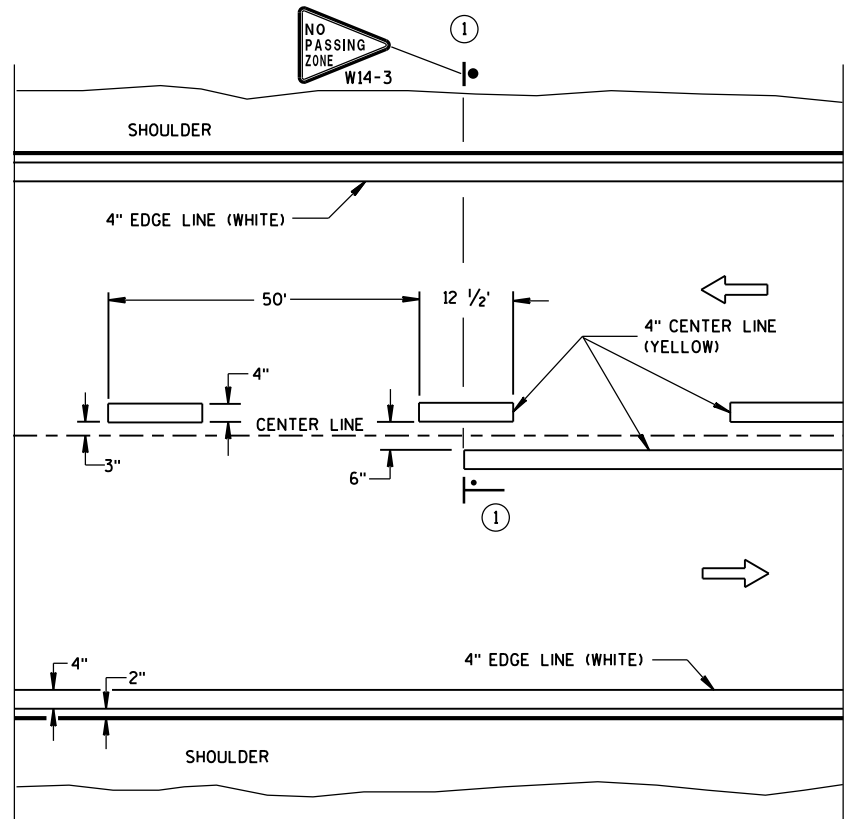


TWO WAY TRAFFIC

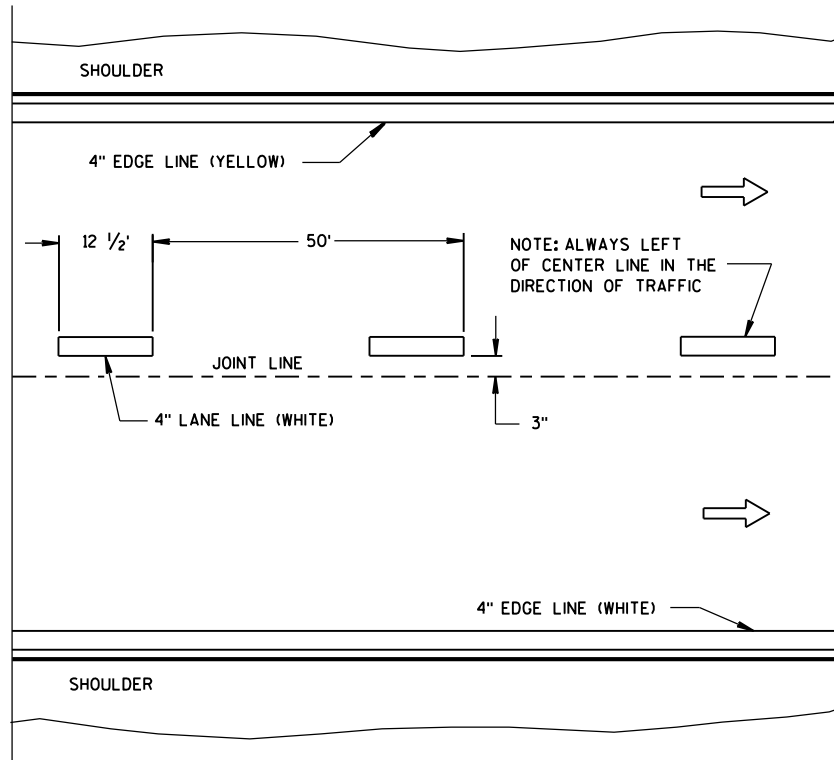


ONE WAY TRAFFIC

PERMANENT PAVEMENT MARKING

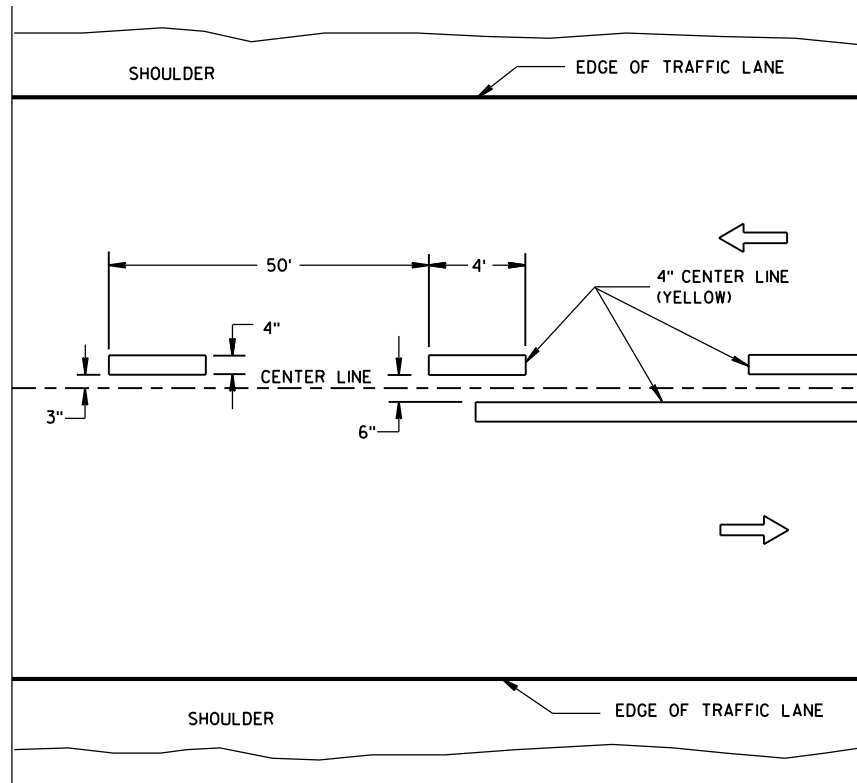

TWO WAY TRAFFIC

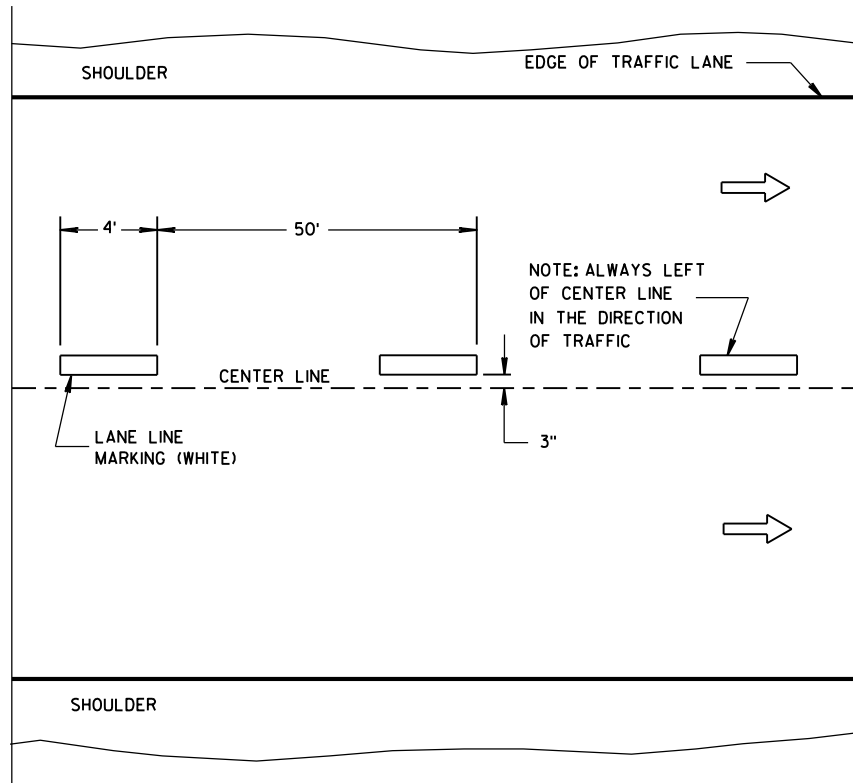

ONE WAY TRAFFIC

TEMPORARY PAVEMENT MARKING

GENERAL NOTES

DETAILS OF CONSTRUCTION NOT SHOWN ON THIS DRAWING SHALL CONFORM TO STANDARD SPECIFICATIONS AND SPECIAL PROVISIONS.

① NO PASSING ZONE W14-3 SIGN SHALL BE LOCATED WITHIN 50 FEET OF THE "T" MARKING.

NOTE

ARROW SYMBOL (→) SHOWS DIRECTION OF TRAVEL

LEGEND



├── "T" MARKING

● POST MOUNTED SIGN

LONGITUDINAL MARKING
(MAINLINE)

STATE OF WISCONSIN
DEPARTMENT OF TRANSPORTATION

APPROVED
DATE: Sept., 2016 /S/ Matthew R. Rauch
STATE SIGNING AND MAP 142 ENGINEER
FHWA

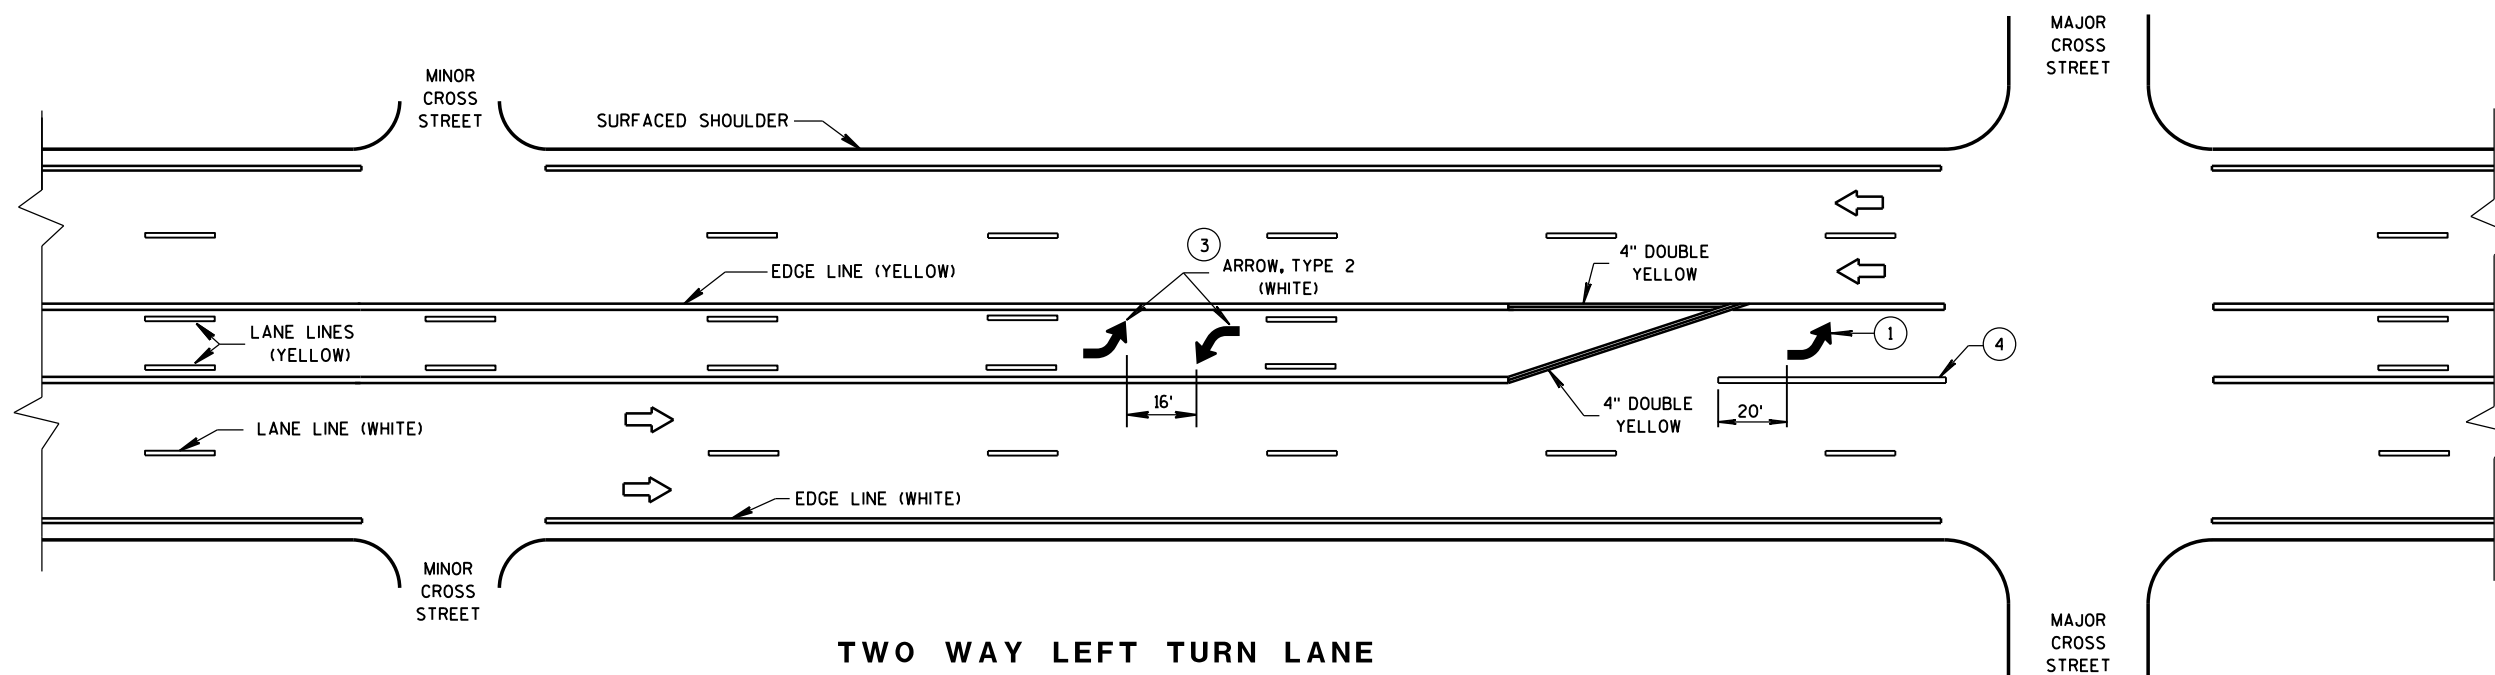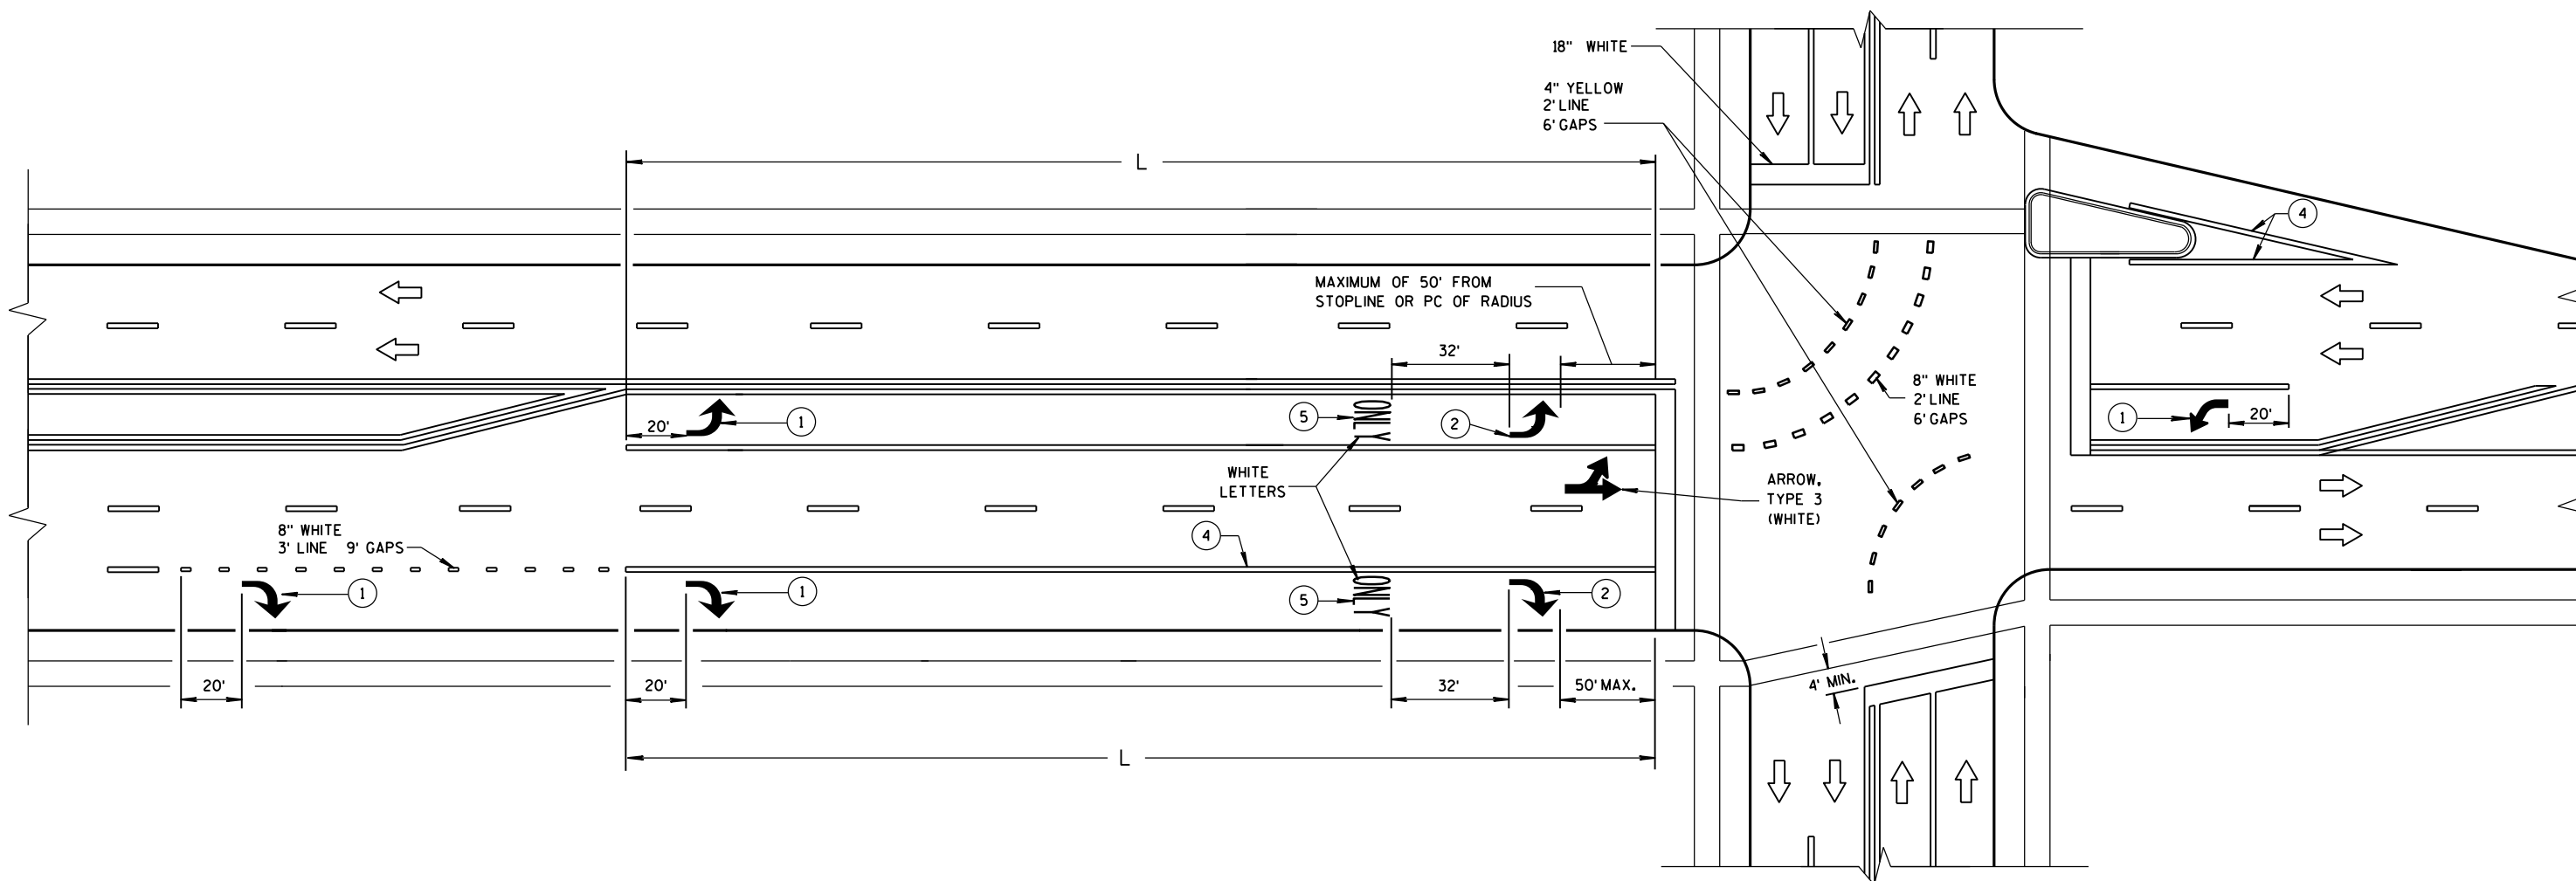

GENERAL NOTES

- ① REQUIRED ARROW, TYPE 2 (WHITE).
- ② REQUIRED ARROW, TYPE 2 (WHITE) WHEN L IS GREATER THAN 78 FEET AND LESS THAN OR EQUAL TO 166 FEET.
- ③ A SET OF ARROWS IS REQUIRED EVERY 400 FEET OR NEAR INTERSECTIONS OR DRIVEWAYS WITH TURNING TRAFFIC.
- ④ 8" WHITE
- ⑤ REQUIRED WORD ONLY WHEN L IS GREATER THAN 166 FEET.


TWO WAY LEFT TURN LANE

NOTE:
ARROW SYMBOL ()
SHOWS DIRECTION OF TRAVEL


L = LENGTH OF TURN BAY

PAVEMENT MARKING
(TURN LANES)


STATE OF WISCONSIN
DEPARTMENT OF TRANSPORTATION 143

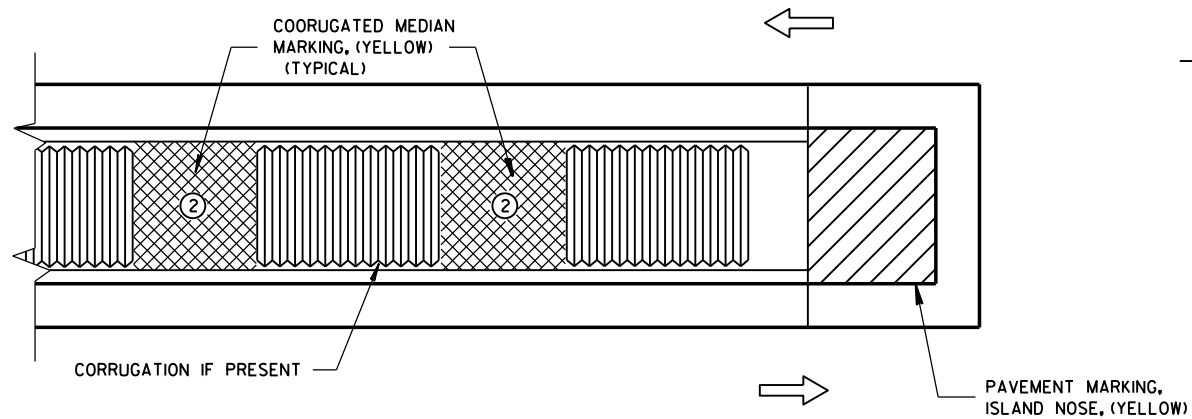

MEDIAN ISLAND WITH SQUARE BLUNT NOSE

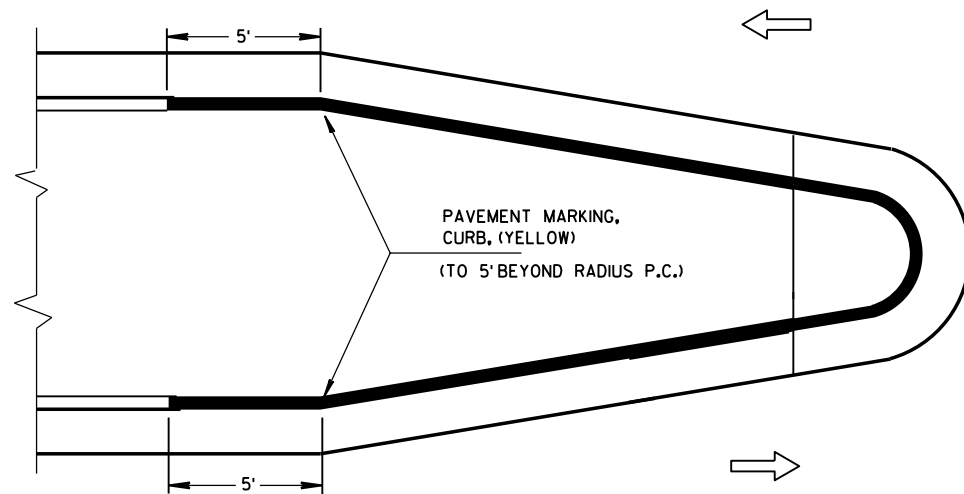


MEDIAN ISLAND WITH ROUND BLUNT NOSE

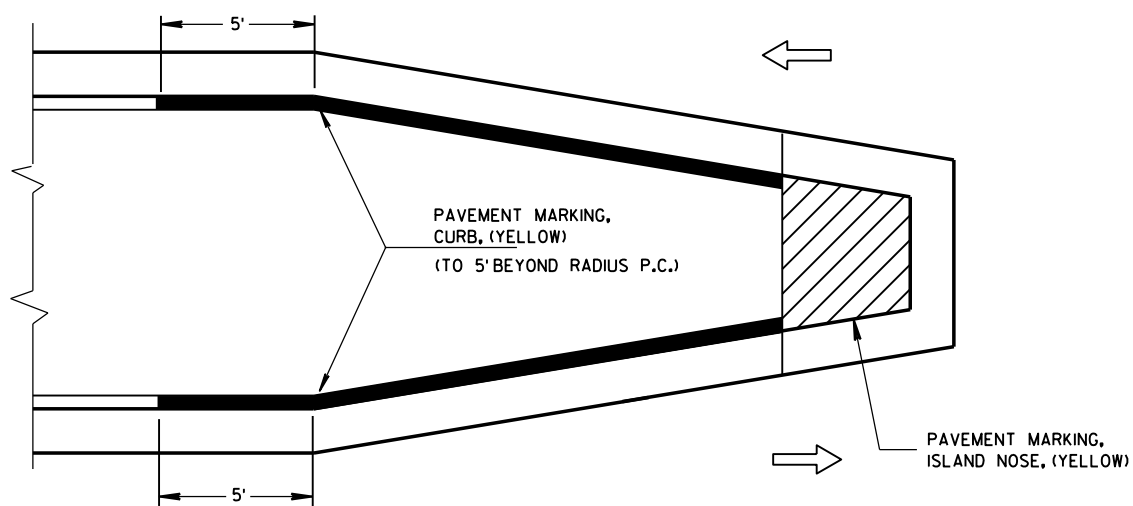

MEDIAN ISLAND WITH SLOPED NOSE


TYPICAL PLACEMENT OF PAVEMENT MARKING ON MEDIAN ISLANDS

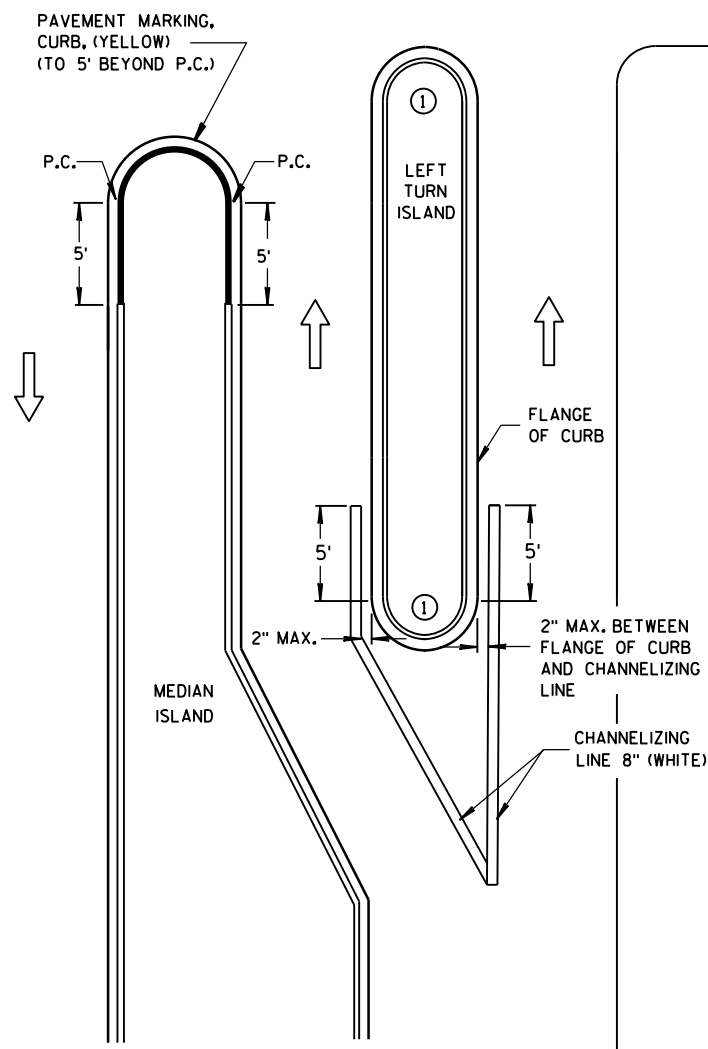

LEFT TURN & MEDIAN ISLAND

GENERAL NOTES

- DO NOT MARK CURB NOSES THAT SEPARATE LANES OF TRAFFIC TRAVELING IN THE SAME DIRECTION.
- WHEN CONCRETE CORRUGATED MEDIAN IS CONSTRUCTED TO SEPARATE TRAFFIC OPERATING IN THE OPPOSING DIRECTION YELLOW PAVEMENT MARKING SHALL BE APPLIED TO THE FLAT PORTION OF THE CONCRETE CORRUGATED MEDIAN, THE ITEM OF PAVEMENT MARKING, CONCRETE CORRUGATED MEDIAN, WILL BE MEASURED IN PLACE AND AND ACCEPTED IN ACCORDANCE WITH THE CONTRACT AND PAID FOR AT THE CONTRACT UNIT PRICE PER SQUARE FOOT.

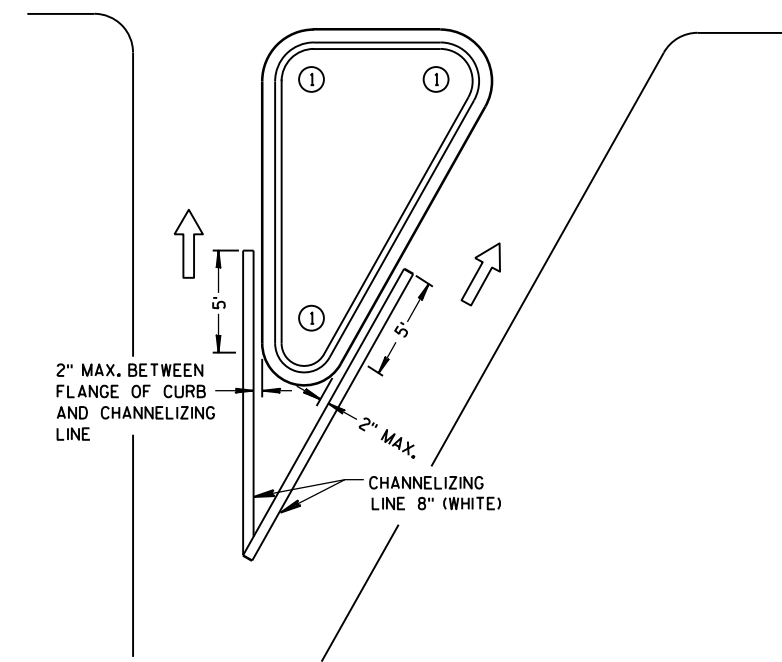


RIGHT TURN ISLAND

LEGEND

- ISLAND NOSE MARKING
- CURB MARKING
- CORRUGATED MEDIAN MARKING
- DIRECTION OF TRAVEL

PAVEMENT MARKING (ISLANDS)


STATE OF WISCONSIN
DEPARTMENT OF TRANSPORTATION 144

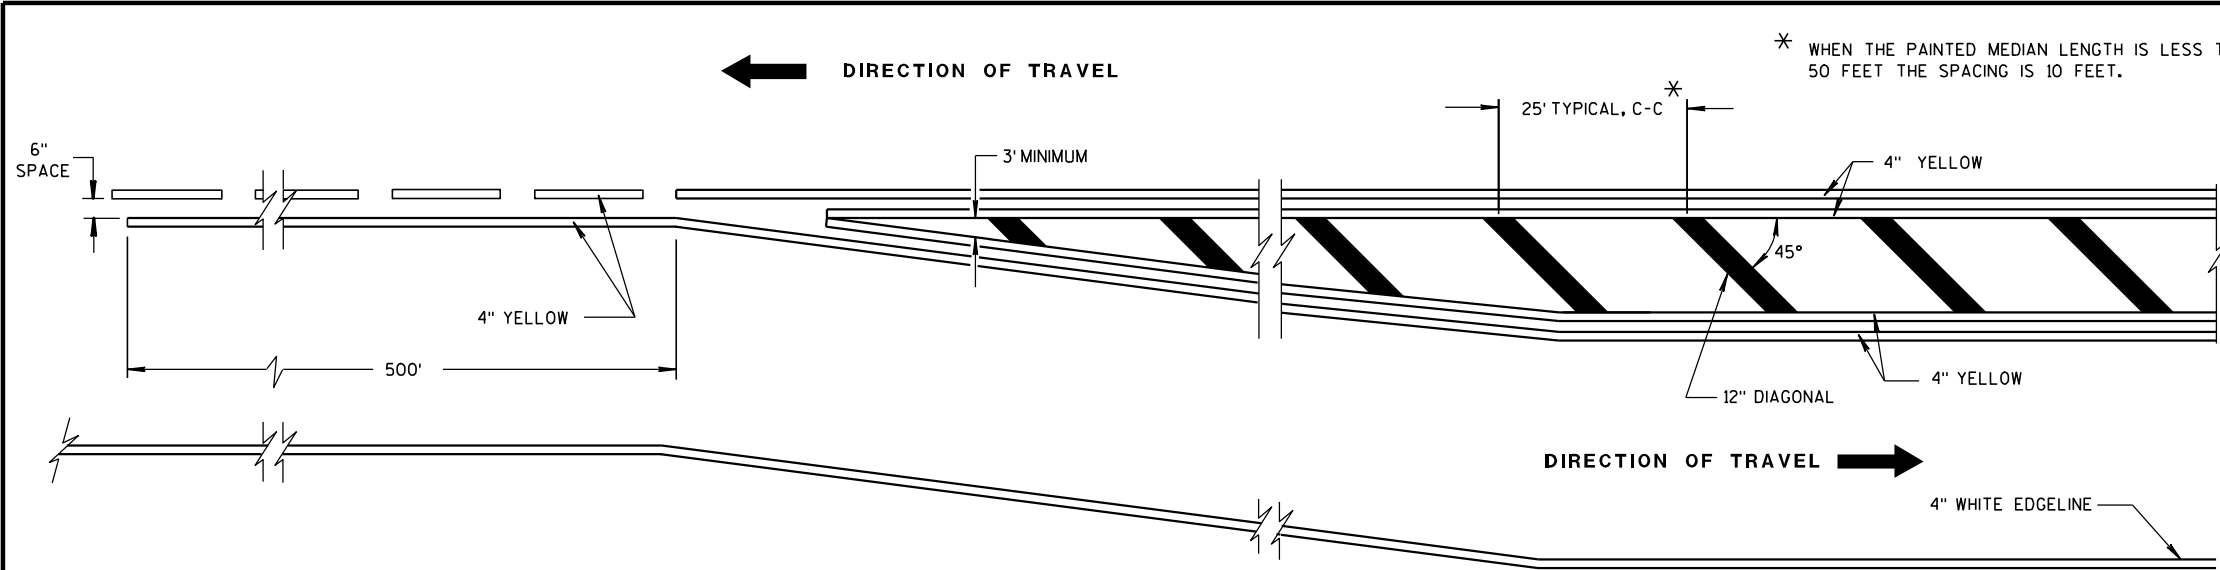


MEDIAN ISLAND DETAIL

GENERAL NOTE

DIAGONALS ARE OPTIONAL WHEN PAINTED ISLAND IS LESS THAN 6 FEET AT WIDEST POINT.

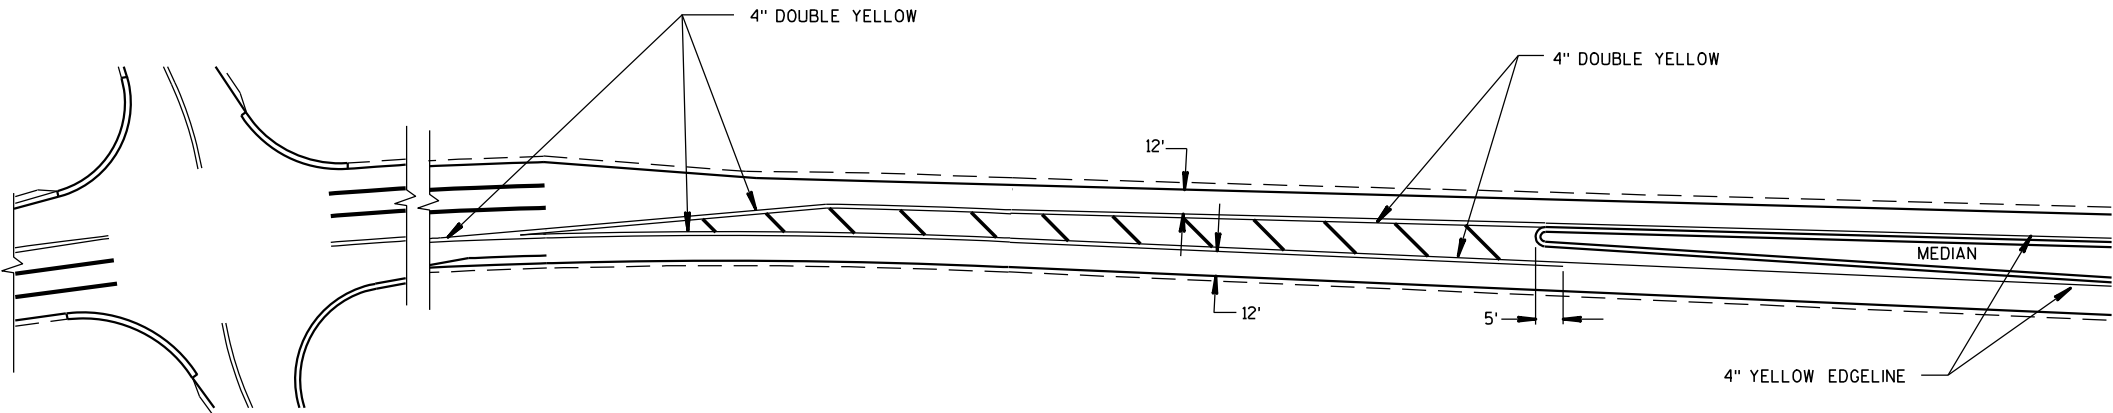


APPROACH MARKINGS FOR OTHER MEDIAN TYPES

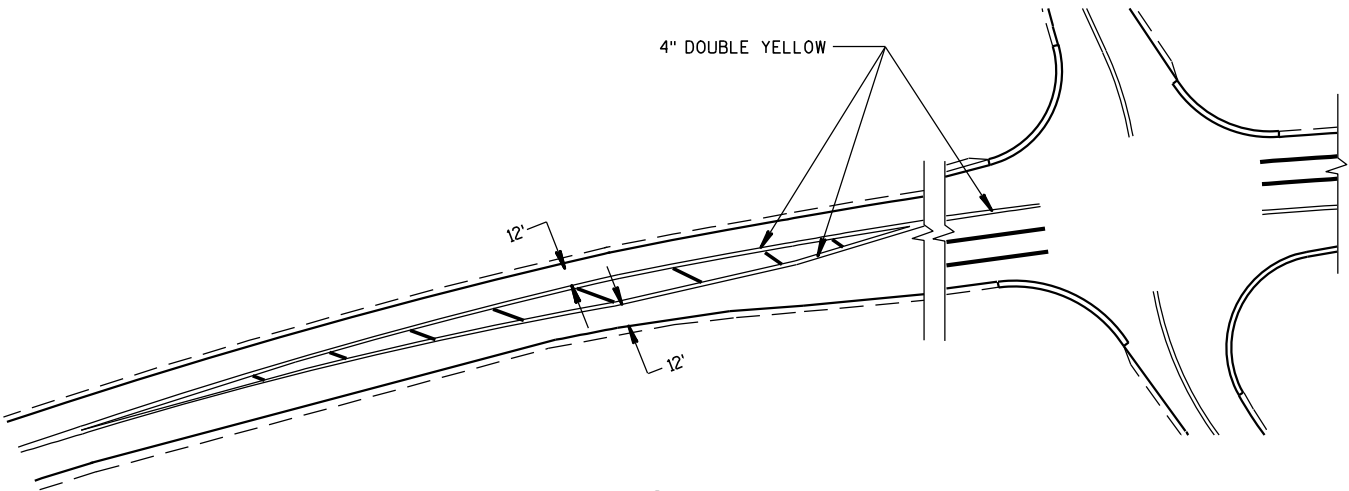


NON APPROACH MARKINGS


MEDIAN ISLAND MARKING			
STATE OF WISCONSIN DEPARTMENT OF TRANSPORTATION			
APPROVED	2-5-09	/S/ Thomas N. Nothohm	
DATE		STATE TRAFFIC ENGINEE 145	IGN
FHWA			

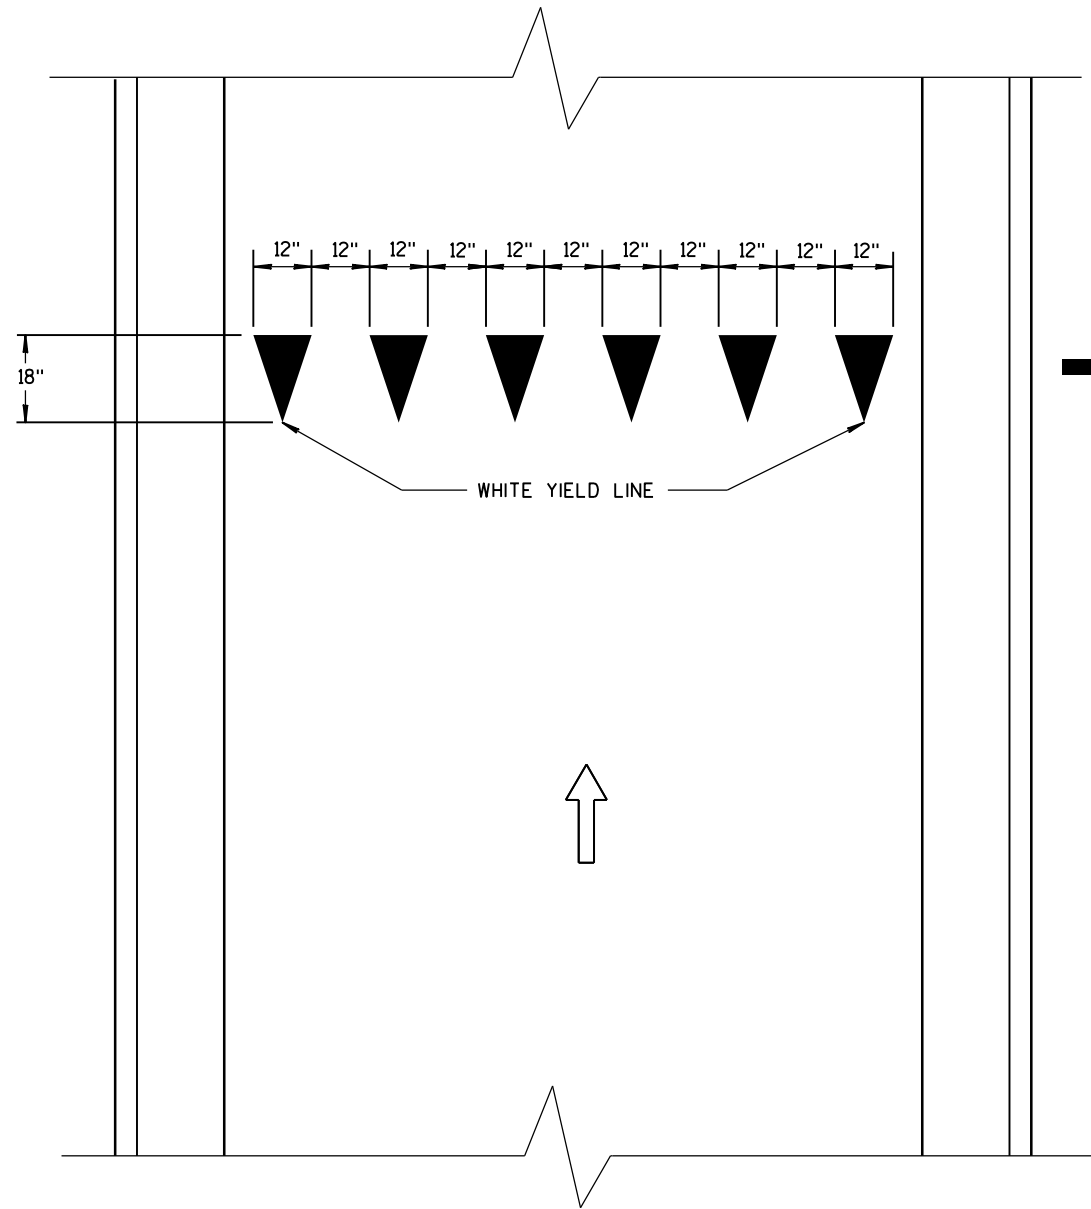


DIRECTION OF TRAVEL

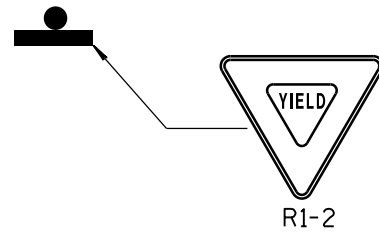


YIELD MARKINGS			
STATE OF WISCONSIN DEPARTMENT OF TRANSPORTATION			
APPROVED			
4-18-2016	/S/ Matthew R. Rauch		
DATE	STATE SIGNING AND MARKING	146	IEER
FHWA			

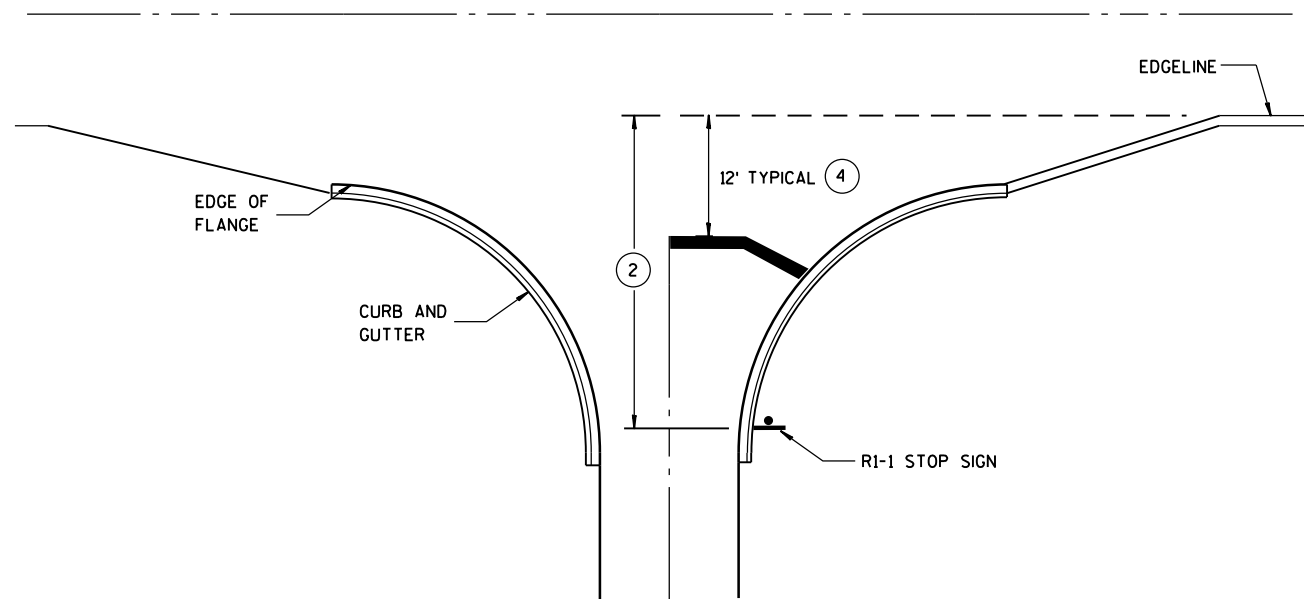


**TYPICAL STOP LINE PAVEMENT MARKING
WITH CURB AND GUTTER**

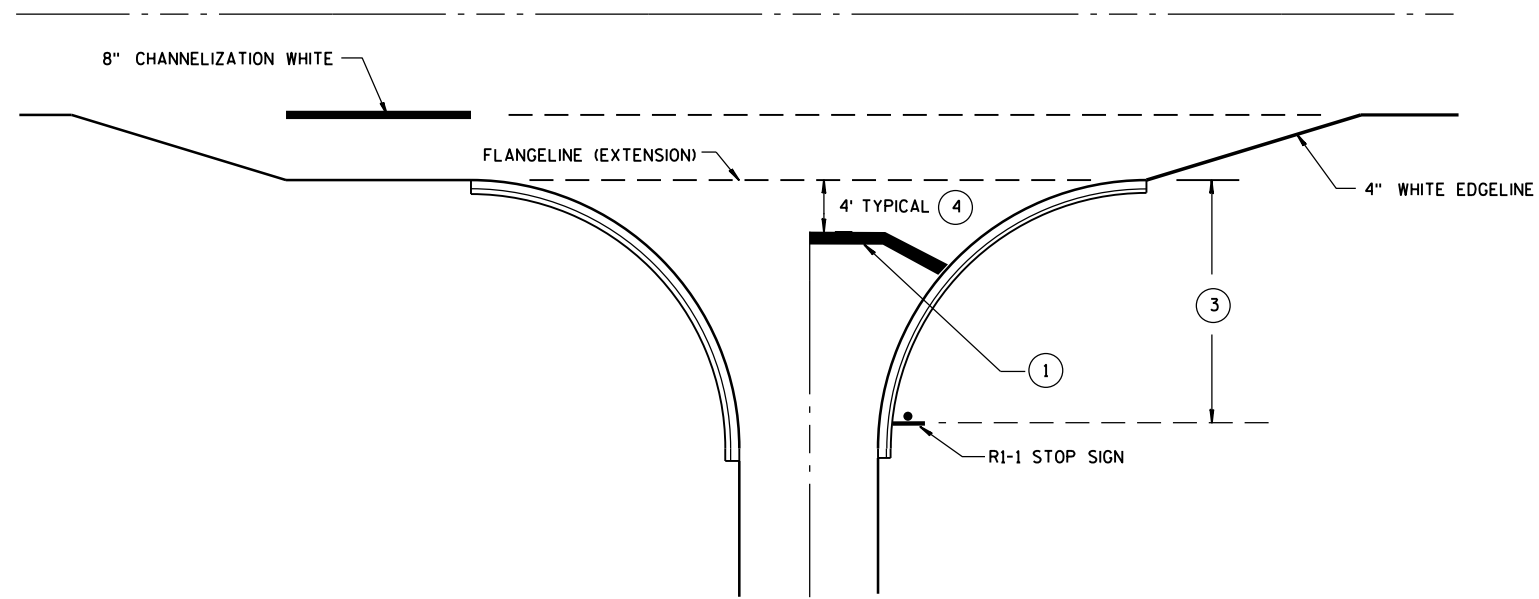

**TYPICAL STOP LINE PAVEMENT MARKING
FOR SIDEROADS WITH RIGHT TURN LANE**

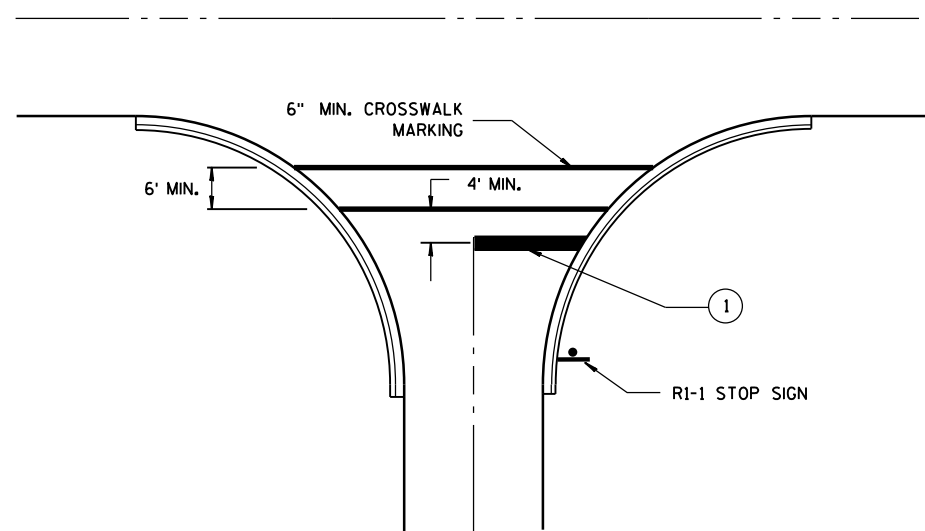

**TYPICAL STOP LINE PAVEMENT MARKING
FOR SIDEROADS WITH CROSSWALK MARKING**

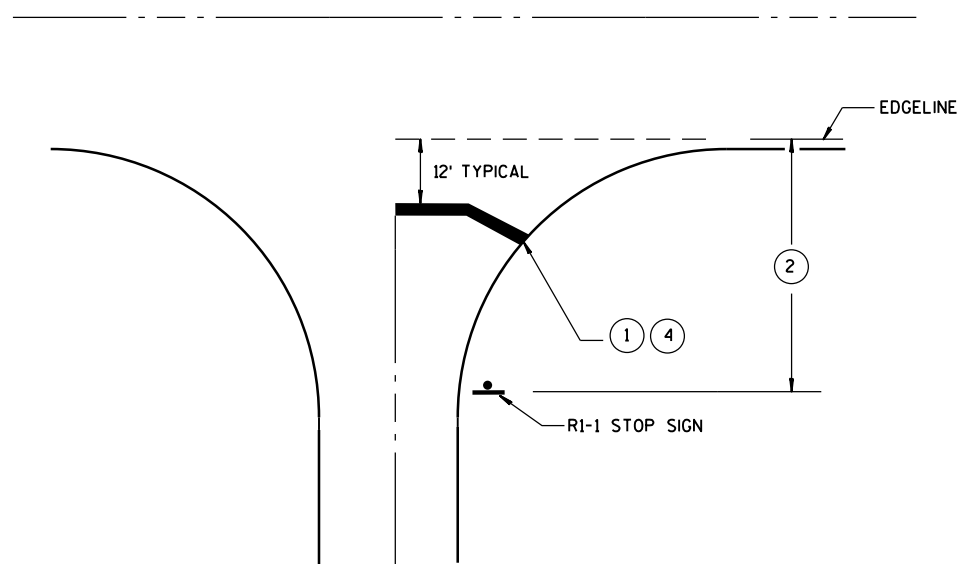

**TYPICAL STOP LINE PAVEMENT MARKING
WITHOUT CURB AND GUTTER**

GENERAL NOTES

- ① 18-INCH STOP LINES MAY BE DELETED OR ADDED BY THE PROJECT ENGINEER BASED ON VISIBILITY AND SIGHT LINES.
- ② IF STOP SIGN IS LESS THAN OR EQUAL TO 40 FEET FROM THE EDGE LINE THAN NO STOP LINE IS REQUIRED.
- ③ IF STOP SIGN IS LESS THAN OR EQUAL TO 30 FEET FROM THE FLANGELINE EXTENSION THAN NO STOP LINE IS REQUIRED.
- ④ MOVE CLOSER TO EDGE OF TRAVEL LANE AS NEEDED FOR VISIBILITY AND SIGHT LINES. (NO CLOSER THAN 4 FEET).

STOP LINE AND CROSSWALK PAVEMENT MARKING

STATE OF WISCONSIN
DEPARTMENT OF TRANSPORTATION


APPROVED

4-18-2016
DATE

FHWA

/S/ Matthew R. Rauch
STATE SIGNING AND MAR 147

JEER

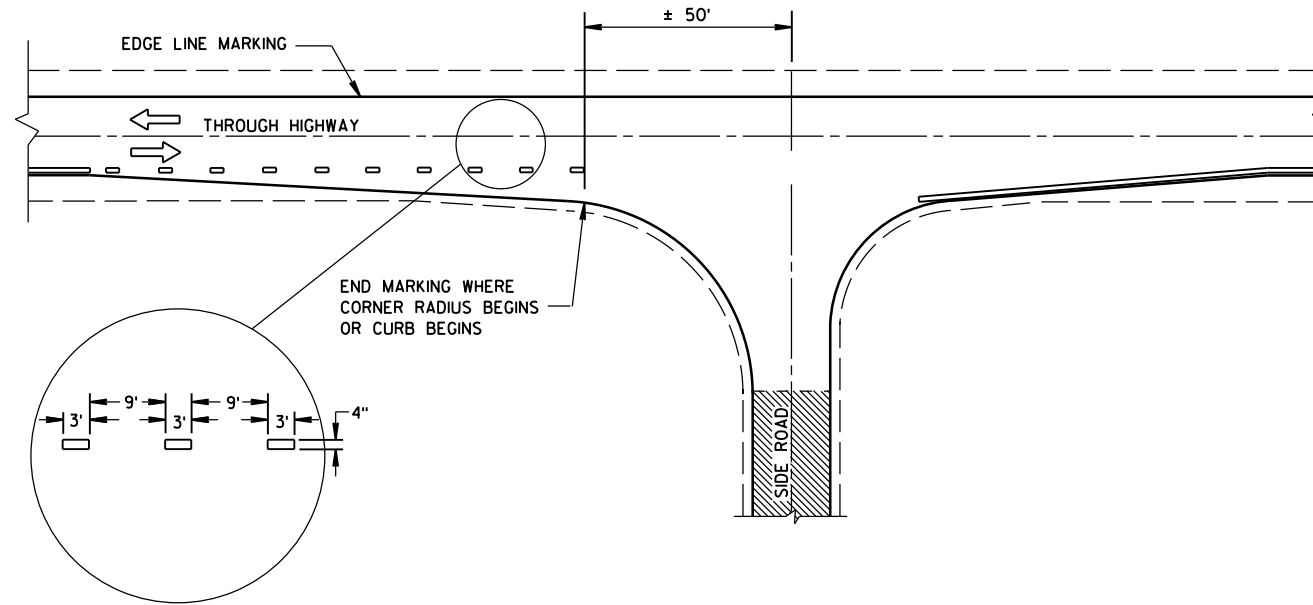


MINOR INTERSECTION WITHOUT CURBS

GENERAL NOTES

EDGE LINES SHALL BE OMITTED THROUGH INTERSECTIONS. EDGE LINES SHALL BE CONTINUED THROUGH DRIVEWAYS.

- ① WHEN DISTANCE "A" IS LESS THAN 250 FEET, OMIT LANE LINE.
- ② WHEN DISTANCE "B" IS LESS THAN 100 FEET, OMIT CHANNELIZING LANE LINE.
- ③ BARRIER LINE ENDS AT SIDE ROAD PAVEMENT/SURFACE EDGE EXTENSION.
- ④ BARRIER LINE STARTS 500 FEET PRIOR TO THE BYPASS TAPER.


ARROW SYMBOL () SHOWS DIRECTION OF TRAVEL

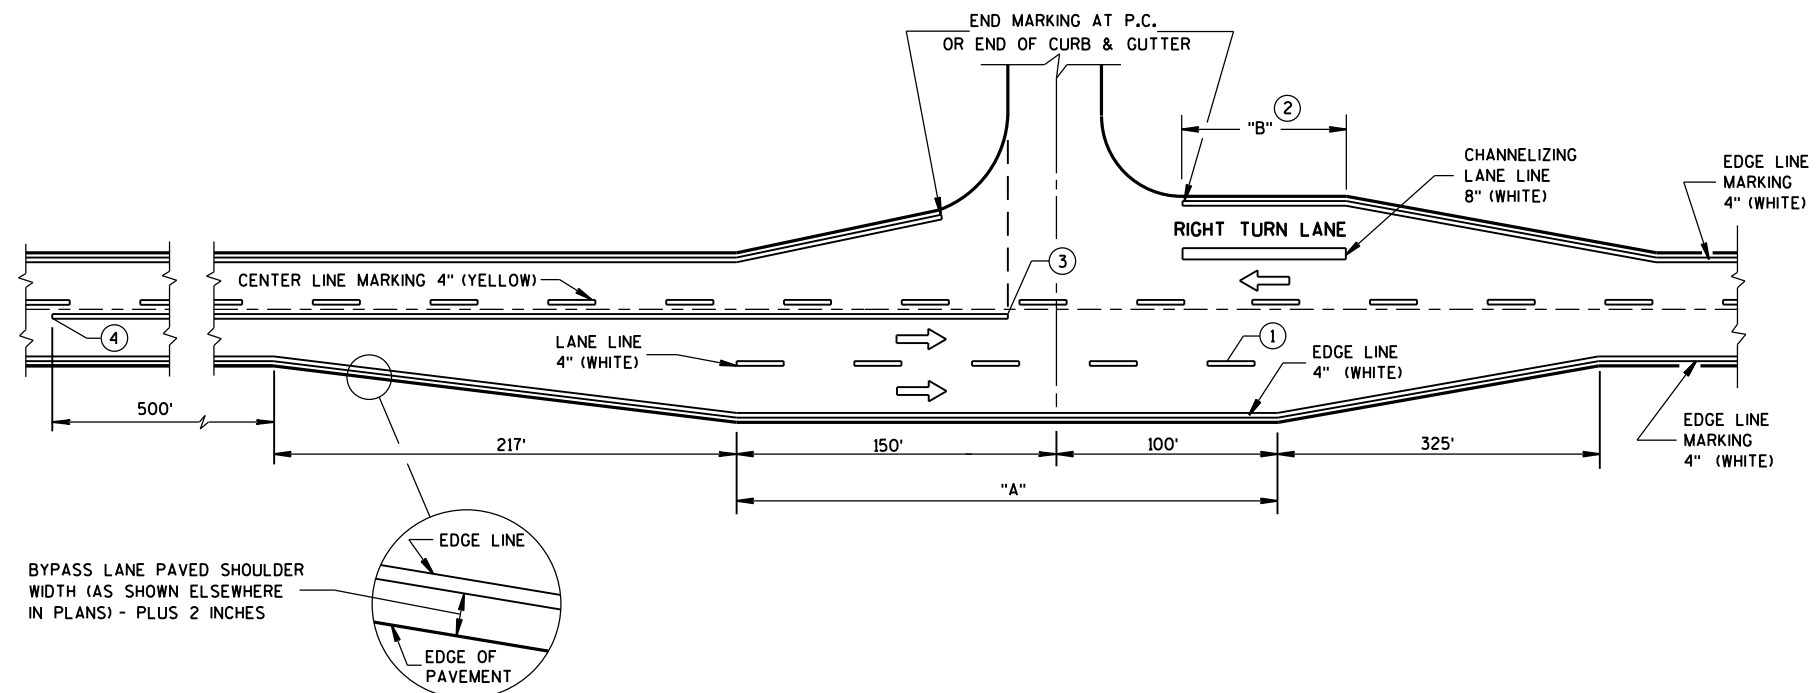

MAJOR INTERSECTIONS
(INTERSECTION WITH FULL RIGHT TURN LANE OR BYPASS LANES)

**PAVEMENT MARKING
(INTERSECTIONS)**

STATE OF WISCONSIN
DEPARTMENT OF TRANSPORTATION 148

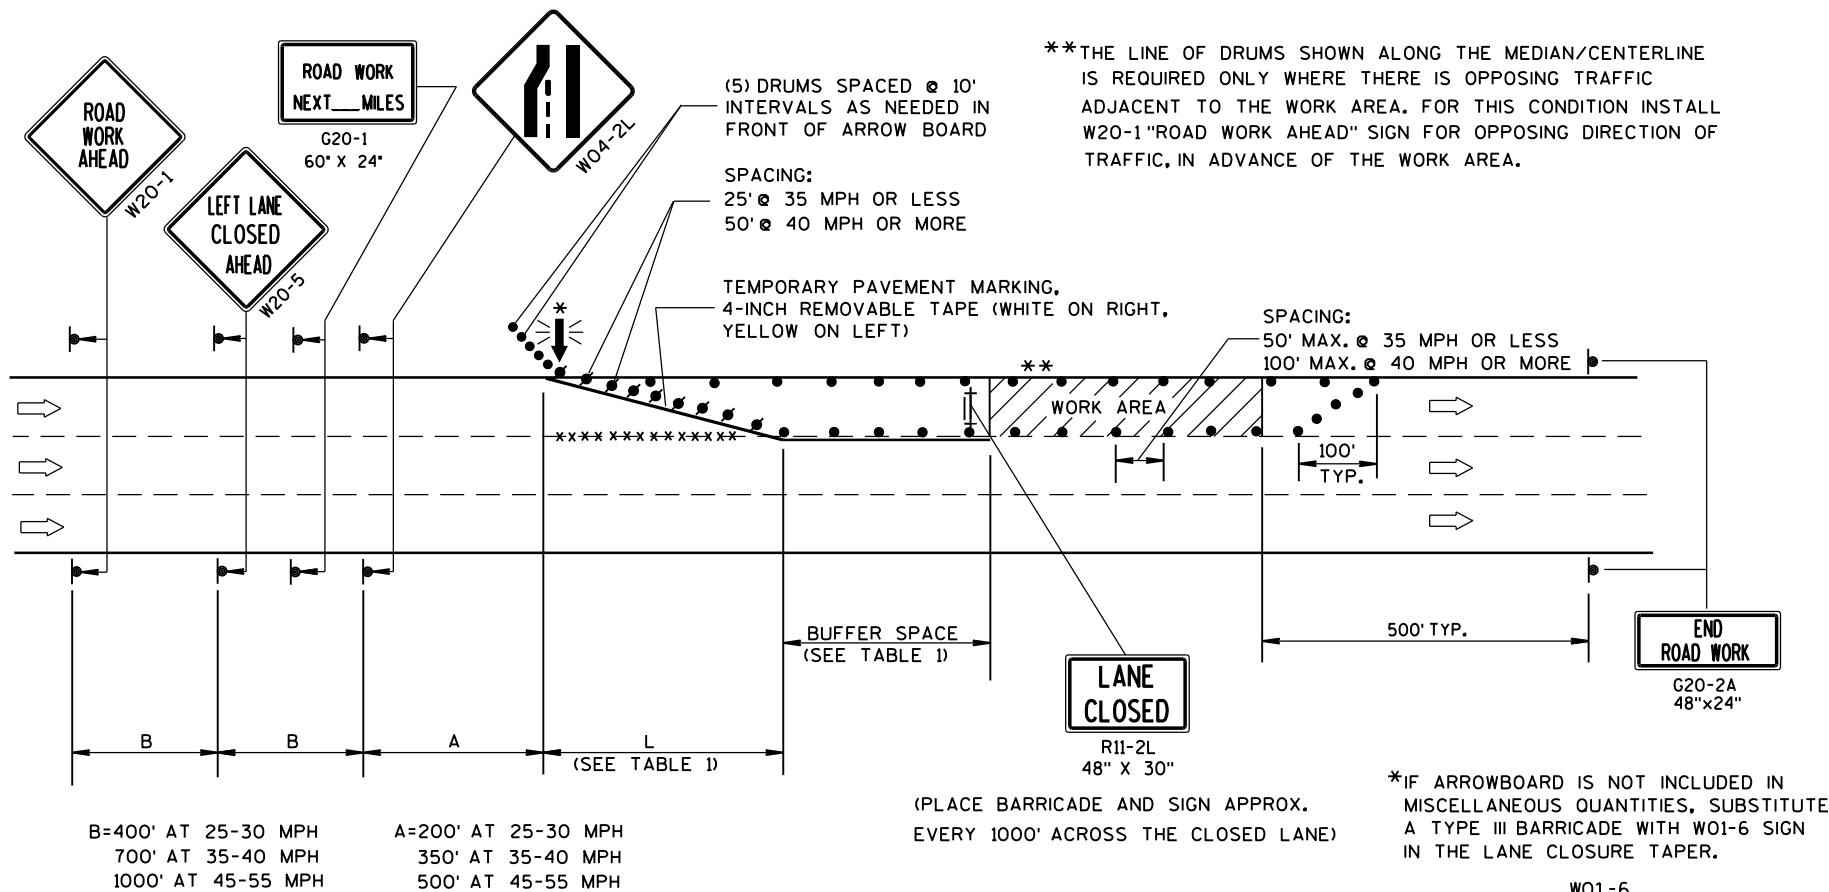

GENERAL NOTES

THIS LANE CLOSURE DETAIL IS TYPICAL FOR CLOSING THE LEFT LANE. FOR A RIGHT LANE CLOSURE, REVERSE THE TRAFFIC CONTROL.

THIS DETAIL MAY BE USED FOR ROADWAYS WITH EITHER TWO OR THREE LANES IN EACH DIRECTION.

THE EXACT NUMBER, LOCATION, AND SPACING OF ALL SIGNS AND DEVICES SHALL BE ADJUSTED TO FIT FIELD CONDITIONS AS APPROVED BY THE ENGINEER.

THE SPACING BETWEEN TRAFFIC CONTROL SIGNS SHOULD BE ADJUSTED TO NOT CONFLICT WITH AND SHOULD PROVIDE A DESIRABLE MINIMUM OF 200 FEET CLEARANCE TO EXISTING SIGNS THAT WILL REMAIN IN PLACE.

ALL SIGNS ARE 48"x48" UNLESS OTHERWISE NOTED. IF NECESSARY DUE TO SPACE CONSTRAINTS IN URBAN AREAS, 36" X 36" SIGNS MAY BE USED IF APPROVED BY DISTRICT TRAFFIC UNIT.

"WO" SIGNS ARE THE SAME AS "W" SIGNS EXCEPT THE BACKGROUND IS ORANGE.

SIGNS THAT WILL BE IN PLACE LESS THAN 7 CONTINUOUS DAYS AND NIGHTS, OR THAT WILL BE PLACED IN A CLOSED LANE, MAY BE MOUNTED ON PORTABLE SUPPORTS.

ANY SIGNS TEMPORARY OR EXISTING, WHICH CONFLICT WITH TRAFFIC CONTROL "IN USE" SHALL BE REMOVED OR COVERED AS NEEDED AND AS APPROVED BY THE ENGINEER.

REMOVE PAVEMENT MARKINGS AND PLACE TEMPORARY PAVEMENT MARKING, REMOVABLE TAPE IF LANE CLOSURE IS TO BE IN PLACE FOR 4 OR MORE CONTINUOUS DAYS AND NIGHTS.

ON UNDIVIDED ROADWAYS, OMIT THE SIGNS SHOWN ON LEFT SIDE OF ROAD.

W20-1, G20-1 AND G20-2A SIGNS ARE NOT REQUIRED IF THE LANE CLOSURE IS WITHIN A LARGER WORK ZONE WHERE THESE SIGNS ARE ALREADY PRESENT.

OMIT G20-1 SIGNS IF LENGTH OF WORK AREA IS 2 MILES OR LESS.

CONSIDER GEOMETRICS WHEN LOCATING SIGNS AND ARROWBOARDS SO THE APPROACHING DRIVER HAS A CLEAR VIEW OF THE ARROWBOARDS AND LANE CLOSURE DRUMS.

PLACE THE ARROWBOARD AS CLOSE AS POSSIBLE TO THE BEGINNING OF THE LANE CLOSURE TAPER, PREFERABLY ON THE SHOULDER OR TERRACE.

CHANNELIZING DEVICES PLACED ADJACENT TO WORK AREA SHALL BE PULLED BACK FROM THE TRAVEL LANE WHEN WORK IS NOT IN PROGRESS.

BARRICADES IN A CLOSED LANE THAT MUST BE MOVED FOR A WORK OPERATION SHALL BE IMMEDIATELY RE-ESTABLISHED UPON COMPLETION OF THE OPERATION OR, FOR CONTINUING OPERATIONS, AT THE END OF EACH WORKING DAY.

WARNING LIGHTS ARE NOT REQUIRED IF THE LANE CLOSURE IS A DAYTIME ONLY OPERATION.

TABLE 1
TAPER AND BUFFER SPACE
FOR 12' LANE WIDTH

S	L	BUFFER SPACE
25	125'	55'
30	180'	85'
35	245'	120'
40	320'	170'
45	540'	220'
50	600'	280'
55	660'	335'

FOR LANE WIDTH OTHER THAN 12':

L = WS AT 45 MPH OR GREATER

$L = \frac{WS^2}{60}$ AT 40 MPH OR LESS

L = TAPER LENGTH IN FEET

S = NON-CONSTRUCTION SPEED LIMIT (MPH)

W = WIDTH OF LANE CLOSURE

LEGEND

- TYPE III BARRICADE WITH ATTACHED SIGN
- SIGN ON PERMANENT SUPPORT
- TRAFFIC CONTROL DRUM WITH TYPE "C" STEADY BURN LIGHT
- TRAFFIC CONTROL DRUM
- FLASHING ARROW BOARD
- DIRECTION OF TRAFFIC
- REMOVING PAVEMENT MARKING (SEE GENERAL NOTES)
- WORK AREA

TRAFFIC CONTROL,
SINGLE LANE CLOSURE,
NON-FREEWAY/EXPRESSWAY

STATE OF WISCONSIN
DEPARTMENT OF TRANSPORTATION

APPROVED
Feb. 2015 /S/ Travis Feltes
DATE STATE TRAFFIC ENGINE 149 SIGN
FHWA

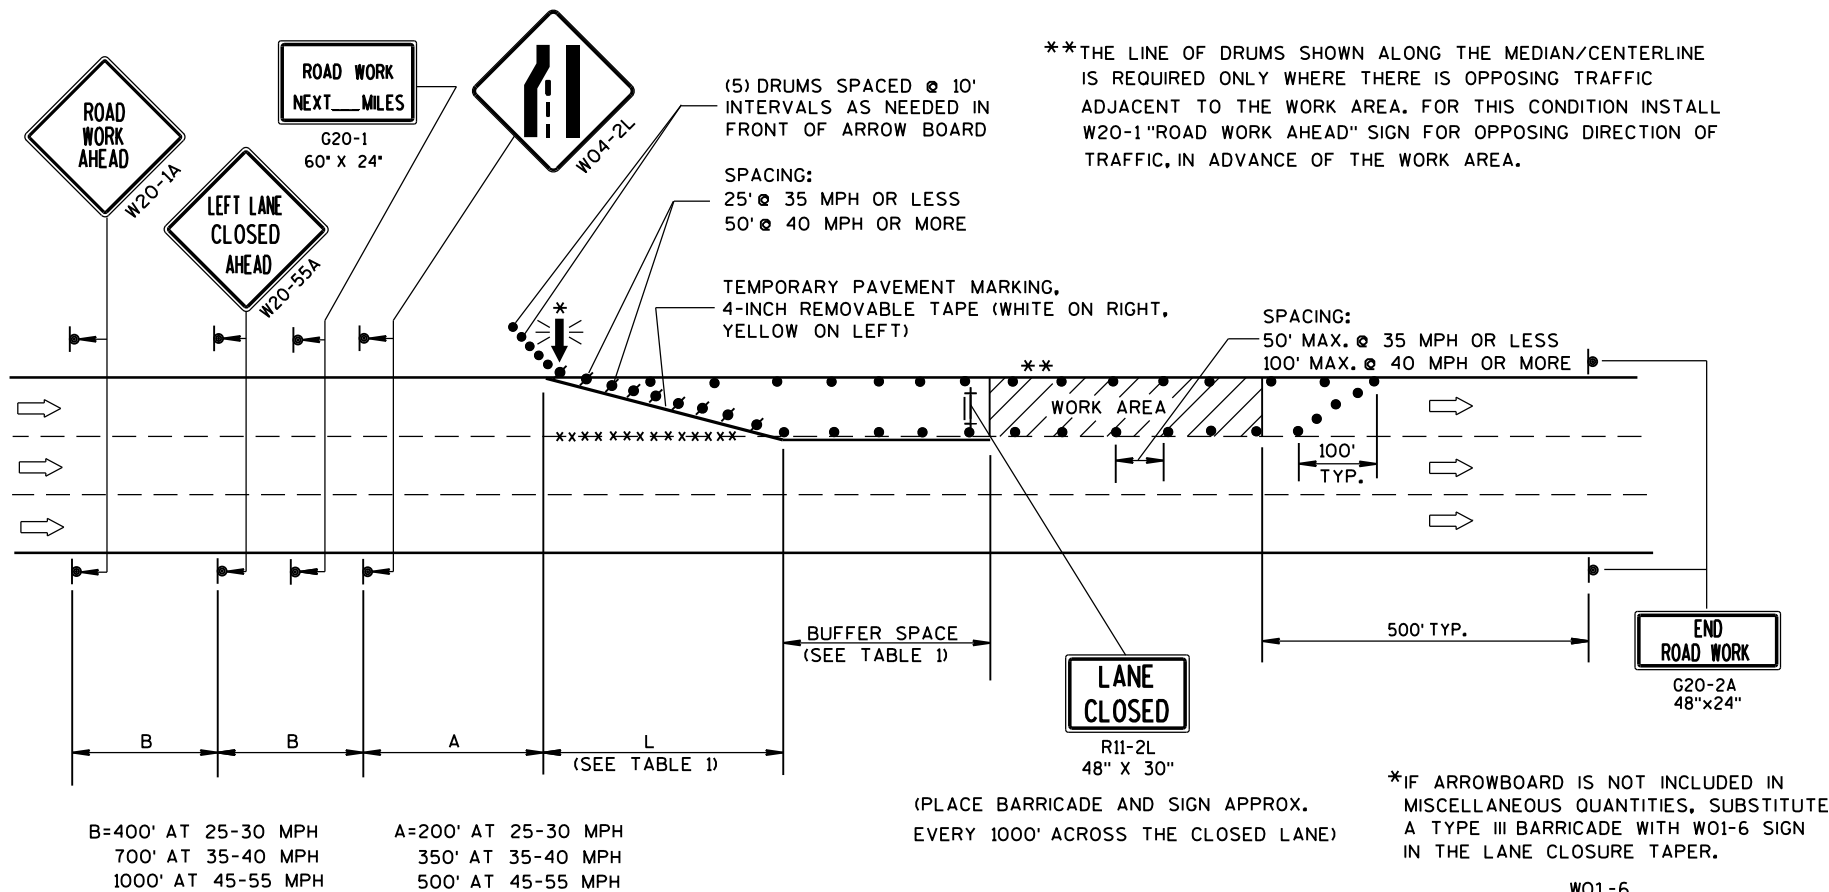


TABLE 1
TAPER AND BUFFER SPACE
FOR 12' LANE WIDTH

S	L	BUFFER SPACE
25	125'	55'
30	180'	85'
35	245'	120'
40	320'	170'
45	540'	220'
50	600'	280'
55	660'	335'

FOR LANE WIDTH OTHER THAN 12':
L = WS AT 45 MPH OR GREATER
L = $\frac{WS^2}{60}$ AT 40 MPH OR LESS
L = TAPER LENGTH IN FEET
S = NON-CONSTRUCTION SPEED LIMIT (MPH)
W = WIDTH OF LANE CLOSURE


LEGEND

- TYPE III BARRICADE WITH ATTACHED SIGN
- SIGN ON PERMANENT SUPPORT
- TRAFFIC CONTROL DRUM WITH TYPE "C" STEADY BURN LIGHT
- TRAFFIC CONTROL DRUM
- FLASHING ARROW BOARD
- DIRECTION OF TRAFFIC
- REMOVING PAVEMENT MARKING (SEE GENERAL NOTES)
- WORK AREA

GENERAL NOTES


- THIS LANE CLOSURE DETAIL IS TYPICAL FOR CLOSING THE LEFT LANE. FOR A RIGHT LANE CLOSURE, REVERSE THE TRAFFIC CONTROL.
- THIS DETAIL MAY BE USED FOR ROADWAYS WITH EITHER TWO OR THREE LANES IN EACH DIRECTION.
- THE EXACT NUMBER, LOCATION, AND SPACING OF ALL SIGNS AND DEVICES SHALL BE ADJUSTED TO FIT FIELD CONDITIONS AS APPROVED BY THE ENGINEER.
- THE SPACING BETWEEN TRAFFIC CONTROL SIGNS SHOULD BE ADJUSTED TO NOT CONFLICT WITH AND SHOULD PROVIDE A DESIRABLE MINIMUM OF 200 FEET CLEARANCE TO EXISTING SIGNS THAT WILL REMAIN IN PLACE.
- ALL SIGNS ARE 48"x48" UNLESS OTHERWISE NOTED. IF NECESSARY DUE TO SPACE CONSTRAINTS IN URBAN AREAS, 36" X 36" SIGNS MAY BE USED IF APPROVED BY DISTRICT TRAFFIC UNIT.
- "WO" SIGNS ARE THE SAME AS "W" SIGNS EXCEPT THE BACKGROUND IS ORANGE.
- SIGNS THAT WILL BE IN PLACE LESS THAN 7 CONTINUOUS DAYS AND NIGHTS, OR THAT WILL BE PLACED IN A CLOSED LANE, MAY BE MOUNTED ON PORTABLE SUPPORTS.
- ANY SIGNS TEMPORARY OR EXISTING, WHICH CONFLICT WITH TRAFFIC CONTROL "IN USE" SHALL BE REMOVED OR COVERED AS NEEDED AND AS APPROVED BY THE ENGINEER.
- REMOVE PAVEMENT MARKINGS AND PLACE TEMPORARY PAVEMENT MARKING, REMOVABLE TAPE IF LANE CLOSURE IS TO BE IN PLACE FOR 4 OR MORE CONTINUOUS DAYS AND NIGHTS.
- ON UNDIVIDED ROADWAYS, OMIT THE SIGNS SHOWN ON LEFT SIDE OF ROAD.
- W20-1A, G20-1 AND G20-2A SIGNS ARE NOT REQUIRED IF THE LANE CLOSURE IS WITHIN A LARGER WORK ZONE WHERE THESE SIGNS ARE ALREADY PRESENT.
- OMIT G20-1 SIGNS IF LENGTH OF WORK AREA IS 2 MILES OR LESS.
- CONSIDER GEOMETRICS WHEN LOCATING SIGNS AND ARROWBOARDS SO THE APPROACHING DRIVER HAS A CLEAR VIEW OF THE ARROWBOARDS AND LANE CLOSURE DRUMS.
- PLACE THE ARROWBOARD AS CLOSE AS POSSIBLE TO THE BEGINNING OF THE LANE CLOSURE TAPER, PREFERABLY ON THE SHOULDER OR TERRACE.
- CHANNELIZING DEVICES PLACED ADJACENT TO WORK AREA SHALL BE PULLED BACK FROM THE TRAVEL LANE WHEN WORK IS NOT IN PROGRESS.
- BARRICADES IN A CLOSED LANE THAT MUST BE MOVED FOR A WORK OPERATION SHALL BE IMMEDIATELY RE-ESTABLISHED UPON COMPLETION OF THE OPERATION OR, FOR CONTINUING OPERATIONS, AT THE END OF EACH WORKING DAY.
- WARNING LIGHTS ARE NOT REQUIRED IF THE LANE CLOSURE IS A DAYTIME ONLY OPERATION.

TRAFFIC CONTROL, SINGLE LANE CLOSURE, NON-FREEWAY/EXPRESSWAY	
STATE OF WISCONSIN DEPARTMENT OF TRANSPORTATION	
APPROVED June 2016 DATE	/S/ Peter Amakobe Atepe STATEWIDE WORK ZONE SAFETY ENGINEER 150 IC
FHWA	

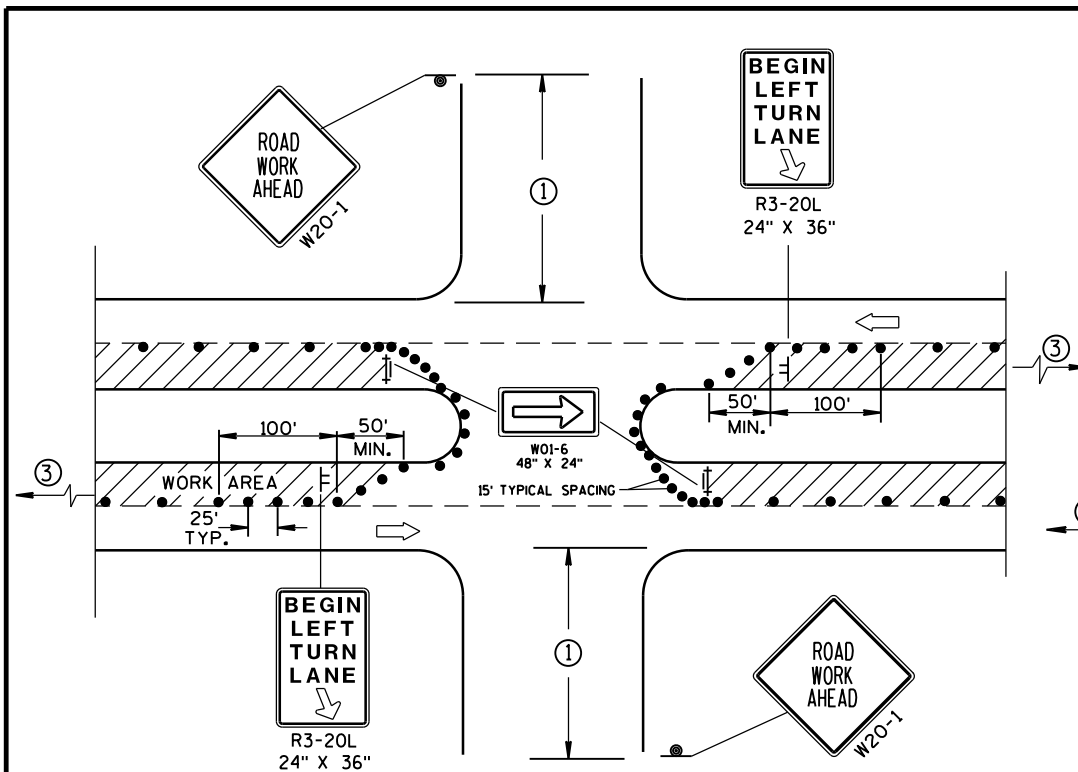

DETAIL A
FOR LEFT LANE CLOSURE AT
INTERSECTION OR MEDIAN OPENING

PROVIDE TURN LANES AT INTERSECTIONS WHENEVER STAGING OF WORK ALLOWS. TAPER AND TURN LANE LENGTHS BASED ON FIELD CONDITIONS AS APPROVED BY THE ENGINEER.

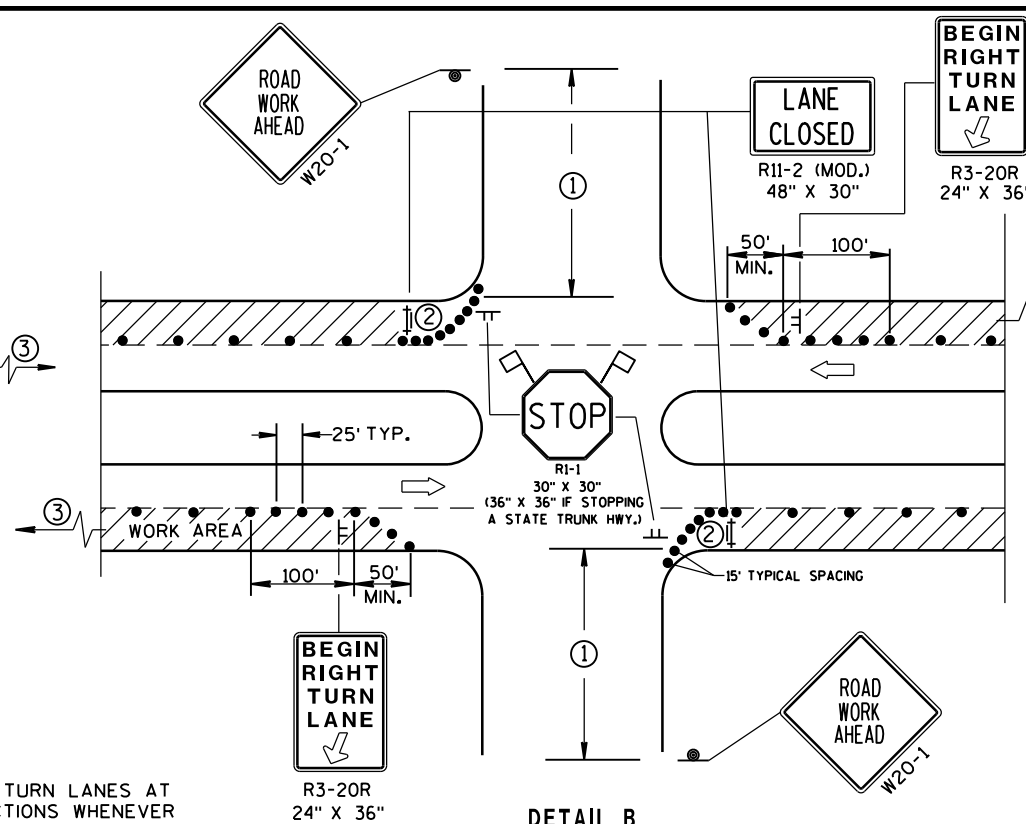

DETAIL B
FOR RIGHT LANE CLOSURE
AT INTERSECTION

GENERAL NOTES

THE EXACT NUMBER, LOCATION, AND SPACING OF ALL SIGNS AND DEVICES SHALL BE ADJUSTED TO FIT FIELD CONDITIONS AS APPROVED BY THE ENGINEER.

THE SPACING BETWEEN SIGNS SHOULD BE ADJUSTED TO NOT CONFLICT WITH AND SHOULD PROVIDE A DESIRABLE MINIMUM OF 200 FEET CLEARANCE TO EXISTING SIGNS THAT WILL REMAIN IN PLACE.

ALL SIGNS ARE 48"X48" UNLESS OTHERWISE NOTED. IF NECESSARY DUE TO SPACE CONSTRAINTS IN URBAN AREAS, 36" X 36" SIGNS MAY BE USED IF APPROVED BY DISTRICT TRAFFIC UNIT.

"WO" SIGNS ARE THE SAME AS "W" SIGNS EXCEPT THE BACKGROUND IS ORANGE.

SIGN LAYOUTS SHALL BE IN ACCORDANCE WITH THE FHWA'S MANUAL OF STANDARD HIGHWAY SIGNS OR THE WISCONSIN STANDARD SIGN PLATES.

SIGNS THAT WILL BE IN PLACE LESS THAN 7 CONTINUOUS DAYS AND NIGHTS, OR THAT WILL BE PLACED IN A CLOSED LANE, MAY BE MOUNTED ON PORTABLE SUPPORTS.

ANY SIGNS TEMPORARY OR EXISTING, WHICH CONFLICT WITH TRAFFIC CONTROL "IN USE" SHALL BE REMOVED OR COVERED AS NEEDED AND AS APPROVED BY THE ENGINEER.


CHANNELIZING DEVICES PLACED ADJACENT TO WORK AREA SHALL BE PULLED BACK FROM THE TRAVEL LANE WHEN WORK IS NOT IN PROGRESS.

BARRICADES IN A CLOSED LANE THAT MUST BE MOVED FOR A WORK OPERATION SHALL BE IMMEDIATELY RE-ESTABLISHED UPON COMPLETION OF THE OPERATION OR, FOR CONTINUING OPERATIONS, AT THE END OF EACH WORKING DAY.


- ① 500' TYPICAL OR AT LAST INTERSECTION, WHICHEVER IS CLOSER.
350' IF 35-40 MPH.
200' IF 25-30 MPH.
- ② ALSO USE BARRICADE AND 15-FOOT TYPICAL DRUM SPACING AT COMMERCIAL DRIVEWAYS.
- ③ SEE SEPARATE LANE CLOSURE DETAIL FOR ADDITIONAL TRAFFIC CONTROL.

LEGEND

- TRAFFIC CONTROL DRUM
- ⊙ SIGN ON PERMANENT SUPPORT
- ⊢ SIGN ON TEMPORARY SUPPORT (5' MIN. MOUNTING HEIGHT)
- ⊢ TYPE III BARRICADE WITH ATTACHED SIGN AND TYPE "A" WARNING LIGHT (FLASHING)
- ➡ DIRECTION OF TRAFFIC
- ⚑ FLAGS, 16" X 16" MIN., (ORANGE)
- ▨ WORK AREA

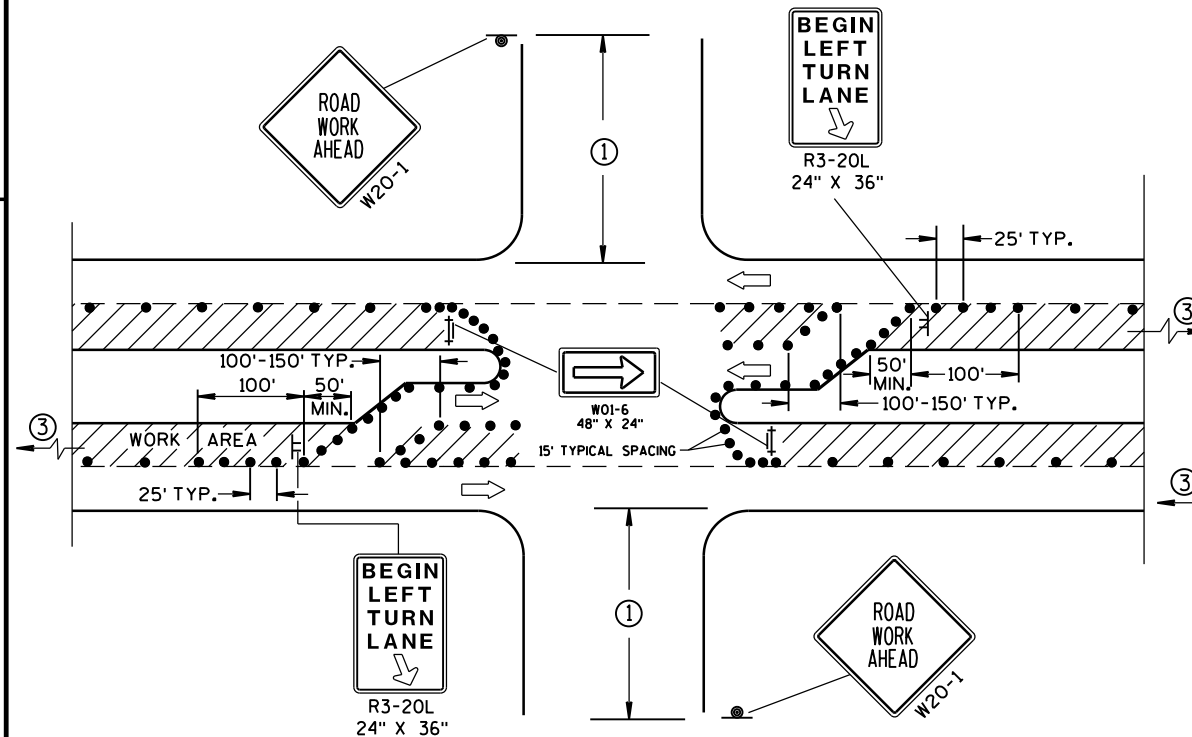

DETAIL C
FOR LEFT LANE CLOSURE AT INTERSECTION OR
MEDIAN OPENING (WITH LEFT TURN BAY OPEN)

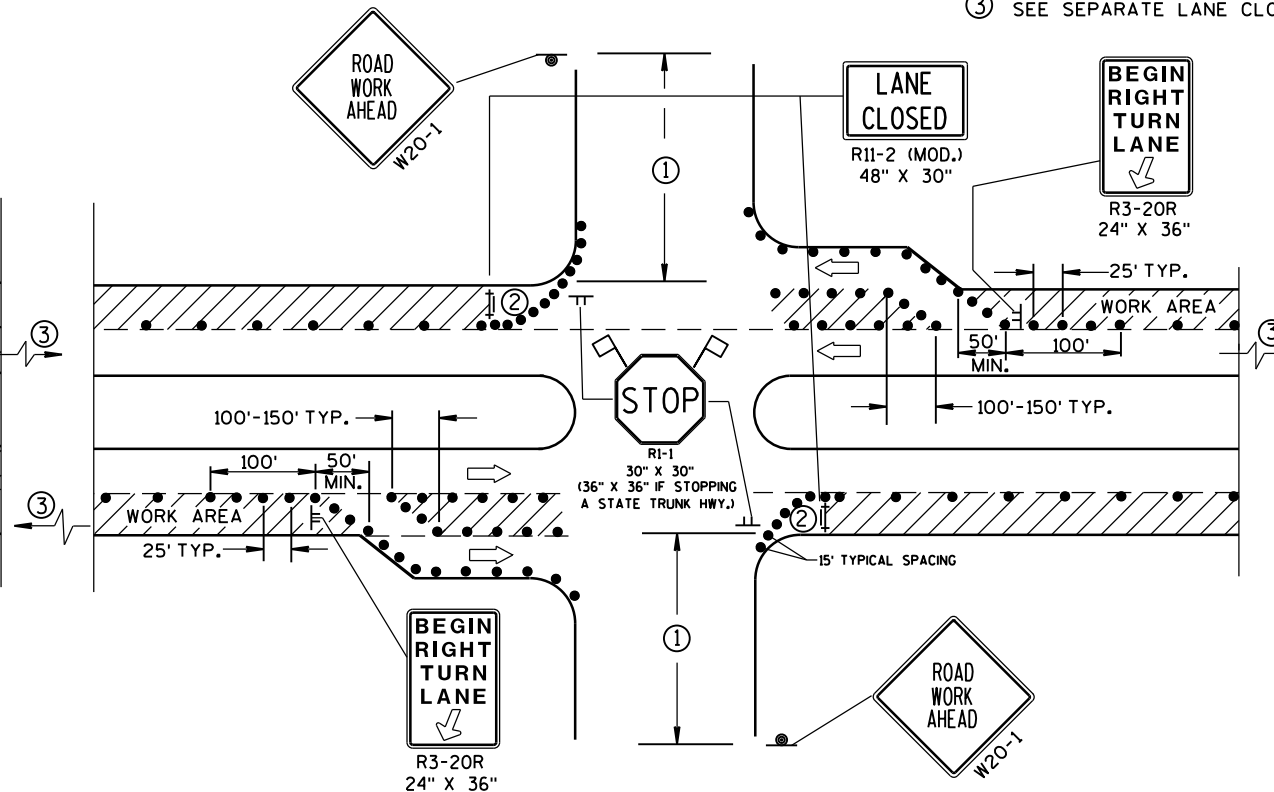


DETAIL D
FOR RIGHT LANE CLOSURE AT INTERSECTION
(WITH RIGHT TURN BAY OPEN)

TRAFFIC CONTROL, INTERSECTION WITHIN SINGLE LANE CLOSURE


STATE OF WISCONSIN
DEPARTMENT OF TRANSPORTATION

APPROVED
Nov. 2014 /S/ Travis Feltes
DATE STATE TRAFFIC ENGINE 151 SIGN
FHWA

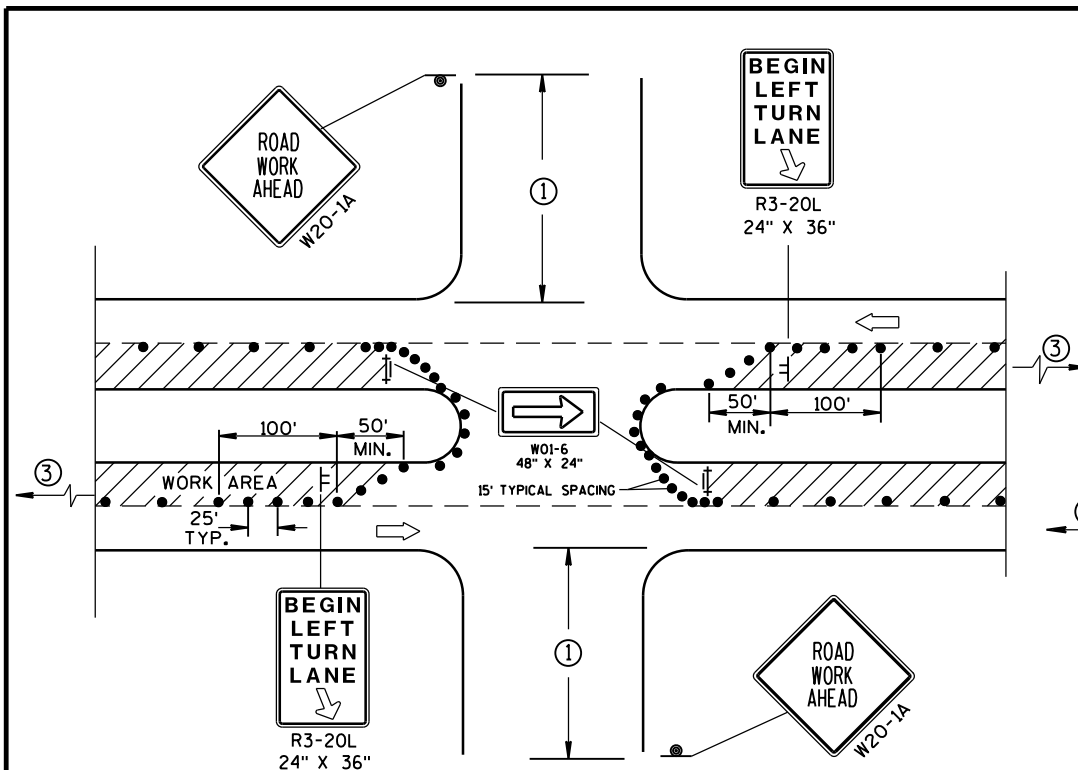

DETAIL A
FOR LEFT LANE CLOSURE AT
INTERSECTION OR MEDIAN OPENING

PROVIDE TURN LANES AT
INTERSECTIONS WHENEVER
STAGING OF WORK ALLOWS.
TAPER AND TURN LANE
LENGTHS BASED ON FIELD
CONDITIONS AS APPROVED
BY THE ENGINEER.

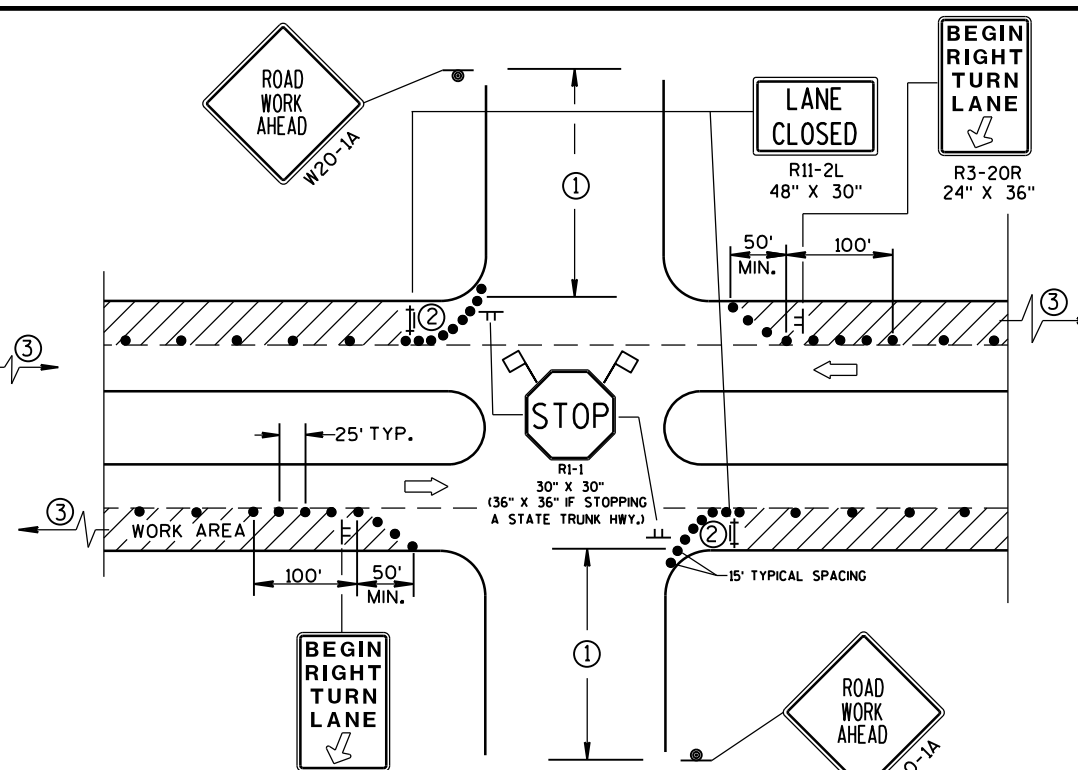

DETAIL B
FOR RIGHT LANE CLOSURE
AT INTERSECTION

GENERAL NOTES

THE EXACT NUMBER, LOCATION, AND SPACING OF ALL SIGNS AND DEVICES SHALL BE ADJUSTED TO FIT FIELD CONDITIONS AS APPROVED BY THE ENGINEER.

THE SPACING BETWEEN SIGNS SHOULD BE ADJUSTED TO NOT CONFLICT WITH AND SHOULD PROVIDE A DESIRABLE MINIMUM OF 200 FEET CLEARANCE TO EXISTING SIGNS THAT WILL REMAIN IN PLACE.

ALL SIGNS ARE 48"x48" UNLESS OTHERWISE NOTED. IF NECESSARY DUE TO SPACE CONSTRAINTS IN URBAN AREAS, 36" X 36" SIGNS MAY BE USED IF APPROVED BY DISTRICT TRAFFIC UNIT.

"WO" SIGNS ARE THE SAME AS "W" SIGNS EXCEPT THE BACKGROUND IS ORANGE.

SIGN LAYOUTS SHALL BE IN ACCORDANCE WITH THE FHWA'S MANUAL OF STANDARD HIGHWAY SIGNS OR THE WISCONSIN STANDARD SIGN PLATES.

SIGNS THAT WILL BE IN PLACE LESS THAN 7 CONTINUOUS DAYS AND NIGHTS, OR THAT WILL BE PLACED IN A CLOSED LANE, MAY BE MOUNTED ON PORTABLE SUPPORTS.

ANY SIGNS TEMPORARY OR EXISTING, WHICH CONFLICT WITH TRAFFIC CONTROL "IN USE" SHALL BE REMOVED OR COVERED AS NEEDED AND AS APPROVED BY THE ENGINEER.


CHANNELIZING DEVICES PLACED ADJACENT TO WORK AREA SHALL BE PULLED BACK FROM THE TRAVEL LANE WHEN WORK IS NOT IN PROGRESS.

BARRICADES IN A CLOSED LANE THAT MUST BE MOVED FOR A WORK OPERATION SHALL BE IMMEDIATELY RE-ESTABLISHED UPON COMPLETION OF THE OPERATION OR, FOR CONTINUING OPERATIONS, AT THE END OF EACH WORKING DAY.


- ① 500' TYPICAL OR AT LAST INTERSECTION, WHICHEVER IS CLOSER.
350' IF 35-40 MPH.
200' IF 25-30 MPH.
- ② ALSO USE BARRICADE AND 15-FOOT TYPICAL DRUM SPACING AT COMMERCIAL DRIVEWAYS.
- ③ SEE SEPARATE LANE CLOSURE DETAIL FOR ADDITIONAL TRAFFIC CONTROL.

LEGEND

- TRAFFIC CONTROL DRUM
- ⊙ SIGN ON PERMANENT SUPPORT
- ⊢ SIGN ON TEMPORARY SUPPORT (5' MIN. MOUNTING HEIGHT)
- ⊢ TYPE III BARRICADE WITH ATTACHED SIGN AND TYPE "A" WARNING LIGHT (FLASHING)
- ➡ DIRECTION OF TRAFFIC
- 🚩 FLAGS, 16" X 16" MIN., (ORANGE)
- ▨ WORK AREA

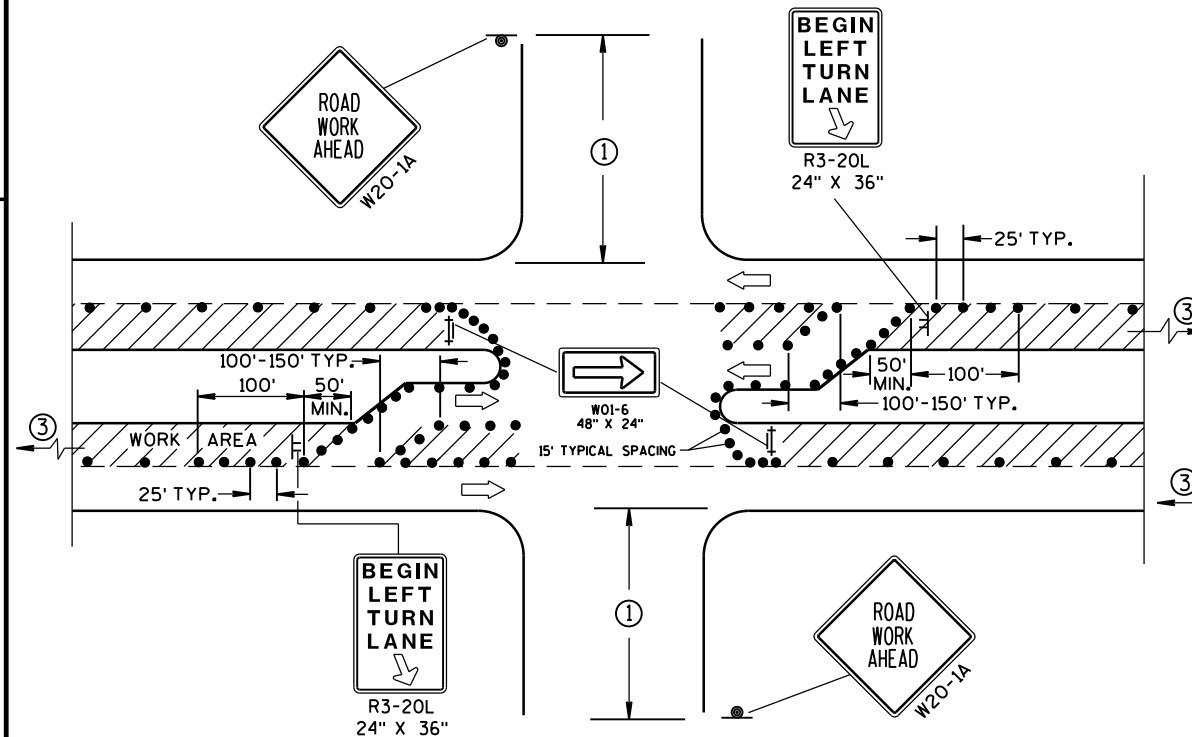

DETAIL C
FOR LEFT LANE CLOSURE AT INTERSECTION OR
MEDIAN OPENING (WITH LEFT TURN BAY OPEN)

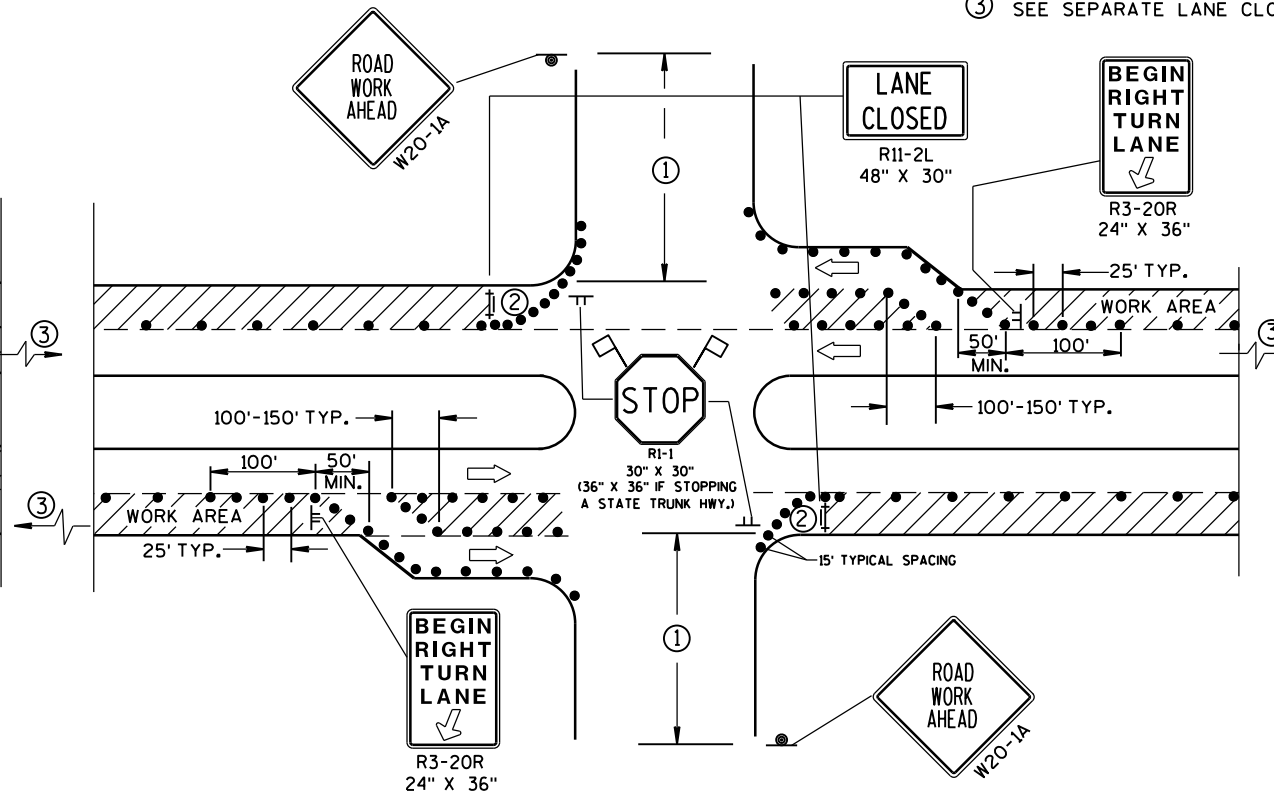

DETAIL D
FOR RIGHT LANE CLOSURE AT INTERSECTION
(WITH RIGHT TURN BAY OPEN)

TRAFFIC CONTROL, INTERSECTION WITHIN SINGLE LANE CLOSURE

STATE OF WISCONSIN
DEPARTMENT OF TRANSPORTATION

APPROVED
June 2016 /S/ Peter Anakobe Atepe
DATE STATEWIDE WORK ZONE SAFETY ENGINEER
FHWA

LEGEND

- TRAFFIC CONTROL DRUM
- ⦿ SIGN ON PERMANENT SUPPORT
- ➡ DIRECTION OF TRAFFIC
- ⚡➡ FLASHING ARROW BOARD
- ▨ WORK AREA

GENERAL NOTES

THIS DETAIL IS TYPICAL FOR CLOSING THE RIGHT SHOULDER. FOR CLOSING THE LEFT SHOULDER, REVERSE THE TRAFFIC CONTROL.

THIS DETAIL MAY BE USED FOR DIVIDED ROADWAYS WITH ANY NUMBER OF TRAVEL LANES.

THE EXACT NUMBER, LOCATION AND SPACING OF ALL SIGNS AND DEVICES SHALL BE ADJUSTED TO FIT FIELD CONDITIONS AS APPROVED BY THE ENGINEER.

ALL SIGNS ARE 48" X 48" UNLESS OTHERWISE NOTED.

SIGN LAYOUTS SHALL BE IN ACCORDANCE WITH THE FHWA'S MANUAL OF STANDARD HIGHWAY SIGNS OR THE WISCONSIN STANDARD SIGN PLATES.


SIGNS THAT WILL BE IN PLACE LESS THAN 7 CONTINUOUS DAYS AND NIGHTS MAY BE MOUNTED ON PORTABLE SUPPORTS.

ANY SIGNS TEMPORARY OR EXISTING, WHICH CONFLICT WITH TRAFFIC CONTROL "IN USE" SHALL BE REMOVED OR COVERED AS NEEDED AND AS APPROVED BY THE ENGINEER.

CHANNELIZING DEVICES PLACED ADJACENT TO THE WORK AREA SHALL BE PULLED BACK FROM THE TRAVEL LANE WHEN WORK IS NOT IN PROGRESS.

WHEN A RAMP INTERSECTS THE FACILITY ON WHICH THE WORK IS BEING PERFORMED, ADDITIONAL TRAFFIC CONTROLS SHALL BE PROVIDED AS SPECIFIED IN THE PLANS AND/OR THE SPECIAL PROVISIONS OR AS APPROVED BY THE ENGINEER.

*FOR SHORT DURATION SHOULDER WORK OF LESS THAN ONE HOUR, THE W21-5a SIGN MAY BE OMITTED.

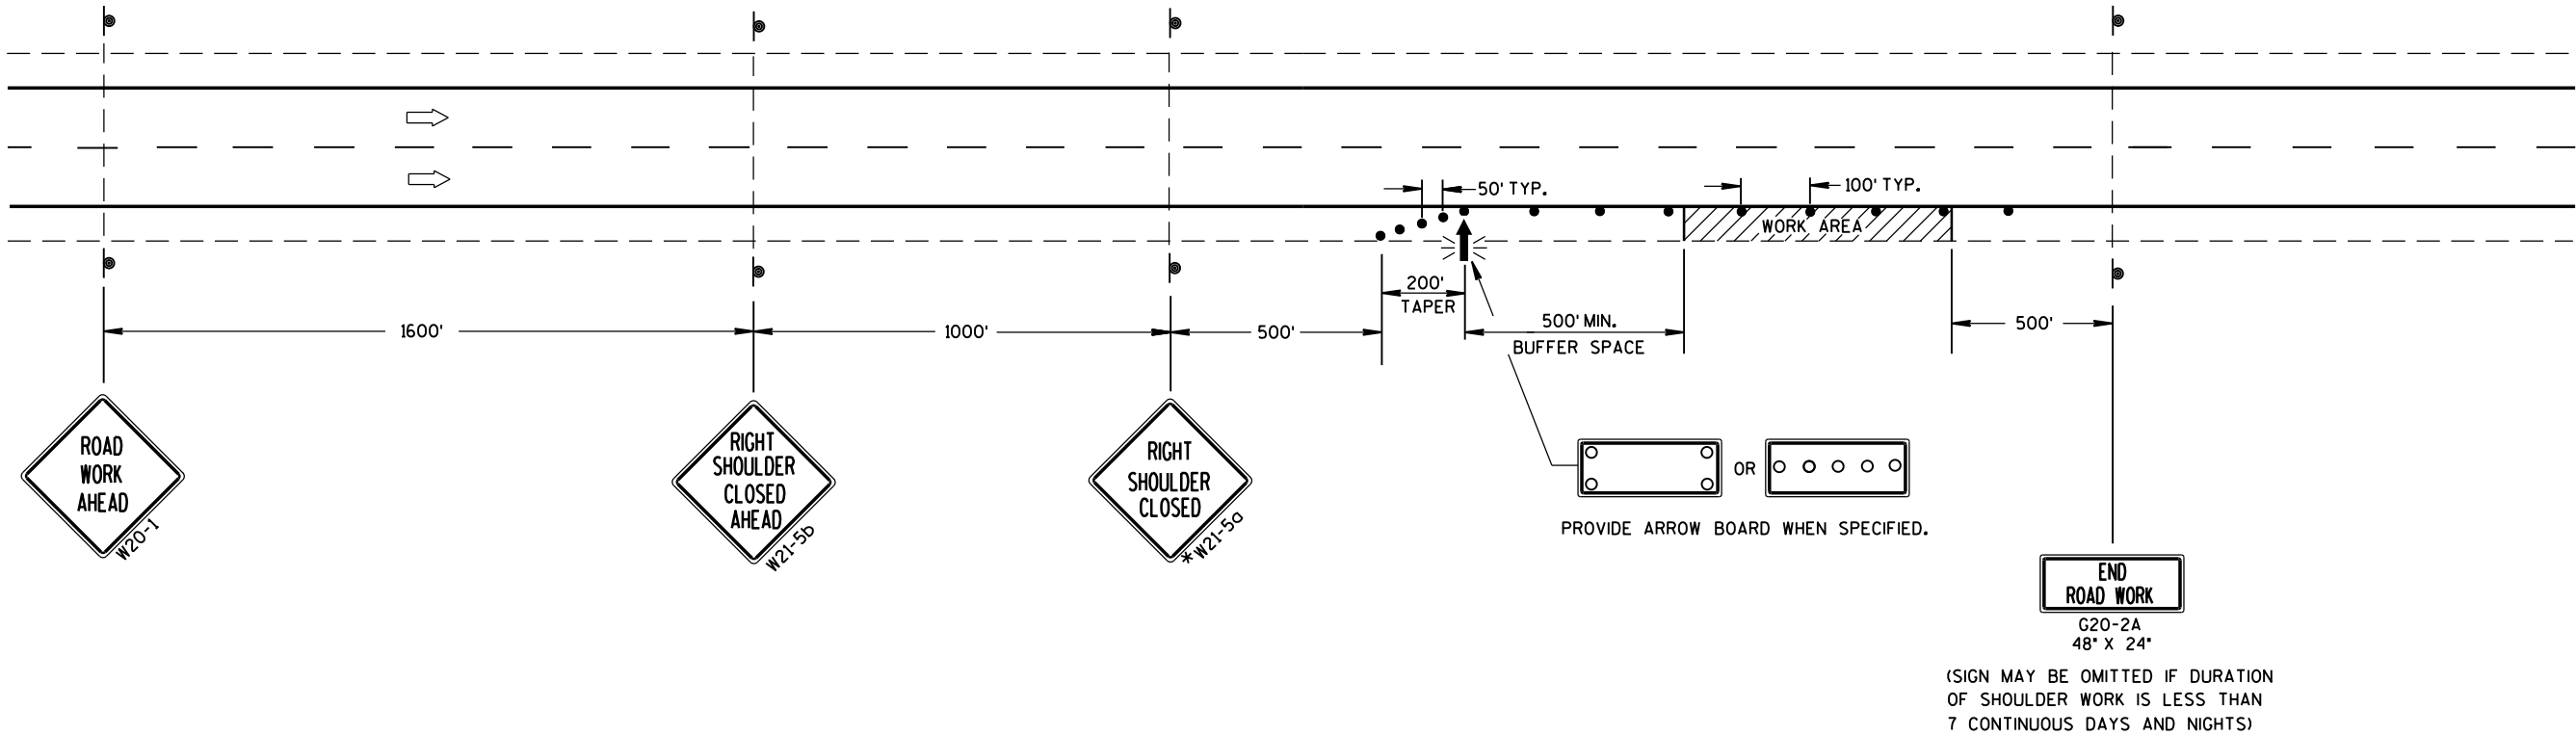

TRAFFIC CONTROL
SHOULDER CLOSURE ON DIVIDED
ROADWAY, SPEEDS GREATER
THAN 40 MPH

STATE OF WISCONSIN
DEPARTMENT OF TRANSPORTATION

APPROVED
8/2013 /S/ Travis Feltz
DATE STATE TRAFFIC ENGINE 153 SIGN
FHWA

LEGEND

- TRAFFIC CONTROL DRUM
- ⦿ SIGN ON PERMANENT SUPPORT
- ➡ DIRECTION OF TRAFFIC
- ⚡➡ FLASHING ARROW BOARD
- ▨ WORK AREA

GENERAL NOTES

THIS DETAIL IS TYPICAL FOR CLOSING THE RIGHT SHOULDER. FOR CLOSING THE LEFT SHOULDER, REVERSE THE TRAFFIC CONTROL.

THIS DETAIL MAY BE USED FOR DIVIDED ROADWAYS WITH ANY NUMBER OF TRAVEL LANES.

THE EXACT NUMBER, LOCATION AND SPACING OF ALL SIGNS AND DEVICES SHALL BE ADJUSTED TO FIT FIELD CONDITIONS AS APPROVED BY THE ENGINEER.

ALL SIGNS ARE 48" X 48" UNLESS OTHERWISE NOTED.

SIGN LAYOUTS SHALL BE IN ACCORDANCE WITH THE FHWA'S MANUAL OF STANDARD HIGHWAY SIGNS OR THE WISCONSIN STANDARD SIGN PLATES.


SIGNS THAT WILL BE IN PLACE LESS THAN 7 CONTINUOUS DAYS AND NIGHTS MAY BE MOUNTED ON PORTABLE SUPPORTS.

ANY SIGNS TEMPORARY OR EXISTING, WHICH CONFLICT WITH TRAFFIC CONTROL "IN USE" SHALL BE REMOVED OR COVERED AS NEEDED AND AS APPROVED BY THE ENGINEER.

CHANNELIZING DEVICES PLACED ADJACENT TO THE WORK AREA SHALL BE PULLED BACK FROM THE TRAVEL LANE WHEN WORK IS NOT IN PROGRESS.

WHEN A RAMP INTERSECTS THE FACILITY ON WHICH THE WORK IS BEING PERFORMED, ADDITIONAL TRAFFIC CONTROLS SHALL BE PROVIDED AS SPECIFIED IN THE PLANS AND/OR THE SPECIAL PROVISIONS OR AS APPROVED BY THE ENGINEER.

*FOR SHORT DURATION SHOULDER WORK OF LESS THAN ONE HOUR, THE W21-5a SIGN MAY BE OMITTED.



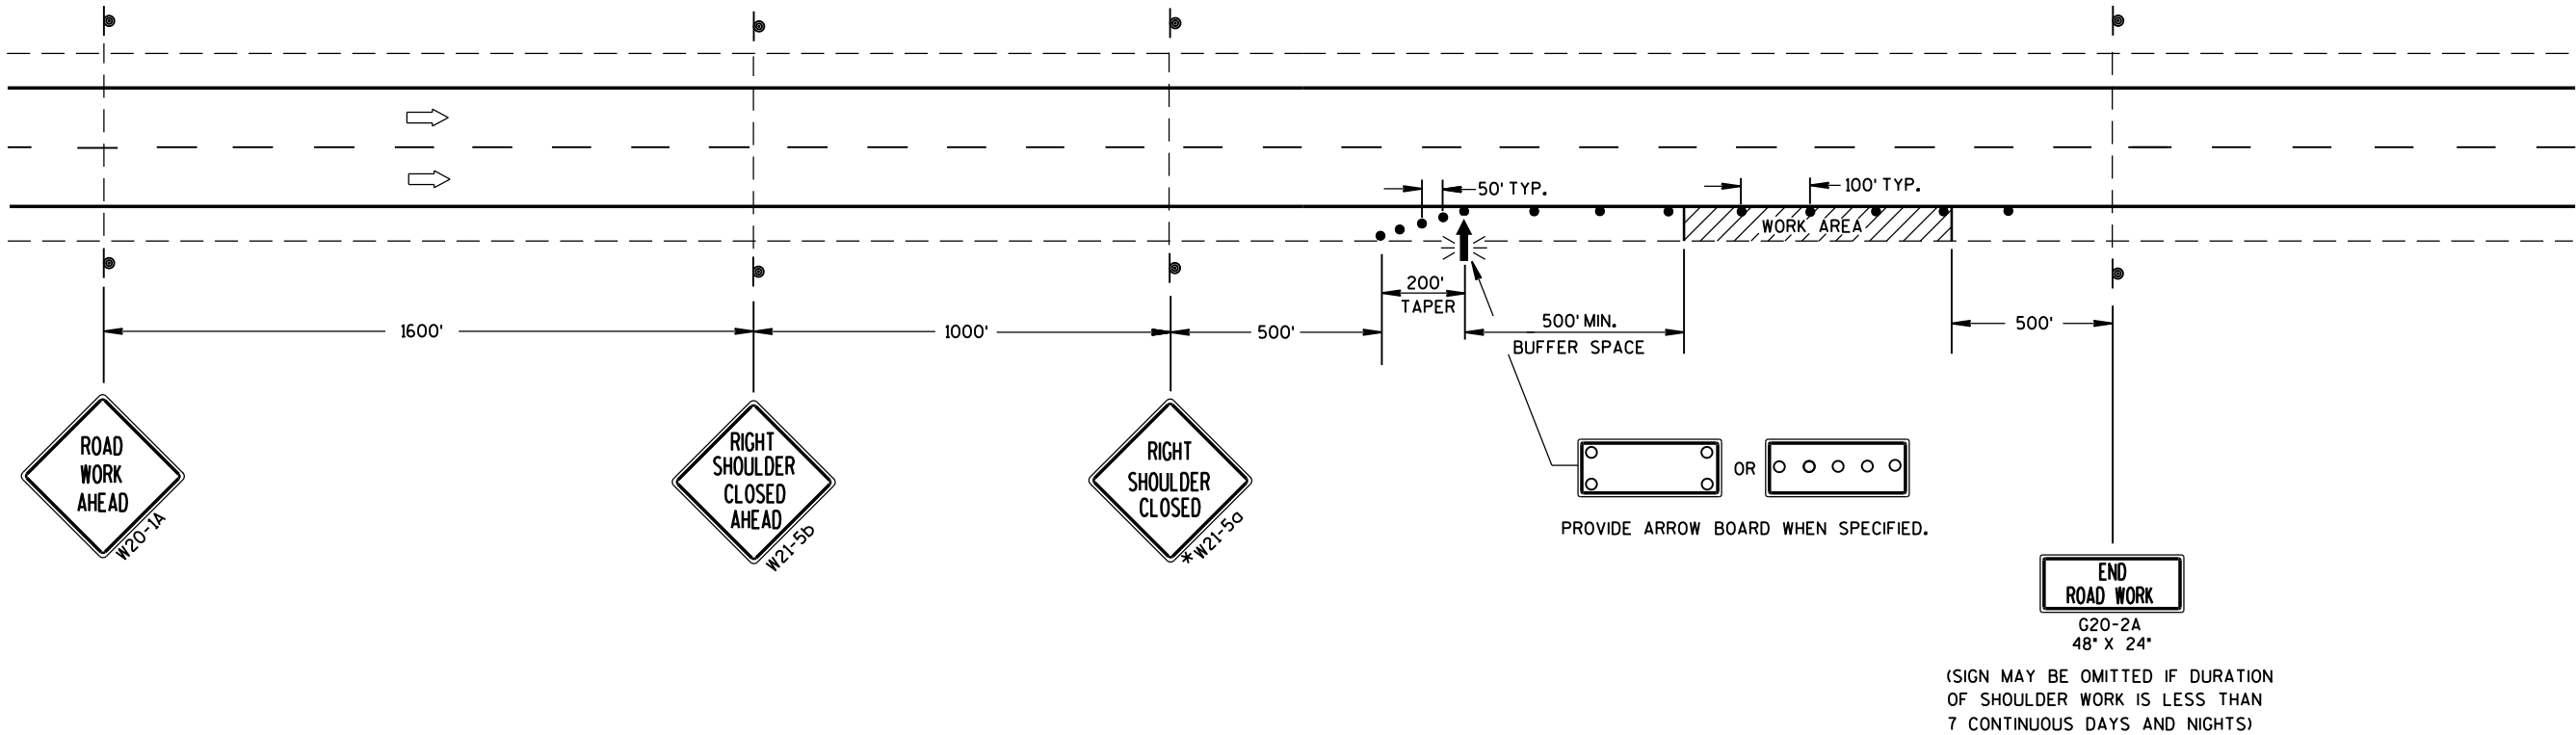


TRAFFIC CONTROL
SHOULDER CLOSURE ON DIVIDED
ROADWAY, SPEEDS GREATER
THAN 40 MPH


STATE OF WISCONSIN
DEPARTMENT OF TRANSPORTATION

APPROVED
June 2016 /S/ Peter Amakobe Atepe
DATE STATEWIDE WORK ZONE 154
FHWA SAFETY ENGINEER


- GENERAL NOTES:**
1. DETAILS OF CONSTRUCTION, MATERIALS, AND WORKMANSHIP NOT SHOWN ON THIS DRAWING SHALL CONFORM TO THE PERTINENT REQUIREMENTS OF THE STANDARD SPECIFICATIONS, THE SPECIAL PROVISIONS, AND THE PLANS.
 2. UNLESS OTHERWISE NOTED, ALL SIGNS SHOWN ON THIS SHEET ARE "SIGNS, TYPE II".
 3. UNLESS OTHERWISE NOTED, TYPE II SIGNS ON THIS SHEET SHALL HAVE "TYPE H REFLECTIVE SHEETING" AND "TYPE H MESSAGE MATERIAL". TYPE I SIGNS SHALL HAVE "TYPE SH REFLECTIVE SHEETING".
 4. UNLESS OTHERWISE NOTED, ALL SIGNS SHOWN ON THIS SHEET SHALL HAVE A GREEN BACKGROUND AND WHITE MESSAGE.
 5. TYPE II SIGNS ALL UPPERCASE MESSAGE (EXCEPT ON SHIELDS OR WHERE OTHERWISE NOTED) SHALL BE "SERIES E". ALL LOWERCASE MESSAGE WITH AN INITIAL UPPERCASE LETTER SHALL BE "SERIES E".
 6. TYPE I SIGNS ALL UPPERCASE MESSAGE (EXCEPT ON SHIELDS OR WHERE OTHERWISE NOTED) SHALL BE "SERIES E MODIFIED". ALL LOWER CASE MESSAGE WITH AN INITIAL UPPERCASE LETTER SHALL BE "SERIES E MODIFIED". ALL CAP WORDS ARE "SERIES E".
 7. UNLESS OTHERWISE NOTED, ALL SIGNS SHOWN ON THIS SHEET SHALL HAVE "TYPE A" OR "TYPE C" ARROWS AS SHOWN. SEE THE STANDARD SIGN PLATES FOR FURTHER DETAILS.
 8. SEE THE STANDARD SIGN PLATES FOR FURTHER DETAILS ON ROUTE MARKER SHIELDS.
 9. THE SIGN NUMBER IS DENOTED IN THE CIRCLE NEAR EACH DETAIL.
 10. NUMBER FRACTIONS FOR INTERCHANGE SEQUENCE SIGNS SHALL BE "SERIES E" PER PLATES A11-7 AND A11-10.
 11. DO NOT SCALE.

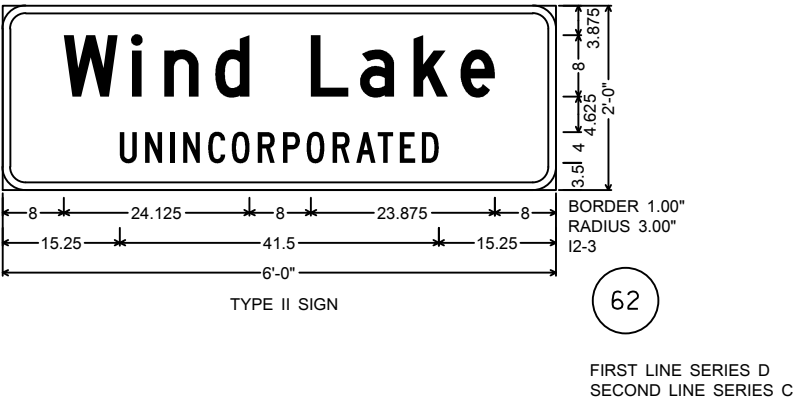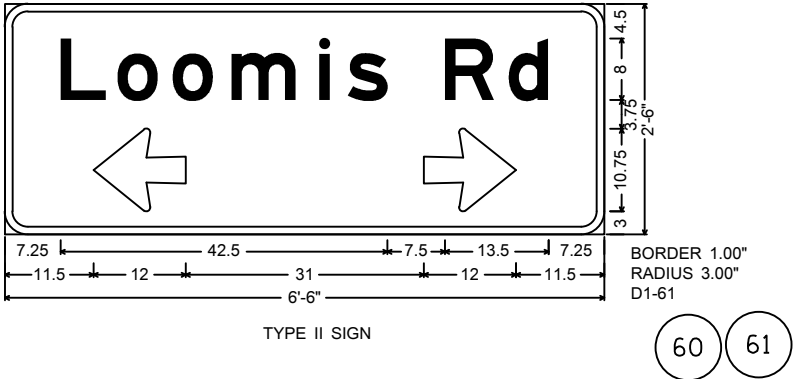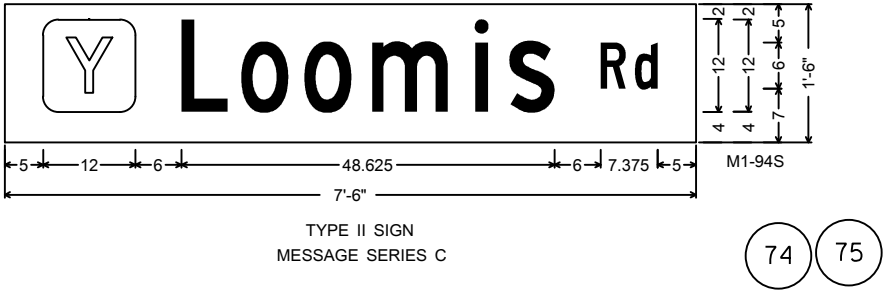


TYPICAL ASSEMBLIES

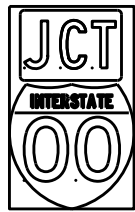

J1-1

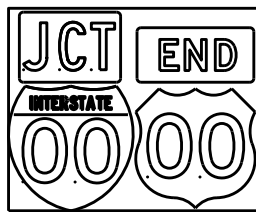


J1-2

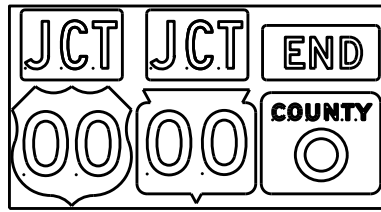


J1-3




J2-1

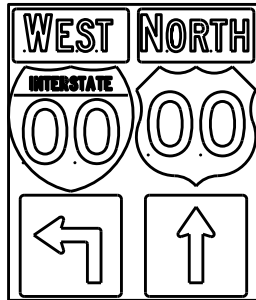


J2-2

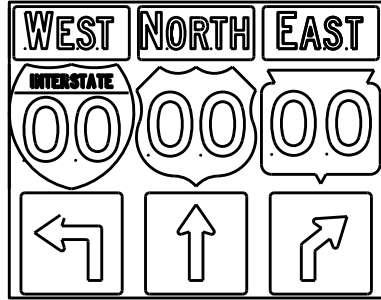


J2-3

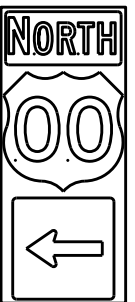


J3-1

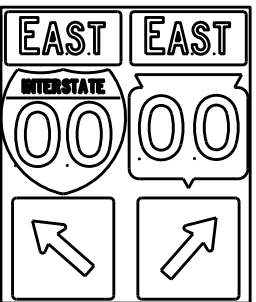


J3-2

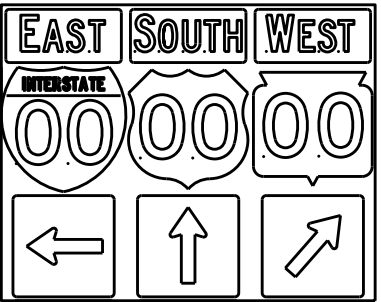


J3-3

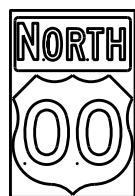


J4-1

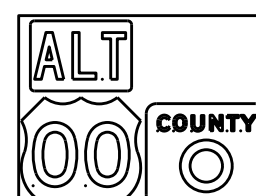

J4-2

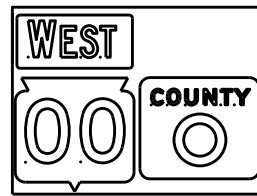

J4-2

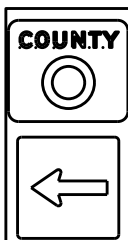

J13-1



J12-1



J32-1




J33-1



J23-1




J22-1

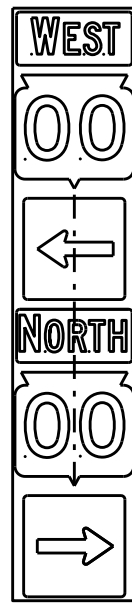

JV



(Typical Vertical J-Assembly
See Note 10 and 11)

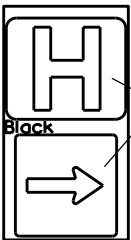

JH-1

Blue Background

[blue background
with interstate]

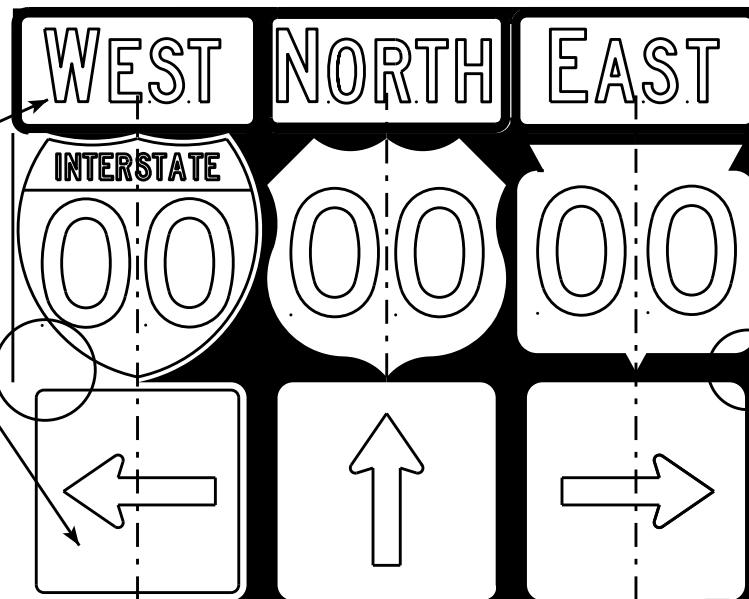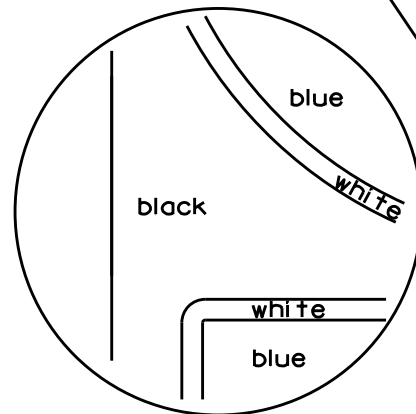

[black background]

ROUTE MARKERS & COMPONENTS
IN TYPICAL ASSEMBLIES

WISCONSIN DEPT OF TRANSPORTATION

APPROVED *Matthew R. Rauch*
For State Traffic Engineer

DATE 2/06/14 PL 156 A2-1S.8

SHEET NO: E

NOTES

- Signs are Type II - Type H Reflective - reference WIS DOT Standard Specification for HIGHWAY and STRUCTURE CONSTRUCTION latest edition.
- Color:
Background - Black Non-reflective
Message - see Note 5
- Message Series - See Note 5
- Corners shall be square or rounded if base material is plywood. If base material is metal the corners shall be rounded.
- The colors and message spacing on each marker shall be according to the applicable route marker panel specifications.
- Certain marker heads require the component pieces to be the same color. As an example, all the components used with an M1-1 Interstate marker shall be blue.
- Single panel j-assemblies shall only be used with route marker shields that are same size. If the route marker shields are different size use multiple piece component.
- Route assemblies that have 24 inch route shields and have dimensions greater than 48 inches (both vertical and horizontal) shall have one horizontal splice between the arrows and route shields. Vertical splices shall not be used on route assemblies with a horizontal dimension of 144 inches or less. The contractor shall not use more than one vertical joint per sign and the joint shall be between route shields.
- Route assemblies that have 36 inch shields and have dimensions greater than 48 inches (both vertical and horizontal) shall have two horizontal splices. One horizontal splice shall be between the cardinal direction and route shields and the other horizontal splice shall be between the arrows and route shields. Vertical splices shall not be used on route assemblies with a horizontal dimension of 144 or less. The contractor shall not use more than one vertical joint per sign and the joint shall be between route shields.
- All Vertical J Assemblies are given a Sign Code of JV
- For JV Assemblies that have a mixture of Interstate and non Interstate shields, arrows and cardinals shall be white on blue.

PROJECT NO:

FILE NAME : C:\CAEFiles\Projects\tr_stdplate\A21S.DGN


PLOT DATE : 06-FEB-2014 14:10

PLOT BY : mscs.ja




PLOT NAME :

WISDOT/CADDs SHEET 42

URBAN AREA

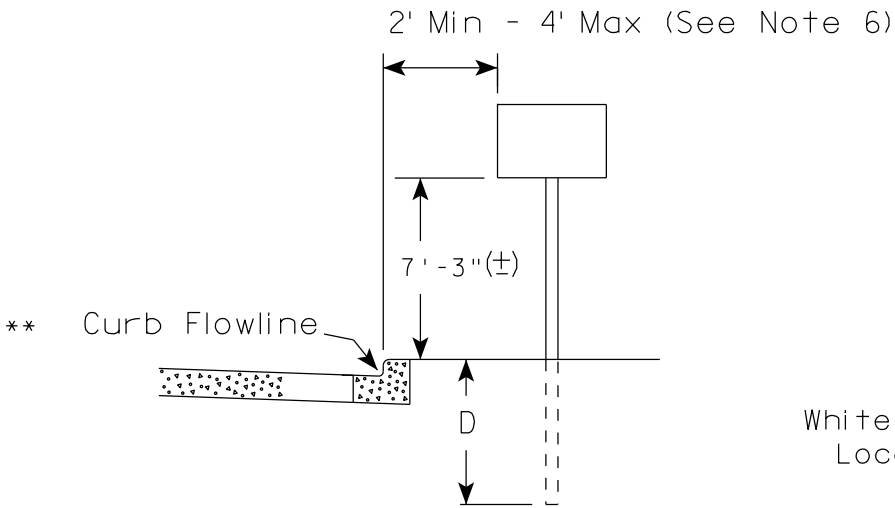

RURAL AREA (See Note 2)

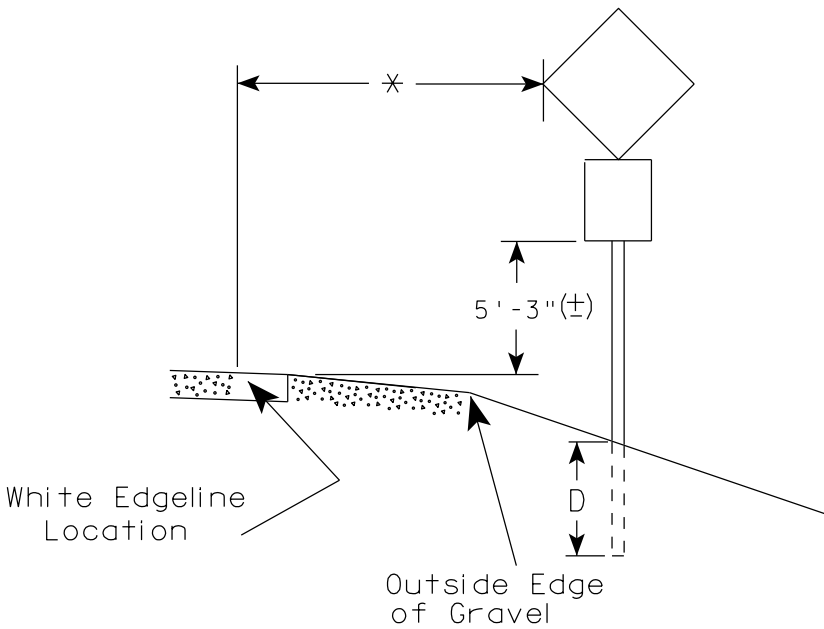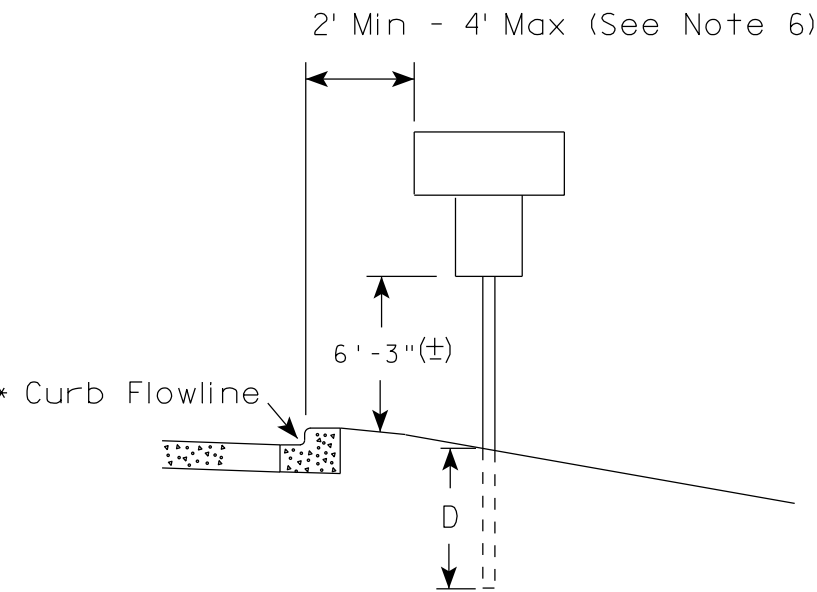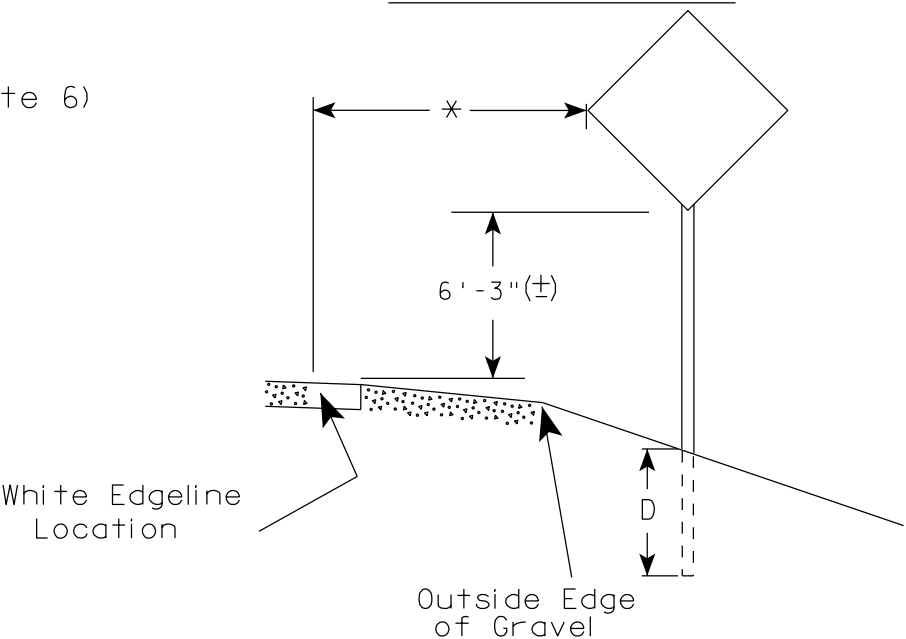

GENERAL NOTES

1. Signs wider than 4 feet or 20 sq.ft or larger, shall be mounted on multiple posts. Refer to plate A4-4.
2. If signs are mounted on barrier wall, see A4-10 sign plate.
3. For expressways and freeways, mounting height is 7'- 3" (±) or 6'-3" (±) depending upon existence of a sub-sign.
4. Minimum mounting height for J assemblies (A2-1S) is 7'-3" (±) or 6'-3" (±) per urban or rural detail respectively.
5. Minimum mounting height for signs mounted on traffic signal poles is 5'- 3" (±).
6. Offset distance shall be consistent with existing signs or consistent throughout length of project.
7. The (±) tolerance for mounting height is 3 inches.
8. Folding signs shall be mounted at a height of 5'-3" (±) or as directed by the Engineer.
9. The Double Arrow sign (W12-1) shall be mounted at a height of 2'-3" (±). The Chevron sign (W1-8), Roundabout Chevron panel (R6-4B), Enhanced Reference Markers, Clearance Markers (W5-52), Mile Markers (D10 series), In Road Object Markers (W5-54) & End of Road Markers (W5-56) shall be mounted at a height of 4'-3" (±).

POST EMBEDMENT DEPTH

Area of Sign Installation (Sq.Ft.)	D (Min)
20 or Less	4'
Greater than 20	5'

×× The existence of curb and gutter does not in itself mandate the vertical clearance illustrated. That height is typically measured where there is sidewalk adjacent to the roadway or parking is permitted. In the absence of sidewalk vertical clearance is measured from the top of the curb. Offset of signs is measured from the flow line.

* 6 feet from edge of a paved shoulder or 12 feet from the edge of pavement (edge line location) or 2 feet from outside edge of gravel, whichever is greater unless directed by project engineer.


TYPICAL INSTALLATION
OF PERMANENT TYPE II
SIGNS ON SINGLE POSTS

WISCONSIN DEPT OF TRANSPORTATION

APPROVED
Matthew R. Rauch
for State Traffic Engineer

DATE 7/23/15 PLATE NO. A4-3.20


157

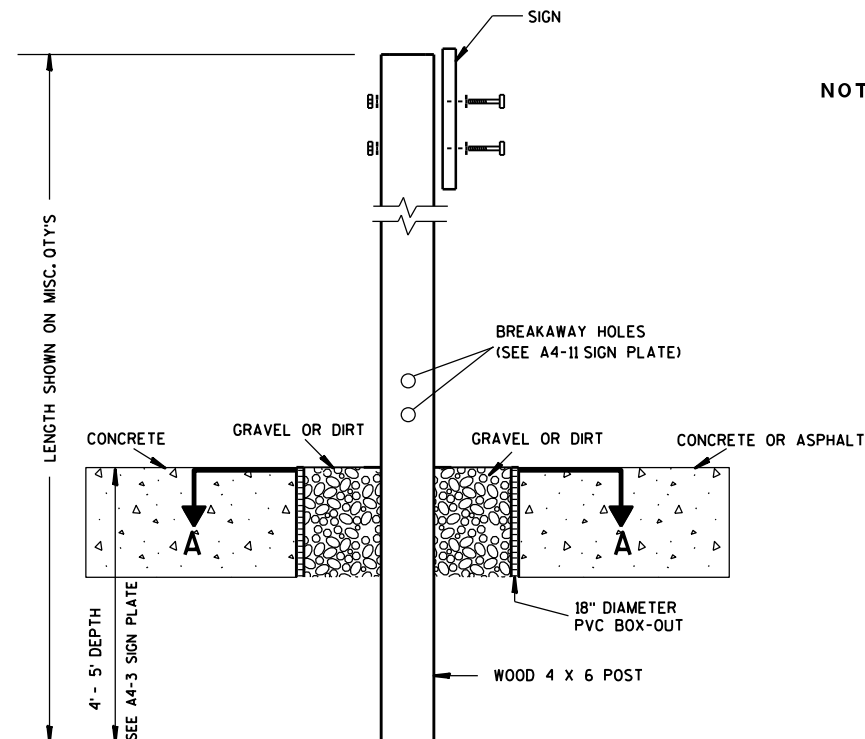

ELEVATION VIEW


DETAIL OF WOOD 4 X 6 SIGN POST IN BOX-OUT

- NOTES: 1. ALL MATERIAL TO BE APPROVED BY ENGINEER PRIOR TO INSTALLATION
2. SEE SIGN PLATE A4-8 FOR SIGN HARDWARE REQUIREMENTS
3. 18 INCH X 18 INCH SQUARE BOX-OUTS MAY BE USED FOR INSTALLATIONS IN EXISTING CONCRETE OR ASPHALT LOCATIONS.

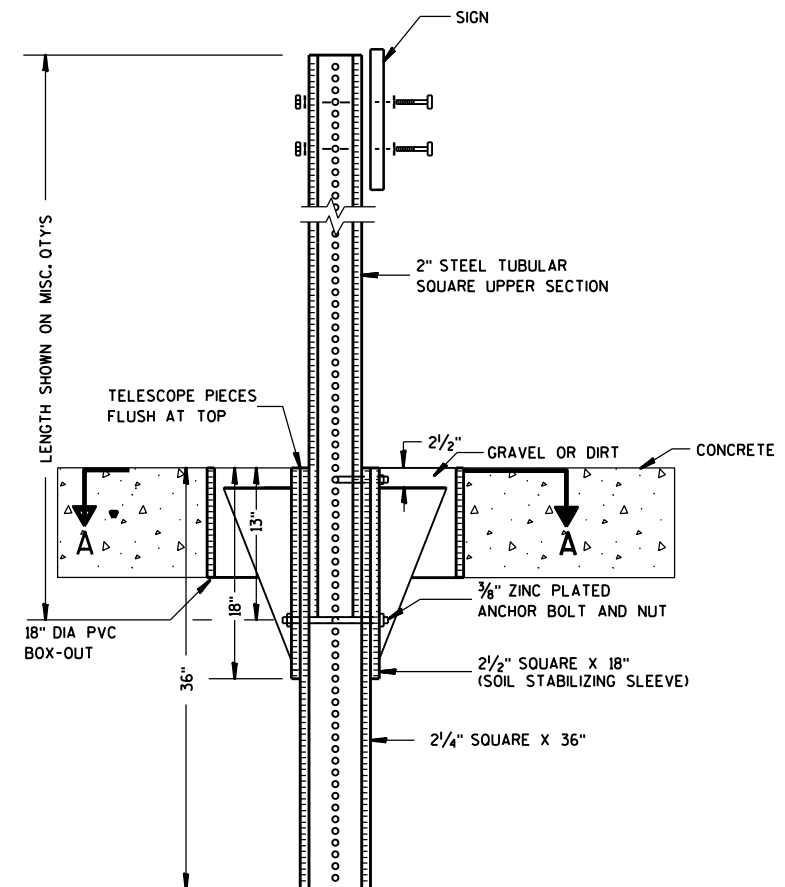

ELEVATION VIEW

DETAIL OF STEEL 2 X 2 SIGN POST IN BOX-OUT

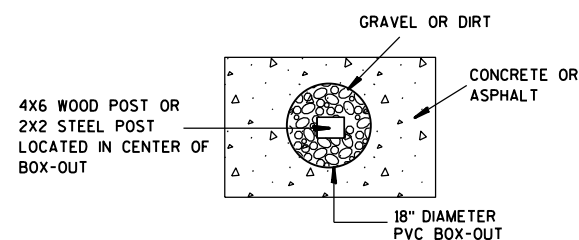

PLAN VIEW

FOR NEW CONCRETE/ASPHALT INSTALLATIONS

SIGN POST
BOX-OUTS
A4-3B

WISCONSIN DEPT OF TRANSPORTATION

APPROVED *Matthew R. Rauch*
for State Traffic Engineer

DATE 1/27/14 PLAT 158 A4-3B.1






PROJECT NO:

HWY:

COUNTY:

SHEET NO:

E

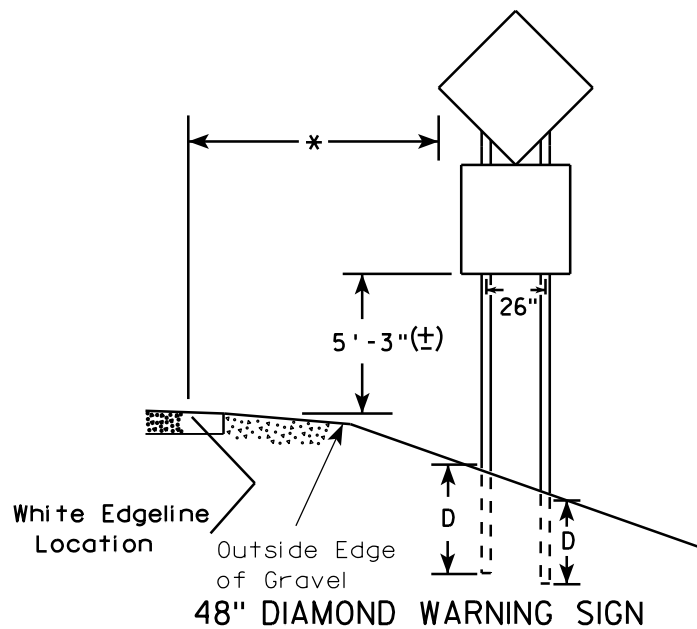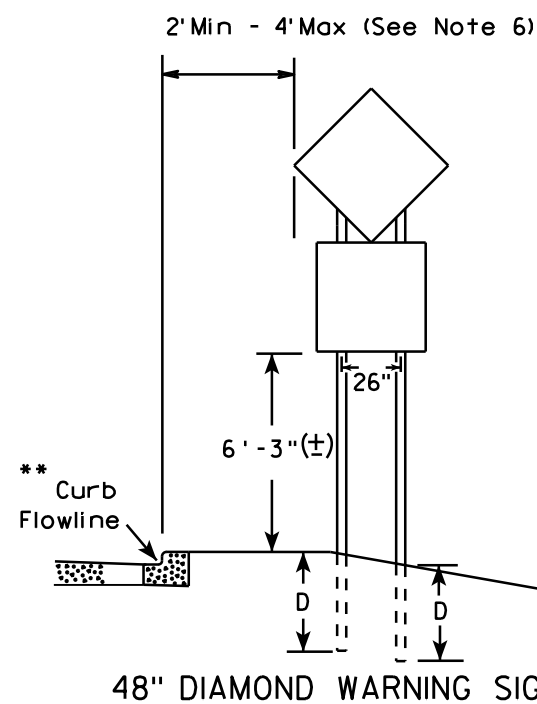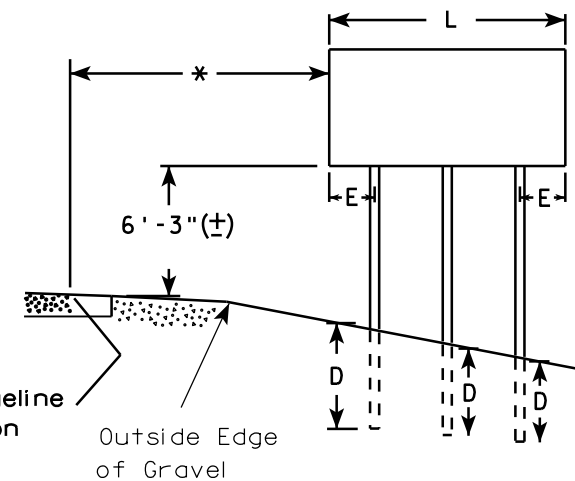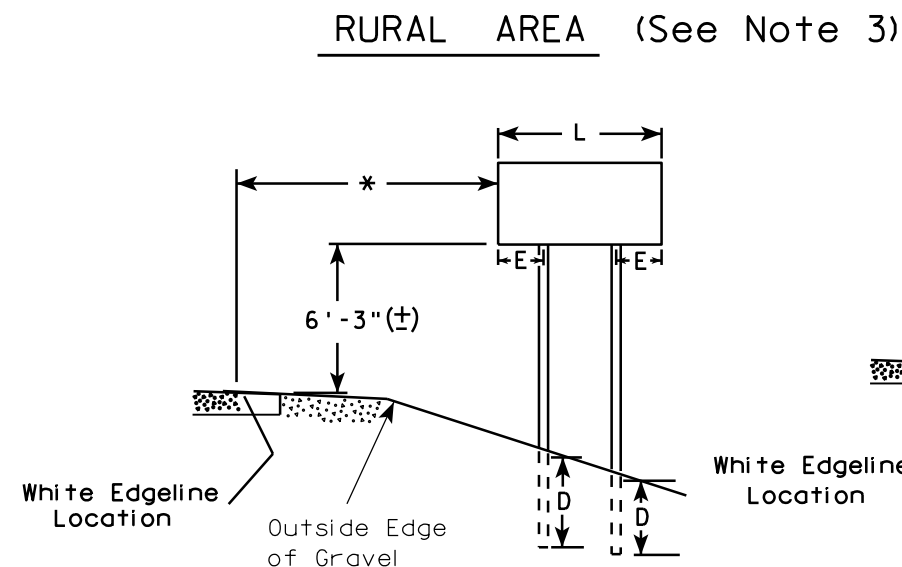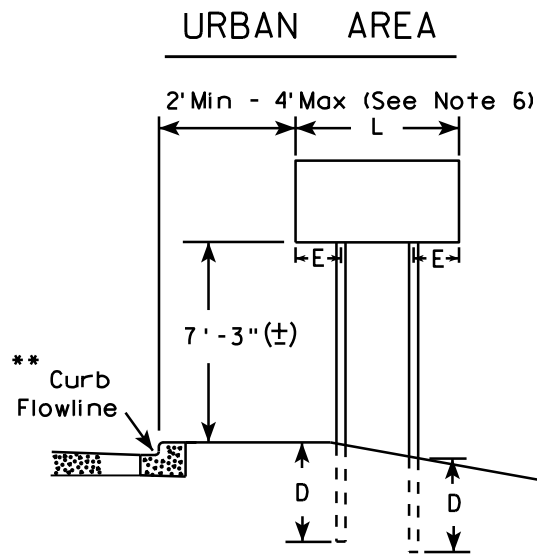

- GENERAL NOTES**
1. For 3 or 4 post installations, individual post spacing shall be greater than 3'-6".
 2. See tables below for required number of posts.
 3. For expressways and freeways, mounting height is 7'-3" (±) or 6'-3" (±) depending upon existence of sub-sign.
 4. The (±) tolerance for mounting height is 3 inches.
 5. Minimum mounting height for J assemblies (A2-1S) is 7'-3" (±) or 6'-3" (±) per urban or rural detail respectively.
 6. Offset distance shall be consistent with existing signs or consistent throughout length of project.
 7. Folding signs shall be mounted at a height of 5'-3" (±) or as directed by the engineer.
 8. The Double Arrow sign (W12-1) shall be mounted at a height of 2'-3" (±). The Chevron sign (W1-8), Roundabout Chevron panel (R6-4B), Clearance Markers (W5-52), Mile Markers (D10 series), In Road Object Markers (W5-54) & End of Road Markers (W5-56) shall be mounted at a height of 4'-3" (±).

* 6 feet from edge of a paved shoulder or 12 feet from the edge of pavement (edge line location) or 2 feet from outside edge of gravel, whichever is greater unless directed by project engineer.

** The existence of curb and gutter does not in itself mandate the vertical clearance illustrated. That height is typically measured where there is sidewalk adjacent to the roadway or parking is permitted. In the absence of sidewalk vertical clearance is measured from the top of the curb. Offset of signs is measured from the flow line.

*** See A4-3 sign plate for signs 4' or less in width and less than 20 S.F. in area.

SIGN SHAPE OTHER THAN DIAMOND (TWO POSTS REQUIRED)	
L	E
Greater than 48" Less than 60"	12"
60" to 120"	L/5

SIGN SHAPE OTHER THAN DIAMOND (THREE POSTS REQUIRED)	
L	E
Greater than 120" less than 168"	12"

SIGN SHAPE OTHER THAN DIAMOND (FOUR POSTS REQUIRED)	
L	E
168" and greater	12"

POST EMBEDMENT DEPTH



Area of Sign Installation (Sq. Ft.)	D (Min)
20 or Less	4'
Greater than 20	5'

TYPICAL INSTALLATION
OF TYPE II SIGNS
ON MULTIPLE POSTS

WISCONSIN DEPT OF TRANSPORTATION

APPROVED *Matthew R. Rauch*
for State Traffic Engineer

DATE 7/23/15 PLATE NO. 159 14

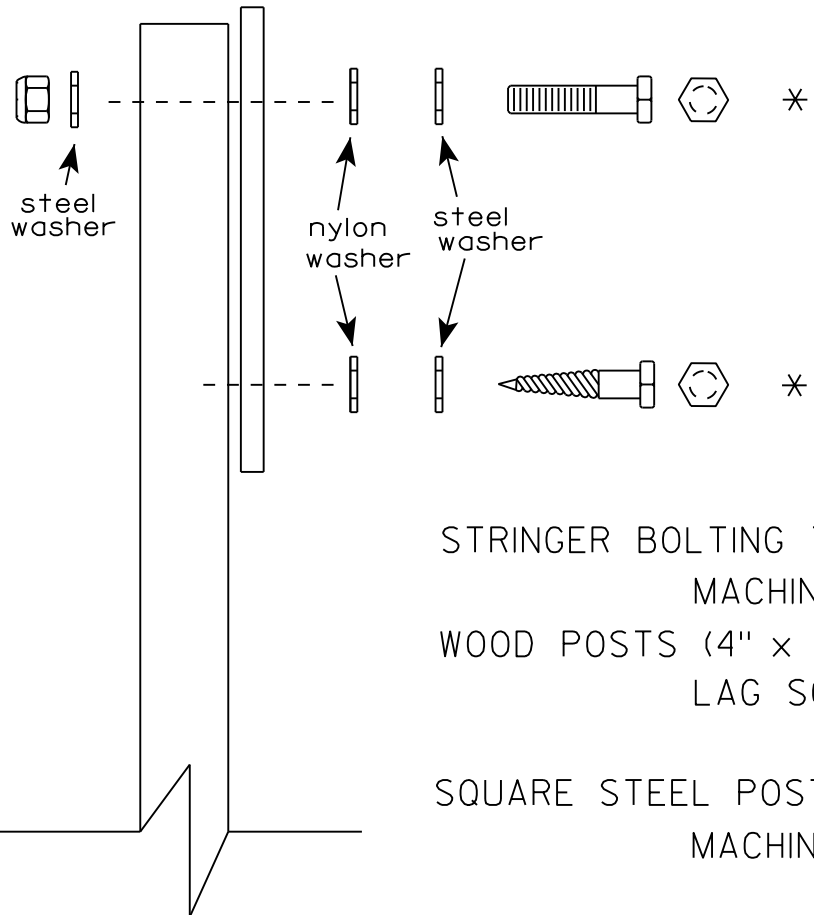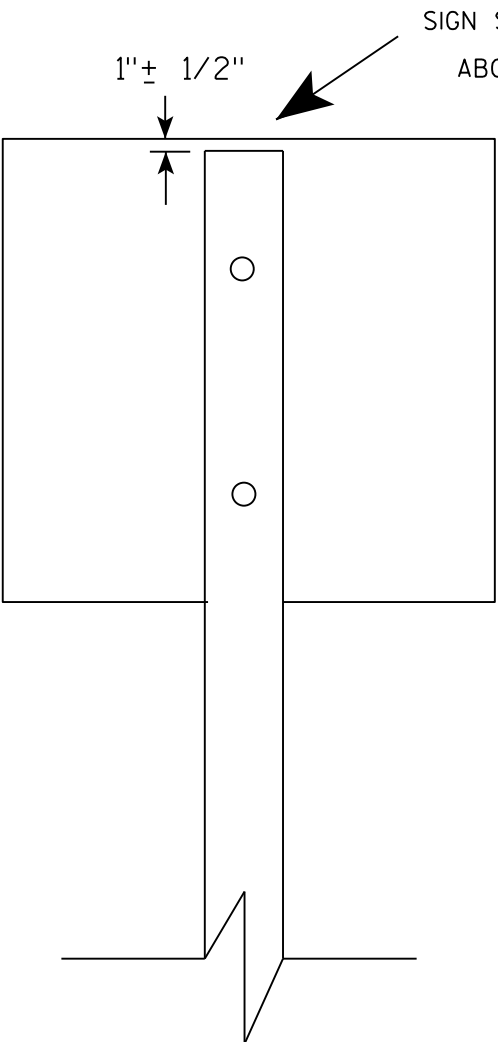

Nuts, bolts and lags used for mounting signs shall have hexagonal heads and shall be either :

- a. Hot dip galvanized in accordance with ASTM Designation: A 153, Class D, or SC 3
- b. Electro-galvanized in accordance with ASTM Designation : B 633, TYPE III, SC 3.


Threads on bolts and nuts shall be manufactured with sufficient allowance for the cadmium plate or galvanized coating to permit the nuts to run freely on the bolts.

- STRINGER BOLTING TO ALUMINUM SIGNS (SEE SIGN PLATE A4-18)
- MACHINE BOLTS - $\frac{5}{16}$ " X 1-3/4" Length w/ lock nuts
- WOOD POSTS (4" x 4" or 4" x 6")
- LAG SCREWS - $\frac{3}{8}$ " X 3" (NO STRINGERS ON BACK OF SIGN)
 - $\frac{3}{8}$ " X 4" (STRINGERS ON BACK OF SIGN)
- SQUARE STEEL POSTS (2" x 2")
- MACHINE BOLTS - $\frac{3}{8}$ " X 3-1/4" Length w/ nuts (NO STRINGER ON BACK OF SIGN)
 - $\frac{3}{8}$ " X 5" Length w/ nuts (STRINGERS ON BACK OF SIGN)
- RIVETS - $\frac{9}{32}$ " (6605-9-6) BULB-TITE, TRI-FOLD, ALUMINUM BODY/MANDREL
- O.D. FLANGE .720-.765 INCH, GRIP RANGE .042-.375 INCH
- WASHERS (ALL POSTS) -
- 1-1/4" O.D. X $\frac{3}{8}$ " I.D. X $\frac{1}{16}$ " STEEL
 - 1-1/4" O.D. X $\frac{3}{8}$ " I.D. X .080 NYLON


* Two different fastening systems are shown for illustration purposes. On any individual sign, either one or the other system shall be used. Actual number of fasteners per sign varies with the sign area, but normally there are two. For a single post installation, all signs greater than 9 sq. ft. require the use of 3 fasteners.

ATTACHMENT OF SIGNS TO POSTS	
WISCONSIN DEPT OF TRANSPORTATION	
APPROVED	<i>Matthew R. Rauch</i> For State Traffic Engineer
DATE <u>8/11/16</u>	PLATE NO. <u>A4-8.8</u> 160

**2 1/4 " SQUARE
12 GAUGE
PERFORATED
GALVANIZED FINISH**

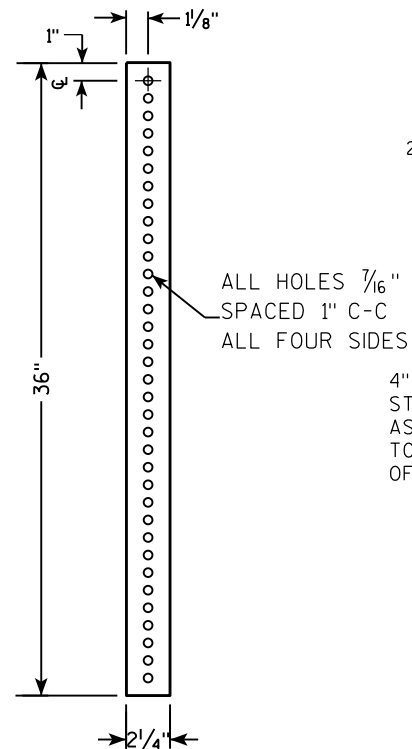

**2 1/2" SQUARE
12 GAUGE
OMNI-DIRECTIONAL
PERFORATED
SOIL STABILIZING SLEEVE
GALVANIZED FINISH**

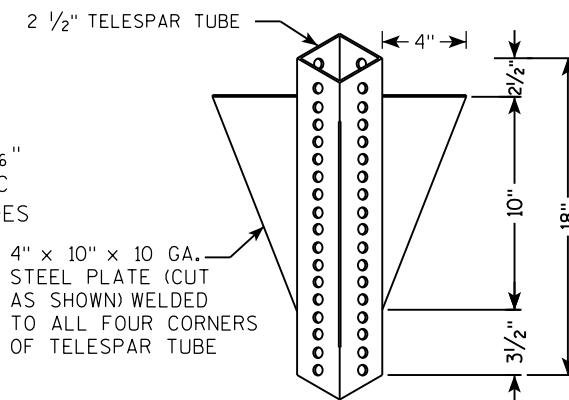

LENGTH SHOWN ON MISC. QTY'S

18" DIA SCHEDULE 40 PVC BOX-OUT

TELESCOPE PIECES FLUSH AT TOP

36"

18"

13"

2"

2 1/2"

2 1/4" SQUARE X 36"

2 1/2" SQUARE X 18" (SOIL STABILIZING SLEEVE)

3/8" ZINC PLATED CORNER ANCHOR BOLT AND NUT

3/8" ZINC PLATED ANCHOR BOLT AND NUT

2" STEEL TUBULAR SQUARE UPPER SECTION

ALL HOLES 7/16" SPACED 1" C-C ALL FOUR SIDES

SEE SIGN PLATE A4-8 FOR BOLT WASHER, & NUT MATERIAL

SIGN

GRAVEL OR DIRT

LENGTH SHOWN ON MISC. QTY'S

TELESCOPE PIECES FLUSH AT TOP

2" STEEL TUBULAR SQUARE UPPER SECTION

ALL HOLES $\frac{7}{16}$ " SPACED 1" C-C ALL FOUR SIDES

$\frac{3}{8}$ " ZINC PLATED CORNER ANCHOR BOLT AND NUT

1"


$\frac{3}{8}$ " ZINC PLATED ANCHOR BOLT AND NUT

2 1/2" SQUARE X 18" (SOIL STABILIZING SLEEVE)

2 1/4" SQUARE X 36"

SEE SIGN PLATE A4-8 FOR BOLT WASHER, & NUT MATERIAL

SIGN

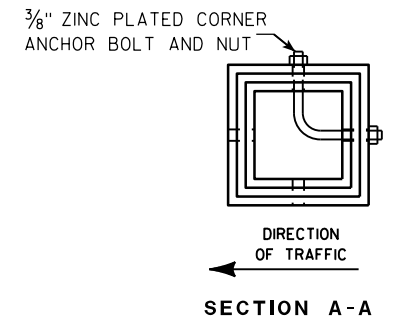

Area of Sign Installation (Sq. Ft.)	Number of Required Posts
9 or less	1
Greater than 9 less than or equal to 18	2
Greater than 18 less than or equal to 27	3

TUBULAR STEEL
SIGN POST
A4-9

WISCONSIN DEPT OF TRANSPORTATION

APPROVED Matthieu R Rauch

for State Traffic Engineer

DATE 2/05/15 PLATI 161 14-9.9



PROJECT NO:

HWY:

COUNTY:

SHEET NO:

11

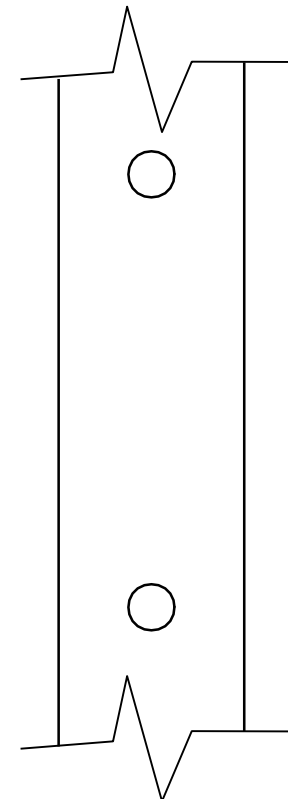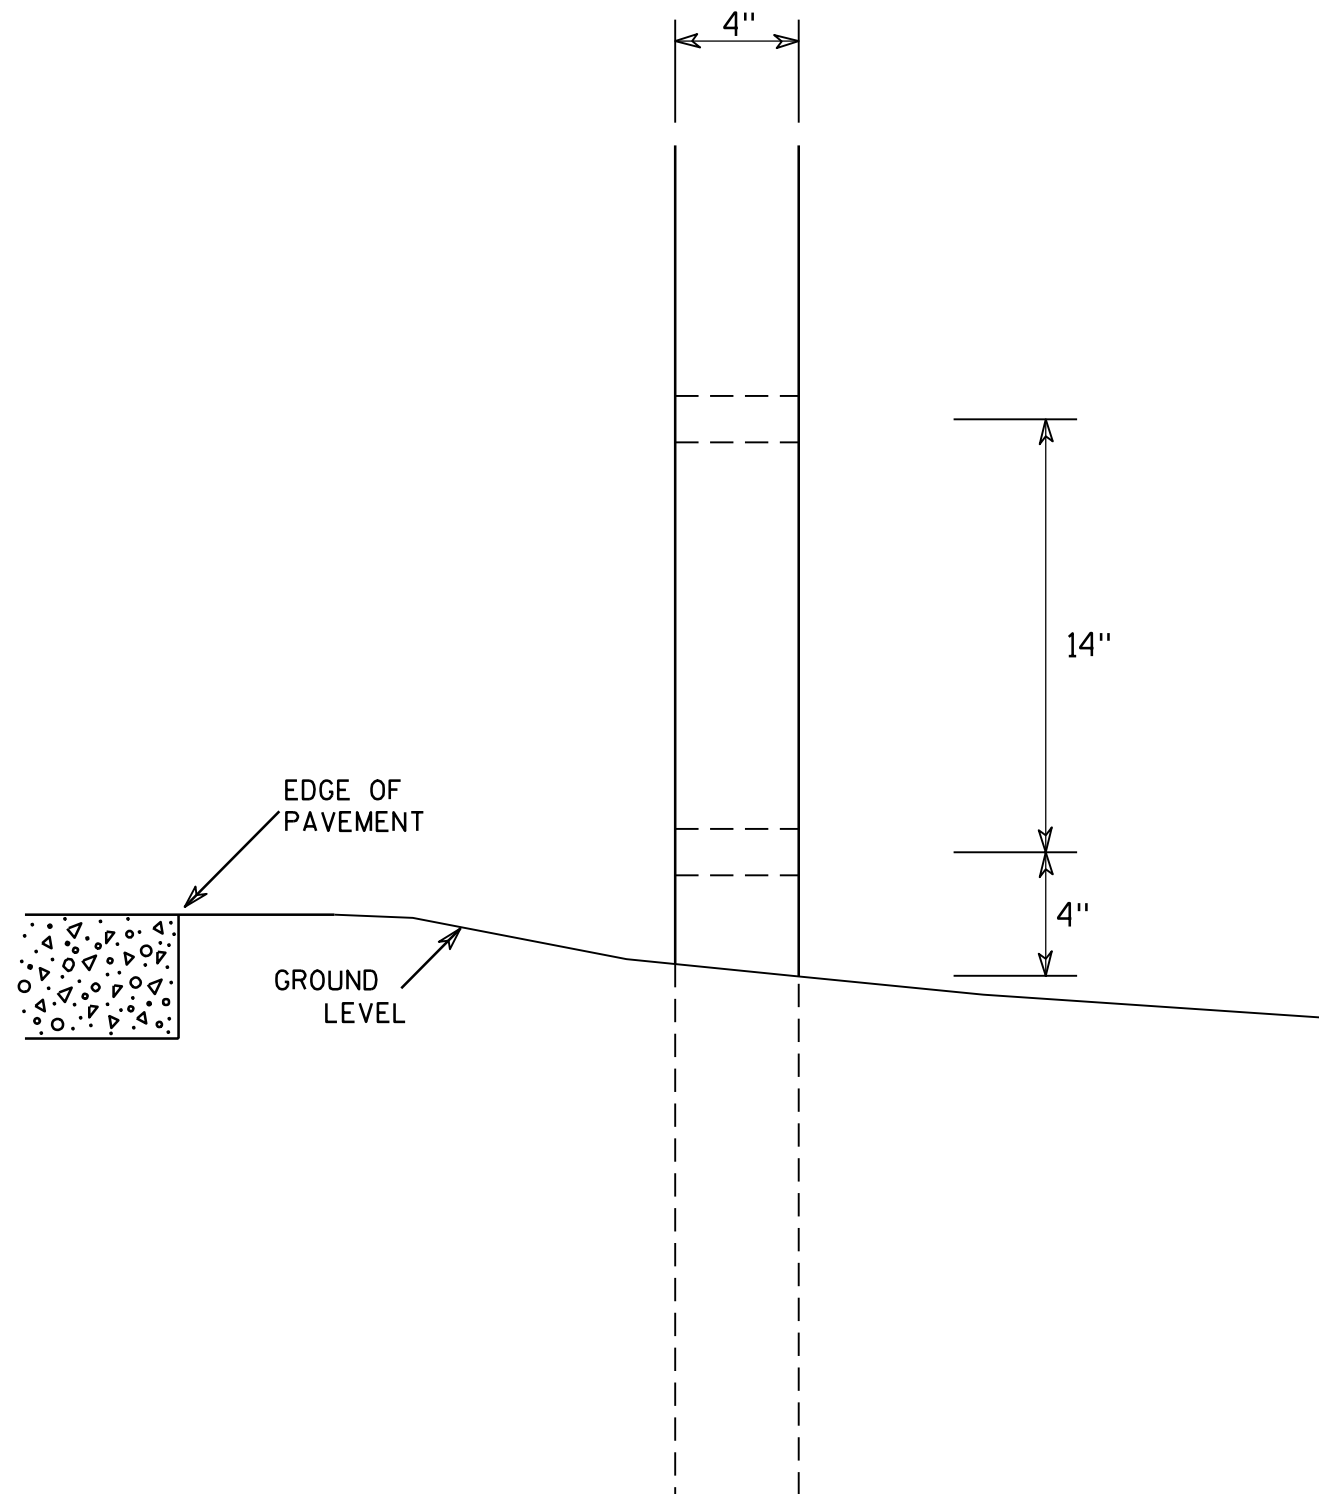

SIDE VIEW

GENERAL NOTES

1. All 4 x 6 Wood Posts shall be modified by having two 1 1/2" diameter holes drilled perpendicular to the roadway centerline.

4 X 6 WOOD POST MODIFICATIONS

WISCONSIN DEPT OF TRANSPORTATION

APPROVED

Chester J. Spang
for State Traffic Engineer

DATE 3/27/97

PLATE NO. A4-11.2

PROJECT NO:

HWY:


COUNTY:

SHEET NO: 162

E



SINGLE PIECE ALUMINUM SIGN 1/16" MOUNTING HOLES

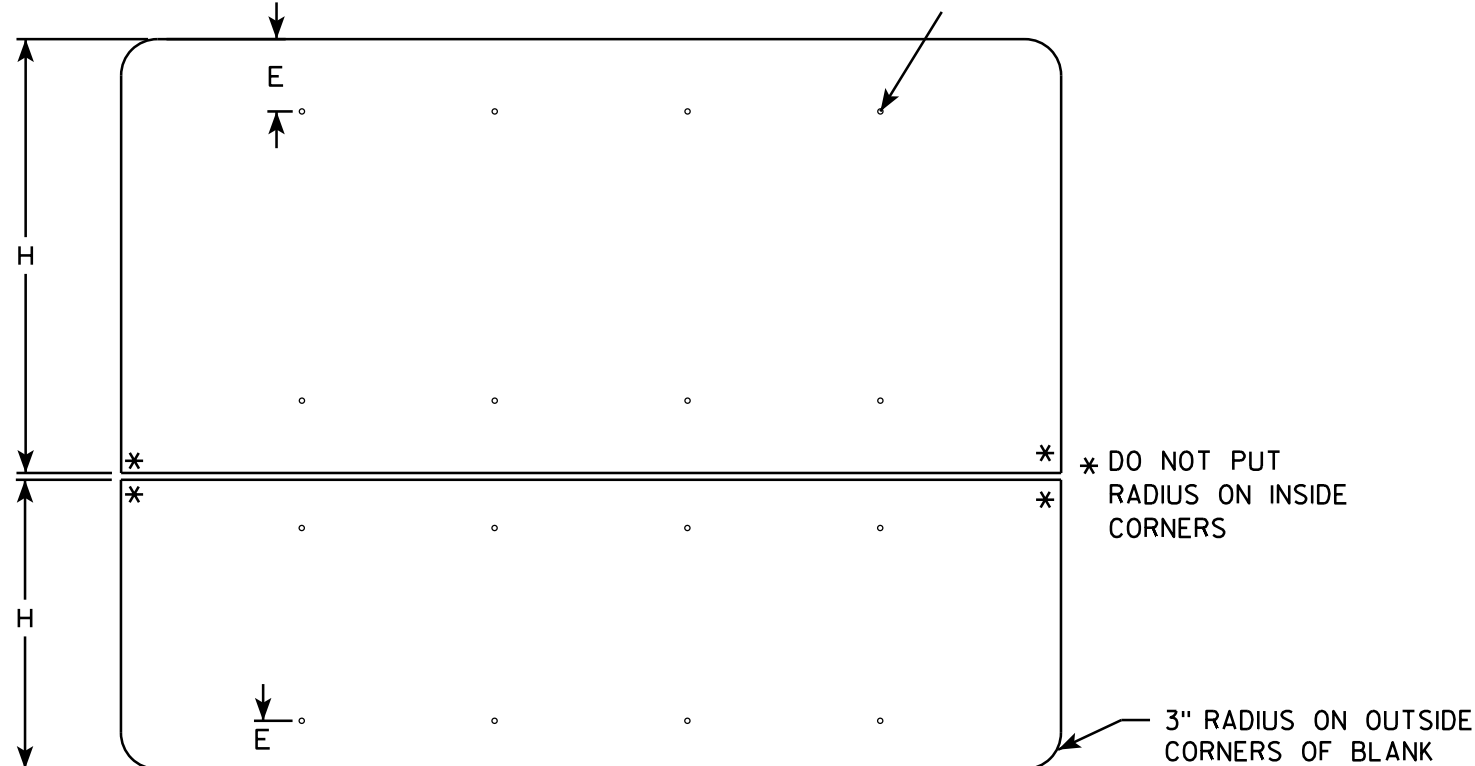


MULTI-PIECE ALUMINUM SIGN


GENERAL NOTES

- ALL SIGNS OVER 60" IN WIDTH SHALL HAVE A 3" RADIUS ON THE OUTSIDE CORNERS OF THE ALUMINUM BLANK.
- MOUNTING HOLES SHALL BE 7/16" DIAMETER.
- SEE CHART FOR HOLE SPACING REQUIREMENTS
- FOR SIGN PANELS WITH DIMENSION (H) 36" AND OVER, DIMENSION E SHALL BE 6"
- FOR SIGN PANELS WITH DIMENSION (H) UNDER 36", DIMENSION E SHALL BE 4"
- SIGN STRINGER MATERIAL SHALL CONSIST OF STEEL CHANNEL POST SECTIONS, WEIGHING 1.12 LBS/FT IN ACCORDANCE WITH SECTION 633.2.1 OF THE STANDARD SPECIFICATIONS FOR HIGHWAY AND STRUCTURE CONSTRUCTION.
- SEE SIGN PLATE A4-8 FOR SIGN STRINGER BOLTING REQUIREMENTS.


SIGN WIDTH	STRINGER WIDTH	POSTS	HOLE SPACING	MOUNTING HOLES			
78"	72"	2	16"	15"	31"	47"	63"
84"	72"	2	17"	16 1/2"	33 1/2"	50 1/2"	67 1/2"
90"	72"	2	18"	18"	36"	54"	72"
96"	90"	2	19"	19 1/2"	38 1/2"	57 1/2"	76 1/2"
102"	90"	2	20"	21"	41"	61"	81"
108"	90"	2	21"	22 1/2"	43 1/2"	64 1/2"	85 1/2"
114"	108"	3	15"	12"	27"	42"	57" 72" 87" 102"
120"	108"	3	16"	12"	28"	44"	60" 76" 92" 108"
126"	108"	3	17"	12"	29"	46"	63" 80" 97" 114"
132"	126"	3	18"	12"	30"	48"	66" 84" 102" 120"
138"	126"	3	19"	12"	31"	50"	69" 88" 107" 126"
144"	126"	3	20"	12"	32"	52"	72" 92" 112" 132"

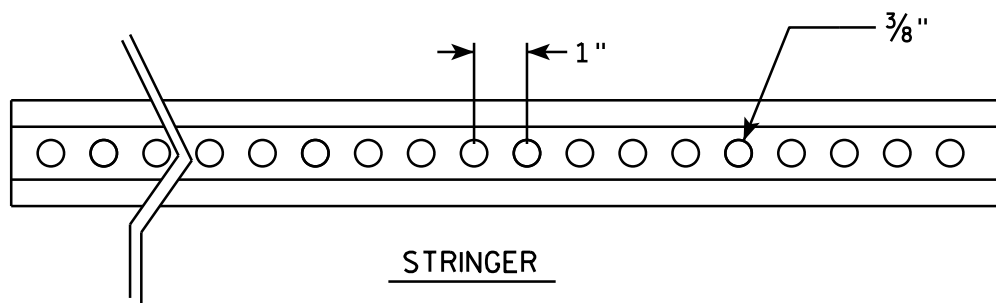

CROSS SECTION VIEW OF CHANNEL

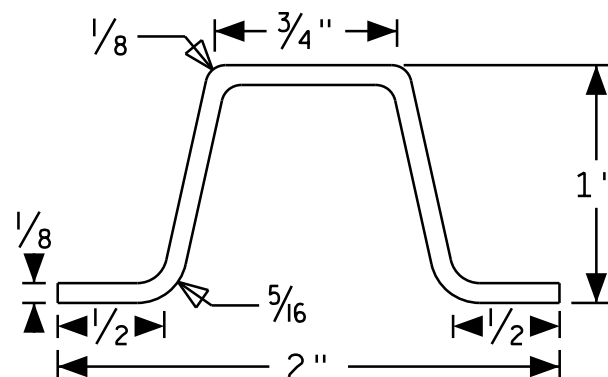



POST MOUNTING

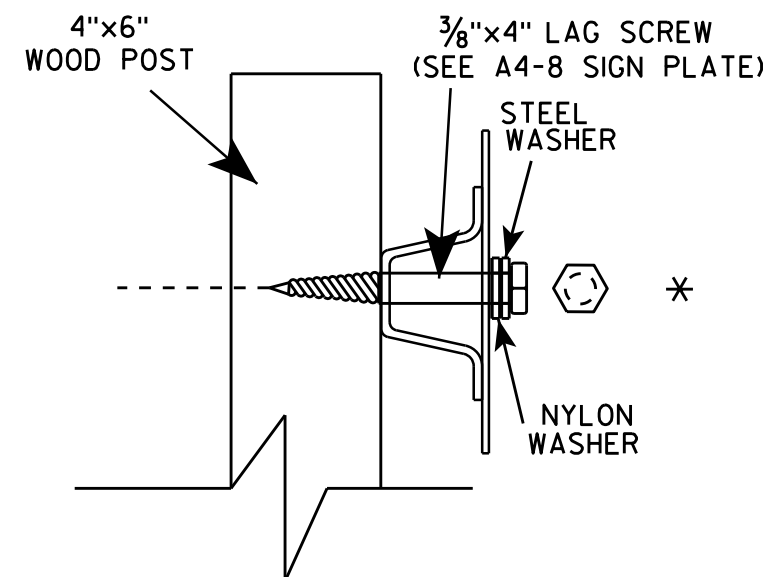

SIGN STRINGER MOUNTING REQUIREMENTS	
WISCONSIN DEPT OF TRANSPORTATION	
APPROVED	<i>Matthew R. Rauch</i> for State Traffic Engineer
DATE 4/26/16	PLATE No A4-18.1 163


BANDING

SINGLE SIGN

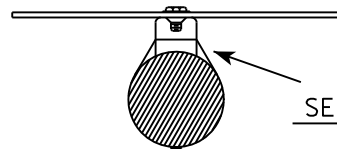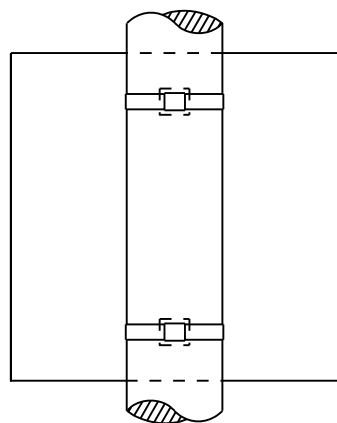


SEE DETAIL A


"J" ASSEMBLY

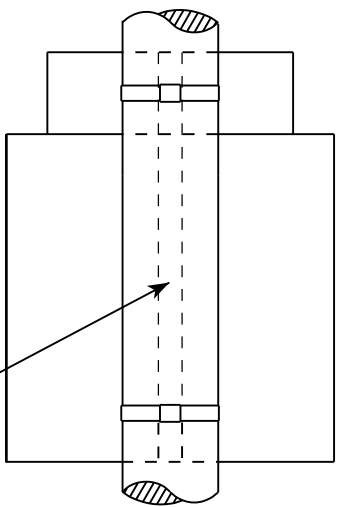

CHANNEL
SEE TYPICAL PANEL
INSTALLATION SHEET

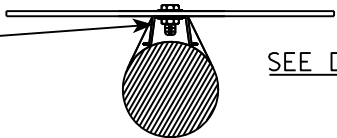


SEE DETAIL B

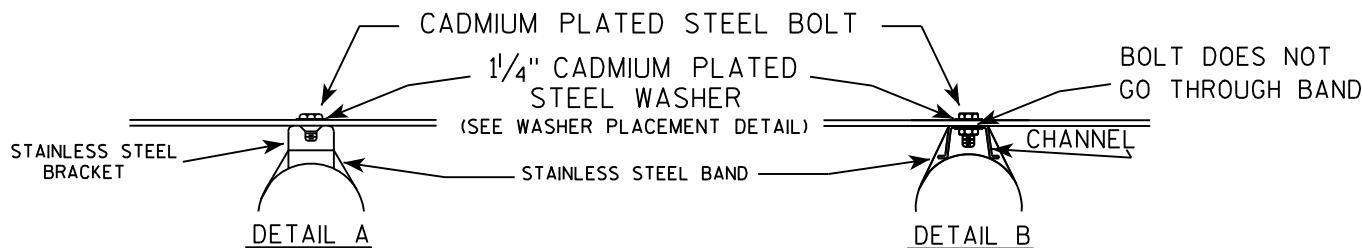

GENERAL NOTES


1. Any sign over 3 feet in width shall use the V-Block banding method. See A5-10 standard plate.
2. Signs 3 feet or greater in height shall have three bracket bands installed. Signs less than 3 feet in height shall have two bracket bands installed.
3. Banding and assembly bracket shall be stainless steel. All bands shall be $\frac{3}{4}$ " in width and 0.025" thickness.

WASHER PLACEMENT

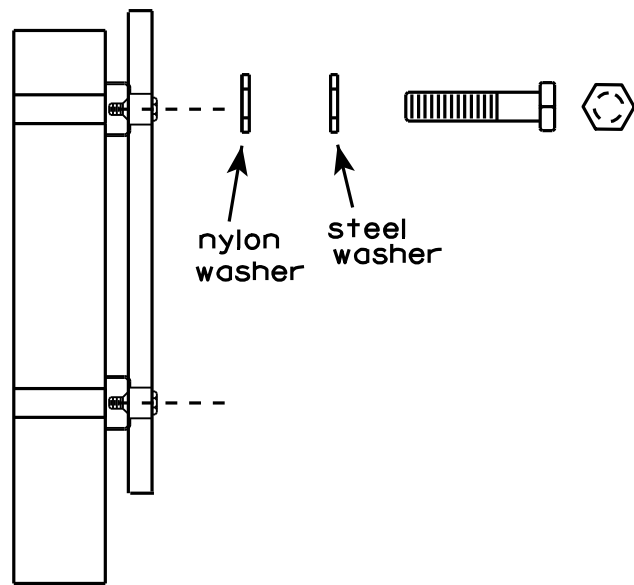

WASHERS (ALL POSTS) -
1-1/4" O.D. X $\frac{3}{8}$ " I.D. X $\frac{1}{16}$ " STEEL
1-1/4" O.D. X $\frac{3}{8}$ " I.D. X .080 NYLON
FOR ALL TYPE H SIGNS

STANDARD SIGN SIGN BANDING DETAILS	
WISCONSIN DEPT OF TRANSPORTATION	
APPROVED	<i>Matthew R. Rauch</i> for State Traffic Engineer
DATE 8/16/13	PLATE NO. A5-9.3

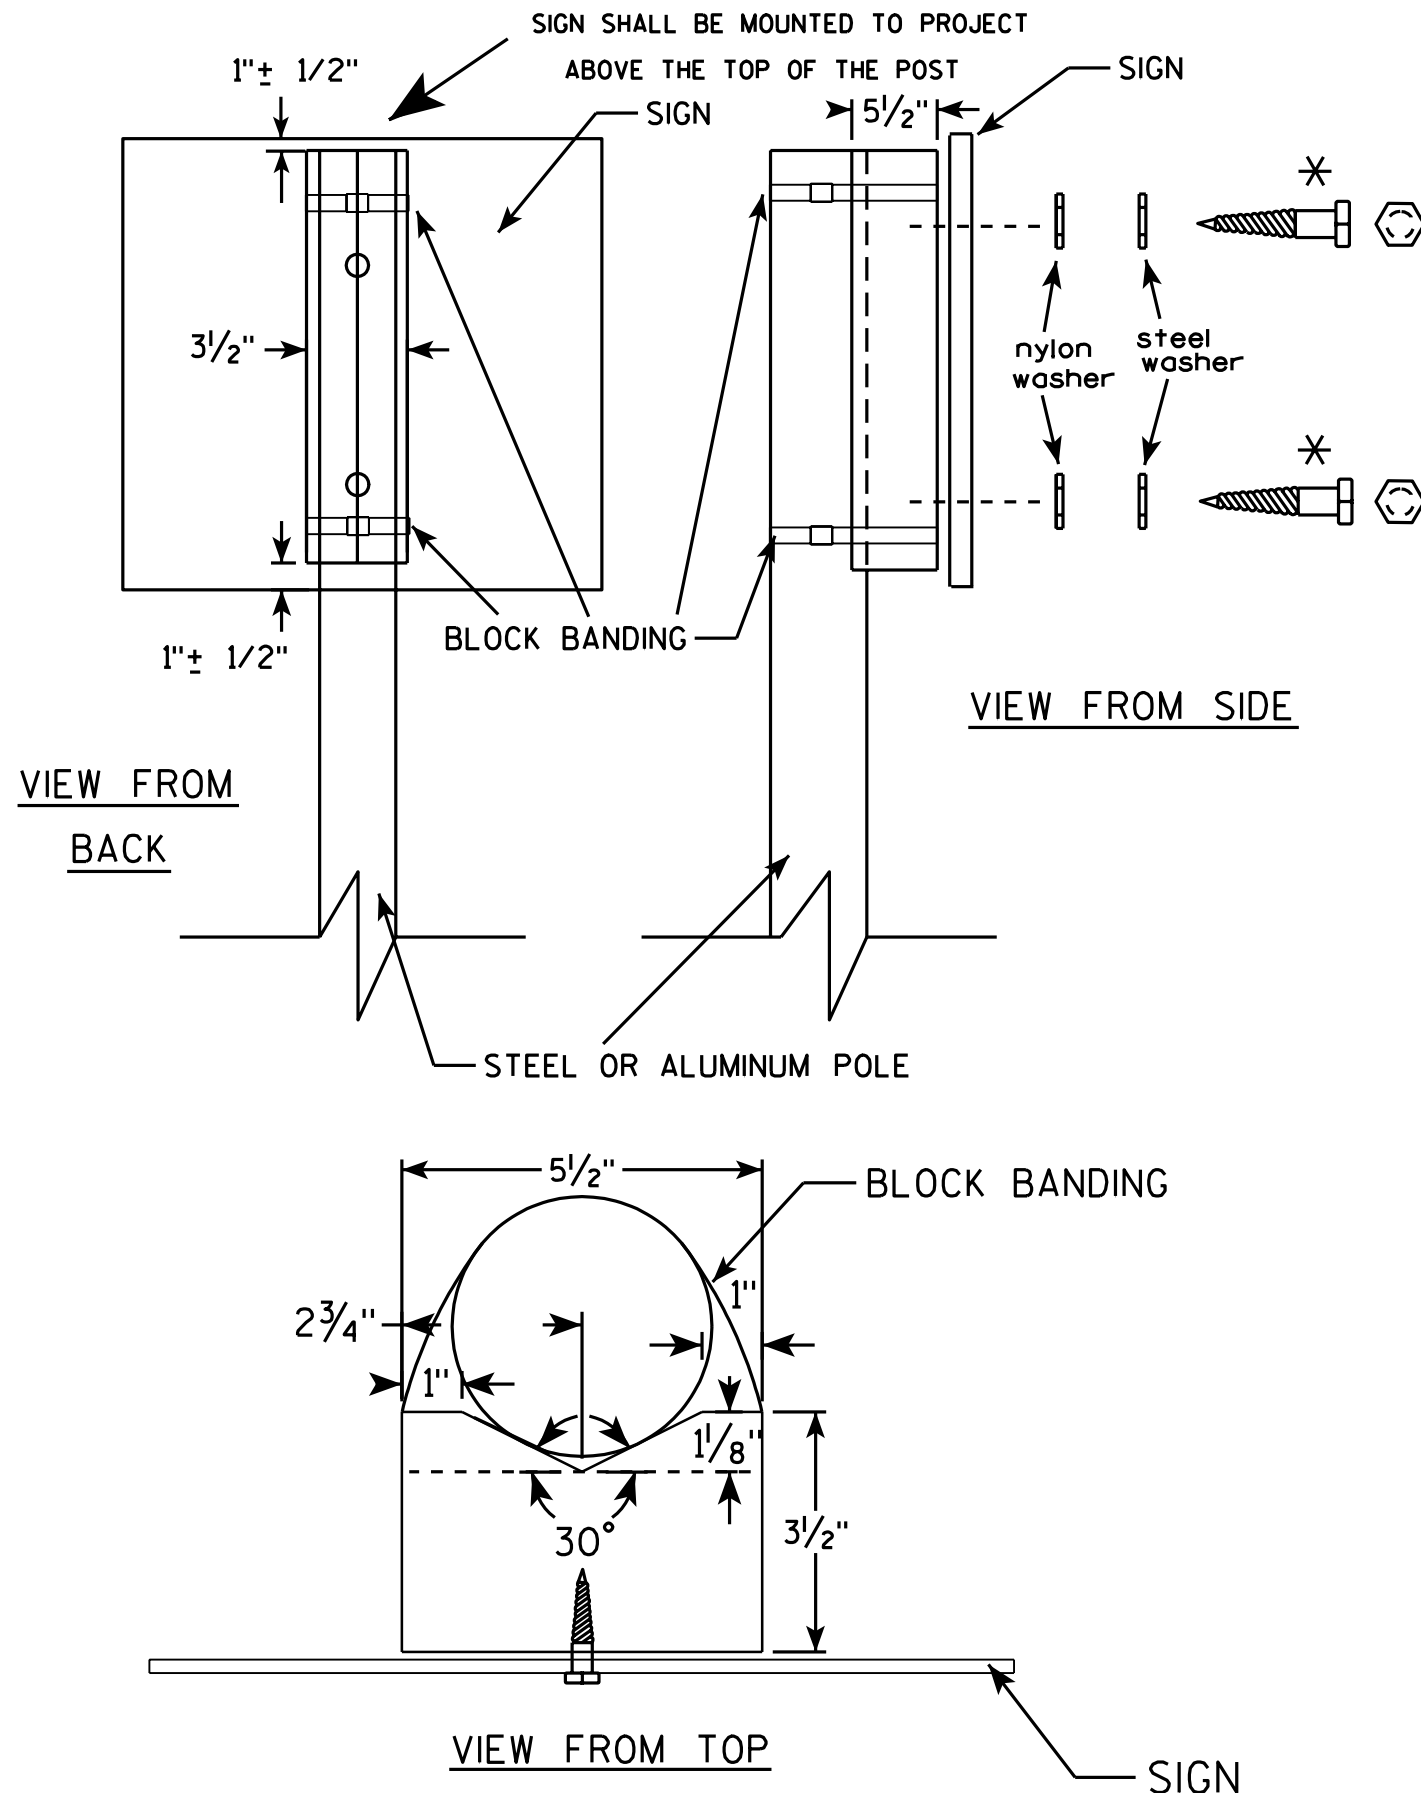

GENERAL NOTES

1. WOOD 4"x6" POST MATERIAL SHALL CONFORM TO 507.2.2 OF THE WISDOT STANDARD SPECIFICATIONS
2. BLOCK BANDING AND CLIPS SHALL BE STAINLESS STEEL, $\frac{3}{4}$ " WIDTH AND 0.025" THICKNESS
3. SIGNS 3' OR GREATER IN HEIGHT SHALL UTILIZE 3 BLOCK BANDS. SIGNS UNDER 3' IN HEIGHT SHALL UTILIZE 2 BLOCK BANDS
4. ACTUAL NUMBER OF FASTENERS PER SIGN VARIES WITH THE SIGN AREA, BUT NORMALLY THERE ARE TWO. FOR SIGNS GREATER THAN 9 S.F. 3 FASTENERS SHALL BE USED.
5. ALL SIGN MOUNTING BOLTS AND WASHERS SHALL BE EITHER:
 - a. Hot dip or mechanically galvanized in accordance with ASTM Designation: A 153, Class D, or
 - b. Cadmium plated in accordance with ASTM Designation : B 766 TYPE 3, Class 12, or
 - c. Electro-galvanized in accordance with ASTM Designation : B 633, TYPE III, SC 3.
6. ALL BOLTS SHALL HAVE HEXAGONAL HEADS.
7. STEEL WASHERS SHALL BE $\frac{1}{4}$ " O.D. X $\frac{3}{8}$ " I.D. X $\frac{1}{16}$ "
8. NYLON WASHERS SHALL BE $\frac{1}{4}$ " O.D. X $\frac{3}{8}$ " I.D. X .080 FOR TYPE H OR TYPE F FACE SIGN

✱ LAG BOLTS SHALL BE $\frac{3}{8}$ " X $2\frac{1}{2}$ "

BLOCK BANDING DETAIL (V-BLOCK OPTION)

WISCONSIN DEPT OF TRANSPORTATION


APPROVED *Matthew R. Rauch*
for State Traffic Engineer

DATE 7/12/07 PLATE NO. A5-10.1

PROJECT NO:

SHEET NO: 165

E

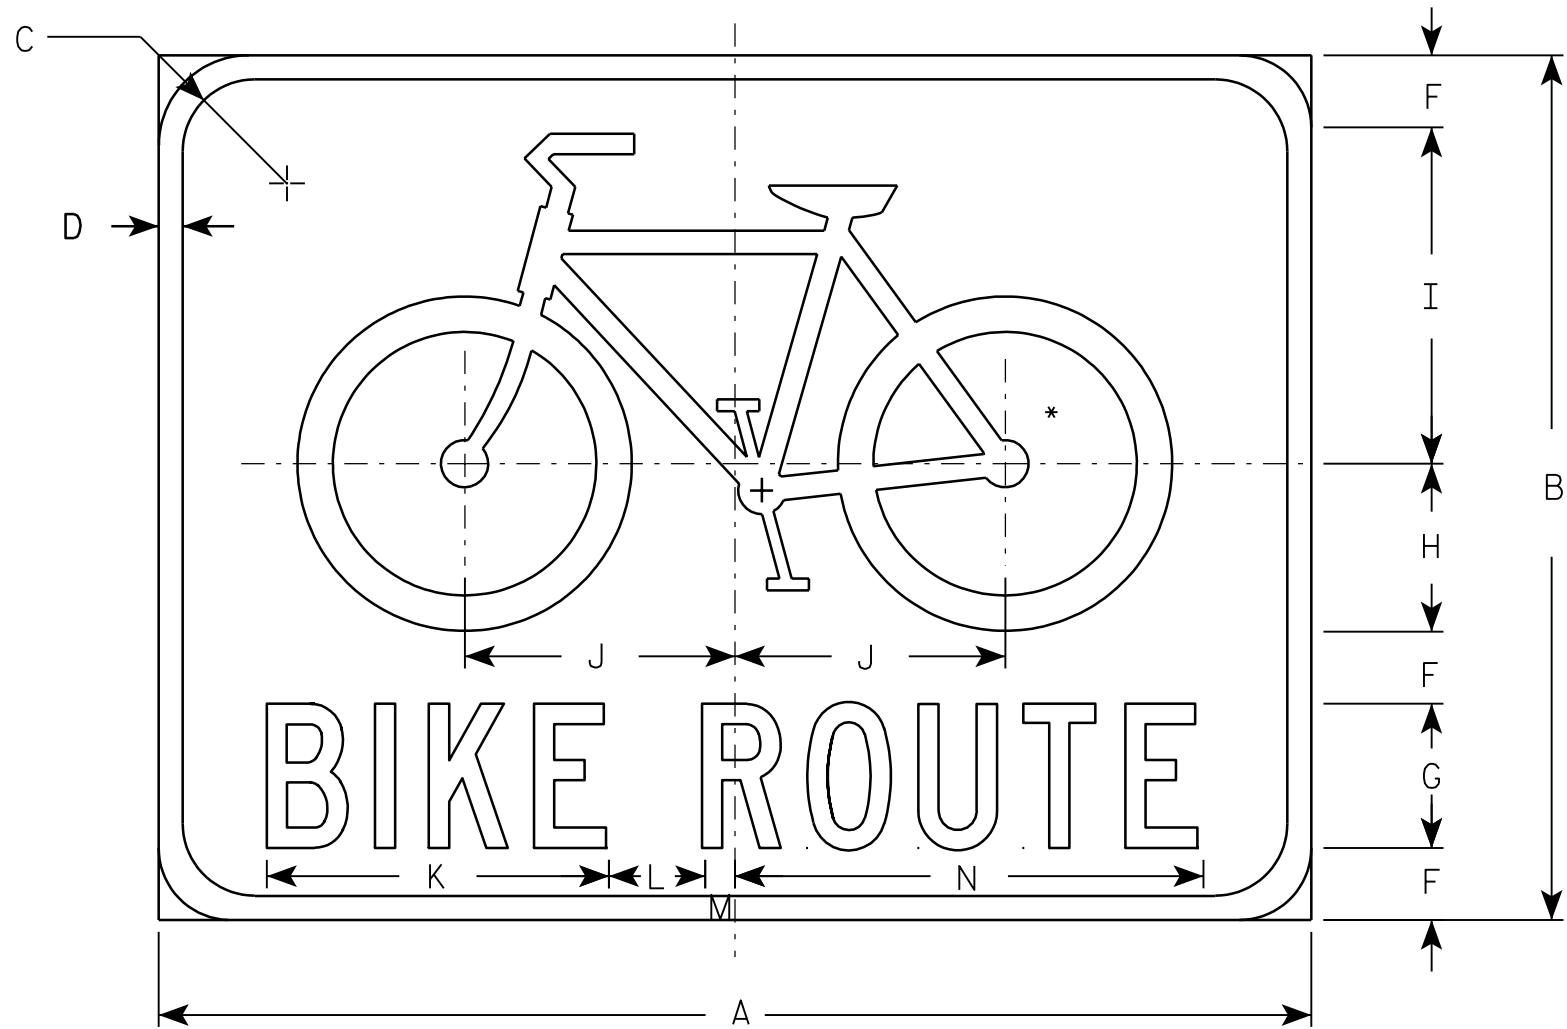

D11-1

NOTES

- 1. Sign is Type II - Type H Reflective - reference WIS DOT Standard Specification for HIGHWAY and STRUCTURE CONSTRUCTION latest edition.
- 2. Color:
 - Background - GREEN
 - Message - WHITE
- 3. Message Series - C
- 4. Corners may be square or rounded when base material is plywood but borders shall be rounded as shown. When base material is metal, the corners and borders shall be rounded.

* See W11-1 for symbol design

Metric equivalent
for this sign is:

SIZE	
1	
2	600 mm X 450 mm
3	750 mm X 600 mm
4	
5	

SIZE	A	B	C	D	E	F	G	H	I	J	K	L	M	N	O	P	Q	R	S	T	U	V	W	X	Y	Z	Area sq. ft.	Area m ²
1																												
2	24	18	1 1/2	1/2		1 1/2	3	3 1/2	7	5 5/8	7 1/8	2	5/8	9 3/4													3.0	0.27
3	30	24	1 1/4	5/8		2	4	4 3/4	9 1/4	7 1/2	9 1/2	2 5/8	7/8	13													5.0	0.45
4																												
5																												

STANDARD SIGN
D11-1

WISCONSIN DEPT OF TRANSPORTATION

APPROVED *Matthew R. Rauch*
for State Traffic Engineer


DATE 3/24/04 PLATE NO. D11-1.1

PROJECT NO:

SHEET NO: 166

E

7

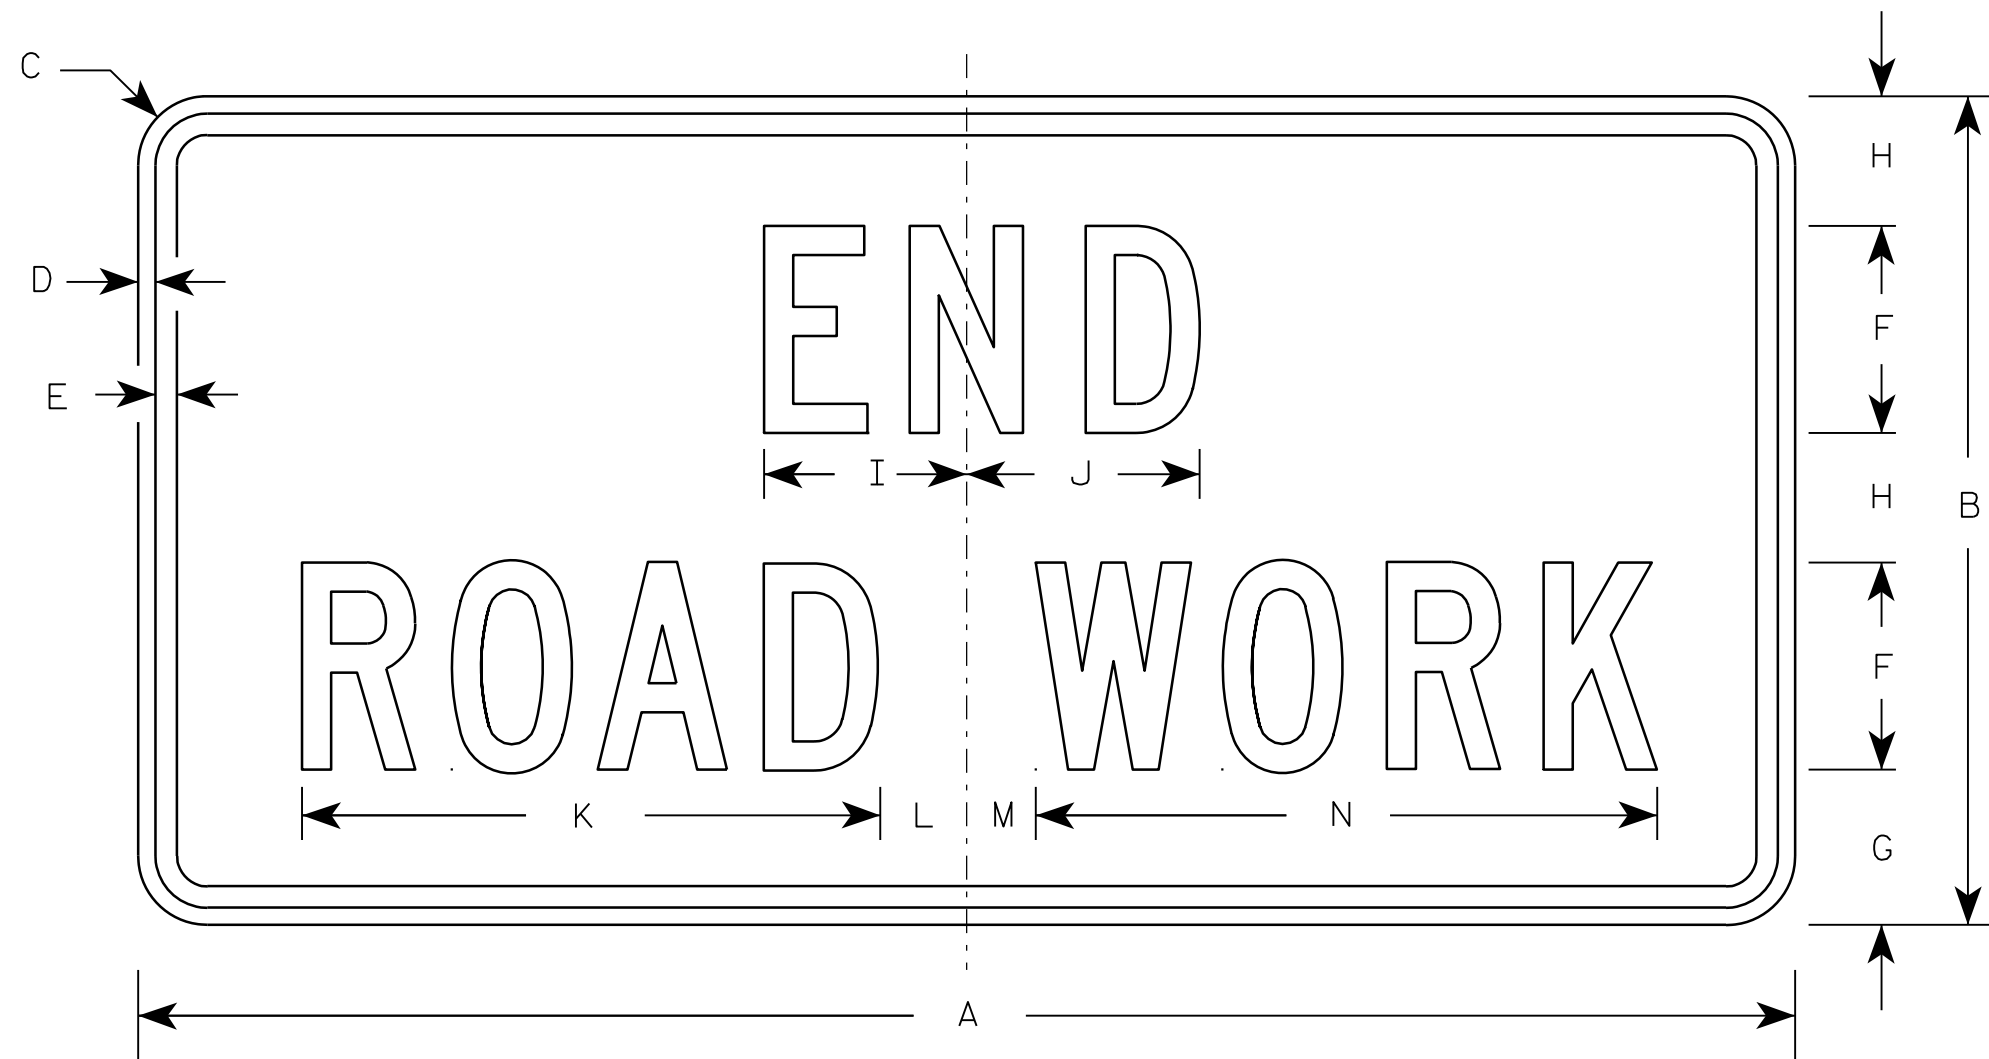

G20-2A

Metric equivalent
for this sign is:

SIZE	
1	900 mm X 450 mm
2	1200 mm X 600 mm
3	1200 mm X 600 mm
4	1200 mm X 600 mm
5	1200 mm X 600 mm



SIZE	A	B	C	D	E	F	G	H	I	J	K	L	M	N	O	P	Q	R	S	T	U	V	W	X	Y	Z	Area sq. ft.	Area m ²
1	36	18	1 1/8	3/8	1/2	4	3 3/4	2 1/2	4 1/8	4 1/8	11 1/8	2	1	12 1/8													4.5	0.41
2	48	24	1 1/2	1/2	5/8	6	4 1/2	3 3/4	5 7/8	6 3/4	16 3/4	2 1/2	1 3/4	18 1/2													8.0	0.72
3	48	24	1 1/2	1/2	5/8	6	4 1/2	3 3/4	5 7/8	6 3/4	16 3/4	2 1/2	1 3/4	18 1/2													8.0	0.72
4	48	24	1 1/2	1/2	5/8	6	4 1/2	3 3/4	5 7/8	6 3/4	16 3/4	2 1/2	1 3/4	18 1/2													8.0	0.72
5	48	24	1 1/2	1/2	5/8	6	4 1/2	3 3/4	5 7/8	6 3/4	16 3/4	2 1/2	1 3/4	18 1/2													8.0	0.72

NOTES



- Sign is Type II - Type F Reflective - reference WIS DOT Standard Specification for HIGHWAY and STRUCTURE CONSTRUCTION latest edition.
- Color:
Background - Orange
Message - Black
- Message Series - C
- Corners may be square or rounded when base material is plywood but borders shall be rounded as shown. When base material is metal, the corners and borders shall be rounded.

7

7

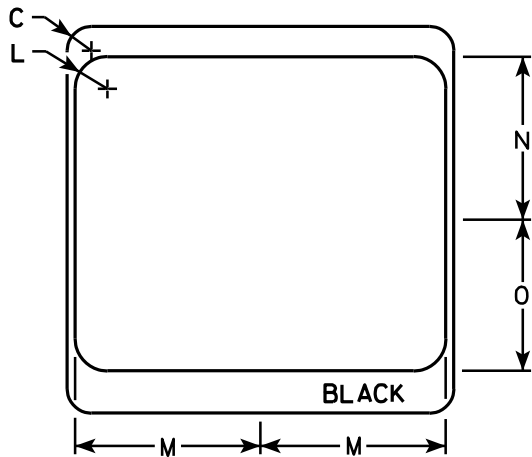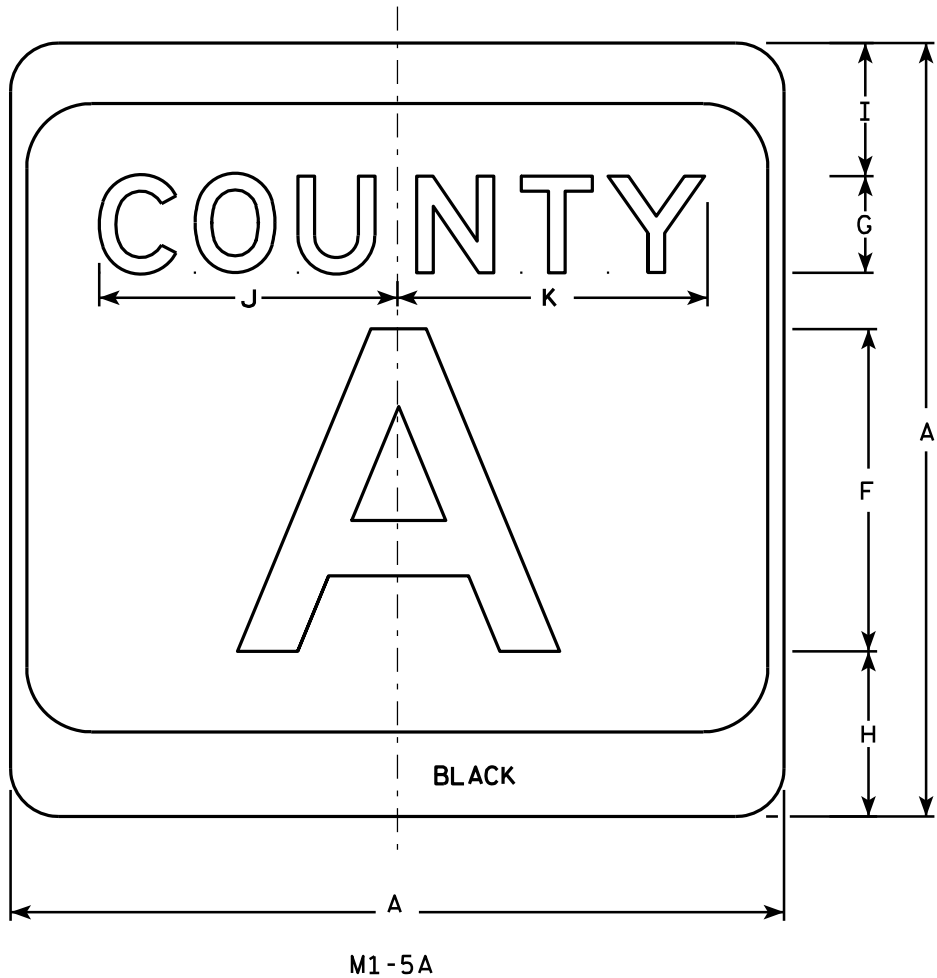

- NOTES**
- Sign is Type II - see Note 7 - reference WIS DOT Standard Specification for HIGHWAY and STRUCTURE CONSTRUCTION latest edition.
 - Color:
Background - White & Black - See Note 7
Message - Black
 - Message Series - see Note 5
 - Corners may be square or rounded when base material is plywood but borders shall be rounded as shown. When base material is metal, the corners and borders shall be rounded.
 - Message Series E for 1 letter.
Message Series D for 2 letters unless message is too big then Series C.
Message Series C for 3 letters unless message is too big then Series B.
 - Substitute appropriate letters & optically center to achieve proper balance.
 - Permanent Signs
Background - Type H Reflective
Detour or temporary Signs
Background - Reflective

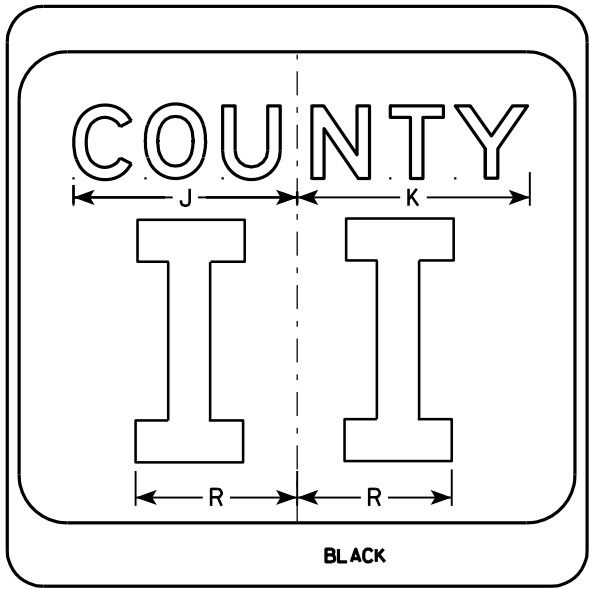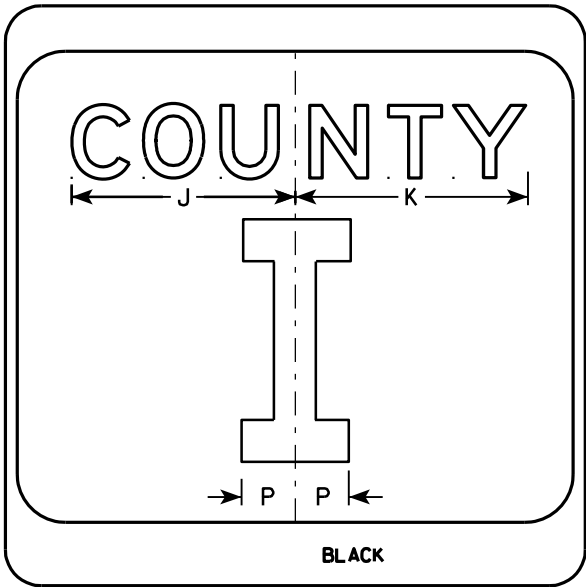


SIZE	A	B	C	D	E	F	G	H	I	J	K	L	M	N	O	P	Q	R	S	T	U	V	W	X	Y	Z	Area sq. ft.
1																											
2	24		1 1/2			10	3	5 1/8	4 1/8	9 1/4	9 5/8	2	11 1/2	10 1/8	9 3/8	2 1/4		6 5/8									4.0
3	36		2 1/4			16	4	7 5/8	5 5/8	12 1/4	12 7/8	3	17 1/8	15 1/4	14	3 3/8		10									9.0
4	36		2 1/4			16	4	7 5/8	5 5/8	12 1/4	12 7/8	3	17 1/8	15 1/4	14	3 3/8		10									9.0
5	36		2 1/4			16	4	7 5/8	5 5/8	12 1/4	12 7/8	3	17 1/8	15 1/4	14	3 3/8		10									9.0

CTH MARKER	
M1-5A FOR ASSEMBLIES	
WISCONSIN DEPT OF TRANSPORTATION	
APPROVED	<i>Matthew R. Rauch</i> For State Traffic Engineer
DATE 9/27/11	PLATE NO. M1-5A.8

PROJECT NO:	HWY:	COUNTY:	SHEET NO: 168	E
-------------	------	---------	---------------	---

7

7

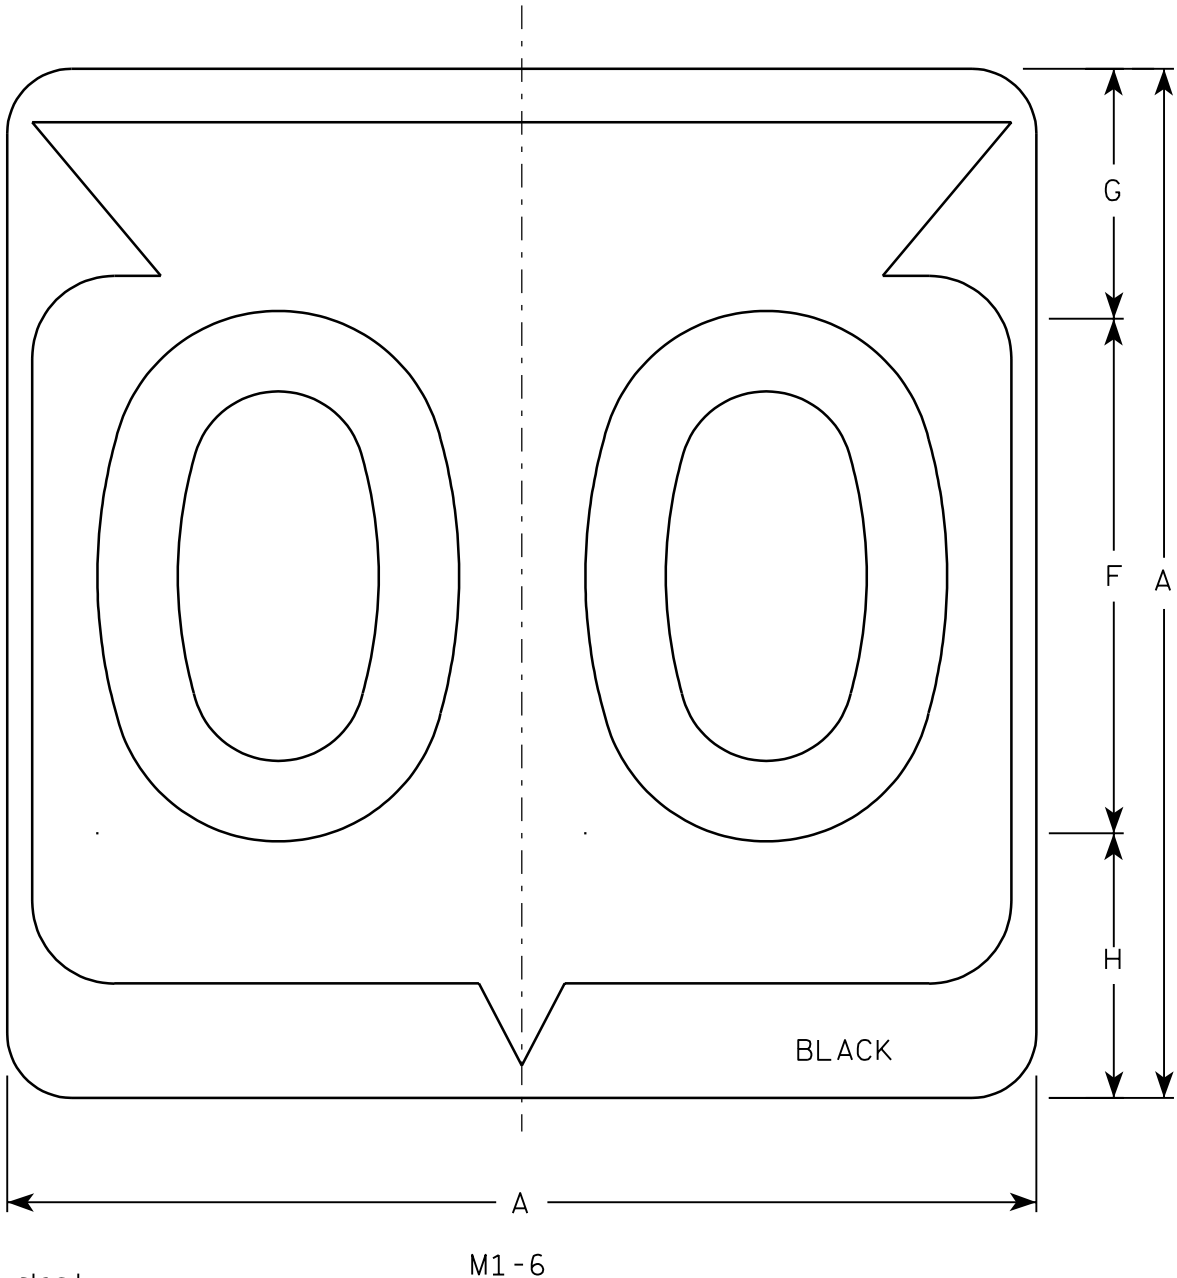

Metric equivalent
for this sign is:

SIZE	
1	
2	600 mm X 600 mm
3	900 mm X 900 mm
4	900 mm X 900 mm
5	900 mm X 900 mm

SIZE	A	B	C	D	E	F	G	H	I	J	K	L	M	N	O	P	Q	R	S	T	U	V	W	X	Y	Z	Area sq. ft.	Area m ²
1																												
2	24		1 1/2			12	5 1/2	6 1/2	10 1/4	2 1/2	8 7/8	11 1/2	1	1 7/8	11 1/4	21 7/8											4.0	.36
3	36		2 1/4			18	8 3/4	9 1/4	15 3/8	5 3/8	12 5/8	17 1/8	1 1/2	2 7/8	16 7/8	33											9.0	.81
4	36		2 1/4			18	8 3/4	9 1/4	15 3/8	5 3/8	12 5/8	17 1/8	1 1/2	2 7/8	16 7/8	33											9.0	.81
5	36		2 1/4			18	8 3/4	9 1/4	15 3/8	5 3/8	12 5/8	17 1/8	1 1/2	2 7/8	16 7/8	33											9.0	.81

PROJECT NO:

HWY:

COUNTY:

SHEET NO: 169

E

FILE NAME : C:\Users\Projects\tr_stdp\late\M16.DGN

PLOT DATE : 13-OCT-2005 14:55

PLOT BY : DITJPH


PLOT NAME :

PLOT SCALE : 6.715871:1.000000

WISDOT/CADDS SHEET 42

NOTES

1. Sign is Type II - See Note 6 - reference WIS DOT Standard Specification for HIGHWAY and STRUCTURE CONSTRUCTION latest edition.
2. Color:
Background - White & Black - See Note 6
Message - Black
3. Message Series - See note 5
4. Corners may be square or rounded when base material is plywood but borders shall be rounded as shown. When base material is metal, the corners and borders shall be rounded.
5. Substitute appropriate Series numerals and adjust spacing as per plate A10-1.
6. Permanent Signs
Background - Type H Reflective
Detour or temporary Signs
Background - Reflective

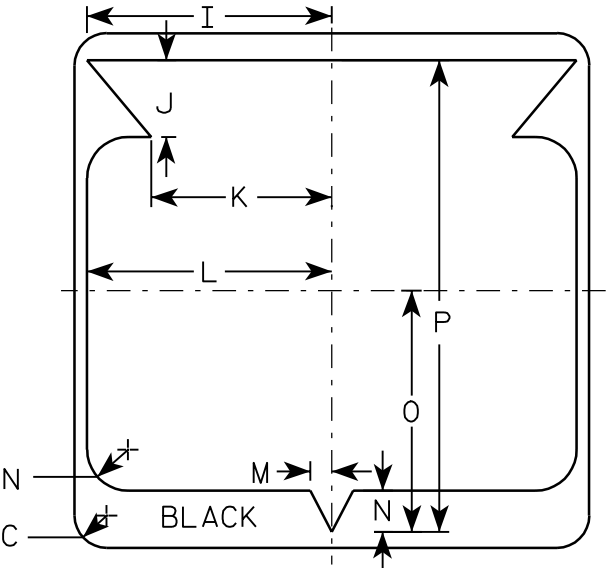

STATE ROUTE MARKER
M1-6 FOR ASSEMBLIES


WISCONSIN DEPT OF TRANSPORTATION

APPROVED


Chester J. Spang
for State Traffic Engineer

DATE 3/20/02

PLATE NO. M1-6.9

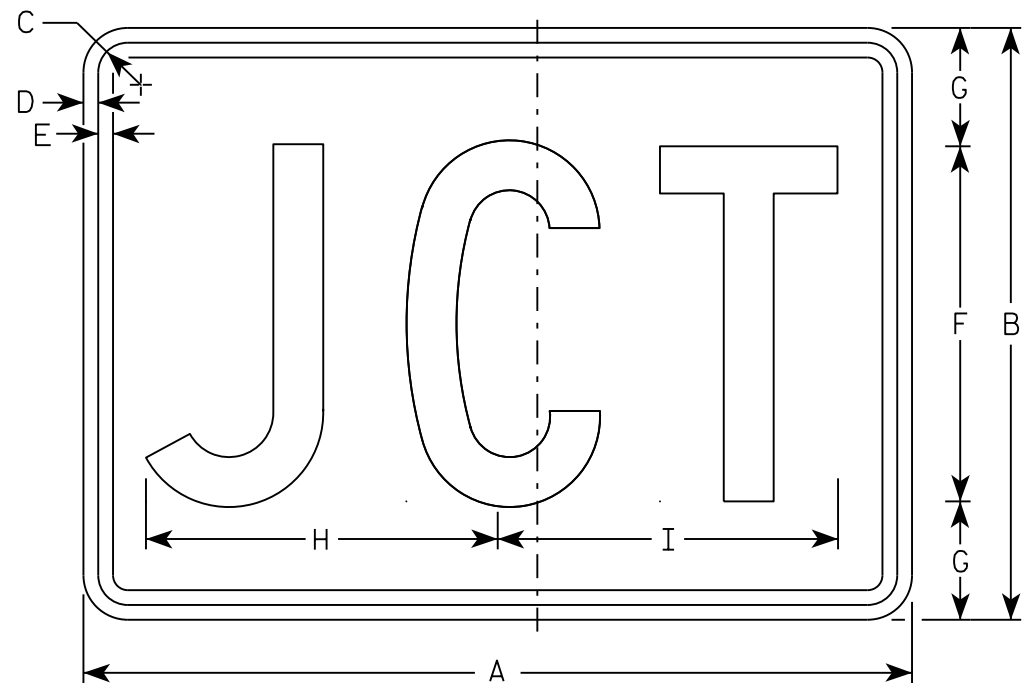

M2-1
MM2-1
MP2-1

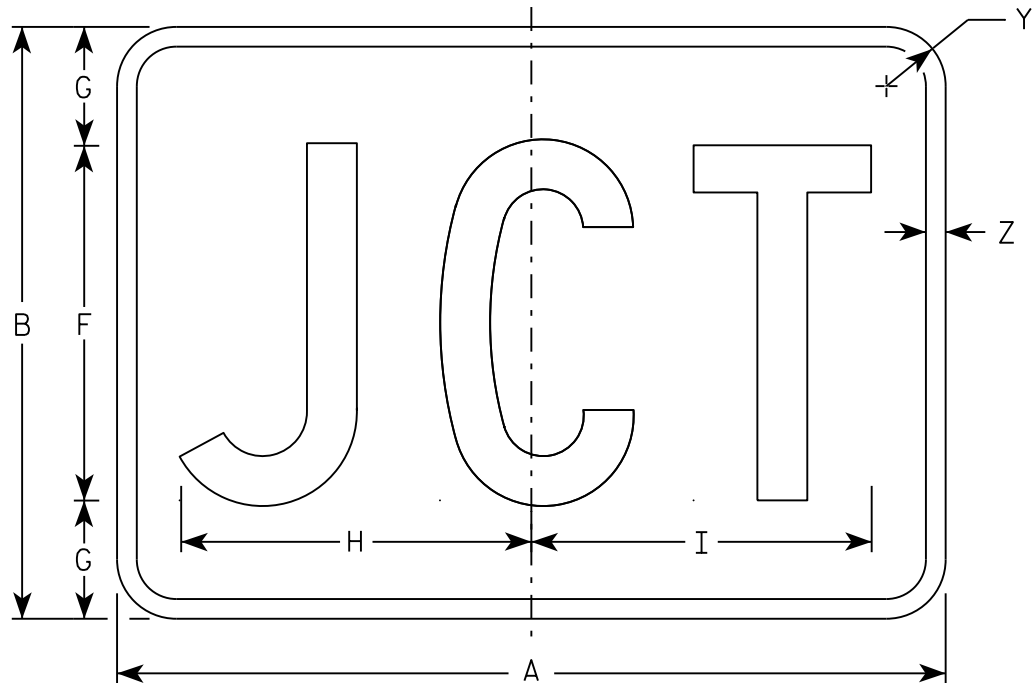

MB2-1
MK2-1
MN2-1
MR2-1

NOTES

- 1. Sign is Type II - Type H
- 2. Color:
 - Background - See note 5
 - Message - See note 5
- 3. Message Series - C
- 4. Corners may be square or rounded when base material is plywood but borders shall be rounded as shown. When base material is metal, the corners and borders shall be rounded.
- 5. M2-1 Background - White
 Message - Black
 MB2-1 Background - Blue
 Message - White
 MK2-1 Background - Green
 Message - White
 MM2-1 Background - White
 Message - Green
 MN2-1 Background - Brown
 Message - White
 MP2-1 Background - White
 Message - Blue
 MR2-1 Background - Brown
 Message - Yellow

SIZE	A	B	C	D	E	F	G	H	I	J	K	L	M	N	O	P	Q	R	S	T	U	V	W	X	Y	Z	Area sq. ft.
1																											
2	21	15	1 1/8	3/8	3/8	9	3	8 7/8	8 5/8																1 1/2	1/2	2.20
3	30	21	1 1/8	3/8	3/8	13	4	12 7/8	12 3/8																1 1/2	1/2	4.40
4	30	21	1 1/8	3/8	3/8	13	4	12 7/8	12 3/8																1 1/2	1/2	4.40
5	30	21	1 1/8	3/8	3/8	13	4	12 7/8	12 3/8																1 1/2	1/2	4.40

STANDARD SIGN

M2 - 1

WISCONSIN DEPT OF TRANSPORTATION

APPROVED


Matthew R. Rauch

For State Traffic Engineer


DATE 10/15/15

PLATE 170

'2-1.12

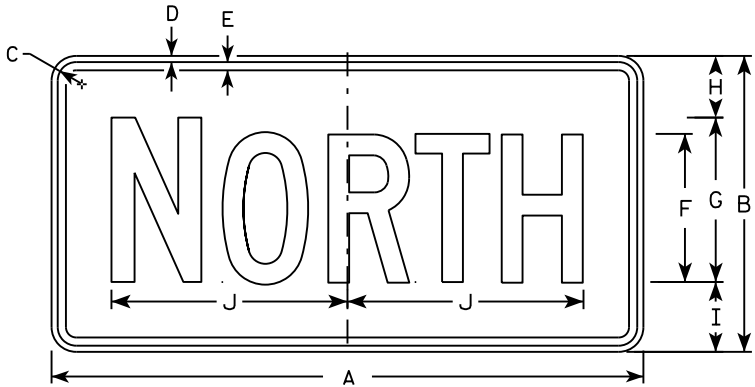


M3-1
MM3-1
MP3-1

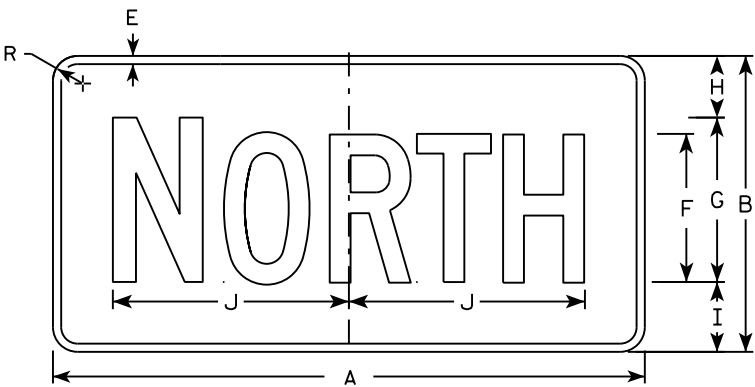


MB3-1
MK3-1
MN3-1




M3-2
MM3-2
MP3-2

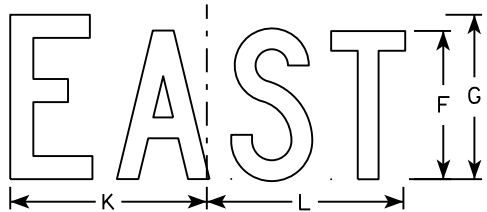


MB3-2
MK3-2
MN3-2

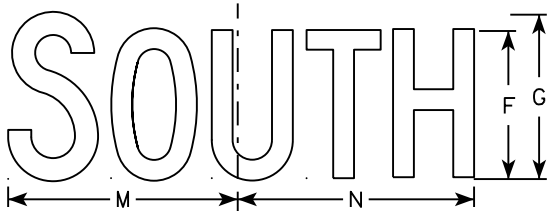


M3-3
MM3-3
MP3-3

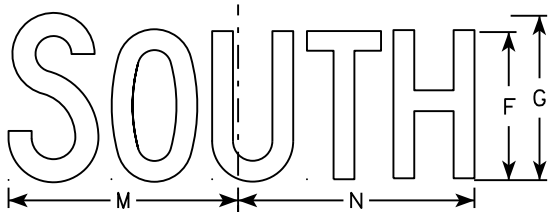

MB3-3
MK3-3
MN3-3

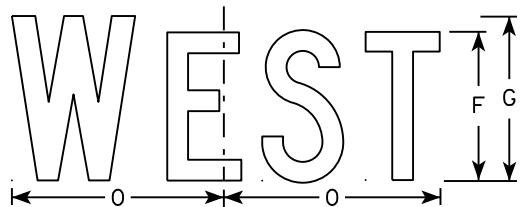

M3-4
MM3-4
MP3-4

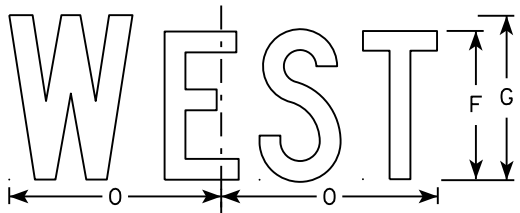

MB3-4
MK3-4
MN3-4

NOTES

1. All Signs Type II - Type H
2. Color:
Background - See note 5
Message - See note 5
3. Message Series - C
4. Corners may be square or rounded when base material is plywood but borders shall be rounded as shown. When base material is metal, the corners and borders shall be rounded.
5. M3-1 thru M3-4 Background - White
Message - Black
MB3-1 thru MB3-4 Background - Blue
Message - White
MK3-1 thru MK3-4 Background - Green
Message - White
MM3-1 thru MM3-4 Background - White
Message - Green
MN3-1 thru MN3-4 Background - Brown
Message - White
MP3-1 thru MP3-4 Background - White
Message - Blue
6. Note the first letter of each direction is larger than the remainder of the message.


SIZE	A	B	C	D	E	F	G	H	I	J	K	L	M	N	O	P	Q	R	S	T	U	V	W	X	Y	Z	Area sq. ft.
1																											
2	24	12	1 1/8	3/8	3/8	6	7	2 1/4	2 3/4	10 1/4	7 7/8	8 3/8	10 1/4	9 3/4	8 3/4			1 1/2									2.00
3	36	18	1 1/8	3/8	1/2	9	10	3 3/4	4 1/4	14 3/8	12	12 1/8	14	14 1/8	13			1 1/2									4.5
4	36	18	1 1/8	3/8	1/2	9	10	3 3/4	4 1/4	14 3/8	12	12 1/8	14	14 1/8	13			1 1/2									4.5
5	36	18	1 1/8	3/8	1/2	9	10	3 3/4	4 1/4	14 3/8	12	12 1/8	14	14 1/8	13			1 1/2									4.5

STANDARD SIGNS
M3-1 thru M3-4
SERIES


WISCONSIN DEPT OF TRANSPORTATION

APPROVED
Matthew R. Rauch
for State Traffic Engineer

DATE 10/15/15 PLATE NO. 171 M3-1.14

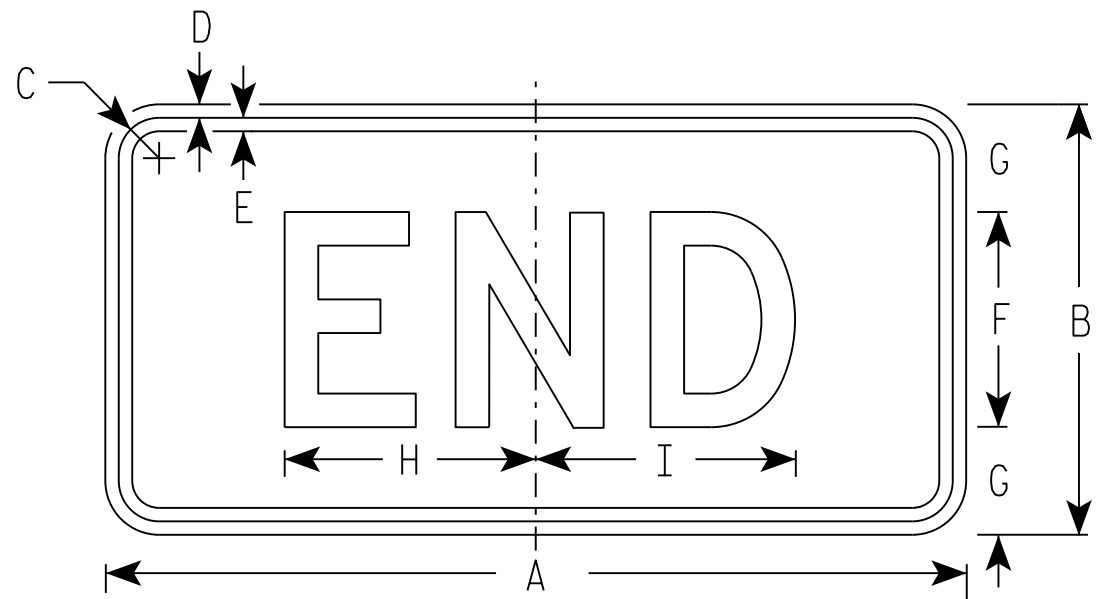

M4-6
MM4-6
MP4-6

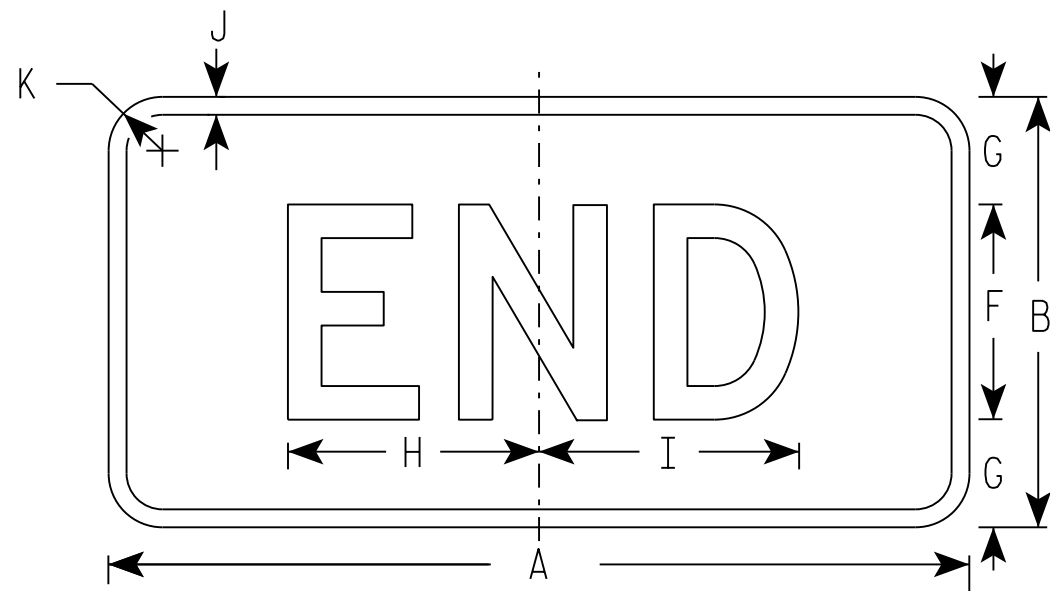

MB4-6
MK4-6
MN4-6
MR4-6

NOTES

- Sign is Type II - Type H
- Color:
Background - See note 5
Message - See note 5
- Message Series - D
- Corners may be square or rounded when base material is plywood but borders shall be rounded as shown. When base material is metal, the corners and borders shall be rounded.
- M4-6 Background - White
Message - Black
MB4-6 Background - Blue
Message - White
MK4-6 Background - Green
Message - White
MM4-6 Background - White
Message - Green
MN4-6 Background - Brown
Message - White
MP4-6 Background - White
Message - Blue
MR4-6 Background - Brown
Message - Yellow


SIZE	A	B	C	D	E	F	G	H	I	J	K	L	M	N	O	P	Q	R	S	T	U	V	W	X	Y	Z	Area sq. ft.
1																											
2	24	12	1 1/8	3/8	3/8	6	3	7	7 1/4	1/2	1 1/2																2.00
3	36	18	1 1/8	3/8	1/2	9	4 1/2	12	11 7/8	1/2	1 1/2																4.5
4	36	18	1 1/8	3/8	1/2	9	4 1/2	12	11 7/8	1/2	1 1/2																4.5
5	36	18	1 1/8	3/8	1/2	9	4 1/2	12	11 7/8	1/2	1 1/2																4.5

STANDARD SIGN
M4-6


WISCONSIN DEPT OF TRANSPORTATION

APPROVED
Matthew R. Rauch
for State Traffic Engineer


DATE 10/15/15 PLAT 172 '14-7.9

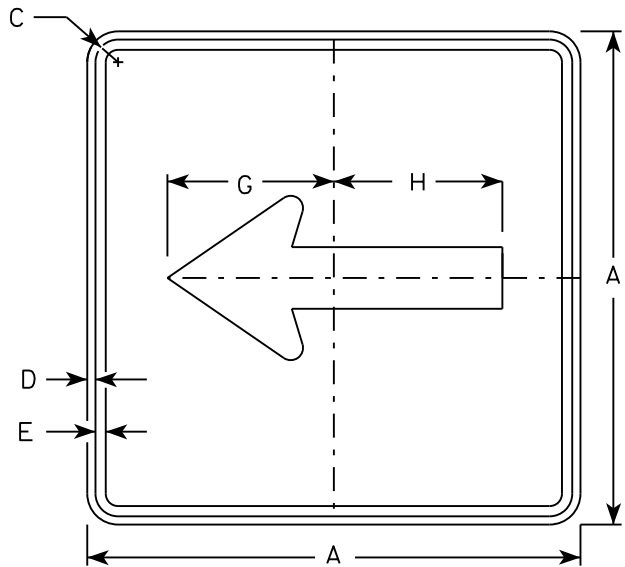


M6 - 1
MM6 - 1
M06 - 1
MP6 - 1

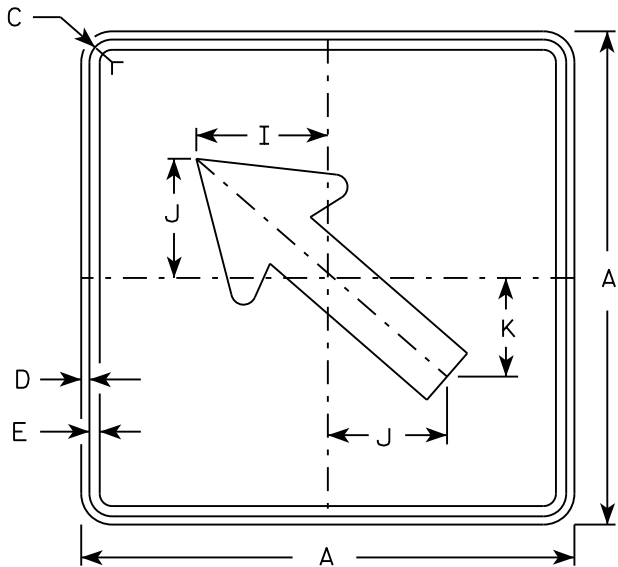


M6 - 2
MM6 - 2
M06 - 2
MP6 - 2

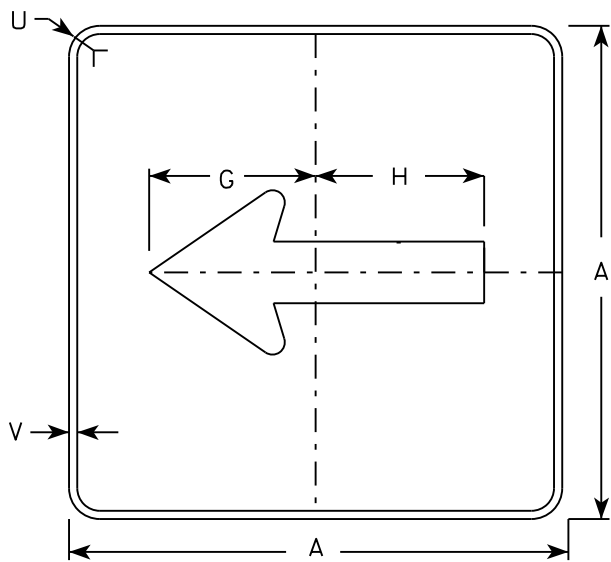

MB6 - 1
MK6 - 1
MN6 - 1
MR6 - 1

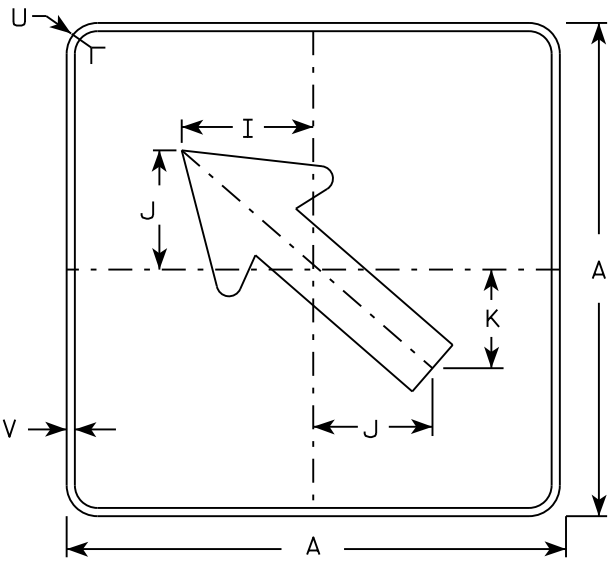

MB6 - 2
MK6 - 2
MN6 - 2
MR6 - 2

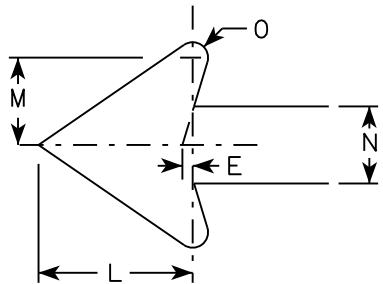

NOTES

- Signs are Type II - Type H except as Shown
- Color:
Background - See note 4
Message - See note 4
- Corners may be square or rounded when base material is plywood but borders shall be rounded as shown. When base material is metal, the corners and borders shall be rounded.
- M6-1 and M6-2 Background - White
Message - Black
MB6-1 and MB6-2 Background - Blue
Message - White
MK6-1 and MK6-2 Background - Green
Message - White
MM6-1 and MM6-2 Background - White
Message - Green
MN6-1 and MN6-2 Background - Brown
Message - White
M06-1 and M06-2 Background - Orange - Type F Reflective
Message - Black
MP6-1 and MP6-2 Background - White
Message - Blue
MR6-1 and MR6-2 Background - Brown
Message - Yellow

SIZE	A	B	C	D	E	F	G	H	I	J	K	L	M	N	O	P	Q	R	S	T	U	V	W	X	Y	Z	Area sq. ft.
1																											
2	21		1 1/8	3/8	3/8		7 1/2	7 1/8	5 5/8	5	4 1/4	5 1/4	3	2 5/8	1/2						1 1/2	1/2					3.06
3	30		1 3/8	1/2	5/8		10 3/4	10 1/4	8	7 1/4	6	7 1/2	4 1/4	3 3/4	3/4						1 7/8	1/2					6.25
4	30		1 3/8	1/2	5/8		10 3/4	10 1/4	8	7 1/4	6	7 1/2	4 1/4	3 3/4	3/4						1 7/8	1/2					6.25
5	30		1 3/8	1/2	5/8		10 3/4	10 1/4	8	7 1/4	6	7 1/2	4 1/4	3 3/4	3/4						1 7/8	1/2					6.25

PROJECT NO:

HWY:

COUNTY:

DATE 10/15/15

PLAT 173

SHEET NO:

E

STANDARD SIGN
M6 - 1 & M6 - 2
SERIES



WISCONSIN DEPT OF TRANSPORTATION

APPROVED
Matthew R. Rauch
for State Traffic Engineer




DATE 10/15/15

PLAT 173

M6-1.15

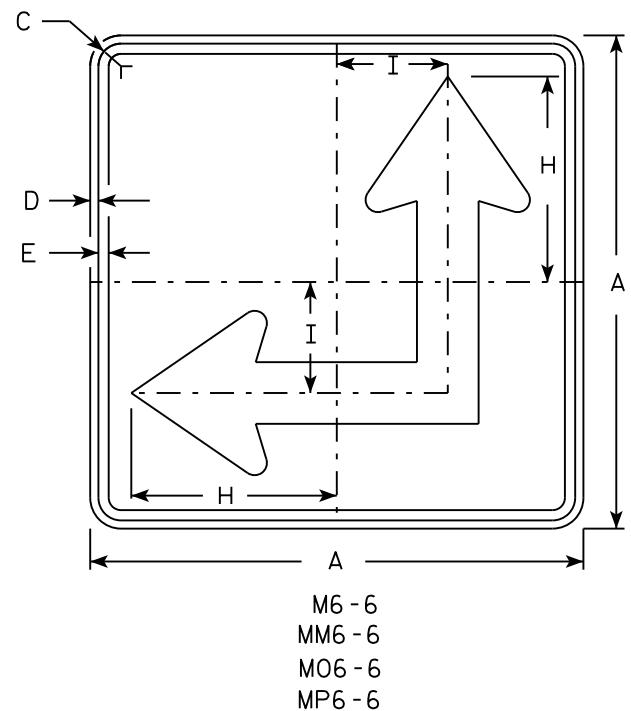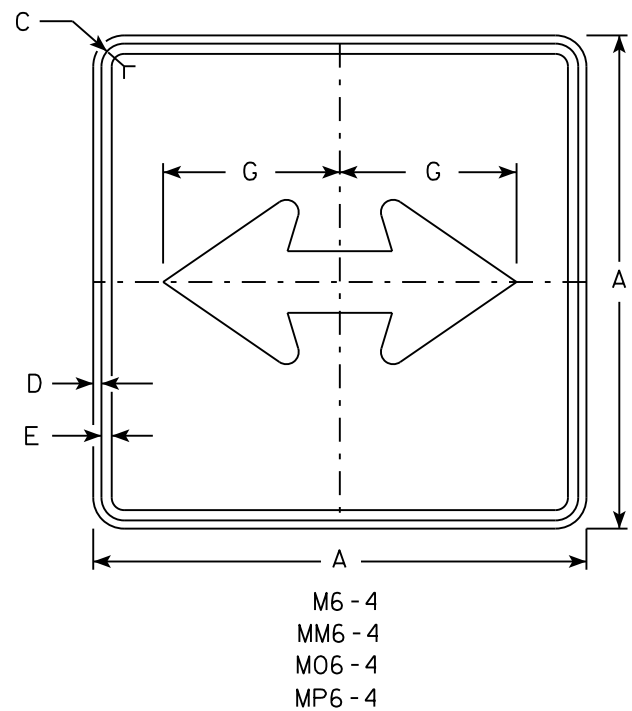

- NOTES
- Signs are Type II - Type H except as Shown
 - Color:
Background - See Note 4
Message - See Note 4
 - Corners may be square or rounded when base material is plywood but borders shall be rounded as shown. When base material is metal, the corners and borders shall be rounded.
 - M6-4 and M6-6 Background - White
Message - Black
MB6-4 and MB6-6 Background - Blue
Message - White
MK6-4 and MK6-6 Background - Green
Message - White
MM6-4 and MM6-6 Background - White
Message - Green
MN6-4 and MN6-6 Background - Brown
Message - White
M06-4 and M06-6 Background - Orange - Type F Reflective
Message - Black
MP6-4 and MP6-6 Background - White
Message - Blue
MR6-4 and MR6-6 Background - Brown
Message - Yellow
 - M6-6R same as M6-6L except arrow points ahead and right.

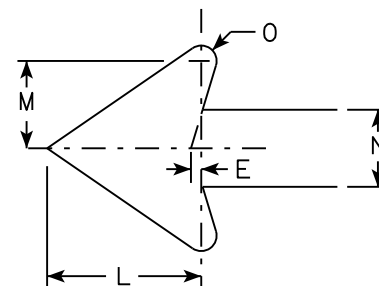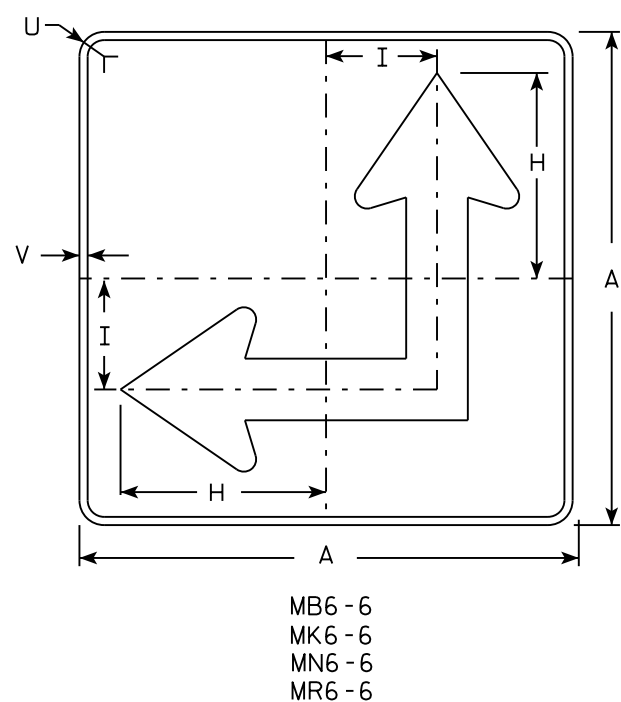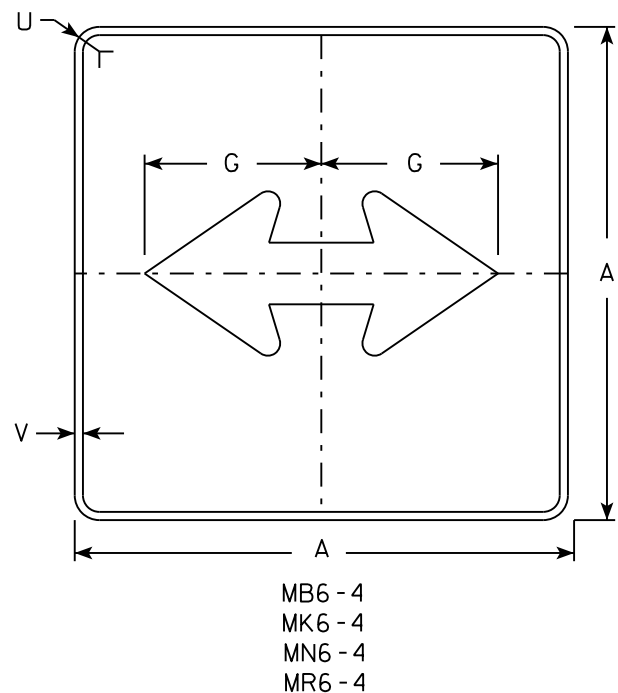

SIZE	A	B	C	D	E	F	G	H	I	J	K	L	M	N	O	P	Q	R	S	T	U	V	W	X	Y	Z	Area sq. ft.
1																											
2	21		1 1/8	3/8	3/8		7 1/2	8 3/4	4 1/4			5 1/4	3	2 5/8	1/2						1 1/2	1/2					3.06
3	30		1 3/8	1/2	5/8		10 3/4	12 1/2	6 3/4			7 1/2	4 1/4	3 3/4	3/4						1 7/8	1/2					6.25
4	30		1 3/8	1/2	5/8		10 3/4	12 1/2	6 3/4			7 1/2	4 1/4	3 3/4	3/4						1 7/8	1/2					6.25
5	30		1 3/8	1/2	5/8		10 3/4	12 1/2	6 3/4			7 1/2	4 1/4	3 3/4	3/4						1 7/8	1/2					6.25


PROJECT NO:	HWY:	COUNTY:	PLAT 174	SHEET NO:	E
-------------	------	---------	----------	-----------	---

STANDARD SIGN
M6 - 4 & M6 - 6
SERIES

WISCONSIN DEPT OF TRANSPORTATION

APPROVED *Matthew R. Rauch*
for State Traffic Engineer

DATE 10/15/15 PLAT 174 M6-4.10

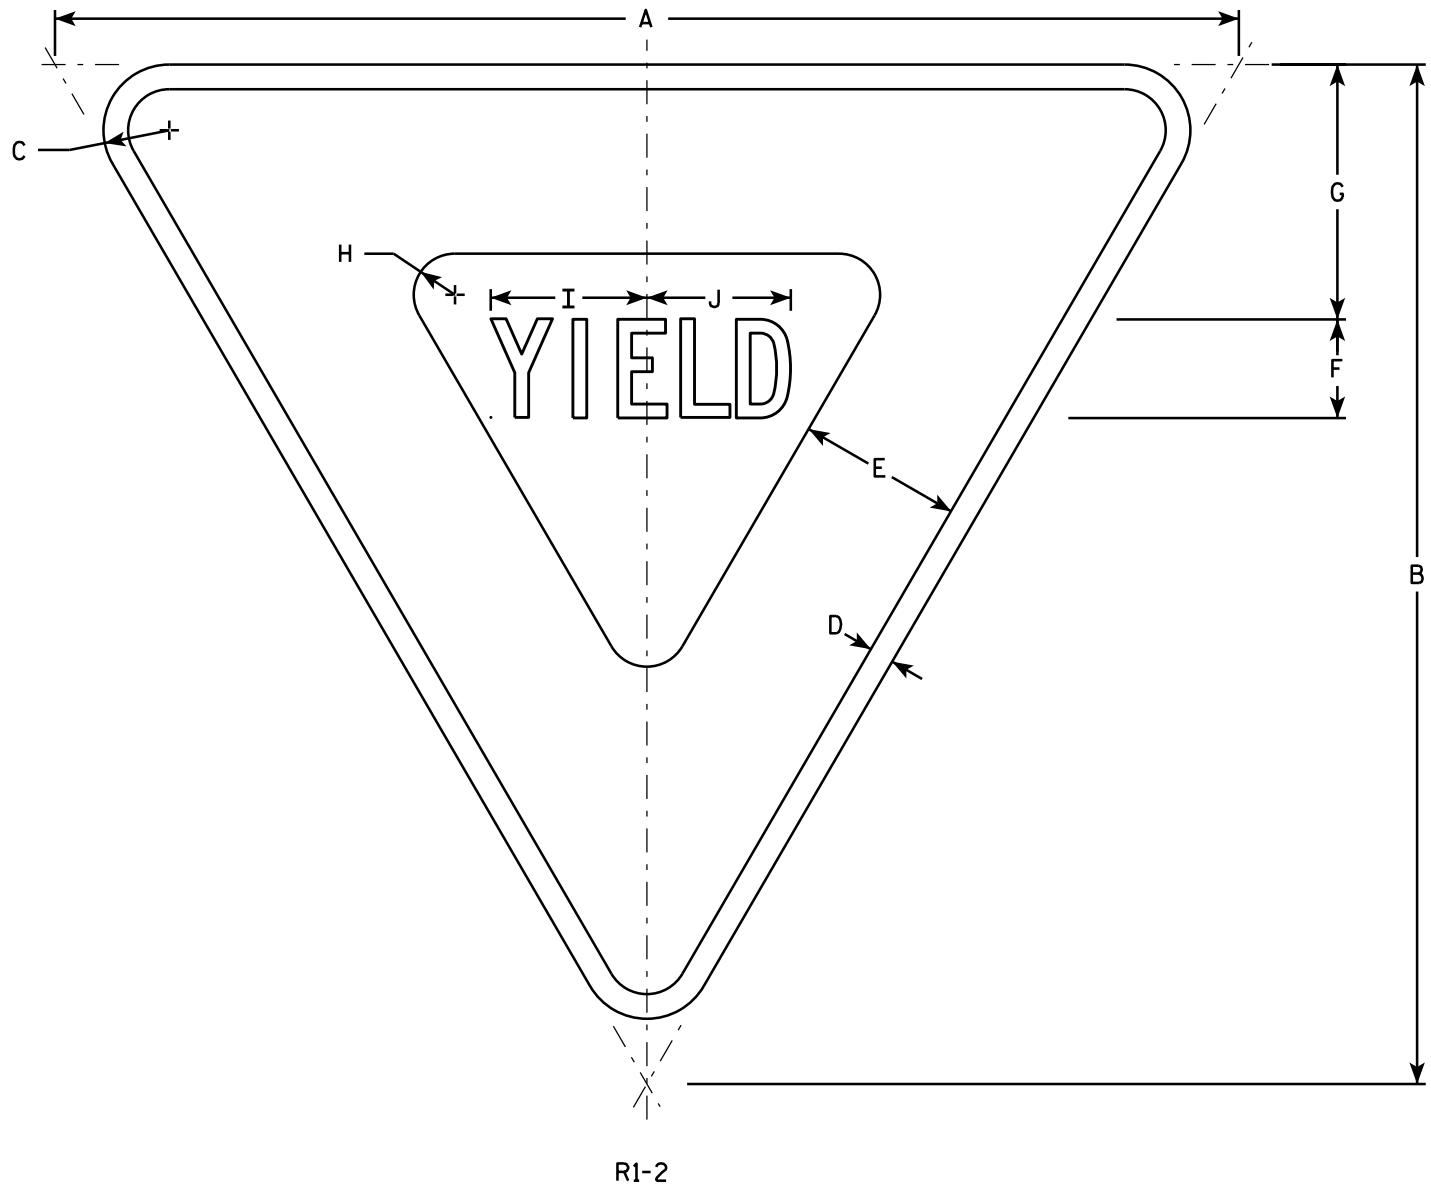

NOTES

- 1. Sign is Type II - Type H Reflective - reference WIS DOT Standard Specification for HIGHWAY and STRUCTURE CONSTRUCTION latest edition.
- 2. Color:
Background - White
Message - See note 5
- 3. Message Series - C
- 4. Corners may be square or rounded when base material is plywood but borders shall be rounded as shown. When base material is metal, the corners and borders shall be rounded.
- 5. The border strip and word message are reflectorized red.

SIZE	A	B	C	D	E	F	G	H	I	J	K	L	M	N	O	P	Q	R	S	T	U	V	W	X	Y	Z	Area sq. ft.
1	30	26	1 1/2	5/8	4	2 1/2	6 3/8	7/8	4	3 5/8																	2.71
2S	36	31	2	3/4	5	3	7 3/4	1 1/4	4 3/4	4 3/8																	3.88
2M	48	42	3	1	6	4	9 3/4	2	6 1/4	5 7/8																	7.00
3	48	42	3	1	6	4	9 3/4	2	6 1/4	5 7/8																	7.00
4	48	42	3	1	6	4	9 3/4	2	6 1/4	5 7/8																	7.00
5	60	52	3	1 1/2	8	5	13	2 1/2	7 7/8	7 1/4																	10.83
6																											
7	18	15 1/2	1	3/8	2 1/2	1 1/2	3 7/8	5/8	2 3/8	2 1/4																	0.97


STANDARD SIGN

R1-2

WISCONSIN DEPT OF TRANSPORTATION

APPROVED *Matthew R. Rauch*
for State Traffic Engineer

DATE 10/13/14 PLATE 175 P1-2.12

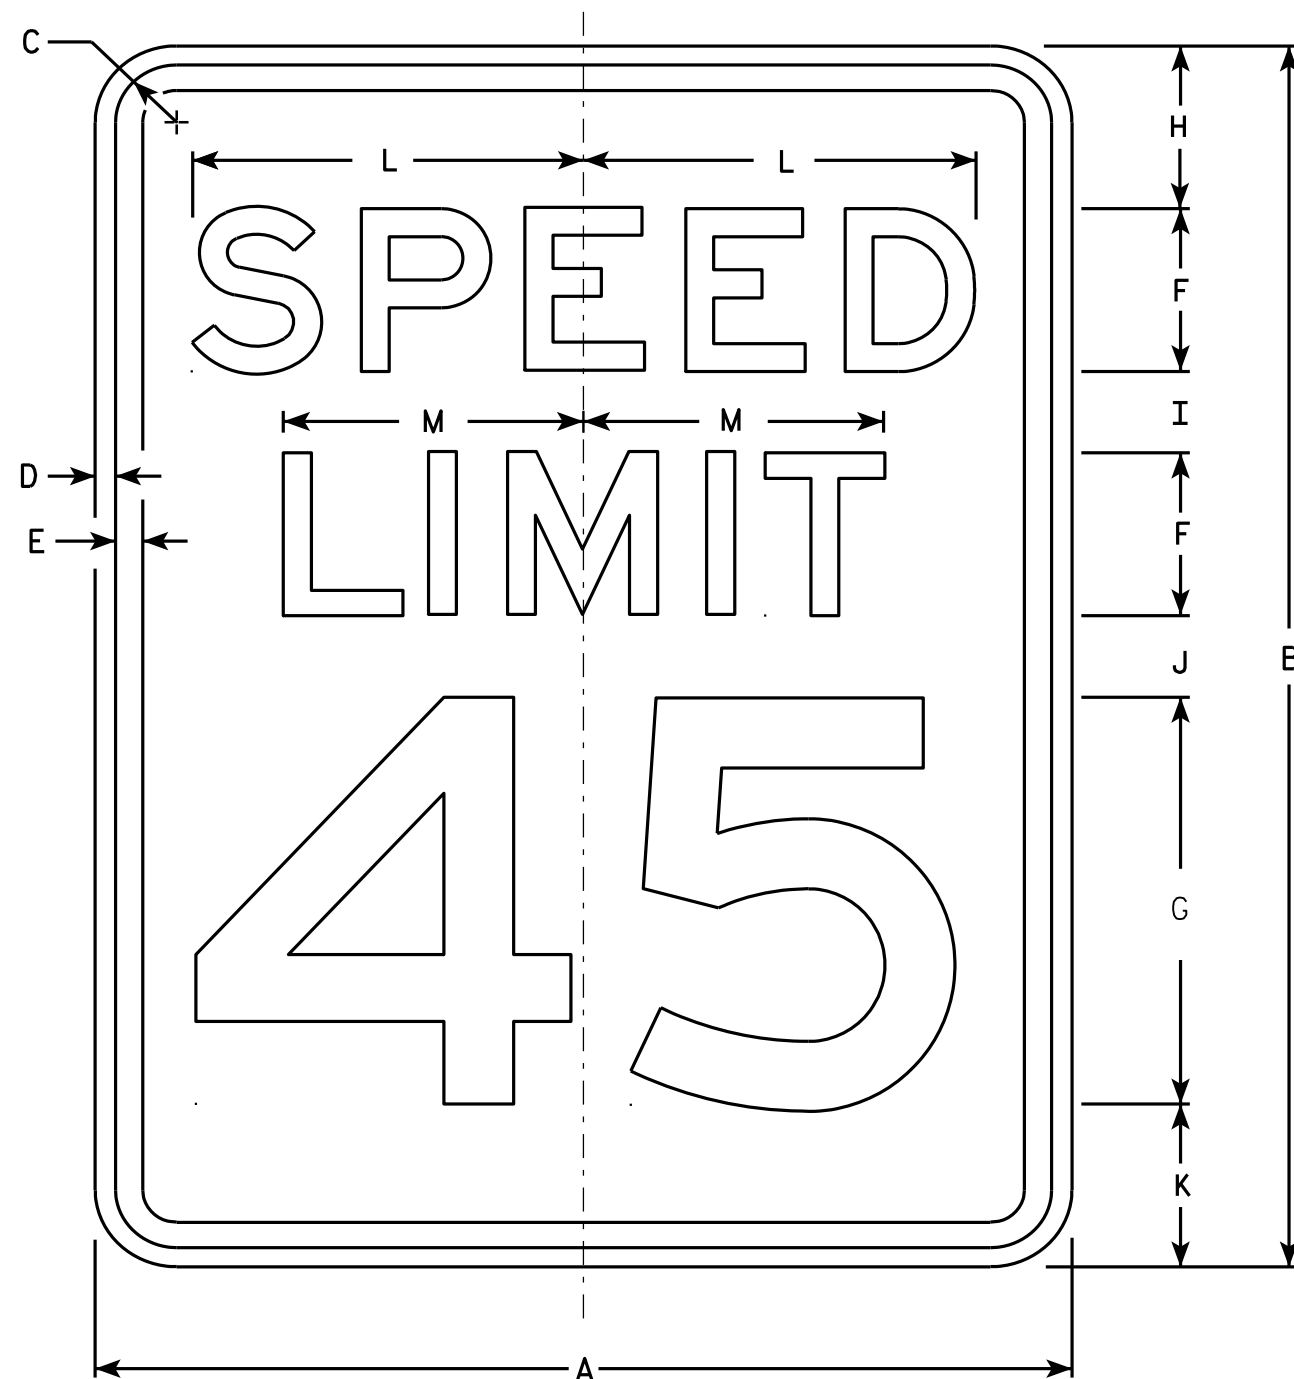

NOTES

1. Sign is Type II - Type H Reflective - reference WIS DOT Standard Specification for HIGHWAY and STRUCTURE CONSTRUCTION latest edition.
2. Color:
Background - White
Message - Black
3. Message Series - E
4. Corners may be square or rounded when base material is plywood but borders shall be rounded as shown. When base material is metal, the corners and borders shall be rounded.
5. Substitute appropriate numerals and optically adjust spacing to achieve proper balance.

R2-1

SIZE	A	B	C	D	E	F	G	H	I	J	K	L	M	N	O	P	Q	R	S	T	U	V	W	X	Y	Z	Area sq. ft.
1	18	24	1 1/8	3/8	1/2	3	8	3	2	2	3	7 1/4	5 1/2														3.0
2S	24	30	1 1/8	3/8	1/2	4	10	3	2 1/4	3 3/8	3 3/8	9 5/8	7 3/8														5.0
2M	30	36	1 3/8	1/2	5/8	5	12	5	2 1/2	2 1/2	4	12	9 1/4														7.5
3	36	48	1 3/8	1/2	5/8	6	14	6	5	5	6	14 3/8	11														12.0
4	36	48	1 3/8	1/2	5/8	6	14	6	5	5	6	14 3/8	11														12.0
5	48	60	2 1/4	3/4	1	8	20	6	4 1/2	6 3/4	6 3/4	19 1/4	14 5/8														20.0


STANDARD SIGN
R2-1

WISCONSIN DEPT OF TRANSPORTATION

APPROVED *Matthew R. Rauch*
For State Traffic Engineer

DATE 5/26/10 PLATE NO. R2-1.13


PROJECT NO: HWY: COUNTY: SHEET NO: 176 E

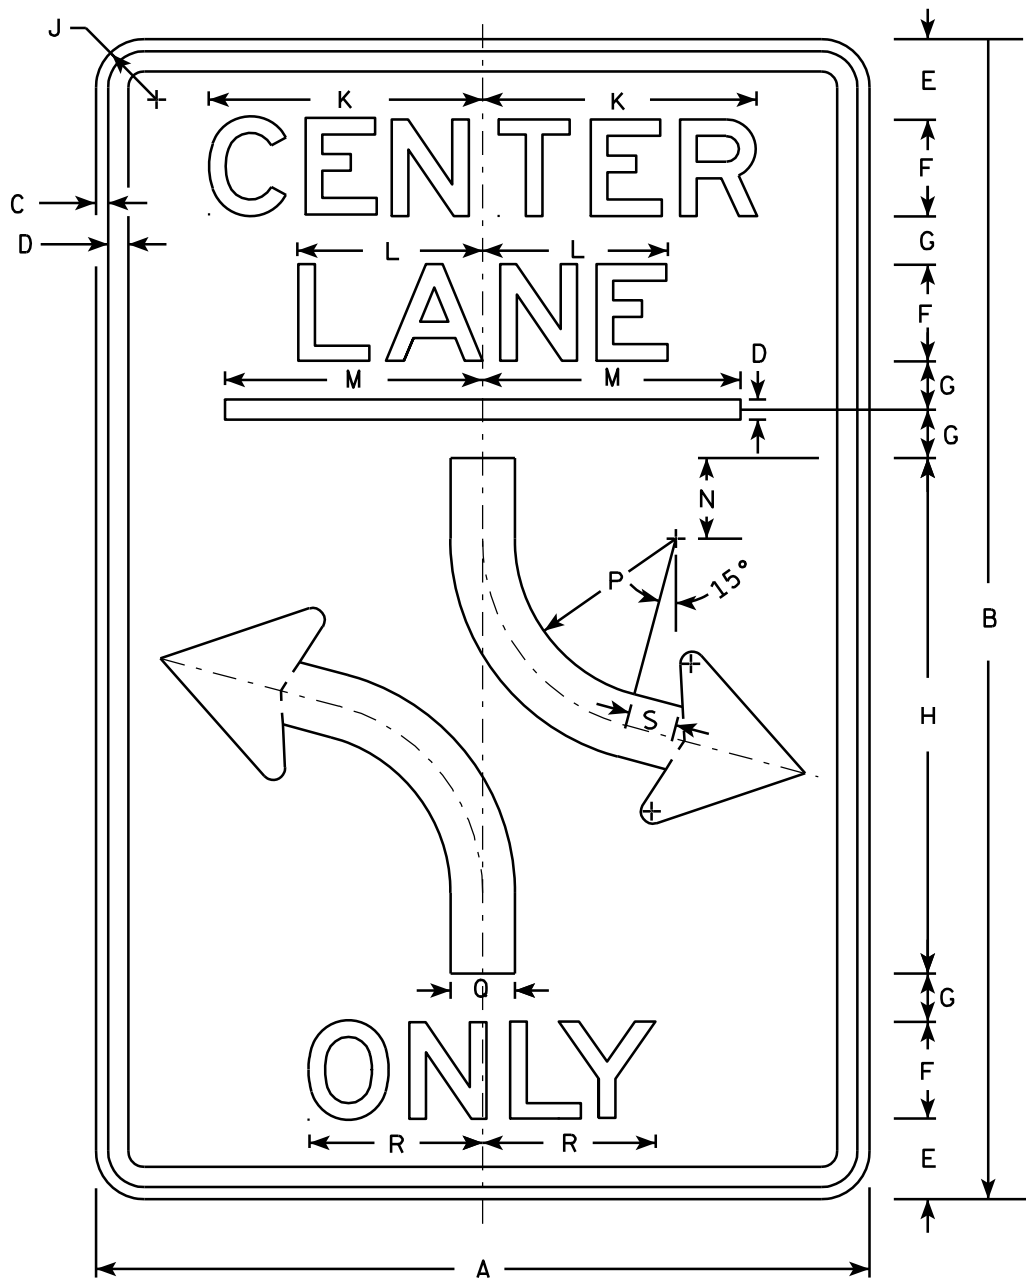

R3-9B

NOTES

- 1. Sign is Type II - Type H Reflective - reference WIS DOT Standard Specification for HIGHWAY and STRUCTURE CONSTRUCTION latest edition.
- 2. Color:
Background - White
Message - Black
- 3. Message Series - E
- 4. Corners may be square or rounded when base material is plywood but borders shall be rounded as shown. When base material is metal, the corners and borders shall be rounded.

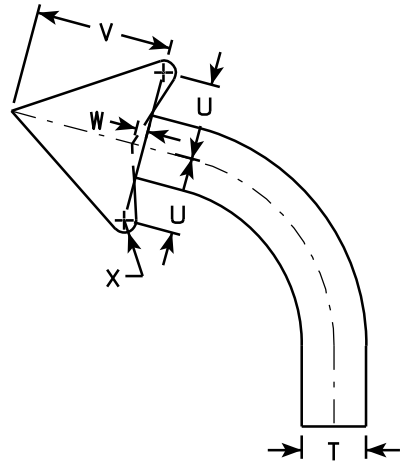

ARROW DETAIL

SIZE	A	B	C	D	E	F	G	H	I	J	K	L	M	N	O	P	Q	R	S	T	U	V	W	X	Y	Z	Area sq. ft.
1																											
2S	24	36	3/8	1/2	2 1/2	3	1 1/2	16		1 1/2	8 1/2	5 3/4	8	2 1/2		6	2	5 1/8	1 1/2		2 3/8	4 3/8	3/8				6.0
2M	24	36	3/8	1/2	2 1/2	3	1 1/2	16		1 1/2	8 1/2	5 3/4	8	2 1/2		6	2	5 1/8	1 1/2		2 3/8	4 3/8	3/8				6.0
3	36	48	5/8	7/8	3 1/2	5	1 1/2	20		2 1/4	14 1/8	9 1/2	12	3		4	3	9 7/8	2		3 1/2	6 1/8	1/2				12.0
4																											
5																											

PROJECT NO:

HWY:

COUNTY:

SHEET NO: 177


E

STANDARD SIGN
R3-9B


WISCONSIN DEPT OF TRANSPORTATION

APPROVED *Matthew R. Rauch*
for State Traffic Engineer

DATE 3/24/2011 PLATE NO. R3-9B.5

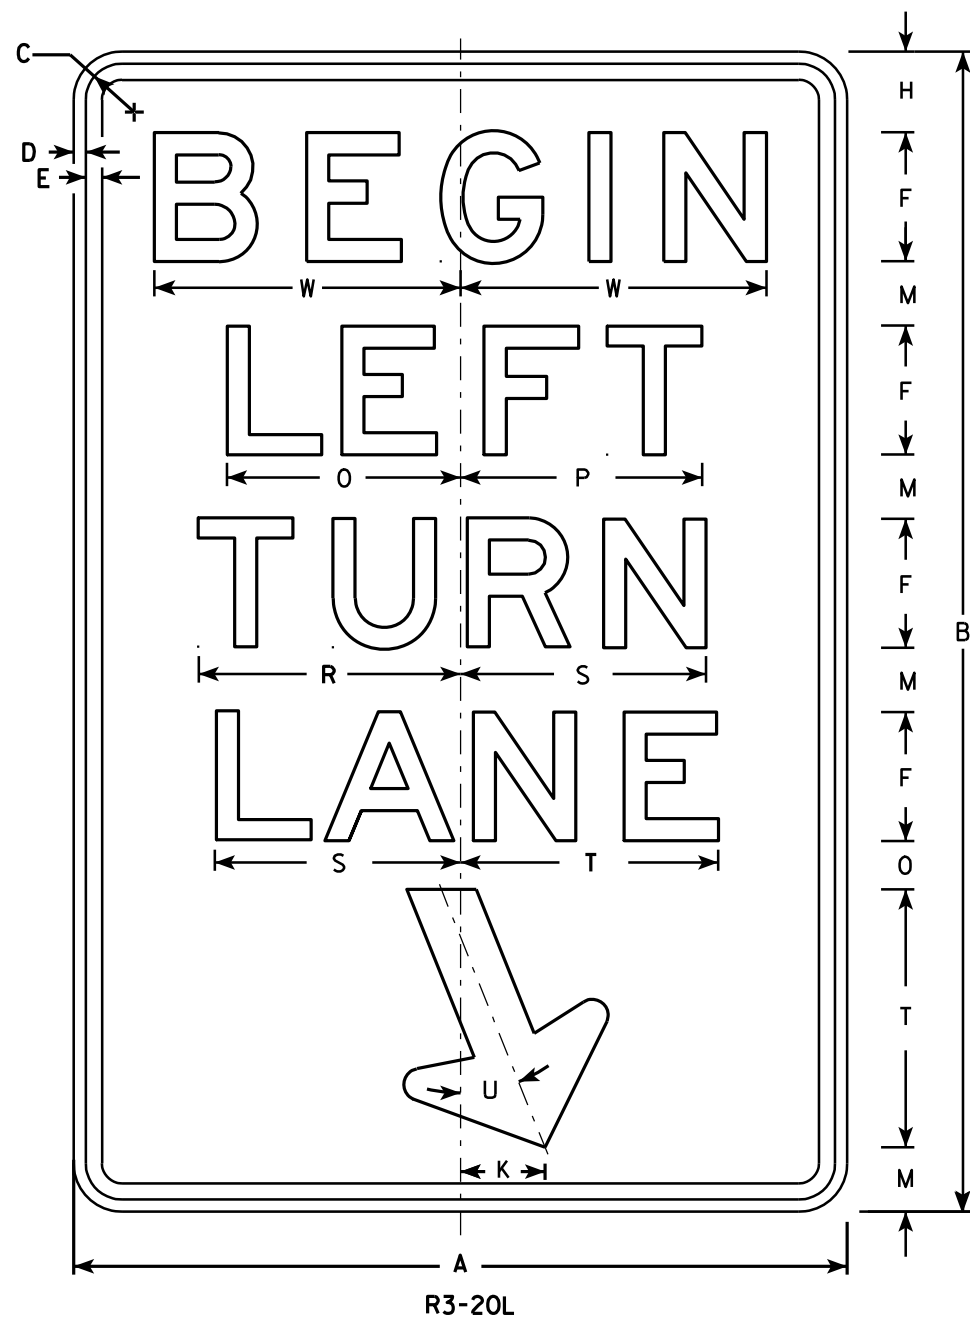

- NOTES**
- 1. Sign is Type II - Type H Reflective - reference WIS DOT Standard Specification for HIGHWAY and STRUCTURE CONSTRUCTION latest edition.
 - 2. Color:
Background - White
Message - Black
 - 3. Message Series - E
 - 4. Corners may be square or rounded when base material is plywood but borders shall be rounded as shown. When base material is metal, the corners and borders shall be rounded.

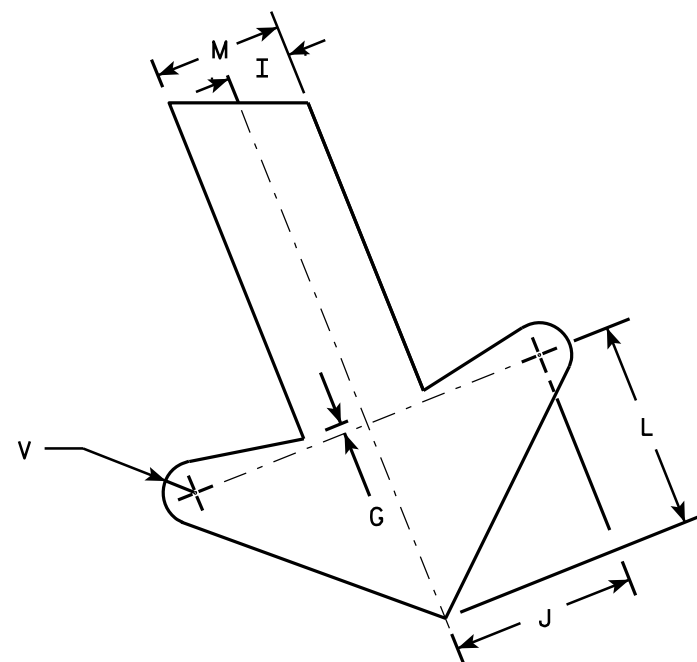

ARROW DETAIL

SIZE	A	B	C	D	E	F	G	H	I	J	K	L	M	N	O	P	Q	R	S	T	U	V	W	X	Y	Z	Area sq. ft.
1																											
2S	24	36	1 1/8	3/8	1/2	4	1/4	2 1/2	1	2 7/8	2 5/8	3 1/4	2	1 1/2	7 1/4	7 1/2		8 1/8	7 5/8	8	22°	1/2	9 1/2				6.0
2M	24	36	1 1/8	3/8	1/2	4	1/4	2 1/2	1	2 7/8	2 5/8	3 1/4	2	1 1/2	7 1/4	7 1/2		8 1/8	7 5/8	8	22°	1/2	9 1/2				6.0
3	36	54	1 3/4	1/2	5/8	6	3/8	3 3/4	1 1/2	4 1/4	4	4 7/8	3	2 1/4	10 7/8	11 1/4		12 1/4	11 1/2	12	22°	3/4	13 1/4				13.5
4																											
5																											

STANDARD SIGN
R3-20L


WISCONSIN DEPT OF TRANSPORTATION

APPROVED *Matthew R. Rauch*
for State Traffic Engineer

DATE 10/18/10 PLATE NO. R3-20L.7

NOTES

- 1. Sign is Type II - Type H Reflective - reference WIS DOT Standard Specification for HIGHWAY and STRUCTURE CONSTRUCTION latest edition.
- 2. Color:
 - Background - See detail
 - Message - White - Type H Reflective
- 3. Message Series - D
- 4. Corners may be square or rounded when base material is plywood but when base material is metal, the corners shall be rounded.

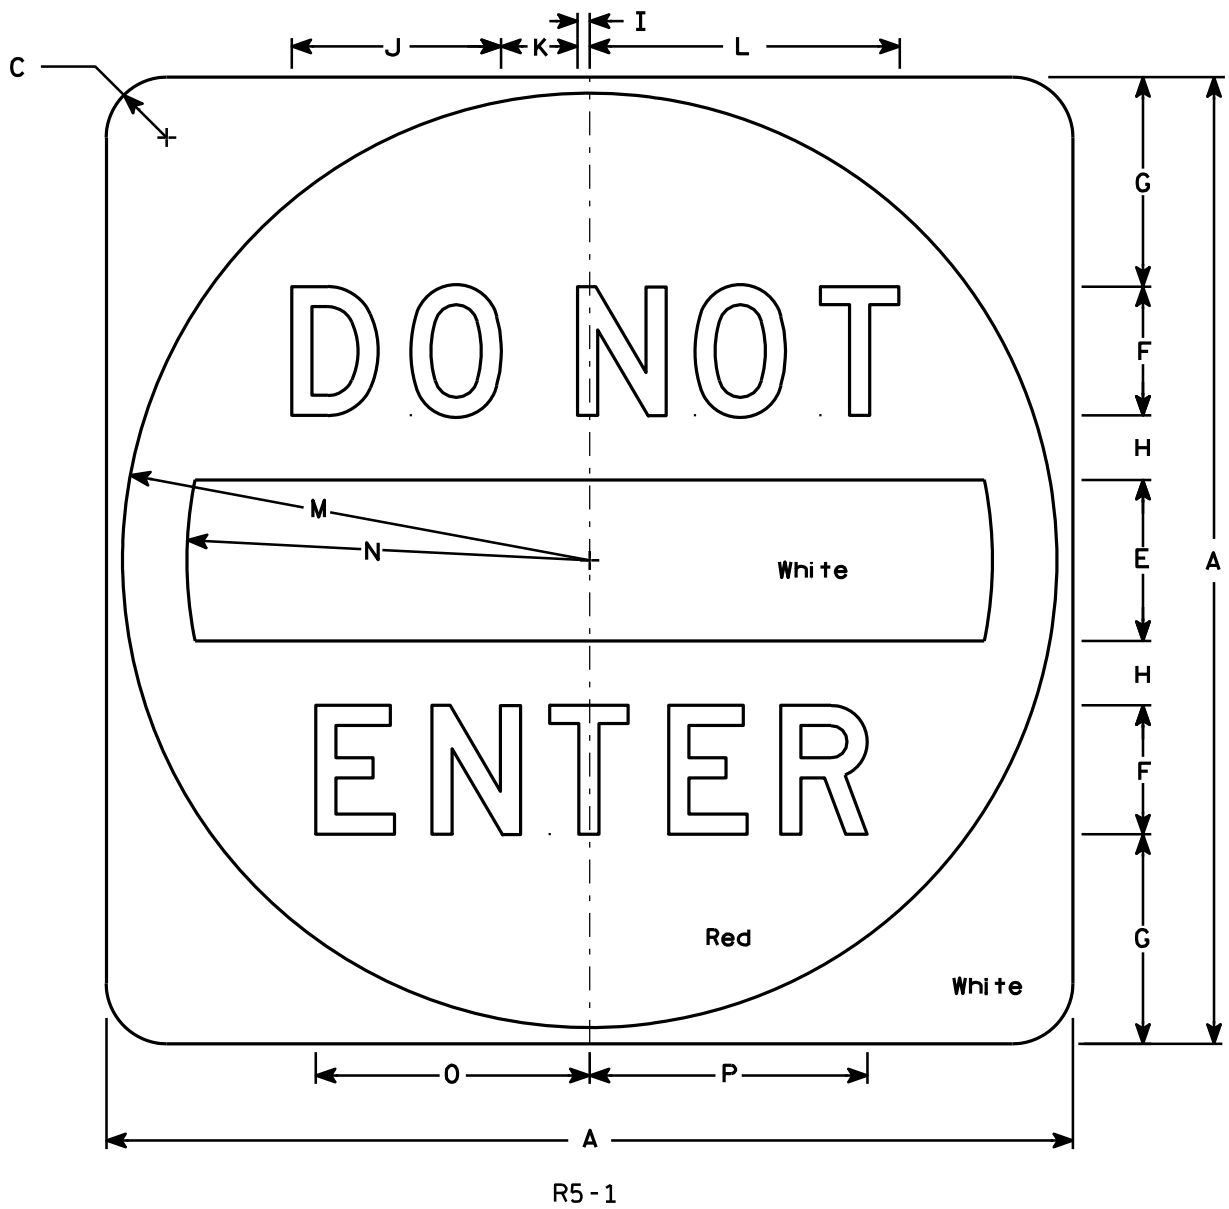

SIZE	A	B	C	D	E	F	G	H	I	J	K	L	M	N	O	P	Q	R	S	T	U	V	W	X	Y	Z	Area sq. ft.
1																											
2S	30		1 7⁄8		5	4	6 1⁄2	2	3⁄8	6 1⁄2	2 3⁄8	9 5⁄8	14 1⁄2	12 1⁄2	8 1⁄2	8 5⁄8											6.26
2M	36		2 1⁄4		6	5	7 1⁄2	2 1⁄2	1⁄2	8 1⁄8	3	12 1⁄8	17 1⁄2	15	10 5⁄8	10 3⁄4											9.0
3	36		2 1⁄4		6	5	7 1⁄2	2 1⁄2	1⁄2	8 1⁄8	3	12 1⁄8	17 1⁄2	15	10 5⁄8	10 3⁄4											9.0
4	36		2 1⁄4		6	5	7 1⁄2	2 1⁄2	1⁄2	8 1⁄8	3	12 1⁄8	17 1⁄2	15	10 5⁄8	10 3⁄4											9.0
5	48		3		8	6	11	3	5⁄8	9 3⁄4	3 5⁄8	14 1⁄2	23 1⁄2	20	12 3⁄4	12 7⁄8											16.0

STANDARD SIGN
R5 - 1

WISCONSIN DEPT OF TRANSPORTATION

APPROVED *Matthew R. Rauch*
for State Traffic Engineer

DATE 12/17/10 PLATE NO. R5-1.15


PROJECT NO:

HWY:

COUNTY:

SHEET NO: 179

E

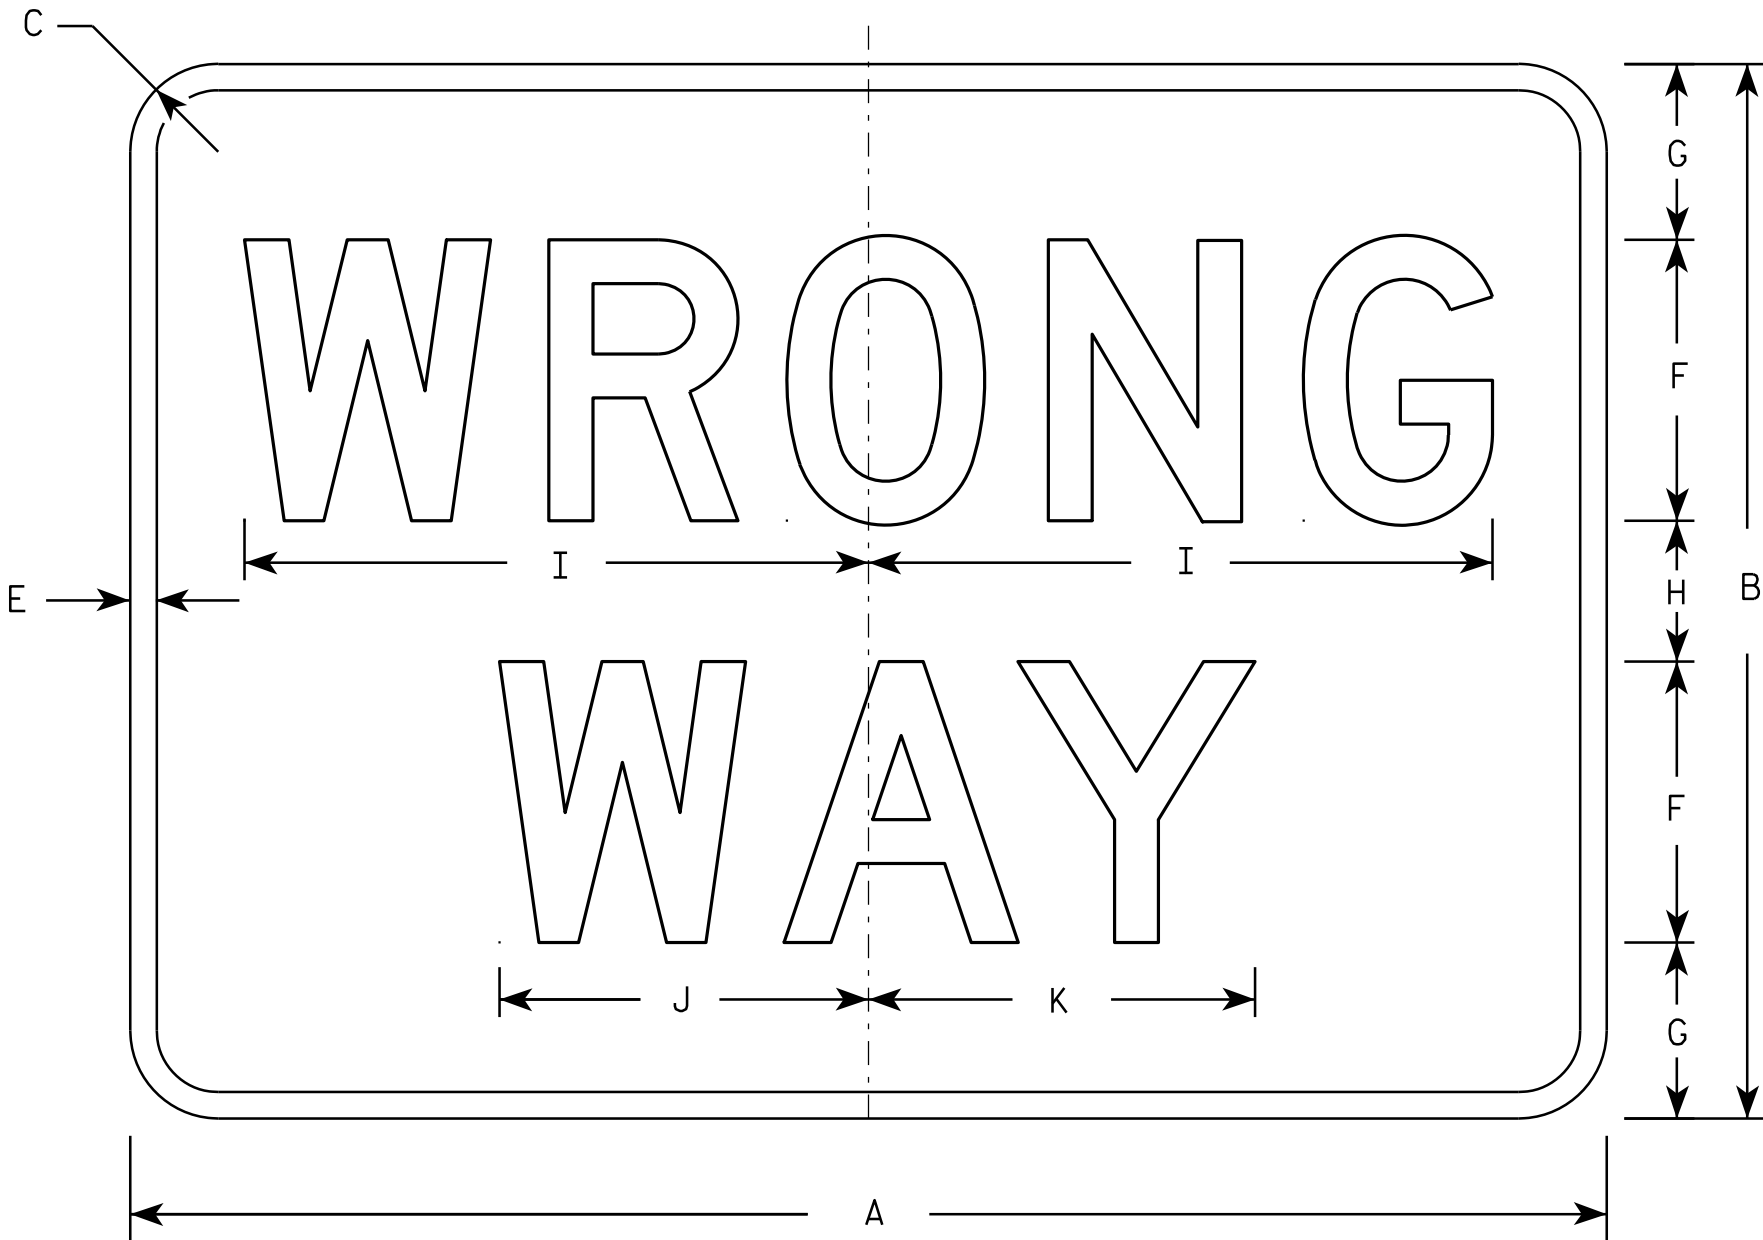

R5-1A

NOTES

- 1. Sign is Type II - Type H Reflective - reference WIS DOT Standard Specification for HIGHWAY and STRUCTURE CONSTRUCTION latest edition.
- 2. Color:
 - Background - Red
 - Message - White
- 3. Message Series - D
- 4. Corners may be square or rounded when base material is plywood but borders shall be rounded as shown. When base material is metal, the corners and borders shall be rounded.


SIZE	A	B	C	D	E	F	G	H	I	J	K	L	M	N	O	P	Q	R	S	T	U	V	W	X	Y	Z	Area sq. ft.
1	30	18	1 1/2		1/2	5	3	2	11	6 1/2	6 7/8																3.75
2S	36	24	2		5/8	6	4 1/2	3	13 1/4	7 7/8	8 1/4																6.00
2M	42	30	2 1/2		3/4	8	5	4	17 3/4	10 1/2	11																8.75
3	42	30	2 1/2		3/4	8	5	4	17 3/4	10 1/2	11																8.75
4	42	30	2 1/2		3/4	8	5	4	17 3/4	10 1/2	11																8.75
5	42	30	2 1/2		3/4	8	5	4	17 3/4	10 1/2	11																8.75

STANDARD SIGN
R5-1A

WISCONSIN DEPT OF TRANSPORTATION

APPROVED *Matthew R. Rauch*
for State Traffic Engineer


DATE 12/17/10 PLATE NO. R5-1A.2

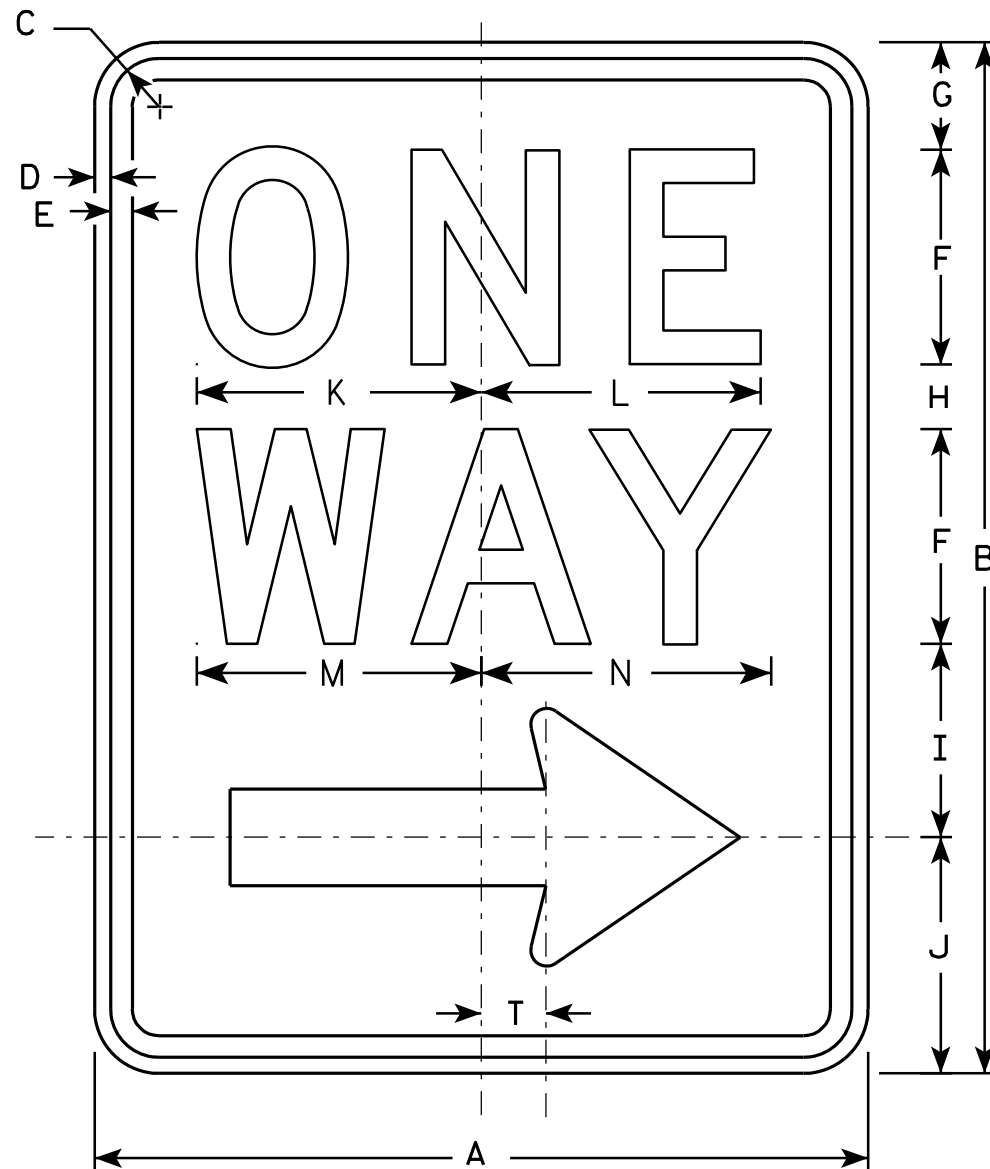

R6-2R

NOTES

1. Sign is Type II - Type H Reflective - reference WIS DOT Standard Specification for HIGHWAY and STRUCTURE CONSTRUCTION latest edition.
2. Color:
Background - White
Message - Black
3. Message Series - D
4. Corners may be square or rounded when base material is plywood but borders shall be rounded as shown. When base material is metal, the corners and borders shall be rounded.
5. R6-2L same as R6-2R except arrow points to the left.

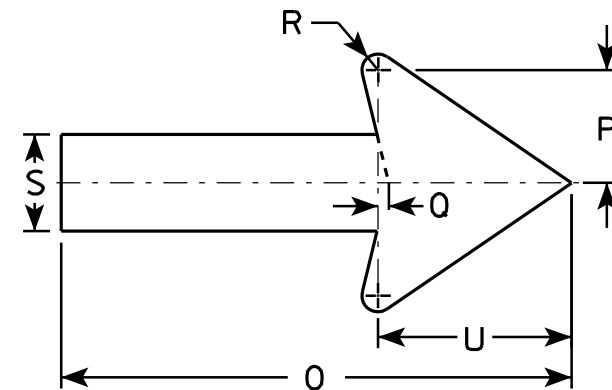

SIZE	A	B	C	D	E	F	G	H	I	J	K	L	M	N	O	P	O	R	S	T	U	V	W	X	Y	Z
1	18	24	1 1/8	3/8	1/2	5	2 1/2	1 1/2	4 1/2	5 1/2	6 5/8	6 1/2	6 5/8	6 3/4	11 7/8	2 5/8	1/4	3/8	2 1/4	1 1/2	4 1/2					
2S	24	30	1 1/8	3/8	1/2	6	3	2 1/2	5 1/2	7	8 1/8	8 1/8	8 1/2	8 5/8	16	3 1/2	3/8	1/2	3	2	6					
2M	30	36	1 3/8	1/2	5/8	8	2 1/2	2 5/8	6 7/8	8	10 1/2	10 1/2	11 1/4	11 1/4	20	4 3/8	1/2	5/8	3 3/4	2 1/2	7 1/2					
3	36	48	1 7/8	1/2	5/8	10	5 1/4	3 1/4	9	10 1/2	12 3/4	12 3/4	13 1/4	13 1/2	24	5 5/8	1/2	3/4	4 3/4	3	9					
4	36	48	1 7/8	1/2	5/8	10	5 1/4	3 1/4	9	10 1/2	12 3/4	12 3/4	13 1/4	13 1/2	24	5 5/8	1/2	3/4	4 3/4	3	9					
5																										


STANDARD SIGN R6-2 R&L

WISCONSIN DEPT OF TRANSPORTATION


APPROVED *Matthew R. Rauch*
for State Traffic Engineer

DATE 11/2/10 PLATE NO. R6-2.8

PROJECT NO: HWY: COUNTY: SHEET NO: 181 E

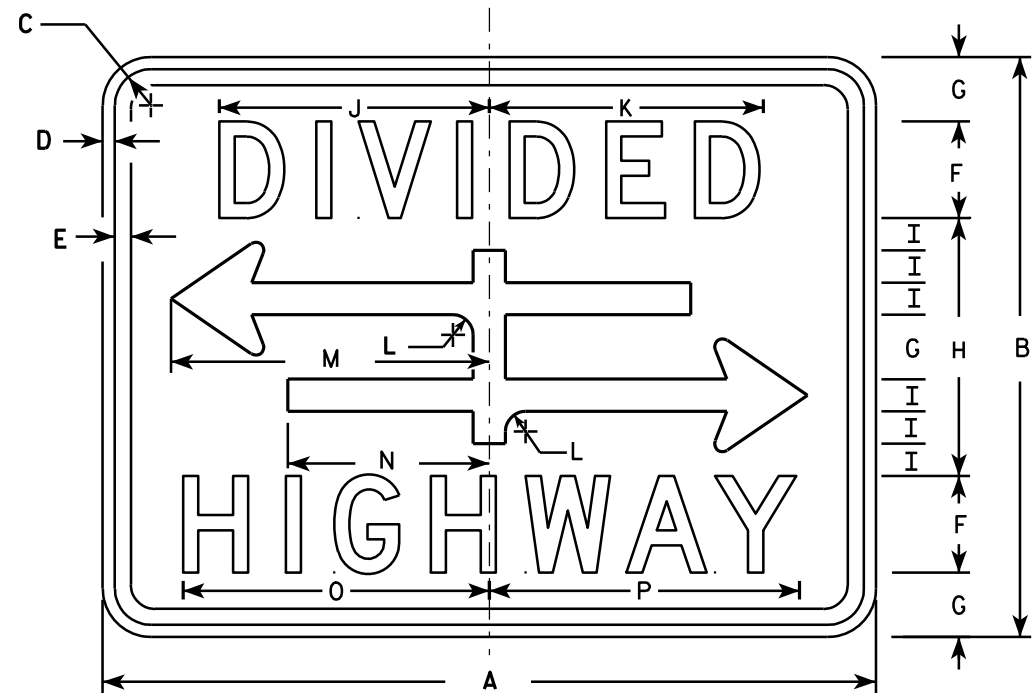


R6-3

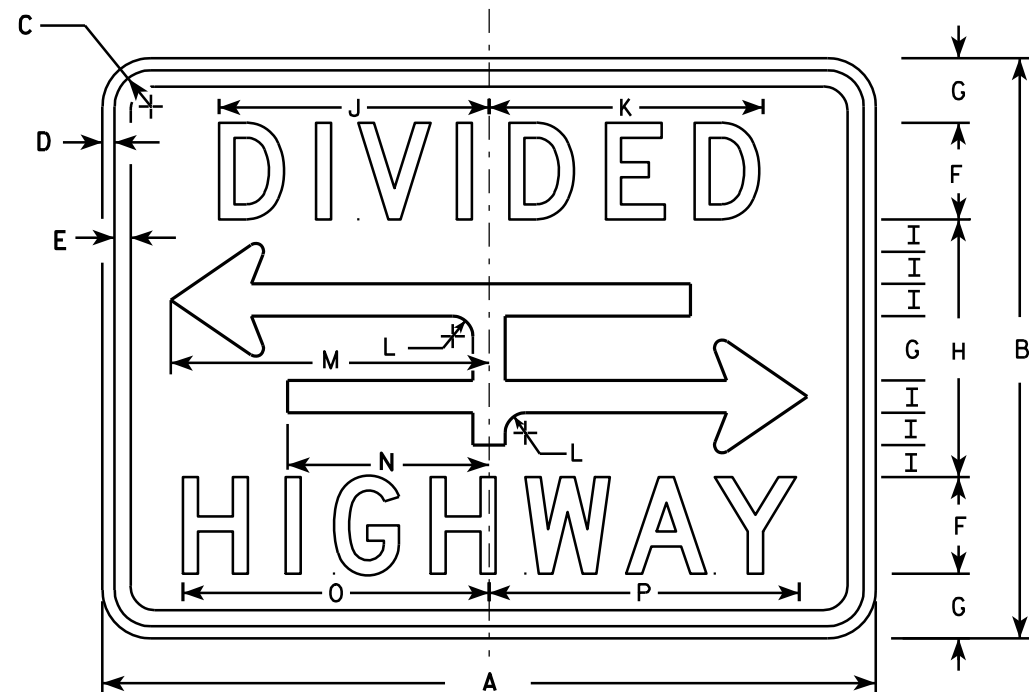

R6-3A

NOTES

1. Sign is Type II - Type H Reflective - reference WIS DOT Standard Specification for HIGHWAY and STRUCTURE CONSTRUCTION latest edition.
2. Color:
Background - White
Message - Black
3. Message Series - D
4. Corners may be square or rounded when base material is plywood but borders shall be rounded as shown. When base material is metal, the corners and borders shall be rounded.

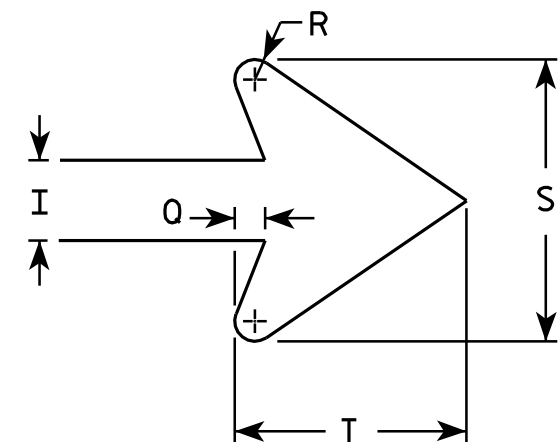

ARROW DETAIL

SIZE	A	B	C	D	E	F	G	H	I	J	K	L	M	N	O	P	Q	R	S	T	U	V	W	X	Y	Z	Area sq. ft.
1	24	18	1 1/8	3/8	3/8	3	2	8	1	8 3/8	8 1/2	5/8	9 7/8	6 1/4	9 1/2	9 5/8	3/8	1/4	3 1/2	2 3/4							3.0
2S	30	24	1 1/8	3/8	1/2	4	2 5/8	10 3/4	1 3/8	10 1/2	10 5/8	7/8	12 1/2	7 7/8	12 1/4	12 3/8	1/2	3/8	4 5/8	3 5/8							5.0
2M	30	24	1 1/8	3/8	1/2	4	2 5/8	10 3/4	1 3/8	10 1/2	10 5/8	7/8	12 1/2	7 7/8	12 1/4	12 3/8	1/2	3/8	4 5/8	3 5/8							5.0
3																											
4																											
5																											

STANDARD SIGN R6-3 & R6-3A

WISCONSIN DEPT OF TRANSPORTATION

APPROVED *Matthew R. Rauch*
for State Traffic Engineer

DATE 3/31/2011 PLATE NO. R6-3.5

PROJECT NO:

SHEET NO: 182


E



R7-1

NOTES

1. Sign is Type II - Type H Reflective - reference WIS DOT Standard Specification for HIGHWAY and STRUCTURE CONSTRUCTION latest edition.
2. Color:
Background - White
Message - Red
3. Message Series - See Note 5
4. Corners may be square or rounded when base material is plywood but borders shall be rounded as shown. When base material is metal, the corners and borders shall be rounded.
5. Lines 1, 3 and 4 are series C, line 2 is series B.
6. R7-1D (double arrow)
R7-1L (left arrow)
R7-1R (right arrow)

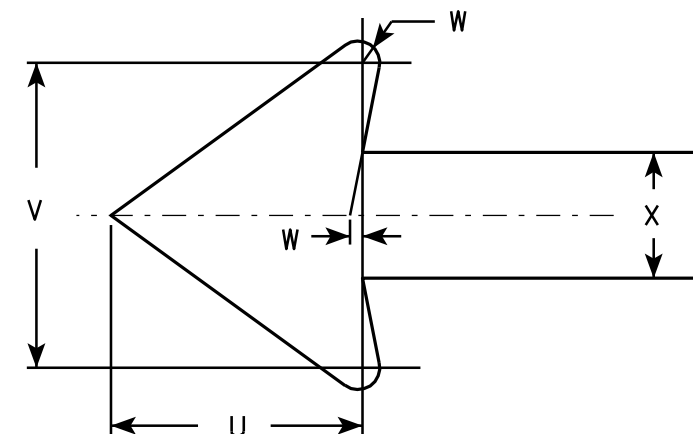

SIZE	A	B	C	D	E	F	G	H	I	J	K	L	M	N	O	P	Q	R	S	T	U	V	W	X	Y	Z	Area sq. ft.
1	12	18	1 1/8	3/8	3/8	3	1 7/8	2	7/8	5/8	1 1/2	2 1/2	2	2	4 7/8	4 7/8	2 1/4	2 1/8	2 1/2	3 7/8	1 1/2	1 3/4	1/8	3/4			1.5
2S	18	24	1 1/8	3/8	1/2	4	2 1/2	2 1/2	1 1/4	1	2	3 1/4	2 3/4	2 5/8	7 1/8	7	2 3/4	2 5/8	3 1/8	5 7/8	2 1/4	2 5/8	1/4	1 1/8			3.0
2M	24	30	1 1/8	3/8	1/2	5	3	3	2	1 1/4	2 1/2	4	3 1/4	3 3/8	9 1/4	9 1/4	3 1/4	3 1/4	3 3/4	7 3/4	3	3 1/2	1/4	1 1/2			5.0
3	24	30	1 1/8	3/8	1/2	5	3	3	2	1 1/4	2 1/2	4	3 1/4	3 3/8	9 1/4	9 1/4	3 1/4	3 1/4	3 3/4	7 3/4	3	3 1/2	1/4	1 1/2			5.0
4																											
5																											

STANDARD SIGN

R7-1

WISCONSIN DEPT OF TRANSPORTATION

APPROVED

Matthew R. Rauch
for State Traffic Engineer

DATE 3/31/2011

PLATE NO. R7-1.9


PROJECT NO:

HWY:

COUNTY:

SHEET NO: 183

E

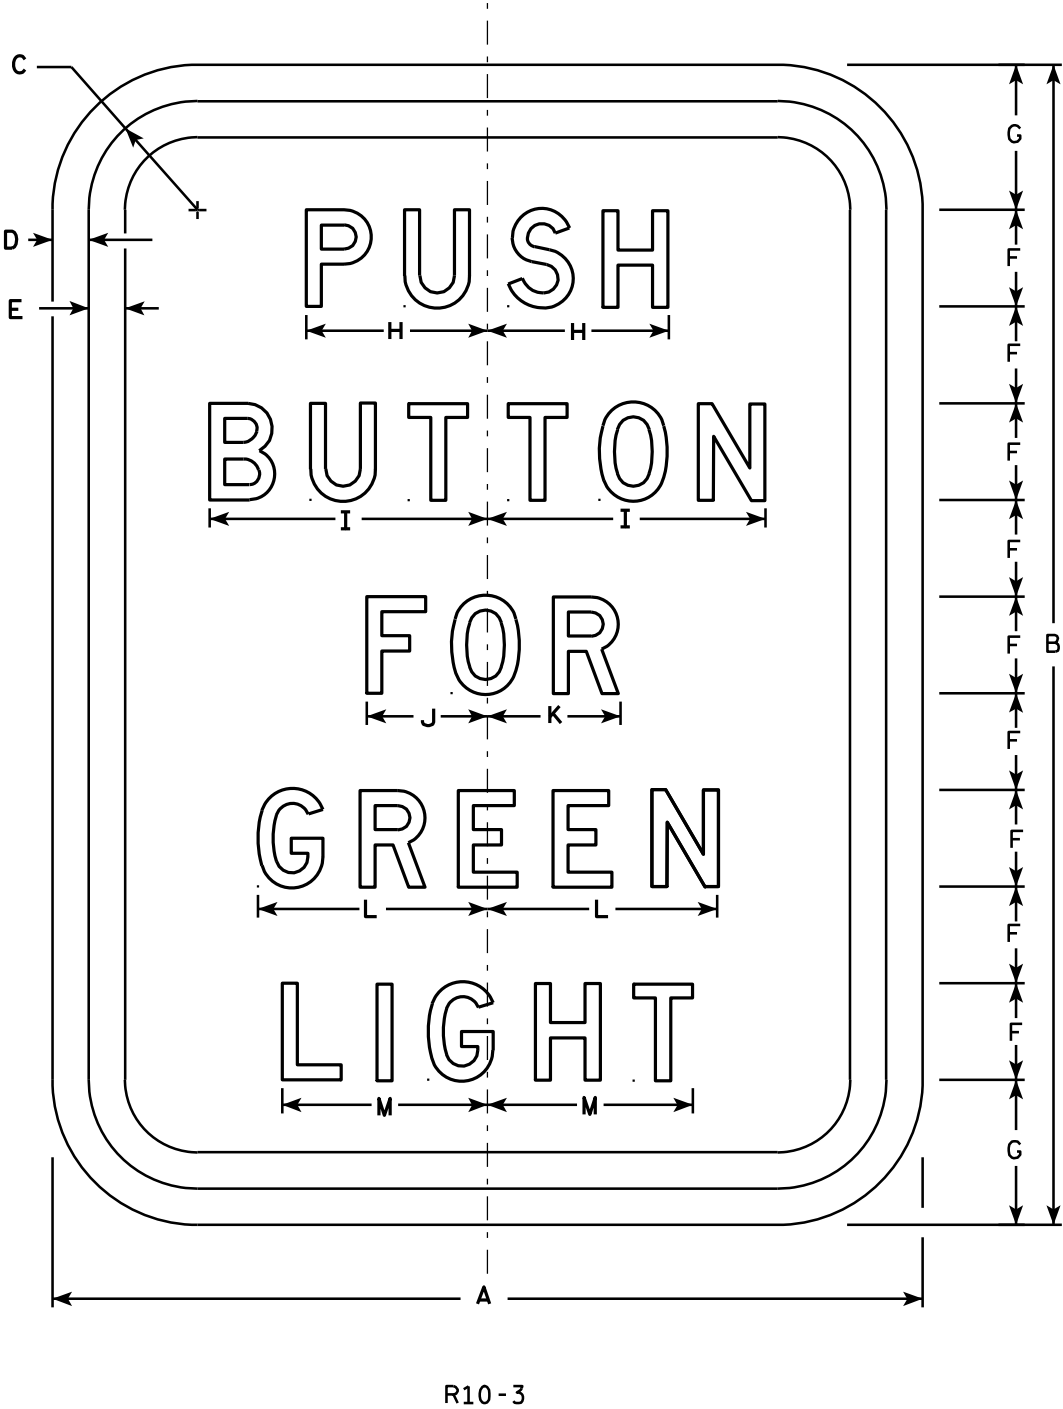


NOTES

- 1. Sign is Type II - Type H Reflective - reference WIS DOT Standard Specification for HIGHWAY and STRUCTURE CONSTRUCTION latest edition.
- 2. Color:
Background - White
Message - Black
- 3. Message Series - D
- 4. Corners may be square or rounded when base material is plywood but borders shall be rounded as shown. When base material is metal, the corners and borders shall be rounded.

SIZE	A	B	C	D	E	F	G	H	I	J	K	L	M	N	O	P	Q	R	S	T	U	V	W	X	Y	Z	Area sq. ft.
1	6	9	7/8	1/4	1/4	3/4	1 1/8	1 1/4	2	7/8	1	1 5/8	1 1/2														0.38
2S	9	12	1 1/8	3/8	3/8	1	1 1/2	1 7/8	2 7/8	1 1/4	1 3/8	2 3/8	2 1/8														0.75
2M	9	12	1 1/8	3/8	3/8	1	1 1/2	1 7/8	2 7/8	1 1/4	1 3/8	2 3/8	2 1/8														0.75
3																											
4																											
5																											

STANDARD SIGN
R10-3


WISCONSIN DEPT OF TRANSPORTATION
APPROVED *Matthew R. Rauch*
for State Traffic Engineer
DATE 11/29/2011 PLATE NO. R10-3.7

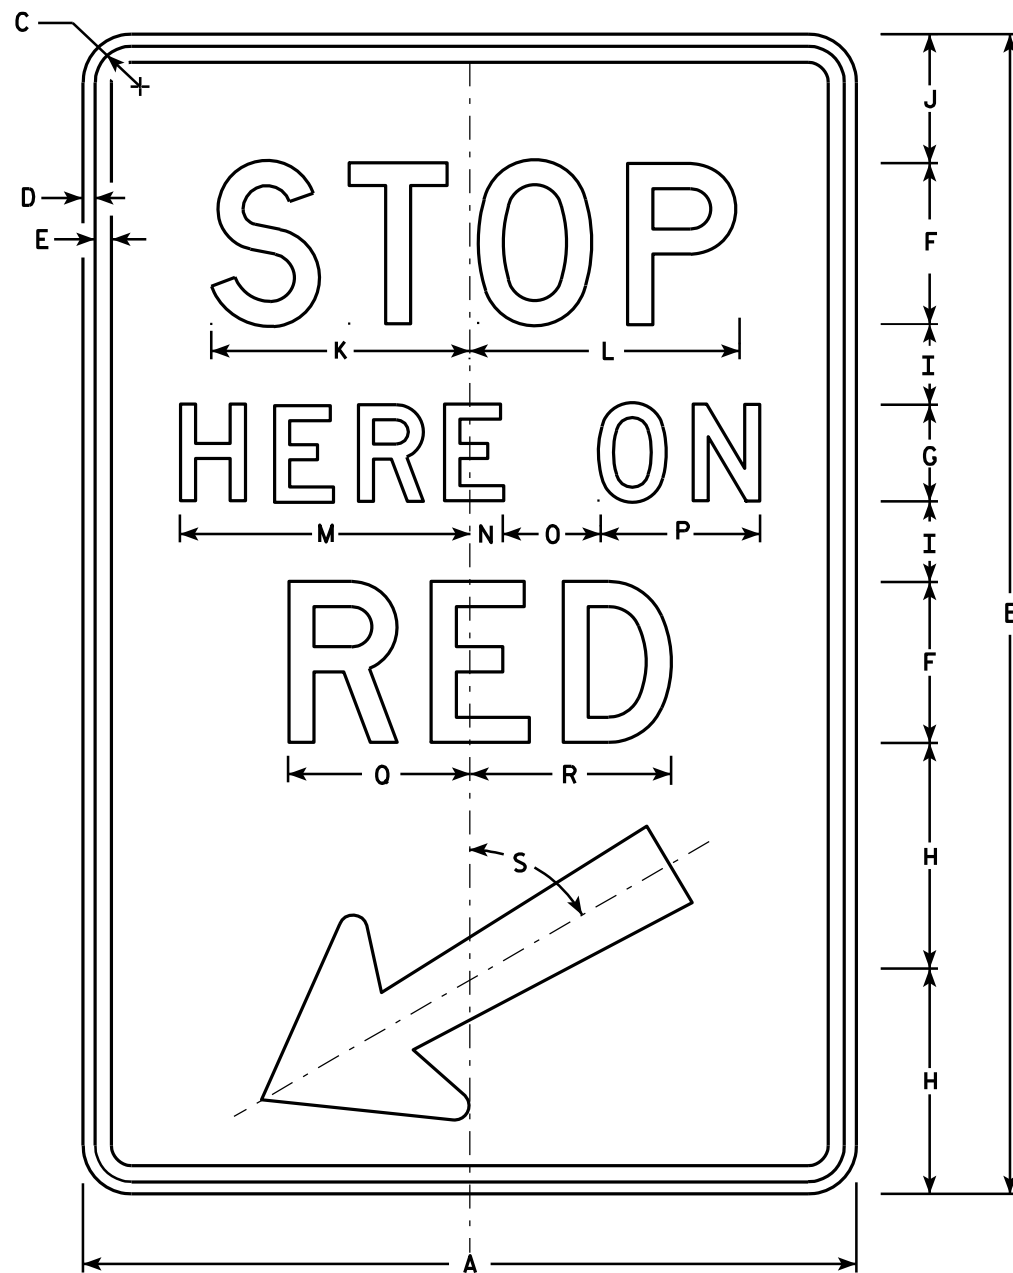

R10-6

NOTES

1. Sign is Type II - Type H Reflective - reference WIS DOT Standard Specification for HIGHWAY and STRUCTURE CONSTRUCTION latest edition.
2. Color:
Background - White
Message - Black
3. Message Series - D
4. Corners may be square or rounded when base material is plywood but borders shall be rounded as shown. When base material is metal, the corners and borders shall be rounded.

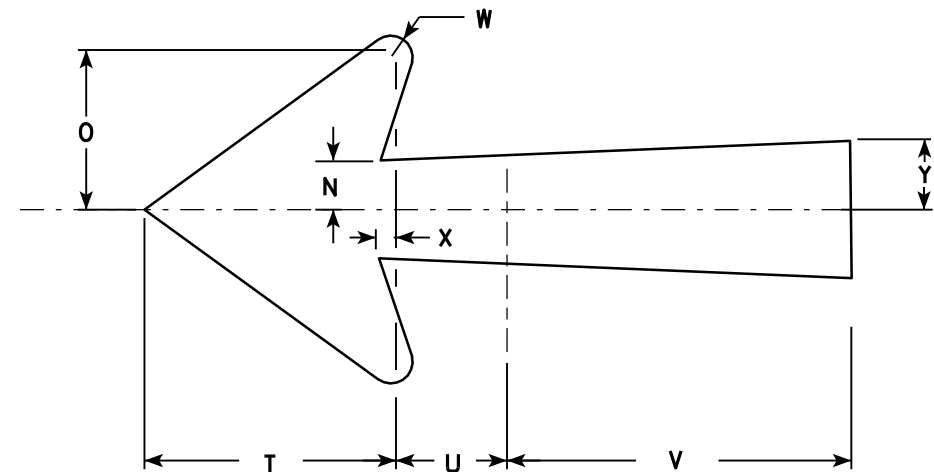

Arrow Detail

SIZE	A	B	C	D	E	F	G	H	I	J	K	L	M	N	O	P	Q	R	S	T	U	V	W	X	Y	Z	Area sq. ft.
1																											
2S	24	36	1 1/8	3/8	1/2	5	3	7	2 1/2	4	8	8 3/8	9	1	3	5	5 5/8	6 1/4	60°	5 1/4	2 1/4	7 1/8	1/2	3/8	1 3/8		6.0
2M	24	36	1 1/8	3/8	1/2	5	3	7	2 1/2	4	8	8 3/8	9	1	3	5	5 5/8	6 1/4	60°	5 1/4	2 1/4	7 1/8	1/2	3/8	1 3/8		6.0
3																											
4																											
5																											

STANDARD SIGN R10-6

WISCONSIN DEPT OF TRANSPORTATION

APPROVED *Matthew R. Rauch*
for State Traffic Engineer

DATE 4/5/11 PLATE NO. R10-6.6


PROJECT NO:

HWY:

COUNTY:

SHEET NO: 185

E

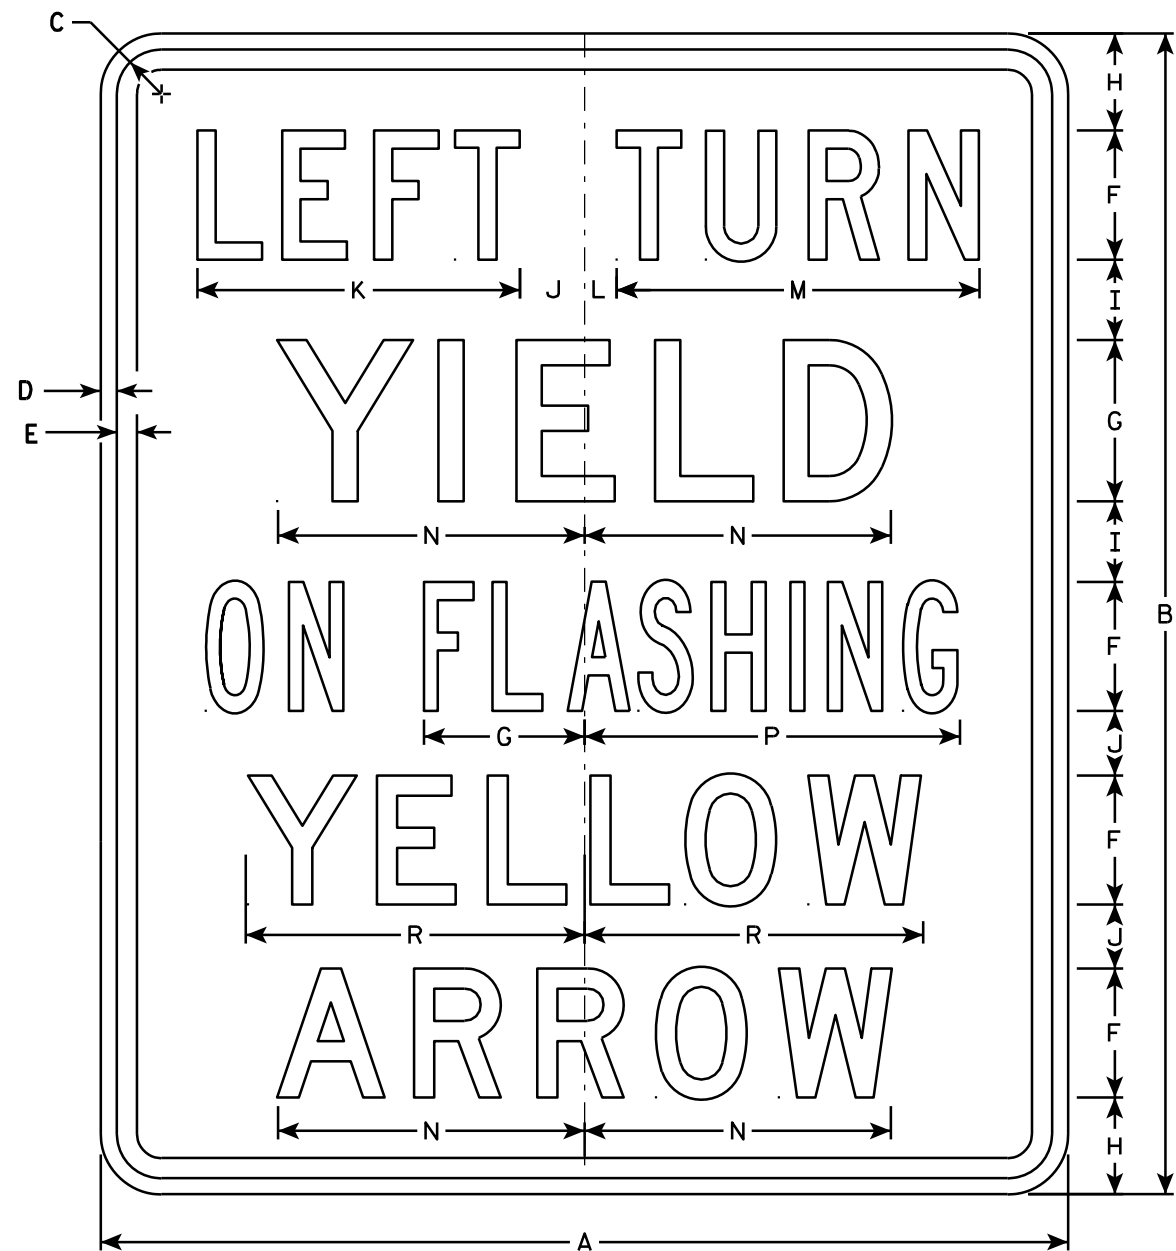


R10-50L

NOTES

1. Sign is Type II - Type H Reflective - reference WIS DOT Standard Specification for HIGHWAY and STRUCTURE CONSTRUCTION latest edition.
2. Color:
Background - White
Message - Black
3. Message Series - see note 5
4. Corners may be square or rounded when base material is plywood but borders shall be rounded as shown. When base material is metal, the corners and borders shall be rounded.
5. Line 1 is Series C.
Lines 2, 4 and 5 are Series D.
Line 3 is Series B.

"RIGHT" Is Series B

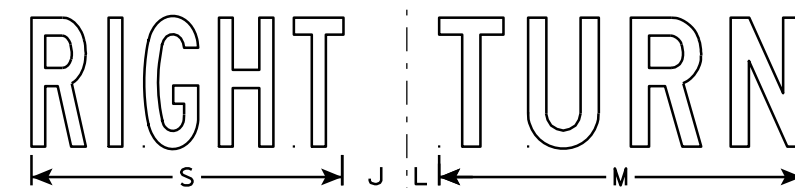

R10-50R

SIZE	A	B	C	D	E	F	G	H	I	J	K	L	M	N	O	P	Q	R	S	T	U	V	W	X	Y	Z	Area sq. ft.
1																											
2S	30	36	1 3⁄8	1⁄2	5⁄8	4	5	3	2 1⁄2	2	10	1	11 1⁄4	9 1⁄2	4 1⁄4	11 5⁄8		10 1⁄2	9 5⁄8								7.5
2M	30	36	1 3⁄8	1⁄2	5⁄8	4	5	3	2 1⁄2	2	10	1	11 1⁄4	9 1⁄2	4 1⁄4	11 5⁄8		10 1⁄2	9 5⁄8								7.5
3																											
4																											
5																											

STANDARD SIGN R10-50

WISCONSIN DEPT OF TRANSPORTATION

APPROVED

Matthew R. Rauch
for State Traffic Engineer

DATE 4/11/13

PLATE NO. R10-50.2


PROJECT NO:

HWY:

COUNTY:



SHEET NO: 186

E

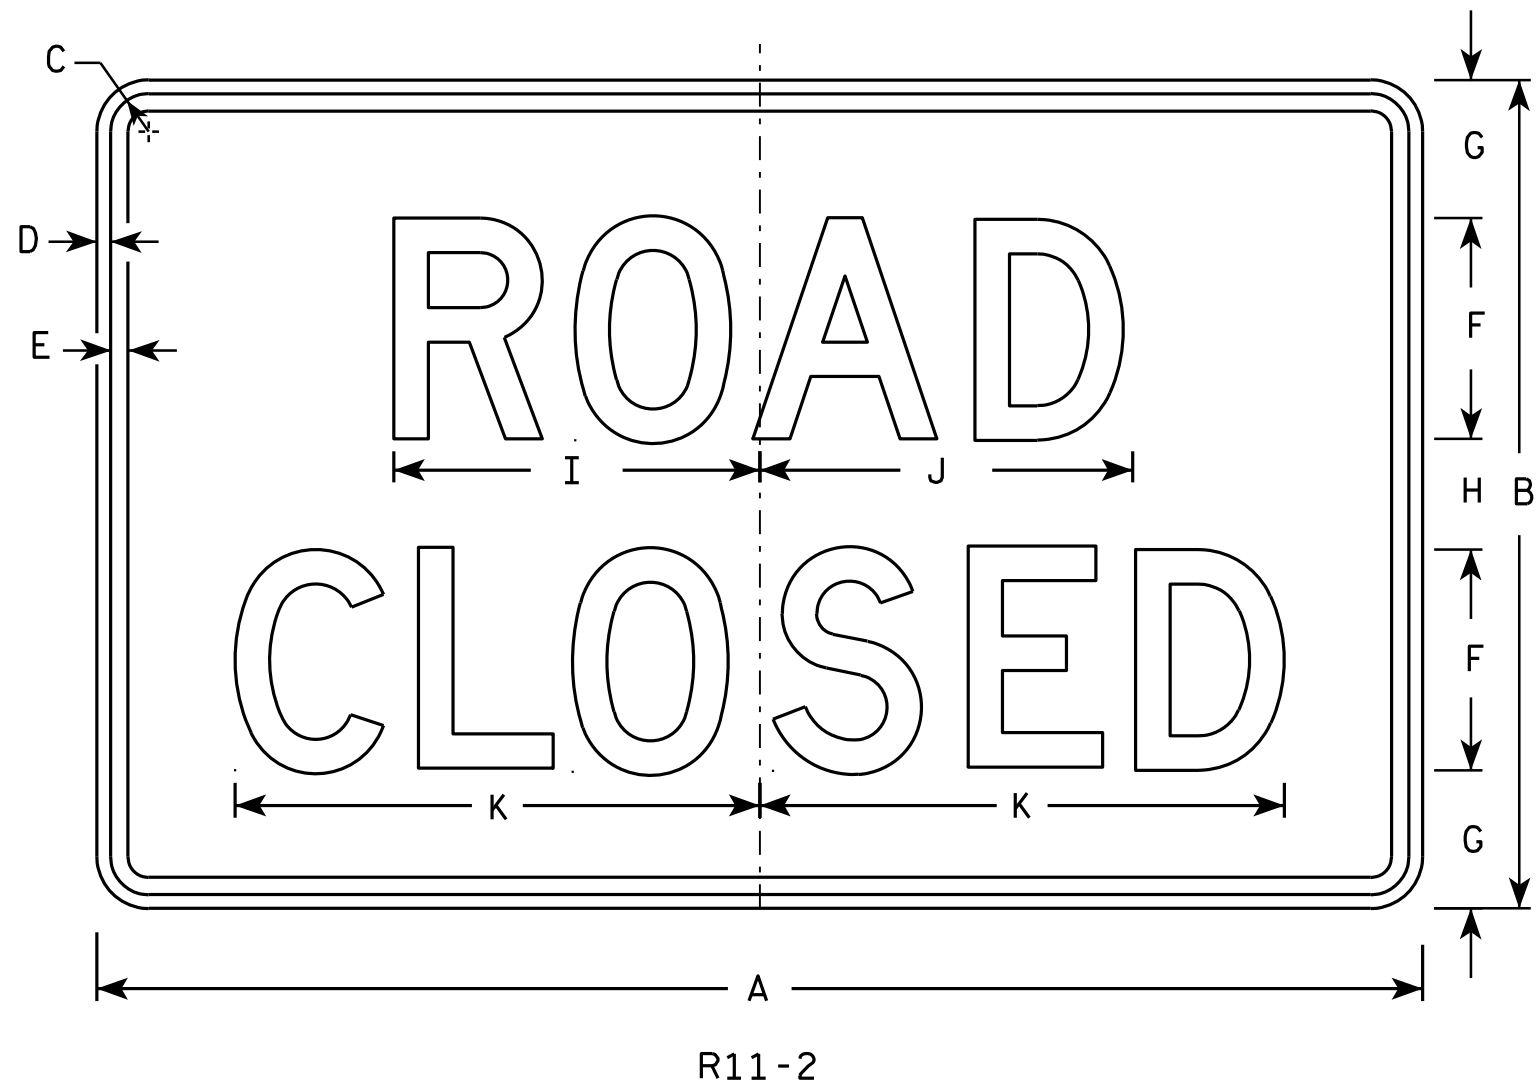

NOTES

1. Sign is Type II - Type H Reflective - reference WIS DOT Standard Specification for HIGHWAY and STRUCTURE CONSTRUCTION latest edition.
2. Color:
Background - White
Message - Black
3. Message Series - D
4. Corners may be square or rounded when base material is plywood but borders shall be rounded as shown. When base material is metal, the corners and borders shall be rounded.
5. Modify the message as required.

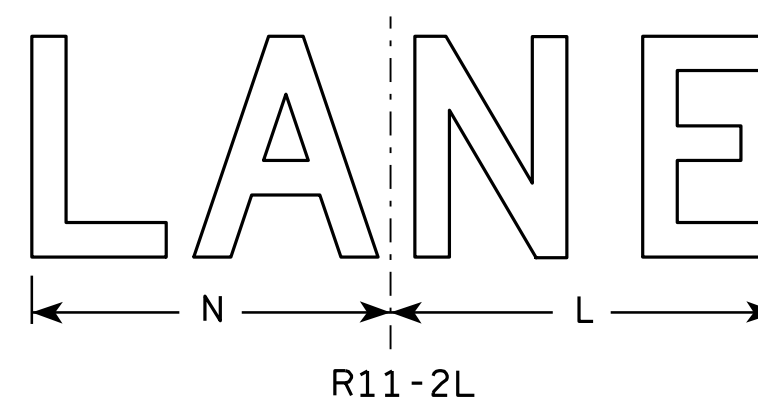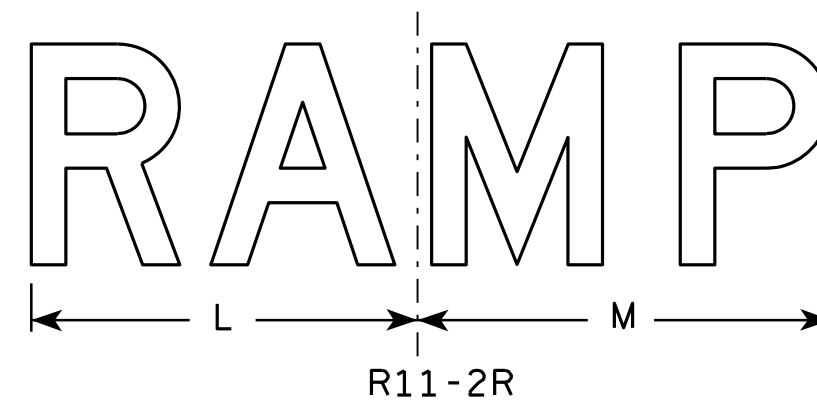


SIZE	A	B	C	D	E	F	G	H	I	J	K	L	M	N	O	P	Q	R	S	T	U	V	W	X	Y	Z	Area sq. ft.
1																											
2S	48	30	1 3⁄8	1⁄2	5⁄8	8	5	4	13 1⁄4	13 1⁄2	19	14	15	13													10.0
2M	48	30	1 3⁄8	1⁄2	5⁄8	8	5	4	13 1⁄4	13 1⁄2	19	14	15	13													10.0
3	48	30	1 3⁄8	1⁄2	5⁄8	8	5	4	13 1⁄4	13 1⁄2	19	14	15	13													10.0
4	48	30	1 3⁄8	1⁄2	5⁄8	8	5	4	13 1⁄4	13 1⁄2	19	14	15	13													10.0
5	48	30	1 3⁄8	1⁄2	5⁄8	8	5	4	13 1⁄4	13 1⁄2	19	14	15	13													10.0

STANDARD SIGN R11-2

WISCONSIN DEPT OF TRANSPORTATION
APPROVED *Matthew R. Rauch*
for State Traffic Engineer
DATE 4/1/11 PLATE NO. R11-2.10

PROJECT NO: HWY: COUNTY: SHEET NO: 187 E

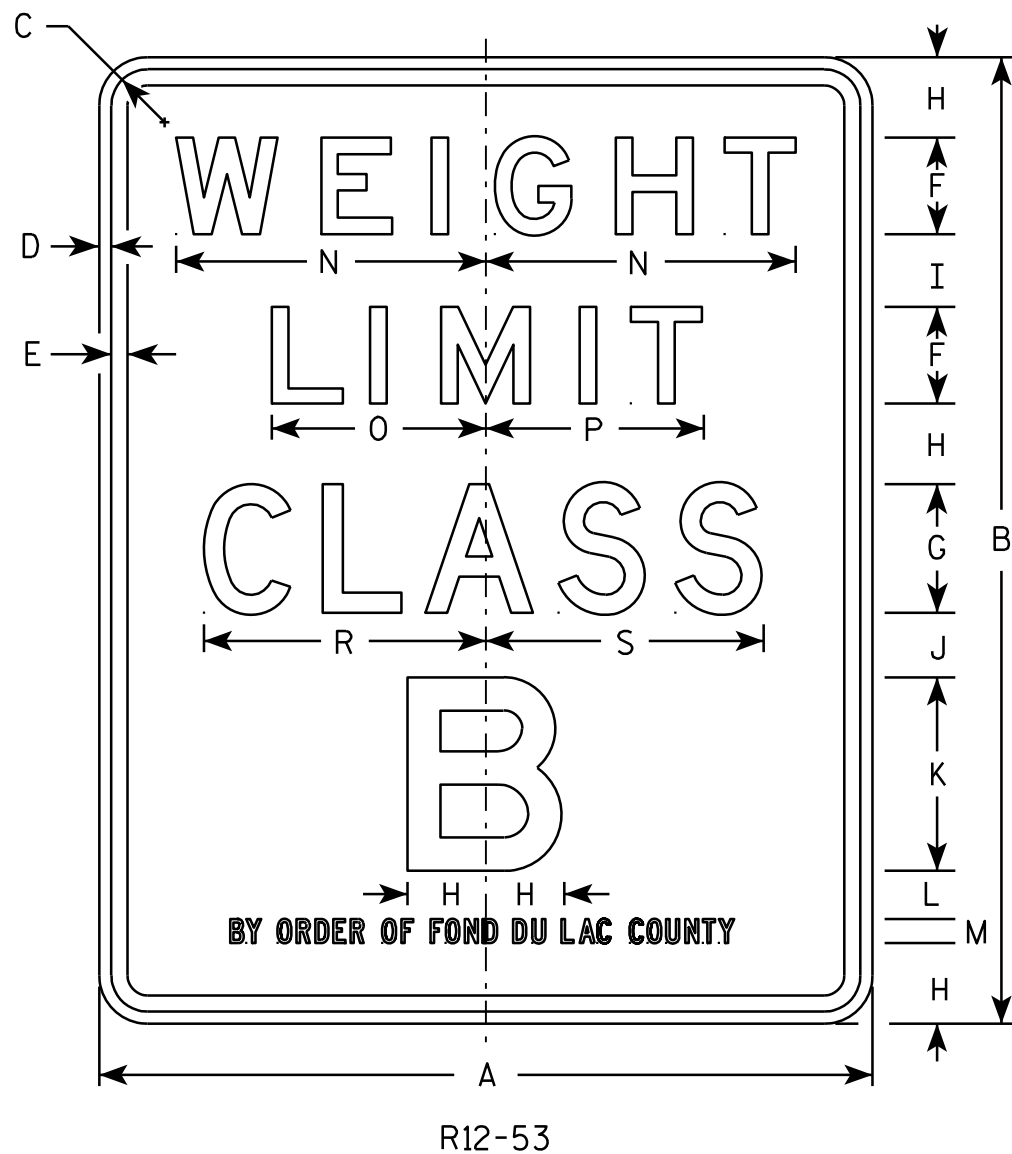

NOTES

- 1. Sign is Type II - Type H Reflective - reference WIS DOT Standard Specification for HIGHWAY and STRUCTURE CONSTRUCTION latest edition.
- 2. Color:
Background - White
Message - Black
- 3. Message Series - See Note 5
- 4. Corners may be square or rounded when base material is plywood but borders shall be rounded as shown. When base material is metal, the corners and borders shall be rounded.
- 5. Lines 1, 2 & 4 are Series E.
Line 3 is Series D.
Line 5 is Series C.
- 6. Line 5 of the sign shall vary with the name of the maintaining authority.


SIZE	A	B	C	D	E	F	G	H	I	J	K	L	M	N	O	P	Q	R	S	T	U	V	W	X	Y	Z	Area sq. ft.
1																											
2S	24	30	1 1/8	3/8	1/2	3	4	2 1/2	2 1/4	2	6	1 1/2	3/4	9 5/8	6 5/8	6 3/4		8 3/4	8 5/8								5.0
2M	24	30	1 1/8	3/8	1/2	3	4	2 1/2	2 1/4	2	6	1 1/2	3/4	9 5/8	6 5/8	6 3/4		8 3/4	8 5/8								5.0
3																											
4																											
5																											

STANDARD SIGN
R12-53

WISCONSIN DEPT OF TRANSPORTATION

APPROVED *Matthew R. Rauch*
for State Traffic Engineer


DATE 4/1/11 PLATE NO. R12-53.3

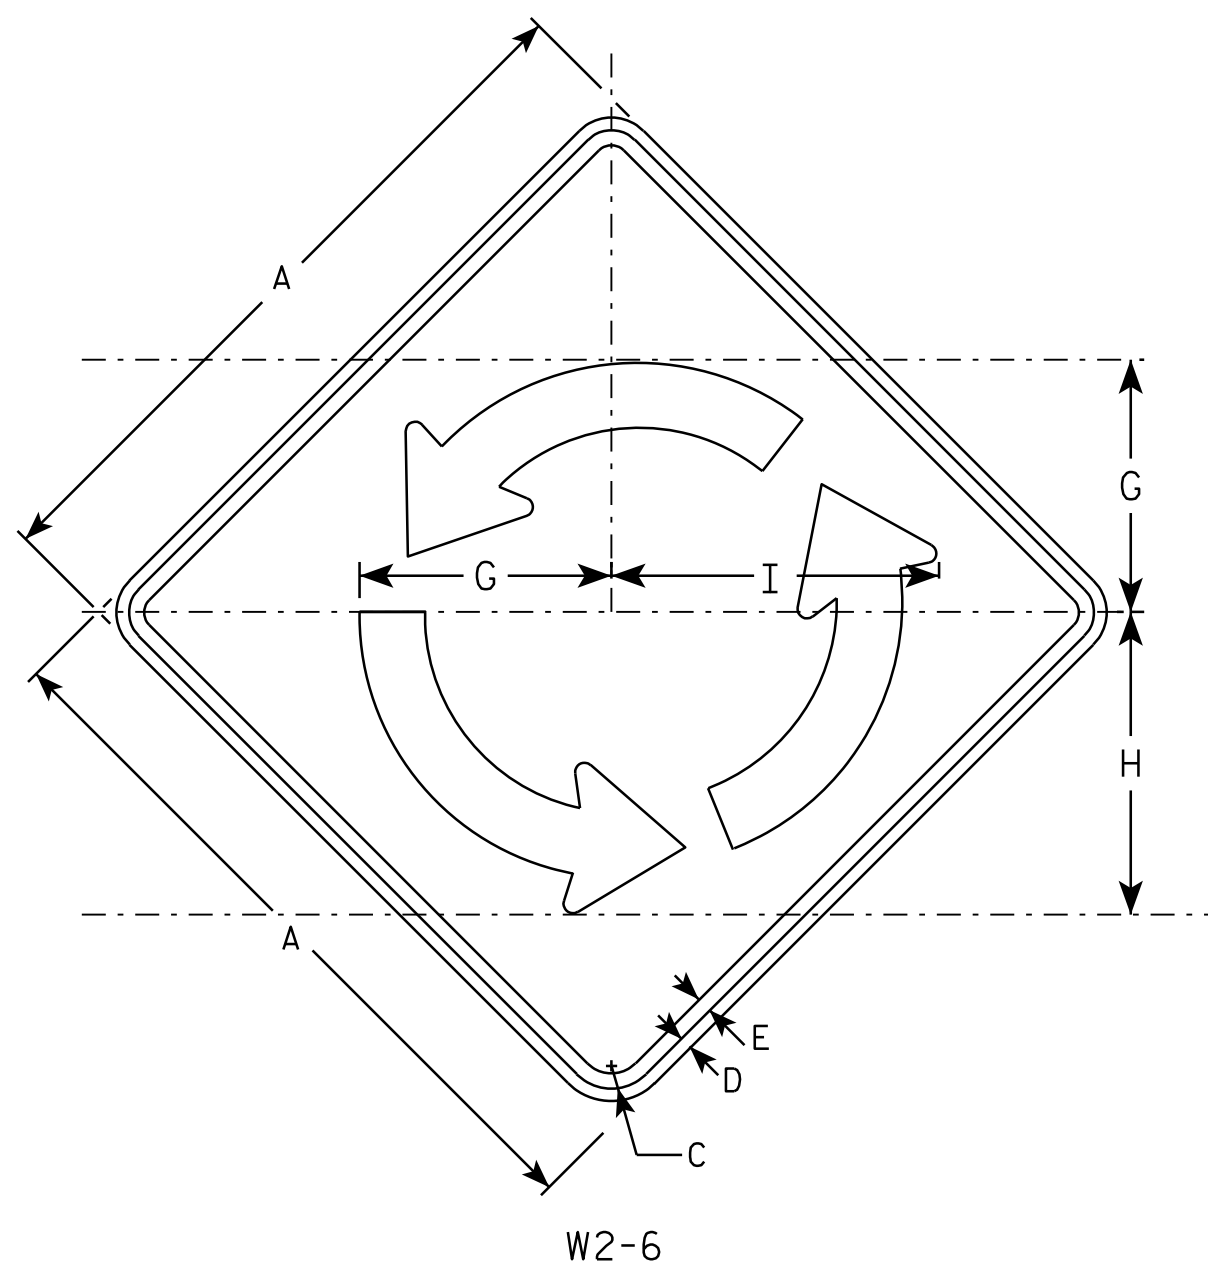

W2-6

NOTES

1. Sign is Type II - Type F Reflective - reference WIS DOT Standard Specification for HIGHWAY and STRUCTURE CONSTRUCTION latest edition.
2. Color:
Background - YELLOW
Message - BLACK
3. Message Series - B
4. Corners may be square or rounded when base material is plywood but borders shall be rounded as shown. When base material is metal, the corners and borders shall be rounded.

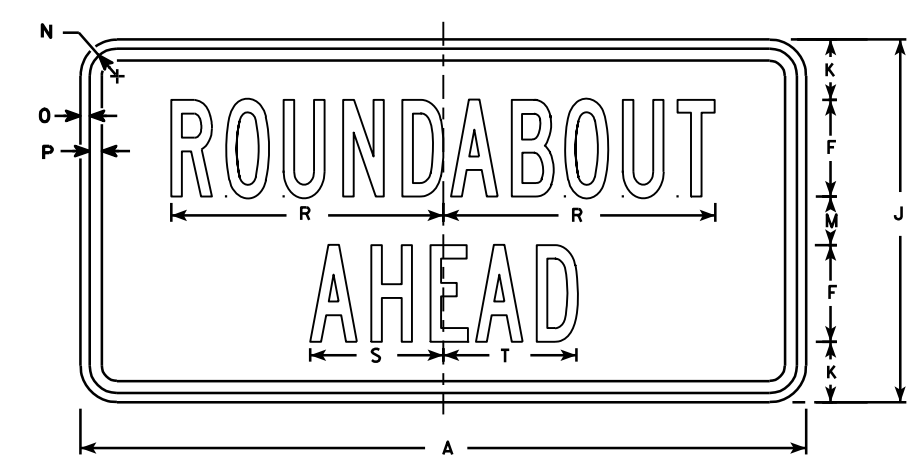

W2-6P

																								W2-6	W2-6P	
SIZE	A	B	C	D	E	F	G	H	I	J	K	L	M	N	O	P	O	R	S	T	U	V	W	X	Area sq. ft.	Area sq. ft.
1																										
2S	30		1 3⁄8	½	5⁄8	4	10 3⁄8	12 ½	13 ½	15	2 ½		2	1 ⅛	3⁄8	½		11 ¼	5 ½	5 ½					6.25	3.12
2M	30		1 3⁄8	½	5⁄8	4	10 3⁄8	12 ½	13 ½	15	2 ½		2	1 ⅛	3⁄8	½		11 ¼	5 ½	5 ½					6.25	3.12
3	36		1 5⁄8	5⁄8	¾	5	12 ½	15	16 ¼	18	2 5⁄8		2 ¾	1 ⅛	3⁄8	½		14	7	6 ¾					9.00	4.50
4	48		2 ¼	¾	1	6	16 5⁄8	20	16 ¼	24	4 3⁄8		3 5⁄8	1 3⁄8	½	5⁄8		17	8 ¼	8 ¼					16.0	8.0
5																										

STANDARD SIGN

W2-6

WISCONSIN DEPT OF TRANSPORTATION


APPROVED

Matthew R. Rauch

for State Traffic Engineer

DATE 6/29/12

PLATE NO. W2-6.5

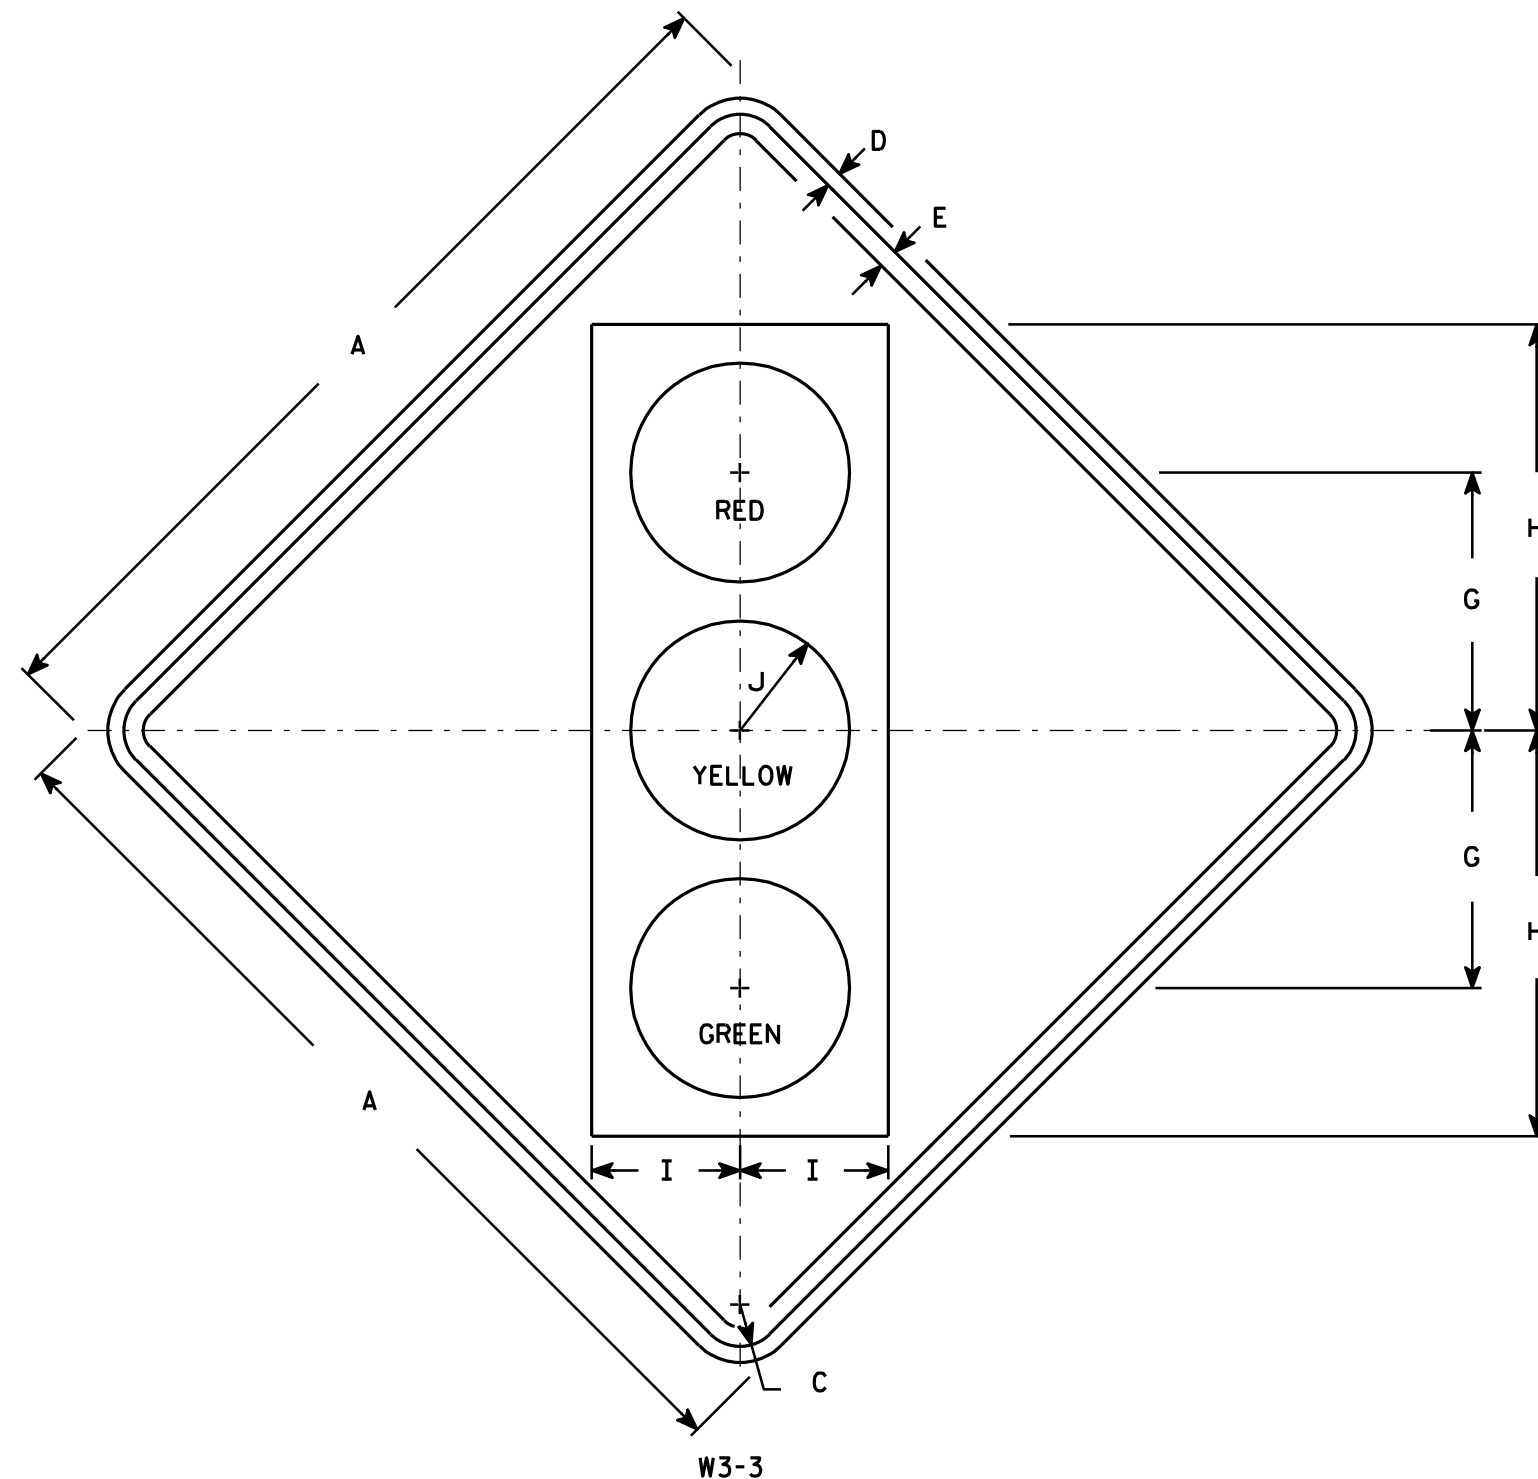


NOTES

- Sign is Type II - Type F Reflective - reference WIS DOT Standard Specification for HIGHWAY and STRUCTURE CONSTRUCTION latest edition.
- Color:
Background - Yellow
Message - See Note 4
- Corners may be square or rounded when base material is plywood but borders shall be rounded as shown. When base material is metal, the corners and borders shall be rounded.
- Symbol and border are non-reflective black.
Top circle - Type H Reflectorized Red
Center circle - Same as background
Bottom circle - Type H Reflectorized Green

SIZE	A	B	C	D	E	F	G	H	I	J	K	L	M	N	O	P	Q	R	S	T	U	V	W	X	Y	Z	Area sq. ft.
1	30		1 3/8	1/2	5/8		8 3/4	13 3/4	5	3 3/4																	6.25
2S	36		1 5/8	5/8	3/4		10	15 3/4	5 3/4	4 1/4																	9.0
2M	36		1 5/8	5/8	3/4		10	15 3/4	5 3/4	4 1/4																	9.0
3	36		1 5/8	5/8	3/4		10	15 3/4	5 3/4	4 1/4																	9.0
4	48		2 1/4	3/4	1		12 1/2	20	7 1/2	5																	16.0
5	48		2 1/4	3/4	1		12 1/2	20	7 1/2	5																	16.0


PROJECT NO:	HWY:	COUNTY:	SHEET NO: 190	E
-------------	------	---------	---------------	---

STANDARD SIGN	
W3-3	
WISCONSIN DEPT OF TRANSPORTATION	
APPROVED	<i>Matthew R. Rauch</i> for State Traffic Engineer
DATE 6/7/10	PLATE NO. W3-3.11

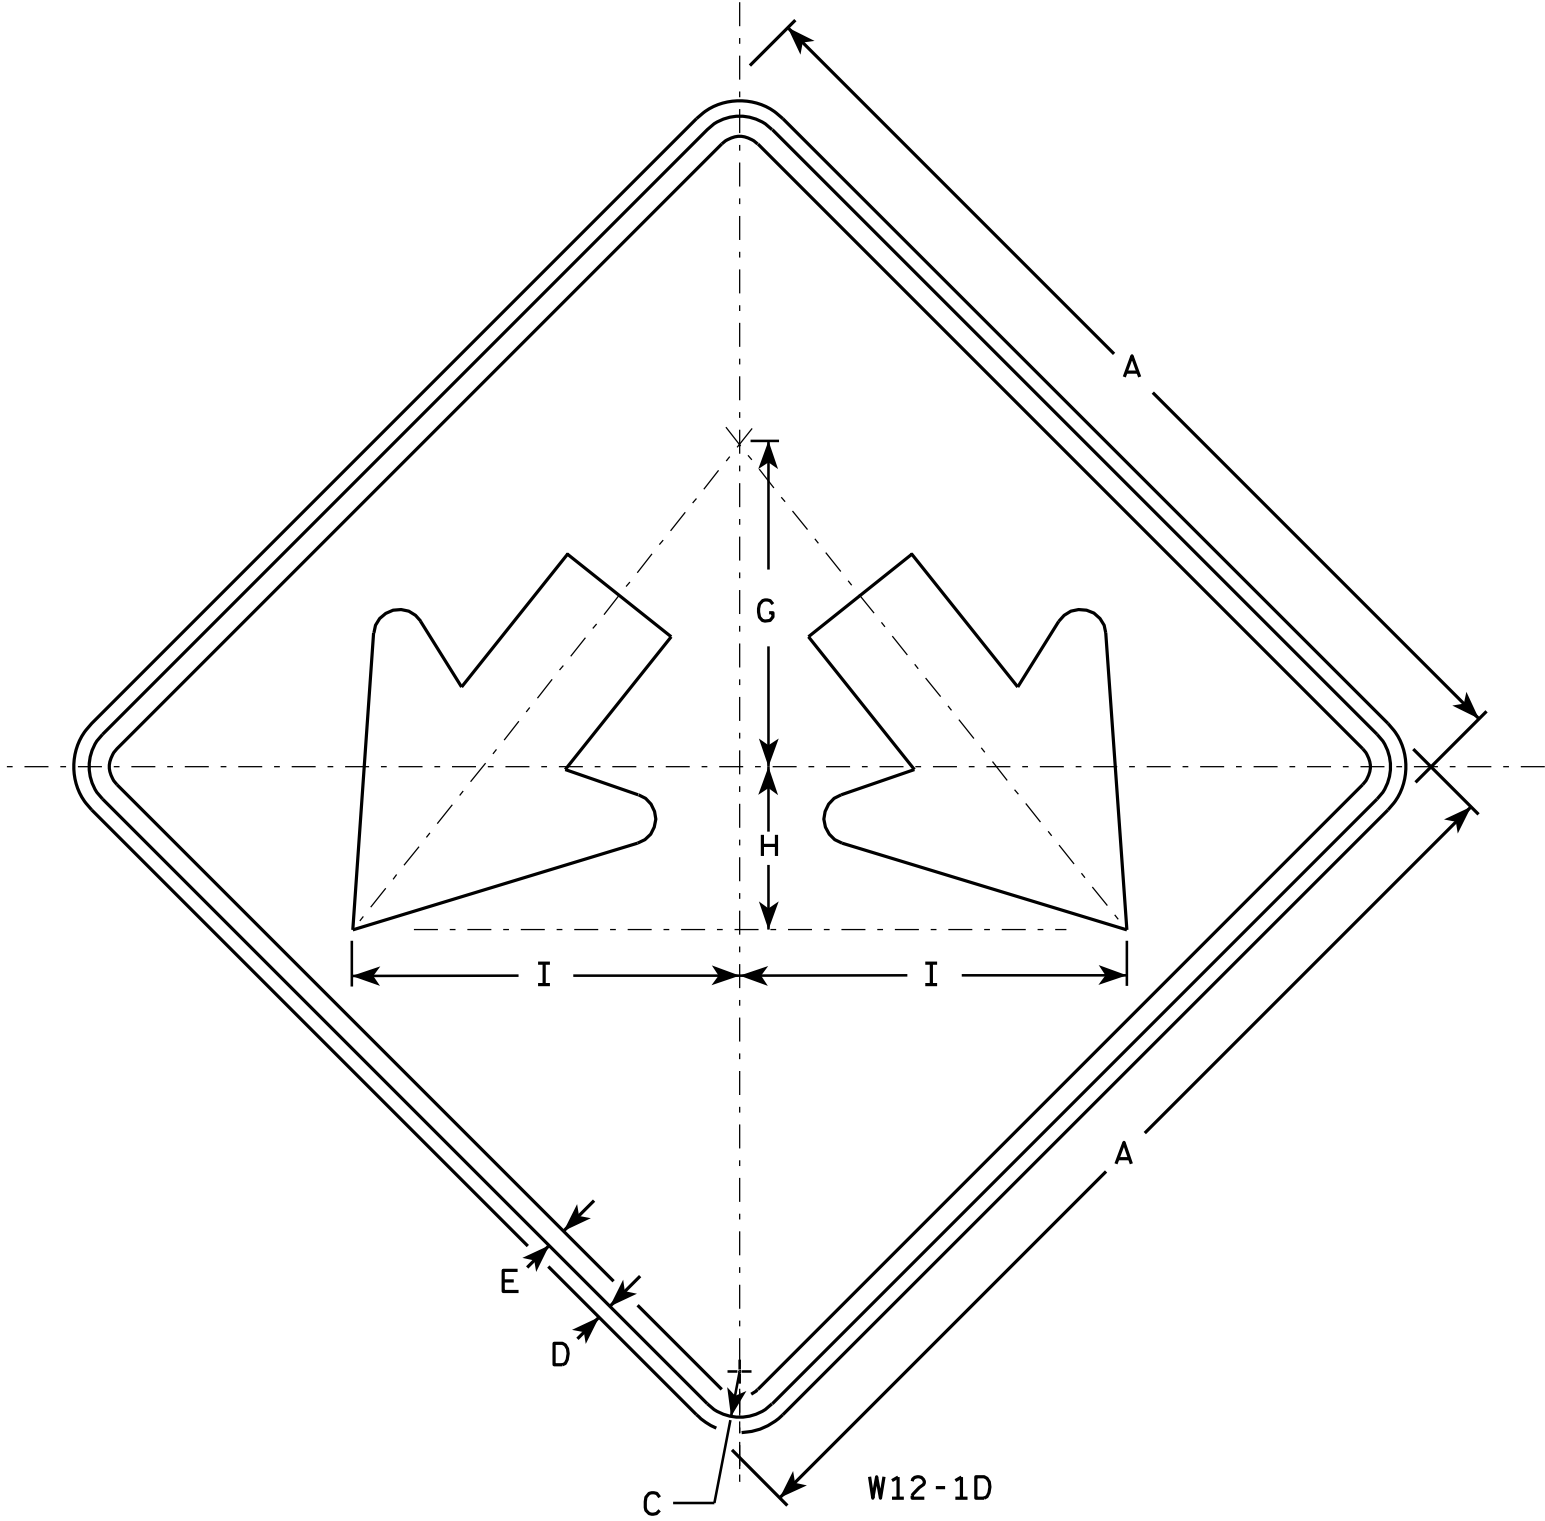

NOTES

- 1. Sign is Type II - Type F Reflective - reference WIS DOT Standard Specification for HIGHWAY and STRUCTURE CONSTRUCTION latest edition.
- 2. Color:
Background - Yellow
Message - Black
- 3. Corners may be square or rounded when base material is plywood but borders shall be rounded as shown. When base material is metal, the corners and borders shall be rounded.

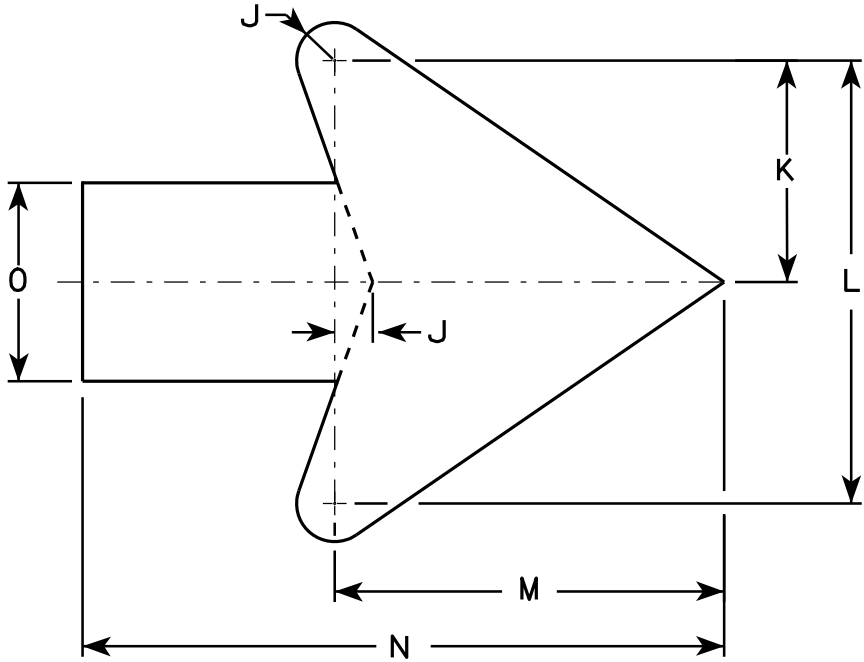

Arrow Detail


SIZE	A	B	C	D	E	F	G	H	I	J	K	L	M	N	O	P	Q	R	S	T	U	V	W	X	Y	Z	Area sq. ft.
1																											
2S	24		1 1/8	1/2	3/8		8	4	9 1/2	3/8	3 3/8	7 1/4	6 3/8	10 3/8	3 1/4												4.0
2M	24		1 1/8	1/2	3/8		8	4	9 1/2	3/8	3 3/8	7 1/4	6 3/8	10 3/8	3 1/4												4.0
3	30		1 3/8	1/2	5/8		10	5	11 7/8	3/4	4 1/2	9	7 7/8	13	4												6.25
4	36		1 3/8	1/2	5/8		12	6	14 1/4	1	5 1/2	10 7/8	9 5/8	15 3/4	4 3/4												9.0
5	48		2 1/4	3/4	1		16	8	19	1 1/4	7 1/4	14 1/2	12 3/4	21	6 1/4												16.0

STANDARD SIGN
W12-1D


WISCONSIN DEPT OF TRANSPORTATION

APPROVED *Matthew R. Rauch*
for State Traffic Engineer


DATE 3/13/13 PLATE NO. W12-1D.15

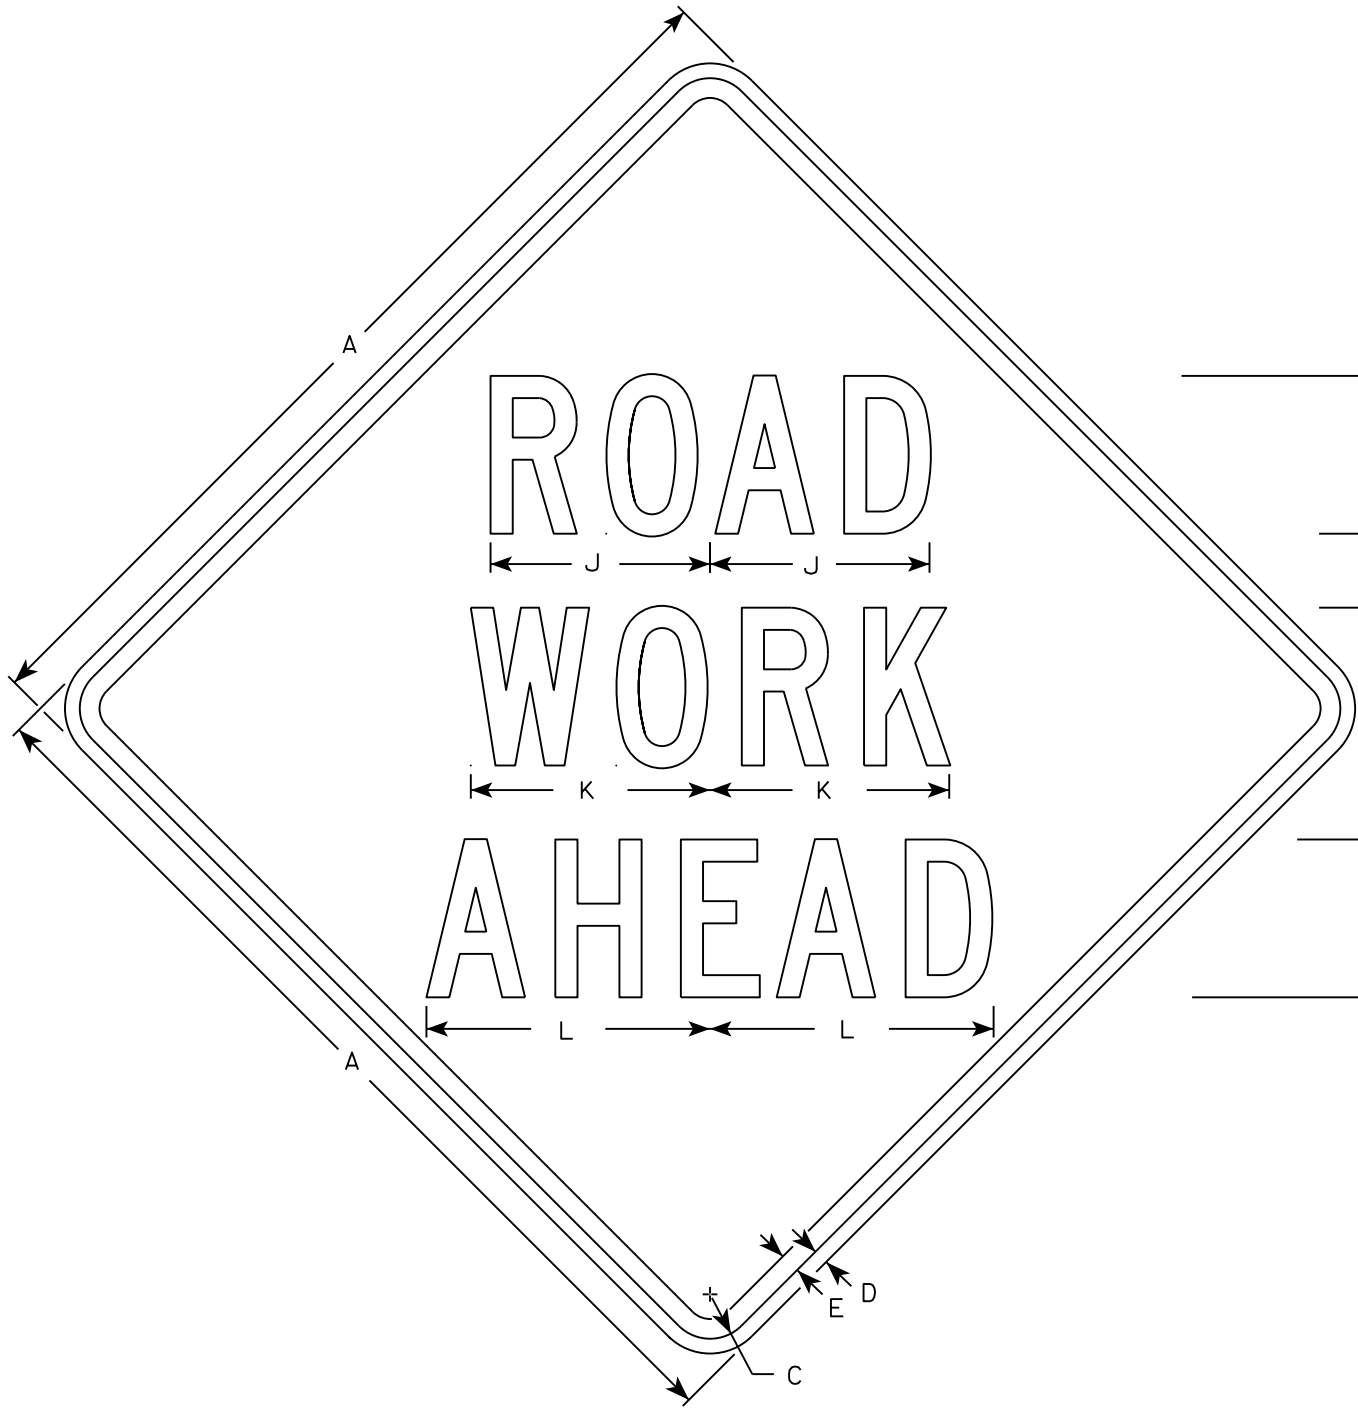


W20-1A

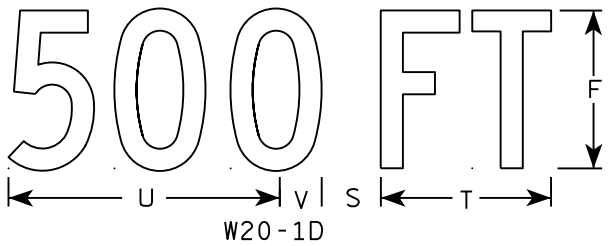


W20-1D

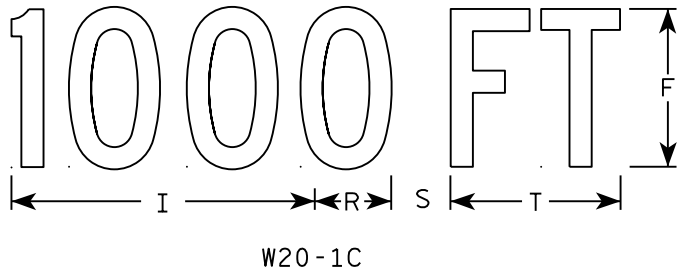


W20-1C

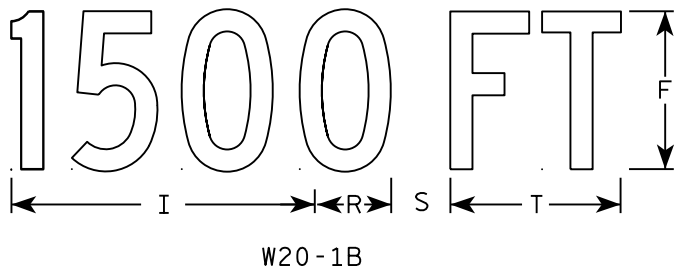


W20-1B

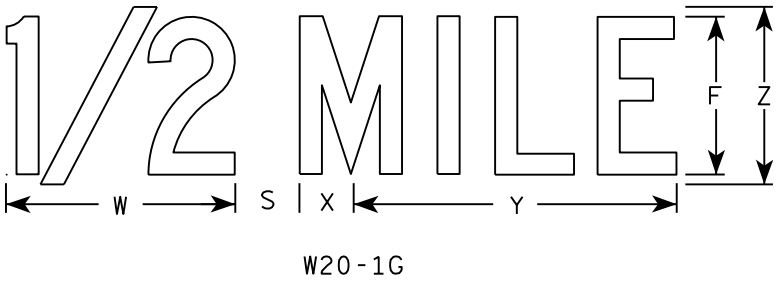

W20-1G

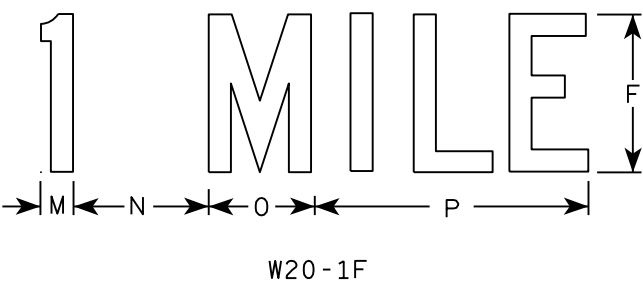

W20-1F

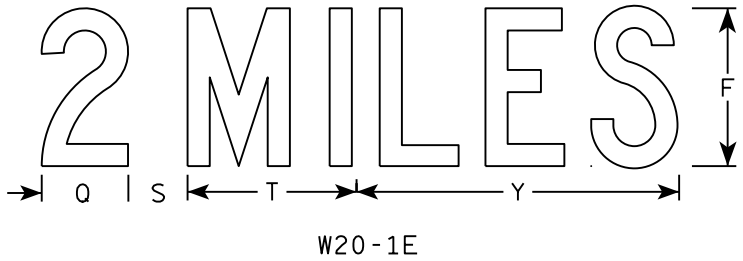

W20-1E

NOTES

- 1. Sign is Type II - Type F Reflective
- 2. Color:
Background - Orange
Message - Black
- 3. Message Series - C
- 4. Corners may be square or rounded when base material is plywood but borders shall be rounded as shown. When base material is metal, the corners and borders shall be rounded.

SIZE	A	B	C	D	E	F	G	H	I	J	K	L	M	N	O	P	Q	R	S	T	U	V	W	X	Y	Z	Area sq. ft.
1	36		1 3/8	1/2	5/8	5	2 5/8	3 1/4	10 1/8	7	7 5/8	8 7/8	1 1/8	4 1/2	3 1/2	9		2 1/2	2 1/4	5 5/8	9	1 3/8	8	1 3/4	10 3/4	6	9.0
2S	48		2 1/4	3/4	1	8	3 3/4	5 1/8	15 3/8	11 1/8	12 1/8	14 3/8	1 5/8	6 7/8	5 3/8	13 7/8	4 3/8	3 7/8	3	8 5/8	13 3/4	2 1/8	11 7/8	2 3/4	16 3/8	9	16.0
2M	48		2 1/4	3/4	1	8	3 3/4	5 1/8	15 3/8	11 1/8	12 1/8	14 3/8	1 5/8	6 7/8	5 3/8	13 7/8	4 3/8	3 7/8	3	8 5/8	13 3/4	2 1/8	11 7/8	2 3/4	16 3/8	9	16.0
3	48		2 1/4	3/4	1	8	3 3/4	5 1/8	15 3/8	11 1/8	12 1/8	14 3/8	1 5/8	6 7/8	5 3/8	13 7/8	4 3/8	3 7/8	3	8 5/8	13 3/4	2 1/8	11 7/8	2 3/4	16 3/8	9	16.0
4	48		2 1/4	3/4	1	8	3 3/4	5 1/8	15 3/8	11 1/8	12 1/8	14 3/8	1 5/8	6 7/8	5 3/8	13 7/8	4 3/8	3 7/8	3	8 5/8	13 3/4	2 1/8	11 7/8	2 3/4	16 3/8	9	16.0
5	48		2 1/4	3/4	1	8	3 3/4	5 1/8	15 3/8	11 1/8	12 1/8	14 3/8	1 5/8	6 7/8	5 3/8	13 7/8	4 3/8	3 7/8	3	8 5/8	13 3/4	2 1/8	11 7/8	2 3/4	16 3/8	9	16.0


STANDARD SIGN
W20-1A, B, C, D, F & G

WISCONSIN DEPT OF TRANSPORTATION

APPROVED *Matthew R. Rauch*
for State Traffic Engineer

DATE 5/07/15 PLATE NO. W20-1.10

192

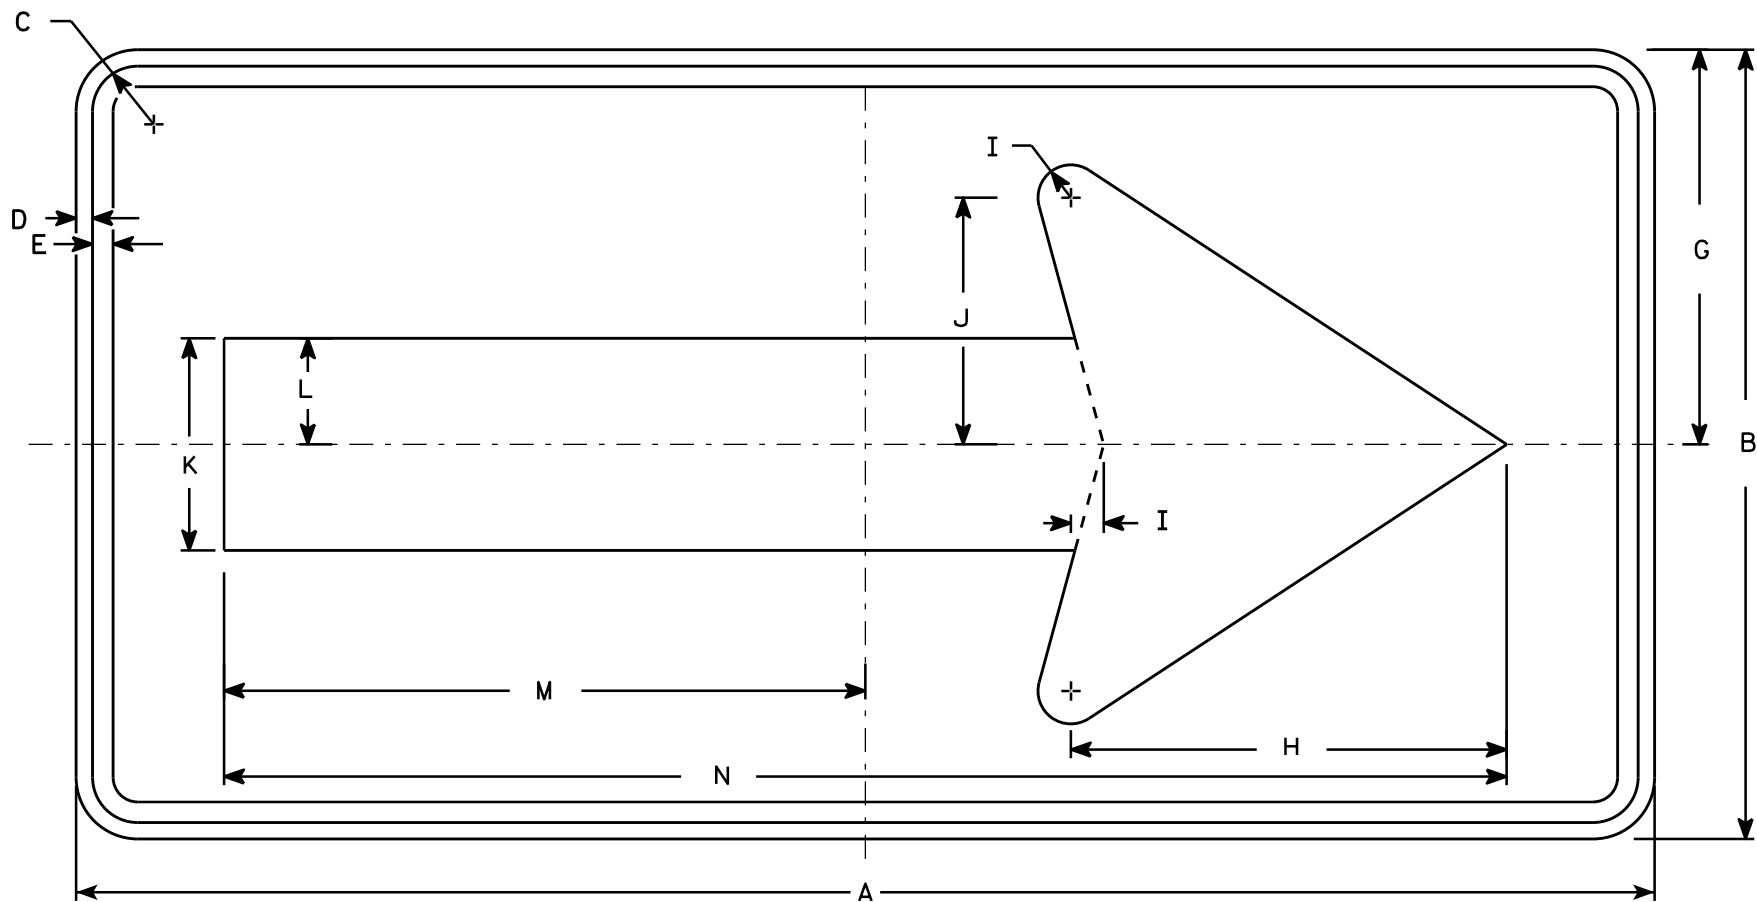

W01-6

NOTES

- 1. Sign is Type II - Type F Reflective - reference WIS DOT Standard Specification for HIGHWAY and STRUCTURE CONSTRUCTION latest edition.
- 2. Color:
Background - Orange
Message - Black
- 3. Corners may be square or rounded when base material is plywood but borders shall be rounded as shown. When base material is metal, the corners and borders shall be rounded.

SIZE	A	B	C	D	E	F	G	H	I	J	K	L	M	N	O	P	Q	R	S	T	U	V	W	X	Y	Z	Area sq. ft.
1																											
2S	48	24	1 3⁄8	1⁄2	5⁄8		12	13 1⁄4	1	7 1⁄2	6 1⁄2	3 1⁄4	19 1⁄2	39													8.0
2M	48	24	1 3⁄8	1⁄2	5⁄8		12	13 1⁄4	1	7 1⁄2	6 1⁄2	3 1⁄4	19 1⁄2	39													8.0
3	60	30	1 3⁄8	1⁄2	5⁄8		15	16 1⁄4	1 1⁄4	9 1⁄4	8	4	24 3⁄8	48 3⁄4													12.5
4	60	30	1 3⁄8	1⁄2	5⁄8		15	16 1⁄4	1 1⁄4	9 1⁄4	8	4	24 3⁄8	48 3⁄4													12.5
5	60	30	1 3⁄8	1⁄2	5⁄8		15	16 1⁄4	1 1⁄4	9 1⁄4	8	4	24 3⁄8	48 3⁄4													12.5


STANDARD SIGN

W01-6

WISCONSIN DEPT OF TRANSPORTATION

APPROVED *Matthew R. Rauch*
for State Traffic Engineer

DATE 11/18/13 PLATE NO. 193 W01-6.1

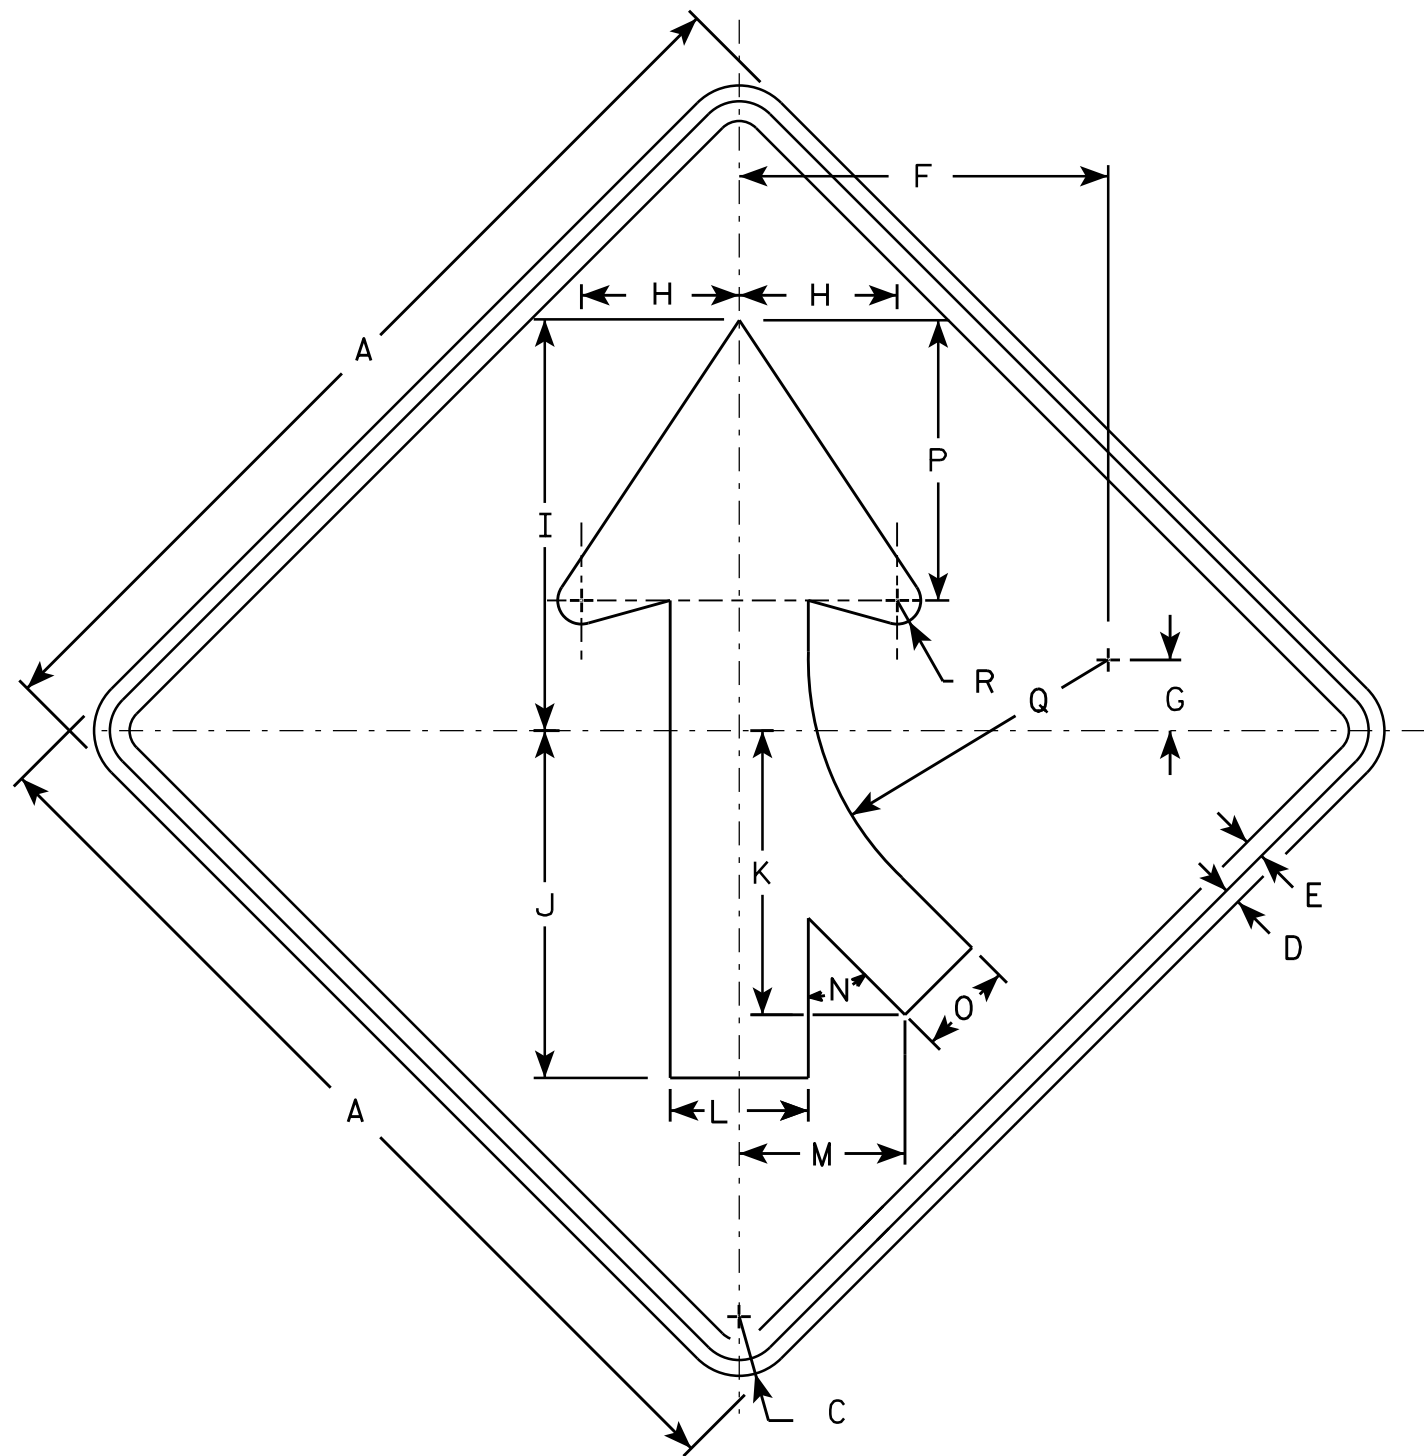

W04-1 R

NOTES

- 1. Sign is Type II - Type F Reflective - reference WIS DOT Standard Specification for HIGHWAY and STRUCTURE CONSTRUCTION latest edition.
- 2. Color:
Background - Orange
Message - Black
- 3. Corners may be square or rounded when base material is plywood but borders shall be rounded as shown. When base material is metal, the corners and borders shall be rounded.
- 4. W4-1L is the same as W4-1R except the arrow is reversed along the vertical centerline.

SIZE	A	B	C	D	E	F	G	H	I	J	K	L	M	N	O	P	Q	R	S	T	U	V	W	X	Y	Z	Area sq. ft.
1	36		1 5/8	5/8	3/4	14	2 3/4	6	15 3/4	13 1/4	10 1/4	5 1/4	6 3/8	45°	3 5/8	10 5/8	11 3/8	7/8									9.0
2S	48		2 1/4	3/4	1	18 3/4	3 5/8	8	20 1/2	17 1/2	14 3/8	7	8 3/8	45°	4 3/4	14 1/4	15 1/4	1 1/4									16.0
2M	48		2 1/4	3/4	1	18 3/4	3 5/8	8	20 1/2	17 1/2	14 3/8	7	8 3/8	45°	4 3/4	14 1/4	15 1/4	1 1/4									16.0
3	48		2 1/4	3/4	1	18 3/4	3 5/8	8	20 1/2	17 1/2	14 3/8	7	8 3/8	45°	4 3/4	14 1/4	15 1/4	1 1/4									16.0
4	48		2 1/4	3/4	1	18 3/4	3 5/8	8	20 1/2	17 1/2	14 3/8	7	8 3/8	45°	4 3/4	14 1/4	15 1/4	1 1/4									16.0
5	48		2 1/4	3/4	1	18 3/4	3 5/8	8	20 1/2	17 1/2	14 3/8	7	8 3/8	45°	4 3/4	14 1/4	15 1/4	1 1/4									16.0


STANDARD SIGN
W04-1


WISCONSIN DEPT OF TRANSPORTATION


APPROVED
Matthew R. Rauch
for State Traffic Engineer


DATE 11/20/13 PLATE NO. 194 W04-1.1


			AREA (SF)						Incremental Vol (CY) (Unadjusted)										Cumulative Vol (CY)										
			Cut	Salvaged/Unusable Pavement Material	Fill	Marsh Exc	Rock Exc	EBS	Cut	Salvaged/Unusable Pavement Material	Fill	Marsh Exc	Rock Exc	EBS	Cut	Expanded Fill	Expanded Marsh Backfill	Expanded Rock	Expanded EBS Backfill	Reduced Marsh in Fill	Reduced EBS in Fill	Mass Ordinate							
STATION	Real Station	Distance							Note 1	Note 2	Note 3				Note 1	Note 1.25	Note 4		Note 5	Note 6	Note 7	Note 8							
653+20	65350.00	0.00	35.80	0.00	0.04	0.00	0.00	0.00	0	0	0	0	0	0	0	0	0	0	0	0	0	0							
654+00	65400.00	50.00	36.39	0.00	1.11	0.00	0.00	0.00	67	0	1	0	0	0	67	1	0	0	0	0	0	66							
654+50	65450.00	50.00	42.51	0.00	1.66	0.00	0.00	0.00	73	0	3	0	0	0	140	5	0	0	0	0	0	135							
655+00	65500.00	50.00	47.89	0.00	3.18	0.00	0.00	0.00	84	0	4	0	0	0	224	10	0	0	0	0	0	213							
655+50	65550.00	50.00	53.81	0.00	1.31	0.00	0.00	0.00	94	0	4	0	0	0	318	15	0	0	0	0	0	302							
656+00	65600.00	50.00	61.65	0.00	0.02	0.00	0.00	0.00	107	0	1	0	0	0	425	17	0	0	0	0	0	408							
656+50	65650.00	50.00	93.94	0.00	3.15	0.00	0.00	0.00	144	0	3	0	0	0	569	21	0	0	0	0	0	548							
657+00	65700.00	50.00	103.93	0.00	0.40	0.00	0.00	0.00	183	0	3	0	0	0	752	25	0	0	0	0	0	727							
657+50	65750.00	50.00	111.04	0.00	0.00	0.00	0.00	0.00	199	0	0	0	0	0	951	25	0	0	0	0	0	926							
658+00	65800.00	50.00	117.56	0.00	0.00	0.00	0.00	0.00	212	0	0	0	0	0	1,163	25	0	0	0	0	0	1,138							
658+50	65850.00	50.00	122.06	0.00	0.00	0.00	0.00	0.00	222	0	0	0	0	0	1,385	25	0	0	0	0	0	1,359							
659+00	65900.00	50.00	101.90	0.00	0.00	0.00	0.00	0.00	207	0	0	0	0	0	1,592	25	0	0	0	0	0	1,567							
659+50	65950.00	50.00	0.00	0.00	0.00	0.00	0.00	0.00	94	0	0	0	0	0	1,686	25	0	0	0	0	0	1,661							
660+00	66000.00	50.00	126.14	0.00	0.00	0.00	0.00	0.00	117	0	0	0	0	0	1,803	25	0	0	0	0	0	1,778							
660+50	66050.00	50.00	124.45	0.00	0.00	0.00	0.00	0.00	232	0	0	0	0	0	2,035	25	0	0	0	0	0	2,010							
661+00	66100.00	50.00	109.59	0.00	0.00	0.00	0.00	0.00	217	0	0	0	0	0	2,252	25	0	0	0	0	0	2,227							
661+50	66150.00	50.00	104.53	0.00	0.00	0.00	0.00	0.00	198	0	0	0	0	0	2,450	25	0	0	0	0	0	2,425							
662+00	66200.00	50.00	94.09	0.00	0.00	0.00	0.00	0.00	184	0	0	0	0	0	2,634	25	0	0	0	0	0	2,609							
662+50	66250.00	50.00	99.67	0.00	0.00	0.00	0.00	0.00	179	0	0	0	0	0	2,813	25	0	0	0	0	0	2,788							
663+00	66300.00	50.00	63.06	0.00	1.20	0.00	0.00	0.00	151	0	1	0	0	0	2,964	27	0	0	0	0	0	2,937							
663+50	66350.00	50.00	52.19	0.00	4.32	0.00	0.00	0.00	107	0	5	0	0	0	3,071	33	0	0	0	0	0	3,038							
664+00	66400.00	50.00	48.02	0.00	5.04	0.00	0.00	0.00	93	0	9	0	0	0	3,164	44	0	0	0	0	0	3,120							
664+50	66450.00	50.00	52.37	0.00	0.00	0.00	0.00	0.00	93	0	5	0	0	0	3,256	50	0	0	0	0	0	3,207							
665+81	66500.00	50.00	40.03	0.00	0.00	0.00	0.00	0.00	86	0	0	0	0	0	3,342	50	0	0	0	0	0	3,292							
									3,342	0	40	0	0	0															

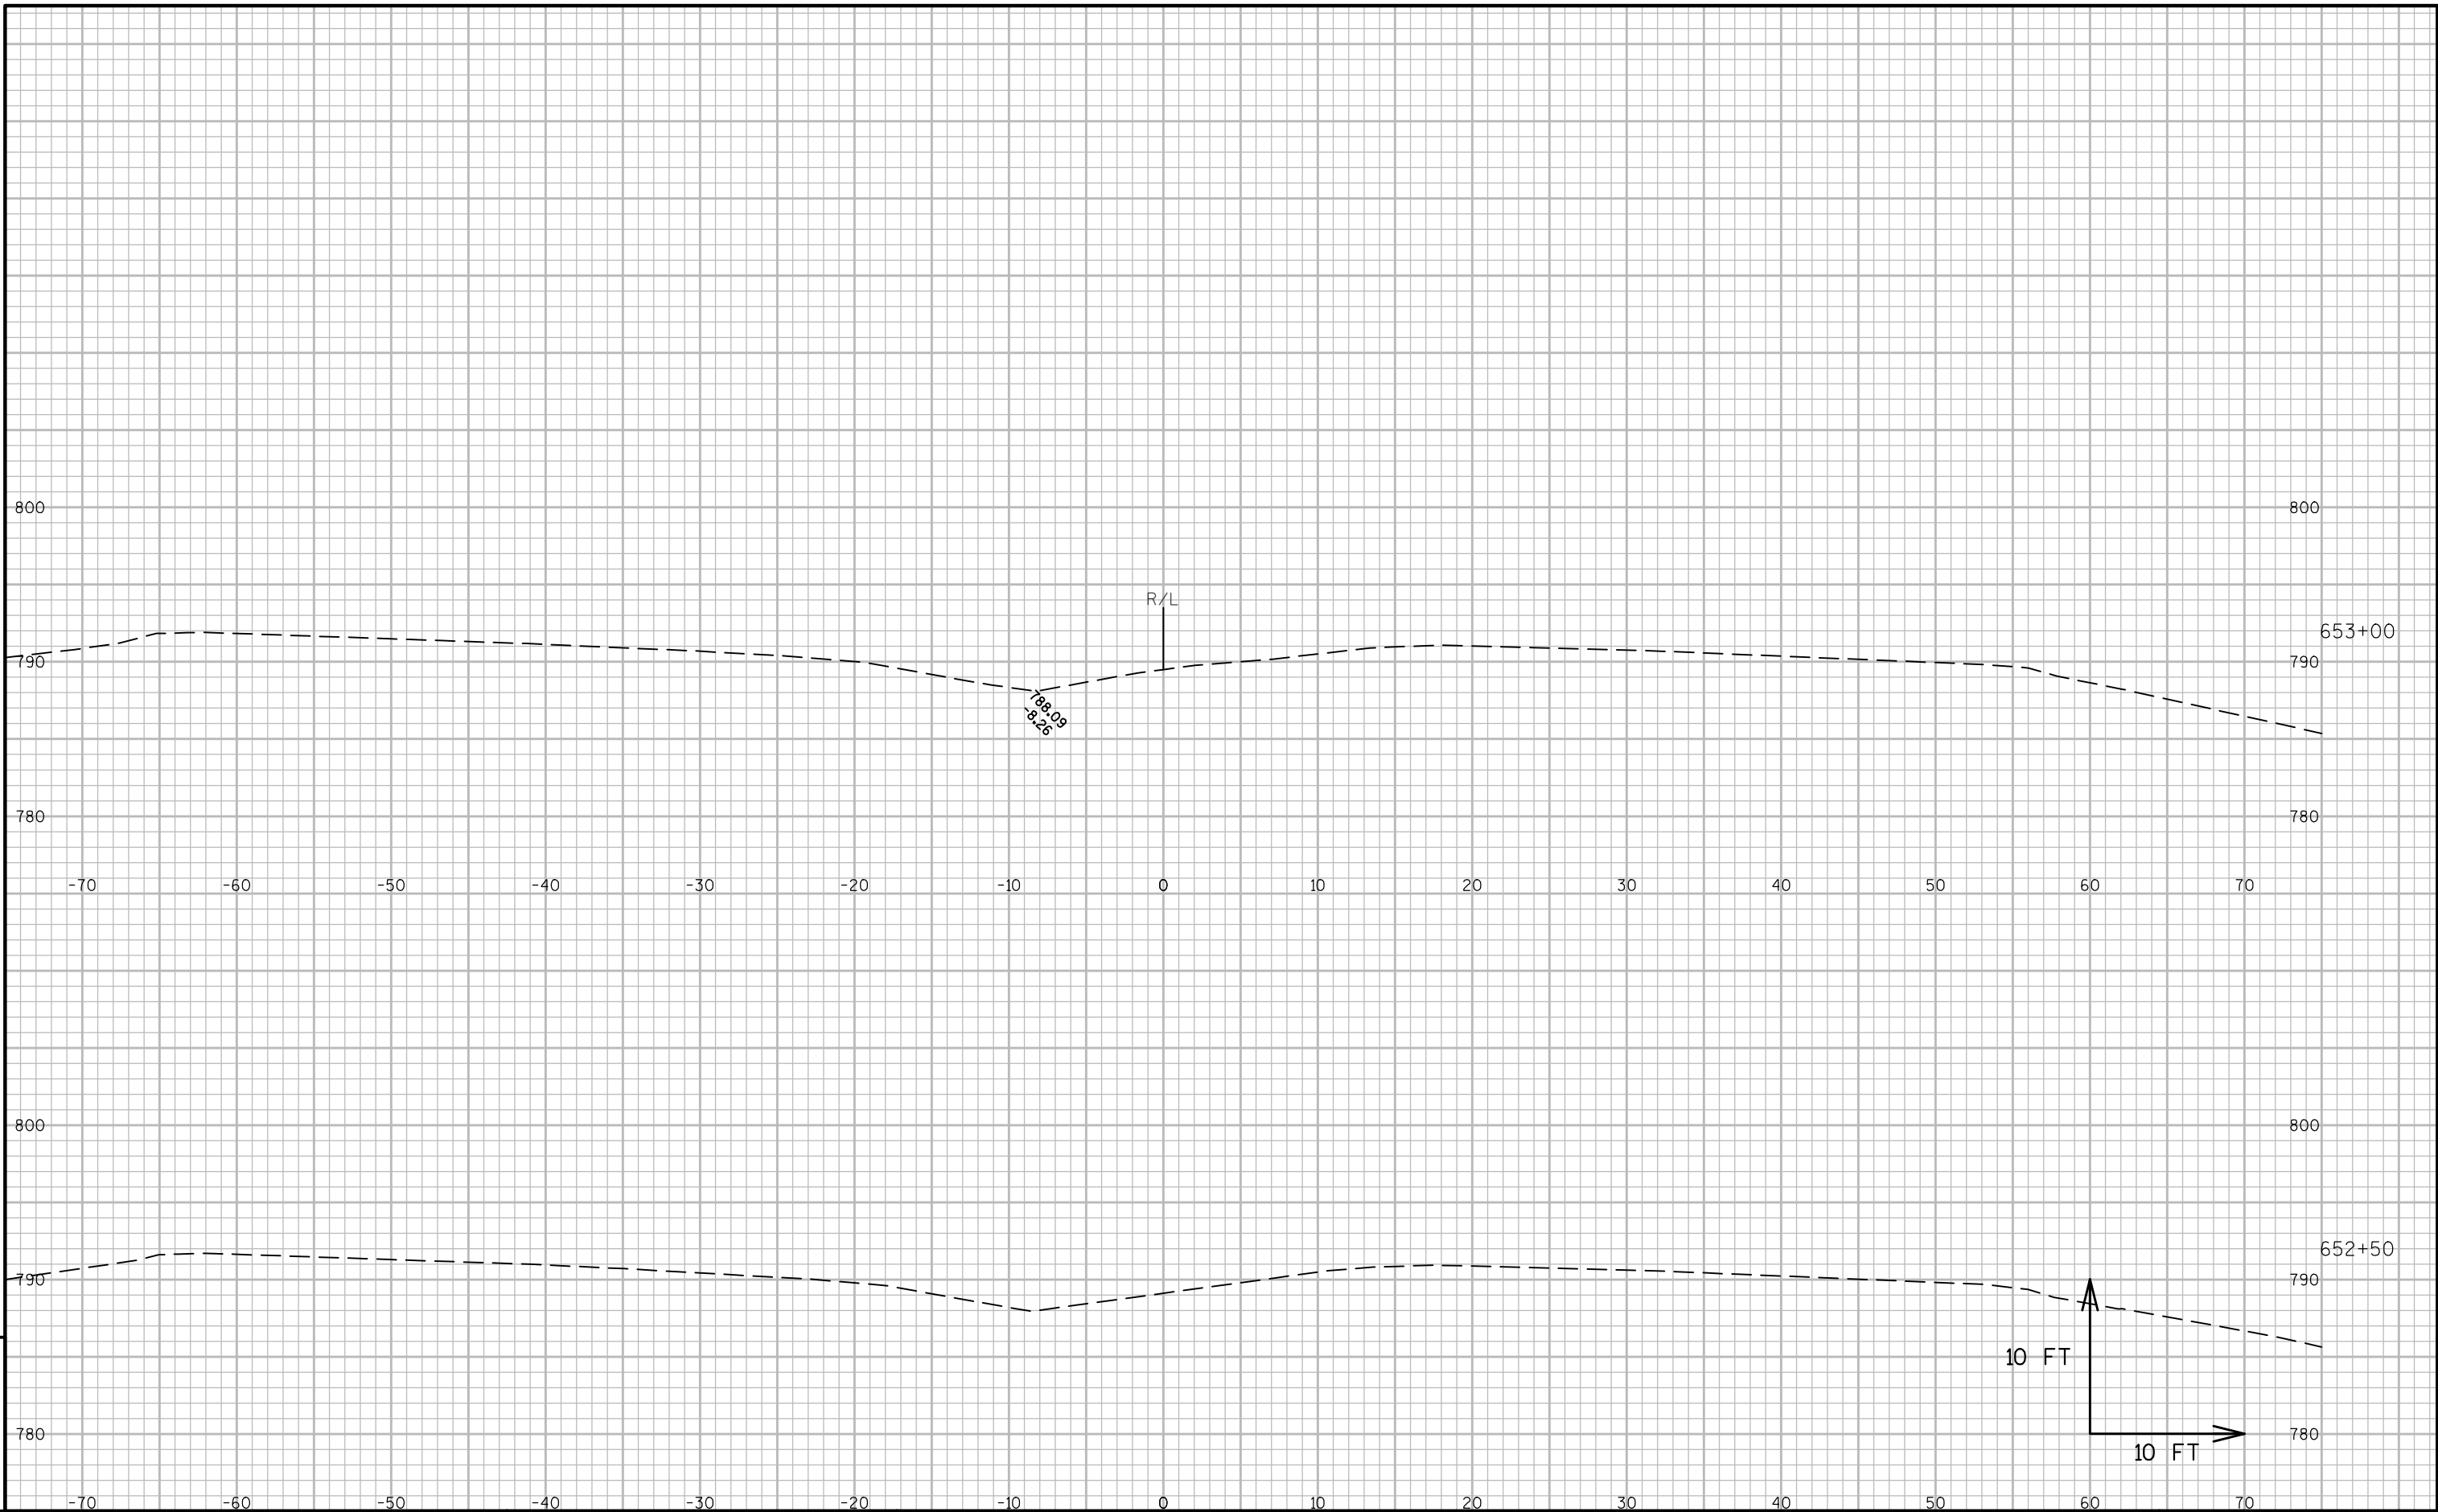


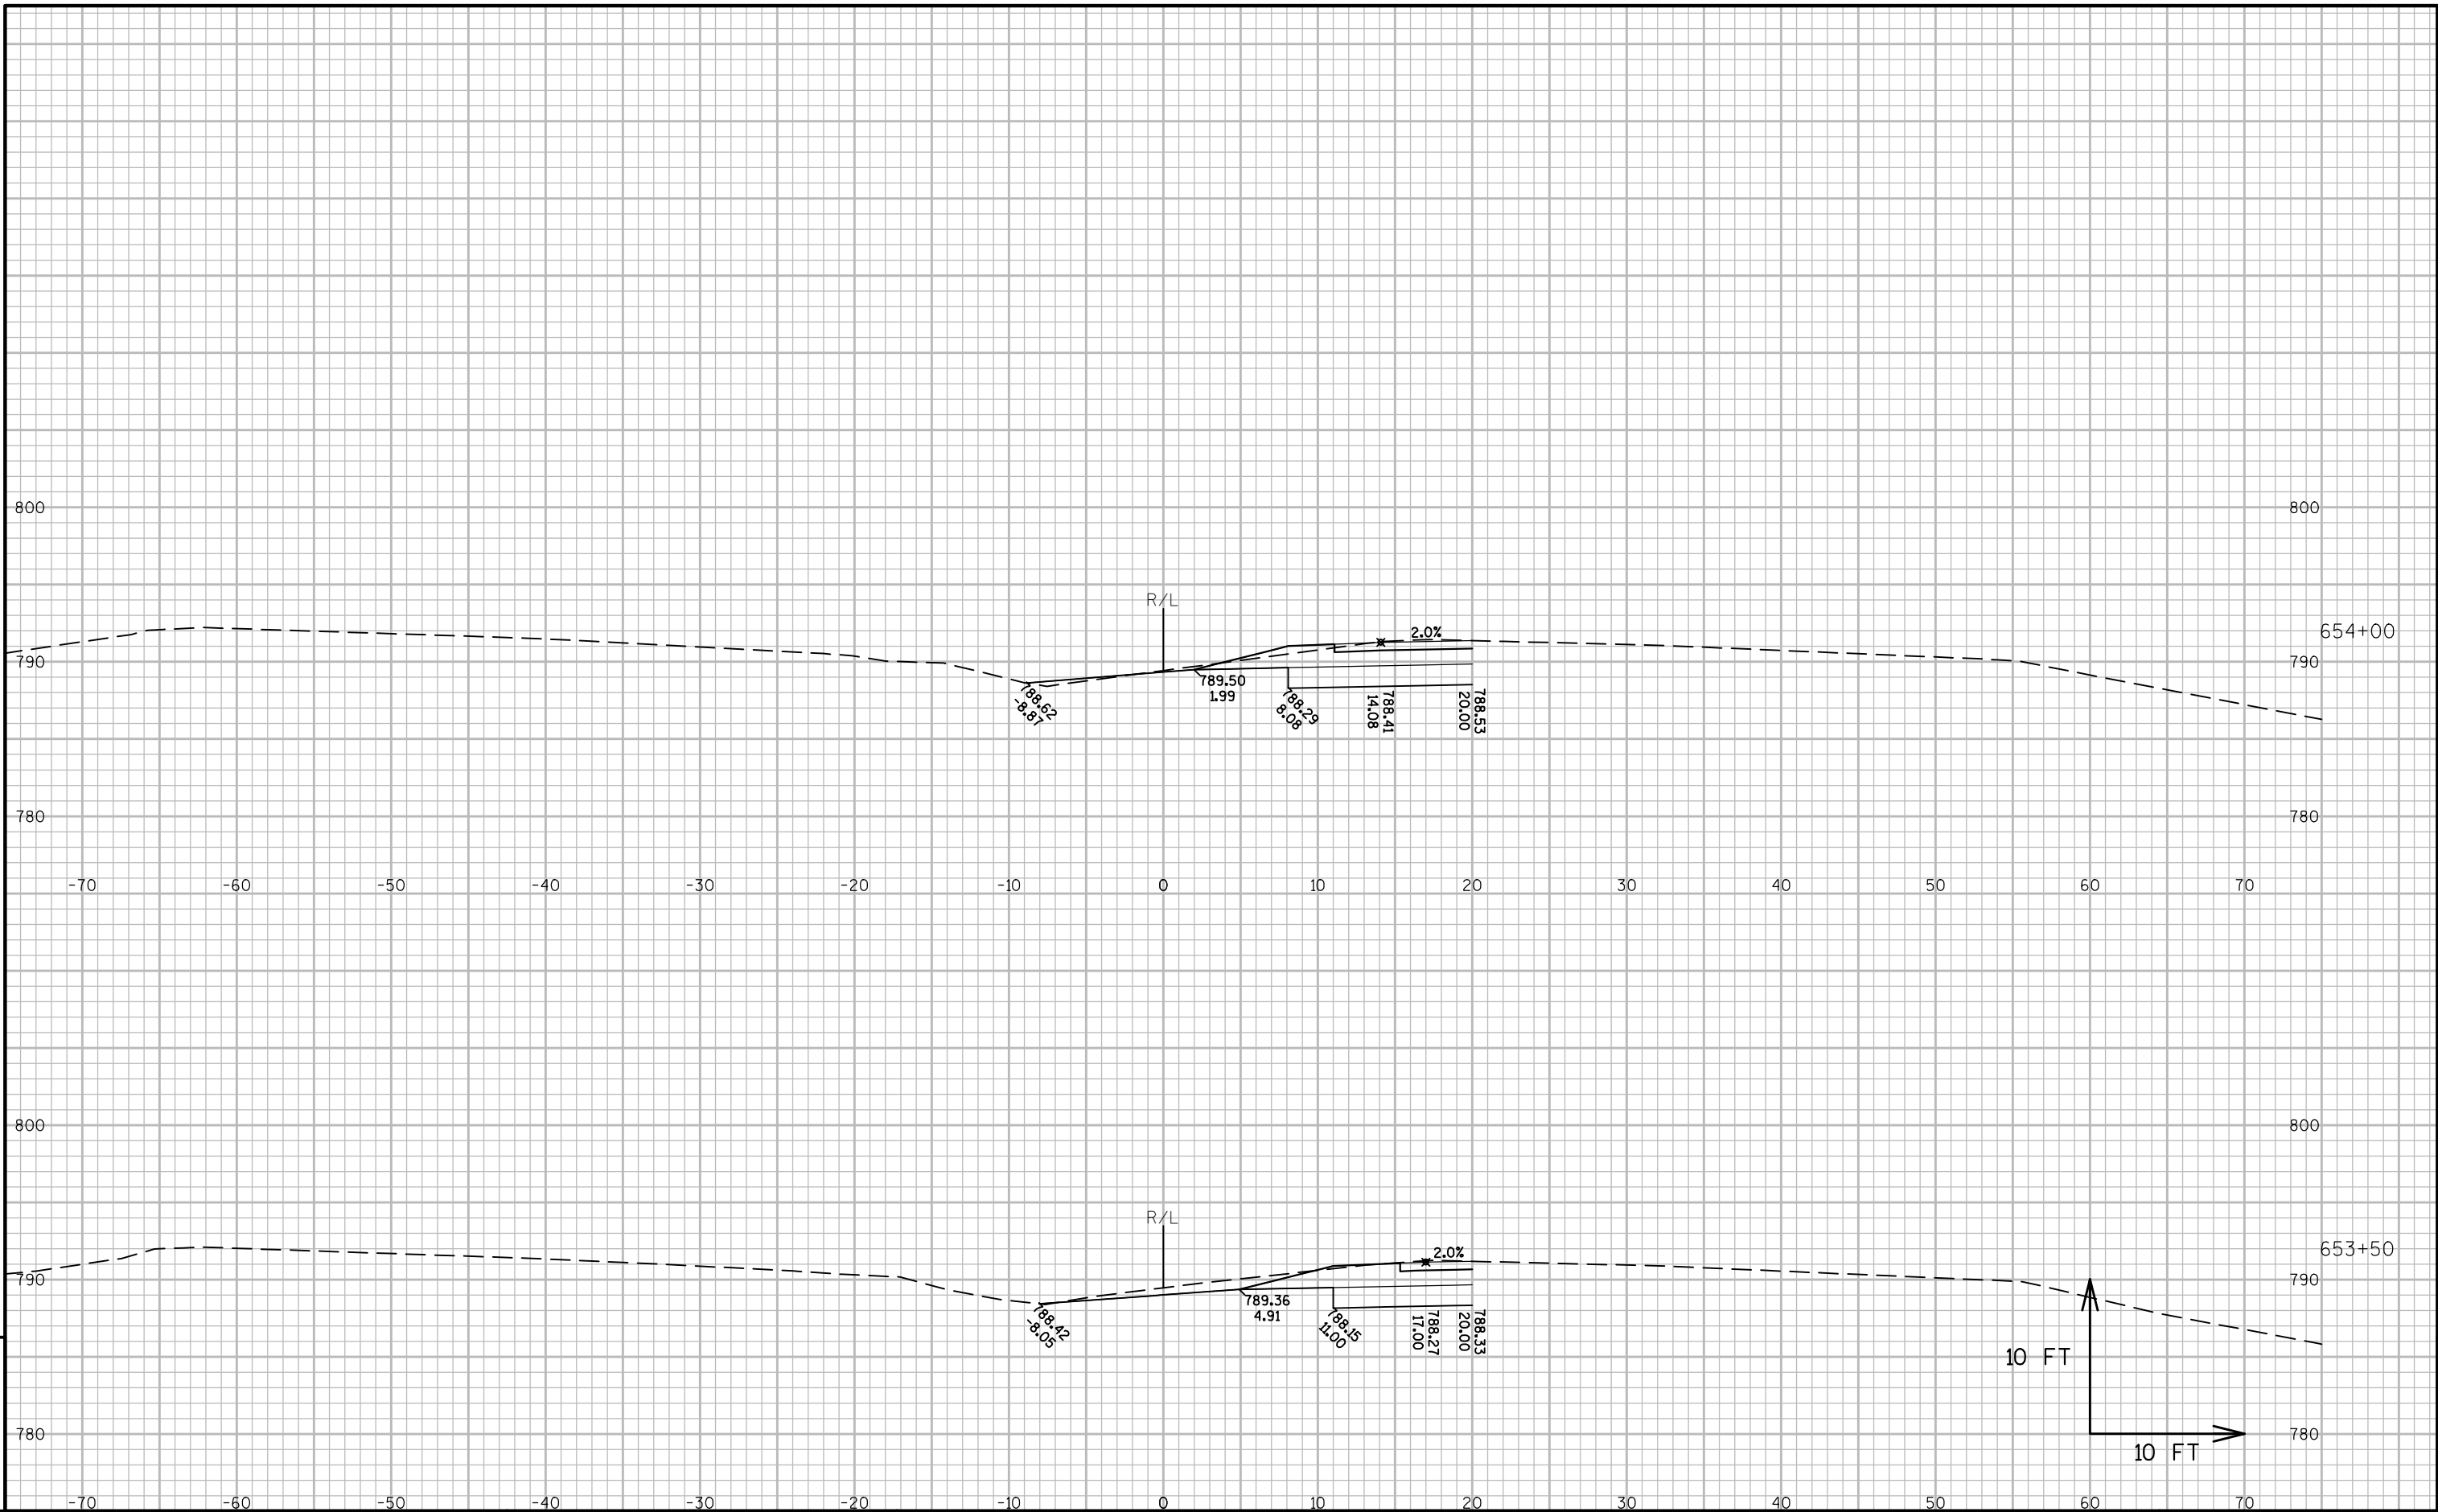


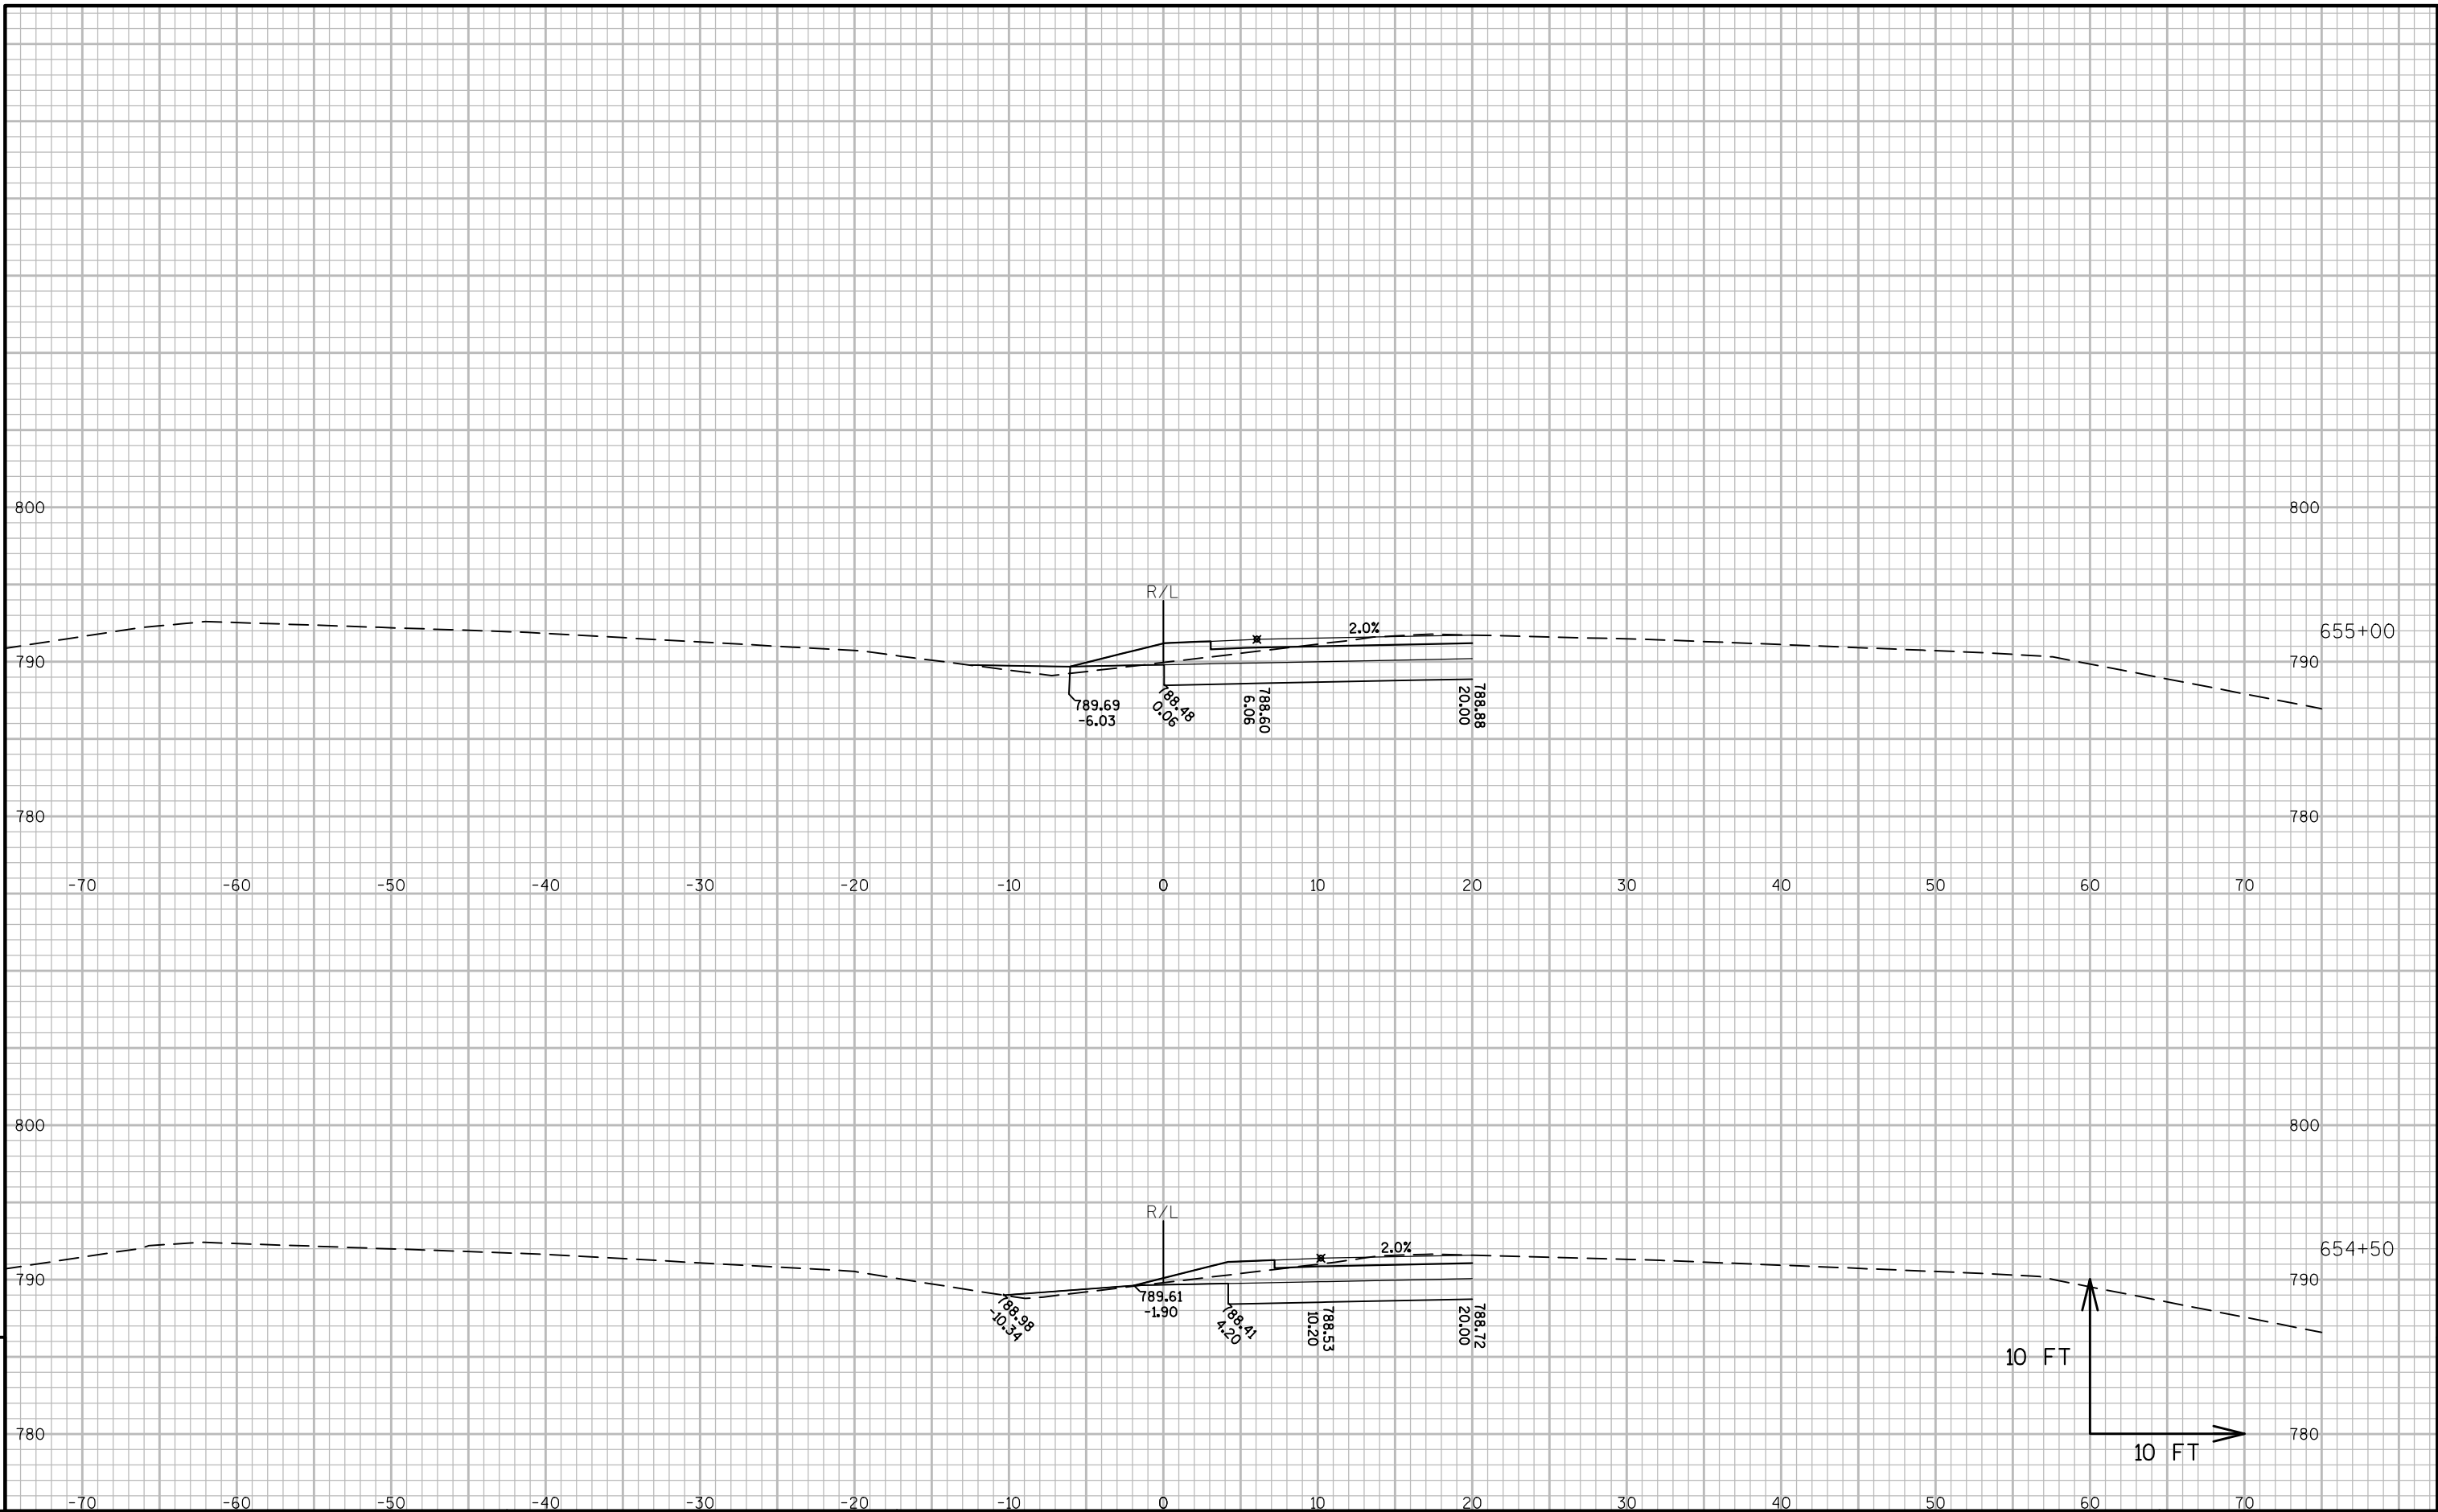


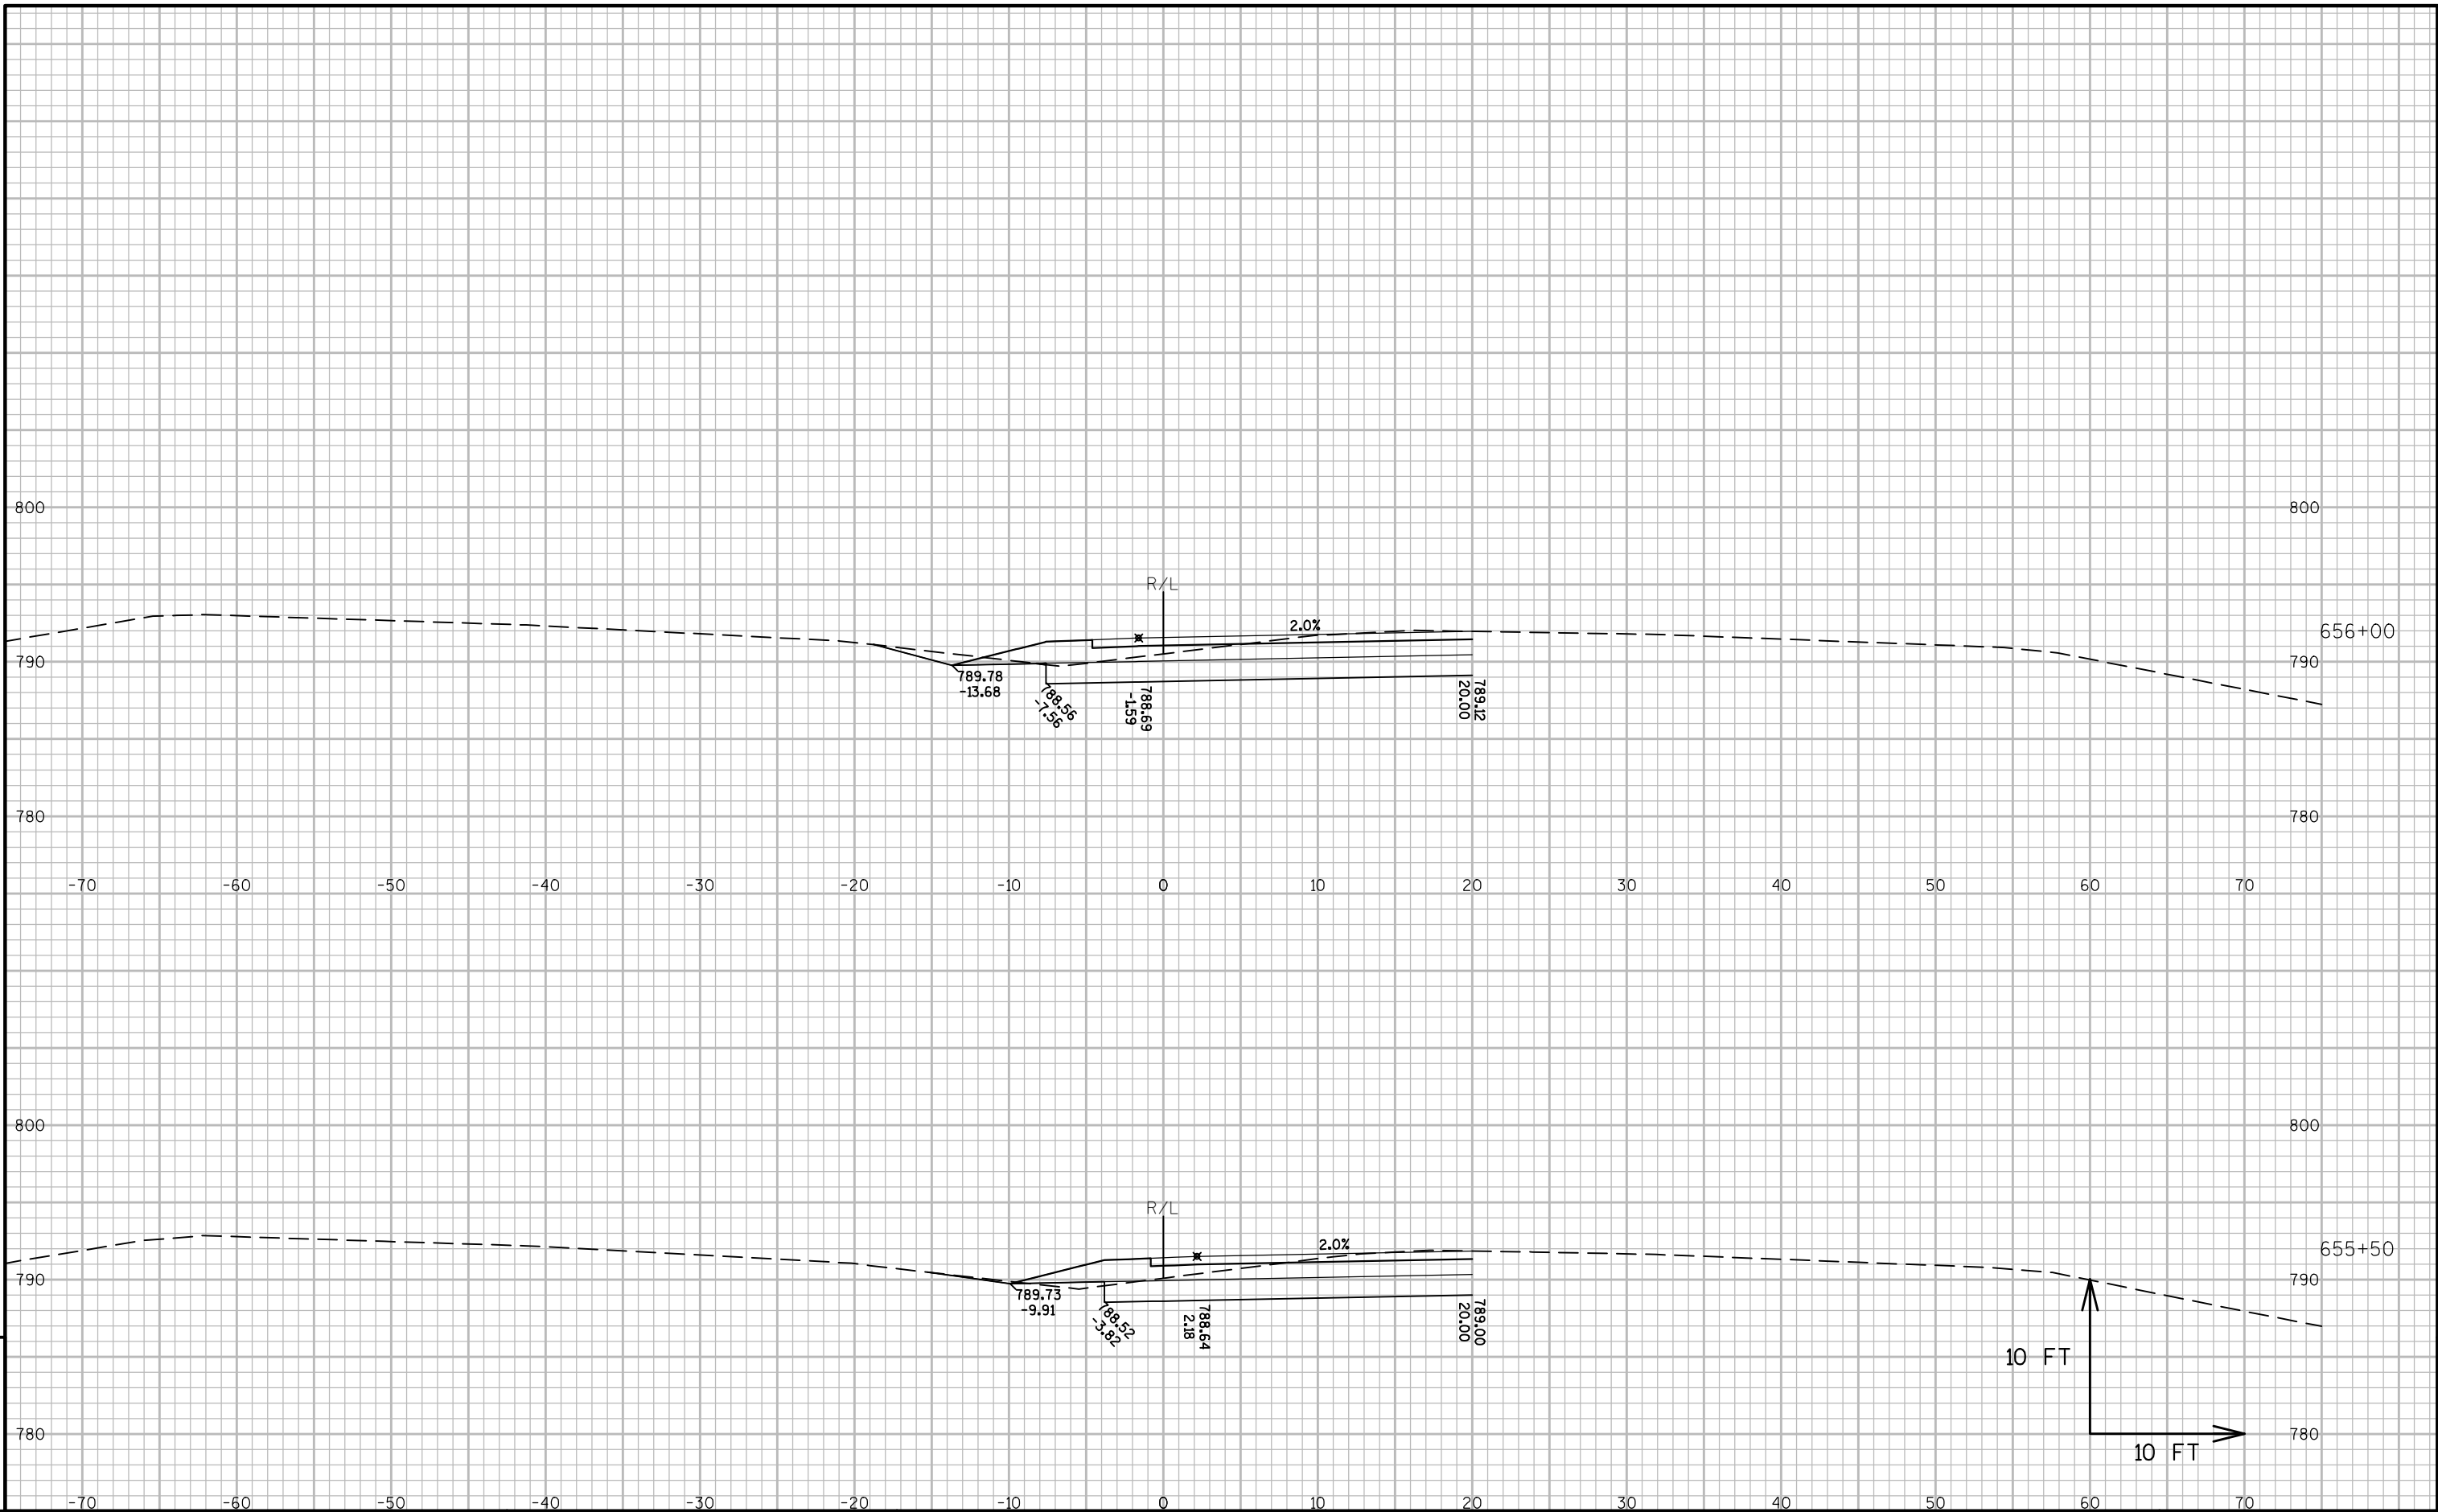


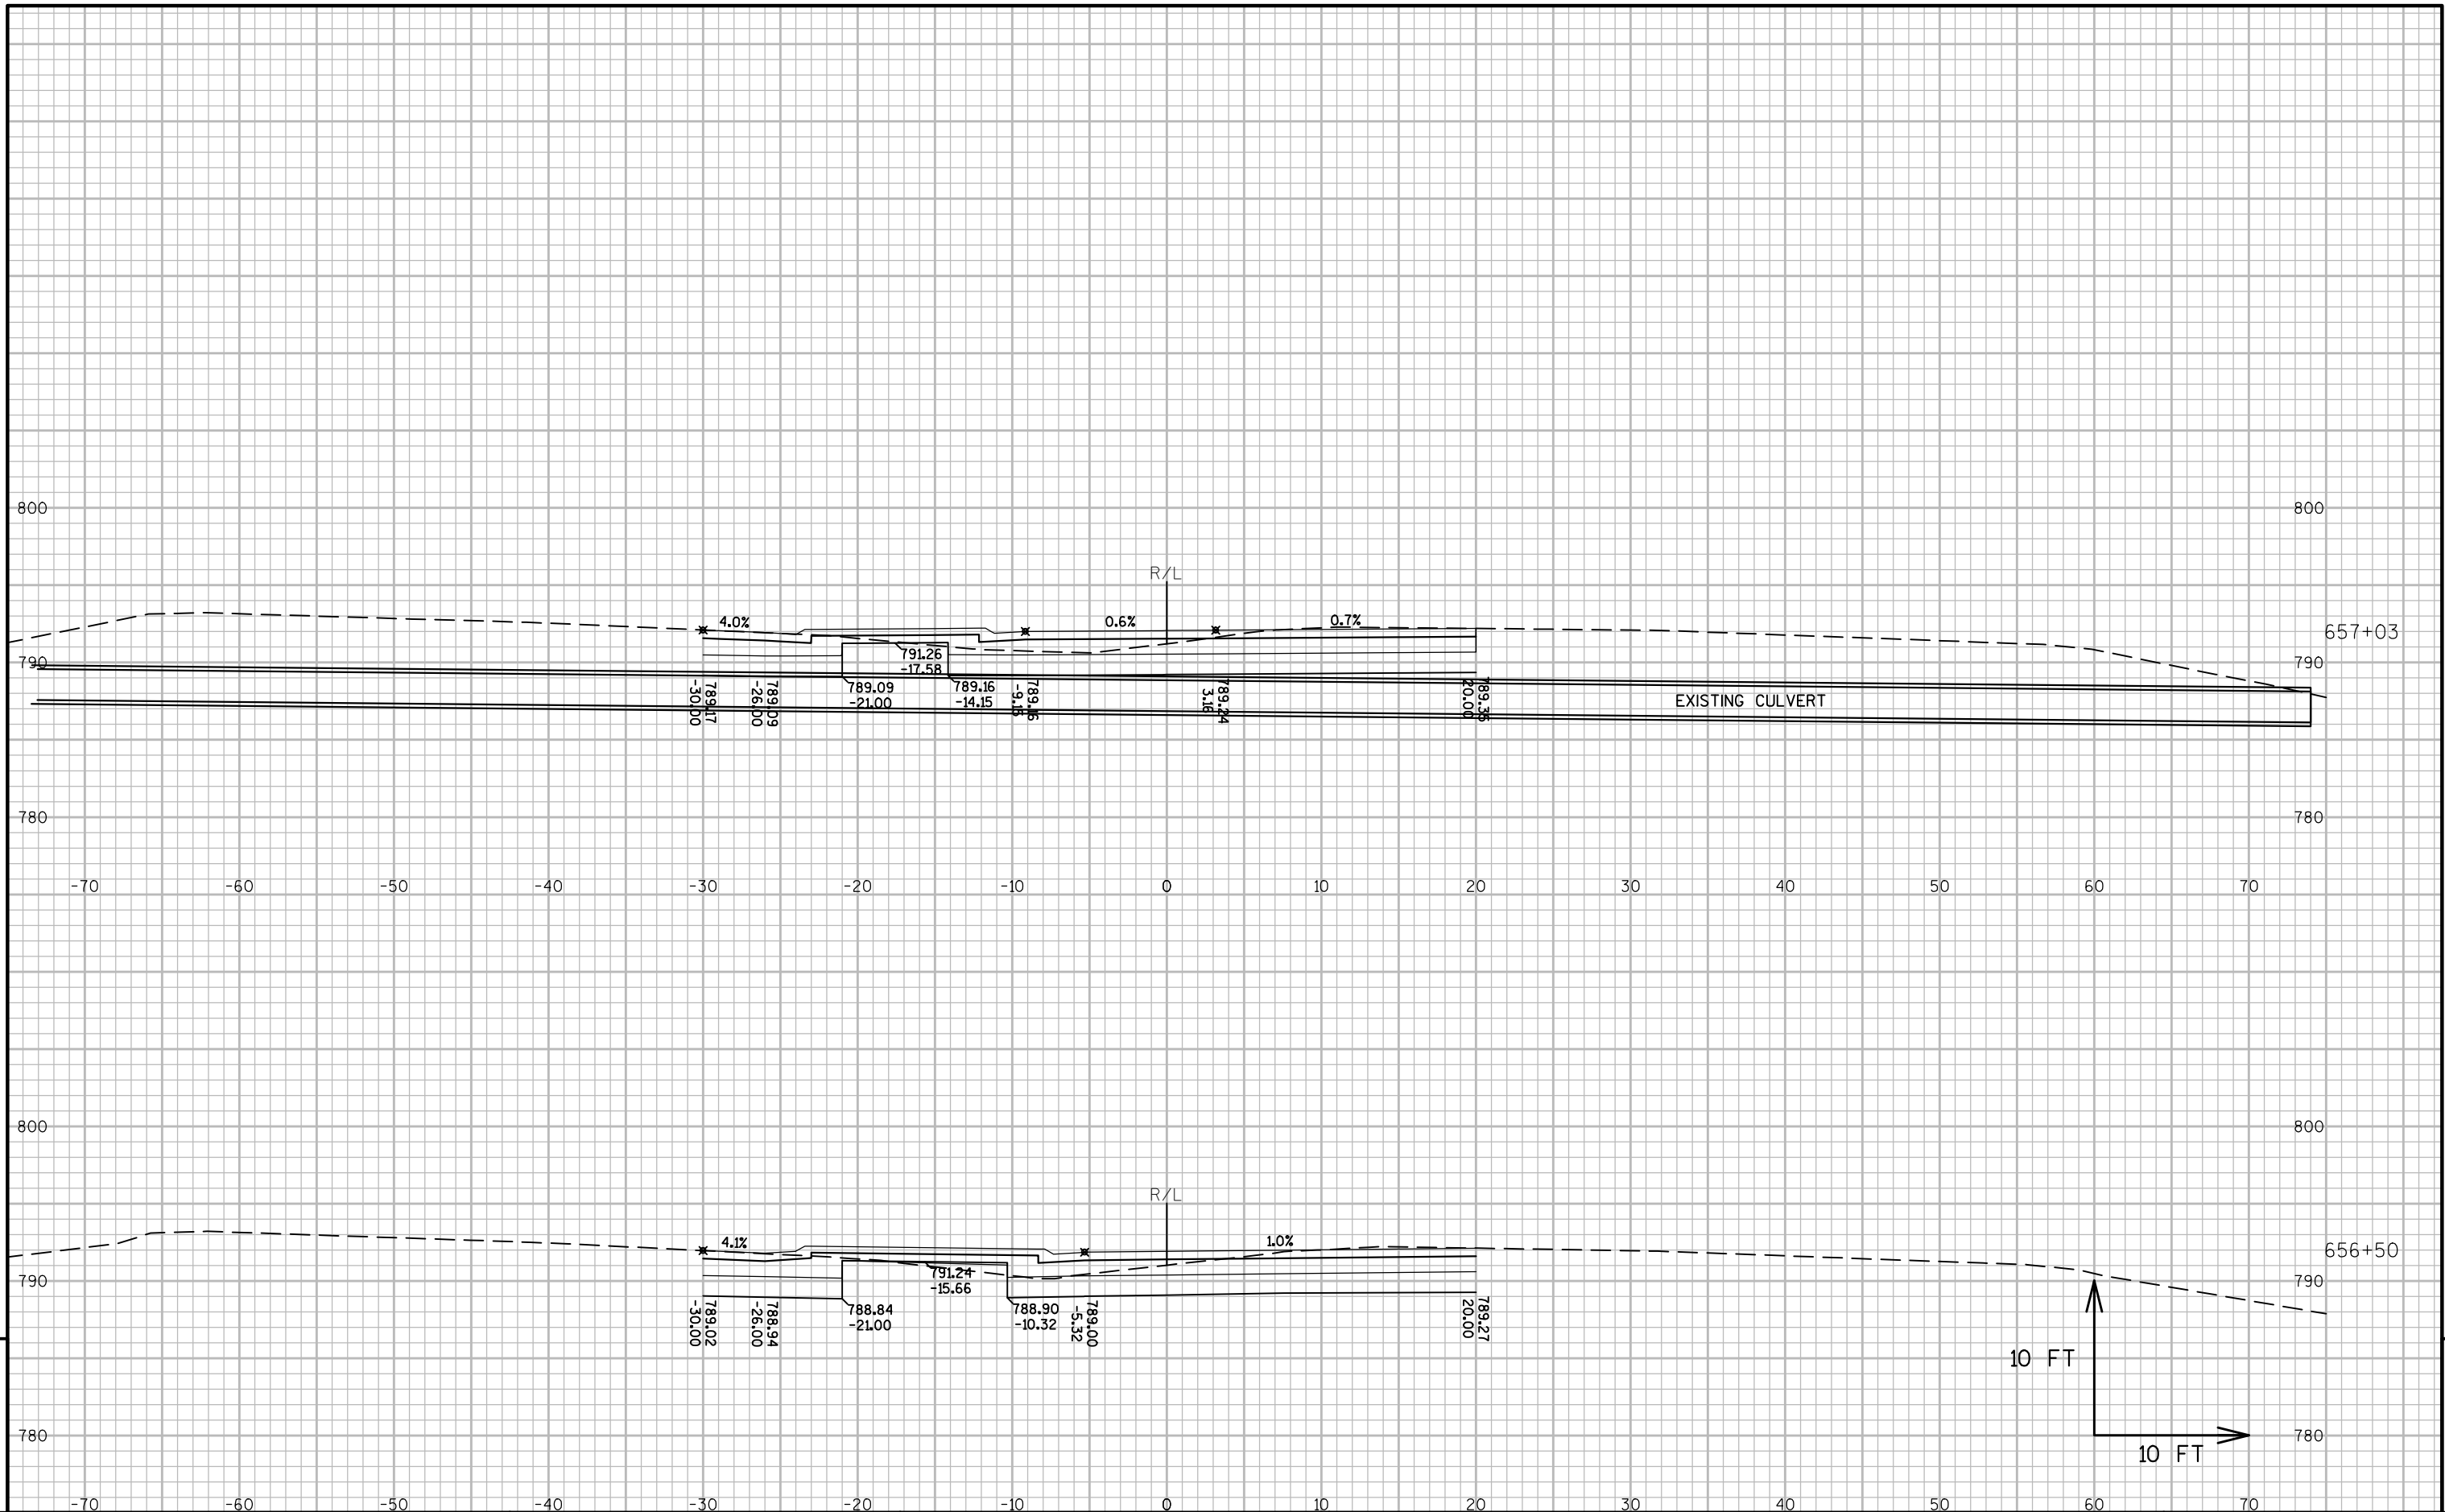


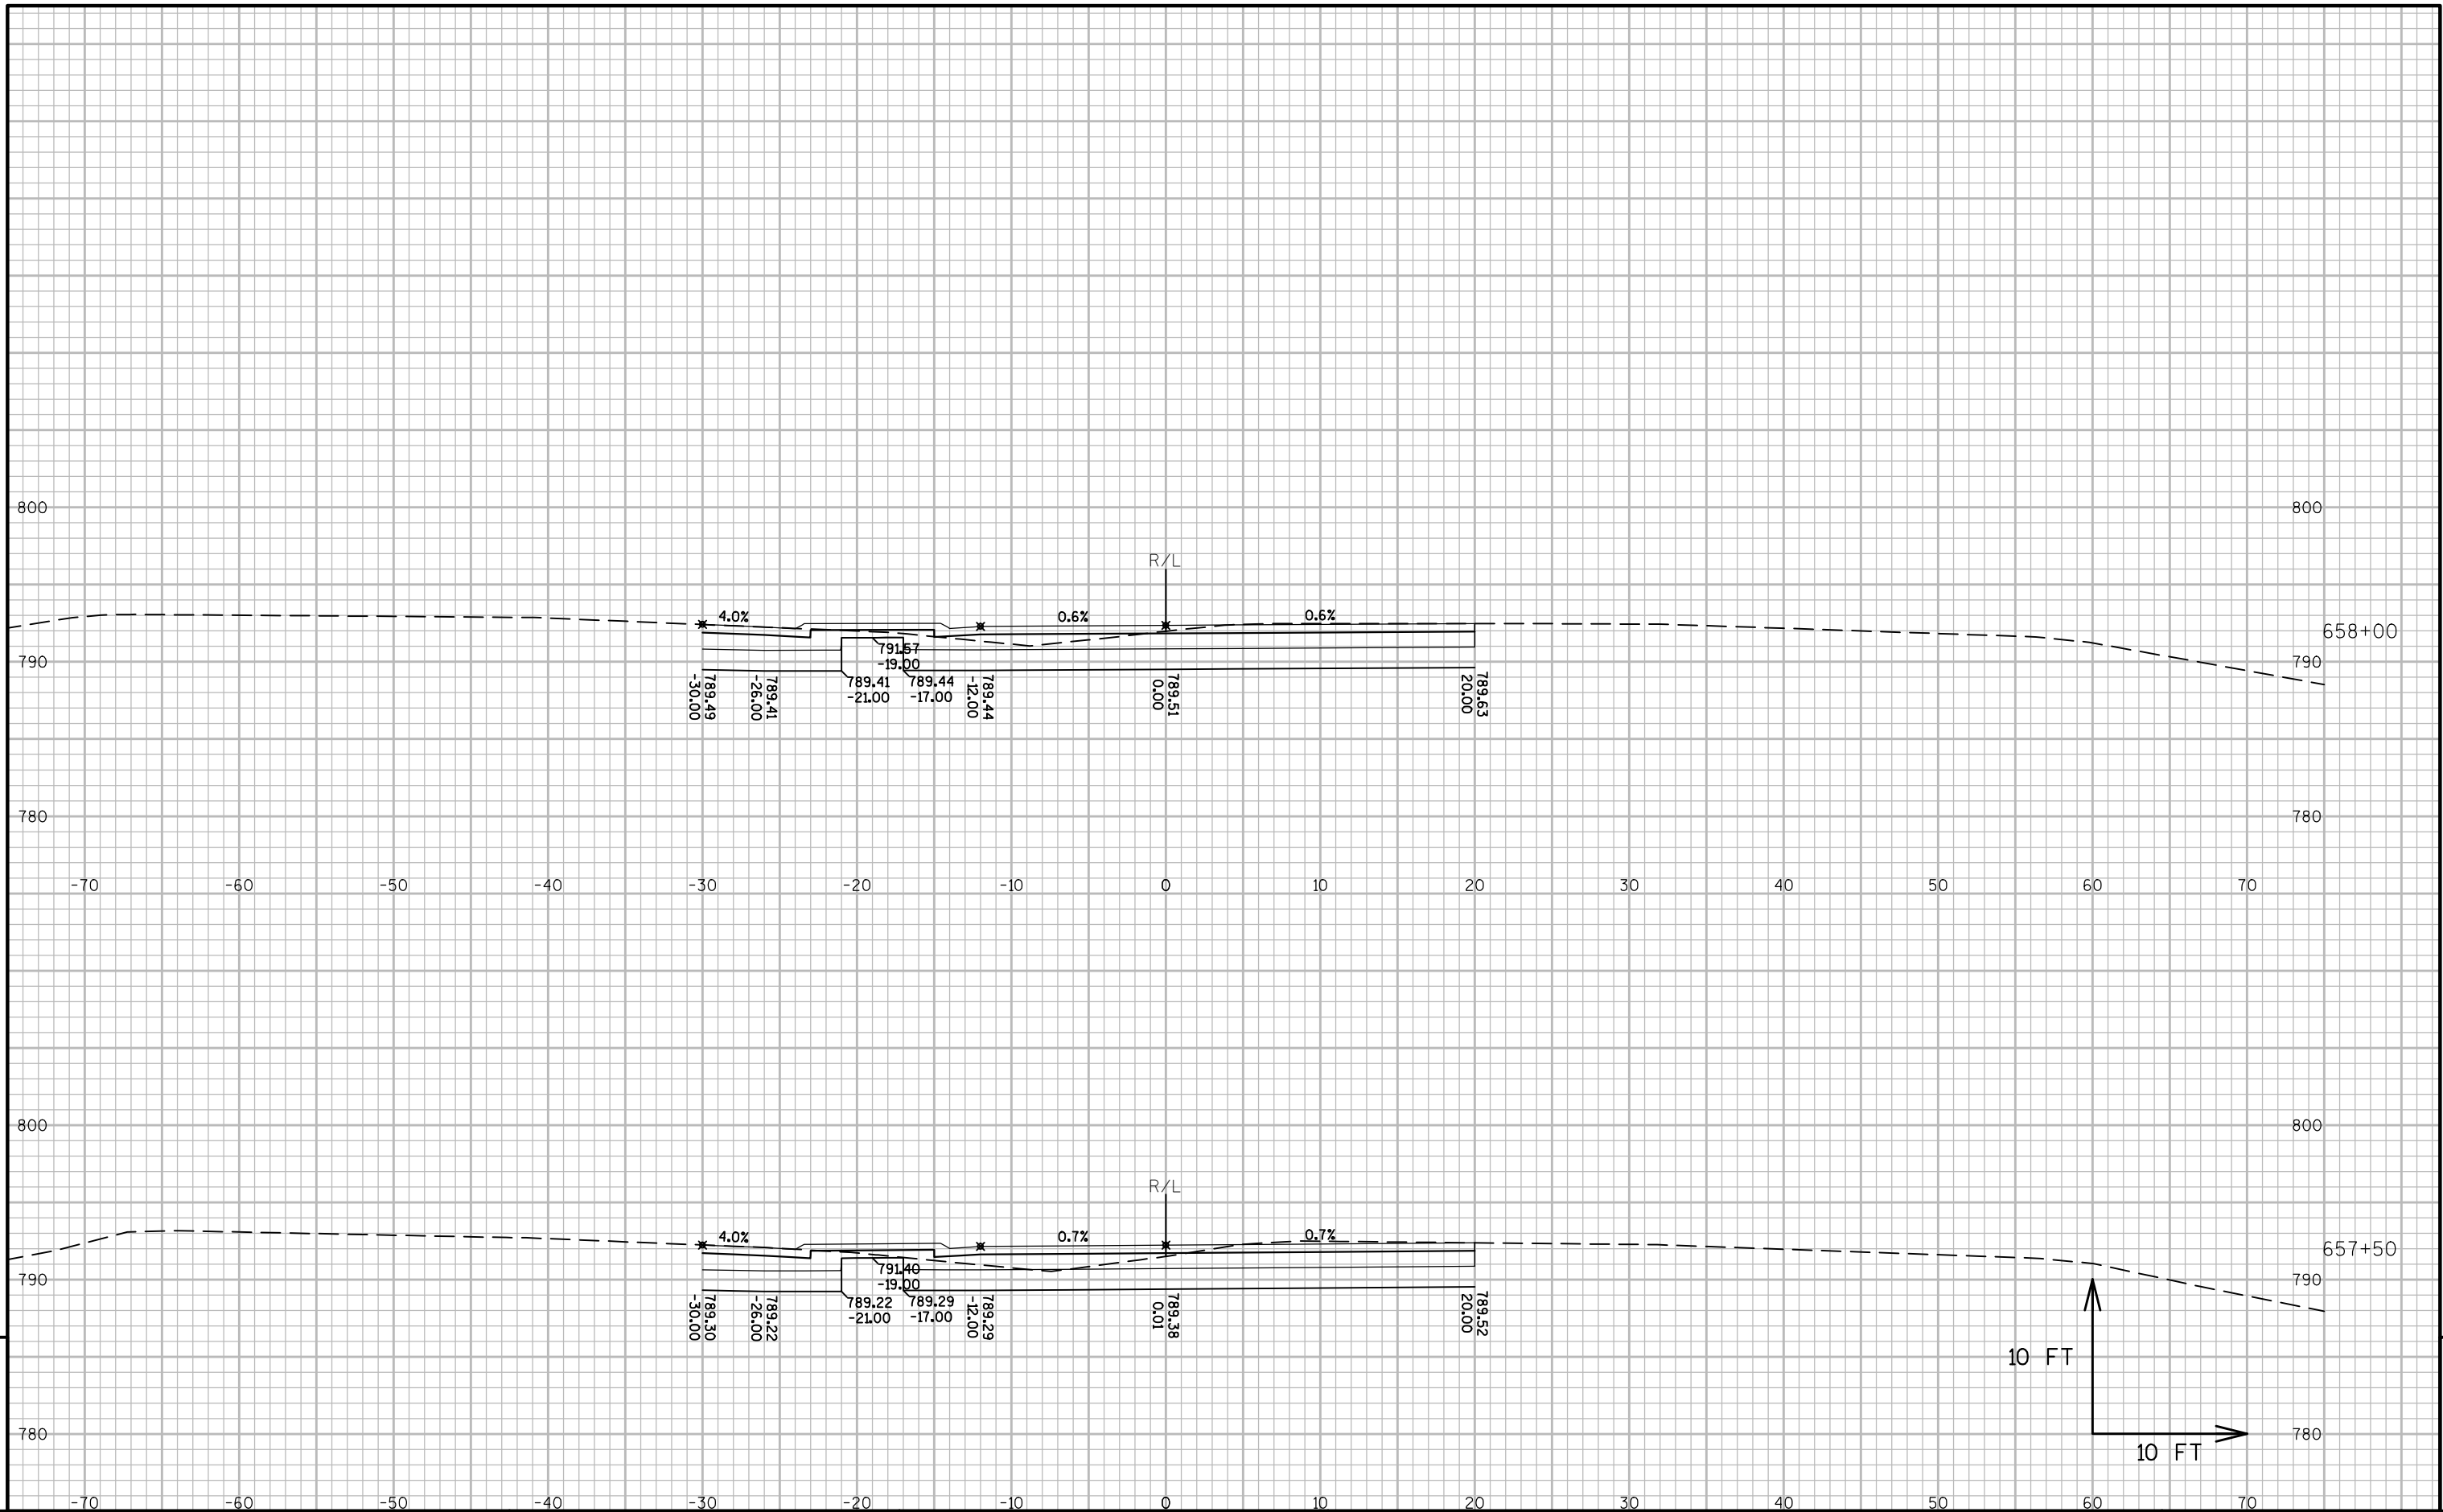


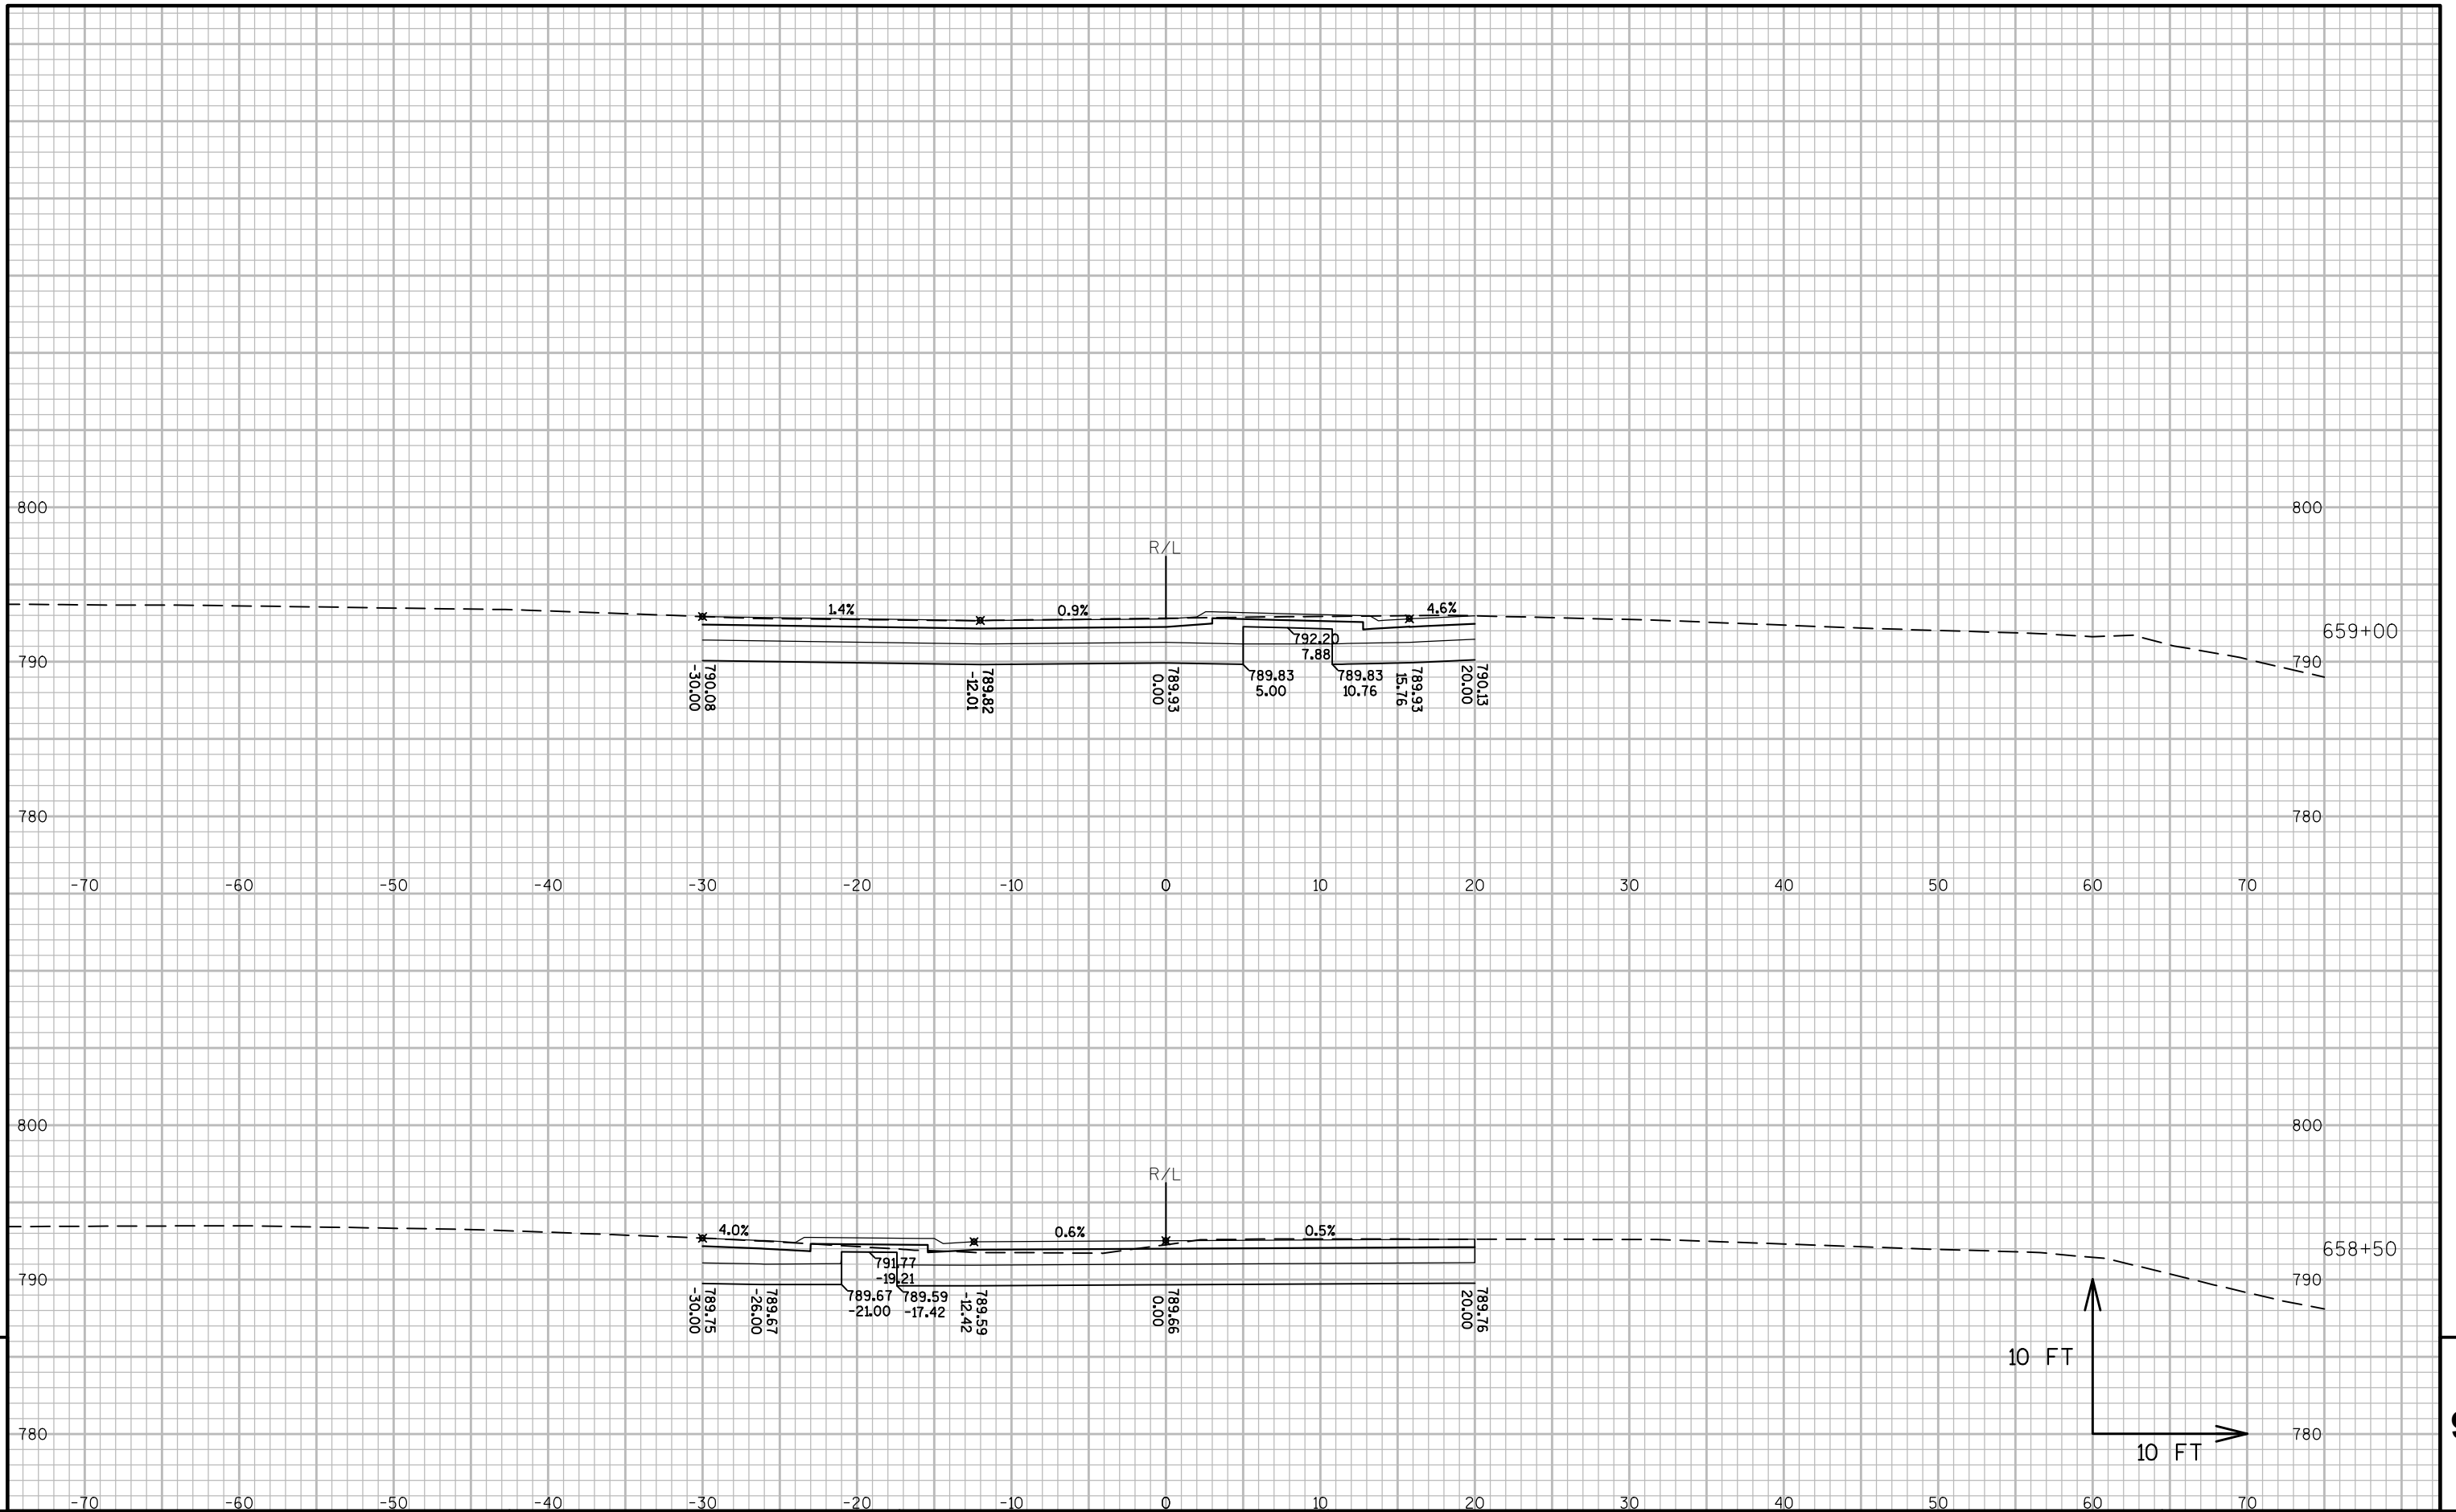


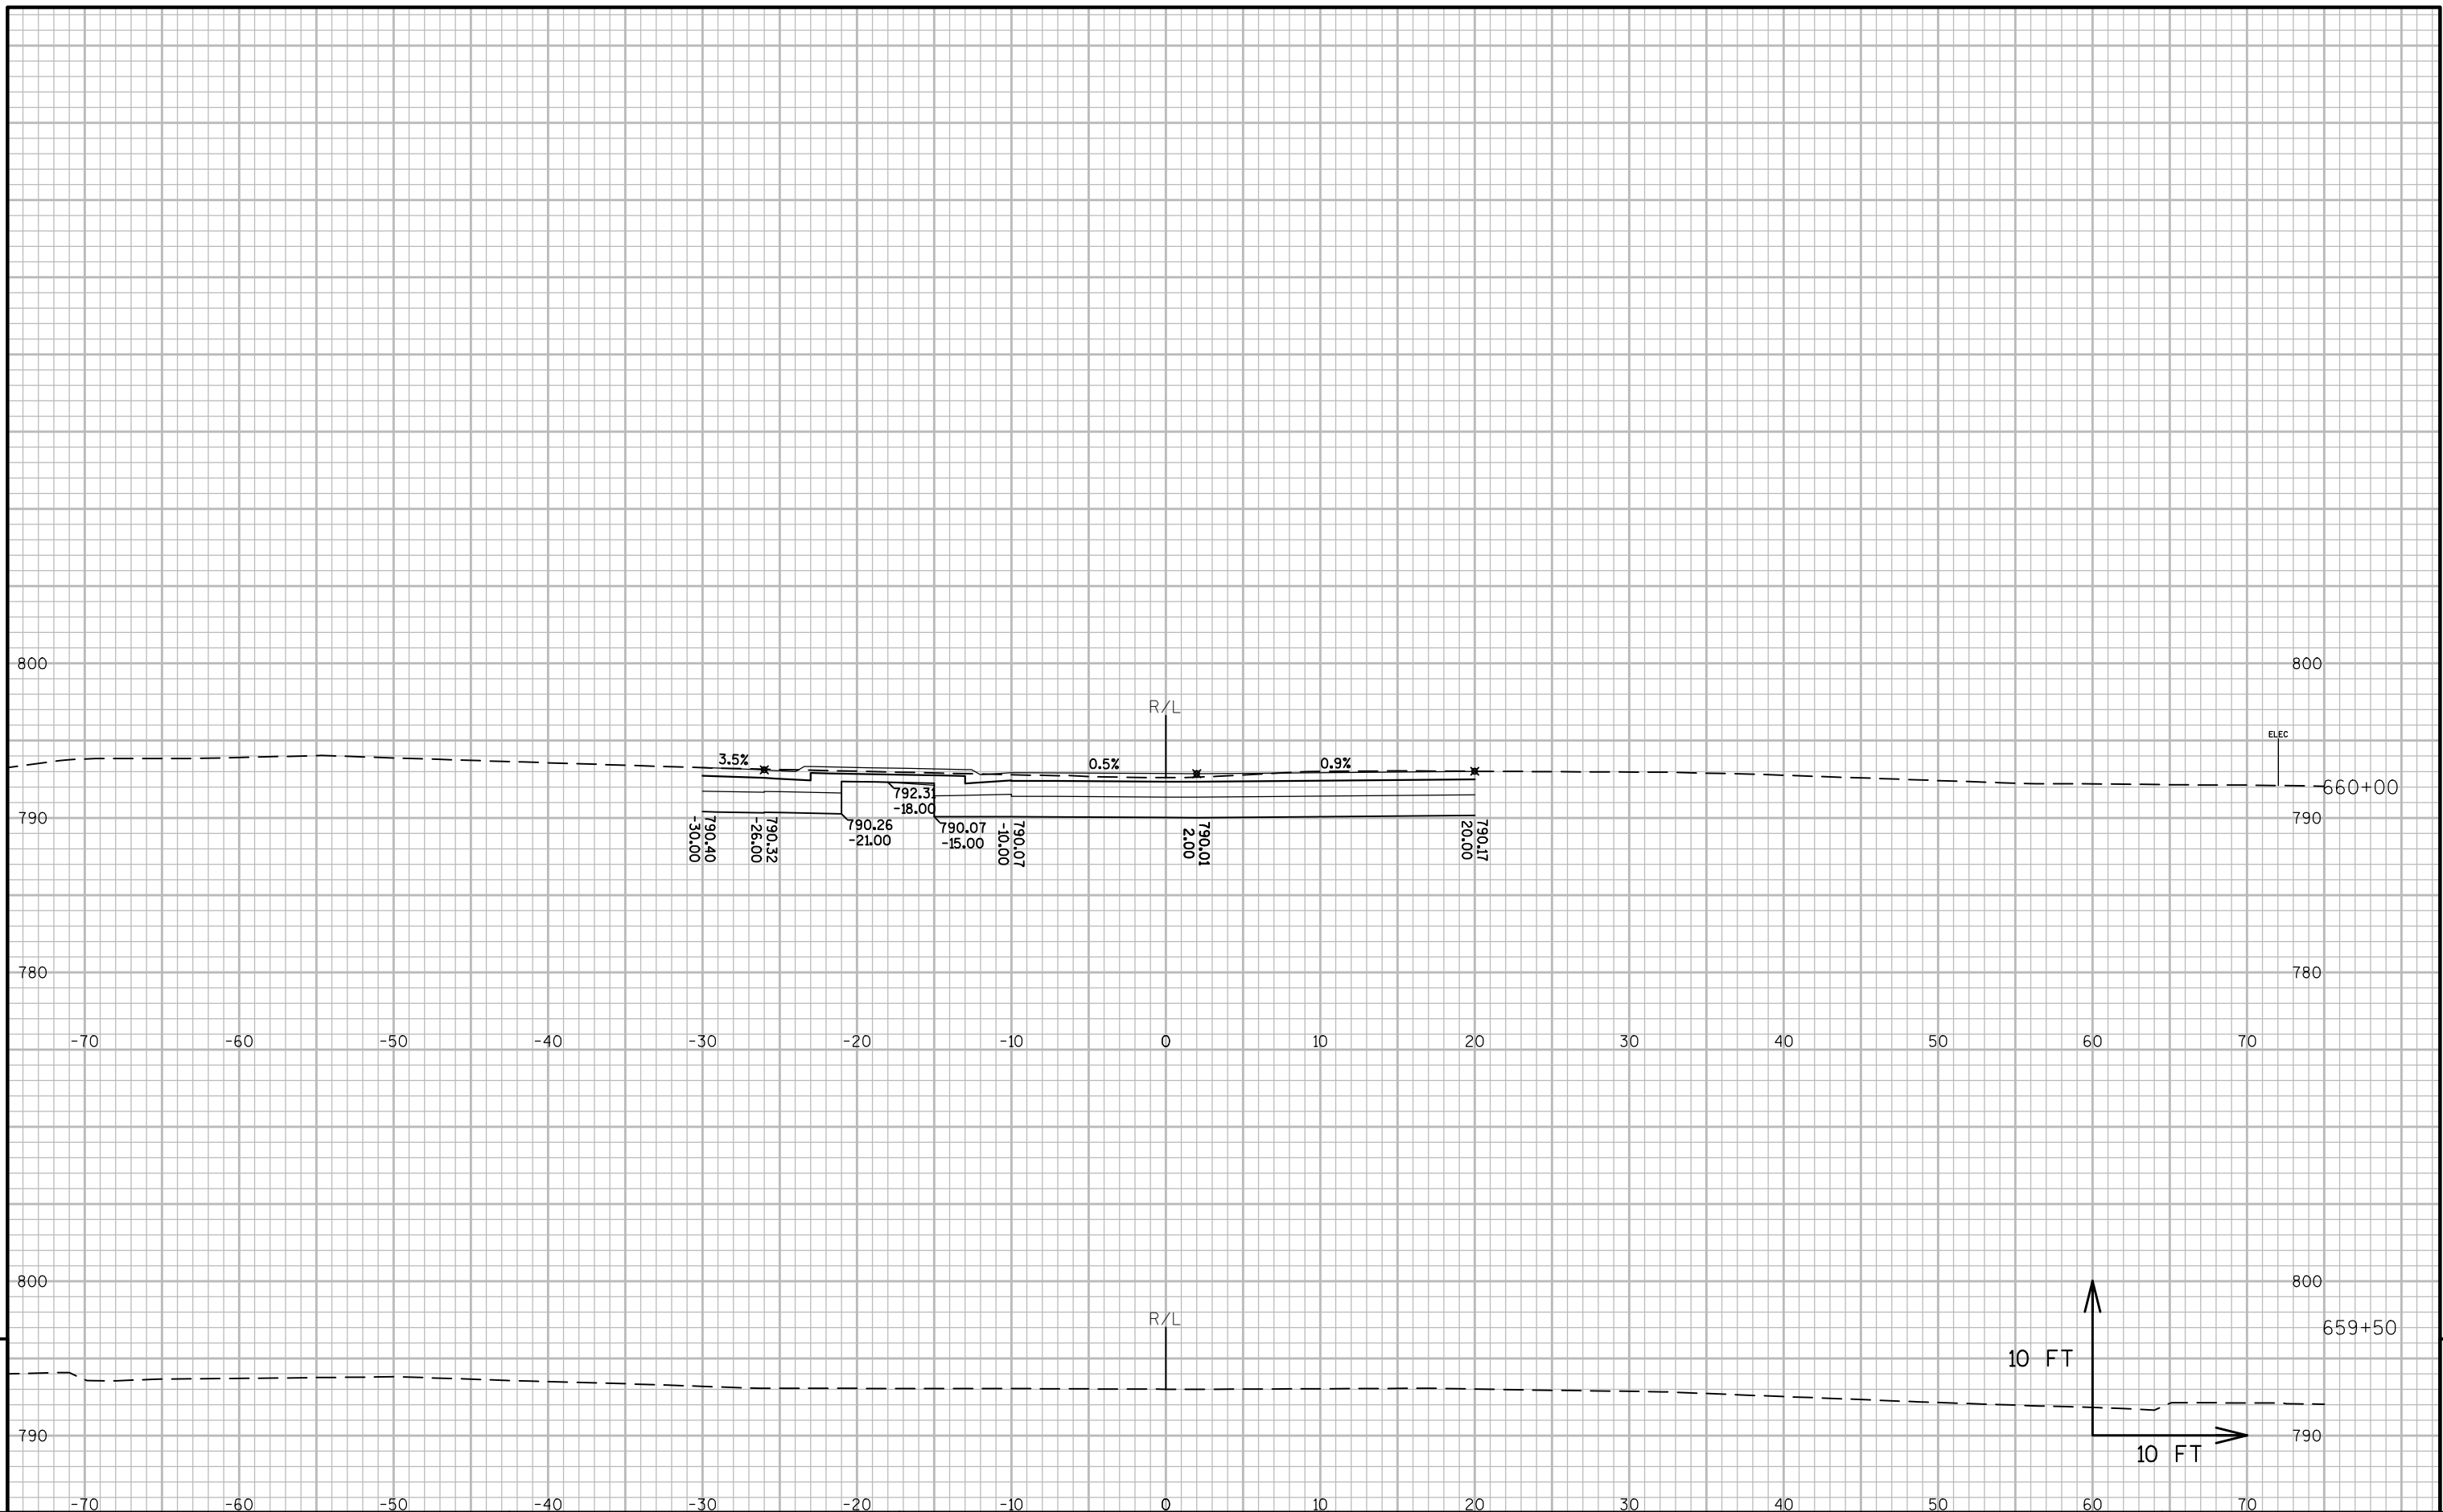


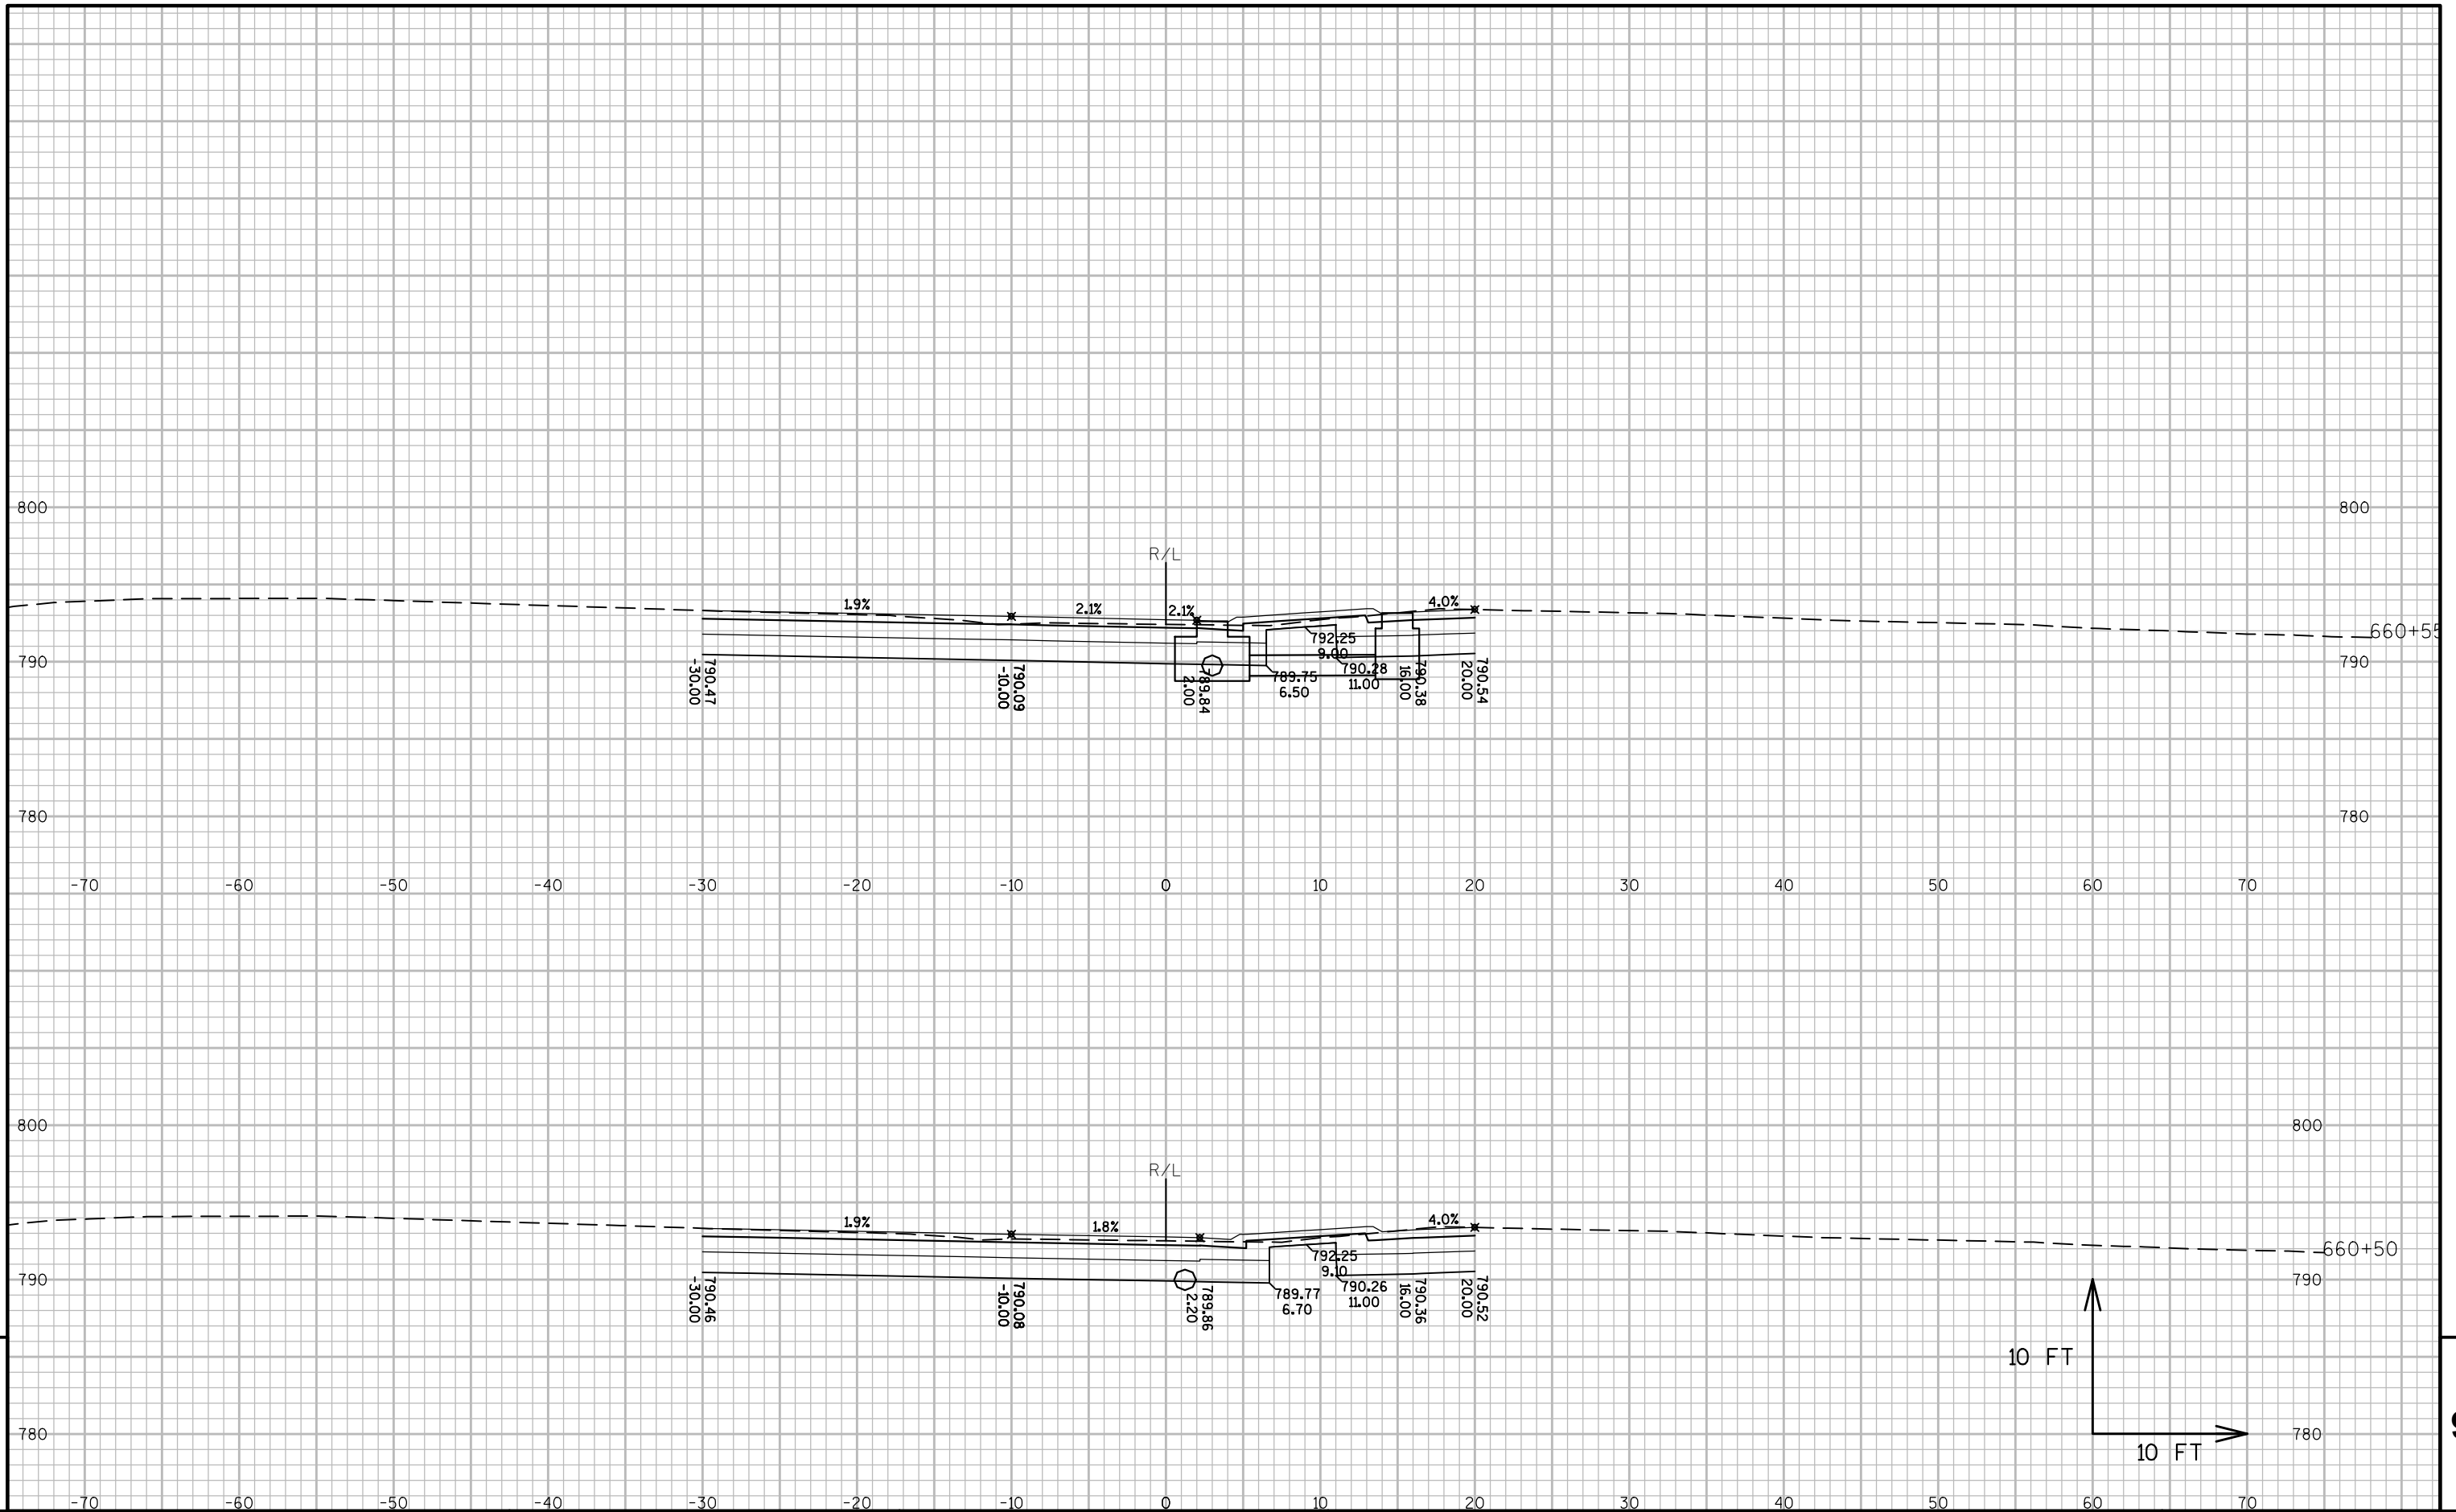


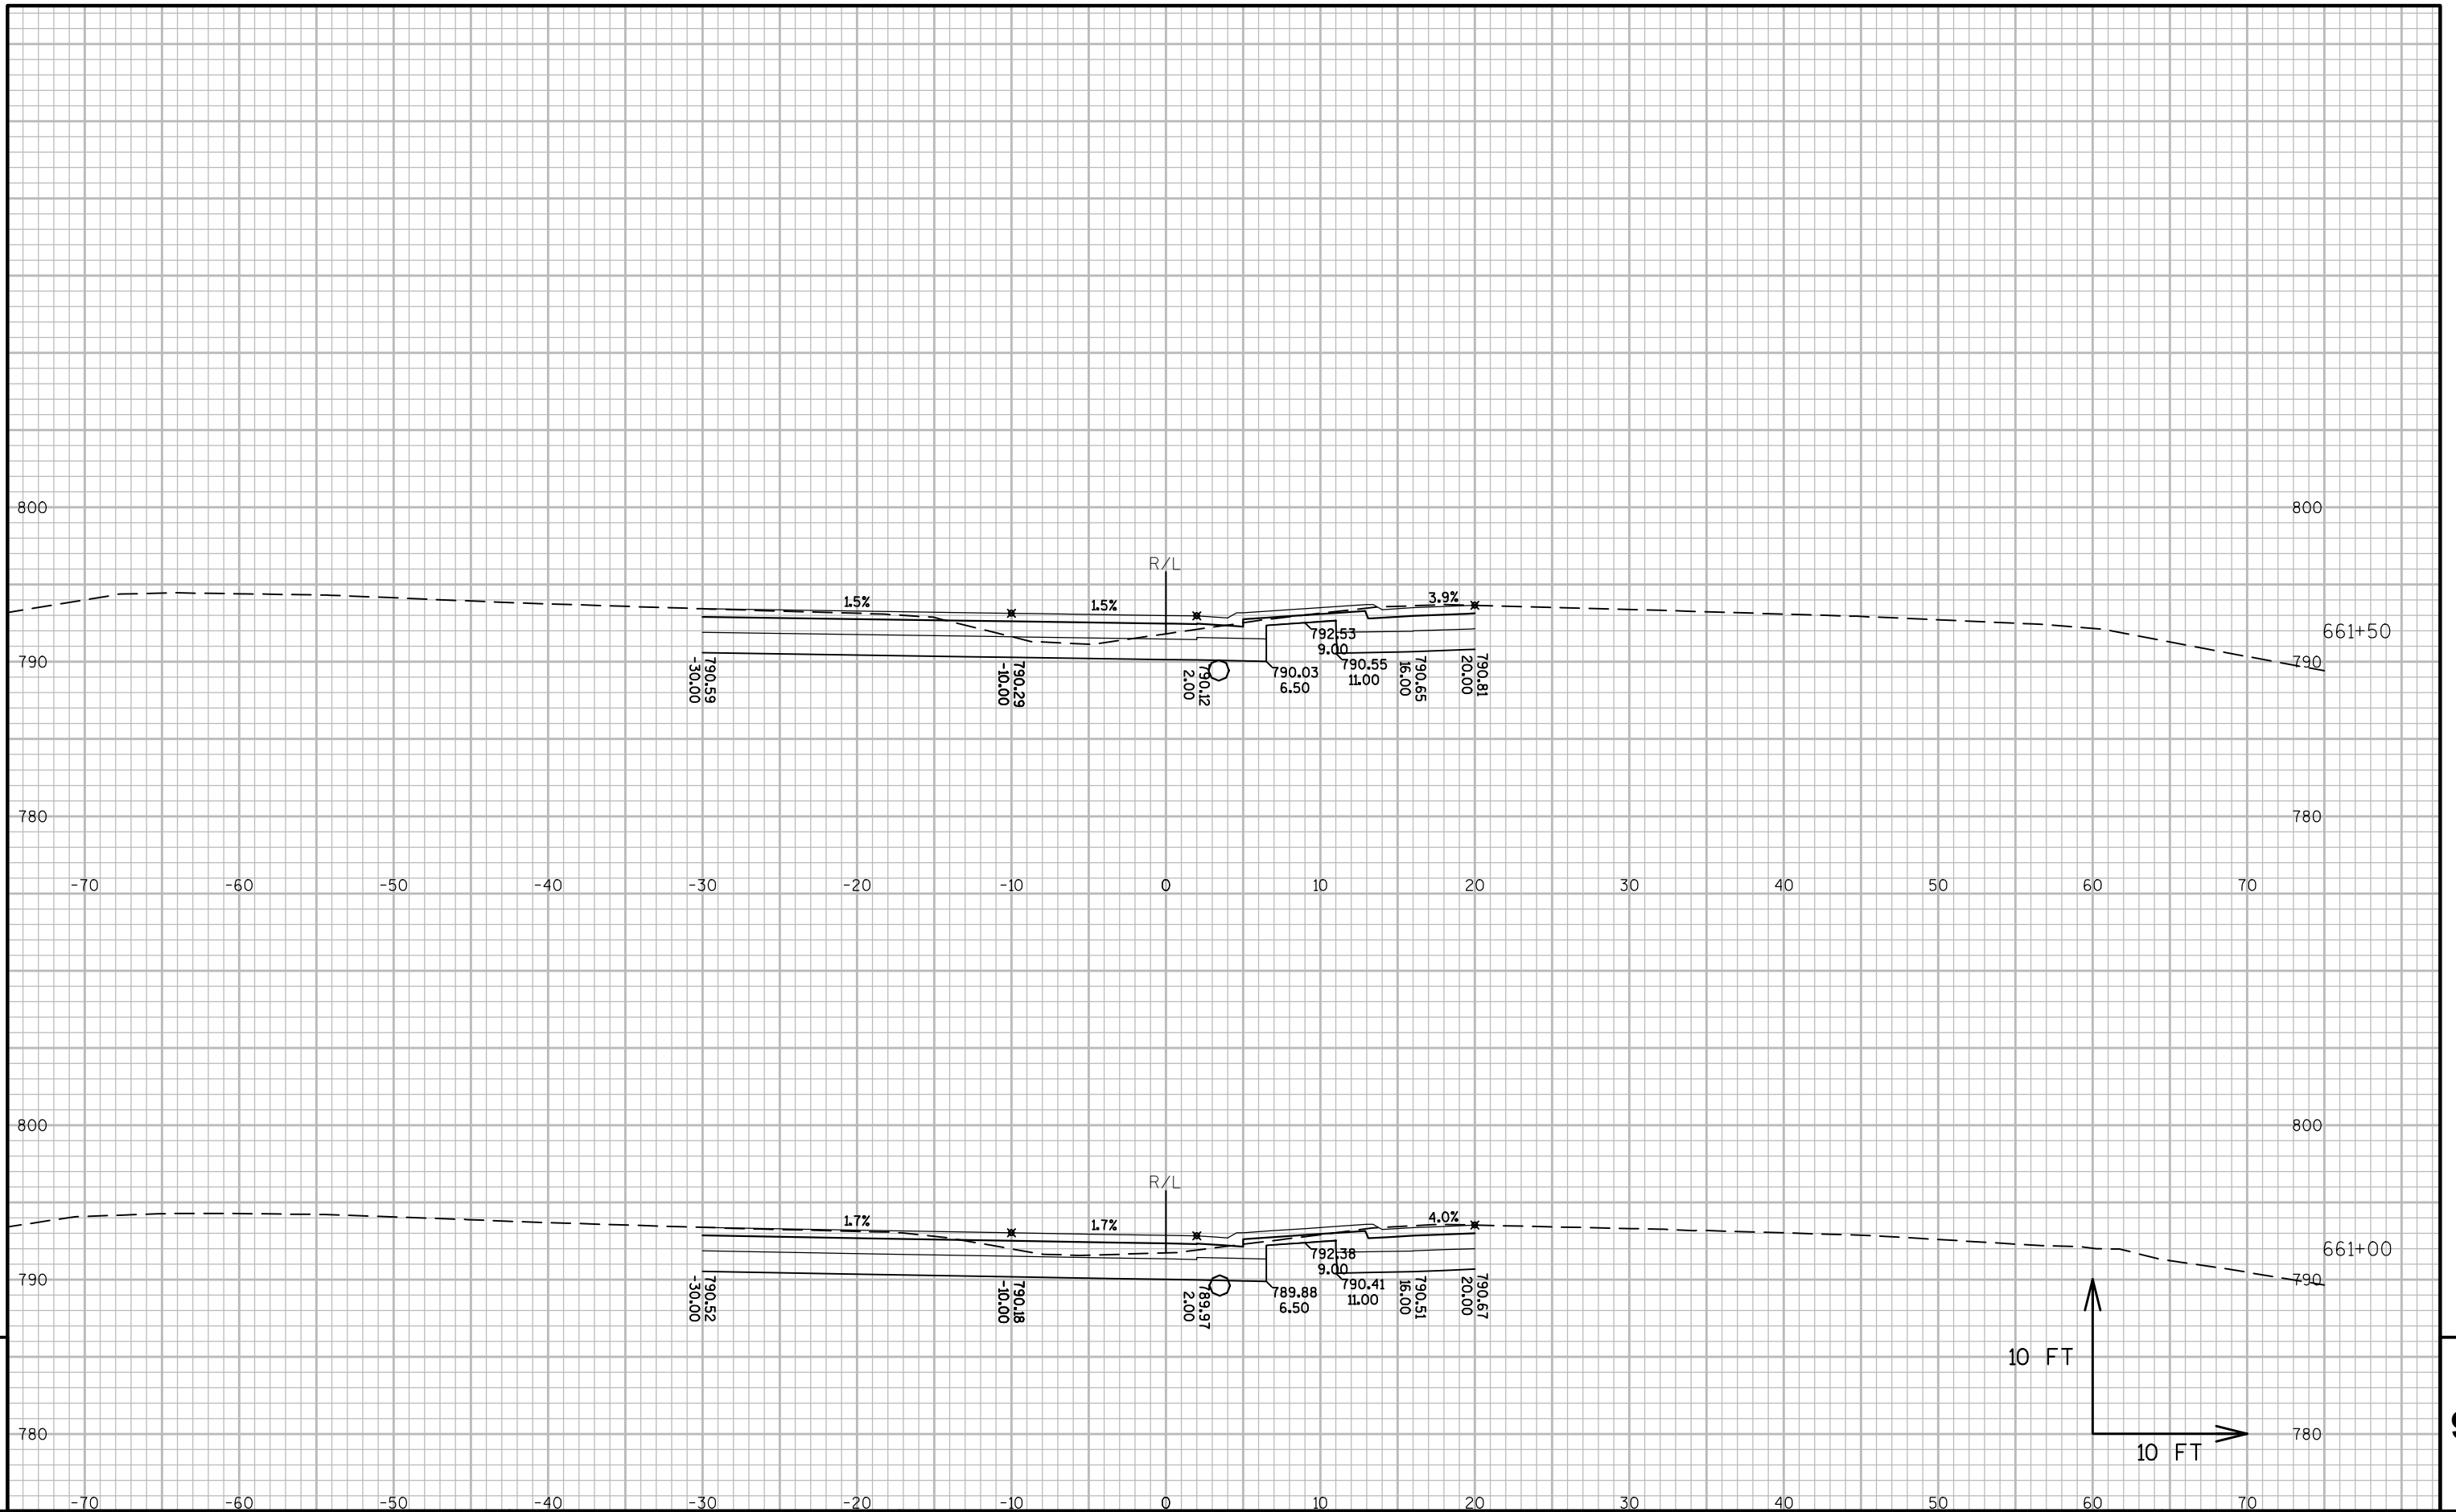

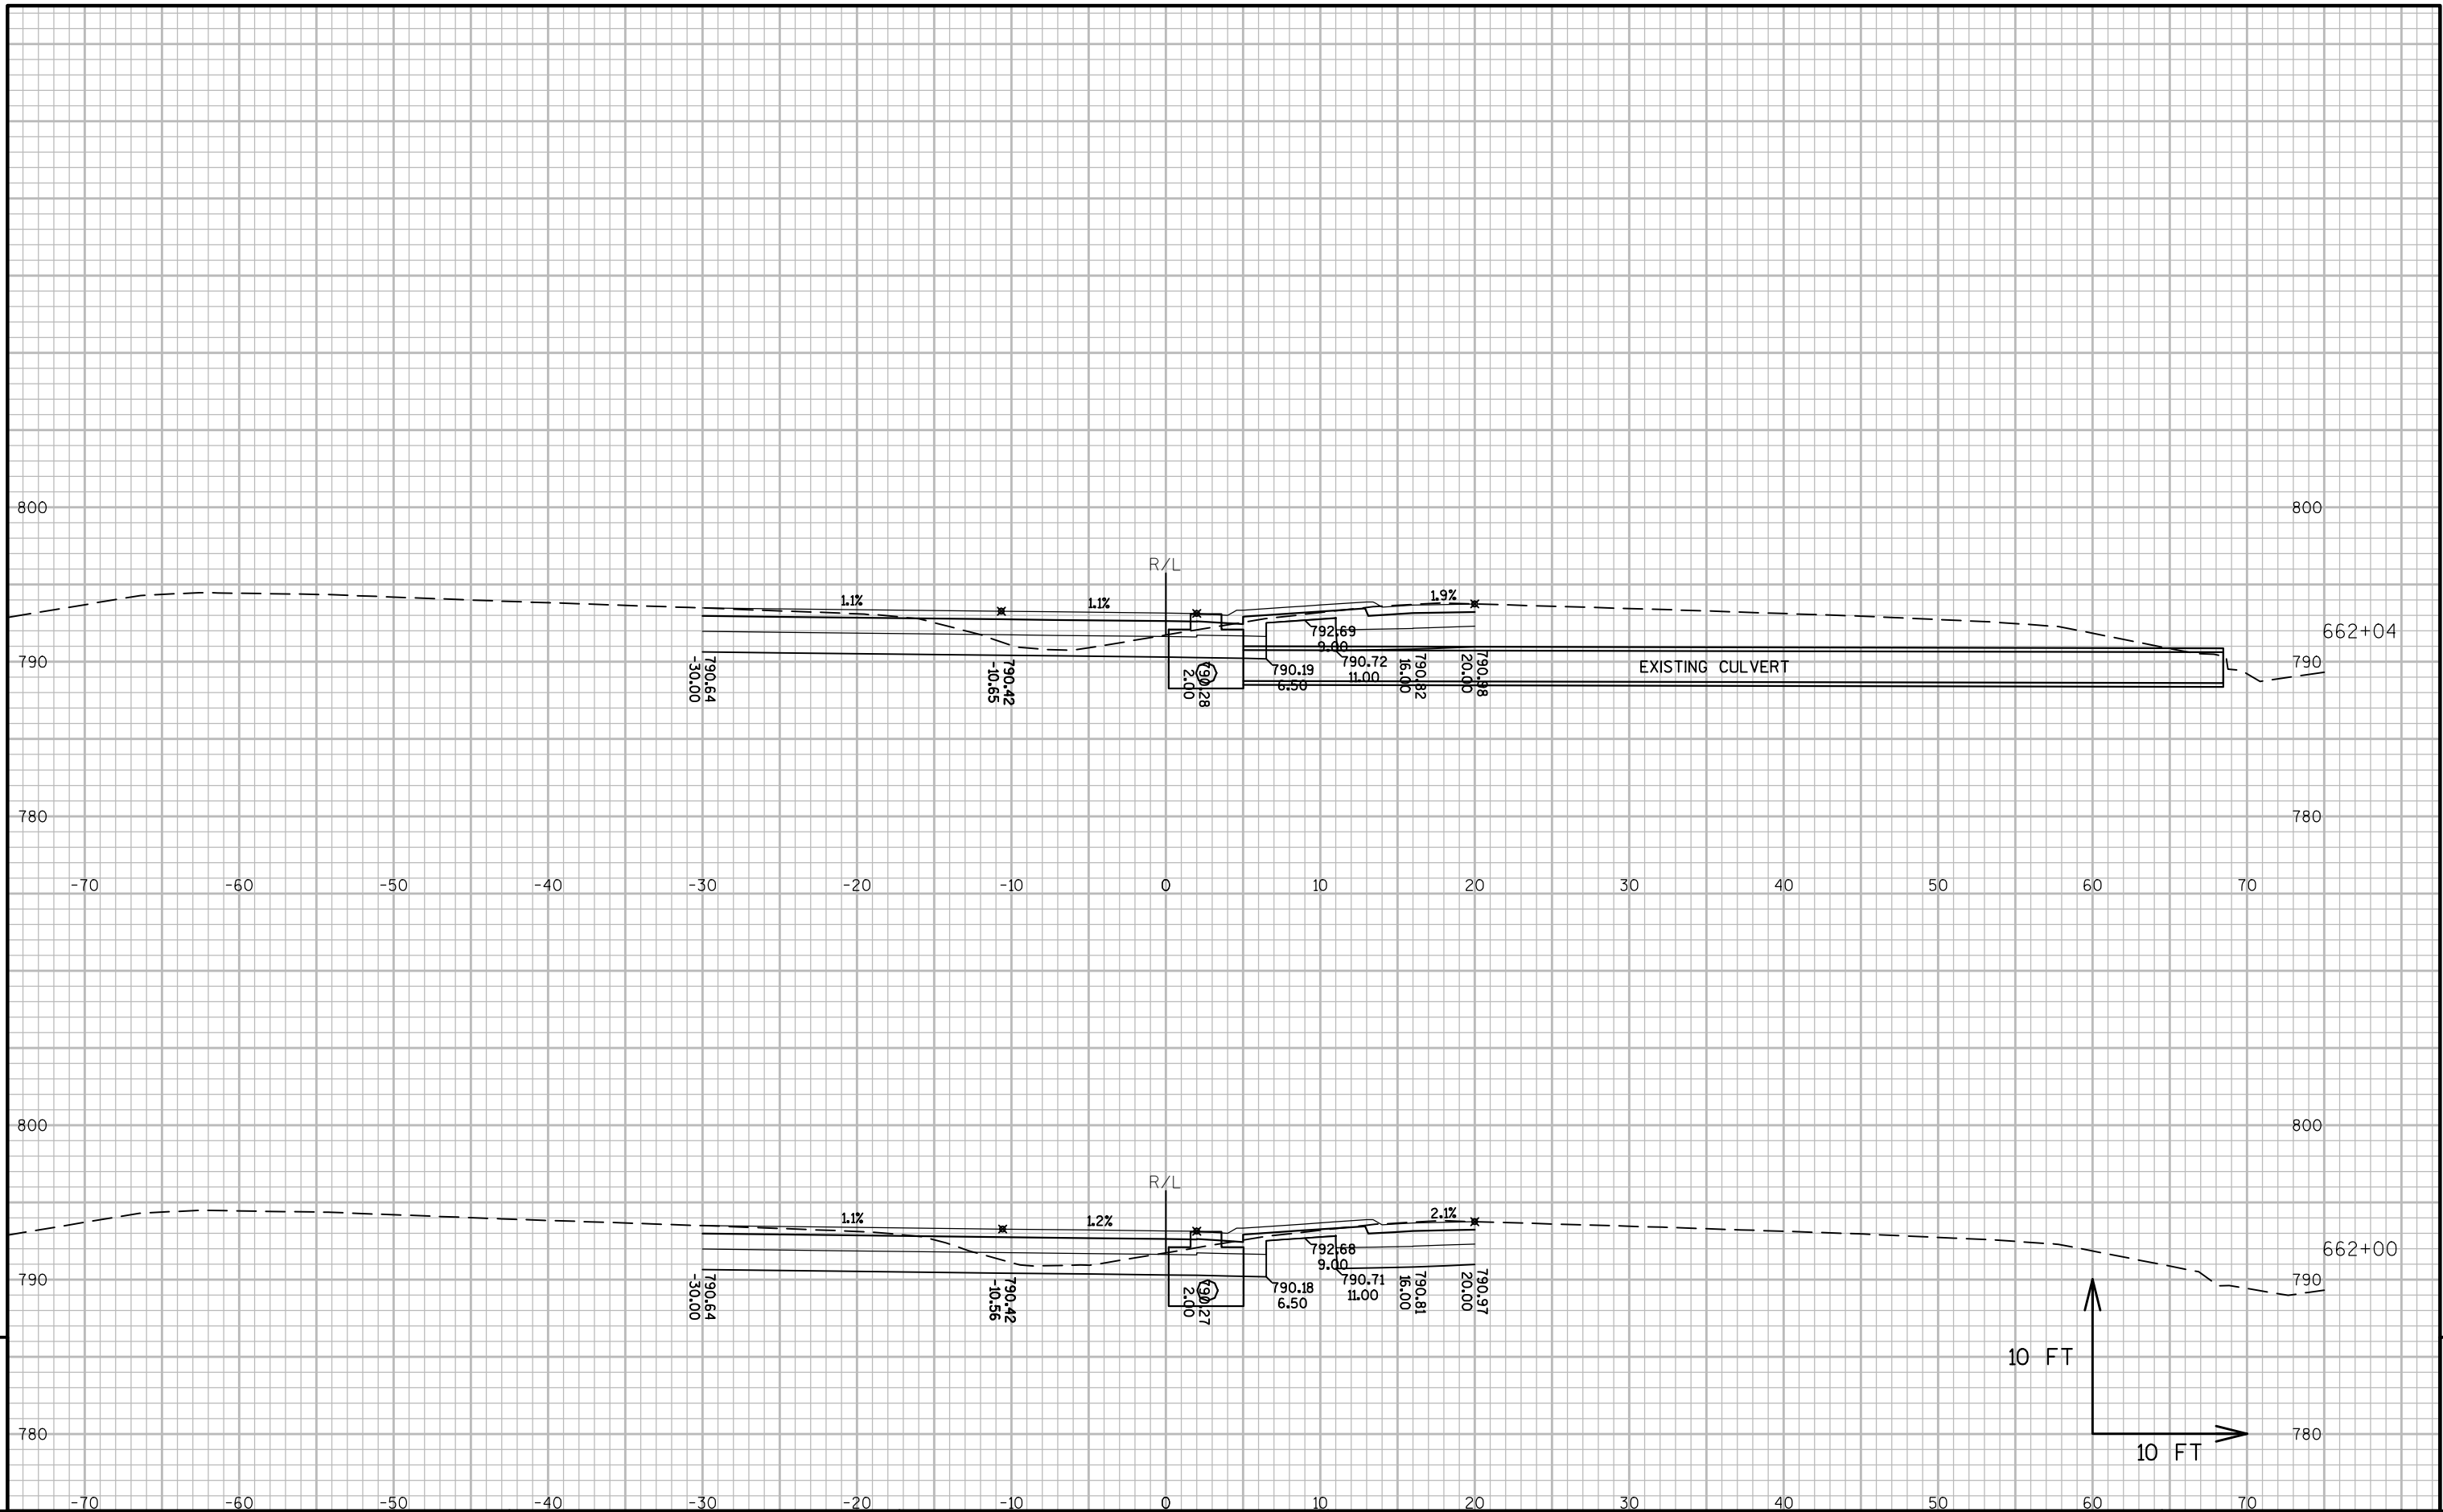


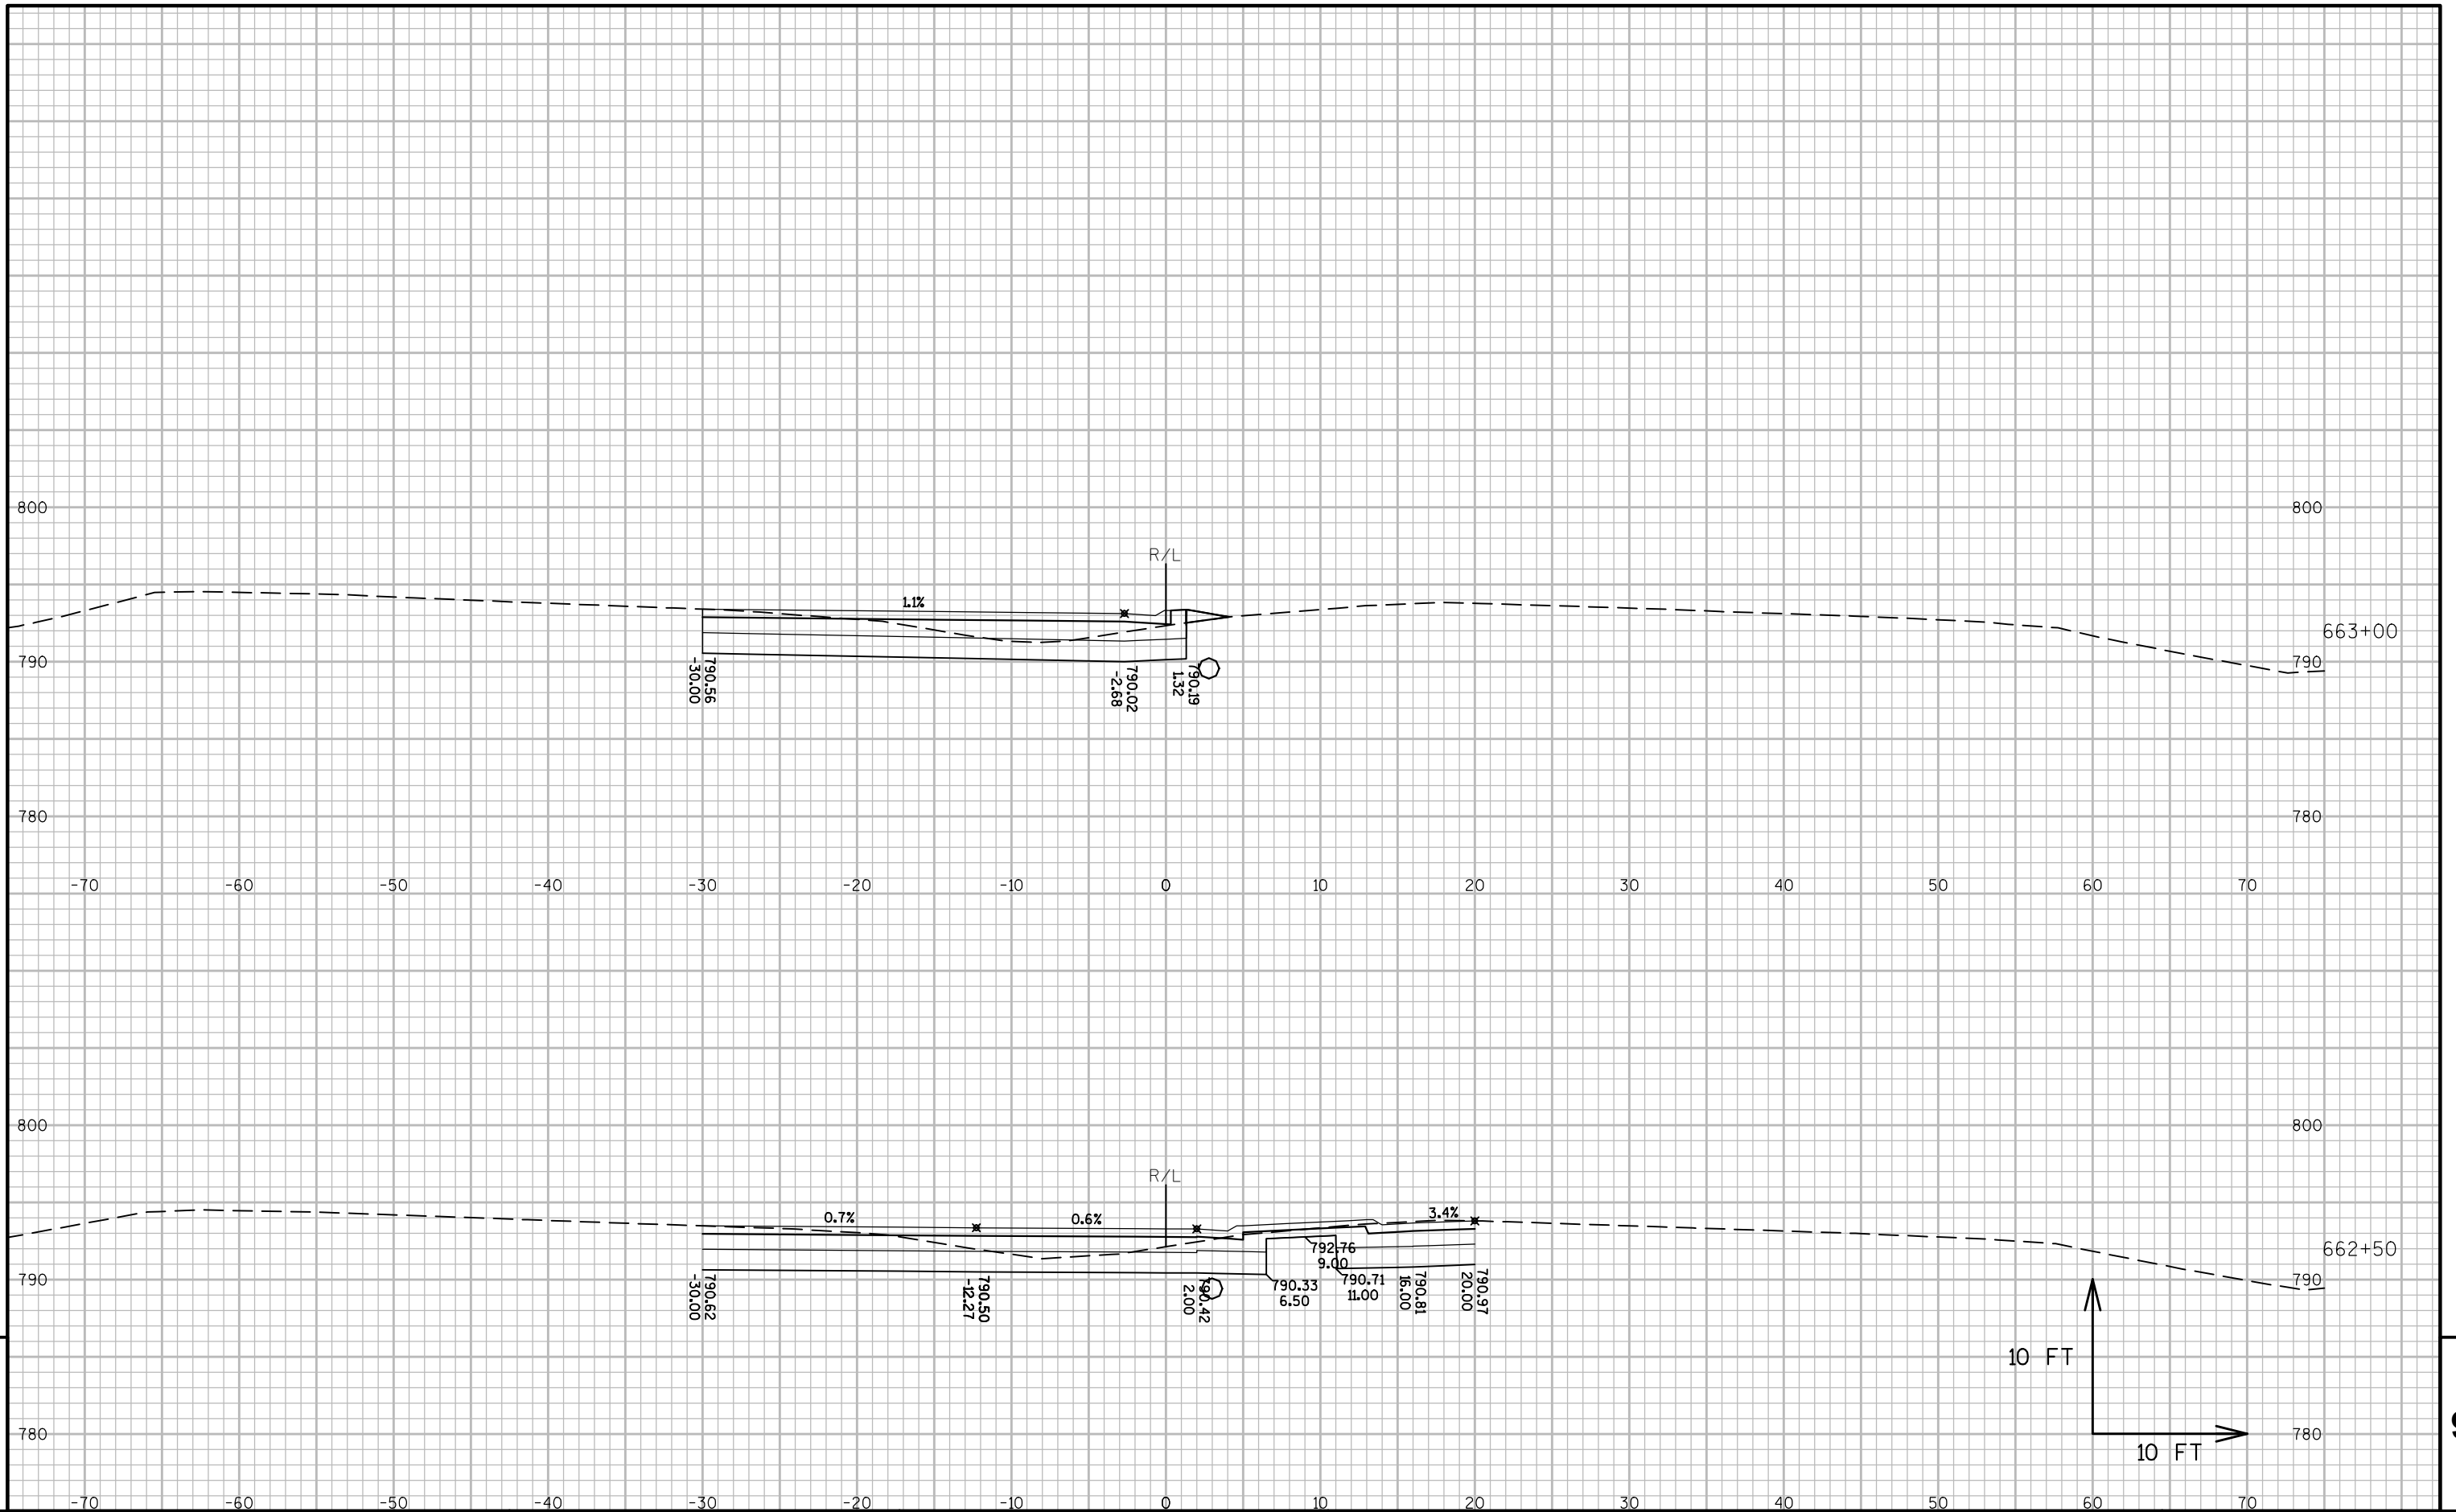

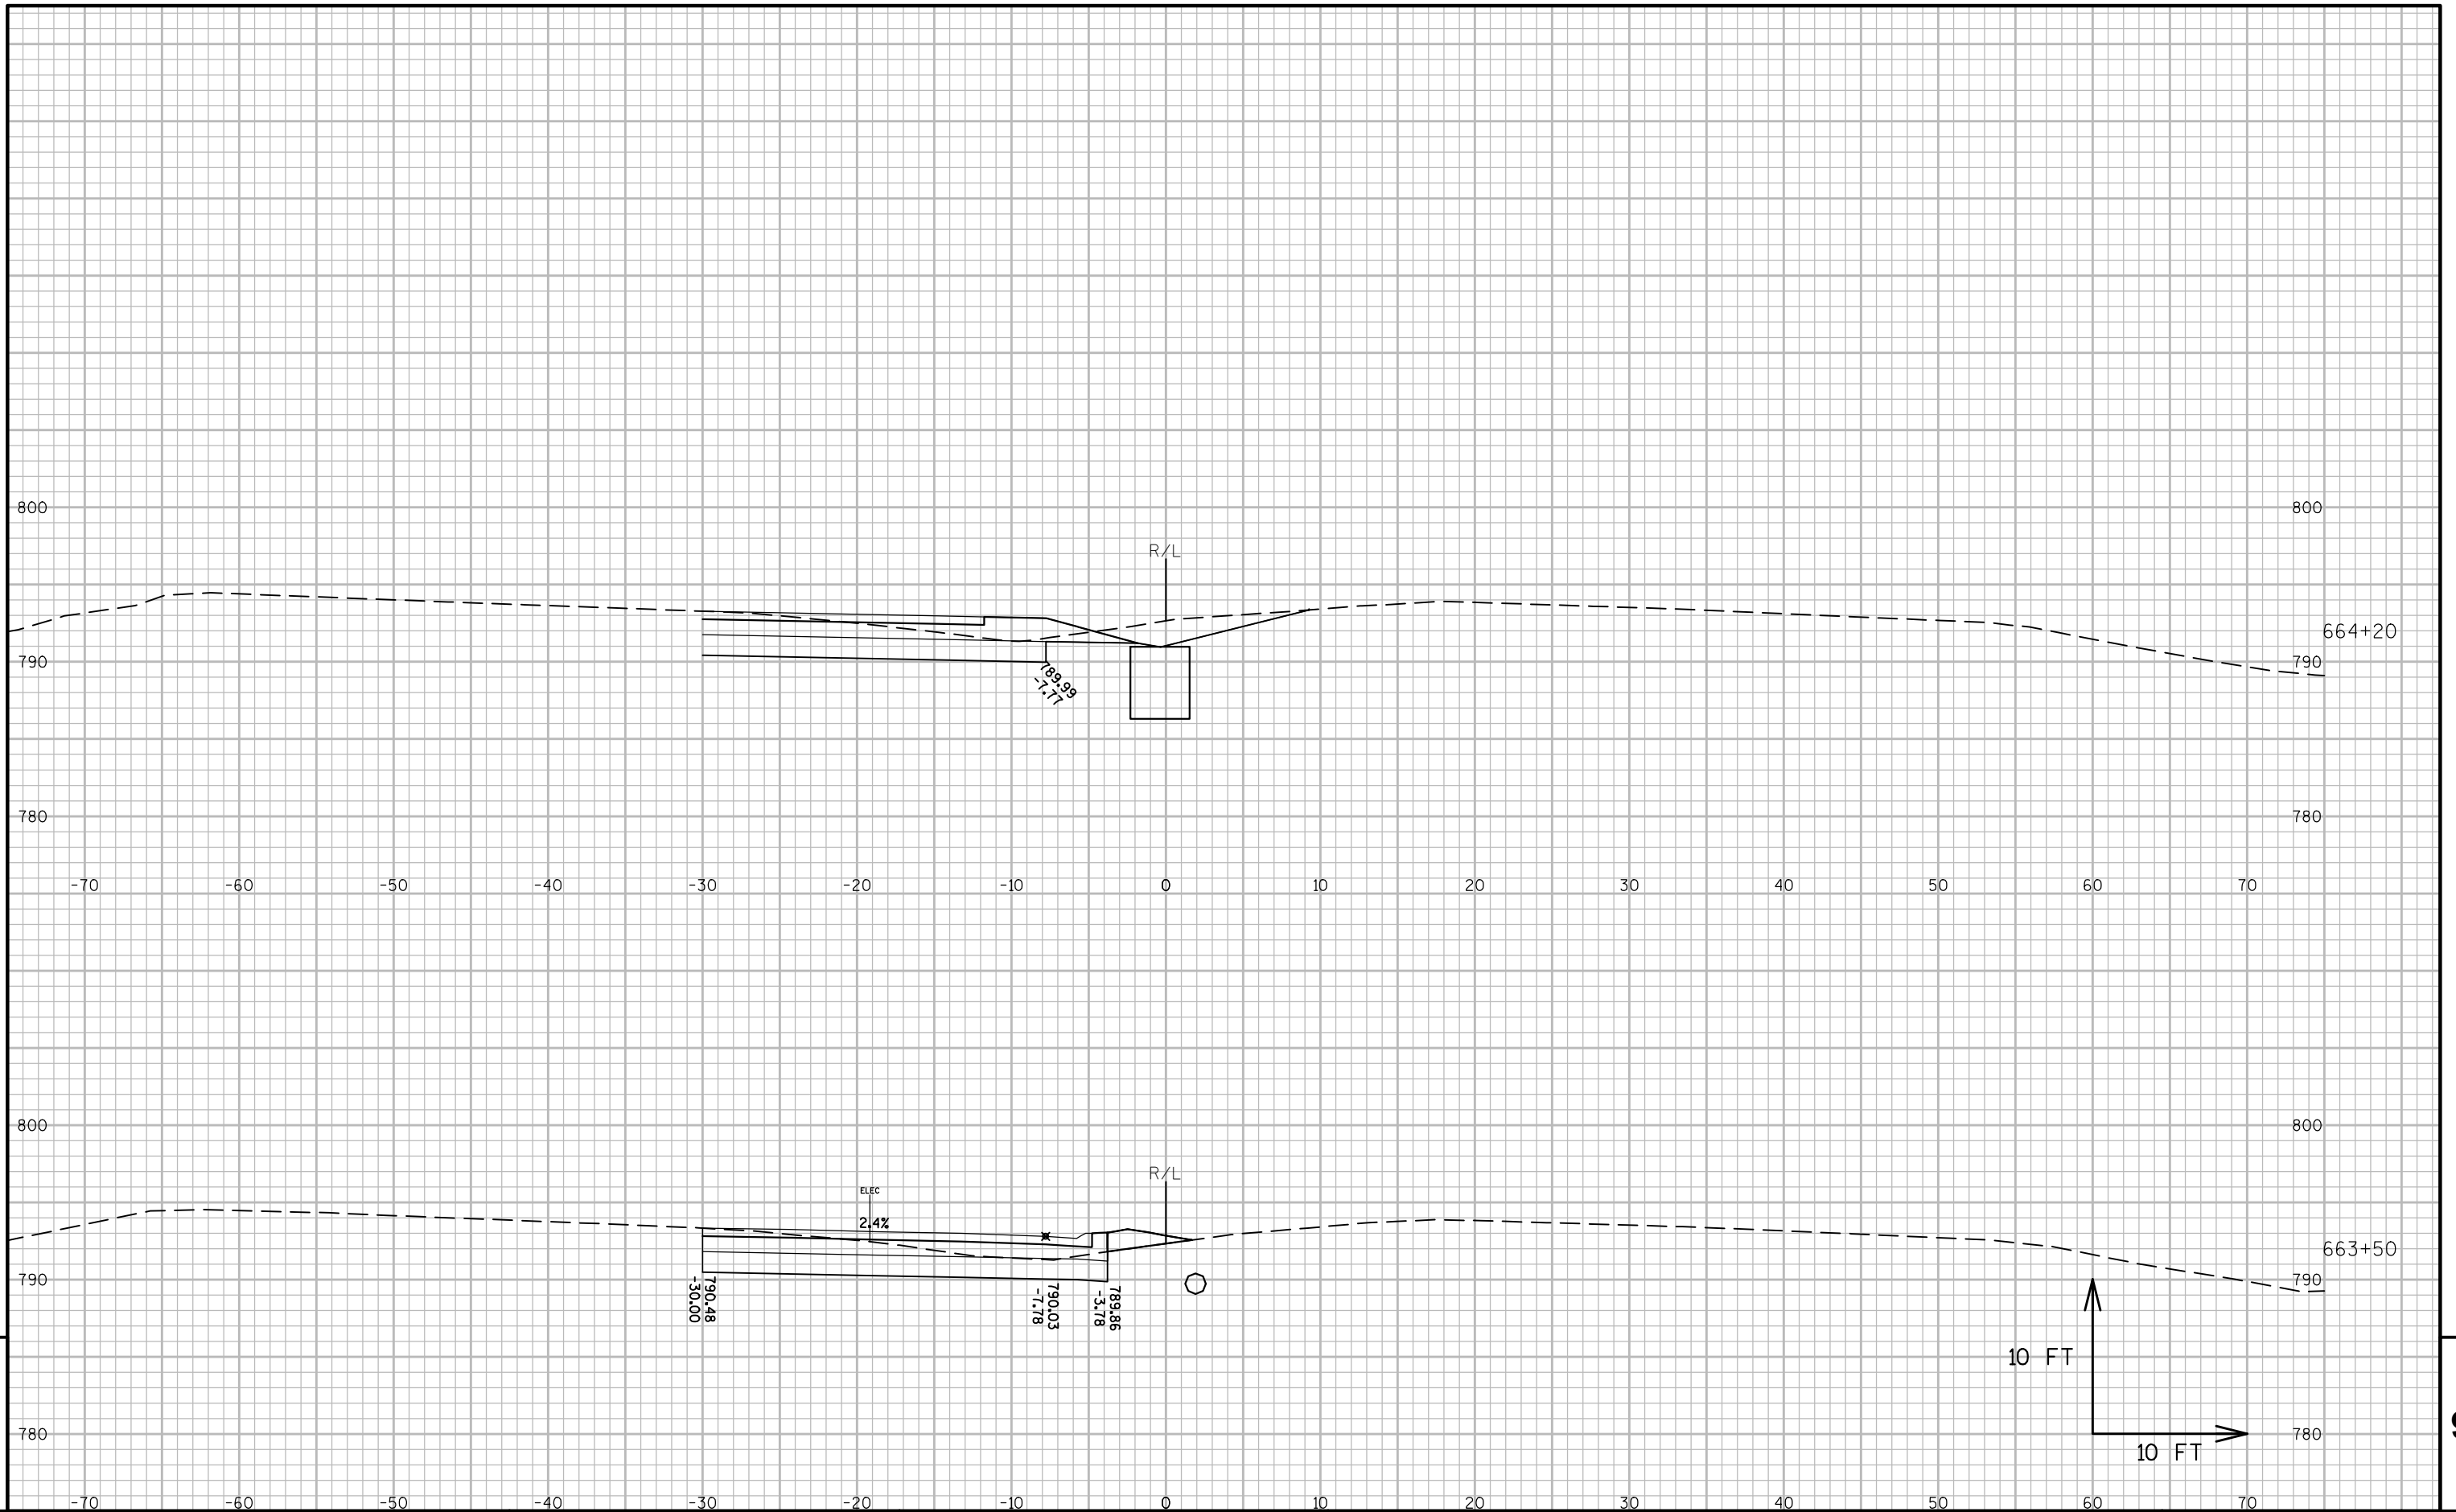

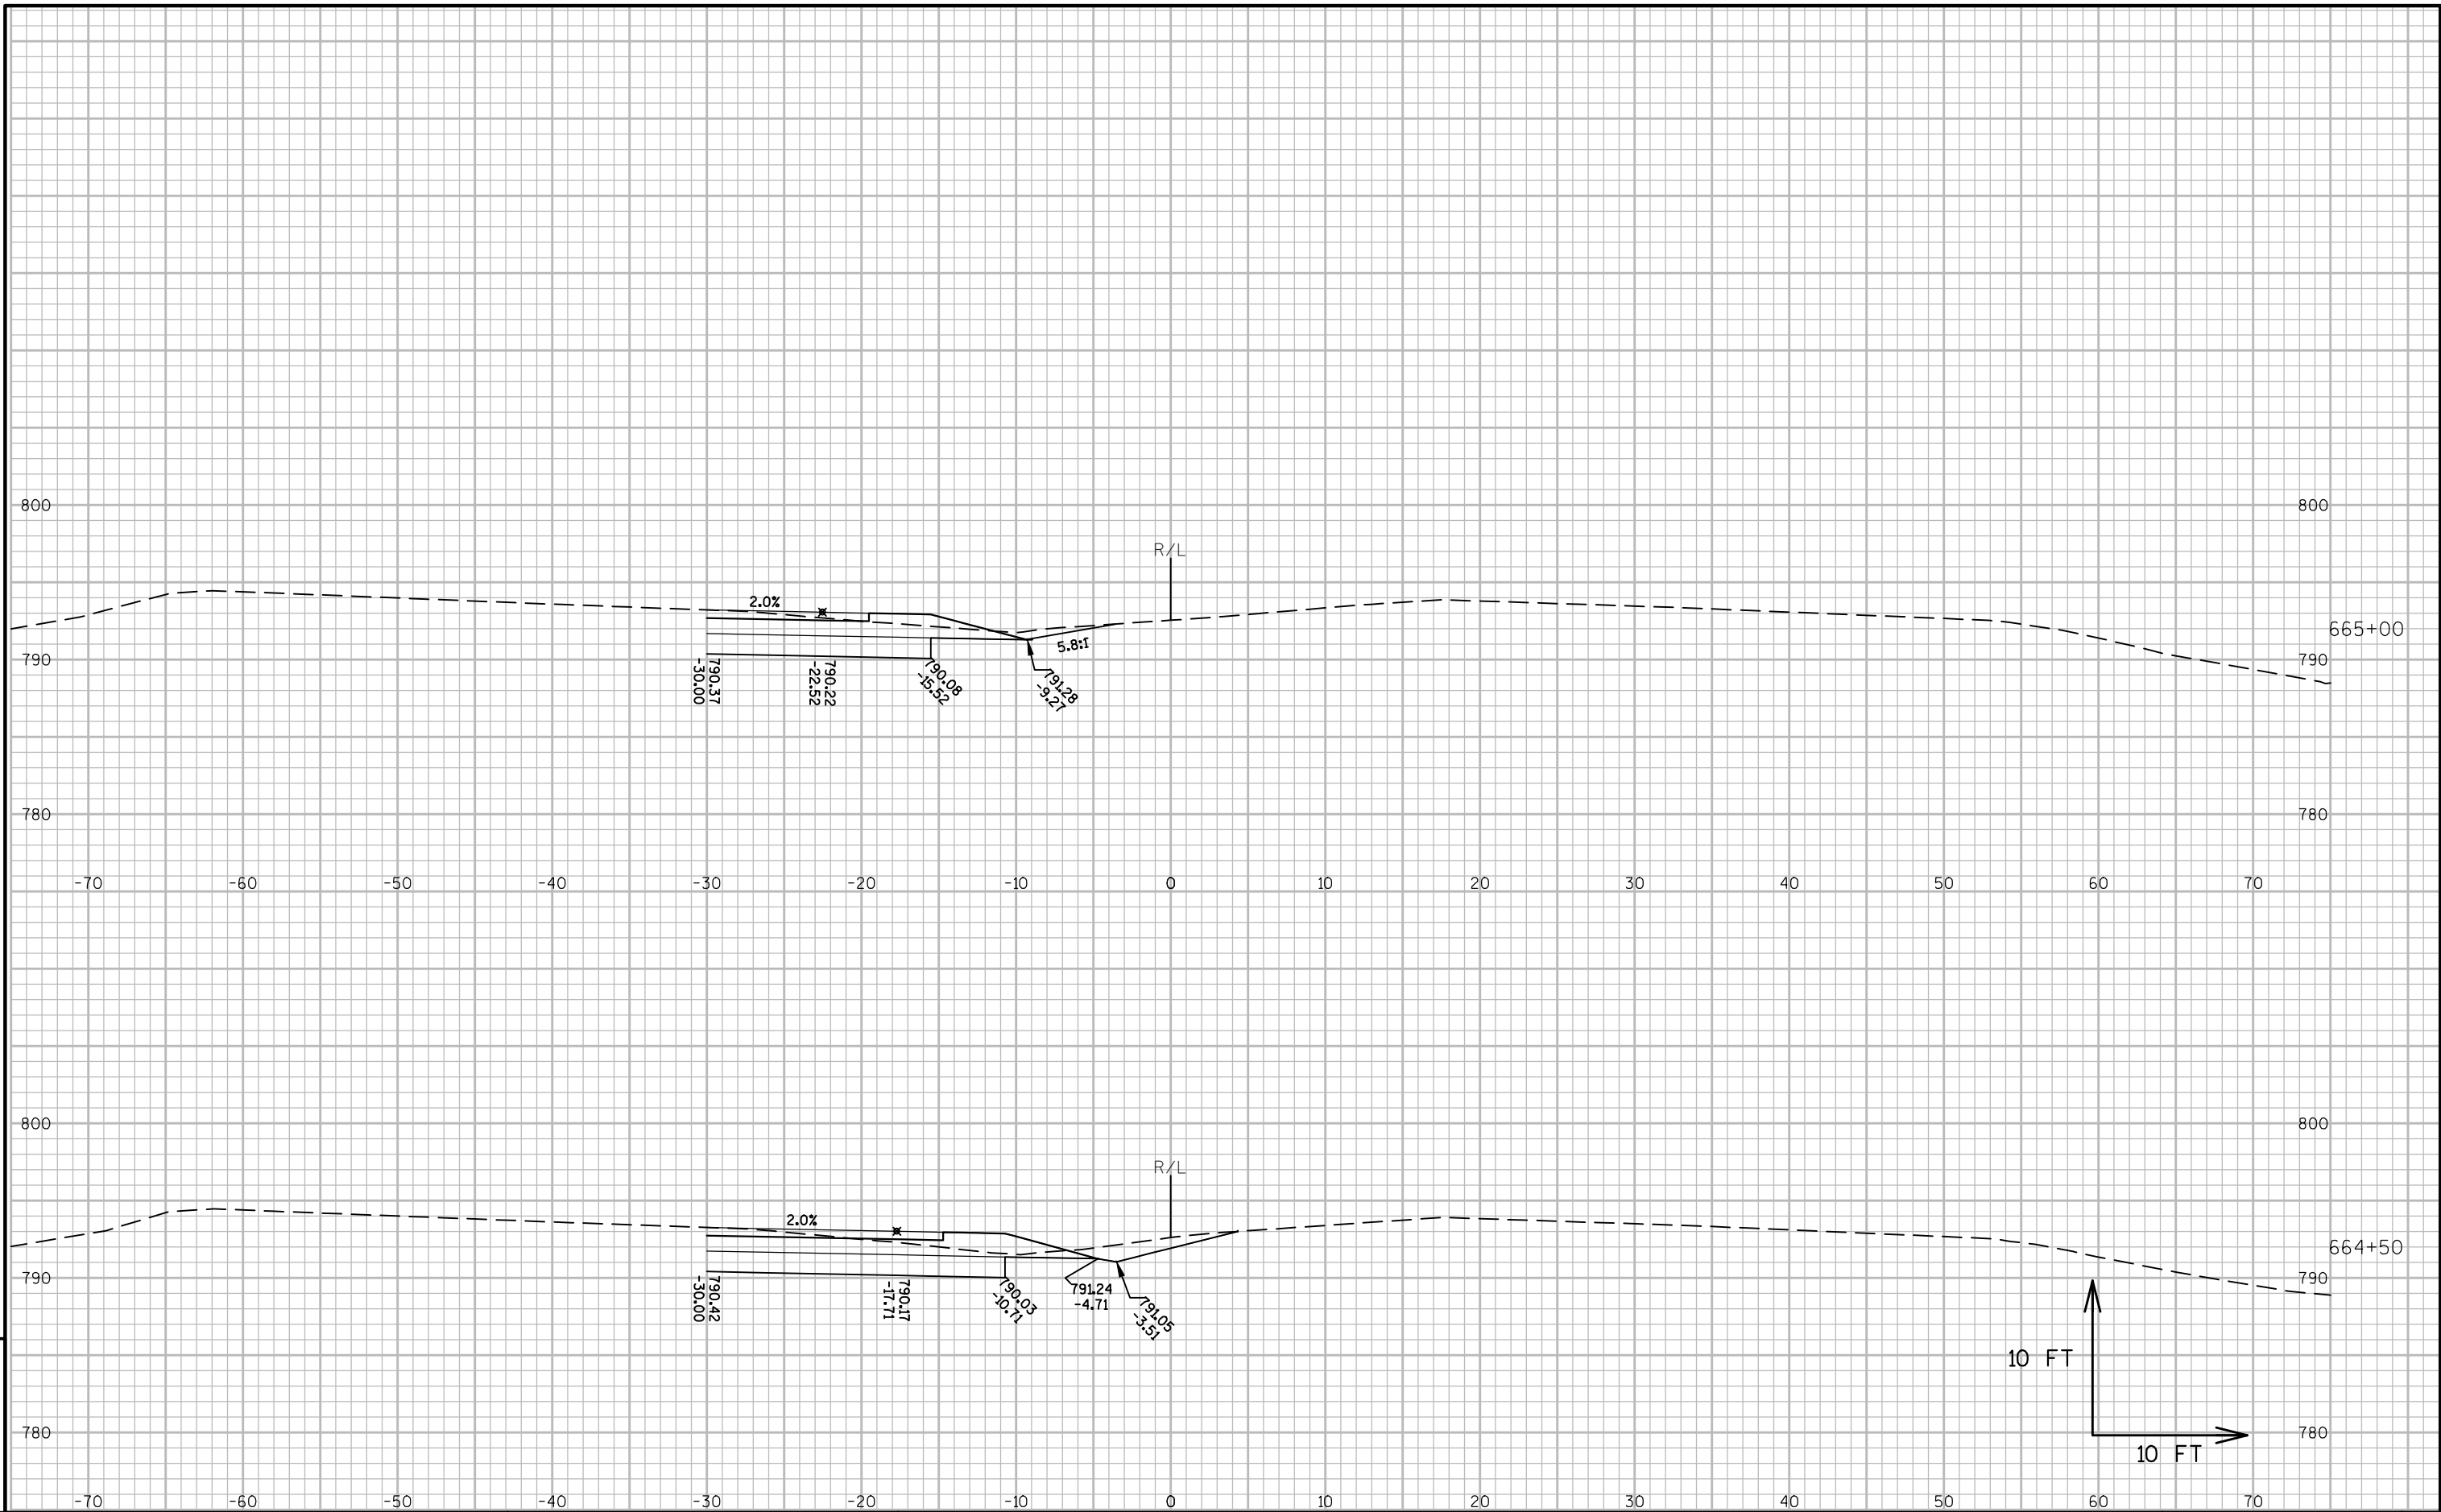

Notes

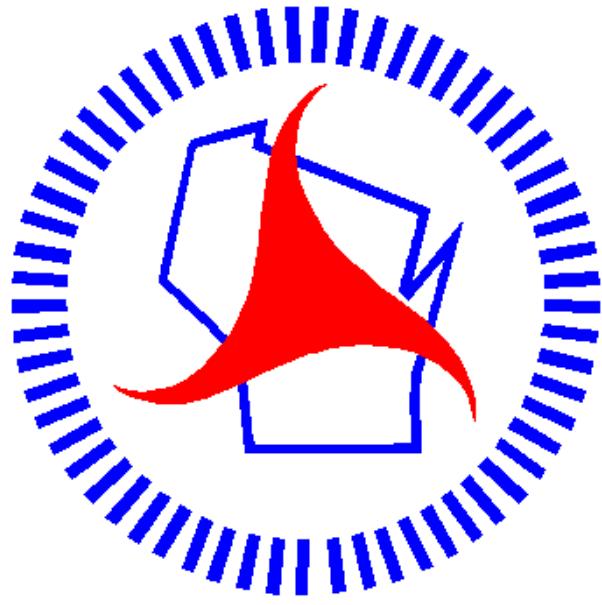

Wisconsin Department of Transportation

Dedicated people creating transportation solutions through innovation and exceptional service.

<http://www.dot.wisconsin.gov>