


RHI
PROJECT ID: 9333-00-70
WITH: N/A
COUNTY: FOREST

FEBRUARY 2012
ORDER OF SHEETS

- Section No. 1 Title
Section No. 2 Typical Sections and Details (Includes Erosion Control Plan)
Section No. 3 Estimate of Quantities
Section No. 3 Miscellaneous Quantities
~~Section No. 4 Right of Way Plot~~
Section No. 5 Plan and Profile
Section No. 6 Standard Detail Drawings
Section No. 7 Sign Plates
Section No. 8 Structure Plans
Section No. 9 Computer Earthwork Data
Section No. 9 Cross Sections

TOTAL SHEETS = 114

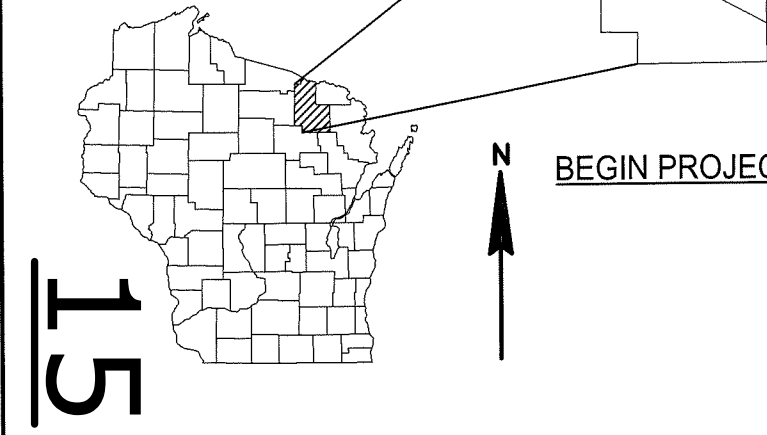


DESIGN DESIGNATION
A.A.D.T. (2019) = 760
A.A.D.T. (2039) = 870
D.H.V. = 18.3
D.D. = 61/39
T. = 19.5%
DESIGN SPEED = 60 MPH
ESALS = 130,000

CONVENTIONAL SYMBOLS

- PLAN
CORPORATE LIMITS
PROPERTY LINE
LOT LINE
LIMITED HIGHWAY EASEMENT
EXISTING RIGHT OF WAY
PROPOSED OR NEW R/W LINE
SLOPE INTERCEPT
REFERENCE LINE
EXISTING CULVERT
PROPOSED CULVERT (Box or Pipe)
COMBUSTIBLE FLUIDS
MARSH AREA
WOODED OR SHRUB AREA

- PROFILE
GRADE LINE
ORIGINAL GROUND
MARSH OR ROCK PROFILE (To be noted as such)
SPECIAL DITCH
GRADE ELEVATION
CULVERT (Profile View)
UTILITIES
ELECTRIC
FIBER OPTIC
GAS
SANITARY SEWER
STORM SEWER
TELEPHONE
WATER
UTILITY PEDESTAL
POWER POLE
TELEPHONE POLE

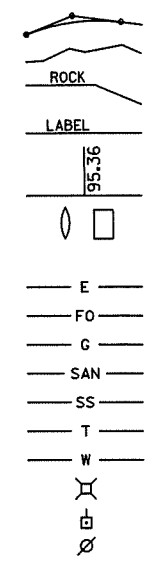

STATE OF WISCONSIN
DEPARTMENT OF TRANSPORTATION
PLAN OF PROPOSED IMPROVEMENT

ARGONNE-CAVOUR


PESHTIGO RIVER ROAD TO CTH O

CTH G


FOREST COUNTY

STATE PROJECT NUMBER
9333-00-70

BEGIN PROJECT 9333-00-70
STA 225+00
Y = 602780.615
X = 847477.540

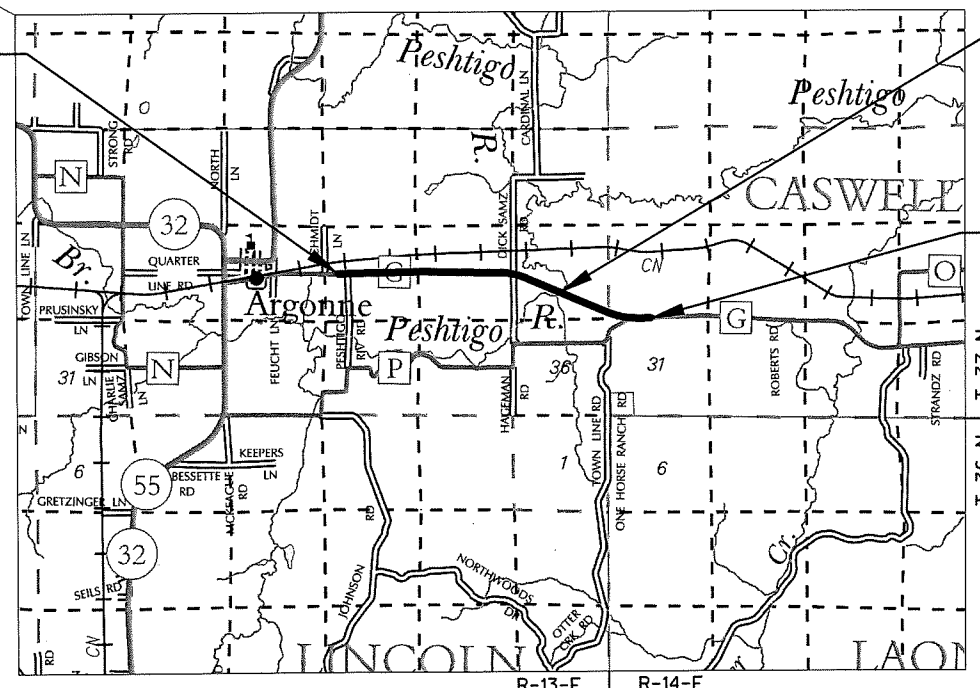

B-21-30
END PROJECT
STA 401+50
Y = 600293.915
X = 864653.118

 

TOTAL NET LENGTH OF CENTERLINE = 3.343 MILES

HORIZONTAL POSITIONS SHOWN ON THIS PLAN ARE WISCONSIN COUNTY COORDINATES, FOREST COUNTY, NAD83 (2011), IN U.S. SURVEY FEET. VALUES ARE GRID COORDINATES, GRID BEARINGS, AND GRID DISTANCES. GRID DISTANCES MAY BE USED AS GROUND DISTANCES.

STATE PROJECT	FEDERAL PROJECT	
	PROJECT	CONTRACT
9333-00-70	WISC 2019128	1

ACCEPTED FOR
COUNTY OF FOREST

COMMISSIONER
7-2-2018 Bill Anderson
(Date) (Signature & Title of Official)

ORIGINAL PLAN PREPARED BY
BECHER HOPPE 330 Fourth Street • PO Box 8000
Wausau, WI • 54402-8000
715.845.8000 • Fax 715.845.8008
becherhoppe.com

WISCONSIN
MICHAEL V. KOWAL
E-36685
WAUSAU, WI
PROFESSIONAL ENGINEER

7-1-18 [Signature]
(Date) (Signature)

STATE OF WISCONSIN
DEPARTMENT OF TRANSPORTATION

PREPARED BY
Surveyor BECHER HOPPE
Designer BECHER HOPPE
Management Consultant CEDAR CORPORATION

APPROVED FOR THE DEPARTMENT
DATE: 7-21-2018 [Signature]
(Management Consultant Signature)

E

GENERAL NOTES

BEARINGS SHOWN ON THE PLAN ARE TRUE BEARINGS TO THE NEAREST SECOND.

PURSUANT TO CHAPTER 59 OF THE WISCONSIN STATUTES. THE CONTRACTOR SHALL CAREFULLY MAKE A SEARCH FOR EVIDENCE OF A LANDMARK IN ALL AREAS WHERE SUCH A LANDMARK MAY EXIST.

NO TREES OR SHRUBS ARE TO BE REMOVED WITHOUT APPROVAL OF THE ENGINEER.

THE LOCATIONS OF EXISTING AND PROPOSED UTILITY INSTALLATIONS AS SHOWN ON THE PLANS ARE APPROXIMATE. THERE MAY BE OTHER UTILITY INSTALLATIONS WITHIN THE PROJECT AREA THAT ARE NOT SHOWN. THE CONTRACTOR SHALL COORDINATE HIS CONSTRUCTION ACTIVITIES WITH A CALL TO DIGGERS HOTLINE AND/OR A DIRECT CALL TO THE UTILITIES THAT HAVE FACILITIES IN THE AREA. NOT ALL UTILITIES ARE MEMBERS OF DIGGERS HOTLINE.

HMA PAVEMENTS ESTIMATED BY USING 115 LB/SY/IN.

TACK COAT ESTIMATED BY USING AN APPLICATION RATE OF 0.07 GAL/SY.

WETLANDS EXIST IN THE PROJECT AREA AND THE CONTRACTOR SHALL NOT DISTURB OUTSIDE OF THE SLOPE INTERCEPT IN THESE AREAS.

SECTION 2 ORDER

- GENERAL NOTES
- PROJECT OVERVIEW
- TYPICAL SECTIONS
- SUPERELEVATION TABLES
- CONSTRUCTION DETAILS
- INTERSECTION DETAILS
- EROSION CONTROL PLAN
- PERMANENT SIGNING & PAVEMENT MARKING
- DETOUR ROUTE PLAN
- TRAFFIC CONTROL PLAN
- ALIGNMENT DIAGRAM
- CONTROL POINT DATA

AS-BUILT REFERENCE (YEAR)*

- PROJECT: WI 9333-6-70,71 (1970)
- PROJECT: WI 9333-7-70 (UNKNOWN)
- PROJECT: WI 9333-3-70 (UNKNOWN)

*APPROVAL YEAR (NOT CONSTRUCTION)

UTILITIES

COMMUNICATION
FRONTIER COMMUNICATIONS OF WI LLC
521 4TH ST
WAUSAU, WI 54403
CALVIN KLADE
MOBILE: (715) 573-2110
calvin.klade@ftr.com

COMMUNICATION
CHARTER COMMUNICATIONS
821 LINCOLN ST
RHINELANDER, WI 54501
NAME MARK OLEJNICZAK
PHONE: (715) 420-0301
mark.olejniczak@charter.com

ELECTRIC
WISCONSIN PUBLIC SERVICE CORPORATION
PO BOX 1166
WAUSAU, WI 54402
DON LUTZOW
PHONE: (715) 848-7487
MOBILE: (715) 493-7802
donald.lutzow@wisconsinpublicservice.com

GAS
WISCONSIN PUBLIC SERVICE CORPORATION
2027 NAVAJO ST
RHINELANDER, WI 54501
CHRIS GILMAN
PHONE: (715) 369-7133
MOBILE: (715) 490-4153
CRGilman@wisconsinpublicservice.com

DNR CONTACT

WISCONSIN DEPARTMENT OF NATURAL RESOURCES
107 SUTLIFF AVE
RHINELANDER, WI 54501
JONATHAN SIMONSEN
PHONE: (715) 365-8916
Jonathan.Simonsen@wisconsin.gov

FOREST COUNTY HIGHWAY DEPARTMENT

FOREST COUNTY HIGHWAY DEPARTMENT
5350 COUNTY HWY W
CRANDON, WI 54520
BILL ANDERSON
PHONE: (715) 478-3516
banderson@co.forest.wi.us

DESIGN CONSULTANT CONTACT

BECHER HOPPE ASSOCIATES, INC.
330 FOURTH ST
PO BOX 8000
WAUSAU, WI 54402-8000
MICHAEL KOWAL, PE
PHONE: (715) 845-0409
mkowal@becherhoppe.com

RUNOFF COEFFICIENT TABLE

	HYDROLOGIC SOIL GROUP											
	A			B			C			D		
	SLOPE RANGE (PERCENT)			SLOPE RANGE (PERCENT)			SLOPE RANGE (PERCENT)			SLOPE RANGE (PERCENT)		
LAND USE:	0-2	2-6	6 & OVER	0-2	2-6	6 & OVER	0-2	2-6	6 & OVER	0-2	2-6	6 & OVER
ROW CROPS	.08	.16	.22	.12	.20	.27	.15	.24	.33	.19	.28	.38
	.22	.30	.38	.26	.34	.44	.30	.37	.50	.34	.41	.56
MEDIAN STRIP-TURF	.19	.20	.24	.19	.22	.26	.20	.23	.30	.20	.25	.30
	.24	.26	.30	.25	.28	.33	.26	.30	.37	.27	.32	.40
SIDE SLOPE-TURF			.25			.27			.28			.30
			.32			.34			.36			.38
PAVEMENT:												
ASPHALT						.70 - .95						
CONCRETE						.80 - .95						
BRICK						.70 - .80						
DRIVES, WALKS						.75 - .85						
ROOFS						.75 - .95						
GRAVEL ROADS, SHOULDERS						.40 - .60						


TOTAL PROJECT AREA = 22.32 ACRES
TOTAL AREA EXPECTED TO BE DISTURBED BY CONSTRUCTION ACTIVITIES = 0.71 ACRES


SOIL BORING LOG

BORING NO.	STATION	OFFSET FROM C/L	ASPHALT DEPTH IN INCHES	UNDERLYING MATERIAL
B-01	241+52.11	2' LT	5"	7" BASE COURSE/SUBBASE
B-02	273+00.00	6' RT	6"	6" BASE COURSE/SUBBASE
B-03	318+85.07	4' RT	6"	8" BASE COURSE/SUBBASE
B-04	336+00.00	8' LT	5"	5" BASE COURSE/SUBBASE
B-05	348+46.51	9' RT	6"	6" BASE COURSE/SUBBASE
B-06	349+58.99	6' LT	5.5"	6" BASE COURSE/SUBBASE
B-07	344+00.00	4' LT	6"	6" BASE COURSE/SUBBASE
B-08	387+25.84	18' RT	0"	10" BASE COURSE/SUBBASE
B-09	101+00.46	6' LT	5.5"	7" BASE COURSE/SUBBASE




Dial 811 or (800)242-8511
www.DiggersHotline.com

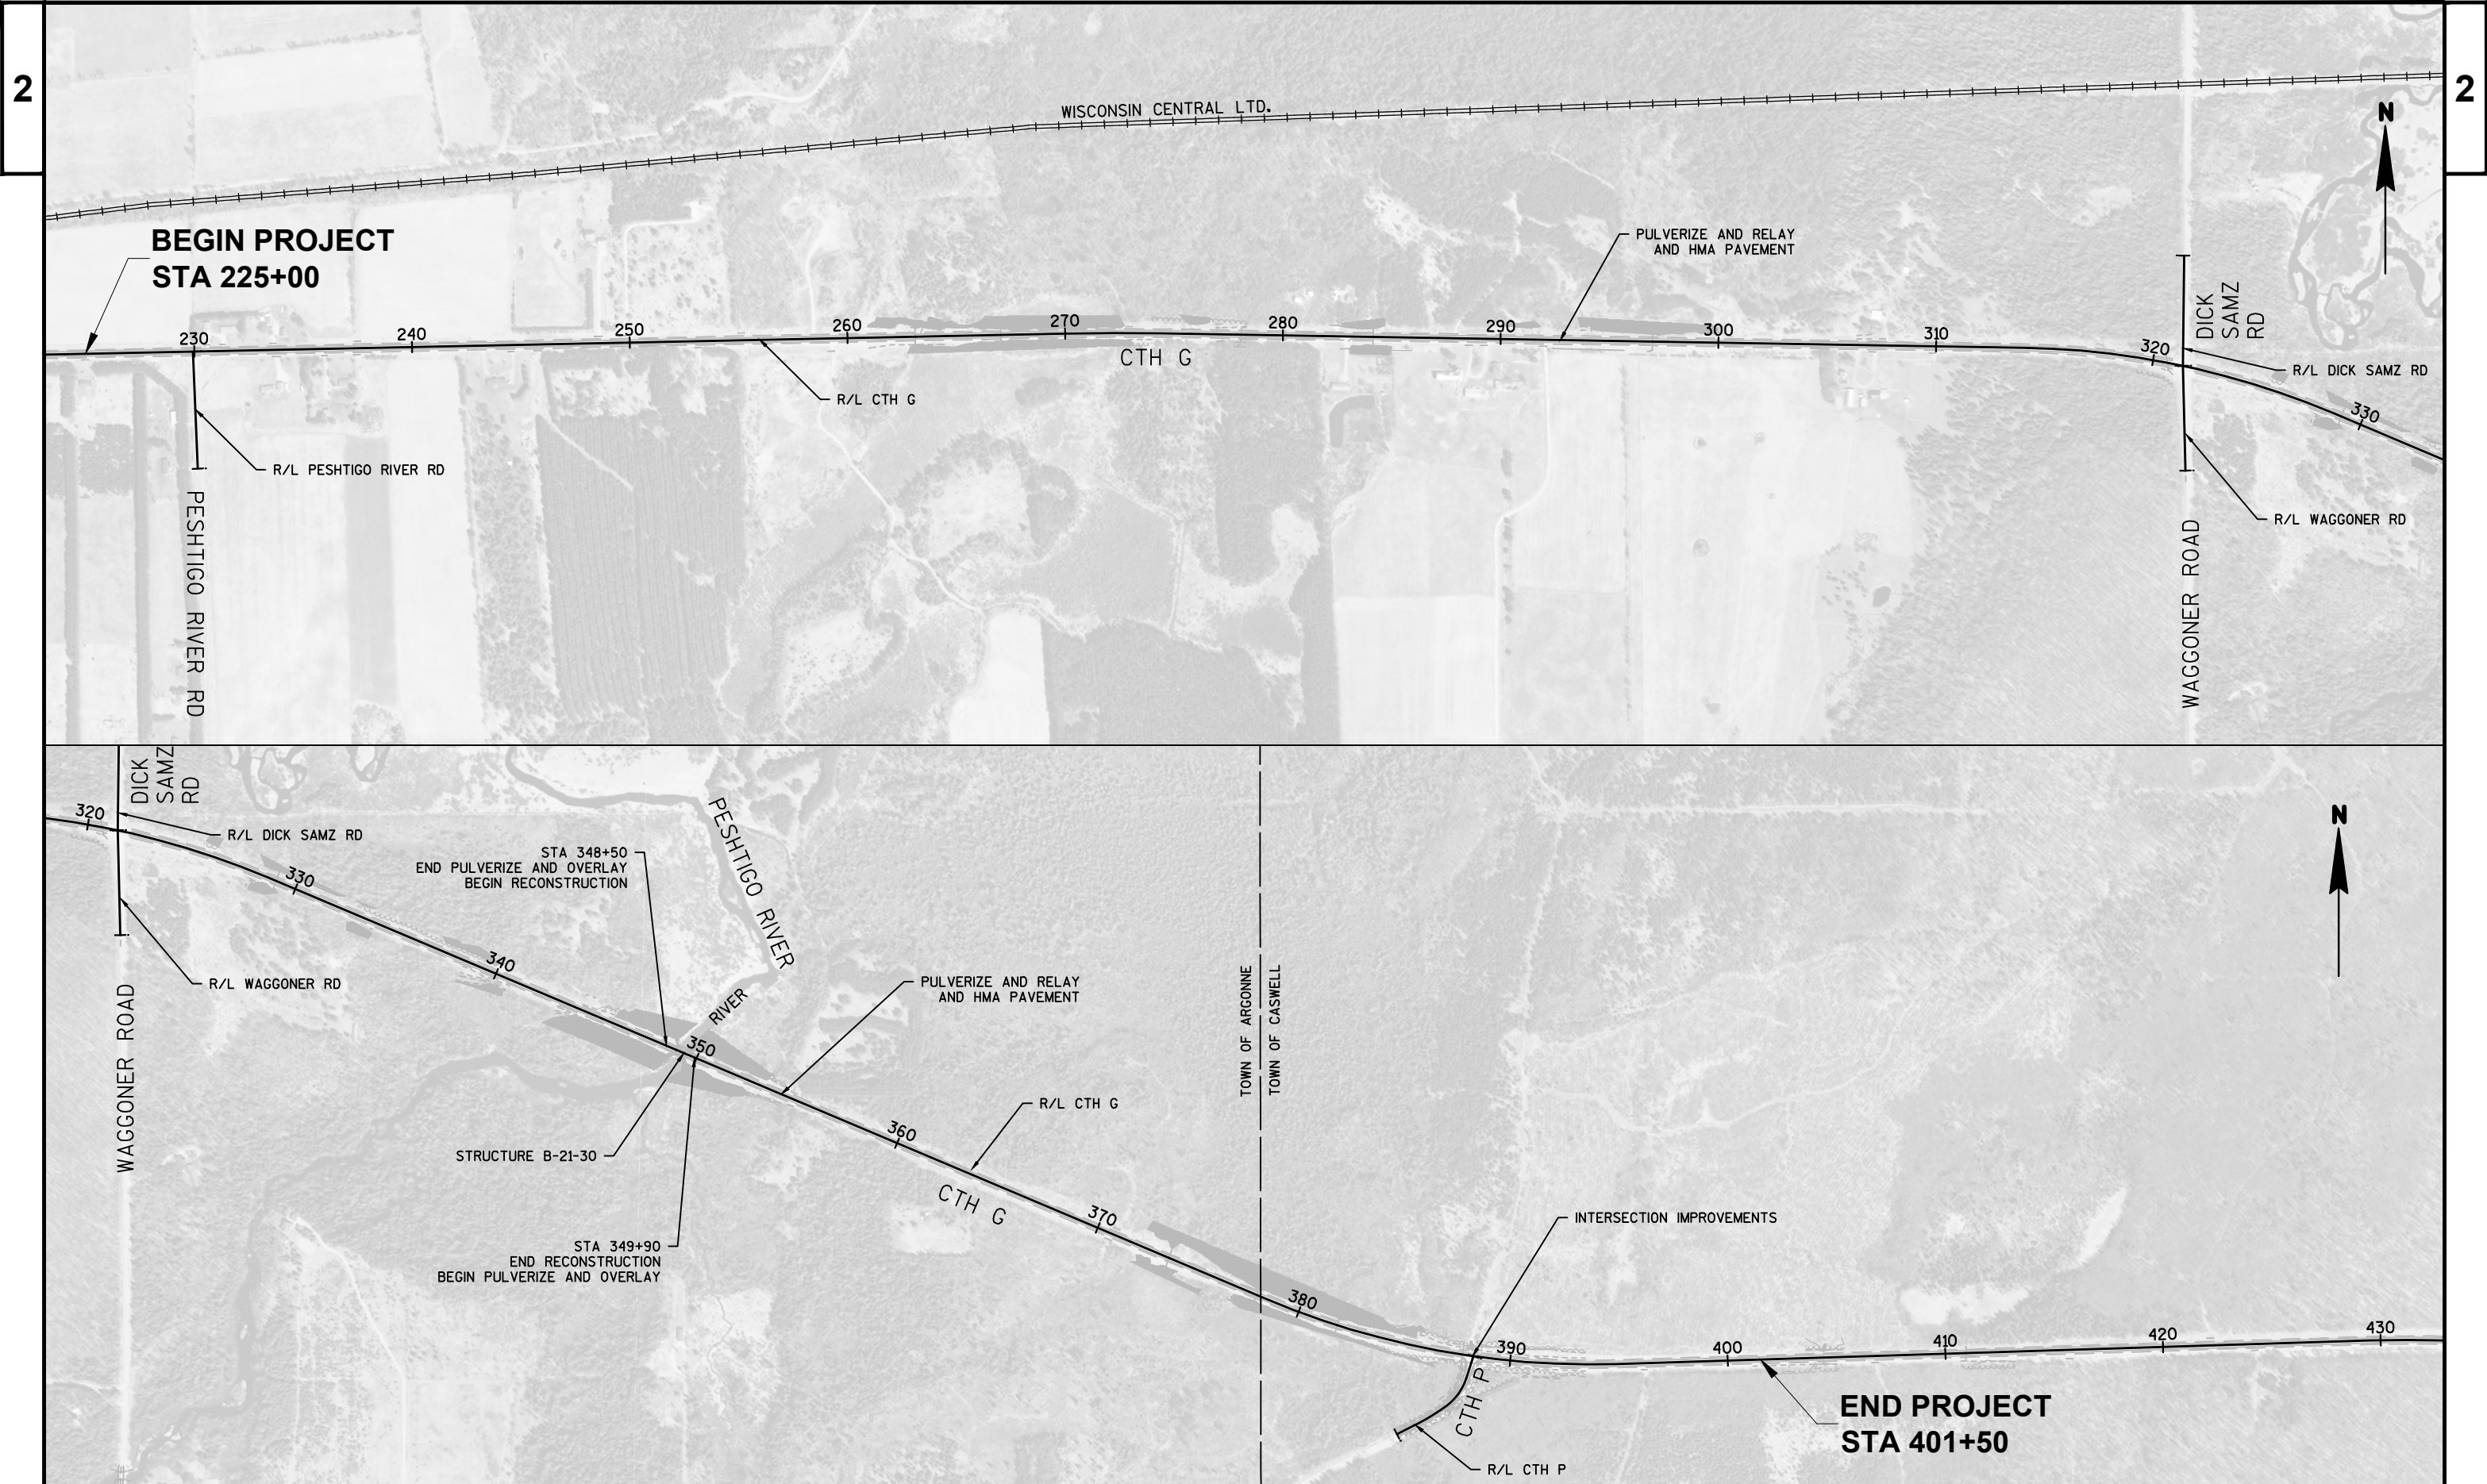


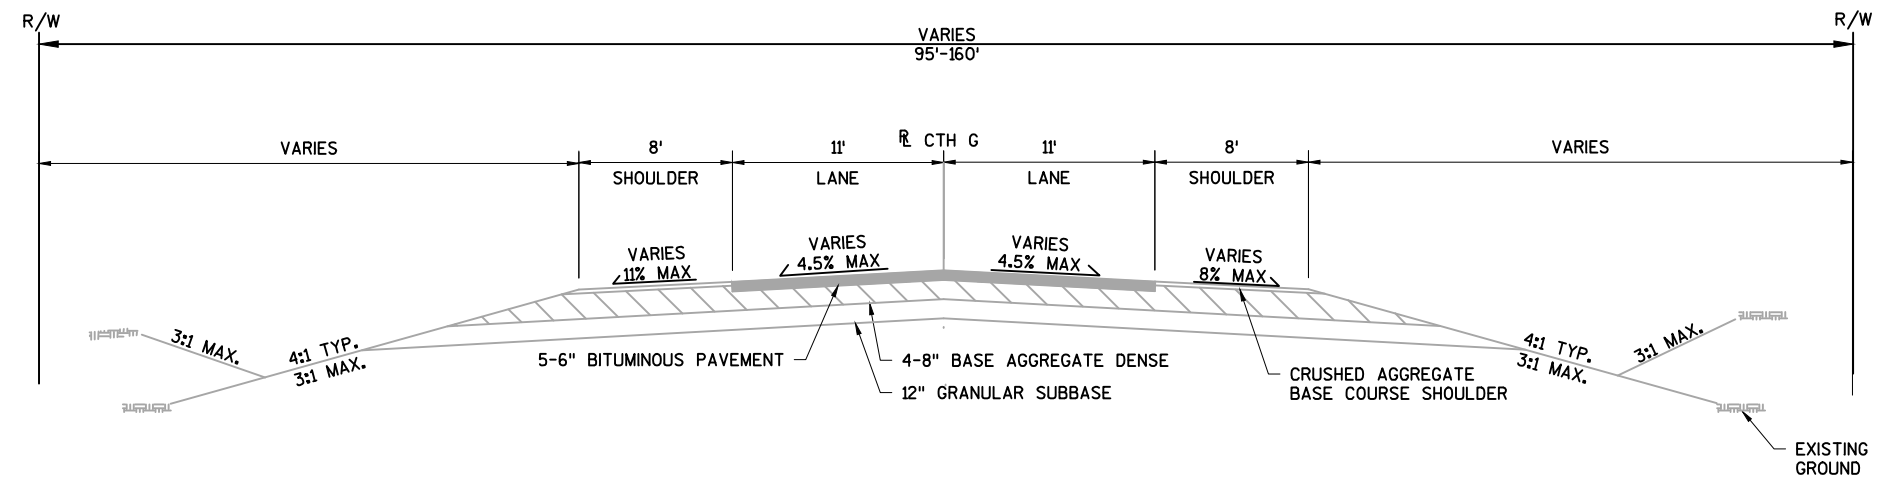

EXISTING TYPICAL SECTION - CTH G
STATION 225+00 - STATION 401+50

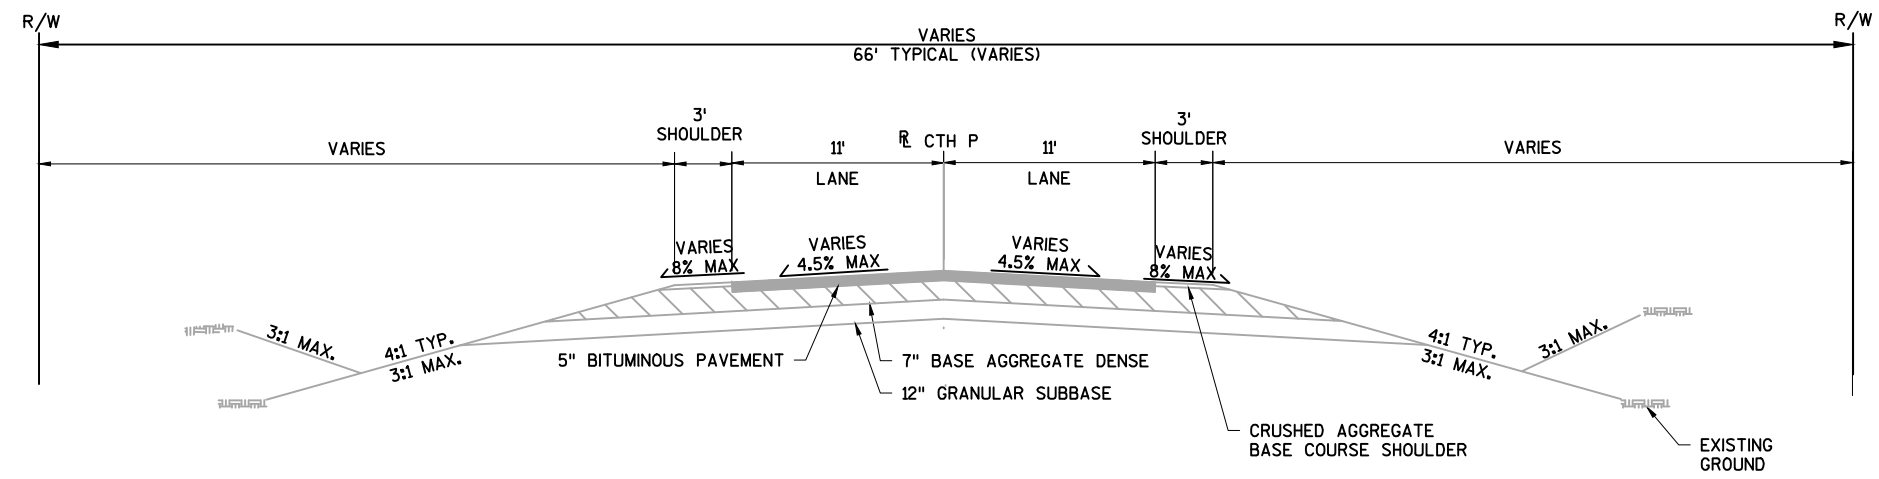

EXISTING TYPICAL SECTION - CTH P
STATION 100+14 - STATION 101+43


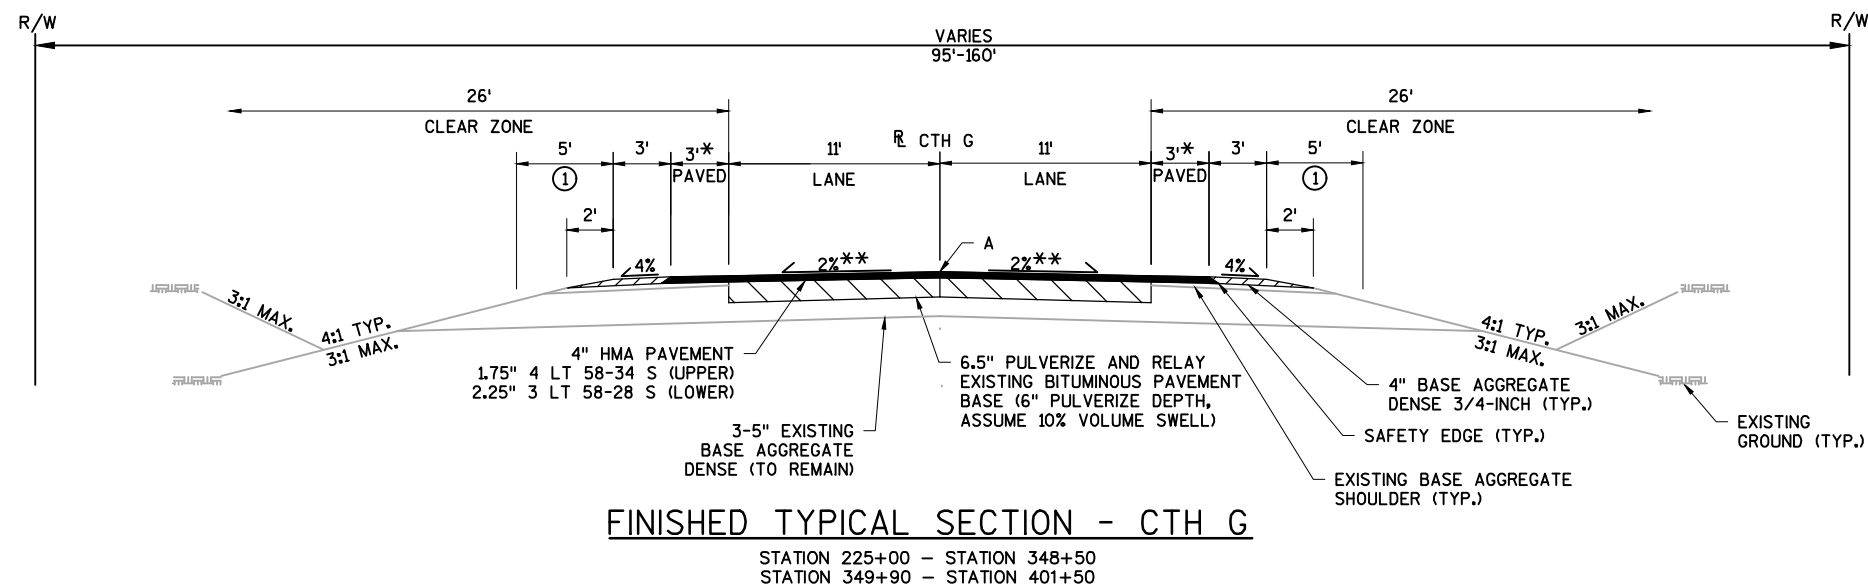


NOTE A:
 PROPOSED ELEVATION 4.5" HIGHER THAN EXISTING.

* LIMITS OF PREPARE FOUNDATION FOR ASPHALTIC SURFACE.

** SEE SUPERELEVATION TABLES.

① SEEDING MIXTURE NO. 20 & FERTILIZER TYPE B

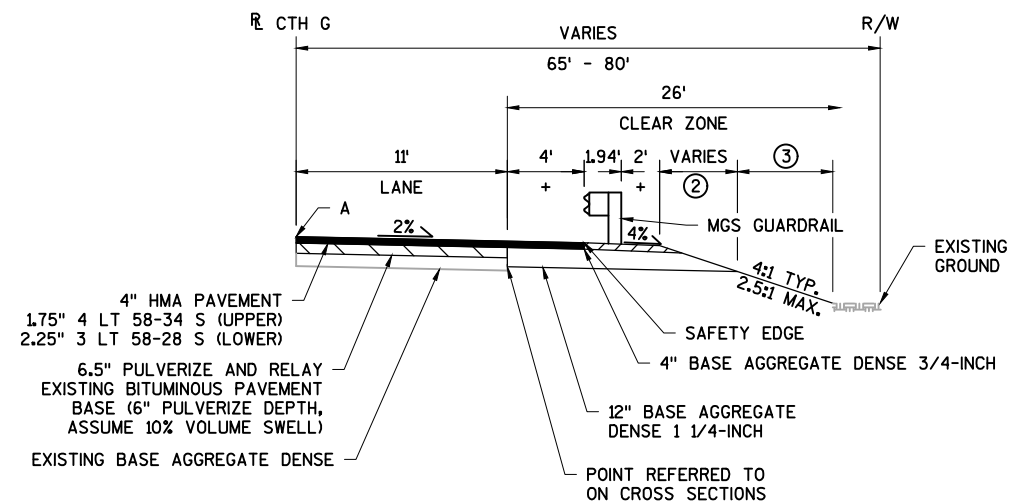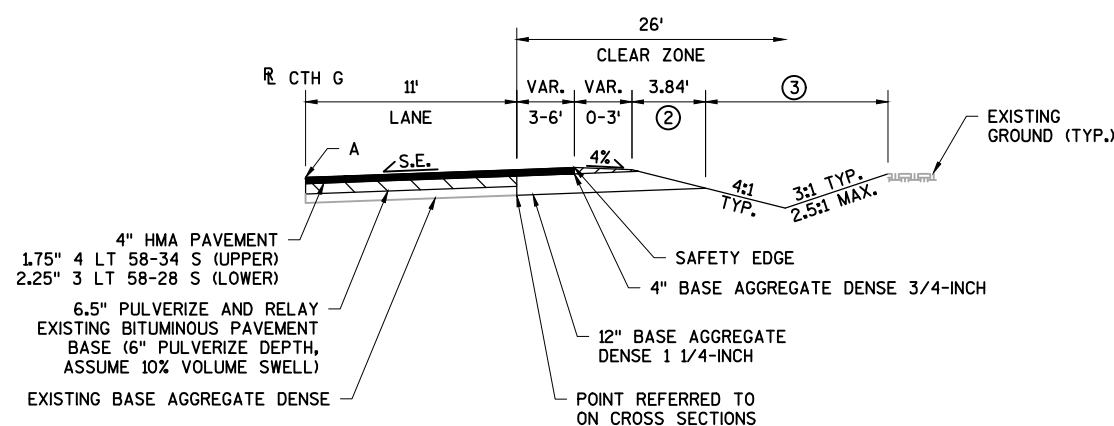


NOTE A:
 PROPOSED ELEVATION 4.5" HIGHER THAN EXISTING.

+ WIDTH VARIES AT EAT LOCATIONS. SEE CROSS SECTIONS.

② SEEDING MIXTURE NO. 20, FERTILIZER TYPE B, & EROSION MAT OR MULCHING


③ SALVAGED TOPSOIL, EROSION MAT OR MULCHING, FERTILIZER TYPE B, & SEEDING MIXTURE NO. 20

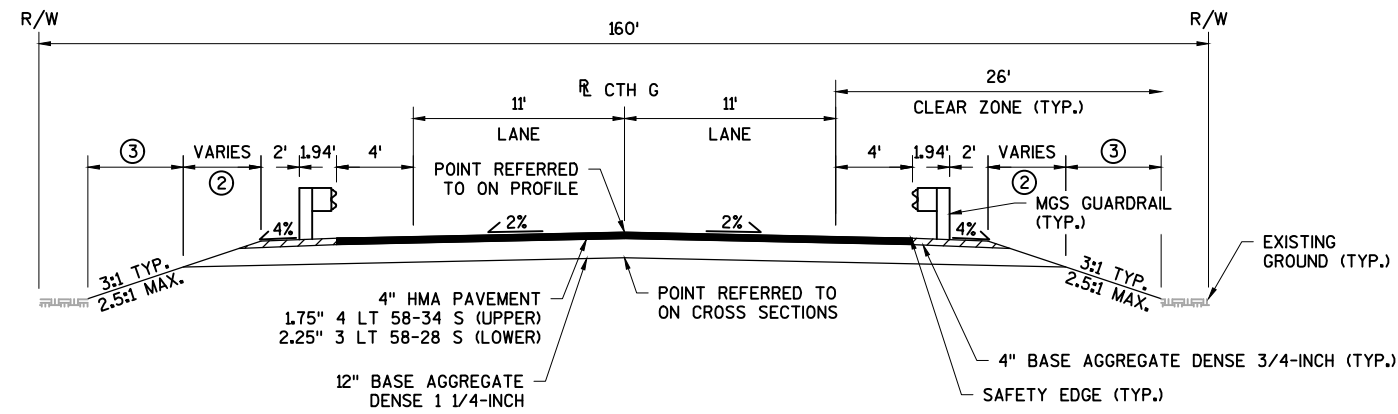

FINISHED TYPICAL SECTION - CTH G

STATION 348+50 - STATION 349+00
STATION 349+40 - STATION 349+90

- ② SEEDING MIXTURE NO. 20, FERTILIZER TYPE B, & EROSION MAT OR MULCHING
③ SALVAGED TOPSOIL, EROSION MAT OR MULCHING, FERTILIZER TYPE B, & SEEDING MIXTURE NO. 20

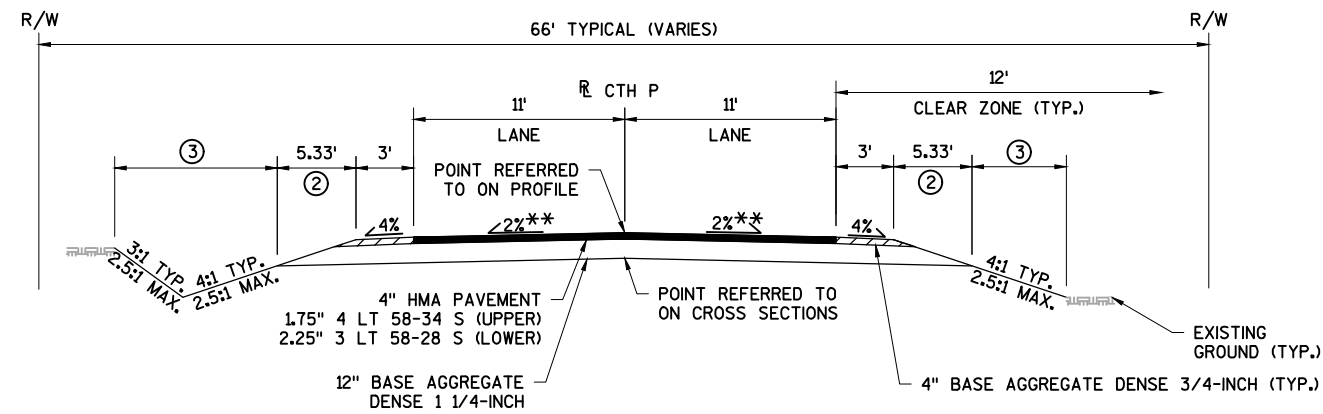


FINISHED TYPICAL SECTION - CTH P

STATION 100+14 - STATION 101+43

** VARIES. SEE CROSS SECTIONS.

- ② SEEDING MIXTURE NO. 20, FERTILIZER TYPE B, & EROSION MAT OR MULCHING
③ SALVAGED TOPSOIL, EROSION MAT OR MULCHING, FERTILIZER TYPE B, & SEEDING MIXTURE NO. 20

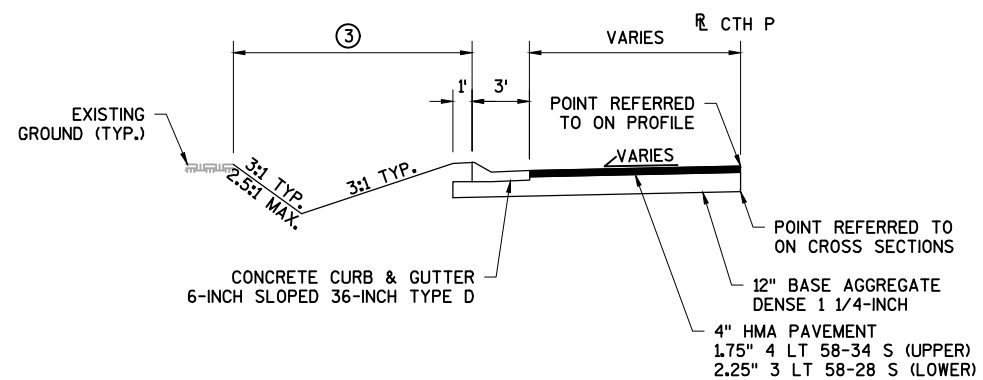


HALF FINISHED CONCRETE CURB & GUTTER SECTION - CTH P

STATION 100+17 - STATION 100+70


- ③ SALVAGED TOPSOIL, EROSION MAT OR MULCHING, FERTILIZER TYPE B, & SEEDING MIXTURE NO. 20

SUPER ELEVATION TRANSITION EVENT POINTS		RATE			
LOCATION	STATION	LEFT OF CROWN LINE		RIGHT OF CROWN LINE	
		LEFT SHOULDER	LEFT LANE	RIGHT LANE	RIGHT SHOULDER
CURVE 01					
(OUTSIDE CONSTRUCTION LIMITS)					
CURVE 02					
NORMAL CROWN (N.C.)					
CURVE 03					
END NORMAL CROWN	312+82.12	-4.00%	-2.00%	-2.00%	-4.00%
LEVEL CROWN	313+36.12	-4.00%	0.00%	-2.00%	-4.00%
REVERSE CROWN	313+90.12	-4.00%	2.00%	-2.00%	-4.00%
BEGIN FULL SUPER	314+35.12	-4.00%	3.70%	-3.70%	-4.00%
END FULL SUPER	328+31.84	-4.00%	3.70%	-3.70%	-4.00%
REVERSE CROWN	328+76.84	-4.00%	2.00%	-2.00%	-4.00%
LEVEL CROWN	329+30.84	-4.00%	0.00%	-2.00%	-4.00%
BEGIN NORMAL CROWN	329+84.84	-4.00%	-2.00%	-2.00%	-4.00%
CURVE 04					
END NORMAL CROWN	377+18.51	-4.00%	-2.00%	-2.00%	-4.00%
LEVEL CROWN	377+72.51	-4.00%	-2.00%	0.00%	-4.00%
REVERSE CROWN	378+26.51	-4.00%	-2.00%	2.00%	-4.00%
BEGIN FULL SUPER	378+71.51	-4.00%	-3.70%	3.70%	-4.00%
END FULL SUPER	394+50.68	-4.00%	-3.70%	3.70%	-4.00%
REVERSE CROWN	394+95.68	-4.00%	-2.00%	2.00%	-4.00%
LEVEL CROWN	395+49.68	-4.00%	-2.00%	0.00%	-4.00%
BEGIN NORMAL CROWN	396+03.68	-4.00%	-2.00%	-2.00%	-4.00%
CURVE 05 (CTH P)					
LEVEL CROWN	100+50.90	-4.00%	0.00%	-2.00%	-4.00%
REVERSE CROWN	100+84.90	-4.00%	2.00%	-2.00%	-4.00%
LOW SHOULDER MATCH	101+18.90	-4.00%	4.00%	-4.00%	-4.00%
BEGIN FULL SUPER	101+32.90	-4.00%	4.80%	-4.80%	-4.80%
END FULL SUPER	102+44.75	-4.00%	4.80%	-4.80%	-4.80%
LOW SHOULDER MATCH	102+58.75	-4.00%	4.00%	-4.00%	-4.00%
REVERSE CROWN	102+92.75	-4.00%	2.00%	-2.00%	-4.00%
LEVEL CROWN	103+26.75	-4.00%	0.00%	-2.00%	-4.00%
BEGIN NORMAL CROWN	103+60.75	-4.00%	-2.00%	-2.00%	-4.00%
CURVE 06					
(OUTSIDE CONSTRUCTION LIMITS)					

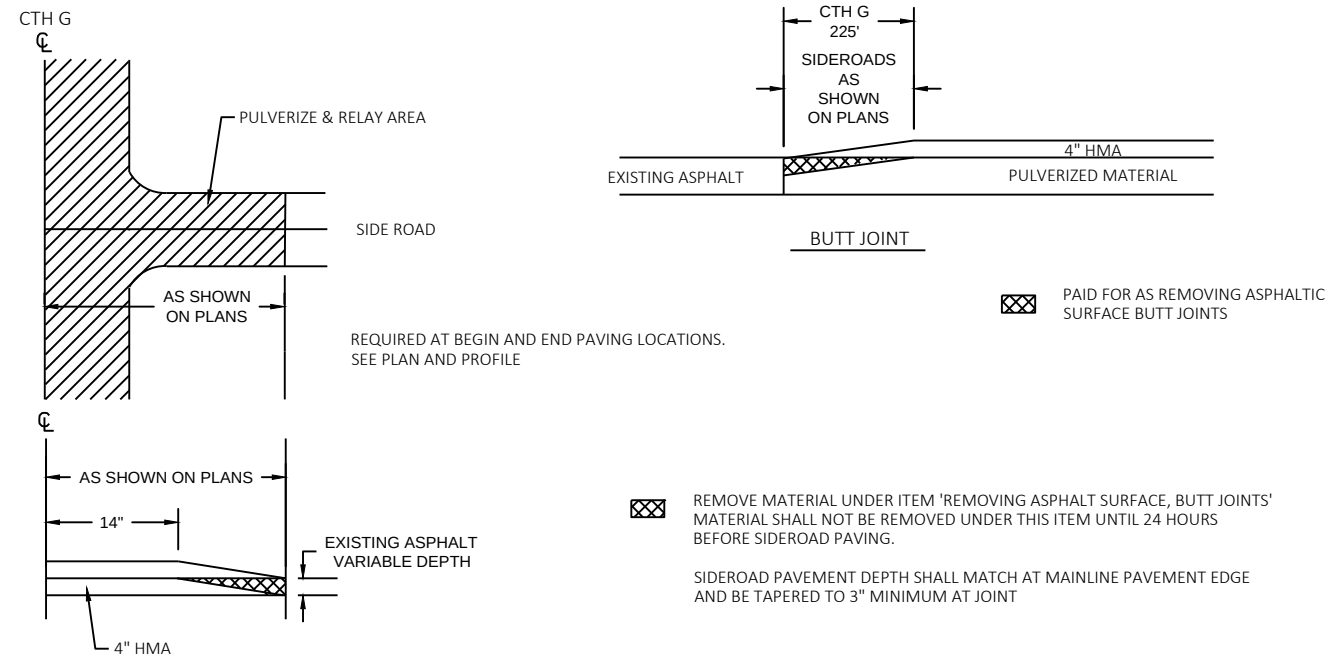


PAVEMENT TRANSITION

NOT TO SCALE

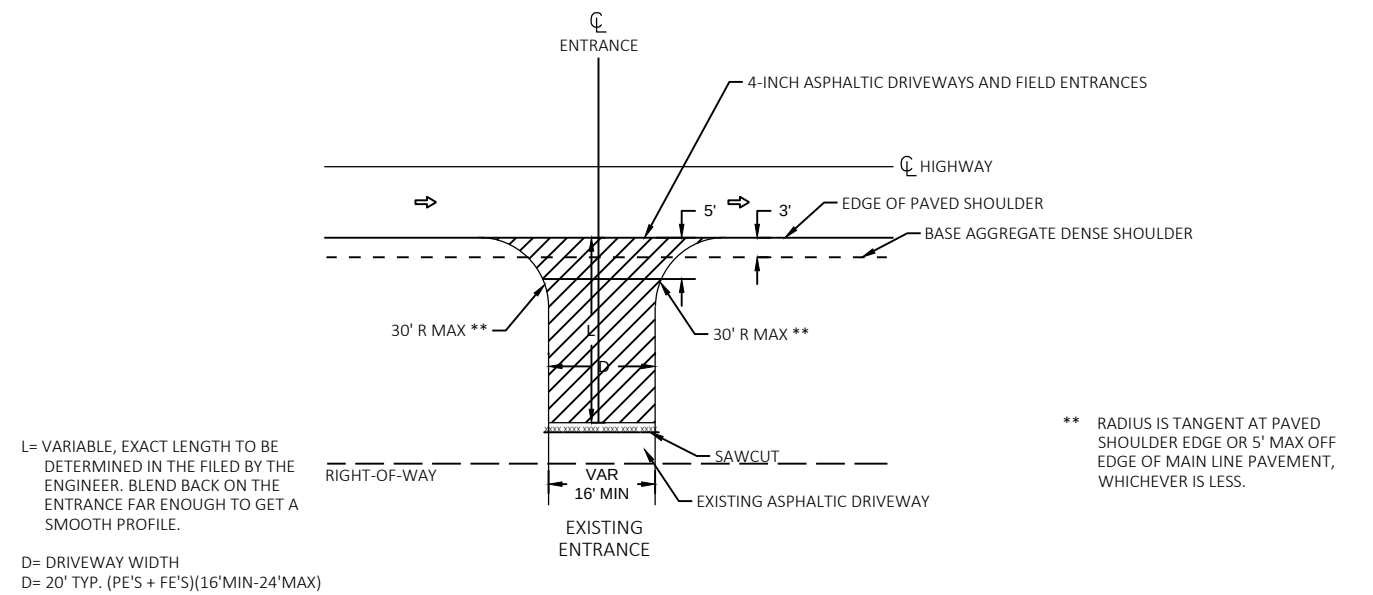

ASPHALTIC DRIVEWAY INTERSECTION DETAIL (PE&FE)

NOT TO SCALE

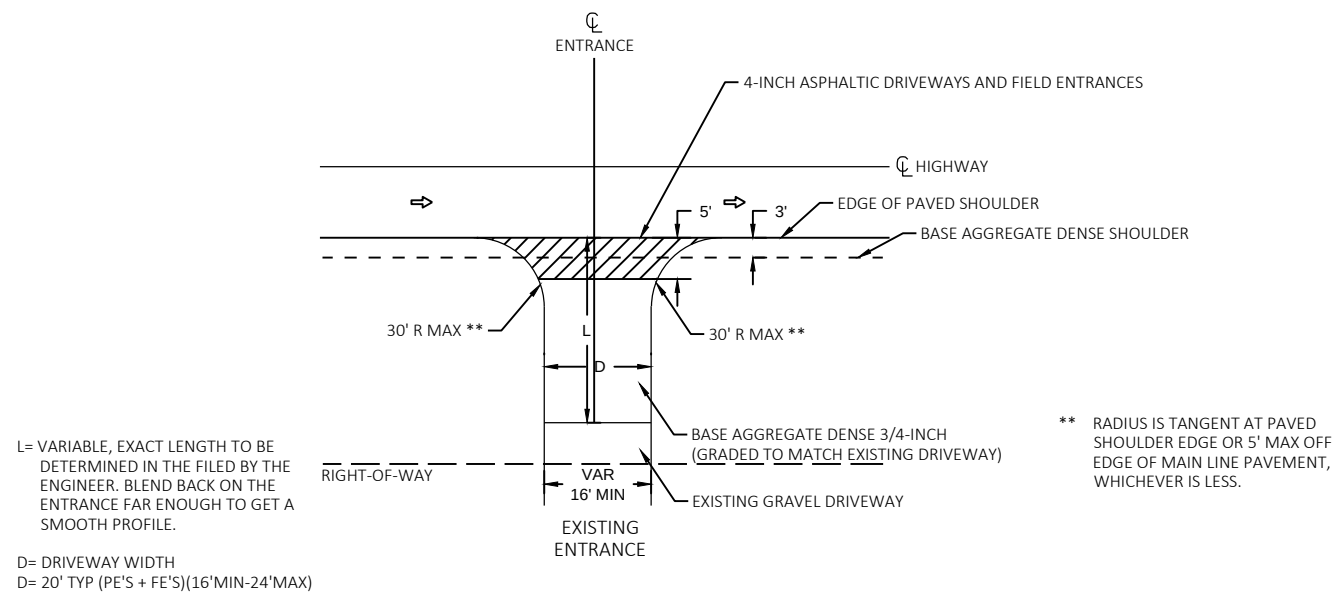

GRAVEL DRIVEWAY INTERSECTION DETAIL (PE&FE)

NOT TO SCALE

PROJECT NO: 9333-00-70

HWY: CTH G



COUNTY: FOREST

PLAN: CONSTRUCTION DETAILS

SHEET

8


E

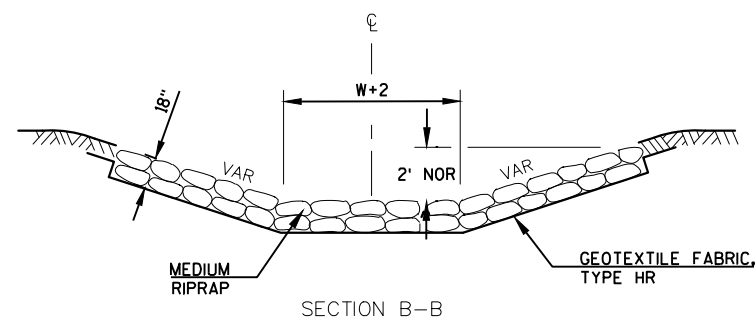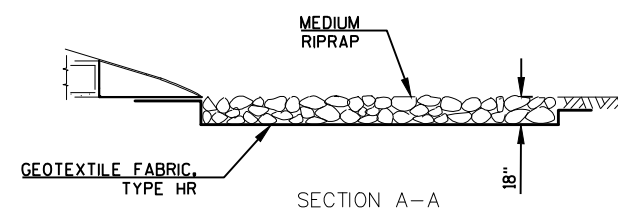[illegible]

E-MAT, MEDIUM RIPRAP AND GEOTEXTILE FABRIC


DETAIL AT APRON ENDWALLS AT DISCHARGE END

STA. 100+35 RT

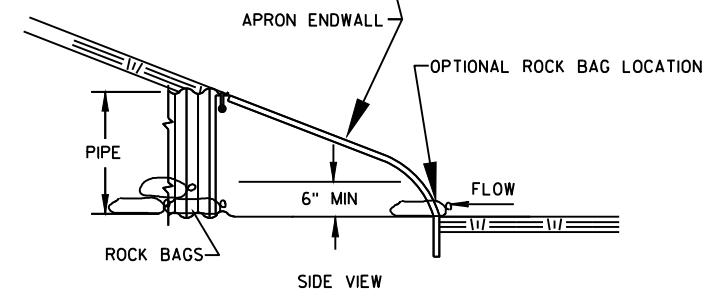


CULVERT PIPE CHECKS

STA. 100+35 LT

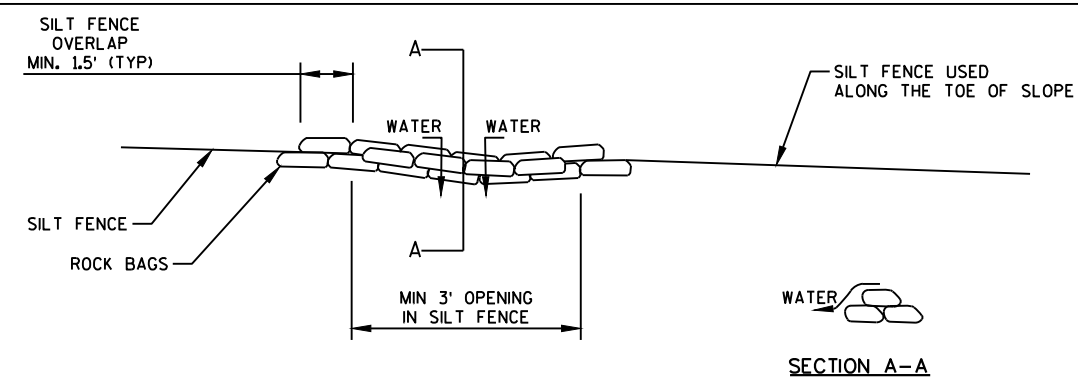


TOP VIEW

ROCK BAGS USED FOR SILT FENCE RELIEF


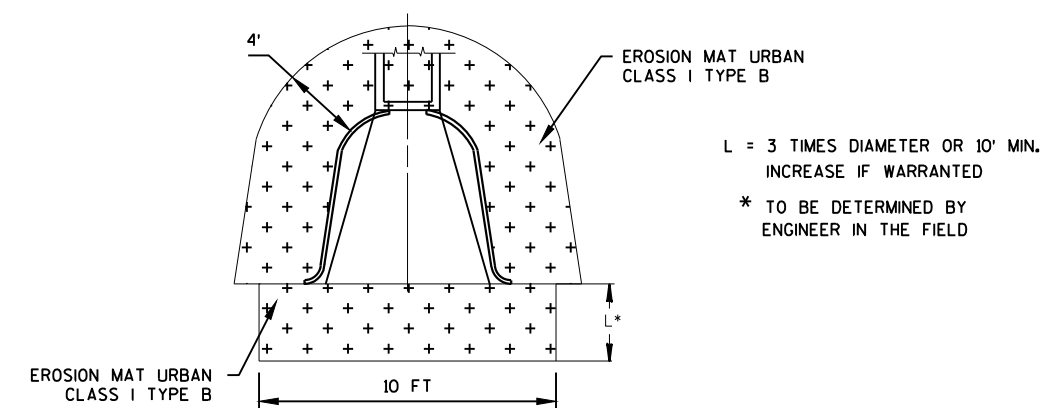



EROSION CONTROL AT PIPE ENDS

STA. 100+35 LT

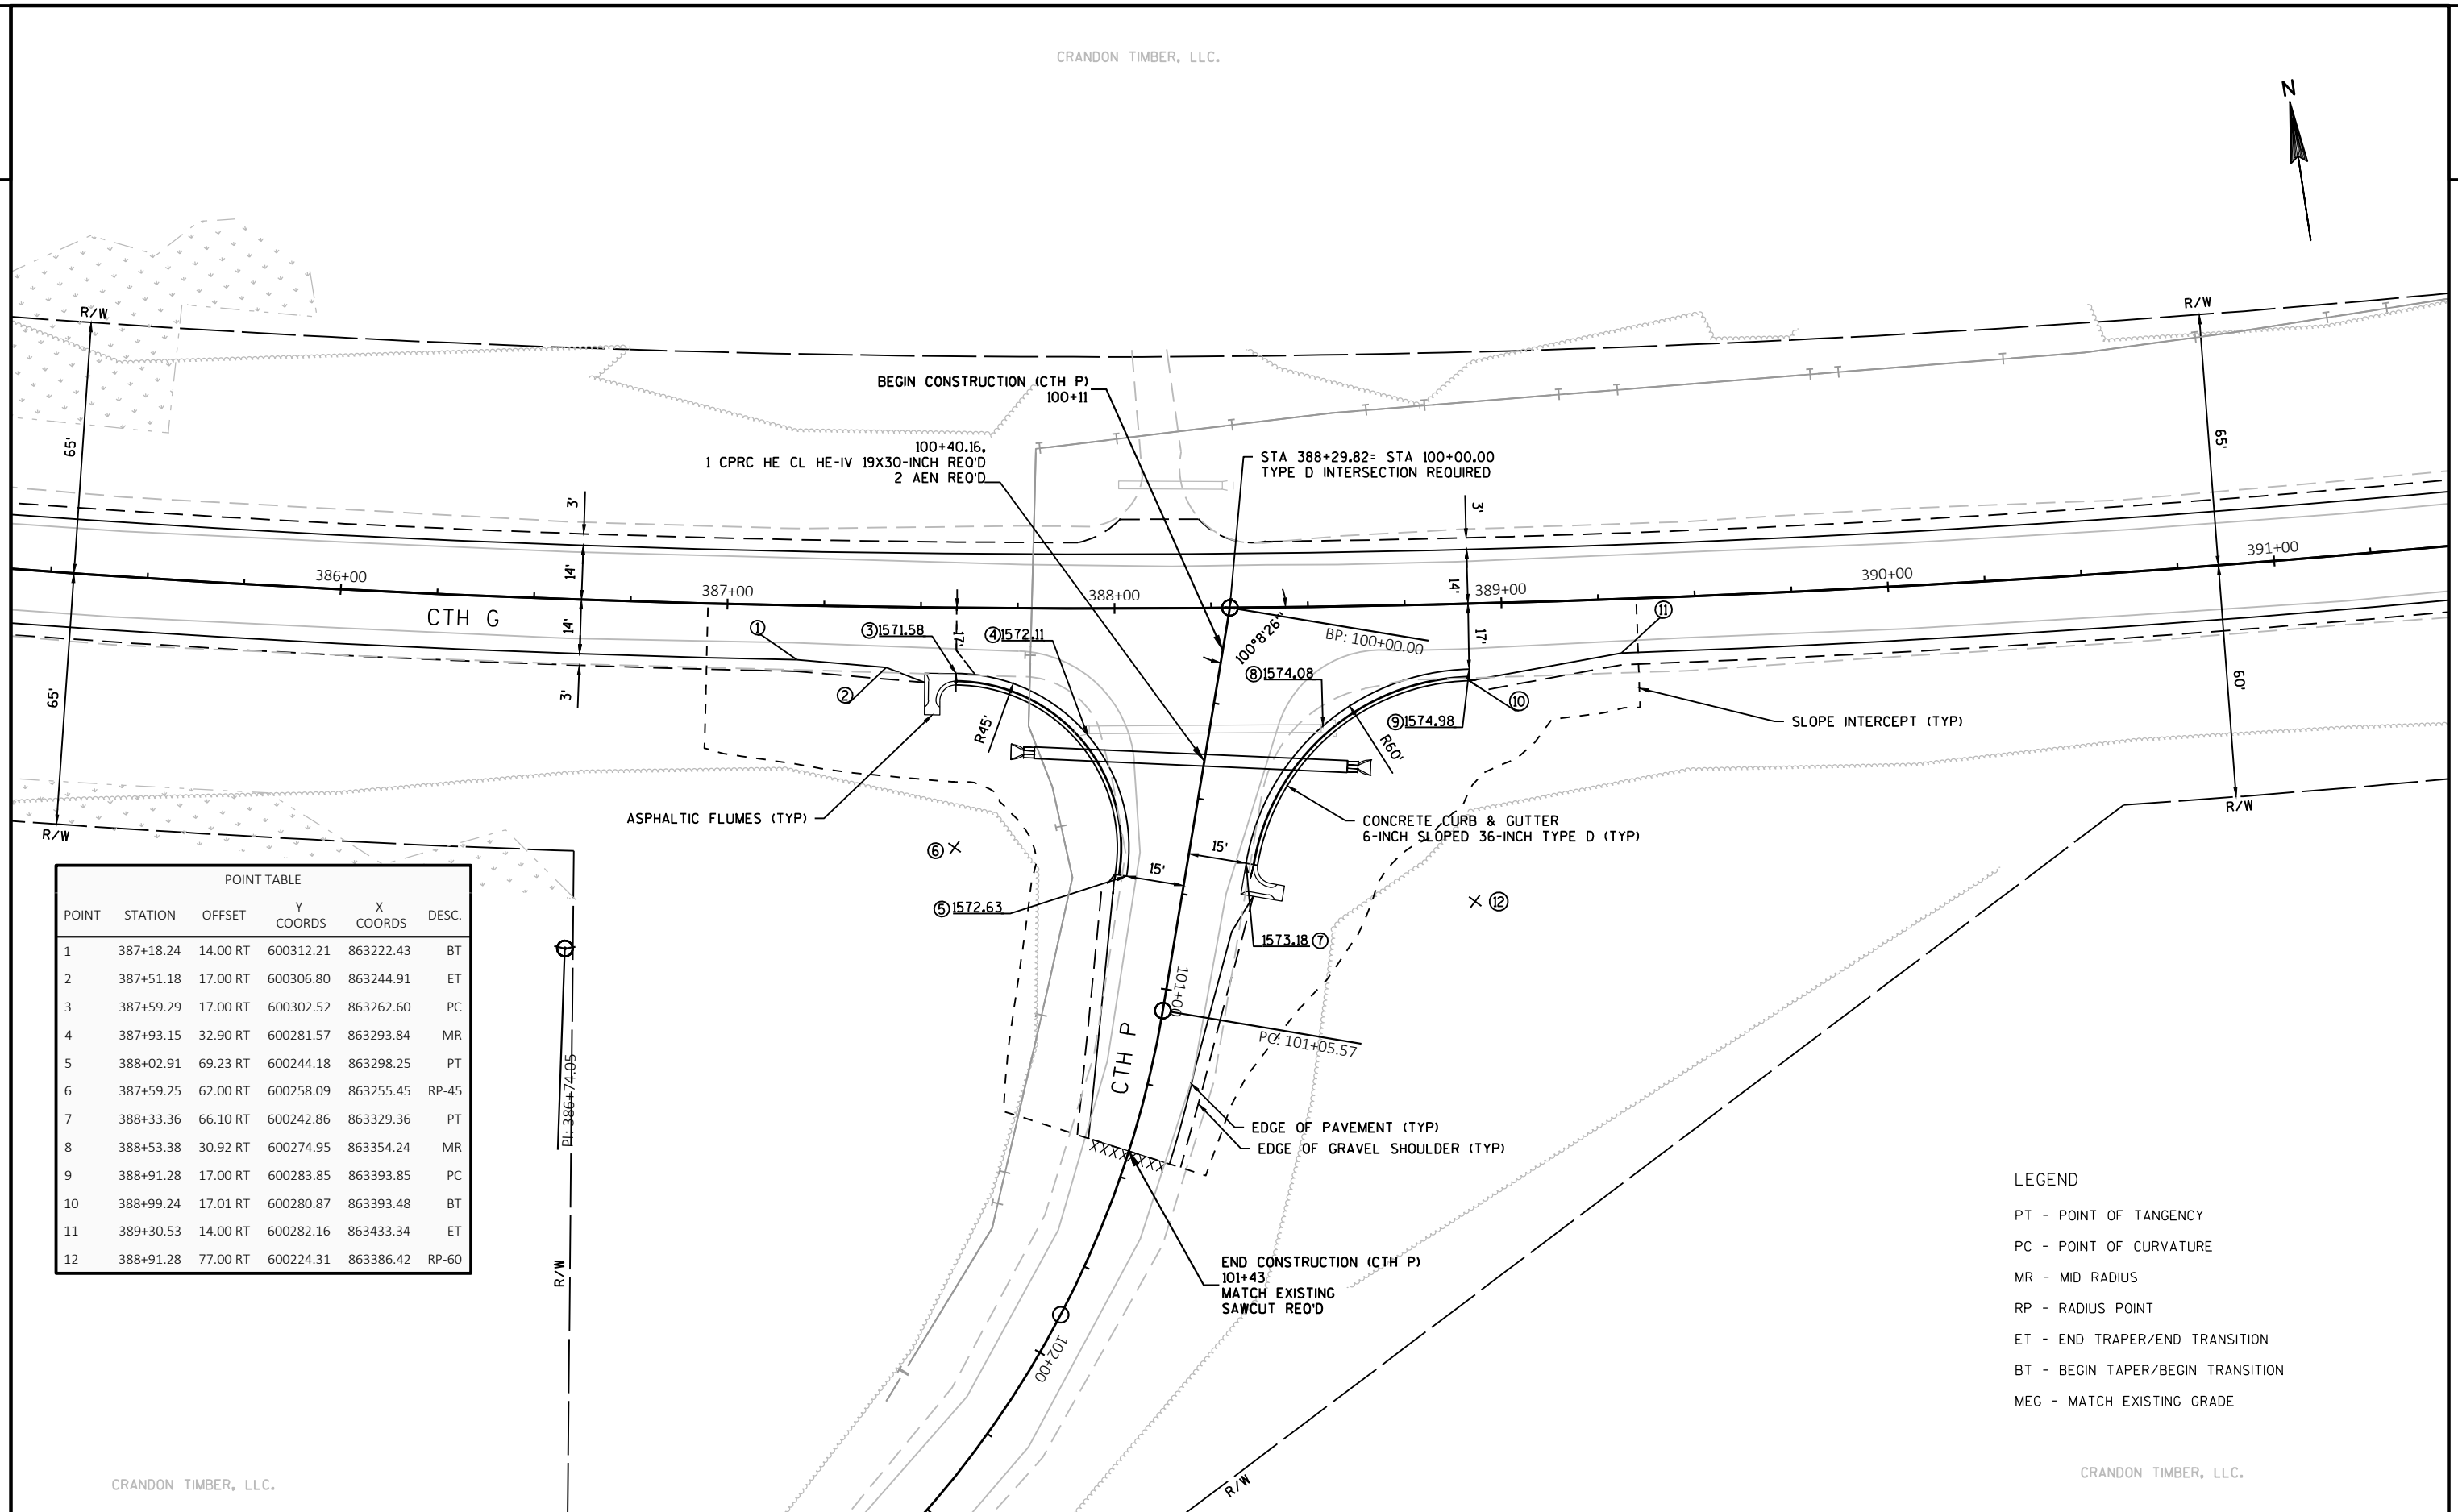

POINT TABLE					
POINT	STATION	OFFSET	Y COORDS	X COORDS	DESC.
1	387+18.24	14.00 RT	600312.21	863222.43	BT
2	387+51.18	17.00 RT	600306.80	863244.91	ET
3	387+59.29	17.00 RT	600302.52	863262.60	PC
4	387+93.15	32.90 RT	600281.57	863293.84	MR
5	388+02.91	69.23 RT	600244.18	863298.25	PT
6	387+59.25	62.00 RT	600258.09	863255.45	RP-45
7	388+33.36	66.10 RT	600242.86	863329.36	PT
8	388+53.38	30.92 RT	600274.95	863354.24	MR
9	388+91.28	17.00 RT	600283.85	863393.85	PC
10	388+99.24	17.01 RT	600280.87	863393.48	BT
11	389+30.53	14.00 RT	600282.16	863433.34	ET
12	388+91.28	77.00 RT	600224.31	863386.42	RP-60

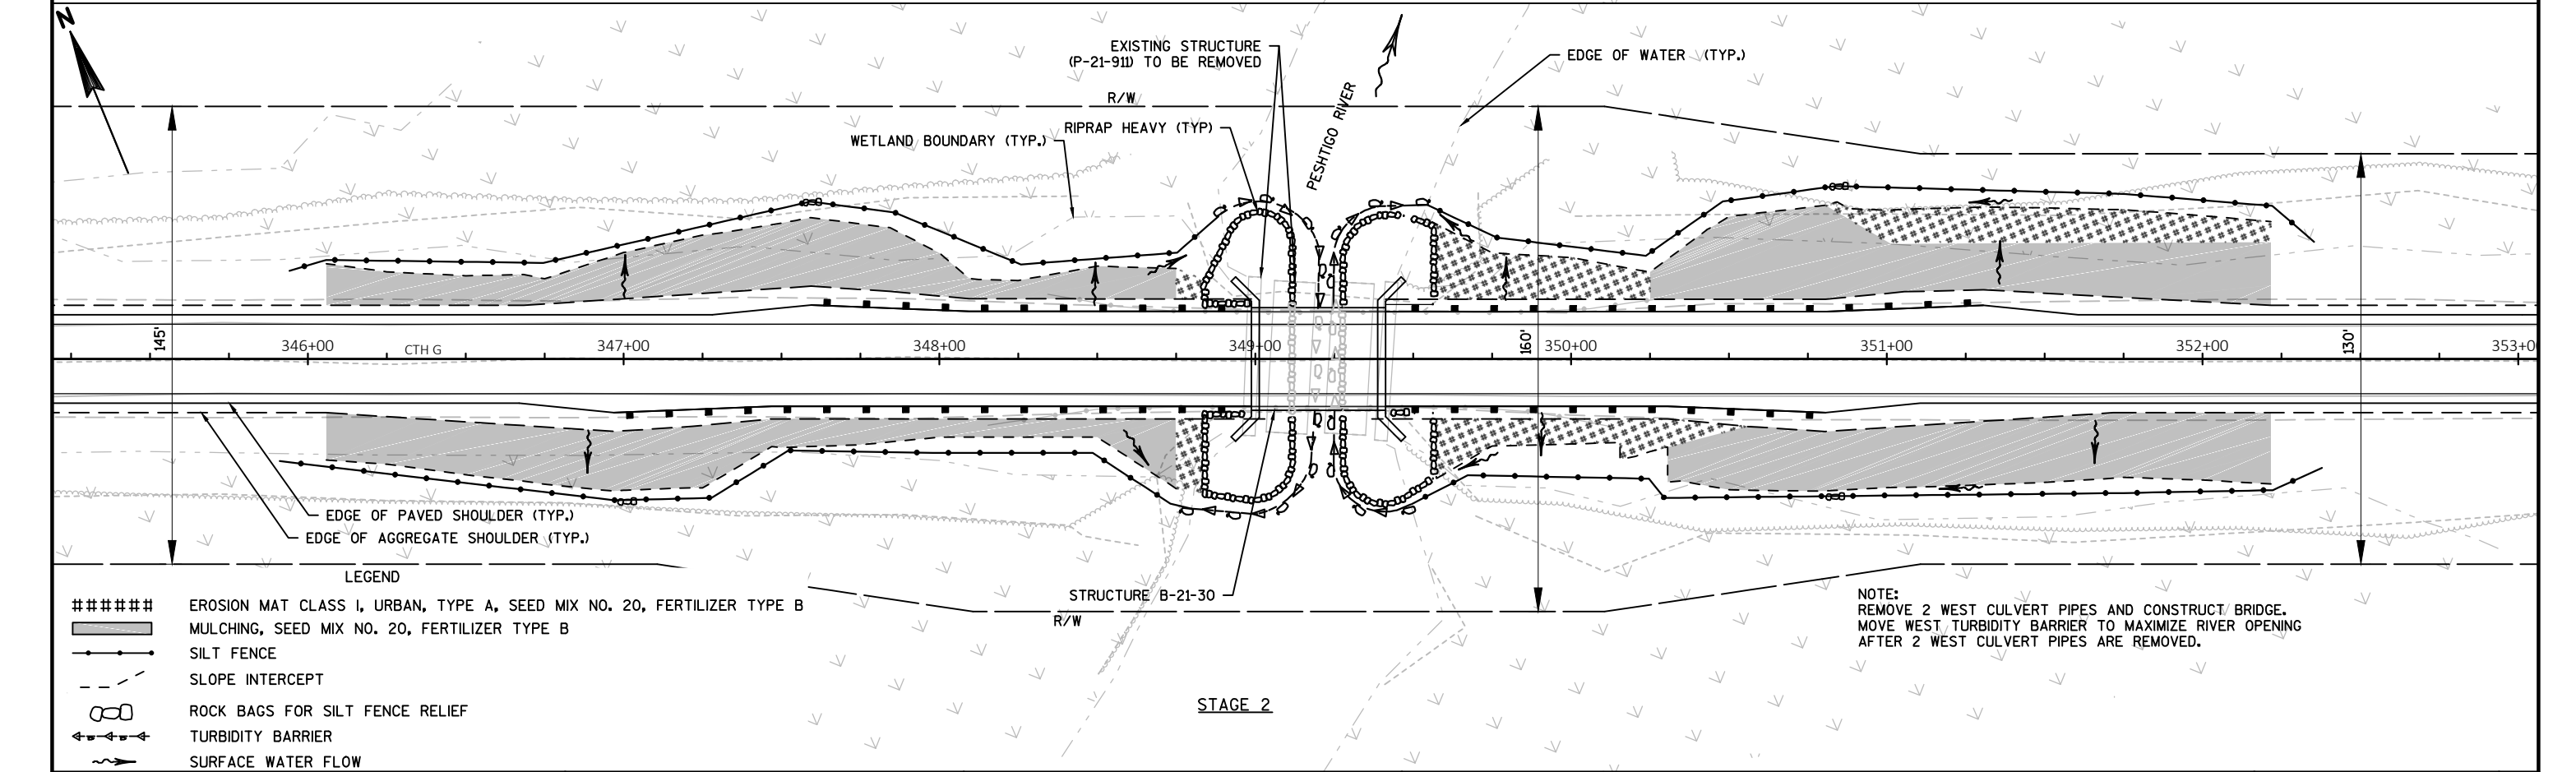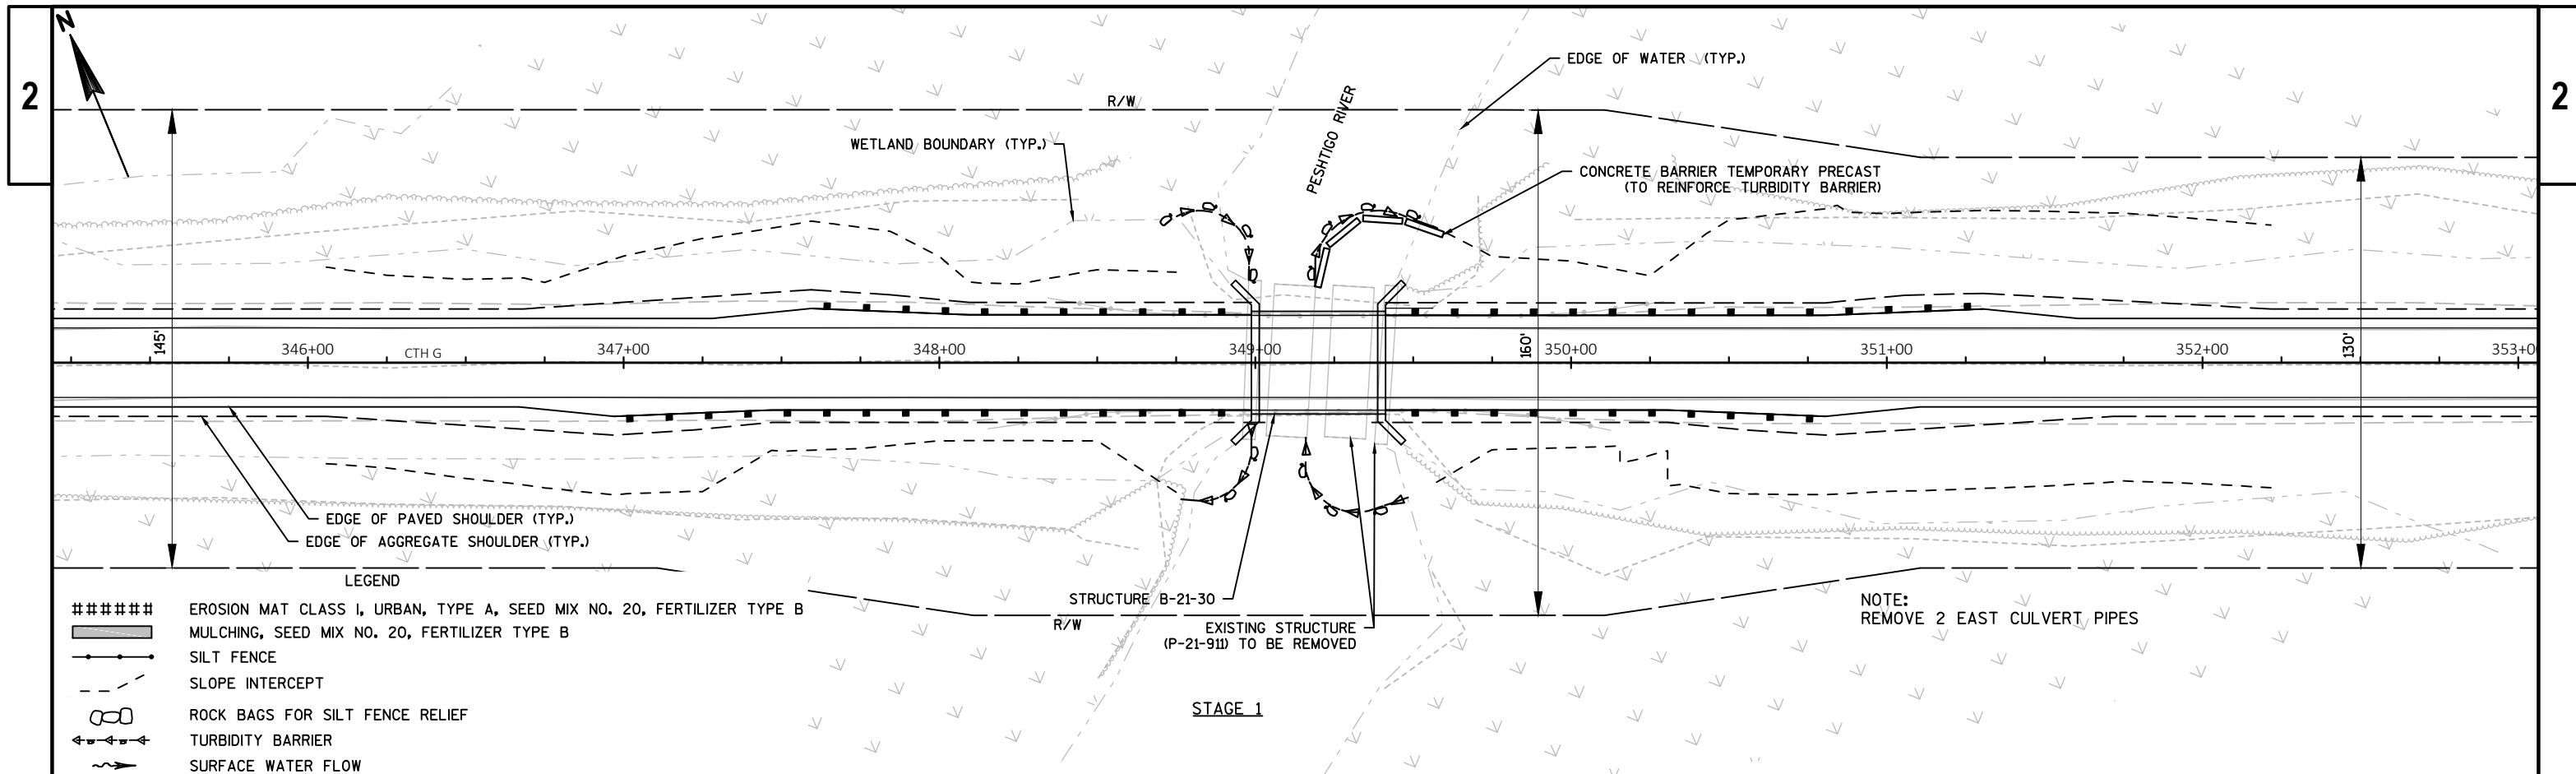

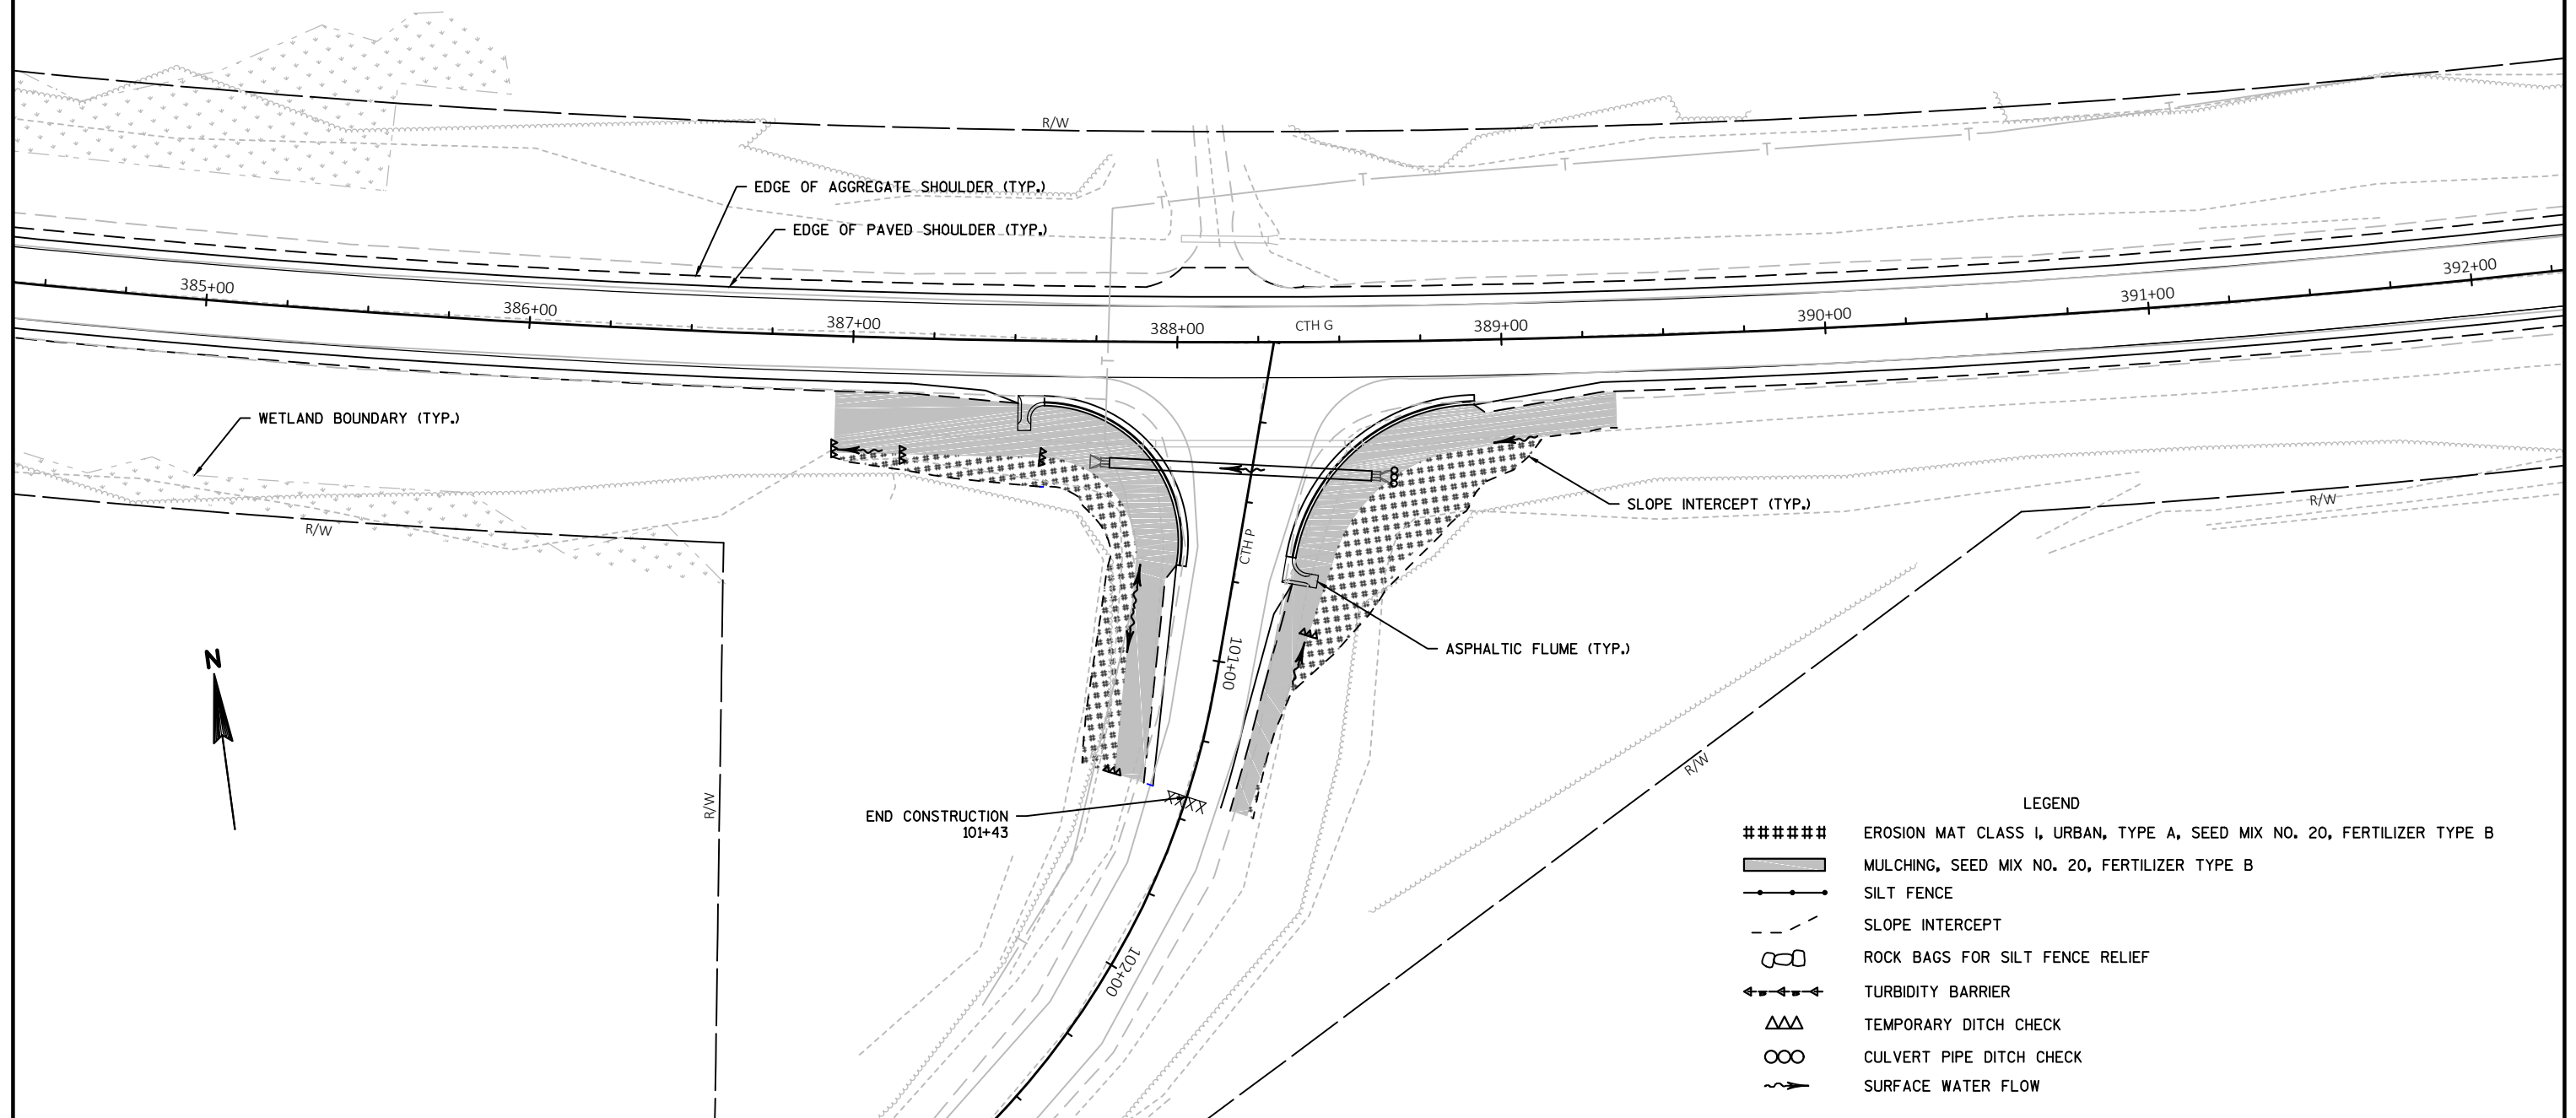

PROJECT NO: 9333-00-70

HWY: CTH G


COUNTY: FOREST

EROSION CONTROL PLAN: CTH P

SHEET

12

E

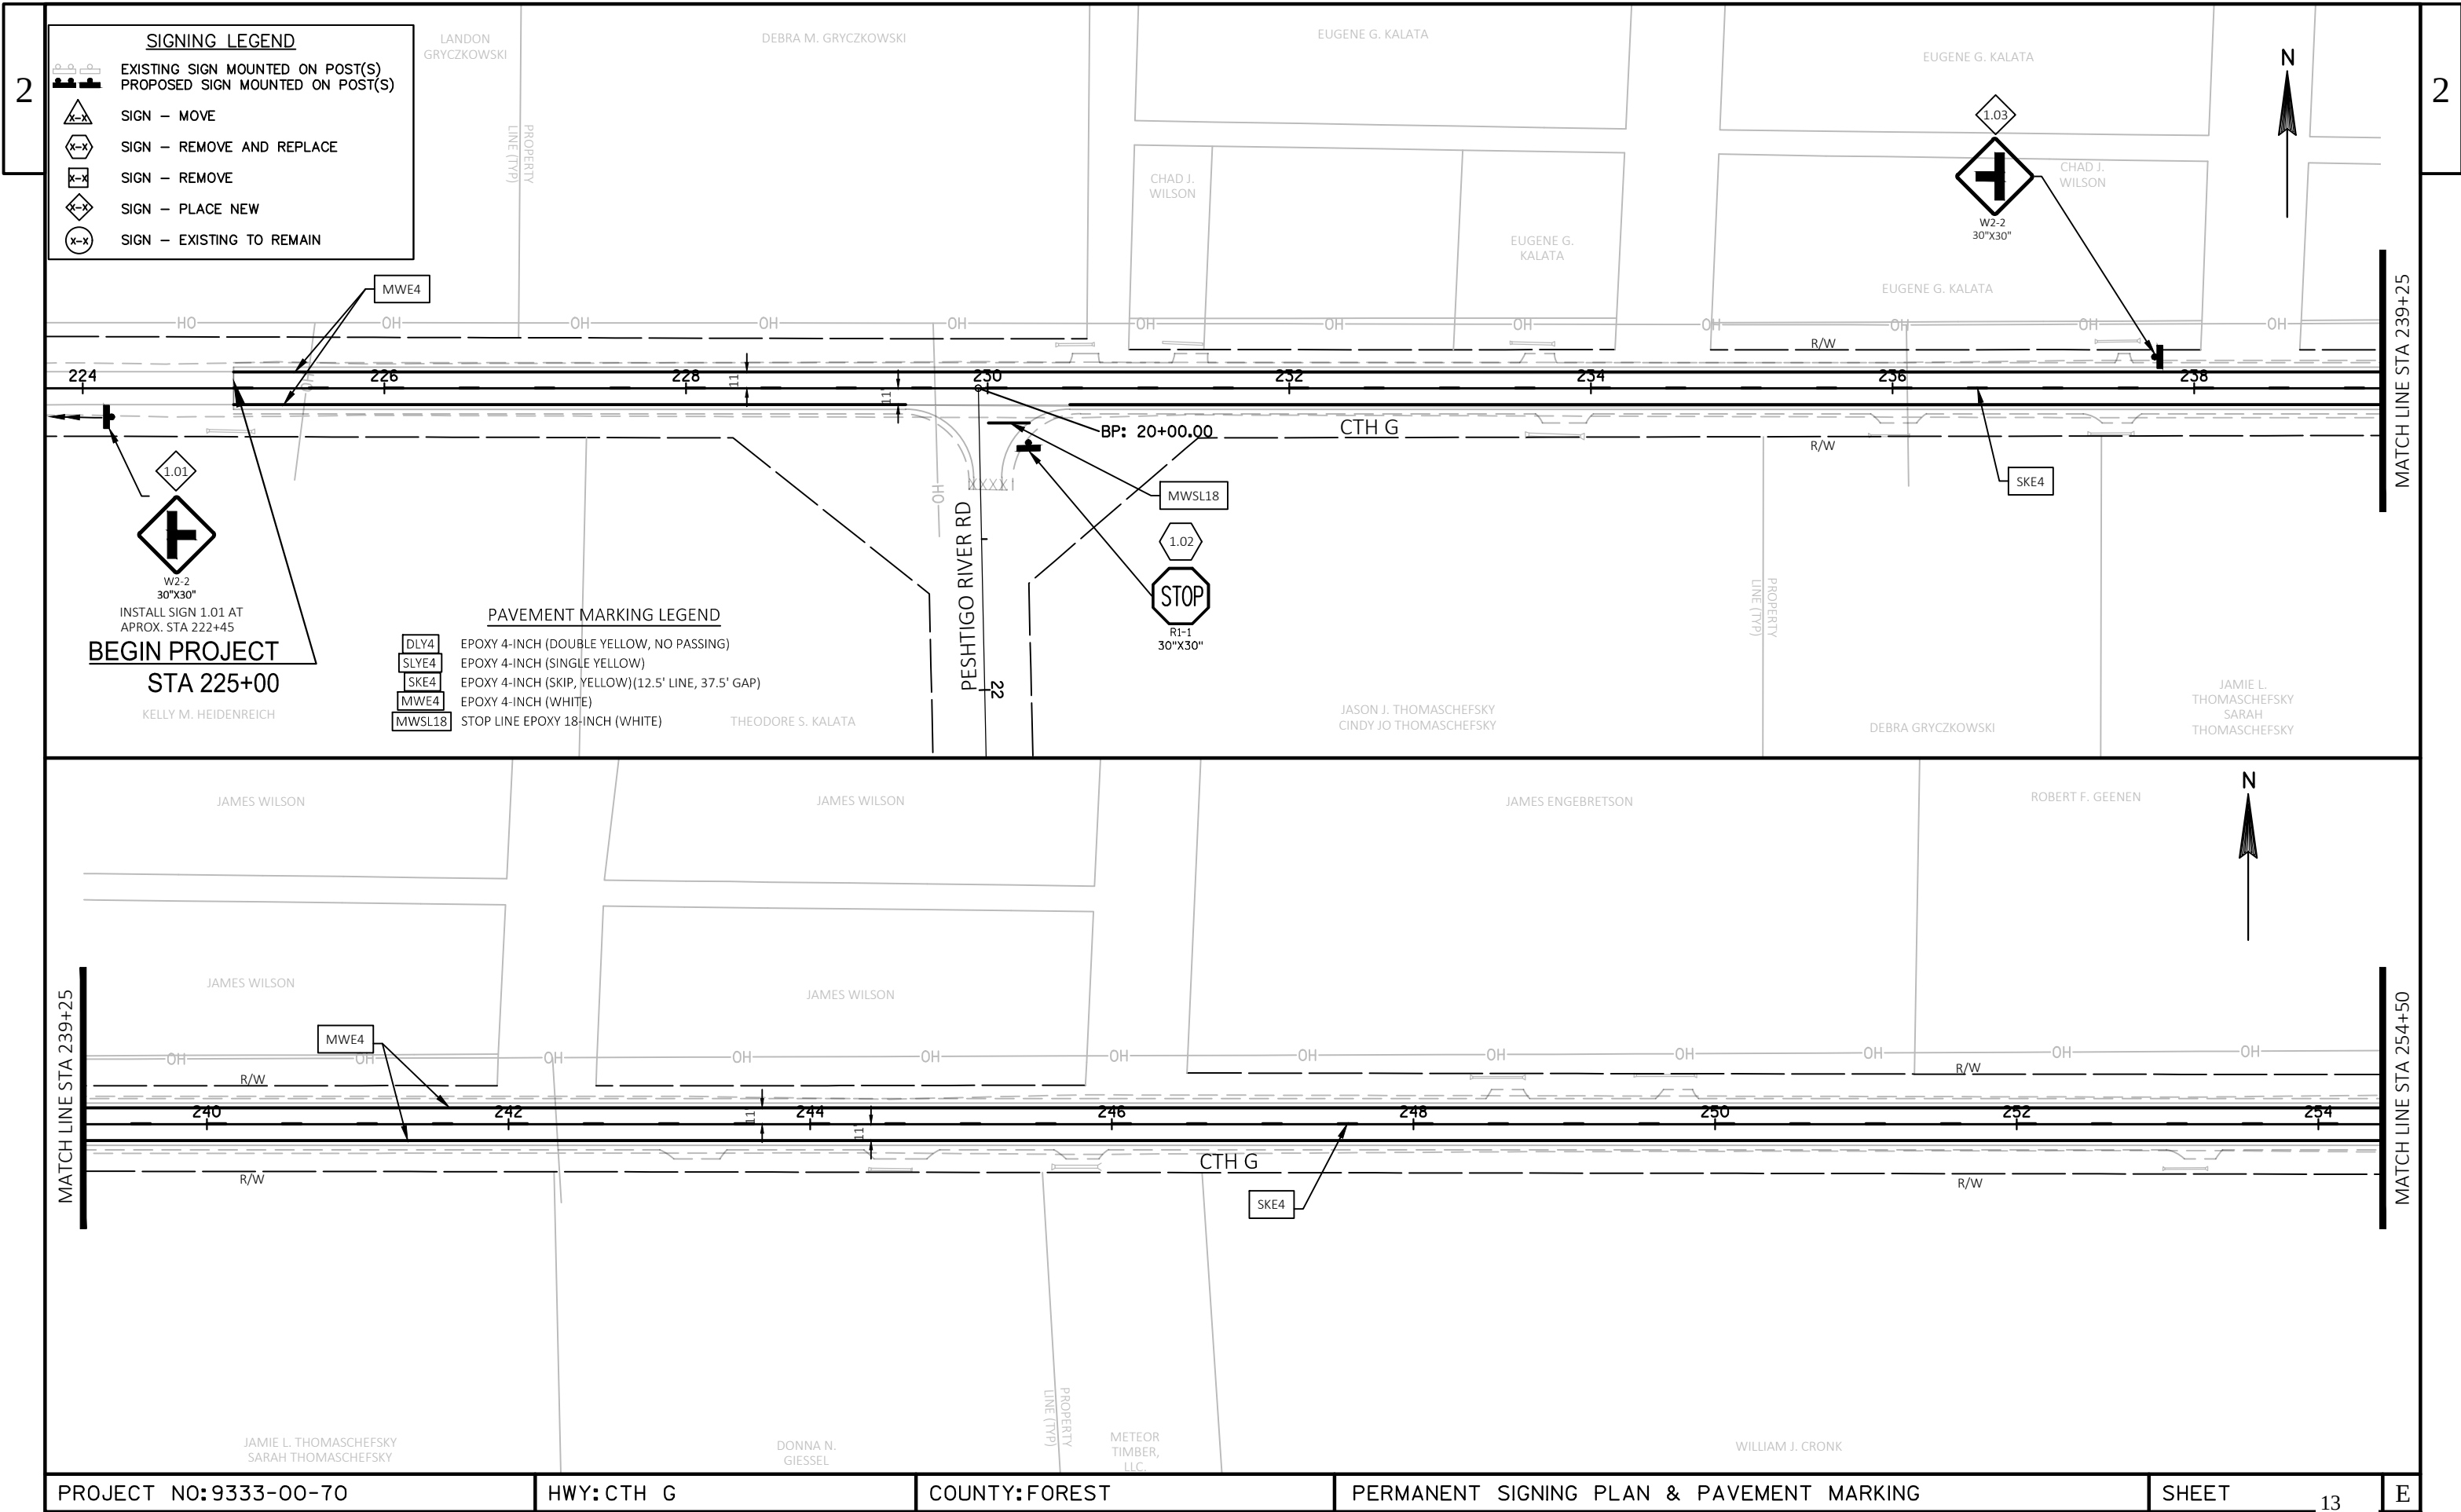

PROJECT NO:9333-00-70

HWY:CTH G


COUNTY:FOREST


PERMANENT SIGNING PLAN & PAVEMENT MARKING


SHEET


13


E


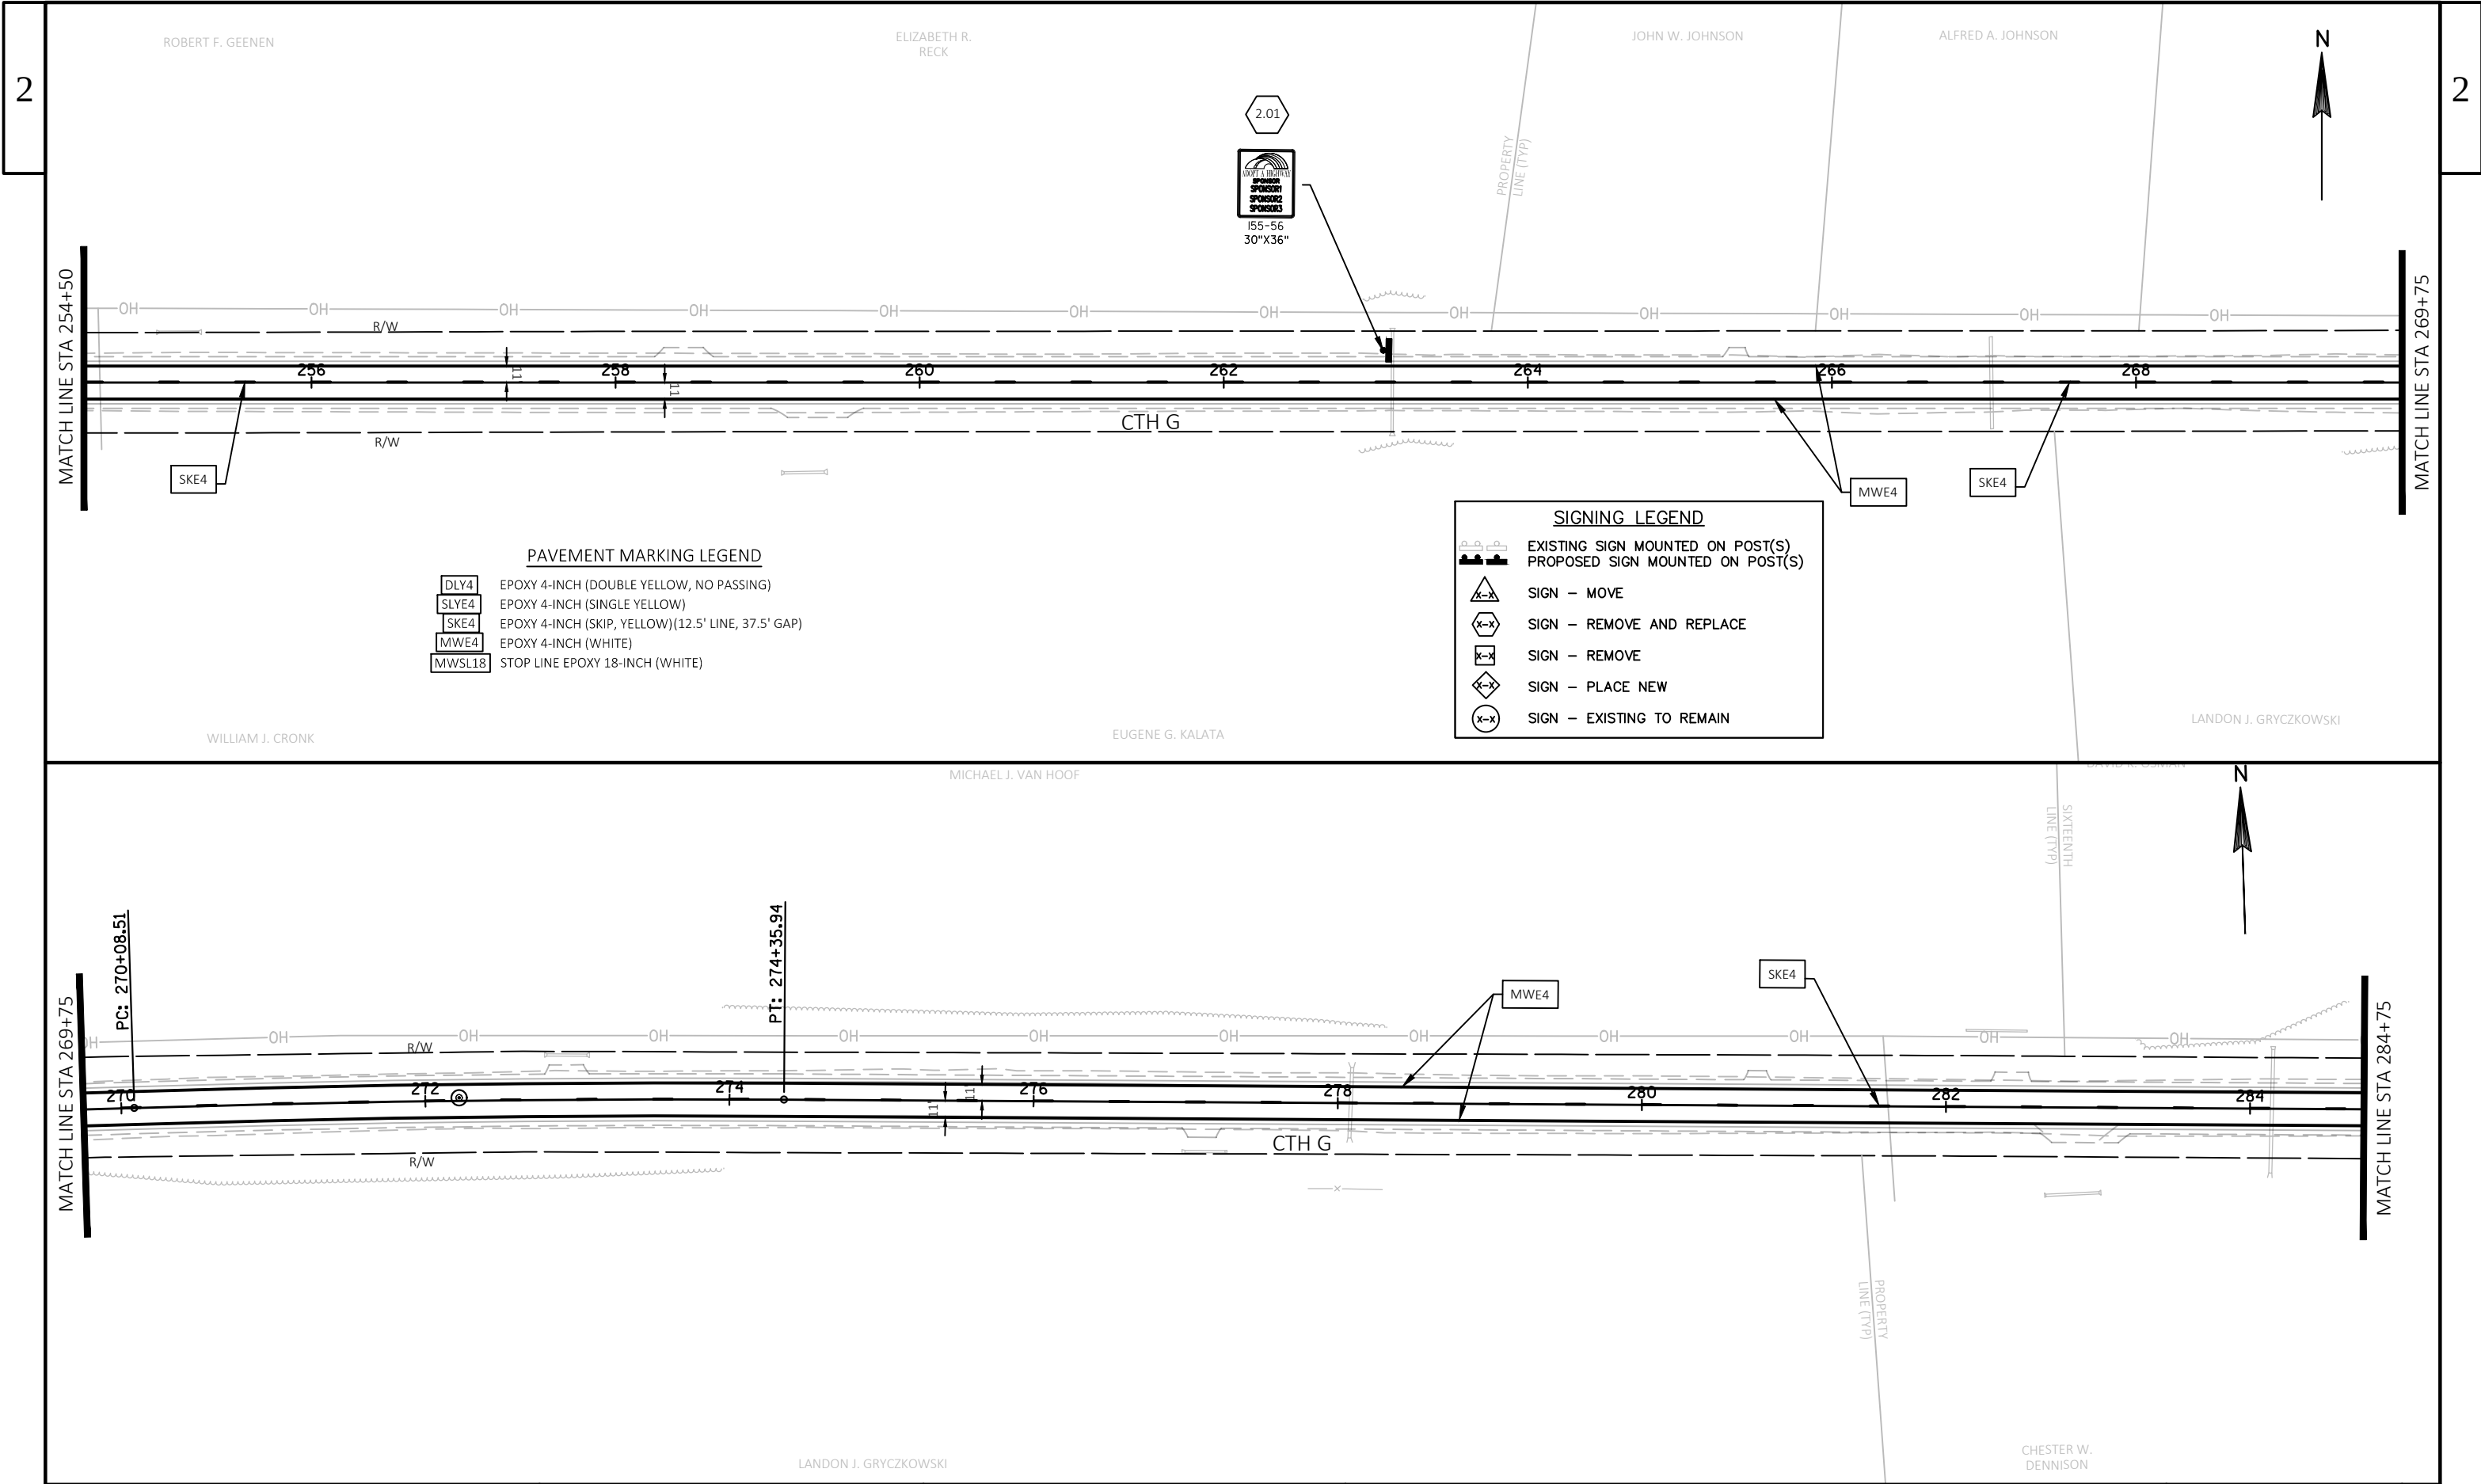


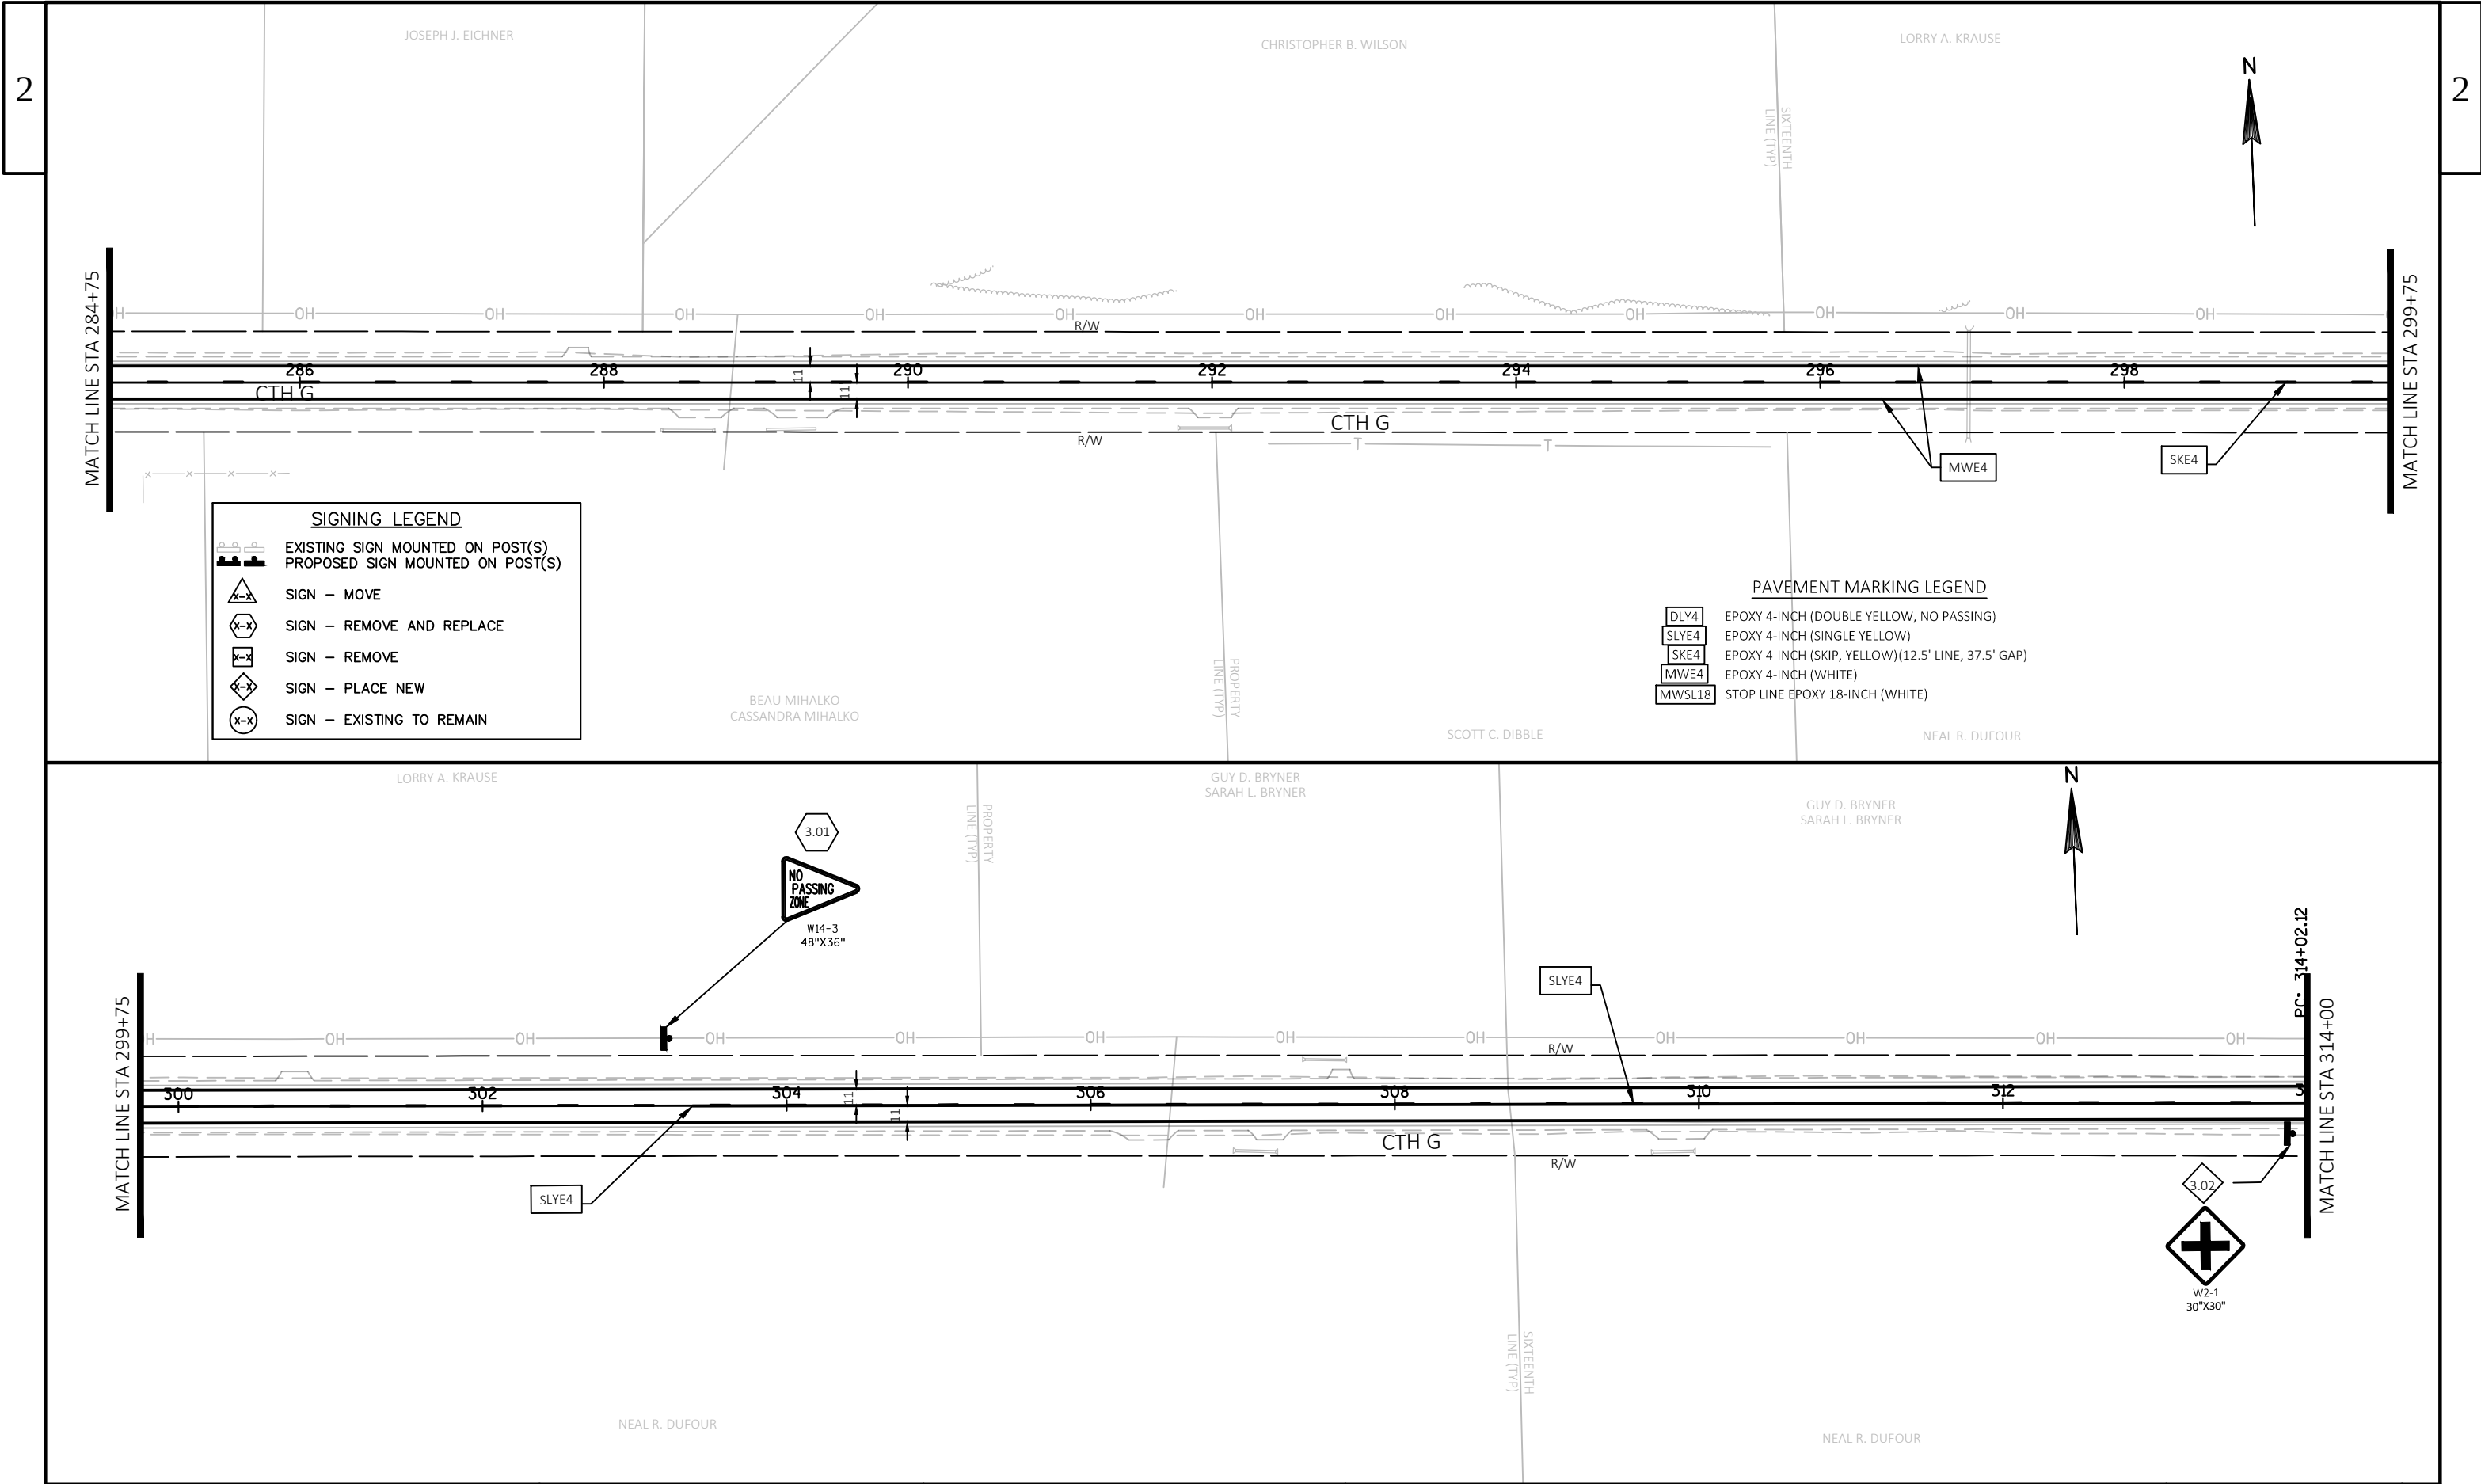

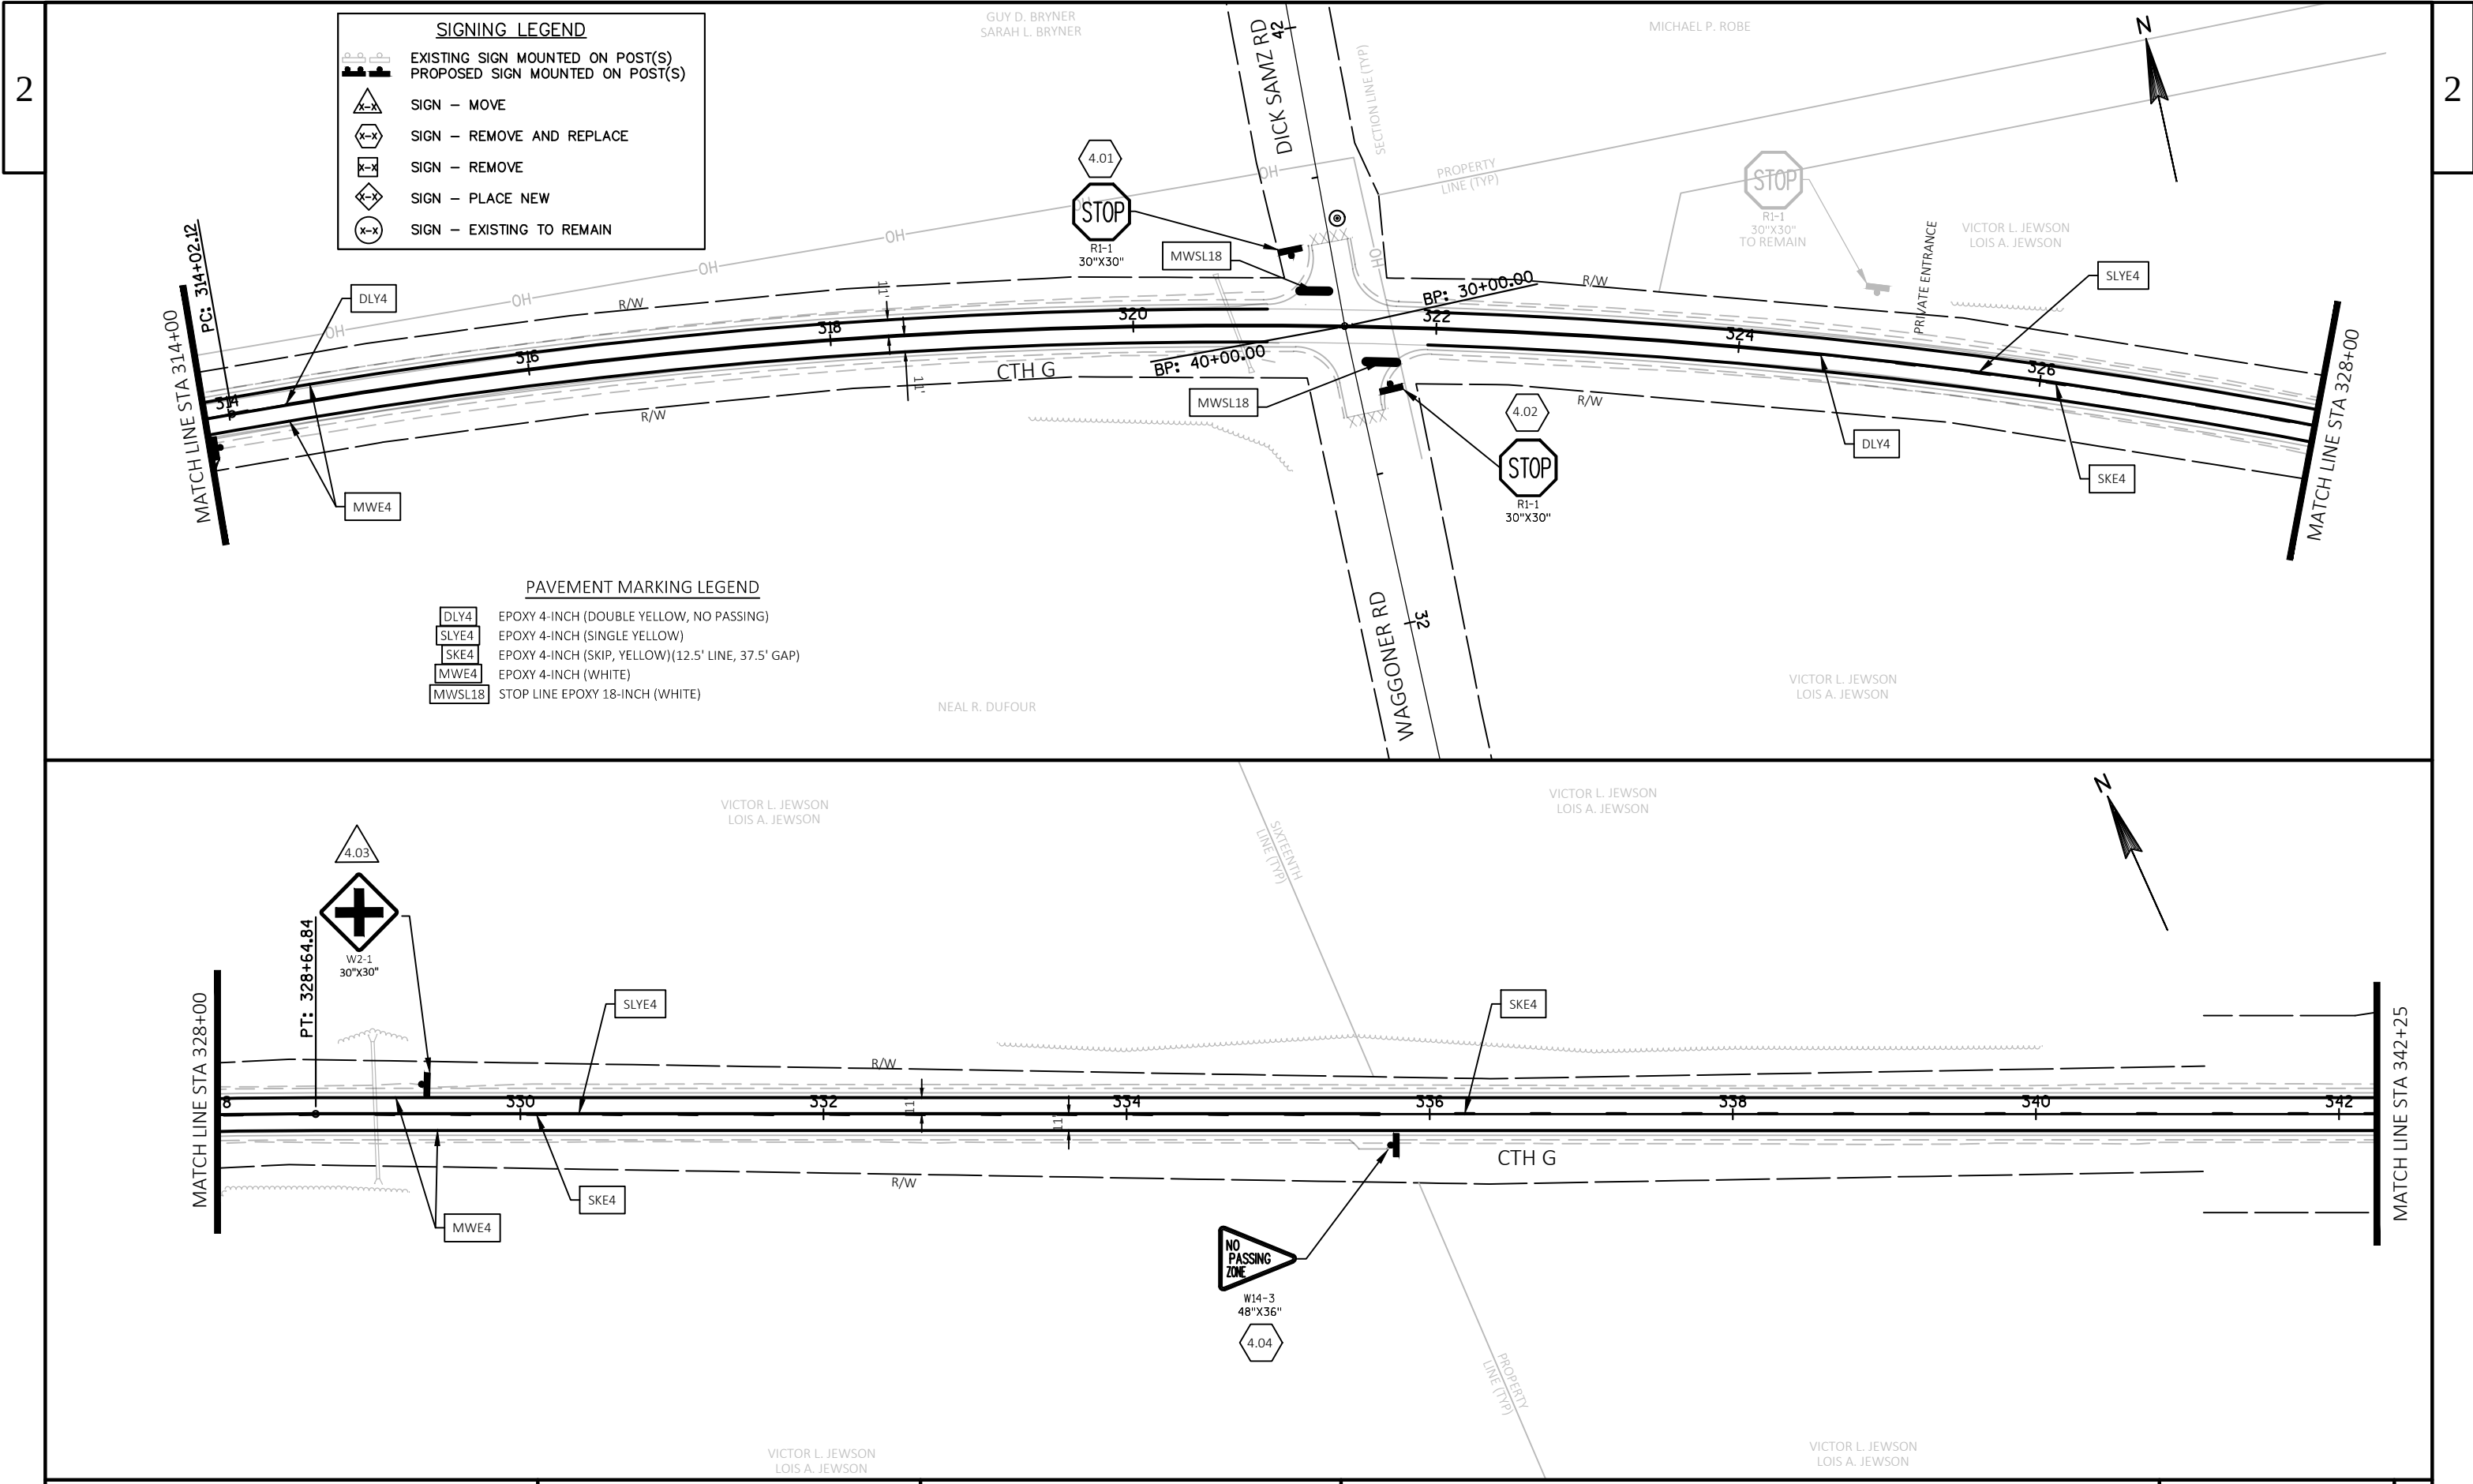

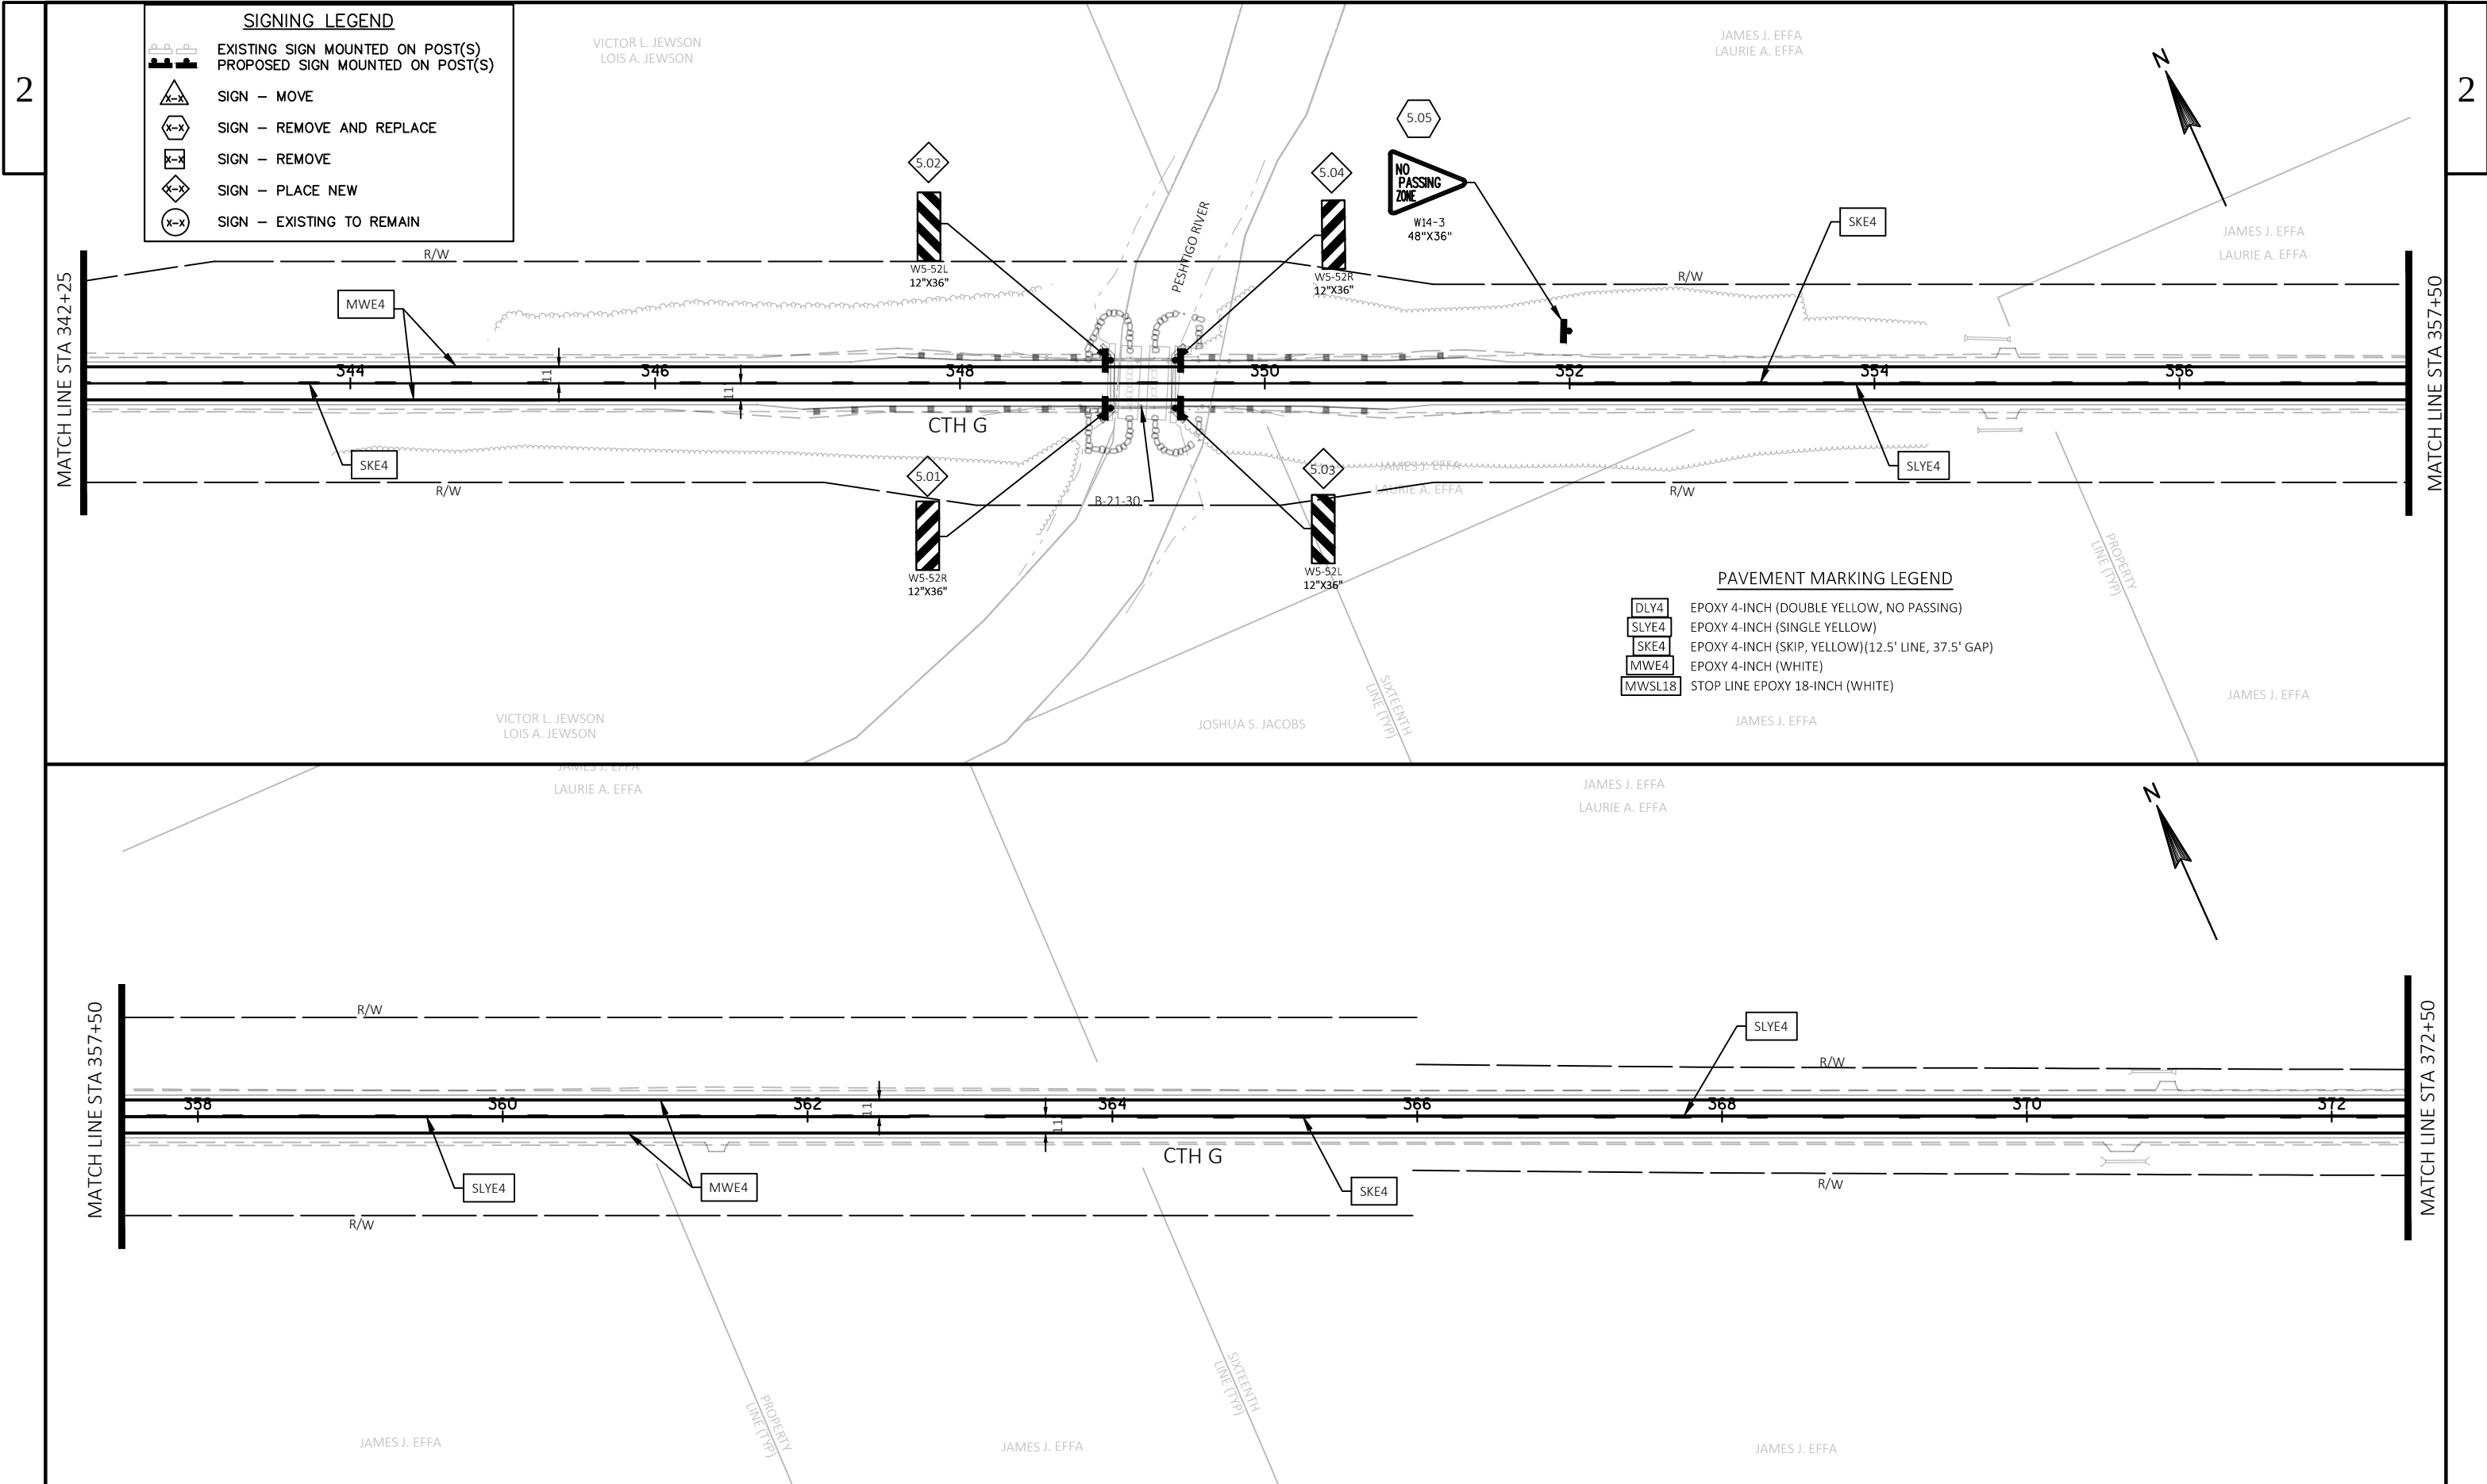

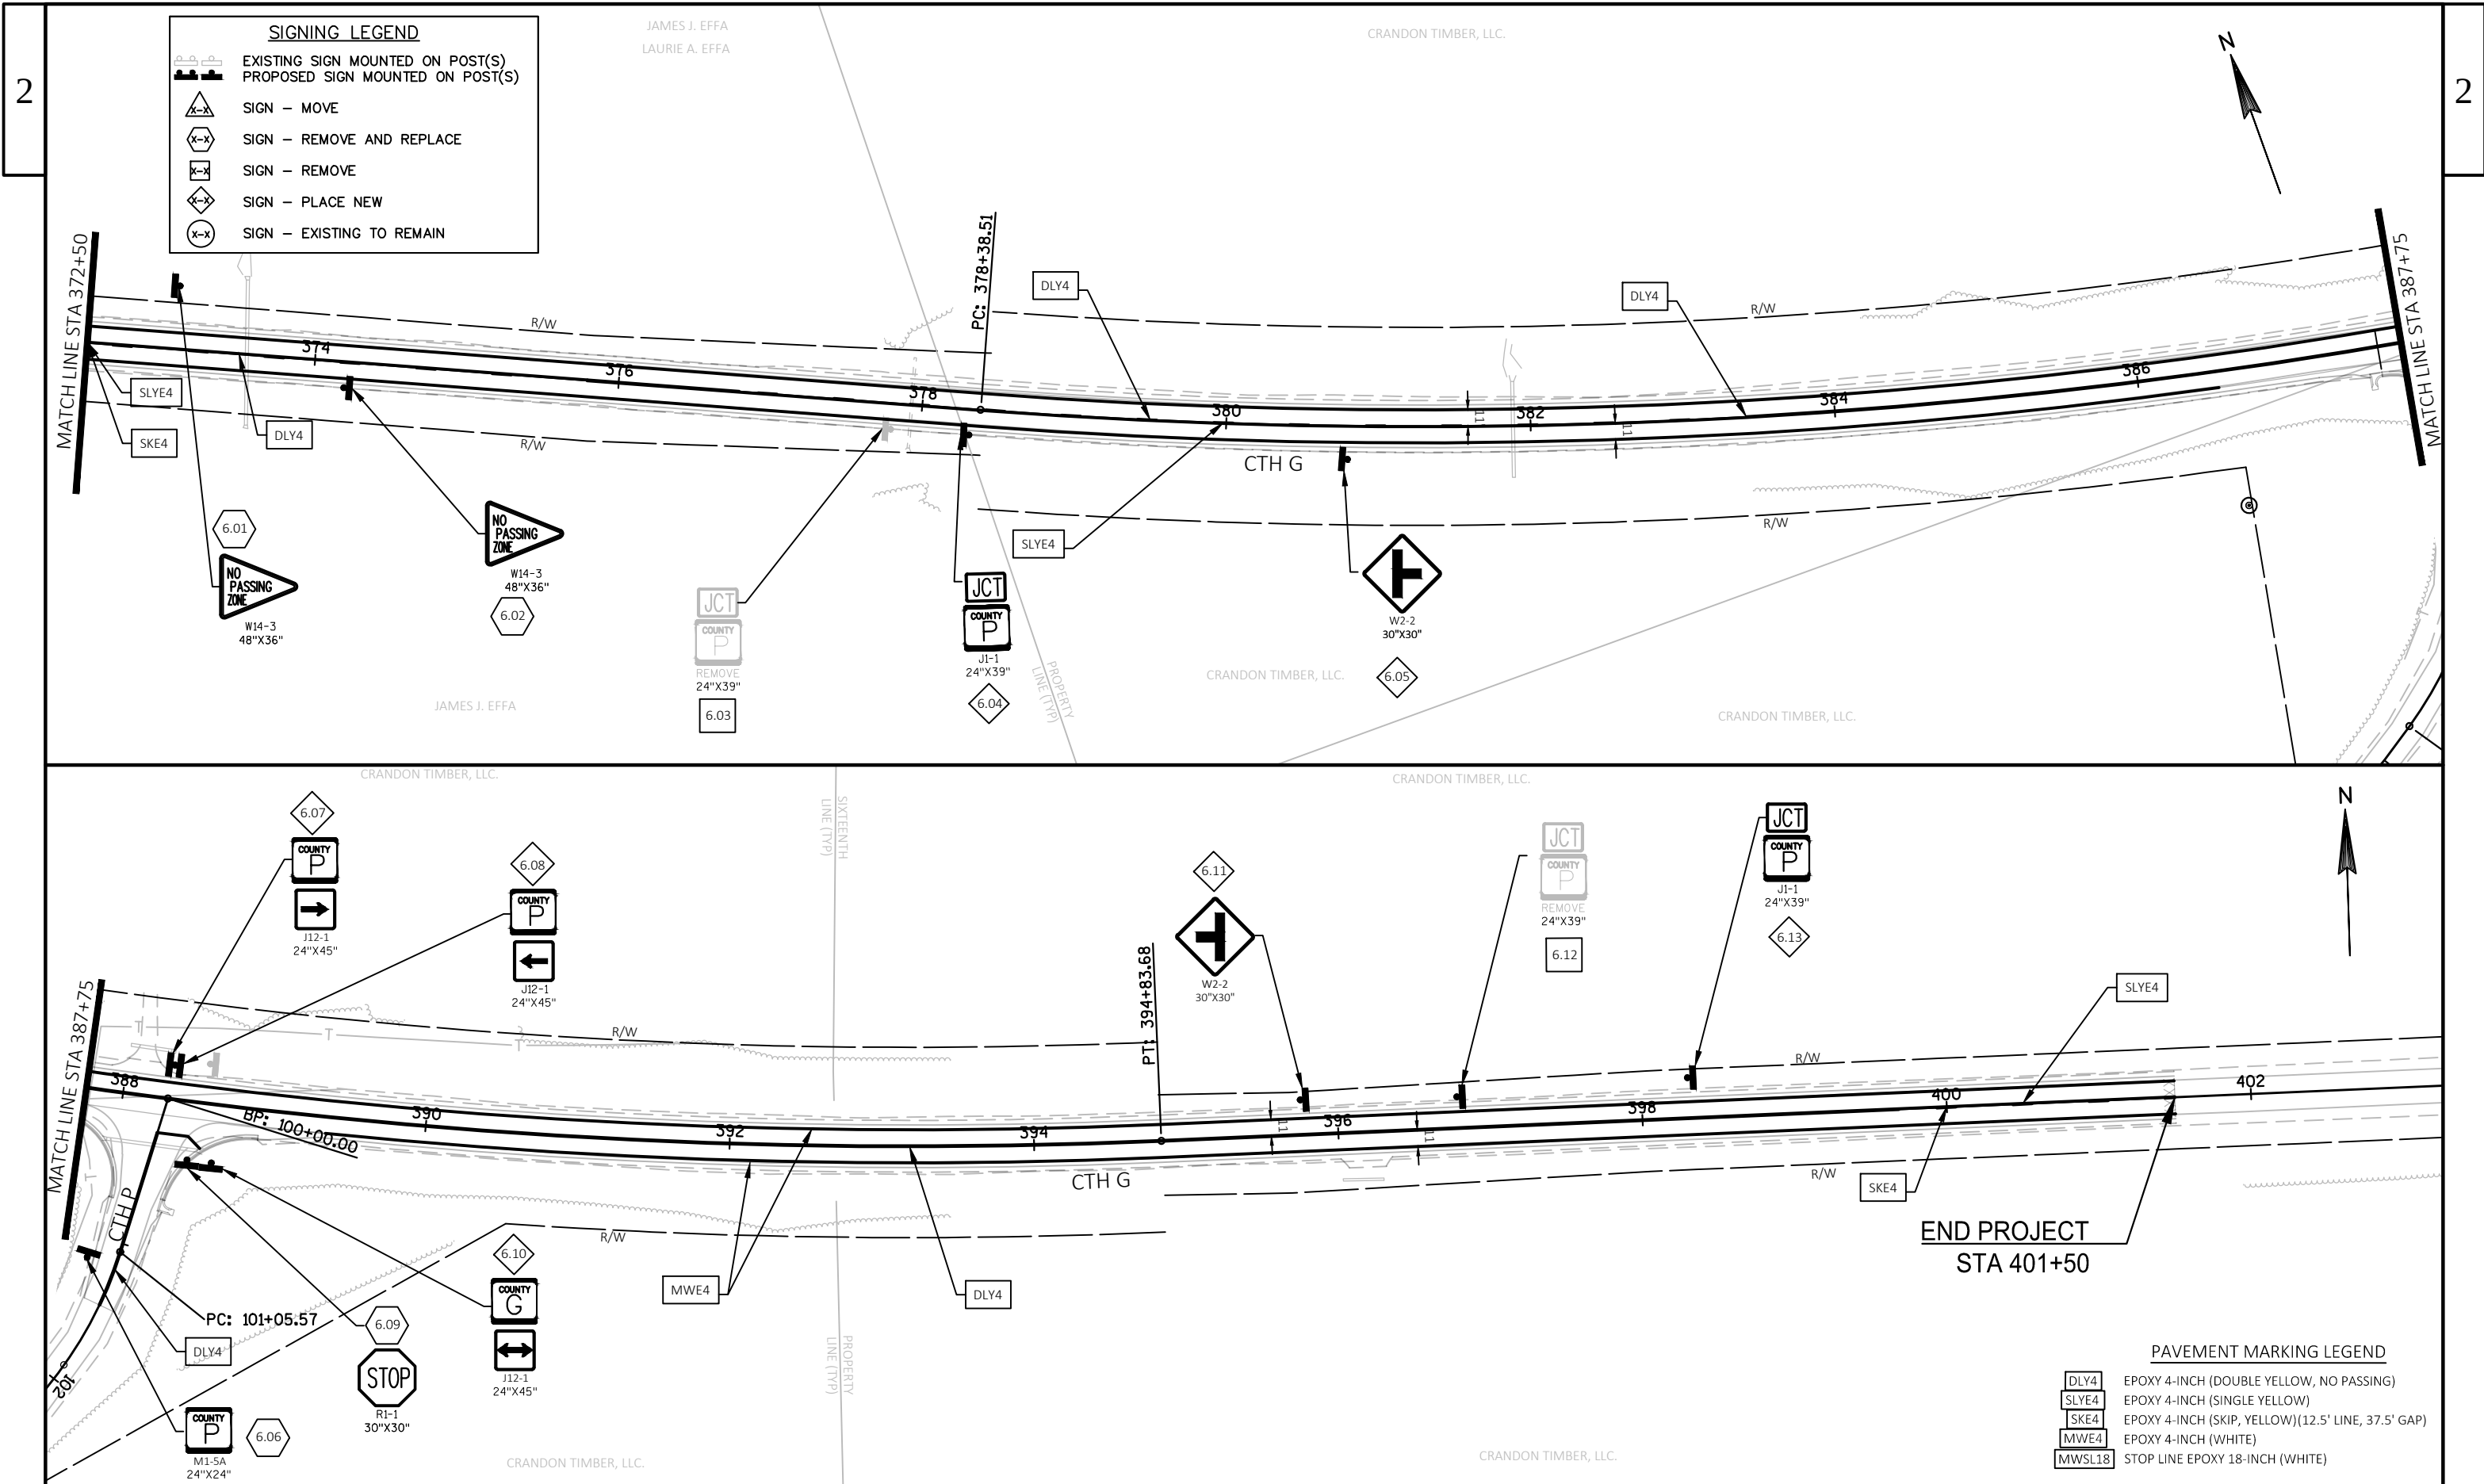

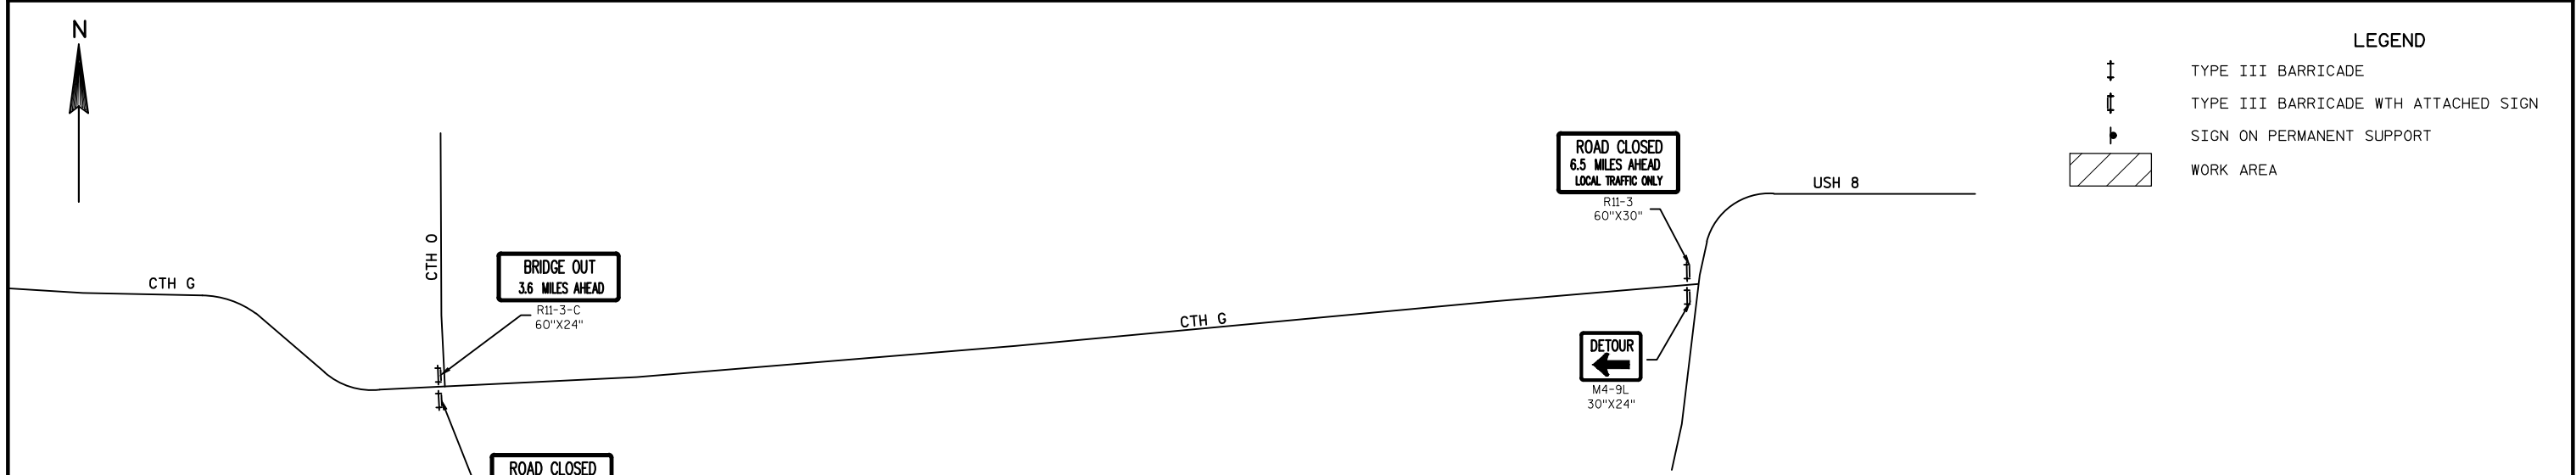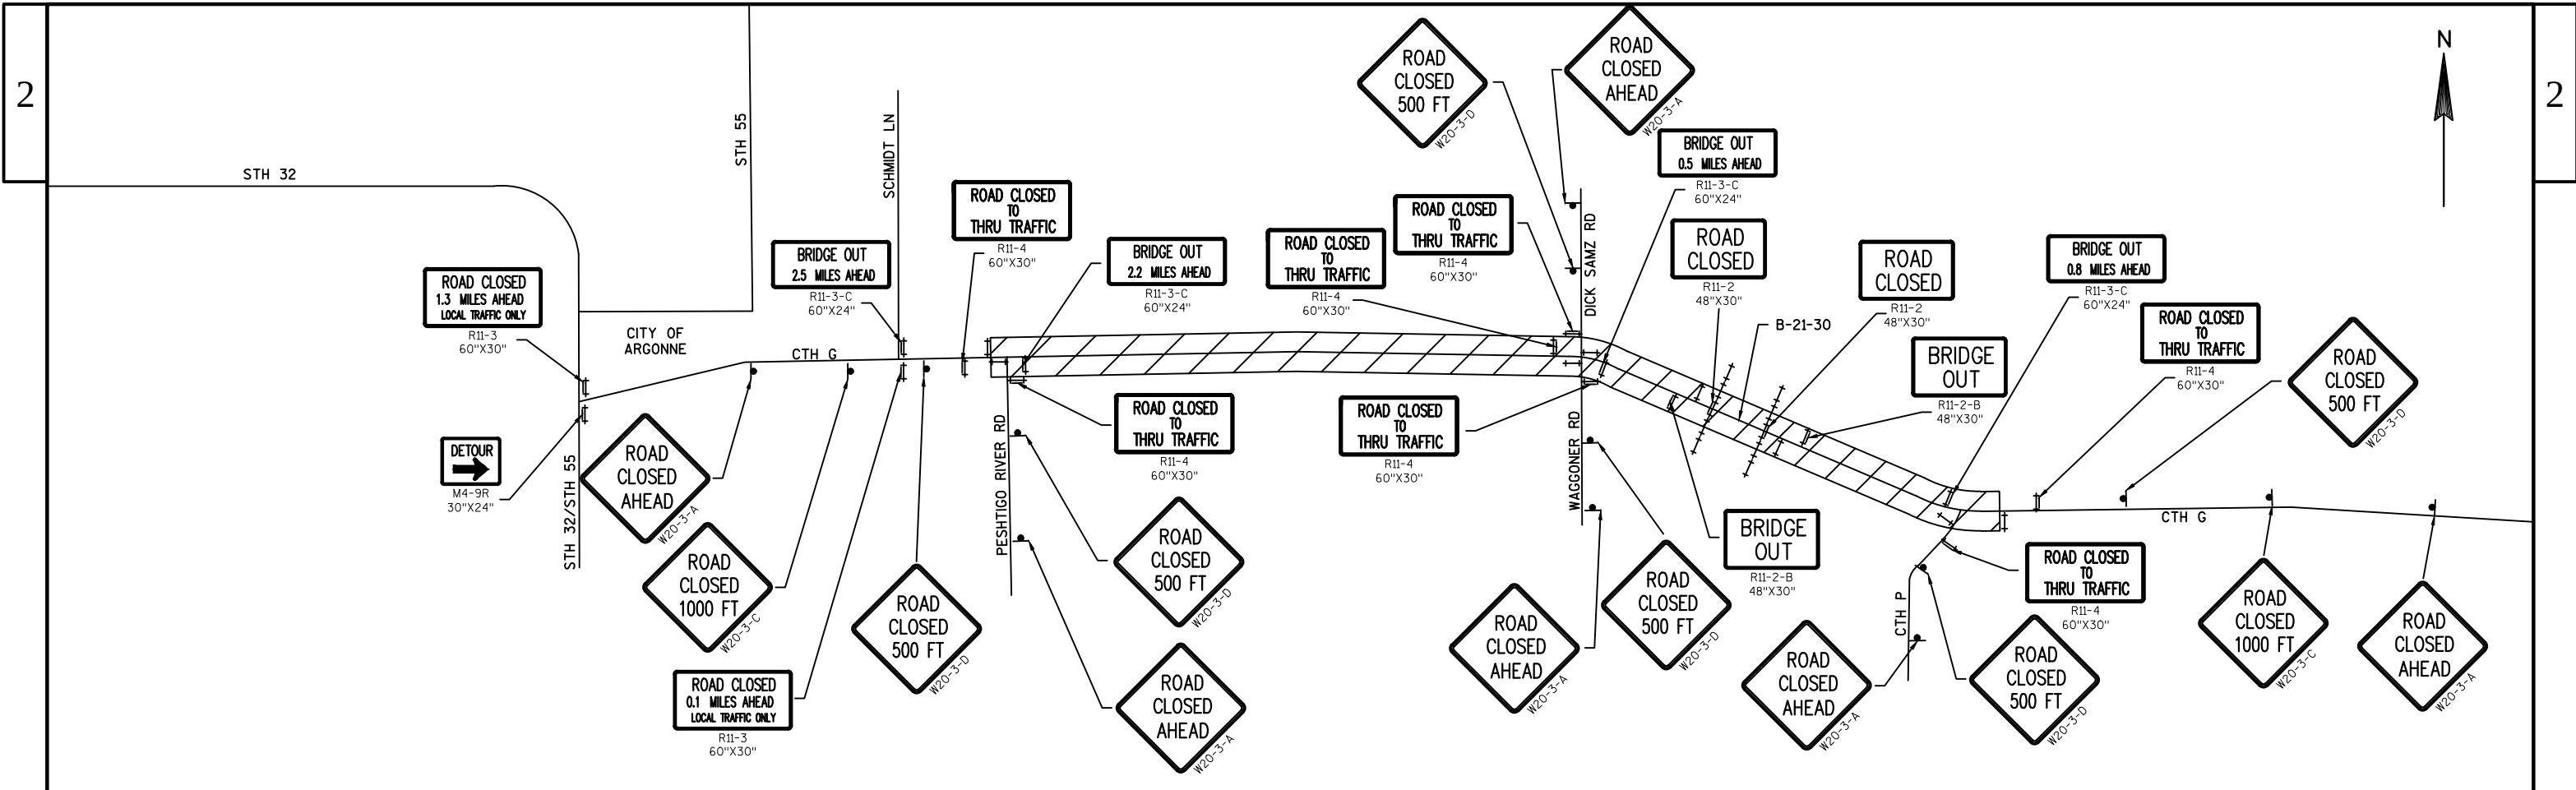

LEGEND	
	TYPE III BARRICADE
	TYPE III BARRICADE WITH ATTACHED SIGN
	SIGN ON PERMANENT SUPPORT
	WORK AREA

GENERAL NOTES:
COVER OR REMOVE SIGNS WHEN WORK OPERATIONS ARE SUSPENDED AND CTH G IS OPEN TO TRAFFIC.

THE EXACT NUMBER, LOCATION, AND SPACING OF ALL SIGNS AND DEVICES MAY BE ADJUSTED TO FIT FIELD CONDITIONS AS APPROVED BY THE ENGINEER.


ALL SIGNS, TEMPORARY OR EXISTING, WHICH CONFLICT WITH THE TRAFFIC CONTROL 'IN USE' SHALL BE COVERED OR REMOVED AS NEEDED AND/OR AS DIRECTED BY THE ENGINEER. NO 'WORKING' LIGHTS SHALL BE VISIBLE ON A COVERED OR LAID DOWN SIGN.

THE SPACING BETWEEN TRAFFIC CONTROL SIGNS SHOULD BE ADJUSTED TO NOT CONFLICT WITH AND SHOULD PROVIDE A DESIRABLE MINIMUM OF 200 FEET CLEARANCE TO EXISTING SIGNS THAT WILL REMAIN IN PLACE.

SEE S.D.D. "BARRICADES AND SIGNS FOR MAINLINE CLOSURES" AND "BARRICADES AND SIGNS FOR SIDE ROAD CLOSURES" FOR SIGN SPACING AND BARRICADE PLACEMENT AND FOR DETAILS OF CLOSURE ALONG CTH G.

ALL SIGNS ARE 48"X48" UNLESS OTHERWISE NOTED.


DRAWING IS NOT TO SCALE.

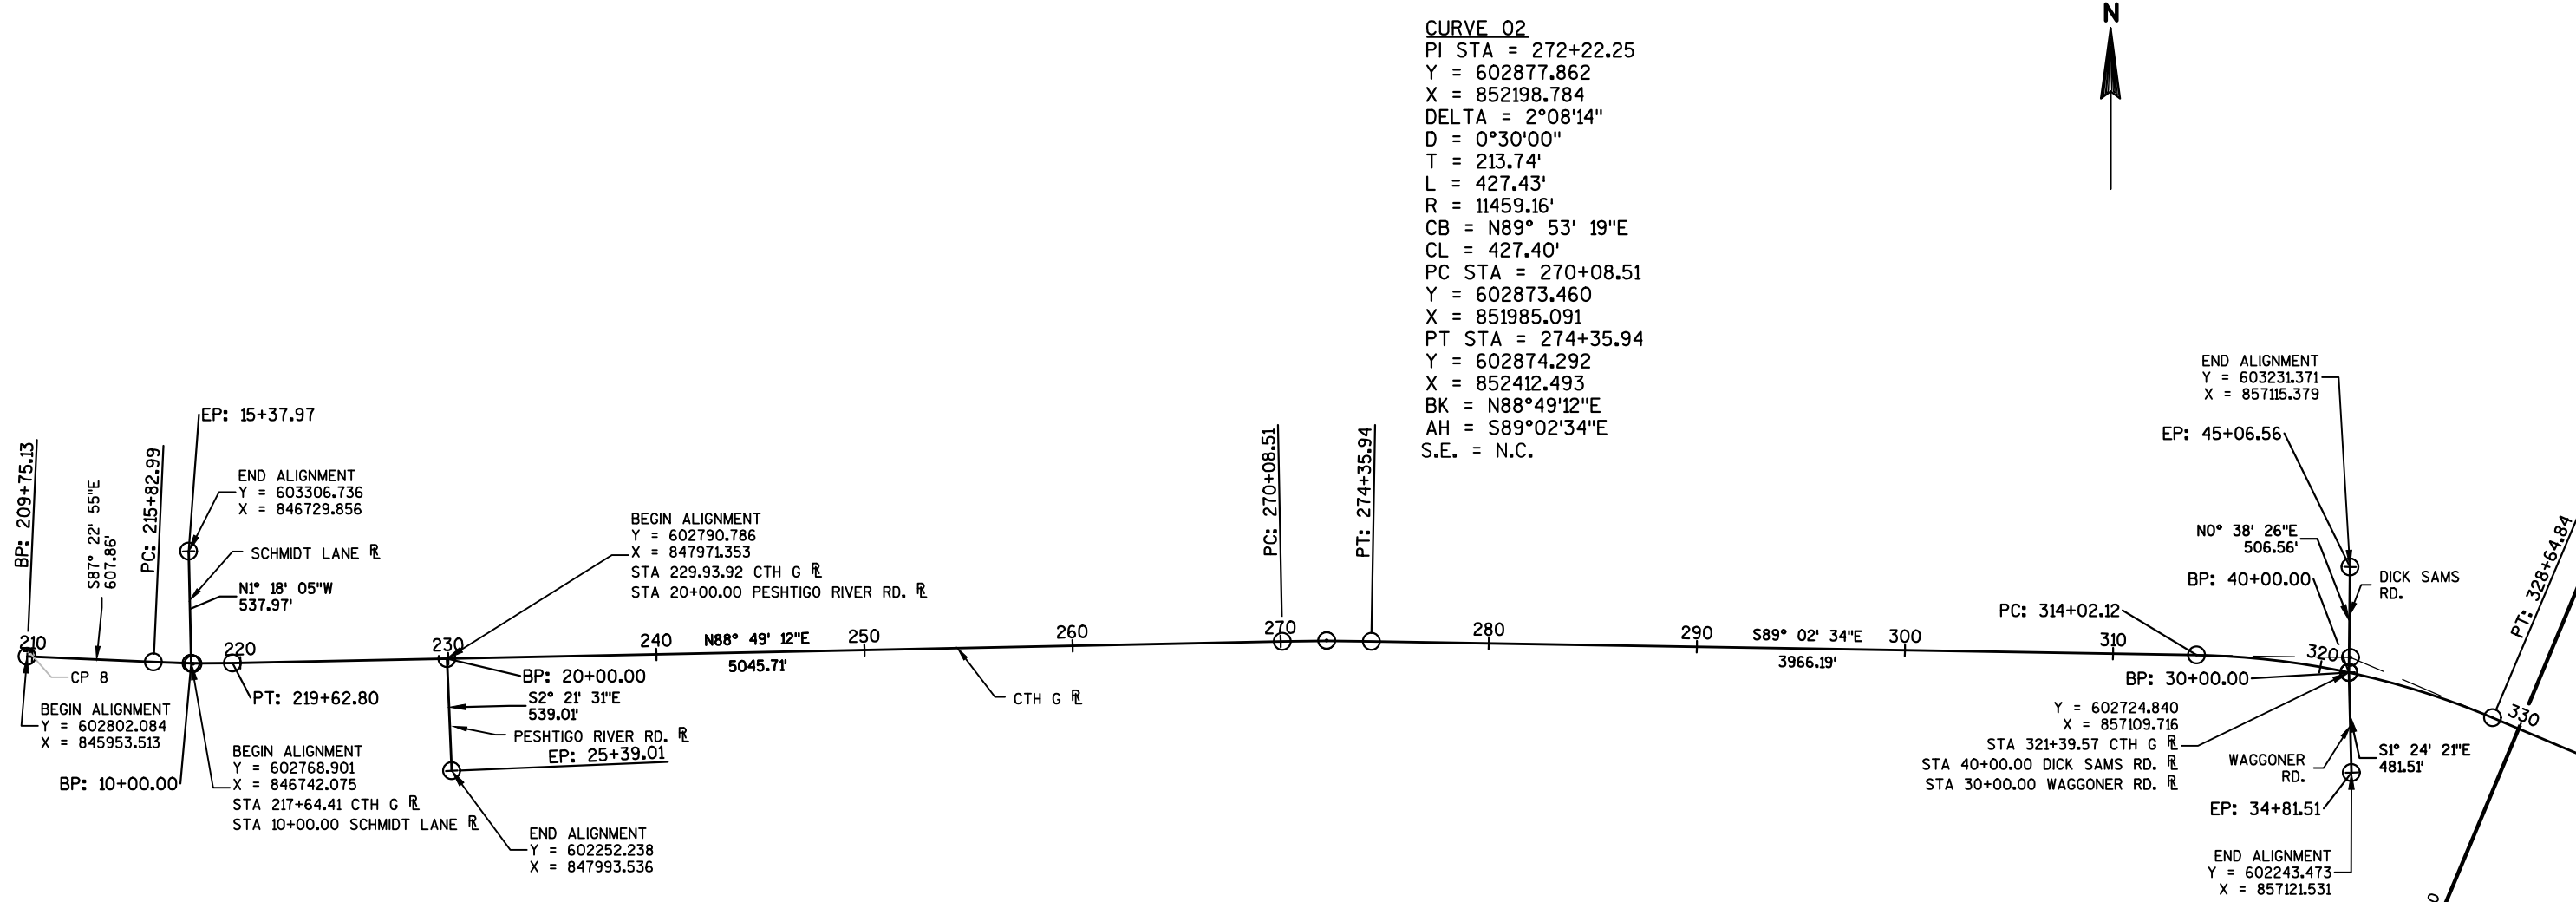


CURVE 01
PI STA = 217+72.96
Y = 602765.639
X = 846750.516
DELTA = 3°47'53"
D = 1°00'00"
T = 189.98'
L = 379.81'
R = 5729.58'
CB = S89° 16' 51"E
CL = 379.74'
PC STA = 215+82.99
Y = 602774.317
X = 846560.739
PT STA = 219+62.80
Y = 602769.552
X = 846940.451
BK = S87°22'55"E
AH = N88°49'12"E
S.E. = 2.7%


CURVE 02
PI STA = 272+22.25
Y = 602877.862
X = 852198.784
DELTA = 2°08'14"
D = 0°30'00"
T = 213.74'
L = 427.43'
R = 11459.16'
CB = N89° 53' 19"E
CL = 427.40'
PC STA = 270+08.51
Y = 602873.460
X = 851985.091
PT STA = 274+35.94
Y = 602874.292
X = 852412.493
BK = N88°49'12"E
AH = S89°02'34"E
S.E. = N.C.

CURVE 03
PI STA = 321+42.55
Y = 602795.670
X = 857118.454
DELTA = 21°56'27"
D = 1°30'00"
T = 740.43'
L = 1462.72'
R = 3819.72'
CB = S78° 04' 21"E
CL = 1453.80'
PC STA = 314+02.12
Y = 602808.039
X = 856378.129
PT STA = 328+64.84
Y = 602507.577
X = 857800.536
BK = S89°02'34"E
AH = S67°06'08"E
S.E. = 3.7%

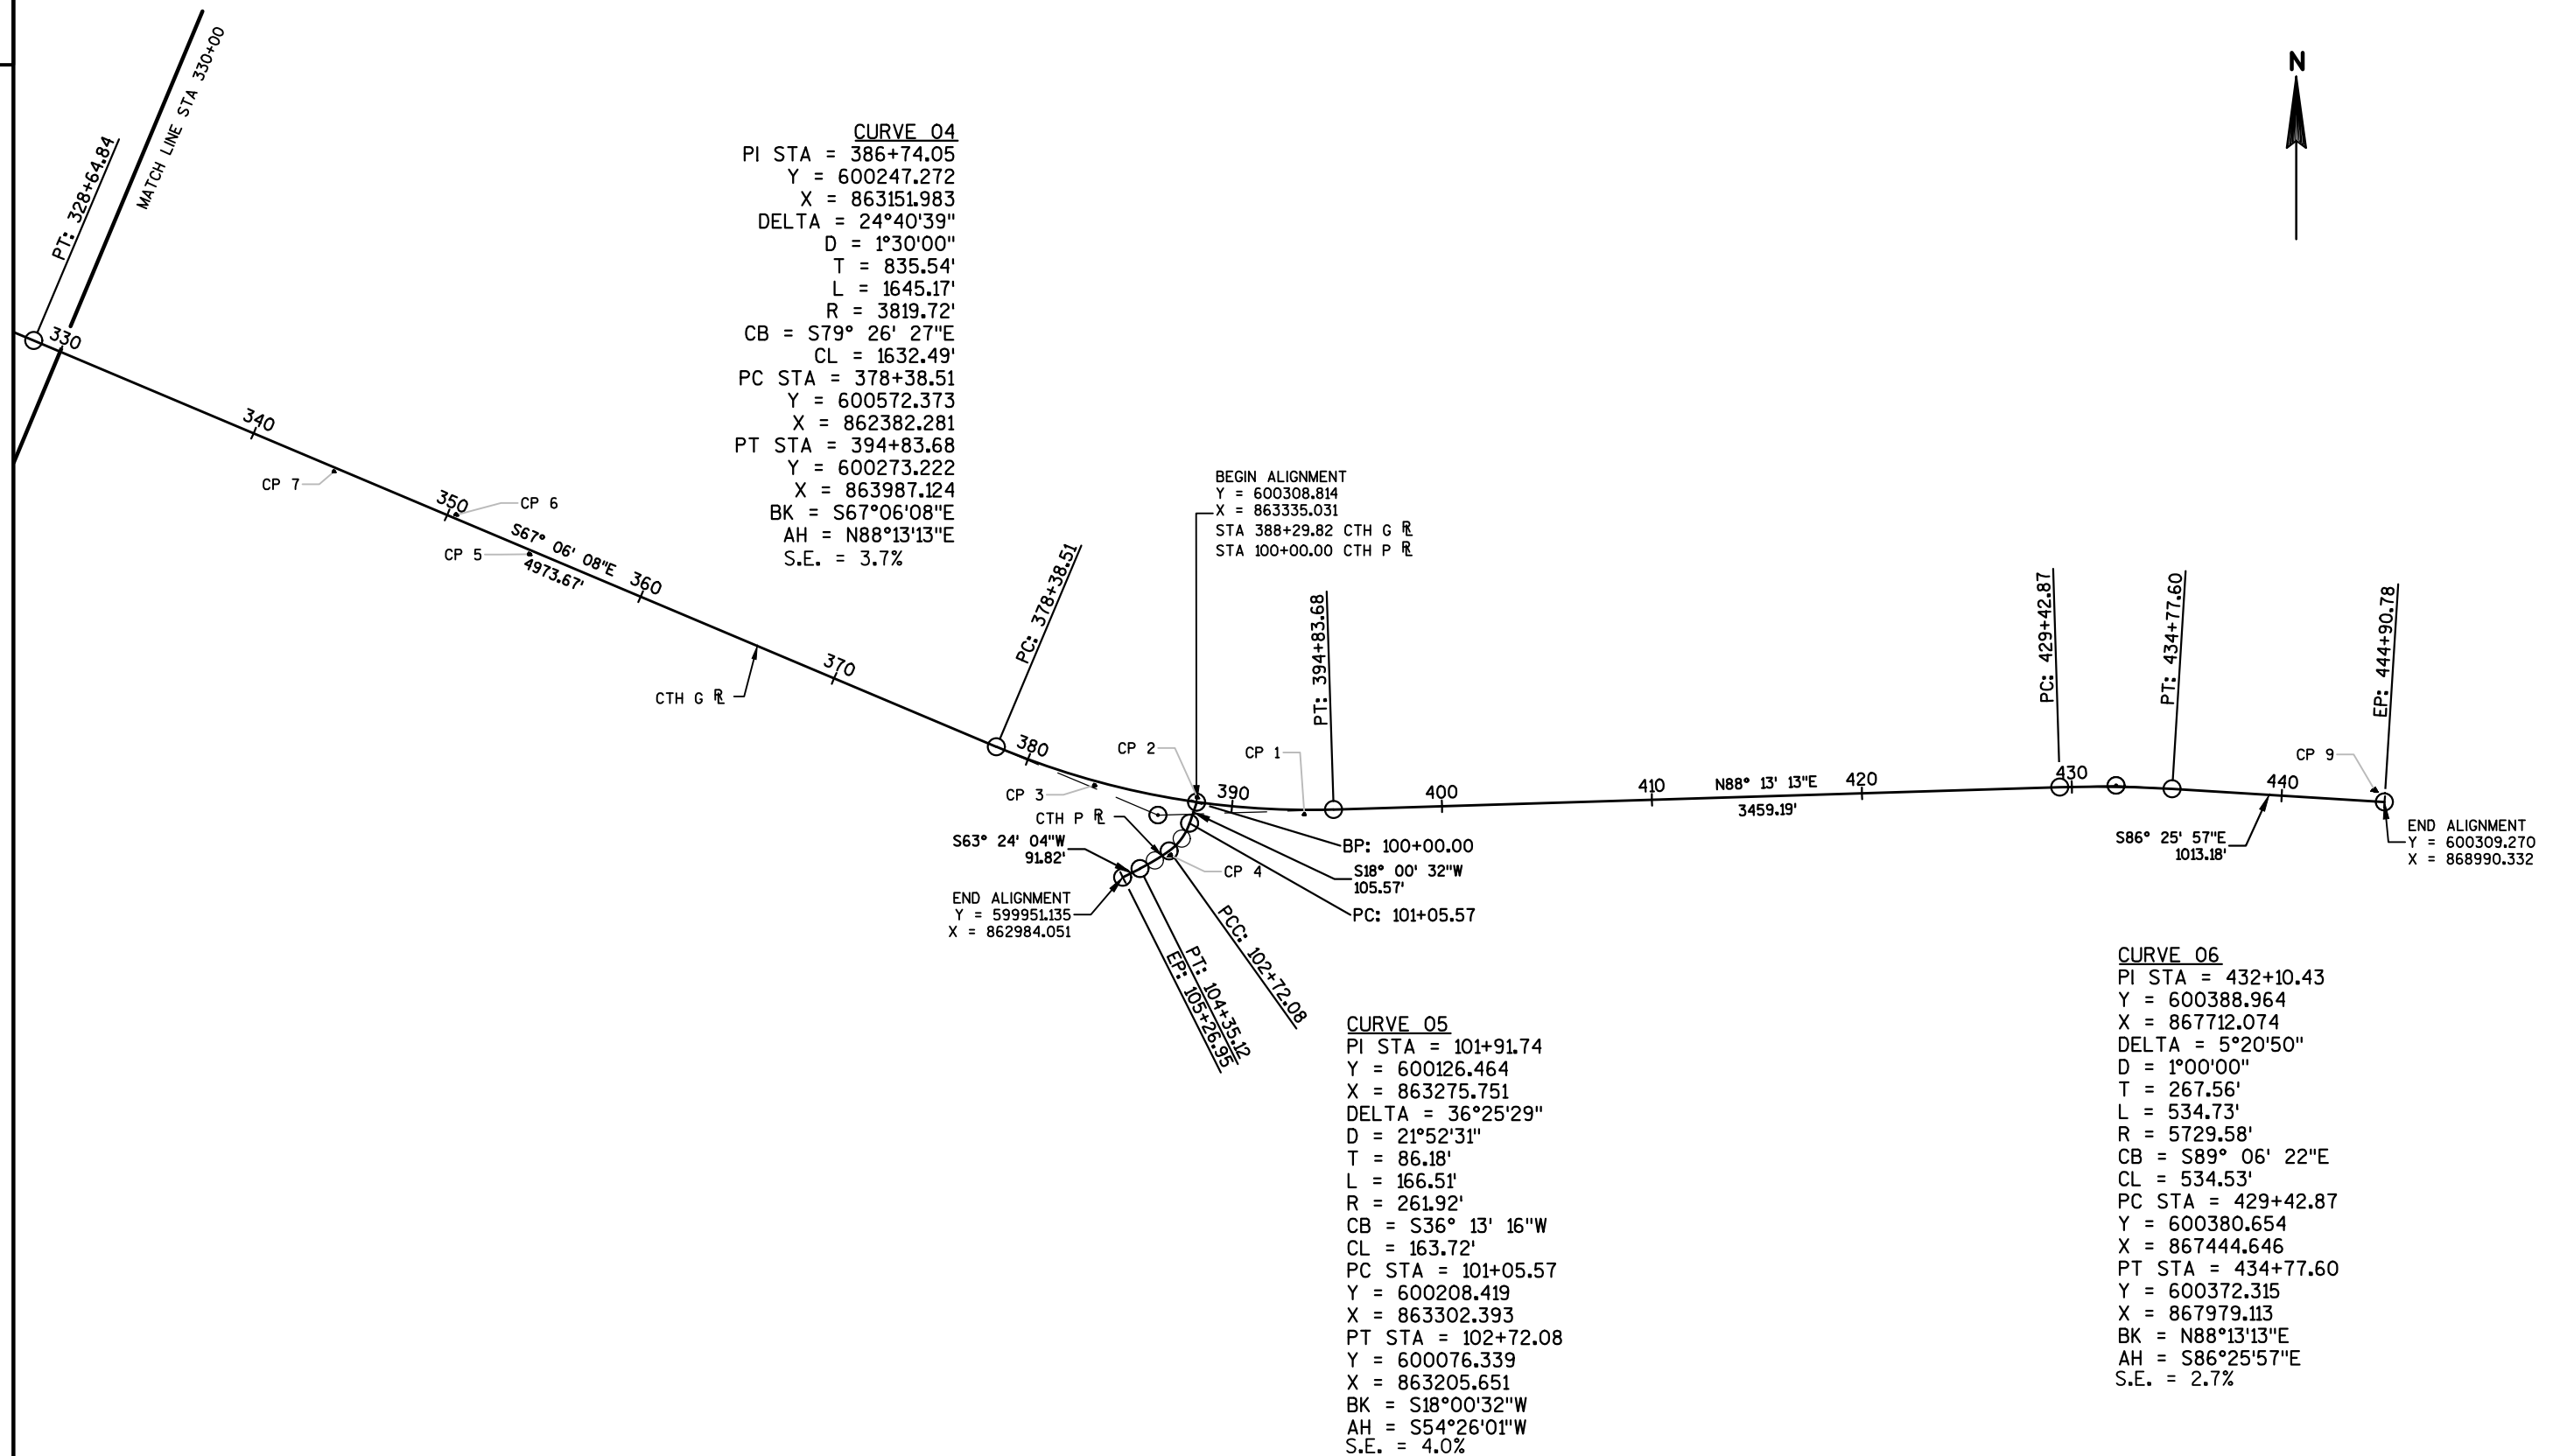

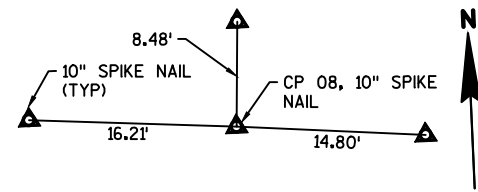

CTH G

 

CP 08, 10-INCH SPIKE NAIL
STA 209+78.39, 26.45' LT



Y = 602828.359
X = 845957.978

CP 07, 10-INCH SPIKE NAIL
STA 344+23.99, 19.16' RT

Y = 601883.277
X = 859229.365

+00 344+25

CTH G

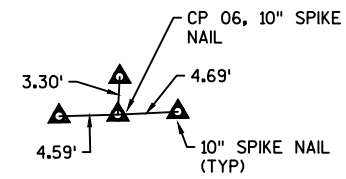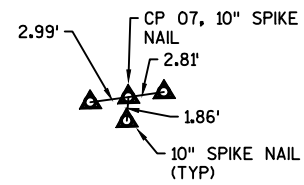

CP 06, 10-INCH SPIKE NAIL
STA 350+40.05, 17.66' LT

Y = 601676.883
X = 859810.455

350+25 350+50


CTH G

CP 05, 10-INCH SPIKE NAIL
STA 354+34.01, 19.23' RT

Y = 601490.226
X = 860159.777

354+25 354+50

CTH G


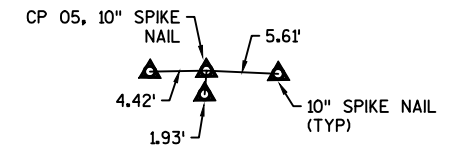


CP 03, 10-INCH SPIKE NAIL
STA 383+40.26, 18.65' RT

Y = 600390.042
X = 862851.023

383+25 383+50

CTH G

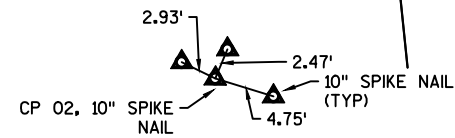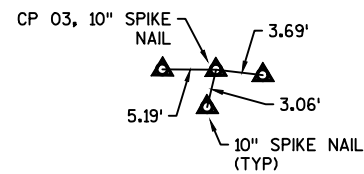

CP 02, 10" SPIKE NAIL

CTH G

CP 02, 10-INCH SPIKE NAIL
STA 388+30.12, 23.23' LT

Y = 600331.773
X = 863338.567



388+25 388+50

CP 01, 10-INCH SPIKE NAIL
STA 393+45.08, 19.79' RT

Y = 600251.642
X = 863848.437

393+25 393+50

CTH G

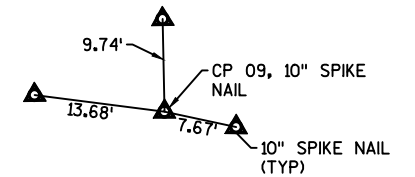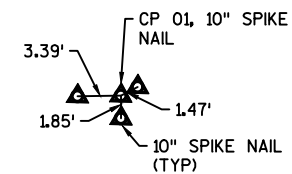

CP 09, 10-INCH SPIKE NAIL
STA 444+42.50, 50.26' LT

Y = 600362.433
X = 868945.265

444+25 444+50

CTH G

Estimate Of Quantities

9333-00-70					
Line	Item	Item Description	Unit	Total	Qty
0002	201.0110	Clearing	SY	95.000	95.000
0004	201.0210	Grubbing	SY	95.000	95.000
0006	203.0100	Removing Small Pipe Culverts	EACH	1.000	1.000
0008	203.0500.S	Removing Old Structure Over Waterway (station) 01. Station 349+20	LS	1.000	1.000
0010	204.0115	Removing Asphaltic Surface Butt Joints	SY	1,705.000	1,705.000
0012	204.0165	Removing Guardrail	LF	394.000	394.000
0014	205.0100	Excavation Common	CY	1,016.000	1,016.000
0016	206.1000	Excavation for Structures Bridges (structure) 01. B-21-30	LS	1.000	1.000
0018	208.0100	Borrow	CY	11.000	11.000
0020	210.1500	Backfill Structure Type A	TON	400.000	400.000
0022	211.0100	Prepare Foundation for Asphaltic Paving (project) 01. 9333-00-70	LS	1.000	1.000
0024	213.0100	Finishing Roadway (project) 01. 9333-00-70	EACH	1.000	1.000
0026	305.0110	Base Aggregate Dense 3/4-Inch	TON	3,935.000	3,935.000
0028	305.0120	Base Aggregate Dense 1 1/4-Inch	TON	1,700.000	1,700.000
0030	325.0100	Pulverize and Relay	SY	43,495.000	43,495.000
0032	374.1020.S	QMP Pulverize and Relay Compaction	SY	43,495.000	43,495.000
0034	455.0605	Tack Coat	GAL	5,879.000	5,879.000
0036	460.2000	Incentive Density HMA Pavement	DOL	8,550.000	8,550.000
0038	460.5223	HMA Pavement 3 LT 58-28 S	TON	7,587.000	7,587.000
0040	460.5244	HMA Pavement 4 LT 58-34 S	TON	5,771.000	5,771.000
0042	465.0120	Asphaltic Surface Driveways and Field Entrances	TON	135.000	135.000
0044	465.0315	Asphaltic Flumes	SY	6.000	6.000
0046	502.0100	Concrete Masonry Bridges	CY	162.000	162.000
0048	502.3200	Protective Surface Treatment	SY	180.000	180.000
0050	505.0400	Bar Steel Reinforcement HS Structures	LB	5,000.000	5,000.000
0052	505.0600	Bar Steel Reinforcement HS Coated Structures	LB	20,110.000	20,110.000
0054	513.4061	Railing Tubular Type M 01. B-21-30	LF	90.000	90.000
0056	516.0500	Rubberized Membrane Waterproofing	SY	14.000	14.000
0058	522.2419	Culvert Pipe Reinforced Concrete Horizontal Elliptical Class HE-IV 19x30-Inch	LF	80.000	80.000
0060	522.2619	Apron Endwalls for Culvert Pipe Reinforced Concrete Horizontal Elliptical 19x30-Inch	EACH	2.000	2.000
0062	550.0500	Pile Points	EACH	14.000	14.000
0064	550.1100	Piling Steel HP 10-Inch X 42 Lb	LF	305.000	305.000
0066	601.0557	Concrete Curb & Gutter 6-Inch Sloped 36-Inch Type D	LF	154.000	154.000
0068	603.8000	Concrete Barrier Temporary Precast Delivered	LF	50.000	50.000
0070	603.8125	Concrete Barrier Temporary Precast Installed	LF	50.000	50.000
0072	606.0200	Riprap Medium	CY	3.000	3.000

Estimate Of Quantities

9333-00-70

Line	Item	Item Description	Unit	Total	Qty
0074	606.0300	Riprap Heavy	CY	315.000	315.000
0076	612.0406	Pipe Underdrain Wrapped 6-Inch	LF	150.000	150.000
0078	614.2300	MGS Guardrail 3	LF	313.000	313.000
0080	614.2500	MGS Thrie Beam Transition	LF	150.000	150.000
0082	614.2610	MGS Guardrail Terminal EAT	EACH	4.000	4.000
0084	618.0100	Maintenance And Repair of Haul Roads (project) 01. 9333-00-70	EACH	1.000	1.000
0086	619.1000	Mobilization	EACH	1.000	1.000
0088	624.0100	Water	MGAL	113.000	113.000
0090	625.0500	Salvaged Topsoil	SY	2,445.000	2,445.000
0092	627.0200	Mulching	SY	2,135.000	2,135.000
0094	628.1504	Silt Fence	LF	1,245.000	1,245.000
0096	628.1520	Silt Fence Maintenance	LF	3,735.000	3,735.000
0098	628.1905	Mobilizations Erosion Control	EACH	4.000	4.000
0100	628.1910	Mobilizations Emergency Erosion Control	EACH	3.000	3.000
0102	628.2008	Erosion Mat Urban Class I Type B	SY	702.000	702.000
0104	628.6005	Turbidity Barriers	SY	617.000	617.000
0106	628.7504	Temporary Ditch Checks	LF	155.000	155.000
0108	628.7555	Culvert Pipe Checks	EACH	5.000	5.000
0110	628.7570	Rock Bags	EACH	70.000	70.000
0112	629.0210	Fertilizer Type B	CWT	14.500	14.500
0114	630.0120	Seeding Mixture No. 20	LB	608.000	608.000
0116	633.5200	Markers Culvert End	EACH	2.000	2.000
0118	634.0614	Posts Wood 4x6-Inch X 14-FT	EACH	4.000	4.000
0120	634.0616	Posts Wood 4x6-Inch X 16-FT	EACH	21.000	21.000
0122	637.2210	Signs Type II Reflective H	SF	67.720	67.720
0124	637.2230	Signs Type II Reflective F	SF	79.500	79.500
0126	638.2602	Removing Signs Type II	EACH	15.000	15.000
0128	638.3000	Removing Small Sign Supports	EACH	13.000	13.000
0130	642.5001	Field Office Type B	EACH	1.000	1.000
0132	643.0300	Traffic Control Drums	DAY	2,300.000	2,300.000
0134	643.0420	Traffic Control Barricades Type III	DAY	3,496.000	3,496.000
0136	643.0900	Traffic Control Signs	DAY	15,732.000	15,732.000
0138	643.1050	Traffic Control Signs PCMS	DAY	14.000	14.000
0140	643.5000	Traffic Control	EACH	1.000	1.000
0142	645.0111	Geotextile Type DF Schedule A	SY	110.000	110.000
0144	645.0120	Geotextile Type HR	SY	651.000	651.000
0146	646.1020	Marking Line Epoxy 4-Inch	LF	49,560.000	49,560.000
0148	646.6120	Marking Stop Line Epoxy 18-Inch	LF	90.000	90.000
0150	648.0100	Locating No-Passing Zones	MI	3.343	3.343

Estimate Of Quantities

9333-00-70					
Line	Item	Item Description	Unit	Total	Qty
0152	650.4500	Construction Staking Subgrade	LF	714.000	714.000
0154	650.5000	Construction Staking Base	LF	714.000	714.000
0156	650.5500	Construction Staking Curb Gutter and Curb & Gutter	LF	154.000	154.000
0158	650.6000	Construction Staking Pipe Culverts	EACH	1.000	1.000
0160	650.6500	Construction Staking Structure Layout (structure) 01. B-21-30	LS	1.000	1.000
0162	650.8000	Construction Staking Resurfacing Reference	LF	17,184.000	17,184.000
0164	650.9910	Construction Staking Supplemental Control (project) 01. 9333-00-70	LS	1.000	1.000
0166	650.9920	Construction Staking Slope Stakes	LF	714.000	714.000
0168	690.0150	Sawing Asphalt	LF	183.000	183.000
0170	715.0502	Incentive Strength Concrete Structures	DOL	972.000	972.000
0172	740.0440	Incentive IRI Ride	DOL	13,370.000	13,370.000
0174	ASP.1T0A	On-the-Job Training Apprentice at \$5.00/HR	HRS	1,200.000	1,200.000
0176	ASP.1T0G	On-the-Job Training Graduate at \$5.00/HR	HRS	600.000	600.000
0178	SPV.0060	Special 01. Boulders	EACH	10.000	10.000

CLEARING & GRUBBING					
				201.0110	201.0210
				CLEARING	GRUBBING
STATION	TO	STATION	LOCATION	SY	SY
349+45	-	349+75	LT	42	42
350+75	-	351+55	LT	15	15
100+68	-	100+91	LT	10	10
100+75	-	101+43	RT	28	28
TOTAL				95	95

203.0100 REMOVING SMALL PIPE CULVERTS			
STATION	LOCATION	EACH	COMMENT
100+32	LT/RT	1	24-INCH CMP
TOTAL		1	

204.0115 REMOVING ASPHALTIC SURFACE BUTT JOINTS					
STATION	TO	STATION	LOCATION	SY	COMMENT
225+00	-	227+25	LT/RT	550	BEGIN PROJECT
229+94			RT	280	PESHTIGO RIVER RD
321+37			LT	160	DICK SAMZ RD
321+37			RT	165	WAGGONER RD
399+25	-	401+50	LT/RT	550	END OF PROJECT
TOTAL				1,705	

204.0165 REMOVING GUARDRAIL				
STATION	TO	STATION	LOCATION	LF
348+15	-	350+13	RT	198
348+34	-	350+30	LT	196
TOTAL				394

EARTHWORK SUMMARY											
205.0100 EXCAVATION COMMON (1)						UNUSABLE PAVEMENT MATERIAL	AVAILABLE MATERIAL	UNEXPANDED FILL	EXPANDED FILL (6)	MASS ORDINATE ± (7)	208.0100 BORROW
		CUT (2)		EBS (3)		(4)	(5)	FILL	FILL (6)		
DIVISION	STATION	TO	STATION	CY	CY	CY	CY	CY	CY	CY	CY
1	346+06	-	348+99	310	0	28	282	234	269	13	
	349+41	-	352+22	252	0	12	240	496	570	-330	
	386+95	-	389+14	114	0	0	114	30	35	79	
	100+41	-	101+43	340	0	39	301	64	74	227	
TOTALS				1,016	0	79	937	824	948	-11	11
TOTAL EXCAVATION COMMON				1,016							

- 1) EXCAVATION COMMON IS THE SUM OF THE CUT AND EBS EXCAVATION COLUMNS. ITEM NO. 205.0100.
- 2) UNUSABLE PAVEMENT MATERIAL IS INCLUDED IN CUT.
- 3) EBS EXCAVATION TO BE BACKFILLED WITH CUT MATERIAL.
- 4) UNUSABLE PAVEMENT MATERIAL.
- 5) AVAILABLE MATERIAL = CUT - UNUSABLE PAVEMENT MATERIAL.
- 6) EXPANDED FILL = UNEXPANDED FILL * EXPANDED FILL FACTOR. EXPANDED FILL FACTOR = 1.15.
- 7) MASS ORDINATE = (AVAILABLE MATERIAL) - (EXPANDED FILL). PLUS QUANTITY INDICATES AN EXCESS OF MATERIAL WITHIN THE DIVISION. MINUS INDICATES A SHORTAGE OF MATERIAL WITHIN THE DIVISION.

ALL ITEMS AND QUANTITIES ON THIS SHEET ARE CATEGORY 0010 UNLESS OTHERWISE NOTED

PROJECT NO: 9333-00-70

HWY: CTH G

COUNTY: FOREST

MISCELLANEOUS QUANTITIES

SHEET: 27

E

3

PULVERIZE AND RELAY						
			325.0100	374.1020.S		
			PULVERIZE	QMP PULVERIZE		
			AND RELAY	AND RELAY		
				COMPACTION		
STATION	TO	STATION	LOCATION	SY	SY	COMMENT
225+00	-	348+50	LT/RT	30,190	30,190	MAINLINE
349+90	-	401+50	LT/RT	12,615	12,615	MAINLINE
20+13	-	20+67	LT/RT	320	320	PESHTIGO RIVER RD
30+06	-	30+59	LT/RT	175	175	WAGGONER RD
40+07	-	40+56	LT/RT	195	195	DICK SAMZ RD
TOTAL				43,495	43,495	

HMA PAVEMENT								
			455.0605	460.5223	460.5244	465.0120		
			TACK COAT	HMA PAVEMENT	HMA PAVEMENT	ASPHALTIC SURFACE		
				3 LT 58-28 S	4 LT 58-34 S	DRIVEWAYS AND		
				LOWER LAYER	UPPER LAYER	FIELD ENTRANCES		
STATION	TO	STATION	LOCATION	GAL	TON	TON	TON	COMMENT
225+00	-	349+00	LT/RT	4,045	5,230	3,980	-	MAINLINE
349+40	-	401+50	LT/RT	1,695	2,200	1,670	-	MAINLINE
20+10	-	20+67	LT/RT	36	36	28	-	PESHTIGO RIVER RD
30+03	-	30+59	LT/RT	21	22	17	-	WAGGONER RD
40+04	-	40+56	LT/RT	22	21	16	-	DICK SAMZ RD
100+14	-	101+43	LT/RT	30	78	60	-	CTH P
	282+90		RT	-	-	-	19	PE
	306+41		RT	-	-	-	16	PE
DRIVEWAYS			LT/RT	30	-	-	100	AGGREGATE DRIVEWAYS
TOTALS				5,879	7,587	5,771	135	

NOTE: TACK COAT TO BE PLACED ON PULVERIZE AND RELAY MATERIAL PRIOR TO PLACING LOWER LAYER OF HMA PAVEMENT AND BETWEEN LAYERS OF HMA PAVEMENT.

BASE AGGREGATE DENSE						
			305.0110	305.0120	624.0100	
			3/4-INCH	1 1/4-INCH	WATER	
STATION	TO	STATION	LOCATION	TON	TON	MGAL
225+00	-	401+50	LT/RT	3,820	-	76
225+00	-	401+50	LT/RT	25	-	0.5
225+00	-	401+50	LT/RT	75	-	1.5
346+03	-	349+00	LT/RT	-	570	11
349+40	-	352+25	LT/RT	-	560	11
100+11	-	101+43	LT/RT	15	570	12
TOTAL			3,935	1,700	113	

465.0315 ASPHALTIC FLUMES			
STATION	LOCATION	SY	COMMENT
100+18	RT	3	CTH P
100+18	LT	3	CTH P
TOTAL		6	

CULVERT PIPE										
522.2419				522.2619		606.0200	633.5200	645.0120	650.6000	
CULVERT PIPE				APRON ENDWALLS		RIPRAP	MARKERS	GEOTEXTILE	CONSTRUCTION	
REINFORCED CONCRETE				FOR CULVERT PIPE		MEDIUM	CULVERT END	TYPE HR	STAKING	
CULVERT PIPE		JOINT	HORIZONTAL ELLIPTICAL		REINFORCED CONCRETE		PIPE CULVERTS			
THICKNESS		TIES**	CLASS HE-IV 19X30-INCH		HORIZONTAL ELLIPTICAL 19X30-INCH					
STATION	LOCATION	INCH	EACH	LF	EACH	CY	EACH	SY	EACH	COMMENT
100+35	LT/RT	3.25	12	80	2	-	2	-	1	CTH P INTERSECTION
100+35	RT	-	-	-	-	3	-	11	-	CTH P INTERSECTION
TOTALS				80	2	3	2	11	1	

**NOTE: NOT A BID ITEM. FOR INFORMATION ONLY. SEE S.D.D. "JOINT TIES FOR CONCRETE CULVERT PIPES" FOR MORE INFORMATION.

ALL ITEMS AND QUANTITIES ON THIS SHEET ARE CATEGORY 0010 UNLESS OTHERWISE NOTED

PROJECT NO: 9333-00-70

HWY: CTH G

COUNTY: FOREST

MISCELLANEOUS QUANTITIES

SHEET: 28

E

CONCRETE CURB & GUTTER

		601.0557		650.5500		
		CONCRETE CURB & GUTTER		CONSTRUCTION		
		6-INCH SLOPED 36-INCH TYPE D		GUTTER AND CURB & GUTTER		
STATION	TO	STATION	LOCATION	LF	LF	COMMENT
100+05	-	100+64	LT	80	80	SE QUAD. OF CTH P INTERSECTION
100+28	-	100+72	RT	74	74	SW QUAD. OF CTH P INTERSECTION
TOTAL				154	154	

CONCRETE BARRIER TEMPORARY PRECAST

		603.8000		603.8125		
		DELIVERED		INSTALLED		
STATION	TO	STATION	LOCATION	LF	LF	COMMENT
349+25	-	349+50	LT	50	50	TURBIDITY BARRIER REINFORCEMENT

MGS GUARDRAIL AND TERMINALS

		614.2300		614.2500		614.2610	
		MGS GUARDRAIL 3		MGS THRIE BEAM TRANSITION		MGS GUARDRAIL TERMINAL EAT	
STATION	TO	STATION	LOCATION	LF	LF	EACH	
346+96.88	-	347+50.00	RT	-	-	1	
347+50.00	-	348+62.50	RT	113	-	-	
347+59.38	-	348+12.50	LT	-	-	1	
348+12.50	-	348+62.5	LT	50	-	-	
348+62.50	-	349+00.00	RT	-	37.5	-	
348+62.50	-	349+00.00	LT	-	37.5	-	
349+40.00	-	349+77.50	RT	-	37.5	-	
349+40.00	-	349+77.50	LT	-	37.5	-	
349+77.50	-	350+27.50	RT	50	-	-	
349+77.50	-	350+77.50	LT	100	-	-	
350+27.50	-	350+80.63	RT	-	-	1	
350+77.50	-	351+30.63	LT	-	-	1	
TOTAL				313	150	4	

TOPSOIL, FERTILIZER, & SEED

		625.0500		627.0200		629.0210		630.0120	
		SALVAGED TOPSOIL		MULCHING		FERTILIZER TYPE B		SEEDING MIXTURE NO. 20	
STATION	TO	STATION	LOCATION	SY	SY	CWT	LB	COMMENT	
225+00	-	346+03	LT/RT	-	-	8.5	360	5-FT SHOULDER RE-SEEDING	
352+21	-	386+95	RT	-	-	1.2	50	5-FT SHOULDER RE-SEEDING	
352+21	-	401+50	LT	-	-	1.7	75	5-FT SHOULDER RE-SEEDING	
389+35	-	401+50	RT	-	-	0.4	20	5-FT SHOULDER RE-SEEDING	
346+03	-	348+90	RT	280	380	0.3	11	SHOULDER GRADING B-21-30	
346+03	-	348+90	LT	290	390	0.3	11	SHOULDER GRADING B-21-30	
349+50	-	352+21	RT	410	420	0.3	14	SHOULDER GRADING B-21-30	
349+50	-	352+21	LT	575	415	0.4	19	SHOULDER GRADING B-21-30	
100+38	-	101+43	RT	395	290	0.3	12	CTH P INTERSECTION	
100+38	-	101+43	LT	375	240	0.3	11	CTH P INTERSECTION	
UNDISTRIBUTED				120	-	0.8	25		
TOTALS		2,445		2,135		14.5	608		
ALL ITEMS AND QUANTITIES ON THIS SHEET ARE CATEGORY 0010 UNLESS OTHERWISE NOTED									

SILT FENCE & SILT FENCE MAINTENANCE

		628.1504		628.1520	
		SILT FENCE		SILT FENCE MAINTENANCE	
STATION	TO	STATION	LOCATION	LF	LF
346+05	-	348+90	LT	305	915
346+05	-	348+80	RT	300	900
349+49	-	352+22	RT	295	885
349+55	-	352+23	LT	295	885
UNDISTRIBUTED				50	150
TOTALS				1,245	3,735

MOBILIZATIONS EROSION CONTROL & EMERGENCY EROSION CONTROL

		628.1905		628.1910	
		MOBILIZATIONS EROSION CONTROL		MOBILIZATIONS EMERGENCY EROSION CONTROL	
LOCATION		EACH		EACH	
PROJECT 9333-00-70		4		3	

628.2008 EROSION MAT URBAN CLASS I TYPE B

STATION	TO	STATION	LOCATION	SY	COMMENT
348+75	-	348+85	RT	20	SHOULDER GRADING B-21-30
348+75	-	348+85	LT	7	SHOULDER GRADING B-21-30
349+57	-	350+56	RT	95	SHOULDER GRADING B-21-30
349+57	-	350+25	LT	105	SHOULDER GRADING B-21-30
350+83	-	352+22	LT	145	SHOULDER GRADING B-21-30
100+38	-	101+43	LT	150	CTH P INTERSECTION
100+18	-	101+43	RT	180	CTH P INTERSECTION
TOTAL				702	

628.6005 TURBIDITY BARRIERS

STAGE	LOCATION	SY
1	NW	30
1	SW	41
1	NE	59
1	SE	59
2	WEST	178
2	EAST	160
UNDISTRIBUTED		90
TOTAL		617

628.7504 TEMPORARY DITCH CHECKS

STATION	LOCATION	LF
386+94	RT	25
387+15	RT	25
387+59	RT	25
101+43	LT/RT	50
UNDISTRIBUTED		30
TOTAL		155

628.7555 CULVERT PIPE CHECKS

STATION	LOCATION	EACH	COMMENT
100+40	RT	5	19x30-INCH HE CULVERT PIPE

628.7570 ROCK BAGS

STATION	LOCATION	EACH	COMMENT
347+00	RT	10	SILT FENCE RELIEF
347+60	LT	10	SILT FENCE RELIEF
350+83	RT	10	SILT FENCE RELIEF
350+85	LT	10	SILT FENCE RELIEF
UNDISTRIBUTED		30	
TOTAL		70	

PERMANENT SIGNING SCHEDULE											
						634.0614	634.0616	637.2210	637.2230	638.2602	638.3000
						POSTS WOOD	POSTS WOOD	SIGNS TYPE II	SIGNS TYPE II	REMOVING	REMOVING
						4X6-INCH	4X6-INCH	REFLECTIVE H	REFLECTIVE F	SIGNS	SMALL SIGN
						SIZE	14-FT	16-FT		TYPE II	SUPPORTS
STATION	OFFSET	SIGN NO.	CODE NO.	DESCRIPTION	IN X IN	EACH	EACH	SF	SF	EACH	EACH
222+45	RT	1.01	W2-2	Side Road (90 Degrees)	30 x 30	-	1	-	6.25	-	-
230+21	RT	1.02	R1-1	Stop	30 x 30	-	1	5.18	-	1	1
237+75	LT	1.03	W2-2	Side Road (90 Degrees)	30 x 30	-	1	-	6.25	-	-
263+05	LT	2.01	I-55-56	Adopt-A-Highway [Sponsor]	30 x 36	-	1	7.50	-	1	1
303+25	LT	3.01	W14-3	No Passing Zone	48 x 36	-	1	-	6.00	1	1
313+90	RT	3.02	W2-1	Cross Road	30 x 30	-	1	-	6.25	-	-
321+04	LT	4.01	R1-1	Stop	30 x 30	-	1	5.18	-	1	1
321+70	RT	4.02	R1-1	Stop	30 x 30	-	1	5.18	-	1	1
329+35	LT	4.03	W2-1	Cross Road	30 x 30	-	1	-	6.25	-	-
335+76	RT	4.04	W14-3	No Passing Zone	48 x 36	-	1	-	6.00	1	1
348+98	LT	5.01	W5-52L	Clearance Striper Down Right	12 x 36	1	-	-	3.00	-	-
348+98	RT	5.02	W5-52R	Clearance Striper Down Left	12 x 36	1	-	-	3.00	-	-
349+42	LT	5.03	W5-52R	Clearance Striper Down Left	12 x 36	1	-	-	3.00	-	-
349+42	RT	5.04	W5-52L	Clearance Striper Down Right	12 x 36	1	-	-	3.00	-	-
352+00	LT	5.05	W14-3	No Passing Zone	48 x 36	-	1	-	6.00	1	1
373+07	LT	6.01	W14-3	No Passing Zone	48 x 36	-	1	-	6.00	1	1
374+20	RT	6.02	W14-3	No Passing Zone	48 x 36	-	1	-	6.00	1	1
377+80	RT	6.03	---	[JCT] / [CTH P]	24 x 39	-	-	-	-	2	1
378+30	RT	6.04	J1-1	[JCT] / [CTH P]	24 x 39	-	1	6.50	-	-	-
380+80	RT	6.05	W2-2	Side Road (90 Degrees)	30 x 30	-	1	-	6.25	-	-
101+15	RT	6.06	M1-5A	County P	24 x 24	-	1	4.00	-	1	1
388+32	LT	6.07	J12-1	[CTH P] / [RA]	24 x 45	-	1	7.50	-	-	-
388+32	LT	6.08	J12-1	[CTH P] / [LA]	24 x 45	-	-	7.50	-	-	-
100+35	LT	6.09	R1-1	Stop	30 x 30	-	1	5.18	-	1	1
100+35	LT	6.10	J12-1	[CTH G] / [DBA]	24 x 45	-	1	7.50	-	-	-
395+75	LT	6.11	W2-2	Side Road (90 Degrees)	30 x 30	-	1	-	6.25	-	-
396+78	LT	6.12	---	[JCT] / [CTH P]	24 x 39	-	-	-	-	2	1
398+30	LT	6.13	J1-1	[JCT] / [CTH P]	24 x 39	-	1	6.50	-	-	-
TOTALS						4	21	67.72	79.50	15	13

ALL ITEMS AND QUANTITIES ON THIS SHEET ARE CATEGORY 0010 UNLESS OTHERWISE NOTED

TRAFFIC CONTROL									
643.0300 DRUMS			643.0420 BARRICADES TYPE III		643.0900 SIGNS		643.1050 TRAFFIC CONTROL SIGNS PCMS		643.5000 TRAFFIC CONTROL
LOCATION	EACH	DAYS	EACH	DAYS	EACH	DAYS	EACH	DAYS	EACH
STH 32/CTH G	-	-	2	184	2	184	-	-	-
SCHMIDT LN/CTH G	-	-	2	184	2	184	1	7	-
BEGINNING OF PROJECT	-	-	2	184	4	368	-	-	-
PESHTIGO RIVER RD	-	-	3	276	4	368	-	-	-
DICK SAMZ RD	-	-	3	276	4	368	-	-	-
WAGGONER RD	-	-	3	276	4	368	-	-	-
B-21-30	-	-	14	1288	4	368	-	-	-
CTH P	-	-	3	276	4	368	-	-	-
END OF PROJECT	-	-	2	184	4	368	-	-	-
CTH O/CTH G	-	-	2	184	2	184	1	7	-
USH 8/CTH G	-	-	2	184	2	184	-	-	-
9333-00-70	25	2,300	-	-	-	-	-	-	1
DETOUR	-	-	-	-	135	12,420	-	-	-
TOTAL	2,300		3,496		15,732		14		1

ASSUMED 92 CALENDAR DAYS (55 WORKING DAYS) FOR PROJECT 9333-00-70 QUANTITIES.

MARKING ITEMS							
646.1020 LINE EPOXY 4-INCH (WHITE)				646.6120 STOP LINE EPOXY 18-INCH (YELLOW)			
STATION	TO	STATION	LOCATION	LF	LF	LF	COMMENT
225+00	-	303+38	CL	-	1,960	-	DASHED CENTERLINE
225+00	-	320+89	LT	9,589	-	-	WB EDGELINE
225+00	-	229+46	RT	446	-	-	EB EDGELINE
230+54	-	320+90	RT	9,036	-	-	EB EDGELINE
303+38	-	314+38	CL	-	275	-	WB DASHED CENTERLINE
303+38	-	314+38	CL	-	1,100	-	EB SOLID CENTERLINE
314+38	-	324+54	CL	-	2,032	-	DOUBLE YELLOW CENTERLINE
321+75	-	401+50	LT	7,975	-	-	WB EDGELINE
321+95	-	386+53	RT	6,458	-	-	EB EDGELINE
324+54	-	335+67	CL	-	278	-	EB DASHED CENTERLINE
324+54	-	335+67	CL	-	1,113	-	WB SOLID CENTERLINE
335+67	-	352+00	CL	-	408	-	DASHED CENTERLINE
352+00	-	362+67	CL	-	1,067	-	EB SOLID CENTERLINE
352+00	-	362+67	CL	-	267	-	WB DASHED CENTERLINE
362+67	-	363+17	CL	-	13	-	DASHED CENTERLINE
363+17	-	373+07	CL	-	248	-	EB DASHED CENTERLINE
363+17	-	374+20	CL	-	1,103	-	WB SOLID CENTERLINE
373+07	-	383+42	CL	-	1,035	-	EB SOLID CENTERLINE
374+20	-	383+42	CL	-	231	-	WB DASHED CENTERLINE
383+42	-	399+69	CL	-	3,254	-	DOUBLE YELLOW CENTERLINE
389+35	-	401+50	RT	1,215	-	-	EB EDGELINE
399+69	-	401+50	CL	-	45	-	EB DASHED CENTERLINE
399+69	-	401+50	CL	-	181	-	WB SOLID CENTERLINE
20+23			LT	-	-	28	PESHTIGO RIVER RD
30+25			LT	-	-	19	WAGGONER RD
40+25			LT	-	-	19	DICK SAMZ RD
100+27			LT	-	-	24	CTH P
100+27	-	101+43	CL	-	232	-	DOUBLE YELLOW CENTERLINE - CTH P
SUBTOTALS				34,719	14,841	90	
TOTALS				49,560		90	

ALL ITEMS AND QUANTITIES ON THIS SHEET ARE CATEGORY 0010 UNLESS OTHERWISE NOTED

648.0100 LOCATING NO-PASSING ZONES



LOCATION	MI
PROJECT 9333-00-70	3.343



CONSTRUCTION STAKING


				650.4500	650.5000	650.8000	650.9910.01	650.9920
				SUBGRADE	BASE	RESURFACING	SUPPLEMENTAL	SLOPE
						REFERENCE	CONTROL	STAKES
							9333-00-70	
STATION	TO	STATION	LOCATION	LF	LF	LF	LS	LF
225+00	-	346+03	LT/RT	-	-	12,103	-	-
346+03	-	349+00	LT/RT	297	297	-	-	297
349+40	-	352+25	LT/RT	285	285	-	-	285
352+25	-	401+50	LT/RT	-	-	4,925	-	-
20+13	-	20+67	LT/RT	-	-	54	-	-
30+06	-	30+59	LT/RT	-	-	53	-	-
40+07	-	40+56	LT/RT	-	-	49	-	-
100+11	-	101+43	LT/RT	132	132	-	-	132
PROJECT 9333-00-70				-	-	-	1	-
TOTAL				714	714	17,184	1	714

690.0150 SAWING ASPHALT



STATION	LOCATION	LF	COMMENT
225+00	LT/RT	22	PROJECT TERMINI
282+90	RT	24	PE
306+41	RT	26	PE
401+50	LT/RT	22	PROJECT TERMINI
20+67	LT/RT	19	PESHTIGO RIVER RD
30+59	LT/RT	24	WAGGONER RD
40+56	LT/RT	24	DICK SAMZ RD
101+43	LT/RT	22	CTH P
TOTAL		183	

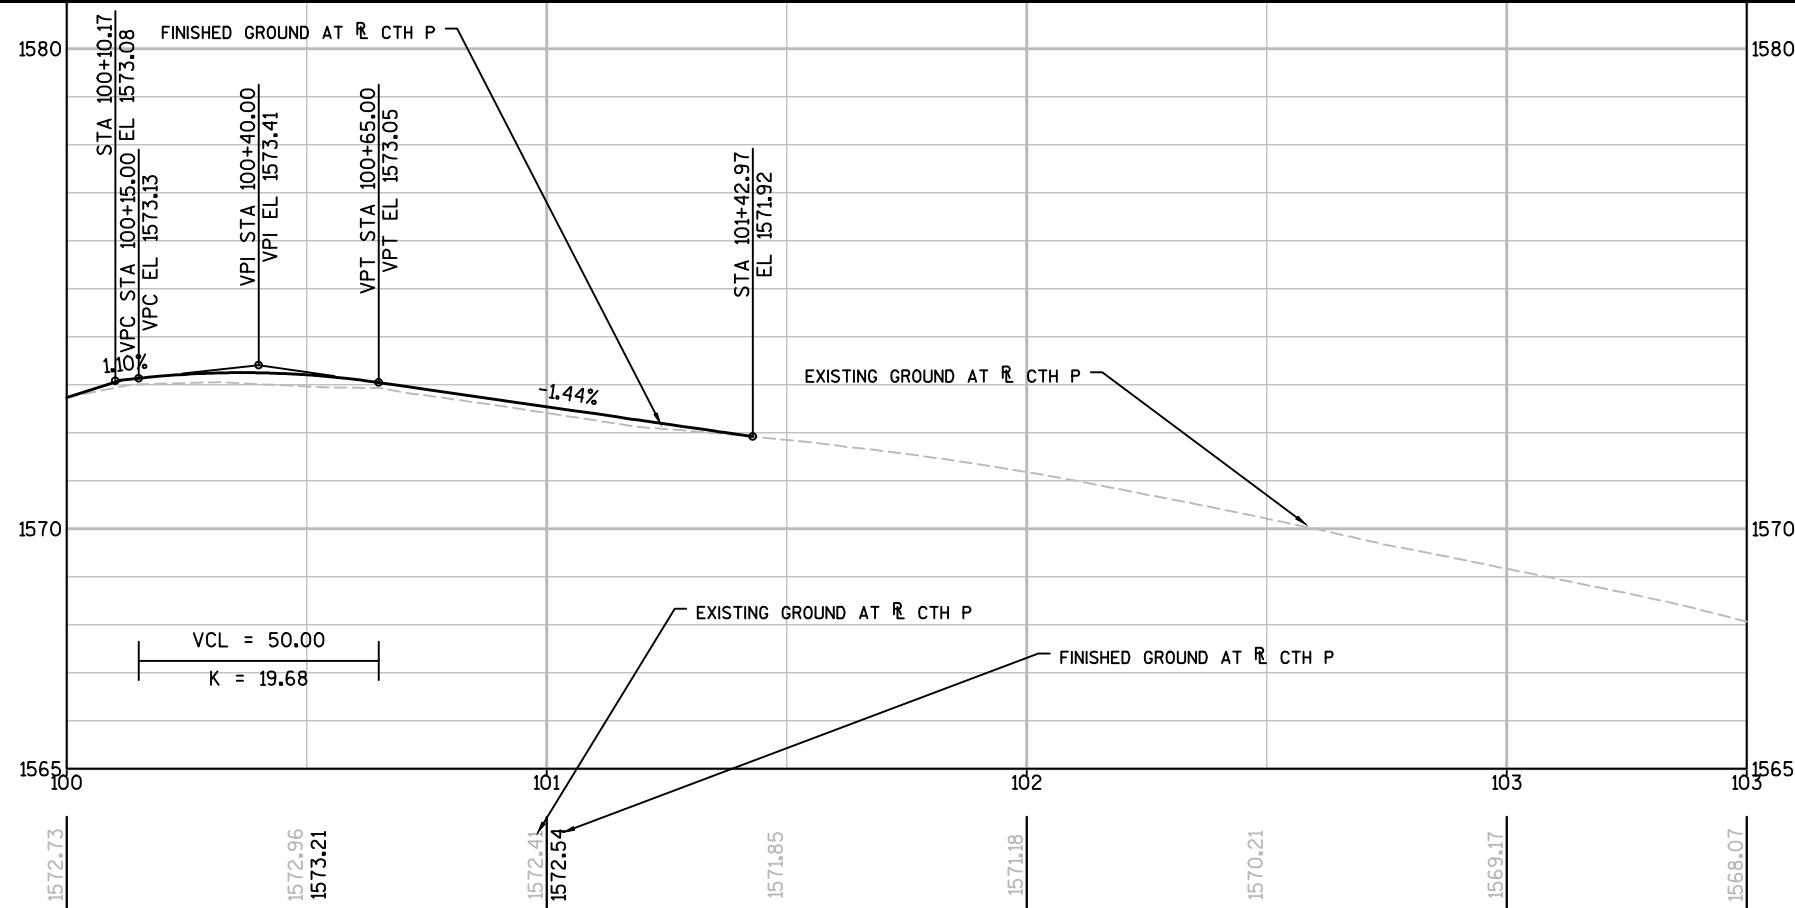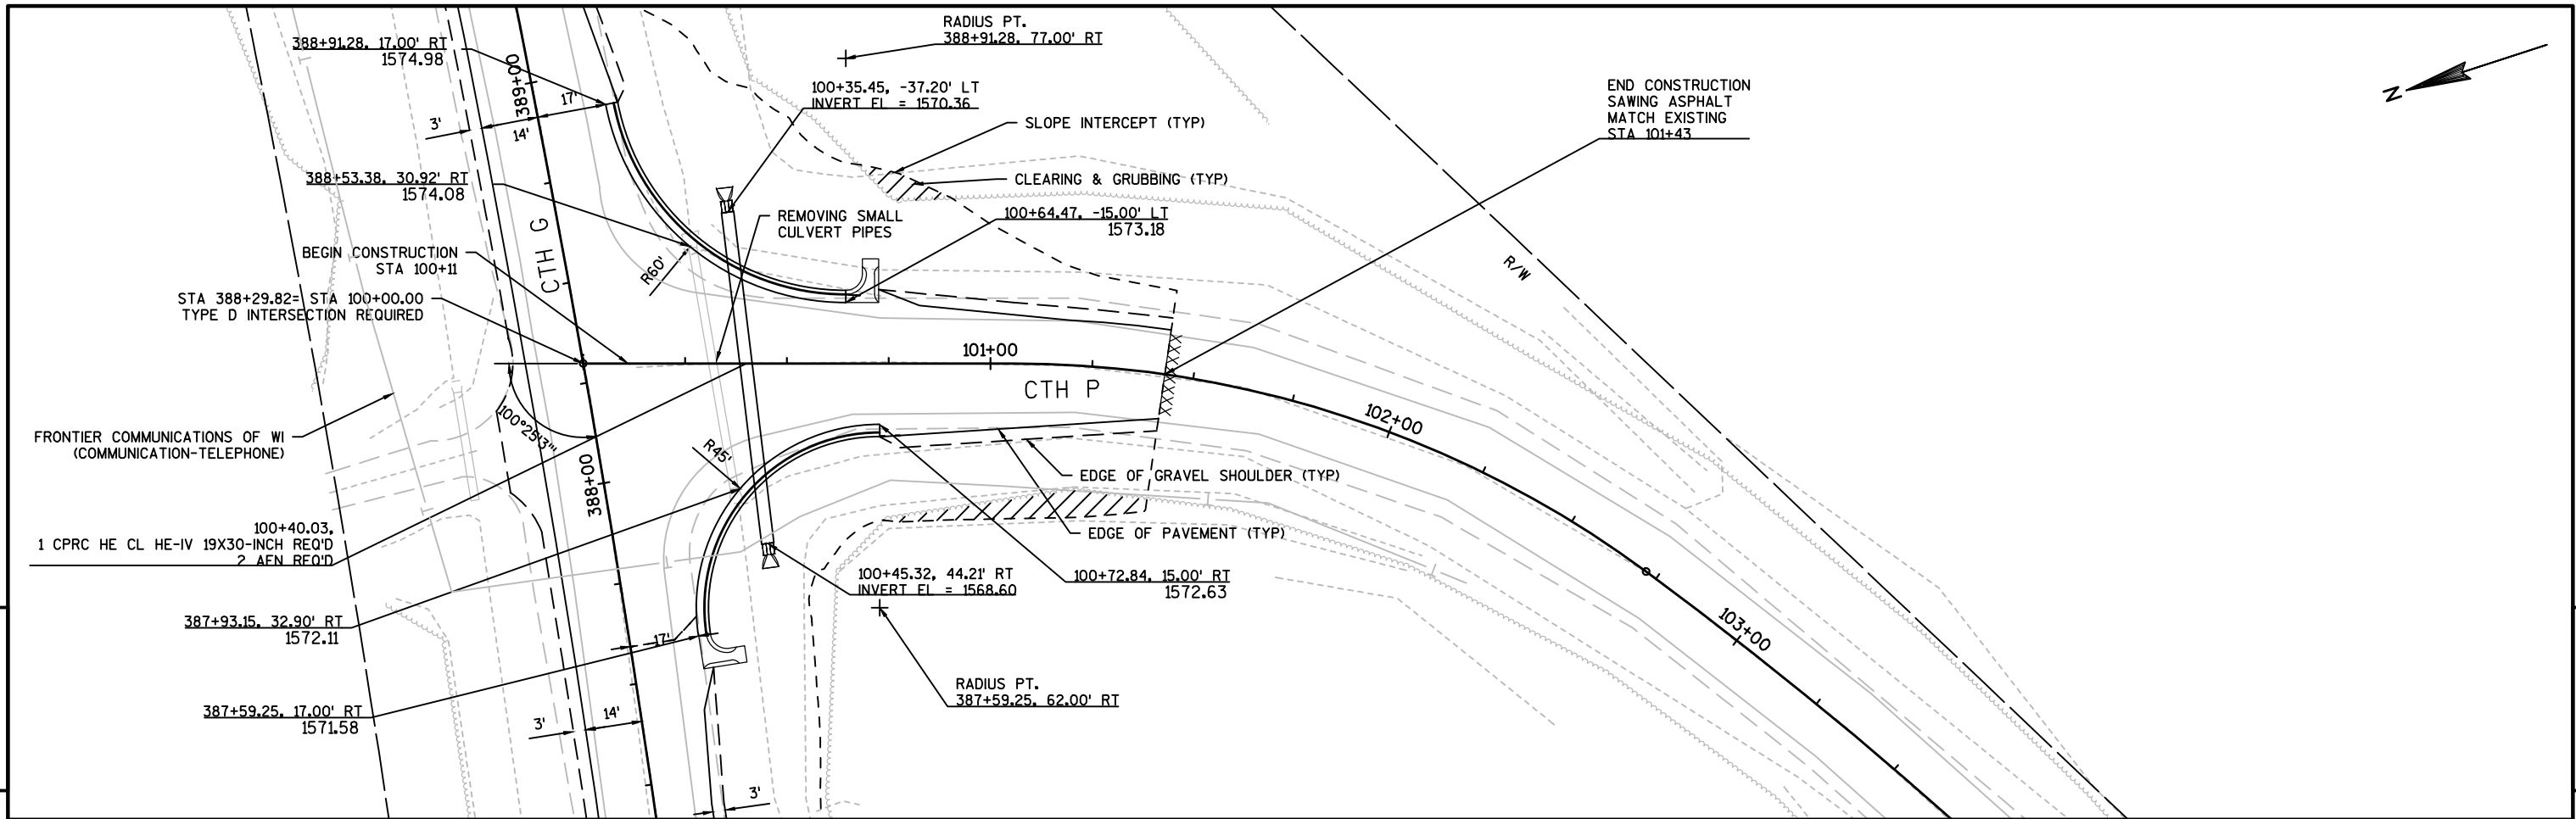


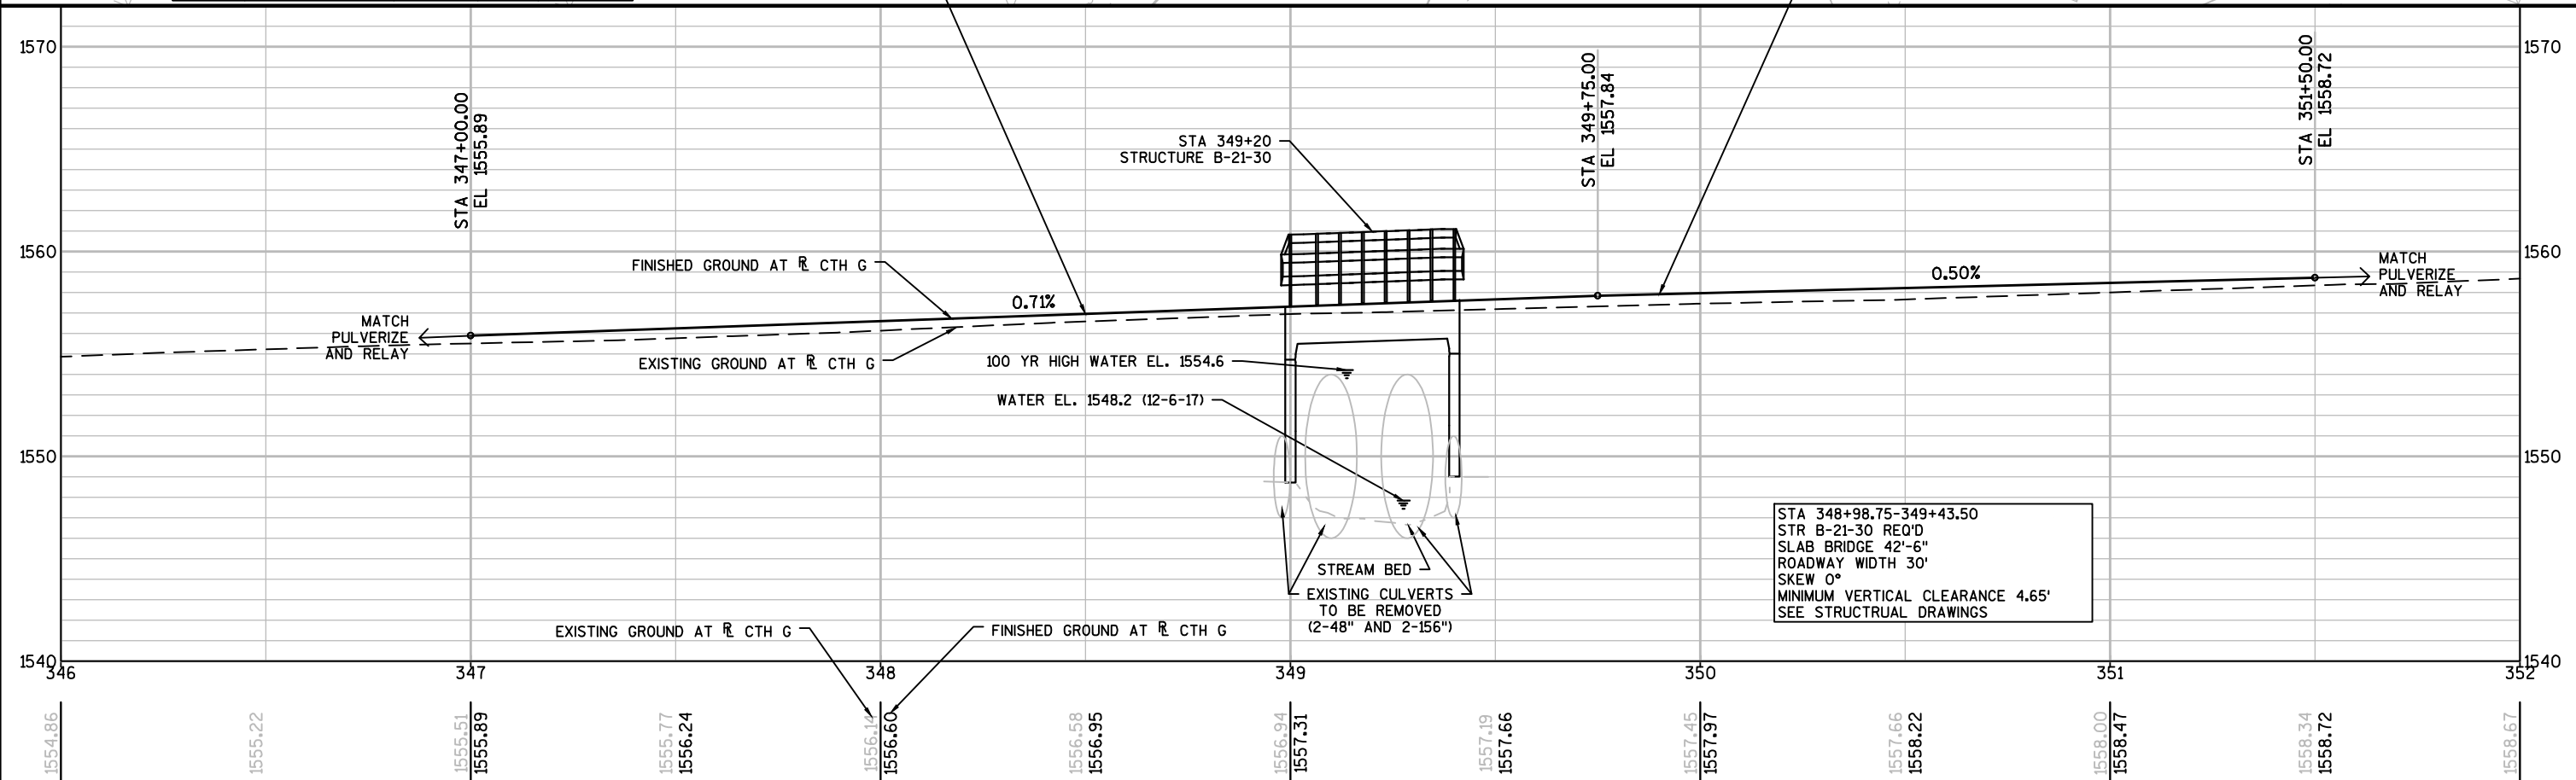
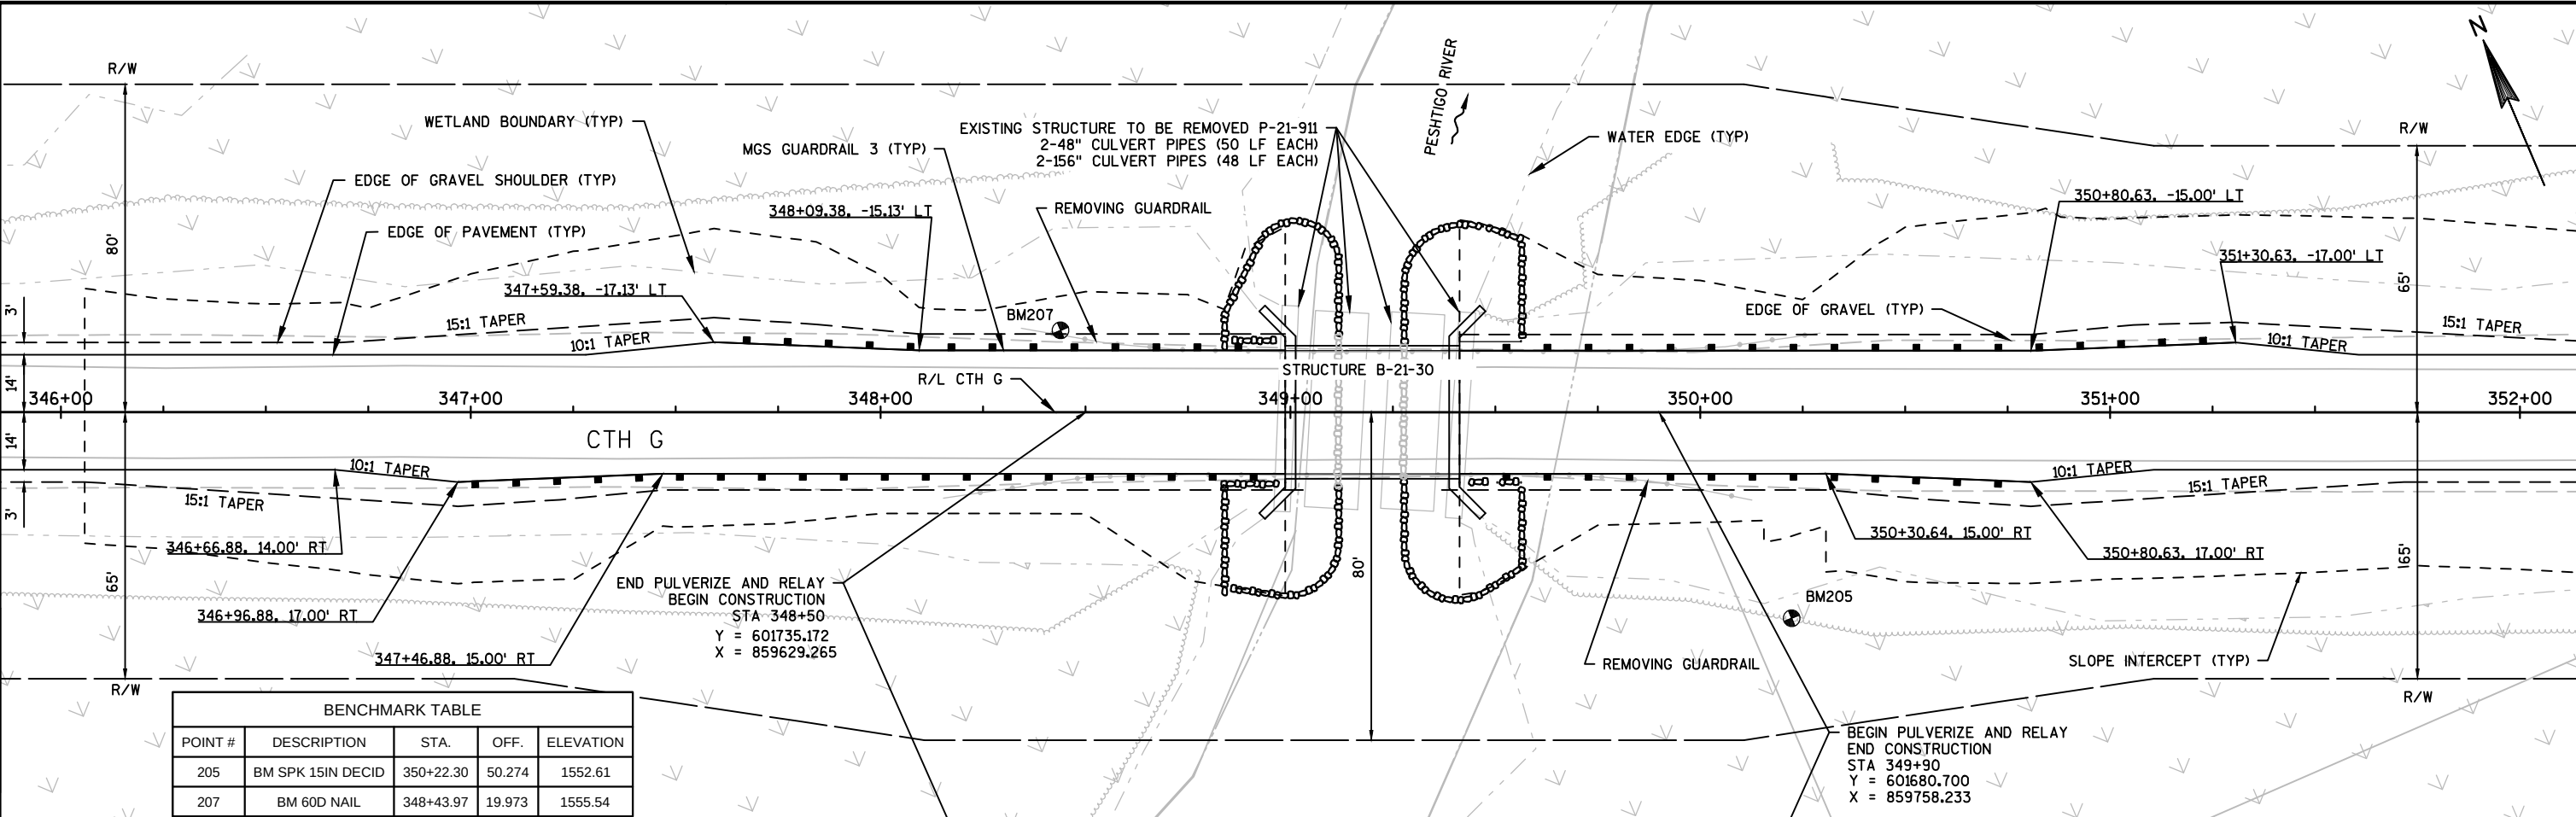


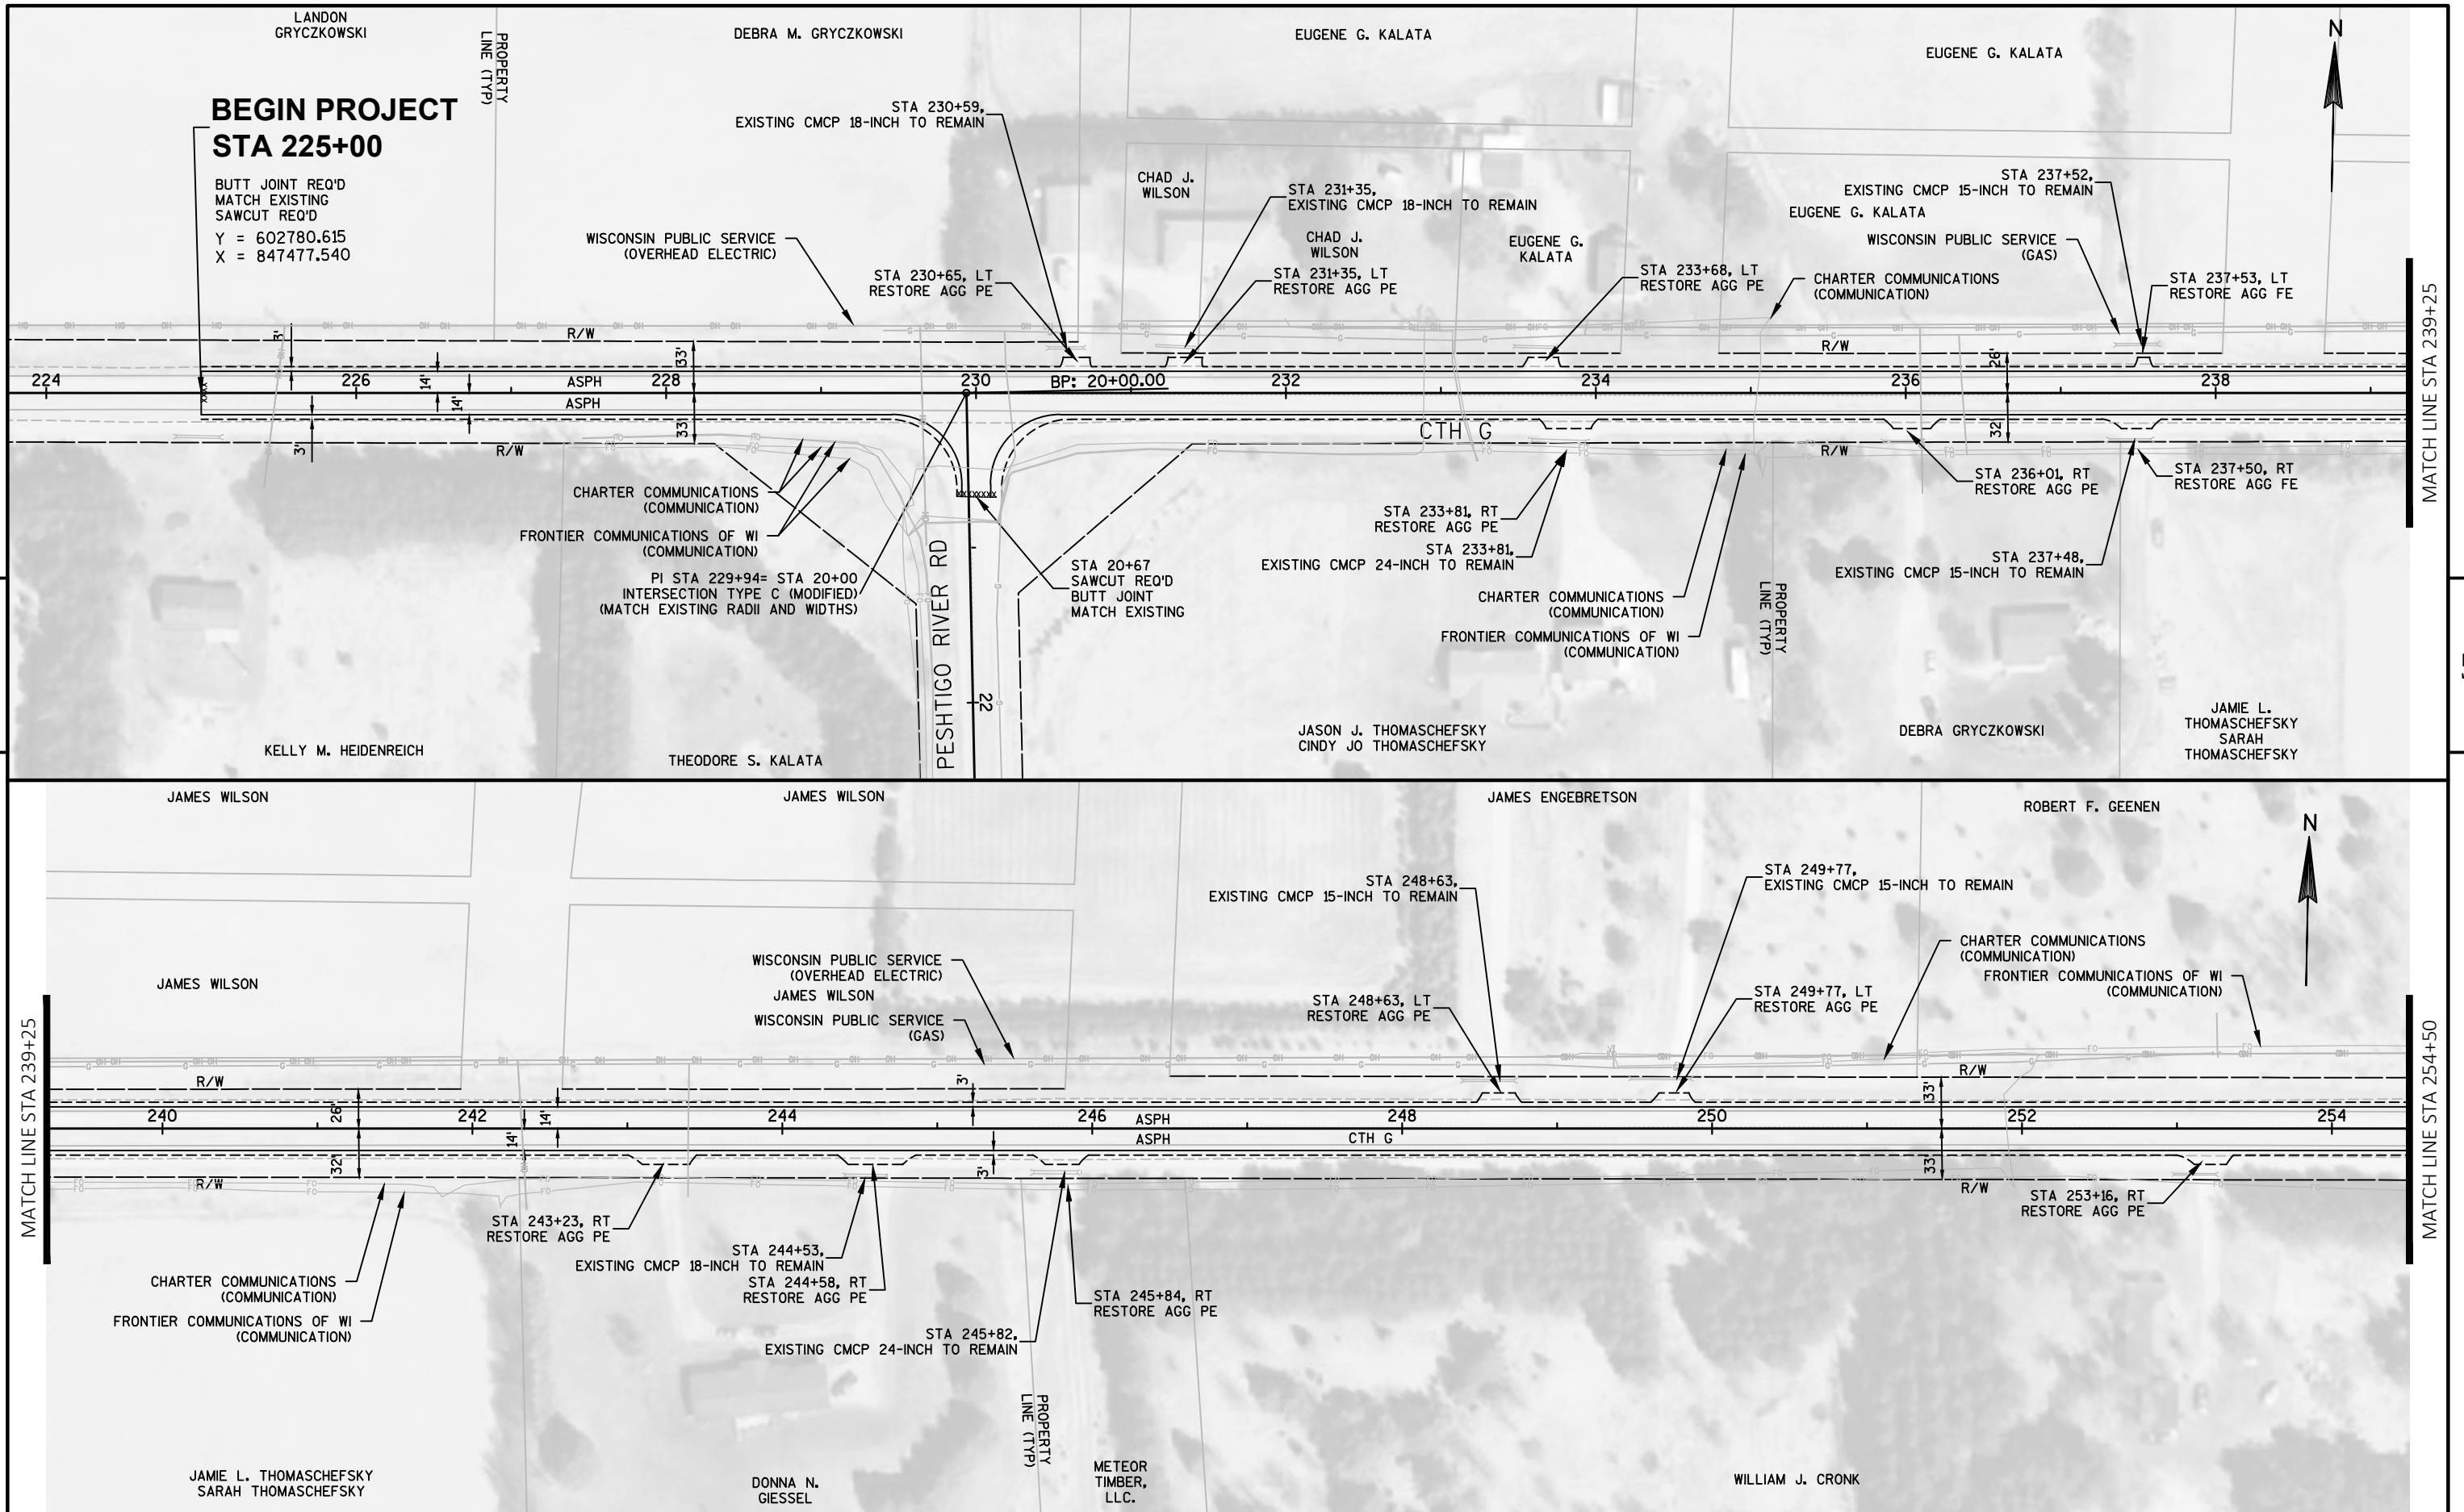

PROJECT NO: 9333-00-70	HWY: CTH G	COUNTY: FOREST	PLAN	SHEET 34	E
------------------------	------------	----------------	------	----------	---

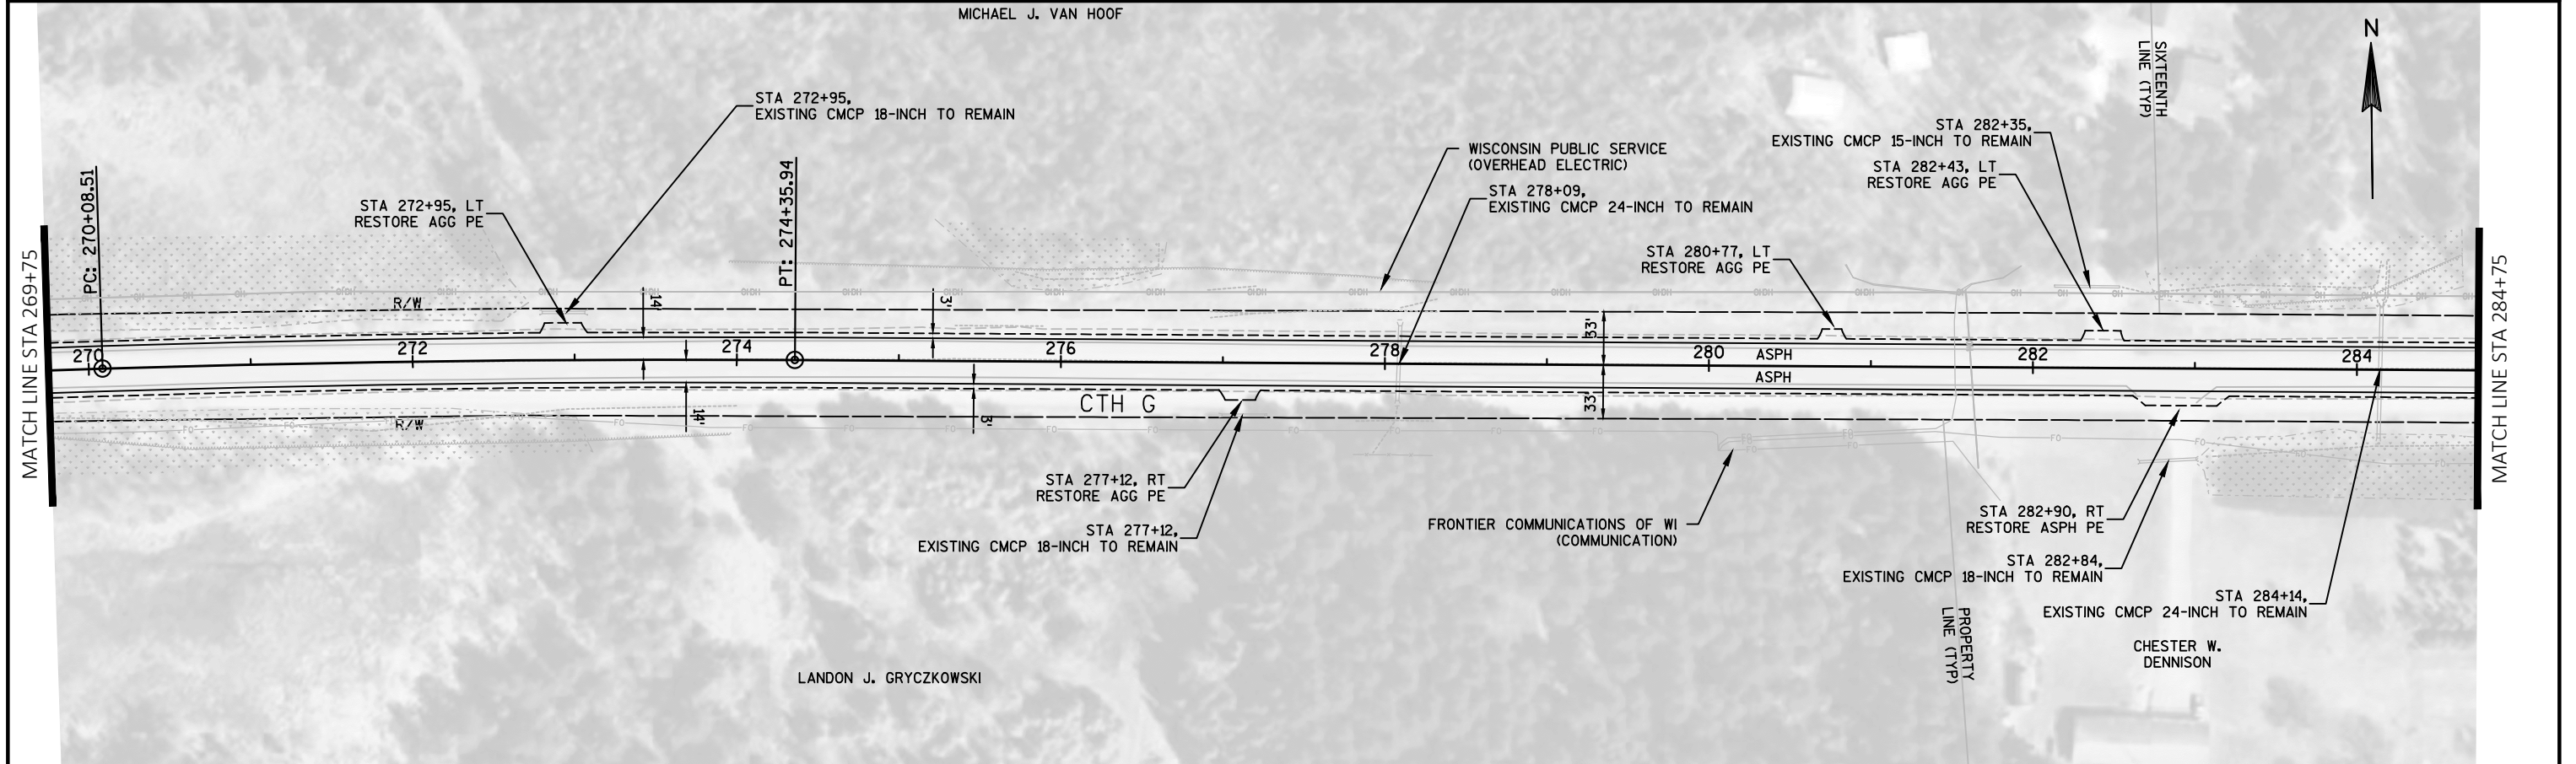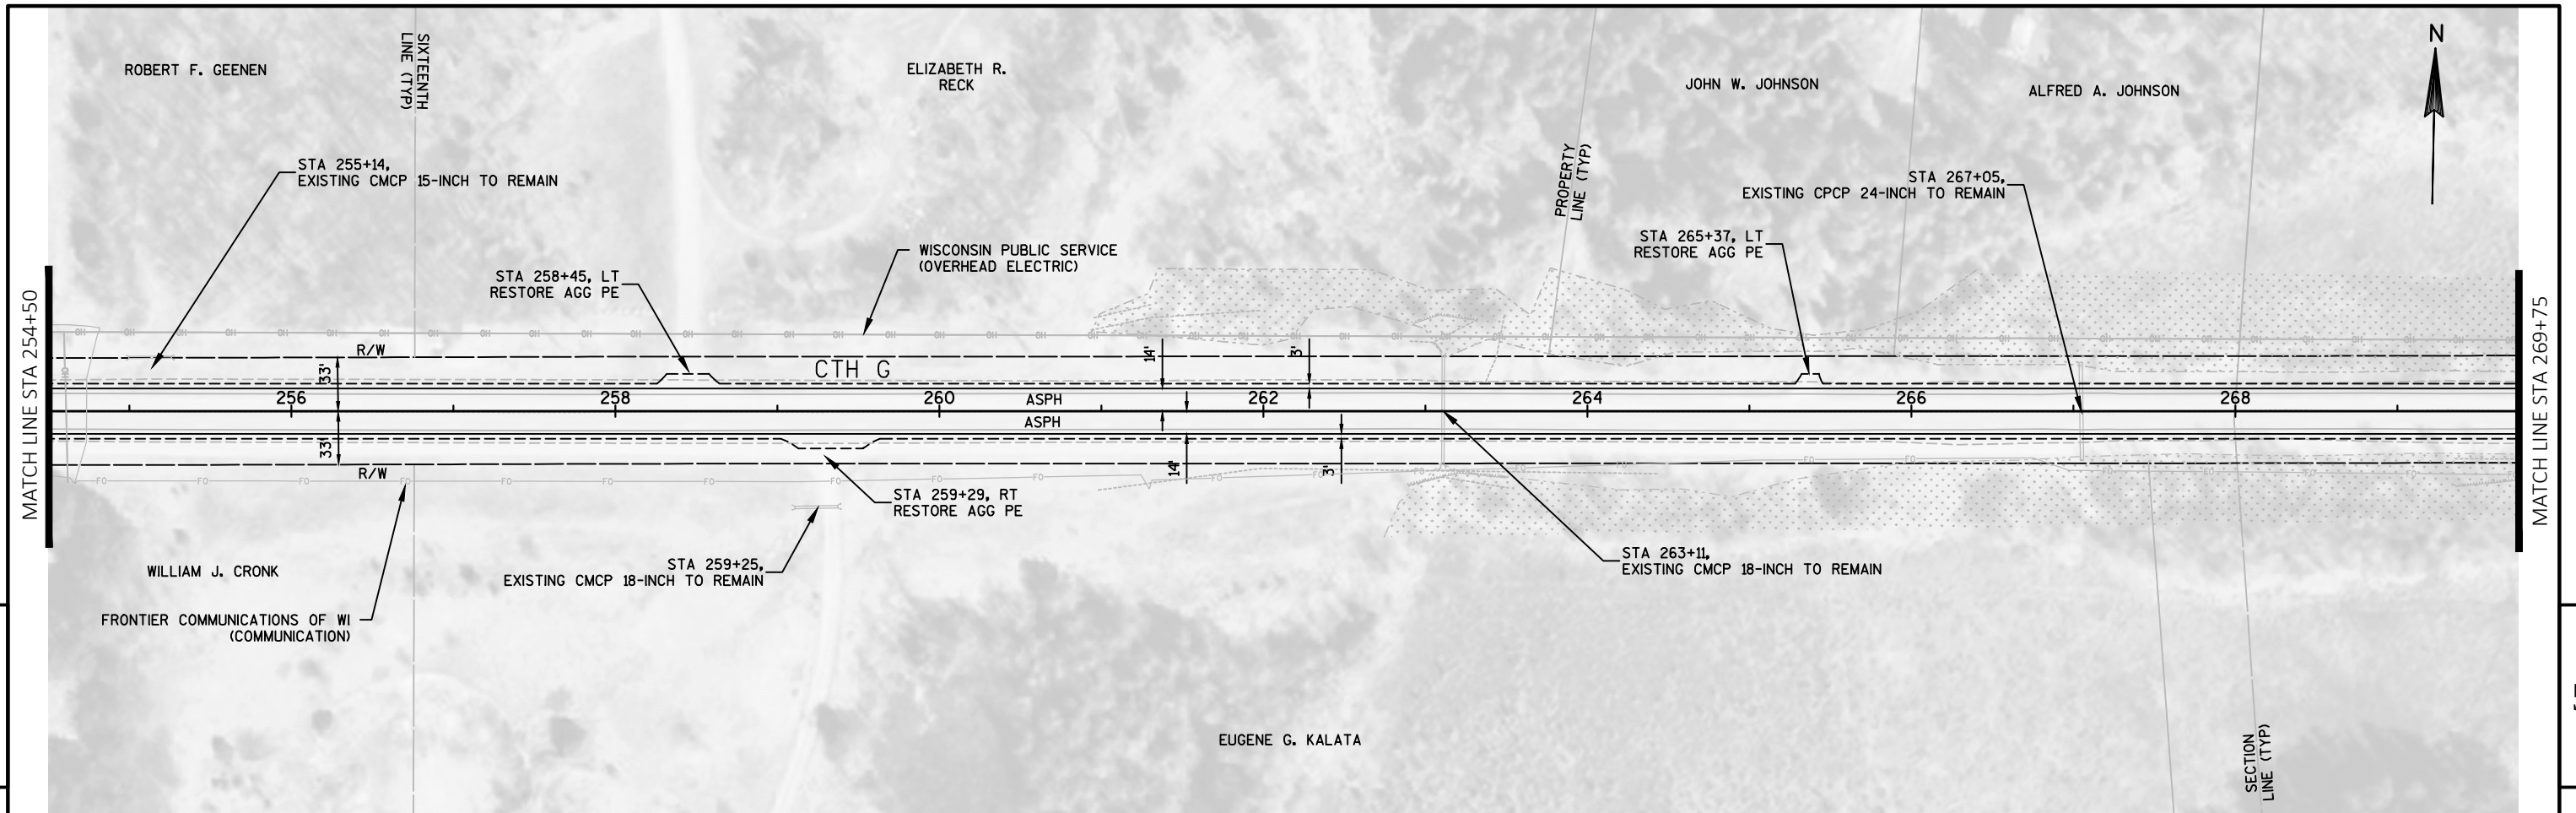

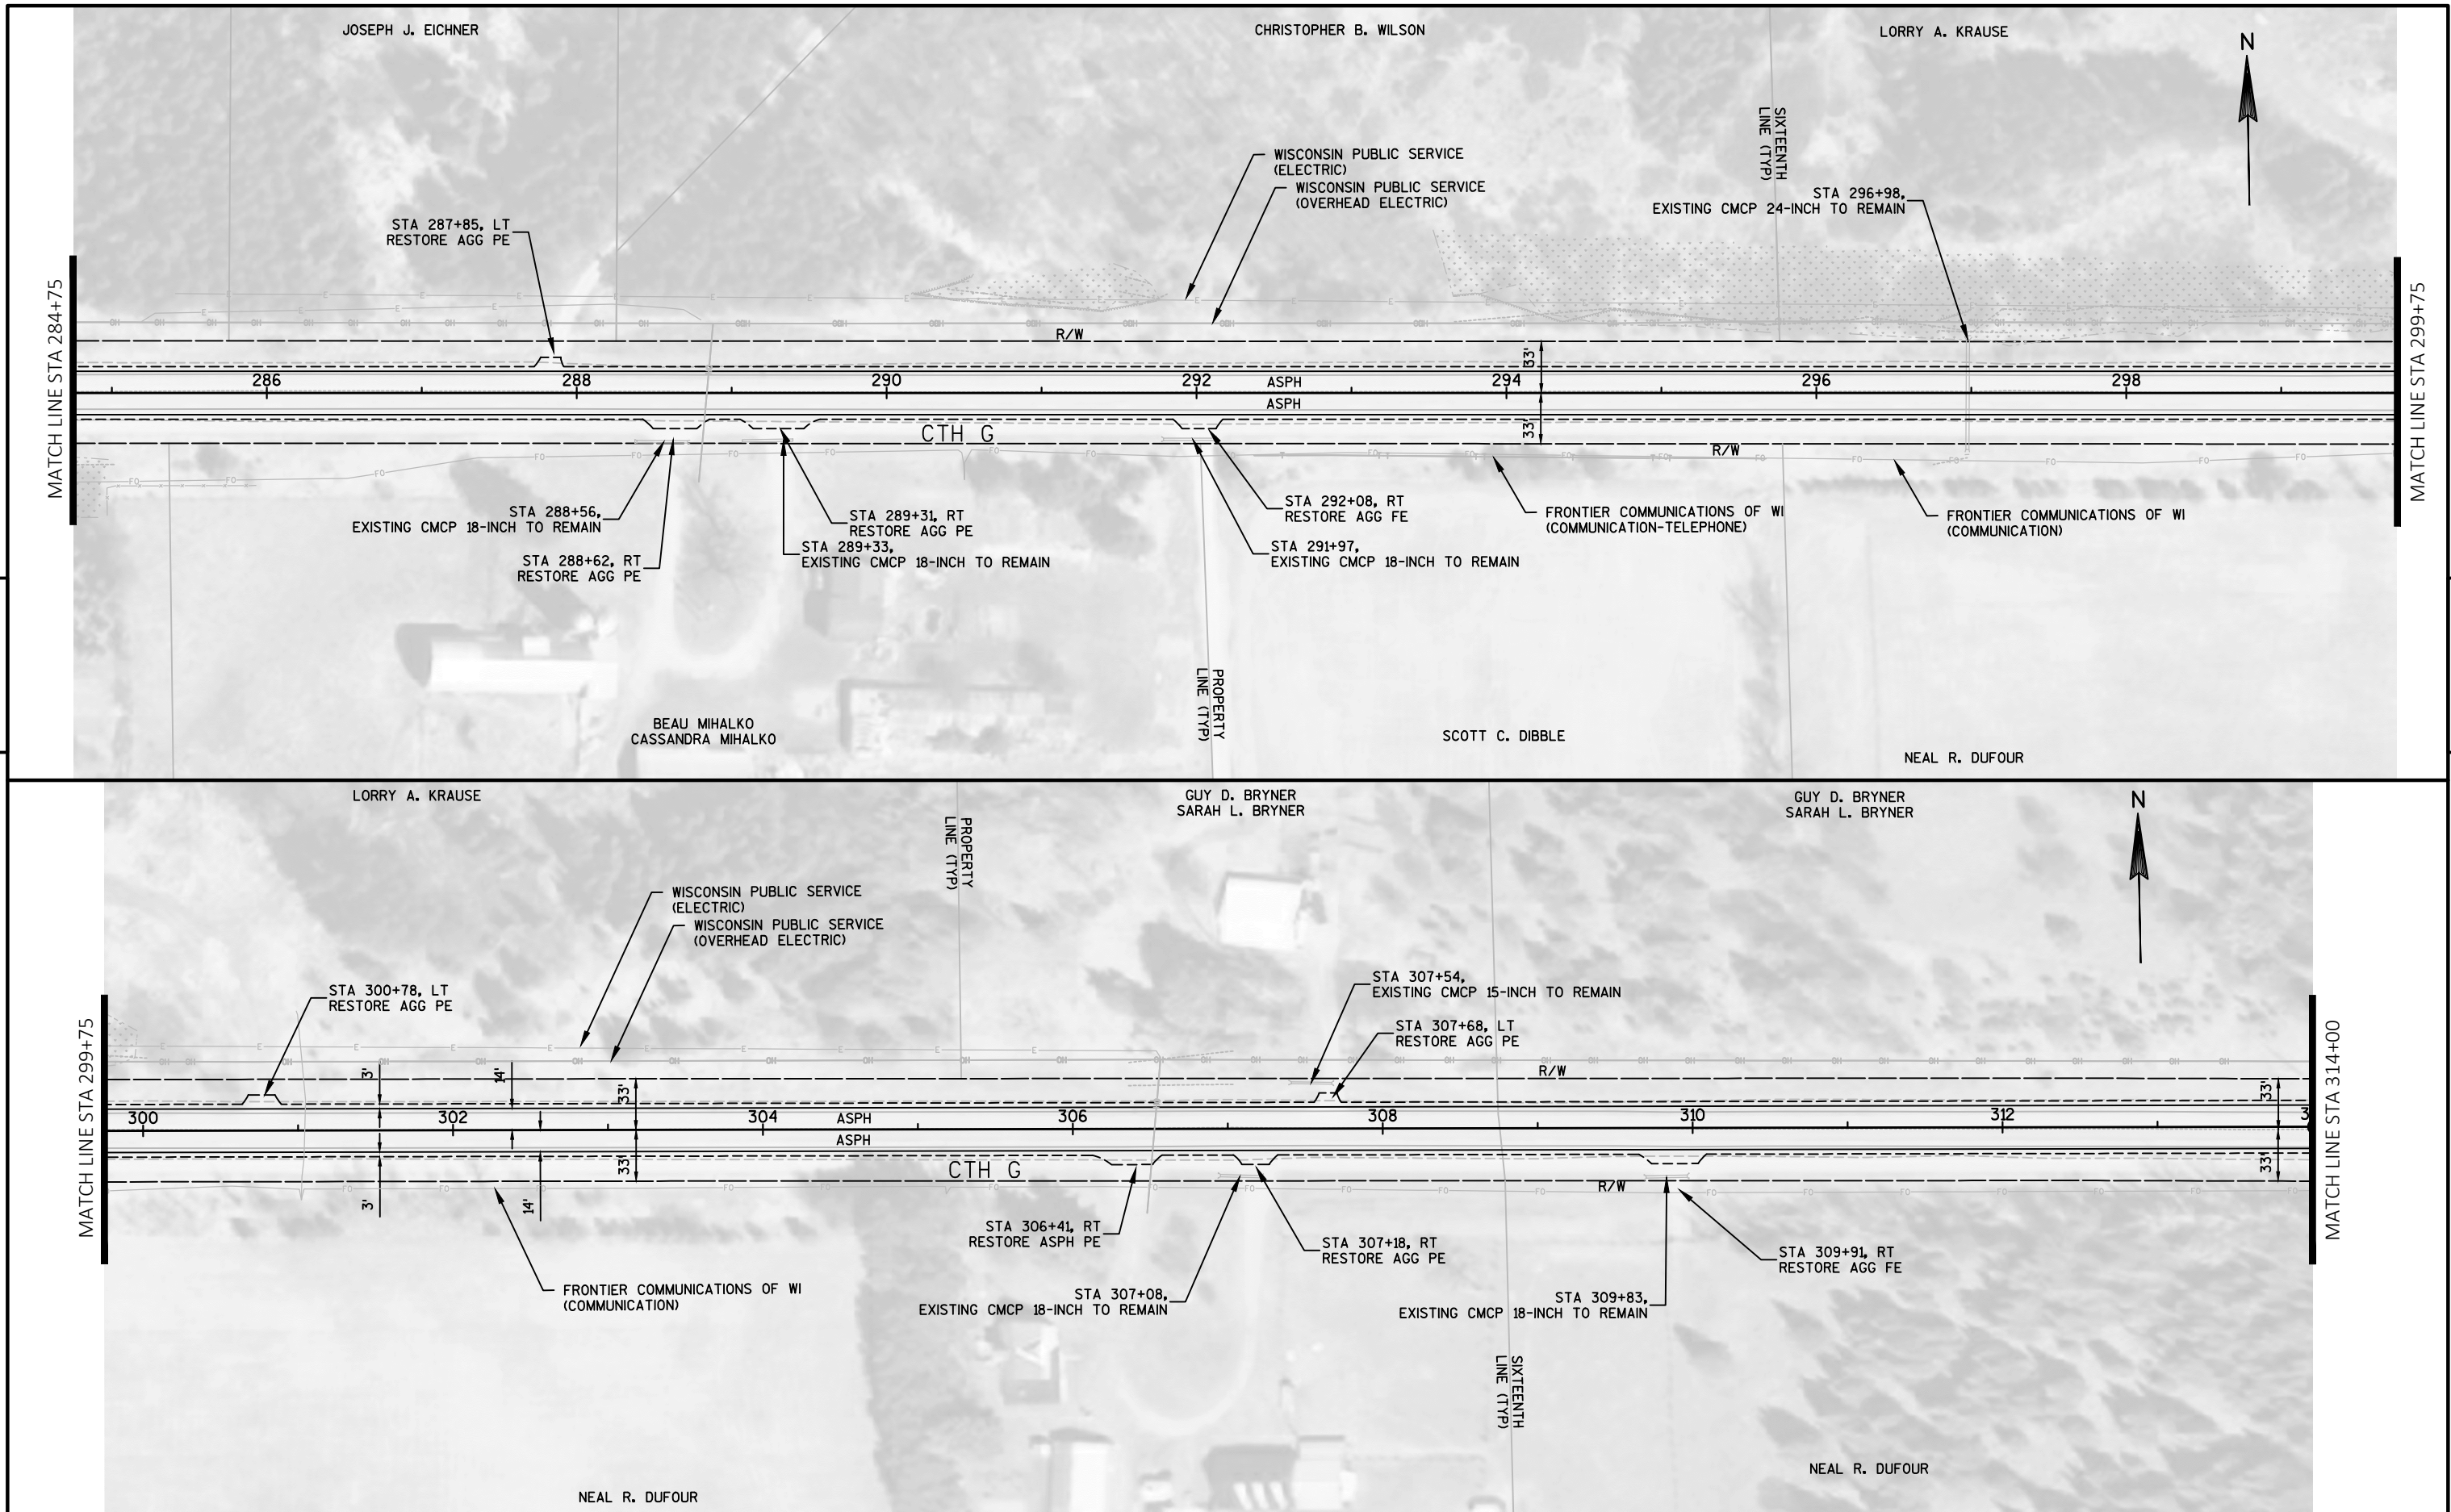

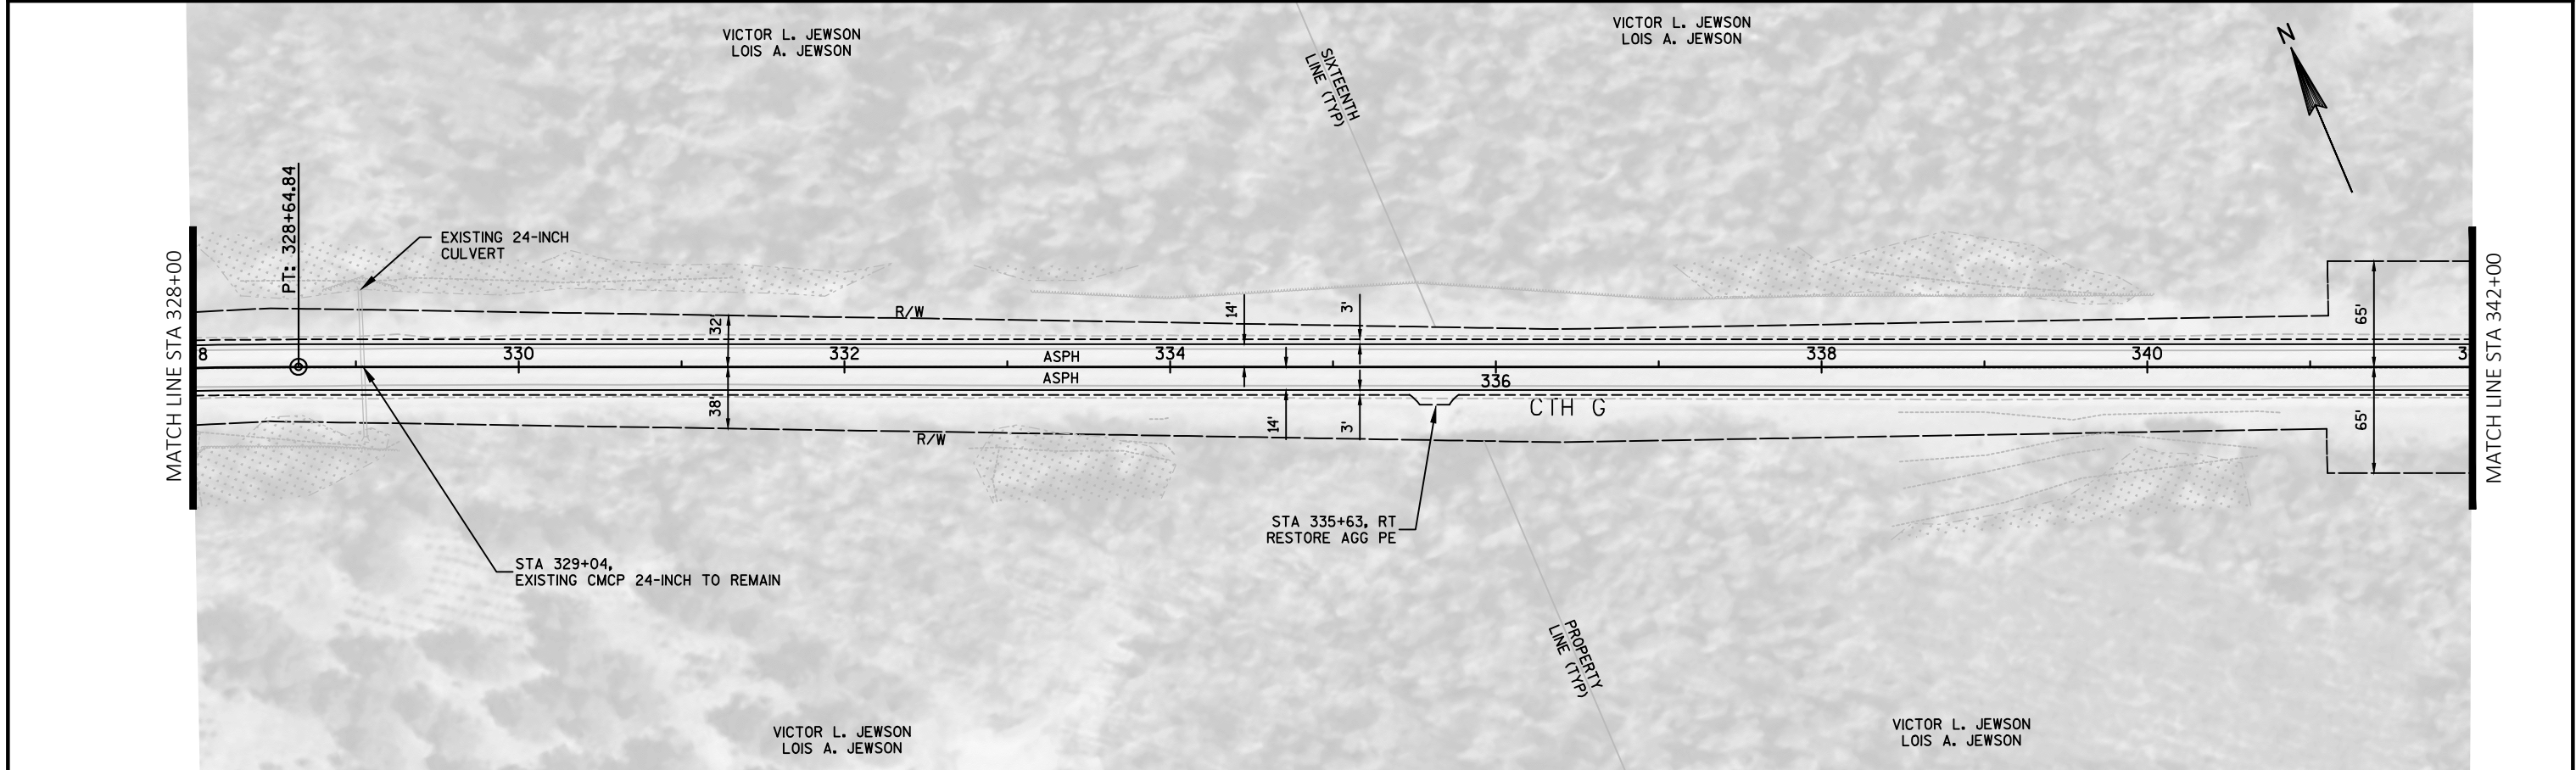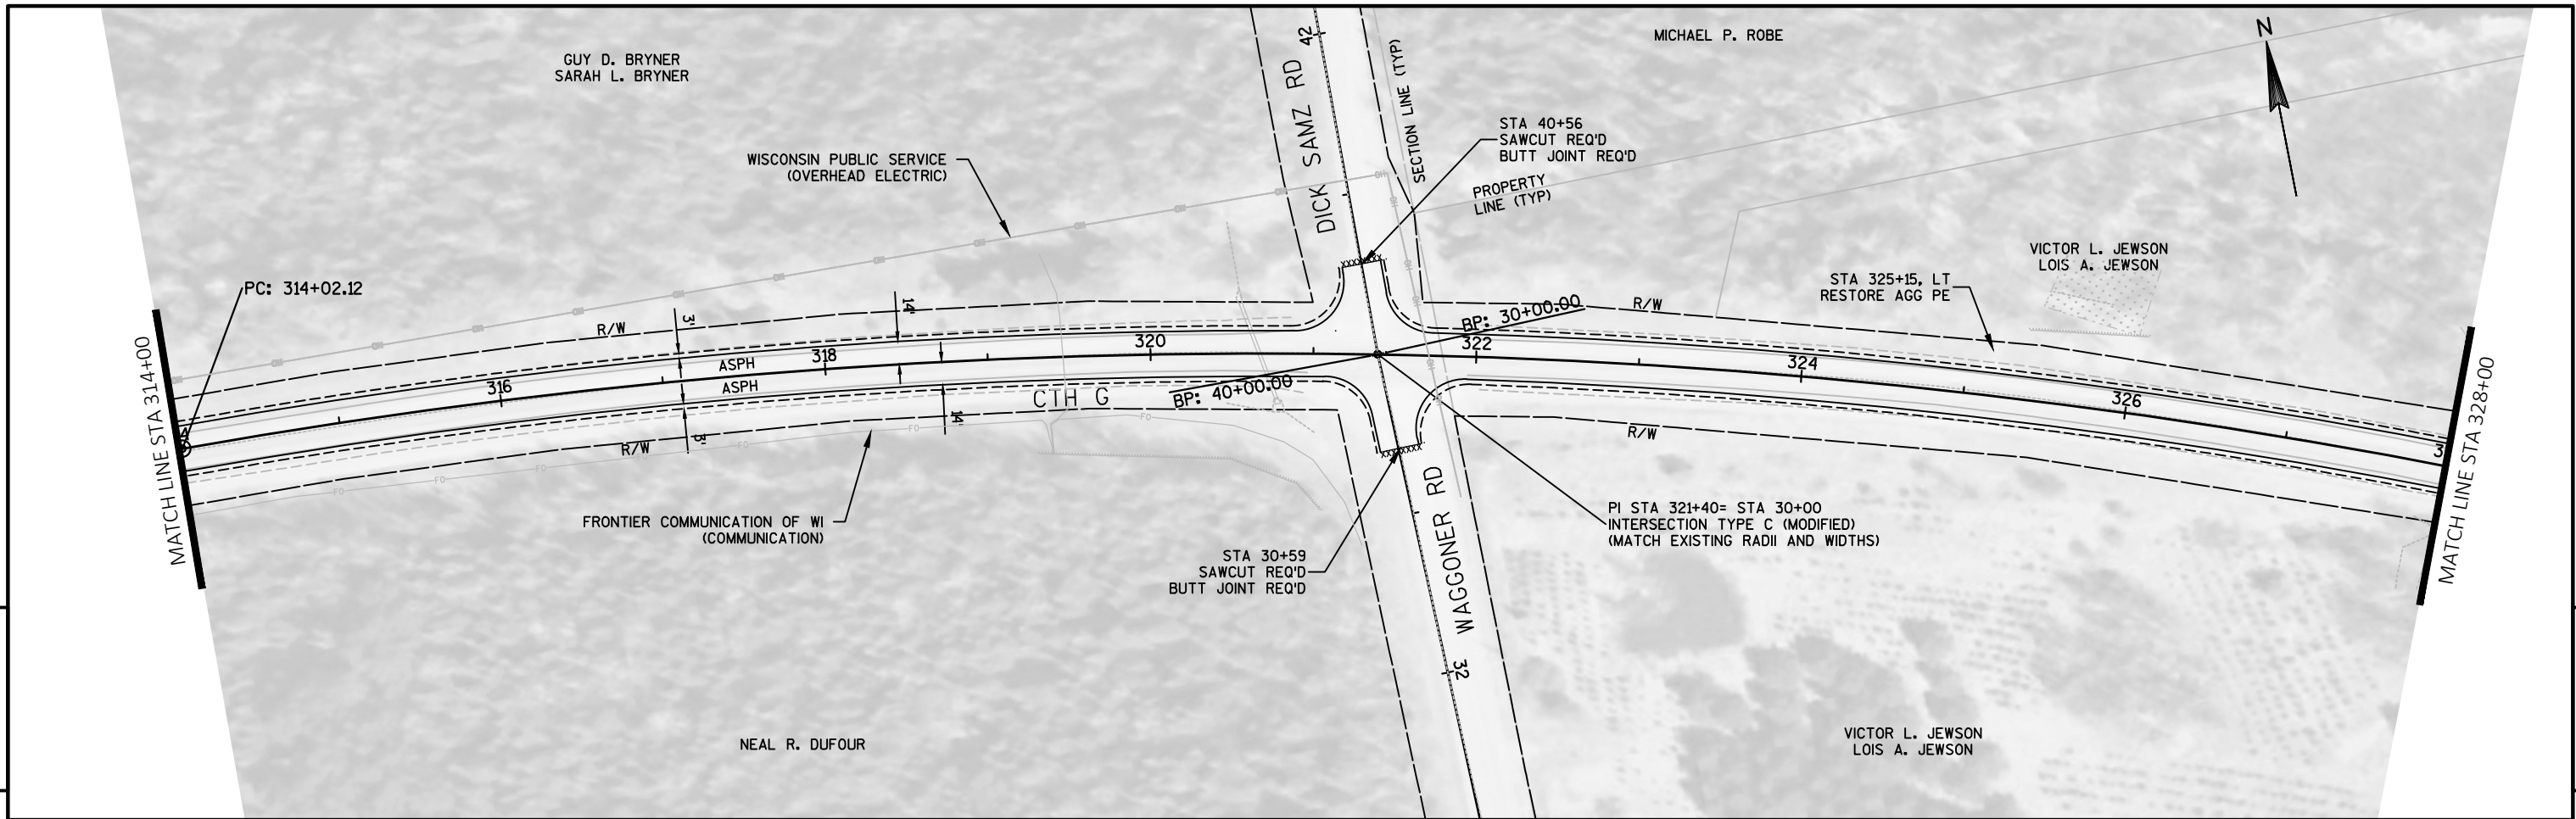


PROJECT NO: 9333-00-70	HWY: CTH G	COUNTY: FOREST	PLAN	SHEET 37	E
------------------------	------------	----------------	------	----------	---

BENCHMARK TABLE		
POINT #	DESCRIPTION	ELEVATION
205	BM SPK 15IN DECID	1552.61
206	BM 60D NAIL 12" BIRCH	1551.57
207	BM 60D NAIL	1555.54


VICTOR L. JEWSON
LOIS A. JEWSON

JAMES J. EFFA
LAURIE A. EFFA

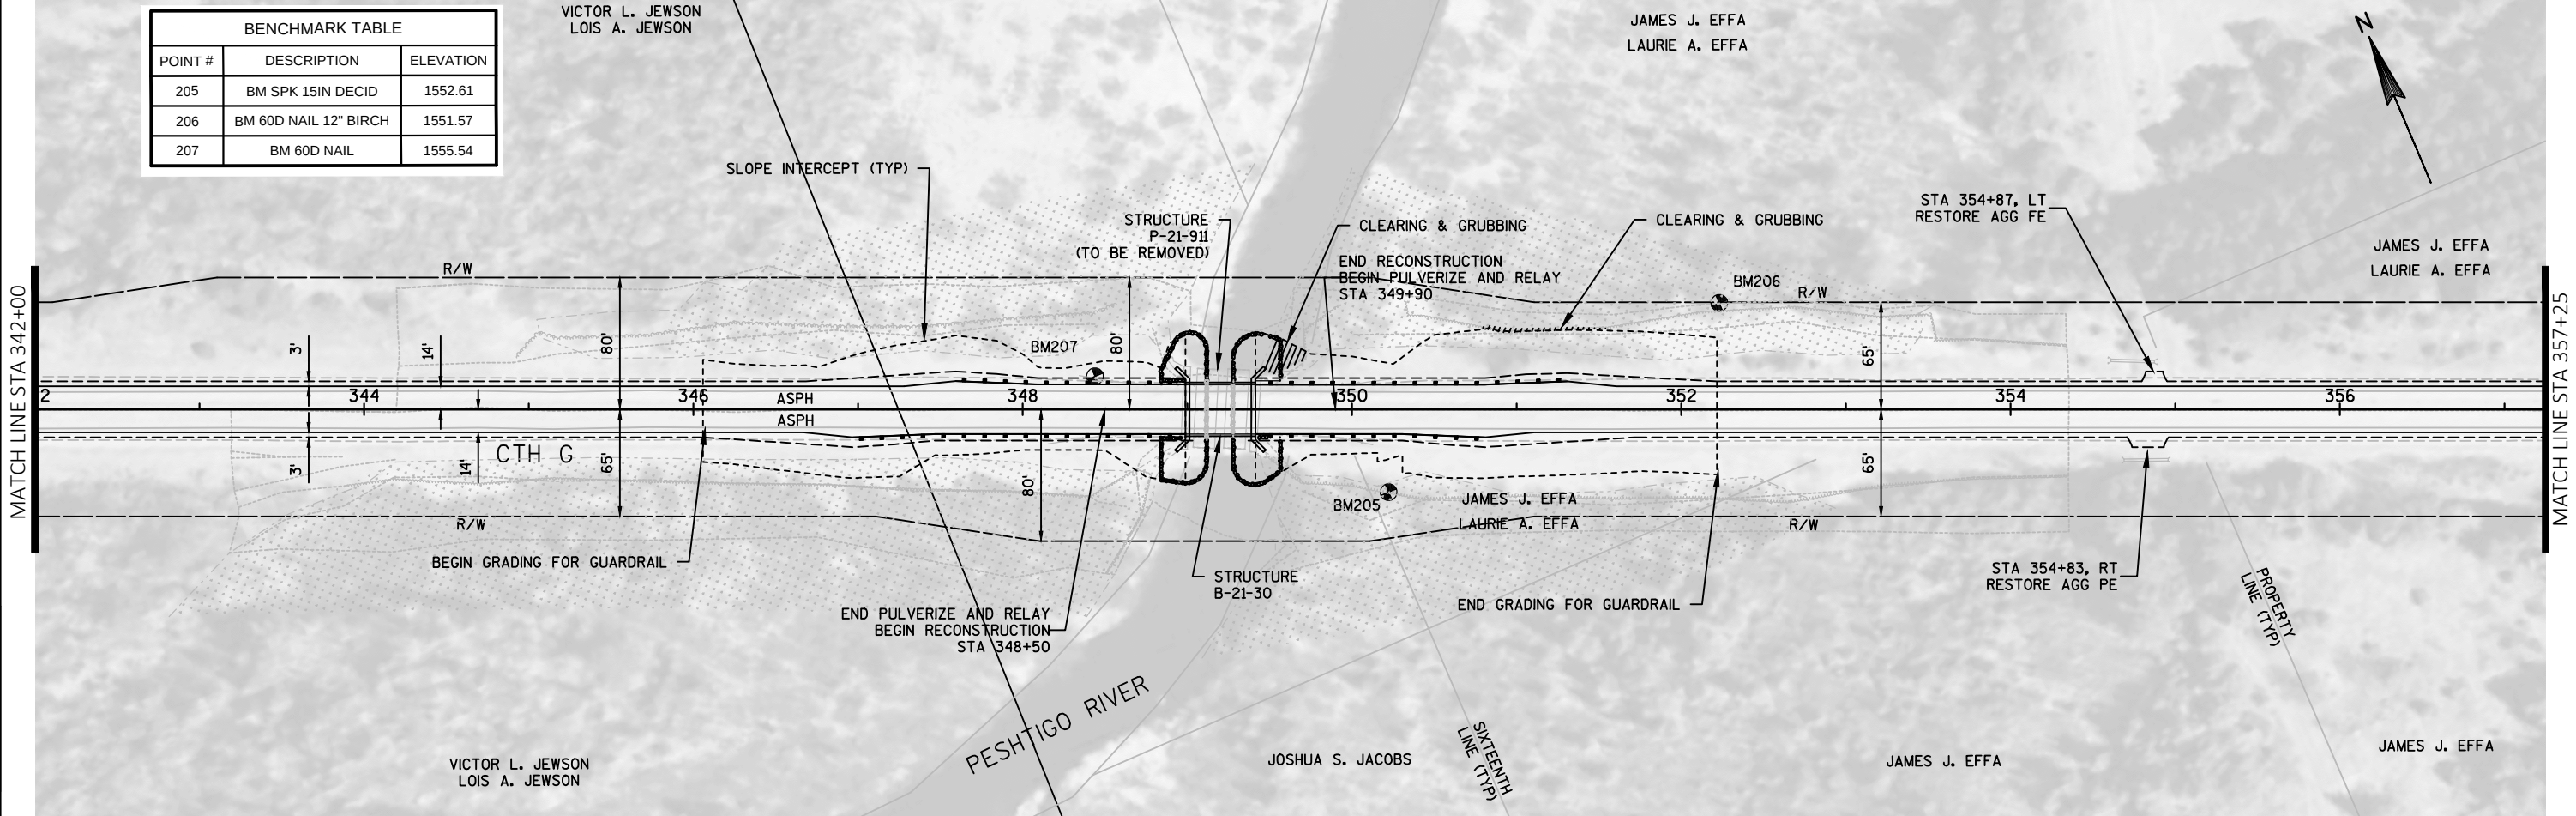


JAMES J. EFFA
LAURIE A. EFFA

JAMES J. EFFA
LAURIE A. EFFA

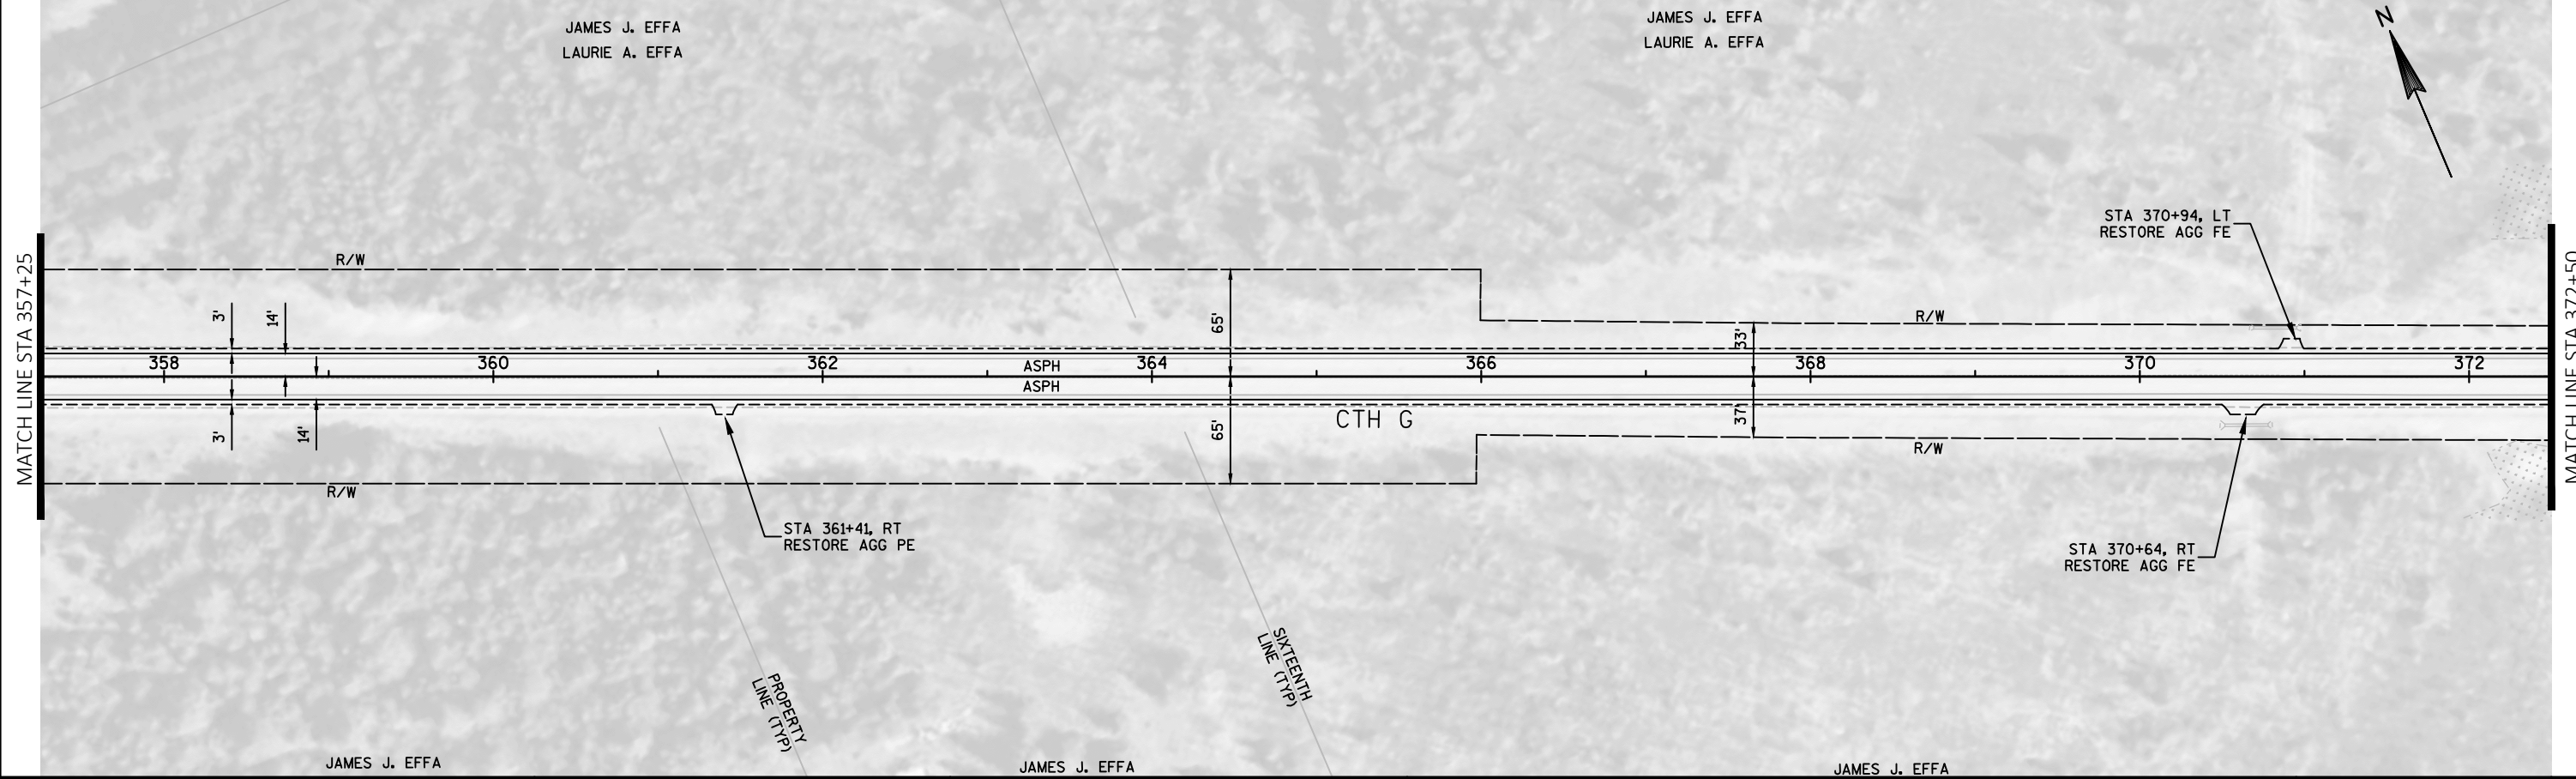


Standard Detail Drawing List


08D01-20A	CONCRETE CURB & GUTTER
08D01-20B	CONCRETE CURB, TIES AND CURB AND GUTTER APPLICATIONS
08D04-05	CONCRETE SURFACE DRAINS & ASPHALTIC FLUMES
08E08-03	TYPICAL INSTALLATIONS OF EROSION BALES / TEMPORARY DITCH CHECKS
08E09-06	SILT FENCE
08E11-02	TURBIDITY BARRIER
08F02-01	APRON ENDWALLS FOR PIPE ARCH AND ELLIPTICAL PIPE
08F04-07	JOINT TIES FOR CONCRETE PIPE AND CONCRETE COLLAR DETAIL
09A01-13A	AT-GRADE SIDE ROAD INTERSECTION, TYPES "B1", "B2", "C" AND D AND TEE INTERSECTION BYPASS LANE
12A03-10	NAME PLATE (STRUCTURES)
14B29-01	SAFETY EDGE
14B42-05A	MIDWEST GUARDRAIL SYSTEM (MGS) GUARDRAIL
14B42-05B	MIDWEST GUARDRAIL SYSTEM (MGS) GUARDRAIL
14B42-05C	MIDWEST GUARDRAIL SYSTEM (MGS) GUARDRAIL
14B42-05D	MIDWEST GUARDRAIL SYSTEM (MGS) GUARDRAIL
14B44-03A	MIDWEST GUARDRAIL SYSTEM ENERGY ABSORBING TERMINAL (MGS)
14B44-03B	MIDWEST GUARDRAIL SYSTEM ENERGY ABSORBING TERMINAL (MGS)
14B44-03C	MIDWEST GUARDRAIL SYSTEM ENERGY ABSORBING TERMINAL (MGS)
14B45-04A	MIDWEST GUARDRAIL SYSTEM THRIE BEAM TRANSITION (MGS)
14B45-04B	MIDWEST GUARDRAIL SYSTEM THRIE BEAM TRANSITION (MGS)
14B45-04C	MIDWEST GUARDRAIL SYSTEM THRIE BEAM TRANSITION (MGS)
14B45-04H	MIDWEST GUARDRAIL SYSTEM THRIE BEAM TRANSITION (MGS)
15A03-02A	FLEXIBLE MARKER POST FOR CULVERT END
15A03-02B	FLEXIBLE MARKER POST FOR CULVERT END
15C02-06A	BARRICADES AND SIGNS FOR MAINLINE CLOSURES
15C02-06B	BARRICADES AND SIGNS FOR MAINLINE CLOSURES
15C03-04	BARRICADES AND SIGNS FOR SIDEROAD CLOSURES
15C06-09	SIGNING & MARKING FOR TWO LANE BRIDGES
15C08-18A	LONGITUDINAL MARKING (MAINLINE)
15C11-07B	CHANNELIZING DEVICES DRUMS, CONES, BARRICADES AND VERTICAL PANELS
15C33-03	STOP LINE AND CROSSWALK PAVEMENT MARKING
15D38-02A	TEMPORARY TRAFFIC CONTROL SIGN MOUNTING
15D38-02B	ATTACHMENT OF SIGNS TO POSTS

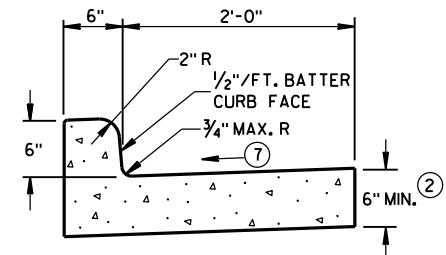


TYPES A^① & D

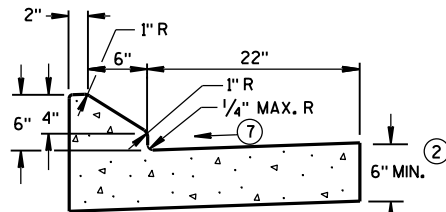


6" SLOPED CURB TYPES G^① & J

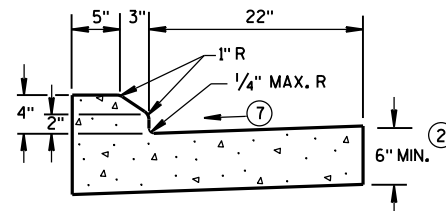

4" SLOPED CURB TYPES G^① & J

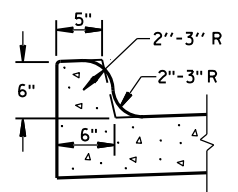


TYPES K^① & L
(OPTIONAL CURB SHAPE)

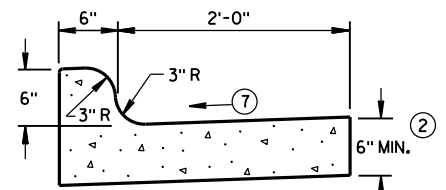


TYPES K^① & L

CONCRETE CURB & GUTTER 30"

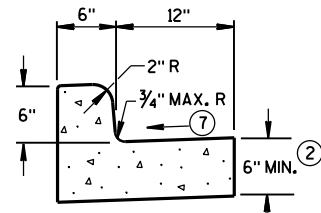


TYPES A^① & D


CONCRETE CURB & GUTTER 18"

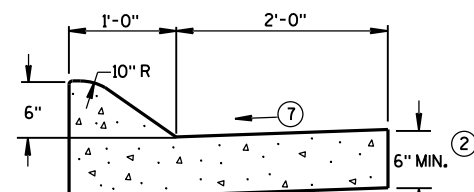

6" SLOPED CURB TYPES A^① & D

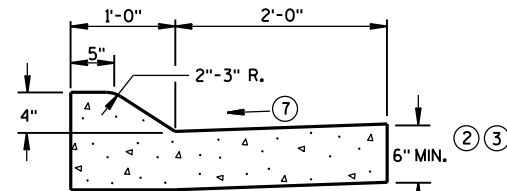


4" SLOPED CURB TYPES A^① & D

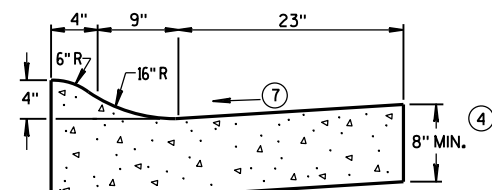

4" SLOPED CURB TYPES R^① & T^⑤


CONCRETE CURB & GUTTER 36"

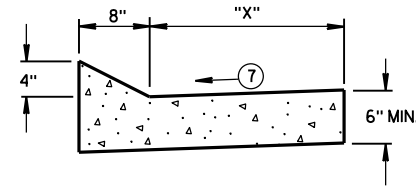


TYPES TBT & TBTT^①

CONCRETE CURB & GUTTER

TBT & TBTT	"X"
30"	22"
36"	28"

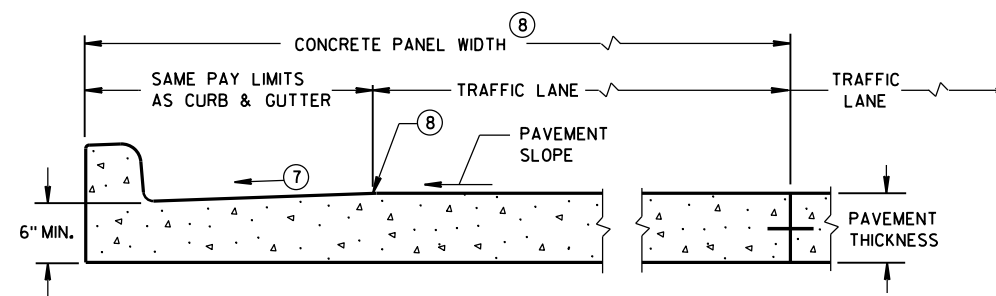

PARTIAL SECTION OF PAVEMENT
WITH INTEGRAL CURB & GUTTER

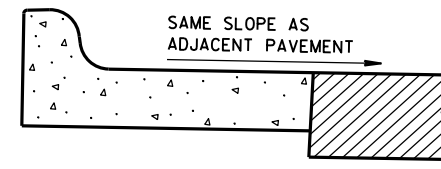

REVERSE SLOPE GUTTER^⑥
(TYPICAL FOR ALL CURB & GUTTER TYPES)

GENERAL NOTES

DETAILS OF CONSTRUCTION, MATERIALS AND WORKMANSHIP NOT SHOWN ON THIS DRAWING SHALL CONFORM TO THE PERTINENT REQUIREMENTS OF THE CONTRACT.

PAVEMENT TIES AND TIE BARS SHALL BE EPOXY COATED IN CONFORMANCE WITH SUBSECTION 505.2.6.2 OF THE STANDARD SPECIFICATIONS.

INTEGRAL CURB & GUTTER SHALL CONFORM TO THE DETAILS SHOWN FOR CONCRETE CURB & GUTTER INCLUDING THE TRANSVERSE GUTTER SLOPE.

WHERE THE TRANSVERSE JOINTS IN THE PAVEMENT ARE REQUIRED TO BE SEALED, THE JOINTS IN THE INTEGRAL CURB AND GUTTER SHALL BE SEALED TO THE FACE OF CURB WITH THE SAME TYPE OF SEALANT. THE COST OF FURNISHING AND INSTALLING THIS SEALANT SHALL BE INCIDENTAL TO THE ITEM CONCRETE CURB AND GUTTER.

UNLESS OTHERWISE SHOWN ON THE TYPICAL CROSS SECTIONS, THE BASE AGGREGATE AND COMMON EXCAVATION LIMITS ARE 2'-0" BEHIND THE BACK OF CURBS.

- ① TIE BARS ARE REQUIRED FOR CURB AND GUTTER TYPES A, G, K, R AND TBTT.
- ② THE BOTTOM OF CURB AND GUTTER MAY BE CONSTRUCTED EITHER LEVEL OR PARALLEL TO THE SLOPE OF THE SUBGRADE OR BASE AGGREGATE PROVIDED A 6" MINIMUM GUTTER THICKNESS IS MAINTAINED.
- ③ USE 8" MINIMUM GUTTER THICKNESS WHEN USED WITH AN ADJACENT CONCRETE TRUCK APRON PLACED BEHIND BACK OF CURB.
- ④ THE BOTTOM OF CURB AND GUTTER MAY BE CONSTRUCTED EITHER LEVEL OR PARALLEL TO THE SLOPE OF THE SUBGRADE OR BASE AGGREGATE PROVIDED A 8" MINIMUM GUTTER THICKNESS IS MAINTAINED.
- ⑤ THE FACE OF CURB IS 6" FROM THE BACK OF CURB.
- ⑥ WHEN REVERSE SLOPE GUTTER IS REQUIRED, THE LOCATION(S) WILL BE SHOWN ELSEWHERE IN THE PLAN.
- ⑦ USE 4% GUTTER CROSS SLOPE UNLESS OTHERWISE NOTED IN THE PLANS.
- ⑧ INCLUDE LONGITUDINAL JOINT AND TIE BARS ALONG LANE EDGE WHEN CONCRETE PANEL WIDTH EXCEEDS THE MAXIMUM WIDTH PER TABLE BELOW. LONGITUDINAL JOINT(S) ARE NOT ALLOWED WITHIN TRAFFIC LANES AND BIKE LANES. LONGITUDINAL JOINT MAY BE SAWED.


PAVEMENT THICKNESS
AND MAXIMUM CONCRETE
PANEL WIDTH TABLE

PAVEMENT THICKNESS	MAXIMUM PANEL WIDTH
LESS THAN 10"	12'
10" & ABOVE	15'


* BIKE LANE IS NOT SHOWN.

CONCRETE CURB & GUTTER


STATE OF WISCONSIN
DEPARTMENT OF TRANSPORTATION

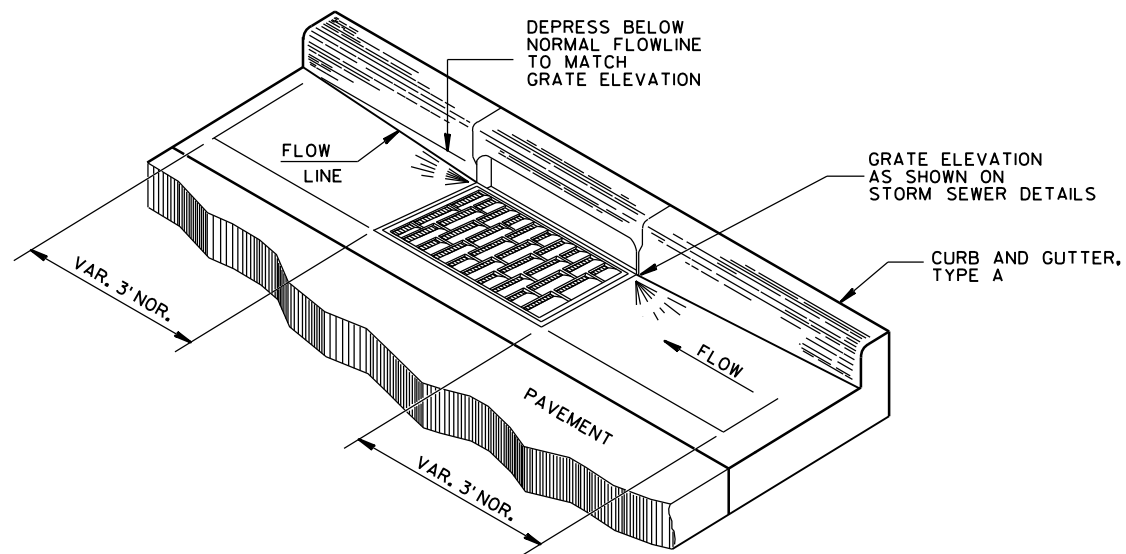


DETAIL OF CURB AND GUTTER AT INLETS
(TYPE H INLET COVER SHOWN)

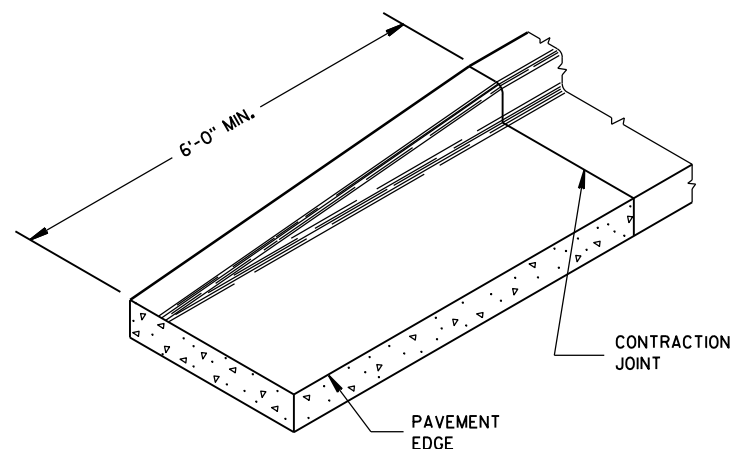

END SECTION CURB & GUTTER

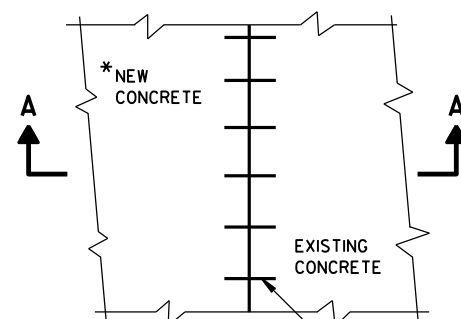

PLAN VIEW

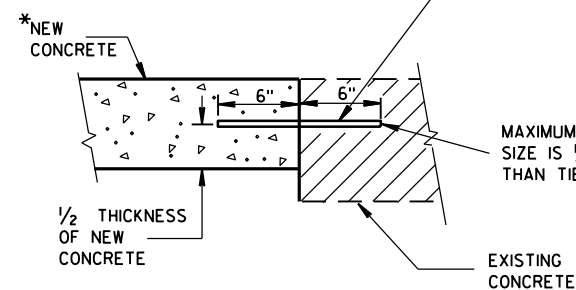


SECTION A-A
TIE BARS DRILLED
INTO EXISTING PAVEMENT

*NEW CURB & GUTTER,
SURFACE DRAINS,
CONCRETE PAVEMENT
OR OTHER NEW CONCRETE.


NO. 6 TIE BARS SPACED 2'-6" C-C,
INSTALLED PERPENDICULAR
TO THE LONGITUDINAL JOINT.

MAXIMUM DRILL HOLE
SIZE IS 1/8" GREATER
THAN TIE BAR DIAMETER

EXISTING
CONCRETE

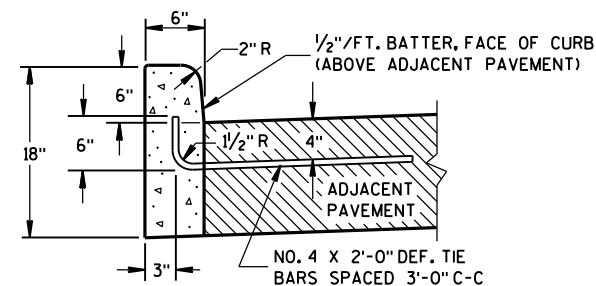

TYPES A^① & D

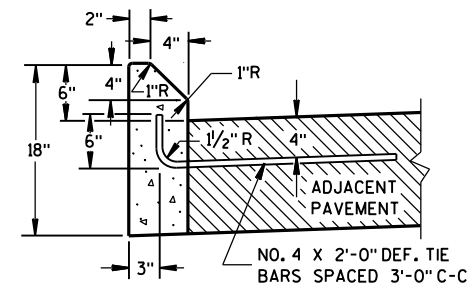

TYPES G^① & J

GENERAL NOTES


DETAILS OF CONSTRUCTION, MATERIALS AND WORKMANSHIP NOT SHOWN ON THIS DRAWING SHALL CONFORM TO THE PERTINENT REQUIREMENTS OF THE CONTRACT.

PAVEMENT TIES AND TIE BARS SHALL BE EPOXY COATED IN CONFORMANCE WITH SUBSECTION 505.2.6.2 OF THE STANDARD SPECIFICATIONS.


UNLESS OTHERWISE SHOWN ON THE TYPICAL CROSS SECTIONS, THE BASE AGGREGATE AND COMMON EXCAVATION LIMITS ARE 2'-0" BEHIND THE BACK OF CURBS.

- ① TIE BARS ARE REQUIRED FOR CURB AND GUTTER TYPES A, G, K, R AND TBTT.
- ② THE BOTTOM OF CURB AND GUTTER MAY BE CONSTRUCTED EITHER LEVEL OR PARALLEL TO THE SLOPE OF THE SUBGRADE OR BASE AGGREGATE PROVIDED A 6" MINIMUM GUTTER THICKNESS IS MAINTAINED.
- ⑨ REFER TO SDD 8D18 AND SDD 8D19 FOR ADDITIONAL DRIVEWAY ENTRANCE CURB DETAILS.

CONCRETE CURB

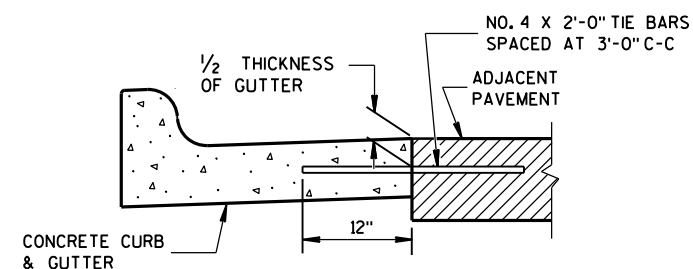

TYPICAL TIE BAR LOCATION^①

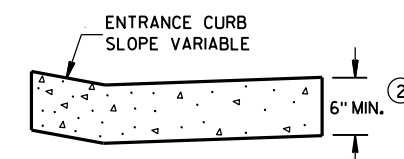

DRIVEWAY ENTRANCE CURB^⑨
(WHEN DIRECTED BY THE ENGINEER)

CONCRETE CURB, TIES AND CURB AND GUTTER APPLICATIONS

STATE OF WISCONSIN
DEPARTMENT OF TRANSPORTATION

APPROVED

June, 2017

DATE

FHWA

/S/ Rodney Taylor


ROADWAY STANDARDS 42

UNIT SUPERVISOR

ENT


ASPHALTIC FLUME

NOTE: TAPER CURB ENDS
TO GUTTER IN 1'-0"

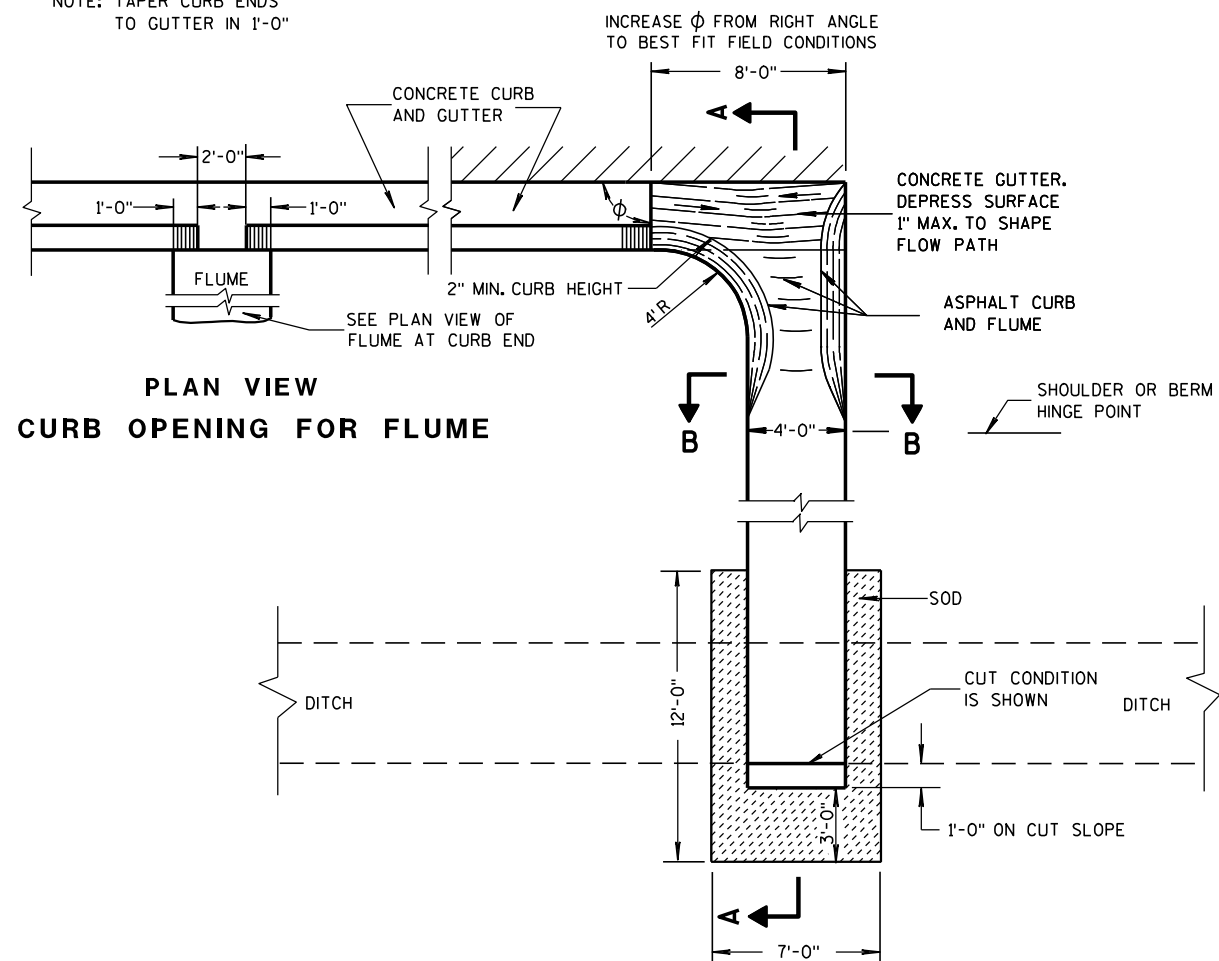


PLAN VIEW
CURB OPENING FOR FLUME

PLAN VIEW
FLUME AT CURB END

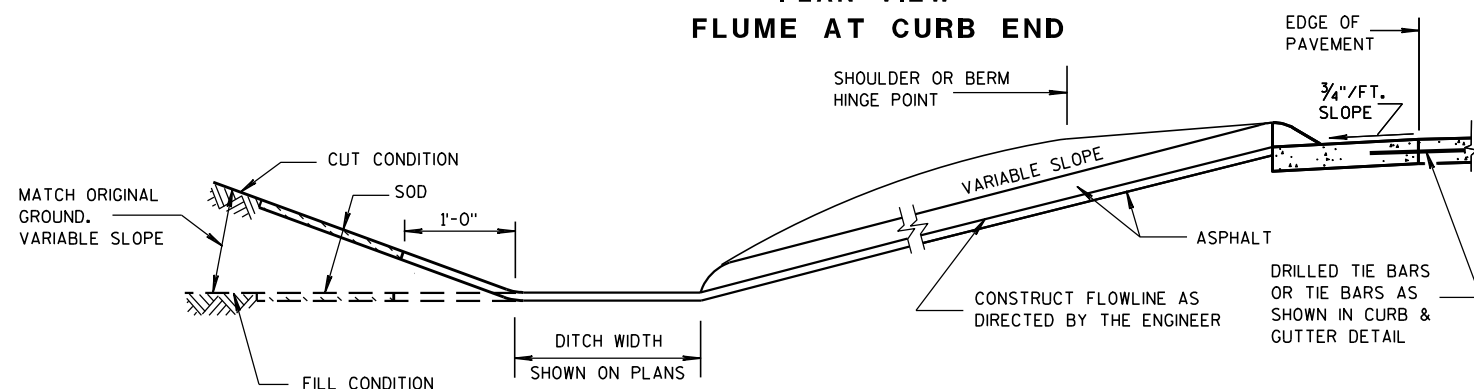

SECTION A-A

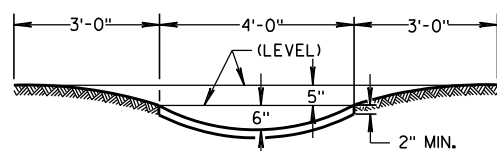

SECTION B-B


GENERAL NOTES

DETAILS OF CONSTRUCTION, MATERIALS AND WORKMANSHIP NOT SHOWN ON THIS DRAWING SHALL CONFORM TO PERTINENT REQUIREMENTS OF THE STANDARD SPECIFICATIONS AND APPLICABLE SPECIAL PROVISIONS.


WELDED STEEL WIRE FABRIC SHALL BE IN ACCORDANCE WITH AASHTO SPECIFICATION M55.

- ① JOINTS SHALL BE 1/8" TO 1/4" INCH WIDE BY 1 1/2" INCHES DEEP AND SPACED AT UNIFORM INTERVALS OF APPROXIMATELY 4 FEET.
- ② GEOTEXTILE FABRIC TYPE "R" SHALL UNDERLAY THE FULL LENGTH AND WIDTH OF THE CONCRETE SURFACE DRAIN AND RIPRAP.
- ③ CONCRETE SURFACE DRAIN WITHOUT CURB AND GUTTER MAY BE USED ON BACKSLOPES WHEN SPECIFIED


③ CONCRETE SURFACE DRAIN

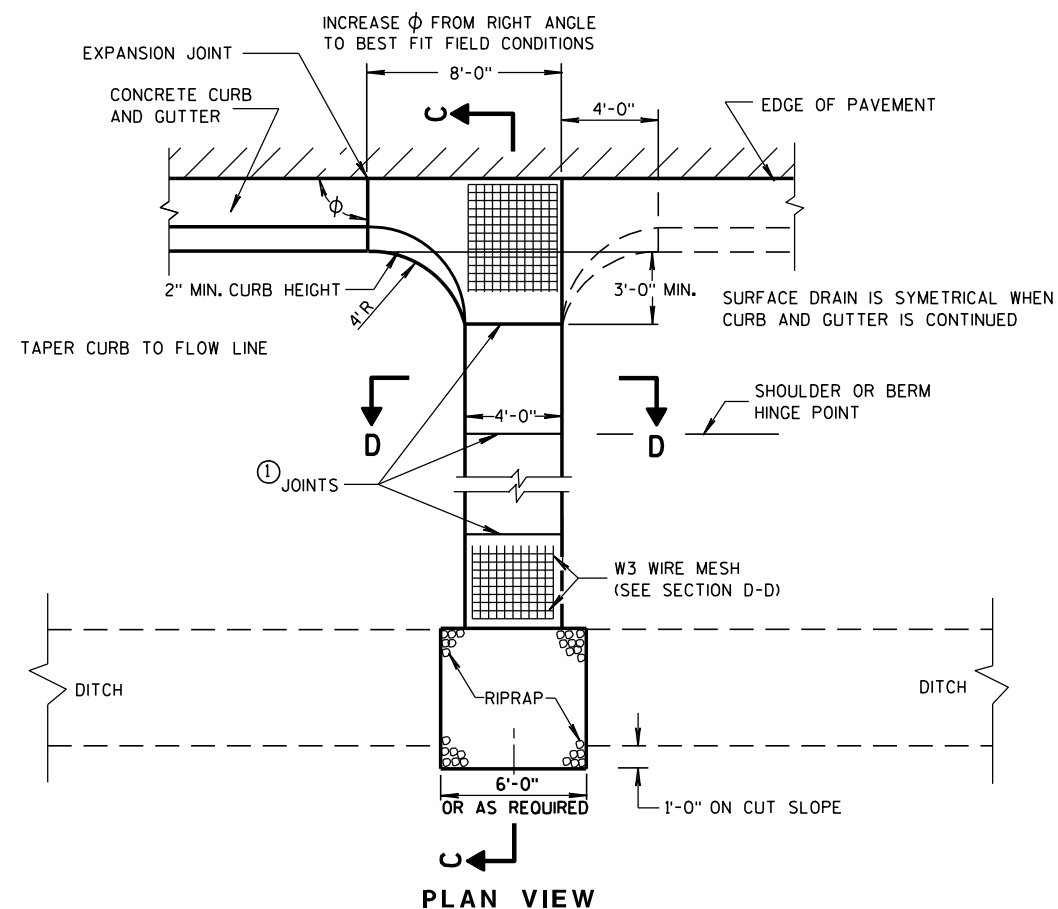

PLAN VIEW

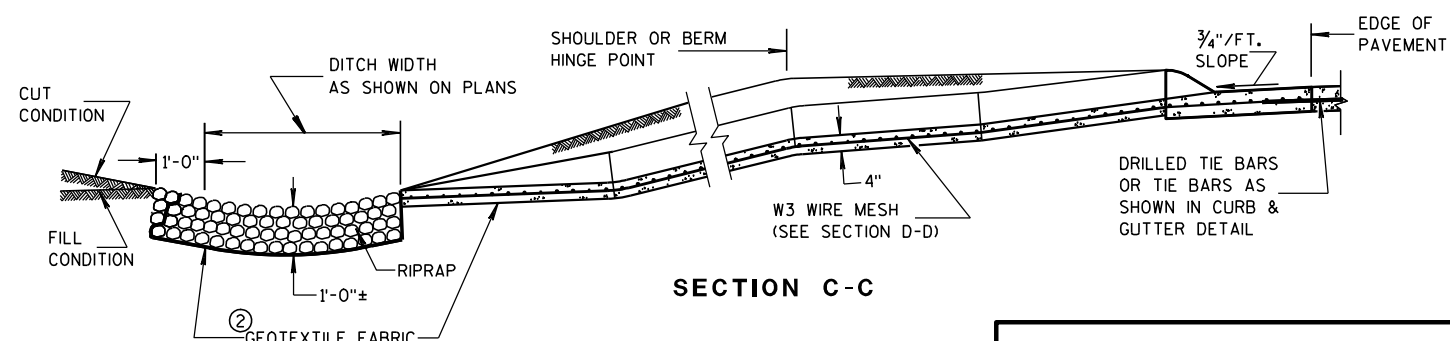

SECTION C-C

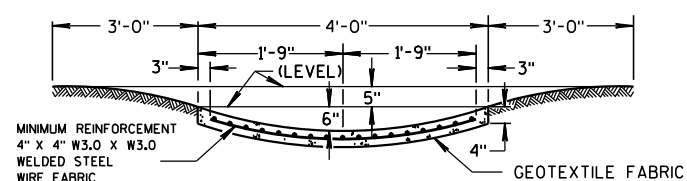


SECTION D-D

CONCRETE SURFACE DRAINS & ASPHALTIC FLUMES

STATE OF WISCONSIN
DEPARTMENT OF TRANSPORTATION



APPROVED
9-4-08 /S/ Jerry H. Zogg
DATE ROADWAY STANDARDS 43
FWHA ENGINEER

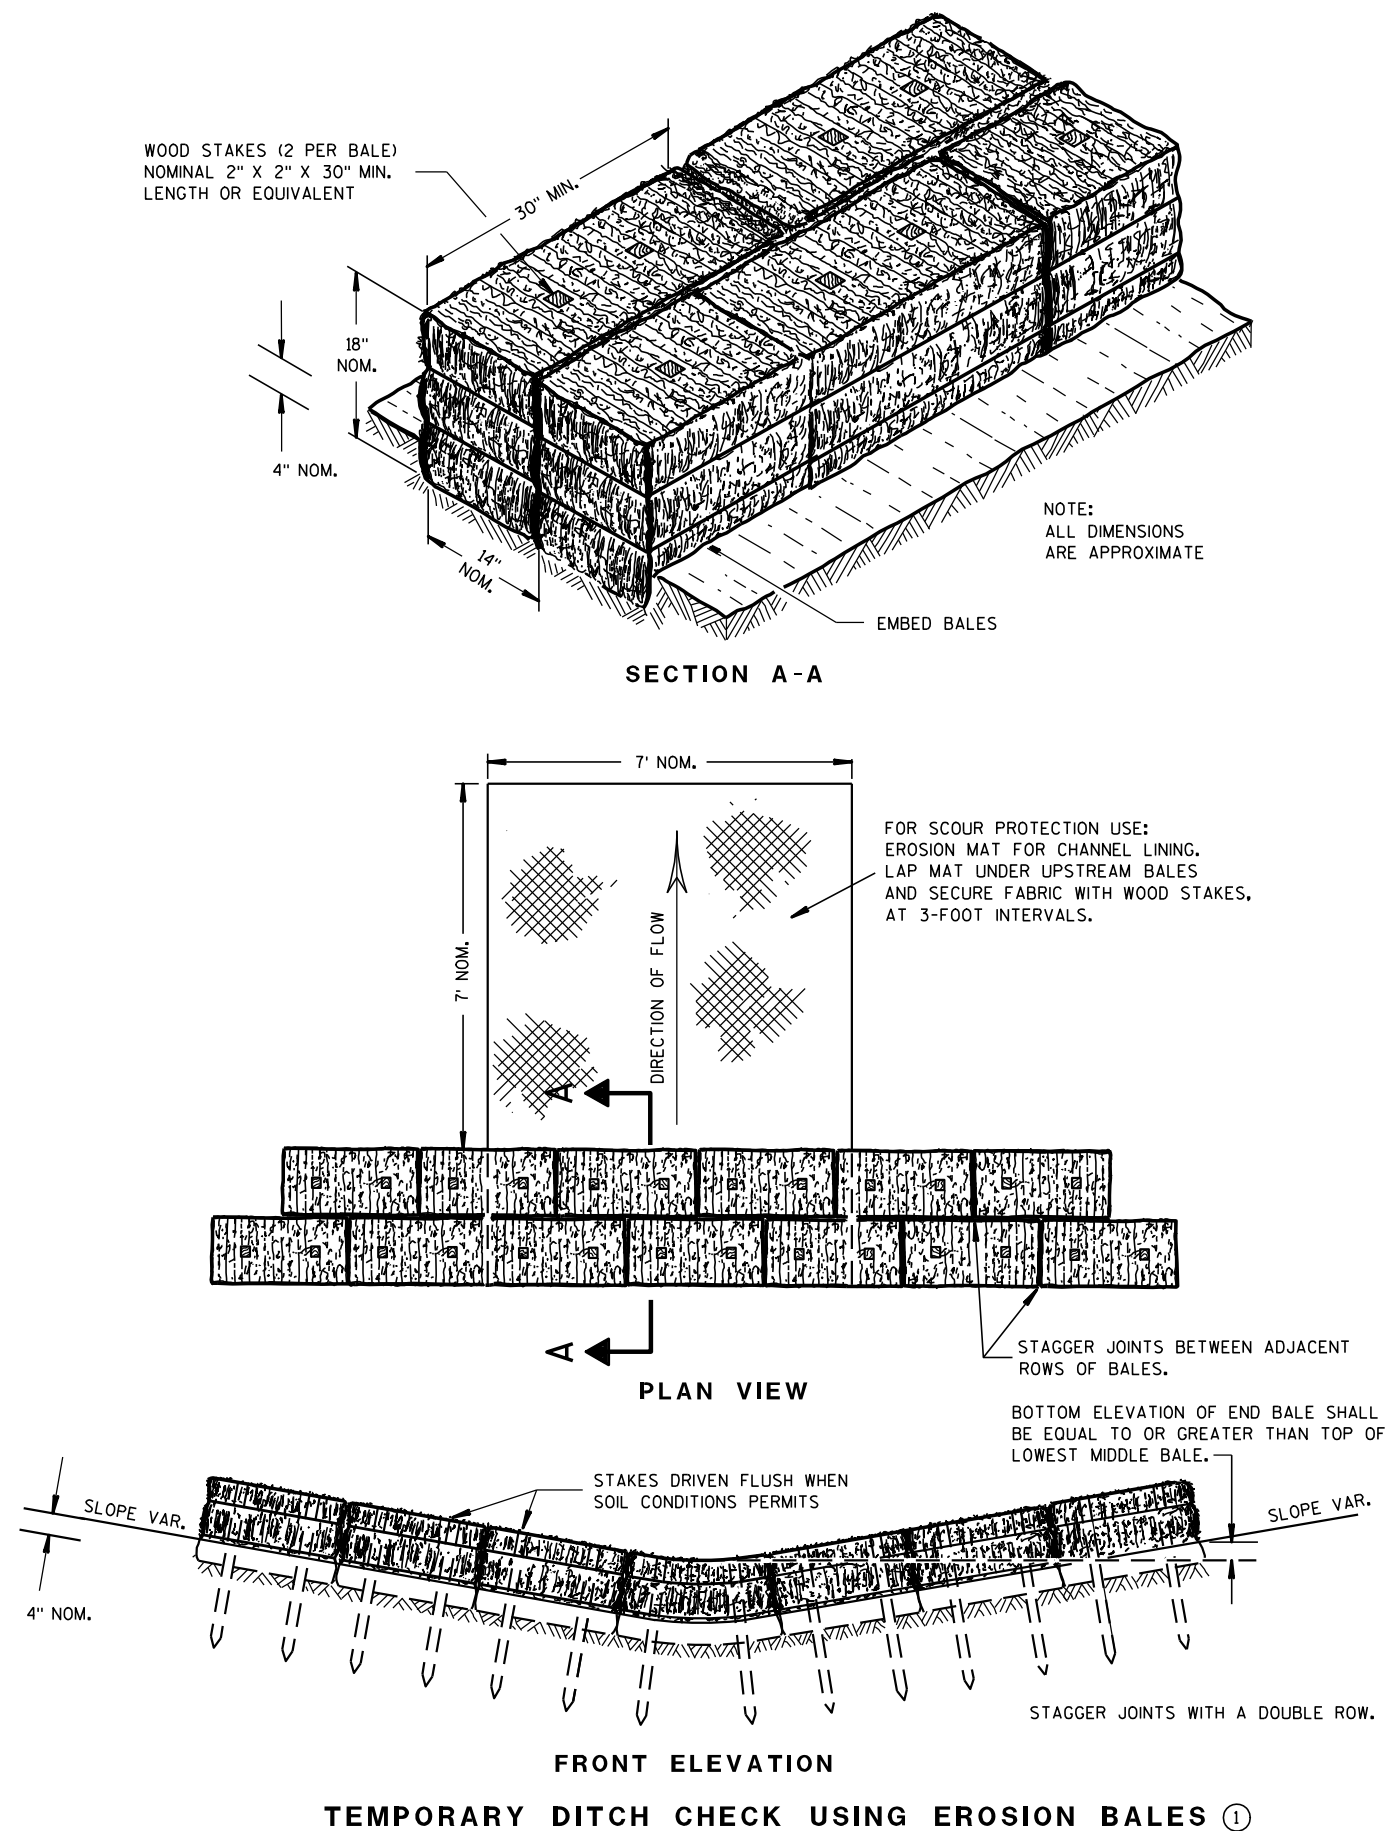

GENERAL NOTES

DETAILS OF CONSTRUCTION, MATERIALS AND WORKMANSHIP NOT SHOWN ON THIS DRAWING SHALL CONFORM TO THE PERTINENT REQUIREMENTS OF THE STANDARD SPECIFICATIONS AND THE APPLICABLE SPECIAL PROVISIONS.

- ① TEMPORARY DITCH CHECKS EITHER EROSION BALES OR MANUFACTURED SHALL BE PAID FOR UNDER THE BID ITEM OF TEMPORARY DITCH CHECK. THE DEPARTMENT WILL NOT PAY FOR TEMPORARY DITCH CHECKS CONSTRUCTED OF A SINGLE ROW OF EROSION BALES.

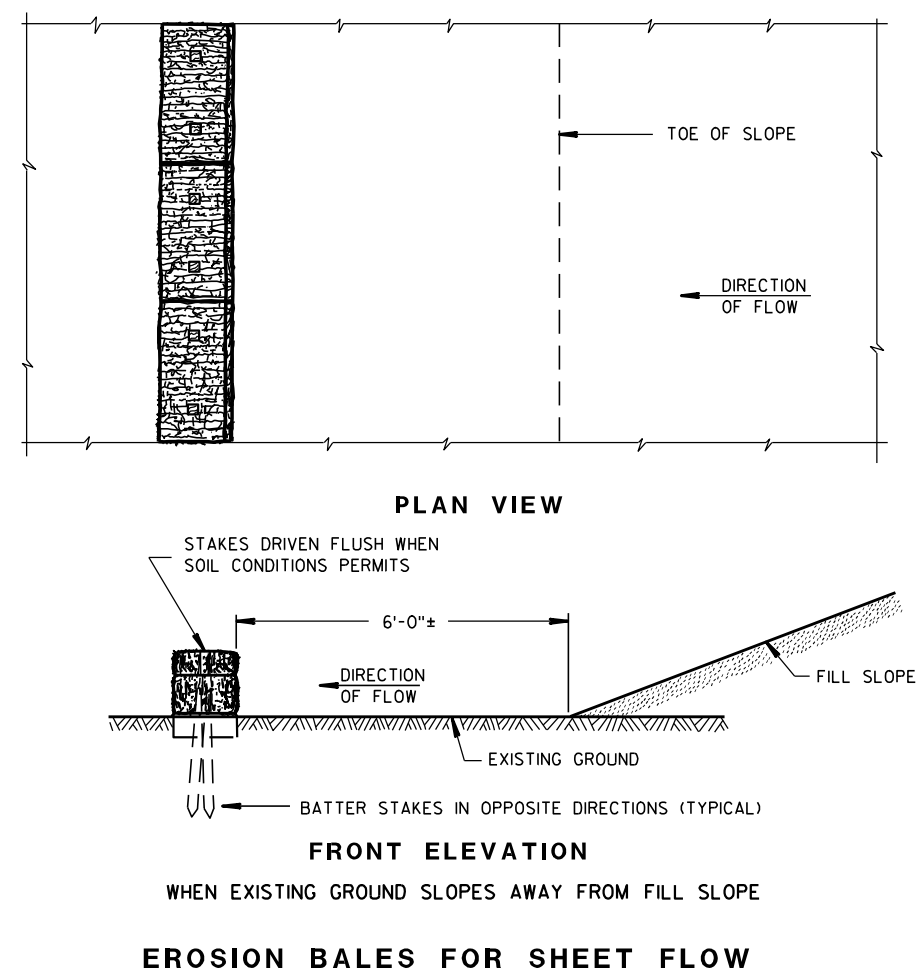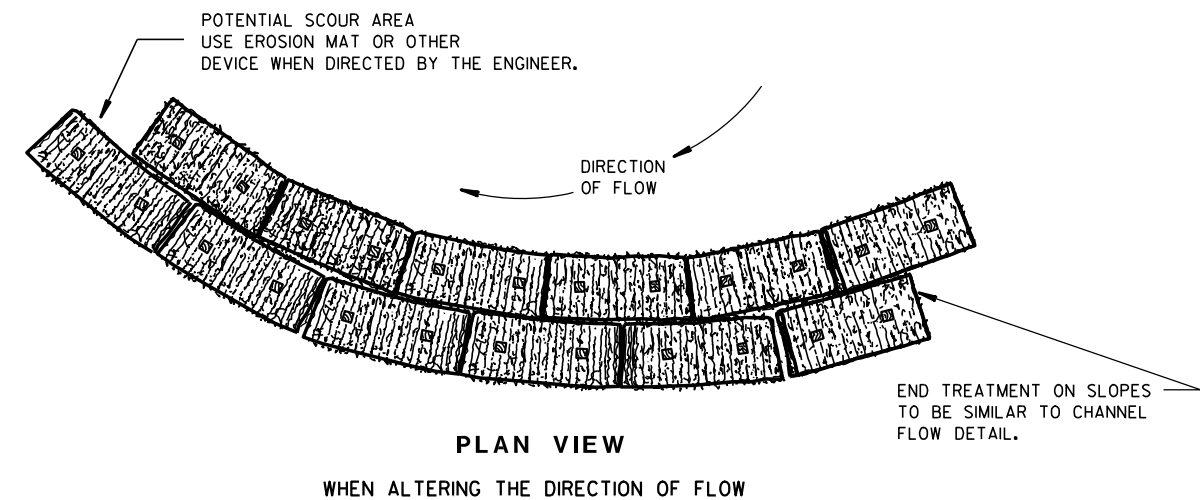TYPICAL INSTALLATIONS OF
EROSION BALES / TEMPORARY
DITCH CHECKS

STATE OF WISCONSIN
DEPARTMENT OF TRANSPORTATION

APPROVED

6/04/02
DATE


/S/ Beth Conn-----
CHIEF ROADWAY DEVELOP 44

ENGINEER

FHWA



- ① HORIZONTAL BRACE REQUIRED WITH 2" X 4" WOODEN FRAME OR EQUIVALENT AT TOP OF POSTS.
- ② FOR MANUAL INSTALLATIONS THE TRENCH SHALL BE A MINIMUM OF 4" WIDE & 6" DEEP TO BURY AND ANCHOR THE GEOTEXTILE FABRIC. FOLD MATERIAL TO FIT TRENCH AND BACKFILL & COMPACT TRENCH WITH EXCAVATED SOIL.
- ③ WOOD POSTS SHALL BE A MINIMUM SIZE OF 1½" X 1½" OF OAK OR HICKORY.
- ④ SILT FENCE TO EXTEND ACROSS THE TOP OF THE PIPE.
- ⑤ CONSTRUCT SILT FENCE FROM A CONTINUOUS ROLL IF POSSIBLE BY CUTTING LENGTHS TO AVOID JOINTS. IF A JOINT IS NECESSARY USE ONE OF THE FOLLOWING TWO METHODS; A) OVERLAP THE END POSTS AND TWIST, OR ROTATE, AT LEAST 180 DEGREES, B) HOOK THE END OF EACH SILT FENCE LENGTH.

 


SILT FENCE


STATE OF WISCONSIN
DEPARTMENT OF TRANSPORTATION

APPROVED
4-29-05
DATE /S/ Beth Cannata
CHIEF ROADWAY DEVELOPMENT 45 INCHES

FHWA

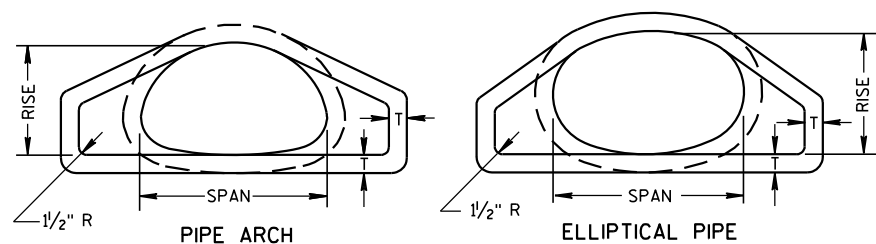


END VIEW

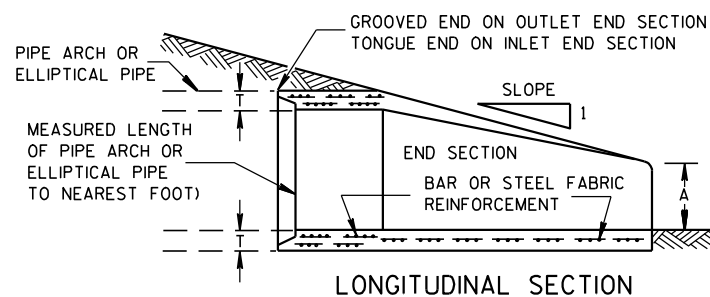


LONGITUDINAL SECTION

CONCRETE ENDWALLS


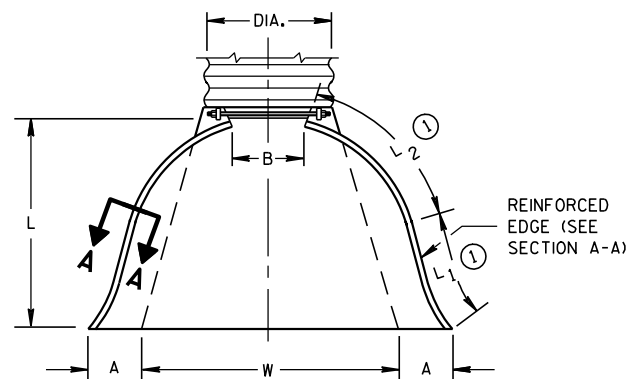


PLAN VIEW


END CORNER PLATES MAY BE FASTENED TO APRON PROPER BY BOLTS, RIVETS, OR RESISTANCE SPOT WELDS WHICH WILL HOLD THE SURFACES TIGHTLY TOGETHER

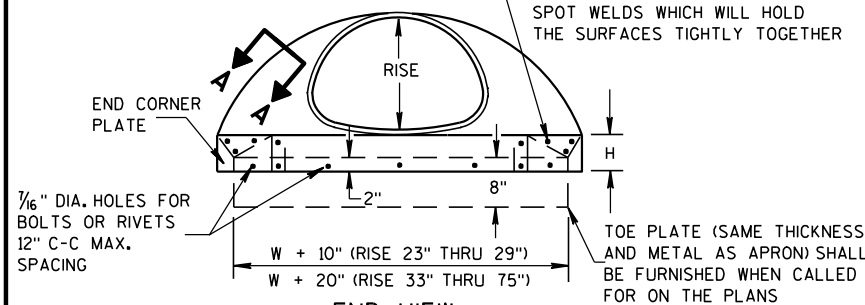

END VIEW

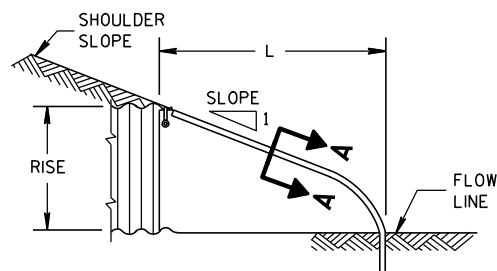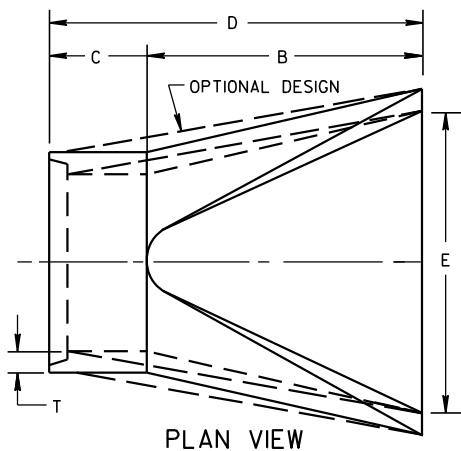SIDE ELEVATION
METAL ENDWALLS

PLAN VIEW

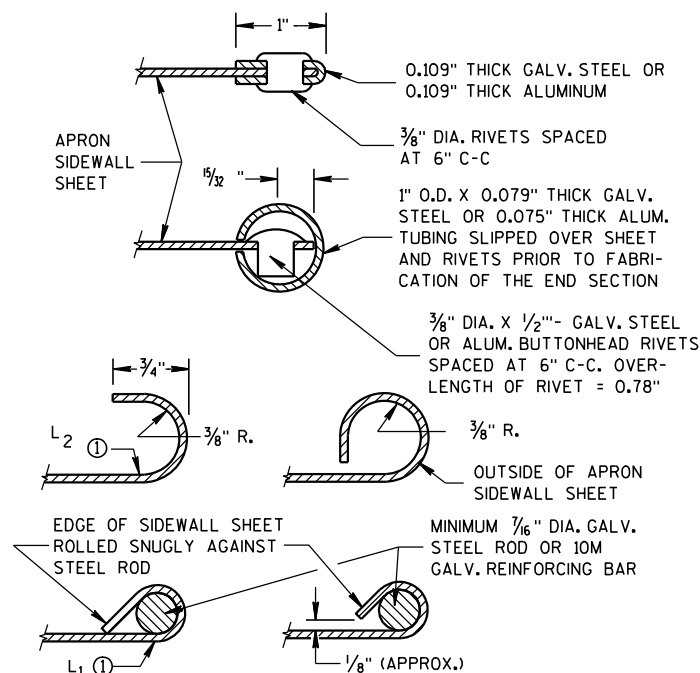

SECTION A-A

2- 2 ² / ₃ " x 1 ¹ / ₂ " CORRUGATIONS													
EQUIV. DIA. (Inches)	(Inches)		MIN. THICK. (Inches)		DIMENSIONS (Inches)							APPROX. SLOPE	BODY
	SPAN	RISE	STEEL	ALUM.	A (±1")	B (MAX.)	H (±1")	L (±1 ¹ / ₂ ")	L ₁ ①	L ₂ ①	W (±2")		
15	17	13	.064	.060	7	9	6	19	14	16	30	2 ¹ / ₂ to 1	1 Pc.
18	21	15	.064	.060	7	10	6	23	14	19 ³ / ₈	36	2 ¹ / ₂ to 1	1 Pc.
21	24	18	.064	.060	8	12	6	28	18	21 ³ / ₄	42	2 ¹ / ₂ to 1	1 Pc.
24	28	20	.064	.060	9	14	6	32	18	27 ¹ / ₂	48	2 ¹ / ₂ to 1	1 Pc.
30	35	24	.079	.075	10	16	6	39	18	37 ⁵ / ₈	60	2 ¹ / ₂ to 1	1 Pc.
36	42	29	.079	.075	12	18	8	46	24	45 ³ / ₈	75	2 ¹ / ₂ to 1	1 Pc.
42	49	33	.109	.105	13	21	9	53	24	54 ³ / ₄	85	2 ¹ / ₂ to 1	2 Pc.
48	57	38	.109	.105	18	26	12	63	24	68	90	2 ¹ / ₂ to 1	3 Pc.
54	64	43	.109	.105	18	30	12	70	24	72 ³ / ₄	102	2 ¹ / ₄ to 1	3 Pc.
60	71	47	.109*	.105*	18	33	12	77	30	82 ¹ / ₄	114	2 ¹ / ₄ to 1	3 Pc.
66	77	52	.109*	.105*	18	36	12	77	—	—	126	2 to 1	3 Pc.
72	83	57	.109*	.105*	18	39	12	77	—	—	138	2 to 1	3 Pc.


3" X 1" CORRUGATIONS													
EQUIV. DIA. (Inches)	(Inches)		MIN. THICK. (Inches)		DIMENSIONS (Inches)							APPROX. SLOPE	BODY
	SPAN	RISE	STEEL	ALUM.	A (±1")	B (MAX.)	H (±1")	L (±1 1/2")	L1 ⓪	L2 ⓪	W (±2")		
48	53	41	.109	.105	18	26	12	63	24	72¾	90	2½ to 1	2 Pc.
54	60	46	.109	.105	18	30	12	70	30	82¼	102	2 to 1	2 Pc.
60	66	51	.109*	.105*	18	33	12	77	—	—	114	1½ to 1	3 Pc.
66	73	55	.109*	.105*	18	36	12	77	—	—	126	1½ to 1	3 Pc.
72	81	59	.109*	.105*	18	39	12	77	—	—	138	2 to 1	3 Pc.
78	87	63	.109*	.105*	22	38	12	77	—	—	148	1½ to 1	3 Pc.
84	95	67	.109*	.105*	22	34	12	77	—	—	162	1½ to 1	3 Pc.
90	103	71	.109*	.105*	22	38	12	77	—	—	174	1½ to 1	3 Pc.
96	112	75	.109*	.105*	24	40	12	77	—	—	174	1½ to 1	3 Pc.

NOTE: ALL SPLICES TO BE LAP RIVETED OR BOLTED.

* EXCEPT CENTER PANEL
SEE GENERAL NOTES


TYPE 2

FOR 17" X 13" THRU 112" X 75" PIPE ARCH

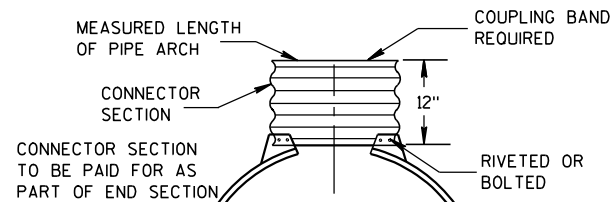

TYPE 3

FOR 64" X 43" THRU 112" X 75" PIPE ARCH

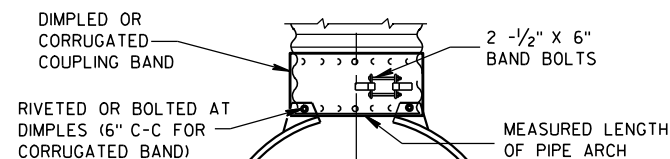

TYPE 5

ALTERNATE FOR:
ALL SIZES CORRUGATED PIPE ARCHESNOTE: DIMPLED BAND FITS OVER OUTSIDE OF ENDWALL,
AND CORRUGATED BAND FITS INSIDE ENDWALL.

CONNECTION DETAILS

REINFORCED CONCRETE PIPE ARCH

EQUIV. DIA. (Inches)	DIMENSIONS (Inches)								APPROX. SLOPE
	** SPAN	** RISE	T	A	B	C	D	E	
24	29	18	3	8 1/2	39	33	72	48	3 to 1
30	36	22	3 1/2	9 1/2	50	46	96	60	3 to 1
36	44	27	4	11 1/8	60	36	96	72	3 to 1
42	51	31	4 1/2	15 1/16	60	36	96	78	3 to 1
48	58	36	5	21	60	36	96	84	3 to 1
54	65	40	5 1/2	25 1/2	60	36	96	90	3 to 1
60	73	45	6	31	60	36	96	96	3 to 1
72	88	54	7	31	60	39	99	120	2 to 1
84	102	62	8	28 1/2	83	19	102	144	2 to 1

REINFORCED CONCRETE ELLIPTICAL PIPE

EQUIV. DIA. (Inches)	DIMENSIONS (Inches)								APPROX. SLOPE
	** SPAN	** RISE	T	A	B	C	D	E	
24	30	19	3 1/4	8 1/2	39	33	72	48	3 to 1
30	38	24	3 3/4	9 1/2	54	18	72	60	3 to 1
36	45	29	4 1/2	11 1/8	60	24	84	72	2 1/2 to 1
42	53	34	5	15 1/4	60	36	96	78	2 1/2 to 1
48	60	38	5 1/2	21	60	36	96	84	2 1/2 to 1
54	68	43	6	25 1/2	60	36	96	90	2 1/2 to 1
60	76	48	6 1/2	30	60	36	96	96	2 1/2 to 1

**NOMINAL SIZE

GENERAL NOTES

DETAILS OF CONSTRUCTION, MATERIALS AND WORKMANSHIP NOT SHOWN ON THIS DRAWING SHALL CONFORM TO THE PERTINENT REQUIREMENTS OF THE STANDARD SPECIFICATIONS AND THE APPLICABLE SPECIAL PROVISIONS.

CONCRETE APRON ENDWALLS MAY NOT BE USED WITH GALVANIZED STEEL OR ALUMINUM CULVERT PIPE OR VISE VERSA. GALVANIZED STEEL OR ALUMINUM APRON ENDWALLS SHALL NORMALLY BE INSTALLED ON CULVERT PIPE OF THE SAME METAL.

ALL THREE PIECE STEEL APRON ENDWALLS FOR 66" X 51" PIPE ARCH AND LARGER SHALL HAVE 0.109" SIDES AND 0.138" CENTER PANELS. ALL THREE PIECE ALUMINUM APRON ENDWALLS FOR 66" X 51" PIPE ARCH AND LARGER SHALL HAVE 0.105" SIDES AND 0.134" CENTER PANELS. THE WIDTH OF CENTER PANELS SHALL BE GREATER THAN 20 PERCENT OF THE PIPE ARCH PERIMETER.

LAP SEAMS SHALL BE TIGHTLY JOINED BY GALVANIZED RIVETS OR BOLTS FOR STEEL UNITS AND ALUMINUM RIVETS AND BOLTS FOR ALUMINUM UNITS. FOR THE 77" X 52" THROUGH 112" X 75" APRON ENDWALL SIZES, THE REINFORCED EDGES AND CENTER PANEL SEAMS SHALL BE FURTHER REINFORCED WITH GALVANIZED STEEL OR ALUMINUM STIFFENER ANGLES. THE ANGLES SHALL BE ATTACHED BY GALVANIZED NUTS AND BOLTS FOR STEEL UNITS AND ALUMINUM NUTS AND BOLTS FOR ALUMINUM UNITS.

WHERE TWO OR MORE PIPES WITH APRON ENDWALLS ARE LAID ADJACENT TO EACH OTHER, THEY SHALL BE SEPARATED BY A DISTANCE SUFFICIENT TO PROVIDE A MINIMUM CLEARANCE OF 6 INCHES BETWEEN APRON ENDWALLS.

① FOR PIPE ARCH SIZES UP TO 73" X 55" A 180° ROLLED EDGE MAY BE USED INSTEAD OF STEEL ROD REINFORCEMENT. SEE SECTION A-A.





APRON ENDWALLS FOR
PIPE ARCH AND
ELLIPTICAL PIPESTATE OF WISCONSIN
DEPARTMENT OF TRANSPORTATION


APPROVED

11/30/94
DATE/S/ Rory L. Rhinehart
CHIEF ROADWAY DEVELOPER

ENGINEER

FHWA

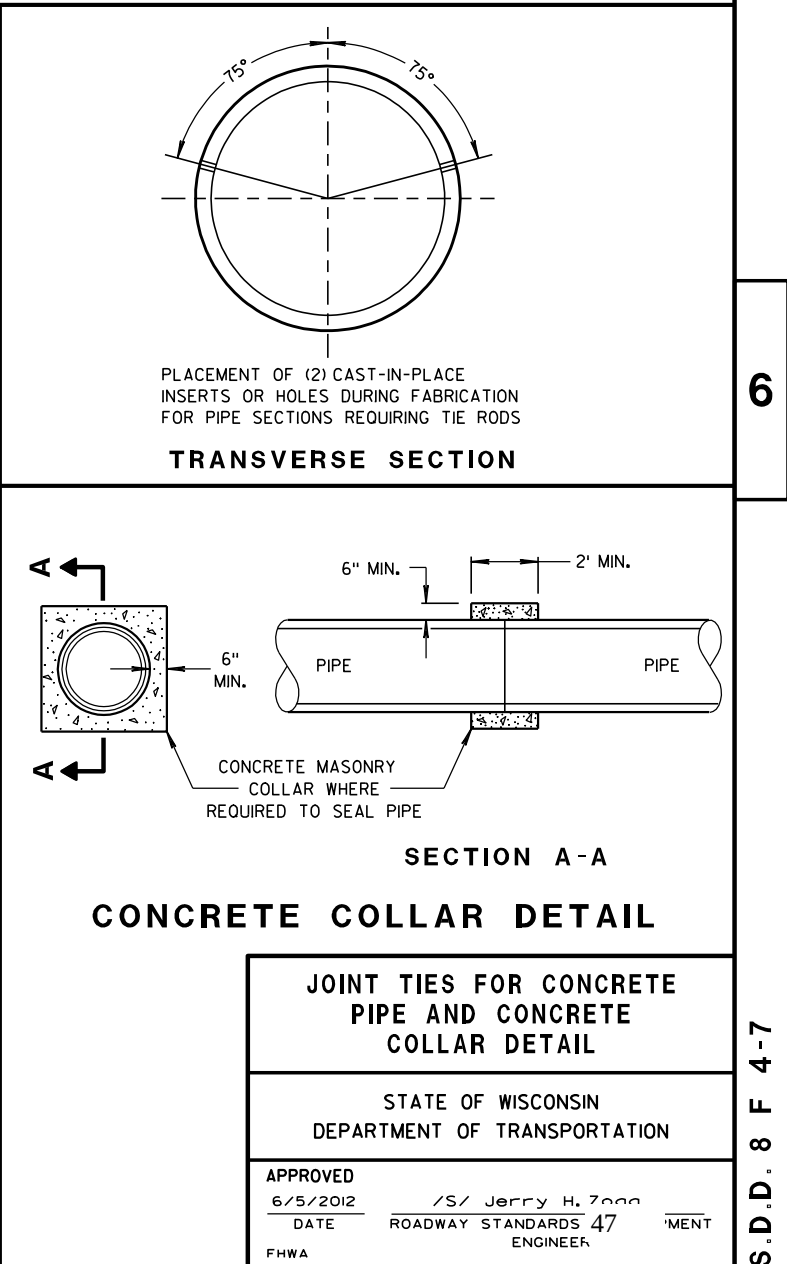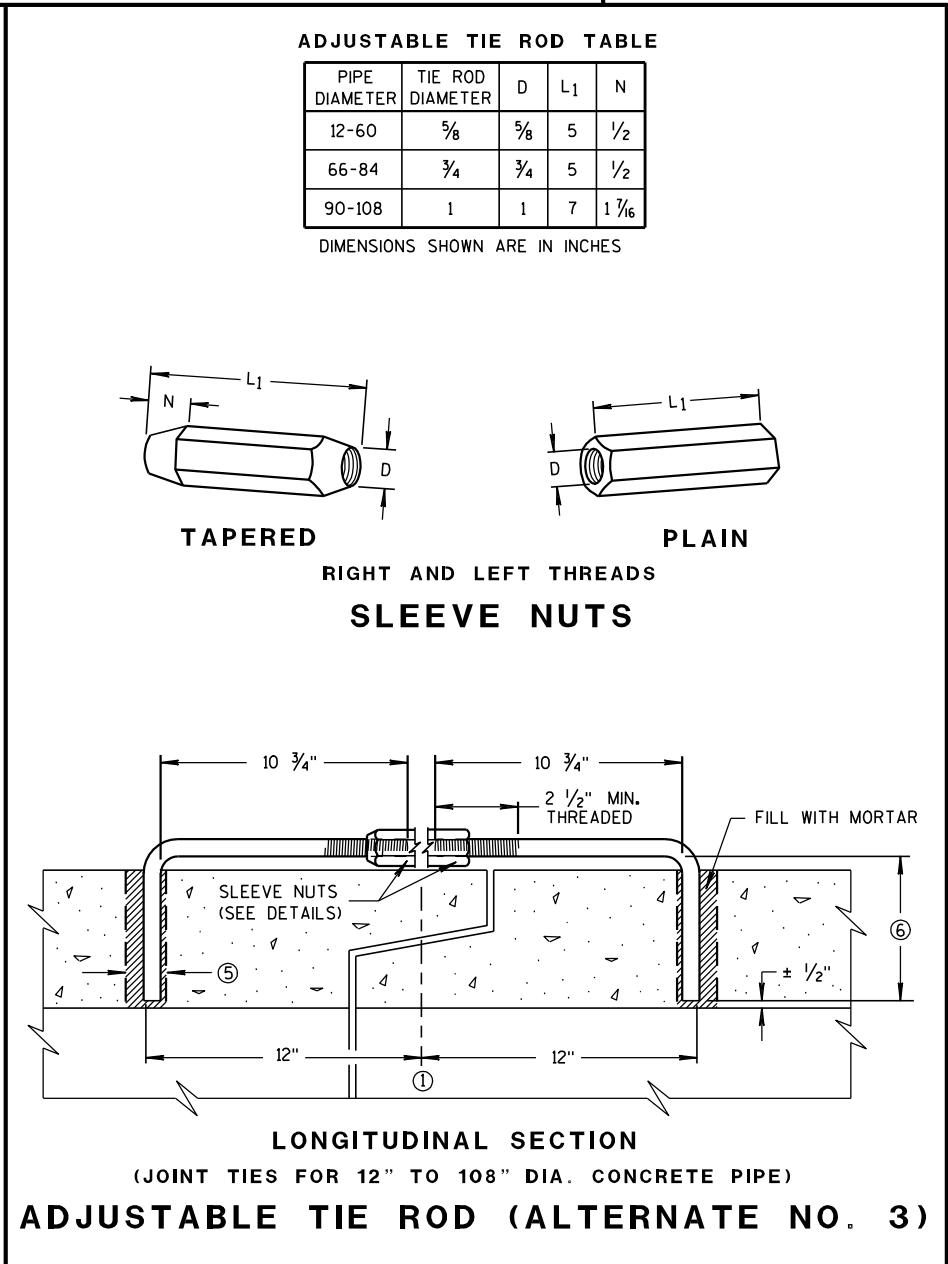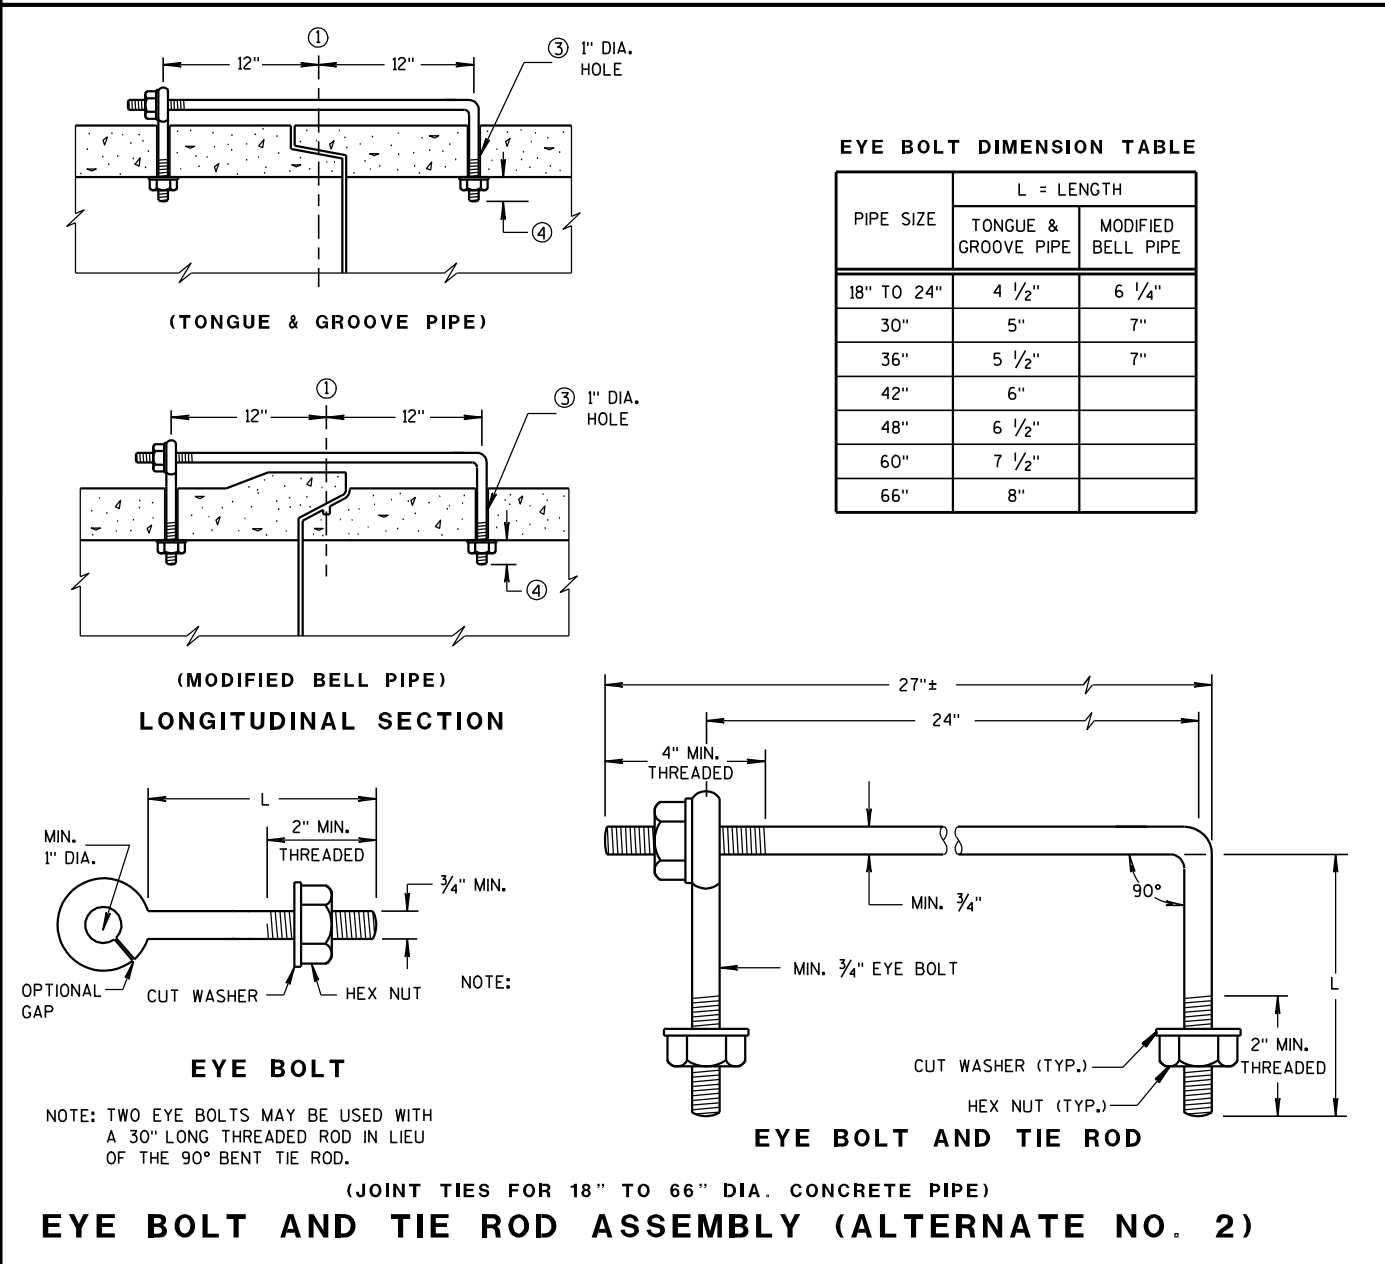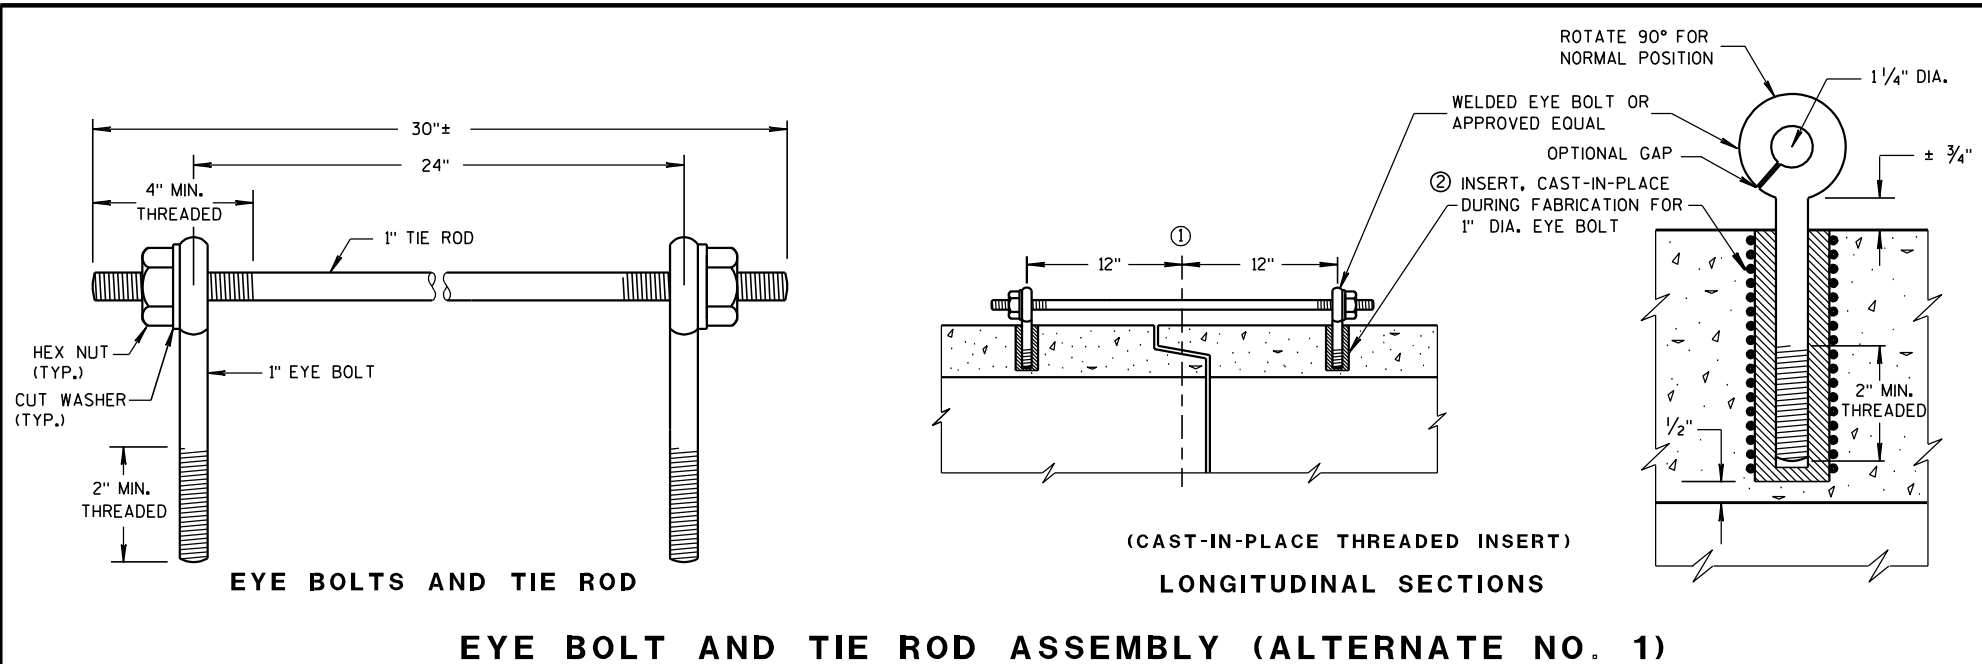

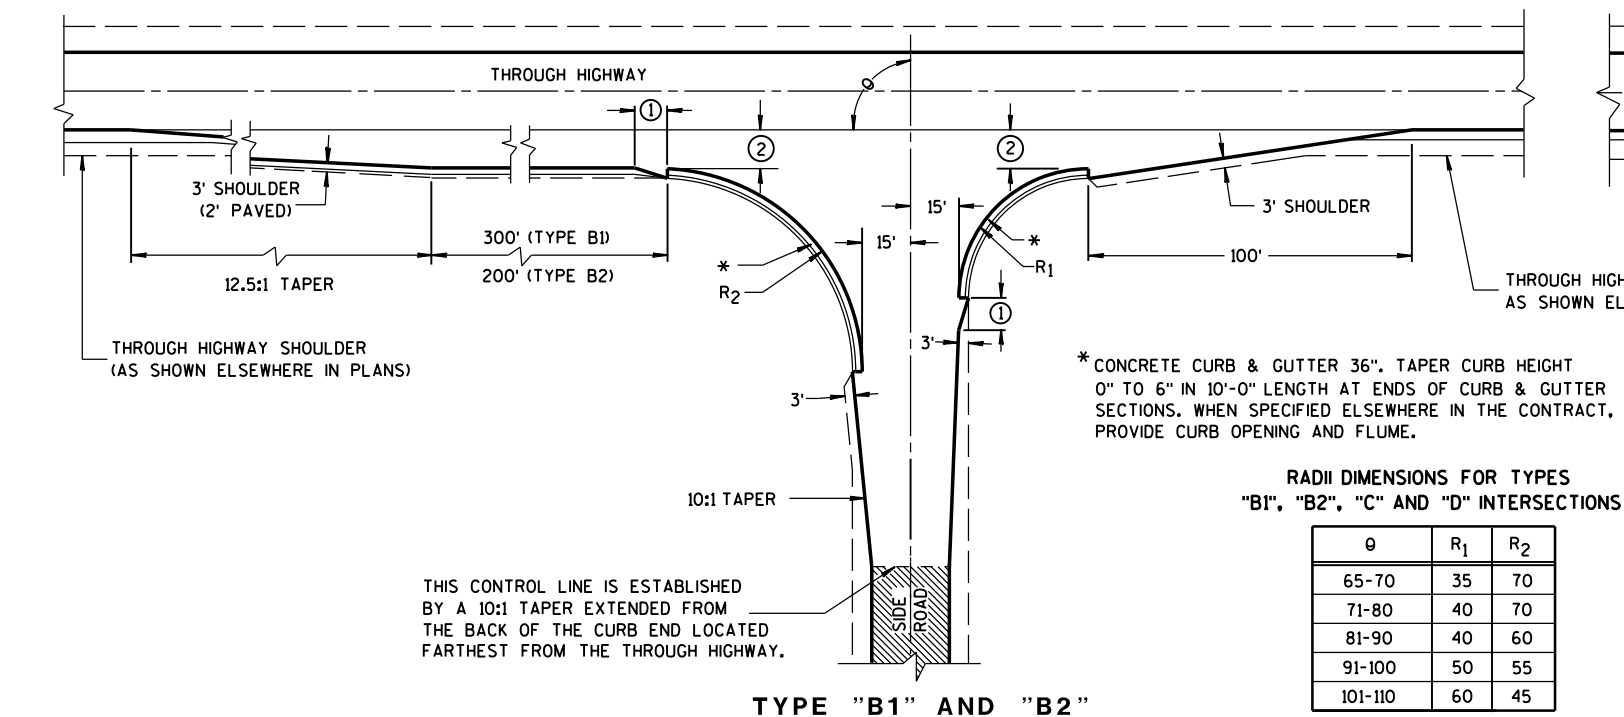

GENERAL NOTES

DESIGNS MAY BE USED INTERCHANGEABLY IN COMBINATION OR SEPARATELY FOR ANY ONE COMPLETE INTERSECTION DEPENDING UPON INTERSECTION ANGLE AND SURFACING OF EACH APPROACH ROADWAY.

SIDE ROAD SURFACING NOTE

WHEN THE SIDE ROAD IS NOT PRESENTLY PAVED, PAVEMENT SHALL BE PLACED TO THE LIMITS SHOWN UNLESS OTHERWISE PROVIDED IN THE CONTRACT. WHERE THE CONSTRUCTION LIMITS ARE BEYOND THE PAVING LIMITS, CRUSHED AGGREGATE SURFACING SHALL BE PLACED BETWEEN THE PAVING LIMITS AND CONSTRUCTION LIMITS.


WHEN THE SIDE ROAD IS PRESENTLY PAVED, NEW PAVEMENT SHALL BE PLACED TO THE LIMITS OF DESIGN AS SHOWN AND BEYOND, IF NECESSARY, TO MEET EXISTING PAVEMENT.

WHEN THE SIDE ROAD IS THE CONSTRUCTION PROJECT, THE INTERSECTION SURFACING SHALL BE THE SAME AS FOR THE PROJECT.




EXISTING PAVED SURFACE

BYPASS LANE

- ① 10-FT TYPICAL.
- ② 12-FT** PLUS ADDITIONAL WIDTH FOR BIKE LANE IF SHOWN ELSEWHERE IN THE PLAN.
- **10-FT MAY BE USED ON TYPE B2 ON RESURFACING PROJECTS IF SPECIFIED IN THE CONTRACT.
- ③ BYPASS LANE PAVED SURFACE WIDTH OUTSIDE OF TRAVEL LANE
-ASPHALT = 12-FT PLUS PAVED SHOULDER WIDTH.
-PC CPNCRETE = 13-FT PLUS PAVED SHOULDER WIDTH.
- ④ BYPASS LANE PAVED SHOULDER WIDTH = THE GREATER OF 1-FT OR THE PAVED SHOULDER WIDTH OF THE THROUGH HIGHWAY.

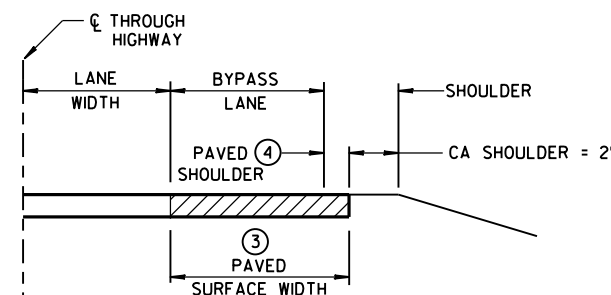


SECTION A-A
(SHOWING BYPASS LANE AND SHOULDER)

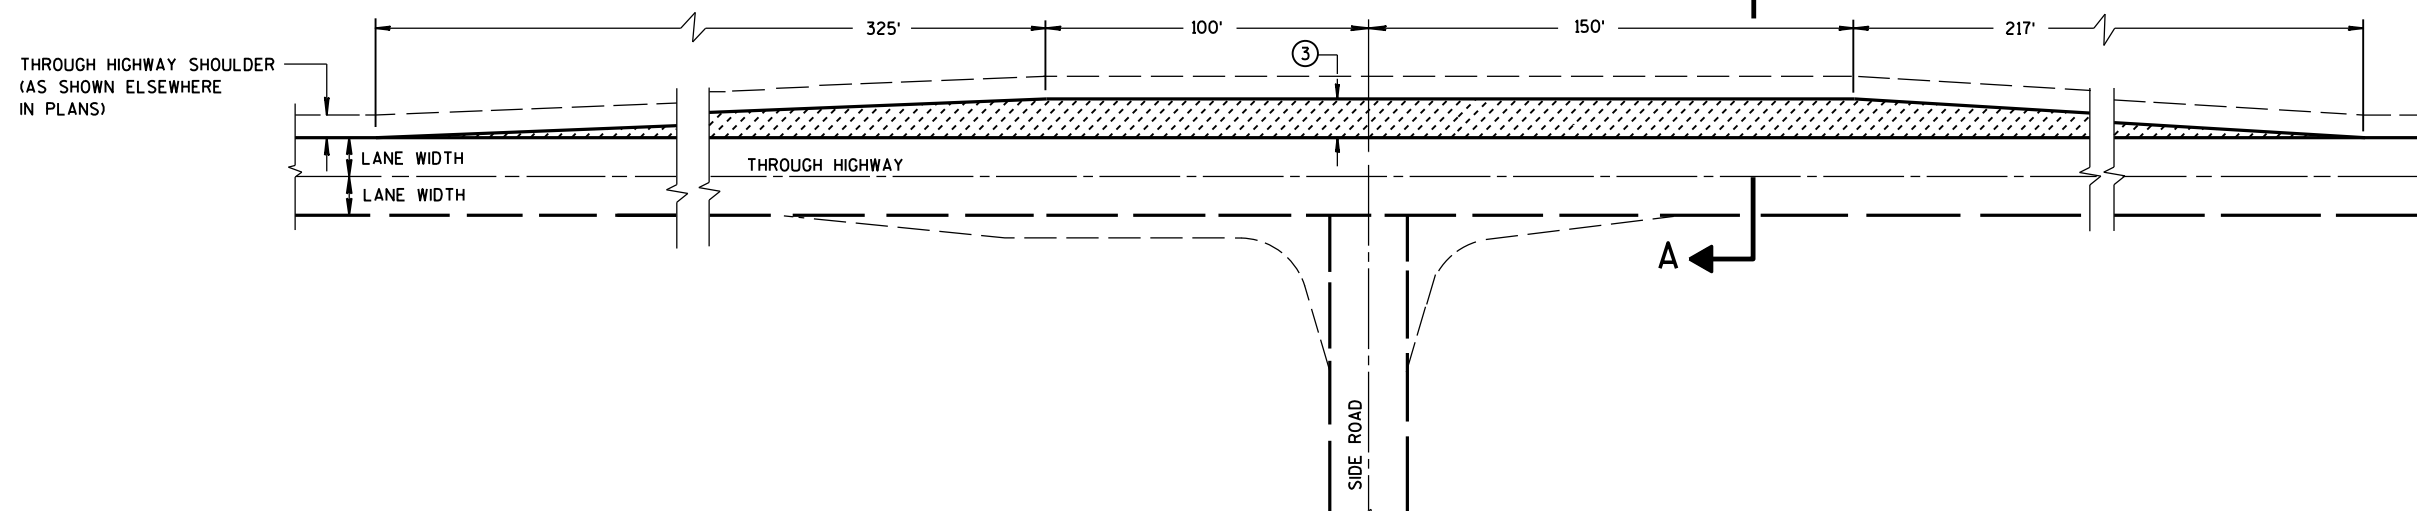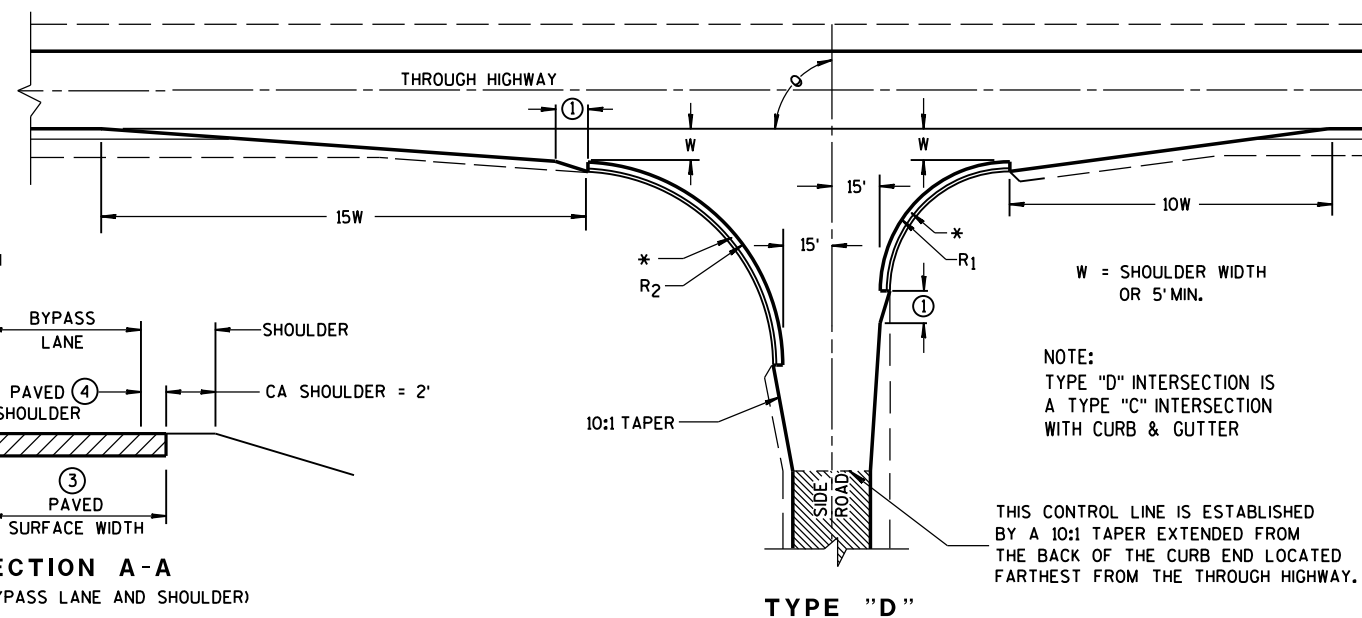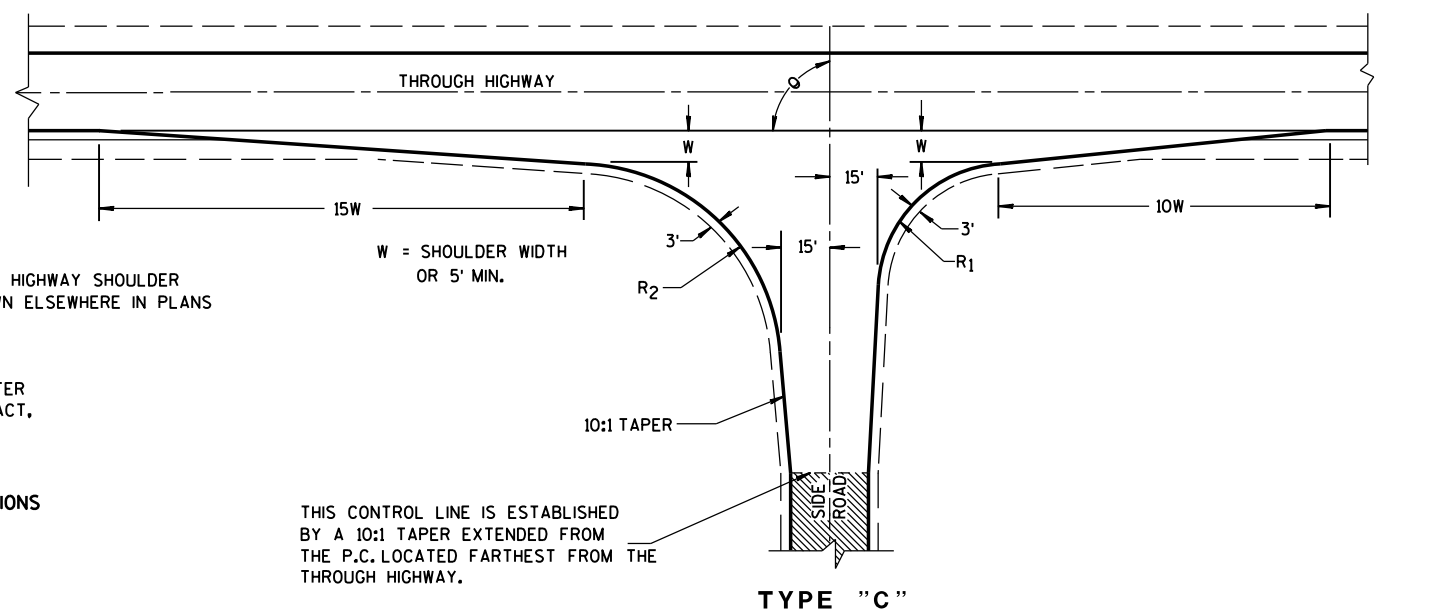


TEE INTERSECTION BYPASS LANE DETAIL

AT-GRADE SIDE ROAD
INTERSECTION, TYPES "B1", "B2",
"C" AND "D" AND TEE
INTERSECTION BYPASS LANE

STATE OF WISCONSIN
DEPARTMENT OF TRANSPORTATION

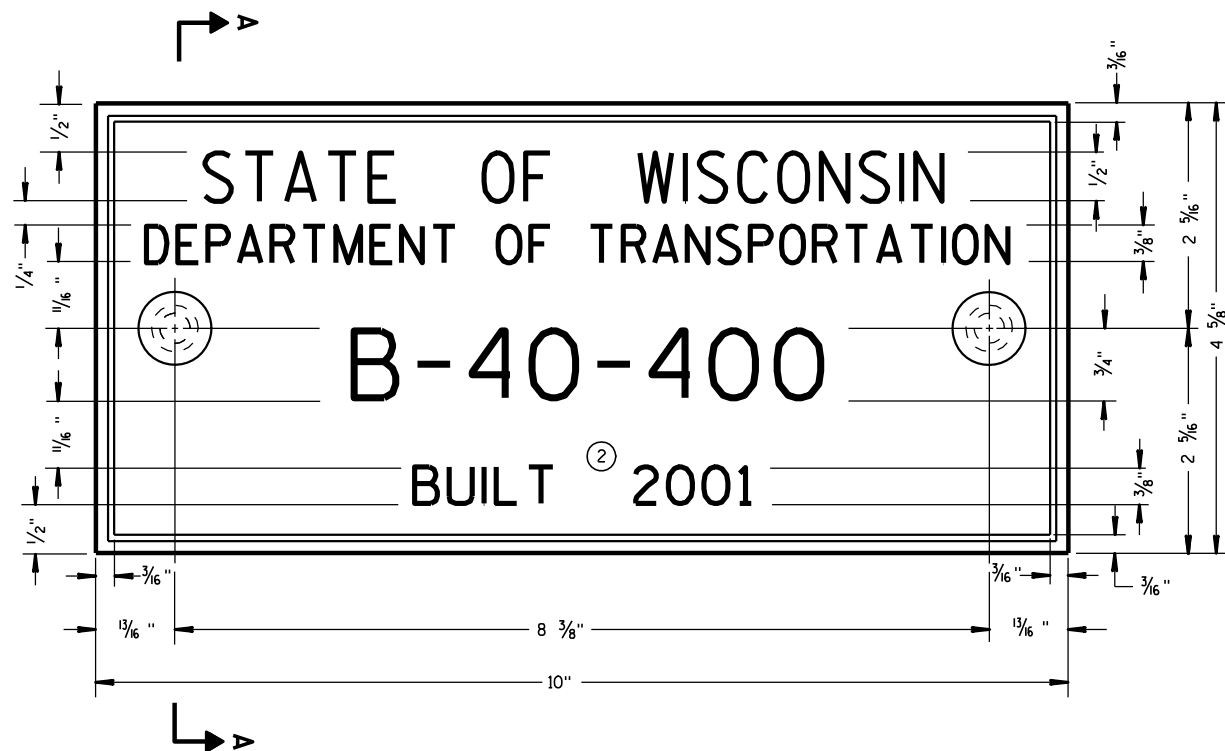

TYPICAL NAME PLATE
(BRIDGES, CULVERTS, AND RETAINING WALLS)

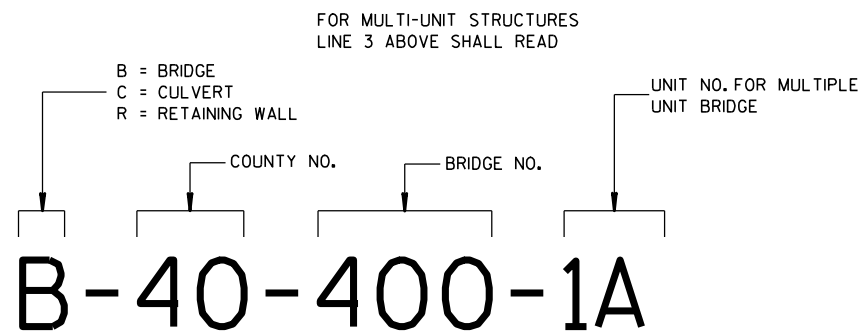


NUMBERING DESIGNATION
MULTI-UNIT STRUCTURES

GENERAL NOTES


NAME PLATES TO BE INSTALLED ON BRIDGES, CULVERTS, AND RETAINING WALLS SHALL CONFORM TO THE REQUIREMENTS OF SECTION 502.3.11 OF THE STANDARD SPECIFICATIONS.

THE BRIDGE NUMBER AND YEAR BUILT SHOWN ON THIS DRAWING ARE EXAMPLES ONLY. SEE CONSTRUCTION PLANS FOR INDIVIDUAL NUMBERING AND YEAR BUILT.

- ① EPOXY RESIN SHALL BE FROM AN APPROVED MANUFACTURER AND USED IN ACCORDANCE WITH MANUFACTURER'S RECOMMENDATIONS.
- ② REHABILITATION OF AN EXISTING STRUCTURE SHOULD USE THE DATE OF ORIGINAL STRUCTURE CONSTRUCTION.

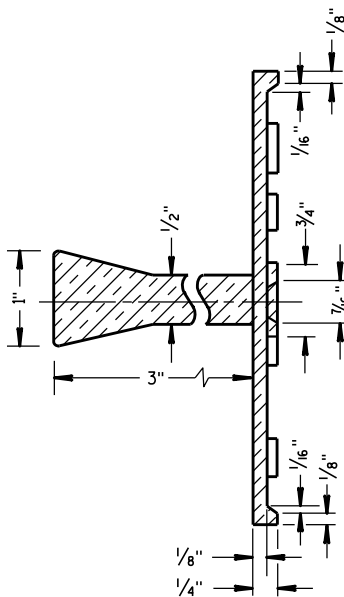


SECTION A-A

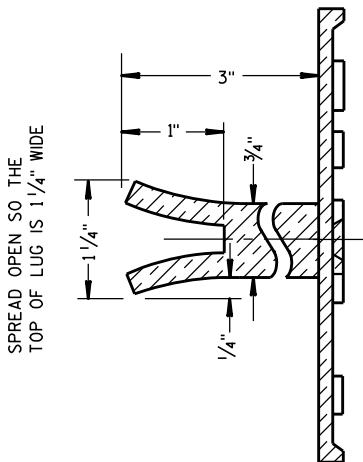

ALTERNATE LUG

- ① ADHERE ANCHOR LUG TO PRECAST RETAINING WALL WITH EPOXY RESIN.

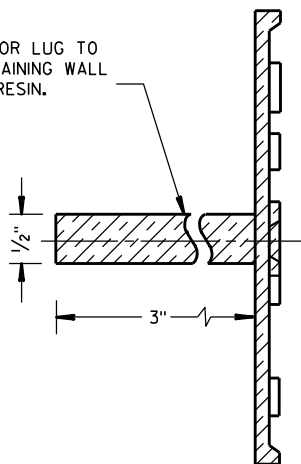


ALTERNATE LUG
(FOR ATTACHMENT TO PRECAST STRUCTURES)


NAME PLATE
(STRUCTURES)

STATE OF WISCONSIN
DEPARTMENT OF TRANSPORTATION


APPROVED
DATE 3/26/10
/S/ Scot Beck
CHIEF STRUCTURAL DEVELOPER
49
JEER
FHWA

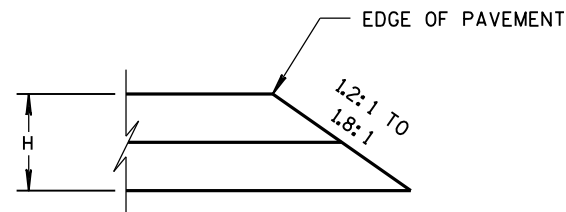


CONSTRUCTED WITH FINAL TWO LAYERS
FOR H 5" OR LESS

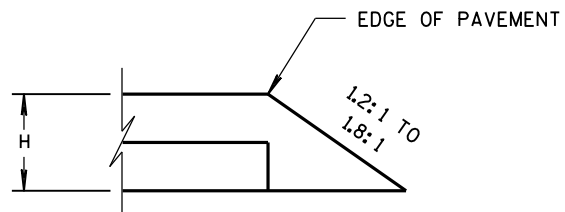

CONSTRUCTED WITH FINAL LAYER
FOR H 5" OR LESS

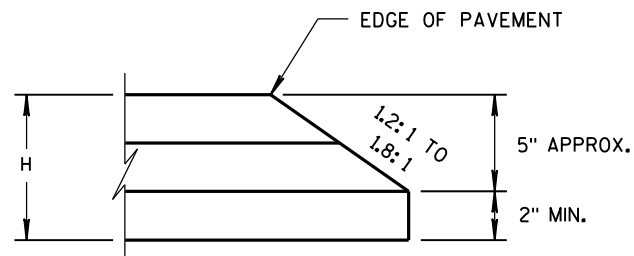


CONSTRUCTED WITH FINAL TWO LAYERS
FOR H GREATER THAN 5"

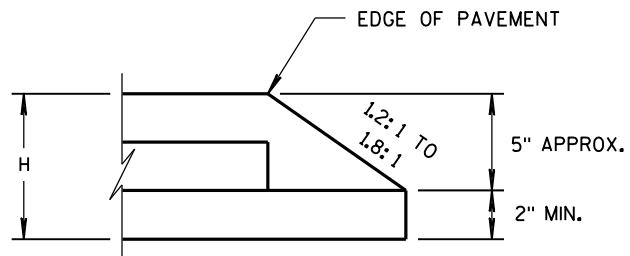

CONSTRUCTED WITH FINAL LAYER
FOR H GREATER THAN 5"






HMA PAVEMENT AND HMA OVERLAYS

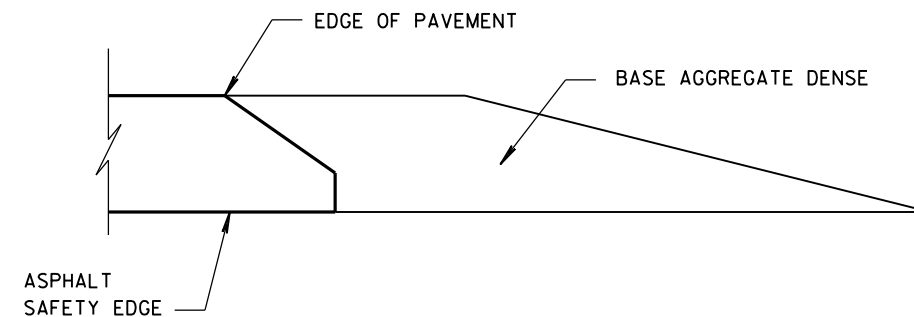

FINISHED SHOULDER AGGREGATE PLACEMENT





SAFETY EDGE _{SM}		
STATE OF WISCONSIN DEPARTMENT OF TRANSPORTATION		
APPROVED DATE 11/30/2012	/S/ Jerry H. Zogg ROADWAY STANDARDS ENGINEER	50 ENT
FHWA		

- ① WOOD OR STEEL POSTS (w6X9 OR w6X8.5) MAY BE USED. DO NOT INTERMIX WOOD AND STEEL POSTS. INSTALL STEEL POSTS WITH HOLES ON APPROACHING TRAFFIC SIDE.
- ② USE WOOD OR APPROVED PLASTIC BLOCKOUTS. WOOD BLOCKOUTS MAY BE CONSTRUCTED OUT OF TWO OR MORE WOOD BLOCKOUTS. SEE ALTERNATE WOOD BLOCKOUT DETAIL. DIMENSIONS OF APPROVED PLASTIC BLOCKOUTS MAY VARY.
- ③ IF ROCK IS ENCOUNTERED DURING EXCAVATION, PROVIDE A HOLE 12 INCHES IN DIAMETER EXTENDING 20 INCHES DEEP INTO THE ROCK. PLACE APPROXIMATELY 2 1/2 INCHES OF GRANULAR MATERIAL IN THE BOTTOM OF THE HOLE. CUT THE POSTS THE TO LENGTH AND INSTALL. BACKFILL WITH EXCAVATED MATERIAL AND COMPACT. BACKFILL IS TO BE FREE OF LARGE ROCKS.
- ④ WHEN THE DISTANCE FROM BACK OF POST TO SHOULDER HINGE POINT IS LESS THAN 2 FEET INSTALL LONGER POST AT HALF POST SPACING (K).
- ⑤ FOR NEW MGS INSTALLATION TOP OF W-BEAM RAIL TOLERANCE IS $\pm 1"$. FOR EXISTING MGS INSTALLATION TOP OF W-BEAM IS BETWEEN 27 3/4" TO 32".
- ⑥ WHEN USING STEEL POST AND WOOD BLOCKOUTS INSTALL FOUR 16D GALVANIZED NAILS. INSTALL NAILS AT THE BACK CORNERS OF THE BLOCK AND BEND THE NAILS OVER THE FLANGE OF THE STEEL POST.

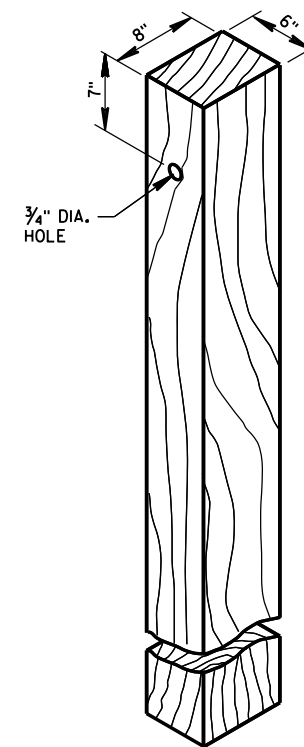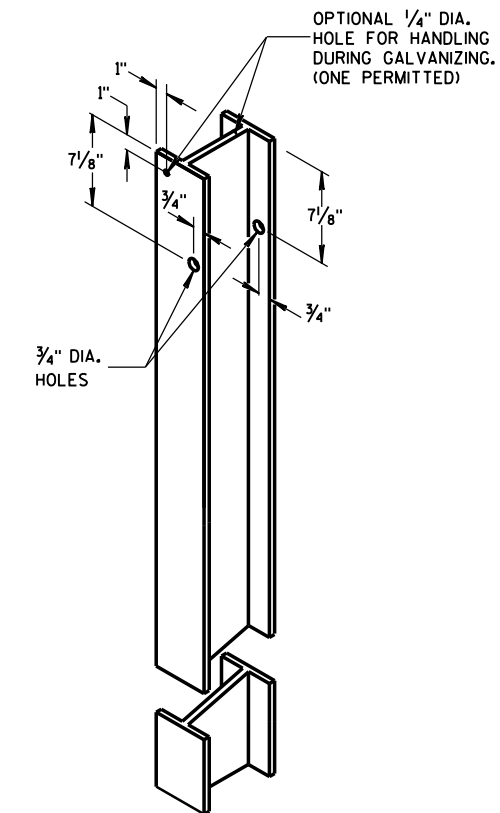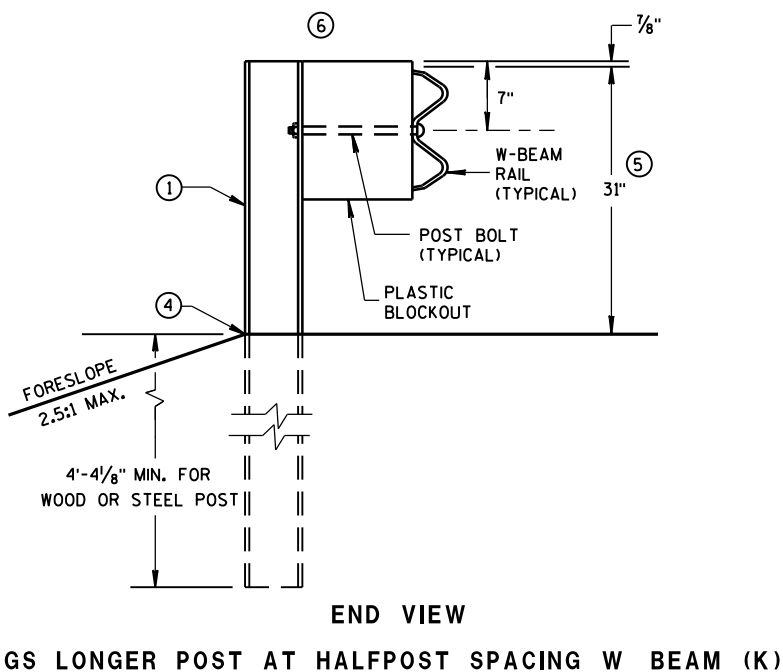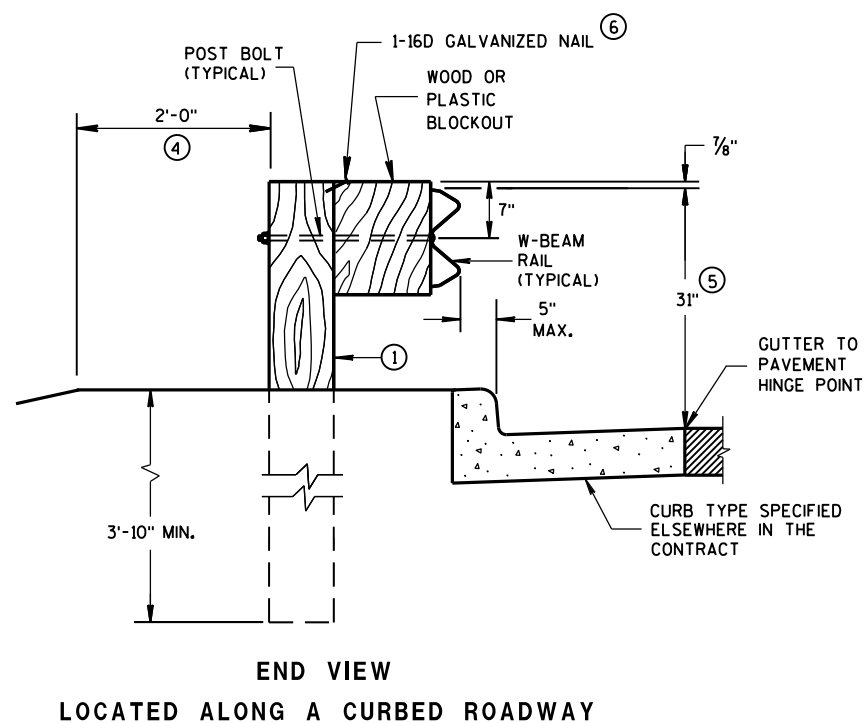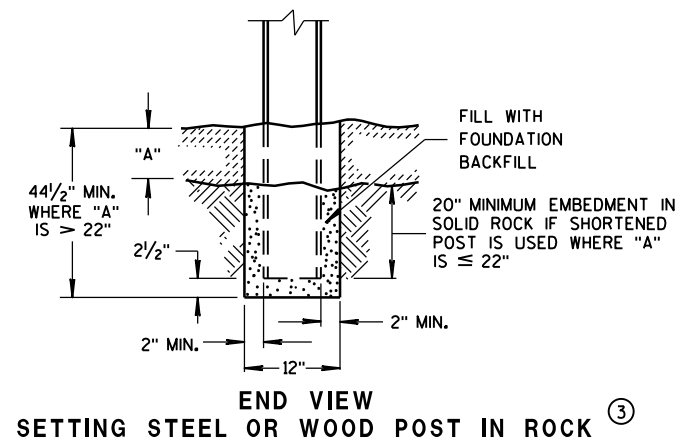


**STEEL POST &
HOLE PUNCHING DETAIL
(w6X9) ①**

**WOOD POST
(6" X 8") NOMINAL ①**

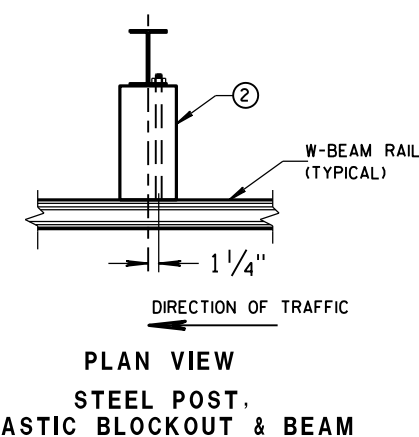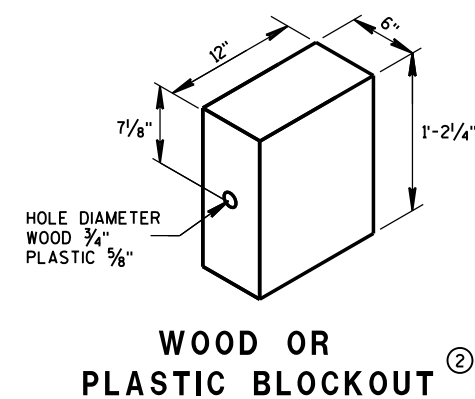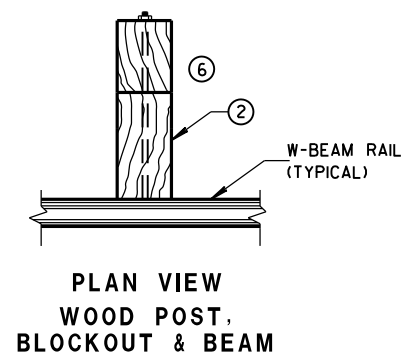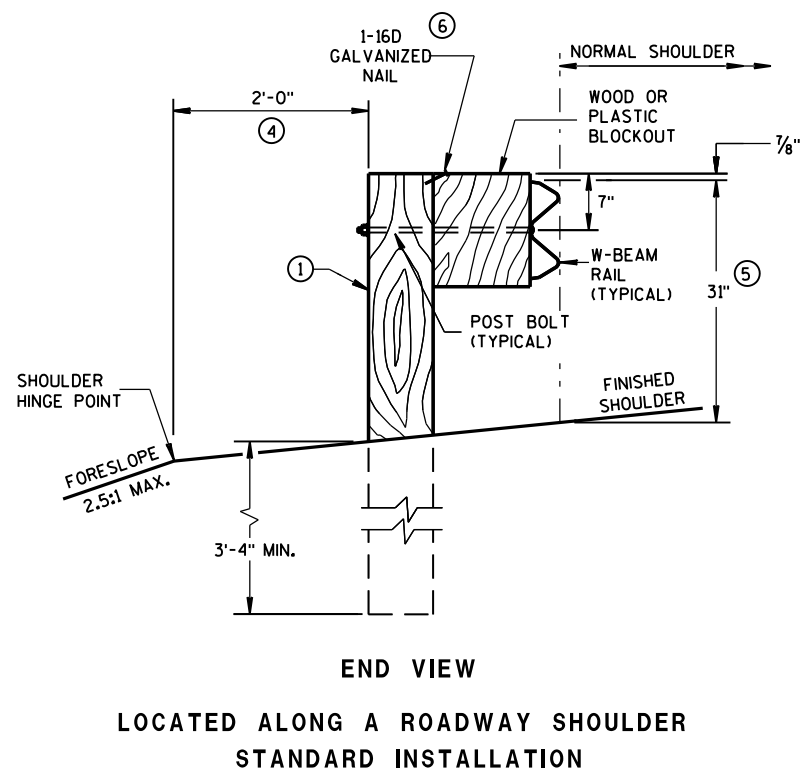


**MIDWEST GUARDRAIL SYSTEM
(MGS) GUARDRAIL**

STATE OF WISCONSIN
DEPARTMENT OF TRANSPORTATION

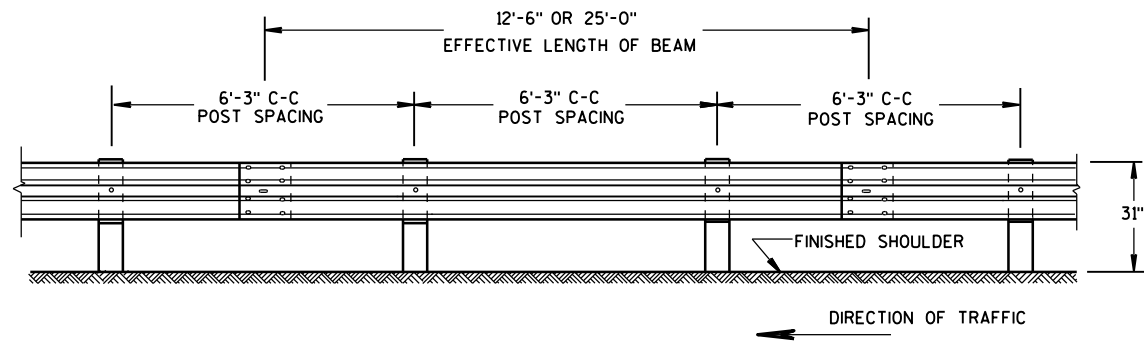


FRONT VIEW

POST SPACING STANDARD INSTALLATION

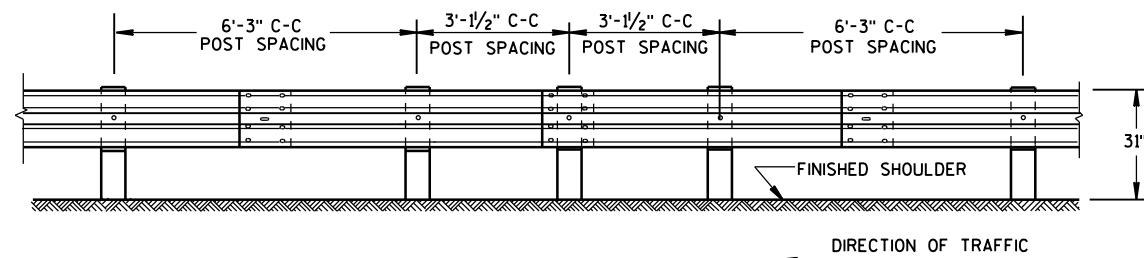


FRONT VIEW

HALF POST SPACING (HS) AND HALF POST SPACING WITH LONGER POSTS (K)

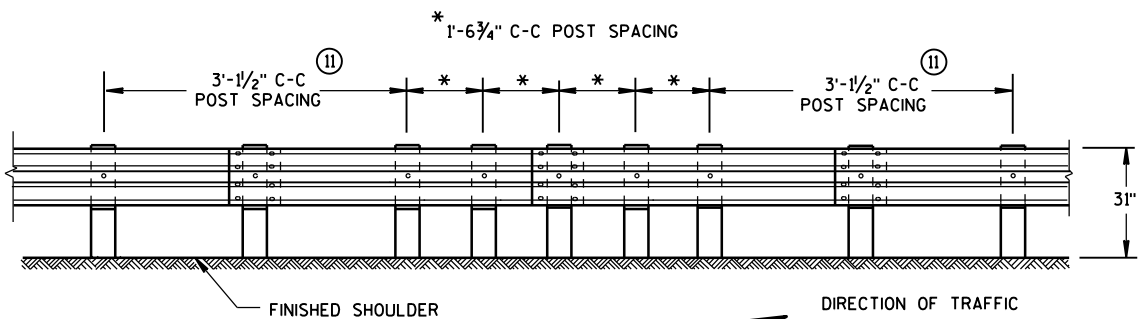


FRONT VIEW


QUARTER POST SPACING (QS)

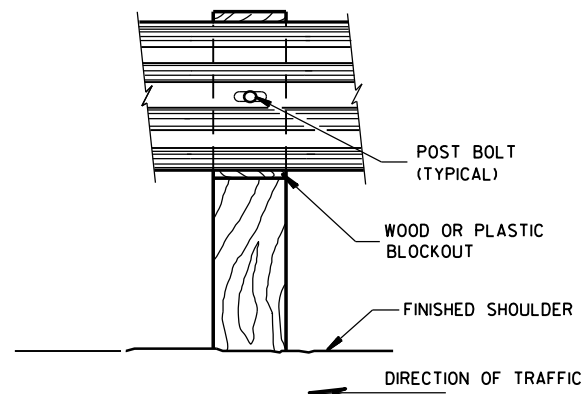


FRONT VIEW AT WOOD POST

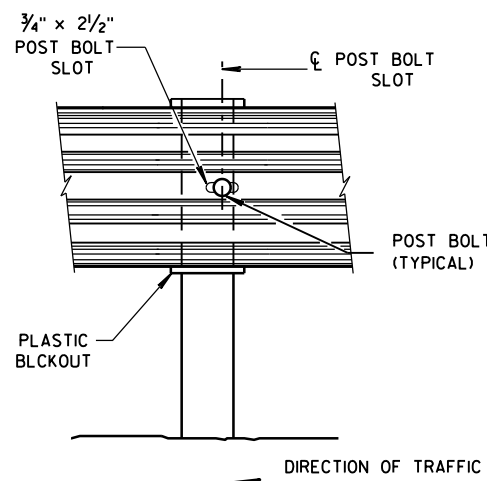

FRONT VIEW AT STEEL POST

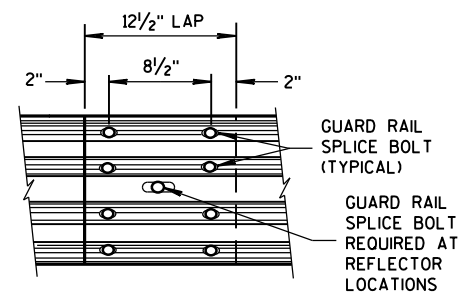


FRONT VIEW
MID-SPAN BEAM SPLICE

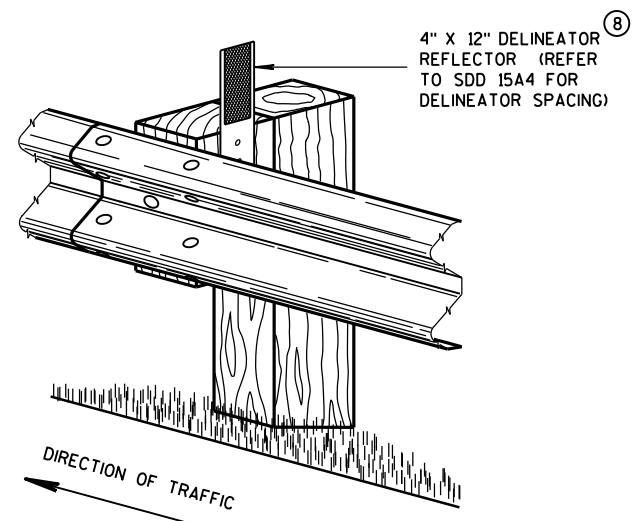

ONE SIDED REFLECTOR DETAIL AND TYPICAL INSTALLATION

GENERAL NOTES


- ⑧ DO NOT INSTALL REFLECTORS ON THE FIRST 50 FEET OF THE APPROACH END OF THE ENERGY ABSORBING TERMINAL. RAIL SPLICE LOCATIONS ARE THE ONLY ACCEPTABLE LOCATIONS FOR REFLECTORS.
 - ⑪ 25 FEET OF HALF POST SPACING IS REQUIRED ON APPROACH AND DEPARTURE ENDS OF QUARTER POST SPACING.
- POST BOLTS ARE A 5/8" DIAMETER ASTM A307 GUARDRAIL BOLT. A POST BOLT REQUIRES 5/8" DIAMETER A563A DOUBLE RECESSED (DR) HEAVY HEX NUT AND 5/8" DIAMETER F844 FLAT WASHER. POST BOLTS MAY BE LONGER IF MULTIPLE BLOCKOUTS ARE BEING USED.
- GUARD RAIL SPLICE BOLTS ARE A 5/8" DIAMETER ASTM A307 GUARDRAIL HEAD BOLT. A GUARDRAIL SPLICE BOLT REQUIRES 5/8" DIAMETER A563A DOUBLE RECESSED (DR) HEAVY HEX NUT.

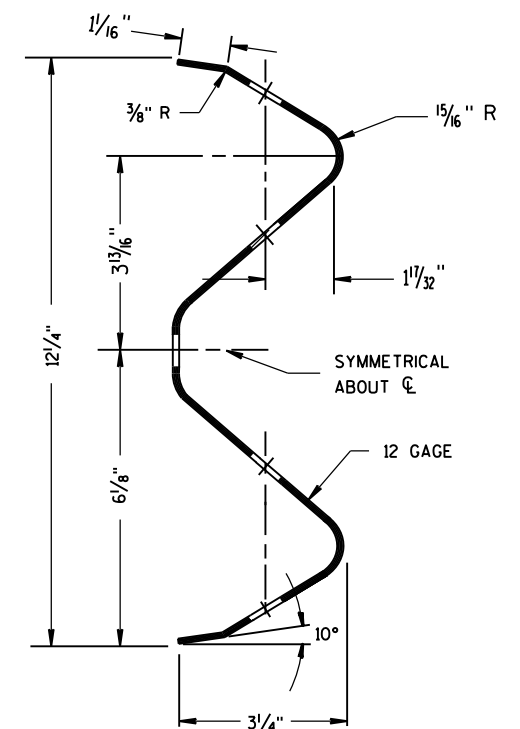

SECTION THRU W-BEAM RAIL


MIDWEST GUARDRAIL SYSTEM
(MGS) GUARDRAIL

STATE OF WISCONSIN
DEPARTMENT OF TRANSPORTATION

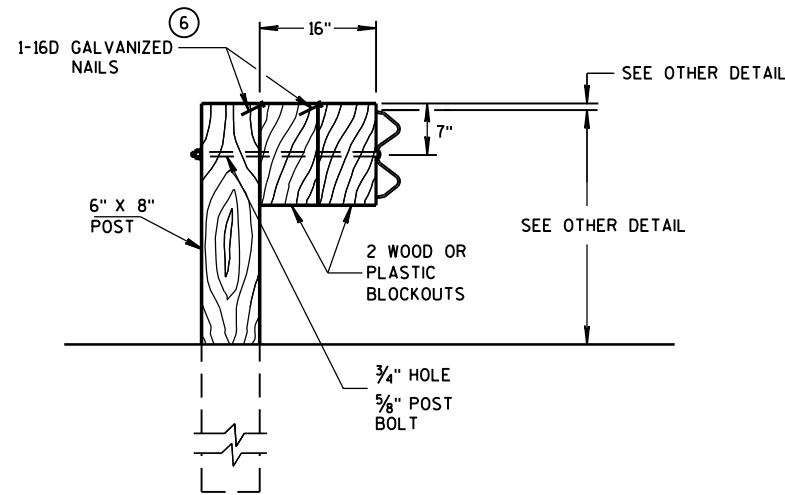

DETAIL FOR 16" BLOCKOUT DEPTH


IT IS ACCEPTABLE TO USE BLOCKOUTS UP TO 16" DEEP TO INCREASE THE POST OFFSET TO AVOID UNDERGROUND OBSTACLES. THERE IS NO LIMIT TO THE NUMBER OF POSTS THAT CAN HAVE ADDITIONAL BLOCKOUTS UP TO 16" DEEP.

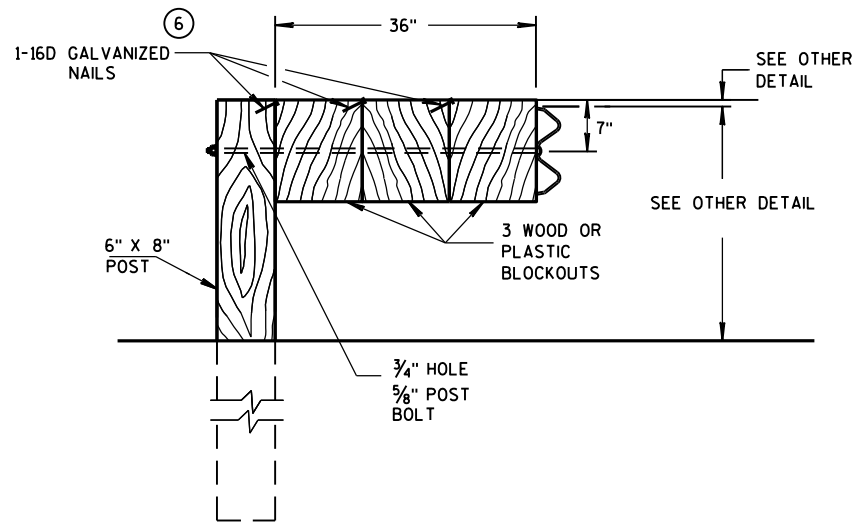

DETAIL FOR 36" BLOCKOUT DEPTH


NOTES: UNDER SPECIAL CIRCUMSTANCES, SUCH AS AVOIDING OBSTACLES THAT ARE NOT RELOCATED, IT IS ACCEPTABLE TO INSTALL ADDITIONAL BLOCKOUTS TO OBTAIN UP TO 36" DEPTH FOR ONE OR TWO POSTS IN A SECTION OF GUARDRAIL.

DO NOT USE 16" OR 36" BLOCKOUTS IF IT CAUSES THE POST TO BE DRIVEN BEYOND SHOULDER HINGE POINT OR CAUSES A FIXED OBJECT TO BE WITHIN THE DEFLECTION DISTANCE OF THE BARRIER.

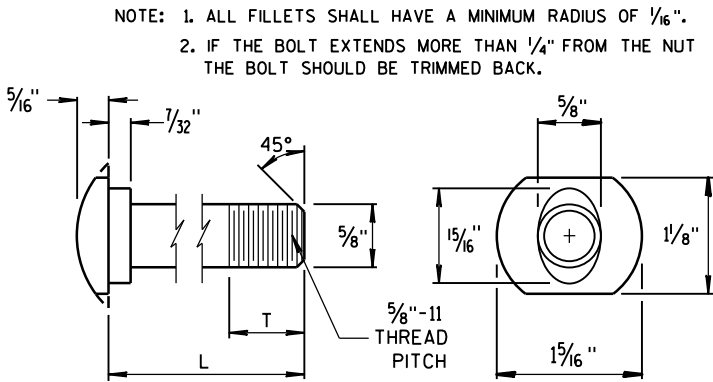


POST BOLT TABLE


L	T (MIN.)
1 1/4"	1 1/8"
2"	1 3/4"
10"	4"
14"	4 1/16"
18"	4"
21"	4 1/16"
25"	4"

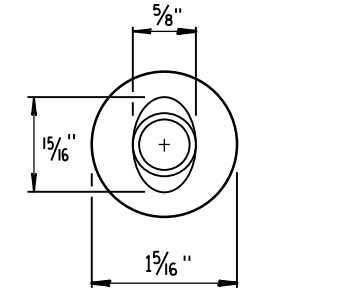


ALTERNATE BOLT HEAD

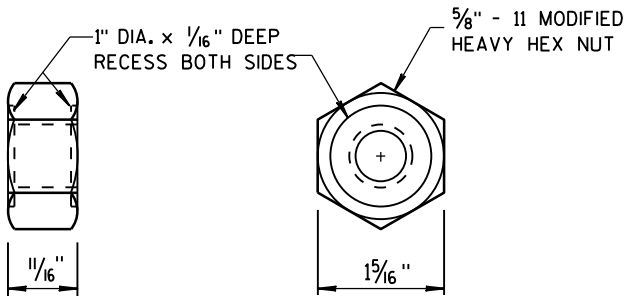


POST BOLT, SPLICE BOLT AND RECESS NUT

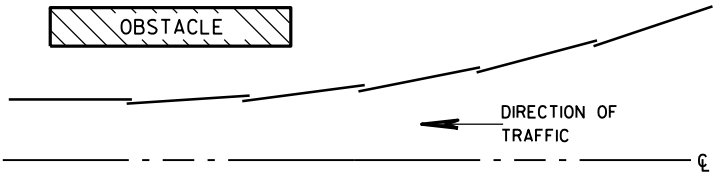


PLAN VIEW
BEAM LAPPING DETAIL

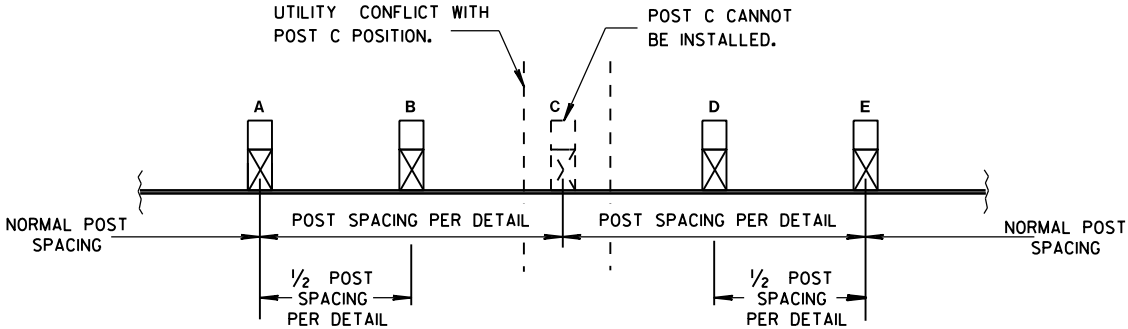

POST DRIVING FOR CONTINUOUS
UNDERGROUND OBSTRUCTION

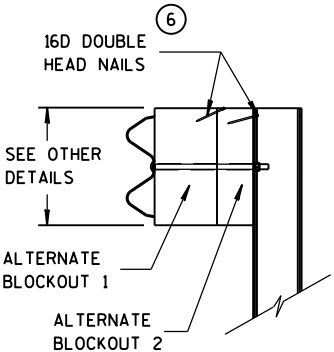

SIDE VIEW

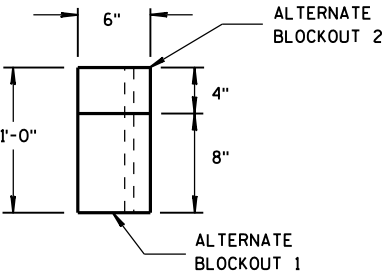


TOP VIEW


ALTERNATE WOOD
BLOCKOUT DETAIL

MIDWEST GUARDRAIL SYSTEM
(MGS) GUARDRAIL


STATE OF WISCONSIN
DEPARTMENT OF TRANSPORTATION

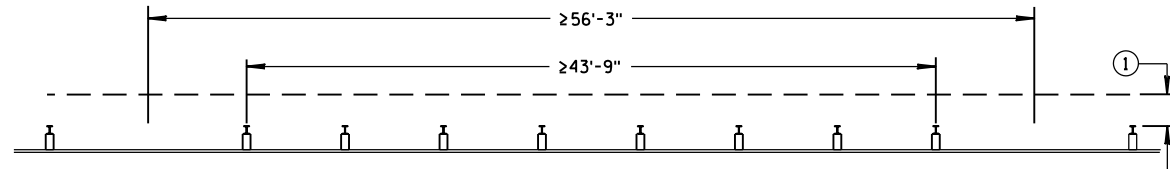

MISSING POST IN NORMAL BEAM GUARD RUN

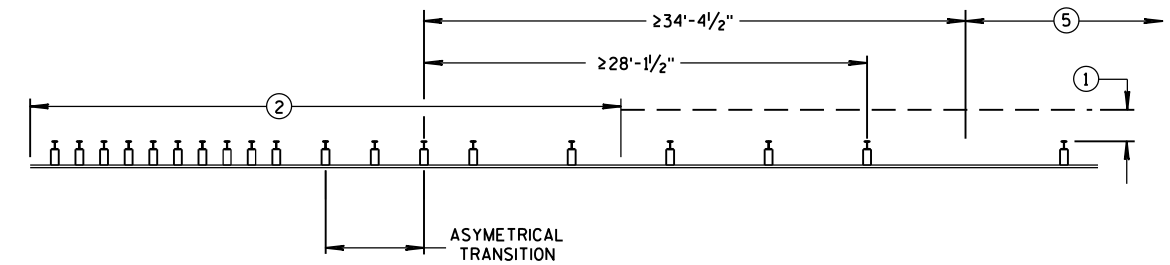


MISSING POST NEAR APPROACH THRIE BEAM TRANSITION

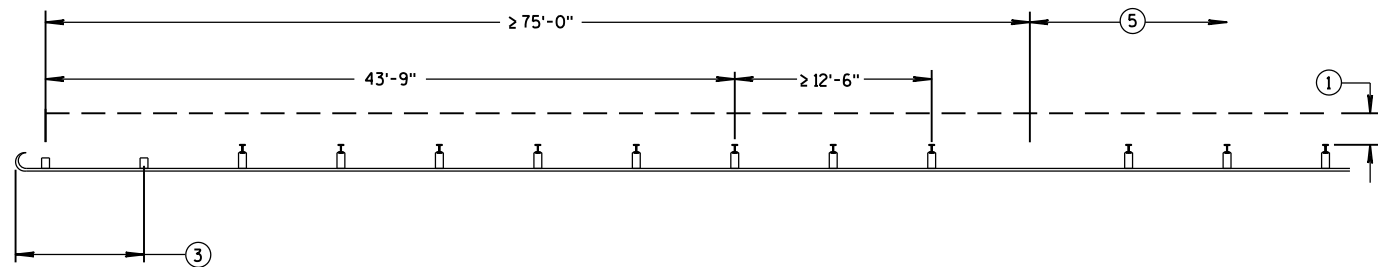


MISSING POST IN NORMAL BEAM GUARD RUN
NEAR TYPE 2 TERMINAL


- ① MINIMUM OF 2 FEET OF GRADING BEHIND POST.
- ② SEE SDD 14B45 FOR MORE DETAILS.
- ③ SEE SDD 14B47 FOR MORE DETAILS.
- ④ SEE SDD 14B44 FOR MORE DETAILS.
- ⑤ SEE MISSING POST IN NORMAL BEAM GUARD RUN FOR DISTANCE TO NEXT MISSING POST AND AREA FOR WELL DRAINED, COMPACTED SOILS.
- ⑥ SEE PLAN FOR SHOULDER DESIGN.

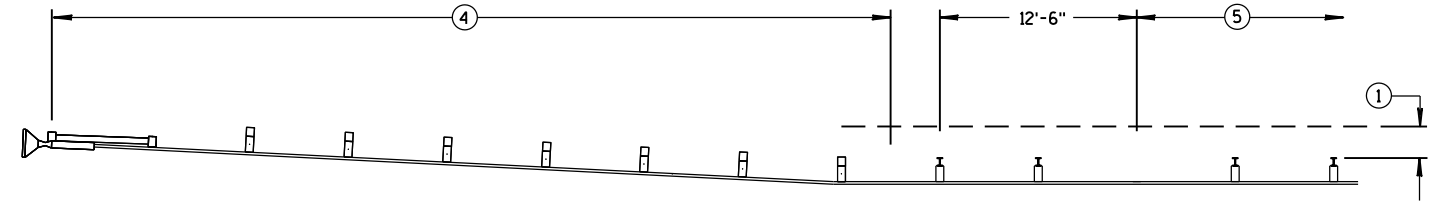

MISSING POST IN NORMAL BEAM GUARD RUN NEAR EAT

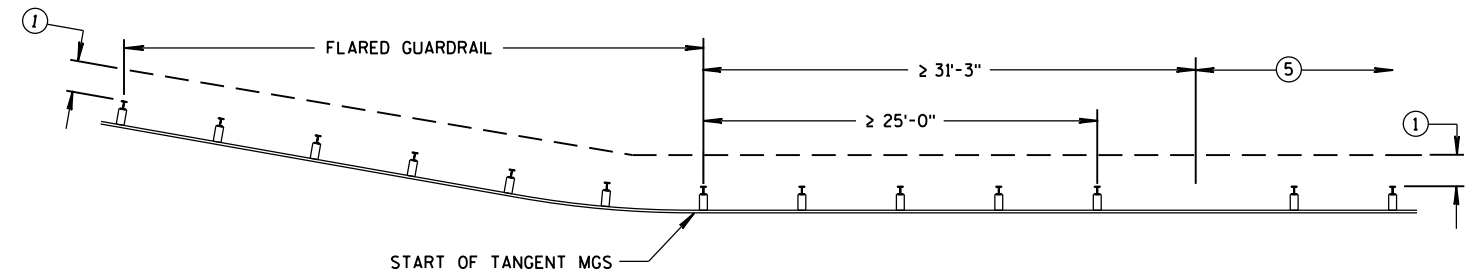

MISSING POST IN NORMAL BEAM GUARD RUN
NEAR FLARED BEAM GUARD

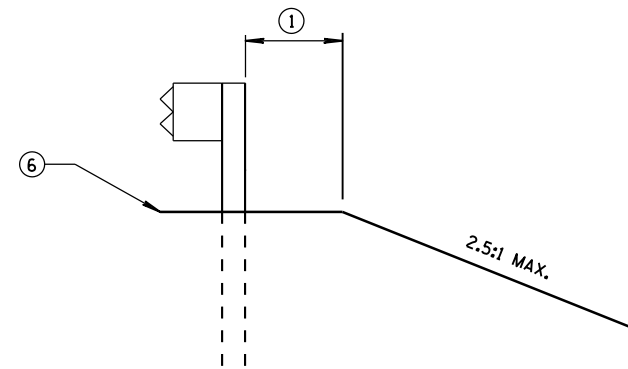


CROSS SECTION VIEW

MIDWEST GUARDRAIL SYSTEM (MGS) GUARDRAIL			
STATE OF WISCONSIN DEPARTMENT OF TRANSPORTATION			
APPROVED			
June 2017	/S/ Rodney Taylor		
DATE	ROADWAY STANDARDS	54	ENT
FHWA	UNIT SUPERVISOR		

- (A) THE SLOPE IN THE AREA BOUNDED BY THE GRADELINE, THE HINGE POINT LINE (HPL), AND THE CLEAR ZONE LIMITS (CZL) SHALL BE 4:1 OR FLATTER.
- (B) AFTER FINAL ASSEMBLY, RECHECK CABLE TO BE SURE IT IS TAUT AND HAS NOT RELAXED.
- (C) DIFFERENT MANUFACTURES REQUIRE DIFFERENT PERFORATED W-BEAM RAIL END PANELS. SEE MANUFACTURES INFORMATION.
- (F) ATTACH ALUMINUM SHEET TO E.A.T. HEAD USING 4 STAINLESS STEEL SELF-TAPPING SCREWS. ONE SCREW PER CORNER.
- (H) HARDWARE VARIES BETWEEN DIFFERENT MANUFACTURES. SEE MANUFACTURE'S DRAWING FOR INFORMATION.

THE CENTER OF THE UPPER 3 1/2" DIAMETER HOLE ON POST NUMBER 3 THROUGH POST 9 IS TO BE FLUSH WITH THE GROUND LINE UP TO A MAXIMUM OF 2" ABOVE GROUND LINE.

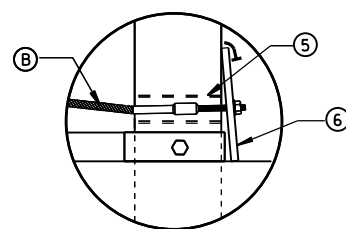

Technical drawing of a wing spar cross-section. The drawing shows a rectangular spar with a central vertical line representing the hinge point. Dimensions include a top flange thickness of 7/8", a central web height of 7", and a total spar height of 31". The top flange is labeled (4). The central web is labeled (3). The hinge point is labeled (10) OR (11). The spar is labeled POST BOLT (TYP.). The spar is shown with a SLOPE 10:1 OR FLATTER. The spar is shown with 3 1/2 HOLES. The spar is shown with a TRANSITION TO 4:1 TAPER LINE. The spar is shown with a dimension of 2'-0" TO 3'-0" VAR.

Diagram illustrating a vertical post bolt assembly on a sloped surface. The assembly includes a vertical post (10) and a post bolt (15). The post is secured by a post bolt (15) passing through it. The assembly is mounted on a sloped surface (16) with a shoulder hinge point. The vertical distance from the base of the post to the top of the shoulder hinge point is 31". The horizontal distance from the centerline of the post to the shoulder hinge point is 4". The slope is indicated as 10:1 or flatter.

Diagram illustrating the assembly of a W5-59 EAT marker post and soil plate:

- W5-59**: The main marker post assembly.
- (F)**: Flag or reflective material on the post.
- (12)**: The post body.
- (1)**: The base of the post.
- (2)**: The soil plate.
- (13)**: The hinge point of the post.
- (14)**: The soil plate.
- Dimensions and Specifications:**
 - 5'-0" MIN. TO HINGE POINT**: Minimum distance from the top of the post to the hinge point.
 - 1'-0"**: Distance from the top of the post to the hinge point.
 - 4'-0"**: Distance from the hinge point to the base of the post.
 - 2'-0" OFFSET TO FACE OF RAIL**: Offset distance from the face of the rail to the post.
 - EDGE OF SHOULDER**: The edge of the shoulder.
 - SLOPE 10:1 OR FLATTER**: Slope specification for the shoulder.
 - SLOPE 4:1 OR FLATTER**: Slope specification for the shoulder.
 - 1'-6" MIN. BELOW GRADE**: Minimum depth of the soil plate below grade.
 - NORMAL SLOPE**: Normal slope specification.
- EAT MARKER POST PLACED BEHIND POST NO. 1**: Instruction for placement.

8

C

10

12

1

7

9

15

FINISHED GROUND ELEVATION

BOTTOM OF STRUT IS PLACED FLUSH WITH AND PARALLEL TO THE FINISHED SURFACE

14

2


16

POST NO. 2 *


DETAIL "B"

POST NO. 1 *

STATE OF WISCONSIN
DEPARTMENT OF TRANSPORTATION 55

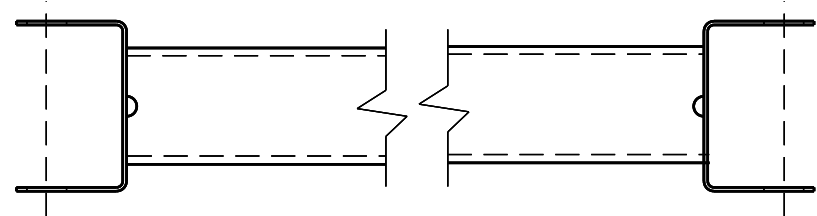


GENERIC GROUND STRUT (9) (H)

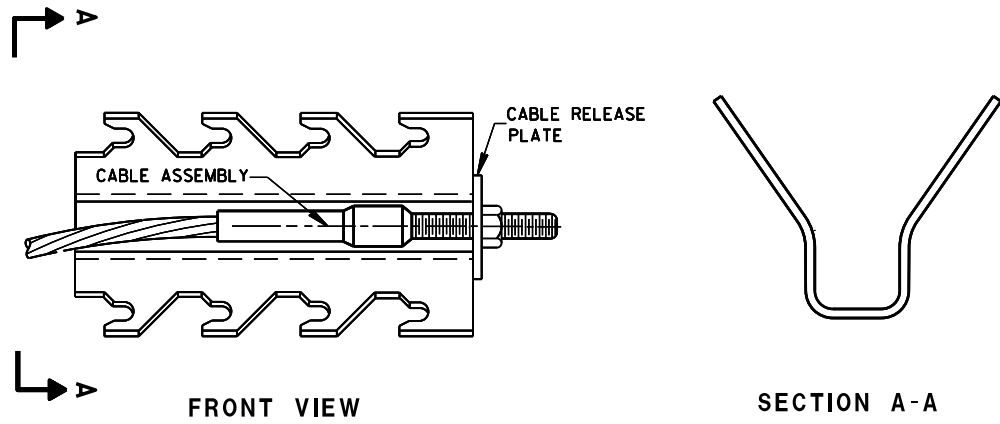


GENERIC ANCHOR CABLE BOX (8) (H)


BILL OF MATERIALS	
PART NO.	DESCRIPTION
MATERIALS PROVIDED BY MGS EAT MANUFACTURER. SEE MANUFACTURER'S DETAILS FOR MORE INFORMATION.	
(1)	UPPER POST NO.1 6" X 6" TUBE
(2)	LOWER POST NO.1
(3)	WOOD CRT
(4)	WOOD BLOCKOUT
(5)	PIPE SLEEVE
(6)	BEARING PLATE
(7)	BCT CABLE ASSEMBLY
(8)	ANCHOR CABLE BOX
(9)	GROUND STRUT
(10)	PERFORATED W-BEAM RAIL END PANEL, 12'-6" LONG.
(11)	STANDARD W-BEAM RAIL. MULTIPLE SECTIONS REQUIRED. SECTIONS VARY IN LENGTH.
(12)	IMPACT HEAD
(13)	EAT MARKER POST - YELLOW (SEE APPROVED PRODUCTS LIST)
(14)	SOIL PLATE
(15)	UPPER POST NO. 2
(16)	LOWER POST NO. 2

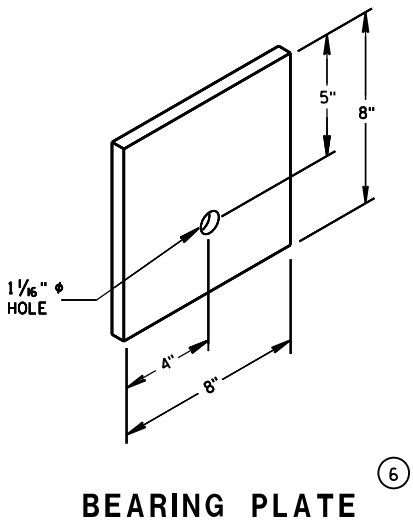


BEARING PLATE (6)

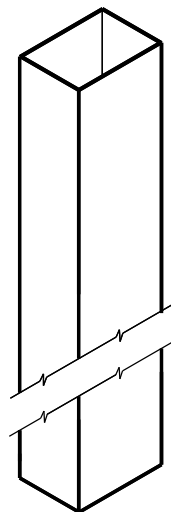

UPPER POST NO. 1⁽¹⁾

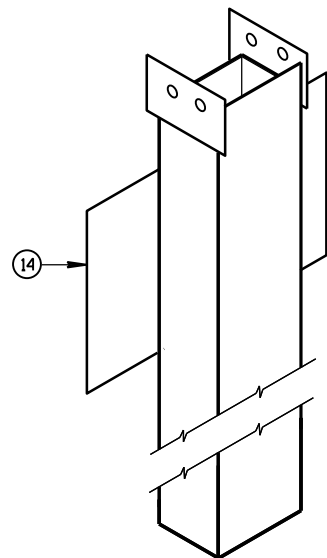


LOWER POST NO. 1⁽²⁾

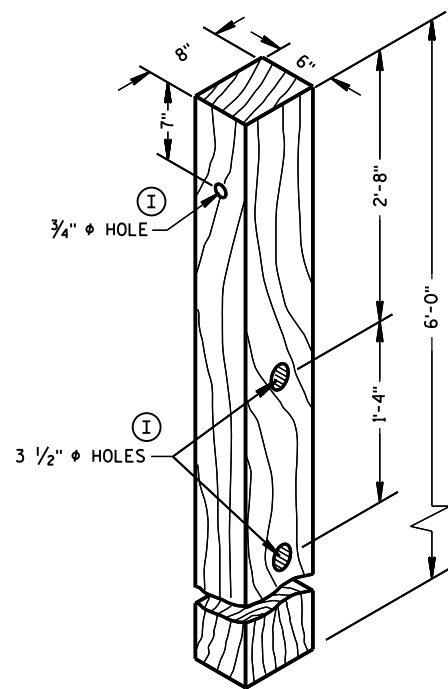


POSTS NUMBER 3-9


WOOD CRT POST⁽³⁾

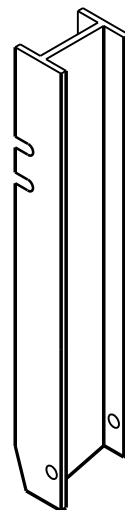

UPPER POST NO. 2⁽¹⁵⁾

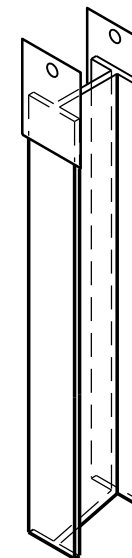


LOWER POST NO. 2⁽¹⁶⁾

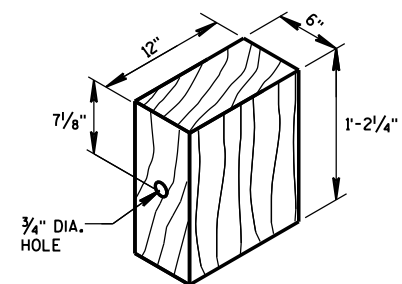

WOOD BLOCKOUT⁽⁴⁾

REQ'D. AT ALL POSTS EXCEPT POST NO'S 1 & 2

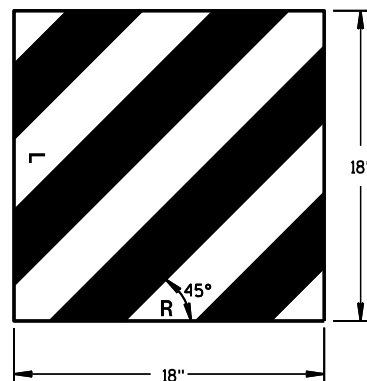


W5-59

REFLECTIVE SHEETING DETAIL^(H)

TYPE H
YELLOW REFLECTIVE
SHEETING 3" X 9".
SEE STANDARD
SPECIFICATION 637.


E.A.T. MARKER
POST (YELLOW)

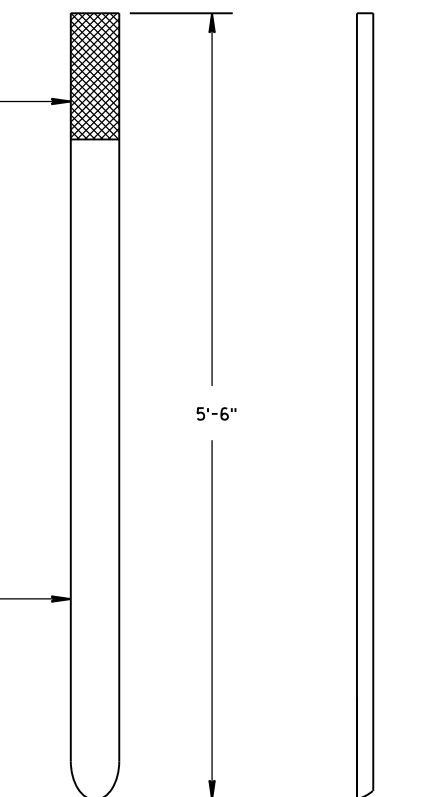


FRONT VIEW

SIDE VIEW

E.A.T. MARKER POST⁽¹³⁾

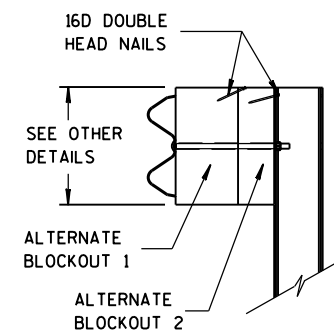

SIDE VIEW

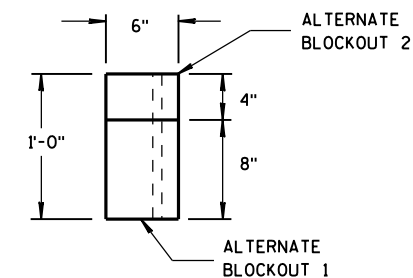

TOP VIEW

ALTERNATE WOOD
BLOCKOUT DETAIL

MIDWEST GUARDRAIL SYSTEM
ENERGY ABSORBING TERMINAL
(MGS)

STATE OF WISCONSIN
DEPARTMENT OF TRANSPORTATION

APPROVED

June 2017

DATE


FHWA

/S/ Rodney Taylor

ROADWAY STANDARDS 57


UNIT SUPERVISOR

IENT

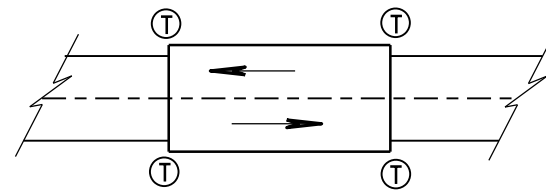

TWO WAY TRAFFIC

Ⓣ THRIE BEAM CONNECTION

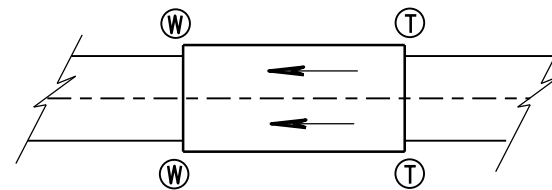

ONE WAY TRAFFIC

Ⓦ W-BEAM CONNECTION WHEN REQUIRED

GENERAL NOTES

IF ROCK IS ENCOUNTERED, REMOVE ROCK TO FULL DEPTH OF POST PLUS 2½", AND 12" DIAMETER AROUND POST. SEE 14B42 FOR MORE DETAILS.


TRANSITION USES STEEL POSTS ONLY.

SEE STANDARD DETAIL DRAWING 14 B 42 FOR MORE INFORMATION.


① BRIDGE RAILING TYPE "W" DOES NOT REQUIRE A TERMINAL CONNECTOR.

② OPTIONAL CURB AND GUTTER OR DRAINAGE FEATURE SEE PLAN FOR INFORMATION.

TYPICAL LOCATIONS OF THRIE BEAM AND W-BEAM CONNECTIONS TO BRIDGE

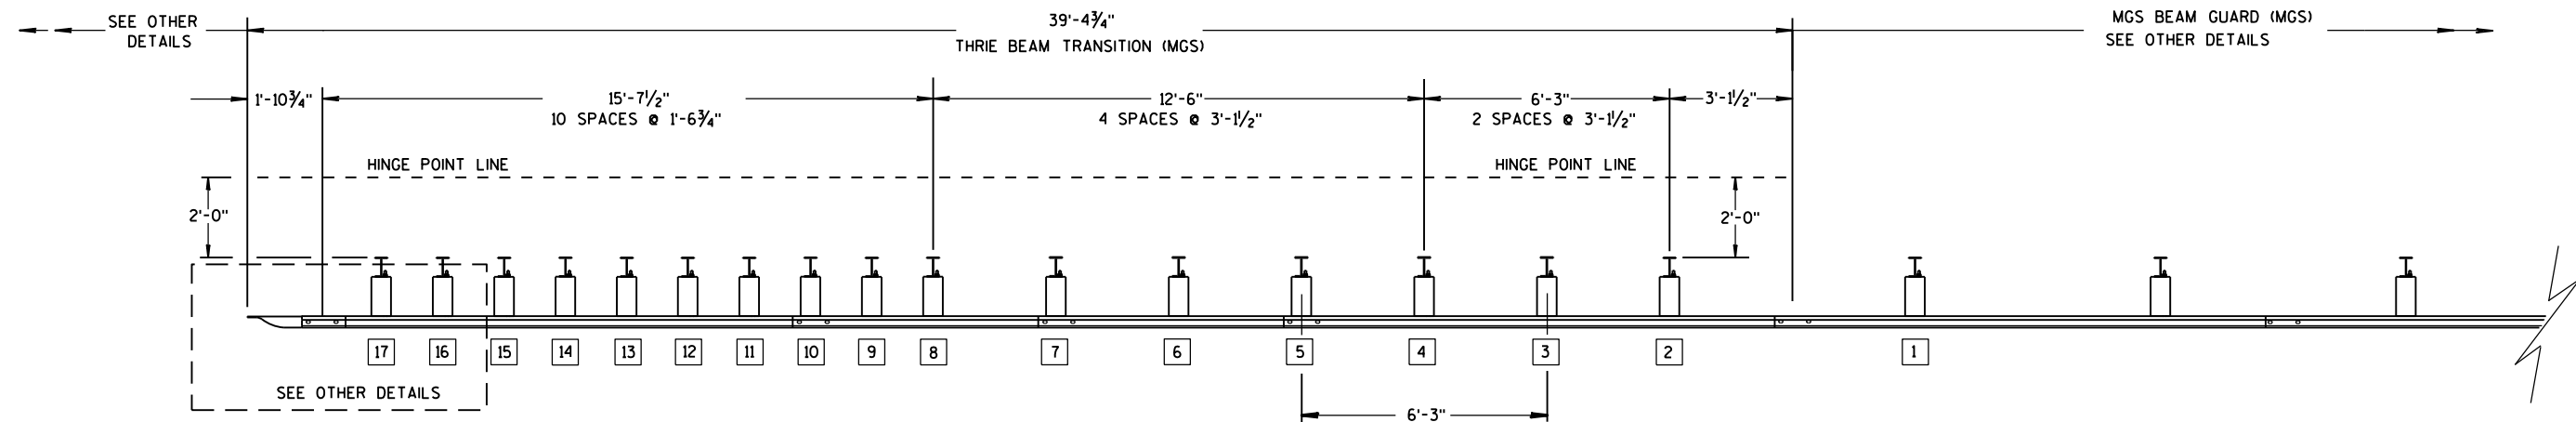

PLAN VIEW

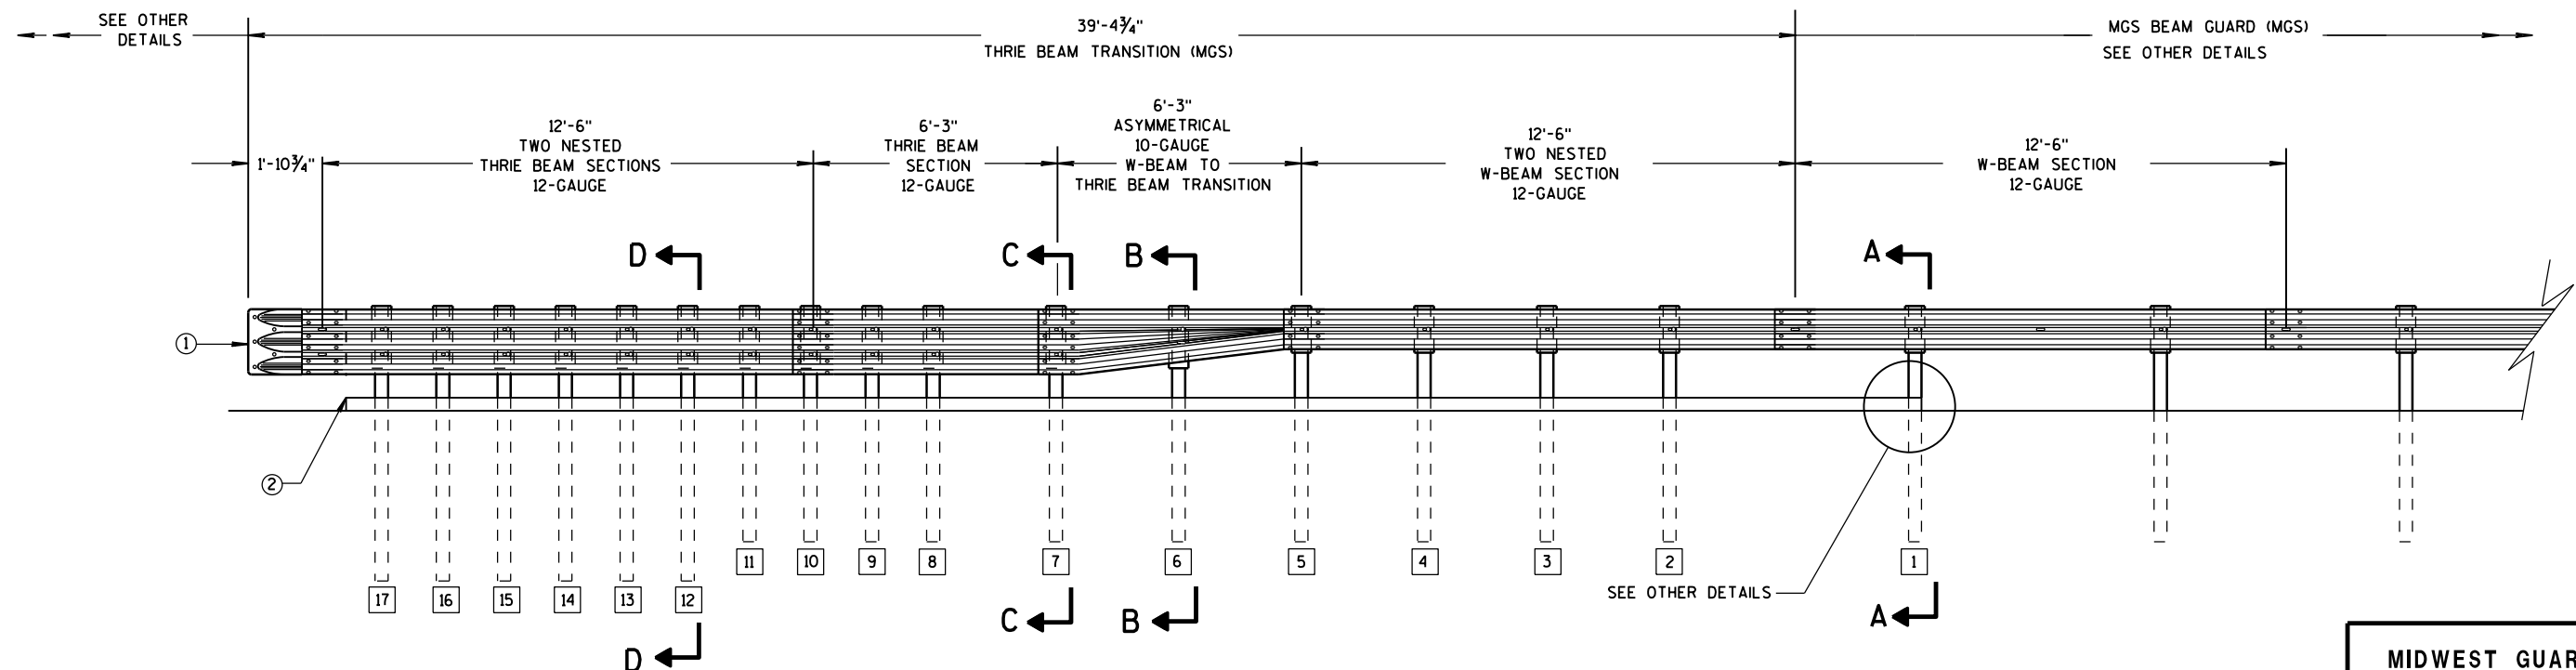

ELEVATION VIEW

MIDWEST GUARDRAIL SYSTEM THRIE BEAM TRANSITION

MIDWEST GUARDRAIL SYSTEM
THRIE BEAM TRANSITION (MGS)


STATE OF WISCONSIN
DEPARTMENT OF TRANSPORTATION 58

6


- S.D.D. 14 B 45-4b**




STATE OF WISCONSIN
DEPARTMENT OF TRANSPORTATION 59

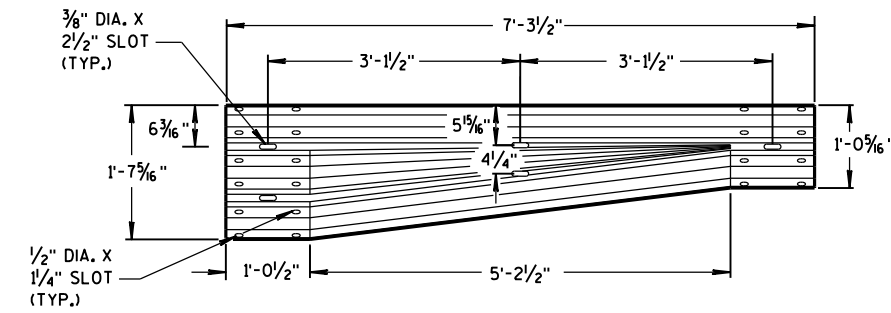


W-BEAM TO THRIE BEAM TRANSITION SECTION

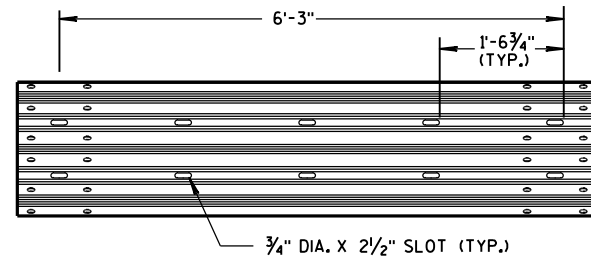


6'-3" THRIE BEAM SECTION

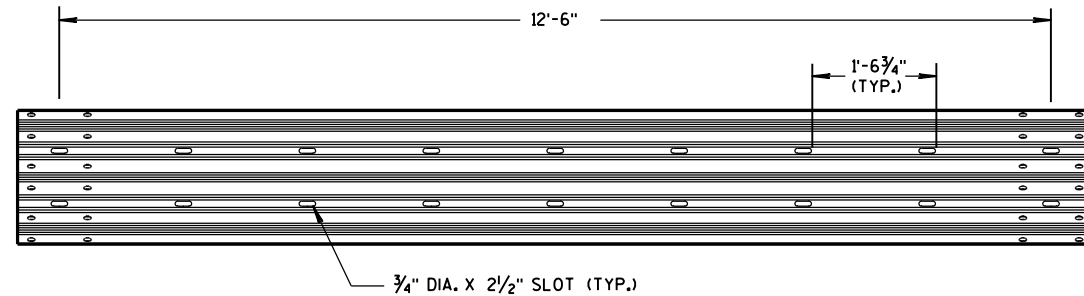


12'-6" THRIE BEAM SECTION

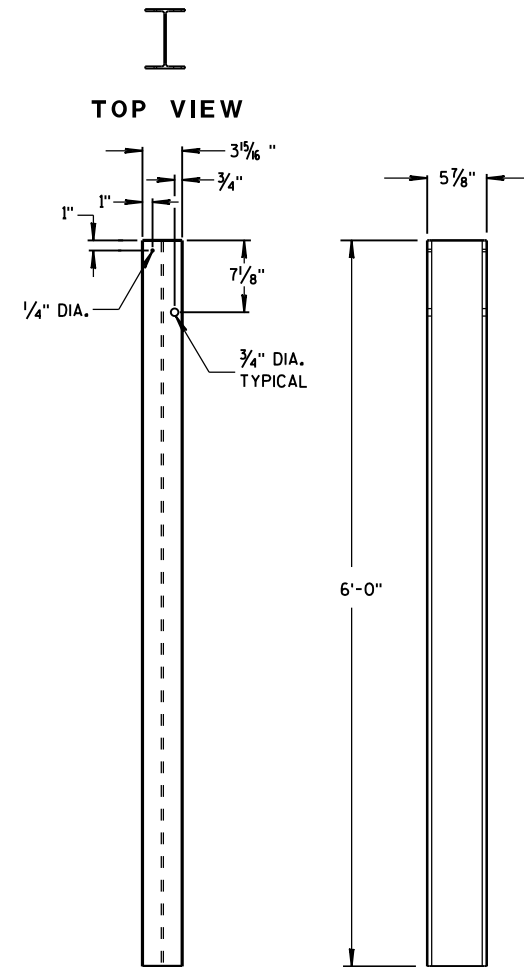


FRONT VIEW SIDE VIEW
STEEL POSTS 1-5

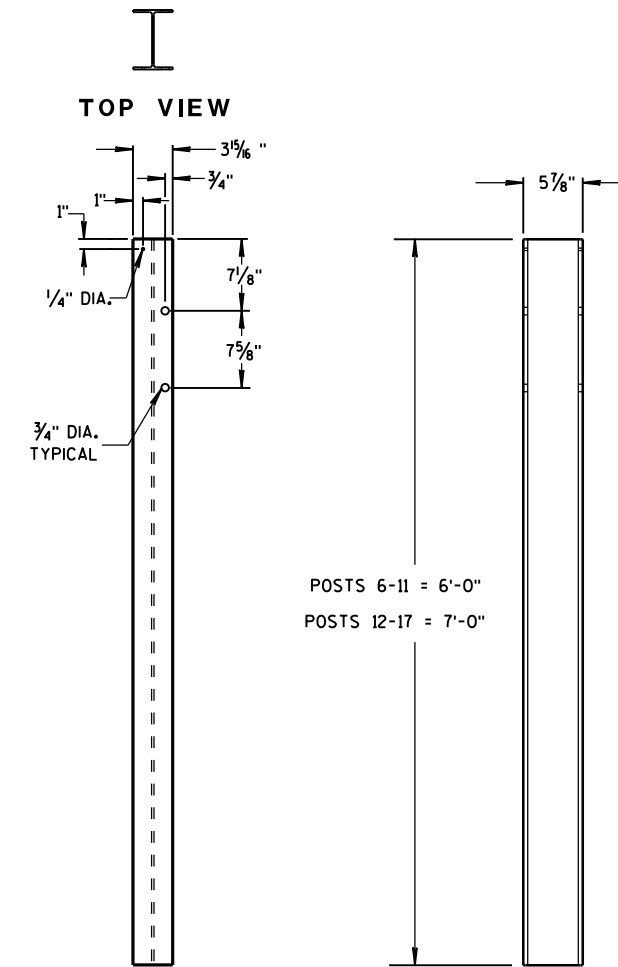


FRONT VIEW SIDE VIEW
STEEL POSTS 6-17

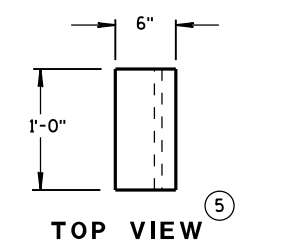

FRONT VIEW
BLOCKOUT
POSTS 1-5

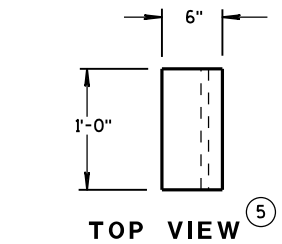

FRONT VIEW
BLOCKOUT
POSTS 6-17

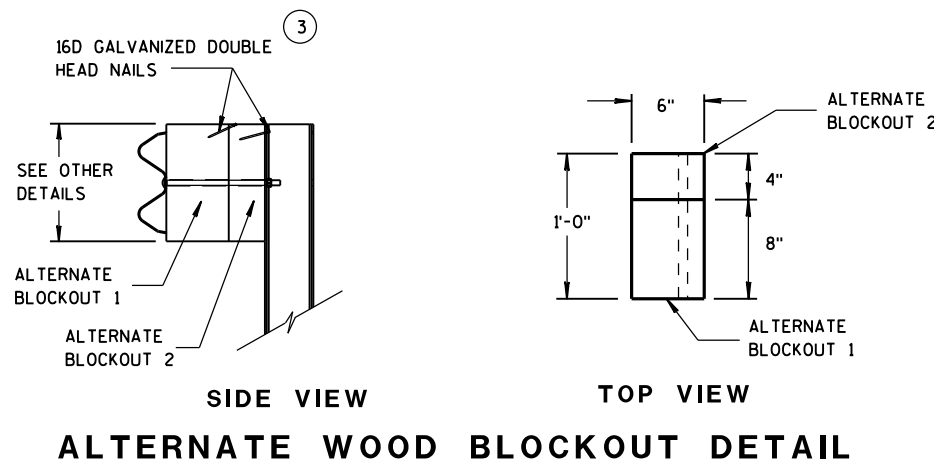

GENERAL NOTES

STEEL POSTS ARE W6X9 OR W6X8.5.

BOLT HOLES FOR POST ARE ON FRONT AND OF SIDE OF POST.

(3) WHEN USING STEEL POSTS AND WOOD BLOCKOUTS INSTALL FOUR 16D GALVANIZED NAILS. INSTALL NAILS AT THE BACK CORNERS OF THE BLOCK AND BEND THE NAILS OVER THE FLANGE OF THE STEEL POST.


(5) WOOD BLOCKS MAY BE CONSTRUCTED OUT OF 2 WOOD BLOCKS. SEE ALTERNATE WOOD BLOCK DETAIL.

MIDWEST GUARDRAIL SYSTEM
THRIE BEAM TRANSITION (MGS)


STATE OF WISCONSIN
DEPARTMENT OF TRANSPORTATION

GENERAL NOTES

④ TOLERANCE FOR TOP OF W-BEAM RAIL IS $\pm 1"$.

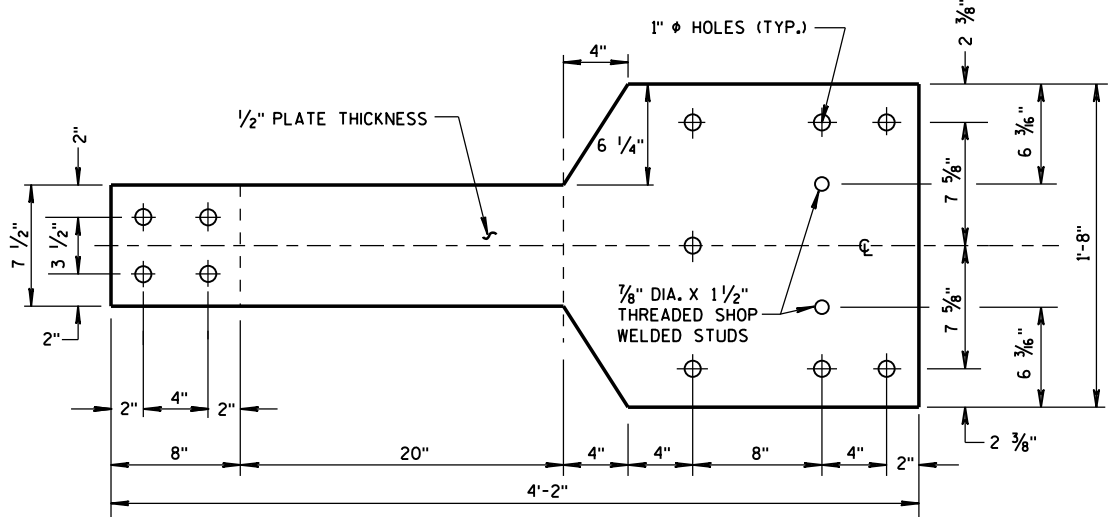


FRONT VIEW

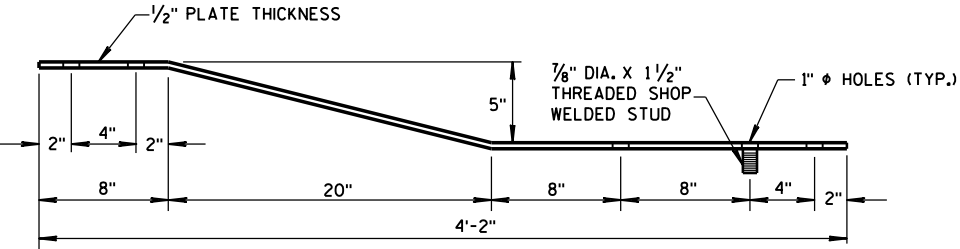


PLAN VIEW

BACK-UP PLATE DETAIL, TYPE "M"

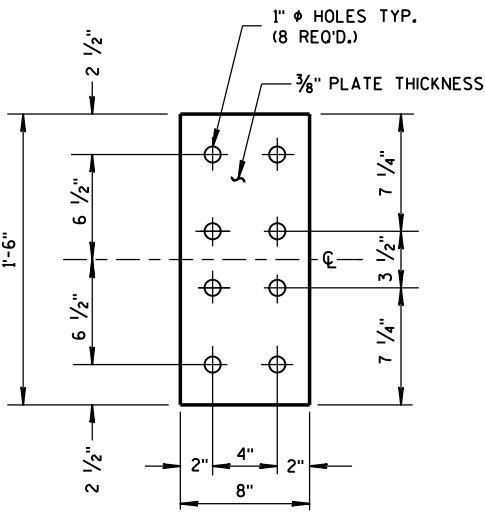


FRONT VIEW


ANCHOR PLATE DETAIL, TYPE "M"

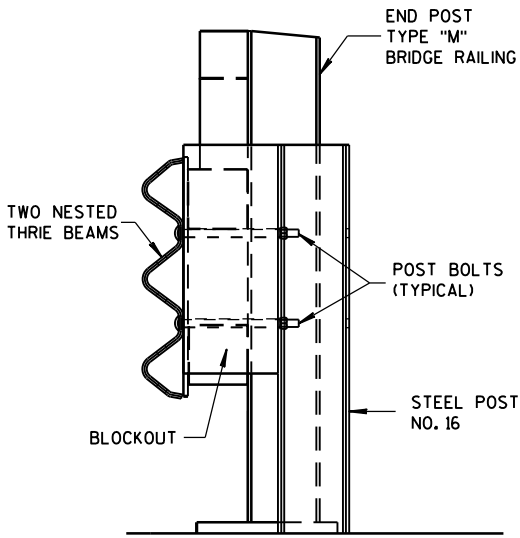

SECTION M-M

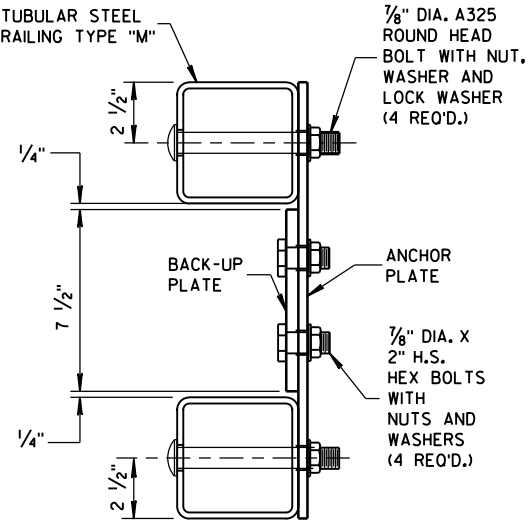


SECTION L-L

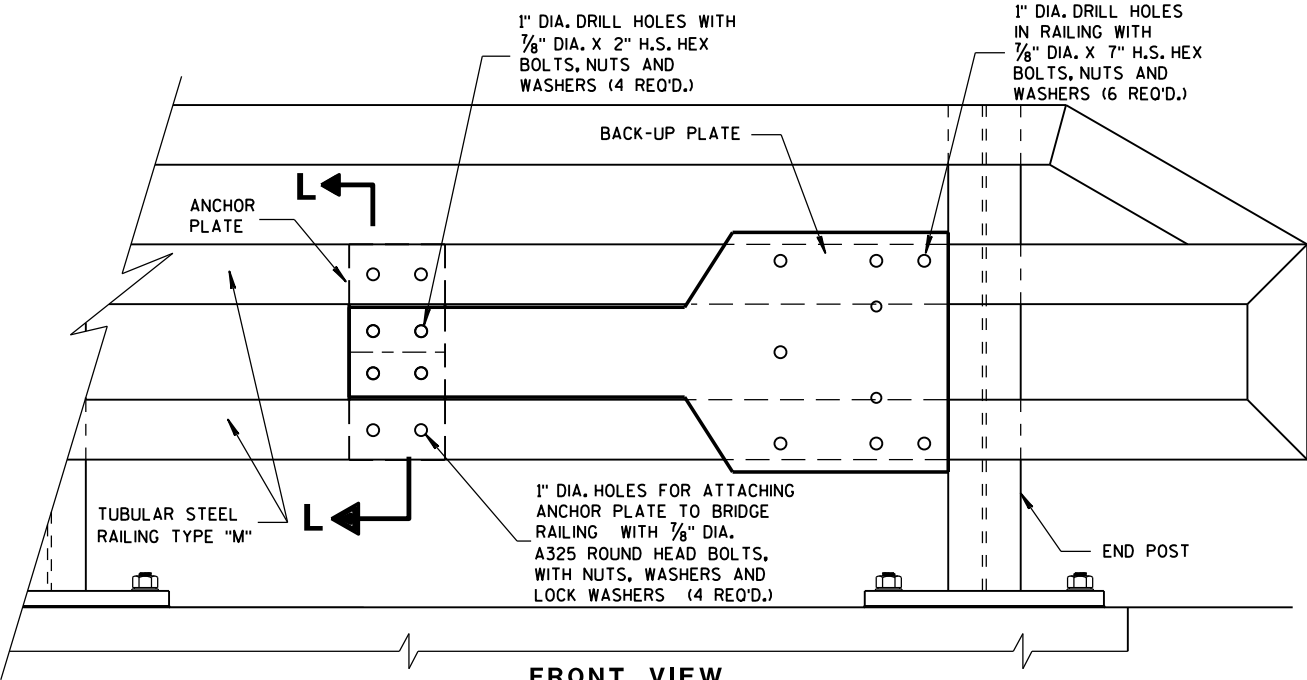


FRONT VIEW

ANCHOR AND BACK-UP PLATE MOUNTING TO BRIDGE RAILING, TYPE "M"

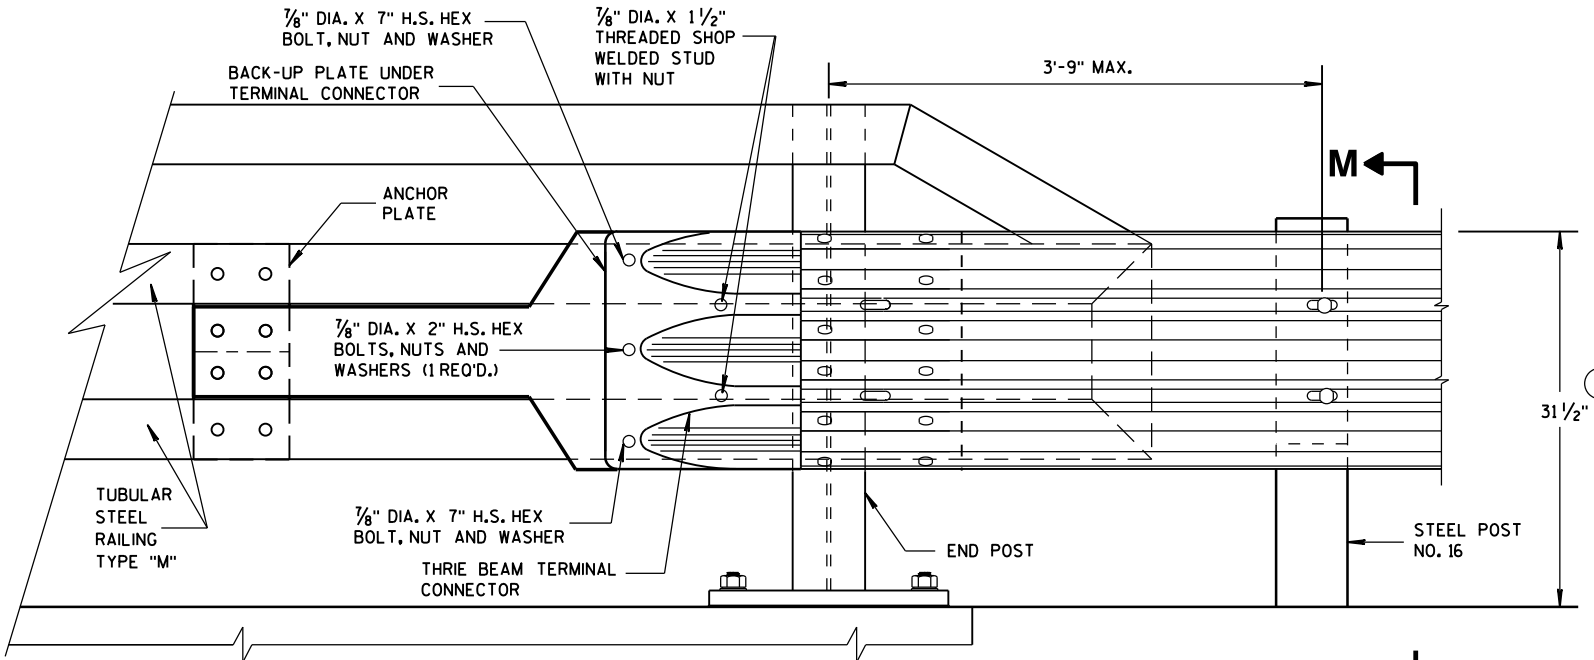

FRONT VIEW

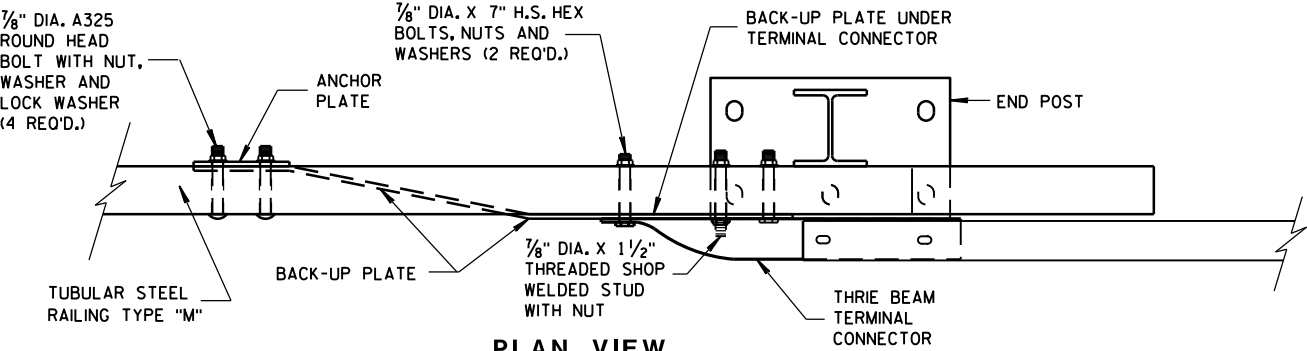


PLAN VIEW

THRIE BEAM CONNECTION TO TUBULAR RAILING, TYPE "M"



MIDWEST GUARDRAIL SYSTEM
THRIE BEAM TRANSITION (MGS)

STATE OF WISCONSIN
DEPARTMENT OF TRANSPORTATION

APPROVED
June, 2015 /S/ Jerry H. Zogg
DATE ROADWAY STANDARDS 61 INT
FHWA ENGINEER

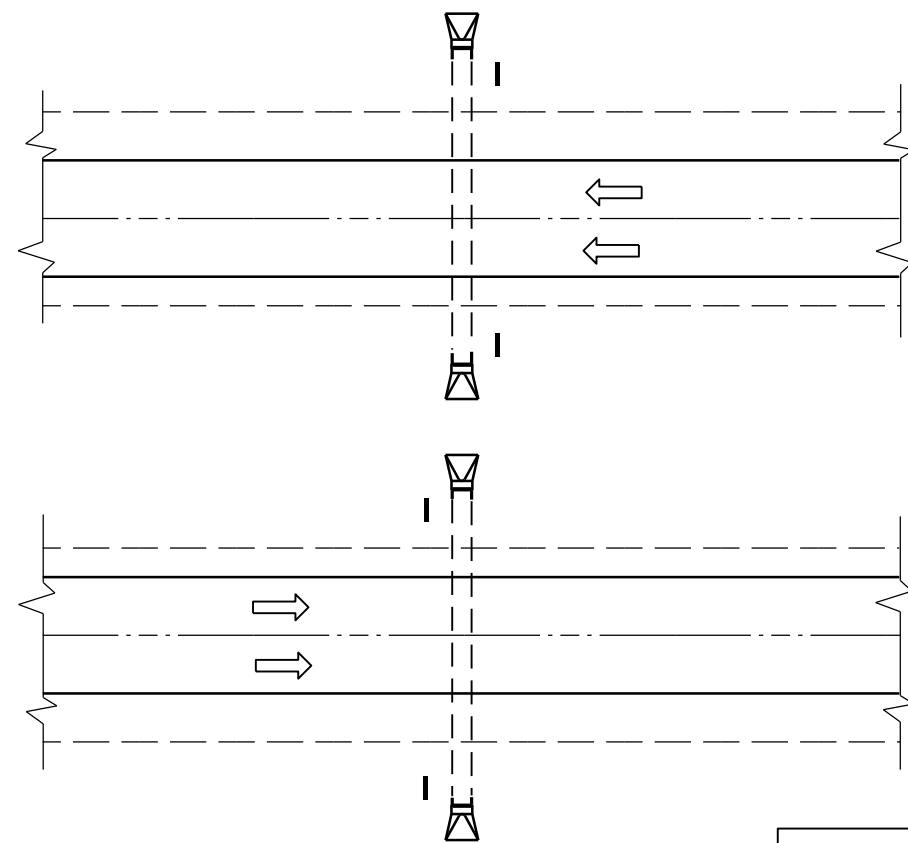

PLAN VIEW
DIVIDED HIGHWAY

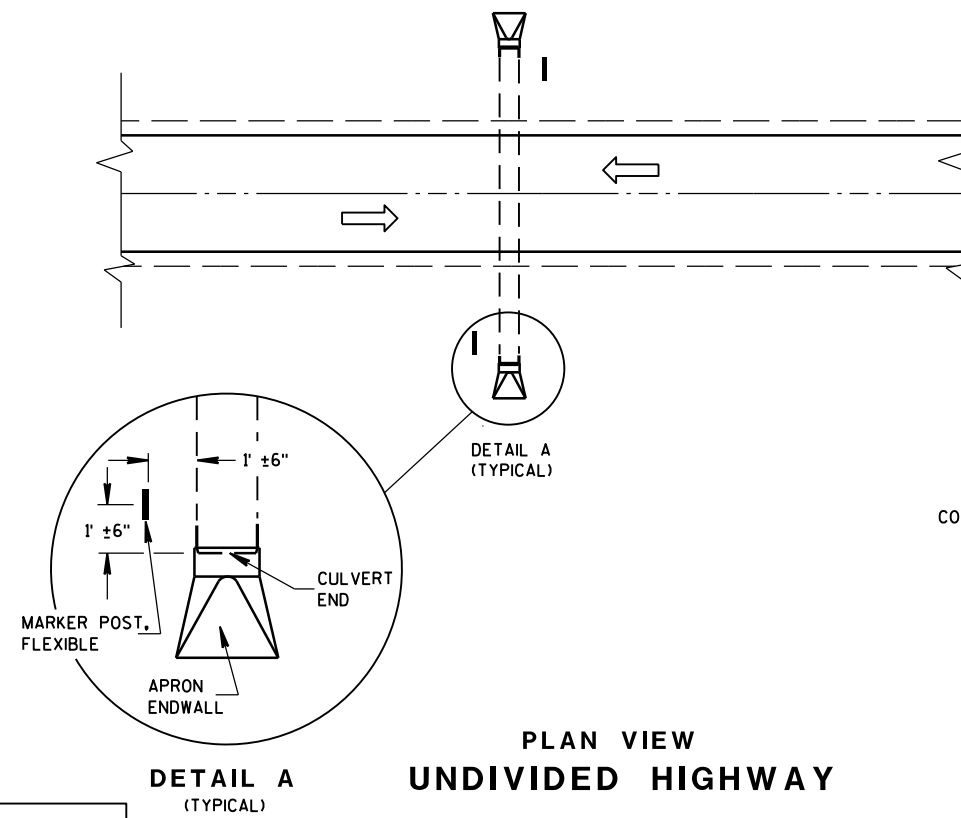 


PLAN VIEW
UNDIVIDED HIGHWAY


FLEXIBLE MARKER POST LOCATION

GENERAL NOTES

DETAILS OF CONSTRUCTION, MATERIALS AND WORKMANSHIP NOT SHOWN ON THIS DRAWING SHALL CONFORM TO THE PERTINENT REQUIREMENTS OF THE STANDARD SPECIFICATIONS AND THE APPLICABLE SPECIAL PROVISIONS.

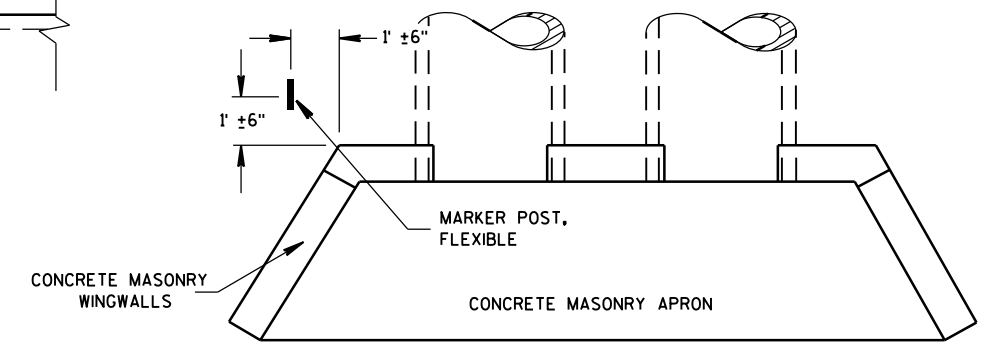




PLAN VIEW
CONCRETE MASONRY ENDWALLS FOR
CULVERT PIPE AND PIPE ARCH

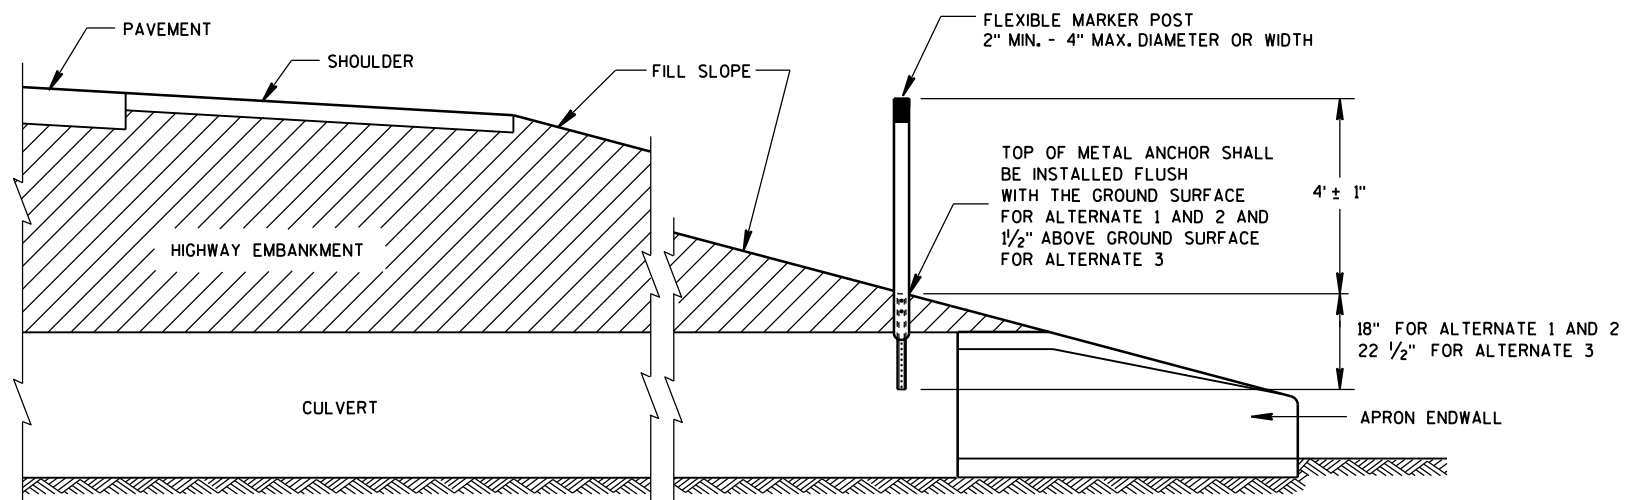

CROSS SECTION
FLEXIBLE MARKER POST


FLEXIBLE MARKER POST
FOR CULVERT END

STATE OF WISCONSIN
DEPARTMENT OF TRANSPORTATION

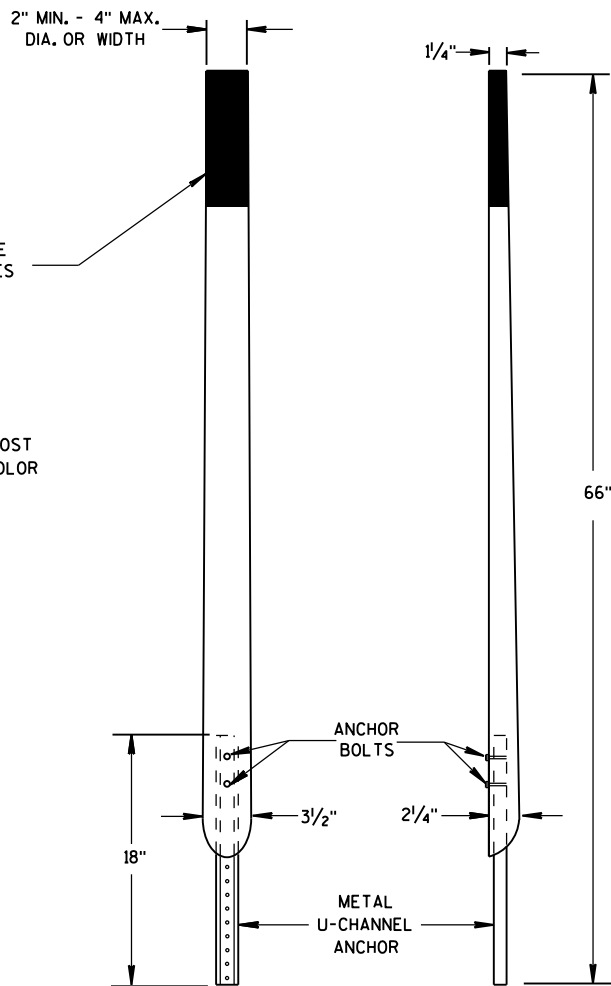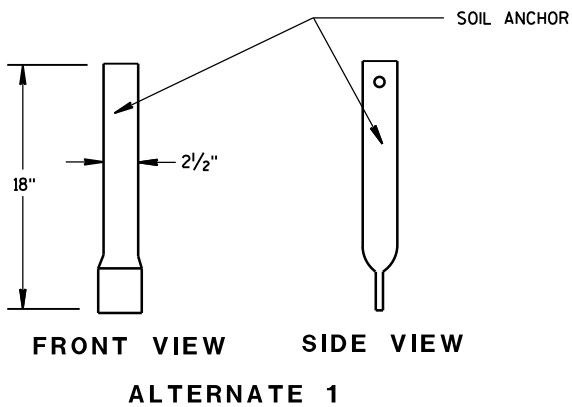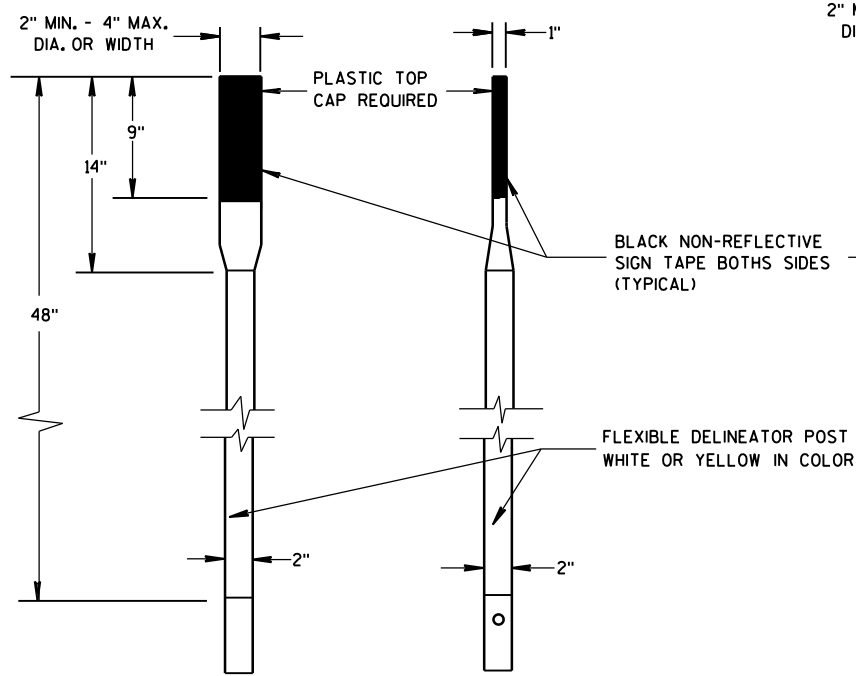


FRONT VIEW SIDE VIEW
ALTERNATE 2


FLEXIBLE MARKER POSTS

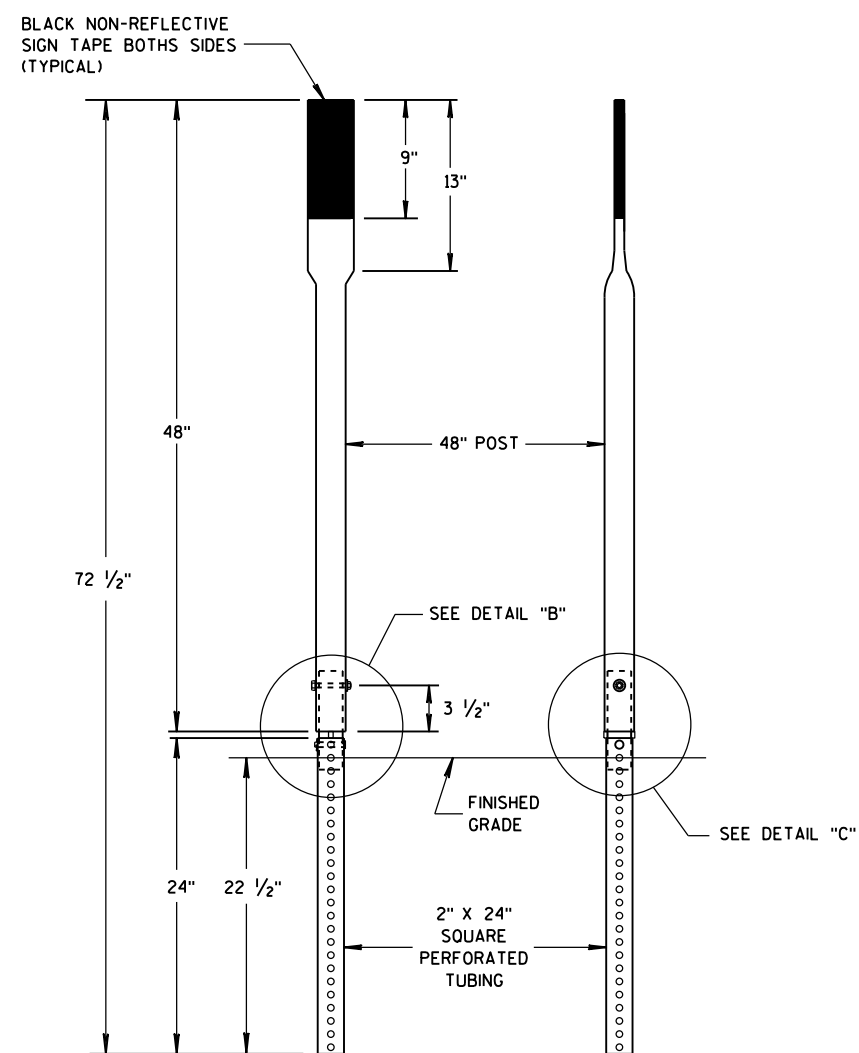


FRONT VIEW SIDE VIEW
ALTERNATE 3

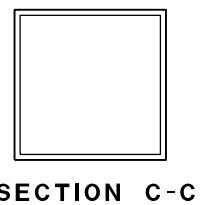


SECTION C-C

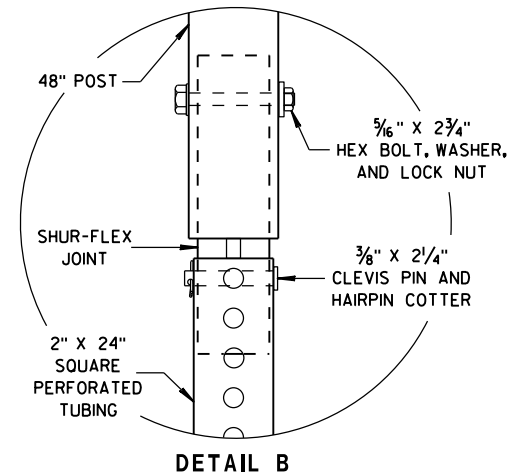


DETAIL B

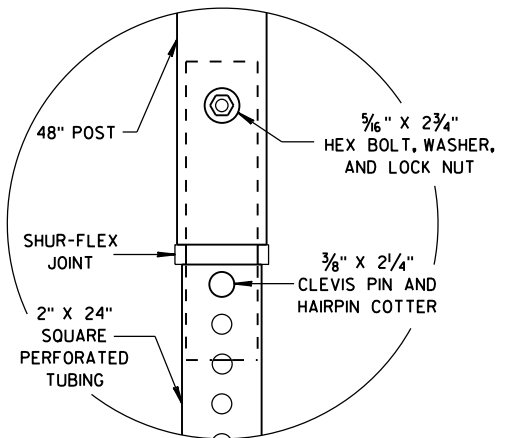


DETAIL C

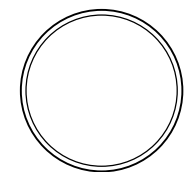


SECTION A-A

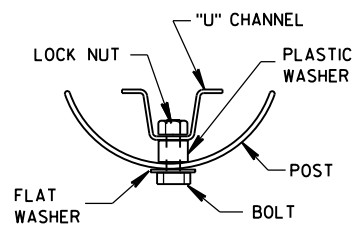


SECTION B-B

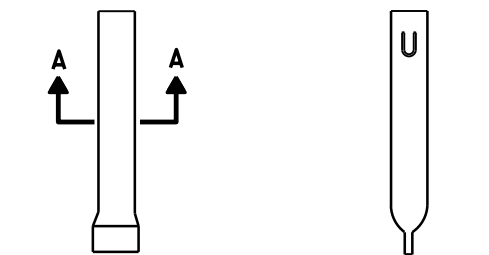

FRONT VIEW SIDE VIEW
ALTERNATE 1

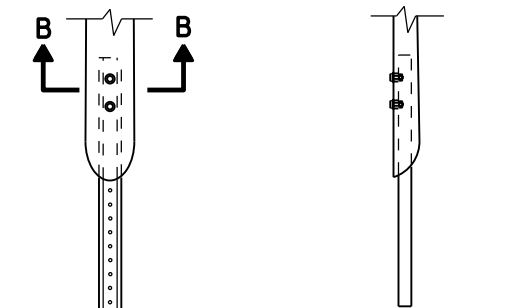

FRONT VIEW SIDE VIEW
ALTERNATE 2

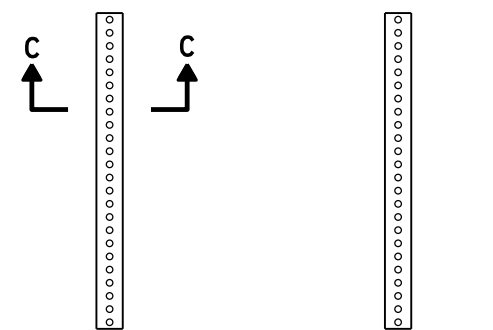

FRONT VIEW SIDE VIEW
ALTERNATE 3

FLEXIBLE MARKER POST ANCHORS

FLEXIBLE MARKER POST
FOR CULVERT END

STATE OF WISCONSIN
DEPARTMENT OF TRANSPORTATION



APPROVED

10/1/2012
DATE

FHWA

/S/ Travis Feltes
STATE TRAFFIC ENGINEER 63

IGN

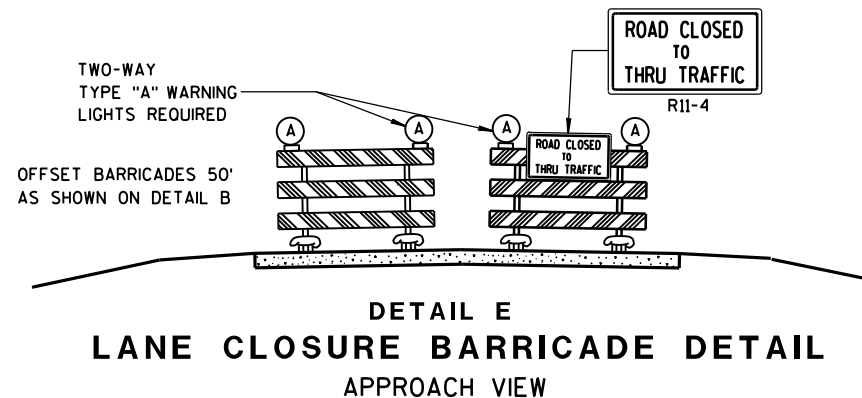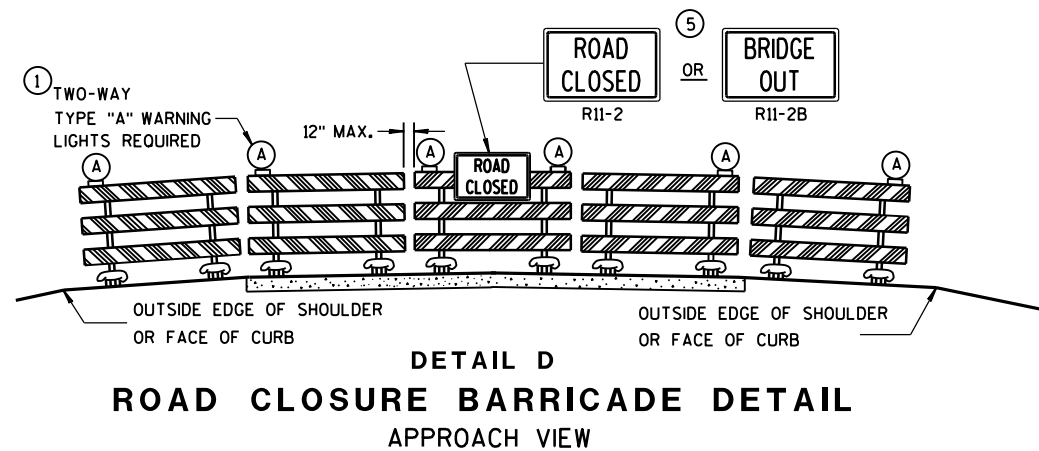

SEE SDD 15C2-SHEET "a" FOR LEGEND

GENERAL NOTES

THE EXACT NUMBER, LOCATION, AND SPACING OF ALL SIGNS AND BARRICADES SHALL BE ADJUSTED TO FIT FIELD CONDITIONS AS APPROVED BY THE ENGINEER.

ANY SIGNS TEMPORARY OR EXISTING, WHICH CONFLICT WITH TRAFFIC CONTROL "IN USE" SHALL BE REMOVED OR COVERED AS NEEDED AND AS APPROVED BY THE ENGINEER.

THE SPACING BETWEEN TRAFFIC CONTROL SIGNS SHOULD BE ADJUSTED TO NOT CONFLICT WITH AND SHOULD PROVIDE A DESIRABLE MINIMUM OF 200 FEET CLEARANCE TO EXISTING SIGNS THAT WILL REMAIN IN PLACE.

BARRICADES THAT MUST BE MOVED FOR A WORK OPERATION SHALL BE IMMEDIATELY RE-ESTABLISHED UPON COMPLETION OF THE OPERATION OR, FOR CONTINUING OPERATIONS, AT THE END OF EACH WORKING DAY.

SIGNS THAT WILL BE IN PLACE LESS THAN 7 CONTINUOUS DAYS AND NIGHTS MAY BE MOUNTED ON PORTABLE SUPPORTS.

ALL TYPE III BARRICADES SHALL HAVE RAILS REFLECTORIZED ON BOTH FACES. STRIPES SHALL BE PROPERLY SLOPED DOWN TOWARD THE TRAFFIC SIDE OR AS SHOWN IN THE ROAD CLOSURE BARRICADE DETAIL D FOR FULL ROAD CLOSURES.

TYPE "A" LOW-INTENSITY FLASHING WARNING LIGHTS SHALL BE VISIBLE ON BOTH SIDES OF THE BARRICADE.

THE R11-2, R11-3, M4-9, R11-4 AND R10-61 SIGNS PLACED ON BARRICADES SHALL COVER NO MORE THAN THE TOP RAIL. THE SIGNS SHALL NOT COVER ANY PORTION OF THE MIDDLE OR BOTTOM RAILS.

"WO AND "MO" SIGNS ARE THE SAME AS "W" AND "M" SIGNS EXCEPT THE BACKGROUND IS ORANGE.

ALL SIGNS SHALL BE 48" X 48" UNLESS OTHERWISE NOTED BELOW:

R11-2 SHALL BE 48" X 30".

R11-3, R11-4 AND R10-61 SHALL BE 60" X 30".

M4-9 SHALL BE 30" X 24".

M3-X SHALL BE 24" X 12". (36" X 18" IF NEEDED TO MATCH EXISTING SIGNS.)

M4-8 SHALL BE 24" X 12". (30" X 15" IF NEEDED TO MATCH EXISTING SIGNS.)

M1-4, M1-5A, AND M1-6 SHALL BE 24" X 24". (36" X 36" IF NEEDED TO MATCH EXISTING SIGNS.)

M05-1 AND M06-1 SHALL BE 21" X 21". (30" X 30" IF NEEDED TO MATCH EXISTING SIGNS.)

D1-X SHALL BE AS SHOWN ON SPECIFIC PROJECT SIGNING DETAIL SHEETS.


R1-1 SHALL BE 36" X 36".

- 1 TWO WARNING LIGHTS SHALL BE PROVIDED ON THE CENTER BARRICADE AND A MINIMUM OF ONE WARNING LIGHT SHALL BE PROVIDED ON EACH OF THE OTHER BARRICADES WITHIN THE ROADWAY LIMITS. SPACING OF THE WARNING LIGHTS SHALL BE UNIFORM TO THE EDGE OF ROADWAY AS SHOWN (APPROX. 8-FOOT LIGHT SPACING).
- 2 THESE SIGNS AND BARRICADES ARE NOT REQUIRED IF ROAD CLOSURE BEGINS AT INTERSECTION.
- 3 FOR ROAD CLOSURE WITHOUT LOCAL ACCESS TO PROJECT, SEE ROAD CLOSURE BARRICADE DETAIL D.
- 4 FOR ROAD CLOSURE WITH LOCAL ACCESS TO PROJECT, SEE LANE CLOSURE BARRICADE DETAIL E.
- 5 FOR BRIDGE OR CULVERT REPLACEMENTS, SUBSTITUTE "BRIDGE OUT" INSTEAD OF "ROAD CLOSED" ON R11-2 AND R11-3 SIGNS.
- 6 INSTALL DETOUR AND COMMUNITY GUIDE SIGNS AND ARROWS ONLY IF SPECIFIED IN THE CONTRACT. IF THERE ARE EXISTING ROUTE MARKER ASSEMBLIES THAT WILL REMAIN IN PLACE, ADJUST THE LOCATION OF THE DETOUR ROUTE SIGNS TO CORRESPOND WITH THE EXISTING ASSEMBLIES. MODIFY EXISTING SIGNS WHERE POSSIBLE. SEE SPECIFIC PROJECT DETOUR SIGNING DETAIL SHEETS. IF DETOUR SIGNS ARE BEING INSTALLED BY OTHERS, PLACE THE CONTRACTED TRAFFIC CONTROL SIGNS TO ALLOW FOR PLACEMENT OF ALL WARNING, DETOUR AND GUIDE SIGNS AS SHOWN.
- 7 "EAST" CARDINAL DIRECTION MARKERS AND RIGHT TURN ARROWS ARE SHOWN. USE OTHER CARDINAL DIRECTIONS AND ARROWS AS APPROPRIATE.


BARRICADES AND SIGNS FOR MAINLINE CLOSURES

STATE OF WISCONSIN
DEPARTMENT OF TRANSPORTATION


Sept. 2015 /S/ Peter Amokobe Atepe
DATE STATEWIDE WORK ZONE SAFETY ENGINEER
FHWA

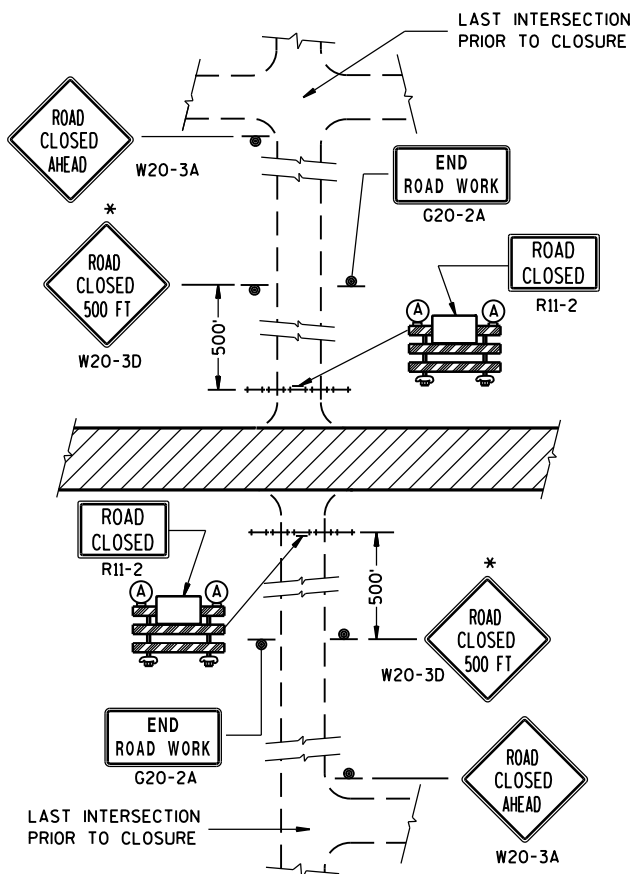


DETAIL 1
(NO ACCESS TO PROJECT)

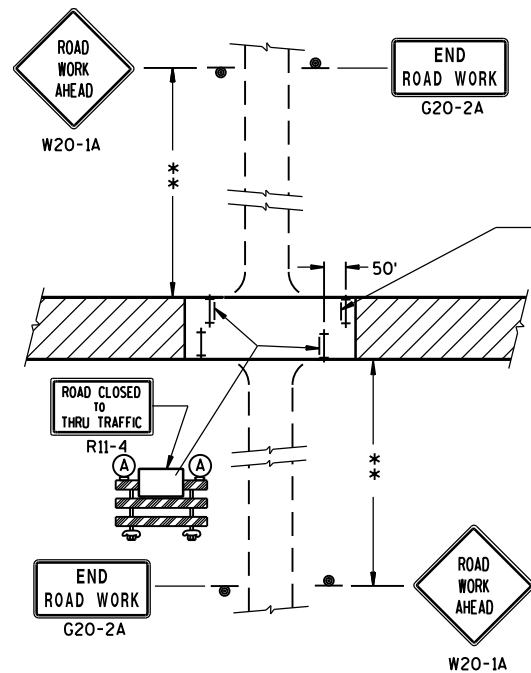

DETAIL 3
(PUBLIC CROSS-TRAFFIC MAINTAINED. CONTRACTOR, LOCAL BUSINESS AND RESIDENT ACCESS).

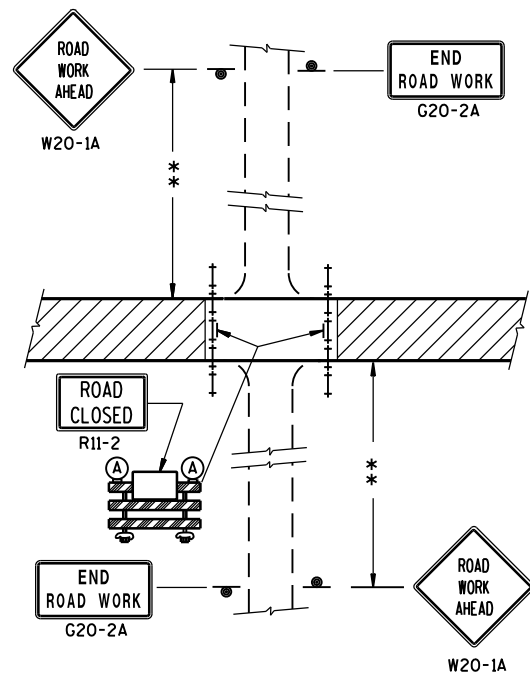

DETAIL 2
(PUBLIC CROSS-TRAFFIC MAINTAINED.
NO ACCESS TO PROJECT).

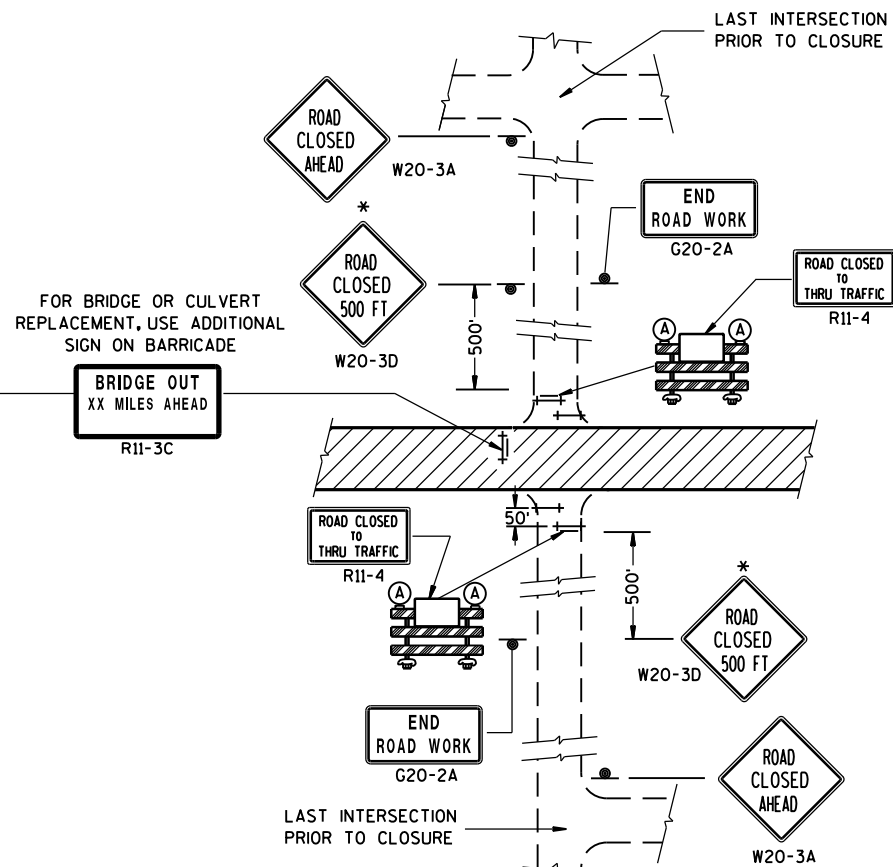

DETAIL 4
(CONTRACTOR, LOCAL BUSINESS AND
RESIDENT ACCESS TO PROJECT)

GENERAL NOTES

THE EXACT NUMBER, LOCATION, AND SPACING OF ALL SIGNS AND BARRICADES SHALL BE ADJUSTED TO FIT FIELD CONDITIONS AS APPROVED BY THE ENGINEER.

ANY SIGNS TEMPORARY OR EXISTING, WHICH CONFLICT WITH TRAFFIC CONTROL "IN USE" SHALL BE REMOVED OR COVERED AS NEEDED AND AS APPROVED BY THE ENGINEER.

THE SPACING BETWEEN TRAFFIC CONTROL SIGNS SHOULD BE ADJUSTED TO NOT CONFLICT WITH AND SHOULD PROVIDE A DESIRABLE MINIMUM OF 200 FEET CLEARANCE TO EXISTING SIGNS THAT WILL REMAIN IN PLACE.

IF A "STOP" SIGN MUST BE REMOVED FOR A WORK OPERATION, A TEMPORARY "STOP" SIGN SHALL BE PLACED PRIOR TO THE SIGN REMOVAL, OR A FLAGGER SHALL BE PROVIDED UNTIL THE SIGN IS RE-ESTABLISHED.

BARRICADES THAT MUST BE MOVED FOR A WORK OPERATION SHALL BE IMMEDIATELY RE-ESTABLISHED UPON COMPLETION OF THE OPERATION OR, FOR CONTINUING OPERATIONS, AT THE END OF EACH WORKING DAY.

SIGNS THAT WILL BE IN PLACE LESS THAN 7 CONTINUOUS DAYS AND NIGHTS MAY BE MOUNTED ON PORTABLE SUPPORTS.

ALL TYPE III BARRICADES SHALL HAVE RAILS REFLECTORIZED ON BOTH FACES. STRIPES SHALL BE PROPERLY SLOPED DOWN TOWARD THE TRAFFIC SIDE OR AS SHOWN IN THE ROAD CLOSURE BARRICADE DETAIL D FOR FULL ROAD CLOSURES.

TYPE "A" LOW-INTENSITY FLASHING WARNING LIGHTS SHALL BE VISIBLE ON BOTH SIDES OF THE BARRICADE.

THE R11-2, R11-3 AND R11-4 SIGNS PLACED ON BARRICADES SHALL COVER NO MORE THAN THE TOP RAIL. THE SIGNS SHALL NOT COVER ANY PORTION OF THE MIDDLE OR BOTTOM RAILS.

ALL SIGNS SHALL BE 48" X 48" UNLESS OTHERWISE NOTED BELOW:

R11-2 SHALL BE 48" X 30".

R11-4 AND R11-3 SHALL BE 60" X 30".

*OMIT THE "ROAD CLOSED 500 FT." SIGN IF THE LAST INTERSECTION IS 500 FT. OR LESS FROM THE WORK ZONE.

**500' MAX. OR AT LAST INTERSECTION WHICHEVER IS CLOSER.


LEGEND

- ⊙ SIGN ON PERMANENT SUPPORT
- ⊢ TYPE III BARRICADE
- ⊢ TYPE III BARRICADE WITH ATTACHED SIGN
- (A) TYPE "A" WARNING LIGHT (FLASHING)
- ▨ WORK AREA

BARRICADES AND SIGNS FOR SIDEROAD CLOSURES

STATE OF WISCONSIN
DEPARTMENT OF TRANSPORTATION

APPROVED
Sept. 2017 /S/ Andrew Heidtke
DATE WORK ZONE ENG 66
FHWA

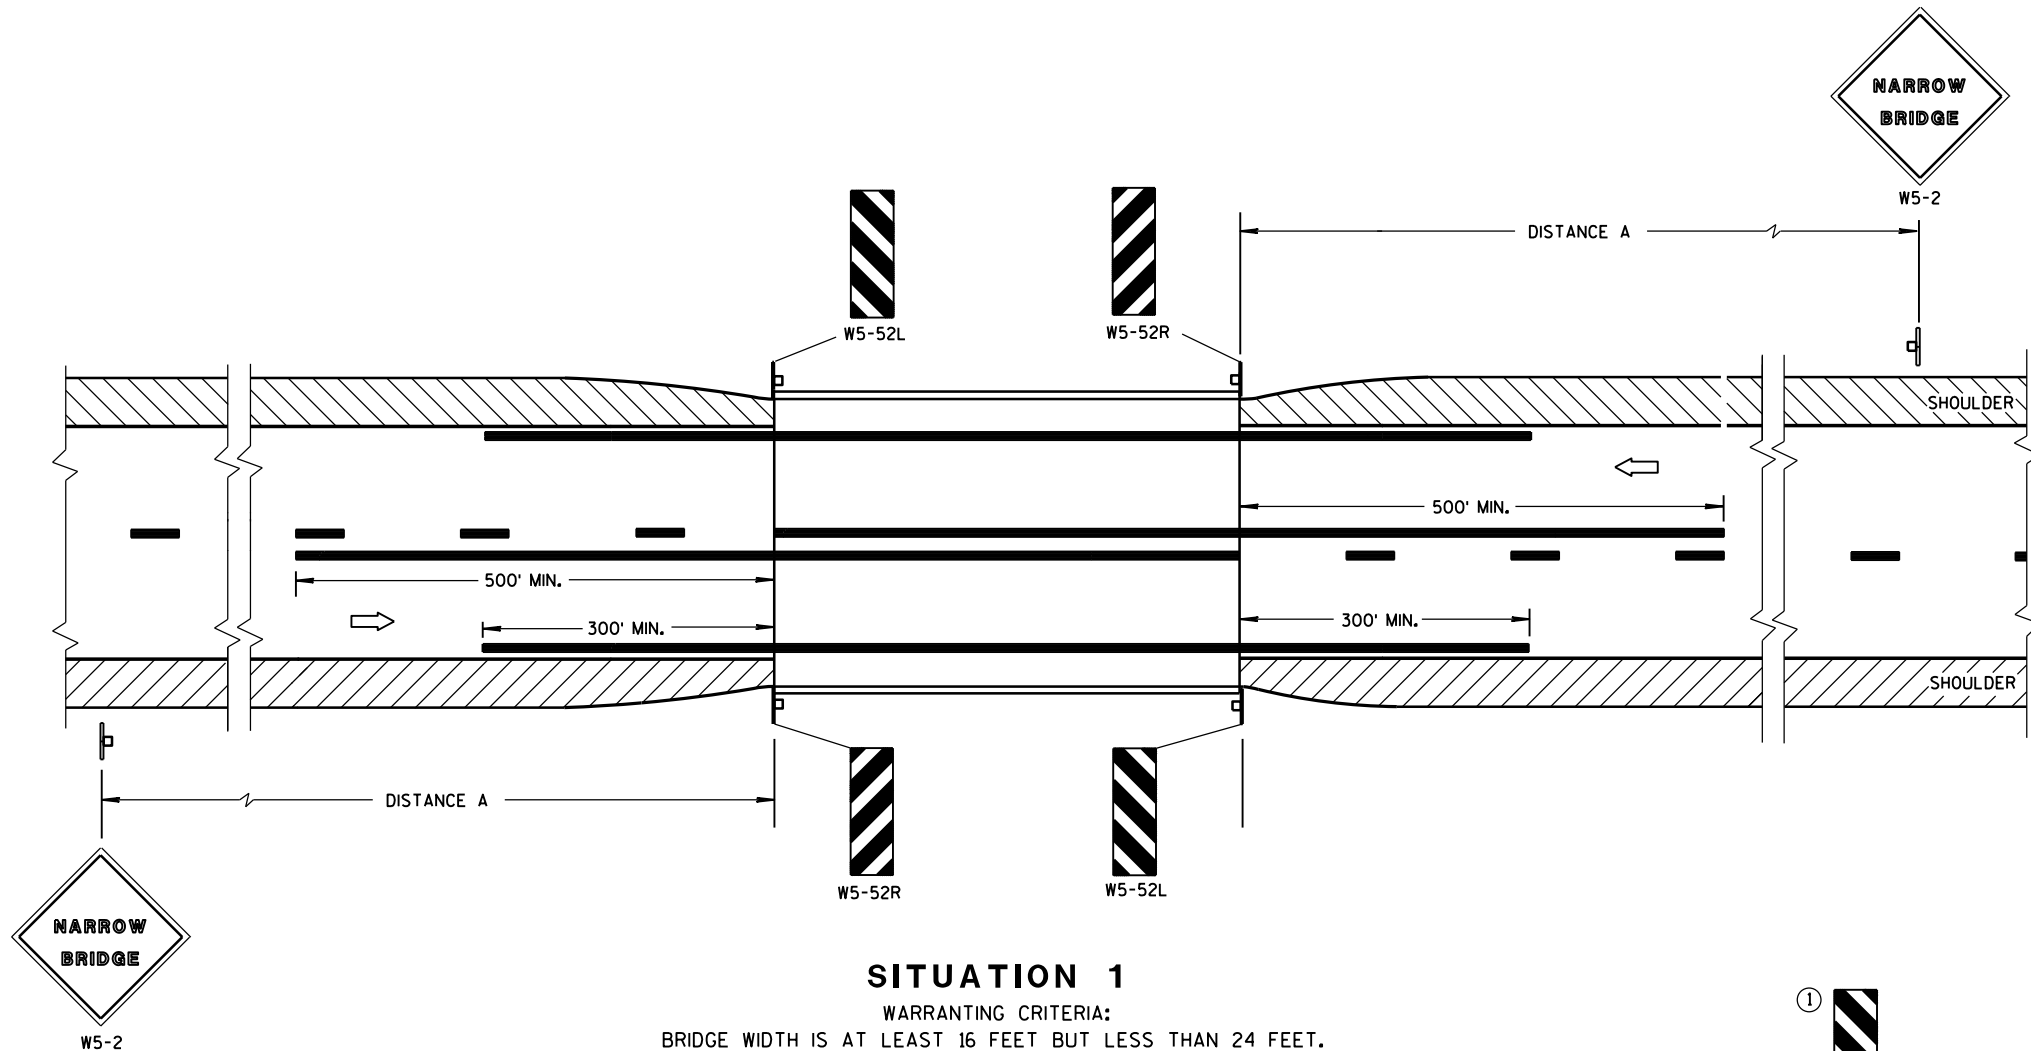

SITUATION 1

WARRANTING CRITERIA:
BRIDGE WIDTH IS AT LEAST 16 FEET BUT LESS THAN 24 FEET.

DISTANCE TABLE

POSTED OR 85th PERCENTILE SPEED	DISTANCE "A"
25	150'
30	200'
35	250'
40	300'
45	400'
50	550'
55	750'

GENERAL NOTES


DETAILS OF TRAFFIC CONTROL DEVICES AND INSTALLATION NOT SHOWN ON THIS DRAWING SHALL CONFORM TO THE PERTINENT REQUIREMENTS OF THE STANDARD SPECIFICATIONS, THE SPECIAL PROVISIONS, AND THE MANUAL ON UNIFORM TRAFFIC CONTROL DEVICES.

LOCATE W5-52 SIGN POST(S) BEHIND GUARDRAIL WHEN PRESENT.

PLACE THE EDGE OF THE W5-52 SIGN IN LINE WITH FACE OF CURB OR PARAPET.

① OMIT ON ONE-WAY TRAVELLED WAYS.

➡ DIRECTION OF TRAFFIC

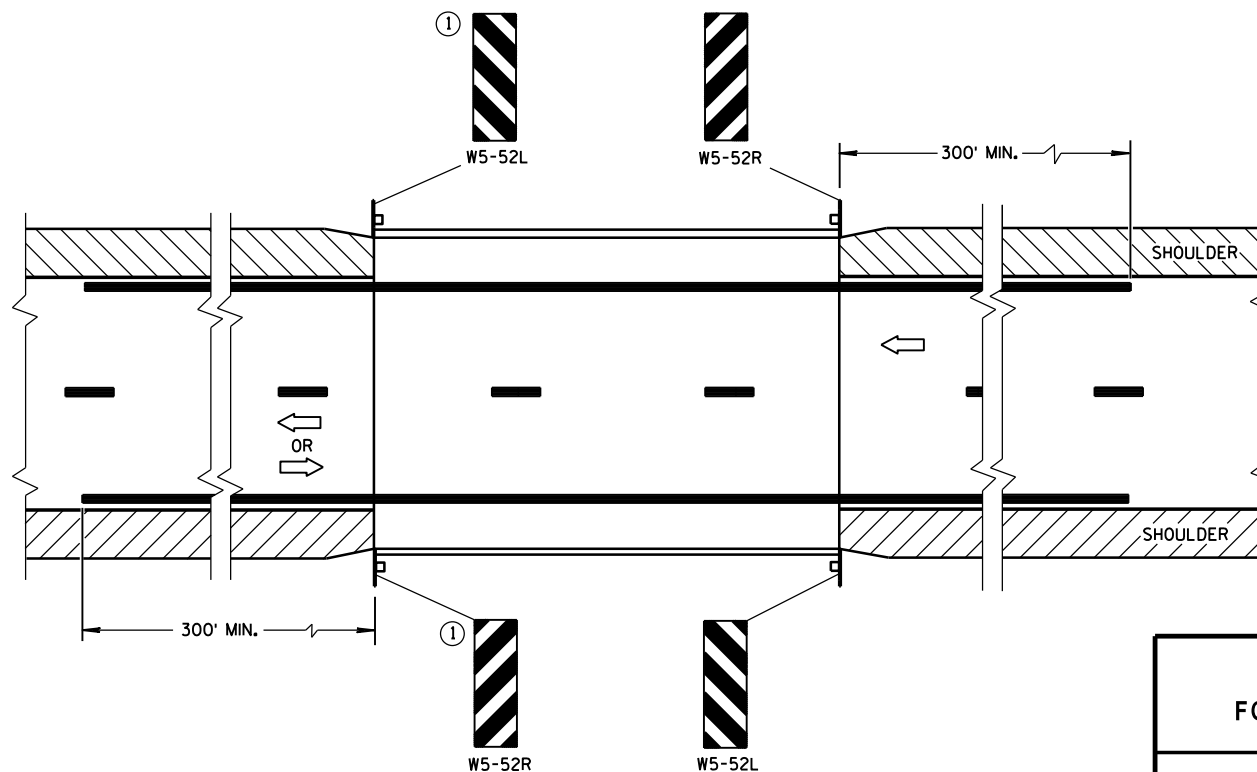

SITUATION 2


WARRANTING CRITERIA:
1. BRIDGE WIDTH IS AT LEAST 24 FEET AND
2. BRIDGE SHOULDER WIDTH IS LESS THAN 6 FEET.

SIGNING & MARKING FOR TWO LANE BRIDGES


STATE OF WISCONSIN
DEPARTMENT OF TRANSPORTATION

APPROVED

June 2017 /S/ Matthew R. Rauch
DATE STATE SIGNING AND MAR 67 JEER
FHWA

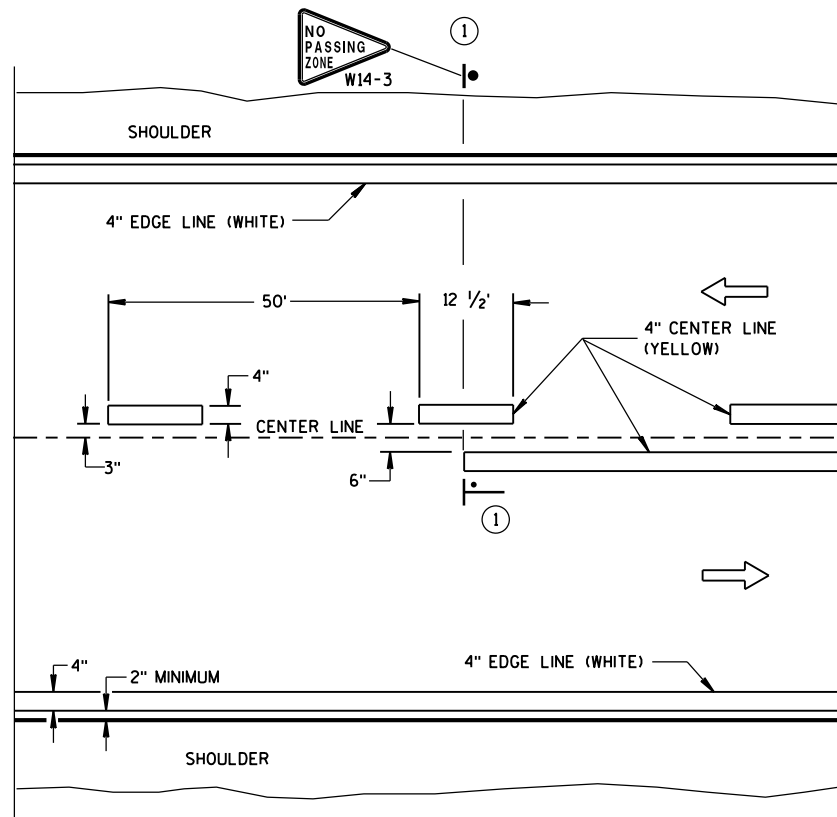


TWO WAY TRAFFIC

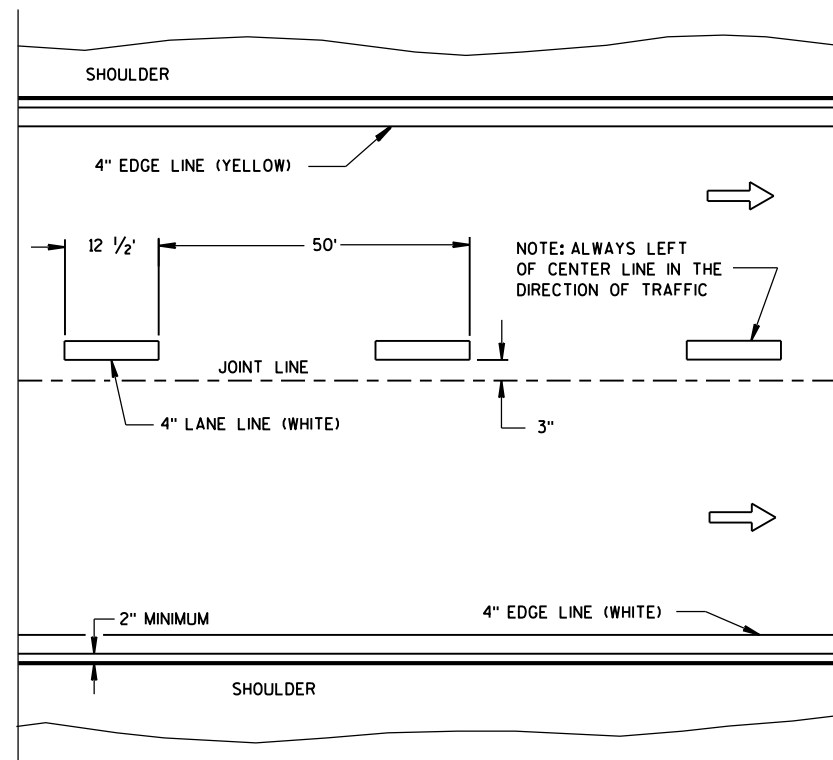


ONE WAY TRAFFIC

PERMANENT PAVEMENT MARKING

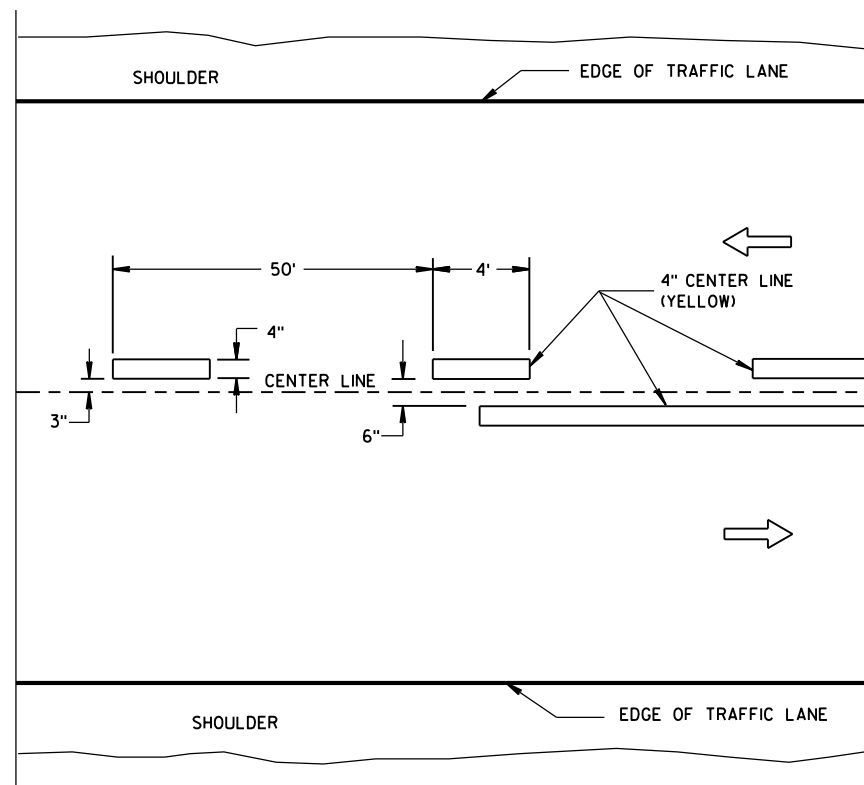

TWO WAY TRAFFIC

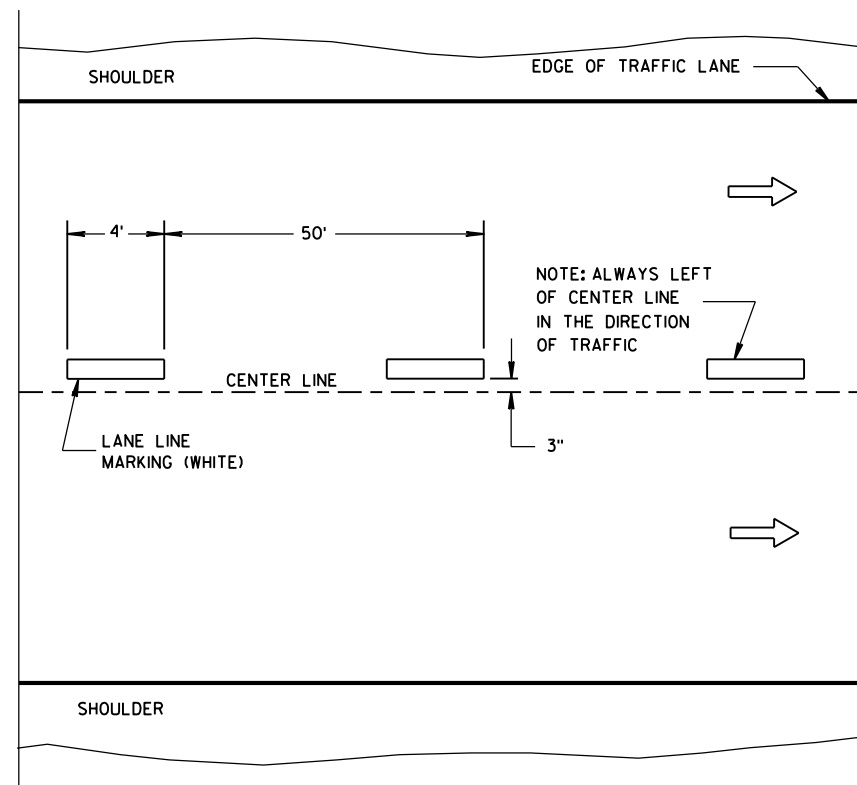

ONE WAY TRAFFIC

TEMPORARY PAVEMENT MARKING

GENERAL NOTES


DETAILS OF CONSTRUCTION NOT SHOWN ON THIS DRAWING SHALL CONFORM TO STANDARD SPECIFICATIONS AND SPECIAL PROVISIONS.

- ① LOCATE THE NO PASSING ZONE W14-3 SIGN WITHIN 50 FEET OF THE "T" MARKING.


NOTE

ARROW SYMBOL () SHOWS DIRECTION OF TRAVEL


LEGEND

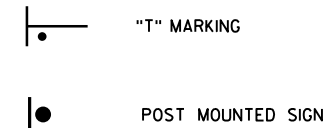

LONGITUDINAL MARKING (MAINLINE)	
STATE OF WISCONSIN DEPARTMENT OF TRANSPORTATION	
APPROVED June 2017	/s/ Matthew R. Rauch
DATE	STATE SIGNING AND MAF 68 INEER
FHWA	

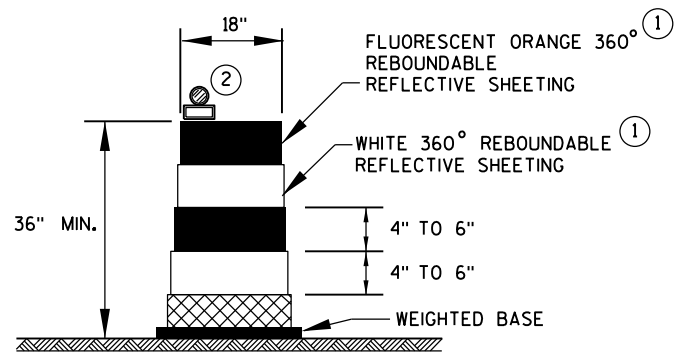

DRUM

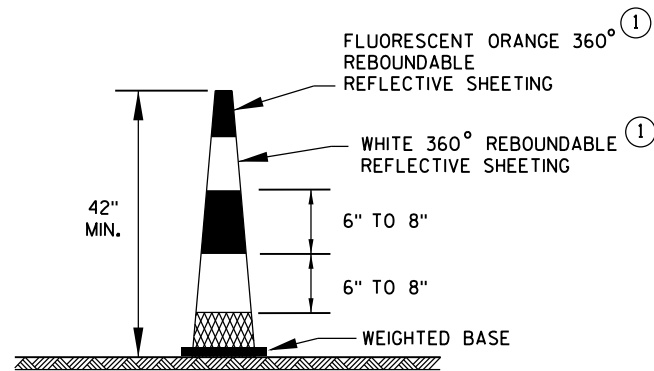


42" CONE

DO NOT USE IN TAPERS
1/2 SPACING OF DRUMS


GENERAL NOTES

- ① REFLECTIVE SHEETING SHALL FOLLOW THE REQUIREMENTS IN THE APPROVED PRODUCTS LISTING FOR SIGN SHEETING.
- ② LOCATION OF WARNING LIGHTS WHEN SHOWN ON THE PLAN.

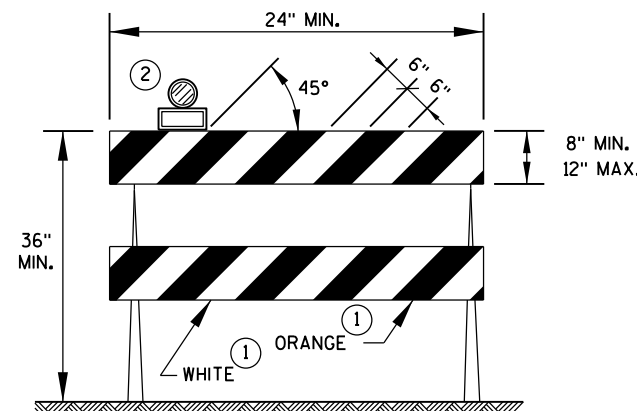


TYPE 2 BARRICADE

FOR RAILS LESS THAN 36" LONG, 4" WIDE STRIPES MAY BE USED.
ALL STRIPES SHALL SLOPE DOWNWARD TO THE TRAFFIC SIDE FOR CHANNELIZATION.

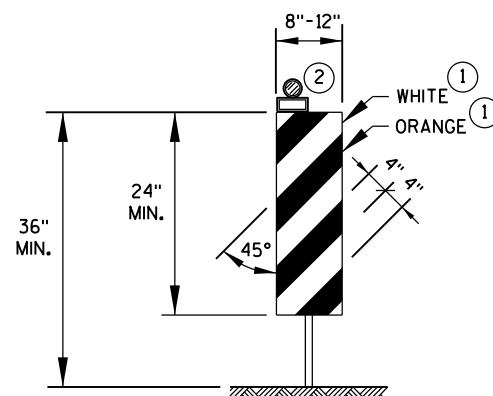

VERTICAL PANEL

THE STRIPES SHALL SLOPE DOWNWARD TO THE TRAFFIC SIDE FOR CHANNELIZATION.

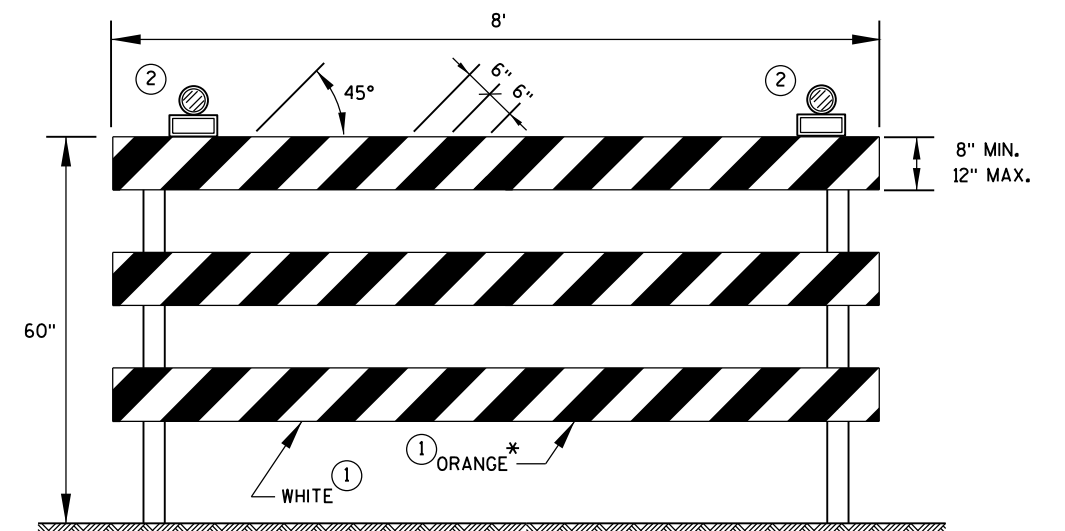

TYPE 3 BARRICADE

IF SIGN MOUNTED, DO NOT COVER MORE THAN 50% OF THE TOP TWO RAILS OR 33% OF THE TOTAL AREA OF THE THREE RAILS.

* IF USED FOR A PERMANENT APPLICATION, USE RED SHEETING.

CHANNELIZING DEVICES
DRUMS, CONES, BARRICADES
AND VERTICAL PANELS


STATE OF WISCONSIN
DEPARTMENT OF TRANSPORTATION

APPROVED


June 2017
DATE

/S/ Andrew Heidtke
WORK ZONE ENG 69


FHWA

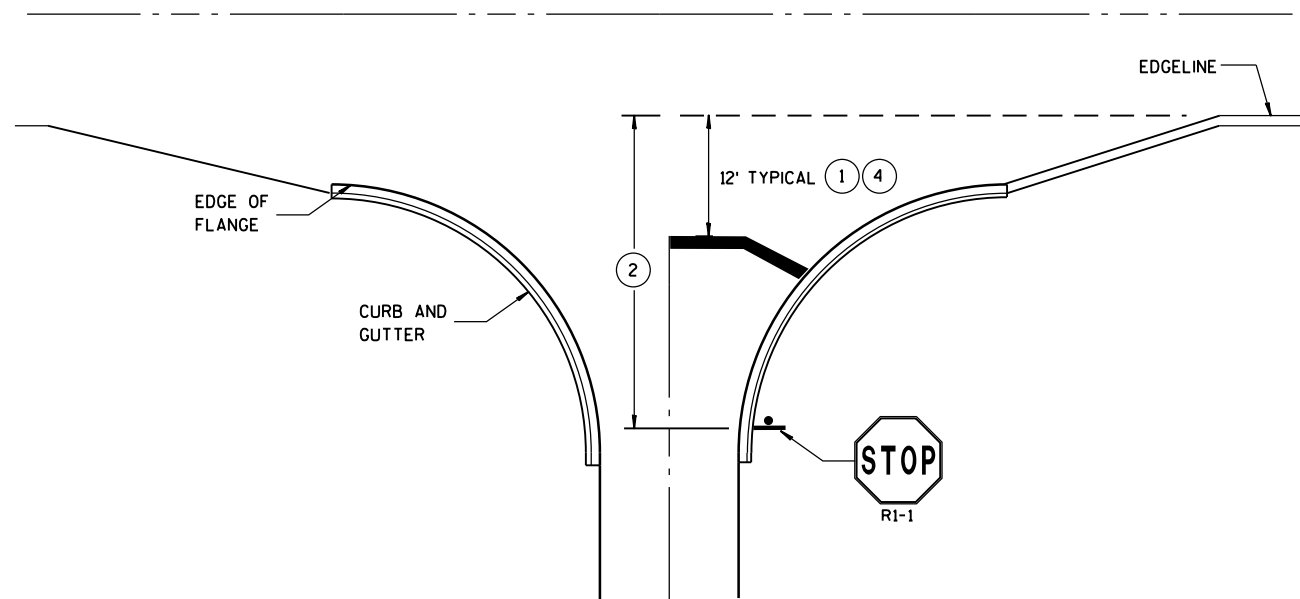


**TYPICAL STOP LINE PAVEMENT MARKING
WITH CURB AND GUTTER**

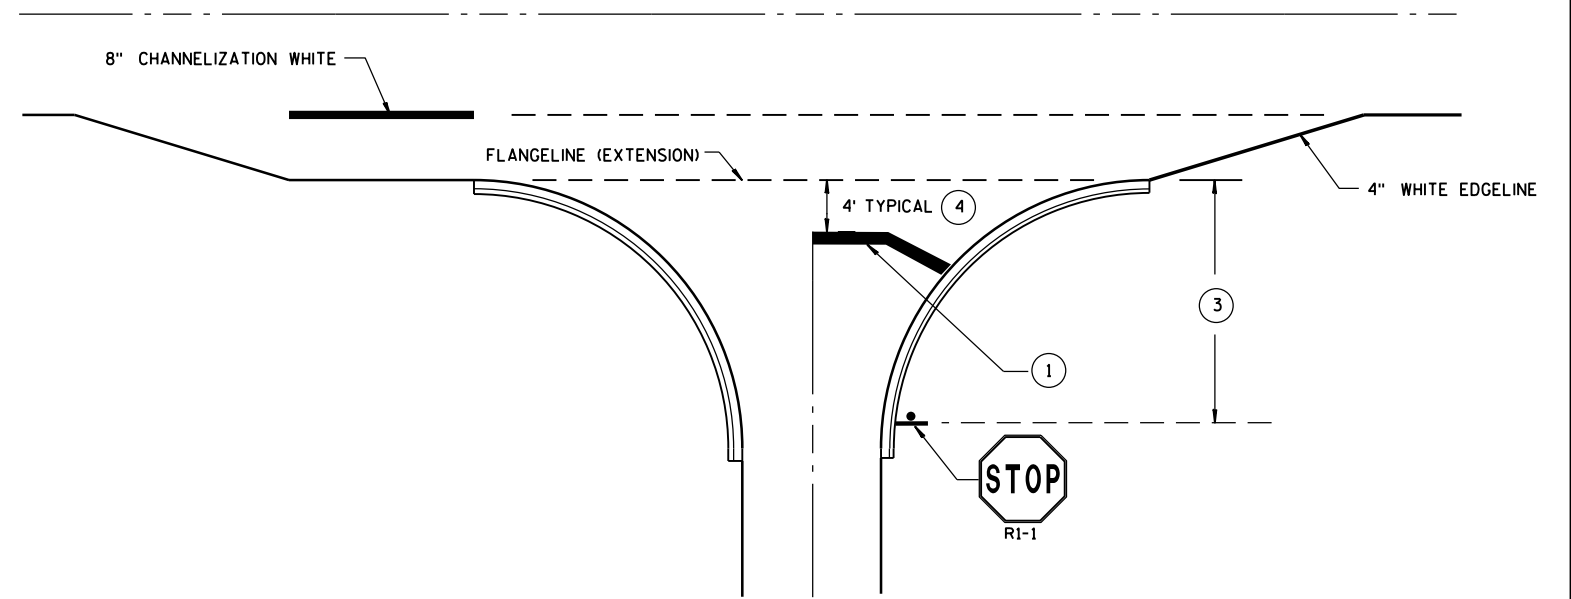

**TYPICAL STOP LINE PAVEMENT MARKING
FOR SIDEROADS WITH RIGHT TURN LANE**

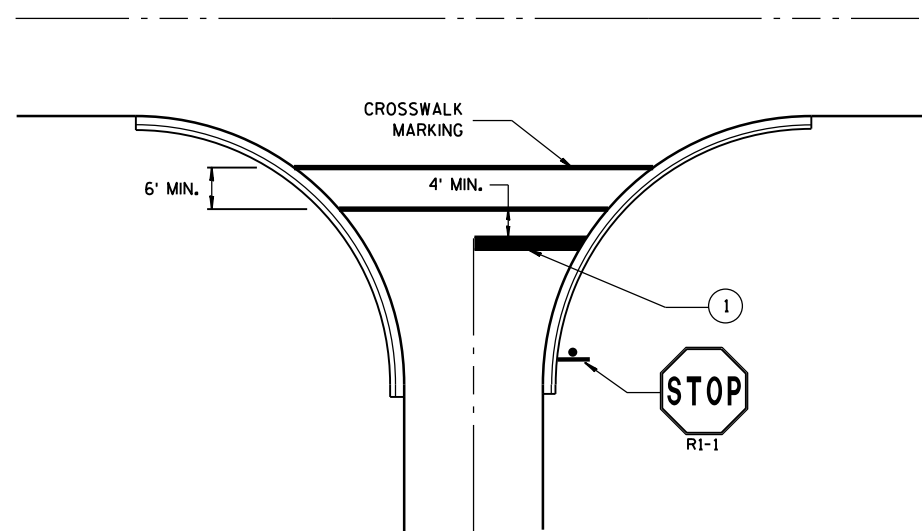

**TYPICAL STOP LINE PAVEMENT MARKING
FOR SIDEROADS WITH CROSSWALK MARKING**

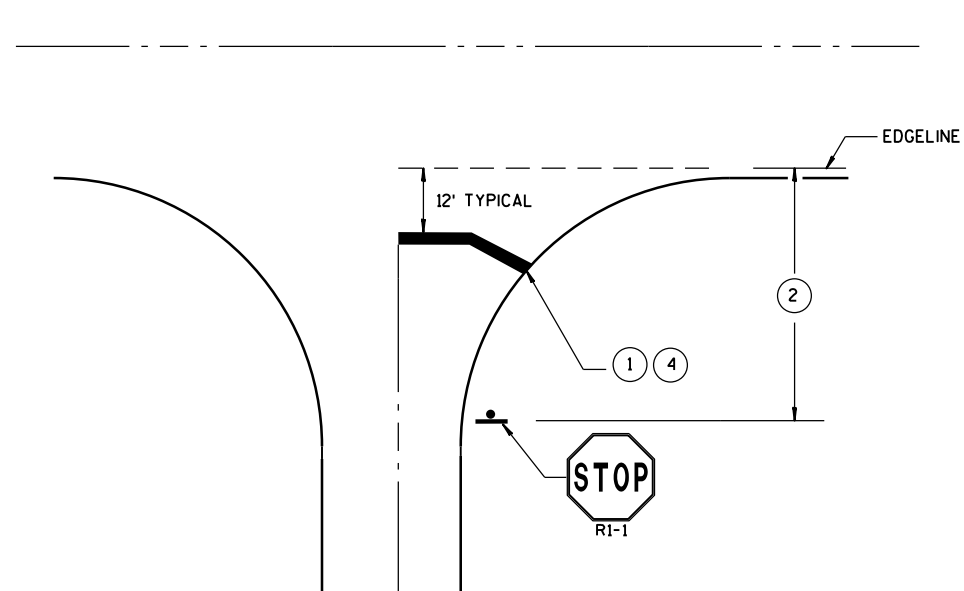

**TYPICAL STOP LINE PAVEMENT MARKING
WITHOUT CURB AND GUTTER**

GENERAL NOTES

STOP SIGN SHALL BE PLACED A MINIMUM OF 6 FEET TO A MAXIMUM OF 50 FEET FROM THE EDGELINE LOCATION.

- ① 18-INCH STOP LINES MAY BE DELETED OR ADDED BY THE PROJECT ENGINEER BASED ON VISIBILITY AND SIGHT LINES.
- ② IF STOP SIGN IS LESS THAN OR EQUAL TO 40 FEET FROM THE EDGELINE THAN NO STOP LINE IS REQUIRED.
- ③ IF STOP SIGN IS LESS THAN OR EQUAL TO 30 FEET FROM THE FLANGELINE EXTENSION THAN NO STOP LINE IS REQUIRED.
- ④ MOVE CLOSER TO EDGE OF TRAVEL LANE AS NEEDED FOR VISIBILITY AND SIGHT LINES. (NO CLOSER THAN 4 FEET).

**STOP LINE AND CROSSWALK
PAVEMENT MARKING**

STATE OF WISCONSIN
DEPARTMENT OF TRANSPORTATION

APPROVED

DATE

FHWA

/S/ Matthew R. Rauch
STATE SIGNING AND MAR 70



JEER



TUBULAR STEEL POSTS

AREA OF SIGN INSTALLATION (SQ. FT.)	NUMBER OF REQUIRED TUBULAR STEEL POSTS
9 OR LESS	1
GREATER THAN 9 LESS THAN OR EQUAL TO 18	2
GREATER THAN 18 LESS THAN OR EQUAL TO 27	3

SIGNS LARGER THAN 27 SQ.FT. SHALL NOT BE MOUNTED ON TUBULAR STEEL POSTS.

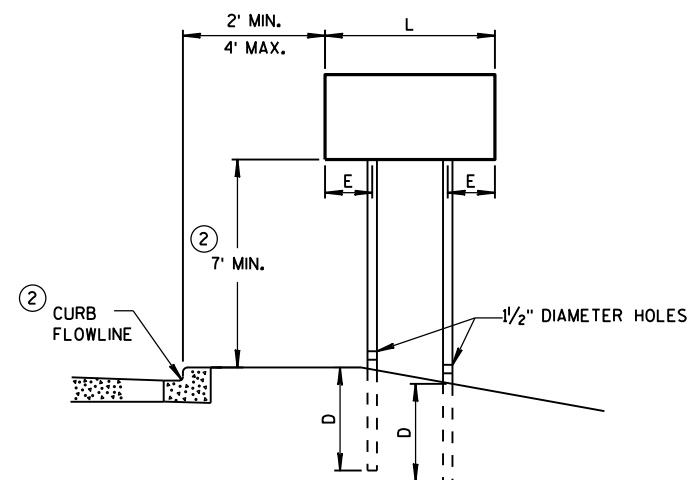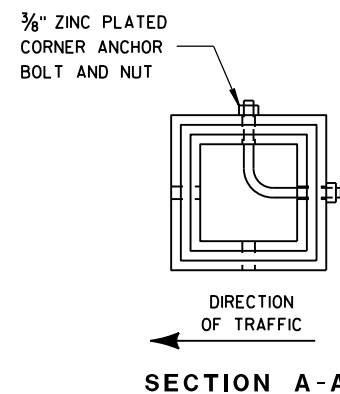


URBAN AREA


POST MOUNTING DETAIL FOR TEMPORARY TRAFFIC CONTROL FIXED MESSAGE SIGNS

WOOD POST
EMBEDMENT DEPTH


AREA OF SIGN INSTALLATION (SQ. FT.)	D (MIN)
20 OR LESS	4'
GREATER THAN 20	5'

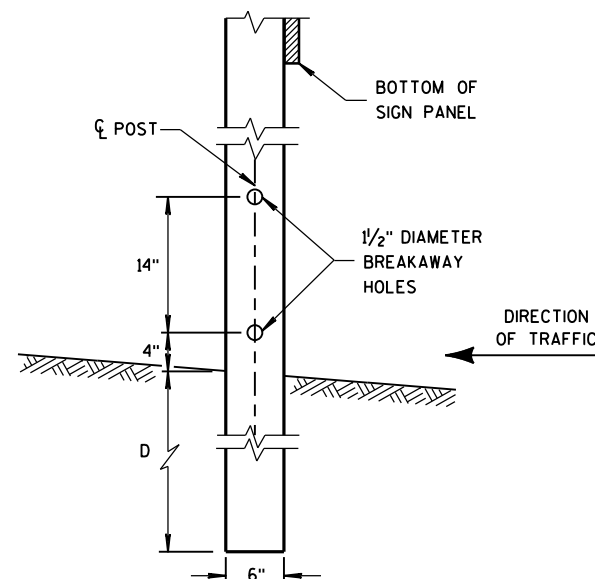

4"x6" WOOD POST MODIFICATION

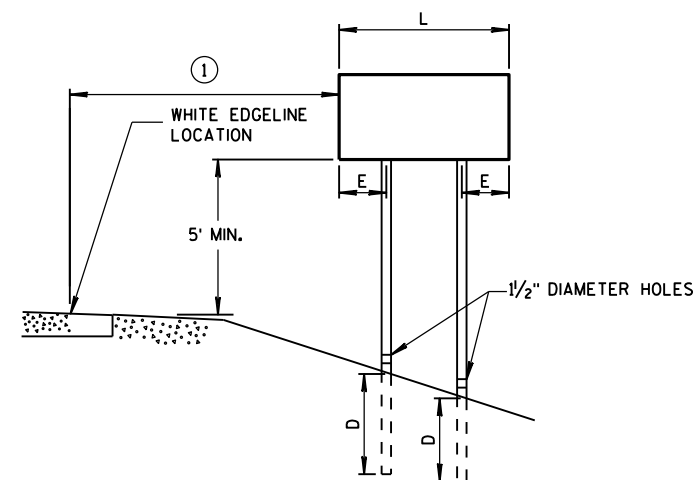

RURAL AREA

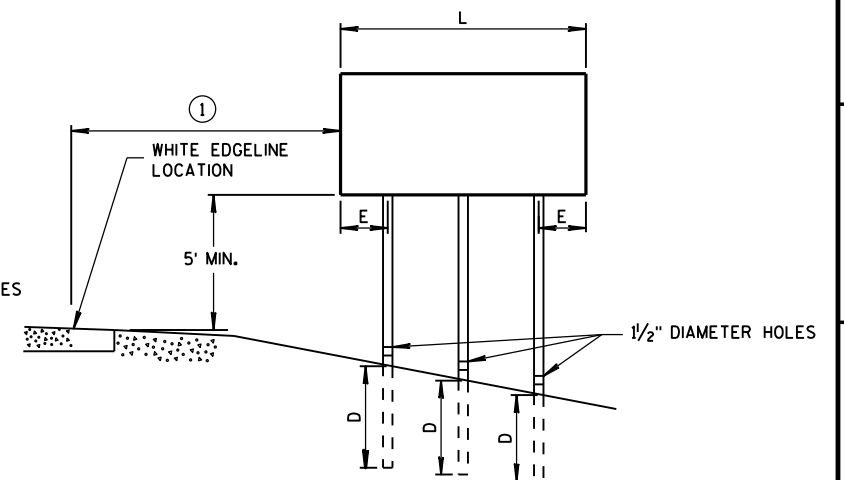

GENERAL NOTES

- ① 6 FEET FROM THE EDGE OF PAVEMENT (EDGE LINE LOCATION) UNLESS OTHERWISE DIRECTED BY THE PROJECT ENGINEER. LATERAL OFFSET SHOULD BE ADJUSTED TO AVOID THE DITCH FLOWLINE.
- ② THE EXISTENCE OF CURB AND GUTTER DOES NOT IN ITSELF MANDATE THE VERTICAL CLEARANCE ILLUSTRATED. THAT HEIGHT IS TYPICALLY MEASURED WHERE THERE IS SIDEWALK ADJACENT TO THE ROADWAY OR PARKING IS PERMITTED. IN THE ABSENCE OF SIDEWALK, VERTICAL CLEARANCE IS MEASURED FROM THE TOP OF THE CURB. IF NO SIDEWALK AND NO PARKING, VERTICAL CLEARANCE MAY BE REDUCED TO 5 FOOT MINIMUM. OFFSET OF SIGNS IS MEASURED FROM THE CURB FLOWLINE.
- ③ FOR SIGNS REQUIRING 4 POSTS, SPACE INTERMEDIATE POSTS EVENLY.


4" X 6" WOOD POST

POST SPACING REQUIREMENTS		NUMBER OF WOOD POSTS REQUIRED
L	E	
48" OR LESS AND LESS THAN 20 SQ. FT.	-	1
LESS THAN 60"	12"	2
60" TO 120"	L/5	2
GREATER THAN 120" LESS THAN 168"	12"	3
168" AND GREATER	12"	4

SEE NOTE (3)

TEMPORARY TRAFFIC CONTROL SIGN MOUNTING

STATE OF WISCONSIN
DEPARTMENT OF TRANSPORTATION 71

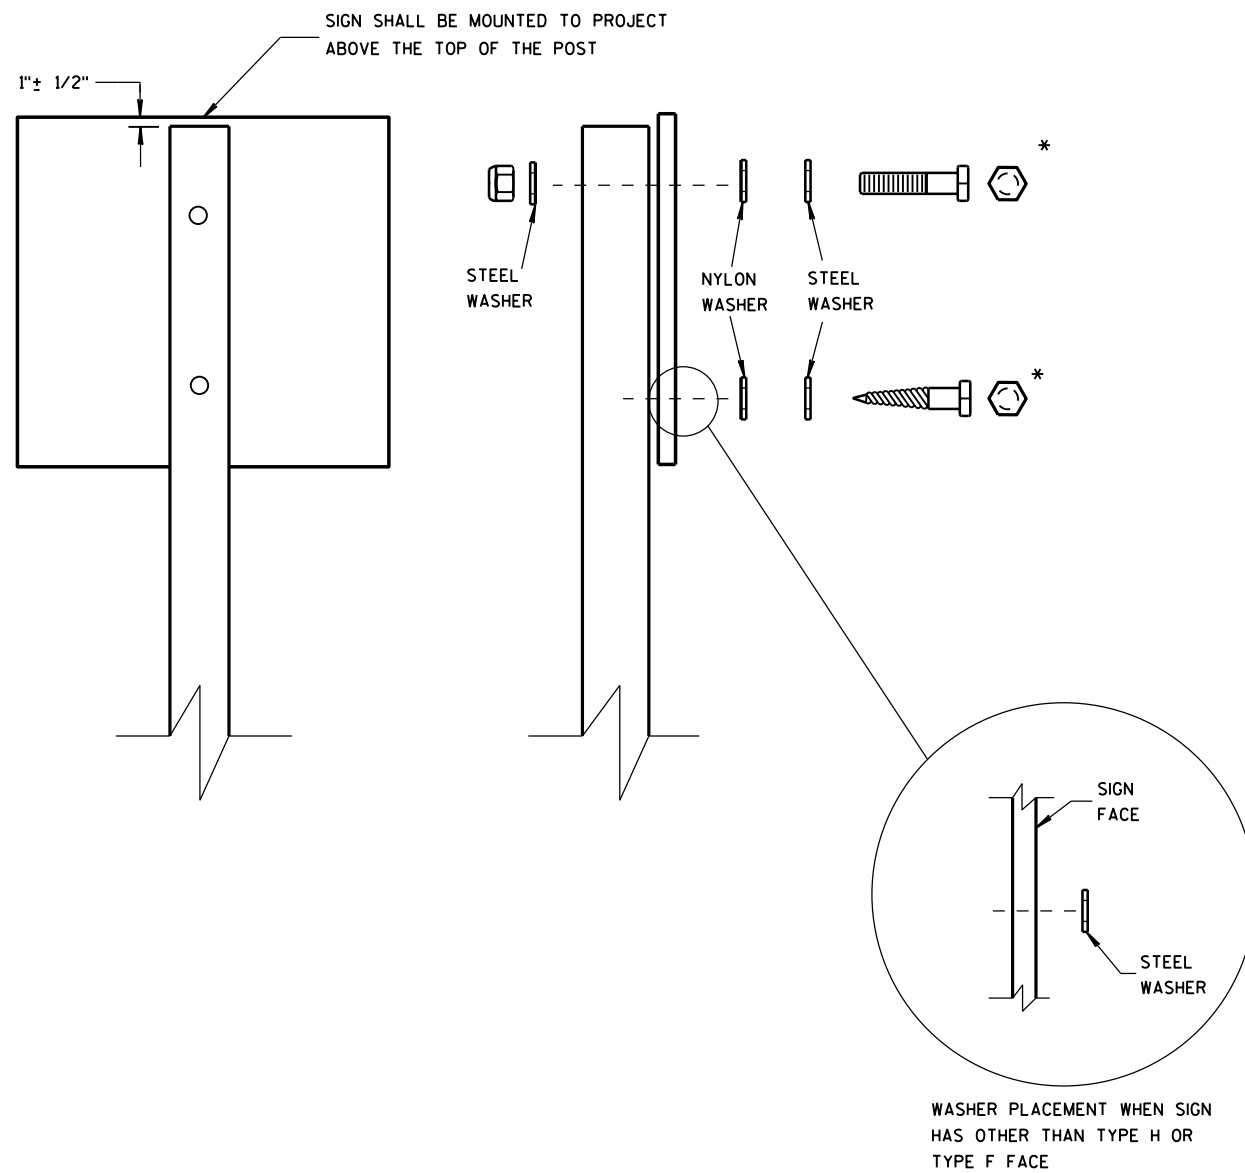

NUTS, BOLTS AND LAGS USED FOR MOUNTING SIGNS SHALL HAVE HEXAGONAL HEADS AND SHALL BE EITHER:

A. HOT DIP GALVANIZED IN ACCORDANCE WITH ASTM DESIGNATION: A 153, CLASS D, OR SC 3

B. ELECTRO-GALVANIZED IN ACCORDANCE WITH ASTM DESIGNATION: B 633, TYPE III, SC 3

THREADS ON BOLTS AND NUTS SHALL BE MANUFACTURED WITH SUFFICIENT ALLOWANCE FOR THE CADMIUM PLATE OR GALVANIZED COATING TO PERMIT THE NUTS TO RUN FREELY ON THE BOLTS.

WOOD POSTS (4" x 4" or 4" x 6")

LAG SCREWS - 3/8" x 3"

MACHINE BOLTS - 5/16" x 6-1/2" OR 7" LENGTH W/ NUTS

SQUARE STEEL POSTS (2" x 2")

MACHINE BOLTS - 3/8" x 3-1/4" LENGTH W/ NUTS

RIVETS - 3/32" (6605-9-6) BULB-TITE, TRI-FOLD, ALUMINUM BODY/MANDREL
O.D. FLANGE .720-.765 INCH, GRIP RANGE .042-.375 INCH

WASHERS (ALL POSTS) -

1-1/4" O.D. x 3/8" I.D. x 1/16" STEEL

1-1/4" O.D. x 3/8" I.D. x .080 NYLON FOR ALL TYPE H SIGNS

* TWO DIFFERENT FASTENING SYSTEMS ARE SHOWN FOR ILLUSTRATION PURPOSES. ON ANY INDIVIDUAL SIGN, EITHER ONE OR THE OTHER SYSTEM SHALL BE USED. ACTUAL NUMBER OF FASTENERS PER SIGN VARIES WITH THE SIGN AREA. FOR A SINGLE POST INSTALLATION, ALL SIGNS GREATER THAN 9 SQ. FT. REQUIRE THE USE OF 3 FASTENERS.

ATTACHMENT OF SIGNS
TO POSTS

STATE OF WISCONSIN
DEPARTMENT OF TRANSPORTATION



APPROVED

June 2017
DATE

/S/ Andrew Heidtke
WORK ZONE ENC 72


FHWA

URBAN AREA

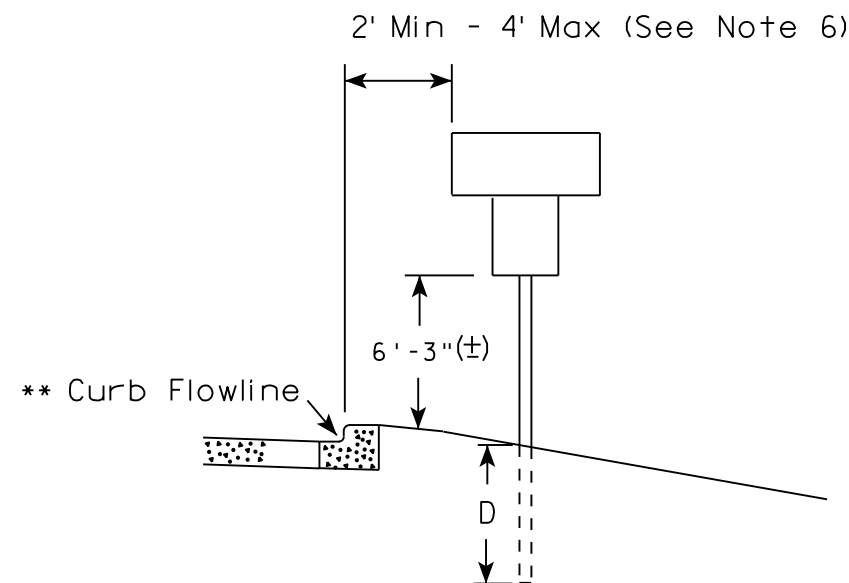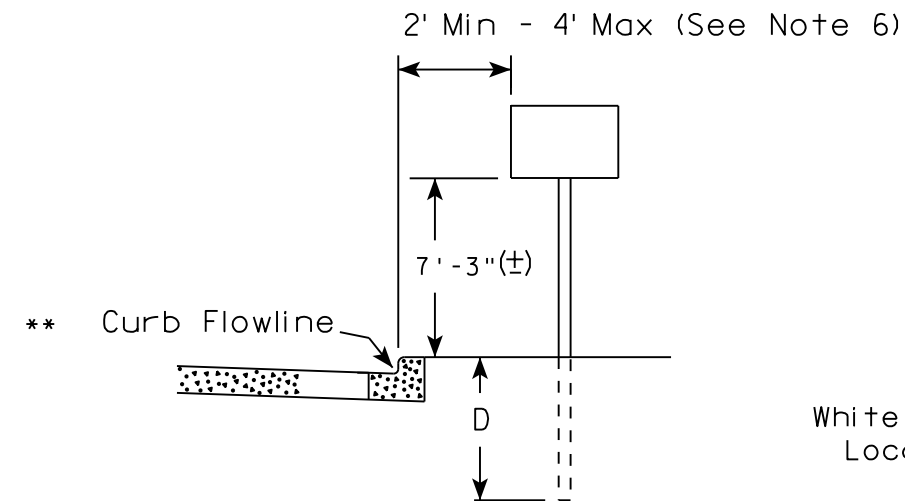


White Edgeline
Location

RURAL AREA (See Note 2)

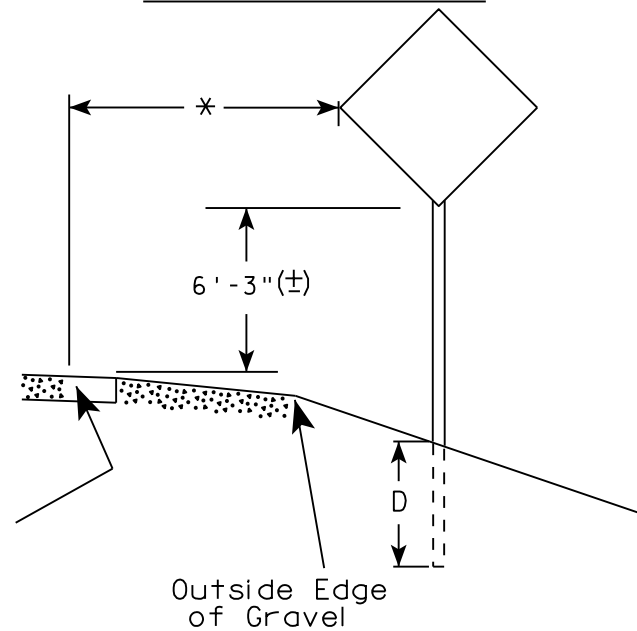

White Edgeline
Location

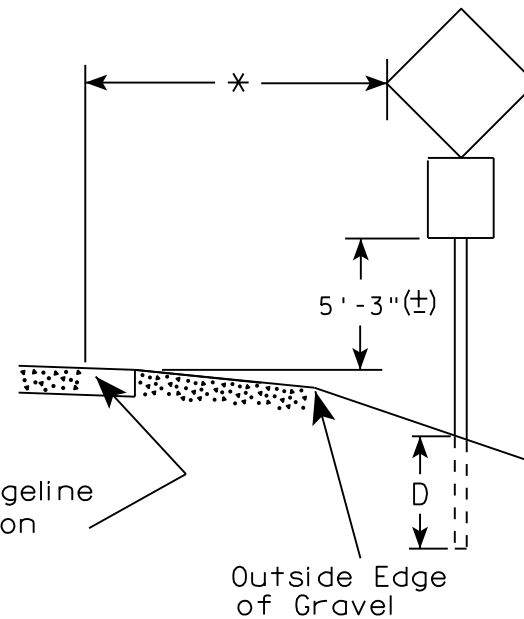

Outside Edge
of Gravel

POST EMBEDMENT DEPTH

Area of Sign Installation (Sq. Ft.)	D (Min)
20 or Less	4'
Greater than 20	5'

* 6 feet from edge of a paved shoulder or 12 feet from the edge of pavement (edge line location) or 2 feet from outside edge of gravel, whichever is greater unless directed by project engineer.

GENERAL NOTES

1. Signs wider than 4 feet or 20 sq.ft or larger, shall be mounted on multiple posts. Refer to plate A4-4.
2. If signs are mounted on barrier wall, see A4-10 sign plate.
3. For expressways and freeways, mounting height is 7'-3" (±) or 6'-3" (±) depending upon existence of a sub-sign.
4. J-Assemblies are considered to be one sign for mounting height.
5. Minimum mounting height for signs mounted on traffic signal poles is 5'-3" (±).
6. Offset distance shall be consistent with existing signs or consistent throughout length of project.
7. The (±) tolerance for mounting height is 3 inches.
8. Folding signs shall be mounted at a height of 5'-3" (±) or as directed by the Engineer.
9. The Double Arrow sign (W12-1) shall be mounted at a height of 2'-3" (±). The Chevron sign (W1-8), Roundabout Chevron panel (R6-4B), Enhanced Reference Markers, Clearance Markers (W5-52), Mile Markers (D10 series), In Road Object Markers (W5-54) & End of Road Markers (W5-56) shall be mounted at a height of 4'-3" (±).

** The existence of curb and gutter does not in itself mandate the vertical clearance illustrated. That height is typically measured where there is sidewalk adjacent to the roadway or parking is permitted. In the absence of sidewalk vertical clearance is measured from the top of the curb. Offset of signs is measured from the flow line.

TYPICAL INSTALLATION
OF PERMANENT TYPE II
SIGNS ON SINGLE POSTS

WISCONSIN DEPT OF TRANSPORTATION

APPROVED

Matthew R. Rauch
for State Traffic Engineer

DATE 8/21/17

PLATE NO. A4-3.21


PROJECT NO:

HWY:

COUNTY:

SHEET NO: 73

E

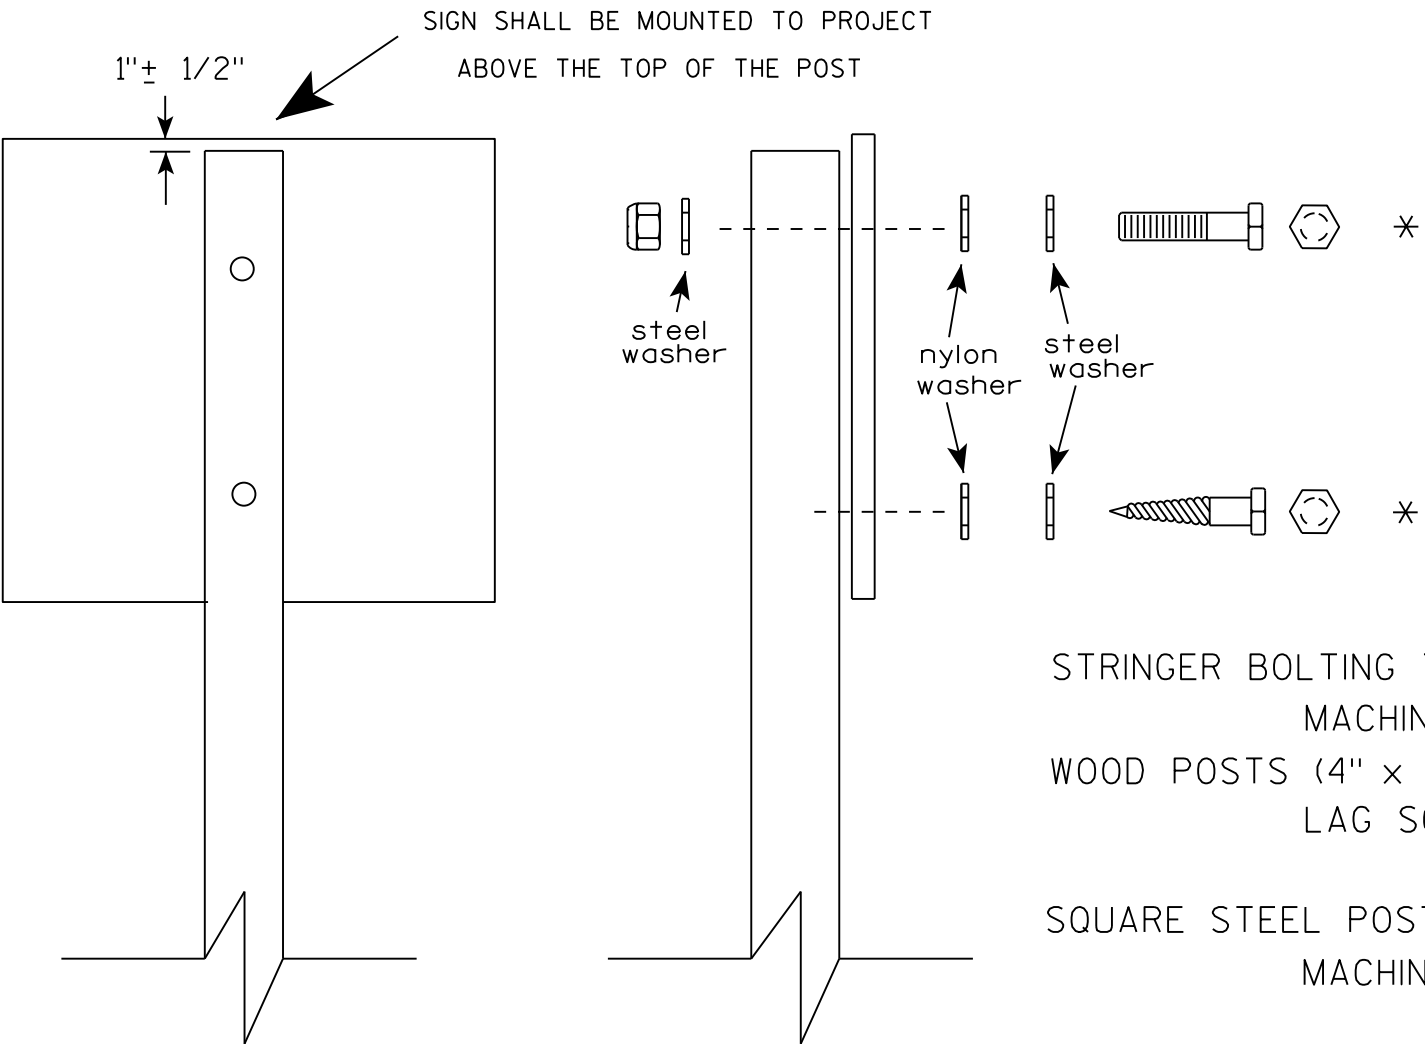

Nuts, bolts and lags used for mounting signs shall have hexagonal heads and shall be either :

- a. Hot dip galvanized in accordance with ASTM Designation: A 153, Class D, or SC 3
- b. Electro-galvanized in accordance with ASTM Designation : B 633, TYPE III, SC 3.


Threads on bolts and nuts shall be manufactured with sufficient allowance for the cadmium plate or galvanized coating to permit the nuts to run freely on the bolts.

- STRINGER BOLTING TO ALUMINUM SIGNS (SEE SIGN PLATE A4-18)
- MACHINE BOLTS - 5/16" X 1-3/4" Length w/ lock nuts
- WOOD POSTS (4" x 4" or 4" x 6")
- LAG SCREWS - 3/8" X 3" (NO STRINGERS ON BACK OF SIGN)
 - 3/8" X 4" (STRINGERS ON BACK OF SIGN)
- SQUARE STEEL POSTS (2" x 2")
- MACHINE BOLTS - 3/8" X 3-1/4" Length w/ nuts (NO STRINGER ON BACK OF SIGN)
 - 3/8" X 5" Length w/ nuts (STRINGERS ON BACK OF SIGN)
- RIVETS - 9/32" (6605-9-6) BULB-TITE, TRI-FOLD, ALUMINUM BODY/MANDREL
- O.D. FLANGE .720-.765 INCH, GRIP RANGE .042-.375 INCH
- WASHERS (ALL POSTS) -
- 1-1/4" O.D. X 3/8" I.D. X 1/16" STEEL
 - 1-1/4" O.D. X 3/8" I.D. X .080 NYLON

* Two different fastening systems are shown for illustration purposes. On any individual sign, either one or the other system shall be used. Actual number of fasteners per sign varies with the sign area, but normally there are two. For a single post installation, all signs greater than 9 sq. ft. require the use of 3 fasteners.

ATTACHMENT OF SIGNS TO POSTS	
WISCONSIN DEPT OF TRANSPORTATION	
APPROVED	<i>Matthew R. Rauch</i> For State Traffic Engineer
DATE 8/11/16	PLATE NO. A4-8.8 74

7

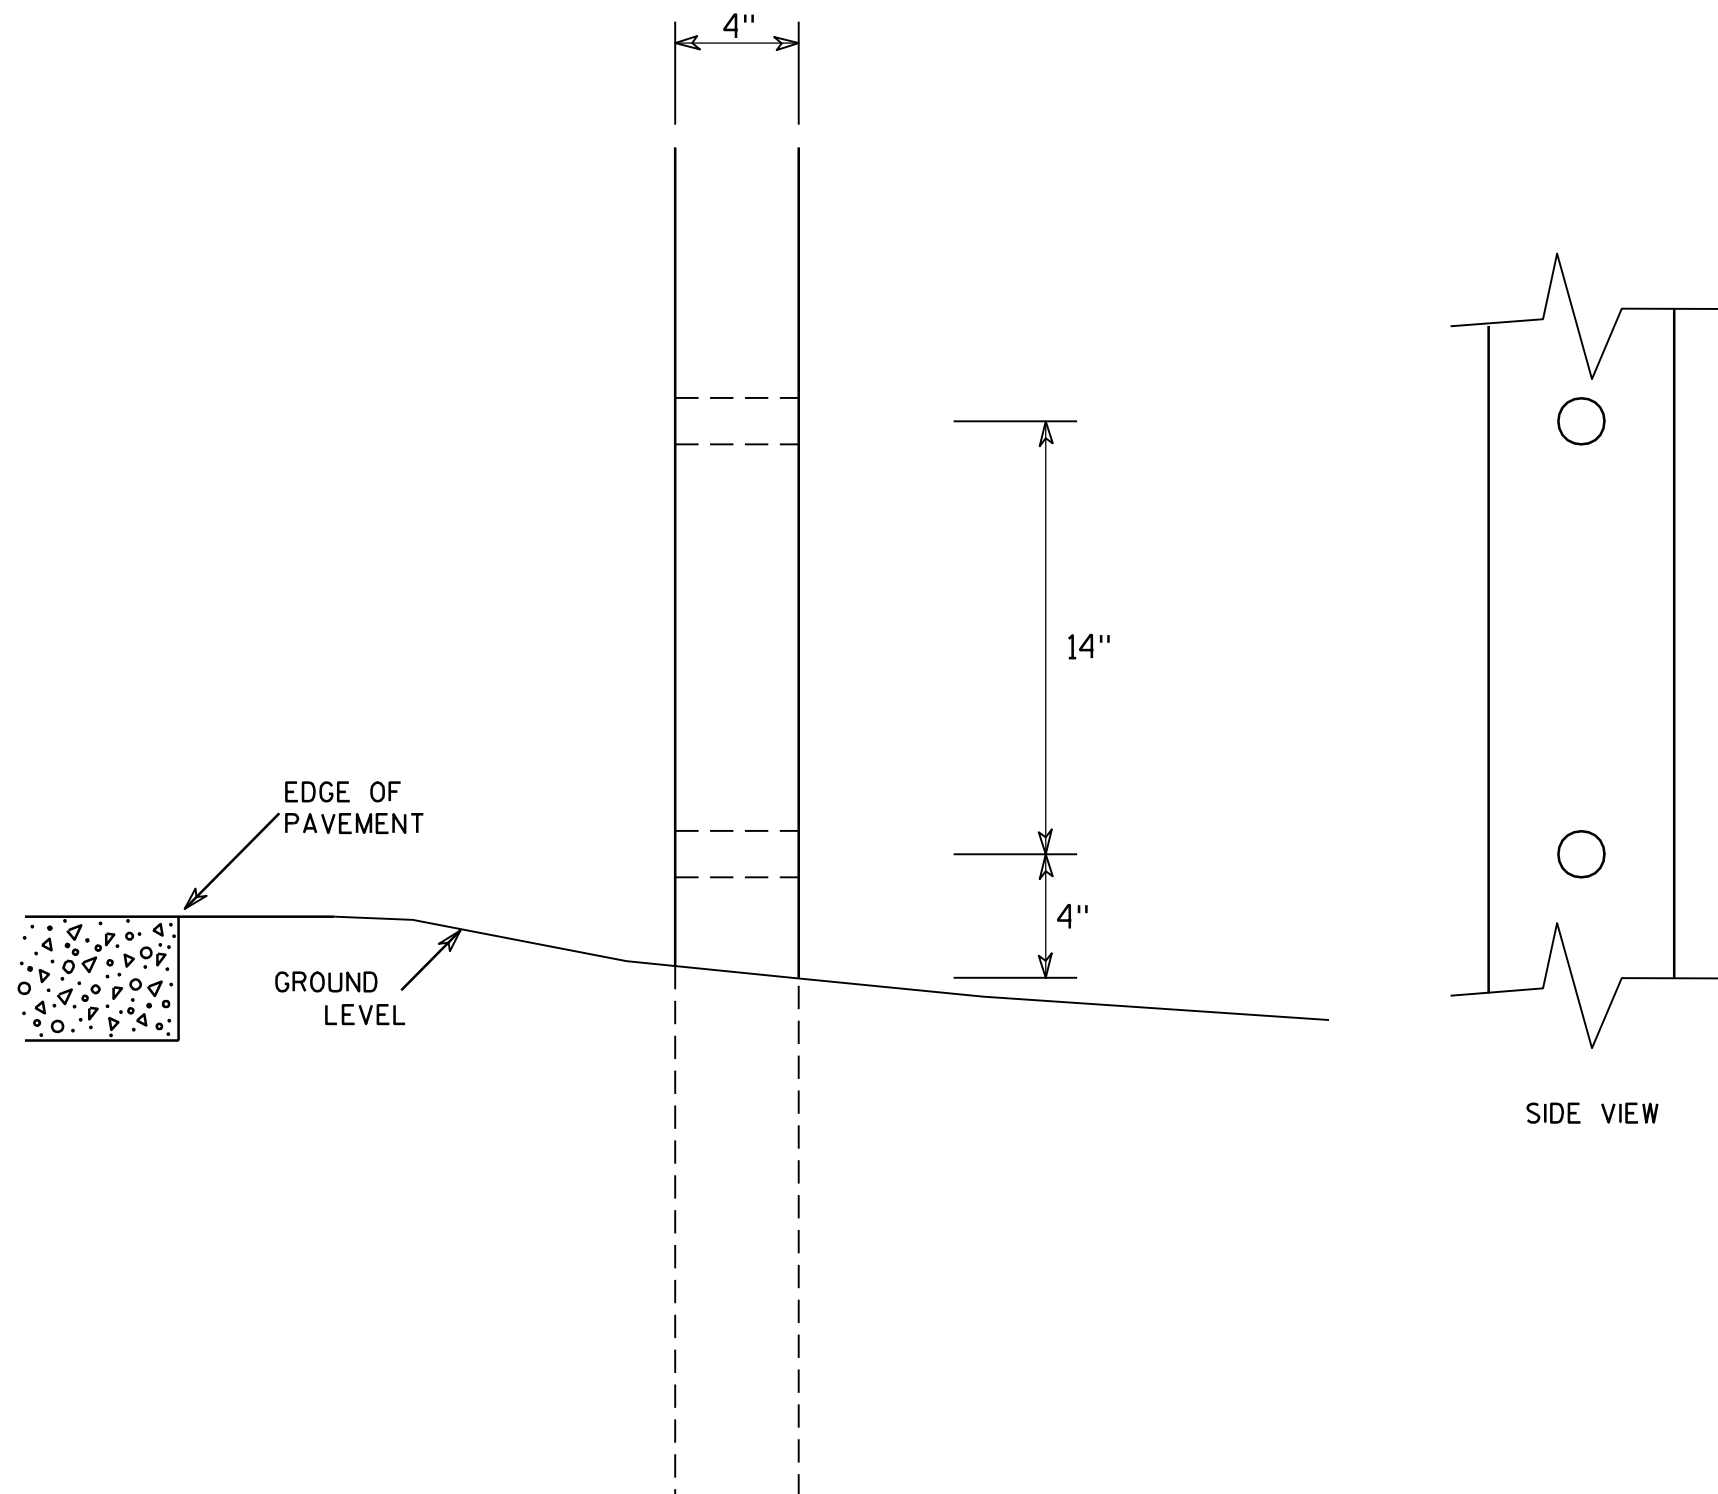

GENERAL NOTES

1. All 4 x 6 Wood Posts shall be modified by having two 1½" diameter holes drilled perpendicular to the roadway centerline.

7

4 X 6 WOOD POST MODIFICATIONS

WISCONSIN DEPT OF TRANSPORTATION

APPROVED

Chester J. Spang
for State Traffic Engineer

DATE 3/27/97

PLATE NO. A4-11.2



PROJECT NO:

HWY:


COUNTY:

SHEET NO: 75

E

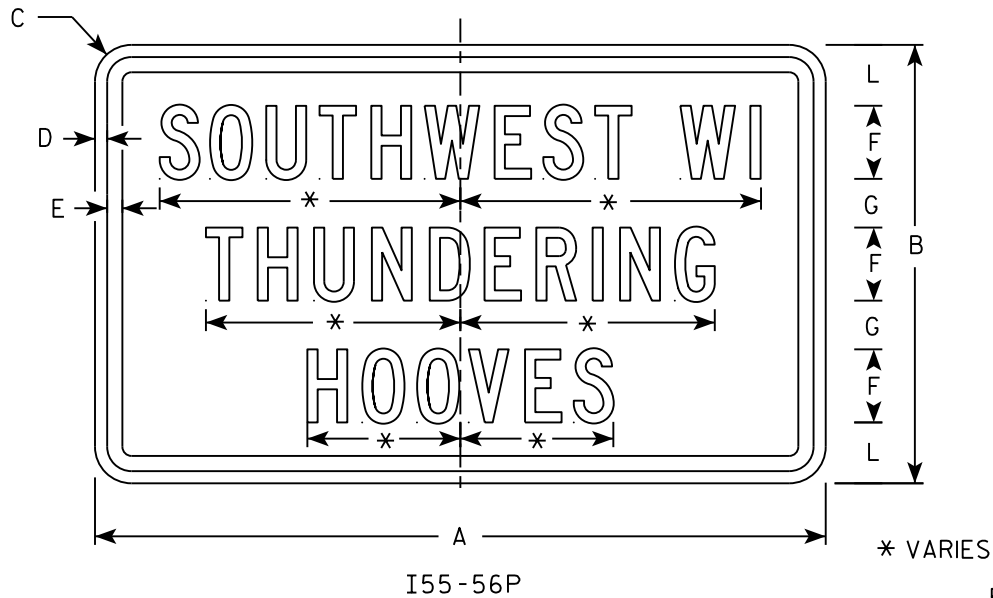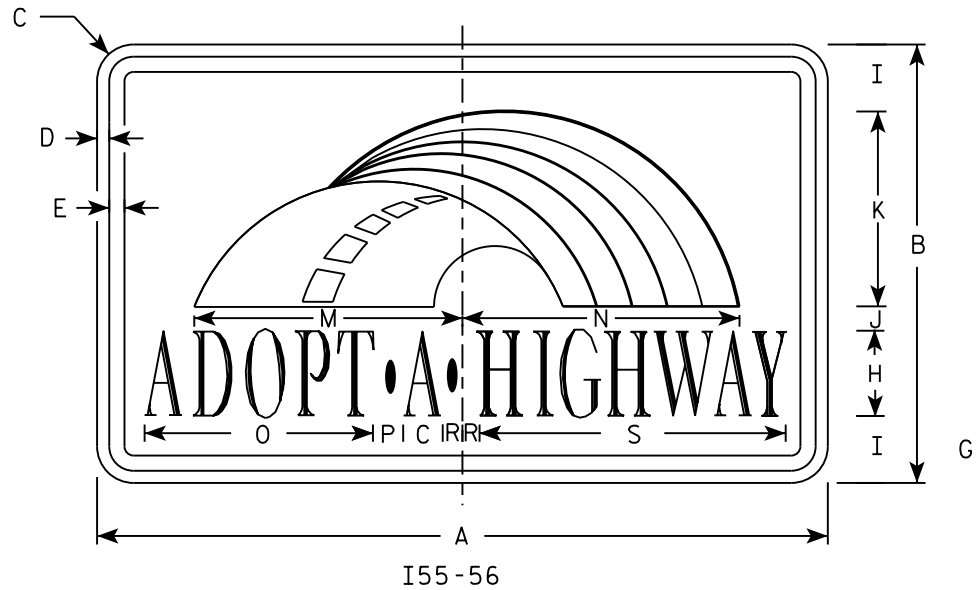


Background Colors of Symbol*

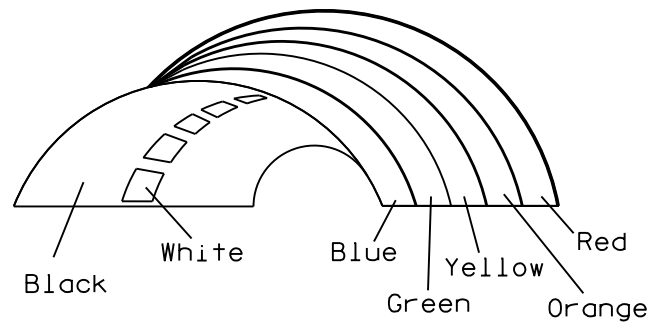

*1/4" Black Border between each color of rainbow and border of rainbow

NOTES

1. Sign is Type II - Type H Reflective
2. Color:
Background - White
Message - (See Note 4)
3. Message Series - (See Note 5)
4. Border - Blue
Adopt a Highway - Red
All other Text - Blue
5. Adopt a Highway - Dutch 8011L
All other Text - Series C
6. Contractor shall provide and install a new post bracket in accordance with the I55-56B sign detail.

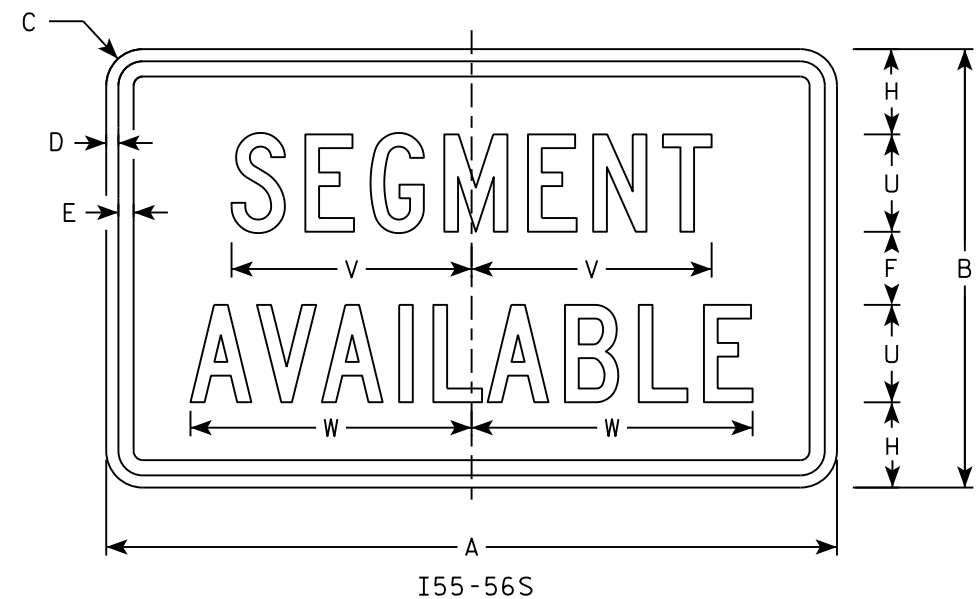

SIZE	A	B	C	D	E	F	G	H	I	J	K	L	M	N	O	P	Q	R	S	T	U	V	W	X	Y	Z	Area sq. ft.
1																											
2	30	18	1 1/2	1/2	5/8	3	2	3 1/2	2 3/4	1	8	2 1/2	11 1/4	11 1/8	9 3/8	1 1/4		3/4	12 5/8	7 1/2	4	9 7/8	11 1/2				3.75
3																											
4																											
5																											

PROJECT NO:

HWY:

COUNTY:

SHEET NO: 76

E





STANDARD SIGN
I55-56

WISCONSIN DEPT OF TRANSPORTATION

APPROVED *Matthew R. Rauch*
for State Traffic Engineer

DATE 2/20/18 PLATE NO. I55-56.4

7

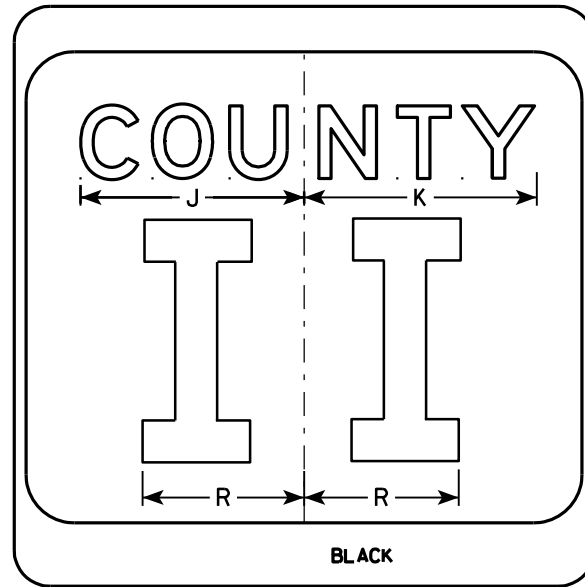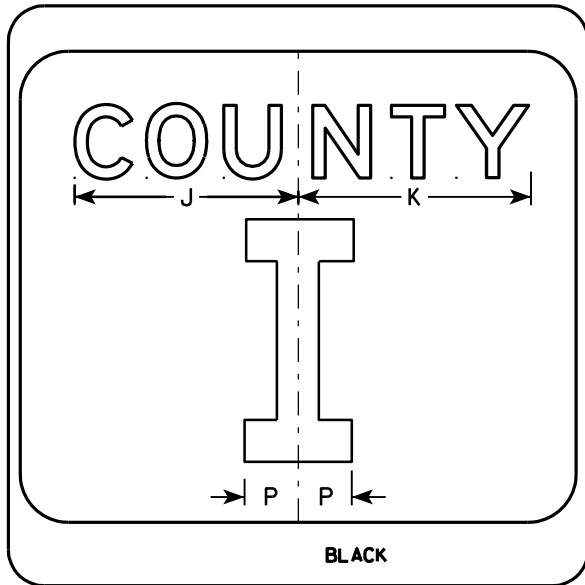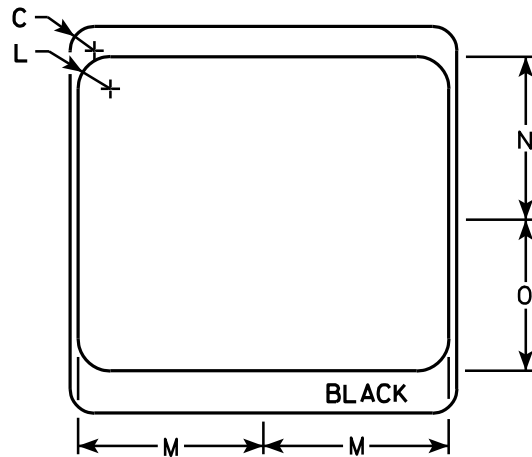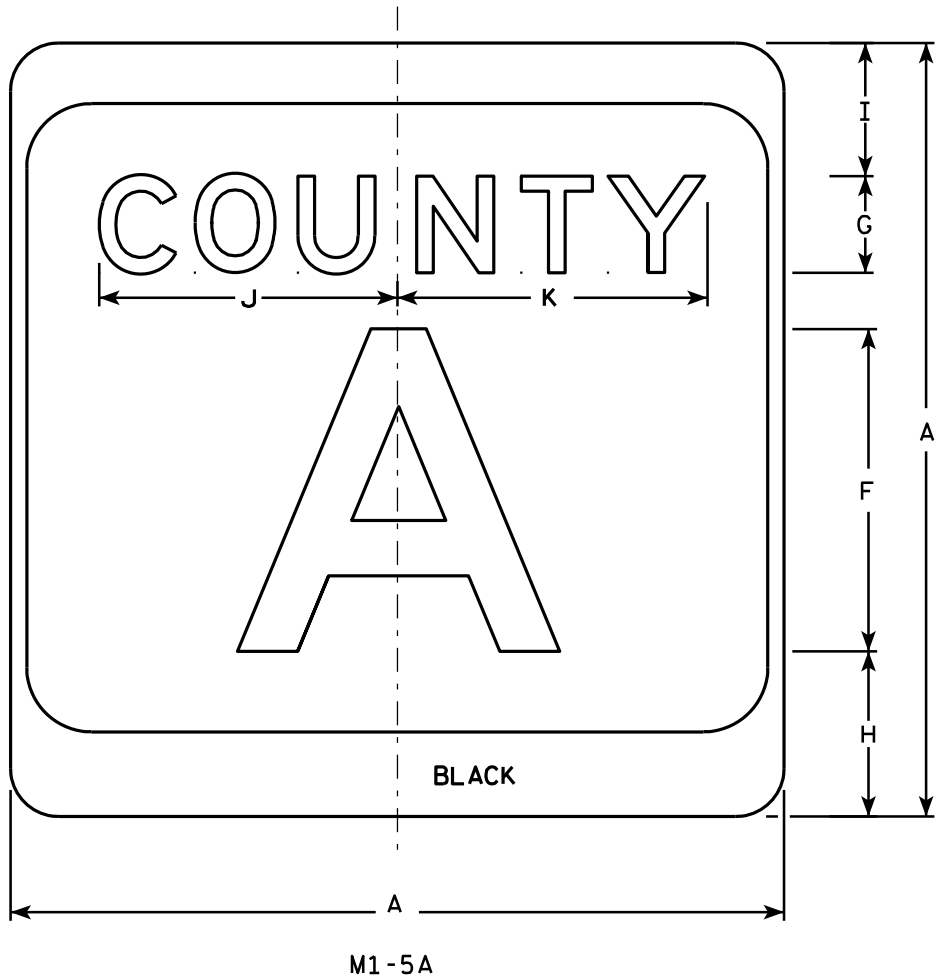

NOTES


1. Sign is Type II - see Note 7 - reference WIS DOT Standard Specification for HIGHWAY and STRUCTURE CONSTRUCTION latest edition.
2. Color:
Background - White & Black - See Note 7
Message - Black
3. Message Series - see Note 5
4. Corners may be square or rounded when base material is plywood but borders shall be rounded as shown. When base material is metal, the corners and borders shall be rounded.
5. Message Series E for 1 letter.
Message Series D for 2 letters unless message is too big then Series C.
Message Series C for 3 letters unless message is too big then Series B.
6. Substitute appropriate letters & optically center to achieve proper balance.
7. Permanent Signs
Background - Type H Reflective
Detour or temporary Signs
Background - Reflective

SIZE	A	B	C	D	E	F	G	H	I	J	K	L	M	N	O	P	Q	R	S	T	U	V	W	X	Y	Z	Area sq. ft.
1																											
2	24		1 1/2			10	3	5 1/8	4 1/8	9 1/4	9 5/8	2	11 1/2	10 1/8	9 3/8	2 1/4		6 5/8									4.0
3	36		2 1/4			16	4	7 5/8	5 5/8	12 1/4	12 7/8	3	17 1/8	15 1/4	14	3 3/8		10									9.0
4	36		2 1/4			16	4	7 5/8	5 5/8	12 1/4	12 7/8	3	17 1/8	15 1/4	14	3 3/8		10									9.0
5	36		2 1/4			16	4	7 5/8	5 5/8	12 1/4	12 7/8	3	17 1/8	15 1/4	14	3 3/8		10									9.0


CTH MARKER	
M1-5A FOR ASSEMBLIES	
WISCONSIN DEPT OF TRANSPORTATION	
APPROVED	<i>Matthew R. Rauch</i> State Traffic Engineer
DATE 9/27/11	PLATE NO. M1-5A.8

PROJECT NO:	HWY:	COUNTY:	SHEET NO: 77	E
-------------	------	---------	--------------	---

7

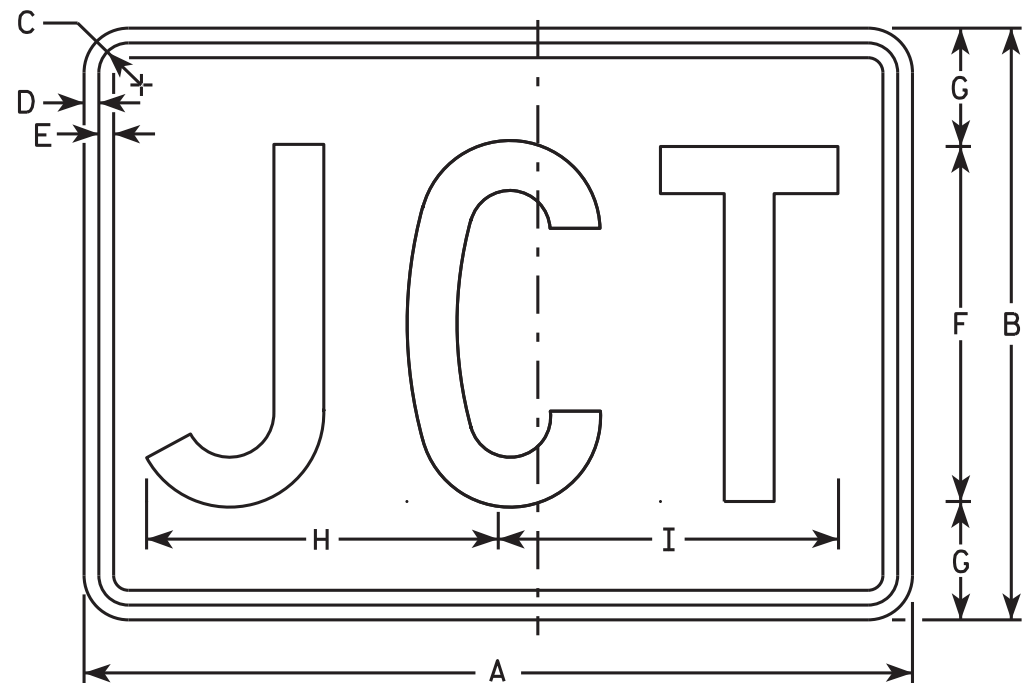

M2-1
MM2-1
MP2-1

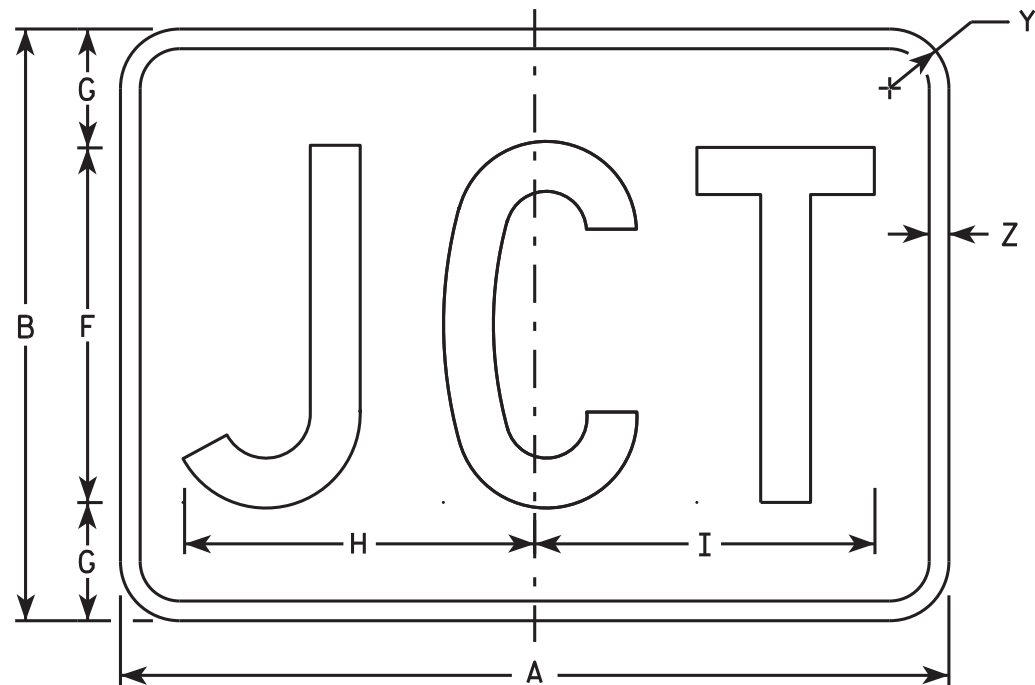

MB2-1
MK2-1
MN2-1
MR2-1

NOTES

1. Sign is Type II - Type H
2. Color:
Background - See note 5
Message - See note 5
3. Message Series - C
4. Corners may be square or rounded when base material is plywood but borders shall be rounded as shown. When base material is metal, the corners and borders shall be rounded.
5. M2-1 Background - White
Message - Black
MB2-1 Background - Blue
Message - White
MK2-1 Background - Green
Message - White
MM2-1 Background - White
Message - Green
MN2-1 Background - Brown
Message - White
MP2-1 Background - White
Message - Blue
MR2-1 Background - Brown
Message - Yellow

SIZE	A	B	C	D	E	F	G	H	I	J	K	L	M	N	O	P	O	R	S	T	U	V	W	X	Y	Z	Area sq. ft.
1																											
2	21	15	1 1/8	3/8	3/8	9	3	8 7/8	8 5/8																1 1/2	1/2	2.20
3	30	21	1 1/8	3/8	3/8	13	4	12 7/8	12 3/8																1 1/2	1/2	4.40
4	30	21	1 1/8	3/8	3/8	13	4	12 7/8	12 3/8																1 1/2	1/2	4.40
5	30	21	1 1/8	3/8	3/8	13	4	12 7/8	12 3/8																1 1/2	1/2	4.40

PROJECT NO:	HWY:	COUNTY:	SHEET NO:	E
-------------	------	---------	-----------	---


STANDARD SIGN

M2 - 1


WISCONSIN DEPT OF TRANSPORTATION

APPROVED *Matthew R. Raush*
for State Traffic Engineer


DATE 10/15/15 PLATE NO. M2-1.12

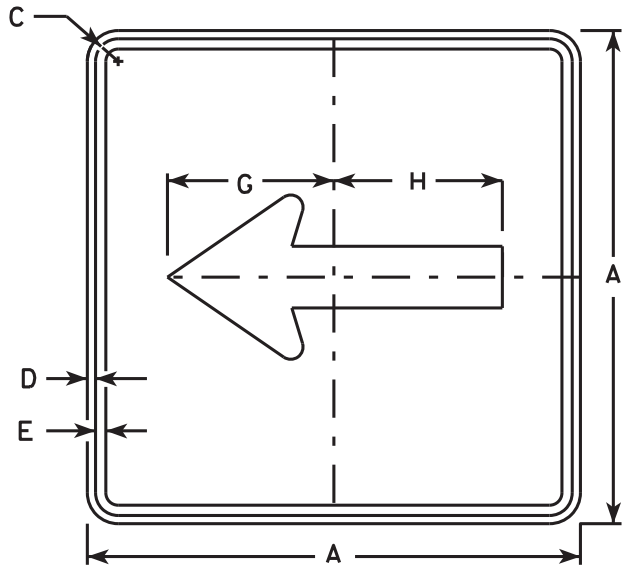


M6 - 1
MM6 - 1
MO6 - 1
MP6 - 1

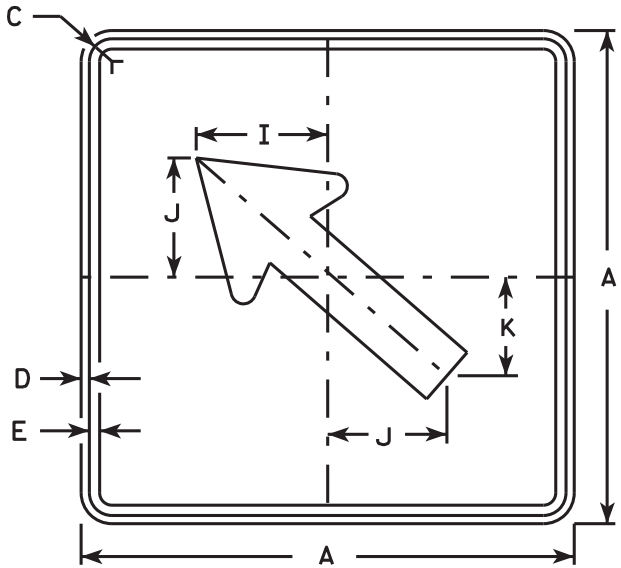


M6 - 2
MM6 - 2
MO6 - 2
MP6 - 2

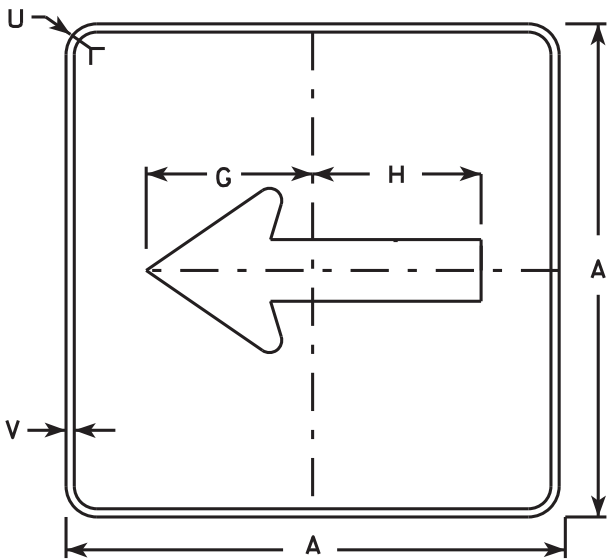

MB6 - 1
MK6 - 1
MN6 - 1
MR6 - 1

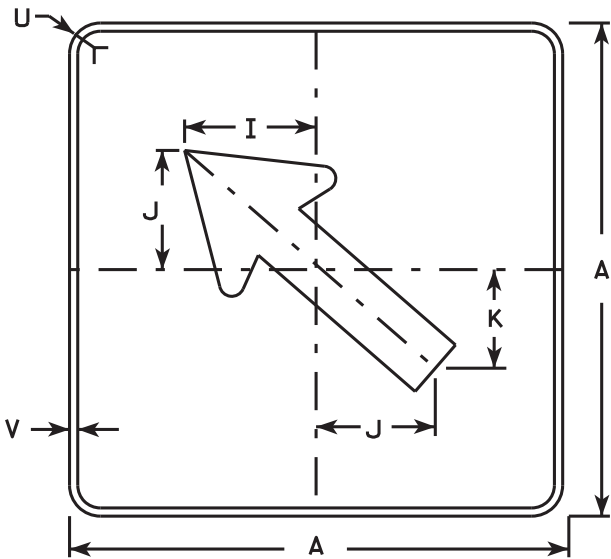

MB6 - 2
MK6 - 2
MN6 - 2
MR6 - 2

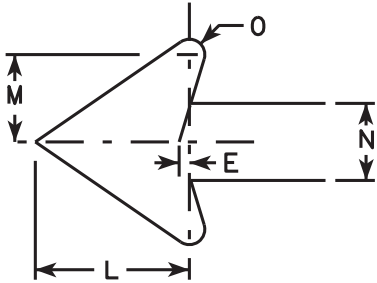

NOTES

- 1. Signs are Type II - Type H except as Shown
- 2. Color:
Background - See note 4
Message - See note 4
- 3. Corners may be square or rounded when base material is plywood but borders shall be rounded as shown. When base material is metal, the corners and borders shall be rounded.
- 4. M6-1 and M6-2 Background - White
Message - Black
MB6-1 and MB6-2 Background - Blue
Message - White
MK6-1 and MK6-2 Background - Green
Message - White
MM6-1 and MM6-2 Background - White
Message - Green
MN6-1 and MN6-2 Background - Brown
Message - White
MO6-1 and MO6-2 Background - Orange - Type F Reflective
Message - Black
MP6-1 and MP6-2 Background - White
Message - Blue
MR6-1 and MR6-2 Background - Brown
Message - Yellow

SIZE	A	B	C	D	E	F	G	H	I	J	K	L	M	N	O	P	O	R	S	T	U	V	W	X	Y	Z	Area sq. ft.
1																											
2	21		1 1/8	3/8	3/8		7 1/2	7 1/8	5 5/8	5	4 1/4	5 1/4	3	2 5/8	1/2						1 1/2	1/2					3.06
3	30		1 3/8	1/2	5/8		10 3/4	10 1/4	8	7 1/4	6	7 1/2	4 1/4	3 3/4	3/4						1 7/8	1/2					6.25
4	30		1 3/8	1/2	5/8		10 3/4	10 1/4	8	7 1/4	6	7 1/2	4 1/4	3 3/4	3/4						1 7/8	1/2					6.25
5	30		1 3/8	1/2	5/8		10 3/4	10 1/4	8	7 1/4	6	7 1/2	4 1/4	3 3/4	3/4						1 7/8	1/2					6.25

PROJECT NO:

HWY:

COUNTY:





SHEET NO: E

STANDARD SIGN
M6 - 1 & M6 - 2
SERIES

WISCONSIN DEPT OF TRANSPORTATION


APPROVED
Matthew R. Rauch
for State Traffic Engineer

DATE 10/15/15 PLATE NO. M6-1.15

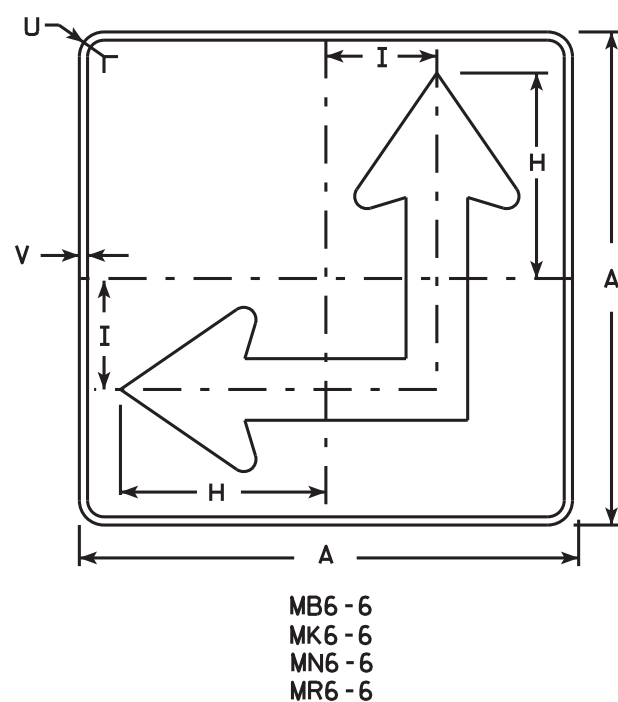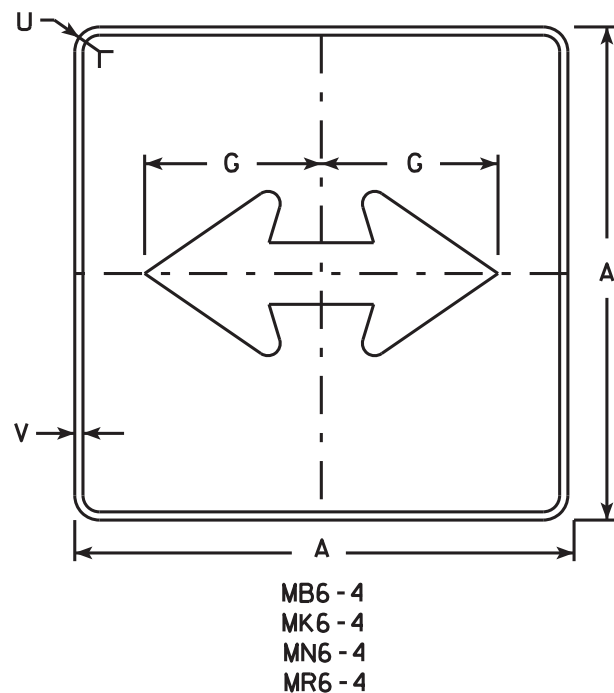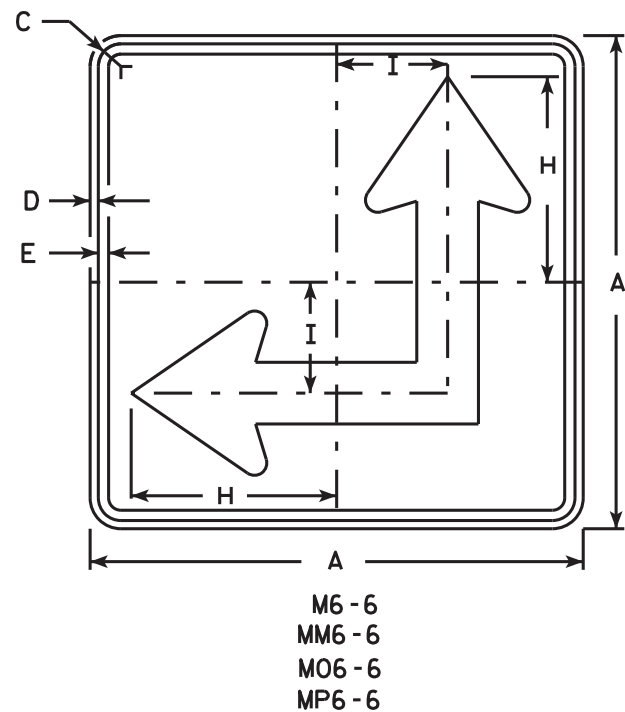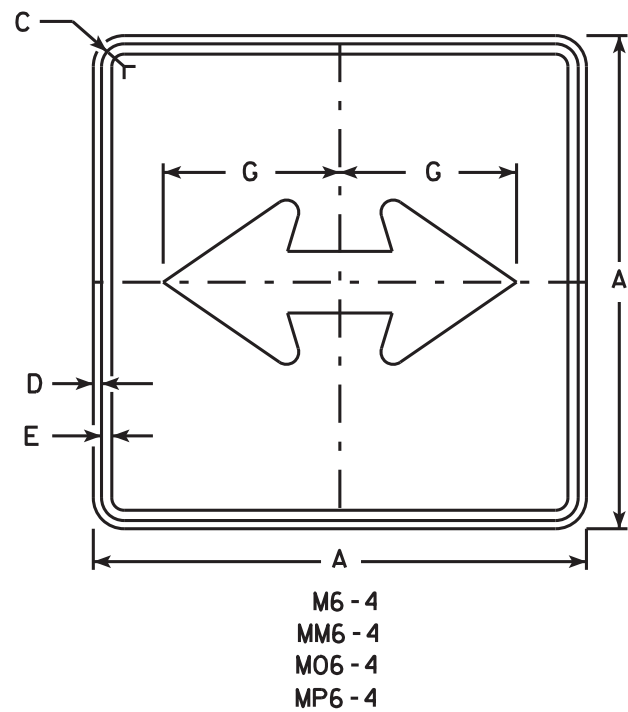

NOTES

1. Signs are Type II - Type H except as Shown
2. Color:
Background - See Note 4
Message - See Note 4
3. Corners may be square or rounded when base material is plywood but borders shall be rounded as shown. When base material is metal, the corners and borders shall be rounded.
4. M6-4 and M6-6 Background - White
Message - Black
MB6-4 and MB6-6 Background - Blue
Message - White
MK6-4 and MK6-6 Background - Green
Message - White
MM6-4 and MM6-6 Background - White
Message - Green
MN6-4 and MN6-6 Background - Brown
Message - White
M06-4 and M06-6 Background - Orange - Type F Reflective
Message - Black
MP6-4 and MP6-6 Background - White
Message - Blue
MR6-4 and MR6-6 Background - Brown
Message - Yellow
5. M6-6R same as M6-6L except arrow points ahead and right.

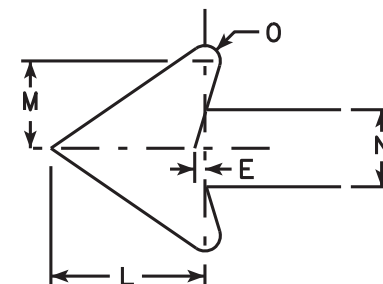

SIZE	A	B	C	D	E	F	G	H	I	J	K	L	M	N	O	P	O	R	S	T	U	V	W	X	Y	Z	Area sq. ft.
1																											
2	21		1 1/8	3/8	3/8		7 1/2	8 3/4	4 1/4			5 1/4	3	2 5/8	1/2						1 1/2	1/2					3.06
3	30		1 3/8	1/2	5/8		10 3/4	12 1/2	6 3/4			7 1/2	4 1/4	3 3/4	3/4						1 7/8	1/2					6.25
4	30		1 3/8	1/2	5/8		10 3/4	12 1/2	6 3/4			7 1/2	4 1/4	3 3/4	3/4						1 7/8	1/2					6.25
5	30		1 3/8	1/2	5/8		10 3/4	12 1/2	6 3/4			7 1/2	4 1/4	3 3/4	3/4						1 7/8	1/2					6.25

PROJECT NO:	HWY:	COUNTY:	SHEET NO:	E
-------------	------	---------	-----------	---


STANDARD SIGN
M6 - 4 & M6 - 6
SERIES

WISCONSIN DEPT OF TRANSPORTATION

APPROVED *Matthew R. Rauch*
for State Traffic Engineer

DATE 10/15/15 PLATE NO. M6-4.10

7

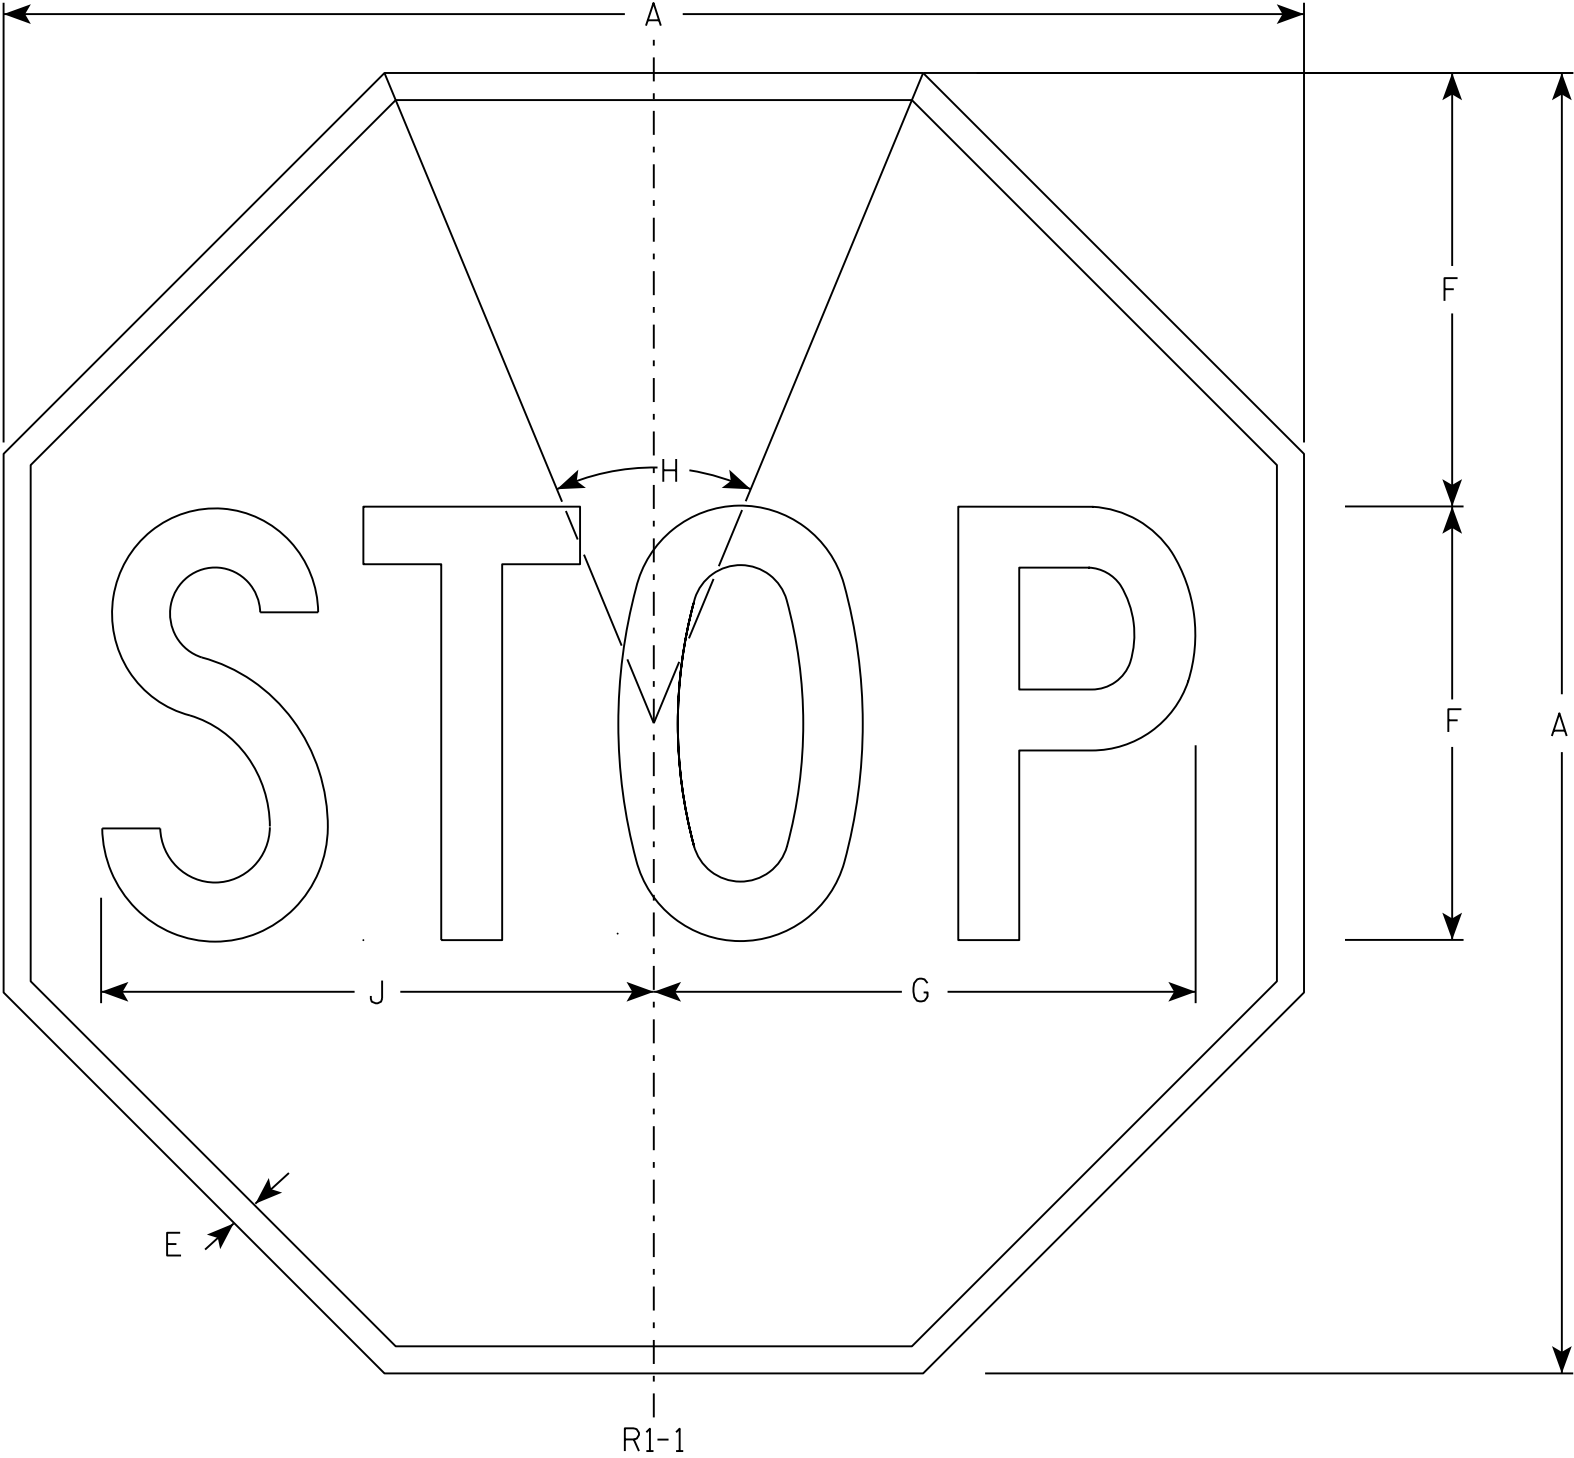

NOTES

- 1. Sign is Type II - Type H Reflective - reference WIS DOT Standard Specification for HIGHWAY and STRUCTURE CONSTRUCTION latest edition.
- 2. Color:
Background - Red
Message - White
- 3. Message Series - C

7

SIZE	A	B	C	D	E	F	G	H	I	J	K	L	M	N	O	P	Q	R	S	T	U	V	W	X	Y	Z	Area sq. ft.
1	30				5/8	10	12 1/2	45°		12 3/4																	5.18
2S	30				5/8	10	12 1/2	45°		12 3/4																	5.18
2M	36				3/4	12	15	45°		15 3/8																	7.46
3	36				3/4	12	15	45°		15 3/8																	7.46
4	48				1	16	20	45°		20 1/2																	13.25
5	48				1	16	20	45°		20 1/2																	13.25
6	18				3/8	6	7 3/4	45°		7 3/4																	1.86
7	12				1/4	4	5	45°		5 1/8																	0.78


STANDARD SIGN

R1 - 1

WISCONSIN DEPT OF TRANSPORTATION

APPROVED *Matthew R. Rauch*
for State Traffic Engineer

DATE 11/12/15 PLATE NO. R1-1.13

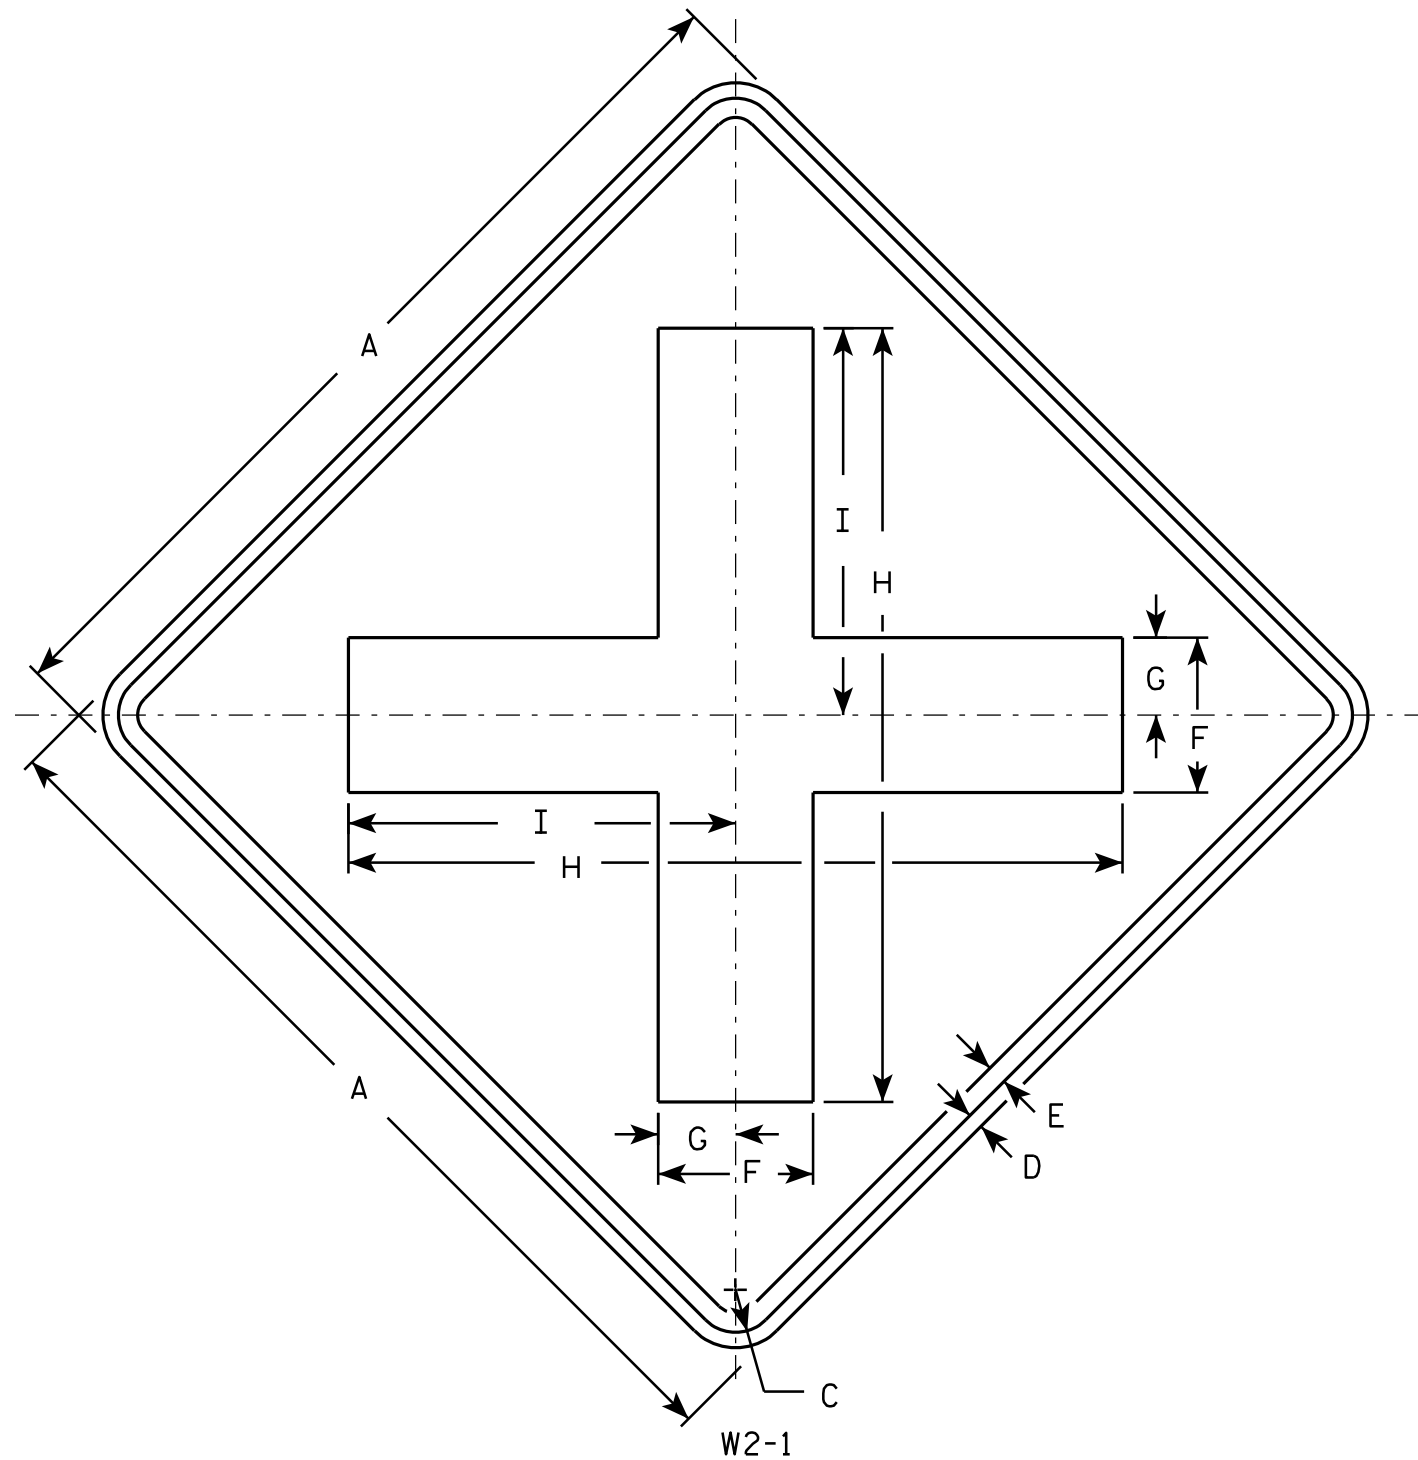

NOTES

1. Sign is Type II - Type F Reflective - reference WIS DOT Standard Specification for HIGHWAY and STRUCTURE CONSTRUCTION latest edition.
2. Color:
Background - Yellow
Message - Black
3. Corners may be square or rounded when base material is plywood but borders shall be rounded as shown. When base material is metal, the corners and borders shall be rounded.

SIZE	A	B	C	D	E	F	G	H	I	J	K	L	M	N	O	P	Q	R	S	T	U	V	W	X	Y	Z	Area sq. ft.
1	24		1 1/8	3/8	1/2	4	2	20	10																		4.0
2S	30		1 3/8	1/2	5/8	5	2 1/2	25	12 1/2																		6.25
2M	30		1 3/8	1/2	5/8	5	2 1/2	25	12 1/2																		6.25
3	36		1 5/8	5/8	3/4	6	3	30	15																		9.0
4	48		2 1/4	3/4	1	8	4	40	20																		16.0
5																											

STANDARD SIGN


W2-1

WISCONSIN DEPT OF TRANSPORTATION

APPROVED *Matthew R. Rauch*
for State Traffic Engineer

DATE 5/29/12 PLATE NO. W2-1.9

PROJECT NO: HWY: COUNTY: SHEET NO: 82 E

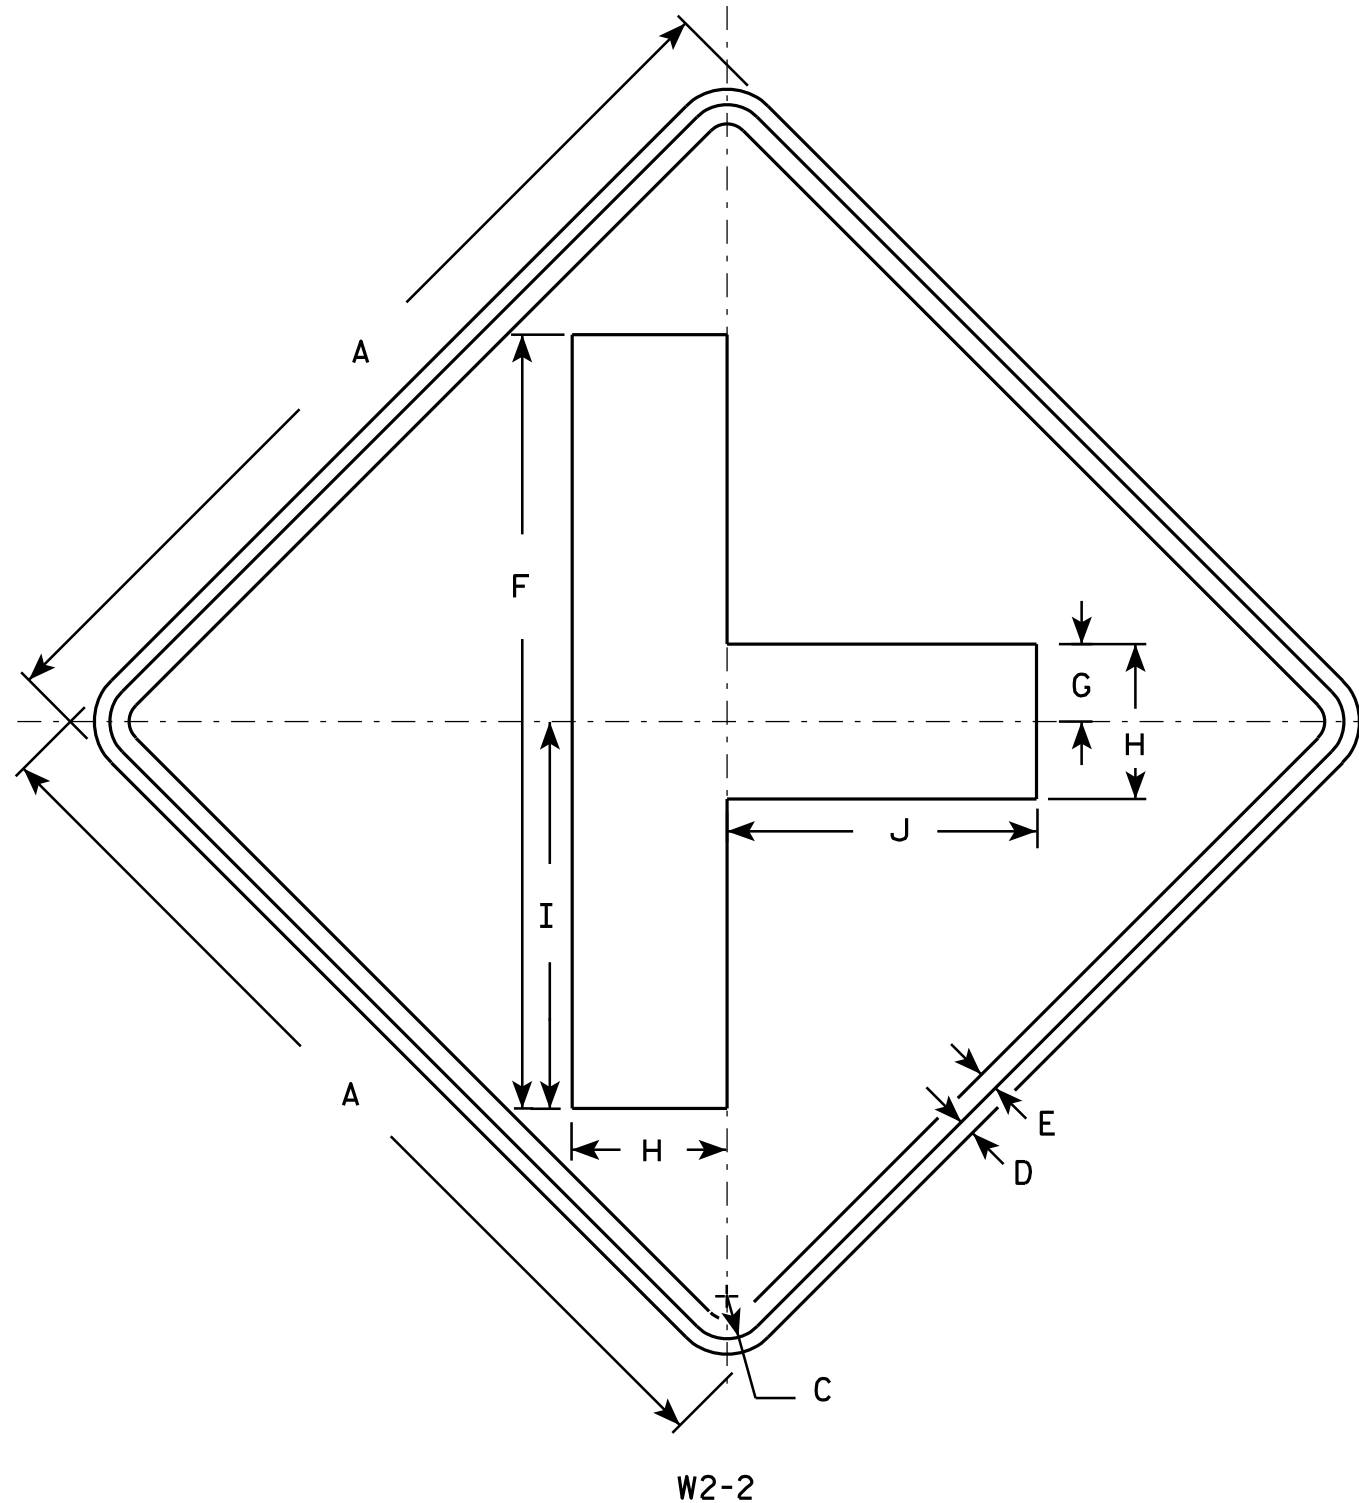

NOTES

1. Sign is Type II - Type F Reflective - reference WIS DOT Standard Specification for HIGHWAY and STRUCTURE CONSTRUCTION latest edition.
2. Color:
Background - Yellow
Message - Black
3. Corners may be square or rounded when base material is plywood but borders shall be rounded as shown. When base material is metal, the corners and borders shall be rounded.

SIZE	A	B	C	D	E	F	G	H	I	J	K	L	M	N	O	P	Q	R	S	T	U	V	W	X	Y	Z	Area sq. ft.
1	24		1 1/8	3/8	1/2	20	2	4	10	8																	4.0
2S	30		1 3/8	1/2	5/8	25	2 1/2	5	12 1/2	10																	6.25
2M	30		1 3/8	1/2	5/8	25	2 1/2	5	12 1/2	10																	6.25
3	36		1 5/8	5/8	3/4	30	3	6	15	12																	9.0
4	48		2 1/4	3/4	1	40	4	8	20	16																	16.0
5																											



STANDARD SIGN W2-2

WISCONSIN DEPT OF TRANSPORTATION

APPROVED *Matthew R. Rauch*
for State Traffic Engineer

DATE 5/29/12 PLATE NO. W2-2.6

PROJECT NO: HWY: COUNTY: SHEET NO: 83 E

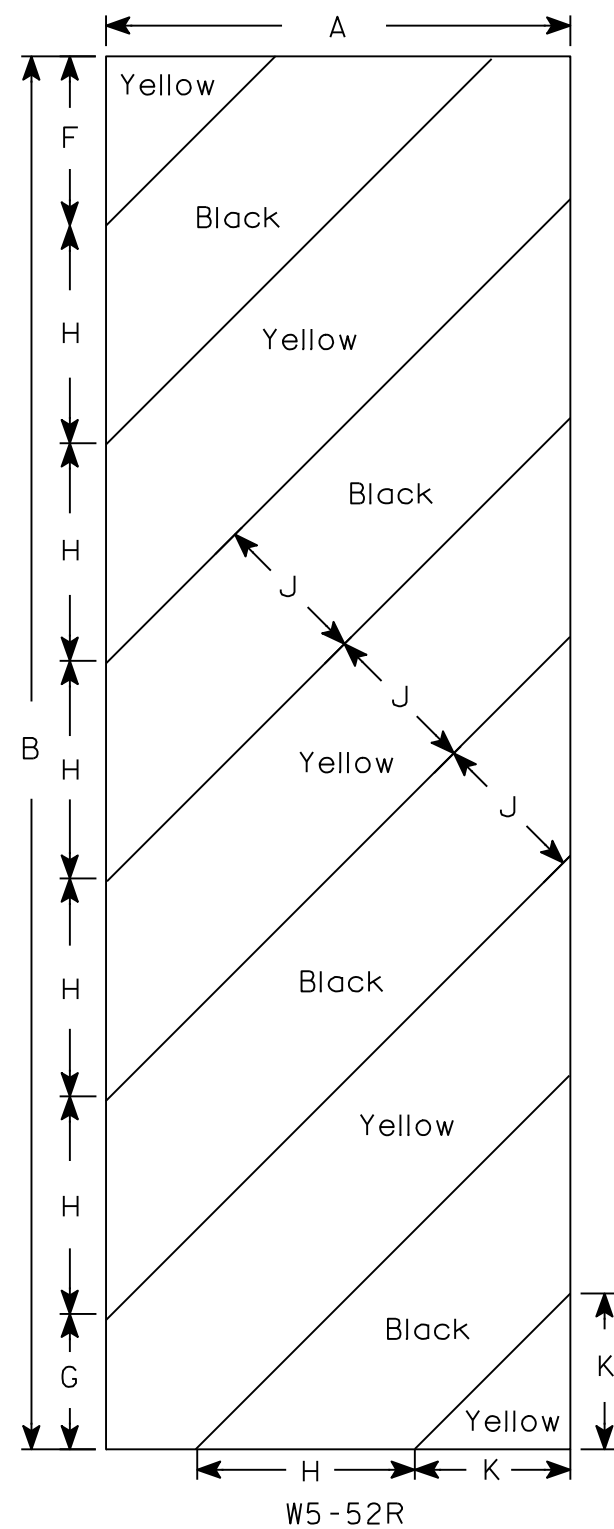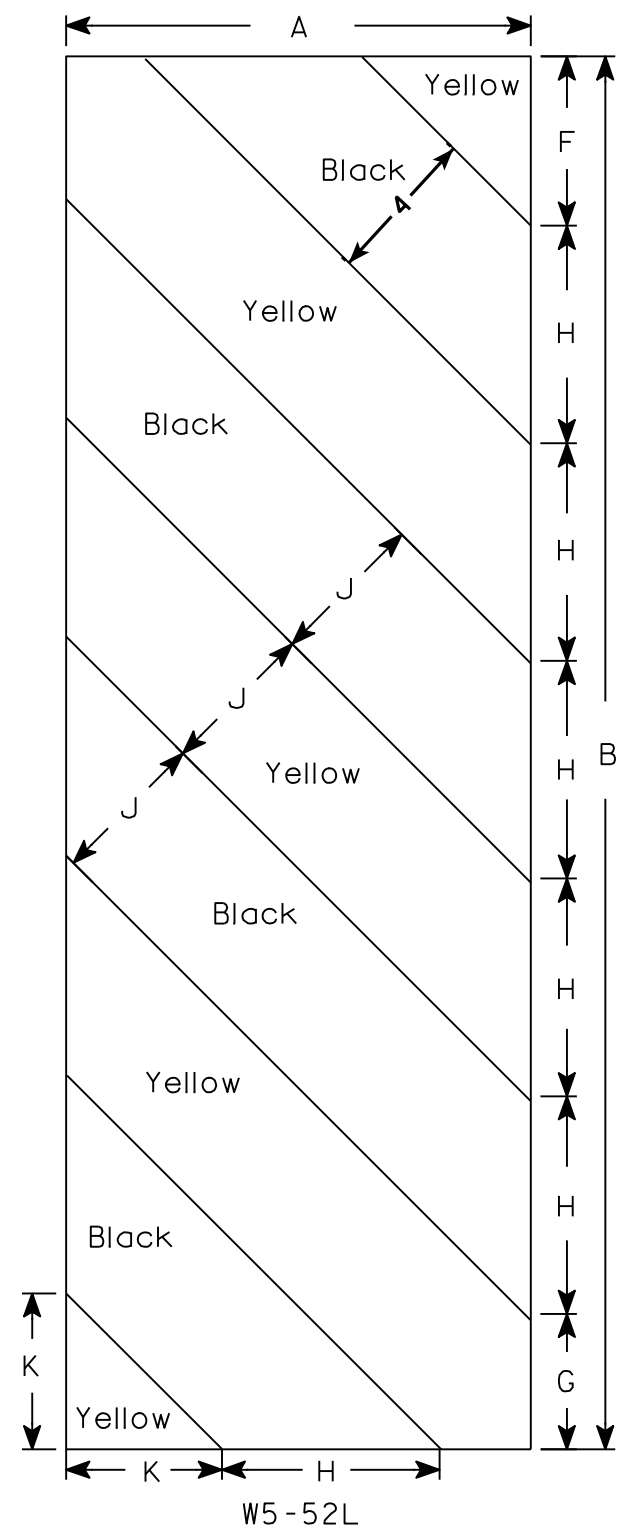

NOTES

- 1. Sign is Type II - Type F Reflective - reference WIS DOT Standard Specification for HIGHWAY and STRUCTURE CONSTRUCTION latest edition.
- 2. Color:
Background - Yellow
Message - Black
- 3. Corners may be square or rounded when base material is plywood but borders shall be rounded as shown. When base material is metal, the corners and borders shall be rounded.
- 4. Alternate colors of stripes as shown.

SIZE	A	B	C	D	E	F	G	H	I	J	K	L	M	N	O	P	Q	R	S	T	U	V	W	X	Y	Z	Area sq. ft.
1																											
2S	12	36				4 3⁄8	3 1⁄2	5 5⁄8	45°	4	4																3.0
2M	12	36				4 3⁄8	3 1⁄2	5 5⁄8	45°	4	4																3.0
3	18	54				6	5 1⁄2	8 1⁄2	45°	6	6 5⁄16																6.75
4																											
5																											

STANDARD SIGN
W5-52L & W5-52R


WISCONSIN DEPT OF TRANSPORTATION

APPROVED *Matthew R. Rauch*
for State Traffic Engineer

DATE 5/29/12 PLATE NO. W5-52.9

NOTES

- 1. Sign is Type II - Type F Reflective
- 2. Color:
Background - Yellow
Message - Black
- 3. Message Series - Lines 1 and 2 are Series D.
Line 3 is series C.
- 4. Corners and borders shall be rounded on all base materials for this sign.

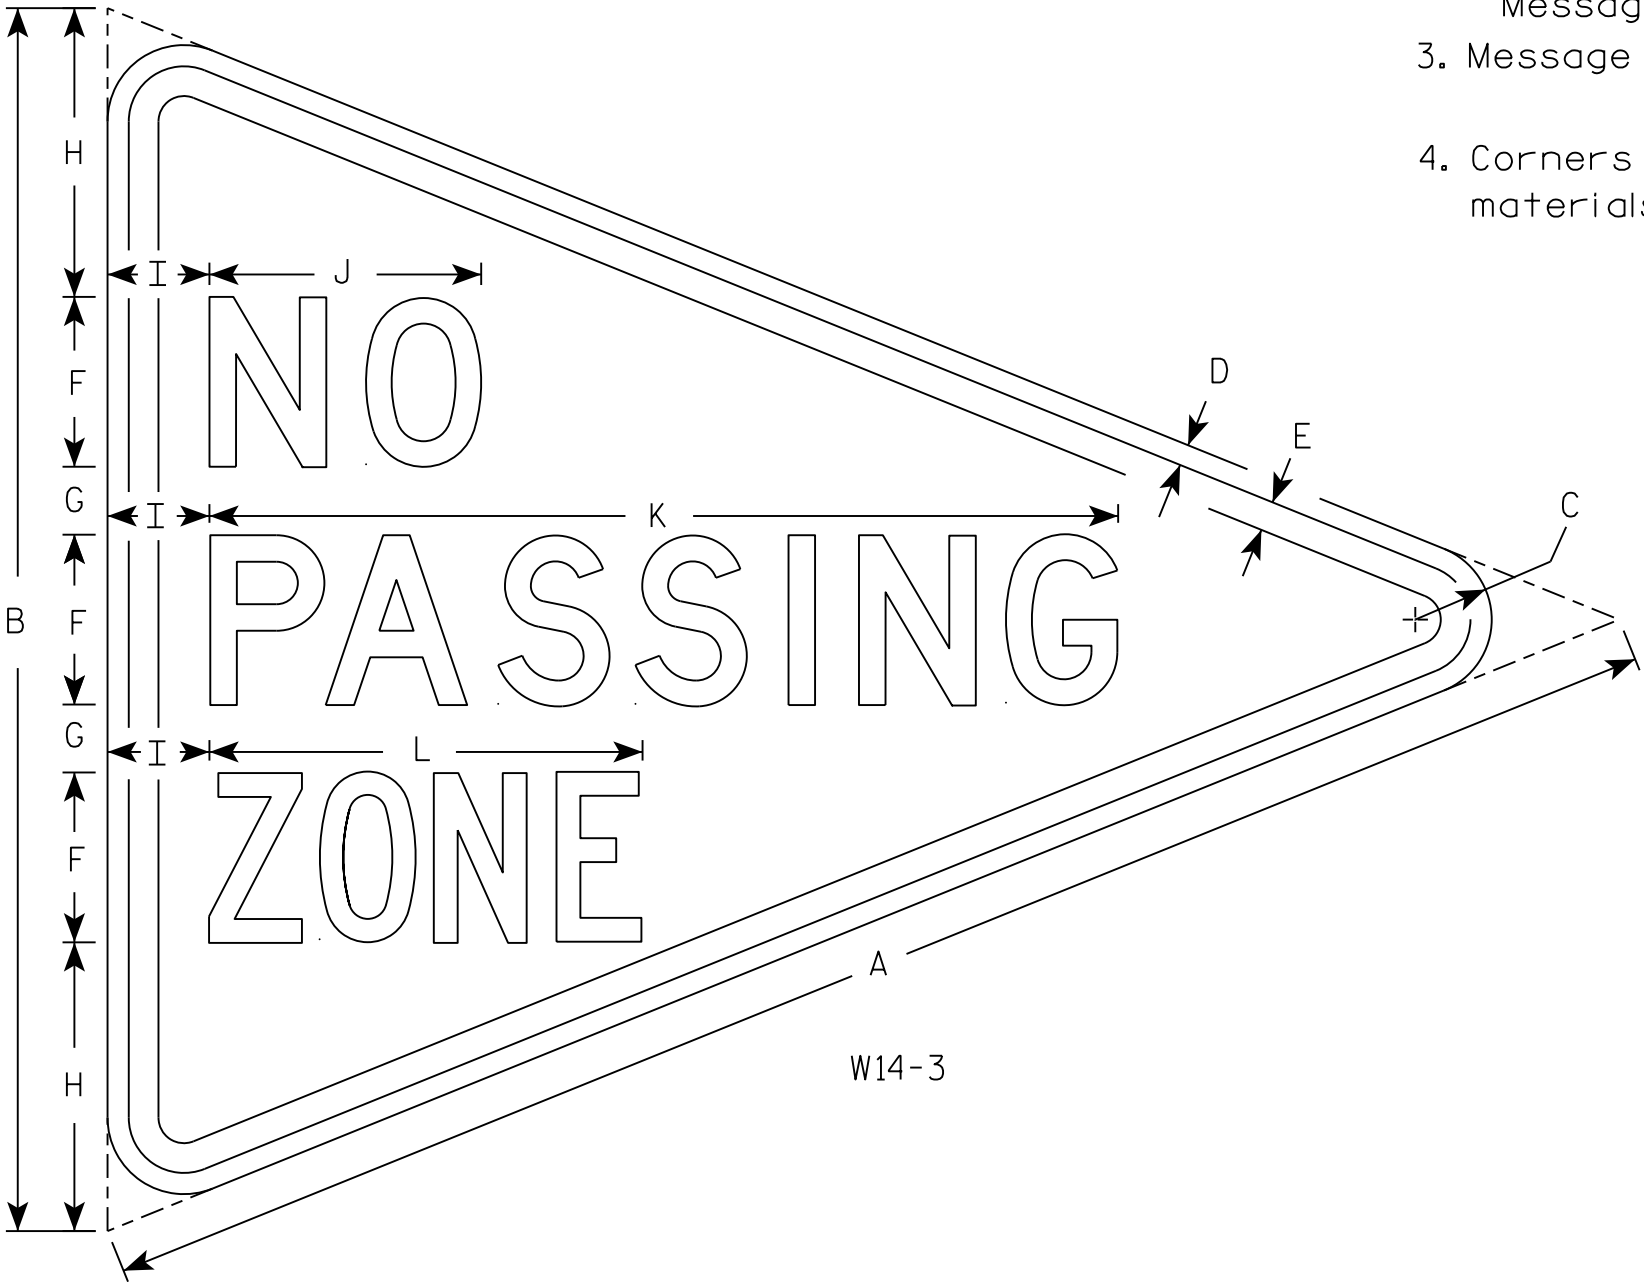

7

7

SIZE	A	B	C	D	E	F	G	H	I	J	K	L	M	N	O	P	Q	R	S	T	U	V	W	X	Y	Z	Area sq. ft.
1																											
2S	48	36	2 1/4	5/8	7/8	5	2	8 1/2	3	8	26 3/4	12 3/4															5.56
2M																											
3																											
4																											
5																											

PROJECT NO:

HWY:

COUNTY:

SHEET NO: 85

E

STANDARD SIGN
W14-3

WISCONSIN DEPT OF TRANSPORTATION

APPROVED *Matthew R. Rauch*
for State Traffic Engineer

DATE 3/21/17 PLATE NO. W14-3.10


SPRNAME\$ V:\structures-EC\42-1116.00 - Forest County - CTH G+Structures\Final\421116 gp.dgn

CHECKED BY: DATE: BACK CHECKED BY: DATE: CORRECTED BY:

8


STATE PROJECT NUMBER

9333-00-70

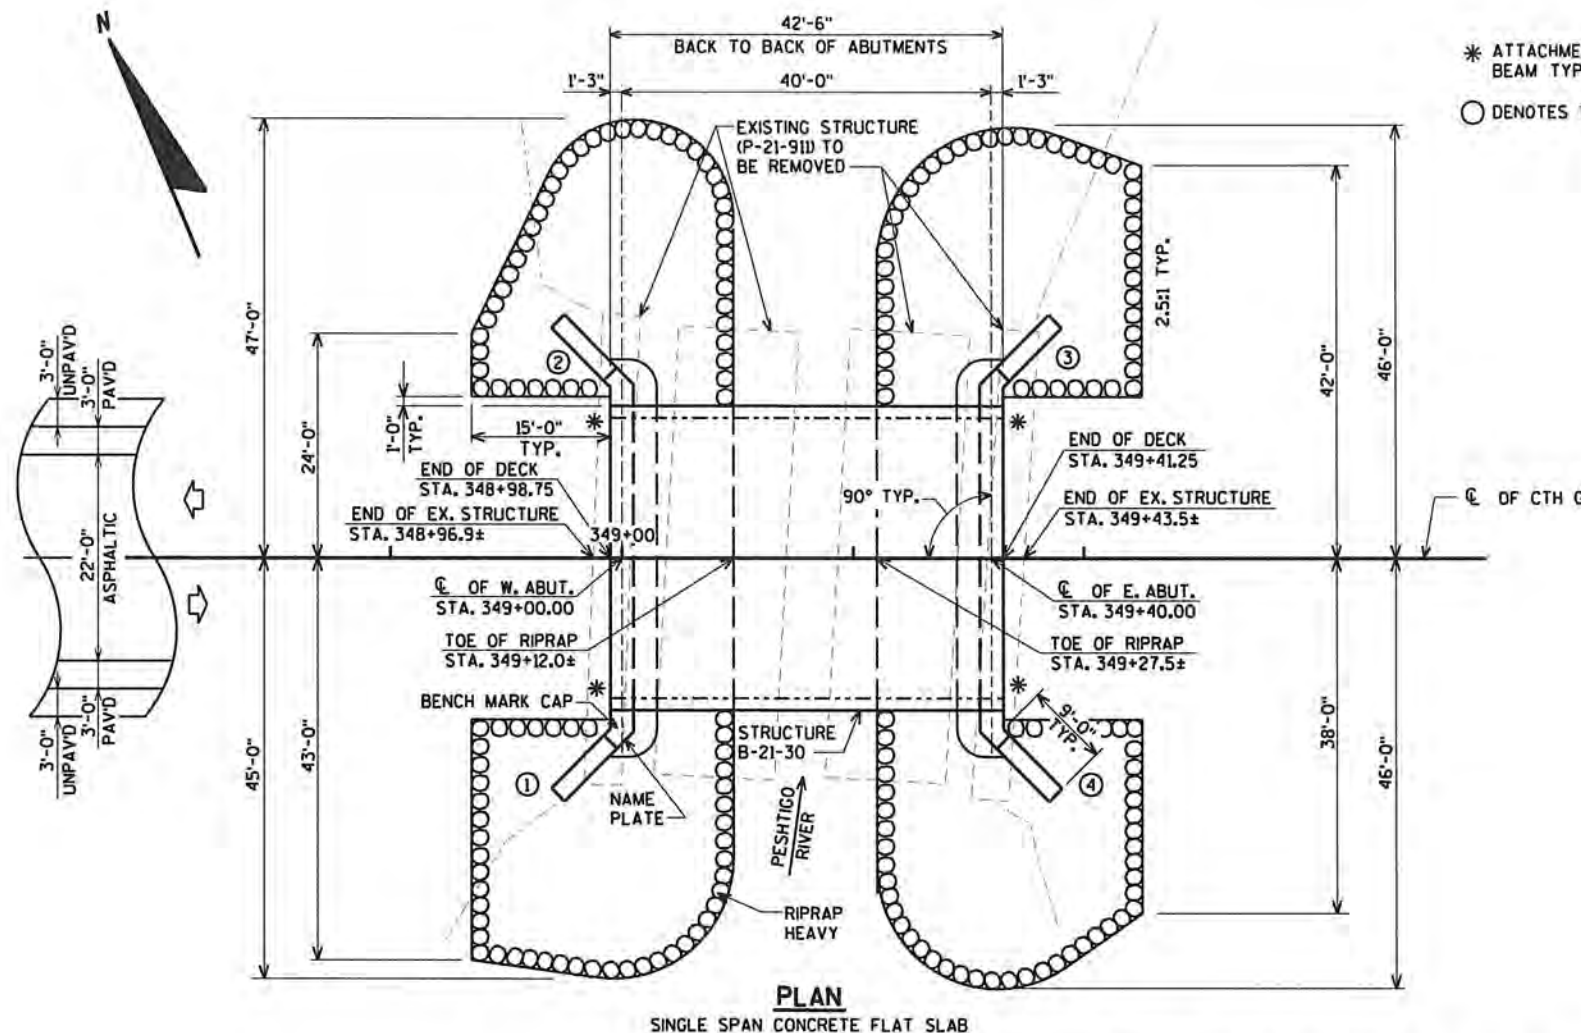

* ATTACHMENT ASSEMBLY FOR THRIE BEAM TYPE GUARDRAIL.

○ DENOTES WING NUMBER.

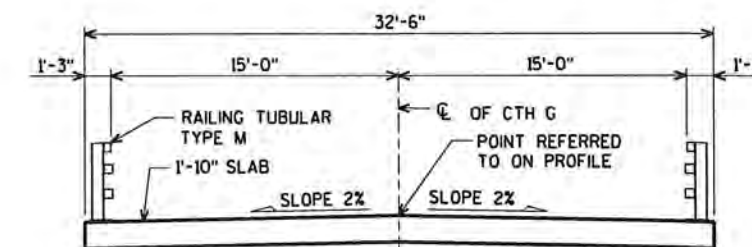

TYPICAL SECTION THRU BRIDGE

DESIGN DATA

LIVE LOAD:

DESIGN LOADING: HL-93
INVENTORY RATING FACTOR: 1.16
OPERATING RATING FACTOR: 1.50
WISCONSIN STANDARD PERMIT VEHICLE (WIS-SPV) = 250 KIPS

STRUCTURE IS DESIGNED FOR A FUTURE WEARING SURFACE OF 20" S.F.

MATERIAL PROPERTIES:

CONCRETE MASONRY { SUPERSTRUCTURE f'c = 4,000 p.s.i.
ALL OTHER f'c = 3,500 p.s.i.
HIGH STRENGTH BAR STEEL REINFORCEMENT (GRADE 60) fy = 60,000 p.s.i.

HYDRAULIC DATA:

100 YEAR FREQUENCY

Q₁₀₀ = 900 c.f.s.
VEL. = 6.0 f.p.s.
HW₁₀₀ = EL. 1552.4
WATERWAY AREA = 150 sq. ft.
DRAINAGE AREA = 41.5 sq. mi.
ROADWAY OVERTOPPING = N/A
SCOUR CRITICAL CODE = B
DATUM = NAVD88 (2012)

2 YEAR FREQUENCY

Q₂ = 300 c.f.s.
VEL. = 3.2 f.p.s.
HW₂ = EL. 1550.2

FOUNDATION DATA:


WEST ABUTMENT TO BE SUPPORTED ON HP 10 x 42 STEEL PILING (WITH PILE POINTS) WITH A REQUIRED DRIVING RESISTANCE OF 130 TONS PER PILE. ESTIMATED LENGTH OF 20'-0".

EAST ABUTMENT TO BE SUPPORTED ON HP 10 x 42 STEEL PILING (WITH PILE POINTS) WITH A REQUIRED DRIVING RESISTANCE OF 130 TONS PER PILE. ESTIMATED LENGTH OF 25'-0".

* THE FACTORED AXIAL RESISTANCE OF PILES IN COMPRESSION USED FOR DESIGN IS THE REQUIRED DRIVING RESISTANCE MULTIPLIED BY A RESISTANCE FACTOR OF 0.5 USING MODIFIED GATES TO DETERMINE DRIVEN PILE CAPACITY.

TRAFFIC DATA:

A.A.D.T. = 760 (2019)
A.A.D.T. = 810 (2039)
R.D.S. = 60 M.P.H.

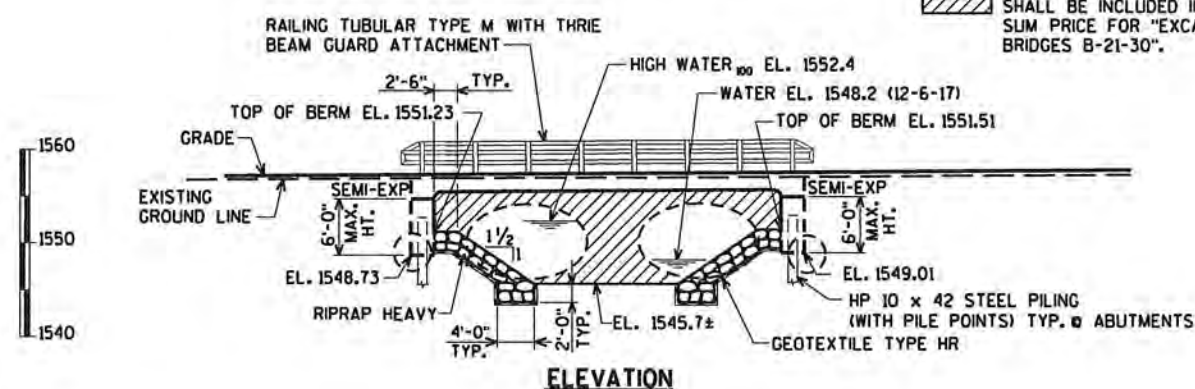

COST OF EXCAVATION IN THE HATCHED AREAS SHALL BE INCLUDED IN THE CONTRACT LUMP SUM PRICE FOR "EXCAVATION FOR STRUCTURES BRIDGES B-21-30".

LIST OF DRAWINGS

1. GENERAL PLAN
2. QUANTITIES AND NOTES
3. SUBSURFACE EXPLORATION
4. WEST ABUTMENT
5. WEST ABUTMENT WING DETAILS
6. EAST ABUTMENT
7. EAST ABUTMENT WING DETAILS
8. ABUTMENT BILL OF BARS
9. SUPERSTRUCTURE
10. SUPERSTRUCTURE DETAILS
11. RAILING TUBULAR TYPE M

BENCH MARK:
SPK 15" DECID TREE
STA. 350+22, 50' RT.
EL. 1552.61

PROFILE GRADE LINE
(CTH G)

BRIDGE OFFICE CONTACT:
WILLIAM DREHER
(608)-266-8489

CONSULTANT CONTACT:
CHRIS MCMAHON
(715)-834-3161



7/30/18

NO.	DATE	REVISION	BY
ORIGINAL PLANS PREPARED BY			
AYRES ASSOCIATES			
3433 Oakwood Hills Parkway Eau Claire, WI 54701 www.AyresAssociates.com			
STATE OF WISCONSIN DEPARTMENT OF TRANSPORTATION			
ACCEPTED <i>William C. Dreher</i> SR 08/23/18 CHIEF STRUCTURES DESIGN ENGINEER DATE			
STRUCTURE B-21-30			
CTH G OVER THE PESHTIGO RIVER			
COUNTY	FOREST	TOWN/VILLAGE	ARGONNE
DESIGN SPEC. AASHTO LRFD BRIDGE DESIGN SPECIFICATIONS			
DESIGNED BY	ZSS CK'D.	AEB	DRAWN BY ZSS PLANS CK'D. CBM
GENERAL PLAN			SHEET 1 OF 11 86

\$PRNAME\$
V:\Structures-EC\42-116.00 - Forest County - CTH G\Structures\Final\42116 gp.dgn

STATE PROJECT NUMBER



9333-00-70

TOTAL ESTIMATED QUANTITIES

BID ITEM NUMBER	BID ITEMS	UNIT	W. ABUT.	E. ABUT.	SUPER.	TOTAL
203.0500.S	REMOVING OLD STRUCTURE OVER WATERWAY STATION 349+20	LS	-----	-----	-----	1
206.1000	EXCAVATION FOR STRUCTURES BRIDGES B-21-30	LS	-----	-----	-----	1
210.1500	BACKFILL STRUCTURE TYPE A	TON	200	200	-----	400
502.0100	CONCRETE MASONRY BRIDGES	CY	31	31	100	162
502.3200	PROTECTIVE SURFACE TREATMENT	SY	-----	-----	180	180
505.0400	BAR STEEL REINFORCEMENT HS STRUCTURES	LB	2,500	2,500	-----	5,000
505.0600	BAR STEEL REINFORCEMENT HS COATED STRUCTURES	LB	1,320	1,320	17,470	20,110
513.4061	RAILING TUBULAR TYPE M	LF	-----	-----	90	90
516.0500	RUBBERIZED MEMBRANE WATERPROOFING	SY	7	7	-----	14
550.0500	PILE POINTS	EACH	7	7	-----	14
550.1100	PILING STEEL HP 10-INCH x 42 LB	LF	135	170	-----	305
606.0300	RIPRAP HEAVY	CY	155	160	-----	315
612.0406	PIPE UNDERDRAIN WRAPPED 6-INCH	LF	75	75	-----	150
645.0111	GEOTEXTILE TYPE DF SCHEDULE A	SY	55	55	-----	110
645.0120	GEOTEXTILE TYPE HR	SY	315	325	-----	640
▲ SPV.0060.01	BOULDERS	EACH	-----	-----	-----	10
NON-BID ITEMS						
	FILLER	SIZE	-----	-----	-----	1/2" & 3/4"

▲ DNR COORDINATION REQUIRED FOR PLACEMENT


- FILL VOIDS IN RIPRAP HEAVY WITH BASE AGGREGATE DENSE 3/4-INCH TO FULLY FILL ALL VOIDS AND LEAVE, ON AVERAGE, TWO INCHES ABOVE THE LOWEST ROCK POINTS WHERE THEY ABUT EACH OTHER. BASE AGGREGATE DENSE 3/4-INCH TO BE INCIDENTAL IN THE WORK ITEM "RIPRAP HEAVY".

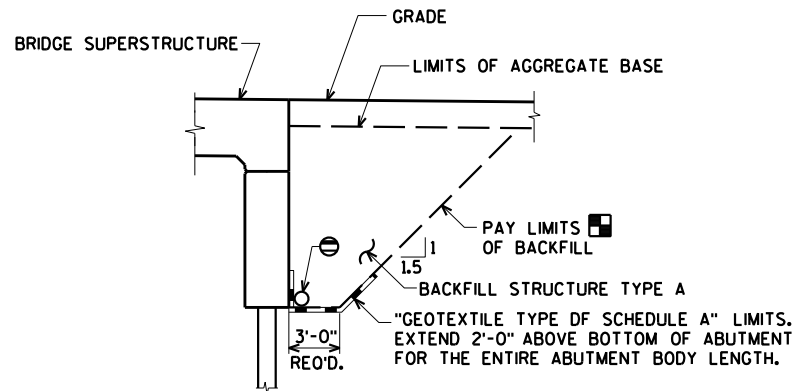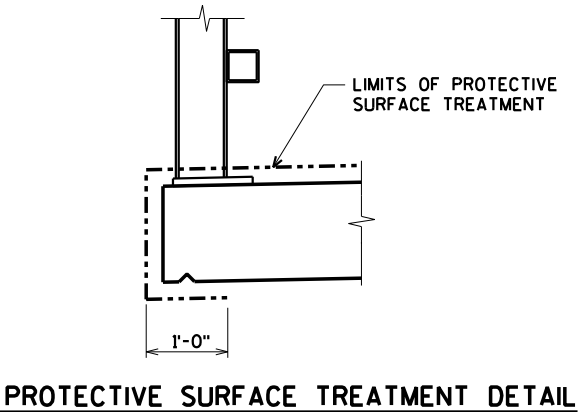

BACKFILL STRUCTURE LIMITS

- BACKFILL PAY LIMITS. BACKFILL BEYOND BACKFILL PAY LIMITS SHALL BE INCIDENTAL TO EXCAVATION FOR STRUCTURES. LIMITS OF EXCAVATION SHALL BE DETERMINED BY THE CONTRACTOR.
- PIPE UNDERDRAIN WRAPPED 6-INCH. SLOPE 0.5% MIN. TO SUITABLE DRAINAGE. ATTACH RODENT SHIELD AT ENDS OF PIPE UNDERDRAIN AS DETAILED ON SHEET 5.


NOTE: PLACE RIPRAP HEAVY AS SHOWN ON GENERAL PLAN SHEET

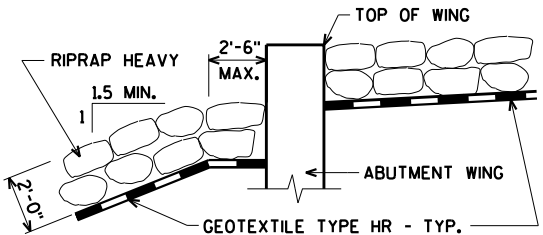

TYPICAL FILL SECTION AT WING TIPS

GENERAL NOTES

DRAWINGS SHALL NOT BE SCALED.
BAR STEEL REINFORCEMENT SHALL BE EMBEDDED 2" CLEAR UNLESS SHOWN OR NOTED OTHERWISE.
THE FIRST DIGIT OF A THREE DIGIT BAR NO. AND THE FIRST TWO DIGITS OF A FOUR DIGIT BAR NO. SIGNIFIES THE BAR SIZE.
JOINT FILLER SHALL CONFORM TO THE REQUIREMENTS OF A.A.S.H.T.O. DESIGNATION M 153, TYPE I, II OR III OR A.A.S.H.T.O. DESIGNATION M 213.
THE SLOPE OF THE FILL IN FRONT OF THE ABUTMENTS SHALL BE COVERED WITH RIPRAP HEAVY AND GEOTEXTILE TYPE HR TO THE EXTENT SHOWN ON THE GENERAL PLAN SHEET AND IN THE ABUTMENT DETAILS.
SLAB FALSEWORK SHALL BE SUPPORTED ON PILES OR THE SUBSTRUCTURE UNLESS AN ALTERNATIVE METHOD IS APPROVED BY THE ENGINEER.
THE UPPER LIMITS OF "EXCAVATION FOR STRUCTURES BRIDGES B-21-30" SHALL BE THE EXISTING GROUNDLINE.
THE EXISTING STRUCTURE, P-21-911, TO BE REMOVED, CONSISTS OF (4) FOUR CORRUGATED METAL PIPES, (2) TWO 4 FT. DIA. x 50 FT. LONG AND (2) 8 FT. x 13 FT. x 48 FT. LONG WITH A 30 FT. CLEAR ROADWAY WIDTH.
AT THE BACK FACE OF ABUTMENTS, ALL VOLUME WHICH CANNOT BE PLACED BEFORE ABUTMENT CONSTRUCTION AND IS NOT OCCUPIED BY THE NEW STRUCTURE SHALL BE BACKFILLED WITH STRUCTURE TYPE A.
PROTECTIVE SURFACE TREATMENT IS TO BE APPLIED AS SHOWN IN DETAIL ON THIS SHEET.
BEVEL EXPOSED EDGES OF CONCRETE 3/4" UNLESS NOTED OTHERWISE.
EXCAVATION BELOW THE ABUTMENT AND ABUTMENT BEDDING MATERIALS REQUIRES ENGINEER APPROVAL. GEOTEXTILE SHALL BE SET AT THE BOTTOM OF EXCAVATION AND EXTEND 2'-0" ABOVE BOTTOM OF ABUTMENT.

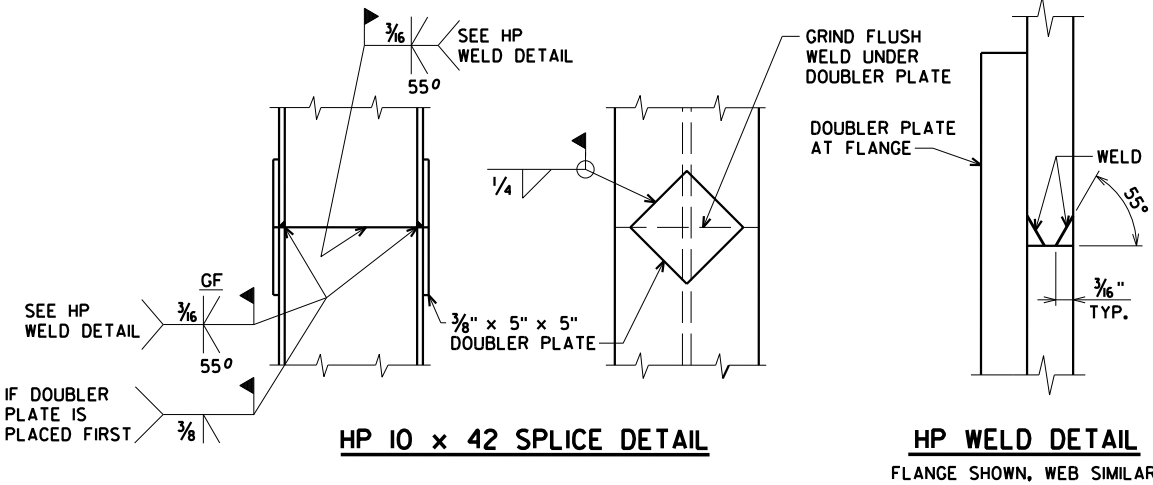

NO.	DATE	REVISION	BY
STATE OF WISCONSIN DEPARTMENT OF TRANSPORTATION			
STRUCTURE B-21-30			
DRAWN BY ZSS		PLANS CK'D. CBM	
QUANTITIES AND NOTES		SHEET 2 OF 11 87	


ORIGINAL PLANS PREPARED BY
AYRES ASSOCIATES
3433 Oakwood Hills Parkway
Eau Claire, WI 54701
www.AyresAssociates.com

\$PRNAME\$
U:\42-116.00 - Forest County - CTH G\Structures\Final\42116 soils.dgn

8

BORING #	DATE COMPLETED	NORTHING (Y)	EASTING (X)
1A	DECEMBER 15, 2017	601726.20	859671.07
1B	DECEMBER 15, 2017	601730.09	859661.86
2A	DECEMBER 14, 2017	601689.67	859716.43
2B	DECEMBER 14, 2017	601687.73	859721.04

BORINGS COMPLETED BY: AMERICAN ENGINEERING TESTING, INC.
REPORT COMPLETED BY: AMERICAN ENGINEERING TESTING, INC.
ALL COORDINATES REFERENCED TO WCCS NAD 83(91) FOREST COUNTY

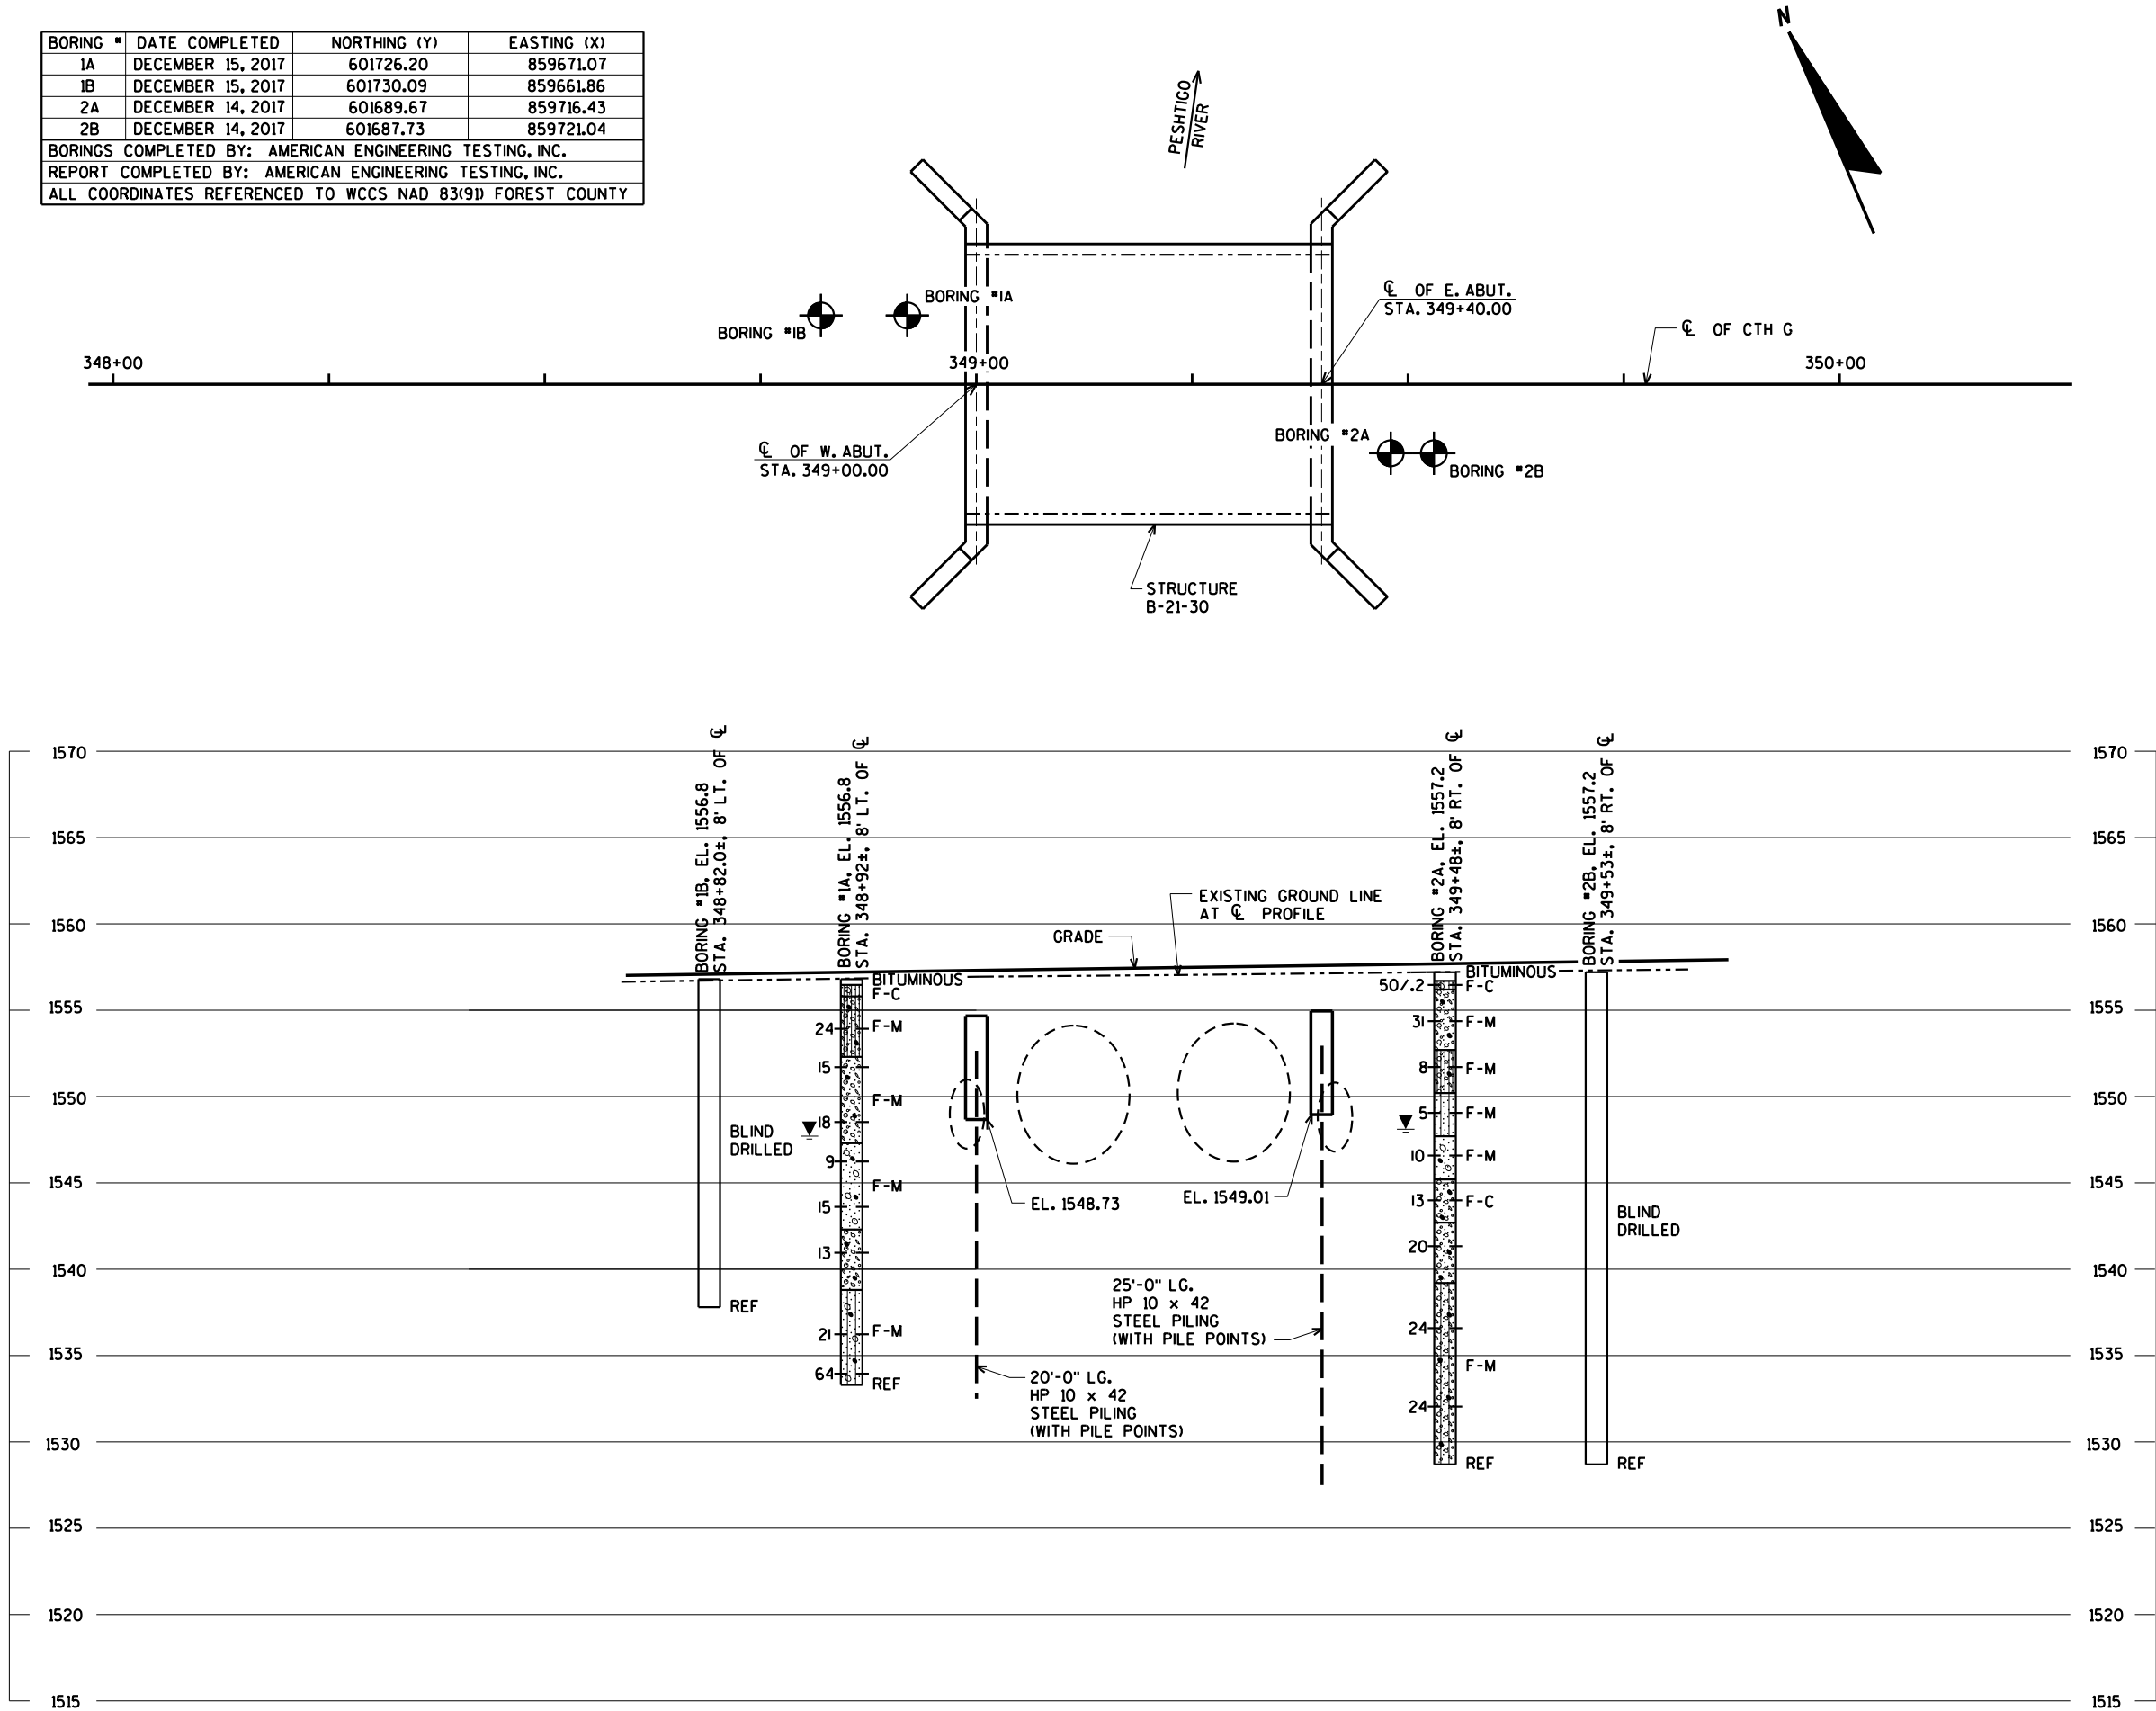


STATE PROJECT NUMBER

9333-00-70

MATERIAL SYMBOLS

ASPHALT	TOPSOIL	PEAT
CONCRETE	FILL	GRAVEL
SAND	CLAY	SILT
BOULDERS OR COBBLES	LIMESTONE	BEDROCK (UNKNOWN)
SHALE	SANDSTONE	IGNEOUS/META

LEGEND OF BORING

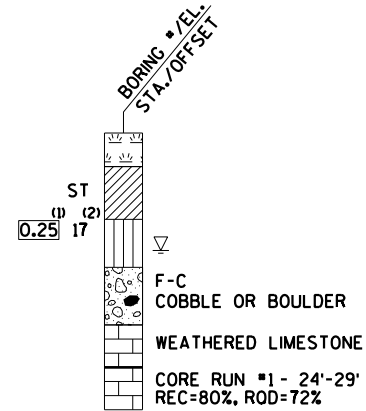

(1) UNCONFINED STRENGTH, AS DETERMINED BY A POCKET PENETROMETER (TSF)

(2) UNLESS OTHERWISE, SPECIFIED THE SPT 'N' VALUE IS BASED ON AASHTO T-206, STANDARD PENETRATION TEST. THE SPT 'N' VALUE PRESENTED HAS NOT BEEN CORRECTED FOR OVERBURDEN PRESSURE OR HAMMER EFFICIENCY.

GROUND WATER ELEVATION

- ▽ AT TIME OF DRILLING
- ▼ END OF DRILLING
- ▽ AFTER DRILLING

ABBREVIATIONS

F-FINE M-MEDIUM C-COARSE ST-SHELBY TUBE

SUBSURFACE EXPLORATION FOR FOUNDATION DESIGN AND BIDDERS INFORMATION

BORINGS WERE COMPLETED AT POINTS APPROXIMATELY AS INDICATED ON THIS DRAWING TO OBTAIN INFORMATION CONCERNING THE CHARACTER OF SUBSURFACE MATERIALS FOUND AT THE SITE. BECAUSE THE INVESTIGATED DEPTHS ARE LIMITED AND THE AREA OF THE BORINGS IS VERY SMALL IN RELATION TO THE ENTIRE SITE, THE WISCONSIN DEPARTMENT OF TRANSPORTATION DOES NOT WARRANT SIMILAR SUBSURFACE CONDITIONS BELOW, BETWEEN, OR BEYOND THESE BORINGS. VARIATIONS IN SOIL CONDITIONS SHOULD BE EXPECTED AND FLUCTUATIONS IN GROUNDWATER LEVELS MAY OCCUR.


8

NO.	DATE	REVISION	BY
STATE OF WISCONSIN DEPARTMENT OF TRANSPORTATION			
STRUCTURE B-21-30			
DRAWN BY		CLS	PLANS CK'D. CBM
SUBSURFACE EXPLORATION		SHEET 3 OF 11 88	


\$PRNAME\$
U:\42-1116.00 - Forest County - CTH G\Structures\Find\421116 w.dgn

STATE PROJECT NUMBER


9333-00-70

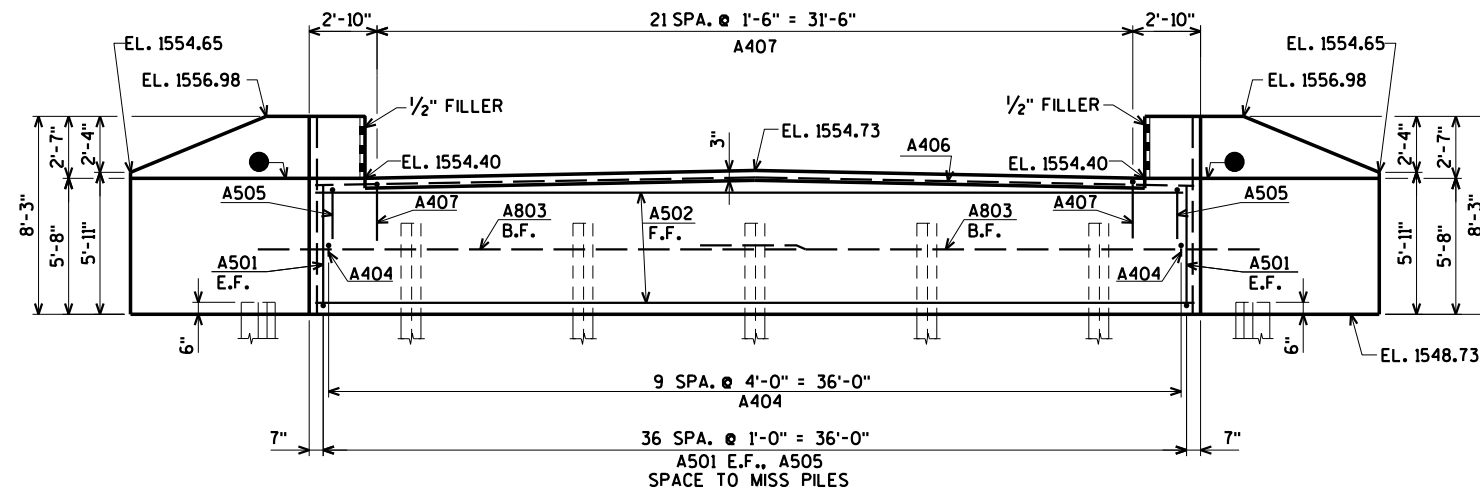


ELEVATION
(LOOKING WEST)

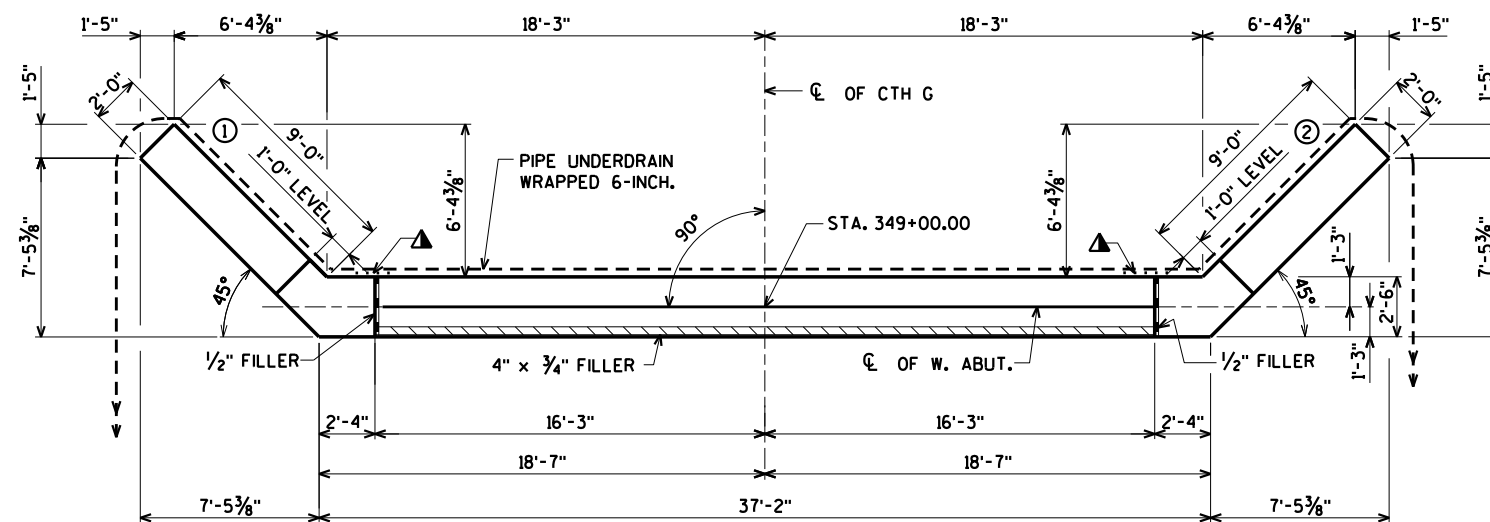

PLAN

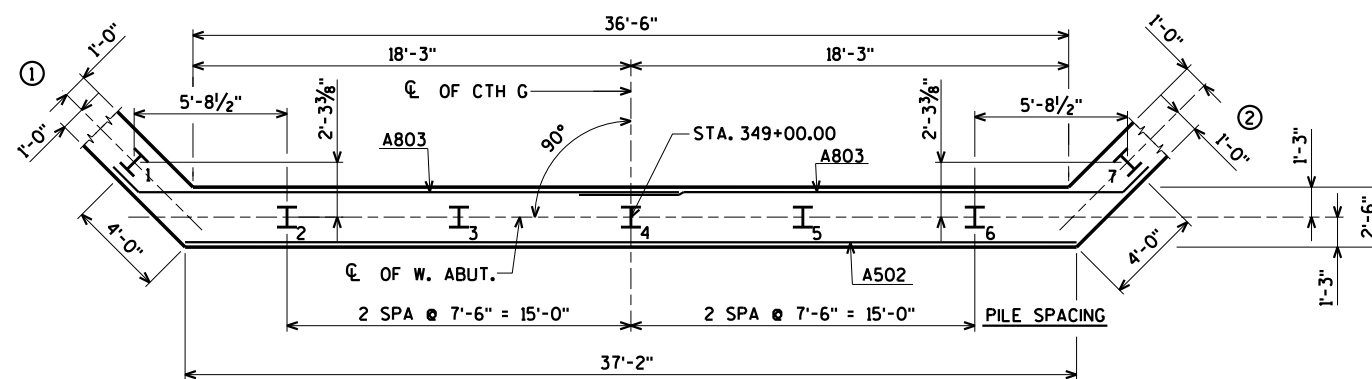

PILE LAYOUT

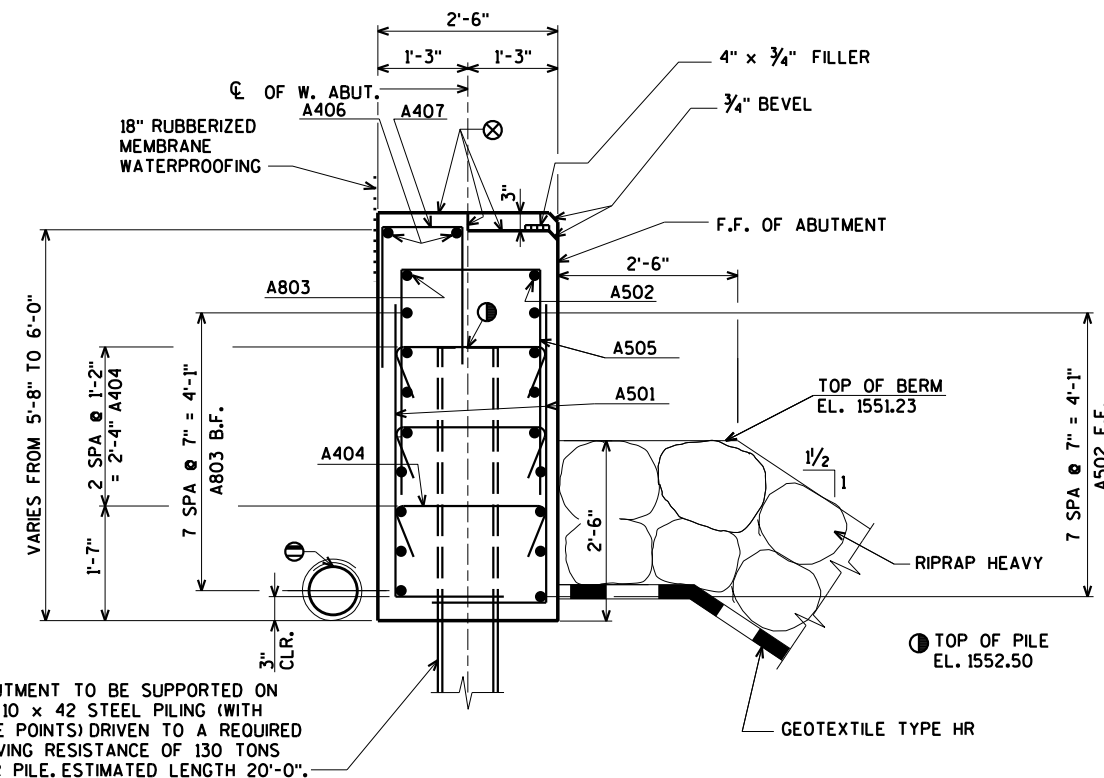

TYPICAL SECTION THRU BODY

NOTE: DO NOT PLACE FILL ABOVE THREE FEET FROM BOTTOM OF ABUTMENT UNTIL SUPERSTRUCTURE IS IN PLACE.

EXCAVATE OR FILL TO BOTTOM OF ABUTMENT BEFORE DRIVING PILES.

- ⊗ STEEL TROWEL TOP SURFACE OF ABUTMENT. PLACE MULTIPLE LAYERS OF POLYETHYLENE SHEETS OVER ENTIRE ABUTMENT TOP BEFORE PLACING SUPERSTRUCTURE. TOTAL THICKNESS OF SHEETS SHALL BE AT LEAST 0.03".
- ⊖ PIPE UNDERDRAIN WRAPPED 6-INCH. SLOPE 0.5% MIN. TO SUITABLE DRAINAGE. ATTACH RODENT SHIELD AT ENDS OF PIPE UNDERDRAIN. FOR RODENT SHIELD DETAIL SEE SHEET 5.
- OPT. KEYED CONST. JOINT - FORMED BY A BEVELED 2' x 6'.
- ▲ 18" RUBBERIZED MEMBRANE WATERPROOFING TO EXTEND FROM BRIDGE SEAT TO TOP OF WING.

FOR PILE SPLICE DETAIL SEE SHEET 2.

B.F. DENOTES BACK FACE.

F.F. DENOTES FRONT FACE.


E.F. DENOTES EACH FACE.

ORIGINAL PLANS PREPARED BY


AYRES ASSOCIATES

3433 Oakwood Hills Parkway
Eau Claire, WI 54701
www.AyresAssociates.com

NO.	DATE	REVISION	BY
STATE OF WISCONSIN DEPARTMENT OF TRANSPORTATION			
STRUCTURE B-21-30			
DRAWN BY		ZSS	PLANS CK'D. CBM
WEST ABUTMENT		SHEET 4 OF 11 89	

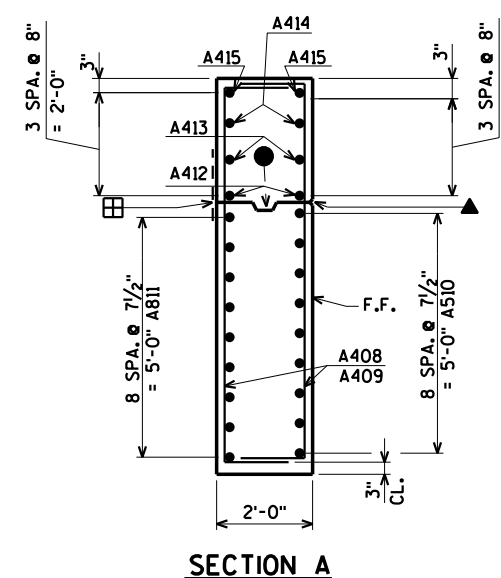


SECTION A

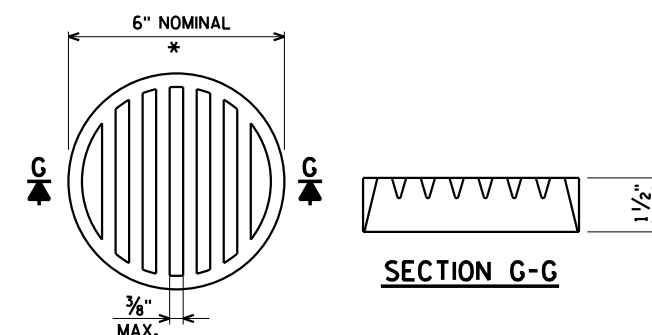


THE RODENT SHIELD SHALL BE A PVC GRATE SIMILAR TO THIS DETAIL. THE GRATE IS COMMERCIALY AVAILABLE AS A FLOOR STRAINER. A PIPE COUPLING IS REQUIRED FOR THE ATTACHMENT OF THIS SHIELD TO THE EXPOSED END OF THE PIPE UNDERDRAIN. THE SHIELD SHALL BE FASTENED TO THE PIPE COUPLING WITH TWO OR MORE NO. 10 x 1-INCH STAINLESS STEEL SHEET METAL SCREWS.

RODENT SHIELD DETAIL

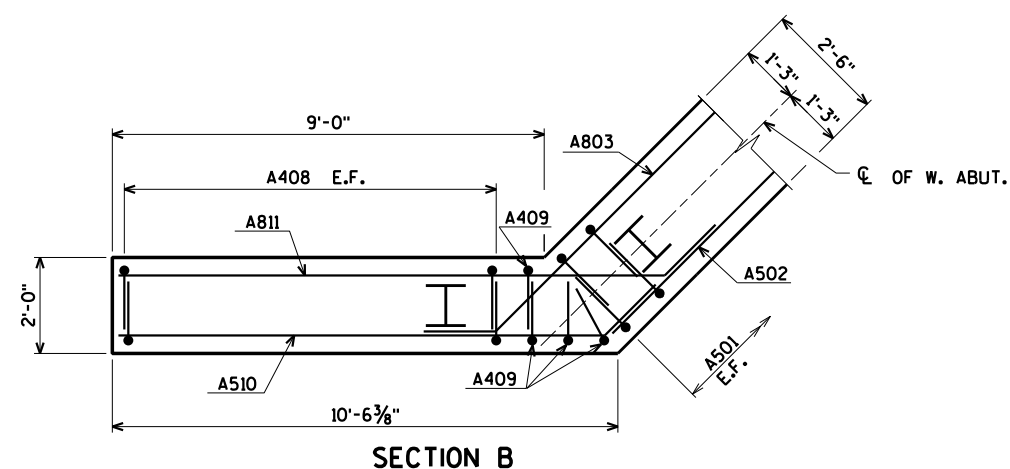

SECTION B

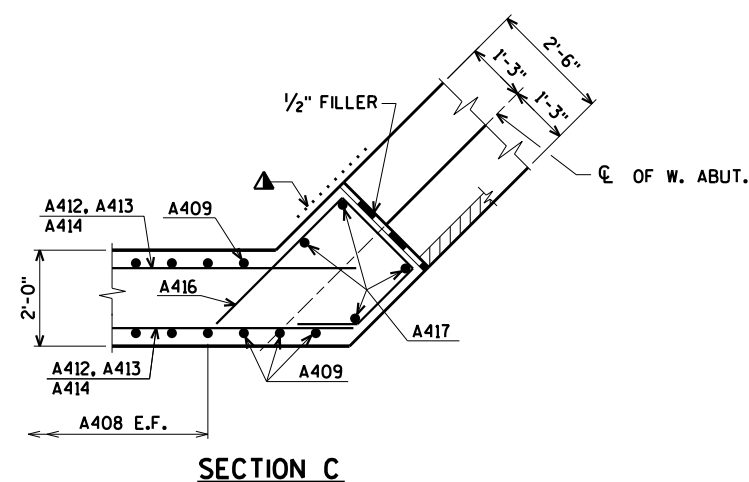


SECTION C

- E.F. DENOTES EACH FACE.


\$PRNAME\$
U:\42-1116.00 - Forest County - CTH G\Structures\Find\421116 ea.DGN

STATE PROJECT NUMBER


9333-00-70

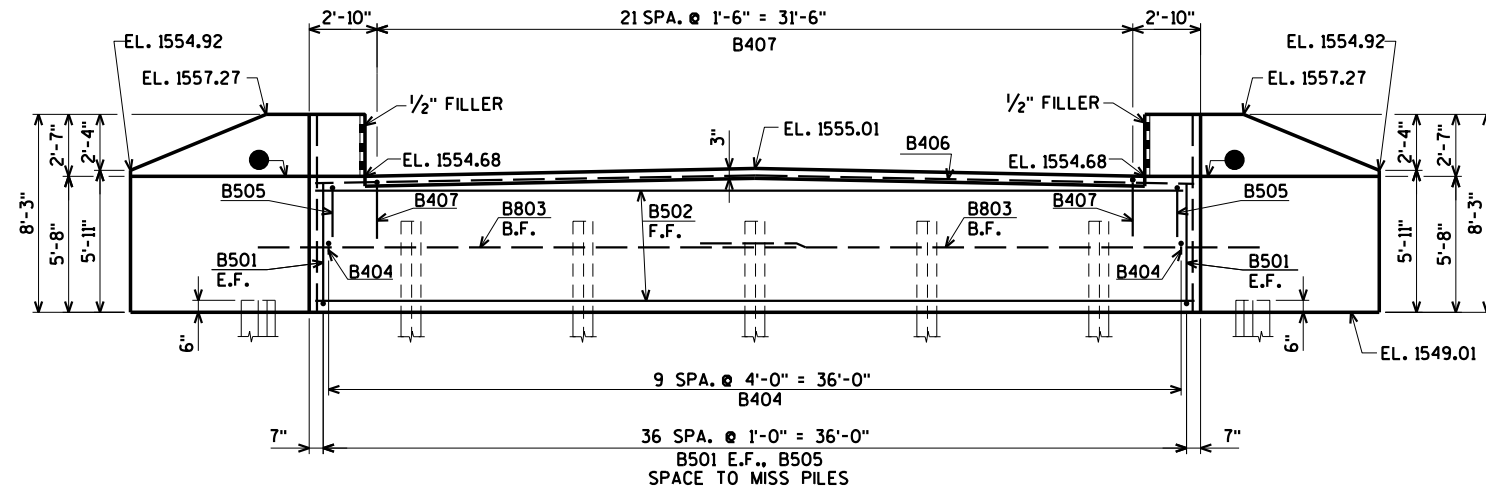


ELEVATION
(LOOKING EAST)

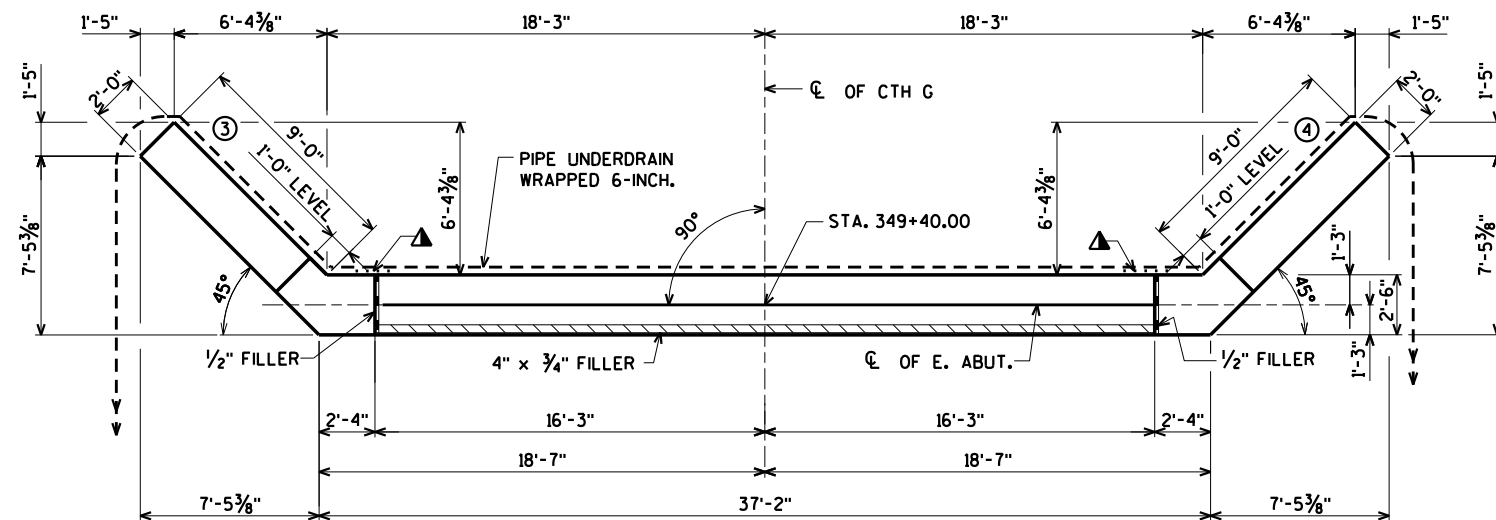

PLAN

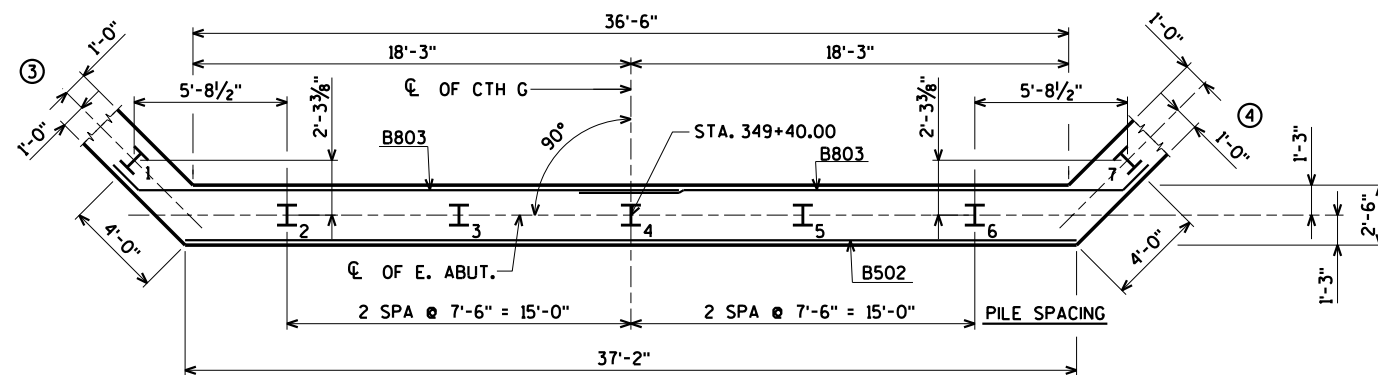

PILE LAYOUT

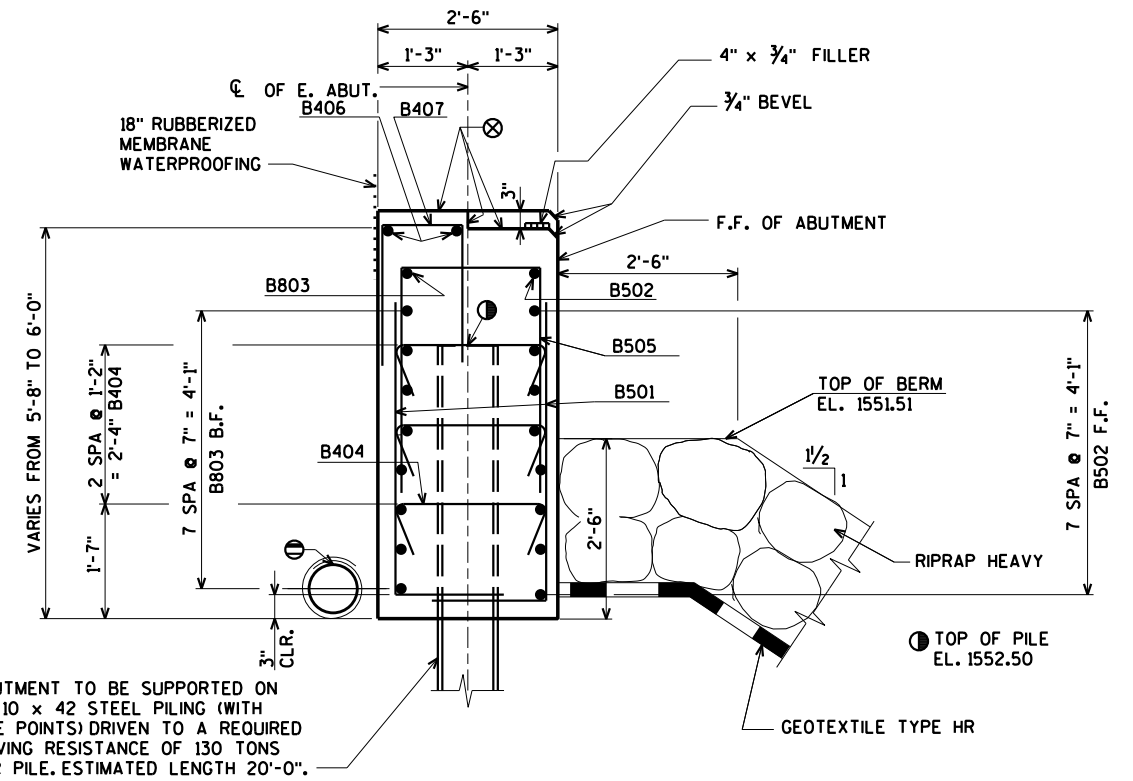

TYPICAL SECTION THRU BODY

NOTE: DO NOT PLACE FILL ABOVE THREE FEET FROM BOTTOM OF ABUTMENT UNTIL SUPERSTRUCTURE IS IN PLACE.

EXCAVATE OR FILL TO BOTTOM OF ABUTMENT BEFORE DRIVING PILES.

- ⊗ STEEL TROWEL TOP SURFACE OF ABUTMENT. PLACE MULTIPLE LAYERS OF POLYETHYLENE SHEETS OVER ENTIRE ABUTMENT TOP BEFORE PLACING SUPERSTRUCTURE. TOTAL THICKNESS OF SHEETS SHALL BE AT LEAST 0.03".
- ⊖ PIPE UNDERDRAIN WRAPPED 6-INCH. SLOPE 0.5% MIN. TO SUITABLE DRAINAGE. ATTACH RODENT SHIELD AT ENDS OF PIPE UNDERDRAIN. FOR RODENT SHIELD DETAIL SEE SHEET 5.
- OPT. KEYED CONST. JOINT - FORMED BY A BEVELED 2' x 6'.
- ▲ 18" RUBBERIZED MEMBRANE WATERPROOFING TO EXTEND FROM BRIDGE SEAT TO TOP OF WING.

FOR PILE SPLICE DETAIL SEE SHEET 2.

B.F. DENOTES BACK FACE.

F.F. DENOTES FRONT FACE.

E.F. DENOTES EACH FACE.





ORIGINAL PLANS PREPARED BY
AYRES ASSOCIATES
3433 Oakwood Hills Parkway
Eau Claire, WI 54701
www.AyresAssociates.com

NO.	DATE	REVISION	BY
STATE OF WISCONSIN DEPARTMENT OF TRANSPORTATION			
STRUCTURE B-21-30			
DRAWN BY ZSS		PLANS CK'D. CBM	
EAST ABUTMENT		SHEET 6 OF 11 91	

\$PRNAME\$
U:\42-116.00 - Forest County - CTH G\Structures\Final\42116 ea.DGN

STATE PROJECT NUMBER

9333-00-70

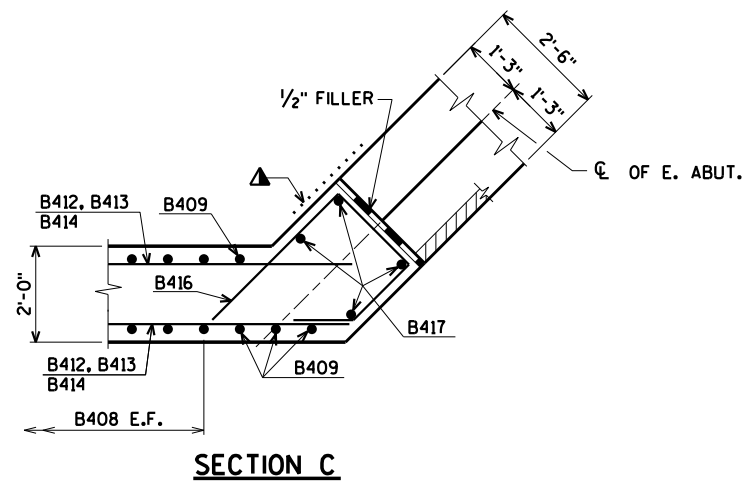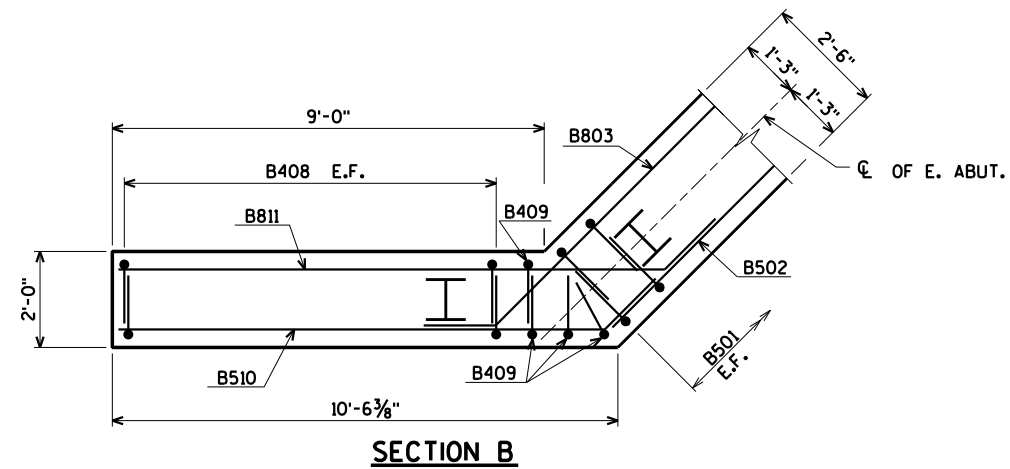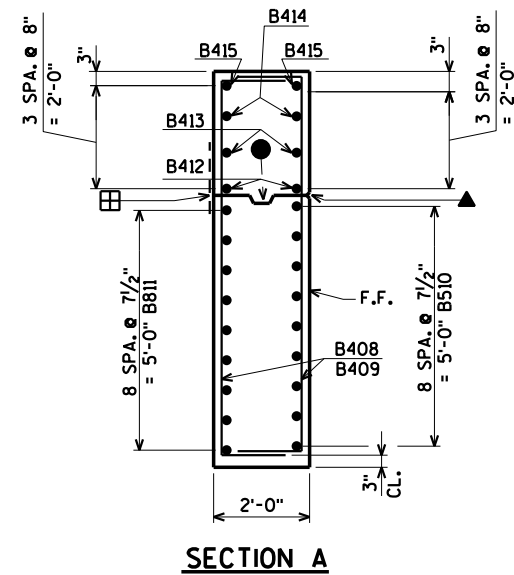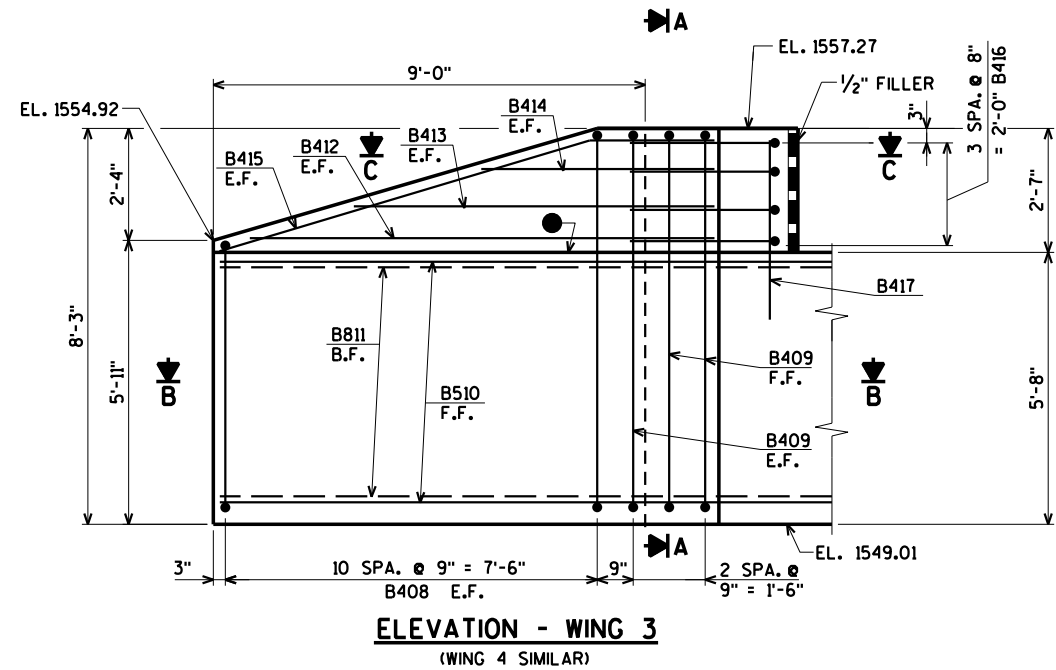

- ▲ 3/4" 'V' GROOVE ON F.F. OF WINGWALL - NOT REQUIRED IF CONST. JT. IS NOT USED.
- OPT. KEYED CONST. JOINT - FORMED BY A BEVELED 2" x 6".
- ▲ 18" RUBBERIZED MEMBRANE WATERPROOFING TO EXTEND FROM BEAM SEAT TO TOP OF WINGWALL.
- ▣ 18" RUBBERIZED MEMBRANE WATERPROOFING IF CONST. JOINT IS USED (COST INCIDENTAL TO BID ITEM "CONCRETE MASONRY BRIDGES").

FOR PILE SPLICE DETAIL SEE SHEET 2.

B.F. DENOTES BACK FACE.

F.F. DENOTES FRONT FACE.

E.F. DENOTES EACH FACE.

ORIGINAL PLANS PREPARED BY
AYRES ASSOCIATES
3433 Oakwood Hills Parkway
Eau Claire, WI 54701
www.AyresAssociates.com

NO.	DATE	REVISION	BY
STATE OF WISCONSIN DEPARTMENT OF TRANSPORTATION			
STRUCTURE B-21-30			
DRAWN BY ZSS		PLANS CK'D. CBM	
EAST ABUTMENT WING DETAILS			SHEET 7 OF 11 92

BILL OF BARS - EAST ABUTMENT




[illegible]

BENDING DIMENSIONS ARE OUT TO OUT OF BARS.

E.F. DENOTES EACH FACE.

BAR MARK	NO REQ'D.	LENGTH
A408	2 SERIES OF 11	7'-11" TO 10'-1"
B408	2 SERIES OF 11	7'-11" TO 10'-1"

BUNDLE AND TAG EACH SERIES SEPARATELY.

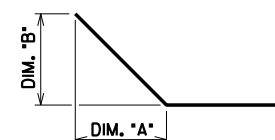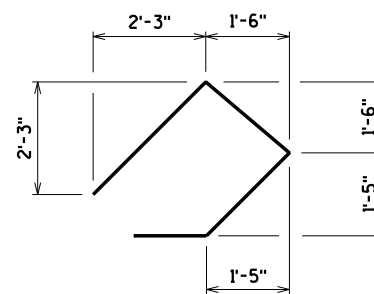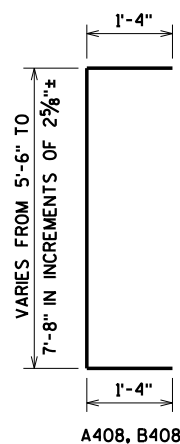

BAR NO.	DIM. "A"	DIM. "B"
A803	1'-0 $\frac{3}{4}$ "	1'-0 $\frac{3}{4}$ "
A510	1'-0 $\frac{3}{4}$ "	1'-0 $\frac{3}{4}$ "
A811	1'-0 $\frac{3}{4}$ "	1'-0 $\frac{3}{4}$ "
A415	8'-0"	2'-4"
B803	1'-0 $\frac{3}{4}$ "	1'-0 $\frac{3}{4}$ "
B510	1'-0 $\frac{3}{4}$ "	1'-0 $\frac{3}{4}$ "
B811	1'-0 $\frac{3}{4}$ "	1'-0 $\frac{3}{4}$ "
B415	8'-0"	2'-4"



NO.	DATE	REVISION	BY
STATE OF WISCONSIN DEPARTMENT OF TRANSPORTATION			
STRUCTURE B-21-30			
DRAWN BY		ZSS	PLANS CK'D. CBM
ABUTMENT BILL OF BARS		SHEET 8 OF 11 93	




BAR. NO.	COATED BAR	NO. REQ'D.	LENGTH	BENT BAR	BUNDLED	BAR SERIES	17,470# COATED
							LOCATION
S401	X	66	3-3	X			SLAB VERT. @ ABUT. NOTCH
S402	X	4	32-2				SLAB TRANS. @ ABUT. NOTCH
S503	X	66	5-8	X			SLAB VERT. @ ABUT.
S504	X	66	3-7	X			SLAB VERT. @ ABUT.
S1005	X	65	36-11				SLAB LONG. BOT.
S506	X	103	32-2				SLAB TRANS. BOT. & TOP
S507	X	33	42-2				SLAB LONG. TOP
S608	X	32	12-0	X			SLAB @ RAIL POSTS
S609	X	72	6-0				SLAB @ INT. RAIL POSTS
S610	X	16	6-0	X			SLAB @ EXT. RAIL POSTS

TOP TRANSVERSE BARS IN SLAB SHALL BE SUPPORTED BY INDIVIDUAL BAR CHAIRS AT APPROXIMATELY 3'-0" CENTERS EACH WAY. BOTTOM LONGITUDINAL BARS SHALL BE SUPPORTED BY CONTINUOUS BAR CHAIRS AT APPROXIMATELY 4'-0" CENTERS.

ALL SLAB THICKNESS DIMENSIONS ARE MINIMUM.
ANY TOLERANCES NECESSARY TO CORRECT
CONSTRUCTION DISCREPANCIES ARE TO BE PLUS (+).

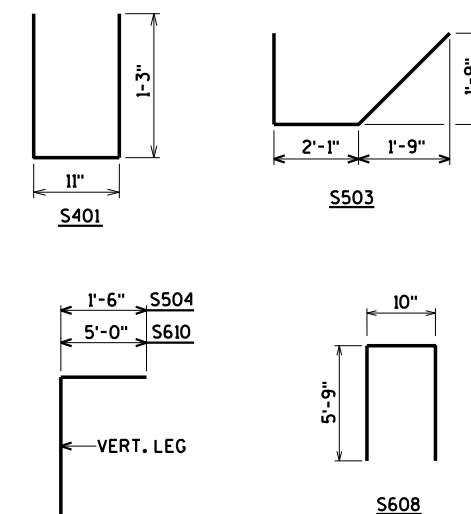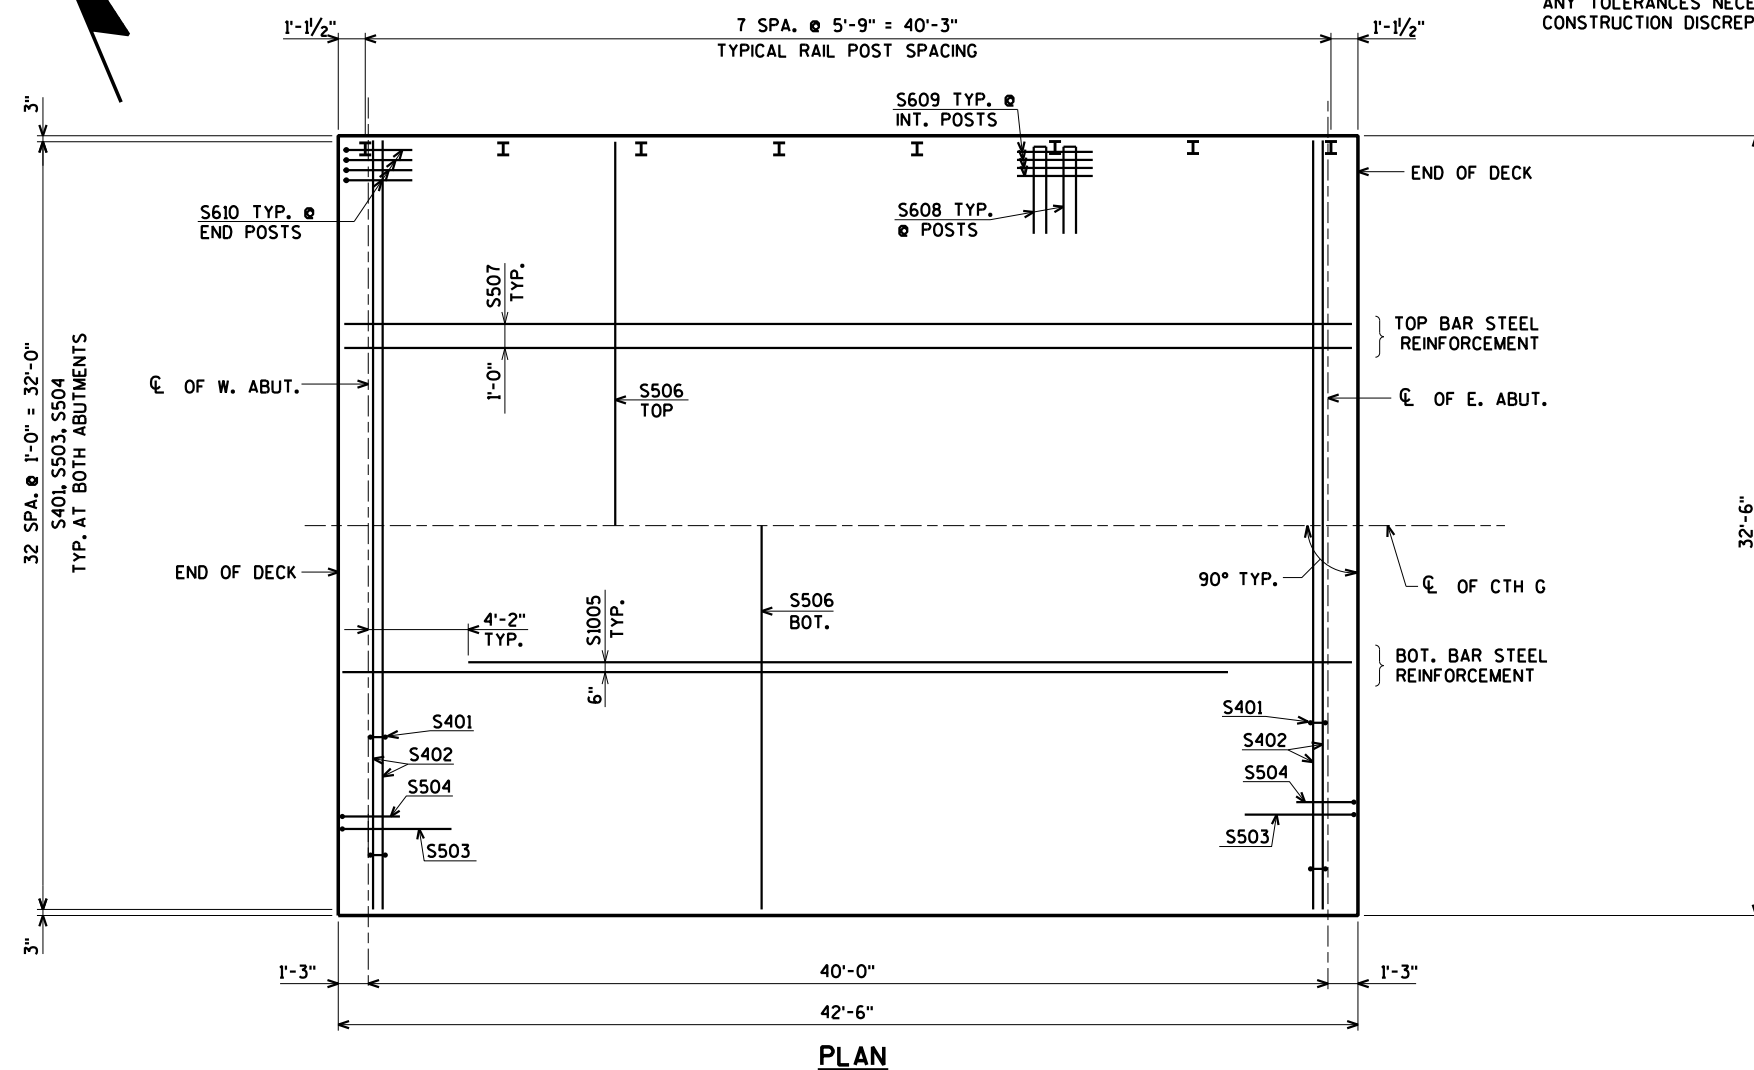


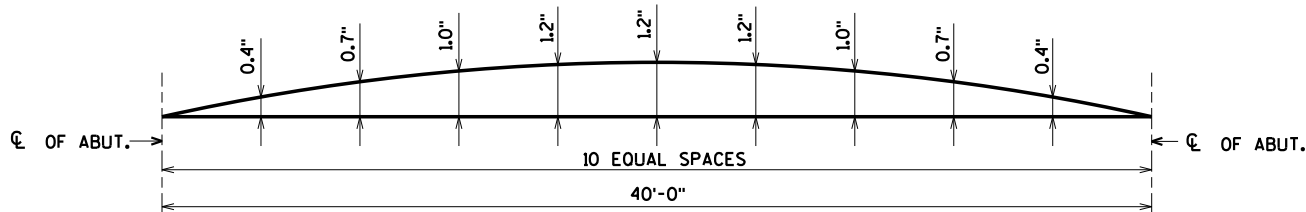

CAMBER DIAGRAM

CAMBER SPANS AS SHOWN TO PROVIDE FOR DEAD LOAD DEFLECTION & FUTURE CREEP. CAMBER DOES NOT INCLUDE ALLOWANCE FOR FORM SETTLEMENT.

PRIOR TO RELEASING SLAB FALSEWORK, TAKE TOP OF SLAB ELEVATIONS AT THE CL OF ABUTMENTS, AND AT $\frac{1}{2}$ PT. TO VERIFY CAMBER, TAKE ELEVATIONS ALONG EDGE OF SLAB AND CL .

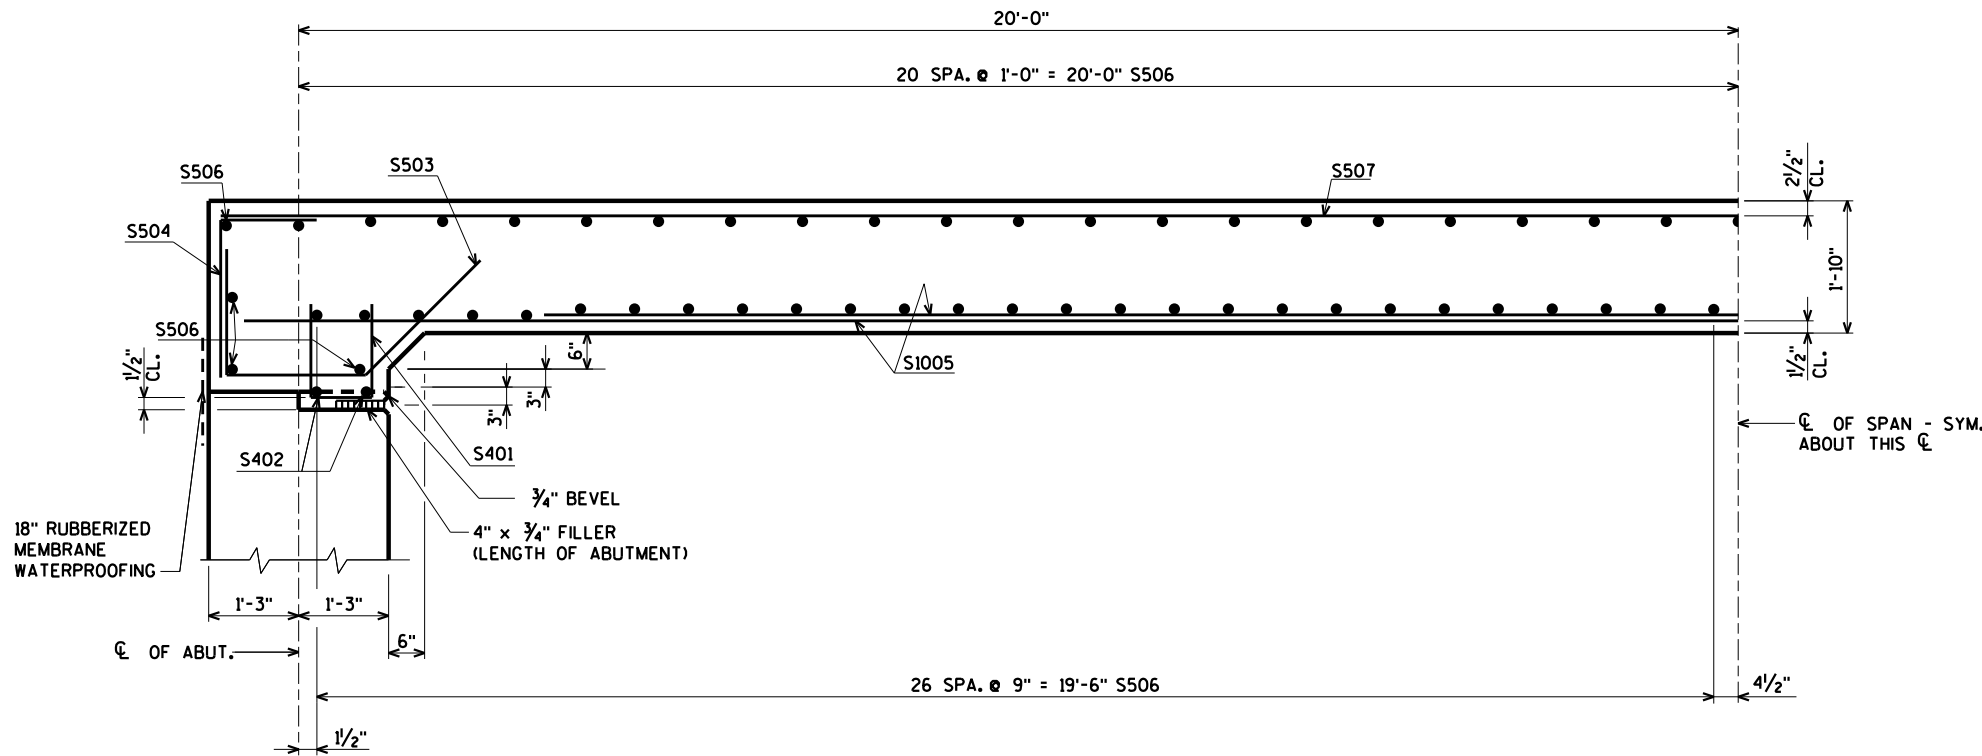

PART LONGITUDINAL SECTION

TOP OF DECK ELEVATIONS

LOCATION	CL OF W. ABUT.	0.1	0.2	0.3	0.4	0.5	0.6	0.7	0.8	0.9	CL OF E. ABUT.
N. EDGE OF SLAB	1556.98	1557.01	1557.04	1557.07	1557.10	1557.13	1557.15	1557.18	1557.21	1557.24	1557.27
CL OF CTH G	1557.31	1557.34	1557.36	1557.39	1557.42	1557.45	1557.48	1557.51	1557.54	1557.56	1557.59
S. EDGE OF SLAB	1556.98	1557.01	1557.04	1557.07	1557.10	1557.13	1557.15	1557.18	1557.21	1557.24	1557.27

ELEVATIONS SHOWN ARE FINISHED DECK AND DO NOT INCLUDE ALLOWANCES OF DEAD LOAD DEFLECTION AND FUTURE CREEP.

ORIGINAL PLANS PREPARED BY
AYRES ASSOCIATES
3433 Oakwood Hills Parkway
Eau Claire, WI 54701
www.AyresAssociates.com

NO.	DATE	REVISION	BY
STATE OF WISCONSIN DEPARTMENT OF TRANSPORTATION			
STRUCTURE B-21-30			
DRAWN BY ZSS		PLANS CK'D. CBM	
SUPERSTRUCTURE DETAILS		SHEET 10 OF 11 95	

\$PRNAME\$
U:\42-1116.00 - Forest County - CTH G\Structures\Final\421116 super.DGN


\$PRNAME\$
U:\42-116.00 - Forest County - CTH 6\Structures\Final\42116 mrail.DGN

STATE PROJECT NUMBER

9333-00-70


LEGEND

- W6 x 25 WITH 1/8" x 1/2" HORIZ. SLOTS ON EACH SIDE OF POST FOR BOLT NO. 6. CUT BOTTOM OF POST TO MATCH CROSS SLOPE OF ROADWAY. PLACE POST VERTICAL. PLACE POSTS NORMAL TO GRADE LINE.
- PLATE 1/4" x 11 3/4" x 1'-8" WITH 1 5/8" x 1 5/8" SLOTTED HOLES FOR ANCHOR BOLTS NO. 3. WELD TO NO. 1 AS SHOWN. SLOTS PARALLEL TO SHORT SIDE OF PLATE.
- ASTM A449 - 1/6" DIA. ANCHOR BOLTS WITH NUT AND HARDENED WASHER (ALL GALVANIZED). 5 REQ'D. PER POST. THREAD 3" AND PLACE NORMAL TO PLATE NO. 2. CHAMFER TOP OF BOLTS BEFORE THREADING. ~~USE 1'-9" LONG IN ABUTMENT WINGS. AT POSTS ON CONCRETE SLAB SUPERSTRUCTURES WHERE THE SLAB THICKNESS IS > 16" USE 1'-3" LONG. USE 10 3/4" LONG AT ALL OTHER LOCATIONS. (AN EQUIVALENT THREADED ROD WITH NUTS AND HARDENED WASHERS MAY BE SUBSTITUTED FOR ANCHOR BOLTS IN WINGS IF REQ'D. FOR CONSTRUCTIBILITY.)~~
- 5/8" x 11" x 1'-8" ANCHOR PLATE (GALVANIZED) WITH 1 5/8" DIA. HOLES FOR ANCHOR BOLTS NO. 3
- TS 5 x 4 x 0.25 STRUCTURAL TUBING. ATTACH TO NO. 1 WITH NO. 6.
- TS 5 x 5 x 0.25 STRUCTURAL TUBING. ATTACH TO NO. 1 WITH NO. 6.
- 7/8" DIA. A325 SLOTTED ROUND HEAD BOLT WITH NUT, 3/8" x 1 5/8" x 1 5/8" WASHER, AND LOCK WASHER (2 REQ'D. AT EACH RAIL TO POST LOCATION.)
- 1/2" THK. BACK-UP PLATE WITH 2 - 7/8" x 1/2" THREADED SHOP WELDED STUDS (NO. 12). BOLT TO RAIL AS SHOWN IN DETAIL. REQUIRED AT THRIE BEAM GUARD RAIL ATTACHMENTS ONLY. PLACE SYMMETRICALLY ABOUT TUBES NO. 5A.
- 1" DIA. HOLES IN PLATE NO. 7 & TUBES NO. 5A FOR 7/8" DIA. A325 BOLTS WITH HEX NUTS AND WASHERS. 6 HOLES IN TUBES AND PLATE NO. 7.
- SPLICE SLEEVE FABRICATED FROM 1/4" PLATE. PROVIDE "SLIDING FIT".
- 3/8" x 3 5/8" x 2'-4" PLATE. 2 PER RAIL. USED IN NO. 5 & 5A.
- 3/8" x 2 5/8" x 2'-4" PLATE USED IN NO. 5. 3/8" x 3 5/8" x 2'-4" PLATE USED IN NO. 5A. 2 PER RAIL.
- 7/8" A325 ROUND HEAD BOLT WITH NUT, WASHER, AND LOCK WASHER. USE 1 5/8" x 1/4" LONGIT. SLOTTED HOLES AT FIELD JOINTS ~~AND 1 5/8" x 2 1/4" MIN. LONGIT. SLOTTED HOLES AT EXP. JOINTS IN PLATE NO. 10A.~~
- 7/8" DIA. x 1/2" LONG THREADED SHOP WELDED STUDS (2 REQ'D.).
- 3/8" x 8" x 1'-6" PLATE. BOLT TO RAIL AS SHOWN IN DETAIL. REQ'D. AT THRIE BEAM GUARD RAIL ATTACHMENTS ONLY. PLACE SYM. ABOUT TUBES NO. 5A.
- 7/8" DIA. x 2" LONG A325 HEX BOLT WITH NUT AND WASHER (5 REQ'D.).
- 1" HOLES IN TUBES NO. 5A FOR 7/8" DIA. A325 ROUND HEAD BOLT WITH NUT, WASHER AND LOCK WASHER (4 REQ'D.). 4 HOLES IN TUBES.

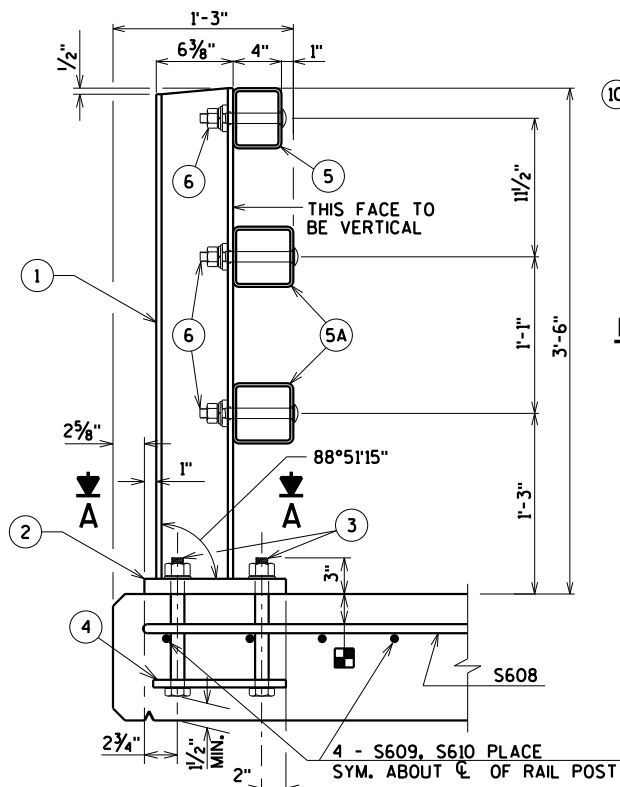


SECTION THRU RAILING ON DECK


PLACE BELOW TOP MAT SLAB REINFORCEMENT.

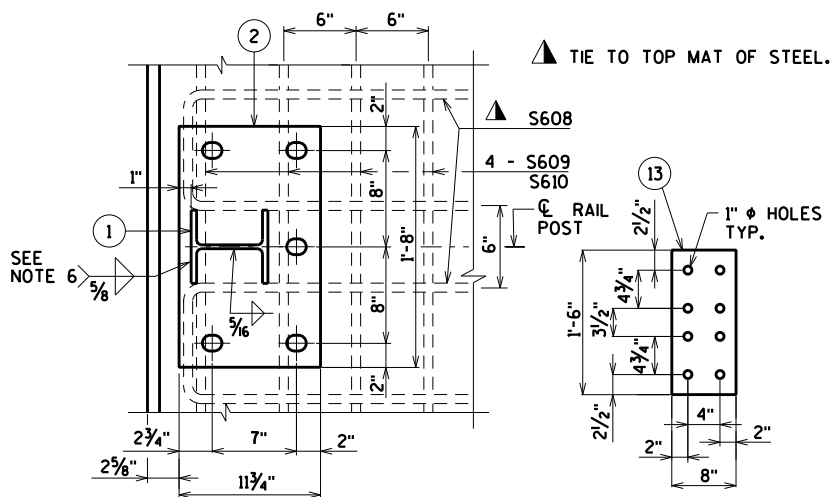

SECTION A

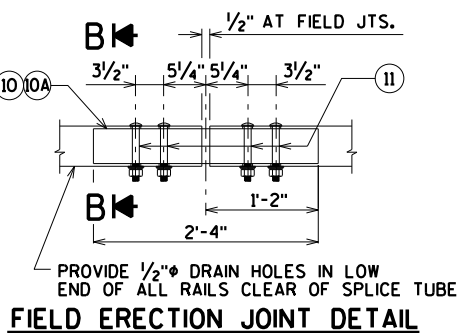


FIELD ERECTION JOINT DETAIL

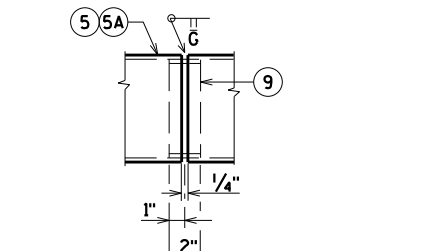


SHOP RAIL SPICE DETAIL


(LOCATION MUST BE SHOWN ON THE SHOP DRAWINGS)

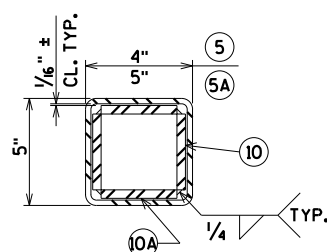


SECTION B

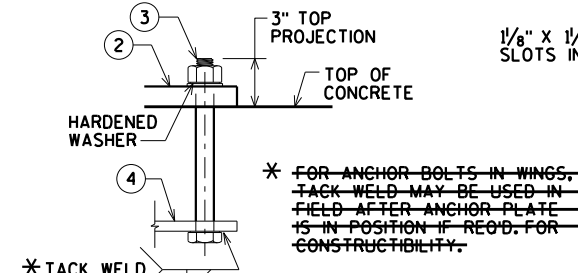

ANCHOR BOLTS

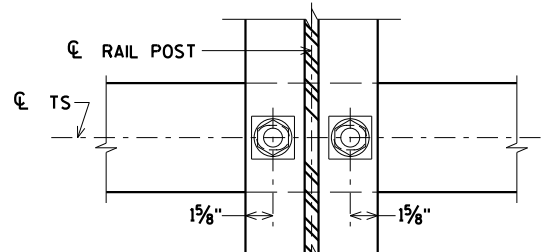


SECTION THRU POST WEB

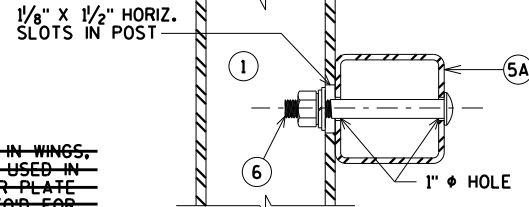

SECTION THRU RAIL

NOTE: CONNECTIONS AT LOWER RAILS SHOWN. CONNECTIONS AT TOP RAIL SIMILAR.

TYPICAL RAIL TO POST CONNECTIONS

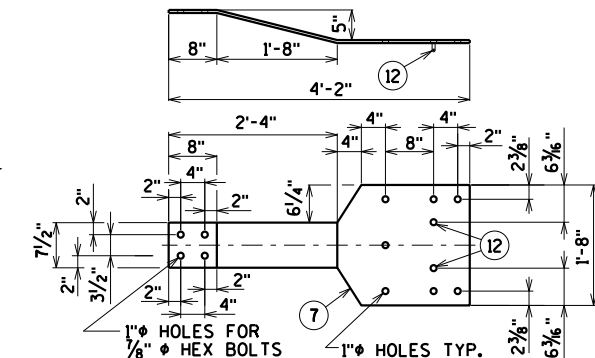


BACK-UP PLATE DETAIL


(AT BEAM GUARD ATTACHMENT)

GENERAL NOTES


- BID ITEM SHALL BE "RAILING TUBULAR TYPE M B-21-30" WHICH INCLUDES ALL ITEMS SHOWN.
- RAIL POST AND BASE PLATES SHALL CONFORM TO THE REQUIREMENTS OF ASTM A709 GRADE 50. HOLLOW RAILING STRUCTURAL TUBING SHALL CONFORM TO THE REQUIREMENTS OF ASTM A500 GRADE B OR C WITH A CERTIFIED FY = 50 KSI. ANCHOR PLATES, AND SPLICE TUBE PLATES SHALL CONFORM TO THE REQUIREMENTS OF ASTM A709 GRADE 36.
- THE NUT SECURING THE POST BASE PLATE TO THE CONCRETE SHALL BE TIGHTENED TO A SNUG FIT AND GIVEN AN ADDITIONAL 1/8 TURN.
- RAILS SHALL BE CONTINUOUS OVER A MINIMUM OF THREE (3) POSTS WITHOUT SPLICES WHERE POSSIBLE. RAILS SHALL BE SPLICED IN A PANEL OVER EXPANSION JOINTS.
- ENDS OF TUBE SECTIONS SHALL BE SAWED. GRIND SMOOTH EXPOSED EDGES. ALL CUT ENDS SHALL BE TRUE AND SMOOTH.
- WELD IS THE SAME ON BOTH FLANGES. FLANGE WELD DOES NOT REQUIRE MAGNETIC PARTICLE TESTING.
- FILL BOLT SLOT OPENINGS IN POST SHIMS AND PLATE NO. 2 AND CAULK AROUND PERIMETER OF PLATE NO. 2 WITH NON-STAINING GRAY NON-BITUMINOUS JOINT SEALER. STEEL POST SHIMS MAY BE USED UNDER POSTS WHERE REQ'D. FOR ALIGNMENT.
- POST BASE PLATES SHALL BE FLAT WITH ALL SURFACES SMOOTH AND FREE FROM WARP AND ALL EDGES SMOOTH, STRAIGHT AND VERTICAL. ALL PLATE CUTS SHALL BE MACHINE OR MACHINE FLAME CUT.
- ALL MATERIAL SHALL BE GALVANIZED AFTER FABRICATION. PRIOR TO GALVANIZING, ALL STEEL RAILING POSTS & STEEL TUBING SHALL BE GIVEN A NO. 6 BLAST CLEANING BY S.S.P.C. SPECIFICATIONS.
- WHEN PAINTING IS REQUIRED, ALL MATERIAL EXCEPT ANCHORAGE DETAIL (NO. 3 & 4) SHALL BE PAINTED OVER GALVANIZING WITH APPROVED TIE COAT AND TOP COAT.

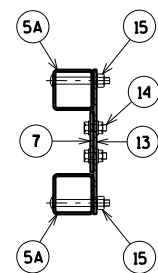

SECTION C

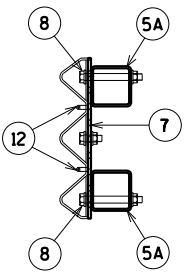


SECTION D

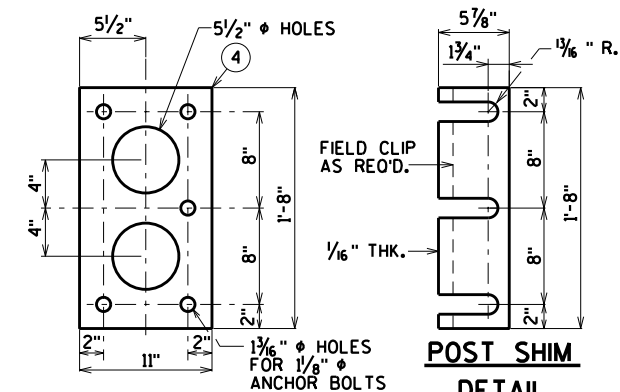


ANCHOR PLATE

(AT RAIL TO DECK CONNECTION)

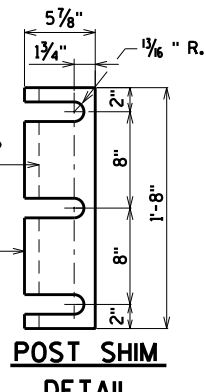


POST SHIM DETAIL

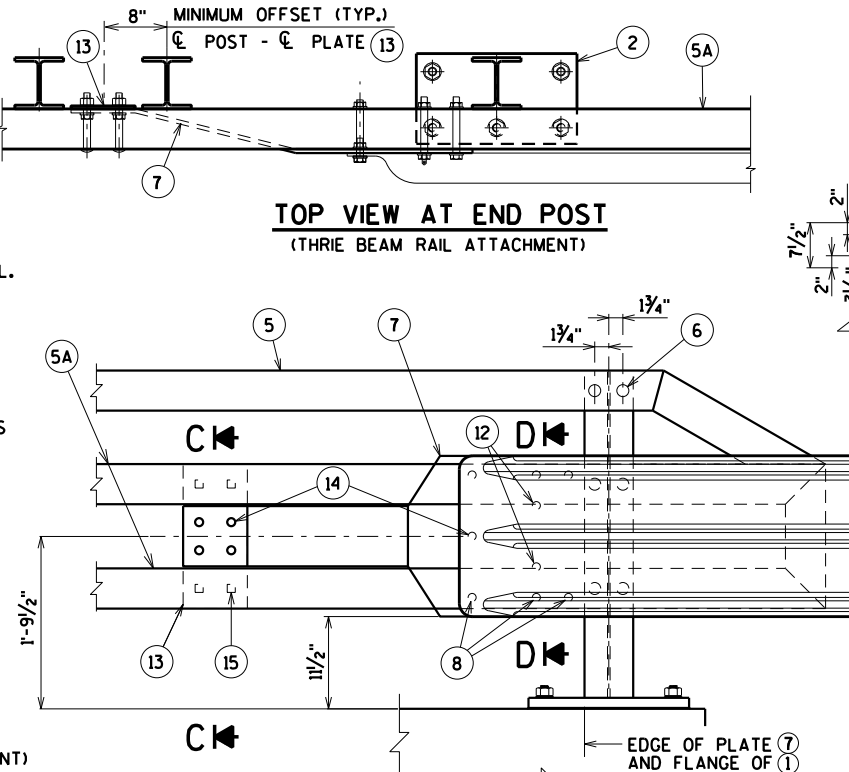

DETAIL AT END POST

(THRIE BEAM RAIL ATTACHMENT)

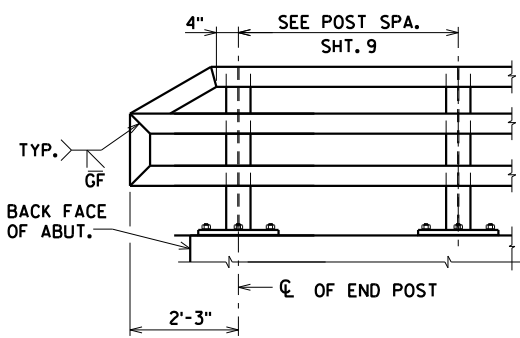

PART ELEVATION OF RAILING

ORIGINAL PLANS PREPARED BY
AYRES ASSOCIATES
3433 Oakwood Hills Parkway
Eau Claire, WI 54701
www.AyresAssociates.com

NO.	DATE	REVISION	BY
STATE OF WISCONSIN DEPARTMENT OF TRANSPORTATION			
STRUCTURE B-21-30			
DRAWN BY		ZSS	PLANS CK'D. CBM
RAILING TUBULAR TYPE M		SHEET 11 OF 11 96	

STATION	DISTANCE	AREA (SF)				INCREMENTAL VOL (CY) (UNADJUSTED)				CUMULATIVE VOL (CY)		MASS ORDINATE NOTE 5
		CUT	UNUSABLE PAVEMENT MATERIAL	FILL	EBS	CUT NOTE 1	UNUSABLE PAVEMENT MATERIAL NOTE 2	FILL NOTE 3	EBS	CUT 1.00 NOTE 1	EXPANDED FILL 1.15 NOTE 4	
346+06	---	29	0	3	0	---	---	---	---	---	---	---
346+68	63	27	0	10	0	64	0	15	0	64	17	47
346+97	29	26	0	15	0	28	0	13	0	93	32	60
347+22	25	24	0	18	0	23	0	15	0	116	50	66
347+47	25	22	0	14	0	21	0	15	0	137	67	70
347+59	13	22	0	16	0	10	0	7	0	147	75	72
347+84	25	23	0	11	0	21	0	12	0	168	89	79
348+00	16	25	0	2	0	14	0	4	0	182	93	88
348+09	9	26	0	0	0	9	0	0	0	190	94	97
348+50	41	40	11	0	0	50	8	0	0	240	94	138
348+99	49	36	11	168	0	69	20	152	0	310	269	13
				COLUMN TOTALS		310	28	234	0			

NOTES:
1) CUT INCLUDES UNUSABLE PAVEMENT MATERIAL
2) UNUSABLE PAVEMENT MATERIAL DOES NOT APPEAR IN THE CROSS SECTIONS
3) FILL DOES NOT INCLUDE UNUSABLE PAVEMENT MATERIAL EXCAVATION VOLUME
4) EXPANDED FILL = UNEXPANDED FILL * EXPANDED FILL FACTOR. EXPANDED FILL FACTOR = 1.15
5) MASS ORDINATE = (CUT - UNUSABLE PAVEMENT MATERIAL) - (FILL * FILL FACTOR)

STATION	DISTANCE	AREA (SF)				INCREMENTAL VOL (CY) (UNADJUSTED)				CUMULATIVE VOL (CY)		MASS ORDINATE NOTE 5
		CUT	UNUSABLE PAVEMENT MATERIAL	FILL	EBS	CUT NOTE 1	UNUSABLE PAVEMENT MATERIAL NOTE 2	FILL NOTE 3	EBS	CUT 1.00 NOTE 1	EXPANDED FILL 1.15 NOTE 4	
349+41	---	30	11	176	0	---	---	---	---	---	---	---
350+00	59	19	0	11	0	54	12	203	0	54	234	-192
350+31	31	20	0	6	0	22	0	10	0	76	245	-181
350+56	25	20	0	37	0	18	0	20	0	95	268	-185
350+81	25	20	0	48	0	18	0	39	0	113	313	-212
351+06	25	22	0	54	0	19	0	47	0	132	368	-248
351+31	25	24	0	57	0	21	0	52	0	153	427	-286
351+70	39	29	0	37	0	38	0	68	0	191	505	-326
352+22	52	35	0	22	0	61	0	57	0	252	570	-330
				COLUMN TOTALS		252	12	496	0			


NOTES:
1) CUT INCLUDES UNUSABLE PAVEMENT MATERIAL
2) UNUSABLE PAVEMENT MATERIAL DOES NOT APPEAR IN THE CROSS SECTIONS
3) FILL DOES NOT INCLUDE UNUSABLE PAVEMENT MATERIAL EXCAVATION VOLUME
4) EXPANDED FILL = UNEXPANDED FILL * EXPANDED FILL FACTOR. EXPANDED FILL FACTOR = 1.15
5) MASS ORDINATE = (CUT - UNUSABLE PAVEMENT MATERIAL) - (FILL * FILL FACTOR)


STATION	DISTANCE	AREA (SF)				INCREMENTAL VOL (CY) (UNADJUSTED)				CUMULATIVE VOL (CY)		MASS ORDINATE NOTE 5
		CUT	UNUSABLE PAVEMENT MATERIAL	FILL	EBS	CUT NOTE 1	UNUSABLE PAVEMENT MATERIAL NOTE 2	FILL NOTE 3	EBS	CUT 1.00 NOTE 1	EXPANDED FILL 1.15 NOTE 4	
386+95	---	18	0	7	0	---	---	---	---	---	---	---
387+42	47	34	0	9	0	45	0	14	0	45	17	28
388+74	---	81	0	15	0	---	---	---	---	---	---	---
389+14	40	14	0	7	0	69	0	16	0	114	35	80
				COLUMN TOTALS		114	0	30	0			

NOTES:
1) CUT INCLUDES UNUSABLE PAVEMENT MATERIAL
2) UNUSABLE PAVEMENT MATERIAL DOES NOT APPEAR IN THE CROSS SECTIONS
3) FILL DOES NOT INCLUDE UNUSABLE PAVEMENT MATERIAL EXCAVATION VOLUME
4) EXPANDED FILL = UNEXPANDED FILL * EXPANDED FILL FACTOR. EXPANDED FILL FACTOR = 1.15
5) MASS ORDINATE = (CUT - UNUSABLE PAVEMENT MATERIAL) - (FILL * FILL FACTOR)

STATION	DISTANCE	AREA (SF)				INCREMENTAL VOL (CY) (UNADJUSTED)				CUMULATIVE VOL (CY)		MASS ORDINATE NOTE 5
		CUT	UNUSABLE PAVEMENT MATERIAL	FILL	EBS	CUT NOTE 1	UNUSABLE PAVEMENT MATERIAL NOTE 2	FILL NOTE 3	EBS	CUT 1.00 NOTE 1	EXPANDED FILL 1.15 NOTE 4	
100+41	---	130	11	72	0	---	---	---	---	---	---	---
100+90	49	86	11	0	0	195	20	64	0	195	74	101
101+38	48	77	11	0	0	146	20	0	0	340	74	227
				COLUMN TOTALS		340	39	64	0			

NOTES:
1) CUT INCLUDES UNUSABLE PAVEMENT MATERIAL
2) UNUSABLE PAVEMENT MATERIAL DOES NOT APPEAR IN THE CROSS SECTIONS
3) FILL DOES NOT INCLUDE UNUSABLE PAVEMENT MATERIAL EXCAVATION VOLUME
4) EXPANDED FILL = UNEXPANDED FILL * EXPANDED FILL FACTOR. EXPANDED FILL FACTOR = 1.15
5) MASS ORDINATE = (CUT - UNUSABLE PAVEMENT MATERIAL) - (FILL * FILL FACTOR)

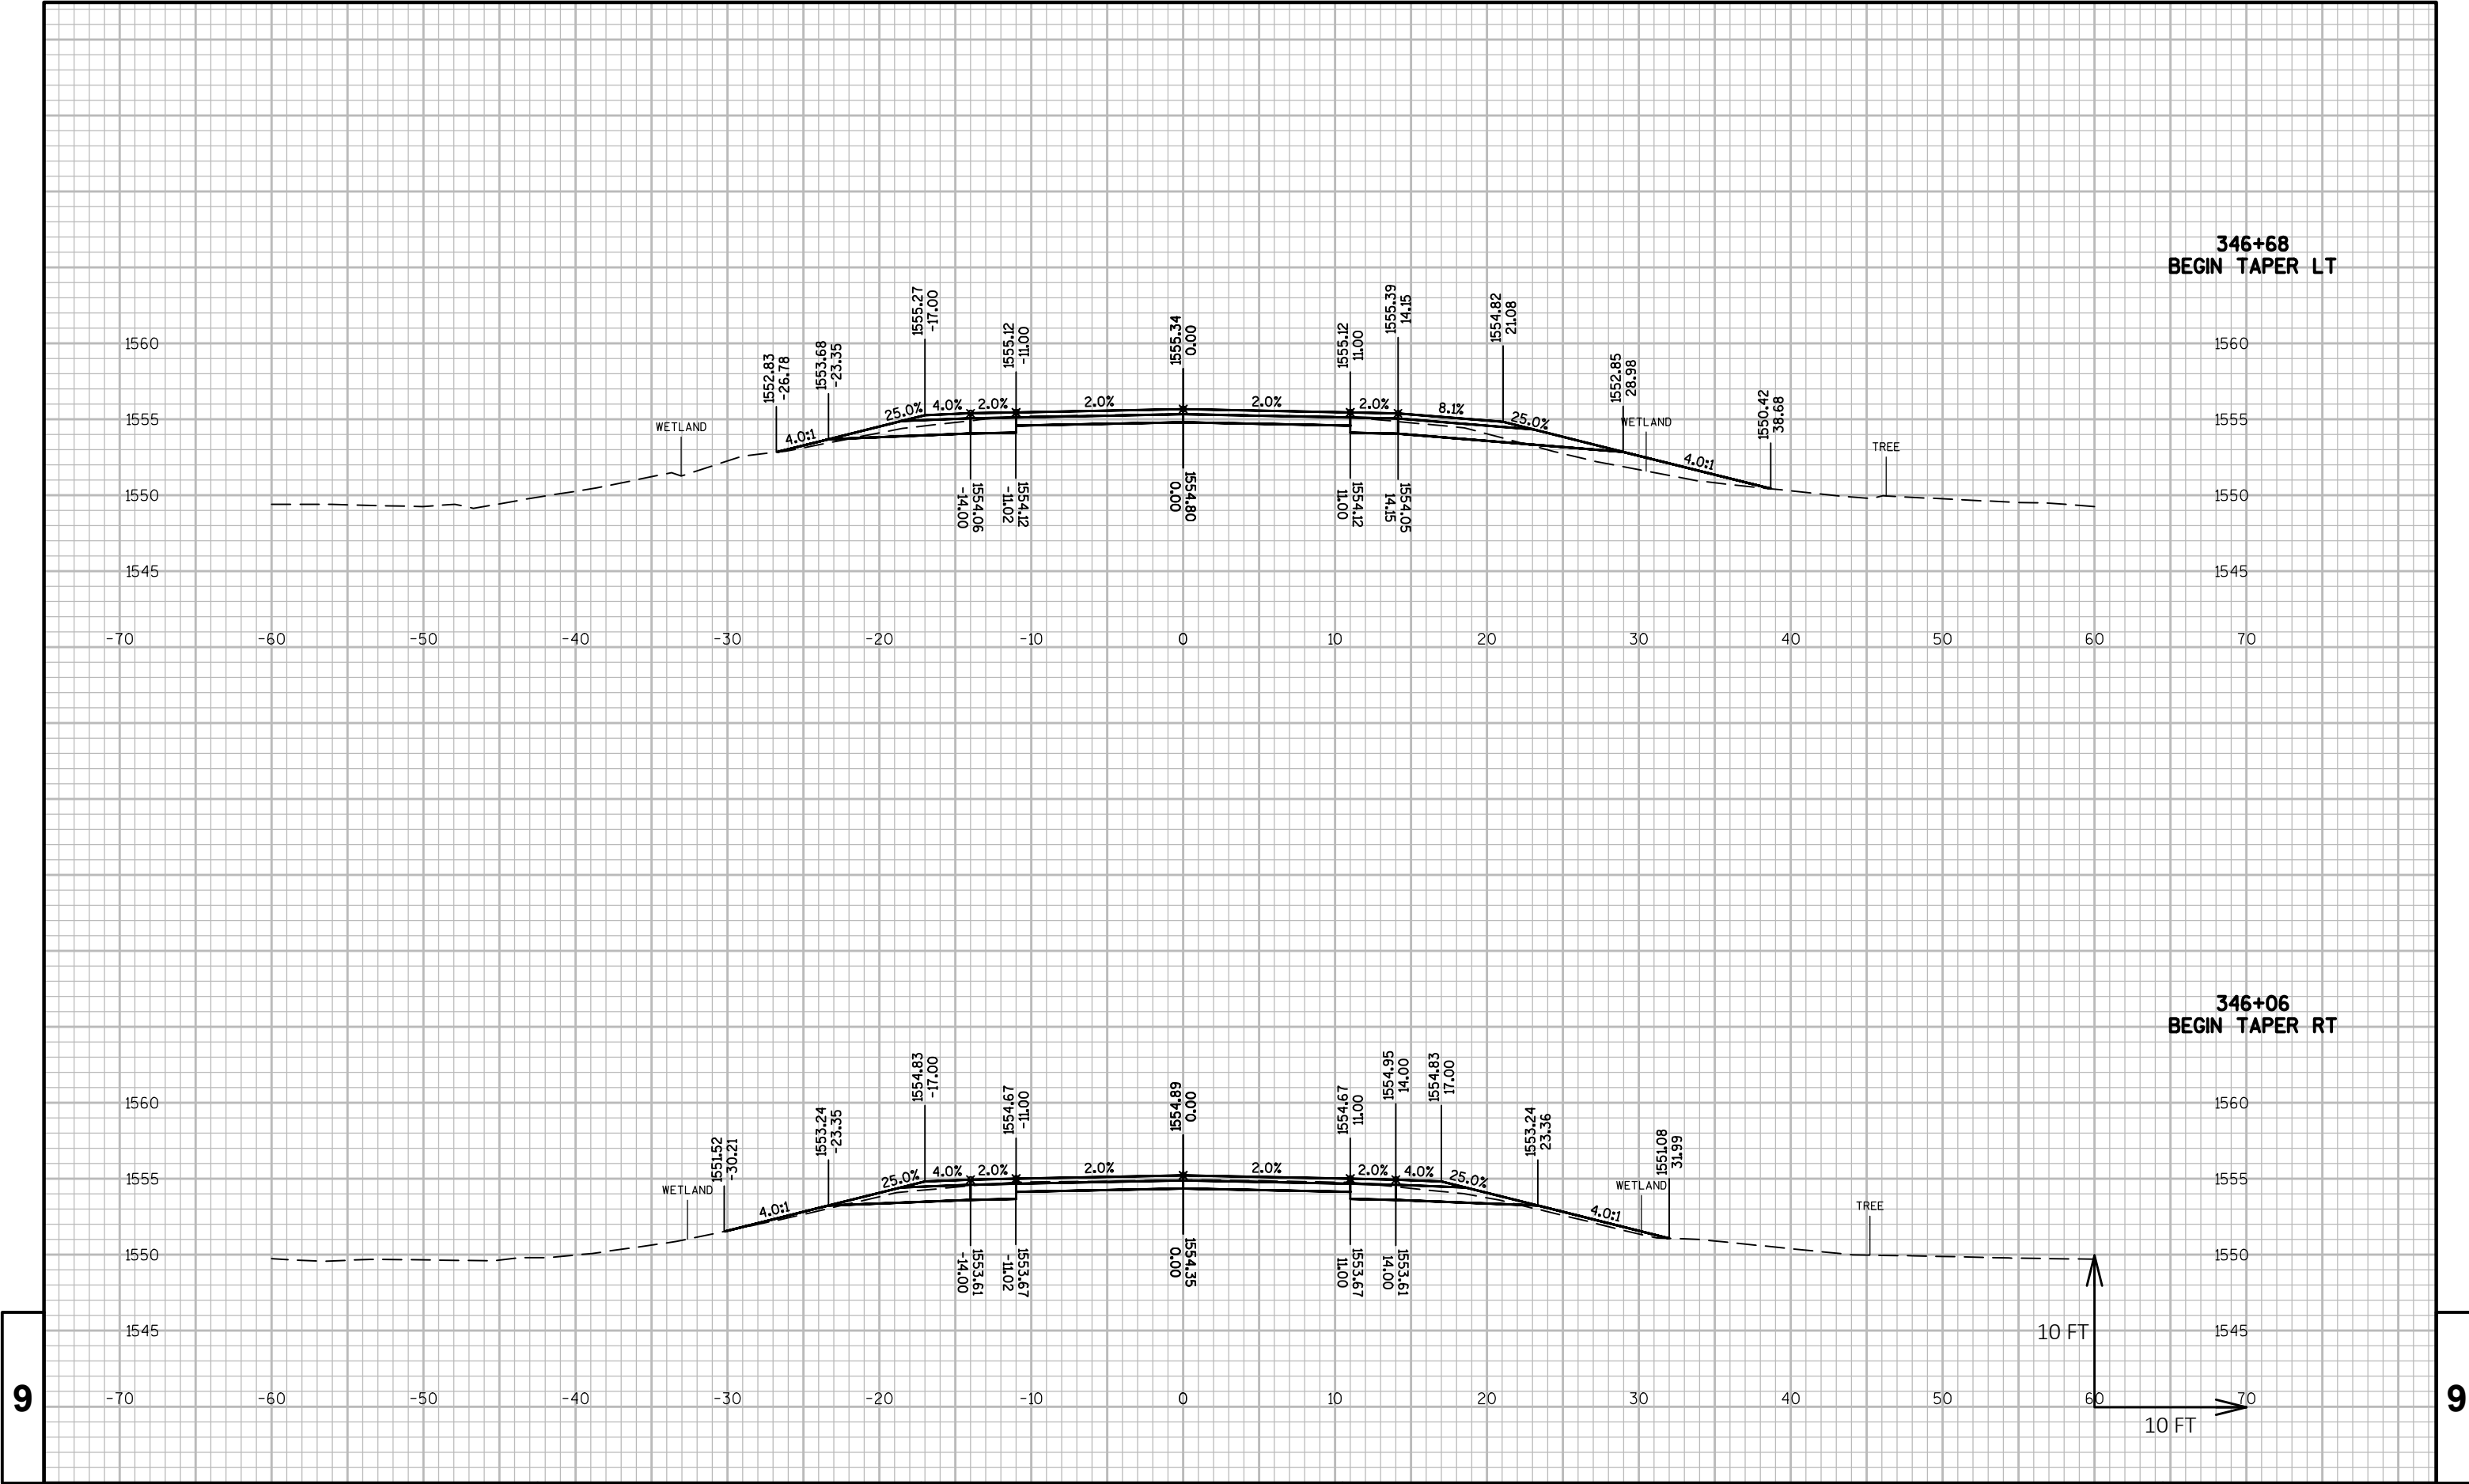

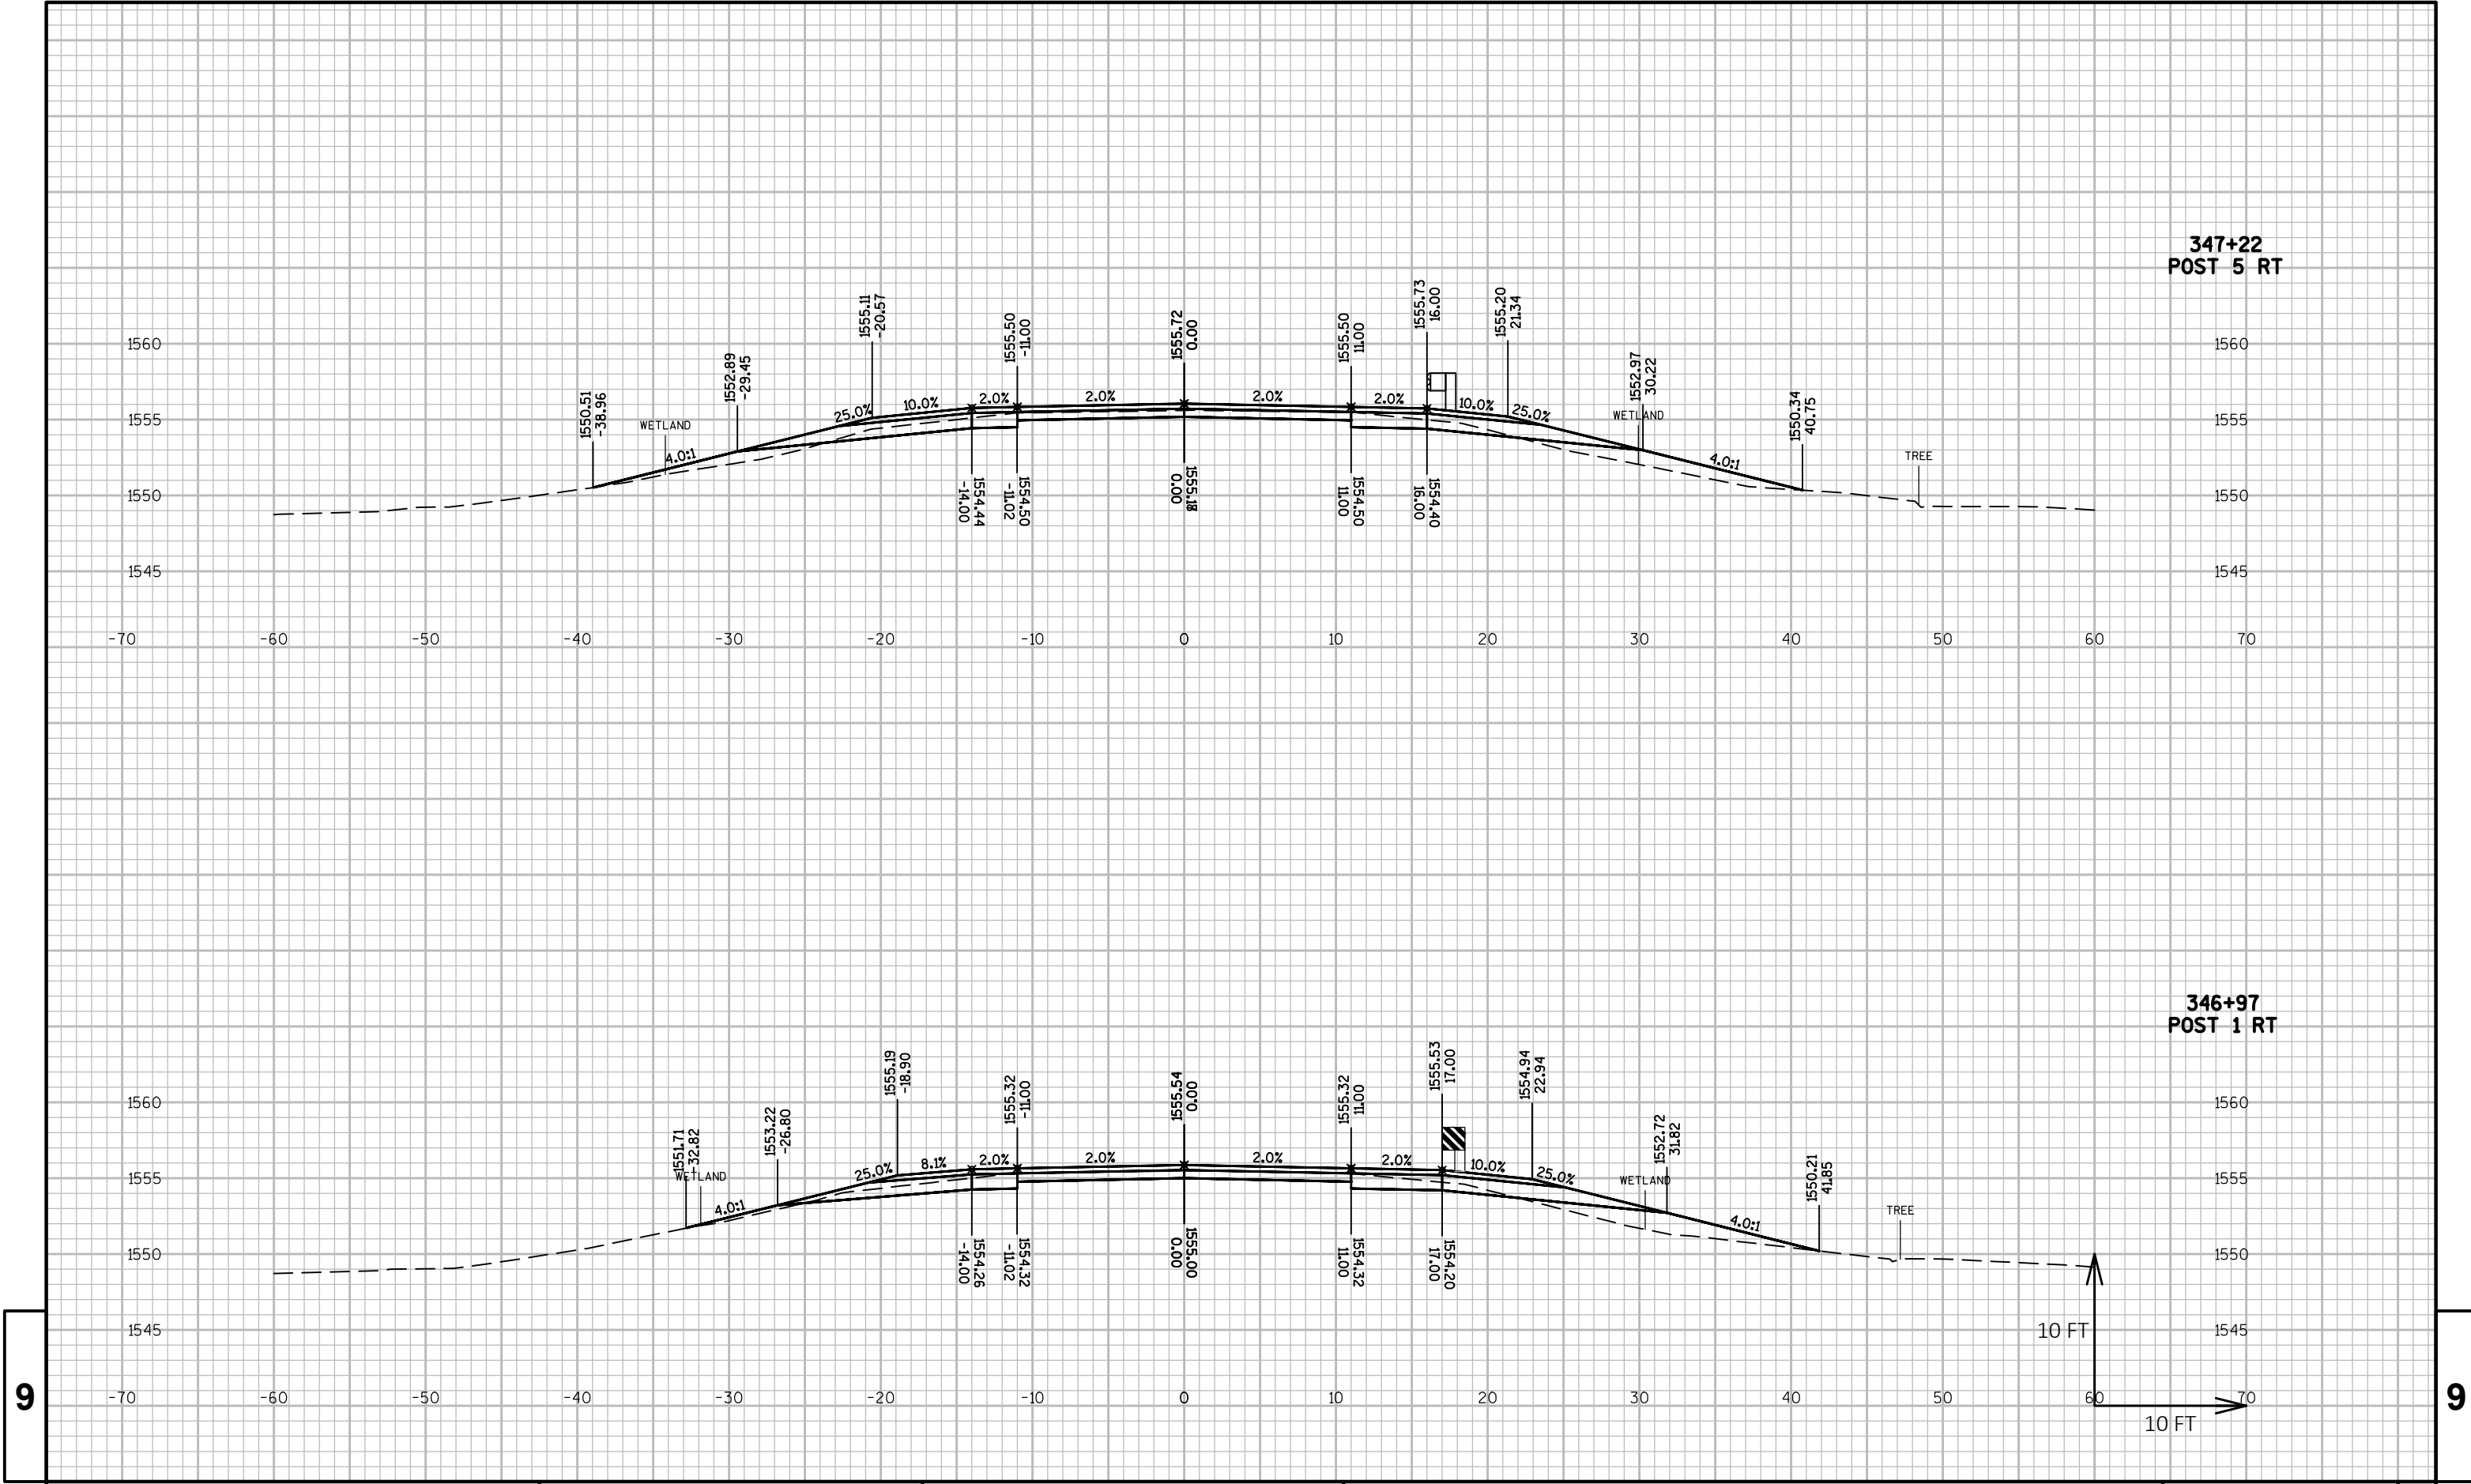

9

9

PROJECT NO: 9333-00-70

HWY: CTH G

COUNTY: FOREST

CROSS SECTIONS: CTH G-PESHTIGO RIVER BRIDGE GUARDRAIL

SHEET

100

E

FILE NAME : P:\2015\2015.130 - WISDOT NC CTH G FOREST COUNTY\93330070\SHEETS\PLAN\090201-XS.DWG
LAYOUT NAME - 090202


PLOT DATE : 7/18/2018 3:16 PM

PLOT BY : MARK W. OIE

PLOT NAME :


1 IN=10 FT HORZ. / 1 IN=10 FT VERT.

WISDOT/CADDs SHEET 49

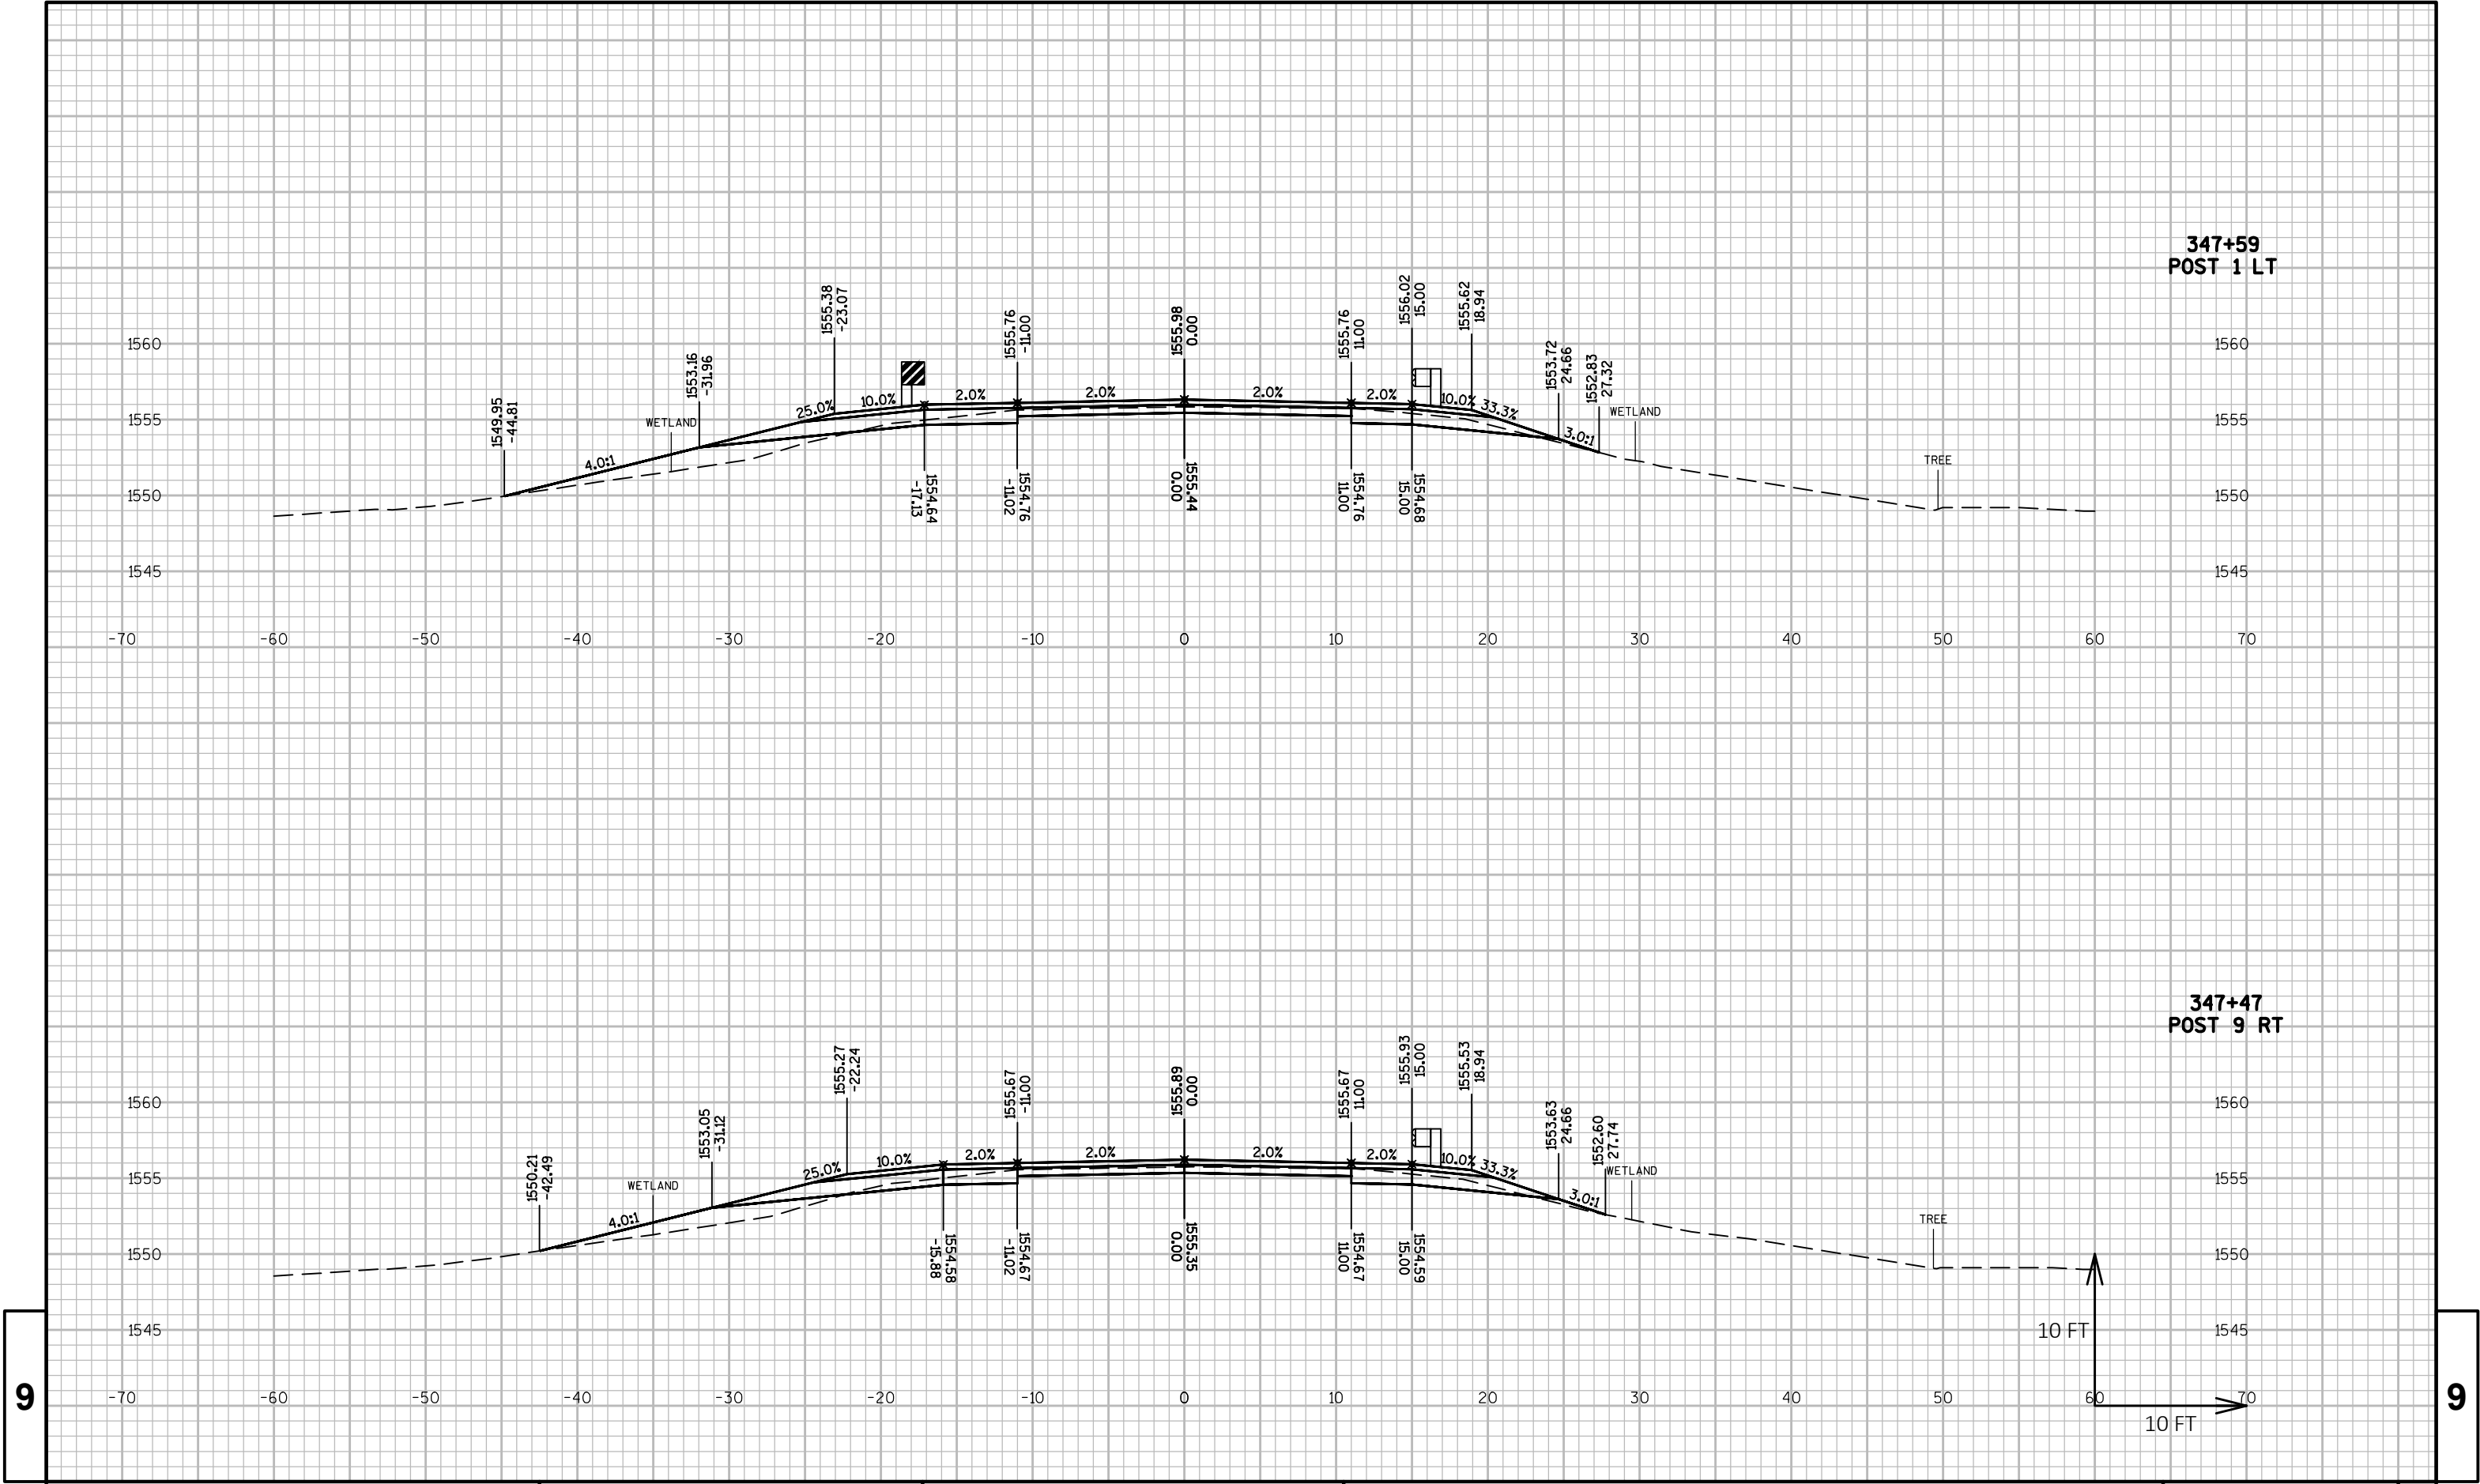


9


9

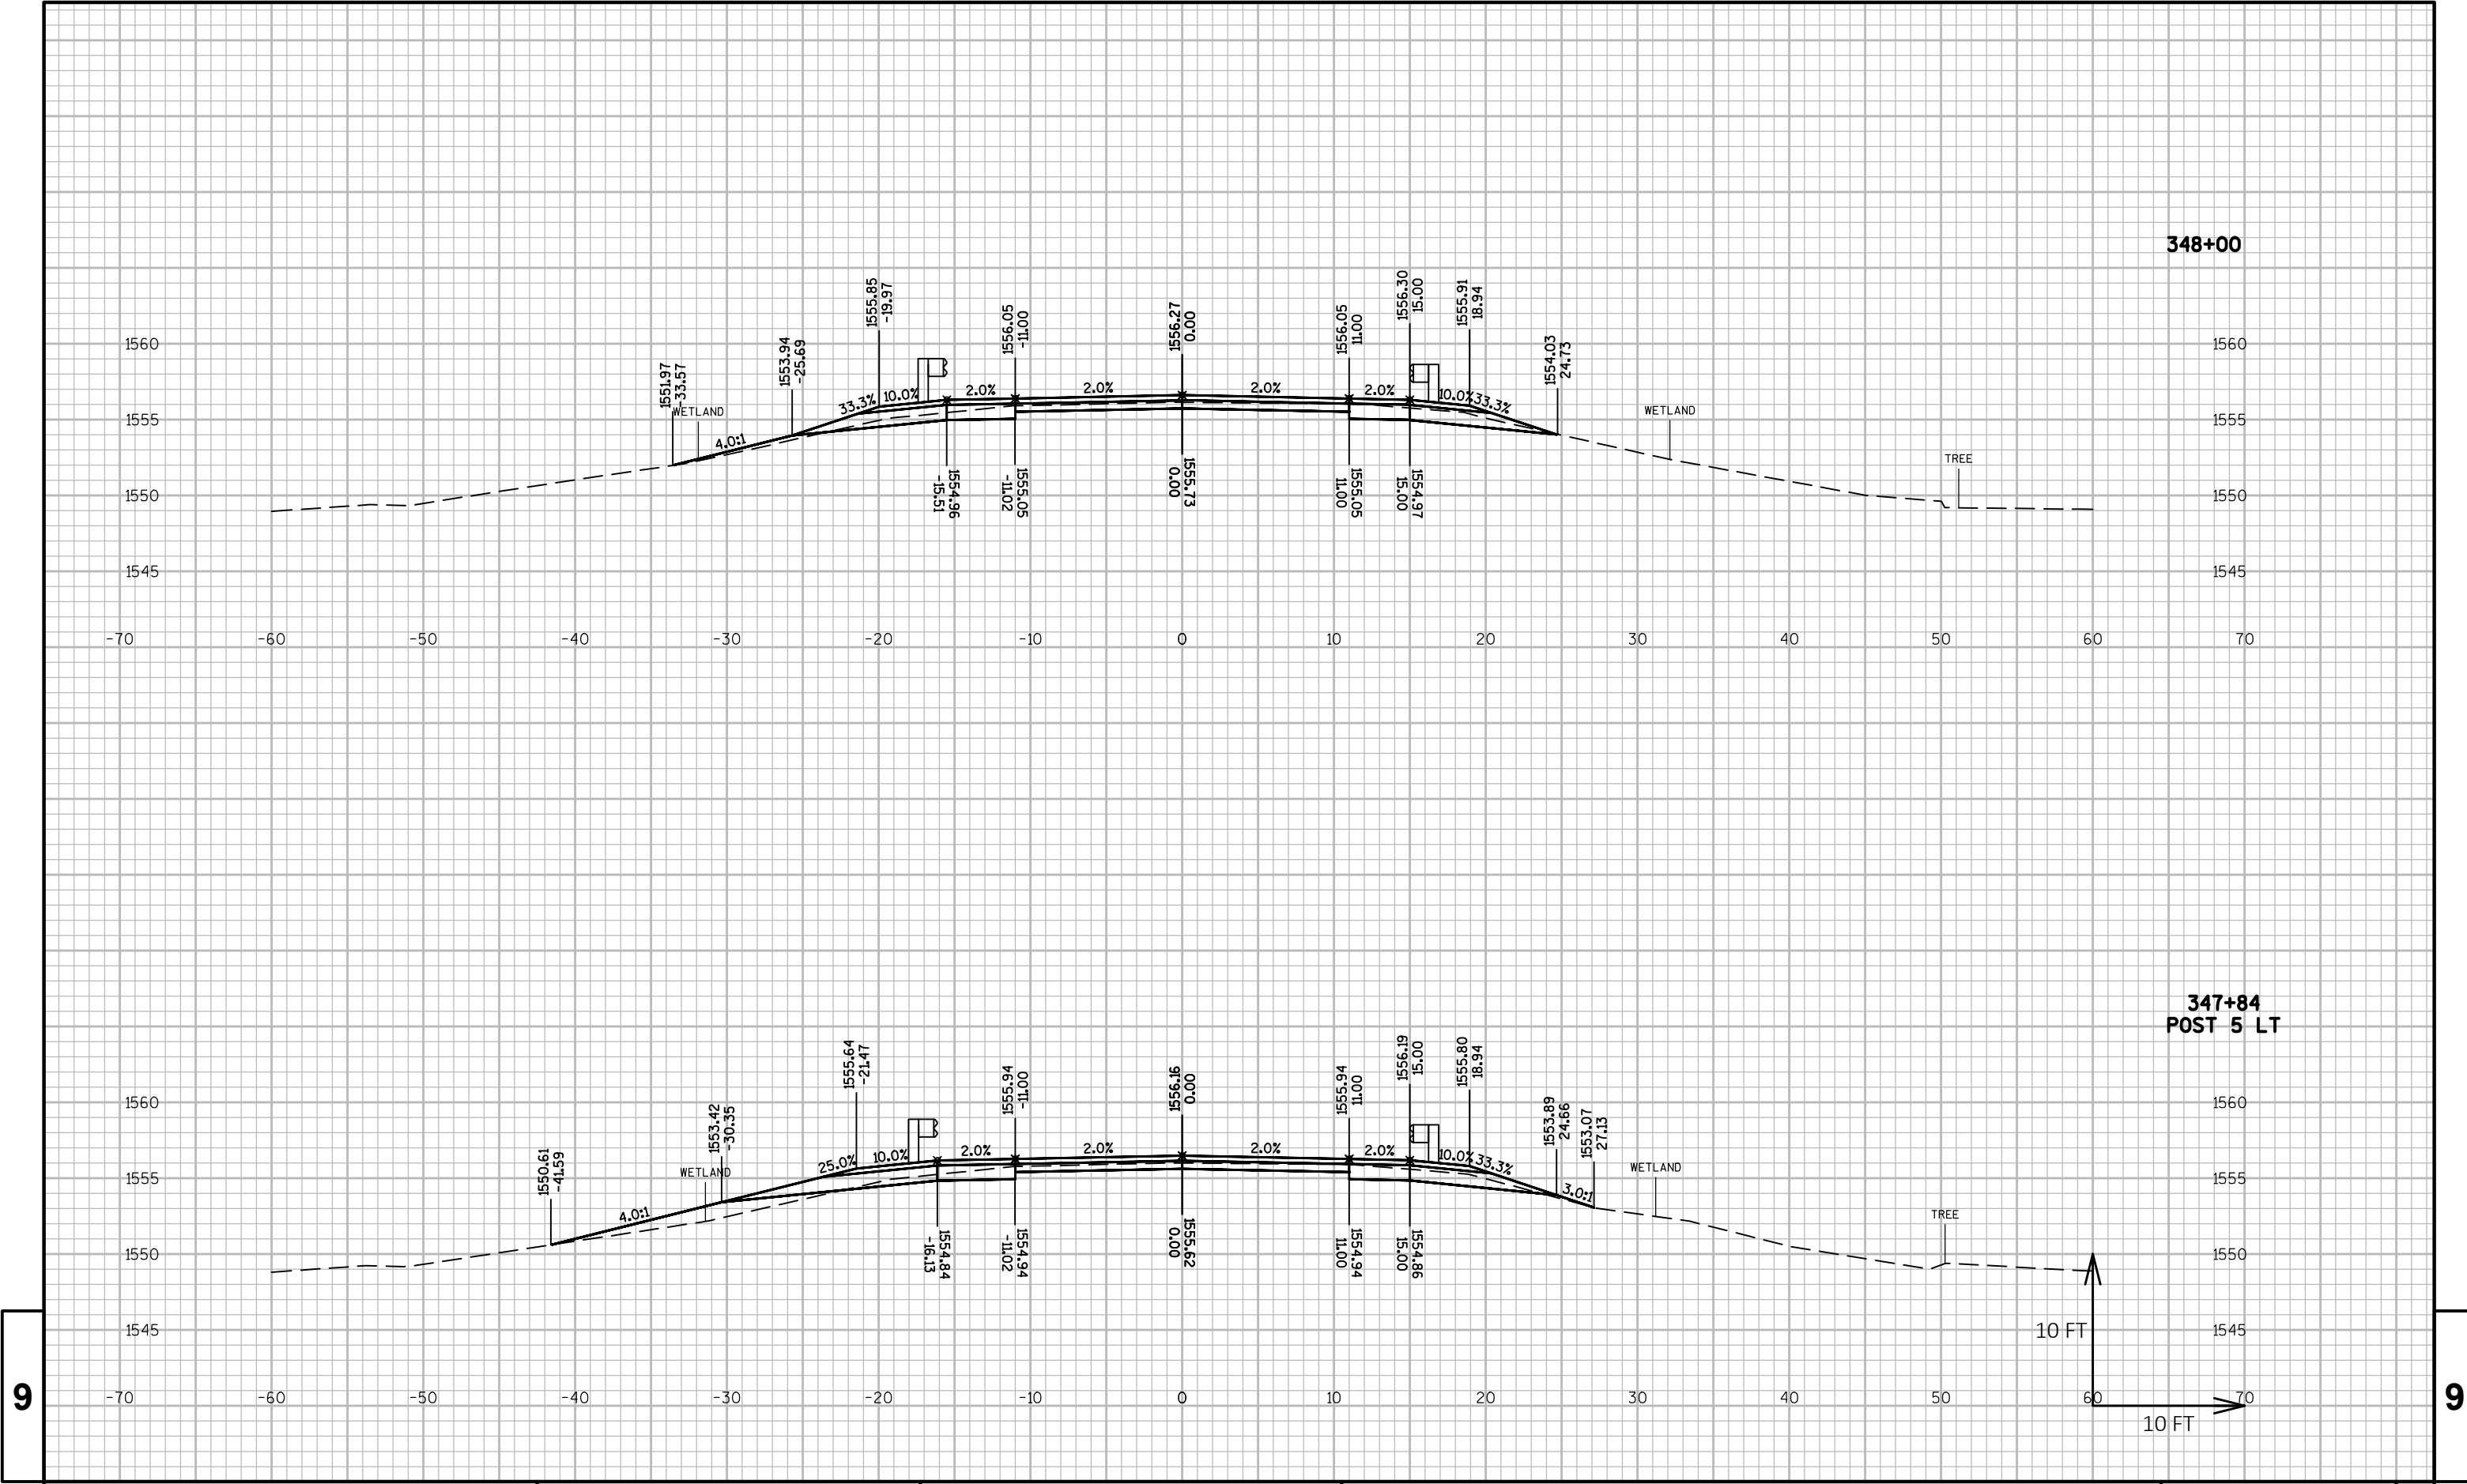



9


9

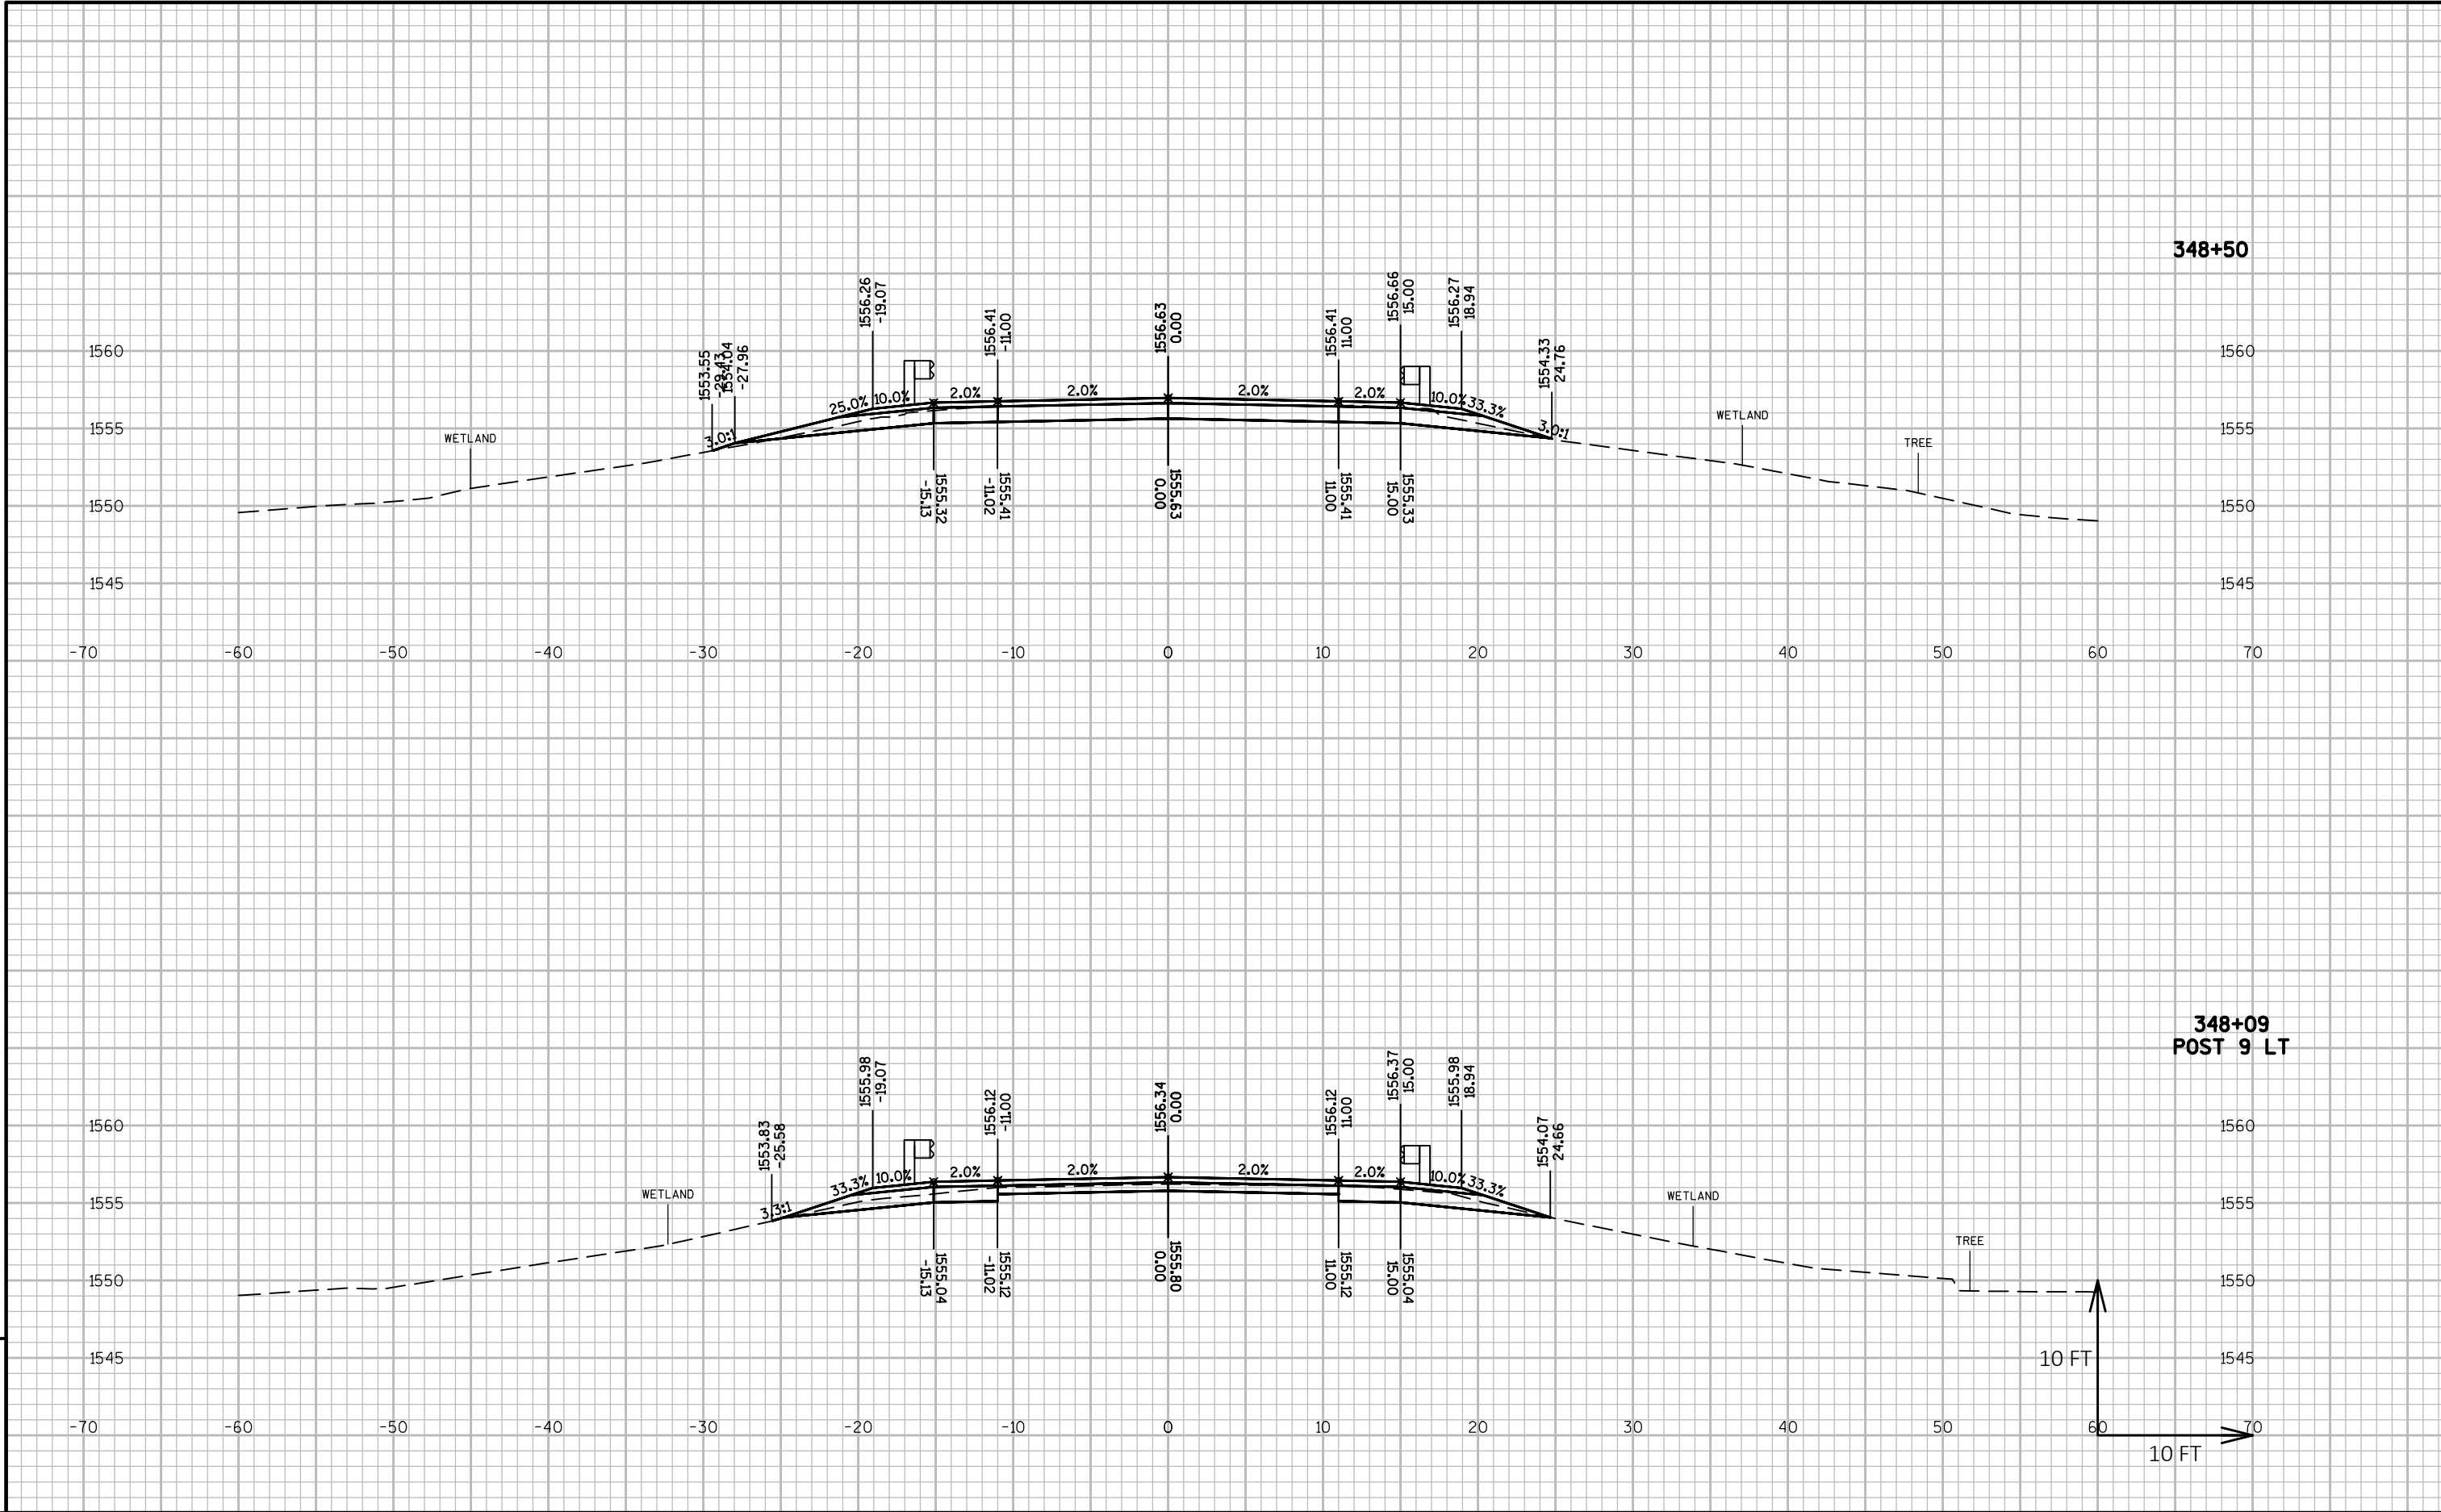


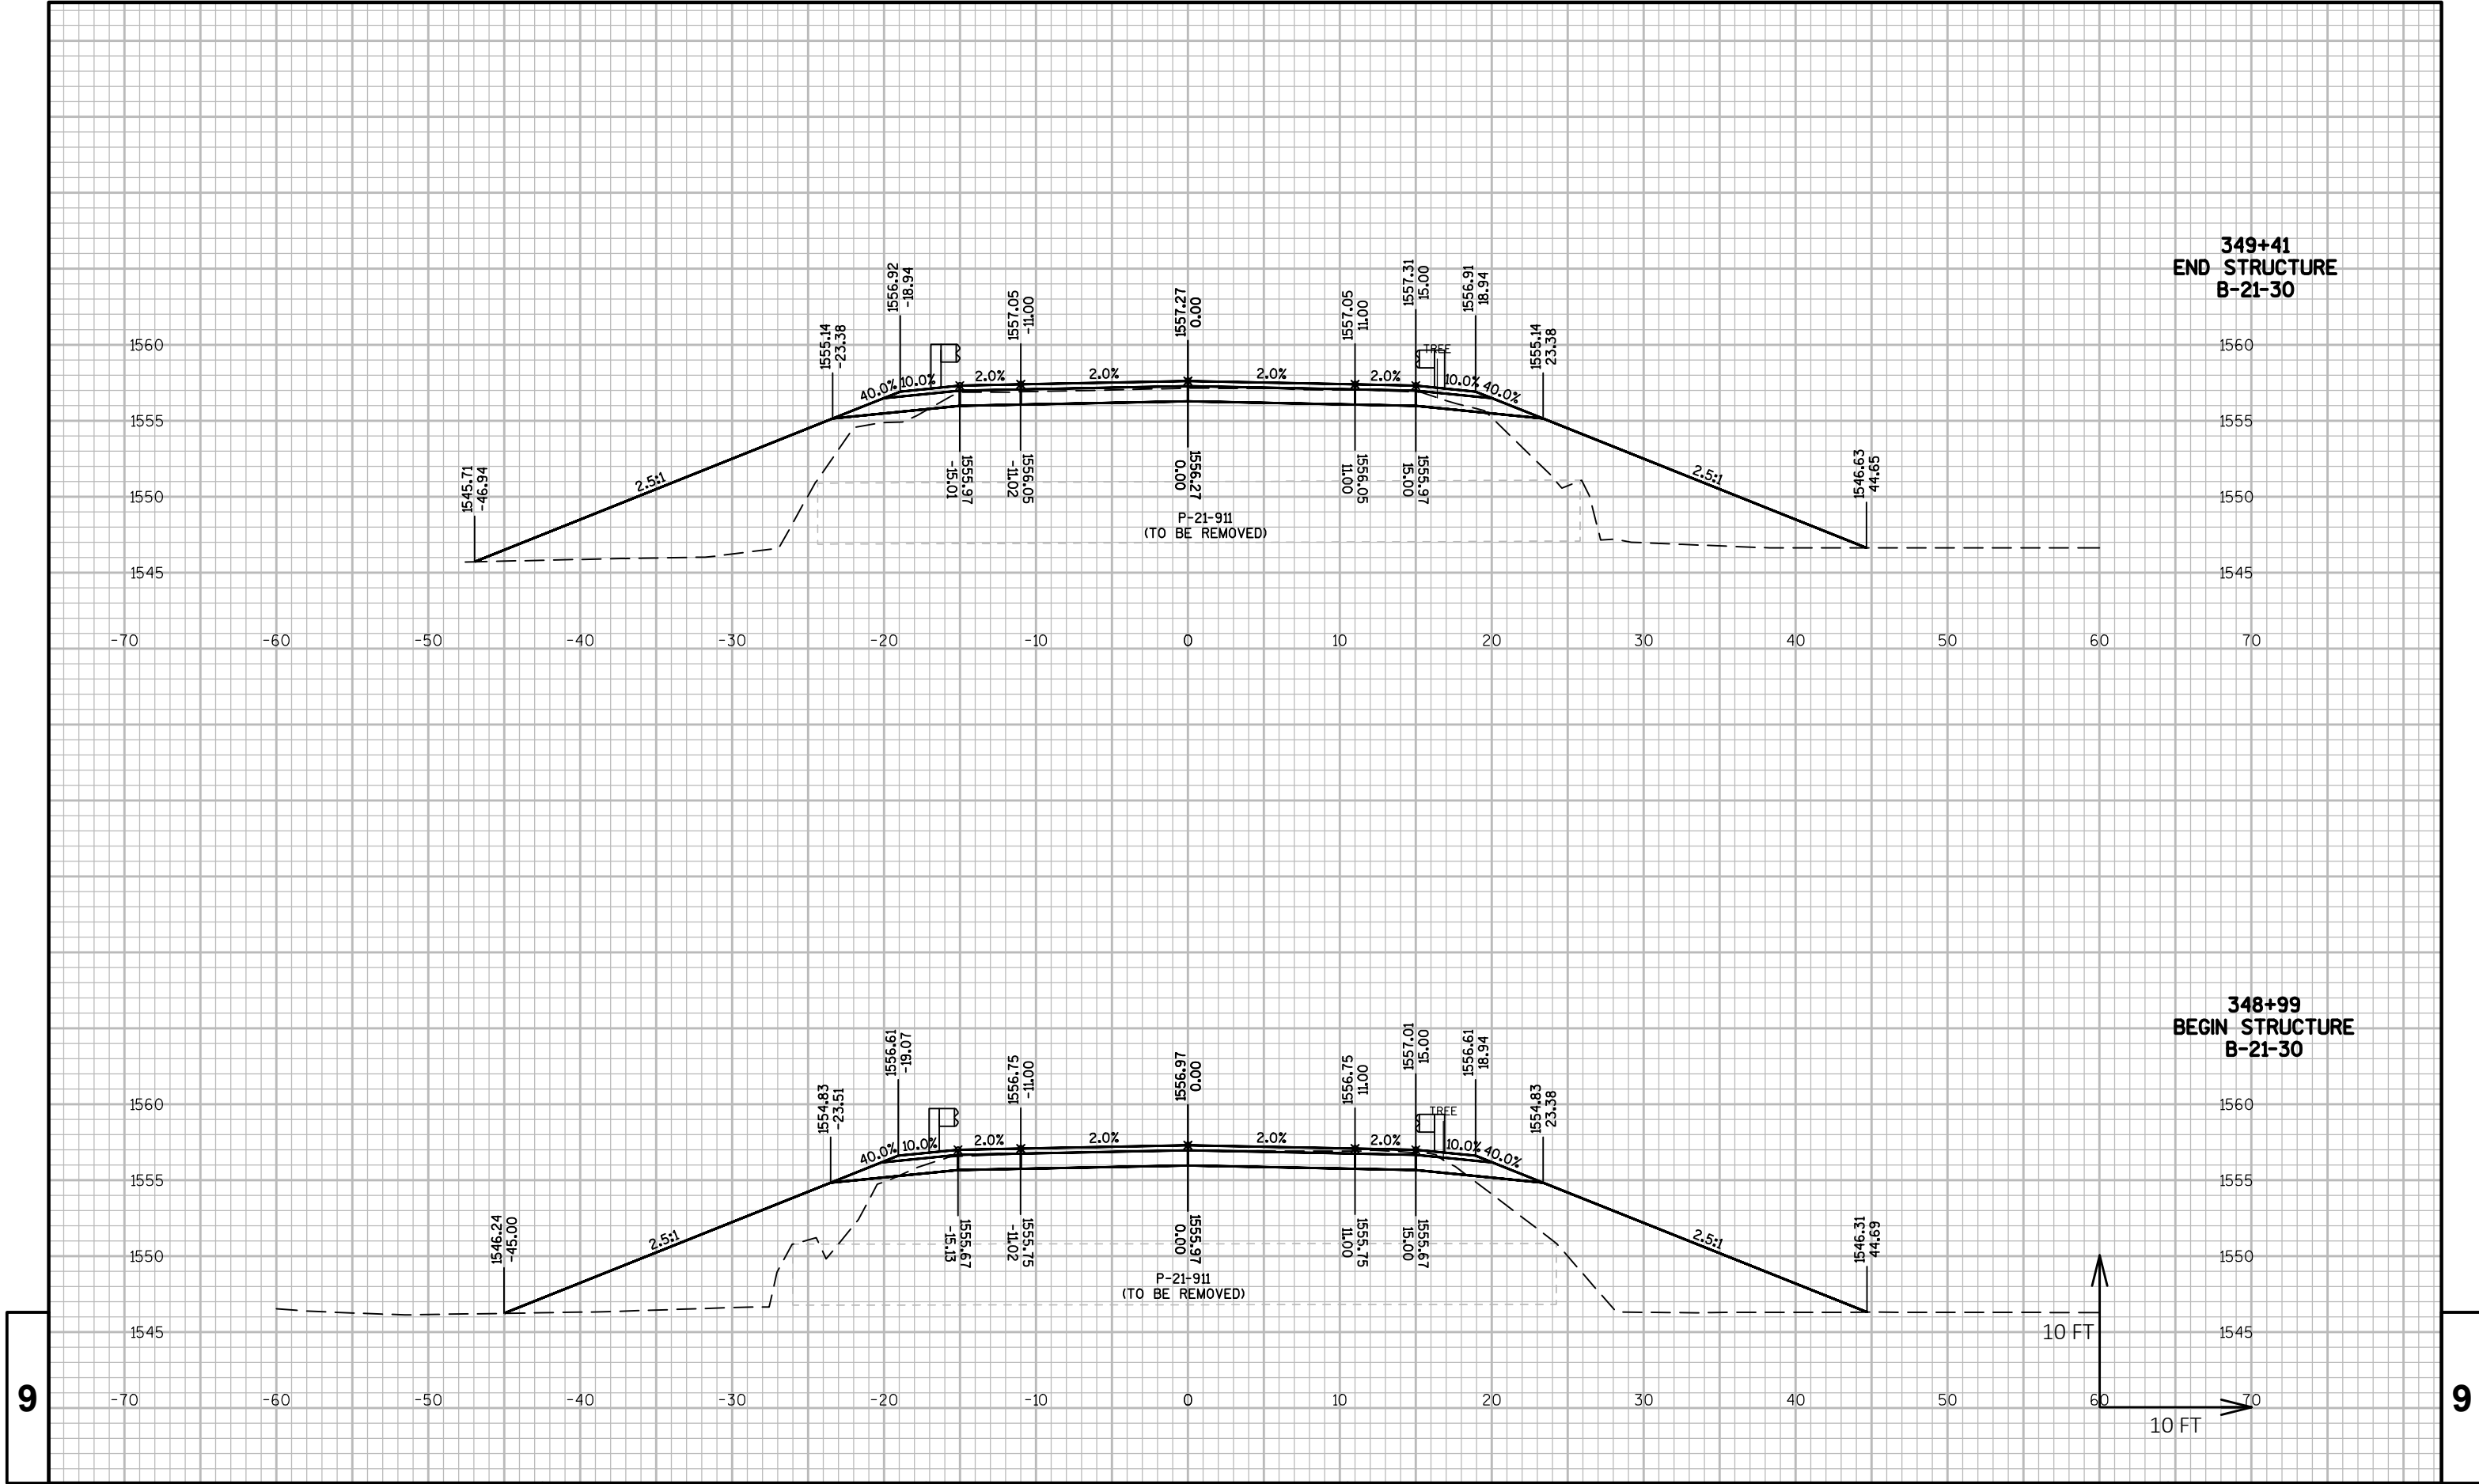

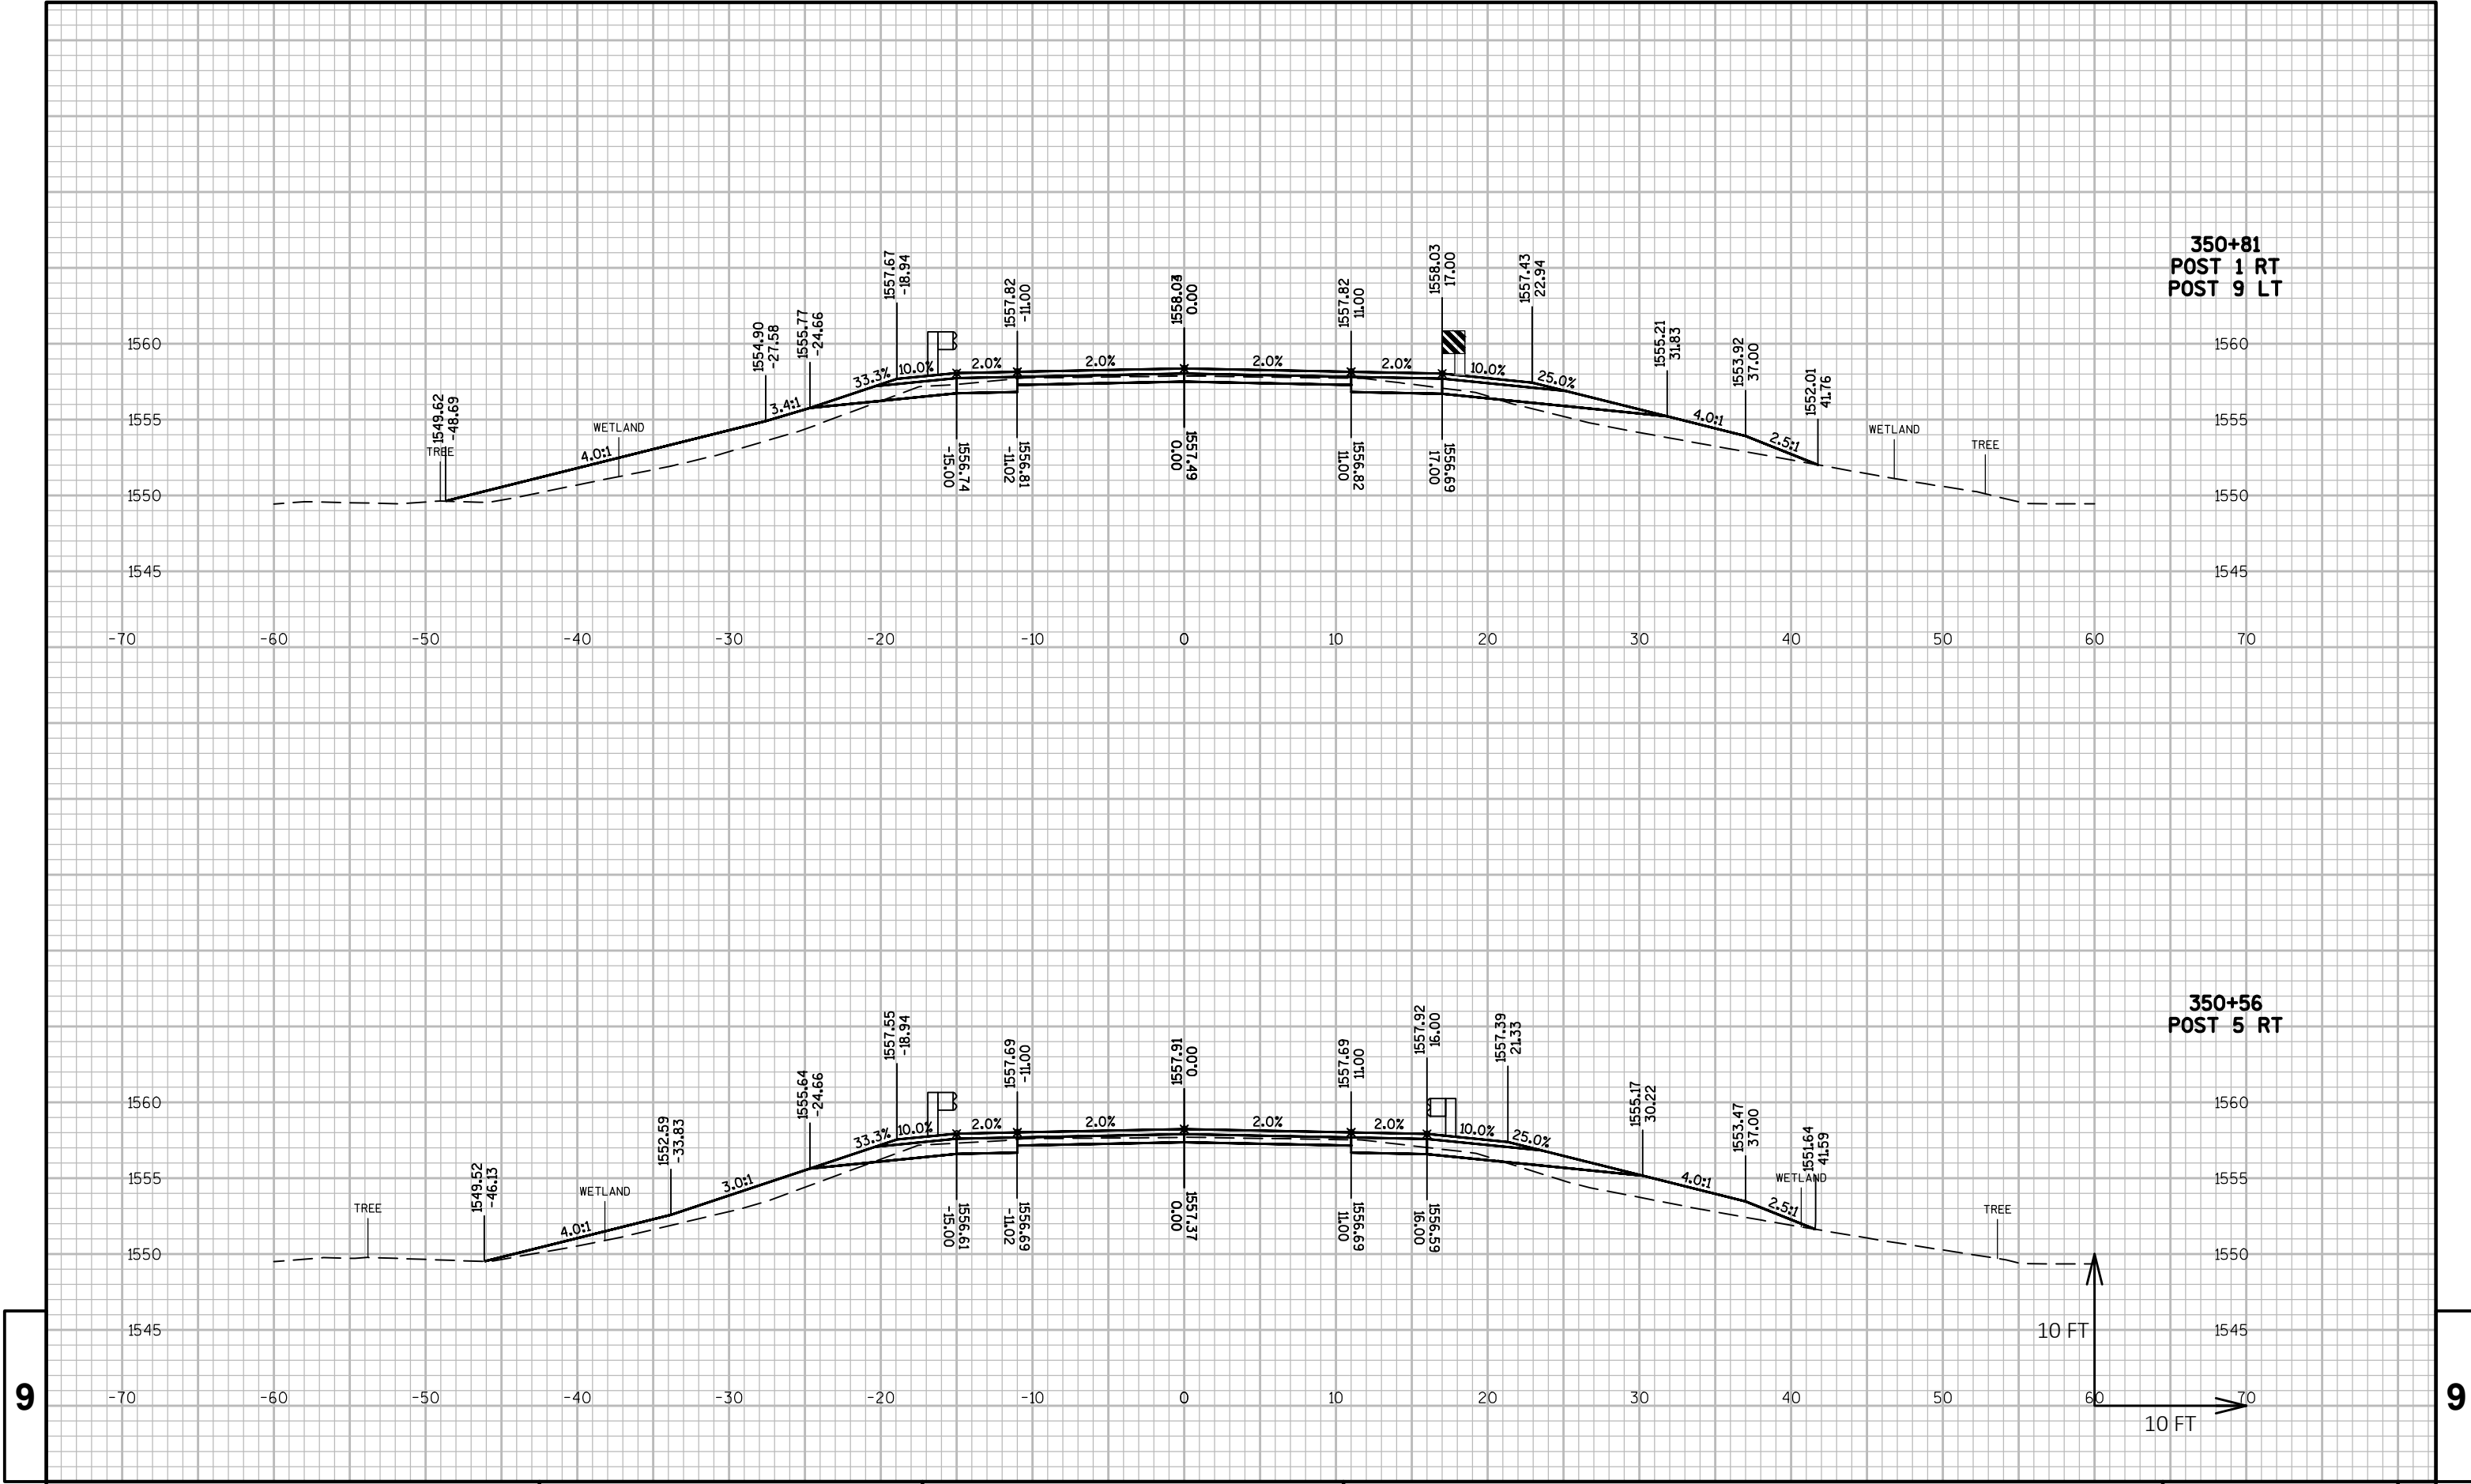


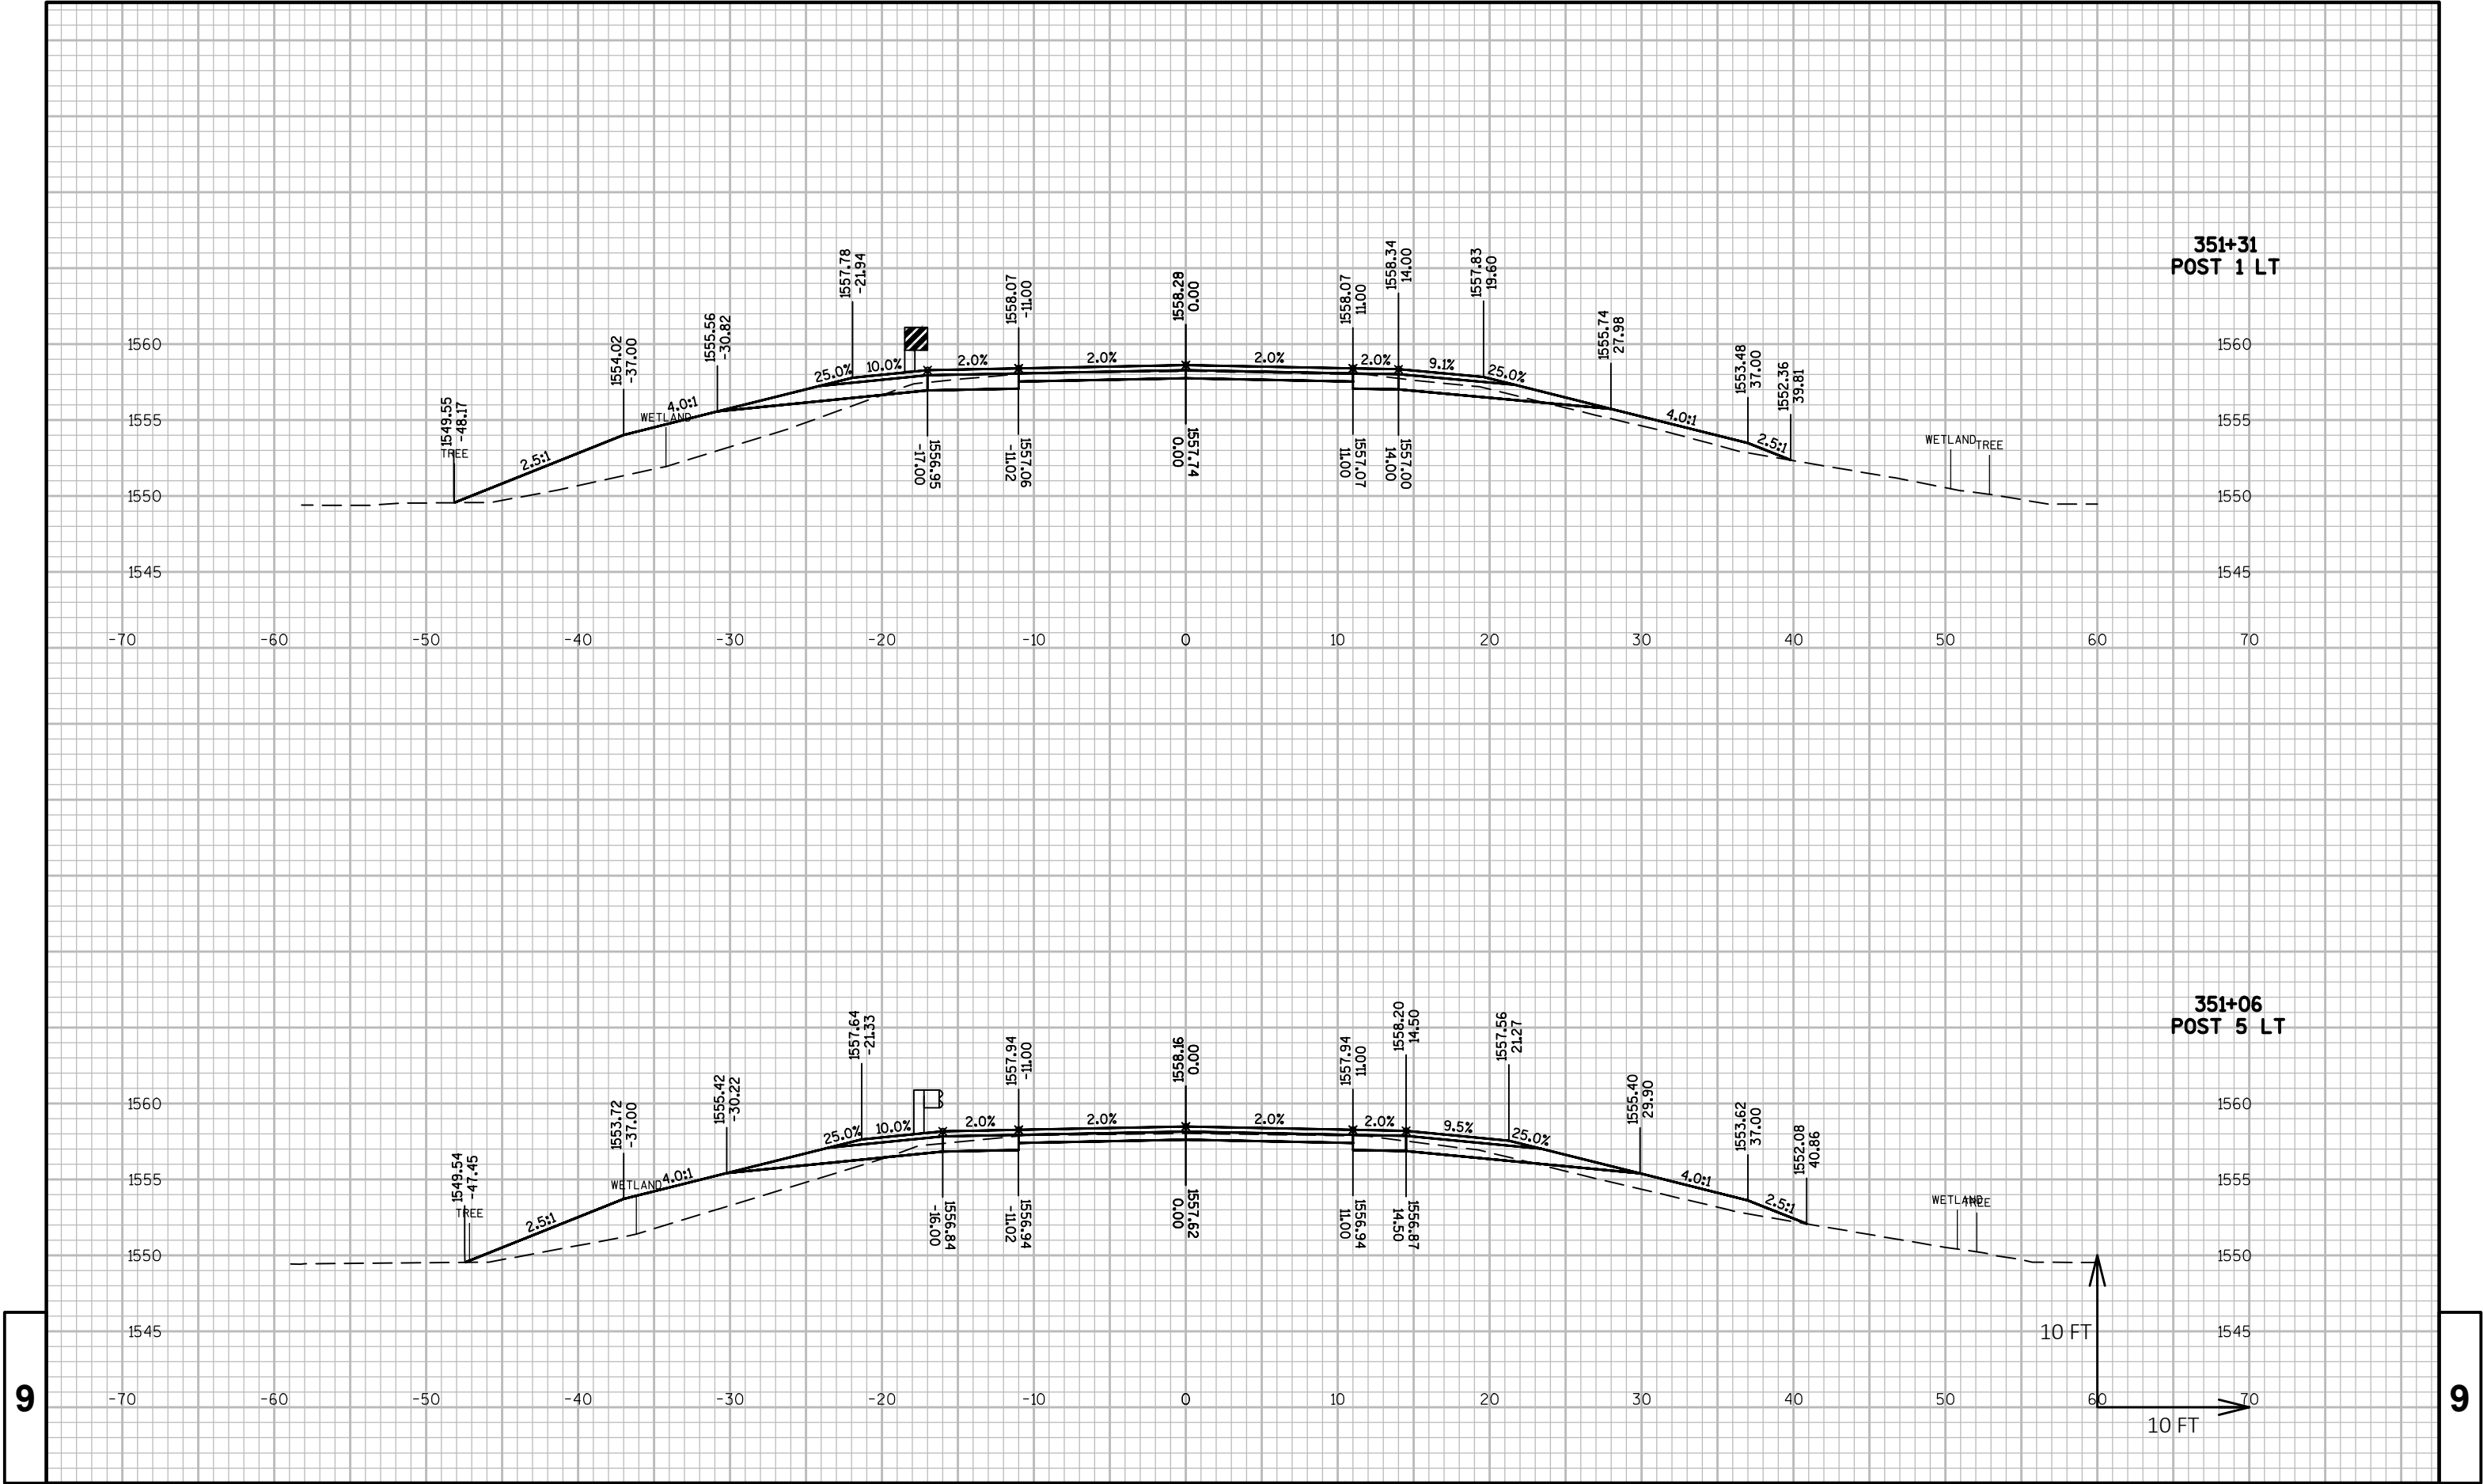

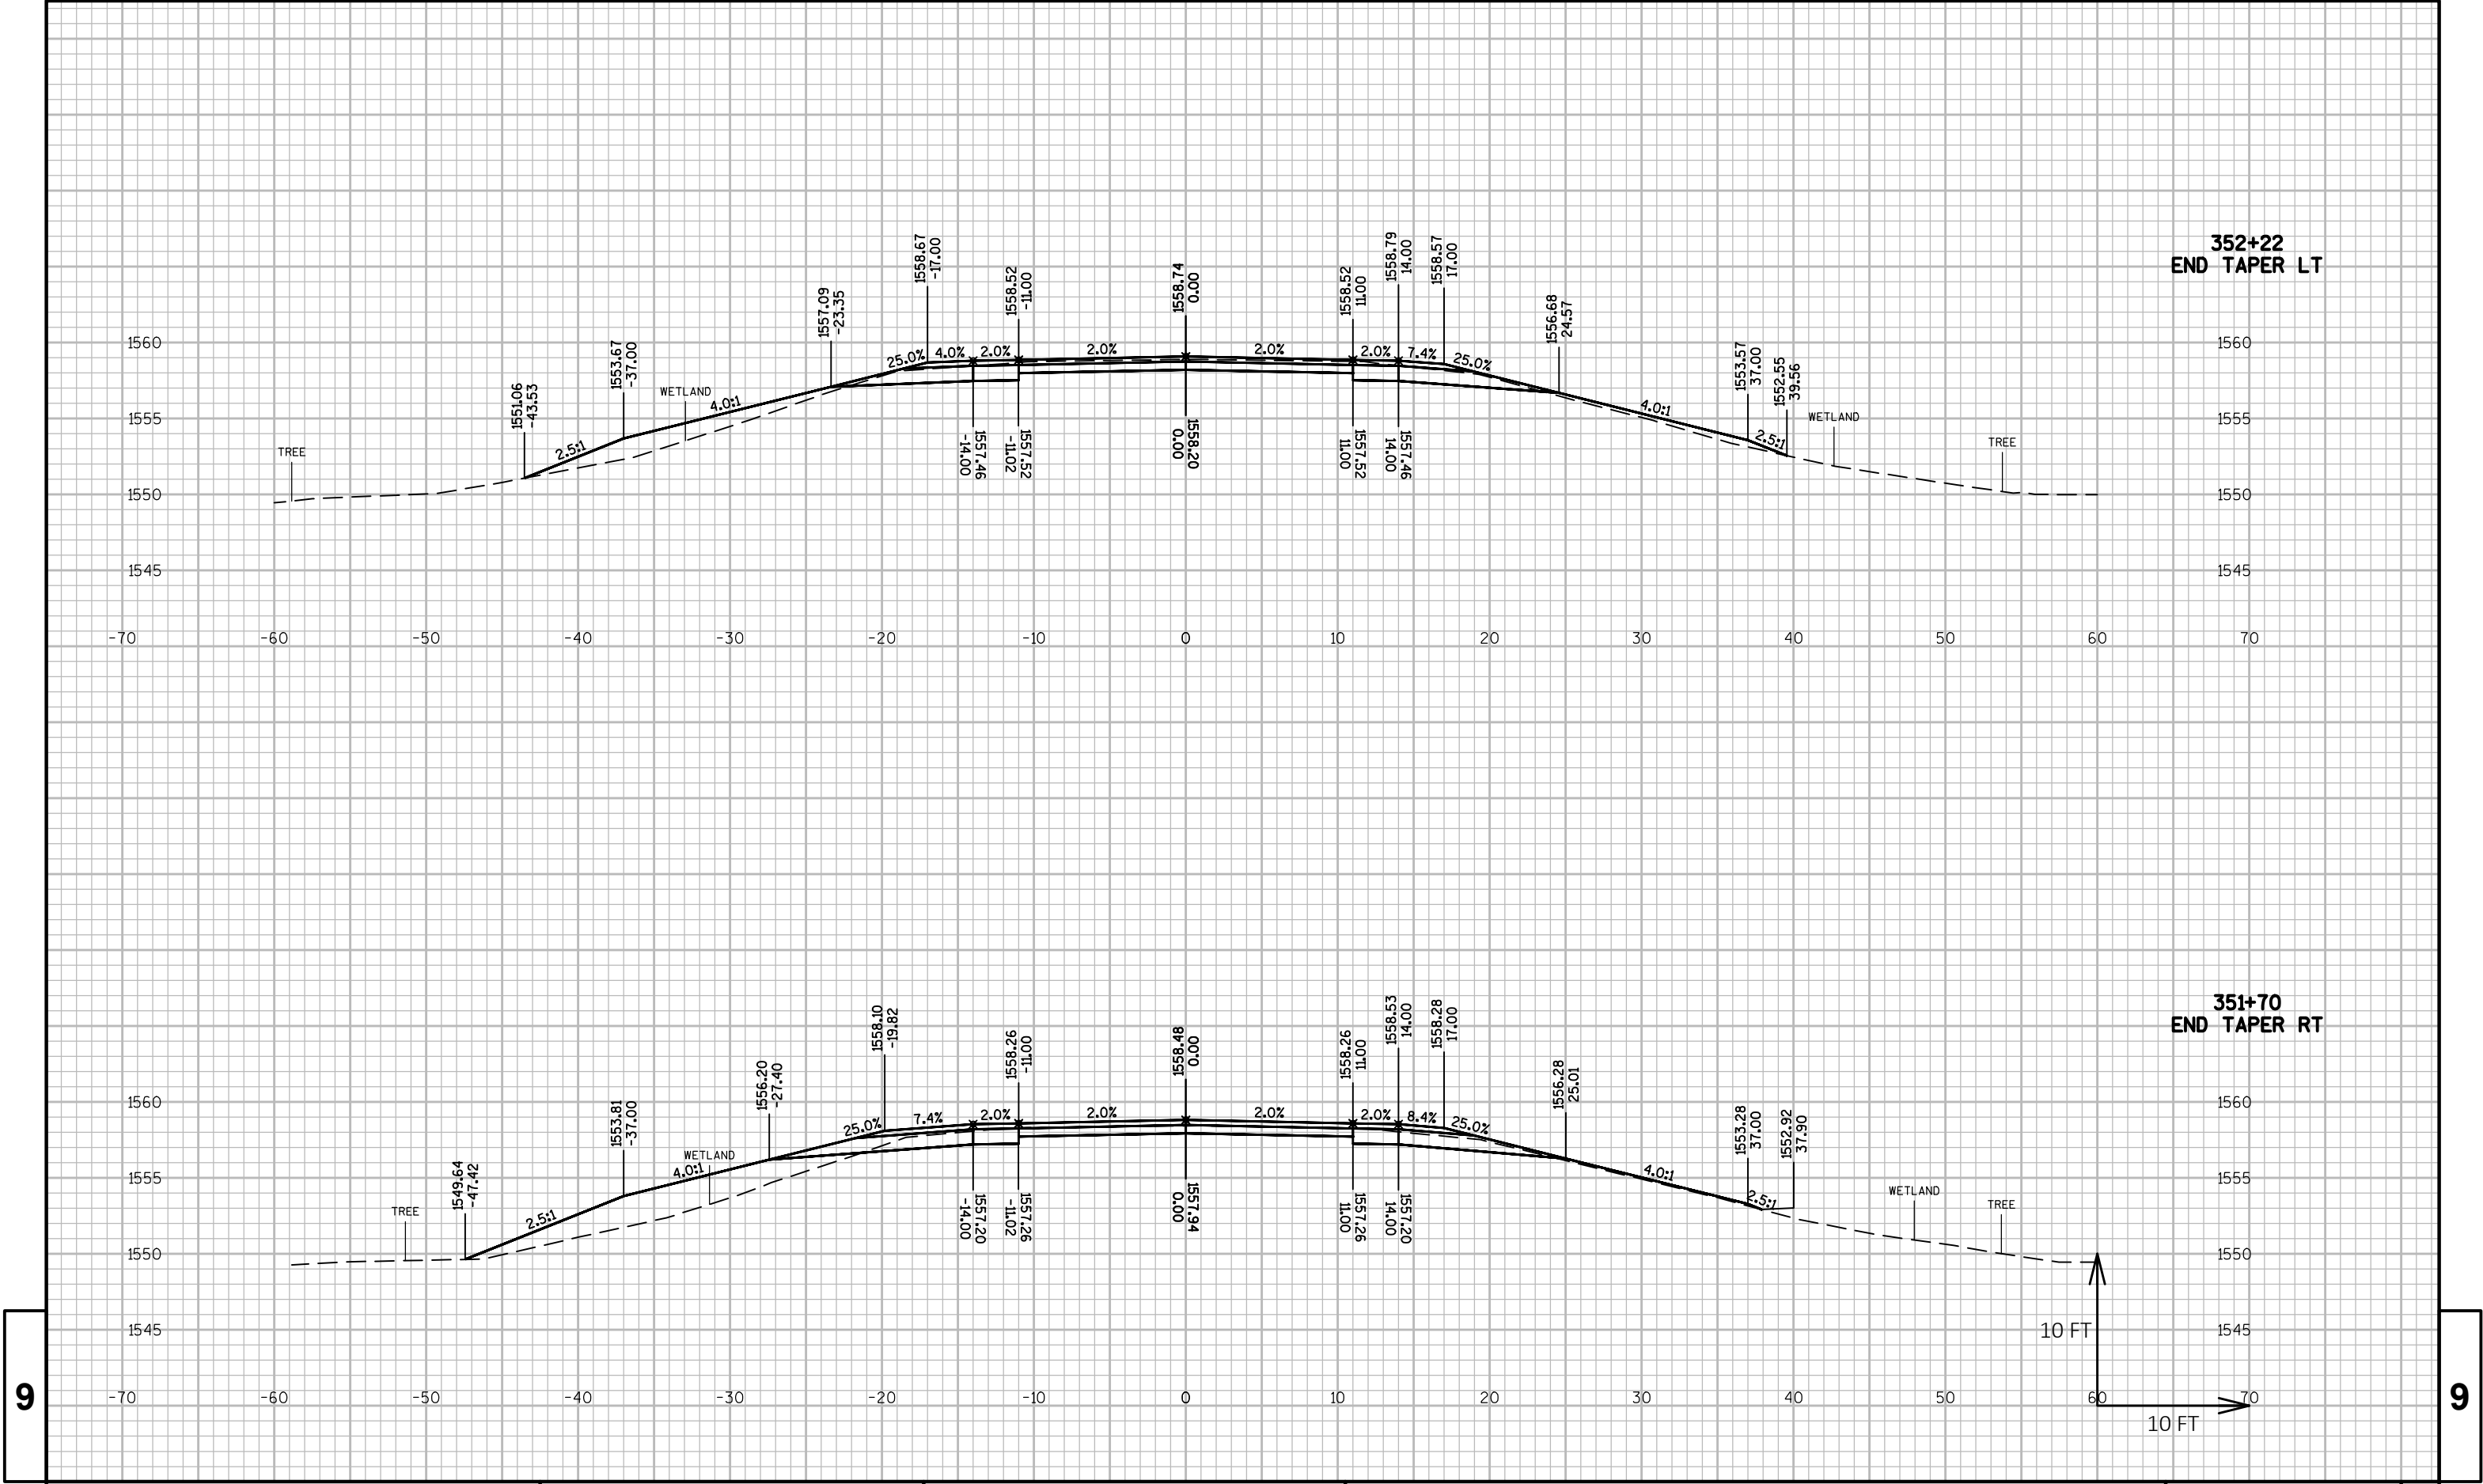


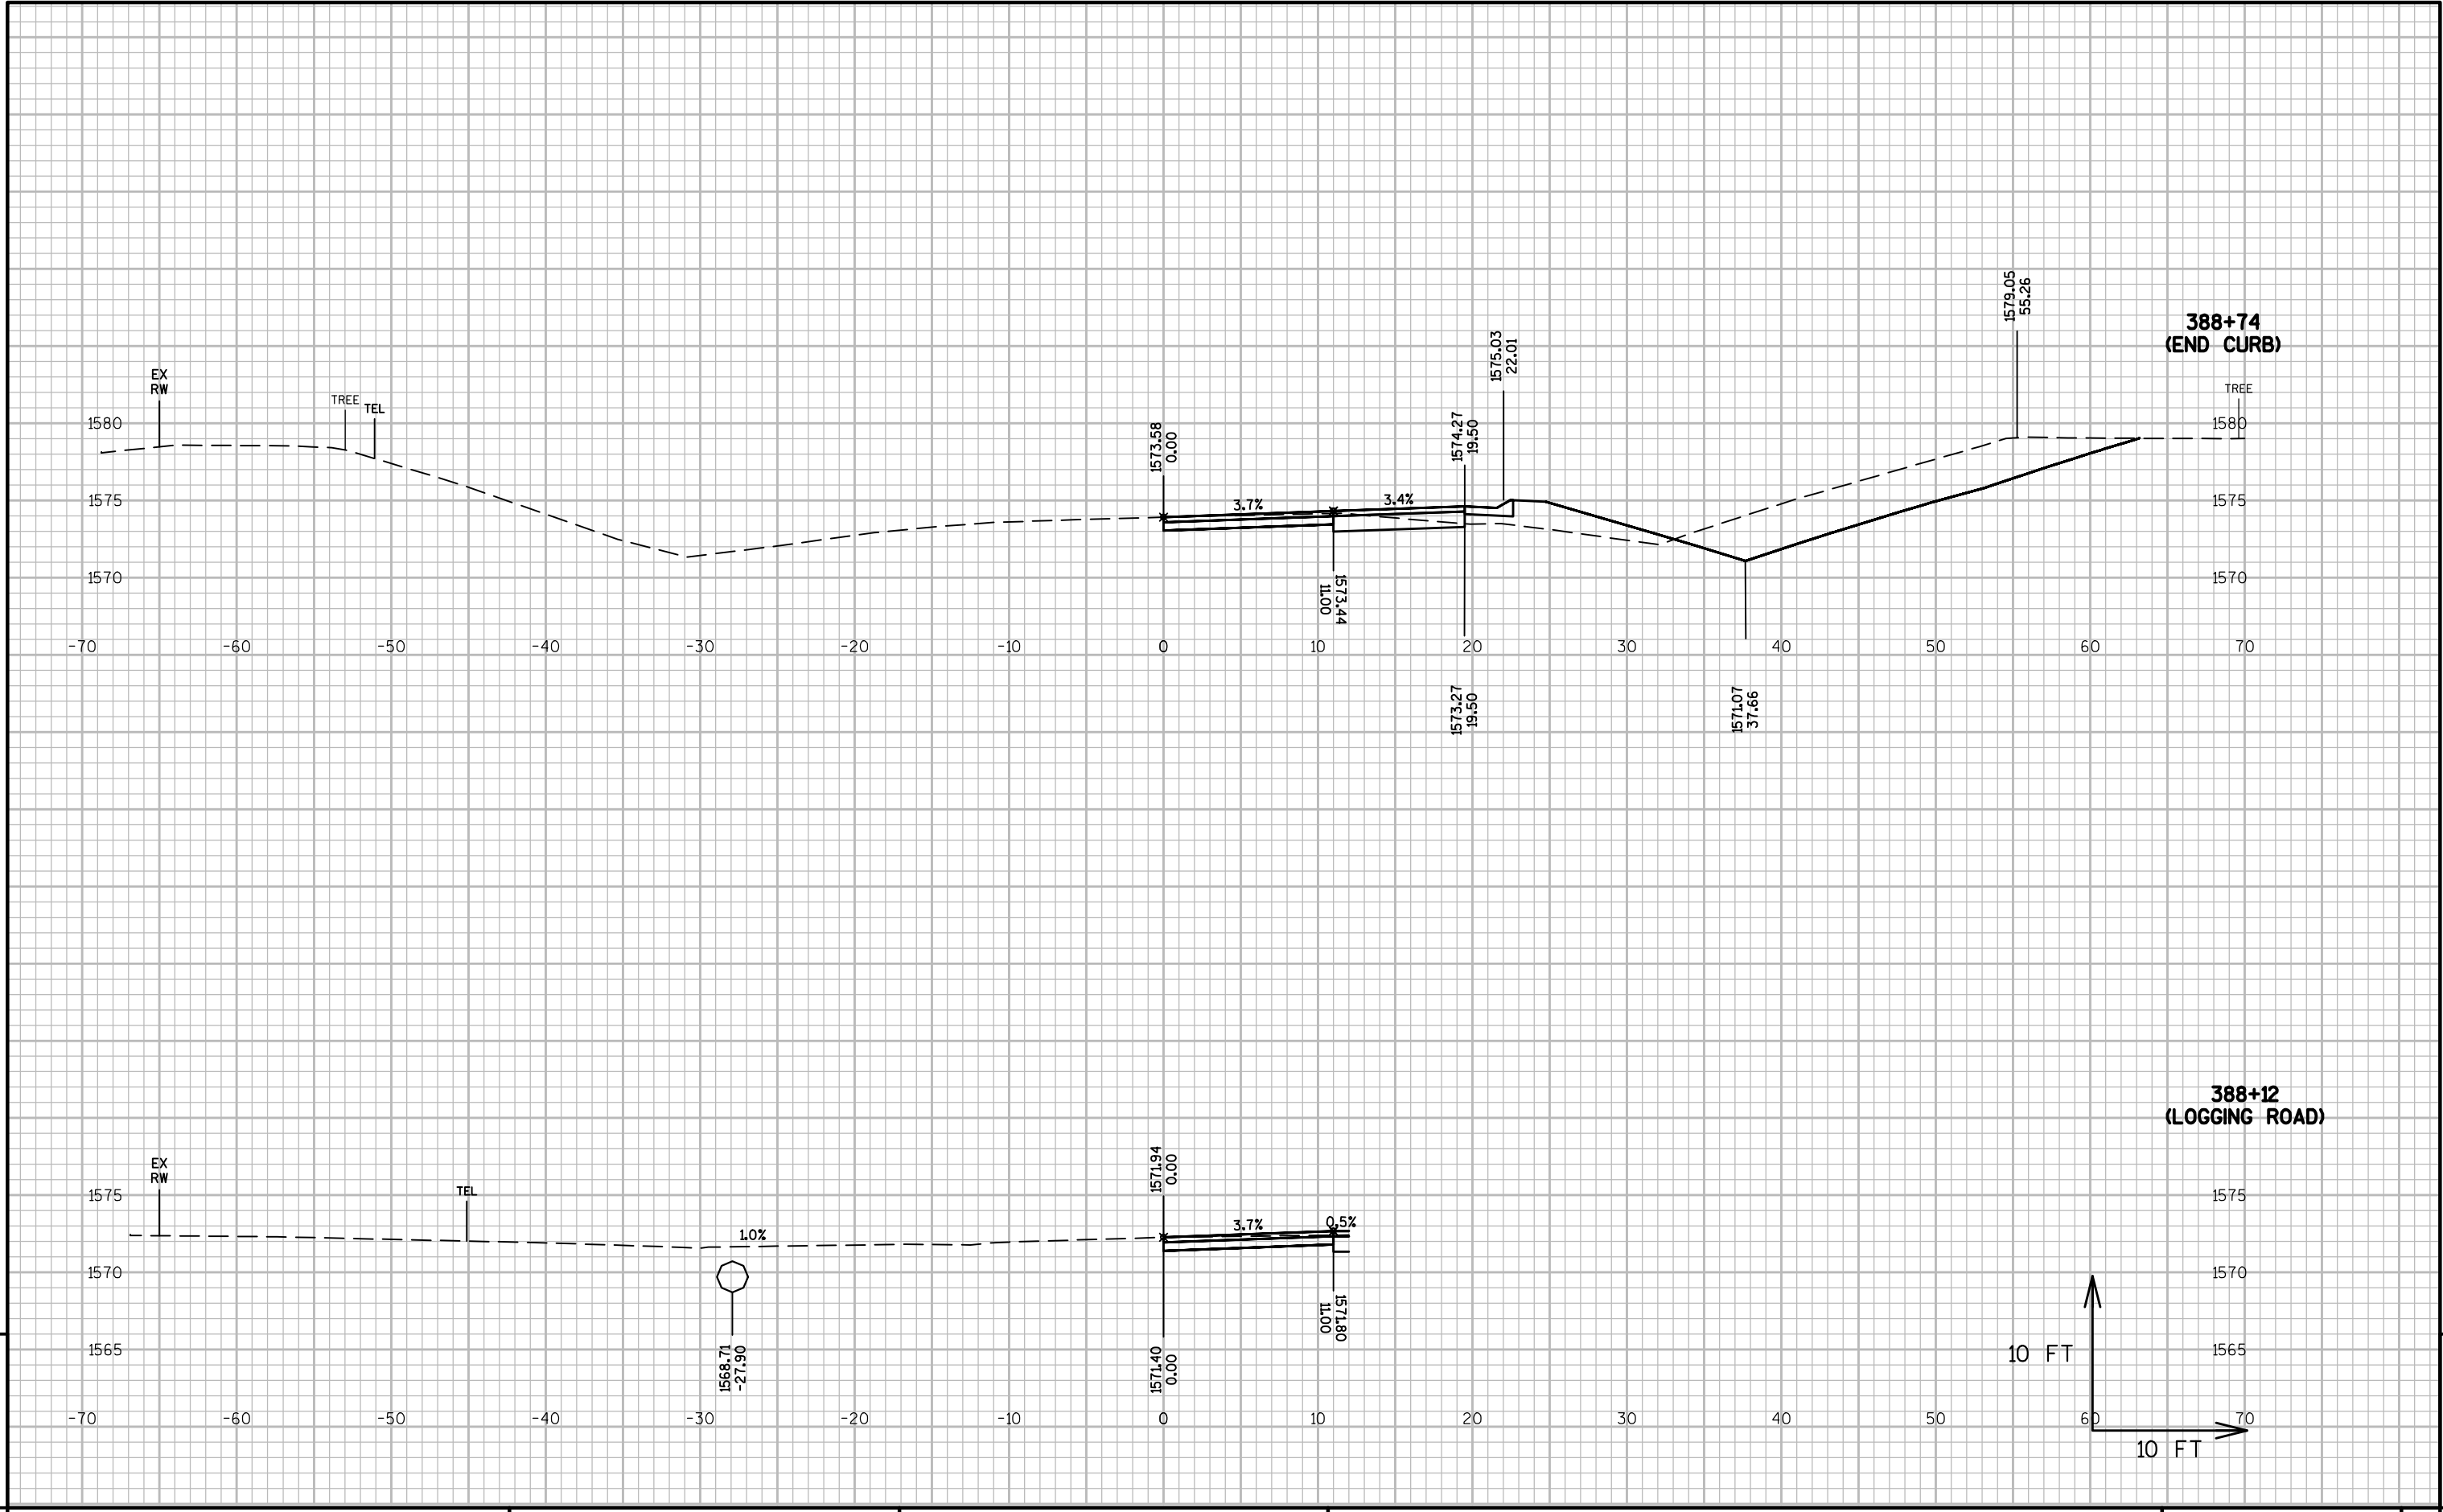


9

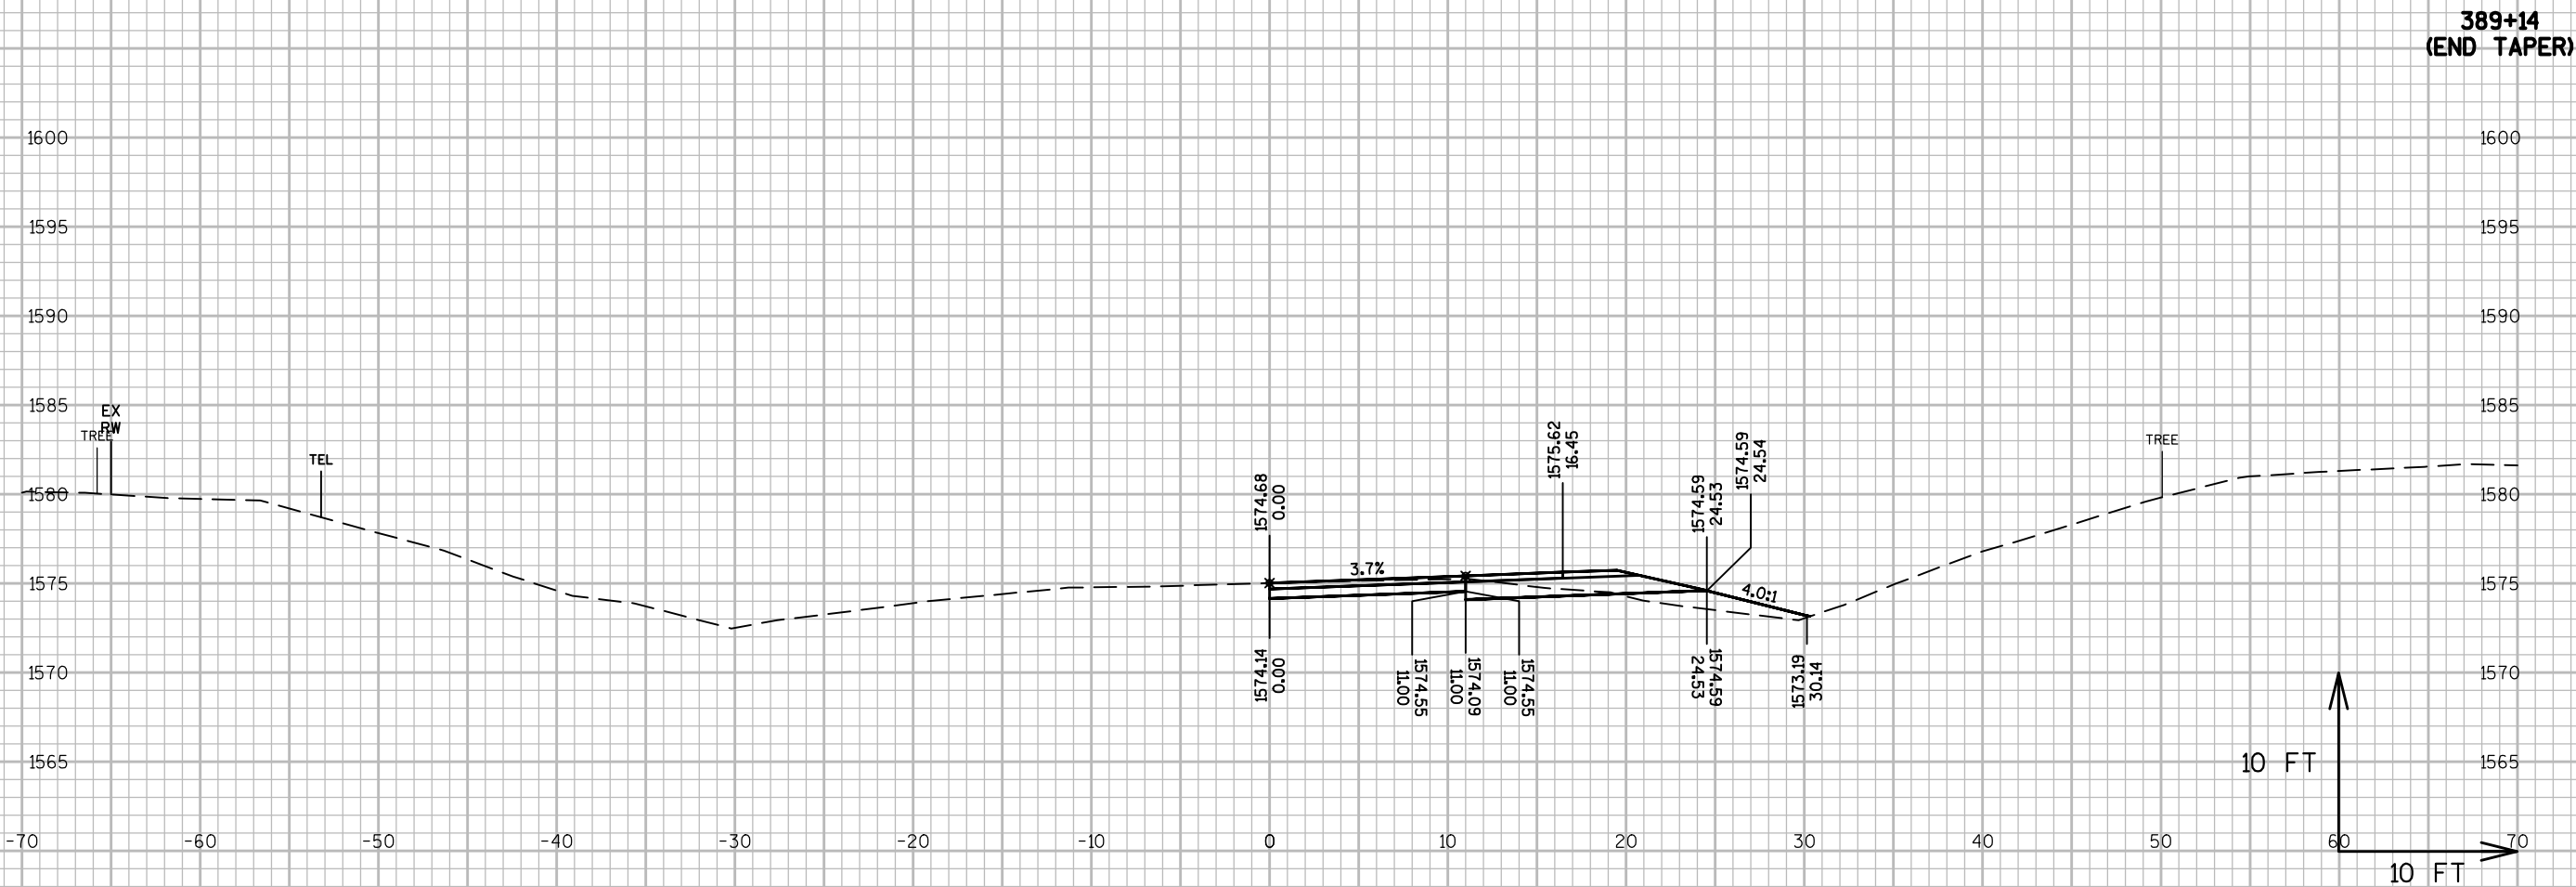


9

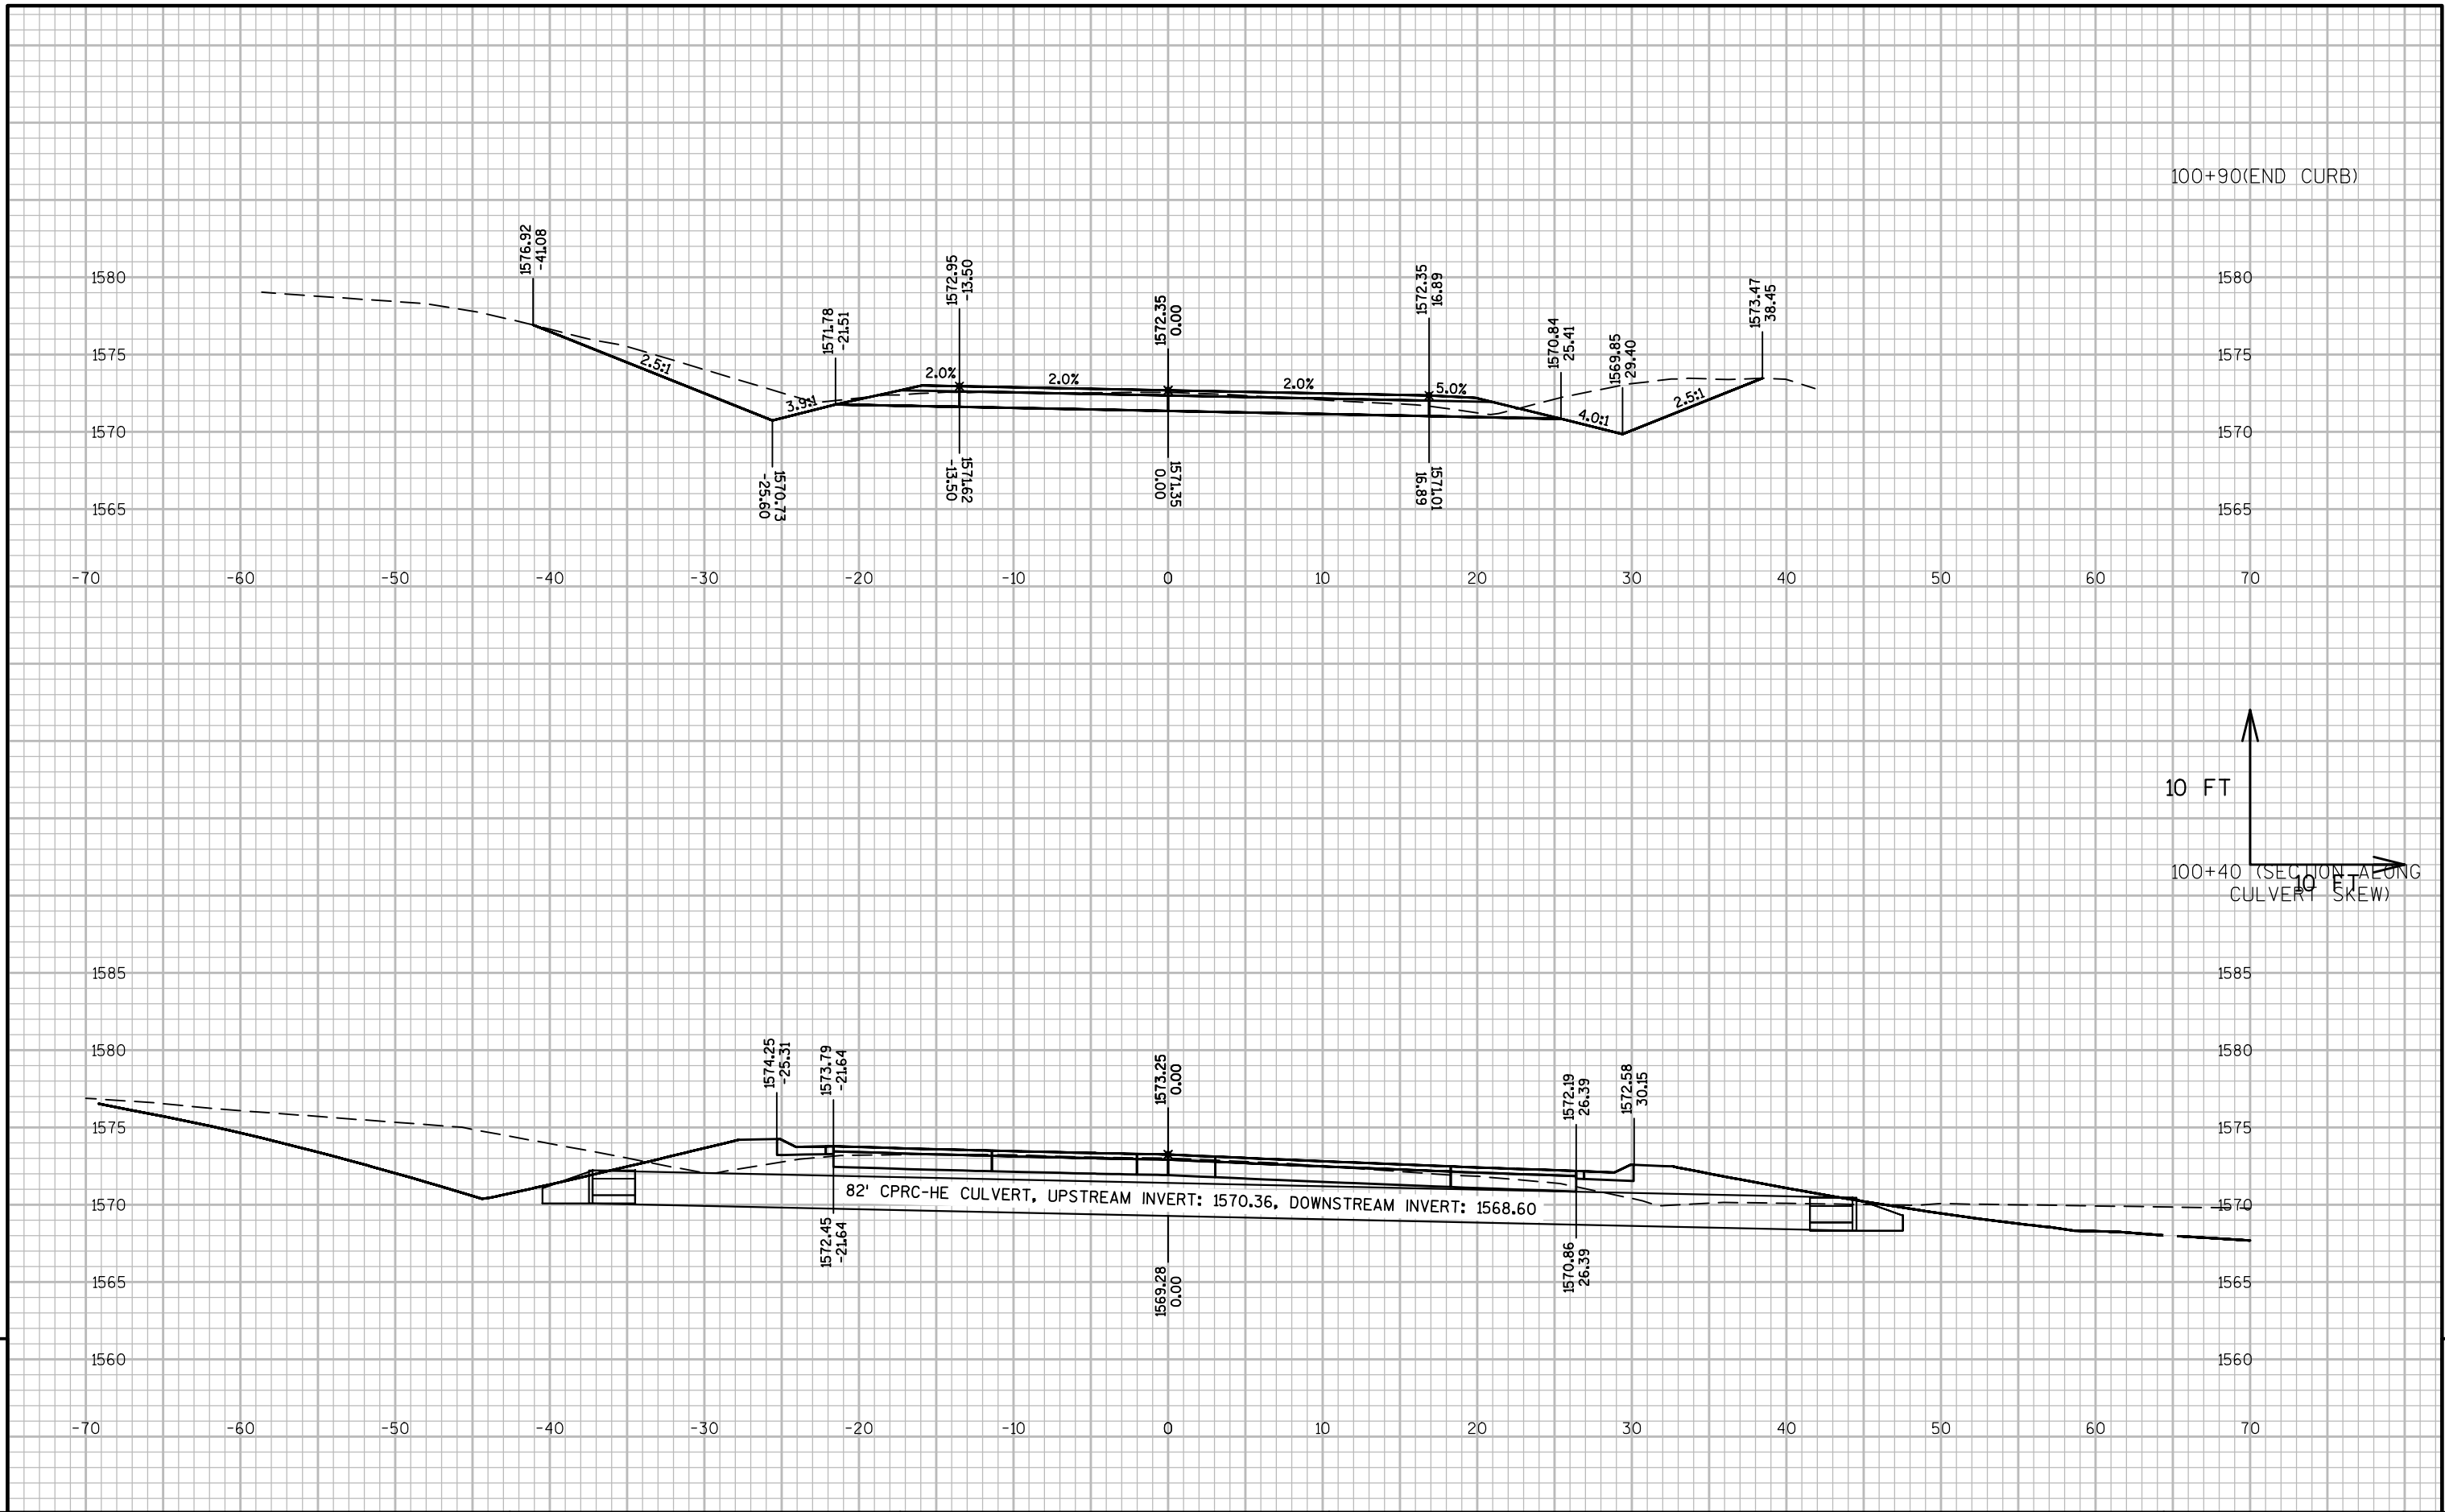

9

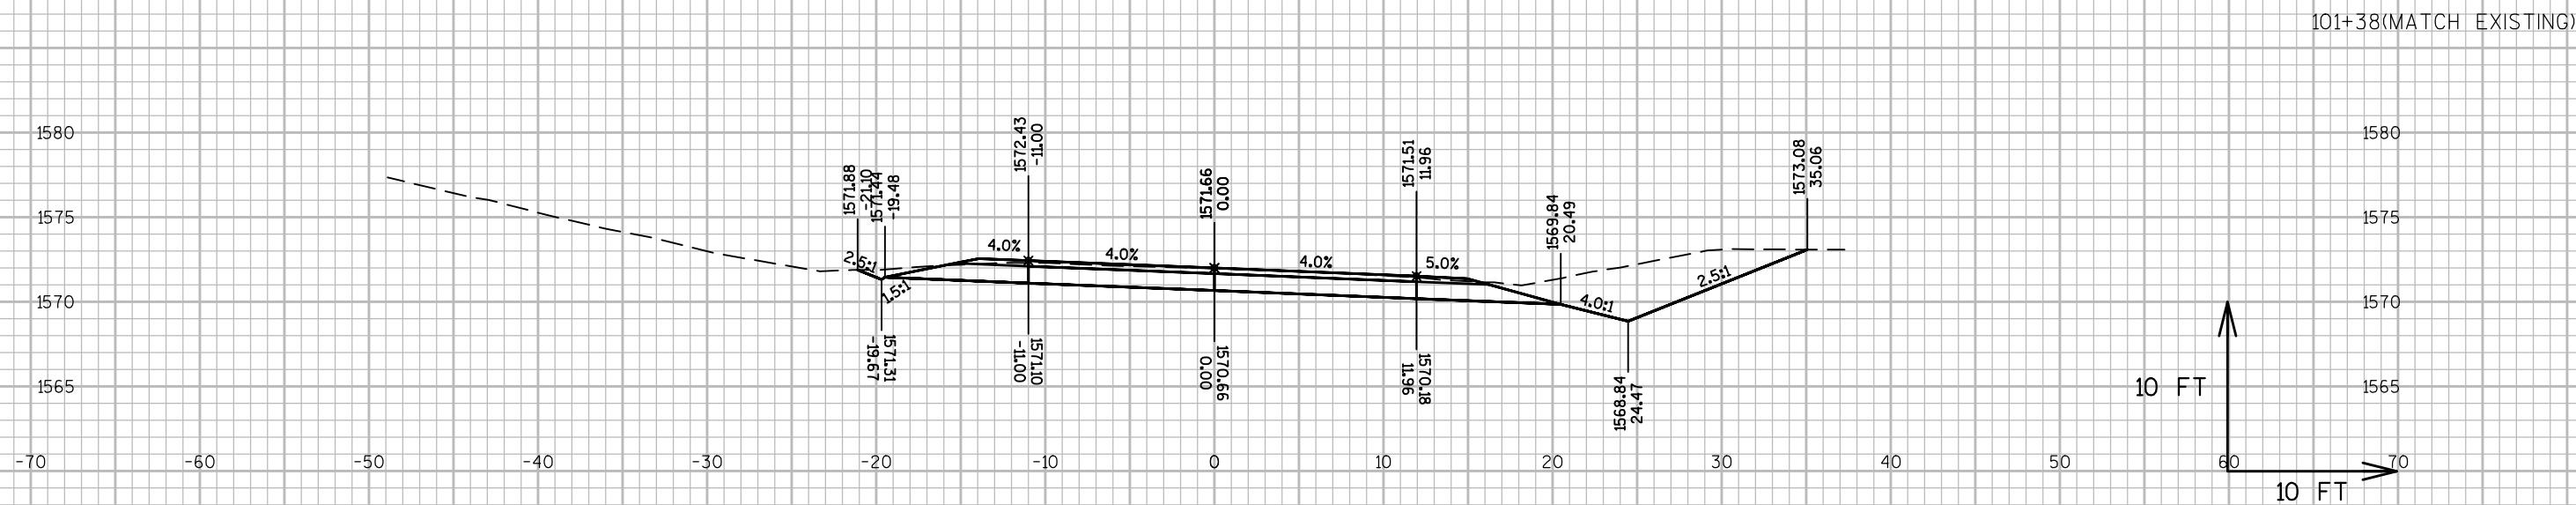

9

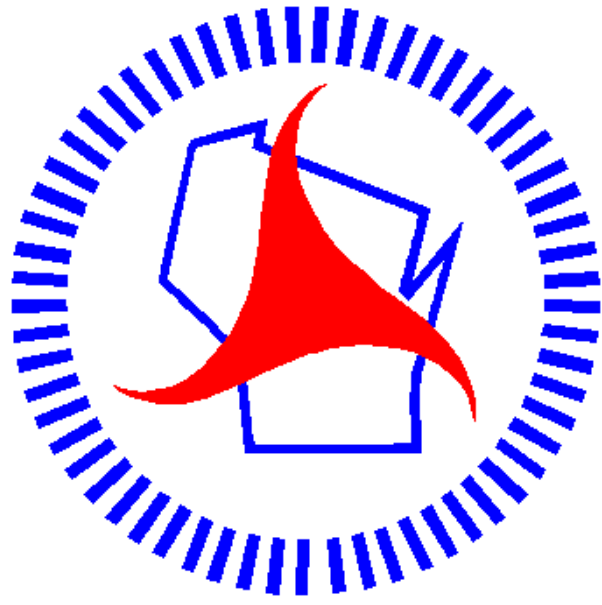

Wisconsin Department of Transportation

Dedicated people creating transportation solutions through innovation and exceptional service.

<http://www.dot.wisconsin.gov>