


MAD MAY 2019  
PROJECT ID: 5271-08-73, 6075-00-73  
COUNTY: COLUMBIA

ORDER OF SHEETS

|             |   |                              |
|-------------|---|------------------------------|
| Section No. | 1 | Title                        |
| Section No. | 2 | Typical Sections and Details |
| Section No. | 3 | Estimate of Quantities       |
| Section No. | 3 | Miscellaneous Quantities     |
| Section No. | 4 | Right of Way Plan            |
| Section No. | 5 | Plan and Profile             |
| Section No. | 6 | Standard Detail Drawings     |
| Section No. | 7 | Sign Plates                  |
| Section No. | 8 | Structure Plans              |
| Section No. | 9 | Computer Earthwork Data      |
| Section No. | 9 | Cross Sections               |

TOTAL SHEETS = 114

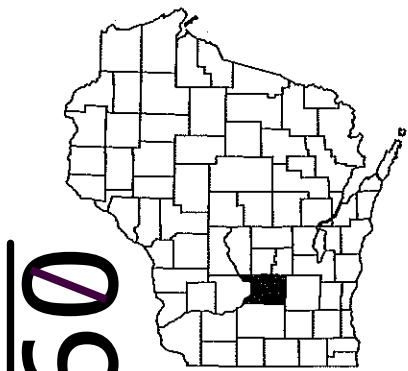

| DESIGN DESIGNATION | 5271-08-73    | 6075-00-73  |
|--------------------|---------------|-------------|
| A.A.D.T            | = 7900 (2014) | 4200 (2011) |
| A.A.D.T            | = 9500 (2042) | 5100 (2042) |
| D.H.V.             | = 13.4        | 16.9        |
| D.D.               | = 60/40       | 60/40       |
| T.                 | = 15.9%       | 20.1%       |
| DESIGN SPEED       | = 60 MPH      | 60 MPH      |
| ESALS              | = 2,400,000   | 2,500,000   |

CONVENTIONAL SYMBOLS

| PLAN                              | PROFILE                                        |
|-----------------------------------|------------------------------------------------|
| CORPORATE LIMITS                  | GRADE LINE                                     |
| PROPERTY LINE                     | ORIGINAL GROUND                                |
| LOT LINE                          | MARSH OR ROCK PROFILE<br>(To be noted as such) |
| LIMITED HIGHWAY EASEMENT          | SPECIAL DITCH                                  |
| EXISTING RIGHT OF WAY             | GRADE ELEVATION                                |
| PROPOSED OR NEW R/W LINE          | CULVERT (Profile View)                         |
| SLOPE INTERCEPT                   | UTILITIES                                      |
| REFERENCE LINE                    | ELECTRIC                                       |
| EXISTING CULVERT                  | FIBER OPTIC                                    |
| PROPOSED CULVERT<br>(Box or Pipe) | GAS                                            |
| COMBUSTIBLE FLUIDS                | SANITARY SEWER                                 |
| MARSH AREA                        | STORM SEWER                                    |
| WOODED OR SHRUB AREA              | TELEPHONE                                      |
|                                   | WATER                                          |
|                                   | UTILITY PEDESTAL                               |
|                                   | POWER POLE                                     |
|                                   | TELEPHONE POLE                                 |

STATE OF WISCONSIN  
DEPARTMENT OF TRANSPORTATION

PLAN OF PROPOSED IMPROVEMENT

SAUK CITY - IH 39

CLARK ST TO IH 39

STH 60

COLUMBIA COUNTY

IH 39 - ARLINGTON

IH 39 TO BULLEN ROAD

STH 60

COLUMBIA COUNTY

| STATE PROJECT NUMBER |
|----------------------|
| 5271-08-73           |


| STATE PROJECT NUMBER |
|----------------------|
| 6075-00-73           |

END PROJECT 5271-08-73  
STA 218+00  
X=537,712.86  
Y=318,887.24

BEGIN PROJECT 5271-08-73  
STA 22+05  
X=520,627.45  
Y=312,937.36

BEGIN PROJECT 6075-00-73  
STA 263+00  
X=541,838.17  
Y=320,542.51

END PROJECT 6075-00-73  
STA 425+35  
X=558,072.76  
Y=320,504.69

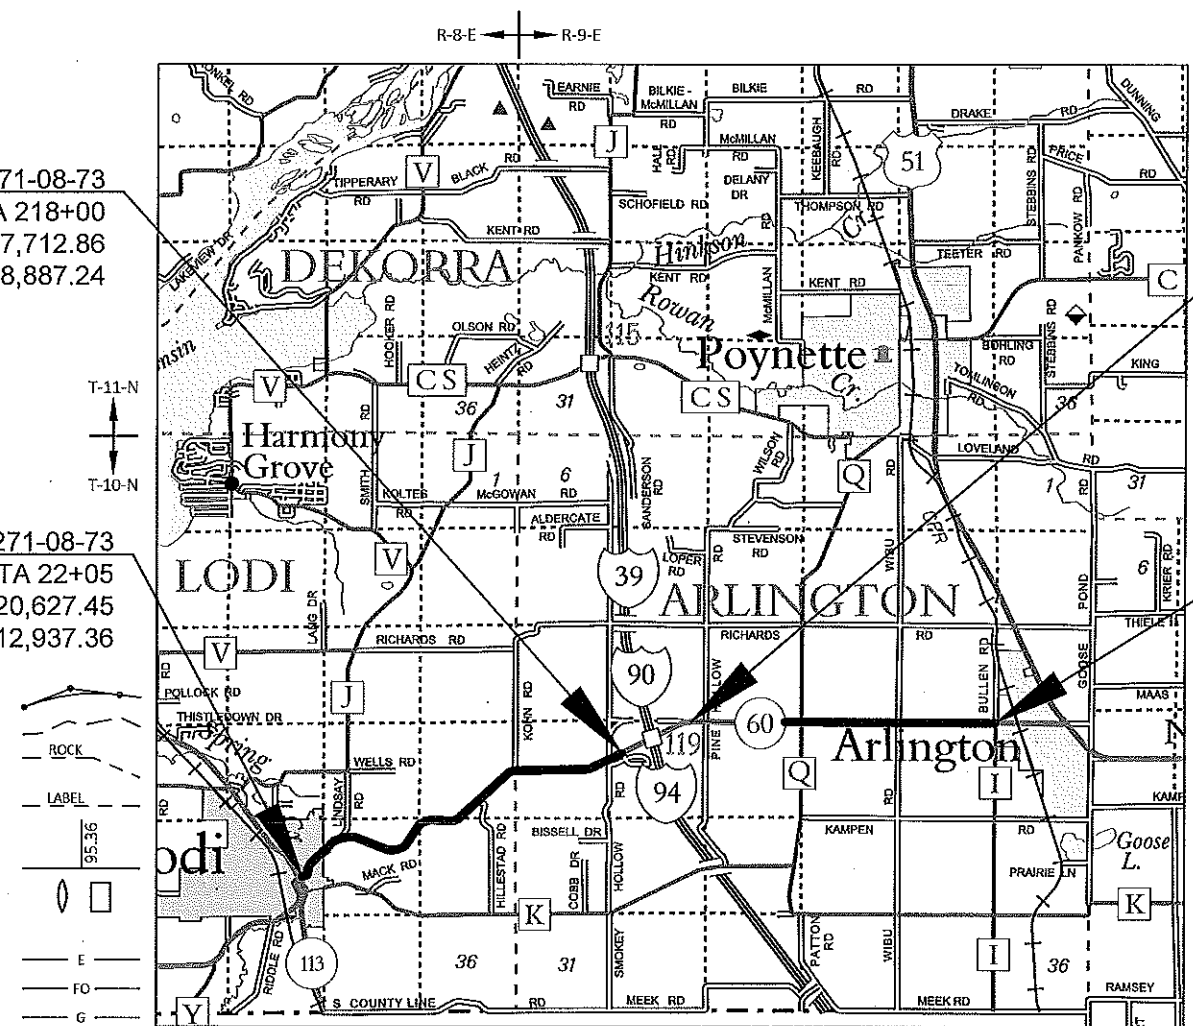

LAYOUT  
SCALE 0 2 MI  
TOTAL NET LENGTH OF CENTERLINE = 3.711 MI, 3.075 MI

HORIZONTAL POSITIONS SHOWN ON THIS PLAN ARE WISCONSIN COUNTY COORDINATES, COLUMBIA COUNTY, NAD83 (2011), IN U.S. SURVEY FEET. VALUES ARE GRID COORDINATES, GRID BEARINGS, AND GRID DISTANCES. GRID DISTANCES MAY BE USED AS GROUND DISTANCES.  
ELEVATIONS SHOWN ON THIS PLAN ARE REFERENCED TO THE NATIONAL GEODETIC VERTICAL DATUM OF NAVD 88 (2012).

| STATE PROJECT | FEDERAL PROJECT |          |
|---------------|-----------------|----------|
|               | PROJECT         | CONTRACT |
| 5271-08-73    | WISC 2019279    | 1        |
| 6075-00-73    | WISC 2019283    | 1        |

|                                                    |                 |
|----------------------------------------------------|-----------------|
| STATE OF WISCONSIN<br>DEPARTMENT OF TRANSPORTATION |                 |
| PREPARED BY                                        |                 |
| Surveyor                                           |                 |
| Designer                                           | LORRAINE BETZEL |
| Project Manager                                    | CHRIS HAZARD    |
| Regional Examiner                                  | SW REGION       |
| Regional Supervisor                                | KURT JOHNSON    |
| APPROVED FOR THE DEPARTMENT                        |                 |
| DATE: 1/25/2020                                    | (Signature)     |

| |
|---|
| 2   | <u>GENERAL NOTES</u>   |  |   | 5271-08-73                       |  |   | 6075-00-73 |                              |               | 2 | |
|   | THE LOCATIONS OF EXISTING AND PROPOSED UTILITY INSTALLATIONS AS SHOWN ON THE PLANS ARE APPROXIMATE. THERE MAY BE OTHER UTILITY INSTALLATIONS WITHIN THE PROJECT AREA THAT ARE NOT SHOWN. THE CONTRACTOR SHALL COORDINATE HIS CONSTRUCTION ACTIVITIES WITH A CALL TO DIGGERS HOTLINE AND/OR A DIRECT CALL TO THE UTILITIES THAT HAVE FACILITIES IN THE AREA. |  |   | <u>UTILITY/MUNICIPALITY</u>      |  | <u>CONTACT/ADDRESS</u>   |            | <u>UTILITY TYPE</u>          | |
|   | FOR PROJECT 6075-00-73, THERE ARE UTILITY FACILITIES WITHIN THE PROJECT AREA THAT ARE NOT SHOWN ON THE PLANS. THE CONTRACTOR SHALL COORDINATE HIS CONSTRUCTION ACTIVITIES WITH A CALL TO DIGGERS HOTLINE AND/OR A DIRECT CALL TO THE UTILITIES THAT HAVE FACILITIES IN THE AREA.                                                                            |  |   | Alliant Energy                   |  | Michael Brolin<br>4902 N Biltmore Lane<br>Madison, WI 53713<br>(608) 458-4871<br>michaelbrolin@alliantenergy.com                                |            | Electricity                  | |
|   | EXACT EROSION CONTROL DEVICE LOCATIONS WILL BE DETERMINED BY THE ENGINEER. EROSION CONTROL DEVICES SHALL BE PLACED IN SEQUENCE WITH CONSTRUCTION OPERATIONS OR AS DETERMINED BY THE ENGINEER.   |  |   | Frontier Communications          |  | Russ Ryan<br>107 Pleasant View Dr<br>Plymouth, WI 53073<br>(920) 583-3275<br>russell.w.ryan@ftr.com                                             |            | Communication                | |
|   | NO TREES OR SHRUBS ARE TO BE REMOVED WITHOUT THE APPROVAL OF THE ENGINEER IN THE FIELD.   |  |   | Madison Gas And Electric Company |  | Jane Rossing<br>PO Box 1231<br>Madison, WI 53701-1231<br>(608) 252-7099<br>grossing@mge.com                                                     |            | Gas/Petroleum<br>Electricity | |
|   | HMA PAVEMENT WEIGHT CALCULATIONS ARE BASED ON 112 LB/SY/IN.   |  |   | Lodi Mun Light And Water Utility |  | Kennan Buhr<br>130 South Main<br>Lodi, WI 53555<br>(608)592-3246<br>kbuhr@wppienergy.org                                                        |            | Sewer/Water                  | |
|   | THE 4" TYPE 4 MT 58-28 S HMA PAVEMENT IS TO BE PLACED USING A 2" LOWER LAYER AND A 2" UPPER LAYER. APPLY TACK COAT BETWEEN LAYERS OF PAVEMENT AND TO MILLED SURFACES. THE APPLICATION RATE IS 0.07 GALLONS PER SQUARE YARD BETWEEN THE MILLED SURFACE, 0.05 GALLONS PER SQUARE YARD BETWEEN NEW HMA PAVEMENT LAYERS, OR AS DIRECTED BY THE ENGINEER.        | |
|   | THE LOWER LAYER OF HMA PAVEMENT IS TO BE PLACED ON THE SAME DAY OF MILLING TO MINIMIZE DAMAGE TO THE REMAINING PAVEMENT.   | |
|   | THE CONTRACTOR'S PAVING OPERATIONS SHALL BE CONSISTENT WITH THE PLAN TYPICAL SECTIONS AND CONSTRUCTED TO PREVENT HMA LONGITUDINAL JOINTS FROM BEING LOCATED WITHIN A DRIVING, TURNING, PASSING, OR PARKING LANE.   | |
|   | PAVING LIMITS AT INTERSECTIONS AND AT THE PROJECT BEGINNING AND END ARE TO BE DETERMINED IN THE FIELD BY THE ENGINEER.   | |
| SAWCUTS, AS SHOWN ON THE PLANS, ARE SUGGESTED LOCATIONS AND MAY BE ADJUSTED AT THE DISCRETION OF THE ENGINEER TO BETTER SUIT FIELD CONDITIONS. | |
| THE LOCATION OF STOP LINES SHALL BE DETERMINED IN THE FIELD BY THE ENGINEER.                                                                   | |
| REMOVE ANY NOTCHED WEDGE LONGITUDINAL JOINTS (MICHIGAN JOINT) USED DURING CONSTRUCTION PRIOR TO PLACING THE ABUTTING PAVEMENT.                 | |
| DNR CONTACT<br>ERIC HEGGELUND<br>3911 FISH HATCHERY RD<br>FITCHBURG, WI 53711<br>(608) 275-3301<br>Eric.Heggelund@wisconsin.gov                |   |  | WISDOT CONTACT<br>CHRIS HAZARD<br>WISDOT PROJECT MANAGER<br>2101 WRIGHT STREET<br>MADISON, WI 53704<br>(608)245-2652<br>Christopher.Hazard@dot.wi.gov |                                  |  | DESIGN CONTACT<br>LORRAINE BETZEL<br>DESIGN ENGINEER<br>2101 WRIGHT STREET<br>MADISON, WI 53704<br>(608) 246-3279<br>Lorraine.Betzel@dot.wi.gov | |
| PROJECT NO: 5271-08-73 & 6075-00-73   |   |  | HWY: STH 60   |                                  |  | COUNTY: COLUMBIA   |            |                              | GENERAL NOTES |   |  | SHEET 2 |  |  | E                              | |
| FILE NAME : N:\PDS\C3D\52710803\SHEETS\PLAN\020101_GN.DWG<br>LAYOUT NAME - Plan 1 IN 100 FT                                                    |   |  |   |                                  |  |   |            |                              |               |   |  |         |  |  | PLOT DATE : 1/24/2019 12:05 PM |  |  |  |  |  |  |  |  |  |  |  |  |  |  | PLOT BY : BETZEL, LORRAINE L |  |  |  |  |  |  |  |  |  |  |  |  |  |  | PLOT NAME : |  |  |  |  |  |  |  |  |  |  |  |  |  |  | PLOT SCALE : ##### |  |  |  |  |  |  |  |  |  |  |  |  |  |  | WISDOT/CADDs SHEET 42 |  |  |  |  |  |  |  |  |  |  |  |  |  |  |

DIGGERSHOTLINE

Dial 811 or (800)242-8511



www.DiggersHotline.com









# 2

2 |

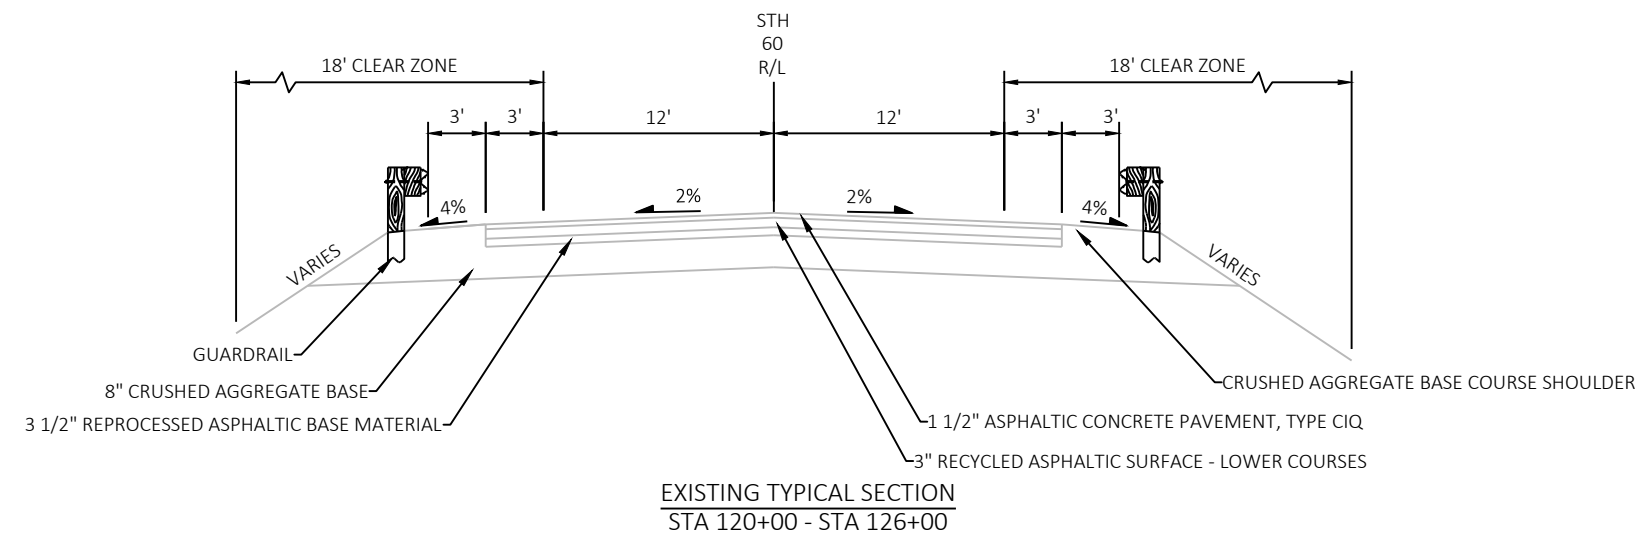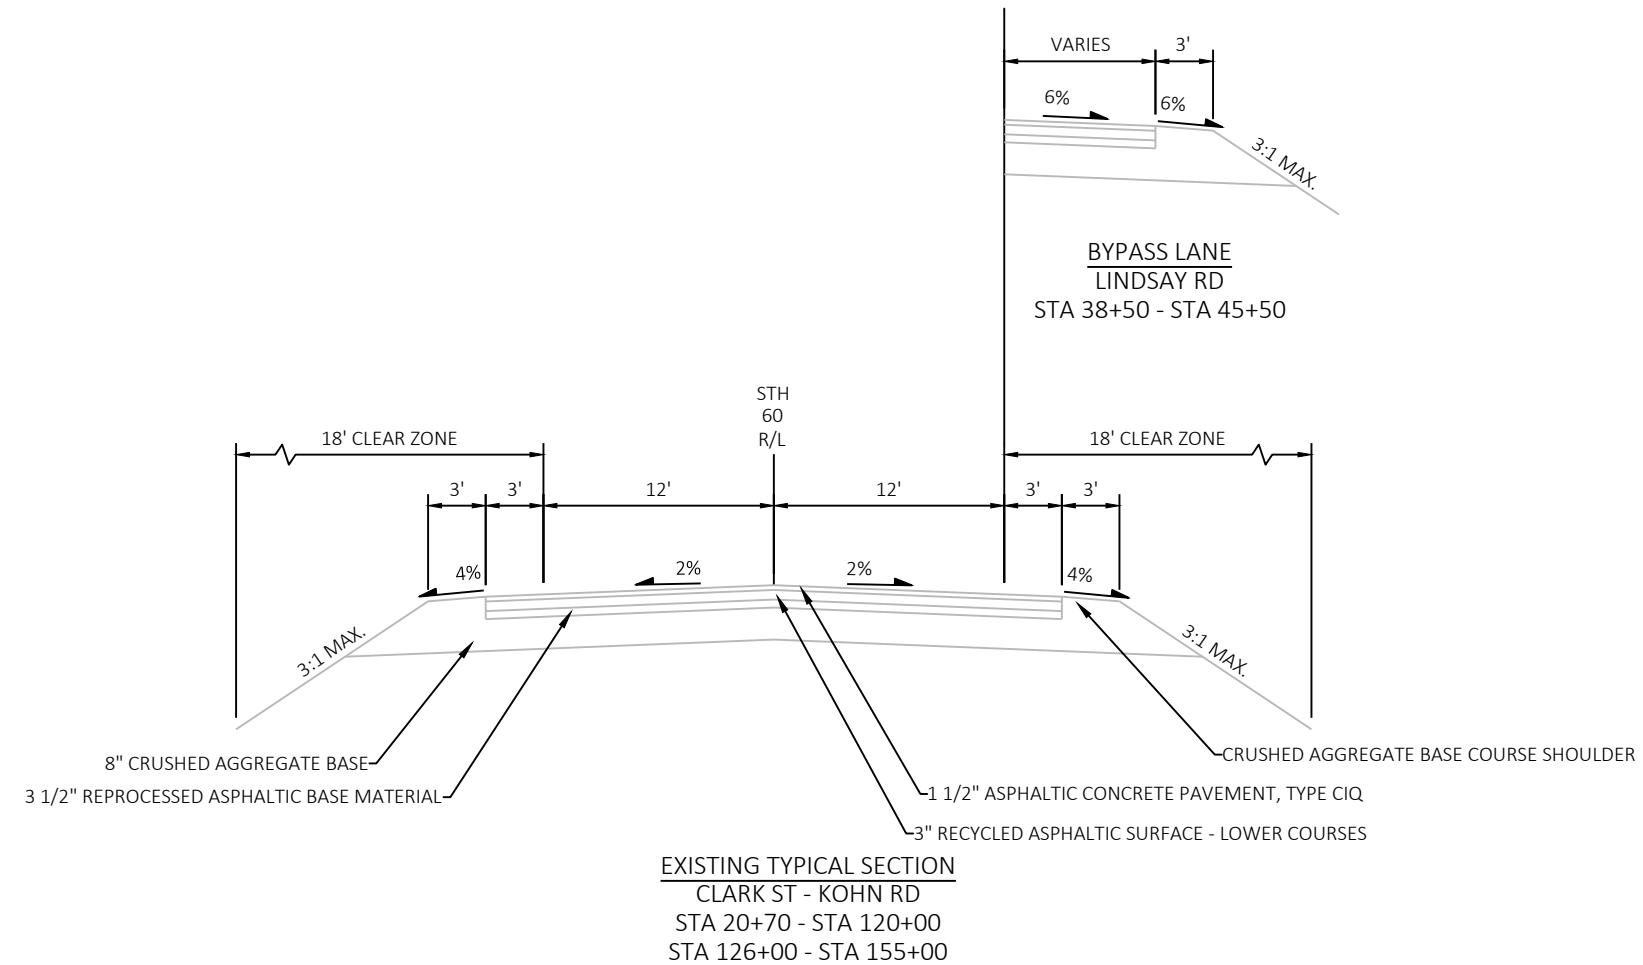

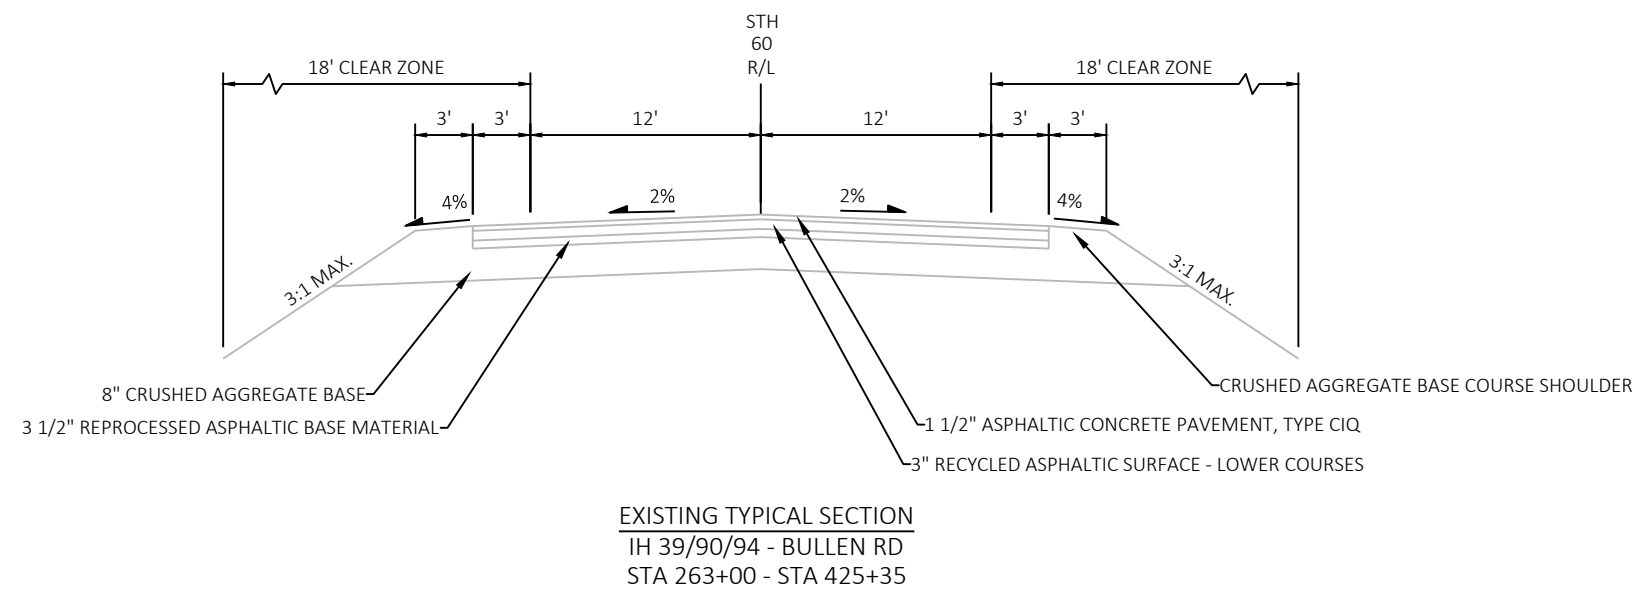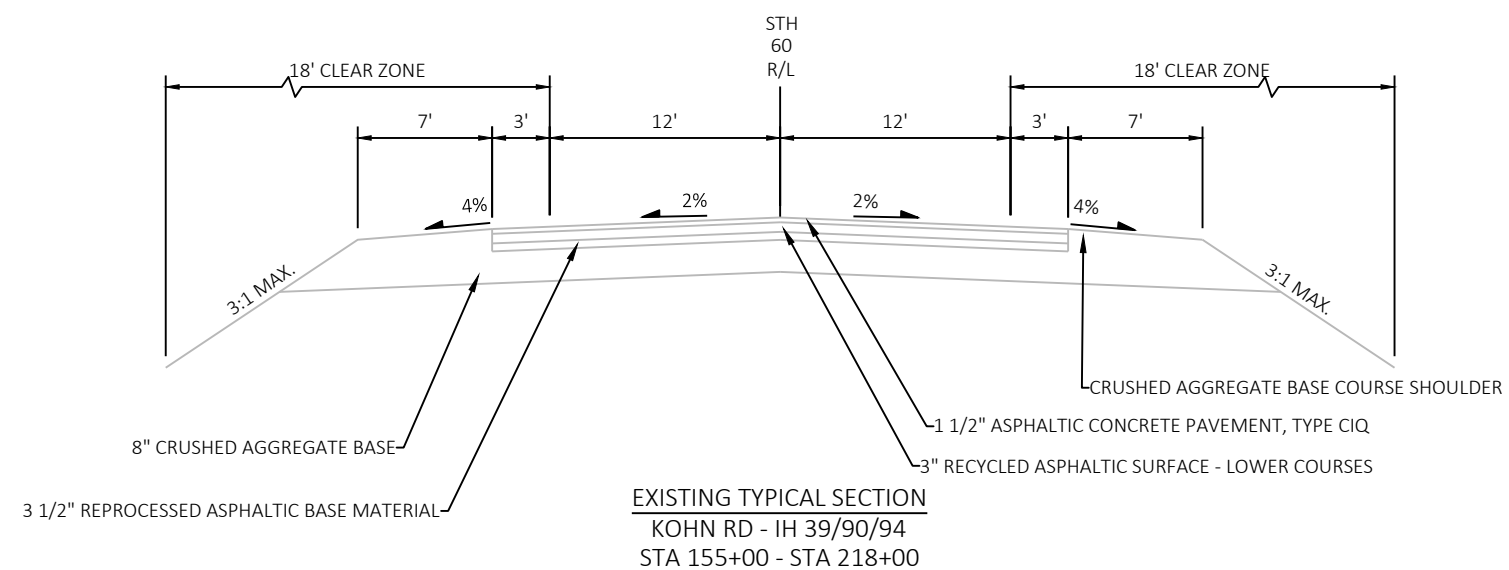

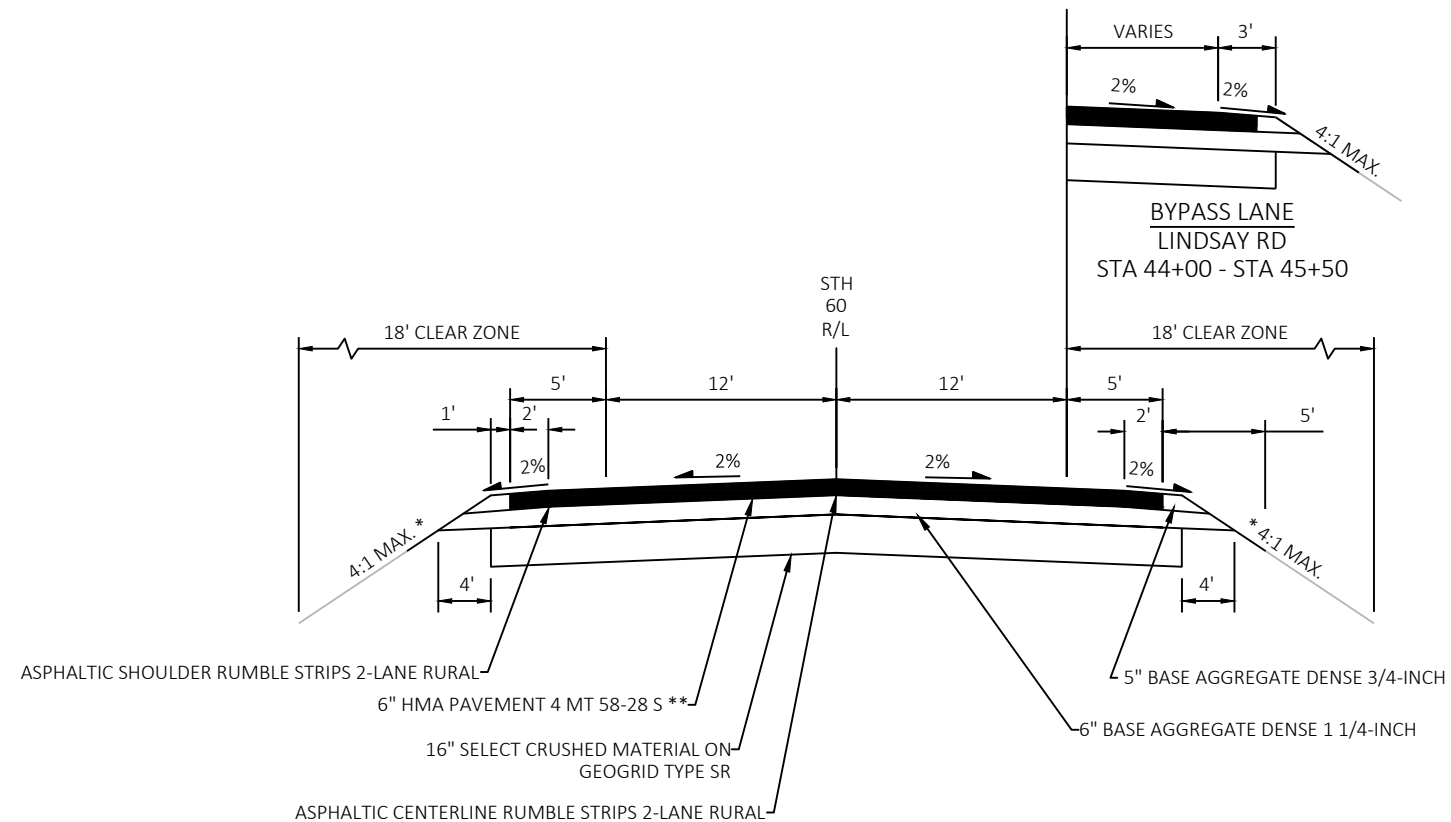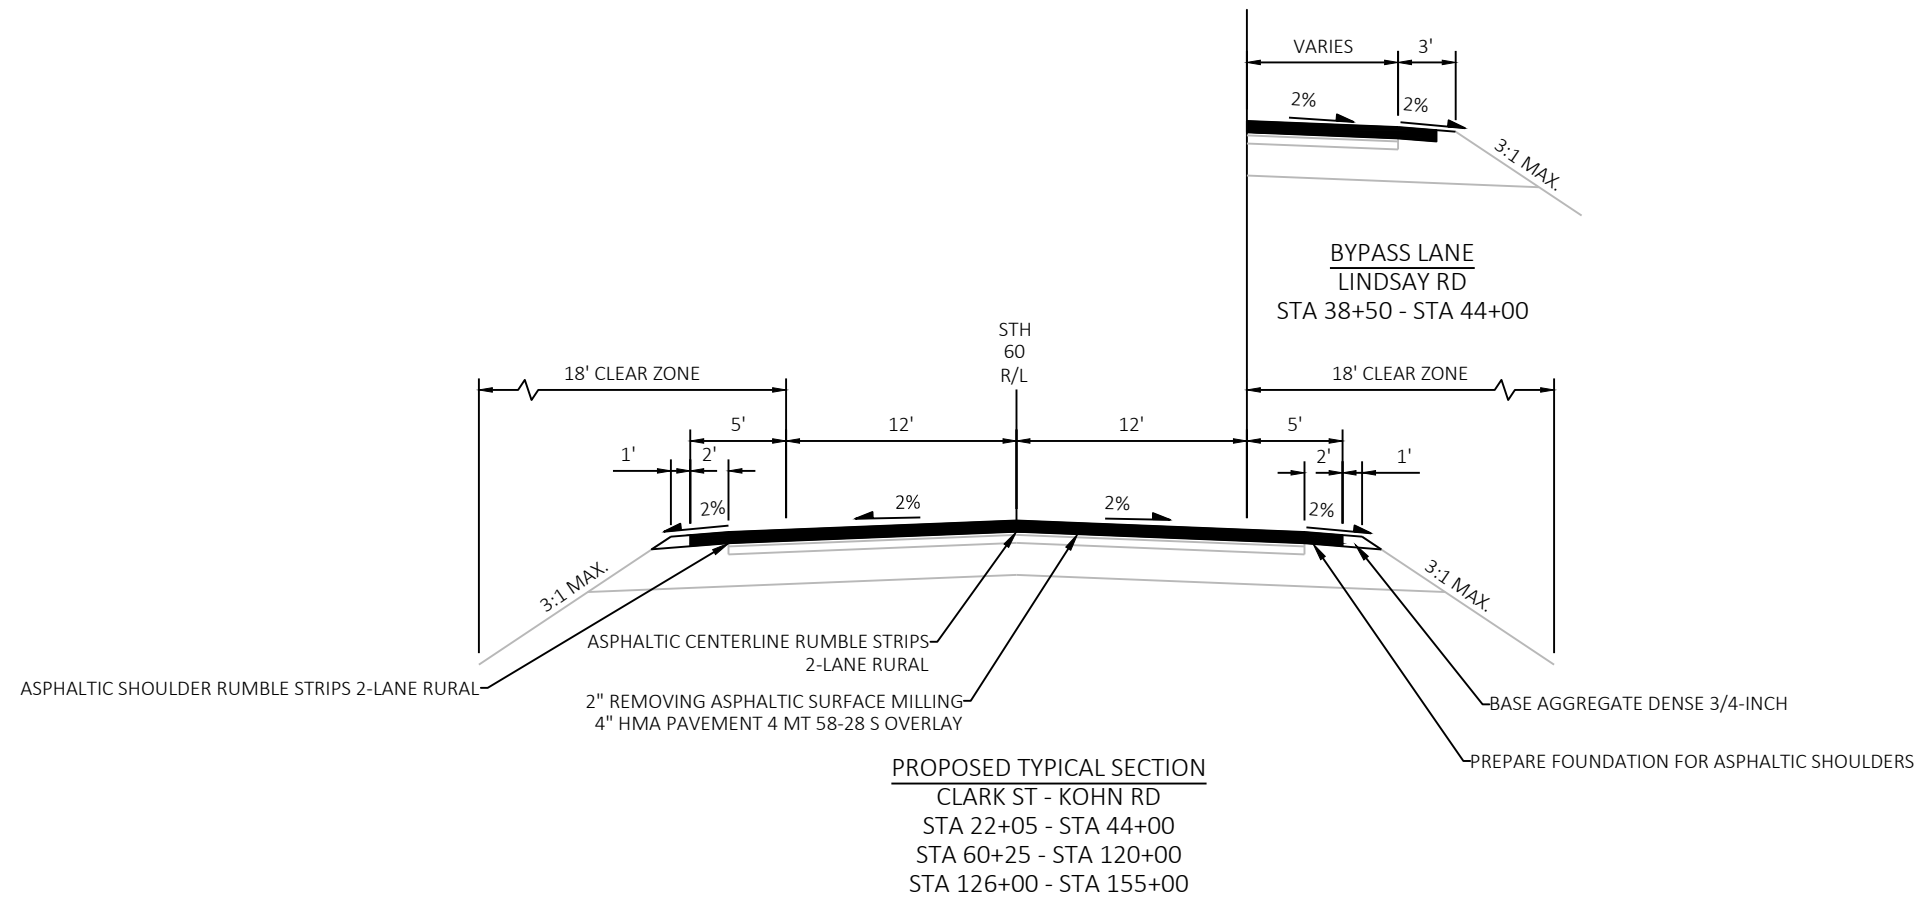

\*SEEDING MIXTURE NO. 20, FERTILIZER  
TYPE B, EROSION MAT CLASS I TYPE B

\*\* 2" LIFT PLACED PRIOR TO 4" OVERLAY

PROJECT NO: 5271-08-73

HWY: STH 60

COUNTY: COLUMBIA


TYPICAL SECTIONS

SHEET


6

E




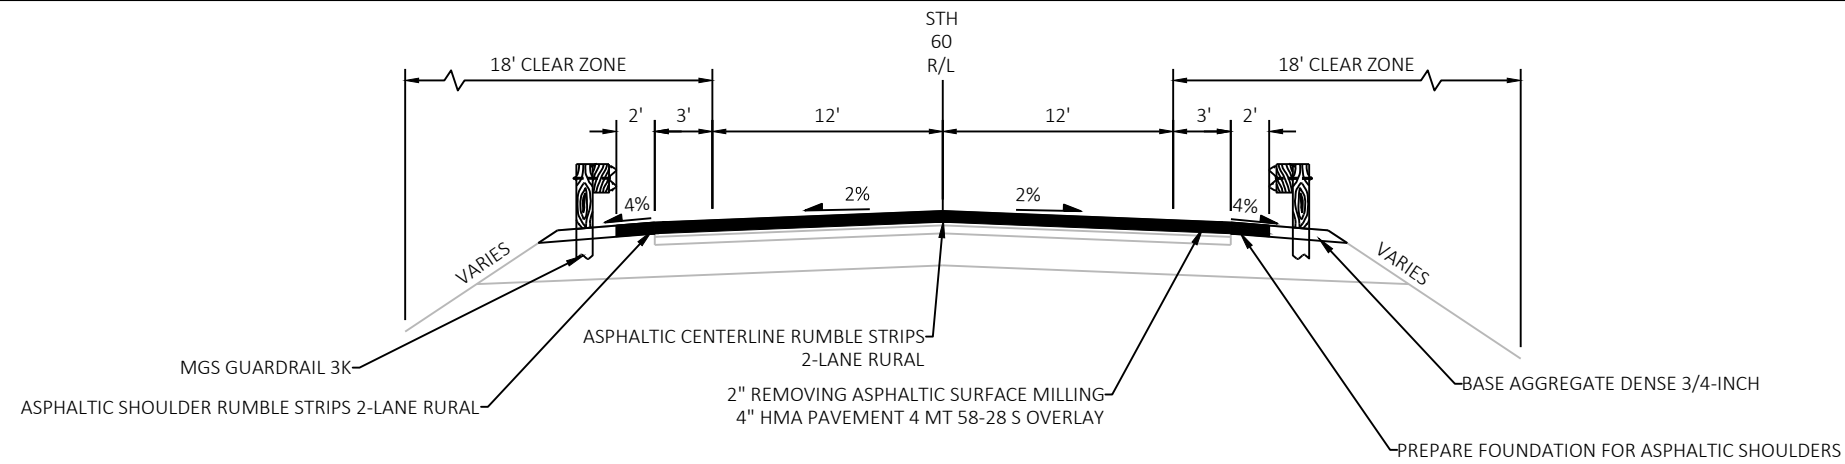


PROPOSED TYPICAL SECTION  
STA 120+00 - STA 126+00

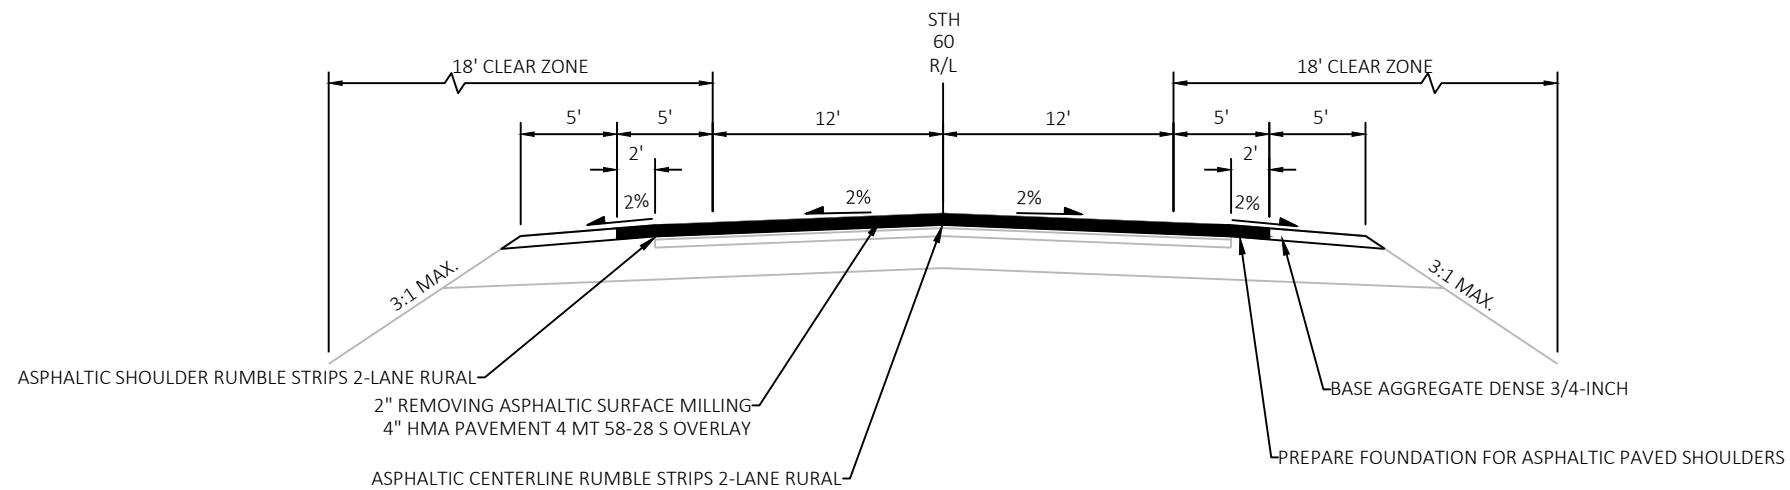


PROPOSED TYPICAL SECTION  
KOHN RD - IH 39/90/94  
STA 155+00 - STA 218+00

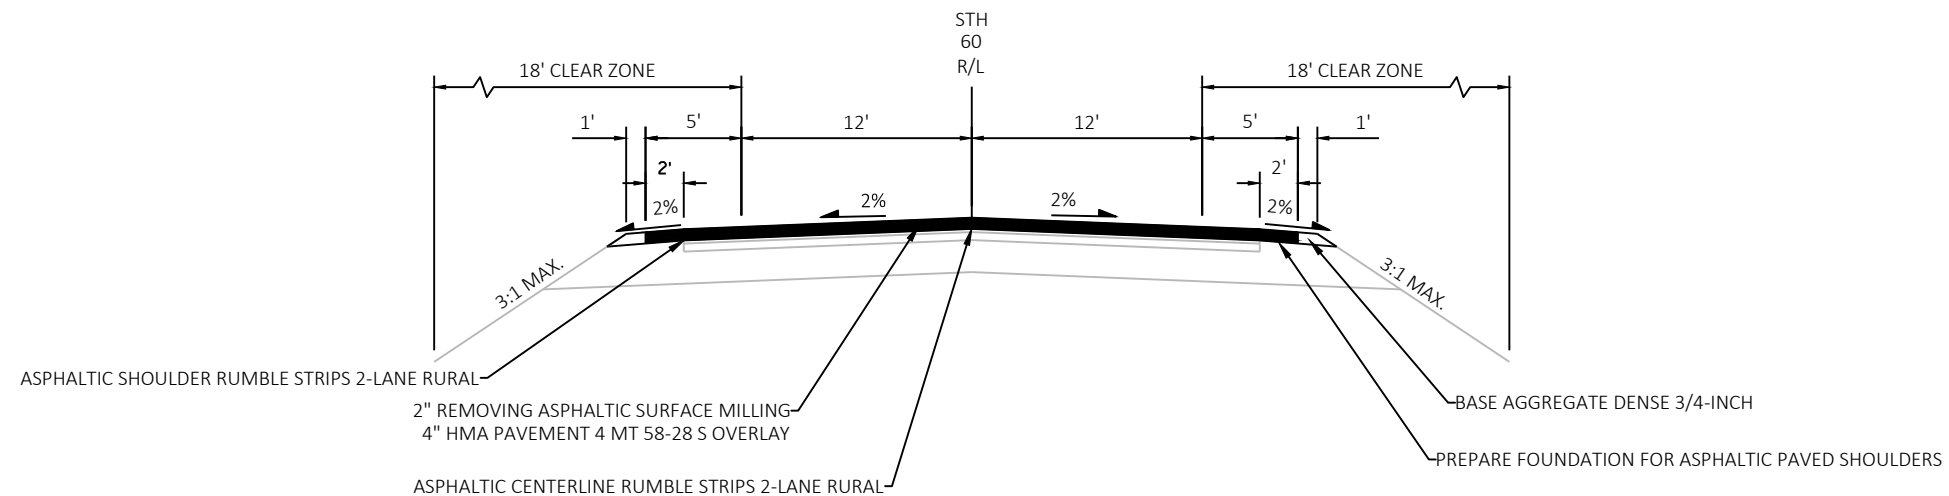


PROPOSED TYPICAL SECTION  
IH 39/90/94 - BULLEN RD  
STA 263+00 - STA 425+35

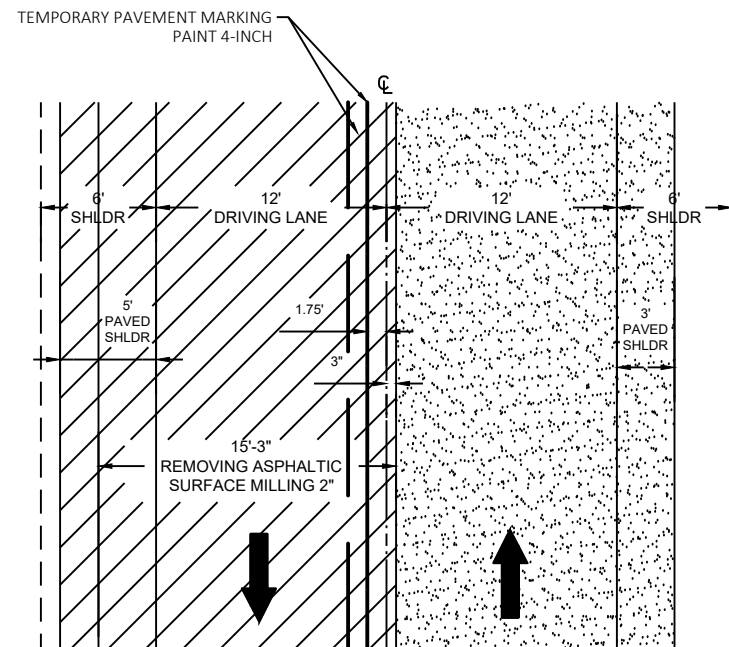

PLAN VIEW

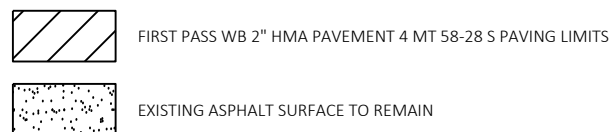


\*LOCATING NO PASSING ZONES REQUIRED  
PRIOR TO TEMPORARY PAVEMENT  
MARKING PAINT 4-INCH PLACEMENT


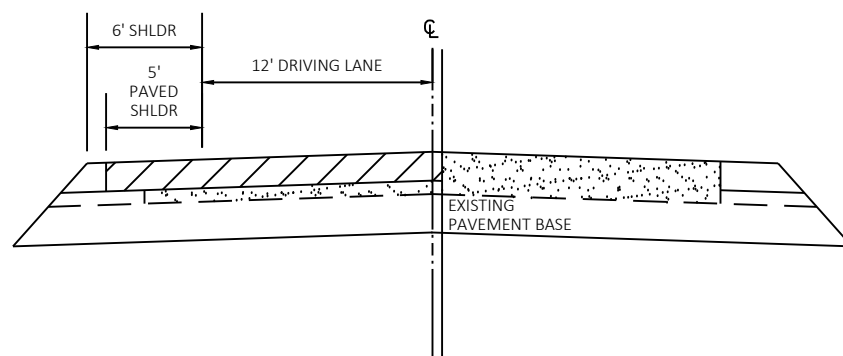


CROSS SECTION VIEW

MILLING & PAVING  
FIRST PASS WB DETAIL

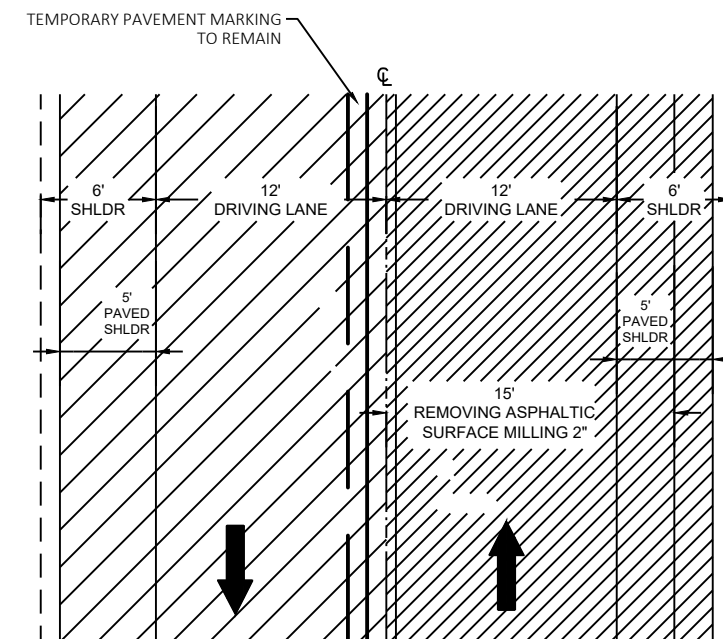


PLAN VIEW

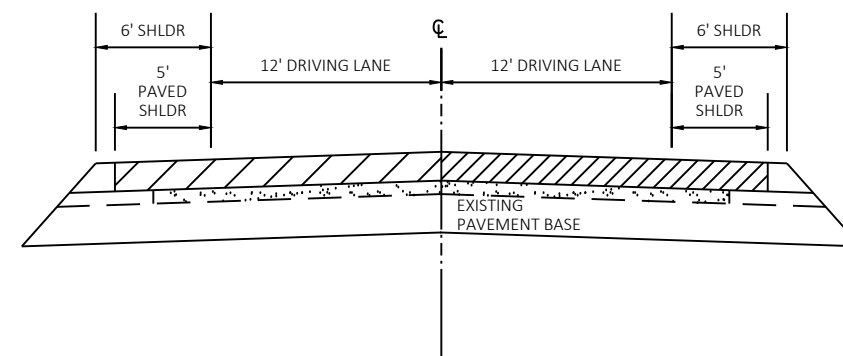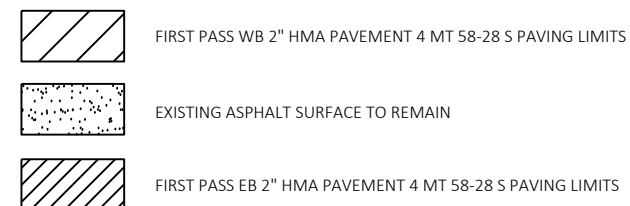


CROSS SECTION VIEW


MILLING & PAVING  
FIRST PASS EB DETAIL

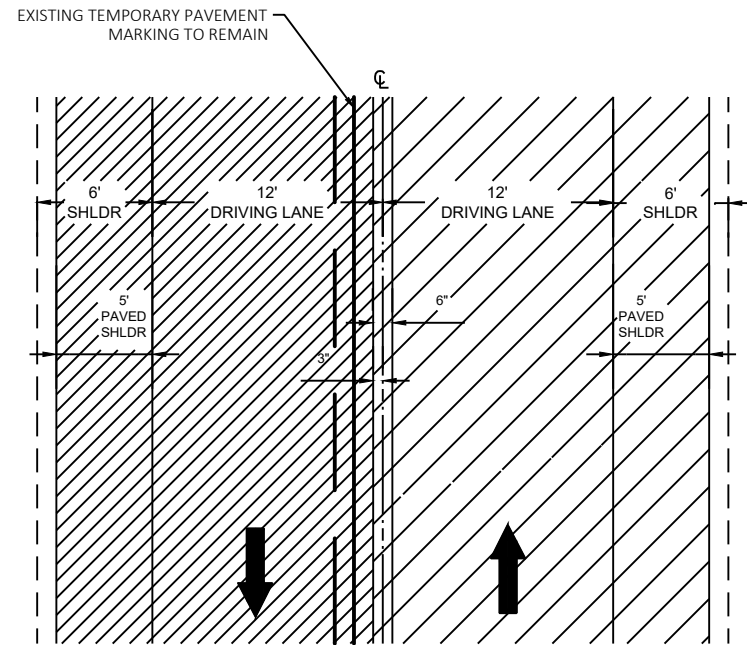

PLAN VIEW

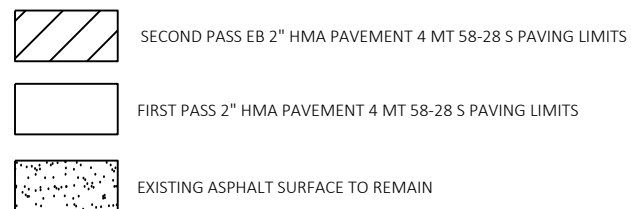


\*SEE SDD 15 D 39-2 "TRAFFIC CONTROL, DROP-OFF SIGNING"


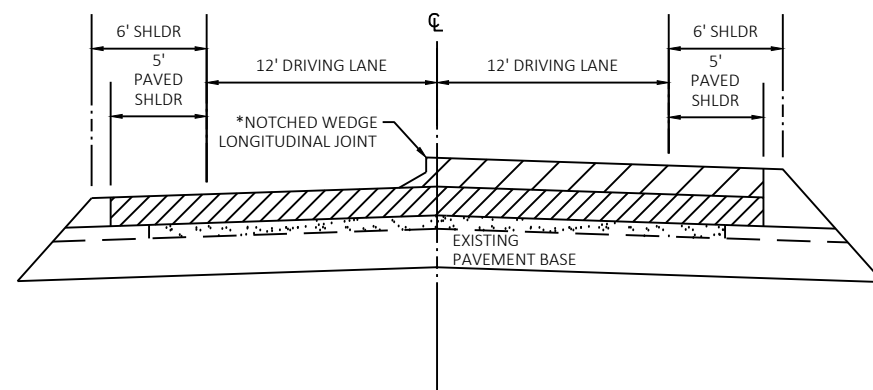


CROSS SECTION VIEW

### MILLING & PAVING SECOND PASS EB DETAIL

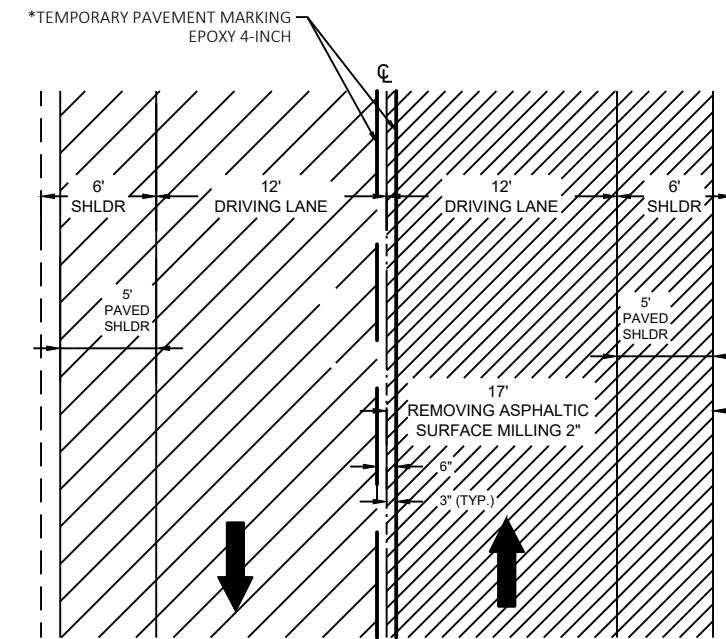


PLAN VIEW

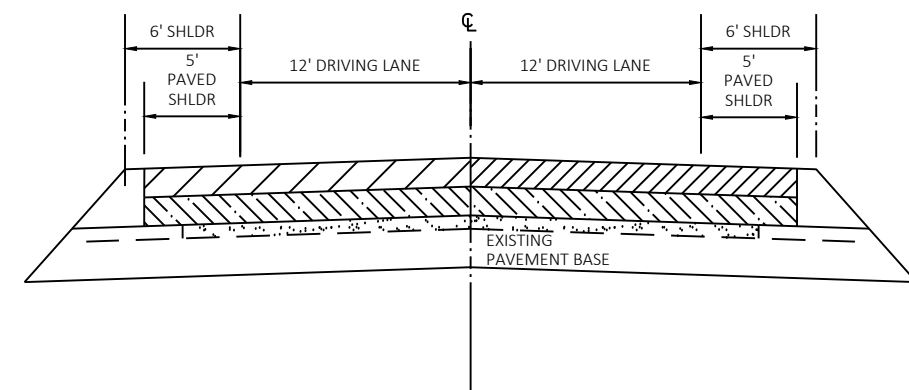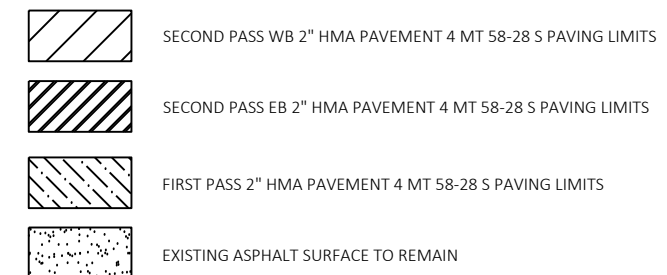


CROSS SECTION VIEW


### MILLING & PAVING SECOND PASS WB DETAIL

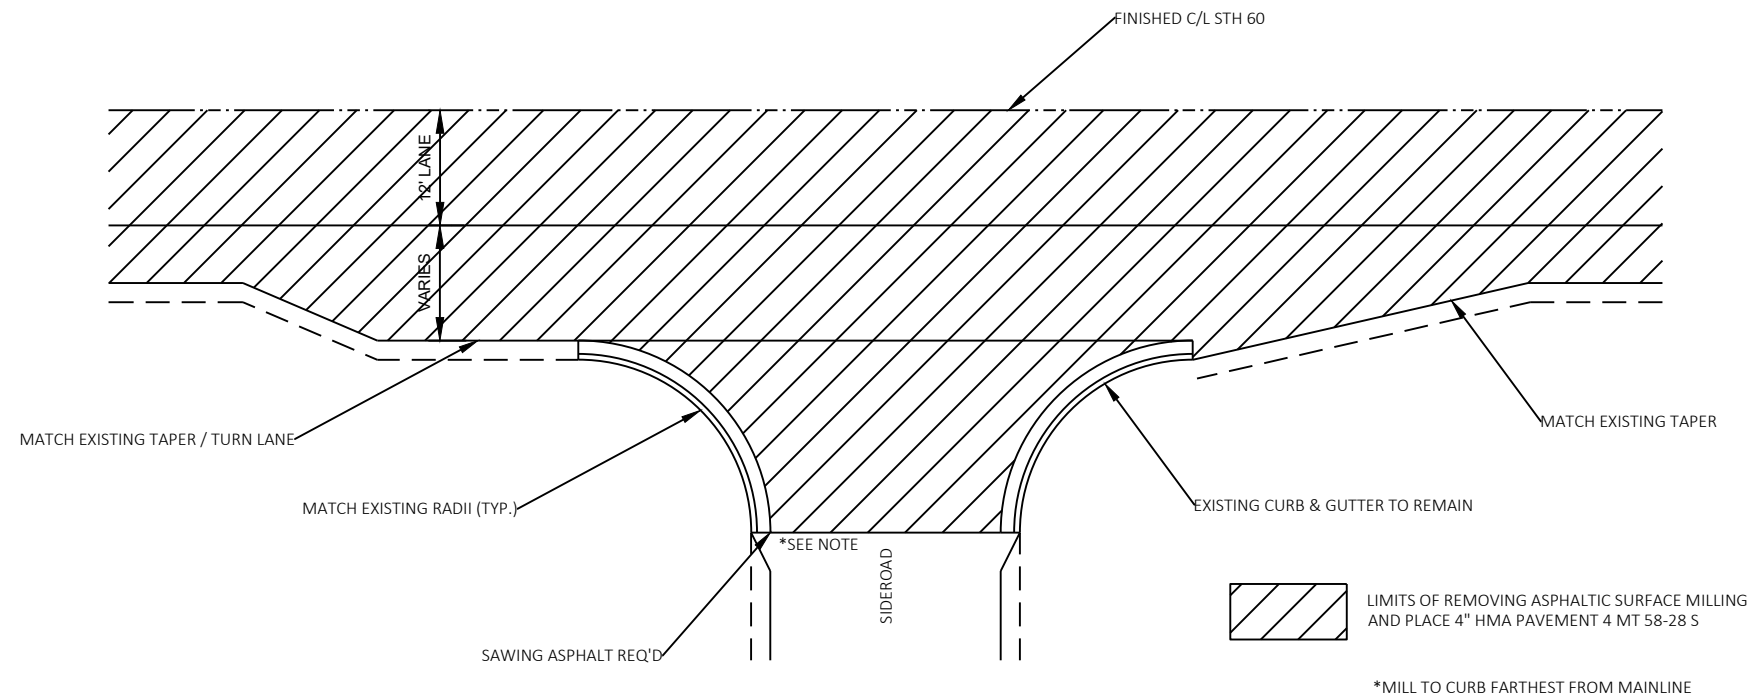


TYPICAL SIDEROAD DETAIL WITH CURB & GUTTER

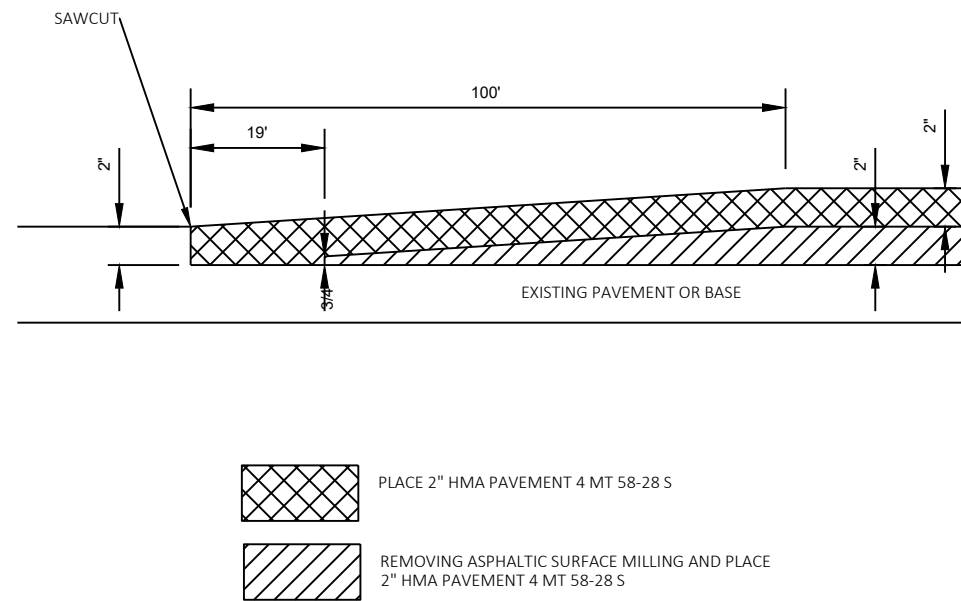

MAINLINE BUTT JOINT

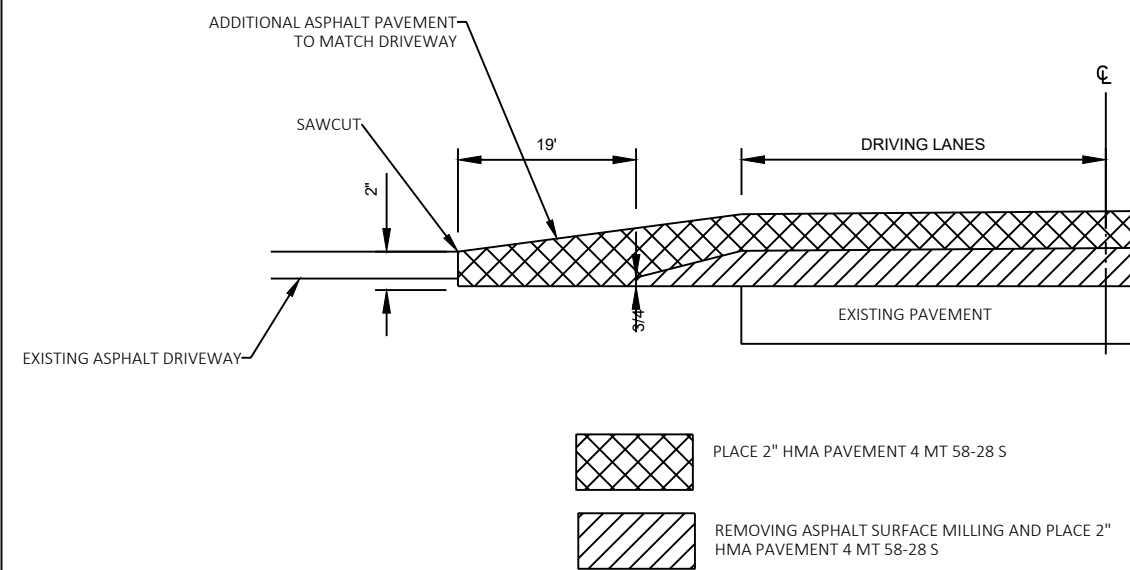



RURAL DRIVEWAY BUTT JOINT

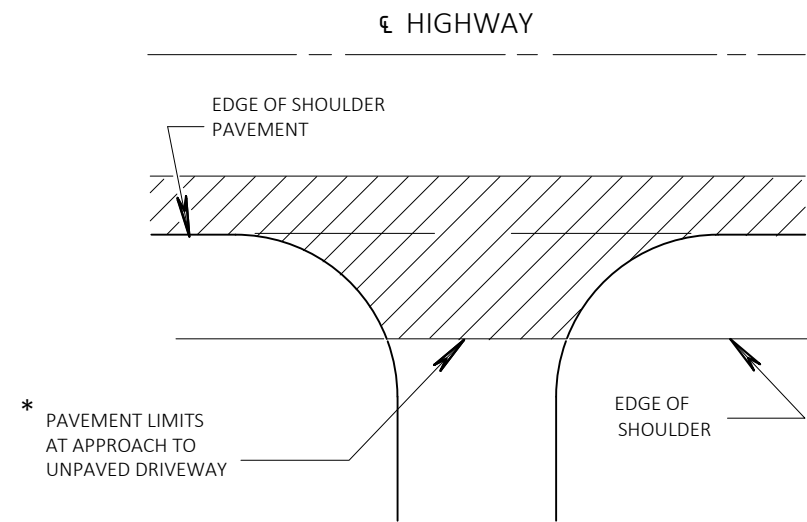

\*WHERE DRIVEWAY IS PAVED, APPROACH PAVEMENT SHOULD BE EXTENDED TO MATCH DRIVEWAY PAVEMENT.

PLAN VIEW

RURAL DRIVEWAY  
INTERSECTION DETAIL

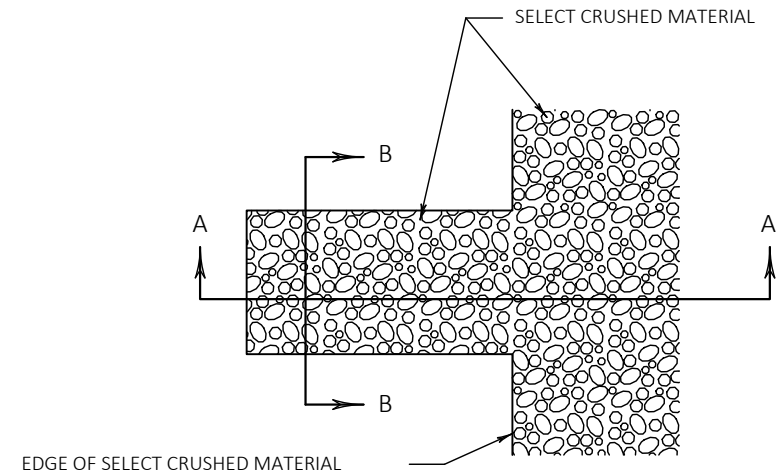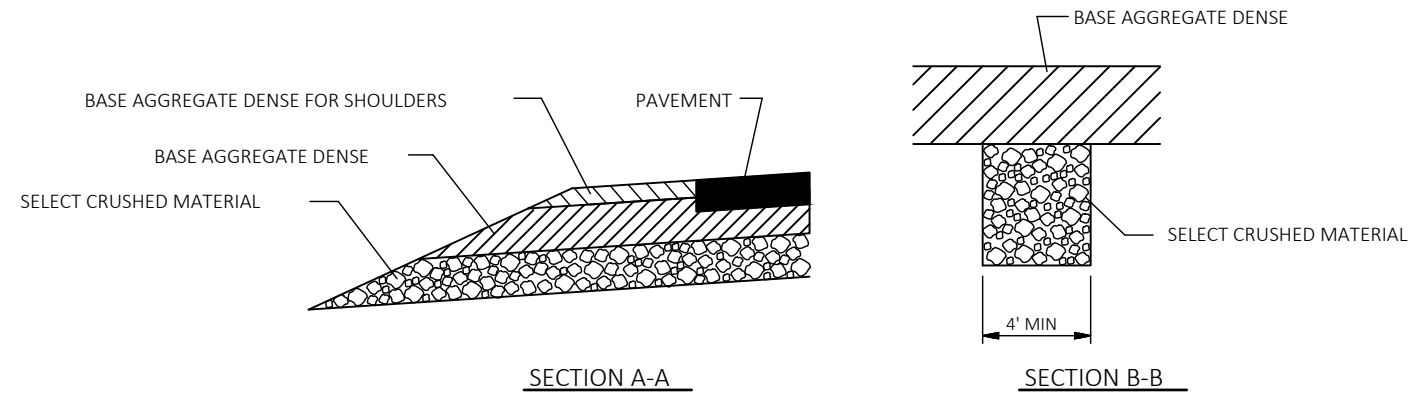


DETAIL FOR FRENCH DRAINS



DRAINS ARE TO BE CONSTRUCTED AT LEAST EVERY 250'  
AND AT EACH SAG VERTICLE CURVE IN THE PROFILE.

(LOCATIONS TO BE DETERMINED IN THE FIELD BY THE ENGINEER)

EXCAVATION REQUIRED TO CONSTRUCT FRENCH DRAINS SHALL  
BE CONSIDERED INCIDENTAL TO THE ITEM SELECT CRUSHED MATERIAL.

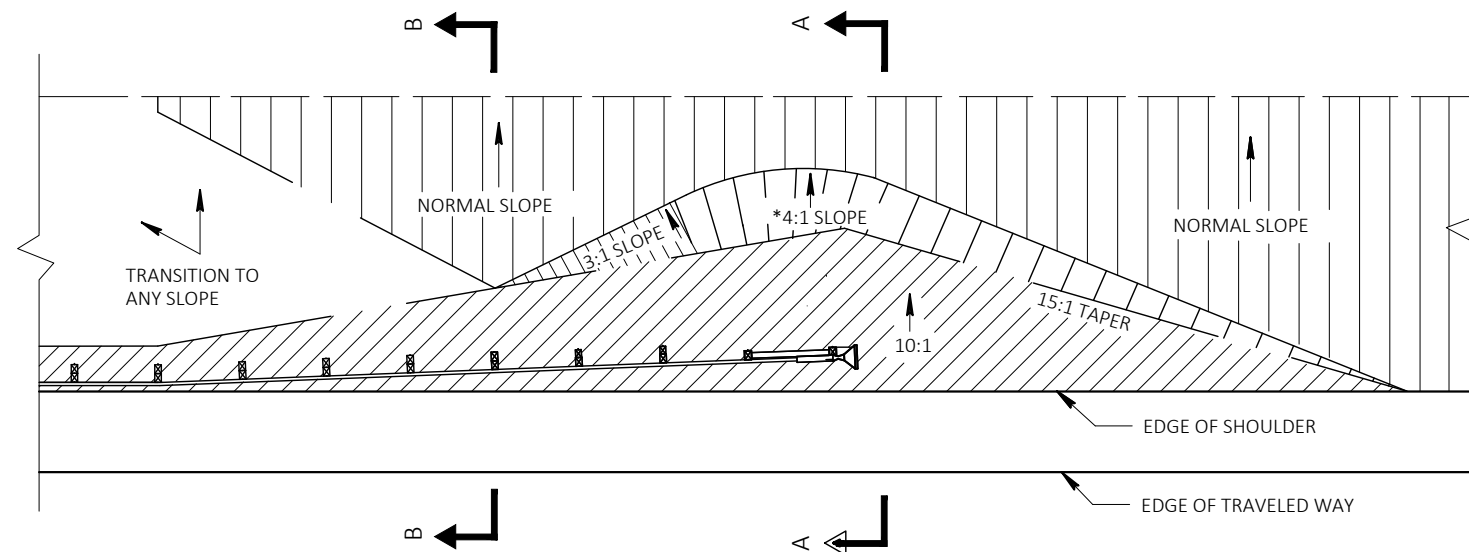


\*A 3:1 MAXIMUM SLOPE MAY BE USED FOR INSTALLATIONS ON EXISTING HIGHWAYS.

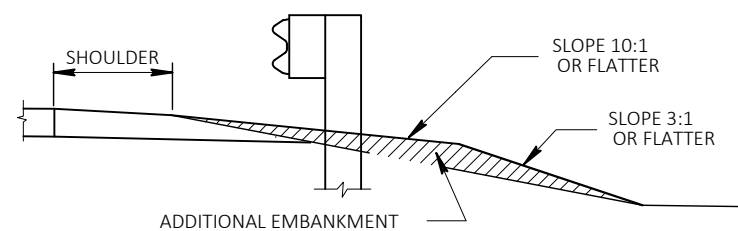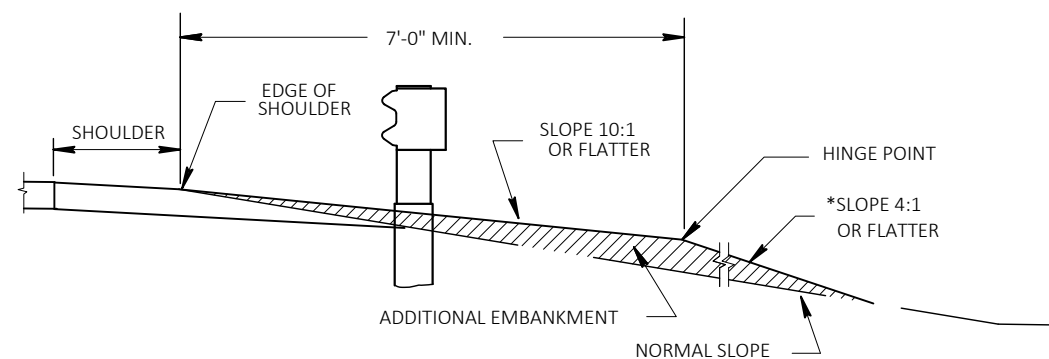


FILL AREA AT BEAM GUARD




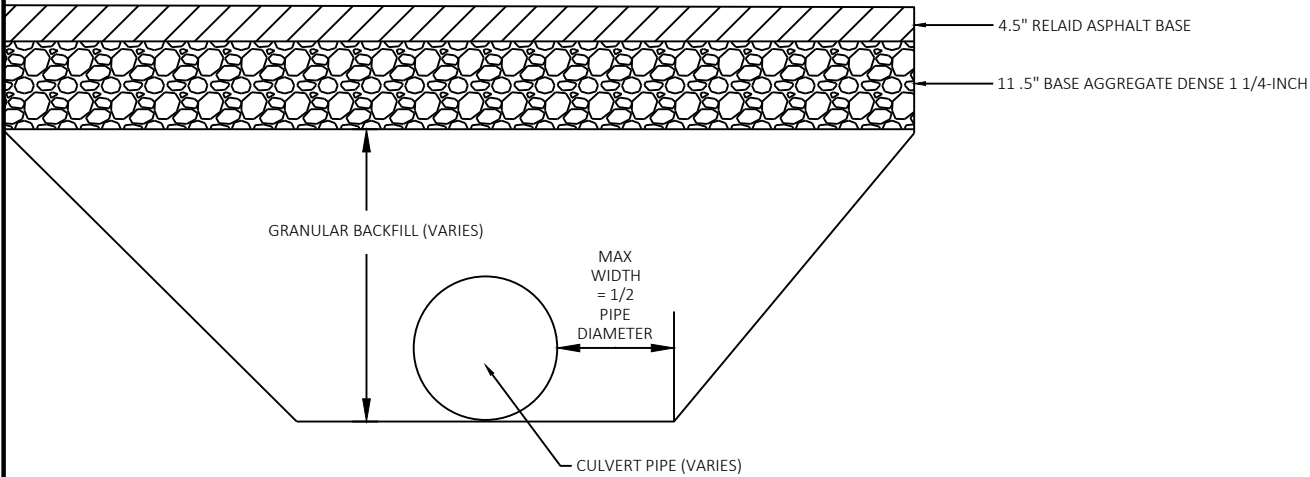

TEMPORARY TRENCH  
BACKFILL DETAIL

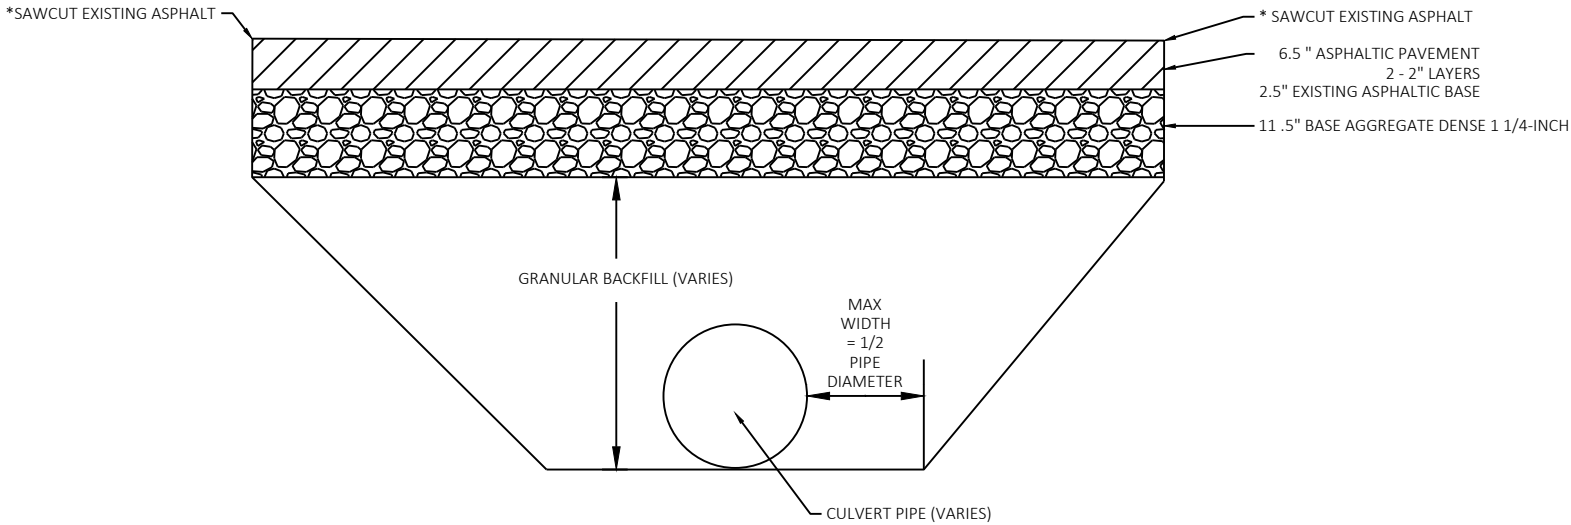

FINISHED TRENCH  
BACKFILL & PAVING  
DETAIL

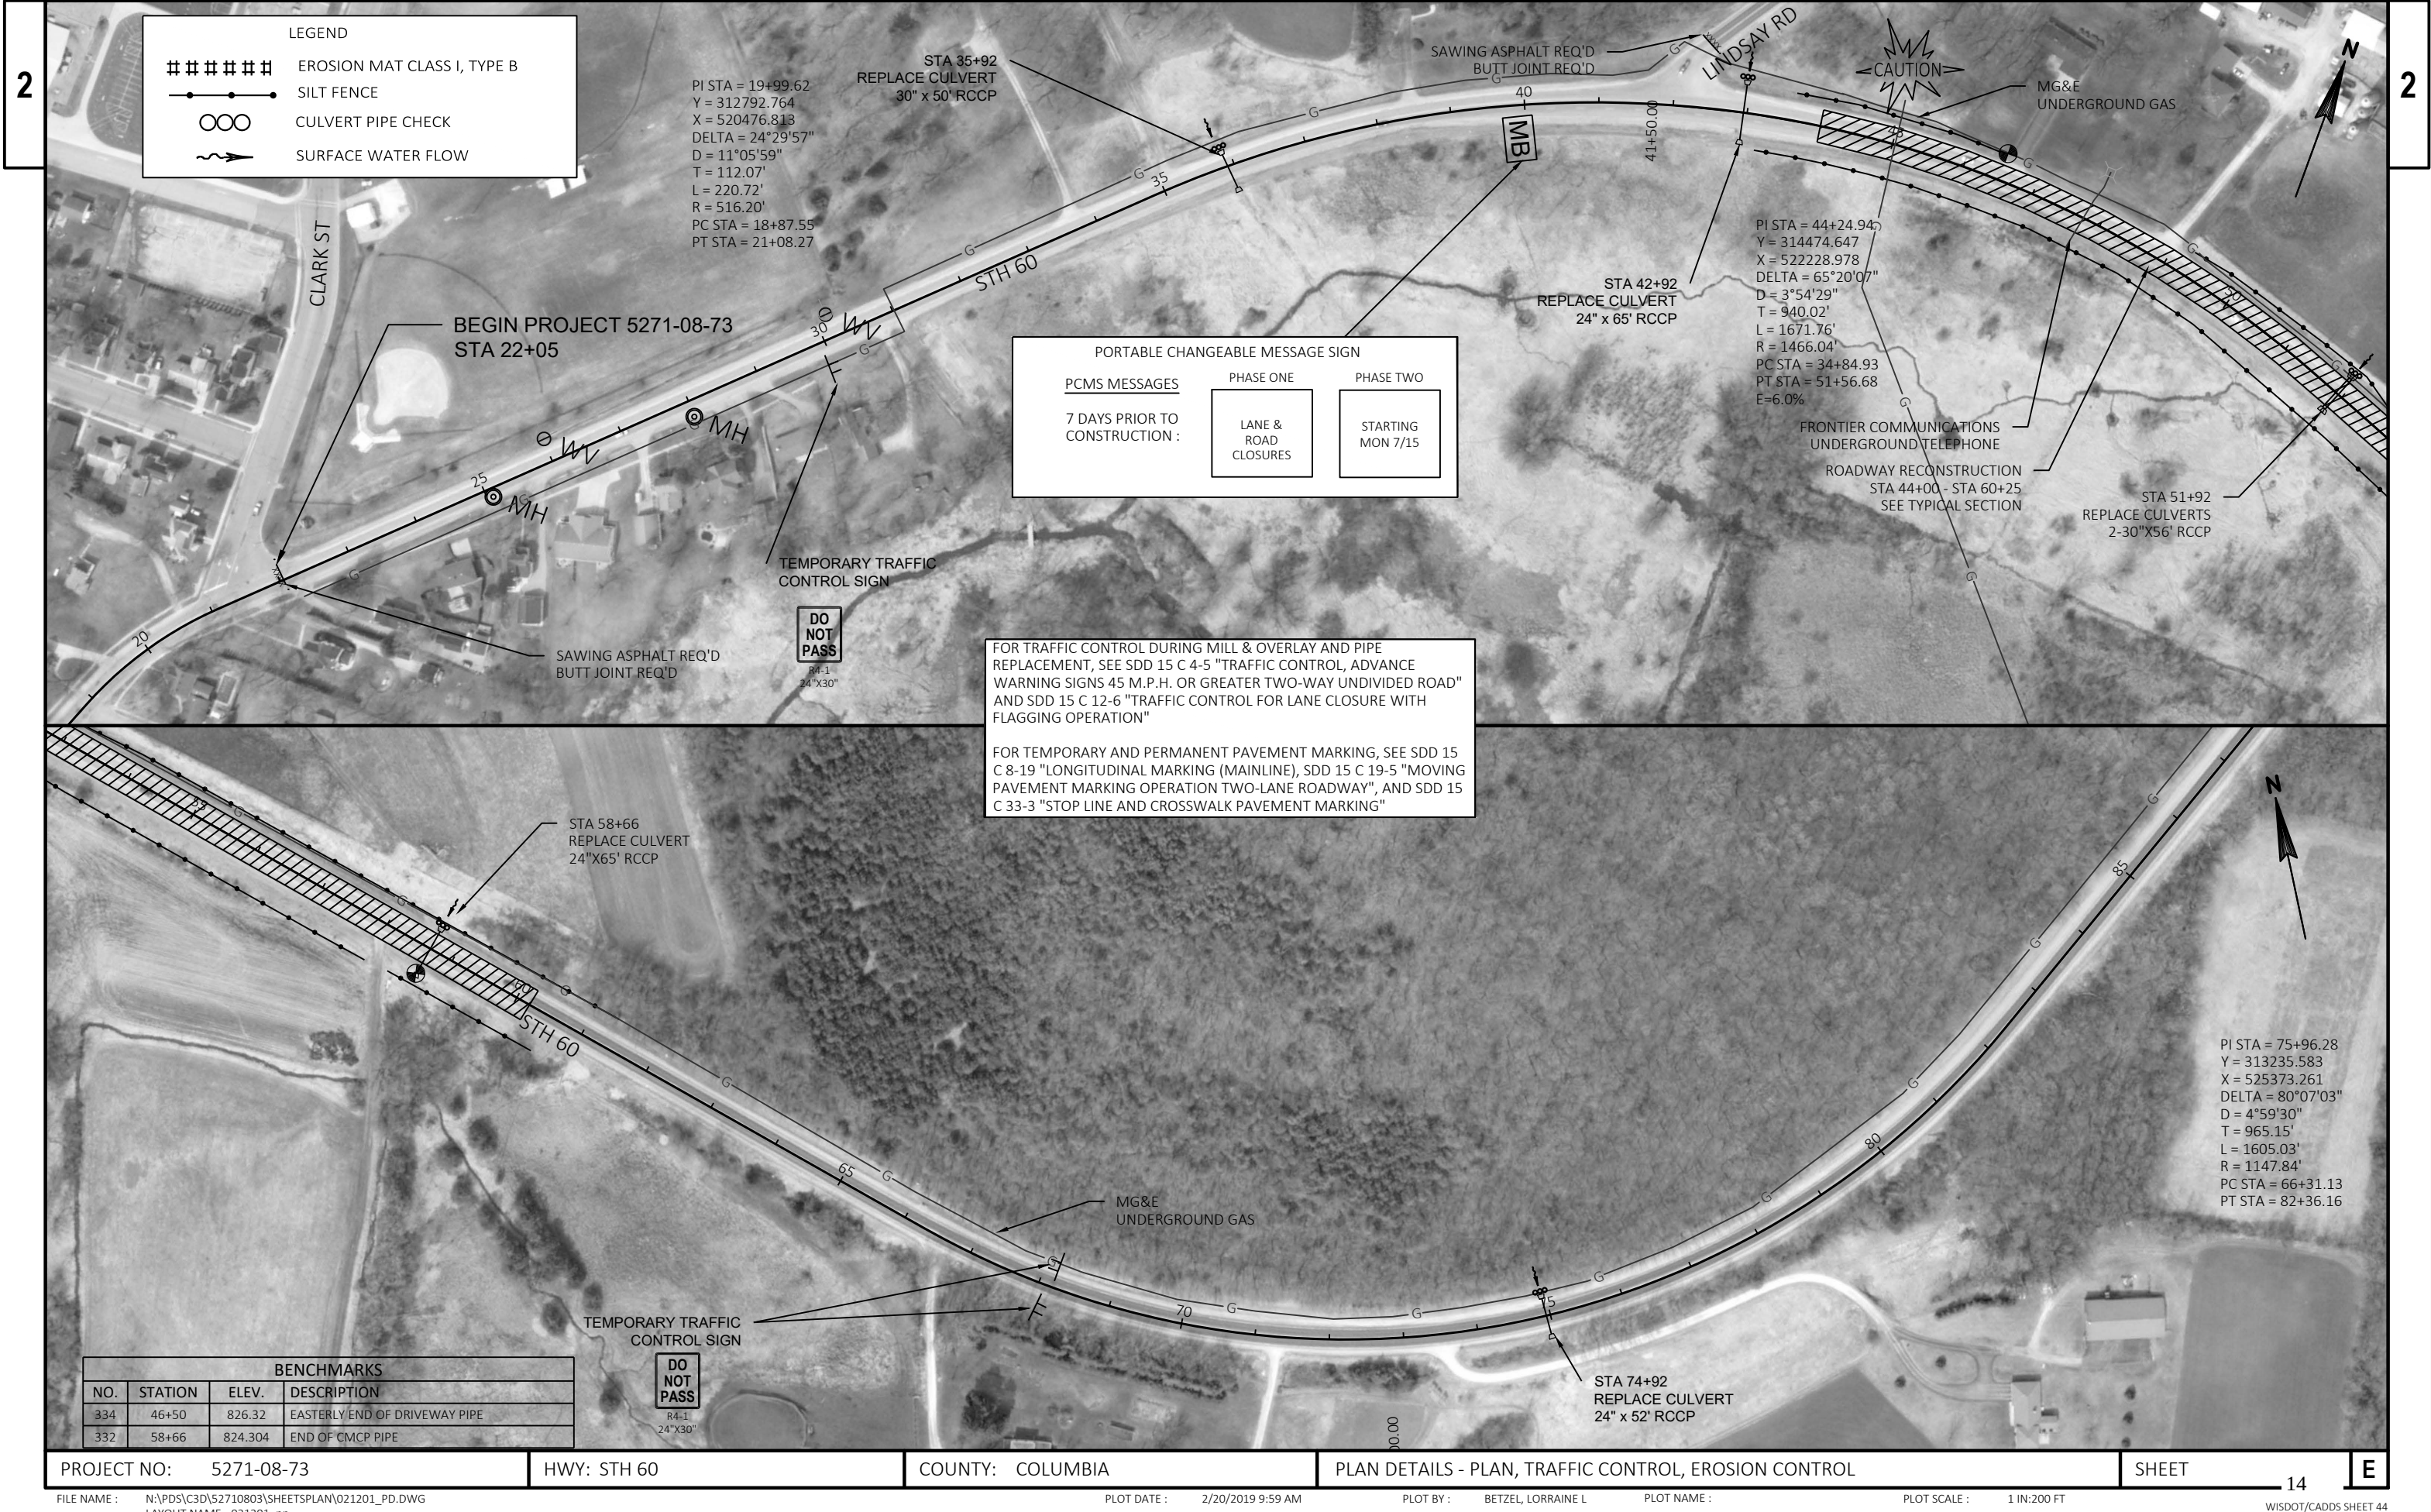

LEGEND

##### EROSION MAT CLASS I, TYPE B

—●—●— SILT FENCE

○○○ CULVERT PIPE CHECK

~> SURFACE WATER FLOW

PI STA = 19+99.62  
Y = 312792.764  
X = 520476.813  
DELTA = 24°29'57"  
D = 11°05'59"  
T = 112.07'  
L = 220.72'  
R = 516.20'  
PC STA = 18+87.55  
PT STA = 21+08.27

PORTABLE CHANGEABLE MESSAGE SIGN

PCMS MESSAGES

7 DAYS PRIOR TO CONSTRUCTION :

PHASE ONE

LANE & ROAD CLOSURES

PHASE TWO

STARTING MON 7/15


FOR TRAFFIC CONTROL DURING MILL & OVERLAY AND PIPE REPLACEMENT, SEE SDD 15 C 4-5 "TRAFFIC CONTROL, ADVANCE WARNING SIGNS 45 M.P.H. OR GREATER TWO-WAY UNDIVIDED ROAD" AND SDD 15 C 12-6 "TRAFFIC CONTROL FOR LANE CLOSURE WITH FLAGGING OPERATION"

FOR TEMPORARY AND PERMANENT PAVEMENT MARKING, SEE SDD 15 C 8-19 "LONGITUDINAL MARKING (MAINLINE), SDD 15 C 19-5 "MOVING PAVEMENT MARKING OPERATION TWO-LANE ROADWAY", AND SDD 15 C 33-3 "STOP LINE AND CROSSWALK PAVEMENT MARKING"


| BENCHMARKS |         |         |                               |
|------------|---------|---------|-------------------------------|
| NO.        | STATION | ELEV.   | DESCRIPTION                   |
| 334        | 46+50   | 826.32  | EASTERLY END OF DRIVEWAY PIPE |
| 332        | 58+66   | 824.304 | END OF CMCP PIPE              |

PI STA = 75+96.28  
Y = 313235.583  
X = 525373.261  
DELTA = 80°07'03"  
D = 4°59'30"  
T = 965.15'  
L = 1605.03'  
R = 1147.84'  
PC STA = 66+31.13  
PT STA = 82+36.16



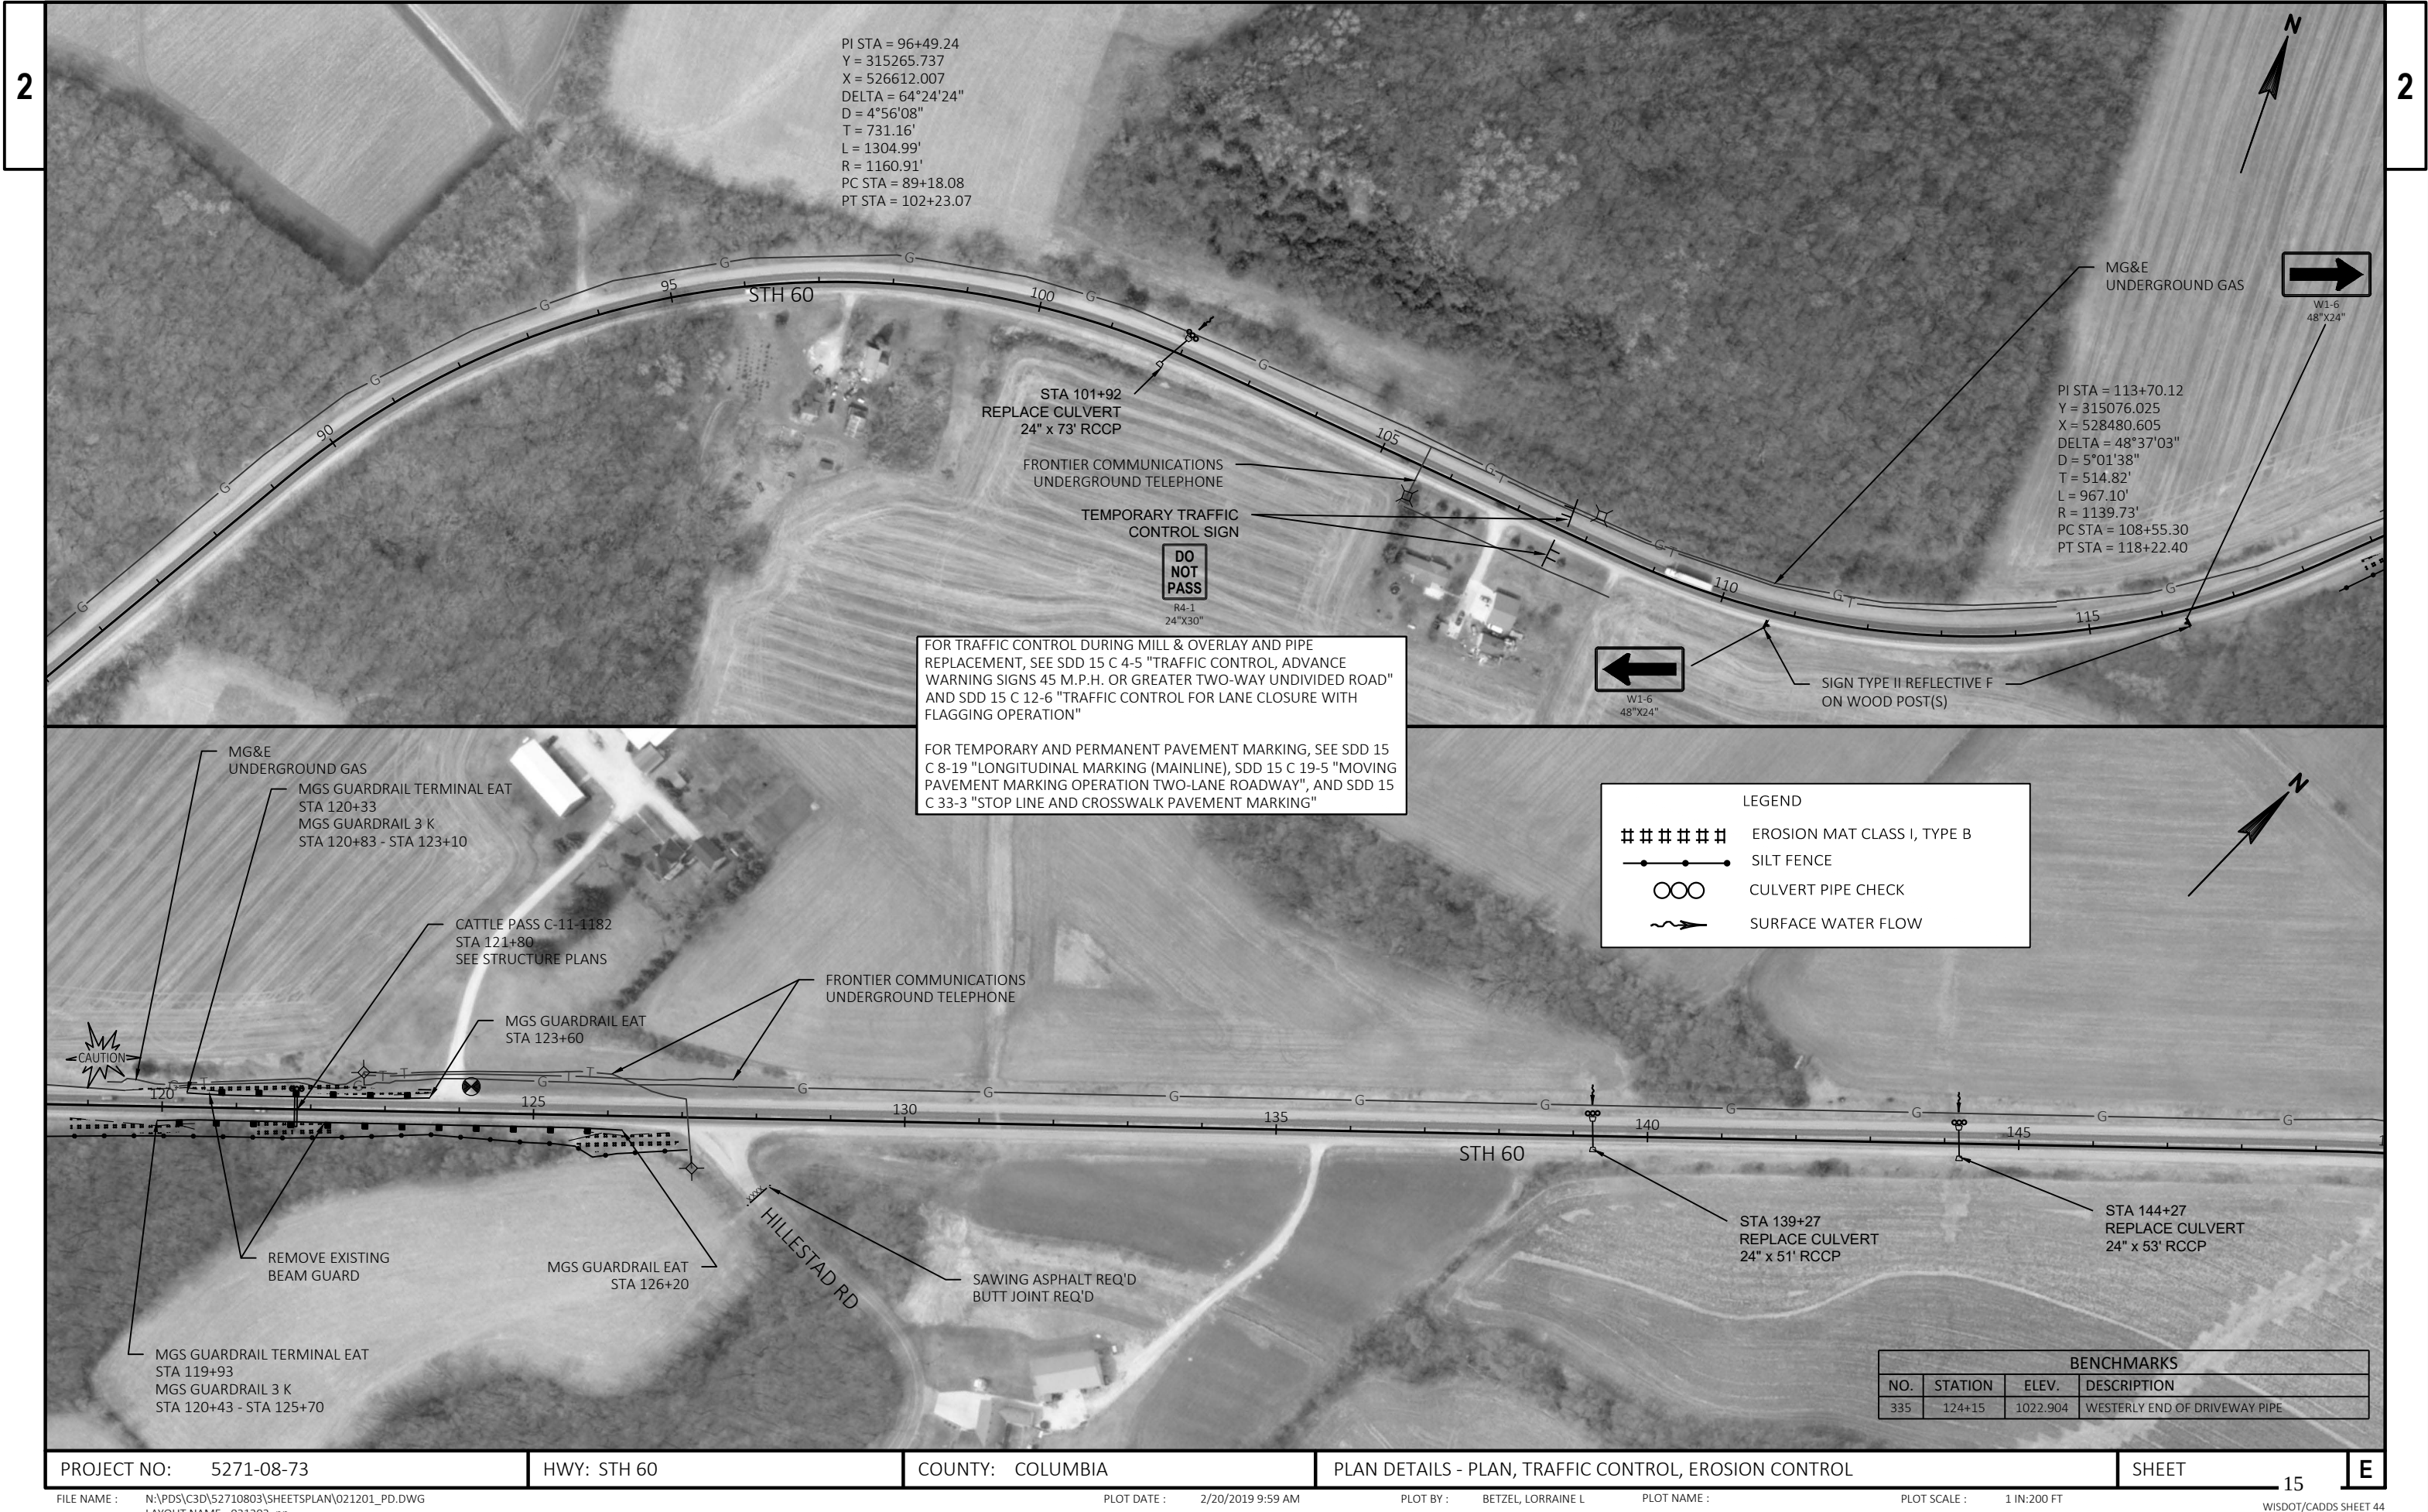



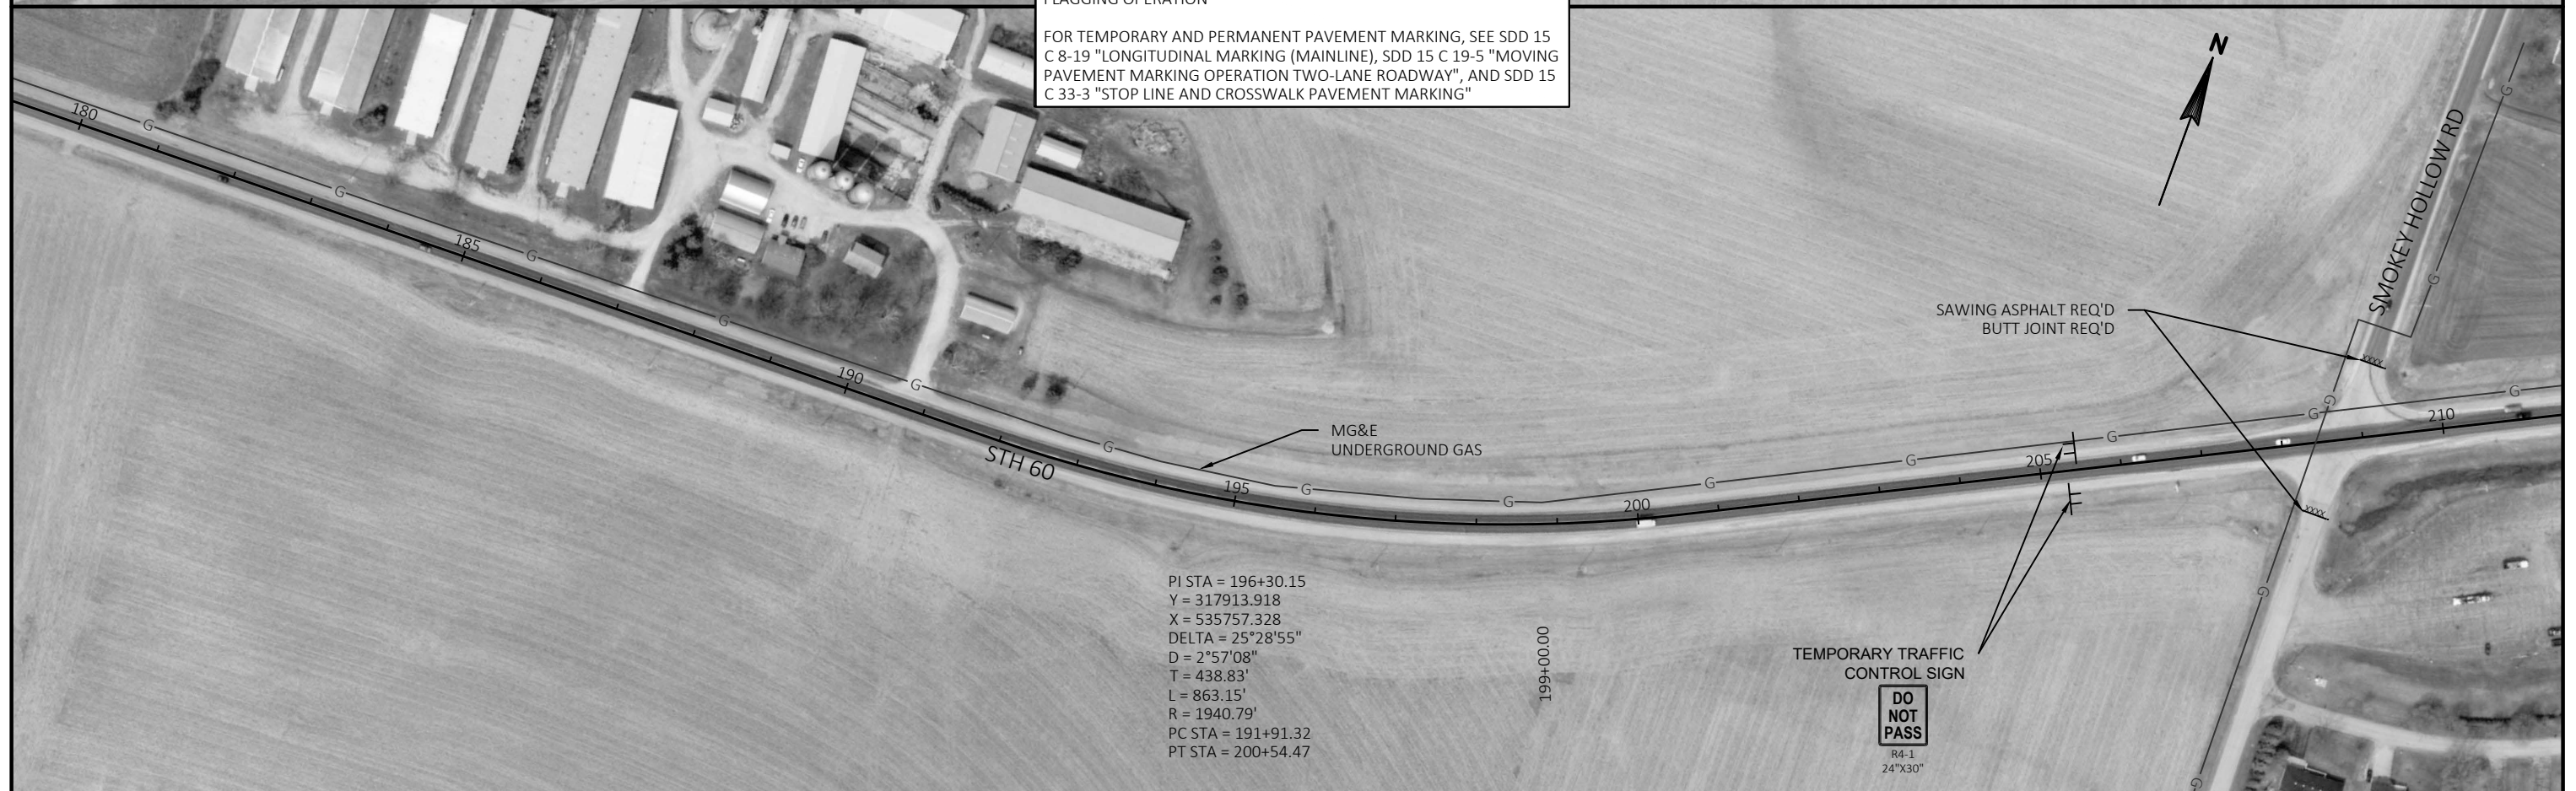

PROJECT NO: 5271-08-73

HWY: STH 60


COUNTY: COLUMBIA

PLAN DETAILS - PLAN, TRAFFIC CONTROL, EROSION CONTROL

SHEET

16

E

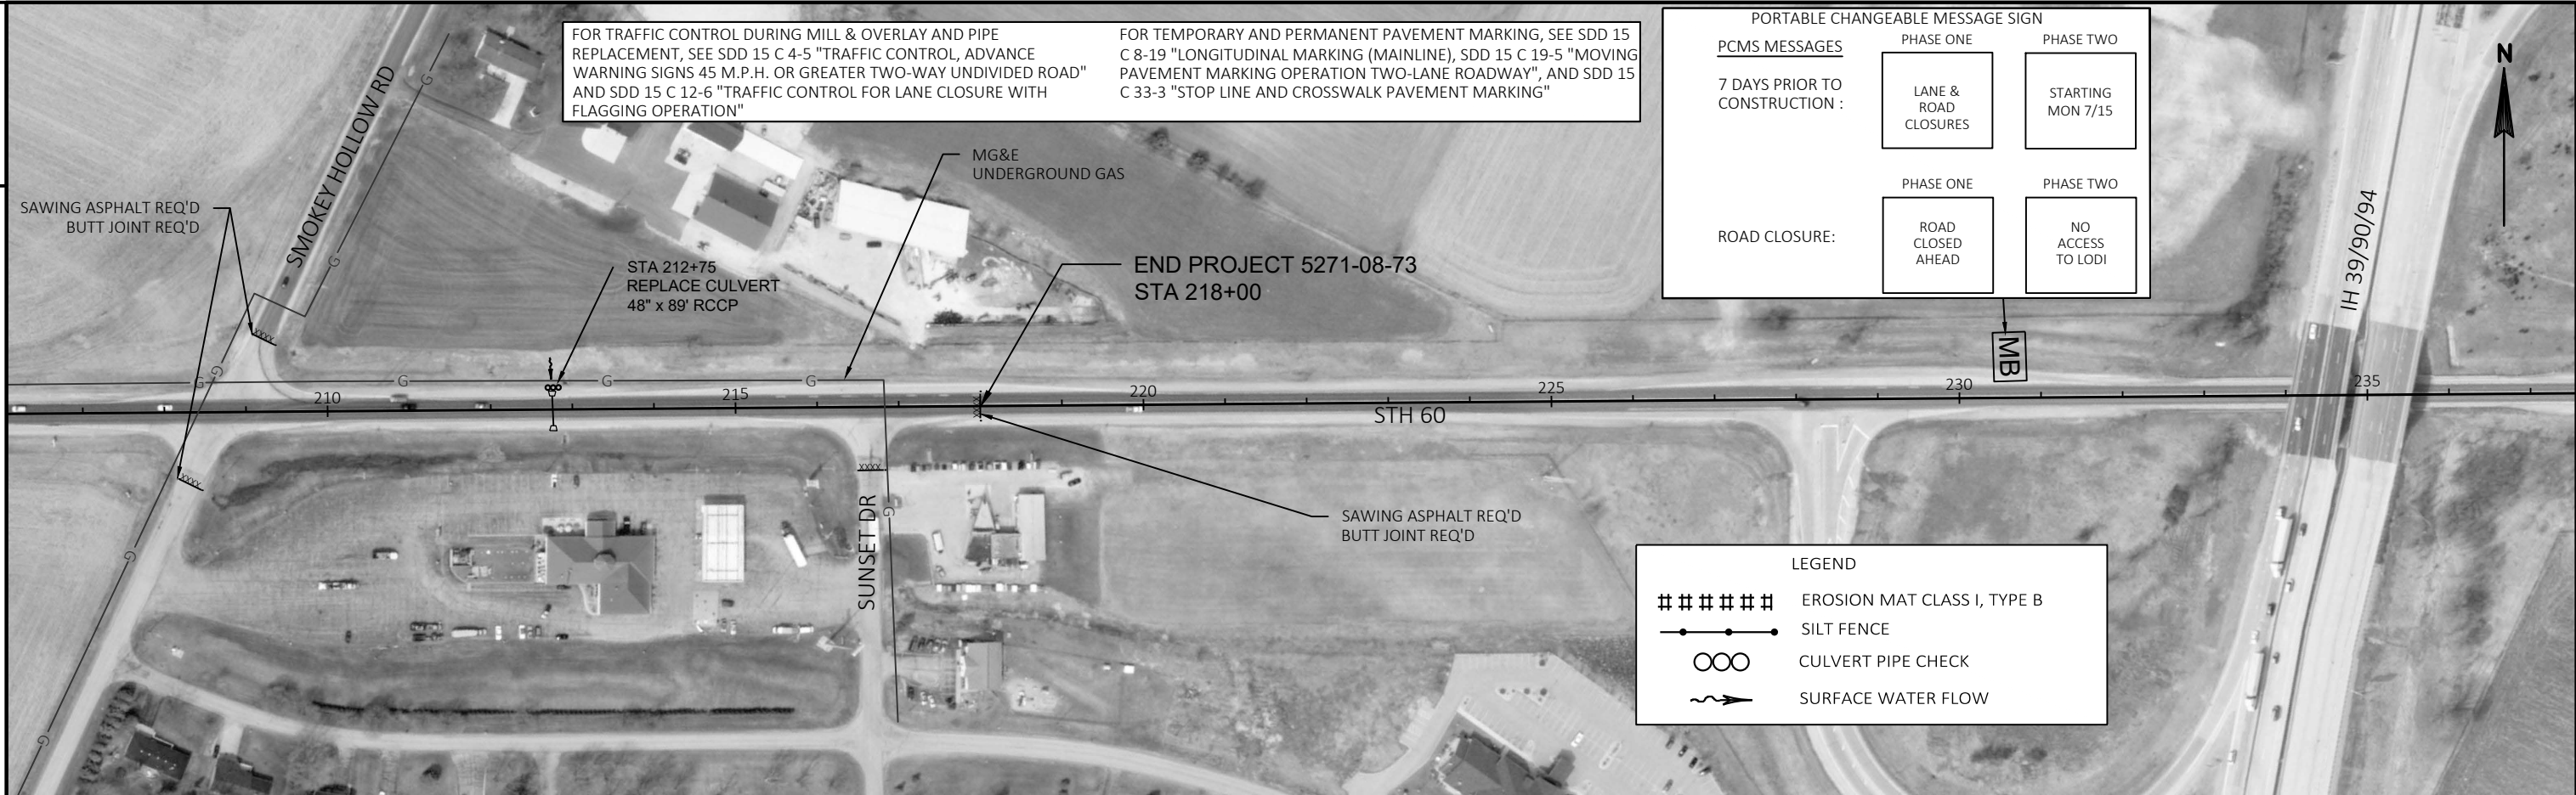

FOR TRAFFIC CONTROL DURING MILL & OVERLAY AND PIPE REPLACEMENT, SEE SDD 15 C 4-5 "TRAFFIC CONTROL, ADVANCE WARNING SIGNS 45 M.P.H. OR GREATER TWO-WAY UNDIVIDED ROAD" AND SDD 15 C 12-6 "TRAFFIC CONTROL FOR LANE CLOSURE WITH FLAGGING OPERATION"


FOR TEMPORARY AND PERMANENT PAVEMENT MARKING, SEE SDD 15 C 8-19 "LONGITUDINAL MARKING (MAINLINE), SDD 15 C 19-5 "MOVING PAVEMENT MARKING OPERATION TWO-LANE ROADWAY", AND SDD 15 C 33-3 "STOP LINE AND CROSSWALK PAVEMENT MARKING"

| PORTABLE CHANGEABLE MESSAGE SIGN |  |                                |                                |
|----------------------------------|--|--------------------------------|--------------------------------|
| PCMS MESSAGES                    |  | PHASE ONE                      | PHASE TWO                      |
| 7 DAYS PRIOR TO CONSTRUCTION :   |  | LANE & ROAD CLOSURES           | STARTING MON 7/15              |
| ROAD CLOSURE:                    |  | PHASE ONE<br>ROAD CLOSED AHEAD | PHASE TWO<br>NO ACCESS TO LODI |


| LEGEND  |                             |
|---------|-----------------------------|
| #####   | EROSION MAT CLASS I, TYPE B |
| —●—●—●— | SILT FENCE                  |
| ○○○     | CULVERT PIPE CHECK          |
| ~>      | SURFACE WATER FLOW          |

THIS SECTION INTENTIONALLY LEFT BLANK




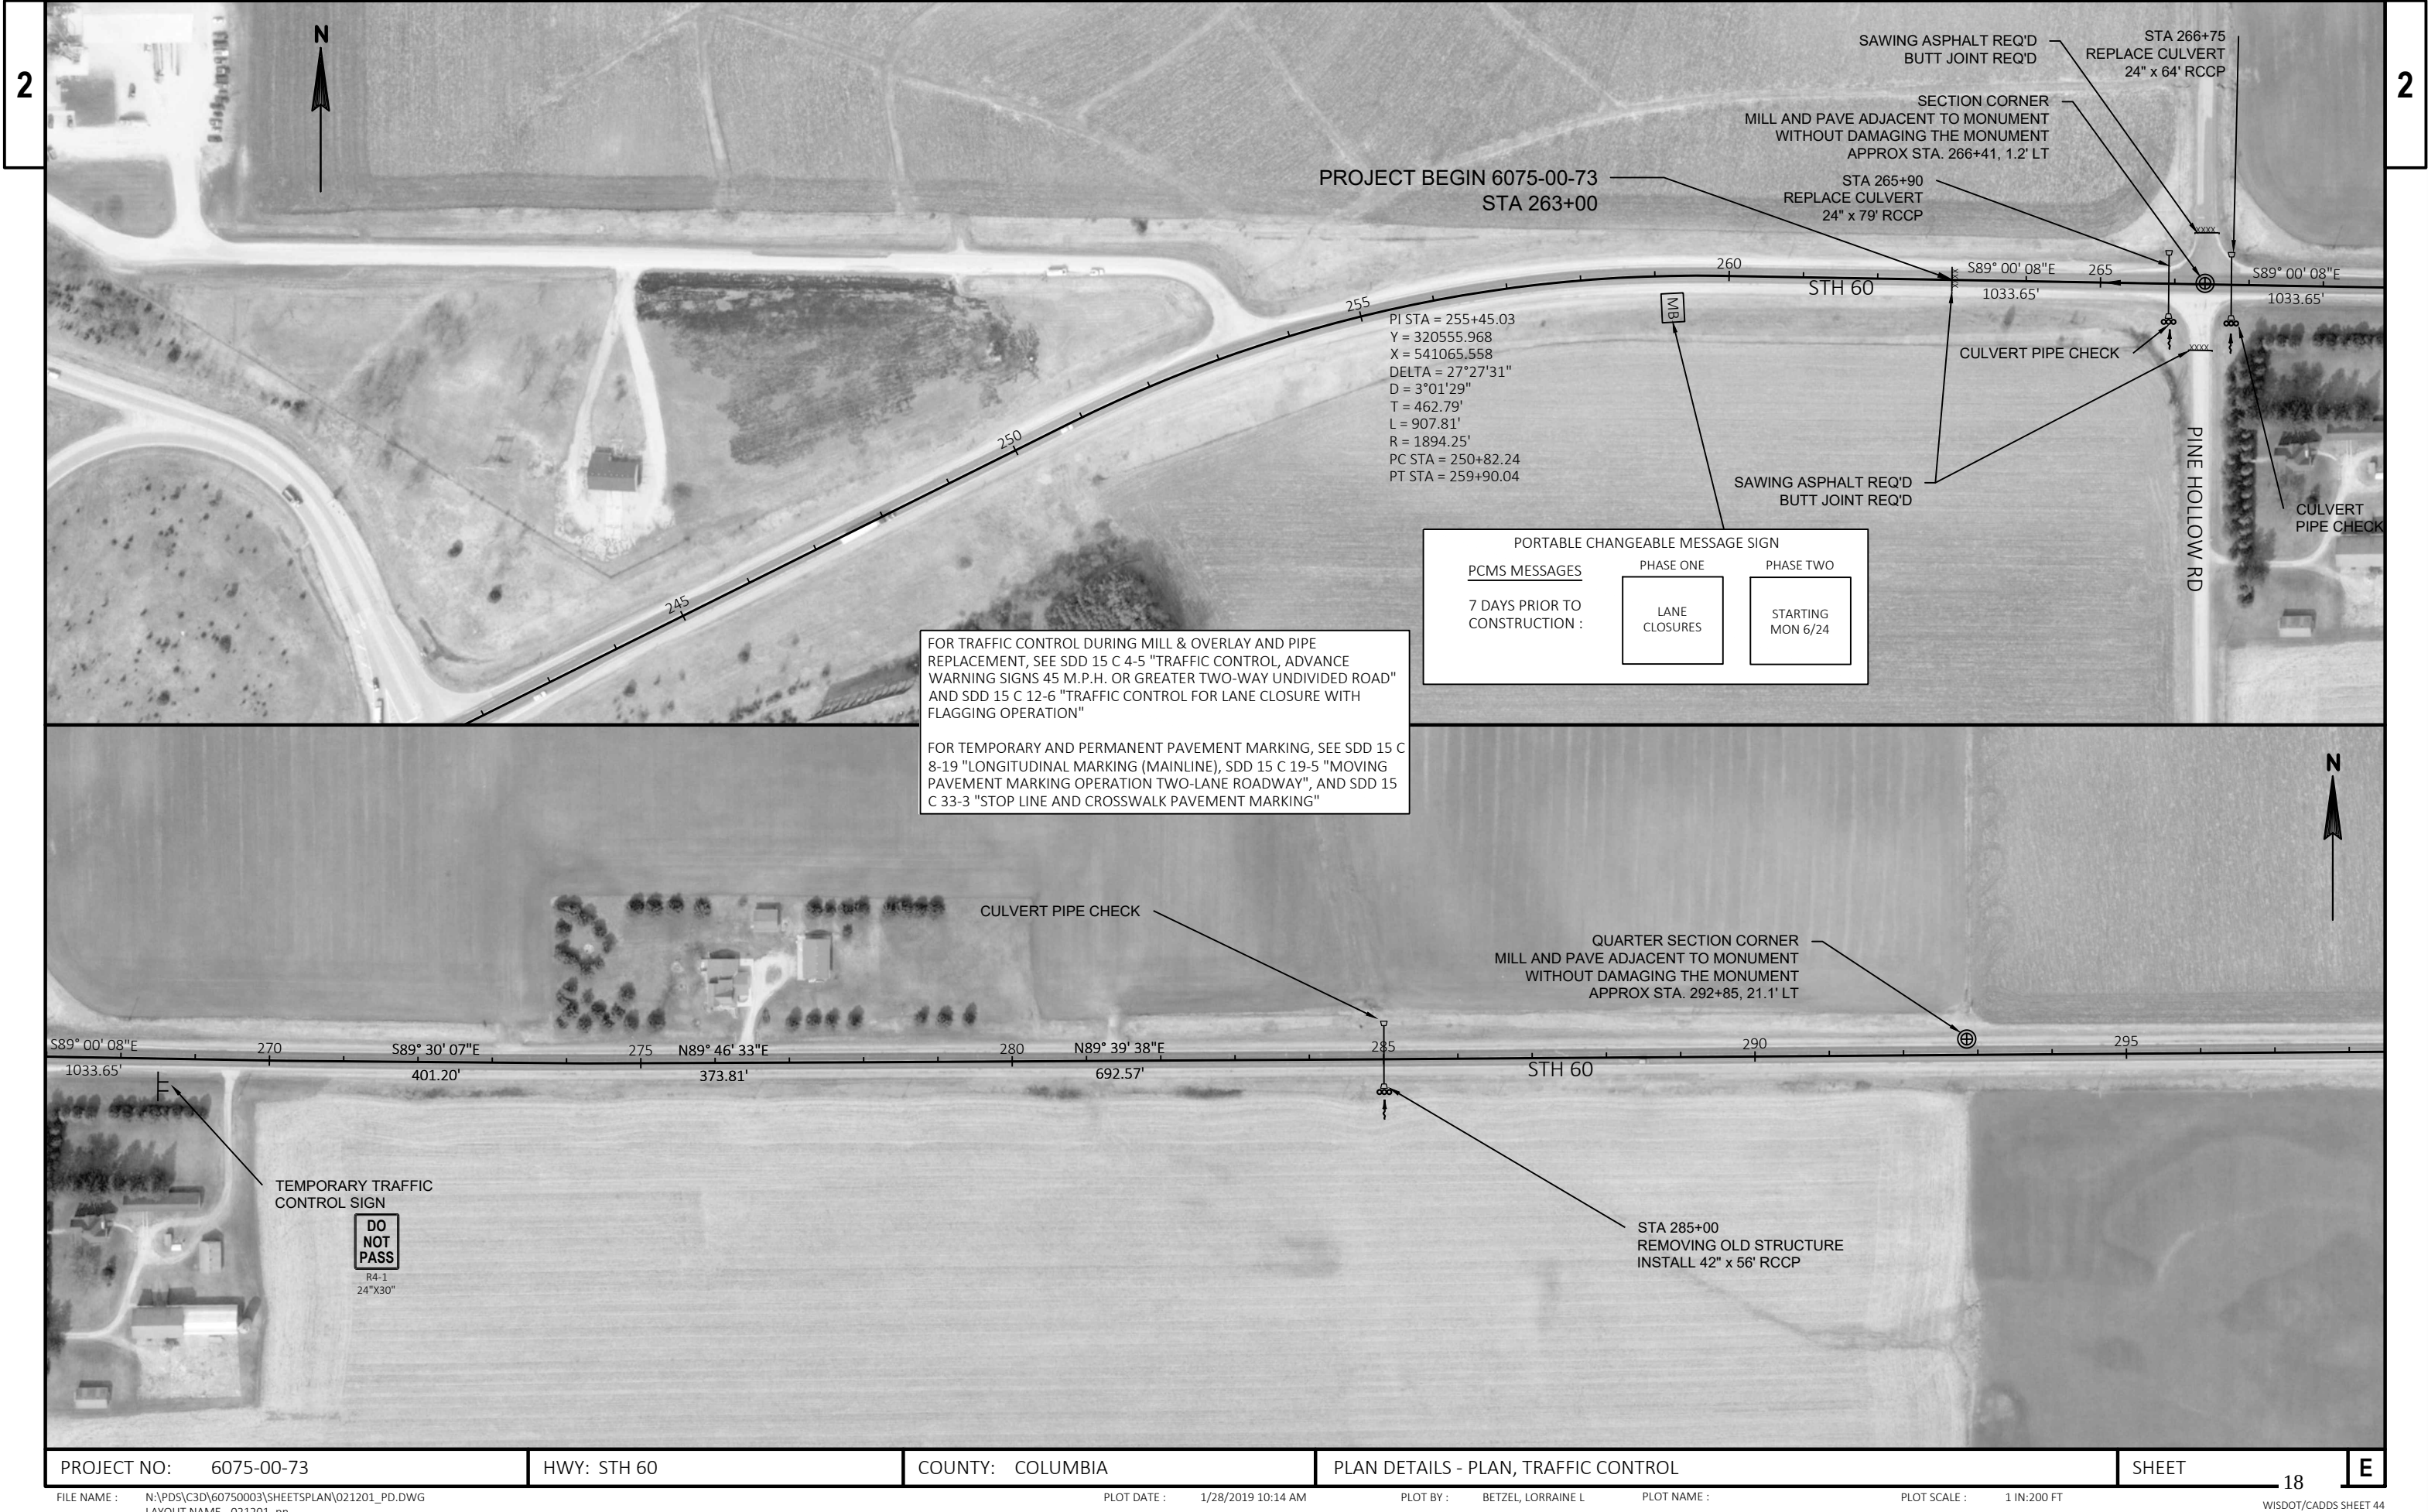



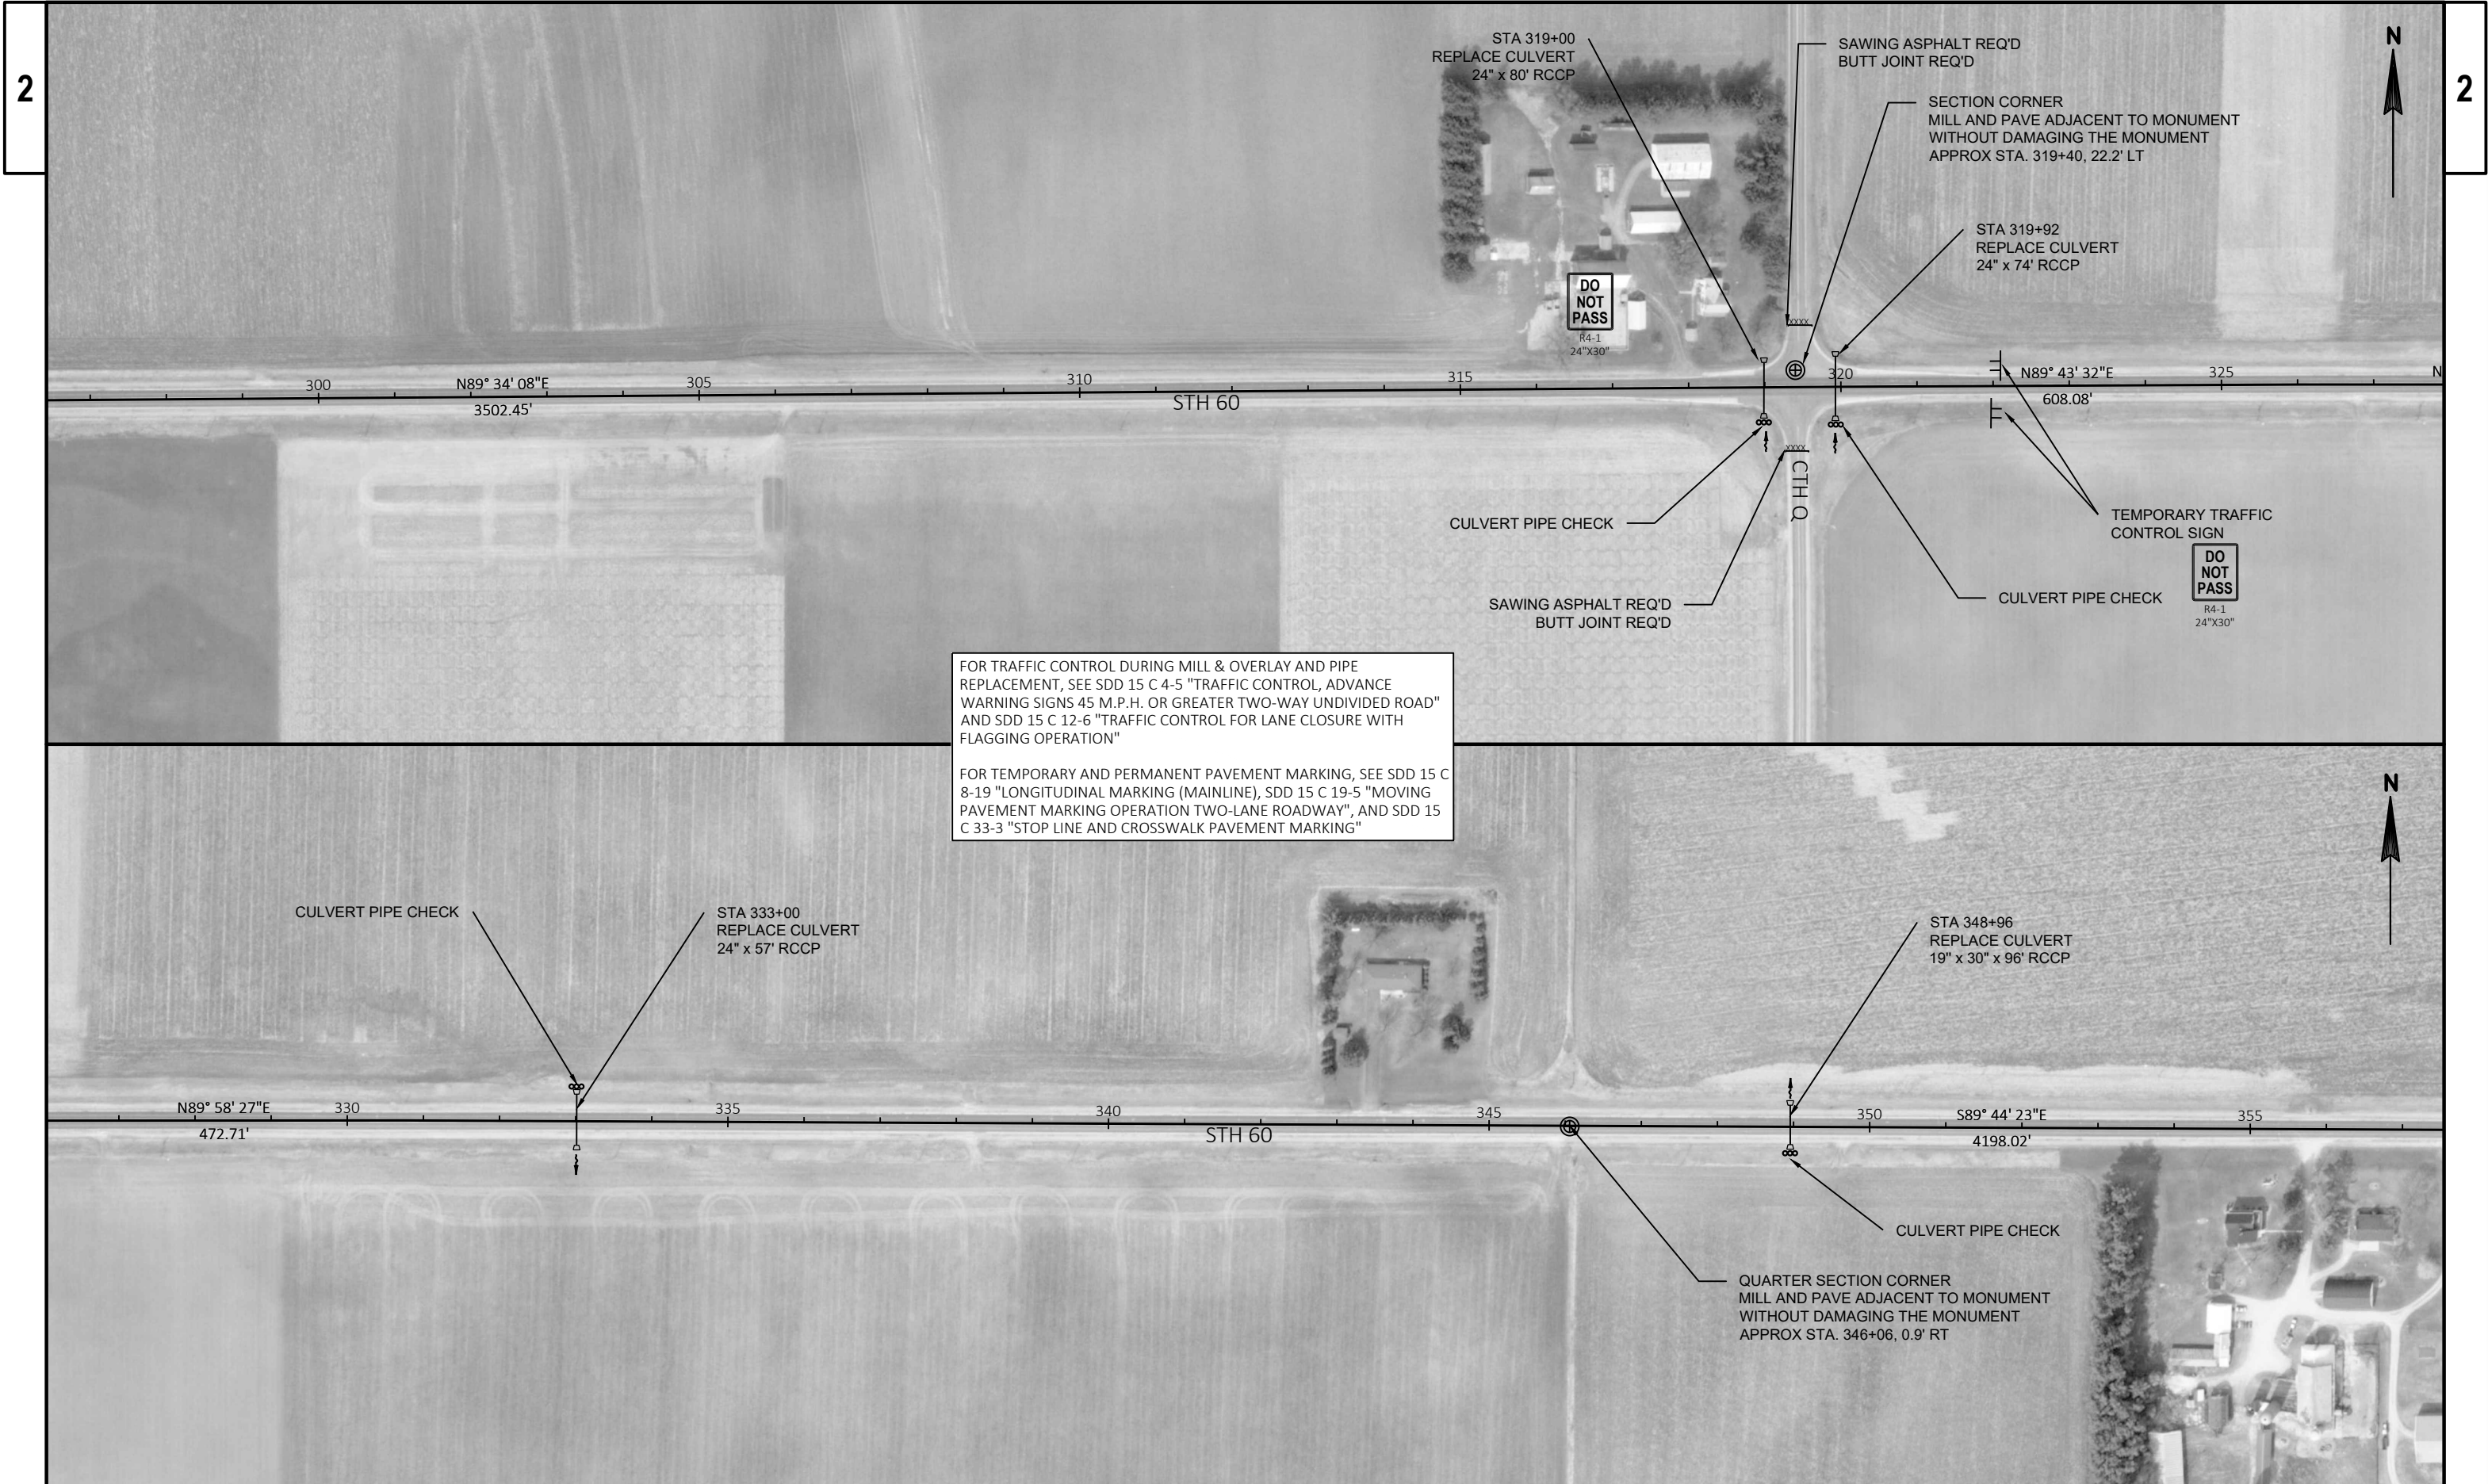



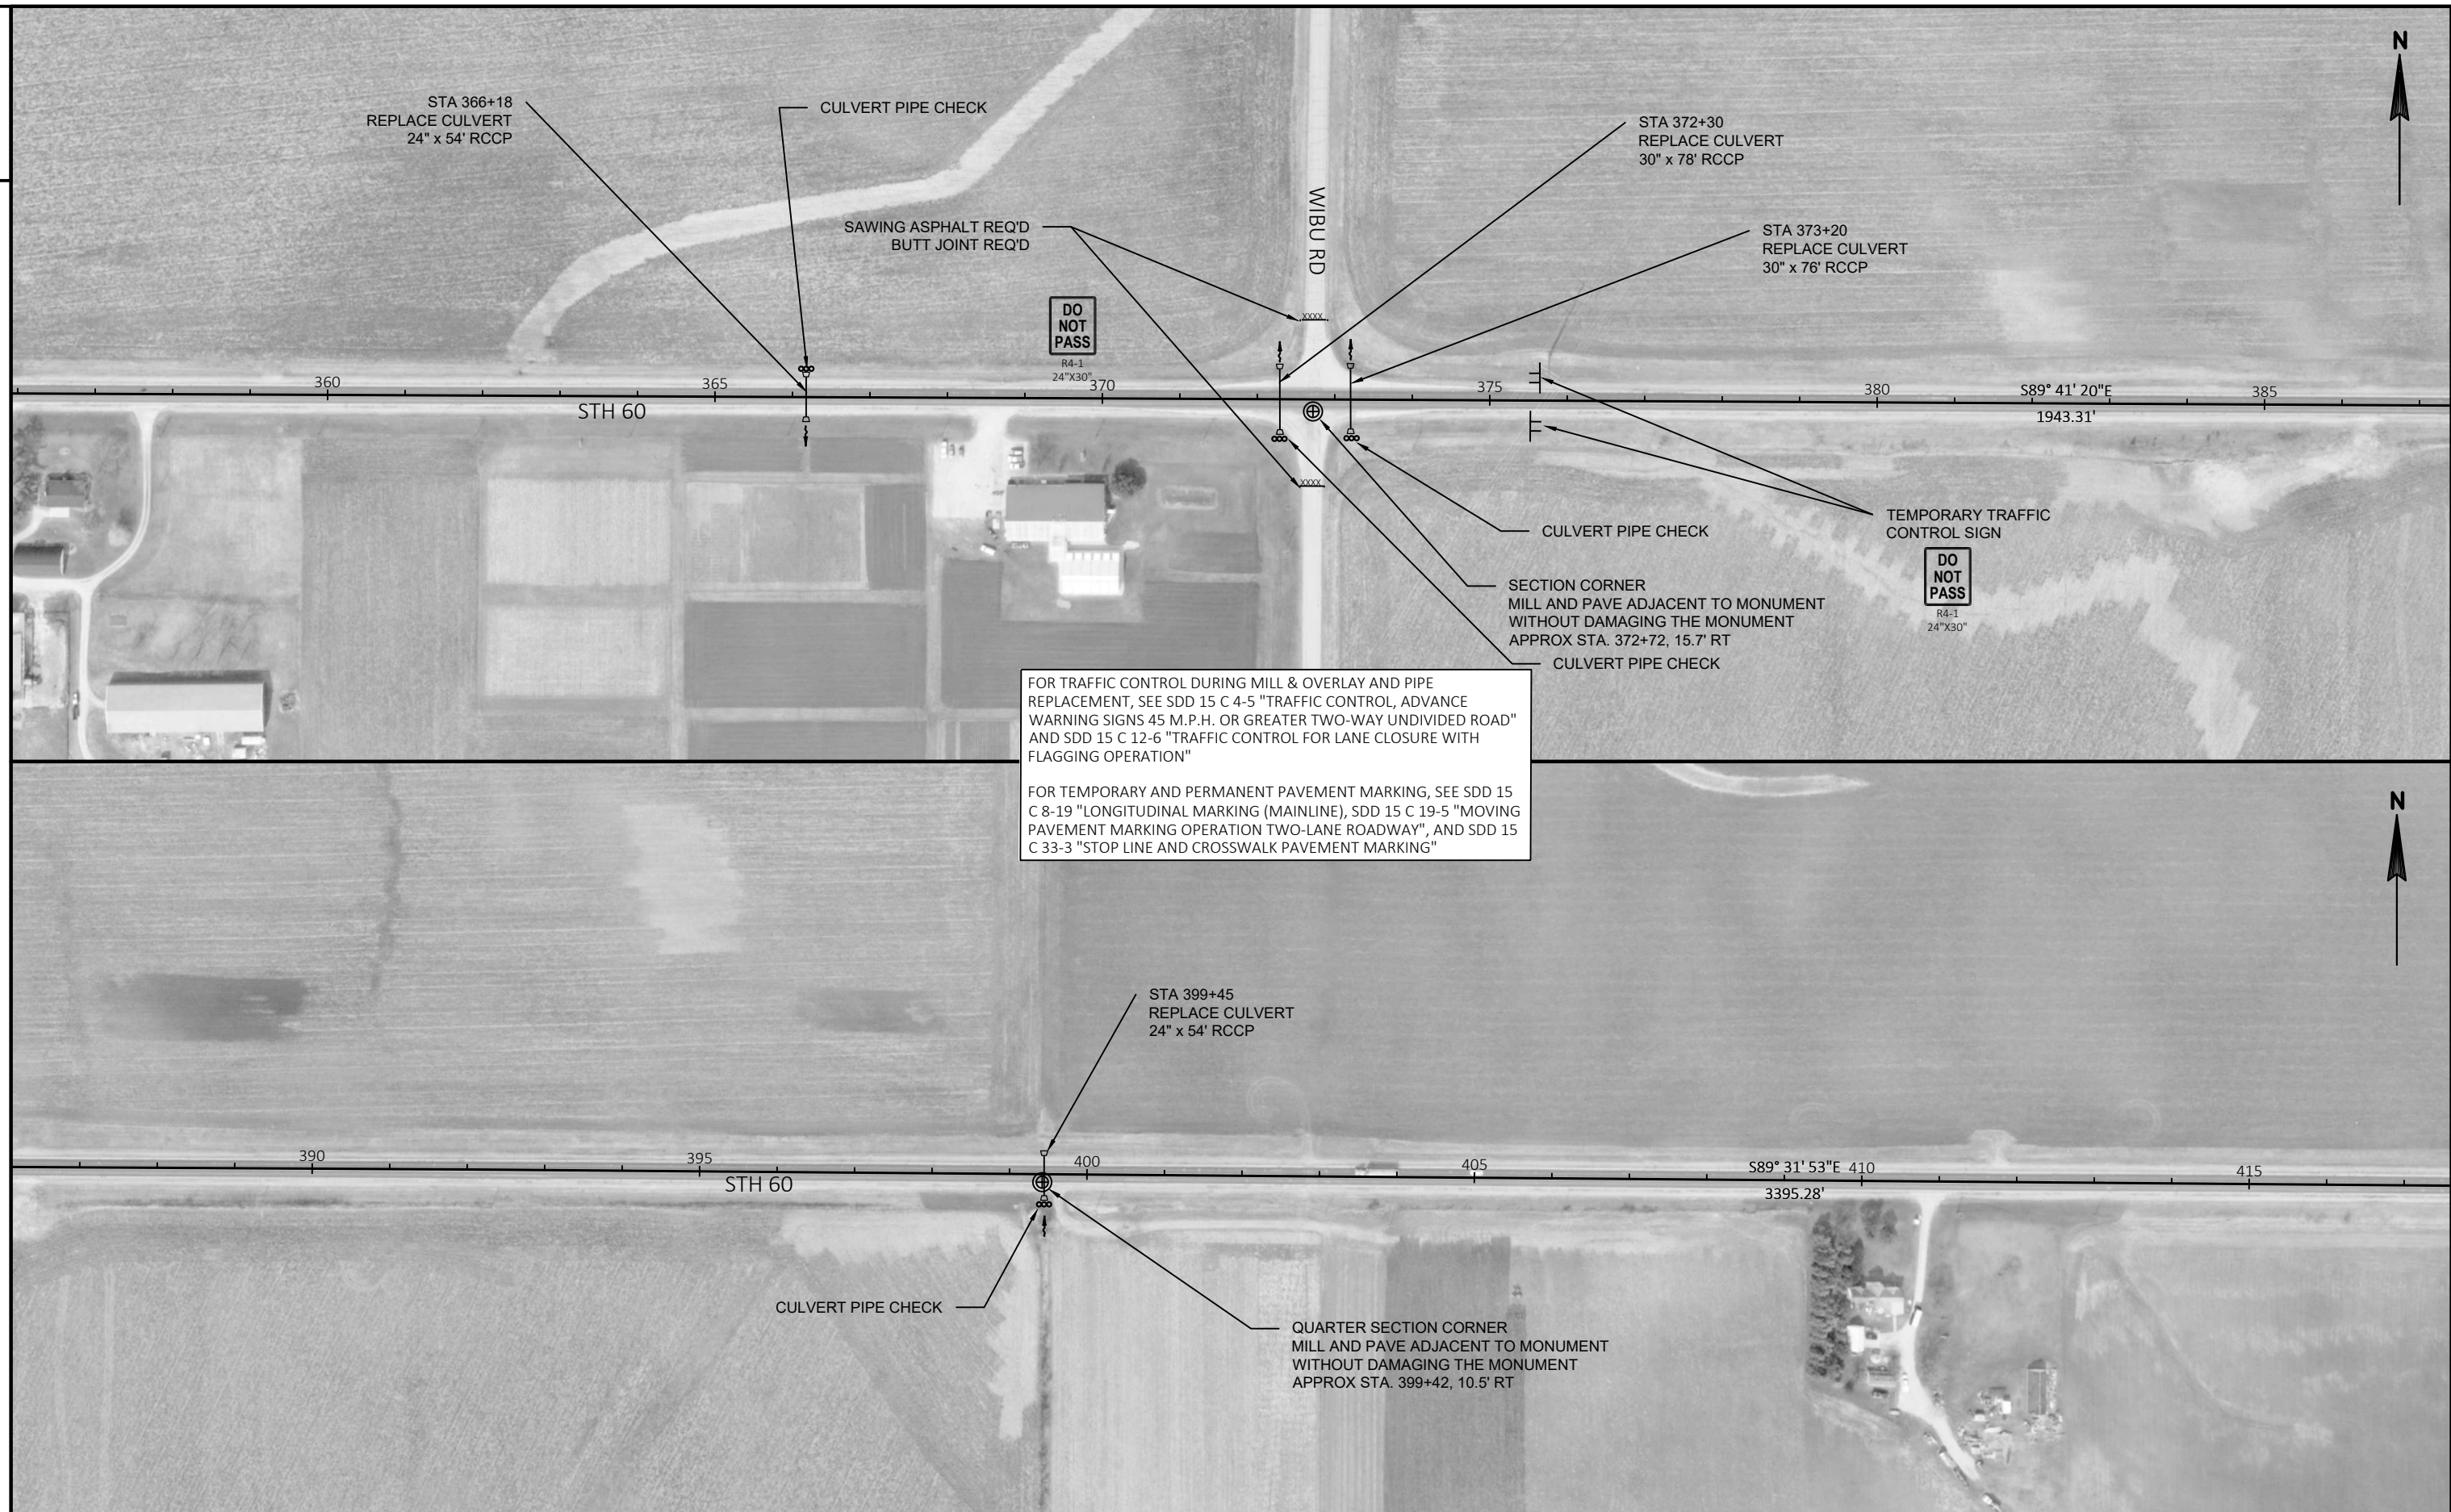

PROJECT NO: 6075-00-73

HWY: STH 60

COUNTY: COLUMBIA

PLAN DETAILS - PLAN, TRAFFIC CONTROL

SHEET





20

E





THIS SECTION INTENTIONALLY LEFT BLANK


|                                                                                   |                                  |
|-----------------------------------------------------------------------------------|----------------------------------|
|  | DETOUR ROUTE                     |
|  | EXISTING SIGN                    |
|  | NEW SIGN                         |
|  | COVER EXISTING SIGN              |
|  | NEW SIGN SINGLE/DOUBLE POST      |
|  | EXISTING SIGN SINGLE/DOUBLE POST |
|  | BARRICADE WITH/WITHOUT SIGN      |

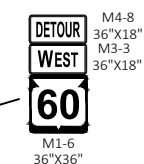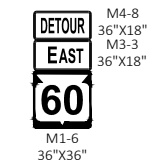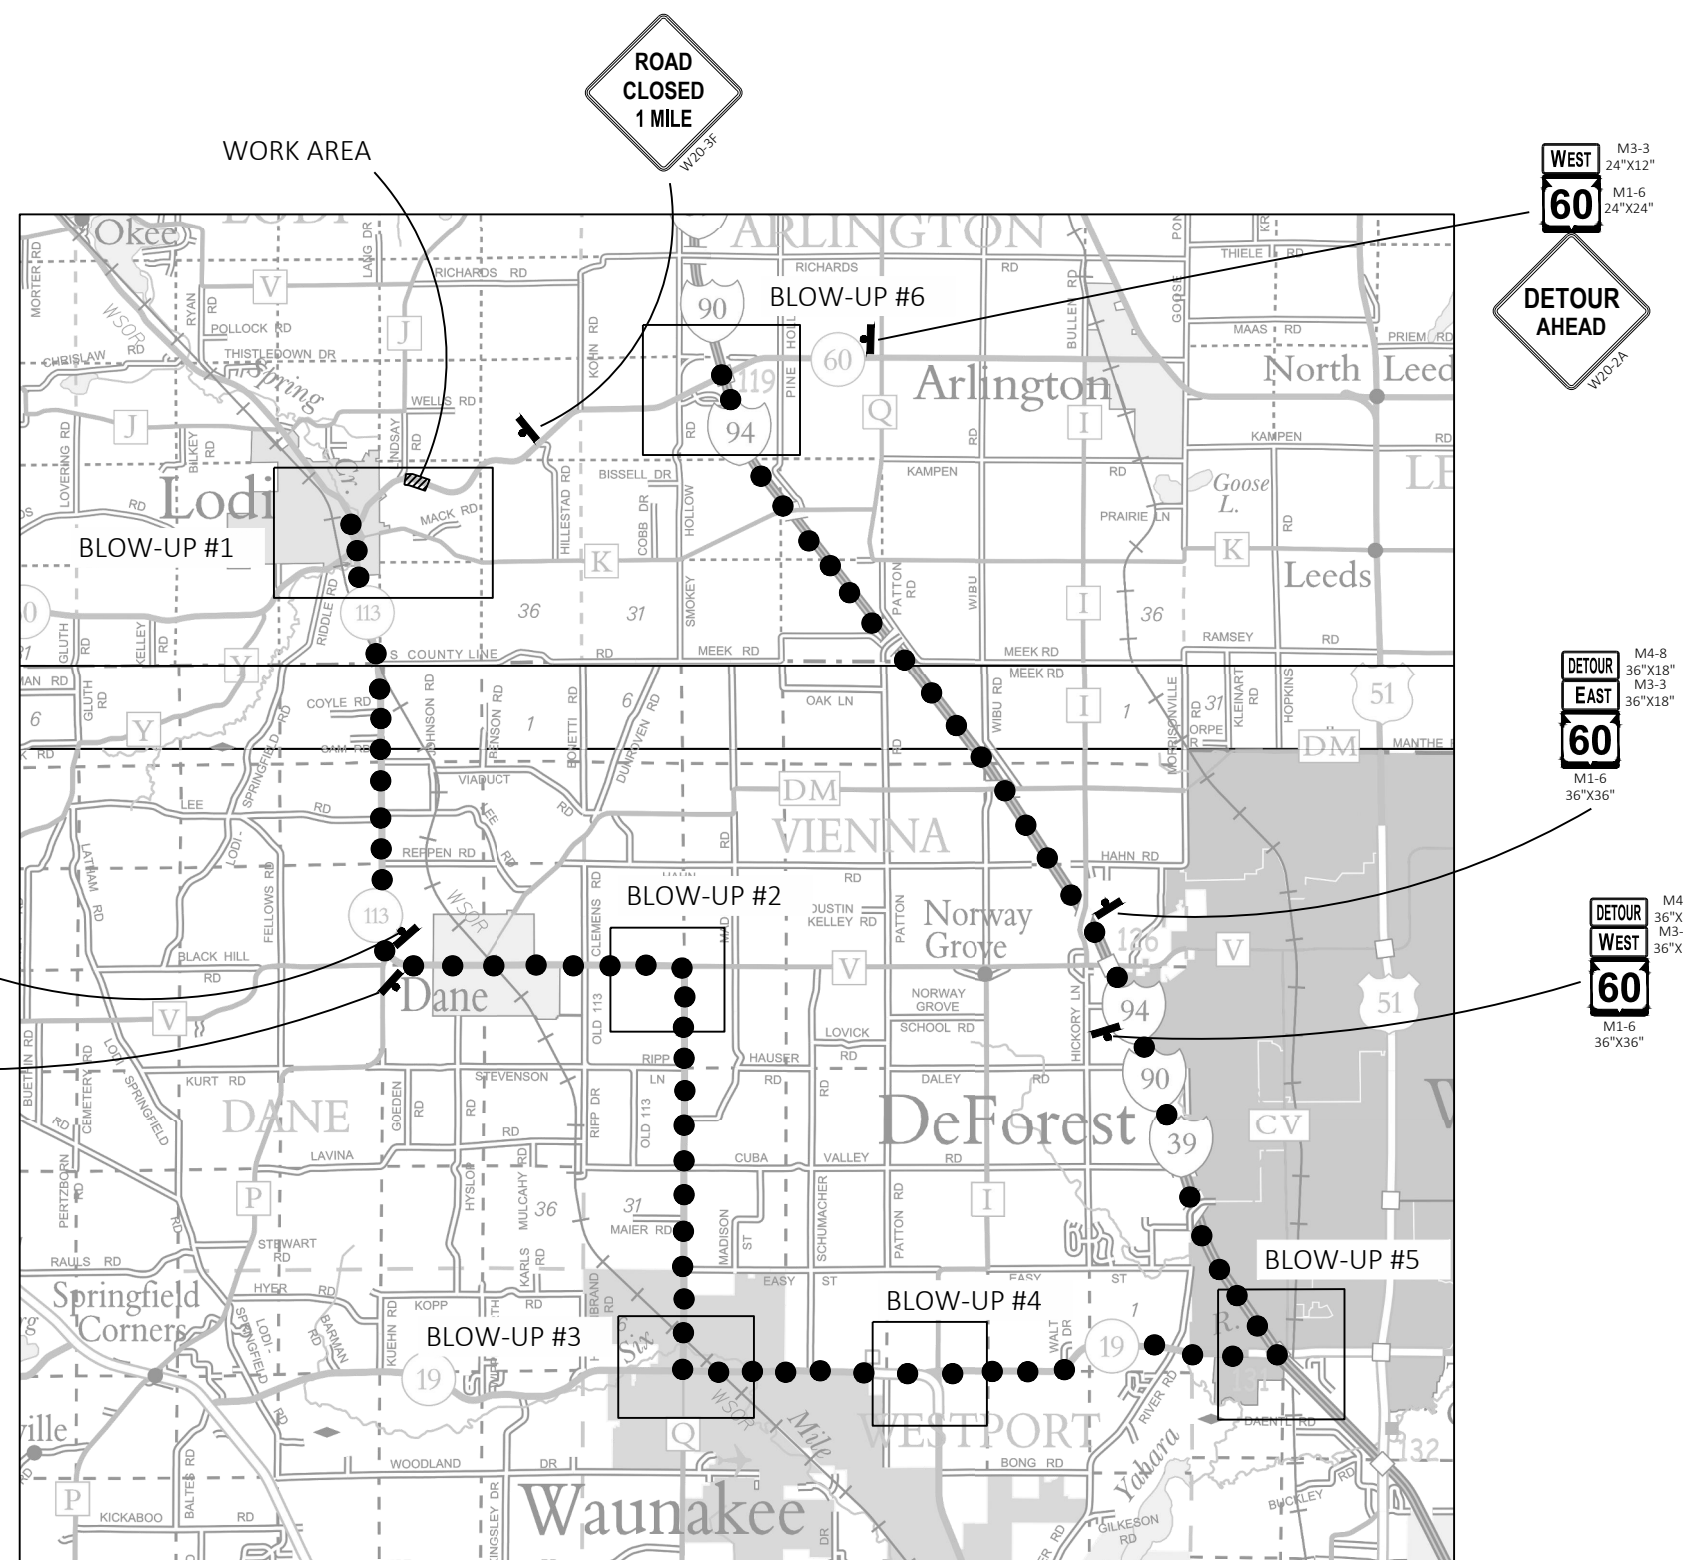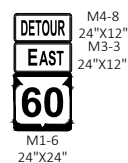




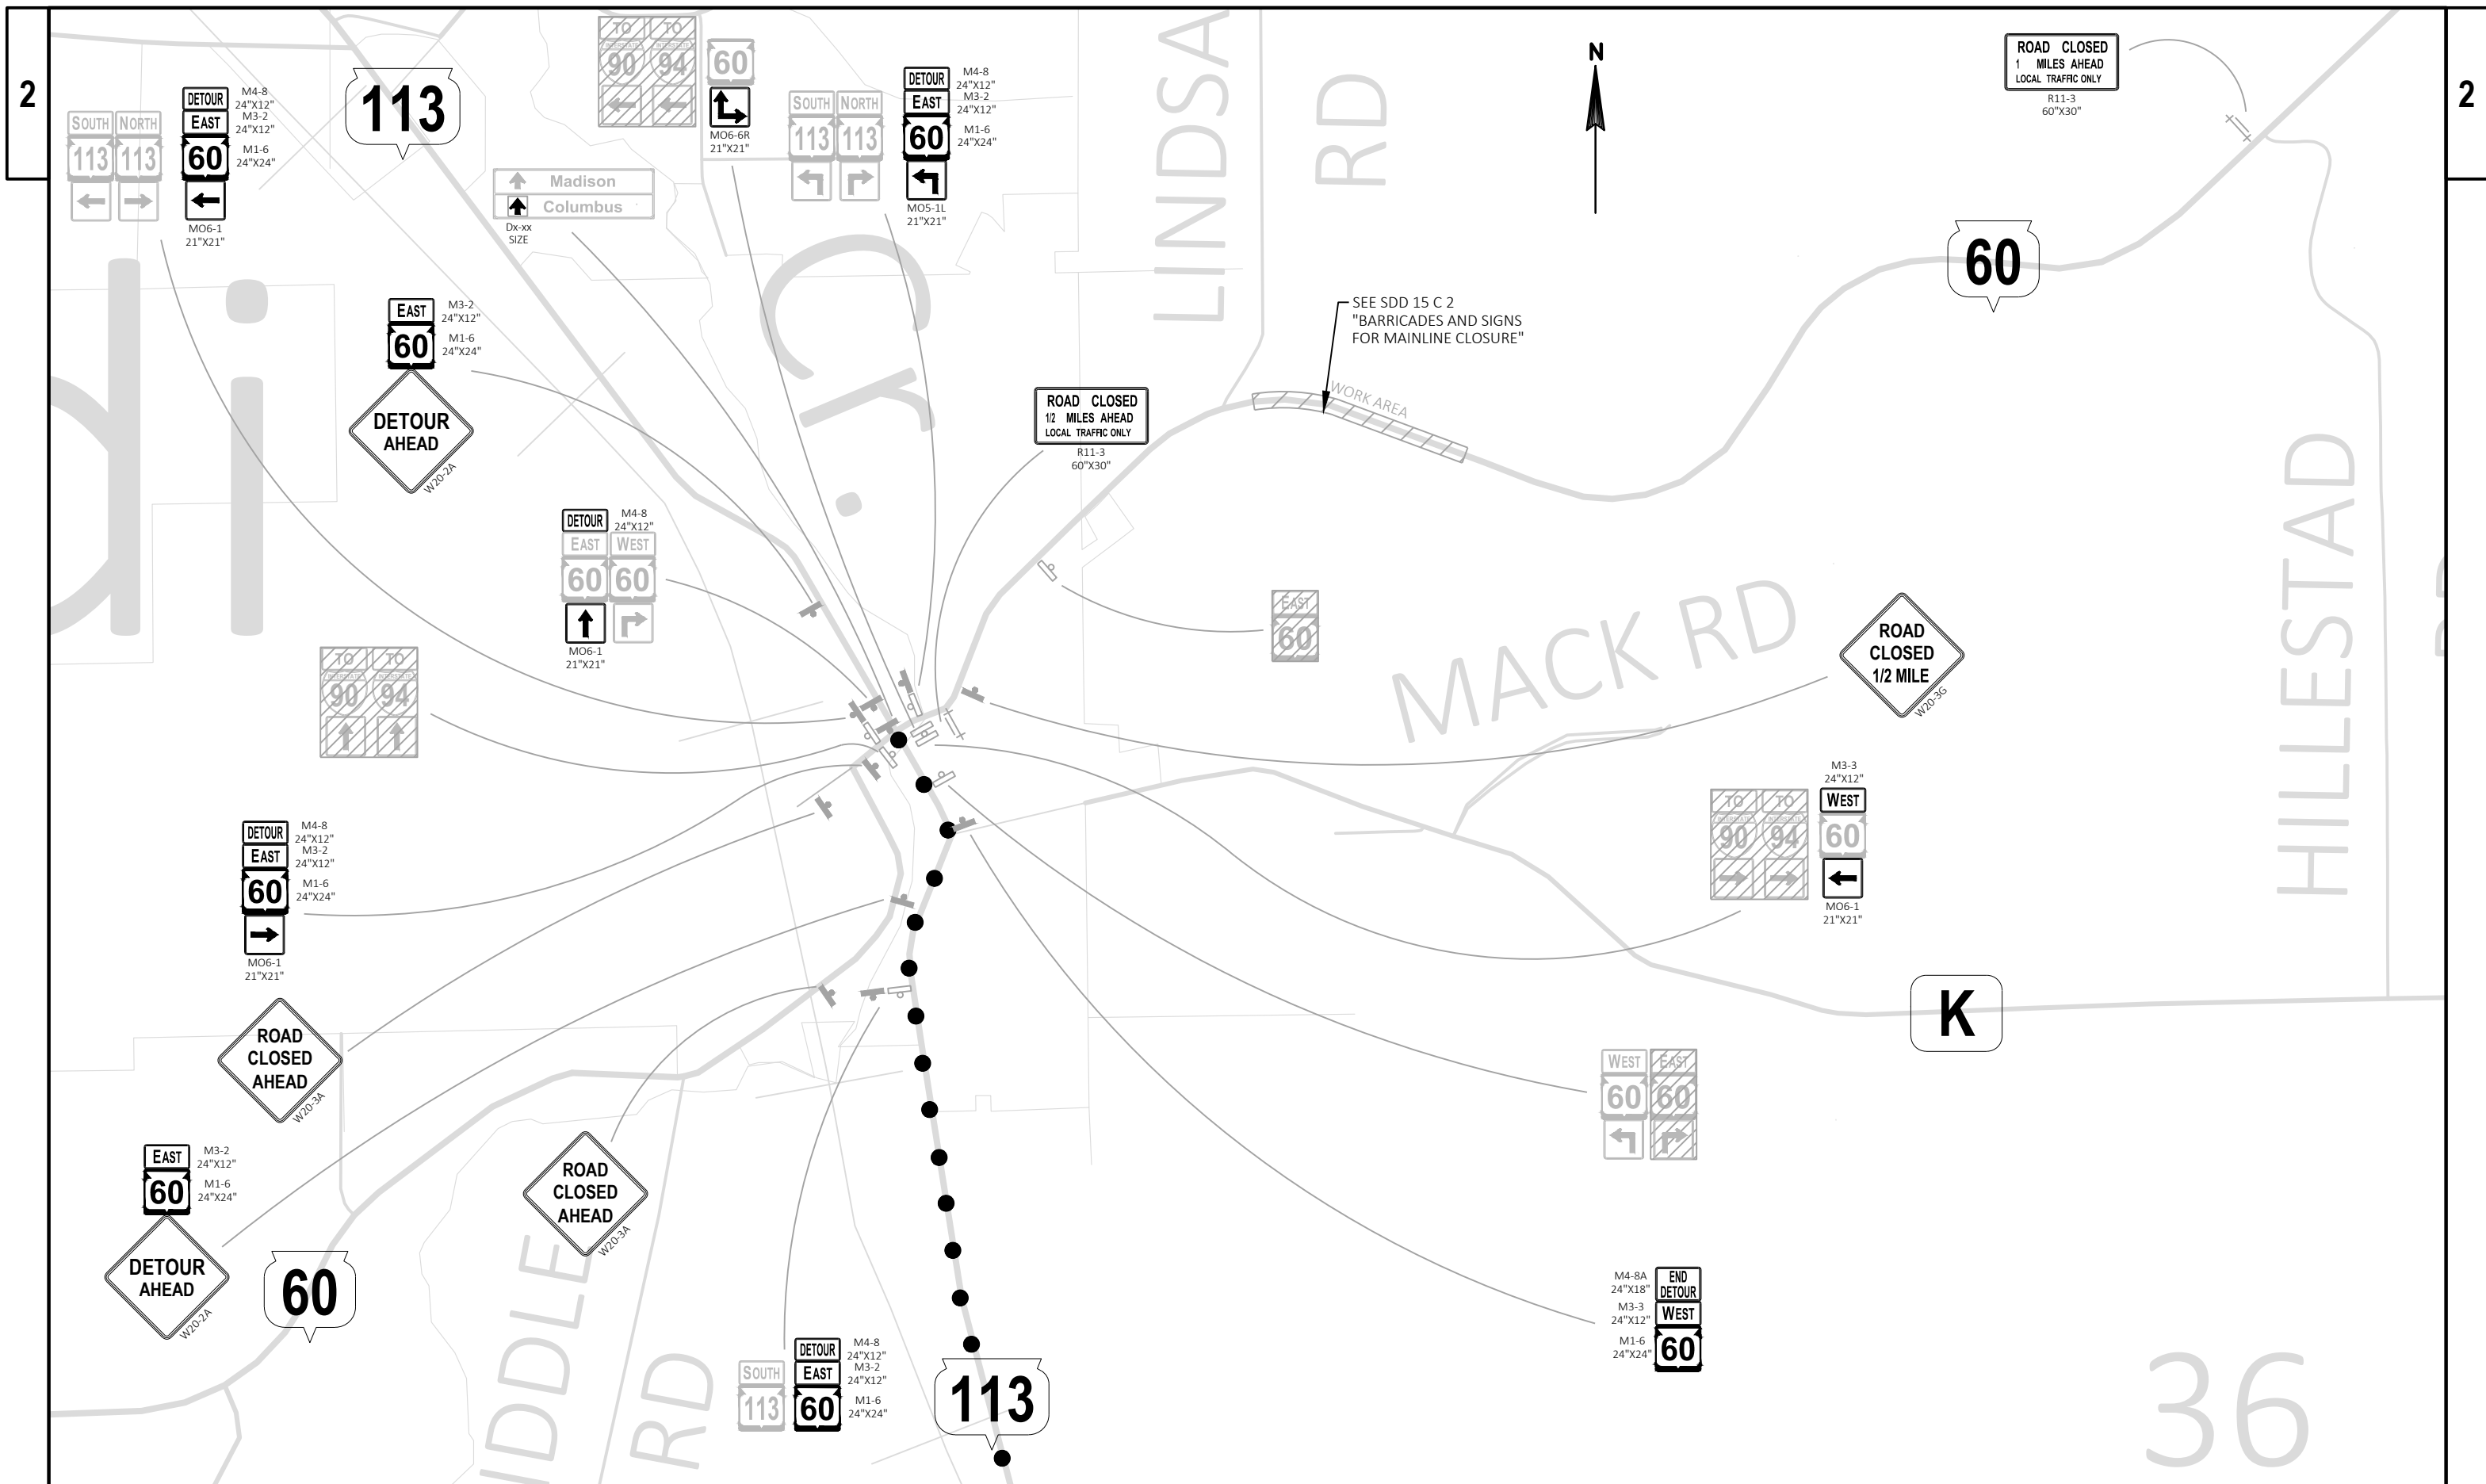


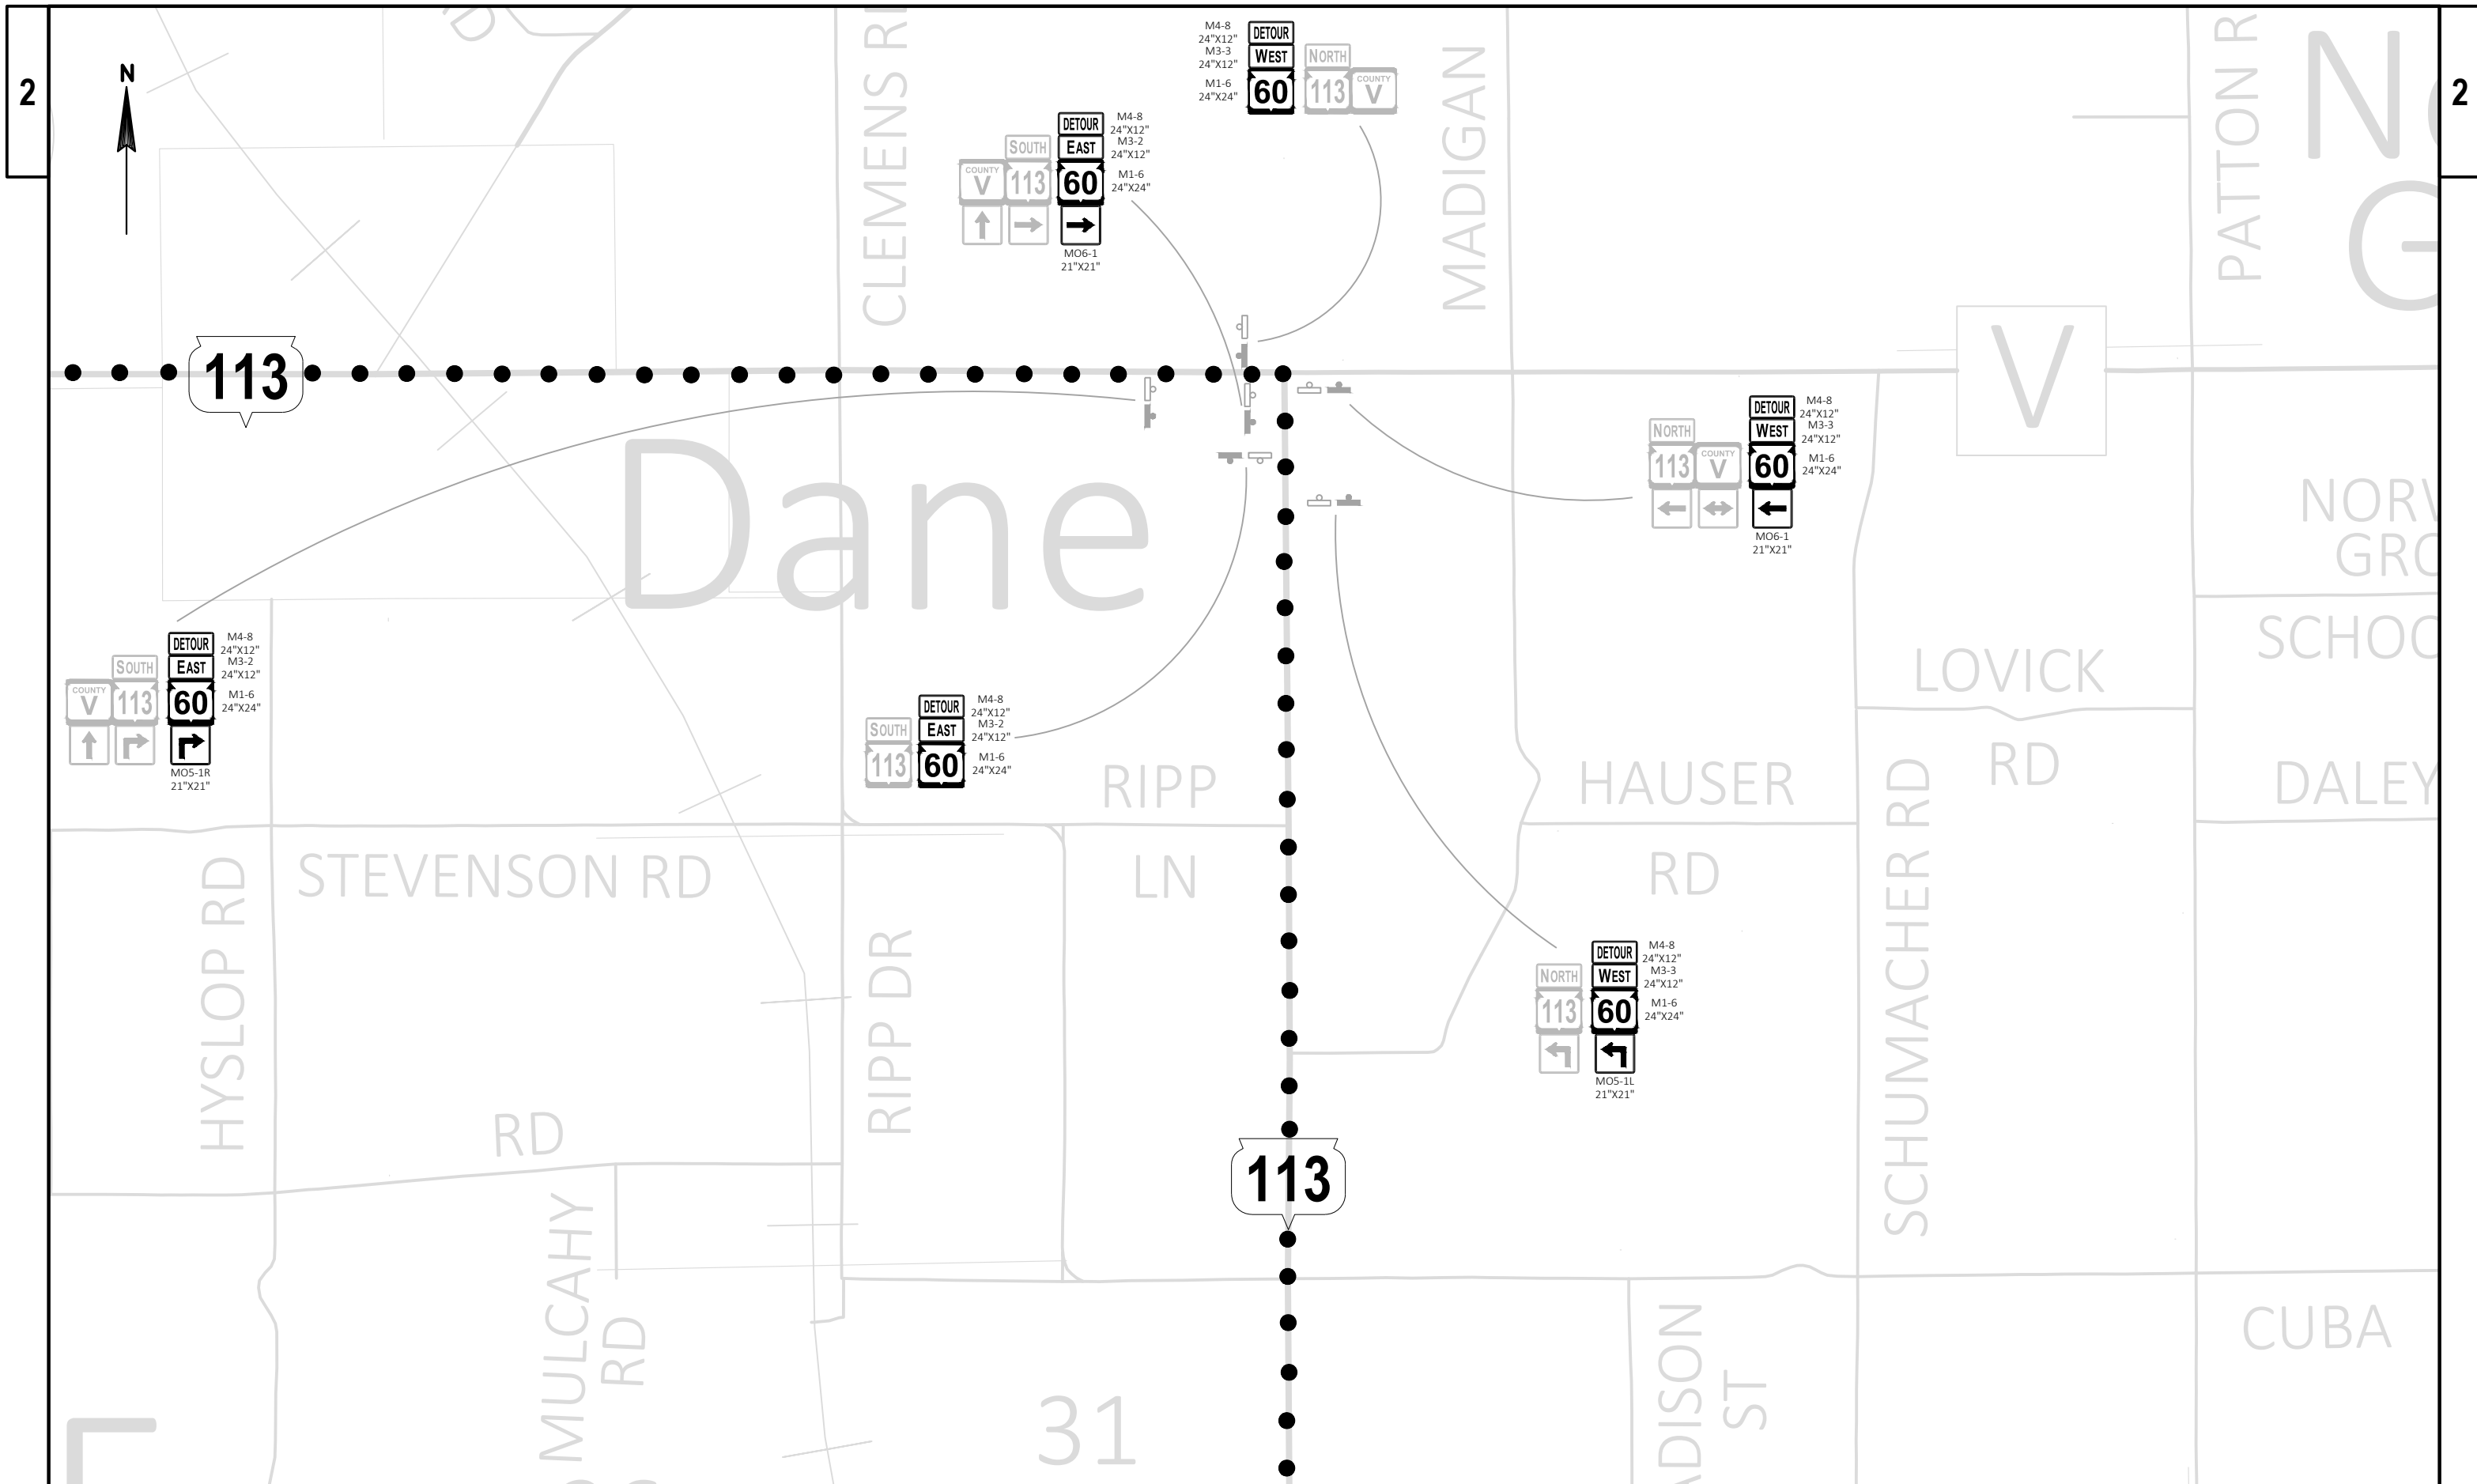

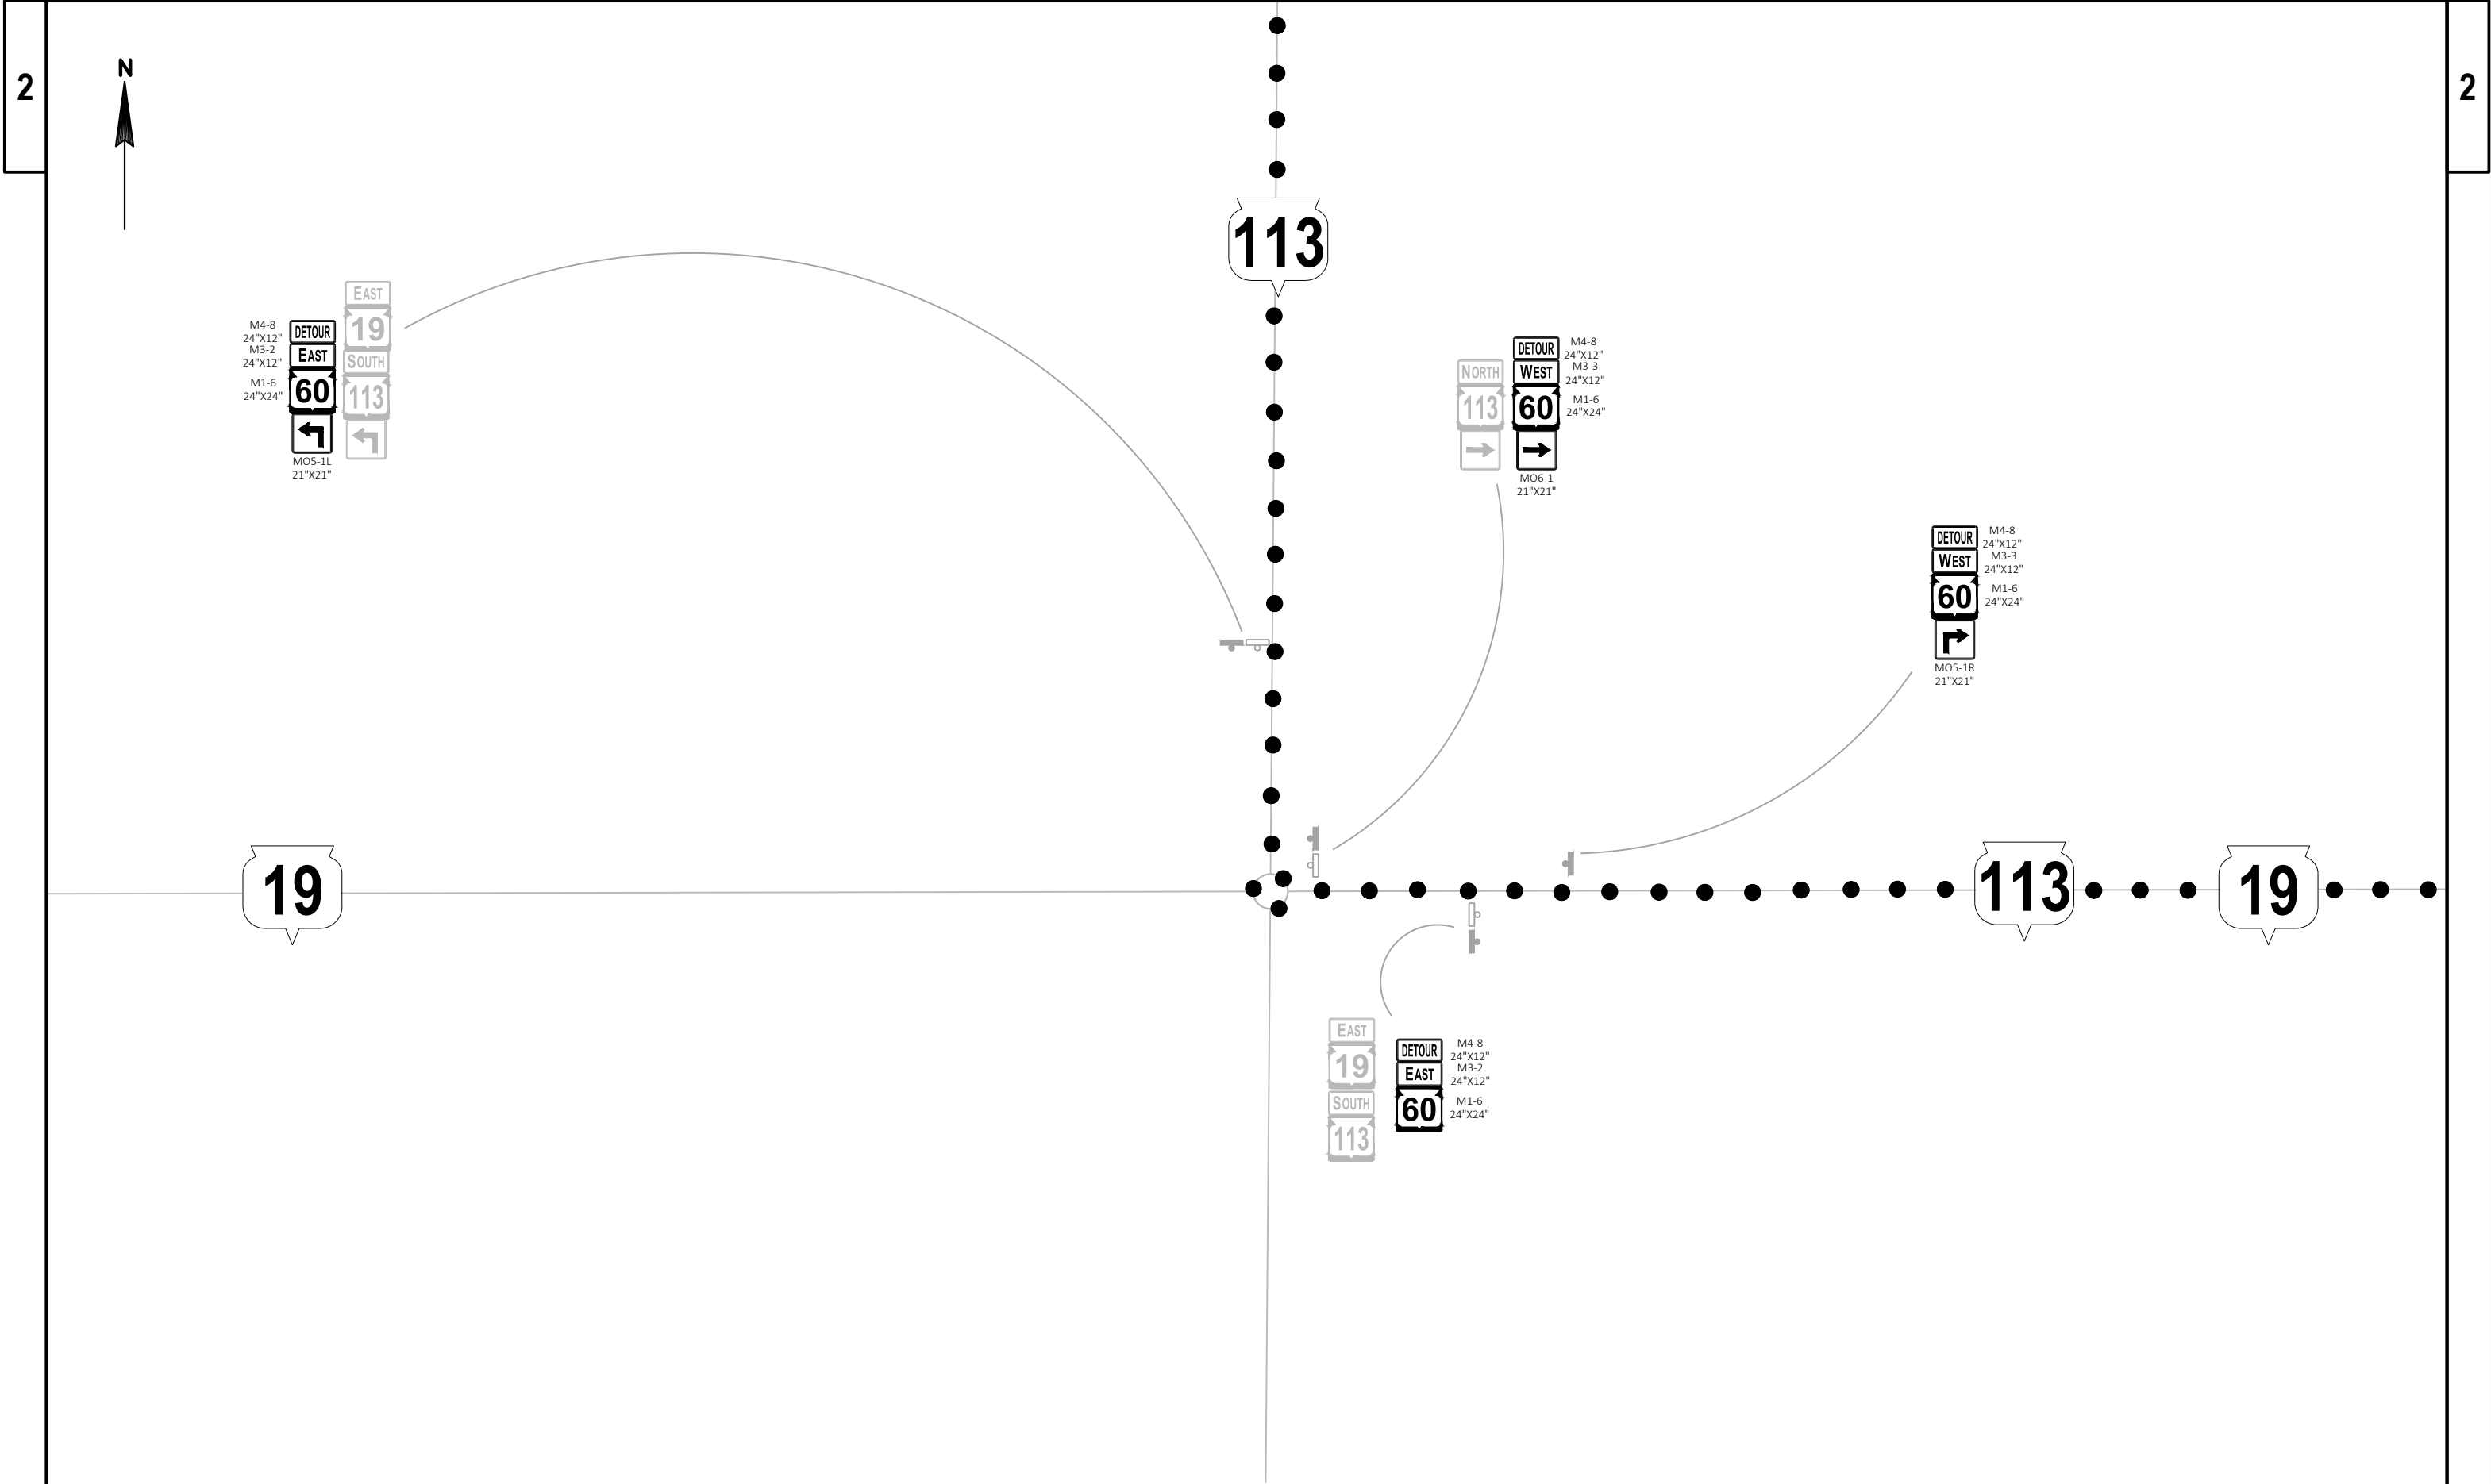


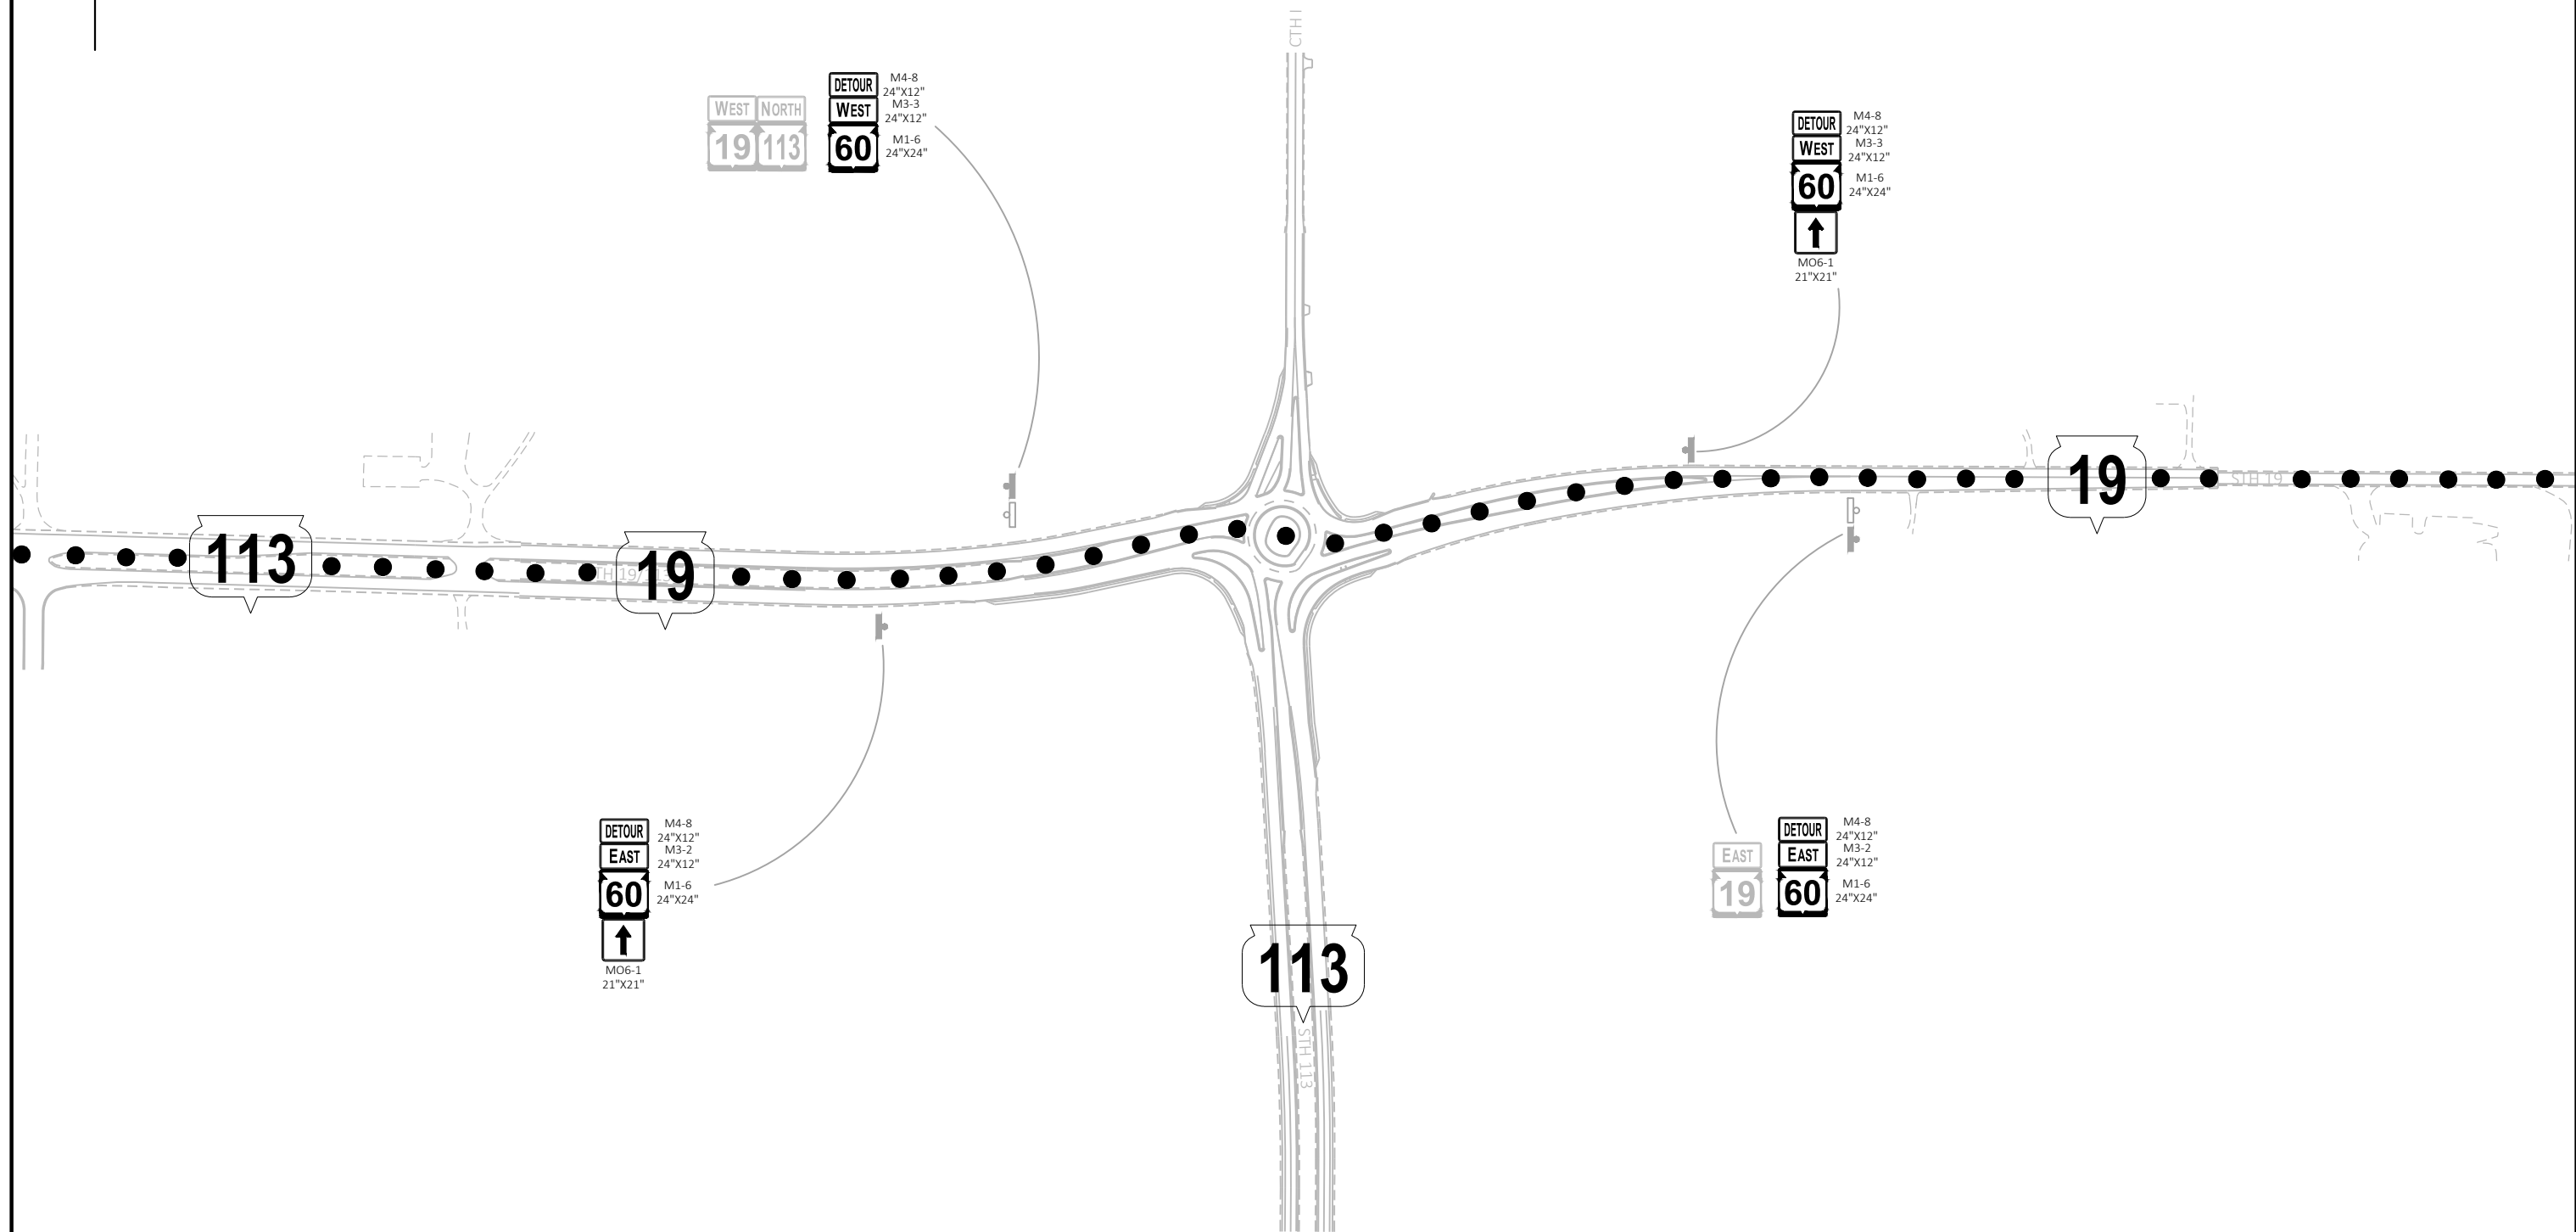




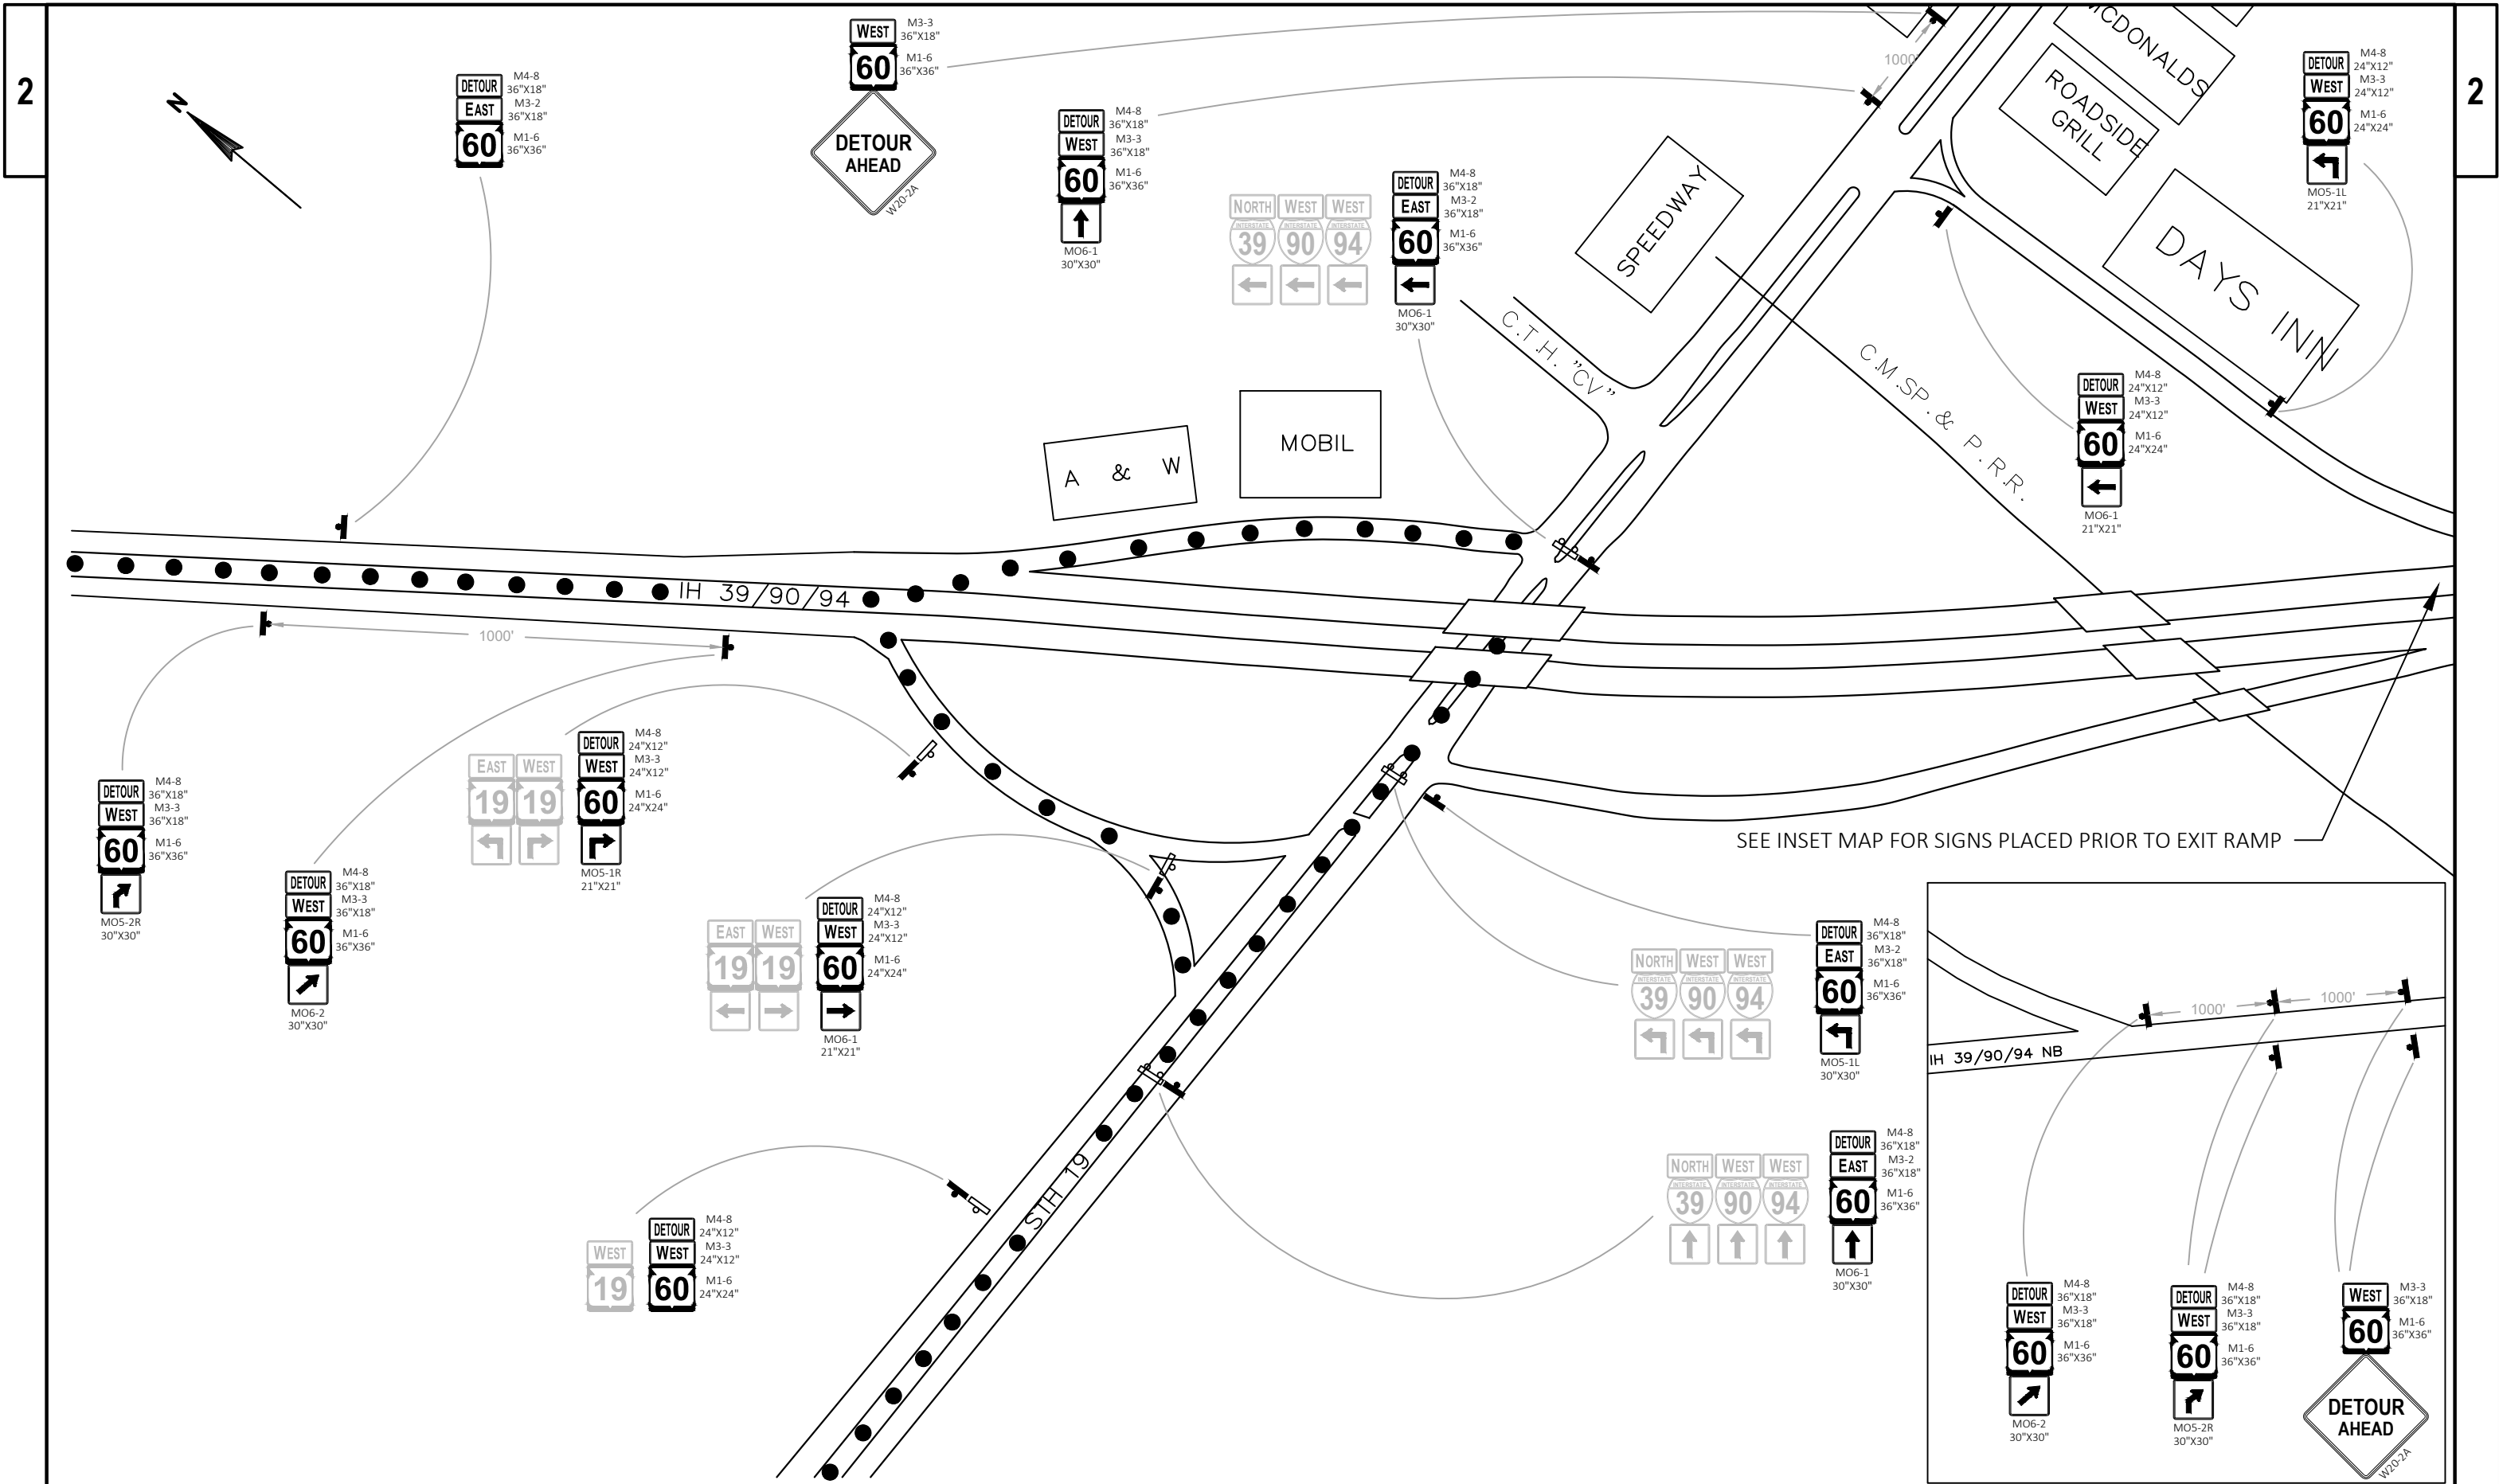

SEE INSET MAP FOR SIGNS PLACED PRIOR TO EXIT RAMP

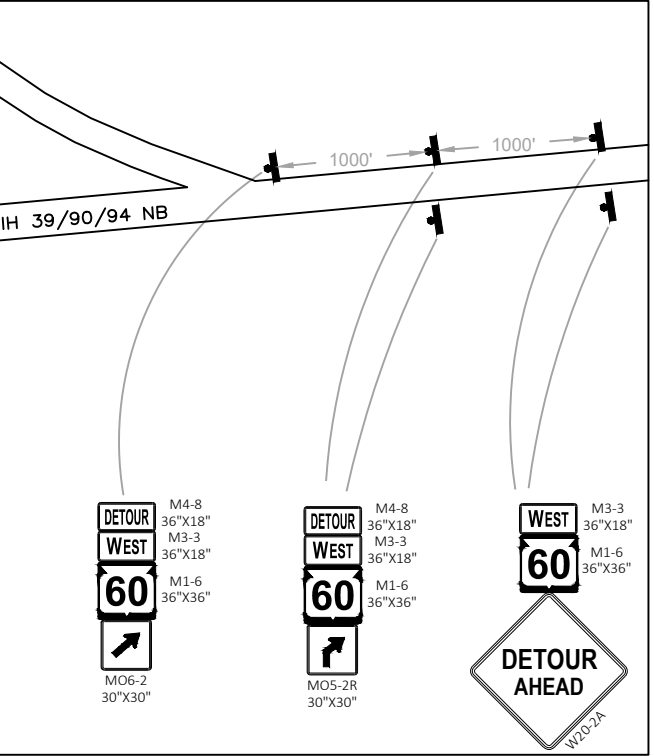

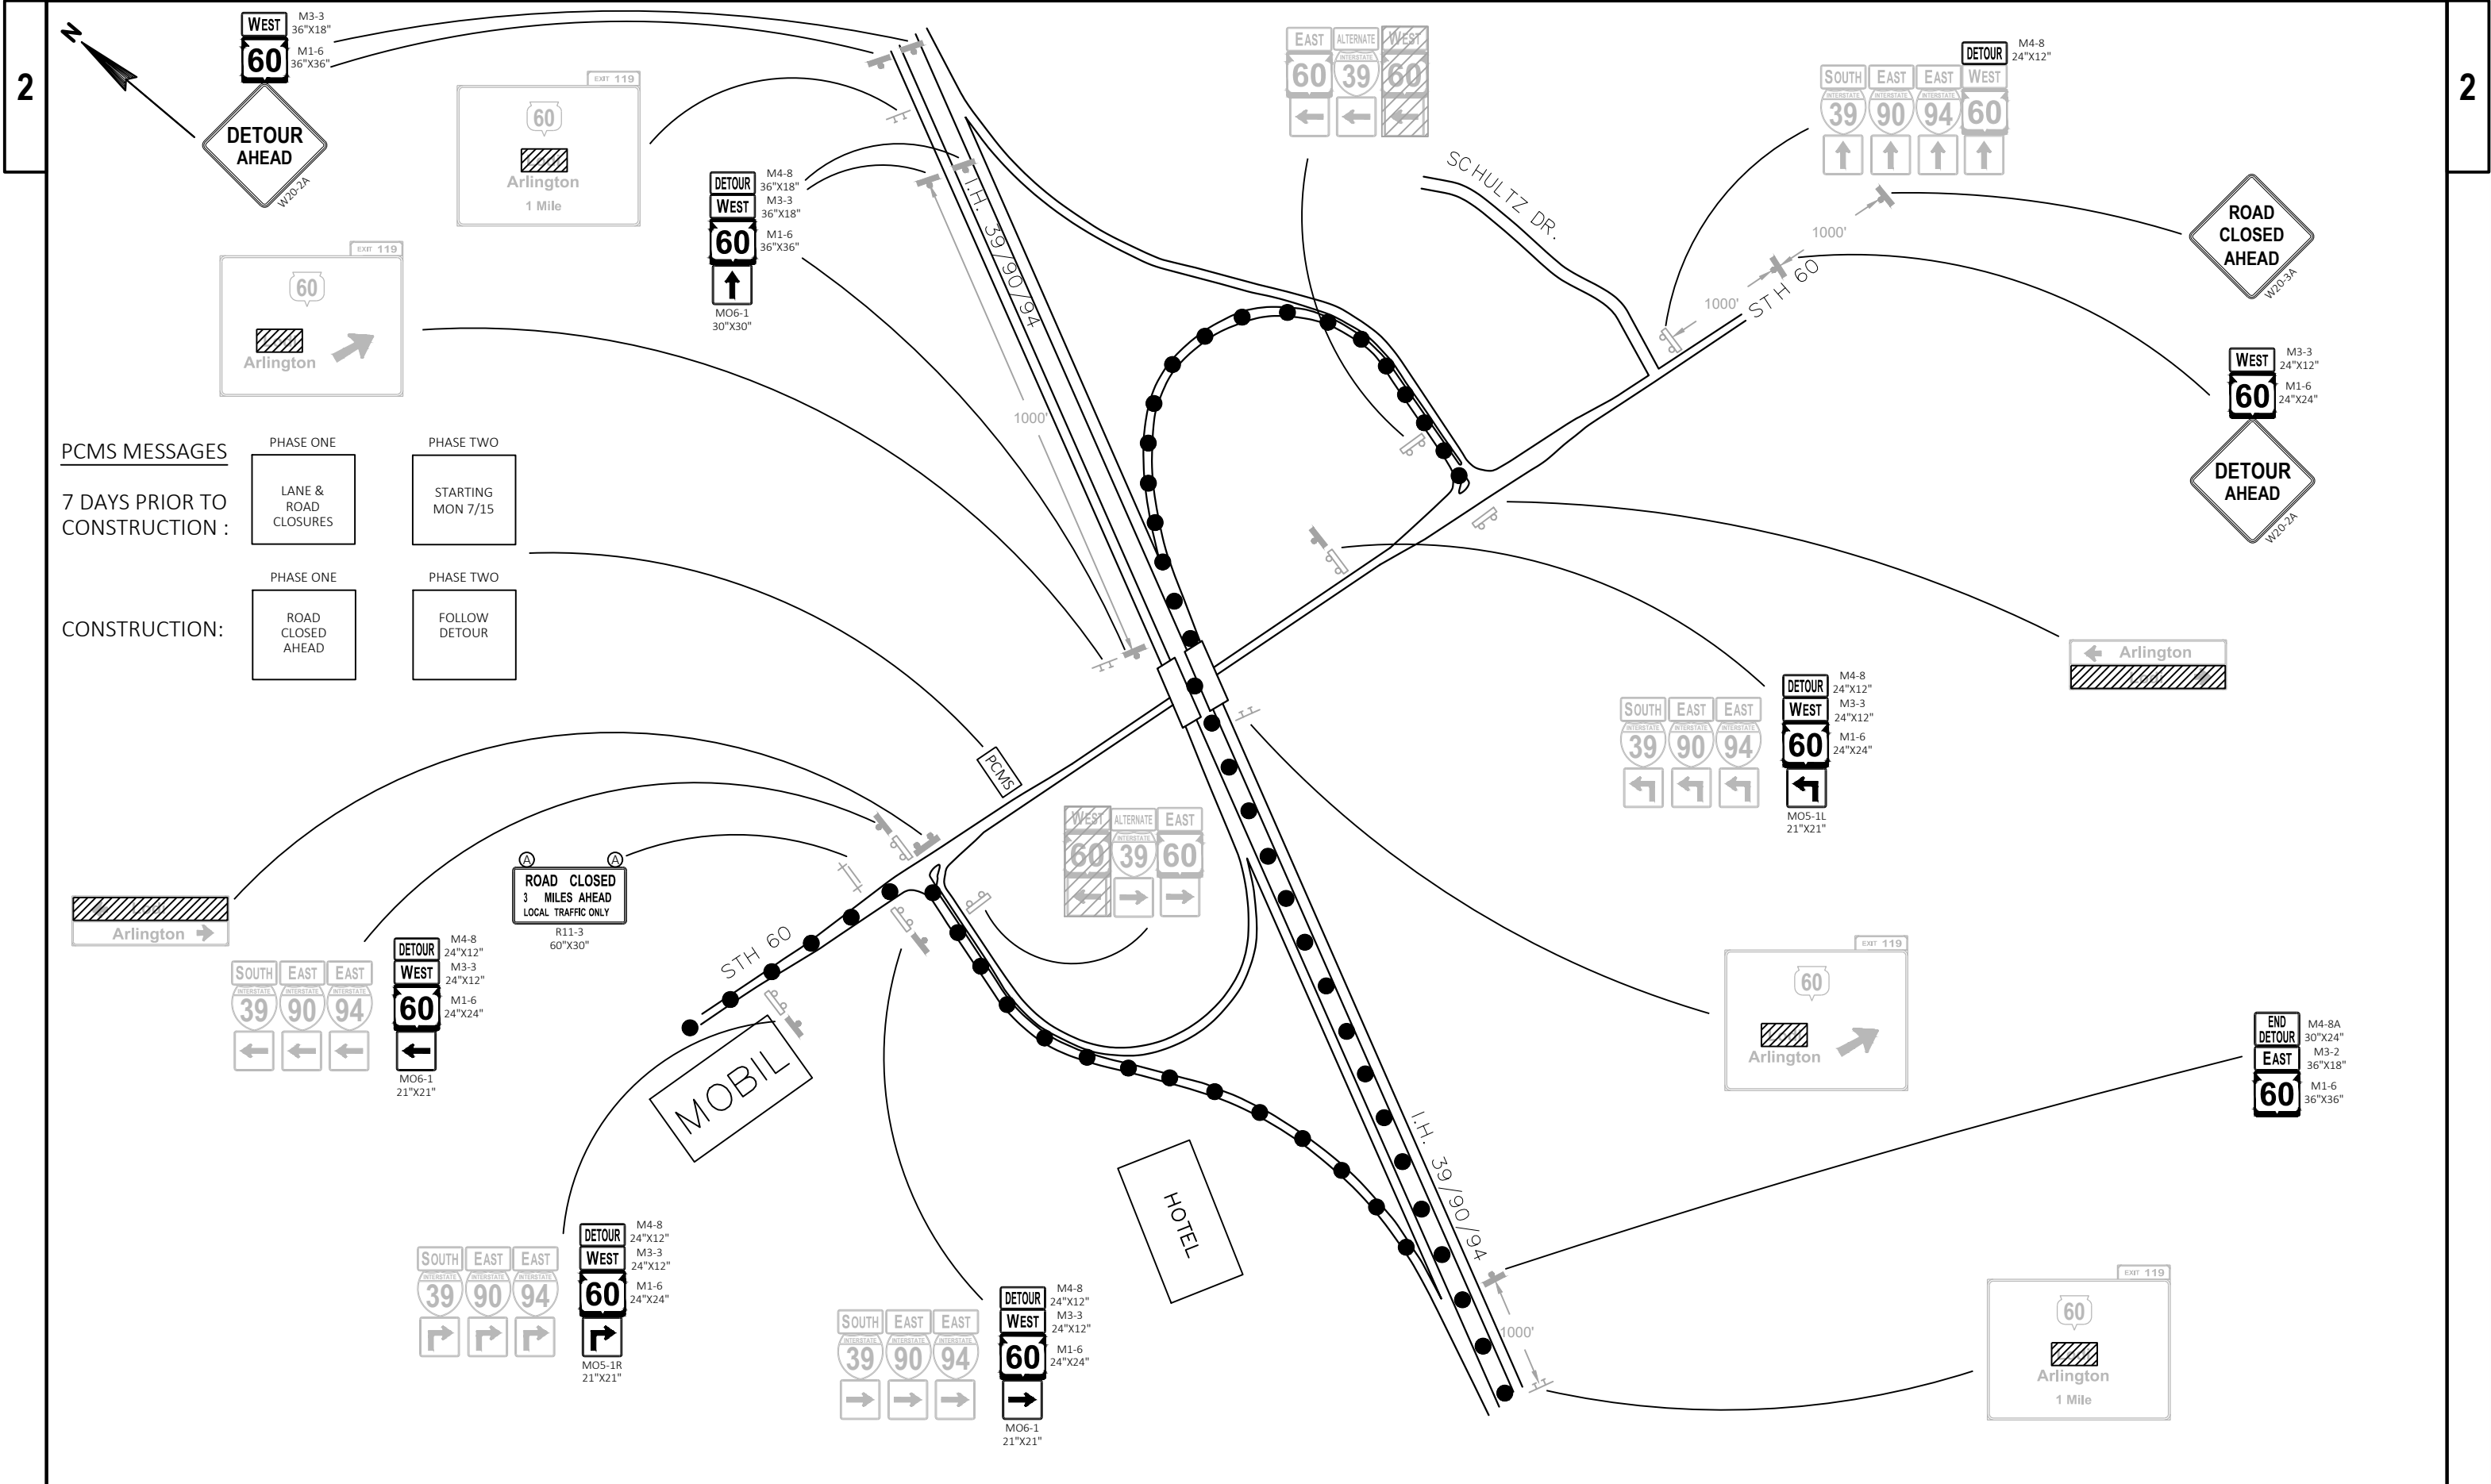

Estimate Of Quantities

|      |            | 5271-08-73                                                   |      | 6075-00-73  |            |            |
|------|------------|--------------------------------------------------------------|------|-------------|------------|------------|
| Line | Item       | Item Description                                             | Unit | Total       | Qty        | Qty        |
| 0002 | 203.0100   | Removing Small Pipe Culverts                                 | EACH | 24.000      | 12.000     | 12.000     |
| 0004 | 203.0200   | Removing Old Structure (station) 01. 285+00                  | LS   | 1.000       |            | 1.000      |
| 0006 | 204.0120   | Removing Asphaltic Surface Milling                           | SY   | 120,600.000 | 63,900.000 | 56,700.000 |
| 0008 | 204.0165   | Removing Guardrail                                           | LF   | 885.000     | 885.000    |            |
| 0010 | 205.0100   | Excavation Common                                            | CY   | 9,271.000   | 6,710.000  | 2,561.000  |
| 0012 | 206.2000   | Excavation for Structures Culverts (structure) 01. C-11-1182 | LS   | 1.000       | 1.000      |            |
| 0014 | 208.0100   | Borrow                                                       | CY   | 259.000     | 259.000    |            |
| 0016 | 211.0400   | Prepare Foundation for Asphaltic Shoulders                   | STA  | 673.000     | 354.000    | 319.000    |
| 0018 | 213.0100   | Finishing Roadway (project) 01. 5271-08-73                   | EACH | 1.000       | 1.000      |            |
| 0020 | 213.0100   | Finishing Roadway (project) 01. 6075-00-73                   | EACH | 1.000       |            | 1.000      |
| 0022 | 305.0110   | Base Aggregate Dense 3/4-Inch                                | TON  | 4,900.000   | 4,200.000  | 700.000    |
| 0024 | 305.0120   | Base Aggregate Dense 1 1/4-Inch                              | TON  | 3,505.000   | 2,945.000  | 560.000    |
| 0026 | 312.0110   | Select Crushed Material                                      | TON  | 5,950.000   | 5,950.000  |            |
| 0028 | 315.0100   | Asphaltic Base                                               | TON  | 382.000     | 171.000    | 211.000    |
| 0030 | 455.0605   | Tack Coat                                                    | GAL  | 17,000.000  | 9,300.000  | 7,700.000  |
| 0032 | 460.0105.S | HMA Percent Within Limits (PWL) Test Strip Volumetrics       | EACH | 1.000       | 1.000      |            |
| 0034 | 460.0110.S | HMA Percent Within Limits (PWL) Test Strip Density           | EACH | 2.000       | 2.000      |            |
| 0036 | 460.2000   | Incentive Density HMA Pavement                               | DOL  | 9,820.000   | 660.000    | 9,160.000  |
| 0038 | 460.2005   | Incentive Density PWL HMA Pavement                           | DOL  | 20,440.000  | 20,440.000 |            |
| 0040 | 460.2010   | Incentive Air Voids HMA Pavement                             | DOL  | 31,730.000  | 31,730.000 |            |
| 0042 | 460.4110.S | Reheating HMA Pavement Longitudinal Joints                   | LF   | 71,660.000  | 39,190.000 | 32,470.000 |
| 0044 | 460.6224   | HMA Pavement 4 MT 58-28 S                                    | TON  | 32,420.000  | 18,110.000 | 14,310.000 |
| 0046 | 465.0105   | Asphaltic Surface                                            | TON  | 671.000     | 356.000    | 315.000    |
| 0048 | 465.0425   | Asphaltic Shoulder Rumble Strips 2-Lane Rural                | LF   | 70,490.000  | 38,590.000 | 31,900.000 |
| 0050 | 465.0475   | Asphalt Centerline Rumble Strips 2-Lane Rural                | LF   | 35,070.000  | 19,120.000 | 15,950.000 |
| 0052 | 502.4204   | Adhesive Anchors No. 4 Bar                                   | EACH | 44.000      | 44.000     |            |
| 0054 | 504.0100   | Concrete Masonry Culverts                                    | CY   | 3.000       | 3.000      |            |
| 0056 | 505.0600   | Bar Steel Reinforcement HS Coated Structures                 | LB   | 420.000     | 420.000    |            |
| 0058 | 516.0500   | Rubberized Membrane Waterproofing                            | SY   | 11.000      | 11.000     |            |
| 0060 | 522.0124   | Culvert Pipe Reinforced Concrete Class III 24-Inch           | LF   | 870.000     | 434.000    | 436.000    |
| 0062 | 522.0130   | Culvert Pipe Reinforced Concrete Class III 30-Inch           | LF   | 298.000     | 148.000    | 150.000    |
| 0064 | 522.0142   | Culvert Pipe Reinforced Concrete Class III 42-Inch           | LF   | 56.000      |            | 56.000     |
| 0066 | 522.0148   | Culvert Pipe Reinforced Concrete Class III 48-Inch           | LF   | 86.000      | 86.000     |            |
| 0068 | 522.1024   | Apron Endwalls for Culvert Pipe Reinforced Concrete 24-Inch  | EACH | 30.000      | 16.000     | 14.000     |
| 0070 | 522.1030   | Apron Endwalls for Culvert Pipe Reinforced Concrete 30-Inch  | EACH | 10.000      | 6.000      | 4.000      |
| 0072 | 522.1042   | Apron Endwalls for Culvert Pipe Reinforced Concrete 42-Inch  | EACH | 2.000       |            | 2.000      |
| 0074 | 522.1048   | Apron Endwalls for Culvert Pipe Reinforced Concrete          | EACH | 2.000       | 2.000      |            |

Estimate Of Quantities

5271-08-73 6075-00-73

| Line | Item       | Item Description                                                                     | Unit | Total     | Qty       | Qty     |
|------|------------|--------------------------------------------------------------------------------------|------|-----------|-----------|---------|
|      |            | 48-Inch                                                                              |      |           |           |         |
| 0076 | 522.2319   | Culvert Pipe Reinforced Concrete Horizontal Elliptical Class HE-III 19x30-Inch       | LF   | 92.000    |           | 92.000  |
| 0078 | 522.2324   | Culvert Pipe Reinforced Concrete Horizontal Elliptical Class HE-III 24x38-Inch       | LF   | 90.000    |           | 90.000  |
| 0080 | 522.2619   | Apron Endwalls for Culvert Pipe Reinforced Concrete Horizontal Elliptical 19x30-Inch | EACH | 2.000     |           | 2.000   |
| 0082 | 522.2624   | Apron Endwalls for Culvert Pipe Reinforced Concrete Horizontal Elliptical 24x38-Inch | EACH | 4.000     |           | 4.000   |
| 0084 | 611.8110   | Adjusting Manhole Covers                                                             | EACH | 1.000     | 1.000     |         |
| 0086 | 614.2330   | MGS Guardrail 3 K                                                                    | LF   | 760.000   | 760.000   |         |
| 0088 | 614.2610   | MGS Guardrail Terminal EAT                                                           | EACH | 4.000     | 4.000     |         |
| 0090 | 618.0100   | Maintenance And Repair of Haul Roads (project) 01. 5271-08-73                        | EACH | 1.000     | 1.000     |         |
| 0092 | 618.0100   | Maintenance And Repair of Haul Roads (project) 01. 6075-00-73                        | EACH | 1.000     |           | 1.000   |
| 0094 | 619.1000   | Mobilization                                                                         | EACH | 1.000     | 0.600     | 0.400   |
| 0096 | 624.0100   | Water                                                                                | MGAL | 74.000    | 67.000    | 7.000   |
| 0098 | 625.0105   | Topsoil                                                                              | CY   | 2,475.000 | 2,475.000 |         |
| 0100 | 628.1504   | Silt Fence                                                                           | LF   | 4,010.000 | 4,010.000 |         |
| 0102 | 628.1520   | Silt Fence Maintenance                                                               | LF   | 4,010.000 | 4,010.000 |         |
| 0104 | 628.1905   | Mobilizations Erosion Control                                                        | EACH | 2.000     | 2.000     |         |
| 0106 | 628.1910   | Mobilizations Emergency Erosion Control                                              | EACH | 2.000     | 2.000     |         |
| 0108 | 628.2004   | Erosion Mat Class I Type B                                                           | SY   | 2,475.000 | 2,475.000 |         |
| 0110 | 628.7555   | Culvert Pipe Checks                                                                  | EACH | 25.000    | 12.000    | 13.000  |
| 0112 | 629.0210   | Fertilizer Type B                                                                    | CWT  | 2.000     | 2.000     |         |
| 0114 | 630.0120   | Seeding Mixture No. 20                                                               | LB   | 66.000    | 66.000    |         |
| 0116 | 634.0616   | Posts Wood 4x6-Inch X 16-FT                                                          | EACH | 2.000     | 2.000     |         |
| 0118 | 637.2230   | Signs Type II Reflective F                                                           | SF   | 16.000    | 16.000    |         |
| 0120 | 642.5001   | Field Office Type B                                                                  | EACH | 1.000     |           | 1.000   |
| 0122 | 643.0300   | Traffic Control Drums                                                                | DAY  | 235.000   | 165.000   | 70.000  |
| 0124 | 643.0310.S | Temporary Portable Rumble Strips 01. 5271-08-73                                      | LS   | 1.000     | 1.000     |         |
| 0126 | 643.0310.S | Temporary Portable Rumble Strips 02. 6075-00-73                                      | LS   | 1.000     |           | 1.000   |
| 0128 | 643.0420   | Traffic Control Barricades Type III                                                  | DAY  | 399.000   | 399.000   |         |
| 0130 | 643.0705   | Traffic Control Warning Lights Type A                                                | DAY  | 798.000   | 798.000   |         |
| 0132 | 643.0900   | Traffic Control Signs                                                                | DAY  | 4,731.000 | 4,261.000 | 470.000 |
| 0134 | 643.0910   | Traffic Control Covering Signs Type I                                                | EACH | 4.000     | 4.000     |         |
| 0136 | 643.0920   | Traffic Control Covering Signs Type II                                               | EACH | 10.000    | 10.000    |         |
| 0138 | 643.1050   | Traffic Control Signs PCMS                                                           | DAY  | 47.000    | 33.000    | 14.000  |
| 0140 | 643.5000   | Traffic Control                                                                      | EACH | 1.000     | 0.700     | 0.300   |
| 0142 | 645.0220   | Geogrid Type SR                                                                      | SY   | 6,500.000 | 6,500.000 |         |



Estimate Of Quantities

5271-08-73 6075-00-73

| Line | Item     | Item Description                                                           | Unit | Total      | Qty        | Qty        |
|------|----------|----------------------------------------------------------------------------|------|------------|------------|------------|
| 0144 | 646.1020 | Marking Line Epoxy 4-Inch                                                  | LF   | 70,600.000 | 38,700.000 | 31,900.000 |
| 0146 | 646.4520 | Marking Line Same Day Epoxy 4-Inch                                         | LF   | 47,500.000 | 29,050.000 | 18,450.000 |
| 0148 | 646.6120 | Marking Stop Line Epoxy 18-Inch                                            | LF   | 250.000    | 130.000    | 120.000    |
| 0150 | 648.0100 | Locating No-Passing Zones                                                  | MI   | 6.810      | 3.710      | 3.100      |
| 0152 | 649.0105 | Temporary Marking Line Paint 4-Inch                                        | LF   | 47,500.000 | 29,050.000 | 18,450.000 |
| 0154 | 649.0120 | Temporary Marking Line Epoxy 4-Inch                                        | LF   | 47,500.000 | 29,050.000 | 18,450.000 |
| 0156 | 650.4500 | Construction Staking Subgrade                                              | LF   | 1,630.000  | 1,630.000  |            |
| 0158 | 650.5000 | Construction Staking Base                                                  | LF   | 1,630.000  | 1,630.000  |            |
| 0160 | 650.6000 | Construction Staking Pipe Culverts                                         | EACH | 25.000     | 12.000     | 13.000     |
| 0162 | 650.8000 | Construction Staking Resurfacing Reference                                 | LF   | 35,830.000 | 19,595.000 | 16,235.000 |
| 0164 | 650.9910 | Construction Staking Supplemental Control (project) 01. 5271-08-73         | LS   | 1.000      | 1.000      |            |
| 0166 | 650.9910 | Construction Staking Supplemental Control (project) 01. 6075-00-73         | LS   | 1.000      |            | 1.000      |
| 0168 | 650.9920 | Construction Staking Slope Stakes                                          | LF   | 2,405.000  | 2,405.000  |            |
| 0170 | 690.0150 | Sawing Asphalt                                                             | LF   | 1,770.000  | 810.000    | 960.000    |
| 0172 | 740.0440 | Incentive IRI Ride                                                         | DOL  | 13,572.000 | 7,422.000  | 6,150.000  |
| 0174 | SPV.0060 | Special 01. Cast Iron Monument Covers                                      | EACH | 2.000      | 1.000      | 1.000      |
| 0176 | SPV.0060 | Special 02. Verify Landmark Reference Monuments                            | EACH | 6.000      | 1.000      | 5.000      |
| 0178 | SPV.0090 | Special 01. Removing HMA Pavement Notched Wedge Longitudinal Joint Milling | LF   | 52,100.000 | 19,630.000 | 32,470.000 |
| 0180 | SPV.0180 | Special 01. Removing Distressed Pavement Milling                           | SY   | 6,050.000  | 3,200.000  | 2,850.000  |

| Division       | From/To Station | 205.0100<br>Common<br>Excavation<br>(1) | Salvaged/Unusable<br>Pavement Material<br>(3) | Available<br>Material<br>(4) | Unexpanded<br>Fill | Expanded Fill<br>(5) | Mass Ordinate +/-<br>(6) | 208.0100<br>Borrow |
|----------------|-----------------|-----------------------------------------|-----------------------------------------------|------------------------------|--------------------|----------------------|--------------------------|--------------------|
|                |                 | Cut<br>(2)                              |                                               |                              |                    | Factor<br>1.30       |                          |                    |
| Division 1     |                 |                                         |                                               |                              |                    |                      |                          |                    |
| Reconstruction | 44+00 - 60+25   | 4,607                                   | 3,310                                         | 1,297                        | 516                | 670                  | 627                      | 0                  |
|                | Undistributed   | 230                                     |                                               |                              |                    |                      |                          |                    |
| Division 2     |                 |                                         |                                               |                              |                    |                      |                          |                    |
| Beam Guard     | 119+00 - 126+50 | 0                                       | 0                                             | 0                            | 199                | 259                  | -259                     | 259                |
| Division 3     |                 |                                         |                                               |                              |                    |                      |                          |                    |
| Culvert Pipe   | 22+05 - 218+00  | 1,873                                   | 469                                           | 1,404                        | 1,308              | 1,700                | -296                     | 0                  |
| Grand Total    |                 | 6,710                                   | 3,779                                         | 2,701                        | 2,023              | 2,629                | 72                       | 259                |

Notes:

(1) Common Excavation is the sum of the Cut and EBS Excavation columns. Item number 205.0100

(2) Salvaged/Unsuable Pavement Material is included in Cut.

(3) Salvaged/Unusable Pavement Material

(4) Available Material = Cut - Salvaged/Unusuable Pavement Material

(5) Expanded Fill Factor = 1.3

Depending on selections: **Expanded Fill = (Unexpanded Fill - Expanded Rock - Reduced Marsh - Reduced EBS) \* Fill Factor**

Expanded Fill = (Unexpanded Fill - Expanded Rock - Reduced EBS) \* Fill Factor

Expanded Fill = (Unexpanded Fill - Expanded Rock - Reduced Marsh) \* Fill Factor

| CULVERT ITEMS |         |              |              |              |                |                  |                  |                  |                                |
|---------------|---------|--------------|--------------|--------------|----------------|------------------|------------------|------------------|--------------------------------|
|               |         | 203.0100     | 522.0124     | 522.0130     | 522.0148       | 522.1024         | 522.1030         | 522.1048         |                                |
|               |         | CULVERT PIPE | CULVERT PIPE | CULVERT PIPE | APRON ENDWALLS | APRON ENDWALLS   | APRON ENDWALLS   |                  |                                |
|               |         | REMOVING     | REINFORCED   | REINFORCED   | REINFORCED     | FOR CULVERT PIPE | FOR CULVERT PIPE | FOR CULVERT PIPE |                                |
|               |         | SMALL        | CONCRETE     | CONCRETE     | CONCRETE       | REINFORCED       | REINFORCED       | REINFORCED       |                                |
|               |         | PIPE         | CLASS III    | CLASS III    | CLASS III      | CONCRETE         | CONCRETE         | CONCRETE         |                                |
|               |         | CULVERTS     | 24-INCH      | 30-INCH      | 48-INCH        | 24-INCH          | 30-INCH          | 48-INCH          |                                |
| CATEGORY      | STATION | EACH         | LF           | LF           | LF             | EACH             | EACH             | EACH             | REMARKS                        |
| 0010          | 35+92   | 1            | -            | 48           | -              | -                | 2                | -                | REMOVE EXISTING 30"x50' CSCP   |
|               | 42+92   | 1            | 62           | -            | -              | 2                | -                | -                | REMOVE EXISTING 24"x65' CSCP   |
|               | 51+92   | 2            | -            | 100          | -              | -                | 4                | -                | REMOVE 2 EXISTING 30"x56' CSCP |
|               | 58+67   | 1            | 60           | -            | -              | 2                | -                | -                | REMOVE EXISTING 24"x65' CSCP   |
|               | 74+92   | 1            | 48           | -            | -              | 2                | -                | -                | REMOVE EXISTING 24"x52' CSCP   |
|               | 101+92  | 1            | 70           | -            | -              | 2                | -                | -                | REMOVE EXISTING 24"x73' CSCP   |
|               | 139+27  | 1            | 48           | -            | -              | 2                | -                | -                | REMOVE EXISTING 24"x51' CSCP   |
|               | 144+27  | 1            | 50           | -            | -              | 2                | -                | -                | REMOVE EXISTING 24"x53' CSCP   |
|               | 154+67  | 1            | 48           | -            | -              | 2                | -                | -                | REMOVE EXISTING 24"x52' CSCP   |
|               | 164+92  | 1            | 48           | -            | -              | 2                | -                | -                | REMOVE EXISTING 24"x51' CSCP   |
|               | 212+75  | 1            | -            | -            | 86             | -                | -                | 2                | REMOVE EXISTING 48"x89' CSCP   |
| TOTALS        |         | 12           | 434          | 148          | 86             | 16               | 6                | 2                |                                |

| GUARDRAIL ITEMS |         |    |         |          |           |           |           |
|-----------------|---------|----|---------|----------|-----------|-----------|-----------|
|                 |         |    |         |          | 204.0165  | 614.2330  | 614.2610  |
|                 |         |    |         |          | MGS       |           |           |
|                 |         |    |         |          |           | MGS       | GUARDRAIL |
|                 |         |    |         |          | REMOVING  | GUARDRAIL | TERMINAL  |
|                 |         |    |         |          | GUARDRAIL | 3K        | EAT       |
| CATEGORY        | STATION | TO | STATION | LOCATION | LF        | LF        | EACH      |
| 0010            | 118+75  | -  | 126+85  | RT       | 580       | 530       | -         |
|                 | 119+80  | -  | 123+60  | LT       | 305       | 230       | -         |
|                 | 119+93  |    |         | RT       | -         | -         | 1         |
|                 | 120+33  |    |         | LT       | -         | -         | 1         |
|                 | 123+60  |    |         | LT       | -         | -         | 1         |
|                 | 126+20  |    |         | RT       | -         | -         | 1         |
| TOTALS          |         |    |         |          | 885       | 760       | 4         |

| ASPHALTIC ITEMS |            |         |        |           |               |           |          |              |              |          |          |            |               |             |    |
|-----------------|------------|---------|--------|-----------|---------------|-----------|----------|--------------|--------------|----------|----------|------------|---------------|-------------|----|
|                 |            |         |        | 204.0120  | 211.0400      | 305.0100  | 455.0605 | 460.4110.S   | 460.6224     | 465.0105 | 465.0425 | 465.0475   | SPV.0090.01   | SPV.0180.01 |    |
|                 |            |         |        | REMOVING  | PREPARE       |           |          | REHEATING    |              |          | ASPHALT  | ASPHALT    | REMOVING      |             |    |
|                 |            |         |        | ASPHALTIC | FOUNDATION    |           |          | HMA PAVEMENT | HMA          |          | SHOULDER | CENTERLINE | HMA PAVEMENT  | REMOVING    |    |
|                 |            |         |        | SURFACE   | FOR ASPHALTIC | ASPHALTIC | TACK     | LONGITUDINAL | PAVEMENT     |          | RUMBLE   | RUMBLE     | NOTCHED WEDGE | DISTRESSED  |    |
|                 |            |         |        | MILLING   | SHOULDERS     | BASE      | COAT     | JOINTS       | 4 MT 58-28 S |          | STRIPS   | STRIPS     | LONGITUDINAL  | PAVEMENT    |    |
| CATEGORY        | STATION TO | STATION |        | SY        | STA           | TON       | GAL      | LF           | TON          |          | TON      | LF         | LF            | LF          | SY |
| 0010            | 22+05      | -       | 44+00  | 8200      | 43            | -         | 1100     | 4390         | 2030         | -        | 4290     | 2095       | 2200          | -           |    |
|                 | 35+92      |         |        | -         | -             | 15        | -        | -            | -            | -        | -        | -          | -             | -           |    |
|                 | 42+92      |         |        | -         | -             | 17        | -        | -            | -            | -        | -        | -          | -             | -           |    |
|                 | 44+00      | -       | 60+25  | -         | -             | -         | 750      | 3250         | 2080         | -        | 3250     | 1625       | 1630          | -           |    |
|                 | 60+25      | -       | 218+00 | 55700     | 311           | -         | 7450     | 31550        | 14000        | -        | 31050    | 15400      | 15800         | -           |    |
|                 | 74+92      |         |        | -         | -             | 20        | -        | -            | -            | -        | -        | -          | -             | -           |    |
|                 | 101+92     |         |        | -         | -             | 20        | -        | -            | -            | -        | -        | -          | -             | -           |    |
|                 | 139+27     |         |        | -         | -             | 14        | -        | -            | -            | -        | -        | -          | -             | -           |    |
|                 | 144+27     |         |        | -         | -             | 14        | -        | -            | -            | -        | -        | -          | -             | -           |    |
|                 | 154+67     |         |        | -         | -             | 14        | -        | -            | -            | -        | -        | -          | -             | -           |    |
|                 | 164+92     |         |        | -         | -             | 25        | -        | -            | -            | -        | -        | -          | -             | -           |    |
|                 | 212+75     |         |        | -         | -             | 32        | -        | -            | -            | -        | -        | -          | -             | -           |    |
| UNDISTRIBUTED   |            |         |        | -         | -             | -         | -        | -            | -            | 356      | -        | -          | -             | 3200        |    |
| TOTALS          |            |         |        | 63900     | 354           | 171       | 9300     | 39190        | 18110        | 356      | 38590    | 19120      | 19630         | 3200        |    |

INCENTIVE DENSITY HMA PAVEMENT

| 460.2000 |         |    |         |     |
|----------|---------|----|---------|-----|
| CATEGORY | STATION | TO | STATION | DOL |
| 0010     | 44+00   | -  | 60+25   | 660 |

HMA PERCENT WITHIN LIMITS (PWL) TEST STRIP VOLUMETRICS

| 460.0105.S |         |    |         |      |
|------------|---------|----|---------|------|
| CATEGORY   | STATION | TO | STATION | EACH |
| 0010       | 22+05   | -  | 418+00  | 1    |

INCENTIVE DENSITY PWL HMA PAVEMENT

| 460.2005 |         |    |         |       |
|----------|---------|----|---------|-------|
| CATEGORY | STATION | TO | STATION | DOL   |
| 0010     | 22+05   | -  | 418+00  | 20440 |

HMA PERCENT WITHIN LIMITS (PWL) TEST STRIP DENSITY

| 460.0110.S |         |    |         |      |
|------------|---------|----|---------|------|
| CATEGORY   | STATION | TO | STATION | EACH |
| 0010       | 22+05   | -  | 418+00  | 2    |

INCENTIVE AIR VOIDS HMA PAVEMENT

| 460.2010 |         |    |         |       |
|----------|---------|----|---------|-------|
| CATEGORY | STATION | TO | STATION | DOL   |
| 0010     | 22+05   | -  | 418+00  | 31730 |

|                                                   | Station |   |        |              |                                   |              |      |           | Quality Management Program to be used for:       |                                                                    |
|---------------------------------------------------|---------|---|--------|--------------|-----------------------------------|--------------|------|-----------|--------------------------------------------------|--------------------------------------------------------------------|
| Location                                          | From    | - | To     | Mixture Use  | Underlying Surface                | Bid Item     | Tons | Thickness | Mixture Acceptance                               | Density Acceptance                                                 |
| 2 x 12 foot driving lanes                         | 22+05   | - | 44+00  | Lower Layer  | Milled Existing Asphaltic Surface | 4 MT 58-28 S | 656  | 2"        | PWL Incentive Air Voids<br>HMA Pavement 460.2010 | Incentive Density PWL HMA<br>Pavement 460.2005                     |
| 2 x 12 foot driving lanes                         | 22+05   | - | 44+00  | Upper Layer  | 4 MT 58-28 S                      | 4 MT 58-28 S | 656  | 2"        | PWL Incentive Air Voids<br>HMA Pavement 460.2010 | Incentive Density PWL HMA<br>Pavement 460.2005                     |
| 2 x 12 foot driving lanes                         | 44+00   | - | 60+25  | Lower Layer  | Base Aggregate                    | 4 MT 58-28 S | 485  | 2"        | QMP as per SS 460                                | Incentive Density HMA<br>Pavement 460.2000                         |
| 2 x 12 foot driving lanes                         | 44+00   | - | 60+25  | Middle Layer | 4 MT 58-28 S                      | 4 MT 58-28 S | 485  | 2"        | PWL Incentive Air Voids<br>HMA Pavement 460.2010 | Acceptance testing by<br>department; Not eligible for<br>incentive |
| 2 x 12 foot driving lanes                         | 44+00   | - | 60+25  | Upper Layer  | 4 MT 58-28 S                      | 4 MT 58-28 S | 485  | 2"        | PWL Incentive Air Voids<br>HMA Pavement 460.2010 | Acceptance testing by<br>department; Not eligible for<br>incentive |
| 2 x 12 foot driving lanes                         | 60+25   | - | 218+00 | Lower Layer  | Milled Existing Asphaltic Surface | 4 MT 58-28 S | 4711 | 2"        | PWL Incentive Air Voids<br>HMA Pavement 460.2010 | Incentive Density PWL HMA<br>Pavement 460.2005                     |
| 2 x 12 foot driving lanes                         | 60+25   | - | 218+00 | Upper Layer  | 4 MT 58-28 S                      | 4 MT 58-28 S | 4711 | 2"        | PWL Incentive Air Voids<br>HMA Pavement 460.2010 | Incentive Density PWL HMA<br>Pavement 460.2005                     |
| 5 foot shoulders + intersections                  | 22+05   | - | 44+00  | Lower Layer  | Milled Existing Asphaltic Surface | 4 MT 58-28 S | 359  | 2"        | PWL Incentive Air Voids<br>HMA Pavement 460.2010 | Acceptance testing by<br>department; Not eligible for<br>incentive |
| 5 foot shoulders + intersections                  | 22+05   | - | 44+00  | Upper Layer  | 4 MT 58-28 S                      | 4 MT 58-28 S | 359  | 2"        | PWL Incentive Air Voids<br>HMA Pavement 460.2010 | Acceptance testing by<br>department; Not eligible for<br>incentive |
| 5 foot shoulders + bypass lane +<br>intersections | 44+00   | - | 60+25  | Lower Layer  | Base Aggregate                    | 4 MT 58-28 S | 208  | 2"        | QMP as per SS 460                                | Acceptance testing by<br>department; Not eligible for<br>incentive |
| 5 foot shoulders + bypass lane +<br>intersections | 44+00   | - | 60+25  | Middle Layer | 4 MT 58-28 S                      | 4 MT 58-28 S | 208  | 2"        | PWL Incentive Air Voids<br>HMA Pavement 460.2010 | Acceptance testing by<br>department; Not eligible for<br>incentive |
| 5 foot shoulders + bypass lane +<br>intersections | 44+00   | - | 60+25  | Upper Layer  | 4 MT 58-28 S                      | 4 MT 58-28 S | 208  | 2"        | PWL Incentive Air Voids<br>HMA Pavement 460.2010 | Acceptance testing by<br>department; Not eligible for<br>incentive |
| 5 foot shoulders+ intersections                   | 60+25   | - | 218+00 | Lower Layer  | Milled Existing HMS Surface       | 4 MT 58-28 S | 2289 | 2"        | PWL Incentive Air Voids<br>HMA Pavement 460.2010 | Acceptance testing by<br>department; Not eligible for<br>incentive |
| 5 foot shoulders+ intersections                   | 60+25   | - | 218+00 | Upper Layer  | 4 MT 58-28 S                      | 4 MT 58-28 S | 2289 | 2"        | PWL Incentive Air Voids<br>HMA Pavement 460.2010 | Acceptance testing by<br>department; Not eligible for<br>incentive |
| 2 x 12 foot driving lanes                         | 263+00  | - | 425+35 | Lower Layer  | Milled Existing HMS Surface       | 4 MT 58-28 S | 4849 | 2"        | PWL Incentive Air Voids<br>HMA Pavement 460.2010 | Incentive Density PWL HMA<br>Pavement 460.2005                     |
| 2 x 12 foot driving lanes                         | 263+00  | - | 425+35 | Upper Layer  | 4 MT 58-28 S                      | 4 MT 58-28 S | 4849 | 2"        | PWL Incentive Air Voids<br>HMA Pavement 460.2010 | Incentive Density PWL HMA<br>Pavement 460.2005                     |
| 5 foot shoulders + intersections                  | 263+00  | - | 425+35 | Lower Layer  | Milled Existing HMS Surface       | 4 MT 58-28 S | 2306 | 2"        | PWL Incentive Air Voids<br>HMA Pavement 460.2010 | Acceptance testing by<br>department; Not eligible for<br>incentive |
| 5 foot shoulders + intersections                  | 263+00  | - | 425+35 | Upper Layer  | 4 MT 58-28 S                      | 4 MT 58-28 S | 2306 | 2"        | PWL Incentive Air Voids<br>HMA Pavement 460.2010 | Acceptance testing by<br>department; Not eligible for<br>incentive |



3

|          |         |    |         |          | 305.0110  | 305.0120   | 312.0110 |
|----------|---------|----|---------|----------|-----------|------------|----------|
|          |         |    |         |          | BASE      | BASE       |          |
|          |         |    |         |          | AGGREGATE | AGGREGATE  | SELECT   |
|          |         |    |         |          | DENSE     | DENSE      | CRUSHED  |
|          |         |    |         |          | 3/4-INCH  | 1 1/4-INCH | MATERIAL |
| CATEGORY | STATION | TO | STATION | LOCATION | TON       | TON        | TON      |
| 0010     | 22+05   | -  | 44+00   | LT       | 140       | -          | -        |
|          | 22+05   | -  | 44+00   | RT       | 140       | -          | -        |
|          | 35+92   |    |         |          | -         | 40         | -        |
|          | 42+92   |    |         |          | -         | 45         | -        |
|          | 44+00   | -  | 60+25   |          | 350       | 2750       | 5950     |
|          | 60+25   | -  | 119+00  | LT       | 380       | -          | -        |
|          | 60+25   | -  | 119+00  | RT       | 380       | -          | -        |
|          | 74+92   |    |         |          | -         | 55         | -        |
|          | 101+92  |    |         |          | -         | 55         | -        |
|          | 119+00  | -  | 124+00  | LT       | 40        | -          | -        |
|          | 119+00  | -  | 127+00  | RT       | 70        | -          | -        |
|          | 124+00  | -  | 218+00  | LT       | 1400      | -          | -        |
|          | 127+00  | -  | 218+00  | RT       | 1300      | -          | -        |
|          | 139+27  |    |         |          | -         | 40         | -        |
|          | 144+27  |    |         |          | -         | 40         | -        |
|          | 154+67  |    |         |          | -         | 40         | -        |
|          | 164+92  |    |         |          | -         | 65         | -        |
|          | 212+75  |    |         |          | -         | 85         | -        |
| TOTALS   |         |    |         |          | 4200      | 2945       | 5950     |

|          |               |    |         |         | 625.0100 | 628.1504 | 628.1520    | 628.2004 | 628.7555 | 629.0210   | 630.0120 |
|----------|---------------|----|---------|---------|----------|----------|-------------|----------|----------|------------|----------|
|          |               |    |         |         | EROSION  |          |             |          |          |            |          |
|          |               |    |         |         |          | SILT     |             | MAT      | CULVERT  |            | SEEDING  |
|          |               |    |         |         | TOPSOIL  | SILT     | FENCE       | CLASS I  | PIPE     | FERTILIZER | MIXTURE  |
| CATEGORY | STATION       | TO | STATION | LOCATON | SY       | FENCE    | MAINTENANCE | TYPE B   | CHECK    | TYPE B     | NO. 20   |
| 0010     | 44+00         | -  | 60+50   |         | 1700     | 3125     | 3125        | 1700     | -        | 1          | 45       |
|          | 118+40        | -  | 127+00  | RT      | 300      | 885      | 885         | 300      | -        | 1          | 8        |
|          | 119+00        | -  | 123+60  | LT      | 250      | -        | -           | 250      | -        | 1          | 7        |
|          | 22+05         | -  | 218+00  |         | -        | -        | -           | -        | 12       | -          | -        |
|          | UNDISTRIBUTED |    |         |         | 225      | -        | -           | 225      | -        | -          | 6        |
| TOTALS   |               |    |         |         | 2475     | 4010     | 4010        | 2475     | 12       | 2          | 66       |

|          |         |          | 611.8110 |
|----------|---------|----------|----------|
| CATEGORY | STATION | LOCATION | EACH     |
| 0010     | 25+08   | 12' RT   | 1        |
|          |         | TOTAL    | 1        |

| CATEGORY | STATION | TO | STATION | 624.0100<br>MGAL |
|----------|---------|----|---------|------------------|
| 0010     | 22+05   | -  | 218+00  | 67               |
|          |         |    | TOTAL   | 67               |

| CATEGORY | STATION | TO | STATION | 628.1905<br>EACH |
|----------|---------|----|---------|------------------|
| 0010     | 22+05   | -  | 218+00  | 2                |
|          |         |    | TOTAL   | 2                |

| CATEGORY | STATION | TO | STATION | 628.1910<br>EACH |
|----------|---------|----|---------|------------------|
| 0010     | 22+05   | -  | 218+00  | 2                |
|          |         |    | TOTAL   | 2                |

3

SIGNING & MARKING ITEMS

| 634.0616 637.2230 643.0310.S 646.1020 646.4520 646.6120 648.0100 649.0105 649.0120 |         |    |         |         |      |    |    |       |       |     |     |       |       |
|------------------------------------------------------------------------------------|---------|----|---------|---------|------|----|----|-------|-------|-----|-----|-------|-------|
| MARKING MARKING TEMPORARY TEMPORARY                                                |         |    |         |         |      |    |    |       |       |     |     |       |       |
| MARKING LINE MARKING MARKING                                                       |         |    |         |         |      |    |    |       |       |     |     |       |       |
| POSTS TEMPORARY LINE SAME DAY MARKING LINE LINE                                    |         |    |         |         |      |    |    |       |       |     |     |       |       |
| WOOD SIGNS PORTABLE EPOXY EPOXY STOP LINE LOCATING PAINT EPOXY                     |         |    |         |         |      |    |    |       |       |     |     |       |       |
| 4X6-INCH TYPE II RUMBLE 4-INCH 4-INCH EPOXY NO-PASSING 4-INCH 4-INCH               |         |    |         |         |      |    |    |       |       |     |     |       |       |
| 16-FT REFLECTIVE F STRIPS WHITE YELLOW 18-INCH ZONES YELLOW YELLOW                 |         |    |         |         |      |    |    |       |       |     |     |       |       |
| CATEGORY                                                                           | STATION | TO | STATION | LOCATON | EACH | SF | LS | LF    | LF    | LF  | MI  | LF    | LF    |
| 0010                                                                               | 42+00   |    |         | LT      | -    | -  | -  | -     | -     | 25  | -   | -     | -     |
|                                                                                    | 110+67  |    |         | RT      | 1    | 8  | -  | -     | -     | -   | -   | -     | -     |
|                                                                                    | 116+32  |    |         | RT      | 1    | 8  | -  | -     | -     | -   | -   | -     | -     |
|                                                                                    | 127+50  |    |         | RT      | -    | -  | -  | -     | -     | 25  | -   | -     | -     |
|                                                                                    | 155+75  |    |         | LT      | -    | -  | -  | -     | -     | 20  | -   | -     | -     |
|                                                                                    | 208+50  |    |         | LT      | -    | -  | -  | -     | -     | 20  | -   | -     | -     |
|                                                                                    | 208+75  |    |         | RT      | -    | -  | -  | -     | -     | 20  | -   | -     | -     |
|                                                                                    | 216+75  |    |         | RT      | -    | -  | -  | -     | -     | 20  | -   | -     | -     |
|                                                                                    | 22+05   | -  | 218+00  |         | -    | -  | 1  | 38700 | 29050 | -   | 3.7 | 29050 | 29050 |
|                                                                                    | TOTALS  |    |         |         | 2    | 16 | 1  | 38700 | 29050 | 130 | 3.7 | 29050 | 29050 |

TRAFFIC CONTROL ITEMS

| 643.0300 643.0310.S 643.0420 643.0705 643.0900 643.0910 643.0920 643.1050            |                         |      |     |       |       |     |     |       |     |       |     |       |      |        |        |       |     |
|--------------------------------------------------------------------------------------|-------------------------|------|-----|-------|-------|-----|-----|-------|-----|-------|-----|-------|------|--------|--------|-------|-----|
| TEMPORARY TRAFFIC TRAFFIC TRAFFIC TRAFFIC TRAFFIC TRAFFIC                            |                         |      |     |       |       |     |     |       |     |       |     |       |      |        |        |       |     |
| TRAFFIC PORTABLE CONTROL CONTROL CONTROL CONTROL CONTROL CONTROL                     |                         |      |     |       |       |     |     |       |     |       |     |       |      |        |        |       |     |
| CONTROL RUMBLE BARRICADES WARNING LIGHTS CONTROL COVERING SIGNS COVERING SIGNS SIGNS |                         |      |     |       |       |     |     |       |     |       |     |       |      |        |        |       |     |
| DRUMS STRIPS TYPE III TYPE A SIGNS TYPE I TYPE II PCMS                               |                         |      |     |       |       |     |     |       |     |       |     |       |      |        |        |       |     |
| CATEGORY                                                                             | STAGE                   | DAYS | PER | STAGE | *EACH | DAY | LS  | *EACH | DAY | *EACH | DAY | *EACH | DAY  | **EACH | **EACH | *EACH | DAY |
| 0010                                                                                 | PRE-CONSTRUCTION        | 7    |     |       | 10    | 70  | -   | -     | -   | -     | -   | -     | -    | -      | -      | 2     | 14  |
|                                                                                      | PIPE REPLACEMENT        | 6    |     |       | -     | -   | -   | -     | -   | -     | -   | 16    | 96   | -      | -      | -     | -   |
|                                                                                      | ROAD CLOSURE            | 19   |     |       | 5     | 95  | 1.0 | 21    | 399 | 42    | 798 | 215   | 4085 | 4      | 10     | 1     | 19  |
|                                                                                      | RUMBLE STRIPS & MARKING | 5    |     |       | -     | -   | -   | -     | -   | -     | -   | 16    | 80   | -      | -      | -     | -   |
| TOTAL                                                                                |                         |      |     |       |       | 165 | 1.0 | -     | 399 | -     | 798 | -     | 4261 | 4      | 10     | -     | 33  |

\*FOR INFORMATIONAL PURPOSES ONLY

\*\*ONE CYCLE FOR TRAFFIC CONTROL COVERING SIGNS TYPE I & TYPE II DURING ROAD CLOSURE STAGE

3

GEOGRID TYPE SR

| CATEGORY | STATION | TO | STATION | LOCATION | 645.0220<br>SY |
|----------|---------|----|---------|----------|----------------|
| 0010     | 44+00   | -  | 60+25   | RT & LT  | 6500           |
| TOTAL    |         |    |         |          | 6500           |

SAWING ASPHALT

| CATEGORY | STATION | 690.0150<br>LF |
|----------|---------|----------------|
| 0010     | 22+05   | 30             |
|          | 35+92   | 60             |
|          | 42+50   | 30             |
|          | 42+92   | 60             |
|          | 44+00   | 30             |
|          | 60+25   | 30             |
|          | 74+92   | 60             |
|          | 101+92  | 60             |
|          | 127+75  | 30             |
|          | 139+27  | 60             |
|          | 144+27  | 60             |
|          | 154+67  | 60             |
|          | 156+00  | 30             |
|          | 164+92  | 60             |
|          | 208+50  | 30             |
|          | 209+00  | 30             |
| 212+75   | 60      |                |
| 218+00   | 30      |                |
| TOTALS   |         | 810            |

CAST IRON MONUMENT COVERS

| CATEGORY | STATION | TO | STATION | SPV.0060.01<br>EACH | REMARKS       |
|----------|---------|----|---------|---------------------|---------------|
| 0010     | 22+05   | -  | 218+00  | 1                   | UNDISTRIBUTED |
| TOTAL    |         |    |         | 1                   |               |

CONSTRUCTION STAKING ITEMS

|          |         |    |         |         | 650.4500                            | 650.5000                        | 650.6000                                    | 650.8000                                            | 650.9920                                   |
|----------|---------|----|---------|---------|-------------------------------------|---------------------------------|---------------------------------------------|-----------------------------------------------------|--------------------------------------------|
|          |         |    |         |         | CONSTRUCTION<br>STAKING<br>SUBGRADE | CONSTRUCTION<br>STAKING<br>BASE | CONSTRUCTION<br>STAKING<br>PIPE<br>CULVERTS | CONSTRUCTION<br>STAKING<br>RESURFACING<br>REFERENCE | CONSTRUCTION<br>STAKING<br>SLOPE<br>STAKES |
| CATEGORY | STATION | TO | STATION | LOCATON | LF                                  | LF                              | EACH                                        | LF                                                  | LF                                         |
| 10       | 44+00   | -  | 60+25   | CL      | 1630                                | 1630                            | 3                                           | -                                                   | 1630                                       |
|          | 118+75  | -  | 126+50  | CL      | -                                   | -                               | -                                           | -                                                   | 775                                        |
|          | 22+05   | -  | 218+00  | CL      | -                                   | -                               | 9                                           | 19595                                               | -                                          |
| TOTALS   |         |    |         |         | 1630                                | 1630                            | 12                                          | 19595                                               | 2405                                       |

VERIFY LANDMARK REFERENCE MONUMENTS

| CATEGORY | STATION | LOCATION | SPV.0060.02<br>EACH |
|----------|---------|----------|---------------------|
| 0010     | 155+97  | 47.7' LT | 1                   |
| TOTAL    |         |          | 1                   |

| Division     | From/To Station | 205.0100<br>Common<br>Excavation<br>(1) | Salvaged/Unusable<br>Pavement Material<br>(3) | Available<br>Material<br>(4) | Unexpanded<br>Fill | Expanded Fill<br>(5) | Mass Ordinate<br>+/-<br>(6) |
|--------------|-----------------|-----------------------------------------|-----------------------------------------------|------------------------------|--------------------|----------------------|-----------------------------|
|              |                 | Cut<br>(2)                              |                                               |                              |                    | Factor<br>1.30       |                             |
| Division 1   |                 |                                         |                                               |                              |                    |                      |                             |
| Culvert Pipe | 263+00 - 425+35 | 2,561                                   | 679                                           | 1,882                        | 1,757              | 2,284                | -402                        |
|              |                 |                                         |                                               |                              |                    |                      |                             |
| Grand Total  |                 | 2,561                                   | 679                                           | 1,882                        | 1,757              | 2,284                | -402                        |

Notes:

- (1) Common Excavation is the sum of the Cut and EBS Excavation columns. Item number 205.0100
- (2) Salvaged/Unsuable Pavement Material is included in Cut.
- (3) Salvaged/Unusable Pavement Material
- (4) Available Material = Cut - Salvaged/Unusuable Pavement Material
- (5) Expanded Fill Factor = 1.3
- Depending on selec **Expanded Fill = (Unexpanded Fill - Expanded Rock - Reduced Marsh - Reduced EBS) \* Fill Factor**
  - Expanded Fill = (Unexpanded Fill - Expanded Rock - Reduced EBS) \* Fill Factor
  - Expanded Fill = (Unexpanded Fill - Expanded Rock - Reduced Marsh) \* Fill Factor
  - Expanded Fill = (Unexpanded Fill - Expanded Rock) \* Fill Factor
- (6) The Mass Ordinate + or - Qty calculated for the Division. Plus quantity indicates an excess of material within the Division. Minus indicates a shortage of material within the Division.

3

3

| CULVERT ITEMS |         |          |           |            |            |              |              |              |              |              |                 |                 |      |                                          |
|---------------|---------|----------|-----------|------------|------------|--------------|--------------|--------------|--------------|--------------|-----------------|-----------------|------|------------------------------------------|
| 203.0100      |         | 203.02   | 522.0124  | 522.0130   | 522.0142   | 522.1024     | 522.1030     | 522.1042     | 522.2319     | 522.2324     | 522.2619        | 522.2624        |      |                                          |
|               |         |          |           |            |            | APRON        | APRON        | APRON        | CULVERT PIPE | CULVERT PIPE | APRON ENDWALLS  | APRON EDNWALLS  |      |                                          |
|               |         |          |           |            |            | ENDWALLS FOR | ENDWALLS FOR | ENDWALLS FOR | REINFORCED   | REINFORCED   | FOR CULVERT     | FOR CULVERT     |      |                                          |
|               |         |          |           |            |            | CULVERT PIPE | CULVERT PIPE | CULVERT PIPE | CONCRETE     | CONCRETE     | PIPE REINFORCED | PIPE REINFORCED |      |                                          |
|               |         | REMOVING |           | REINFORCED | REINFORCED | REINFORCED   | REINFORCED   | REINFORCED   | HORIZONTAL   | HORIZONTAL   | HORIZONTAL      | HORIZONTAL      |      |                                          |
|               |         | SMALL    | REMOVING  | CONCRETE   | CONCRETE   | CONCRETE     | CONCRETE     | CONCRETE     | ELLIPTICAL   | ELLIPTICAL   | ELLIPTICAL      | ELLIPTICAL      |      |                                          |
|               |         | PIPE     | OLD       | CLASS III  | CLASS III  | CLASS III    | CLASS III    | CLASS III    | CLASS HE-III | CLASS HE-III | CLASS HE-III    | CLASS HE-III    |      |                                          |
|               |         | CULVERTS | STRUCTURE | 24-INCH    | 30-INCH    | 42-INCH      | 24-INCH      | 30-INCH      | 19X30-INCH   | 24X38-INCH   | 19X30-INCH      | 24X38-INCH      |      |                                          |
| CATEGORY      | STATION | EACH     | LS        | LF         | LF         | LF           | EACH         | EACH         | EACH         | LF           | LF              | EACH            | EACH | REMARKS                                  |
| 0010          | 265+90  | 1        | -         | 76         | -          | -            | 2            | -            | -            | -            | -               | -               | -    | REMOVE EXISTING 24"x79' CSCP             |
|               | 266+75  | 1        | -         | 60         | -          | -            | 2            | -            | -            | -            | -               | -               | -    | REMOVE EXISTING 24"x64' CSCP             |
|               | 285+00  | -        | 1         | -          | -          | 56           | -            | -            | 2            | -            | -               | -               | -    | REMOVE EXISTING 3'X3'X62' RC BOX CULVERT |
|               | 319+00  | 1        | -         | 76         | -          | -            | 2            | -            | -            | -            | -               | -               | -    | REMOVE EXISTING 24"x80' CSCP             |
|               | 319+92  | 1        | -         | 70         | -          | -            | 2            | -            | -            | -            | -               | -               | -    | REMOVE EXISTING 24"x74' CSCP             |
|               | 333+00  | 1        | -         | 54         | -          | -            | 2            | -            | -            | -            | -               | -               | -    | REMOVE EXISTING 24"x57' CSCP             |
|               | 348+96  | 1        | -         | -          | -          | -            | -            | -            | 92           |              | 2               | -               | -    | REMOVE EXISTING 29"x18"x92' CSPA         |
|               | 366+18  | 1        | -         | 50         | -          | -            | 2            | -            | -            | -            | -               | -               | -    | REMOVE EXISTING 24"x54' CSCP             |
|               | 372+30  | 1        | -         | -          | 76         | -            | -            | 2            | -            | -            | -               | -               | -    | REMOVE EXISTING 30"x78' CSCP             |
|               | 373+20  | 1        | -         | -          | 74         | -            | -            | 2            | -            | -            | -               | -               | -    | REMOVE EXISTING 30"x76' CSCP             |
|               | 399+45  | 1        | -         | 50         | -          | -            | 2            | -            | -            | -            | -               | -               | -    | REMOVE EXISTING 24"x54' CSCP             |
|               | 418+00  | 2        | -         | -          | -          | -            | -            | -            | -            | 90           | -               | 4               |      | REMOVE 2 EXISTING 36"22"x48' CSPA        |
| TOTALS        |         | 12       | 1         | 436        | 150        | 56           | 14           | 4            | 2            | 92           | 90              | 2               | 4    |                                          |



3

3

| ASPHALTIC ITEMS |               |    |         |           |               |           |          |              |              |           |              |              |               |             |
|-----------------|---------------|----|---------|-----------|---------------|-----------|----------|--------------|--------------|-----------|--------------|--------------|---------------|-------------|
|                 |               |    |         | 204.0120  | 211.0400      | 305.0100  | 455.0605 | 460.4110.S   | 460.6224     | 465.0105  | 465.0425     | 465.0475     | SPV.0090.01   | SPV.0180.01 |
|                 |               |    |         | REMOVING  | PREPARE       |           |          | REHEATING    |              |           | ASPHALT      | ASPHALT      | REMOVING      |             |
|                 |               |    |         | ASPHALTIC | FOUNDATION    |           |          | HMA PAVEMENT | HMA          |           |              | CENTERLINE   | HMA PAVEMENT  | REMOVING    |
|                 |               |    |         | SURFACE   | FOR ASPHALTIC | ASPHALTIC | TACK     | LONGITUDINAL | PAVEMENT     | ASPHALTIC | STRIPS       | STRIPS       | NOTCHED WEDGE | DISTRESSED  |
|                 |               |    |         | MILLING   | SHOULDERS     | BASE      | COAT     | JOINTS       | 4 MT 58-28 S | SURFACE   | 2-LANE RURAL | 2-LANE RURAL | JOINT MILLING | PAVEMENT    |
| CATEGORY        | STATION       | TO | STATION | SY        | STA           | TON       | GAL      | LF           | TON          | TON       | LF           | LF           | LF            | SY          |
| 0010            | 263+00        | -  | 425+35  | 56700     | 319           | -         | 7700     | 32470        | 14310        | -         | 31900        | 15950        | 32470         | -           |
|                 | 265+90        |    |         | -         | -             | 20        | -        | -            | -            | -         | -            | -            | -             | -           |
|                 | 266+75        |    |         | -         | -             | 14        | -        | -            | -            | -         | -            | -            | -             | -           |
|                 | 285+00        |    |         | -         | -             | 25        | -        | -            | -            | -         | -            | -            | -             | -           |
|                 | 319+00        |    |         | -         | -             | 14        | -        | -            | -            | -         | -            | -            | -             | -           |
|                 | 319+92        |    |         | -         | -             | 20        | -        | -            | -            | -         | -            | -            | -             | -           |
|                 | 333+00        |    |         | -         | -             | 14        | -        | -            | -            | -         | -            | -            | -             | -           |
|                 | 348+96        |    |         | -         | -             | 14        | -        | -            | -            | -         | -            | -            | -             | -           |
|                 | 366+18        |    |         | -         | -             | 20        | -        | -            | -            | -         | -            | -            | -             | -           |
|                 | 372+30        |    |         | -         | -             | 15        | -        | -            | -            | -         | -            | -            | -             | -           |
|                 | 373+20        |    |         | -         | -             | 15        | -        | -            | -            | -         | -            | -            | -             | -           |
|                 | 399+45        |    |         | -         | -             | 20        | -        | -            | -            | -         | -            | -            | -             | -           |
|                 | 418+00        |    |         | -         | -             | 20        | -        | -            | -            | -         | -            | -            | -             | -           |
|                 | UNDISTRIBUTED |    |         | -         | -             | -         | -        | -            | -            | 315       | -            | -            | -             | 2850        |
| TOTALS          |               |    |         | 56700     | 319           | 211       | 7700     | 32470        | 14310        | 315       | 31900        | 15950        | 32470         | 2850        |

| BASE AGGREGATE ITEMS |         |    |         |           |            |  |
|----------------------|---------|----|---------|-----------|------------|--|
|                      |         |    |         | 305.0110  | 305.0120   |  |
|                      |         |    |         | BASE      | BASE       |  |
|                      |         |    |         | AGGREGATE | AGGREGATE  |  |
|                      |         |    |         | DENSE     | DENSE      |  |
|                      |         |    |         | 3/4-INCH  | 1 1/4-INCH |  |
| CATEGORY             | STATION | TO | STATION | TON       | TON        |  |
| 0010                 | 263+00  | -  | 425+35  | 700       | -          |  |
|                      | 265+90  |    |         | -         | 55         |  |
|                      | 266+75  |    |         | -         | 40         |  |
|                      | 285+00  |    |         | -         | 65         |  |
|                      | 319+00  |    |         | -         | 40         |  |
|                      | 319+92  |    |         | -         | 55         |  |
|                      | 333+00  |    |         | -         | 40         |  |
|                      | 348+96  |    |         | -         | 35         |  |
|                      | 366+18  |    |         | -         | 55         |  |
|                      | 372+30  |    |         | -         | 40         |  |
|                      | 373+20  |    |         | -         | 40         |  |
|                      | 399+45  |    |         | -         | 40         |  |
|                      | 418+00  |    |         | -         | 55         |  |
| TOTAL                |         |    |         | 700       | 560        |  |

| WATER    |         |    |         |                  |
|----------|---------|----|---------|------------------|
| CATEGORY | STATION | TO | STATION | 624.0100<br>MGAL |
| 0010     | 263+00  | -  | 425+35  | 7                |
| TOTAL    |         |    |         | 7                |

| TRAFFIC CONTROL ITEMS |                         |      |     |       |           |            |          |          |     |       |     |
|-----------------------|-------------------------|------|-----|-------|-----------|------------|----------|----------|-----|-------|-----|
|                       |                         |      |     |       | 643.0300  | 643.0310.S | 643.0900 | 643.1050 |     |       |     |
|                       |                         |      |     |       | TEMPORARY |            |          |          |     |       |     |
|                       |                         |      |     |       | TRAFFIC   | PORTABLE   | TRAFFIC  | CONTROL  |     |       |     |
|                       |                         |      |     |       | CONTROL   | RUMBLE     | CONTROL  | SIGNS    |     |       |     |
|                       |                         |      |     |       | DRUMS     | STRIPS     | SIGNS    | PCMS     |     |       |     |
| CATEGORY              | STAGE                   | DAYS | PER | STAGE | *EACH     | DAY        | LS       | *EACH    | DAY | *EACH | DAY |
| 0010                  | PRE-CONSTRUCTION        |      | 7   |       | 10        | 70         | -        | -        | -   | 2     | 14  |
|                       | PIPE REPLACEMENT        |      | 7   |       | -         | -          | -        | 16       | 112 | -     | -   |
|                       | PAVING FIRST LIFT       |      | 7   |       | -         | -          | 0.5      | 16       | 112 | -     | -   |
|                       | PAVING SECOND LIFT      |      | 9   |       | -         | -          | 0.5      | 22       | 198 | -     | -   |
|                       | RUMBLE STRIPS & MARKING |      | 3   |       | -         | -          | -        | 16       | 48  | -     | -   |
|                       |                         |      |     |       | TOTAL     | 70         | 1.0      | -        | 470 | -     | 14  |

\*FOR INFORMATIONAL PURPOSES ONLY

MARKING ITEMS

|        |                 | 643.0310.S                      | 646.1020                   | 646.1020                        | 646.6120                           | 648.0100                     | 649.0105                    | 649.0120                    |  |  |  |
|--------|-----------------|---------------------------------|----------------------------|---------------------------------|------------------------------------|------------------------------|-----------------------------|-----------------------------|--|--|--|
|        |                 | MARKING                         |                            | MARKING                         |                                    | TEMPORARY MARKING            |                             | TEMPORARY MARKING           |  |  |  |
|        |                 | TEMPORARY PORTABLE RUMBLE STRIP | LINE EPOXY 4-INCH WHITE LF | SAME DAY EPOXY 4-INCH YELLOW LF | MARKING STOP LINE EPOXY 18-INCH LF | LOCATING NO-PASSING ZONES MI | LINE PAINT 4-INCH YELLOW LF | LINE EPOXY 4-INCH YELLOW LF |  |  |  |
| 0010   | 263+00 - 425+35 | 1                               | 31900                      | 18450                           | -                                  | 3.1                          | 18450                       | 18450                       |  |  |  |
|        | 266+30 LT       | -                               | -                          | -                               | 20                                 | -                            | -                           | -                           |  |  |  |
|        | 266+40 RT       | -                               | -                          | -                               | 20                                 | -                            | -                           | -                           |  |  |  |
|        | 319+50 RT       | -                               | -                          | -                               | 20                                 | -                            | -                           | -                           |  |  |  |
|        | 319+50 LT       | -                               | -                          | -                               | 20                                 | -                            | -                           | -                           |  |  |  |
|        | 372+50 LT       | -                               | -                          | -                               | 20                                 | -                            | -                           | -                           |  |  |  |
|        | 372+70 RT       | -                               | -                          | -                               | 20                                 | -                            | -                           | -                           |  |  |  |
| TOTALS |                 | 1                               | 31900                      | 18450                           | 120                                | 3.1                          | 18450                       | 18450                       |  |  |  |

CONSTRUCTION STAKING PIPE CULVERTS

| CATEGORY | STATION | TO | STATION | 650.6000<br>EACH |
|----------|---------|----|---------|------------------|
| 0010     | 263+00  | -  | 425+35  | 13               |
|          |         |    |         | 13               |

CONSTRUCTION STAKING RESURFACING REFERENCE

| CATEGORY | STATION | TO | STATION | LOCATION | 650.8000<br>LF |
|----------|---------|----|---------|----------|----------------|
| 0010     | 263+00  | -  | 425+35  | RT & LT  | 16235          |
| TOTAL    |         |    |         |          | 16235          |

CAST IRON MONUMENT COVERS



| SPV.0060.01 |         |    |         |      | REMARKS       |
|-------------|---------|----|---------|------|---------------|
| CATEGORY    | STATION | TO | STATION | EACH |               |
| 0010        | 263+00  | -  | 425+35  | 1    | Undistributed |
| TOTAL       |         |    |         | 1    |               |

VERIFY LANDMARK REFERENCE MONUMENTS

| SPV.0060.02 |         |          |      |
|-------------|---------|----------|------|
| CATEGORY    | STATION | LOCATION | EACH |
| 0010        | 266+41  | 1.2' LT  | 1    |
|             | 292+85  | 21.1' LT | 1    |
|             | 319+40  | 22.2' LT | 1    |
|             | 346+06  | 0.9' RT  | 1    |
|             | 426+13  | 3.1' RT  | 1    |
| TOTAL       |         |          | 5    |

SAWING ASPHALT

| 690.0150 |         |          |     |
|----------|---------|----------|-----|
| CATEGORY | STATION | LOCATION | LF  |
| 0010     | 263+00  |          | 30  |
|          | 265+90  |          | 60  |
|          | 266+30  | RT       | 30  |
|          | 266+30  | LT       | 30  |
|          | 266+75  |          | 60  |
|          | 285+00  |          | 60  |
|          | 319+00  |          | 60  |
|          | 319+50  | RT       | 30  |
|          | 319+50  | LT       | 30  |
|          | 319+92  |          | 60  |
|          | 333+00  |          | 60  |
|          | 348+96  |          | 60  |
|          | 366+18  |          | 60  |
|          | 372+30  |          | 60  |
|          | 372+75  | RT       | 30  |
|          | 372+75  | LT       | 30  |
|          | 373+20  |          | 60  |
|          | 399+45  |          | 60  |
|          | 418+00  |          | 60  |
|          | 425+35  |          | 30  |
| TOTALS   |         |          | 960 |

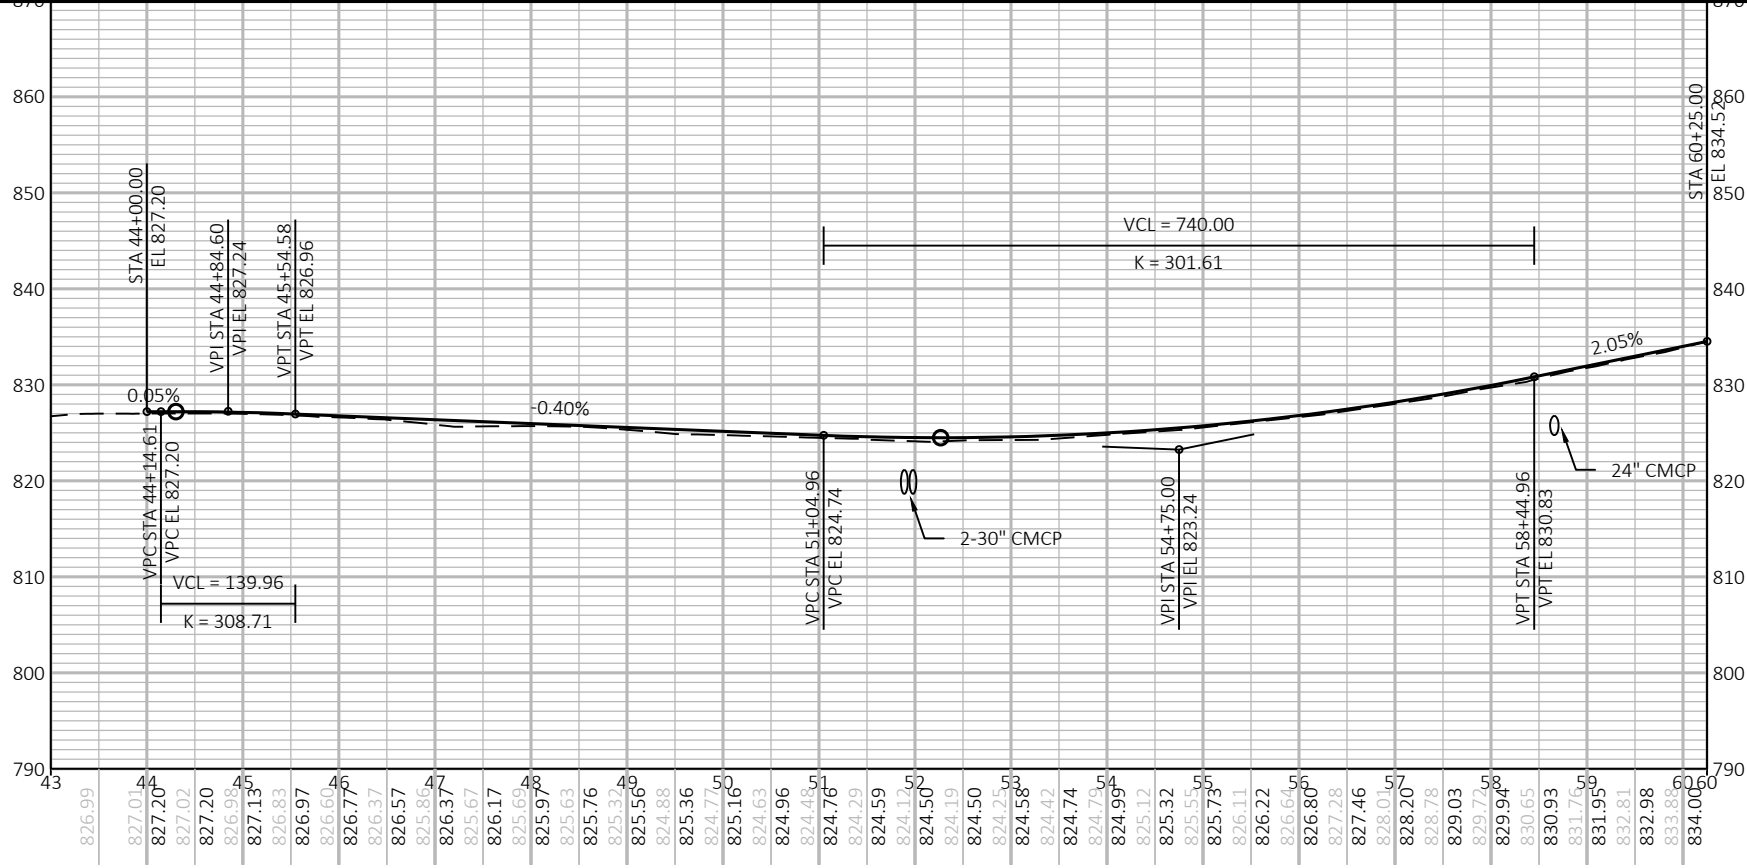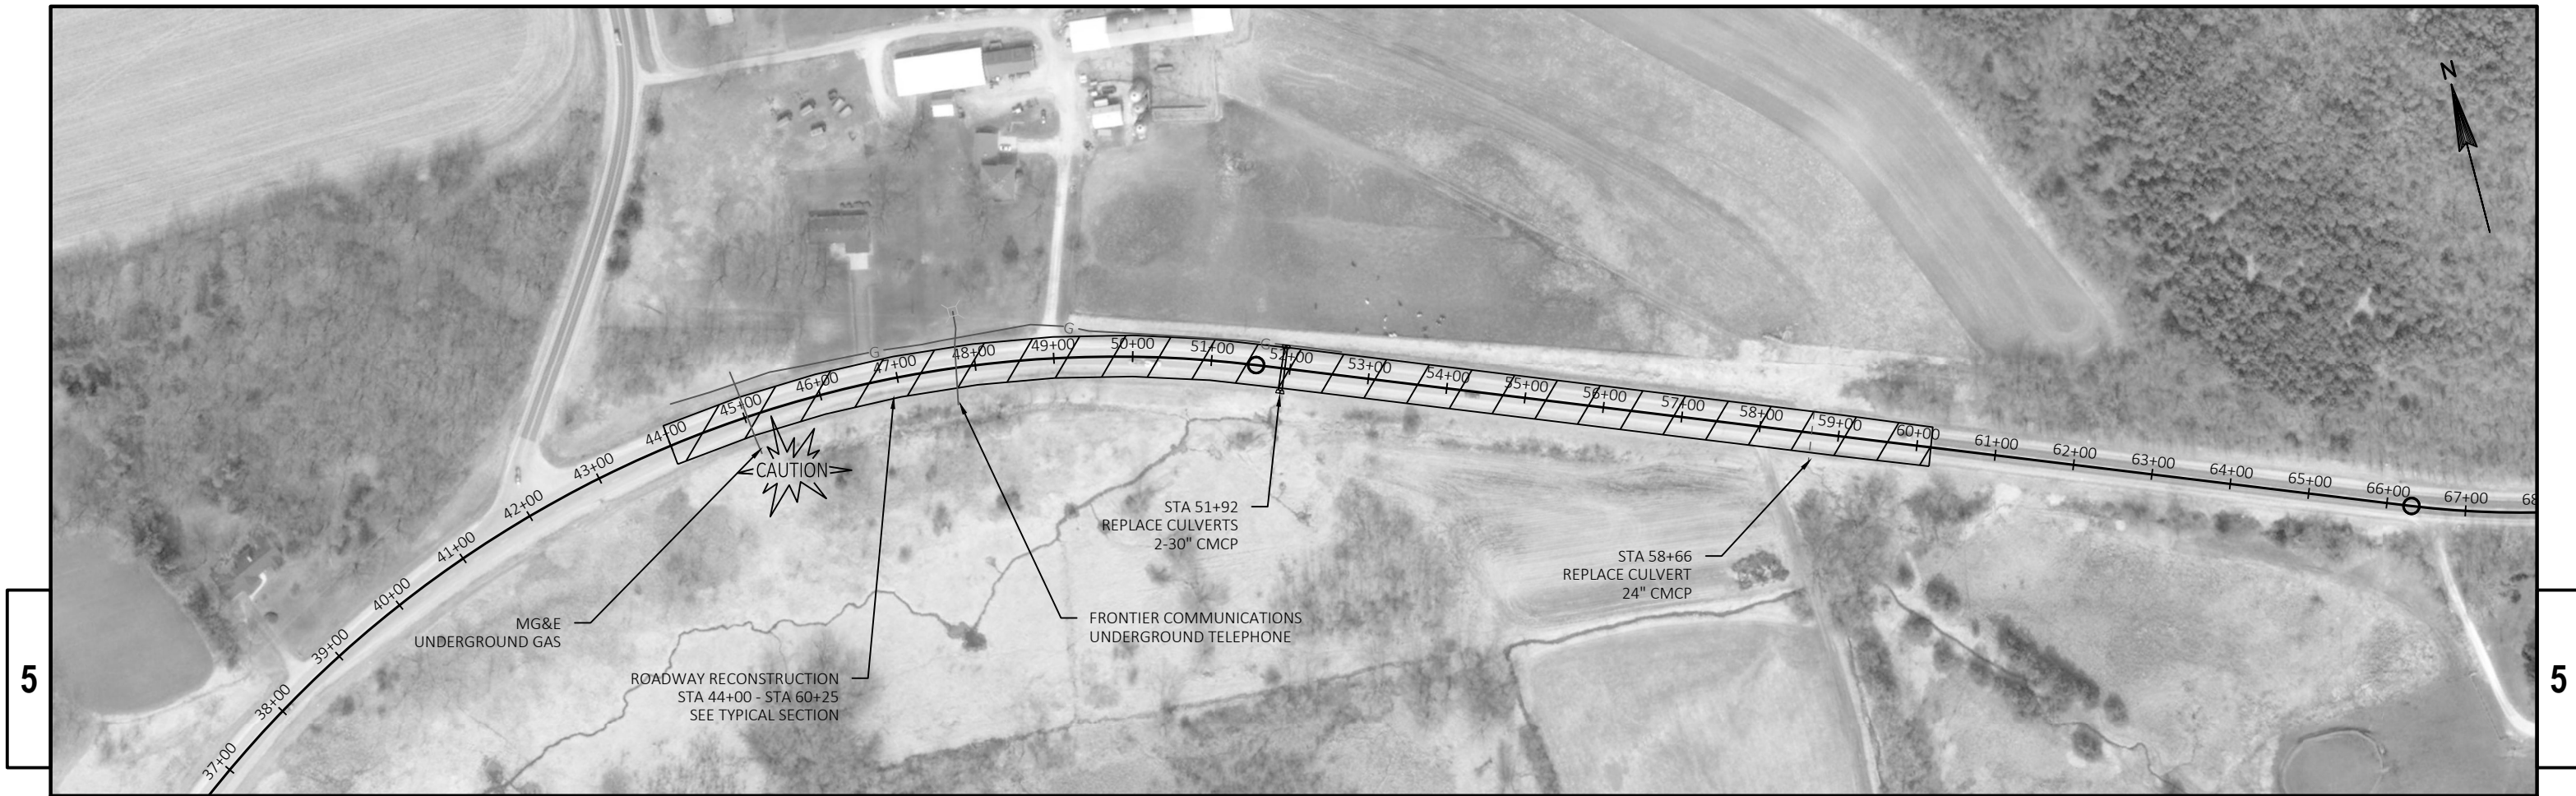


Standard Detail Drawing List

|           |   |
|-----------|---|
| 08E09-06  | SILT FENCE                                                                                         |
| 08F01-11  | APRON ENDWALLS FOR CULVERT PIPE                                                                    |
| 08F02-01  | APRON ENDWALLS FOR PIPE ARCH AND ELLIPTICAL PIPE                                                   |
| 08F04-07  | JOINT TIES FOR CONCRETE PIPE AND CONCRETE COLLAR DETAIL                                            |
| 08F10-01  | CONCRETE MASONRY ENDWALLS FOR CULVERT PIPE AND PIPE ARCH                                           |
| 13A10-02A | 2-LANE RURAL SHOULDER RUMBLE STRIP, MILLING                                                        |
| 13A10-02B | 2-LANE RURAL SHOULDER RUMBLE STRIP, MILLING                                                        |
| 13A10-02C | 2-LANE RURAL SHOULDER RUMBLE STRIP, MILLING                                                        |
| 13A10-02D | 2-LANE RURAL SHOULDER RUMBLE STRIP, MILLING                                                        |
| 13A11-03A | 2-LANE RURAL CENTER LINE RUMBLE STRIP, MILLING                                                     |
| 13A11-03B | 2-LANE RURAL CENTER LINE RUMBLE STRIP, MILLING                                                     |
| 14B42-06A | MIDWEST GUARDRAIL SYSTEM (MGS) GUARDRAIL                                                           |
| 14B42-06B | MIDWEST GUARDRAIL SYSTEM (MGS) GUARDRAIL                                                           |
| 14B42-06C | MIDWEST GUARDRAIL SYSTEM (MGS) GUARDRAIL                                                           |
| 14B42-06D | MIDWEST GUARDRAIL SYSTEM (MGS) GUARDRAIL                                                           |
| 14B44-04A | MIDWEST GUARDRAIL SYSTEM ENERGY ABSORBING TERMINAL (MGS)                                           |
| 14B44-04B | MIDWEST GUARDRAIL SYSTEM ENERGY ABSORBING TERMINAL (MGS)                                           |
| 14B44-04C | MIDWEST GUARDRAIL SYSTEM ENERGY ABSORBING TERMINAL (MGS)                                           |
| 14B45-05A | MIDWEST GUARDRAIL SYSTEM THRIE BEAM TRANSITION (MGS)                                               |
| 14B45-05B | MIDWEST GUARDRAIL SYSTEM THRIE BEAM TRANSITION (MGS)                                               |
| 14B45-05C | MIDWEST GUARDRAIL SYSTEM THRIE BEAM TRANSITION (MGS)                                               |
| 15C02-07A | BARRICADES AND SIGNS FOR MAINLINE CLOSURES                                                         |
| 15C02-07B | BARRICADES AND SIGNS FOR VARIOUS CLOSURES                                                          |
| 15C02-07C | DETOUR SIGNING FOR MAINLINE CLOSURES                                                               |
| 15C04-05  | TRAFFIC CONTROL, ADVANCE WARNING SIGNS 45 M.P.H. OR GREATER TWO-WAY UNDIVIDED ROAD OPEN TO TRAFFIC |
| 15C08-19A | LONGITUDINAL MARKING (MAINLINE)                                                                    |
| 15C12-06  | TRAFFIC CONTROL FOR LANE CLOSURE WITH FLAGGING OPERATION                                           |
| 15C19-05A | MOVING PAVEMENT MARKING OPERATION TWO-LANE TWO-WAY ROADWAY                                         |
| 15C33-03  | STOP LINE AND CROSSWALK PAVEMENT MARKING                                                           |
| 15D38-02A | TEMPORARY TRAFFIC CONTROL SIGN MOUNTING                                                            |
| 15D38-02B | ATTACHMENT OF SIGNS TO POSTS                                                                       |
| 15D39-02  | TRAFFIC CONTROL, DROP-OFF SIGNING                                                                  |
| 16A01-07  | LANDMARK REFERENCE MONUMENTS AND COVERS                                                            |



- ① HORIZONTAL BRACE REQUIRED WITH 2" X 4" WOODEN FRAME OR EQUIVALENT AT TOP OF POSTS.
- ② FOR MANUAL INSTALLATIONS THE TRENCH SHALL BE A MINIMUM OF 4" WIDE & 6" DEEP TO BURY AND ANCHOR THE GEOTEXTILE FABRIC. FOLD MATERIAL TO FIT TRENCH AND BACKFILL & COMPACT TRENCH WITH EXCAVATED SOIL.
- ③ WOOD POSTS SHALL BE A MINIMUM SIZE OF 1½" X 1½" OF OAK OR HICKORY.
- ④ SILT FENCE TO EXTEND ACROSS THE TOP OF THE PIPE.
- ⑤ CONSTRUCT SILT FENCE FROM A CONTINUOUS ROLL IF POSSIBLE BY CUTTING LENGTHS TO AVOID JOINTS. IF A JOINT IS NECESSARY USE ONE OF THE FOLLOWING TWO METHODS; A) OVERLAP THE END POSTS AND TWIST, OR ROTATE, AT LEAST 180 DEGREES, B) HOOK THE END OF EACH SILT FENCE LENGTH.

 

**SILT FENCE**

STATE OF WISCONSIN  
DEPARTMENT OF TRANSPORTATION




APPROVED  
4-29-05  
DATE /S/ Beth Cannata  
CHIEF ROADWAY DEVELOPMENT **46** INCHES

FHWA



| METAL APRON ENDWALLS |                         |       |                     |             |            |                |         |         |            |                  |   |       |
|----------------------|-------------------------|-------|---------------------|-------------|------------|----------------|---------|---------|------------|------------------|---|-------|
| PIPE DIA.<br>(IN.)   | MIN. THICK.<br>(Inches) |       | DIMENSIONS (Inches) |             |            |                |         |         |            | APPROX.<br>SLOPE |   | BODY  |
|                      | STEEL                   | ALUM. | A<br>(±1")          | B<br>(MAX.) | H<br>(±1") | L<br>(±1 1/2") | L1<br>① | L2<br>① | W<br>(±2") |                  |   |       |
| 12                   | .064                    | .060  | 6                   | 6           | 6          | 21             | 12      | 17 1/2  | 24         | 2 1/2 to 1       | 1 | 1 Pc. |
| 15                   | .064                    | .060  | 7                   | 8           | 6          | 26             | 14      | 21 3/4  | 30         | 2 1/2 to 1       | 1 | 1 Pc. |
| 18                   | .064                    | .060  | 8                   | 10          | 6          | 31             | 15      | 28 1/4  | 36         | 2 1/2 to 1       | 1 | 1 Pc. |
| 21                   | .064                    | .060  | 9                   | 12          | 6          | 36             | 18      | 29 5/8  | 42         | 2 1/2 to 1       | 1 | 1 Pc. |
| 24                   | .064                    | .075  | 10                  | 13          | 6          | 41             | 18      | 37 1/4  | 48         | 2 1/2 to 1       | 1 | 1 Pc. |
| 30                   | .079                    | .075  | 12                  | 16          | 8          | 51             | 18      | 52 1/4  | 60         | 2 1/2 to 1       | 1 | 1 Pc. |
| 36                   | .079                    | .105  | 14                  | 19          | 9          | 60             | 24      | 59 3/4  | 72         | 2 1/2 to 1       | 2 | Pc.   |
| 42                   | .109                    | .105  | 16                  | 22          | 11         | 69             | 24      | 75 5/8  | 84         | 2 1/2 to 1       | 2 | Pc.   |
| 48                   | .109                    | .105  | 18                  | 27          | 12         | 78             | 24      | 81      | 90         | 2 1/4 to 1       | 3 | Pc.   |
| 54                   | .109                    | .105  | 18                  | 30          | 12         | 84             | 30      | 85 1/2  | 102        | 2 1/4 to 1       | 3 | Pc.   |
| 60                   | .109x                   | .105x | 18                  | 33          | 12         | 87             | —       | —       | 114        | 2 to 1           | 3 | Pc.   |
| 66                   | .109x                   | .105x | 18                  | 36          | 12         | 87             | —       | —       | 120        | 2 to 1           | 3 | Pc.   |
| 72                   | .109x                   | .105x | 18                  | 39          | 12         | 87             | —       | —       | 126        | 2 to 1           | 3 | Pc.   |
| 78                   | .109x                   | .105x | 18                  | 42          | 12         | 87             | —       | —       | 132        | 1 1/2 to 1       | 3 | Pc.   |
| 84                   | .109x                   | .105x | 18                  | 45          | 12         | 87             | —       | —       | 138        | 1 1/2 to 1       | 3 | Pc.   |
| 90                   | .109x                   | .105x | 18                  | 37          | 12         | 87             | —       | —       | 144        | 1 1/2 to 1       | 3 | Pc.   |
| 96                   | .109x                   | .105x | 18                  | 35          | 12         | 87             | —       | —       | 150        | 1 1/2 to 1       | 3 | Pc.   |




\* EXCEPT CENTER PANEL  
SEE GENERAL NOTES

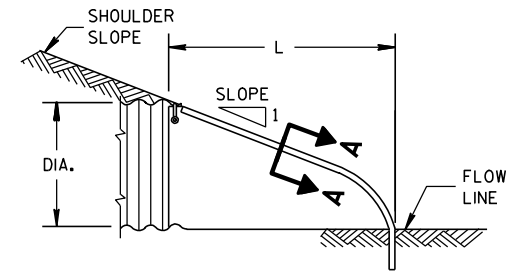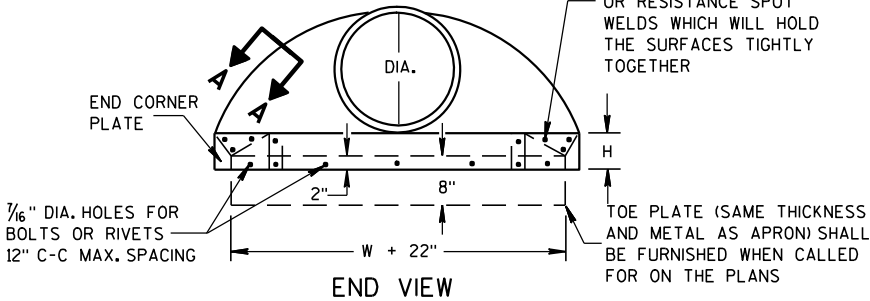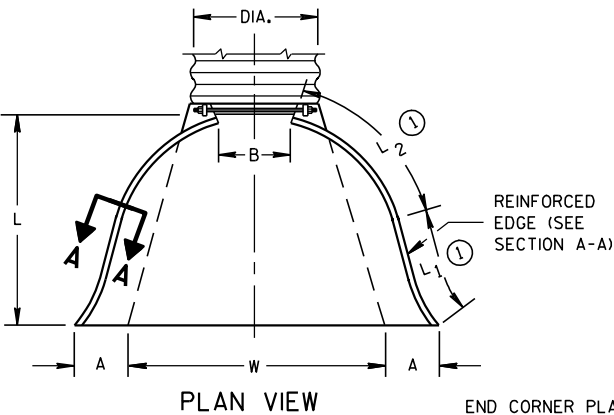

METAL ENDWALLS


| REINFORCED CONCRETE APRON ENDWALLS |                     |        |        |           |            |     |       |                  |   |   |   |       |
|------------------------------------|---------------------|--------|--------|-----------|------------|-----|-------|------------------|---|---|---|-------|
| PIPE DIA.<br>(IN.)                 | DIMENSIONS (Inches) |        |        |           |            |     |       | APPROX.<br>SLOPE |   |   |   |       |
|                                    | T                   | A      | B      | C         | D          | E   | G     |                  |   |   |   |       |
| 12                                 | 2                   | 4      | 24     | 48 7/8    | 72 1/8     | 24  | 2     | 3 to 1           | 1 | 1 | 1 | 1 Pc. |
| 15                                 | 2 1/4               | 6      | 27     | 46        | 73         | 30  | 2 1/4 | 3 to 1           | 1 | 1 | 1 | 1 Pc. |
| 18                                 | 2 1/2               | 9      | 27     | 46        | 73         | 36  | 2 1/2 | 3 to 1           | 1 | 1 | 1 | 1 Pc. |
| 21                                 | 2 3/4               | 9      | 36     | 37 1/2    | 73 1/2     | 42  | 2 3/4 | 3 to 1           | 1 | 1 | 1 | 1 Pc. |
| 24                                 | 3                   | 9 1/2  | 43 1/2 | 30        | 73 1/2     | 48  | 3     | 3 to 1           | 1 | 1 | 1 | 1 Pc. |
| 27                                 | 3 1/4               | 10 1/2 | 49 1/2 | 24        | 73 1/2     | 54  | 3 1/4 | 3 to 1           | 1 | 1 | 1 | 1 Pc. |
| 30                                 | 3 1/2               | 12     | 54     | 19 3/4    | 73 1/2     | 60  | 3 1/2 | 3 to 1           | 1 | 1 | 1 | 1 Pc. |
| 36                                 | 4                   | 15     | 63     | 34 3/4    | 97 3/4     | 72  | 4     | 3 to 1           | 1 | 1 | 1 | 1 Pc. |
| 42                                 | 4 1/2               | 21     | 63     | 35        | 98         | 78  | 4 1/2 | 3 to 1           | 1 | 1 | 1 | 1 Pc. |
| 48                                 | 5                   | 24     | 72     | 26        | 98         | 84  | 5     | 3 to 1           | 1 | 1 | 1 | 1 Pc. |
| 54                                 | 5 1/2               | 27     | 65     | 33 1/4-35 | 98 1/4-100 | 90  | 5 1/2 | 2 2/5 to 1       | 1 | 1 | 1 | 1 Pc. |
| 60                                 | 6                   | 30-35  | 60     | 39        | 99         | 96  | 5     | 2 to 1           | 1 | 1 | 1 | 1 Pc. |
| 66                                 | 6 1/2               | 24-30  | 72-78  | 21-27     | 99         | 102 | 5 1/2 | 2 to 1           | 1 | 1 | 1 | 1 Pc. |
| 72                                 | 7                   | 24-36  | 78     | 21        | 99         | 108 | 6     | 2 to 1           | 1 | 1 | 1 | 1 Pc. |
| 78                                 | 7 1/2               | 24-36  | 78     | 21        | 99         | 114 | 6 1/2 | 2 to 1           | 1 | 1 | 1 | 1 Pc. |
| 84                                 | 8                   | 36     | 90 1/2 | 21        | 111 1/2    | 120 | 6 1/2 | 1 1/2 to 1       | 1 | 1 | 1 | 1 Pc. |
| 90                                 | 8 1/2               | 41     | 87 1/2 | 24        | 111 1/2    | 132 | 6 1/2 | 1 1/2 to 1       | 1 | 1 | 1 | 1 Pc. |

\* MINIMUM  
\*\* MAXIMUM


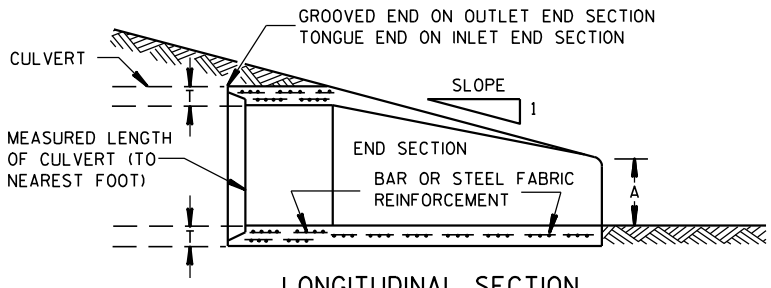
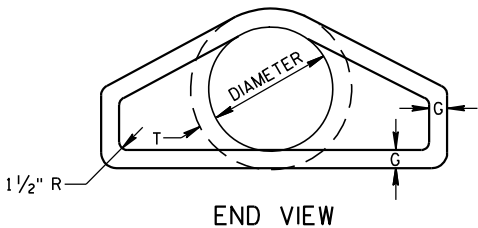
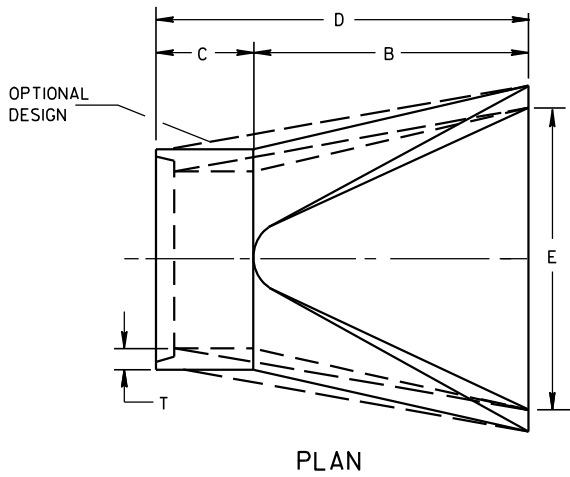


CONCRETE ENDWALLS

1" WIDE, 12 GA. (0.109" THICK) GALVANIZED STRAP WITH STANDARD 6" X 1/2" BAND BOLT AND NUT

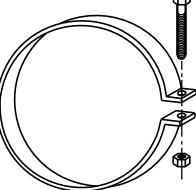

ALTERNATE FOR TYPE 1 CONNECTION  
END SECTION CONNECTOR STRAP

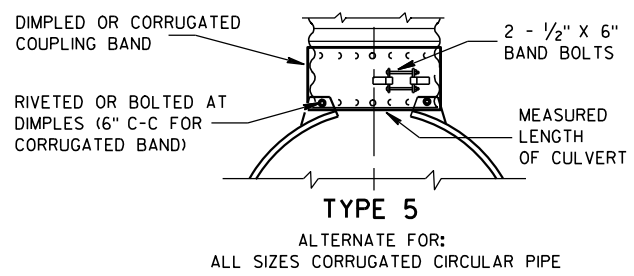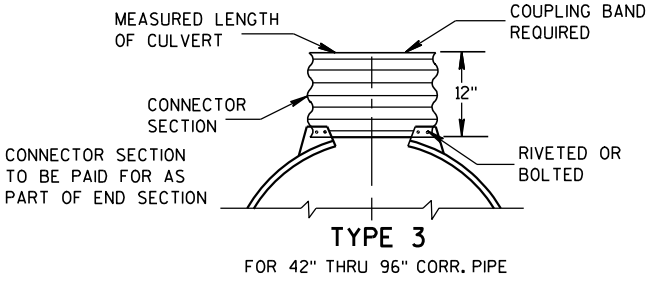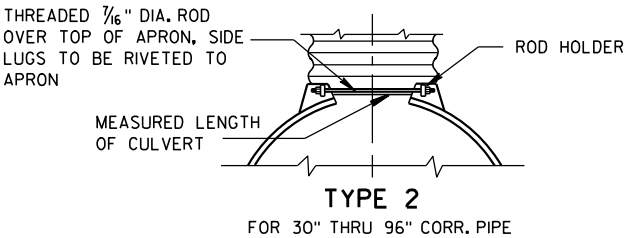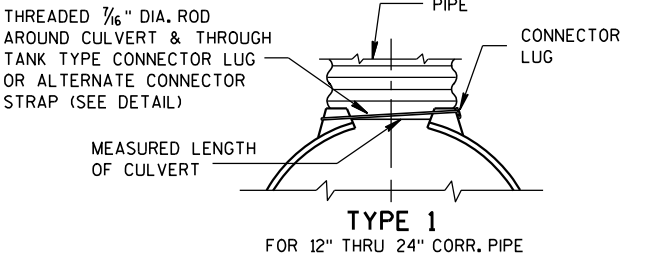


NOTE: DIMPLED BAND FITS OVER OUTSIDE OF ENDWALL, AND CORRUGATED BAND FITS INSIDE ENDWALL. DIMPLED BAND MAY BE USED WITH HELICALLY CORRUGATED PIPE.

FOR CIRCUMFERENTIALLY CORRUGATED PIPE USE ENDWALL CONNECTION DETAILS 1, 2, 3 OR 5 AS APPLICABLE.

FOR HELICALLY CORRUGATED PIPE USE ENDWALL CONNECTION DETAILS 1, 2 OR 5.

FOR HELICALLY CORRUGATED PIPES WITH TWO CIRCUMFERENTIAL CORRUGATIONS AT EACH END USE ENDWALL CONNECTION DETAILS 1, 2 OR 3.

CONNECTION DETAILS

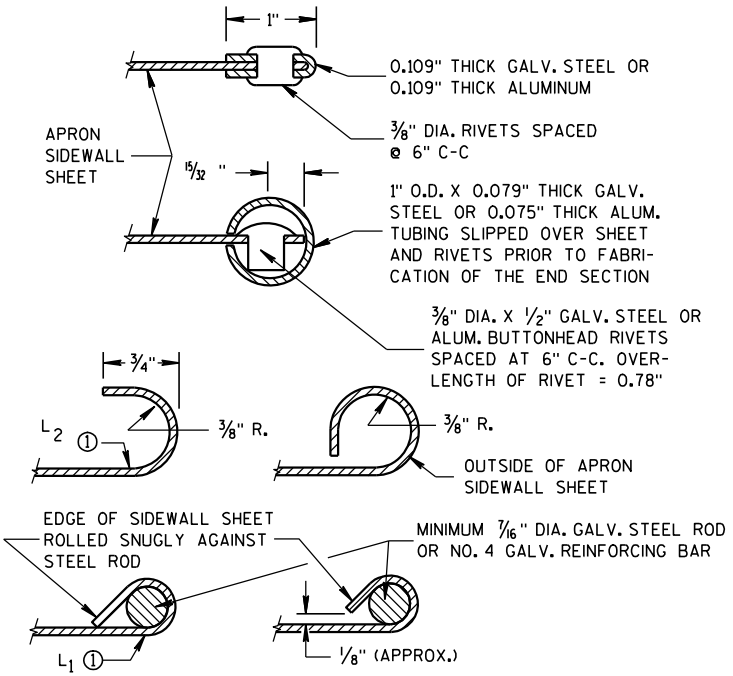

SECTION A-A

GENERAL NOTES

DETAILS OF CONSTRUCTION, MATERIALS AND WORKMANSHIP NOT SHOWN ON THIS DRAWING SHALL CONFORM TO THE PERTINENT REQUIREMENTS OF THE STANDARD SPECIFICATIONS AND THE APPLICABLE SPECIAL PROVISIONS.

CONCRETE CULVERT ENDWALLS MAY NOT BE USED WITH GALVANIZED STEEL OR ALUMINUM CULVERT PIPE OR VISE VERSA. GALVANIZED STEEL OR ALUMINUM ENDWALLS SHALL NORMALLY BE INSTALLED ON CULVERT PIPE OF THE SAME METAL.


ALL THREE PIECE STEEL APRON ENDWALLS FOR 60" DIAMETER PIPE AND LARGER SHALL HAVE 0.109" SIDES AND 0.138" CENTER PANELS. ALL THREE PIECE ALUMINUM APRON ENDWALLS FOR 60" DIAMETER PIPE AND LARGER SHALL HAVE 0.105" SIDES AND 0.134" CENTER PANELS. THE WIDTH OF CENTER PANELS SHALL BE GREATER THAN 20 PERCENT OF THE PIPE PERIMETER.

LAP SEAMS SHALL BE TIGHTLY JOINED BY GALVANIZED RIVETS OR BOLTS FOR STEEL UNITS AND ALUMINUM RIVETS AND BOLTS FOR ALUMINUM UNITS. FOR THE 60" THROUGH 96" DIAMETER APRON ENDWALL SIZES, THE REINFORCED EDGES AND CENTER PANEL SEAMS SHALL BE FURTHER REINFORCED WITH GALVANIZED STEEL OR ALUMINUM STIFFENER ANGLES. THE ANGLES SHALL BE ATTACHED BY GALVANIZED NUTS AND BOLTS FOR STEEL UNITS AND ALUMINUM NUTS AND BOLTS FOR ALUMINUM UNITS.


WHERE TWO OR MORE PIPES WITH APRON ENDWALLS ARE LAID ADJACENT TO EACH OTHER, THEY SHALL BE SEPARATED BY A DISTANCE SUFFICIENT TO PROVIDE A MINIMUM CLEARANCE OF 6 INCHES BETWEEN APRON ENDWALLS.

① FOR PIPE SIZES UP TO 60" DIAMETER, A 180° ROLLED EDGE MAY BE USED INSTEAD OF STEEL ROD REINFORCEMENT. SEE SECTION A-A.

|                                                    |                                                |    |      |
|----------------------------------------------------|------------------------------------------------|----|------|
| APRON ENDWALLS FOR CULVERT PIPE                    |                                                |    |      |
| STATE OF WISCONSIN<br>DEPARTMENT OF TRANSPORTATION |                                                |    |      |
| APPROVED<br>11/30/94<br>DATE                       | /S/ Rory L. Rhinehart<br>CHIEF ROADWAY DEVELOP | 47 | NEER |
| FHWA                                               |                                                |    |      |

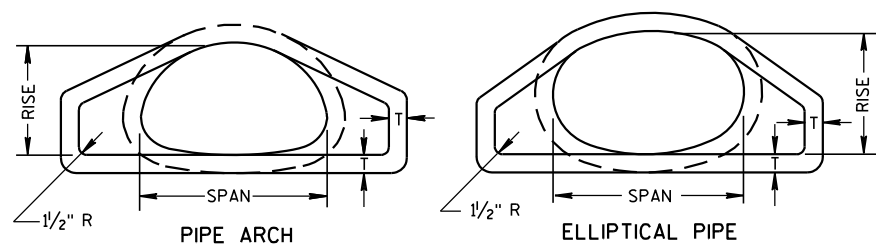


END VIEW

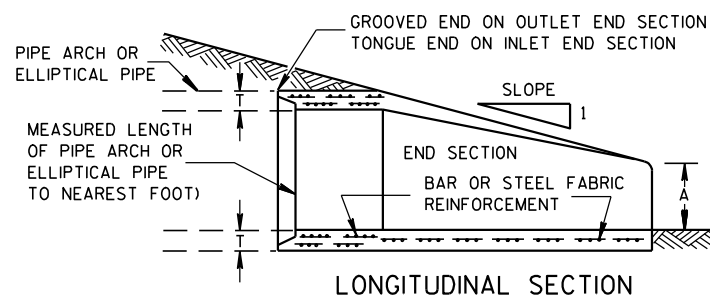


LONGITUDINAL SECTION

## CONCRETE ENDWALLS


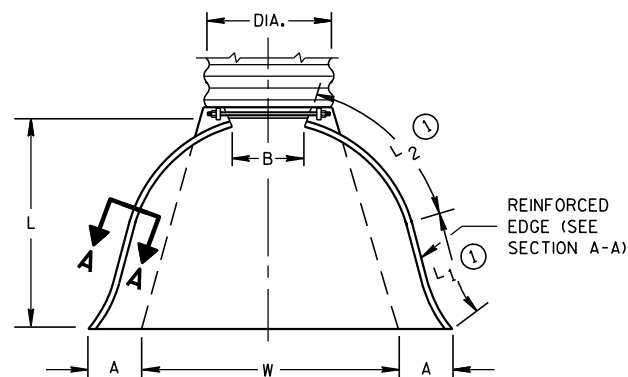


PLAN VIEW


END CORNER PLATES MAY BE FASTENED TO APRON PROPER BY BOLTS, RIVETS, OR RESISTANCE SPOT WELDS WHICH WILL HOLD THE SURFACES TIGHTLY TOGETHER

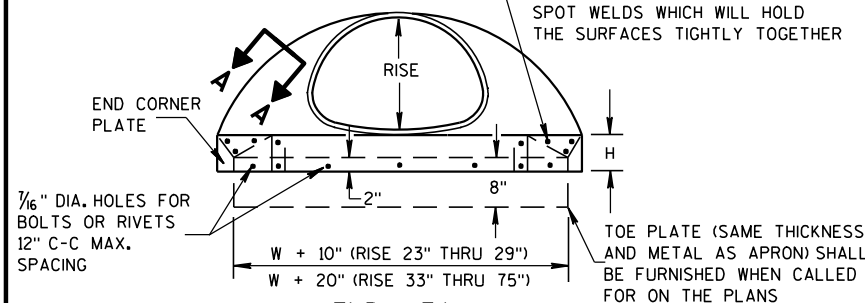


END VIEW

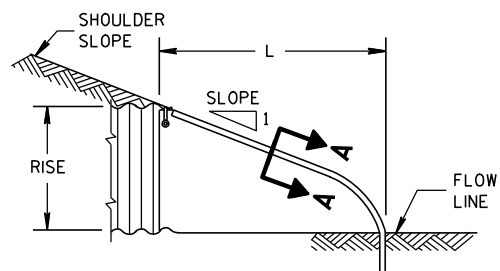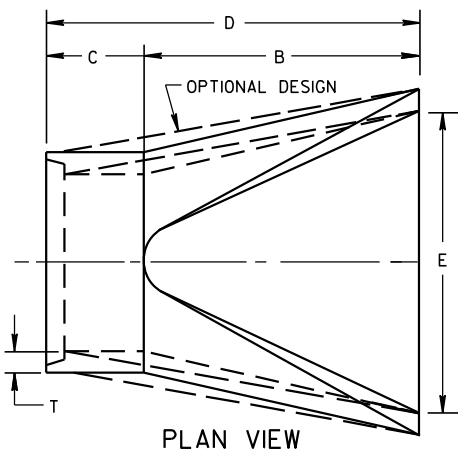SIDE ELEVATION  
METAL ENDWALLS

PLAN VIEW

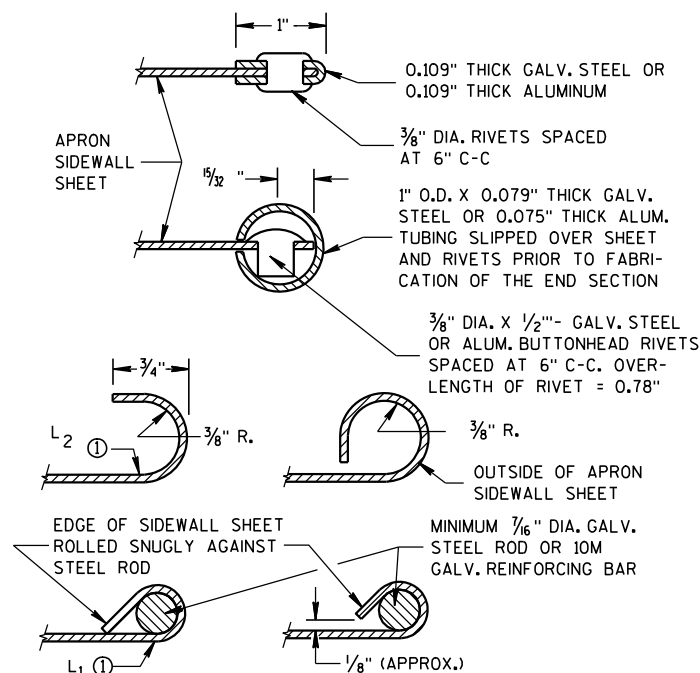


SECTION A-A

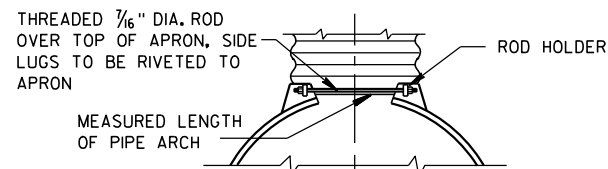


TYPE 2

FOR 17" X 13" THRU 112" X 75" PIPE ARCH

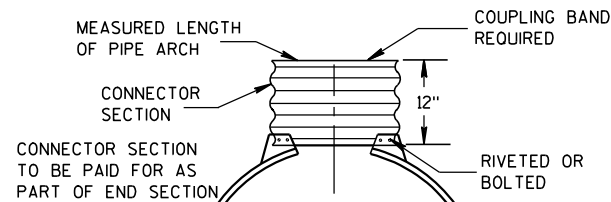

TYPE 3

FOR 64" X 43" THRU 112" X 75" PIPE ARCH

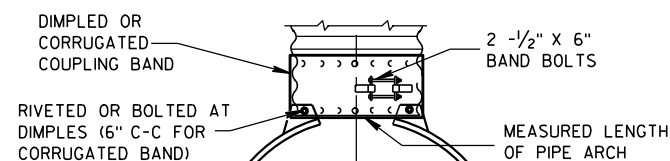

TYPE 5

ALTERNATE FOR:  
ALL SIZES CORRUGATED PIPE ARCHESNOTE: DIMPLED BAND FITS OVER OUTSIDE OF ENDWALL,  
AND CORRUGATED BAND FITS INSIDE ENDWALL.

## CONNECTION DETAILS

## 2- 2/3" X 1/2" CORRUGATIONS

| EQUIV. DIA.<br>(Inches) | (Inches) |      | MIN. THICK.<br>(Inches) |       | DIMENSIONS (Inches) |             |            |                |         |         |            | APPROX. SLOPE | BODY  |
|-------------------------|----------|------|-------------------------|-------|---------------------|-------------|------------|----------------|---------|---------|------------|---------------|-------|
|                         | SPAN     | RISE | STEEL                   | ALUM. | A<br>(±1")          | B<br>(MAX.) | H<br>(±1") | L<br>(±1 1/2") | L1<br>① | L2<br>① | W<br>(±2") |               |       |
| 15                      | 17       | 13   | .064                    | .060  | 7                   | 9           | 6          | 19             | 14      | 16      | 30         | 2 1/2 to 1    | 1 Pc. |
| 18                      | 21       | 15   | .064                    | .060  | 7                   | 10          | 6          | 23             | 14      | 19 3/8  | 36         | 2 1/2 to 1    | 1 Pc. |
| 21                      | 24       | 18   | .064                    | .060  | 8                   | 12          | 6          | 28             | 18      | 21 3/4  | 42         | 2 1/2 to 1    | 1 Pc. |
| 24                      | 28       | 20   | .064                    | .060  | 9                   | 14          | 6          | 32             | 18      | 27 1/2  | 48         | 2 1/2 to 1    | 1 Pc. |
| 30                      | 35       | 24   | .079                    | .075  | 10                  | 16          | 6          | 39             | 18      | 37 5/8  | 60         | 2 1/2 to 1    | 1 Pc. |
| 36                      | 42       | 29   | .079                    | .075  | 12                  | 18          | 8          | 46             | 24      | 45 3/8  | 75         | 2 1/2 to 1    | 1 Pc. |
| 42                      | 49       | 33   | .109                    | .105  | 13                  | 21          | 9          | 53             | 24      | 54 3/4  | 85         | 2 1/2 to 1    | 2 Pc. |
| 48                      | 57       | 38   | .109                    | .105  | 18                  | 26          | 12         | 63             | 24      | 68      | 90         | 2 1/2 to 1    | 3 Pc. |
| 54                      | 64       | 43   | .109                    | .105  | 18                  | 30          | 12         | 70             | 24      | 72 3/4  | 102        | 2 1/4 to 1    | 3 Pc. |
| 60                      | 71       | 47   | .109*                   | .105* | 18                  | 33          | 12         | 77             | 30      | 82 1/4  | 114        | 2 1/4 to 1    | 3 Pc. |
| 66                      | 77       | 52   | .109*                   | .105* | 18                  | 36          | 12         | 77             | —       | —       | 126        | 2 to 1        | 3 Pc. |
| 72                      | 83       | 57   | .109*                   | .105* | 18                  | 39          | 12         | 77             | —       | —       | 138        | 2 to 1        | 3 Pc. |

## 3" X 1" CORRUGATIONS

| EQUIV. DIA.<br>(Inches) | (Inches) |      | MIN. THICK.<br>(Inches) |       | DIMENSIONS (Inches) |             |            |                |         |         |            | APPROX. SLOPE | BODY  |
|-------------------------|----------|------|-------------------------|-------|---------------------|-------------|------------|----------------|---------|---------|------------|---------------|-------|
|                         | SPAN     | RISE | STEEL                   | ALUM. | A<br>(±1")          | B<br>(MAX.) | H<br>(±1") | L<br>(±1 1/2") | L1<br>① | L2<br>① | W<br>(±2") |               |       |
| 48                      | 53       | 41   | .109                    | .105  | 18                  | 26          | 12         | 63             | 24      | 72 3/4  | 90         | 2 1/2 to 1    | 2 Pc. |
| 54                      | 60       | 46   | .109                    | .105  | 18                  | 30          | 12         | 70             | 30      | 82 1/4  | 102        | 2 to 1        | 2 Pc. |
| 60                      | 66       | 51   | .109*                   | .105* | 18                  | 33          | 12         | 77             | —       | —       | 114        | 1 1/2 to 1    | 3 Pc. |
| 66                      | 73       | 55   | .109*                   | .105* | 18                  | 36          | 12         | 77             | —       | —       | 126        | 1 1/2 to 1    | 3 Pc. |
| 72                      | 81       | 59   | .109*                   | .105* | 18                  | 39          | 12         | 77             | —       | —       | 138        | 2 to 1        | 3 Pc. |
| 78                      | 87       | 63   | .109*                   | .105* | 22                  | 38          | 12         | 77             | —       | —       | 148        | 1 1/2 to 1    | 3 Pc. |
| 84                      | 95       | 67   | .109*                   | .105* | 22                  | 34          | 12         | 77             | —       | —       | 162        | 1 1/2 to 1    | 3 Pc. |
| 90                      | 103      | 71   | .109*                   | .105* | 22                  | 38          | 12         | 77             | —       | —       | 174        | 1 1/2 to 1    | 3 Pc. |
| 96                      | 112      | 75   | .109*                   | .105* | 24                  | 40          | 12         | 77             | —       | —       | 174        | 1 1/2 to 1    | 3 Pc. |

NOTE: ALL SPLICES TO BE LAP RIVETED OR BOLTED.

\* EXCEPT CENTER PANEL  
SEE GENERAL NOTES

## REINFORCED CONCRETE PIPE ARCH

| EQUIV. DIA.<br>(Inches) | DIMENSIONS (Inches) |         |       |         |    |    |     |     | APPROX. SLOPE |
|-------------------------|---------------------|---------|-------|---------|----|----|-----|-----|---------------|
|                         | ** SPAN             | ** RISE | T     | A       | B  | C  | D   | E   |               |
| 24                      | 29                  | 18      | 3     | 8 1/2   | 39 | 33 | 72  | 48  | 3 to 1        |
| 30                      | 36                  | 22      | 3 1/2 | 9 1/2   | 50 | 46 | 96  | 60  | 3 to 1        |
| 36                      | 44                  | 27      | 4     | 11 1/8  | 60 | 36 | 96  | 72  | 3 to 1        |
| 42                      | 51                  | 31      | 4 1/2 | 15 1/16 | 60 | 36 | 96  | 78  | 3 to 1        |
| 48                      | 58                  | 36      | 5     | 21      | 60 | 36 | 96  | 84  | 3 to 1        |
| 54                      | 65                  | 40      | 5 1/2 | 25 1/2  | 60 | 36 | 96  | 90  | 3 to 1        |
| 60                      | 73                  | 45      | 6     | 31      | 60 | 36 | 96  | 96  | 3 to 1        |
| 72                      | 88                  | 54      | 7     | 31      | 60 | 39 | 99  | 120 | 2 to 1        |
| 84                      | 102                 | 62      | 8     | 28 1/2  | 83 | 19 | 102 | 144 | 2 to 1        |

## REINFORCED CONCRETE ELLIPTICAL PIPE

| EQUIV. DIA.<br>(Inches) | DIMENSIONS (Inches) |         |       |        |    |    |    |    | APPROX. SLOPE |
|-------------------------|---------------------|---------|-------|--------|----|----|----|----|---------------|
|                         | ** SPAN             | ** RISE | T     | A      | B  | C  | D  | E  |               |
| 24                      | 30                  | 19      | 3 1/4 | 8 1/2  | 39 | 33 | 72 | 48 | 3 to 1        |
| 30                      | 38                  | 24      | 3 3/4 | 9 1/2  | 54 | 18 | 72 | 60 | 3 to 1        |
| 36                      | 45                  | 29      | 4 1/2 | 11 1/8 | 60 | 24 | 84 | 72 | 2 1/2 to 1    |
| 42                      | 53                  | 34      | 5     | 15 1/4 | 60 | 36 | 96 | 78 | 2 1/2 to 1    |
| 48                      | 60                  | 38      | 5 1/2 | 21     | 60 | 36 | 96 | 84 | 2 1/2 to 1    |
| 54                      | 68                  | 43      | 6     | 25 1/2 | 60 | 36 | 96 | 90 | 2 1/2 to 1    |
| 60                      | 76                  | 48      | 6 1/2 | 30     | 60 | 36 | 96 | 96 | 2 1/2 to 1    |

\*\*NOMINAL SIZE

## GENERAL NOTES

DETAILS OF CONSTRUCTION, MATERIALS AND WORKMANSHIP NOT SHOWN ON THIS DRAWING SHALL CONFORM TO THE PERTINENT REQUIREMENTS OF THE STANDARD SPECIFICATIONS AND THE APPLICABLE SPECIAL PROVISIONS.

CONCRETE APRON ENDWALLS MAY NOT BE USED WITH GALVANIZED STEEL OR ALUMINUM CULVERT PIPE OR VISE VERSA. GALVANIZED STEEL OR ALUMINUM APRON ENDWALLS SHALL NORMALLY BE INSTALLED ON CULVERT PIPE OF THE SAME METAL.

ALL THREE PIECE STEEL APRON ENDWALLS FOR 66" X 51" PIPE ARCH AND LARGER SHALL HAVE 0.109" SIDES AND 0.138" CENTER PANELS. ALL THREE PIECE ALUMINUM APRON ENDWALLS FOR 66" X 51" PIPE ARCH AND LARGER SHALL HAVE 0.105" SIDES AND 0.134" CENTER PANELS. THE WIDTH OF CENTER PANELS SHALL BE GREATER THAN 20 PERCENT OF THE PIPE ARCH PERIMETER.

LAP SEAMS SHALL BE TIGHTLY JOINED BY GALVANIZED RIVETS OR BOLTS FOR STEEL UNITS AND ALUMINUM RIVETS AND BOLTS FOR ALUMINUM UNITS. FOR THE 77" X 52" THROUGH 112" X 75" APRON ENDWALL SIZES, THE REINFORCED EDGES AND CENTER PANEL SEAMS SHALL BE FURTHER REINFORCED WITH GALVANIZED STEEL OR ALUMINUM STIFFENER ANGLES. THE ANGLES SHALL BE ATTACHED BY GALVANIZED NUTS AND BOLTS FOR STEEL UNITS AND ALUMINUM NUTS AND BOLTS FOR ALUMINUM UNITS.

WHERE TWO OR MORE PIPES WITH APRON ENDWALLS ARE LAID ADJACENT TO EACH OTHER, THEY SHALL BE SEPARATED BY A DISTANCE SUFFICIENT TO PROVIDE A MINIMUM CLEARANCE OF 6 INCHES BETWEEN APRON ENDWALLS.

① FOR PIPE ARCH SIZES UP TO 73" X 55" A 180° ROLLED EDGE MAY BE USED INSTEAD OF STEEL ROD REINFORCEMENT. SEE SECTION A-A.

APRON ENDWALLS FOR  
PIPE ARCH AND  
ELLIPTICAL PIPESTATE OF WISCONSIN  
DEPARTMENT OF TRANSPORTATION

APPROVED

11/30/94


DATE

/S/ Rory L. Rhinehart

CHIEF ROADWAY DEVELOPER


FHWA

ENGINEER

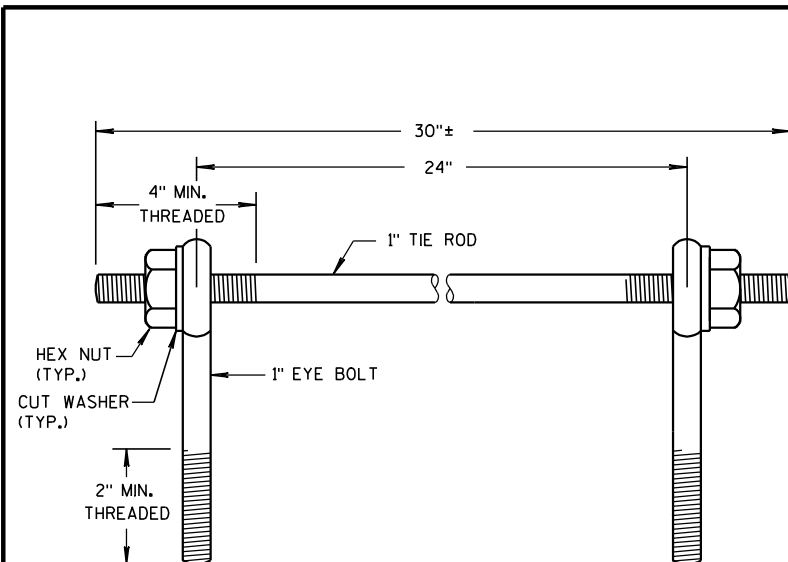

EYE BOLTS AND TIE ROD

## EYE BOLT AND TIE ROD ASSEMBLY (ALTERNATE NO. 1)

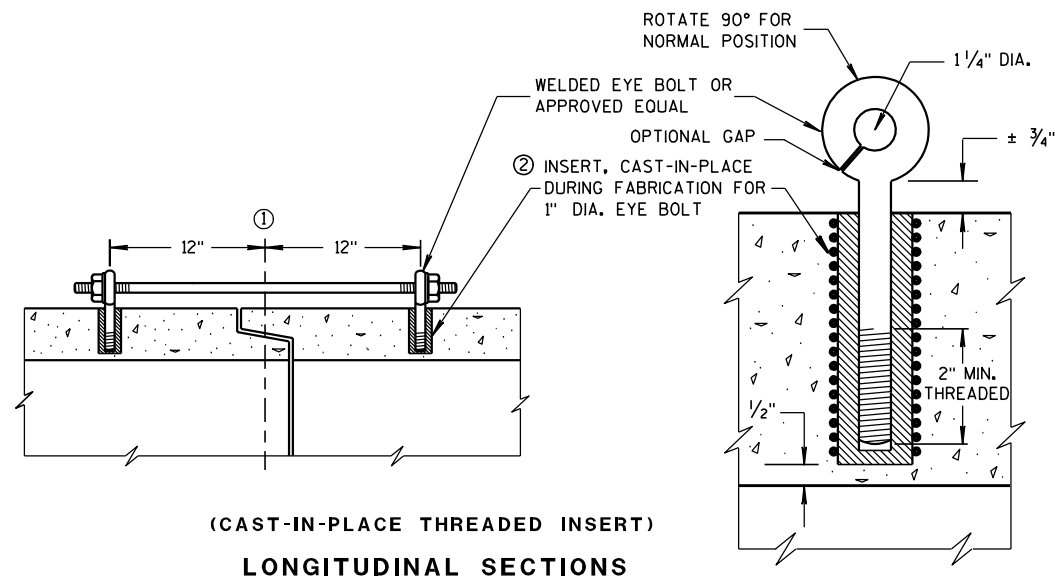(CAST-IN-PLACE THREADED INSERT)  
LONGITUDINAL SECTIONS

## GENERAL NOTES


DETAILS OF CONSTRUCTION, MATERIALS, AND WORKMANSHIP NOT SHOWN ON THIS DRAWING SHALL CONFORM TO THE PERTINENT REQUIREMENTS OF THE STANDARD SPECIFICATIONS AND APPLICABLE SPECIAL PROVISIONS.

CONCRETE CULVERT AND STORM SEWER PIPE SHALL BE TIED TOGETHER IN THE MANNER ILLUSTRATED BY THIS DETAIL AT LOCATIONS DESIGNATED IN THE STANDARD SPECIFICATIONS AND THE PLAN. THE CONTRACTOR MAY USE EITHER ALTERNATE 1, 2 OR 3 FOR DRAINAGE STRUCTURES. ONLY ALTERNATE 1 AND 3 MAY BE USED FOR CATTLE PASSES, UNLESS OTHERWISE STATED IN THE CONTRACT. THE MATERIALS, FABRICATION AND WORK NECESSARY TO TIE THE PIPE BY THIS DETAIL WILL BE CONSIDERED INCIDENTAL TO THE PIPE AND APRON ENDWALLS IF REQUIRED.


DETAILED DRAWINGS FOR PROPOSED ALTERNATE DESIGNS FOR JOINT TIES SHALL BE SUBMITTED TO THE ENGINEER FOR APPROVAL.

JOINT TIES TO BE HOT-DIP GALVANIZED PER ASTM A 153.

- ①  $\phi$  OF TONGUE AND GROOVE OR BELL AND SPIGOT JOINTS.
- ② THE INSIDE OF THE THREADED INSERTS SHALL BE CLEAN TO ALLOW THE INSERTION OF THREADED EYE BOLTS.
- ③ HOLES SHALL BE CAST-IN-PLACE OR DRILLED 12 INCHES FROM  $\phi$  OF TONGUE AND GROOVE.
- ④ BOLT PROJECTION INSIDE OF PIPE SHALL NOT EXCEED 2 INCHES.
- ⑤ OPENING TO BE ROD DIAMETER PLUS 1 INCH.
- ⑥ LENGTH ADEQUATE TO EXTEND TO WITHIN  $\frac{1}{2}$  INCH OF THE INNER SURFACE OF THE PIPE.

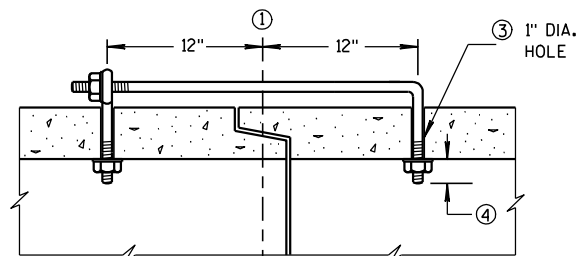


(TONGUE &amp; GROOVE PIPE)

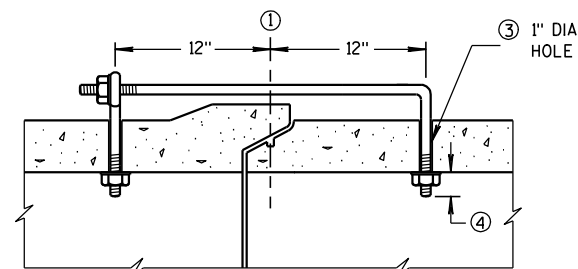(MODIFIED BELL PIPE)  
LONGITUDINAL SECTION

EYE BOLT DIMENSION TABLE

| PIPE SIZE  | L = LENGTH           |                    |
|------------|----------------------|--------------------|
|            | TONGUE & GROOVE PIPE | MODIFIED BELL PIPE |
| 18" TO 24" | 4 1/2"               | 6 1/4"             |
| 30"        | 5"                   | 7"                 |
| 36"        | 5 1/2"               | 7"                 |
| 42"        | 6"                   |                    |
| 48"        | 6 1/2"               |                    |
| 60"        | 7 1/2"               |                    |
| 66"        | 8"                   |                    |

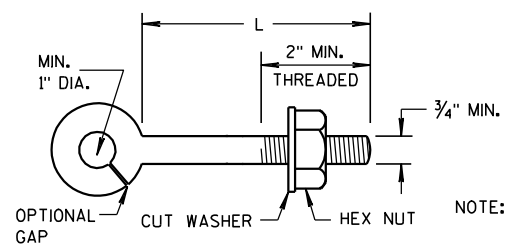


EYE BOLT

NOTE: TWO EYE BOLTS MAY BE USED WITH A 30" LONG THREADED ROD IN LIEU OF THE 90° BENT TIE ROD.

(JOINT TIES FOR 18" TO 66" DIA. CONCRETE PIPE)

## EYE BOLT AND TIE ROD ASSEMBLY (ALTERNATE NO. 2)

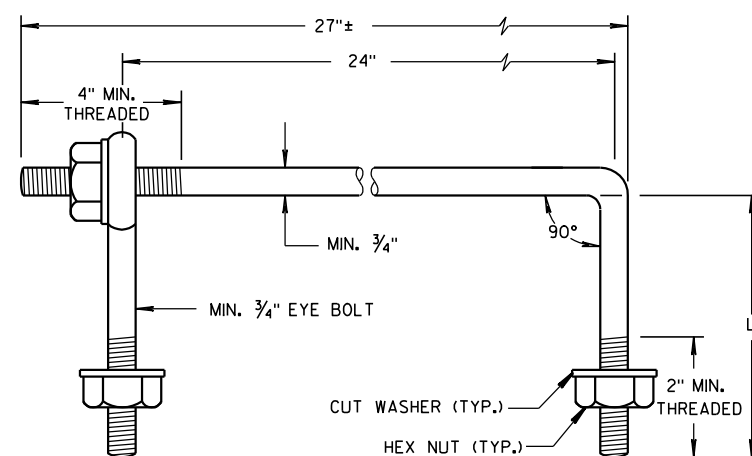


EYE BOLT AND TIE ROD


ADJUSTABLE TIE ROD TABLE

| PIPE DIAMETER | TIE ROD DIAMETER | D   | L <sub>1</sub> | N      |
|---------------|------------------|-----|----------------|--------|
| 12-60         | 5/8              | 5/8 | 5              | 1/2    |
| 66-84         | 3/4              | 3/4 | 5              | 1/2    |
| 90-108        | 1                | 1   | 7              | 1 1/16 |

DIMENSIONS SHOWN ARE IN INCHES

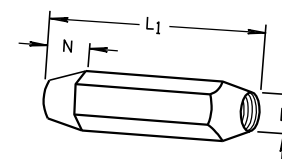


TAPERED

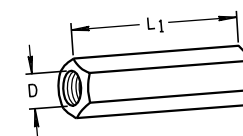

PLAIN

RIGHT AND LEFT THREADS


## SLEEVE NUTS

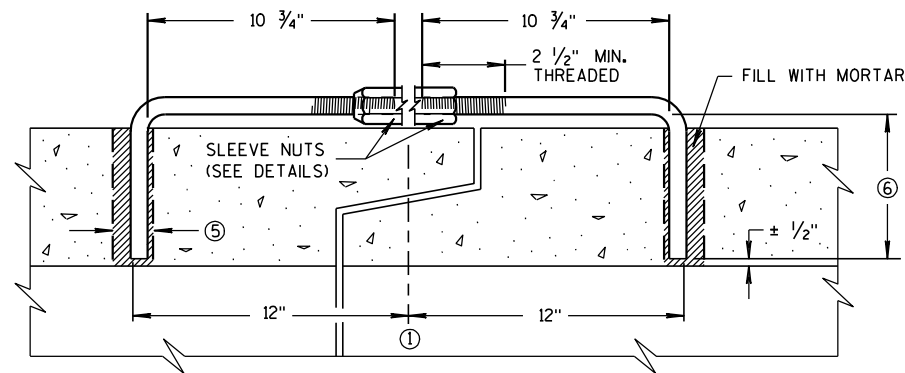

LONGITUDINAL SECTION


(JOINT TIES FOR 12" TO 108" DIA. CONCRETE PIPE)

## ADJUSTABLE TIE ROD (ALTERNATE NO. 3)

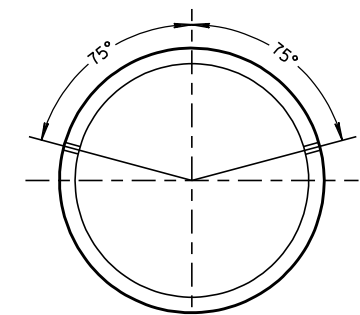

PLACEMENT OF (2) CAST-IN-PLACE INSERTS OR HOLES DURING FABRICATION FOR PIPE SECTIONS REQUIRING TIE RODS

TRANSVERSE SECTION

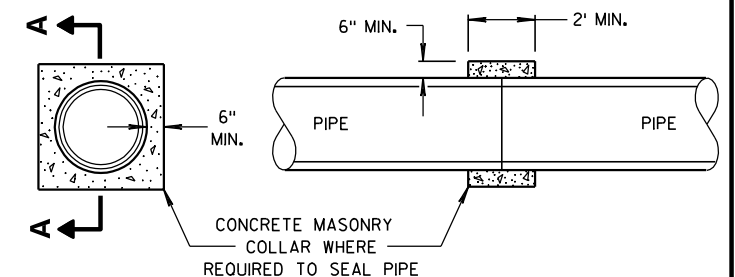

SECTION A-A

## CONCRETE COLLAR DETAIL

JOINT TIES FOR CONCRETE  
PIPE AND CONCRETE  
COLLAR DETAIL

STATE OF WISCONSIN  
DEPARTMENT OF TRANSPORTATION

APPROVED

6/5/2012


DATE

FHWA

/S/ Jerry H. Zogg

ROADWAY STANDARDS 49


ENGINEER

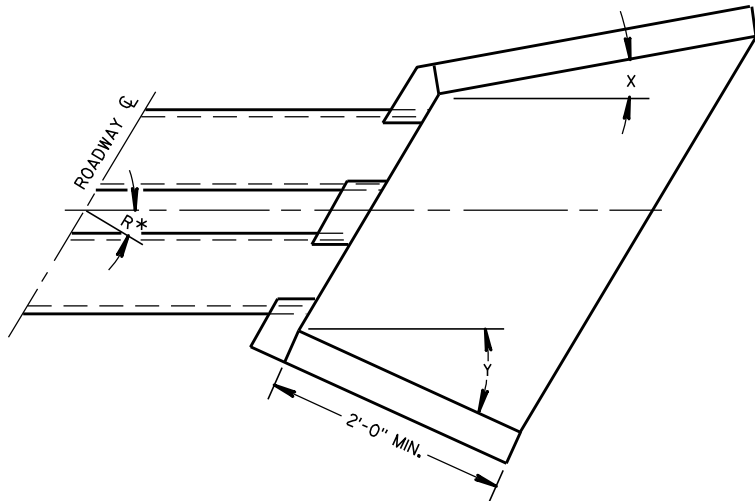


WINGWALL ANGLE DETAILS

| INLET    |     |     | OUTLET   |     |     |
|----------|-----|-----|----------|-----|-----|
| R*       | X   | Y   | R*       | X   | Y   |
| 0 - 7°   | 30° | 30° | 0 - 15°  | 15° | 15° |
| 8 - 22°  | 25° | "   | 16 - 45° | 10° | "   |
| 23 - 37° | 20° | "   | 46 - 75° | 5°  | "   |
| 38 - 52° | 15° | "   | OVER 75° | 0°  | "   |
| 53 - 67° | 10° | "   |          |     |     |
| 68 - 82° | 5°  | "   |          |     |     |
| OVER 82° | 0°  | "   |          |     |     |


\*R = NUMBER OF DEGREES RIGHT OR LEFT HAND FORWARD

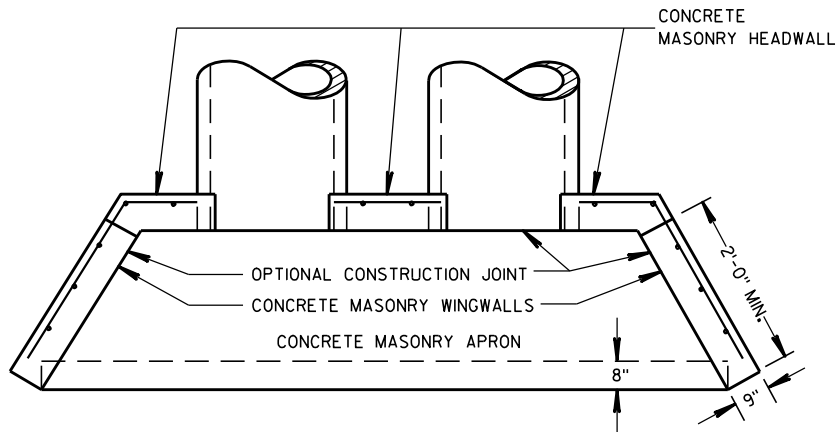


PLAN VIEW  
CULVERT PIPE AND PIPE ARCH

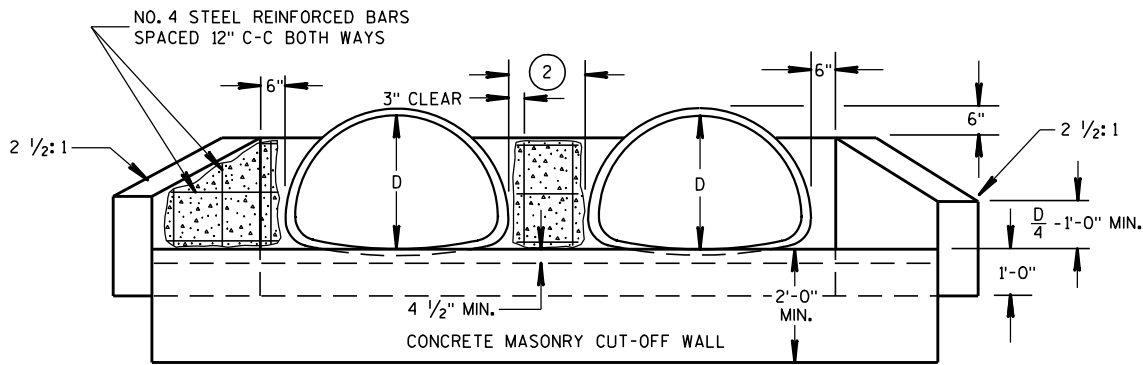

END ELEVATION  
PIPE ARCH

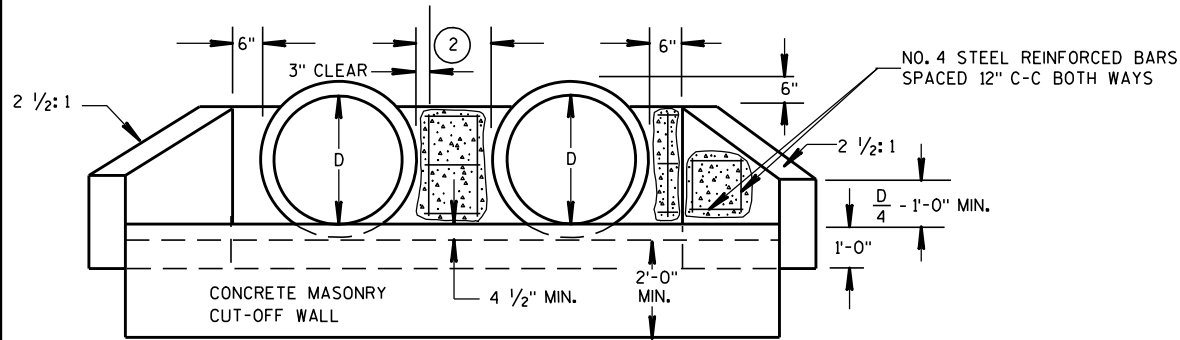

END ELEVATION  
CULVERT PIPE

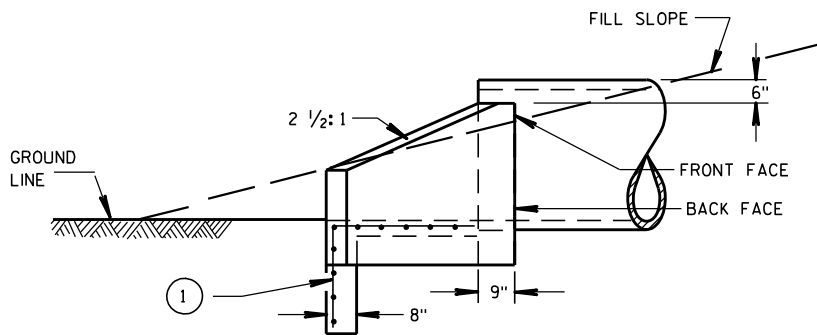

SIDE ELEVATION  
CULVERT PIPE AND PIPE ARCH

# GENERAL NOTES

DETAILS OF CONSTRUCTION, MATERIALS AND WORKMANSHIP NOT SHOWN ON THIS DRAWING SHALL CONFORM TO THE PERTINENT REQUIREMENTS OF THE STANDARD SPECIFICATIONS AND THE APPLICABLE SPECIAL PROVISIONS.

FILL SLOPES FLATTER THAN 2 1/2:1 SHALL BE WARPED TO MEET THE TOP OF THE WINGWALLS.

ALL STEEL REINFORCEMENT AND WELDED STEEL WIRE FABRIC SHALL BE EMBEDDED 2 INCHES CLEAR UNLESS OTHERWISE NOTED.

① MINIMUM REINFORCEMENT SHALL BE 6" X 6" - W4.0 X W4.0 OR NO. 3 BARS SPACED 12" C-C IN BOTH DIRECTIONS.


② THE SPACE BETWEEN PIPES SHALL BE AS FOLLOWS:

| DIAMETER OR SPAN        | SPACE            |
|-------------------------|------------------|
| UP TO AND INCLUDING 48" | 2'-0"            |
| OVER 48" TO 72"         | 1/2 DIA. OR SPAN |
| OVER 72"                | 3'-0"            |


CONCRETE MASONRY ENDWALLS  
FOR CULVERT PIPE AND  
PIPE ARCH

STATE OF WISCONSIN  
DEPARTMENT OF TRANSPORTATION

APPROVED  
9/14/98 /S/ Rory L. Rhin...  
DATE CHIEF ROADWAY DEVELOP 50 JINEER  
FHWA

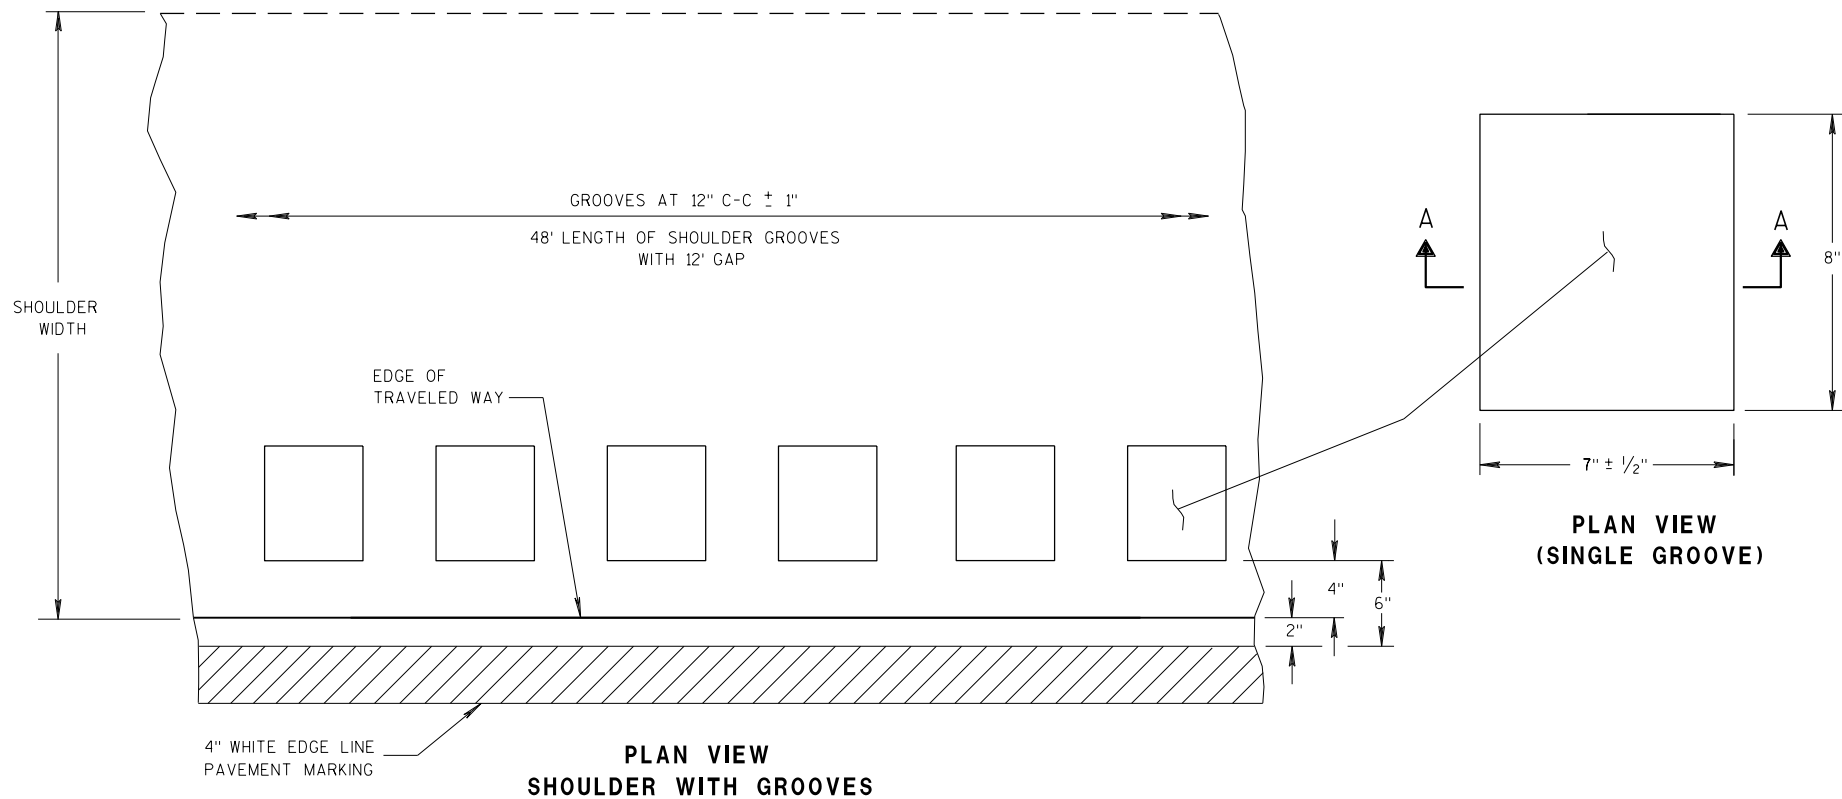

**PLACEMENT DETAIL FOR TYPE 1 MILLED RUMBLE STRIP**

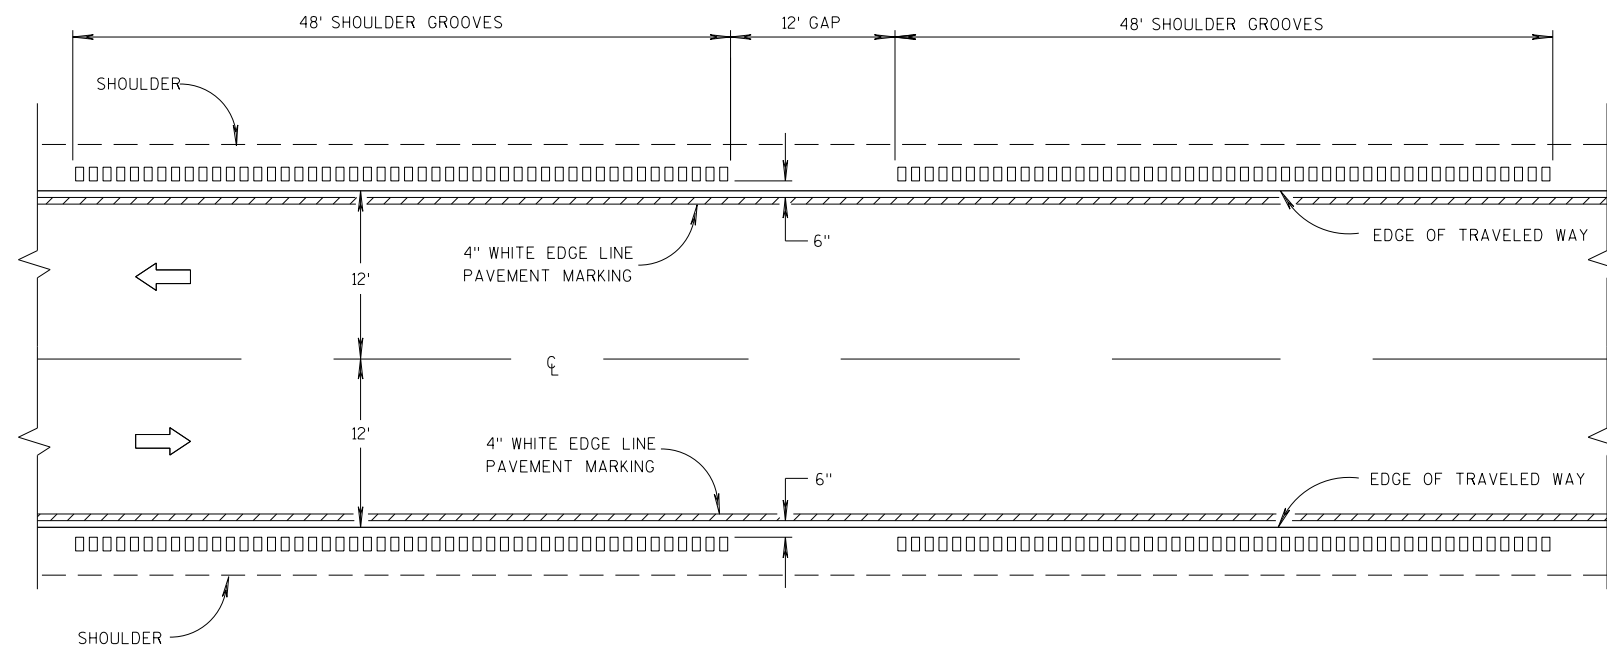


**TYPE 1  
2-LANE SHOULDER RUMBLE STRIP**

### GENERAL NOTES


DETAILS OF CONSTRUCTION SHOWN ON THIS DRAWING SHALL CONFORM TO THE PERTINENT REQUIREMENTS OF THE STANDARD SPECIFICATIONS AND APPLICABLE SPECIAL PROVISIONS.

DO NOT MILL SHOULDER GROOVES THROUGH ANY INTERSECTION, MARKED CROSSWALK, NON-MOTORIZED PATH CROSSING, OR SNOWMOBILE CROSSING.

- ① SHOULDER GROOVES MAY BE OMITTED IN AREAS WITH HIGH CONCENTRATIONS OF DRIVEWAYS, WHEN DIRECTED BY THE ENGINEER.

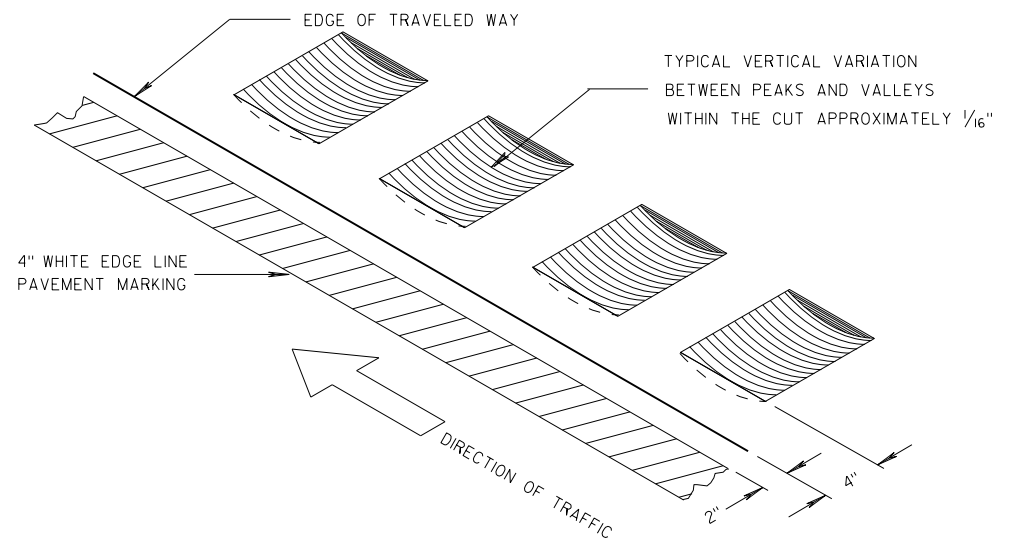


**ISOMETRIC**

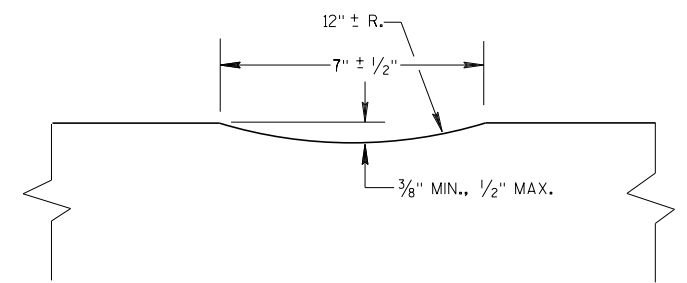

**SECTION A-A**


**2-LANE RURAL  
SHOULDER RUMBLE STRIP, MILLING**

STATE OF WISCONSIN  
DEPARTMENT OF TRANSPORT, 51

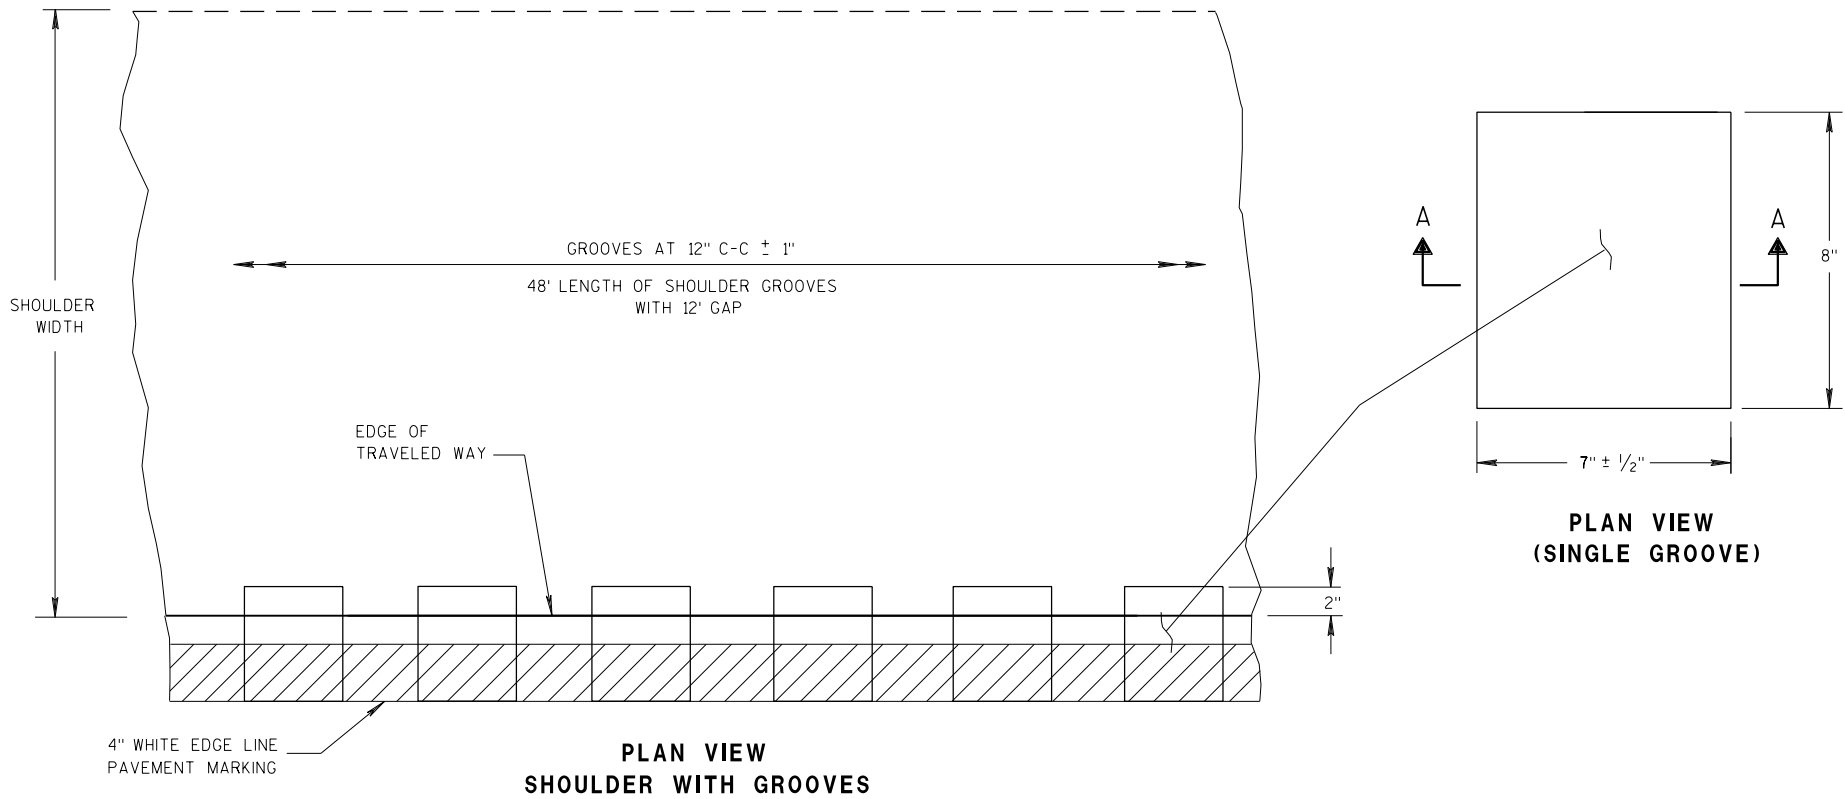

6  
6

PLAN VIEW (SINGLE GROOVE)

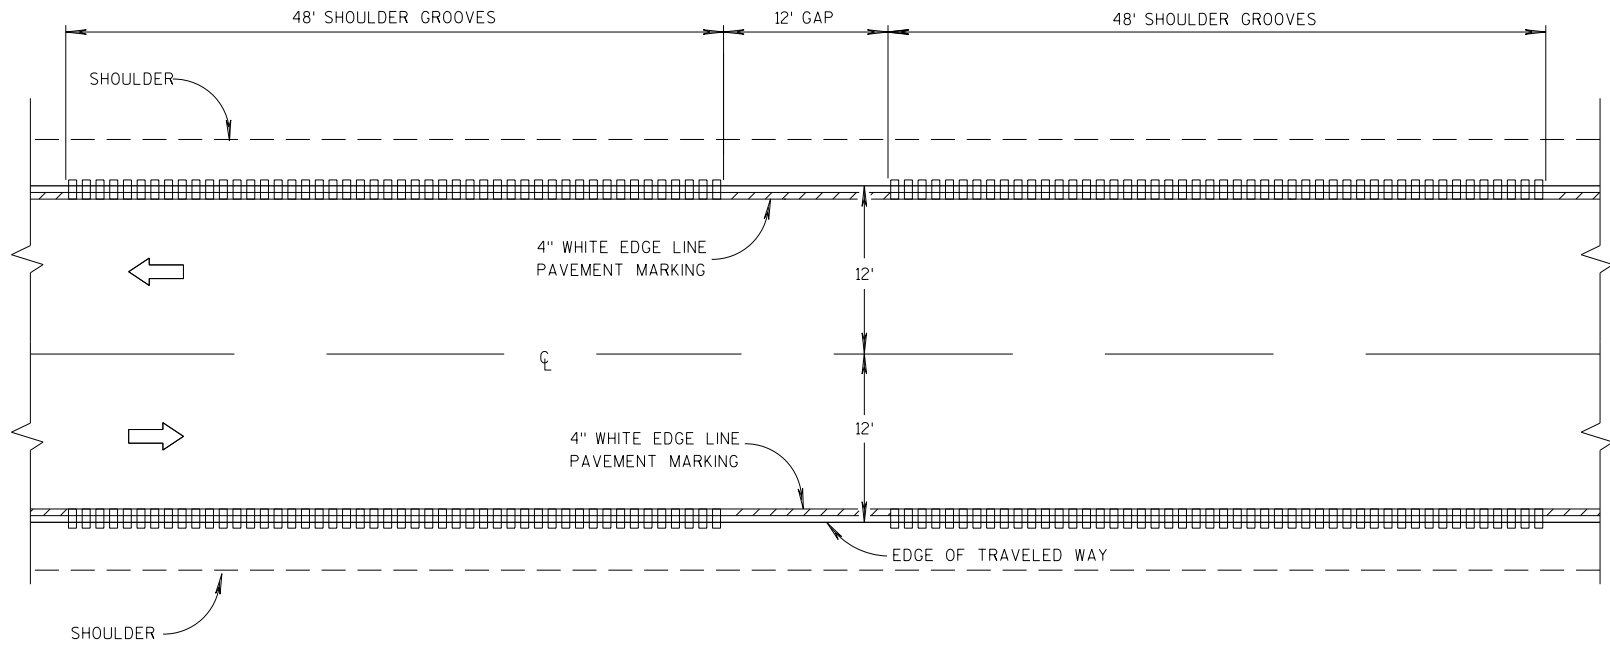


TYPE 2  
2-LANE SHOULDER RUMBLE STRIP

**GENERAL NOTES**


DETAILS OF CONSTRUCTION SHOWN ON THIS DRAWING SHALL CONFORM TO THE PERTINENT REQUIREMENTS OF THE STANDARD SPECIFICATIONS AND APPLICABLE SPECIAL PROVISIONS.

DO NOT MILL SHOULDER GROOVES THROUGH ANY INTERSECTION, MARKED CROSSWALK, NON-MOTORIZED PATH CROSSING, OR SNOWMOBILE CROSSING.

① SHOULDER GROOVES MAY BE OMITTED IN AREAS WITH HIGH CONCENTRATIONS OF DRIVEWAYS, WHEN DIRECTED BY THE ENGINEER.

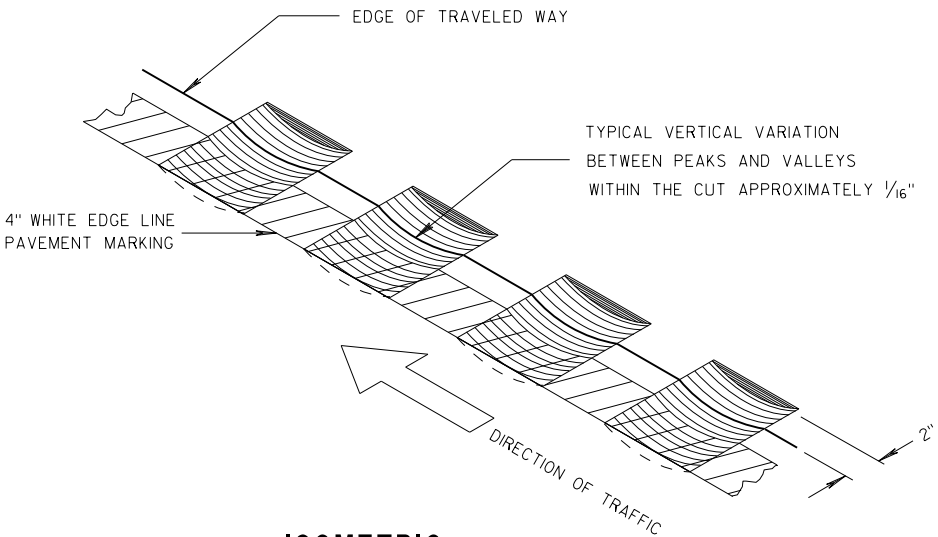

ISOMETRIC

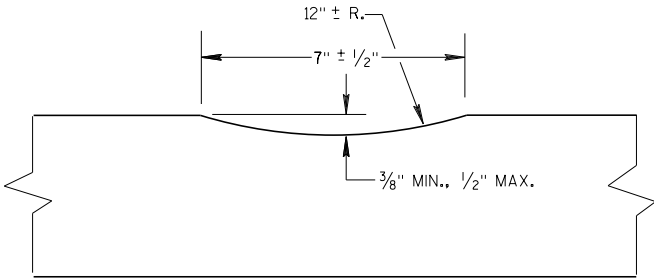


SECTION A-A


2-LANE RURAL  
SHOULDER RUMBLE STRIP, MILLING

STATE OF WISCONSIN  
DEPARTMENT OF TRANSPORT, 52




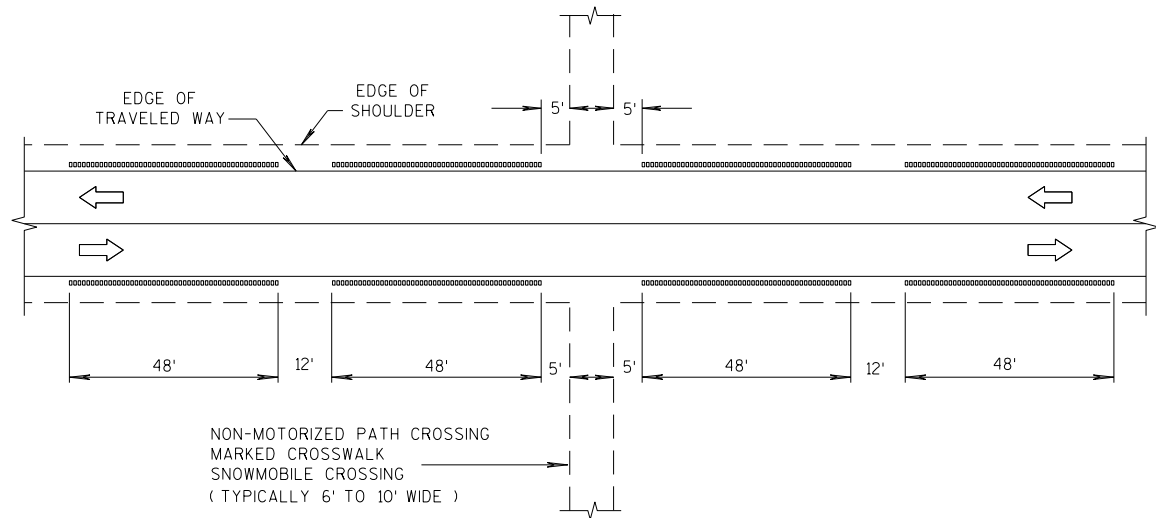


SHOULDER GROOVES AT MISCELLANEOUS CROSSINGS

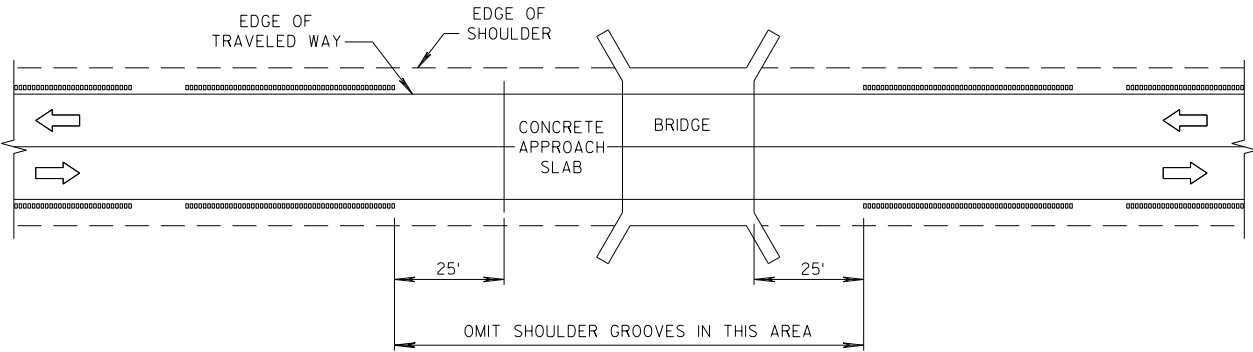


SHOULDER GROOVES AT BRIDGES

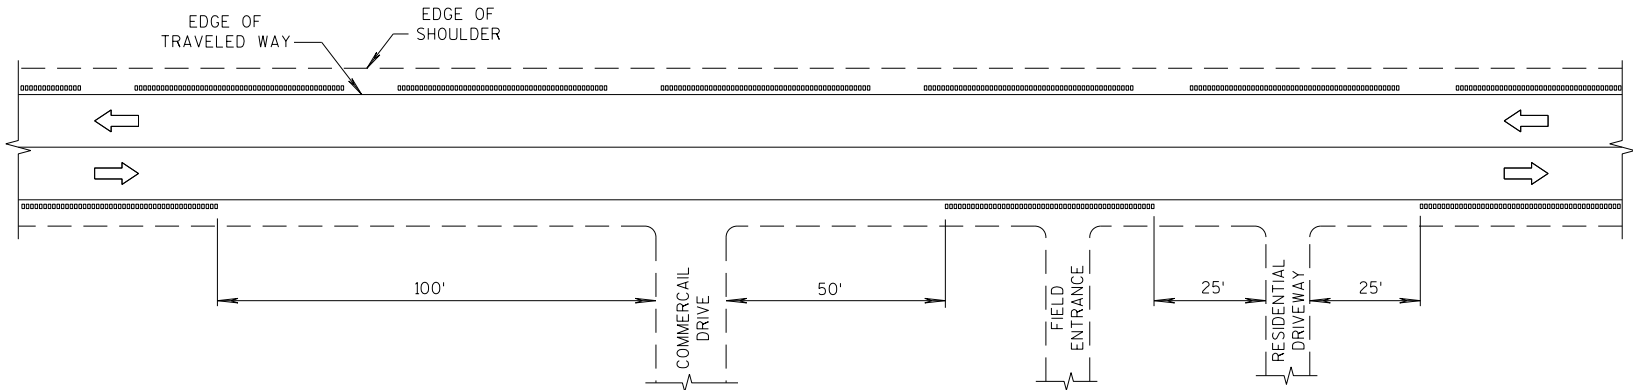

SHOULDER GROOVES AT DRIVEWAYS<sup>1</sup>

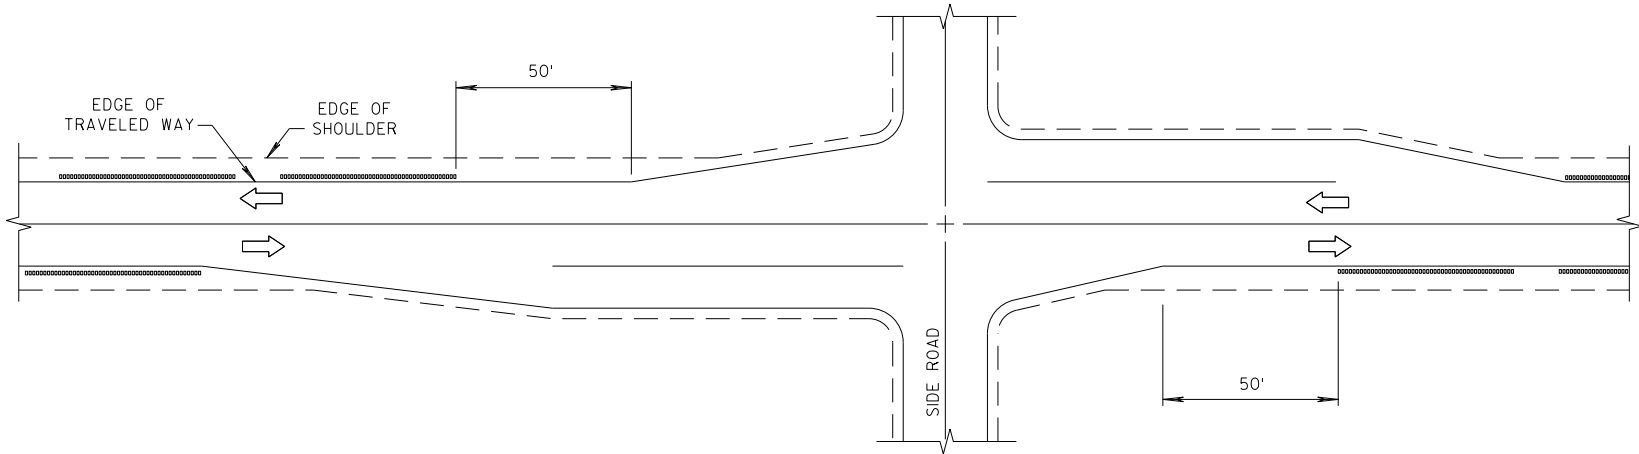


SHOULDER GROOVES AT WITH RIGHT TURN LANE

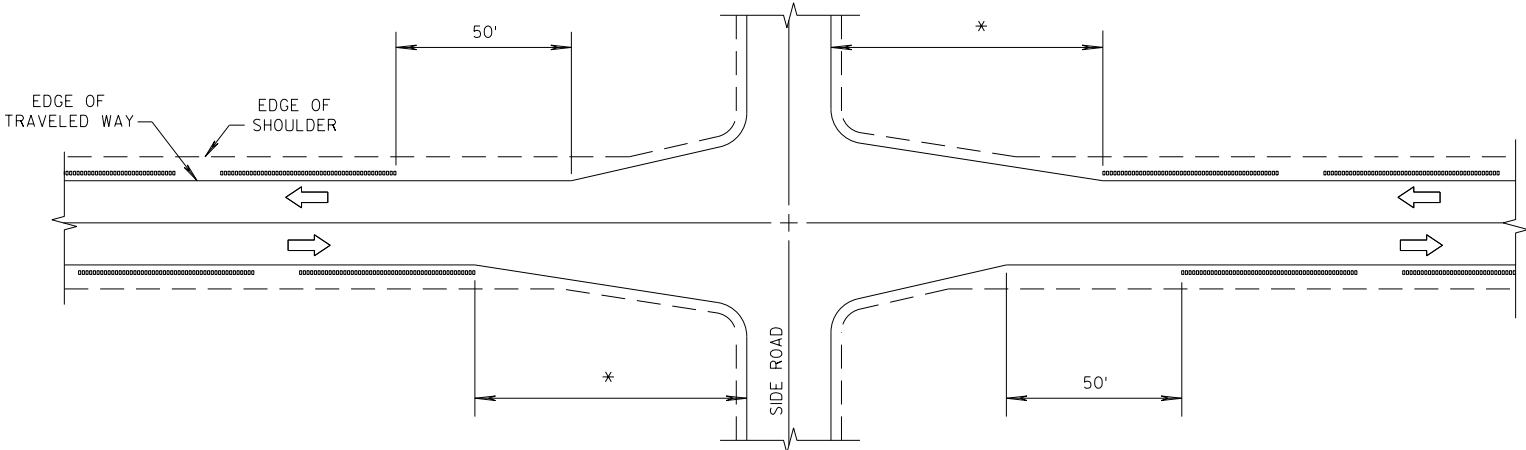


\* GREATER OF 100' OR APPROACH TAPER LENGTH


SHOULDER GROOVES AT INTERSECTIONS WITH APPROACH TAPER

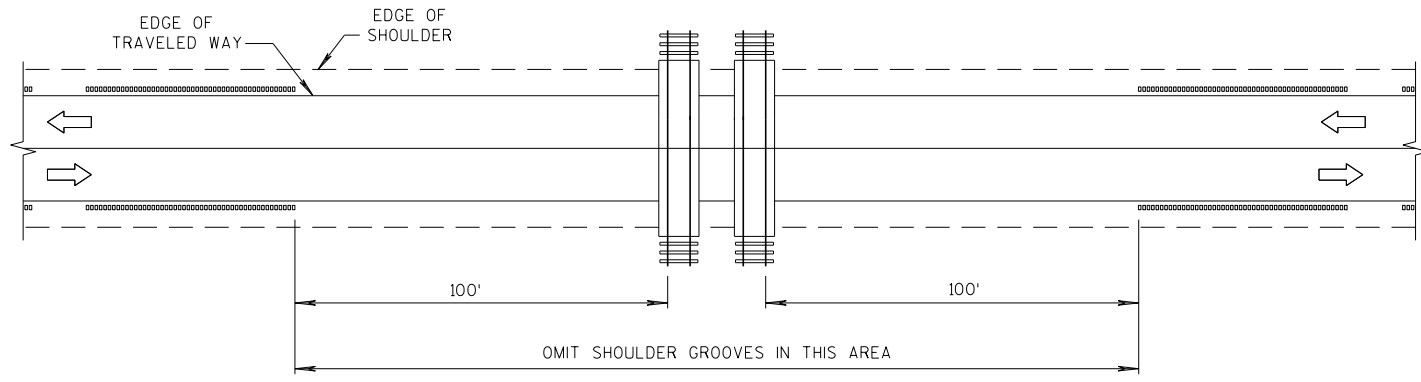

SHOULDER GROOVES AT RAILROADS

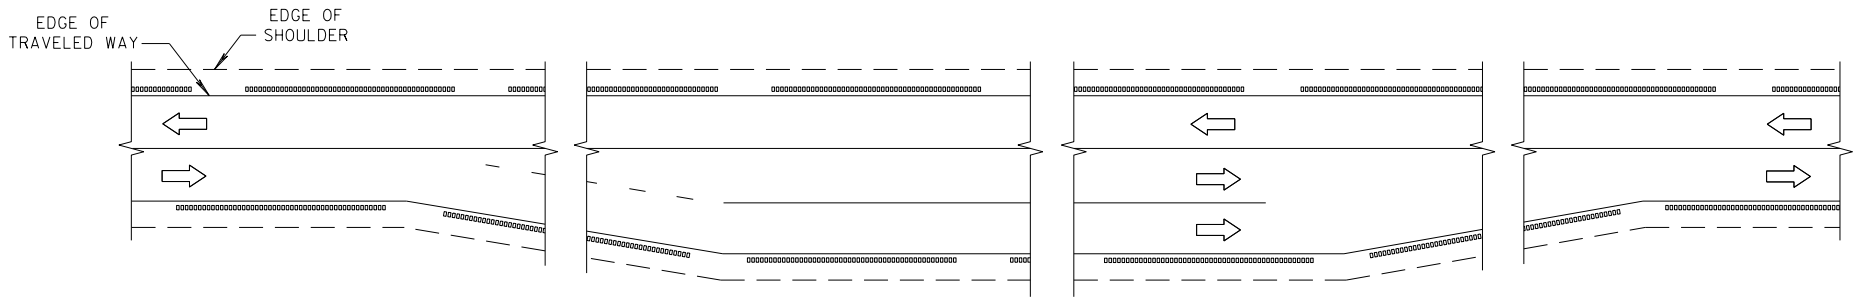


SHOULDER GROOVES AT PASSING AND CLIMBING LANES

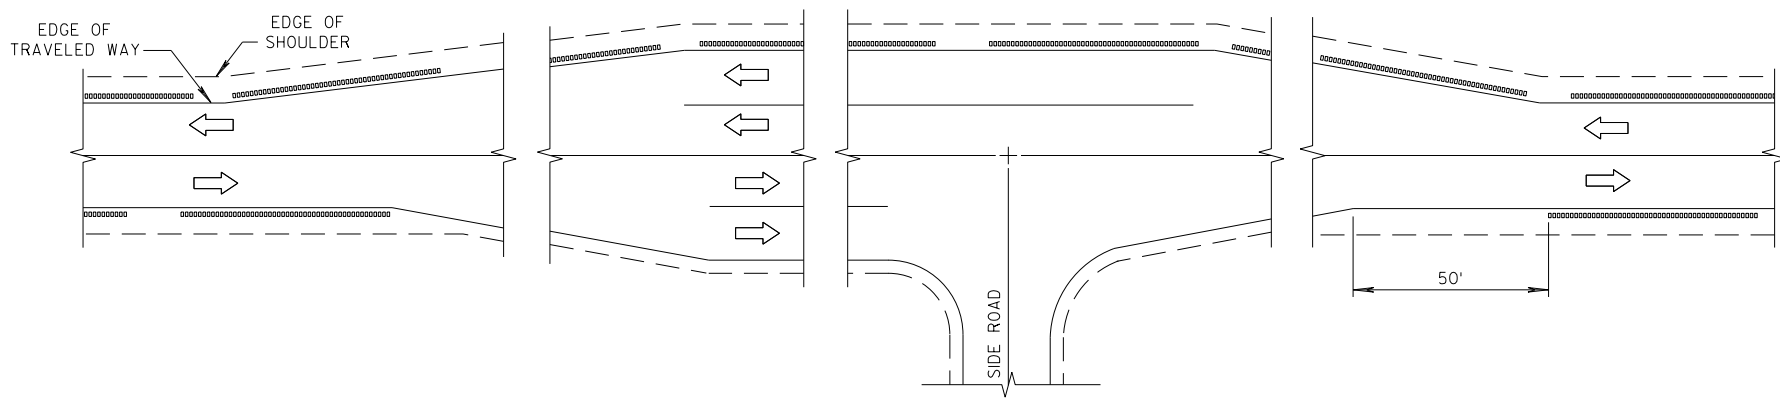


SHOULDER GROOVES AT BYPASS LANES

|                                                    |                                                                  |
|----------------------------------------------------|------------------------------------------------------------------|
| 2-LANE RURAL<br>SHOULDER RUMBLE STRIP, MILLING     |                                                                  |
| STATE OF WISCONSIN<br>DEPARTMENT OF TRANSPORTATION |                                                                  |
| APPROVED<br>7/2018<br>DATE                         | /S/ Rodney Taylor<br>ROADWAY STANDARDS DEV 54<br>UNIT SUPERVISOR |
| FHWA                                               |                                                                  |

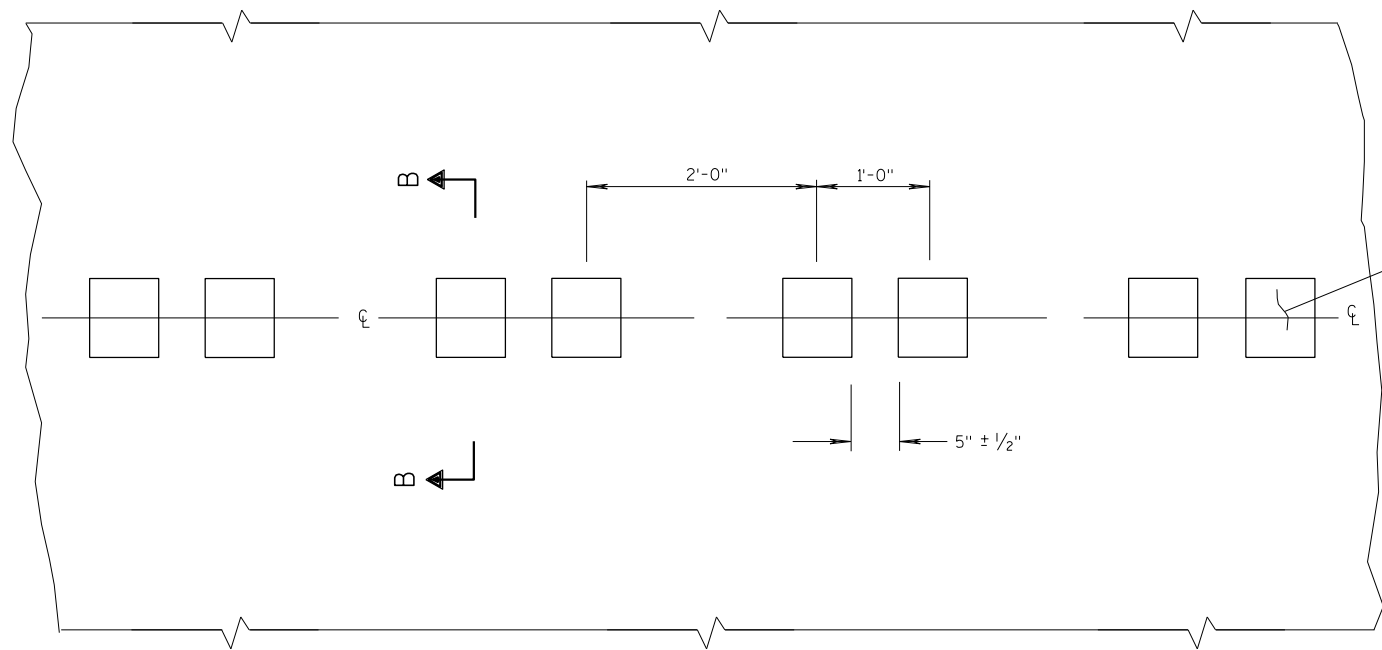

PLAN VIEW  
CENTER LINE WITH GROOVES

PLACEMENT DETAIL FOR MILLED RUMBLE STRIP

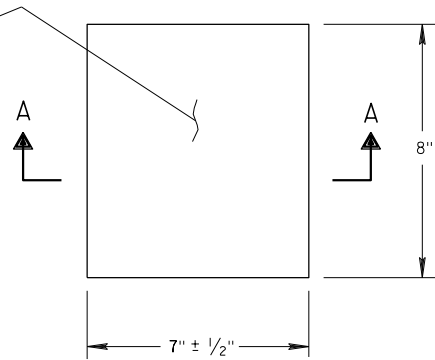

PLAN VIEW  
(SINGLE GROOVE)

GENERAL NOTES


DETAILS OF CONSTRUCTION SHOWN ON THIS DRAWING SHALL CONFORM TO THE PERTINENT REQUIREMENTS OF THE STANDARD SPECIFICATIONS AND APPLICABLE SPECIAL PROVISIONS.

DO NOT MILL CENTER LINE GROOVES THROUGH ANY INTERSECTION, MARKED CROSSWALK, NON-MOTORIZED PATH CROSSING, OR SNOWMOBILE CROSSING.


INSTALL PERMANENT MARKING EPOXY 4-INCH AFTER THE GROOVES ARE INSTALLED.

SEE SIGNING PLAN FOR SIGN REQUIREMENTS THAT MAY BE NEEDED.


- ① CENTERLINE GROOVES MAY BE OMITTED IN AREAS WITH HIGH CONCENTRATIONS OF DRIVEWAYS, WHEN DIRECTED BY THE ENGINEER.

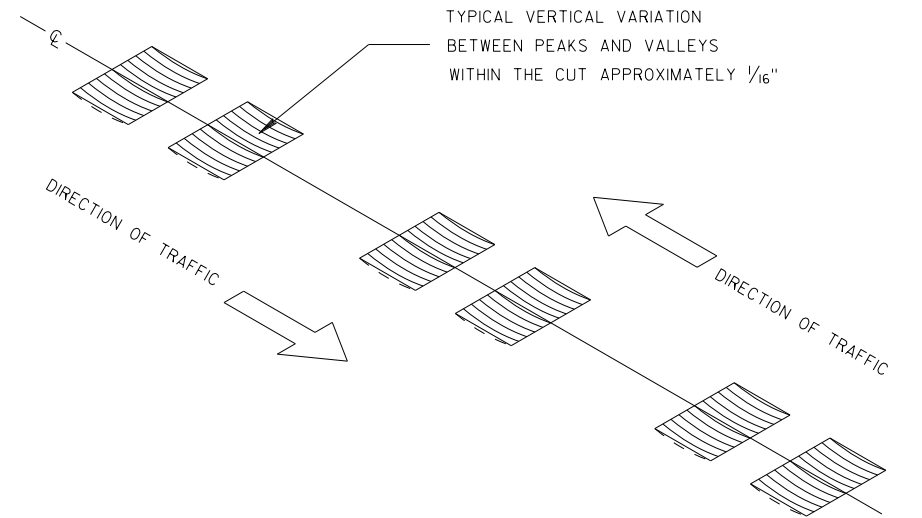


ISOMETRIC

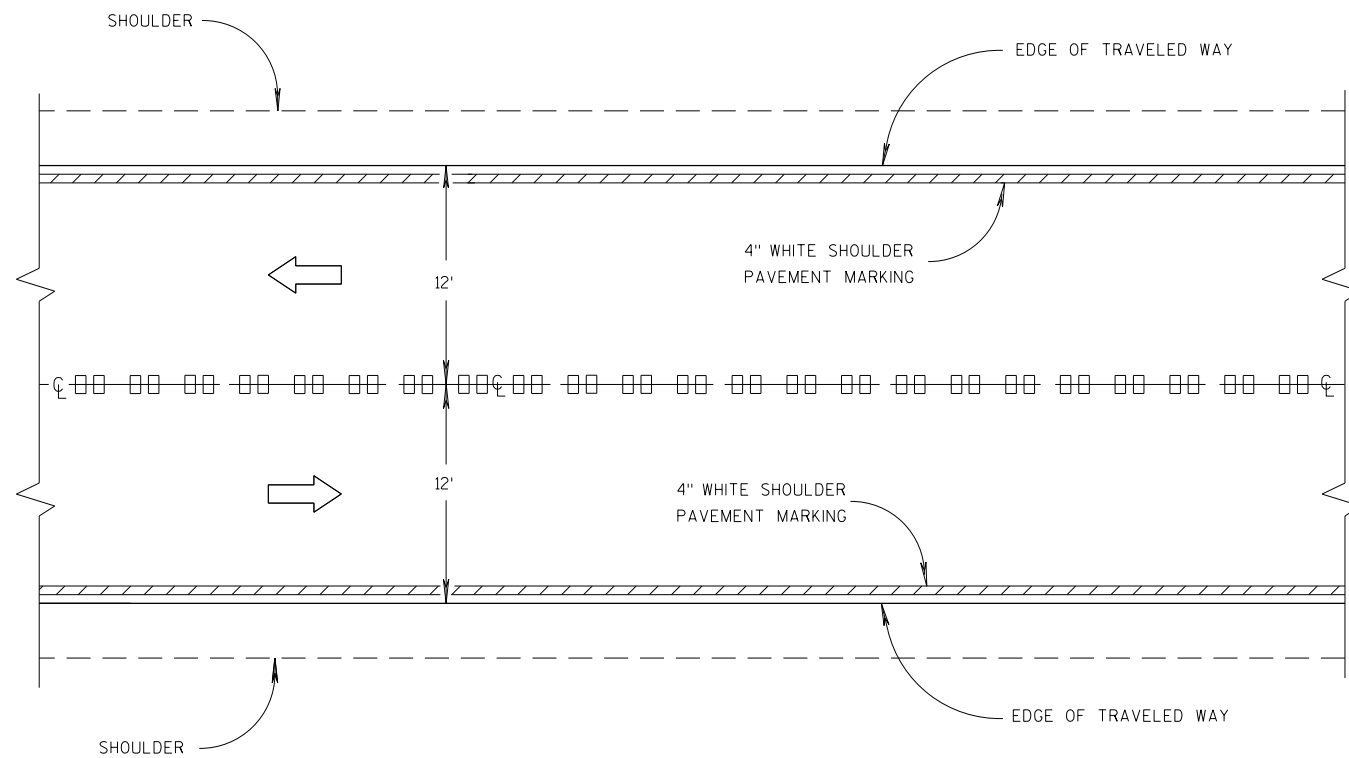


CENTER LINE GROOVES ON TWO-WAY ROADWAYS

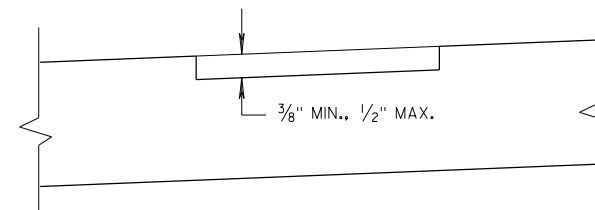

SECTION B-B  
SUPERELEVATED ROADWAY

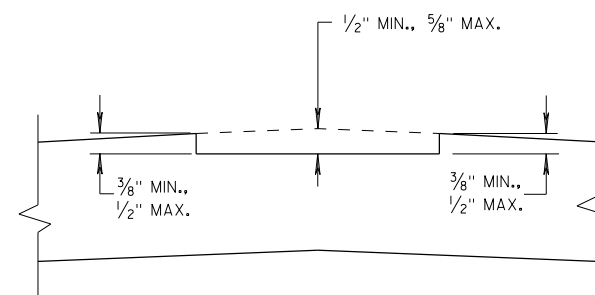


SECTION B-B  
CROWNED ROADWAY

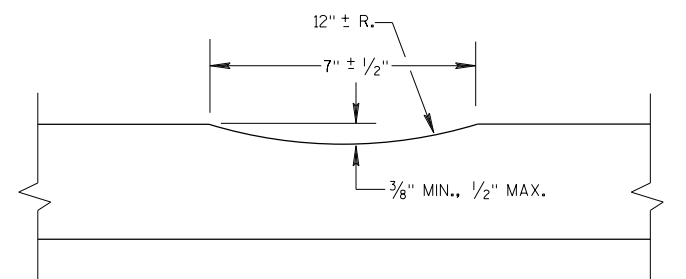


SECTION A-A

2-LANE RURAL  
CENTER LINE RUMBLE STRIP,  
MILLING


STATE OF WISCONSIN  
DEPARTMENT OF TRANSPORTATION

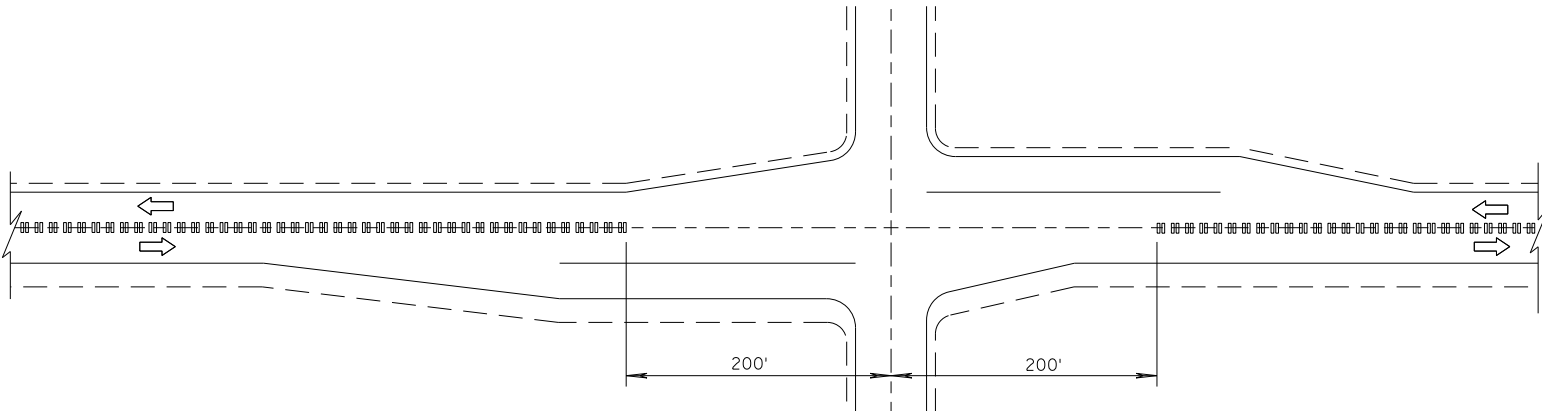

CENTER LINE GROOVES AT INTERSECTIONS

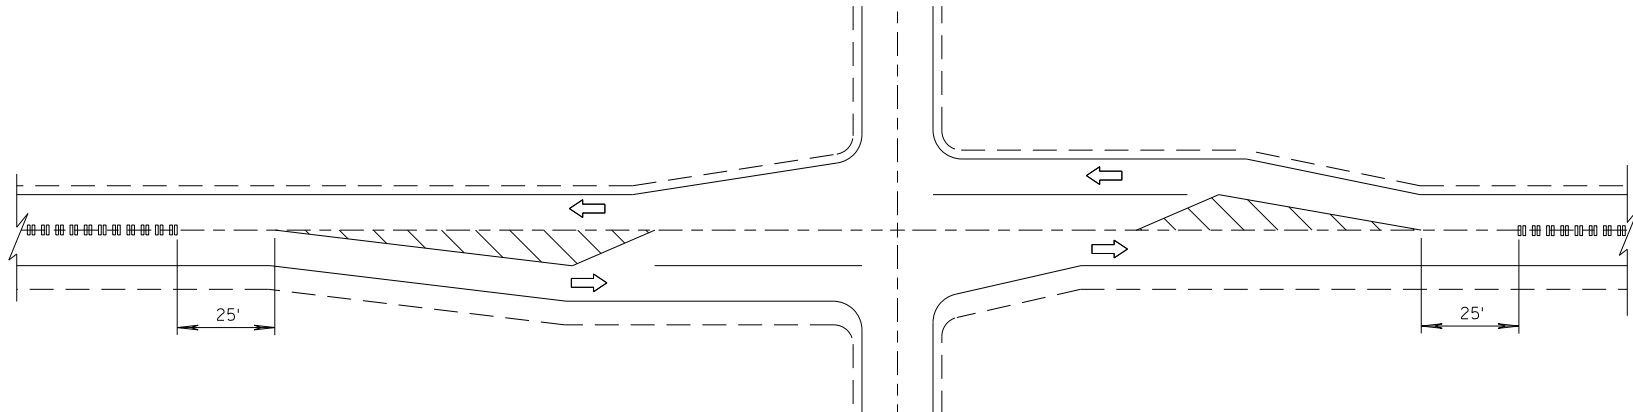


CENTER LINE GROOVES AT INTERSECTIONS  
(WITH LEFT TURN LANES)

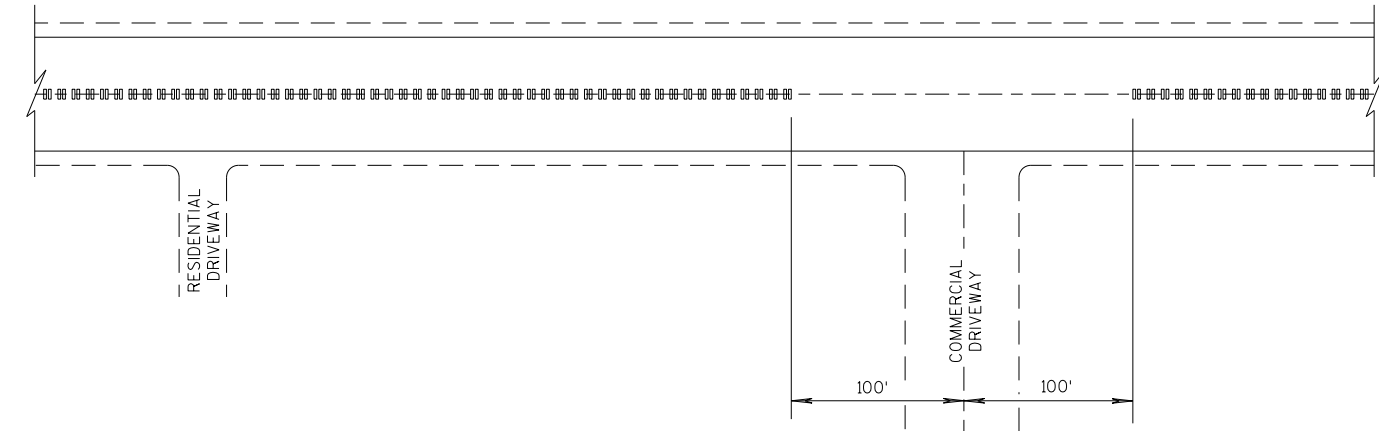


CENTER LINE GROOVES AT DRIVEWAYS

1

1 CENTERLINE GROOVES MAY BE OMITTED IN AREAS WITH HIGH CONCENTRATIONS OF DRIVEWAYS, WHEN DIRECTED BY THE ENGINEER.

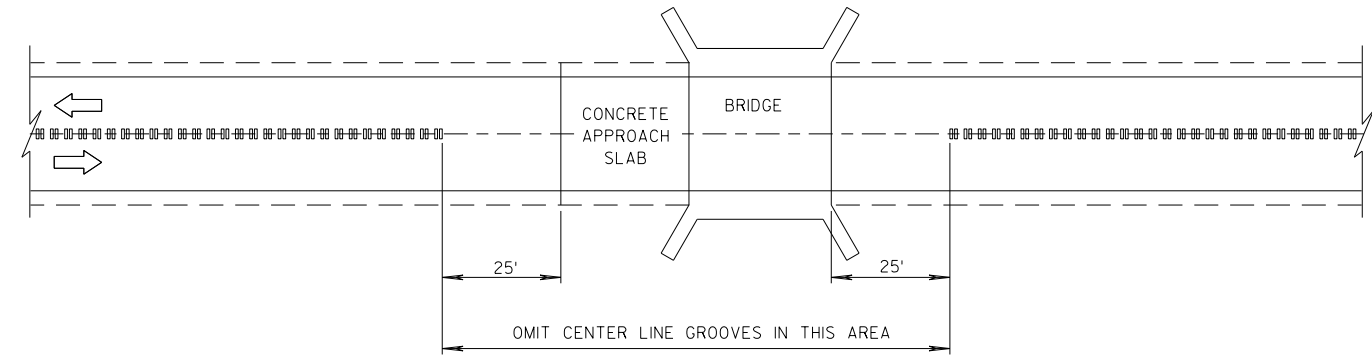









CENTER LINE GROOVES AT BRIDGES

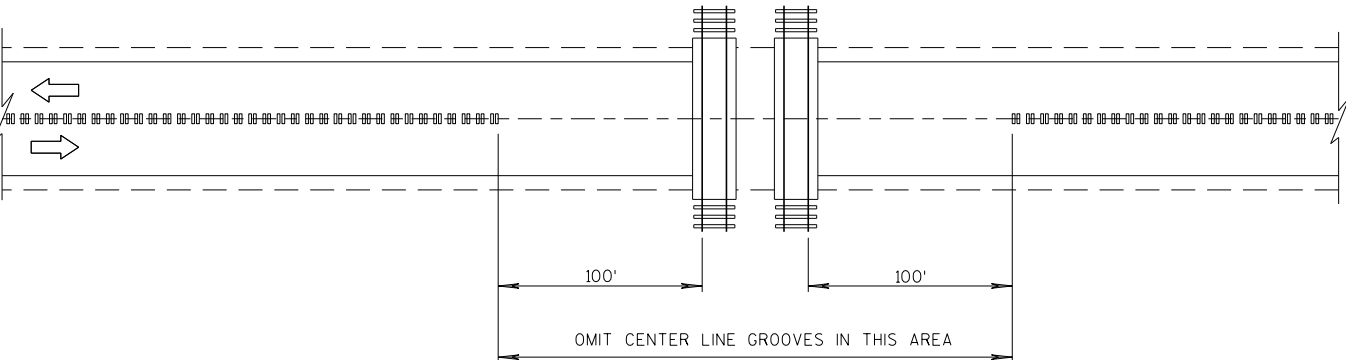


CENTER LINE GROOVES AT RAILROADS

|                                                      |                                                             |    |
|------------------------------------------------------|-------------------------------------------------------------|----|
| 2-LANE RURAL<br>CENTER LINE RUMBLE STRIP,<br>MILLING |                                                             |    |
| STATE OF WISCONSIN<br>DEPARTMENT OF TRANSPORTATION   |                                                             |    |
| APPROVED<br>7/2018<br>DATE                           | /S/ Rodney T.<br>ROADWAY STANDARDS DE 56<br>UNIT SUPERVISOR | IT |
| FHWA                                                 |                                                             |    |

- ① WOOD OR STEEL POSTS (w6X9 OR w6X8.5) MAY BE USED. DO NOT INTERMIX WOOD AND STEEL POSTS. INSTALL STEEL POSTS WITH HOLES ON APPROACHING TRAFFIC SIDE.
- ② USE WOOD OR APPROVED PLASTIC BLOCKOUTS. WOOD BLOCKOUTS MAY BE CONSTRUCTED OUT OF TWO OR MORE WOOD BLOCKOUTS. SEE ALTERNATE WOOD BLOCKOUT DETAIL. DIMENSIONS OF APPROVED PLASTIC BLOCKOUTS MAY VARY.
- ③ IF ROCK IS ENCOUNTERED DURING EXCAVATION, PROVIDE A HOLE 12 INCHES IN DIAMETER EXTENDING 20 INCHES DEEP INTO THE ROCK. PLACE APPROXIMATELY 2 1/2" INCHES OF GRANULAR MATERIAL IN THE BOTTOM OF THE HOLE. CUT THE POSTS THE TO LENGTH AND INSTALL. BACKFILL WITH EXCAVATED MATERIAL AND COMPACT. BACKFILL IS TO BE FREE OF LARGE ROCKS.
- ④ WHEN THE DISTANCE FROM BACK OF POST TO SHOULDER HINGE POINT IS LESS THAN 2 FEET INSTALL LONGER POST AT HALF POST SPACING (K).
- ⑤ FOR NEW MGS INSTALLATION TOP OF W-BEAM RAIL TOLERANCE IS  $\pm 1"$ . FOR EXISTING MGS INSTALLATION TOP OF W-BEAM IS BETWEEN 27 3/4" TO 32".
- ⑥ WHEN USING STEEL POST AND WOOD BLOCKOUTS INSTALL FOUR 16D GALVANIZED NAILS. INSTALL NAILS AT THE BACK CORNERS OF THE BLOCK AND BEND THE NAILS OVER THE FLANGE OF THE STEEL POST.
- ⑦ TOTAL POST LENGTH FOR TYPE K IS 7' - 0".  
TOTAL POST LENGTH FOR OTHER MGS TYPES IS 6' - 0".

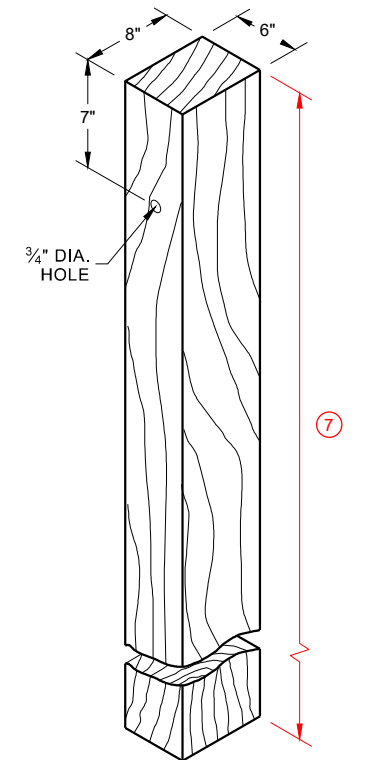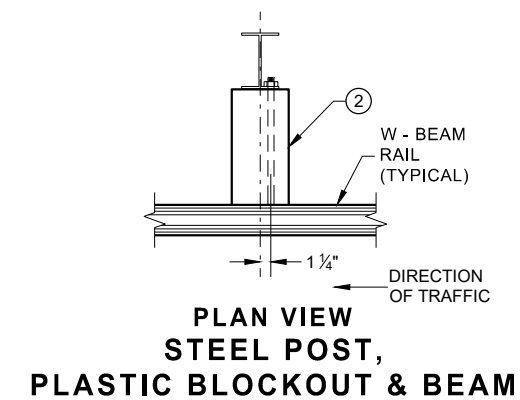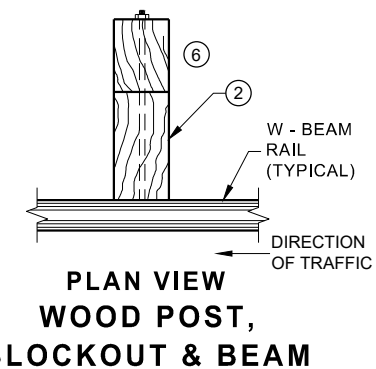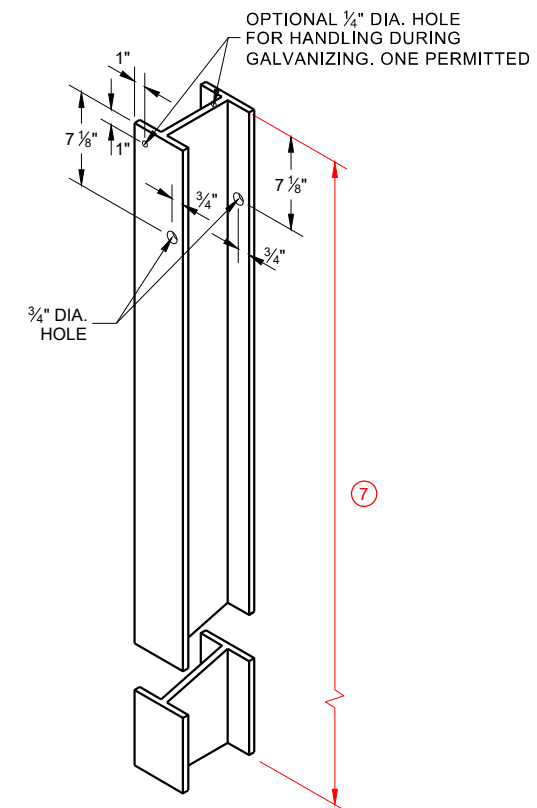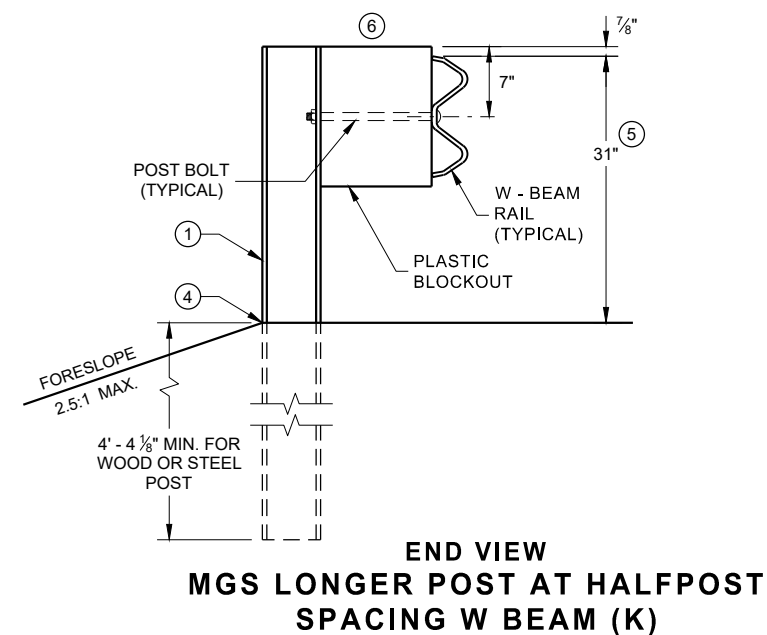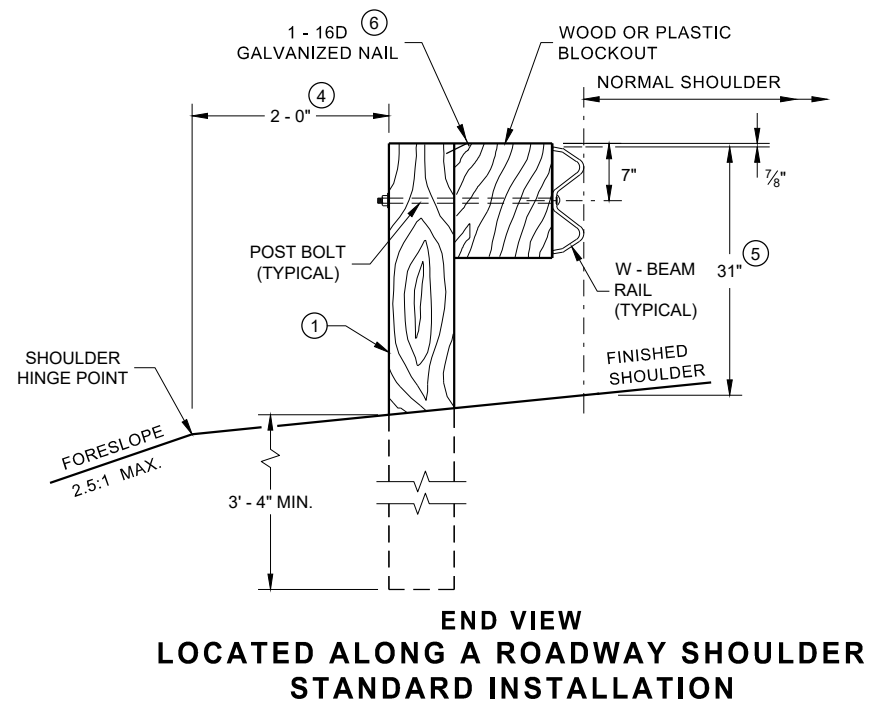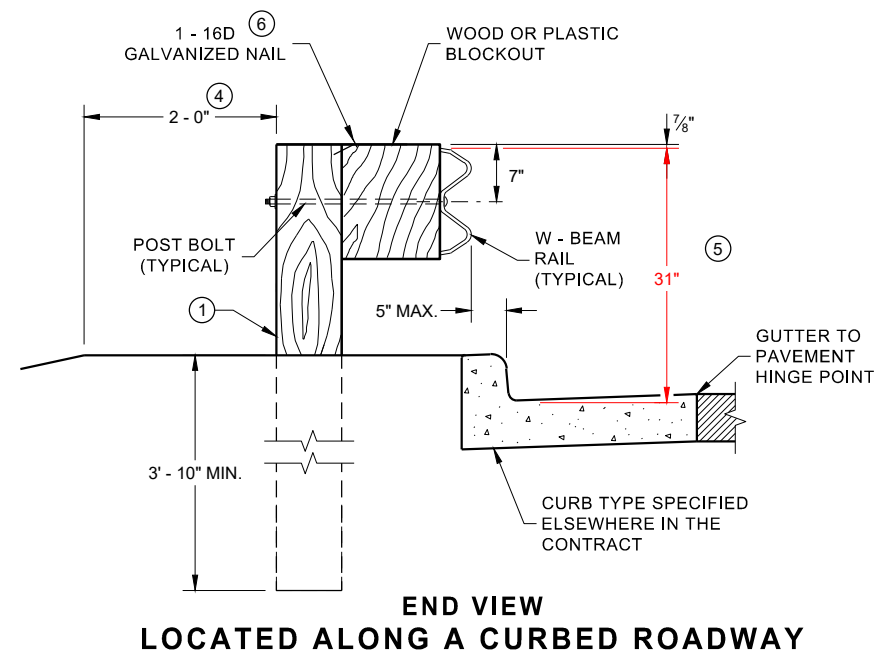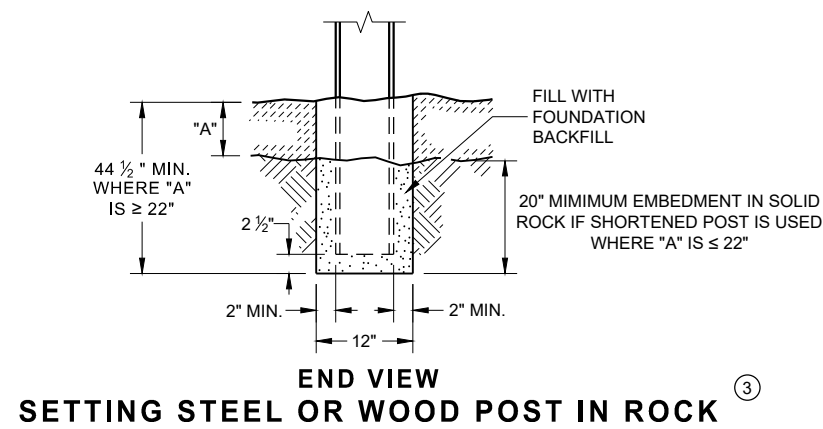


**WOOD POST (6" X 8") NOMINAL** <sup>(1)</sup>

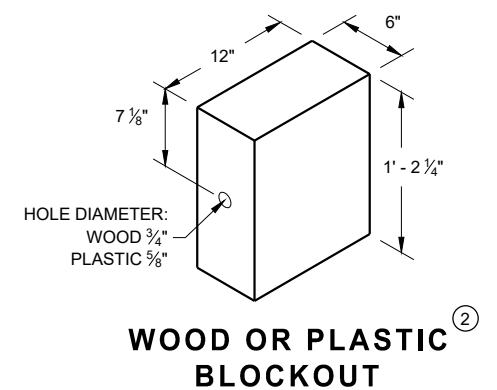


## MIDWEST GUARDRAIL SYSTEM (MGS) GUARDRAIL


STATE OF WISCONSIN  
DEPARTMENT OF TRANSPORTATION 57

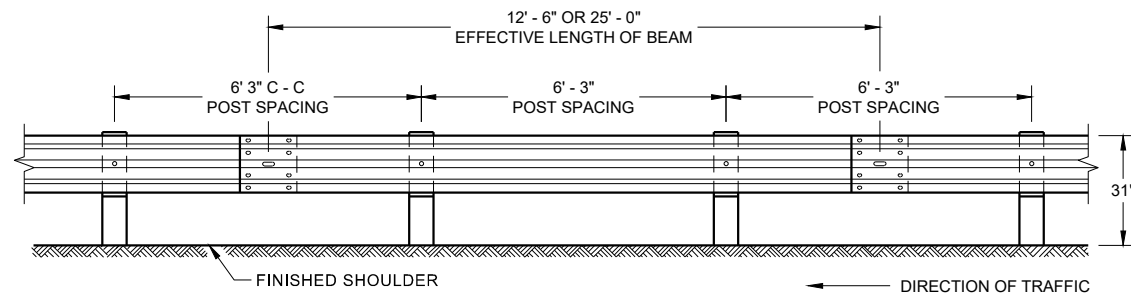


**FRONT VIEW  
POST SPACING STANDARD INSTALLATION**

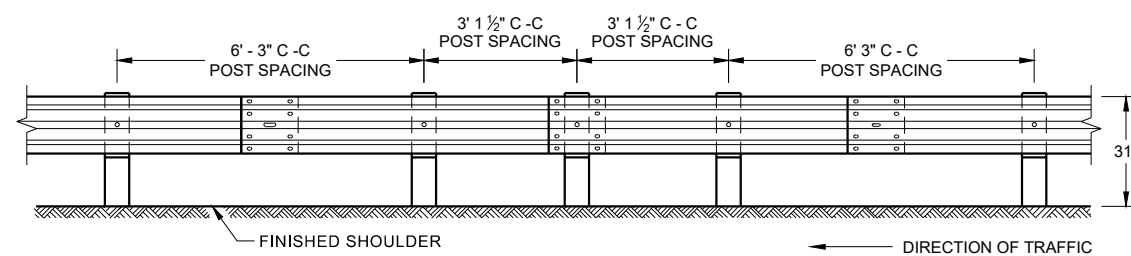


**FRONT VIEW  
HALF POST SPACING (HS) AND  
HALF POST SPACING WITH LONGER POSTS (K)**

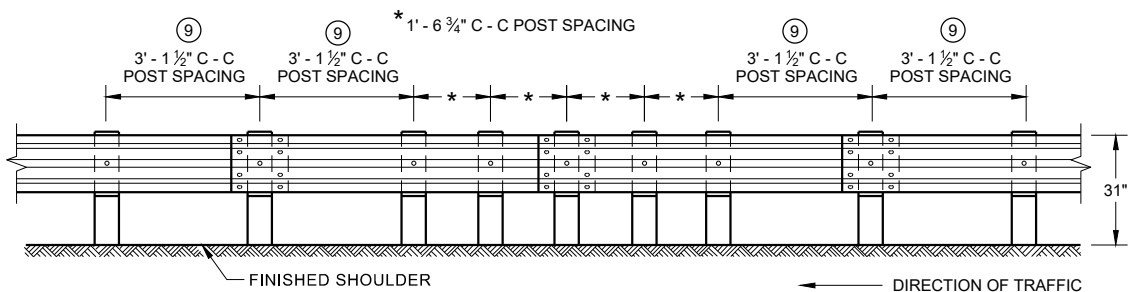


**FRONT VIEW  
QUARTER POST SPACING (QS)**

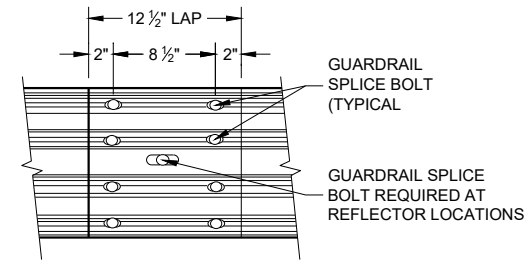


**FRONT VIEW  
MID-SPAN BEAM SPLICE**

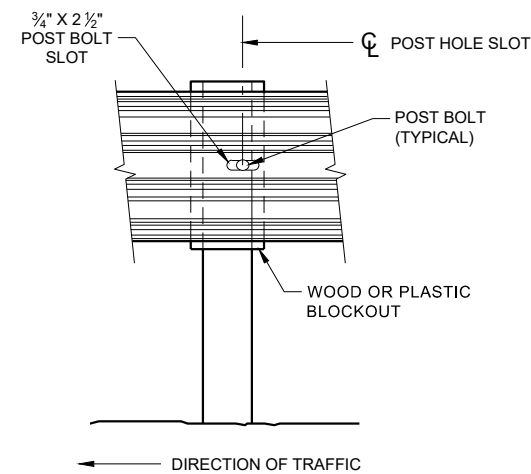


**FRONT VIEW AT STEEL POST**

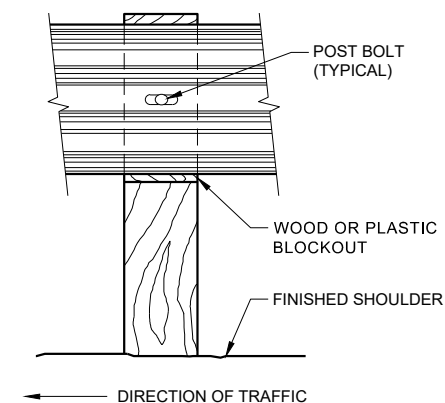

**FRONT VIEW AT WOOD POST**

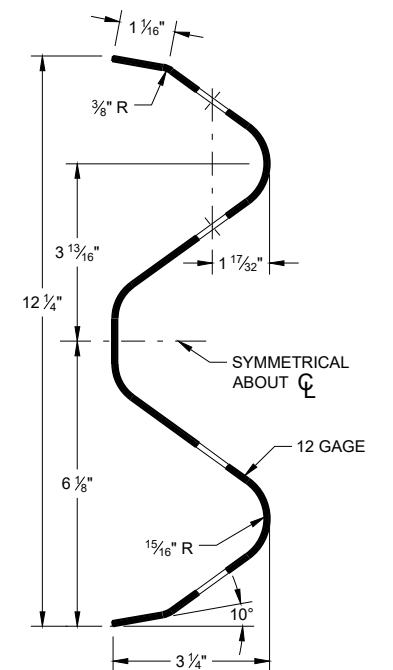

**SECTION THRU W-BEAM RAIL**

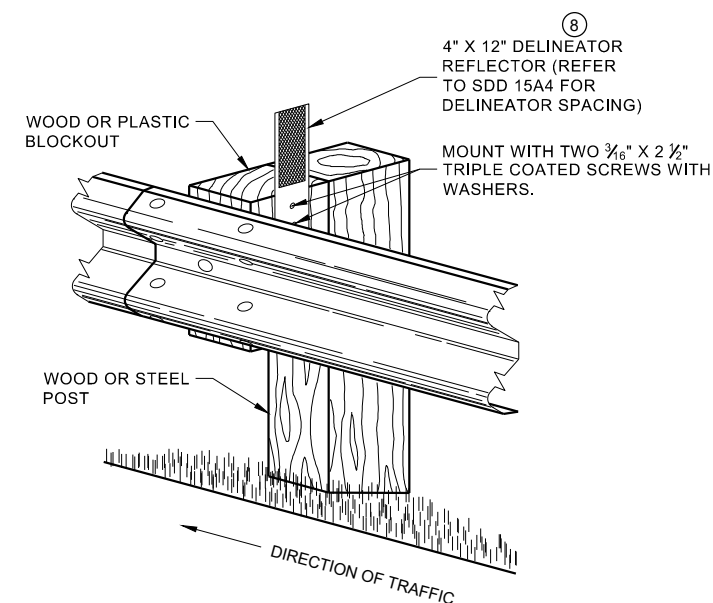

**ONE SIDED REFLECTOR DETAIL  
AND TYPICAL INSTALLATION**

## GENERAL NOTES

- 8 DO NOT INSTALL REFLECTORS ON THE FIRST 50 FEET OF THE APPROACH END OF THE ENERGY ABSORBING TERMINAL. RAIL SPLICE LOCATIONS ARE THE ONLY ACCEPTABLE LOCATIONS FOR REFLECTORS.
- 9 25 FEET OF HALF POST SPACING IS REQUIRED ON APPROACH AND DEPARTURE ENDS OF QUARTER POST SPACING.


POST BOLTS ARE A 3/4" DIAMETER ASTM A307 GUARDRAIL BOLT. A POST BOLT REQUIRES 3/4" DIAMETER A563A DOUBLE RECESSED (DR) HEAVY HEX NUT AND 3/4" DIAMETER F844 FLAT WASHER. POST BOLTS MAY BE LONGER IF MULTIPLE BLOCKOUTS ARE BEING USED.

GUARD RAIL SPLICE BOLTS ARE A 3/4" DIAMETER ASTM A307 GUARDRAIL HEAD BOLT. A GUARDRAIL SPLICE BOLT REQUIRES 3/4" DIAMETER A563A DOUBLE RECESSED (DR) HEAVY HEX NUT.

**MIDWEST GUARDRAIL SYSTEM  
(MGS) GUARDRAIL**


STATE OF WISCONSIN  
DEPARTMENT OF TRANSPORTATION 158



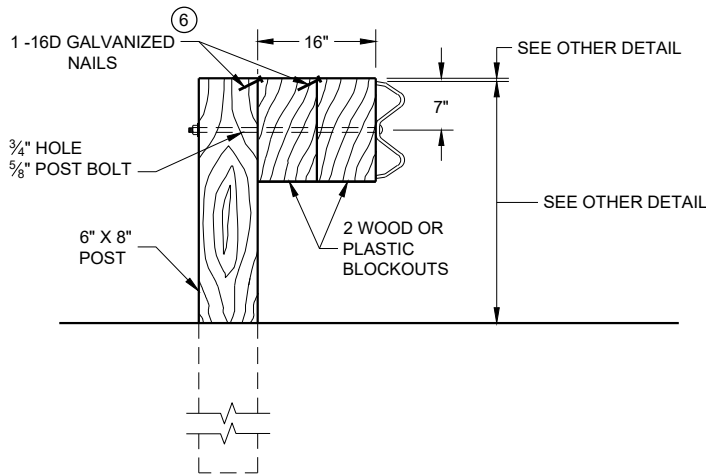

DETAIL FOR 16" BLOCKOUT DEPTH


IT IS ACCEPTABLE TO USE BLOCKOUTS UP TO 16" DEEP TO INCREASE THE POST OFFSET TO AVOID UNDERGROUND OBSTACLES. THERE IS NO LIMIT TO THE NUMBER OF POSTS THAT CAN HAVE ADDITIONAL BLOCKOUTS UP TO 16" DEEP.

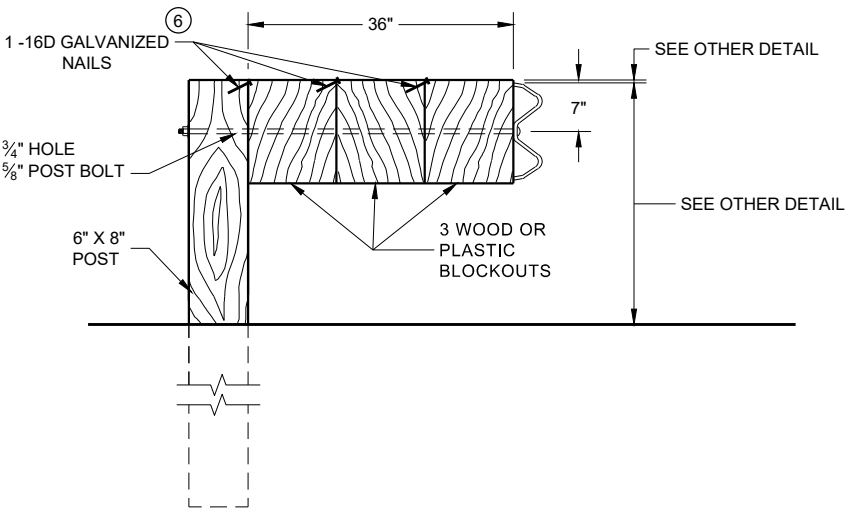

DETAIL FOR 36" BLOCKOUT DEPTH


NOTES: UNDER SPECIAL CIRCUMSTANCES, SUCH AS AVOIDING OBSTACLES THAT ARE NOT RELOCATED, IT IS ACCEPTABLE TO INSTALL ADDITIONAL BLOCKOUTS TO OBTAIN UP TO 36" DEPTH FOR ONE OR TWO POSTS IN A SECTION OF GUARDRAIL.  
DO NOT USE 16" OR 36" BLOCKOUTS IF IT CAUSES THE POST TO BE DRIVEN BEYOND SHOULDER HINGE POINT OR CAUSES A FIXED OBJECT TO BE WITHIN THE DEFLECTION DISTANCE OF THE BARRIER.

- NOTE:
- 1. ALL FILLETS SHALL HAVE A MINIMUM RADIUS OF 3/16".
  - 2. IF THE BOLT EXTENDS MORE THAN 1/4" FROM THE NUT THE BOLT SHOULD BE TRIMMED BACK.

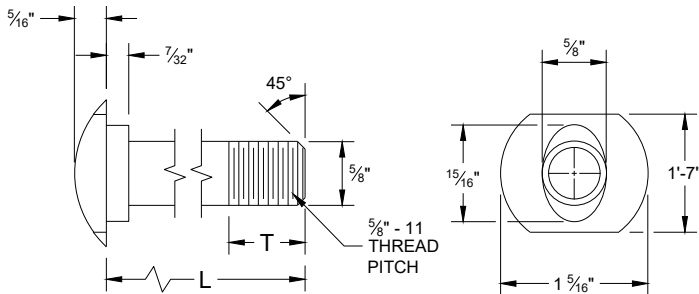


POST BOLT TABLE

| L      | T (MIN.) |
|--------|----------|
| 1 1/4" | 1 1/8"   |
| 2"     | 1 3/4"   |
| 10"    | 4"       |
| 14"    | 4 1/16"  |
| 18"    | 4"       |
| 21"    | 4 1/16"  |
| 25"    | 4"       |

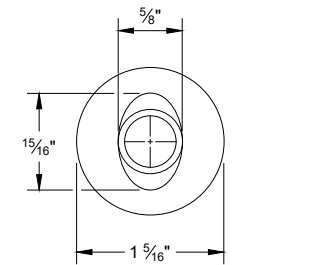


ALTERNATE BOLT HEAD

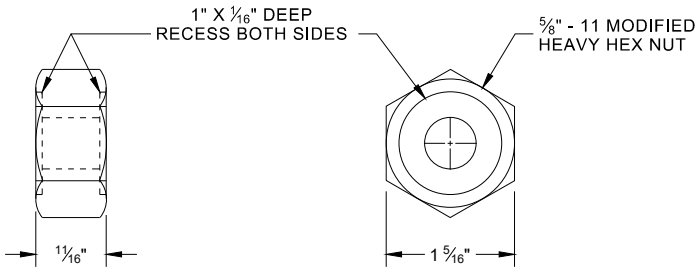


POST BOLT, SPLICE BOLT AND RECESS NUT


- 6 WHEN USING STEEL POST AD WOOD BLOCKOUTS, INSTALL FOUR 16D GALVANIZED NAILS. INSTALL NAILS AT THE BACK CORNERS OF THE BLOCK AND BEND THE NAILS OVER THE FLANGE OF THE STEEL POST.

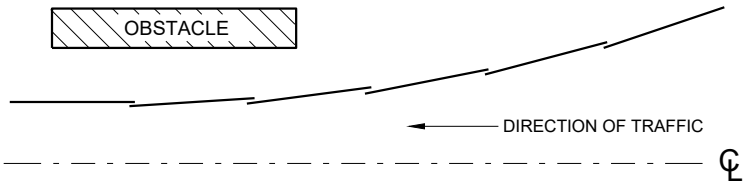


PLAN VIEW  
BEAM LAPPING DETAIL

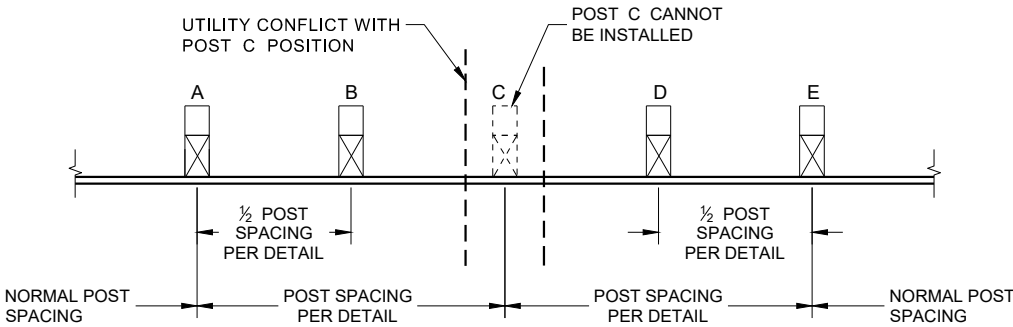

POST DRIVING FOR CONTINUOUS  
UNDERGROUND OBSTRUCTION

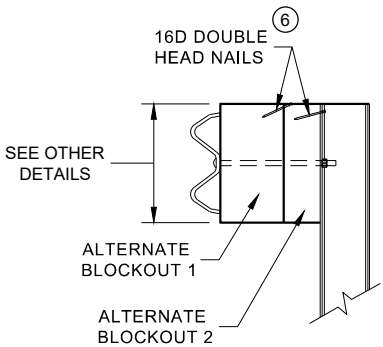

SIDE VIEW

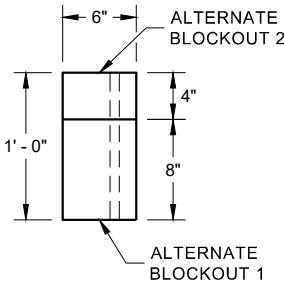


PLAN VIEW


ALTERNATE WOOD  
BLOCKOUT DETAIL

MIDWEST GUARDRAIL SYSTEM  
(MGS) GUARDRAIL


STATE OF WISCONSIN  
DEPARTMENT OF TRANSPORTATION

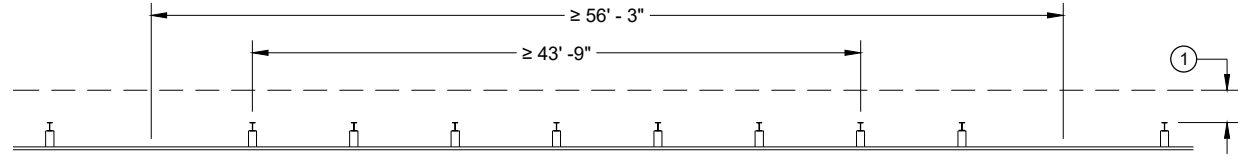


MISSING POST IN NORMAL BEAM GUARD RUN

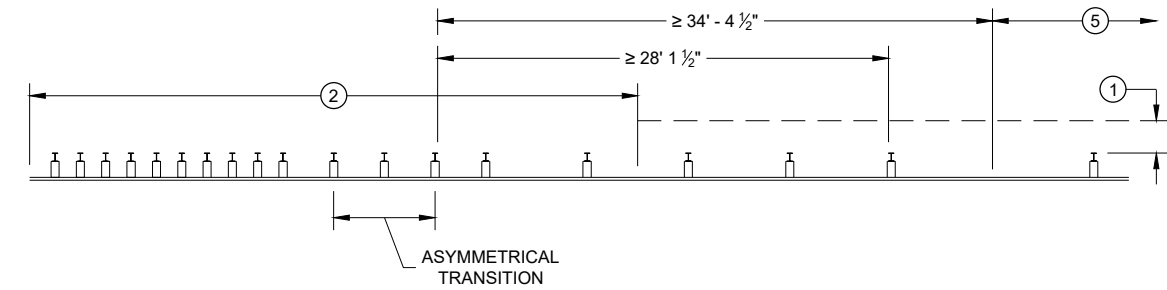


MISSING POST NEAR APPROACH THRIE BEAM TRANSITION

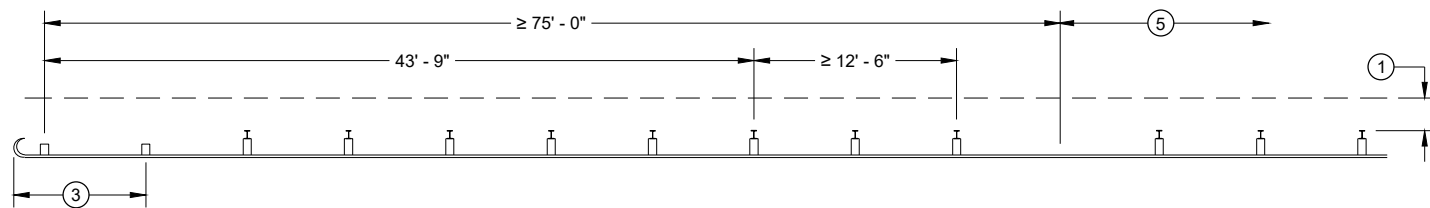


MISSING POST IN NORMAL BEAM GUARD RUN  
NEAR TYPE 2 TERMINAL

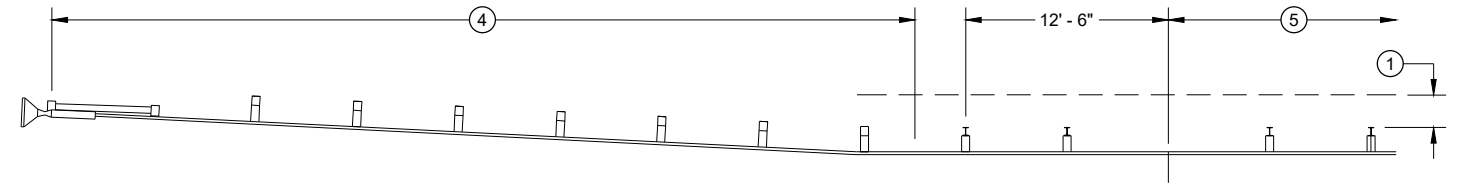

MISSING POST IN NORMAL BEAM GUARD RUN NEAR EAT

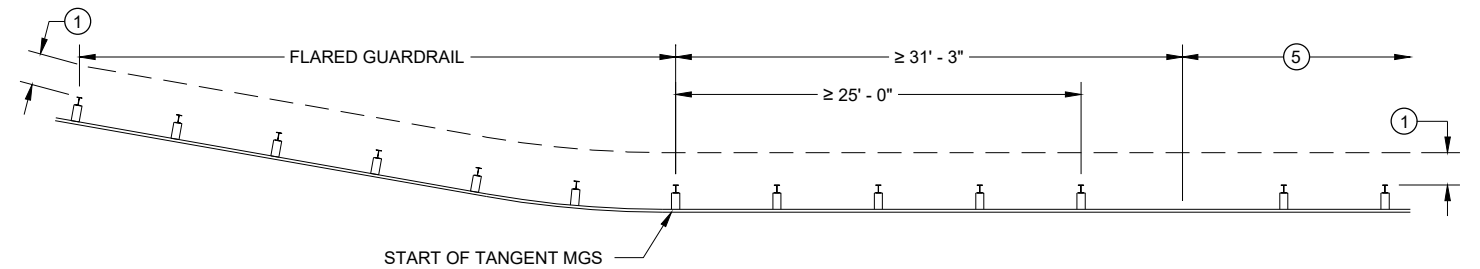

MISSING POST IN NORMAL BEAM GUARD RUN  
NEAR FLARED BEAM GUARD

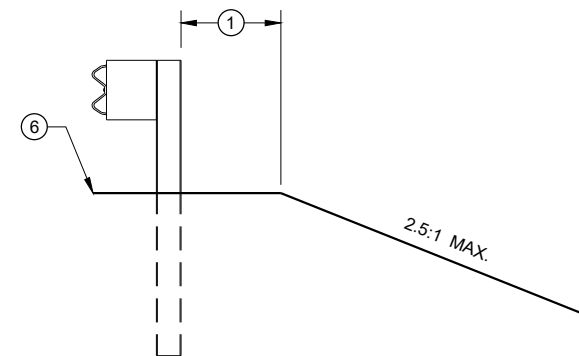

CROSS SECTION VIEW

- ① MINIMUM OF 2 FEET OF GRADING BEHIND POST.
- ② SEE SDD 14B45 FOR MORE DETAILS.
- ③ SEE SDD 14B47 FOR MORE DETAILS.
- ④ SEE SDD 14B44 FOR MORE DETAILS.
- ⑤ SEE MISSING POST IN NORMAL BEAM GUARD RUN FOR DISTANCE TO NEXT MISSING POST AND AREA FOR WELL DRAINED, COMPACTED SOILS.
- ⑥ SEE PLAN FOR SHOULDER DESIGN.

**MIDWEST GUARDRAIL SYSTEM  
(MGS) GUARDRAIL**

STATE OF WISCONSIN  
DEPARTMENT OF TRANSPORTATION


APPROVED  
7/2018  
DATE  
/S/ Rodney Taylor  
ROADWAY STANDARDS DEVELOPMENT  
UNIT SUPERVISOR 60  
FHWA

- (A) THE SLOPE IN THE AREA BOUNDED BY THE GRADELINE, THE HINGE POINT LINE (HPL) AND THE CLEAR ZONE LIMITS (CZL) SHALL BE 4:1 OR FLATTER.
- (B) AFTER FINAL ASSEMBLY, RECHECK CABLE TO BE SURE IT IS TAUT AND HAS NOT RELAXED
- (C) DIFFERENT MANUFACTURERS REQUIRE DIFFERENT PERFORATED W - BEAM RAIL END PANELS. SEE MANUFACTURER'S INFORMATION.
- (D) ATTACH ALUMINUM SHEET TO E.A.T. HEAD USING 4 STAINLESS STEEL SELF - TAPPING SCREWS. ONE SCREW PER CORNER.
- (E) HARDWARE MAY VARY BETWEEN MANUFACTURER. SEE MANUFACTURER'S DRAWING FOR INFORMATION.

DIMENSIONS MAY VARY, MANUFACTURER'S INFORMATION.


THE CENTER OF THE UPPER 3 1/2" DIAMETER HOLE ON POST NUMBER 3 THROUGH POST 9 IS TO BE FLUSH WITH THE GROUND LINE UP TO A MAXIMUM OF 2" ABOVE GROUND LINE. WOOD BLOCKS ON POSTS NUMBERED 3 THROUGH 9 MAY BE ADJUSTED UP TO 3" ABOVE THE TOP OF POST.

STATE OF WISCONSIN  
DEPARTMENT OF TRANSPORTATION 61

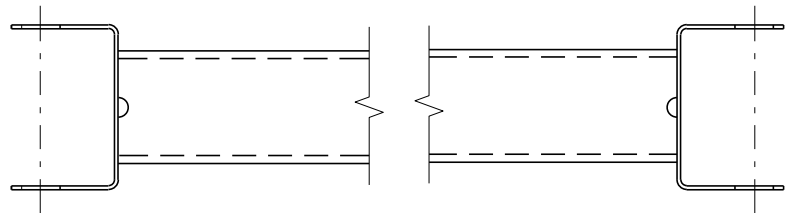


GENERIC GROUND STRUT<sup>9</sup> (E)

| BILL OF MATERIALS |   |
|-------------------|---|
| PART NO.          | DESCRIPTION<br>MATERIALS PROVIDED BY MGS EAT MANUFACTURER.<br>SEE MANUFACTURER'S DETAILS FOR MORE INFORMATION. |
| ①                 | UPPER POST NO. 1 6" X 6" TUBE                                                                                  |
| ②                 | LOWER POST NO. 1                                                                                               |
| ③                 | WOOD CRT   |
| ④                 | WOOD BLOCKOUT                                                                                                  |
| ⑤                 | PIPE SLEEVE   |
| ⑥                 | BEARING PLATE                                                                                                  |
| ⑦                 | BCT CABLE ASSEMBLY                                                                                             |
| ⑧                 | ANCHOR CABLE BOX                                                                                               |
| ⑨                 | GROUND STRUT                                                                                                   |
| ⑩                 | PERFORATED W-BEAM RAIL END PANEL, 12'-6" LONG.                                                                 |
| ⑪                 | STANDARD W-BEAM RAIL. MULTIPLE SECTIONS REQUIRED.<br>SECTIONS VARY IN LENGTH.                                  |
| ⑫                 | IMPACT HEAD   |
| ⑬                 | EAT MARKER POST - YELLOW<br>(SEE APPROVED PRODUCTS LIST)                                                       |
| ⑭                 | SOIL PLATE   |
| ⑮                 | UPPER POST NO. 2                                                                                               |
| ⑯                 | LOWER POST NO. 2                                                                                               |

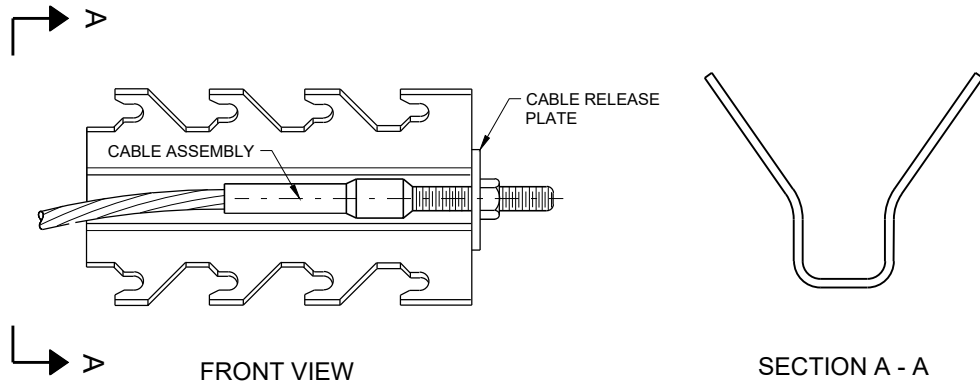


GENERIC ANCHOR CABLE BOX<sup>9</sup> (E)

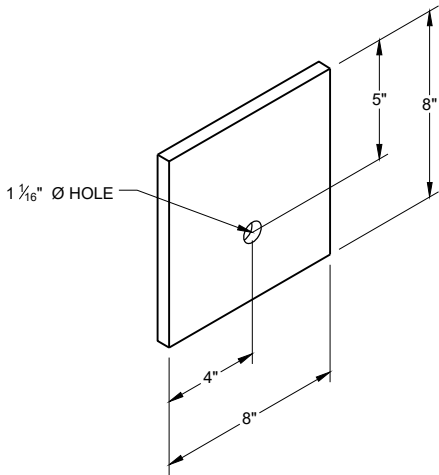


BEARING PLATE<sup>6</sup> (E)

MIDWEST GUARDRAIL SYSTEM  
ENERGY ABSORBING TERMINAL  
(MGS)


STATE OF WISCONSIN  
DEPARTMENT OF TRANSPORTATION

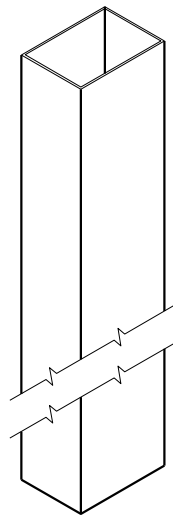


UPPER POST NO. 1 <sup>(1)</sup> (E)

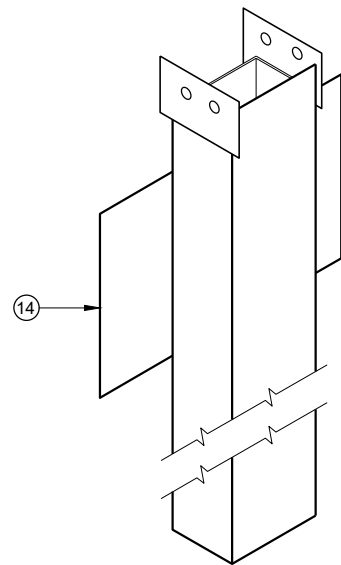


LOWER POST NO. 1 <sup>(2)</sup> (E)

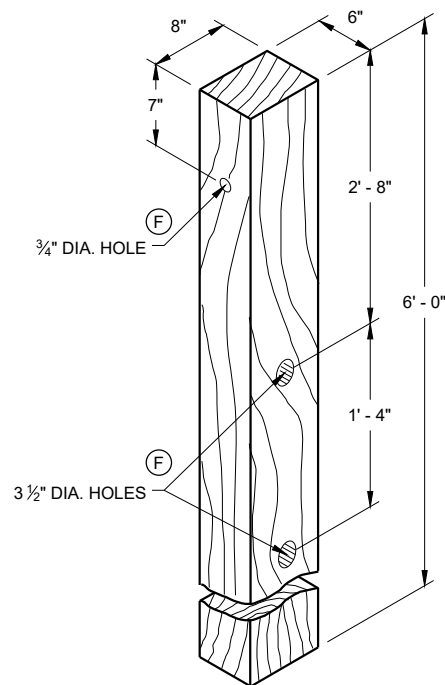


WOOD CRT POST <sup>(3)</sup> (E)  
POSTS NUMBER 3-9

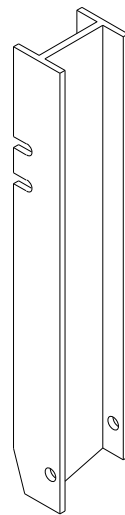


UPPER POST NO. 2 <sup>(15)</sup> (E)

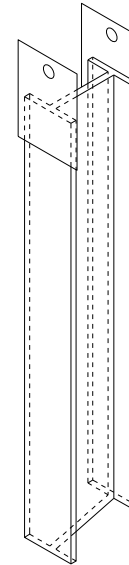


LOWER POST NO. 2 <sup>(16)</sup> (E)

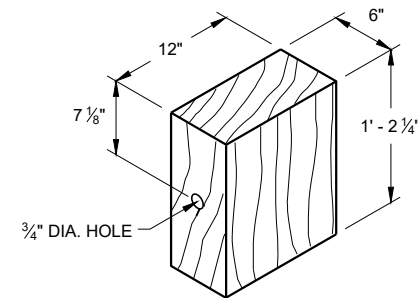


WOOD BLOCKOUT <sup>(4)</sup>  
REQ'D. AT ALL POSTS EXCEPT POST NO'S 1 & 2

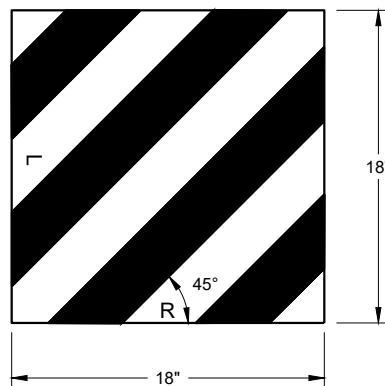


W5 - 59  
REFLECTIVE SHEETING DETAIL <sup>(E)</sup>

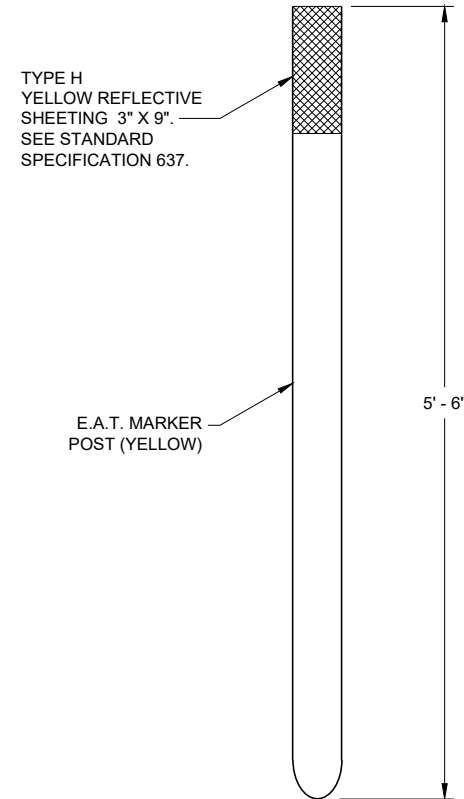

FRONT VIEW  
SIDE VIEW  
E.A.T. MARKER POST <sup>(13)</sup>

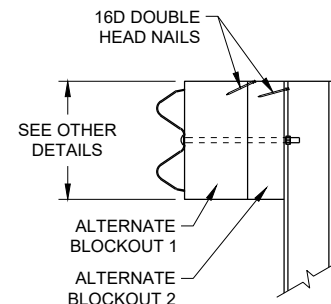

SIDE VIEW

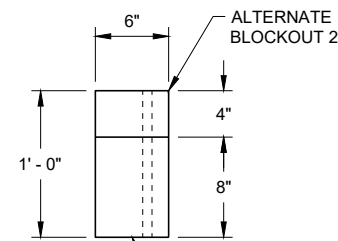


TOP VIEW

ALTERNATE WOOD  
BLOCKOUT DETAIL

**MIDWEST GUARDRAIL SYSTEM  
ENERGY ABSORBING TERMINAL  
(MGS)**

STATE OF WISCONSIN  
DEPARTMENT OF TRANSPORTATION

APPROVED  
7/2018  
DATE  
/S/ Rodney Taylor  
ROADWAY STANDARDS DEVELOPMENT  
UNIT SUPERVISOR  
63  
FHWA

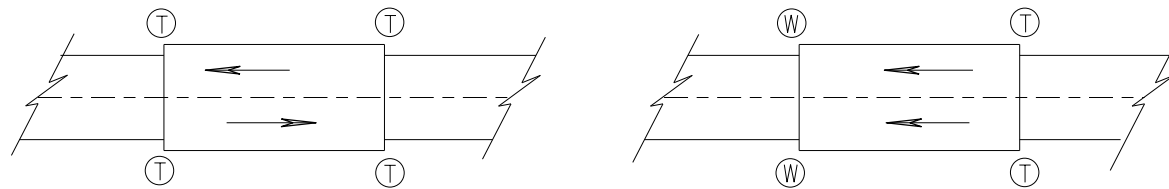

**TWO WAY TRAFFIC**

**ONE WAY TRAFFIC**

Ⓣ THRIE BEAM CONNECTION

Ⓦ W-BEAM CONNECTION WHEN REQUIRED

**TYPICAL LOCATIONS OF THRIE BEAM AND W-BEAM CONNECTIONS TO BRIDGE**

**GENERAL NOTES**


IF ROCK IS ENCOUNTERED, REMOVE ROCK TO FULL DEPTH OF POST PLUS 2½", AND 12" DIAMETER AROUND POST. SEE 14B42 FOR MORE DETAILS.

TRANSITION USES STEEL POSTS ONLY.


SEE STANDARD DETAIL DRAWING 14 B 42 FOR MORE INFORMATION.

POST 2 THROUGH 17 USES STEEL POST ONLY

- ① BRIDGE RAILING TYPE "W" DOES NOT REQUIRE A TERMINAL CONNECTOR.
- ② OPTIONAL CURB AND GUTTER OR DRAINAGE FEATURE SEE PLAN FOR INFORMATION.
- ⑬ STEEL OR WOOD POST IS ACCEPTABLE AT POST 1. SEE SDD14B42

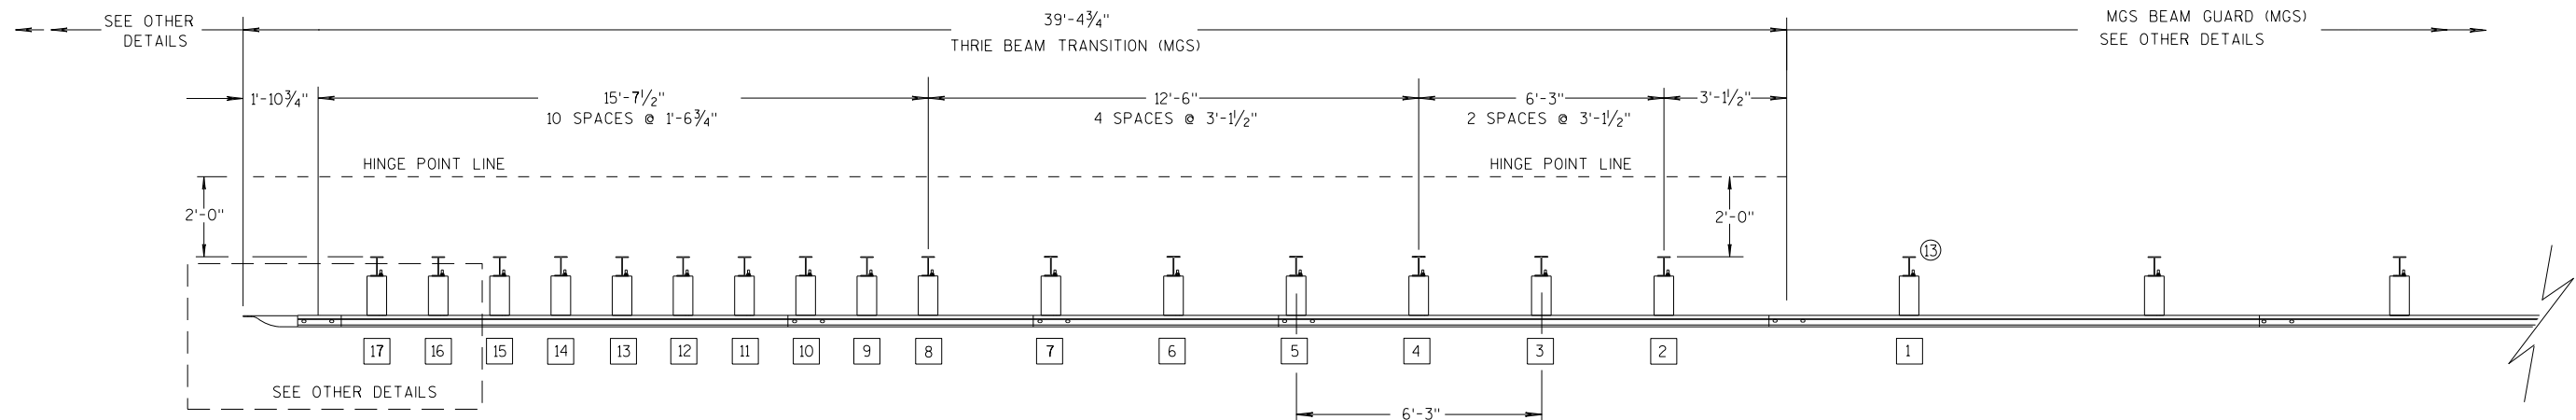

**PLAN VIEW**

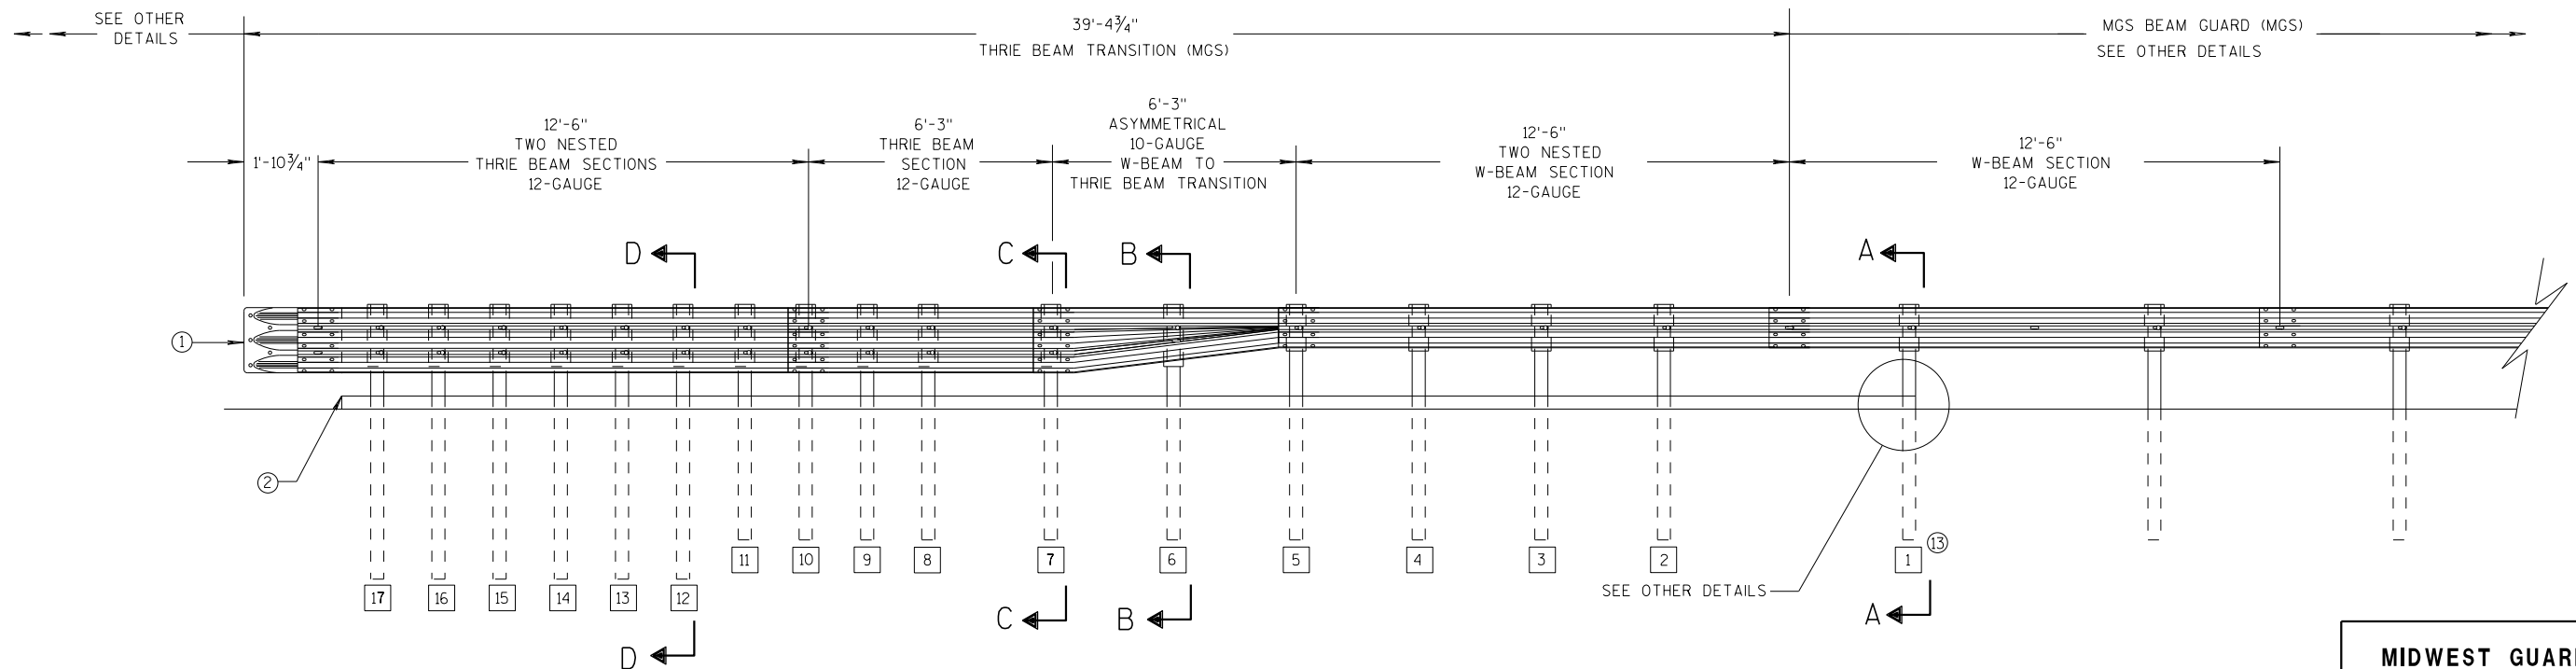

**ELEVATION VIEW**

**MIDWEST GUARDRAIL SYSTEM THRIE BEAM TRANSITION**


**MIDWEST GUARDRAIL SYSTEM  
THRIE BEAM TRANSITION (MGS)**

STATE OF WISCONSIN  
DEPARTMENT OF TRANSPORTATION




GENERAL NOTES


- 2 OPTIONAL CURB AND GUTTER OR DRAINAGE FEATURE SEE PLAN FOR INFORMATION.
- 3 WHEN USING STEEL POSTS AND WOOD BLOCKOUTS INSTALL FOUR 10D GALVANIZED NAILS. INSTALL NAILS AT THE BACK CORNERS OF THE BLOCK AND BEND THE NAILS OVER THE FLANGE OF THE STEEL POST.
- 4 TOLERANCE FOR TOP OF W-BEAM RAIL IS  $\pm 1"$ .
- 13 STEEL OR WOOD POST IS ACCEPTABLE AT POST 1. SEE SDD 14B42

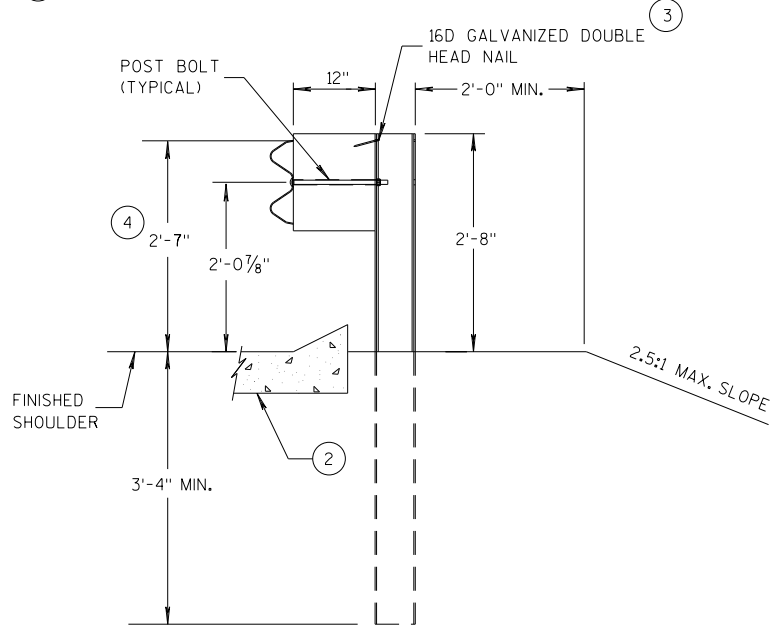


SECTION A-A  
POSTS 1-5

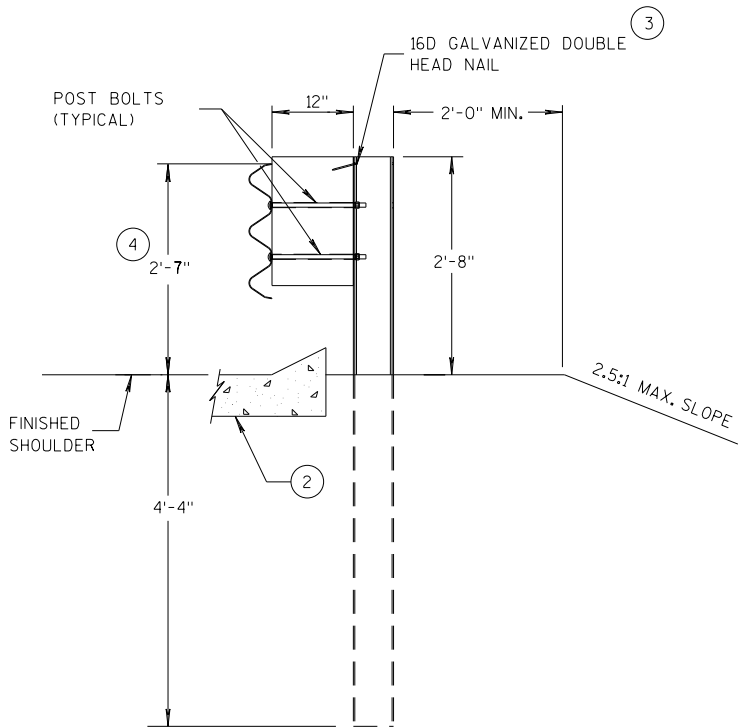

SECTION D-D  
POSTS 12-17

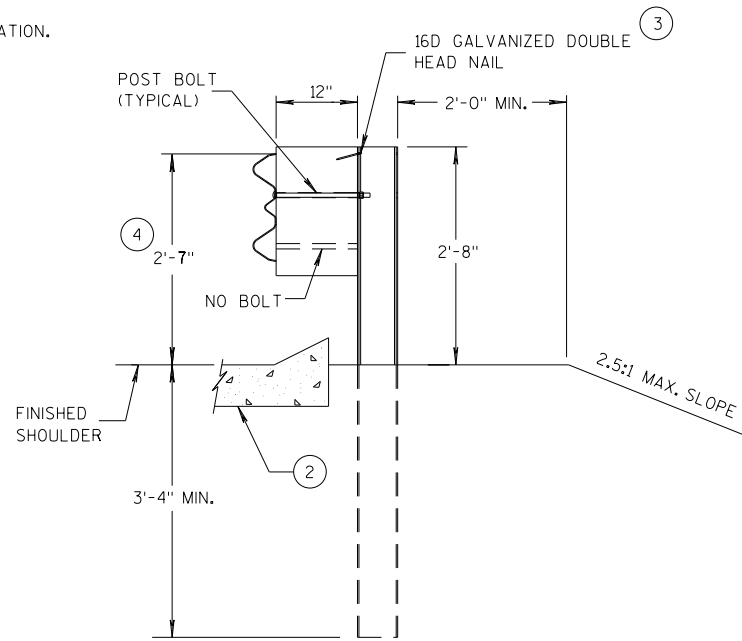

SECTION B-B  
POST 6

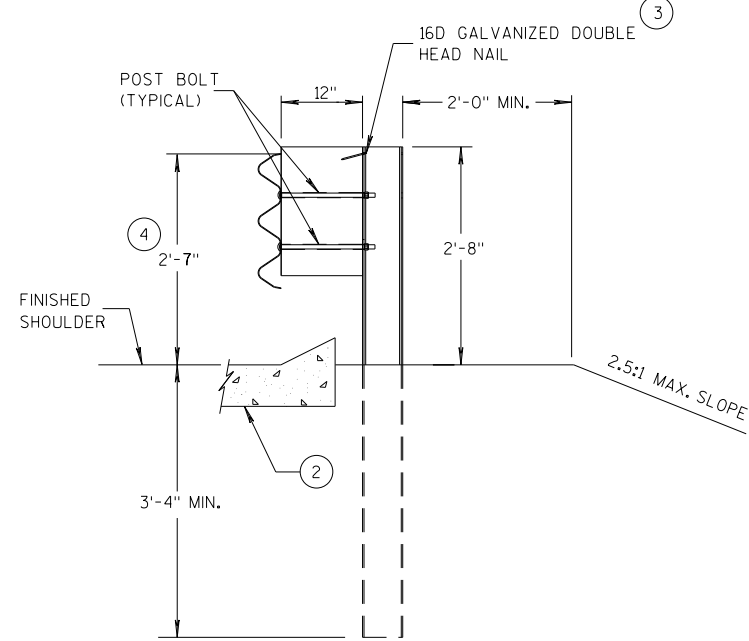

SECTION C-C  
POSTS 7-11



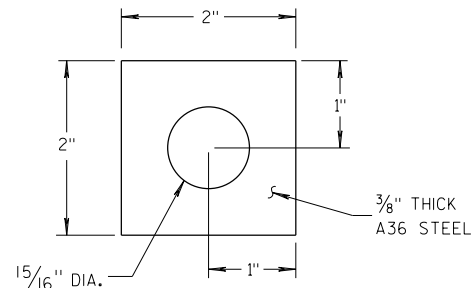



PLATE WASHER DETAIL

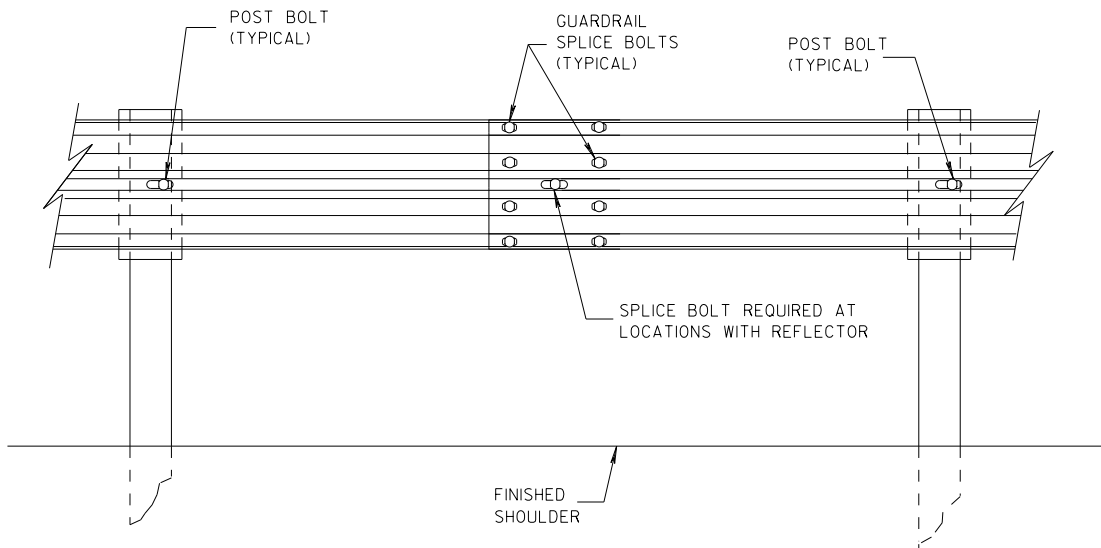

SPLICE DETAIL

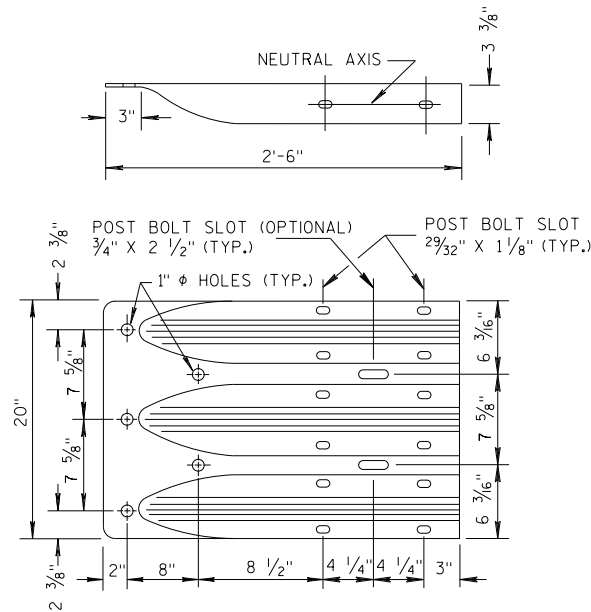

THRIE BEAM  
TERMINAL CONNECTOR

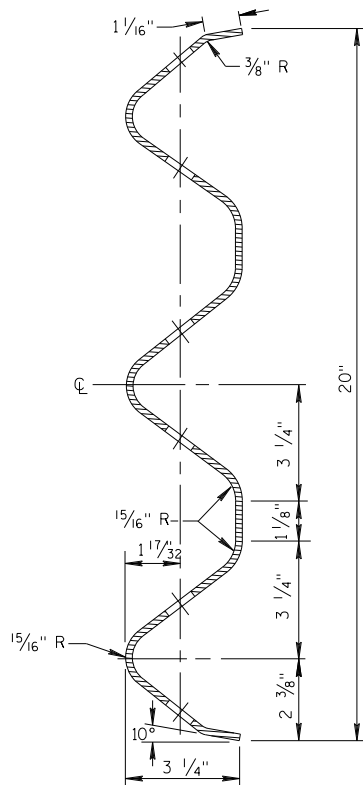


SECTION THRU THRIE  
BEAM RAIL ELEMENT


MIDWEST GUARDRAIL SYSTEM  
THRIE BEAM TRANSITION (MGS)

STATE OF WISCONSIN  
DEPARTMENT OF TRANSPORTATION




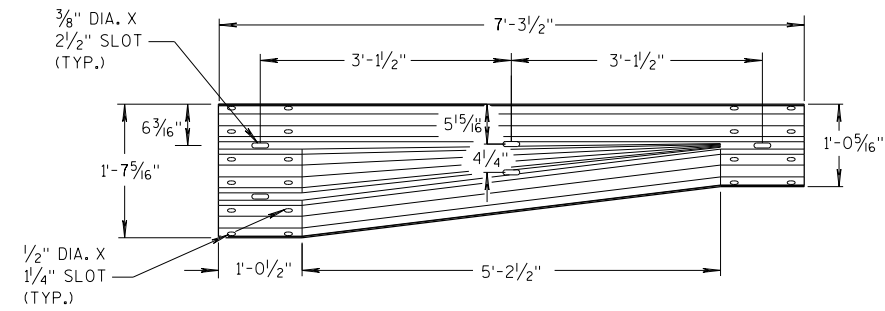


W-BEAM TO THRIE BEAM TRANSITION SECTION

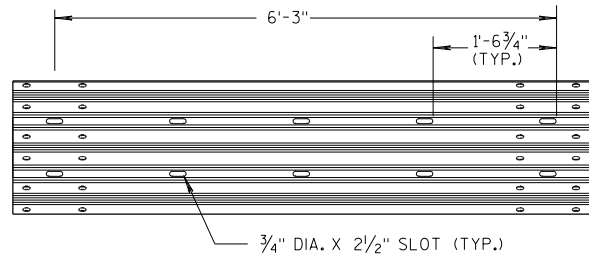


6'-3" THRIE BEAM SECTION

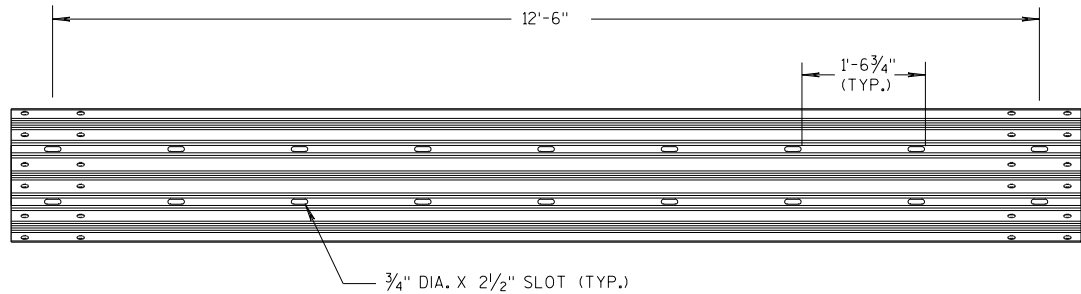

12'-6" THRIE BEAM SECTION

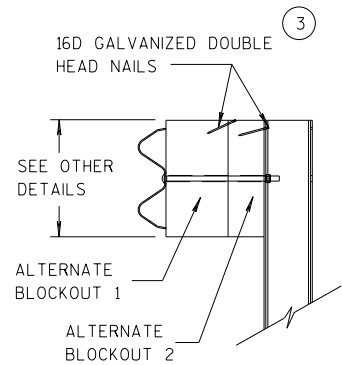


SIDE VIEW

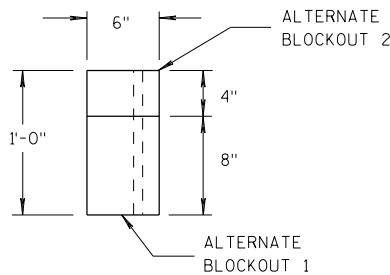

TOP VIEW


ALTERNATE WOOD BLOCKOUT DETAIL

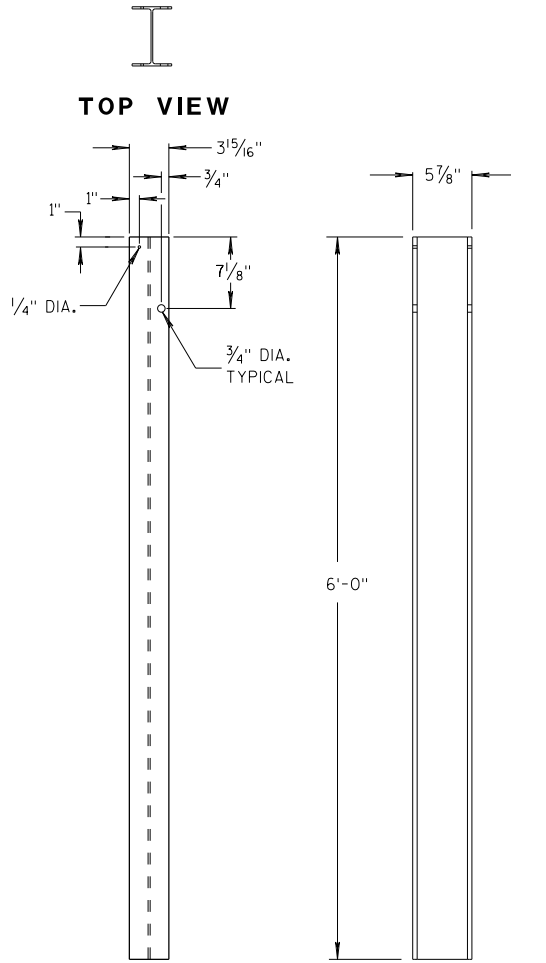


FRONT VIEW

SIDE VIEW

STEEL POSTS 1-5

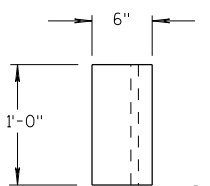


TOP VIEW

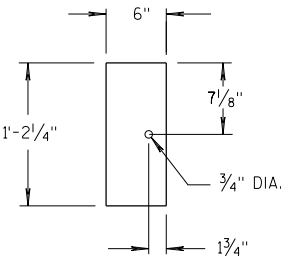

FRONT VIEW


BLOCKOUT POSTS 1-5

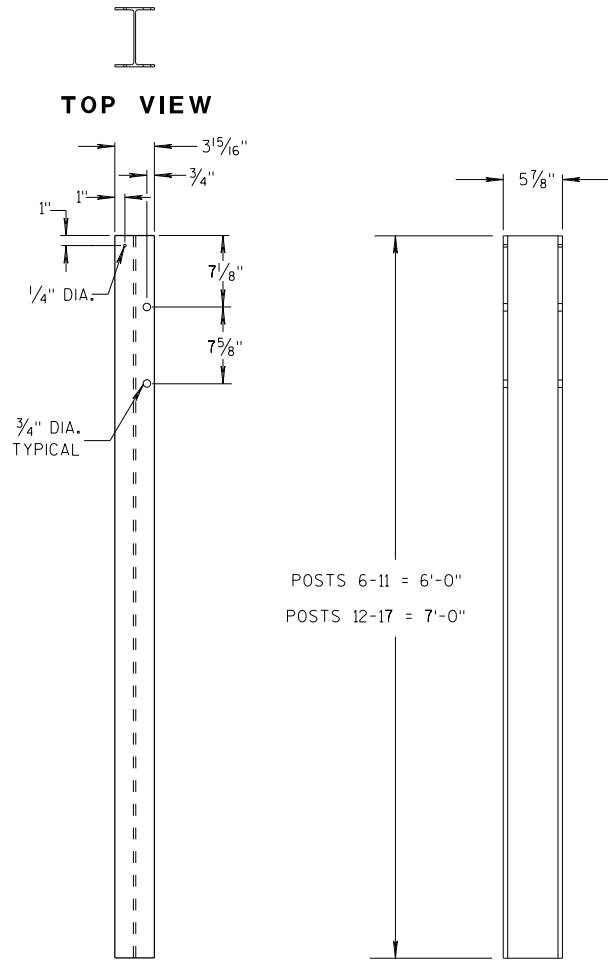


FRONT VIEW

SIDE VIEW

STEEL POSTS 6-17

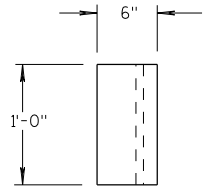

TOP VIEW

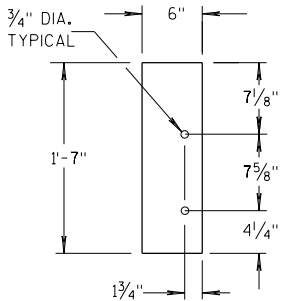

FRONT VIEW

BLOCKOUT POSTS 6-17

### GENERAL NOTES

STEEL POSTS ARE W6X9 OR W6X8.5.

BOLT HOLES FOR POST ARE ON FRONT AND OF SIDE OF POST.


③ WHEN USING STEEL POSTS AND WOOD BLOCKOUTS INSTALL FOUR 16D GALVANIZED NAILS. INSTALL NAILS AT THE BACK CORNERS OF THE BLOCK AND BEND THE NAILS OVER THE FLANGE OF THE STEEL POST.

⑤ WOOD BLOCKS MAY BE CONSTRUCTED OUT OF 2 WOOD BLOCKS. SEE ALTERNATE WOOD BLOCK DETAIL.

⑬ STEEL OR WOOD POST IS ACCEPTABLE AT POST 1. SEE SDD 14B42.

MIDWEST GUARDRAIL SYSTEM  
THRIE BEAM TRANSITION (MGS)

STATE OF WISCONSIN  
DEPARTMENT OF TRANSPORTATION

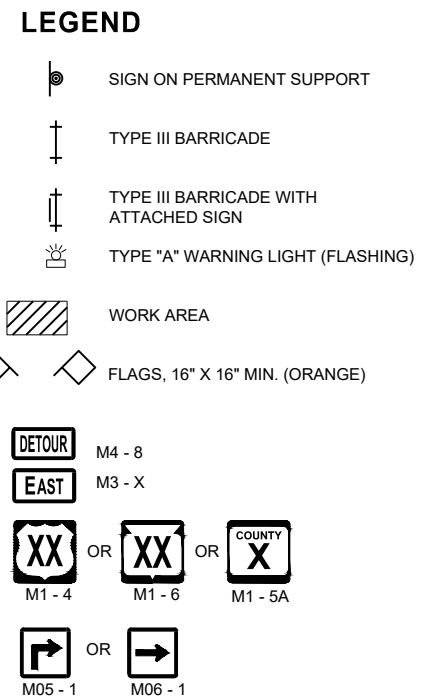


**DETAIL B**  
**MAINLINE CLOSURE WITH POSTED DETOUR**  
 WORK ZONE LESS THAN ½ MILE FROM  
 DETOUR ROUTE ( 1000 FEET IF URBAN )


| SPEED LIMIT<br>(MPH) | "STOP AHEAD"<br>ADVANCE WARNING<br>DISTANCE (FT) |
|----------------------|--------------------------------------------------|
| 25                   | 200                                              |
| 30                   | 200                                              |
| 35                   | 350                                              |
| 40                   | 350                                              |
| 45                   | 500                                              |
| 50                   | 550                                              |
| 55                   | 750                                              |

SEE SDD 15C2-SHEET "b"  
FOR GENERAL NOTES  
AND FOOTNOTES ① THROUGH ⑦



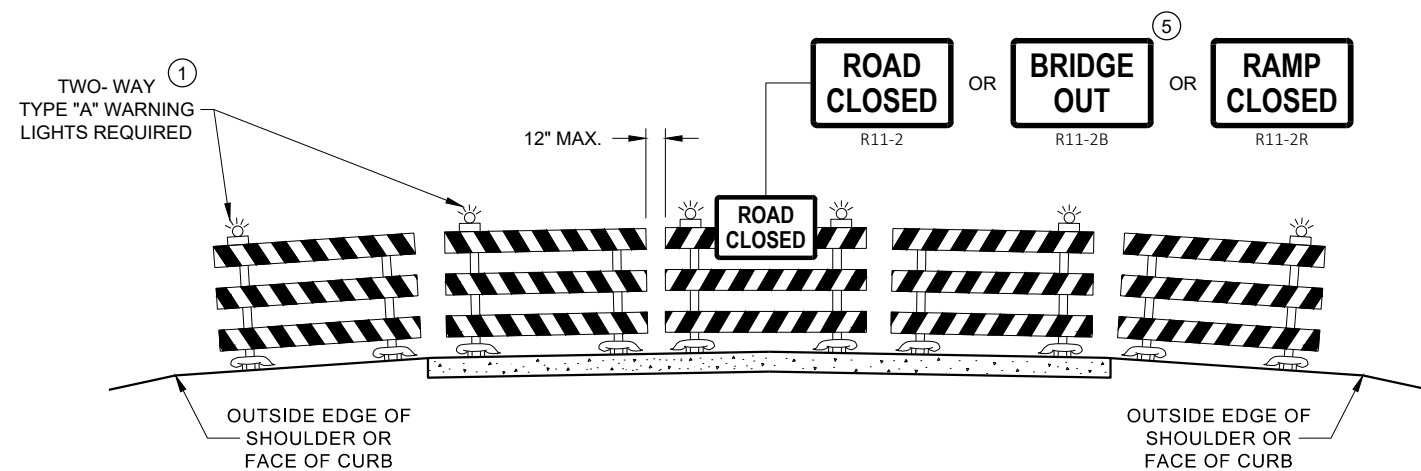

DETAIL D  
ROAD CLOSURE BARRICADE DETAIL  
APPROACH VIEW

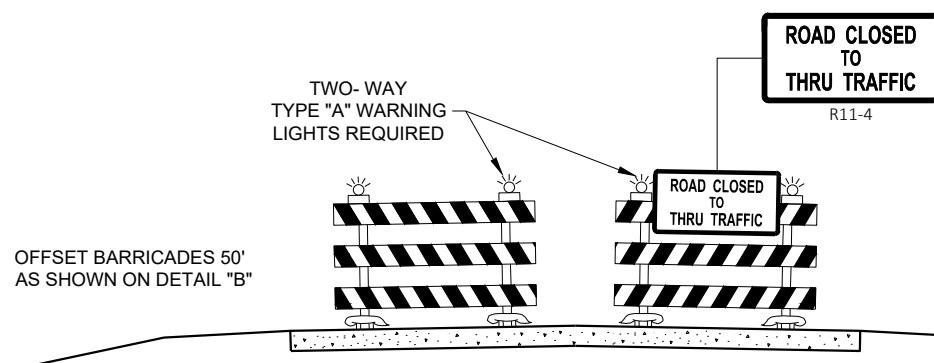

DETAIL E  
LANE CLOSURE BARRICADE DETAIL  
APPROACH VIEW

SEE SDD 15C2 - SHEET "a" FOR LEGEND

## GENERAL NOTES

THE EXACT NUMBER, LOCATION, AND SPACING OF ALL SIGNS AND BARRICADES SHALL BE ADJUSTED TO FIT FIELD CONDITIONS AS APPROVED BY THE ENGINEER.

ANY SIGNS TEMPORARY OR EXISTING, WHICH CONFLICT WITH TRAFFIC CONTROL "IN USE", SHALL BE REMOVED OR COVERED AS NEEDED AND AS APPROVED BY THE ENGINEER.

THE SPACING BETWEEN TRAFFIC CONTROL SIGNS SHOULD BE ADJUSTED TO NOT CONFLICT WITH AND SHOULD PROVIDE A DESIRABLE MINIMUM OF 200 FEET CLEARANCE TO EXISTING SIGNS THAT WILL REMAIN IN PLACE.

BARRICADES THAT MUST BE MOVED FOR A WORK OPERATION SHALL BE IMMEDIATELY RE-ESTABLISHED UPON COMPLETION OF THE OPERATION, OR FOR CONTINUING OPERATIONS, AT THE END OF EACH WORKING DAY.

SIGNS THAT WILL BE IN PLACE LESS THAN 7 CONTINUOUS DAYS AND NIGHTS MAY BE MOUNTED ON PORTABLE SUPPORTS.

ALL TYPE III BARRICADES SHALL HAVE RAILS REFLECTORIZED ON BOTH FACES. STRIPES SHALL BE PROPERLY SLOPED DOWN TOWARD THE TRAFFIC SIDE OR AS SHOWN IN THE ROAD CLOSURE BARRICADE DETAIL "D" FOR FULL ROAD CLOSURES.

TYPE "A" LOW - INTENSITY FLASHING WARNING LIGHTS SHALL BE VISIBLE ON BOTH SIDES OF THE BARRICADE.

THE R11 - 2, R11 - 3, M4 - 9, R11 - 4, AND R10 - 61 SIGNS PLACED ON THE BARRICADES SHALL COVER NO MORE THAN THE TOP RAIL. THE SIGNS SHALL NOT COVER ANY PORTION OF THE MIDDLE RAIL OR BOTTOM RAILS.

"WO" AND "MO" SIGNS ARE THE SAME AS "W" AND "M" SIGNS EXCEPT THE BACKGROUND IS ORANGE.

ALL SIGNS SHALL BE 48" X 48" UNLESS OTHERWISE NOTED BELOW:

- R11 - 2 SHALL BE 48" X 30"
- R11 - 3 SHALL, R11 - 4 AND R10 - 61 SHALL BE 60" X 30"
- M4 - 9 SHALL BE 30" X 24"
- M3 - X SHALL BE 24" X 12" (36" X 18" IF NEEDED TO MATCH EXISTING SIGNS)
- M4 - 8 SHALL BE 24" X 12" (36" X 15" IF NEEDED TO MATCH EXISTING SIGNS)
- M1 - 4, M1 - 5A AND M1 - 6 SHALL BE 24" X 24" (36" X 36" IF NEEDED TO MATCH EXISTING SIGNS)
- MO5 - 1 AND MO6 - 1 SHALL BE 21" X 21" (30" X 30" IF NEEDED TO MATCH EXISTING SIGNS)
- D1 - X SHALL BE AS SHOWN ON SPECIFIC PROJECT SIGNING DETAIL SHEETS.
- R1 - 1 SHALL BE 36" X 36"


- 1 TWO WARNING LIGHTS SHALL BE PROVIDED ON THE CENTER BARRICADE AND A MINIMUM OF ONE WARNING LIGHT SHALL BE PROVIDED ON EACH OF THE OTHER BARRICADES WITHIN THE ROADWAY LIMITS. SPACING OF THE WARNING LIGHTS SHALL BE UNIFORM TO THE EDGE OF ROADWAY AS SHOWN (APPROX. 8 FOOT LIGHT SPACING).
- 2 THESE SIGNS AND BARRICADES ARE NOT REQUIRED IF ROAD CLOSURE BEGINS AT AN INTERSECTION.
- 3 FOR ROAD CLOSURE WITHOUT LOCAL ACCESS TO PROJECT, SEE ROAD CLOSURE BARRICADE DETAIL "D".
- 4 FOR ROAD CLOSURE WITH LOCAL ACCESS TO PROJECT, SEE ROAD CLOSURE BARRICADE DETAIL "E".
- 5 FOR BRIDGE OR CULVERT REPLACEMENTS, SUBSTITUTE "BRIDGE OUT" INSTEAD OF "ROAD CLOSED" ON R11 - 2 AND R11 - 3 SIGNS.
- 6 INSTALL DETOUR AND COMMUNITY GUIDE SIGNS AND ARROWS ONLY IF SPECIFIED IN THE CONTRACT. IF THERE ARE EXISTING ROUTE MARKER ASSEMBLIES THAT WILL REMAIN IN PLACE, ADJUST THE LOCATION OF THE DETOUR ROUTE SIGNS TO CORRESPOND WITH THE EXISTING ASSEMBLIES. MODIFY EXISTING SIGNS WHERE POSSIBLE. SEE SPECIFIC PROJECT DETOUR SIGNING DETAIL SHEETS. IF DETOUR SIGNS ARE BEING INSTALLED BY OTHERS, PLACE THE CONTRACTED TRAFFIC CONTROL SIGNS TO ALLOW FOR PLACEMENT OF ALL WARNING, DETOUR AND GUIDE SIGNS AS SHOWN.
- 7 "EAST" CARDINAL DIRECTION MARKERS AND RIGHT TURN ARROWS ARE SHOWN. USE OTHER CARDINAL DIRECTIONS AND ARROWS AS APPROPRIATE.

## BARRICADES AND SIGNS FOR VARIOUS CLOSURES

STATE OF WISCONSIN  
DEPARTMENT OF TRANSPORTATION

APPROVED  
November 2018 /S/ Andrew Heidtke  
DATE WORK ZONE ENGINEER 68  
FHWA



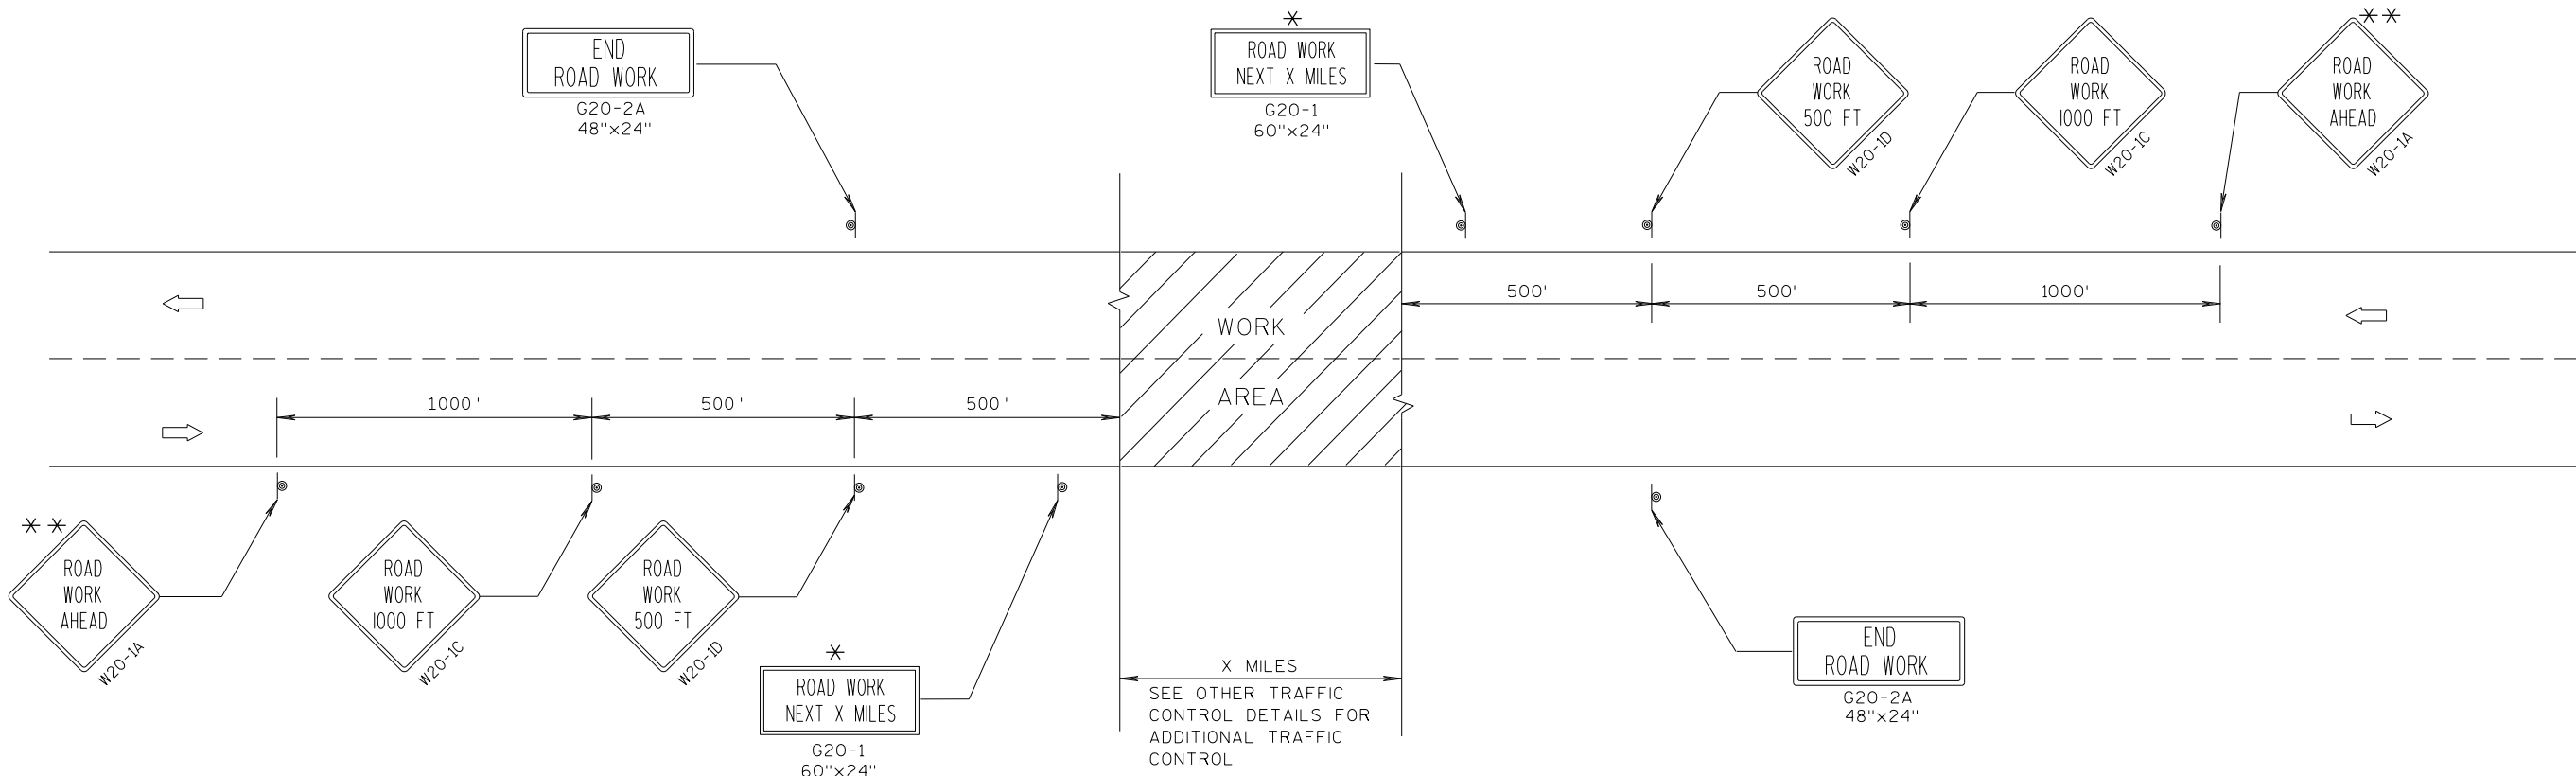

TYPICAL SIDEROAD APPROACH WARNING SIGN DETAIL

GENERAL NOTES

THE EXACT NUMBER, LOCATION, AND SPACING OF ALL SIGNS AND DEVICES SHALL BE ADJUSTED TO FIT FIELD CONDITIONS.

THE SPACING BETWEEN TRAFFIC CONTROL SIGNS SHOULD BE ADJUSTED TO NOT CONFLICT WITH AND SHOULD PROVIDE A MINIMUM OF 200 FEET (500 FEET DESIRABLE) CLEARANCE TO EXISTING SIGNS THAT WILL REMAIN IN PLACE.


ALL SIGNS ARE 48"x48" UNLESS OTHERWISE NOTED.

SIGNS THAT WILL BE IN PLACE LESS THAN 7 CONTINUOUS DAYS AND NIGHTS MAY BE MOUNTED ON PORTABLE SUPPORTS.

IF A "STOP" SIGN MUST BE REMOVED FOR A WORK OPERATION, A TEMPORARY "STOP" SIGN SHALL BE PLACED PRIOR TO THE SIGN REMOVAL, OR A FLAGGER SHALL BE PROVIDED UNTIL THE SIGN IS RE-ESTABLISHED.

\* OMIT G20-1 SIGNS IF LENGTH OF WORK AREA IS 2 MILES OR LESS.

\* \* PLACE ADDITIONAL W20-1A "ROAD WORK AHEAD" SIGN IF WORK AREA WITHIN THE PROJECT IS SEPARATED BY MORE THAN 2 MILES FROM PREVIOUS WORK AREA.

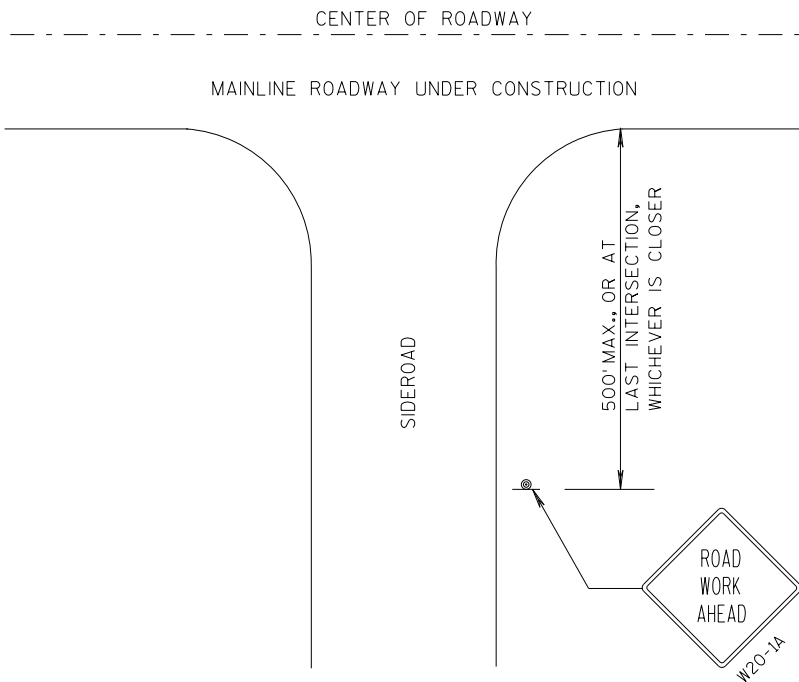


LEGEND

- ⦿ SIGN ON PERMANENT SUPPORT
- ➡ DIRECTION OF TRAFFIC
- ▨ WORK AREA


TRAFFIC CONTROL, ADVANCE  
WARNING SIGNS 45 M.P.H.  
OR GREATER TWO-WAY  
UNDIVIDED ROAD OPEN TO TRAFFIC

STATE OF WISCONSIN  
DEPARTMENT OF TRANSPORTATION

APPROVED  
7/2018 /S/ Andrew Heidtke  
DATE WORK ZONE ENGI 70  
FHWA

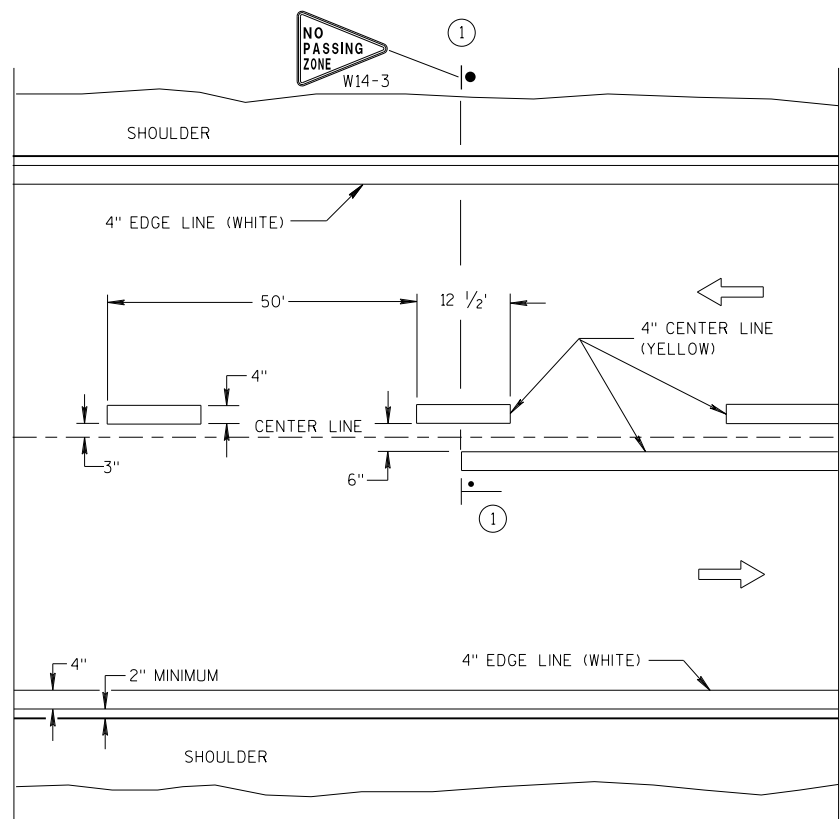


TWO WAY TRAFFIC

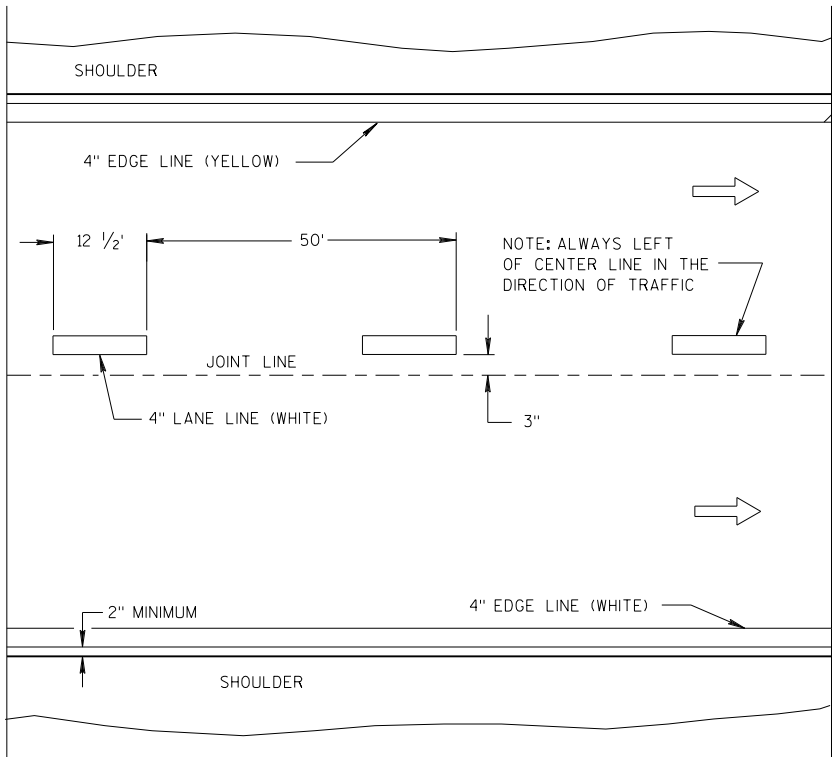


ONE WAY TRAFFIC

PERMANENT PAVEMENT MARKING

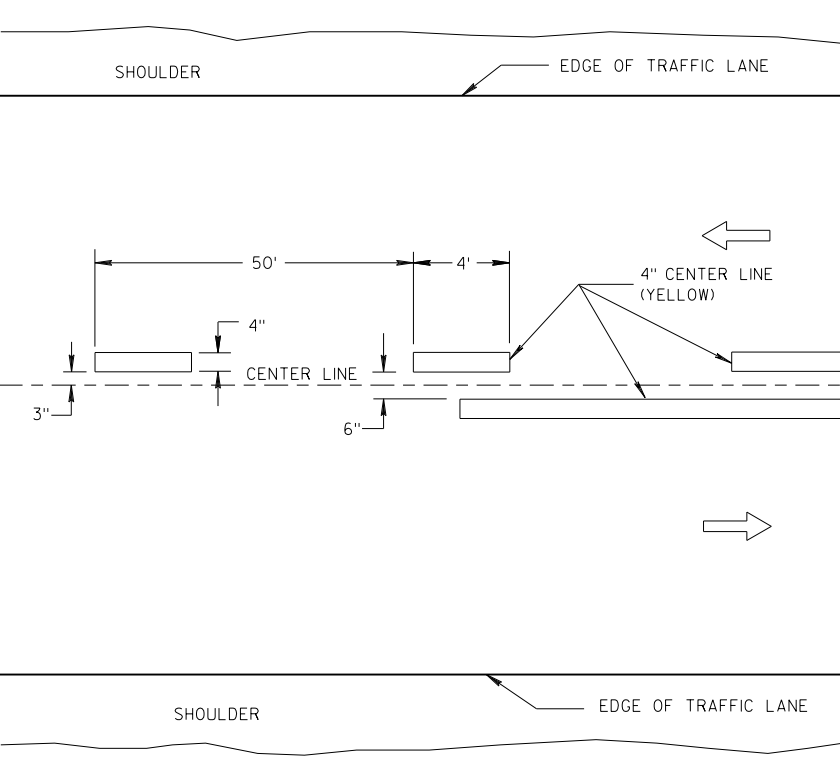

TWO WAY TRAFFIC

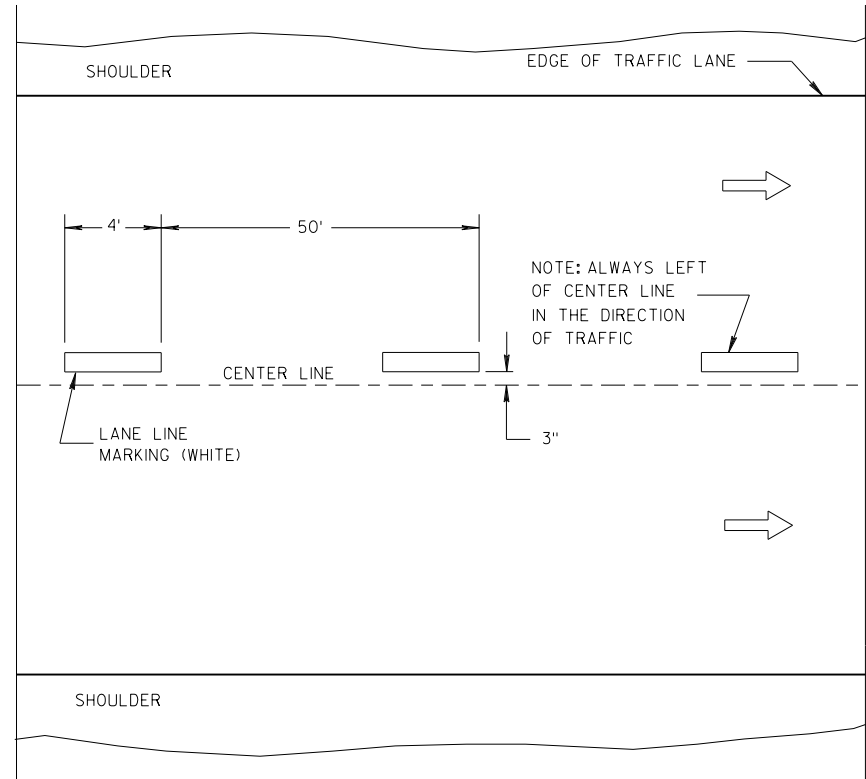

ONE WAY TRAFFIC

TEMPORARY PAVEMENT MARKING

GENERAL NOTES

DETAILS OF CONSTRUCTION NOT SHOWN ON THIS DRAWING SHALL CONFORM TO STANDARD SPECIFICATIONS AND SPECIAL PROVISIONS.

① LOCATE THE NO PASSING ZONE W14-3 SIGN WITHIN 50 FEET OF THE "T" MARKING.

NOTE

ARROW SYMBOL (➡) SHOWS DIRECTION OF TRAVEL

LEGEND

- "T" MARKING
- POST MOUNTED SIGN

LONGITUDINAL MARKING (MAINLINE)

STATE OF WISCONSIN  
DEPARTMENT OF TRANSPORTATION

APPROVED  
DATE 7/2018 /S/ Matthew R. Rauch  
STATE SIGNING AND MAR 71 INEER  
FHWA



LEGEND



- SIGN ON PORTABLE OR PERMANENT SUPPORT
- DIRECTION OF TRAFFIC
- WORK AREA
- FLAGGER, EQUIPPED WITH STOP/SLOW PADDLE FASTENED ON SUPPORT STAFF

SIGN AND TEMPORARY RUMBLE STRIP ARRAY SPACING TABLE

| SPEED LIMIT | SPACING A |
|-------------|-----------|
| 25-35 MPH   | 200'      |
| 35-40 MPH   | 350'      |
| 45-55 MPH   | 500'      |



USE OF THE "BE PREPARED TO STOP" SIGN IS OPTIONAL. WHEN USED, THIS SIGN SHALL BE LOCATED BETWEEN THE W20-7A AND W20-4A SIGNS, USING SPACING A.

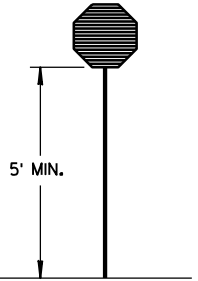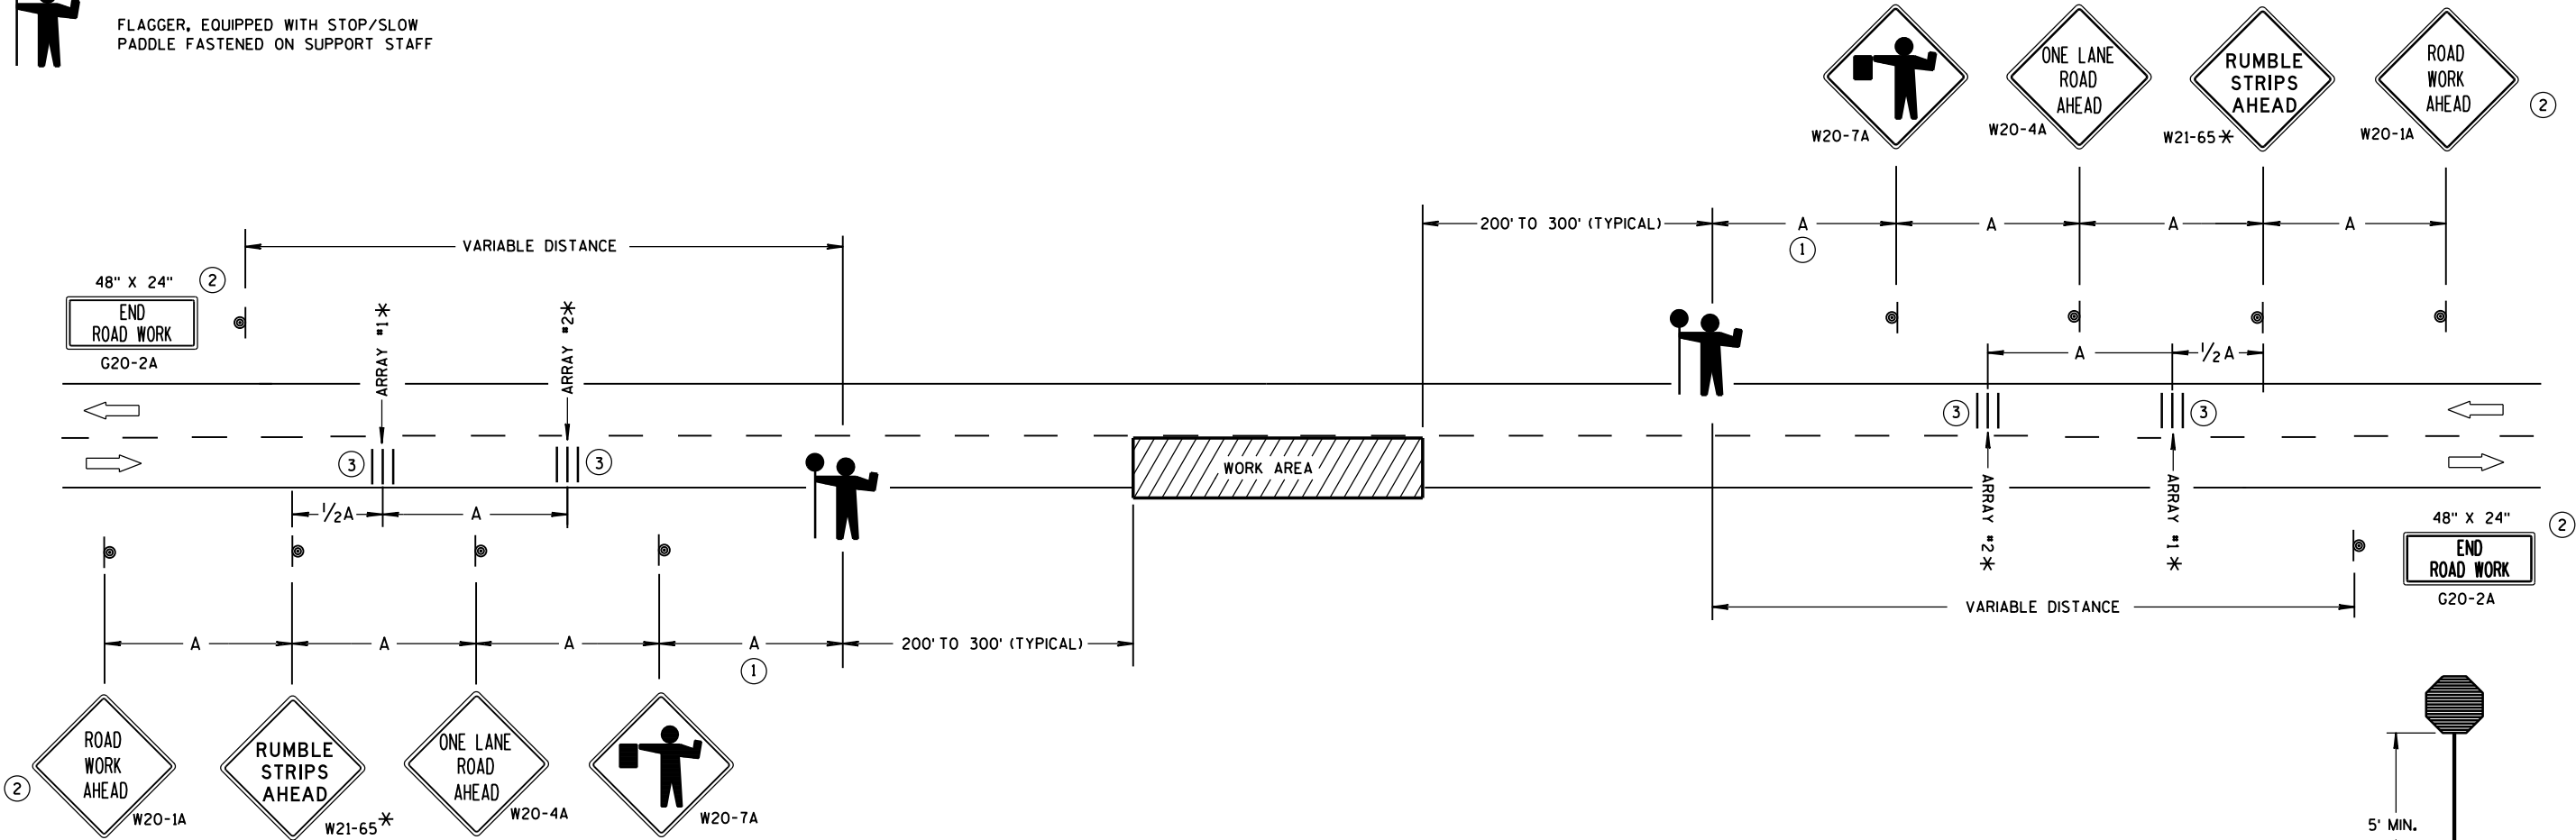

STOP/SLOW PADDLE ON SUPPORT STAFF

TRAFFIC CONTROL FOR LANE CLOSURE WITH FLAGGING OPERATION

GENERAL NOTES

DETAILS OF TRAFFIC CONTROL DEVICES AND INSTALLATION NOT SHOWN ON THIS DRAWING SHALL CONFORM TO THE PERTINENT REQUIREMENTS OF THE STANDARD SPECIFICATIONS, THE SPECIAL PROVISIONS, AND THE MANUAL ON UNIFORM TRAFFIC CONTROL DEVICES.

THE EXACT NUMBER, LOCATION AND SPACING OF ALL SIGNS AND DEVICES (AND THE LOCATION OF ALL FLAGGERS) SHALL BE ADJUSTED TO FIT FIELD CONDITIONS AS APPROVED BY THE ENGINEER.

THE FIRST ADVANCE WARNING SIGN SHOULD TYPICALLY BE LOCATED IN ADVANCE OF THE ANTICIPATED TRAFFIC BACKUP OR QUEUE.

"W0" SIGNS ARE THE SAME AS "W" SIGNS EXCEPT THE BACKGROUND IS ORANGE.

WHEN A SIDE ROAD OR RAMP INTERSECTS THE FACILITY ON WHICH THE WORK IS BEING PERFORMED, ADDITIONAL TRAFFIC CONTROLS SHALL BE PROVIDED AS SPECIFIED IN THE PLANS AND/OR THE SPECIAL PROVISIONS OR AS APPROVED BY THE ENGINEER.

INSTALL TEMPORARY RUMBLE STRIPS PER MANUFACTURER'S RECOMMENDATIONS. PLACE ADVANCE SIGNING PRIOR TO INSTALLING TEMPORARY RUMBLE STRIPS.

ALL SIGNS ARE 48" X 48" UNLESS OTHERWISE NOTED.

FLAGGERS SHALL BE IN SIGHT OF EACH OTHER OR IN DIRECT COMMUNICATION AT ALL TIMES. THEY SHALL BE EQUIPPED WITH STOP/SLOW PADDLES FASTENED ON SUPPORT STAFFS. WHEN THE FLAGGING OPERATION IS NOT IN EFFECT, REMOVE TEMPORARY RUMBLE STRIPS PRIOR TO COVERING OR REMOVING ALL ADVANCE SIGNING.


- \* UTILIZE TEMPORARY RUMBLE STRIPS WHEN FLAGGING OPERATION IS ANTICIPATED TO BE STATIONARY IN EXCESS OF TWO HOURS.
- ① FOR A MOVING WORK OPERATION, SIGNING AND TEMPORARY RUMBLE STRIPS (IF USED) SHALL BE REESTABLISHED (AS SIMULTANEOUSLY AS PRACTICAL) AT APPROXIMATELY 3,500 FOOT INTERVALS IN THE MOVING WORK OPERATION OR AS APPROVED BY THE ENGINEER.
- ② SIGN NOT REQUIRED IF FLAGGING OPERATION OCCURS WITHIN A SIGNED ROAD WORK ZONE AREA.
- ③ EACH TEMPORARY RUMBLE STRIP ARRAY CONSISTS OF THREE RUMBLE STRIPS SPACED ACCORDING TO MANUFACTURER'S RECOMMENDATION, PLACED TRANSVERSE ACROSS THE LANE AT LOCATIONS SHOWN.

TRAFFIC CONTROL FOR LANE CLOSURE WITH FLAGGING OPERATION

STATE OF WISCONSIN  
DEPARTMENT OF TRANSPORTATION

APPROVED  
June 2017 /S/ Andrew Heldtke  
DATE WORK ZONE ENG 72  
FHWA




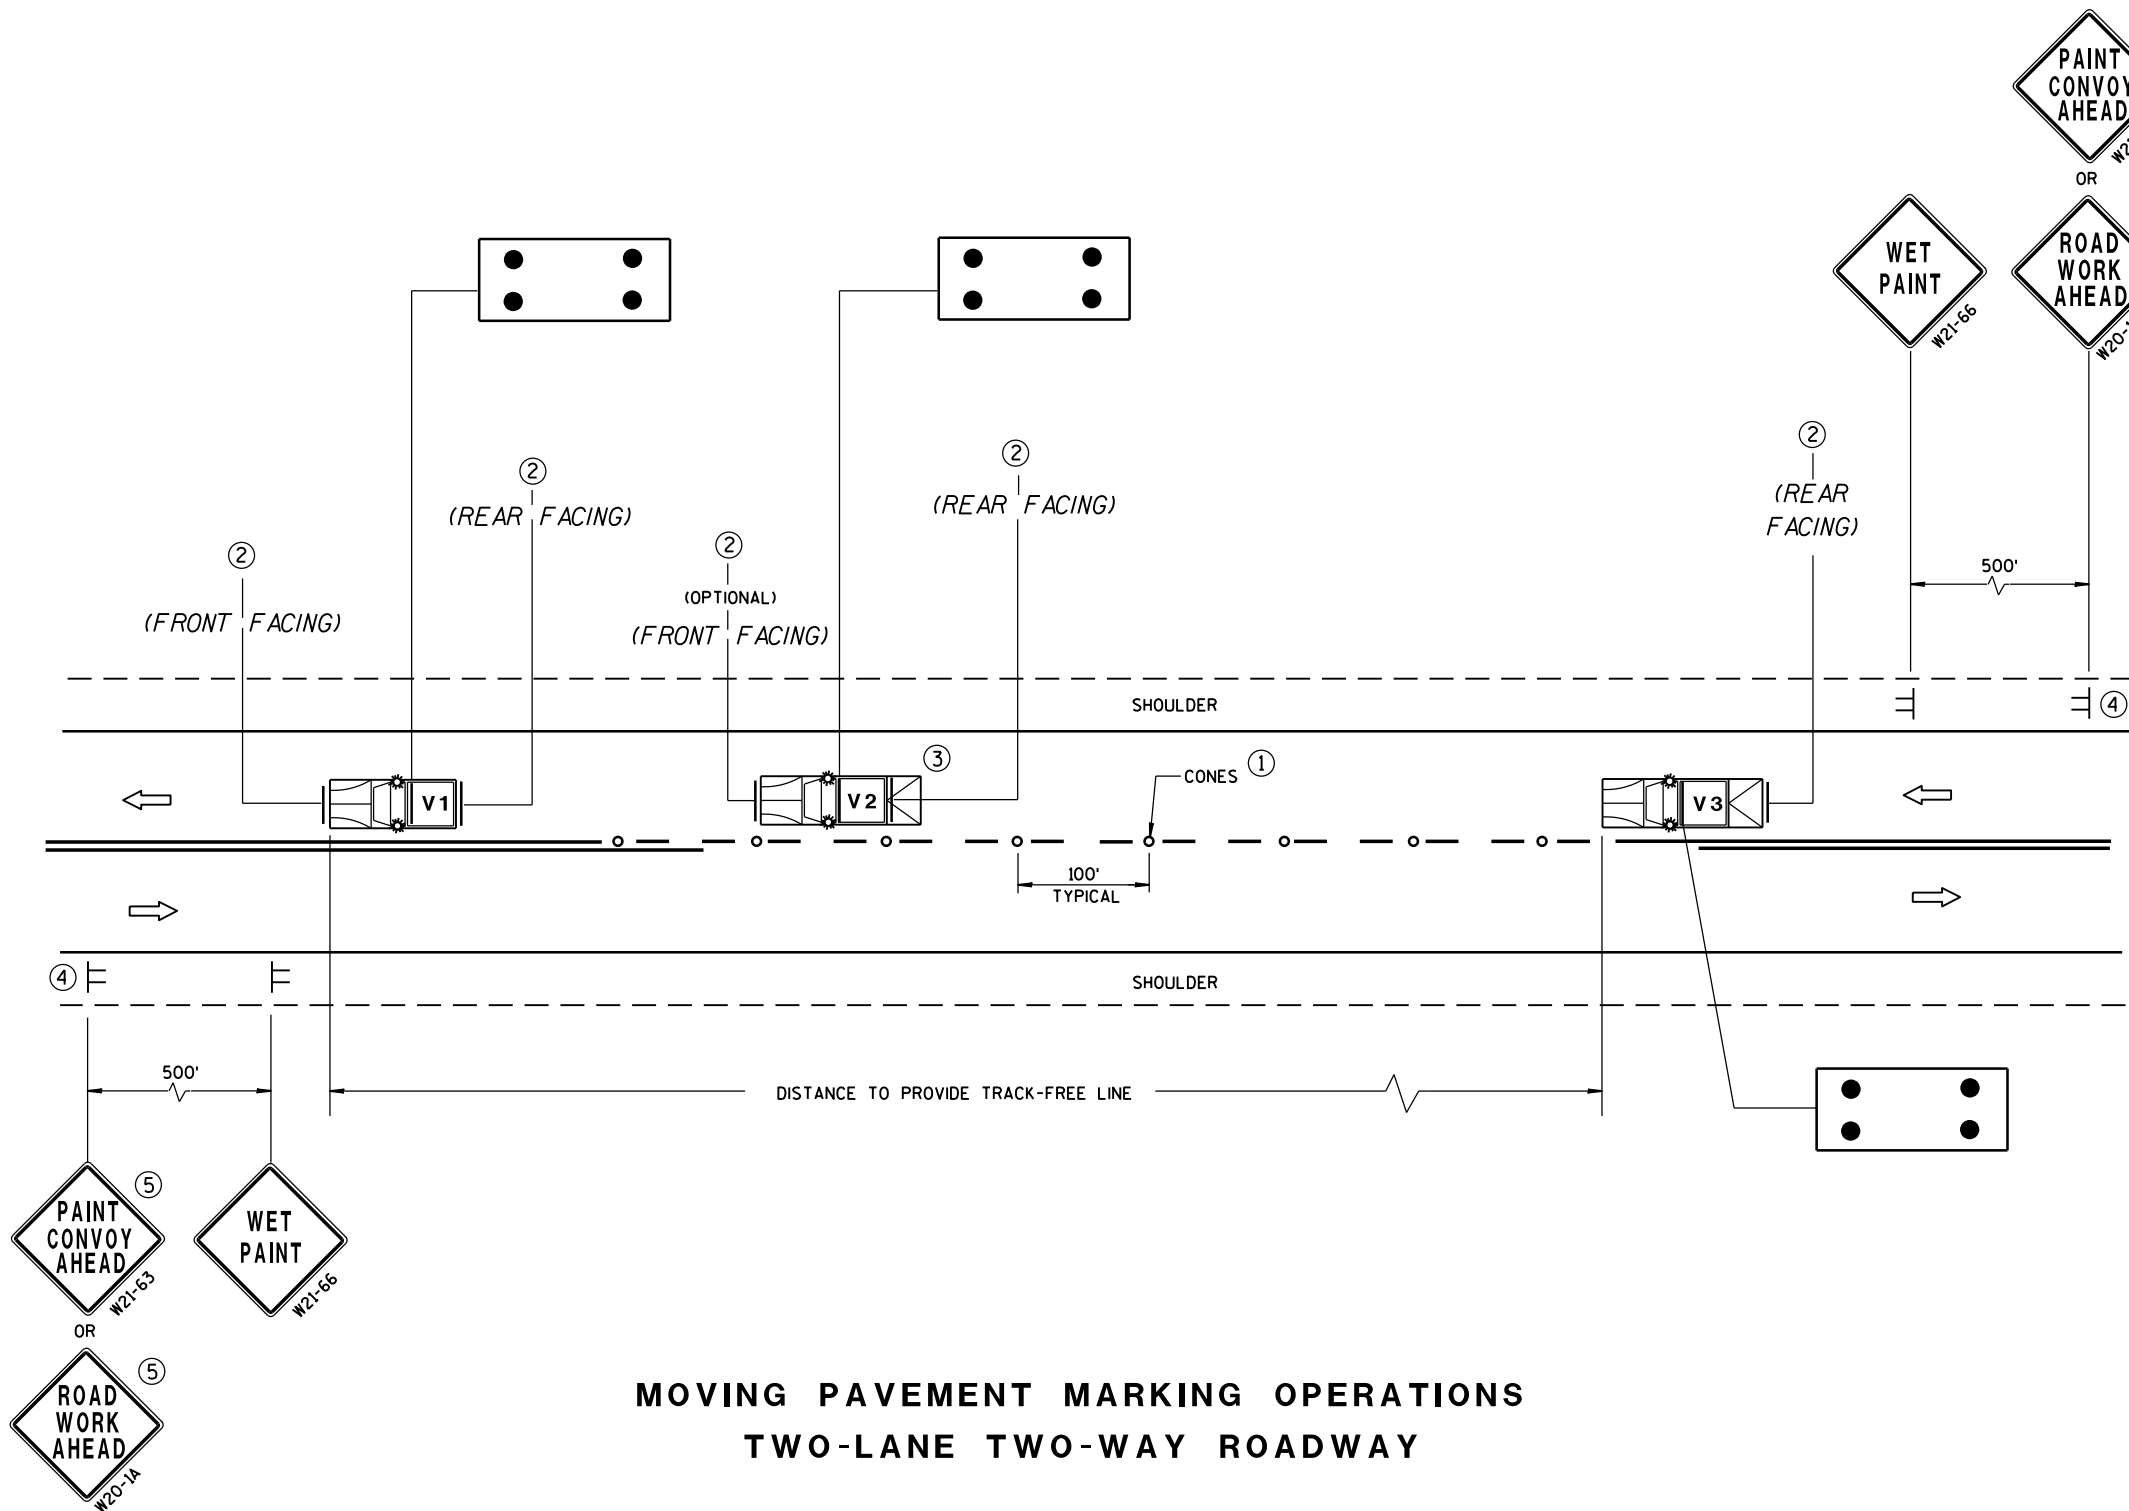

MOVING PAVEMENT MARKING OPERATIONS  
TWO-LANE TWO-WAY ROADWAY

GENERAL NOTES

- ALL VEHICLES SHALL BE EQUIPPED WITH TWO 360 DEGREE HIGH INTENSITY YELLOW FLASHING LIGHTS OR STROBE LIGHTS AND OPERATED WITH HEADLIGHTS TURNED ON.
- VEHICLES SHALL BE EQUIPPED WITH REAR FACING TYPE B OR C FLASHING ARROW PANEL OPERATING IN CAUTION MODE. SIGNS PLACED ON VEHICLES MUST NOT OBSCURE THE ARROW PANEL.
- ALL SIGNS ARE 48" X 48" UNLESS OTHERWISE SPECIFIED.
- IF SPEED LIMIT IS 40 MPH OR LESS STATIONARY SIGNS MAY BE OMITTED IF CONES ARE USED.
- ALTERNATE SIGN MESSAGES, SUCH AS "PAINT CREW AHEAD" OR "ROAD PAINTING AHEAD" MAY BE USED.
- DISTANCE BETWEEN VEHICLES MAY VARY ACCORDING TO TERRAIN, SIGHT DISTANCE, PAINT DRYING TIME, AND OTHER FACTORS. WHENEVER ADEQUATE STOPPING SIGHT DISTANCE EXISTS TO THE REAR, SHADOW VEHICLES SHOULD MAINTAIN THE MINIMUM DISTANCE FROM THE WORK VEHICLE AND PROCEED AT THE SAME SPEED AS THE WORK VEHICLE. SHADOW VEHICLES SHOULD SLOW DOWN IN ADVANCE OF VERTICAL OR HORIZONTAL CURVES THAT RESTRICT SIGHT DISTANCE.
- THE WORK AND SHADOW VEHICLES SHOULD PULL OVER PERIODICALLY TO ALLOW TRAFFIC TO PASS.
- THIS DRAWING SHALL BE USED FOR CENTERLINE OR EDGELINE MARKING.
- WHEN NO WORK ACTIVITY IS TAKING PLACE, REMOVE OR TURN THE STATIONARY WARNING SIGNS AWAY FROM TRAFFIC.
- ① CONES MAY BE OMITTED ON PAINTED LINE IF APPROVED BY THE ENGINEER. CONSIDER PAVEMENT MARKING DRY OR CURE TIMES AND TRAFFIC VOLUME.
- ② USE STANDARD SIGN W21-64 WITH APPROPRIATE ARROW.
- ③ OPTIONAL TRUCK-MOUNTED ATTENUATOR.
- ④ SIGNS SHALL BE REPEATED APPROXIMATELY EVERY THREE MILES.
- ⑤ IF CONSTRUCTION WORK ZONE SIGNS ARE IN PLACE, W20-1 OR W21-63 ARE NOT REQUIRED.

 


LEGEND

- V1** LEAD VEHICLE
- V2** SHADOW VEHICLE
- V3** TRAIL VEHICLE WITH TMA
- TMA** TRUCK-MOUNTED ATTENUATOR
- SIGN ON TEMPORARY SUPPORT
- DIRECTION OF TRAFFIC
- CONES
- FLASHING ARROW PANEL (CAUTION)


MOVING PAVEMENT MARKING  
OPERATION  
TWO-LANE TWO-WAY ROADWAY

STATE OF WISCONSIN  
DEPARTMENT OF TRANSPORTATION

APPROVED  
Sept., 2017 /S/ Andrew Heidtke  
DATE WORK ZONE ENGR 73  
FHWA

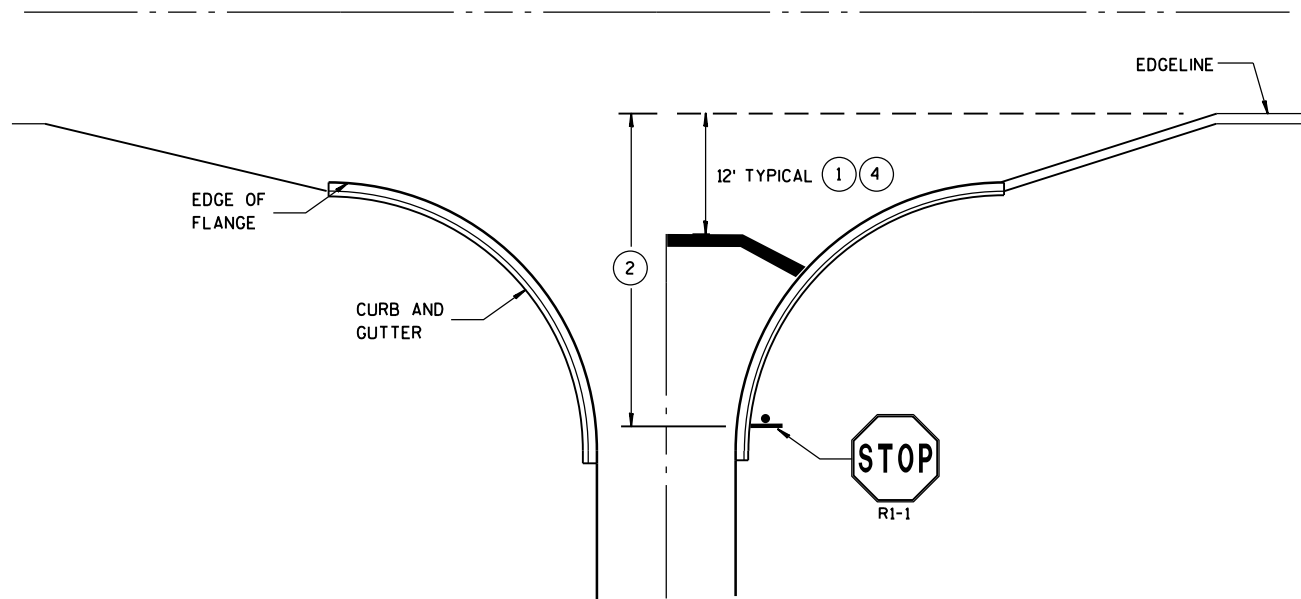

TYPICAL STOP LINE PAVEMENT MARKING  
WITH CURB AND GUTTER

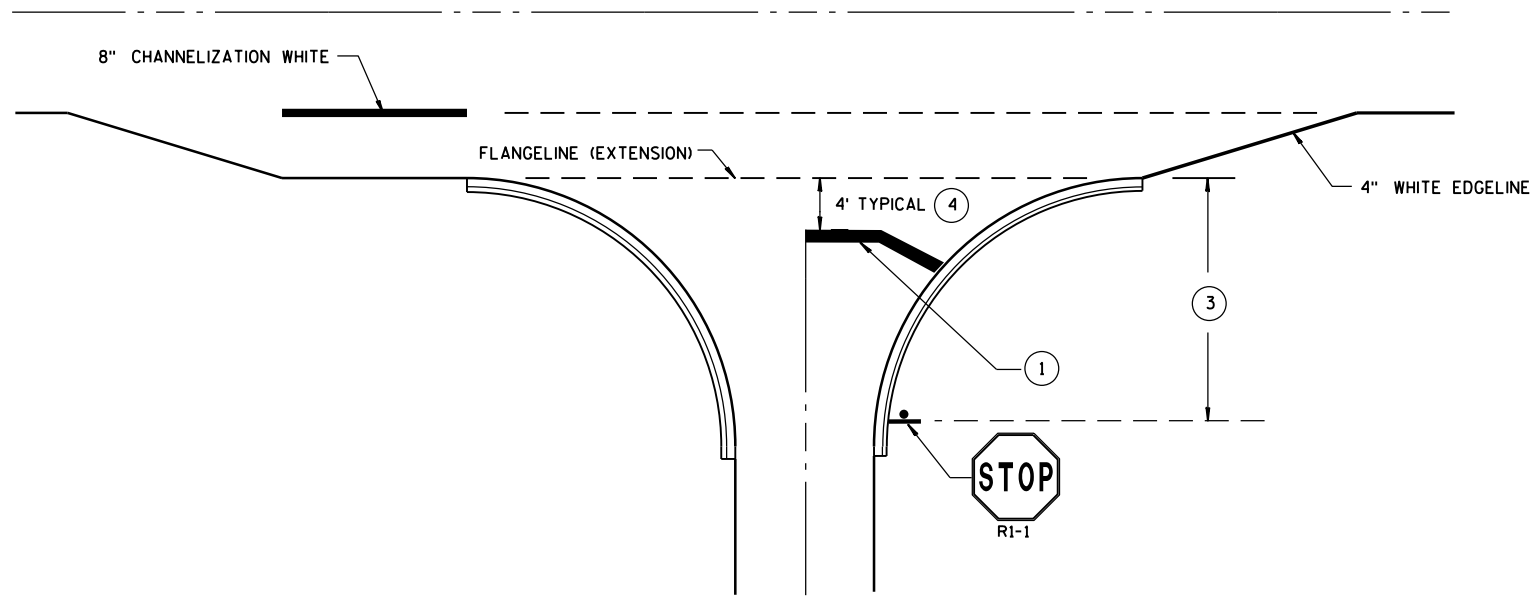


TYPICAL STOP LINE PAVEMENT MARKING  
FOR SIDEROADS WITH RIGHT TURN LANE


GENERAL NOTES

STOP SIGN SHALL BE PLACED A MINIMUM OF 6 FEET TO A MAXIMUM OF 50 FEET FROM THE EDGE LINE LOCATION.

- 1 18-INCH STOP LINES MAY BE DELETED OR ADDED BY THE PROJECT ENGINEER BASED ON VISIBILITY AND SIGHT LINES.
- 2 IF STOP SIGN IS LESS THAN OR EQUAL TO 40 FEET FROM THE EDGE LINE THAN NO STOP LINE IS REQUIRED.
- 3 IF STOP SIGN IS LESS THAN OR EQUAL TO 30 FEET FROM THE FLANGELINE EXTENSION THAN NO STOP LINE IS REQUIRED.
- 4 MOVE CLOSER TO EDGE OF TRAVEL LANE AS NEEDED FOR VISIBILITY AND SIGHT LINES. (NO CLOSER THAN 4 FEET).

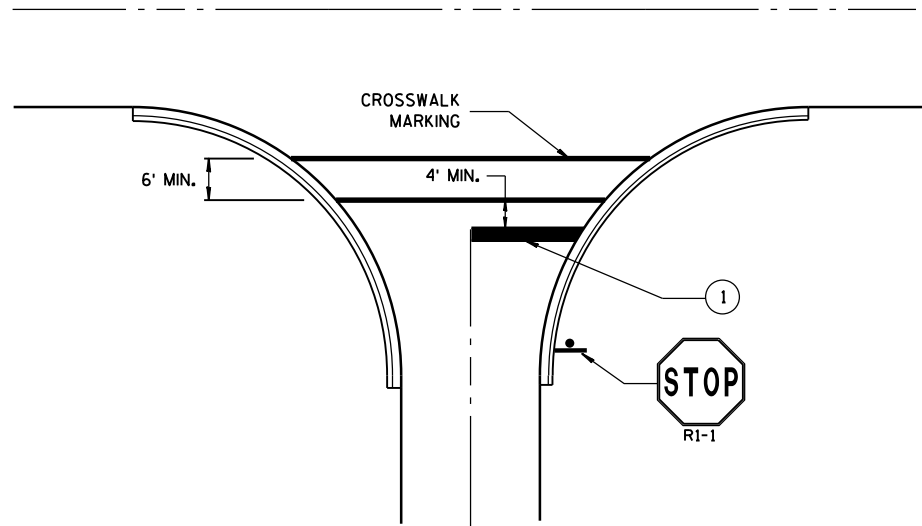

TYPICAL STOP LINE PAVEMENT MARKING  
FOR SIDEROADS WITH CROSSWALK MARKING

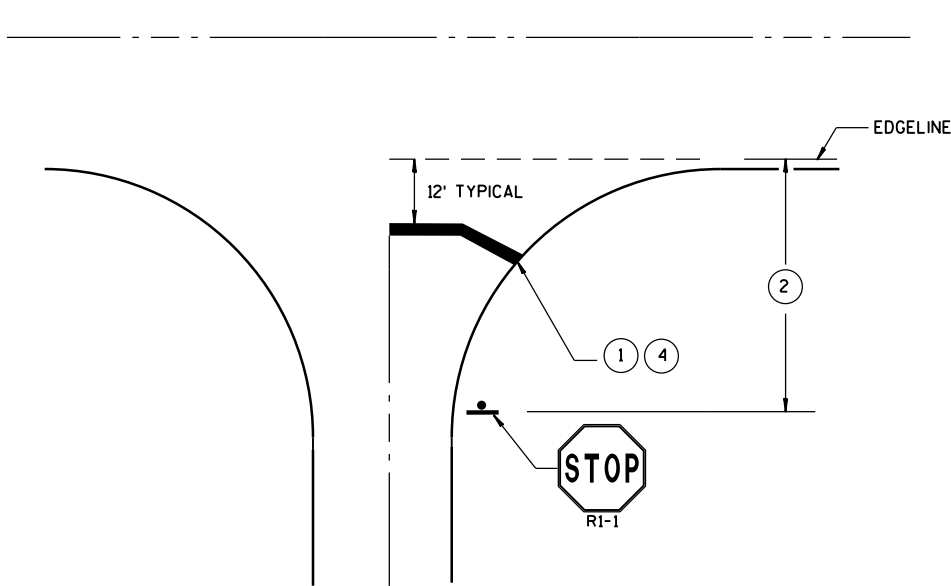

TYPICAL STOP LINE PAVEMENT MARKING  
WITHOUT CURB AND GUTTER



| STOP LINE AND CROSSWALK<br>PAVEMENT MARKING        |                          |                      |      |
|----------------------------------------------------|--------------------------|----------------------|------|
| STATE OF WISCONSIN<br>DEPARTMENT OF TRANSPORTATION |                          |                      |      |
| APPROVED                                           |                          |                      |      |
| DATE                                               | Sept., 2017              | /S/ Matthew R. Rauch | JEER |
| FHWA                                               | STATE SIGNING AND MAR 74 |                      |      |



## TUBULAR STEEL POSTS

| AREA OF SIGN<br>INSTALLATION<br>(SQ. FT.)      | NUMBER OF<br>REQUIRED TUBULAR<br>STEEL POSTS |
|------------------------------------------------|----------------------------------------------|
| 9 OR LESS                                      | 1                                            |
| GREATER THAN 9<br>LESS THAN OR EQUAL<br>TO 18  | 2                                            |
| GREATER THAN 18<br>LESS THAN OR EQUAL<br>TO 27 | 3                                            |

SIGNS LARGER THAN 27 SQ.FT. SHALL NOT BE MOUNTED ON TUBULAR STEEL POSTS.

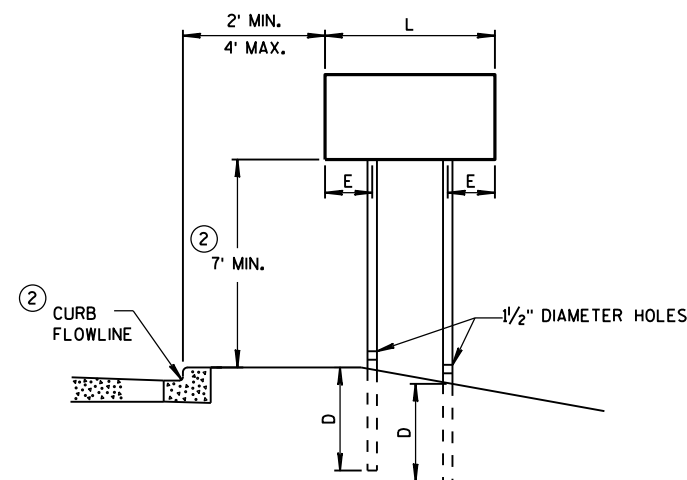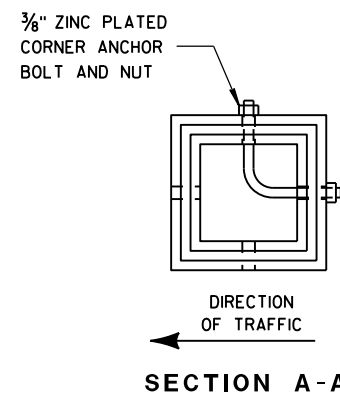


**URBAN AREA**


## POST MOUNTING DETAIL FOR TEMPORARY TRAFFIC CONTROL FIXED MESSAGE SIGNS

WOOD POST  
EMBEDMENT DEPTH


|                                           |            |
|-------------------------------------------|------------|
| AREA OF SIGN<br>INSTALLATION<br>(SQ. FT.) | D<br>(MIN) |
| 20 OR LESS                                | 4'         |
| GREATER THAN 20                           | 5'         |

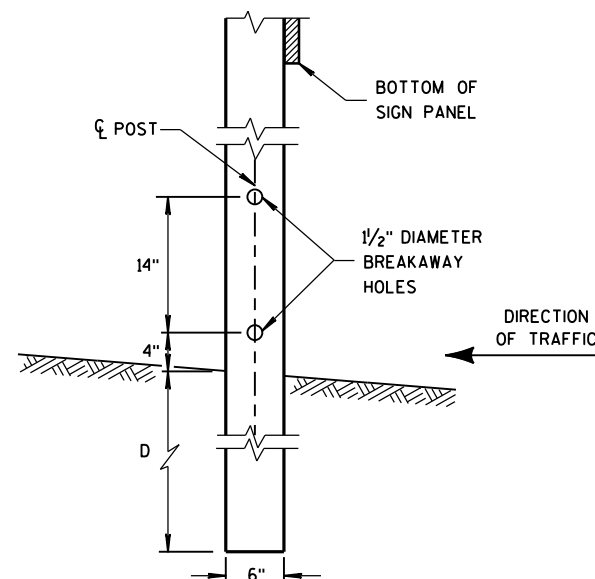

## 4"x6" WOOD POST MODIFICATION

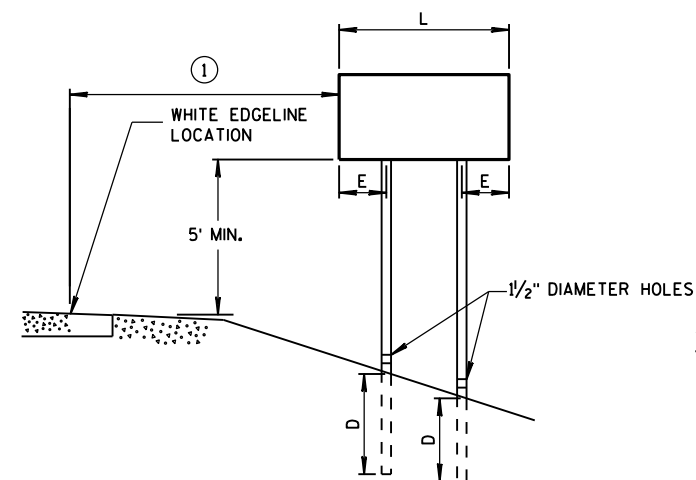

## RURAL AREA

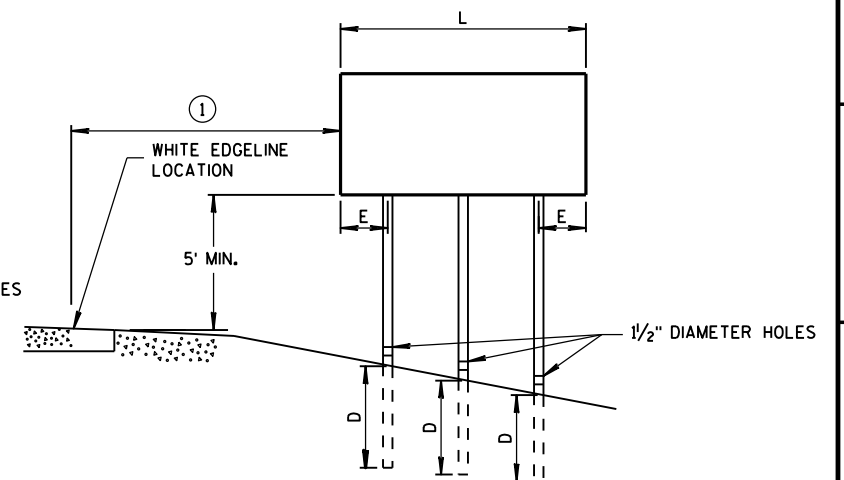

## GENERAL NOTES

- ① 6 FEET FROM THE EDGE OF PAVEMENT (EDGE LINE LOCATION) UNLESS OTHERWISE DIRECTED BY THE PROJECT ENGINEER. LATERAL OFFSET SHOULD BE ADJUSTED TO AVOID THE DITCH FLOWLINE.
- ② THE EXISTENCE OF CURB AND GUTTER DOES NOT IN ITSELF MANDATE THE VERTICAL CLEARANCE ILLUSTRATED. THAT HEIGHT IS TYPICALLY MEASURED WHERE THERE IS SIDEWALK ADJACENT TO THE ROADWAY OR PARKING IS PERMITTED. IN THE ABSENCE OF SIDEWALK, VERTICAL CLEARANCE IS MEASURED FROM THE TOP OF THE CURB. IF NO SIDEWALK AND NO PARKING, VERTICAL CLEARANCE MAY BE REDUCED TO 5 FOOT MINIMUM. OFFSET OF SIGNS IS MEASURED FROM THE CURB FLOWLINE.
- ③ FOR SIGNS REQUIRING 4 POSTS, SPACE INTERMEDIATE POSTS EVENLY.


4" X 6" WOOD POST

| POST SPACING REQUIREMENTS               |     | NUMBER OF<br>WOOD POSTS<br>REQUIRED |
|-----------------------------------------|-----|-------------------------------------|
| L                                       | E   |                                     |
| 48" OR LESS AND<br>LESS THAN 20 SQ. FT. | -   | 1                                   |
| LESS THAN 60"                           | 12" | 2                                   |
| 60" TO 120"                             | L/5 | 2                                   |
| GREATER THAN 120"<br>LESS THAN 168"     | 12" | 3                                   |
| 168" AND GREATER                        | 12" | 4                                   |

SEE NOTE (3)

## TEMPORARY TRAFFIC CONTROL SIGN MOUNTING

STATE OF WISCONSIN  
DEPARTMENT OF TRANSPORTATION 75

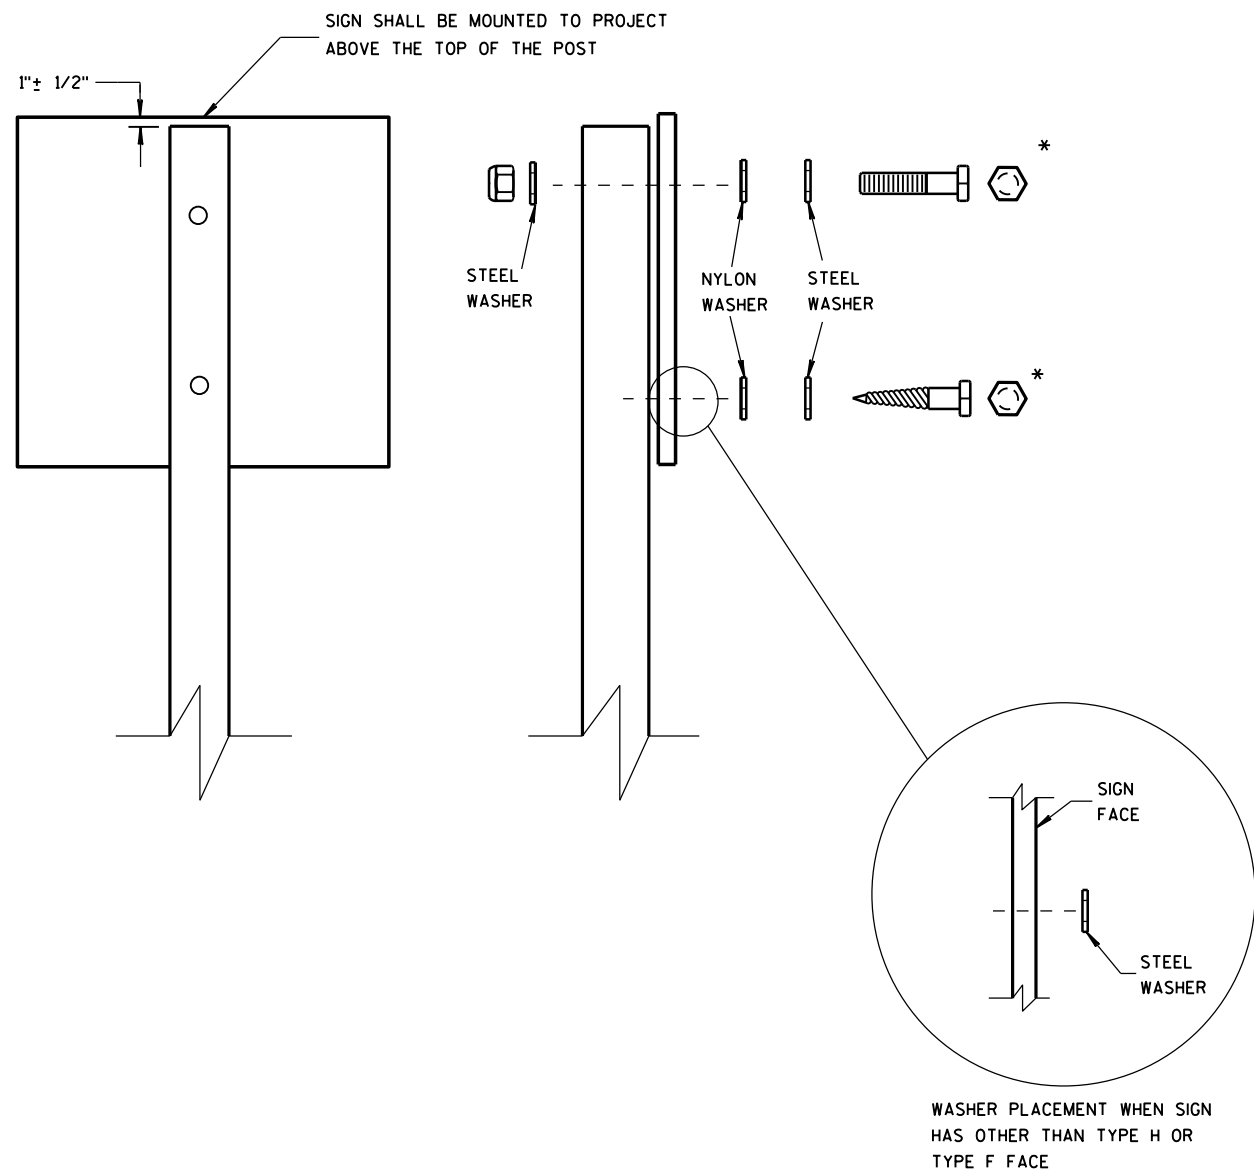

NUTS, BOLTS AND LAGS USED FOR MOUNTING SIGNS SHALL HAVE HEXAGONAL HEADS AND SHALL BE EITHER:

- A. HOT DIP GALVANIZED IN ACCORDANCE WITH ASTM DESIGNATION: A 153, CLASS D, OR SC 3
- B. ELECTRO-GALVANIZED IN ACCORDANCE WITH ASTM DESIGNATION: B 633, TYPE III, SC 3

THREADS ON BOLTS AND NUTS SHALL BE MANUFACTURED WITH SUFFICIENT ALLOWANCE FOR THE CADMIUM PLATE OR GALVANIZED COATING TO PERMIT THE NUTS TO RUN FREELY ON THE BOLTS.


- WOOD POSTS (4" x 4" or 4" x 6")
- LAG SCREWS - 3/8" x 3"
  - MACHINE BOLTS - 5/16" x 6-1/2" OR 7" LENGTH W/ NUTS

- SQUARE STEEL POSTS (2" x 2")
- MACHINE BOLTS - 3/8" x 3-1/4" LENGTH W/ NUTS
  - RIVETS - 9/32" (6605-9-6) BULB-TITE, TRI-FOLD, ALUMINUM BODY/MANDREL O.D. FLANGE .720-.765 INCH, GRIP RANGE .042-.375 INCH

- WASHERS (ALL POSTS) -
- 1-1/4" O.D. x 3/8" I.D. x 1/16" STEEL
  - 1-1/4" O.D. x 3/8" I.D. x .080 NYLON FOR ALL TYPE H SIGNS

\* TWO DIFFERENT FASTENING SYSTEMS ARE SHOWN FOR ILLUSTRATION PURPOSES. ON ANY INDIVIDUAL SIGN, EITHER ONE OR THE OTHER SYSTEM SHALL BE USED. ACTUAL NUMBER OF FASTENERS PER SIGN VARIES WITH THE SIGN AREA. FOR A SINGLE POST INSTALLATION, ALL SIGNS GREATER THAN 9 SQ. FT. REQUIRE THE USE OF 3 FASTENERS.

|                                                    |                                        |
|----------------------------------------------------|----------------------------------------|
| ATTACHMENT OF SIGNS<br>TO POSTS                    |                                        |
| STATE OF WISCONSIN<br>DEPARTMENT OF TRANSPORTATION |                                        |
| APPROVED<br>June 2017<br>DATE                      | /S/ Andrew Heidtke<br>WORK ZONE ENC 76 |
| FHWA                                               |                                        |

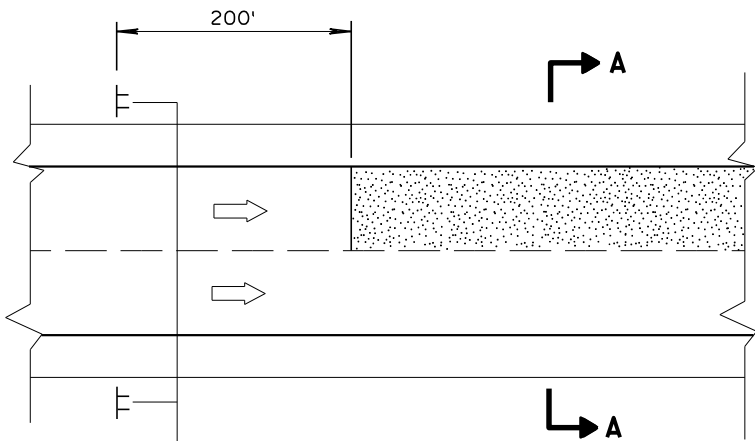


MULTI-LANE




SECTION A-A



OR

 


SECTION A-A

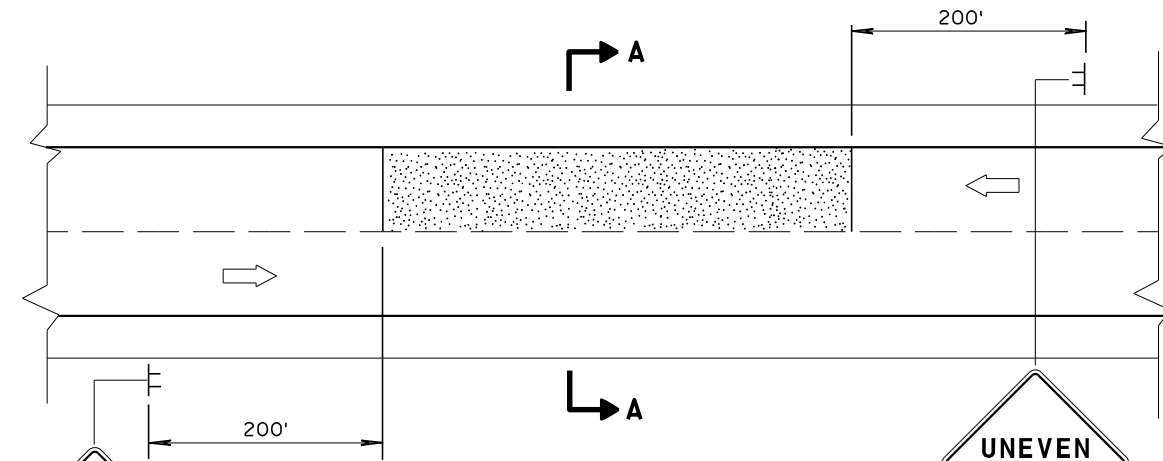


TWO-WAY TWO LANE

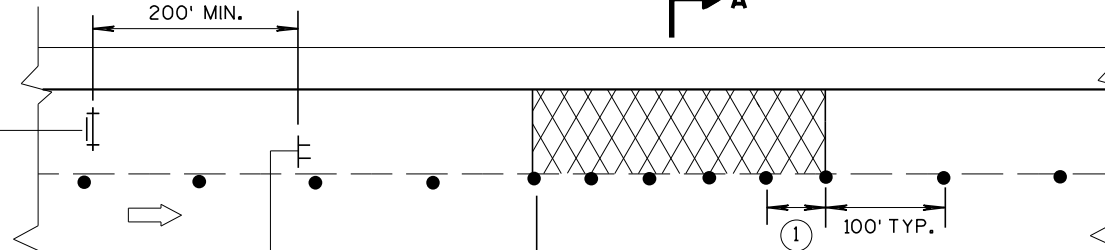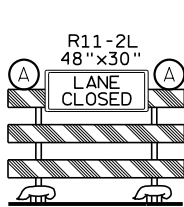


MULTI-LANE BASE PATCHING

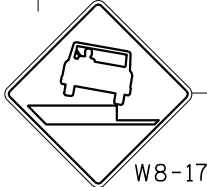

ADJACENT LANE DROP-OFFS

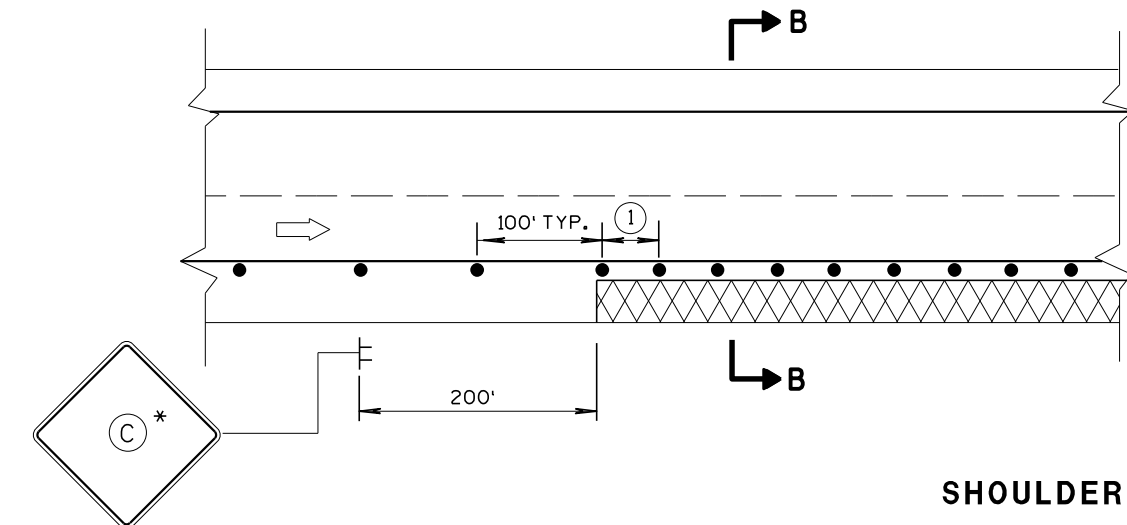

SHOULDER DROP-OFFS

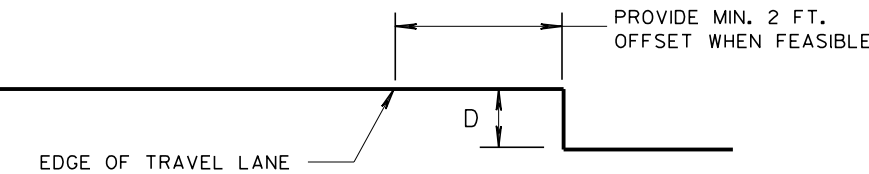

SECTION B-B

GENERAL NOTES

FOR SPOT LOCATIONS USE ENGINEERING JUDGEMENT WHEN PLACING ADDITIONAL SIGNS.

ALL SIGNS ARE 48" X 48" UNLESS OTHERWISE NOTED.

"WO" SIGNS ARE THE SAME AS "W" SIGNS EXCEPT THE BACKGROUND IS ORANGE.

WARNING LIGHTS ARE NOT REQUIRED IF THE LANE CLOSURE IS A DAYTIME ONLY OPERATION.

\* IF THE DROP-OFF IS CONTINUOUS ALONG THE PROJECT, PLACE ADDITIONAL SIGNS EVERY 1 MILE AND AFTER EACH ENTRANCE RAMP.


① USE CLOSER SPACING WHEN DELINEATING DROP-OFF.

LEGEND

- TYPE III BARRICADE WITH ATTACHED SIGN
- SIGN ON TEMPORARY SUPPORT
- TRAFFIC CONTROL DRUM
- TYPE "A" WARNING LIGHT (FLASHING)
- DIRECTION OF TRAFFIC
- WORK AREA WITH DROP-OFF
- MILLED SURFACE

| D                                     | SIGN (C)   |
|---------------------------------------|---|
| < 2" WITH A SLOPE STEEPER THAN 3:1    | <br>W08-9                                                                        |
| 2" < 6" WITH A SLOPE STEEPER THAN 3:1 | <br>W8-9A<br>PROVIDE A 3:1 OR FLATTER SLOPE OF MATERIAL ADJACENT TO THE PAVEMENT |

| TRAFFIC CONTROL, DROP-OFF SIGNING                  |                                 |
|----------------------------------------------------|---------------------------------|
| STATE OF WISCONSIN<br>DEPARTMENT OF TRANSPORTATION |                                 |
| APPROVED<br>March 2018<br>DATE                     | /S/ Andrew H<br>WORK ZONE EN 77 |
| FHWA                                               |                                 |

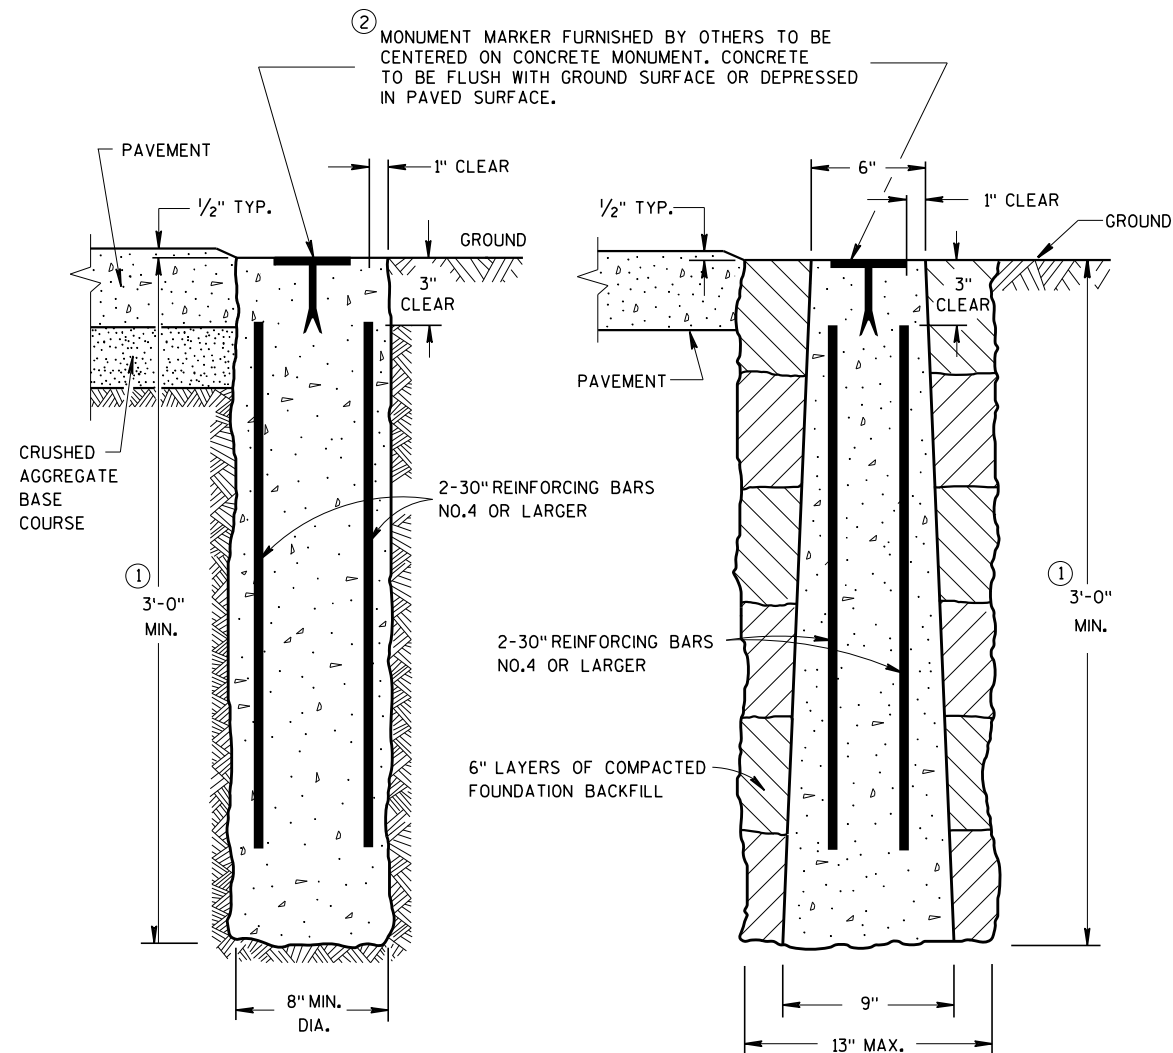


CAST-IN-PLACE

PRECAST



## CONCRETE MONUMENTS

TYPE A

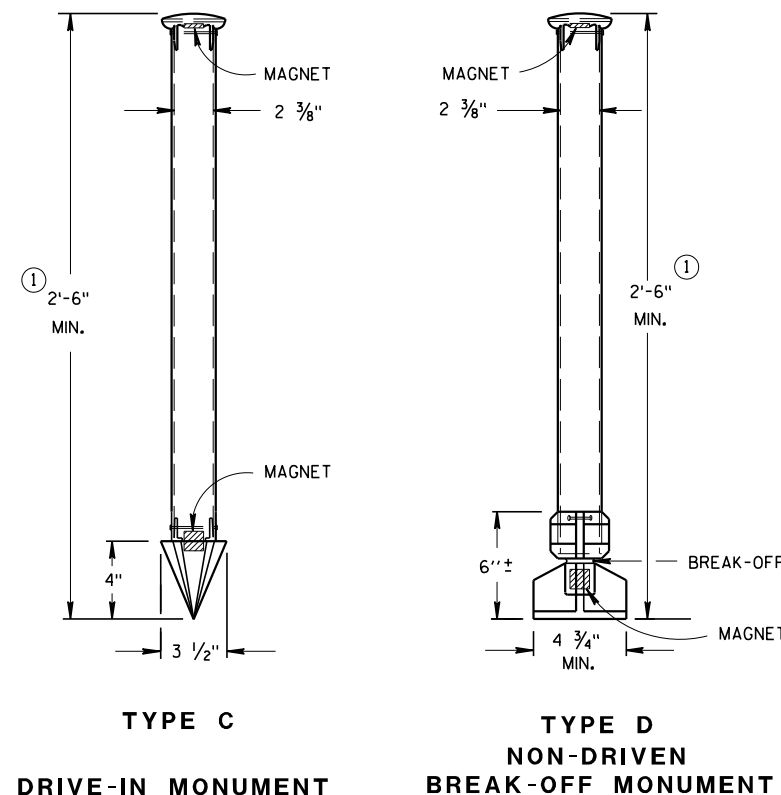

## ALUMINUM MONUMENTS

(INCLUDES MARKER)

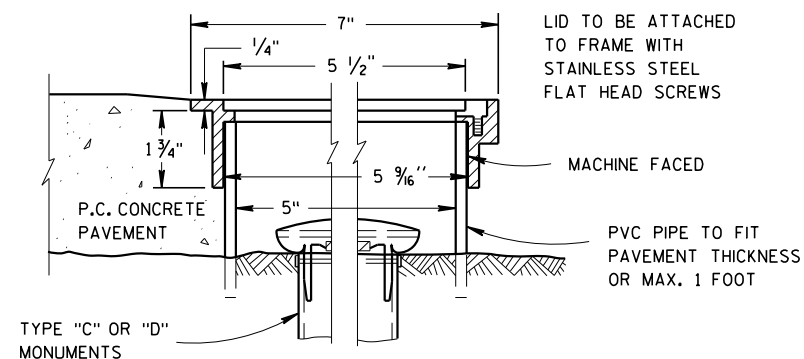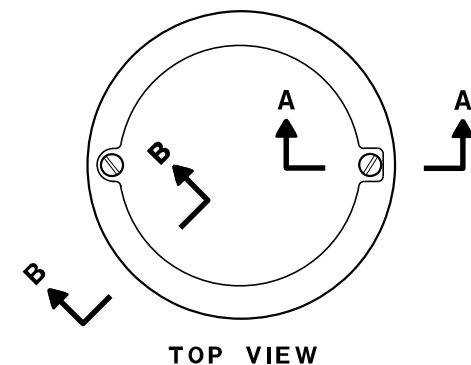


SECTION B-B

SECTION A-A


## ALUMINUM MONUMENT COVER

(APPROXIMATE WEIGHT 2 LBS)  
(FOR CONCRETE PAVEMENT ONLY)LANDMARK REFERENCE  
MONUMENTS AND COVERSSTATE OF WISCONSIN  
DEPARTMENT OF TRANSPORTATION

APPROVED  
March 2018 /S/ Raymond A. Kucany  
DATE CHIEF SURVEYING AND M 78 GINEER  
FHWA

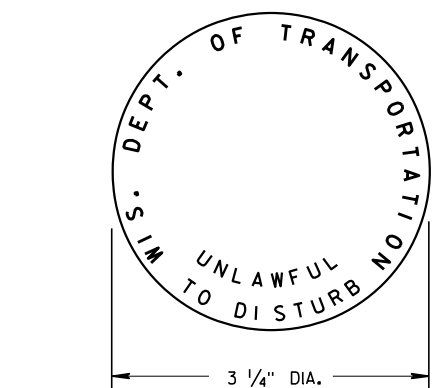WIS DOT MONUMENT  
MARKER LOGO

FOR TYPES "A", "C", &amp; "D"


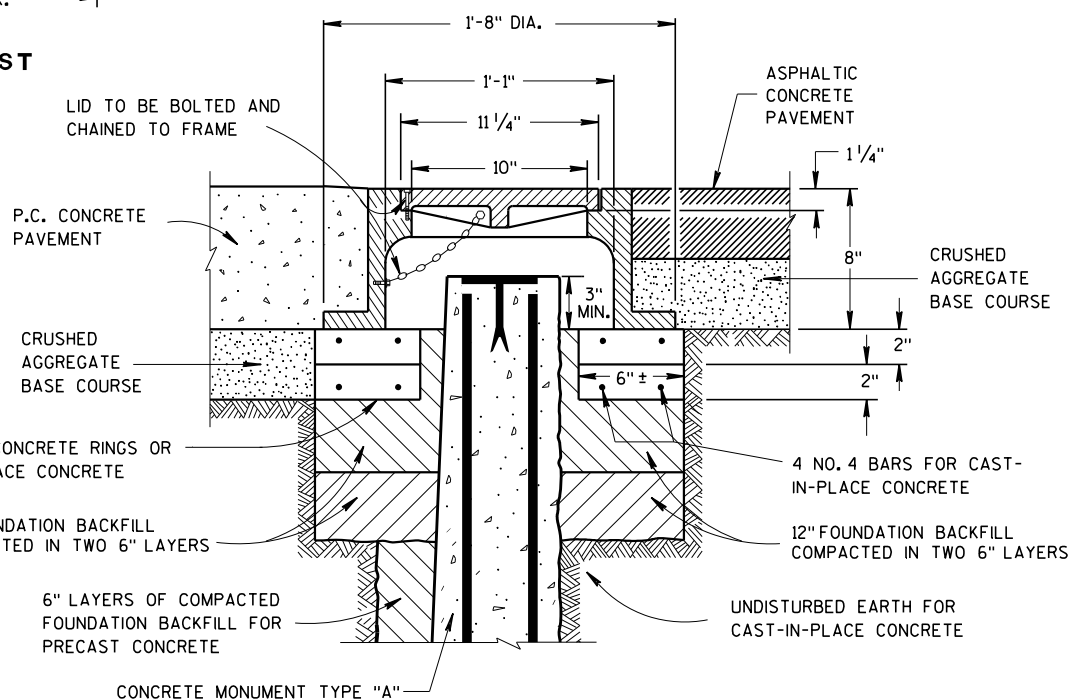


## CAST IRON MONUMENT COVER

(APPROXIMATE WEIGHT 95 LBS)





## URBAN AREA

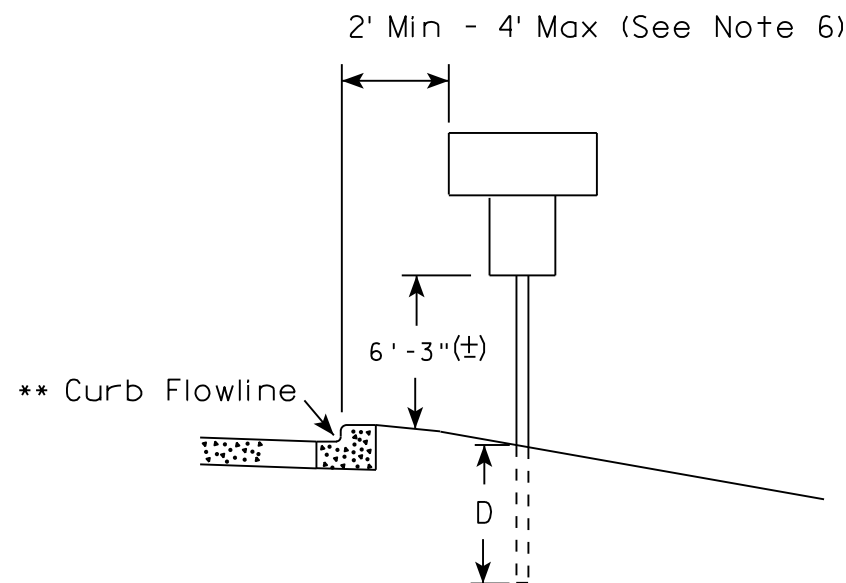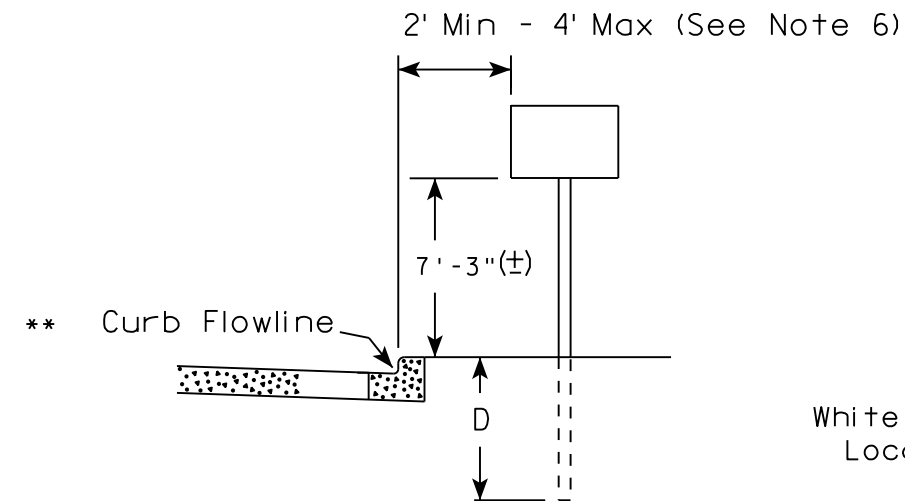

✱✱ The existence of curb and gutter does not in itself mandate the vertical clearance illustrated. That height is typically measured where there is sidewalk adjacent to the roadway or parking is permitted. In the absence of sidewalk vertical clearance is measured from the top of the curb. Offset of signs is measured from the flow line.

## RURAL AREA (See Note 2)

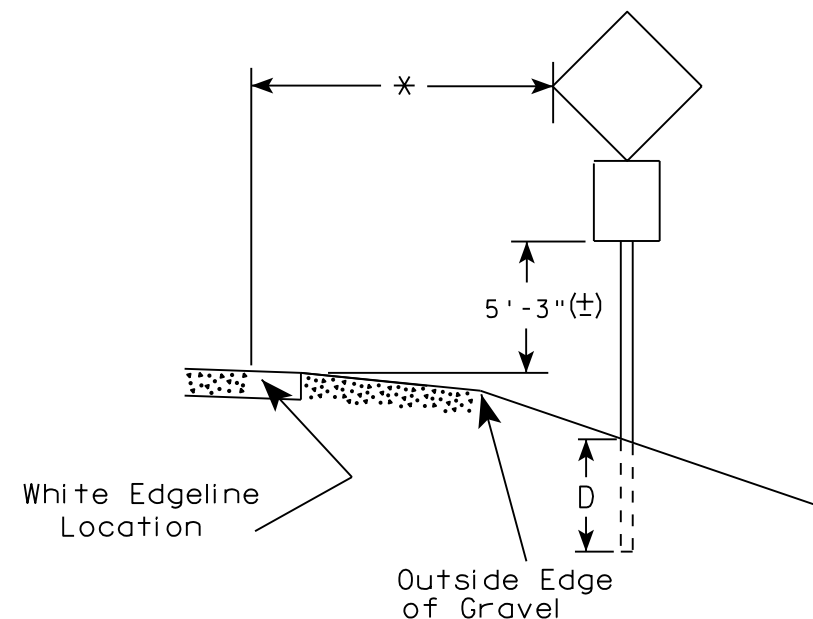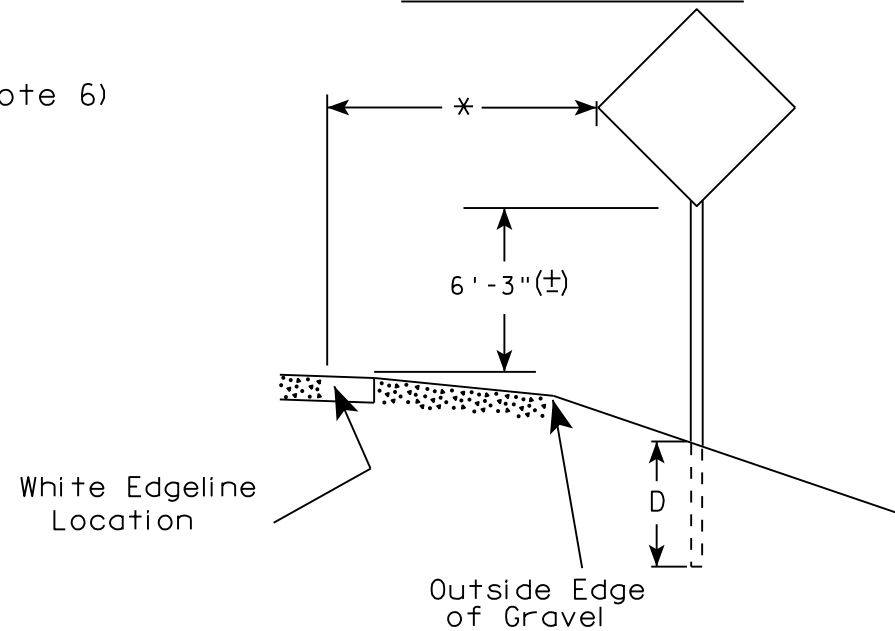

\* 6 feet from edge of a paved shoulder or 12 feet from the edge of pavement (edge line location) or 2 feet from outside edge of gravel, whichever is greater unless directed by project engineer.

POST EMBEDMENT DEPTH

| Area of Sign Installation<br>( Sq. Ft. ) | D<br>( Min ) |
|------------------------------------------|--------------|
| 20 or Less                               | 4'           |
| Greater than 20                          | 5'           |

## GENERAL NOTES


1. Signs wider than 4 feet or 20 sq.ft or larger, shall be mounted on multiple posts. Refer to plate A4-4.
2. If signs are mounted on barrier wall, see A4-10 sign plate.
3. For expressways and freeways, mounting height is 7'-3" (±) or 6'-3" (±) depending upon existence of a sub-sign.
4. J-Assemblies are considered to be one sign for mounting height.
5. Minimum mounting height for signs mounted on traffic signal poles is 5'-3" (±).
6. Offset distance shall be consistent with existing signs or consistent throughout length of project.
7. The (±) tolerance for mounting height is 3 inches.
8. Folding signs shall be mounted at a height of 5'-3" (±) or as directed by the Engineer.
9. The Double Arrow sign (W12-1) shall be mounted at a height of 2'-3" (±). The Chevron sign (W1-8), Roundabout Chevron panel (R6-4B), Enhanced Reference Markers, Clearance Markers (W5-52), Mile Markers (D10 series), In Road Object Markers (W5-54) & End of Road Markers (W5-56) shall be mounted at a height of 4'-3" (±).

TYPICAL INSTALLATION  
OF PERMANENT TYPE II  
SIGNS ON SINGLE POSTS

WISCONSIN DEPT OF TRANSPORTATION

APPROVED *Matthew R. Rauch*  
for State Traffic Engineer


DATE 8/21/17 PLATE NO. A4-3.21

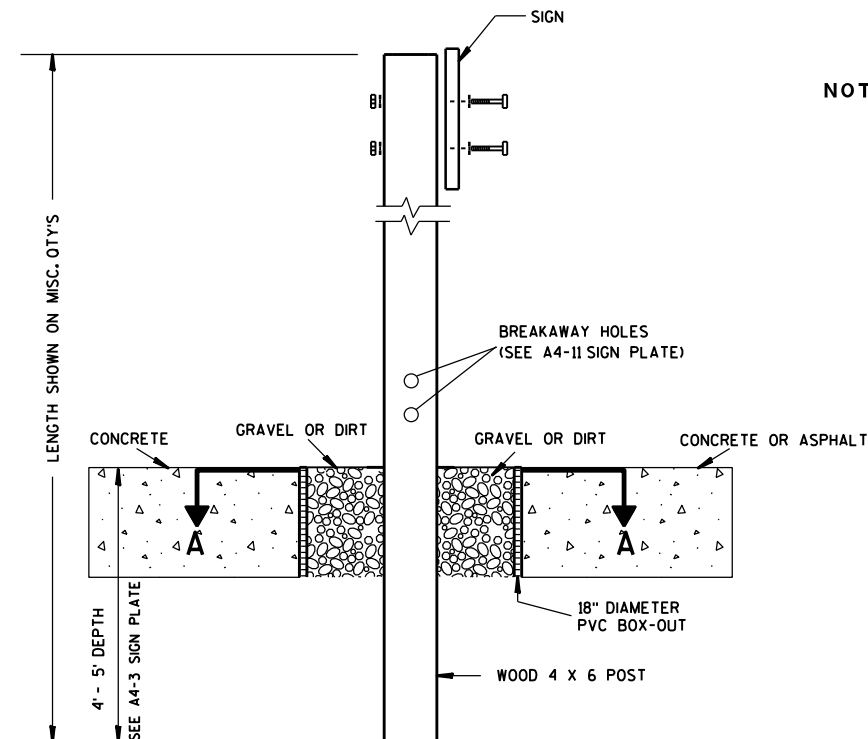

### ELEVATION VIEW


DETAIL OF WOOD 4 X 6 SIGN POST IN BOX-OUT

- NOTES: 1. ALL MATERIAL TO BE APPROVED BY ENGINEER PRIOR TO INSTALLATION
2. SEE SIGN PLATE A4-8 FOR SIGN HARDWARE REQUIREMENTS
3. 18 INCH X 18 INCH SQUARE BOX-OUTS MAY BE USED FOR INSTALLATIONS IN EXISTING CONCRETE OR ASPHALT LOCATIONS.

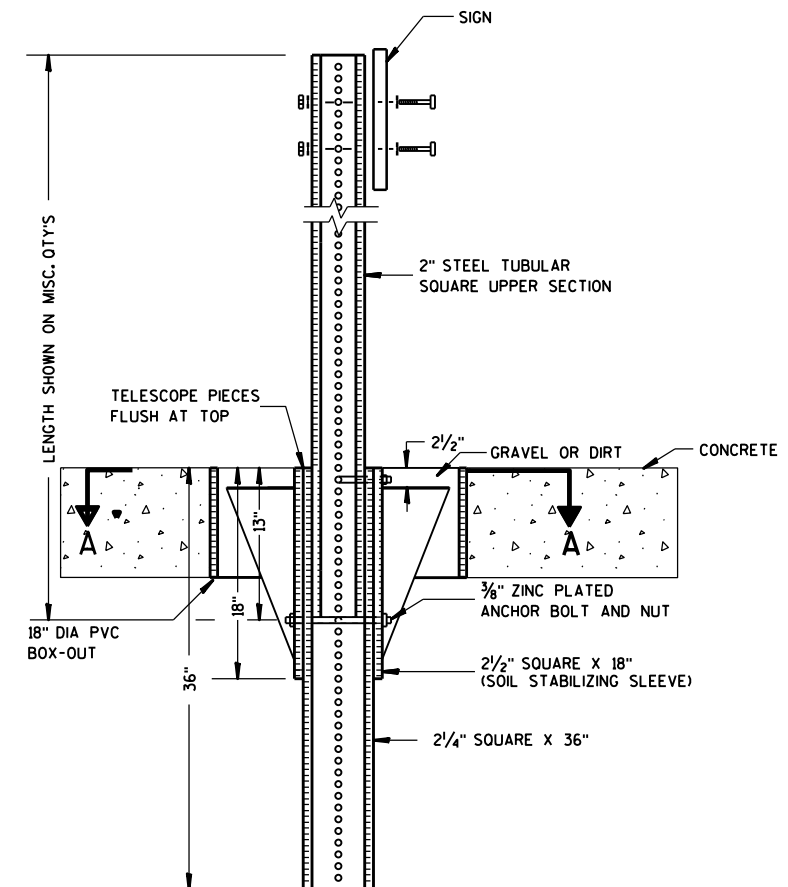

### ELEVATION VIEW

DETAIL OF STEEL 2 X 2 SIGN POST IN BOX-OUT

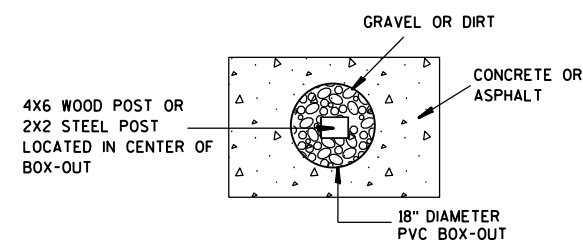

### PLAN VIEW

FOR NEW CONCRETE/ASPHALT INSTALLATIONS

SIGN POST  
BOX-OUTS  
A4-3B

WISCONSIN DEPT OF TRANSPORTATION

APPROVED *Matthew R. Rauch*  
for State Traffic Engineer

DATE 1/27/14 PLAT 80 A4-3B.1

PROJECT NO:






HWY:

COUNTY:

SHEET NO:

E



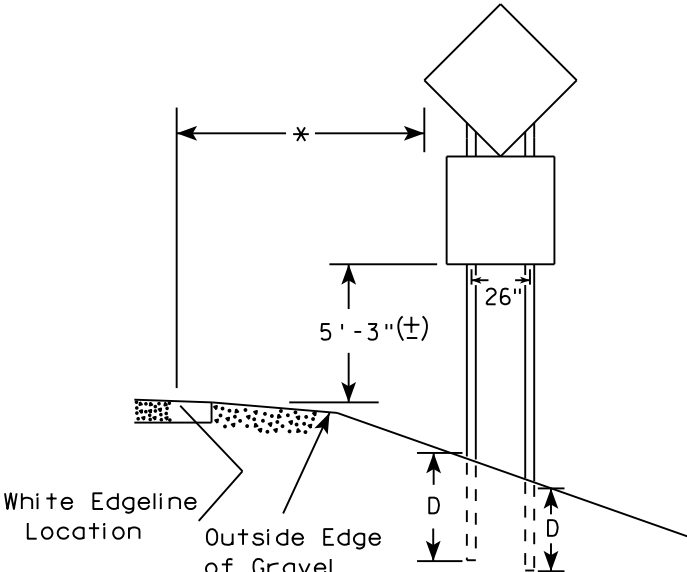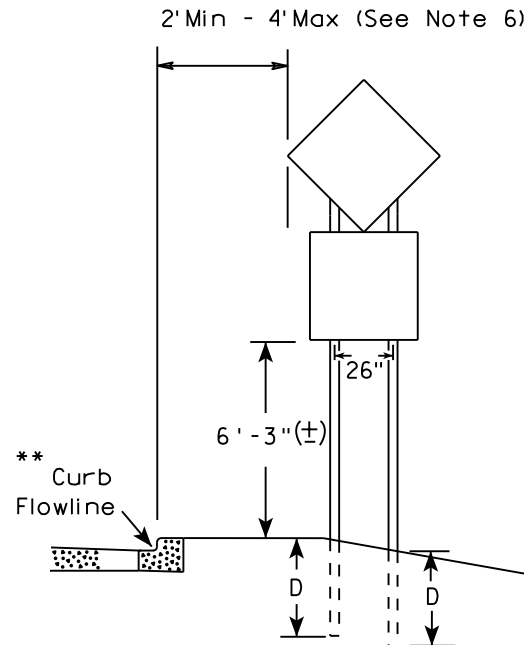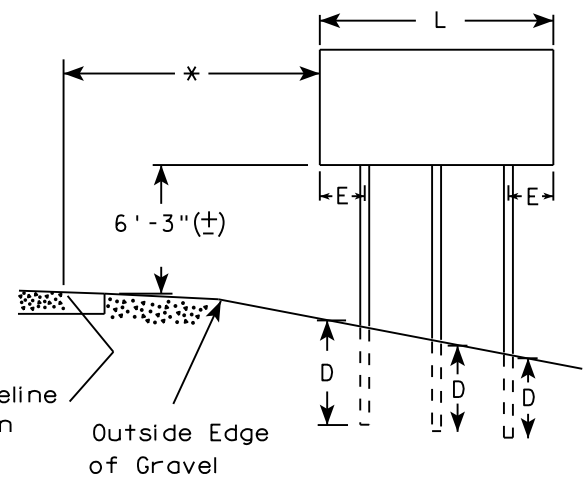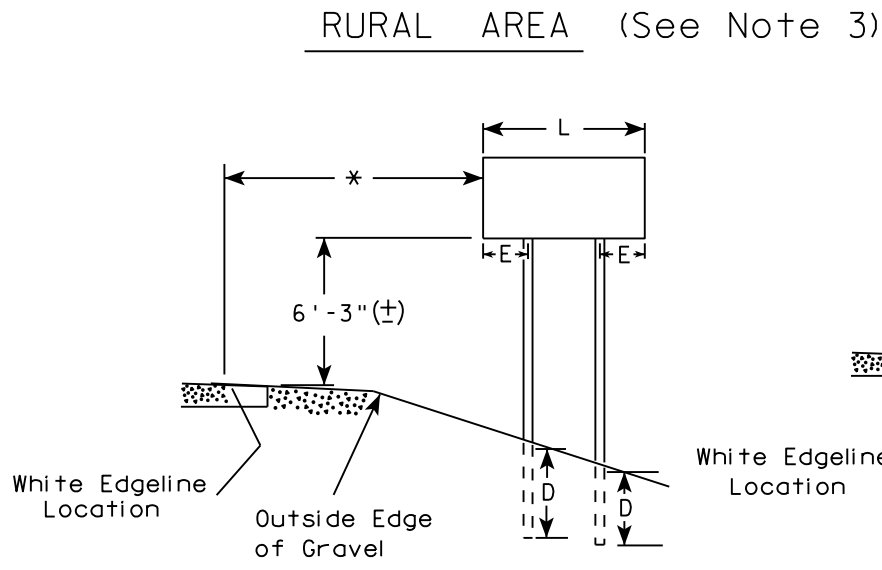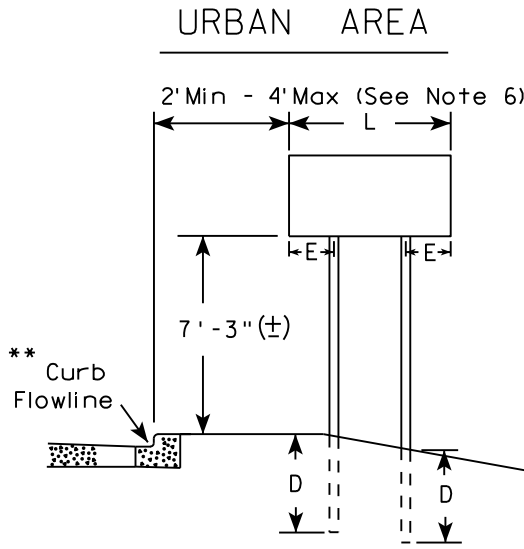

\*\*\*

| SIGN SHAPE OTHER THAN DIAMOND<br>(TWO POSTS REQUIRED) |     |
|-------------------------------------------------------|-----|
| L                                                     | E   |
| Greater than 48"<br>Less than 60"                     | 12" |
| 60" to 108"                                           | L/5 |

| SIGN SHAPE OTHER THAN DIAMOND<br>(THREE POSTS REQUIRED) |     |
|---------------------------------------------------------|-----|
| L                                                       | E   |
| Greater than 108"<br>to 144"                            | 12" |

POST EMBEDMENT DEPTH

| Area of Sign<br>Installation<br>( Sq. Ft. ) | D<br>( Min ) |
|---------------------------------------------|--------------|
| 20 or Less                                  | 4'           |
| Greater than 20                             | 5'           |

TYPICAL INSTALLATION  
OF TYPE II SIGNS  
ON MULTIPLE POSTS


WISCONSIN DEPT OF TRANSPORTATION

APPROVED *Matthew R. Rauch*  
for State Traffic Engineer

DATE 8/21/17 PLATE NO. A4-4.15

- GENERAL NOTES
1. For 3 or 4 post installations, individual post spacing shall be greater than 3'-6".
  2. See tables below for required number of posts.
  3. For expressways and freeways, mounting height is 7'-3" (±) or 6'-3" (±) depending upon existence of sub-sign.
  4. The (±) tolerance for mounting height is 3 inches.
  5. J-Assemblies are considered to be one sign for mounting height.
  6. Offset distance shall be consistent with existing signs or consistent throughout length of project.
  7. Folding signs shall be mounted at a height of 5'-3" (±) or as directed by the engineer.
  8. The Double Arrow sign (W12-1) shall be mounted at a height of 2'-3" (±). The Chevron sign (W1-8), Roundabout Chevron panel (R6-4B), Clearance Markers (W5-52), Mile Markers (D10 series), In Road Object Markers (W5-54) & End of Road Markers (W5-56) shall be mounted at a height of 4'-3" (±).

- \* 6 feet from edge of a paved shoulder or 12 feet from the edge of pavement (edge line location) or 2 feet from outside edge of gravel, whichever is greater unless directed by project engineer.
- \*\* The existence of curb and gutter does not in itself mandate the vertical clearance illustrated. That height is typically measured where there is sidewalk adjacent to the roadway or parking is permitted. In the absence of sidewalk vertical clearance is measured from the top of the curb. Offset of signs is measured from the flow line.
- \*\*\* See A4-3 sign plate for signs 4' or less in width and less than 20 S.F. in area.

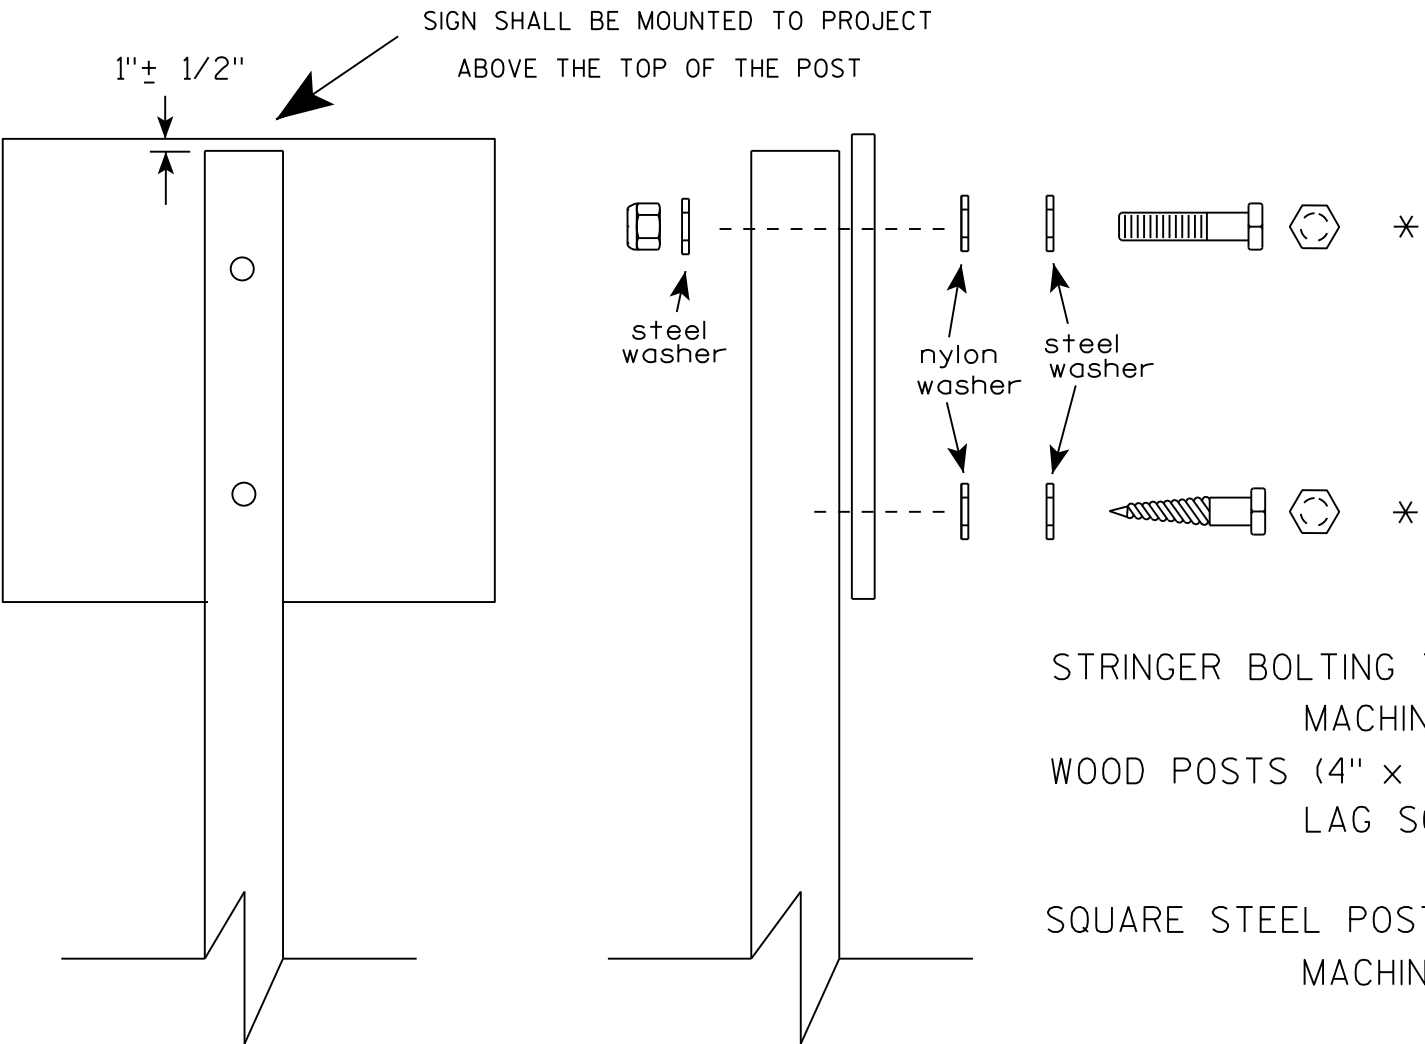

Nuts, bolts and lags used for mounting signs shall have hexagonal heads and shall be either :

- a. Hot dip galvanized in accordance with ASTM Designation: A 153, Class D, or SC 3
- b. Electro-galvanized in accordance with ASTM Designation : B 633, TYPE III, SC 3.


Threads on bolts and nuts shall be manufactured with sufficient allowance for the cadmium plate or galvanized coating to permit the nuts to run freely on the bolts.

- STRINGER BOLTING TO ALUMINUM SIGNS (SEE SIGN PLATE A4-18)
- MACHINE BOLTS - 5/16" X 1-3/4" Length w/ lock nuts
- WOOD POSTS (4" x 4" or 4" x 6")
- LAG SCREWS - 3/8" X 3" (NO STRINGERS ON BACK OF SIGN)
  - 3/8" X 4" (STRINGERS ON BACK OF SIGN)
- SQUARE STEEL POSTS (2" x 2")
- MACHINE BOLTS - 3/8" X 3-1/4" Length w/ nuts (NO STRINGER ON BACK OF SIGN)
  - 3/8" X 5" Length w/ nuts (STRINGERS ON BACK OF SIGN)
- RIVETS - 9/32" (6605-9-6) BULB-TITE, TRI-FOLD, ALUMINUM BODY/MANDREL
- O.D. FLANGE .720-.765 INCH, GRIP RANGE .042-.375 INCH
- WASHERS (ALL POSTS) -
- 1-1/4" O.D. X 3/8" I.D. X 1/16" STEEL
  - 1-1/4" O.D. X 3/8" I.D. X .080 NYLON


\* Two different fastening systems are shown for illustration purposes. On any individual sign, either one or the other system shall be used. Actual number of fasteners per sign varies with the sign area, but normally there are two. For a single post installation, all signs greater than 9 sq. ft. require the use of 3 fasteners.

|                                  |                                                       |
|----------------------------------|-------------------------------------------------------|
| ATTACHMENT OF SIGNS<br>TO POSTS  |                                                       |
| WISCONSIN DEPT OF TRANSPORTATION |                                                       |
| APPROVED                         | <i>Matthew R. Rauch</i><br>For State Traffic Engineer |
| DATE 8/11/16                     | PLATE NO. A4-8.8<br>82                                |



TELESCOPIC TUBING ANCHORS  
TWO PIECE SYSTEM

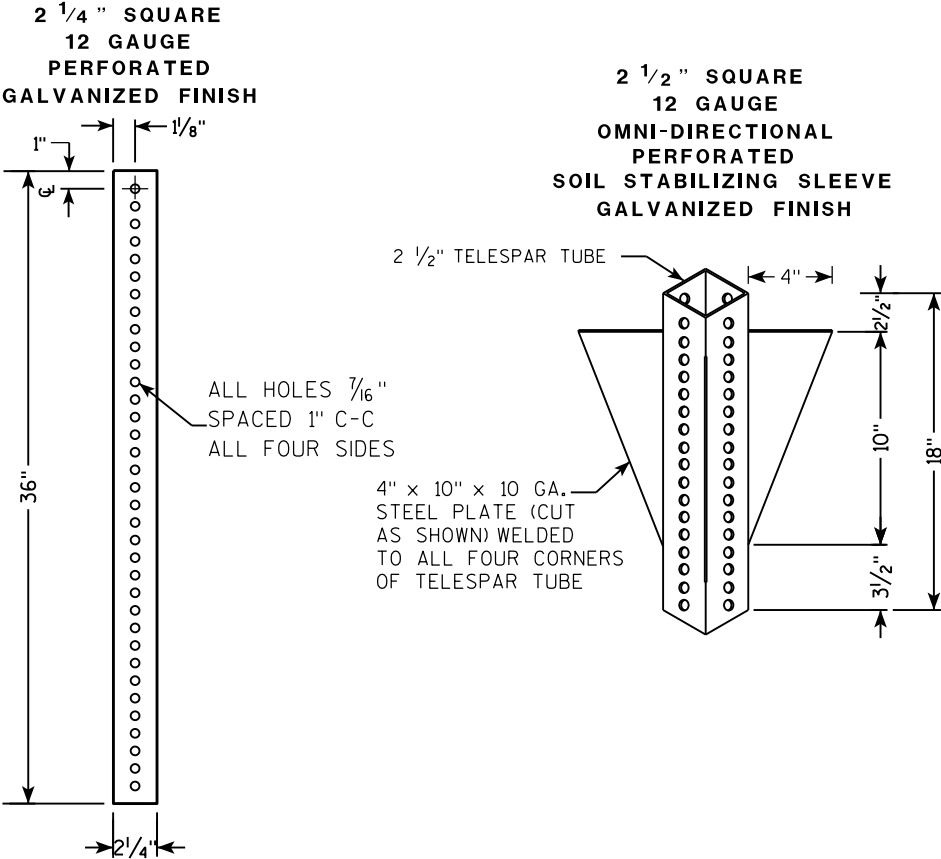

DETAIL OF TUBULAR STEEL SIGN POST  
(IN POURED CONCRETE OR ASPHALT)

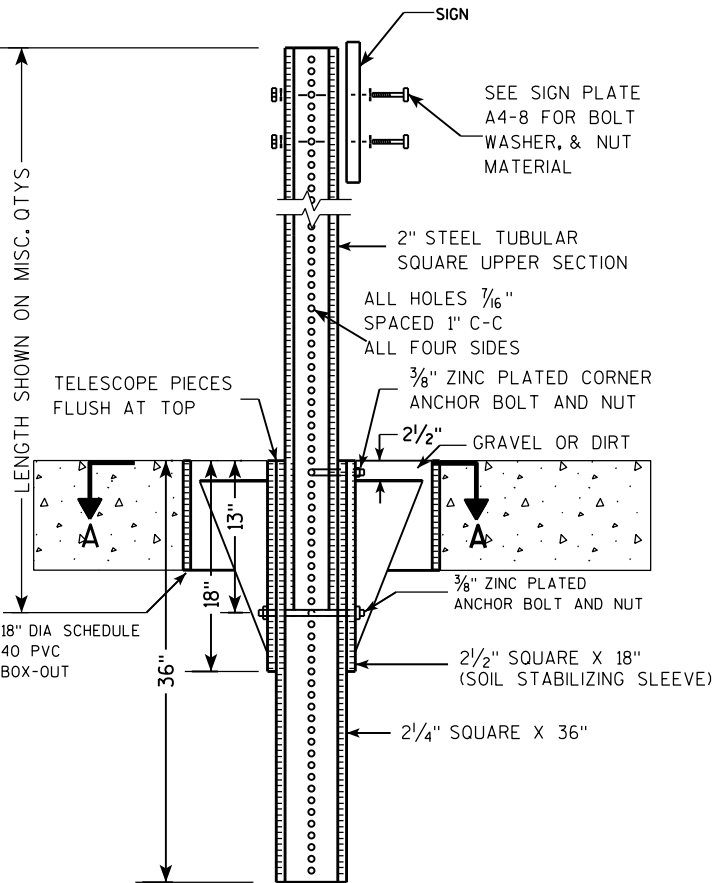

DETAIL OF TUBULAR STEEL SIGN POST  
(IN LOCATIONS OTHER THAN POURED CONCRETE OR ASPHALT)

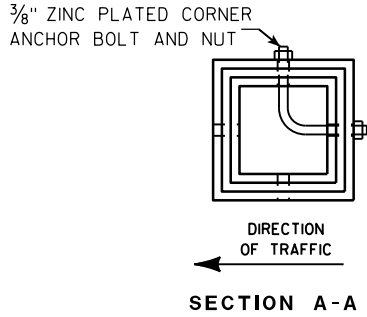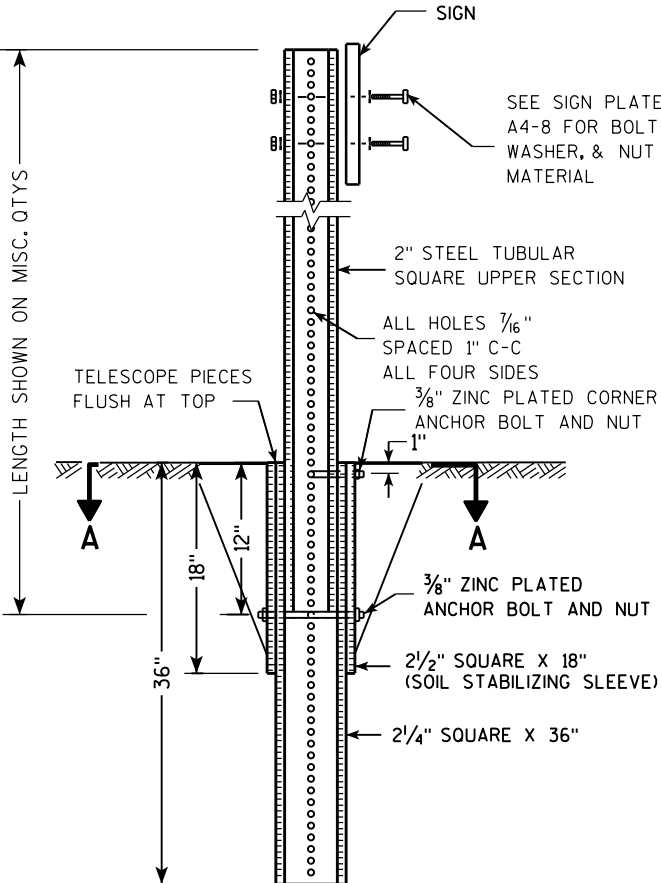

| Area of Sign Installation (Sq. Ft.)      | Number of Required Posts |
|------------------------------------------|--------------------------|
| 9 or less                                | 1                        |
| Greater than 9 less than or equal to 18  | 2                        |
| Greater than 18 less than or equal to 27 | 3                        |



Signs wider than 3 feet or larger than 9 sq. ft shall be mounted on multiple posts (see above table).

TUBULAR STEEL  
SIGN POST  
A4-9

WISCONSIN DEPT OF TRANSPORTATION

APPROVED *Matthew R. Rauch*  
for State Traffic Engineer

DATE 2/05/15 PLAT 83 14-9.9

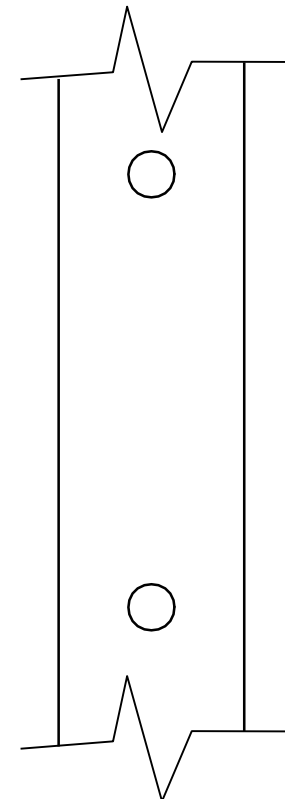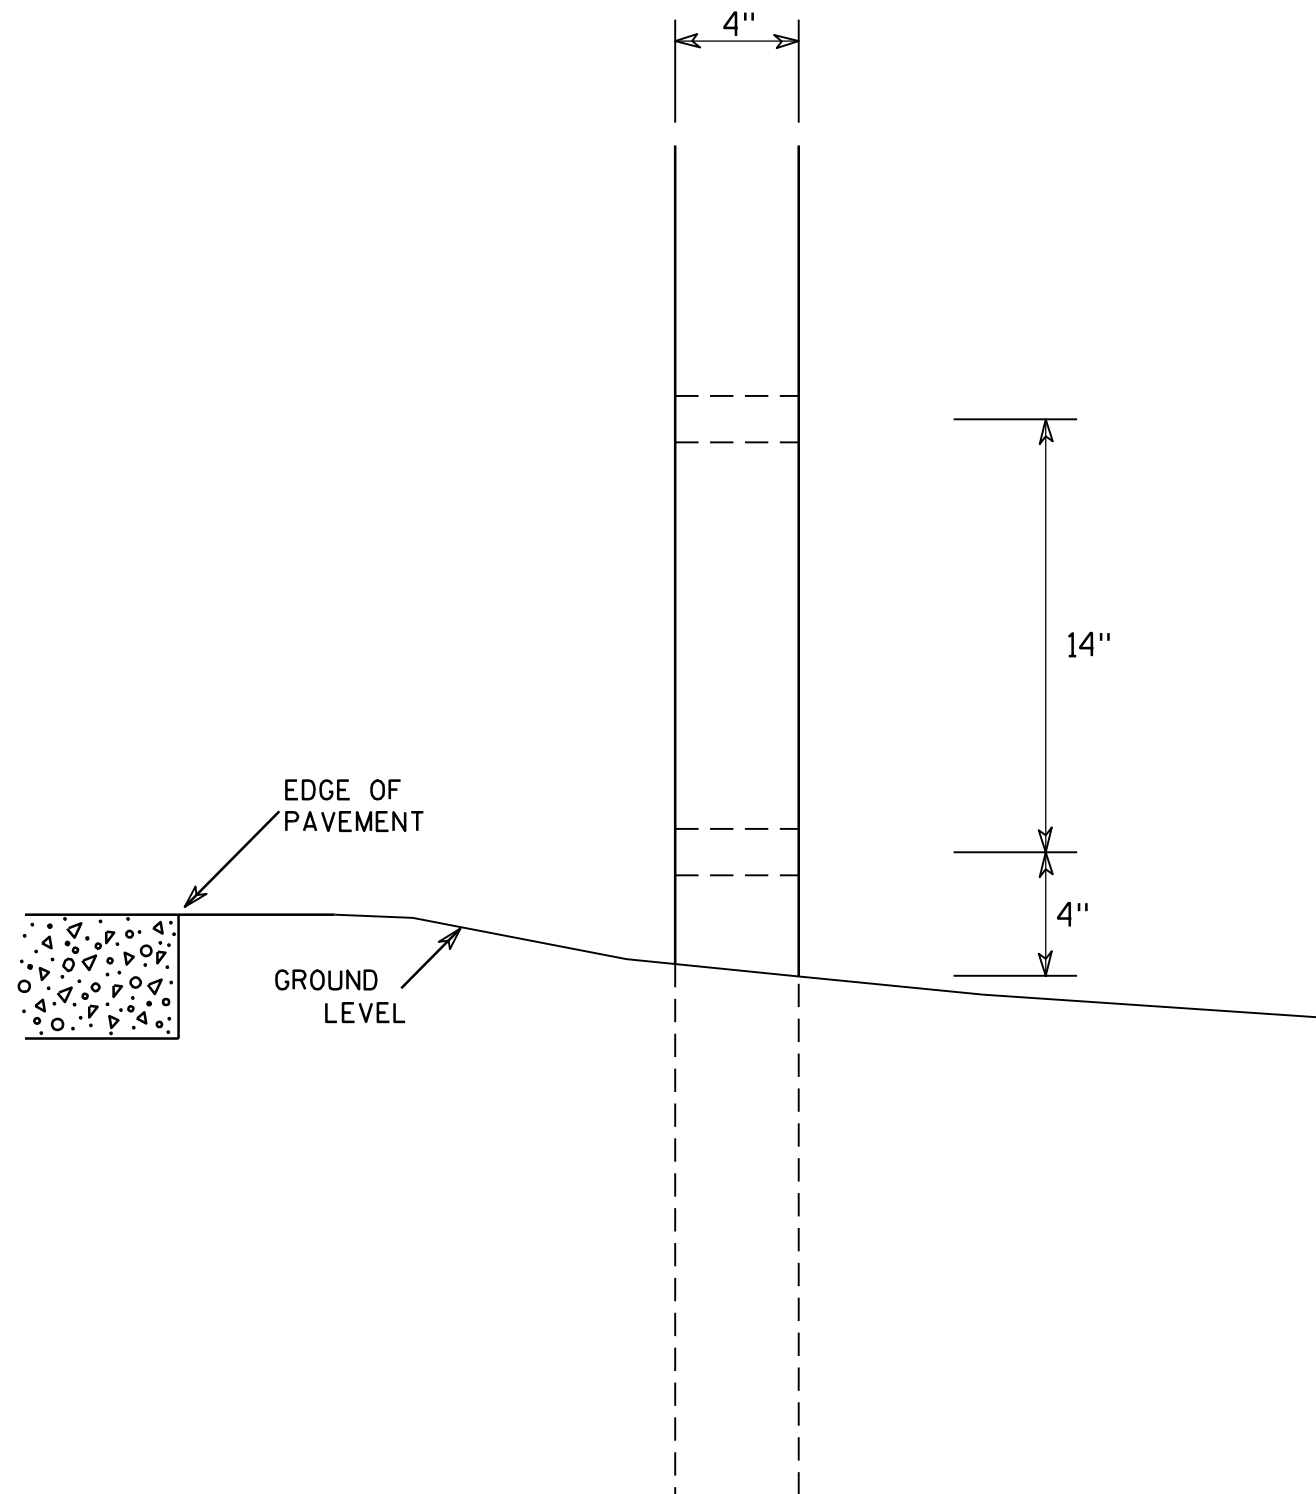

SIDE VIEW

### GENERAL NOTES

1. All 4 x 6 Wood Posts shall be modified by having two 1 1/2" diameter holes drilled perpendicular to the roadway centerline.

### 4 X 6 WOOD POST MODIFICATIONS

WISCONSIN DEPT OF TRANSPORTATION

APPROVED

*Chester J. Spang*  
for State Traffic Engineer

DATE 3/27/97

PLATE NO. A4-11.2

PROJECT NO:

HWY:



COUNTY:

SHEET NO: 84

E


BANDING

SINGLE SIGN

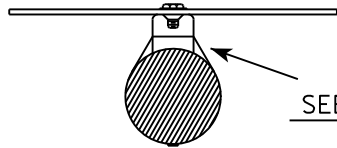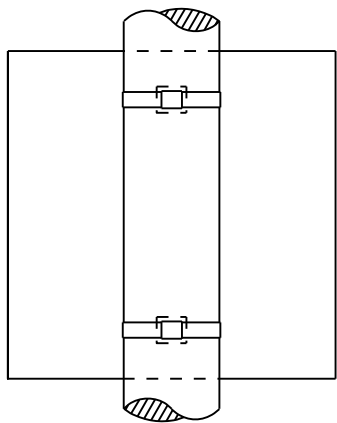


SEE DETAIL A


"J" ASSEMBLY

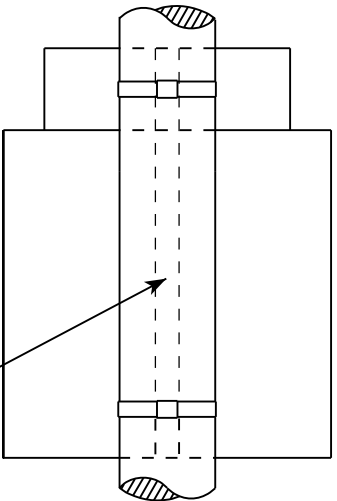

CHANNEL  
SEE TYPICAL PANEL  
INSTALLATION SHEET

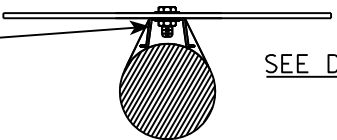


SEE DETAIL B

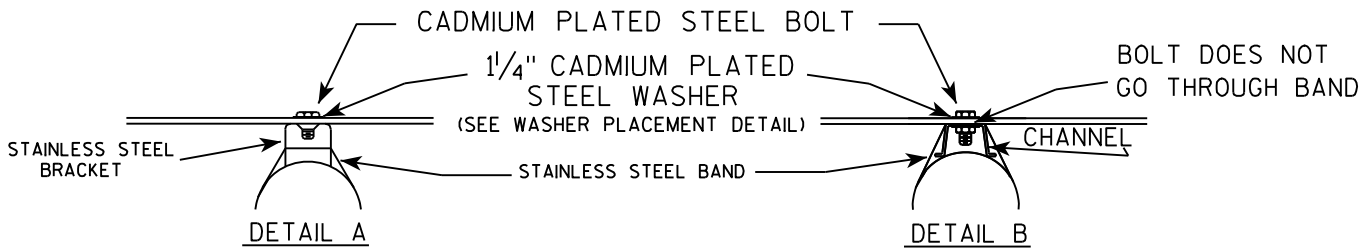

GENERAL NOTES

1. Any sign over 3 feet in width shall use the V-Block banding method. See A5-10 standard plate.
2. Signs 3 feet or greater in height shall have three bracket bands installed. Signs less than 3 feet in height shall have two bracket bands installed.
3. Banding and assembly bracket shall be stainless steel. All bands shall be  $\frac{3}{4}$ " in width and 0.025" thickness.

WASHER PLACEMENT

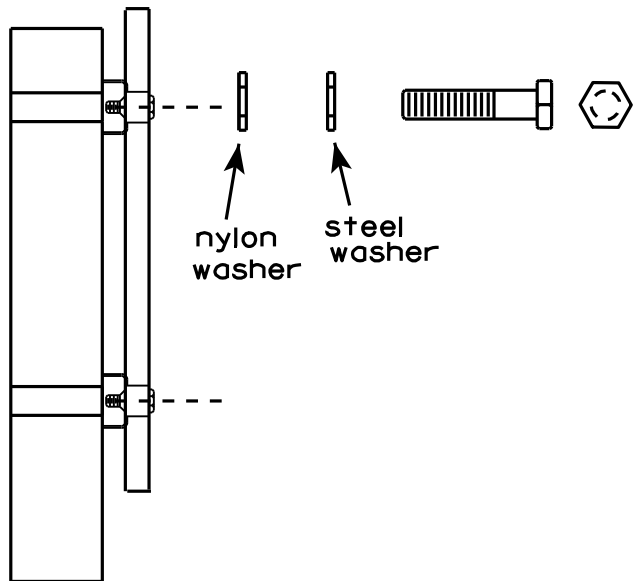

WASHERS (ALL POSTS) -  
1-1/4" O.D. X  $\frac{3}{8}$ " I.D. X  $\frac{1}{16}$ " STEEL  
1-1/4" O.D. X  $\frac{3}{8}$ " I.D. X .080 NYLON  
FOR ALL TYPE H SIGNS

STANDARD SIGN  
SIGN BANDING DETAILS

WISCONSIN DEPT OF TRANSPORTATION

APPROVED

*Matthew R. Rauch*  
for State Traffic Engineer

DATE 8/16/13

PLATE NO. A5-9.3


PROJECT NO:

HWY:

COUNTY:

SHEET NO: 85

E

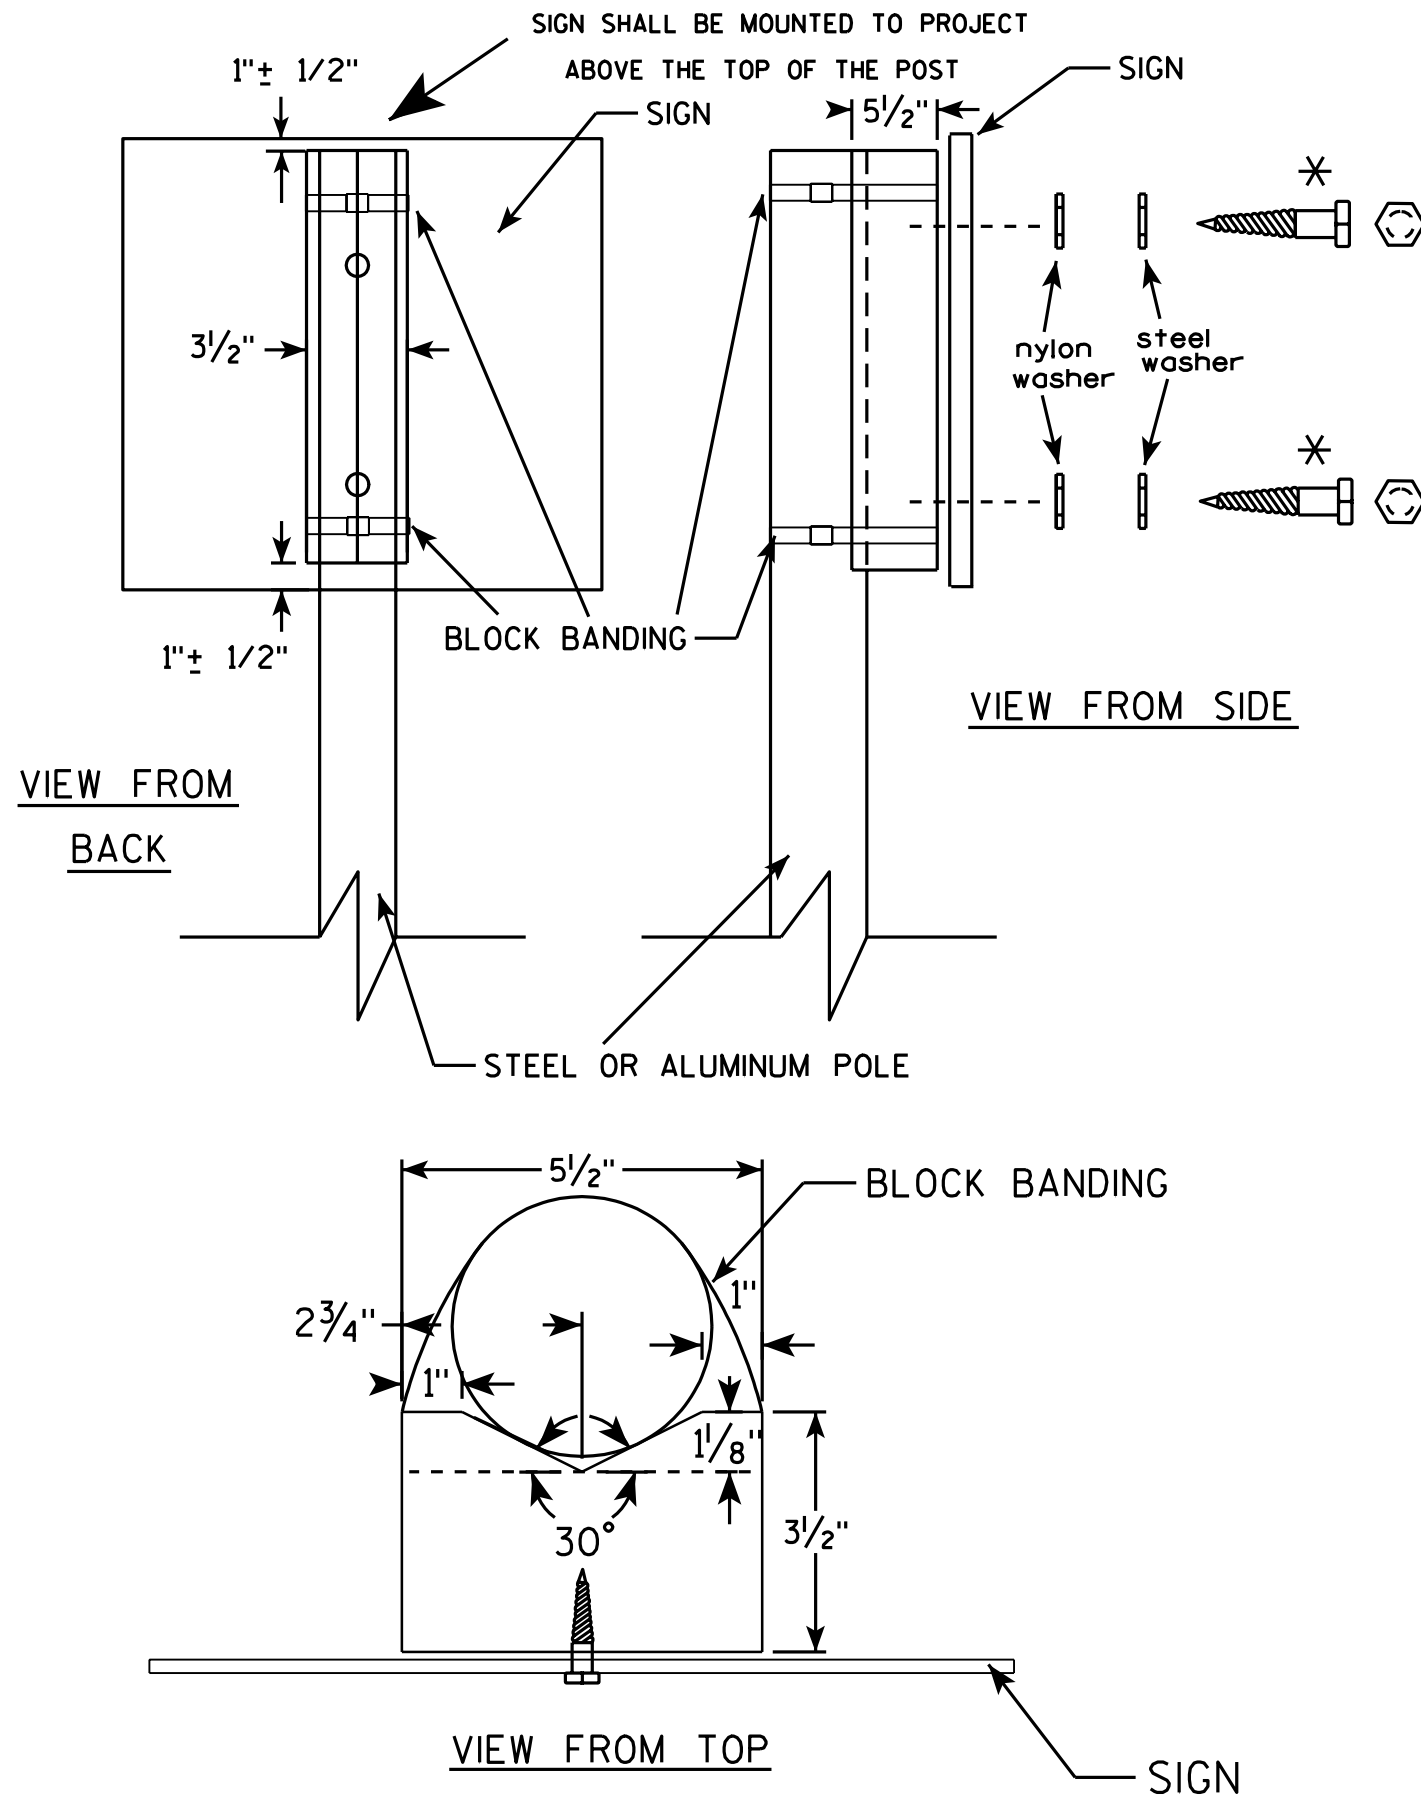

## GENERAL NOTES

1. WOOD 4"x6" POST MATERIAL SHALL CONFORM TO 507.2.2 OF THE WISDOT STANDARD SPECIFICATIONS
2. BLOCK BANDING AND CLIPS SHALL BE STAINLESS STEEL, 3/4" WIDTH AND 0.025" THICKNESS
3. SIGNS 3' OR GREATER IN HEIGHT SHALL UTILIZE 3 BLOCK BANDS. SIGNS UNDER 3' IN HEIGHT SHALL UTILIZE 2 BLOCK BANDS
4. ACTUAL NUMBER OF FASTENERS PER SIGN VARIES WITH THE SIGN AREA, BUT NORMALLY THERE ARE TWO. FOR SIGNS GREATER THAN 9 S.F. 3 FASTENERS SHALL BE USED.
5. ALL SIGN MOUNTING BOLTS AND WASHERS SHALL BE EITHER:
  - a. Hot dip or mechanically galvanized in accordance with ASTM Designation: A 153, Class D, or
  - b. Cadmium plated in accordance with ASTM Designation : B 766 TYPE 3, Class 12, or
  - c. Electro-galvanized in accordance with ASTM Designation : B 633, TYPE III, SC 3.
6. ALL BOLTS SHALL HAVE HEXAGONAL HEADS.
7. STEEL WASHERS SHALL BE 1 1/4" O.D. X 3/8" I.D. X 1/16"
8. NYLON WASHERS SHALL BE 1 1/4" O.D. X 3/8" I.D. X .080 FOR TYPE H OR TYPE F FACE SIGN

✱ LAG BOLTS SHALL BE 3/8" X 2 1/2"

## BLOCK BANDING DETAIL ( V-BLOCK OPTION )

WISCONSIN DEPT OF TRANSPORTATION

APPROVED *Matthew R. Rauch*  
for State Traffic Engineer


DATE 7/12/07 PLATE NO. A5-10.1

PROJECT NO:

SHEET NO: 86


E



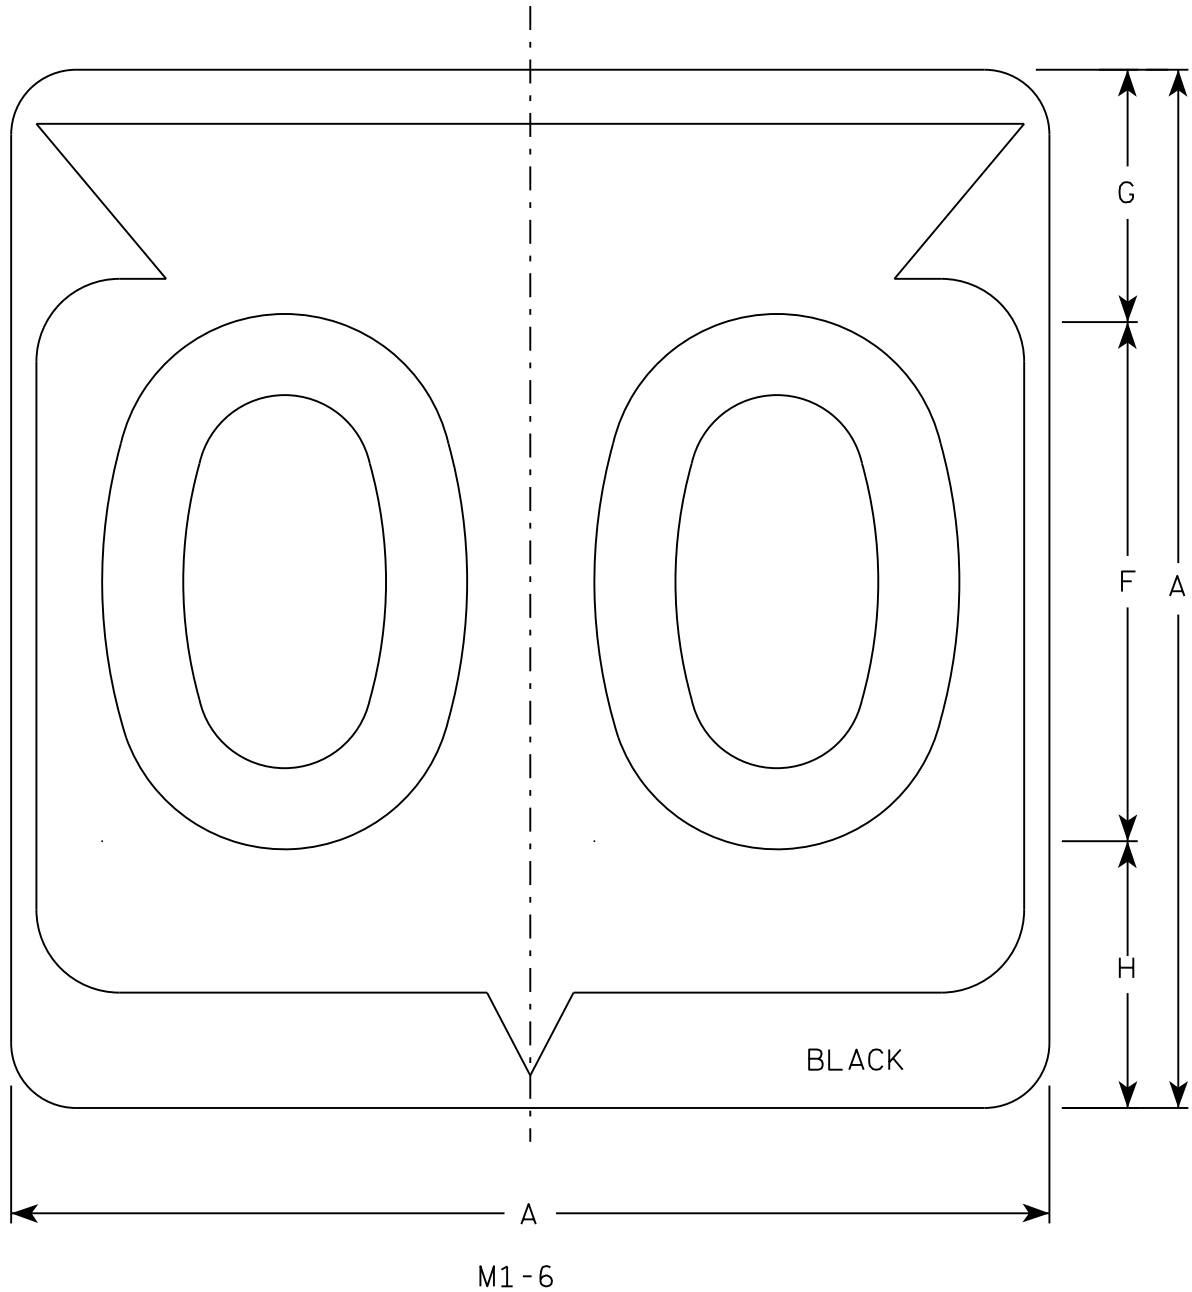

NOTES

- 1. Sign is Type II - Type H Reflective
- 2. Color:  
Background - White  
Message - Black
- 3. Message Series - D except 3 number signs Series C
- 4. Corners may be square or rounded when base material is plywood but borders shall be rounded as shown. When base material is metal, the corners and borders shall be rounded.

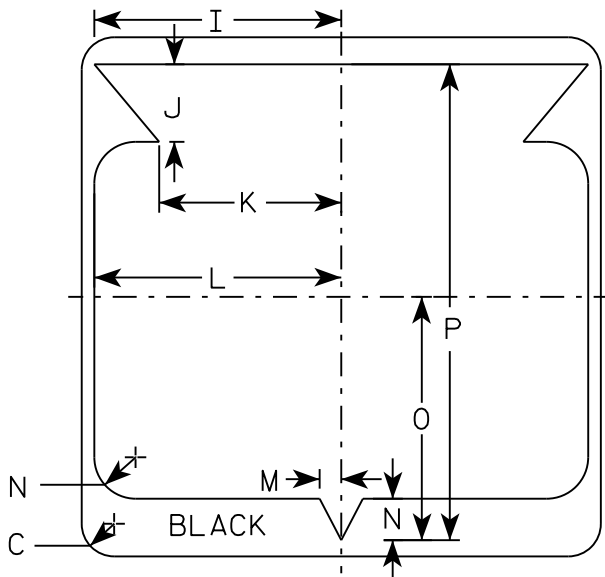

| SIZE | A  | B | C     | D | E | F  | G     | H     | I      | J     | K      | L      | M     | N     | O      | P      | Q | R | S | T | U | V | W | X | Y | Z | Area<br>sq. ft. |
|------|----|---|-------|---|---|----|-------|-------|--------|-------|--------|--------|-------|-------|--------|--------|---|---|---|---|---|---|---|---|---|---|-----------------|
| 1    |    |   
| 2    | 24 |   | 1 1/2 |   |   | 12 | 5 1/2 | 6 1/2 | 10 1/4 | 2 1/2 | 8 7/8  | 11 1/2 | 1     | 1 7/8 | 11 1/4 | 21 7/8 |   |   |   |   |   |   |   |   |   |   | 4.0             |
| 3    | 36 |   | 2 1/4 |   |   | 18 | 8 3/4 | 9 1/4 | 15 3/8 | 5 3/8 | 12 5/8 | 17 1/8 | 1 1/2 | 2 7/8 | 16 7/8 | 33     |   |   |   |   |   |   |   |   |   |   | 9.0             |
| 4    | 36 |   | 2 1/4 |   |   | 18 | 8 3/4 | 9 1/4 | 15 3/8 | 5 3/8 | 12 5/8 | 17 1/8 | 1 1/2 | 2 7/8 | 16 7/8 | 33     |   |   |   |   |   |   |   |   |   |   | 9.0             |
| 5    | 36 |   | 2 1/4 |   |   | 18 | 8 3/4 | 9 1/4 | 15 3/8 | 5 3/8 | 12 5/8 | 17 1/8 | 1 1/2 | 2 7/8 | 16 7/8 | 33     |   |   |   |   |   |   |   |   |   |   | 9.0             |

PROJECT NO:

HWY:

COUNTY:

SHEET NO: 87


E

STATE ROUTE MARKER  
M1-6 FOR ASSEMBLIES


WISCONSIN DEPT OF TRANSPORTATION

APPROVED  
*Matthew R. Rauch*  
for State Traffic Engineer


DATE 3/16/18 PLATE NO. M1-6.10

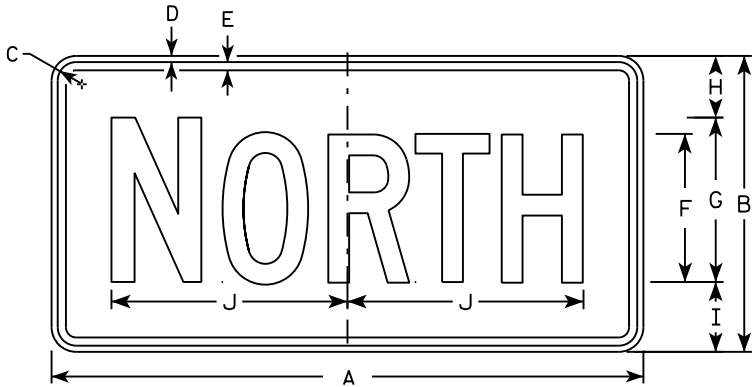


M3-1  
MM3-1  
MP3-1

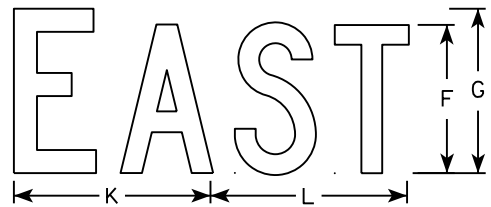


M3-2  
MM3-2  
MP3-2

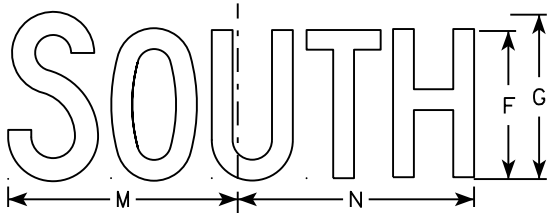


M3-3  
MM3-3  
MP3-3

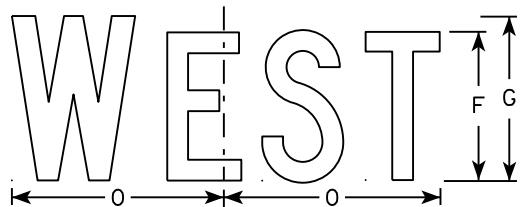


M3-4  
MM3-4  
MP3-4

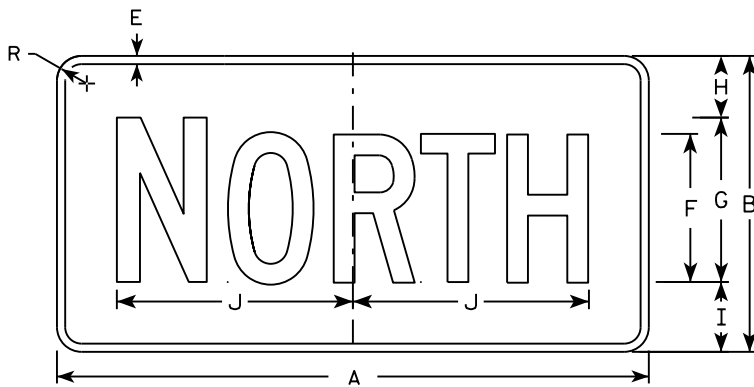


MB3-1  
MK3-1  
MN3-1

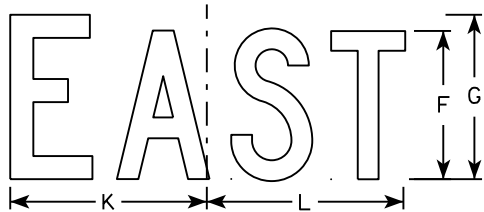

MB3-2  
MK3-2  
MN3-2

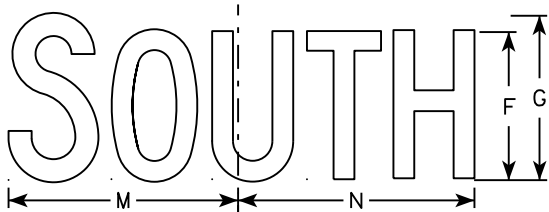

MB3-3  
MK3-3  
MN3-3

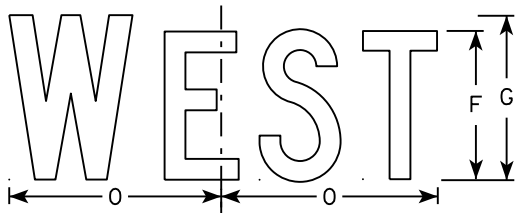

MB3-4  
MK3-4  
MN3-4

NOTES

1. All Signs Type II - Type H
2. Color:  
Background - See note 5  
Message - See note 5
3. Message Series - C
4. Corners may be square or rounded when base material is plywood but borders shall be rounded as shown. When base material is metal, the corners and borders shall be rounded.
5. M3-1 thru M3-4 Background - White  
Message - Black  
MB3-1 thru MB3-4 Background - Blue  
Message - White  
MK3-1 thru MK3-4 Background - Green  
Message - White  
MM3-1 thru MM3-4 Background - White  
Message - Green  
MN3-1 thru MN3-4 Background - Brown  
Message - White  
MP3-1 thru MP3-4 Background - White  
Message - Blue
6. Note the first letter of each direction is larger than the remainder of the message.

| SIZE | A  | B  | C     | D   | E   | F | G  | H     | I     | J      | K     | L      | M      | N      | O     | P | Q | R     | S | T | U | V | W | X | Y | Z | Area<br>sq. ft. |
|------|----|----|-------|-----|-----|---|----|-------|-------|--------|-------|--------|--------|--------|-------|---|---|-------|---|---|---|---|---|---|---|---|-----------------|
| 1    |    |    
| 2    | 24 | 12 | 1 1/8 | 3/8 | 3/8 | 6 | 7  | 2 1/4 | 2 3/4 | 10 1/4 | 7 7/8 | 8 3/8  | 10 1/4 | 9 3/4  | 8 3/4 |   |   | 1 1/2 |   |   |   |   |   |   |   |   | 2.00            |
| 3    | 36 | 18 | 1 1/8 | 3/8 | 1/2 | 9 | 10 | 3 3/4 | 4 1/4 | 14 3/8 | 12    | 12 1/8 | 14     | 14 1/8 | 13    |   |   | 1 1/2 |   |   |   |   |   |   |   |   | 4.5             |
| 4    | 36 | 18 | 1 1/8 | 3/8 | 1/2 | 9 | 10 | 3 3/4 | 4 1/4 | 14 3/8 | 12    | 12 1/8 | 14     | 14 1/8 | 13    |   |   | 1 1/2 |   |   |   |   |   |   |   |   | 4.5             |
| 5    | 36 | 18 | 1 1/8 | 3/8 | 1/2 | 9 | 10 | 3 3/4 | 4 1/4 | 14 3/8 | 12    | 12 1/8 | 14     | 14 1/8 | 13    |   |   | 1 1/2 |   |   |   |   |   |   |   |   | 4.5             |

STANDARD SIGNS  
M3-1 thru M3-4  
SERIES

WISCONSIN DEPT OF TRANSPORTATION


APPROVED  
*Matthew R. Rauch*  
for State Traffic Engineer

DATE 10/15/15 PLATE NO. M3-1.14  
88



NOTES

- 1. Sign is Type II - Type F Reflective - reference WIS DOT Standard Specification for HIGHWAY and STRUCTURE CONSTRUCTION latest edition.
- 2. Color:
  - Background - Orange
  - Message - Black
- 3. Message Series - B
- 4. Corners may be square or rounded when base material is plywood but borders shall be rounded as shown. When base material is metal, the corners and borders shall be rounded.

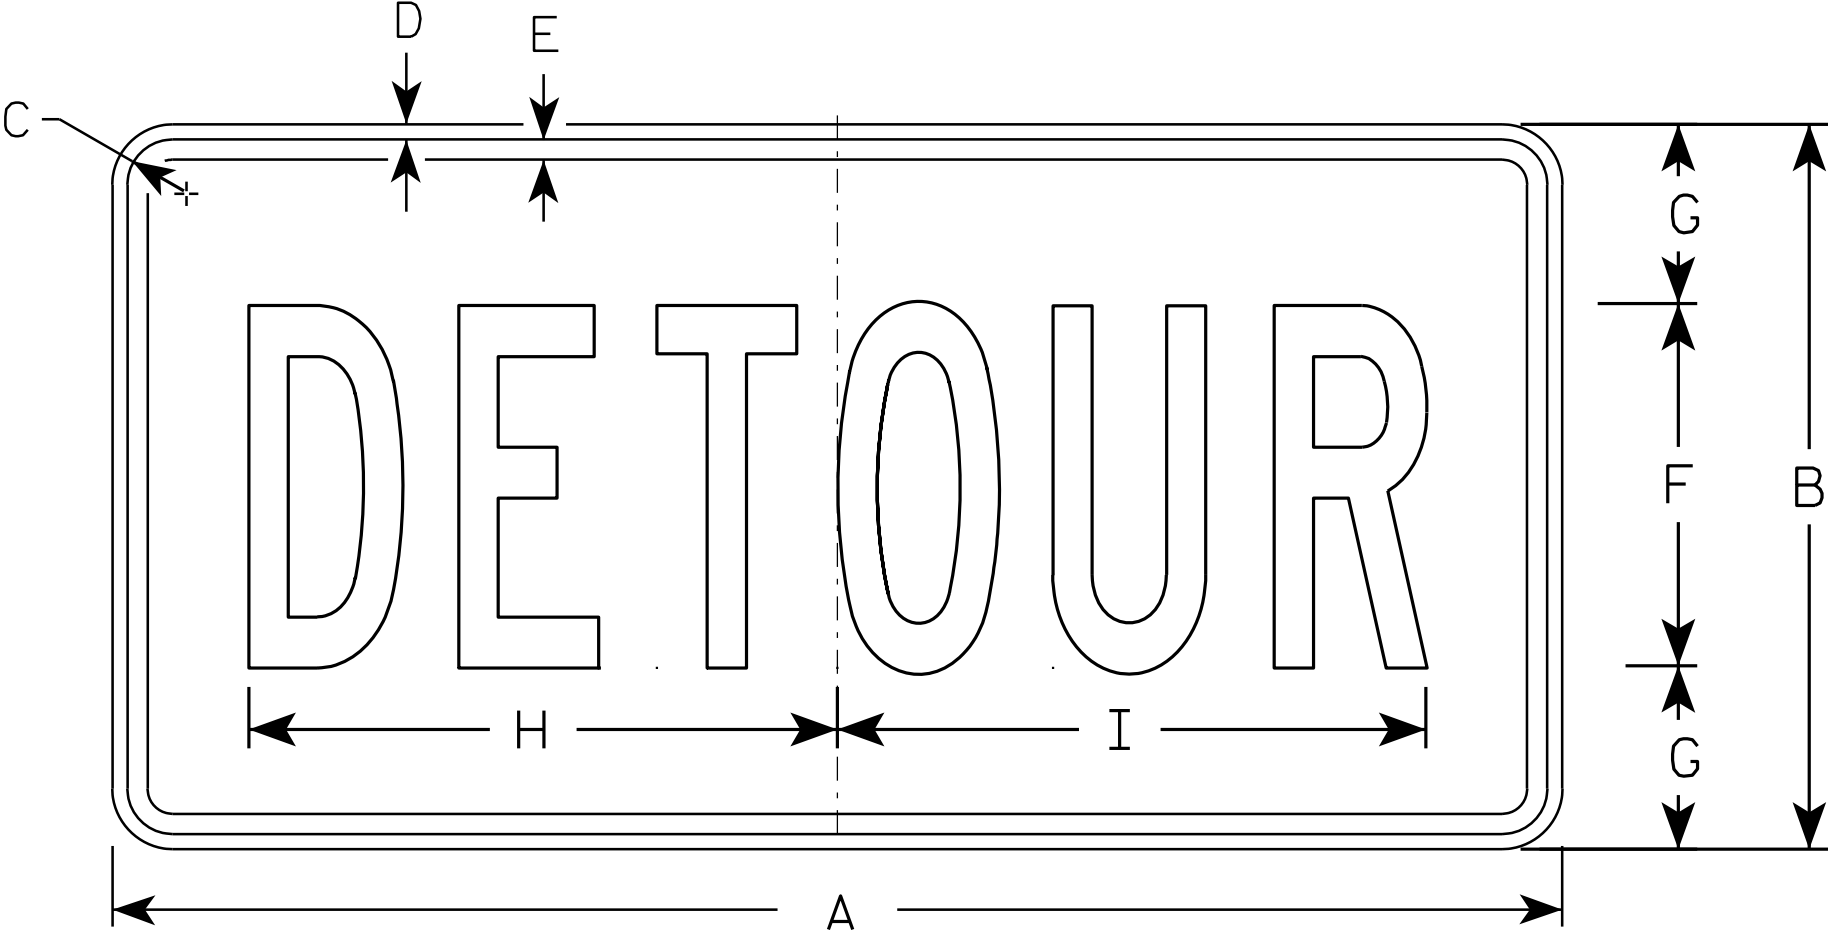

M4 - 8

| SIZE | A  | B  | C     | D   | E   | F | G     | H      | I      | J | K | L | M | N | O | P | Q | R | S | T | U | V | W | X | Y | Z | Area<br>sq. ft. |
|------|----|----|-------|-----|-----|---|-------|--------|--------|---|---|---|---|---|---|---|---|---|---|---|---|---|---|---|---|---|-----------------|
| 1    |    |    
| 2    | 24 | 12 | 1 1/8 | 3/8 | 3/8 | 6 | 3     | 10     | 10 1/4 |   |   |   |   |   |   |   |   |   |   |   |   |   |   |   |   |   | 2.0             |
| 3    | 36 | 18 | 1 1/8 | 3/8 | 1/2 | 9 | 4 1/2 | 14 5/8 | 14 1/2 |   |   |   |   |   |   |   |   |   |   |   |   |   |   |   |   |   | 4.5             |
| 4    |    |    
| 5    |    |    


STANDARD SIGN  
M4 - 8

WISCONSIN DEPT OF TRANSPORTATION

APPROVED  
*Matthew R. Rauch*  
for State Traffic Engineer

DATE 11/10/10 PLATE NO. M4-8.2

7

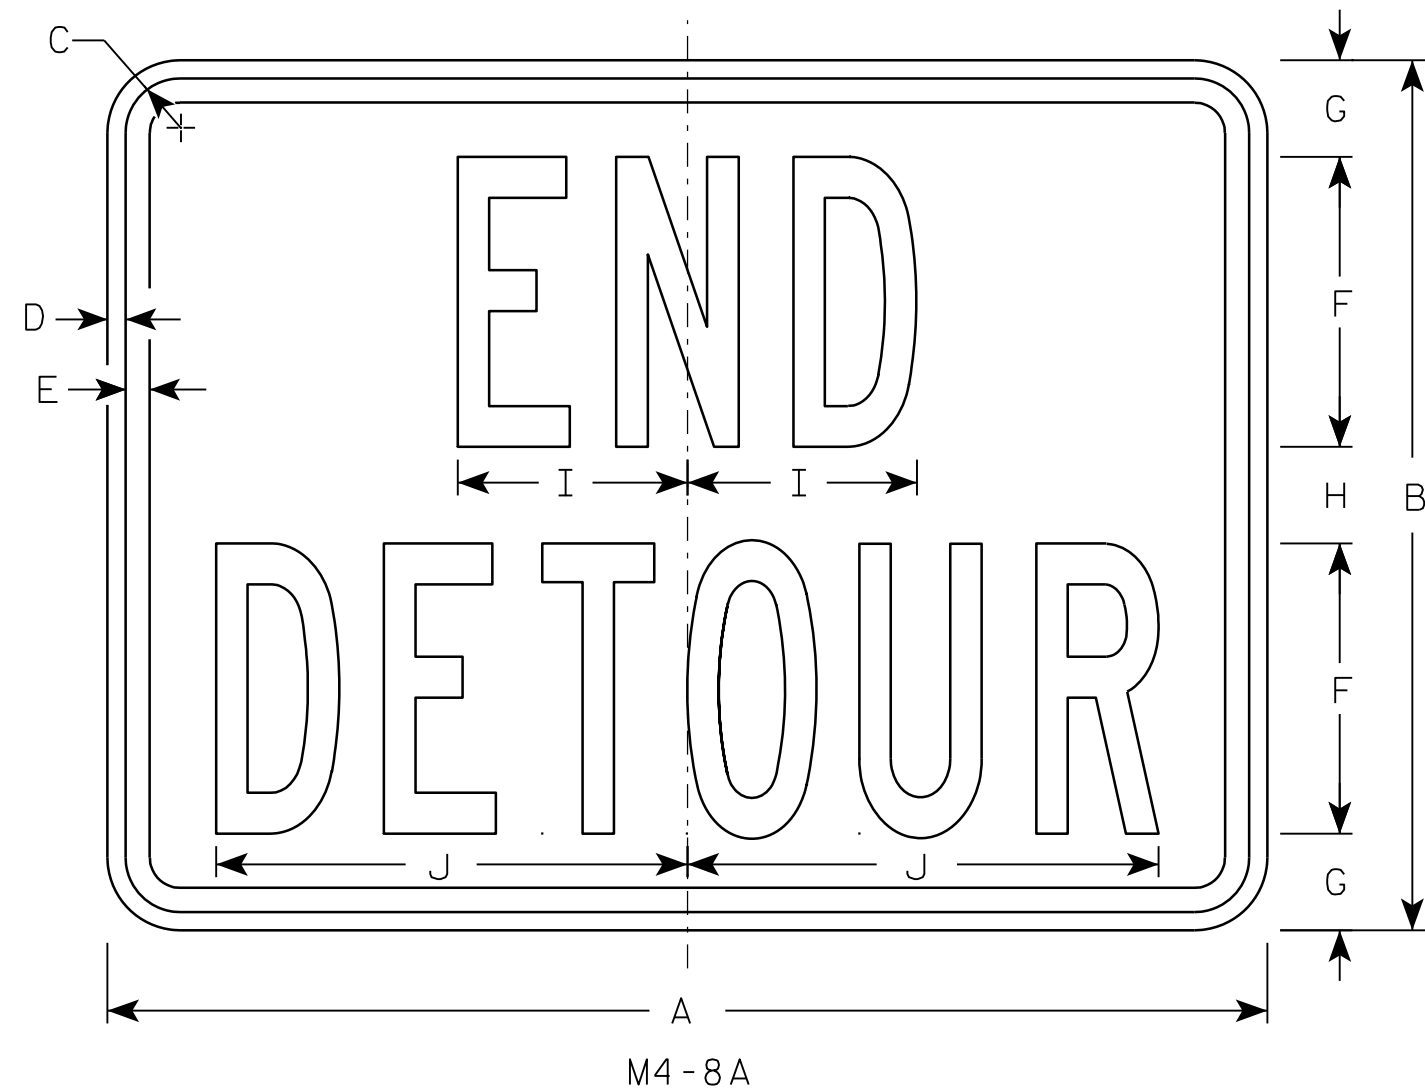

### NOTES

1. Sign is Type II - Type F Reflective - reference WIS DOT Standard Specification for HIGHWAY and STRUCTURE CONSTRUCTION latest edition.
2. Color:  
Background - Orange  
Message - Black
3. Message Series - B
4. Corners may be square or rounded when base material is plywood but borders shall be rounded as shown. When base material is metal, the corners and borders shall be rounded.

7

| SIZE | A  | B  | C     | D   | E   | F | G     | H | I     | J     | K | L | M | N | O | P | Q | R | S | T | U | V | W | X | Y | Z | Area<br>sq. ft. |
|------|----|----|-------|-----|-----|---|-------|---|-------|-------|---|---|---|---|---|---|---|---|---|---|---|---|---|---|---|---|-----------------|
| 1    |    |    
| 2    | 24 | 18 | 1 1/8 | 3/8 | 1/2 | 6 | 2     | 2 | 4 3/4 | 9 3/4 |   |   |   |   |   |   |   |   |   |   |   |   |   |   |   |   | 3.0             |
| 3    | 30 | 24 | 1 1/8 | 3/8 | 1/2 | 8 | 2 1/2 | 3 | 6 3/4 | 13    |   |   |   |   |   |   |   |   |   |   |   |   |   |   |   |   | 5.0             |
| 4    |    |    
| 5    |    |    


|             |      |         |              |   |
|-------------|------|---------|--------------|---|
| PROJECT NO: | HWY: | COUNTY: | SHEET NO: 90 | E |
|-------------|------|---------|--------------|---|

STANDARD SIGN  
M4-8A


WISCONSIN DEPT OF TRANSPORTATION

APPROVED *Matthew R. Rauch*  
for State Traffic Engineer


DATE 3/9/11 PLATE NO. M4-8A.2

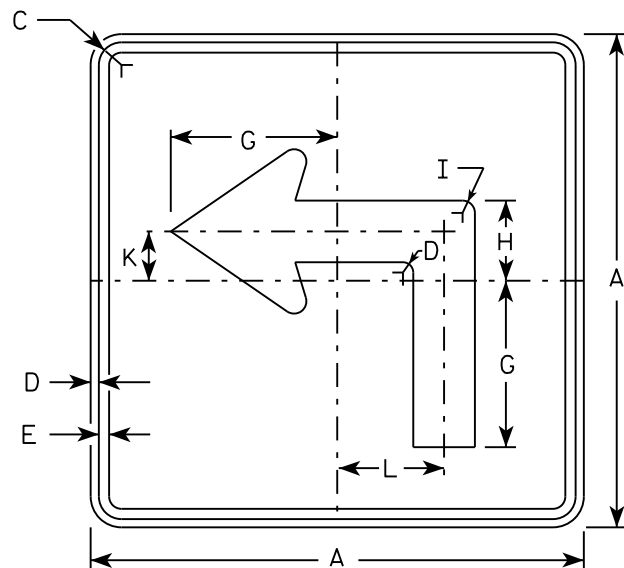


M5-1L  
MM5-1L  
M05-1L  
MP5-1L

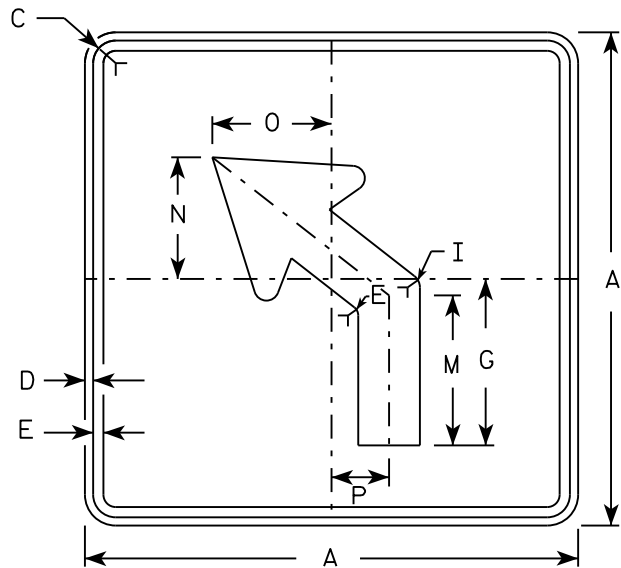


M5-2L  
MM5-2L  
M05-2L  
MP5-2L

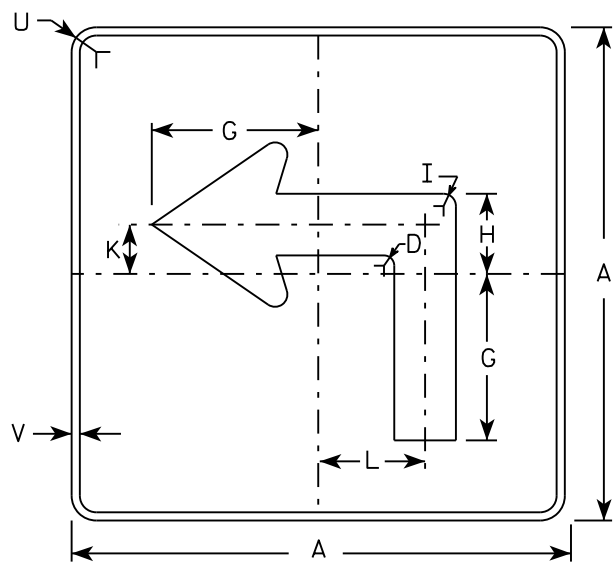

MB5-1L  
MK5-1L  
MN5-1L  
MR5-1L

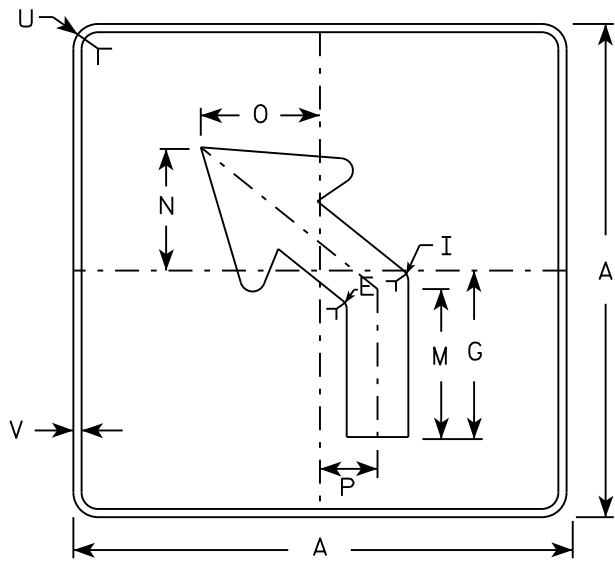

MB5-2L  
MK5-2L  
MN5-2L  
MR5-2L

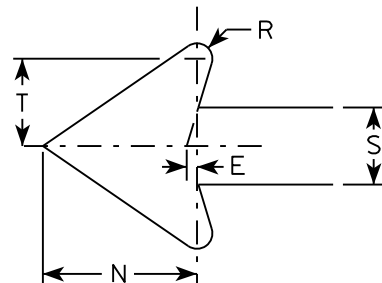

NOTES

- Signs are Type II - Type H reflective except as shown
- Color:  
Background - See note 4  
Message - See note 4
- Corners may be square or rounded when base material is plywood but borders shall be rounded as shown. When base material is metal, the corners and borders shall be rounded.
- M5-1 and M5-2 Background - White  
Message - Black  
MB5-1 and MB5-2 Background - Blue  
Message - White  
MK5-1 and MK5-2 Background - Green  
Message - White  
MM5-1 and MM5-2 Background - White  
Message - Green  
MN5-1 and MN5-2 Background - Brown  
Message - White  
M05-1 and M05-2 Background - Orange - Type F Reflective  
Message - Black  
MP5-1 and MP5-2 Background - White - Type H Reflective  
Message - Blue  
MR5-1 and MR5-2 Background - Brown  
Message - Yellow
- M5-1R same as M5-1L except arrow points right.
- M5-2R same as M5-2L except arrow tilts right.

| SIZE | A  | B | C     | D   | E   | F | G      | H     | I   | J | K     | L     | M     | N     | O     | P     | Q | R   | S     | T     | U     | V   | W | X | Y | Z | Area<br>sq. ft. |
|------|----|---|-------|-----|-----|---|--------|-------|-----|---|-------|-------|-------|-------|-------|-------|---|-----|-------|-------|-------|-----|---|---|---|---|-----------------|
| 1    |    |   
| 2    | 21 |   | 1 1/8 | 3/8 | 3/8 |   | 7      | 3 3/8 | 5/8 |   | 2 1/8 | 4 1/2 | 6 3/8 | 5 1/4 | 5     | 2 1/2 |   | 1/2 | 2 5/8 | 3     | 1 1/2 | 1/2 |   |   |   |   | 3.06            |
| 3    | 30 |   | 1 3/8 | 1/2 | 5/8 |   | 10 1/8 | 4 7/8 | 7/8 |   | 3     | 6 1/2 | 9 1/8 | 7 1/2 | 7 1/4 | 3 1/2 |   | 3/4 | 3 3/4 | 4 1/4 | 1 7/8 | 1/2 |   |   |   |   | 6.25            |
| 4    | 30 |   | 1 3/8 | 1/2 | 5/8 |   | 10 1/8 | 4 7/8 | 7/8 |   | 3     | 6 1/2 | 9 1/8 | 7 1/2 | 7 1/4 | 3 1/2 |   | 3/4 | 3 3/4 | 4 1/4 | 1 7/8 | 1/2 |   |   |   |   | 6.25            |
| 5    | 30 |   | 1 3/8 | 1/2 | 5/8 |   | 10 1/8 | 4 7/8 | 7/8 |   | 3     | 6 1/2 | 9 1/8 | 7 1/2 | 7 1/4 | 3 1/2 |   | 3/4 | 3 3/4 | 4 1/4 | 1 7/8 | 1/2 |   |   |   |   | 6.25            |

PROJECT NO:

HWY:

COUNTY:

SHEET NO:


E

STANDARD SIGN  
M5-1 & M5-2


WISCONSIN DEPT OF TRANSPORTATION

APPROVED  
*Matthew R. Rauch*  
for State Traffic Engineer


DATE 10/15/15 PLATE 91 M5-1.13

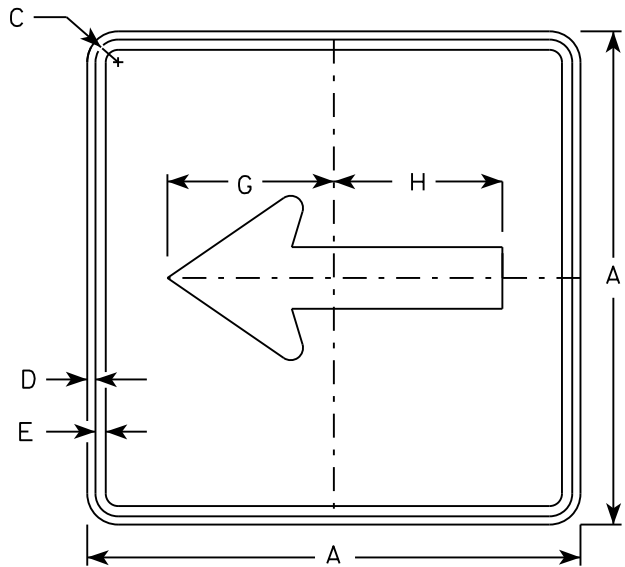


M6 - 1  
MM6 - 1  
M06 - 1  
MP6 - 1

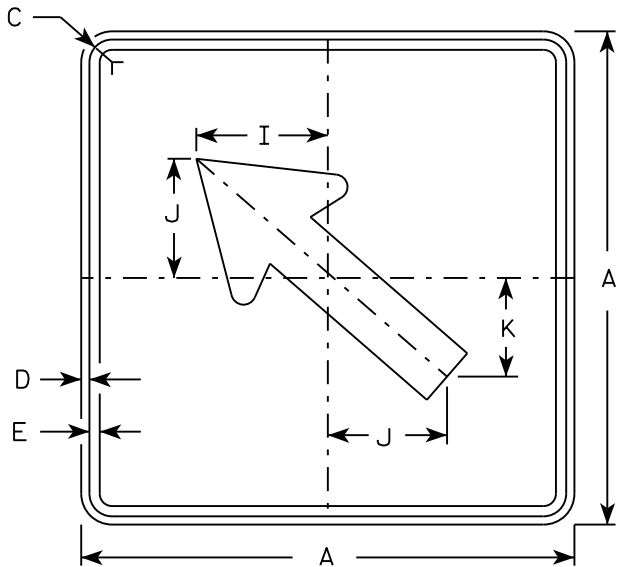


M6 - 2  
MM6 - 2  
M06 - 2  
MP6 - 2

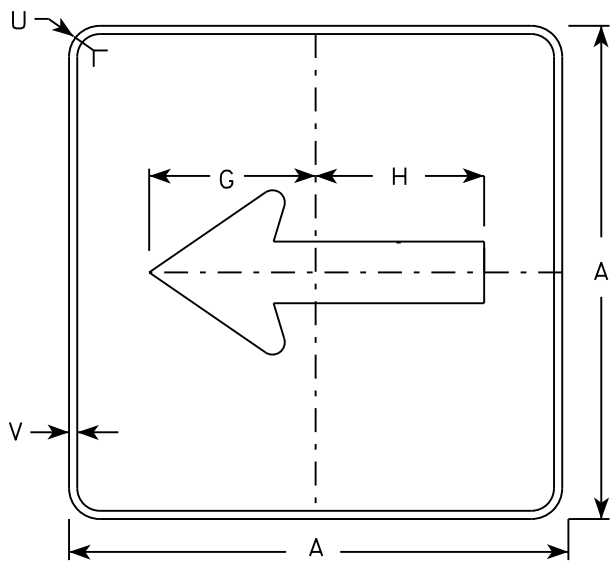

MB6 - 1  
MK6 - 1  
MN6 - 1  
MR6 - 1

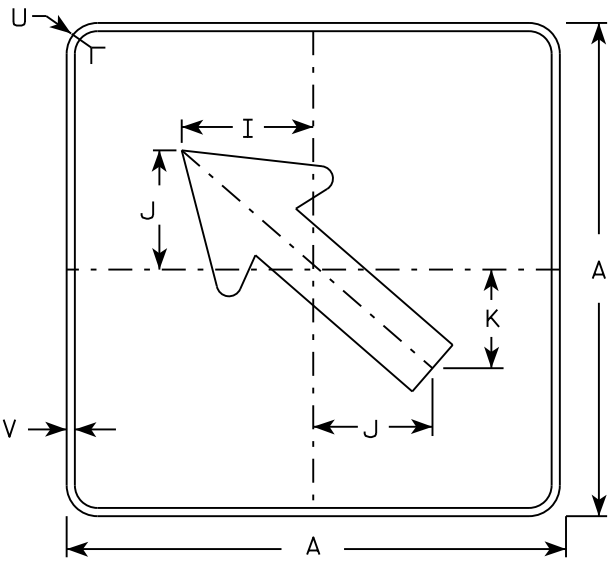

MB6 - 2  
MK6 - 2  
MN6 - 2  
MR6 - 2

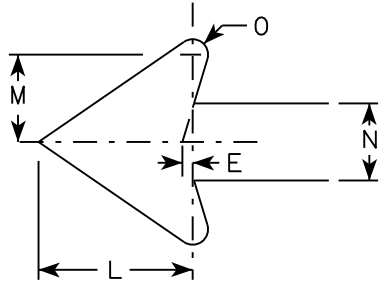

NOTES

- 1. Signs are Type II - Type H except as Shown
- 2. Color:  
Background - See note 4  
Message - See note 4
- 3. Corners may be square or rounded when base material is plywood but borders shall be rounded as shown. When base material is metal, the corners and borders shall be rounded.
- 4. M6-1 and M6-2 Background - White  
Message - Black  
MB6-1 and MB6-2 Background - Blue  
Message - White  
MK6-1 and MK6-2 Background - Green  
Message - White  
MM6-1 and MM6-2 Background - White  
Message - Green  
MN6-1 and MN6-2 Background - Brown  
Message - White  
M06-1 and M06-2 Background - Orange - Type F Reflective  
Message - Black  
MP6-1 and MP6-2 Background - White  
Message - Blue  
MR6-1 and MR6-2 Background - Brown  
Message - Yellow

| SIZE | A  | B | C     | D   | E   | F | G      | H      | I     | J     | K     | L     | M     | N     | O   | P | Q | R | S | T | U     | V   | W | X | Y | Z | Area<br>sq. ft. |
|------|----|---|-------|-----|-----|---|--------|--------|-------|-------|-------|-------|-------|-------|-----|---|---|---|---|---|-------|-----|---|---|---|---|-----------------|
| 1    |    |   
| 2    | 21 |   | 1 1/8 | 3/8 | 3/8 |   | 7 1/2  | 7 1/8  | 5 5/8 | 5     | 4 1/4 | 5 1/4 | 3     | 2 5/8 | 1/2 |   |   |   |   |   | 1 1/2 | 1/2 |   |   |   |   | 3.06            |
| 3    | 30 |   | 1 3/8 | 1/2 | 5/8 |   | 10 3/4 | 10 1/4 | 8     | 7 1/4 | 6     | 7 1/2 | 4 1/4 | 3 3/4 | 3/4 |   |   |   |   |   | 1 7/8 | 1/2 |   |   |   |   | 6.25            |
| 4    | 30 |   | 1 3/8 | 1/2 | 5/8 |   | 10 3/4 | 10 1/4 | 8     | 7 1/4 | 6     | 7 1/2 | 4 1/4 | 3 3/4 | 3/4 |   |   |   |   |   | 1 7/8 | 1/2 |   |   |   |   | 6.25            |
| 5    | 30 |   | 1 3/8 | 1/2 | 5/8 |   | 10 3/4 | 10 1/4 | 8     | 7 1/4 | 6     | 7 1/2 | 4 1/4 | 3 3/4 | 3/4 |   |   |   |   |   | 1 7/8 | 1/2 |   |   |   |   | 6.25            |

PROJECT NO:

HWY:

COUNTY:

SHEET NO:

E


STANDARD SIGN  
M6 - 1 & M6 - 2  
SERIES

WISCONSIN DEPT OF TRANSPORTATION

APPROVED  
*Matthew R. Rauch*  
for State Traffic Engineer

DATE 10/15/15 PLAT 92 M6-1.15

7

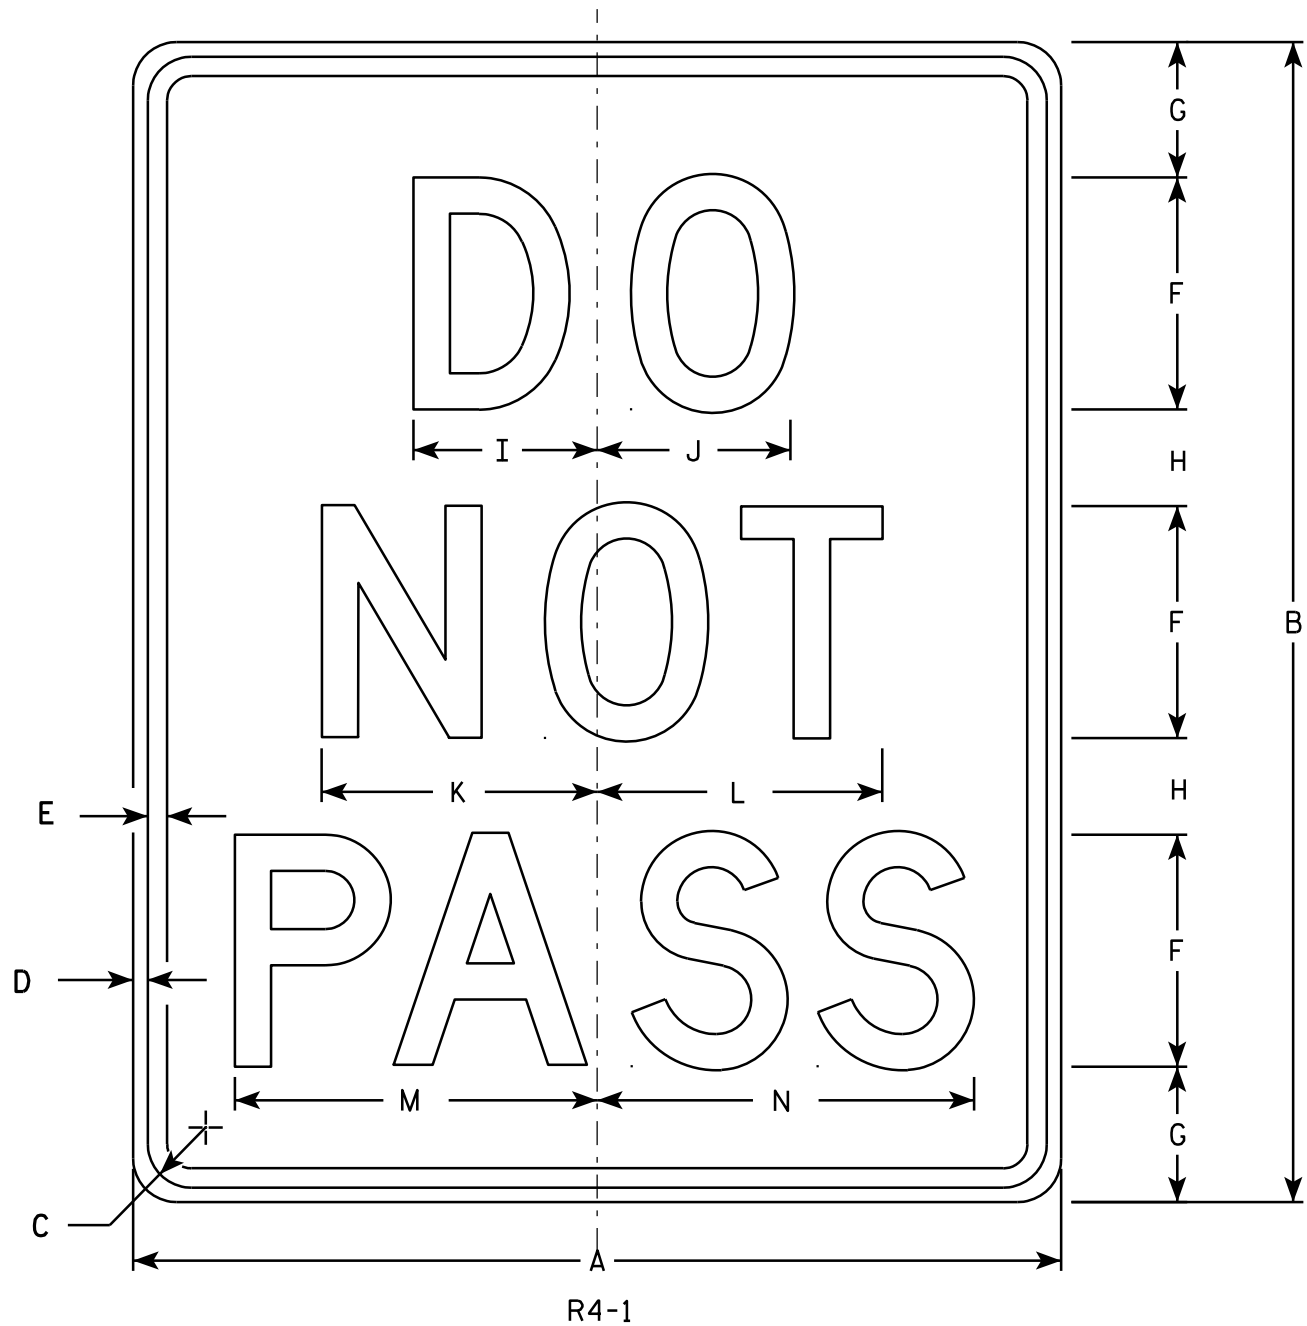

NOTES

- 1. Sign is Type II - Type H Reflective - reference WIS DOT Standard Specification for HIGHWAY and STRUCTURE CONSTRUCTION latest edition.
- 2. Color:
  - Background - White
  - Message - Black
- 3. Message Series - D
- 4. Corners may be square or rounded when base material is plywood but borders shall be rounded as shown. When base material is metal, the corners and borders shall be rounded.

7

| SIZE | A  | B  | C     | D   | E   | F  | G     | H     | I     | J     | K      | L      | M      | N      | O | P | Q | R | S | T | U | V | W | X | Y | Z | Area<br>sq. ft. |
|------|----|----|-------|-----|-----|----|-------|-------|-------|-------|--------|--------|--------|--------|---|---|---|---|---|---|---|---|---|---|---|---|-----------------|
| 1    | 18 | 24 | 1 1/8 | 3/8 | 1/2 | 4  | 3 1/2 | 2 1/2 | 3 1/8 | 3 1/4 | 4 3/4  | 4 7/8  | 6 1/4  | 6 1/2  |   |   |   |   |   |   |   |   |   |   |   |   | 3.0             |
| 2S   | 24 | 30 | 1 1/8 | 3/8 | 1/2 | 6  | 3 1/2 | 2 1/2 | 4 3/4 | 5     | 7 1/8  | 7 3/8  | 9 3/8  | 9 3/4  |   |   |   |   |   |   |   |   |   |   |   |   | 5.0             |
| 2M   | 24 | 30 | 1 1/8 | 3/8 | 1/2 | 6  | 3 1/2 | 2 1/2 | 4 3/4 | 5     | 7 1/8  | 7 3/8  | 9 3/8  | 9 3/4  |   |   |   |   |   |   |   |   |   |   |   |   | 5.0             |
| 3    |    |    
| 4    | 36 | 48 | 1 5/8 | 5/8 | 3/4 | 8  | 7     | 5     | 6 1/4 | 6 5/8 | 9 1/2  | 9 3/4  | 12 1/2 | 13     |   |   |   |   |   |   |   |   |   |   |   |   | 12.0            |
| 5    | 48 | 60 | 2 1/4 | 3/4 | 1   | 10 | 8     | 7     | 7 3/4 | 8 3/8 | 11 7/8 | 12 1/4 | 15 5/8 | 16 1/4 |   |   |   |   |   |   |   |   |   |   |   |   | 20.0            |

STANDARD SIGN  
R4 - 1

WISCONSIN DEPT OF TRANSPORTATION

APPROVED *Matthew R. Rauch*  
for State Traffic Engineer

DATE 3/25/2011 PLATE NO. R4-1.7

PROJECT NO:

HWY:


COUNTY:

SHEET NO: 93

E


NOTES

- 1. Sign is Type II - Type H Reflective
- 2. Color:
  - Background - White
  - Message - Black
- 3. Message Series - C
- 4. Corners may be square or rounded when base material is plywood but borders shall be rounded as shown. When base material is metal, the corners and borders shall be rounded.
- 5. Substitute appropriate numerals to nearest quarter mile and optically adjust spacing to achieve proper balance.

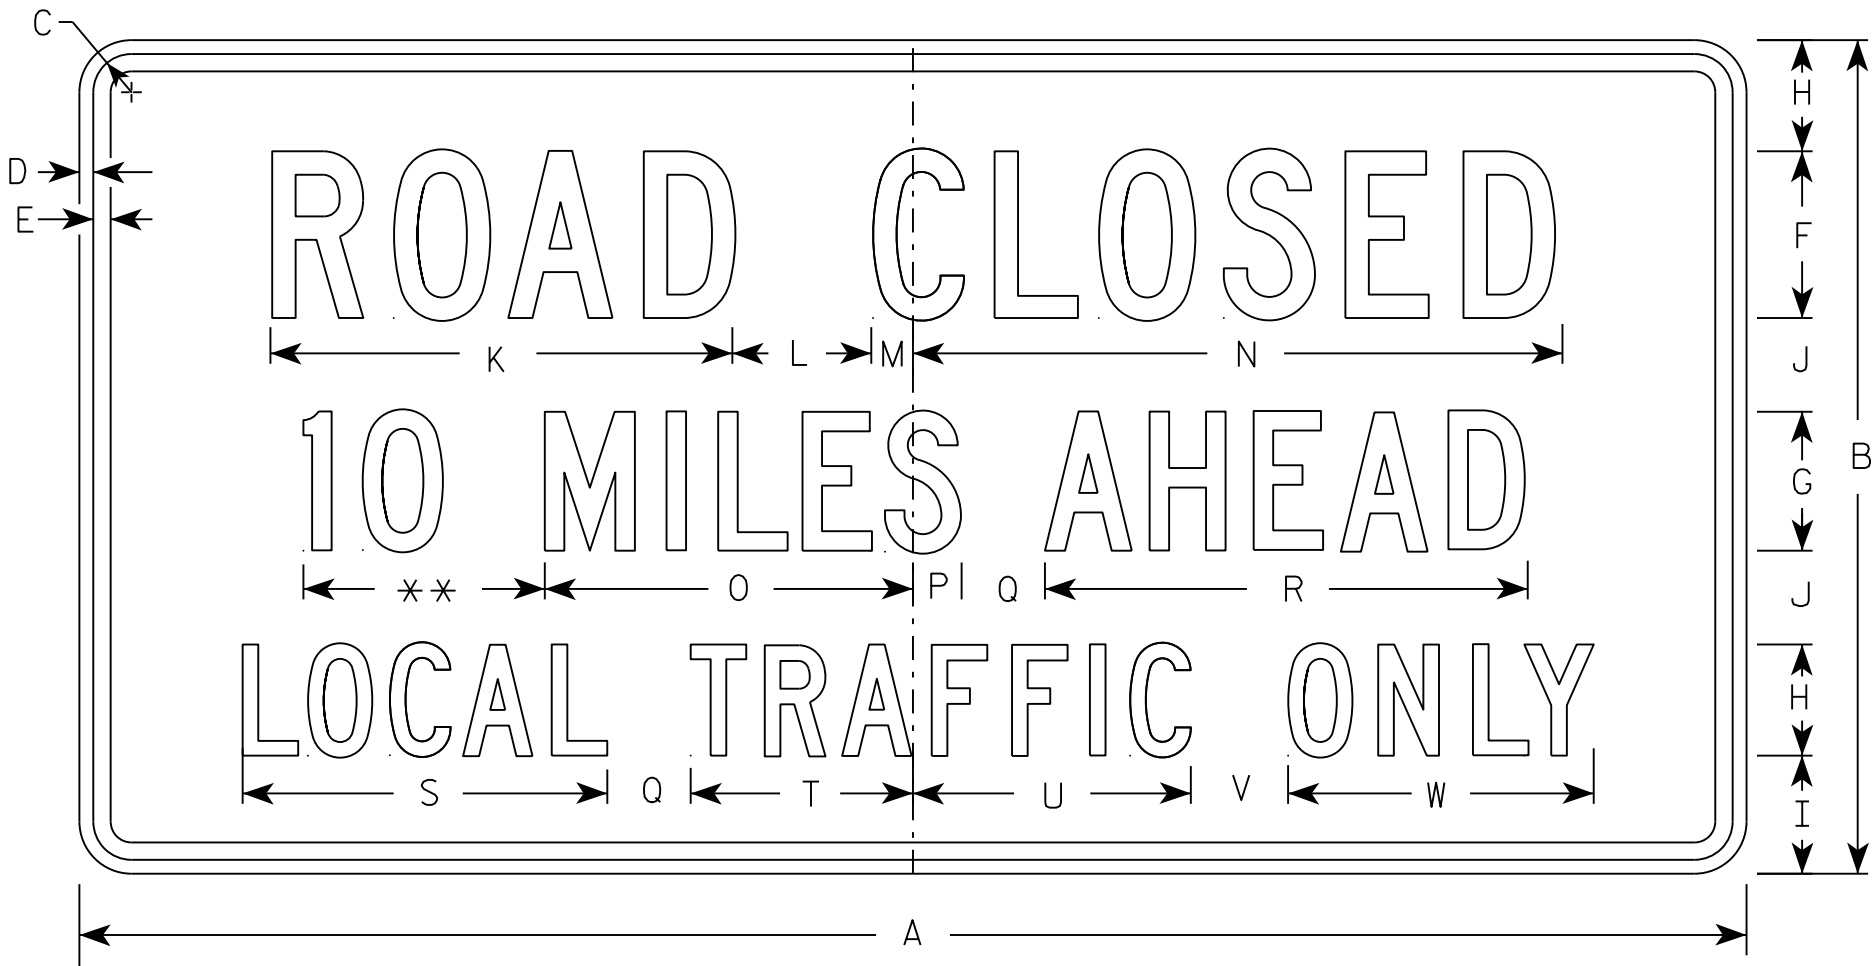

R11-3

\*\* See Note 5

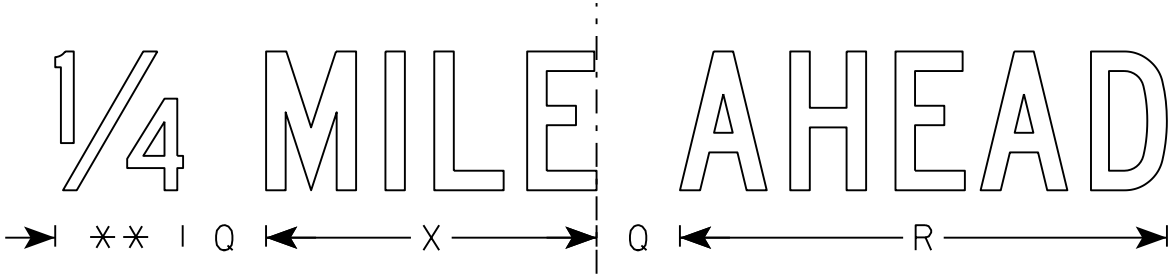

| SIZE | A  | B  | C     | D   | E   | F | G | H     | I     | J     | K      | L | M     | N      | O      | P     | Q | R      | S      | T     | U     | V     | W     | X      | Y | Z | Area<br>sq. ft. |
|------|----|----|-------|-----|-----|---|---|-------|-------|-------|--------|---|-------|--------|--------|-------|---|--------|--------|-------|-------|-------|-------|--------|---|---|-----------------|
| 1    | 36 | 18 | 1 3⁄8 | 1⁄2 | 5⁄8 | 4 | 3 | 2 1⁄2 | 2     | 2     | 11 1⁄8 | 3 | 1 1⁄8 | 15 1⁄4 | 8      | 1 1⁄2 | 2 | 10 3⁄4 | 8 3⁄8  | 4 3⁄4 | 6 1⁄2 | 2     | 6 3⁄4 | 7 1⁄8  |   |   | 4.5             |
| 2S   | 60 | 30 | 1 3⁄8 | 1⁄2 | 5⁄8 | 6 | 5 | 4     | 4 1⁄4 | 3 3⁄8 | 16 5⁄8 | 5 | 1 1⁄2 | 23     | 13 1⁄4 | 1 3⁄4 | 3 | 17 3⁄8 | 13 1⁄8 | 8     | 10    | 3 1⁄2 | 11    | 11 7⁄8 |   |   | 12.5            |
| 2M   | 60 | 30 | 1 3⁄8 | 1⁄2 | 5⁄8 | 6 | 5 | 4     | 4 1⁄4 | 3 3⁄8 | 16 5⁄8 | 5 | 1 1⁄2 | 23     | 13 1⁄4 | 1 3⁄4 | 3 | 17 3⁄8 | 13 1⁄8 | 8     | 10    | 3 1⁄2 | 11    | 11 7⁄8 |   |   | 12.5            |
| 3    |    |    
| 4    |    |    
| 5    |    |    


STANDARD SIGN  
R11-3

WISCONSIN DEPT OF TRANSPORTATION


APPROVED *Matthew R. Rauch*  
for State Traffic Engineer

DATE 3/15/17 PLATE NO. R11-3.8




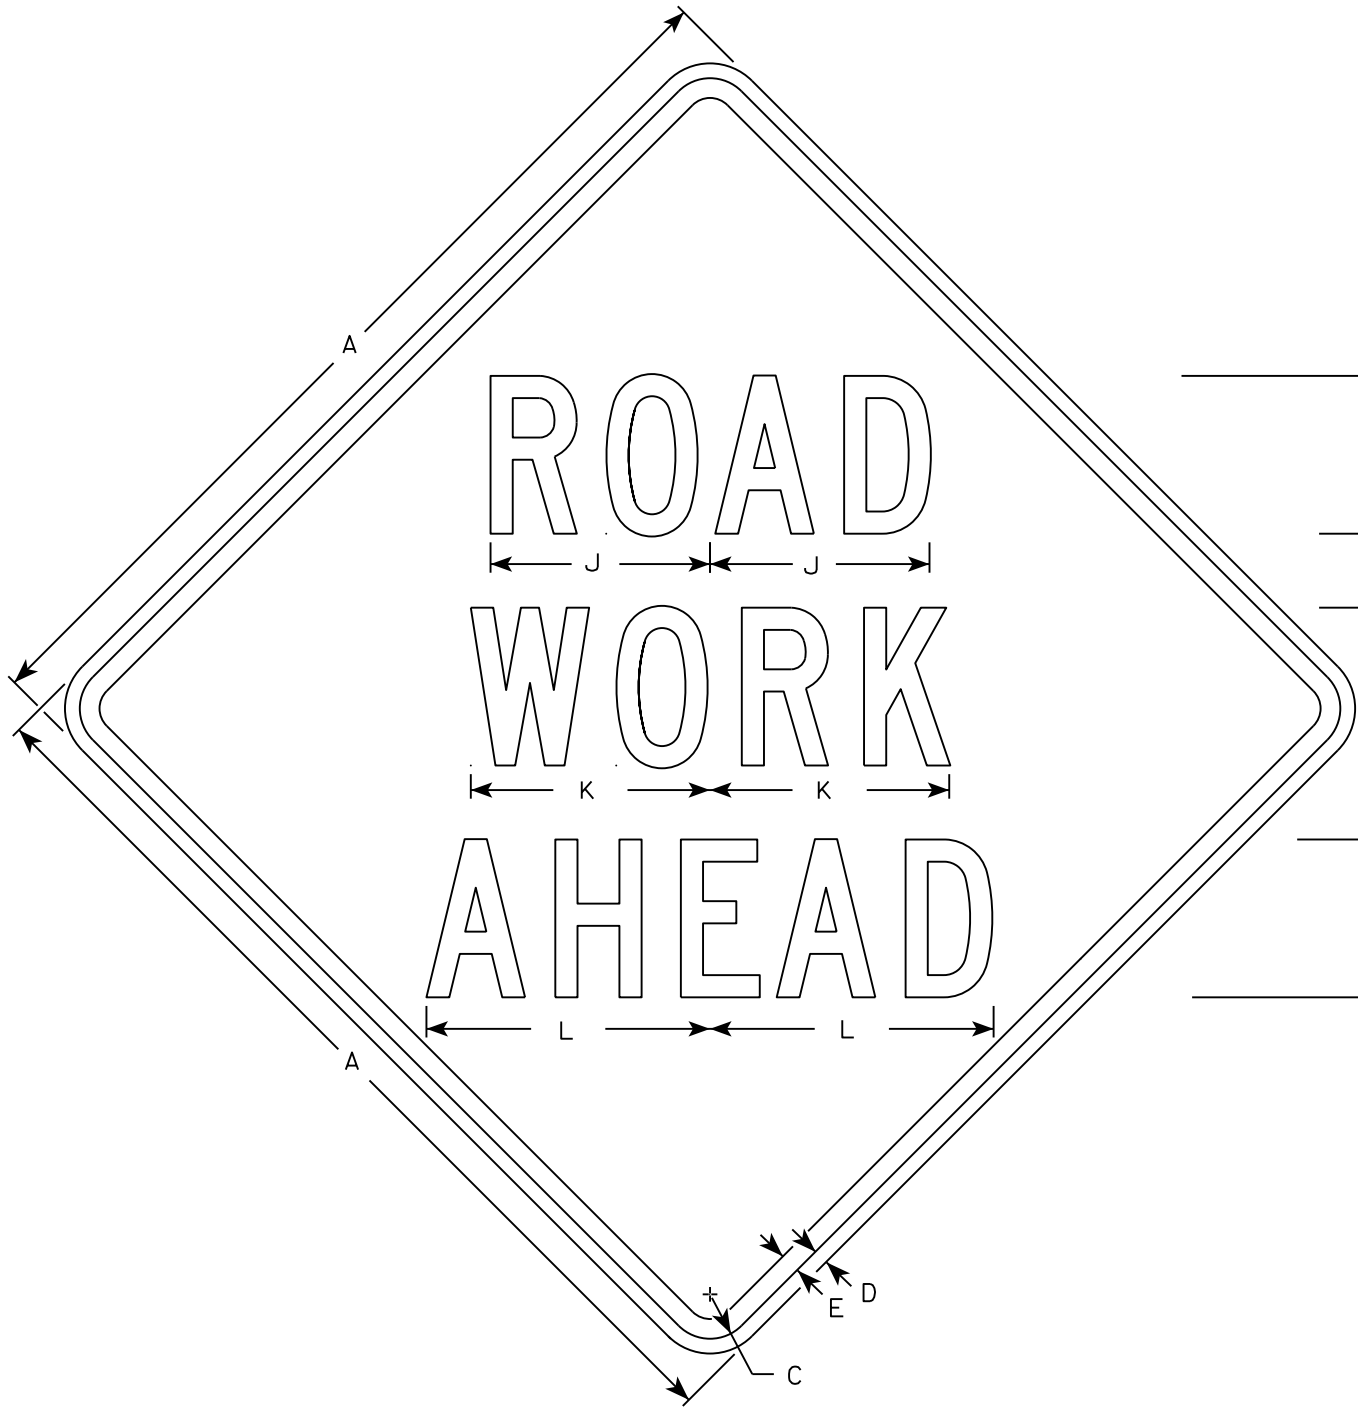


W20-1A

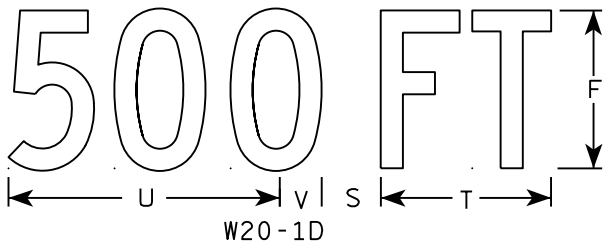


W20-1D

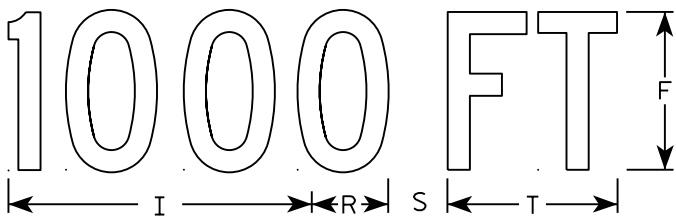


W20-1C

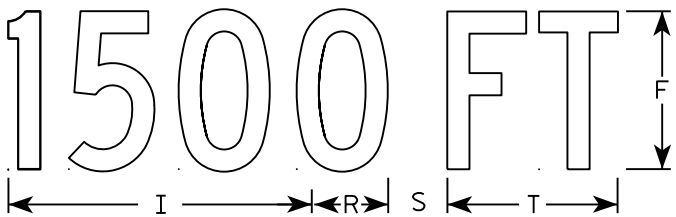


W20-1B

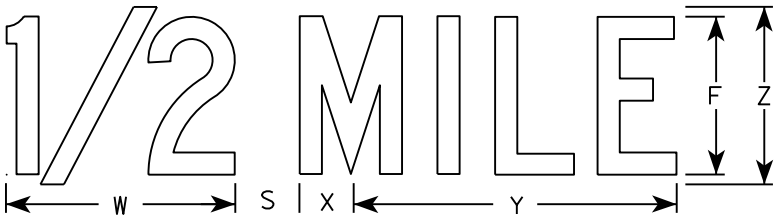

W20-1G

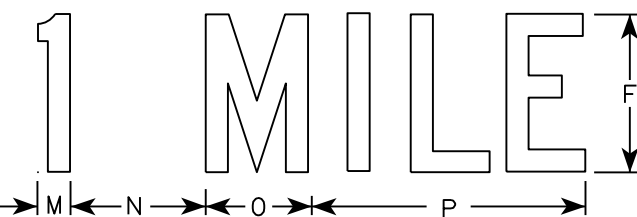

W20-1F

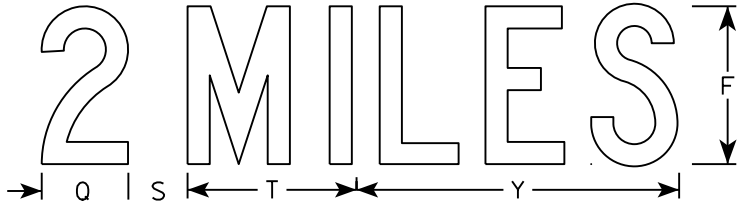

W20-1E

NOTES

- 1. Sign is Type II - Type F Reflective
- 2. Color:  
Background - Orange  
Message - Black
- 3. Message Series - C
- 4. Corners may be square or rounded when base material is plywood but borders shall be rounded as shown. When base material is metal, the corners and borders shall be rounded.

| SIZE | A  | B | C     | D   | E   | F | G     | H     | I      | J      | K      | L      | M     | N     | O     | P      | Q     | R     | S     | T     | U      | V     | W      | X     | Y      | Z | Area<br>sq. ft. |
|------|----|---|-------|-----|-----|---|-------|-------|--------|--------|--------|--------|-------|-------|-------|--------|-------|-------|-------|-------|--------|-------|--------|-------|--------|---|-----------------|
| 1    | 36 |   | 1 3/8 | 1/2 | 5/8 | 5 | 2 5/8 | 3 1/4 | 10 1/8 | 7      | 7 5/8  | 8 7/8  | 1 1/8 | 4 1/2 | 3 1/2 | 9      |       | 2 1/2 | 2 1/4 | 5 5/8 | 9      | 1 3/8 | 8      | 1 3/4 | 10 3/4 | 6 | 9.0             |
| 2S   | 48 |   | 2 1/4 | 3/4 | 1   | 8 | 3 3/4 | 5 1/8 | 15 3/8 | 11 1/8 | 12 1/8 | 14 3/8 | 1 5/8 | 6 7/8 | 5 3/8 | 13 7/8 | 4 3/8 | 3 7/8 | 3     | 8 5/8 | 13 3/4 | 2 1/8 | 11 7/8 | 2 3/4 | 16 3/8 | 9 | 16.0            |
| 2M   | 48 |   | 2 1/4 | 3/4 | 1   | 8 | 3 3/4 | 5 1/8 | 15 3/8 | 11 1/8 | 12 1/8 | 14 3/8 | 1 5/8 | 6 7/8 | 5 3/8 | 13 7/8 | 4 3/8 | 3 7/8 | 3     | 8 5/8 | 13 3/4 | 2 1/8 | 11 7/8 | 2 3/4 | 16 3/8 | 9 | 16.0            |
| 3    | 48 |   | 2 1/4 | 3/4 | 1   | 8 | 3 3/4 | 5 1/8 | 15 3/8 | 11 1/8 | 12 1/8 | 14 3/8 | 1 5/8 | 6 7/8 | 5 3/8 | 13 7/8 | 4 3/8 | 3 7/8 | 3     | 8 5/8 | 13 3/4 | 2 1/8 | 11 7/8 | 2 3/4 | 16 3/8 | 9 | 16.0            |
| 4    | 48 |   | 2 1/4 | 3/4 | 1   | 8 | 3 3/4 | 5 1/8 | 15 3/8 | 11 1/8 | 12 1/8 | 14 3/8 | 1 5/8 | 6 7/8 | 5 3/8 | 13 7/8 | 4 3/8 | 3 7/8 | 3     | 8 5/8 | 13 3/4 | 2 1/8 | 11 7/8 | 2 3/4 | 16 3/8 | 9 | 16.0            |
| 5    | 48 |   | 2 1/4 | 3/4 | 1   | 8 | 3 3/4 | 5 1/8 | 15 3/8 | 11 1/8 | 12 1/8 | 14 3/8 | 1 5/8 | 6 7/8 | 5 3/8 | 13 7/8 | 4 3/8 | 3 7/8 | 3     | 8 5/8 | 13 3/4 | 2 1/8 | 11 7/8 | 2 3/4 | 16 3/8 | 9 | 16.0            |


STANDARD SIGN  
W20-1A, B, C, D, F & G

WISCONSIN DEPT OF TRANSPORTATION


APPROVED *Matthew R. Rauch*  
for State Traffic Engineer

DATE 5/07/15 PLATE NO. W20-1.10


95

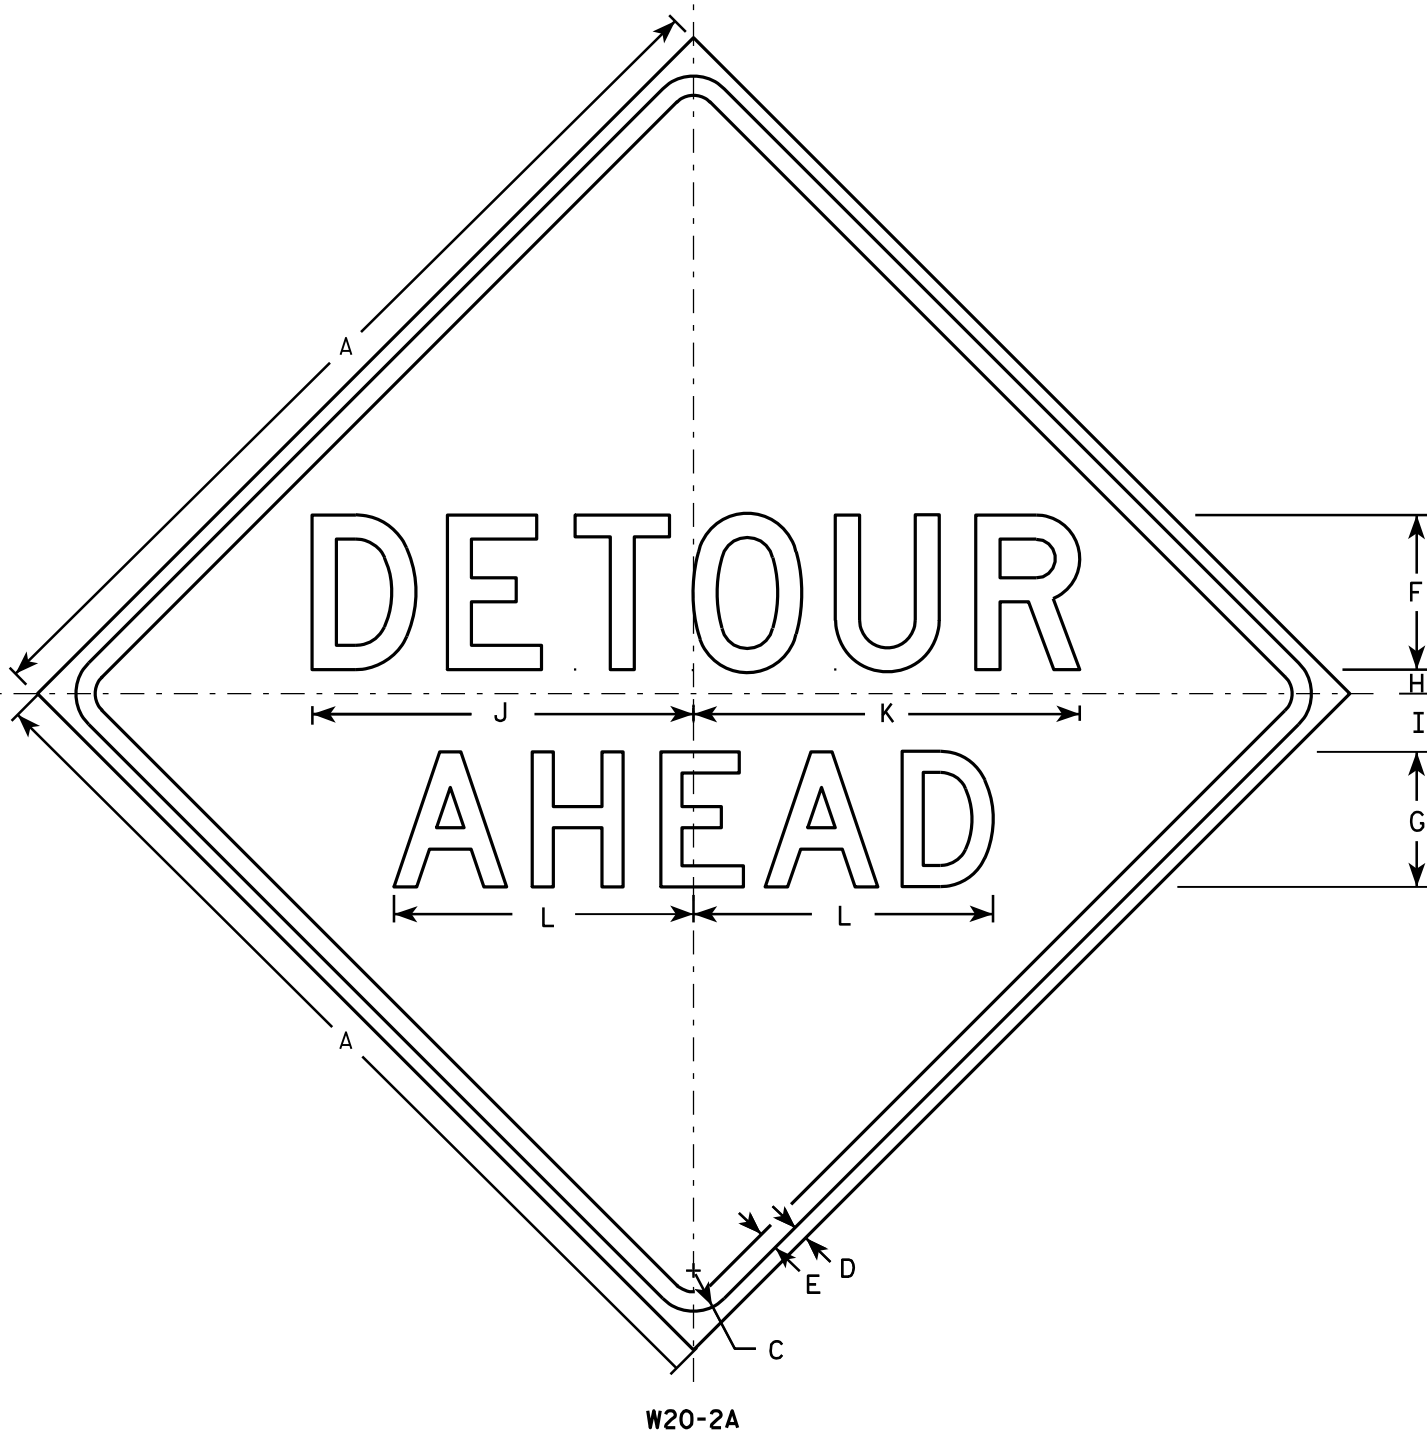


W20-2A

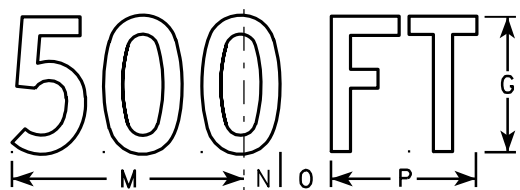

W20-2D

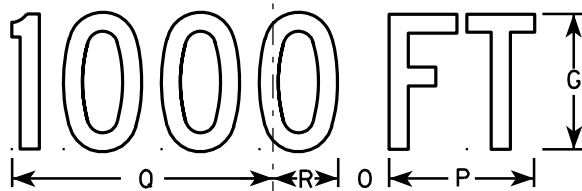

W20-2C

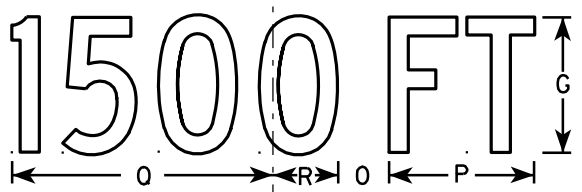

W20-2B



W20-2G



W20-2F

NOTES

- 1. Sign is Type II - Type F Reflective - reference WIS DOT Standard Specification for HIGHWAY and STRUCTURE CONSTRUCTION latest edition.
- 2. Color:
  - Background - Orange
  - Message - Black
- 3. Message Series - See note 5
- 4. Corners may be square or rounded when base material is plywood but borders shall be rounded as shown. When base material is metal, the corners and borders shall be rounded.
- 5. Line 1 is Series D.  
Line 2 is Series D for AHEAD and Series C for all other distances.


| SIZE | A  | B | C     | D   | E   | F | G | H     | I     | J      | K  | L      | M  | N     | O     | P     | Q      | R     | S     | T     | U     | V      | W     | X      | Y | Z | Area<br>sq. ft. |
|------|----|---|-------|-----|-----|---|---|-------|-------|--------|----|--------|----|-------|-------|-------|--------|-------|-------|-------|-------|--------|-------|--------|---|---|-----------------|
| 1    | 36 |   | 1 5/8 | 5/8 | 3/4 | 6 | 5 | 1     | 2 1/4 | 14 3/4 | 15 | 11 5/8 | 9  | 1 3/8 | 1 7/8 | 5 5/8 | 10 1/8 | 2 1/2 | 1 1/8 | 4 1/2 | 3 1/2 | 8      | 1 3/4 | 10 3/4 |   |   | 9.0             |
| 2S   | 48 |   | 2 1/4 | 3/4 | 1   | 8 | 7 | 1 1/4 | 3     | 19 3/4 | 20 | 15 1/2 | 12 | 1 7/8 | 2 5/8 | 7 1/2 | 13 1/2 | 3 3/8 | 1 1/2 | 6     | 4 5/8 | 10 5/8 | 2 3/8 | 14 3/8 |   |   | 16.0            |
| 2M   | 48 |   | 2 1/4 | 3/4 | 1   | 8 | 7 | 1 1/4 | 3     | 19 3/4 | 20 | 15 1/2 | 12 | 1 7/8 | 2 5/8 | 7 1/2 | 13 1/2 | 3 3/8 | 1 1/2 | 6     | 4 5/8 | 10 5/8 | 2 3/8 | 14 3/8 |   |   | 16.0            |
| 3    | 48 |   | 2 1/4 | 3/4 | 1   | 8 | 7 | 1 1/4 | 3     | 19 3/4 | 20 | 15 1/2 | 12 | 1 7/8 | 2 5/8 | 7 1/2 | 13 1/2 | 3 3/8 | 1 1/2 | 6     | 4 5/8 | 10 5/8 | 2 3/8 | 14 3/8 |   |   | 16.0            |
| 4    | 48 |   | 2 1/4 | 3/4 | 1   | 8 | 7 | 1 1/4 | 3     | 19 3/4 | 20 | 15 1/2 | 12 | 1 7/8 | 2 5/8 | 7 1/2 | 13 1/2 | 3 3/8 | 1 1/2 | 6     | 4 5/8 | 10 5/8 | 2 3/8 | 14 3/8 |   |   | 16.0            |
| 5    | 48 |   | 2 1/4 | 3/4 | 1   | 8 | 7 | 1 1/4 | 3     | 19 3/4 | 20 | 15 1/2 | 12 | 1 7/8 | 2 5/8 | 7 1/2 | 13 1/2 | 3 3/8 | 1 1/2 | 6     | 4 5/8 | 10 5/8 | 2 3/8 | 14 3/8 |   |   | 16.0            |

STANDARD SIGN  
W20-2A,B,C,D,F & G

WISCONSIN DEPT OF TRANSPORTATION

APPROVED *Matthew R. Rauch*  
for State Traffic Engineer  
DATE 3/18/11 PLATE NO. W20-2.6



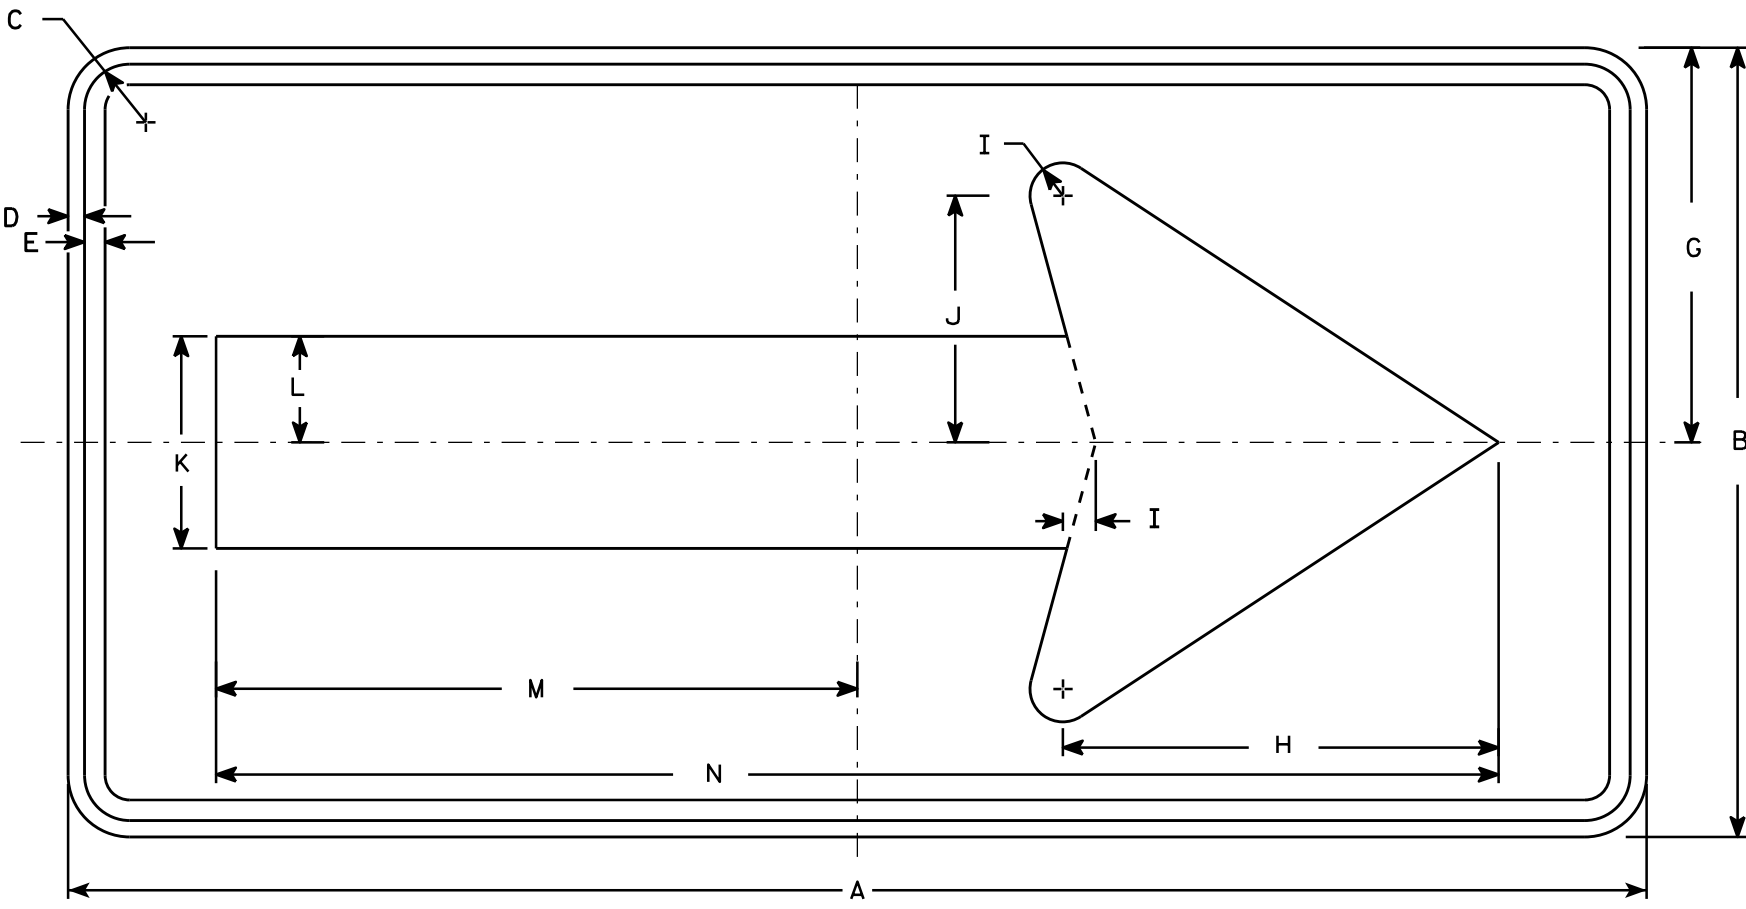

W01-6

NOTES

- 1. Sign is Type II - Type F Reflective - reference WIS DOT Standard Specification for HIGHWAY and STRUCTURE CONSTRUCTION latest edition.
- 2. Color:  
Background - Orange  
Message - Black
- 3. Corners may be square or rounded when base material is plywood but borders shall be rounded as shown. When base material is metal, the corners and borders shall be rounded.

| SIZE | A  | B  | C     | D   | E   | F | G  | H      | I     | J     | K     | L     | M      | N      | O | P | Q | R | S | T | U | V | W | X | Y | Z | Area<br>sq. ft. |
|------|----|----|-------|-----|-----|---|----|--------|-------|-------|-------|-------|--------|--------|---|---|---|---|---|---|---|---|---|---|---|---|-----------------|
| 1    |    |    
| 2S   | 48 | 24 | 1 3/8 | 1/2 | 5/8 |   | 12 | 13 1/4 | 1     | 7 1/2 | 6 1/2 | 3 1/4 | 19 1/2 | 39     |   |   |   |   |   |   |   |   |   |   |   |   | 8.0             |
| 2M   | 48 | 24 | 1 3/8 | 1/2 | 5/8 |   | 12 | 13 1/4 | 1     | 7 1/2 | 6 1/2 | 3 1/4 | 19 1/2 | 39     |   |   |   |   |   |   |   |   |   |   |   |   | 8.0             |
| 3    | 60 | 30 | 1 3/8 | 1/2 | 5/8 |   | 15 | 16 1/4 | 1 1/4 | 9 1/4 | 8     | 4     | 24 3/8 | 48 3/4 |   |   |   |   |   |   |   |   |   |   |   |   | 12.5            |
| 4    | 60 | 30 | 1 3/8 | 1/2 | 5/8 |   | 15 | 16 1/4 | 1 1/4 | 9 1/4 | 8     | 4     | 24 3/8 | 48 3/4 |   |   |   |   |   |   |   |   |   |   |   |   | 12.5            |
| 5    | 60 | 30 | 1 3/8 | 1/2 | 5/8 |   | 15 | 16 1/4 | 1 1/4 | 9 1/4 | 8     | 4     | 24 3/8 | 48 3/4 |   |   |   |   |   |   |   |   |   |   |   |   | 12.5            |

STANDARD SIGN

W01-6

WISCONSIN DEPT OF TRANSPORTATION

APPROVED *Matthew R. Rauch*  
for State Traffic Engineer

DATE 11/18/13 PLATE 97 W01-6.1

PROJECT NO:

HWY:

COUNTY:



SHEET NO: E


| STATION | Real Station | Distance | AREA (SF) |                                        |       | Incremental Vol (CY) (Unadjusted) |                                        |        | Cumulative Vol (CY) |                          |               |
|---------|--------------|----------|-----------|----------------------------------------|-------|-----------------------------------|----------------------------------------|--------|---------------------|--------------------------|---------------|
|         |              |          | Cut       | Salvaged/Unusable<br>Pavement Material | Fill  | Cut                               | Salvaged/Unusable<br>Pavement Material | Fill   | Cut<br>1.00         | Expanded<br>Fill<br>1.30 | Mass Ordinate |
|         |              |          |           |                                        |       |                                   |                                        |        |                     |                          |               |
|         |              |          |           |                                        |       | Note 1                            | Note 2                                 | Note 3 | Note 1              |                          | Note 8        |
| 44+00   | 4400.00      | 0.00     | 100.58    | 55.00                                  | 1.36  | 0                                 | 0                                      | 0      | 0                   | 0                        | 0             |
| 44+50   | 4450.00      | 50.00    | 97.07     | 55.00                                  | 4.15  | 183                               | 102                                    | 5      | 183                 | 7                        | 75            |
| 45+00   | 4500.00      | 50.00    | 88.32     | 55.00                                  | 8.26  | 172                               | 102                                    | 11     | 355                 | 22                       | 129           |
| 45+50   | 4550.00      | 50.00    | 84.79     | 55.00                                  | 8.76  | 160                               | 102                                    | 16     | 515                 | 42                       | 167           |
| 46+00   | 4600.00      | 50.00    | 82.48     | 55.00                                  | 4.44  | 155                               | 102                                    | 12     | 670                 | 58                       | 204           |
| 46+50   | 4650.00      | 50.00    | 73.42     | 55.00                                  | 6.90  | 144                               | 102                                    | 11     | 814                 | 72                       | 233           |
| 47+00   | 4700.00      | 50.00    | 70.62     | 55.00                                  | 11.63 | 133                               | 102                                    | 17     | 948                 | 94                       | 243           |
| 47+50   | 4750.00      | 50.00    | 70.02     | 55.00                                  | 14.39 | 130                               | 102                                    | 24     | 1,078               | 125                      | 240           |
| 48+00   | 4800.00      | 50.00    | 77.92     | 55.00                                  | 6.95  | 137                               | 102                                    | 20     | 1,215               | 151                      | 249           |
| 48+50   | 4850.00      | 50.00    | 84.84     | 55.00                                  | 4.64  | 151                               | 102                                    | 11     | 1,365               | 165                      | 284           |
| 49+00   | 4900.00      | 50.00    | 76.88     | 55.00                                  | 2.35  | 150                               | 102                                    | 6      | 1,515               | 173                      | 323           |
| 49+50   | 4950.00      | 50.00    | 67.67     | 55.00                                  | 4.57  | 134                               | 102                                    | 6      | 1,649               | 182                      | 347           |
| 50+00   | 5000.00      | 50.00    | 67.89     | 55.00                                  | 12.28 | 126                               | 102                                    | 16     | 1,775               | 202                      | 350           |
| 50+50   | 5050.00      | 50.00    | 69.94     | 55.00                                  | 18.33 | 128                               | 102                                    | 28     | 1,902               | 239                      | 339           |
| 51+00   | 5100.00      | 50.00    | 73.86     | 55.00                                  | 24.22 | 133                               | 102                                    | 39     | 2,035               | 290                      | 319           |
| 51+50   | 5150.00      | 50.00    | 72.37     | 55.00                                  | 16.04 | 135                               | 102                                    | 37     | 2,171               | 338                      | 305           |
| 52+00   | 5200.00      | 50.00    | 65.83     | 55.00                                  | 20.88 | 128                               | 102                                    | 34     | 2,299               | 383                      | 286           |
| 52+50   | 5250.00      | 50.00    | 68.50     | 55.00                                  | 20.24 | 124                               | 102                                    | 38     | 2,423               | 432                      | 259           |
| 53+00   | 5300.00      | 50.00    | 70.01     | 55.00                                  | 13.22 | 128                               | 102                                    | 31     | 2,551               | 473                      | 245           |
| 53+50   | 5350.00      | 50.00    | 71.39     | 55.00                                  | 11.09 | 131                               | 102                                    | 23     | 2,682               | 502                      | 245           |
| 54+00   | 5400.00      | 50.00    | 75.47     | 55.00                                  | 10.08 | 136                               | 102                                    | 20     | 2,818               | 527                      | 254           |
| 54+50   | 5450.00      | 50.00    | 75.39     | 55.00                                  | 7.04  | 140                               | 102                                    | 16     | 2,958               | 548                      | 271           |
| 55+00   | 5500.00      | 50.00    | 75.99     | 55.00                                  | 3.96  | 140                               | 102                                    | 10     | 3,098               | 561                      | 296           |
| 55+50   | 5550.00      | 50.00    | 78.95     | 55.00                                  | 2.73  | 143                               | 102                                    | 6      | 3,242               | 569                      | 330           |
| 56+00   | 5600.00      | 50.00    | 75.91     | 55.00                                  | 3.52  | 143                               | 102                                    | 6      | 3,385               | 577                      | 364           |
| 56+50   | 5650.00      | 50.00    | 77.20     | 55.00                                  | 5.65  | 142                               | 102                                    | 8      | 3,527               | 588                      | 393           |
| 57+00   | 5700.00      | 50.00    | 78.49     | 55.00                                  | 7.13  | 144                               | 102                                    | 12     | 3,671               | 603                      | 419           |
| 57+50   | 5750.00      | 50.00    | 74.27     | 55.00                                  | 12.41 | 141                               | 102                                    | 18     | 3,812               | 627                      | 436           |
| 58+00   | 5800.00      | 50.00    | 78.86     | 55.00                                  | 0.75  | 142                               | 102                                    | 12     | 3,954               | 643                      | 460           |
| 58+50   | 5850.00      | 50.00    | 73.69     | 55.00                                  | 6.24  | 141                               | 102                                    | 6      | 4,095               | 651                      | 491           |
| 59+00   | 5900.00      | 50.00    | 75.45     | 55.00                                  | 0.78  | 138                               | 102                                    | 7      | 4,233               | 659                      | 518           |
| 59+50   | 5950.00      | 50.00    | 80.53     | 55.00                                  | 2.09  | 144                               | 102                                    | 3      | 4,378               | 663                      | 558           |
| 60+00   | 6000.00      | 50.00    | 82.34     | 55.00                                  | 1.47  | 151                               | 102                                    | 3      | 4,529               | 667                      | 602           |
| 60+25   | 6025.00      | 25.00    | 86.98     | 55.00                                  | 3.72  | 78                                | 51                                     | 2      | 4,607               | 670                      | 627           |


| STATION | Real Station | Distance | AREA (SF) |                                        |       | Incremental Vol (CY) (Unadjusted) |                                        |        | Cumulative Vol (CY) |                          |               |
|---------|--------------|----------|-----------|----------------------------------------|-------|-----------------------------------|----------------------------------------|--------|---------------------|--------------------------|---------------|
|         |              |          | Cut       | Salvaged/Unusable<br>Pavement Material | Fill  | Cut                               | Salvaged/Unusable<br>Pavement Material | Fill   | Cut<br>1.00         | Expanded<br>Fill<br>1.30 | Mass Ordinate |
|         |              |          |           |                                        |       |                                   |                                        |        |                     |                          |               |
|         |              |          |           |                                        |       | Note 1                            | Note 2                                 | Note 3 | Note 1              |                          | Note 8        |
| 119+00  | 11900.00     | 25.00    | 0.00      | 0.00                                   | 0.00  | 0                                 | 0                                      | 0      | 0                   | 0                        | 0             |
| 120+00  | 12000.00     | 100.00   | 0.00      | 0.00                                   | 17.41 | 0                                 | 0                                      | 32     | 0                   | 42                       | -42           |
| 121+00  | 12100.00     | 100.00   | 0.00      | 0.00                                   | 10.34 | 0                                 | 0                                      | 51     | 0                   | 109                      | -109          |
| 122+00  | 12200.00     | 100.00   | 0.00      | 0.00                                   | 5.68  | 0                                 | 0                                      | 30     | 0                   | 147                      | -147          |
| 123+00  | 12300.00     | 100.00   | 0.00      | 0.00                                   | 1.90  | 0                                 | 0                                      | 14     | 0                   | 166                      | -166          |
| 124+00  | 12400.00     | 100.00   | 0.00      | 0.00                                   | 2.03  | 0                                 | 0                                      | 7      | 0                   | 175                      | -175          |
| 125+00  | 12500.00     | 100.00   | 0.00      | 0.00                                   | 0.93  | 0                                 | 0                                      | 5      | 0                   | 182                      | -182          |
| 126+00  | 12600.00     | 100.00   | 0.00      | 0.00                                   | 30.84 | 0                                 | 0                                      | 59     | 0                   | 259                      | -259          |
| 126+50  | 12650.00     | 50.00    | 0.00      | 0.00                                   | 0.00  | 0                                 | 0                                      | 0      | 0                   | 259                      | -259          |

| STATION | Real Station | Pipe Length | AREA (SF) |                                        |        | Incremental Vol (CY) (Unadjusted) |                                        |        | Cumulative Vol (CY) |                          |               |
|---------|--------------|-------------|-----------|----------------------------------------|--------|-----------------------------------|----------------------------------------|--------|---------------------|--------------------------|---------------|
|         |              |             | Cut       | Salvaged/Unusable<br>Pavement Material | Fill   | Cut                               | Salvaged/Unusable<br>Pavement Material | Fill   | Cut<br>1.00         | Expanded<br>Fill<br>1.30 | Mass Ordinate |
|         |              |             |           |                                        |        |                                   |                                        |        |                     |                          |               |
|         |              |             |           |                                        |        | Note 1                            | Note 2                                 | Note 3 | Note 1              |                          | Note 8        |
| 35+92   | 3592.00      | 50          | 70.16     | 20.66                                  | 44.60  | 130                               | 38                                     | 83     | 130                 | 107                      | -16           |
| 42+92   | 4292.00      | 65          | 58.70     | 18.70                                  | 36.86  | 141                               | 45                                     | 89     | 271                 | 223                      | -35           |
| 74+92   | 7492.00      | 52          | 117.70    | 26.70                                  | 87.86  | 227                               | 51                                     | 169    | 498                 | 443                      | -79           |
| 101+92  | 10192.00     | 73          | 117.70    | 26.70                                  | 87.86  | 318                               | 72                                     | 238    | 816                 | 752                      | -142          |
| 139+27  | 13927.00     | 51          | 58.70     | 18.70                                  | 36.86  | 111                               | 35                                     | 70     | 927                 | 842                      | -157          |
| 144+27  | 14427.00     | 51          | 58.70     | 18.70                                  | 36.86  | 111                               | 35                                     | 70     | 1,038               | 933                      | -172          |
| 154+67  | 15467.00     | 52          | 58.70     | 18.70                                  | 36.86  | 113                               | 36                                     | 71     | 1,151               | 1,025                    | -187          |
| 164+92  | 16492.00     | 51          | 117.70    | 26.70                                  | 87.86  | 222                               | 50                                     | 166    | 1,373               | 1,241                    | -231          |
| 212+75  | 21275.00     | 89          | 151.75    | 31.75                                  | 107.44 | 500                               | 105                                    | 354    | 1,873               | 1,701                    | -296          |

| STATION | Real Station | Pipe Length | AREA (SF) |                                        |        | Incremental Vol (CY) (Unadjusted) |                                        |        | Cumulative Vol (CY) |                          |               |
|---------|--------------|-------------|-----------|----------------------------------------|--------|-----------------------------------|----------------------------------------|--------|---------------------|--------------------------|---------------|
|         |              |             | Cut       | Salvaged/Unusable<br>Pavement Material | Fill   | Cut                               | Salvaged/Unusable<br>Pavement Material | Fill   | Cut<br>1.00         | Expanded<br>Fill<br>1.30 | Mass Ordinate |
|         |              |             |           |                                        |        |                                   |                                        |        |                     |                          |               |
|         |              |             |           |                                        |        | Note 1                            | Note 2                                 | Note 3 | Note 1              |                          | Note 8        |
| 265+90  | 26590.00     | 79          | 117.70    | 26.70                                  | 87.86  | 344                               | 78                                     | 257    | 344                 | 334                      | -68           |
| 266+75  | 26675.00     | 64          | 58.70     | 18.70                                  | 36.86  | 139                               | 44                                     | 87     | 484                 | 448                      | -87           |
| 285+00  | 28500.00     | 56          | 168.20    | 32.70                                  | 125.88 | 349                               | 68                                     | 261    | 832                 | 787                      | -145          |
| 319+00  | 31900.00     | 80          | 58.70     | 18.70                                  | 36.86  | 174                               | 55                                     | 109    | 1,006               | 929                      | -169          |
| 319+92  | 31992.00     | 74          | 117.70    | 26.70                                  | 87.86  | 323                               | 73                                     | 241    | 1,329               | 1,242                    | -232          |
| 333+00  | 33300.00     | 57          | 58.70     | 18.70                                  | 36.86  | 124                               | 39                                     | 78     | 1,453               | 1,343                    | -249          |
| 348+96  | 34896.00     | 96          | 55.20     | 18.20                                  | 34.60  | 196                               | 65                                     | 123    | 1,649               | 1,503                    | -277          |
| 366+18  | 36618.00     | 54          | 117.70    | 26.70                                  | 87.86  | 235                               | 53                                     | 176    | 1,884               | 1,732                    | -324          |
| 372+30  | 37230.00     | 78          | 70.15     | 20.65                                  | 44.60  | 203                               | 60                                     | 129    | 2,087               | 1,899                    | -348          |
| 373+20  | 37320.00     | 76          | 70.15     | 20.65                                  | 44.60  | 197                               | 58                                     | 126    | 2,285               | 2,062                    | -372          |
| 399+45  | 39945.00     | 54          | 58.70     | 18.70                                  | 36.86  | 117                               | 37                                     | 74     | 2,402               | 2,158                    | -388          |
| 418+00  | 41800.00     | 48          | 89.61     | 26.41                                  | 54.20  | 159                               | 47                                     | 96     | 2,561               | 2,284                    | -401          |

 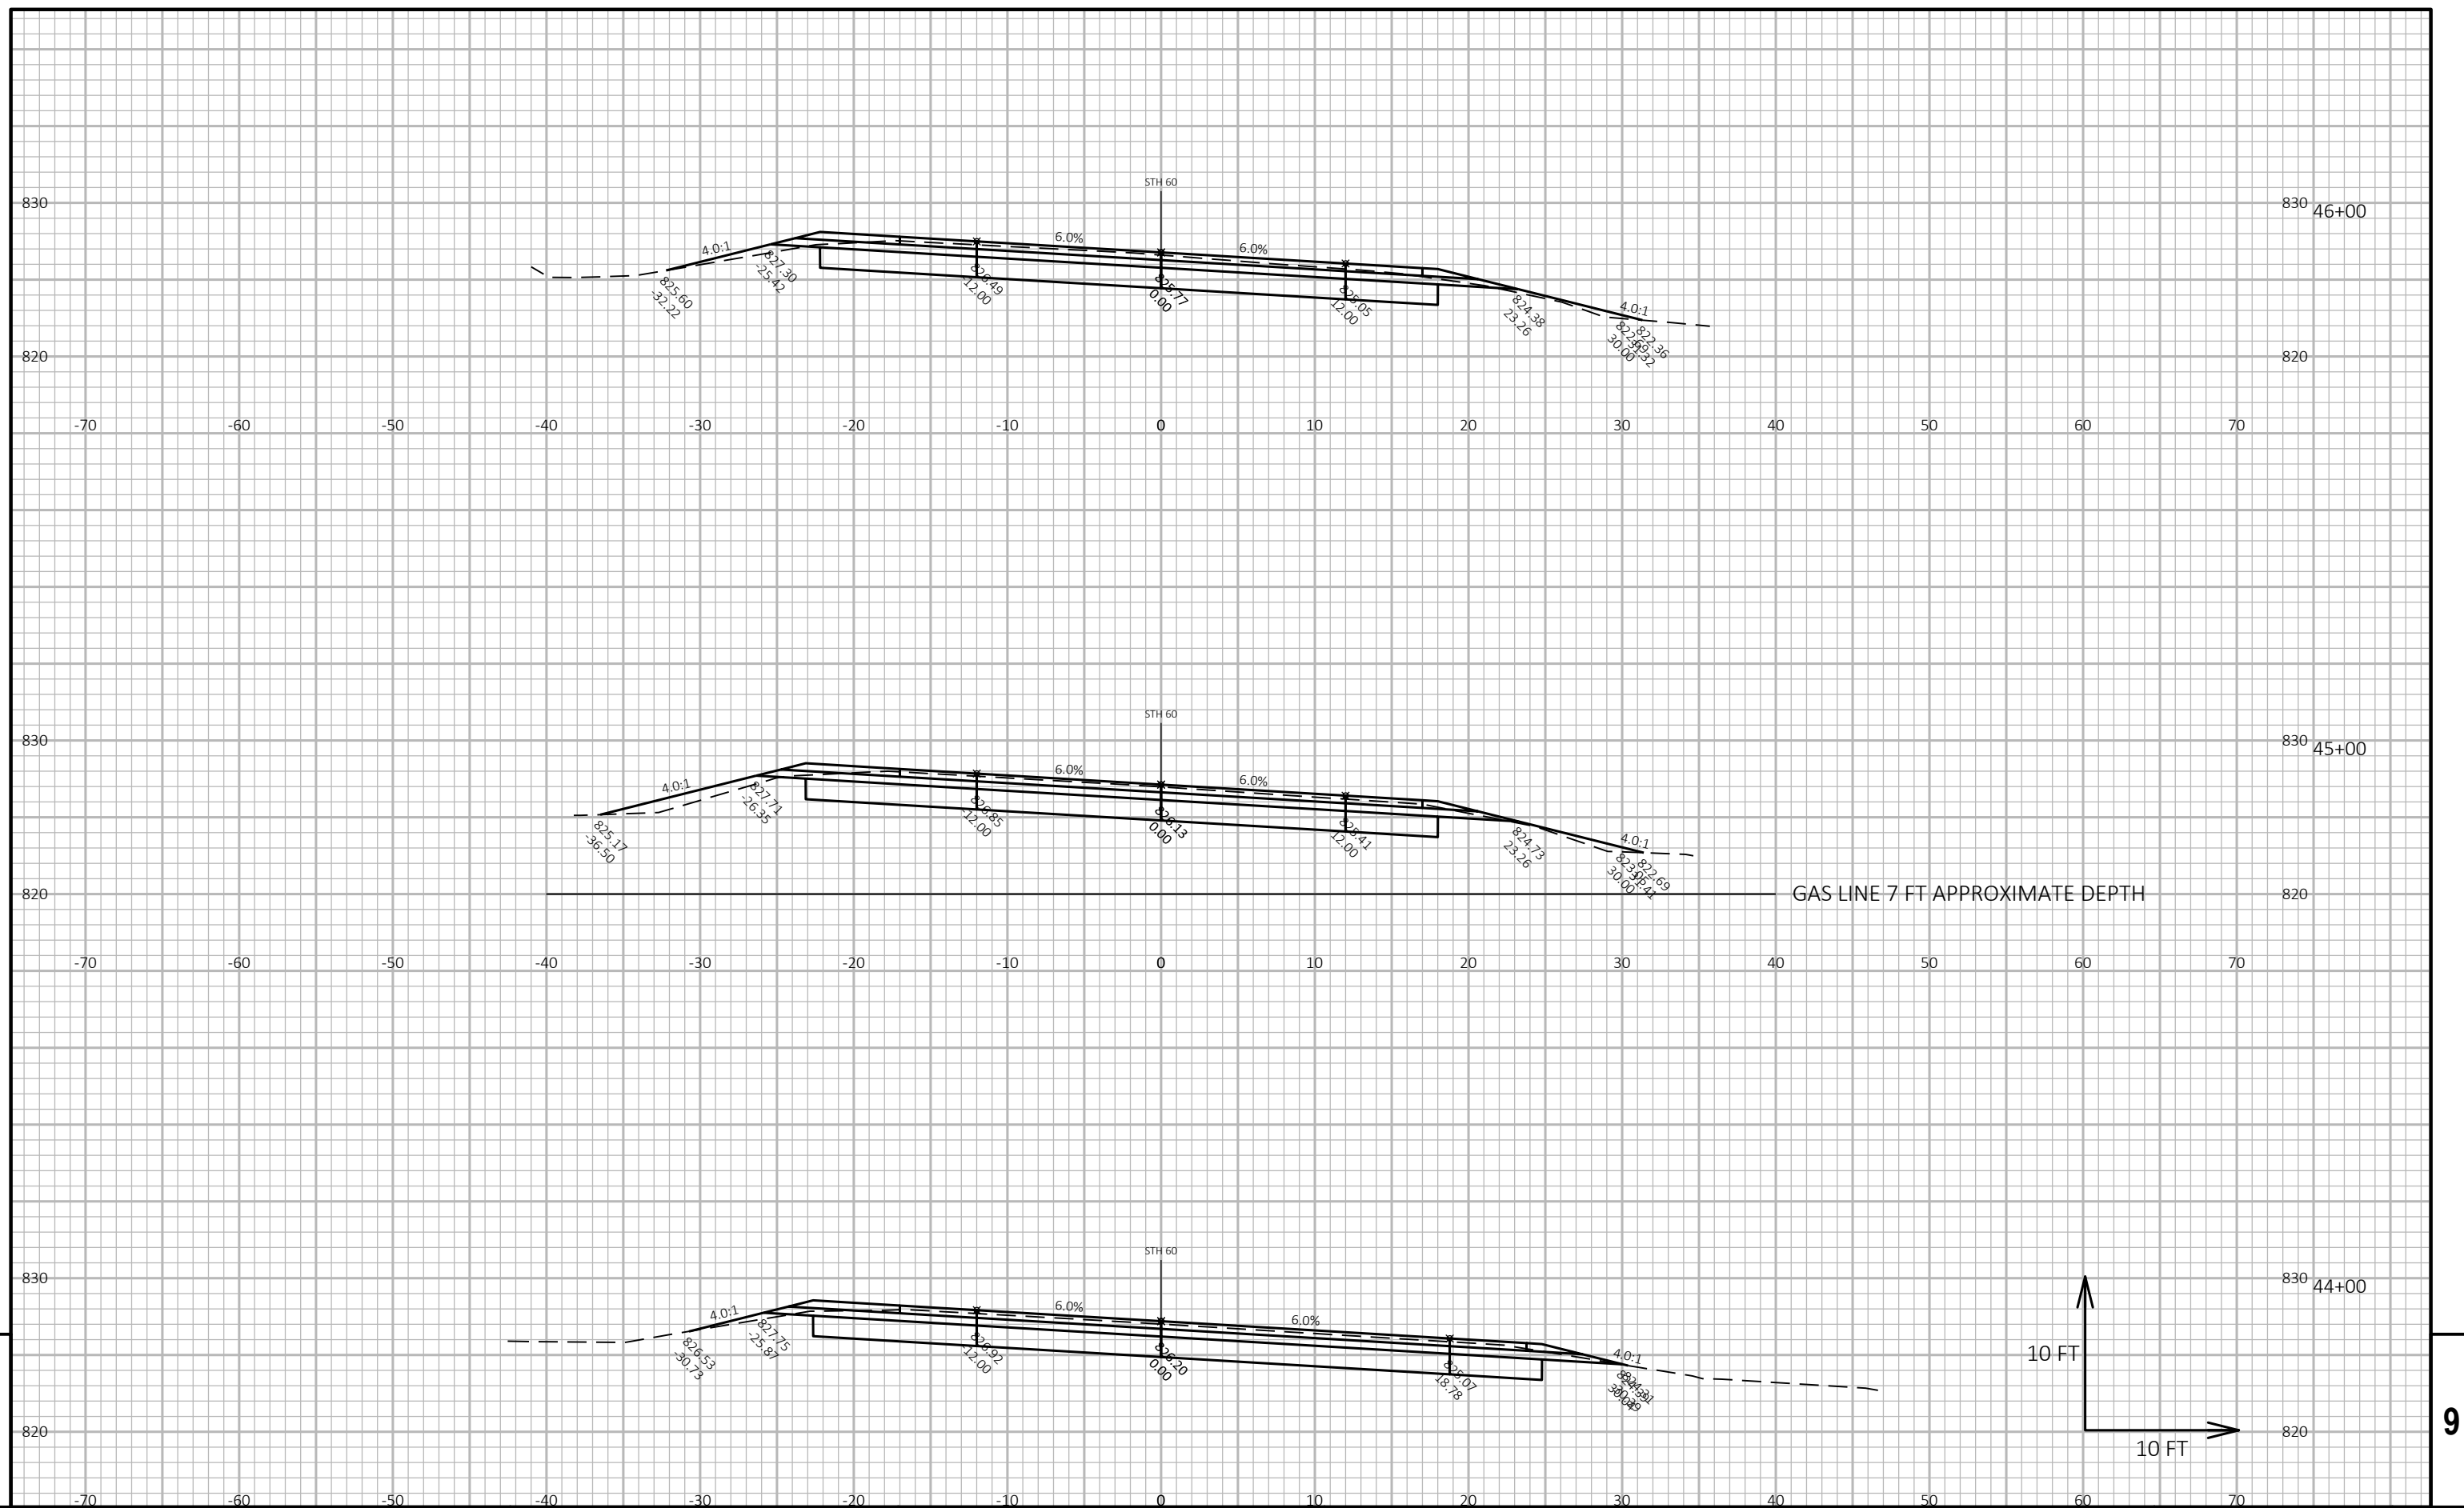

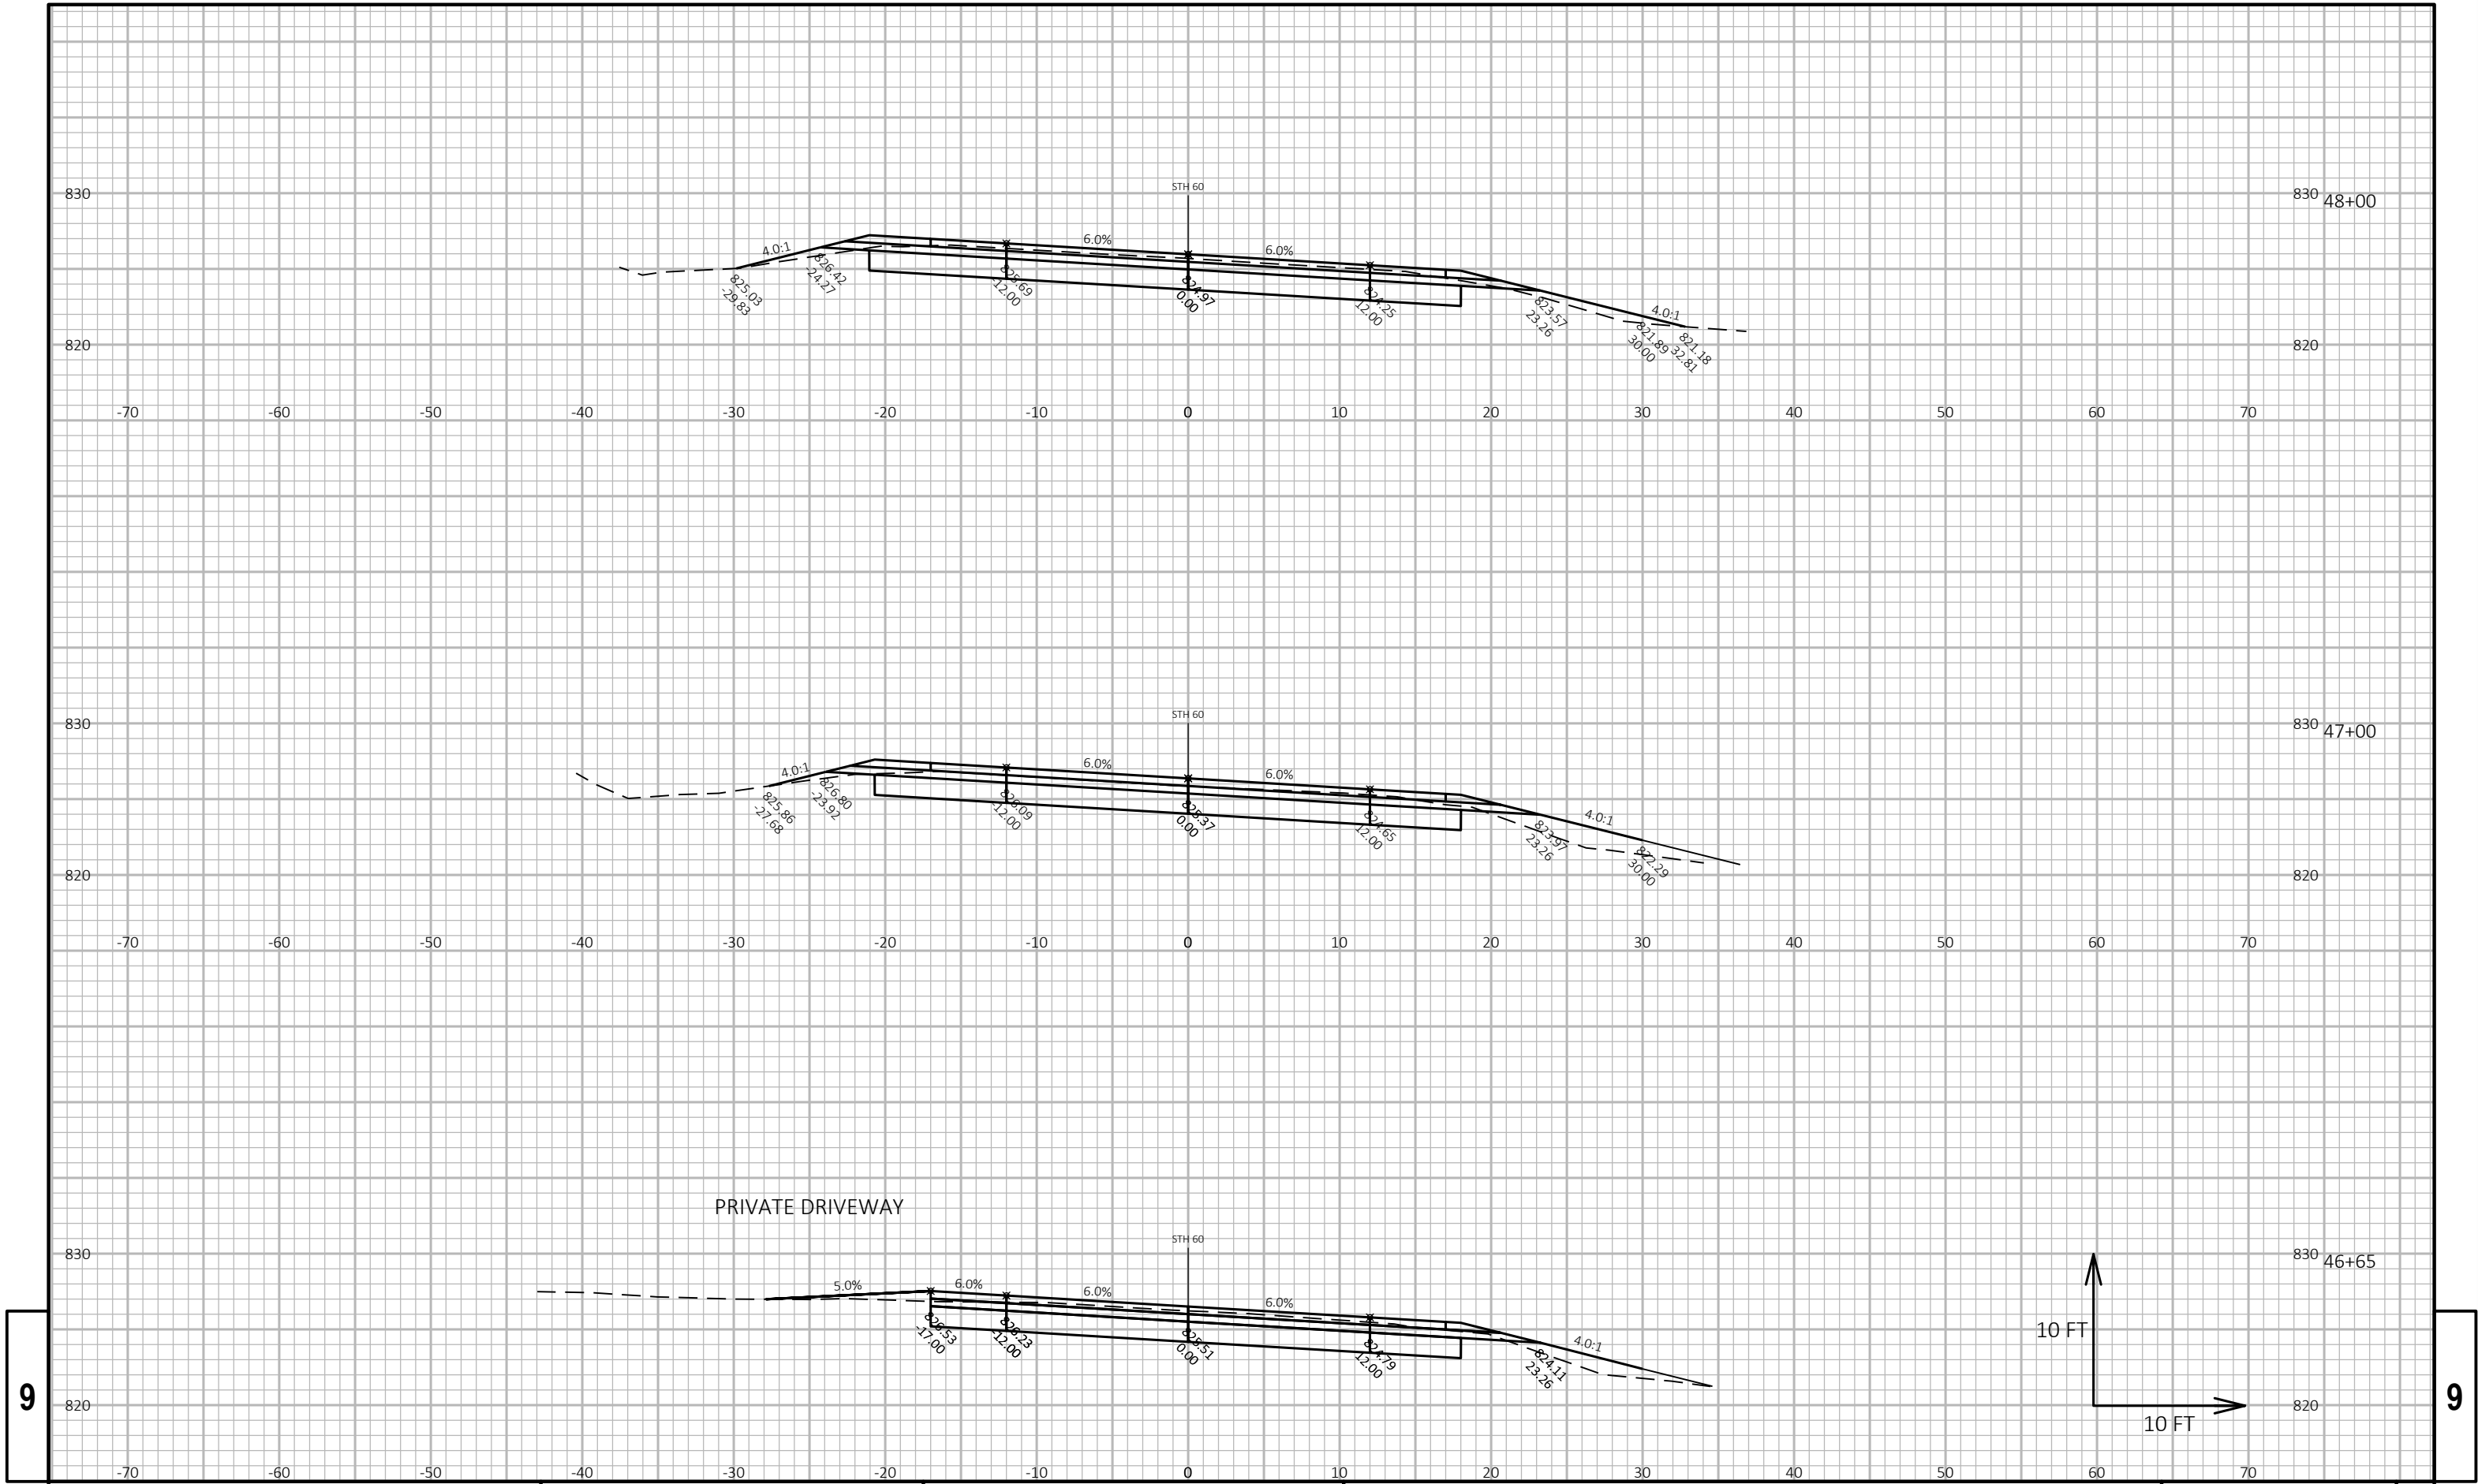


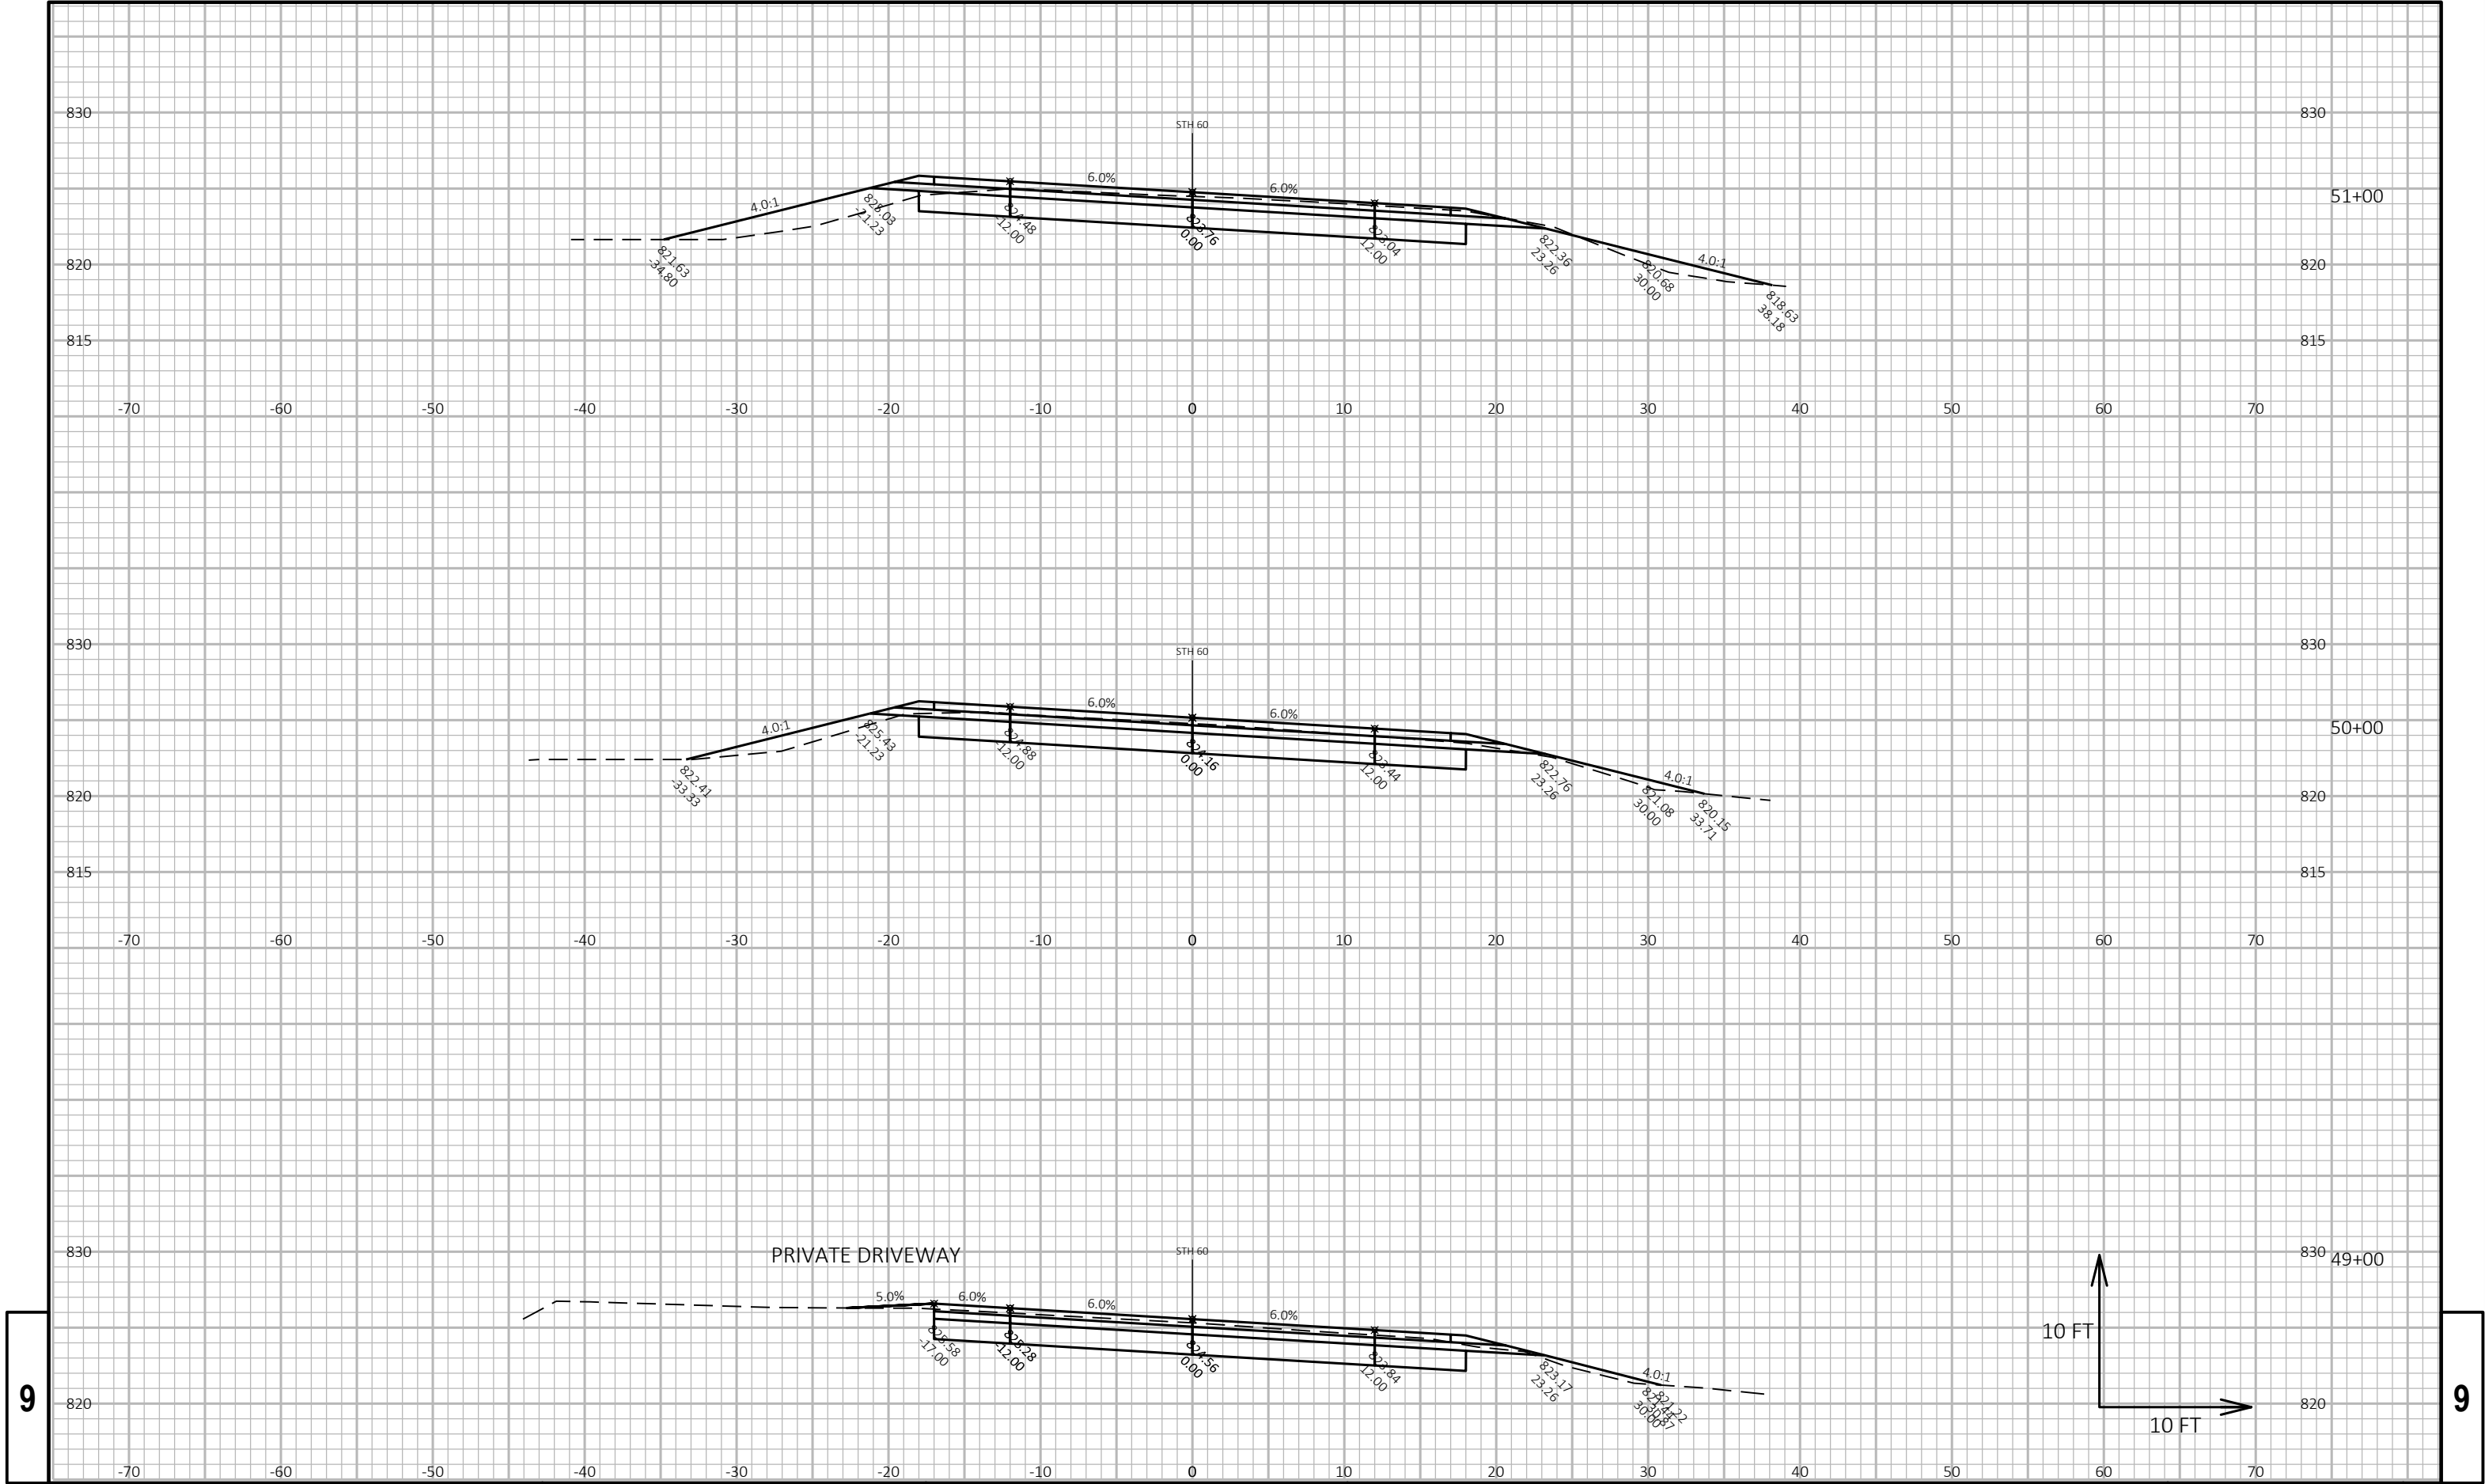

9


9




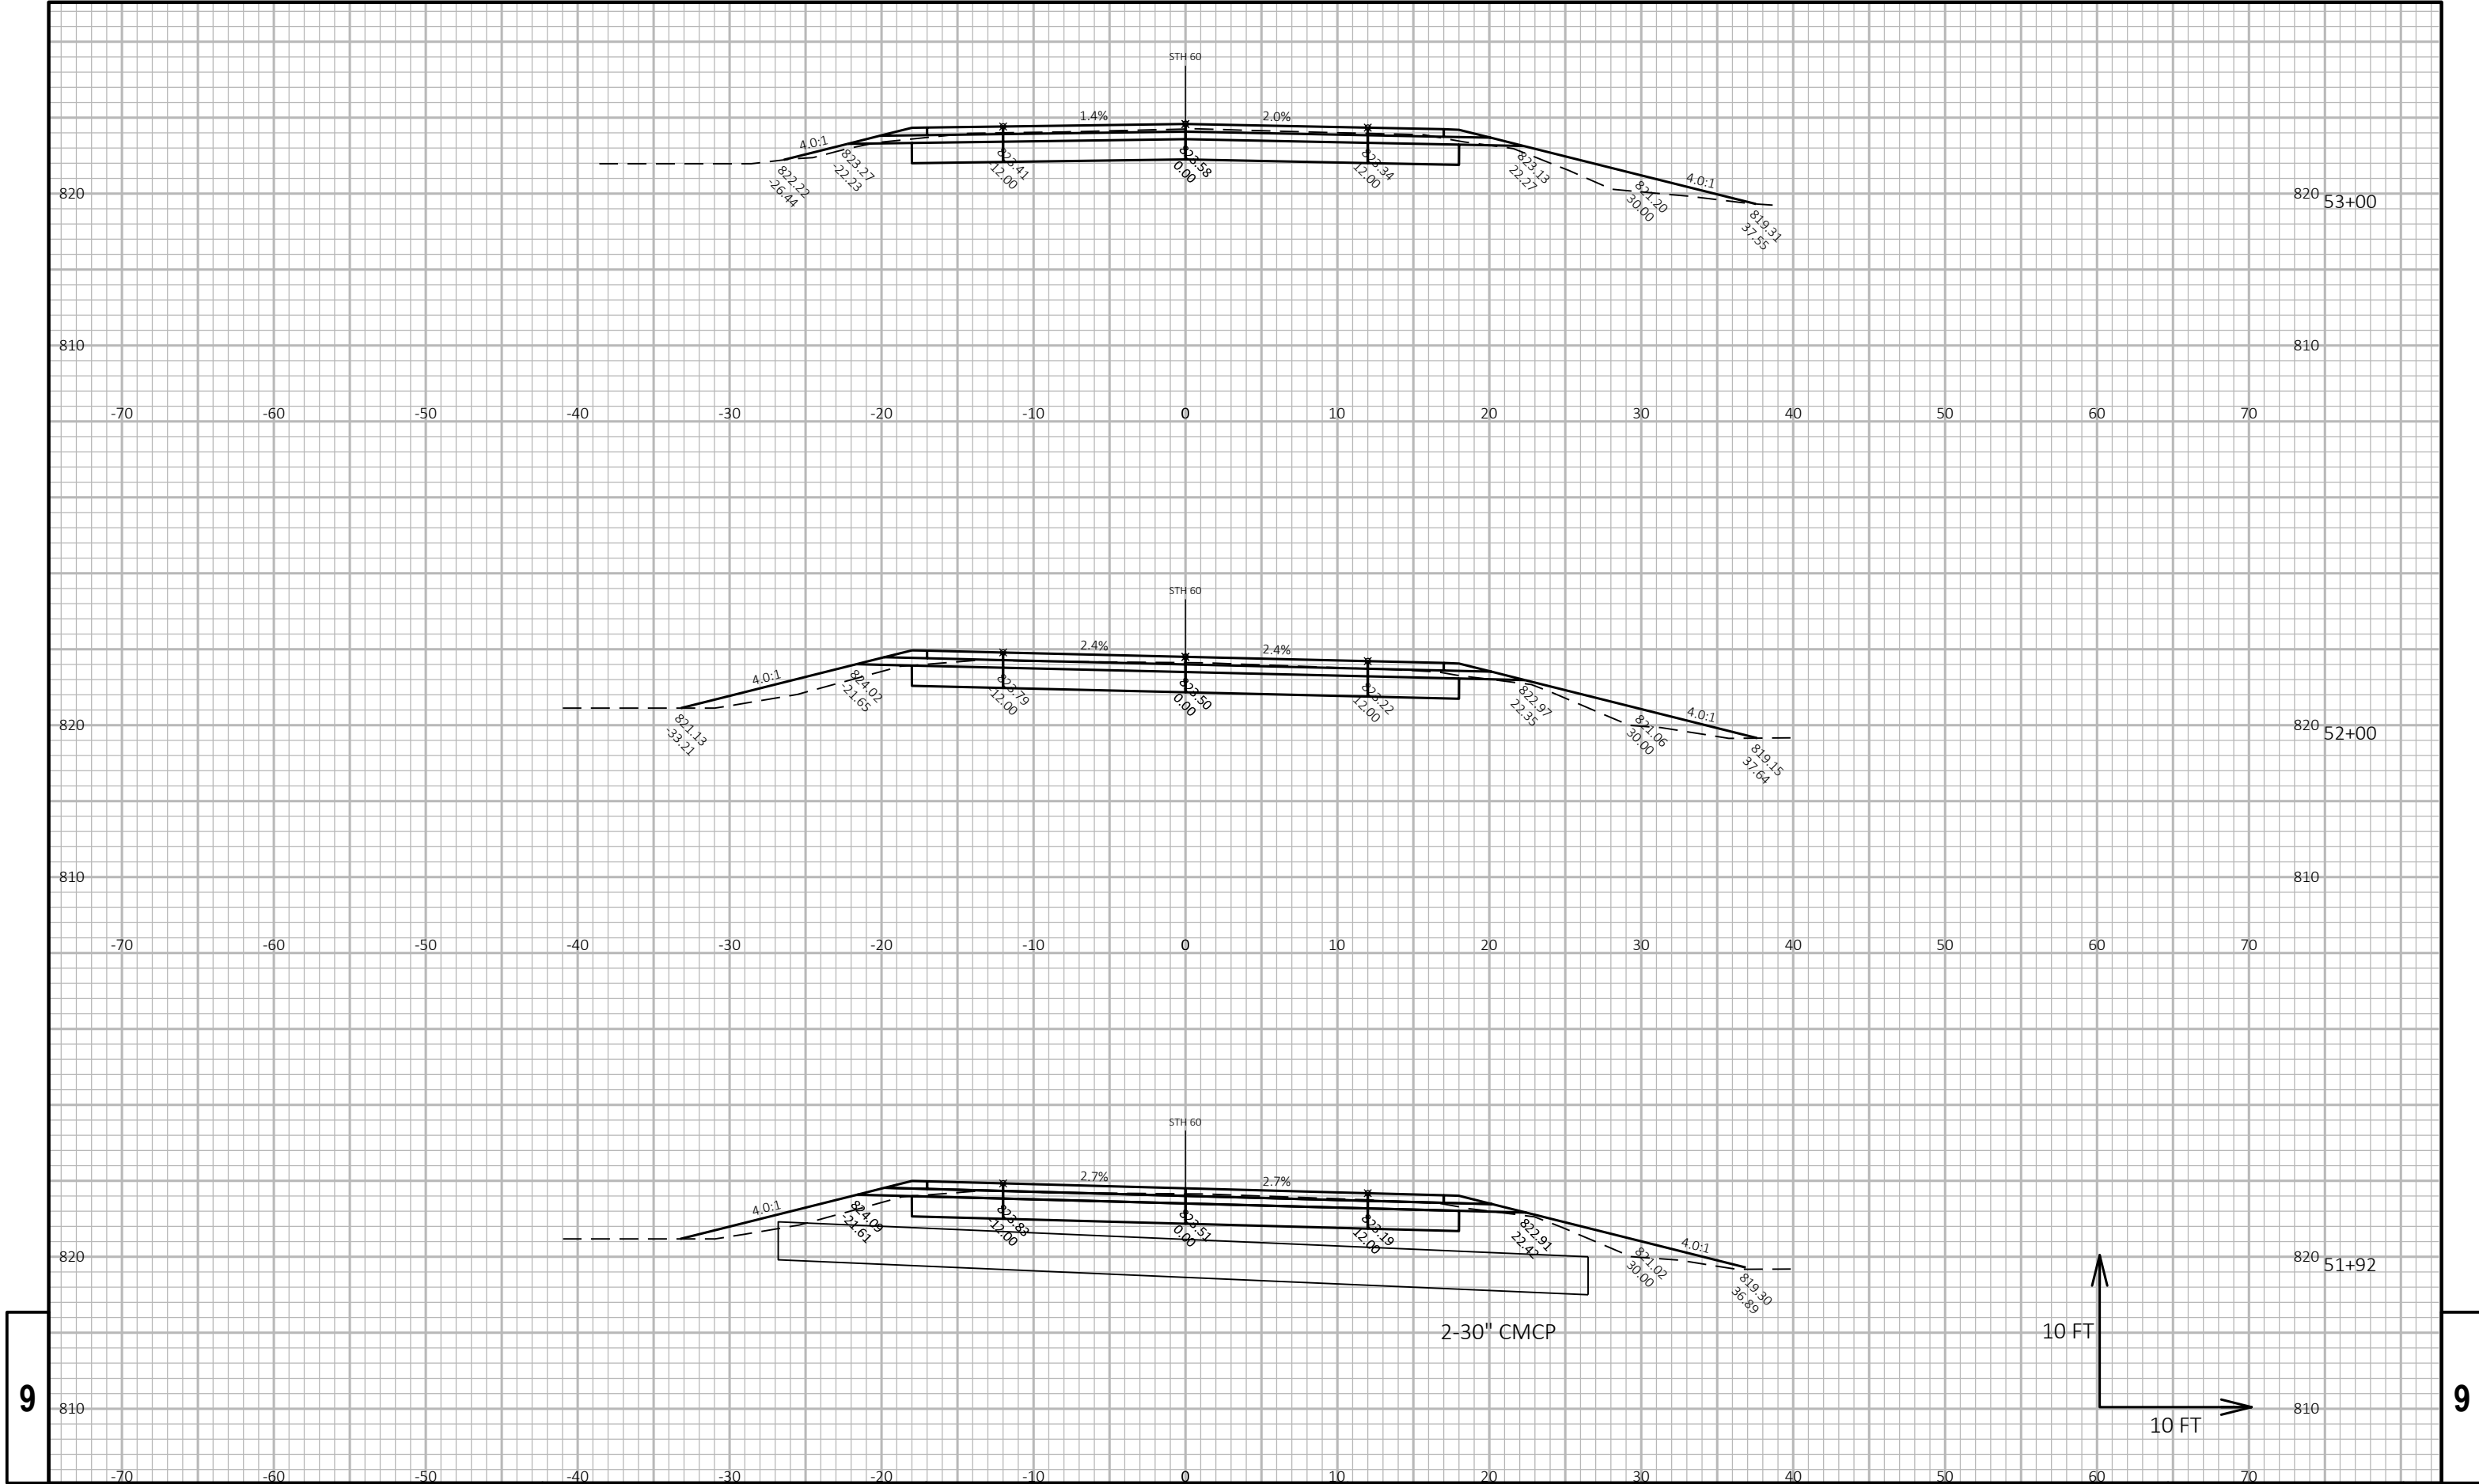







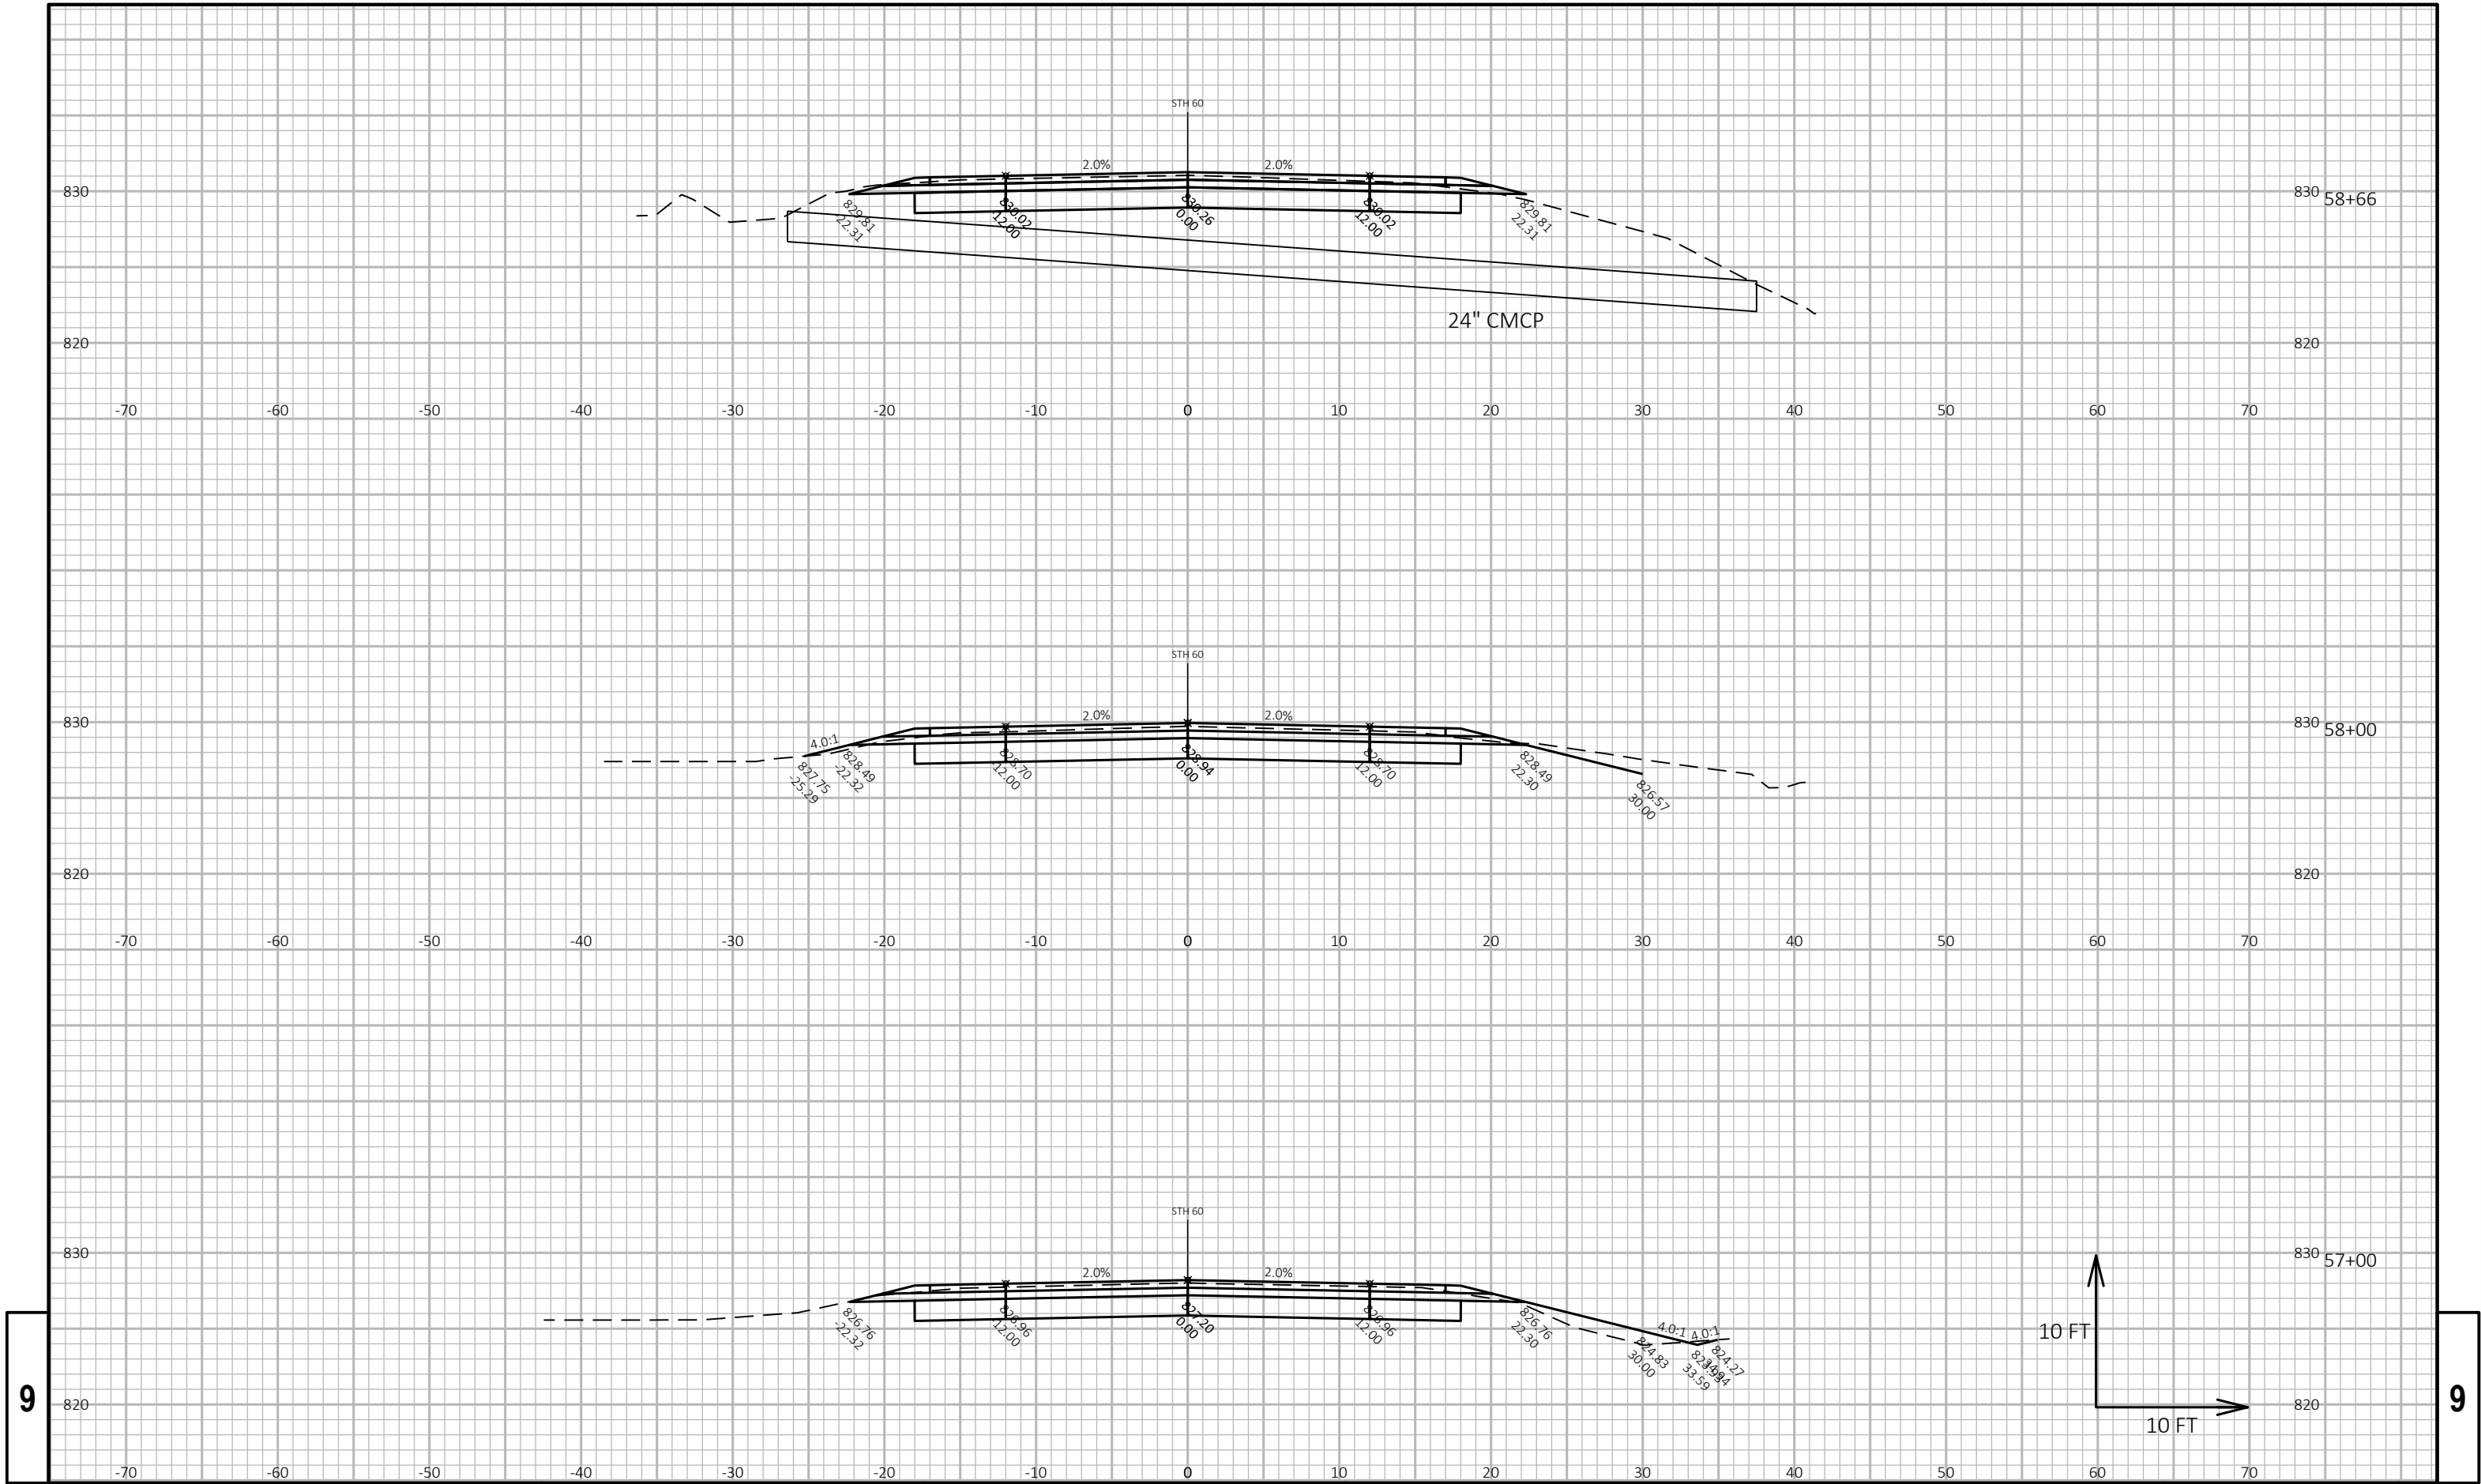

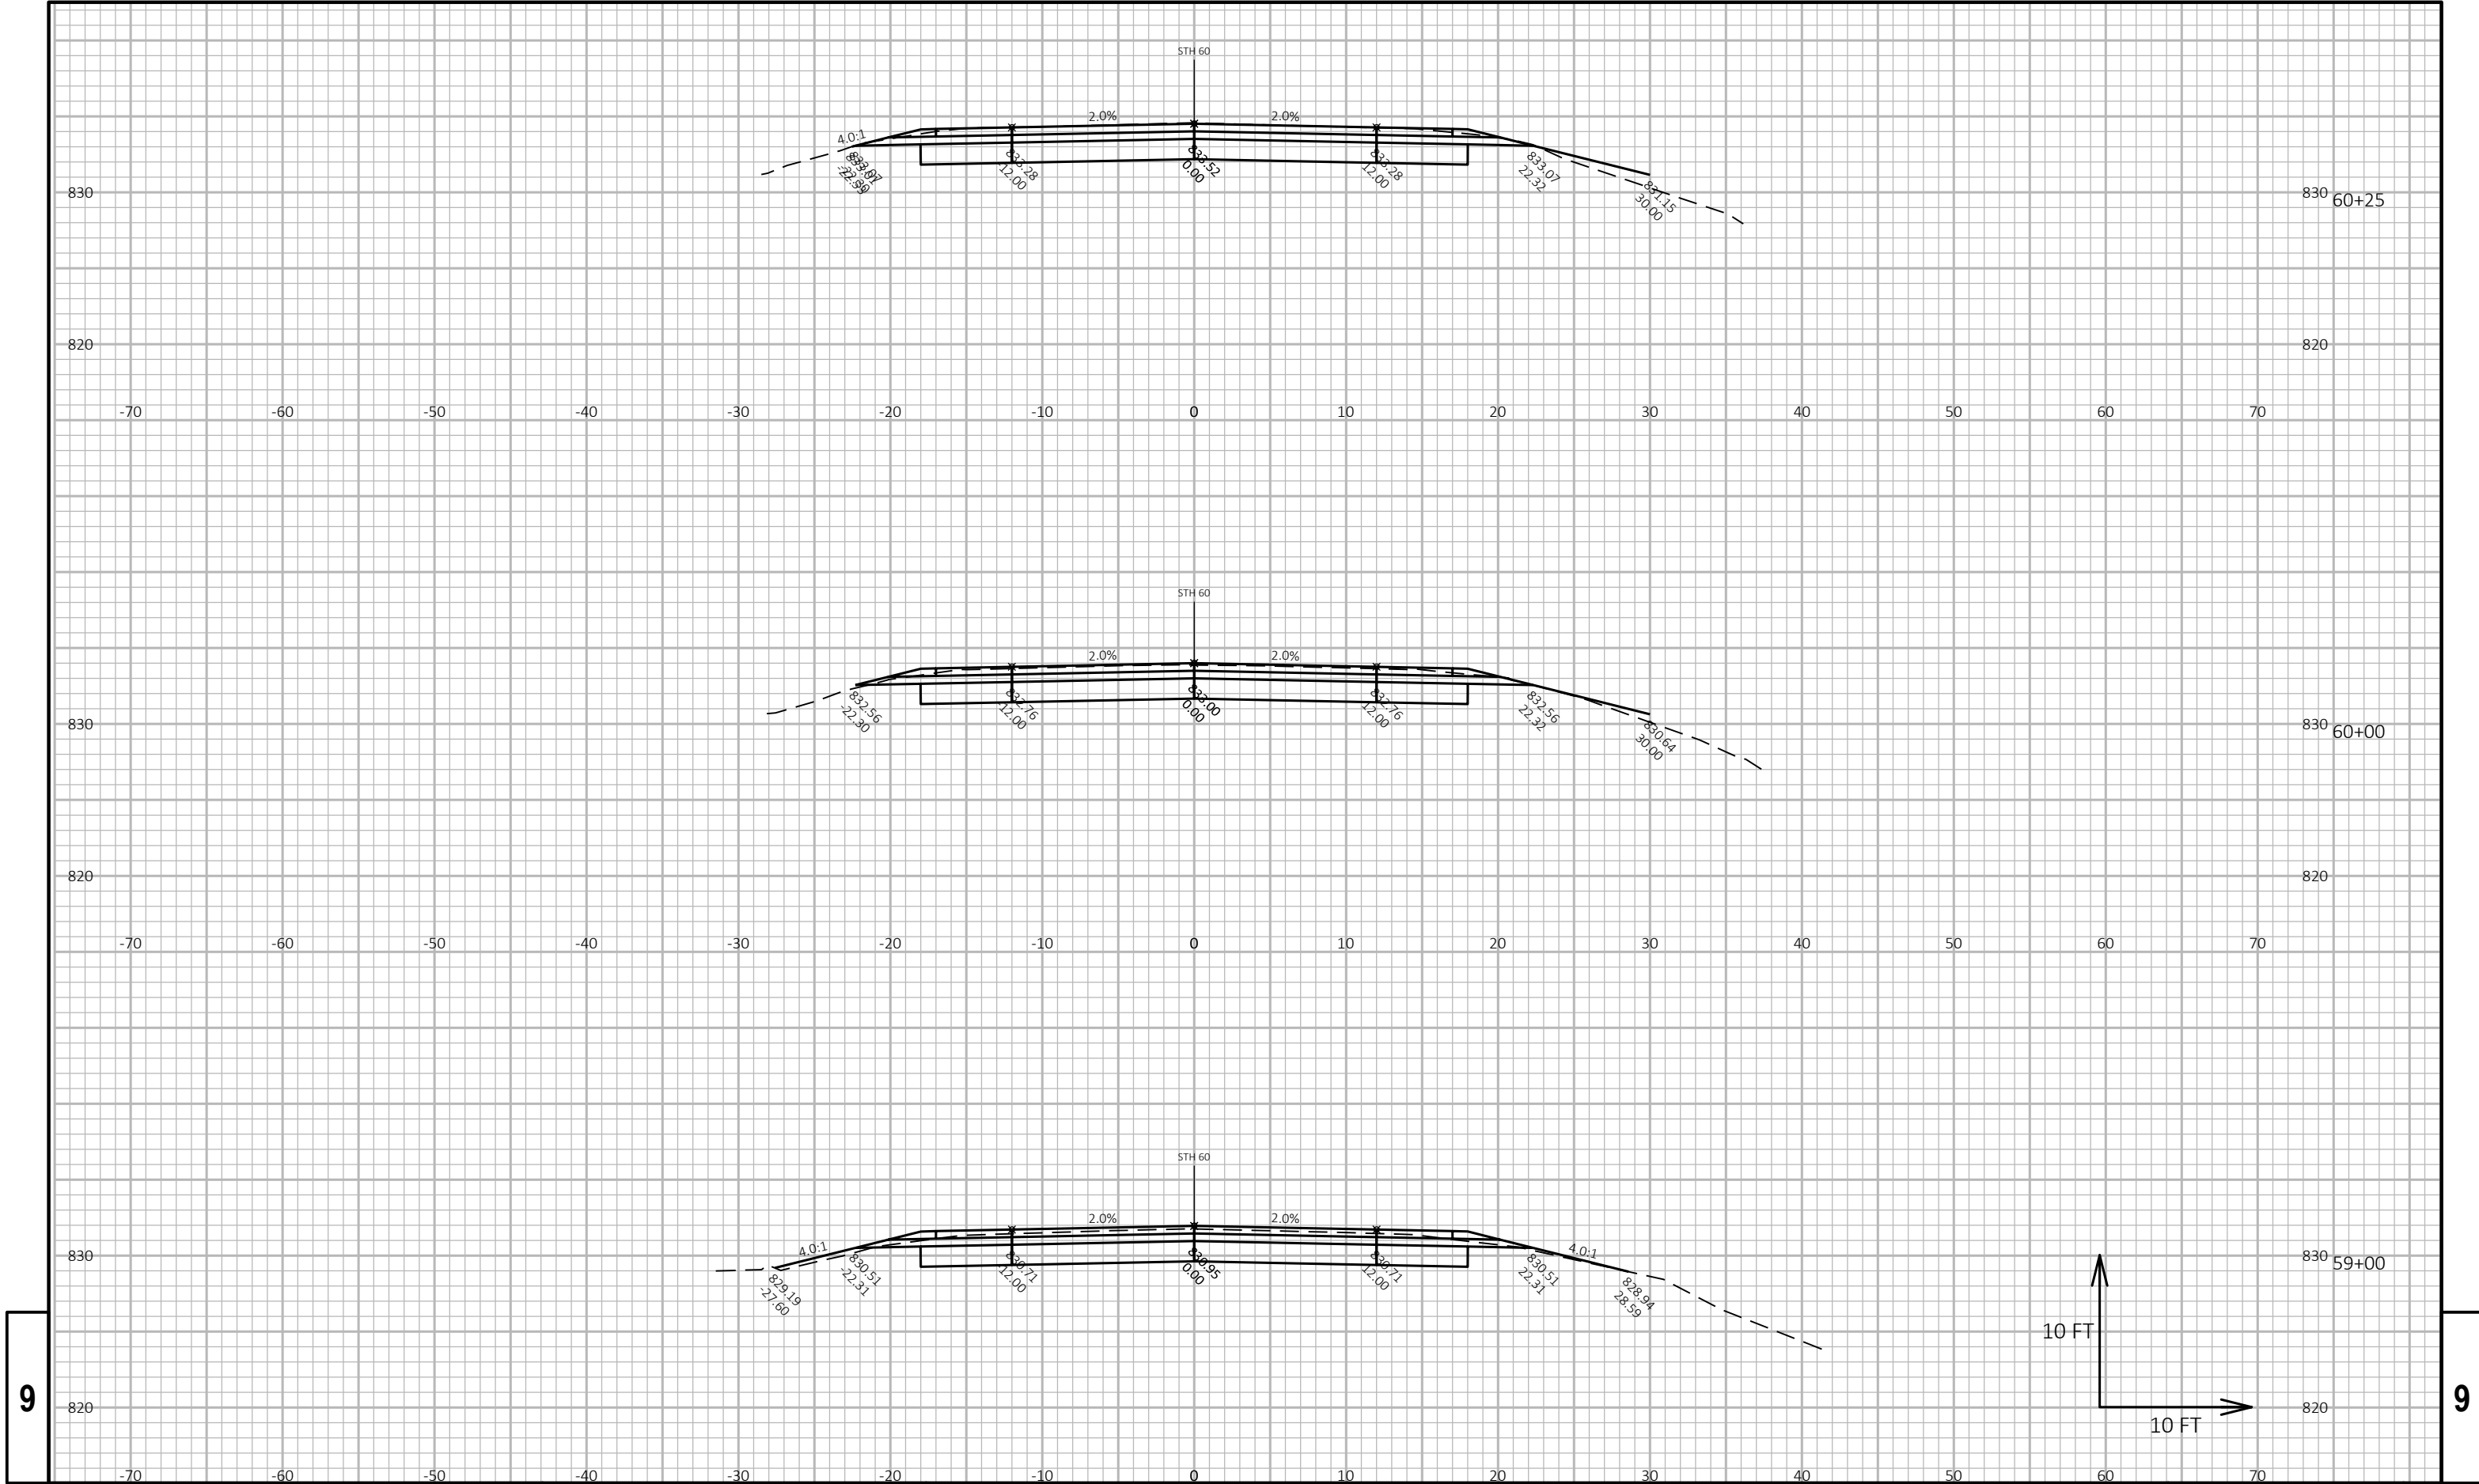


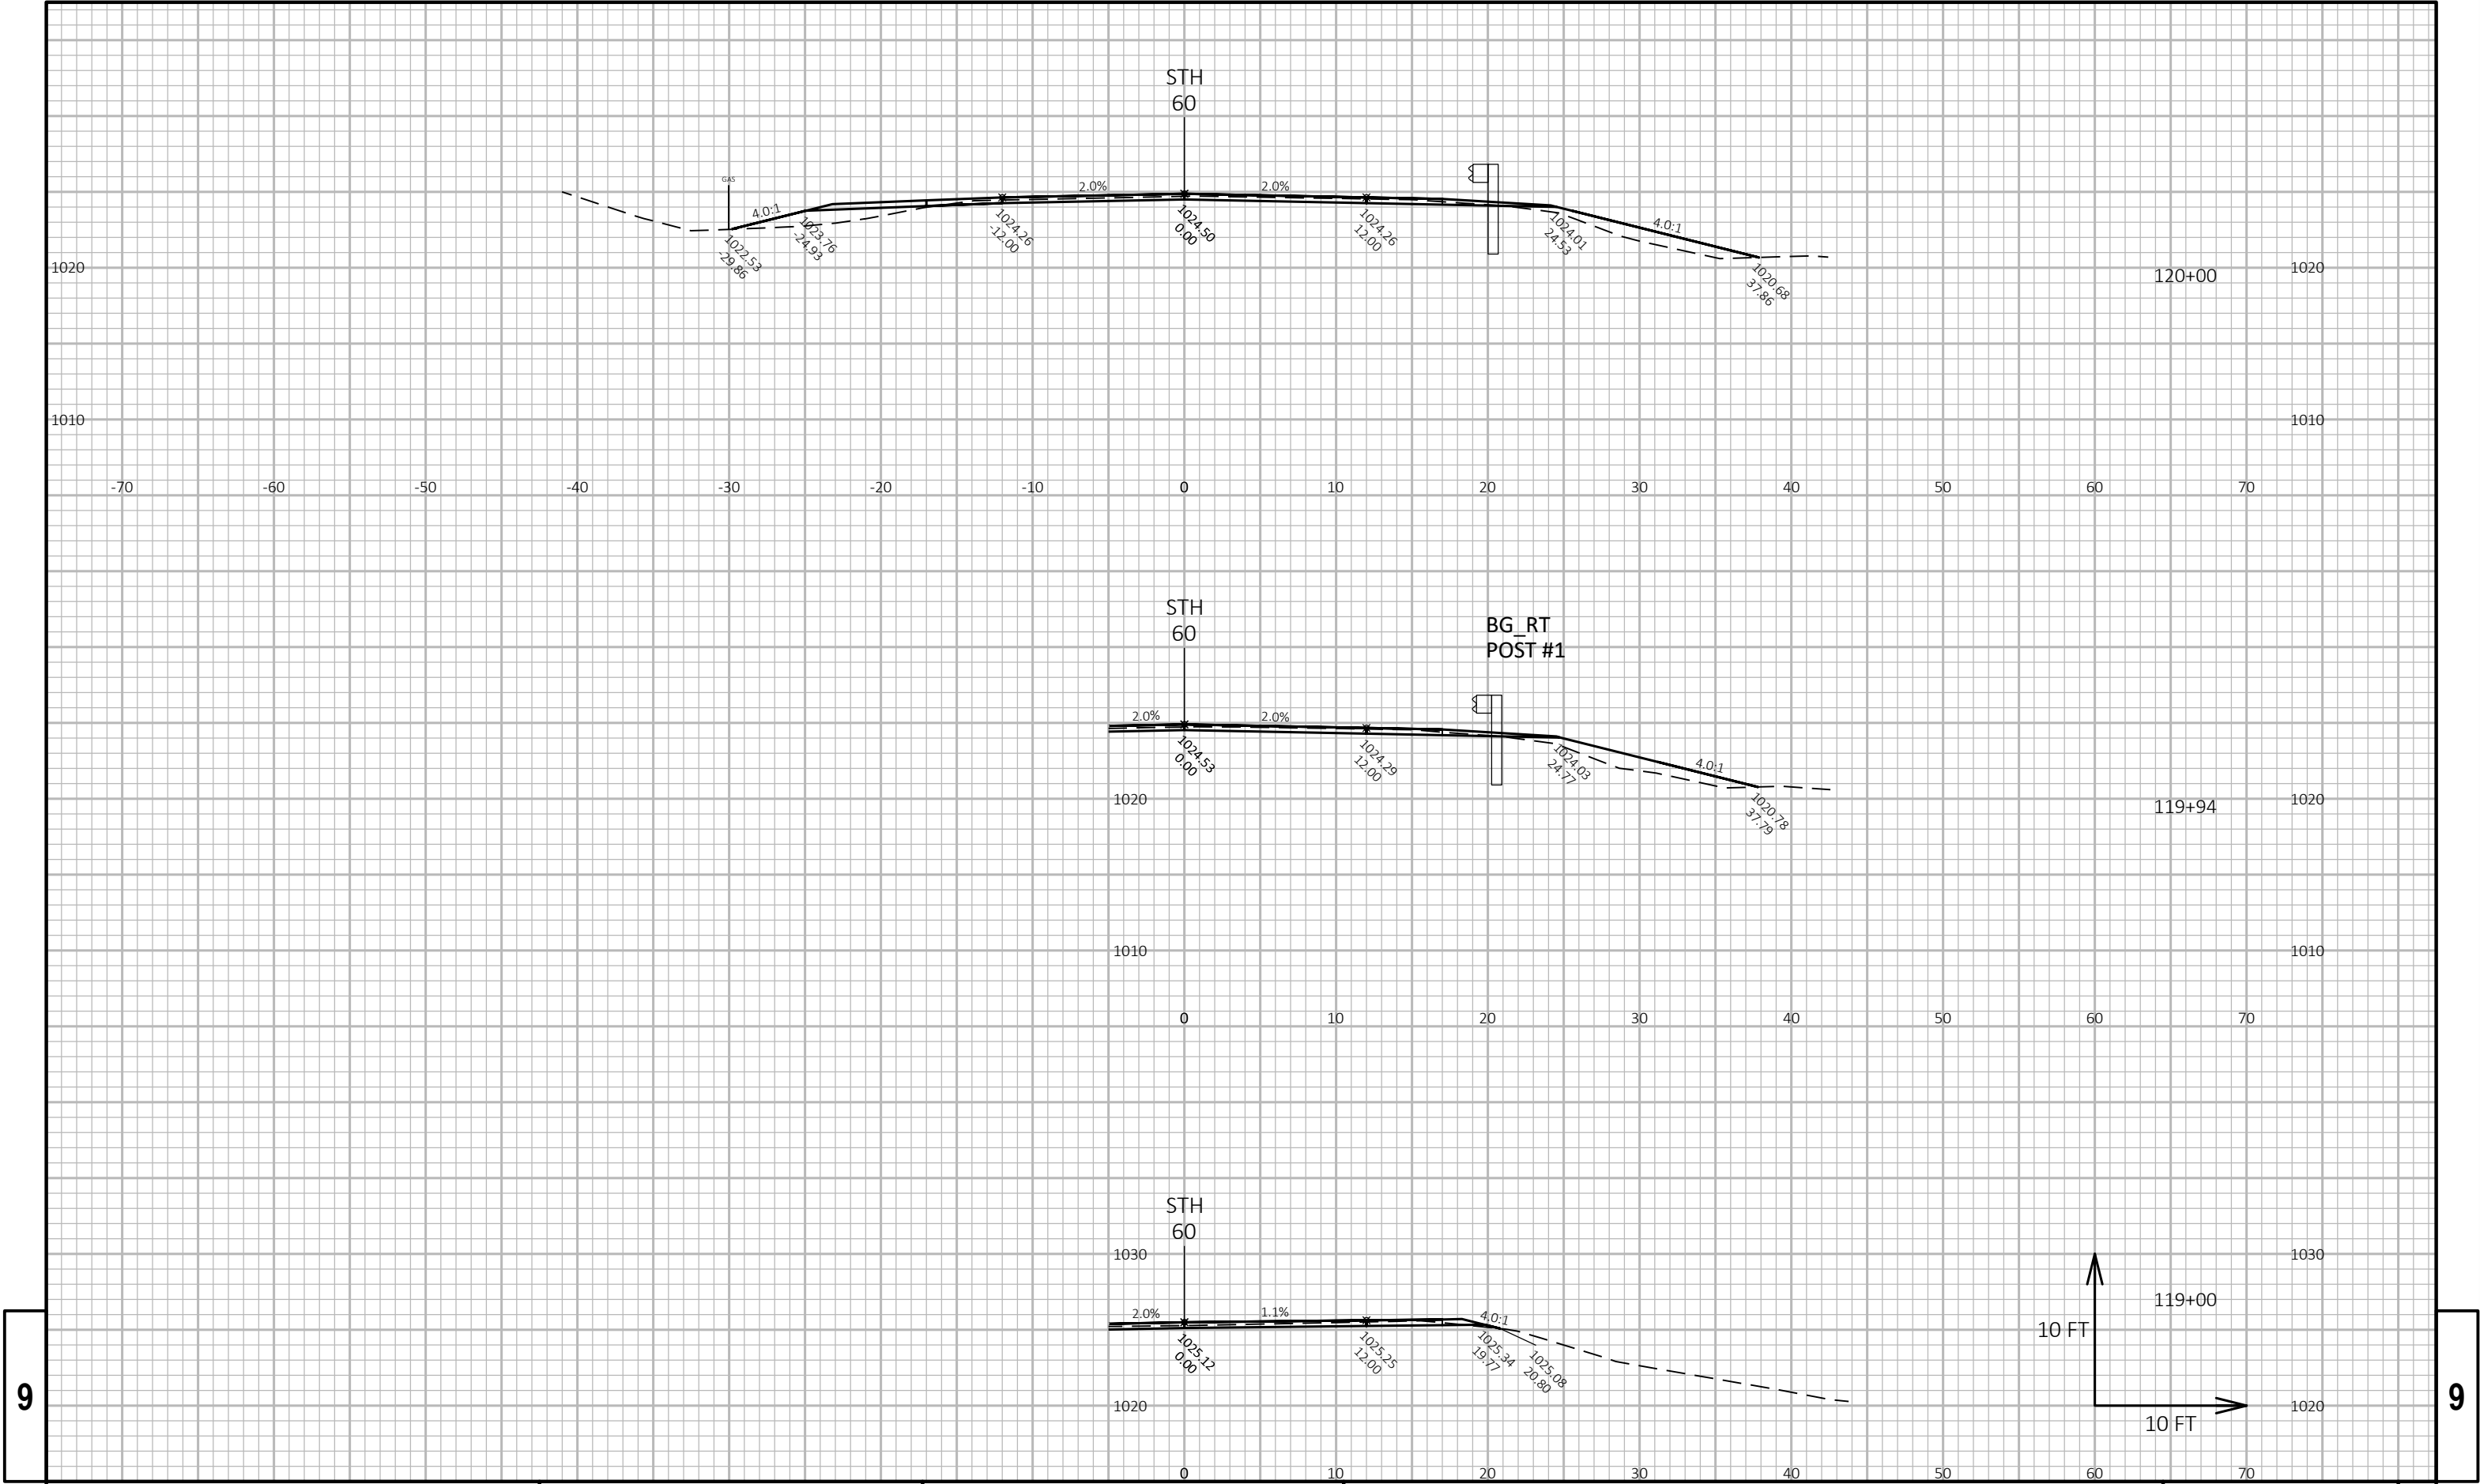


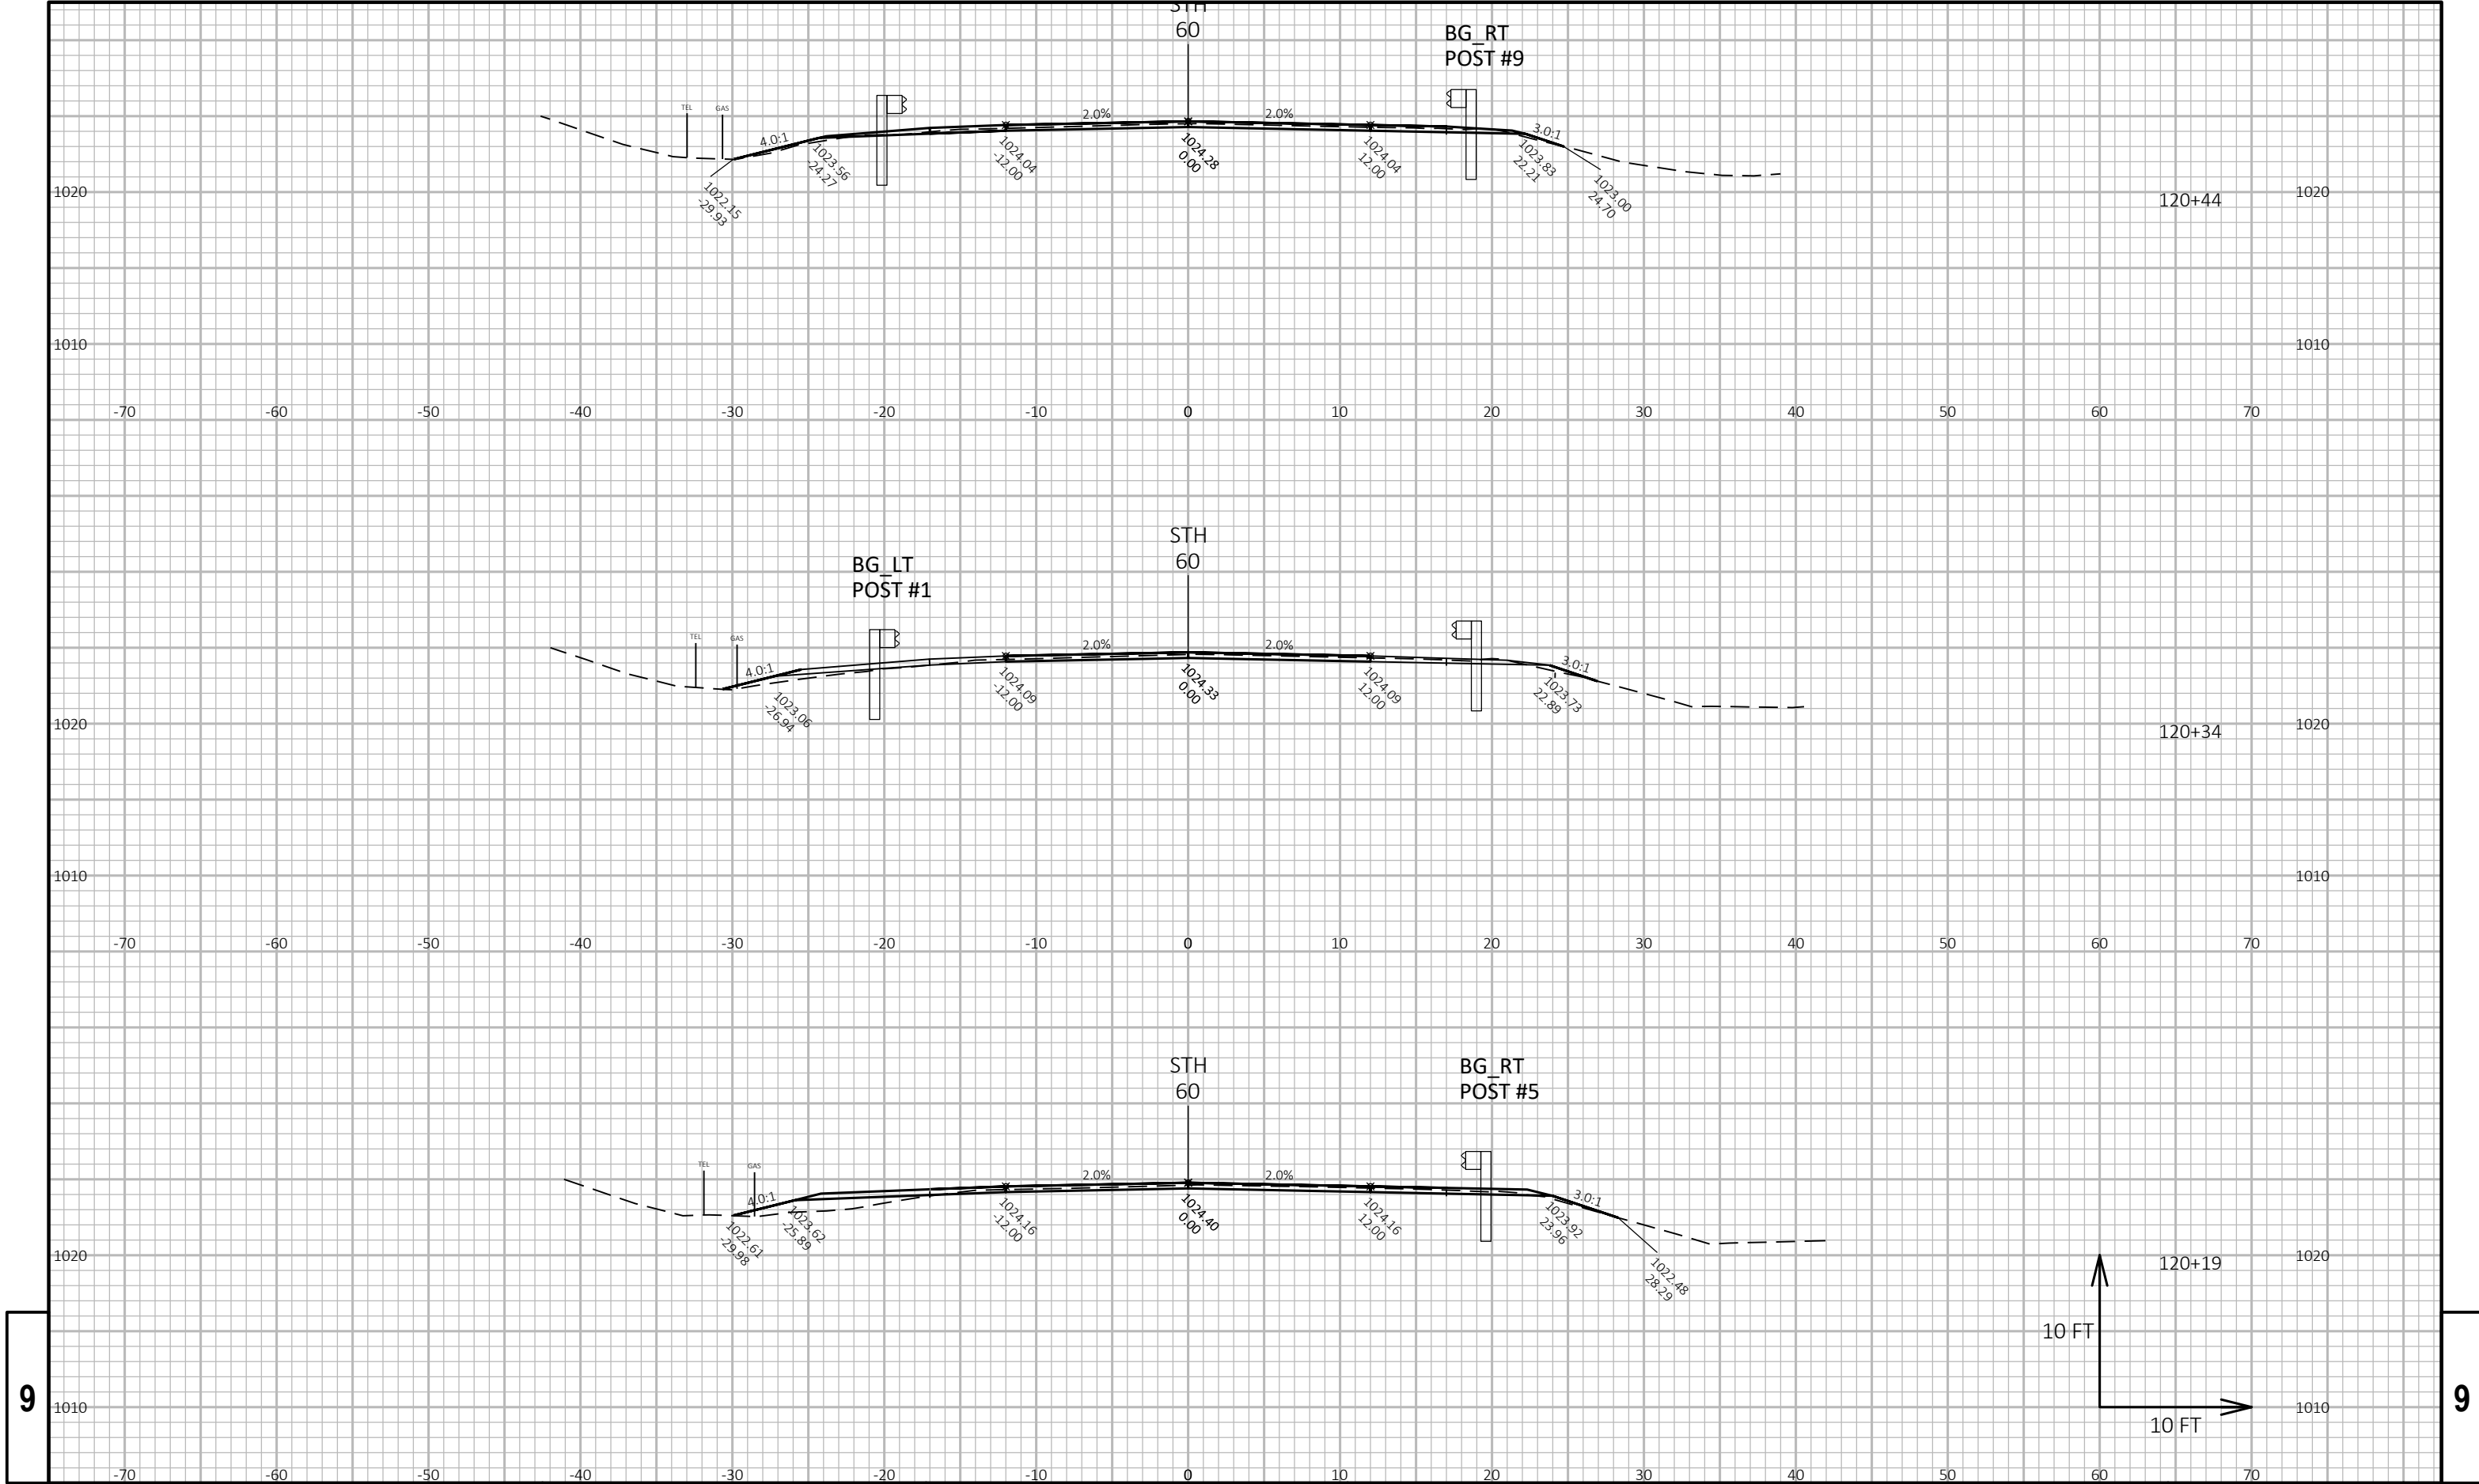

9

9

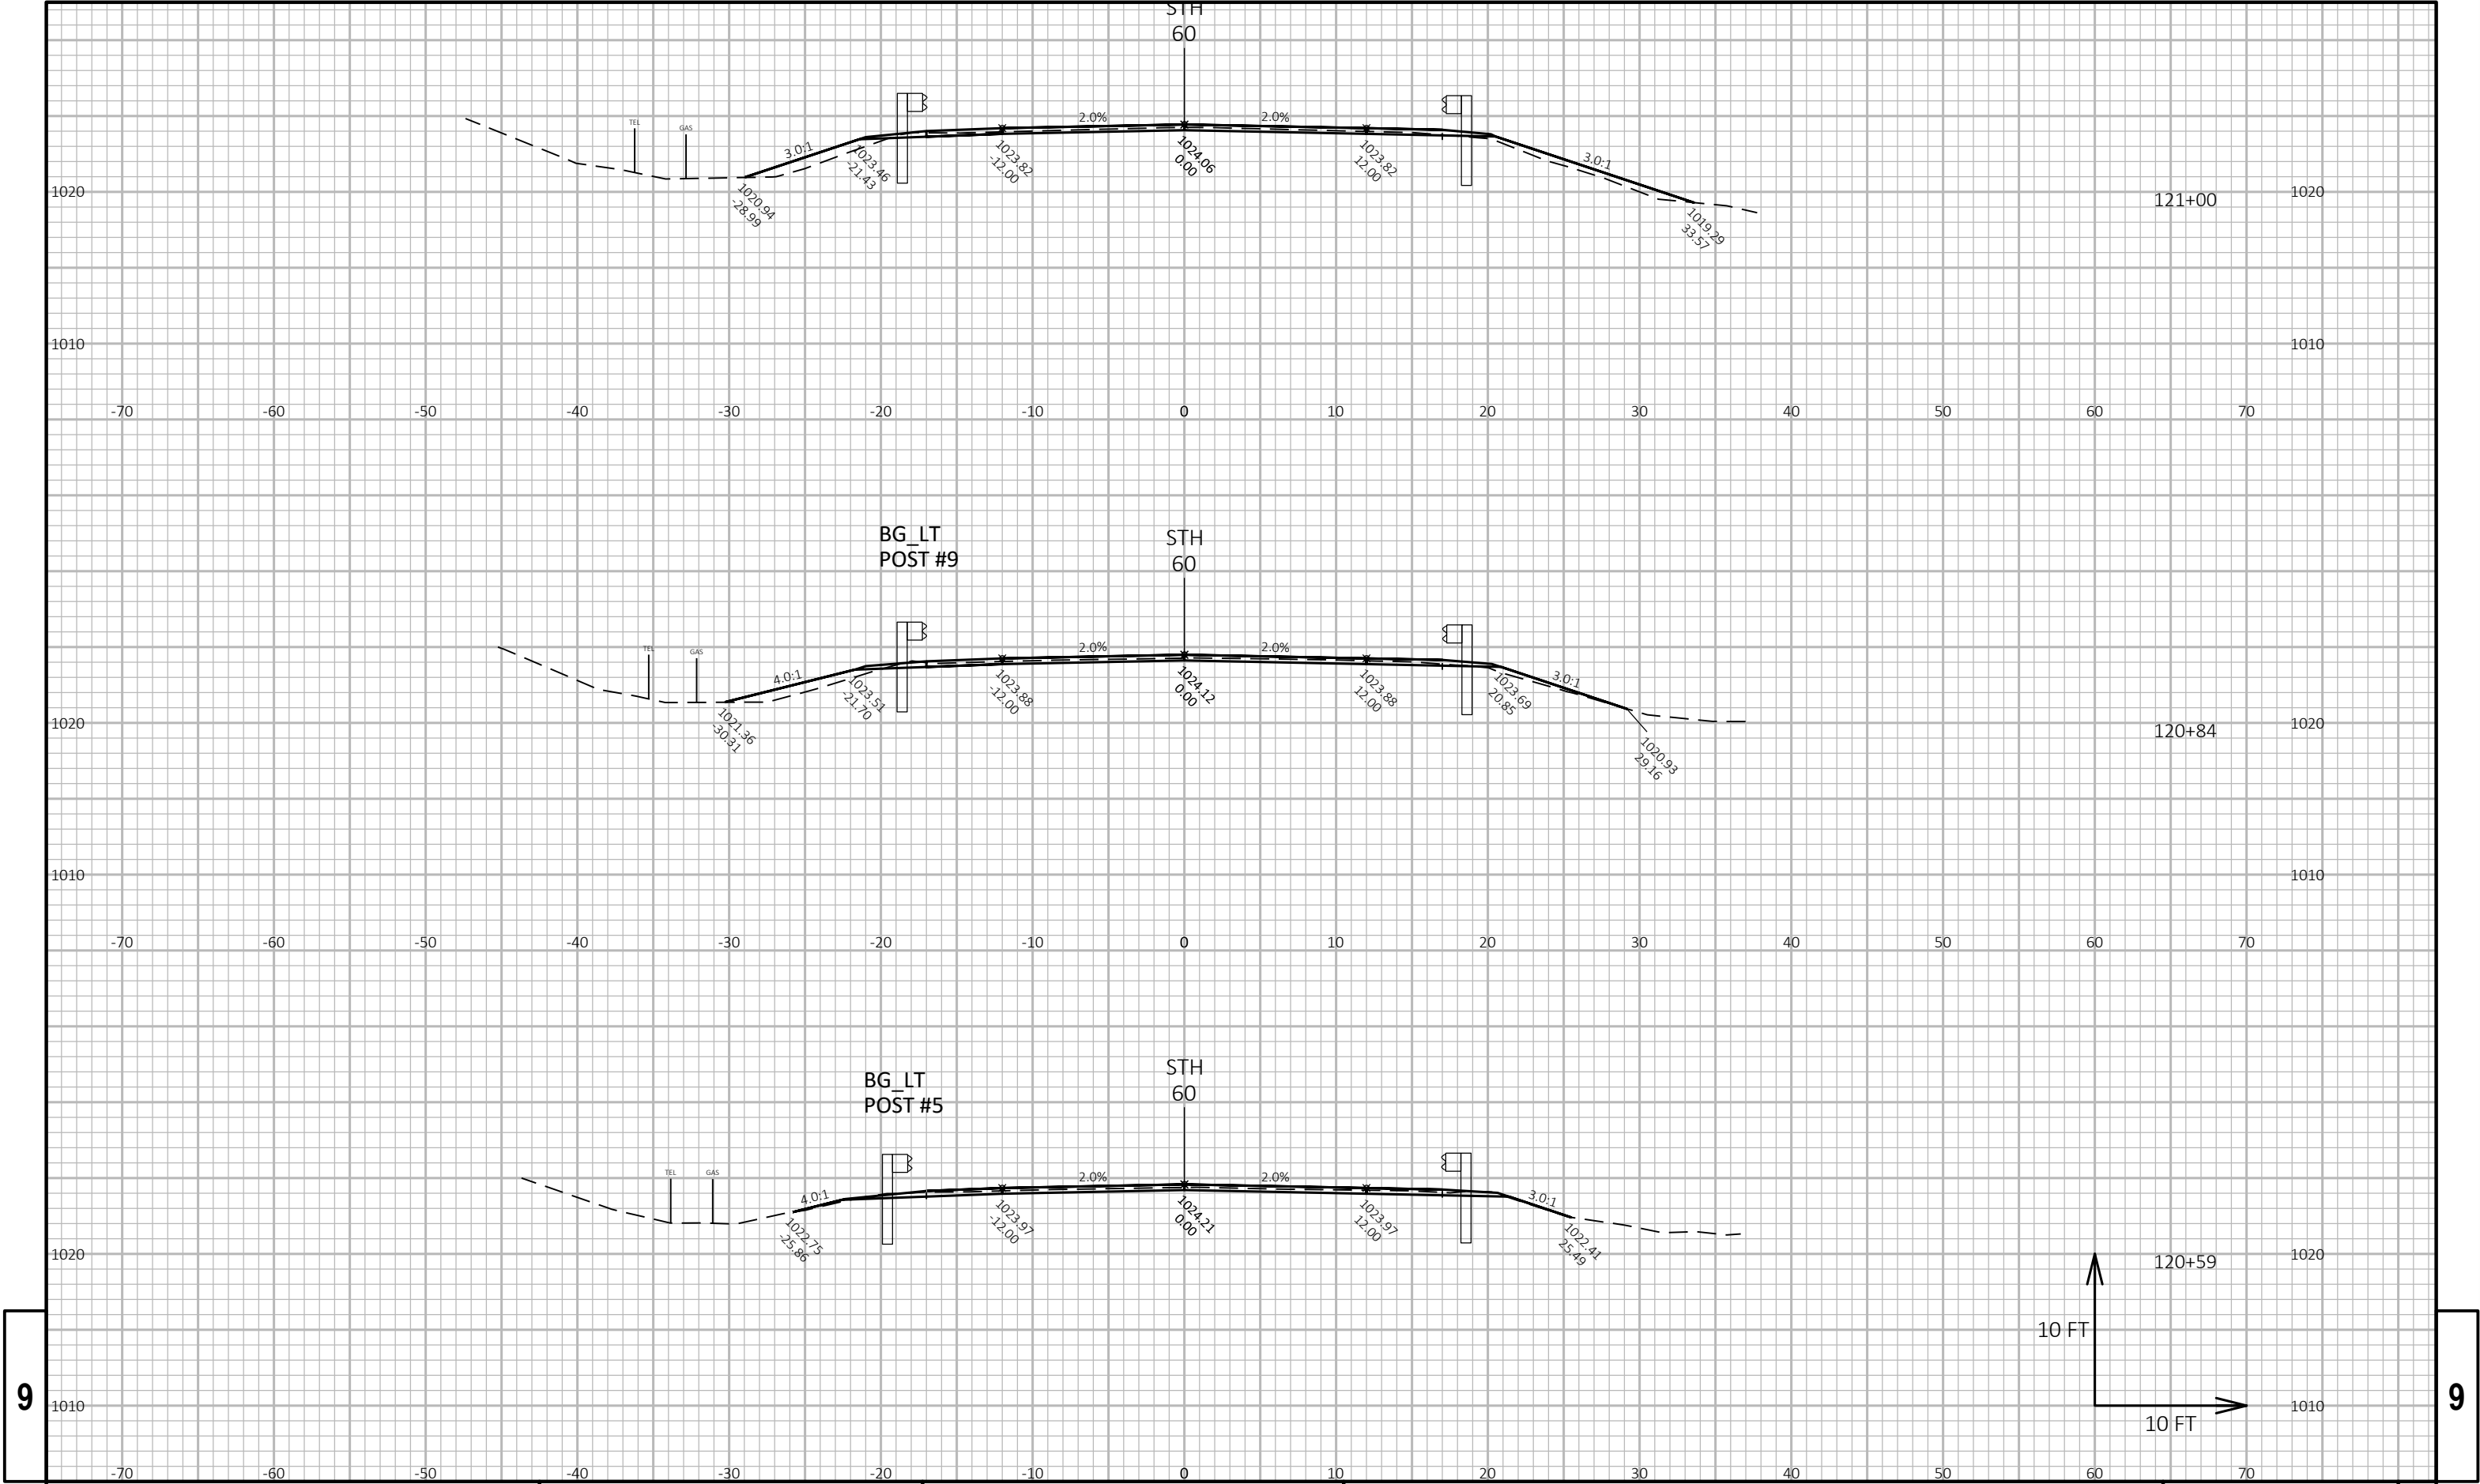

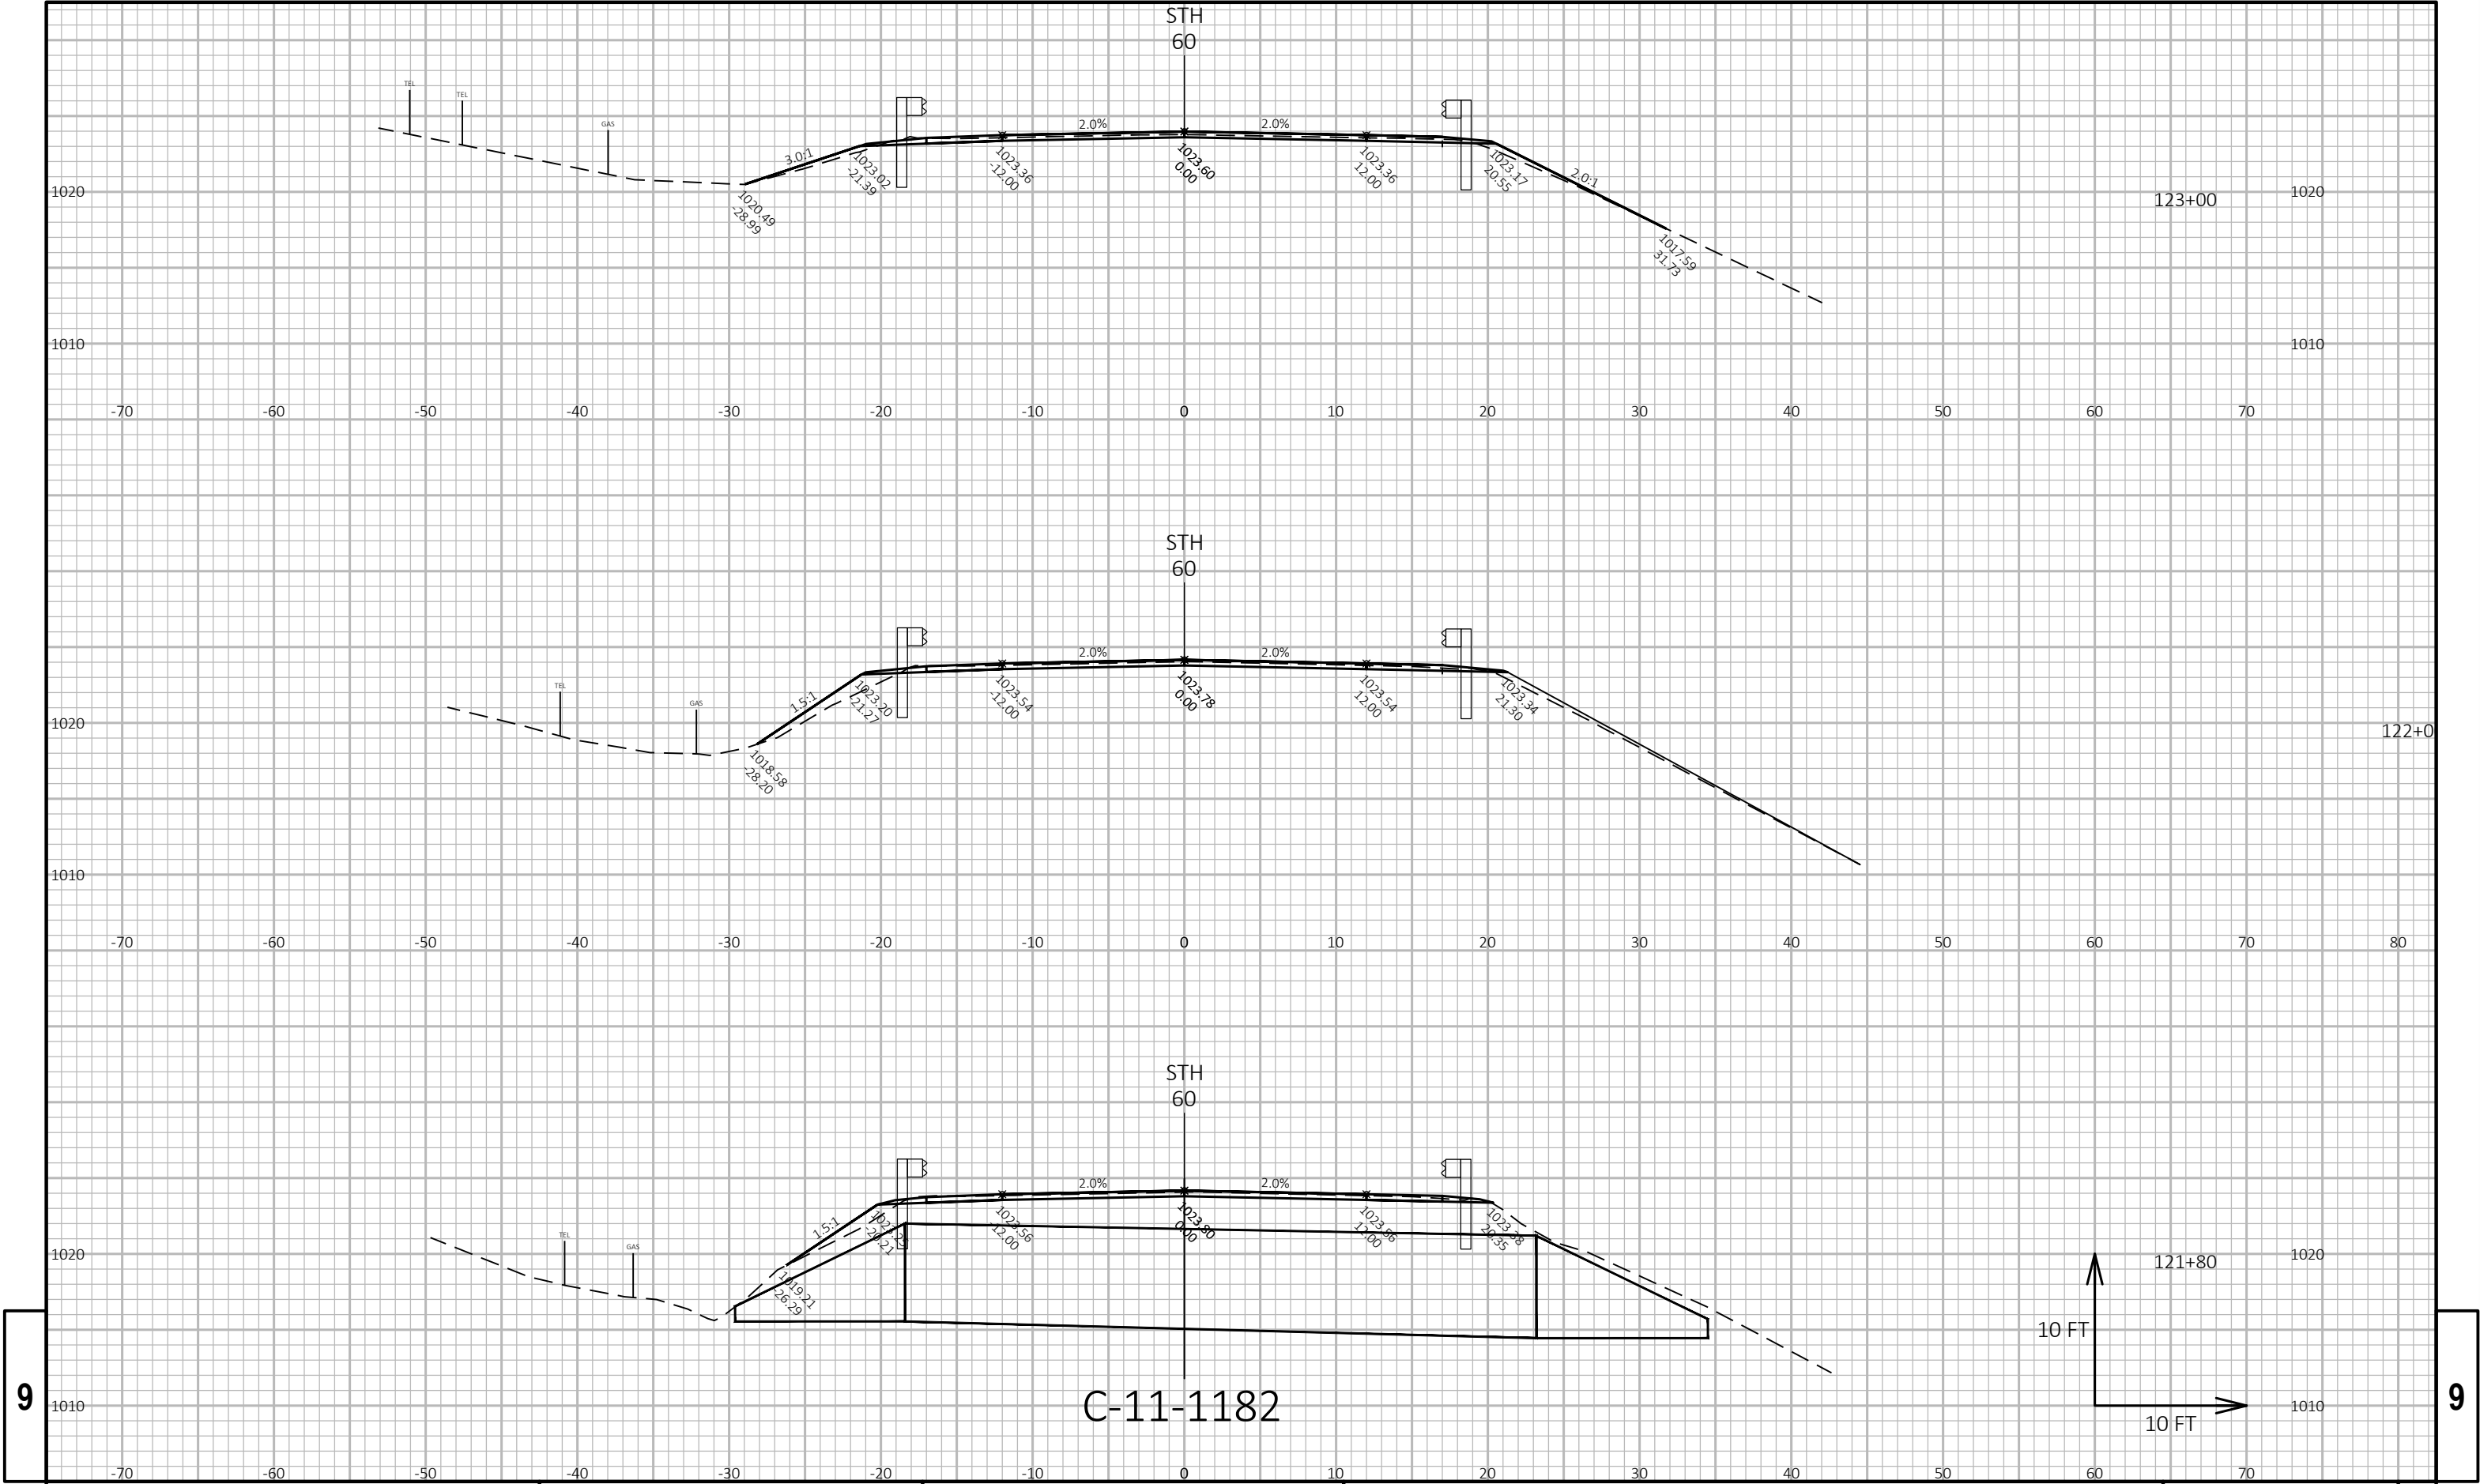

PROJECT NO: 5271-08-73

HWY: STH 60

COUNTY: COLUMBIA

CROSS SECTIONS: HILLESTAD RD BEAM GUARD

SHEET

110

E

FILE NAME : N:\PDS\C3D\52710803\SHEETS\PLAN\090201\_XS\_EMRA.DWG  
LAYOUT NAME - Section Sheet - (4)

PLOT DATE : 2/1/2019 9:54 AM


PLOT BY : BETZEL, LORRAINE L

PLOT NAME :

PLOT SCALE : 1 IN:10 FT HORZ. / 1 IN:10 FT VERT.


WISDOT/CADDIS SHEET 49



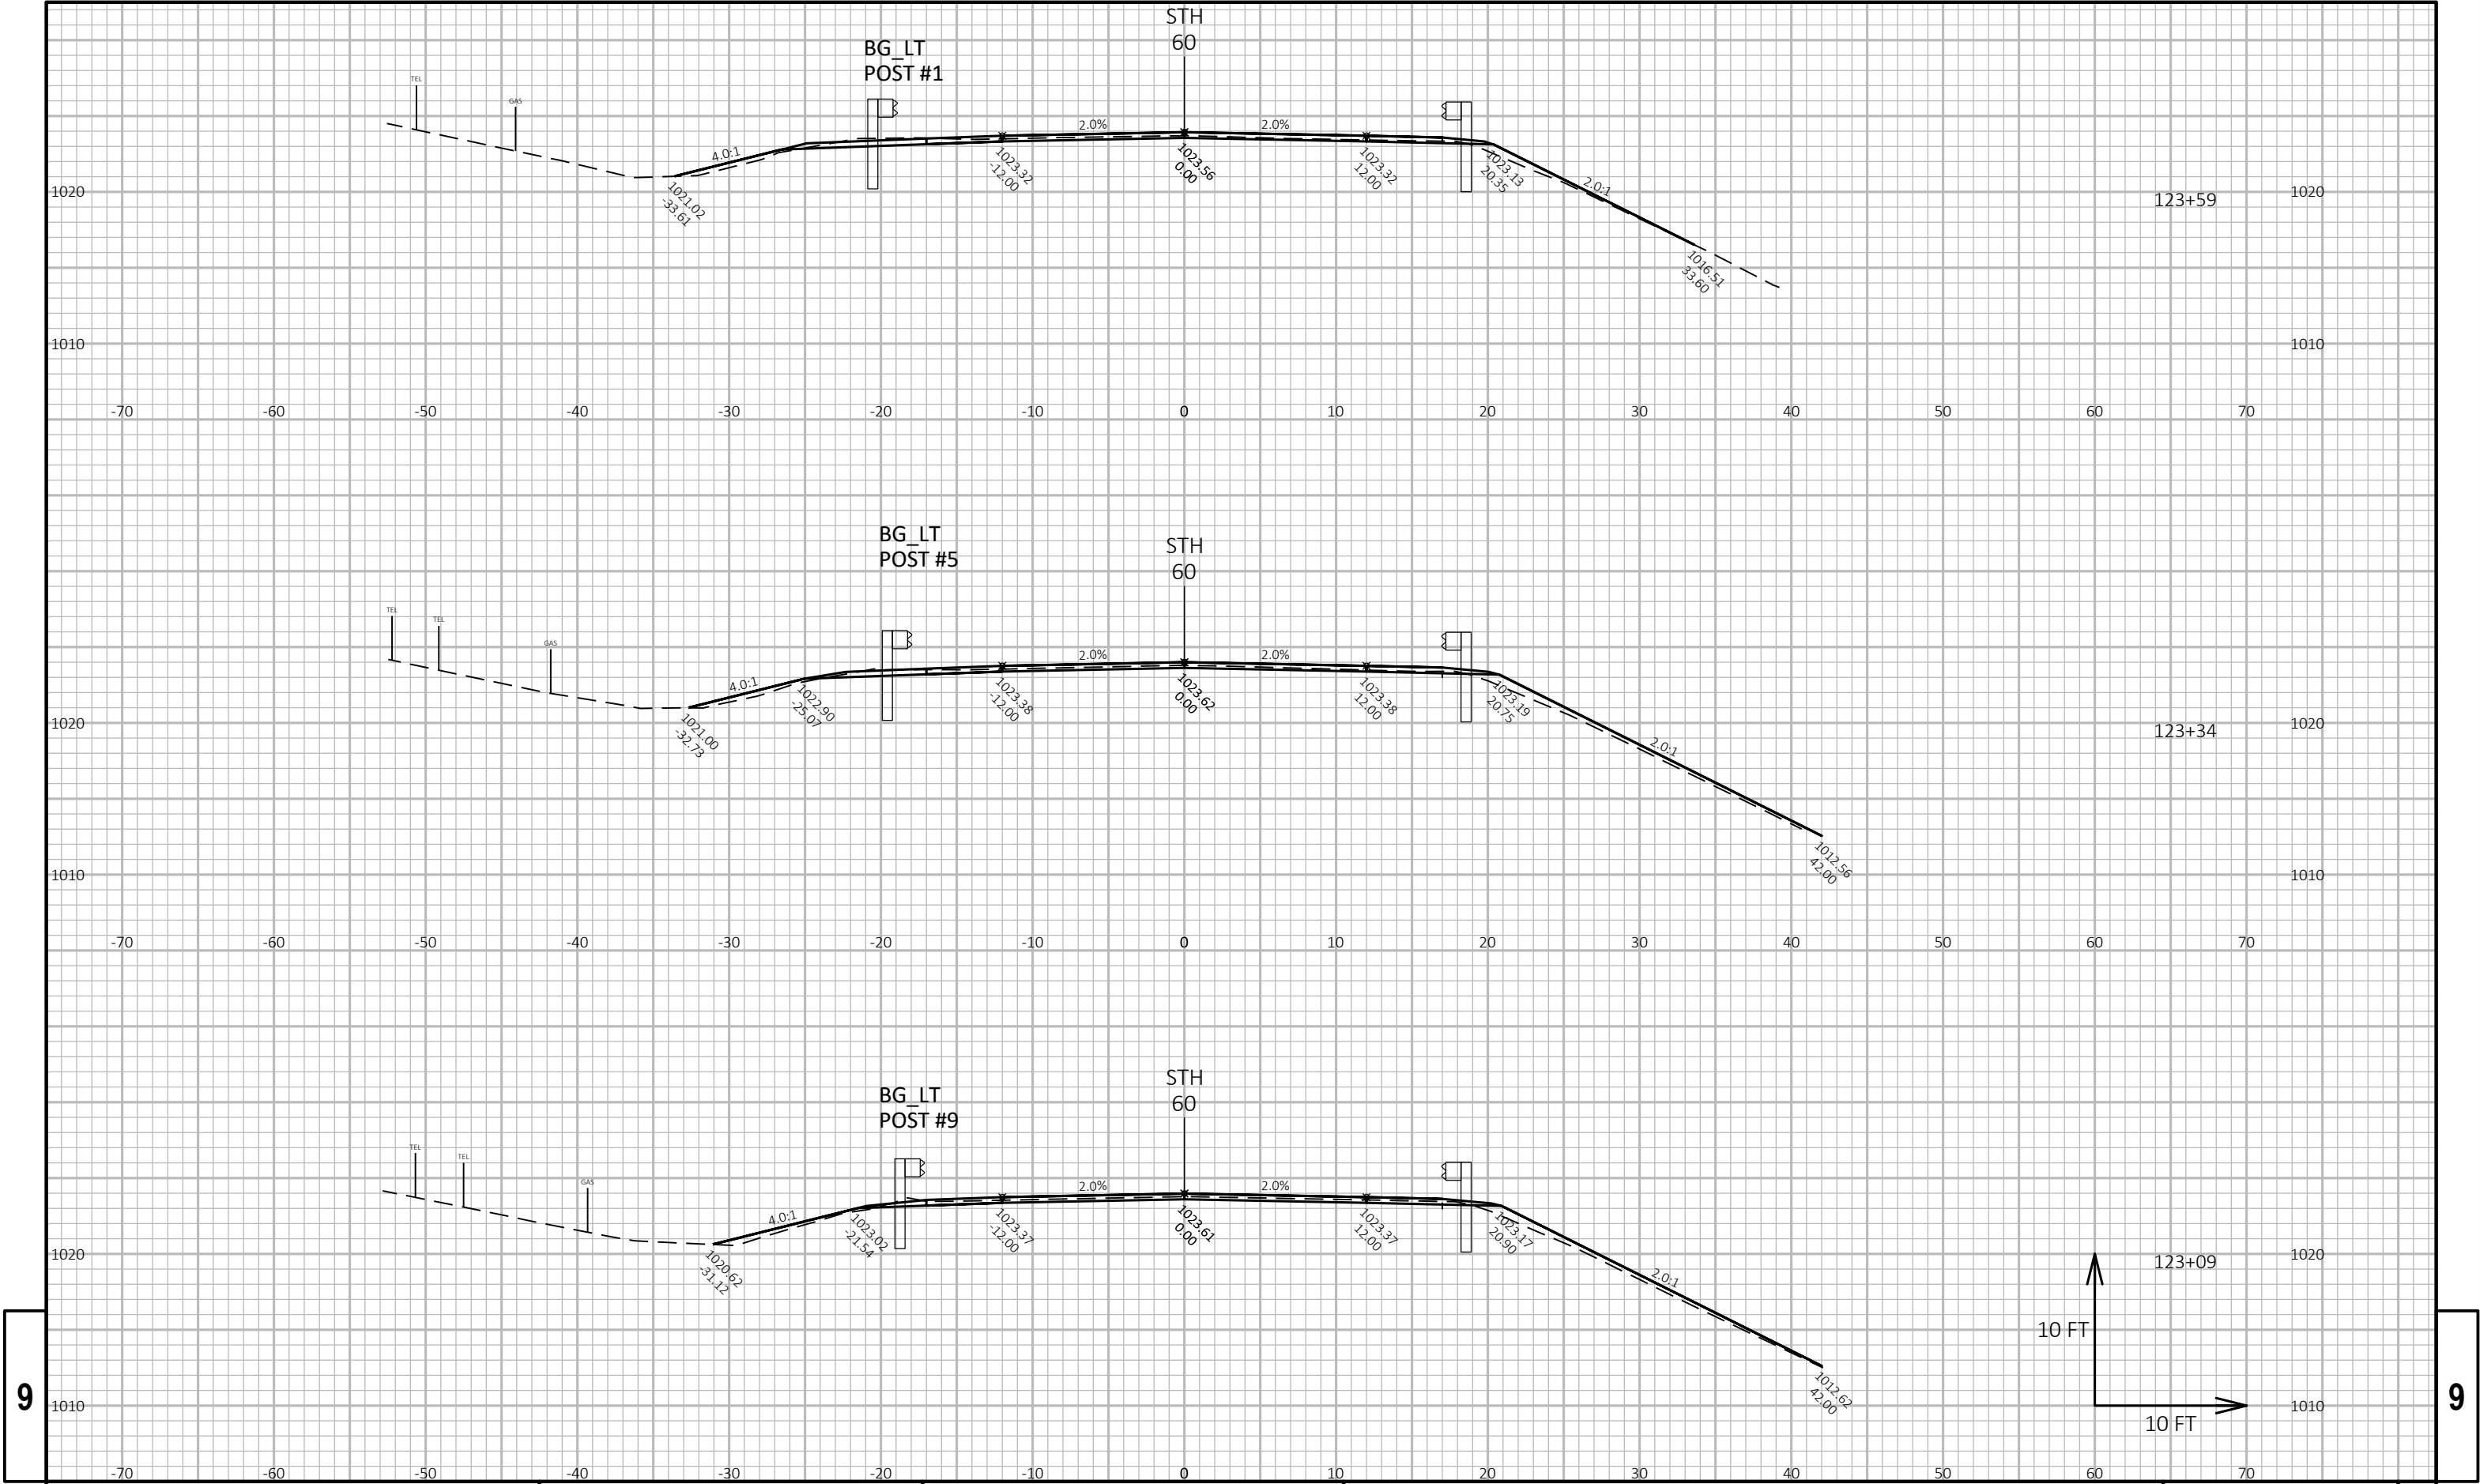



9

9

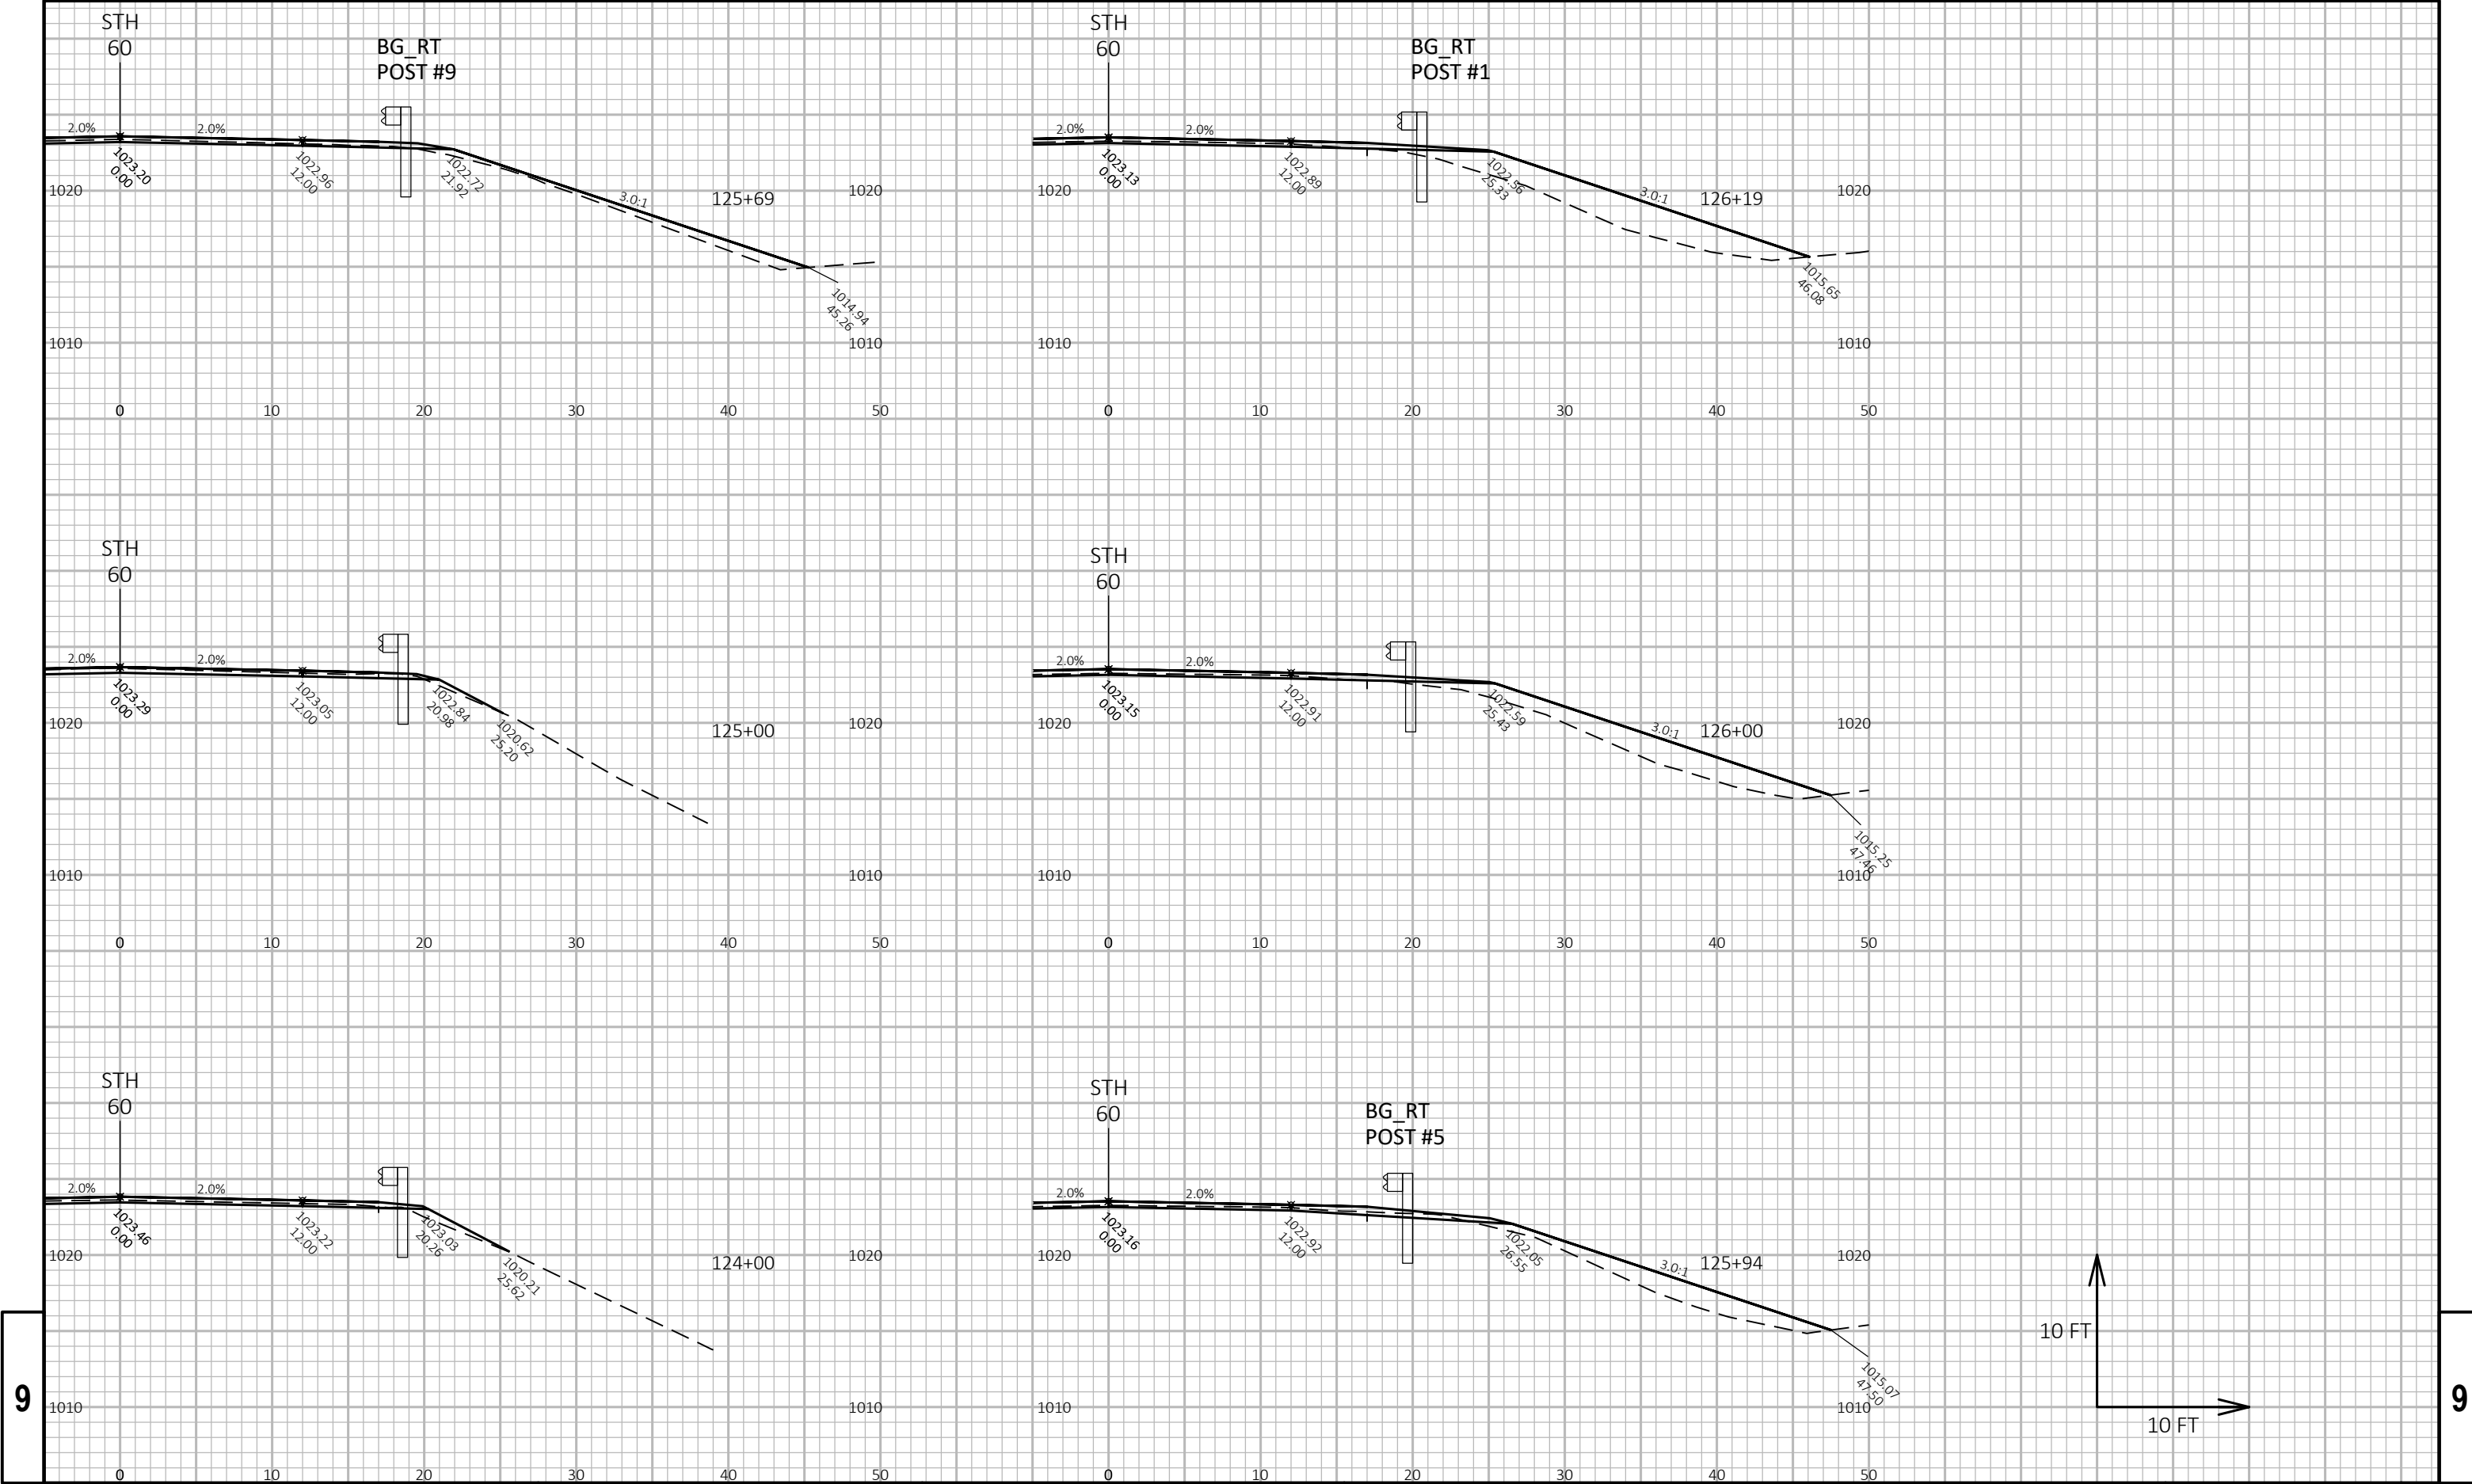



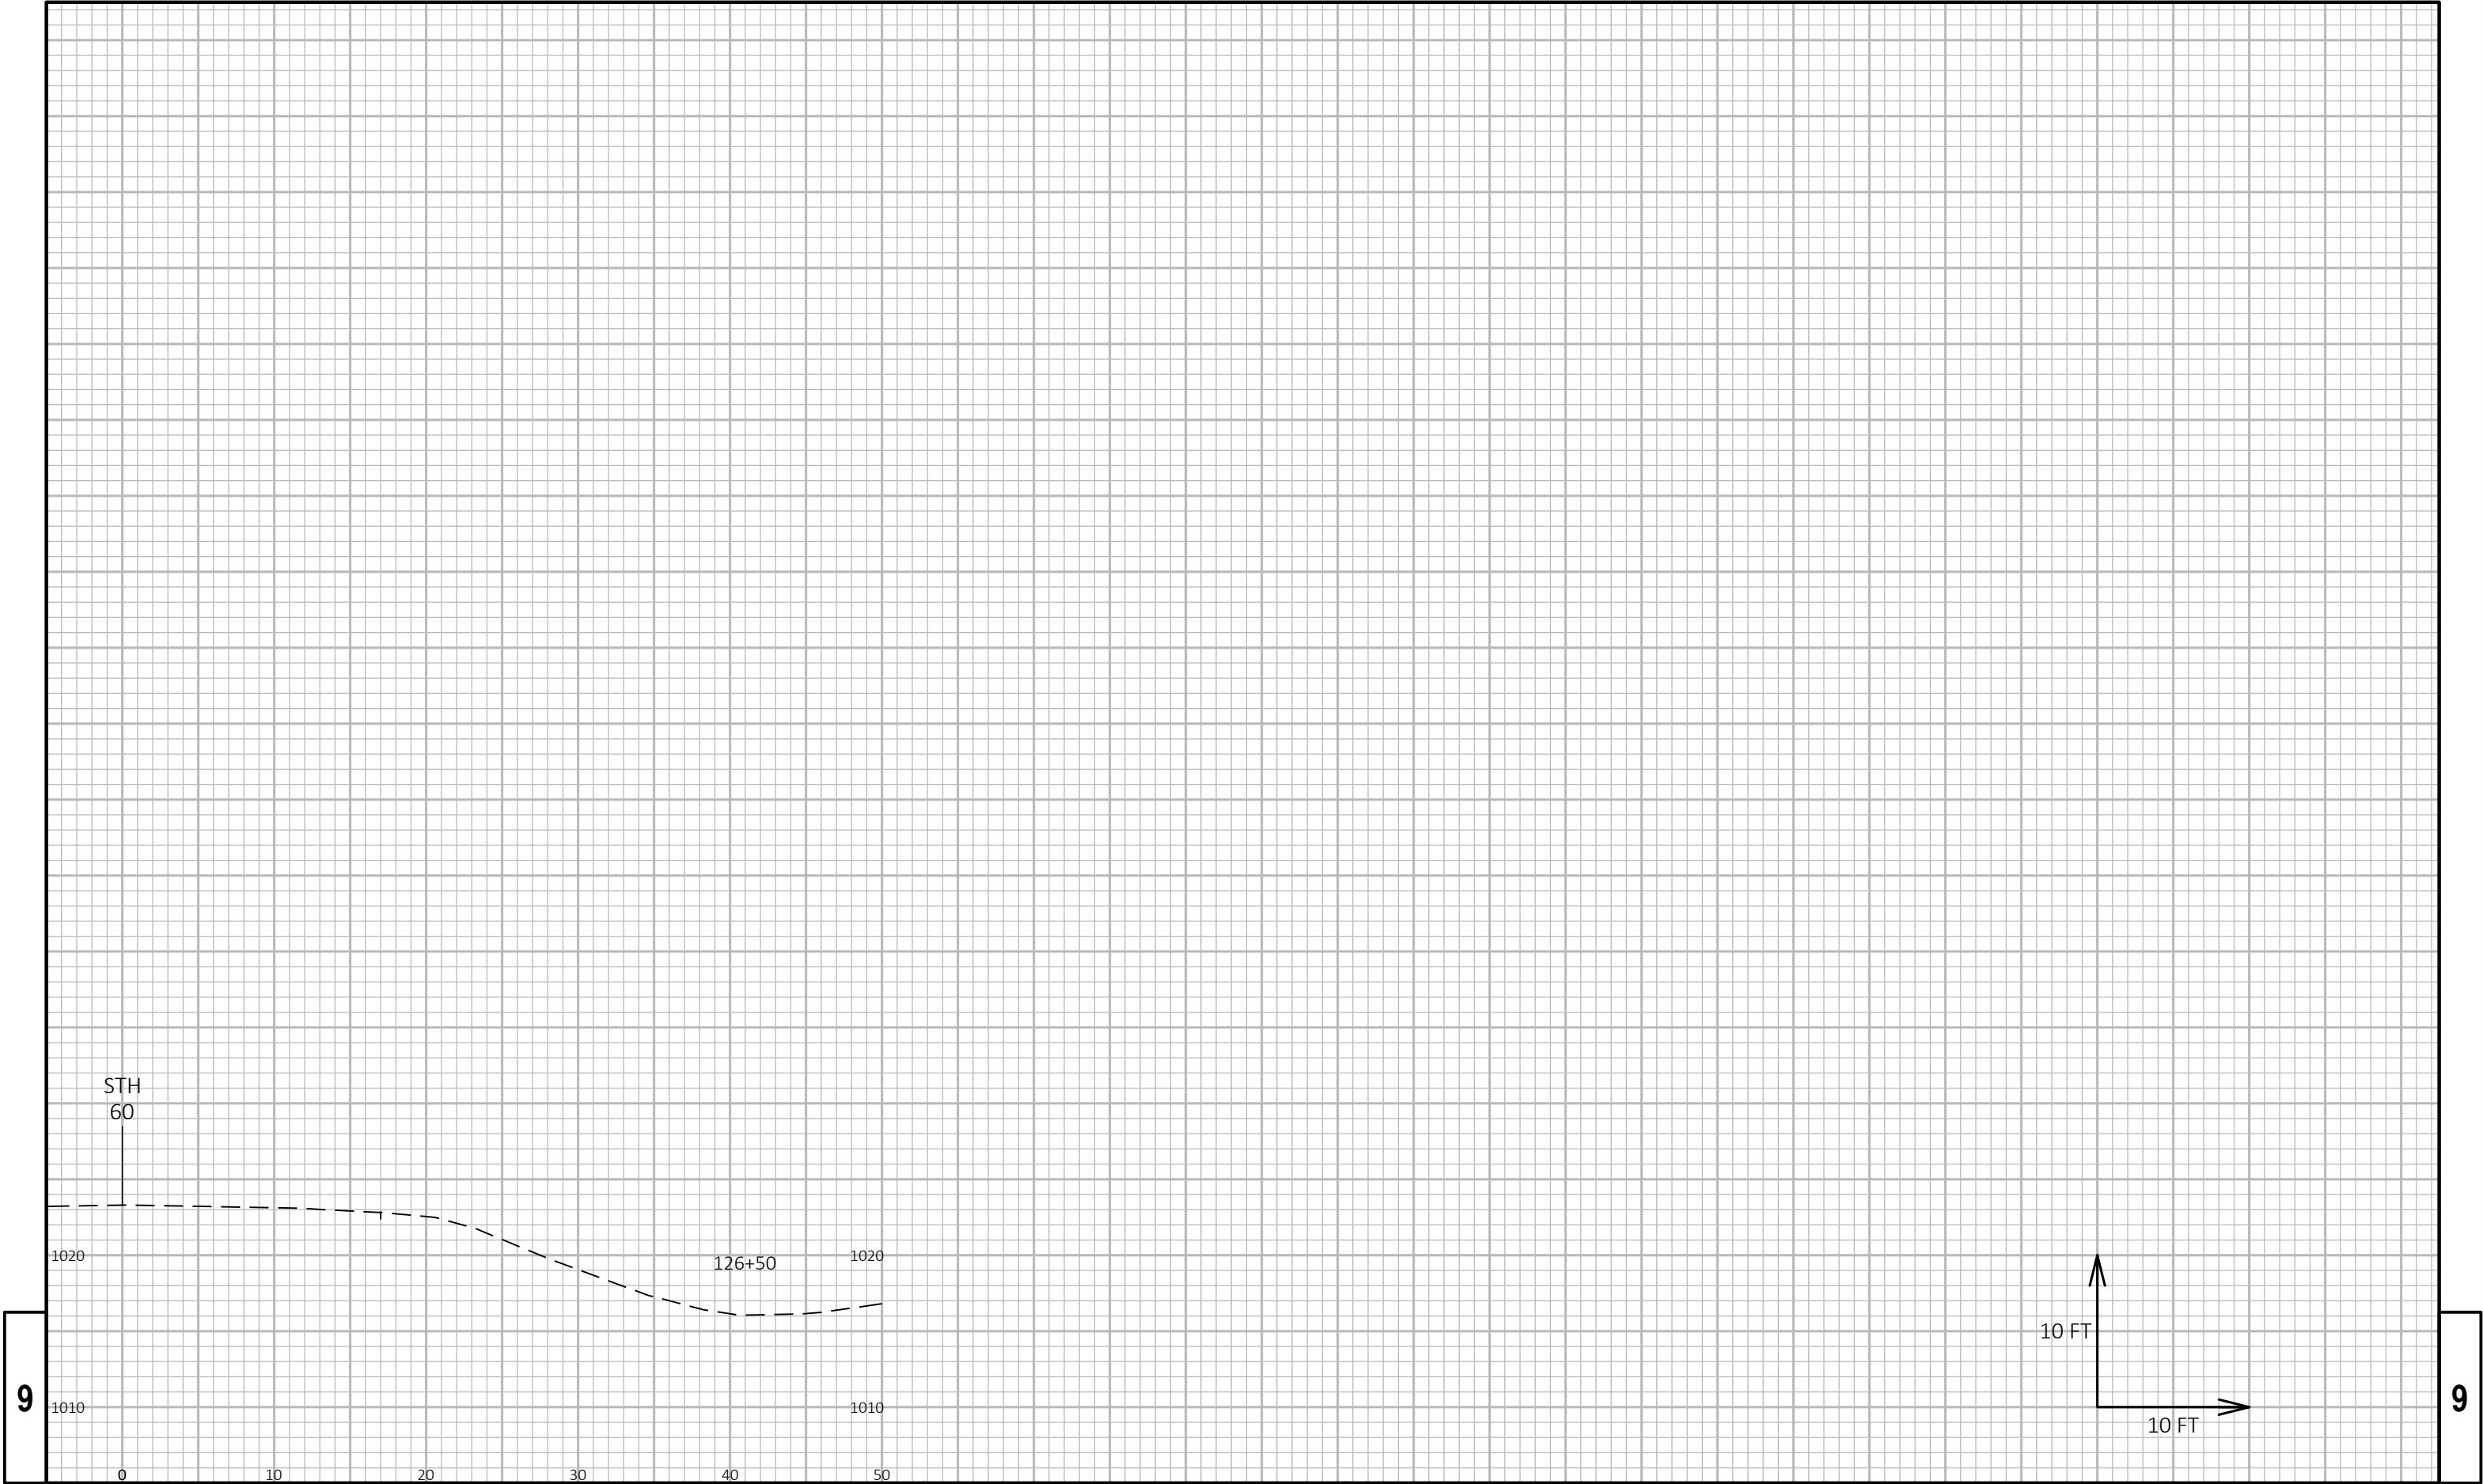

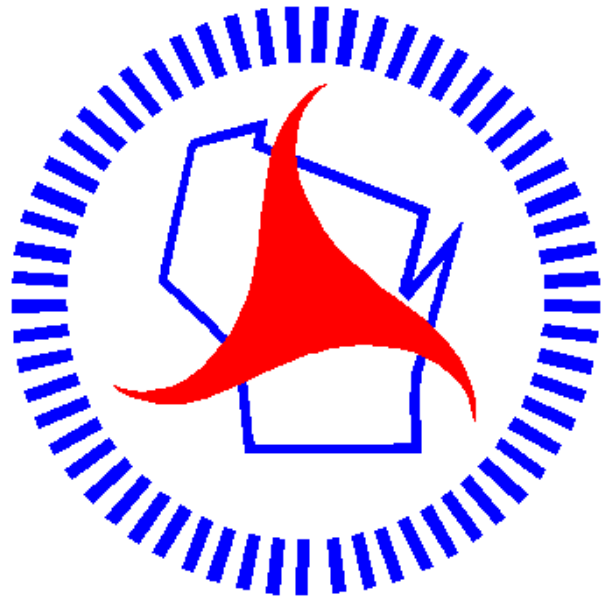

## ***Wisconsin Department of Transportation***

Dedicated people creating transportation solutions through innovation and exceptional service.

<http://www.dot.wisconsin.gov>