

PLAN OF PROPOSED IMPROVEMENT

STH 173 NB TO POPLAR STREET CULVERTS


STH 80

WOOD COUNTY

STATE PROJECT	FEDERAL PROJECT	
	PROJECT	CONTRACT
1620-00-63	WISC 2019585	1

Section No.	1	Title
Section No.	2	Typical Sections and Details (Includes Erosion Control Details)
Section No.	3	Estimate of Quantities
Section No.	3	Miscellaneous Quantities
Section No.	4	Right of Way Plot
Section No.	5	Plan and Profile
Section No.	6	Standard Detail Drawings
Section No.	7	Sign Plates
Section No.	8	Structure Plans
Section No.	9	Computer Earthwork Data
Section No.	9	Cross Sections

TOTAL SHEETS = 52

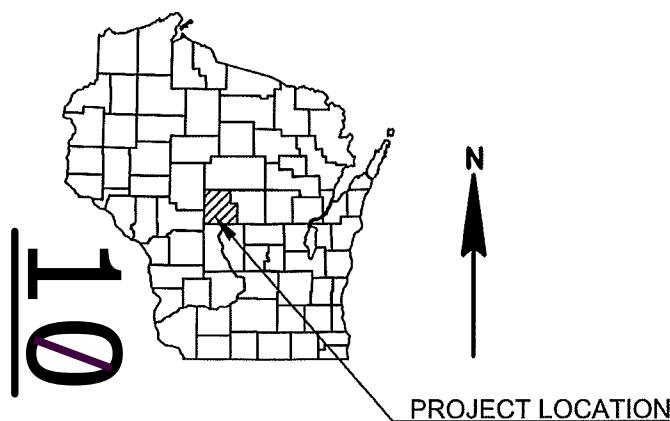

A.A.D.T.	2019	=	3100
A.A.D.T.	2039	=	3800
D.H.V.		=	437
D.D.		=	60/40
T.		=	34.5%
DESIGN SPEED		=	55 MPH
ESALS		=	1,511,100



<u>PLAN</u>	
CORPORATE LIMITS	
PROPERTY LINE	
LOT LINE	
LIMITED HIGHWAY EASEMENT	
EXISTING RIGHT OF WAY	
PROPOSED OR NEW R/W LINE	
SLOPE INTERCEPT	
REFERENCE LINE	
EXISTING CULVERT	
PROPOSED CULVERT (Box or Pipe)	
COMBUSTIBLE FLUIDS	
MARSH AREA	
WOODED OR SHRUB AREA	

GRADE LINE
ORIGINAL GROUND
MARSH OR ROCK PROFILE
(To be noted as such)
SPECIAL DITCH

GRADE ELEVATION

CULVERT (Profile View)

ELECTRIC
FIBER OPTIC
GAS
SANITARY SEWER
STORM SEWER
TELEPHONE
WATER
UTILITY PEDESTAL
POWER POLE
TELEPHONE POLE

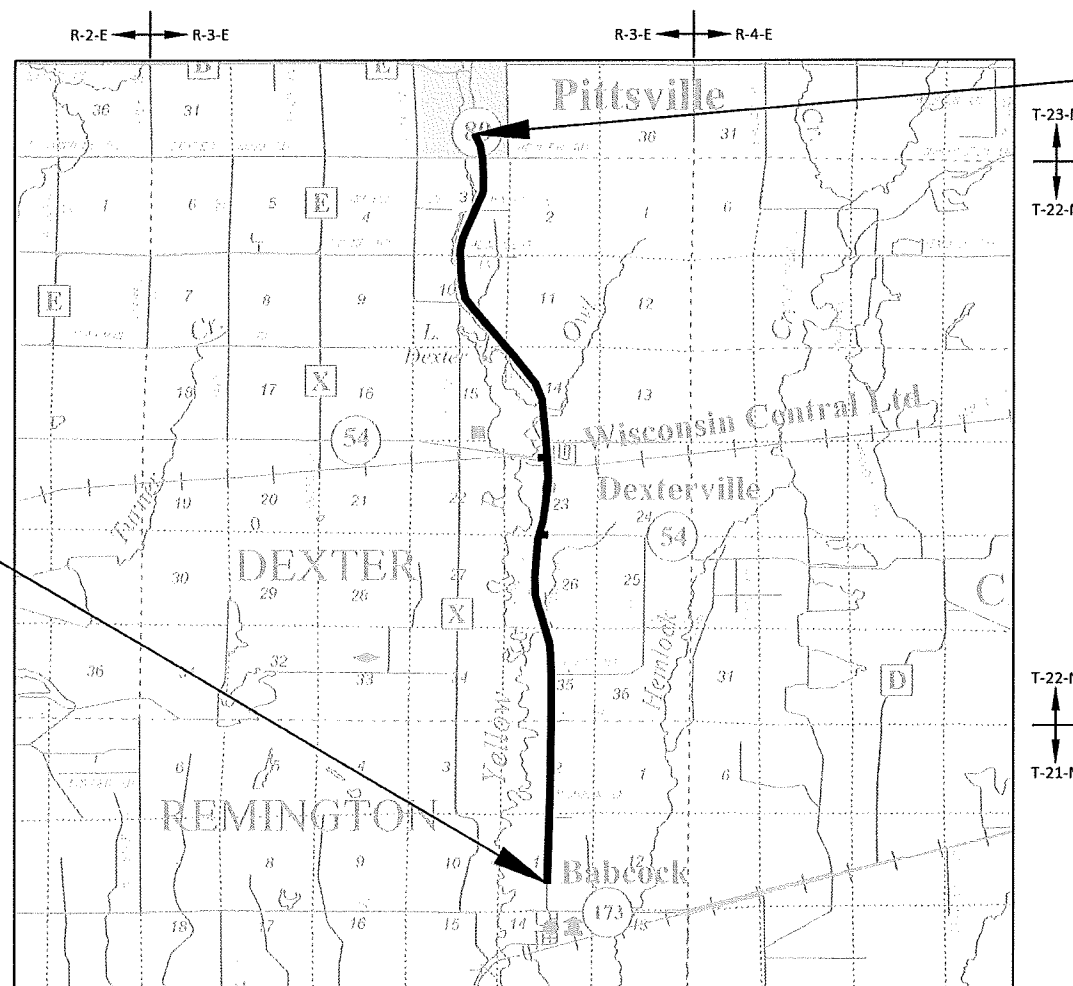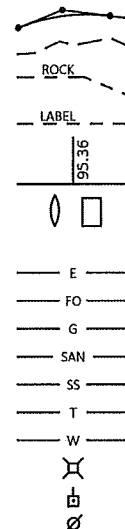

END PROJECT
STA 1564+93
X = 650,775.0716
Y = 467,005.2503

BEGIN PROJECT
STA 1096+00
X = 654,965.4942
Y = 422,119.7255

LAYOUT

SCALE 0 2 MI

TOTAL NET LENGTH OF CENTERLINE =

HORIZONTAL POSITIONS SHOWN ON THIS PLAN ARE WISCONSIN COUNTY COORDINATES, WOOD COUNTY, NAD83 (2011), IN U.S. SURVEY FEET. VALUES ARE GRID COORDINATES, GRID BEARINGS, AND GRID DISTANCES. GRID DISTANCES MAY BE USED AS GROUND DISTANCES. ELEVATIONS SHOWN ON THIS PLAN ARE REFERENCED TO USGS NAVD88.

ORIGINAL PLANS PREPARED BY

MSA

146 North Central Ave., Marshfield, WI 54449
715-384-2133 1-877-204-0572 Fax: 715-384-9787

WISCONSIN
★ SEAN M. SPROMBERG ★
E 37771-008
SCHOFIELD,
WI
PROFESSIONAL ENGINEER

1/18/19

DATE: _____ (Professional Engineer Signature)

STATE OF WISCONSIN
DEPARTMENT OF TRANSPORTATION

PREPARED BY	
Surveyor	<u>MSA PROFESSIONAL SERVICES</u>
Designer	<u>MSA PROFESSIONAL SERVICES</u>
Project Manager	<u>DANIEL HOLLOWAY, P.E.</u>
Regional Examiner	<u>CHERYL SIMON</u>
Regional Supervisor	<u>NICHOLE LYSNE</u>

APPROVED FOR THE DEPARTMENT

DATE: 1/18/19 Paul H. Kelly
(Signature)

GENERAL NOTES

THE LOCATIONS OF EXISTING AND PROPOSED UTILITY INSTALLATIONS AS SHOWN ON THE PLANS ARE APPROXIMATE. IN AREAS WHERE NO WORK IS PROPOSED, UTILITIES SHOWN ON THE PLANS ARE LOCATED BY SYSTEM MAPS AND NOT FIELD LOCATES. THERE MAY BE OTHER UTILITY INSTALLATIONS WITHIN THE AREA THAT ARE NOT SHOWN.

SECTION 2 ORDER OF SHEETS

- 1. GENERAL NOTES
- 2. PROJECT OVERVIEW
- 3. EXISTING TYPICAL SECTIONS
- 4. FINISHED TYPICAL SECTIONS
- 5. CONSTRUCTION DETAILS
- 6. TRAFFIC CONTROL

AS-BUILTS

ID 1620-02-60 BABCOCK - PITTSVILLE (OWL CREEK BRIDGE B-17-0017) 2015
ID 1620-02-61 BABCOCK - PITTSVILLE (DEXTERVILLE DITCH BRIDGE B-17-0016) 2015
ID 1628-00-73 BABCOCK - PITTSVILLE (NORTH JCT. 173 - POPLAR ROAD) 1998
ID 1624-03-71 STH 173 - STH 13 ROAD (YELLOW RIVER - LONESOME ROAD) 1981
S 044 (2) DEXTERVILLE - PITTSVILLE ROAD, STH 80 1961
S 044 (3) DEXTERVILLE - PITTSVILLE ROAD, STH 80 1961

RUNOFF COEFFICIENT TABLE

	HYDROLOGIC SOIL GROUP											
	A			B			C			D		
	SLOPE RANGE (PERCENT)			SLOPE RANGE (PERCENT)			SLOPE RANGE (PERCENT)			SLOPE RANGE (PERCENT)		
LAND USE:	0-2	2-6	6 & OVER	0-2	2-6	6 & OVER		2-6	6 & OVER	0-2	2-6	6 & OVER
MEDIAN STRIP TURF	0.19	0.20	0.24	0.19	0.22	0.26	0.20	0.23	0.30	0.20	0.25 0.32	0.30 0.40
SIDE SLOPE TURF			0.25			0.27			0.28			0.30 0.38
PAVEMENT:	0.40 - 0.60											
ASPHALT:	0.70 - 0.95											
CONCRETE:	0.80 - 0.95											
BRICK:	0.70 - 0.80											
DRIVES, WALKS:	0.75 - 0.85											
ROOFS:	0.75 - 0.95											
GRAVEL ROADS, SHOULDERS	0.40 - 0.60											

TOTAL PROJECT AREA = 0.20 ACRES
TOTAL AREA EXPECTED TO BE DISTURBED BY CONSTRUCTION ACTIVITIES - 0.20 ACRES

UTILITIES

RAILROAD:
WISCONSIN CENTRAL LTD. (CN)
ATTN: JACKIE MACEWICZ
1625 DEPOT STREET
STEVENS POINT, WI 54481
OFFICE: 715-345-2503
EMAIL: JACKIE.MACEWICZ@CN.CA

RAILROAD:
WISCONSIN CENTRAL LTD. (CN)
CALL BEFORE YOU DIG LINE
715-783-4533
RAILROAD IS NOT PART OF DIGGERS
HOTLINE

ELECTRIC:
ALLIANT ENERGY
ATTN: MATTHEW HOSLER
2710 JEFFERSON ST.
WISCONSIN RAPIDS, WI 54495
OFFICE: 608-963-3655
EMAIL: MATTHEWHOSLER@ALLIANTENERGY.COM

COMMUNICATION:
WE ENERGIES - GAS
ATTN: RYAN MIENTKE
1921 8TH STREET SOUTH
WISCONSIN RAPIDS, WI 54494
OFFICE: 715-421-7249
MOBILE: 715-421-9293
EMAIL: RYAN.MIENTKE@WE-ENERGIES.COM

ELECTRIC:
OAKDALE ELECTRIC COOPERATIVE
ATTN: ROY BOYLES
PO BOX 40
OAKDALE, WI 54649
OFFICE: 608-372-4131
CELL: 608-343-3871
EMAIL: RBOYLES@OAKDALEREC.COM

COMMUNICATION:
TDS TELECOM
ATTN: STEVE JAKUBIEC
10 COLLEGE AVE., SUITE 218A
APPLETON, WI 54911
OFFICE: 920-882-4166
MOBILE: 920-562-7221
EMAIL: STEVE.JAKUBIEC@TDSTELECOM.COM

COMMUNICATION:
PACKERLAND BROADBAND
ATTN: ANDY HEIGL
PO BOX 885
IRON MOUNTAIN, MI 49801
OFFICE: 906-776-2609
MOBILE: 906-221-7536
EMAIL: ANDY.HEIGL@PLBB.NET

*WATER:
CITY OF PITTSVILLE
ATTN: PETE PETERSON
5388A 4TH AVE.
PO BOX 100
PITTSVILLE, WI 54466
OFFICE: 715-884-2474
EMAIL: PITTSWRANDSR@TDS.NET

*SEWER:
PITTSVILLE WATER AND SEWER DEPT WWFT
ATTN: PETE PETERSON
5388A 4TH AVE.
PO BOX 100
PITTSVILLE, WI 54466
OFFICE: 715-884-2474
EMAIL: PITTSWRANDSR@TDS.NET


DNR LIAISON


WISCONSIN DEPARMENT OF NATURAL RESOURCES
ATTN: BRAD BETTHAUSER
ENVIRONMENTAL ANALYSIS & REVIEW SPECIALIST-ADV
NORTH CENTRAL REGION
473 GRIFFITH AVE.
WISCONSIN RAPIDS, WI 54494
OFFICE: 715-421-7851
EMAIL: BRADLEY.BETTHAUSER@WISCONSIN.GOV

* NOT A DIGGERS HOTLINE MEMBER




Dial 811 or (800)242-8511
www.DiggersHotline.com

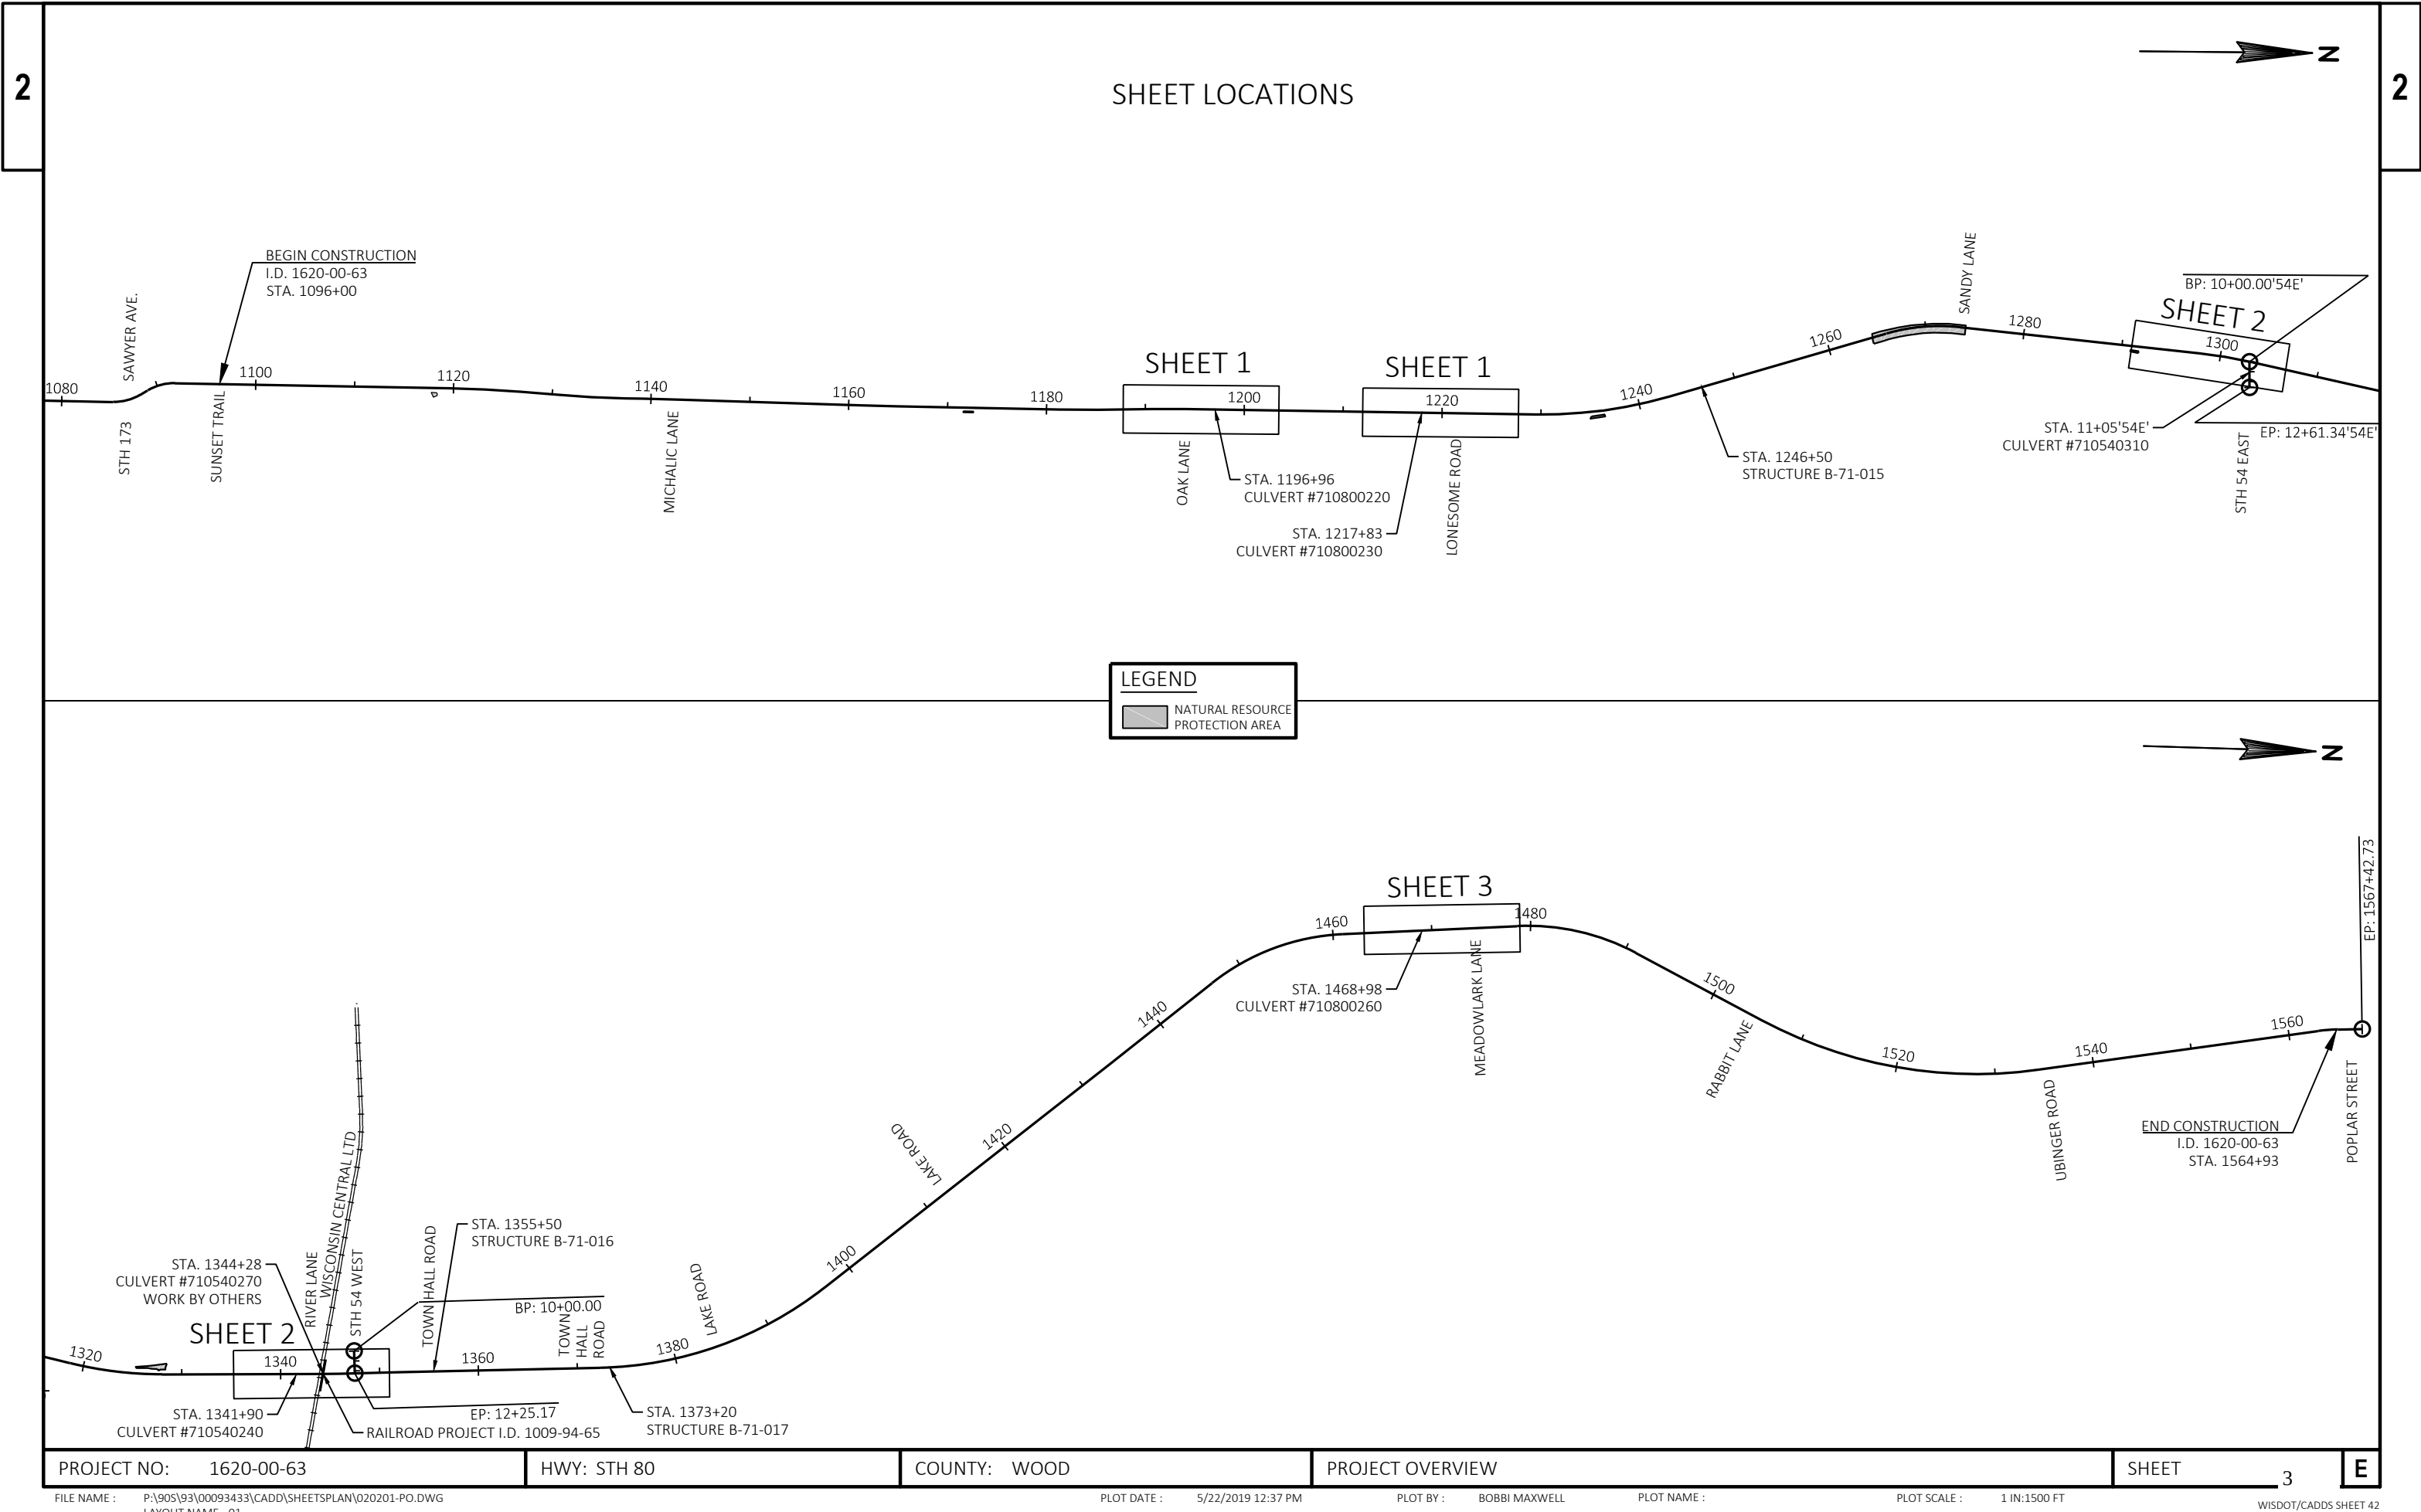

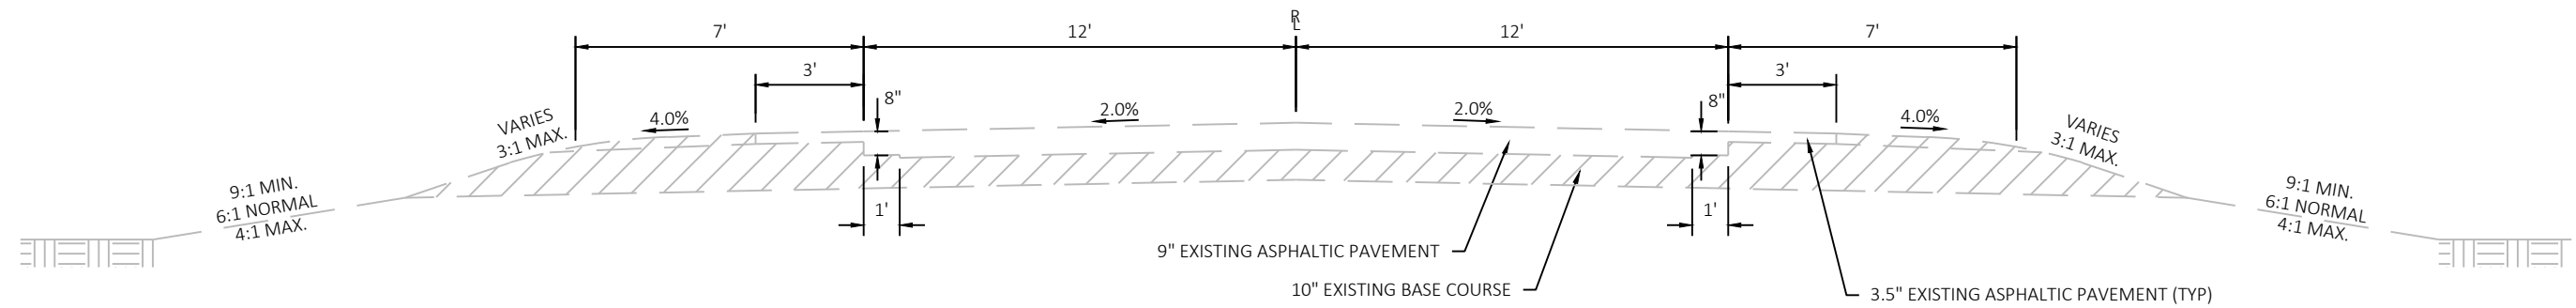

EXISTING TYPICAL SECTION


STH 80
STA. 1227+81 - STA. 1565+02

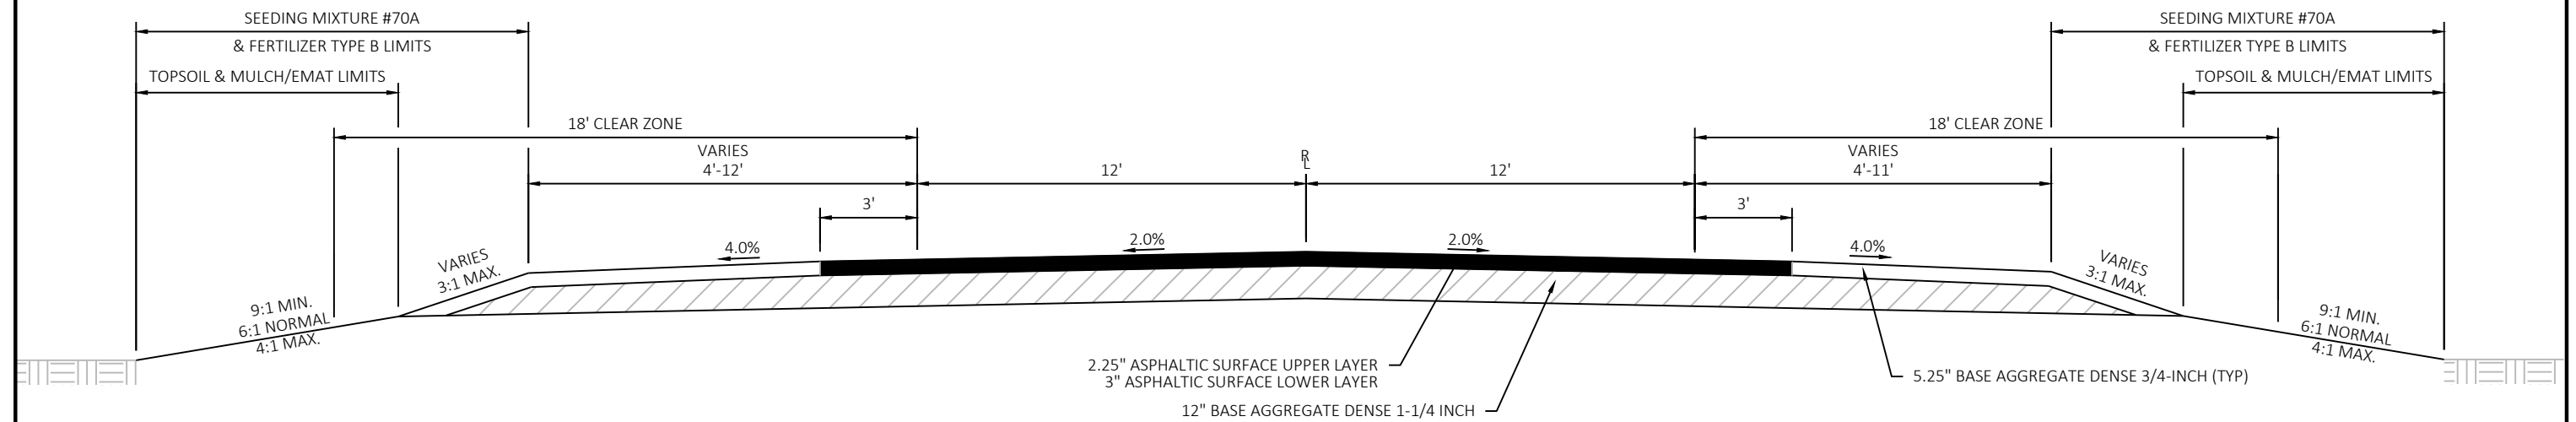

FINISHED TYPICAL SECTION FOR CULVERT REPLACEMENTS

STA. 1341+75 - STA. 1342+04
STA. 10+97'54E' - STA. 11+12'54E'

(SEE CROSS DRAIN INSTALLATION DETAIL)

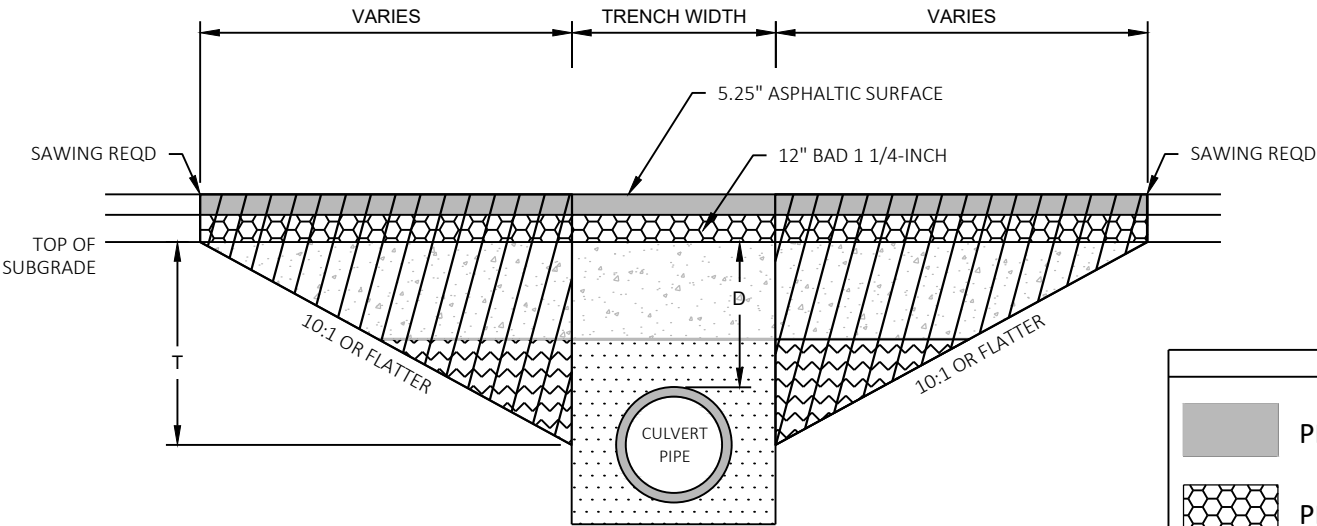

TRANSITION CUT DEPTH (T) = THE LESSER OF DEPTH TO CENTER OF PIPE OR 5 FT.
DO NOT EXTEND TRANSITION CUT BELOW HORIZONTAL CENTER OF PIPE.

DEPTH D < 6 FT

STA 1341+90
STA 11+05'54E'

KEY

PROPOSED SURFACE

PROPOSED BASE

TRENCH BACKFILL

TRENCH OR
FOUNDATION BACKFILL

FOUNDATION BACKFILL


TRANSITION CUT

NOTES


TRANSITION CUT IS PAID AS EXCAVATION COMMON.
TRANSITION CUT WIDTH IS FROM SUBGRADE SHOULDER POINT TO SUBGRADE SHOULDER POINT.
BACKFILL THE TRANSITION CUT AREAS WITH FOUNDATION AND TRENCH BACKFILL AS SPECIFIED IN STANDARD SPEC 520.
PERFORM CULVERT PIPE INSTALLATION BEFORE MILLING AND PAVING.
PLACE 465.0105 AFTER CULVERT PIPE INSTALLATION.

CULVERT PIPE TRANSITION

ROUTE	STA (CL)	DEPTH D (FT)	PIPE DIA (IN)	REMARKS
STH 80	1341+90	1.1	24	C 710540240
STH 54	11+05'54E'	0.49	24	C 710540310

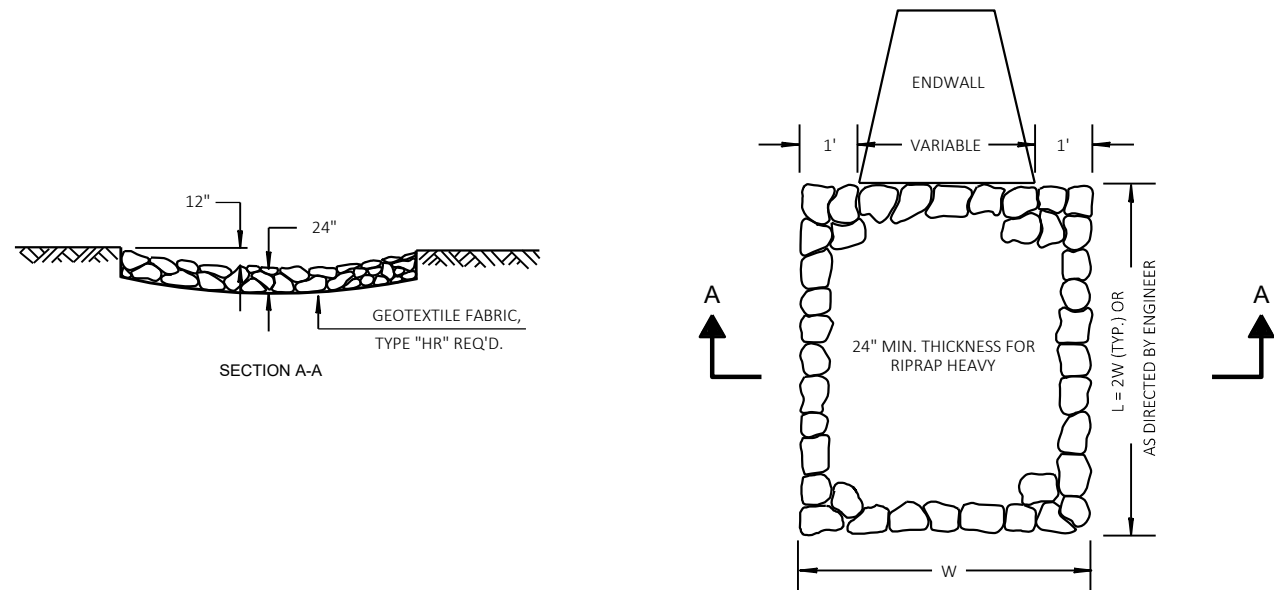


RIPRAP HEAVY TREATMENT AT CULVERTS

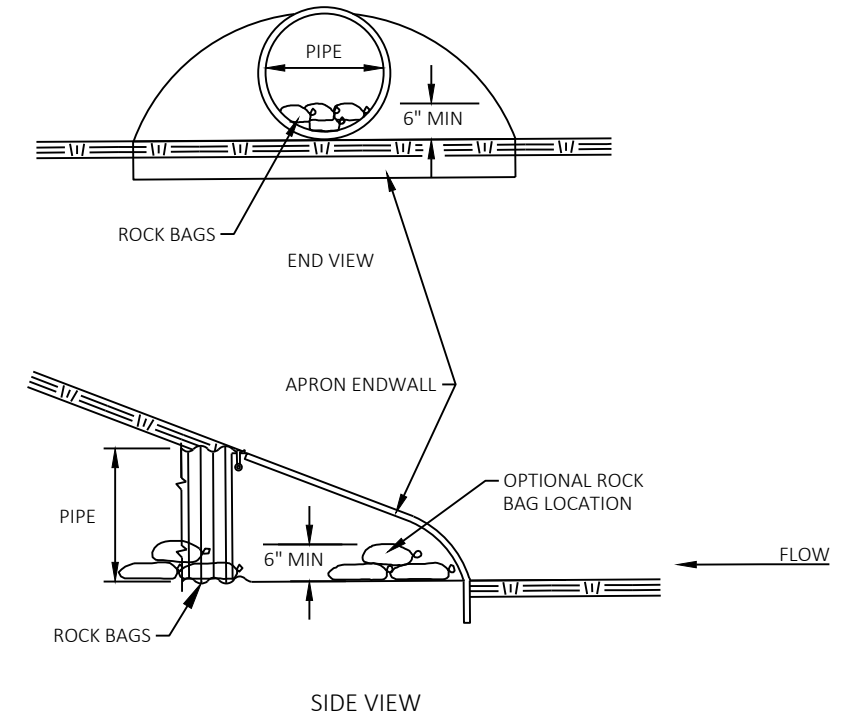


CULVERT PIPE CHECK


(INSTALL ON INLET END ONLY)


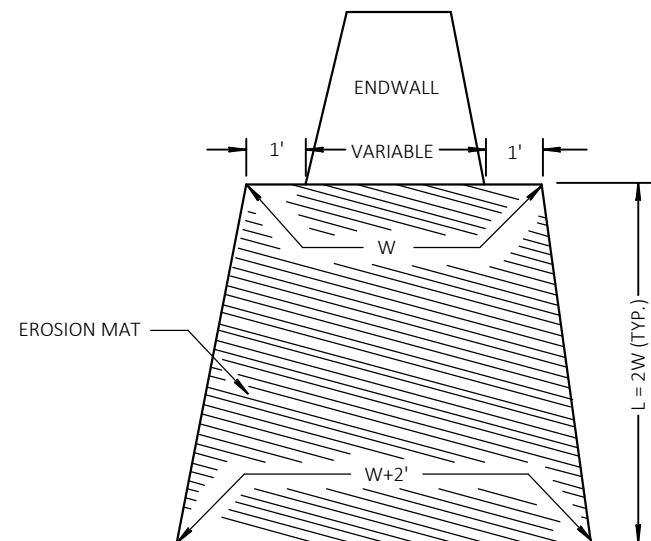


EROSION MAT TREATMENT AT CULVERTS

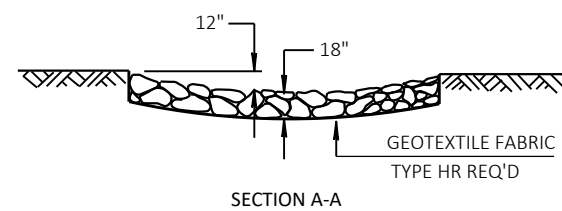

RIPRAP MEDIUM TREATMENT AT CULVERTS

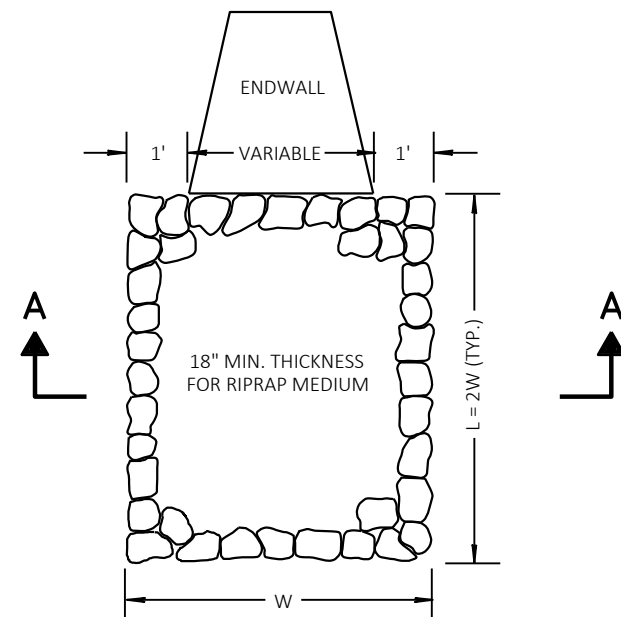

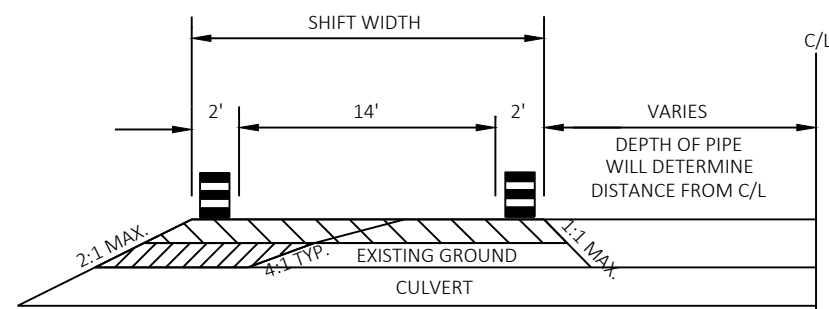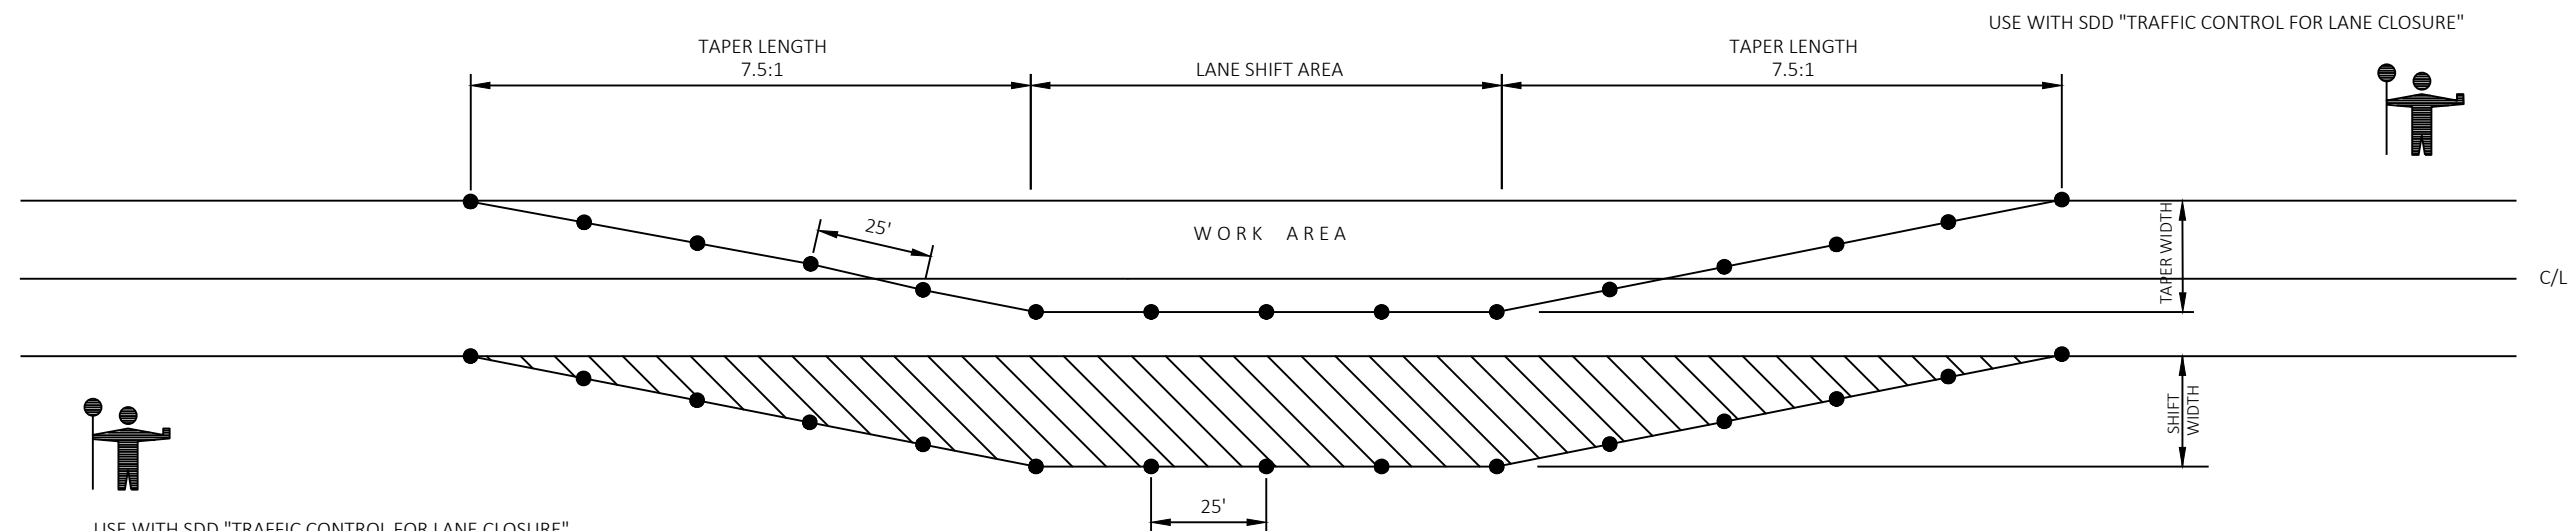

NOTES


1. THE TAPER SHOULD EXTEND ACROSS THE SHOULDER UNLESS DOING SO WOULD GREATLY CONFLICT THE WORK OPERATION.
2. ALL LANE CLOSURE SIGNS SHALL BE REMOVED OR COVERED AND ALL DEVICES REMOVED BEYOND THE SHOULDER WHEN WORK IS NOT IN PROGRESS AND THE LANE IS RESTORED TO A SAFE OPERATING CONDITION.
3. CHANNELIZING DEVICES PLACED ADJACENT TO WORK AREA SHALL BE PULLED BACK FROM TRAVEL LANE WHEN WORK IS NOT IN PROGRESS.
4. USE WITH STANDARD DETAIL DRAWING, "TRAFFIC CONTROL FOR LANE CLOSURE WITH FLAGGING OPERATION."
5. FLAGGERS ARE SPECIFIC TO THIS OPERATION.
6. LANE SHIFTS SHALL ONLY BE USED DURING DAYLIGHT HOURS.

KEY

●	TRAFFIC CONTROL DRUM
	6" BASE AGGREGATE DENSE 1 1/2-INCH (INCIDENTAL TO LANE SHIFT ITEM)
	FILL (INCIDENTAL TO LANE SHIFT ITEM)


LANE SHIFT DETAIL

CULVERT REPLACEMENTS
STA. 1341+90
STA. 11+05'54E'

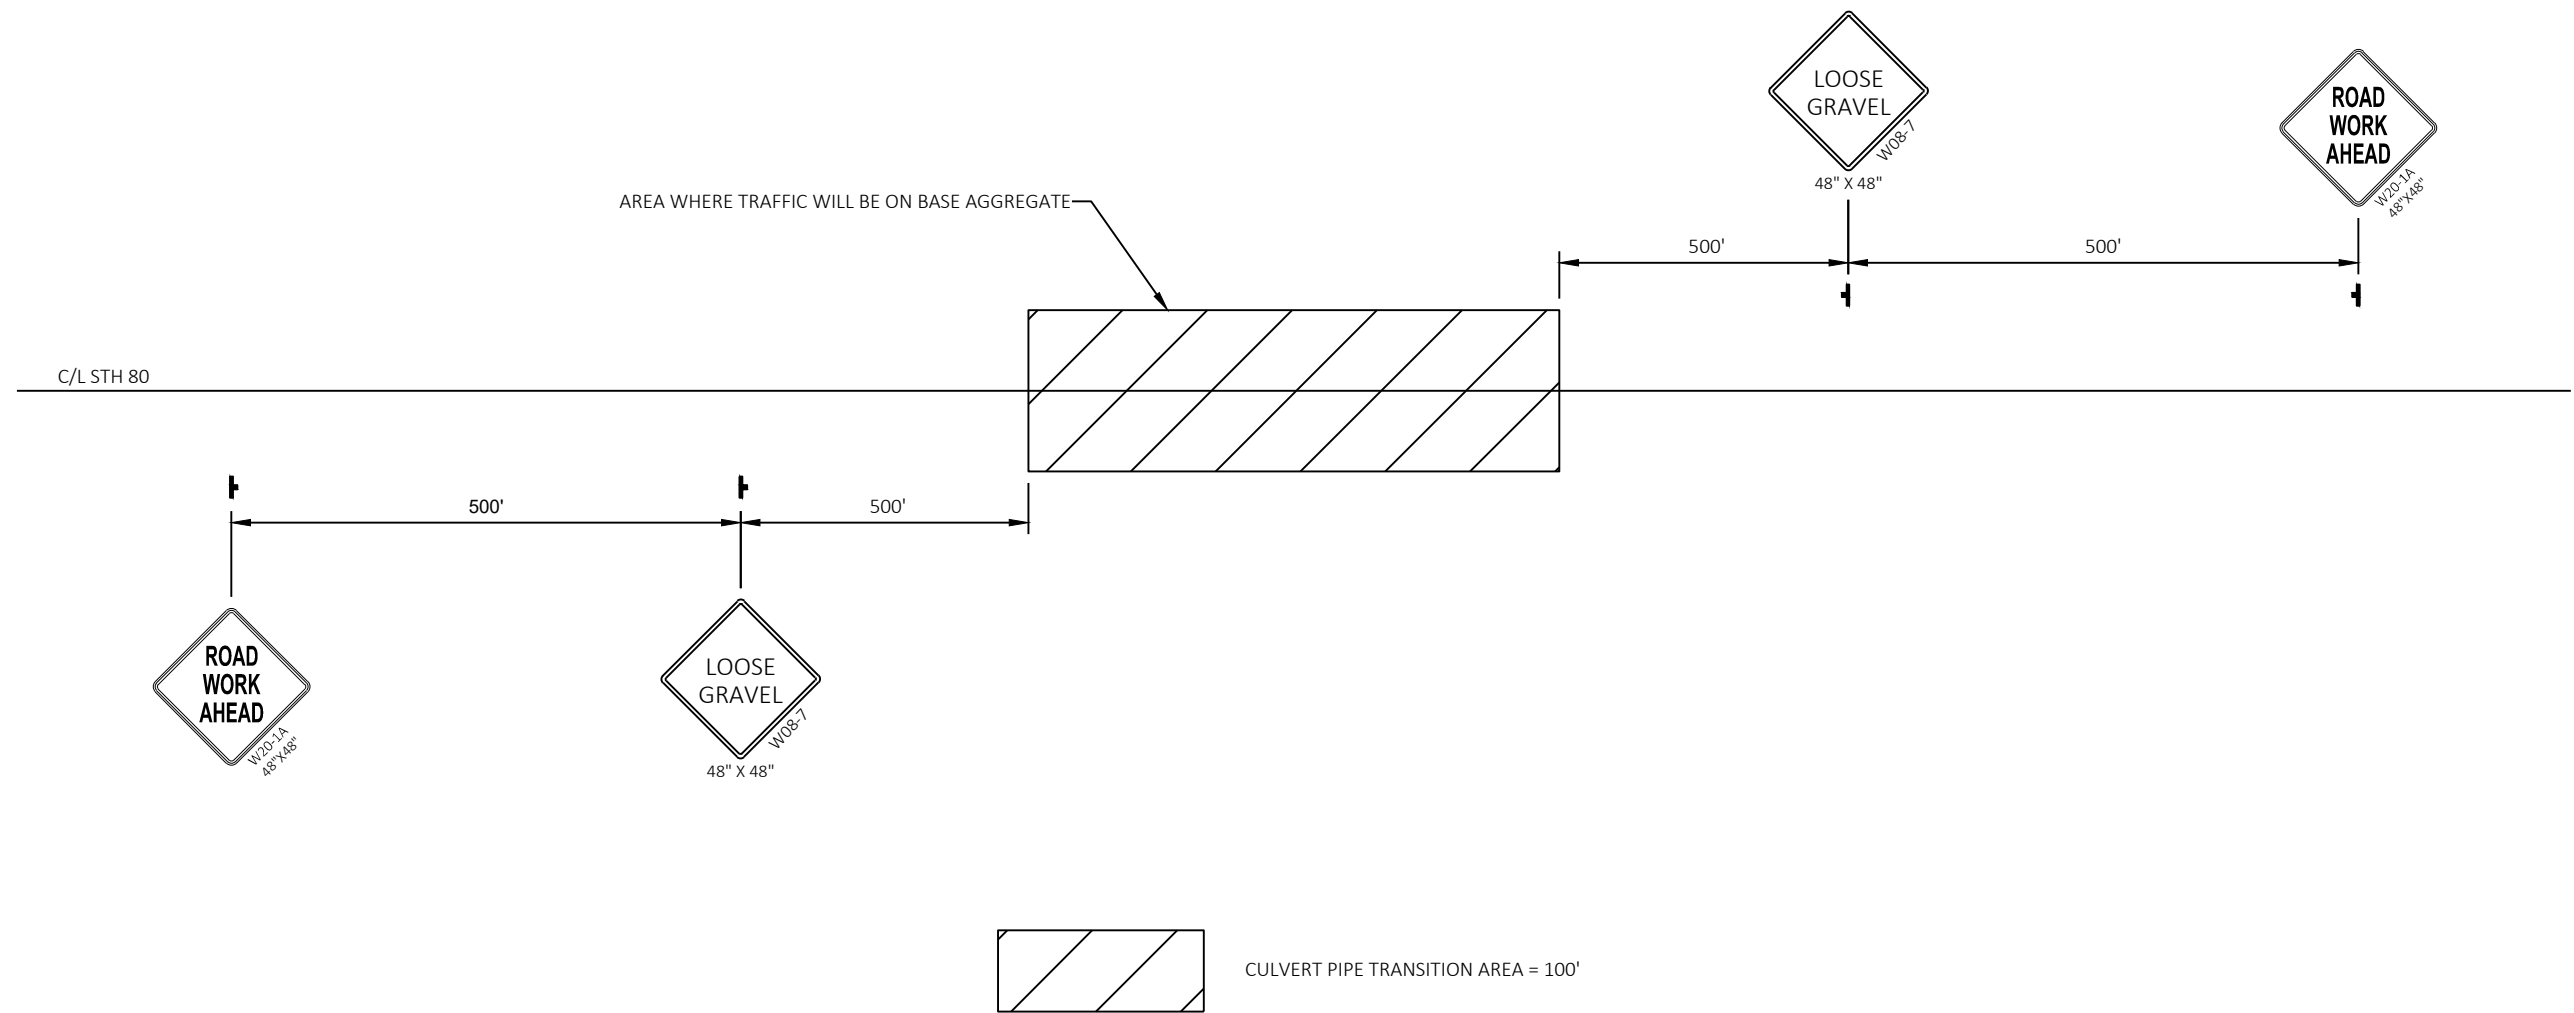


TEMPORARY SIGNING AT CULVERT PIPE REPLACEMENTS

USE AT ALL CULVERT PIPE REPLACEMENTS WHERE ASPHALT PATCH IS
NOT PLACED THE SAME DAY

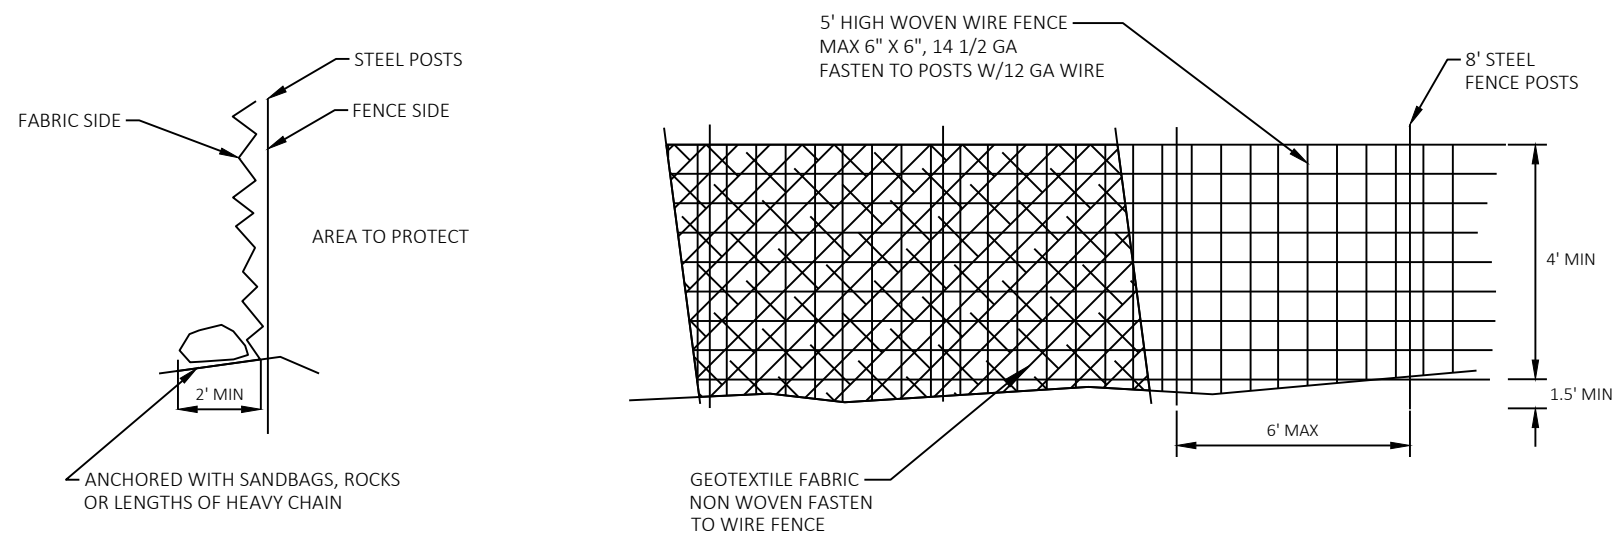

SILT FENCE HEAVY DUTY

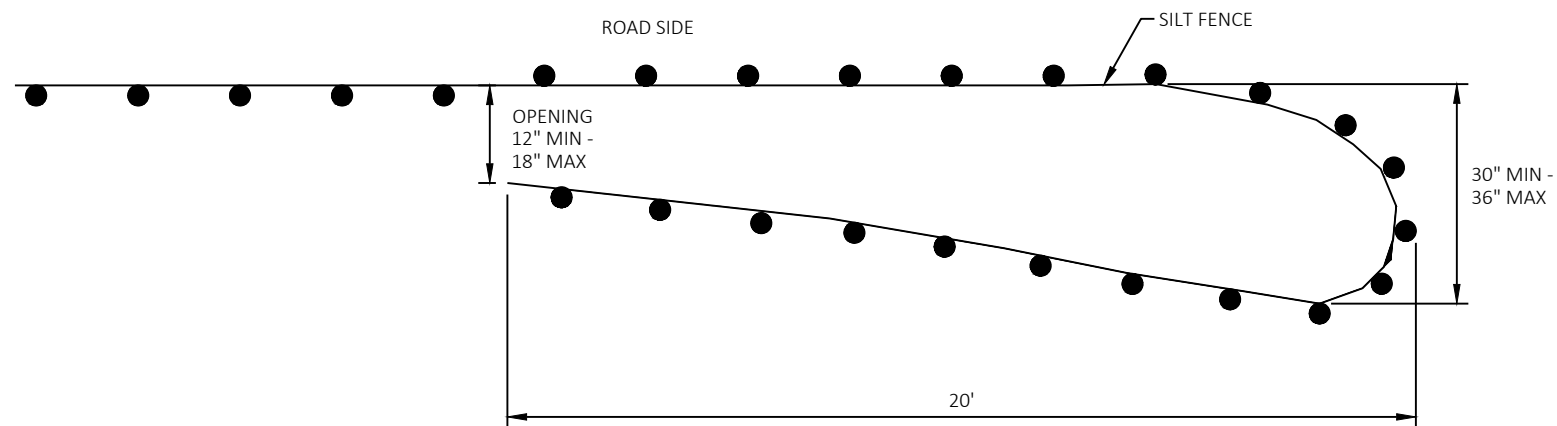


PLAN VIEW

GENERAL NOTES:

SILT FENCE POSTS FOR THE TURN-AROUND SHOULD BE ON THE OUTSIDE OF THE TURN-AROUND. AND TRENCHED IN ACCORDING TO SILT FENCE REQUIREMENTS.

TEMPORARY SMALL ANIMAL TURN-AROUND

TRAFFIC CONTROL

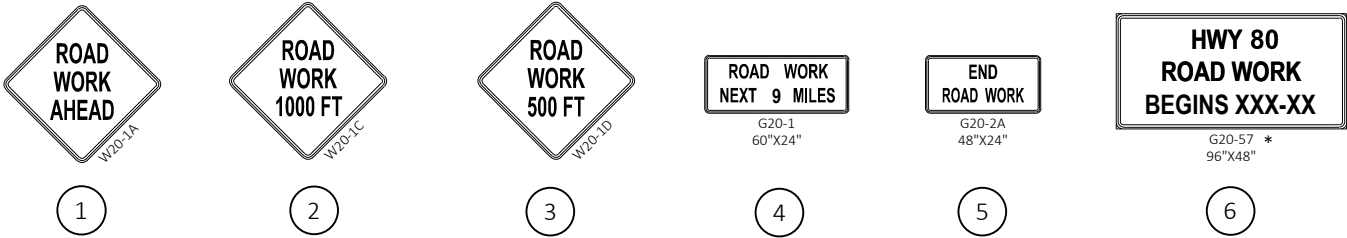


NOTE:

THE EXACT NUMBER, LOCATION, AND SPACING OF DEVICES SHALL BE ADJUSTED TO FIT FIELD CONDITIONS AS DIRECTED BY THE ENGINEER. FURTHER INFORMATION AVAILABLE IN SDD "TRAFFIC CONTROL, ADVANCE WARNING SIGNS 45 MPH OR GREATER TWO-WAY UNDIVIDED ROAD OPEN TO TRAFFIC."

ALL "W" AND "WO" SIGNS SHALL BE 48" X 48" UNLESS OTHERWISE NOTED.

* THIS SIGN TO BE REMOVED AT START OF CONSTRUCTION.

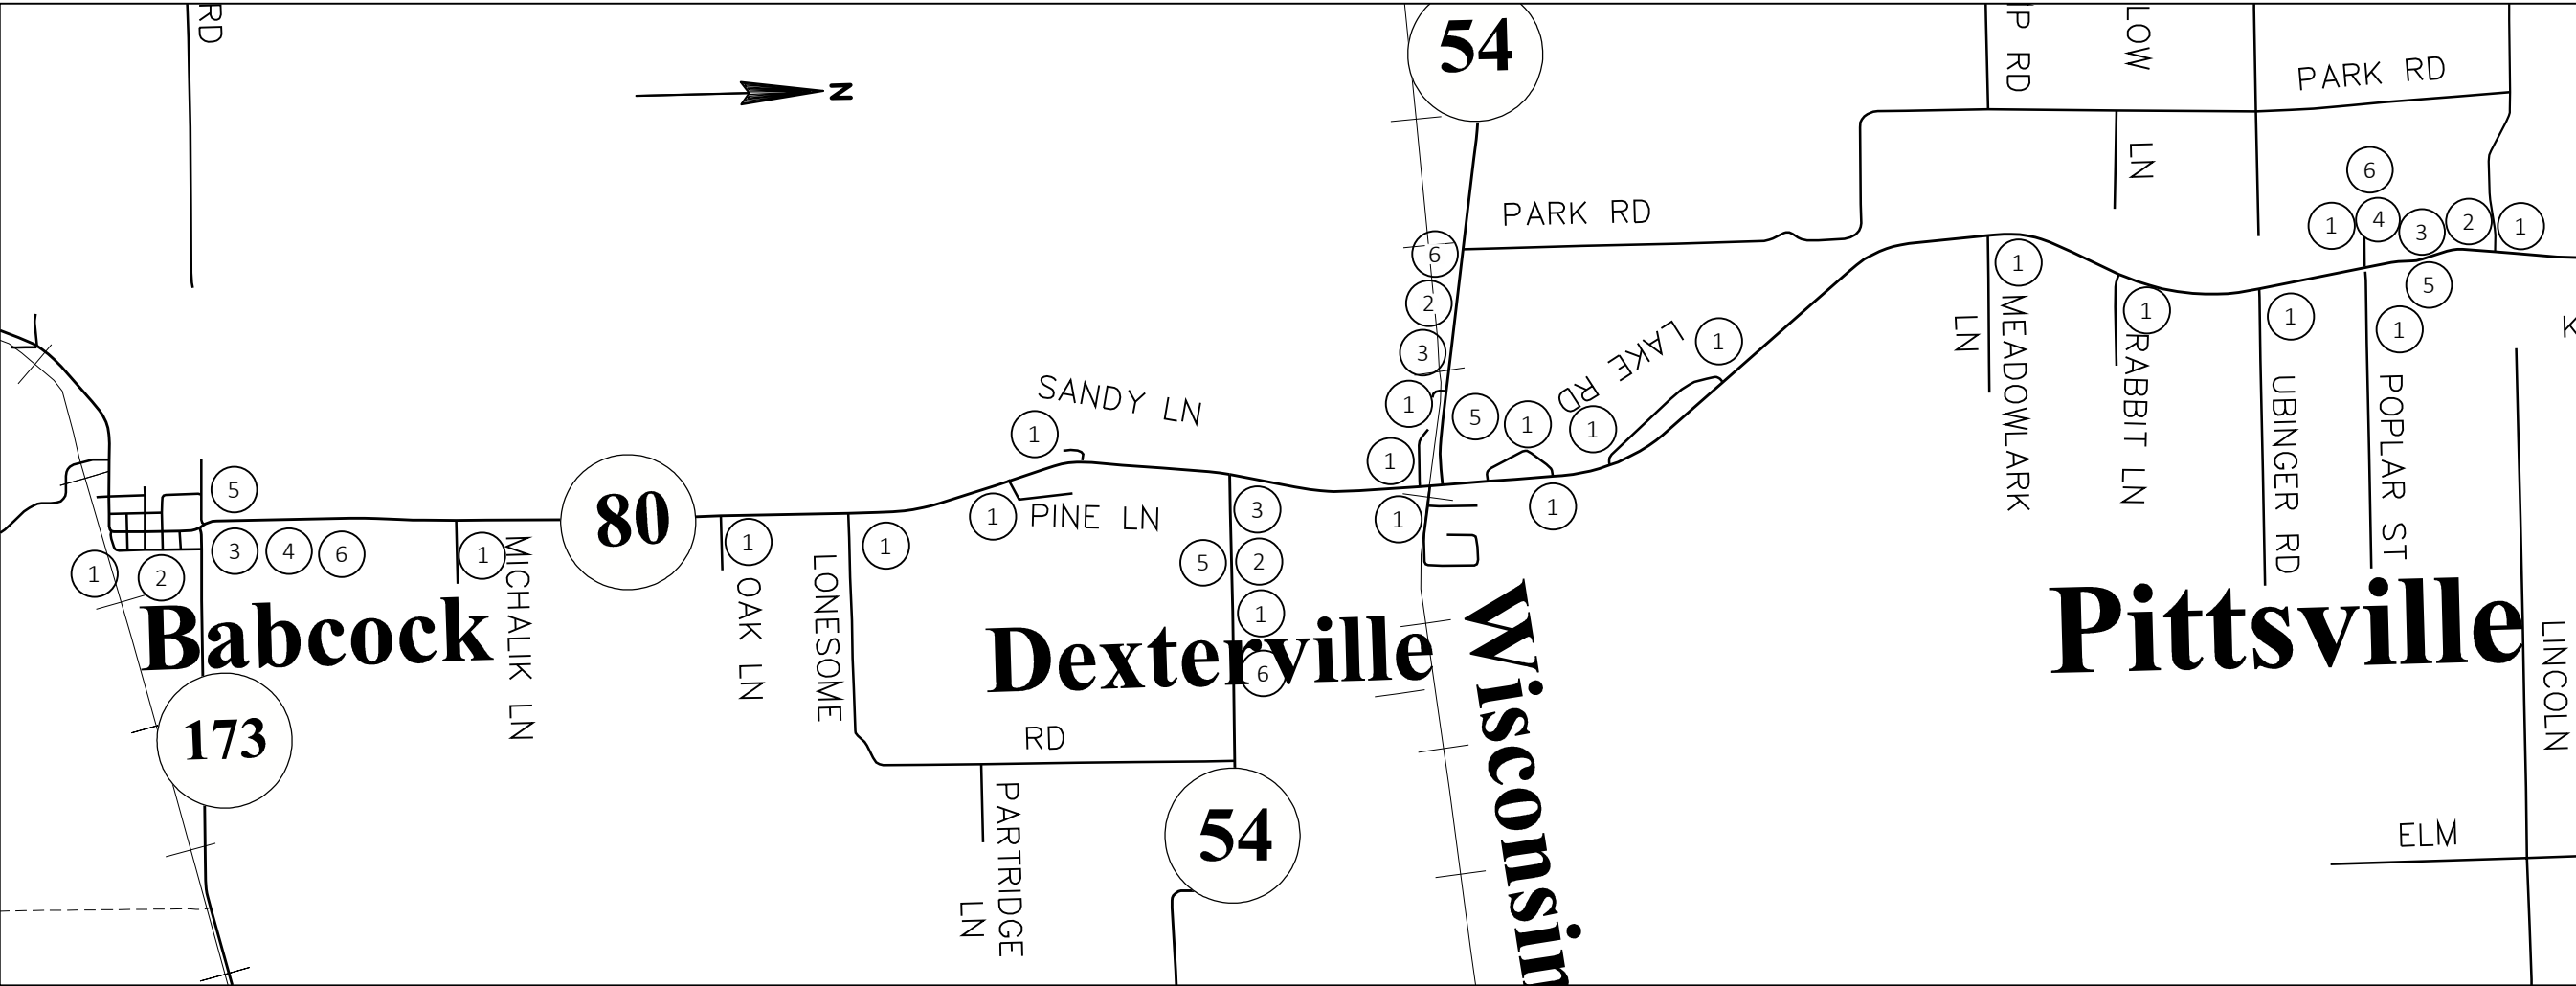

Estimate Of Quantities By Plan Sets

1620-00-63					
Line	Item	Item Description	Unit	Total	Qty
0002	201.0105	Clearing	STA	2.000	2.000
0004	201.0205	Grubbing	STA	2.000	2.000
0006	203.0100	Removing Small Pipe Culverts	EACH	2.000	2.000
0020	204.9060.S	Removing (item description) 01. Apron Endwall	EACH	6.000	6.000
0022	205.0100	Excavation Common	CY	74.000	74.000
0028	213.0100	Finishing Roadway (project) 01. 1620-00-63	EACH	1.000	1.000
0032	305.0110	Base Aggregate Dense 3/4-Inch	TON	36.000	36.000
0034	305.0120	Base Aggregate Dense 1 1/4-Inch	TON	169.000	169.000
0048	465.0105	Asphaltic Surface	TON	50.000	50.000
0056	520.1030	Apron Endwalls for Culvert Pipe 30-Inch	EACH	2.000	2.000
0058	520.1036	Apron Endwalls for Culvert Pipe 36-Inch	EACH	4.000	4.000
0060	522.0424	Culvert Pipe Reinforced Concrete Class IV 24-Inch	LF	104.000	104.000
0062	522.1024	Apron Endwalls for Culvert Pipe Reinforced Concrete 24-Inch	EACH	4.000	4.000
0066	606.0200	Riprap Medium	CY	89.000	89.000
0068	606.0300	Riprap Heavy	CY	36.000	36.000
0084	618.0100	Maintenance And Repair of Haul Roads (project) 01. 1620-00-63	EACH	1.000	1.000
0088	619.1000	Mobilization	EACH	0.070	0.070
0094	624.0100	Water	MGAL	12.000	12.000
0096	625.0100	Topsoil	SY	467.000	467.000
0098	627.0200	Mulching	SY	200.000	200.000
0100	628.1504	Silt Fence	LF	300.000	300.000
0102	628.1520	Silt Fence Maintenance	LF	1,255.000	1,255.000
0104	628.1905	Mobilizations Erosion Control	EACH	1.000	1.000
0106	628.1910	Mobilizations Emergency Erosion Control	EACH	1.000	1.000
0108	628.2008	Erosion Mat Urban Class I Type B	SY	137.000	137.000
0112	628.7504	Temporary Ditch Checks	LF	30.000	30.000
0114	628.7555	Culvert Pipe Checks	EACH	33.000	33.000
0118	629.0210	Fertilizer Type B	CWT	0.300	0.300
0120	630.0171	Seeding Mixture No. 70A	LB	9.000	9.000
0122	633.5200	Markers Culvert End	EACH	10.000	10.000
0140	642.5001	Field Office Type B	EACH	1.000	1.000
0142	643.0300	Traffic Control Drums	DAY	220.000	220.000
0144	643.0310.S	Temporary Portable Rumble Strips 01. 1620-00-63	LS	1.000	1.000
0148	643.0900	Traffic Control Signs	DAY	590.000	590.000
0150	643.1000	Traffic Control Signs Fixed Message	SF	128.000	128.000
0152	643.5000	Traffic Control	EACH	0.070	0.070
0154	645.0120	Geotextile Type HR	SY	250.000	250.000
0172	649.0105	Temporary Marking Line Paint 4-Inch	LF	65.000	65.000

Estimate Of Quantities By Plan Sets

1620-00-63					
Line	Item	Item Description	Unit	Total	Qty
0174	650.4500	Construction Staking Subgrade	LF	44.000	44.000
0176	650.5000	Construction Staking Base	LF	44.000	44.000
0180	650.6000	Construction Staking Pipe Culverts	EACH	2.000	2.000
0184	650.9910	Construction Staking Supplemental Control (project) 01. 1620-00-63	LS	1.000	1.000
0190	690.0150	Sawing Asphalt	LF	148.000	148.000
0194	ASP.1T0A	On-the-Job Training Apprentice at \$5.00/HR	HRS	2,000.000	2,000.000
0196	ASP.1T0G	On-the-Job Training Graduate at \$5.00/HR	HRS	1,260.000	1,260.000
0198	SPV.0060	Special 01. Lane Shift	EACH	2.000	2.000
0200	SPV.0060	Special 02. Grading and Shaping Apron Endwalls	EACH	6.000	6.000
0204	SPV.0090	Special 01. Heavy Duty Silt Fence	LF	930.000	930.000

CLEARING AND GRUBBING

CATEGORY	STATION	LOCATION	201.0105	201.0205
			CLEARING STA	GRUBBING STA
0010	1344+75	PINE DR. R/W	1	1
	1468+98	LT	1	1
TOTAL PROJECT 1620-00-63			2	2

REMOVING SMALL PIPE CULVERTS

CATEGORY	STATION	LOCATION	203.0100	204.9060.S.01	LF	REMARKS
			REMOVING SMALL PIPE CULVERTS EACH	REMOVING APRON ENDWALL EACH		
0010	1196+96	CROSS DRAIN	—	2	—	36" CMP
	1217+83	CROSS DRAIN	—	2	—	36" CMP
	11+05'54E'	CROSS DRAIN	1	—	64	24" CMP
	1341+90	CROSS DRAIN	1	—	58	24" CMP
	1468+98	CROSS DRAIN	—	2	—	30" CMP
TOTAL PROJECT 1620-00-63			2	6		

COMMON EXCAVATION

CATEGORY	STATION - STATION	LOCATION	205.0100
			EXCAVATION COMMON CY
0010	11+05'54E'	PIPE	17
	1341+90	PIPE	57
TOTAL PROJECT 1620-00-63			74

BASE AGGREGATE ITEMS

CATEGORY	STATION - STATION		305.0110	305.0120	624.0100	650.5000
			BASE AGGREGATE DENSE 3/4-INCH TON	BASE AGGREGATE DENSE 1 1/4-INCH TON	WATER MGAL	CONSTRUCTION STAKING BASE LF
0010	10+97'54E' - 11+12'54E'	PIPE	5	39	—	15
	1341+75 - 1342+04	PIPE	25	102	—	29
	UNDISTRIBUTED		6	28	12	—
TOTAL PROJECT 1620-00-63			36	169	12	44

ASPHALT PAVEMENT ITEMS

CATEGORY	STATION - STATION	LOCATION	THICKNESS	465.0105
			INCHES	ASPHALTIC SURFACE TON
0010	10+97'54E' - 11+12'54E'	MAINLINE	5.25	22
	1341+75 - 1342+04	MAINLINE	5.25	28
TOTAL PROJECT 1620-00-63				50

CULVERT SUMMARY

CATEGORY	STATION	LOCATION	INVERT ELEV.	522.0424*	520.1030	520.1036	522.1024	633.5200	650.6000	SPV.0060.02
				CULVERT PIPE REINFORCED CONCRETE CLASS IV 24-INCH LF	APRON ENDWALLS FOR CULVERT PIPE 30-INCH EACH	APRON ENDWALLS FOR CULVERT PIPE 36-INCH EACH	APRON ENDWALLS FOR CULVERT PIPE REINFORCED CONCRETE 24-INCH EACH	MARKERS CULVERT END EACH	CONSTRUCTION STAKING PIPE CULVERTS EACH	GRADING AND SHAPING APRON ENDWALLS EACH
0010	1196+98	41.0' RT	—	—	—	1	—	1	—	1
	1196+94	49.9' LT	—	—	—	1	—	1	—	1
	1217+84	39.7' RT	—	—	—	1	—	1	—	1
	1217+81	41.5' LT	—	—	—	1	—	1	—	1
	11+09'54E'	32.76' LT	986.43	52	—	—	1	1	1	—
	11+02'54E'	21.97' RT	986.43	—	—	—	1	1	—	—
	1341+90	25.99' RT	991.16	52	—	—	1	1	1	—
	1341+89	25.26' LT	990.73	—	—	—	1	1	—	—
	1468+96	32.9' RT	—	—	1	—	—	1	—	1
	1468+99	44.0' LT	—	—	1	—	—	1	—	1
TOTAL PROJECT 1620-00-63				104	2	4	4	10	2	6

*NOTE: TIE ALL SECTIONS OF PIPE AND APRON ENDWALL.

RIPRAP						
CATEGORY	STATION	LOCATION	606.0200	606.0300	645.0120	REMARKS
			RIPRAP MEDIUM CY	RIPRAP HEAVY CY	GEOTEXTILE TYPE HR SY	
0010	1468+98	LT	74	30	208	FILL SCOUR HOLE, APPROX 4' DEEP
	UNDISTRIBUTED	---	15	6	42	
TOTAL PROJECT 1620-00-63			89	36	250	

RESTORATION ITEMS						
CATEGORY	STATION - STATION	LOCATION	625.0100	627.0200	629.0210	630.0171
			TOPSOIL SY	MULCHING SY	FERTILIZER TYPE B CWT	SEEDING MIXTURE NO. 70A LB
0010	1196+98	RT	39	17	0.02	1
	1196+94	LT	39	17	0.02	1
	1217+84	RT	39	17	0.02	1
	1217+81	LT	39	17	0.02	1
	11+09'54E'	LT	39	17	0.02	1
	11+02'54E'	RT	39	17	0.02	1
	1341+90	RT	39	17	0.02	1
	1341+89	LT	39	17	0.02	1
	1468+96	RT	39	17	0.02	1
	1468+99	LT	39	17	0.02	1
UNDISTRIBUTED			78	33	0.05	1
TOTAL PROJECT 1620-00-63			467	200	0.3	9

SILT FENCE					
CATEGORY	STATION - STATION	LOCATION	628.1504	628.1520	SPV.0090.01
			SILT FENCE LF	SILT FENCE MAINTENANCE LF	HEAVY DUTY SILT FENCE LF
0010	TURTLE TURN-AROUND	RT OR LT	100	100	---
	1196+96	RT & LT	---	170	170
	1217+83	RT & LT	---	125	125
	11+05'54E'	RT & LT	---	140	140
	1341+90	RT & LT	---	130	130
	1468+98	RT & LT	---	210	210
	UNDISTRIBUTED	RT & LT	200	380	155
TOTAL PROJECT 1620-00-63			300	1,255	930

EROSION CONTROL ITEMS					
CATEGORY	STATION - STATION	LOCATION	628.2008	628.7504	628.7555
			EROSION MAT URBAN CLASS I TYPE B SY	TEMPORARY DITCH CHECKS LF	CULVERT PIPE CHECKS EACH
0010	1196+98	41.0' RT	16	---	7
	1196+94	49.9' LT	16	---	---
	1217+84	39.7' RT	16	---	7
	1217+81	41.5' LT	16	---	---
	11+09'54E'	32.76' LT	9	---	3
	11+02'54E'	21.97' RT	9	---	---
	1341+90	25.99' RT	9	---	3
	1341+89	25.26' LT	9	---	---
	1468+96	32.9' RT	12	---	5
	UNDISTRIBUTED		23	30	8
TOTAL PROJECT 1620-00-63			137	30	33

TRAFFIC CONTROL ITEMS

CATEGORY	STATION	LOCATION	DAYS	EACH	DAYS	643.0300	643.0310.S.01
						TRAFFIC CONTROL DRUMS	(1620-00-63) TEMPORARY PORTABLE RUMBLE STRIPS LS
0010	11+05'54E'	LANE SHIFT	2	30	60	---	---
	1341+90	LANE SHIFT	2	30	60	---	---
	UNDISTRIBUTED		5	20	100	---	1
TOTAL PROJECT 1620-00-63						220	1

TRAFFIC CONTROL SIGNS

CATEGORY	LOCATION	DAYS	EACH	DAY	643.0900	643.1000	REMARKS
					TRAFFIC CONTROL SIGNS	TRAFFIC CONTROL SIGNS FIXED MESSAGE SF	
0010	BEGINNING OF PROJECT STH 80 1620-00-63	17	5	85	---	---	---
	MICHALIK LN	17	1	17	---	---	---
	OAK LN	17	1	17	---	---	---
	LONESOME RD	17	1	17	---	---	---
	PINE LN	17	1	17	---	---	---
	SANDY LN	17	1	17	---	---	---
	STH 54	17	4	68	---	---	---
	RIVER LN	17	1	17	---	---	---
	PINE DR	17	1	17	---	---	---
	STH 54	17	4	68	---	---	---
	TOWN HALL RD	17	2	34	---	---	---
	LAKE RD	17	2	34	---	---	---
	MEADOW LARK LN	17	1	17	---	---	---
	RABBIT LN	17	1	17	---	---	---
	UBINGER LANE	17	1	17	---	---	---
	POPLAR ST	17	2	34	---	---	---
	END OF PROJECT STH 80 1620-00-63	17	5	85	---	---	---
	TEMP. SIGNING AT CULVERT	3	4	12	---	---	---
	ADVANCE WARNING PROJECT ENDS (G20-57)	7	---	---	---	64	G20-57
	STH 54 ADVANCE WARNING EAST & WEST	7	---	---	---	64	G20-57
TOTAL PROJECT 1620-00-63					590	128	

PAVEMENT MARKING

CATEGORY	STATION - STATION	LOCATION	649.0105
			TEMPORARY MARKING LINE PAINT 4-INCH YELLOW LF
	10+90'54E' - 11+15'54E'	PIPE REPLACEMENT	25
	1341+70 - 1342+10	PIPE REPLACEMENT	40
TOTAL PROJECT 1620-00-63			65

3

CONSTRUCTION STAKING

		650.4500
		CONSTRUCTION
		STAKING
		SUBGRADE
CATEGORY	STATION - STATION	LF
0010	10+97'54E' - 11+12'54E'	15
	1341+75 - 1342+04	29
TOTAL PROJECT 1620-00-63		44



SAWING PAVEMENT


			690.0150
			SAWING
			ASPHALT
CATEGORY	STATION	LOCATION	LF
0010	10+97'54E'	MAINLINE	50
	11+12'54E'	MAINLINE	38
	1341+75	MAINLINE	30
	1342+04	MAINLINE	30
TOTAL PROJECT 1620-00-63			148

LANE SHIFT

			SPV.0060.01
			LANE
			SHIFT
			EACH
0010	11+05'54E'	PIPE REPLACEMENT	1
	1341+90	PIPE REPLACEMENT	1
TOTAL PROJECT 1620-00-63			2


3

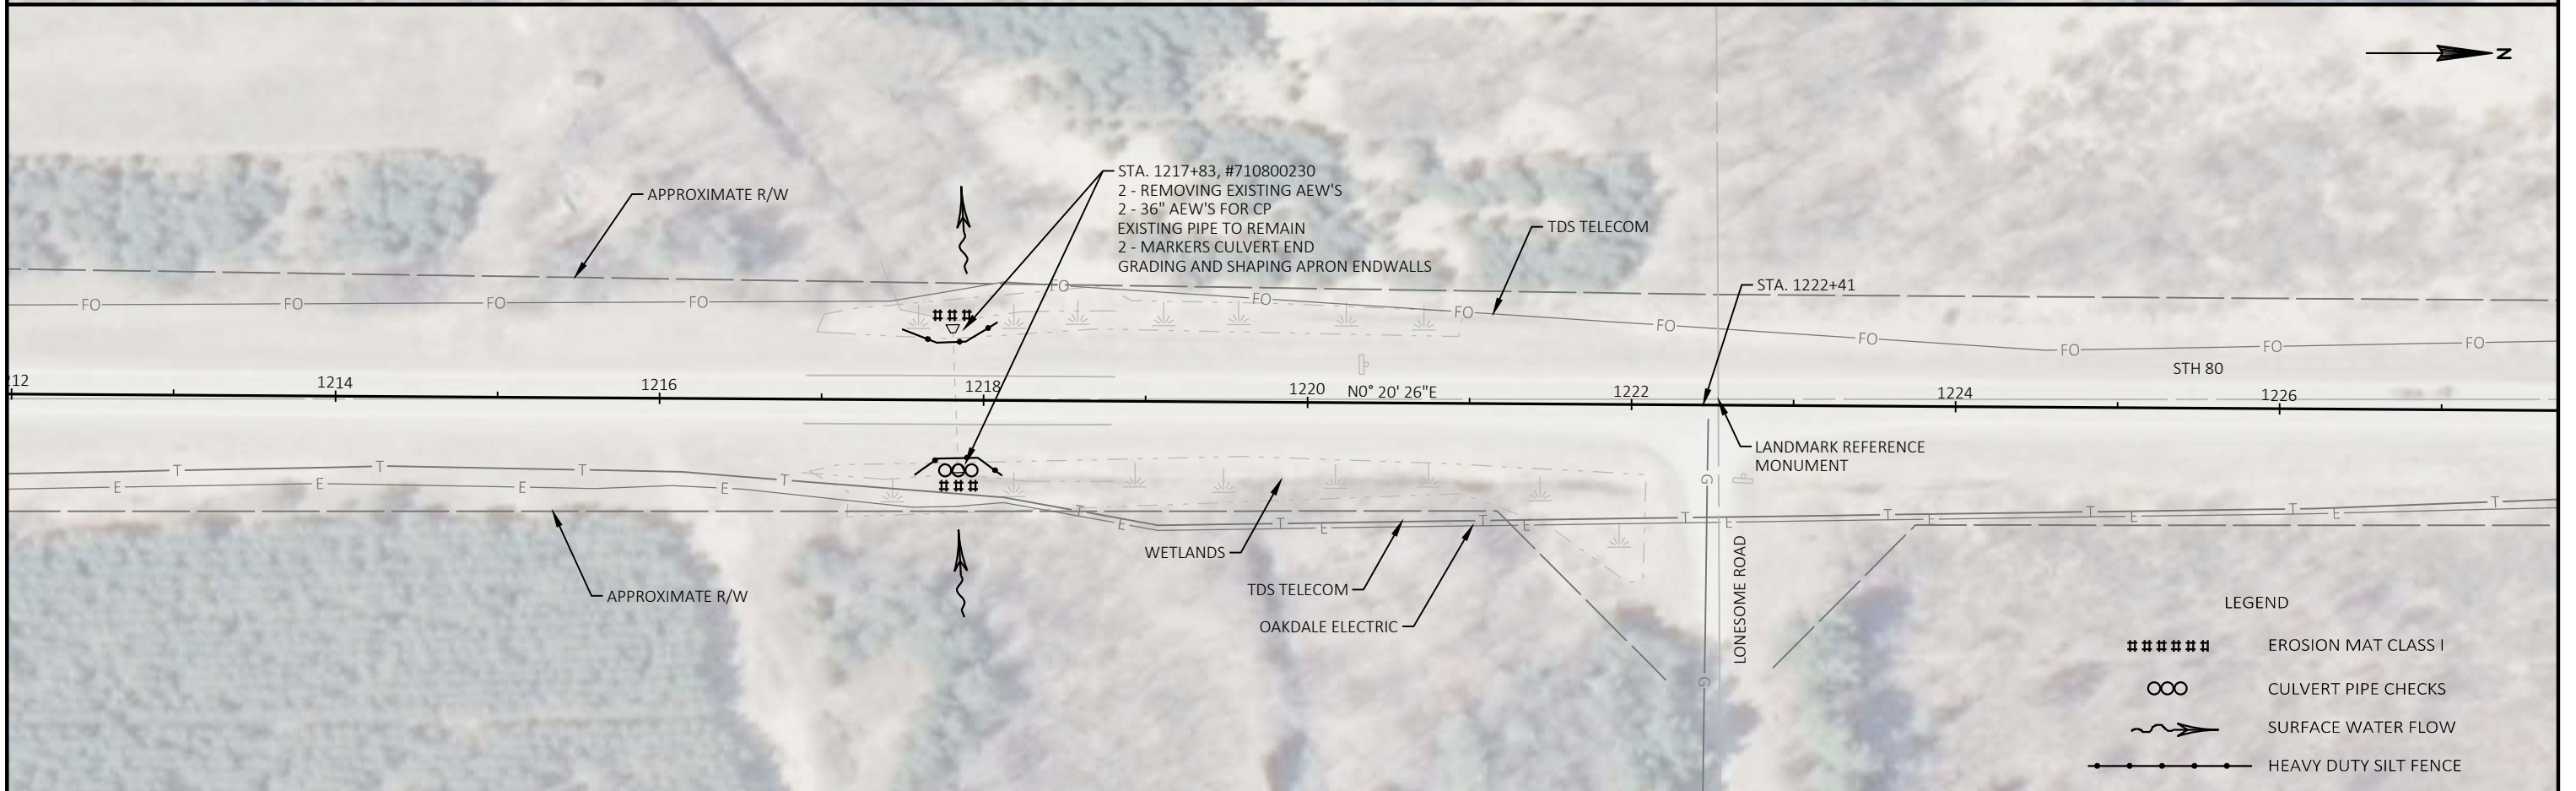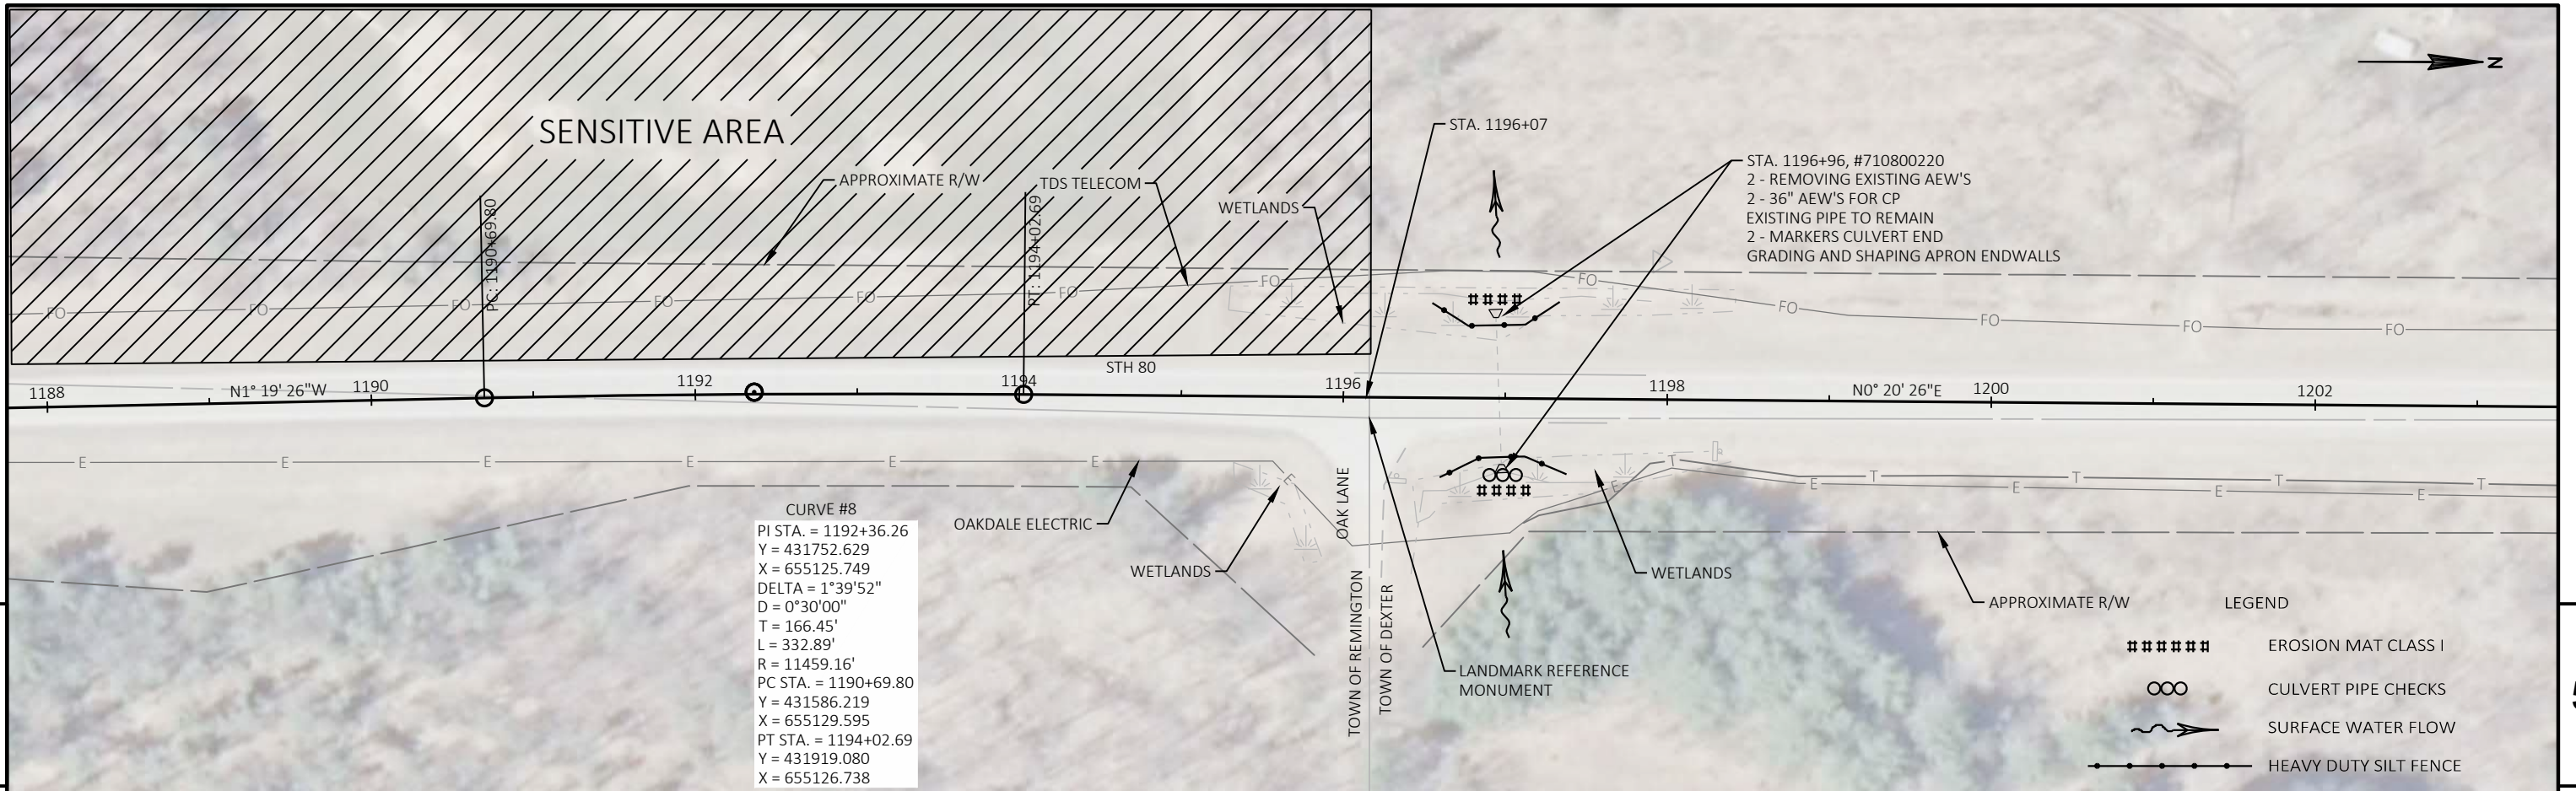

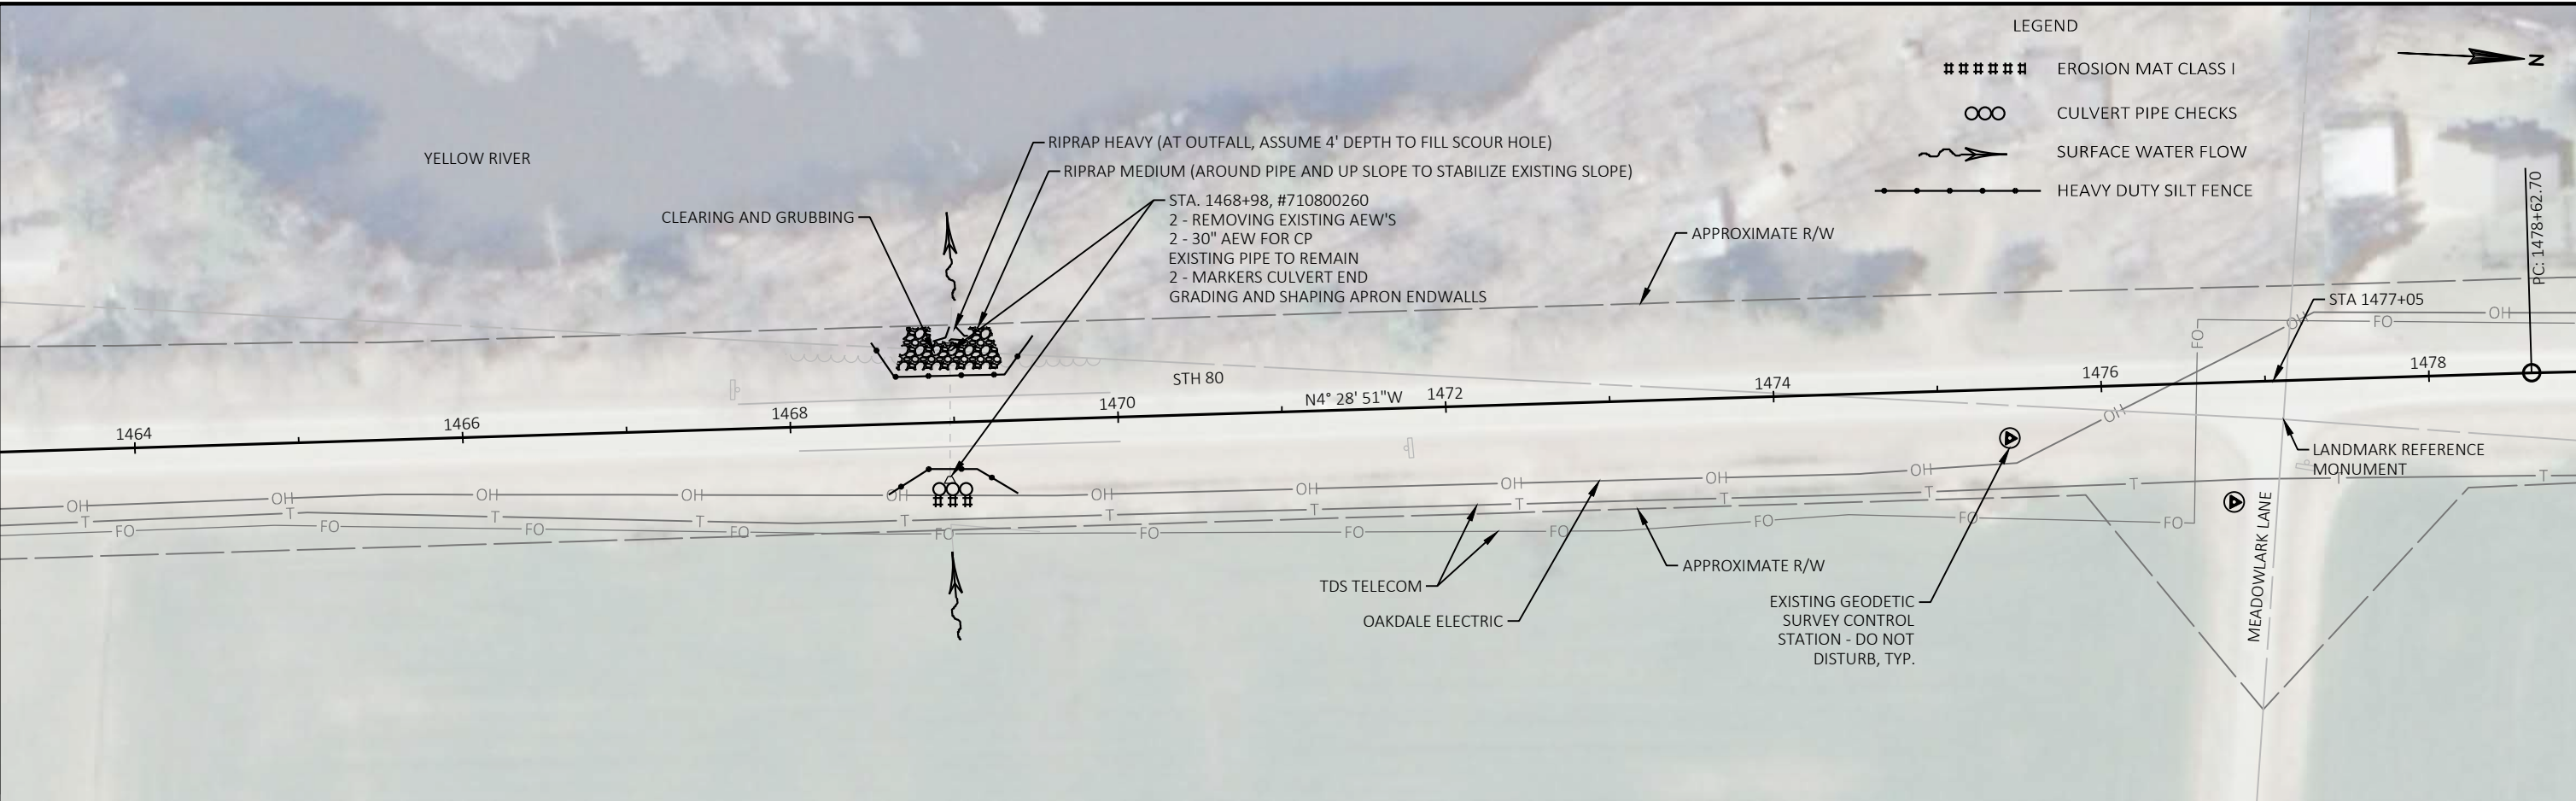

Standard Detail Drawing List



08E08-03	TYPICAL INSTALLATIONS OF EROSION BALES / TEMPORARY DITCH CHECKS
08E09-06	SILT FENCE
08F01-11	APRON ENDWALLS FOR CULVERT PIPE
08F04-07	JOINT TIES FOR CONCRETE PIPE AND CONCRETE COLLAR DETAIL
15A03-02A	FLEXIBLE MARKER POST FOR CULVERT END
15A03-02B	FLEXIBLE MARKER POST FOR CULVERT END
15C04-05	TRAFFIC CONTROL, ADVANCE WARNING SIGNS 45 M.P.H. OR GREATER TWO-WAY UNDIVIDED ROAD OPEN TO TRAFFIC
15C08-19A	LONGITUDINAL MARKING (MAINLINE)
15C09-11A	SIGNING AND PAVEMENT MARKING DETAILS FOR RAILROAD-HIGHWAY GRADE CROSSINGS
15C11-07B	CHANNELIZING DEVICES DRUMS, CONES, BARRICADES AND VERTICAL PANELS
15C12-06	TRAFFIC CONTROL FOR LANE CLOSURE WITH FLAGGING OPERATION
15D12-07A	TRAFFIC CONTROL, LANE CLOSURE
15D27-03	TRAFFIC CONTROL, SHOULDER CLOSURE ON DIVIDED ROADWAY, SPEEDS GREATER THAN 40 MPH
15D28-03	TRAFFIC CONTROL, WORK ON SHOULDER OR PARKING LANE, UNDIVIDED ROADWAY
15D38-02A	TEMPORARY TRAFFIC CONTROL SIGN MOUNTING
15D38-02B	ATTACHMENT OF SIGNS TO POSTS

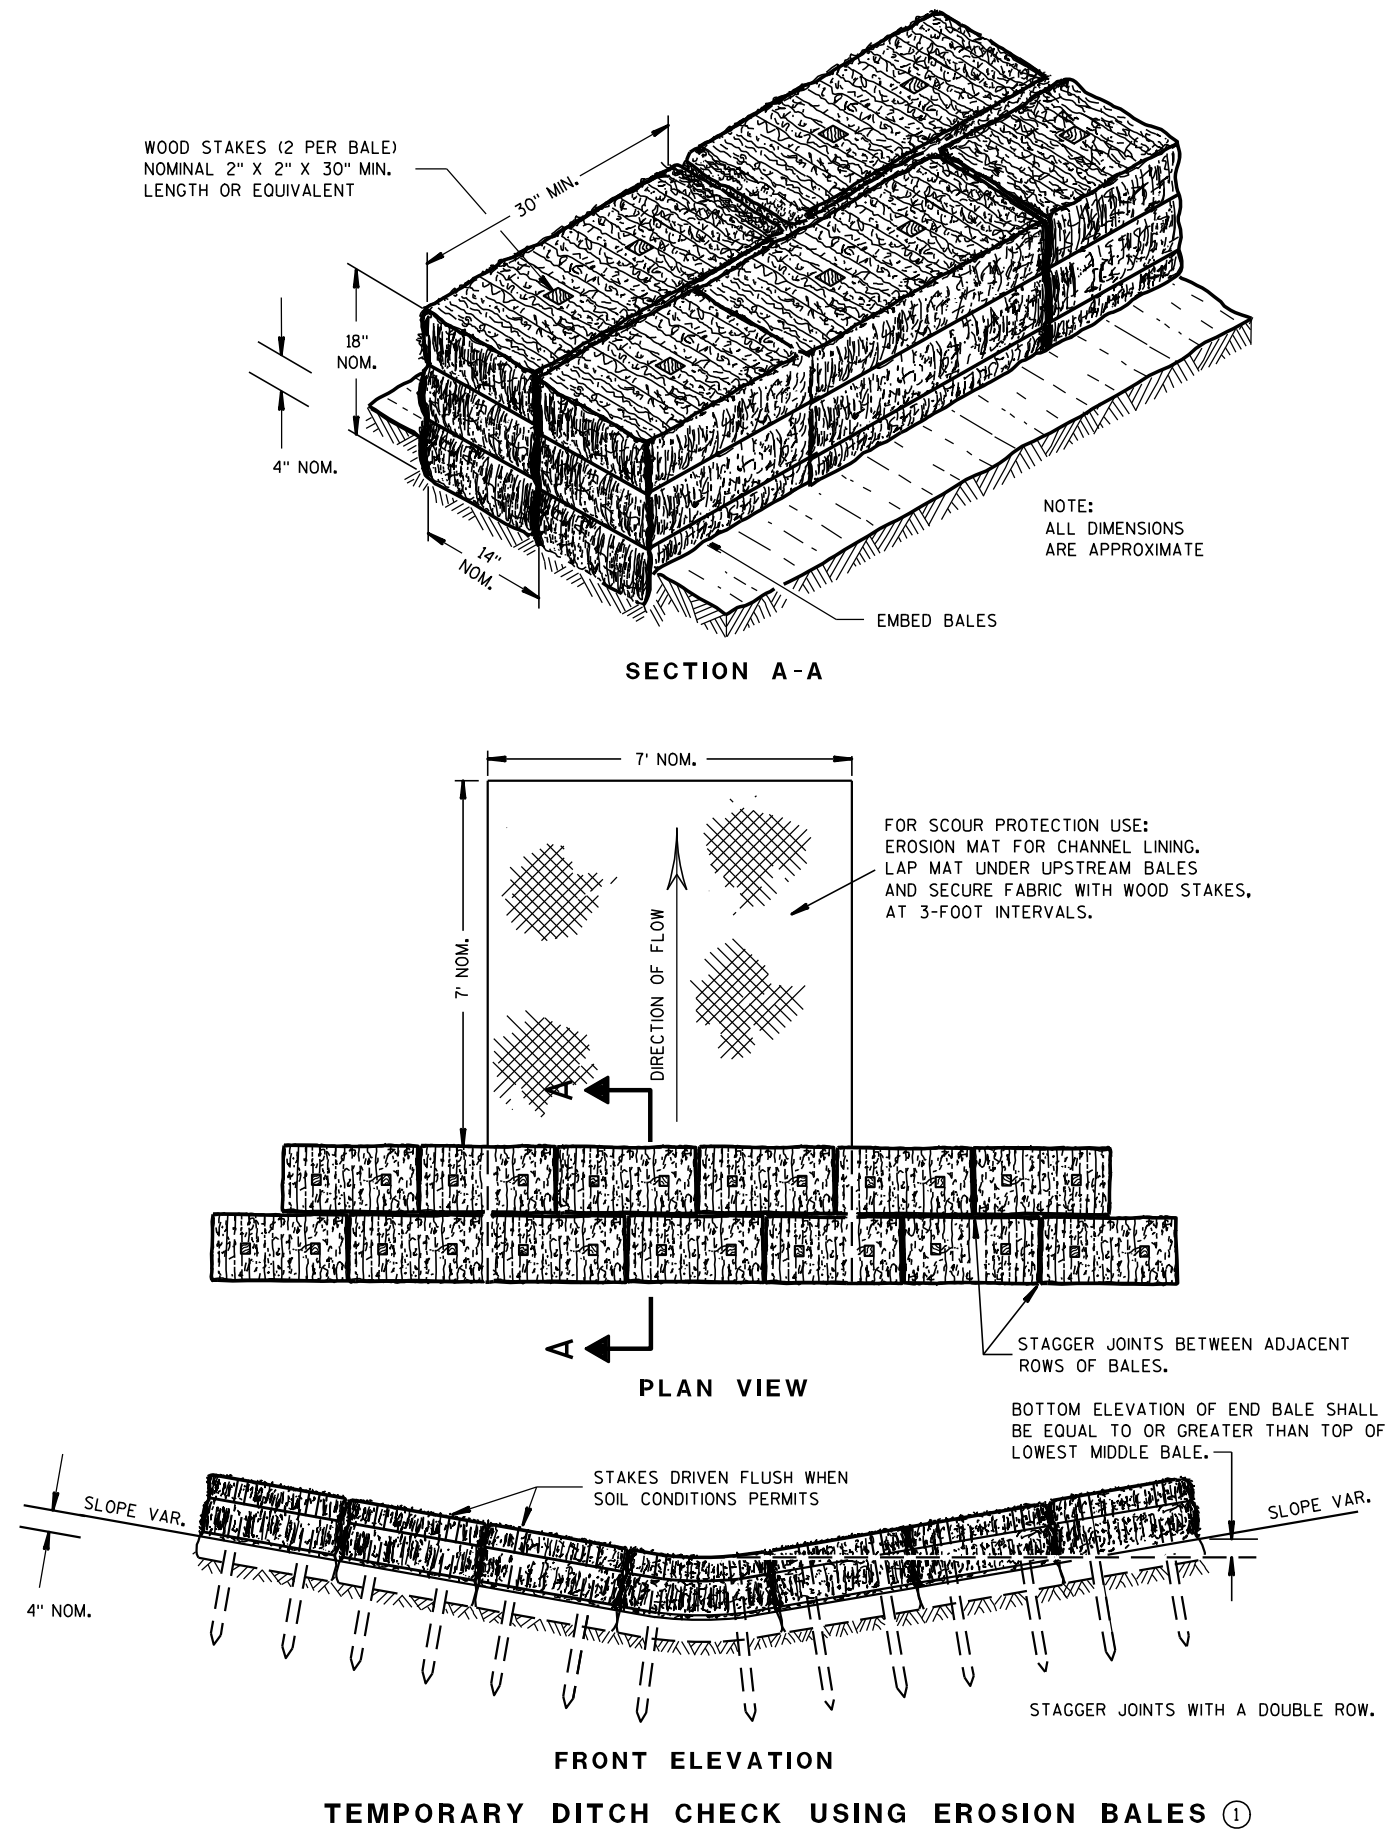

GENERAL NOTES

DETAILS OF CONSTRUCTION, MATERIALS AND WORKMANSHIP NOT SHOWN ON THIS DRAWING SHALL CONFORM TO THE PERTINENT REQUIREMENTS OF THE STANDARD SPECIFICATIONS AND THE APPLICABLE SPECIAL PROVISIONS.

- ① TEMPORARY DITCH CHECKS EITHER EROSION BALES OR MANUFACTURED SHALL BE PAID FOR UNDER THE BID ITEM OF TEMPORARY DITCH CHECK. THE DEPARTMENT WILL NOT PAY FOR TEMPORARY DITCH CHECKS CONSTRUCTED OF A SINGLE ROW OF EROSION BALES.

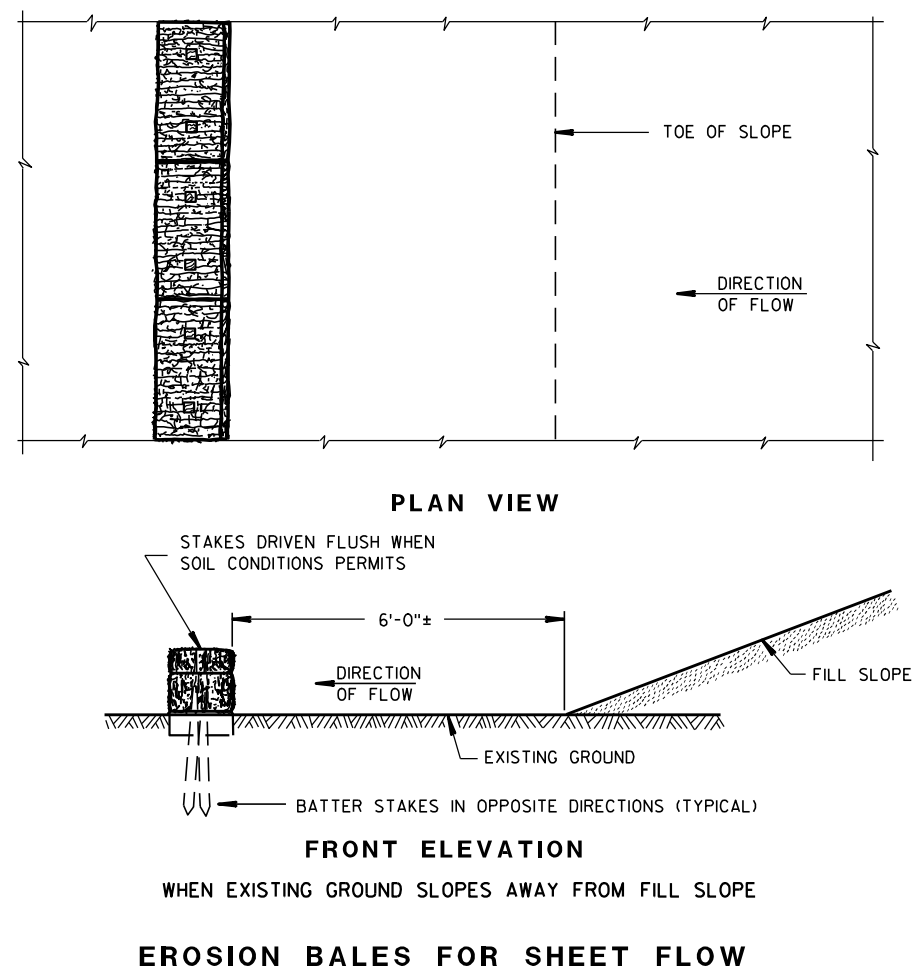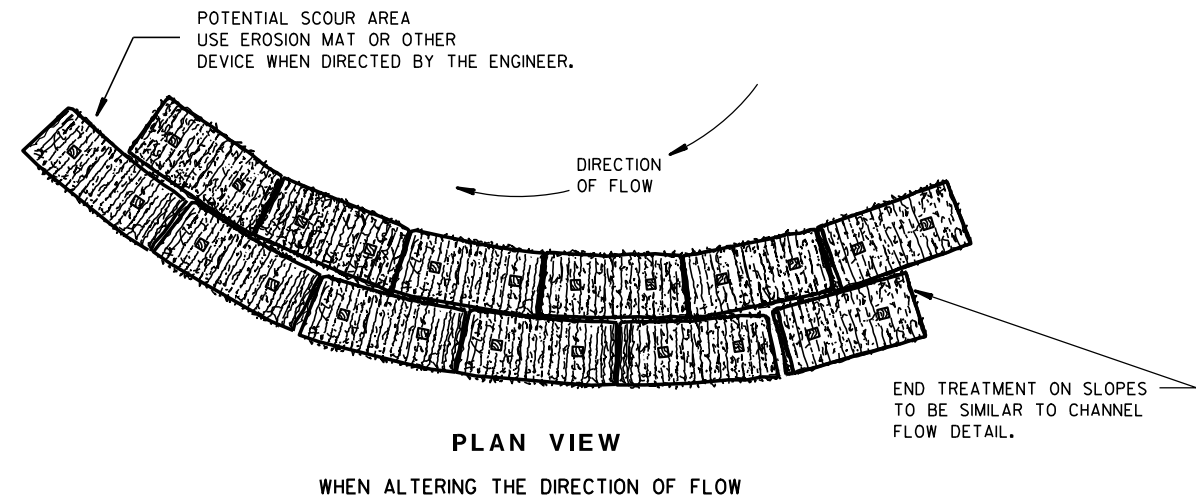TYPICAL INSTALLATIONS OF
EROSION BALES / TEMPORARY
DITCH CHECKS

STATE OF WISCONSIN
DEPARTMENT OF TRANSPORTATION

APPROVED
6/04/02 /S/ Beth Conn-----
DATE CHIEF ROADWAY DEVELOP 20 JINEER
FHWA






- ① HORIZONTAL BRACE REQUIRED WITH 2" X 4" WOODEN FRAME OR EQUIVALENT AT TOP OF POSTS.
- ② FOR MANUAL INSTALLATIONS THE TRENCH SHALL BE A MINIMUM OF 4" WIDE & 6" DEEP TO BURY AND ANCHOR THE GEOTEXTILE FABRIC. FOLD MATERIAL TO FIT TRENCH AND BACKFILL & COMPACT TRENCH WITH EXCAVATED SOIL.
- ③ WOOD POSTS SHALL BE A MINIMUM SIZE OF 1 1/8" X 1 1/8" OF OAK OR HICKORY.
- ④ SILT FENCE TO EXTEND ACROSS THE TOP OF THE PIPE.
- ⑤ CONSTRUCT SILT FENCE FROM A CONTINUOUS ROLL IF POSSIBLE BY CUTTING LENGTHS TO AVOID JOINTS. IF A JOINT IS NECESSARY USE ONE OF THE FOLLOWING TWO METHODS; A) OVERLAP THE END POSTS AND TWIST, OR ROTATE, AT LEAST 180 DEGREES, B) HOOK THE END OF EACH SILT FENCE LENGTH.



S.D.D. 8 E 9-6

METAL APRON ENDWALLS												
PIPE DIA. (IN.)	MIN. THICK. (Inches)		DIMENSIONS (Inches)							APPROX. SLOPE	BODY	
	STEEL	ALUM.	A (±1")	B (MAX.)	H (±1")	L (±1 1/2")	L ₁ ①	L ₂ ①	W (±2")			
12	.064	.060	6	6	6	21	12	17 1/2	24	2 1/2 to 1	1 Pc.	
15	.064	.060	7	8	6	26	14	21 3/4	30	2 1/2 to 1	1 Pc.	
18	.064	.060	8	10	6	31	15	28 1/4	36	2 1/2 to 1	1 Pc.	
21	.064	.060	9	12	6	36	18	29 5/8	42	2 1/2 to 1	1 Pc.	
24	.064	.075	10	13	6	41	18	37 1/4	48	2 1/2 to 1	1 Pc.	
30	.079	.075	12	16	8	51	18	52 1/4	60	2 1/2 to 1	1 Pc.	
36	.079	.105	14	19	9	60	24	59 3/4	72	2 1/2 to 1	2 Pc.	
42	.109	.105	16	22	11	69	24	75 5/8	84	2 1/2 to 1	2 Pc.	
48	.109	.105	18	27	12	78	24	81	90	2 1/4 to 1	3 Pc.	
54	.109	.105	18	30	12	84	30	85 1/2	102	2 1/4 to 1	3 Pc.	
60	.109x	.105x	18	33	12	87	—	—	114	2 to 1	3 Pc.	
66	.109x	.105x	18	36	12	87	—	—	120	2 to 1	3 Pc.	
72	.109x	.105x	18	39	12	87	—	—	126	2 to 1	3 Pc.	
78	.109x	.105x	18	42	12	87	—	—	132	1 1/2 to 1	3 Pc.	
84	.109x	.105x	18	45	12	87	—	—	138	1 1/2 to 1	3 Pc.	
90	.109x	.105x	18	37	12	87	—	—	144	1 1/2 to 1	3 Pc.	
96	.109x	.105x	18	35	12	87	—	—	150	1 1/2 to 1	3 Pc.	




* EXCEPT CENTER PANEL
SEE GENERAL NOTES

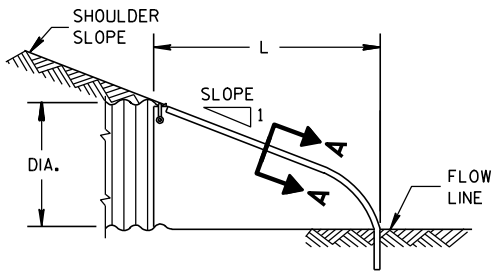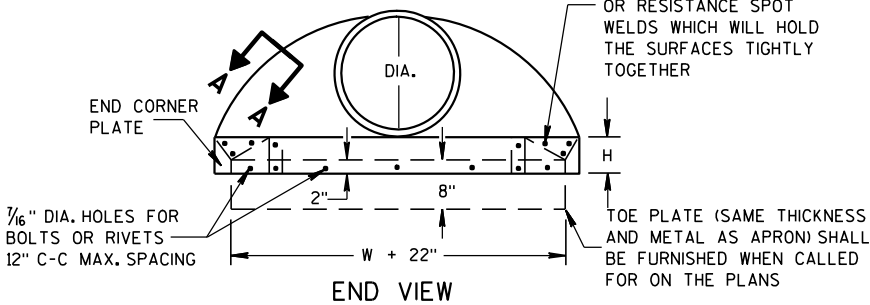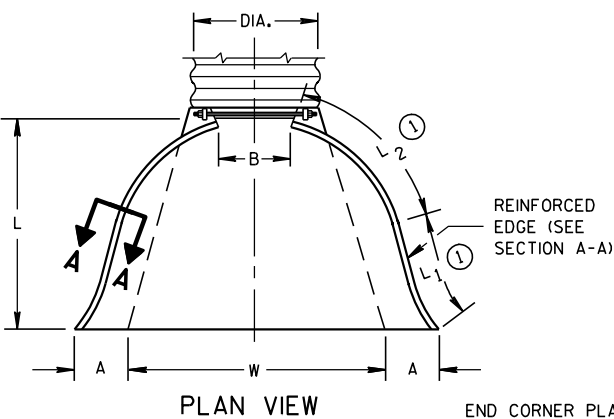

SIDE ELEVATION
METAL ENDWALLS


REINFORCED CONCRETE APRON ENDWALLS								
PIPE DIA. (IN.)	DIMENSIONS (Inches)							APPROX. SLOPE
	T	A	B	C	D	E	G	
12	2	4	24	48 ⁷ / ₈	72 ⁷ / ₈	24	2	3 to 1
15	2 ¹ / ₄	6	27	46	73	30	2 ¹ / ₄	3 to 1
18	2 ¹ / ₂	9	27	46	73	36	2 ¹ / ₂	3 to 1
21	2 ³ / ₄	9	36	37 ¹ / ₂	73 ¹ / ₂	42	2 ³ / ₄	3 to 1
24	3	9 ¹ / ₂	43 ¹ / ₂	30	73 ¹ / ₂	48	3	3 to 1
27	3 ¹ / ₄	10 ¹ / ₂	49 ¹ / ₂	24	73 ¹ / ₂	54	3 ¹ / ₄	3 to 1
30	3 ¹ / ₂	12	54	19 ³ / ₄	73 ¹ / ₂	60	3 ¹ / ₂	3 to 1
36	4	15	63	34 ³ / ₄	97 ³ / ₄	72	4	3 to 1
42	4 ¹ / ₂	21	63	35	98	78	4 ¹ / ₂	3 to 1
48	5	24	72	26	98	84	5	3 to 1
54	5 ¹ / ₂	27	65	33 ¹ / ₄ -35	98 ¹ / ₄ -100	90	5 ¹ / ₂	2 ¹ / ₂ to 1
60	6	30-35	60	39	99	96	5	2 to 1
66	6 ¹ / ₂	24-30	72-78	21-27	99	102	5 ¹ / ₂	2 to 1
72	7	24-36	78	21	99	108	6	2 to 1
78	7 ¹ / ₂	24-36	78	21	99	114	6 ¹ / ₂	2 to 1
84	8	36	90 ¹ / ₂	21	111 ¹ / ₂	120	6 ¹ / ₂	1 ¹ / ₂ to 1
90	8 ¹ / ₂	41	87 ¹ / ₂	24	111 ¹ / ₂	132	6 ¹ / ₂	1 ¹ / ₂ to 1

* MINIMUM
** MAXIMUM


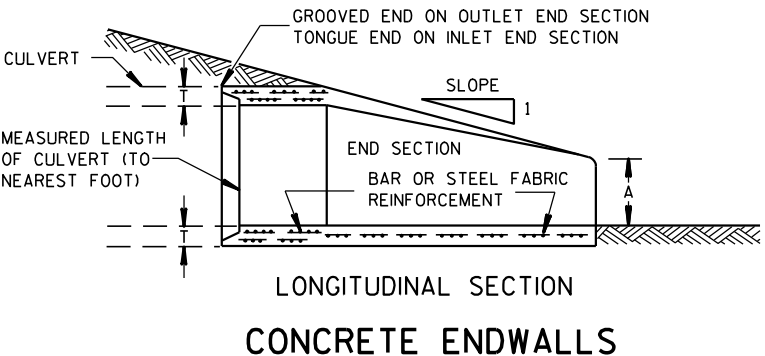
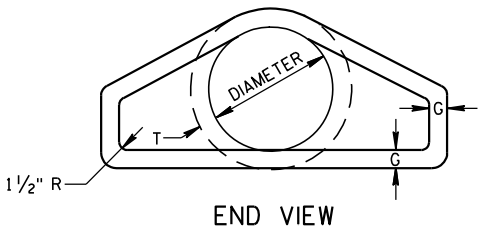
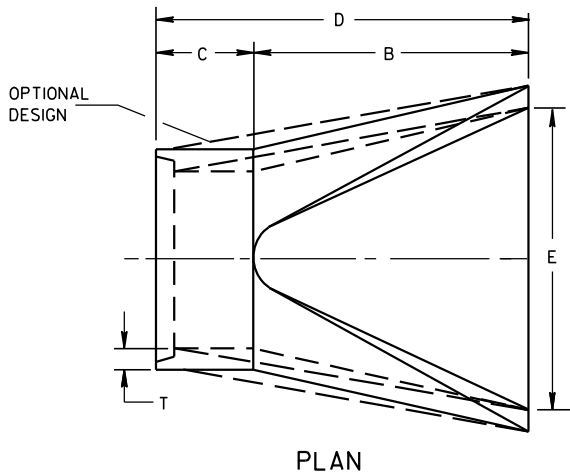


LONGITUDINAL SECTION
CONCRETE ENDWALLS

1" WIDE, 12 GA. (0.109" THICK) GALVANIZED STRAP WITH STANDARD 6" X 1/2" BAND BOLT AND NUT

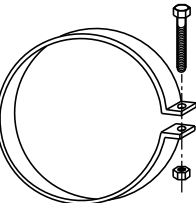

ALTERNATE FOR TYPE 1 CONNECTION
END SECTION CONNECTOR STRAP

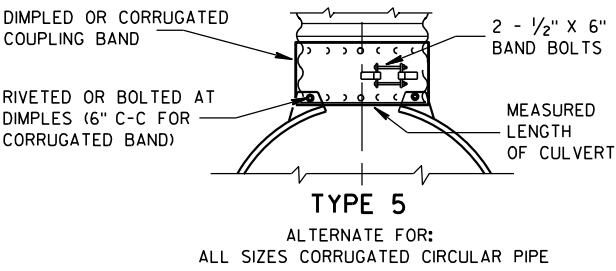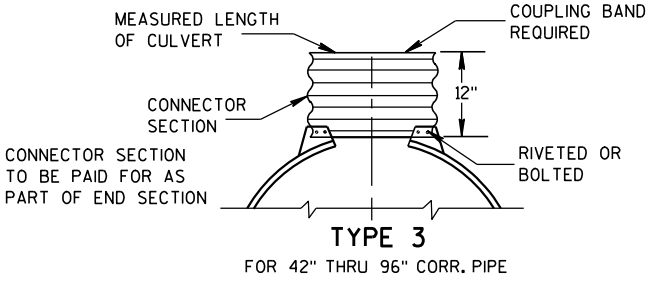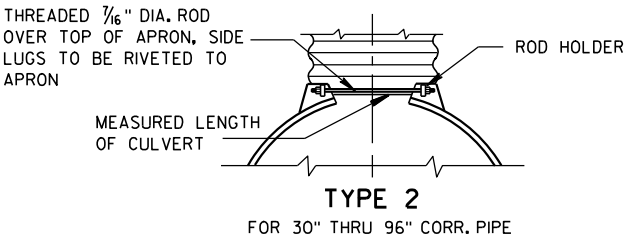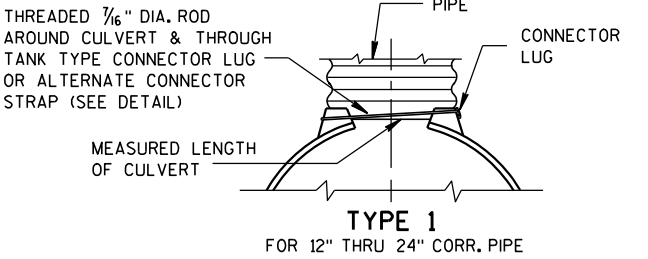


NOTE: DIMPLED BAND FITS OVER OUTSIDE OF ENDWALL, AND CORRUGATED BAND FITS INSIDE ENDWALL. DIMPLED BAND MAY BE USED WITH HELICALLY CORRUGATED PIPE.

FOR CIRCUMFERENTIALLY CORRUGATED PIPE USE ENDWALL CONNECTION DETAILS 1, 2, 3 OR 5 AS APPLICABLE.

FOR HELICALLY CORRUGATED PIPE USE ENDWALL CONNECTION DETAILS 1, 2 OR 5.

FOR HELICALLY CORRUGATED PIPES WITH TWO CIRCUMFERENTIAL CORRUGATIONS AT EACH END USE ENDWALL CONNECTION DETAILS 1, 2 OR 3.

CONNECTION DETAILS

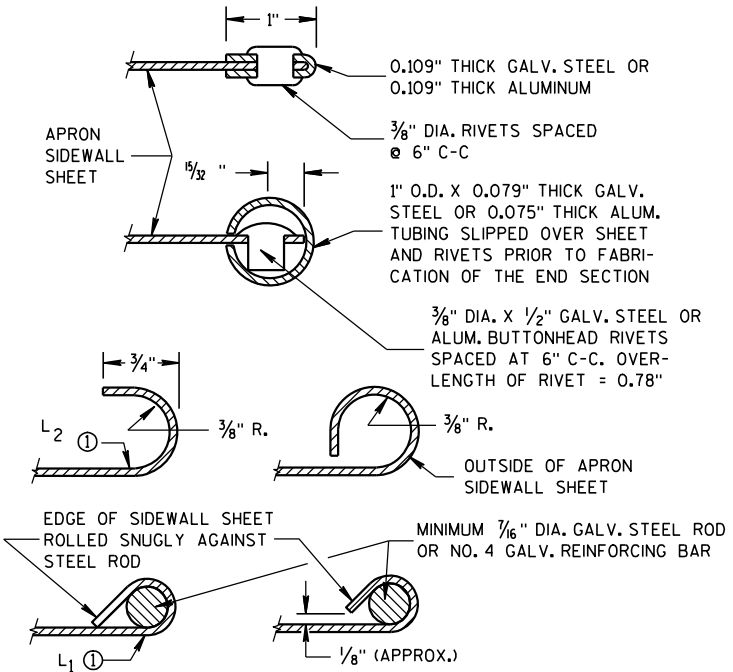

SECTION A-A

GENERAL NOTES

DETAILS OF CONSTRUCTION, MATERIALS AND WORKMANSHIP NOT SHOWN ON THIS DRAWING SHALL CONFORM TO THE PERTINENT REQUIREMENTS OF THE STANDARD SPECIFICATIONS AND THE APPLICABLE SPECIAL PROVISIONS.

CONCRETE CULVERT ENDWALLS MAY NOT BE USED WITH GALVANIZED STEEL OR ALUMINUM CULVERT PIPE OR VISE VERSA. GALVANIZED STEEL OR ALUMINUM ENDWALLS SHALL NORMALLY BE INSTALLED ON CULVERT PIPE OF THE SAME METAL.




ALL THREE PIECE STEEL APRON ENDWALLS FOR 60" DIAMETER PIPE AND LARGER SHALL HAVE 0.109" SIDES AND 0.138" CENTER PANELS. ALL THREE PIECE ALUMINUM APRON ENDWALLS FOR 60" DIAMETER PIPE AND LARGER SHALL HAVE 0.105" SIDES AND 0.134" CENTER PANELS. THE WIDTH OF CENTER PANELS SHALL BE GREATER THAN 20 PERCENT OF THE PIPE PERIMETER.

LAP SEAMS SHALL BE TIGHTLY JOINED BY GALVANIZED RIVETS OR BOLTS FOR STEEL UNITS AND ALUMINUM RIVETS AND BOLTS FOR ALUMINUM UNITS. FOR THE 60" THROUGH 96" DIAMETER APRON ENDWALL SIZES, THE REINFORCED EDGES AND CENTER PANEL SEAMS SHALL BE FURTHER REINFORCED WITH GALVANIZED STEEL OR ALUMINUM STIFFENER ANGLES. THE ANGLES SHALL BE ATTACHED BY GALVANIZED NUTS AND BOLTS FOR STEEL UNITS AND ALUMINUM NUTS AND BOLTS FOR ALUMINUM UNITS.



WHERE TWO OR MORE PIPES WITH APRON ENDWALLS ARE LAID ADJACENT TO EACH OTHER, THEY SHALL BE SEPARATED BY A DISTANCE SUFFICIENT TO PROVIDE A MINIMUM CLEARANCE OF 6 INCHES BETWEEN APRON ENDWALLS.

① FOR PIPE SIZES UP TO 60" DIAMETER, A 180° ROLLED EDGE MAY BE USED INSTEAD OF STEEL ROD REINFORCEMENT. SEE SECTION A-A.


APRON ENDWALLS FOR CULVERT PIPE			
STATE OF WISCONSIN DEPARTMENT OF TRANSPORTATION			
APPROVED 11/30/94 DATE	/S/ Rory L. Rhinehart CHIEF ROADWAY DEVELOP	22	NEER
FHWA			

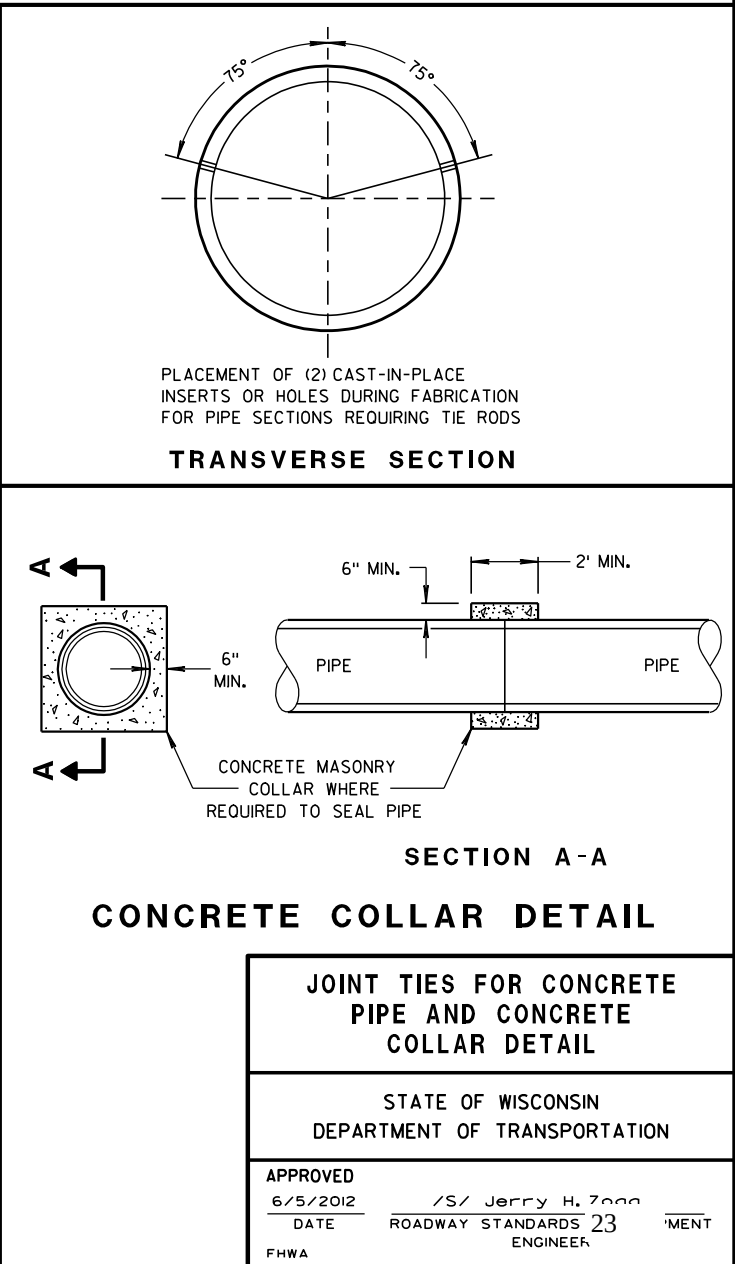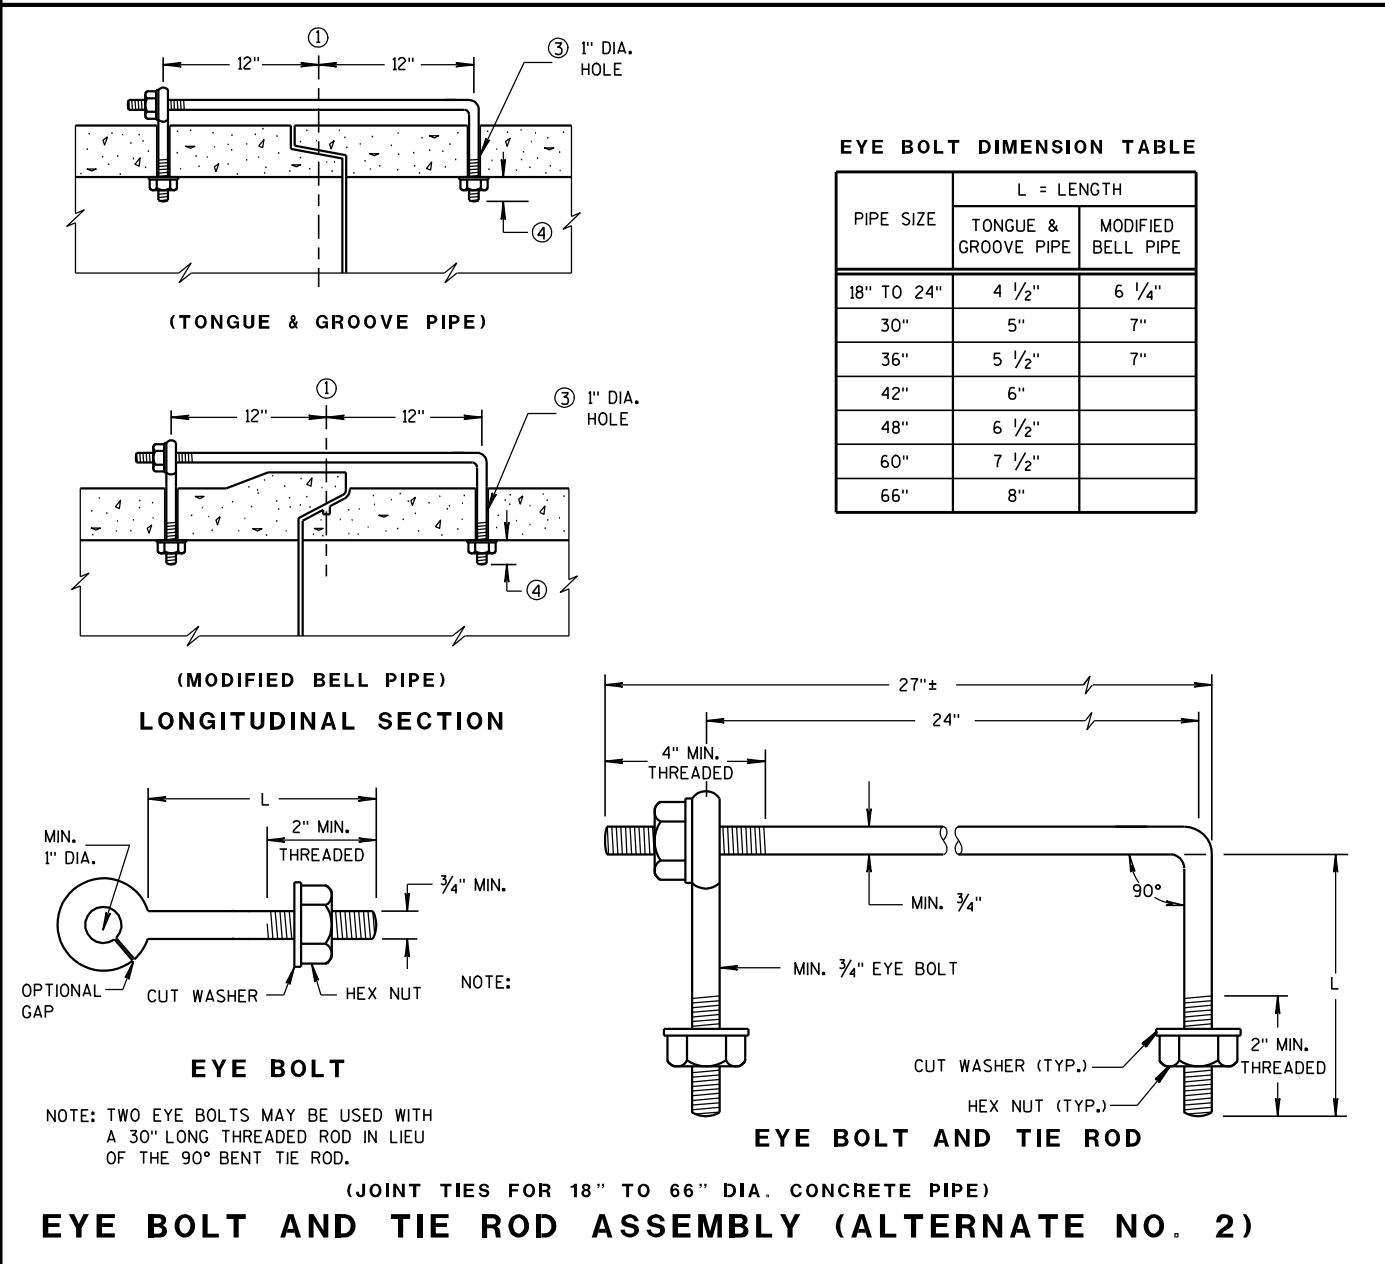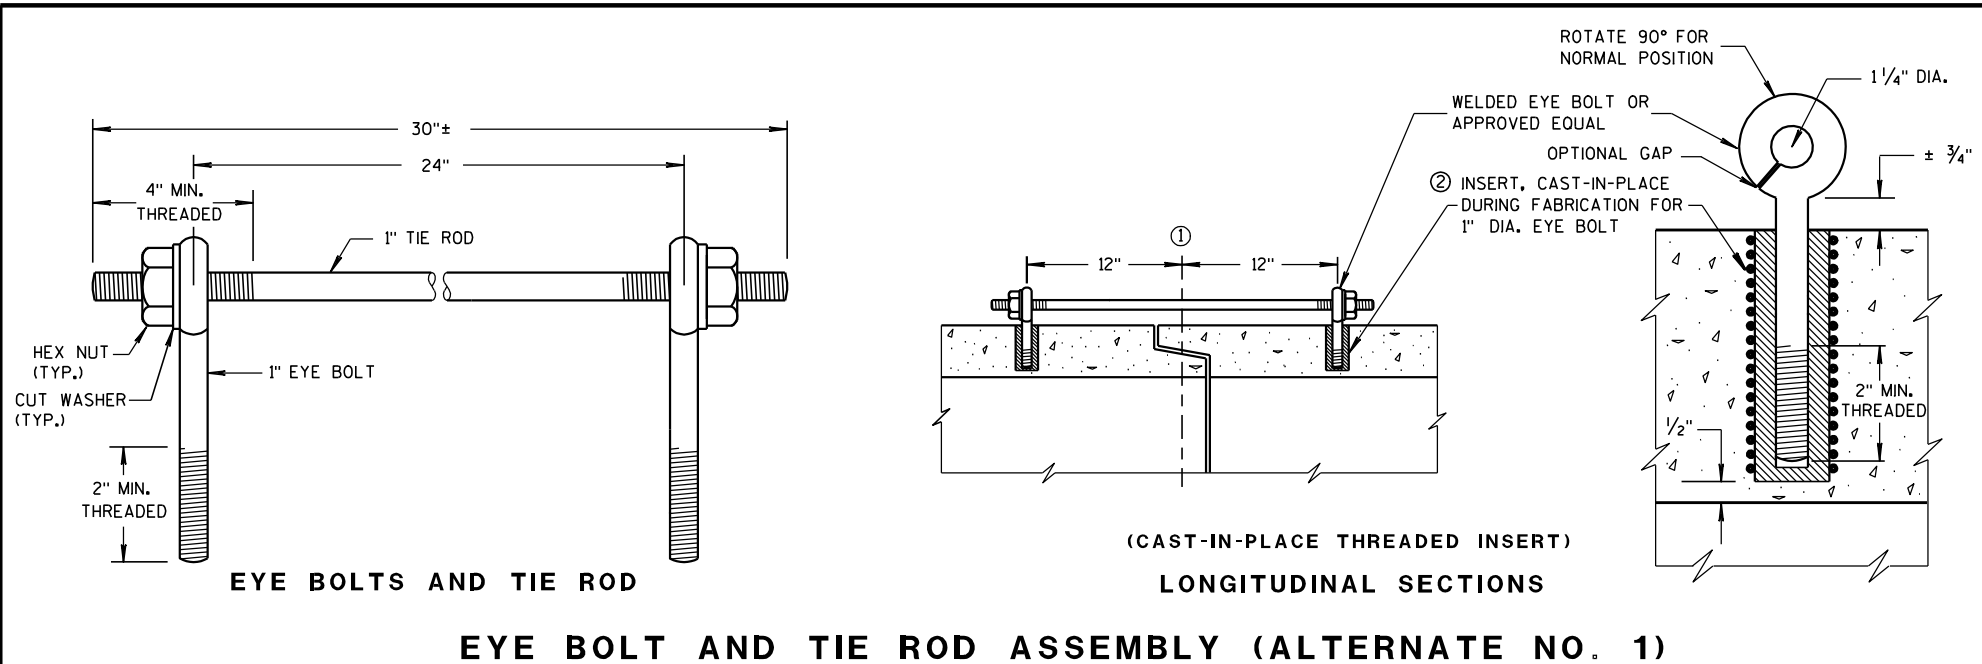

PLAN VIEW
DIVIDED HIGHWAY

 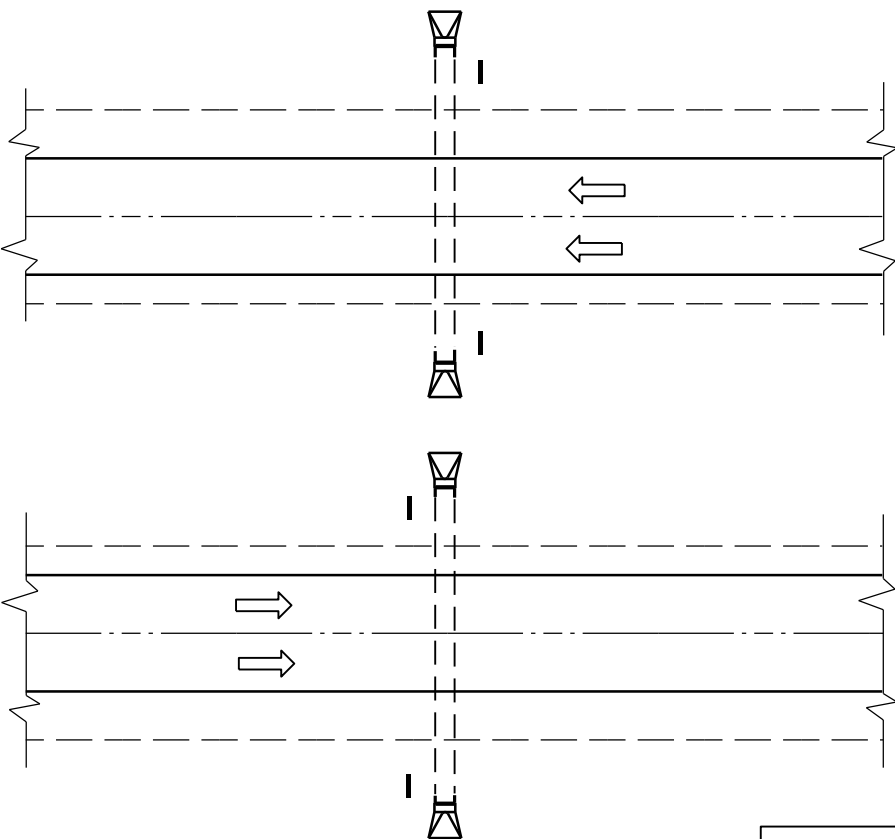


PLAN VIEW
UNDIVIDED HIGHWAY

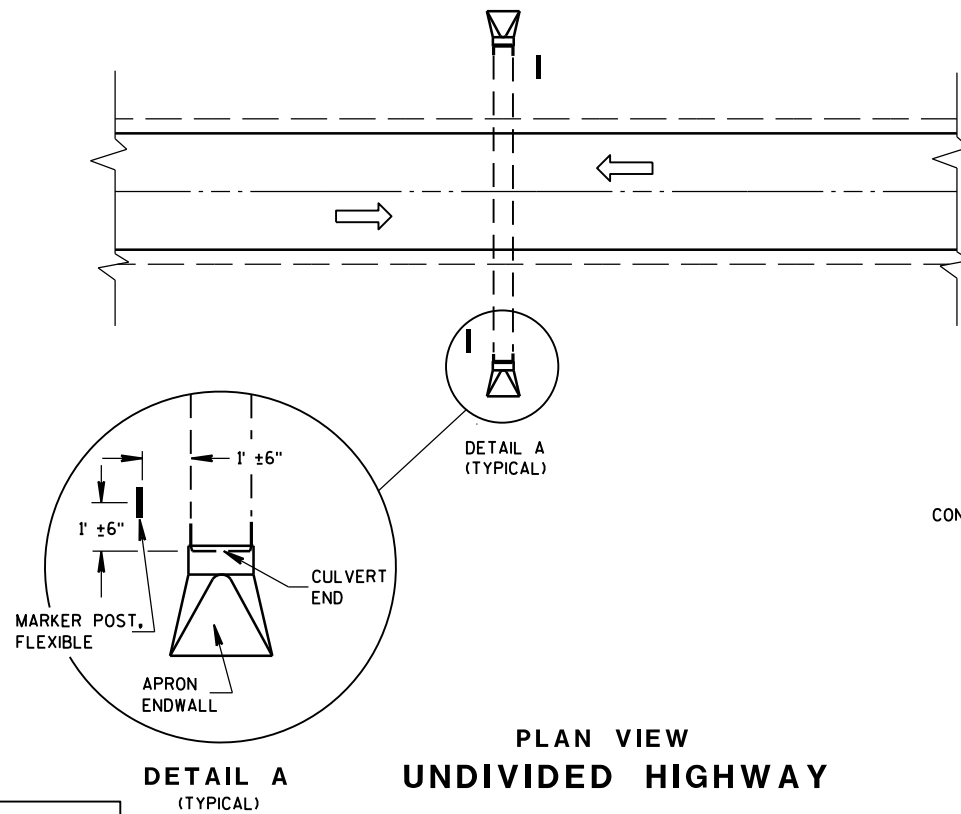


GENERAL NOTES

DETAILS OF CONSTRUCTION, MATERIALS AND WORKMANSHIP NOT SHOWN ON THIS DRAWING SHALL CONFORM TO THE PERTINENT REQUIREMENTS OF THE STANDARD SPECIFICATIONS AND THE APPLICABLE SPECIAL PROVISIONS.

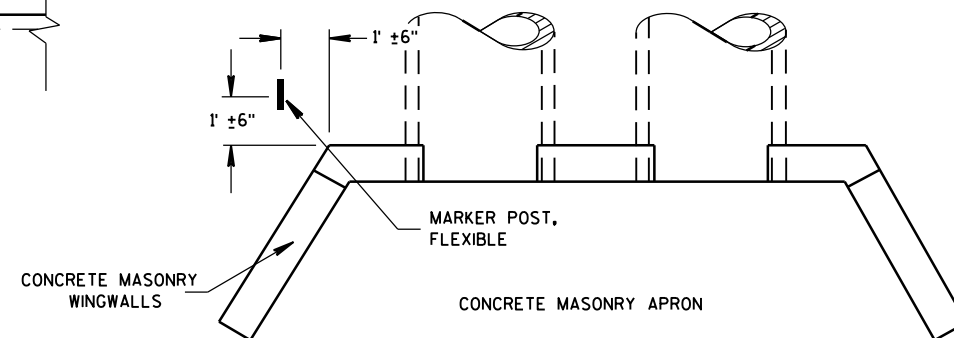

PLAN VIEW
CONCRETE MASONRY ENDWALLS FOR
CULVERT PIPE AND PIPE ARCH



FLEXIBLE MARKER POST LOCATION

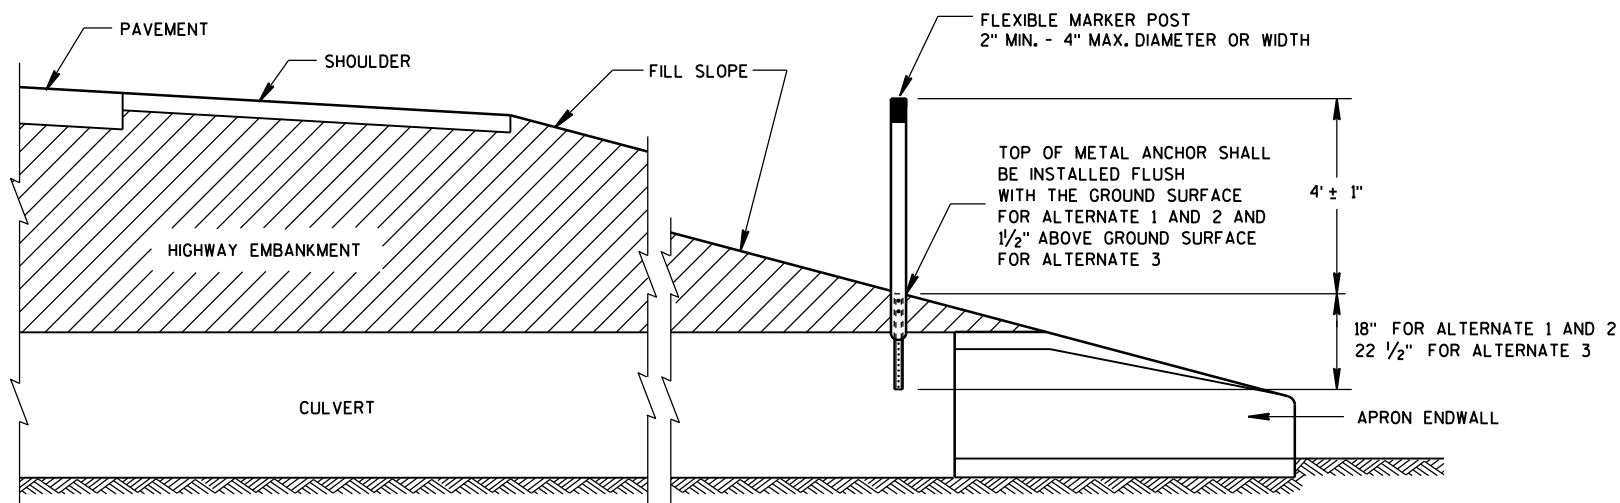


CROSS SECTION
FLEXIBLE MARKER POST

FLEXIBLE MARKER POST
FOR CULVERT END



STATE OF WISCONSIN
DEPARTMENT OF TRANSPORTATION

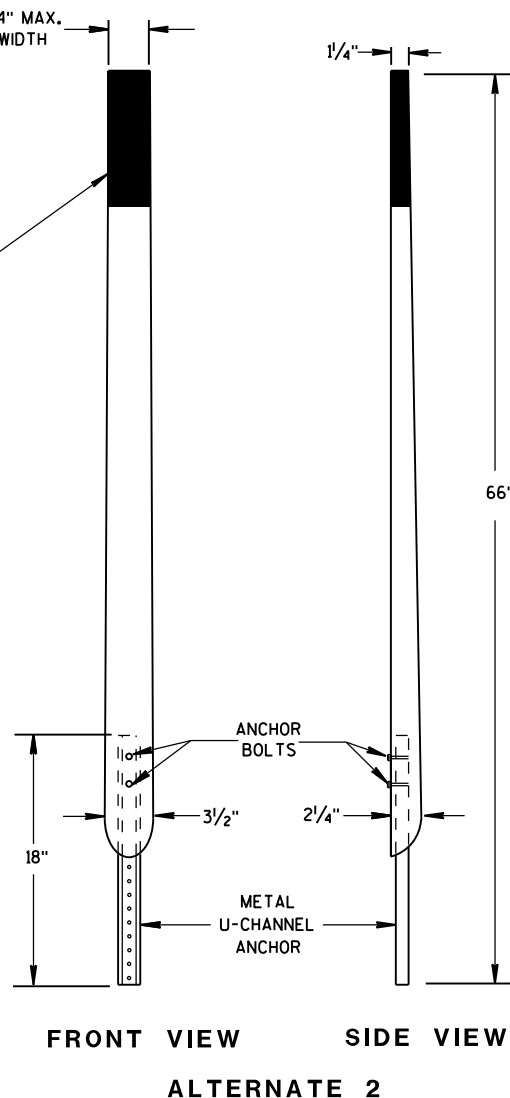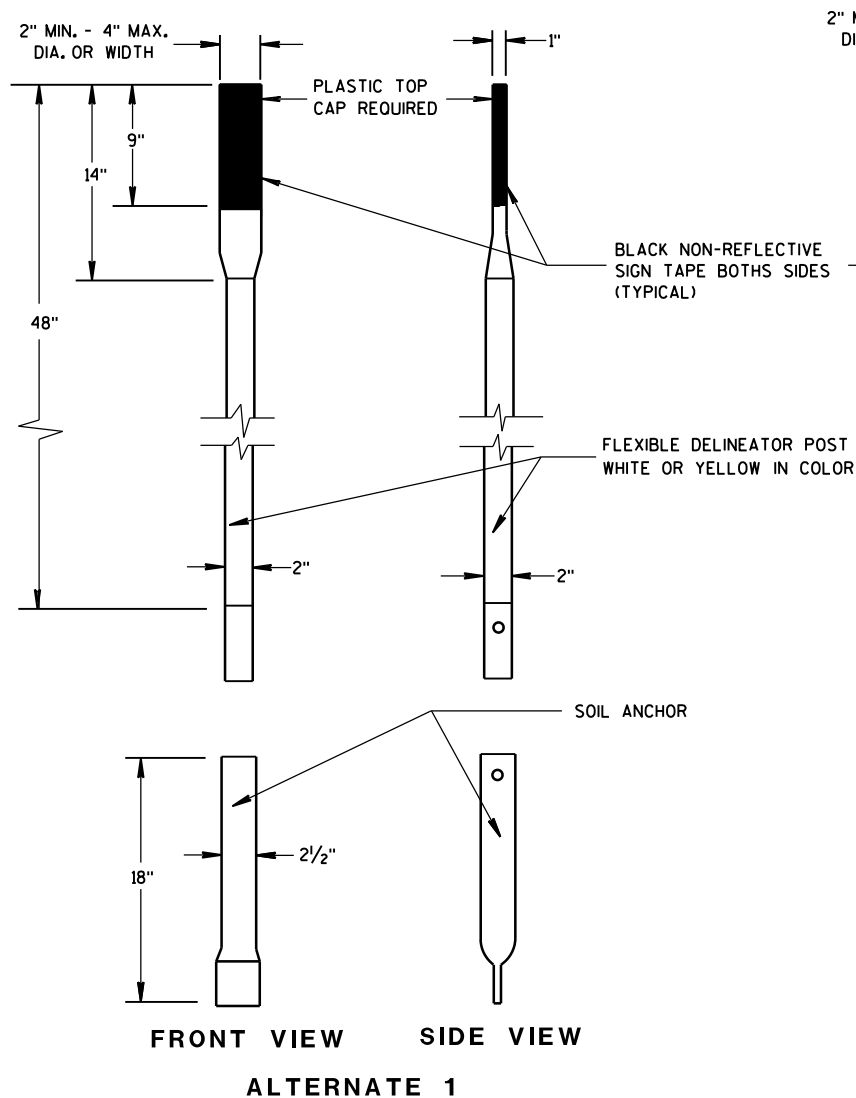


FLEXIBLE MARKER POSTS

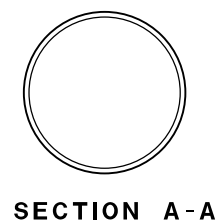


SECTION A-A

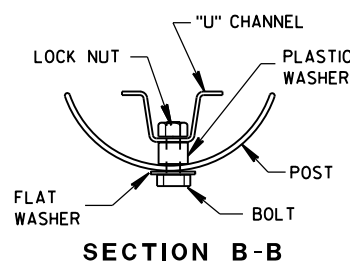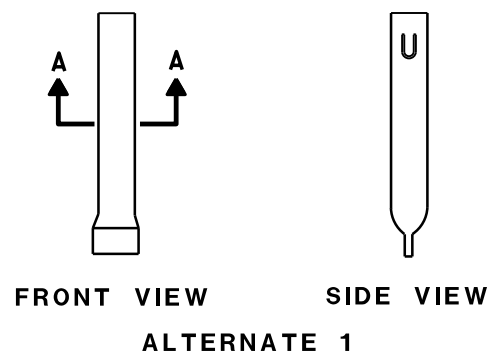

SECTION B-B

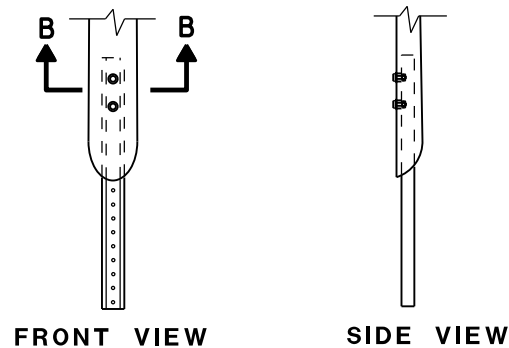


FLEXIBLE MARKER POST ANCHORS


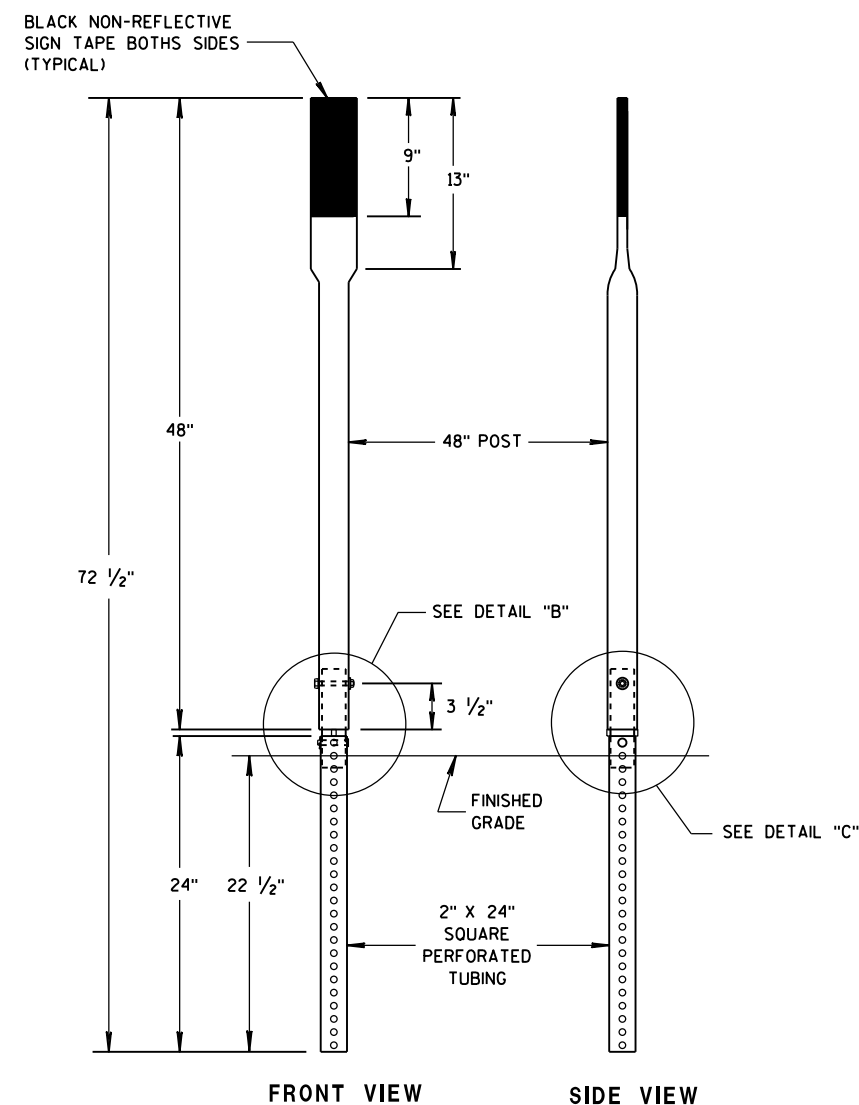


FRONT VIEW SIDE VIEW


ALTERNATE 3

 

SECTION C-C

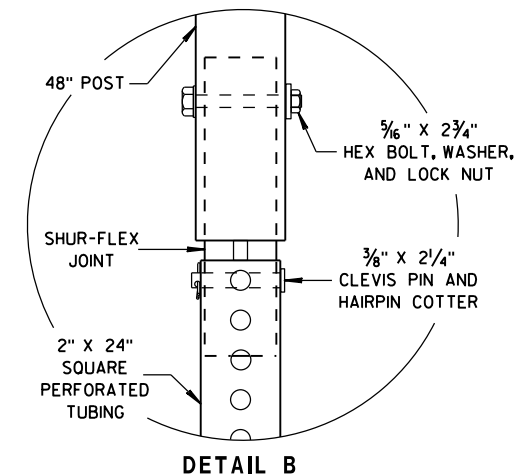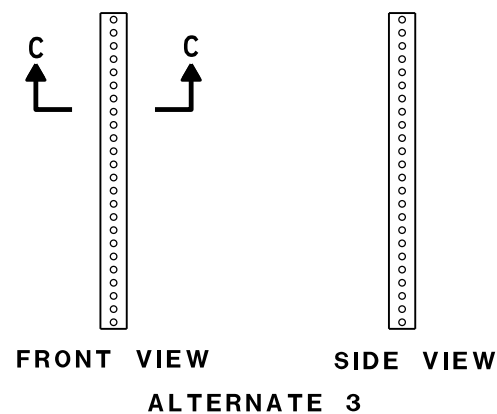

DETAIL B

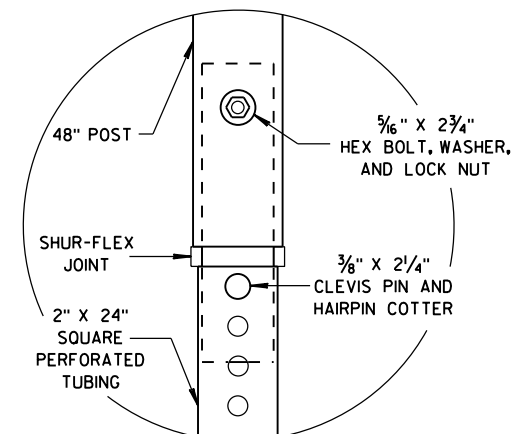


DETAIL C

FLEXIBLE MARKER POST FOR CULVERT END

STATE OF WISCONSIN
DEPARTMENT OF TRANSPORTATION

APPROVED
10/1/2012 /S/ Travis Feltes
DATE STATE TRAFFIC ENGINEER 25 IGN
FHWA

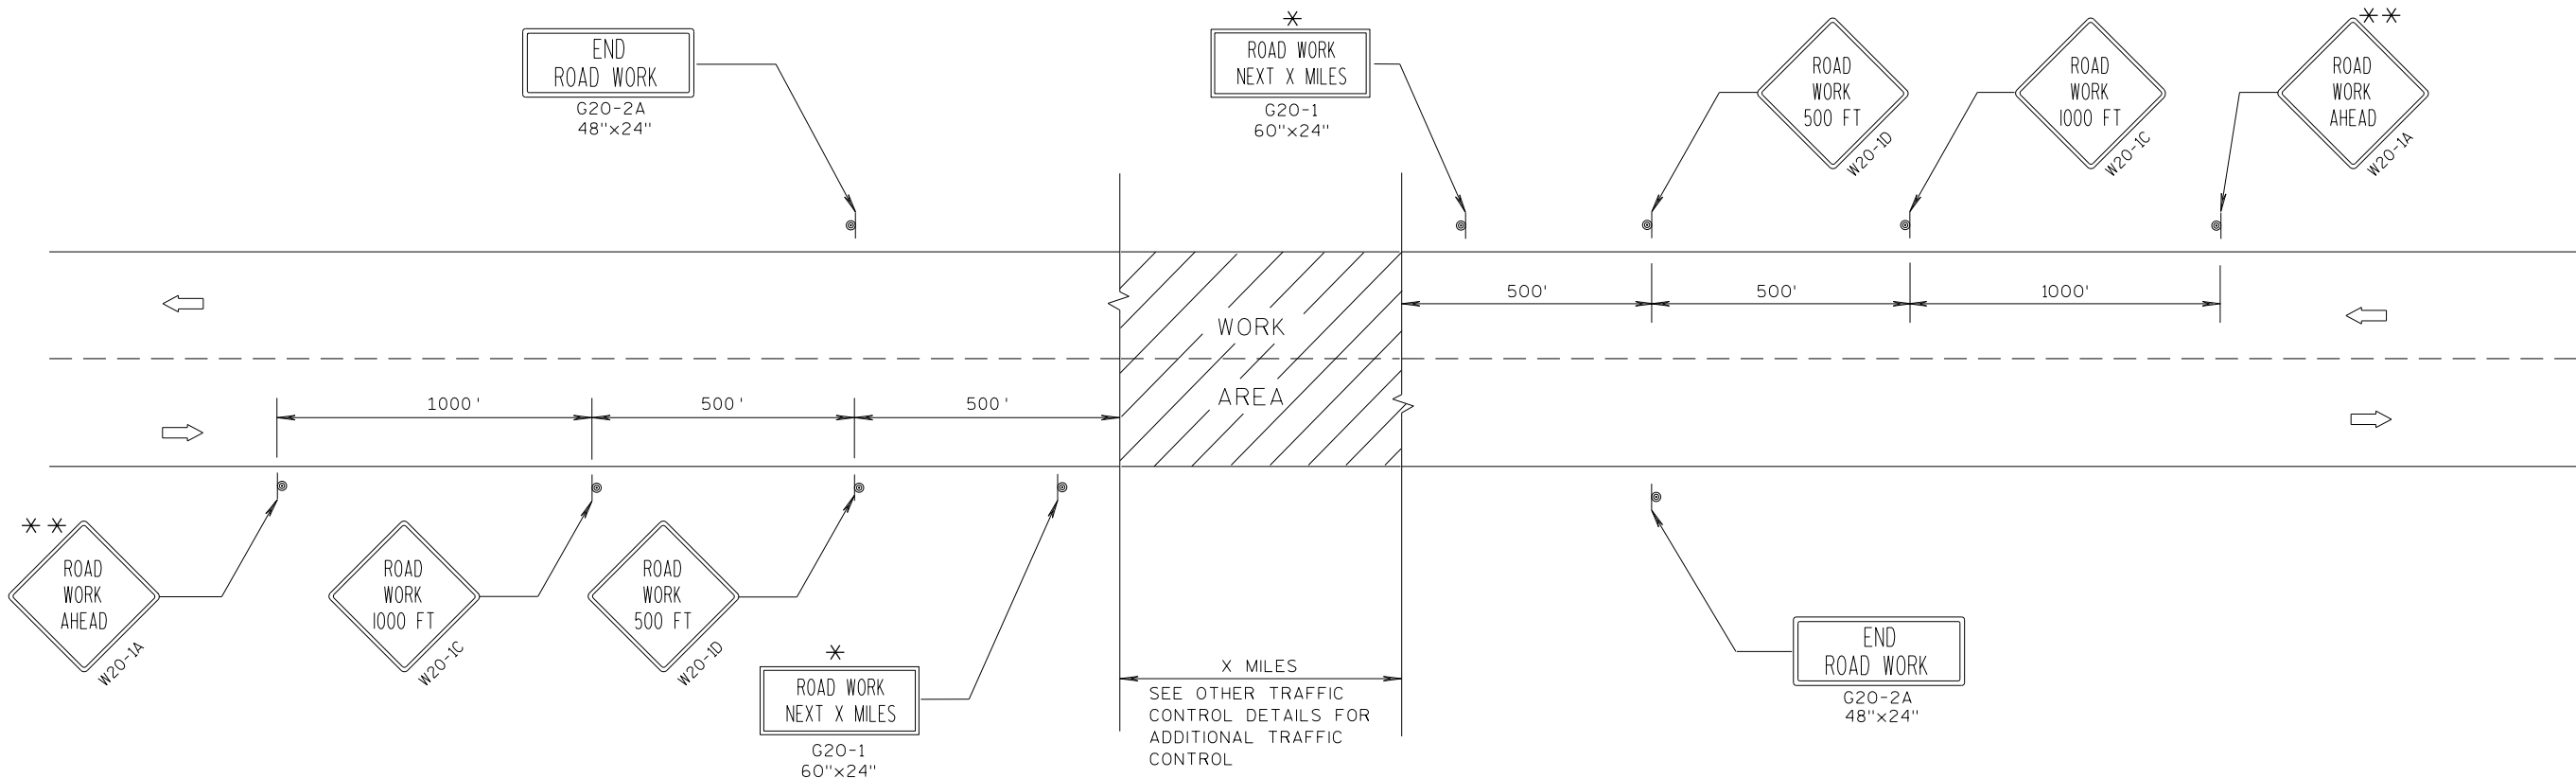

TYPICAL SIDEROAD APPROACH WARNING SIGN DETAIL

GENERAL NOTES

THE EXACT NUMBER, LOCATION, AND SPACING OF ALL SIGNS AND DEVICES SHALL BE ADJUSTED TO FIT FIELD CONDITIONS.


THE SPACING BETWEEN TRAFFIC CONTROL SIGNS SHOULD BE ADJUSTED TO NOT CONFLICT WITH AND SHOULD PROVIDE A MINIMUM OF 200 FEET (500 FEET DESIRABLE) CLEARANCE TO EXISTING SIGNS THAT WILL REMAIN IN PLACE.

ALL SIGNS ARE 48"x48" UNLESS OTHERWISE NOTED.

SIGNS THAT WILL BE IN PLACE LESS THAN 7 CONTINUOUS DAYS AND NIGHTS MAY BE MOUNTED ON PORTABLE SUPPORTS.

IF A "STOP" SIGN MUST BE REMOVED FOR A WORK OPERATION, A TEMPORARY "STOP" SIGN SHALL BE PLACED PRIOR TO THE SIGN REMOVAL, OR A FLAGGER SHALL BE PROVIDED UNTIL THE SIGN IS RE-ESTABLISHED.

- * OMIT G20-1 SIGNS IF LENGTH OF WORK AREA IS 2 MILES OR LESS.
- * * PLACE ADDITIONAL W20-1A "ROAD WORK AHEAD" SIGN IF WORK AREA WITHIN THE PROJECT IS SEPARATED BY MORE THAN 2 MILES FROM PREVIOUS WORK AREA.

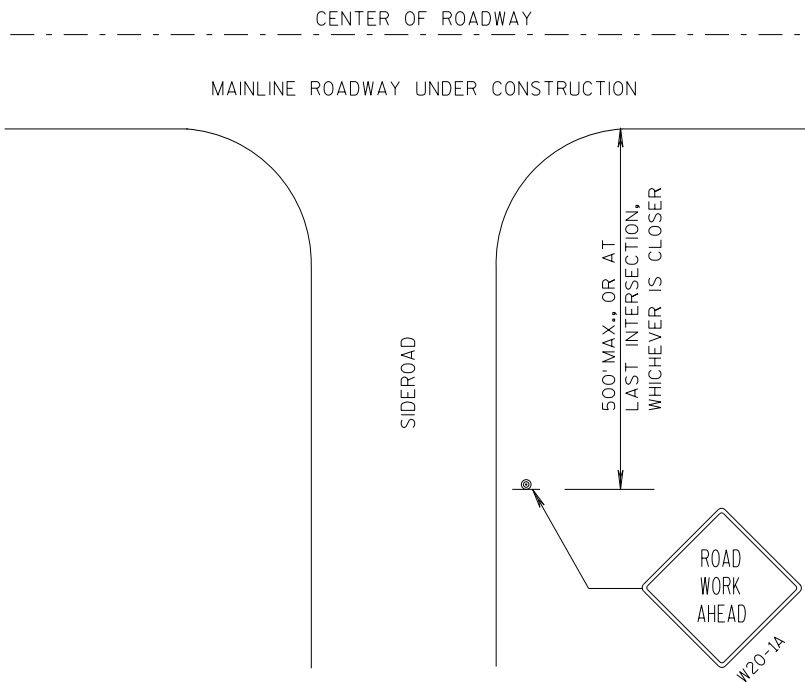


LEGEND

- ⊙ SIGN ON PERMANENT SUPPORT
- ➡ DIRECTION OF TRAFFIC
- ▨ WORK AREA


TRAFFIC CONTROL, ADVANCE
WARNING SIGNS 45 M.P.H.
OR GREATER TWO-WAY
UNDIVIDED ROAD OPEN TO TRAFFIC

STATE OF WISCONSIN
DEPARTMENT OF TRANSPORTATION

APPROVED
7/2018 /S/ Andrew Heidtke
DATE WORK ZONE ENGI 26
FHWA

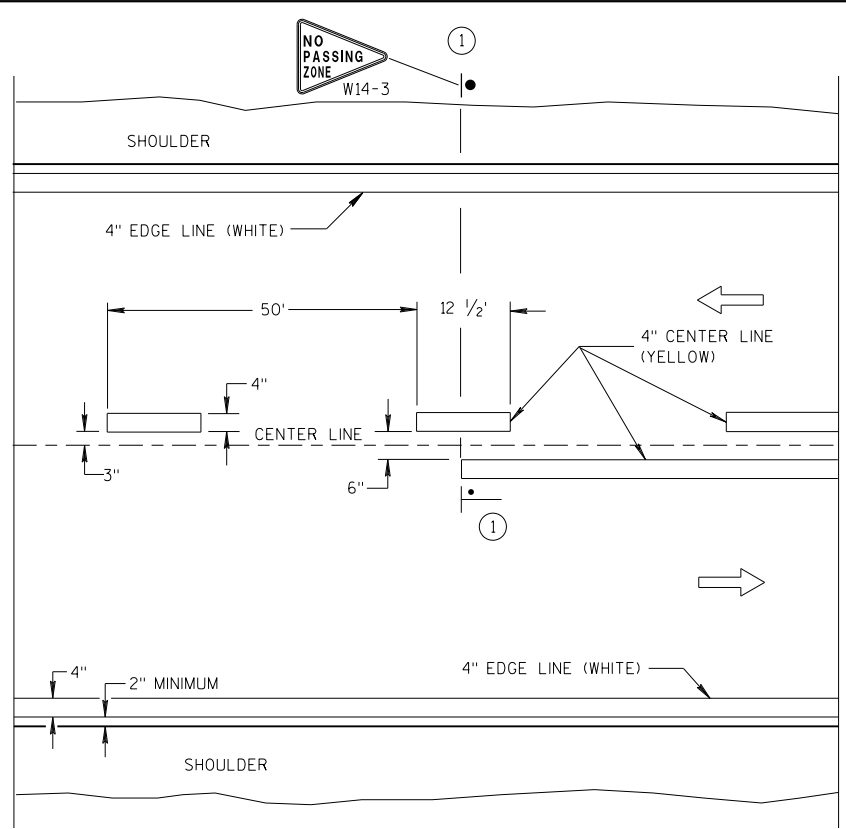


TWO WAY TRAFFIC

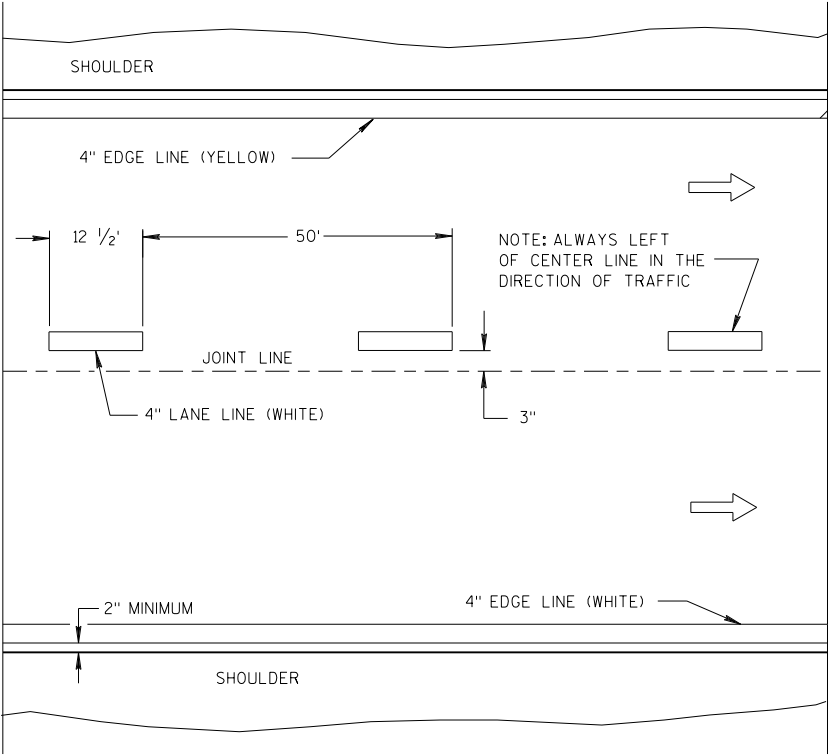


ONE WAY TRAFFIC

PERMANENT PAVEMENT MARKING

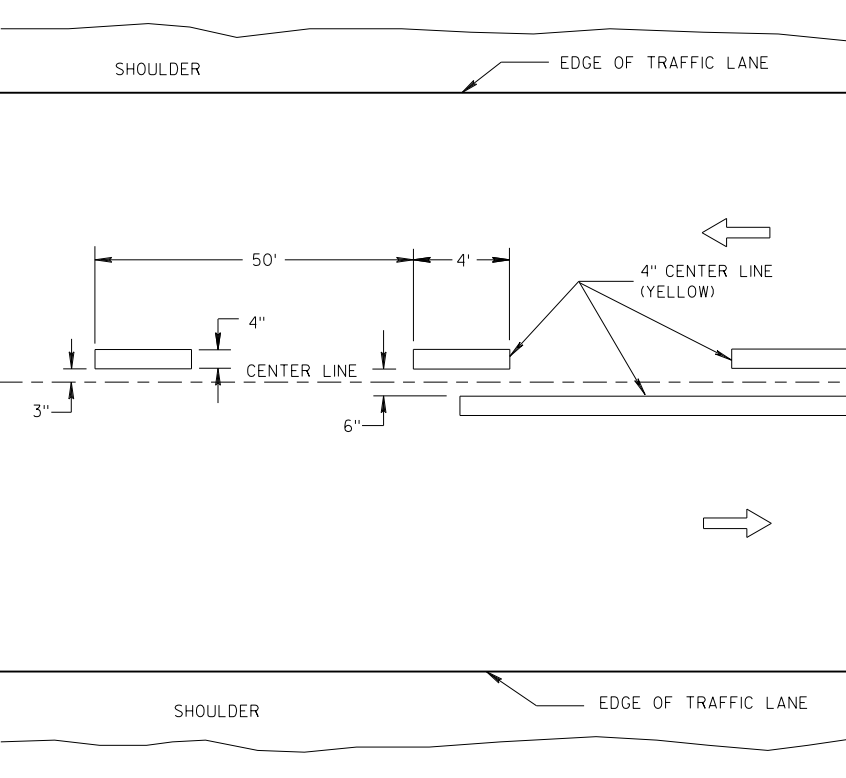

TWO WAY TRAFFIC

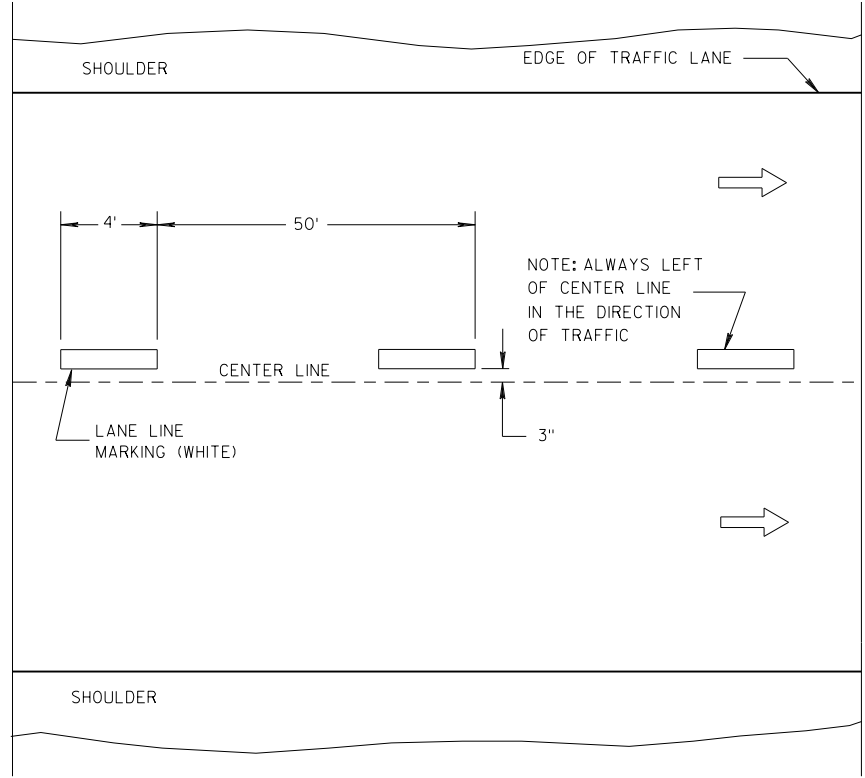

ONE WAY TRAFFIC

TEMPORARY PAVEMENT MARKING

GENERAL NOTES

DETAILS OF CONSTRUCTION NOT SHOWN ON THIS DRAWING SHALL CONFORM TO STANDARD SPECIFICATIONS AND SPECIAL PROVISIONS.

① LOCATE THE NO PASSING ZONE W14-3 SIGN WITHIN 50 FEET OF THE "T" MARKING.


NOTE

ARROW SYMBOL (➡) SHOWS DIRECTION OF TRAVEL

LEGEND

- "T" MARKING
- POST MOUNTED SIGN

LONGITUDINAL MARKING (MAINLINE)			
STATE OF WISCONSIN DEPARTMENT OF TRANSPORTATION			
APPROVED			
7/2018	/S/ Matthew R. Rauch		
DATE	STATE SIGNING AND MAR		27
FHWA	INEER		

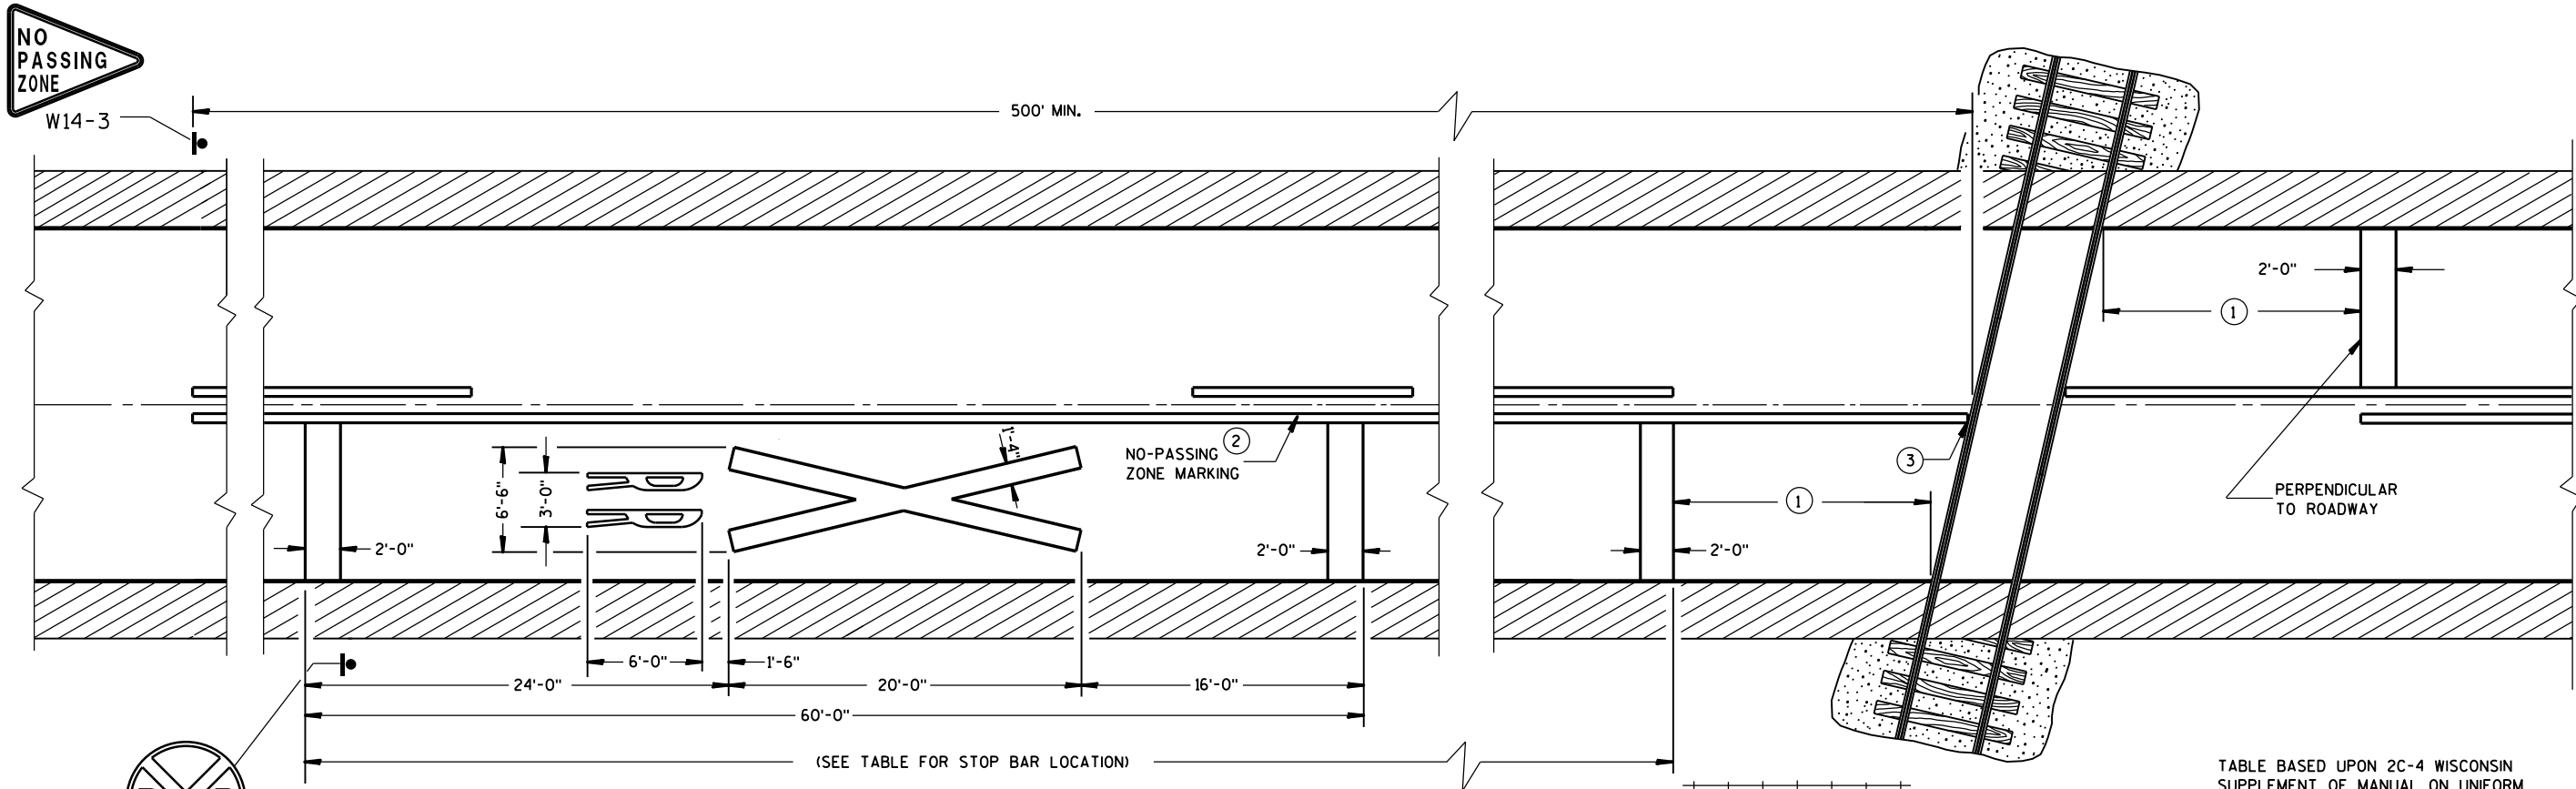

PAVEMENT MARKING

GENERAL NOTES

DETAILS OF CONSTRUCTION, MATERIALS, AND WORKMANSHIP NOT SHOWN ON THIS DRAWING SHALL CONFORM TO THE PERTINENT REQUIREMENTS OF THE STANDARD SPECIFICATIONS AND THE APPLICABLE SPECIAL PROVISIONS.

ON MULTI-LANE ROADS THE TRANSVERSE BANDS SHOULD EXTEND ACROSS ALL APPROACH LANES, AND INDIVIDUAL R X R SYMBOLS SHOULD BE USED IN EACH APPROACH LANE.

CENTER OR LANE LINES AND NO-PASSING ZONE MARKINGS SHOWN ON THIS DRAWING ARE REQUIRED AND PAID FOR UNDER OTHER ITEMS IN THE CONTRACT.

RETRACE EXISTING SYMBOL WHERE EXISTING SYMBOLS ARE PLACED.

- ① MINIMUM 8' FROM ANY RAILROAD WARNING DEVICES (SIGNALS, GATES, ETC.) OR 25' FROM THE NEAREST RAIL, WHICHEVER DISTANCE IS GREATER.
- ② 500' MINIMUM. MARKING LIMITS MAY BE EXTENDED AS DIRECTED BY THE ENGINEER TO MEET ADJACENT NO-PASSING ZONE MARKINGS.
- ③ FOR MULTIPLE TRACK CROSSINGS, THE BARRIER LINE SHALL EXTEND TO THE NEAR RAIL OF THE FURTHEST TRACK IN THE DIRECTION OF HIGHWAY TRAVEL.

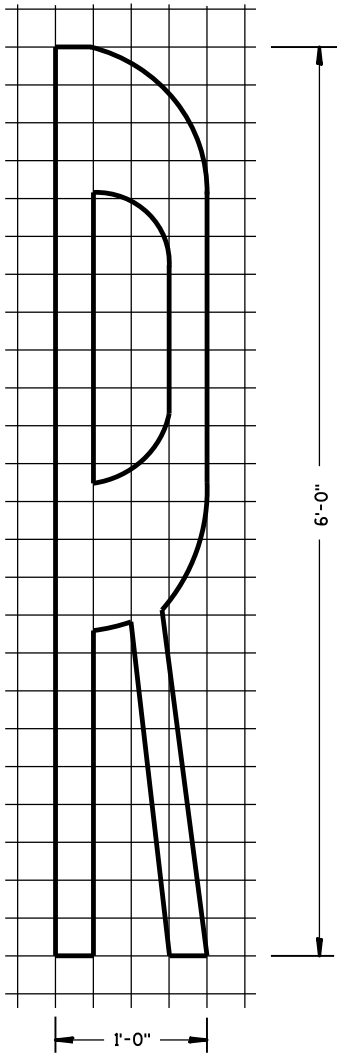


TABLE BASED UPON 2C-4 WISCONSIN SUPPLEMENT OF MANUAL ON UNIFORM TRAFFIC CONTROL DEVICES.


Posted Speed (M.P.H.)	Dimension Range (Feet)
25	150*- 250
30	200*- 300
35	250*- 450
40	300*- 500
45	400*- 650
50	550*- 800
55	750*- 1000
60	1000*- 1250
65	1000*- 1250

* THE MINIMUM DISTANCES IN THE TABLE ARE DESIRABLE AND SHOULD BE USED. THE DISTANCES MAY BE INCREASED UP TO THE MAXIMUM TO ALLOW FOR FIELD CONDITIONS SUCH AS THE CLOSE PROXIMITY OF DRIVEWAYS, BRIDGES, SIDEROADS OR OTHER FEATURES THAT WOULD PROHIBIT THE MINIMUM DISTANCES FROM BEING USED.


SIGNING AND PAVEMENT MARKING
DETAILS FOR RAILROAD-HIGHWAY
GRADE CROSSINGS

STATE OF WISCONSIN
DEPARTMENT OF TRANSPORTATION

APPROVED
DATE Sept., 2017 /S/ Matthew R. Rauch
STATE SIGNING AND MAINTENANCE ENGINEER
FHWA

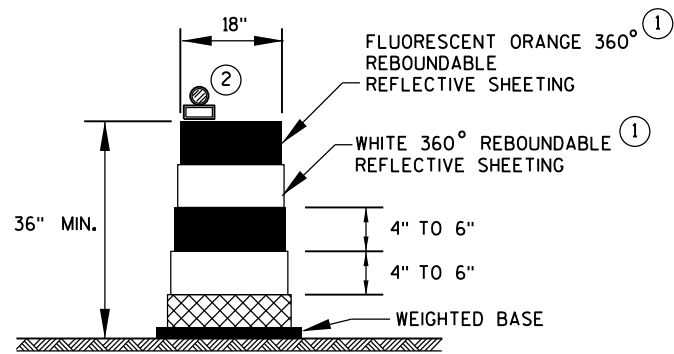


DRUM

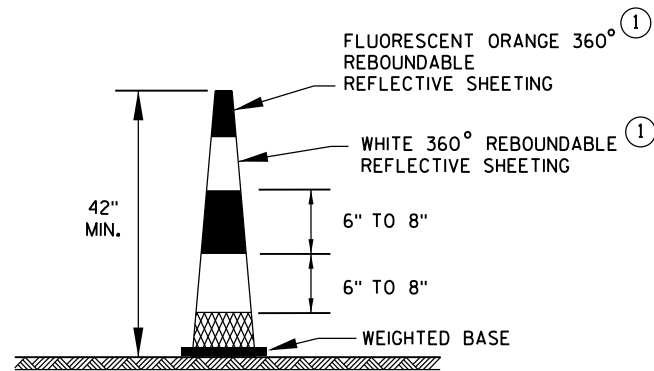


42" CONE

DO NOT USE IN TAPERS
1/2 SPACING OF DRUMS

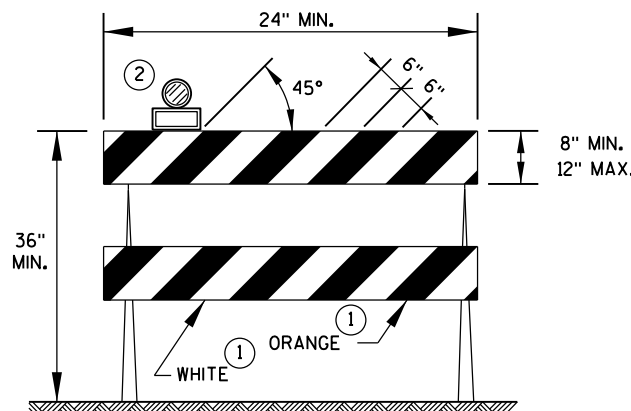

TYPE 2 BARRICADE

FOR RAILS LESS THAN 36" LONG, 4" WIDE STRIPES MAY BE USED.
ALL STRIPES SHALL SLOPE DOWNWARD TO THE TRAFFIC SIDE FOR CHANNELIZATION.

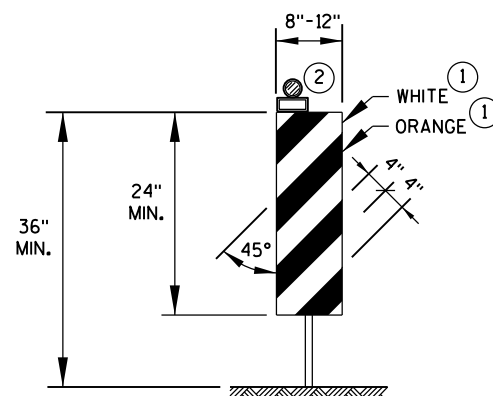


VERTICAL PANEL

THE STRIPES SHALL SLOPE DOWNWARD TO THE TRAFFIC SIDE FOR CHANNELIZATION.

GENERAL NOTES

- ① REFLECTIVE SHEETING SHALL FOLLOW THE REQUIREMENTS IN THE APPROVED PRODUCTS LISTING FOR SIGN SHEETING.
- ② LOCATION OF WARNING LIGHTS WHEN SHOWN ON THE PLAN.

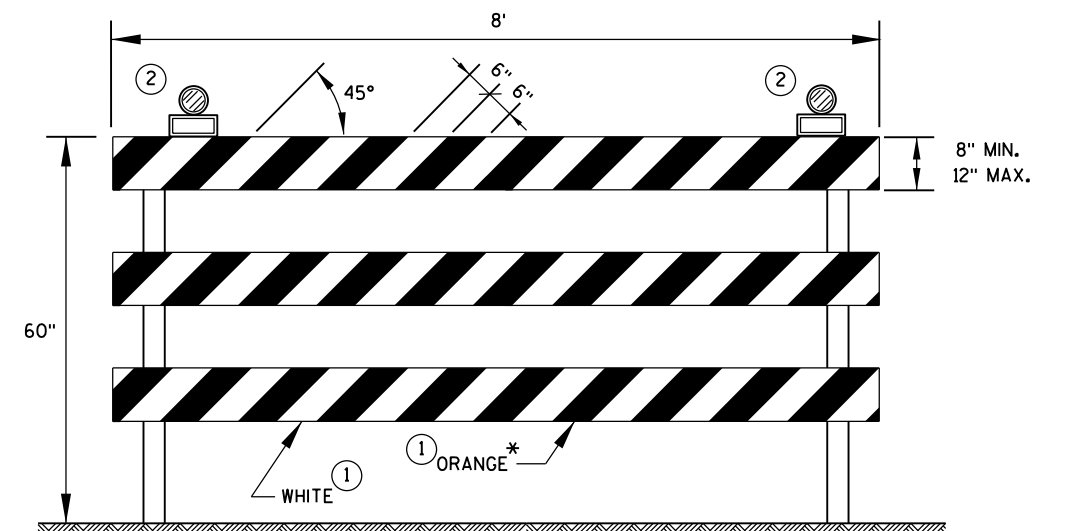

TYPE 3 BARRICADE

IF SIGN MOUNTED, DO NOT COVER MORE THAN 50% OF THE TOP TWO RAILS OR 33% OF THE TOTAL AREA OF THE THREE RAILS.

* IF USED FOR A PERMANENT APPLICATION, USE RED SHEETING.

CHANNELIZING DEVICES
DRUMS, CONES, BARRICADES
AND VERTICAL PANELS

STATE OF WISCONSIN
DEPARTMENT OF TRANSPORTATION

APPROVED

June 2017

DATE

FHWA

/S/ Andrew Heidtke

WORK ZONE ENG 29

LEGEND



- SIGN ON PORTABLE OR PERMANENT SUPPORT
- DIRECTION OF TRAFFIC
- WORK AREA
- FLAGGER, EQUIPPED WITH STOP/SLOW PADDLE FASTENED ON SUPPORT STAFF

SIGN AND TEMPORARY RUMBLE STRIP ARRAY SPACING TABLE

SPEED LIMIT	SPACING A
25-35 MPH	200'
35-40 MPH	350'
45-55 MPH	500'



USE OF THE "BE PREPARED TO STOP" SIGN IS OPTIONAL. WHEN USED, THIS SIGN SHALL BE LOCATED BETWEEN THE W20-7A AND W20-4A SIGNS, USING SPACING A.

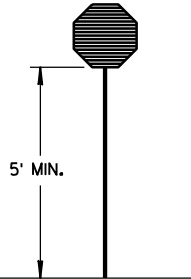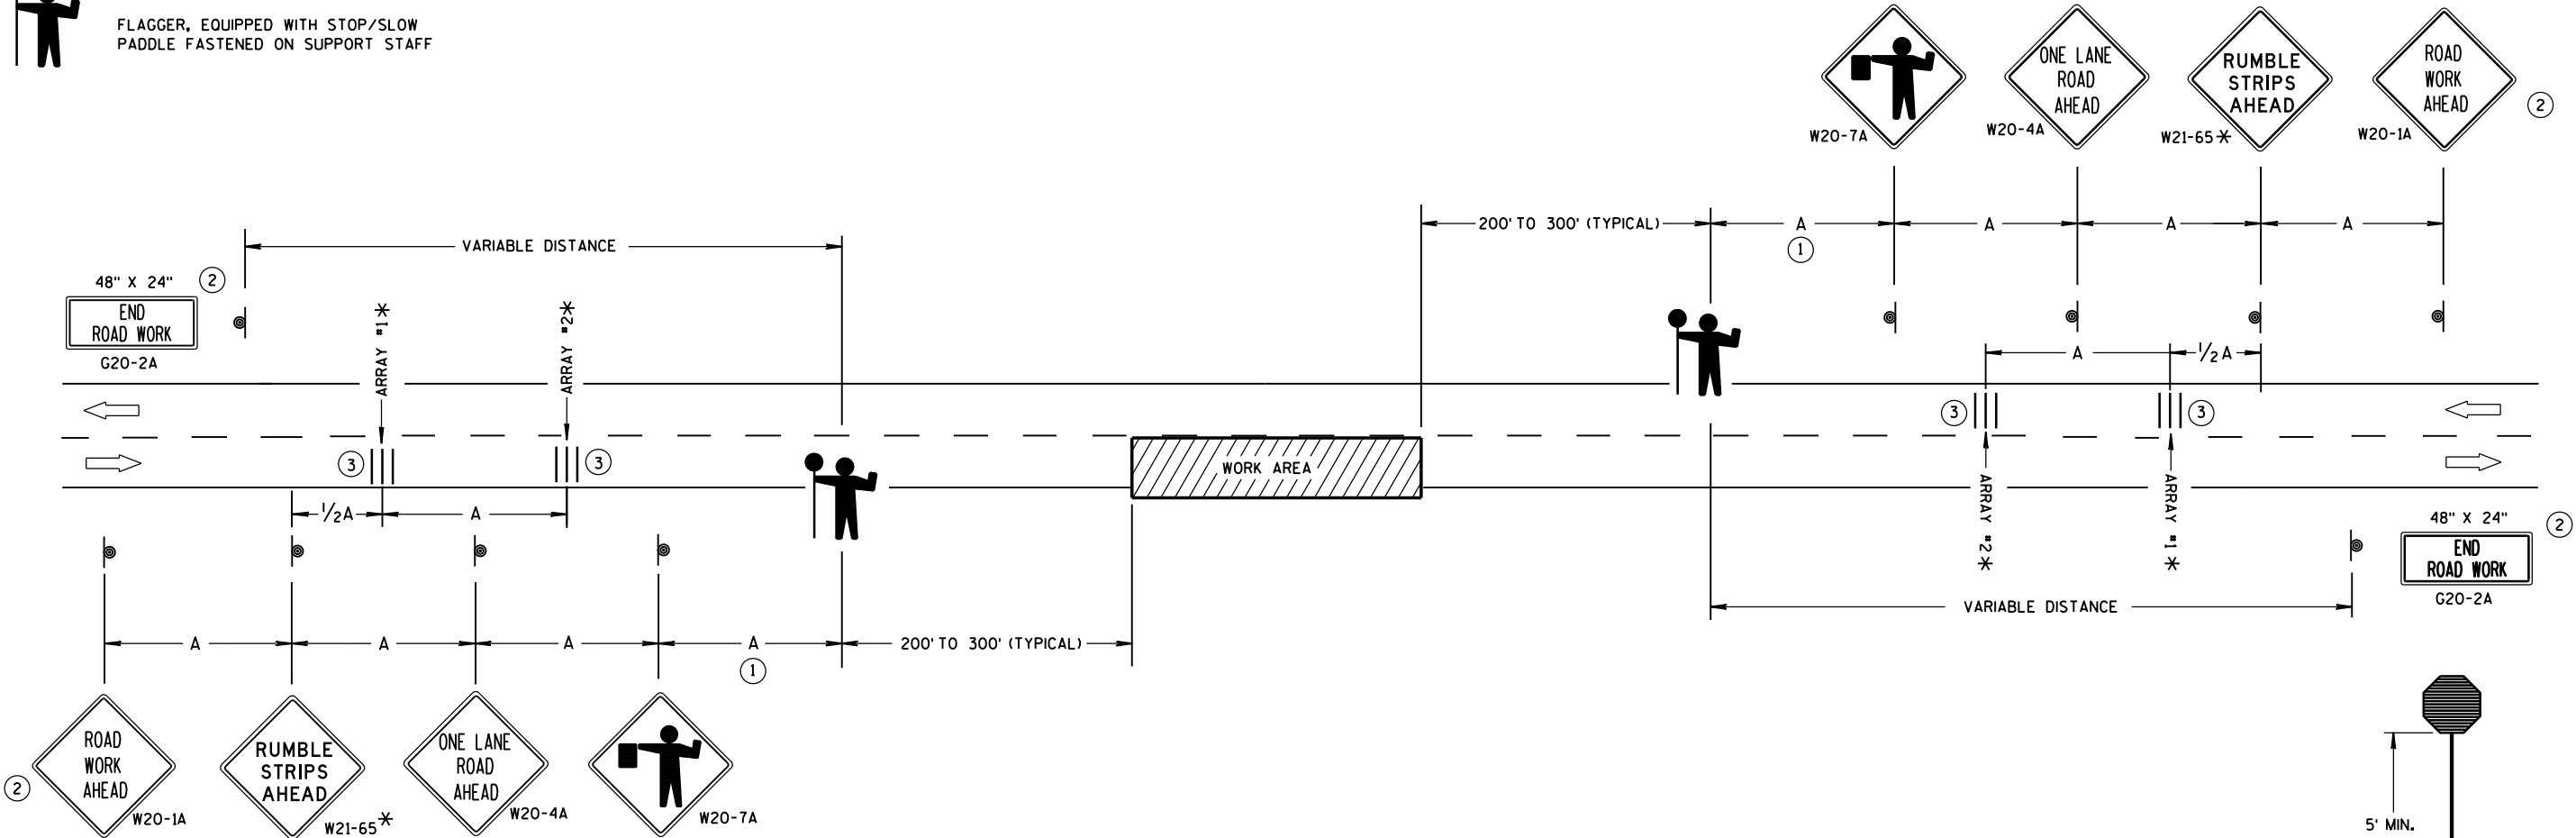

STOP/SLOW PADDLE ON SUPPORT STAFF

TRAFFIC CONTROL FOR LANE CLOSURE WITH FLAGGING OPERATION

GENERAL NOTES

DETAILS OF TRAFFIC CONTROL DEVICES AND INSTALLATION NOT SHOWN ON THIS DRAWING SHALL CONFORM TO THE PERTINENT REQUIREMENTS OF THE STANDARD SPECIFICATIONS, THE SPECIAL PROVISIONS, AND THE MANUAL ON UNIFORM TRAFFIC CONTROL DEVICES.

THE EXACT NUMBER, LOCATION AND SPACING OF ALL SIGNS AND DEVICES (AND THE LOCATION OF ALL FLAGGERS) SHALL BE ADJUSTED TO FIT FIELD CONDITIONS AS APPROVED BY THE ENGINEER.

THE FIRST ADVANCE WARNING SIGN SHOULD TYPICALLY BE LOCATED IN ADVANCE OF THE ANTICIPATED TRAFFIC BACKUP OR QUEUE.

"W0" SIGNS ARE THE SAME AS "W" SIGNS EXCEPT THE BACKGROUND IS ORANGE.

WHEN A SIDE ROAD OR RAMP INTERSECTS THE FACILITY ON WHICH THE WORK IS BEING PERFORMED, ADDITIONAL TRAFFIC CONTROLS SHALL BE PROVIDED AS SPECIFIED IN THE PLANS AND/OR THE SPECIAL PROVISIONS OR AS APPROVED BY THE ENGINEER.

INSTALL TEMPORARY RUMBLE STRIPS PER MANUFACTURER'S RECOMMENDATIONS. PLACE ADVANCE SIGNING PRIOR TO INSTALLING TEMPORARY RUMBLE STRIPS.

ALL SIGNS ARE 48" X 48" UNLESS OTHERWISE NOTED.

FLAGGERS SHALL BE IN SIGHT OF EACH OTHER OR IN DIRECT COMMUNICATION AT ALL TIMES. THEY SHALL BE EQUIPPED WITH STOP/SLOW PADDLES FASTENED ON SUPPORT STAFFS. WHEN THE FLAGGING OPERATION IS NOT IN EFFECT, REMOVE TEMPORARY RUMBLE STRIPS PRIOR TO COVERING OR REMOVING ALL ADVANCE SIGNING.

* UTILIZE TEMPORARY RUMBLE STRIPS WHEN FLAGGING OPERATION IS ANTICIPATED TO BE STATIONARY IN EXCESS OF TWO HOURS.

- FOR A MOVING WORK OPERATION, SIGNING AND TEMPORARY RUMBLE STRIPS (IF USED) SHALL BE REESTABLISHED (AS SIMULTANEOUSLY AS PRACTICAL) AT APPROXIMATELY 3,500 FOOT INTERVALS IN THE MOVING WORK OPERATION OR AS APPROVED BY THE ENGINEER.
- SIGN NOT REQUIRED IF FLAGGING OPERATION OCCURS WITHIN A SIGNED ROAD WORK ZONE AREA.
- EACH TEMPORARY RUMBLE STRIP ARRAY CONSISTS OF THREE RUMBLE STRIPS SPACED ACCORDING TO MANUFACTURER'S RECOMMENDATION, PLACED TRANSVERSE ACROSS THE LANE AT LOCATIONS SHOWN.

TRAFFIC CONTROL FOR LANE CLOSURE WITH FLAGGING OPERATION

STATE OF WISCONSIN
DEPARTMENT OF TRANSPORTATION

APPROVED
June 2017 /S/ Andrew Heldtke
DATE WORK ZONE ENC 30
FHWA

GENERAL NOTES

THE EXACT NUMBER, LOCATION, AND SPACING OF ALL SIGNS AND DEVICES SHALL BE ADJUSTED TO FIT FIELD CONDITIONS AS APPROVED BY THE ENGINEER.

THE SPACING BETWEEN SIGNS SHOULD BE ADJUSTED TO NOT CONFLICT WITH AND TO PROVIDE A MINIMUM OF 200 FEET (500 FEET DESIRABLE) CLEARANCE TO EXISTING SIGNS.

THIS LANE CLOSURE IS TYPICAL FOR CLOSING RIGHT LANE - REVERSE FOR CLOSING LEFT LANE.

ALL SIGNS ARE 48" x 48" UNLESS OTHERWISE NOTED.

"WO" IS THE SAME AS "W" EXCEPT THE BACKGROUND IS ORANGE.

ANY SIGNS TEMPORARY OR EXISTING, WHICH CONFLICT WITH TRAFFIC CONTROL "IN USE" SHALL BE REMOVED OR COVERED AS NEEDED OR AS APPROVED BY THE ENGINEER.

FOR A LANE CLOSURE THAT IS IN PLACE LESS THAN 7 CONTINUOUS DAYS AND NIGHTS, THE ADVANCED WARNING SIGNS MAY BE MOUNTED ON PORTABLE SUPPORTS.

REMOVE PAVEMENT MARKINGS IF LANE CLOSURE IS TO BE IN PLACE 4 OR MORE CONTINUOUS DAYS AND NIGHTS.

IF THE HORIZONTAL ALIGNMENT IS SUCH THAT A CURVE MAY REQUIRE ADDITIONAL DELINEATION, THE DEVICE SPACING MAY BE DECREASED TO 50 FEET.

WARNING LIGHTS ARE NOT REQUIRED IF THE LANE CLOSURE IS A DAYTIME ONLY OPERATION.


ADJUSTMENTS IN BUFFER SPACE NEED TO BE INCORPORATED WHEN THE LANE CLOSURE OCCURS

NEAR AN INTERCHANGE EXIT OR ENTRANCE RAMP OR INTERSECTION. THE LANE CLOSURE MUST TAKE PLACE FAR ENOUGH IN ADVANCE OF AN EXIT OR ENTRANCE RAMP TO STILL ALLOW FOR ADEQUATE BUFFER SPACE. THE MINIMUM LENGTH OF THE BUFFER SPACE BEFORE AN EXIT RAMP SHOULD BE ONE HALF THE LENGTH OF THE TRANSITION AREA. THE ENTRANCE RAMP SHOULD BE FOLLOWED BY THE ORIGINAL BUFFER SPACE LENGTH OF 800 FEET DESIRABLE PRIOR TO ANOTHER TRAFFIC CONTROL CHANGE SUCH AS A CROSSOVER MANEUVER.

CONSIDER ROADWAY GEOMETRICS WHEN LOCATING SIGNS AND ARROW BOARD SO THE DRIVER HAS A CLEAR VIEW OF THE ARROW BOARD AND LANE CLOSURE DRUMS.

LEGEND

- TYPE III BARRICADE WITH ATTACHED SIGN
- SIGN ON PERMANENT SUPPORT
- TRAFFIC CONTROL DRUM WITH TYPE "C" STEADY BURN LIGHT
- TRAFFIC CONTROL DRUM
- TYPE "A" WARNING LIGHT (FLASHING)
- REMOVING PAVEMENT MARKING
- DIRECTION OF TRAFFIC
- WORK AREA
- FLASHING ARROW BOARD

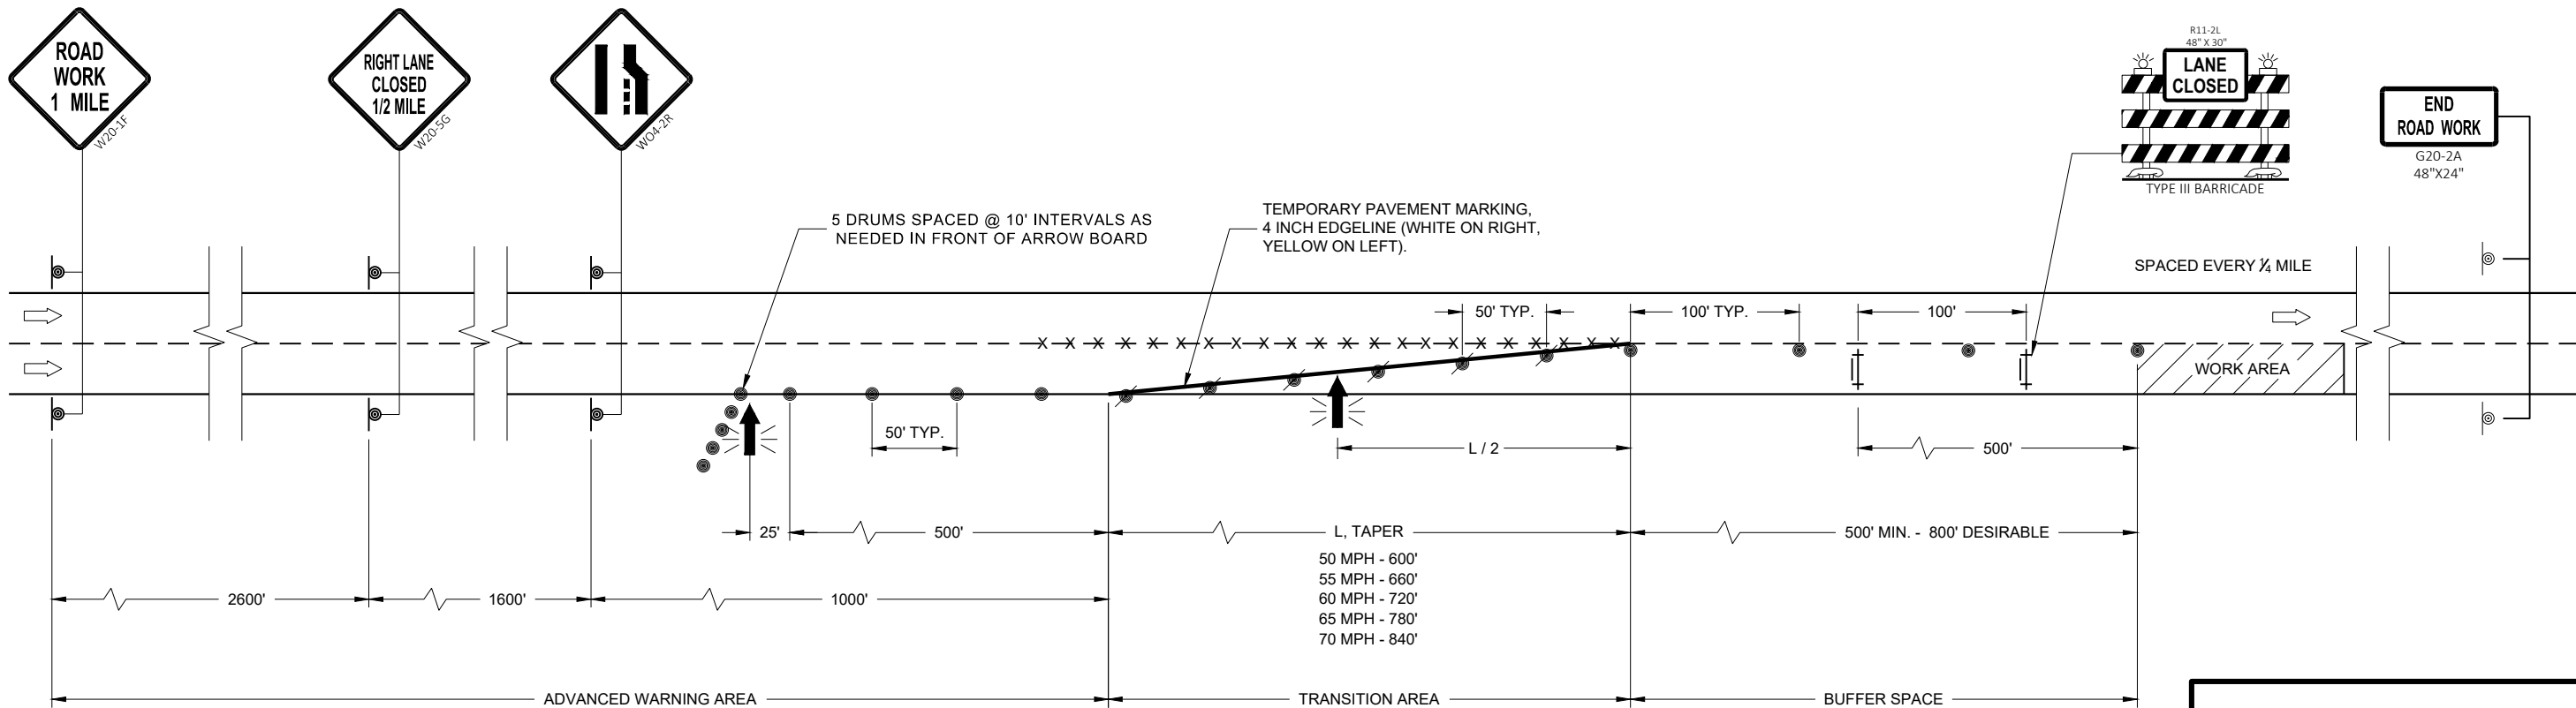

TRAFFIC CONTROL
LANE CLOSURE

STATE OF WISCONSIN
DEPARTMENT OF TRANSPORTATION

APPROVED
November 2018 /S/ Andrew Heidtke
DATE WORK ZONE ENGINEER 31
FHWA

LEGEND

- TRAFFIC CONTROL DRUM
- ⦿ SIGN ON PERMANENT SUPPORT
- ➡ DIRECTION OF TRAFFIC
- ⚡➡ FLASHING ARROW BOARD
- ▨ WORK AREA

GENERAL NOTES

THIS DETAIL IS TYPICAL FOR CLOSING THE RIGHT SHOULDER. FOR CLOSING THE LEFT SHOULDER, REVERSE THE TRAFFIC CONTROL.

THIS DETAIL MAY BE USED FOR DIVIDED ROADWAYS WITH ANY NUMBER OF TRAVEL LANES.

THE EXACT NUMBER, LOCATION AND SPACING OF ALL SIGNS AND DEVICES SHALL BE ADJUSTED TO FIT FIELD CONDITIONS AS APPROVED BY THE ENGINEER.

ALL SIGNS ARE 48" X 48" UNLESS OTHERWISE NOTED.

SIGN LAYOUTS SHALL BE IN ACCORDANCE WITH THE FHWA'S MANUAL OF STANDARD HIGHWAY SIGNS OR THE WISCONSIN STANDARD SIGN PLATES.


SIGNS THAT WILL BE IN PLACE LESS THAN 7 CONTINUOUS DAYS AND NIGHTS MAY BE MOUNTED ON PORTABLE SUPPORTS.

ANY SIGNS TEMPORARY OR EXISTING, WHICH CONFLICT WITH TRAFFIC CONTROL "IN USE" SHALL BE REMOVED OR COVERED AS NEEDED AND AS APPROVED BY THE ENGINEER.

CHANNELIZING DEVICES PLACED ADJACENT TO THE WORK AREA SHALL BE PULLED BACK FROM THE TRAVEL LANE WHEN WORK IS NOT IN PROGRESS.

WHEN A RAMP INTERSECTS THE FACILITY ON WHICH THE WORK IS BEING PERFORMED, ADDITIONAL TRAFFIC CONTROLS SHALL BE PROVIDED AS SPECIFIED IN THE PLANS AND/OR THE SPECIAL PROVISIONS OR AS APPROVED BY THE ENGINEER.

*FOR SHORT DURATION SHOULDER WORK OF LESS THAN ONE HOUR, THE W21-5a SIGN MAY BE OMITTED.

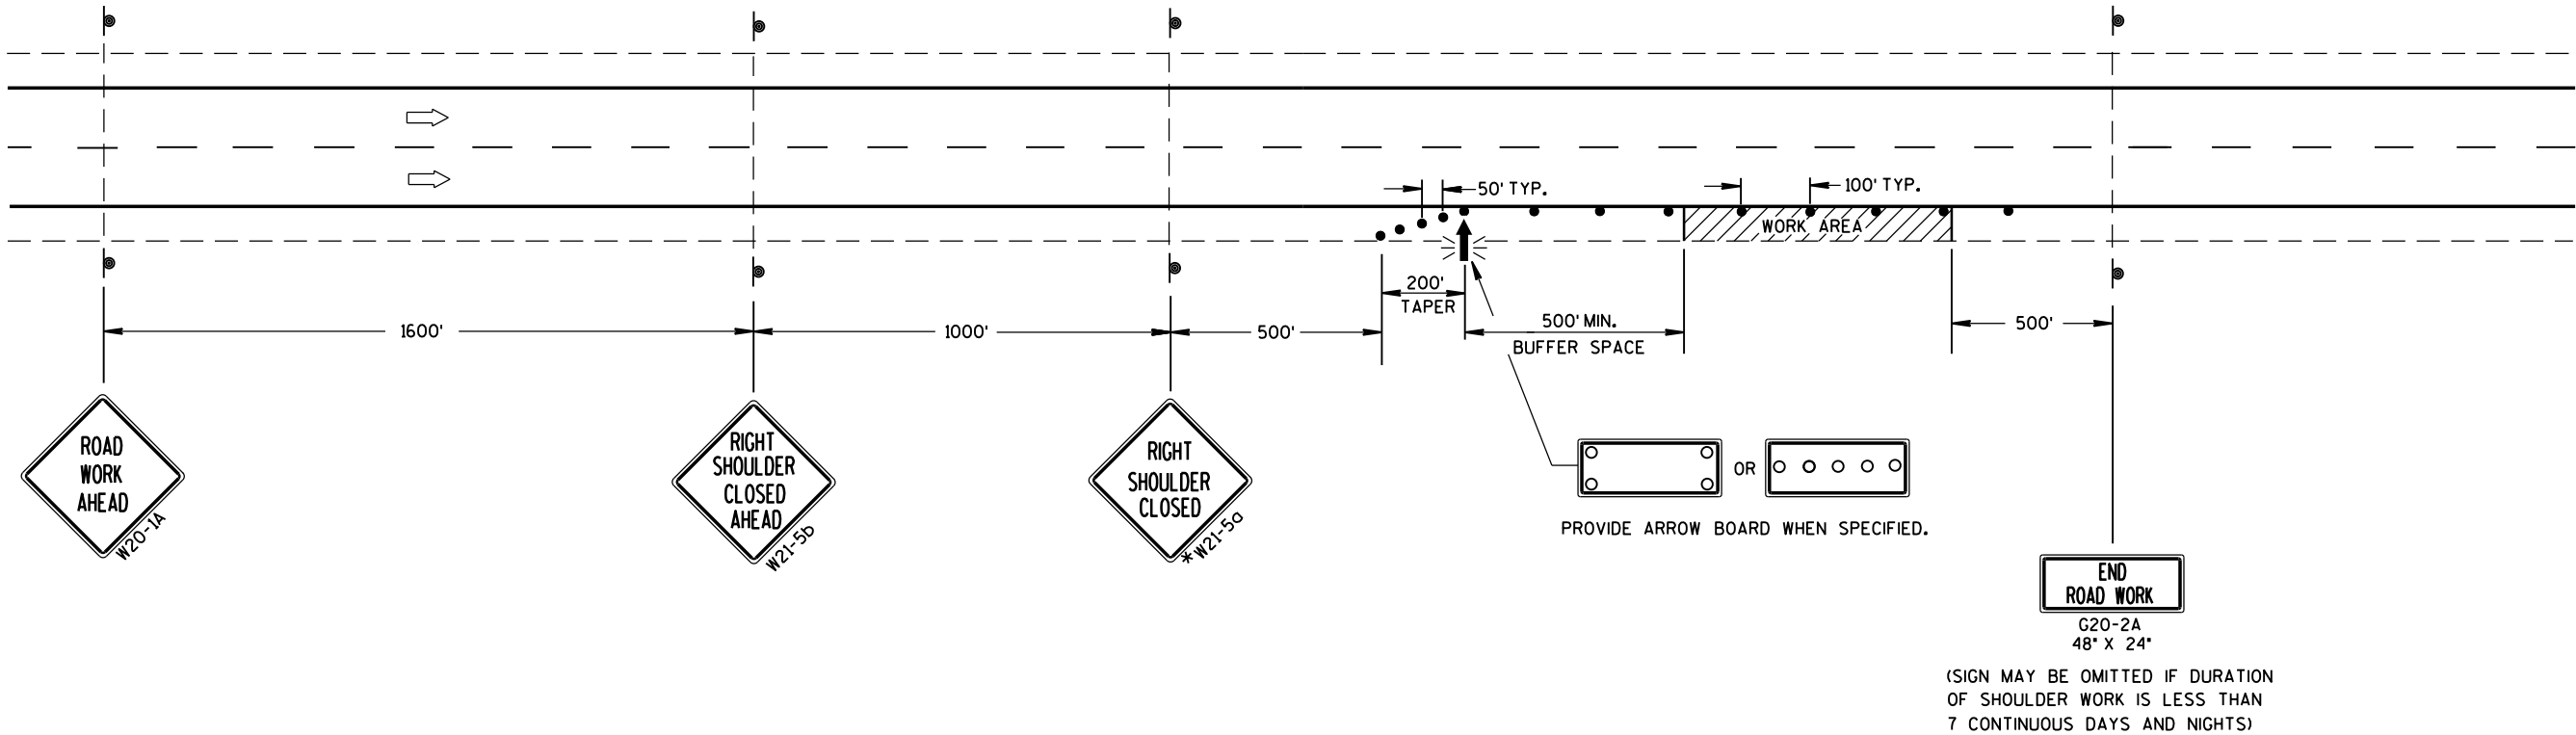

TRAFFIC CONTROL SHOULDER CLOSURE ON DIVIDED ROADWAY, SPEEDS GREATER THAN 40 MPH		
STATE OF WISCONSIN DEPARTMENT OF TRANSPORTATION		
APPROVED June 2016 DATE	/S/ Peter Amakobe Atepe STATEWIDE WORK ZONE SAFETY ENGINEER	32 IC
FHWA		

GENERAL NOTES

THE EXACT NUMBER, LOCATION AND SPACING OF ALL SIGNS AND DEVICES SHALL BE ADJUSTED TO FIT FIELD CONDITIONS AS APPROVED BY THE ENGINEER.

ALL SIGNS ARE 48" X 48" UNLESS OTHERWISE NOTED. IF NECESSARY DUE TO SPACE CONSTRAINTS IN URBAN AREAS, 36" X 36" SIGNS MAY BE USED IF APPROVED BY DISTRICT TRAFFIC UNIT.

"WO" SIGNS ARE THE SAME AS "W" SIGNS EXCEPT THE BACKGROUND IS ORANGE.

SIGNS THAT WILL BE IN PLACE LESS THAN 7 CONTINUOUS DAYS AND NIGHTS MAY BE MOUNTED ON PORTABLE SUPPORTS.

ANY SIGNS TEMPORARY OR EXISTING, WHICH CONFLICT WITH TRAFFIC CONTROL "IN USE" SHALL BE REMOVED OR COVERED AS NEEDED AND AS APPROVED BY THE ENGINEER.

W20-1A AND G20-2A SIGNS ARE NOT REQUIRED IF THE WORK AREA IS WITHIN A LARGER WORK ZONE WHERE THESE SIGNS ARE ALREADY PRESENT. G20-2A SIGNS MAY ALSO BE OMITTED IF DURATION OF WORK IS LESS THAN 7 CONTINUOUS DAYS AND NIGHTS.

CHANNELIZING DEVICES PLACED ADJACENT TO THE WORK AREA SHALL BE PULLED BACK FROM THE TRAVEL LANE WHEN WORK IS NOT IN PROGRESS.

TABLE A


SHOULDER TAPER LENGTH (FEET)					BUFFER SPACE (FEET)
S	W	4	6	8	
30	20	30	40	50	200
35	30	45	55	70	250
40	40	55	75	90	305
45	60	90	120	150	360
50	70	100	135	170	425
55	75	110	150	185	495

W = SHOULDER WIDTH (FEET)
S = NON-CONSTRUCTION SPEED LIMIT (MPH)

TAPER LENGTH
L = WS AT 45 MPH OR GREATER

$L = \frac{WS^2}{60}$ AT 40 MPH OR LESS

SHOULDER TAPER LENGTH = $\frac{1}{3}L$

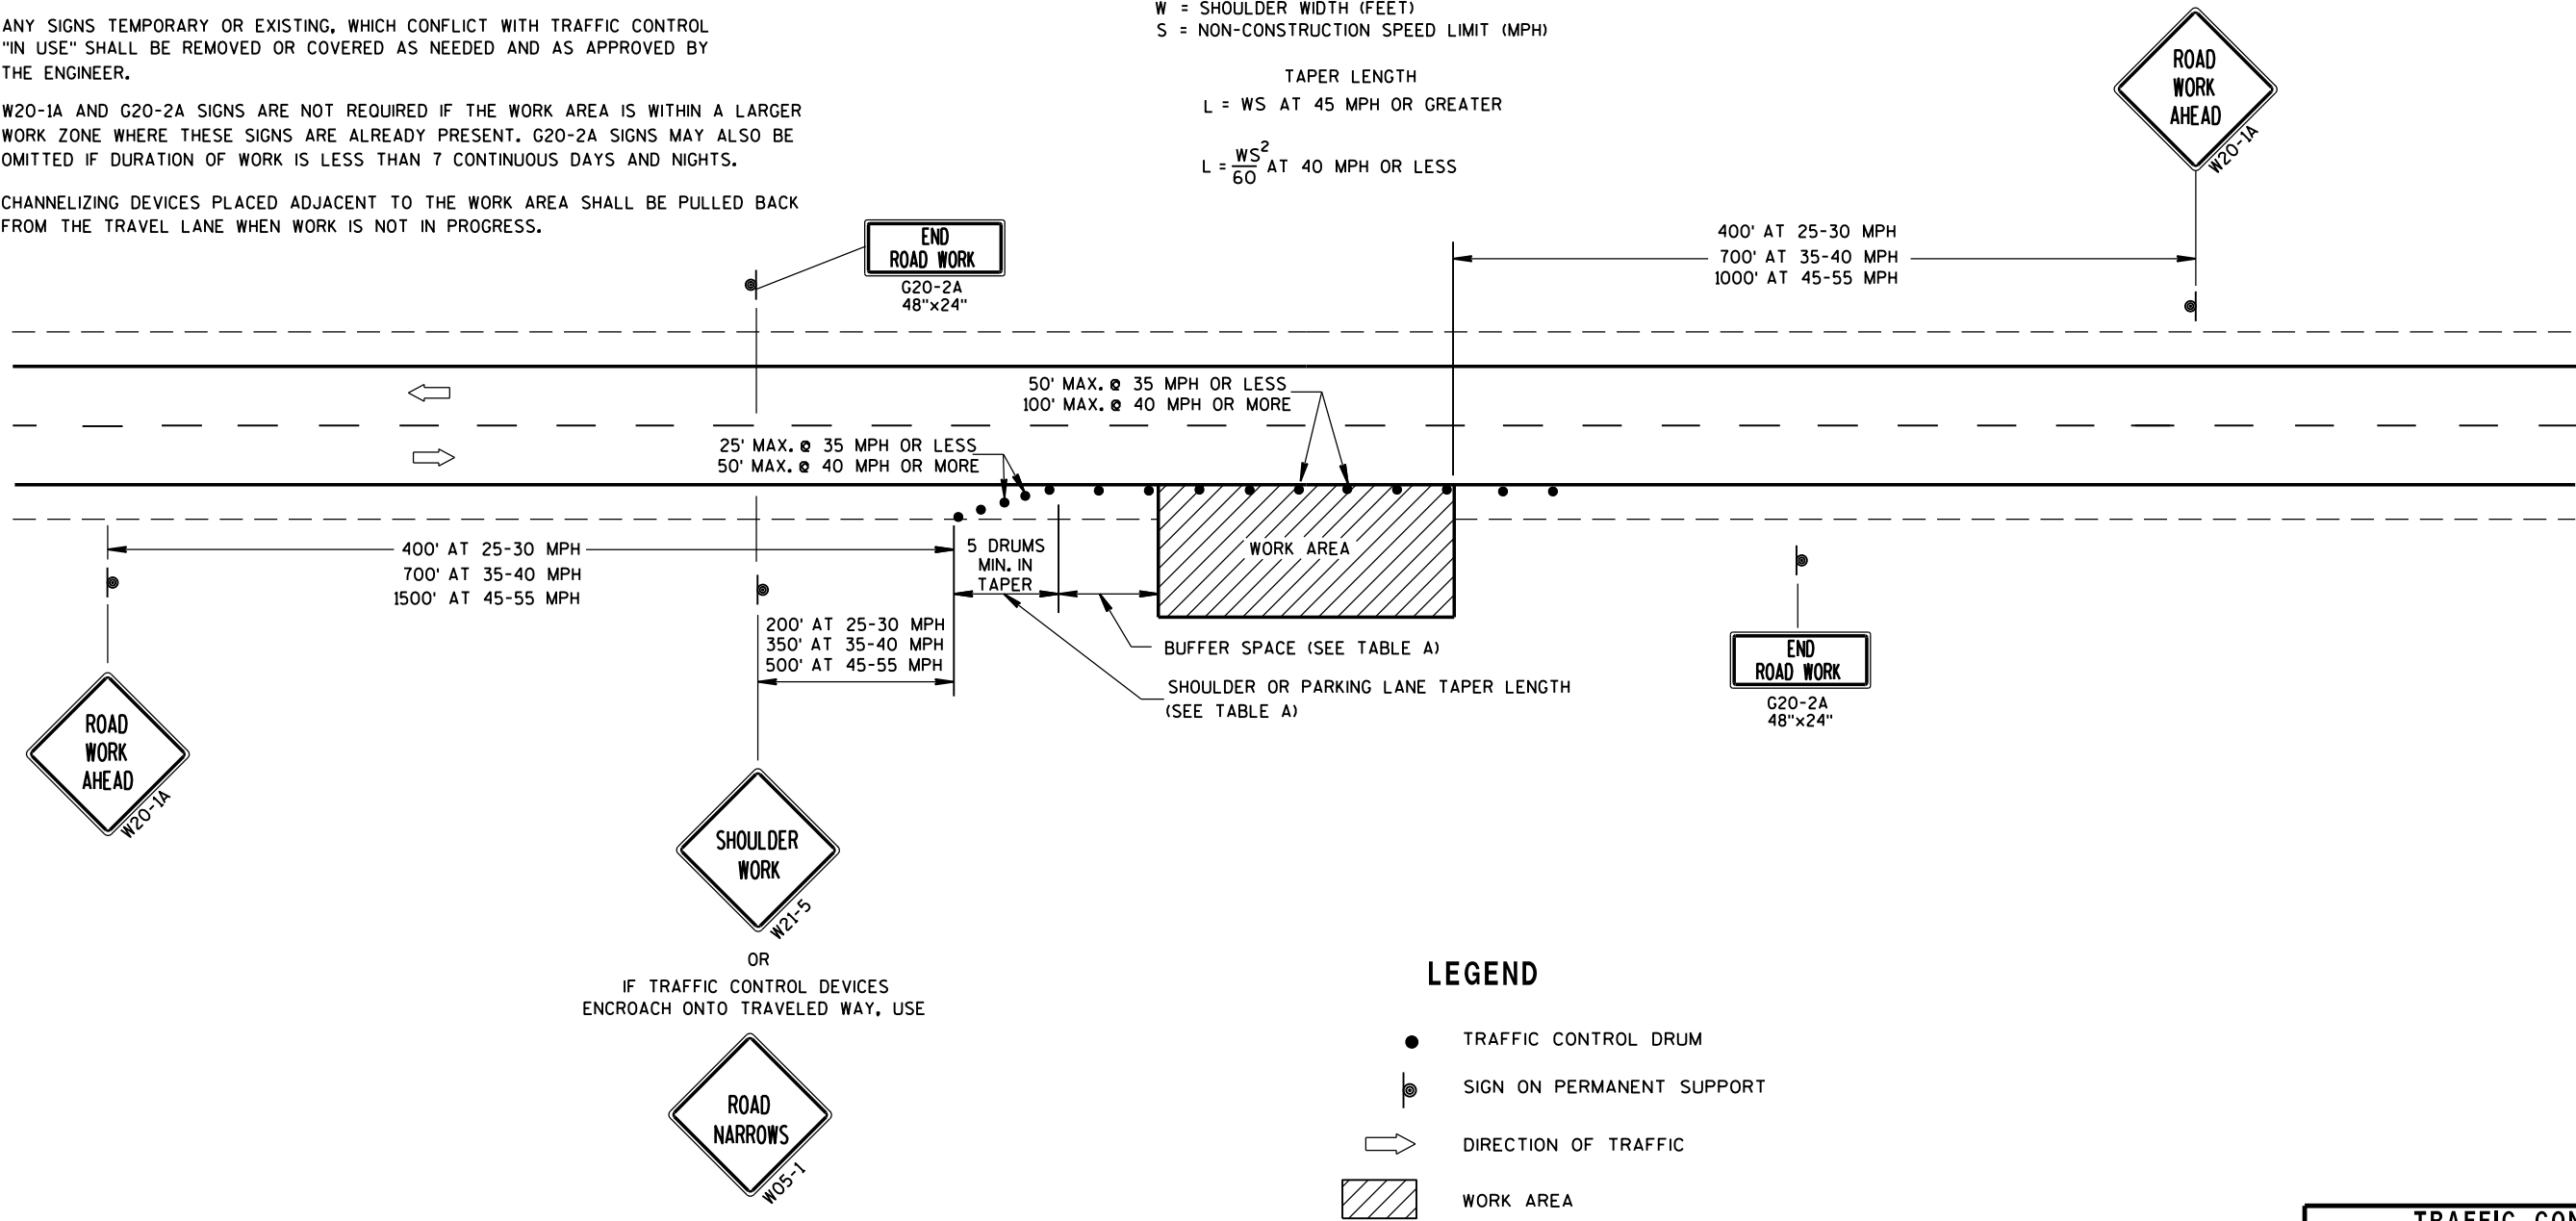

LEGEND



TRAFFIC CONTROL, WORK ON SHOULDER OR PARKING LANE, UNDIVIDED ROADWAY		
STATE OF WISCONSIN DEPARTMENT OF TRANSPORTATION		
APPROVED July 14, 2015 DATE	/S/ Peter Amakobe Atepe STATEWIDE WORK ZONE SAFETY ENGINEER	FIG 33
FHWA		



TUBULAR STEEL POSTS

AREA OF SIGN INSTALLATION (SQ. FT.)	NUMBER OF REQUIRED TUBULAR STEEL POSTS
9 OR LESS	1
GREATER THAN 9 LESS THAN OR EQUAL TO 18	2
GREATER THAN 18 LESS THAN OR EQUAL TO 27	3

SIGNS LARGER THAN 27 SQ.FT. SHALL NOT BE MOUNTED ON TUBULAR STEEL POSTS.

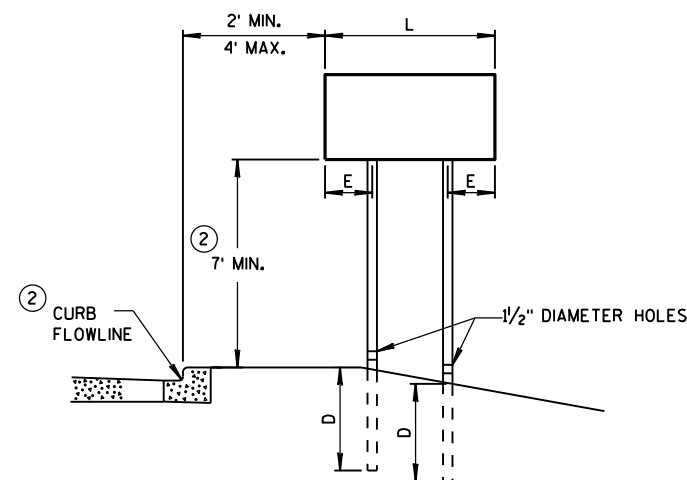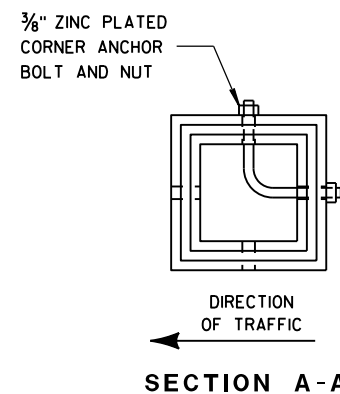


URBAN AREA


POST MOUNTING DETAIL FOR TEMPORARY TRAFFIC CONTROL FIXED MESSAGE SIGNS

WOOD POST
EMBEDMENT DEPTH


AREA OF SIGN INSTALLATION (SQ. FT.)	D (MIN)
20 OR LESS	4'
GREATER THAN 20	5'

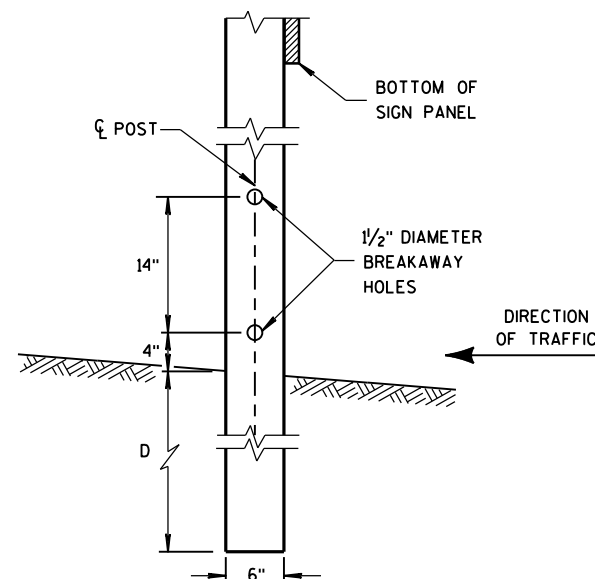

4"x6" WOOD POST MODIFICATION

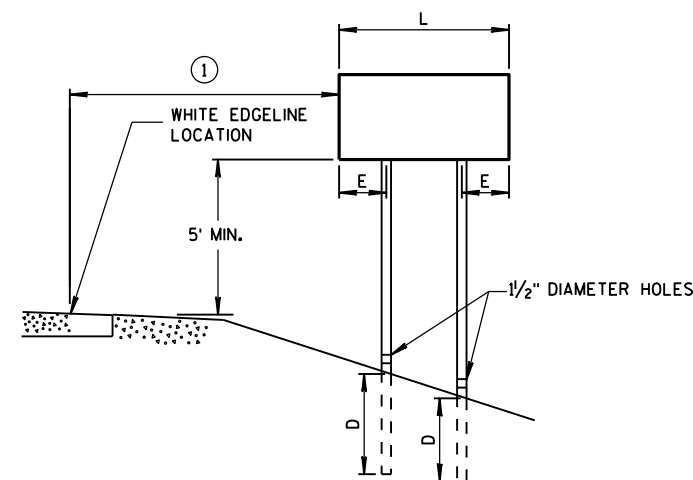

RURAL AREA

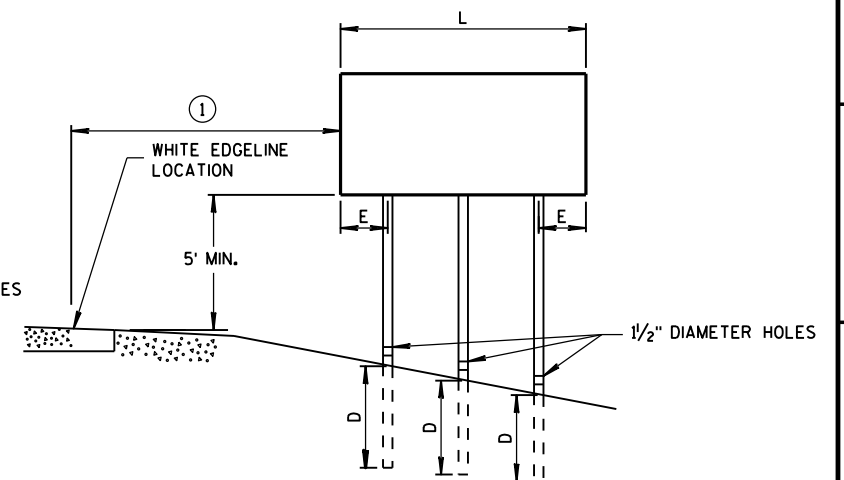

GENERAL NOTES

- ① 6 FEET FROM THE EDGE OF PAVEMENT (EDGE LINE LOCATION) UNLESS OTHERWISE DIRECTED BY THE PROJECT ENGINEER. LATERAL OFFSET SHOULD BE ADJUSTED TO AVOID THE DITCH FLOWLINE.
- ② THE EXISTENCE OF CURB AND GUTTER DOES NOT IN ITSELF MANDATE THE VERTICAL CLEARANCE ILLUSTRATED. THAT HEIGHT IS TYPICALLY MEASURED WHERE THERE IS SIDEWALK ADJACENT TO THE ROADWAY OR PARKING IS PERMITTED. IN THE ABSENCE OF SIDEWALK, VERTICAL CLEARANCE IS MEASURED FROM THE TOP OF THE CURB. IF NO SIDEWALK AND NO PARKING, VERTICAL CLEARANCE MAY BE REDUCED TO 5 FOOT MINIMUM. OFFSET OF SIGNS IS MEASURED FROM THE CURB FLOWLINE.
- ③ FOR SIGNS REQUIRING 4 POSTS, SPACE INTERMEDIATE POSTS EVENLY.


4" X 6" WOOD POST

POST SPACING REQUIREMENTS		NUMBER OF WOOD POSTS REQUIRED
L	E	
48" OR LESS AND LESS THAN 20 SQ. FT.	-	1
LESS THAN 60"	12"	2
60" TO 120"	L/5	2
GREATER THAN 120" LESS THAN 168"	12"	3
168" AND GREATER	12"	4

SEE NOTE (3)

TEMPORARY TRAFFIC CONTROL SIGN MOUNTING

STATE OF WISCONSIN
DEPARTMENT OF TRANSPORTATION³⁴

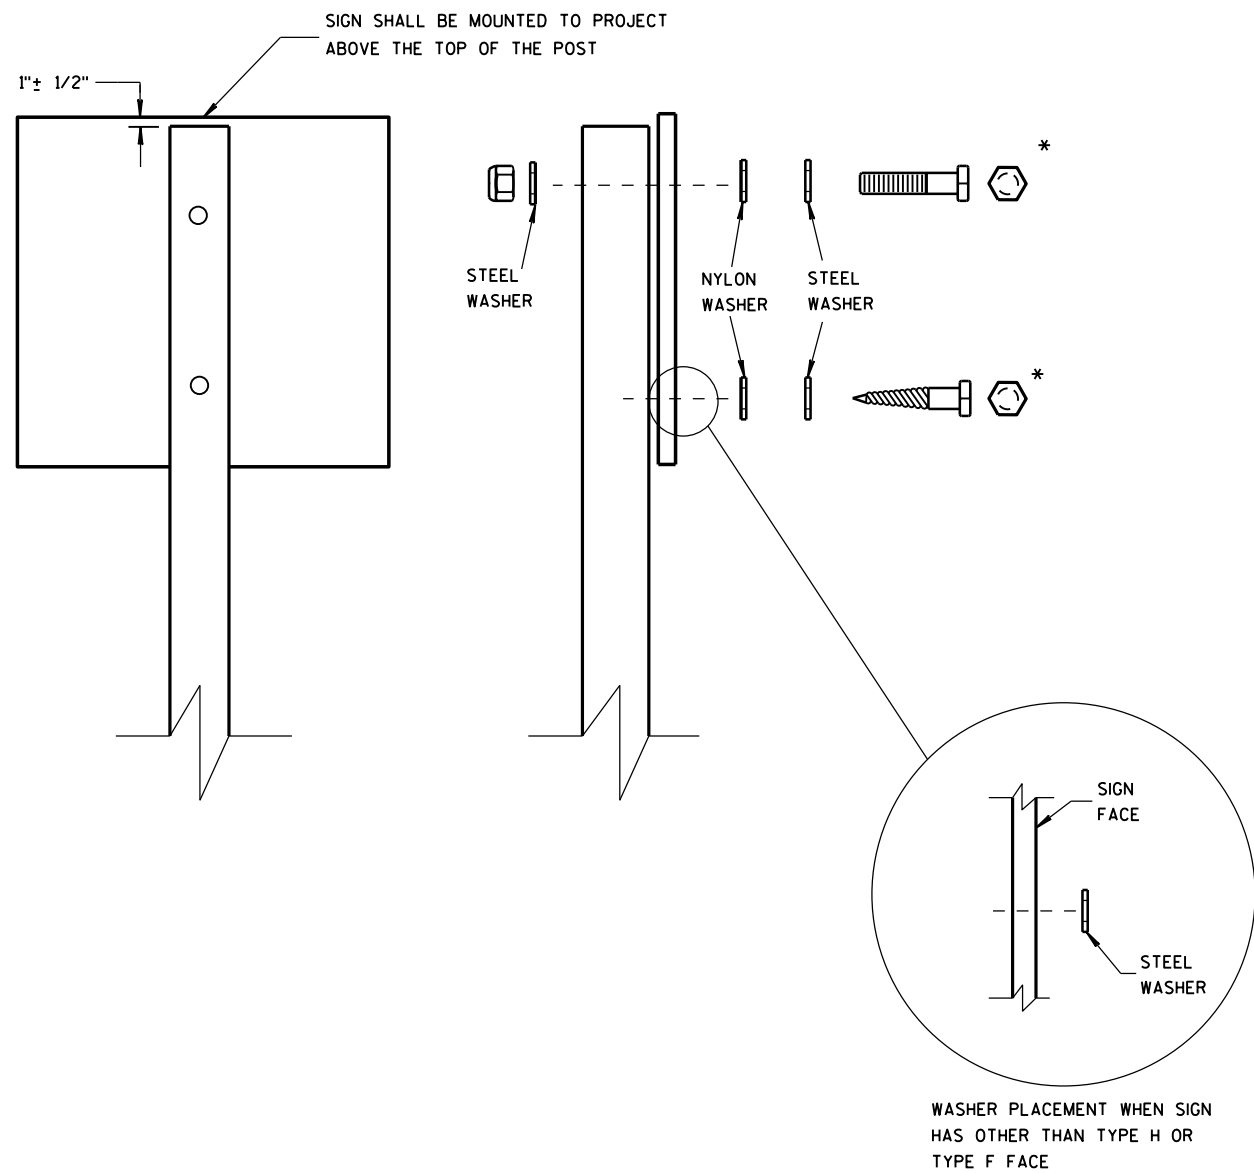

NUTS, BOLTS AND LAGS USED FOR MOUNTING SIGNS SHALL HAVE HEXAGONAL HEADS AND SHALL BE EITHER:

- A. HOT DIP GALVANIZED IN ACCORDANCE WITH ASTM DESIGNATION: A 153, CLASS D, OR SC 3
- B. ELECTRO-GALVANIZED IN ACCORDANCE WITH ASTM DESIGNATION: B 633, TYPE III, SC 3

THREADS ON BOLTS AND NUTS SHALL BE MANUFACTURED WITH SUFFICIENT ALLOWANCE FOR THE CADMIUM PLATE OR GALVANIZED COATING TO PERMIT THE NUTS TO RUN FREELY ON THE BOLTS.

- WOOD POSTS (4" x 4" or 4" x 6")
- LAG SCREWS - 3/8" x 3"
 - MACHINE BOLTS - 5/16" x 6-1/2" OR 7" LENGTH W/ NUTS



- SQUARE STEEL POSTS (2" x 2")
- MACHINE BOLTS - 3/8" x 3-1/4" LENGTH W/ NUTS
 - RIVETS - 9/32" (6605-9-6) BULB-TITE, TRI-FOLD, ALUMINUM BODY/MANDREL O.D. FLANGE .720-.765 INCH, GRIP RANGE .042-.375 INCH

- WASHERS (ALL POSTS) -
- 1-1/4" O.D. x 3/8" I.D. x 1/16" STEEL
 - 1-1/4" O.D. x 3/8" I.D. x .080 NYLON FOR ALL TYPE H SIGNS

* TWO DIFFERENT FASTENING SYSTEMS ARE SHOWN FOR ILLUSTRATION PURPOSES. ON ANY INDIVIDUAL SIGN, EITHER ONE OR THE OTHER SYSTEM SHALL BE USED. ACTUAL NUMBER OF FASTENERS PER SIGN VARIES WITH THE SIGN AREA. FOR A SINGLE POST INSTALLATION, ALL SIGNS GREATER THAN 9 SQ. FT. REQUIRE THE USE OF 3 FASTENERS.



ATTACHMENT OF SIGNS TO POSTS	
STATE OF WISCONSIN DEPARTMENT OF TRANSPORTATION	
APPROVED June 2017 DATE	/S/ Andrew Heidtke WORK ZONE ENC 35
FHWA	

URBAN AREA

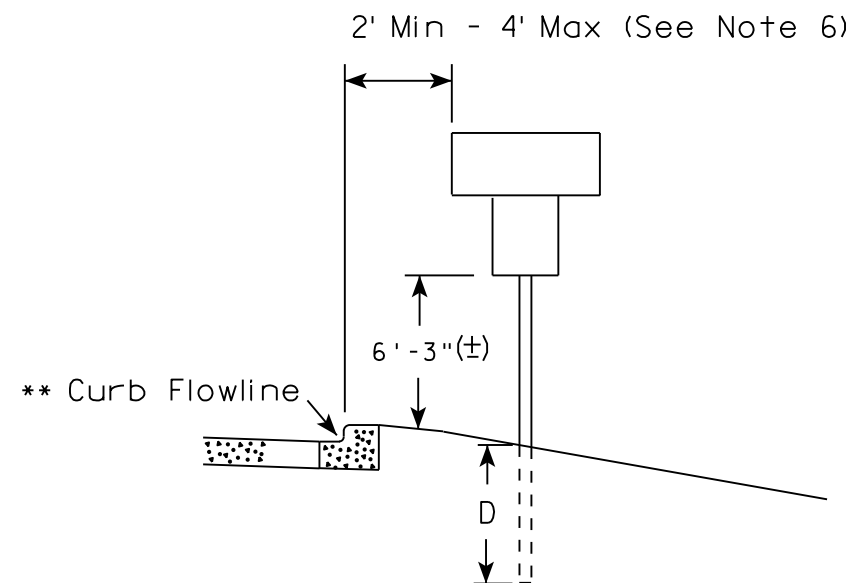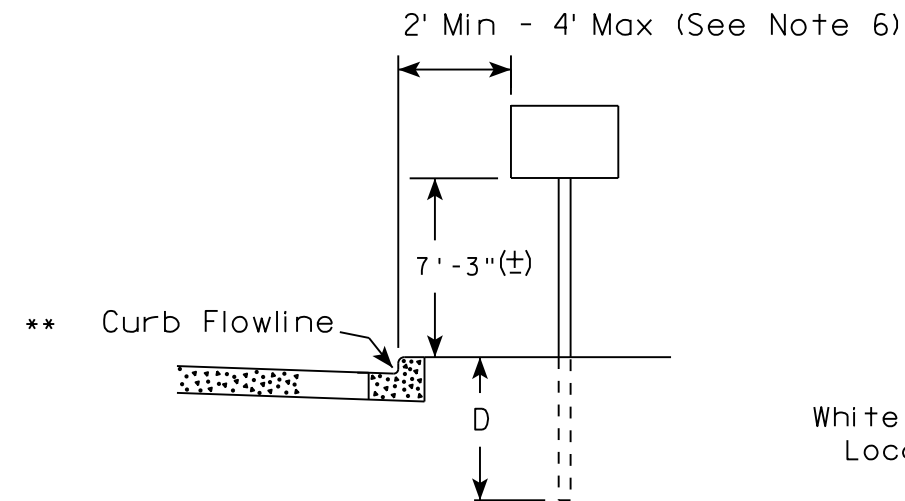

✱✱ The existence of curb and gutter does not in itself mandate the vertical clearance illustrated. That height is typically measured where there is sidewalk adjacent to the roadway or parking is permitted. In the absence of sidewalk vertical clearance is measured from the top of the curb. Offset of signs is measured from the flow line.

RURAL AREA (See Note 2)

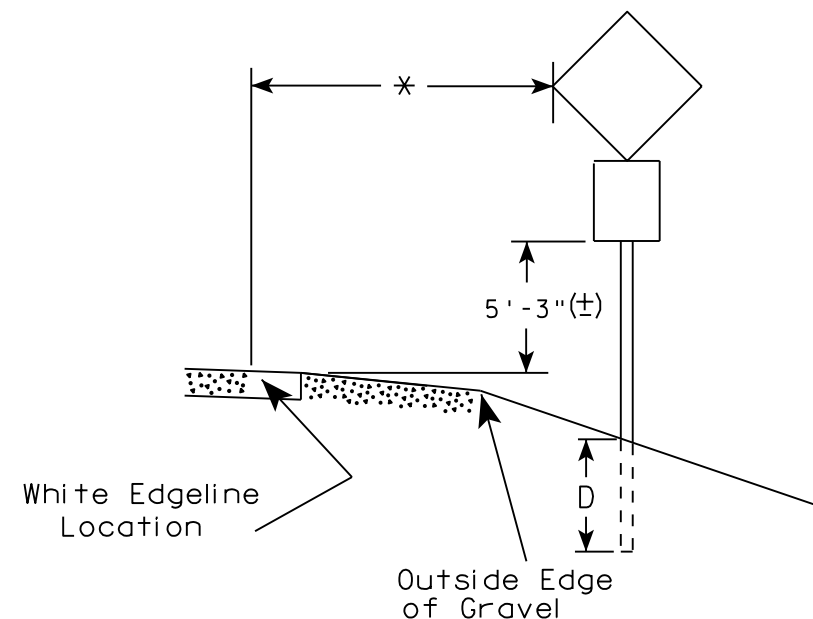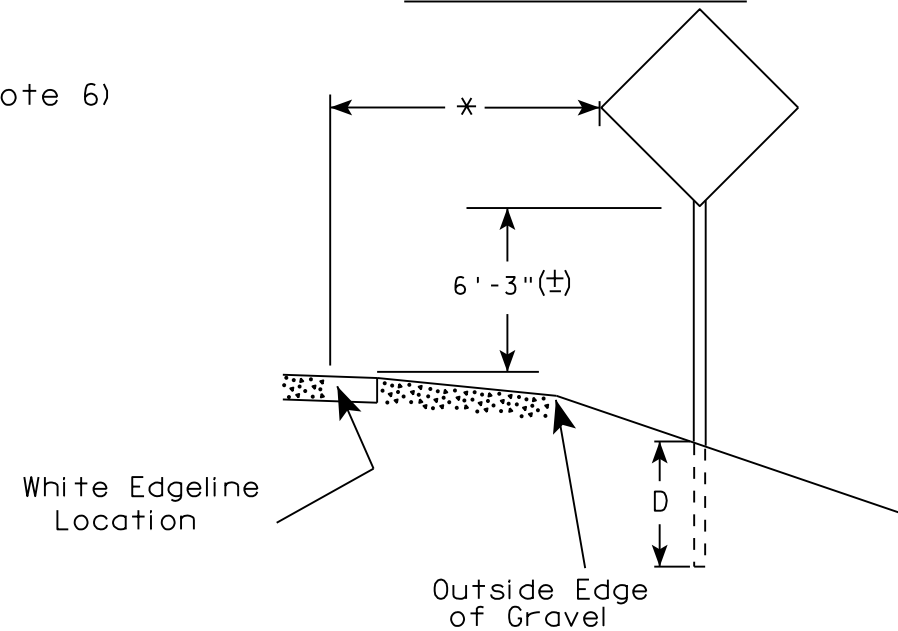

* 6 feet from edge of a paved shoulder or 12 feet from the edge of pavement (edge line location) or 2 feet from outside edge of gravel, whichever is greater unless directed by project engineer.

POST EMBEDMENT DEPTH

Area of Sign Installation (Sq. Ft.)	D (Min)
20 or Less	4'
Greater than 20	5'

GENERAL NOTES


1. Signs wider than 4 feet or 20 sq.ft or larger, shall be mounted on multiple posts. Refer to plate A4-4.
2. If signs are mounted on barrier wall, see A4-10 sign plate.
3. For expressways and freeways, mounting height is 7'-3" (±) or 6'-3" (±) depending upon existence of a sub-sign.
4. J-Assemblies are considered to be one sign for mounting height.
5. Minimum mounting height for signs mounted on traffic signal poles is 5'-3" (±).
6. Offset distance shall be consistent with existing signs or consistent throughout length of project.
7. The (±) tolerance for mounting height is 3 inches.
8. Folding signs shall be mounted at a height of 5'-3" (±) or as directed by the Engineer.
9. The Double Arrow sign (W12-1) shall be mounted at a height of 2'-3" (±). The Chevron sign (W1-8), Roundabout Chevron panel (R6-4B), Enhanced Reference Markers, Clearance Markers (W5-52), Mile Markers (D10 series), In Road Object Markers (W5-54) & End of Road Markers (W5-56) shall be mounted at a height of 4'-3" (±).

TYPICAL INSTALLATION
OF PERMANENT TYPE II
SIGNS ON SINGLE POSTS

WISCONSIN DEPT OF TRANSPORTATION

APPROVED *Matthew R. Rauch*
for State Traffic Engineer


DATE 8/21/17 PLATE NO. A4-3.21

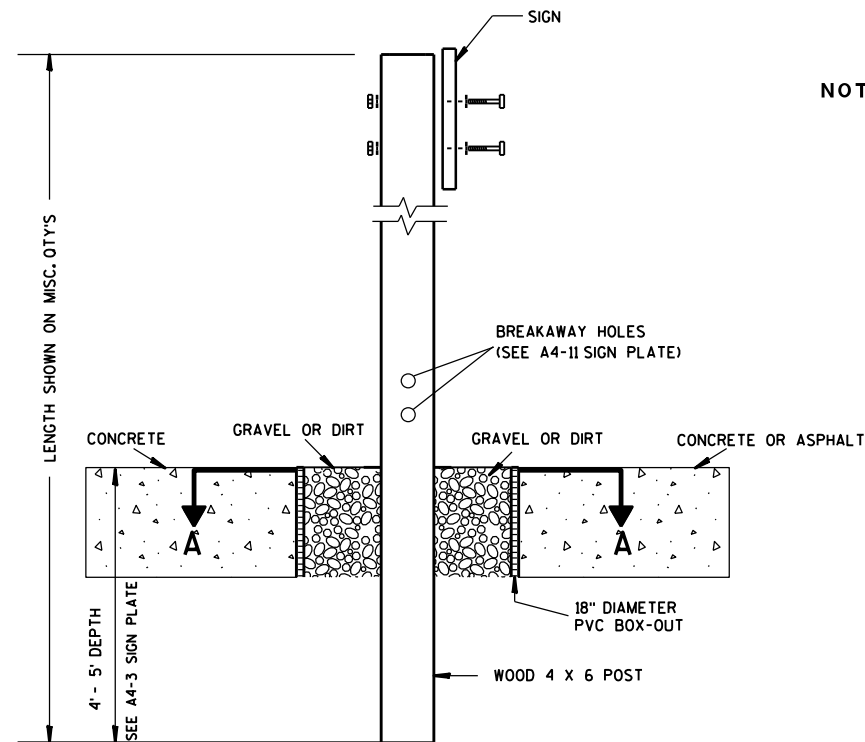

ELEVATION VIEW


DETAIL OF WOOD 4 X 6 SIGN POST IN BOX-OUT

- NOTES: 1. ALL MATERIAL TO BE APPROVED BY ENGINEER PRIOR TO INSTALLATION
2. SEE SIGN PLATE A4-8 FOR SIGN HARDWARE REQUIREMENTS
3. 18 INCH X 18 INCH SQUARE BOX-OUTS MAY BE USED FOR INSTALLATIONS IN EXISTING CONCRETE OR ASPHALT LOCATIONS.

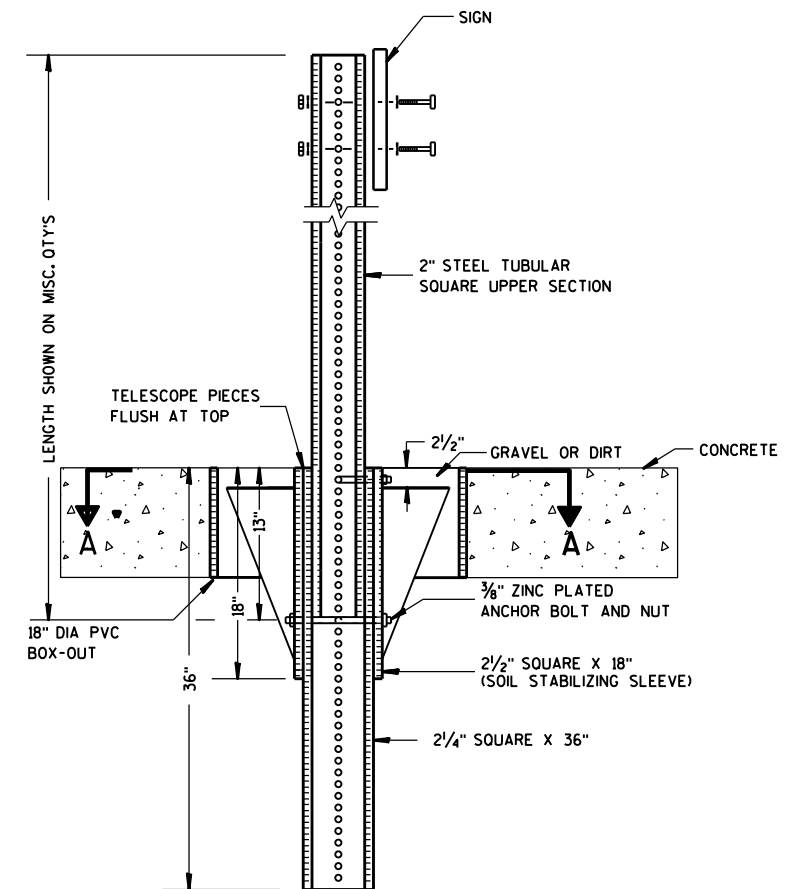

ELEVATION VIEW

DETAIL OF STEEL 2 X 2 SIGN POST IN BOX-OUT

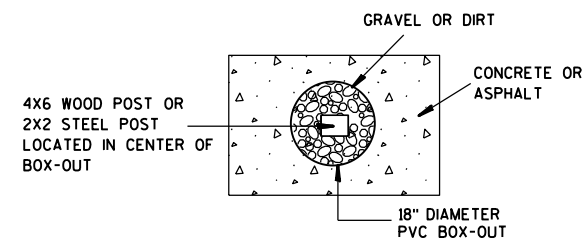

PLAN VIEW

FOR NEW CONCRETE/ASPHALT INSTALLATIONS

SIGN POST BOX-OUTS A4-3B

WISCONSIN DEPT OF TRANSPORTATION

APPROVED *Matthew R. Rauch*
for State Traffic Engineer

DATE 1/27/14 PLAT 37 A4-3B.1






PROJECT NO:

HWY:

COUNTY:

SHEET NO:

E

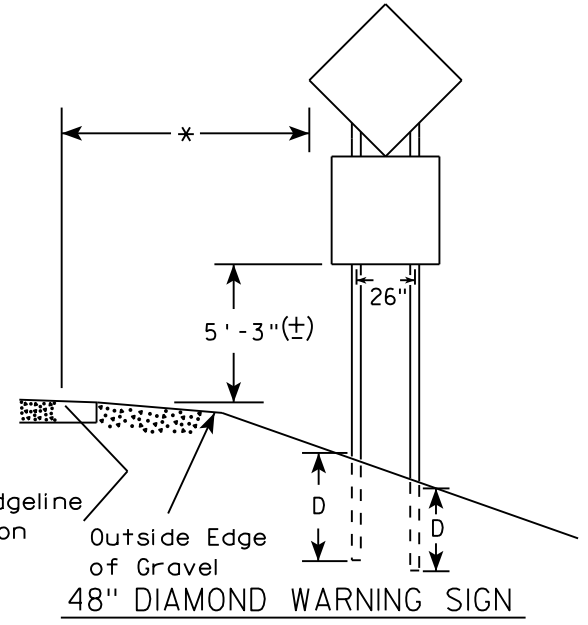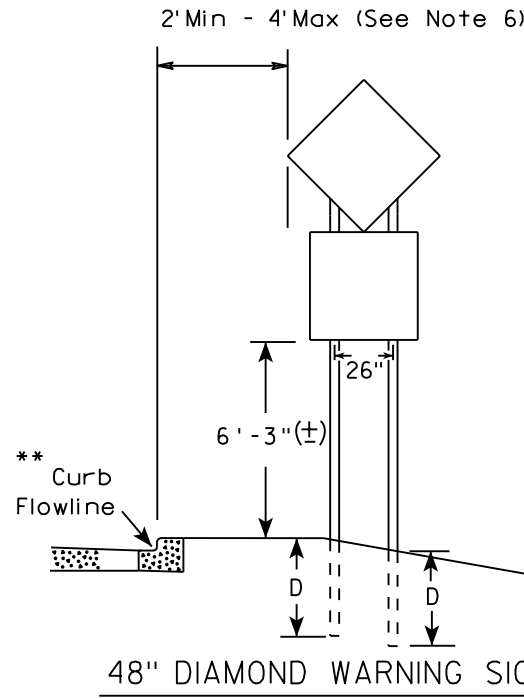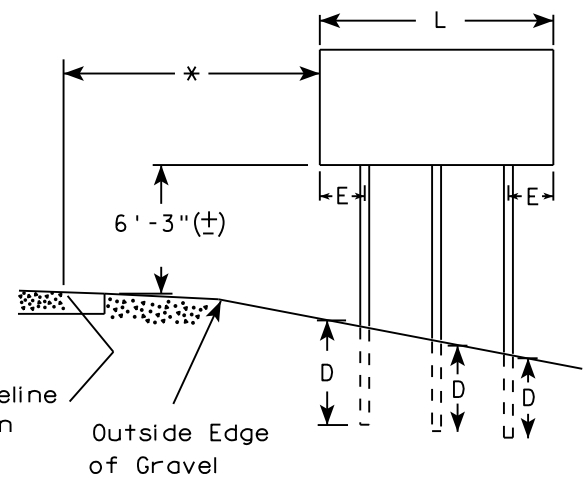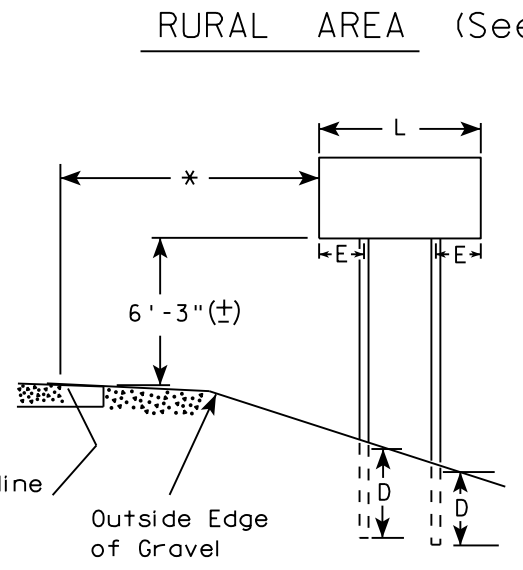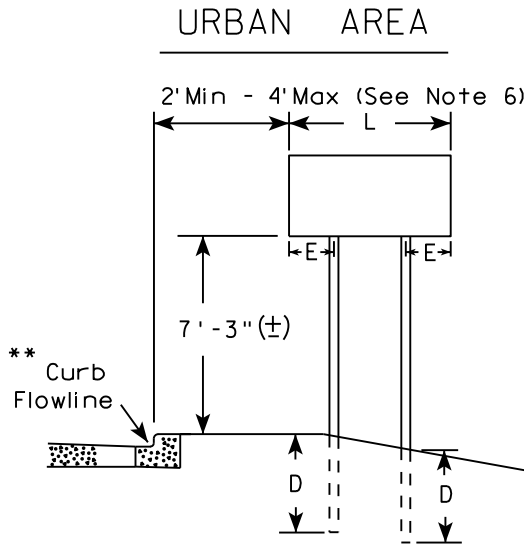

- GENERAL NOTES
1. For 3 or 4 post installations, individual post spacing shall be greater than 3'-6".
 2. See tables below for required number of posts.
 3. For expressways and freeways, mounting height is 7'-3" (±) or 6'-3" (±) depending upon existence of sub-sign.
 4. The (±) tolerance for mounting height is 3 inches.
 5. J-Assemblies are considered to be one sign for mounting height.
 6. Offset distance shall be consistent with existing signs or consistent throughout length of project.
 7. Folding signs shall be mounted at a height of 5'-3" (±) or as directed by the engineer.
 8. The Double Arrow sign (W12-1) shall be mounted at a height of 2'-3" (±). The Chevron sign (W1-8), Roundabout Chevron panel (R6-4B), Clearance Markers (W5-52), Mile Markers (D10 series), In Road Object Markers (W5-54) & End of Road Markers (W5-56) shall be mounted at a height of 4"-3" (±).

* 6 feet from edge of a paved shoulder or 12 feet from the edge of pavement (edge line location) or 2 feet from outside edge of gravel, whichever is greater unless directed by project engineer.

** The existence of curb and gutter does not in itself mandate the vertical clearance illustrated. That height is typically measured where there is sidewalk adjacent to the roadway or parking is permitted. In the absence of sidewalk vertical clearance is measured from the top of the curb. Offset of signs is measured from the flow line.

*** See A4-3 sign plate for signs 4' or less in width and less than 20 S.F. in area.

SIGN SHAPE OTHER THAN DIAMOND (TWO POSTS REQUIRED)	
L	E
Greater than 48" Less than 60"	12"
60" to 108"	L/5

SIGN SHAPE OTHER THAN DIAMOND (THREE POSTS REQUIRED)	
L	E
Greater than 108" to 144"	12"

POST EMBEDMENT DEPTH


Area of Sign Installation (Sq. Ft.)	D (Min)
20 or Less	4'
Greater than 20	5'

TYPICAL INSTALLATION
OF TYPE II SIGNS
ON MULTIPLE POSTS

WISCONSIN DEPT OF TRANSPORTATION

APPROVED *Matthew R. Rauch*
for State Traffic Engineer

DATE 8/21/17 PLATE NO. A4-4.15

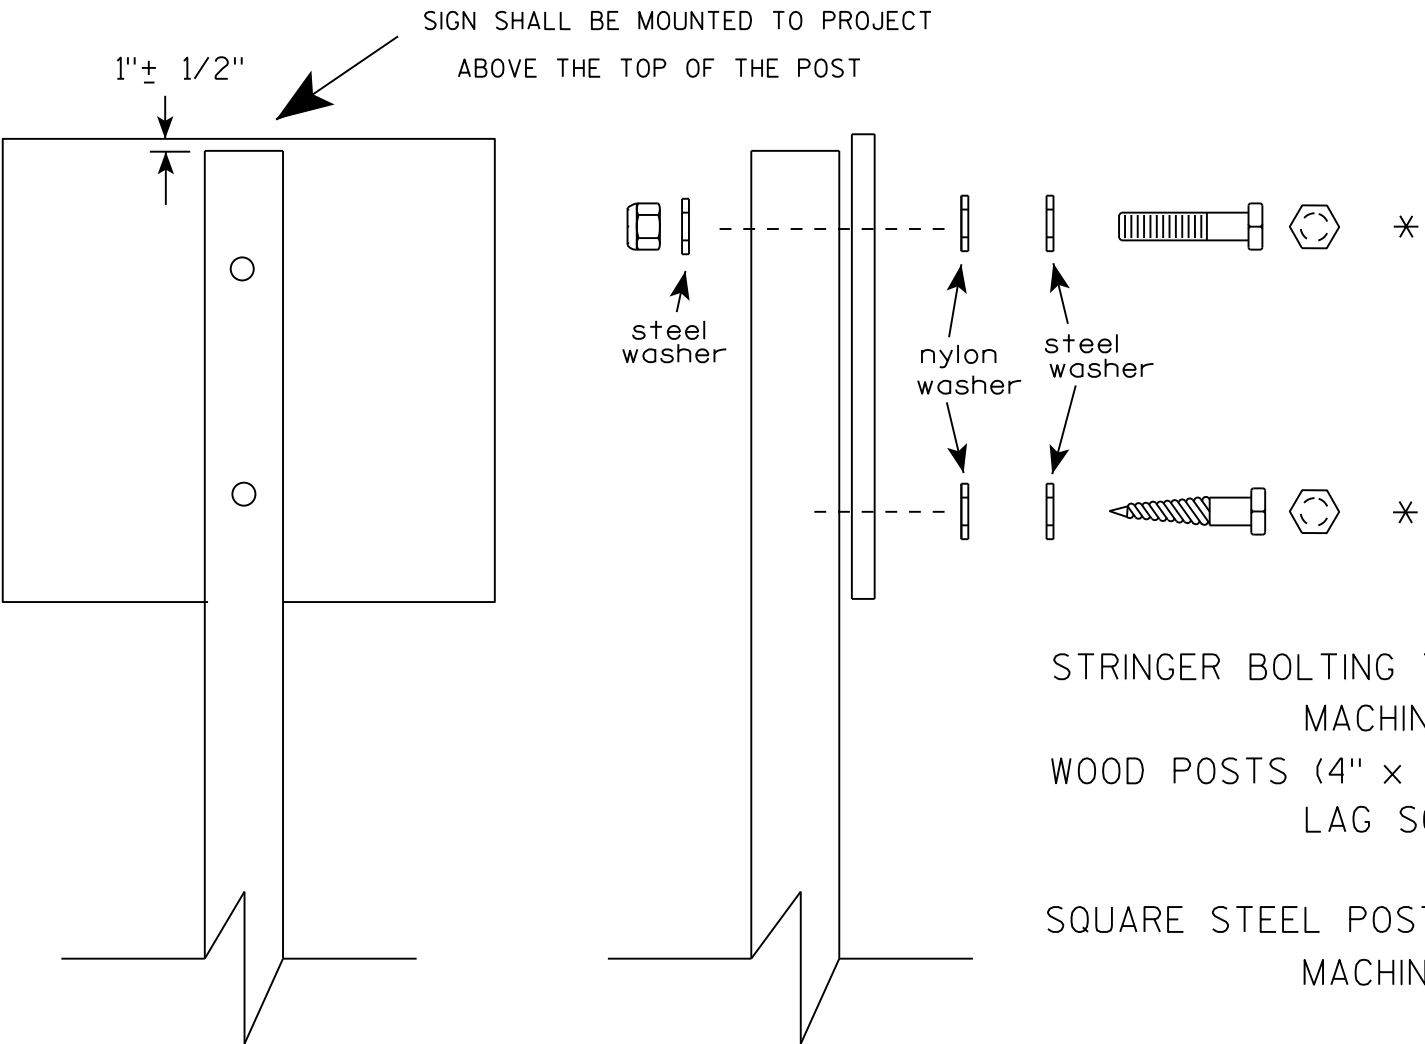

Nuts, bolts and lags used for mounting signs shall have hexagonal heads and shall be either :

- a. Hot dip galvanized in accordance with ASTM Designation: A 153, Class D, or SC 3
- b. Electro-galvanized in accordance with ASTM Designation : B 633, TYPE III, SC 3.


Threads on bolts and nuts shall be manufactured with sufficient allowance for the cadmium plate or galvanized coating to permit the nuts to run freely on the bolts.

- STRINGER BOLTING TO ALUMINUM SIGNS (SEE SIGN PLATE A4-18)
- MACHINE BOLTS - $\frac{5}{16}$ " X 1-3/4" Length w/ lock nuts
- WOOD POSTS (4" x 4" or 4" x 6")
- LAG SCREWS - $\frac{3}{8}$ " X 3" (NO STRINGERS ON BACK OF SIGN)
 - $\frac{3}{8}$ " X 4" (STRINGERS ON BACK OF SIGN)
- SQUARE STEEL POSTS (2" x 2")
- MACHINE BOLTS - $\frac{3}{8}$ " X 3-1/4" Length w/ nuts (NO STRINGER ON BACK OF SIGN)
 - $\frac{3}{8}$ " X 5" Length w/ nuts (STRINGERS ON BACK OF SIGN)
- RIVETS - $\frac{9}{32}$ " (6605-9-6) BULB-TITE, TRI-FOLD, ALUMINUM BODY/MANDREL
- O.D. FLANGE .720-.765 INCH, GRIP RANGE .042-.375 INCH
- WASHERS (ALL POSTS) -
- 1-1/4" O.D. X $\frac{3}{8}$ " I.D. X $\frac{1}{16}$ " STEEL
 - 1-1/4" O.D. X $\frac{3}{8}$ " I.D. X .080 NYLON


* Two different fastening systems are shown for illustration purposes. On any individual sign, either one or the other system shall be used. Actual number of fasteners per sign varies with the sign area, but normally there are two. For a single post installation, all signs greater than 9 sq. ft. require the use of 3 fasteners.

ATTACHMENT OF SIGNS TO POSTS	
WISCONSIN DEPT OF TRANSPORTATION	
APPROVED	<i>Matthew R. Rauch</i> For State Traffic Engineer
DATE 8/11/16	PLATE NO. A4-8.8 39



TELESCOPIC TUBING ANCHORS
TWO PIECE SYSTEM

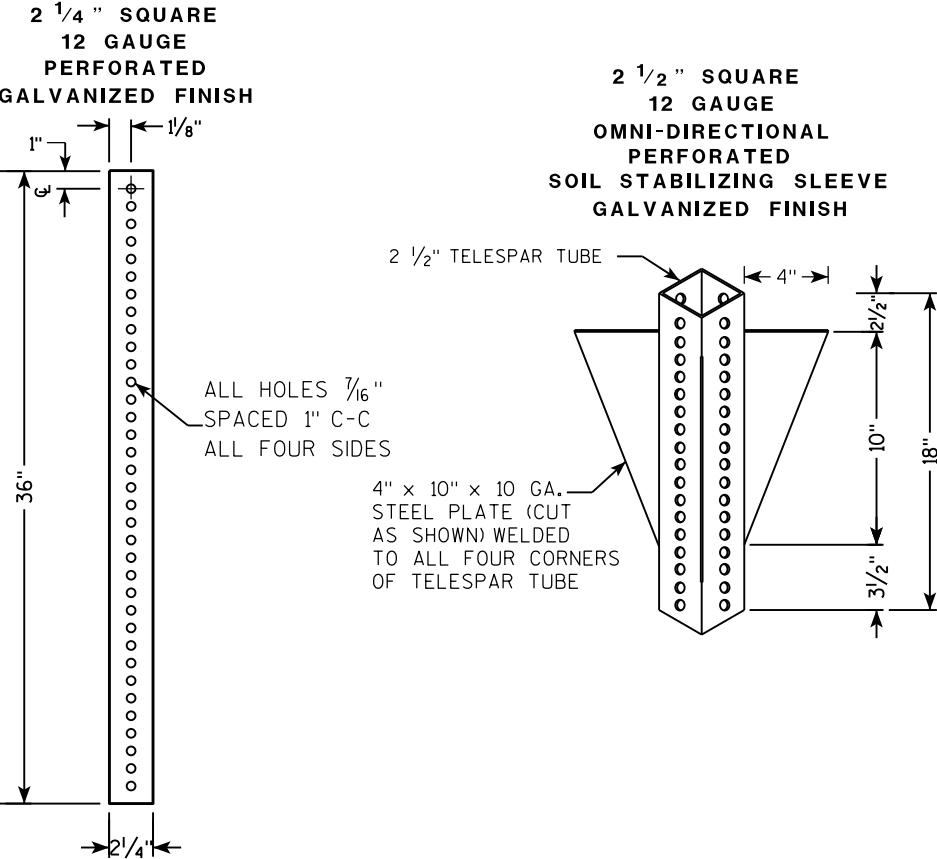

DETAIL OF TUBULAR STEEL SIGN POST
(IN POURED CONCRETE OR ASPHALT)

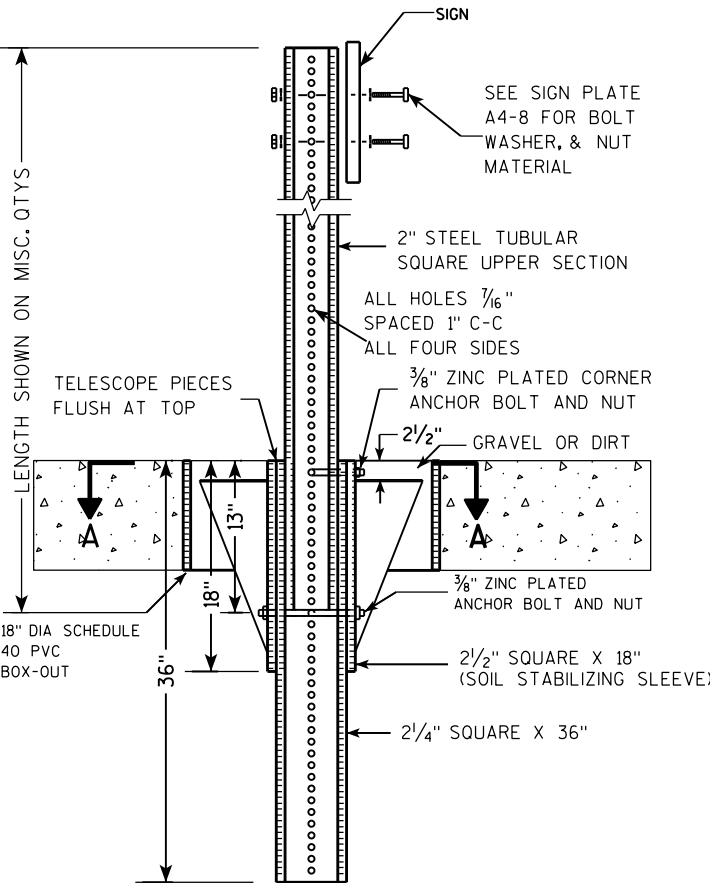

DETAIL OF TUBULAR STEEL SIGN POST
(IN LOCATIONS OTHER THAN POURED CONCRETE OR ASPHALT)

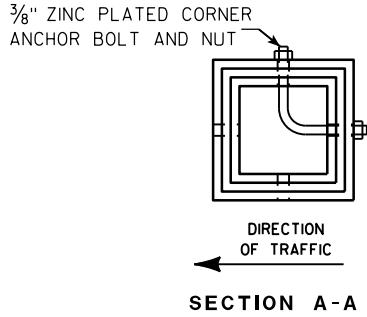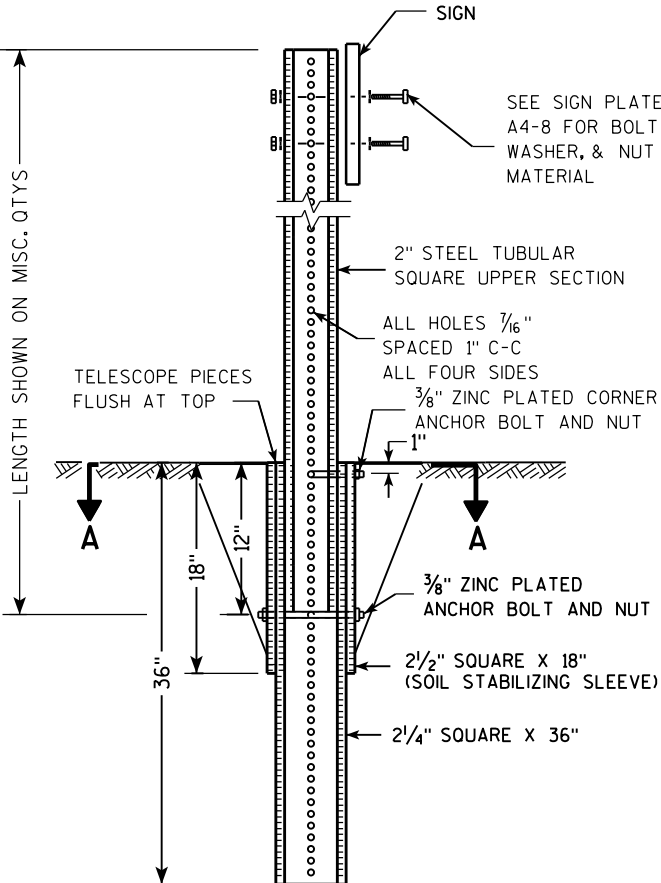

Area of Sign Installation (Sq. Ft.)	Number of Required Posts
9 or less	1
Greater than 9 less than or equal to 18	2
Greater than 18 less than or equal to 27	3

Signs wider than 3 feet or larger than 9 sq. ft shall be mounted on multiple posts (see above table).


TUBULAR STEEL
SIGN POST
A4-9

WISCONSIN DEPT OF TRANSPORTATION

APPROVED *Matthew R. Rauch*
for State Traffic Engineer

DATE 2/05/15 PLAT 40 14-9.9

7

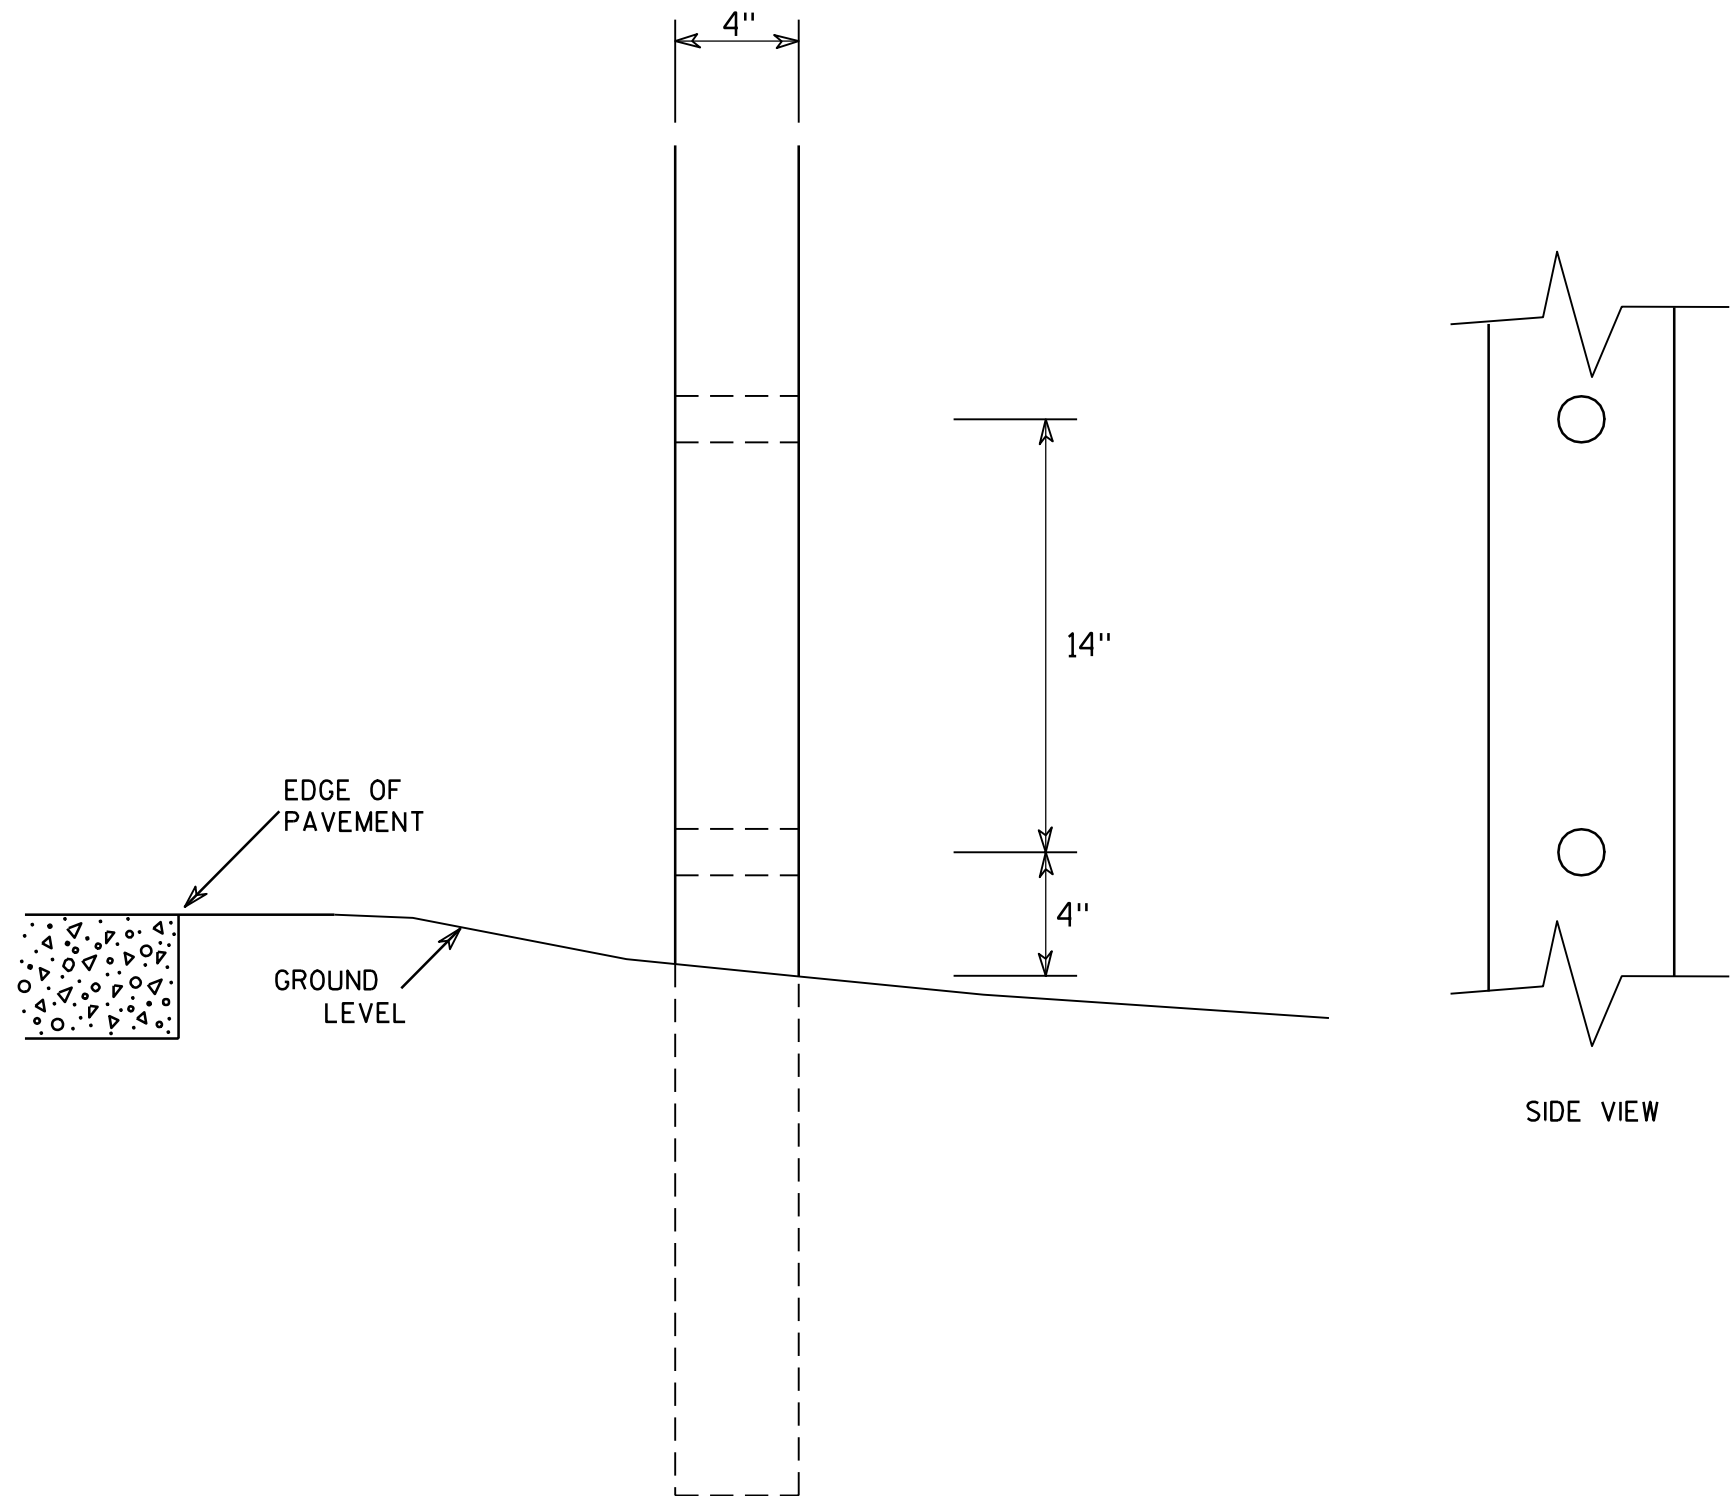

GENERAL NOTES




1. All 4 x 6 Wood Posts shall be modified by having two 1½" diameter holes drilled perpendicular to the roadway centerline.

7


4 X 6 WOOD POST MODIFICATIONS	
WISCONSIN DEPT OF TRANSPORTATION	
APPROVED	<i>Chester J. Spang</i> for State Traffic Engineer
DATE 3/27/97	PLATE NO. A4-11.2

BANDING

SINGLE SIGN

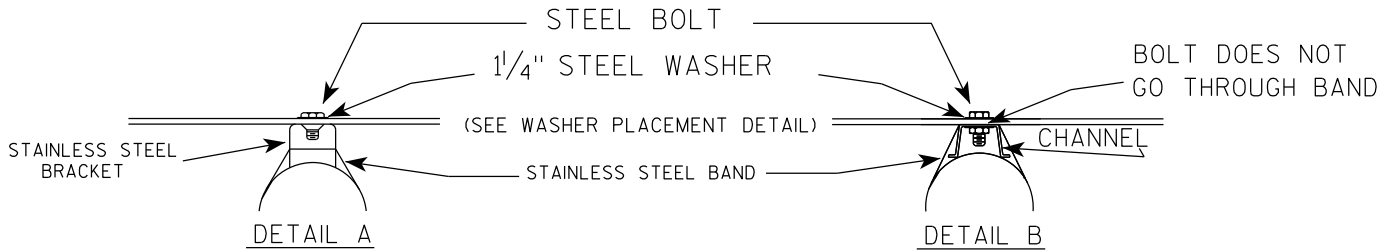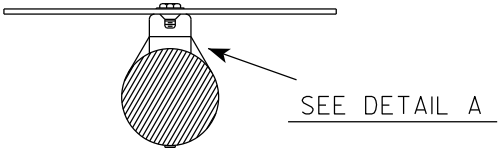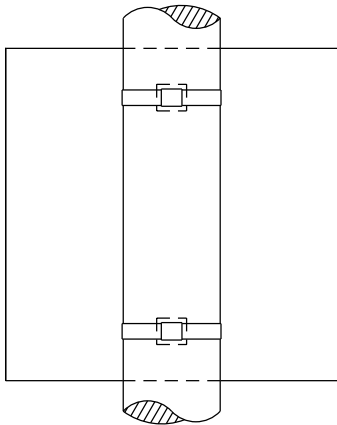

WASHER PLACEMENT

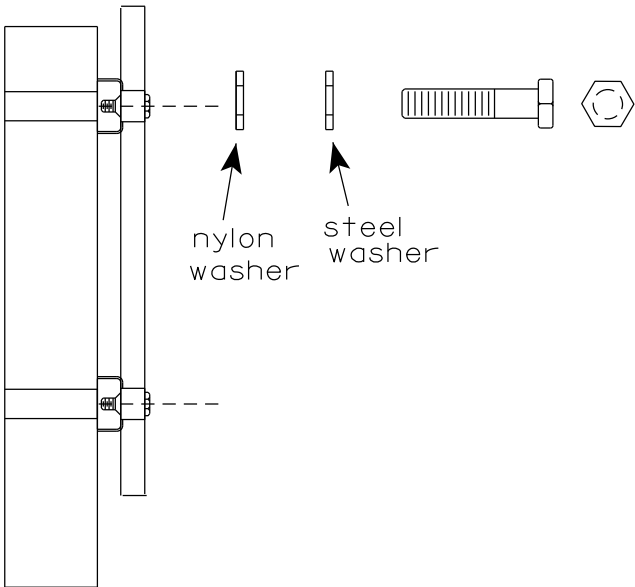


WASHERS (ALL POSTS) -
1-1/4" O.D. X 3/8" I.D. X 1/16" STEEL
1-1/4" O.D. X 3/8" I.D. X .080 NYLON
FOR ALL TYPE H SIGNS


GENERAL NOTES

1. Any sign over 3 feet in width shall use the V-Block banding method. See A5-10 standard plate.
2. Signs 3 feet or greater in height shall have three bracket bands installed. Signs less than 3 feet in height shall have two bracket bands installed.
3. Banding and assembly bracket shall be stainless steel. All bands shall be 3/4" in width and 0.025" thickness.
4. ALL SIGN MOUNTING BOLTS AND WASHERS SHALL BE EITHER:
 - a. Hot dip or mechanically galvanized in accordance with ASTM Designation: A 153, Class D
 - b. Electro-galvanized in accordance with ASTM designation: B 633, Type III, SC 3

"J" ASSEMBLY

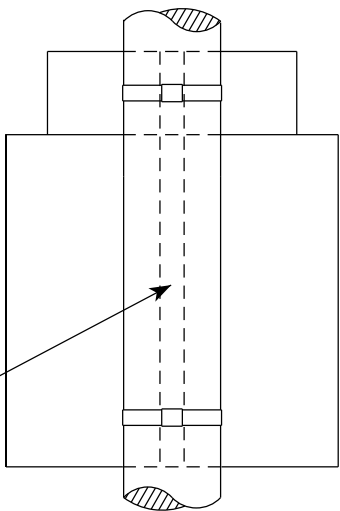

CHANNEL
SEE TYPICAL PANEL
INSTALLATION SHEET

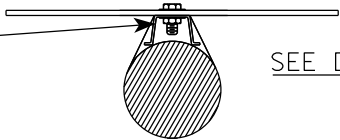

STANDARD SIGN
SIGN BANDING DETAILS

WISCONSIN DEPT OF TRANSPORTATION

APPROVED *Matthew R. Rauch*
for State Traffic Engineer

DATE 6/10/19 PLATE NO. A5-9.4

VIEW FROM
BACK

VIEW FROM SIDE

VIEW FROM TOP

GENERAL NOTES

1. WOOD 4"X6" POST MATERIAL SHALL CONFORM TO 507.2.2 OF THE WisDOT STANDARD SPECIFICATIONS
2. BLOCK BANDING AND CLIPS SHALL BE STAINLESS STEEL, $\frac{3}{4}$ " WIDTH AND 0.025" THICKNESS
3. SIGNS 3' OR GREATER IN HEIGHT SHALL UTILIZE 3 BLOCK BANDS. SIGNS UNDER 3' IN HEIGHT SHALL UTILIZE 2 BLOCK BANDS
4. ACTUAL NUMBER OF FASTENERS PER SIGN VARIES WITH THE SIGN AREA, BUT NORMALLY THERE ARE TWO. FOR SIGNS GREATER THAN 9 S.F. 3 FASTENERS SHALL BE USED.
5. ALL SIGN MOUNTING BOLTS AND WASHERS SHALL BE EITHER:
 - a. Hot dip or mechanically galvanized in accordance with ASTM Designation: A 153, Class D
 - b. Electro-galvanized in accordance with ASTM Designation : B 633, TYPE III, SC 3
6. ALL BOLTS SHALL HAVE HEXAGONAL HEADS.
7. STEEL WASHERS SHALL BE $1\frac{1}{4}$ " O.D. X $\frac{3}{8}$ " I.D. X $\frac{1}{16}$ "
8. NYLON WASHERS SHALL BE $1\frac{1}{4}$ " O.D. X $\frac{3}{8}$ " I.D. X .080 FOR TYPE H OR TYPE F FACE SIGN

✱ LAG BOLTS SHALL BE $\frac{3}{8}$ " X $2\frac{1}{2}$ "

BLOCK BANDING DETAIL
(V-BLOCK OPTION)

WISCONSIN DEPT OF TRANSPORTATION

APPROVED Matthew R. Rauch
for State Traffic Engineer


DATE 6/10/19 PLATE NO. A5-10.2

PROJECT NO:

SHEET NO: 43

E

7

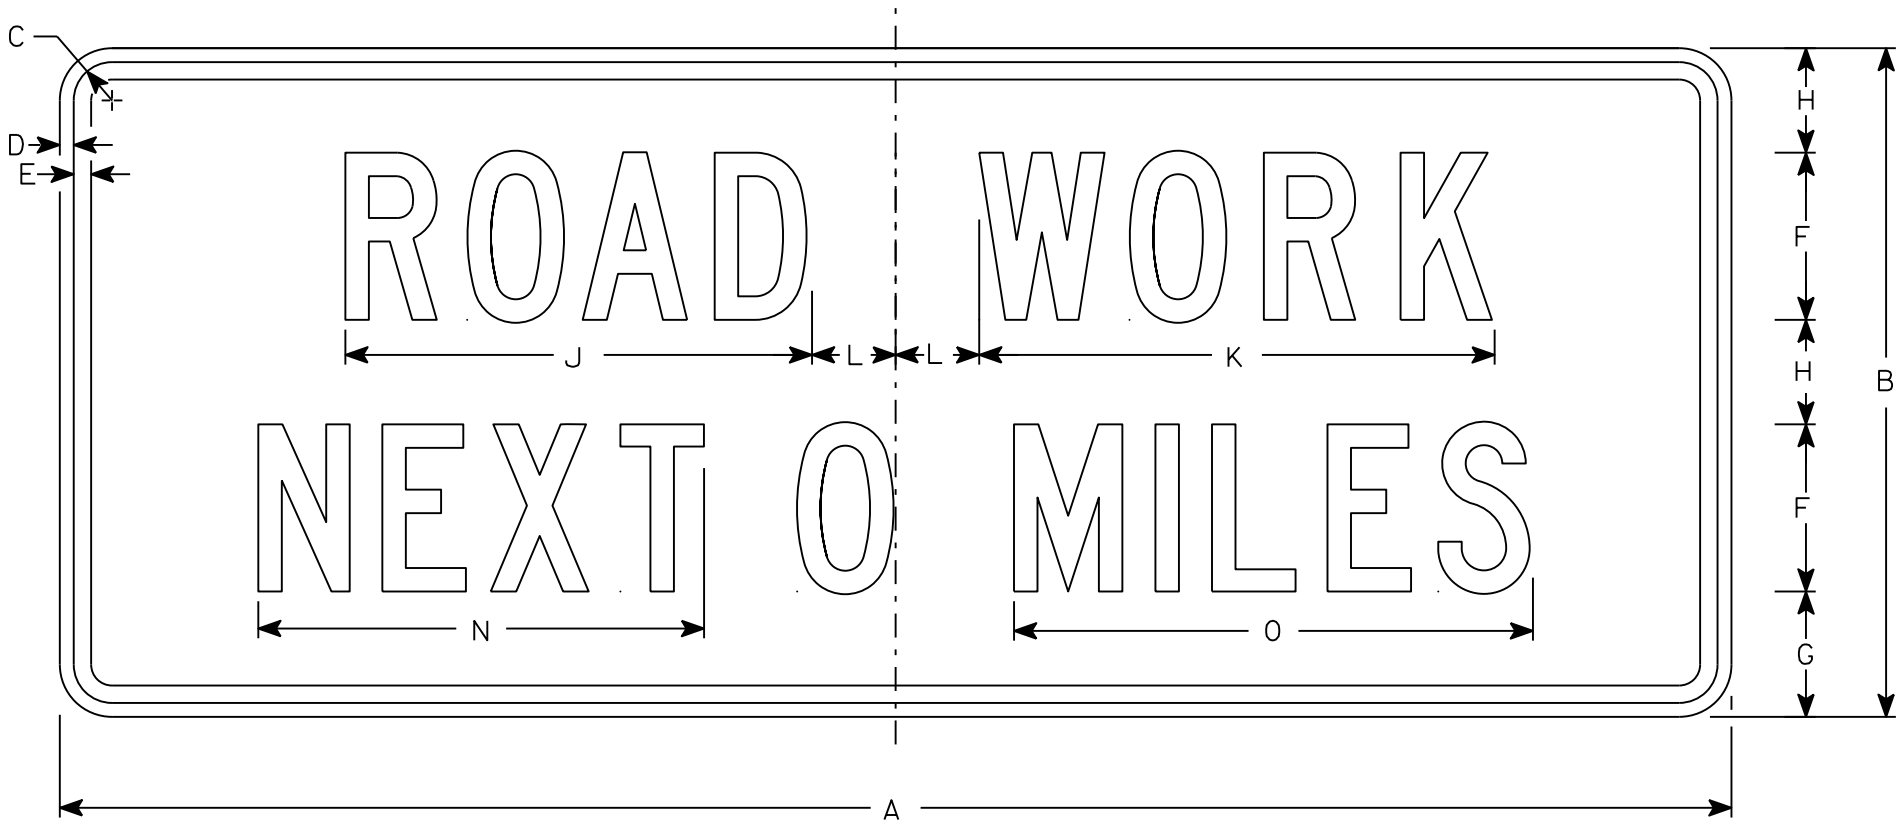

G20-1

NOTES

- 1. Sign is Type II - Type F Reflective
- 2. Color:
Background - Orange
Message - Black
- 3. Message Series - C
- 4. Corners may be square or rounded when base material is plywood but borders shall be rounded as shown. When base material is metal, the corners and borders shall be rounded.
- 5. Round distance to nearest whole Mile and substitute appropriate numerals and optically adjust spacing to achieve proper balance

7

SIZE	A	B	C	D	E	F	G	H	I	J	K	L	M	N	O	P	Q	R	S	T	U	V	W	X	Y	Z	Area sq. ft.
1																											
2	60	24	1 3⁄8	1⁄2	5⁄8	6	4 1⁄2	3 3⁄4		16 3⁄4	18 1⁄2	3		16	18 5⁄8												10
3																											
4	60	24	1 3⁄8	1⁄2	5⁄8	6	4 1⁄2	3 3⁄4		16 3⁄4	18 1⁄2	3		16	18 5⁄8												10
5																											


STANDARD SIGN
G20-1

WISCONSIN DEPT OF TRANSPORTATION

APPROVED *Matthew R. Rauch*
For State Traffic Engineer

DATE 3/14/17 PLATE NO. G20-1.8

7

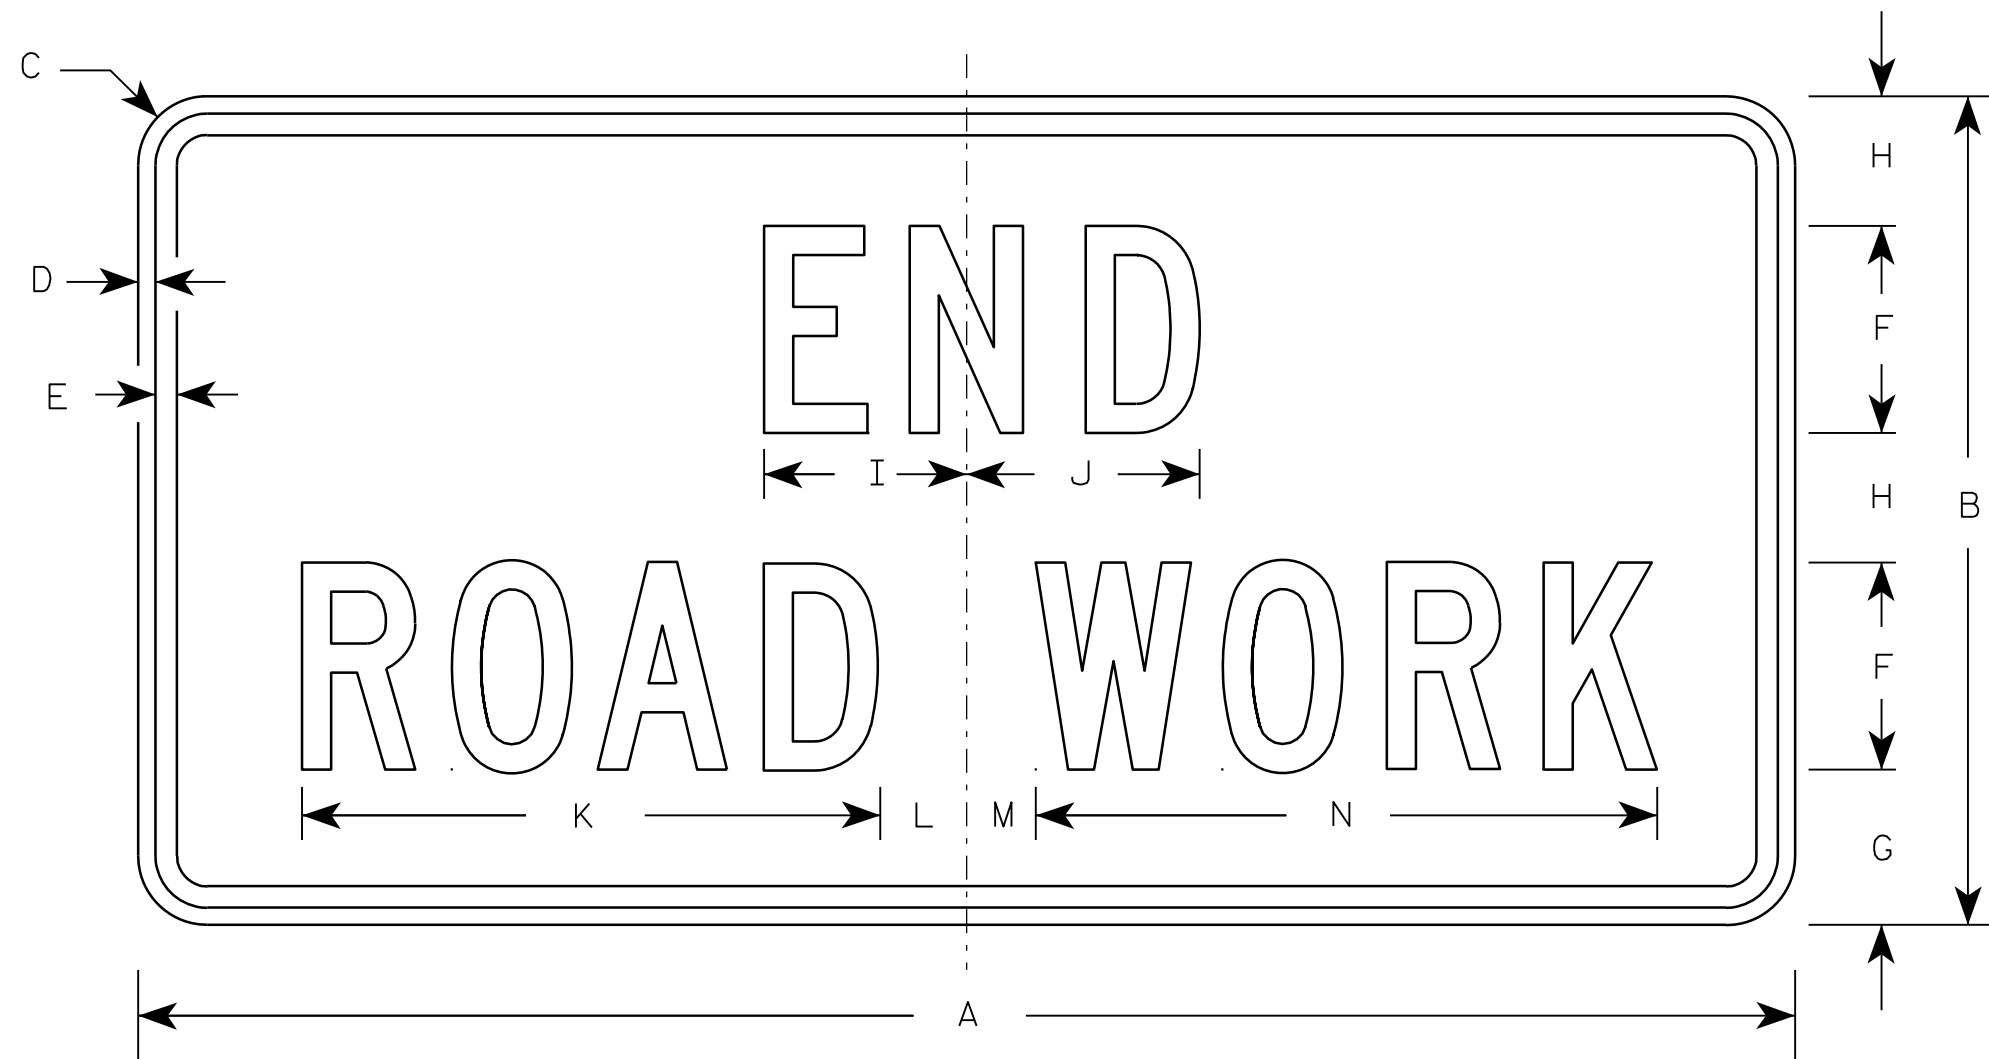

G20-2A

Metric equivalent
for this sign is:

SIZE	
1	900 mm X 450 mm
2	1200 mm X 600 mm
3	1200 mm X 600 mm
4	1200 mm X 600 mm
5	1200 mm X 600 mm

SIZE	A	B	C	D	E	F	G	H	I	J	K	L	M	N	O	P	Q	R	S	T	U	V	W	X	Y	Z	Area sq. ft.	Area sq. m.
1	36	18	1 1/8	3/8	1/2	4	3 3/4	2 1/2	4 1/8	4 1/8	11 1/8	2	1	12 1/8													4.5	0.41
2	48	24	1 1/2	1/2	5/8	6	4 1/2	3 3/4	5 7/8	6 3/4	16 3/4	2 1/2	1 3/4	18 1/2													8.0	0.72
3	48	24	1 1/2	1/2	5/8	6	4 1/2	3 3/4	5 7/8	6 3/4	16 3/4	2 1/2	1 3/4	18 1/2													8.0	0.72
4	48	24	1 1/2	1/2	5/8	6	4 1/2	3 3/4	5 7/8	6 3/4	16 3/4	2 1/2	1 3/4	18 1/2													8.0	0.72
5	48	24	1 1/2	1/2	5/8	6	4 1/2	3 3/4	5 7/8	6 3/4	16 3/4	2 1/2	1 3/4	18 1/2													8.0	0.72

NOTES

- Sign is Type II - Type F Reflective - reference WIS DOT Standard Specification for HIGHWAY and STRUCTURE CONSTRUCTION latest edition.
- Color:
Background - Orange
Message - Black
- Message Series - C
- Corners may be square or rounded when base material is plywood but borders shall be rounded as shown. When base material is metal, the corners and borders shall be rounded.

7

NOTES

- 1. Sign is Type II - Type F Reflective
- 2. Color:
 - Background - Orange
 - Message - Black
- 3. Message Series - D
- 4. Substitute appropriate numeral and adjust spacing to achieve proper balance.



G20-57


SIZE	A	B	C	D	E	F	G	H	I	J	K	L	M	N	O	P	Q	R	S	T	U	V	W	X	Y	Z	Area sq. ft.
1																											
2																											
3	72	36	1 1/8	1/2	5/8	6	5	4	15 5/8	1 5/8	5	9 1/4	21 1/4	3 1/2	1 1/2	23 1/4		29 7/8	1 3/4	3 1/4	28 1/2						18.0
4	96	48	2 1/4	3/4	1	8	6 1/2	5 1/2	20 5/8	2 1/4	6	12 1/4	28 1/4	4 3/8	1 5/8	31		39 1/4	2	4	37 7/8						32.0
5																											

STANDARD SIGN
G20-57


WISCONSIN DEPT OF TRANSPORTATION

APPROVED *Matthew R. Rauch*
For State Traffic Engineer


DATE 1/22/19 PLATE NO. G20-57.3

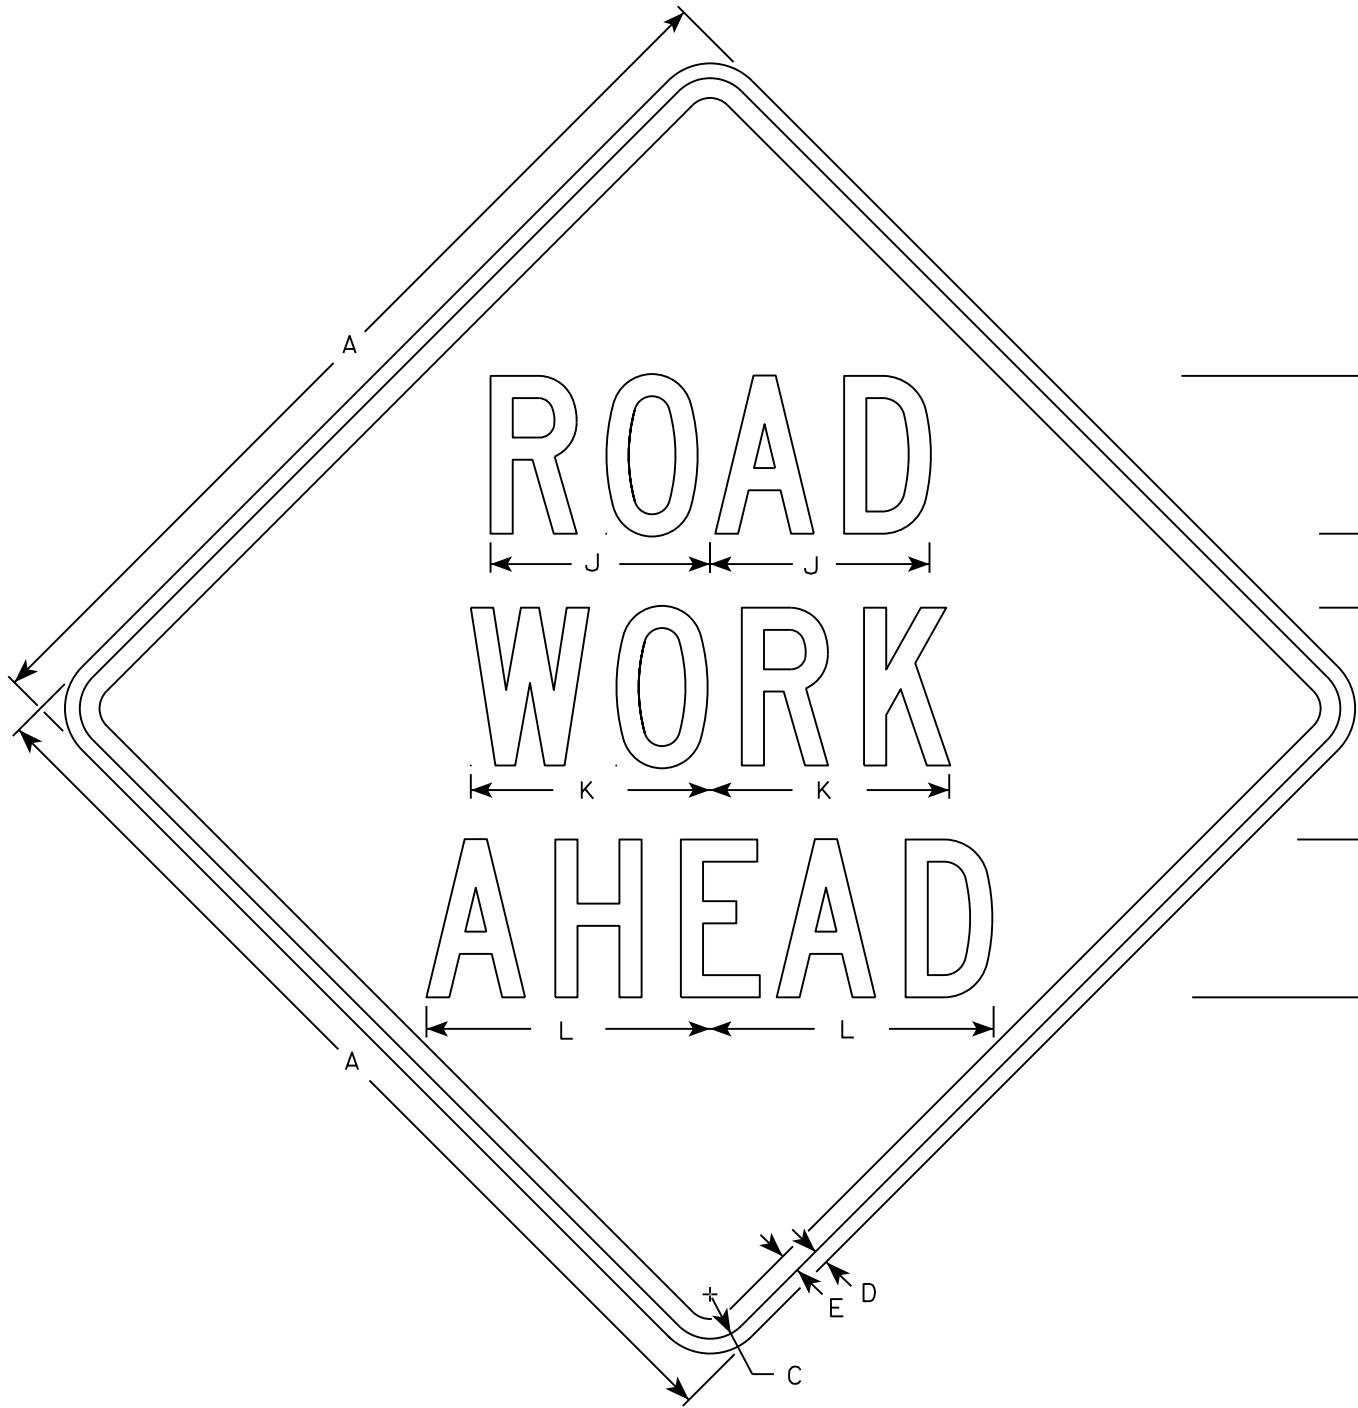


W20-1A

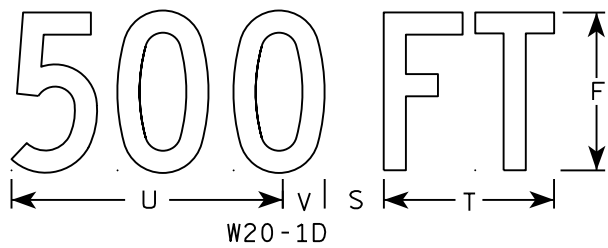


W20-1D

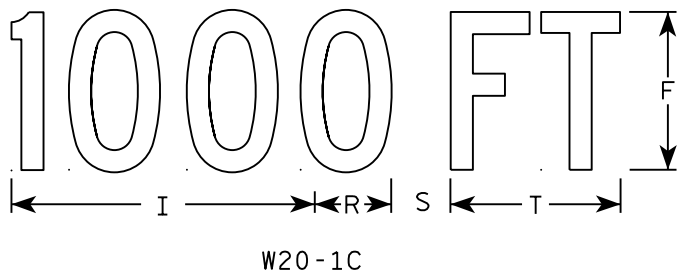


W20-1C

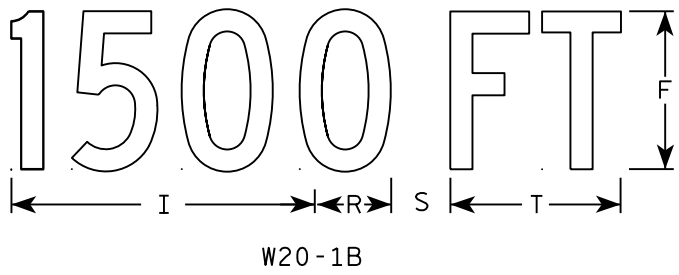


W20-1B

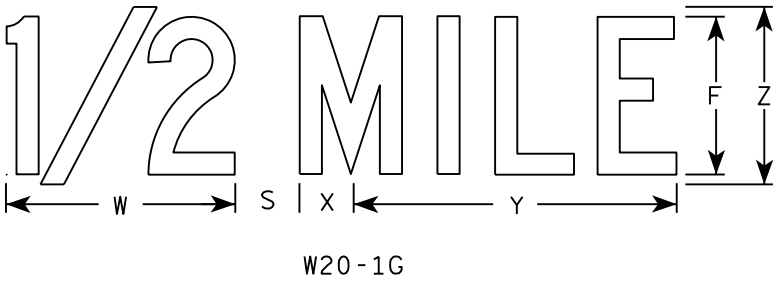

W20-1G

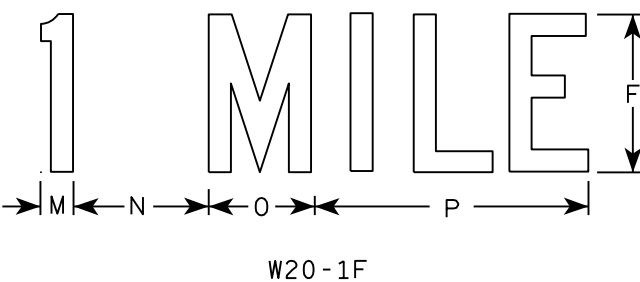

W20-1F

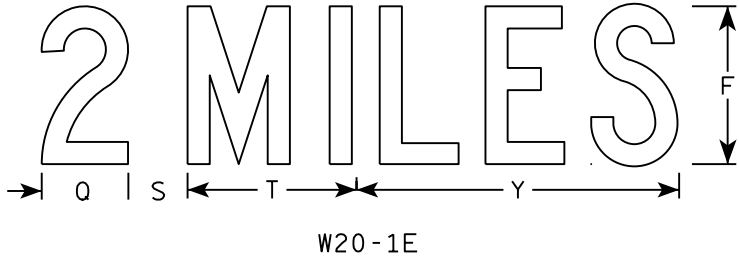

W20-1E

NOTES

- 1. Sign is Type II - Type F Reflective
- 2. Color:
Background - Orange
Message - Black
- 3. Message Series - C
- 4. Corners may be square or rounded when base material is plywood but borders shall be rounded as shown. When base material is metal, the corners and borders shall be rounded.

SIZE	A	B	C	D	E	F	G	H	I	J	K	L	M	N	O	P	Q	R	S	T	U	V	W	X	Y	Z	Area sq. ft.
1	36		1 3/8	1/2	5/8	5	2 5/8	3 1/4	10 1/8	7	7 5/8	8 7/8	1 1/8	4 1/2	3 1/2	9		2 1/2	2 1/4	5 5/8	9	1 3/8	8	1 3/4	10 3/4	6	9.0
2S	48		2 1/4	3/4	1	8	3 3/4	5 1/8	15 3/8	11 1/8	12 1/8	14 3/8	1 5/8	6 7/8	5 3/8	13 7/8	4 3/8	3 7/8	3	8 5/8	13 3/4	2 1/8	11 7/8	2 3/4	16 3/8	9	16.0
2M	48		2 1/4	3/4	1	8	3 3/4	5 1/8	15 3/8	11 1/8	12 1/8	14 3/8	1 5/8	6 7/8	5 3/8	13 7/8	4 3/8	3 7/8	3	8 5/8	13 3/4	2 1/8	11 7/8	2 3/4	16 3/8	9	16.0
3	48		2 1/4	3/4	1	8	3 3/4	5 1/8	15 3/8	11 1/8	12 1/8	14 3/8	1 5/8	6 7/8	5 3/8	13 7/8	4 3/8	3 7/8	3	8 5/8	13 3/4	2 1/8	11 7/8	2 3/4	16 3/8	9	16.0
4	48		2 1/4	3/4	1	8	3 3/4	5 1/8	15 3/8	11 1/8	12 1/8	14 3/8	1 5/8	6 7/8	5 3/8	13 7/8	4 3/8	3 7/8	3	8 5/8	13 3/4	2 1/8	11 7/8	2 3/4	16 3/8	9	16.0
5	48		2 1/4	3/4	1	8	3 3/4	5 1/8	15 3/8	11 1/8	12 1/8	14 3/8	1 5/8	6 7/8	5 3/8	13 7/8	4 3/8	3 7/8	3	8 5/8	13 3/4	2 1/8	11 7/8	2 3/4	16 3/8	9	16.0


STANDARD SIGN
W20-1A, B, C, D, F & G

WISCONSIN DEPT OF TRANSPORTATION

APPROVED *Matthew R. Rauch*
for State Traffic Engineer


DATE 5/07/15 PLATE NO. W20-1.10


47

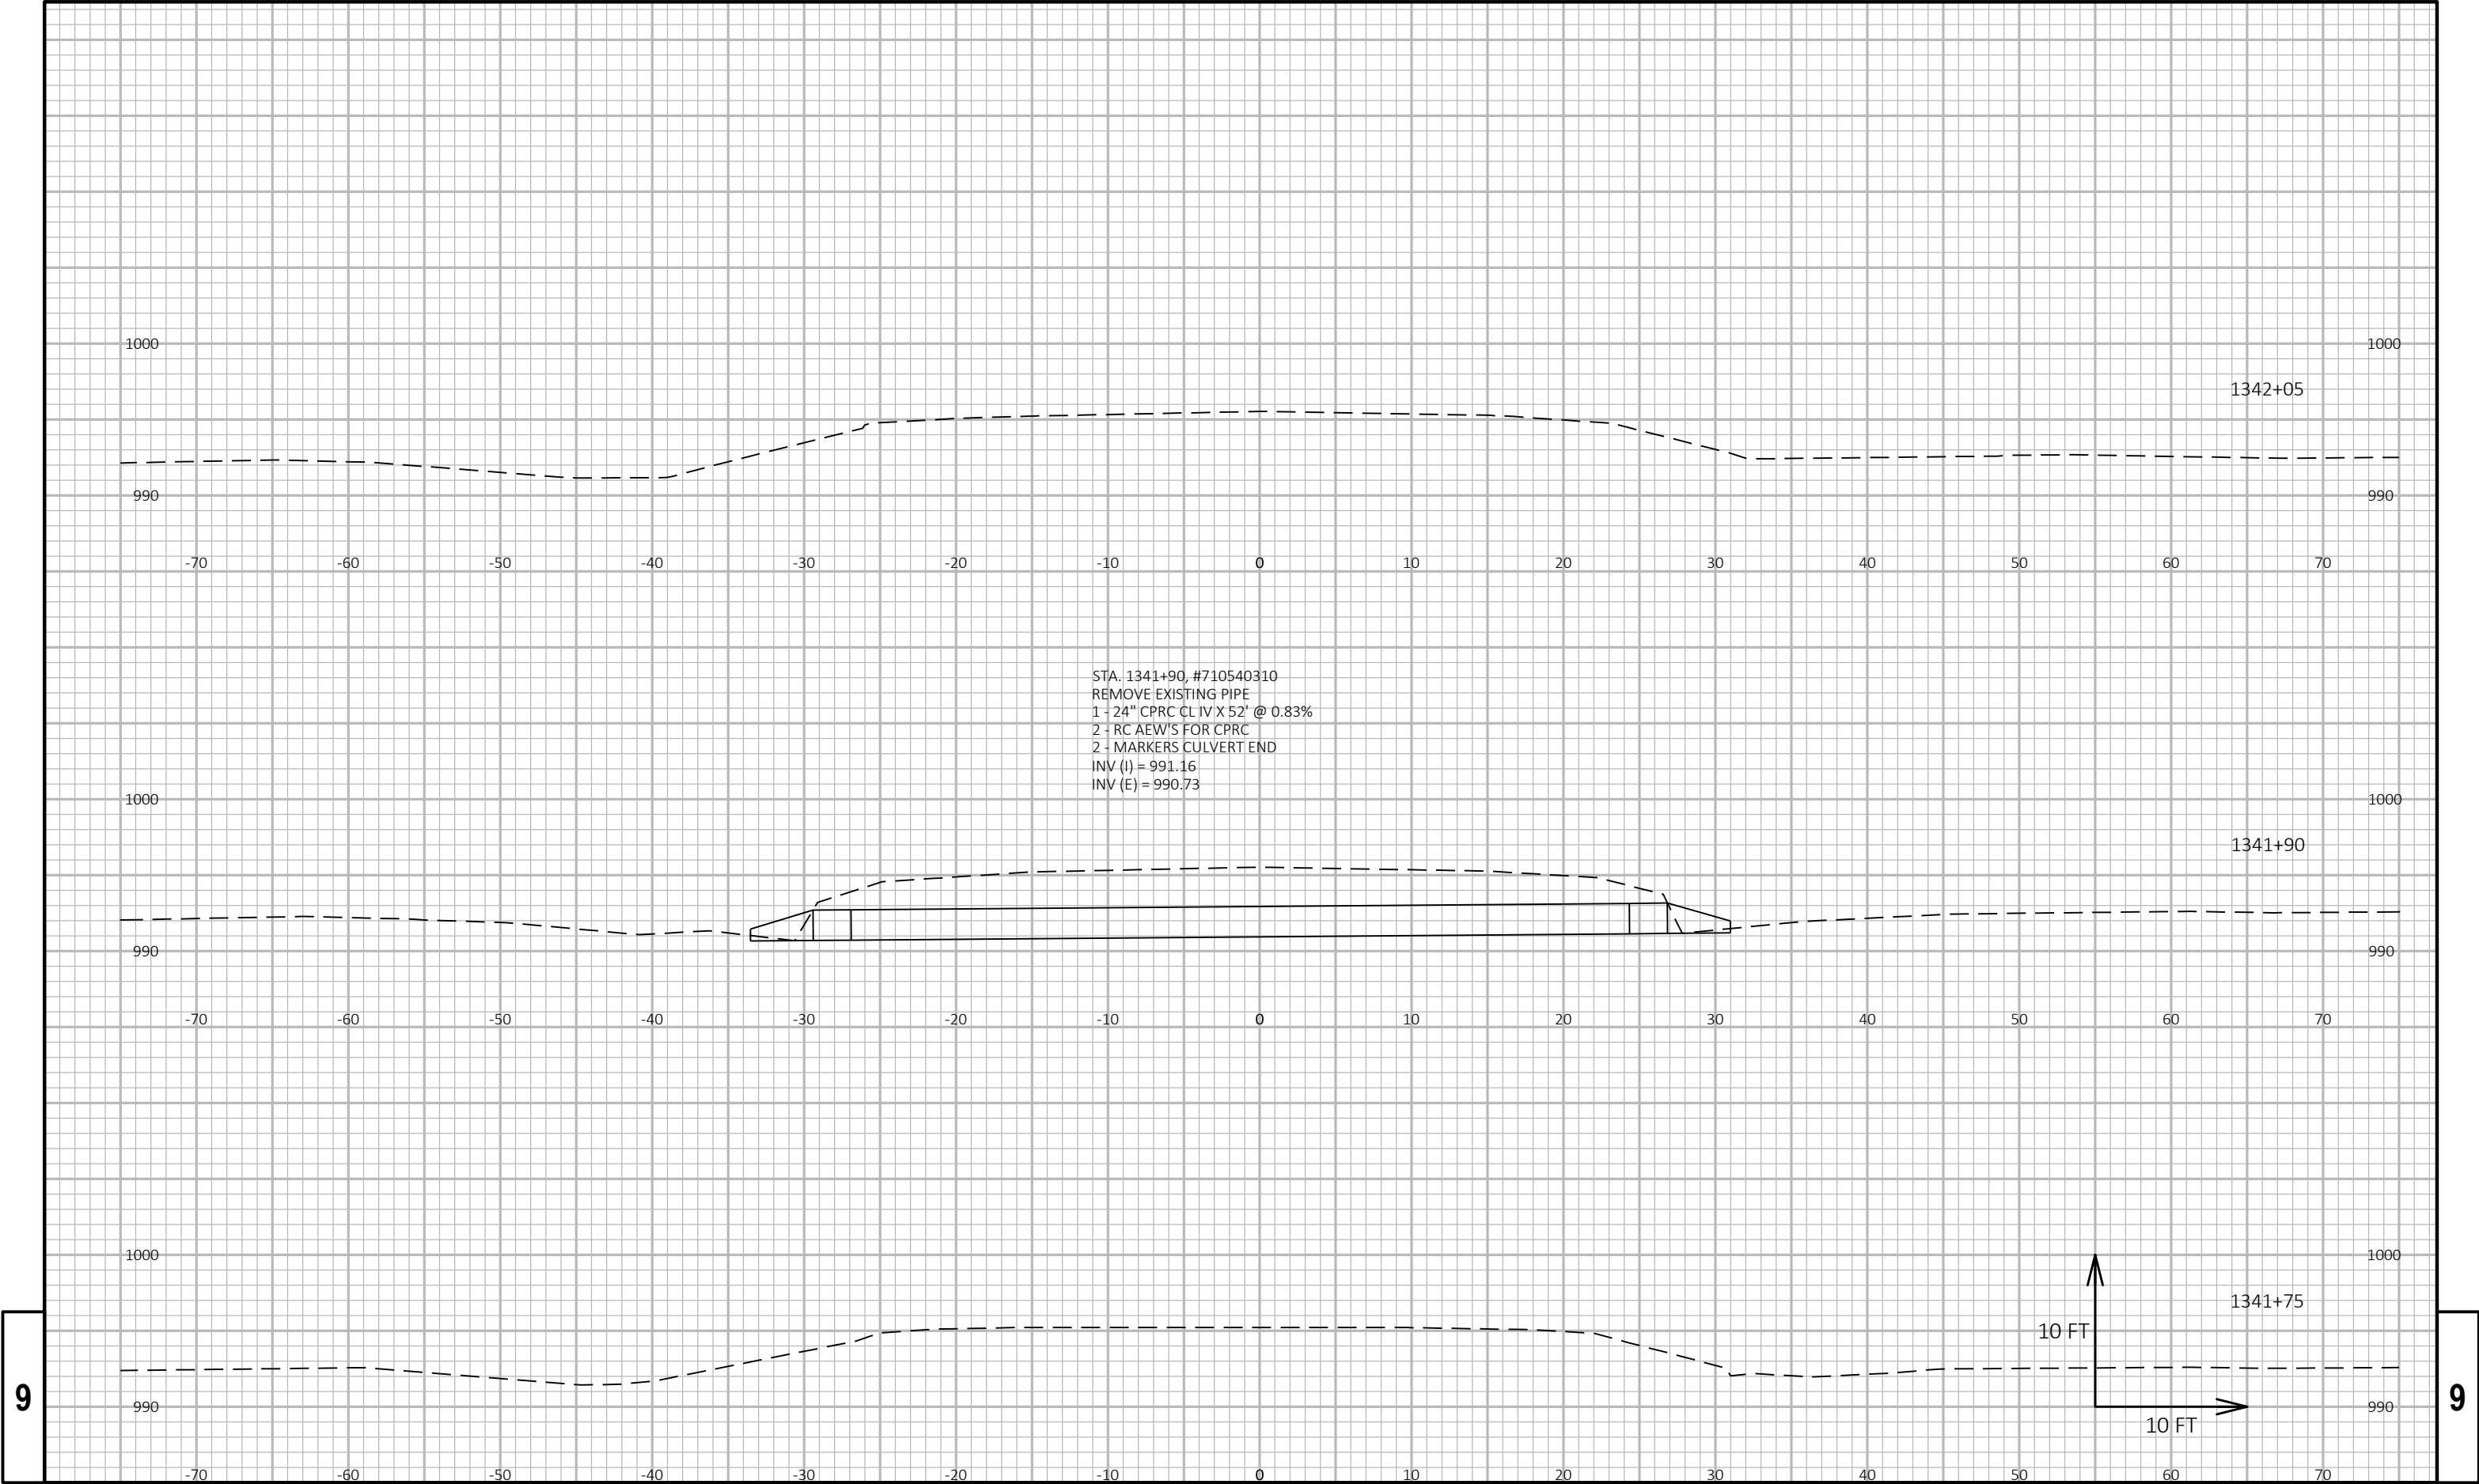

9

9

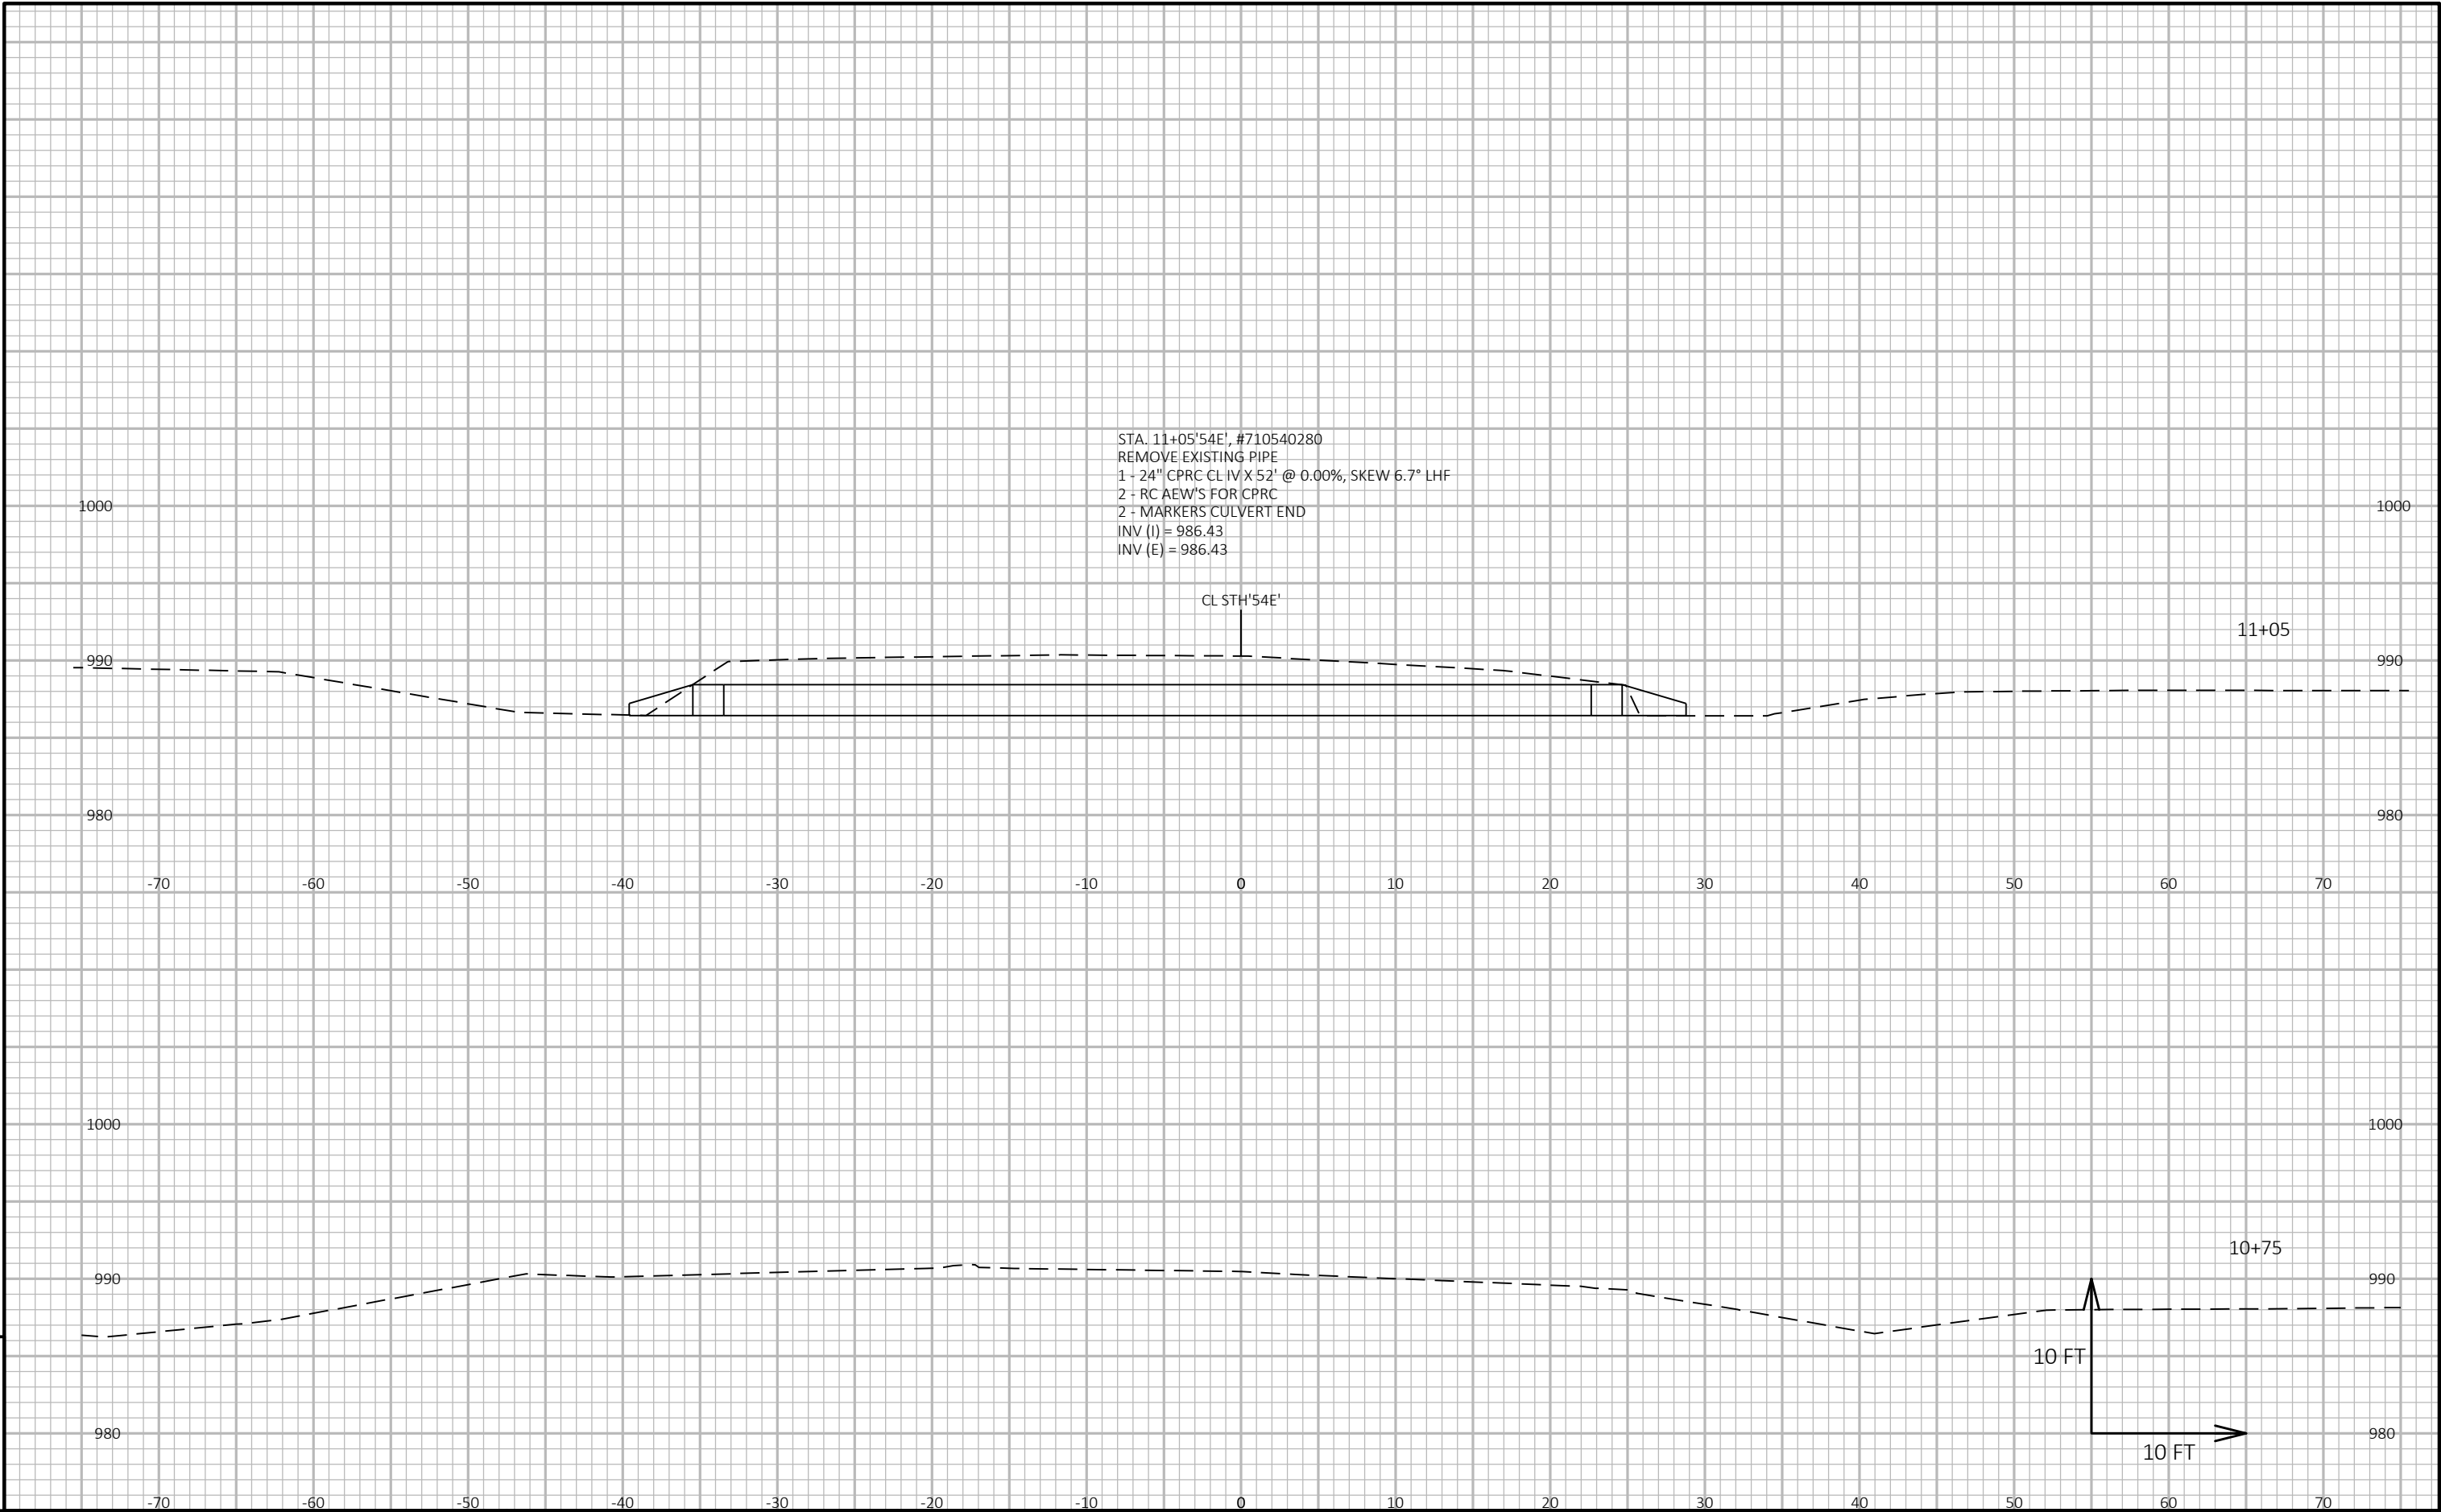

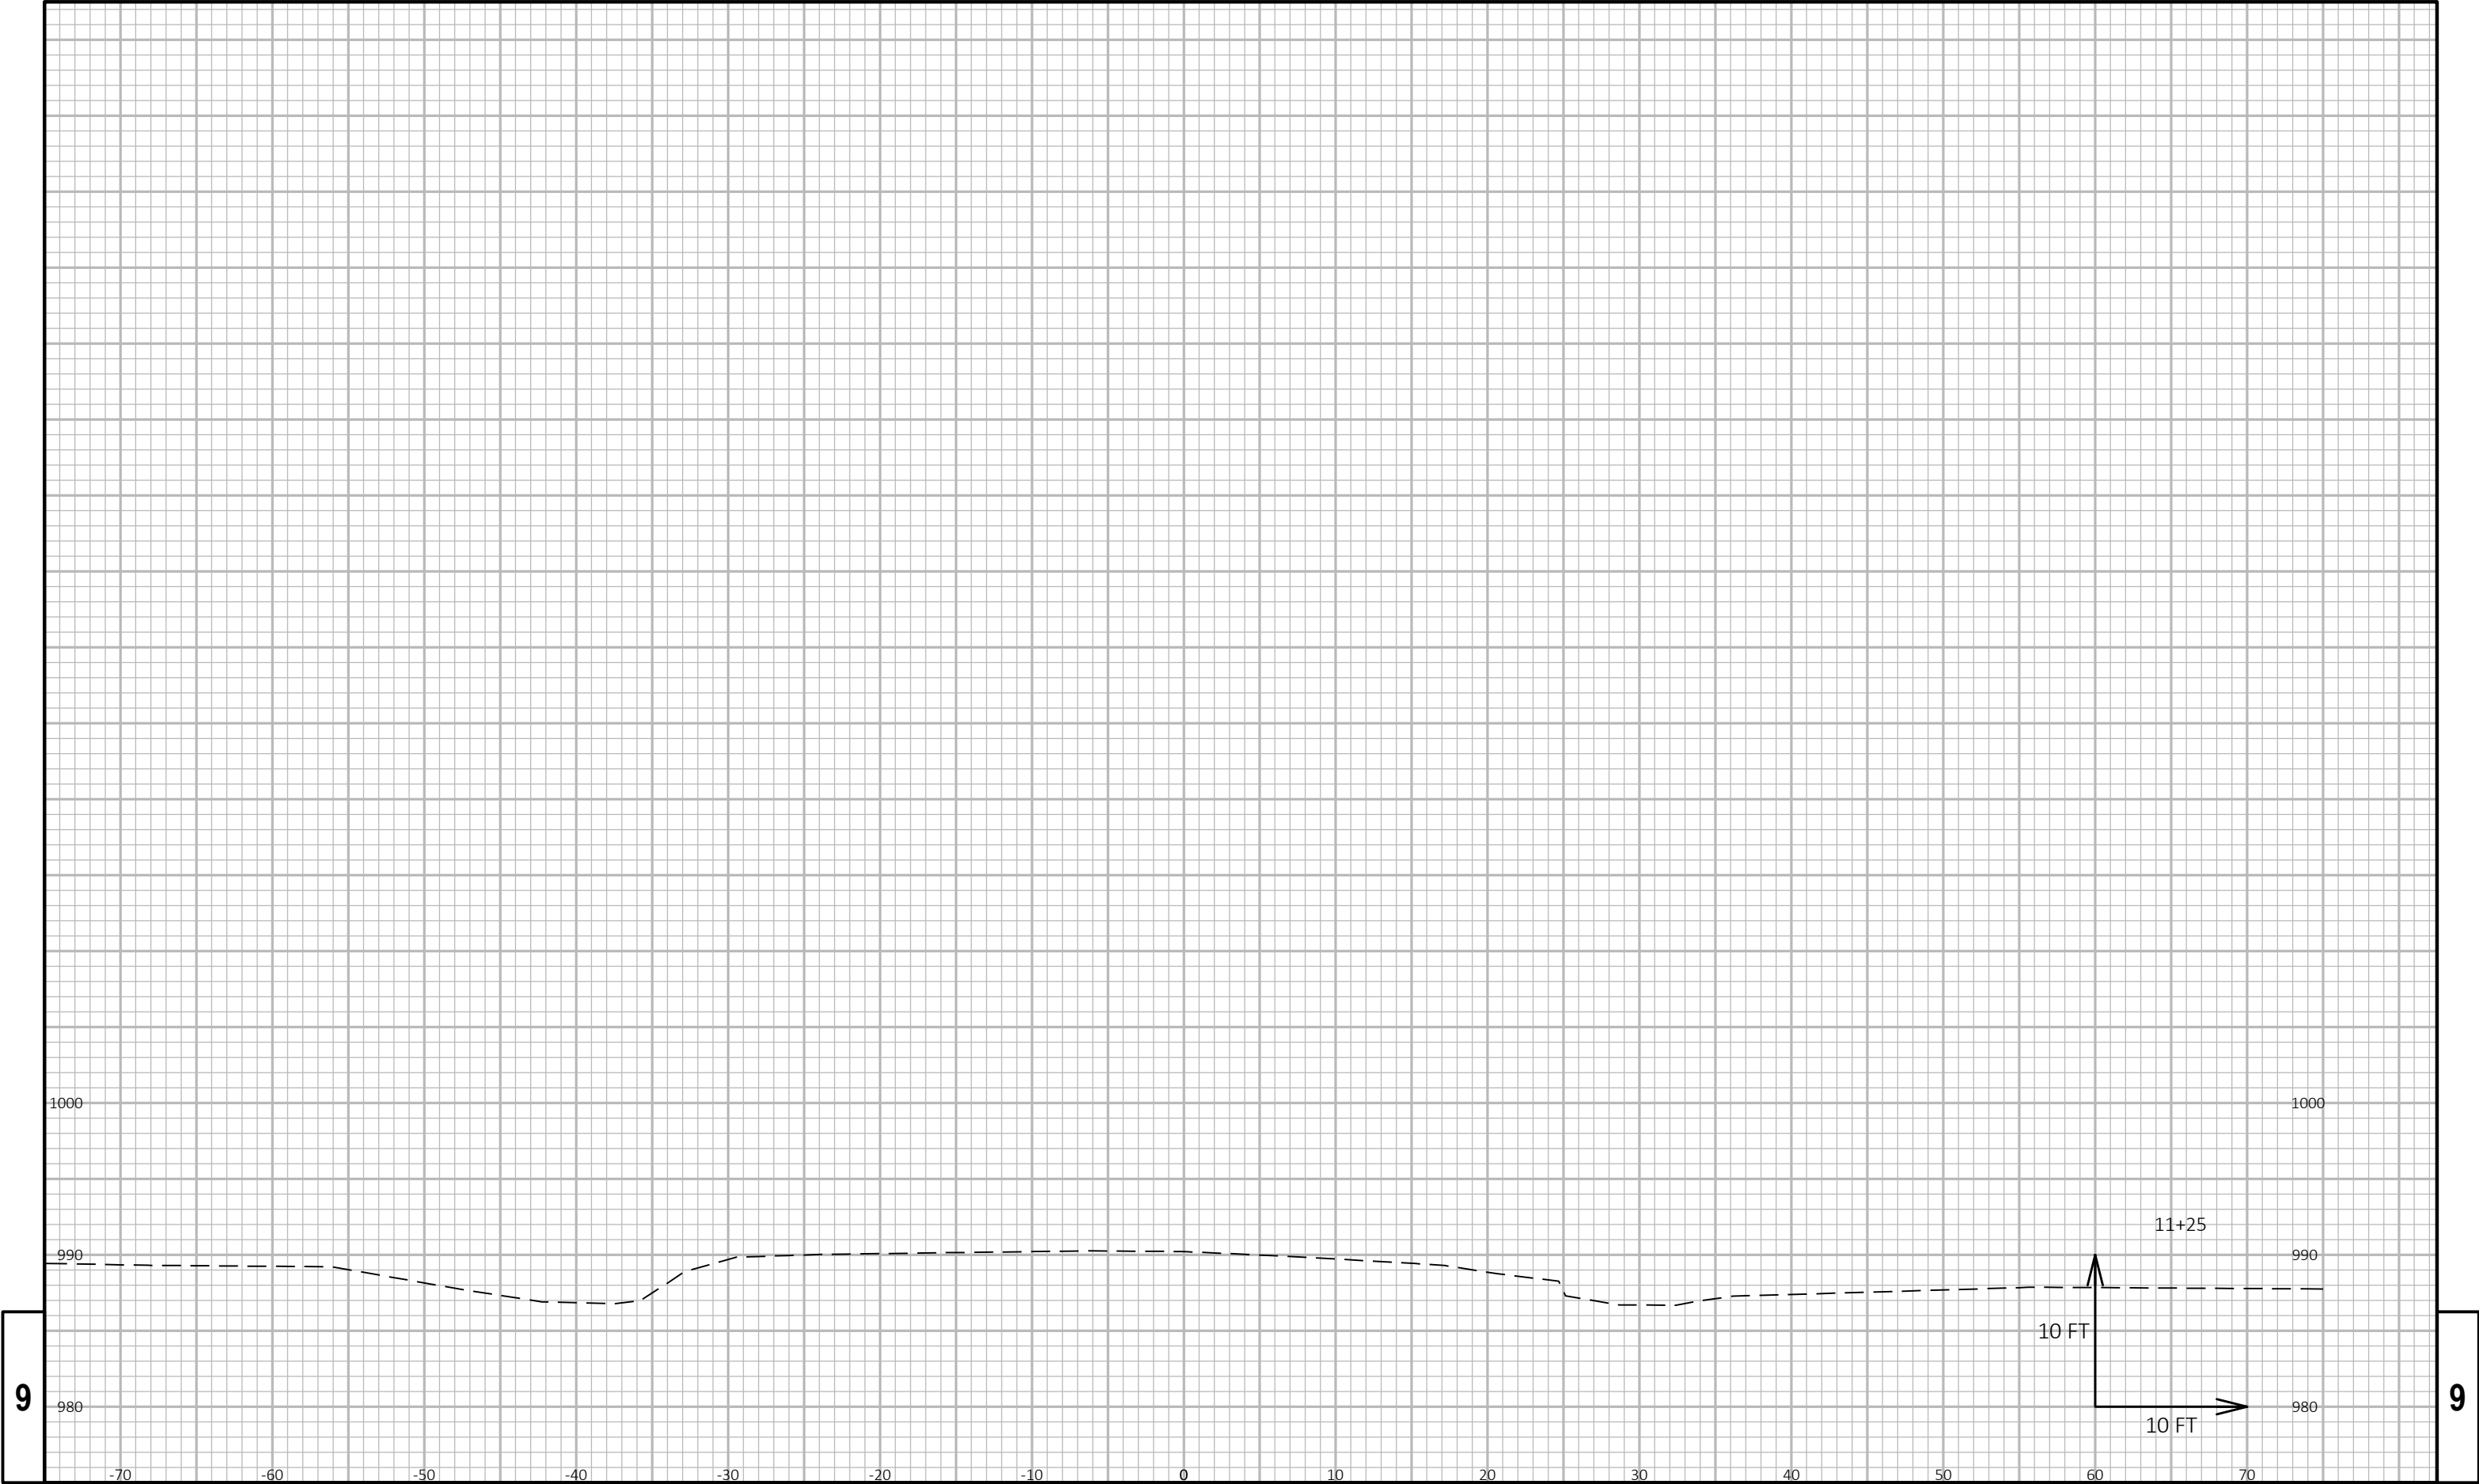


9

9

PROJECT NO: 1620-00-63	HWY: STH 80	COUNTY: WOOD	CROSS SECTIONS: STH 54 '54E'	SHEET 50	E
------------------------	-------------	--------------	------------------------------	----------	---

Notes

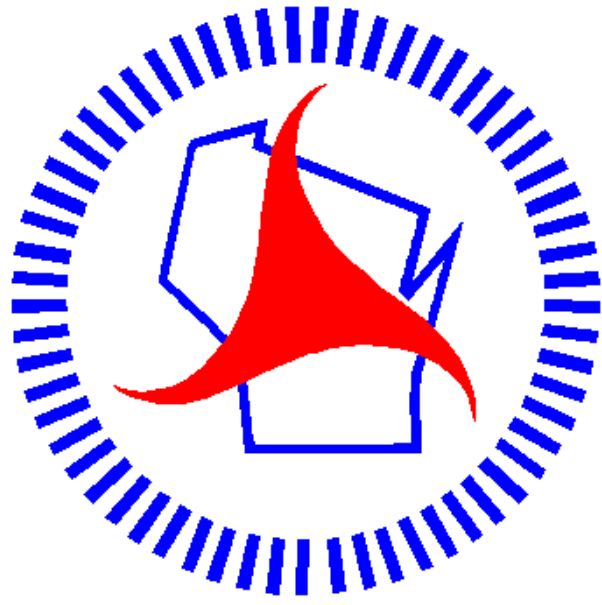

Wisconsin Department of Transportation

Dedicated people creating transportation solutions through innovation and exceptional service.

<http://www.dot.wisconsin.gov>

WIS AUGUST 20119
PROJECT ID: 1620-03-75
WITH: 1620-00-53

COUNTY: WOOD

STATE OF WISCONSIN
DEPARTMENT OF TRANSPORTATION

PLAN OF PROPOSED IMPROVEMENT

BABCOCK - PITTSVILLE

STH 173 NB TO POPLAR STREET

STH 80

WOOD COUNTY


STATE PROJECT NUMBER
1620-03-75

STATE PROJECT	FEDERAL PROJECT	
	PROJECT	CONTRACT
1620-03-75	WISC 2019586	1

ORDER OF SHEETS

Section No.	1	Title
Section No.	2	Typical Sections and Details (Includes Erosion Control Details)
Section No.	3	Estimate of Quantities
Section No.	3	Miscellaneous Quantities
Section No.	4	Right of Way Plat
Section No.	5	Plan and Profile
Section No.	6	Standard Detail Drawings
Section No.	7	Sign Plates
Section No.	8	Structure Plans
Section No.	9	Computer Earthwork Data
Section No.	9	Cross Sections

TOTAL SHEETS = 164

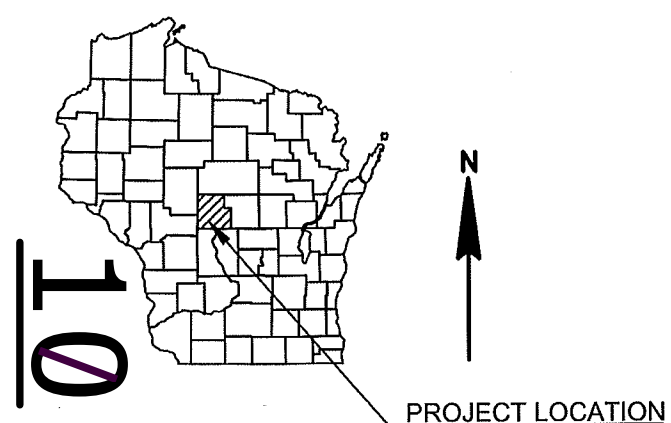


DESIGN DESIGNATION

A.A.D.T.	2019	=	3100
A.A.D.T.	2039	=	3800
D.H.V.		=	437
D.D.		=	60/40
T.		=	34.5%
DESIGN SPEED		=	55 MPH
ESALS		=	897,900

CONVENTIONAL SYMBOLS

PLAN	PROFILE
CORPORATE LIMITS	GRADE LINE
PROPERTY LINE	ORIGINAL GROUND
LOT LINE	MARSH OR ROCK PROFILE (To be noted as such)
LIMITED HIGHWAY EASEMENT	SPECIAL DITCH
EXISTING RIGHT OF WAY	GRADE ELEVATION
PROPOSED OR NEW R/W LINE	CULVERT (Profile View)
SLOPE INTERCEPT	UTILITIES
REFERENCE LINE	ELECTRIC
EXISTING CULVERT	FIBER OPTIC
PROPOSED CULVERT (Box or Pipe)	GAS
COMBUSTIBLE FLUIDS	SANITARY SEWER
	STORM SEWER
	TELEPHONE
	WATER
MARSH AREA	UTILITY PEDESTAL
	POWER POLE
WOODED OR SHRUB AREA	TELEPHONE POLE

BEGIN PROJECT
STA 1096+00
X = 654,965.4942
Y = 422,119.7255

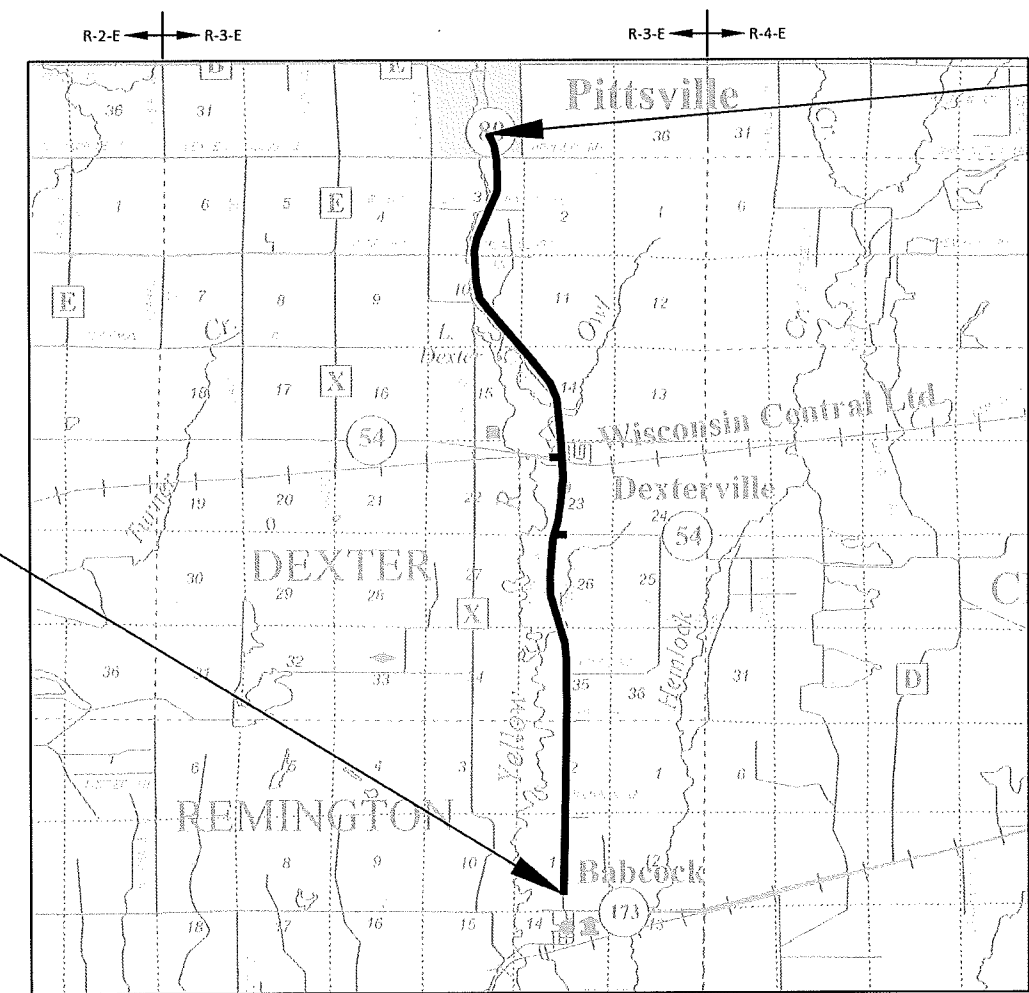

LAYOUT
SCALE 0 2 MI
TOTAL NET LENGTH OF CENTERLINE = 8.881

HORIZONTAL POSITIONS SHOWN ON THIS PLAN ARE WISCONSIN COUNTY COORDINATES, WOOD COUNTY, NAD83 (2011), IN U.S. SURVEY FEET. VALUES ARE GRID COORDINATES, GRID BEARINGS, AND GRID DISTANCES. GRID DISTANCES MAY BE USED AS GROUND DISTANCES. ELEVATIONS SHOWN ON THIS PLAN ARE REFERENCED TO USGS NAVD88.

END PROJECT
STA 1564+93
X = 650,775.0716
Y = 467,005.2503

ORIGINAL PLANS PREPARED BY

MSA

146 North Central Ave., Marshfield, WI 54449
715-384-2133 1-877-204-0572 Fax: 715-384-9787

WISCONSIN PROFESSIONAL ENGINEER
SEAN M. SPROMBERG
E 37771-008
SCHOFIELD, WI

1/18/19
(Professional Engineer Signature)

DATE: 1/18/19

STATE OF WISCONSIN
DEPARTMENT OF TRANSPORTATION

PREPARED BY

Surveyor	MSA PROFESSIONAL SERVICES
Designer	MSA PROFESSIONAL SERVICES
Project Manager	DANIEL HOLLOWAY, P.E.
Regional Examiner	CHERYL SIMON
Regional Supervisor	NICHOLE LYSNE

APPROVED FOR THE DEPARTMENT

DATE: 1/18/19 (Signature)

E

GENERAL NOTES

THE LOCATIONS OF EXISTING AND PROPOSED UTILITY INSTALLATIONS AS SHOWN ON THE PLANS ARE APPROXIMATE. THERE MAY BE OTHER UTILITY INSTALLATIONS WITHIN THE PROJECT AREA THAT ARE NOT SHOWN.

SECTION 2 ORDER OF SHEETS

- 1. GENERAL NOTES
- 2. PROJECT OVERVIEW
- 3. EXISTING TYPICAL SECTIONS
- 4. FINISHED TYPICAL SECTIONS
- 5. CONSTRUCTION DETAILS
- 6. GUARD RAIL/EROSION CONTROL
- 7. TRAFFIC CONTROL/DETOUR

AS-BUILTS

ID 1620-02-60 BABCOCK - PITTSVILLE (OWL CREEK BRIDGE B-17-0017) 2015
ID 1620-02-61 BABCOCK - PITTSVILLE (DEXTERVILLE DITCH BRIDGE B-17-0016) 2015
ID 1628-00-73 BABCOCK - PITTSVILLE (NORTH JCT. 173 - POPLAR ROAD) 1998
ID 1624-03-71 STH 173 - STH 13 ROAD (YELLOW RIVER - LONESOME ROAD) 1981

RUNOFF COEFFICIENT TABLE

	HYDROLOGIC SOIL GROUP											
	A			B			C			D		
	SLOPE RANGE (PERCENT)			SLOPE RANGE (PERCENT)			SLOPE RANGE (PERCENT)			SLOPE RANGE (PERCENT)		
LAND USE:	0-2	2-6	6 & OVER	0-2	2-6	6 & OVER		2-6	6 & OVER	0-2	2-6	6 & OVER
MEDIAN STRIP TURF	0.19	0.20	0.24	0.19	0.22	0.26	0.20	0.23	0.30	0.20	0.25 0.32	0.30 0.40
SIDE SLOPE TURF			0.25			0.27			0.28			0.30 0.38
PAVEMENT:	0.40 - 0.60											
ASPHALT:	0.70 - 0.95											
CONCRETE:	0.80 - 0.95											
BRICK:	0.70 - 0.80											
DRIVES, WALKS:	0.75 - 0.85											
ROOFS:	0.75 - 0.95											
GRAVEL ROADS, SHOULDERS	0.40 - 0.60											

TOTAL PROJECT AREA = 43 ACRES
TOTAL AREA EXPECTED TO BE DISTURBED BY CONSTRUCTION ACTIVITIES - 48 ACRES

UTILITIES

RAILROAD:
WISCONSIN CENTRAL LTD.
ATTN: JACKIE MACEWICZ
1625 DEPOT STREET
STEVENS POINT, WI 54481
OFFICE: 715-345-2503
EMAIL: JACKIE.MACEWICZ@CN.CA

ELECTRIC:
ALLIANT ENERGY
ATTN: MATTHEW HOSLER
2710 JEFFERSON ST.
WISCONSIN RAPIDS, WI 54495
OFFICE: 608-963-3655
EMAIL: MATTHEWHOSLER@ALLIANTENERGY.COM

COMMUNICATION:
WE ENERGIES - GAS
ATTN: RYAN MIENTKE
1921 8TH STREET SOUTH
WISCONSIN RAPIDS, WI 54494
OFFICE: 715-421-7249
MOBILE: 715-421-9293
EMAIL: RYAN.MIENTKE@WE-ENERGIES.COM

ELECTRIC:
OAKDALE ELECTRIC COOPERATIVE
ATTN: ROY BOYLES
PO BOX 40
OAKDALE, WI 54649
OFFICE: 608-372-4131
CELL: 608-343-3871
EMAIL: RBOYLES@OAKDALEREC.COM

COMMUNICATION:
TDS TELECOM
ATTN: STEVE JAKUBIEC
10 COLLEGE AVE., SUITE 218A
APPLETON, WI 54911
OFFICE: 920-882-4166
MOBILE: 920-562-7221
EMAIL: STEVE.JAKUBIEC@TDSTELECOM.COM

COMMUNICATION:
PACKERLAND BROADBAND
ATTN: ANDY HEIGL
PO BOX 885
IRON MOUNTAIN, MI 49801
OFFICE: 906-776-2609
MOBILE: 906-221-7536
EMAIL: ANDY.HEIGL@PLBB.NET

*WATER:
CITY OF PITTSVILLE
ATTN: PETE PETERSON
5388A 4TH AVE.
PO BOX 100
PITTSVILLE, WI 54466
OFFICE: 715-884-2474
EMAIL: PITTSWRANDSR@TDS.NET

*SEWER:
PITTSVILLE WATER AND SEWER DEPT WWFT
ATTN: PETE PETERSON
5388A 4TH AVE.
PO BOX 100
PITTSVILLE, WI 54466
OFFICE: 715-884-2474
EMAIL: PITTSWRANDSR@TDS.NET

DNR LIAISON


WISCONSIN DEPARMENT OF NATURAL RESOURCES
ATTN: BRAD BETTHAUSER
ENVIRONMENTAL ANALYSIS & REVIEW SPECIALIST-ADV
NORTH CENTRAL REGION
473 GRIFFITH AVE.
WISCONSIN RAPIDS, WI 54494
OFFICE: 715-421-7851
EMAIL: BRADLEY.BETTHAUSER@WISCONSIN.GOV

* NOT A DIGGERS HOTLINE MEMBER




Dial 811 or (800)242-8511
www.DiggersHotline.com

RAILROAD:
WISCONSIN CENTRAL LTD.
CALL BEFORE YOU DIG LINE
OFFICE: 715-783-4533
* RAILROAD IS NOT PART OF DIGGERS HOTLINE

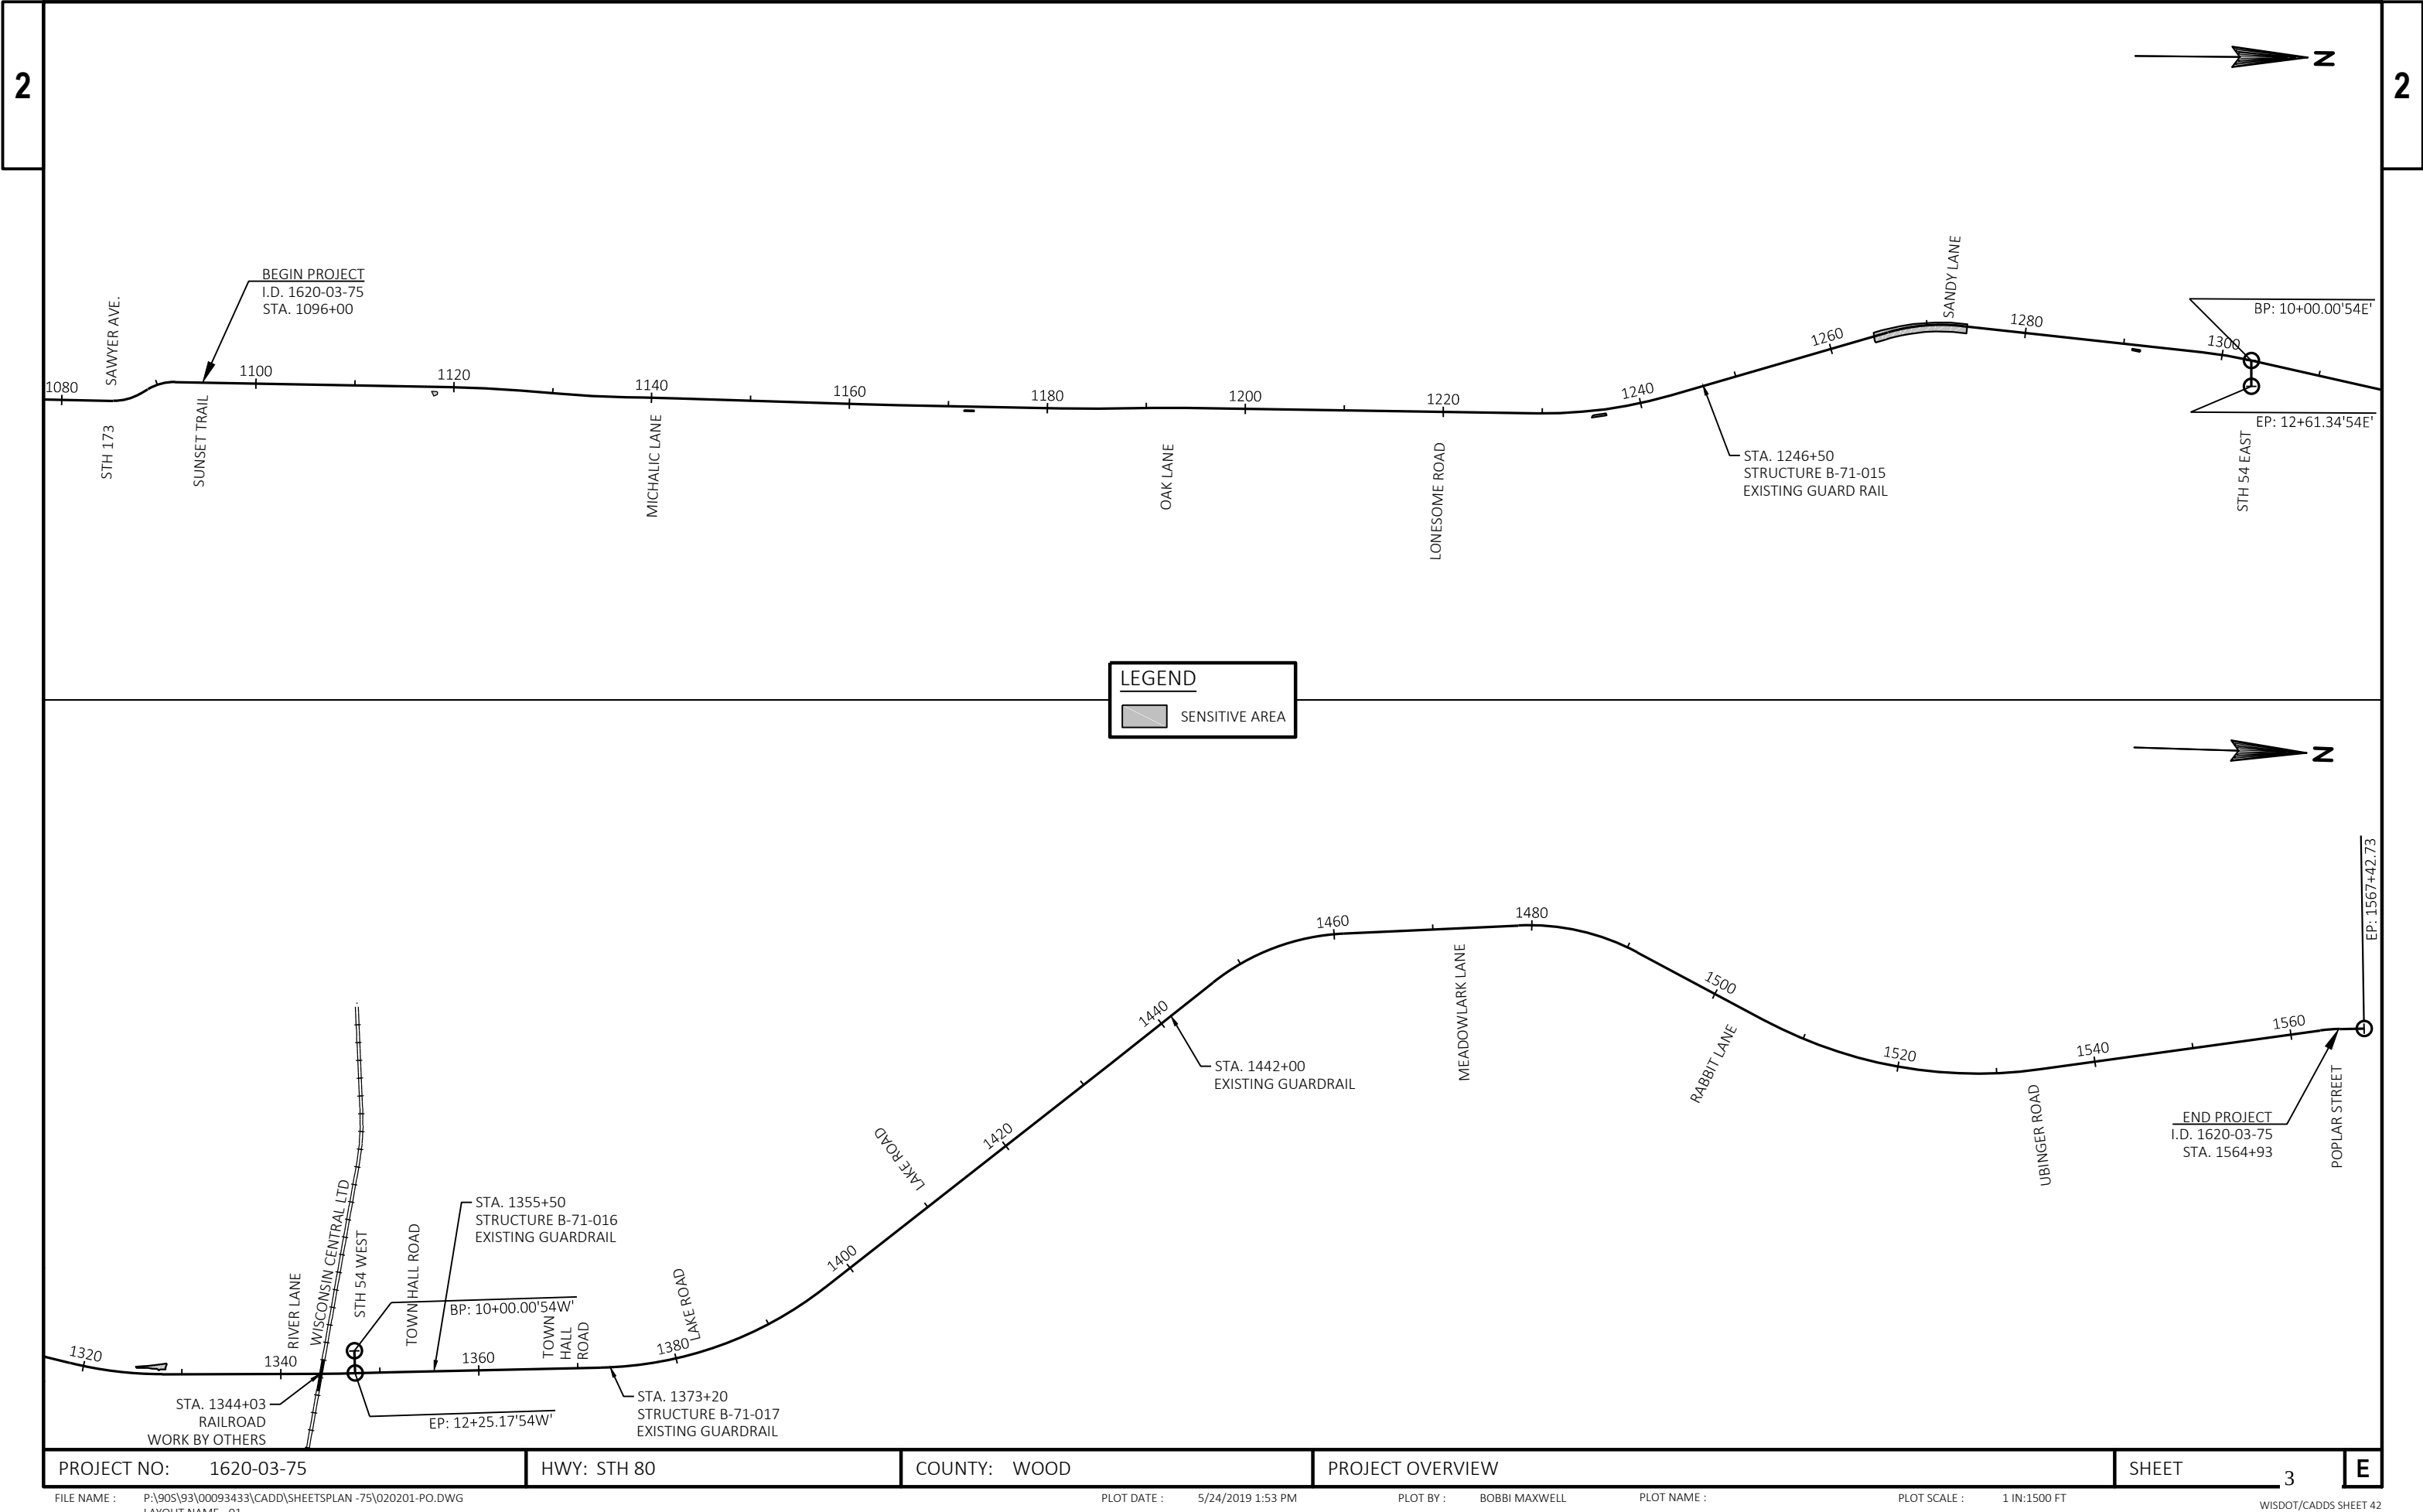


PROJECT NO: 1620-03-75	HWY: STH 80	COUNTY: WOOD	PROJECT OVERVIEW	SHEET 3	E
------------------------	-------------	--------------	------------------	---------	---

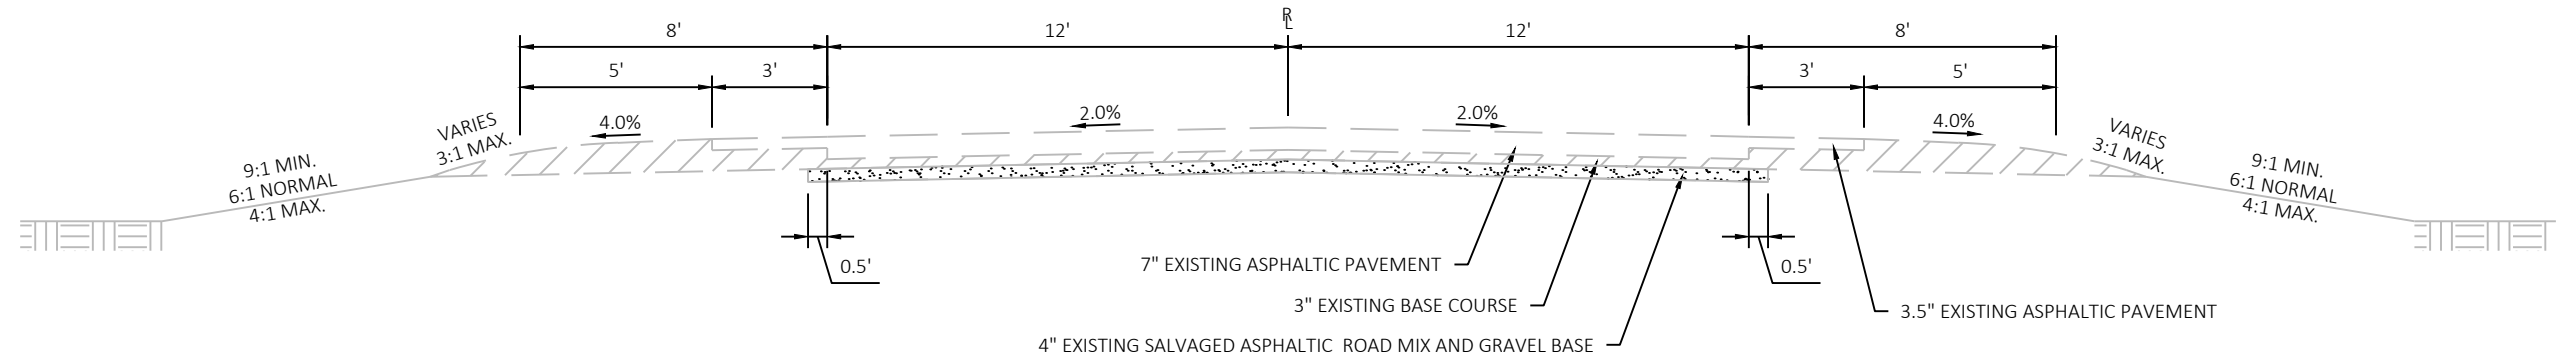


EXISTING TYPICAL SECTION

STH 80
STA 1096+00 - STA 1227+81

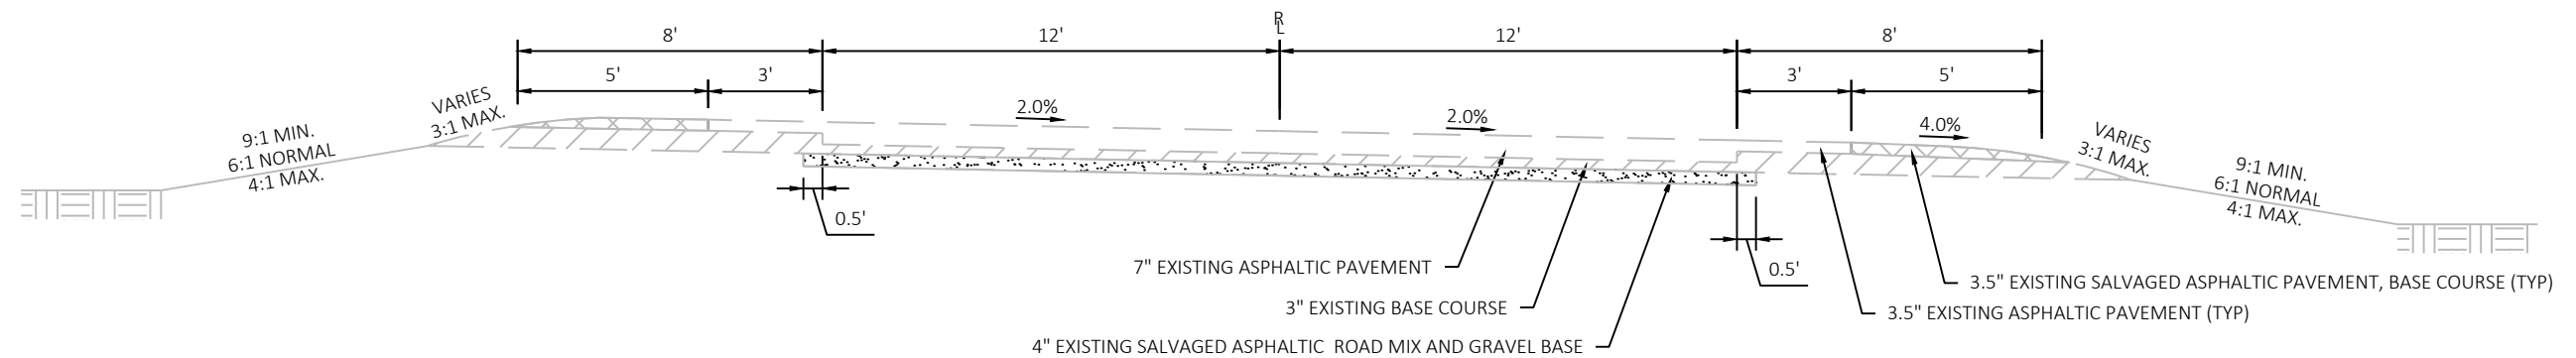

EXISTING SUPERELEVATED TYPICAL SECTION

SHOWN AS CURVE RIGHT
STH 80
STA 1119+59 - STA 1126+79, RT
STA 1130+52 - STA 1137+44, LT
STA 1181+28 - STA 1185+22, LT
STA 1190+70 - STA 1194+03, RT

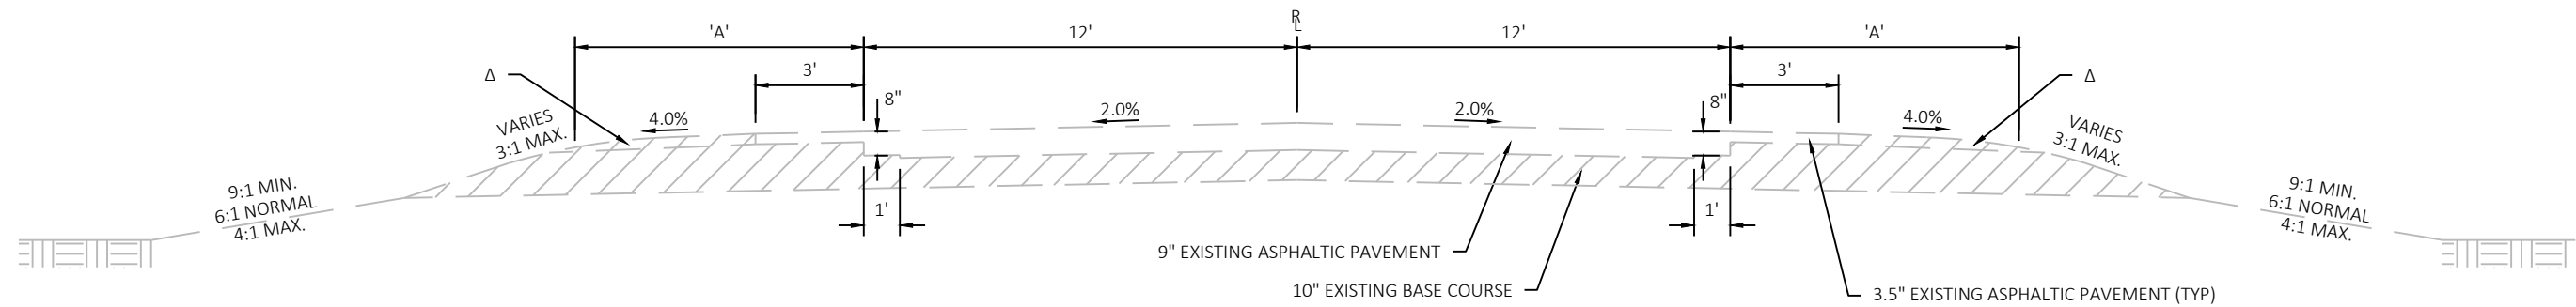


EXISTING TYPICAL SECTION

STH 80
STA 1227+81 - STA 1564+93

STATION TO STATION	SHOULDER WIDTH 'A'
1227+81 - 1254+37	7'
1254+37 - 1309+92	6'
	(EXCEPT BYPASS LANE & TURN LANE)
1309+92 - 1564+93	7'
	(EXCEPT BYPASS LANE & TURN LANE)

Δ SALVAGED ASPHALTIC PAVEMENT, BASE COURSE


STA 1244+36 - 1263+69 LT & RT
STA 1274+15 - 1296+20 LT & RT
STA 1304+52 - 1317+11 LT & RT

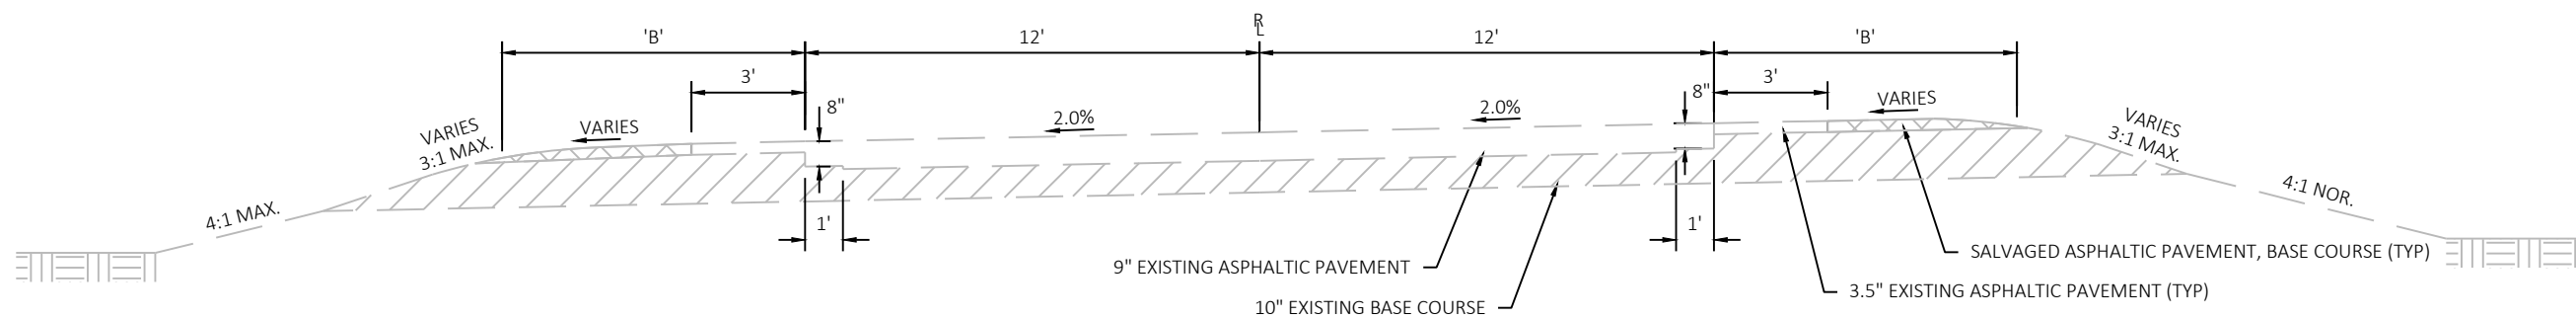

SHOWN AS CUVRE LEFT
EXISTING SUPERELEVATED TYPICAL SECTION


STH 80

STATION TO STATION	SHOULDER WIDTH 'B'
1229+54 - 1243+20, LT	7'
1265+99 - 1273+47, RT	6'
1297+93 - 1303+08, RT	6'
1318+60 - 1328+00, LT	7'
1372+34 - 1396+77, LT	7'
1446+65 - 1460+95, RT	7'
1478+63 - 1491+10, RT	7'
1505+51 - 1534+44, LT	7'
1562+99 - 1564+97, RT	7'

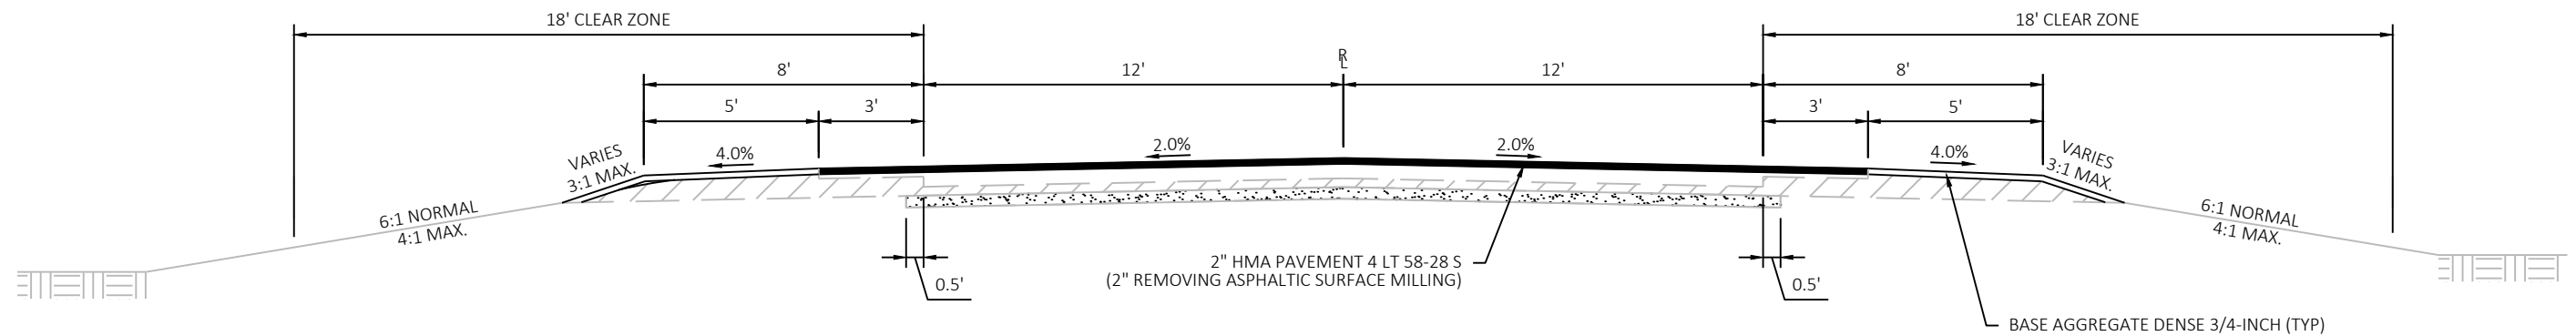

FINISHED TYPICAL SECTION

STH 80
STA 1096+00 - STA 1119+59
STA 1126+79 - STA 1130+52
STA 1137+44 - STA 1181+28
STA 1185+22 - STA 1190+70
STA 1194+03 - STA 1227+81

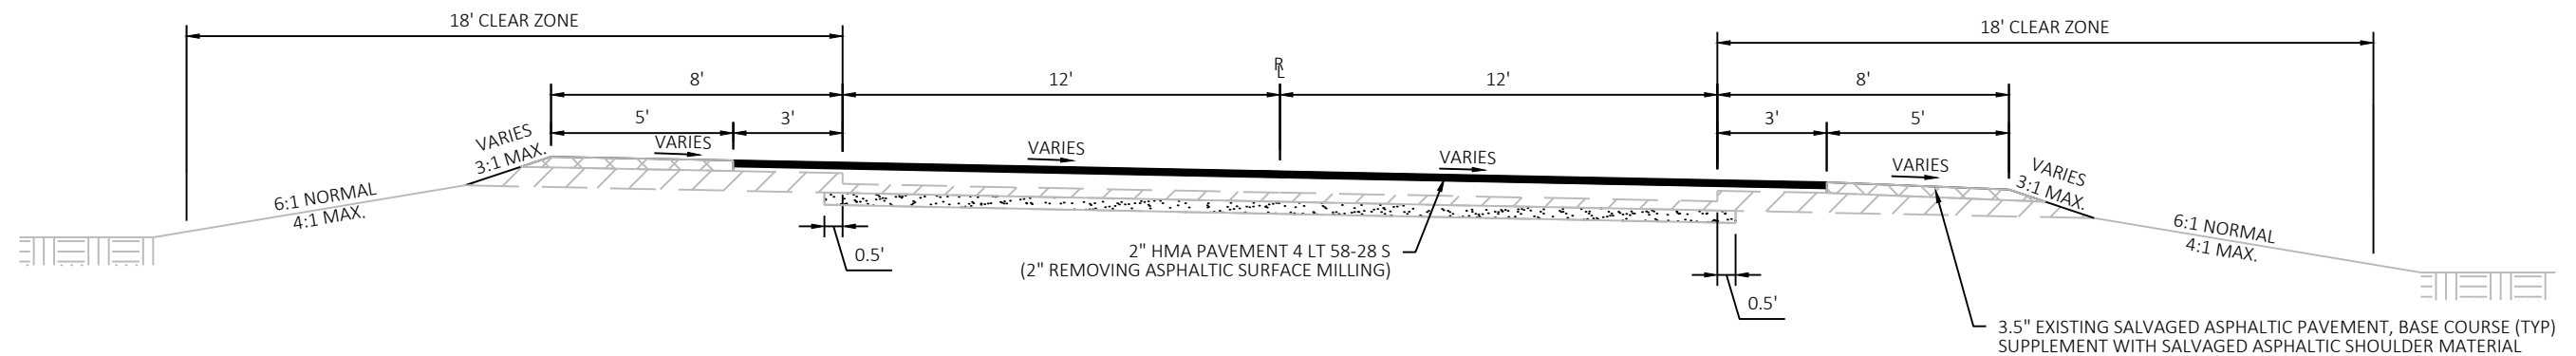


FINISHED SUPERELEVATED TYPICAL SECTION

STH 80
STA 1119+59 - STA 1126+79, RT
STA 1130+52 - STA 1137+44, LT
STA 1181+28 - STA 1185+22, LT
STA 1190+70 - STA 1194+03, RT

MATCH EXISTING SUPERELEVATION AND TRANSITION RUN OUT

NOTE:
- IN AREAS OF GUARDRAIL SEED #70A AND FERTILIZER WILL BE USED FROM THE SHOULDER POINT OUT TO THE SLOPE INTERCEPT. TOPSOIL & MULCH WILL BE USED FROM THE SUBGRADE POINT OUT TO THE SLOPE INTERCEPT.

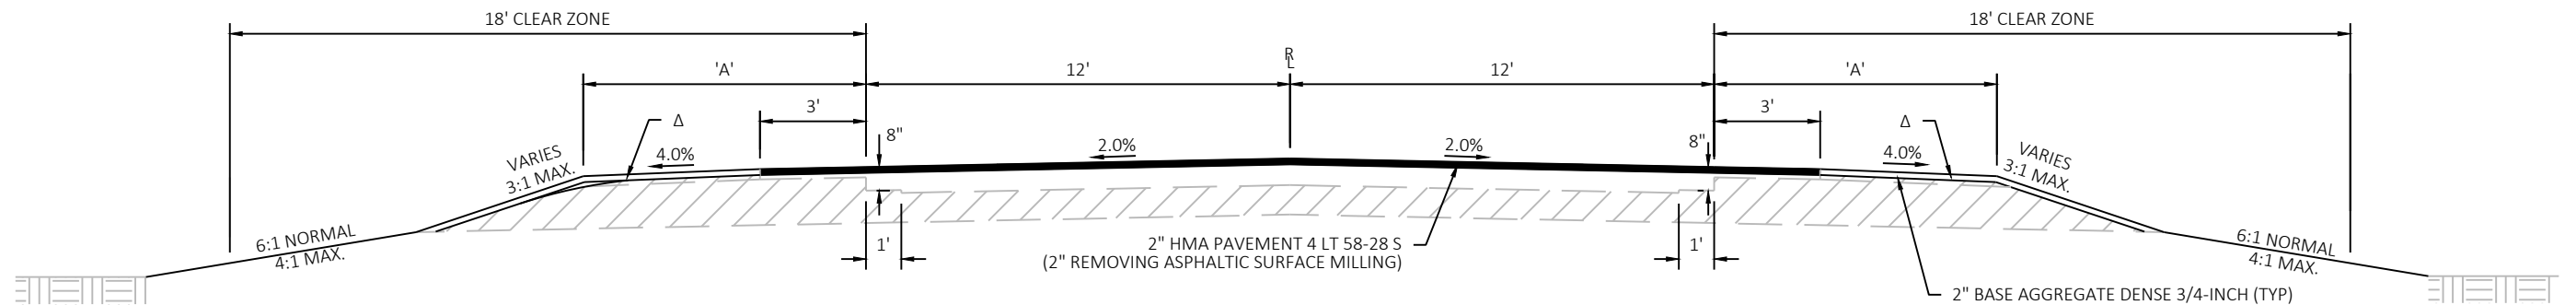


STATION TO STATION	SHOULDER WIDTH 'A'
1227+81 - 1254+37	7'
1254+37 - 1309+92	6' (EXCEPT BYPASS LANE & TURN LANE)
1309+92 - 1564+93	7' (EXCEPT BYPASS LANE & TURN LANE)

FINISHED TYPICAL SECTION

STH 80
STA 1227+81 - STA 1229+54
STA 1243+20 - STA 1265+99
STA 1273+47 - STA 1297+93
STA 1303+08 - STA 1318+60
STA 1328+00 - STA 1343+53
STA 1344+52 - STA 1372+34
STA 1396+77 - STA 1446+65
STA 1460+95 - STA 1478+63
STA 1491+10 - STA 1505+51
STA 1534+44 - STA 1562+99

Δ 3.5" EXISTING SALVAGED ASPHALTIC PAVEMENT, BASE COURSE
(SUPPLEMENT WITH SALVAGED ASPHALTIC SHOULDER MATERIAL)

STA 1244+36 - 1263+69 LT & RT
STA 1274+15 - 1296+20 LT & RT
STA 1304+52 - 1317+11 LT & RT

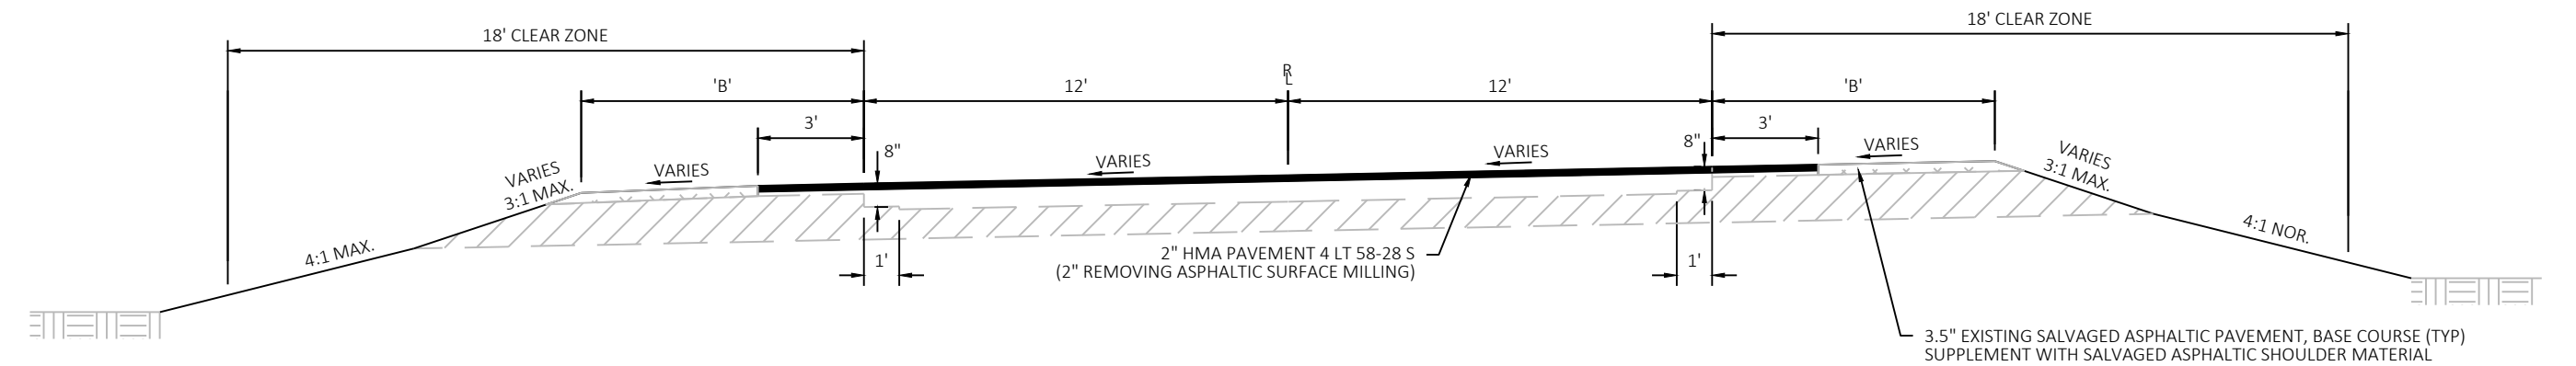


SHOWN AS CURVE LEFT
FINISHED SUPERELEVATED TYPICAL SECTION

STH 80

STATION TO STATION	SHOULDER WIDTH 'B'
1229+54 - 1243+20, LT	7'
1265+99 - 1273+47, RT	6'
1297+93 - 1303+08, RT	6'
1318+60 - 1328+00, LT	7'
1372+34 - 1396+77, LT	7'
1446+65 - 1460+95, RT	7'
1478+63 - 1491+10, RT	7'
1505+51 - 1534+44, LT	7'
1562+99 - 1564+97, RT	7'


NOTE:
- IN AREAS OF GUARDRAIL SEED #70A AND FERTILIZER WILL BE USED FROM THE SHOULDER POINT OUT TO THE SLOPE INTERCEPT. TOPSOIL & MULCH WILL BE USED FROM THE SUBGRADE POINT OUT TO THE SLOPE INTERCEPT.

MATCH EXISTING SUPERELEVATION AND TRANSITION RUN OUT

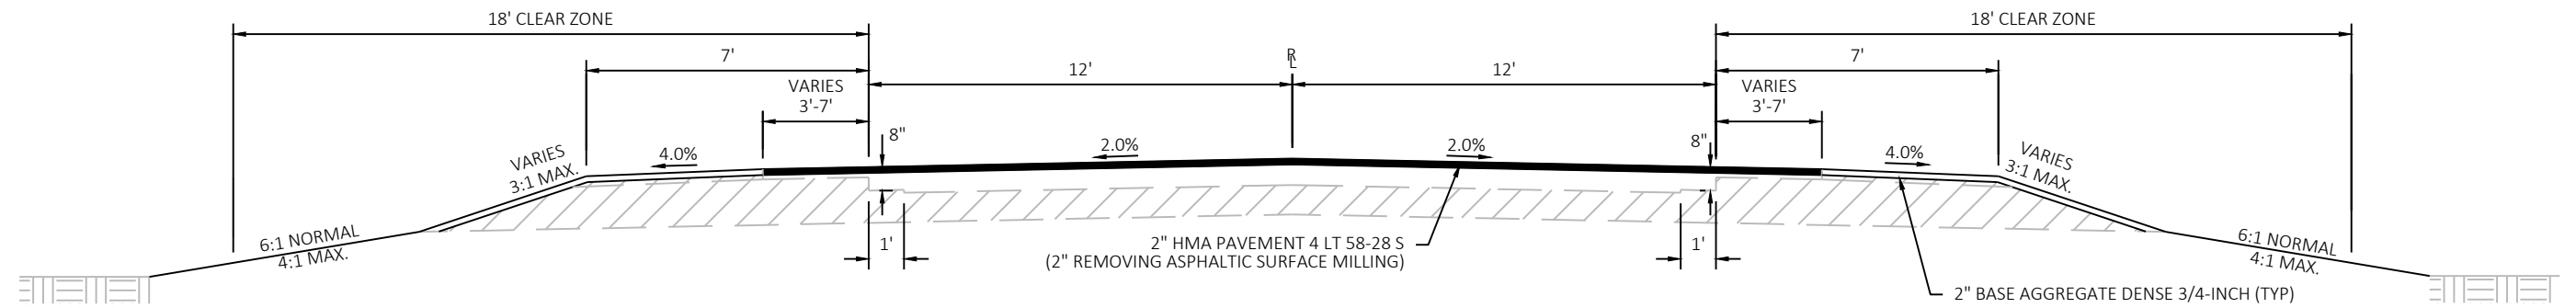

FINISHED TYPICAL SECTION


STH 80 AT RAILROAD CROSSING
STA 1343+53 - STA 1344+52

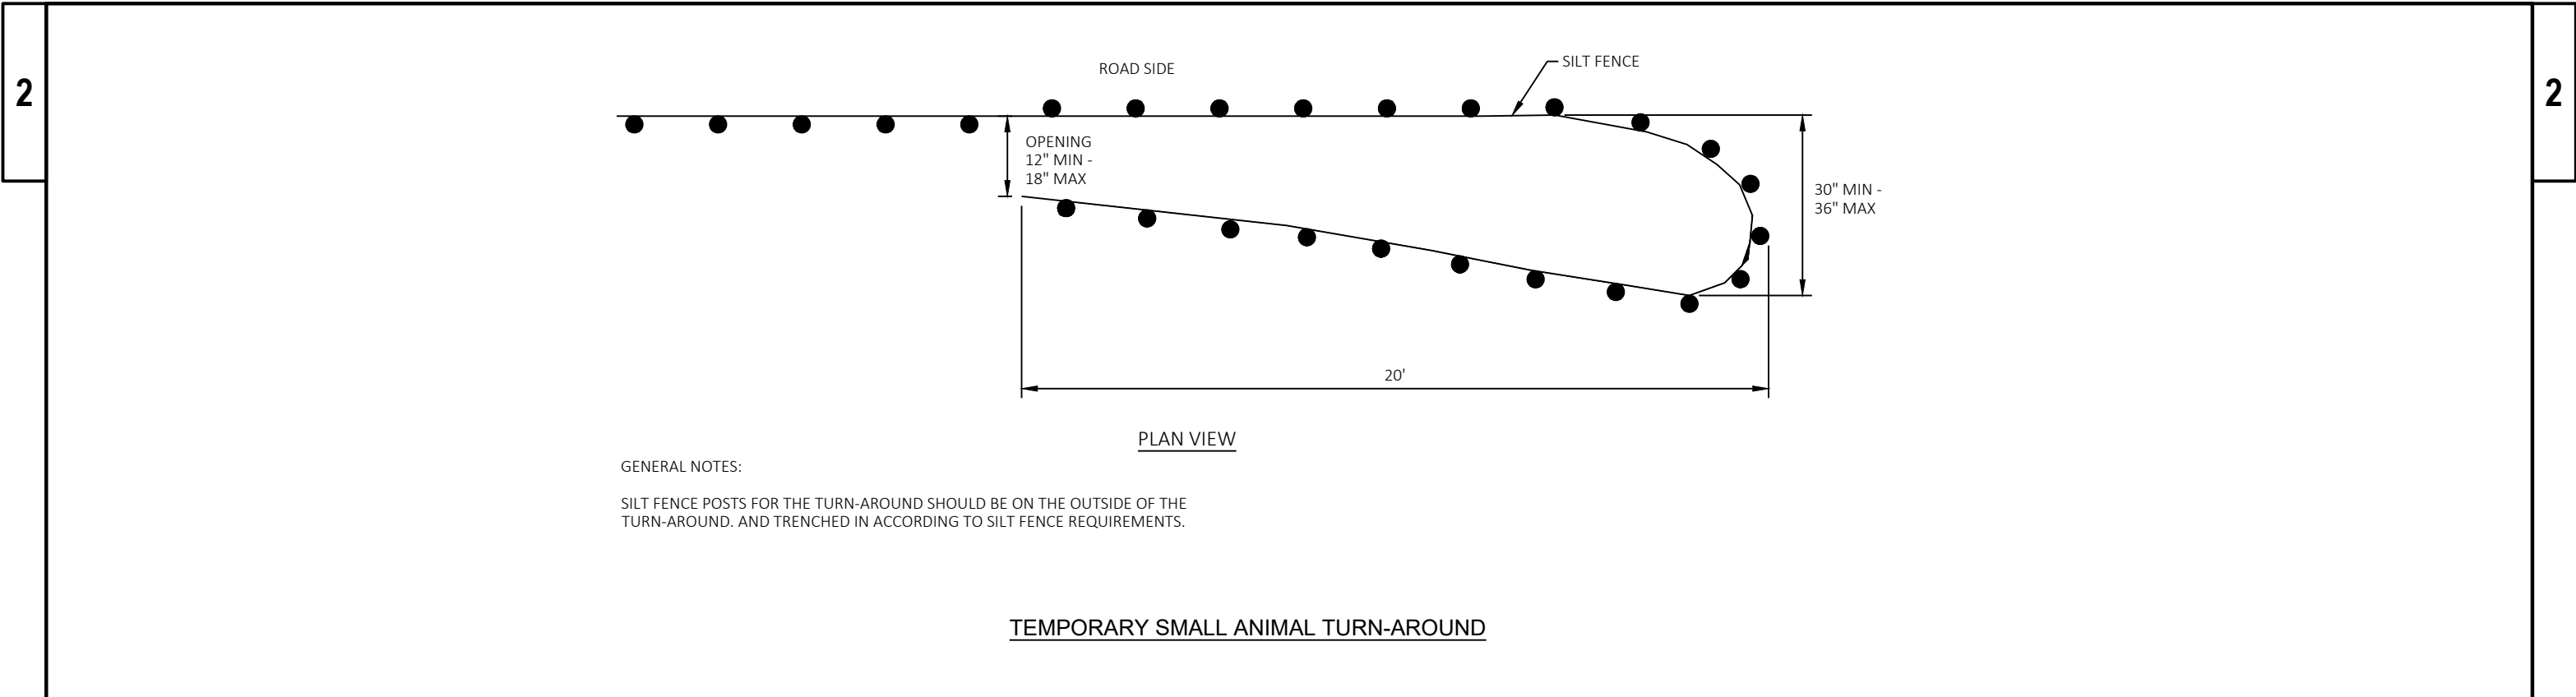

GENERAL NOTES:

SILT FENCE POSTS FOR THE TURN-AROUND SHOULD BE ON THE OUTSIDE OF THE TURN-AROUND. AND TRENCHED IN ACCORDING TO SILT FENCE REQUIREMENTS.


TEMPORARY SMALL ANIMAL TURN-AROUND

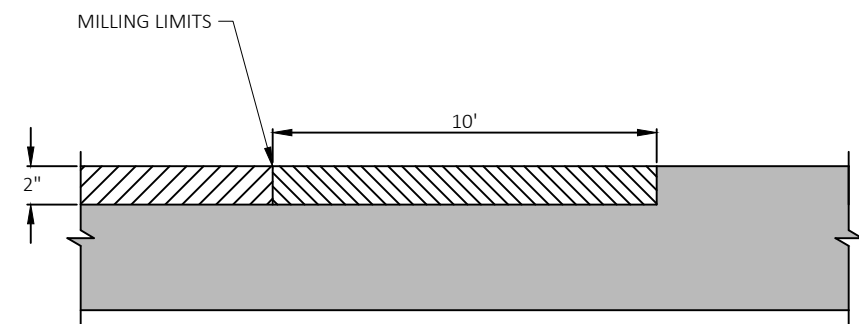


- EXISTING PAVEMENT TO REMAIN
- REMOVING ASPHALTIC SURFACE BUTT JOINT
- REMOVING ASPHALTIC SURFACE MILLING

BUTT JOINT DETAIL
NOT TO SCALE
USE WHERE MILLING ABUTS PAVEMENT TO BE LEFT IN PLACE

STH 80 PROJECT ENDS
STH 54 LIMITS
LONESOME RD
PINE LN
RIVER LN
PINE DR
TOWN HALL RD
LAKE RD
MEADOWLARK RD
UBINGER RD

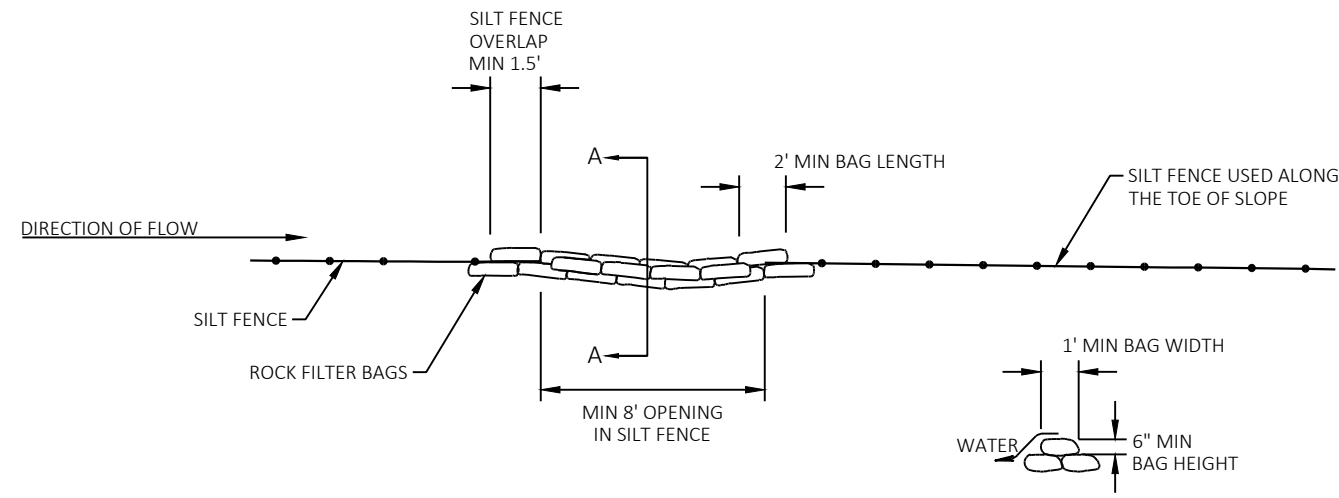


ROCK BAGS USED FOR SILT FENCE RELIEF


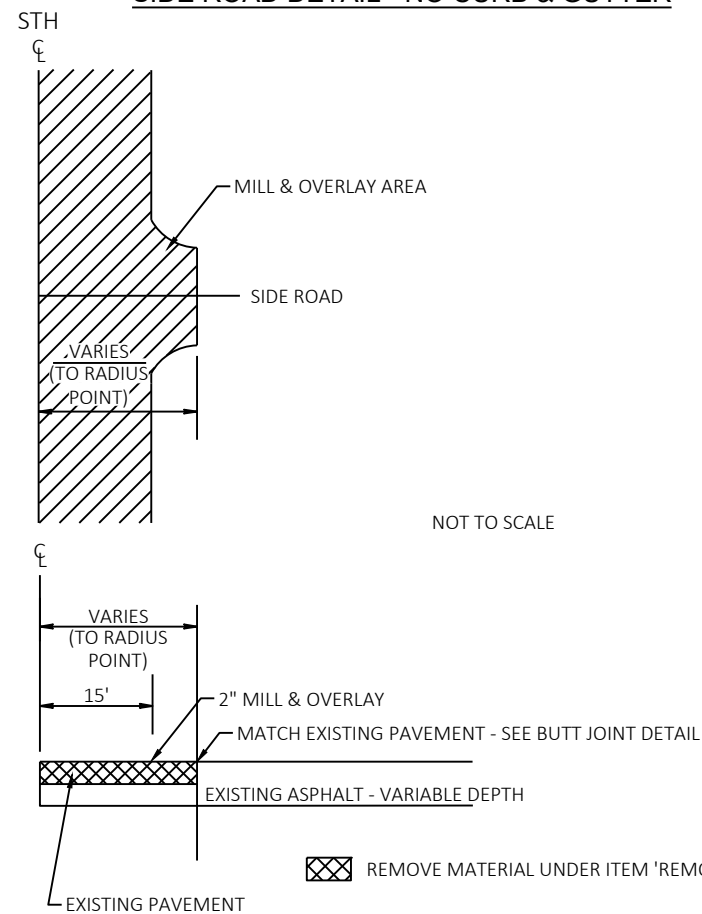
SIDE ROAD DETAIL - NO CURB & GUTTER

NOTE: ANY SAWCUT USED WILL BE CONSIDERED INCIDENTAL TO THE ITEM "REMOVING ASPHALTIC SURFACE MILLING".

SIDE ROAD DETAIL - CURB & GUTTER TO REMAIN


NOT TO SCALE

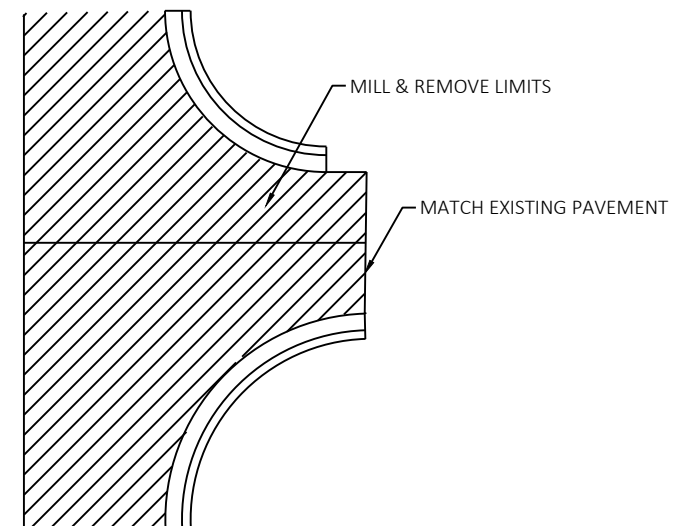

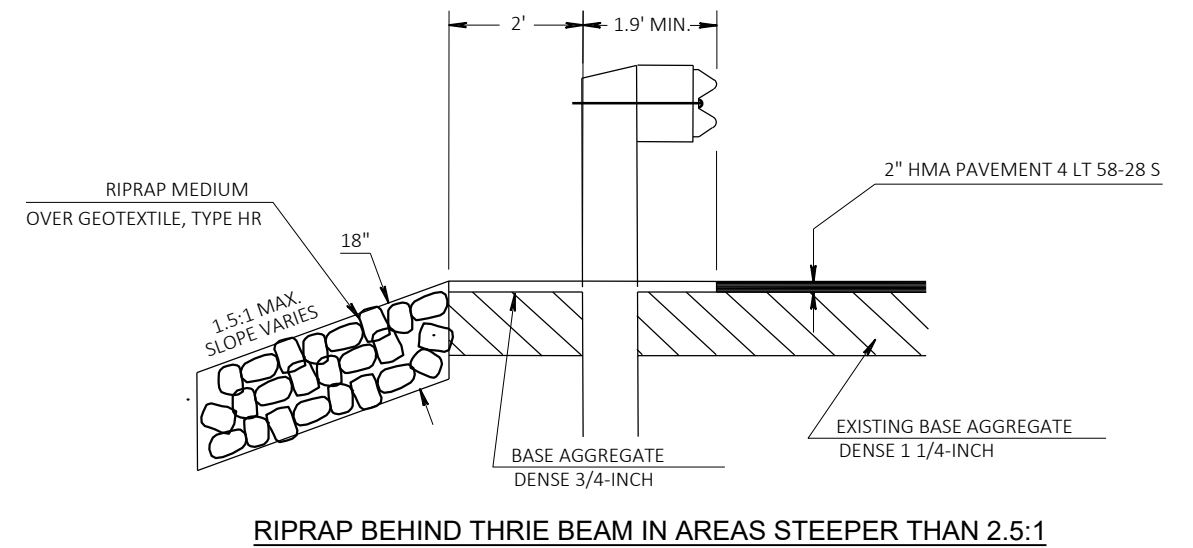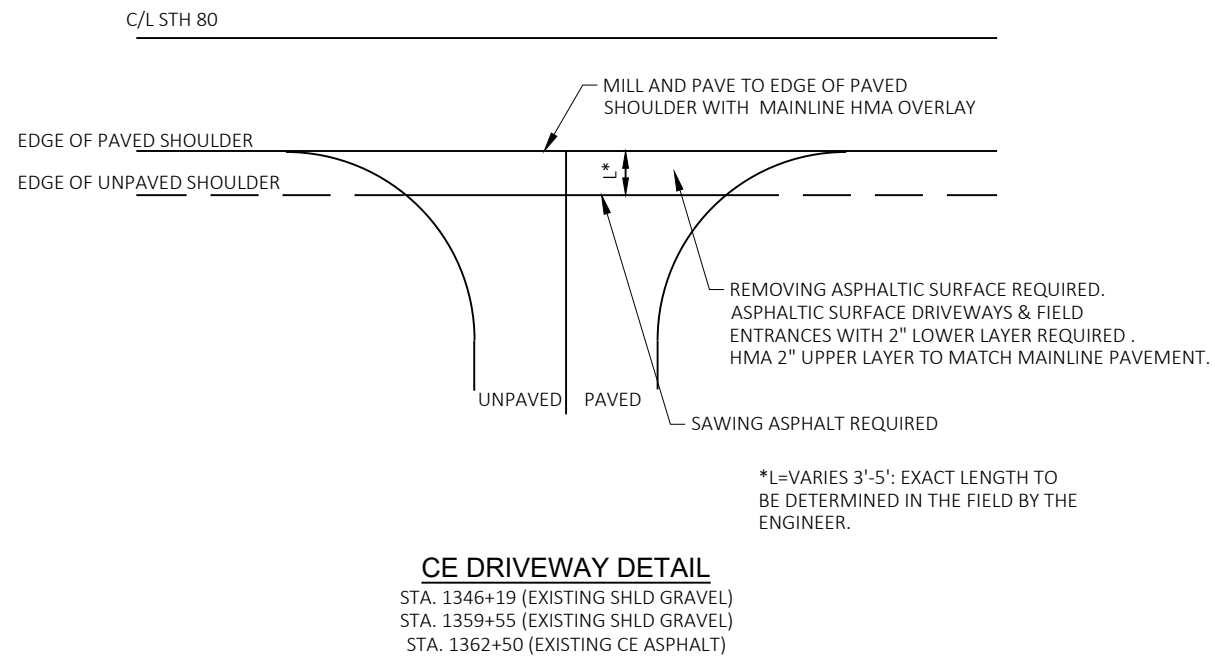


PERCENT WITHIN LIMITS (PWL) MIXTURE USE TABLE

LOCATION	STATION	MIXTURE USE:	UNDERLYING SURFACE	BID ITEM	TONS	THICKNESS	QMP MANAGEMENT PROGRAM TO BE USED FOR:	
							MIXTURE ACCEPTANCE	DENSITY ACCEPTANCE
12 FOOT DRIVING LANE	1096+00 - 1246+37, 1246+61 - 1355+32, 1355+74 - 1372+99, 1373+42 - 1564+93, 10+12'54E' - 12+17'54E', 11+07'54W - 12+13'54W	SINGLE LAYER	MILLED EXISTING SURFACE	4 LT 58-28 S	13815	2"	PWL INCENTIVE AIR VOIDS HMA PAVEMENT 460.2010	INCENTIVE DENSITY PWL HMA PAVEMENT 460.2005
3 FOOT SHOULDER & TURNING LANES	1096+00 - 1246+37, 1246+61 - 1355+32, 1355+74 - 1372+99, 1373+42 - 1564+93, 10+12'54E' - 12+17'54E', 11+07'54W - 12+13'54W	SINGLE LAYER	MILLED EXISTING SURFACE	4 LT 58-28 S	3892	2"	PWL INCENTIVE AIR VOIDS HMA PAVEMENT 460.2010	ACCEPTANCE TESTING BY THE DEPARTMENT; NOT ELIGIBLE FOR INCENTIVE

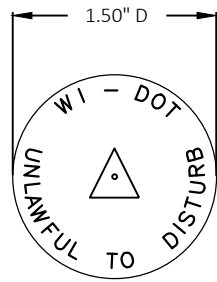


WIS DOT MONUMENT CAP MARKER LOGO (SSDR130)

CONTRACTOR TO ORDER LANDMARK REFERENCE MONUMENTS WITH THE ABOVE STAMPING

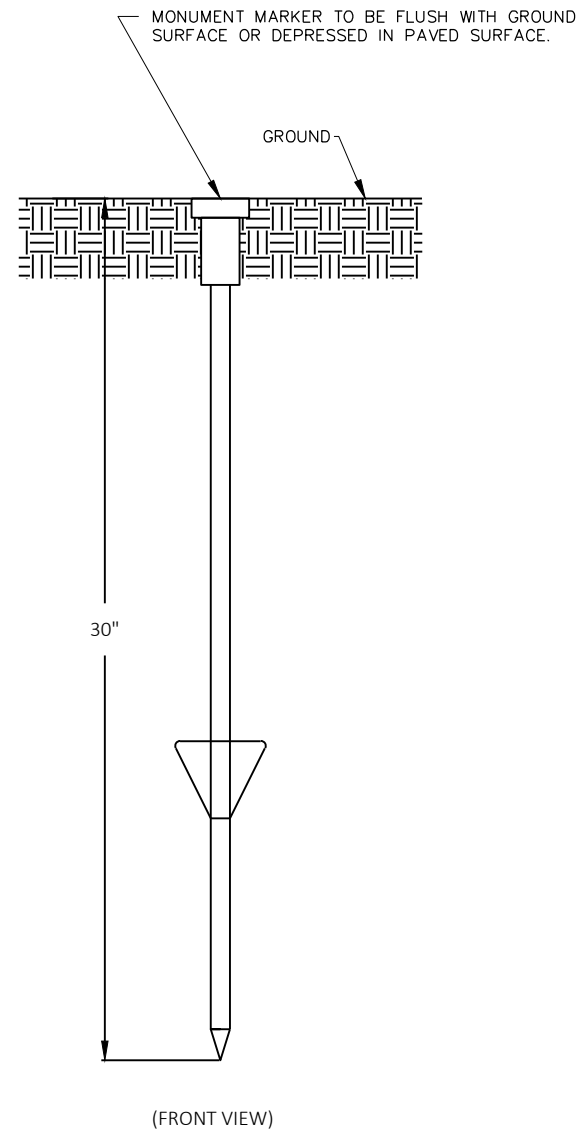


BERNSTEN DRIVABLE MONUMENT SSDR130


LANDMARK REFERENCE MONUMENT (TIES ONLY)

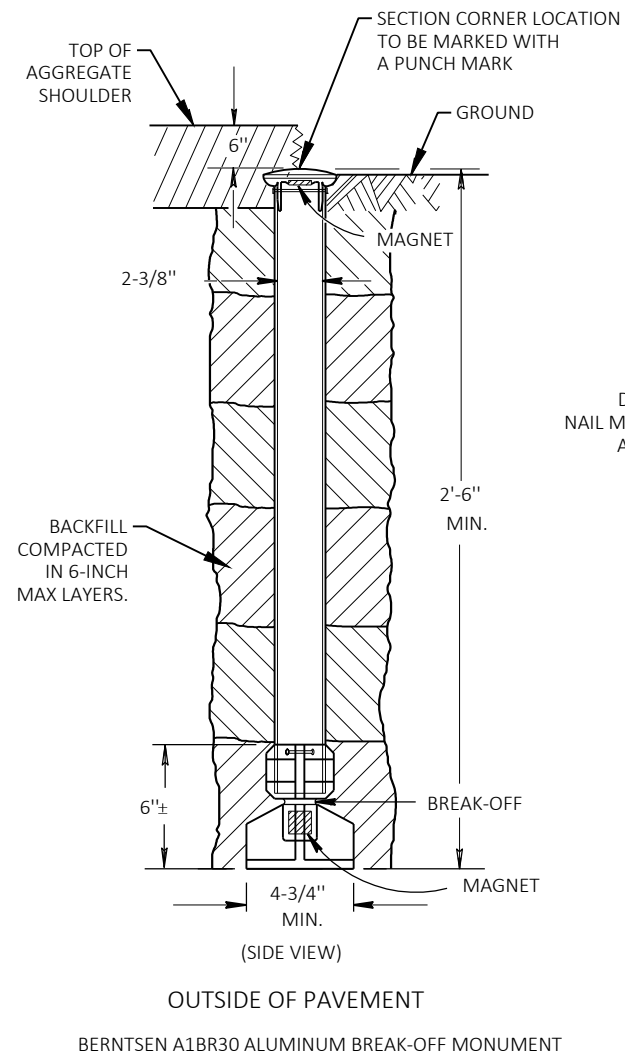

BERNTSEN A1BR30 ALUMINUM BREAK-OFF MONUMENT

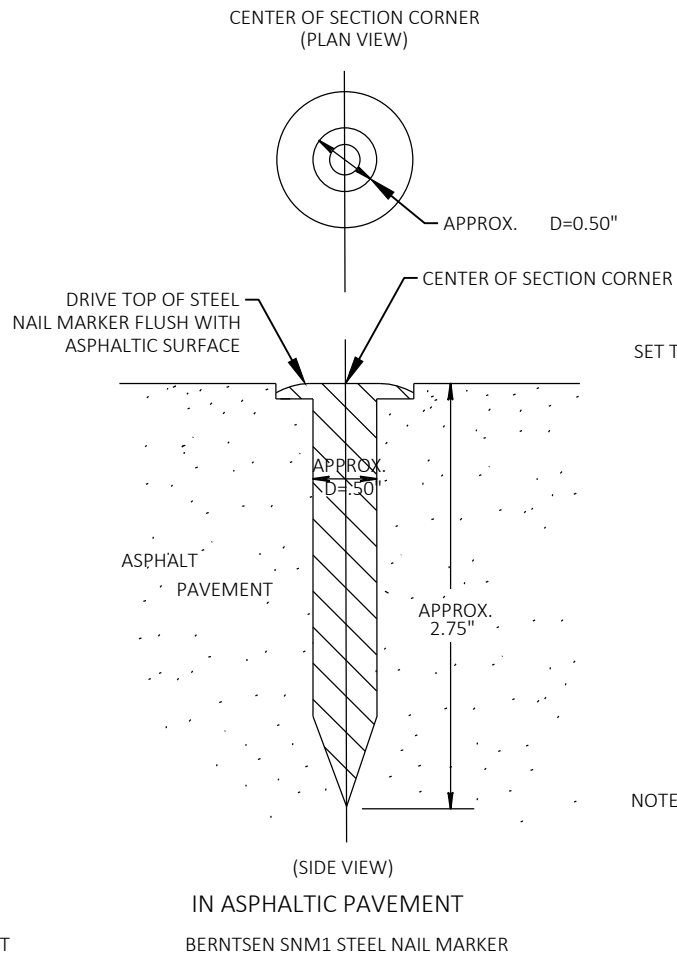

BERNTSEN SNM1 STEEL NAIL MARKER

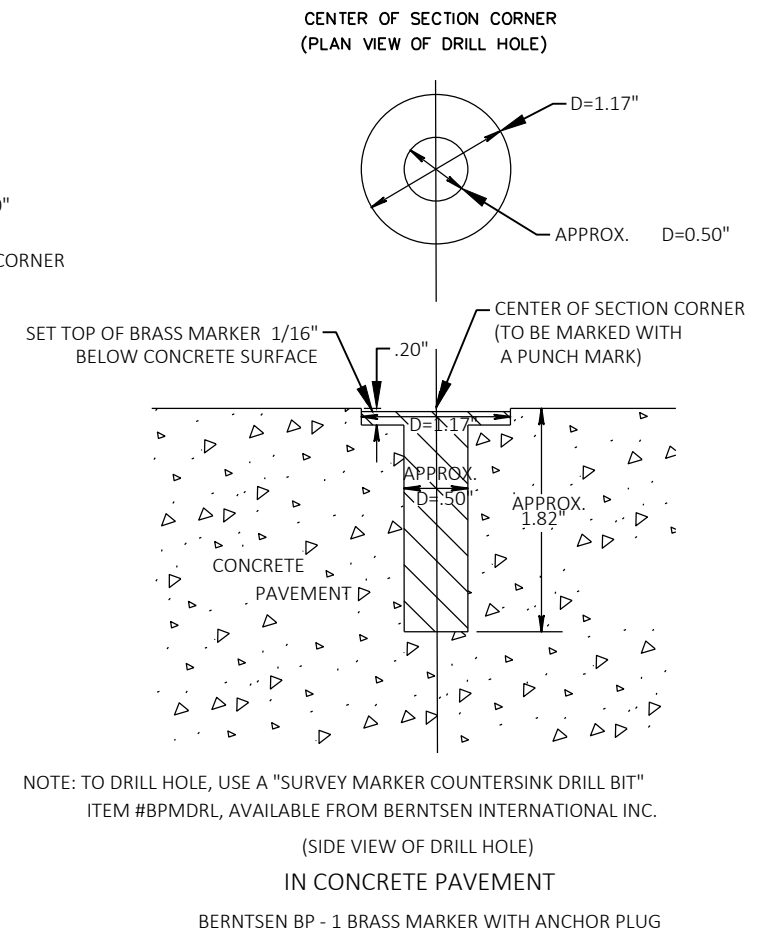

BERNTSEN BP - 1 BRASS MARKER WITH ANCHOR PLUG

SECTION CORNER MONUMENTS


GENERAL NOTES



DETAILS OF CONSTRUCTION, MATERIALS AND WORKMANSHIP NOT SHOWN ON THIS DRAWING SHALL CONFORM TO THE PERTINENT REQUIREMENTS OF THE STANDARD SPECIFICATIONS AND THE APPLICABLE SPECIAL PROVISIONS.


LOCATE LANDMARK REFERENCE MONUMENTS OUTSIDE THE CONSTRUCTION LIMITS AND WITHIN WISDOT RIGHT OF WAY. LOCATION TO BE APPROVED BY THE ENGINEER.

CONTRACTOR WILL SUPPLY ALL REQUIRED SURVEY MONUMENTS.


SECTION CORNER MONUMENT AND LANDMARK REFERENCE MONUMENT DETAIL

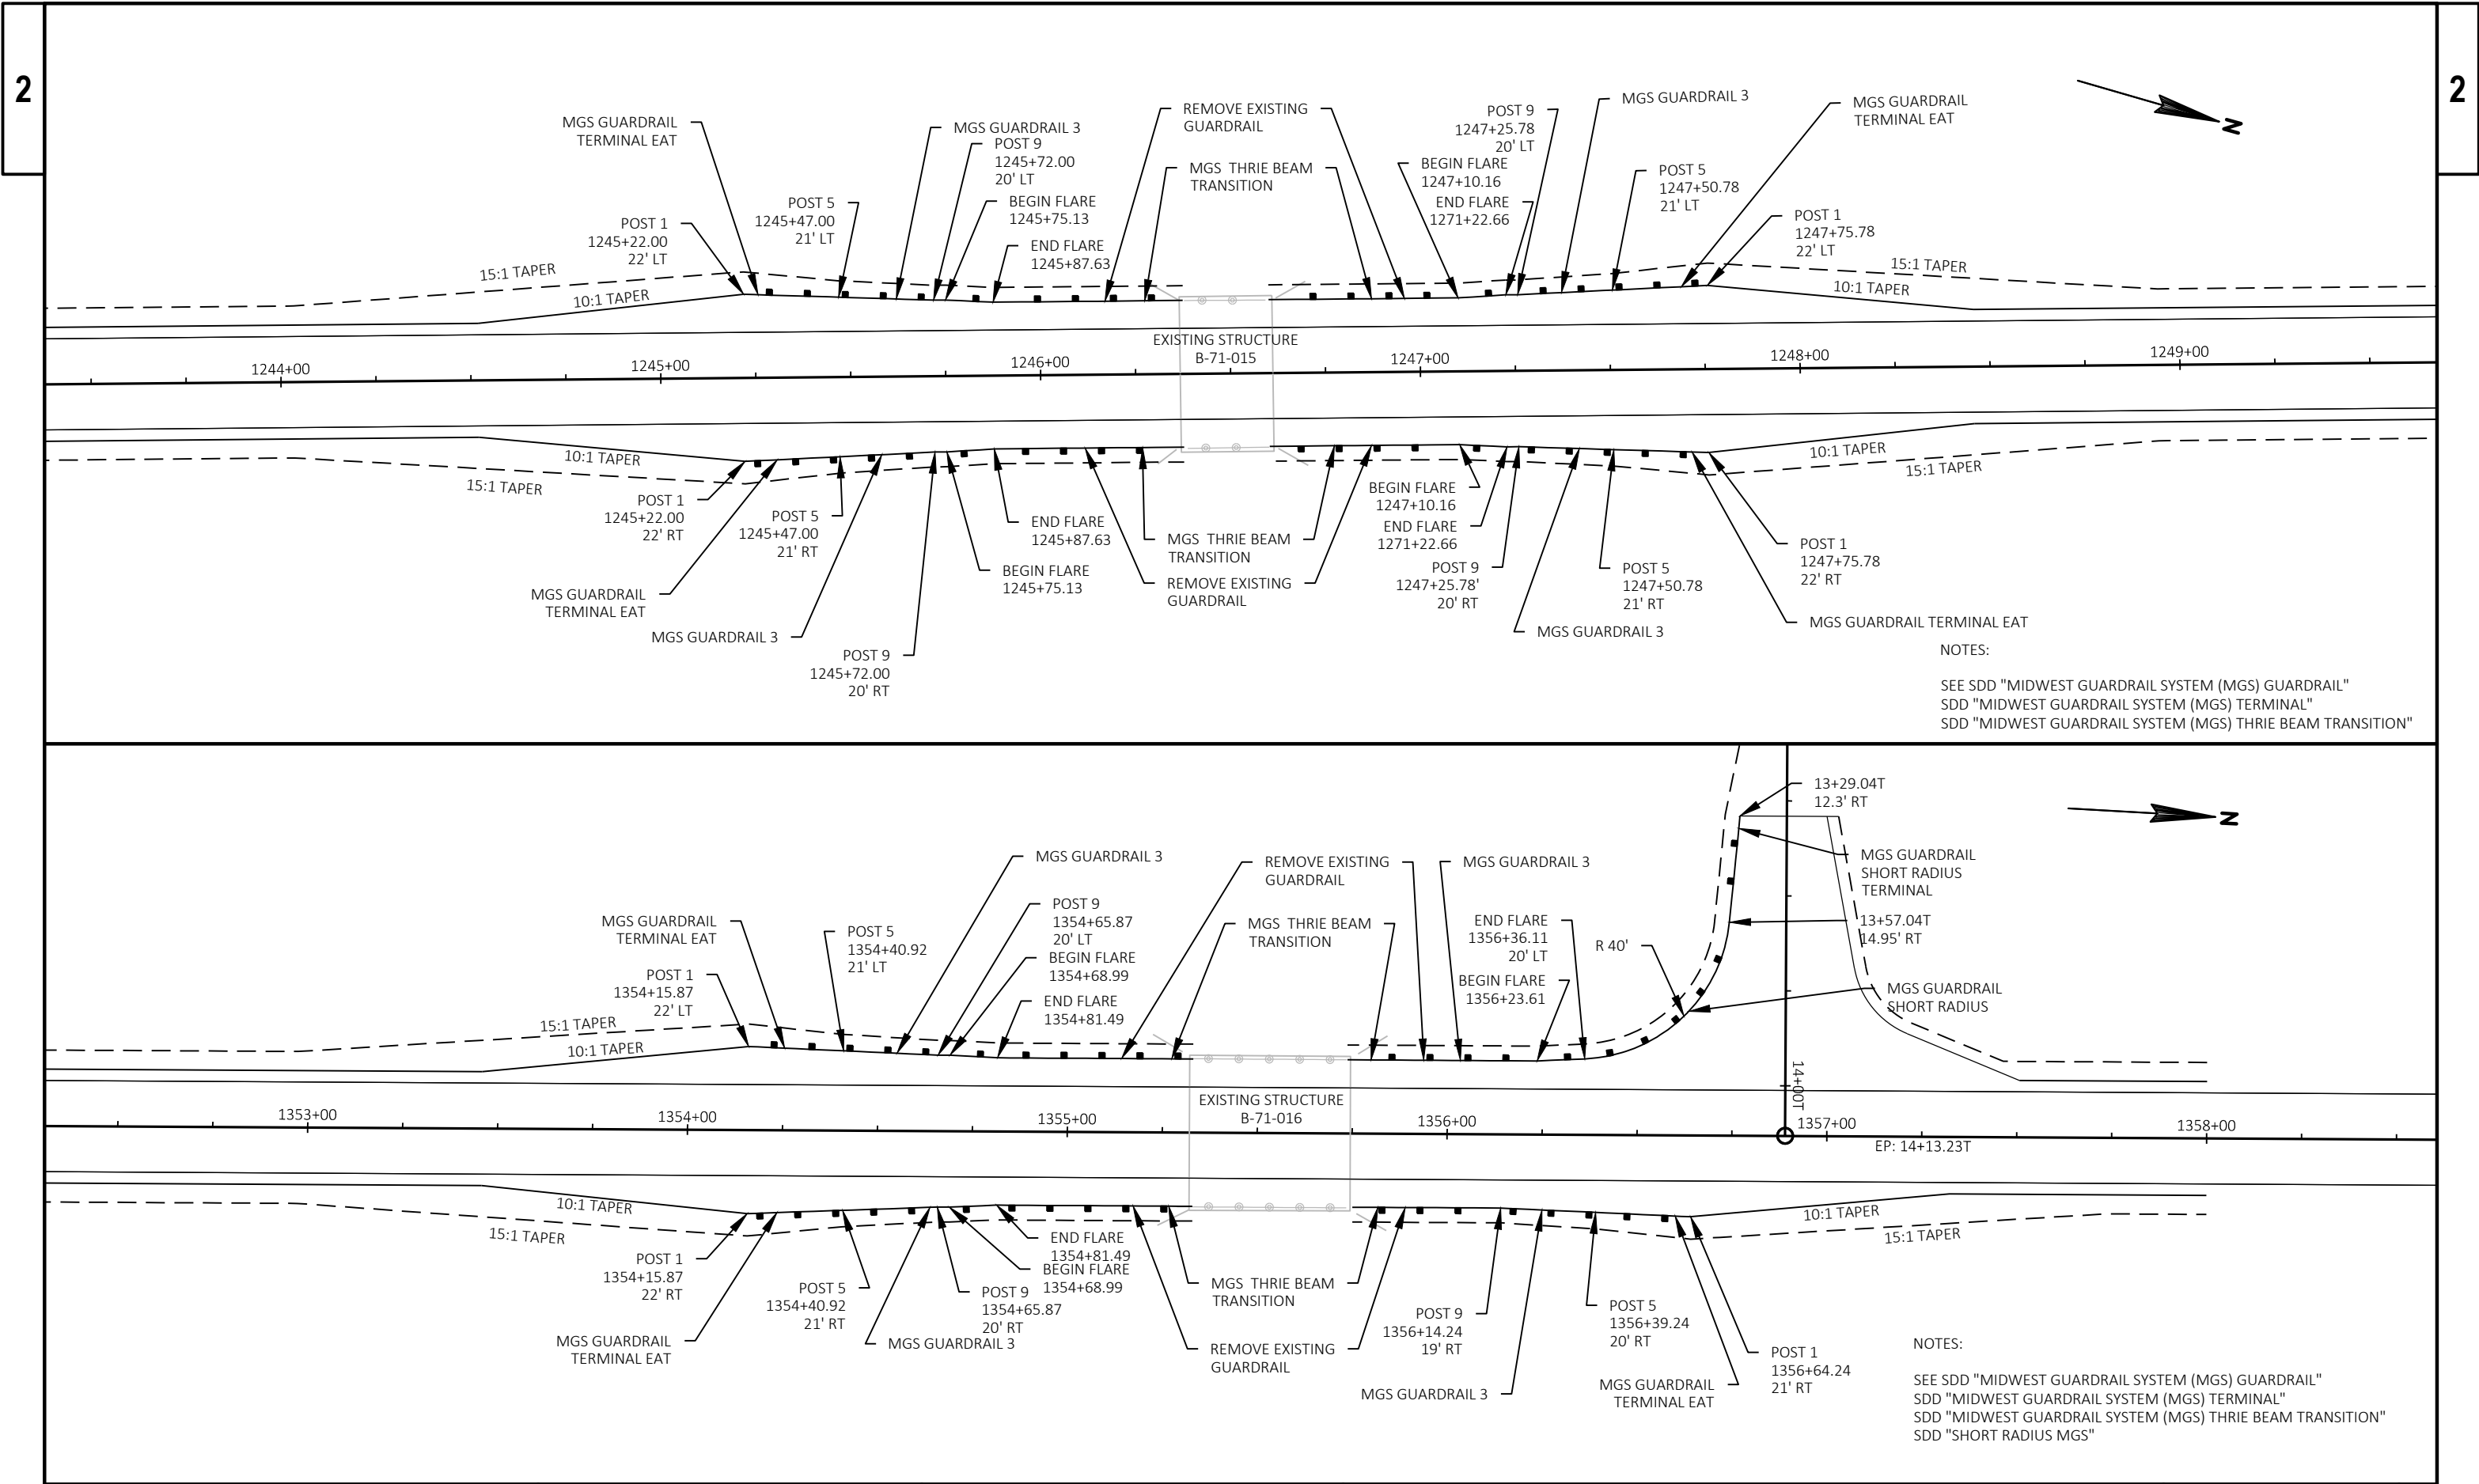

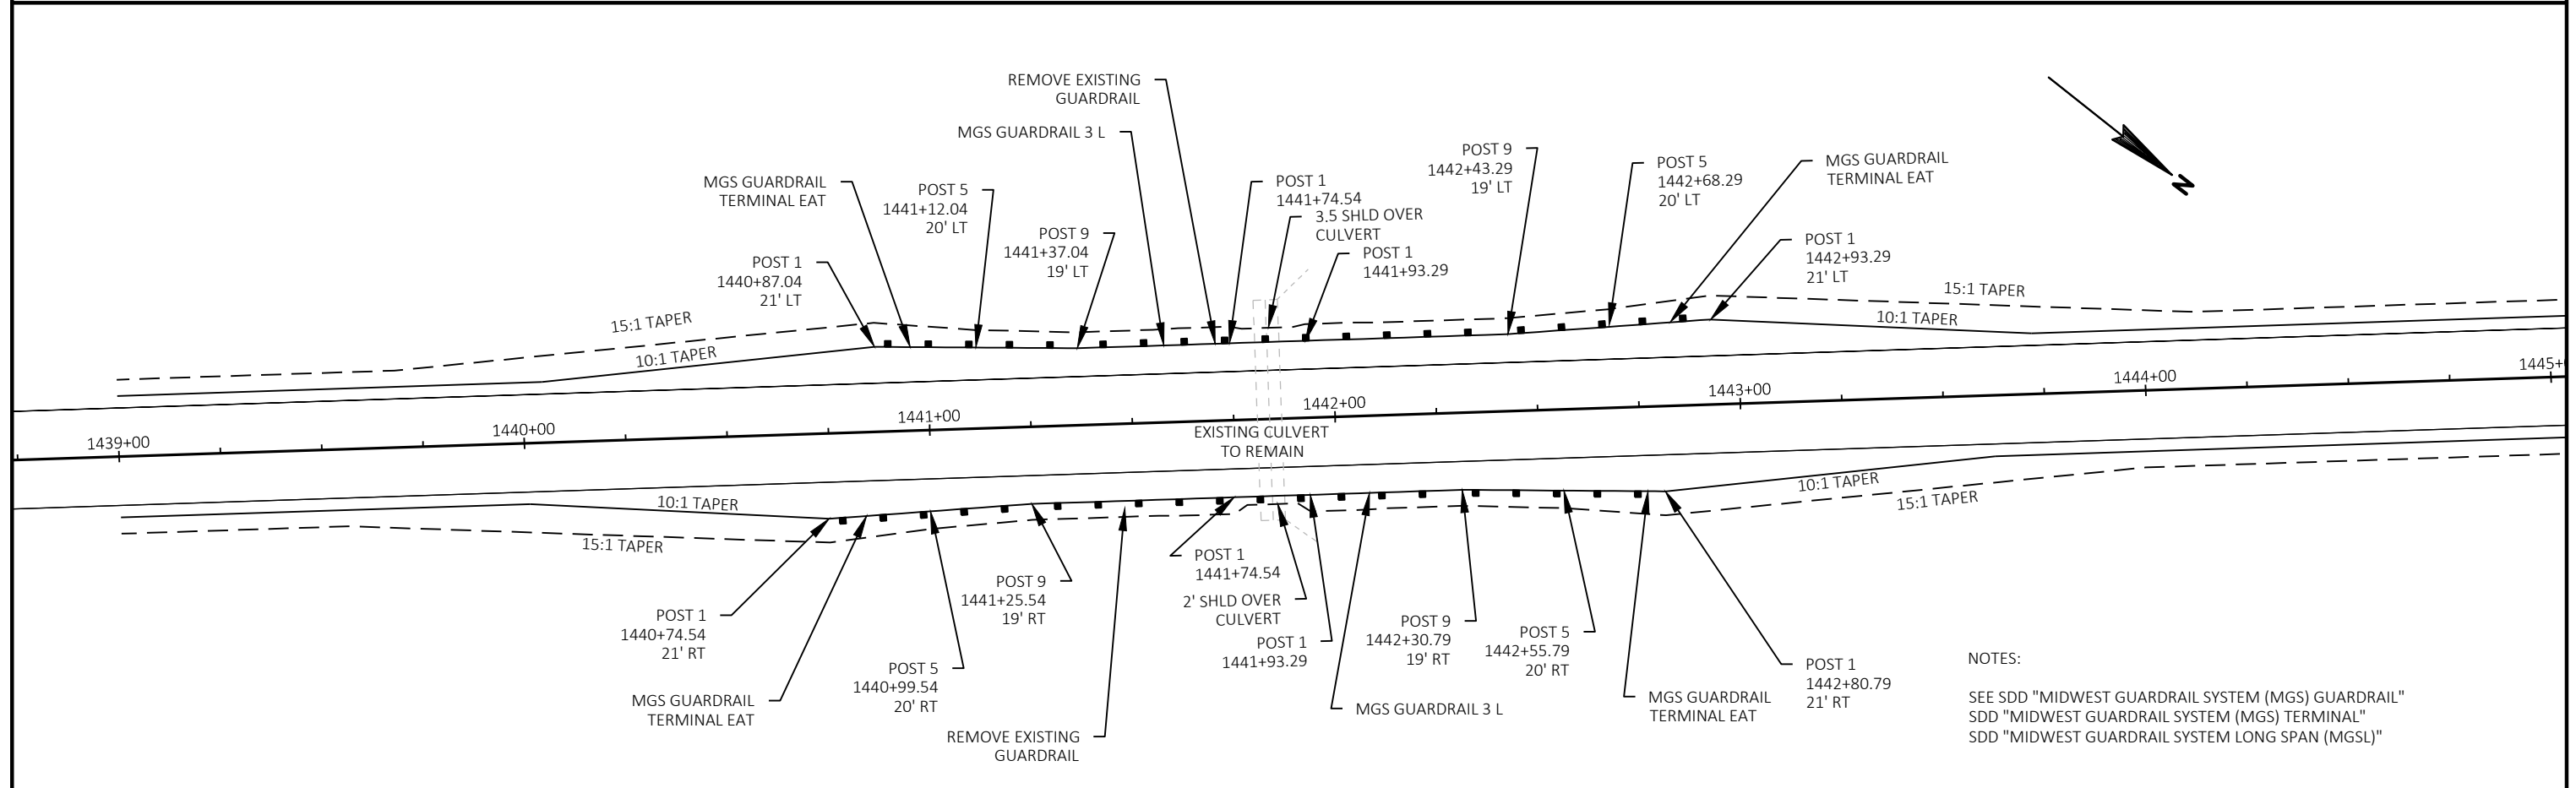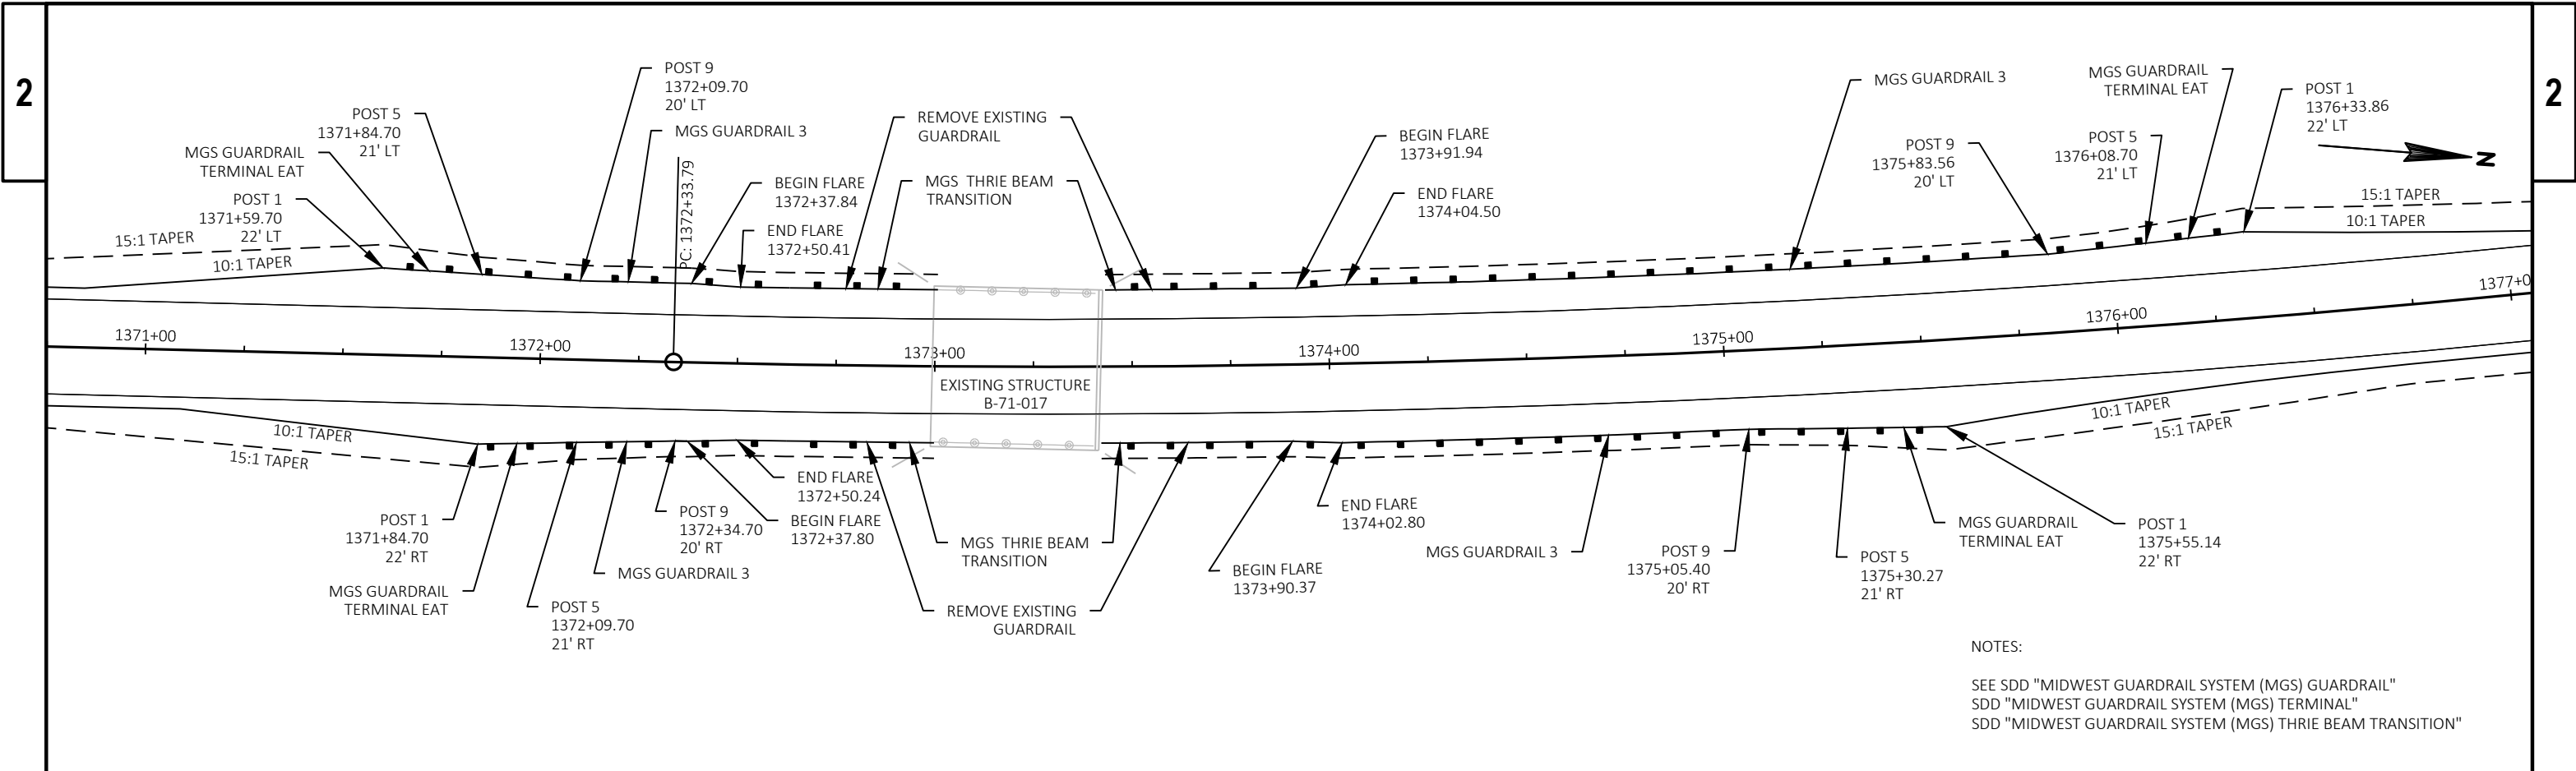

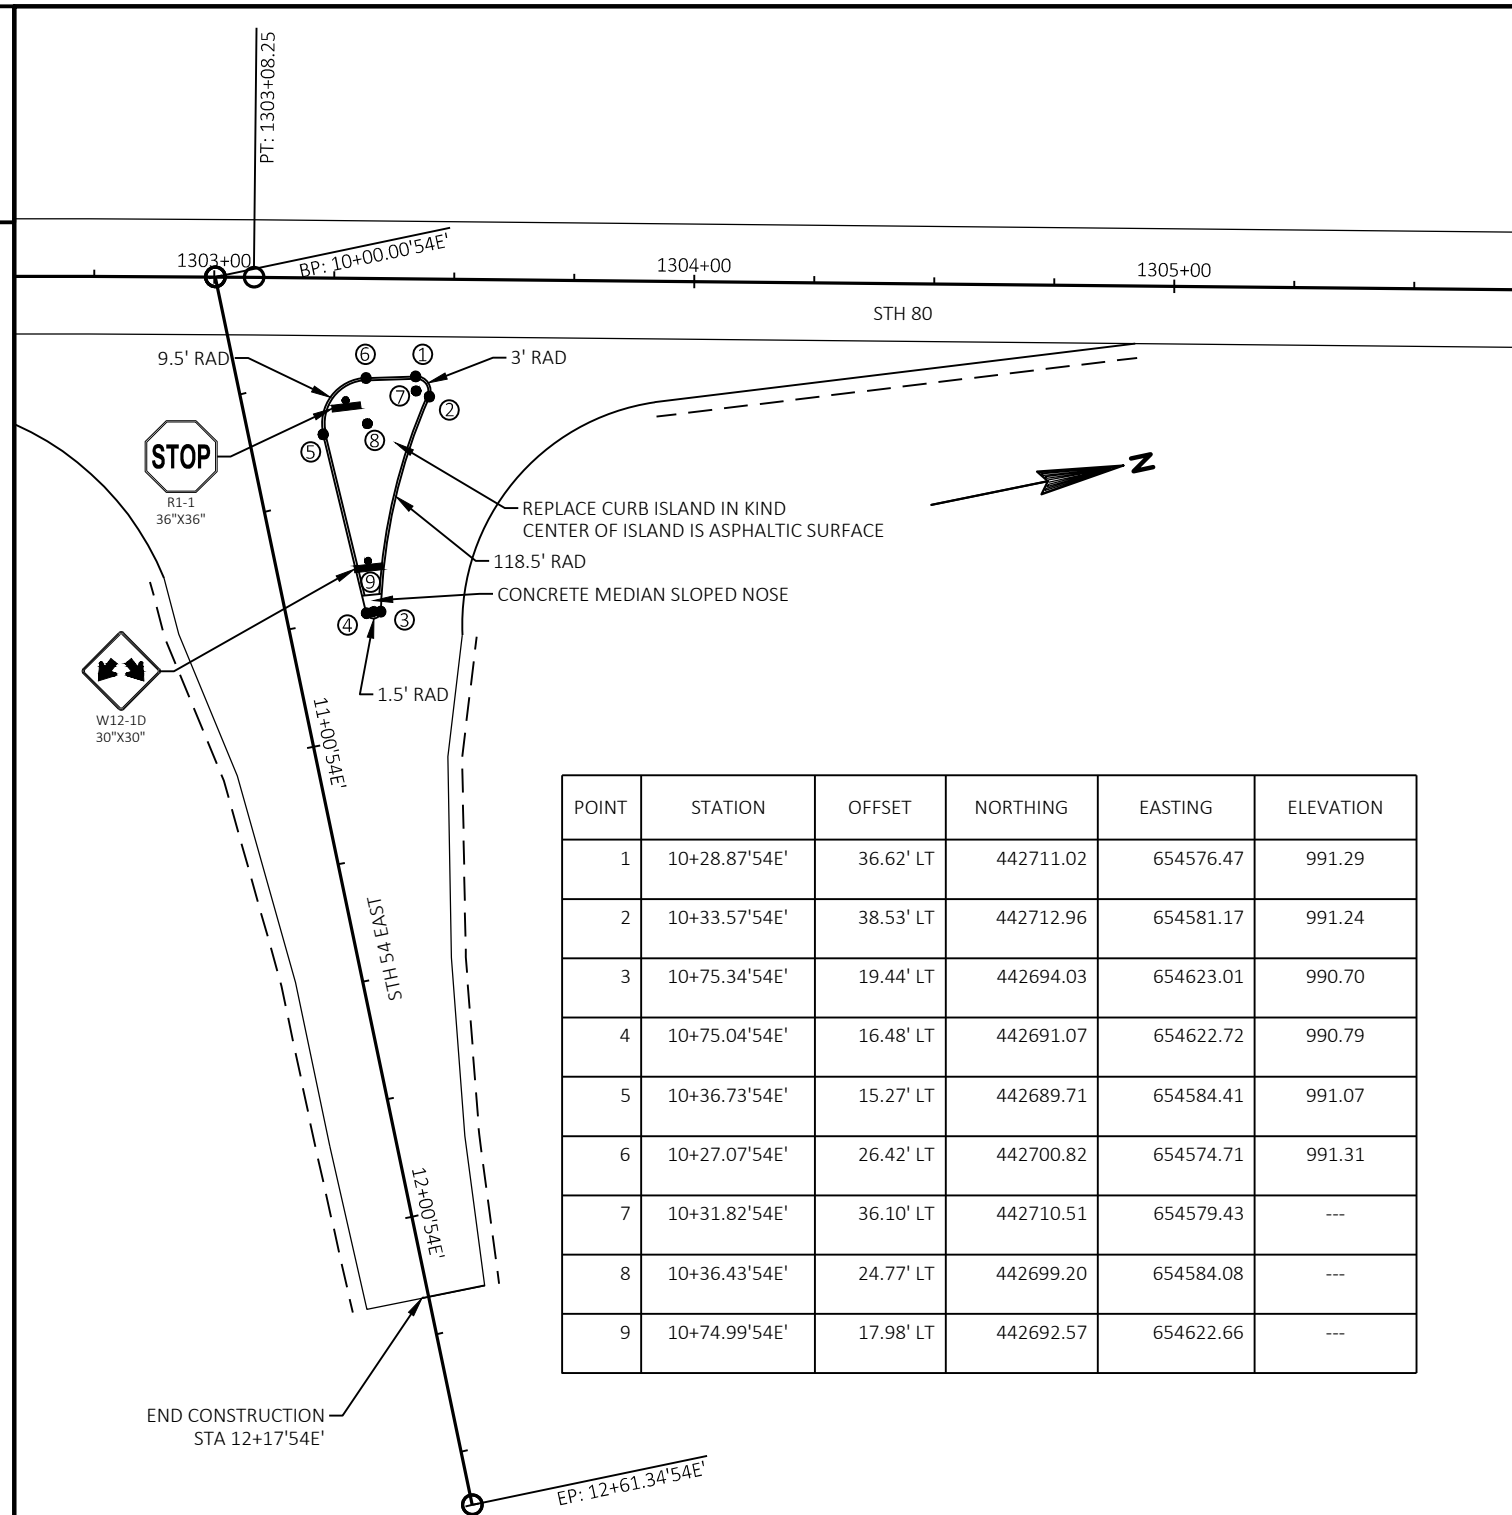


POINT	STATION	OFFSET	NORTHING	EASTING	ELEVATION
1	10+28.87'54E'	36.62' LT	442711.02	654576.47	991.29
2	10+33.57'54E'	38.53' LT	442712.96	654581.17	991.24
3	10+75.34'54E'	19.44' LT	442694.03	654623.01	990.70
4	10+75.04'54E'	16.48' LT	442691.07	654622.72	990.79
5	10+36.73'54E'	15.27' LT	442689.71	654584.41	991.07
6	10+27.07'54E'	26.42' LT	442700.82	654574.71	991.31
7	10+31.82'54E'	36.10' LT	442710.51	654579.43	---
8	10+36.43'54E'	24.77' LT	442699.20	654584.08	---
9	10+74.99'54E'	17.98' LT	442692.57	654622.66	---

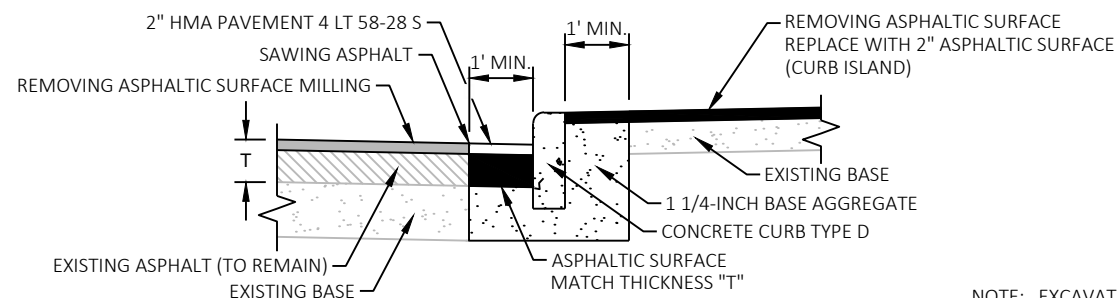


NOTE: EXCAVATION IS INCIDENTAL TO CURB REPLACEMENT

CONCRETE CURB AT ISLANDS DETAIL

POINT	STATION	OFFSET	NORTHING	EASTING	ELEVATION
1	12+04.87'54W'	33.49' RT	447046.85	654868.76	995.82
2	11+99.38'54W'	36.69' RT	447043.31	654863.48	995.71
3	11+65.88'54W'	16.24' RT	447061.62	654828.76	995.37
4	11+66.98'54W'	12.48' RT	447065.44	654829.63	995.30
5	11+96.12'54W'	15.03' RT	447064.72	654858.88	995.67
6	12+03.84'54W'	22.70' RT	447057.55	654867.06	995.89
7	12+01.38'54W'	33.82' RT	447046.30	654865.30	---
8	11+95.38'54W'	23.50' RT	447056.22	654858.67	---
9	11+66.81'54W'	14.47' RT	447063.44	654829.59	---

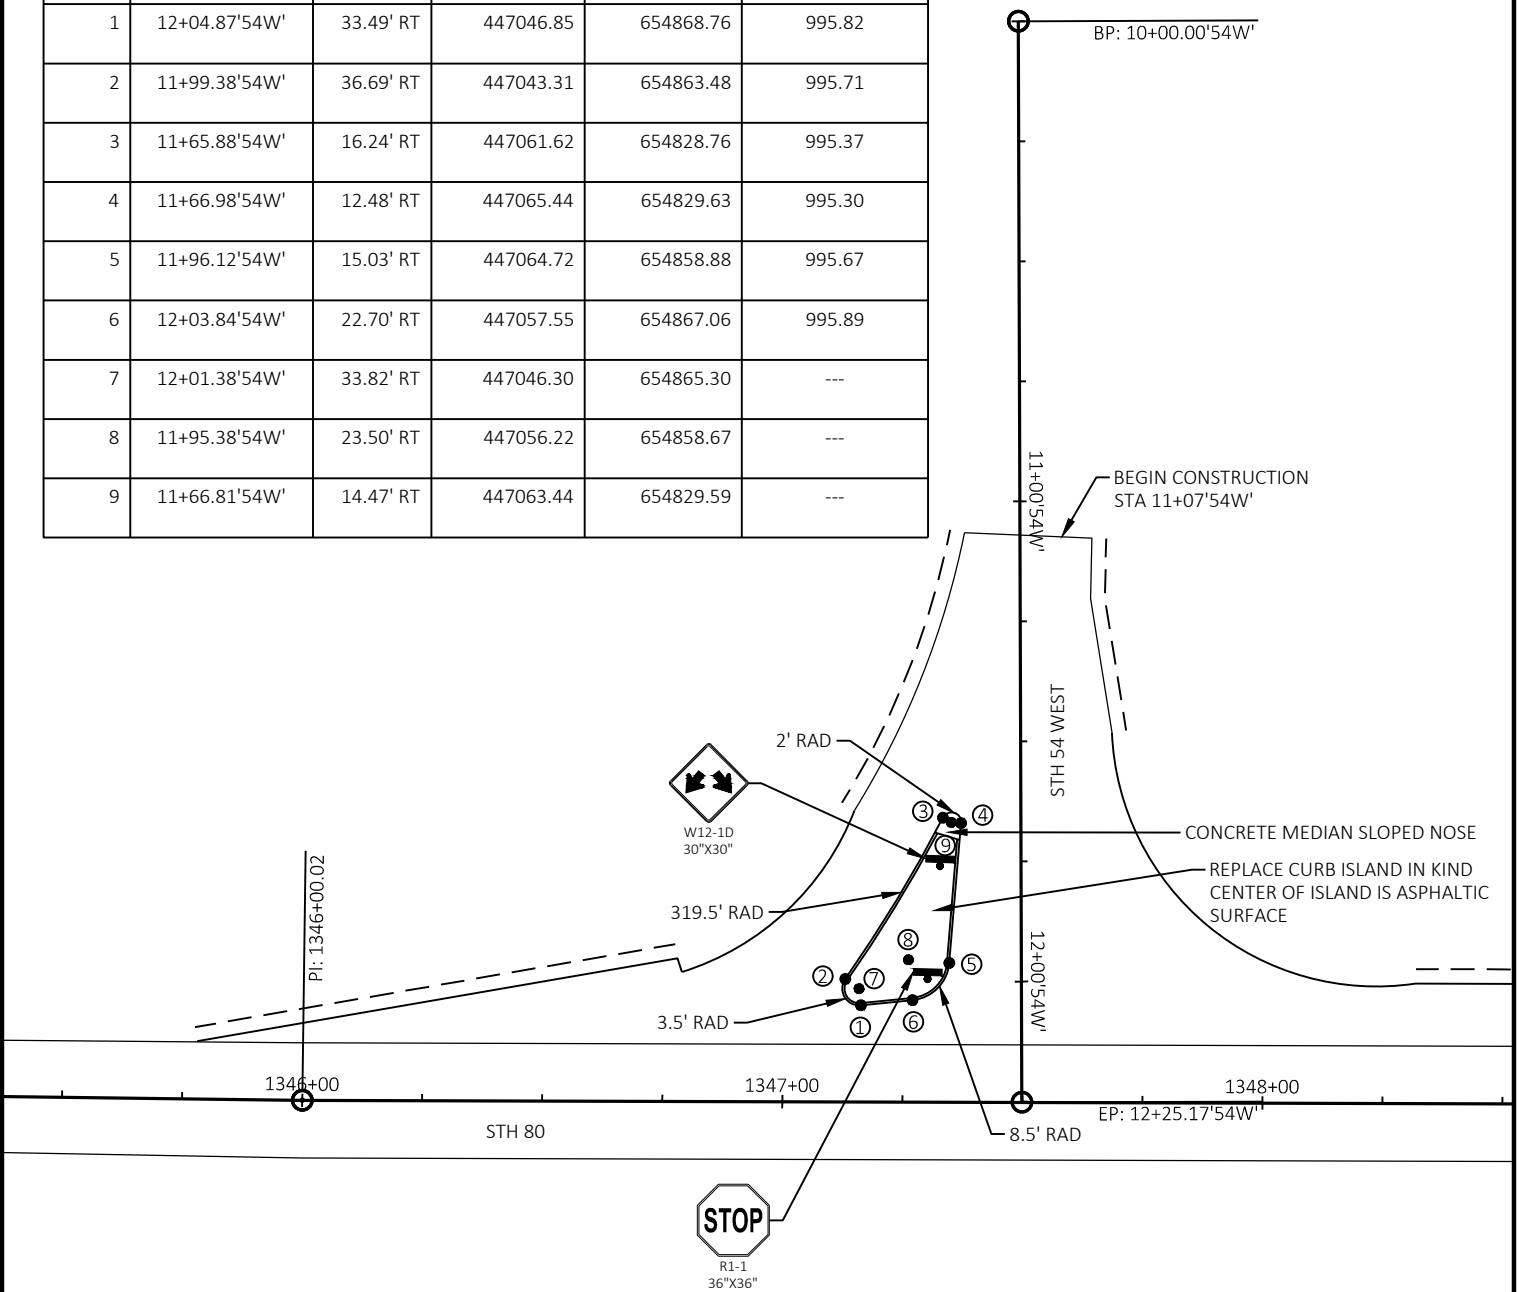


NOTE:
ELEVATIONS ARE TO FLOW LINE ALONG THE CURB.

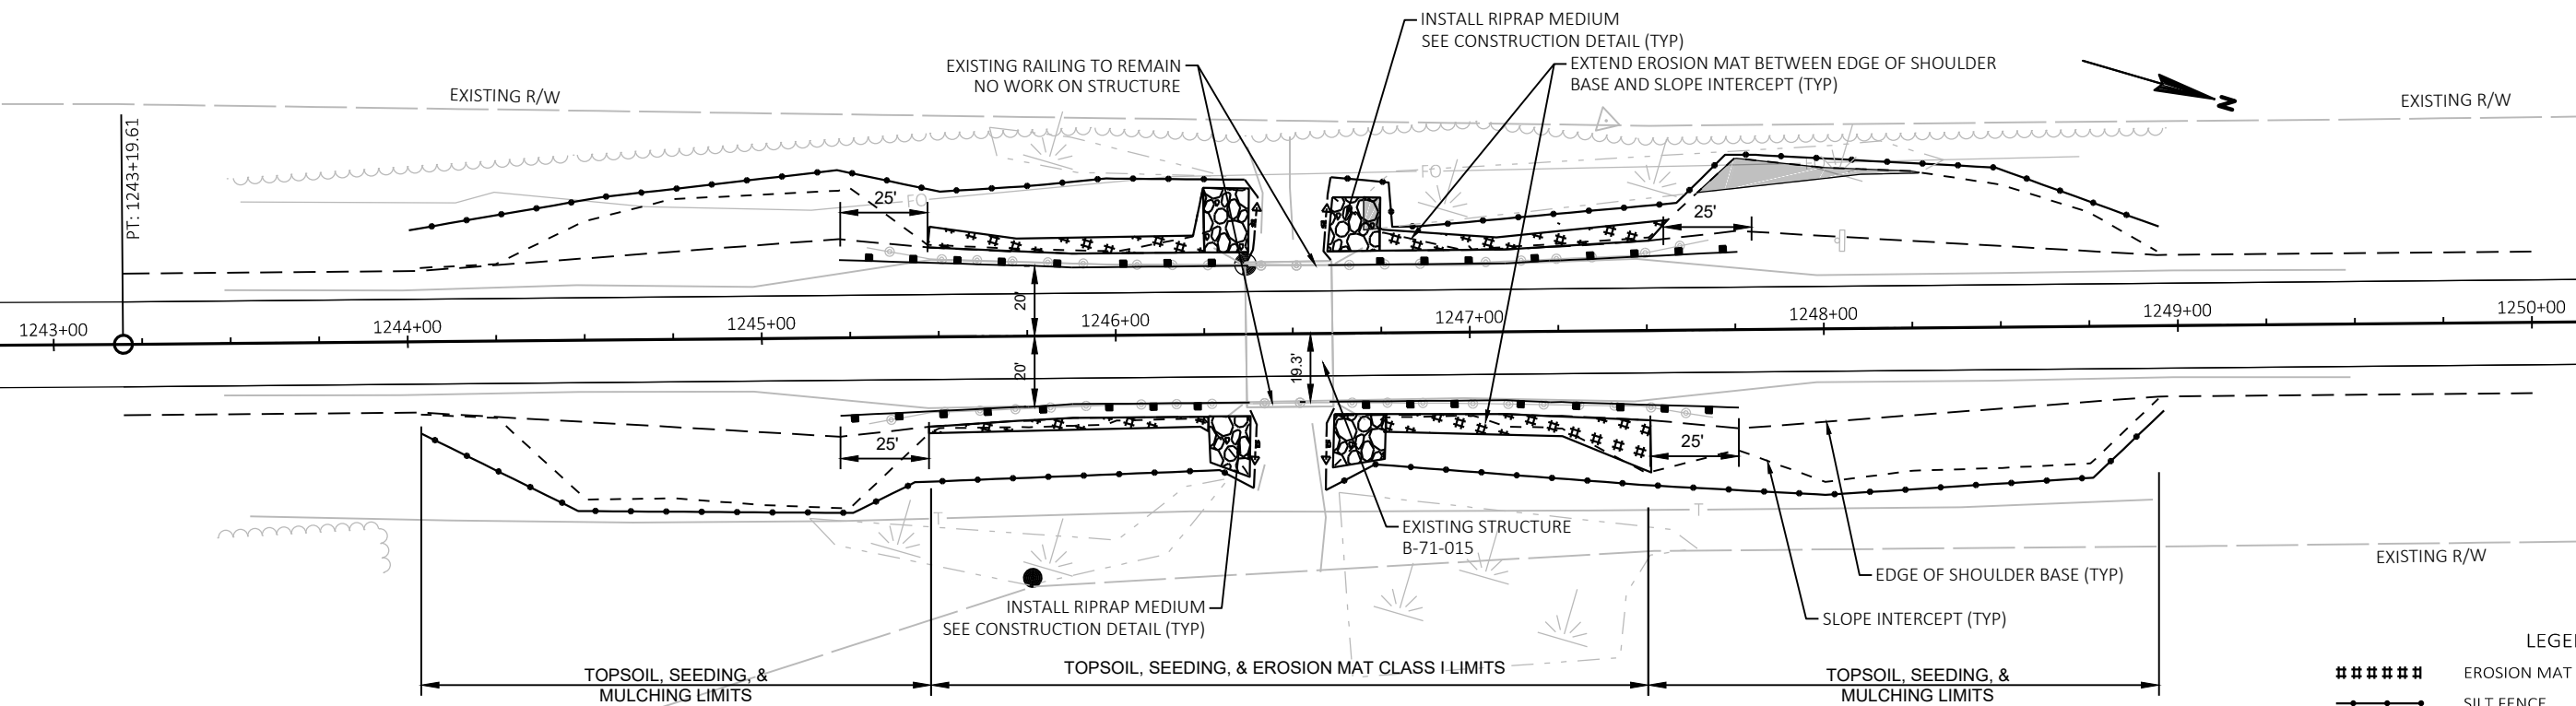

TYPICAL EROSION CONTROL AT GUARDRAIL LOCATIONS

- LEGEND
- ##### EROSION MAT CLASS I
 - SILT FENCE
 - ▲— TURBIDITY BARRIER
 - - - SLOPE INTERCEPT
 - WETLAND IMPACTS

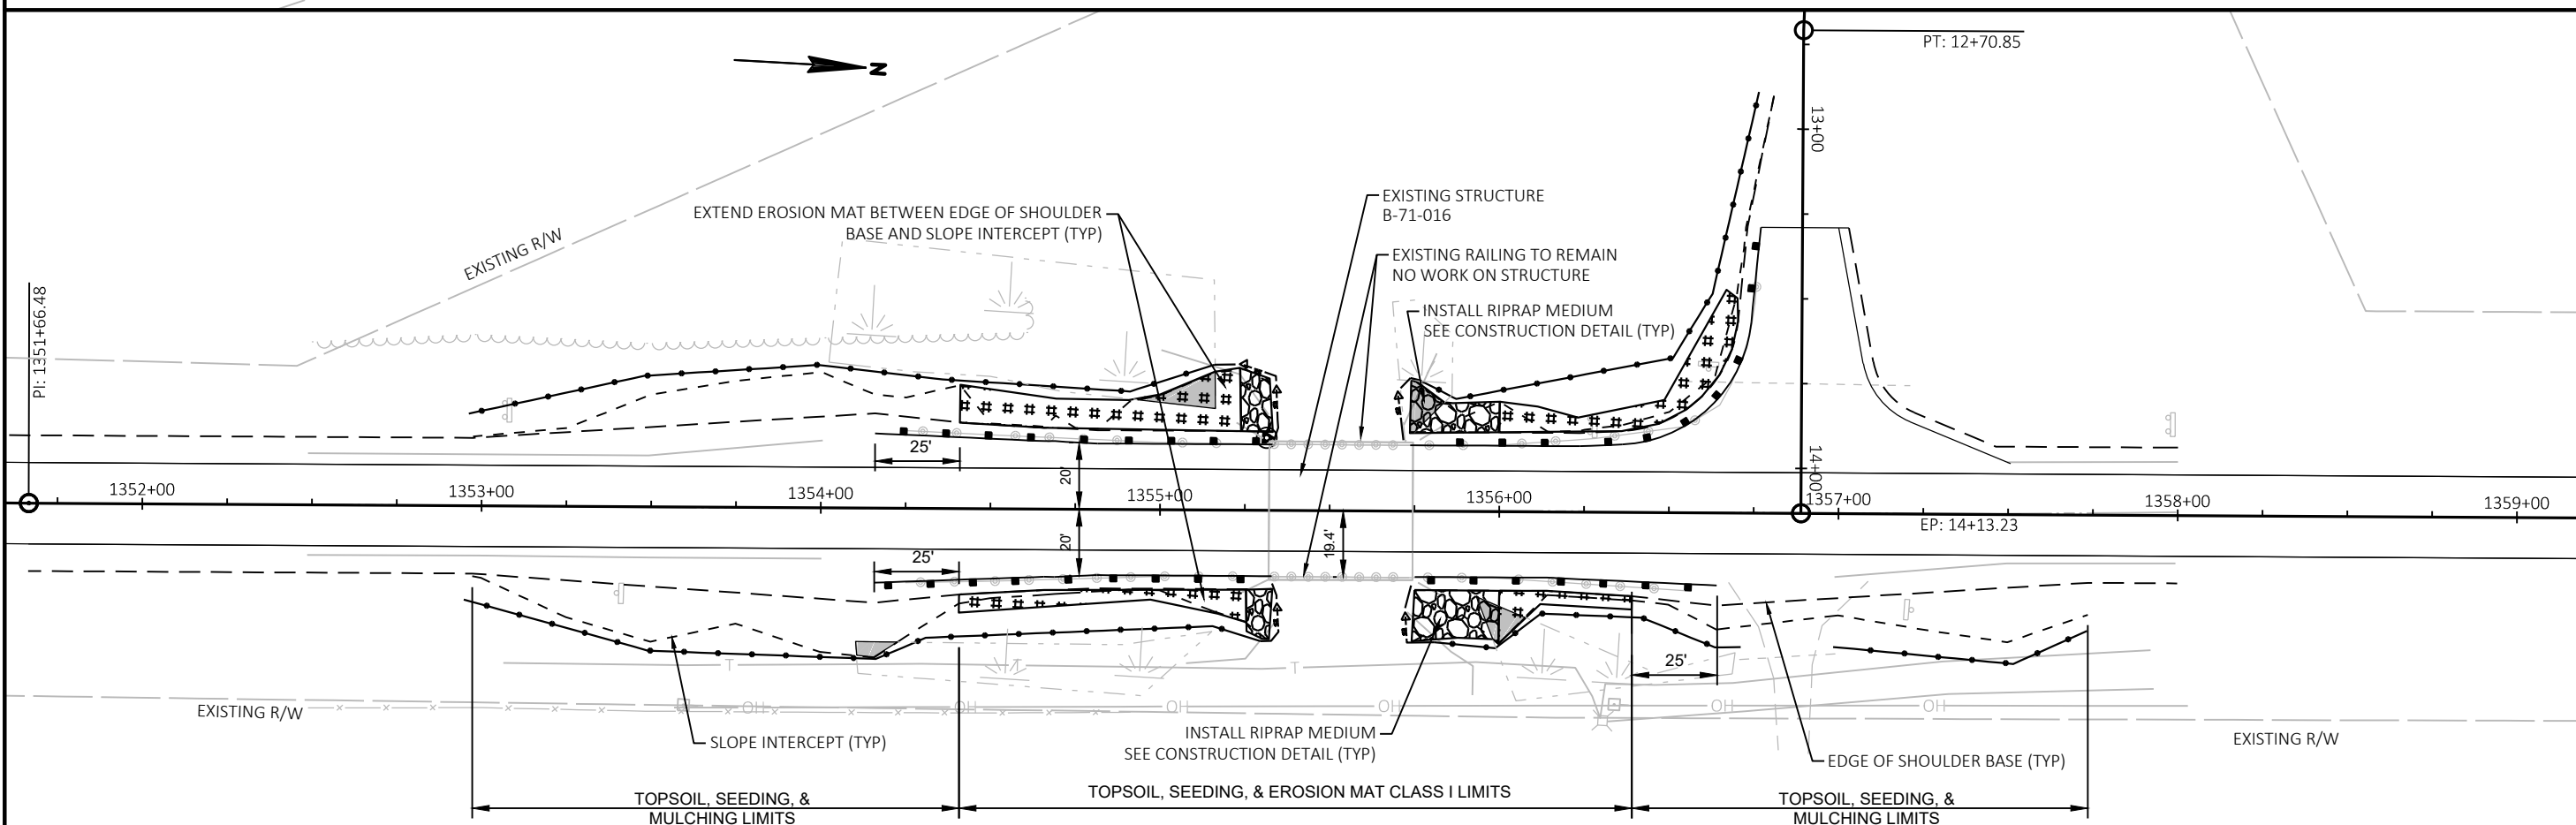

PROJECT NO: 1620-03-75

HWY: STH 80


COUNTY: WOOD

EROSION CONTROL


SHEET

16

E

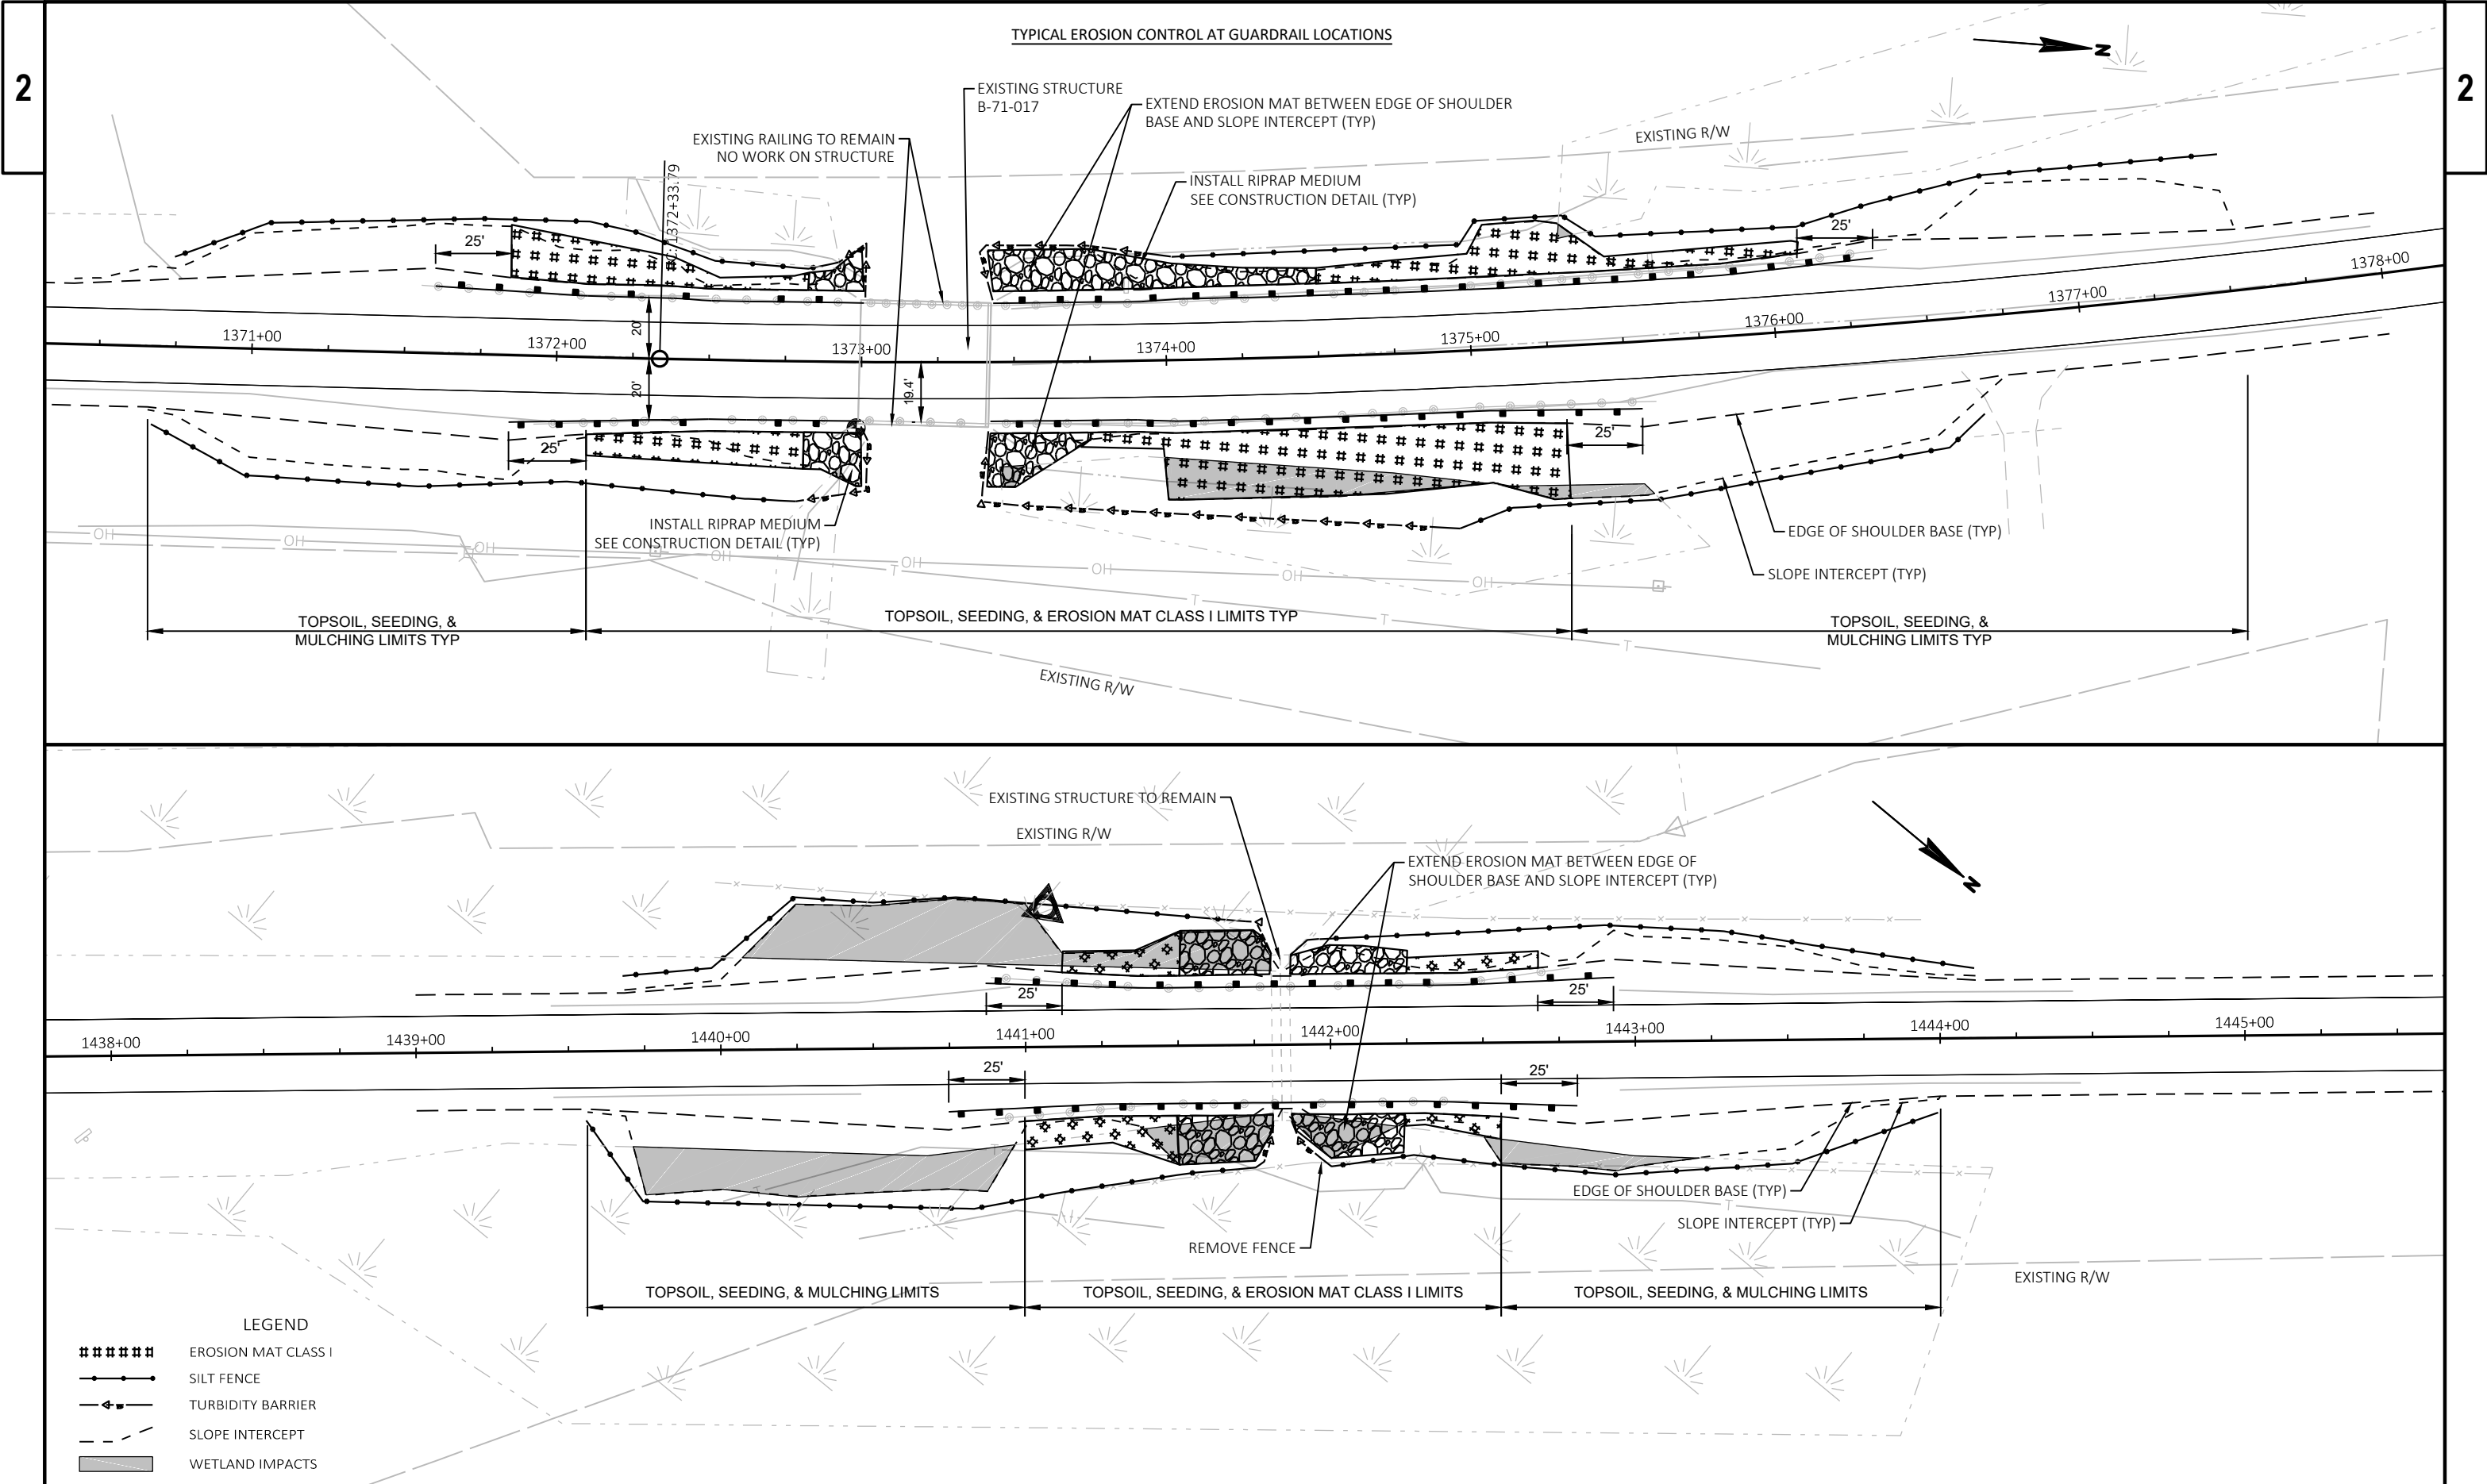

TRAFFIC CONTROL

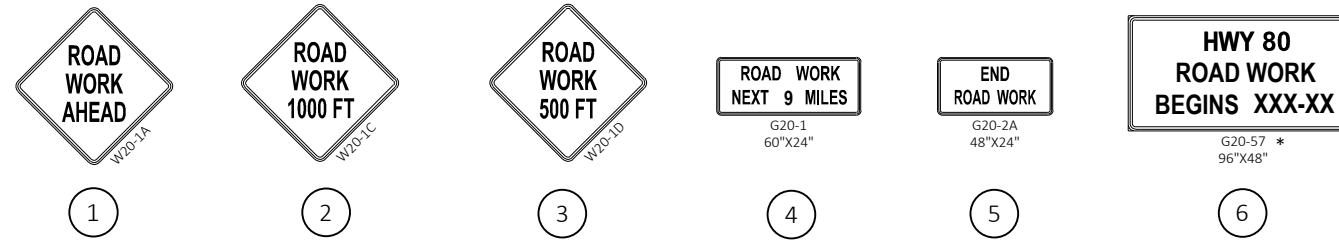


NOTE:

THE EXACT NUMBER, LOCATION, AND SPACING OF DEVICES SHALL BE ADJUSTED TO FIT FIELD CONDITIONS AS DIRECTED BY THE ENGINEER. FURTHER INFORMATION AVAILABLE IN SDD "TRAFFIC CONTROL, ADVANCE WARNING SIGNS 45 MPH OR GREATER TWO-WAY UNDIVIDED ROAD OPEN TO TRAFFIC."

ALL "W" AND "WO" SIGNS SHALL BE 48" X 48" UNLESS OTHERWISE NOTED.

* THIS SIGN TO BE REMOVED AT START OF CONSTRUCTION.

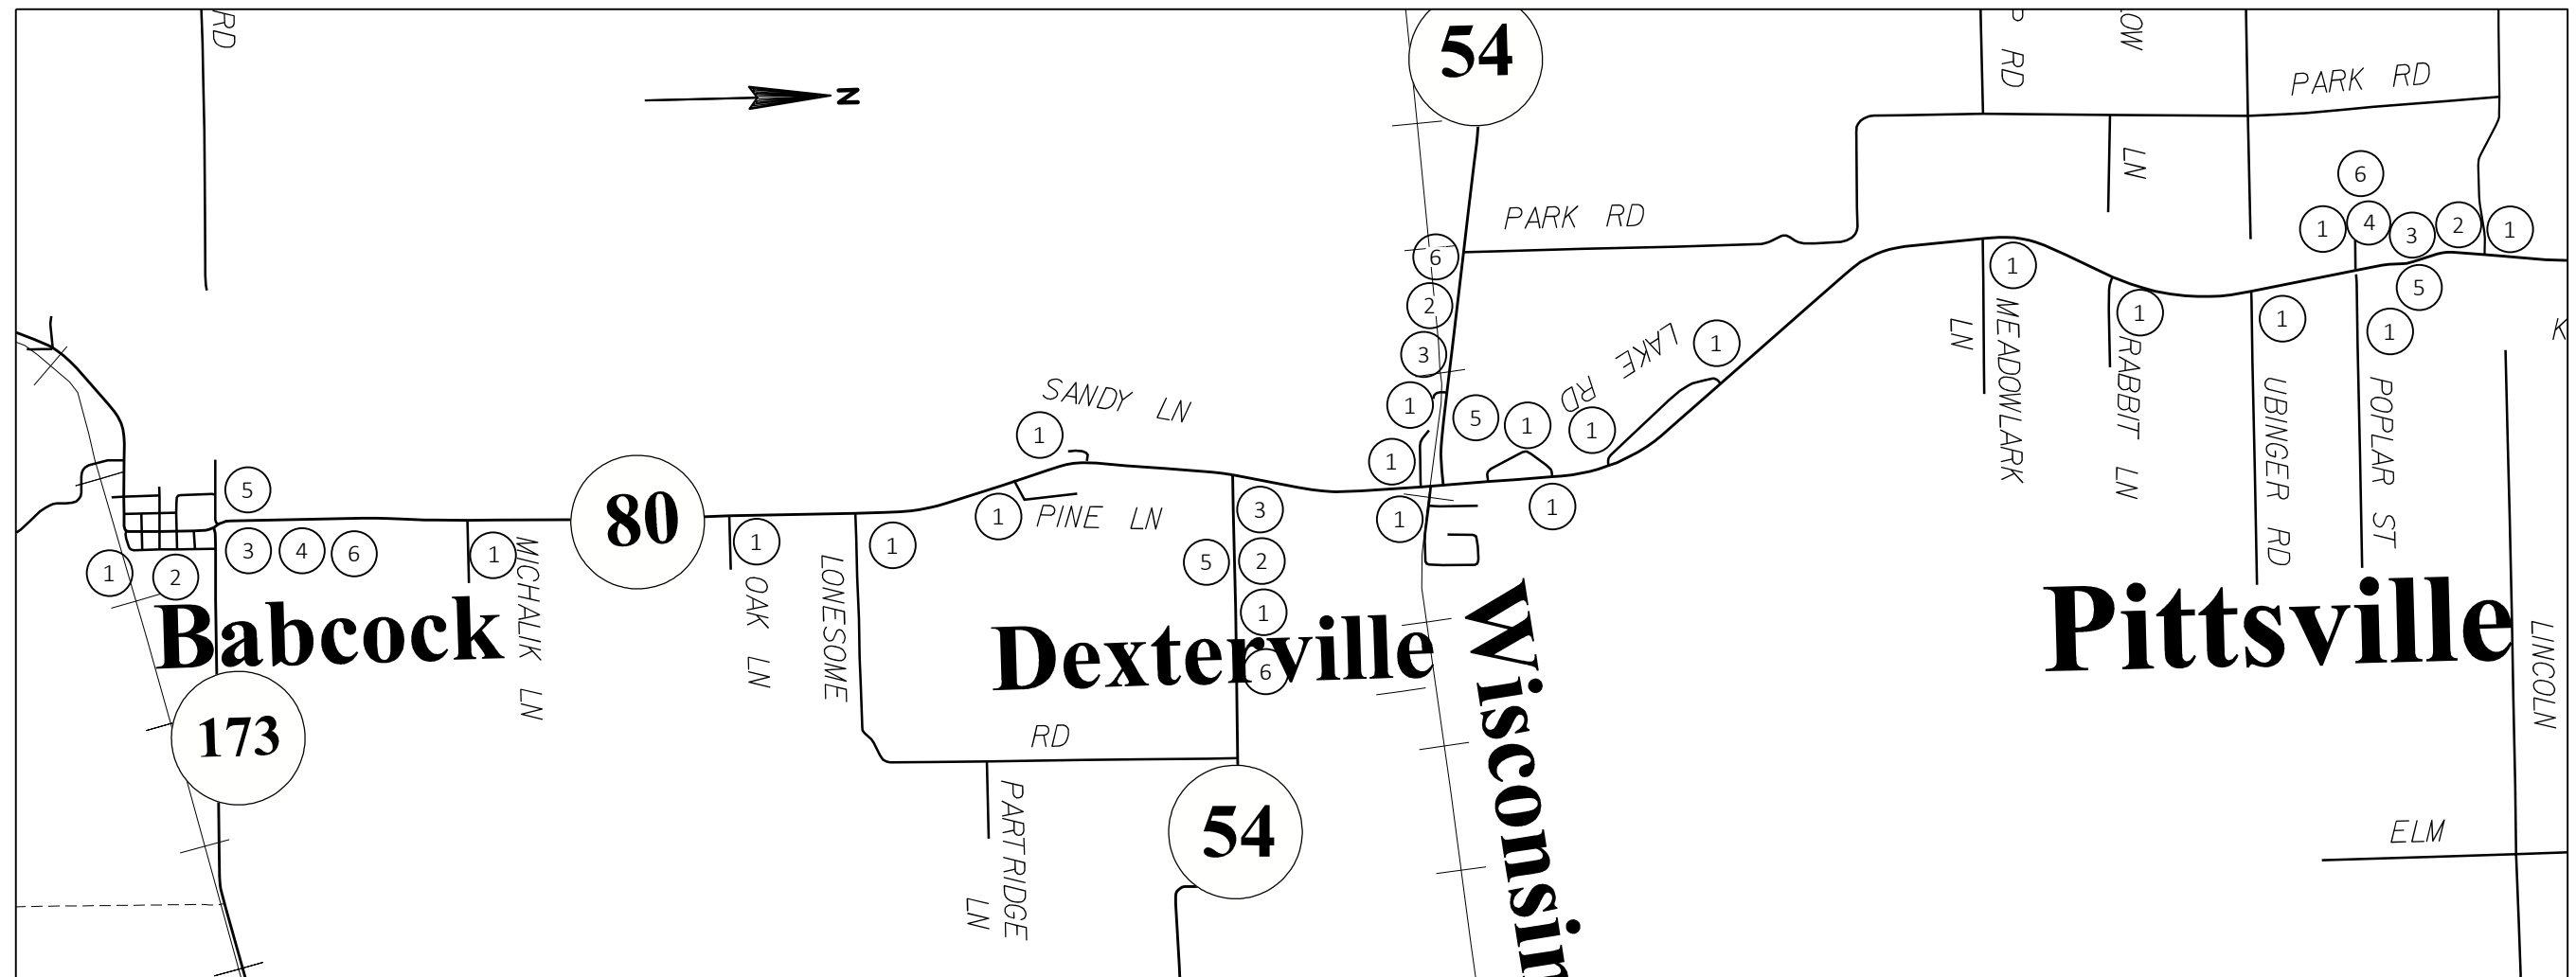

Estimate Of Quantities By Plan Sets

1620-03-75					
Line	Item	Item Description	Unit	Total	Qty
0008	204.0110	Removing Asphaltic Surface	SY	143.000	143.000
0010	204.0115	Removing Asphaltic Surface Butt Joints	SY	787.000	787.000
0012	204.0120	Removing Asphaltic Surface Milling	SY	159,822.000	159,822.000
0014	204.0130	Removing Curb	LF	235.000	235.000
0016	204.0165	Removing Guardrail	LF	2,000.000	2,000.000
0018	204.0170	Removing Fence	LF	50.000	50.000
0022	205.0100	Excavation Common	CY	108.000	108.000
0024	208.0100	Borrow	CY	1,311.000	1,311.000
0026	211.0100	Prepare Foundation for Asphaltic Paving (project) 01. 1620-03-75	LS	1.000	1.000
0030	213.0100	Finishing Roadway (project) 02. 1620-03-75	EACH	1.000	1.000
0032	305.0110	Base Aggregate Dense 3/4-Inch	TON	6,878.000	6,878.000
0034	305.0120	Base Aggregate Dense 1 1/4-Inch	TON	49.000	49.000
0036	455.0605	Tack Coat	GAL	11,554.000	11,554.000
0038	460.0105.S	HMA Percent Within Limits (PWL) Test Strip Volumetrics	EACH	1.000	1.000
0040	460.0110.S	HMA Percent Within Limits (PWL) Test Strip Density	EACH	1.000	1.000
0042	460.2005	Incentive Density PWL HMA Pavement	DOL	14,069.000	14,069.000
0044	460.2010	Incentive Air Voids HMA Pavement	DOL	17,536.000	17,536.000
0046	460.5224	HMA Pavement 4 LT 58-28 S	TON	18,137.000	18,137.000
0048	465.0105	Asphaltic Surface	TON	20.000	20.000
0050	465.0110	Asphaltic Surface Patching	TON	300.000	300.000
0052	465.0120	Asphaltic Surface Driveways and Field Entrances	TON	9.000	9.000
0054	465.0475	Asphalt Centerline Rumble Strips 2-Lane Rural	LF	43,074.000	43,074.000
0064	601.0110	Concrete Curb Type D	LF	230.000	230.000
0066	606.0200	Riprap Medium	CY	242.000	242.000
0070	614.2300	MGS Guardrail 3	LF	575.000	575.000
0072	614.2340	MGS Guardrail 3 L	LF	200.000	200.000
0074	614.2350	MGS Guardrail Short Radius	LF	57.000	57.000
0076	614.2500	MGS Thrie Beam Transition	LF	449.760	449.760
0078	614.2610	MGS Guardrail Terminal EAT	EACH	15.000	15.000
0080	614.2630	MGS Guardrail Short Radius Terminal	EACH	1.000	1.000
0082	616.0700.S	Fence Safety	LF	3,421.000	3,421.000
0086	618.0100	Maintenance And Repair of Haul Roads (project) 02. 1620-03-75	EACH	1.000	1.000
0088	619.1000	Mobilization	EACH	0.930	0.930
0090	620.0300	Concrete Median Sloped Nose	SF	37.000	37.000
0092	621.0100	Landmark Reference Monuments	EACH	12.000	12.000
0094	624.0100	Water	MGAL	150.000	150.000
0096	625.0100	Topsoil	SY	4,018.000	4,018.000
0098	627.0200	Mulching	SY	3,279.000	3,279.000

Estimate Of Quantities By Plan Sets

1620-03-75

Line	Item	Item Description	Unit	Total	Qty
0100	628.1504	Silt Fence	LF	5,202.000	5,202.000
0102	628.1520	Silt Fence Maintenance	LF	5,202.000	5,202.000
0104	628.1905	Mobilizations Erosion Control	EACH	3.000	3.000
0106	628.1910	Mobilizations Emergency Erosion Control	EACH	3.000	3.000
0108	628.2008	Erosion Mat Urban Class I Type B	SY	1,463.000	1,463.000
0110	628.6005	Turbidity Barriers	SY	695.000	695.000
0112	628.7504	Temporary Ditch Checks	LF	50.000	50.000
0116	628.7570	Rock Bags	EACH	36.000	36.000
0118	629.0210	Fertilizer Type B	CWT	3.300	3.300
0120	630.0171	Seeding Mixture No. 70A	LB	141.000	141.000
0124	634.0612	Posts Wood 4x6-Inch X 12-FT	EACH	2.000	2.000
0126	634.0616	Posts Wood 4x6-Inch X 16-FT	EACH	7.000	7.000
0128	637.2210	Signs Type II Reflective H	SF	14.920	14.920
0130	637.2230	Signs Type II Reflective F	SF	12.500	12.500
0132	638.2102	Moving Signs Type II	EACH	10.000	10.000
0134	638.2602	Removing Signs Type II	EACH	3.000	3.000
0136	638.3000	Removing Small Sign Supports	EACH	4.000	4.000
0138	638.4000	Moving Small Sign Supports	EACH	10.000	10.000
0142	643.0300	Traffic Control Drums	DAY	1,340.000	1,340.000
0146	643.0310.S	Temporary Portable Rumble Strips 02. 1620-03-75	LS	1.000	1.000
0148	643.0900	Traffic Control Signs	DAY	2,080.000	2,080.000
0152	643.5000	Traffic Control	EACH	0.930	0.930
0154	645.0120	Geotextile Type HR	SY	665.000	665.000
0156	646.1020	Marking Line Epoxy 4-Inch	LF	52,370.000	52,370.000
0158	646.1040	Marking Line Grooved Wet Ref Epoxy 4-Inch	LF	93,120.000	93,120.000
0160	646.3020	Marking Line Epoxy 8-Inch	LF	455.000	455.000
0162	646.4520	Marking Line Same Day Epoxy 4-Inch	LF	52,370.000	52,370.000
0164	646.5320	Marking Railroad Crossings Epoxy	EACH	2.000	2.000
0166	646.6120	Marking Stop Line Epoxy 18-Inch	LF	75.000	75.000
0168	646.8120	Marking Curb Epoxy	LF	230.000	230.000
0170	648.0100	Locating No-Passing Zones	MI	8.880	8.880
0172	649.0105	Temporary Marking Line Paint 4-Inch	LF	3,752.000	3,752.000
0174	650.4500	Construction Staking Subgrade	LF	2,027.000	2,027.000
0176	650.5000	Construction Staking Base	LF	252.000	252.000
0178	650.5500	Construction Staking Curb Gutter and Curb & Gutter	LF	230.000	230.000
0182	650.8000	Construction Staking Resurfacing Reference	LF	47,053.000	47,053.000
0186	650.9910	Construction Staking Supplemental Control (project) 02. 1620-03-75	LS	1.000	1.000
0188	650.9920	Construction Staking Slope Stakes	LF	2,027.000	2,027.000
0190	690.0150	Sawing Asphalt	LF	307.000	307.000

Estimate Of Quantities By Plan Sets

1620-03-75					
Line	Item	Item Description	Unit	Total	Qty
0192	740.0440	Incentive IRI Ride	DOL	35,442.000	35,442.000
0194	ASP.1T0A	On-the-Job Training Apprentice at \$5.00/HR	HRS	2,000.000	2,000.000
0196	ASP.1T0G	On-the-Job Training Graduate at \$5.00/HR	HRS	1,260.000	1,260.000
0202	SPV.0060	Special 03. Reestablish Section Corner Monuments	EACH	3.000	3.000
0206	SPV.0195	Special 01. Salvaged Asphaltic Shoulder Material	TON	1,162.000	1,162.000

3

MILLING					
**					
	204.0110	204.0115	204.0120	650.8000	
	REMOVING	REMOVING	REMOVING	CONSTRUCTION	
	ASPHALTIC	ASPHALTIC	ASPHALTIC	STAKING	
	SURFACE	SURFACE	SURFACE	RESURFACING	
	BUTT JOINTS			REFERENCE	
CATEGORY	STATION - STATION	SY	SY	SY	LF
0010	1096+00 - 1096+10	---	33	---	10
	1096+10 - 1246+27	---	---	50,057	15,017
	1246+27 - 1246+37	---	43	---	10
	1246+61 - 1246+71	---	43	---	10
	1246+71 - 1343+88	---	---	32,328	9,717
	1343+88 - 1343+98	---	37	---	10
	1344+09 - 1344+19	---	43	---	10
	1344+19 - 1355+22	---	---	5,060	1,103
	1355+22 - 1355+32	---	43	---	10
	1355+74 - 1355+84	---	43	---	10
	1355+84 - 1372+89	---	---	5,983	1,705
	1372+89 - 1372+99	---	43	---	---
	1373+42 - 1373+52	---	43	---	---
	1373+52 - 1564+83	---	---	61,892	19,151
	1564+83 - 1564+93	---	42	---	---
	MICHALIK LANE	---	---	253	---
	OAK LANE	---	---	260	---
	LONESOME ROAD	---	35	233	---
	PINE	---	26	156	---
	SANDY LANE	---	---	71	---
	STH 54 EAST	---	28	958	195
	RIVER LANE	---	41	299	---
	PINE DRIVE	---	23	41	---
	STH 54 WEST	---	31	510	95
	TOWN HALL ROAD SOUTH	---	27	149	---
	TOWN HALL ROAD NORTH	---	43	154	---
	LAKE ROAD SOUTH	---	26	312	---
	LAKE ROAD NORTH	---	25	240	---
	MEADOWLARK LANE	---	22	321	---
	RABBIT LANE	---	---	233	---
	UBINGER ROAD	---	47	310	---
	1362+50, CE DRIVEWAY	33	---	---	---
TOTAL PROJECT 1620-03-75		33	787	159,822	47,053

**ADDITIONAL QUANTITIES LISTED ELSEWHERE

REMOVING CURB				
	204.0130	204.0110		
	REMOVING	REMOVING		
	CURB	ASPHALTIC		
		SURFACE		
CATEGORY	STATION - STATION	LOCATION	LF	SY
0010	STH 54 EAST ISLAND	1303+25	125	60
	STH 54 WEST ISLAND	1347+25	110	50
TOTAL PROJECT 1620-03-75			235	110

**ADDITIONAL QUANTITIES LISTED ELSEWHERE

REMOVING FENCE			
CATEGORY	STATION - STATION	LOCATION	204.0170 REMOVING FENCE LF
0010	1442+50 - 1443+00	RT	50
TOTAL PROJECT 1620-03-75			50

REMOVING ROADWAY BARRIER ITEMS			
			204.0165 REMOVING GUARDRAIL LF
CATEGORY	STATION - STATION	LOCATION	
0010	1245+30 - 1246+36	RT	100
	1245+30 - 1246+36	LT	100
	1246+61 - 1247+68	LT	112.5
	1246+61 - 1247+68	RT	112.5
	1354+25 - 1355+34	LT	100
	1354+25 - 1355+34	RT	100
	1355+74 - 1356+57	RT	87.5
	1355+74 - 13+23T	LT	137.5
	1371+55 - 1373+00	LT	150
	1371+93 - 1372+99	RT	112
	1373+42 - 1376+39	LT	300
	1373+41 - 1375+60	RT	212.5
	1440+89 - 1442+45	RT	162.5
	1440+89 - 1442+79	LT	212.5
TOTAL PROJECT 1620-03-75			2,000

BASE AGGREGATE ITEMS							
	305.0110	305.0120	624.0100	SPV.0195.01			
	BASE AGGREGATE	BASE AGGREGATE	WATER	SALVAGED			
	DENSE	DENSE		ASPHALTIC SHOULDER			
	3/4-INCH	1 1/4-INCH		MATERIAL			
CATEGORY	STATION	- STATION	LOCATION	TON	TON	MGAL	TON
0010	1096+00	- 1119+59	MAINLINE	484	---	---	---
	1119+59	- 1126+79	MAINLINE	---	---	---	46
	1126+79	- 1130+52	MAINLINE	77	---	---	---
	1130+52	- 1137+44	MAINLINE	---	---	---	44
	1137+44	- 1181+28	MAINLINE	900	---	---	---
	1181+28	- 1185+22	MAINLINE	---	---	---	25
	1185+22	- 1190+70	MAINLINE	113	---	---	---
	1190+70	- 1194+03	MAINLINE	---	---	---	21
	1194+03	- 1227+81	MAINLINE	694	---	---	---
	1227+81	- 1229+54	MAINLINE	31	---	---	---
	1229+54	- 1243+20	MAINLINE	---	---	---	71
	1243+20	- 1244+36	MAINLINE	21	---	---	---
	1244+36	- 1254+37	MAINLINE	---	---	---	52
	1254+37	- 1263+69	MAINLINE	---	---	---	37
	1263+69	- 1265+99	MAINLINE	36	---	---	---
	1265+99	- 1273+47	MAINLINE	---	---	---	30
	1273+47	- 1274+15	MAINLINE	11	---	---	---
	1274+15	- 1296+20	MAINLINE	---	---	---	88
	1296+20	- 1297+93	MAINLINE	27	---	---	---
	1297+93	- 1303+08	MAINLINE	---	---	---	21
	1303+08	- 1304+52	MAINLINE	23	---	---	---
	1304+52	- 1309+92	MAINLINE	---	---	---	22
	1309+92	- 1317+11	MAINLINE	---	---	---	37
	1317+11	- 1318+60	MAINLINE	27	---	---	---
	1318+60	- 1328+00	MAINLINE	---	---	---	49
	1328+00	- 1372+34	MAINLINE	807	---	---	---
	1372+34	- 1396+77	MAINLINE	---	---	---	127
	1396+77	- 1446+65	MAINLINE	908	---	---	---
	1446+65	- 1460+95	MAINLINE	---	---	---	74
	1460+95	- 1478+63	MAINLINE	322	---	---	---
	1478+63	- 1491+10	MAINLINE	---	---	---	65
	1491+10	- 1505+51	MAINLINE	262	---	---	---
	1505+51	- 1534+44	MAINLINE	---	---	---	150
	1534+44	- 1562+99	MAINLINE	520	---	---	---
	1562+99	- 1564+93	MAINLINE	---	---	---	10
	STH 54 EAST		ISLAND	---	22	---	---
	STH 54 WEST		ISLAND	---	19	---	---
	UNDISTRIBUTED			1,616	8	150	194
TOTAL PROJECT 1620-03-75				6,878	49	150	1,162

3

EARTHWORK												
Division	From/To Station	Location	205.0100 Common Excavation (1)		Salvaged/Unusable Pavement Material (4)	Available Material (5)	Unexpanded Fill	Expanded Fill (13)	Mass Ordinate +/- (14)	Waste	208.0100 Borrow	Comment:
			Cut (2)	EBS Excavation (3)				Factor 1.25				
Division 1												
EWKDetail-B-71-015.xml	1244+04-1245+98 - 1352+97-1357+74	GUARDRAIL	33	0	0	33	239	299	-266	0	266	
EWKDetail-B-71-016.xml	1352+97 - 1357+74	GUARDRAIL	26	0	0	26	165	206	-180	0	180	
EWKDetail-B-71-017.xml	1370+41 - 1377+53	GUARDRAIL	32	0	0	32	502	627	-596	0	596	
EWKDetail-BG1443.xml	1439+56 - 1444+12	GUARDRAIL	16	0	0	16	228	285	-269	0	269	
EWKDetail-TownHall.xml	12+90T - 13+73T	GUARDRAIL	2	0	0	2	0	0	2	2	0	
Division 1 Subtotal			108	0	0	108	1,134	1,418	-1,309	2	1,311	
Grand Total			108	0	0	108	1,134	1,418	-1,309	2	1,311	
Total Common Exc			108									

Notes:
(1) Common Excavation is the sum of the Cut and EBS Excavation columns. Item number 205.0100
(2) Salvaged/Unsuable Pavement Material is included in Cut.
(4) Salvaged/Unusable Pavement Material
5) Available Material = Cut - Salvaged/Unusuable Pavement Material
(13) Expanded Fill Factor = 1.25
Expanded Fill = Unexpanded Fill * Fill Factor
(14) The Mass Ordinate + or - Qty calculated for the Division. Plus quantity indicates an excess of material within the Division. Minus indicates a shortage of material within the Division.

ASPHALT PAVEMENT ITEMS								
CATEGORY	STATION - STATION	LOCATION	THICKNESS INCHES	455.0605 TACK COAT	465.0105 ASPHALTIC SURFACE	460.5224 HMA PAVEMENT 4 LT 58-28 S	465.0120 ASPHALTIC SURFACE DRIVEWAYS AND FIELD ENTRANCES	465.0110 ASPHALTIC SURFACE PATCHING
				GAL	TON	TON	TON	TON
0010	1096+00 - 1246+37	MAINLINE	2	3,522	—	5,534	—	—
	1246+61 - 1355+32	MAINLINE	2	2,698	—	4,239	—	—
	1355+74 - 1372+99	MAINLINE	2	425	—	667	—	—
	1373+42 - 1564+93	MAINLINE	2	4,516	—	7,096	—	—
	MICHALIK LANE		2	18	—	28	—	—
	OAK LANE		2	19	—	29	—	—
	LONESOME ROAD		2	19	—	30	—	—
	PINE		2	13	—	20	—	—
	SANDY LANE		2	5	—	8	—	—
	10+12'54E' - 12+17'54E'	STH 54 EAST	2	79	—	125	—	—
	RIVER LANE		2	24	—	38	—	—
	PINE DRIVE		2	5	—	8	—	—
	11+07'54W" - 12+13'54W"	STH 54 WEST	2	51	—	79	—	—
	TOWN HALL ROAD SOUTH		2	24	—	38	—	—
	TOWN HALL ROAD NORTH		2	14	—	22	—	—
	LAKE ROAD SOUTH		2	24	—	38	—	—
	LAKE ROAD NORTH		2	19	—	30	—	—
	MEADOWLARK LANE		2	24	—	38	—	—
	RABBIT LANE		2	17	—	26	—	—
	UBINGER ROAD		2	22	—	35	—	—
	1346+19, DRIVEWAY RT	FULL WIDTH SHLD	2	2	—	2	2	—
	1359+55, DRIVEWAY RT	FULL WIDTH SHLD	2	2	—	3	3	—
	1362+50, DRIVEWAY RT	FULL WIDTH SHLD	2	3	—	4	4	—
	STH 54 EAST	ISLAND	2	5	7	—	—	—
	STH 54 WEST	ISLAND	2	4	6	—	—	—
	STH 54 EAST	1' FILL	5	—	4	—	—	—
	STH 54 WEST	1' FILL	5	—	3	—	—	—
	UNDISTRIBUTED			—	—	—	—	300
TOTAL PROJECT 1620-03-75				11,554	20	18,137	9	300

HMA PERCENT WITHIN LIMITS (PWL) TEST STRIP				
CATEGORY	STATION - STATION	LOCATION	460.0105	460.011
			HMA PERCENT WITHIN LIMITS (PWL) TEST STRIP VOLUMETRICS EACH	HMA PERCENT WITHIN LIMITS (PWL) TEST STRIP DENSITY EACH
0010	1096+00 - 1564+93	UPPER LAYER MAINLINE	1	1
TOTAL PROJECT 1620-03-75			1	1

RUMBLE STRIPS			
CATEGORY	STATION - STATION	LOCATION	465.0475 ASPHALTIC CENTERLINE RUMBLE STRIPS 2-LANE RURAL LF
			4,428
0010	1096+00 - 1140+28	STH 80	5,279
	1142+28 - 1195+07	STH 80	2,434
	1197+07 - 1221+41	STH 80	2,271
	1223+41 - 1246+12	STH 80	1,632
	1246+86 - 1263+18	STH 80	827
	1265+18 - 1273+45	STH 80	2,555
	1275+45 - 1301+00	STH 80	3,680
	1305+00 - 1341+80	STH 80	557
	1349+50 - 1355+07	STH 80	1,153
	1357+90 - 1369+43	STH 80	132
	1371+43 - 1372+75	STH 80	797
	1373+67 - 1381+64	STH 80	2,721
	1383+64 - 1410+85	STH 80	6,320
	1412+85 - 1476+05	STH 80	2,680
	1478+05 - 1504+85	STH 80	2,766
	1506+85 - 1534+51	STH 80	2,842
	1536+51 - 1564+93	STH 80	
TOTAL PROJECT 1620-03-75			43,074

CURB				
		601.0110	650.5500	
		CONCRETE	CONSTRUCTION	
		CURB	STAKING CURB	
		TYPE D	GUTTER AND	
			CURB & GUTTER	
CATEGORY	STATION - STATION	LOCATION	LF	LF
0010	STH 54 EAST	ISLAND	125	125
	STH 54 WEST	ISLAND	105	105
TOTAL PROJECT 1620-03-75			230	230

SECTION CORNERS				
		621.0100	SPV.0060.03	
		REFERENCE	REESTABLISH	
		MONUMENTS	SECTION	
			CORNER	
			MONUMENTS	
CATEGORY	STATION - STATION	LOCATION	EACH	TYPE
0010	1196+07	AT INTERSECTION	4	1
	1222+41	AT INTERSECTION	4	1
	1477+05	AT INTERSECTION	4	1
TOTAL PROJECT 1620-03-75			12	3
		BERNTSEN SNM1 STEEL NAIL MARKER	SOUTH 1/4 SEC 35 T22N R3E	
		BERNTSEN SNM1 STEEL NAIL MARKER	CENTER 1/4 SEC 35 T22N R3E	
		BERNTSEN SNM1 STEEL NAIL MARKER	SOUTH 1/4 SEC 3 T22N R3E	

GUARDRAIL							
		614.2300	614.2340	614.2350	614.2500	614.2610	614.2630
		MGS	MGS	MGS	MGS THRIE	MGS GUARDRAIL	MGS GUARDRAIL
		GUARDRAIL 3	GUARDRAIL	GUARDRAIL	BEAM	TERMINAL	SHORT
			3 L	SHORT	TRANSITION	EAT	RADIUS
				RADIUS			TERMINAL
CATEGORY	STATION - STATION	LOCATION	LF	LF	LF	EACH	EACH
0010	1245+22 - 1245+75	RT	---	---	---	1	---
	1245+75 - 1246+00	RT	25	---	---	---	---
	1246+00 - 1246+38	RT	---	---	37.48	---	---
	1245+22 - 1245+75	LT	---	---	---	1	---
	1245+75 - 1246+00	LT	25	---	---	---	---
	1246+00 - 1246+38	LT	---	---	---	37.48	---
	1246+60 - 1246+98	RT	---	---	37.48	---	---
	1246+98 - 1247+23	RT	25	---	---	---	---
	1247+23 - 1247+76	RT	---	---	---	1	---
	1246+60 - 1246+98	LT	---	---	37.48	---	---
	1246+98 - 1247+23	LT	25	---	---	---	---
	1247+23 - 1247+76	LT	---	---	---	1	---
	1354+16 - 1354+69	RT	---	---	---	1	---
	1354+69 - 1354+94	RT	25	---	---	---	---
	1354+94 - 1355+33	RT	---	---	37.48	---	---
	1354+16 - 1354+69	LT	---	---	---	1	---
	1354+69 - 1354+94	LT	25	---	---	---	---
	1354+94 - 1355+33	LT	---	---	37.48	---	---
	1355+74 - 1356+11	LT	---	---	37.48	---	---
	1356+11 - 1356+36	LT	25	---	---	---	---
	1356+36 - 13+57T	LT	---	---	57	---	---
	13+29T - 13+57T	RT	---	---	---	---	1
	1355+74 - 1356+11	RT	---	---	37.48	---	---
	1356+11 - 1356+64	RT	---	---	---	1	---
	1371+85 - 1372+38	RT	---	---	---	1	---
	1372+38 - 1372+63	RT	25	---	---	---	---
	1372+63 - 1373+00	RT	---	---	37.48	---	---
	1371+60 - 1372+13	LT	---	---	---	1	---
	1372+13 - 1372+63	LT	50	---	---	---	---
	1372+63 - 1373+01	LT	---	---	37.48	---	---
	1373+41 - 1373+79	LT	---	---	37.48	---	---
	1373+79 - 1375+80	LT	200	---	---	---	---
	1375+80 - 1376+34	LT	---	---	---	1	---
	1373+40 - 1373+78	RT	---	---	37.48	---	---
	1373+78 - 1375+02	RT	125	---	---	---	---
	1375+02 - 1375+55	RT	---	---	---	1	---
	1440+75 - 1441+28	RT	---	---	---	1	---
	1441+28 - 1442+28	RT	---	100	---	---	---
	1442+28 - 1442+81	RT	---	---	---	1	---
	1440+87 - 1441+40	LT	---	---	---	1	---
	1441+40 - 1442+40	LT	---	100	---	---	---
	1442+40 - 1442+93	LT	---	---	---	1	---
TOTAL FOR PROJECT 1620-03-75			575	200	57	449.76	15

RIPRAP				
		606.0200	645.0120	
		RIPRAP	GEOTEXTILE	
		MEDIUM	TYPE HR	
CATEGORY	STATION	LOCATION	CY	SY
0010	1246+25 - 1246+38	RT	10	29
	1246+25 - 1246+38	LT	13	36
	1246+60 - 1246+75	LT	12	34
	1246+61 - 1246+75	RT	12	32
	1355+25 - 1355+33	LT	9	26
	1355+25 - 1355+33	RT	6	18
	1355+74 - 1356+00	RT	21	54
	1355+73 - 1356+00	LT	15	44
	1372+85 - 1373+00	LT	15	42
	1372+84 - 1373+00	RT	9	27
	1373+41 - 1373+75	RT	23	60
	1373+41 - 1374+50	LT	57	152
	UNDISTRIBUTED	---	40	111
TOTAL PROJECT 1620-03-75			242	665

SAFETY FENCE			
		616.0700.S.01	
		FENCE	
		SAFETY	
CATEGORY	STATION	LOCATION	LF
0010	1117+00 - 1118+60	RT	160
	1234+50 - 1237+00	RT	250
	1264+00 - 1274+00	LT	1,000
	1264+50 - 1274+00	RT	950
	1290+00 - 1292+50	RT	250
	1324+50 - 1329+50	LT	500
	UNDISTRIBUTED	---	311
TOTAL PROJECT 1620-03-75			3,421

CONCRETE MEDIAN

620.0300 CONCRETE MEDIAN SLOPED NOSE			
CATEGORY	STATION	LOCATION	SF
0010	10+73'54E'	ISLAND	16
	11+70'54W'	ISLAND	21
TOTAL PROJECT 1620-03-75			37

RESTORATION ITEMS

625.0100 TOPSOIL							627.0200 MULCHING		629.0210 FERTILIZER TYPE B		630.0171 SEEDING MIXTURE NO. 70A	
CATEGORY	STATION - STATION	LOCATION	SY	SY	CWT	LB						
0010	1244+04 - 1246+25	RT	199	232	0.2	7						
	1244+04 - 1246+25	LT	126	125	0.1	6						
	1246+75 - 1248+94	LT	218	199	0.2	8						
	1246+75 - 1248+94	RT	223	221	0.2	7						
	1352+97 - 1355+25	LT	152	98	0.1	6						
	1352+97 - 1355+25	RT	199	198	0.2	7						
	1356+00 - 1357+76	RT	108	111	0.1	4						
	1356+00 - 12+90T	LT	56	19	0.1	2						
	1370+75 - 1372+82	LT	206	161	0.2	7						
	1370+66 - 1372+81	RT	194	191	0.2	7						
	1374+50 - 1377+53	LT	267	161	0.2	9						
	1373+72 - 1376+73	RT	536	282	0.4	17						
	1439+66 - 1444+00	RT	532	443	0.4	17						
	1439+69 - 1444+18	LT	333	292	0.3	12						
	UNDISTRIBUTED		670	546	1	23						
TOTAL PROJECT 1620-03-75			4,018	3,279	3.3	141						

SILT FENCE

			628.1504 SILT FENCE	628.1520 SILT FENCE MAINTENANCE	628.7570 ROCK BAGS		
CATEGORY	STATION - STATION	LOCATION	LF	LF	EACH	REMARKS	
0010	1244+04 - 1246+38	RT	245	245	—	—	
	1244+04 - 1246+38	LT	240	240	—	—	
	1244+04 - 1246+38	RT & LT	100	100	—	TURTLE TURN-AROUNDS	
	1246+62 - 1248+94	LT	255	255	—	—	
	1246+61 - 1248+94	RT	250	250	—	—	
	1246+61 - 1248+94	RT & LT	100	100	—	TURTLE TURN-AROUNDS	
	1352+97 - 1355+33	LT	225	225	—	—	
	1352+97 - 1355+33	RT	240	240	—	—	
	1352+97 - 1355+33	RT & LT	100	100	—	TURTLE TURN-AROUNDS	
	1355+75 - 1357+76	RT	175	175	—	—	
	1355+75 - 12+90T	LT	165	165	—	—	
	1355+75 - 1357+76	RT & LT	100	100	—	TURTLE TURN-AROUNDS	
	1370+66 - 1373+00	LT	225	225	—	—	
	1370+66 - 1373+00	RT	215	215	—	—	
	1370+66 - 1373+00	RT & LT	100	100	—	TURTLE TURN-AROUNDS	
	1374+00 - 1377+53	LT	355	355	18	—	
	1374+94 - 1376+73	RT	180	180	—	—	
	1373+43 - 1376+73	RT & LT	100	100	—	TURTLE TURN-AROUNDS	
	1439+56 - 1443+99	RT	435	435	—	—	
	1439+68 - 1444+ 11	LT	430	430	—	—	
	1439+69 - 1444+ 18	RT & LT	100	100	—	TURTLE TURN-AROUNDS	
	UNDISTRIBUTED		867	867	18	—	
TOTAL PROJECT 1620-03-75			5,202	5,202	36		

EROSION CONTROL ITEMS

628.2008 EROSION MAT URBAN CLASS I TYPE B					628.7504 TEMPORARY DITCH CHECKS	
CATEGORY	STATION - STATION	LOCATION	SY	LF		
0010	1245+47 - 1246+26	RT	25	—		
	1245+47 - 1246+25	LT	42	—		
	1246+75 - 1247+56	LT	40	—		
	1246+75 - 1247+51	RT	59	—		
	1354+41 - 1355+25	LT	102	—		
	1354+41 - 1355+25	RT	47	—		
	1356+00 - 1356+39	RT	25	—		
	1356+00 - 13+49T	LT	72	—		
	1371+85 - 1372+82	LT	107	—		
	1372+10 - 1372+81	RT	78	—		
	1374+50 - 1376+10	LT	144	—		
	1373+72 - 1375+30	RT	337	—		
	1441+00 - 1442+56	RT	76	—		
	1441+12 - 1442+68	LT	66	—		
	UNDISTRIBUTED		244	50		
TOTAL PROJECT 1620-03-75			1,463	50		

TURBIDITY BARRIER

628.6005 TURBIDITY BARRIERS			
CATEGORY	STATION - STATION	LOCATION	SY
0010	1246+37	LT	14
	1246+38	RT	13
	1246+61	RT	13
	1246+61	LT	13
	1355+33	LT	42
	1355+33	RT	23
	1355+74	RT	28
	1355+72	LT	22
	1372+92 - 1373+01	LT	32
	1372+79 - 1373+00	RT	50
	1373+42 - 1374+94	RT	202
	1373+43 - 1374+02	LT	89
	1441+73 - 1441+80	LT	8
	1441+73 - 1441+80	RT	11
	1441+88 - 1442+00	RT	11
	1441+88 - 1441+97	LT	7
	UNDISTRIBUTED		116
TOTAL PROJECT 1620-03-75			695

PERMANENT SIGNING										
CATEGORY	STATION	SIGN CODE	SIGN SIZE IN X IN			637.2210	637.2230	634.0612	**	MESSAGE
						SIGNS TYPE II REFLECTIVE H SF	SIGNS TYPE II REFLECTIVE F SF	4X6 INCH 12 FT EACH	634.0616 4X6 INCH 16 FT EACH	
0010	10+30'54E'	R1-1	36	X	36	7.46	—	—	1	STOP
	10+67'54'E'	W12-1D	30	X	30	—	6.25	1	—	DOUBLE ARROWS DOWN, 2' MOUNTING HEIGHT
	11+75'54W'	W12-1D	30	X	30	—	6.25	1	—	DOUBLE ARROWS DOWN, 2' MOUNTING HEIGHT
	11+98'54W'	R1-1	36	X	36	7.46	—	—	1	STOP
TOTAL PROJECT 1620-03-75						14.92	12.5	2	2	

** ADDITIONAL QUANTITIES LISTED ELSEWHERE

MOVING SIGNS						
CATEGORY	STATION	638.2102	638.2602	638.3000	638.4000	**
		MOVING SIGNS TYPE II EACH	REMOVING SIGNS TYPE II EACH	REMOVING SMALL SIGN SUPPORTS EACH	MOVING SMALL SIGN SUPPORTS EACH	634.0616 4X6 INCH 16 FT EACH
0010	10+30'54E'	—	1	1	—	—
	10+67'54'E'	—	1	1	—	—
	11+75'54W'	—	—	1	—	—
	11+98'54W'	—	1	1	—	—
	UNDISTRIBUTED	10	—	—	10	5
TOTAL PROJECT 1620-03-75		10	3	4	10	5

** ADDITIONAL QUANTITIES LISTED

TRAFFIC CONTROL ITEMS

CATEGORY	STATION	LOCATION	DAYS	EACH	DAY	643.0300	643.0310.S.02
						TRAFFIC CONTROL DRUMS	(1620-03-75) TEMPORARY PORTABLE RUMBLE STRIPS
0010	1246+50	B-71-015 GUARD RAIL	10	17	170		—
	1355+50	B-71-016 GUARD RAIL	10	20	200		—
	1373+25	B-71-017 GUARD RAIL	10	20	200		—
	1441+90	GUARD RAIL	10	17	170		—
	10+50'54E'	STH 54 EAST ISLAND	5	10	50		—
	11+75'54W'	STH 54 WEST ISLAND	5	10	50		—
	UNDISTRIBUTED		10	50	500		1
TOTAL PROJECT 1620-03-75					1,340		1

* UTILIZE SDD "TRAFFIC CONTROL, WORK ON SHOULDER OR PARKING LANE, UNDIVIDED ROADWAY" FOR WORK AT GUARD RAIL LOCATIONS

TRAFFIC CONTROL SIGNS



CATEGORY	LOCATION	DAYS	EACH	DAY	MESSAGE	643.0900
						TRAFFIC CONTROL SIGNS
0010	BEGINNING OF PROJECT STH 80 1620-03-75	60	5	300	—	
	MICHALIK LN	60	1	60	—	
	OAK LN	60	1	60	—	
	LONESOME RD	60	1	60	—	
	PINE LN	60	1	60	—	
	SANDY LN	60	1	60	—	
	STH 54	60	4	240	—	
	RIVER LN	60	1	60	—	
	PINE DR	60	1	60	—	
	STH 54	60	4	240	—	
	TOWN HALL RD	60	2	120	—	
	LAKE RD	60	2	120	—	
	MEADOW LARK LN	60	1	60	—	
	RABBIT LN	60	1	60	—	
	UBINGER LANE	60	1	60	—	
	POPLAR ST	60	2	120	—	
	END OF PROJECT STH 80 1620-03-75	60	5	300	—	
	B-71-015 GUARD RAIL	10	1	10	SHOULDER WORK	
	B-71-016 GUARD RAIL	10	1	10	SHOULDER WORK	
	B-71-017 GUARD RAIL	10	1	10	SHOULDER WORK	
	GUARD RAIL 1441+90	10	1	10	SHOULDER WORK	
TOTAL PROJECT 1620-03-75				2,080		



NO PASSING ZONES		
	648.0100 LOCATING NO PASSING ZONES	
CATEGORY	STATION	MI
0010	1096+00 - 1564+93	8.88
TOTAL PROJECT 1620-03-75		8.88


PAVEMENT MARKING										
			646.1040 MARKING LINE GROOVED WET REF EPOXY 4-INCH WHITE LF	646.1020 MARKING LINE EPOXY 4-INCH YELLOW LF	646.3020 MARKING LINE EPOXY 8-INCH WHITE LF	646.5320 MARKING RAILROAD CROSSING EPOXY EACH	646.6120 MARKING STOP LINE EPOXY 18-INCH WHITE LF	646.8120 MARKING CURB EPOXY YELLOW LF	646.4520 MARKING LINE SAME DAY EPOXY 4-INCH YELLOW LF	649.0105 TEMPORARY MARKING LINE PAINT 4-INCH YELLOW LF
0010	1096+00 - 1564+93	RT/LT EDGELINE	92,562	—	—	—	—	—	—	—
	1096+00 - 1104+00	SB SOLID/NB SKIPS	—	1,000	—	—	—	—	1,000	—
	1104+00 - 1220+36	SKIPS	—	2,909	—	—	—	—	2,909	—
	1220+36 - 1234+00	NB SOLID/SB SKIPS	—	1,705	—	—	—	—	1,705	—
	1234+00 - 1238+10	DOUBLE YELLOW	—	820	—	—	—	—	820	—
	1238+10 - 1254+20	SB SOLID/NB SKIPS	—	2,013	—	—	—	—	2,013	—
	1254+20 - 1267+00	NB SOLID/SB SKIPS	—	1,600	—	—	—	—	1,600	—
	1267+00 - 1271+00	DOUBLE YELLOW	—	800	—	—	—	—	800	—
	1271+00 - 1284+22	SB SOLID/NB SKIPS	—	1,653	—	—	—	—	1,653	—
	1284+22 - 1287+71	SKIPS	—	88	—	—	—	—	88	—
	1287+71 - 1301+09	NB SOLID/SB SKIPS	—	1,673	—	—	—	—	1,673	—
	1301+09 - 1302+75	DOUBLE YELLOW	—	332	—	—	—	—	332	—
	1302+00 - 1304+50	BYPASS LANE	63	—	—	—	—	—	—	—
	1303+23 - 1326+00	DOUBLE YELLOW	—	6,554	—	—	—	—	6,554	—
	1326+00 - 1330+22	NB SKIPS/SB SOLID	—	528	—	—	—	—	528	—
	1330+22 - 1338+66	SKIPS	—	211	—	—	—	—	211	—
	1338+66 - 1344+03	NB SOLID/SB SKIPS	—	672	—	—	—	—	672	—
	1344+03 - 1347+34	DOUBLE YELLOW	—	662	—	—	—	—	662	—
	1345+13 - 1348+50	BYPASS LANE	85	—	—	—	—	—	—	—
	1347+81 - 1353+07	NB SKIPS/SB SOLID	—	658	—	—	—	—	658	—
	1353+07 - 1363+32	SKIPS	—	256	—	—	—	—	256	—
	1363+32 - 1377+50	NB SOLID/SB SKIPS	—	1,773	—	—	—	—	1,773	—
	1377+50 - 1392+00	DOUBLE YELLOW	—	2,900	—	—	—	—	2,900	—
	1392+00 - 1407+53	NB SKIPS/SB SOLID	—	1,941	—	—	—	—	1,941	—
	1407+53 - 1432+88	SKIPS	—	634	—	—	—	—	634	—
	1432+88 - 1449+00	NB SOLID/SB SKIPS	—	2,015	—	—	—	—	2,015	—
	1449+00 - 1458+00	DOUBLE YELLOW	—	1,800	—	—	—	—	1,800	—
	1458+00 - 1467+68	NB SKIPS/SB SOLID	—	2,335	—	—	—	—	2,335	—
	1467+68 - 1471+75	DOUBLE YELLOW	—	814	—	—	—	—	814	—
	1471+75 - 1481+50	NB SOLID/SB SKIPS	—	1219	—	—	—	—	1,219	—
	1481+50 - 1528+00	DOUBLE YELLOW	—	9300	—	—	—	—	9,300	—
	1528+00 - 1544+06	NB SKIPS/SB SOLID	—	2,008	—	—	—	—	2,008	—
	1544+06 - 1559+58	SKIPS	—	388	—	—	—	—	388	—
	1559+58 - 1564+93	NB SOLID/SB SKIPS	—	669	—	—	—	—	669	—
	1301+32 - 1302+32	RT TURN LANE	—	—	100	—	—	—	—	—
	1348+32 - 1350+32	RT TURN LANE	—	—	200	—	—	—	—	—
	1343+75	NB	—	—	—	1	—	—	—	—
	1344+30	SB	—	—	—	1	—	—	—	—
	1303+35	ISLAND	—	—	80	—	45	125	—	—
	1347+25	ISLAND	—	—	75	—	30	105	—	—
	10+60'54E' - 12+17'54E'	EDGELINE	300	—	—	—	—	—	—	—
	10+30'54E' - 12+17'54E'	CENTERLINE & SKIPS	—	240	—	—	—	—	240	—
	11+07'54W' - 11+68'54W'	EDGELINE	110	—	—	—	—	—	—	—
	11+07'54W' - 12+00'54W'	CENTERLINE	—	200	—	—	—	—	200	—
	1096+00 - 1564+93	SKIPS	—	—	—	—	—	—	—	3,752
TOTAL PROJECT 1620-03-75			93,120	52,370	455	2	75	230	52,370	3,752

CONSTRUCTION STAKING					
		650.5000 CONSTRUCTION STAKING BASE LF	650.4500 CONSTRUCTION STAKING SUBGRADE LF	650.9920 CONSTRUCTION STAKING SLOPE STAKES LF	
0010	1244+04 - 1246+37	LT & RT	233	233	
	1246+61 - 1248+94	LT & RT	233	233	
	1352+97 - 1355+32	LT & RT	235	235	
	1355+74 - 1357+74	LT & RT	200	200	
	1370+41 - 1373+00	LT & RT	259	259	
	1373+42 - 1377+53	LT & RT	411	411	
	1439+56 - 1444+12	LT & RT	456	456	
	STH 54 EAST	ISLAND	135	—	
	STH 54 WEST	ISLAND	117	—	
TOTAL PROJECT 1620-03-75		252	2,027	2,027	

SAWING PAVEMENT			
			690.0150 SAWING ASPHALT LF
CATEGORY	STATION	LOCATION	
0010	1362+50	DRIVEWAY RT	62
	10+50'54E'	ISLAND	130
	11+80'54W'	ISLAND	115
TOTAL PROJECT 1620-03-75			307

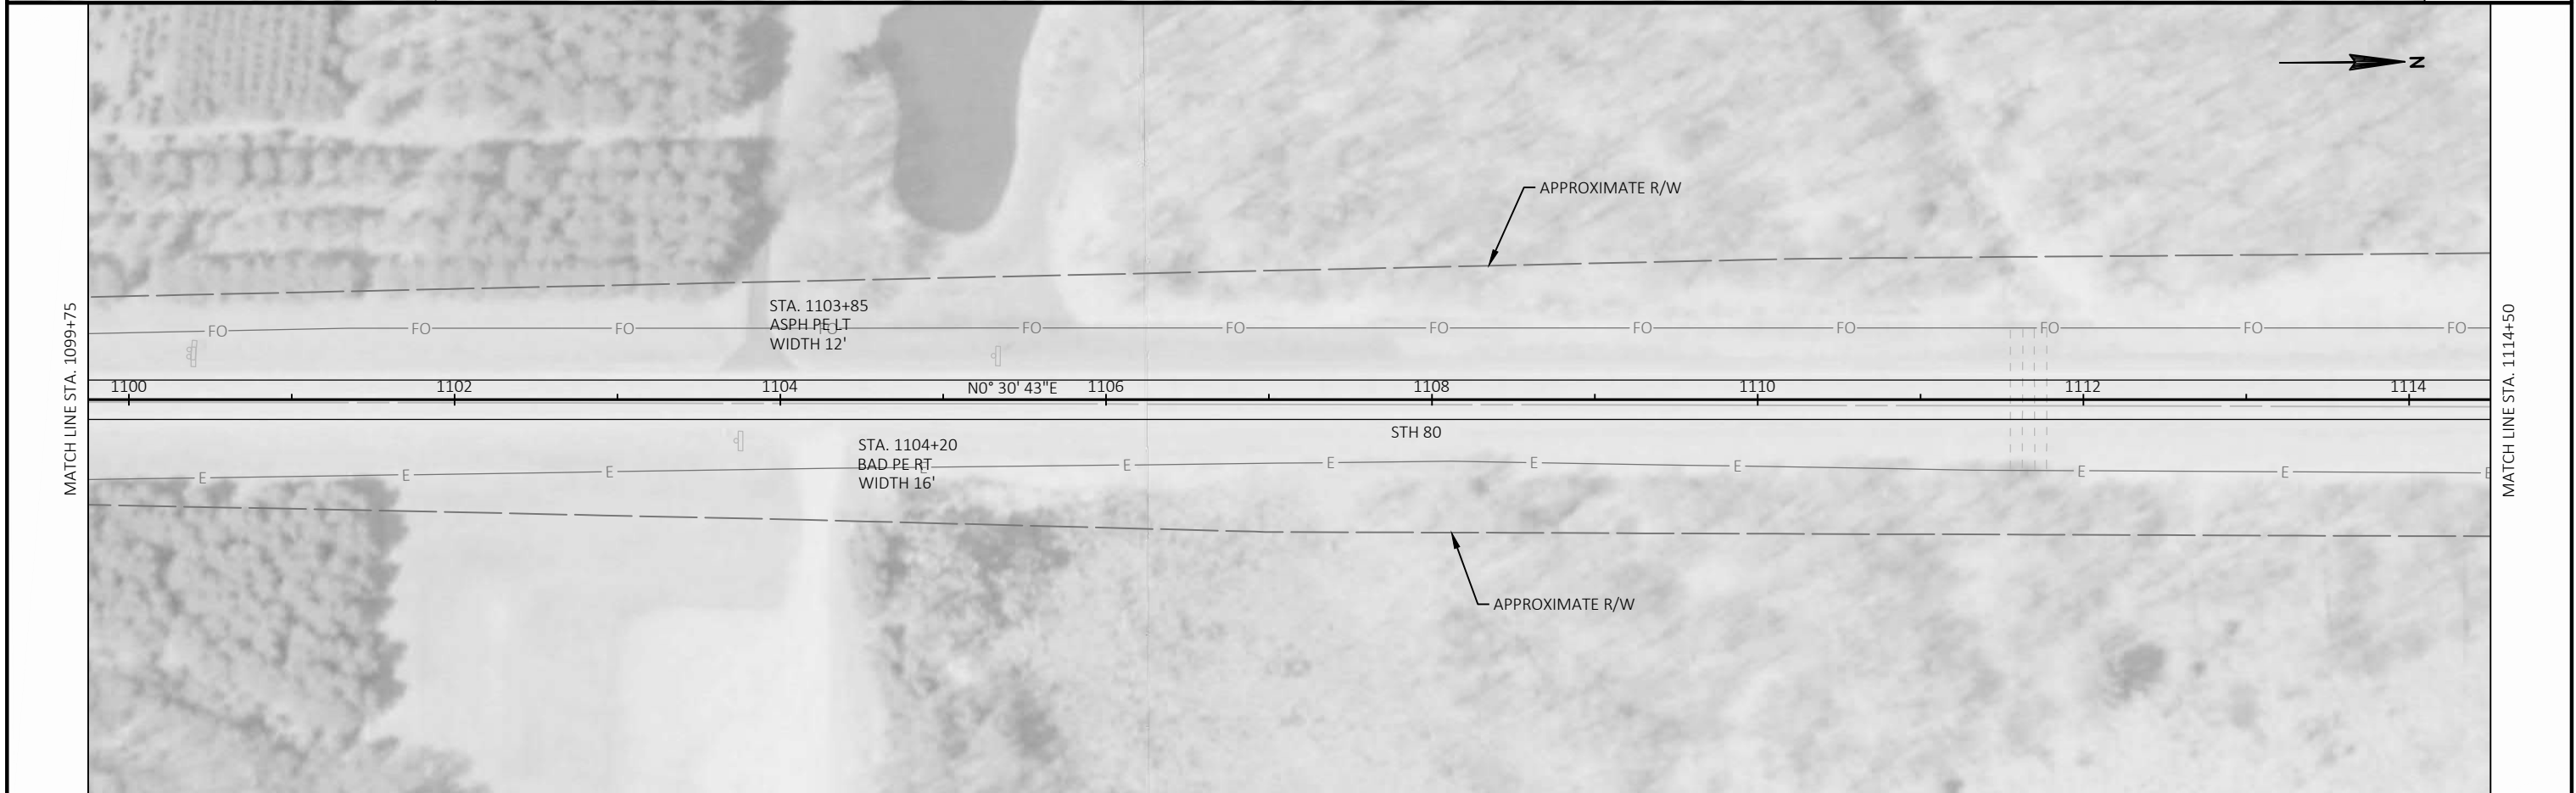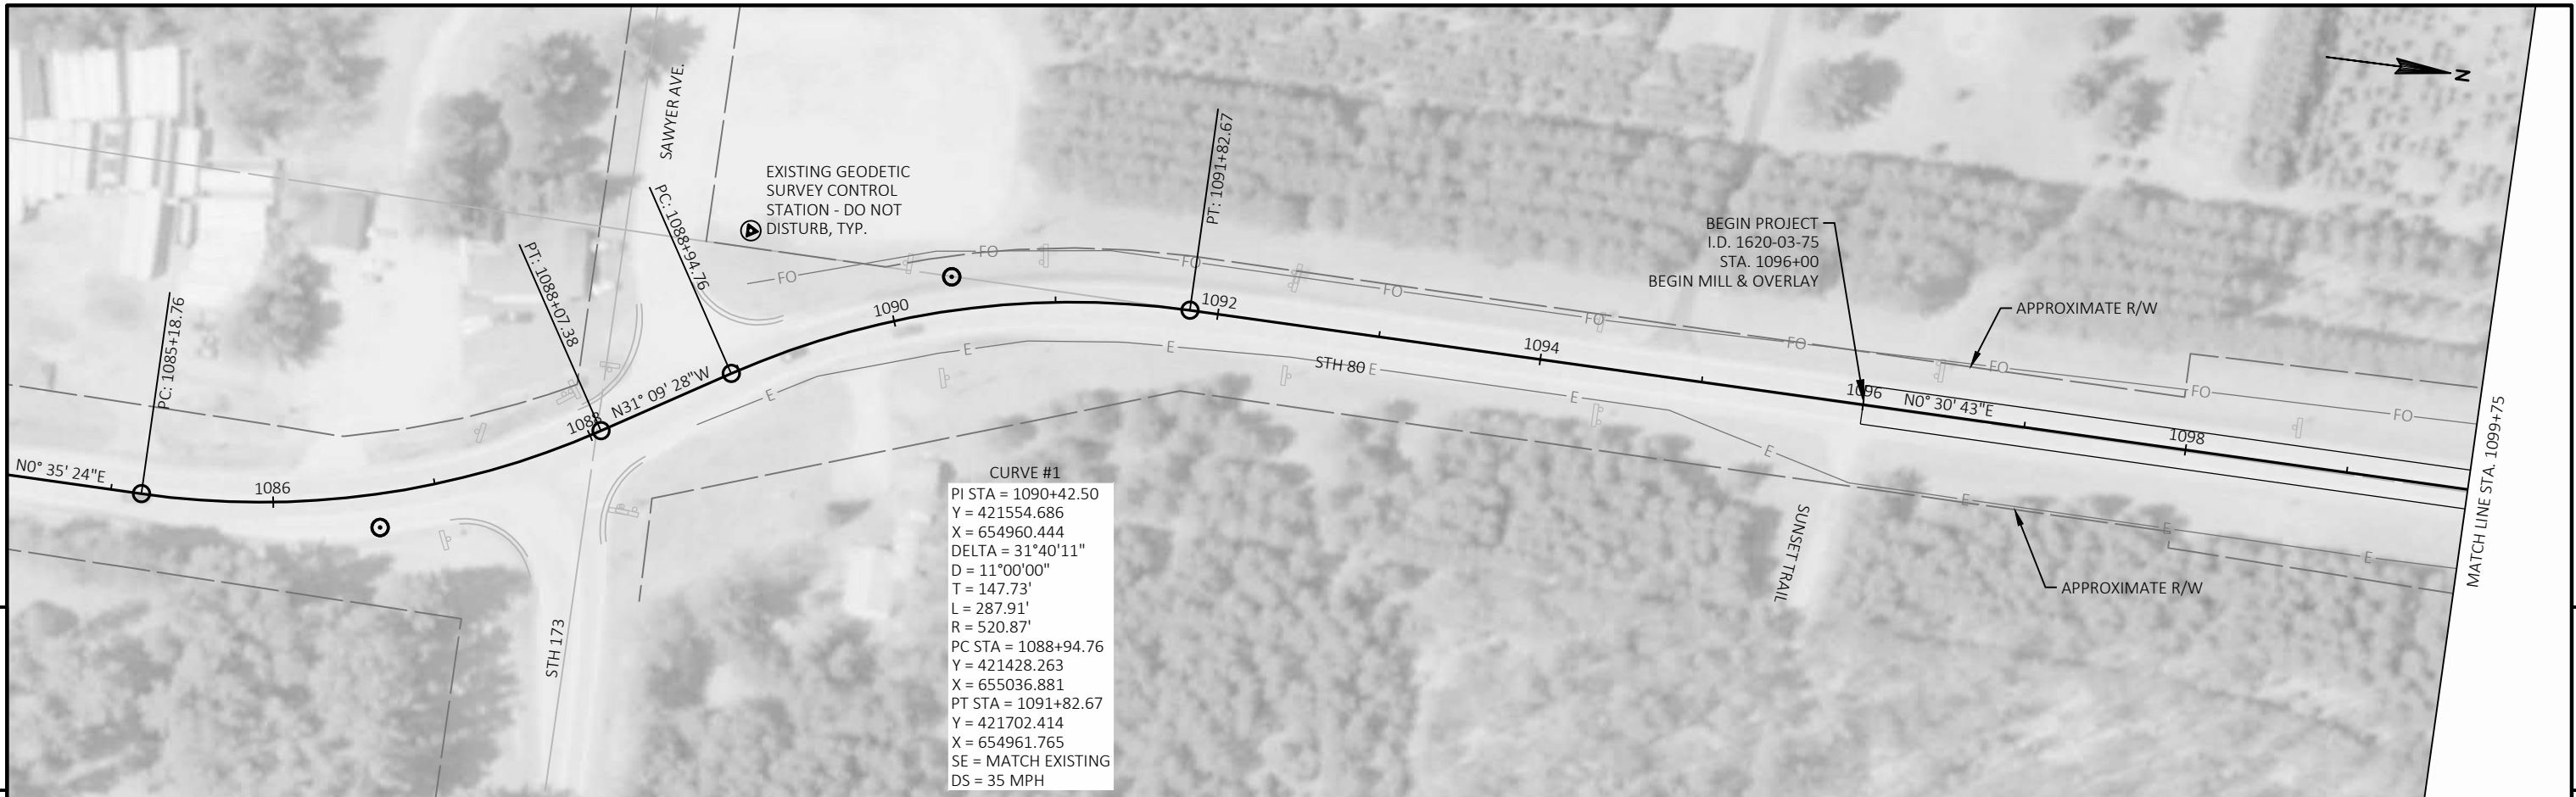

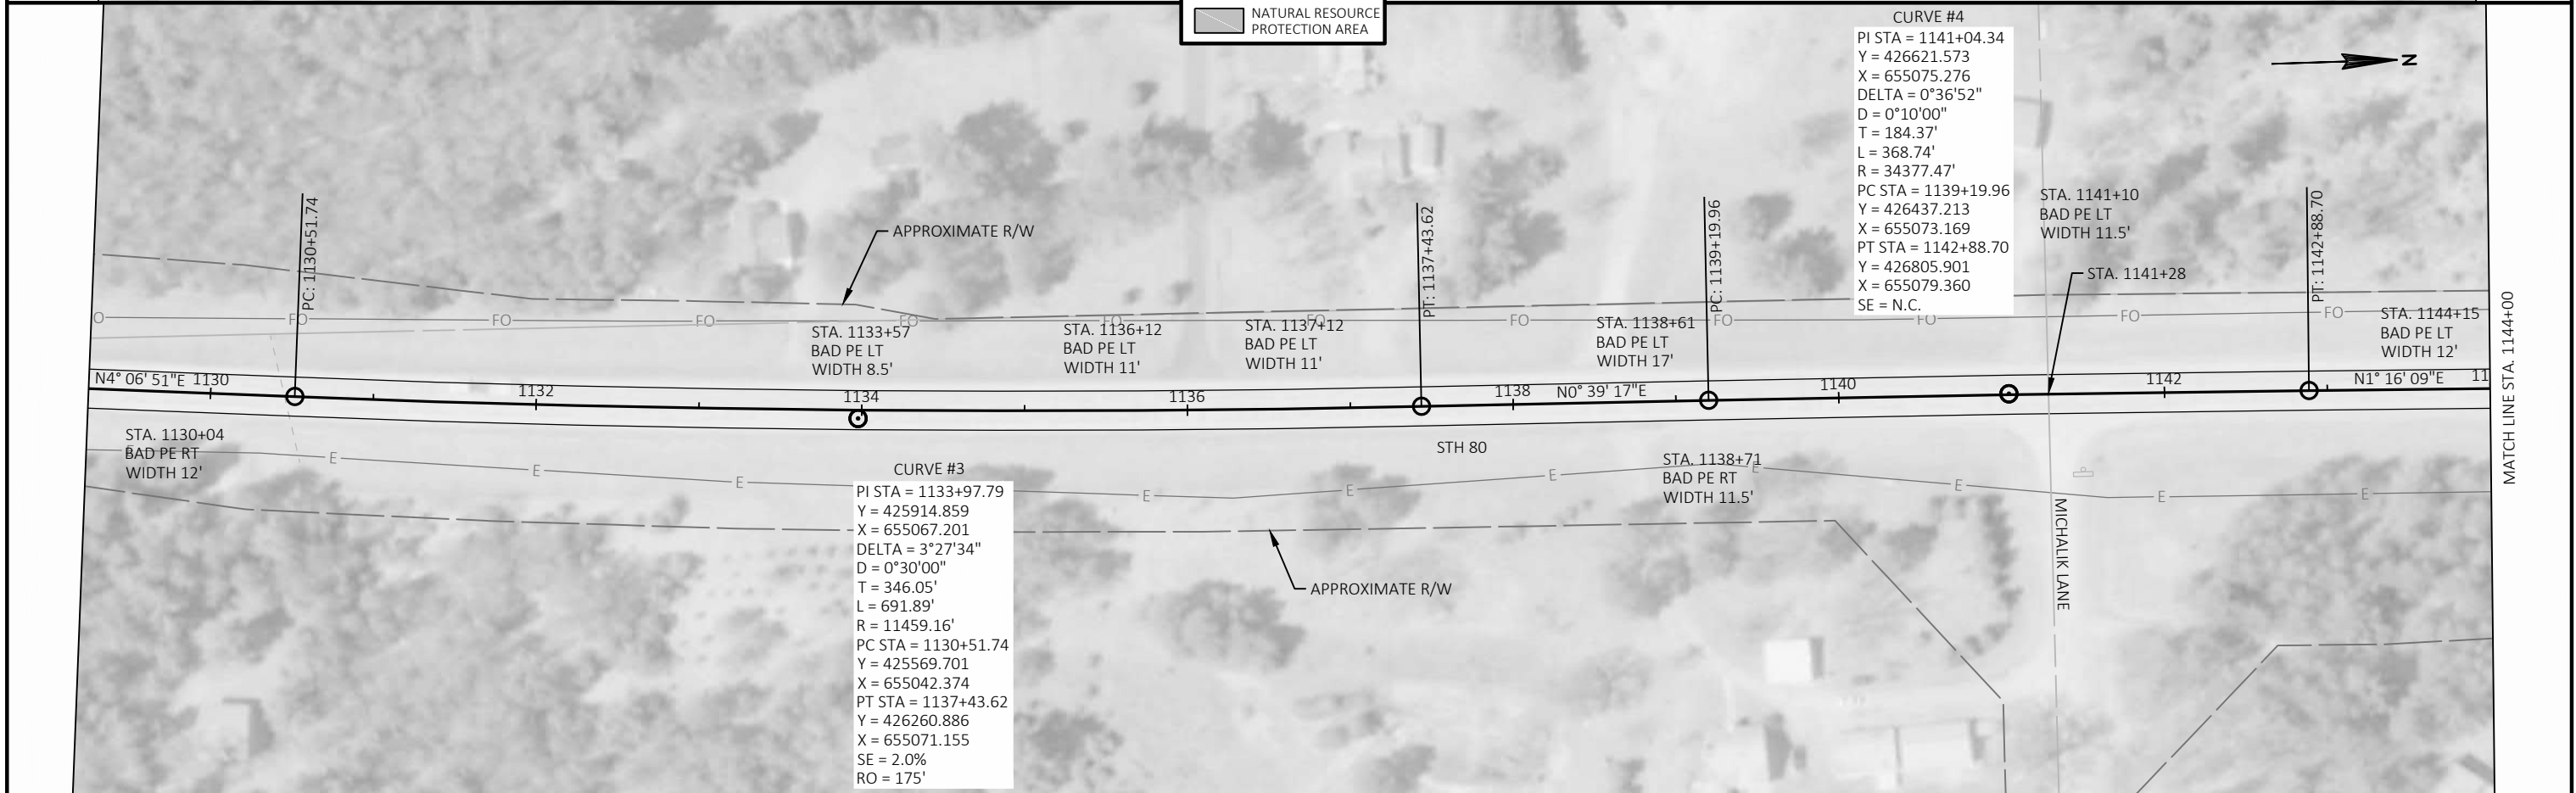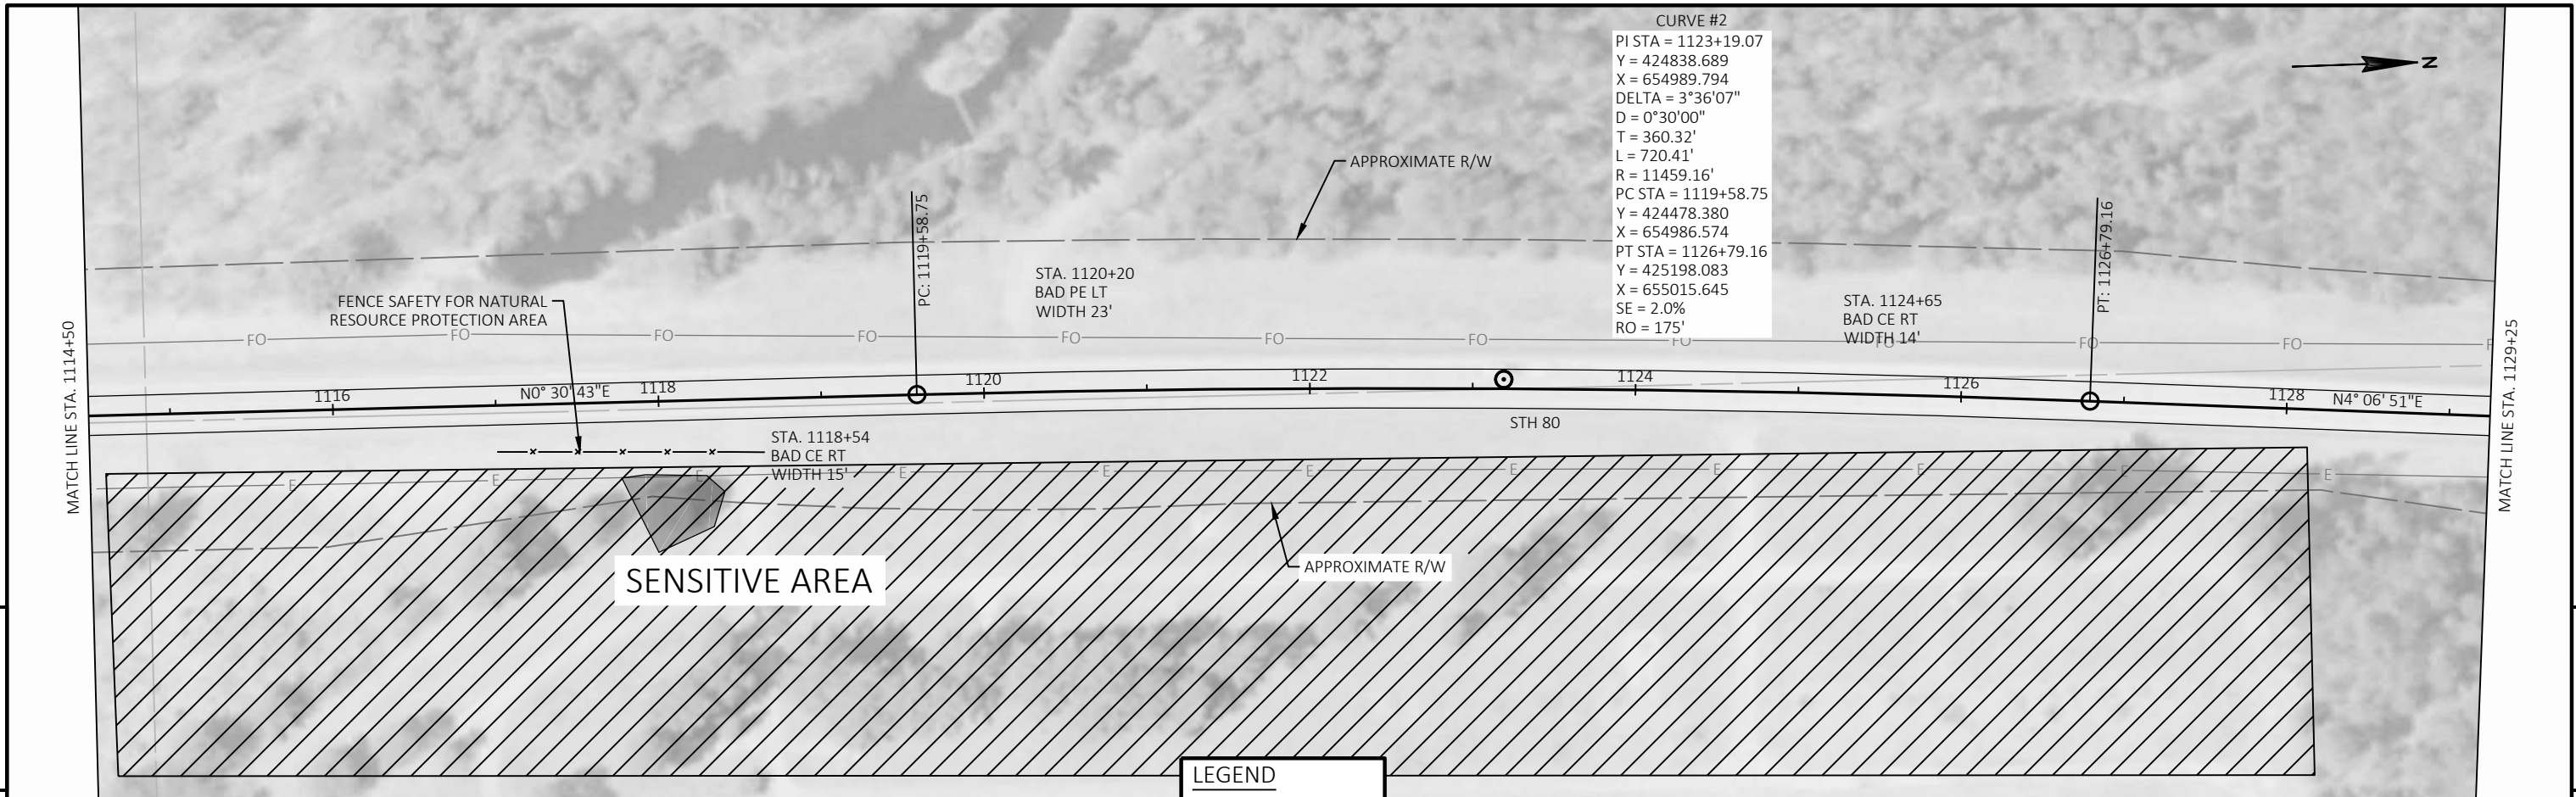

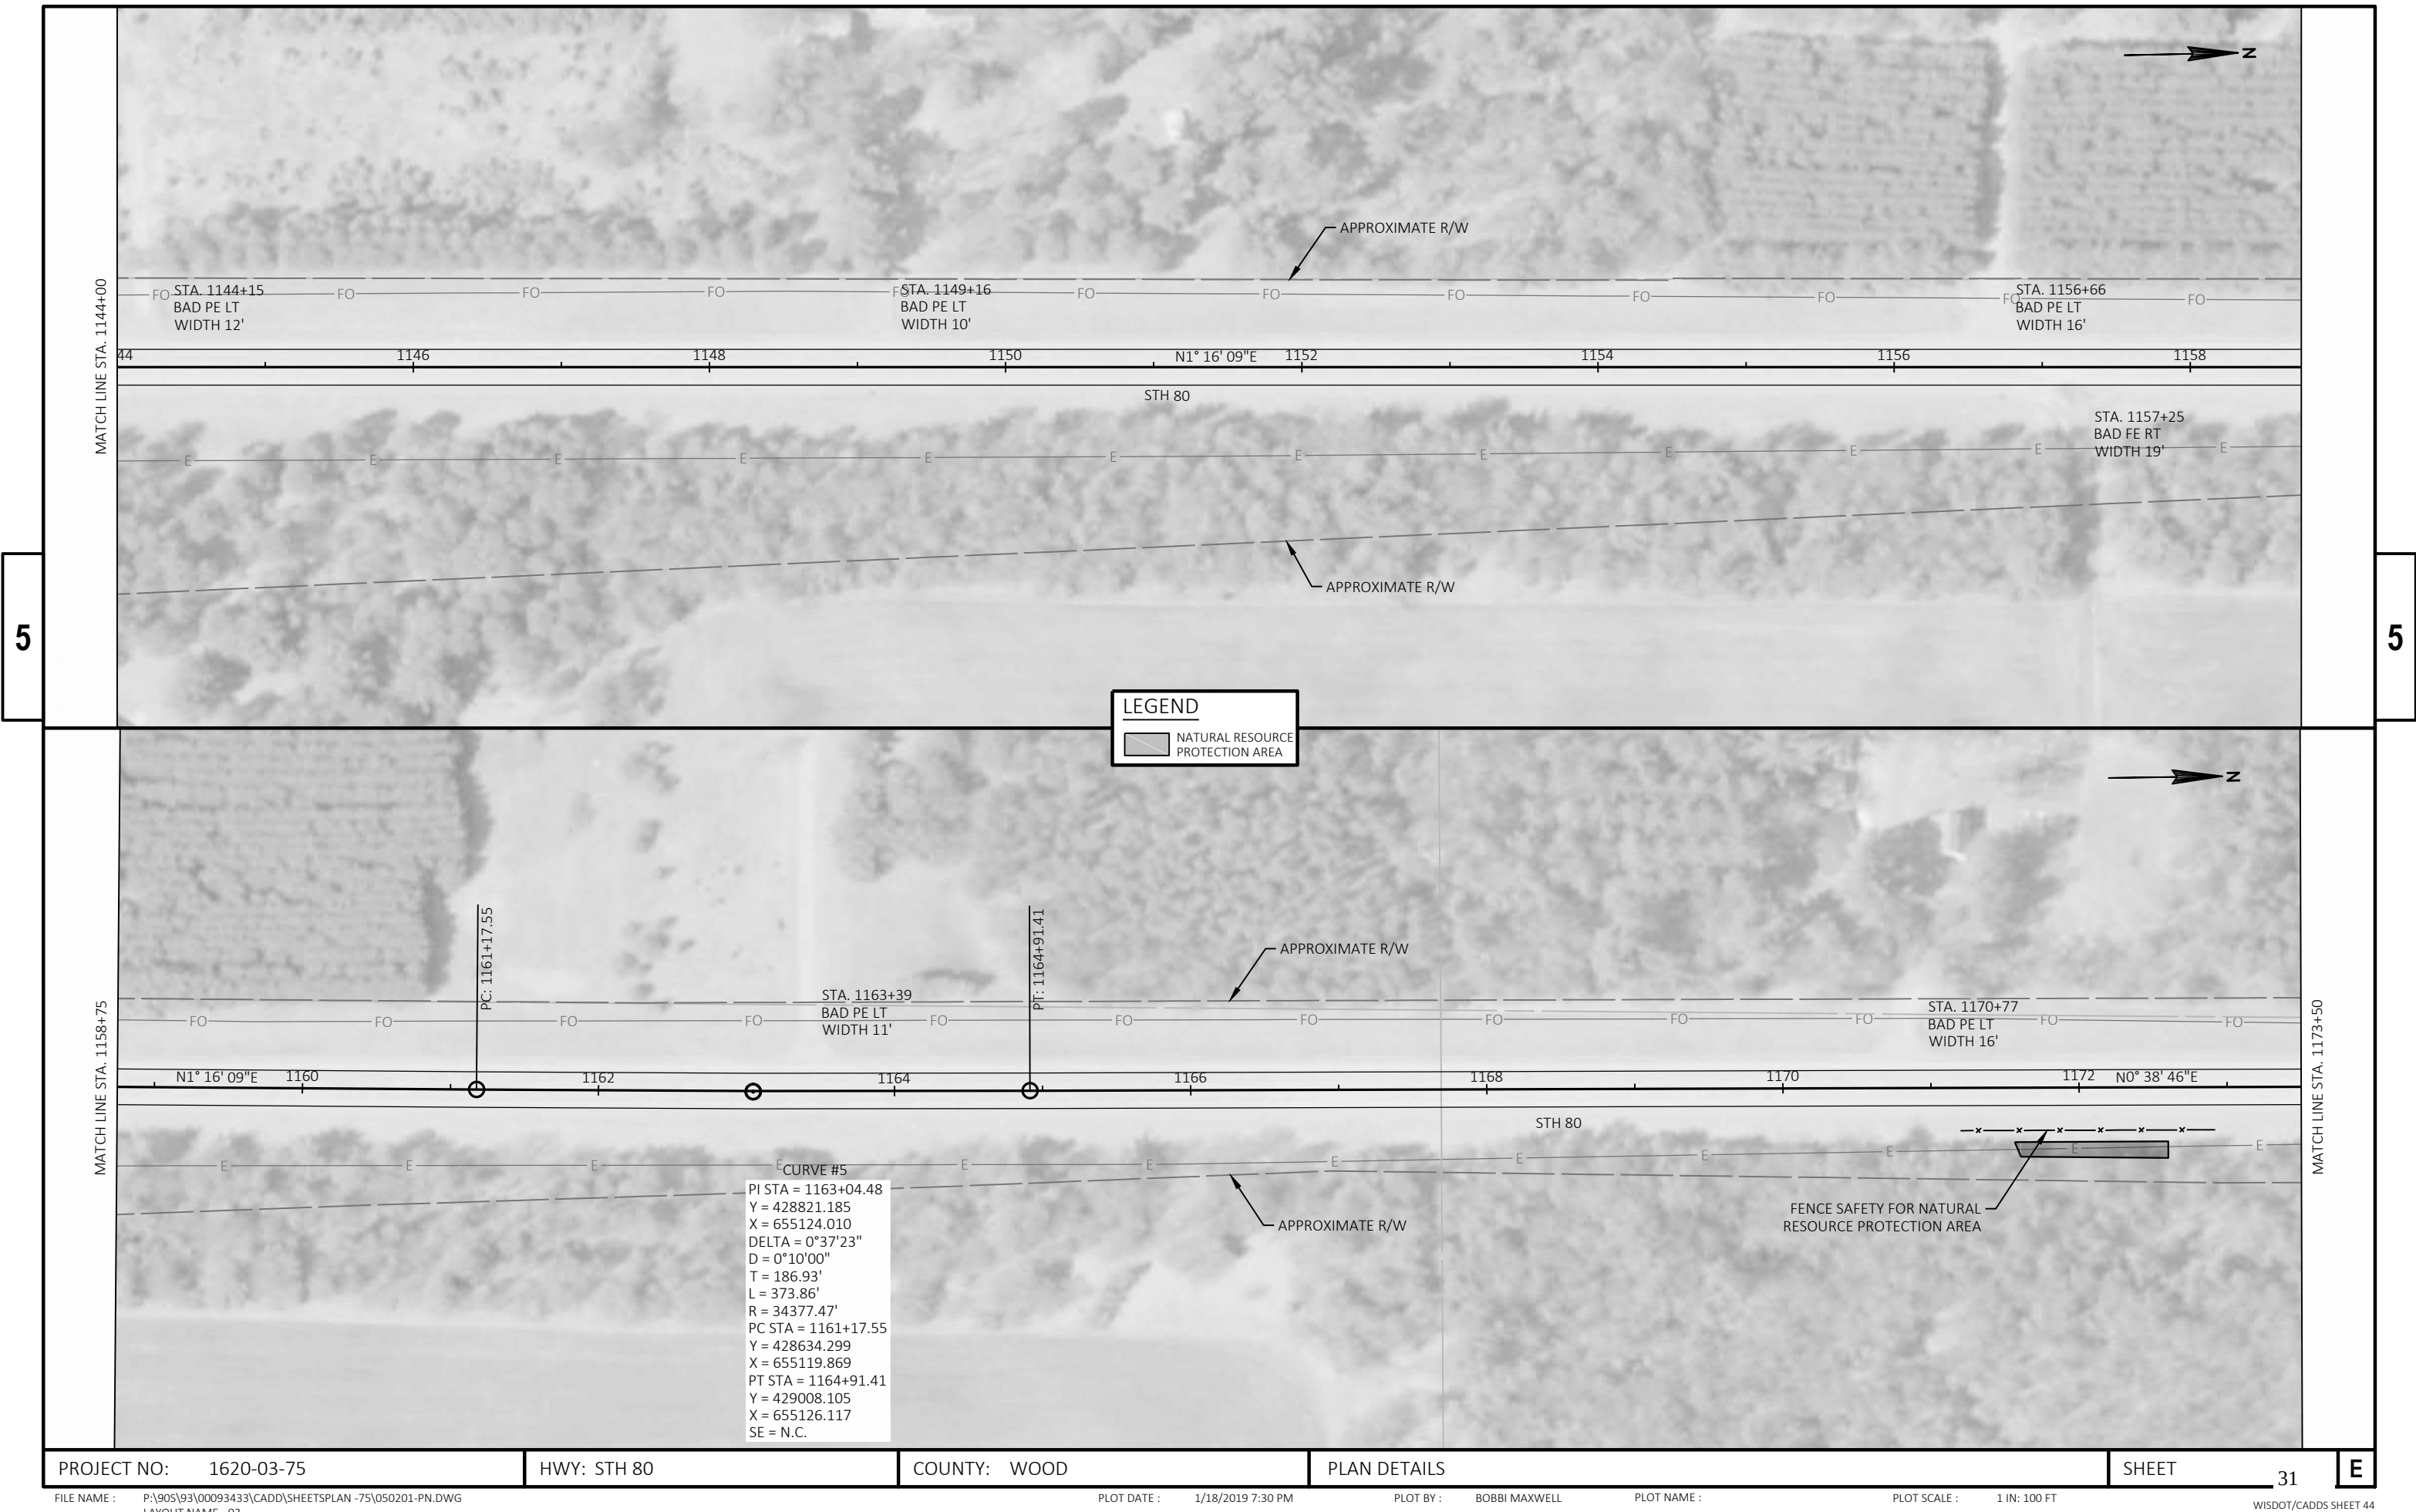

PROJECT NO: 1620-03-75

HWY: STH 80



COUNTY: WOOD



PLAN DETAILS



SHEET



31


E

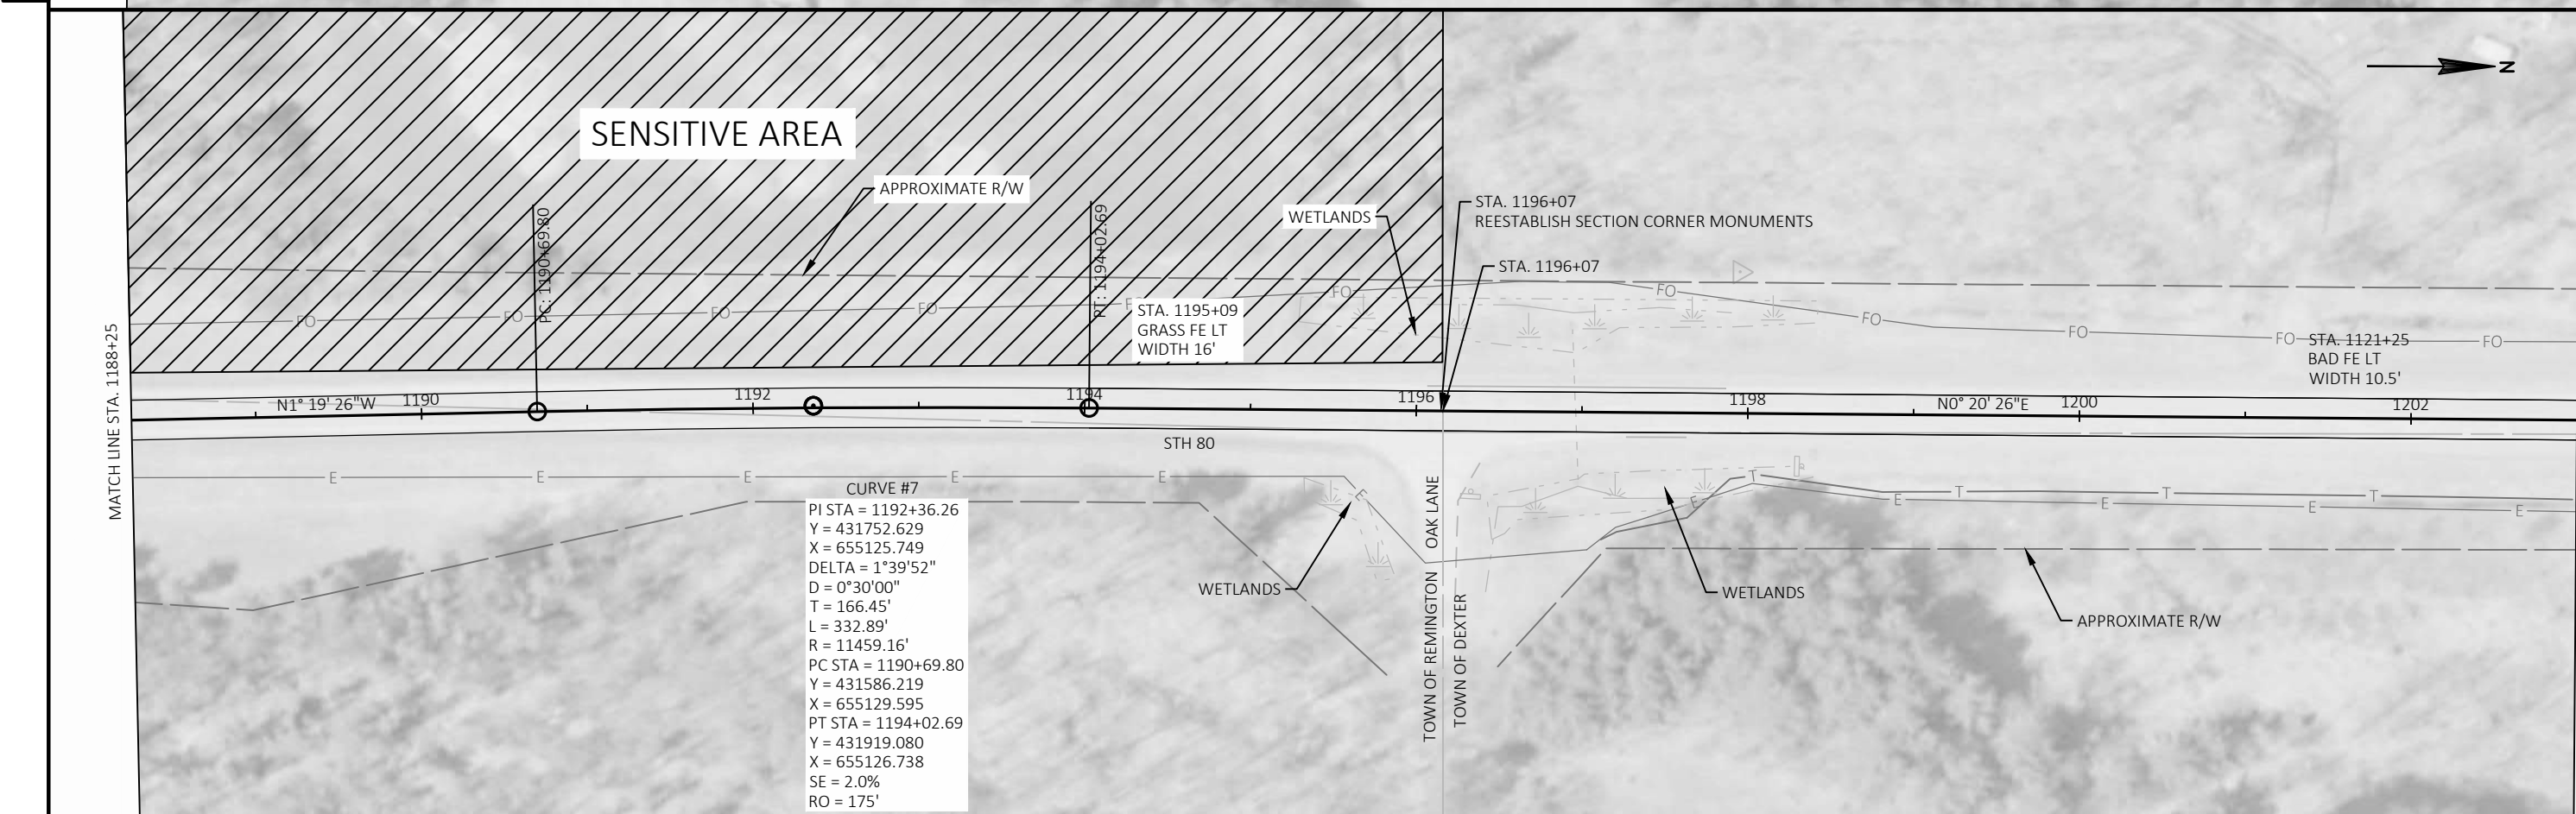
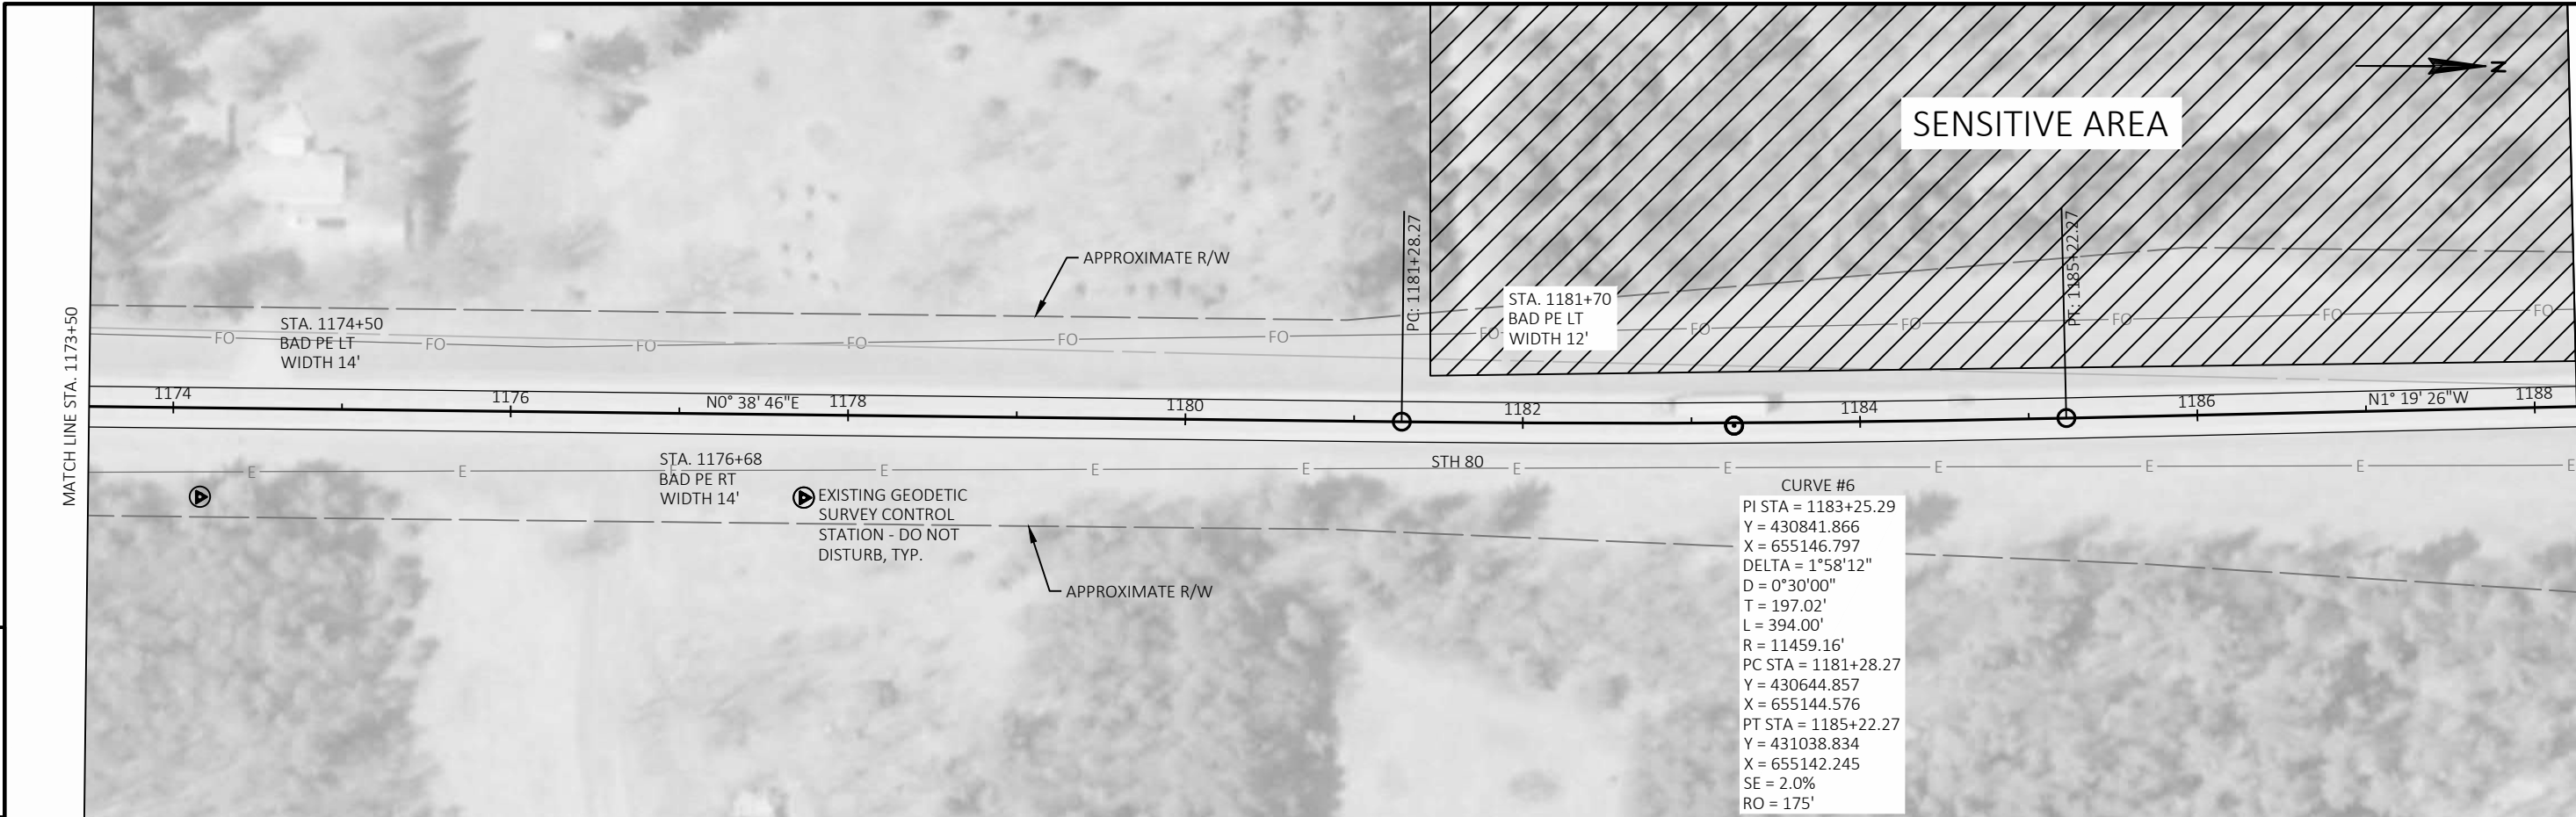


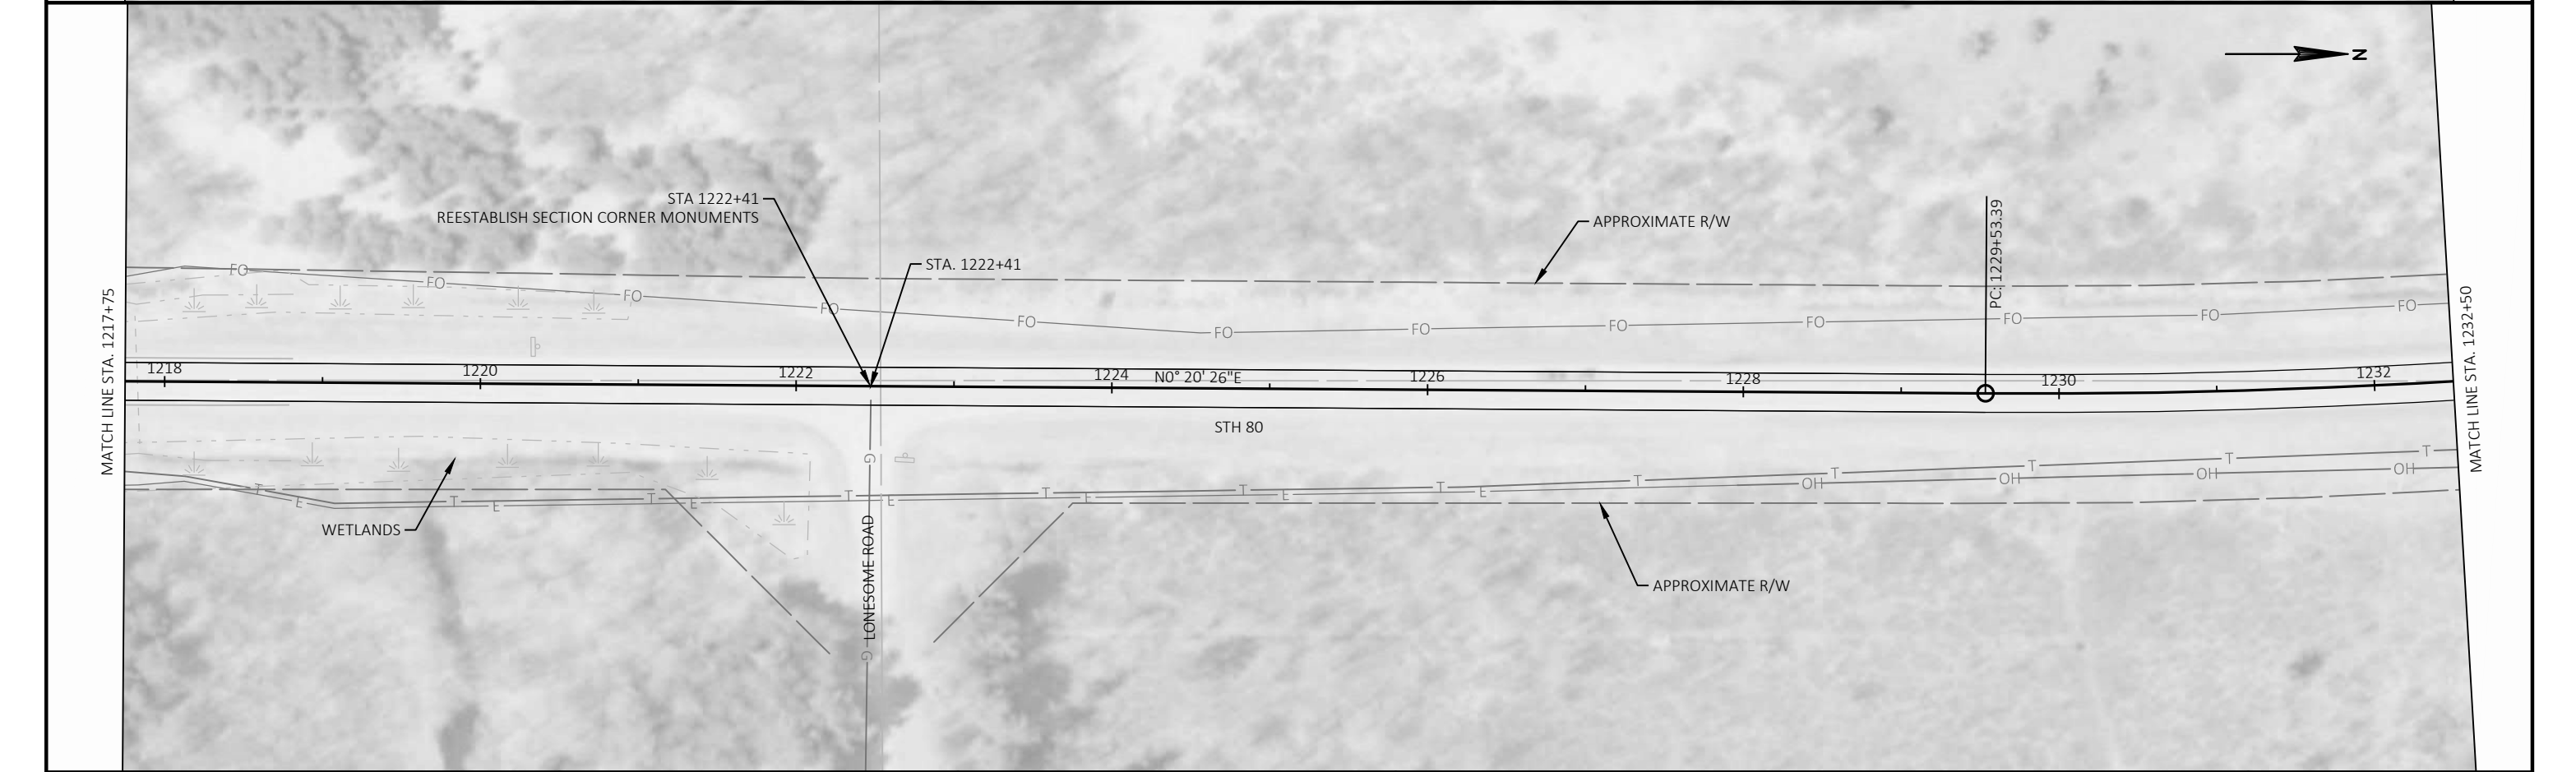
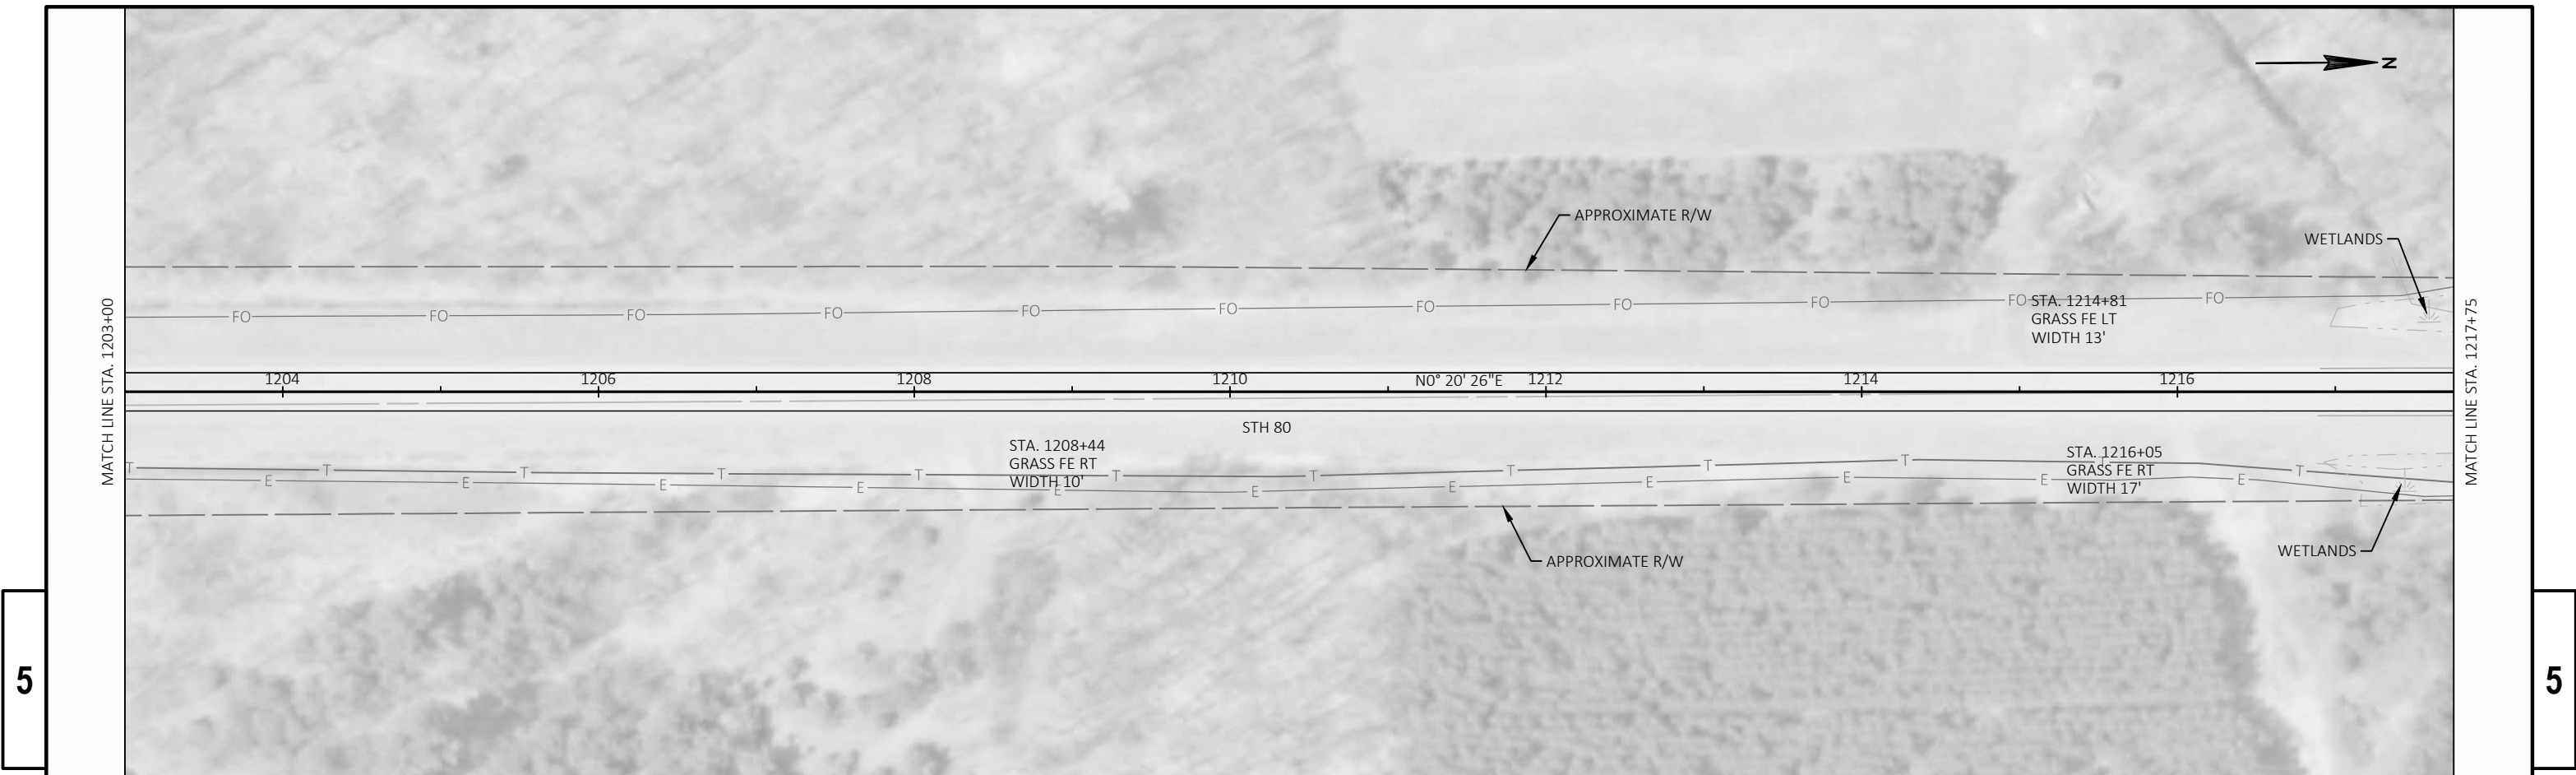


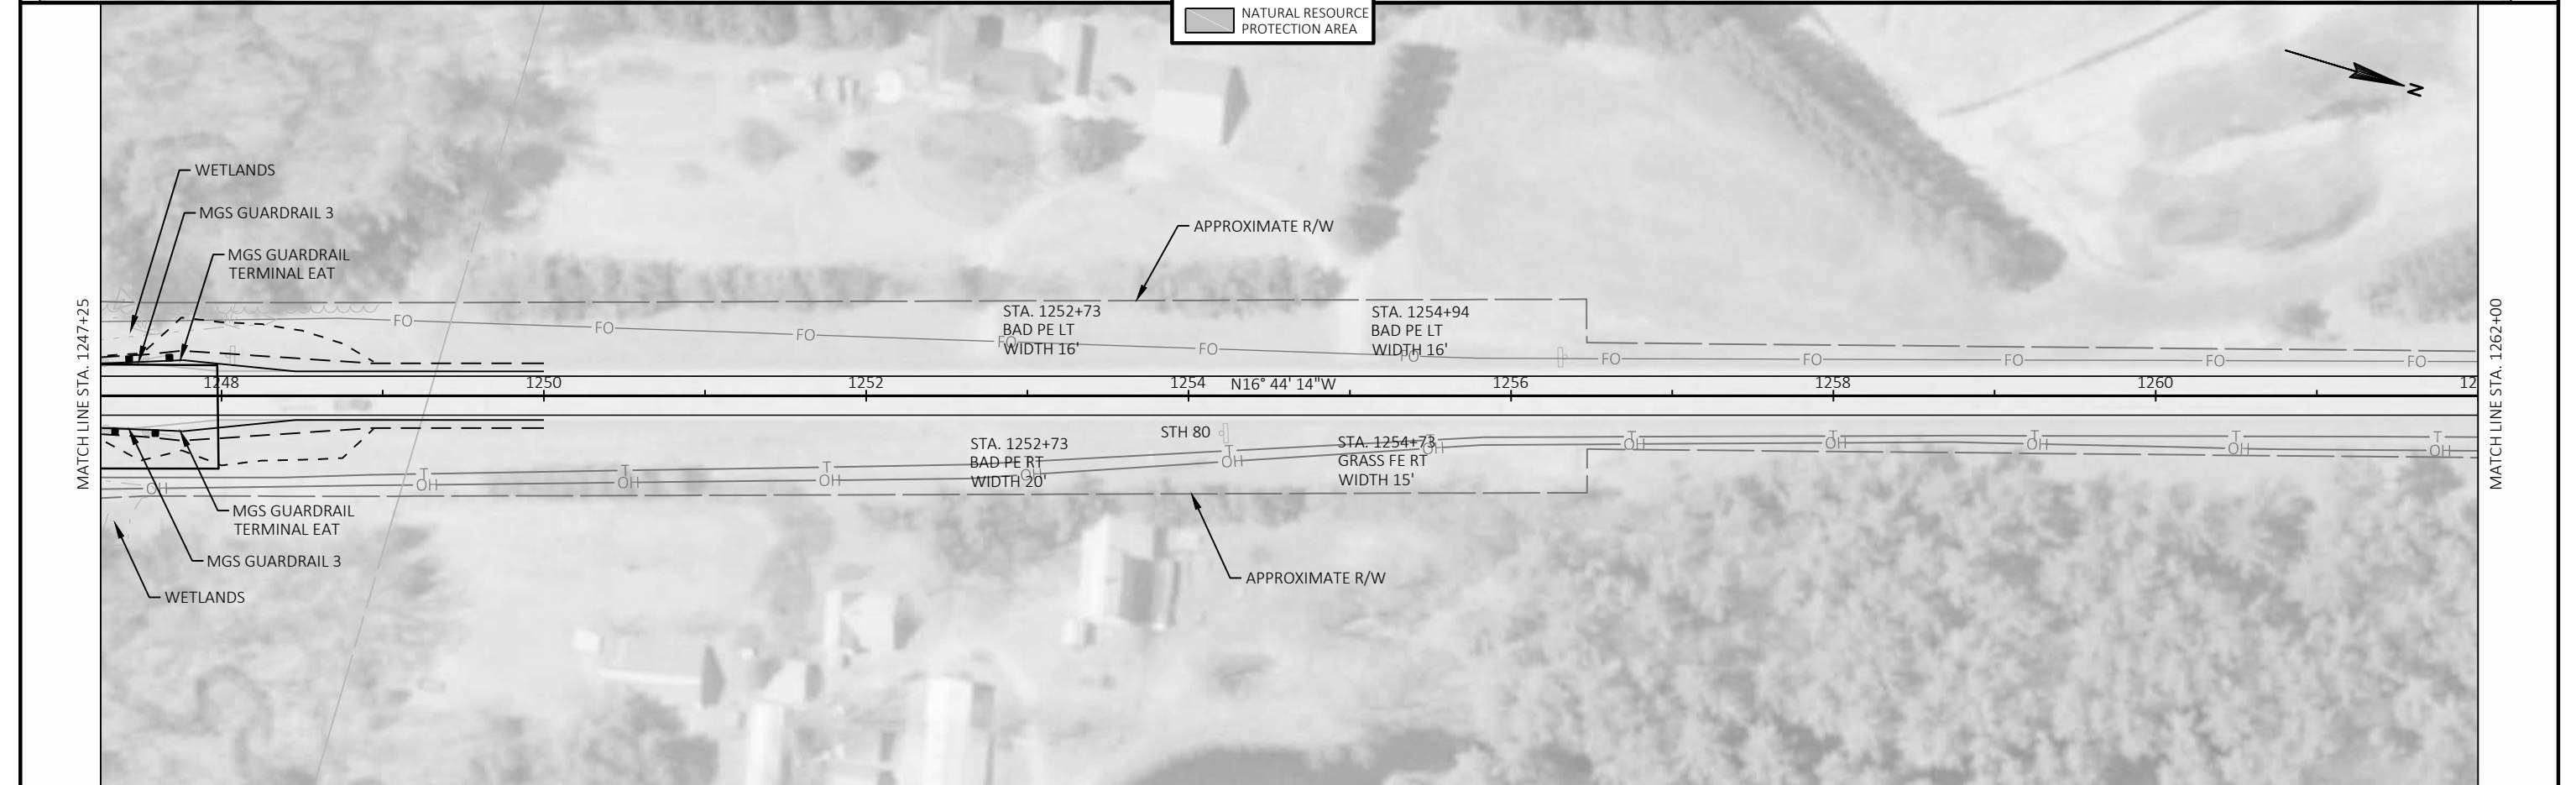
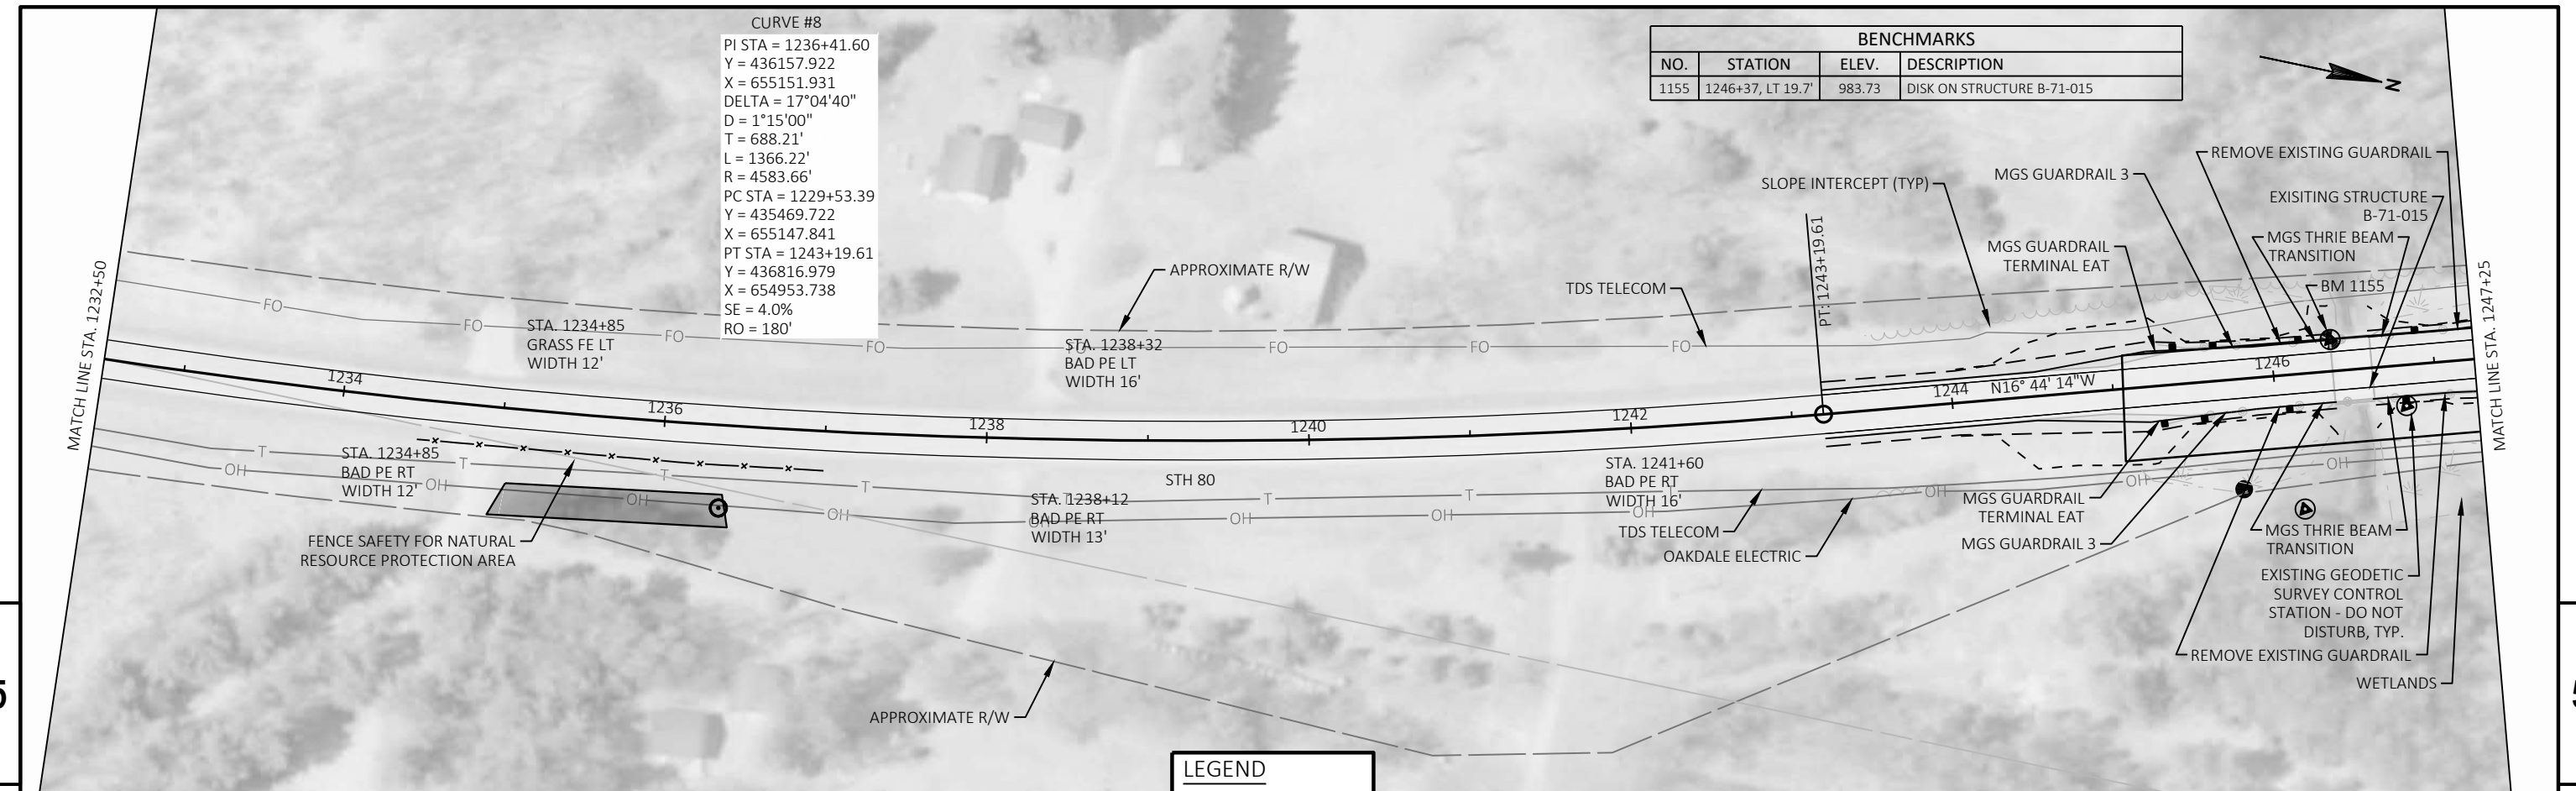


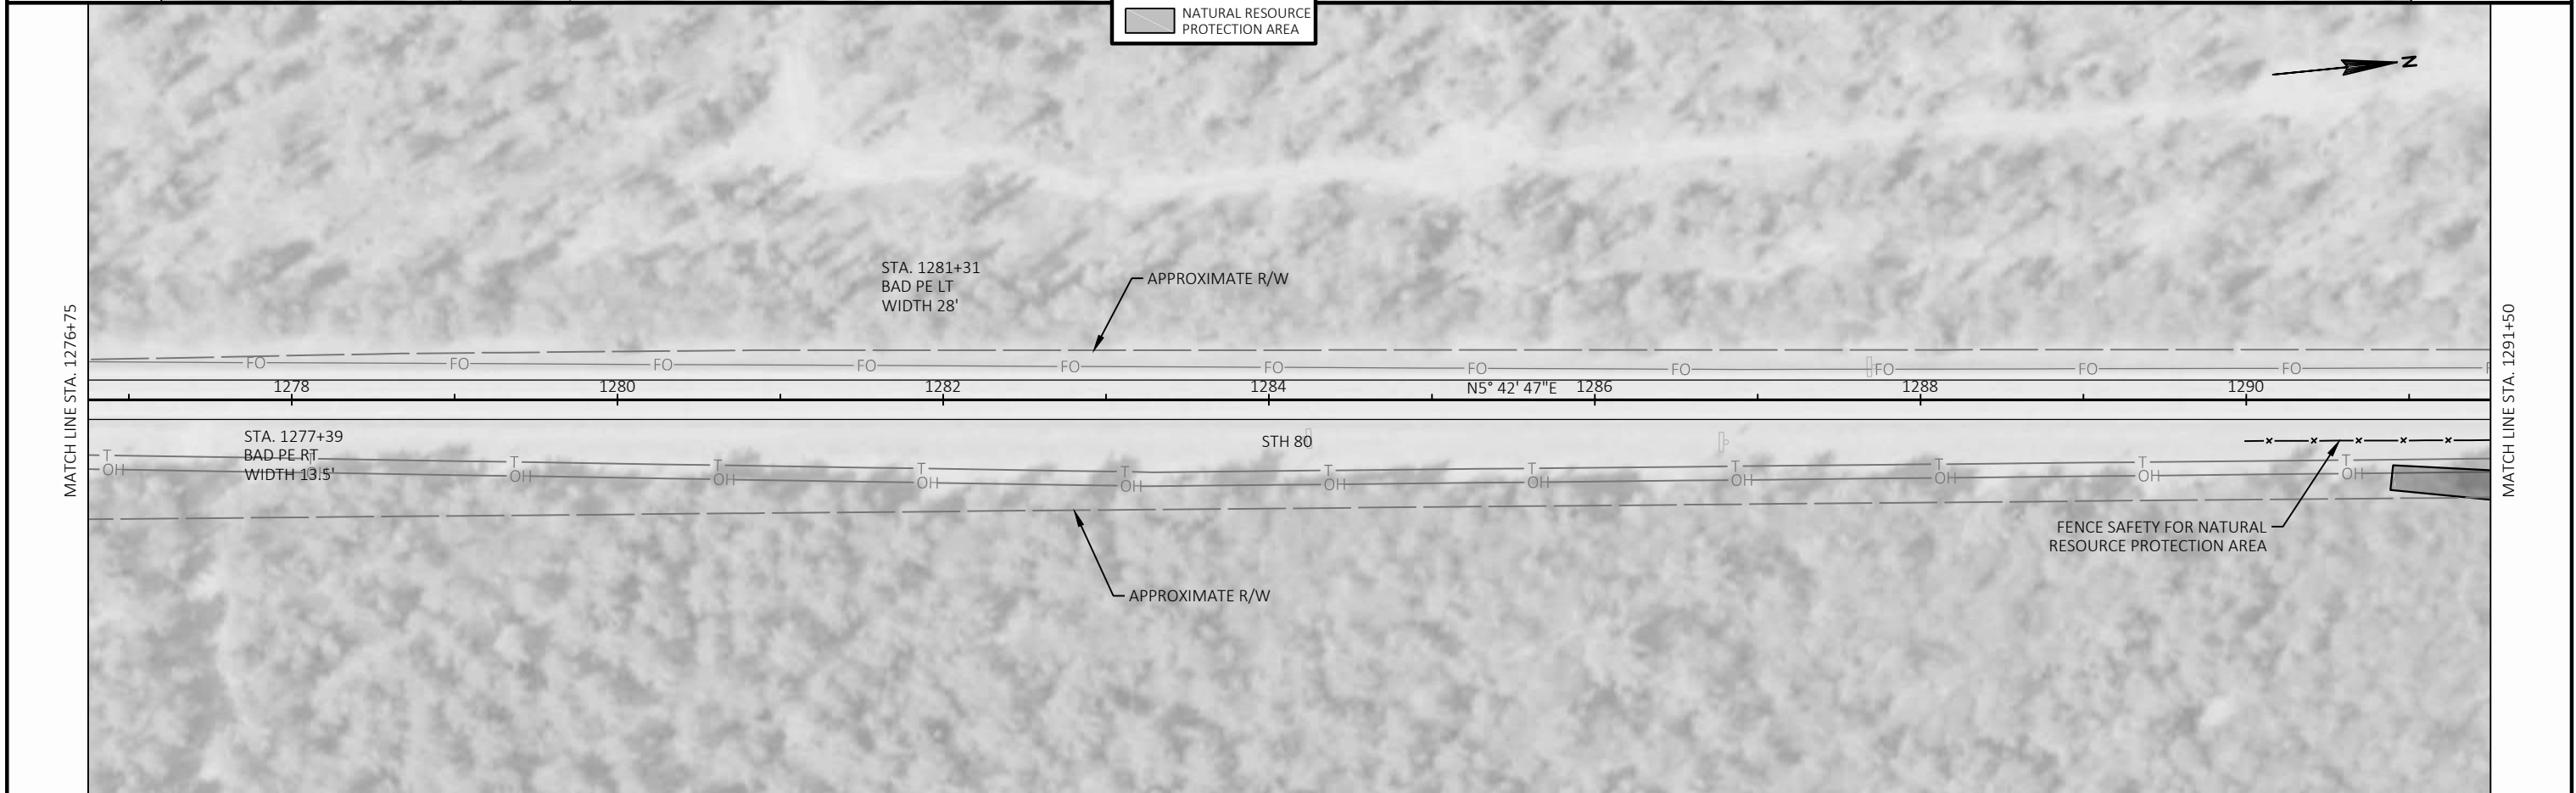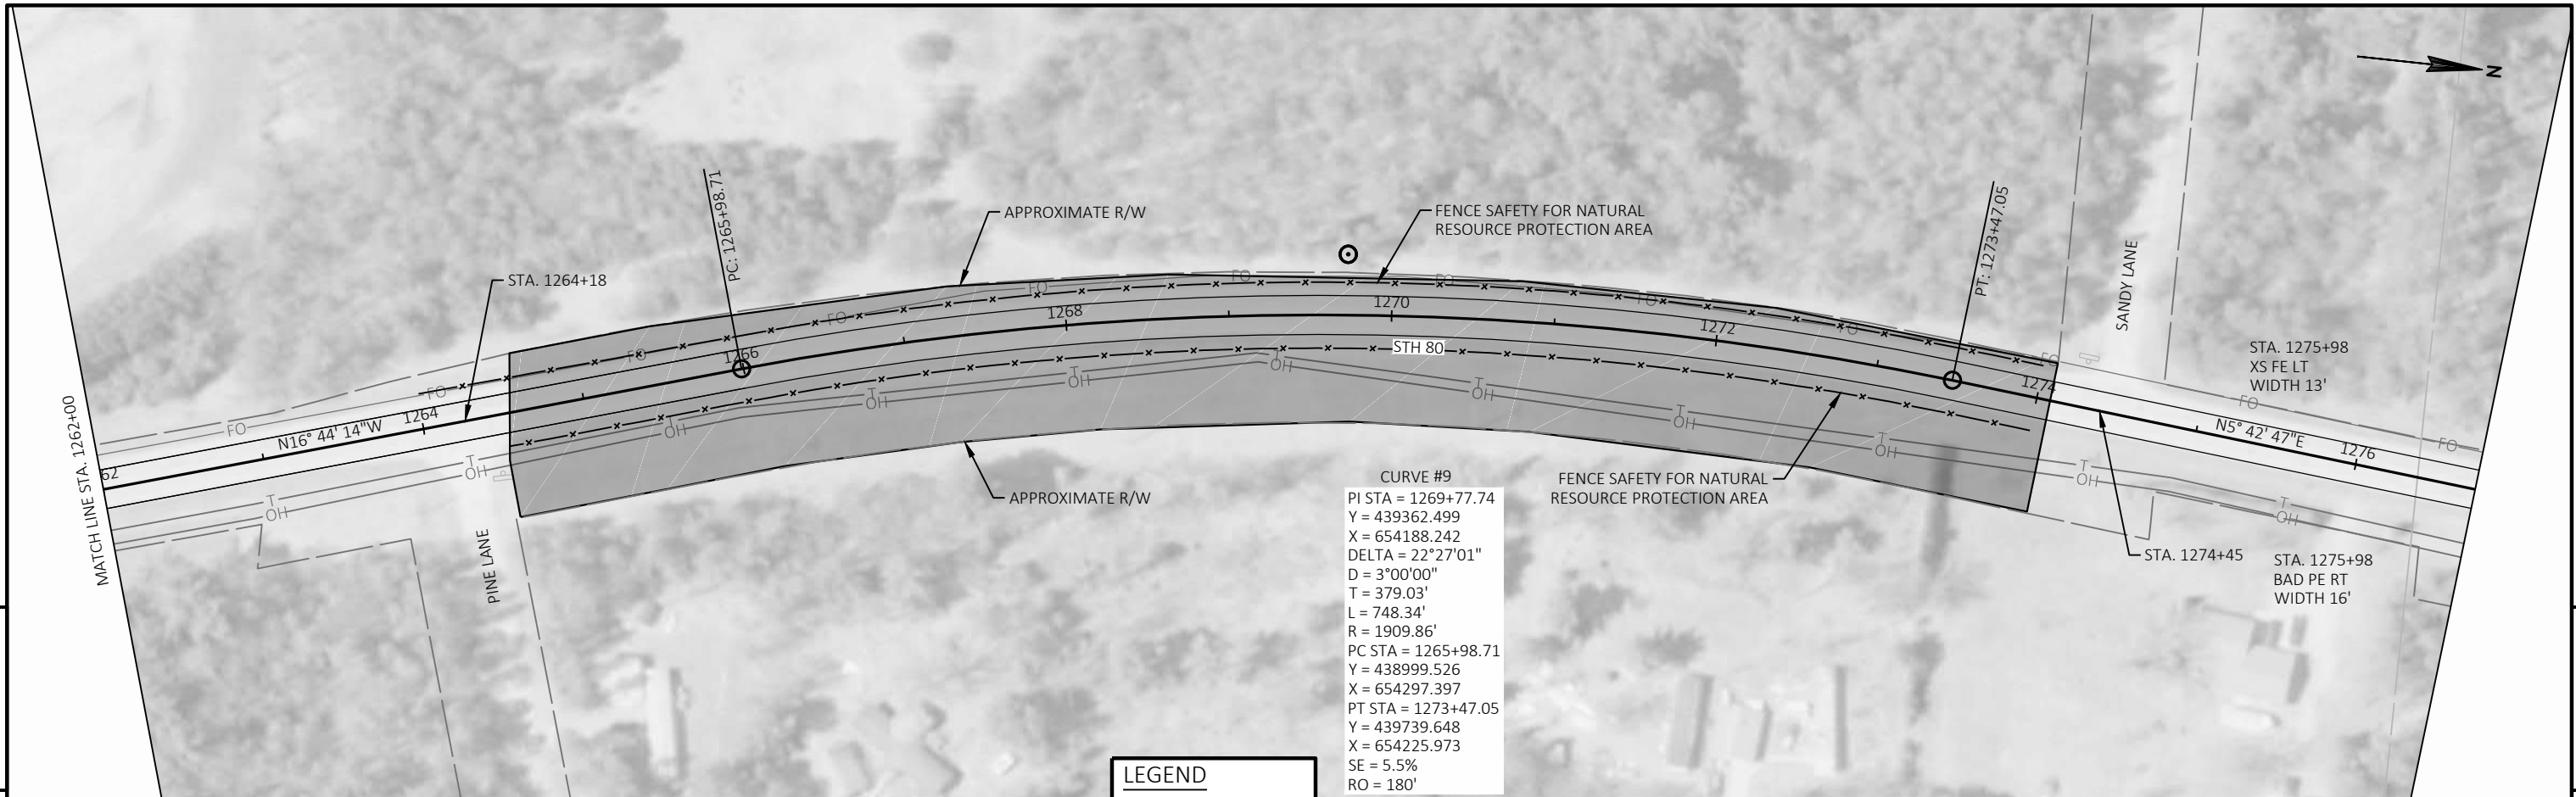

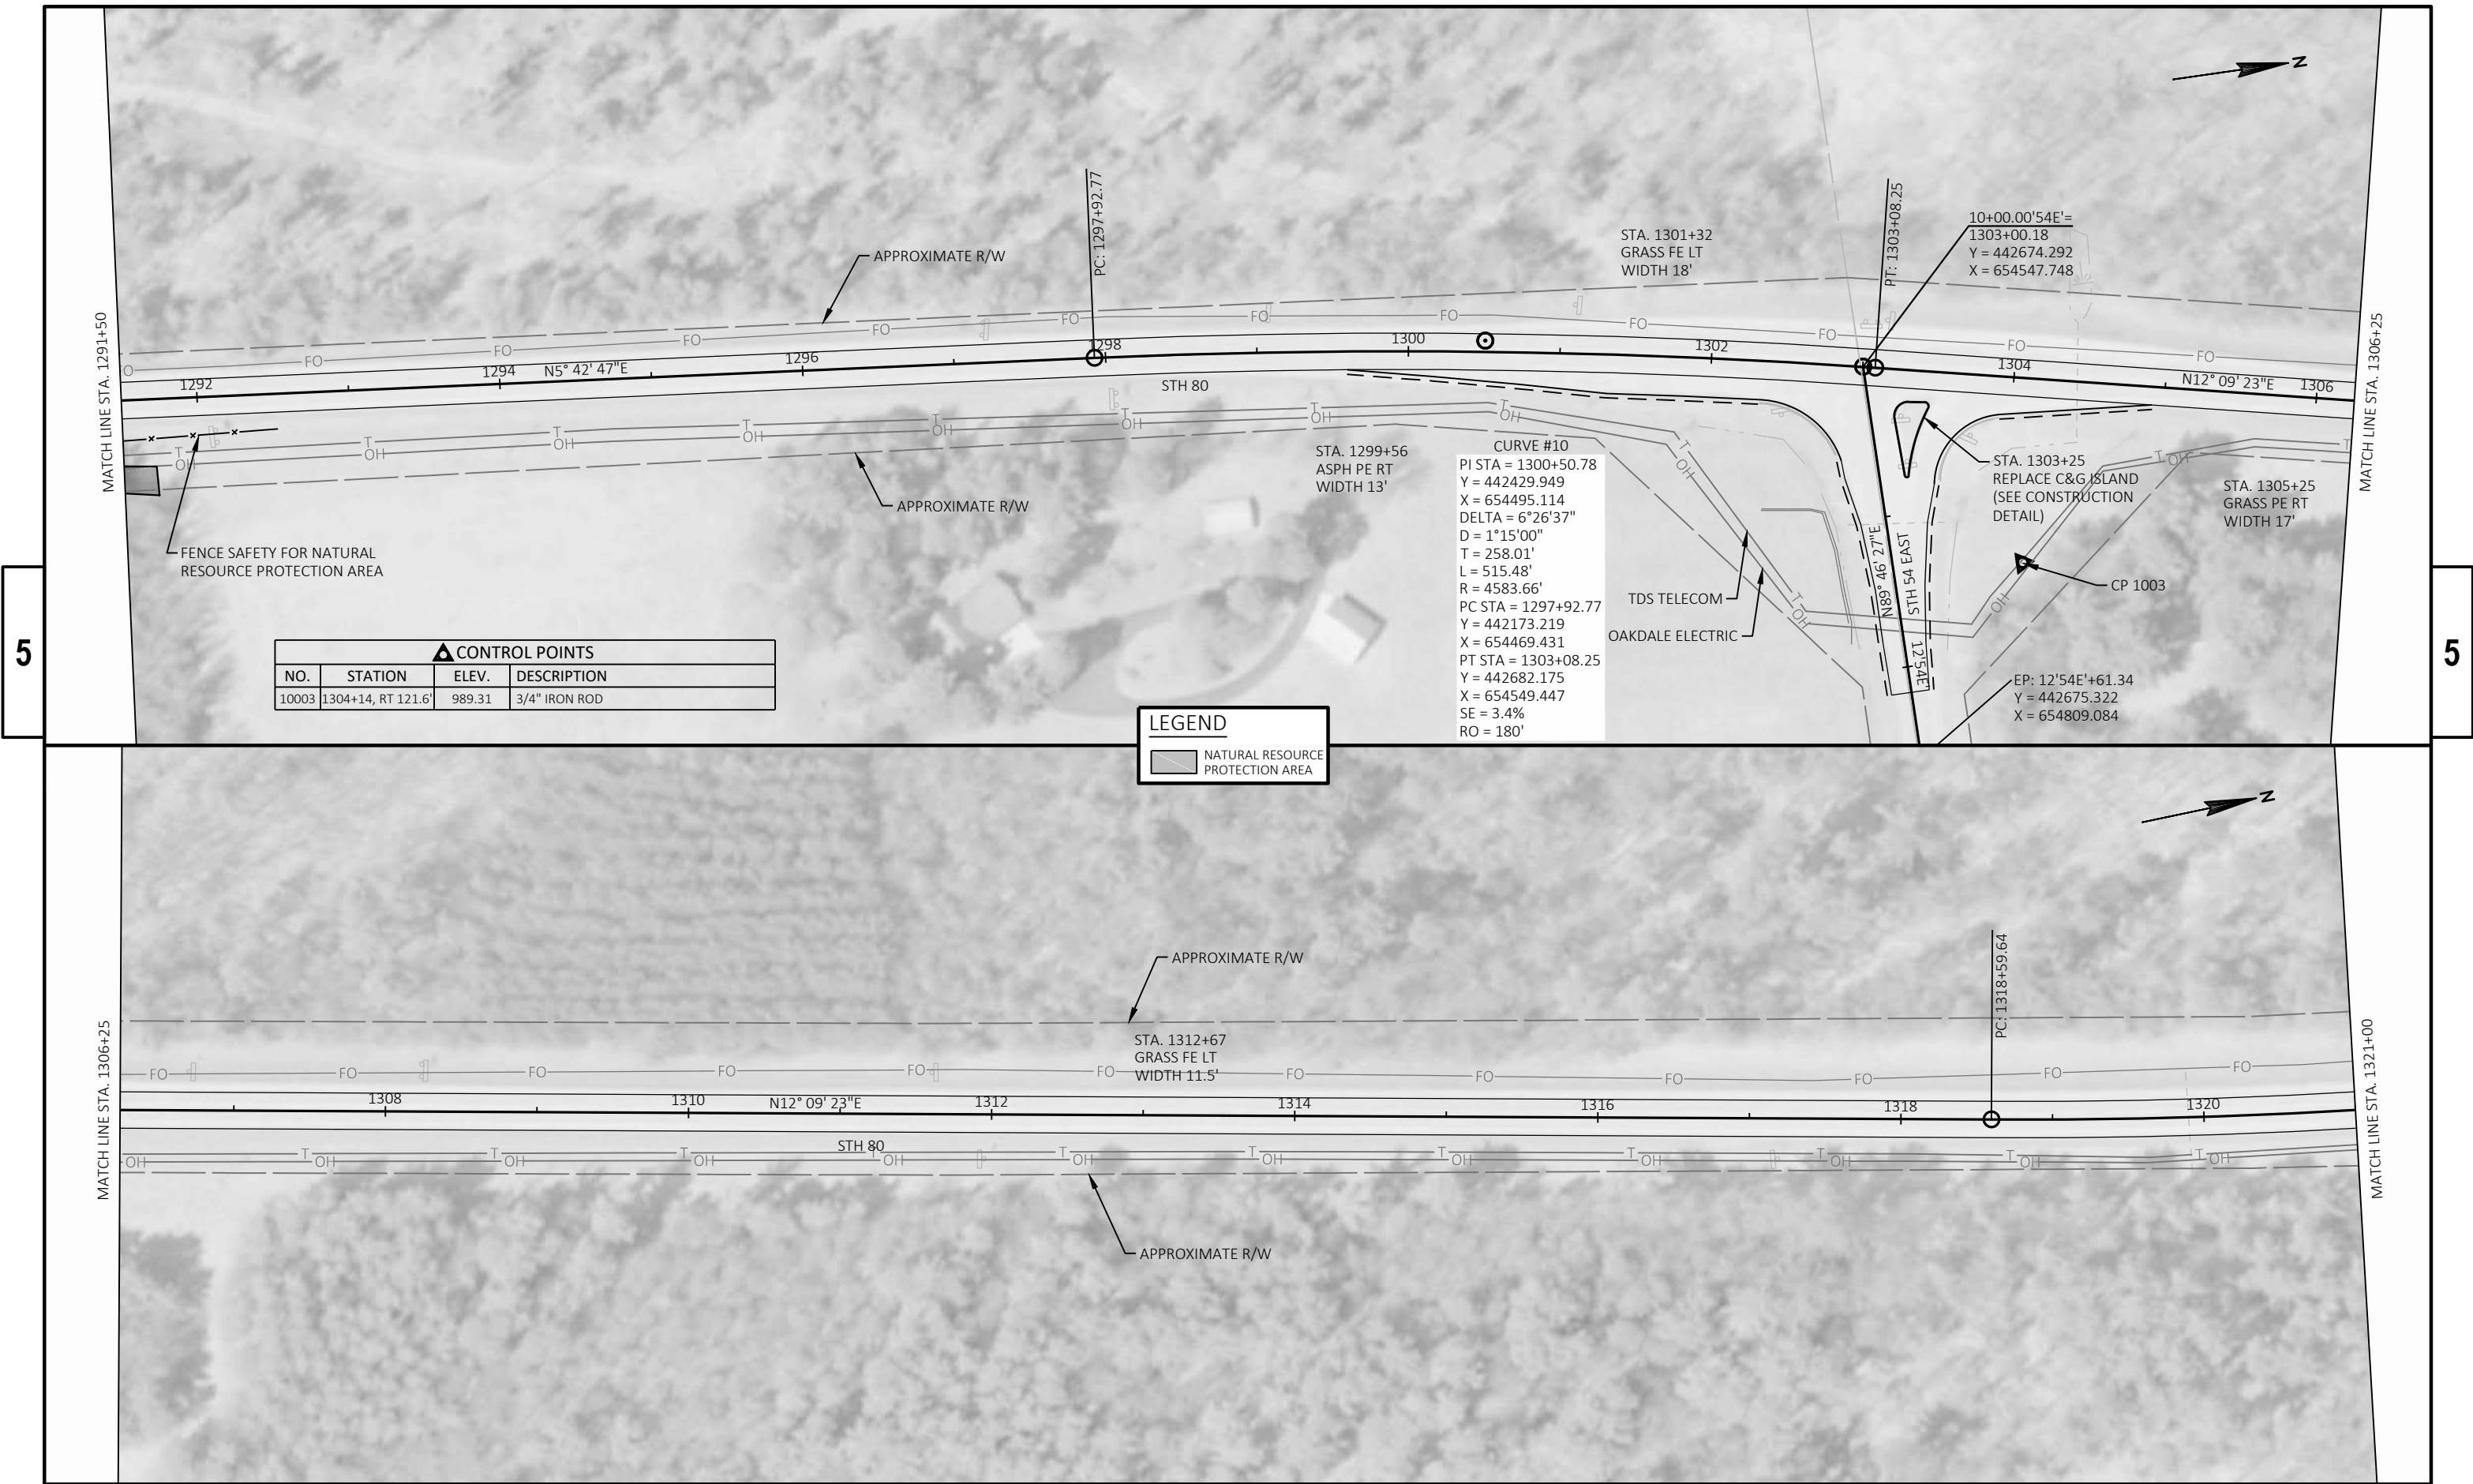


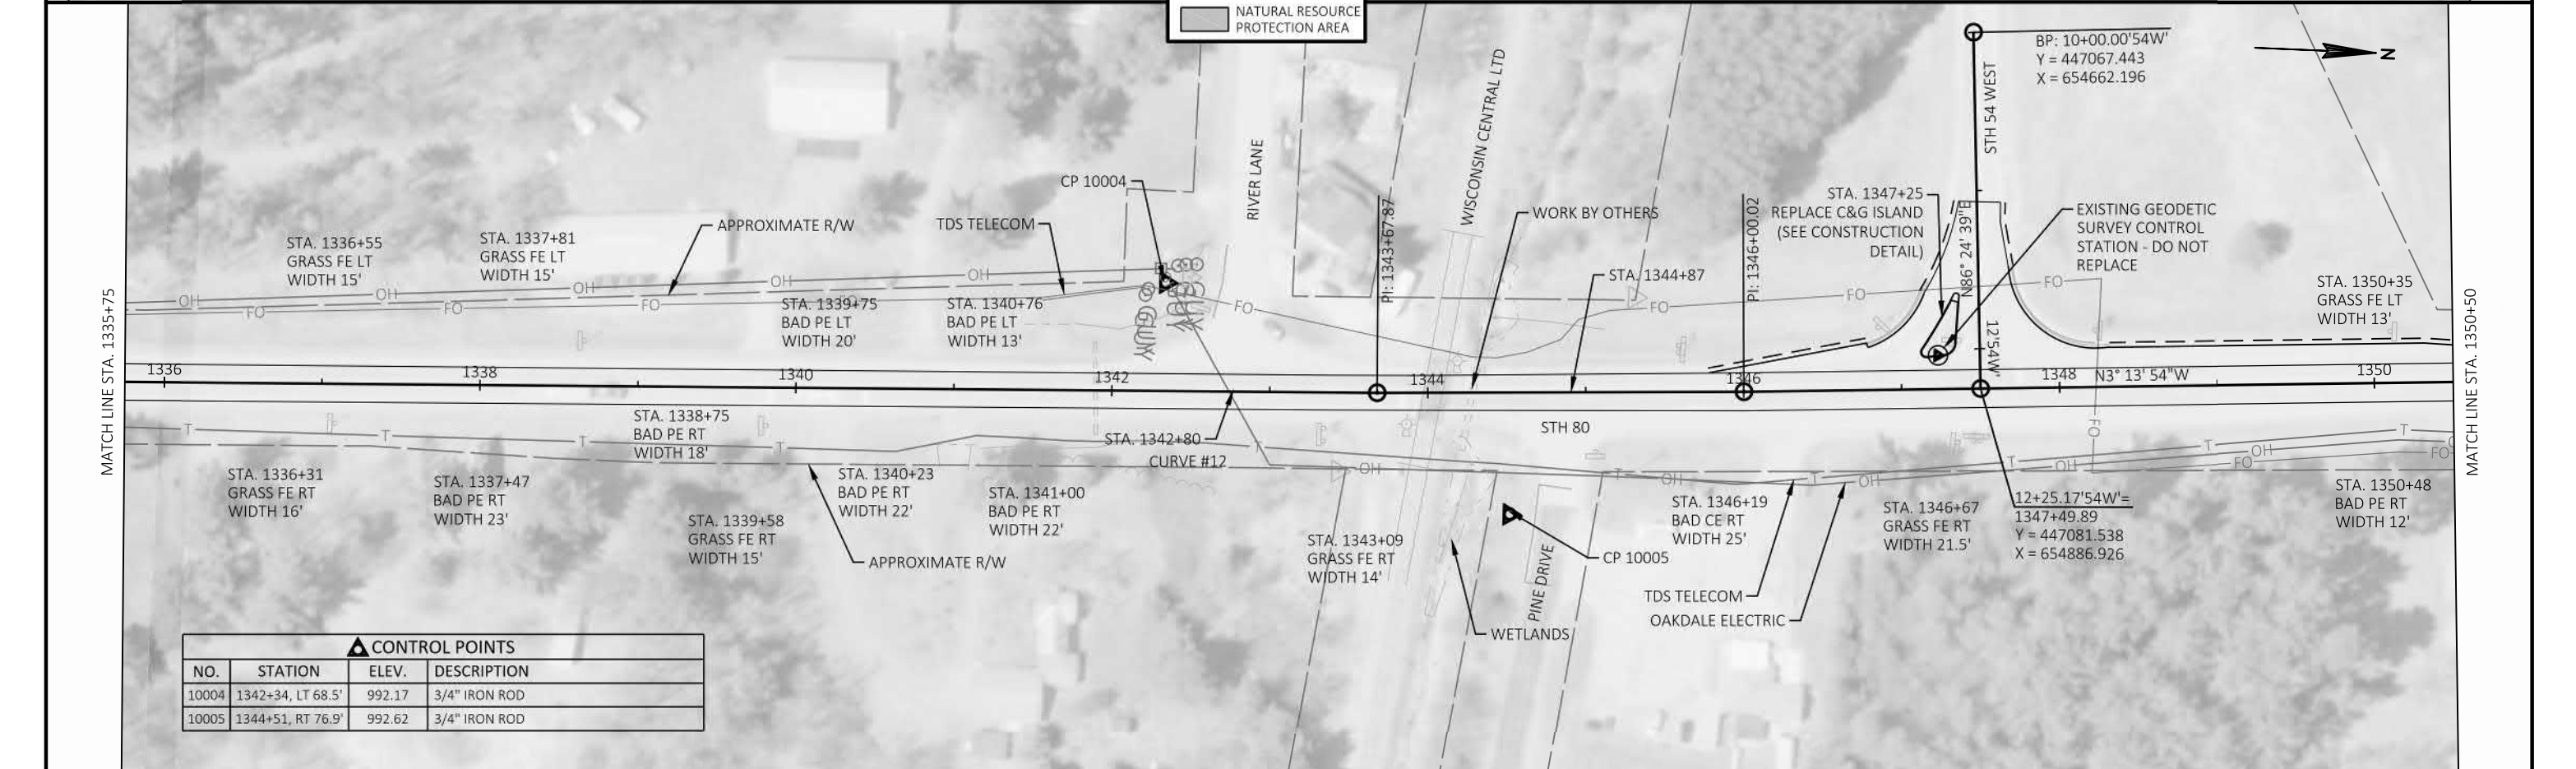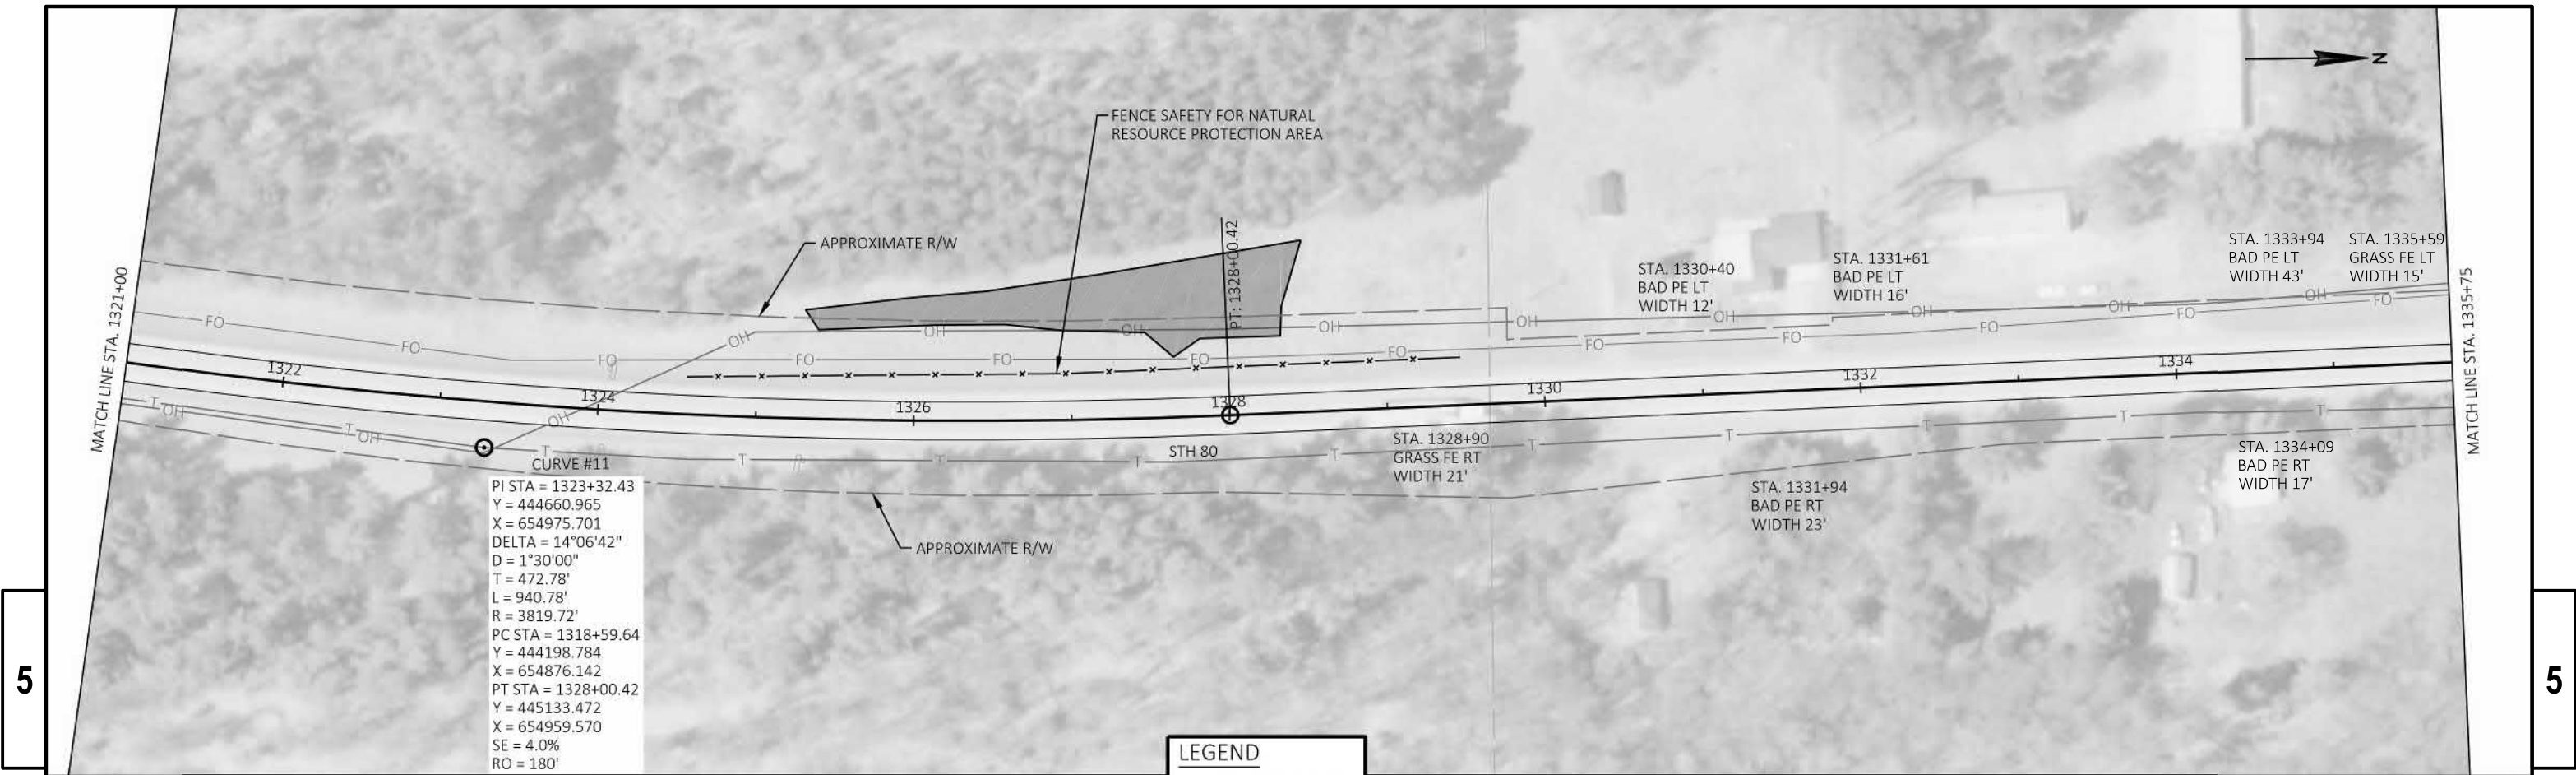

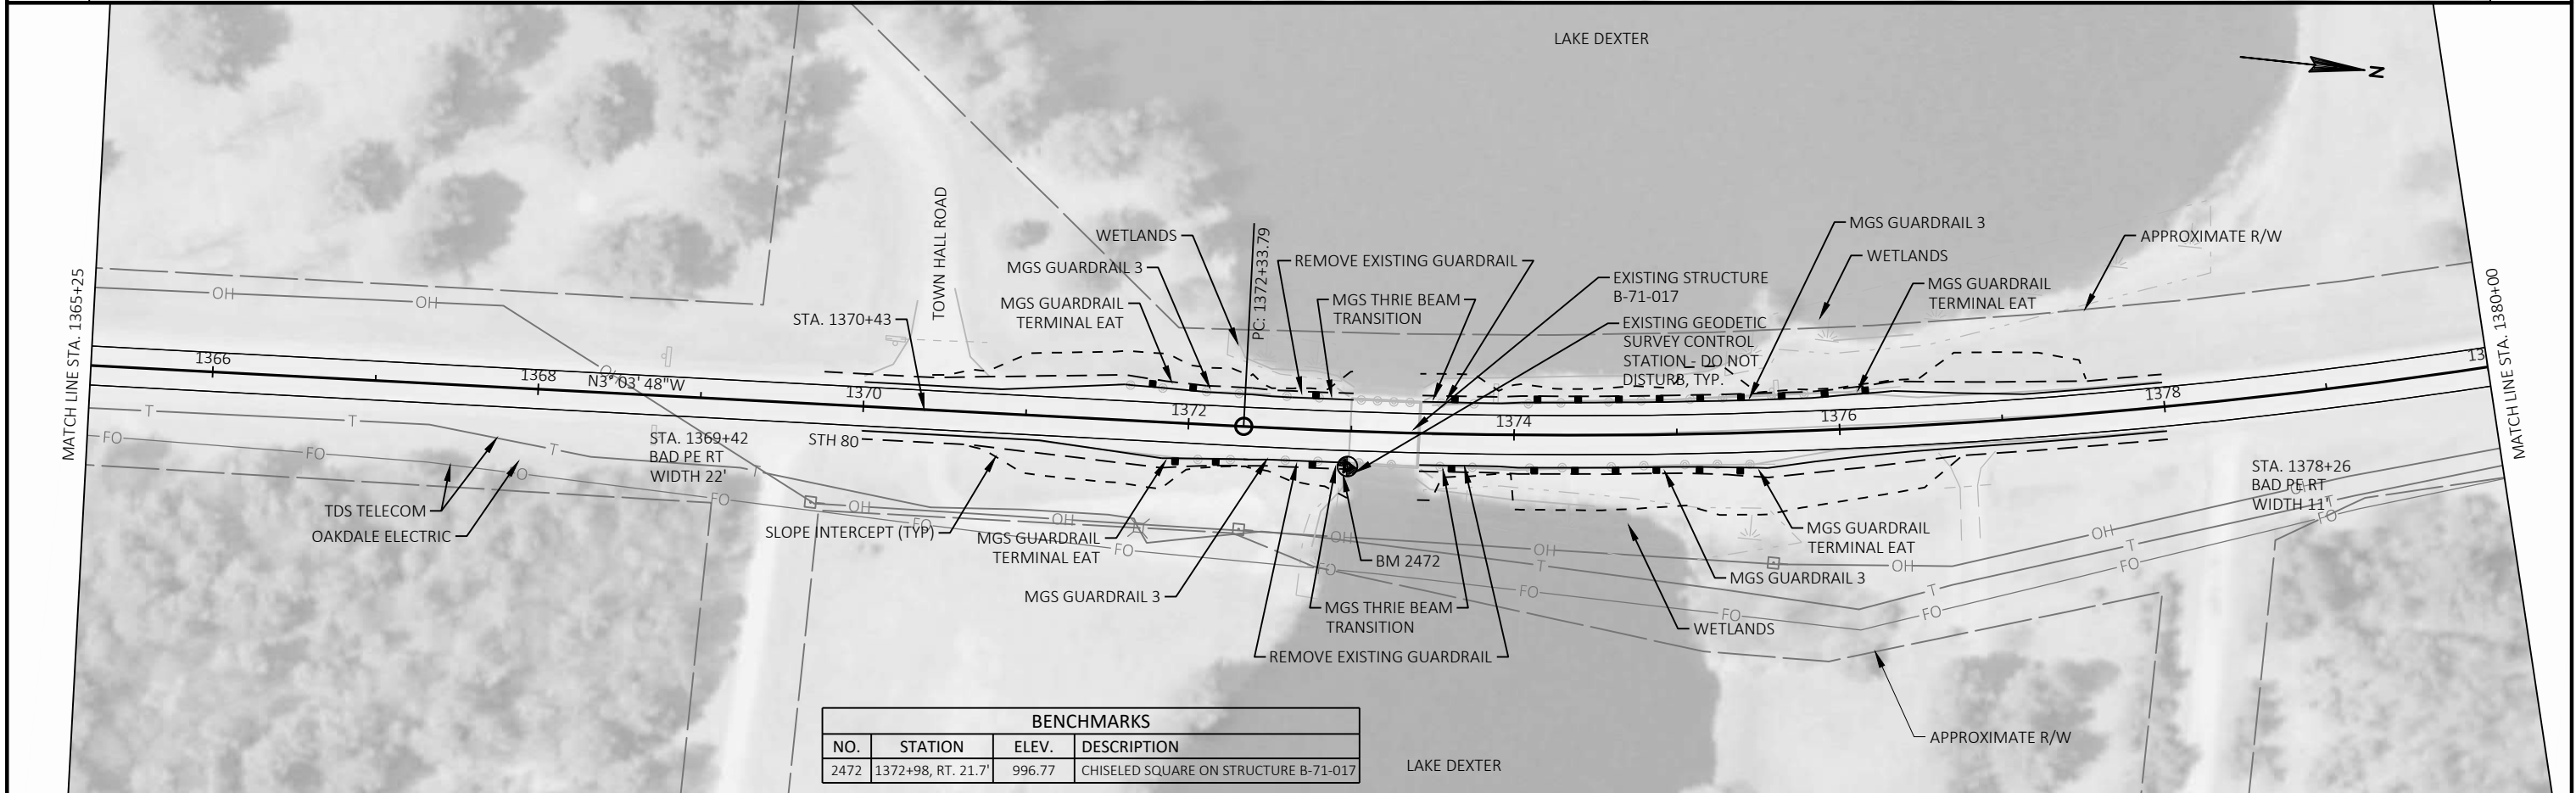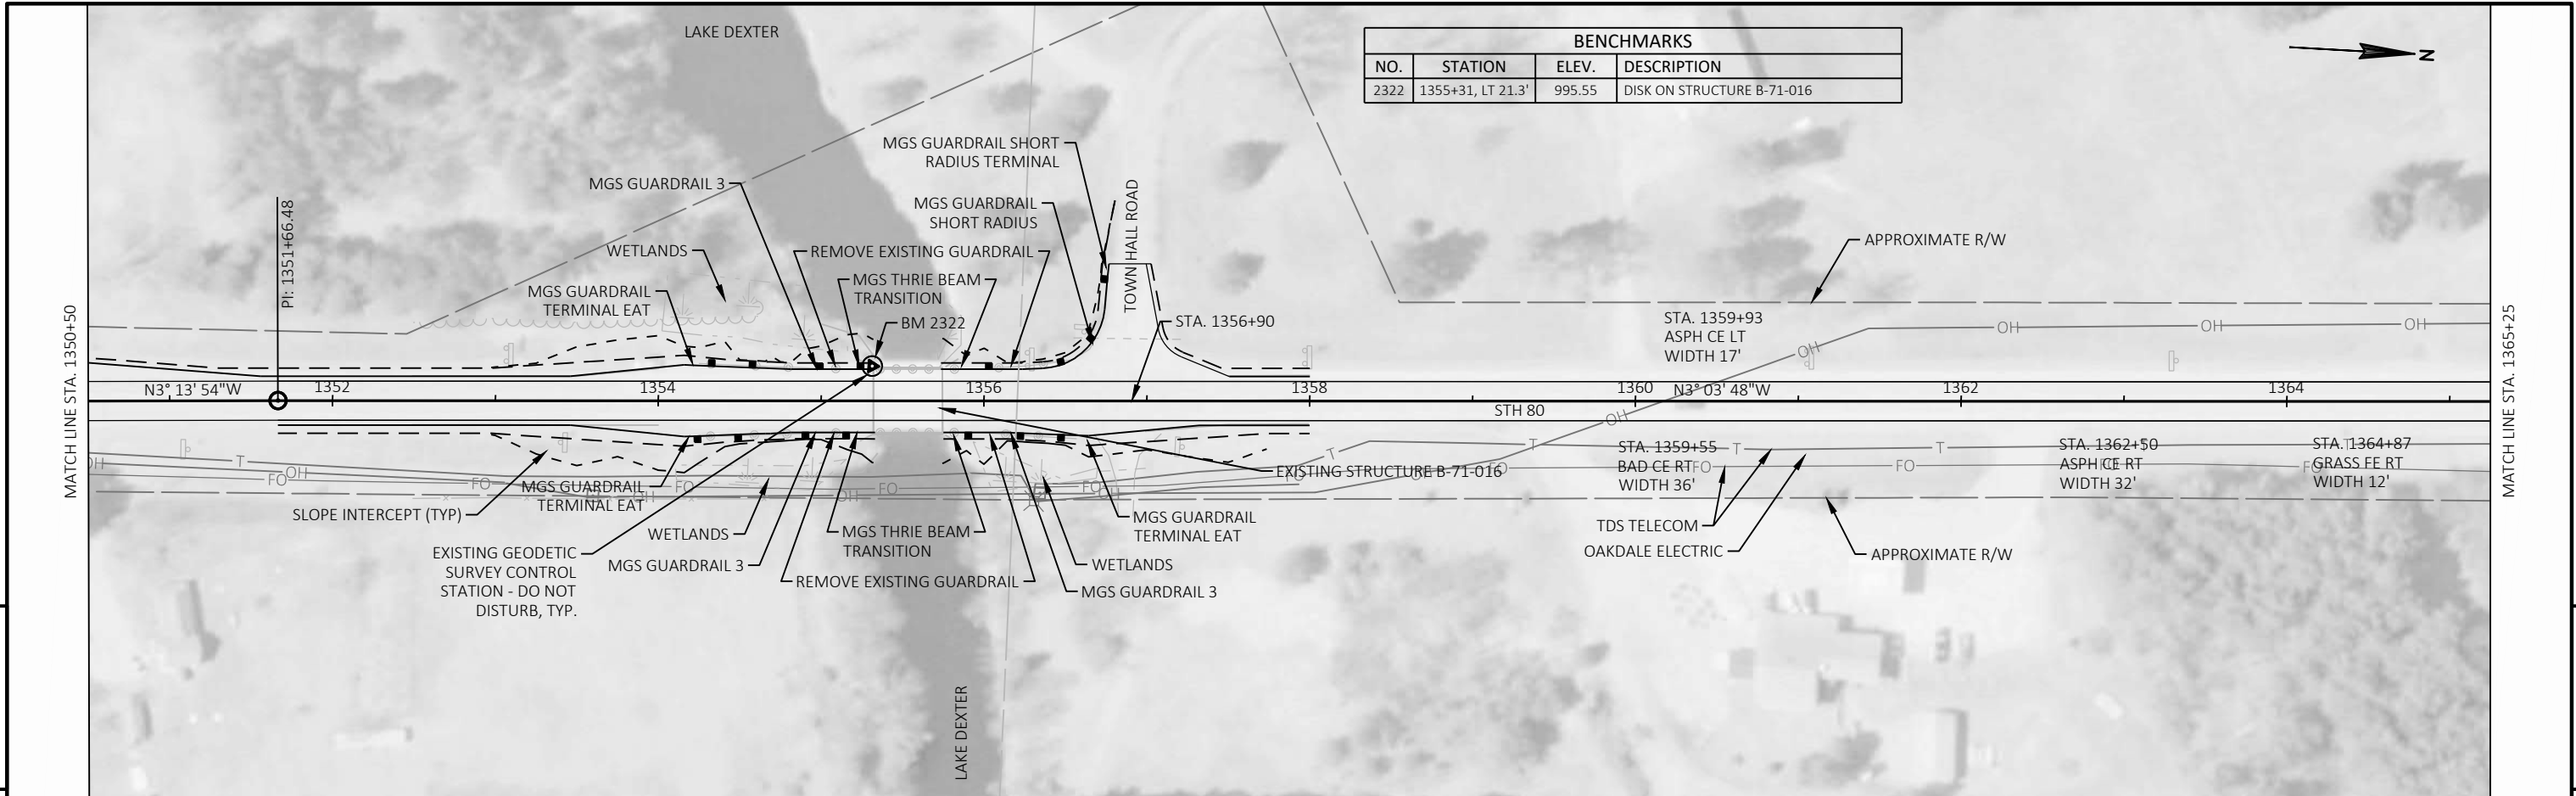


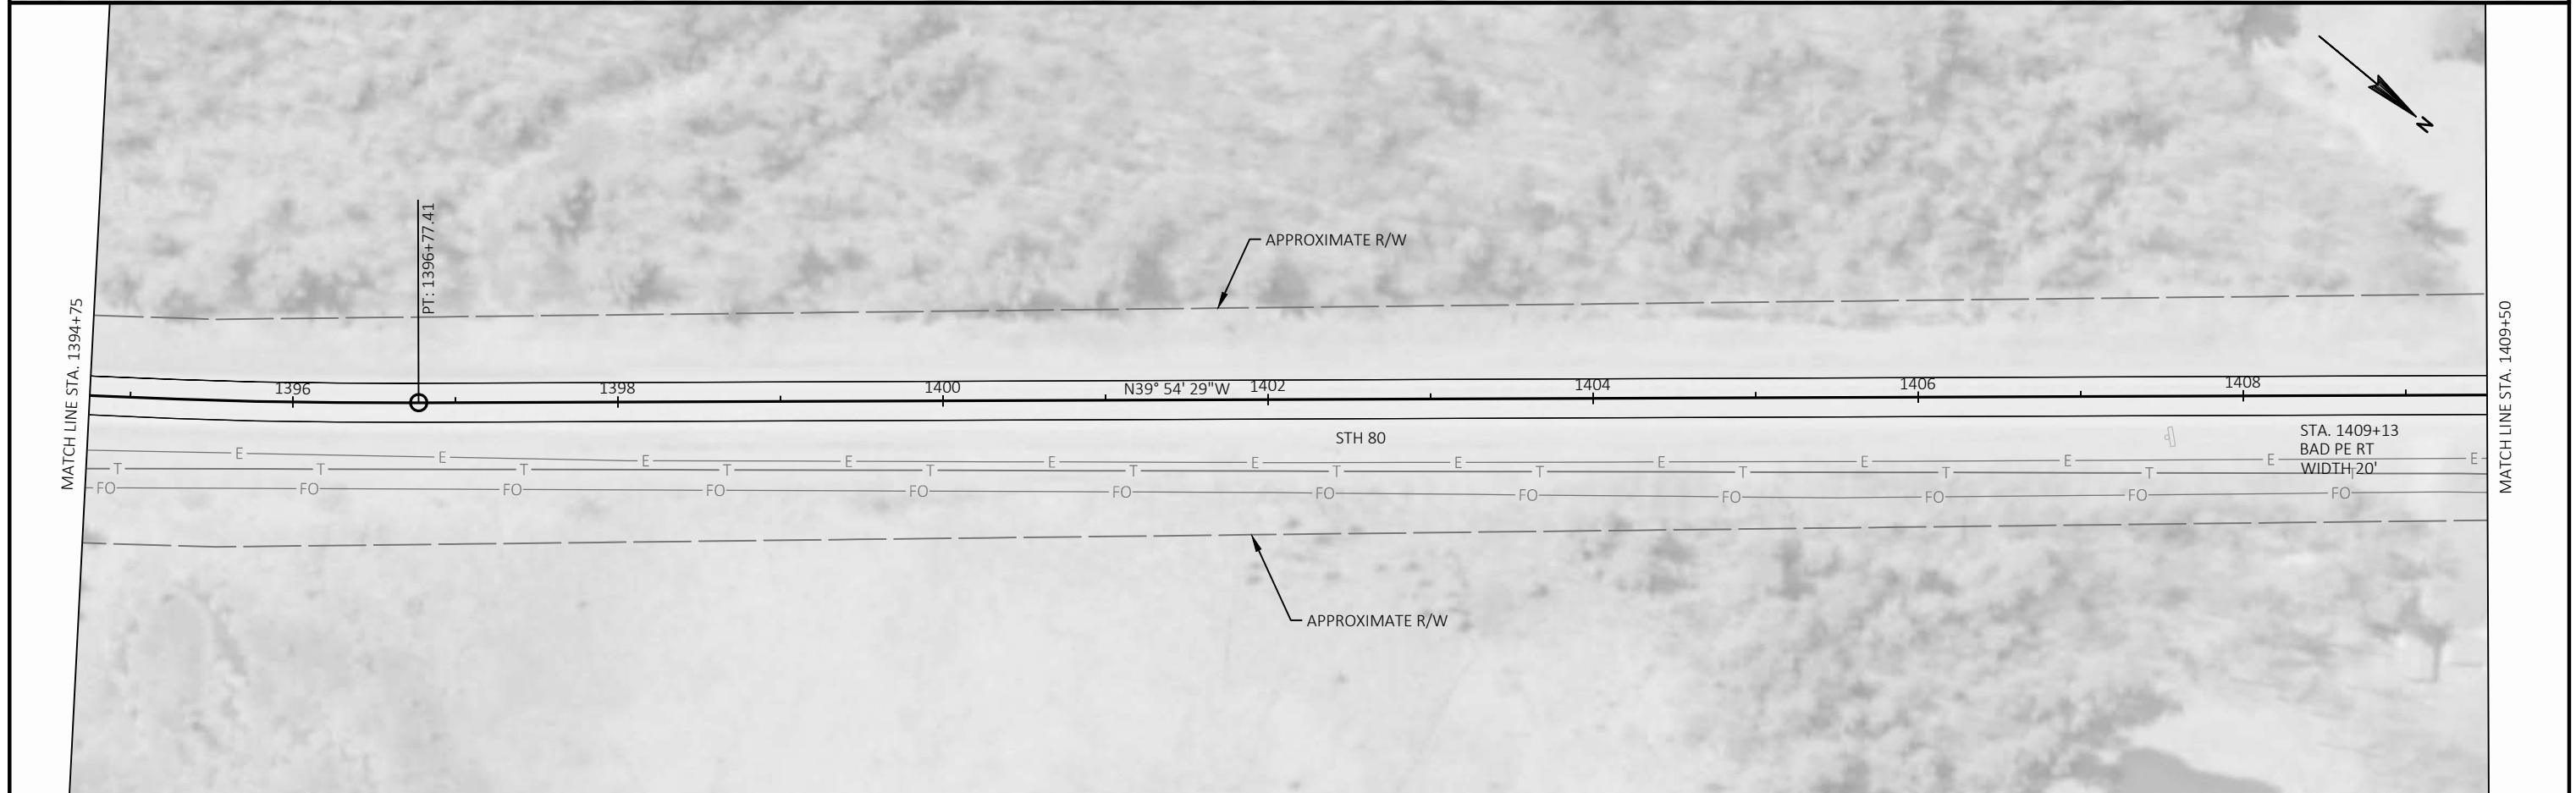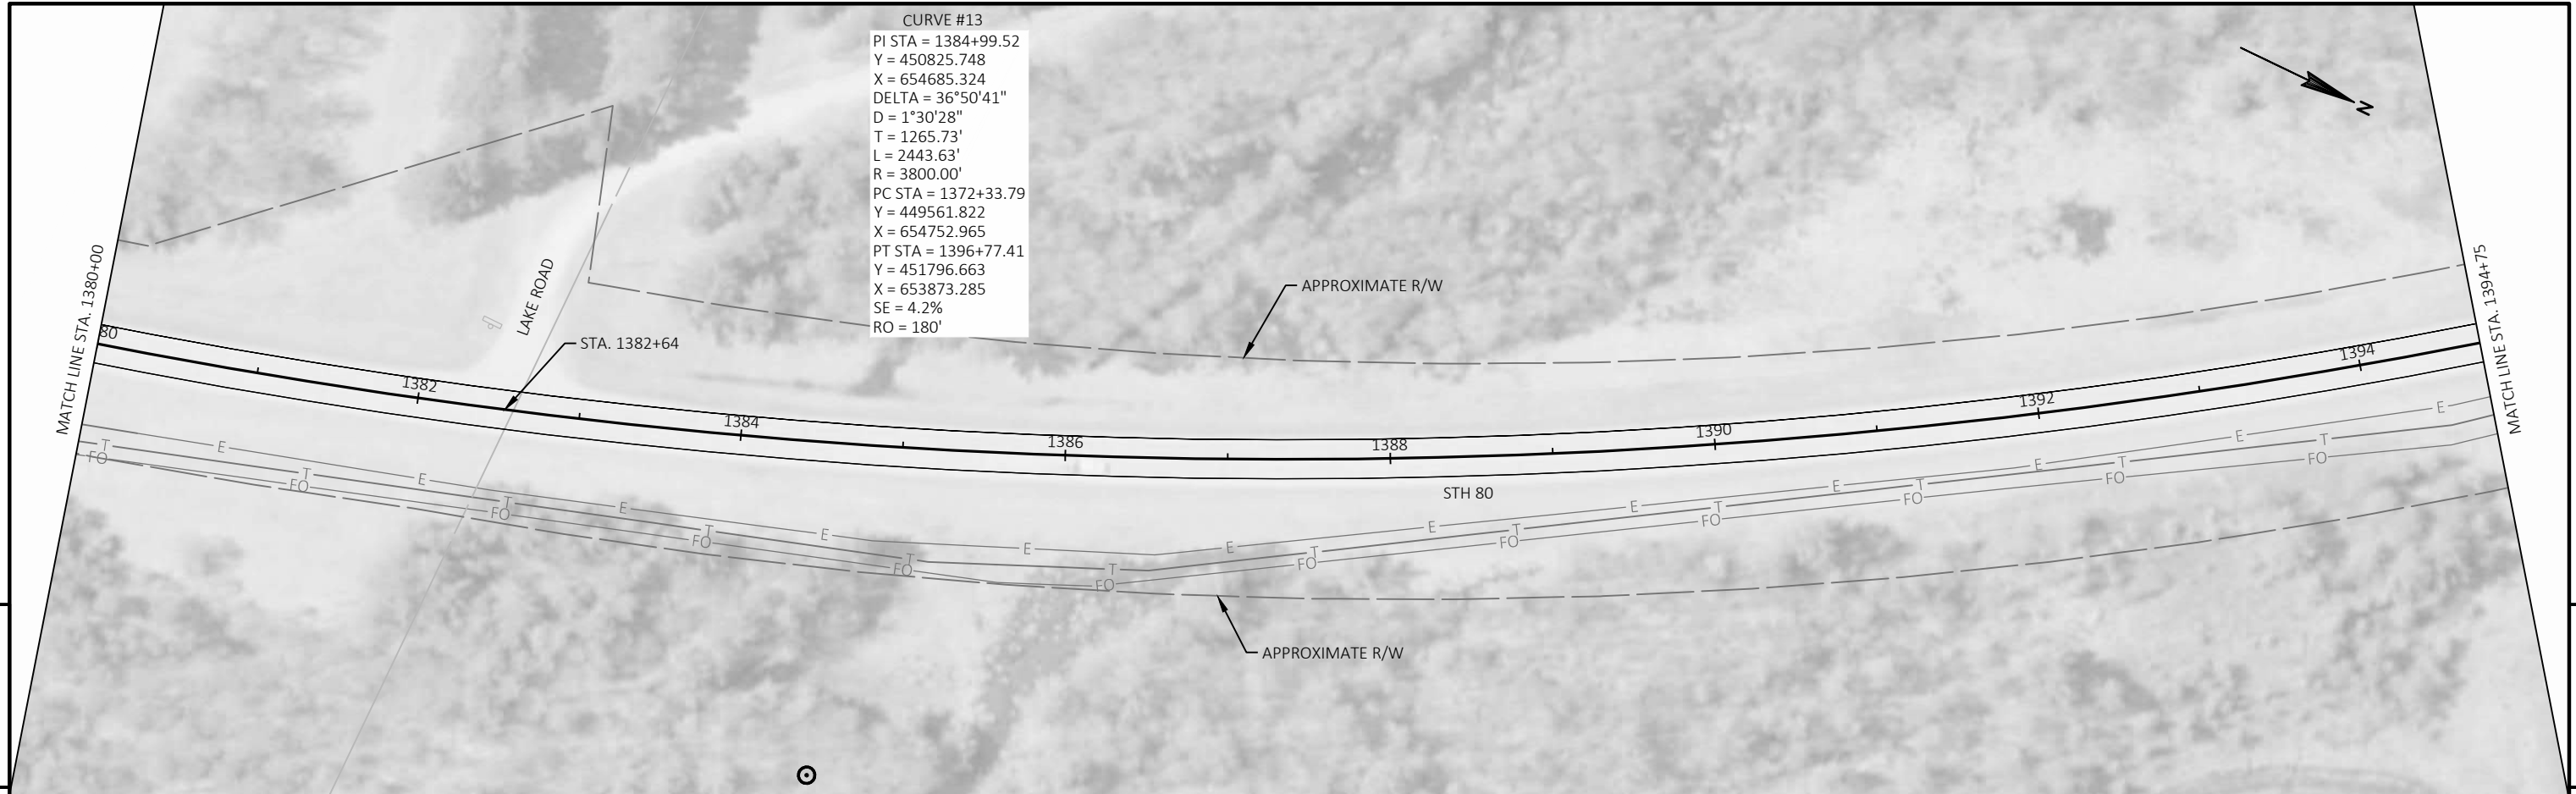


5


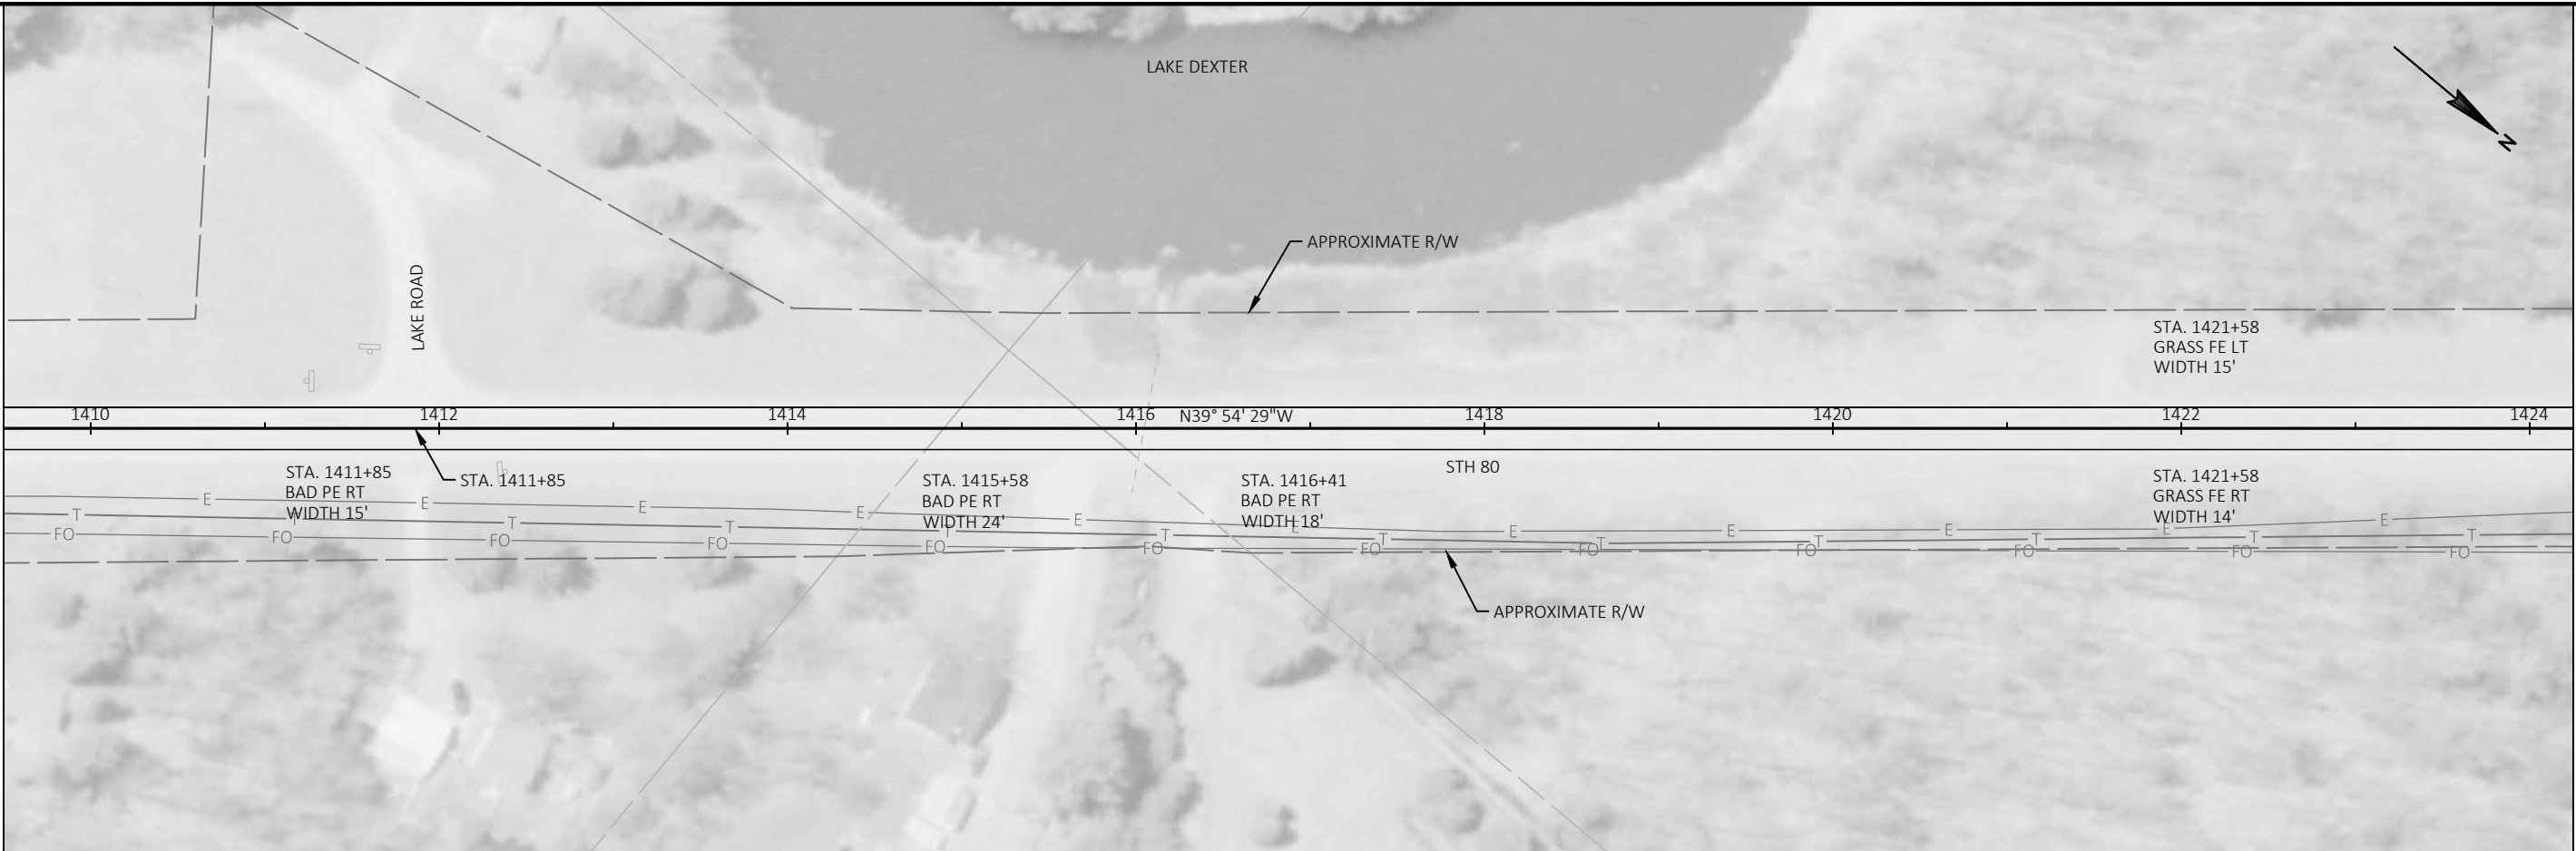




5


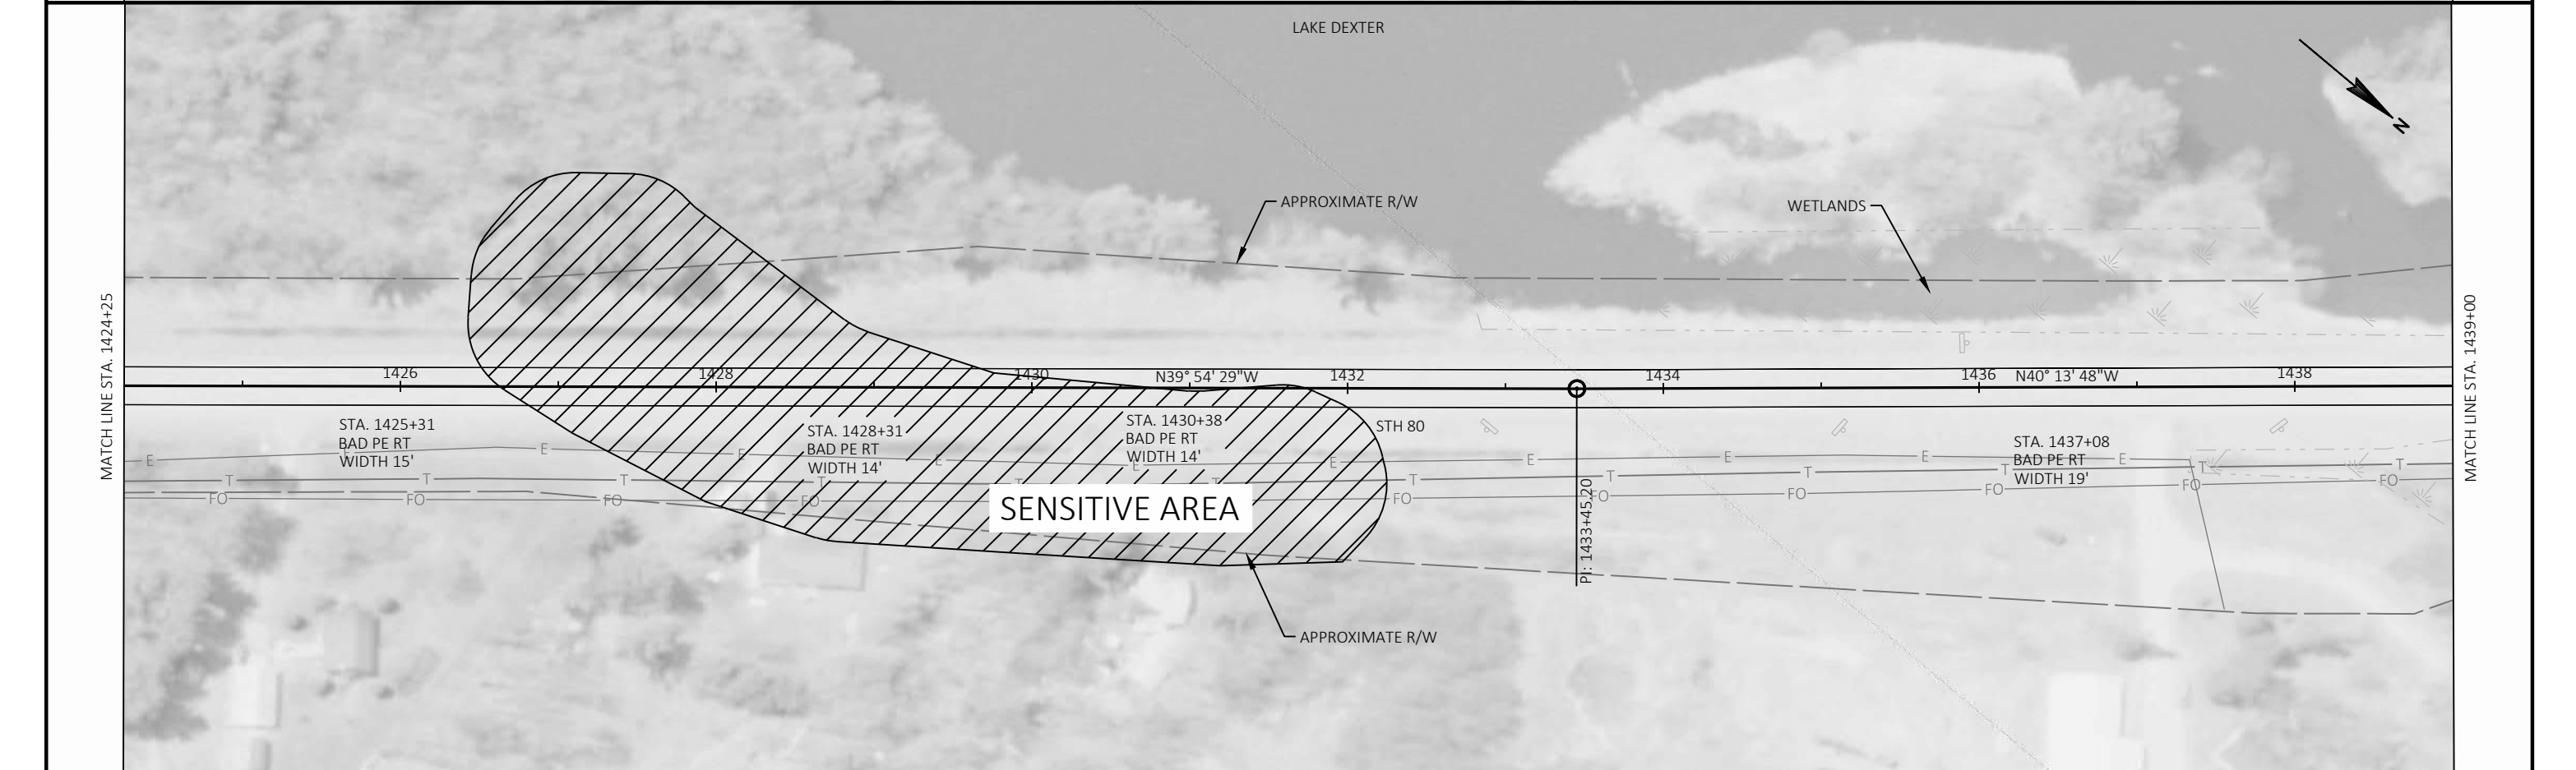



PROJECT NO: 1620-03-75	HWY: STH 80	COUNTY: WOOD	PLAN DETAILS	SHEET 40	E
------------------------	-------------	--------------	--------------	----------	---

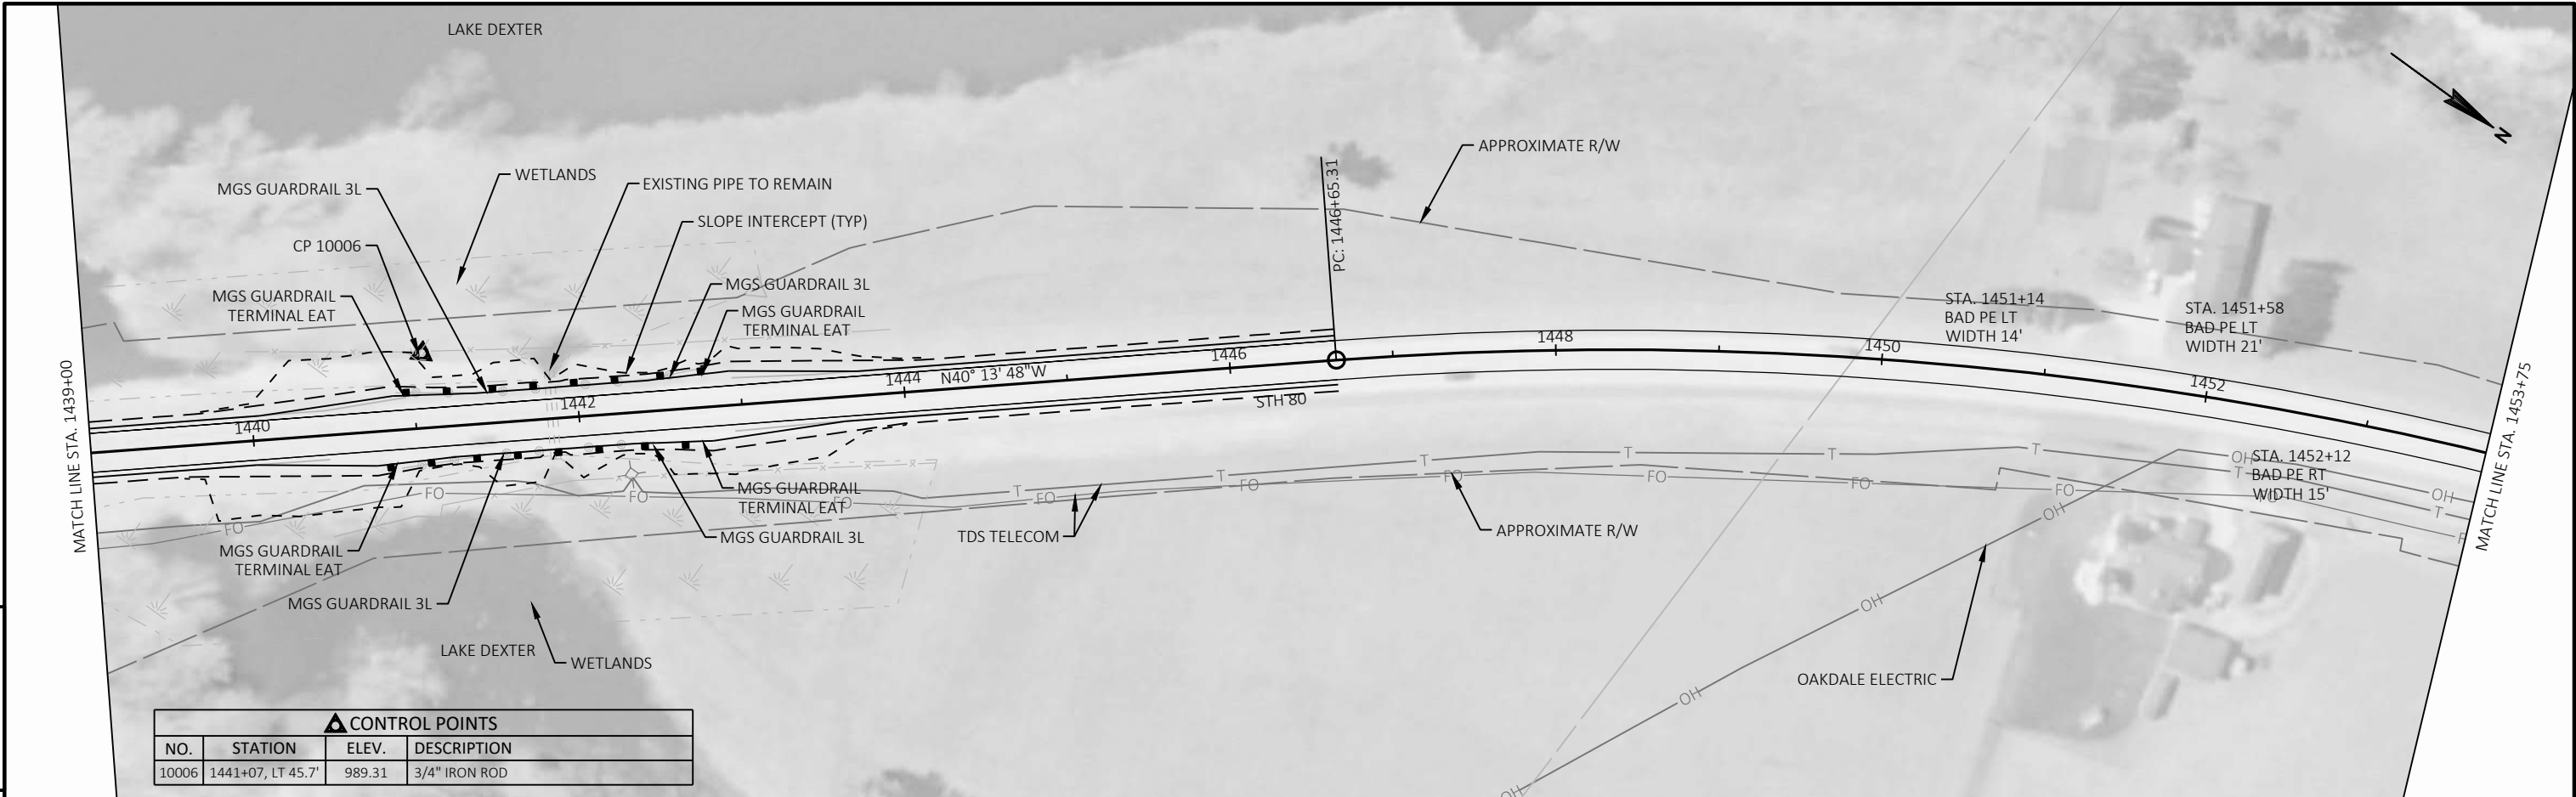

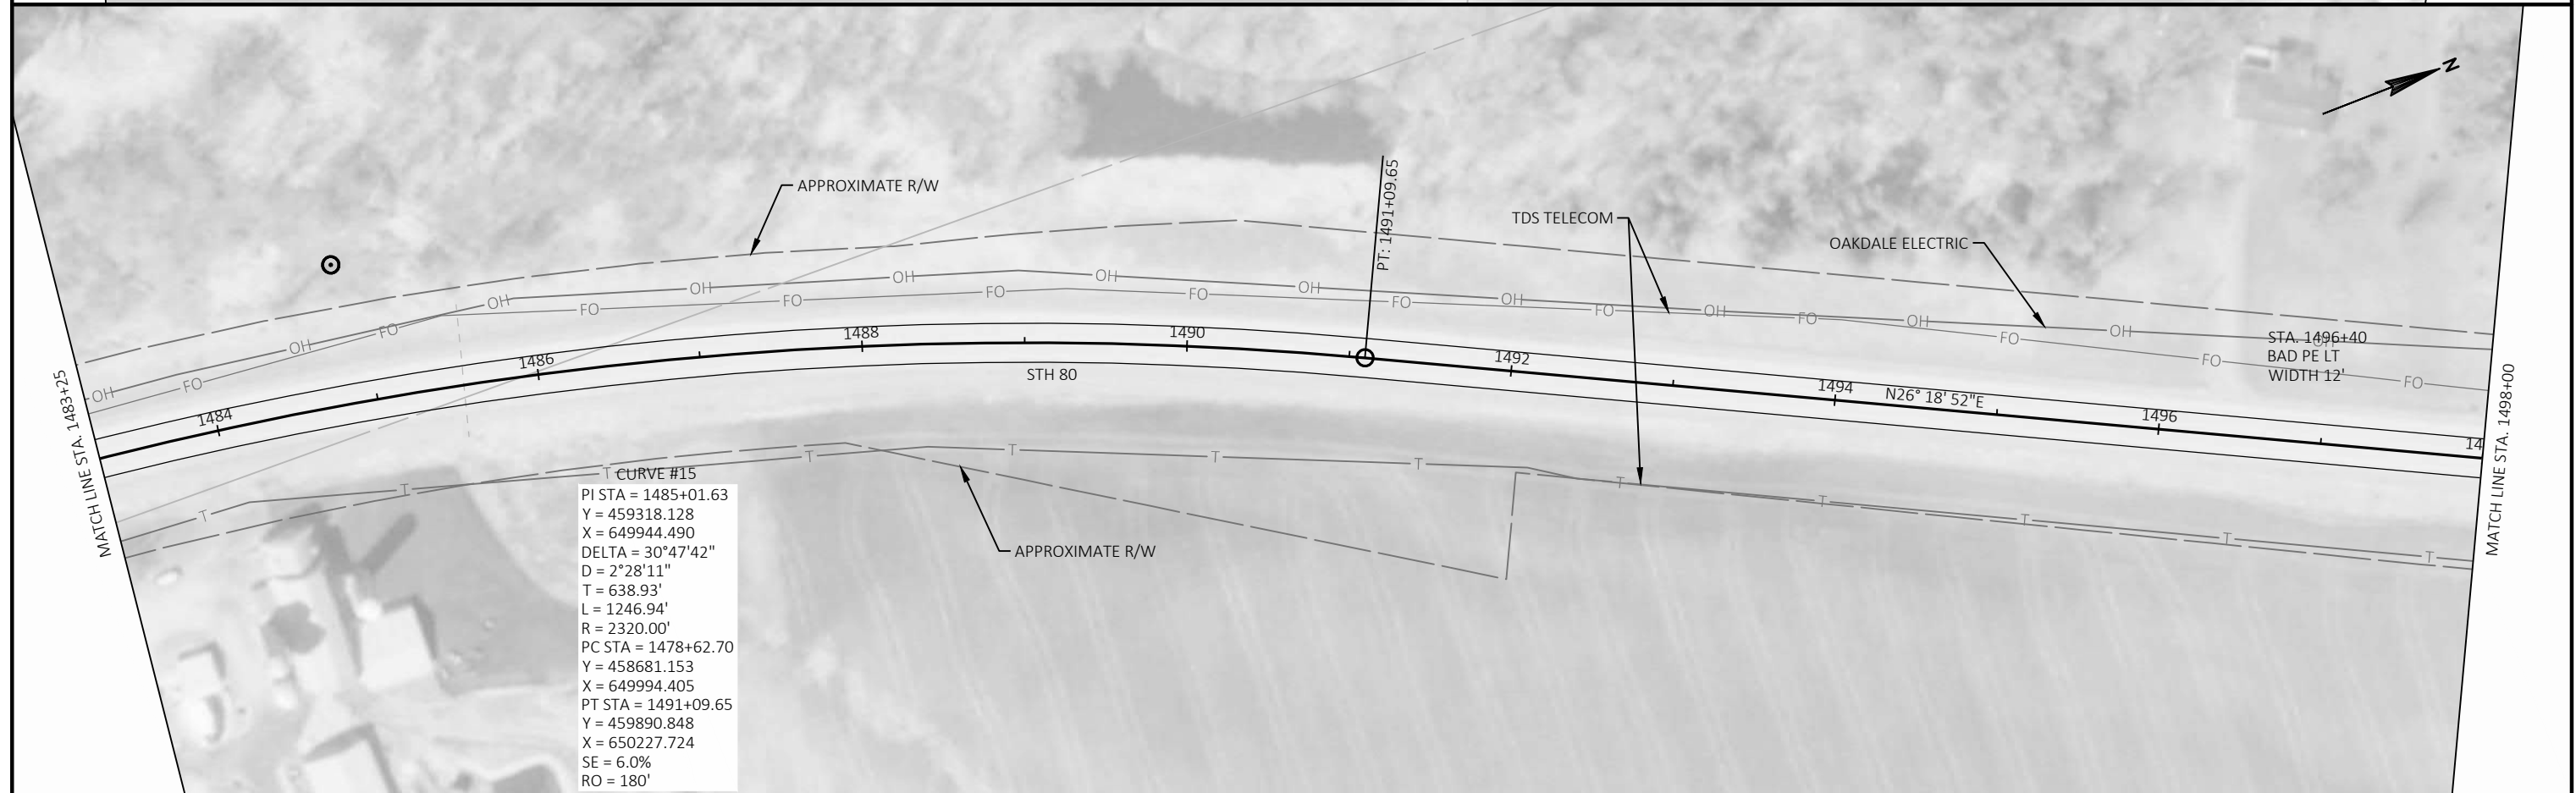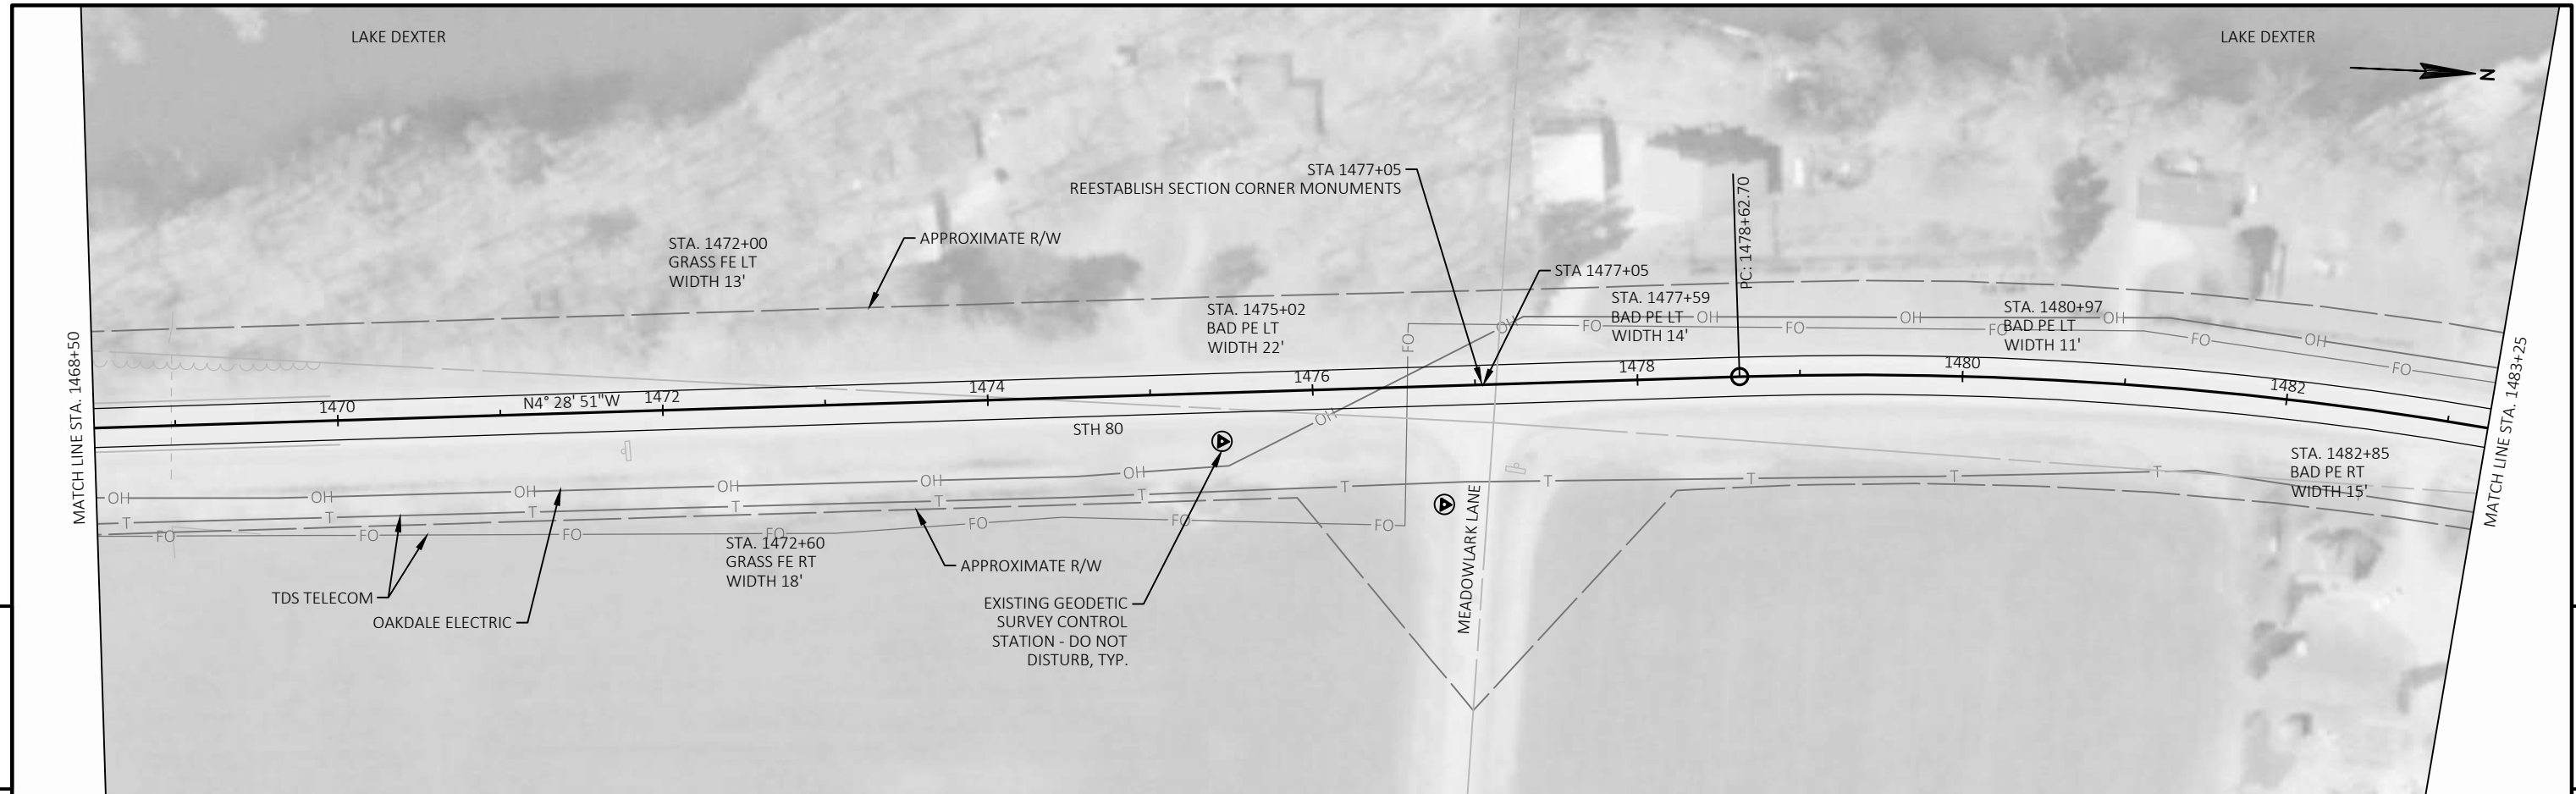

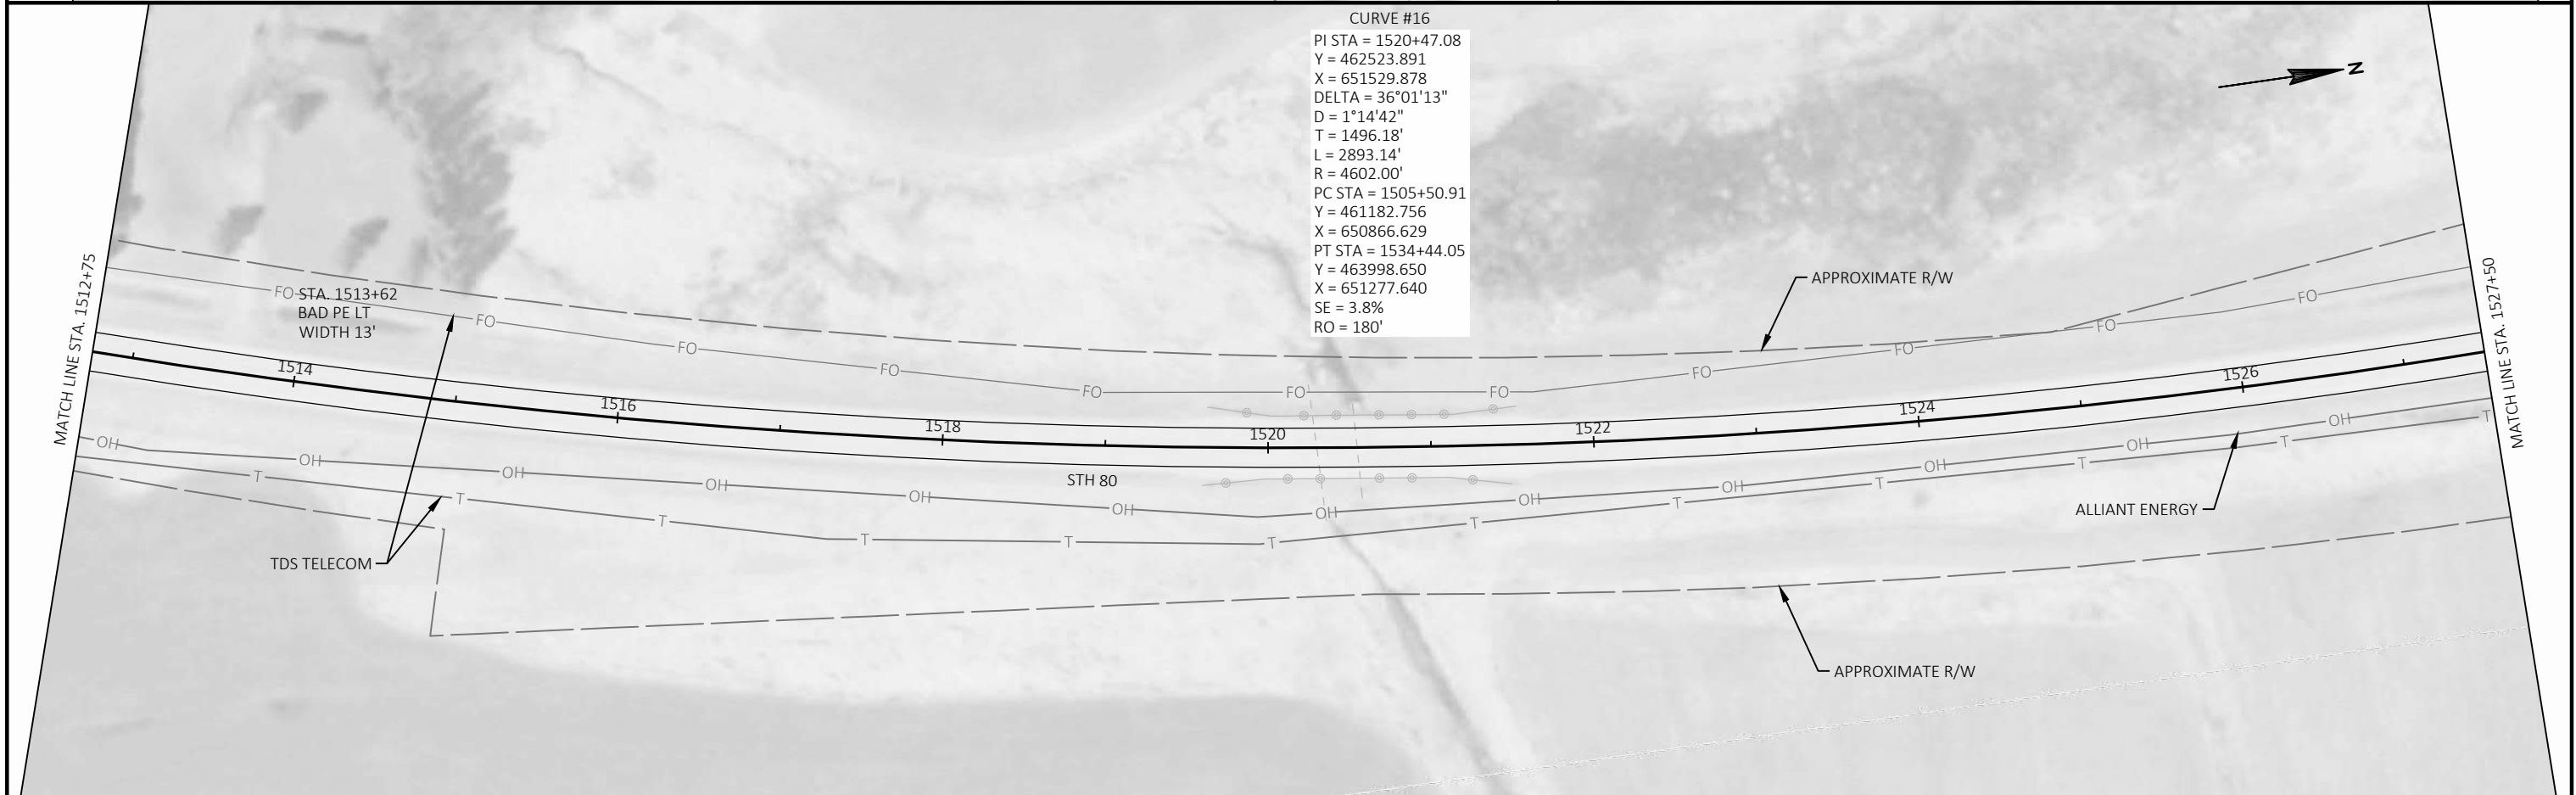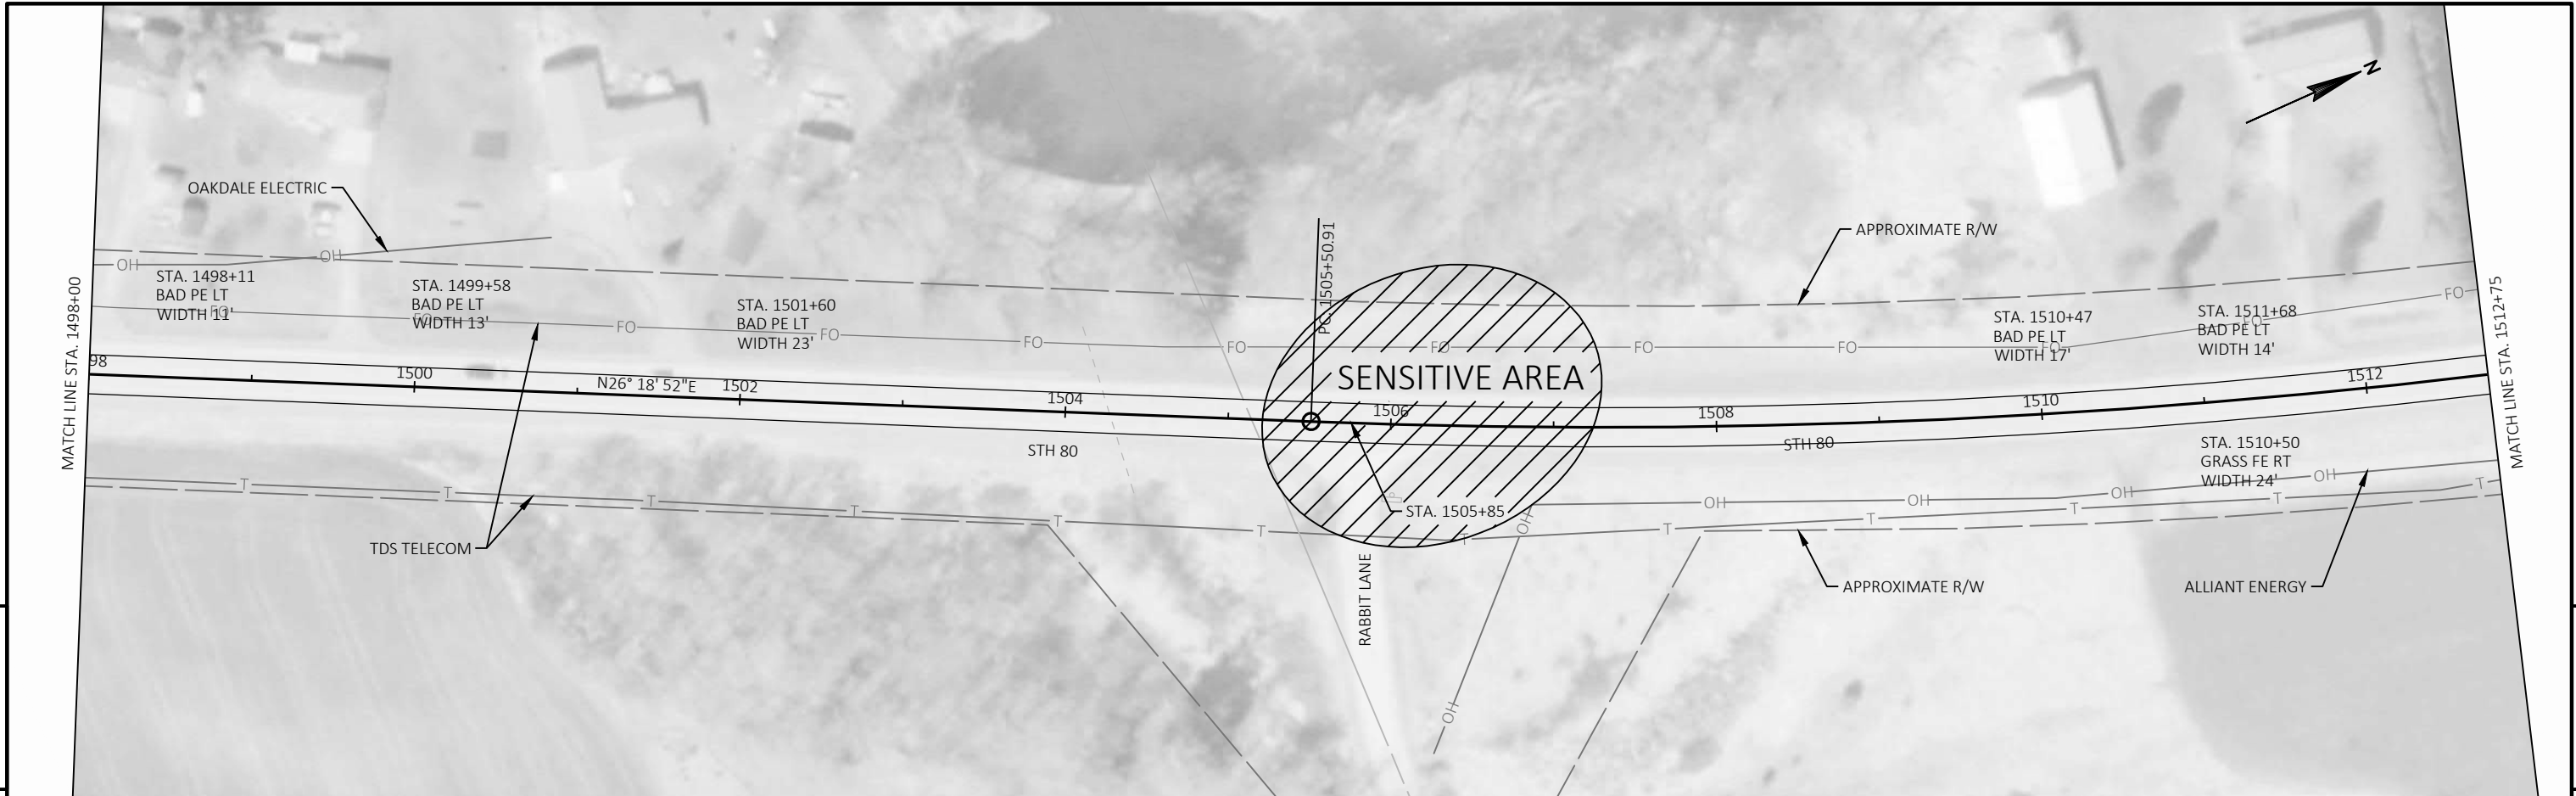


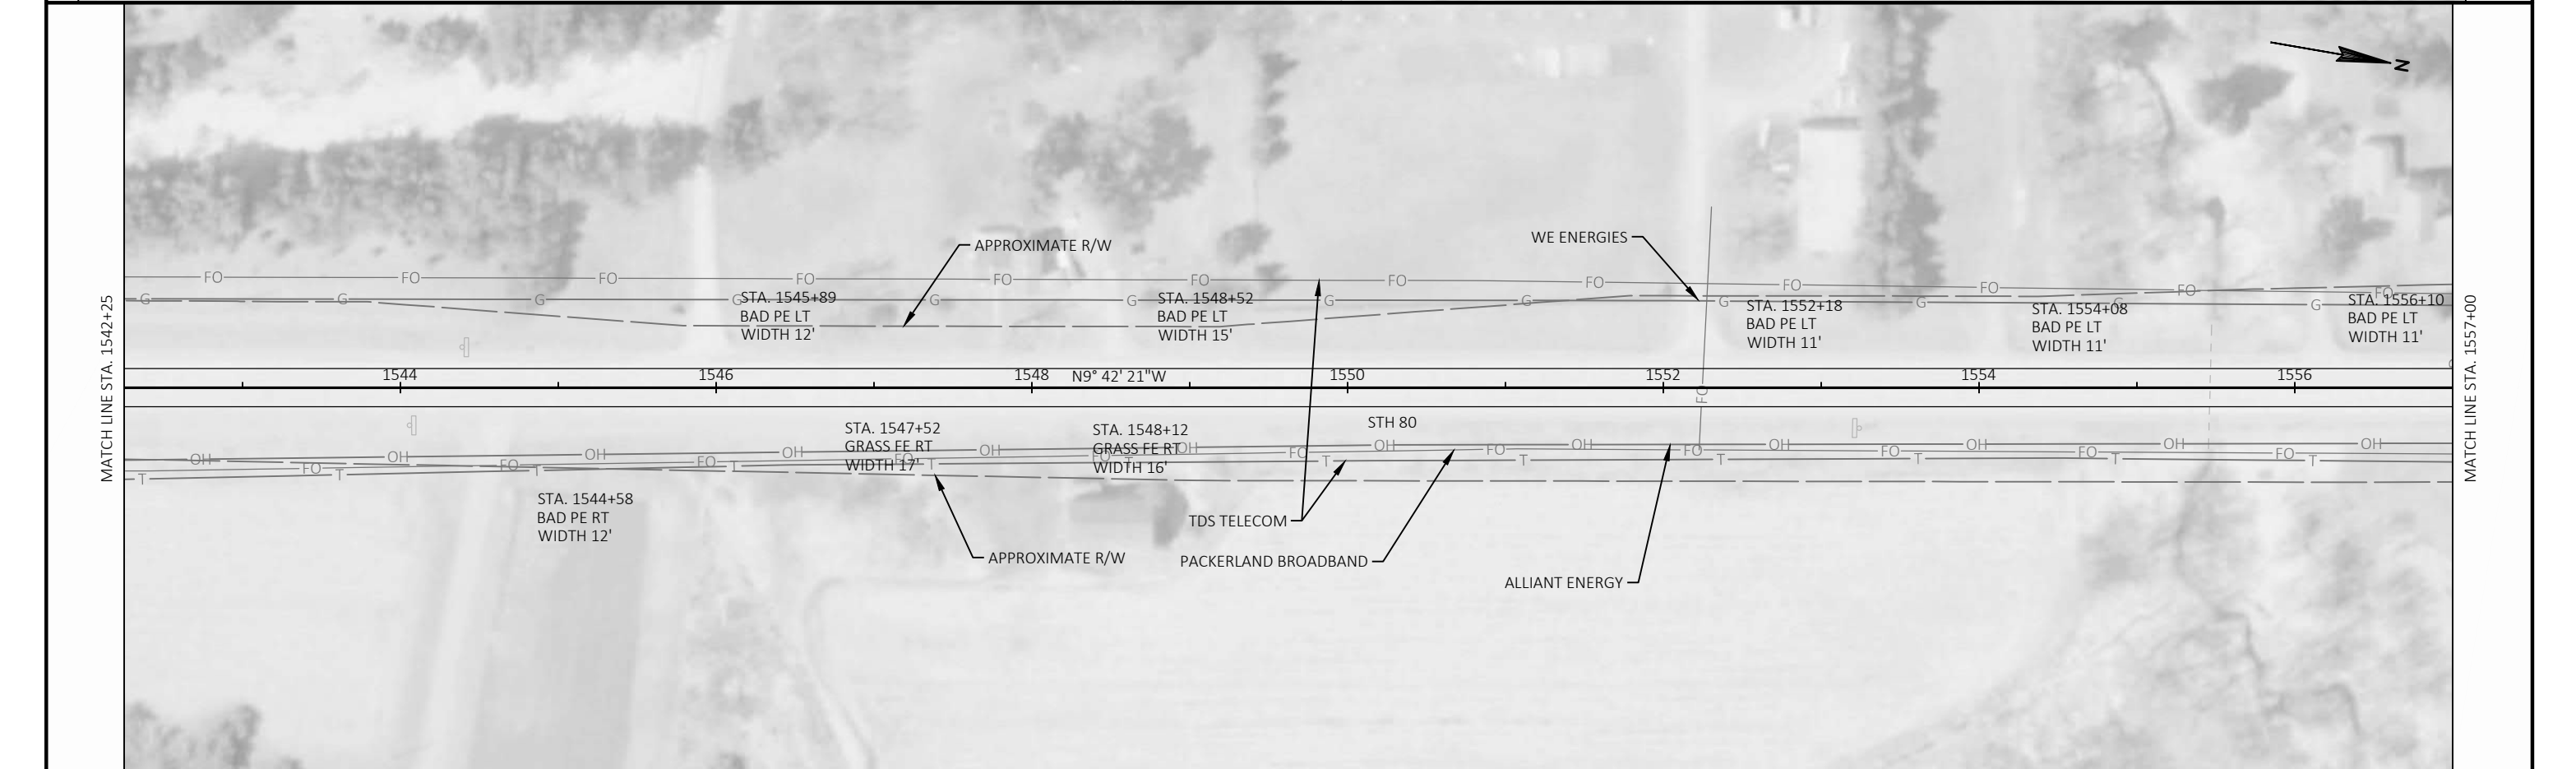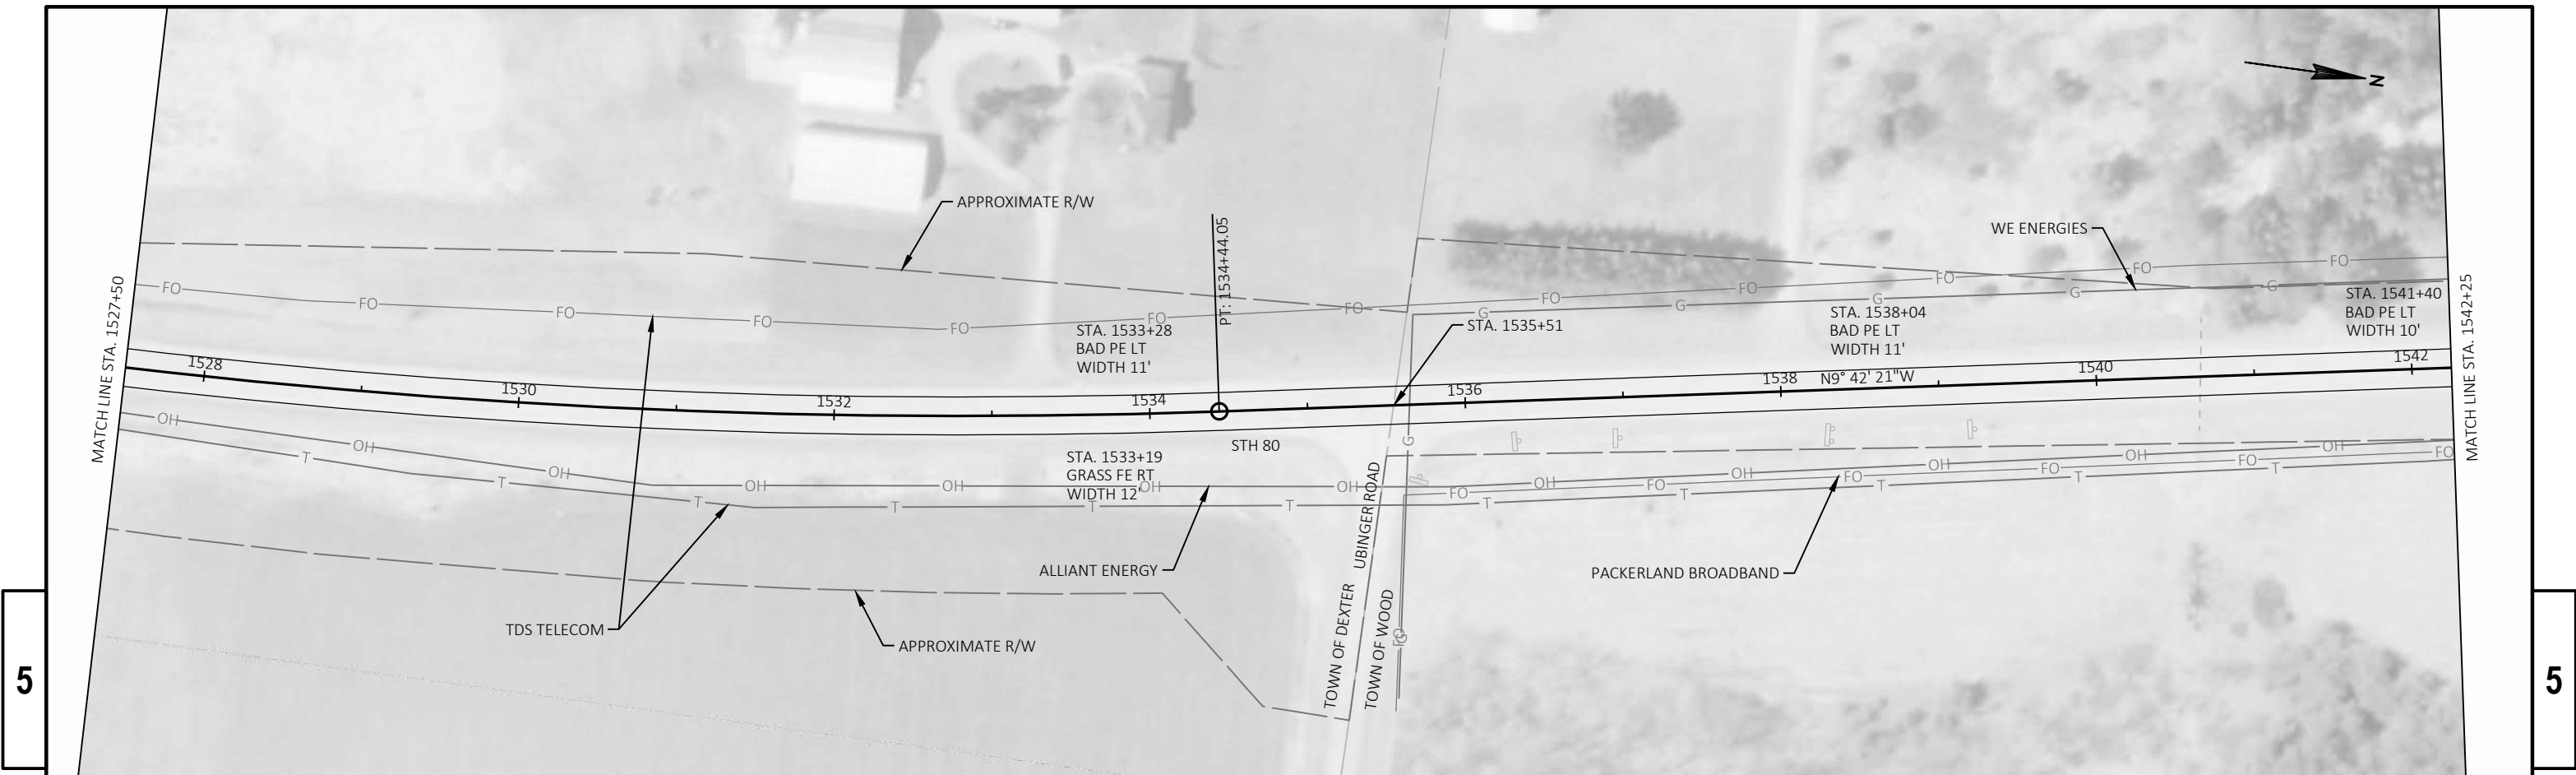

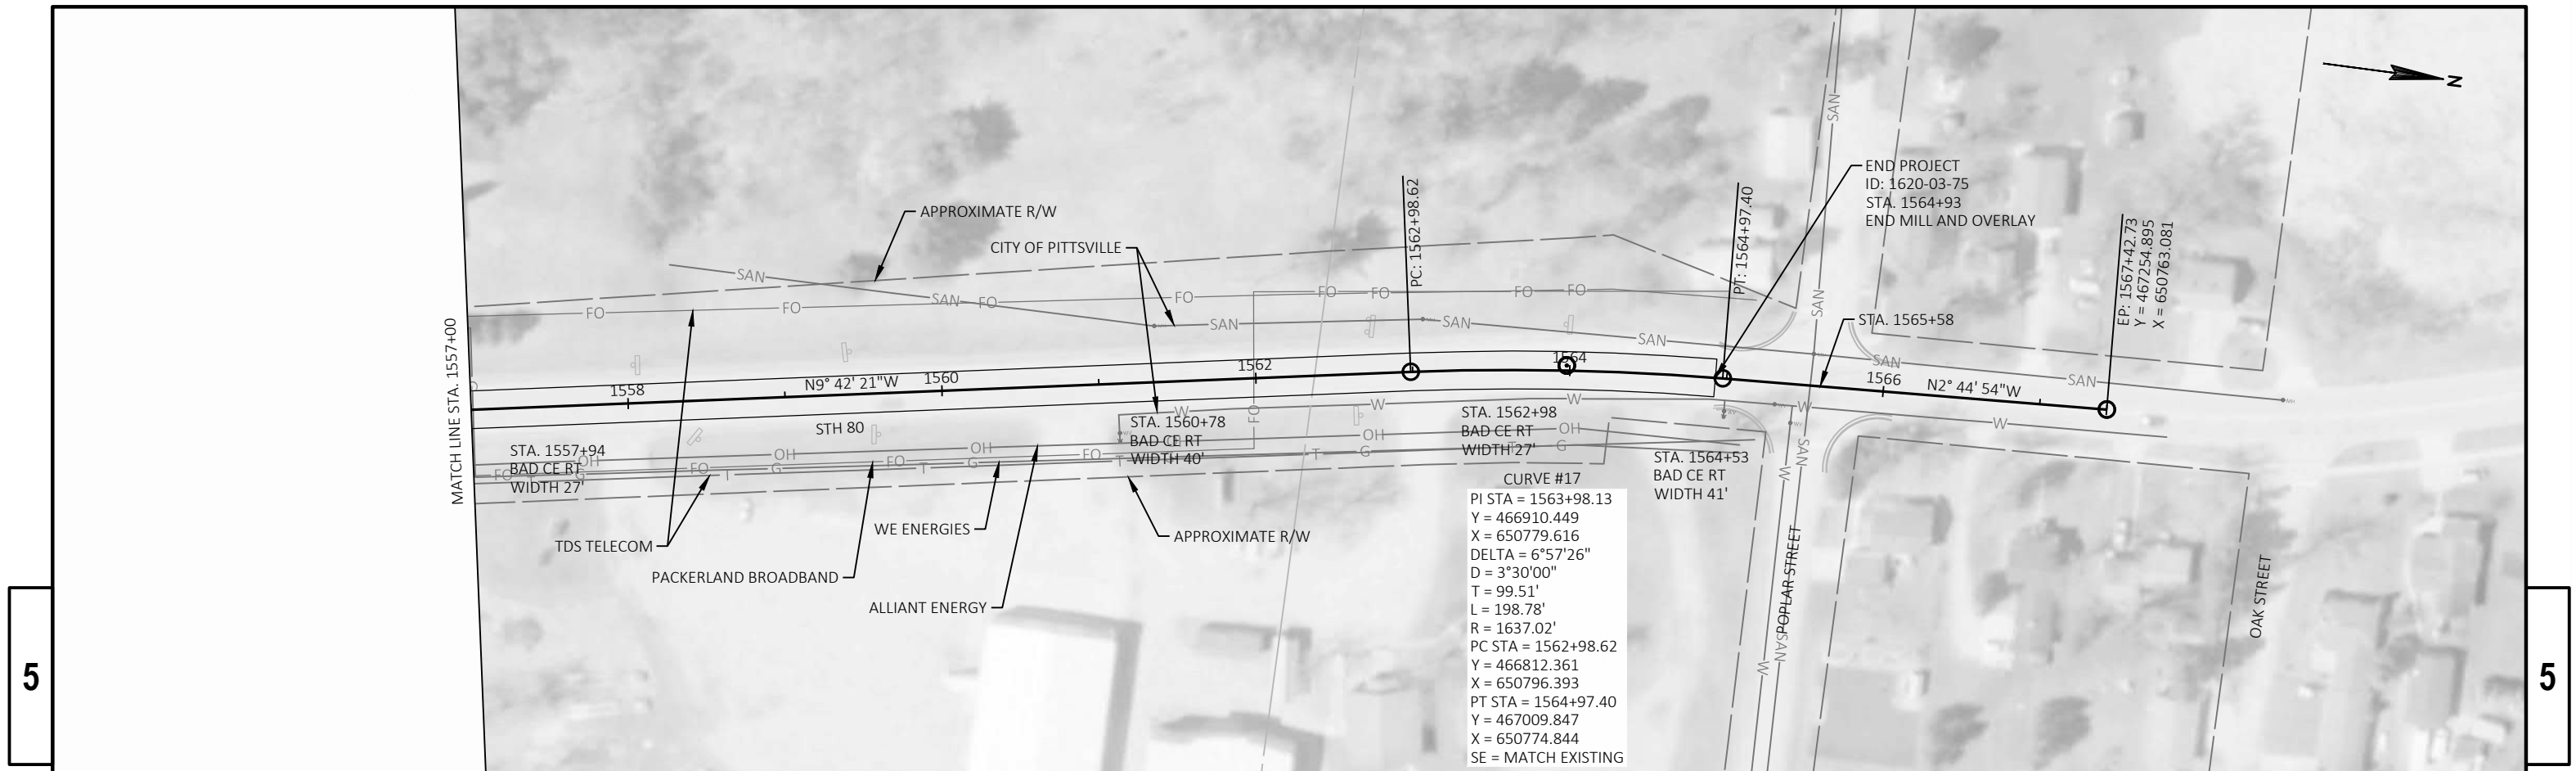


Standard Detail Drawing List


08D01-20A	CONCRETE CURB & GUTTER
08D01-20B	CONCRETE CURB, TIES AND CURB AND GUTTER APPLICATIONS
08E08-03	TYPICAL INSTALLATIONS OF EROSION BALES / TEMPORARY DITCH CHECKS
08E09-06	SILT FENCE
08E11-02	TURBIDITY BARRIER
11B02-02	CONCRETE MEDIAN NOSE
13A11-03A	2-LANE RURAL CENTER LINE RUMBLE STRIP, MILLING
13A11-03B	2-LANE RURAL CENTER LINE RUMBLE STRIP, MILLING
13B01-10	PAVEMENT DETAILS FOR RAILROAD APPROACH
14B42-06A	MIDWEST GUARDRAIL SYSTEM (MGS) GUARDRAIL
14B42-06B	MIDWEST GUARDRAIL SYSTEM (MGS) GUARDRAIL
14B42-06C	MIDWEST GUARDRAIL SYSTEM (MGS) GUARDRAIL
14B42-06D	MIDWEST GUARDRAIL SYSTEM (MGS) GUARDRAIL
14B43-04A	MIDWEST GUARDRAIL SYSTEM LONG SPAN MGS (L)
14B43-04B	MIDWEST GUARDRAIL SYSTEM LONG SPAN MGS (L)
14B43-04C	MIDWEST GUARDRAIL SYSTEM LONG SPAN MGS (L)
14B44-04A	MIDWEST GUARDRAIL SYSTEM ENERGY ABSORBING TERMINAL (MGS)
14B44-04B	MIDWEST GUARDRAIL SYSTEM ENERGY ABSORBING TERMINAL (MGS)
14B44-04C	MIDWEST GUARDRAIL SYSTEM ENERGY ABSORBING TERMINAL (MGS)
14B45-05A	MIDWEST GUARDRAIL SYSTEM THRIE BEAM TRANSITION (MGS)
14B45-05B	MIDWEST GUARDRAIL SYSTEM THRIE BEAM TRANSITION (MGS)
14B45-05C	MIDWEST GUARDRAIL SYSTEM THRIE BEAM TRANSITION (MGS)
14B45-05D	MIDWEST GUARDRAIL SYSTEM THRIE BEAM TRANSITION (MGS)
14B45-05G	MIDWEST GUARDRAIL SYSTEM THRIE BEAM TRANSITION (MGS)
14B53-01A	SHORT RADIUS BEAM GUARD (MGS) SHORT RADIUS TERMINAL (MGS)
14B53-01B	SHORT RADIUS BEAM GUARD (MGS) SHORT RADIUS TERMINAL (MGS)
14B53-01C	SHORT RADIUS BEAM GUARD (MGS) SHORT RADIUS TERMINAL (MGS)
14B53-01D	SHORT RADIUS BEAM GUARD (MGS) SHORT RADIUS TERMINAL (MGS)
14B53-01E	SHORT RADIUS BEAM GUARD (MGS) SHORT RADIUS TERMINAL (MGS)
14B53-01F	SHORT RADIUS BEAM GUARD (MGS) SHORT RADIUS TERMINAL (MGS)
14B53-01G	SHORT RADIUS BEAM GUARD (MGS) SHORT RADIUS TERMINAL (MGS)
14B53-01H	SHORT RADIUS BEAM GUARD (MGS) SHORT RADIUS TERMINAL (MGS)
14B53-01I	SHORT RADIUS BEAM GUARD (MGS) SHORT RADIUS TERMINAL (MGS)
15C04-05	TRAFFIC CONTROL, ADVANCE WARNING SIGNS 45 M.P.H. OR GREATER TWO-WAY UNDIVIDED ROAD OPEN TO TRAFFIC
15C08-19A	LONGITUDINAL MARKING (MAINLINE)
15C08-19B	PAVEMENT MARKING (TURN LANES)
15C08-19C	PAVEMENT MARKING (TURN LANES)
15C09-11A	SIGNING AND PAVEMENT MARKING DETAILS FOR RAILROAD-HIGHWAY GRADE CROSSINGS
15C11-07B	CHANNELIZING DEVICES DRUMS, CONES, BARRICADES AND VERTICAL PANELS
15C12-06	TRAFFIC CONTROL FOR LANE CLOSURE WITH FLAGGING OPERATION
15C18-04	MEDIAN ISLAND MARKING
15C27-03A	DOUBLE ARROW WARNING SIGN PLACEMENT
15C27-03B	PAVEMENT MARKING (ISLANDS)
15C33-03	STOP LINE AND CROSSWALK PAVEMENT MARKING
15C35-03A	PAVEMENT MARKING (INTERSECTIONS)
15D27-03	TRAFFIC CONTROL, SHOULDER CLOSURE ON DIVIDED ROADWAY, SPEEDS GREATER THAN 40 MPH
15D28-03	TRAFFIC CONTROL, WORK ON SHOULDER OR PARKING LANE, UNDIVIDED ROADWAY
15D38-02A	TEMPORARY TRAFFIC CONTROL SIGN MOUNTING
15D38-02B	ATTACHMENT OF SIGNS TO POSTS

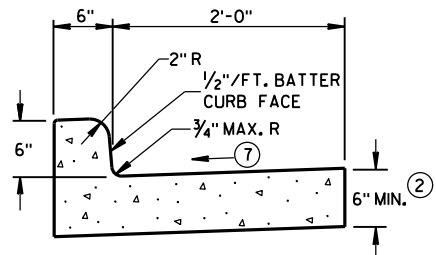


TYPES A^① & D

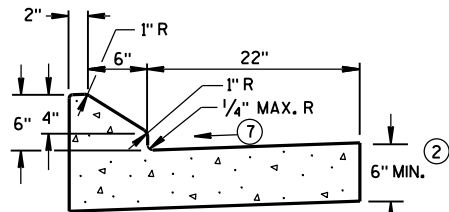


6" SLOPED CURB TYPES G^① & J

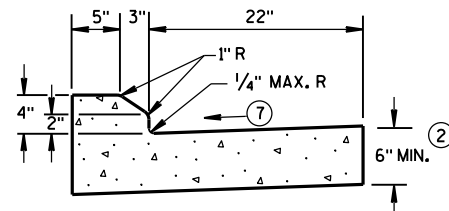

4" SLOPED CURB TYPES G^① & J

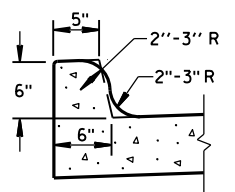


TYPES K^① & L
(OPTIONAL CURB SHAPE)

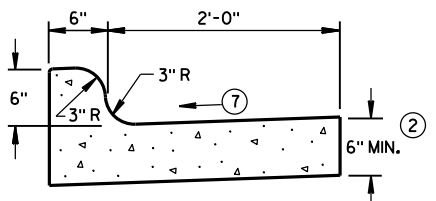


TYPES K^① & L

CONCRETE CURB & GUTTER 30"

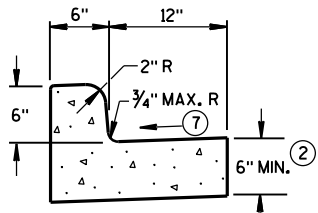


TYPES A^① & D


CONCRETE CURB & GUTTER 18"

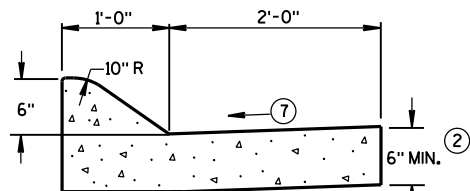

6" SLOPED CURB TYPES A^① & D

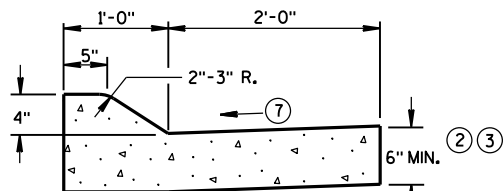


4" SLOPED CURB TYPES A^① & D

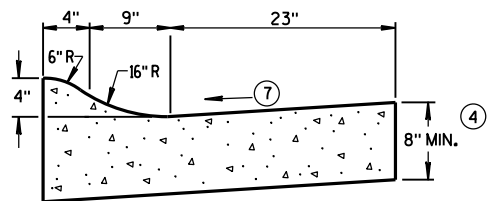

4" SLOPED CURB TYPES R^① & T^⑤


CONCRETE CURB & GUTTER 36"

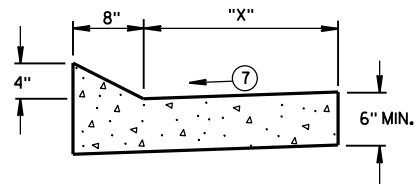


TYPES TBT & TBTT^①

CONCRETE CURB & GUTTER

TBT & TBTT	"X"
30"	22"
36"	28"

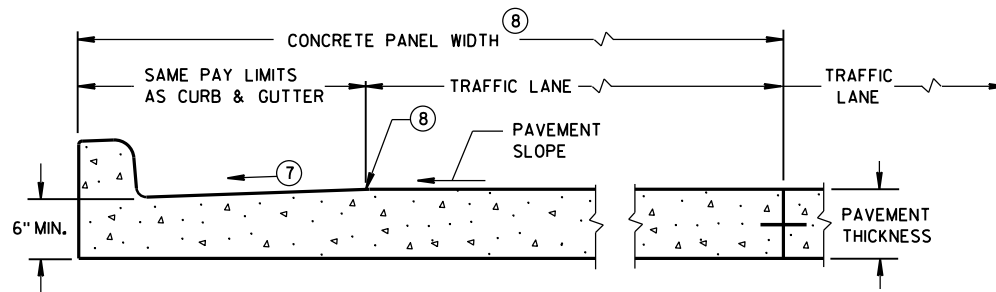

PARTIAL SECTION OF PAVEMENT
WITH INTEGRAL CURB & GUTTER

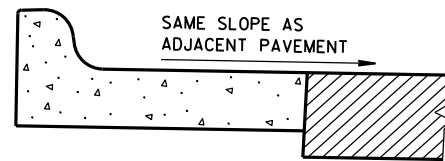

REVERSE SLOPE GUTTER^⑥
(TYPICAL FOR ALL CURB & GUTTER TYPES)

GENERAL NOTES

DETAILS OF CONSTRUCTION, MATERIALS AND WORKMANSHIP NOT SHOWN ON THIS DRAWING SHALL CONFORM TO THE PERTINENT REQUIREMENTS OF THE CONTRACT.

PAVEMENT TIES AND TIE BARS SHALL BE EPOXY COATED IN CONFORMANCE WITH SUBSECTION 505.2.6.2 OF THE STANDARD SPECIFICATIONS.

INTEGRAL CURB & GUTTER SHALL CONFORM TO THE DETAILS SHOWN FOR CONCRETE CURB & GUTTER INCLUDING THE TRANSVERSE GUTTER SLOPE.

WHERE THE TRANSVERSE JOINTS IN THE PAVEMENT ARE REQUIRED TO BE SEALED, THE JOINTS IN THE INTEGRAL CURB AND GUTTER SHALL BE SEALED TO THE FACE OF CURB WITH THE SAME TYPE OF SEALANT. THE COST OF FURNISHING AND INSTALLING THIS SEALANT SHALL BE INCIDENTAL TO THE ITEM CONCRETE CURB AND GUTTER.

UNLESS OTHERWISE SHOWN ON THE TYPICAL CROSS SECTIONS, THE BASE AGGREGATE AND COMMON EXCAVATION LIMITS ARE 2'-0" BEHIND THE BACK OF CURBS.

- ① TIE BARS ARE REQUIRED FOR CURB AND GUTTER TYPES A, G, K, R AND TBTT.
- ② THE BOTTOM OF CURB AND GUTTER MAY BE CONSTRUCTED EITHER LEVEL OR PARALLEL TO THE SLOPE OF THE SUBGRADE OR BASE AGGREGATE PROVIDED A 6" MINIMUM GUTTER THICKNESS IS MAINTAINED.
- ③ USE 8" MINIMUM GUTTER THICKNESS WHEN USED WITH AN ADJACENT CONCRETE TRUCK APRON PLACED BEHIND BACK OF CURB.
- ④ THE BOTTOM OF CURB AND GUTTER MAY BE CONSTRUCTED EITHER LEVEL OR PARALLEL TO THE SLOPE OF THE SUBGRADE OR BASE AGGREGATE PROVIDED A 8" MINIMUM GUTTER THICKNESS IS MAINTAINED.
- ⑤ THE FACE OF CURB IS 6" FROM THE BACK OF CURB.
- ⑥ WHEN REVERSE SLOPE GUTTER IS REQUIRED, THE LOCATION(S) WILL BE SHOWN ELSEWHERE IN THE PLAN.
- ⑦ USE 4% GUTTER CROSS SLOPE UNLESS OTHERWISE NOTED IN THE PLANS.
- ⑧ INCLUDE LONGITUDINAL JOINT AND TIE BARS ALONG LANE EDGE WHEN CONCRETE PANEL WIDTH EXCEEDS THE MAXIMUM WIDTH PER TABLE BELOW. LONGITUDINAL JOINT(S) ARE NOT ALLOWED WITHIN TRAFFIC LANES AND BIKE LANES. LONGITUDINAL JOINT MAY BE SAWED.


PAVEMENT THICKNESS AND MAXIMUM CONCRETE PANEL WIDTH TABLE

PAVEMENT THICKNESS	MAXIMUM PANEL WIDTH
LESS THAN 10"	12'
10" & ABOVE	15'

* BIKE LANE IS NOT SHOWN.


CONCRETE CURB & GUTTER

STATE OF WISCONSIN
DEPARTMENT OF TRANSPORTATION

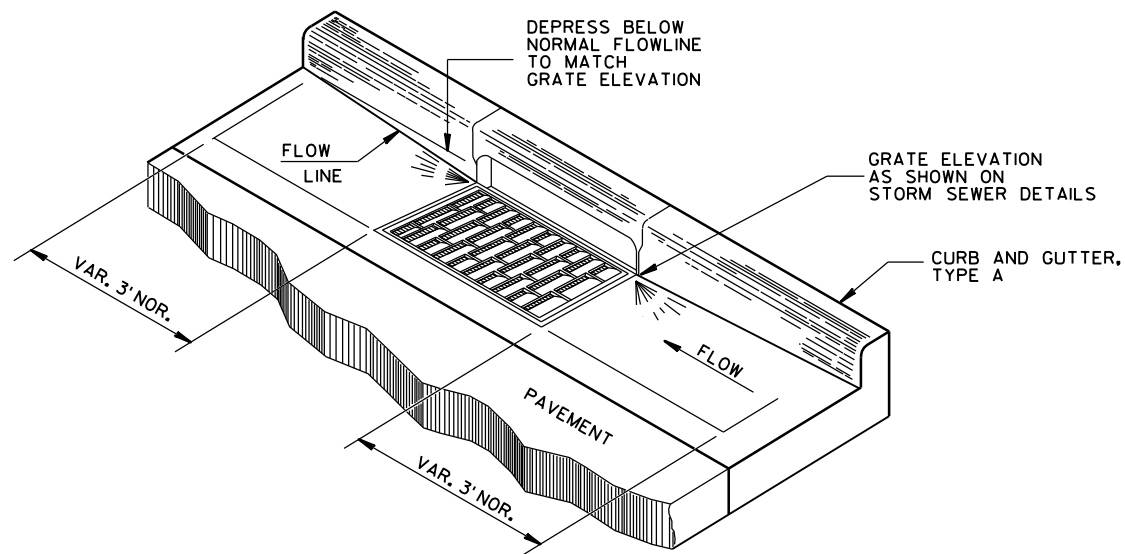


DETAIL OF CURB AND GUTTER AT INLETS

(TYPE H INLET COVER SHOWN)

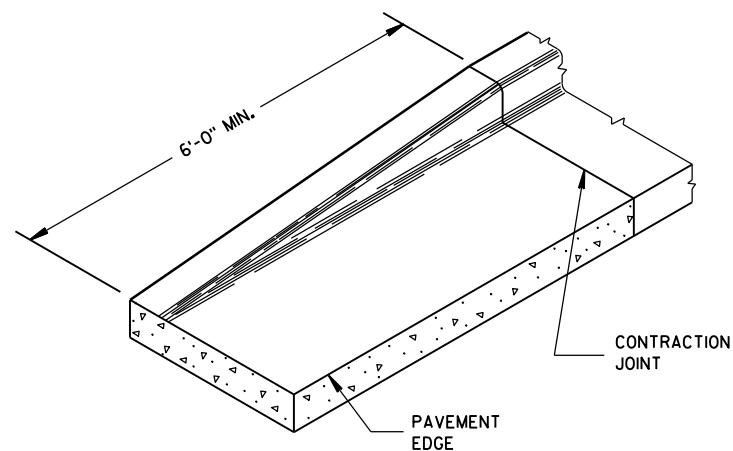


END SECTION CURB & GUTTER

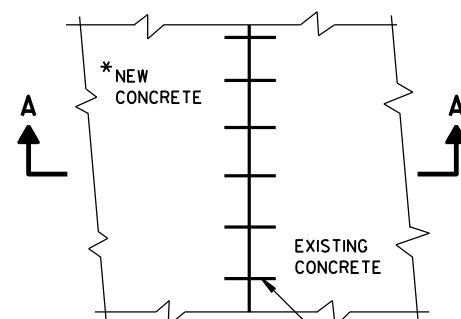

PLAN VIEW

*NEW CURB & GUTTER, SURFACE DRAINS, CONCRETE PAVEMENT OR OTHER NEW CONCRETE.

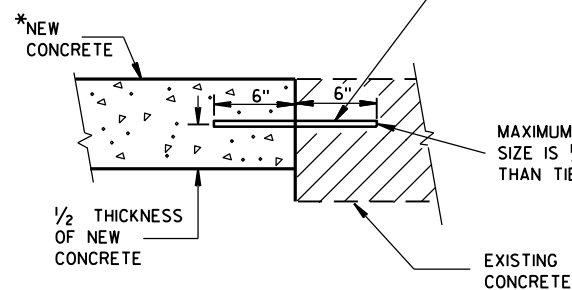


**SECTION A-A
TIE BARS DRILLED
INTO EXISTING PAVEMENT**


NO. 6 TIE BARS SPACED 2'-6" C-C, INSTALLED PERPENDICULAR TO THE LONGITUDINAL JOINT.

MAXIMUM DRILL HOLE SIZE IS 1/8" GREATER THAN TIE BAR DIAMETER

EXISTING CONCRETE

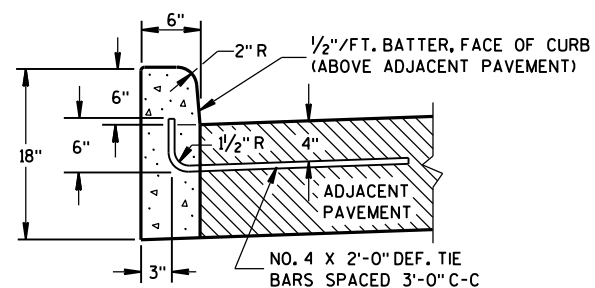

TYPES A^① & D

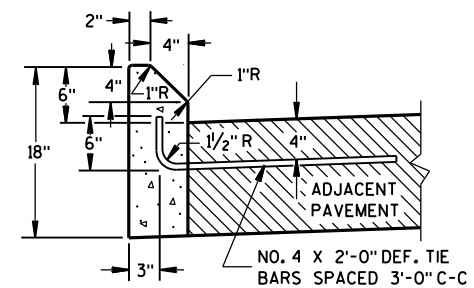

TYPES G^① & J

GENERAL NOTES


DETAILS OF CONSTRUCTION, MATERIALS AND WORKMANSHIP NOT SHOWN ON THIS DRAWING SHALL CONFORM TO THE PERTINENT REQUIREMENTS OF THE CONTRACT.

PAVEMENT TIES AND TIE BARS SHALL BE EPOXY COATED IN CONFORMANCE WITH SUBSECTION 505.2.6.2 OF THE STANDARD SPECIFICATIONS.


UNLESS OTHERWISE SHOWN ON THE TYPICAL CROSS SECTIONS, THE BASE AGGREGATE AND COMMON EXCAVATION LIMITS ARE 2'-0" BEHIND THE BACK OF CURBS.

- ① TIE BARS ARE REQUIRED FOR CURB AND GUTTER TYPES A, G, K, R AND TBTT.
- ② THE BOTTOM OF CURB AND GUTTER MAY BE CONSTRUCTED EITHER LEVEL OR PARALLEL TO THE SLOPE OF THE SUBGRADE OR BASE AGGREGATE PROVIDED A 6" MINIMUM GUTTER THICKNESS IS MAINTAINED.
- ⑨ REFER TO SDD 8D18 AND SDD 8D19 FOR ADDITIONAL DRIVEWAY ENTRANCE CURB DETAILS.

CONCRETE CURB

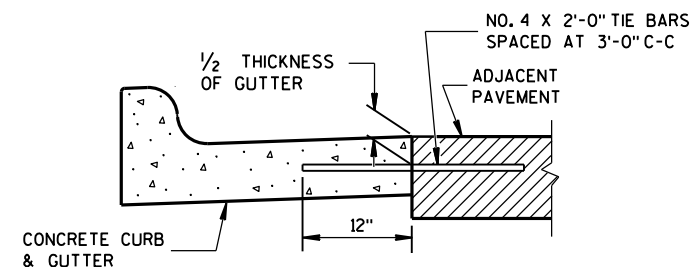

TYPICAL TIE BAR LOCATION^①

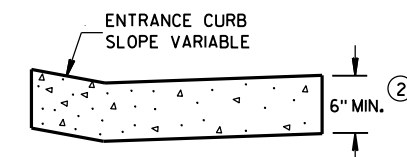

DRIVEWAY ENTRANCE CURB^⑨
(WHEN DIRECTED BY THE ENGINEER)

CONCRETE CURB, TIES AND CURB AND GUTTER APPLICATIONS

STATE OF WISCONSIN
DEPARTMENT OF TRANSPORTATION

APPROVED

June, 2017

DATE


FHWA

/S/ Rodney Taylor

ROADWAY STANDARDS 48

UNIT SUPERVISOR



ENT

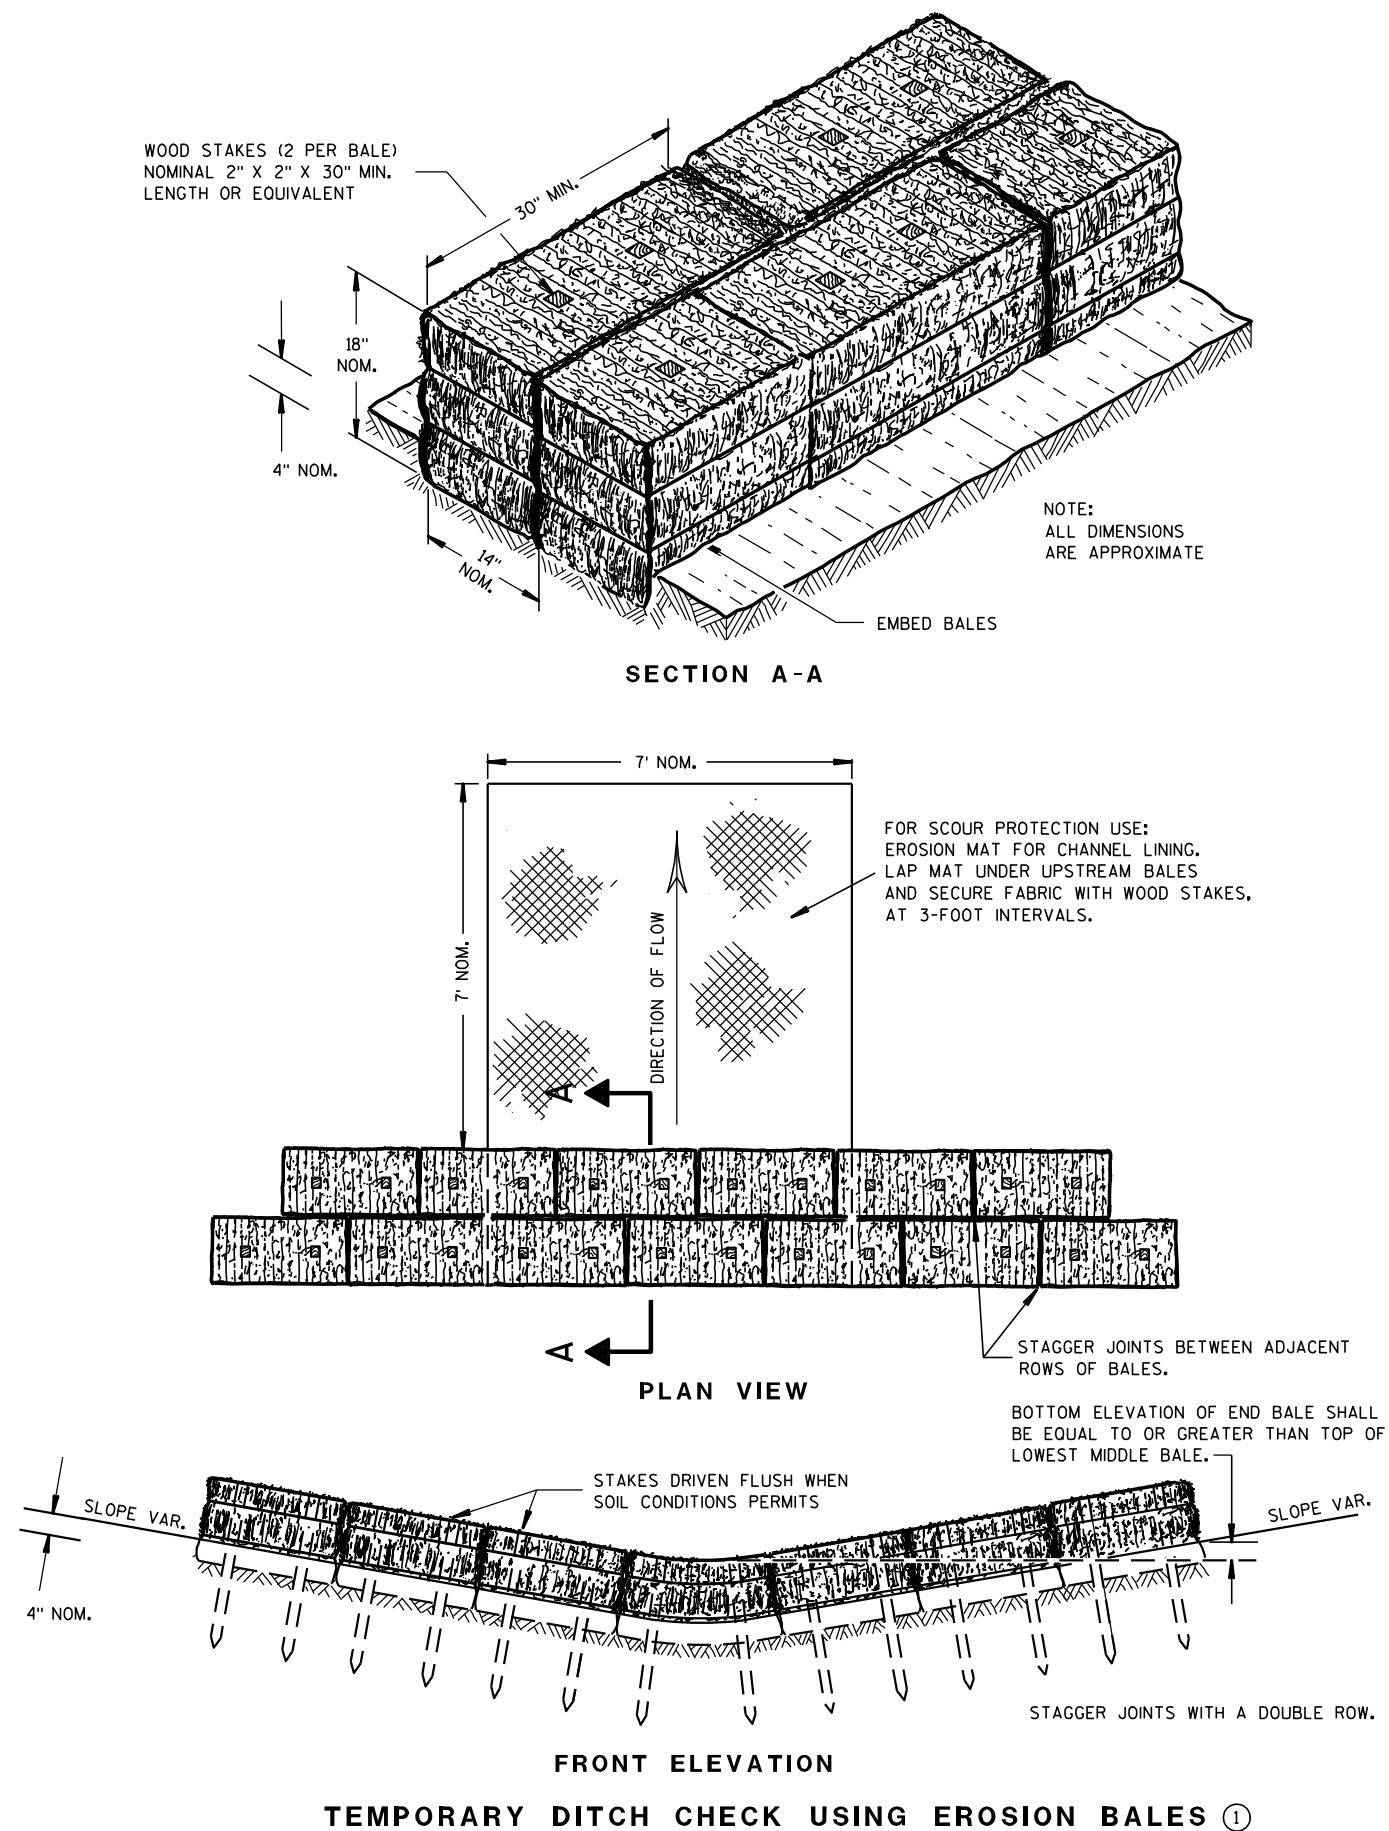

GENERAL NOTES

DETAILS OF CONSTRUCTION, MATERIALS AND WORKMANSHIP NOT SHOWN ON THIS DRAWING SHALL CONFORM TO THE PERTINENT REQUIREMENTS OF THE STANDARD SPECIFICATIONS AND THE APPLICABLE SPECIAL PROVISIONS.

- ① TEMPORARY DITCH CHECKS EITHER EROSION BALES OR MANUFACTURED SHALL BE PAID FOR UNDER THE BID ITEM OF TEMPORARY DITCH CHECK. THE DEPARTMENT WILL NOT PAY FOR TEMPORARY DITCH CHECKS CONSTRUCTED OF A SINGLE ROW OF EROSION BALES.

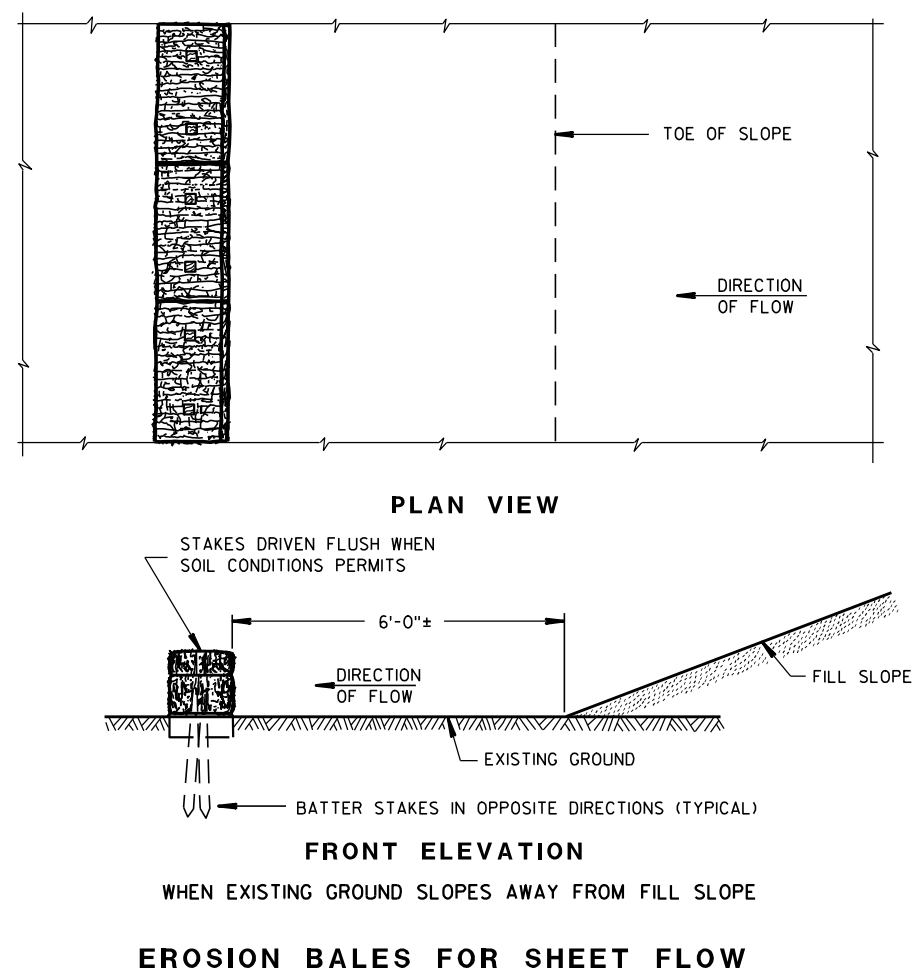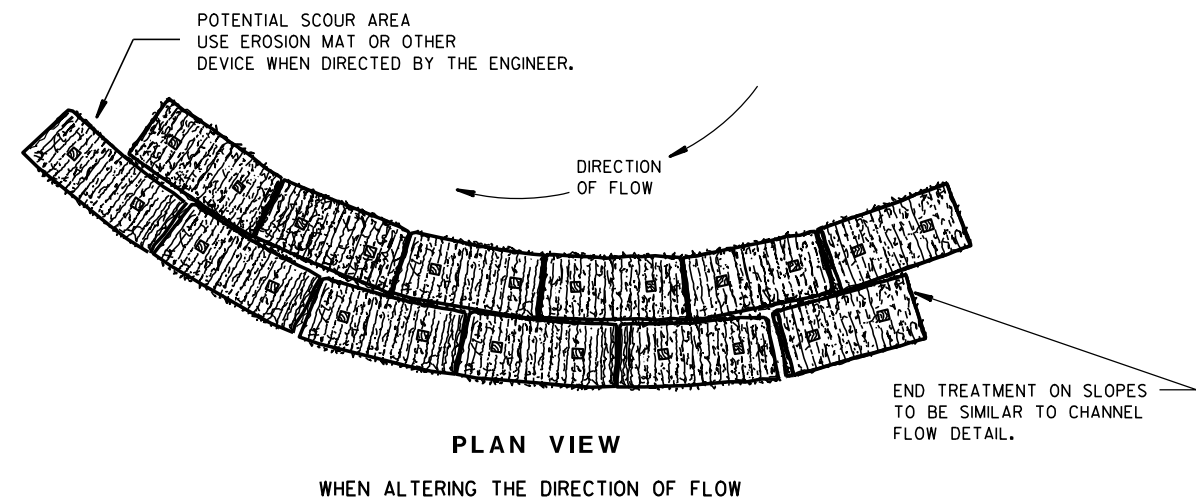TYPICAL INSTALLATIONS OF
EROSION BALES / TEMPORARY
DITCH CHECKS

STATE OF WISCONSIN
DEPARTMENT OF TRANSPORTATION


APPROVED

6/04/02
DATE


/S/ Beth Conn-----
CHIEF ROADWAY DEVELOPER

ENGINEER


FHWA

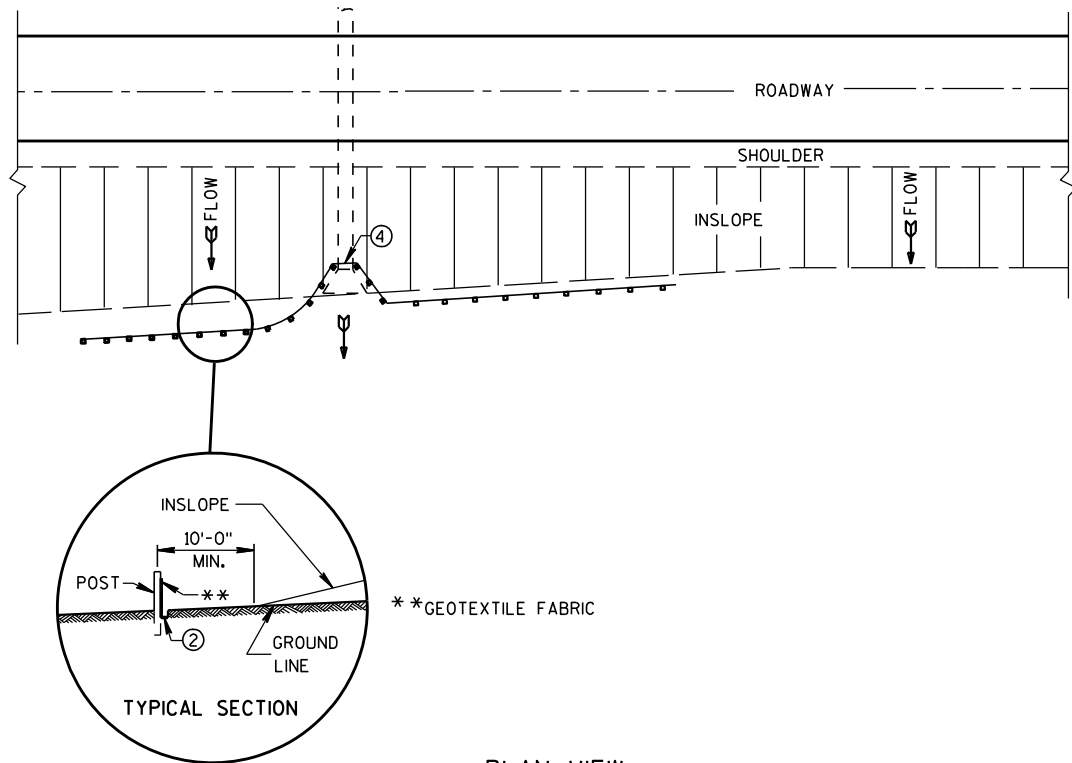


PLAN VIEW
TYPICAL APPLICATION OF SILT FENCE

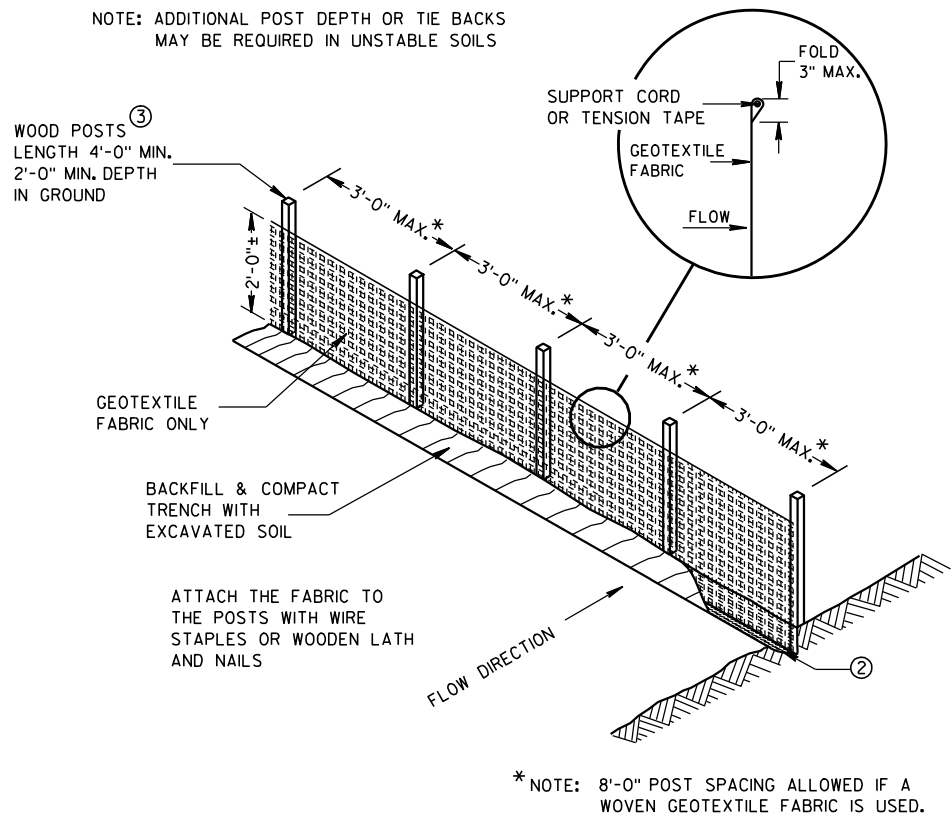

SILT FENCE

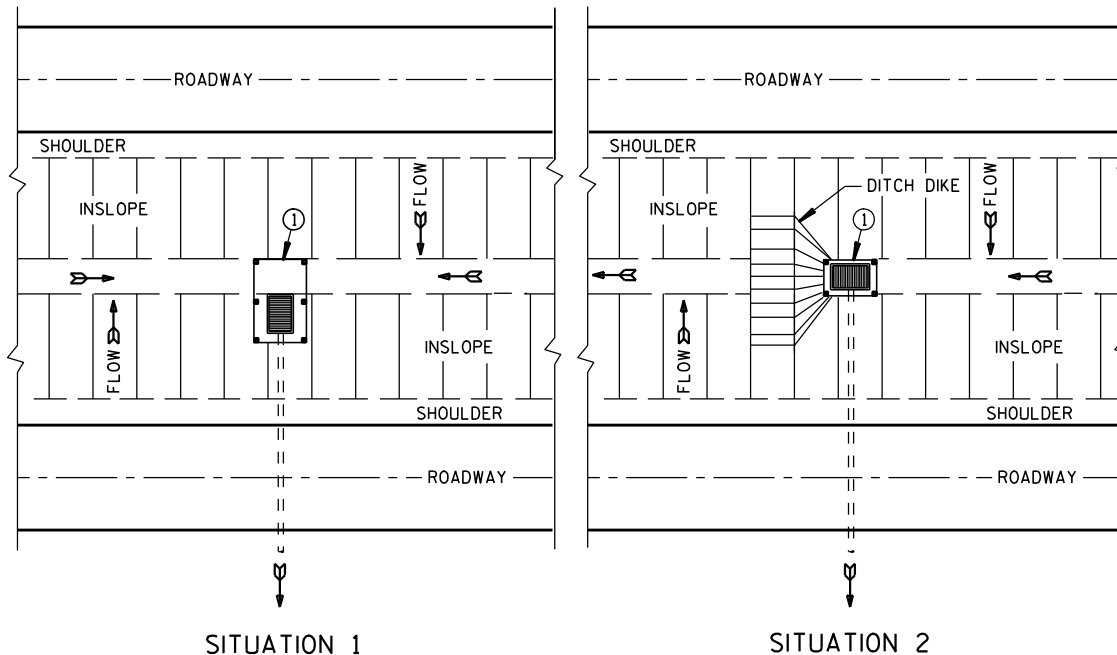

PLAN VIEW
SILT FENCE AT MEDIAN SURFACE DRAINS

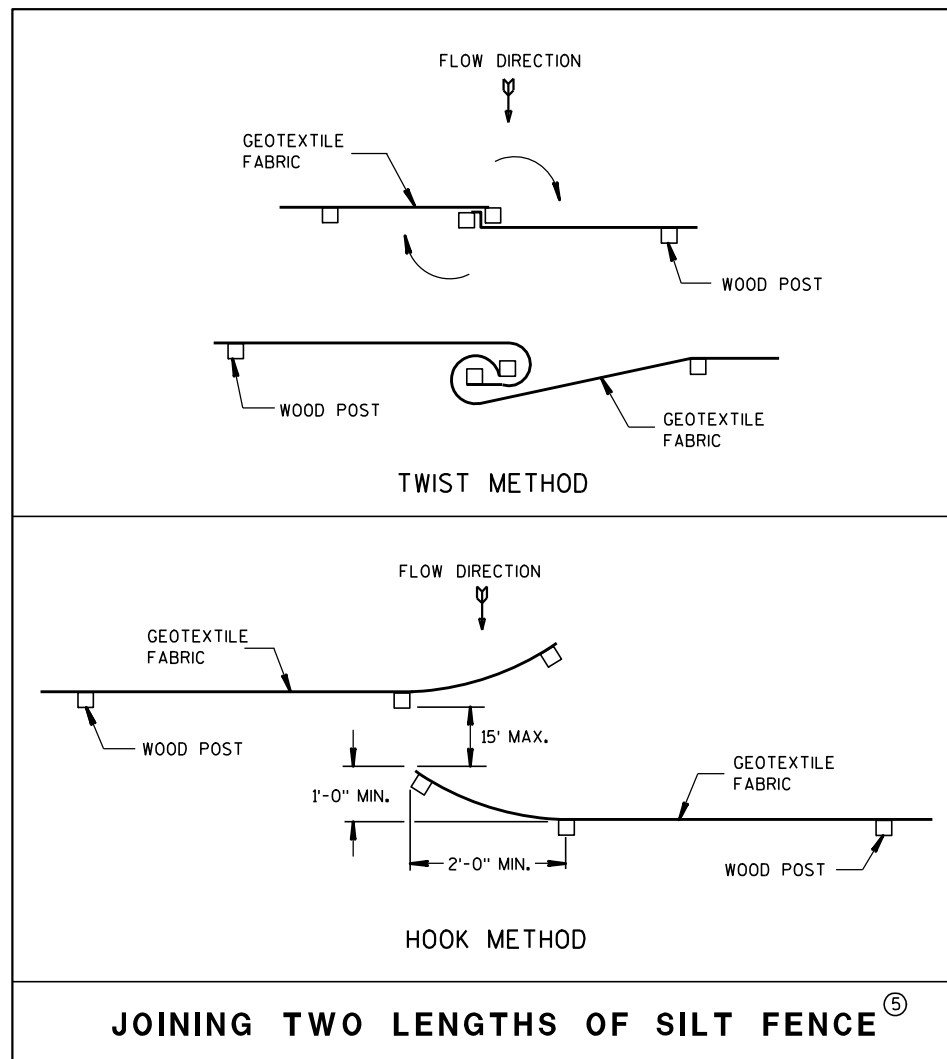


JOINING TWO LENGTHS OF SILT FENCE (5)


GENERAL NOTES

DETAILS OF CONSTRUCTION NOT SHOWN ON THIS DRAWING SHALL CONFORM TO THE PERTINENT REQUIREMENTS OF THE STANDARD SPECIFICATIONS AND APPLICABLE SPECIAL PROVISIONS.

- ① HORIZONTAL BRACE REQUIRED WITH 2" X 4" WOODEN FRAME OR EQUIVALENT AT TOP OF POSTS.
- ② FOR MANUAL INSTALLATIONS THE TRENCH SHALL BE A MINIMUM OF 4" WIDE & 6" DEEP TO BURY AND ANCHOR THE GEOTEXTILE FABRIC. FOLD MATERIAL TO FIT TRENCH AND BACKFILL & COMPACT TRENCH WITH EXCAVATED SOIL.
- ③ WOOD POSTS SHALL BE A MINIMUM SIZE OF 1 1/8" X 1 1/8" OF OAK OR HICKORY.
- ④ SILT FENCE TO EXTEND ACROSS THE TOP OF THE PIPE.
- ⑤ CONSTRUCT SILT FENCE FROM A CONTINUOUS ROLL IF POSSIBLE BY CUTTING LENGTHS TO AVOID JOINTS. IF A JOINT IS NECESSARY USE ONE OF THE FOLLOWING TWO METHODS; A) OVERLAP THE END POSTS AND TWIST, OR ROTATE, AT LEAST 180 DEGREES, B) HOOK THE END OF EACH SILT FENCE LENGTH.

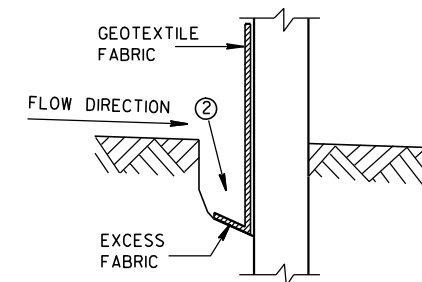


TRENCH DETAIL

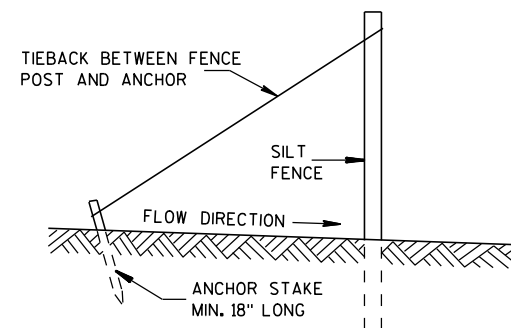

SILT FENCE TIE BACK
(WHEN REQUIRED BY THE ENGINEER)

SILT FENCE	
STATE OF WISCONSIN DEPARTMENT OF TRANSPORTATION	
APPROVED 4-29-05 DATE	/S/ Beth Conn CHIEF ROADWAY DEVELOPER 50 ENGINEER
FHWA	

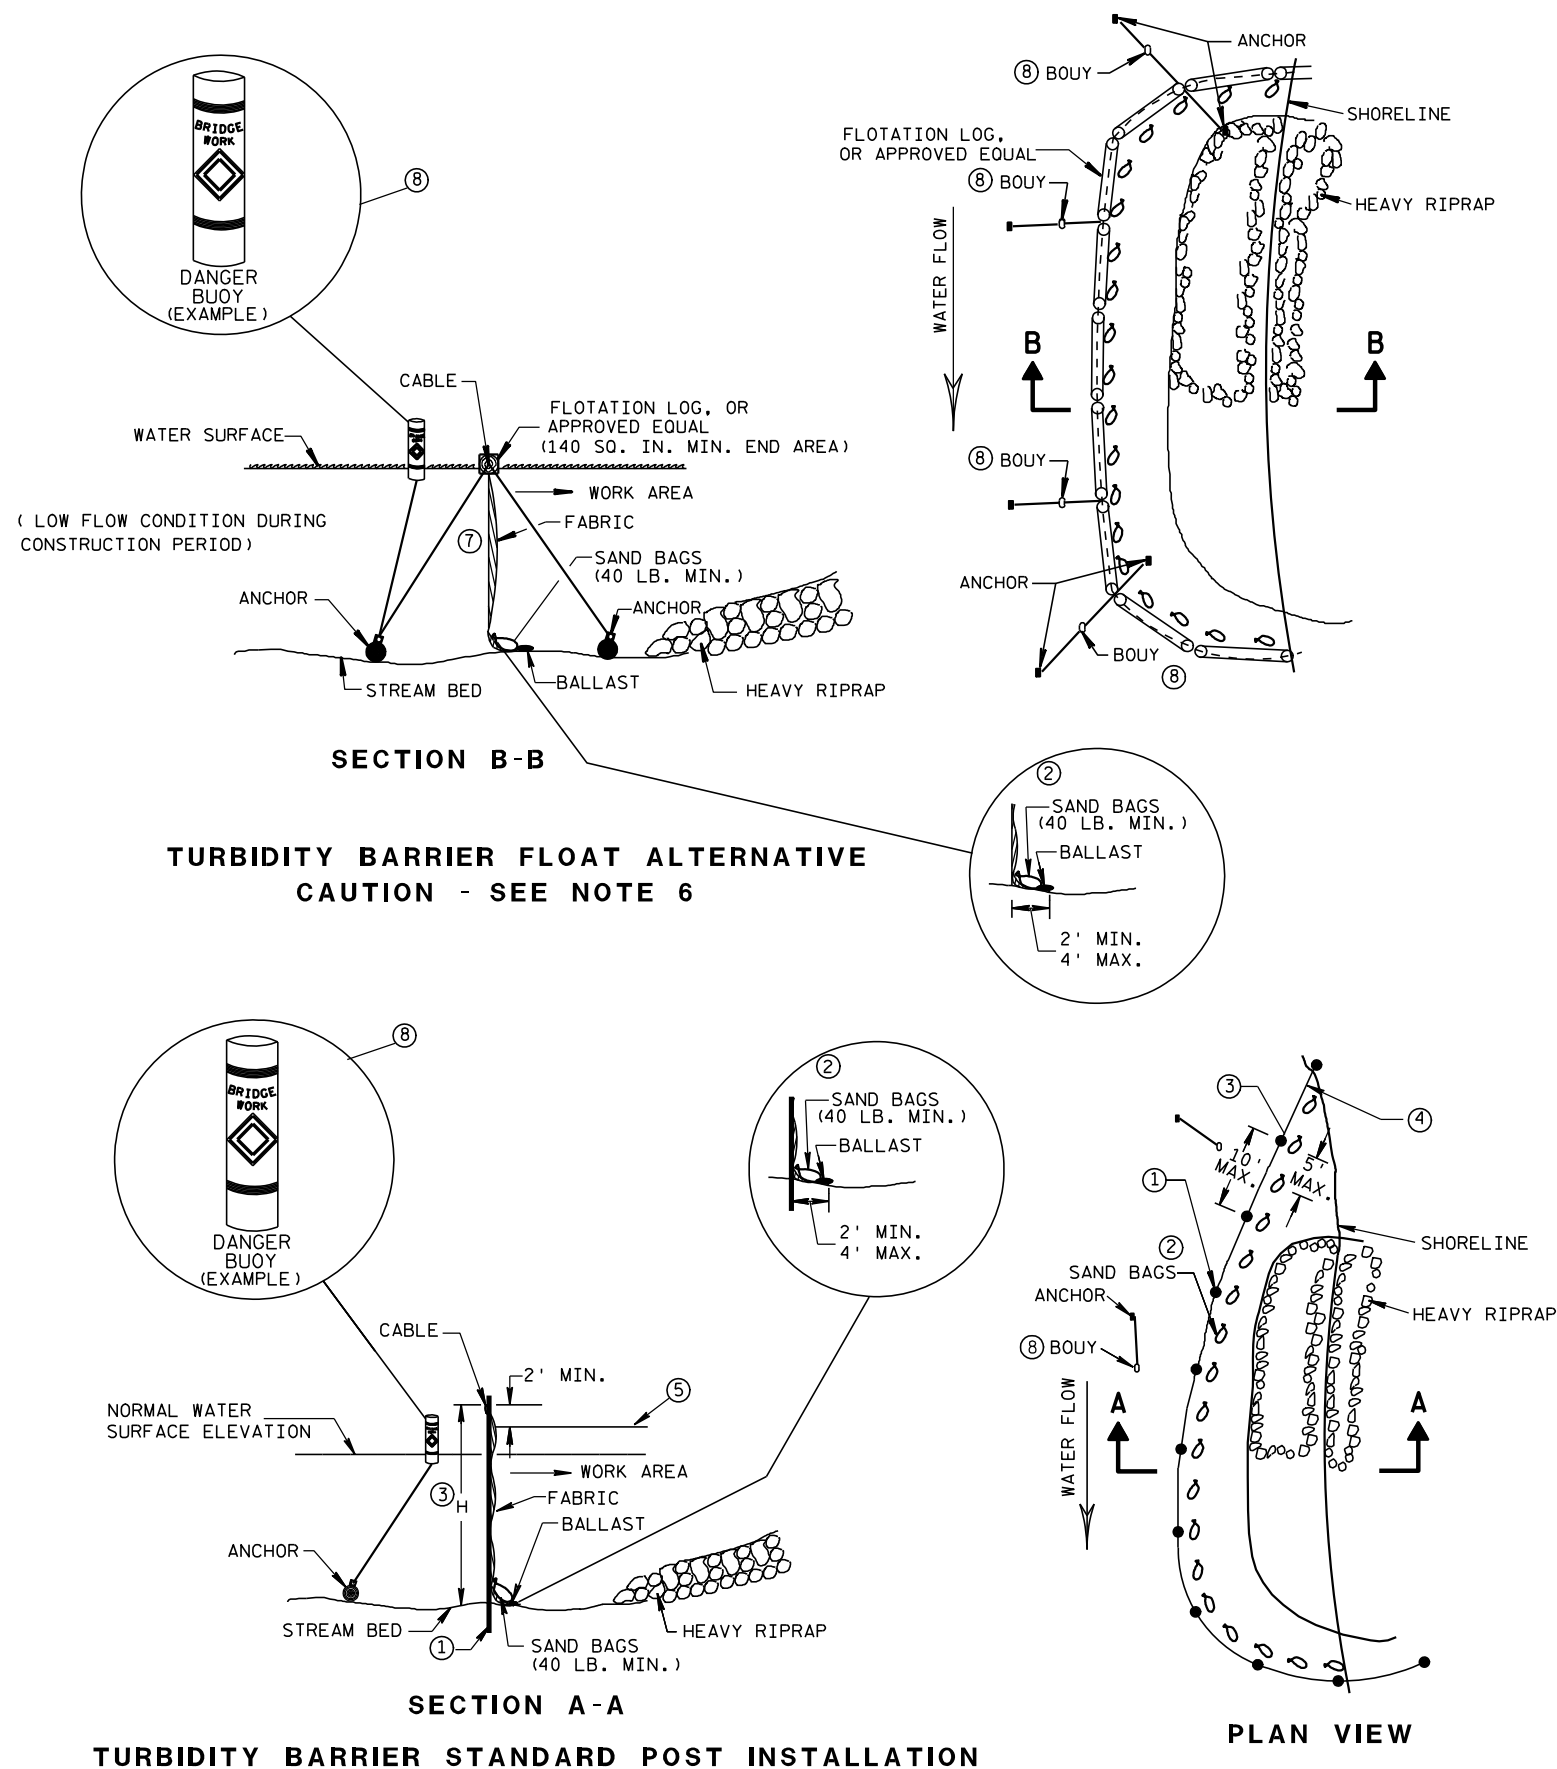


GENERAL NOTES

DETAILS OF CONSTRUCTION, MATERIALS AND WORKMANSHIP NOT SHOWN ON THIS DRAWING SHALL CONFORM TO THE PERTINENT REQUIREMENTS OF THE STANDARD SPECIFICATIONS AND THE APPLICABLE SPECIAL PROVISIONS.

TURBIDITY BARRIER MAY BE REMOVED AT THE ENGINEERS DISCRETION, WHEN PERMANENT EROSION CONTROL MEASURES HAVE BEEN ESTABLISHED.

- ① DRIVEN STEEL POSTS, PIPES, OR CHANNELS. LENGTH SHALL BE SUFFICIENT TO SECURELY SUPPORT BARRIER AT HIGH WATER ELEVATIONS.
- ② SANDBAGS TO BE USED AS ADDITIONAL BALLAST WHEN ORDERED BY THE ENGINEER TO MEET ADVERSE FIELD CONDITIONS. SPACE AS APPROPRIATE FOR SITE CONDITIONS.
- ③ WHEN BARRIER HEIGHT, H, EXCEEDS 8 FT., POST SPACING MAY NEED TO BE DECREASED.
- ④ IN WATERWAYS SUBJECT TO FLUCTUATING WATER ELEVATIONS, PROVISIONS SHOULD BE MADE TO ALLOW THE WATER TO EQUALIZE ON EACH SIDE OF THE BARRIER. THIS MAY BE ACCOMPLISHED BY LEAVING A PORTION OF THE BARRIER OPEN ON THE UPSTREAM END.
- ⑤ ESTIMATED HIGH WATER ELEVATION DURING CONSTRUCTION PERIOD. MINIMUM BARRIER HEIGHT SHALL BE 2' GREATER THAN EITHER THE 02 ELEVATION OR THE ESTIMATED HIGH WATER ELEVATION DURING CONSTRUCTION, WHICHEVER IS GREATER.
- ⑥ FLOAT ALTERNATIVE WILL ONLY BE ALLOWED WITH WRITTEN APPROVAL OF THE ENGINEER, AND IS MEANT FOR LOCATIONS WHERE BED ROCK PREVENTS THE INSTALLATION OF POSTS.
- ⑦ ALLOW SUFFICIENT SLACK VERTICALLY AND HORIZONTALLY SO THAT SEDIMENT BUILD UP WILL NOT SEPARATE OR LOWER THE TURBIDITY BARRIER.
- ⑧ USE AS DIRECTED BY COAST GUARD OR DNR PERMIT WHEN WORKING IN NAVIGABLE WATERWAYS.

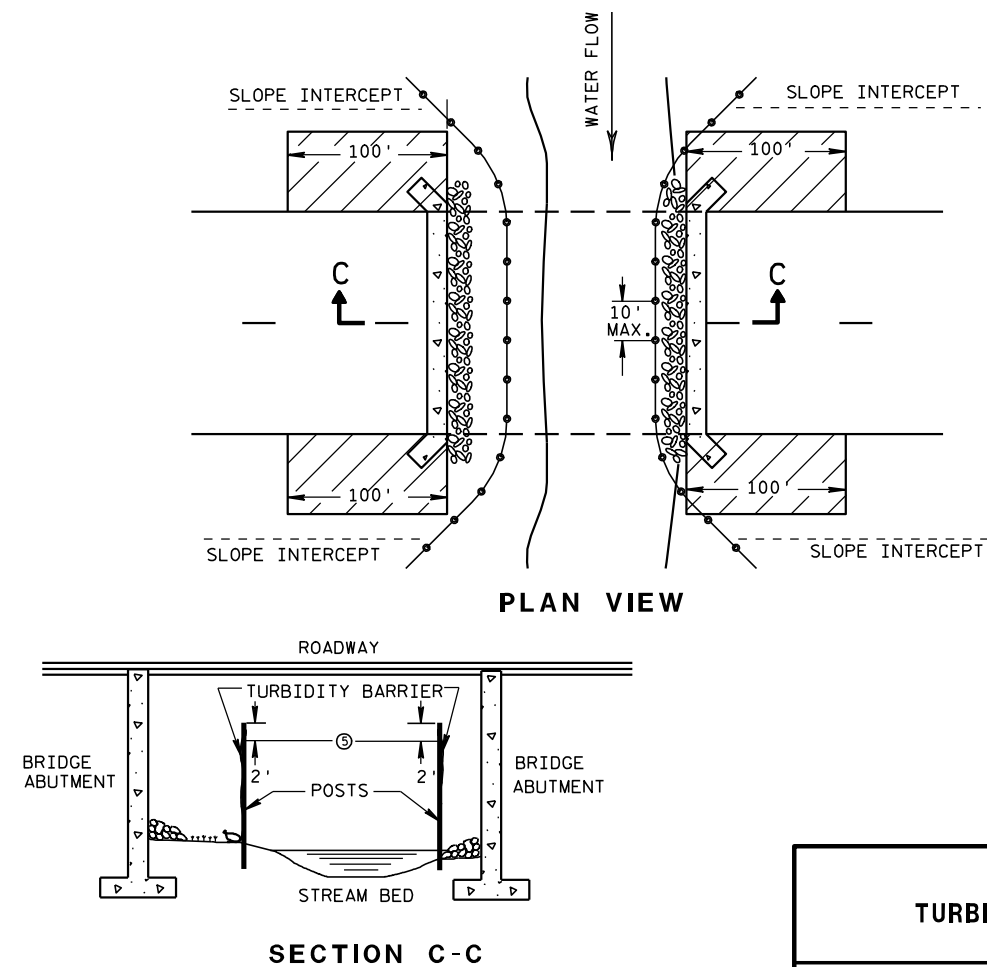

TURBIDITY BARRIER DETAIL SHOWING TYPICAL PLACEMENT AT STRUCTURES

TURBIDITY BARRIER

STATE OF WISCONSIN
DEPARTMENT OF TRANSPORTATION





APPROVED

6/04/02
DATE




FWHA

/S/ Beth Conn
CHIEF ROADWAY DEVELOPER



INEER

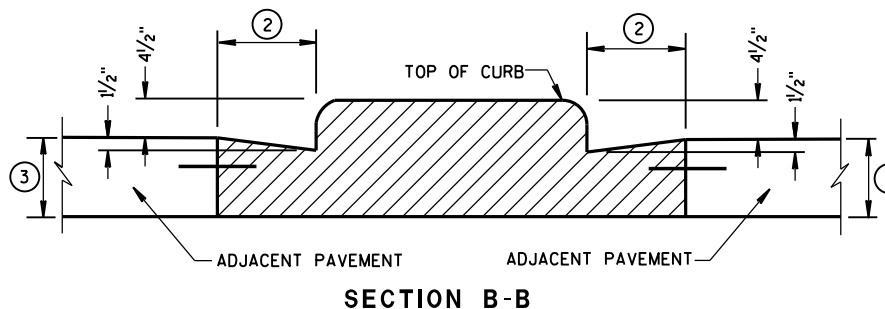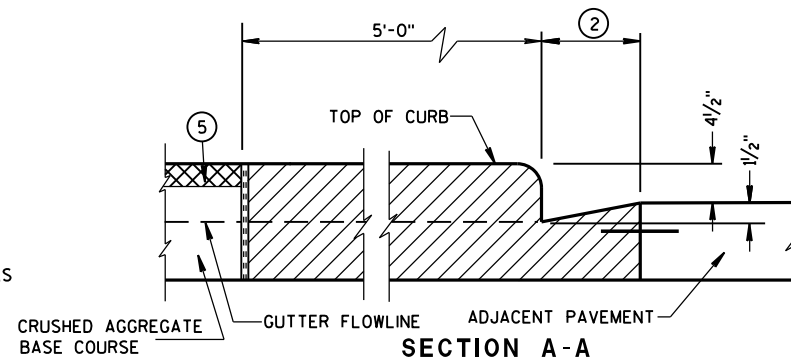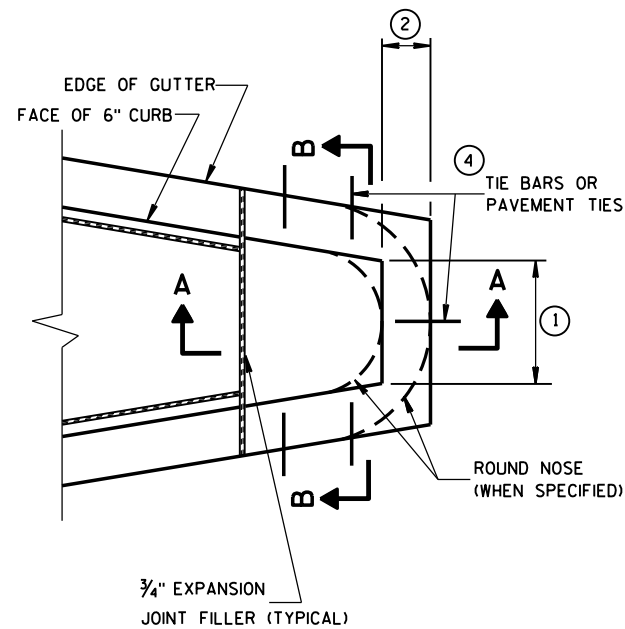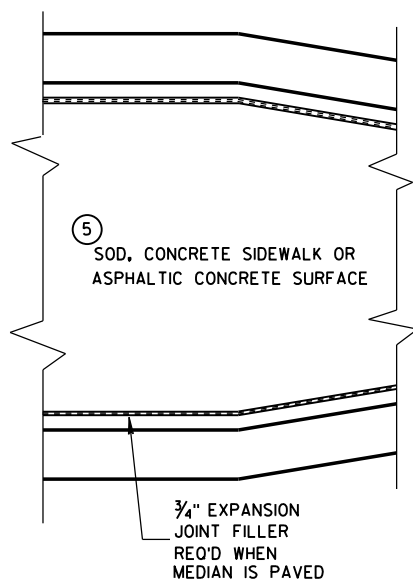


CONCRETE MEDIAN BLUNT NOSE DETAIL

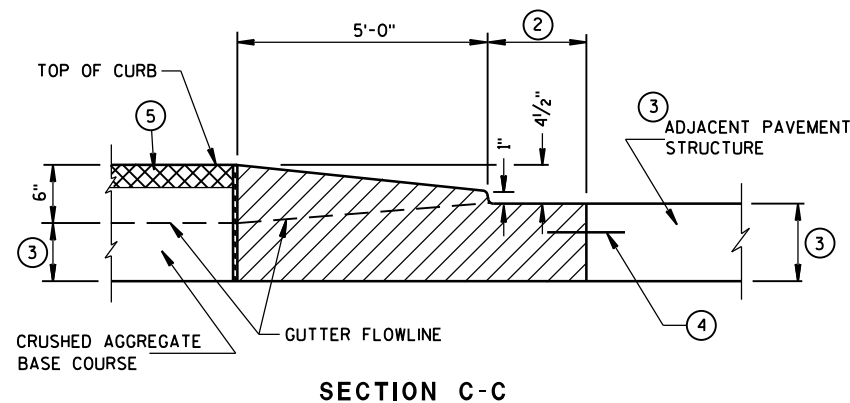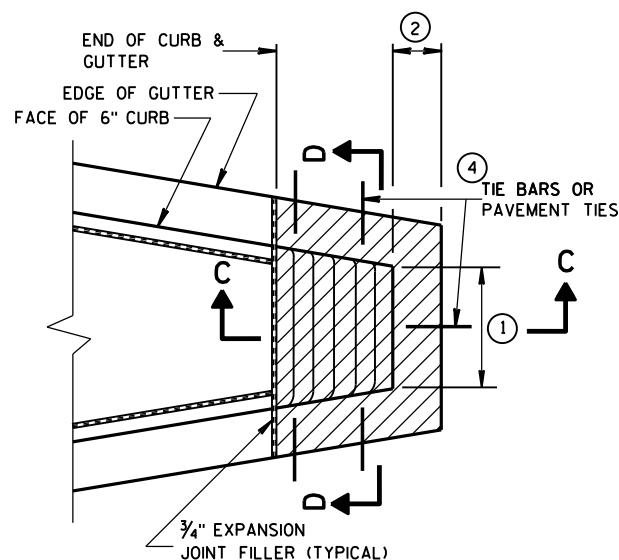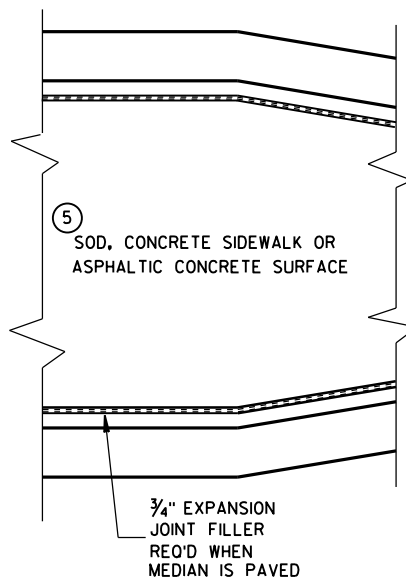

CONCRETE MEDIAN SLOPED NOSE TYPE 1

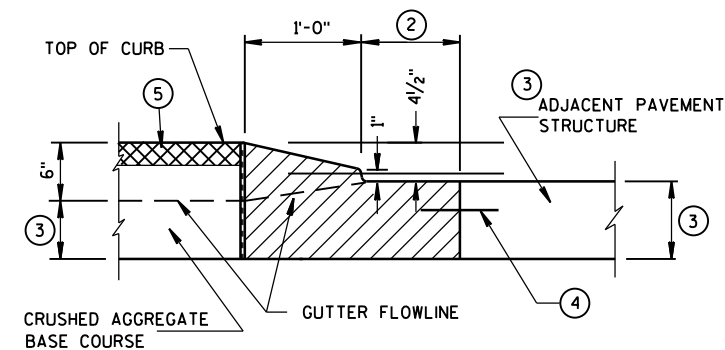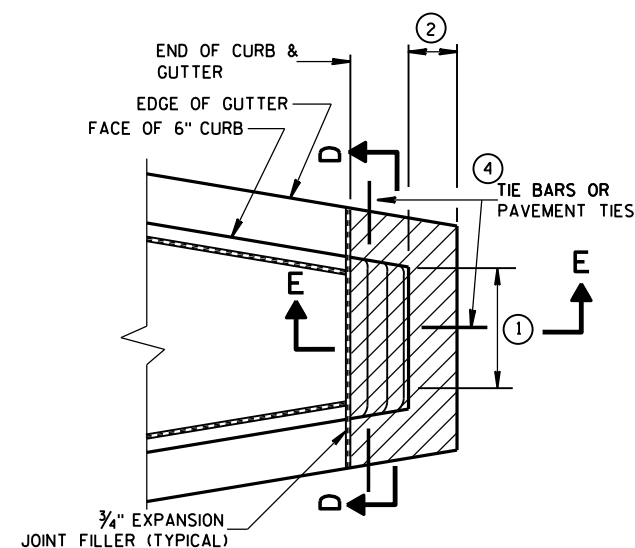

CONCRETE MEDIAN SLOPED NOSE TYPE 2

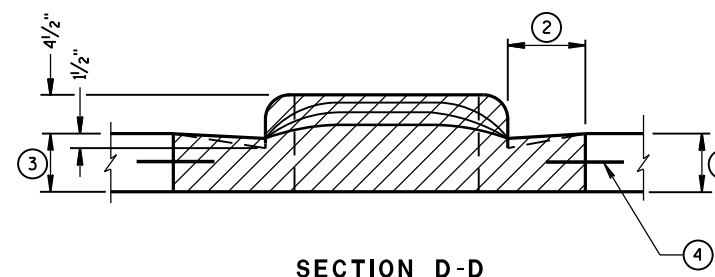

GENERAL NOTES

DETAILS OF CONSTRUCTION, MATERIALS AND WORKMANSHIP NOT SHOWN ON THIS DRAWING SHALL CONFORM TO THE PERTINENT REQUIREMENTS OF THE STANDARD SPECIFICATIONS AND THE APPLICABLE SPECIAL PROVISIONS.

- ① SEE PLAN FOR MEDIAN NOSE WIDTH AND RADIUS (FOR ROUND NOSE ALTERNATE).
- ② WIDTH OF GUTTER TO MATCH EXISTING ADJACENT GUTTER OR AS SPECIFIED ELSEWHERE IN THE PLAN.
- ③ DEPTH EQUAL TO ADJACENT PAVEMENT. ADJACENT PAVEMENT STRUCTURE DETAILS ARE SHOWN ON THE PLAN. TYPICAL OPTIONS ARE:
 - (1) NEW OR EXISTING CONCRETE PAVEMENT.
 - (2) ASPHALTIC CONCRETE PAVEMENT OVER NEW OR EXISTING CONCRETE BASE COURSE.
 - (3) ASPHALTIC CONCRETE PAVEMENT OVER CRUSHED AGGREGATE BASE COURSE.

- ④ TIE BARS OR PAVEMENT TIES REQUIRED IN NEW CONCRETE PAVEMENT OR CONCRETE BASE COURSE. TIE BARS SHALL BE NO. 4 X 2'-0" SPACED AT 2'-0" C-C.

PAVEMENT TIES REQUIRED IN EXISTING CONCRETE BASE COURSE. PAVEMENT TIES SHALL BE NO. 6 X 1'-0" SPACED AT 3'-0" C-C INSTALLED ON A HORIZONTAL SKEW OF 6:1. THE DIRECTION OF SKEW SHALL ALTERNATE AFTER EVERY ONE OR TWO BARS.

- ⑤ SURFACE TYPE AND DETAILS ARE SHOWN ELSEWHERE IN THE PLAN.

CONCRETE MEDIAN NOSE

STATE OF WISCONSIN
DEPARTMENT OF TRANSPORTATION

APPROVED


6/8/2006

DATE

FHWA


/S/ Jerry H. Zogg
ROADWAY STANDARDS ENGINEER

4T

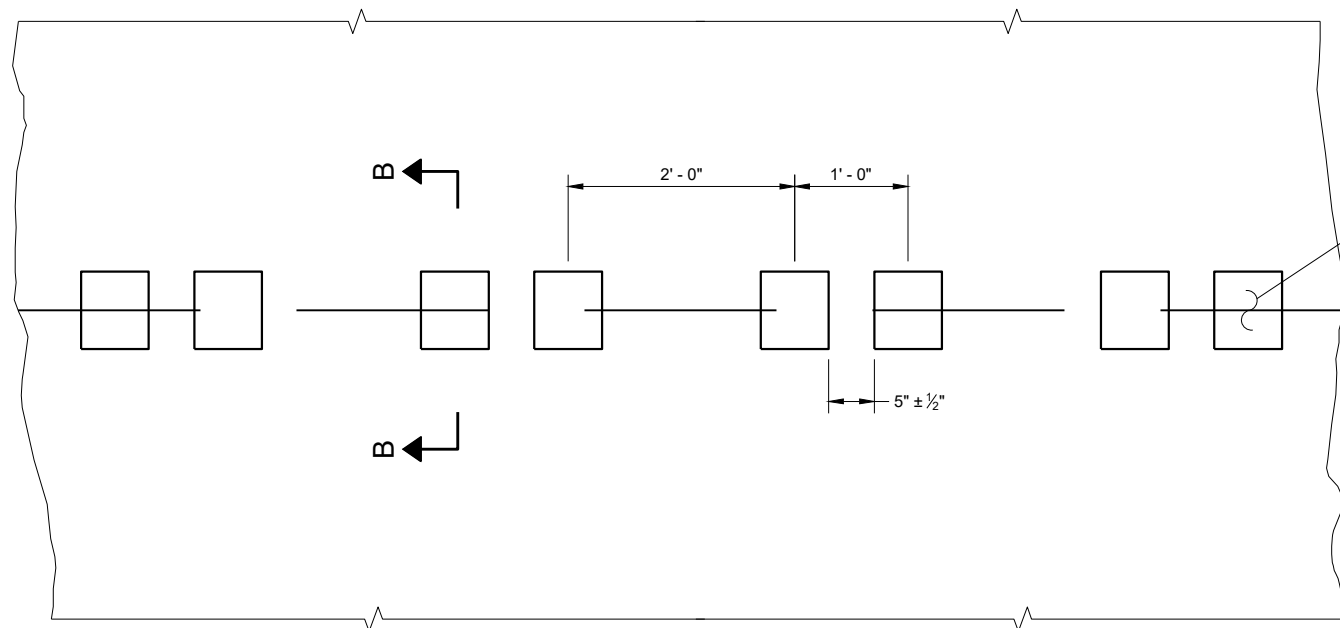

PLAN VIEW
SHOULDER WITH GROOVES

PLACEMENT DETAIL FOR TYPE 1 MILLED RUMBLE STRIP

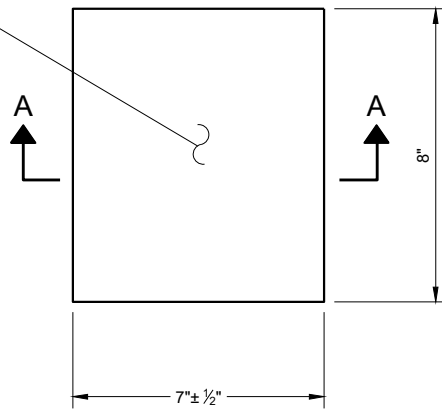

PLAN VIEW
(SINGLE GROOVE)

GENERAL NOTES


DETAILS OF CONSTRUCTION NOT SHOWN ON THIS DRAWING SHALL CONFORM TO THE PERTINENT REQUIREMENTS OF THE STANDARD SPECIFICATIONS AND APPLICABLE SPECIAL PROVISIONS.

DO NOT MILL CENTERLINE GROOVES THROUGH ANY INTERSECTION, MARKED CROSSWALK, NON-MOTORIZED PATH CROSSING, OR SNOWMOBILE CROSSING.


INSTALL PAVEMENT MARKING AFTER THE GROOVES ARE INSTALLED.

SEE SIGNING PLAN FOR SIGN REQUIREMENTS THAT MAY BE NEEDED.


- ① CENTERLINE GROOVES MAY BE OMITTED IN AREAS WITH HIGH CONCENTRATIONS OF DRIVEWAYS. WHEN DIRECTED BY THE ENGINEER.

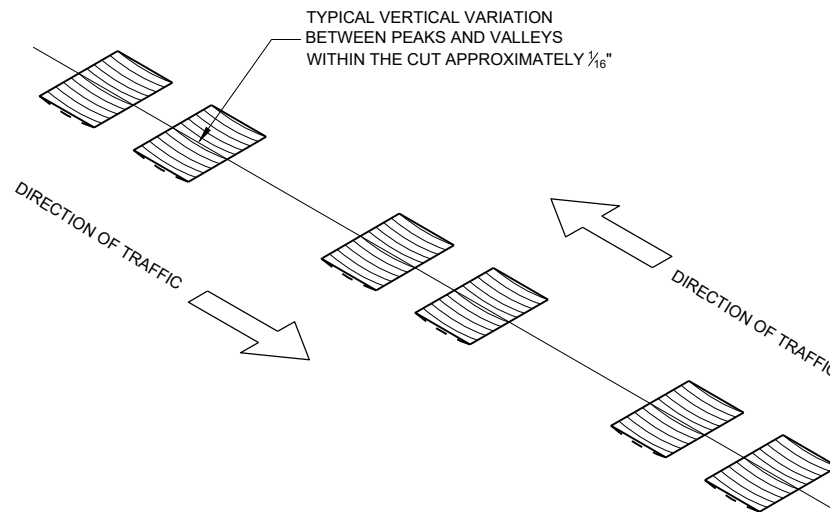


ISOMETRIC

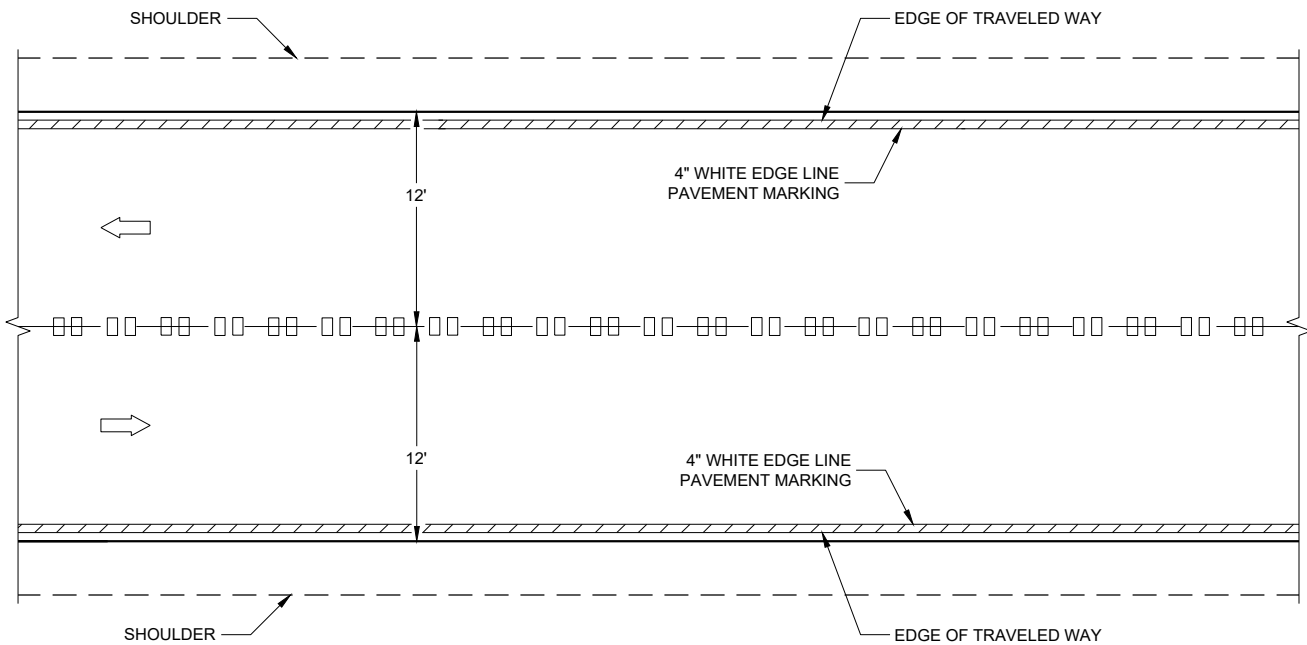


CENTERLINE GROOVES ON TWO-WAY ROADWAYS

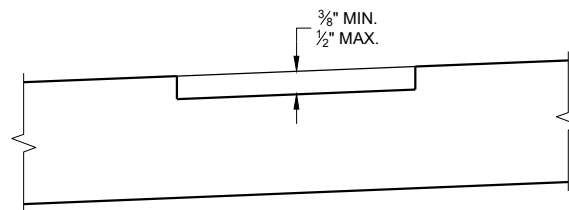

SECTION B - B
SUPERELEVATED ROADWAY

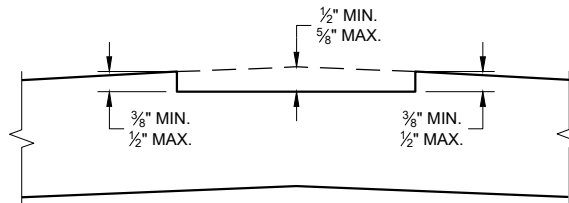


SECTION B - B
CROWNED ROADWAY

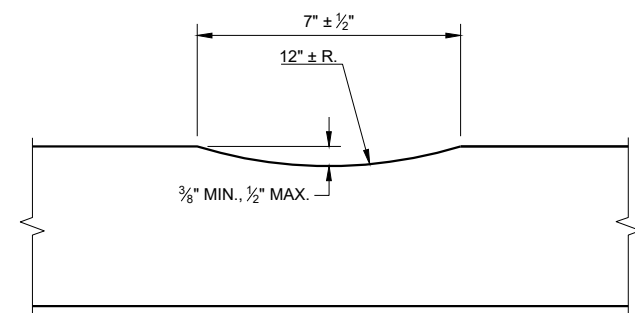


SECTION A - A

2-LANE RURAL
CENTER LINE RUMBLE STRIP,
MILLING


STATE OF WISCONSIN
DEPARTMENT OF TRANSPORTATION

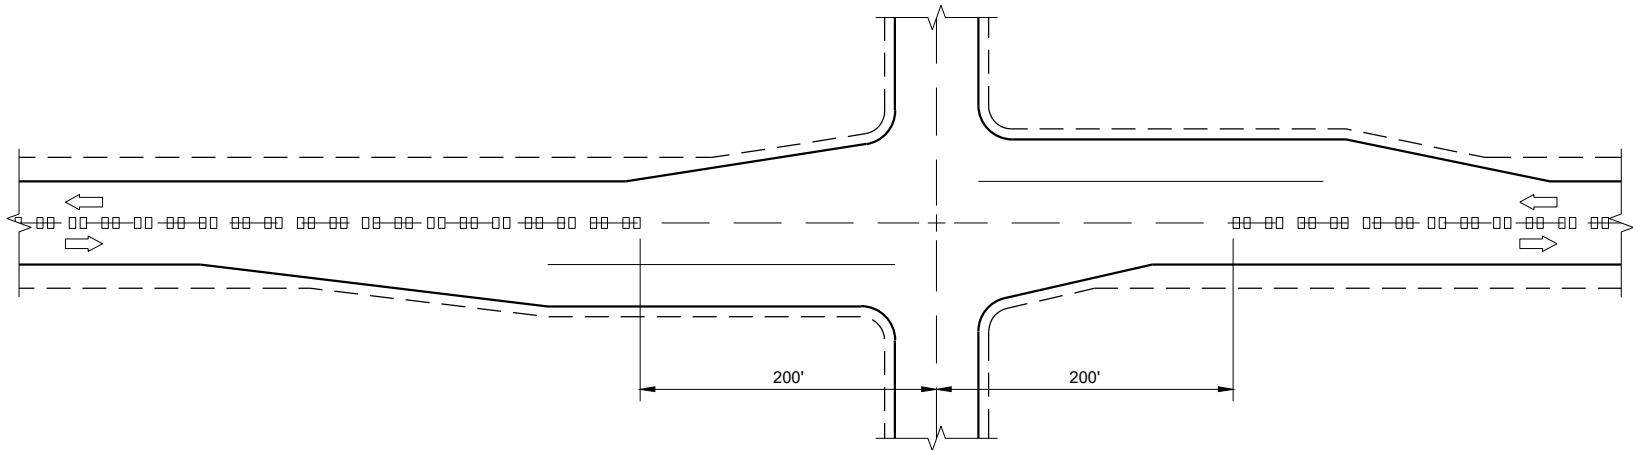

CENTERLINE GROOVES AT INTERSECTIONS

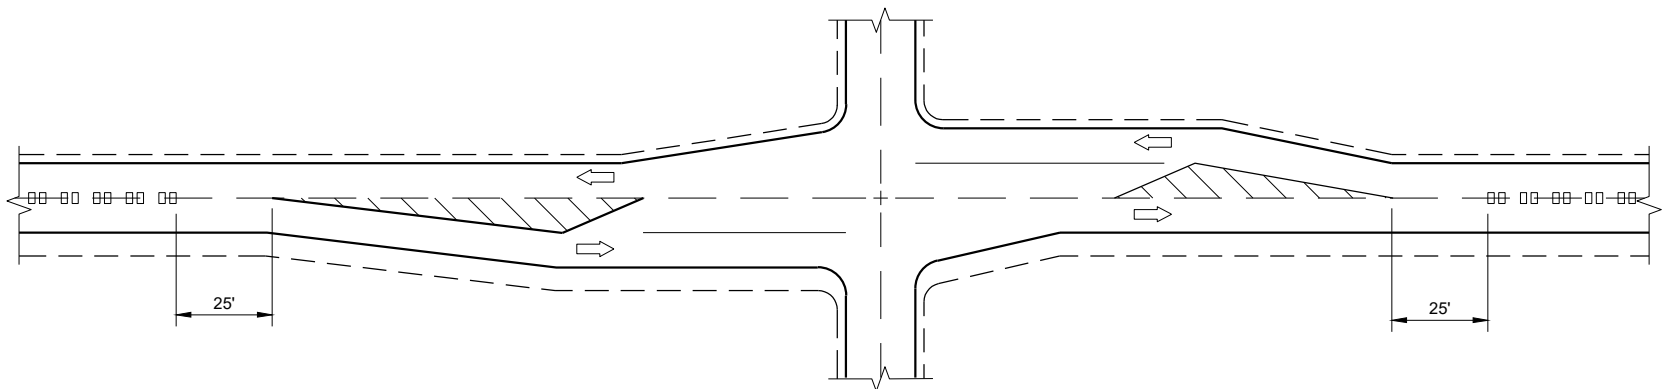


CENTERLINE GROOVES AT INTERSECTIONS
(WITH LEFT TURN LANES)

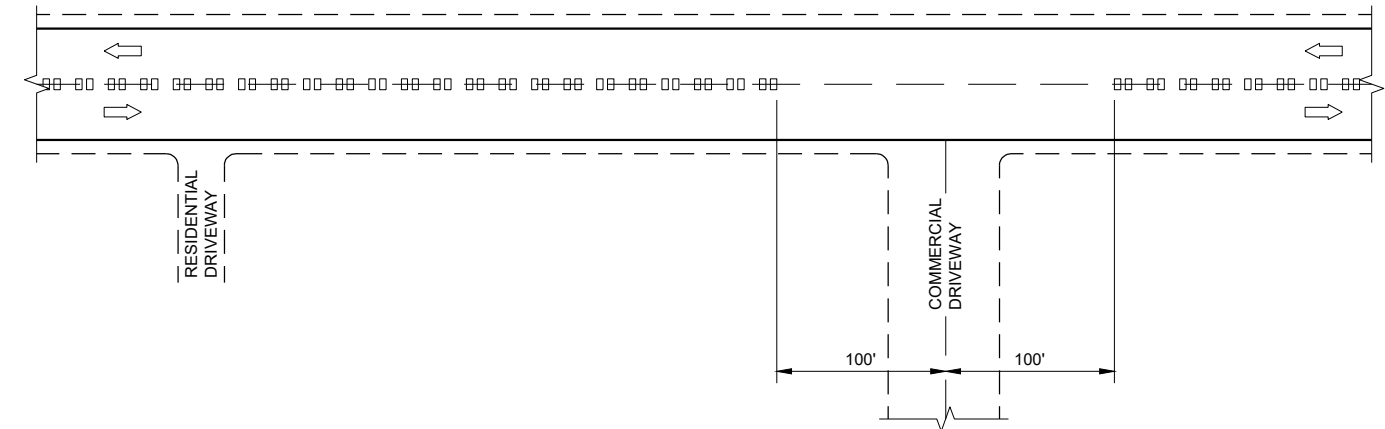


CENTERLINE GROOVES AT DRIVEWAYS^①

GENERAL NOTES

- ① CENTERLINE GROOVES MAY BE OMITTED IN AREAS WITH HIGH CONCENTRATIONS OF DRIVEWAYS. WHEN DIRECTED BY THE ENGINEER.

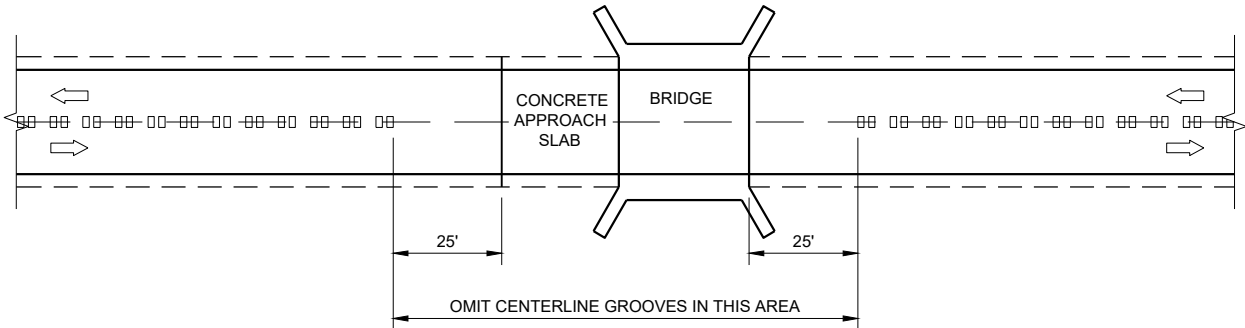

CENTERLINE GROOVES AT BRIDGES

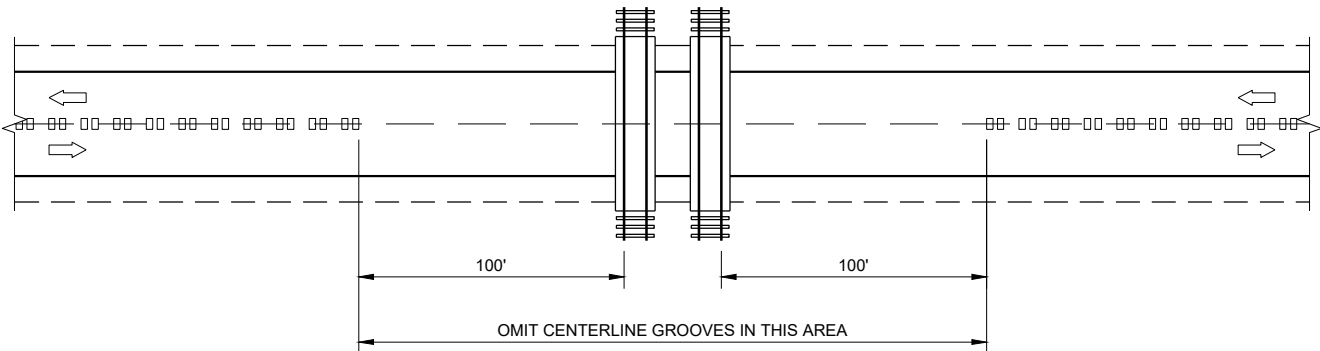



CENTERLINE GROOVES AT RAILROADS

2-LANE RURAL
CENTERLINE RUMBLE STRIP,
MILLING


STATE OF WISCONSIN
DEPARTMENT OF TRANSPORTATION

APPROVED
7/2018
DATE
/S/ Rodney Taylor
ROADWAY STANDARDS DEVELOPMENT
ENGINEER


FHWA

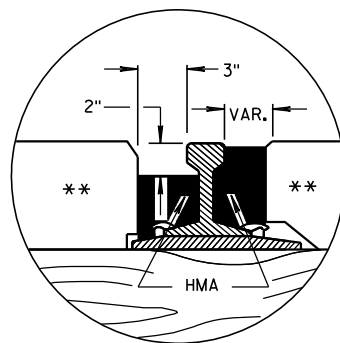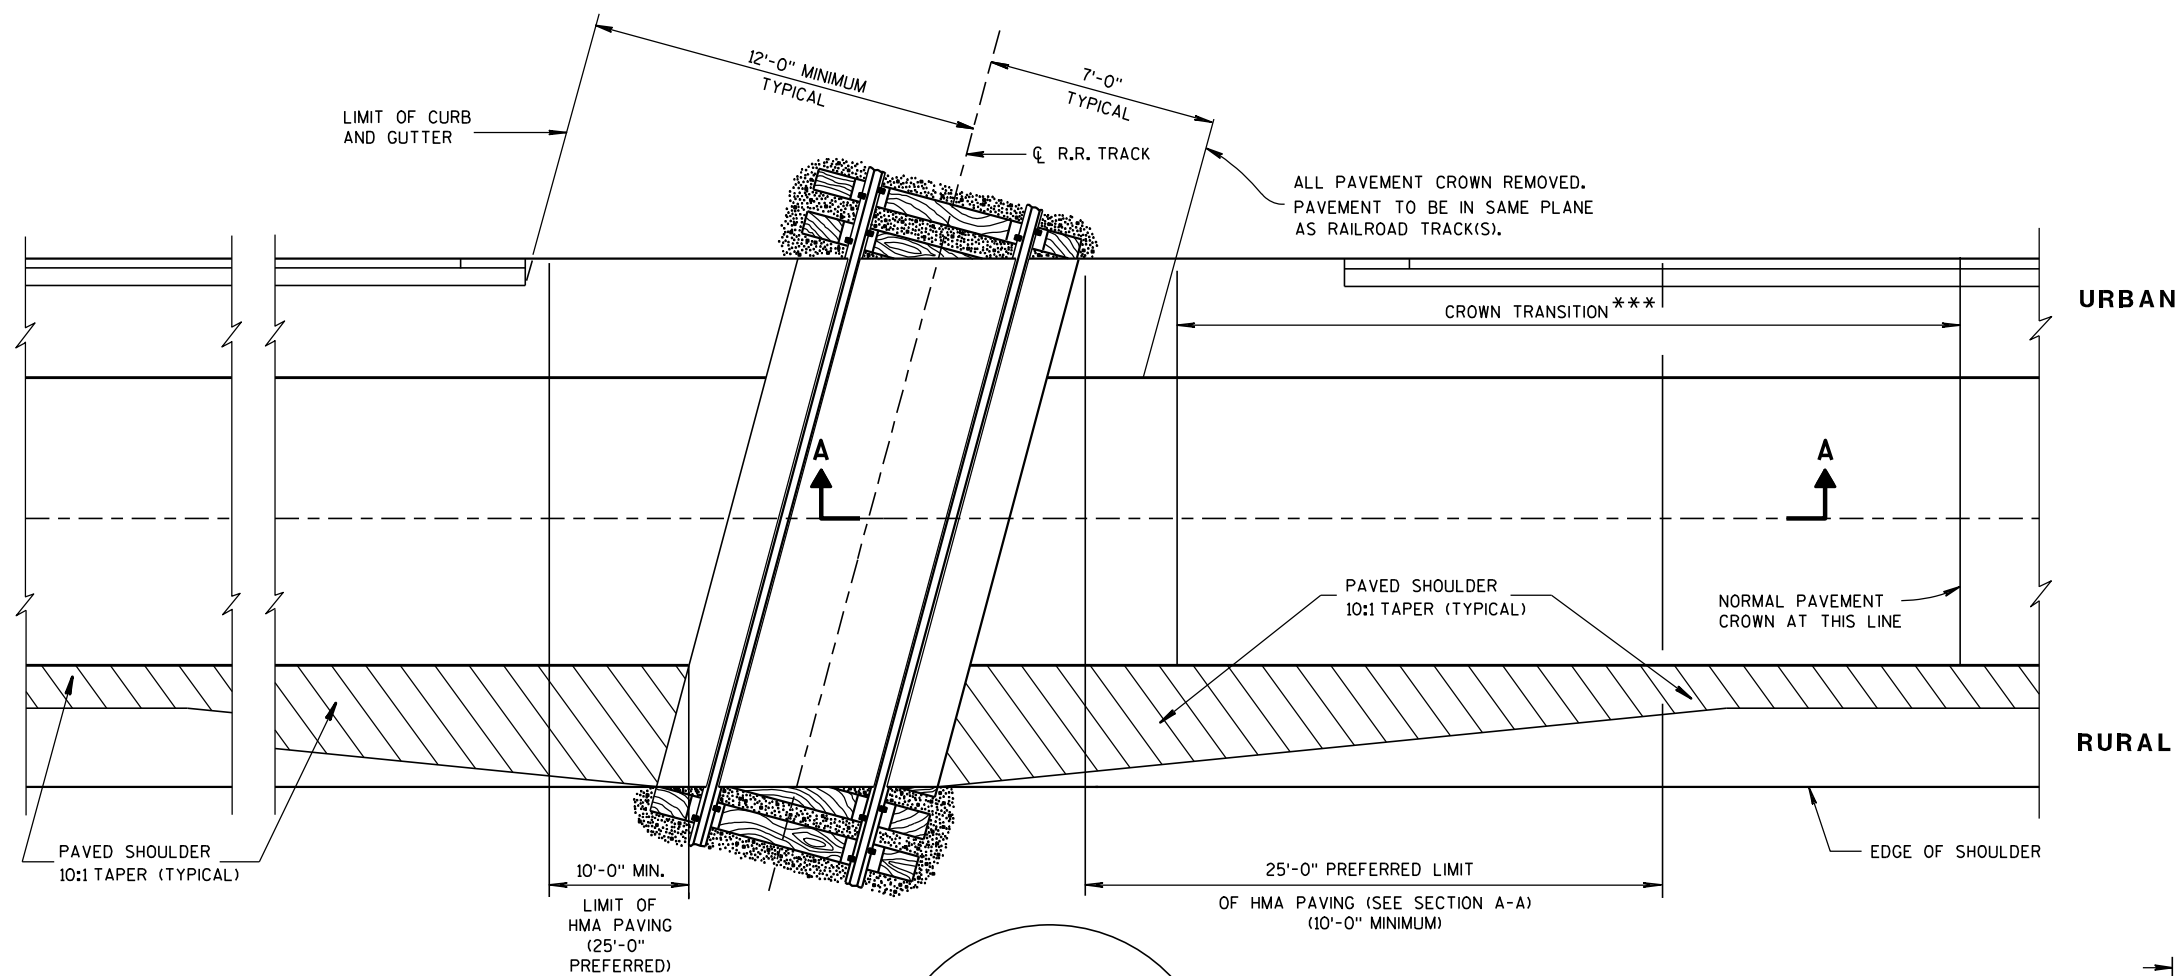

DETAIL B
HMA FLANGEWAY
AND FIELD FILLERS

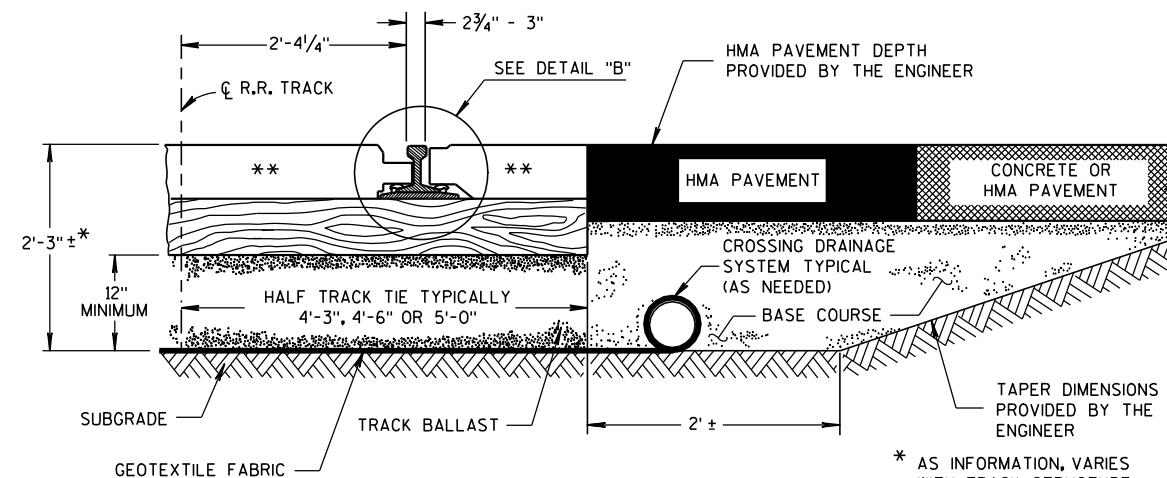

TYPICAL HALF SECTION

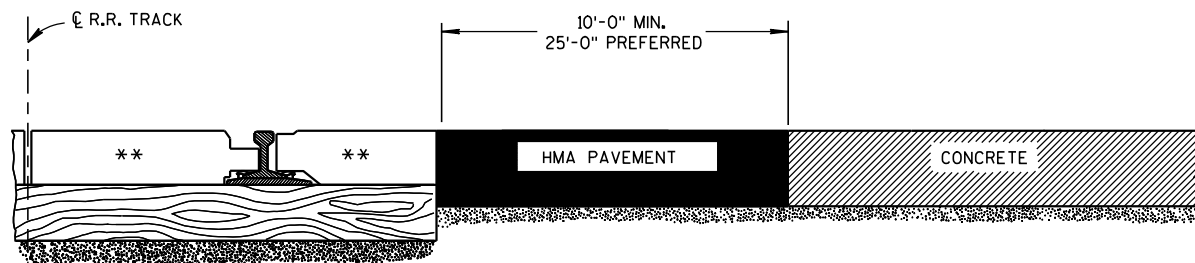

SECTION A-A
CONCRETE PAVEMENT APPROACH



SECTION A-A
HMA PAVEMENT APPROACH

EXAMPLES OF PAVEMENT APPROACHES

GENERAL NOTES

DETAILS OF CONSTRUCTION, MATERIALS AND WORKMANSHIP NOT SHOWN ON THIS DRAWING SHALL CONFORM TO THE PERTINENT REQUIREMENTS OF THE STANDARD SPECIFICATIONS AND THE APPLICABLE SPECIAL PROVISIONS.

TIMBER, CONCRETE OR RUBBER CROSSING SURFACE MATERIAL, RAILS, TIES, BALLAST, GEOTEXTILE FABRIC AND CROSSING DRAINAGE SYSTEM BY OTHERS UNLESS OTHERWISE PROVIDED.

HMA PAVEMENT APPROACHES AND HMA PAVEMENT CROSSING SURFACES TO BE PLACED BY CONTRACTOR UNLESS OTHERWISE PROVIDED.

HMA FLANGEWAY AND FIELD FILLERS TO BE PLACED AND THOROUGHLY HAND COMPACTED BY THE CONTRACTOR WHEN NOT PROVIDED BY OTHERS. SEE DETAIL B. HMA FILLERS NOT REQUIRED WHEN RUBBER FILLERS ARE PROVIDED.

HMA PAVEMENT SHALL BE ROLLED PARALLEL TO THE TRACK.

** CROSSING SURFACE MAY BE TIMBER, RUBBER, CONCRETE, HMA PAVEMENT OR A COMBINATION OF SUCH MATERIALS.

*** CROWN TRANSITION LENGTH SHOWN ELSEWHERE IN THE PLAN.

PAVEMENT DETAILS FOR RAILROAD APPROACH

STATE OF WISCONSIN
DEPARTMENT OF TRANSPORTATION

APPROVED

8-28-09

DATE






FHWA

/S/ Ronald E. Adams




CHIEF, RAILROADS & HIGHWAYS DIVISION

SECTION


- ① WOOD OR STEEL POSTS (w6X9 OR w6X8.5) MAY BE USED. DO NOT INTERMIX WOOD AND STEEL POSTS. INSTALL STEEL POSTS WITH HOLES ON APPROACHING TRAFFIC SIDE.
- ② USE WOOD OR APPROVED PLASTIC BLOCKOUTS. WOOD BLOCKOUTS MAY BE CONSTRUCTED OUT OF TWO OR MORE WOOD BLOCKOUTS. SEE ALTERNATE WOOD BLOCKOUT DETAIL. DIMENSIONS OF APPROVED PLASTIC BLOCKOUTS MAY VARY.
- ③ IF ROCK IS ENCOUNTERED DURING EXCAVATION, PROVIDE A HOLE 12 INCHES IN DIAMETER EXTENDING 20 INCHES DEEP INTO THE ROCK. PLACE APPROXIMATELY 2 1/2" INCHES OF GRANULAR MATERIAL IN THE BOTTOM OF THE HOLE. CUT THE POSTS TO LENGTH AND INSTALL. BACKFILL WITH EXCAVATED MATERIAL AND COMPACT. BACKFILL IS TO BE FREE OF LARGE ROCKS.
- ④ WHEN THE DISTANCE FROM BACK OF POST TO SHOULDER HINGE POINT IS LESS THAN 2 FEET INSTALL LONGER POST AT HALF POST SPACING (K).
- ⑤ FOR NEW MGS INSTALLATION TOP OF W-BEAM RAIL TOLERANCE IS $\pm 1"$. FOR EXISTING MGS INSTALLATION TOP OF W-BEAM IS BETWEEN 27 3/4" TO 32".
- ⑥ WHEN USING STEEL POST AND WOOD BLOCKOUTS INSTALL FOUR 16D GALVANIZED NAILS. INSTALL NAILS AT THE BACK CORNERS OF THE BLOCK AND BEND THE NAILS OVER THE FLANGE OF THE STEEL POST.
- ⑦ TOTAL POST LENGTH FOR TYPE K IS 7' - 0".
TOTAL POST LENGTH FOR OTHER MGS TYPES IS 6' - 0".

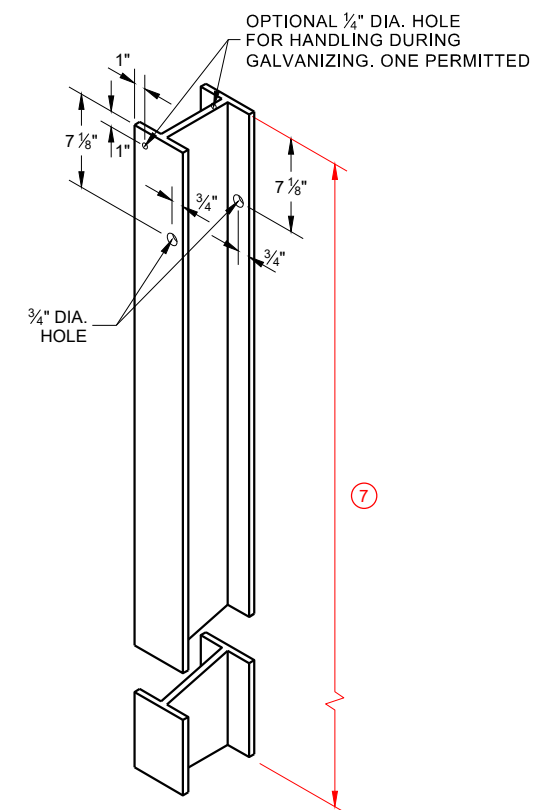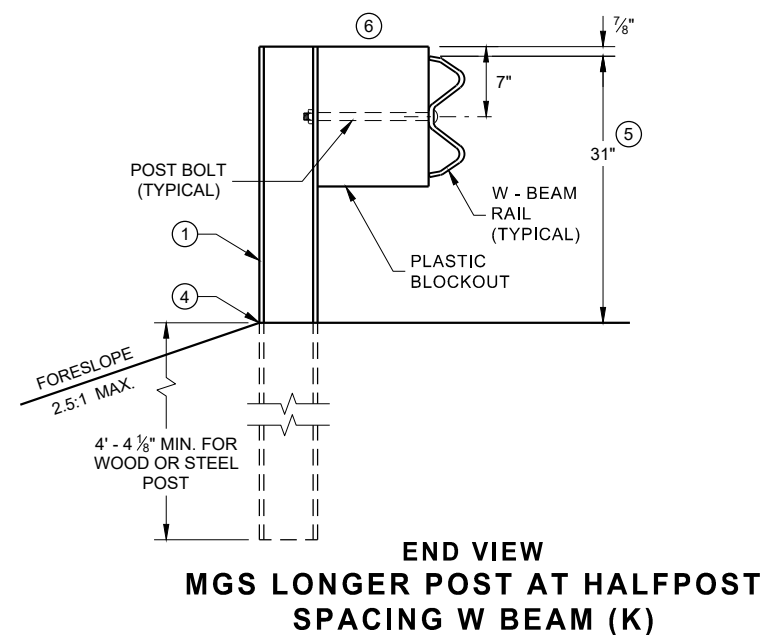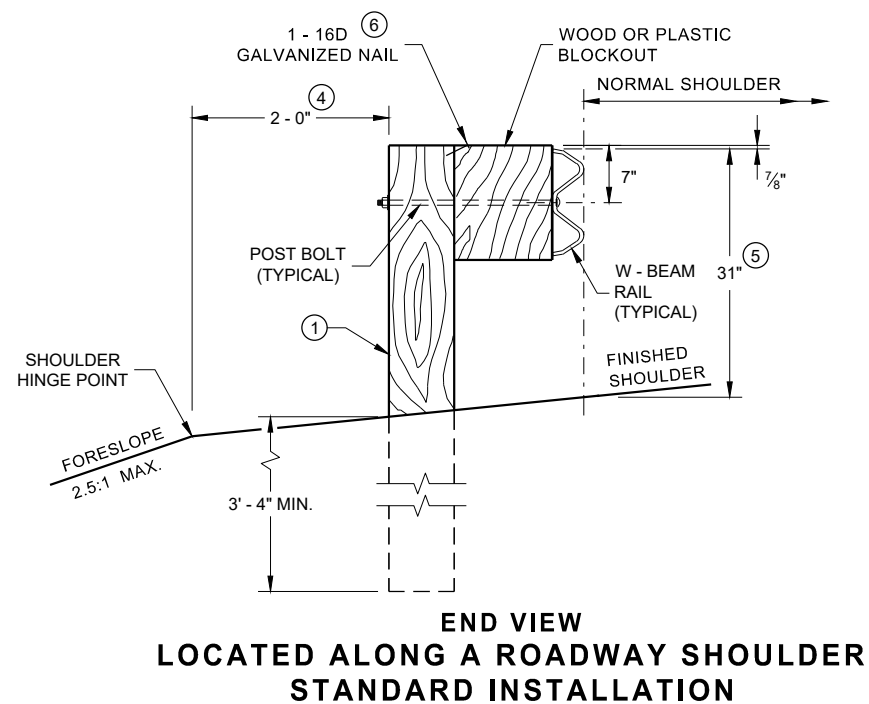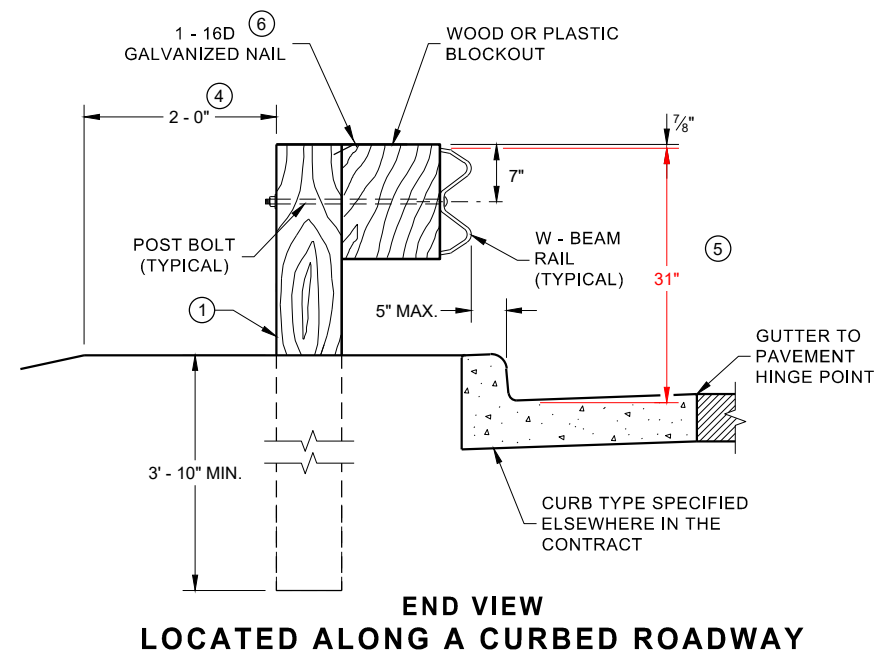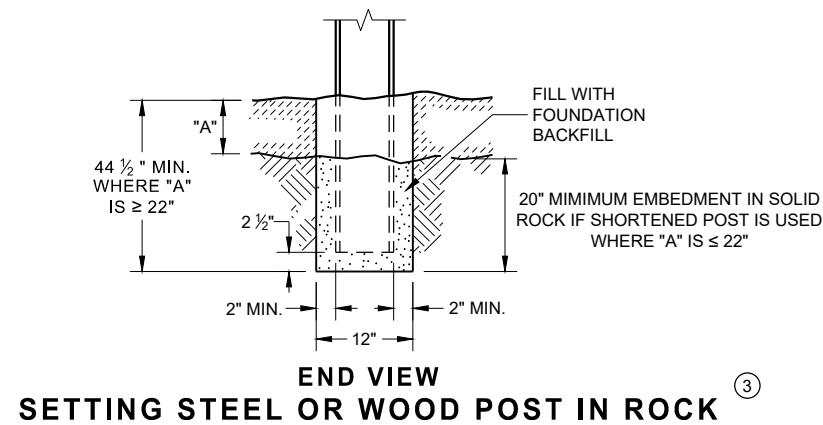

**STEEL POST & HOLE
PUNCHING DETAIL
(W 6 X 9) ①**

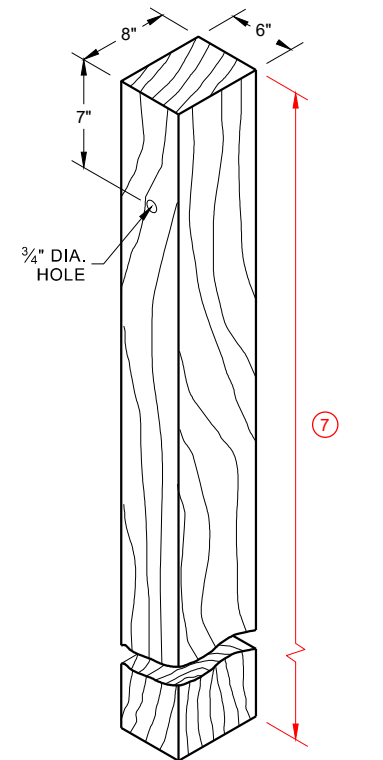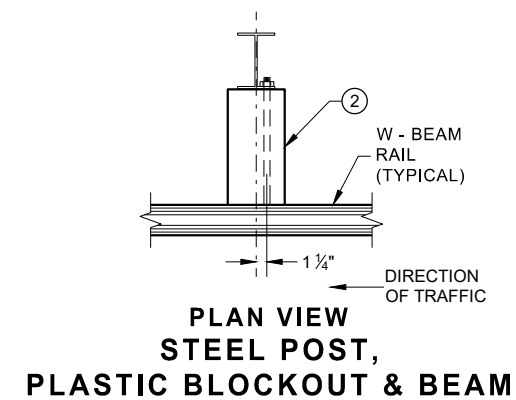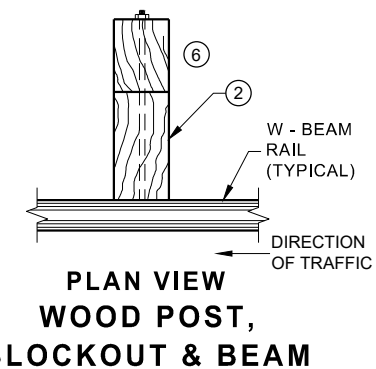


WOOD POST (6" X 8") NOMINAL ^①

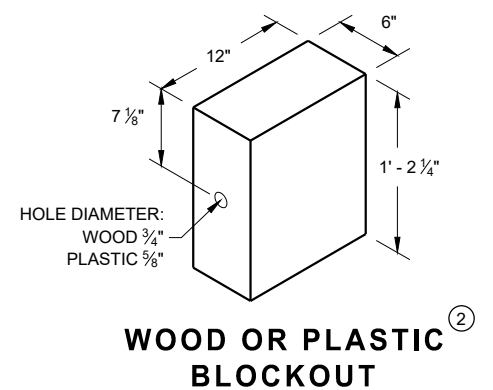


MIDWEST GUARDRAIL SYSTEM (MGS) GUARDRAIL


STATE OF WISCONSIN
DEPARTMENT OF TRANSPORTATION 56

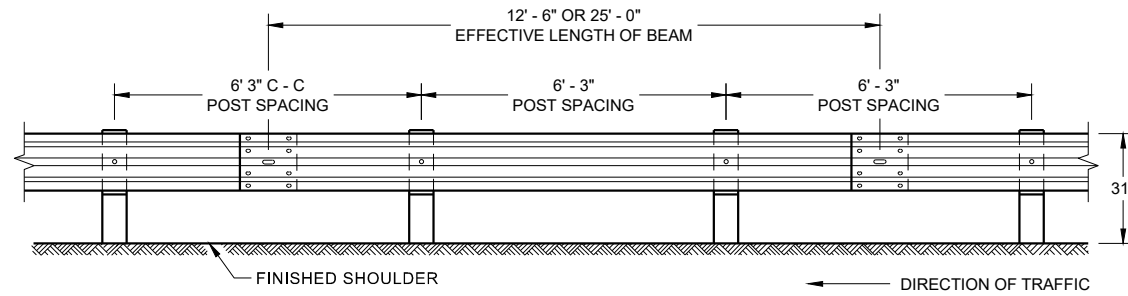


**FRONT VIEW
POST SPACING STANDARD INSTALLATION**

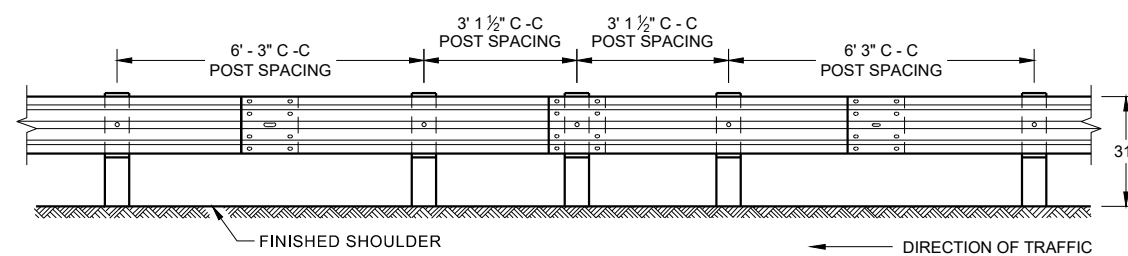


**FRONT VIEW
HALF POST SPACING (HS) AND
HALF POST SPACING WITH LONGER POSTS (K)**

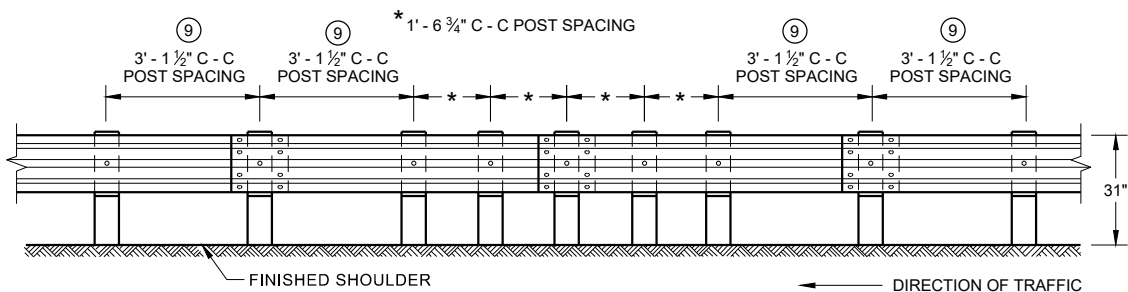


**FRONT VIEW
QUARTER POST SPACING (QS)**

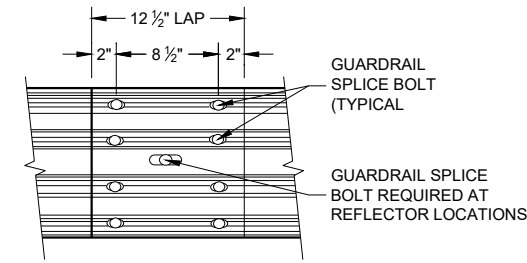


**FRONT VIEW
MID-SPAN BEAM SPLICE**

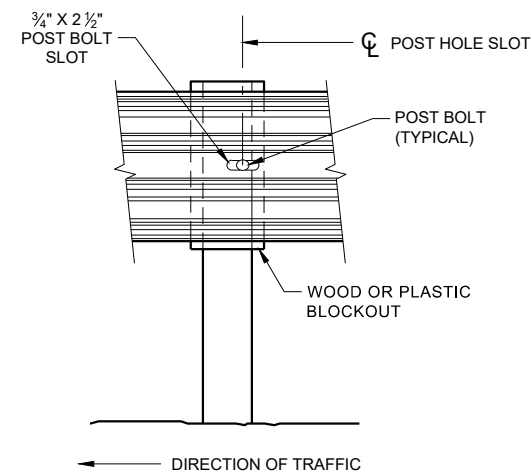


FRONT VIEW AT STEEL POST

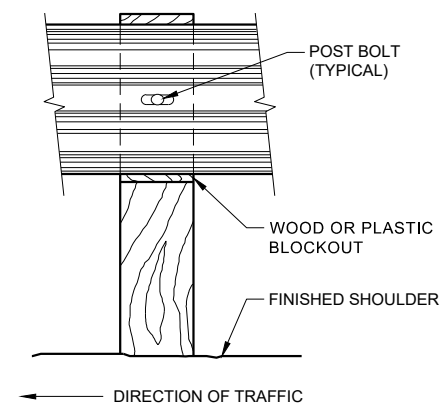

FRONT VIEW AT WOOD POST

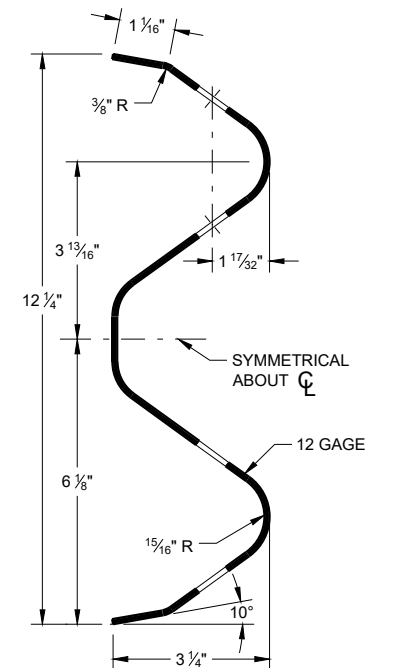

SECTION THRU W-BEAM RAIL

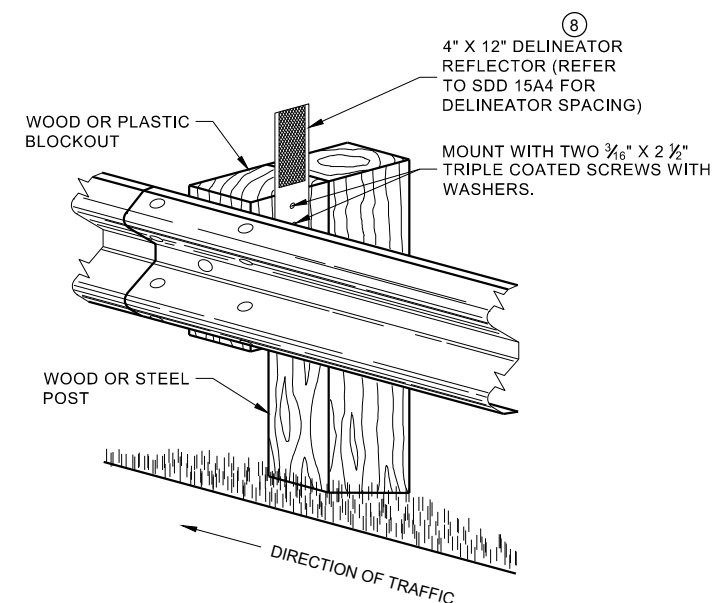

**ONE SIDED REFLECTOR DETAIL
AND TYPICAL INSTALLATION**

GENERAL NOTES


- ⑧ DO NOT INSTALL REFLECTORS ON THE FIRST 50 FEET OF THE APPROACH END OF THE ENERGY ABSORBING TERMINAL. RAIL SPLICE LOCATIONS ARE THE ONLY ACCEPTABLE LOCATIONS FOR REFLECTORS.
- ⑨ 25 FEET OF HALF POST SPACING IS REQUIRED ON APPROACH AND DEPARTURE ENDS OF QUARTER POST SPACING.

POST BOLTS ARE A 3/8" DIAMETER ASTM A307 GUARDRAIL BOLT. A POST BOLT REQUIRES 3/4" DIAMETER A563A DOUBLE RECESSED (DR) HEAVY HEX NUT AND 3/4" DIAMETER F844 FLAT WASHER. POST BOLTS MAY BE LONGER IF MULTIPLE BLOCKOUTS ARE BEING USED.

GUARD RAIL SPLICE BOLTS ARE A 3/8" DIAMETER ASTM A307 GUARDRAIL HEAD BOLT. A GUARDRAIL SPLICE BOLT REQUIRES 3/4" DIAMETER A563A DOUBLE RECESSED (DR) HEAVY HEX NUT.


**MIDWEST GUARDRAIL SYSTEM
(MGS) GUARDRAIL**

STATE OF WISCONSIN
DEPARTMENT OF TRANSPORTATION

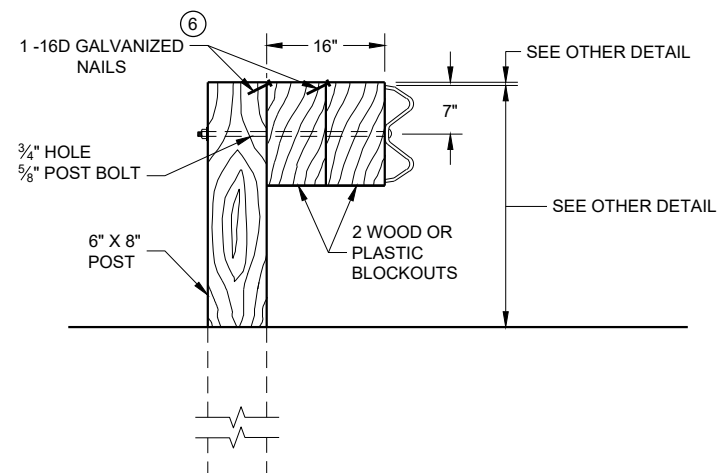

DETAIL FOR 16" BLOCKOUT DEPTH

IT IS ACCEPTABLE TO USE BLOCKOUTS UP TO 16" DEEP TO INCREASE THE POST OFFSET TO AVOID UNDERGROUND OBSTACLES. THERE IS NO LIMIT TO THE NUMBER OF POSTS THAT CAN HAVE ADDITIONAL BLOCKOUTS UP TO 16" DEEP.

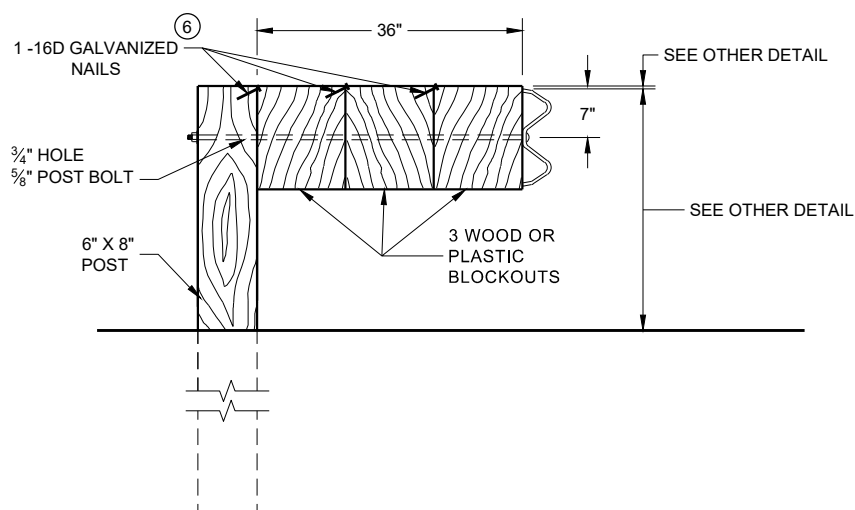


DETAIL FOR 36" BLOCKOUT DEPTH

NOTES: UNDER SPECIAL CIRCUMSTANCES, SUCH AS AVOIDING OBSTACLES THAT ARE NOT RELOCATED, IT IS ACCEPTABLE TO INSTALL ADDITIONAL BLOCKOUTS TO OBTAIN UP TO 36" DEPTH FOR ONE OR TWO POSTS IN A SECTION OF GUARDRAIL.

DO NOT USE 16" OR 36" BLOCKOUTS IF IT CAUSES THE POST TO BE DRIVEN BEYOND SHOULDER HINGE POINT OR CAUSES A FIXED OBJECT TO BE WITHIN THE DEFLECTION DISTANCE OF THE BARRIER.


NOTE:

1. ALL FILLETS SHALL HAVE A MINIMUM RADIUS OF $\frac{3}{16}$ ".
2. IF THE BOLT EXTENDS MORE THAN $\frac{1}{4}$ " FROM THE NUT THE BOLT SHOULD BE TRIMMED BACK.

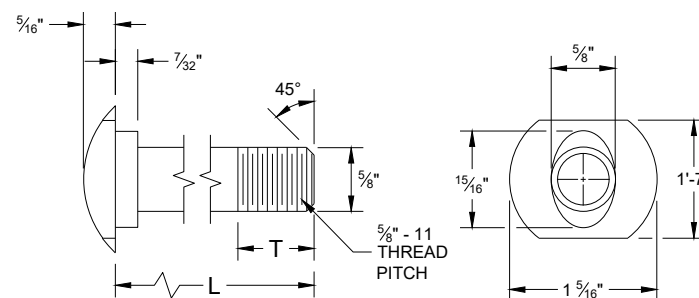


POST BOLT TABLE

L	T (MIN.)
1 ¼"	1 ½"
2"	1 ¾"
10"	4"
14"	4 ⅙"
18"	4"
21"	4 ⅙"
25"	4"

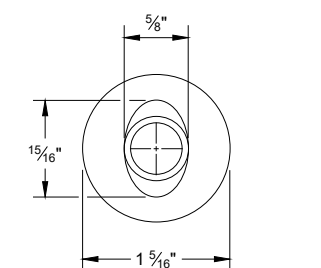


ALTERNATE BOLT HEAD

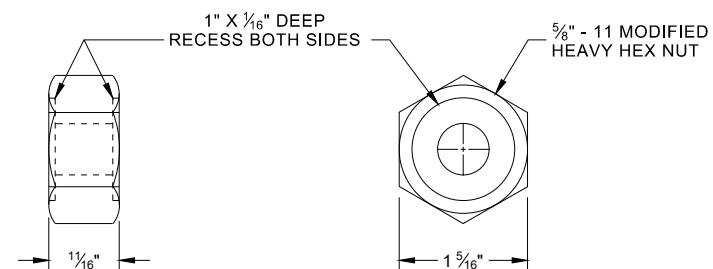


POST BOLT, SPLICE BOLT AND RECESS NUT


⑥ WHEN USING STEEL POST AD WOOD BLOCKOUTS, INSTALL FOUR 16D GALVANIZED NAILS. INSTALL NAILS AT THE BACK CORNERS OF THE BLOCK AND BEND THE NAILS OVER THE FLANGE OF THE STEEL POST.

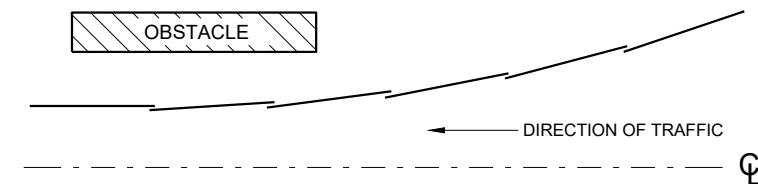


**PLAN VIEW
BEAM LAPPING DETAIL**

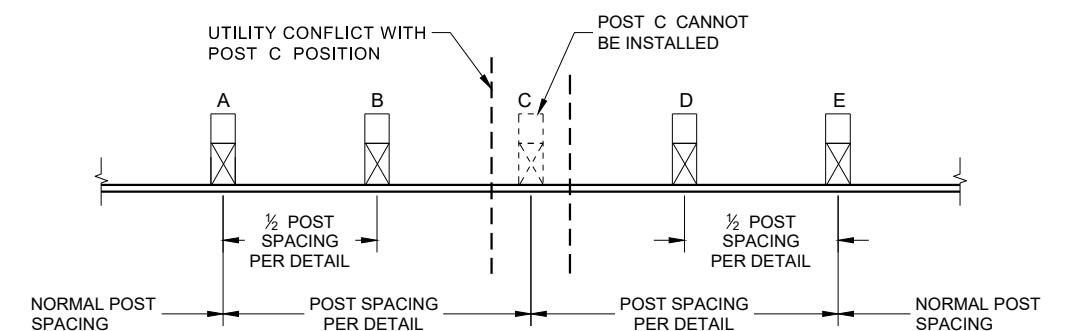

POST DRIVING FOR CONTINUOUS UNDERGROUND OBSTRUCTION

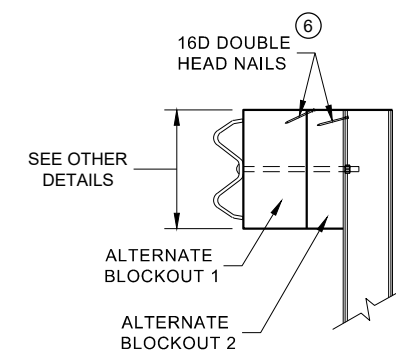

SIDE VIEW

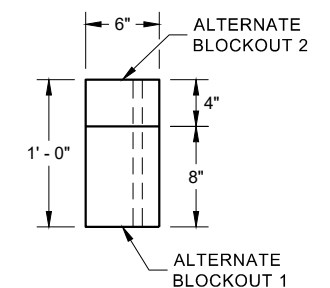


PLAN VIEW


ALTERNATE WOOD BLOCKOUT DETAIL

**MIDWEST GUARDRAIL SYSTEM
(MGS) GUARDRAIL**


STATE OF WISCONSIN
DEPARTMENT OF TRANSPORTATION 58

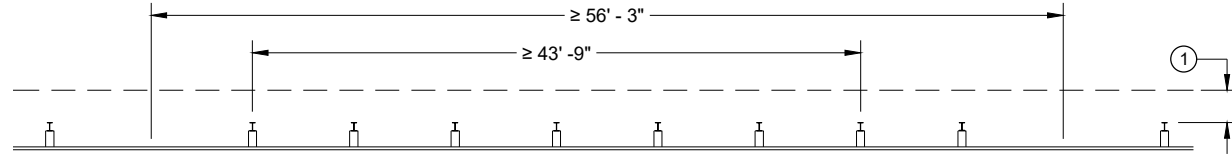


MISSING POST IN NORMAL BEAM GUARD RUN

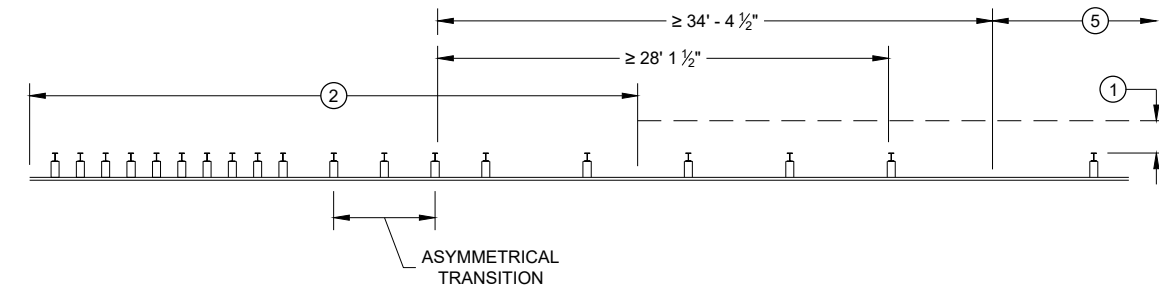


MISSING POST NEAR APPROACH THRIE BEAM TRANSITION

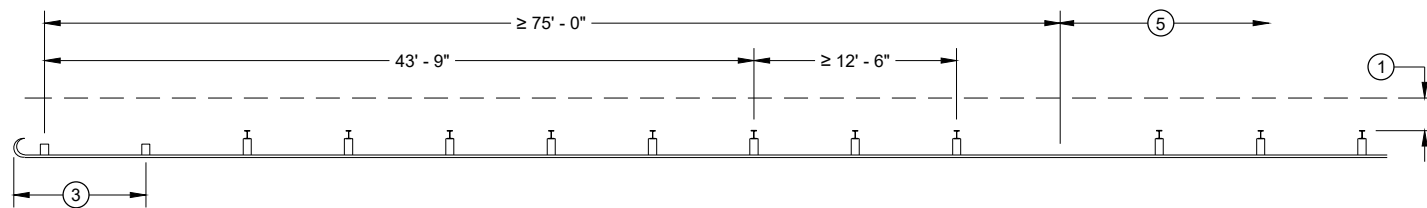


MISSING POST IN NORMAL BEAM GUARD RUN
NEAR TYPE 2 TERMINAL

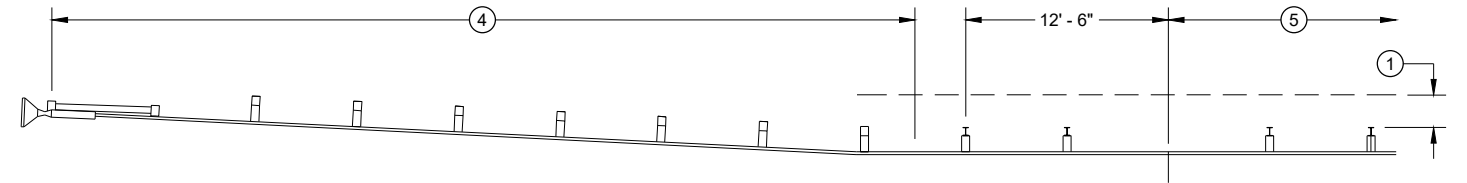

MISSING POST IN NORMAL BEAM GUARD RUN NEAR EAT

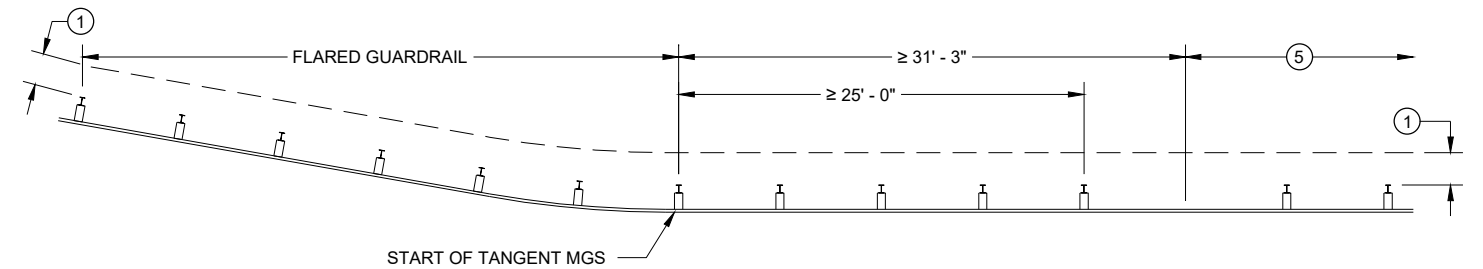

MISSING POST IN NORMAL BEAM GUARD RUN
NEAR FLARED BEAM GUARD

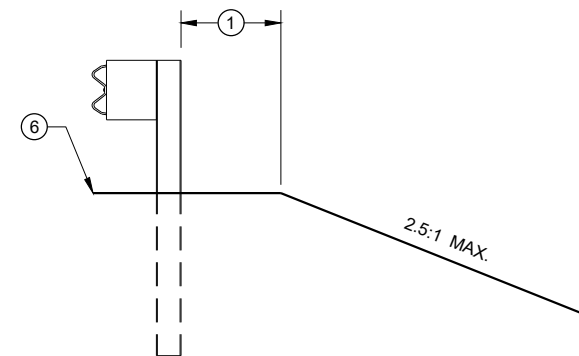

CROSS SECTION VIEW

- (1) MINIMUM OF 2 FEET OF GRADING BEHIND POST.
- (2) SEE SDD 14B45 FOR MORE DETAILS.
- (3) SEE SDD 14B47 FOR MORE DETAILS.
- (4) SEE SDD 14B44 FOR MORE DETAILS.
- (5) SEE MISSING POST IN NORMAL BEAM GUARD RUN FOR DISTANCE TO NEXT MISSING POST AND AREA FOR WELL DRAINED, COMPACTED SOILS.
- (6) SEE PLAN FOR SHOULDER DESIGN.

**MIDWEST GUARDRAIL SYSTEM
(MGS) GUARDRAIL**

STATE OF WISCONSIN
DEPARTMENT OF TRANSPORTATION

APPROVED
7/2018
DATE
/S/ Rodney Taylor
ROADWAY STANDARDS DEVELOPMENT
UNIT SUPERVISOR 59
FHWA


GENERAL NOTES

POSTS 1 THROUGH 3 ARE CRT POSTS.
ALL OTHER POSTS SHALL BE WOOD OR STEEL.


SEE SDD 14 B 42 FOR MORE DETAILS.

(A) FLARE FOR MGS EAT SHOWN, IF INSTALLING MGS NO FLARE NEEDED.

(B) VALUES SHOWN ON DRAWING REPRESENT THE MAXIMUM LENGTH. SHORTER DIMENSIONS ARE POSSIBLE. SEE OTHER SECTION OF PLAN FOR MORE INFORMATION.

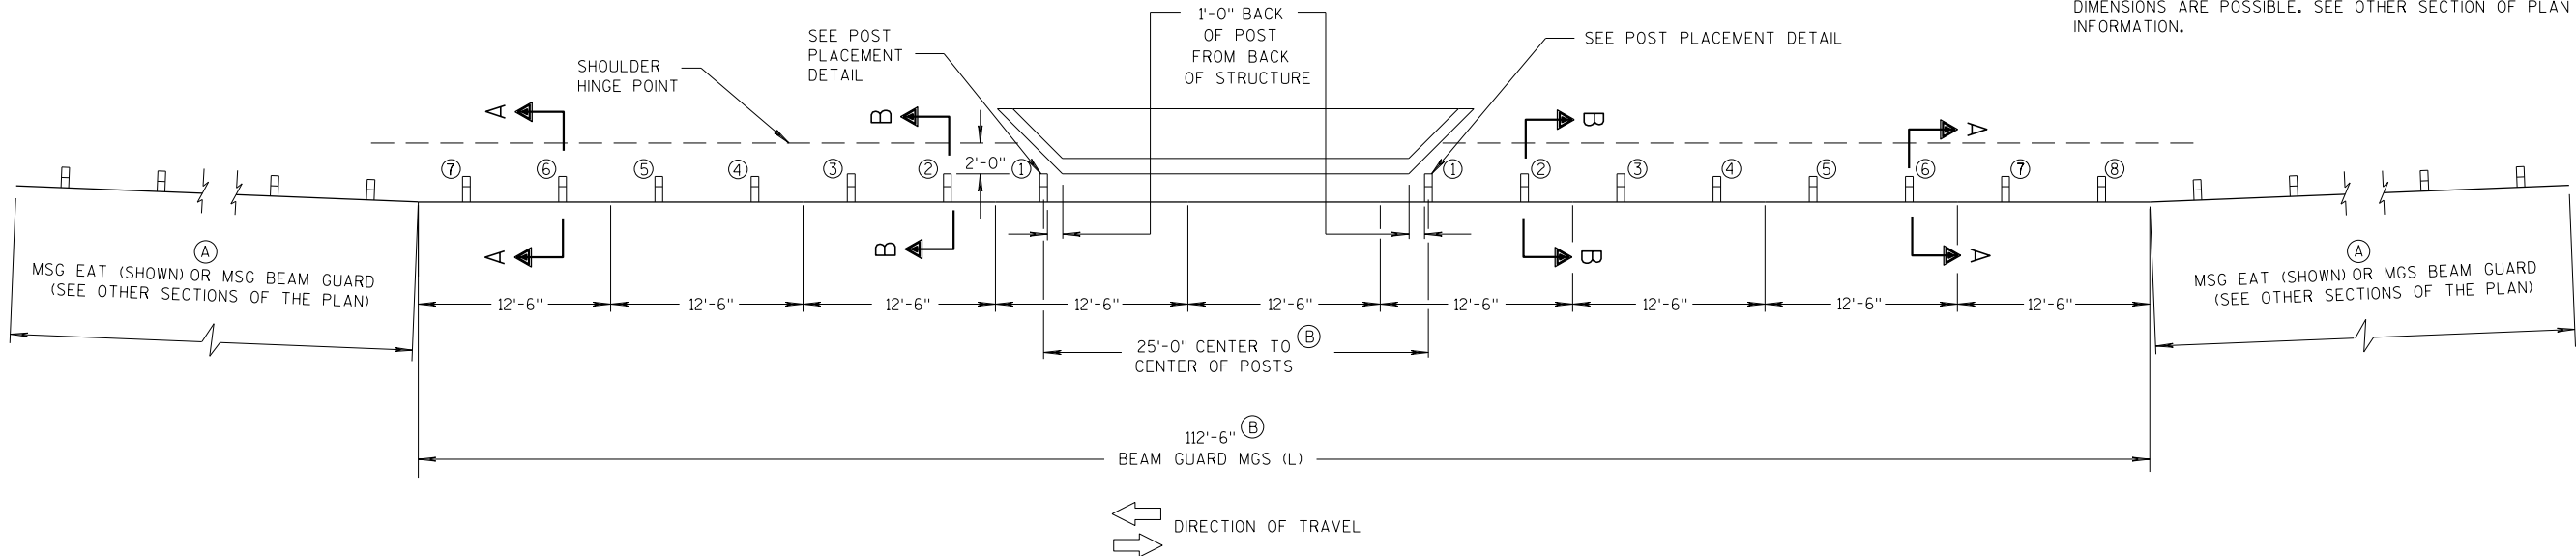

PLAN VIEW

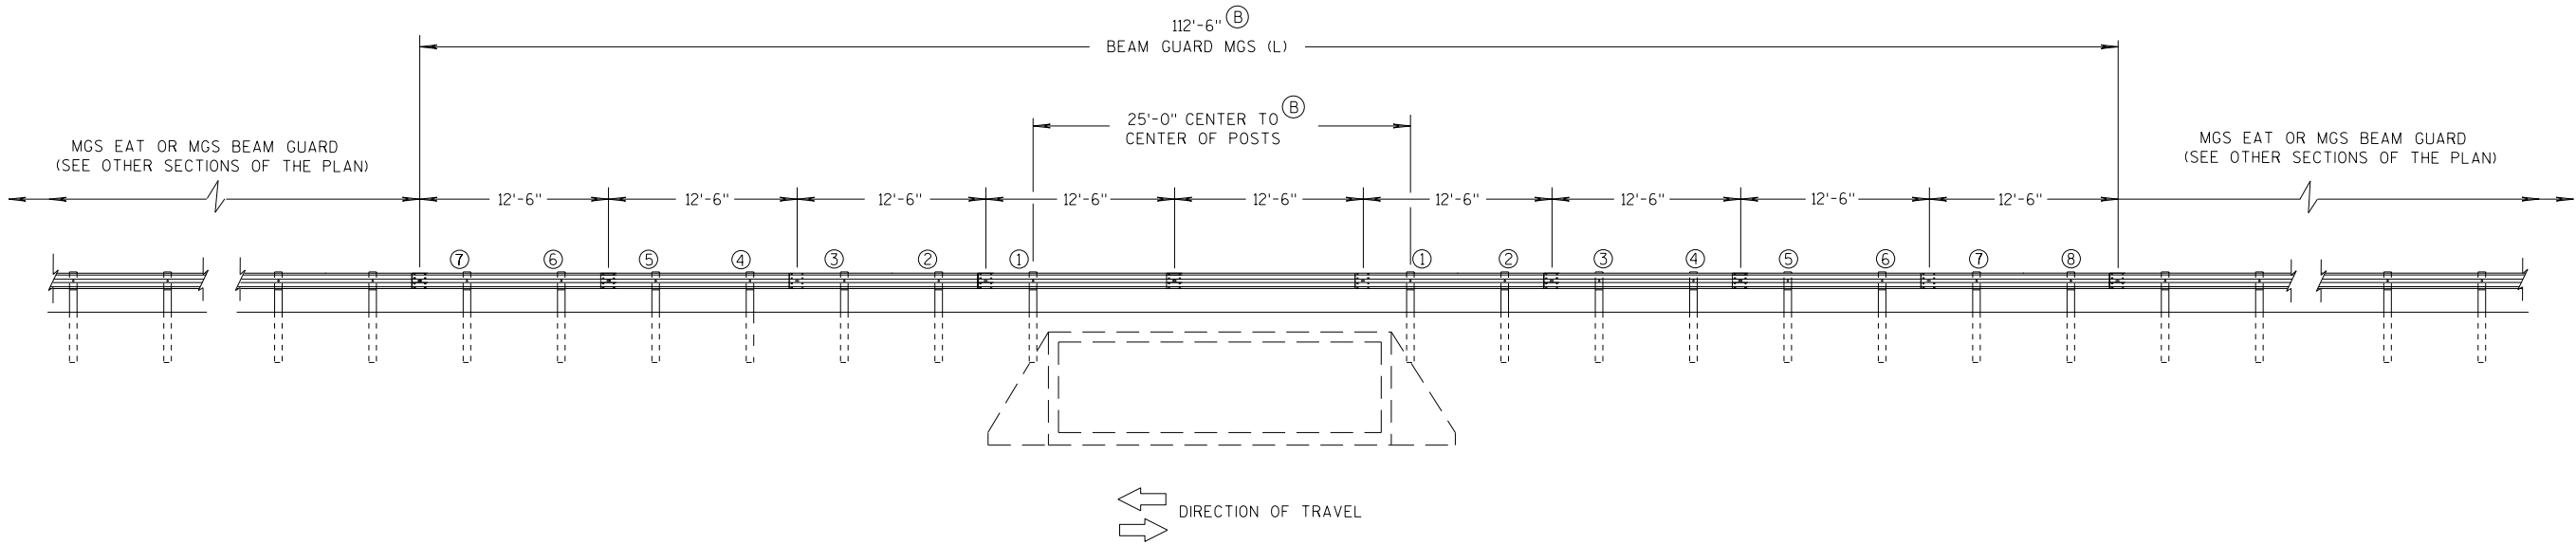

ELEVATION VIEW

MIDWEST GUARDRAIL SYSTEM LONG SPAN MGS (L) TWO-WAY TRAFFIC

MIDWEST GUARDRAIL SYSTEM
LONG SPAN MGS (L)


STATE OF WISCONSIN
DEPARTMENT OF TRANSPORTATION

GENERAL NOTES


POSTS 1 THROUGH 3 ARE CRT POSTS.
ALL OTHER POSTS SHALL BE WOOD OR STEEL.

SEE SDD 14 B 42 FOR MORE DETAILS.

- (A) FLARE FOR MGS EAT SHOWN. IF INSTALLING MGS NO FLARE NEEDED.
- (B) VALUES SHOWN ON DRAWING REPRESENT THE MAXIMUM LENGTH. SHORTER DIMENSIONS ARE POSSIBLE. SEE OTHER SECTION OF PLAN FOR MORE INFORMATION.

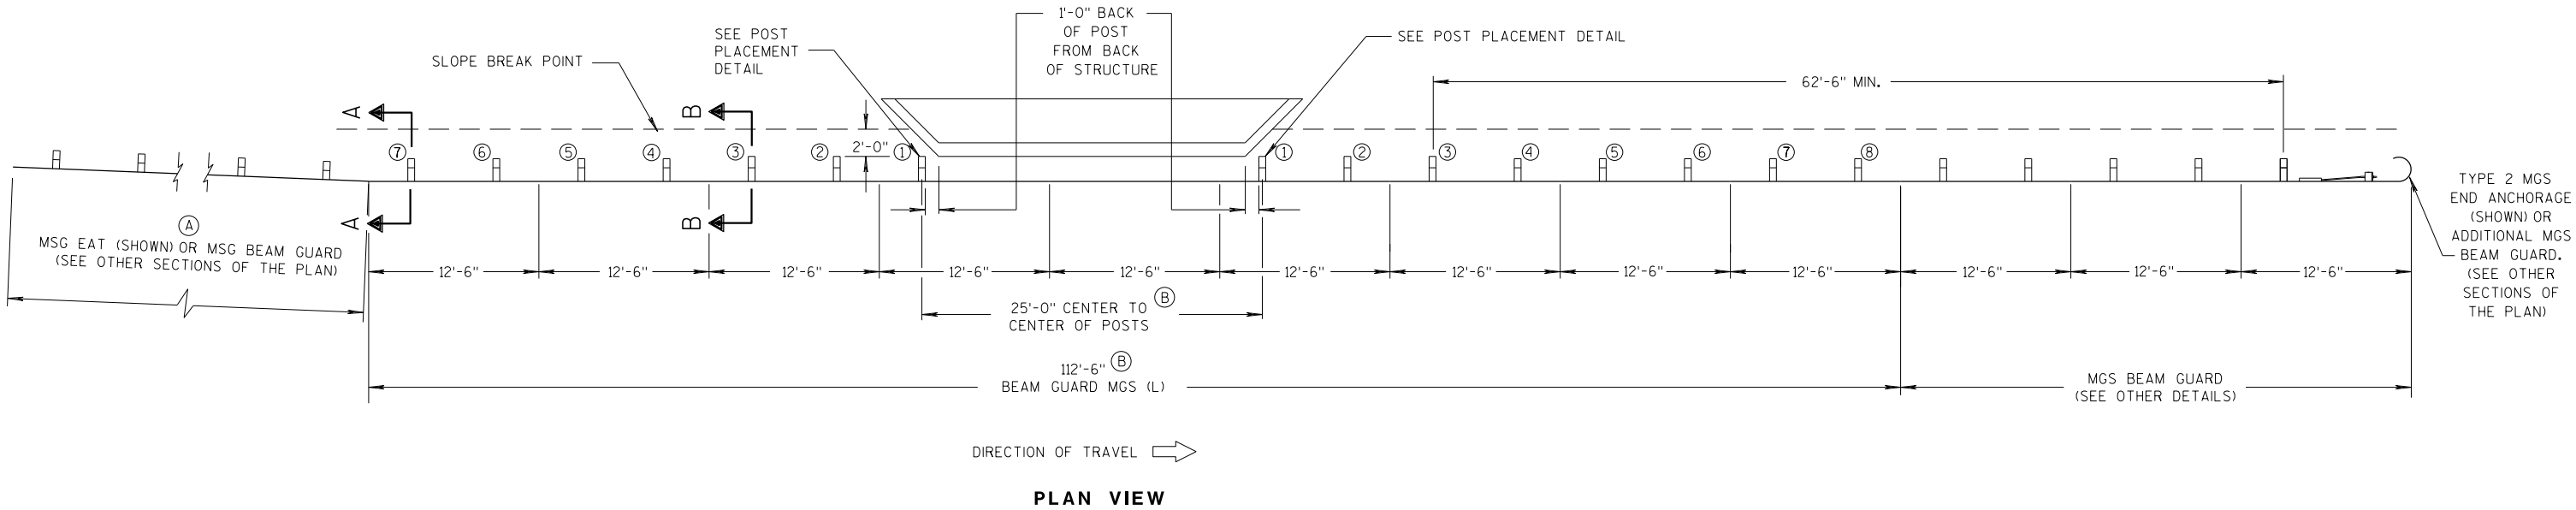

PLAN VIEW



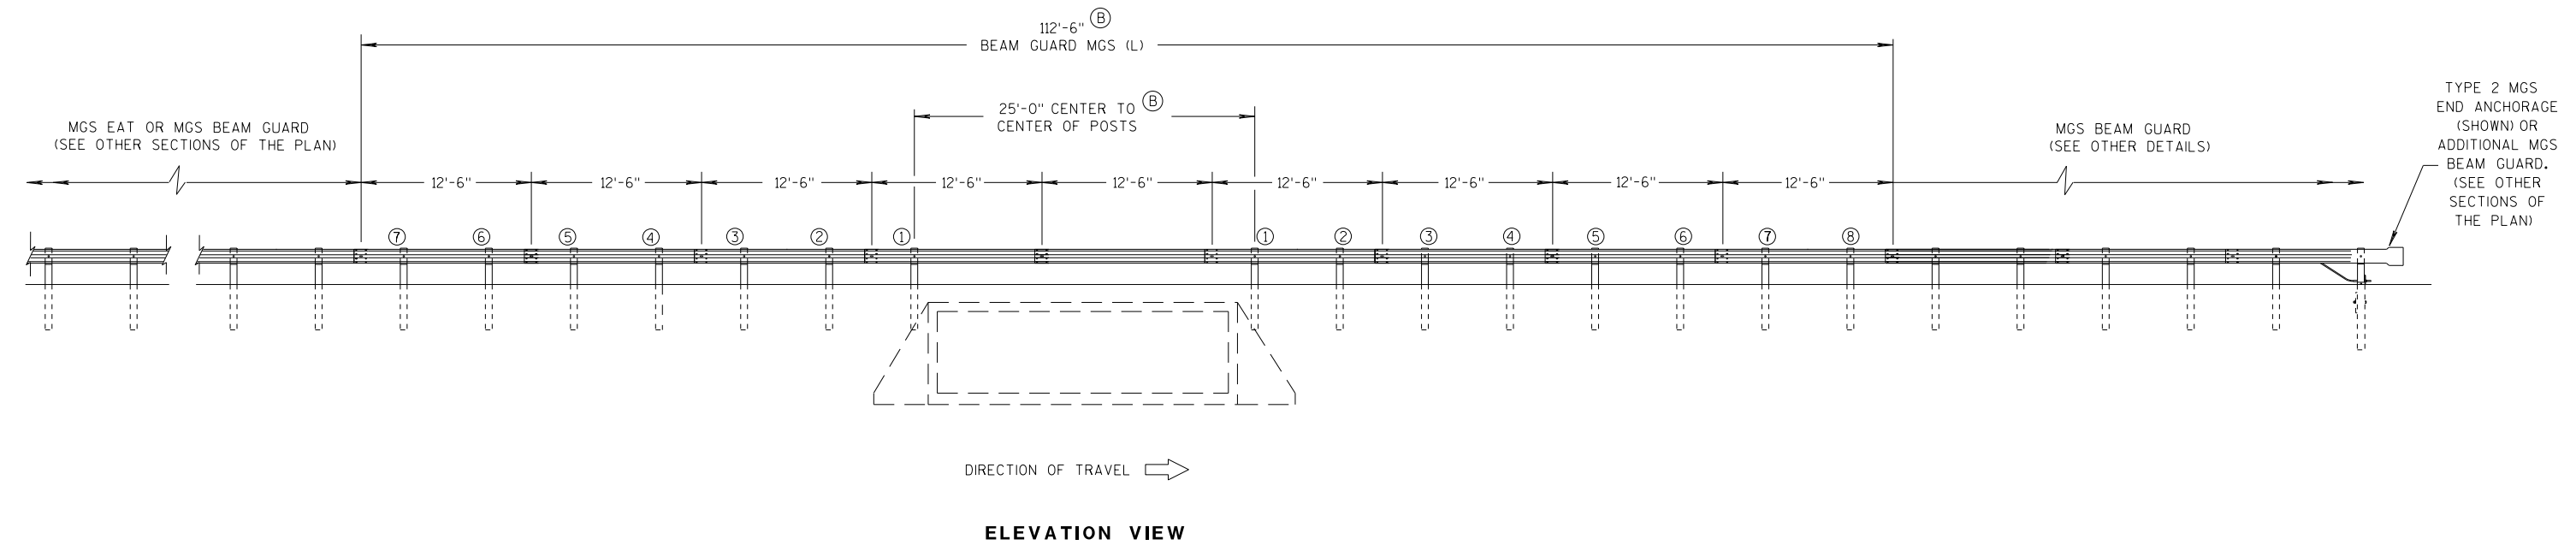


ELEVATION VIEW

MIDWEST GUARDRAIL SYSTEM LONG SPAN MGS (L) ONE-WAY TRAFFIC


MIDWEST GUARDRAIL SYSTEM
LONG SPAN MGS (L)

STATE OF WISCONSIN
DEPARTMENT OF TRANSPORTATION

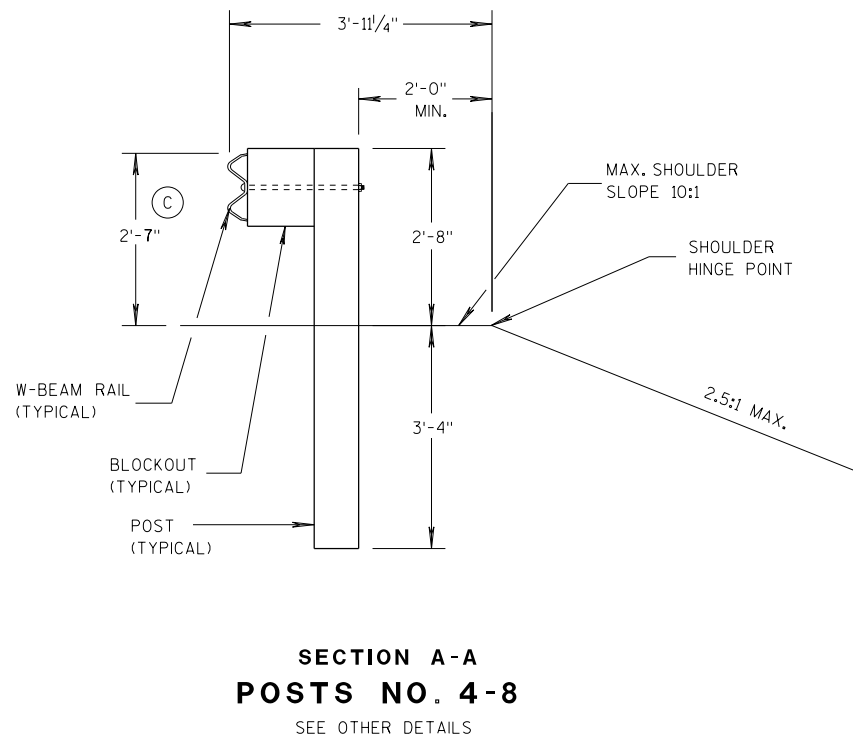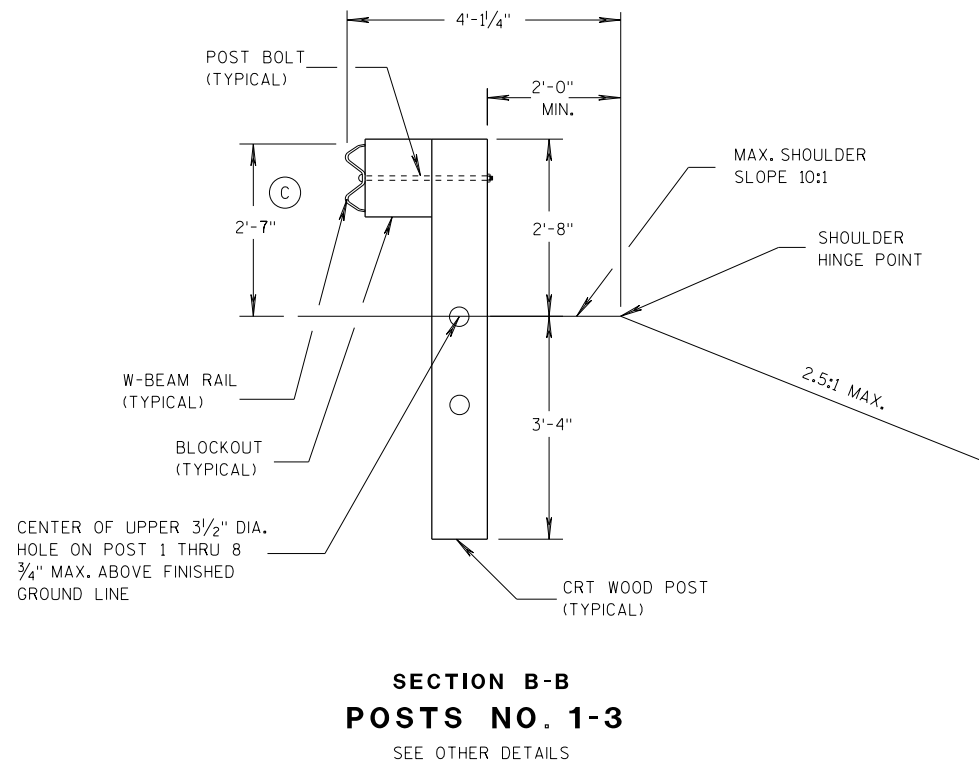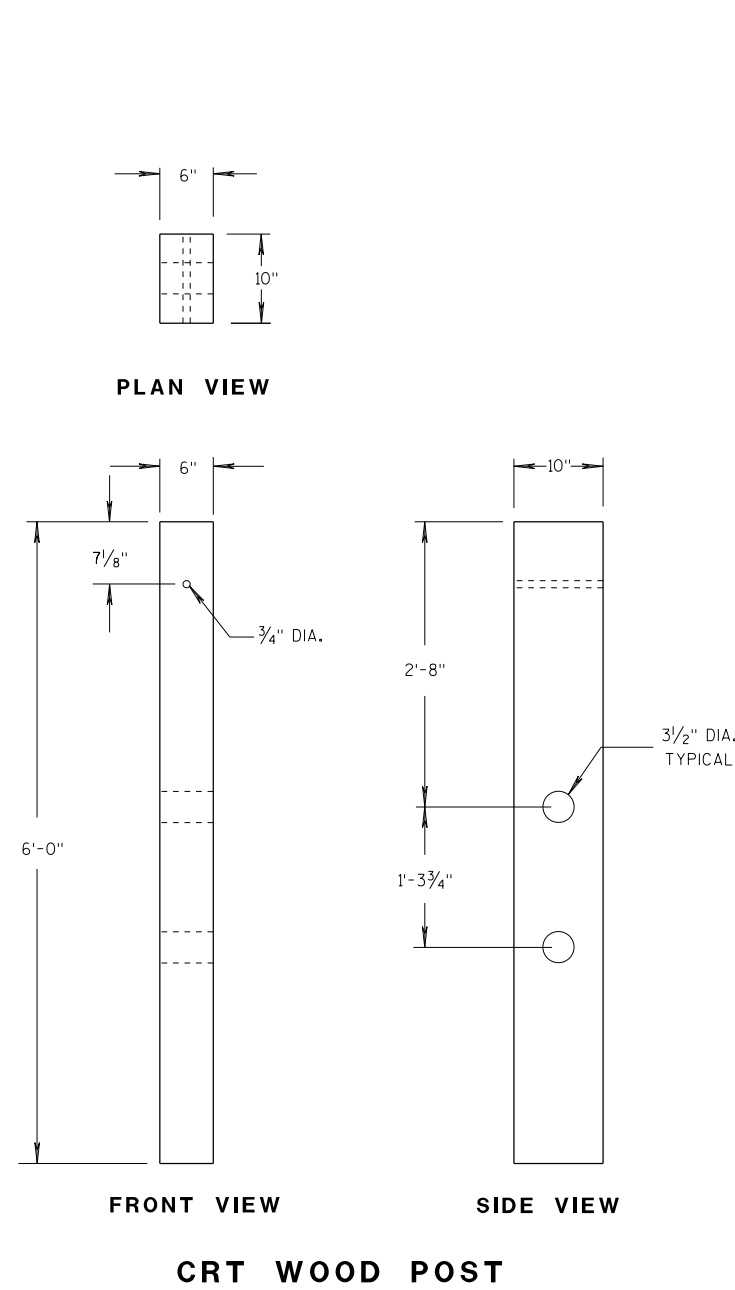

GENERAL NOTES

(C) TOLERANCE FOR TOP OF W-BEAM RAIL IS ± 1".

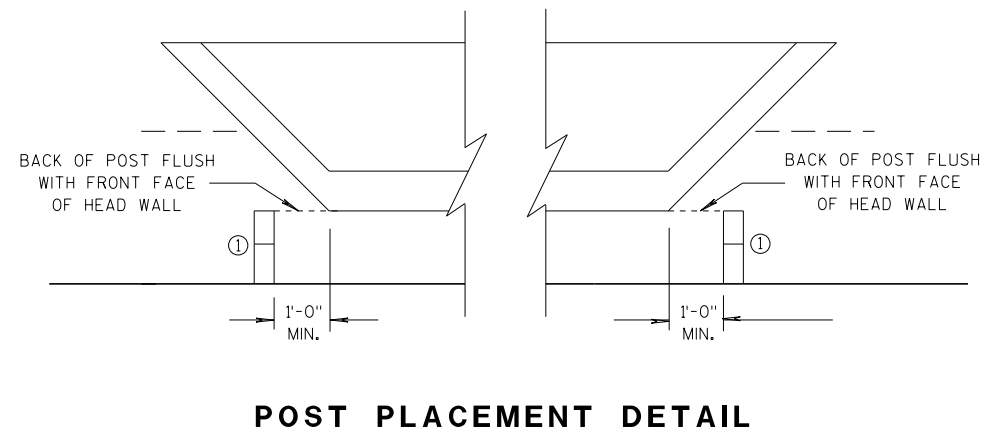


MIDWEST GUARDRAIL SYSTEM LONG SPAN MGS (L)		
STATE OF WISCONSIN DEPARTMENT OF TRANSPORTATION		
APPROVED DATE 07/2018 FHWA	/S/ Rodney Taylor ROADWAY STANDARDS B 62 ENGINEER	NT

- (A) THE SLOPE IN THE AREA BOUNDED BY THE GRADELINE, THE HINGE POINT LINE (HPL) AND THE CLEAR ZONE LIMITS (CZL) SHALL BE 4:1 OR FLATTER.
- (B) AFTER FINAL ASSEMBLY, RECHECK CABLE TO BE SURE IT IS TAUT AND HAS NOT RELAXED
- (C) DIFFERENT MANUFACTURERS REQUIRE DIFFERENT PERFORATED W - BEAM RAIL END PANELS. SEE MANUFACTURER'S INFORMATION.
- (D) ATTACH ALUMINUM SHEET TO E.A.T. HEAD USING 4 STAINLESS STEEL SELF - TAPPING SCREWS. ONE SCREW PER CORNER.
- (E) HARDWARE MAY VARY BETWEEN MANUFACTURER. SEE MANUFACTURER'S DRAWING FOR INFORMATION.

DIMENSIONS MAY VARY, MANUFACTURER'S INFORMATION.


THE CENTER OF THE UPPER 3 1/2" DIAMETER HOLE ON POST NUMBER 3 THROUGH POST 9 IS TO BE FLUSH WITH THE GROUND LINE UP TO A MAXIMUM OF 2" ABOVE GROUND LINE. WOOD BLOCKS ON POSTS NUMBERED 3 THROUGH 9 MAY BE ADJUSTED UP TO 3" ABOVE THE TOP OF POST.

STATE OF WISCONSIN
DEPARTMENT OF TRANSPORTATION 63

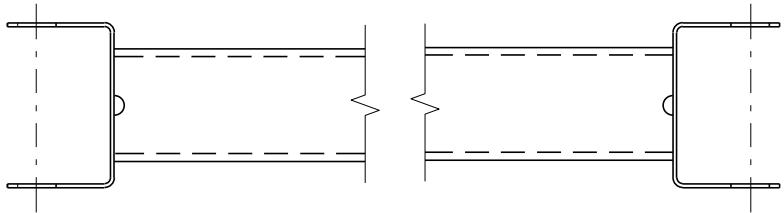


GENERIC GROUND STRUT⁹ ^E

BILL OF MATERIALS	
PART NO.	DESCRIPTION MATERIALS PROVIDED BY MGS EAT MANUFACTURER. SEE MANUFACTURER'S DETAILS FOR MORE INFORMATION.
①	UPPER POST NO. 1 6" X 6" TUBE
②	LOWER POST NO. 1
③	WOOD CRT
④	WOOD BLOCKOUT
⑤	PIPE SLEEVE
⑥	BEARING PLATE
⑦	BCT CABLE ASSEMBLY
⑧	ANCHOR CABLE BOX
⑨	GROUND STRUT
⑩	PERFORATED W-BEAM RAIL END PANEL, 12'-6" LONG.
⑪	STANDARD W-BEAM RAIL. MULTIPLE SECTIONS REQUIRED. SECTIONS VARY IN LENGTH.
⑫	IMPACT HEAD
⑬	EAT MARKER POST - YELLOW (SEE APPROVED PRODUCTS LIST)
⑭	SOIL PLATE
⑮	UPPER POST NO. 2
⑯	LOWER POST NO. 2

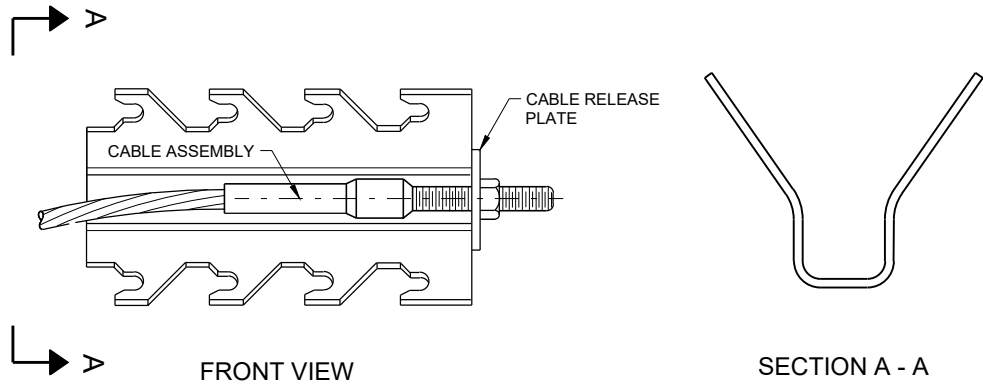


GENERIC ANCHOR CABLE BOX⁹ ^E

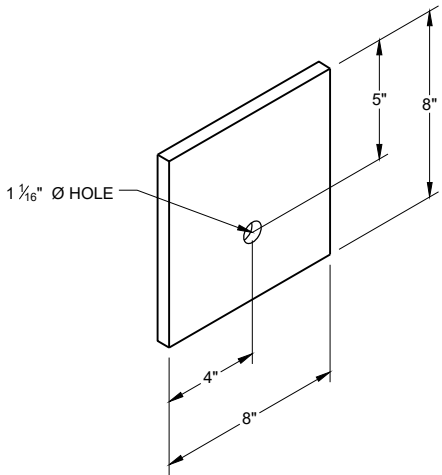


BEARING PLATE⁶ ^E

MIDWEST GUARDRAIL SYSTEM
ENERGY ABSORBING TERMINAL
(MGS)


STATE OF WISCONSIN
DEPARTMENT OF TRANSPORTATION

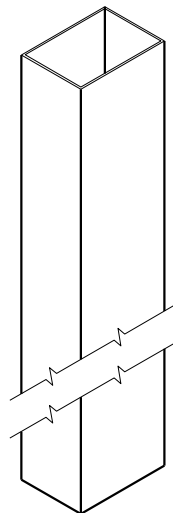


UPPER POST NO. 1 ⁽¹⁾ (E)

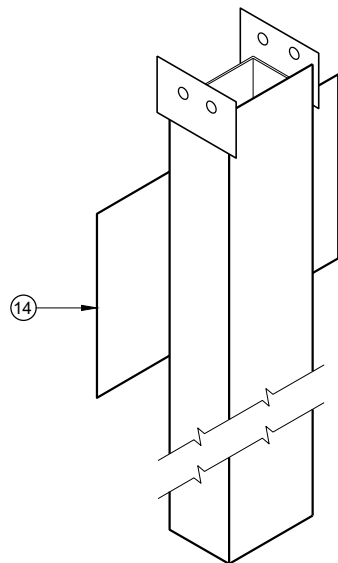


LOWER POST NO. 1 ⁽²⁾ (E)

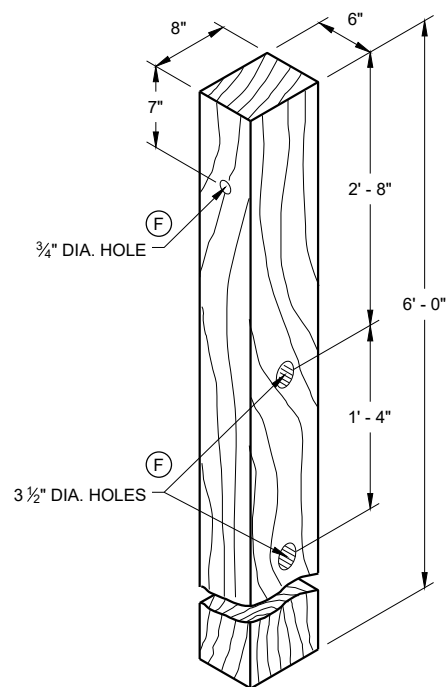


WOOD CRT POST ⁽³⁾ (E)
POSTS NUMBER 3-9

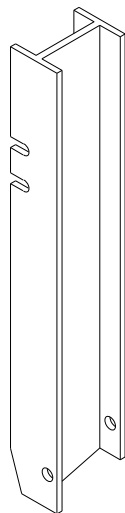


UPPER POST NO. 2 ⁽¹⁵⁾ (E)

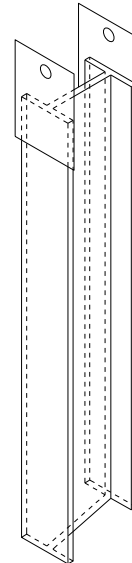


LOWER POST NO. 2 ⁽¹⁶⁾ (E)

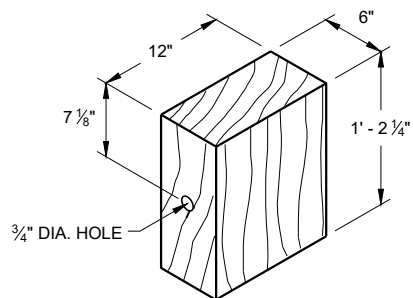


WOOD BLOCKOUT ⁽⁴⁾
REQ'D. AT ALL POSTS EXCEPT POST NO'S 1 & 2

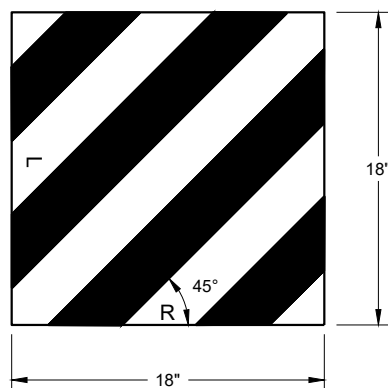


REFLECTIVE SHEETING DETAIL ^(E)

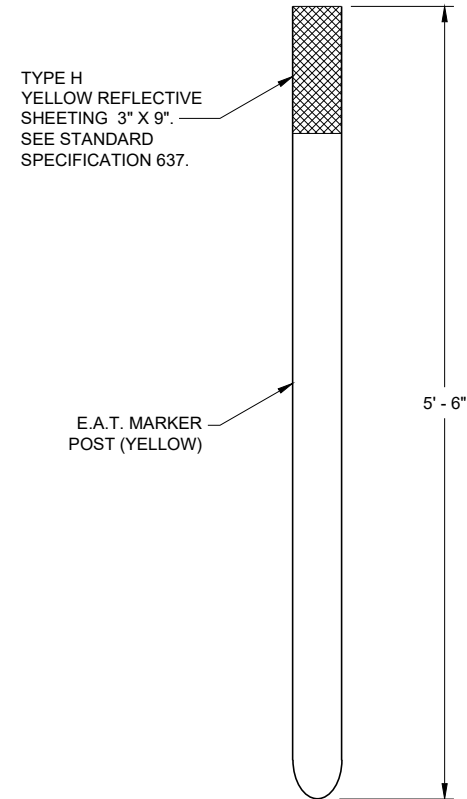

E.A.T. MARKER POST ⁽¹³⁾

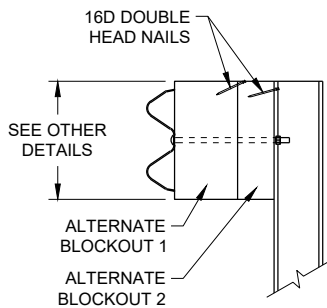

SIDE VIEW

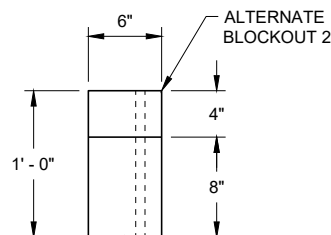


TOP VIEW

ALTERNATE WOOD
BLOCKOUT DETAIL


**MIDWEST GUARDRAIL SYSTEM
ENERGY ABSORBING TERMINAL
(MGS)**

STATE OF WISCONSIN
DEPARTMENT OF TRANSPORTATION

APPROVED
7/2018 DATE /S/ Rodney Taylor
ROADWAY STANDARDS DEVELOPMENT UNIT SUPERVISOR
FHWA 65

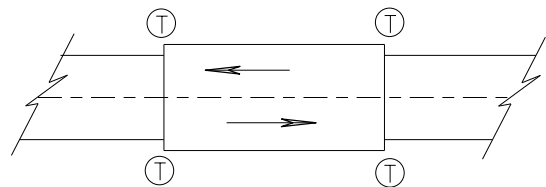

TWO WAY TRAFFIC

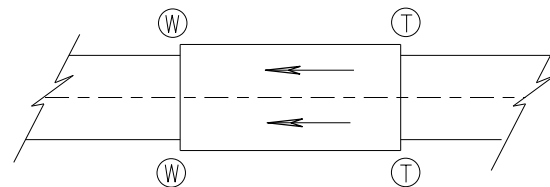

ONE WAY TRAFFIC

(T) THRIE BEAM CONNECTION

(W) W-BEAM CONNECTION WHEN REQUIRED

TYPICAL LOCATIONS OF THRIE BEAM AND W-BEAM CONNECTIONS TO BRIDGE

GENERAL NOTES

IF ROCK IS ENCOUNTERED, REMOVE ROCK TO FULL DEPTH OF POST PLUS 2 1/2", AND 12" DIAMETER AROUND POST. SEE 14B42 FOR MORE DETAILS.

TRANSITION USES STEEL POSTS ONLY.


SEE STANDARD DETAIL DRAWING 14 B 42 FOR MORE INFORMATION.

POST 2 THROUGH 17 USES STEEL POST ONLY


① BRIDGE RAILING TYPE "W" DOES NOT REQUIRE A TERMINAL CONNECTOR.

② OPTIONAL CURB AND GUTTER OR DRAINAGE FEATURE SEE PLAN FOR INFORMATION.

⑬ STEEL OR WOOD POST IS ACCEPTABLE AT POST 1. SEE SDD14B42

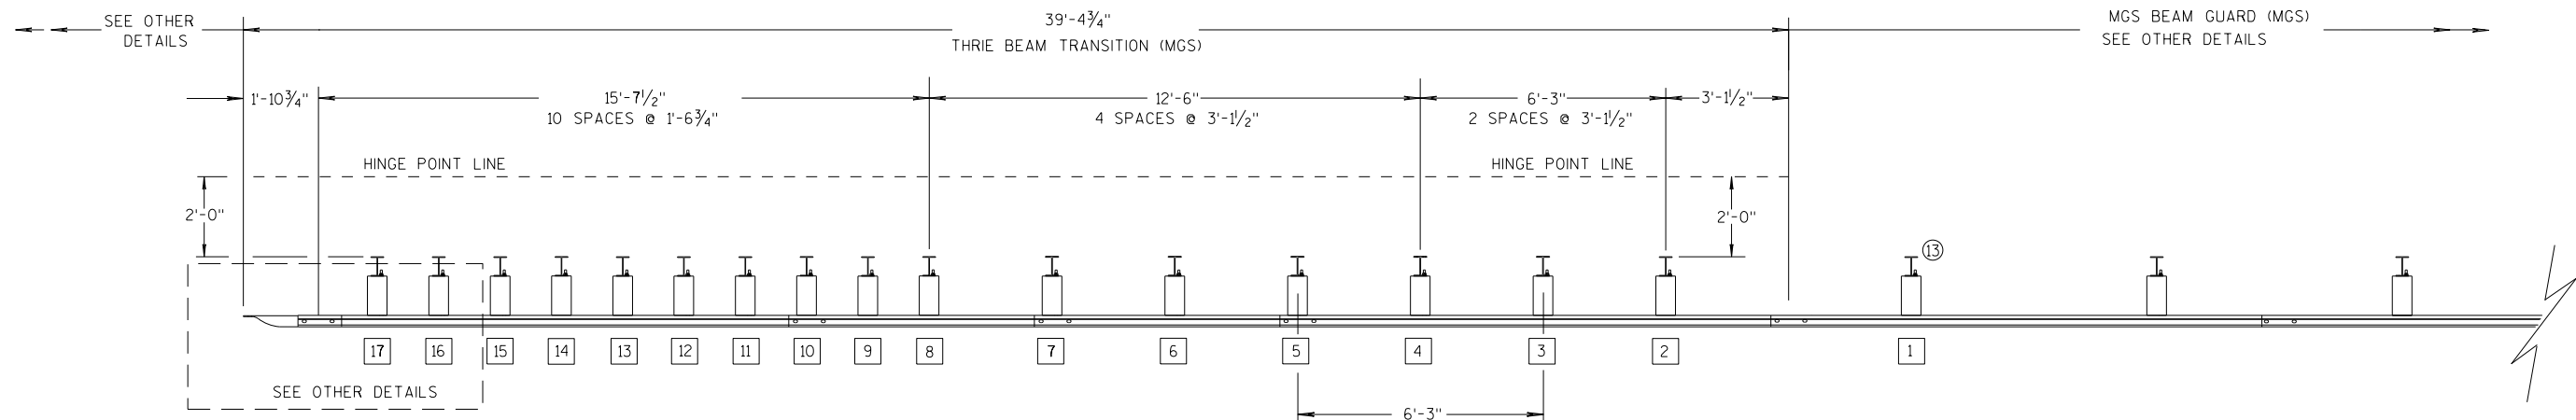

PLAN VIEW

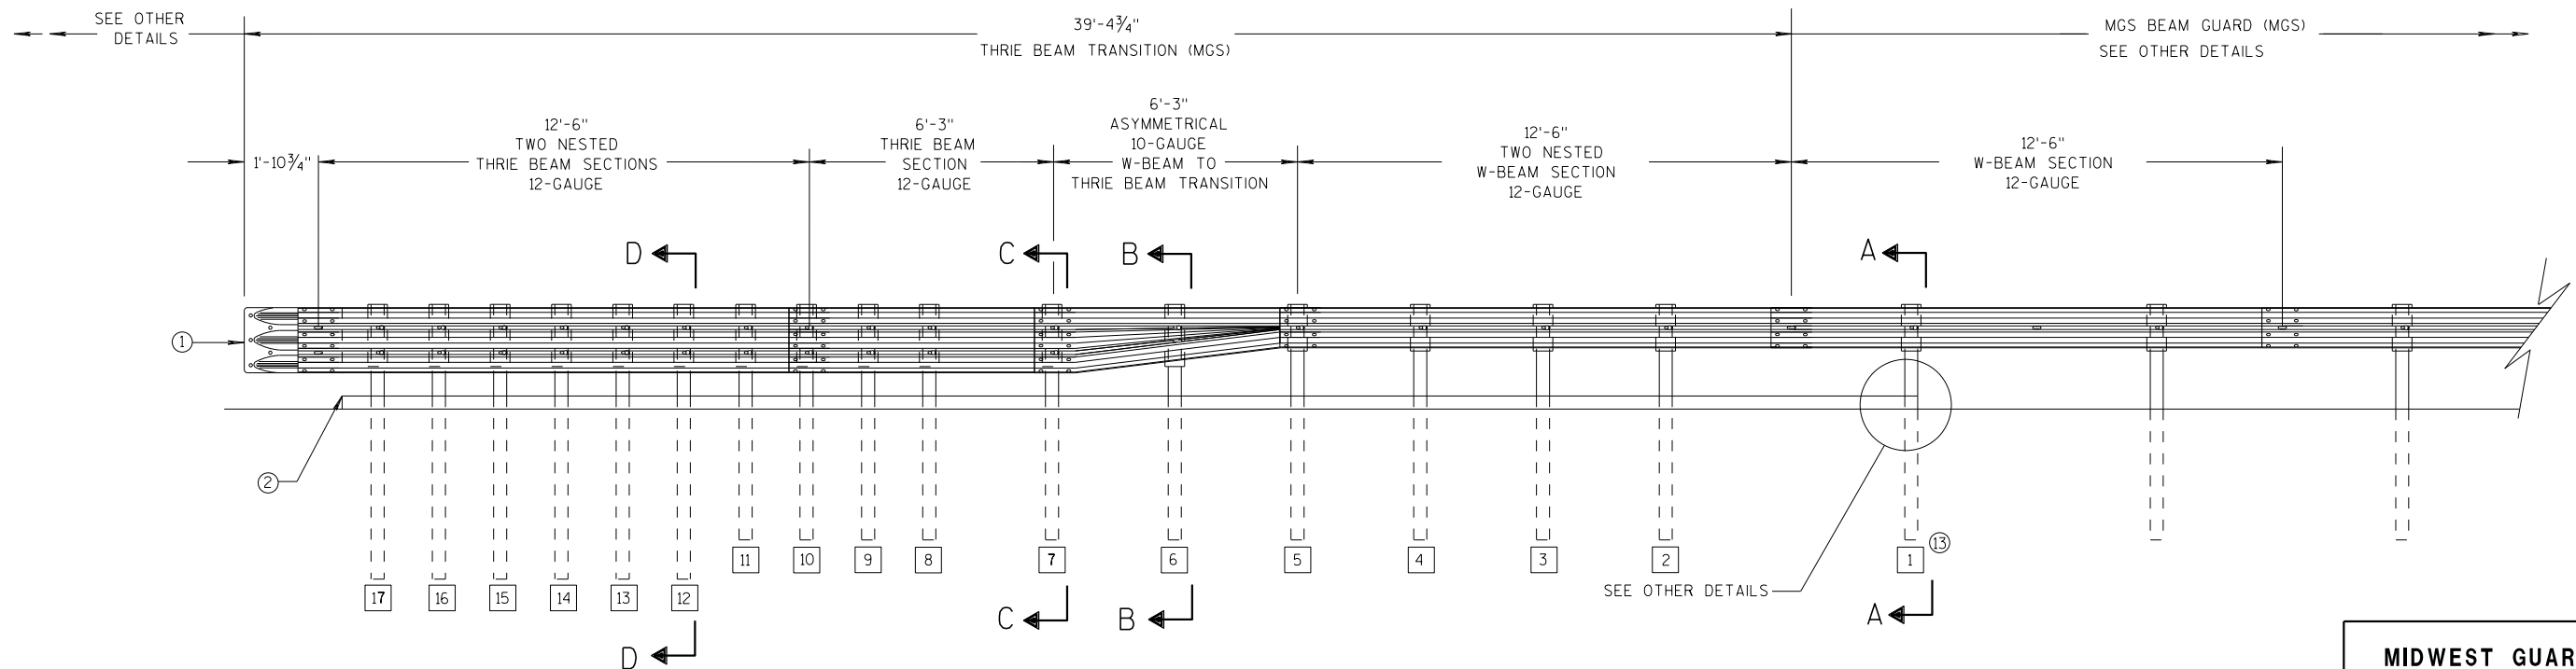

ELEVATION VIEW

MIDWEST GUARDRAIL SYSTEM THRIE BEAM TRANSITION

MIDWEST GUARDRAIL SYSTEM
THRIE BEAM TRANSITION (MGS)

STATE OF WISCONSIN
DEPARTMENT OF TRANSPORTATION

6

- S.D.D. 14 B 45-5b**




S.D.D. 14 B 45-5b




S.D.D. 14 B 45-5b




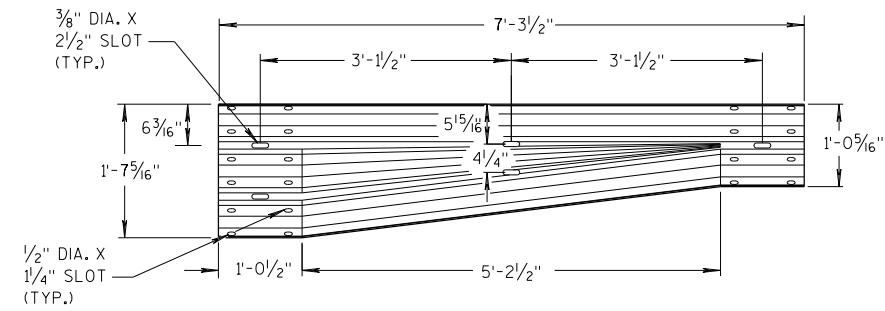


W-BEAM TO THRIE BEAM TRANSITION SECTION

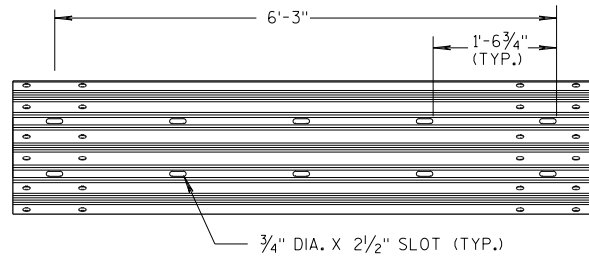


6'-3" THRIE BEAM SECTION

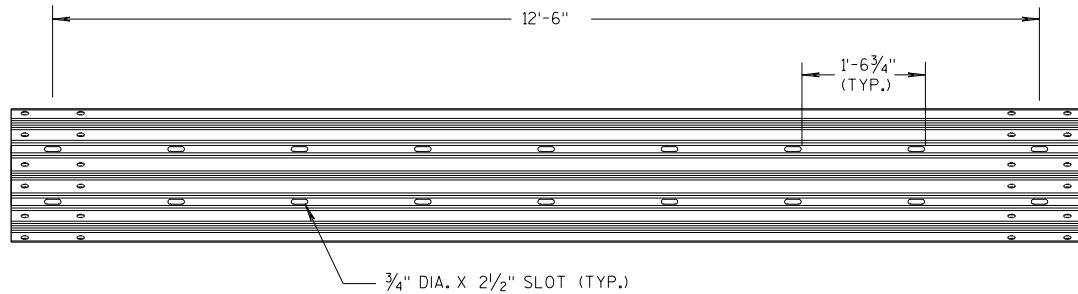

12'-6" THRIE BEAM SECTION

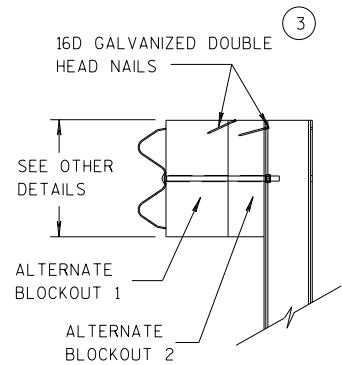


SIDE VIEW

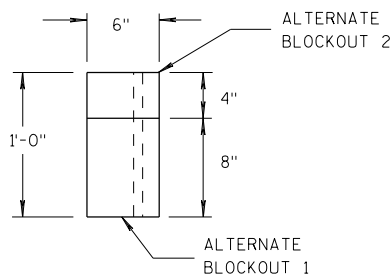

TOP VIEW


ALTERNATE WOOD BLOCKOUT DETAIL

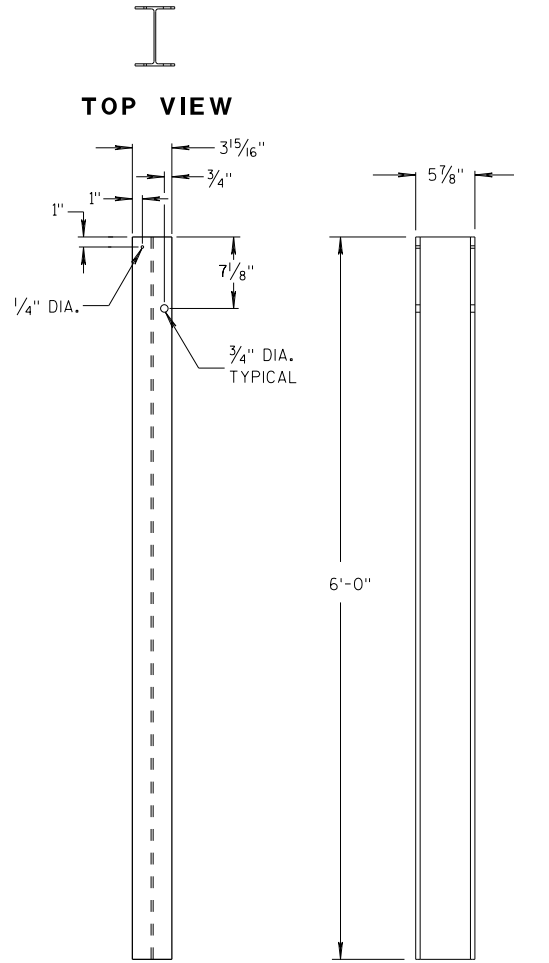


FRONT VIEW

SIDE VIEW

STEEL POSTS 1-5

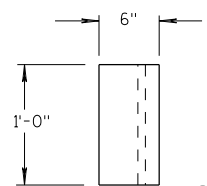


TOP VIEW

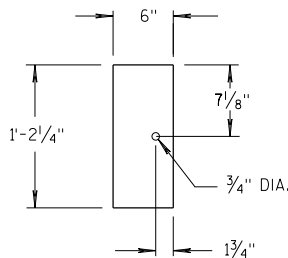

FRONT VIEW


BLOCKOUT POSTS 1-5

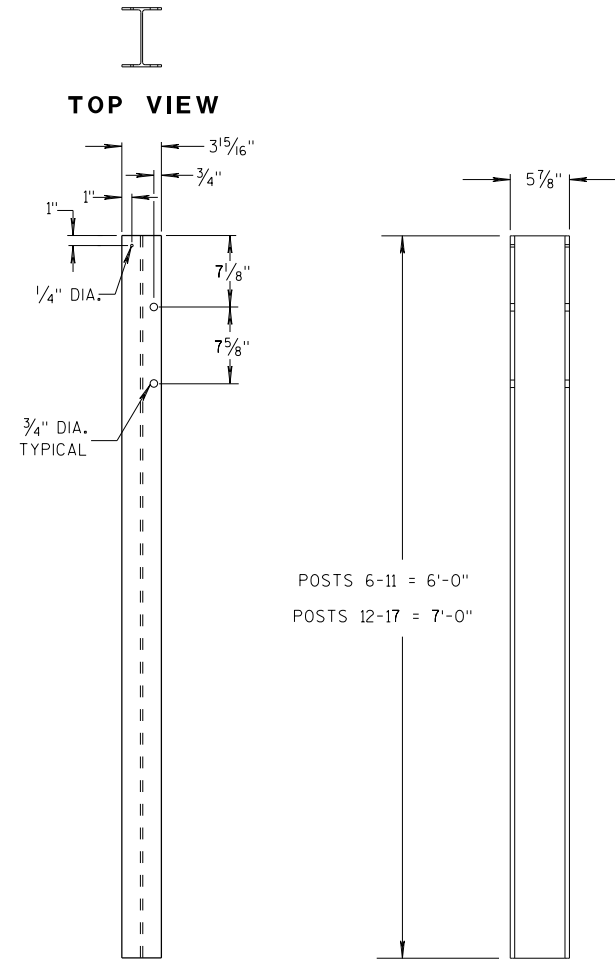


FRONT VIEW

SIDE VIEW

STEEL POSTS 6-17

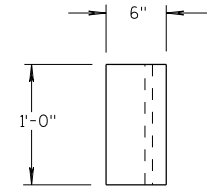

TOP VIEW

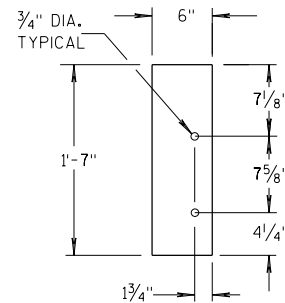

FRONT VIEW

BLOCKOUT POSTS 6-17

GENERAL NOTES

STEEL POSTS ARE W6X9 OR W6X8.5.

BOLT HOLES FOR POST ARE ON FRONT AND OF SIDE OF POST.


③ WHEN USING STEEL POSTS AND WOOD BLOCKOUTS INSTALL FOUR 16D GALVANIZED NAILS. INSTALL NAILS AT THE BACK CORNERS OF THE BLOCK AND BEND THE NAILS OVER THE FLANGE OF THE STEEL POST.

⑤ WOOD BLOCKS MAY BE CONSTRUCTED OUT OF 2 WOOD BLOCKS. SEE ALTERNATE WOOD BLOCK DETAIL.

⑬ STEEL OR WOOD POST IS ACCEPTABLE AT POST 1. SEE SDD 14B42.



MIDWEST GUARDRAIL SYSTEM
THRIE BEAM TRANSITION (MGS)

STATE OF WISCONSIN
DEPARTMENT OF TRANSPORTATION

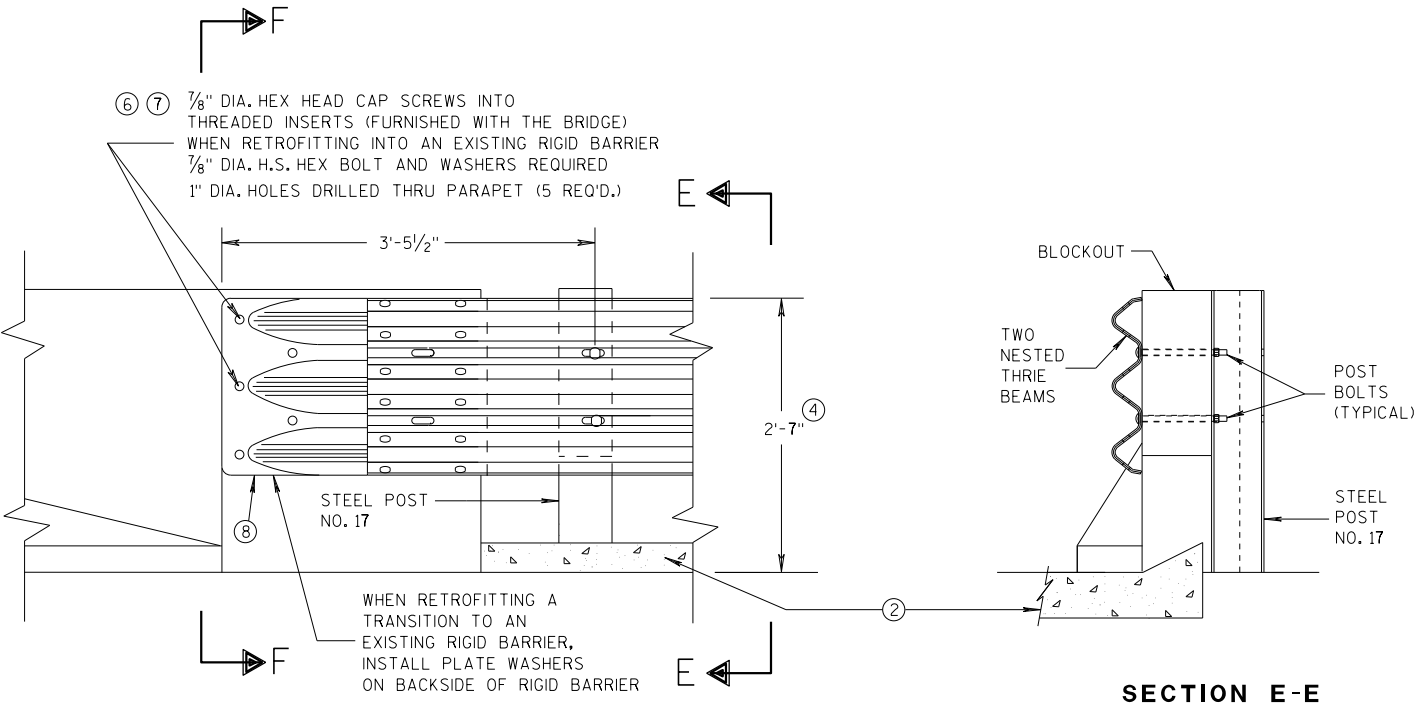


GENERAL NOTES


- THESE ARE TYPICAL CONNECTION DETAILS. ADJUST THE POSTION OF CONNECTIONS TO EXISTING BRIDGES TO FIT THE ACTUAL BRIDGE AND SITE DIMENSIONS.
- ② OPTIONAL CURB AND GUTTER OR DRAINAGE FEATURE SEE PLAN FOR INFORMATION.
- ④ TOLERANCE FOR TOP OF BEAM IS $\pm 1"$.
- ⑥ DRILLING BOLT HOLES THROUGH THE PARAPET, BOLTS, NUTS, WASHERS AND REPAIRING DAMAGED CONCRETE ARE INCIDENTAL TO THE CONTRACT.
- ⑦ BOLTS MAY BE A325 BOLTS OR A449 BOLTS. BOLT LENGTH AND THREADING LENGTH ARE TO ALLOW FOR A TIGHT CONNECTION BETWEEN RIGID BARRIER AND THRIE BEAM CONNECTION PLATE. CONTRACTOR IS TO FIELD VERIFY BOLT LENGTH AND THREAD LENGTH. ONE ROUND WASHER REQUIRED BETWEEN BOLT HEAD AND THRIE BEAM CONNECTOR PLATE. BOLTS THAT EXTEND THROUGH THE PARAPET AND OUT THE BACK FACE REQUIRE A HARDENED ROUND STEEL WASHER THAT IS 2" O.D. X 5/8" THICK AND ONE PLATE WASHER. REPAIR ANY DAMAGED CONCRETE FROM BOLT INSTALLATION.
- ⑧ THE RECESS FOR A W-BEAM CONNECTION, WHICH EXISTS ON SOME PARAPETS OF THIS TYPE, SHALL BE FILLED WITH A TREATED TIMBER BLOCKOUT. BLOCKOUT SIZE IS 1'-6" X 2'-0" X 3 1/2".

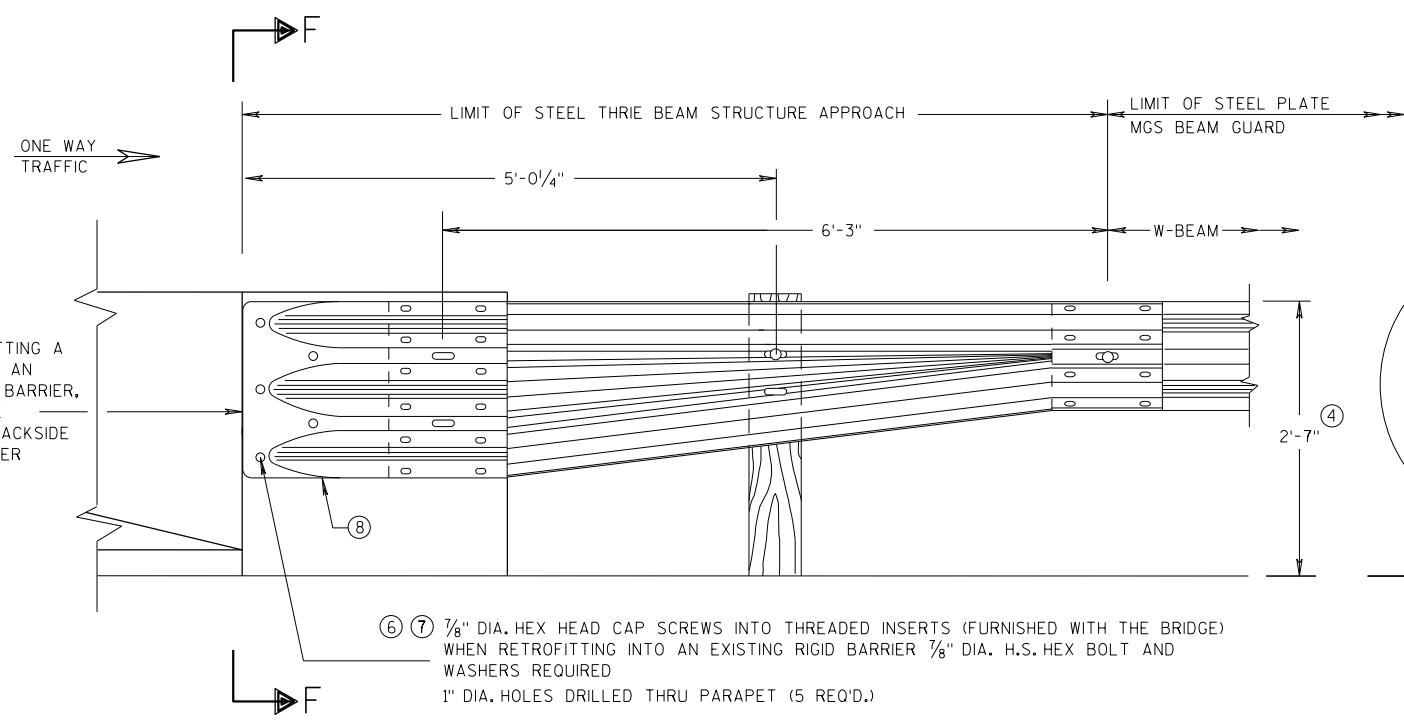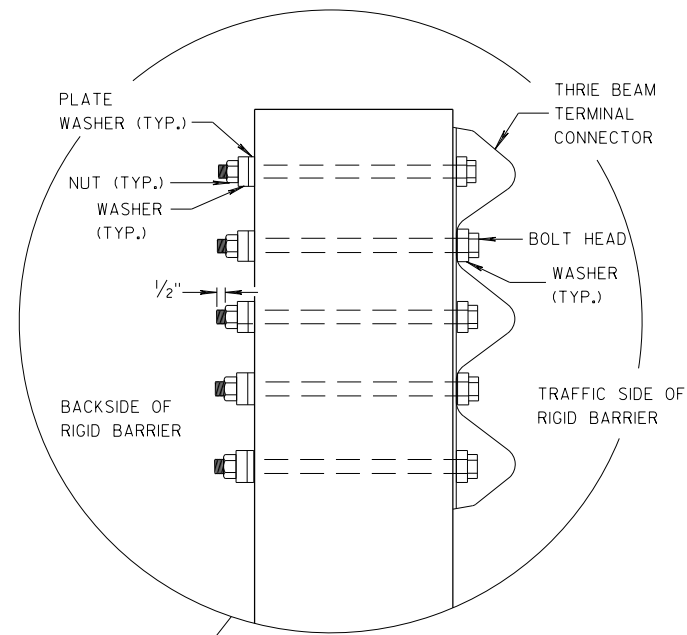


SECTION F-F

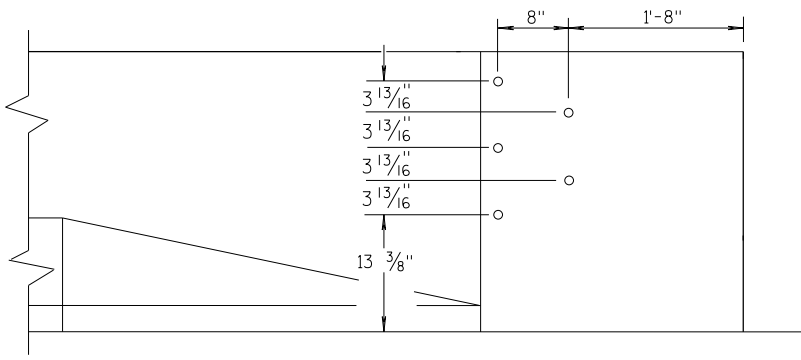


MIDWEST GUARDRAIL SYSTEM THRIE BEAM TRANSITION (MGS)			
STATE OF WISCONSIN DEPARTMENT OF TRANSPORTATION			
APPROVED 07/2018 DATE	/S/ Rodney Taylor ROADWAY STANDARDS UNIT SUPERVISOR		
FHWA	69	NT	

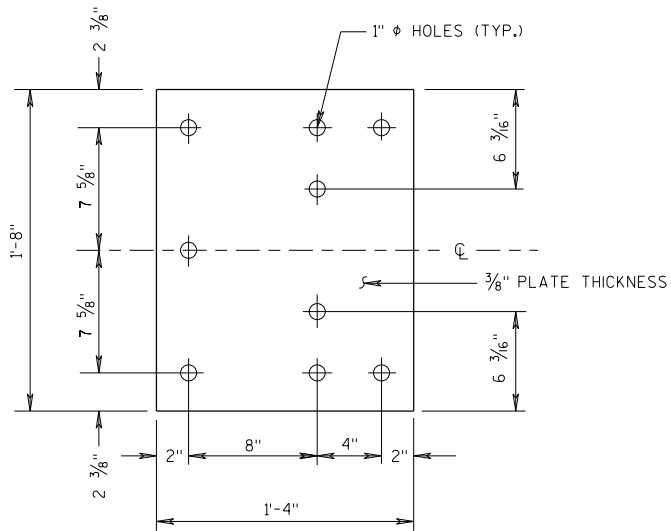


BACK-UP PLATE DETAIL

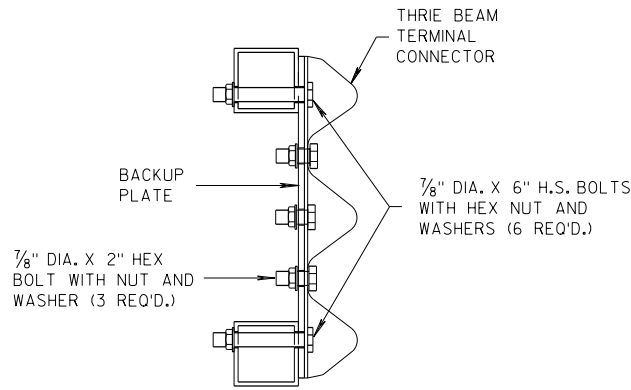

SECTION J-J

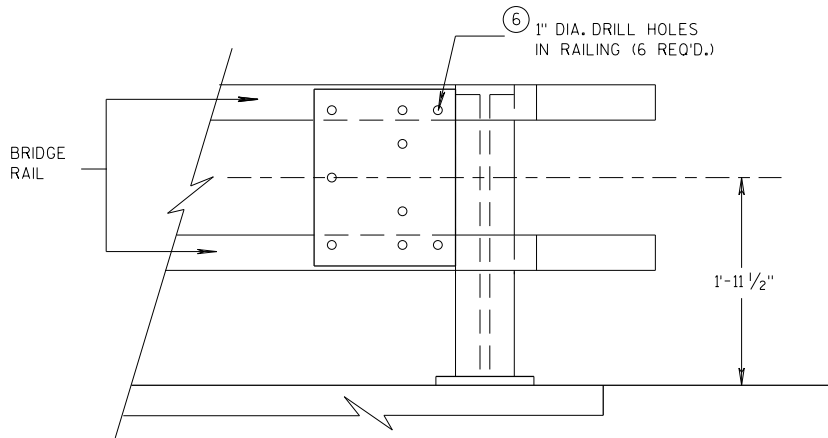


BACK-UP PLATE MOUNTING ONTO BRIDGE RAILING

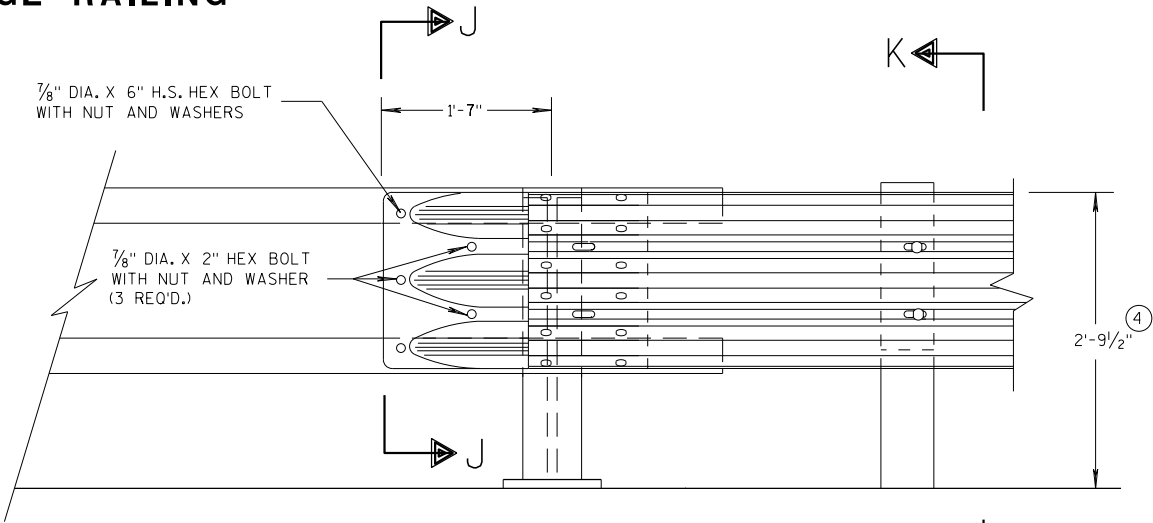

FRONT VIEW


THRIE BEAM CONNECTION TO TUBULAR RAILING TYPE "F"

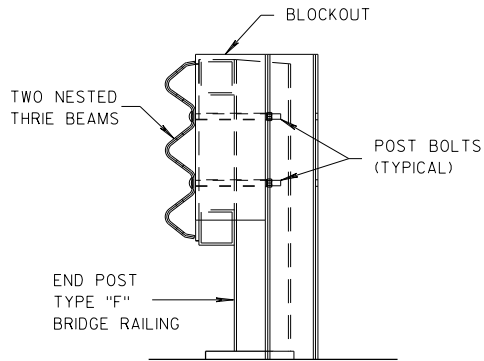

SECTION K-K

GENERAL NOTES


- ④ TOLERANCE FOR TOP OF BEAM IS $\pm 1"$.
- ⑥ DRILLING HOLES THROUGH THE PAPER, BOLTS, NUTS, WASHERS AND REPAIRING DAMAGED CONCRETE ARE INCIDENTAL TO THE CONTRACT.

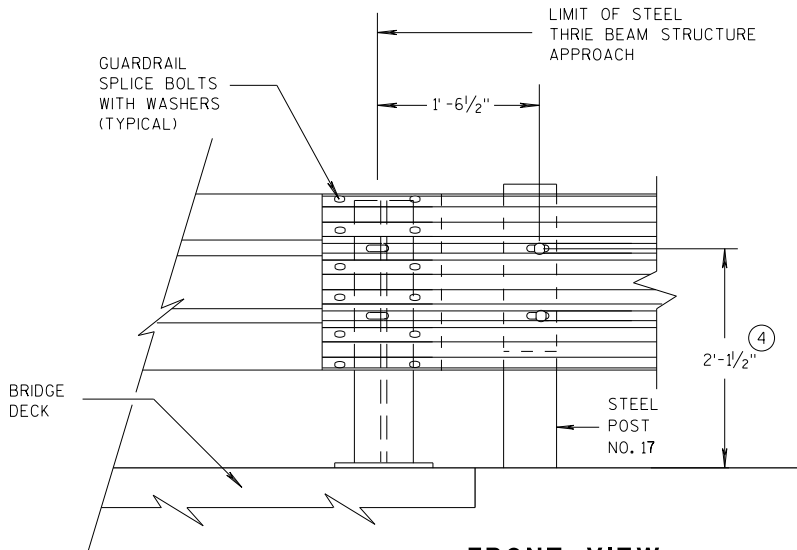


FRONT VIEW

THRIE BEAM CONNECTION TO STEEL RAILING TYPE "W"


MIDWEST GUARDRAIL SYSTEM THRIE BEAM TRANSITION (MGS)	
STATE OF WISCONSIN DEPARTMENT OF TRANSPORTATION	
APPROVED 07/2018 DATE	/S/ Rodney Taylor 70 ROADWAY STANDARDS DEVELOPMENT UNIT SUPERVISOR
FHWA	

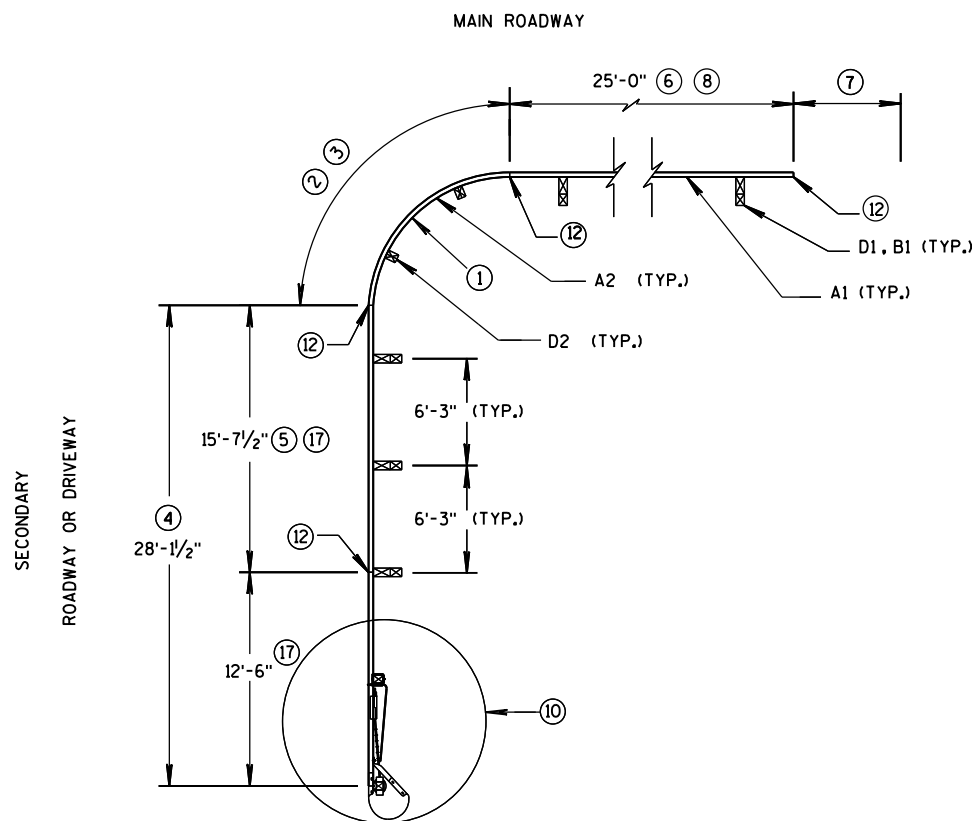

SHORT RADIUS BEAM GUARD WITH
SHORT RADIUS TERMINAL ON
SECONDARY ROAD OR DRIVEWAY
PLAN VIEW

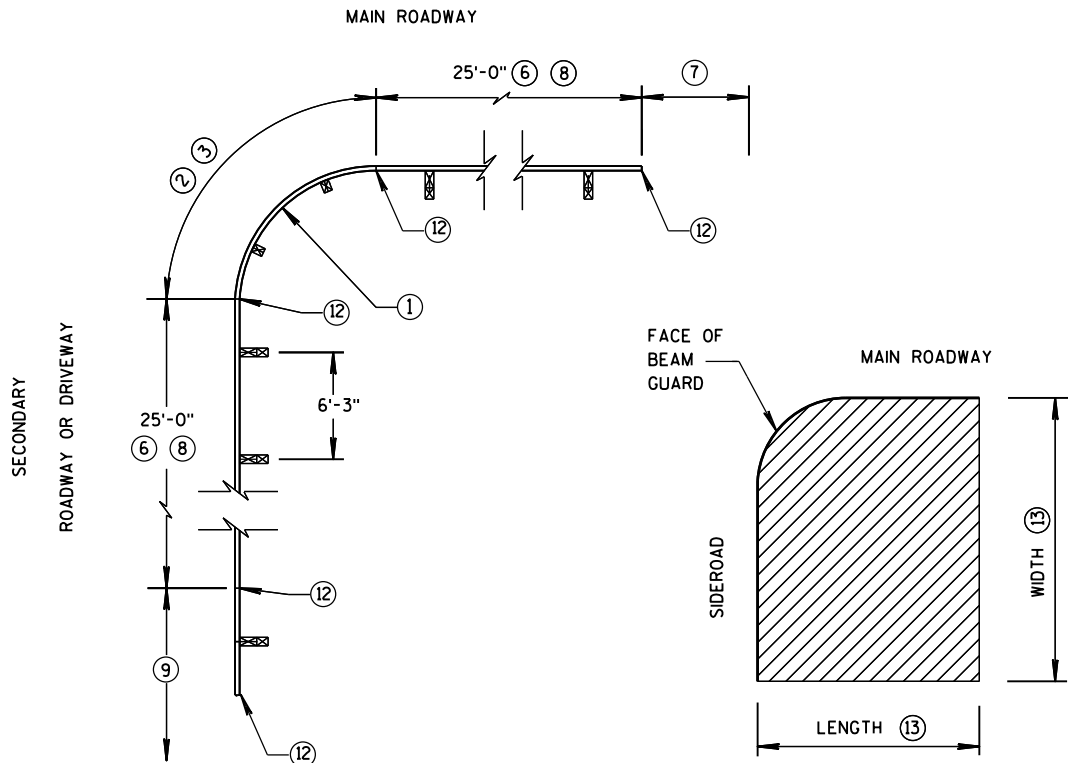


SHORT RADIUS BEAM GUARD WITH
EAT, ADDITIONAL BEAM GUARD
OR
TRANSITION TO RIGID BARRIER
ON SECONDARY ROAD OR
DRIVEWAY
PLAN VIEW

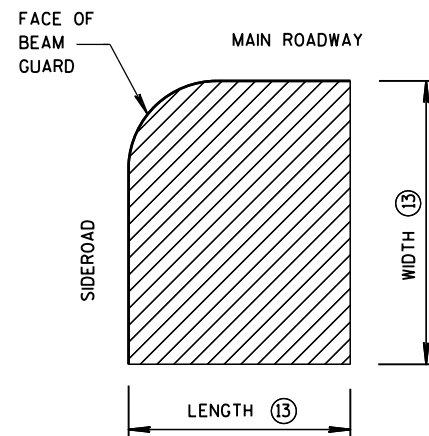


AREA FREE OF
FIXED OBJECTS FOR
RADIUS 32' AND LESS (16)

TABLE FOR RADIUS OF 32' AND LESS


RADIUS FT	LENGTH FT	WIDTH FT
8	25	15
16	30	15
24	40	20
32	50	30

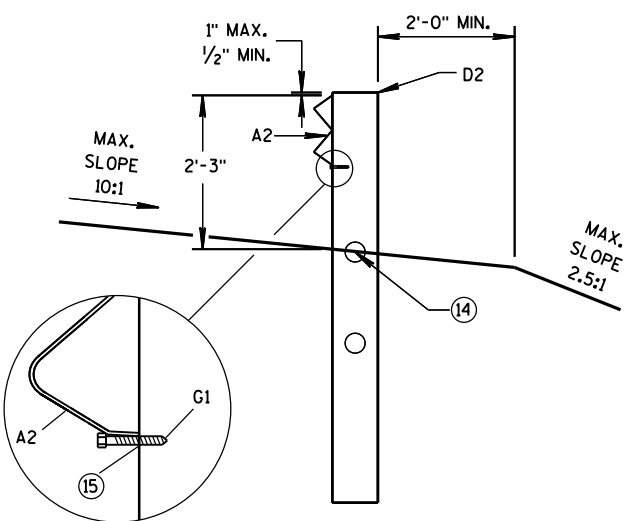


CONTROLLED RELEASE
TERMINAL POST (CRT) IN RADIUS

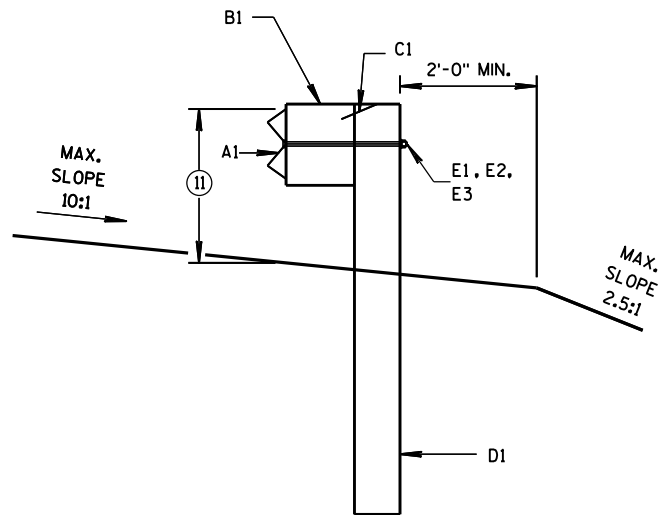

BEAM GUARD POSTS
IN HEIGHT TRANSITION

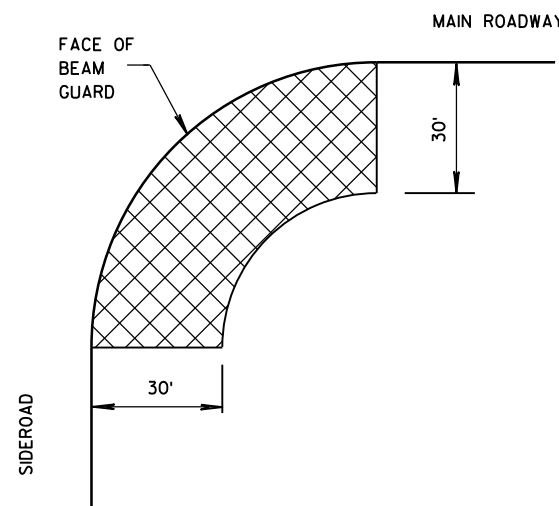

AREA FREE OF FIXED OBJECTS (16)
RADIUS GREATER THAN 32'

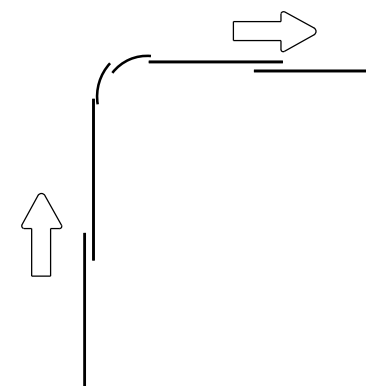

LAP SPLICE DETAIL

GENERAL NOTES

SEE PLANS FOR OTHER BARRIER SYSTEM AND LOCATION SPECIFICS.

SEE 14B42 FOR MORE INFORMATION ON BEAM GUARD INSTALLATION, PARTS, MATERIALS, AND INSTALLATION INFORMATION.

GALVANIZE PARTS AFTER FABRICATION.

WELDING IS TO FOLLOW CURRENT REQUIREMENTS OF THE AMERICAN WELDING SOCIETY STRUCTURAL WELDING CODE ANSI/AWS D1.1

UNLESS NOTED OTHERWISE, ALL PLATES ARE FLAT AND FREE OF WARP.

UNLESS NOTED OTHERWISE, ALL EDGES ARE SMOOTH, STRAIGHT AND VERITCAL.

ALL CUTS AND HOLES, EXCEPT IN BEAM GUARD RAIL ARE TO BE MACHINED OR MACHINE FLAME CUTS.


UNLESS NOTED OTHERWISE CUT OR PROVIDE BOLTS THAT ARE 1/4" TO 1/2" BEYOND THE NUT

DRAWINGS ARE NOT TO SCALE.


- RADIUS MEASURE FROM INSIDE OF RAIL. LENGTH OF BEAM GUARD SHORT RADIUS GUARD MEASURED ALONG TRAFFIC SIDE OF RAIL. RADIUS BETWEEN 8 FEET TO 150 FEET. SEE PLAN FOR REQUIRED RADIUS. BEAM GUARD RAIL IN RADIUS IS SHOP BENT. ODD RAIL LENGTH OR FIELD CUTS MAY BE REQUIRED.
- CONTROLLED RELEASE TERMINAL (CRT) POSTS ARE USED IN THE RADIUS. CONTROLLED RELEASE TERMINAL (CRT) POSTS ARE SPACED 6'-3". SEE PLAN FOR NUMBER OF CONTROLLED RELEASE TERMINAL (CRT) POSTS.
- WITHIN RADIUS BEAM GUARD RAILS ARE NOT BOLTED TO POSTS. BEAM GUARD RAILS RESTED ON TOP OF LAG SCREW.
- MINIMUM LENGTH OF BEAM GUARD ALONG SIDE ROAD OR DRIVEWAY TO INSTALL SHORT RADIUS TERMINAL. BEAM GUARD IS PAID FOR WITH BEAM GUARD ITEM.
- ODD LENGTH OF BEAM GUARD REQUIRED TO INSTALL SHORT RADIUS TERMINAL.
- MINIMUM AMOUNT OF BEAM GUARD TO BE INSTALLED PRIOR TRANSITION TO RIGID BARRIER, ADDITIONAL BEAM GUARD, OR EAT. BEAM GUARD PAID FOR WITH BEAM GUARD ITEM. SEE PLANS FOR MORE DETAIL.
- BEAM GUARD, EAT OR TRANSITION TO RIGID BARRIER. SEE PLAN.
- TOP OF BEAM GUARD BY THE RADIUS IS 27". HEIGHT OF BEAM GUARD IS 31" BY TRANSITION TO RIGID BARRIER, ADDITIONAL BEAM GUARD OR EAT.
- ADDITIONAL BEAM GUARD, EAT OR TRANSITION TO RIGID BARRIER. BEAM GUARD SHOWN. SEE PLAN FOR DETAILS.
- SHORT RADIUS TERMINAL (SEE OTHER DETAILS)
- HEIGHT VARIES. SEE NOTE (8) AND (17).
- BEAM GUARD RAIL SPLICE LOCATION. SPLICE LOCATION REQUIRE PART F1 AND F2. SEE SDD 14B42 FOR DETAILS.
- SEE TABLE FOR VALUES.
- MAXIMUM HEIGHT FOR CENTER OF HOLE IS 3/4" ABOVE FINISHED GROUND ±1".
- DRILL 15/64" DIA. PILOT HOLE. DO NOT HAMMER LAG SCREW INTO POST.
- SMALL SIGNS ON BREAKAWAY HARDWARE ARE ACCEPTABLE.
- TOP OF RAIL HEIGHT IS 27" WHEN USING A SHORT RADIUS TERMINAL.

SHORT RADIUS BEAM GUARD
(MGS) SHORT RADIUS
TERMINAL (MGS)

STATE OF WISCONSIN
DEPARTMENT OF TRANSPORTATION

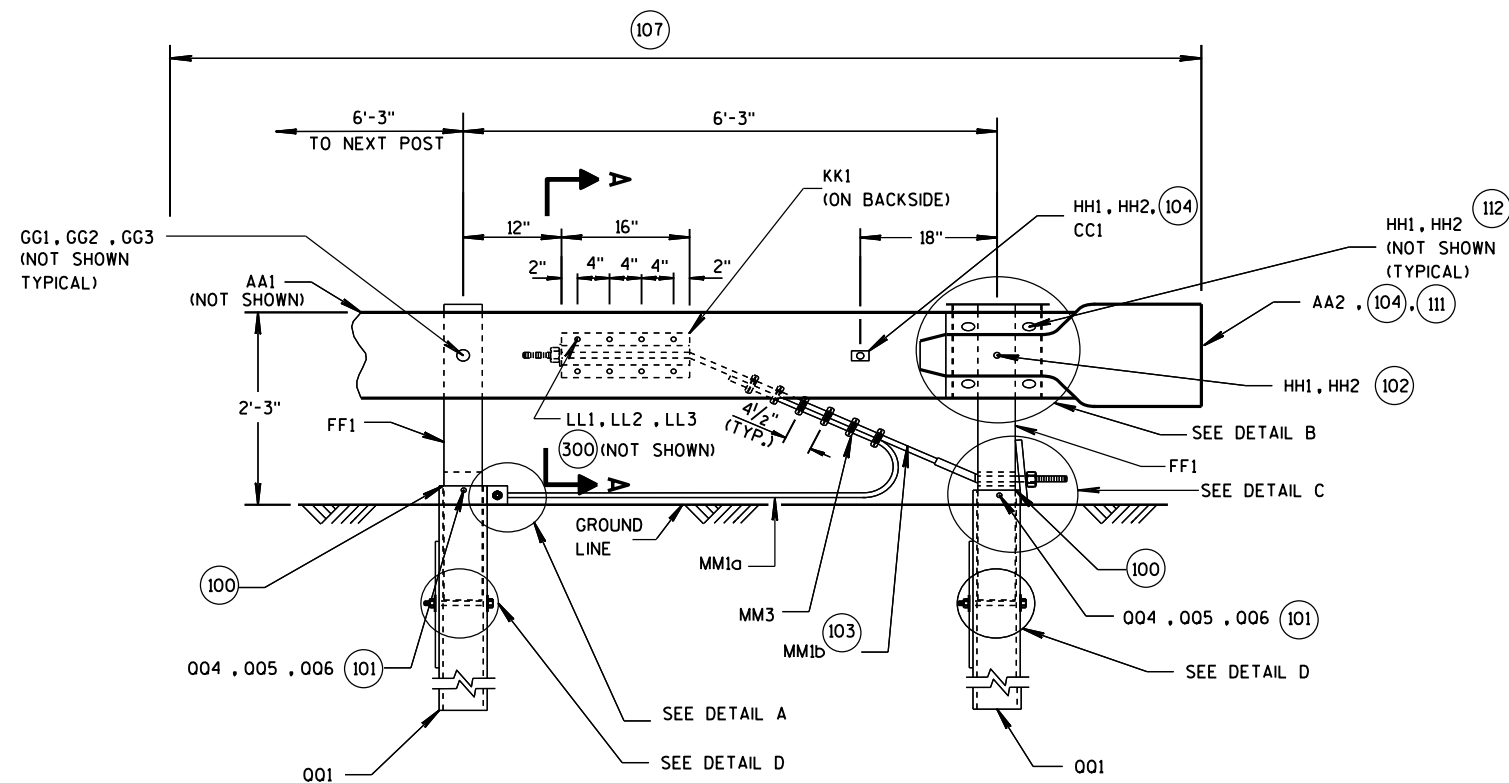


**SHORT RADIUS TERMINAL
PROFILE VIEW**

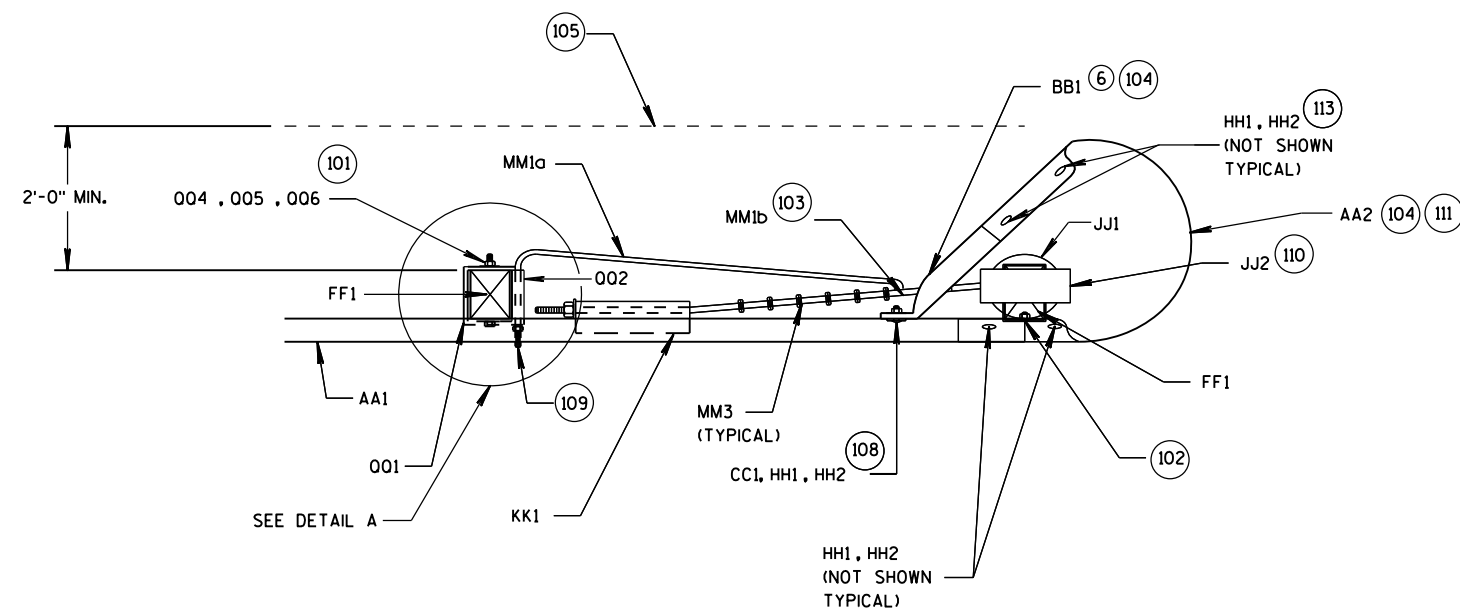


**SHORT RADIUS TERMINAL
TOP VIEW**

- (100) TOP OF FOUNDATION TUBE 2 INCHES MAXIMUM ABOVE FINISHED GROUND.
- (101) WASHERS REQUIRED BETWEEN BOLT HEAD AND FOUNDATION TUBE AND BETWEEN NUT AND FOUNDATION TUBE.
- (102) SPLICE BOLT AND NUT CONNECTS BEAM GUARD RAIL, W-BEAM END SECTION BUFFER, AND STEEL PIPE ASSEMBLY. NO WASHER REQUIRED. SEE DETAIL B.
- (103) CABLE IS TAUT.
- (104) ADJUST AA2 AND BB1 TO FIT.
- (105) BREAK POINT OF SHOULDER.
- (106) TACK WELD CABLE CONNECTOR TUBE PLATE TO CABLE CONNECTION TUBE. SEE DETAIL A PROFILE VIEW.
- (107) PAY LIMIT FOR BEAM GUARD.
- (108) SQUARE WASHER BETWEEN HEAD OF BOLT AND TRAFFIC FACE OF BEAM GUARD. ROUND WASHER REQUIRED BETWEEN NUT AND BB1.
- (109) CUT OR PROVIDE THREADED STUD THAT IS FLUSH WITH FACE OF BEAM GUARD RAIL KK1 (PLUS OR MINUS 1/2" TOLERANCE). DEBURR AFTER CUTTING.
- (110) SEE STEEL PIPE ASSEMBLY DETAILS.
- (111) ATTACH UU2 WITH UU3. SHOP APPLY UU1 TO UU2.
- (112) FOUR HH1 AND HH2 REQUIRED TO ATTACH AA1 TO AA2.
- (113) FOUR HH1 AND HH2 REQUIRED TO ATTACH AA2 TO BB1.

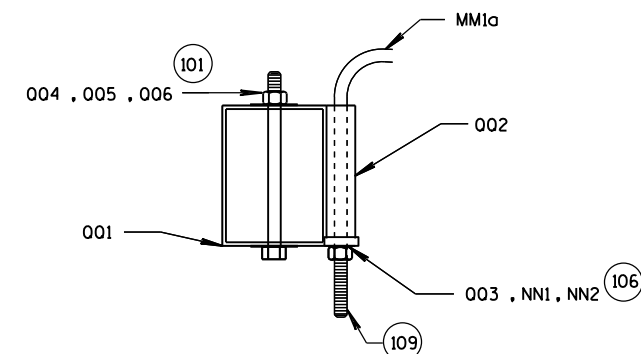


**DETAIL A
TOP VIEW
(WOOD BREAKAWAY AND BEAM
GUARD RAIL POSTS NOT SHOWN)**

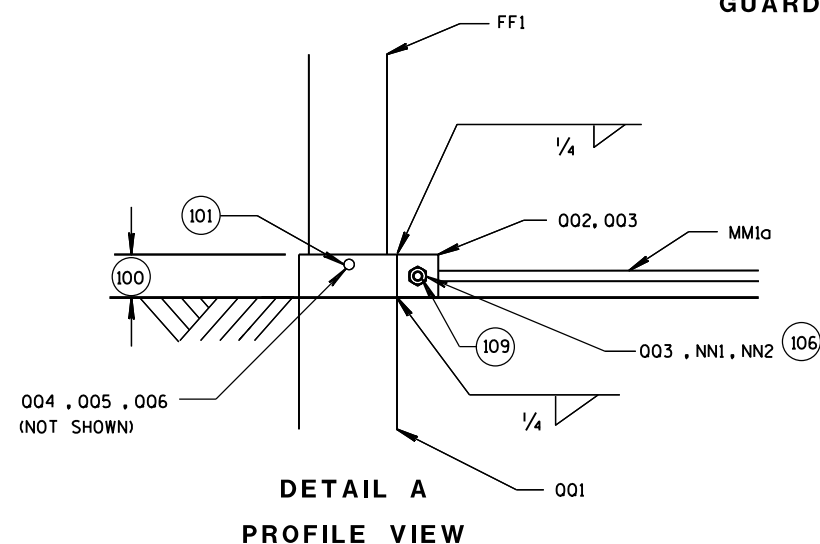


**DETAIL A
PROFILE VIEW**

**STEEL PLATE BEAM GUARD
SHORT RADIUS TERMINAL
MGS**

STATE OF WISCONSIN
DEPARTMENT OF TRANSPORTATION

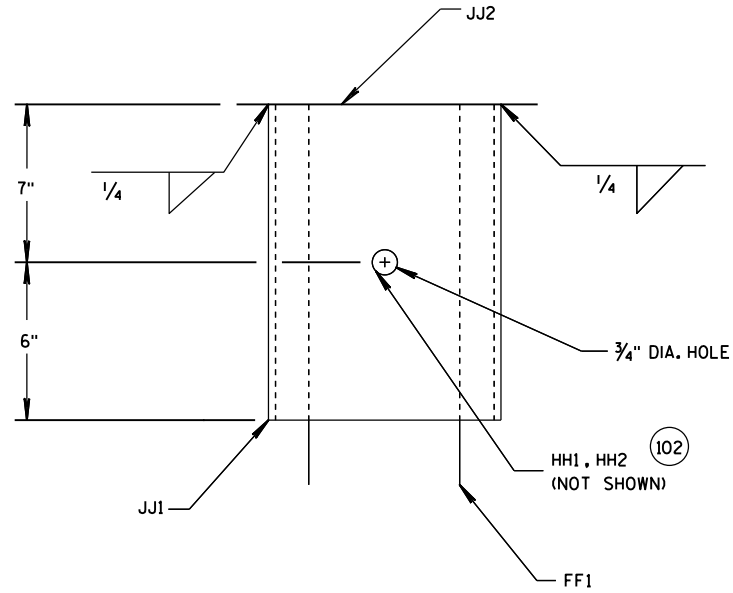


DETAIL B
PROFILE VIEW OF STEEL PIPE ASSEMBLY
 (BEAM GUARD AND W-BEAM
 END SECTION NOT SHOWN)

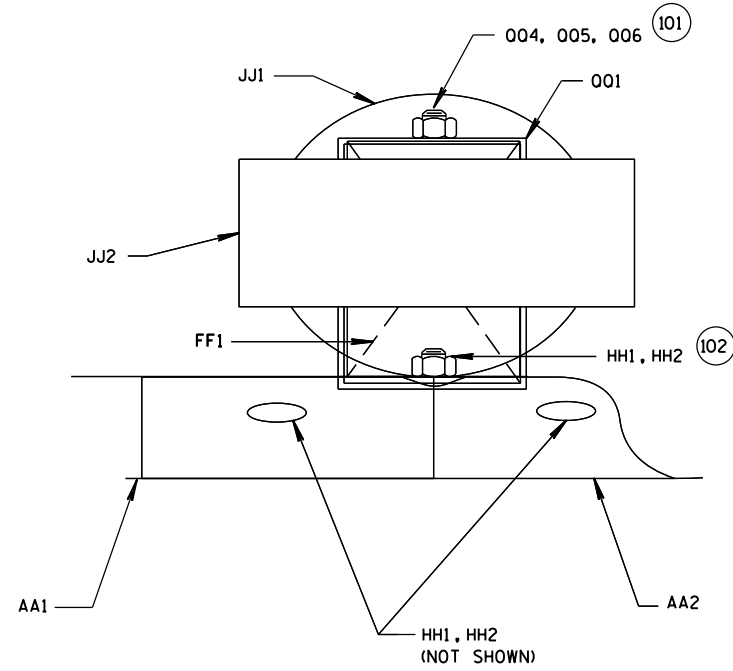


DETAIL B
PLAN VIEW OF STEEL PIPE ASSEMBLY

(200) 2 NAILS SPACED 4 INCHES CENTER TO CENTER.

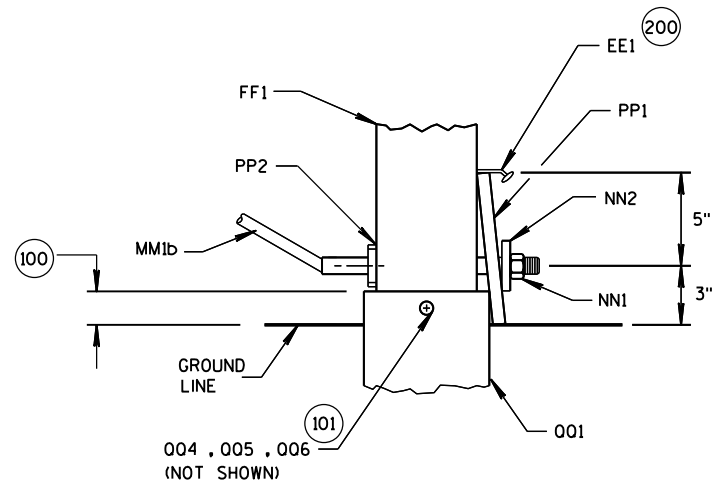



DETAIL C
PROFILE VIEW

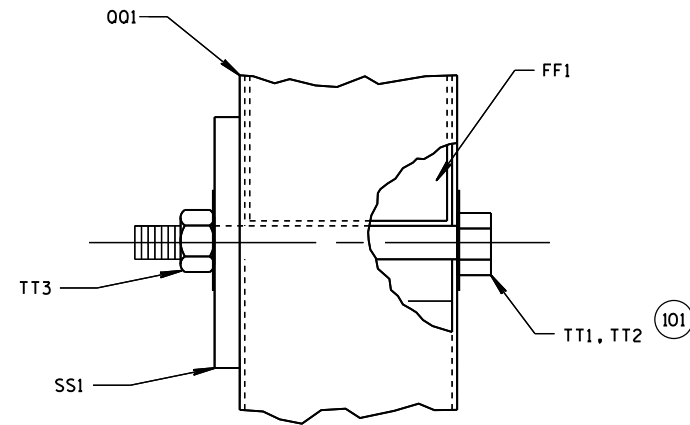


DETAIL D
PROFILE VIEW

**SHORT RADIUS BEAM GUARD
 (MGS) SHORT RADIUS
 TERMINAL (MGS)**



STATE OF WISCONSIN
 DEPARTMENT OF TRANSPORTATION

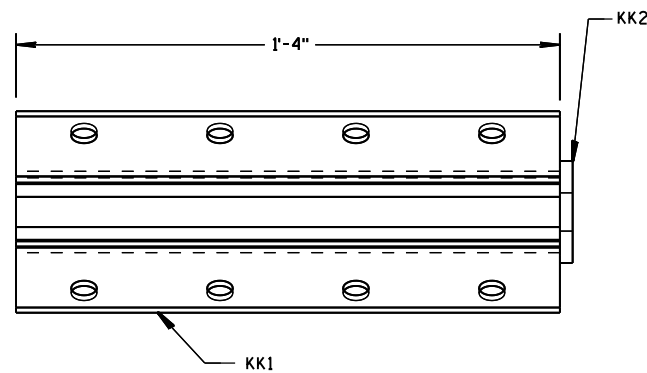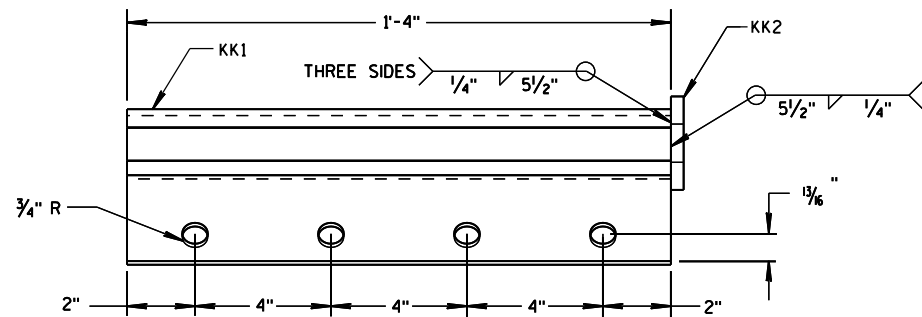


ANCHOR BRACKET (KK1, KK2)

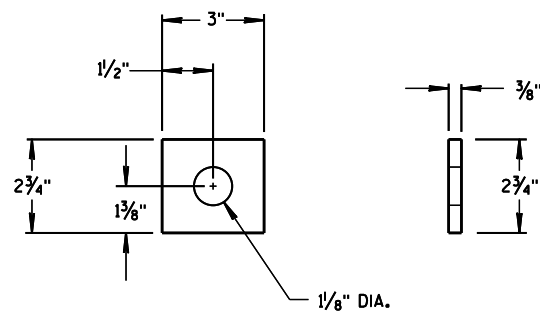


ANCHOR BRACKET BEARING PLATE (KK2)

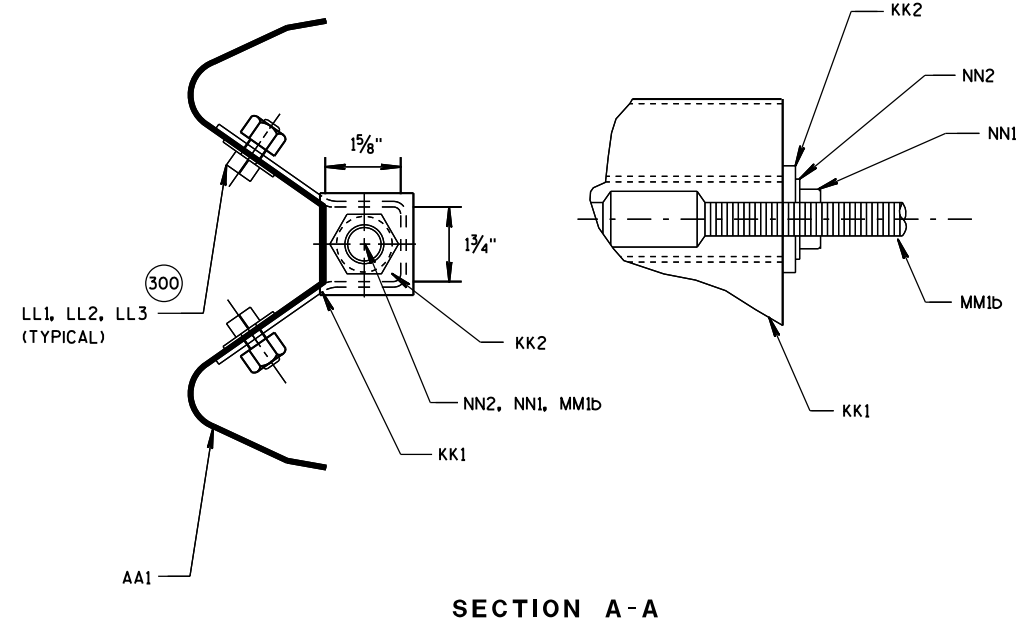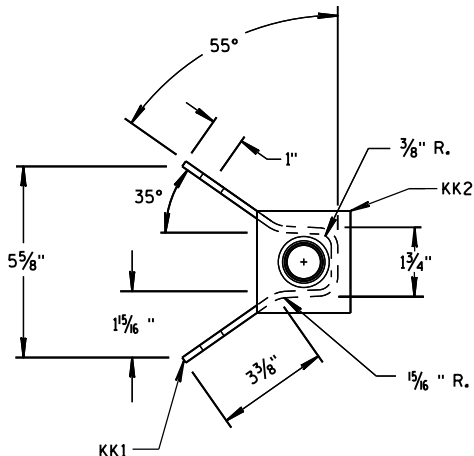

300 WASHERS REQUIRED BETWEEN BOLT HEAD AND BEAM GUARD RAIL AND BETWEEN NUT AND ANCHOR BRACKET. EIGHT LL1 AND LL3 REQUIRED. SIXTEEN LL2 REQUIRED.

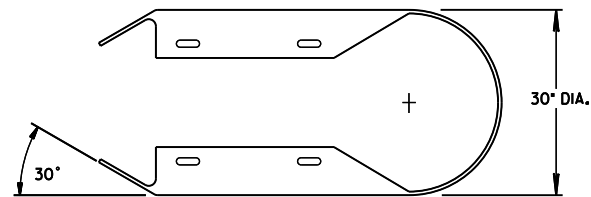


TOP VIEW

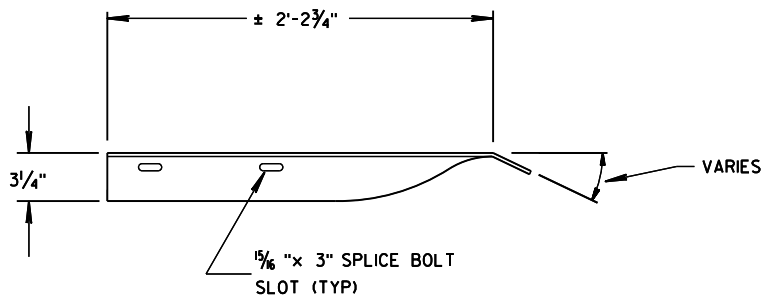


TOP VIEW


400 CROSS SECTION OF PART IS TO FIT OVER AA1.
401 CROSS SECTION OF PART IS TO FIT OVER OR UNDER AA1.

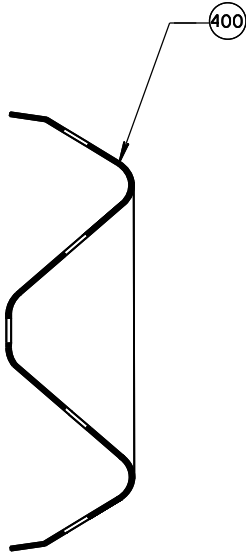


SECTION B-B

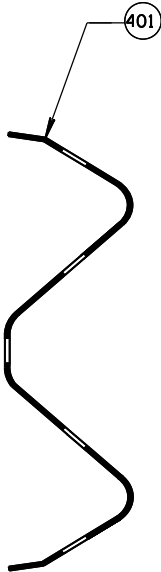


SECTION C-C

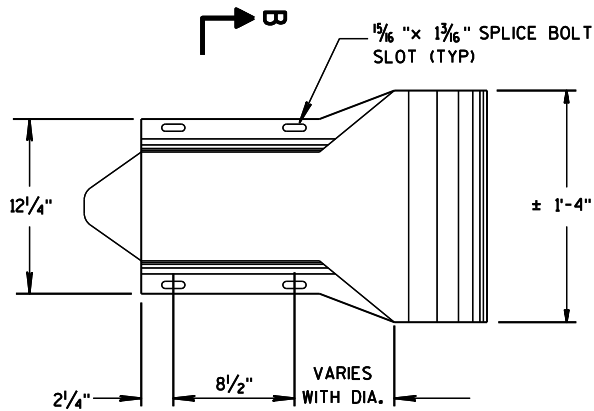

W-BEAM
END SECTION BUFFER (AA2)
PROFILE VIEW

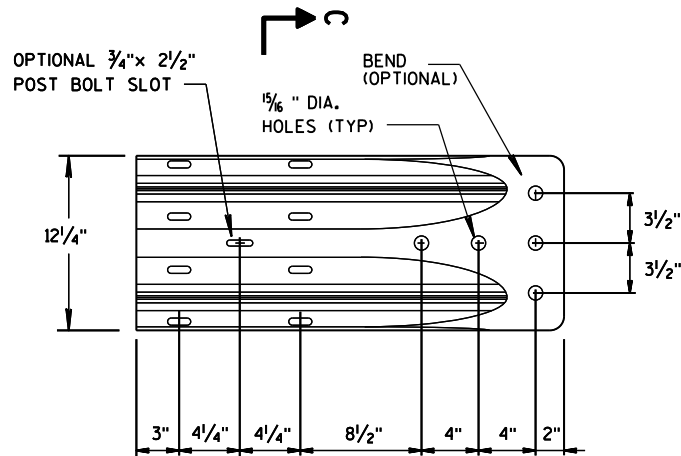


W-BEAM
TERMINAL CONNECTOR (BB1)
PROFILE VIEW

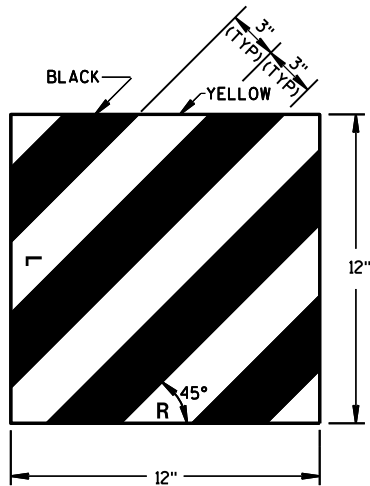


REFLECTIVE SHEETING
(UU1, UU2)

SHORT RADIUS BEAM GUARD
(MGS) SHORT RADIUS
TERMINAL (MGS)


STATE OF WISCONSIN
DEPARTMENT OF TRANSPORTATION

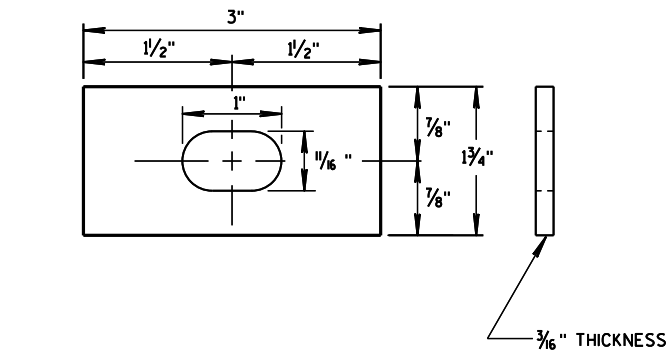

**RECTANGULAR
PLATE WASHER (CC1)**

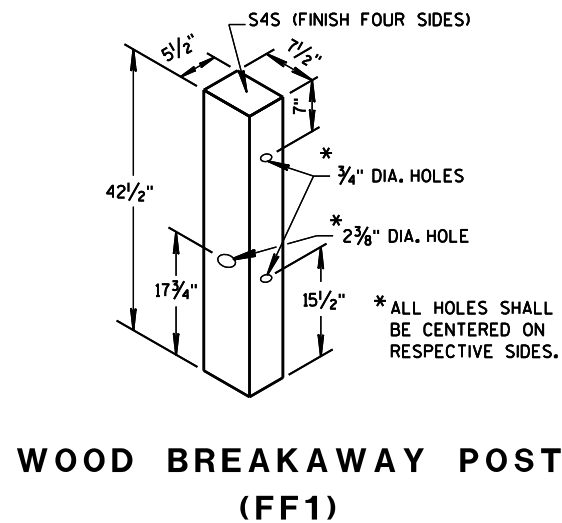


**WOOD BREAKAWAY POST
(FF1)**

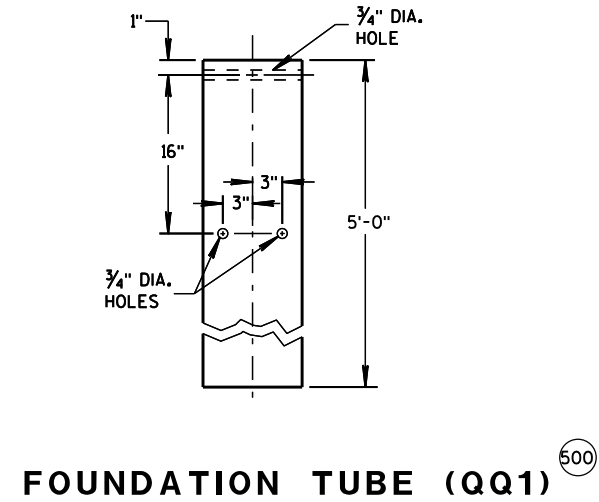


FOUNDATION TUBE (QQ1)


- (500) SEE DETAIL "D" FOR LOCATION AND ATTACHING SS1.
- (501) FOR MM1a THREADED STUD ONLY REQUIRED ON ONE END. SWAGED FITTING REQUIRED.
- (502) LOCATE HOLES ON THE CENTERLINE OF THE SIDE OF THE POST.
- (503) MM1a MAY HAVE ONE THREADED STUD 4 INCHES LONG. SEE NOTE (109).

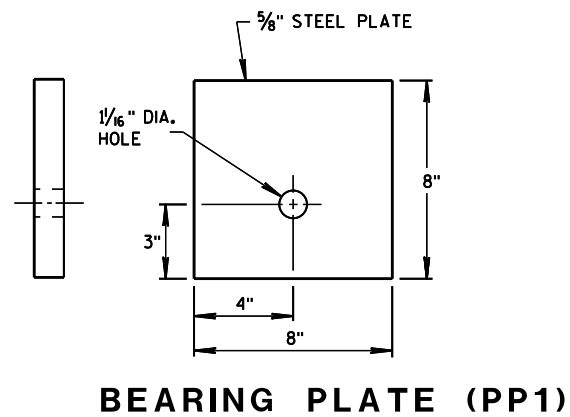


BEARING PLATE (PP1)

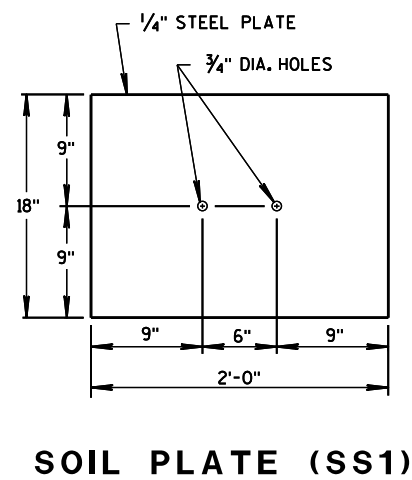


SOIL PLATE (SS1)

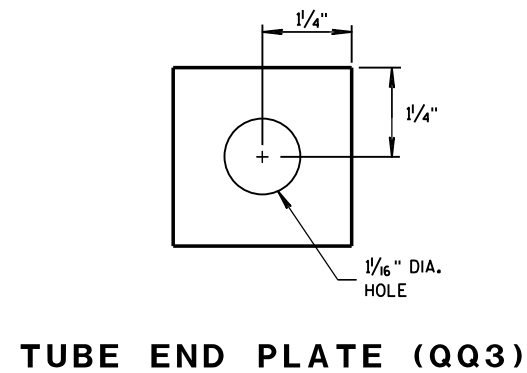

TUBE END PLATE (QQ3)

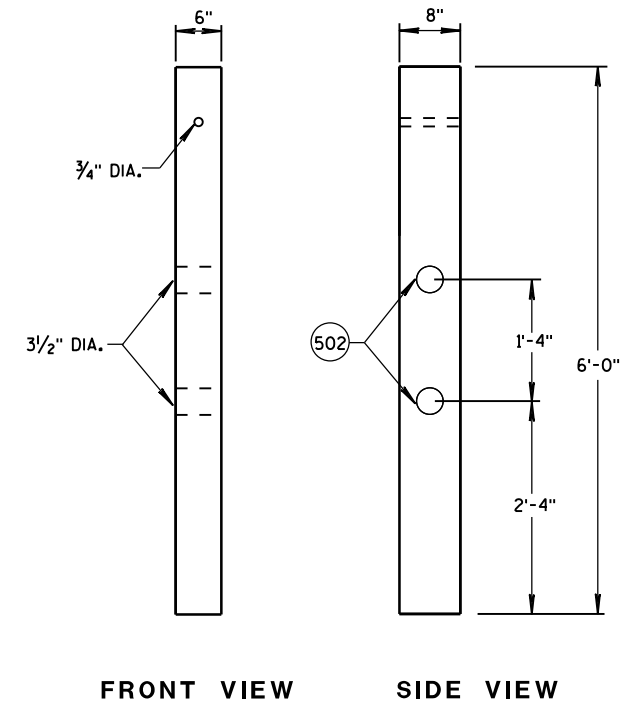

**CONTROLLED RELEASE
TERMINAL POST (CRT) (D2)**

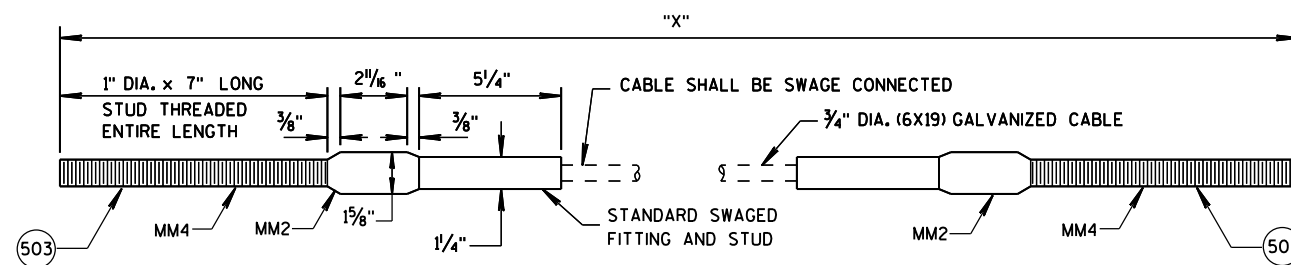

CABLE ASSEMBLY (MM1a, MM1b)

"X" LENGTH	
MM1a	9'-0"
MM1b	6'-8"

**SHORT RADIUS BEAM GUARD
(MGS) SHORT RADIUS
TERMINAL (MGS)**

STATE OF WISCONSIN
DEPARTMENT OF TRANSPORTATION

BILL OF MATERIALS - SHORT RADIUS BEAM GUARD (MGS)

PART	DESCRIPTION	MATERIALS SPECIFICATIONS	NOTES
A1	BEAM GUARD RAIL	AASHTO M180, CLASS A, TYPE 2	
		APPROVED PRODUCER	
A2	BEAM GUARD RAIL - SHOP BENT	INDICATE ON BACK OF RAIL RADIUS THAT RAIL WAS BENT TO. SHOP BEND RADIUS IS TO THE NEAREST FOOT. FOLLOW AASHTO M180 ON HOW TO MARK RADIUS INFORMATION.	
		AASHTO M180, CLASS A, TYPE 2	
		APPROVED PRODUCER	
B1	BLOCK - WOOD	WISDOT SPEC. 614	SEE SDD 14B42
C1	NAIL	ASTM A153 HOT DIP CLASS D	
		ASTM F1667 TYPE 1 STYLE 12 (16 DOUBLE HEAD)	
D1	POST-STRONG POST-WOOD	WISDOT SPEC. 614	SEE SDD 14B42
D2	POST-CRT-WOOD	WISDOT SPEC. 614	
E1	POST BOLT	ASTM A307 GRADE A OR SAE J429 GRADE 2	5/8" DIA. SEE SDD 14B42 FOR BOLT GEOMETRY
		AASHTO M180	
		GALV. HOT DIP TO AASHTO M232 CLASS C/ASTM A153 CLASS C/ASTM F2329 OR GALV. MECHANICALLY TO AASHTO M298 CLASS 50, TYPE 1/ASTM B695 CLASS 50, TYPE 1	
		UNC	
E2	POST BOLT-WASHER	ASTM F436 TYPE 1 (HARDEN TYPICALLY USED WITH STEEL) OR ASTM F844 (UNHARDENED TYPICALLY WITH WOOD)	5/8" DIA.
		GALV. AASHTO M111/ASTM A 123 OR GALV. HOT DIP, TO AASHTO M232 CLASS C/ASTM A153 CLASS C/ASTM F2329	
E3	POST BOLT - NUT		5/8" DIA. SEE SDD 14B42 FOR GEOMETRY
		AASHTO M180 DOUBLE RECESSED HEAVY HEX HEAD	
		GALV. HOT DIP TO AASHTO M232 CLASS C/ASTM A153 CLASS C/ASTM F2329 OR GALV. MECHANICALLY TO AASHTO M298 CLASS 50, TYPE 1/ASTM B695 CLASS 50, TYPE 1	
		UNC	
		OVER TAPPED NUTS OVER-SIZE AS SPECIFIED IN AASHTO 291 / ASTM A 563	
		ASTM A563 GRADE A HEAVY HEX HEAD	
F1	SPLICE BOLT	GALV. HOT DIP TO AASHTO M232 CLASS C/ASTM A153 CLASS C/ASTM F2329 OR GALV. MECHANICALLY TO AASHTO M298 CLASS 50, TYPE 1/ASTM B695 CLASS 50, TYPE 1	5/8" DIA. SEE SDD 14B42 FOR GEOMETRY AND OTHER INFORMATION
		ASTM A307 GRADE A OR SAE J429 GRADE 2	
		UNC	
		AASHTO M180	

PART	DESCRIPTION	MATERIALS SPECIFICATIONS	NOTES
F2	SPLICE BOLT - NUT	ASTM A563 GRADE A	5/8" DIA. SEE SDD 14B42 FOR GEOMETRY
		AASHTO M180 DOUBLE RECESSED HEAVY HEX HEAD	
		GALV. HOT DIP TO AASHTO M232 CLASS C/ASTM A153 CLASS C/ASTM F2329 OR GALV. MECHANICALLY TO AASHTO M298 CLASS 50, TYPE 1/ASTM B695 CLASS 50, TYPE 1	
		OVER TAPPED NUTS OVER-SIZE AS SPECIFIED IN AASHTO 291 / ASTM A 563	
G1	LAG SCREW	UNC	
		ASTM A308 GRADE A ASTM A153 CLASS D	
H1	DELINEATOR - BEAM GUARD		3/8" DIA. 3" LONG
H2	DELINEATION - SHEETING		SEE SDD 14B42 FOR MORE INFORMATION
J1	FOUNDATION BACKFILL	YELLOW OR WHITE	
		WISDOT SPEC 637 TYPE SH	
AA1	BEAM GUARD RAIL - PUNCHED	APPROVED PRODUCT LIST	
		STANDARD SPEC. 614	
AA2	BEAM GUARD RAIL - END SECTION BUFFER	AASHTO M180, CLASS A, TYPE 2	
		APPROVED PRODUCER	
BB1	BEAM GUARD RAIL - TERMINAL CONNECTOR MODIFIED	AASHTO M180, CLASS A, TYPE 2	
		APPROVED PRODUCER	
CC1	SHORT RADIUS - SQUARE WASHER	AASHTO M180	
		GALV. AASHTO M111 / ASTM A123	
EE1	NAIL	ASTM A153 HOT DIP CLASS D	
		ASTM F1667 TYPE 1 STYLE 12 (16 DOUBLE HEADED)	
FF1	POST - BCT - WOOD	S4S FINISH ON 4 SIDES	
		WISDOT SPEC. 614	
GG1	POST BOLT	ASTM A307 GRADE A OR SAE J429 GRADE 2	3/8" DIA. SEE SDD 14B42 FOR GEOMETRY
		AASHTO M180	
		GALV. HOT DIP TO AASHTO M232 CLASS C/ASTM A153 CLASS C / ASTM F2329 OR GALV. MECHANICALLY TO AASHTO M298 CLASS 50, TYPE 1/ASTM B695 CLASS 50, TYPE 1	
GG2	POST BOLT - WASHER	UNC	
		ASTM F436 TYPE 1 (HARDEN TYPICALLY USED WITH STEEL) OR ASTM F844 (UNHARDENED TYPICALLY WITH WOOD)	
		GALV. AASHTO M111 / ASTM A123 OR 5 GALV. HOT DIP TO AASHTO M232 CLASS C / ASTM A153 CLASS C / ASTM F2329	3/8" DIA.

SHORT RADIUS BEAM GUARD (MGS) SHORT RADIUS TERMINAL (MGS)

STATE OF WISCONSIN DEPARTMENT OF TRANSPORTATION

BILL OF MATERIALS - SHORT RADIUS BEAM GUARD (MGS)

PART	DESCRIPTION	MATERIALS SPECIFICATIONS	NOTES
GG3	POST BOLT - NUT	ASTM A563 GRADE A	3/8" DIA.
		AASHTO M180 DOUBLE RECESSED HEAVY HEX HEAD	SEE 14B42 FOR GEOMETRY
		GALV. HOT DIP TO AASHTO M232 CLASS C/ASTM A153 CLASS C / ASTM F2329 OR GALV. MECHANICALLY TO AASHTO M298 CLASS 50, TYPE 1/ASTM B695 CLASS 50, TYPE 1	
		UNC	
		OVER TAPPED NUTS OVER-SIZE AS SPECIFIED IN AASHTO 291 / ASTM A 563	
		ASTM A563 GRADE A HEAVY HEX HEAD	
HH1	SPLICE BOLT	GALV. HOT DIP TO AASHTO M232 CLASS C/ASTM A153 CLASS C / ASTM F2329 OR GALV. MECHANICALLY TO AASHTO M298 CLASS 50, TYPE 1/ASTM B695 CLASS 50, TYPE 1	3/8" DIA. SEE 14B42 FOR GEOMETRY
		ASTM A307 GRADE A OR SAE J429 GRADE 2	
		UNC	
		AASHTO M180 HEAD GEOMETRY	
HH2	SPLICE BOLT - NUT	ASTM A563 GRADE A	3/8" DIA.
		AASHTO M180 DOUBLE RECESSED HEAVY HEX HEAD	SEE 14B42 FOR GEOMETRY
		GALV. HOT DIP TO AASHTO M232 CLASS C/ASTM A153 CLASS C / ASTM F2329 OR GALV. MECHANICALLY TO AASHTO M298 CLASS 50, TYPE 1/ASTM B695 CLASS 50, TYPE 1	
		OVER TAPPED NUTS OVER-SIZE AS SPECIFIED IN AASHTO 291 / ASTM A 563	
		UNC	
JJ1	PIPE - STEEL	ASTM A53 GALVANIZED GRADE B SCHEDULE 40	10" O.D.
JJ2	TOP PLATE	ASTM A36 MIN STRENGTH 36 KSI, OR ASTM A529 MAX. STRENGTH 50 KSI, OR ASTM A572 MAX STRENGTH 50 KSI OR ASTM A709 MAX STRENGTH 50 KSI OR ASTM A992 MAX STRENGTH 50 KSI	DIMENSIONS 3/8" X 4" X 1'-0"
		GALV. AASHTO M111 / ASTM A123	
KK1	ANCHOR BRACKET	ASTM A36 MIN STRENGTH 36 KSI, OR ASTM A529 MAX. STRENGTH 50 KSI, OR ASTM A572 MAX STRENGTH 50 KSI OR ASTM A709 MAX STRENGTH 50 KSI OR ASTM A992 MAX STRENGTH 50 KSI	
		GALV. AASHTO M111 / ASTM A123	
KK2	ANCHOR BRACKET - BEARING PLATE	ASTM A36 MIN STRENGTH 36 KSI, OR ASTM A529 MAX. STRENGTH 50 KSI, OR ASTM A572 MAX STRENGTH 50 KSI OR ASTM A709 MAX STRENGTH 50 KSI OR ASTM A992 MAX STRENGTH 50 KSI	
		GALV. AASHTO M111 / ASTM A123	
LL1	ANCHOR BRACKET - BOLT	ASTM A307 GRADE B HEAVY HEX HEAD OR SAE J429 GRADE 2 HEAVY HEX HEAD	5/8" DIA.
		GALV. HOT DIP TO AASHTO M232 CLASS C/ASTM A153 CLASS C / ASTM F2329 OR GALV. MECHANICALLY TO AASHTO M298 CLASS 50, TYPE 1/ASTM B695 CLASS 50, TYPE 1	
		UNC	
		ASTM F436 TYPE 1 (HARDEN WASHER ONLY)	
LL2	ANCHOR BRACKET - WASHER	GALV. AASHTO M111 / ASTM A123 OR 5 GALV. HOT DIP TO AASHTO M232 CLASS C / ASTM A153 CLASS C / ASTM F2329	5/8" DIA.
LL3	ANCHOR BRACKET - NUT	ASTM A563 GRADE A	5/8" DIA.
		GALV. HOT DIP TO AASHTO M232 CLASS C/ASTM A153 CLASS C / ASTM F2329 OR GALV. MECHANICALLY TO AASHTO M298 CLASS 50, TYPE 1/ASTM B695 CLASS 50, TYPE 1	
		OVER TAPPED NUTS OVER-SIZE AS SPECIFIED IN AASHTO 291 / ASTM A563	
		UNC	

PART	DESCRIPTION	MATERIALS SPECIFICATIONS	NOTES
MM1a	ANCHOR CABLE	AASHTO M30 / ASTM A741 INDEPENDENT WIRE CORE (IWRC) OR WIRE STRAND CORE (WCS), IMPROVED PLOW STEEL (IPS), 6X19, TYPE II OR IIC CLASS C ZINC COATED	
MM1b	ANCHOR CABLE	AASHTO M30 / ASTM A741 INDEPENDENT WIRE CORE (IWRC) OR WIRE STRAND CORE (WCS), IMPROVED PLOW STEEL (IPS), 6X19, TYPE II OR IIC CLASS C ZINC COATED	
MM2	ANCHOR CABLE - SWAGE FITTING	ASTM A576 GRADE 1035	
		SWAGE FITTINGS ARE TO BE FACTORY SWEDGED. WITH A BREAKING STRENGTH 40,000 LBS.	
		GALV. AASHTO M111 / ASTM A123	
		ASME B30.26 FORGED, CAST, OR DIE STAMPED WITH THE FOLLOWING INTO CONNECTION: NAME OF MANUFACTURER OR TRADEMARK OF CONNECTION'S MANUFACTURER, SIZE OR RATED LOAD, GRADE.	
MM3	WIRE ROPE CABLE CLAMPS	FF-C-450D TYPE 1 CLASS 1	3/4"
		ASTM A153 HOT DIP CLASS D	
MM4	ANCHOR CABLE - SWAGE FITTING - STUD	ASTM F3125 GRADE A325 TYPE 1 OR SAE GRADE 5 OR ASTM A449 TYPE 1 HEAVY HEX HEAD	
		GALV. HOT DIP TO AASHTO M232 CLASS C/ASTM A153 CLASS C / ASTM F2329 OR GALV. MECHANICALLY TO AASHTO M298 CLASS 50, TYPE 1/ASTM B695 CLASS 50, TYPE 1	
		UNC	
NN1	ANCHOR CABLE - NUT	ASTM A563 GRADE A	1" DIA.
		AASHTO M180 DOUBLE RECESSED HEAVY HEX HEAD	
		GALV. HOT DIP TO AASHTO M232 CLASS C/ASTM A153 CLASS C / ASTM F2329 OR GALV. MECHANICALLY TO AASHTO M298 CLASS 50, TYPE 1/ASTM B695 CLASS 50, TYPE 1	
		OVER TAPPED NUTS OVER-SIZE AS SPECIFIED IN AASHTO 291 / ASTM A563	
NN2	ANCHOR CABLE - NUT - WASHER	UNC	1" DIA.
		ASTM F436 TYPE 1 (HARDEN WASHER ONLY)	
		GALV. AASHTO M111 / ASTM A123 OR 5 GALV. HOT DIP TO AASHTO M232 CLASS C / ASTM A153 CLASS C / ASTM F2329	
PP1	BEARING PLATE AT POST	ASTM A36 MIN STRENGTH 36 KSI, OR ASTM A529 MAX. STRENGTH 50 KSI, OR ASTM A572 MAX STRENGTH 50 KSI OR ASTM A709 MAX STRENGTH 50 KSI OR ASTM A992 MAX STRENGTH 50 KSI	
		GALV. AASHTO M111 / ASTM A123	
PP2	PIPE - STEEL	ASTM A53 GALVANIZED GRADE B SCHEDULE 40	2" DIA. x 6" LONG
QQ1	FOUNDATION TUBE	ASTM A500 GRADE B	8" X 6" X 3/16"
		GALV. AASHTO M111 / ASTM A123	
QQ2	SHORT RADIUS - FOUNDATION TUBE - ANCHOR CABLE - TUBE	ASTM A500 GRADE B	DIMENSIONS 2 1/2" X 2 1/4" X 1/4" X 8"
		GALV. AASHTO M111 / ASTM A123	


SHORT RADIUS BEAM GUARD (MGS) SHORT RADIUS TERMINAL (MGS)

STATE OF WISCONSIN¹ DEPARTMENT OF TRANSPORTATION⁷⁸

BILL OF MATERIALS - SHORT RADIUS BEAM GUARD (MGS)

PART	DESCRIPTION	MATERIALS SPECIFICATIONS	NOTES
003	SHORT RADIUS - SOIL TUBE - ANCHOR CABLE - TUBE - END PLATE	ASTM A36 MIN STRENGTH 36 KSI, OR ASTM A529 MAX. STRENGTH 50 KSI, OR ASTM A572 MAX STRENGTH 50 KSI OR ASTM A709 MAX STRENGTH 50 KSI OR ASTM A992 MAX STRENGTH 50 KSI	DIMENSIONS 2 1/2" X 2 1/2" X 1/4"
		GALV. AASHTO M111 / ASTM A123	
004	GROUND STRUT AND YOKE - BOLT	GALV. HOT DIP TO AASHTO M232 CLASS C / ASTM A153 CLASS C / ASTM F2329 OR GALV. MECHANICALLY TO AASHTO M298 CLASS 50, TYPE 1 / ASTM B695 CLASS 50, TYPE 1	5/8" DIA.
		ASTM A307 GRADE B HEAVY HEX HEAD OR SAE J429 GRADE 2 HEAVY HEX HEAD	
		UNC	
005	GROUND PLATE AND YOKE - WASHER	ASTM F436 TYPE 1 (HARDEN WASHER ONLY)	5/8" DIA.
		GALV. AASHTO M111 / ASTM A123 OR 5 GALV. HOT DIP TO AASHTO M232 CLASS C / ASTM A153 CLASS C / ASTM F2329	
006	GROUND STRUT AND YOKE - NUT	HEAVY HEX	5/8" DIA.
		UNC	
		ASTM A563 GRADE A	
		OVER TAPPED NUTS AS SPECIFIED IN AASHTO 291 / ASTM A 563	
		GALV. HOT DIP TO AASHTO M232 CLASS C / ASTM A153 CLASS C / ASTM F2329 OR GALV. MECHANICALLY TO AASHTO M298 CLASS 50, TYPE 1 / ASTM B695 CLASS 50, TYPE 1	
SS1	SOIL PLATE	ASTM A36 MIN STRENGTH 36 KSI, OR ASTM A529 MAX. STRENGTH 50 KSI, OR ASTM A572 MAX STRENGTH 50 KSI OR ASTM A709 MAX STRENGTH 50 KSI OR ASTM A992 MAX STRENGTH 50 KSI	
		GALV. AASHTO M111 / ASTM A123	
TT1	SOIL PLATE - BOLT	ASTM A307 GRADE B HEAVY HEX HEAD OR SAE J429 GRADE 2 HEAVY HEX HEAD	5/8" DIA.
		GALV. HOT DIP TO AASHTO M232 CLASS C / ASTM A153 CLASS C / ASTM F2329 OR GALV. MECHANICALLY TO AASHTO M298 CLASS 50, TYPE 1 / ASTM B695 CLASS 50, TYPE 1	
		UNC	
TT2	SOIL PLATE - WASHER	ASTM F436 TYPE 1 (HARDEN WASHER ONLY)	5/8" DIA.
		GALV. AASHTO M111 / ASTM A123 OR 5 GALV. HOT DIP TO AASHTO M232 CLASS C / ASTM A153 CLASS C / ASTM F2329	
TT3	SOIL PLATE - NUT	GALV. HOT DIP TO AASHTO M232 CLASS C / ASTM A153 CLASS C / ASTM F2329 OR GALV. MECHANICALLY TO AASHTO M298 CLASS 50, TYPE 1 / ASTM B695 CLASS 50, TYPE 1	5/8" DIA.
UU1	OBJECT MARKER - SHEETING	MUTCD / WISDOT OBJECT MARKER TYPE 3	PATTERN AND COLOR FOR SHEETING SHEETING TYPE FOR MARKER
		WISDOT SPEC 637 TYPE F	
		APPROVED PRODUCT LIST	
UU2	OBJECT MARKER - ALUMINUM PLATE	WISDOT SPEC 637 ALUMINUM PLATE	MATERIAL AND THICKNESS OF MATERIALS
UU3	OBJECT MARKER - SCREWS	STAINLESS SELF-TAPPING SCREWS	
VV1	FOUNDATION BACKFILL	WISDOT SPEC 614	

SHORT RADIUS BEAM GUARD (MGS) SHORT RADIUS TERMINAL (MGS)		
STATE OF WISCONSIN DEPARTMENT OF TRANSPORTATION		
APPROVED June 2017 DATE	/S/ Rodney Taylor ROADWAY STANDARDS & DESIGN UNIT SUPERVISOR	79 NT
FHWA		

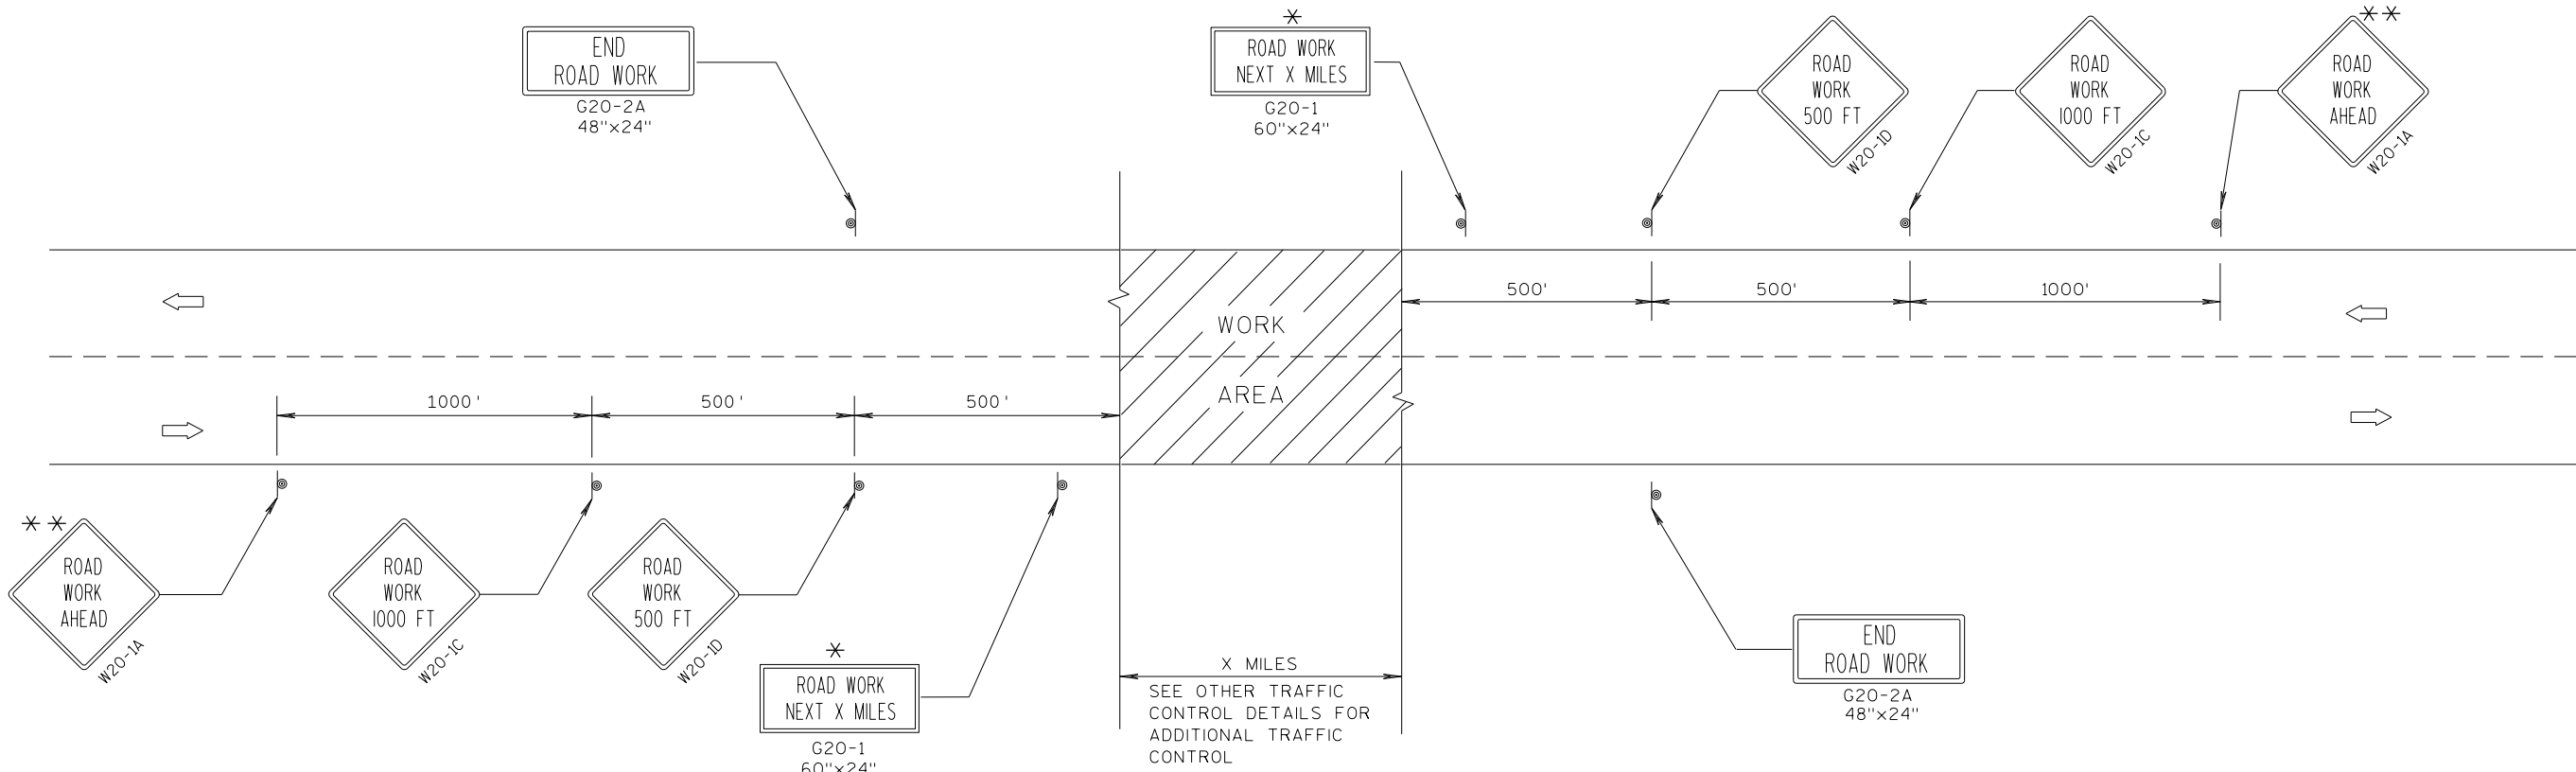

TYPICAL SIDEROAD APPROACH WARNING SIGN DETAIL

GENERAL NOTES

THE EXACT NUMBER, LOCATION, AND SPACING OF ALL SIGNS AND DEVICES SHALL BE ADJUSTED TO FIT FIELD CONDITIONS.


THE SPACING BETWEEN TRAFFIC CONTROL SIGNS SHOULD BE ADJUSTED TO NOT CONFLICT WITH AND SHOULD PROVIDE A MINIMUM OF 200 FEET (500 FEET DESIRABLE) CLEARANCE TO EXISTING SIGNS THAT WILL REMAIN IN PLACE.

ALL SIGNS ARE 48"x48" UNLESS OTHERWISE NOTED.

SIGNS THAT WILL BE IN PLACE LESS THAN 7 CONTINUOUS DAYS AND NIGHTS MAY BE MOUNTED ON PORTABLE SUPPORTS.

IF A "STOP" SIGN MUST BE REMOVED FOR A WORK OPERATION, A TEMPORARY "STOP" SIGN SHALL BE PLACED PRIOR TO THE SIGN REMOVAL, OR A FLAGGER SHALL BE PROVIDED UNTIL THE SIGN IS RE-ESTABLISHED.

- * OMIT G20-1 SIGNS IF LENGTH OF WORK AREA IS 2 MILES OR LESS.
- * * PLACE ADDITIONAL W20-1A "ROAD WORK AHEAD" SIGN IF WORK AREA WITHIN THE PROJECT IS SEPARATED BY MORE THAN 2 MILES FROM PREVIOUS WORK AREA.

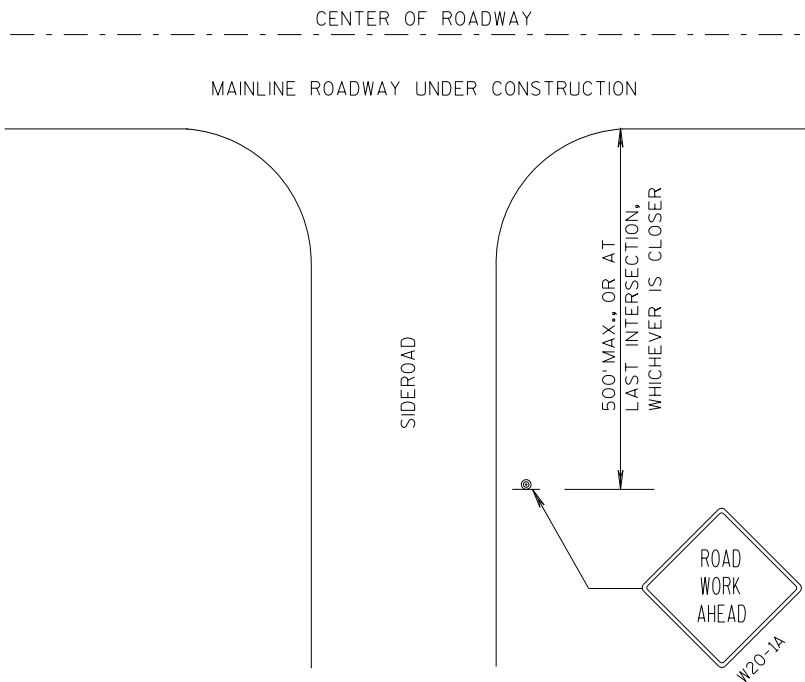


LEGEND

- ⊙ SIGN ON PERMANENT SUPPORT
- ➡ DIRECTION OF TRAFFIC
- ▨ WORK AREA


TRAFFIC CONTROL, ADVANCE
WARNING SIGNS 45 M.P.H.
OR GREATER TWO-WAY
UNDIVIDED ROAD OPEN TO TRAFFIC

STATE OF WISCONSIN
DEPARTMENT OF TRANSPORTATION

APPROVED
7/2018 /S/ Andrew Heidtke
DATE WORK ZONE ENGR
FHWA 80

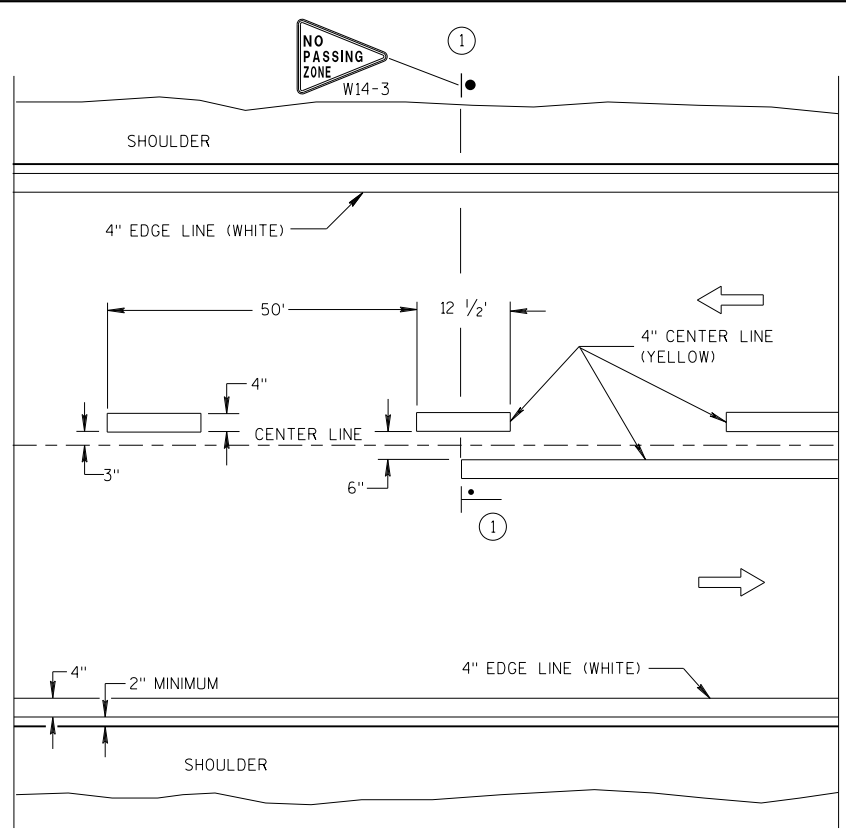


TWO WAY TRAFFIC

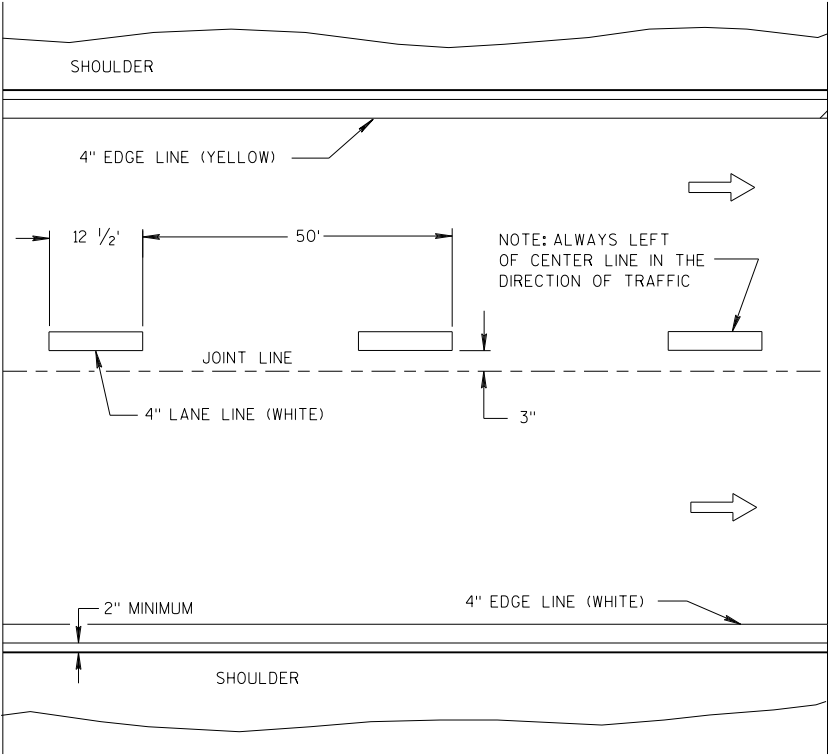


ONE WAY TRAFFIC

PERMANENT PAVEMENT MARKING

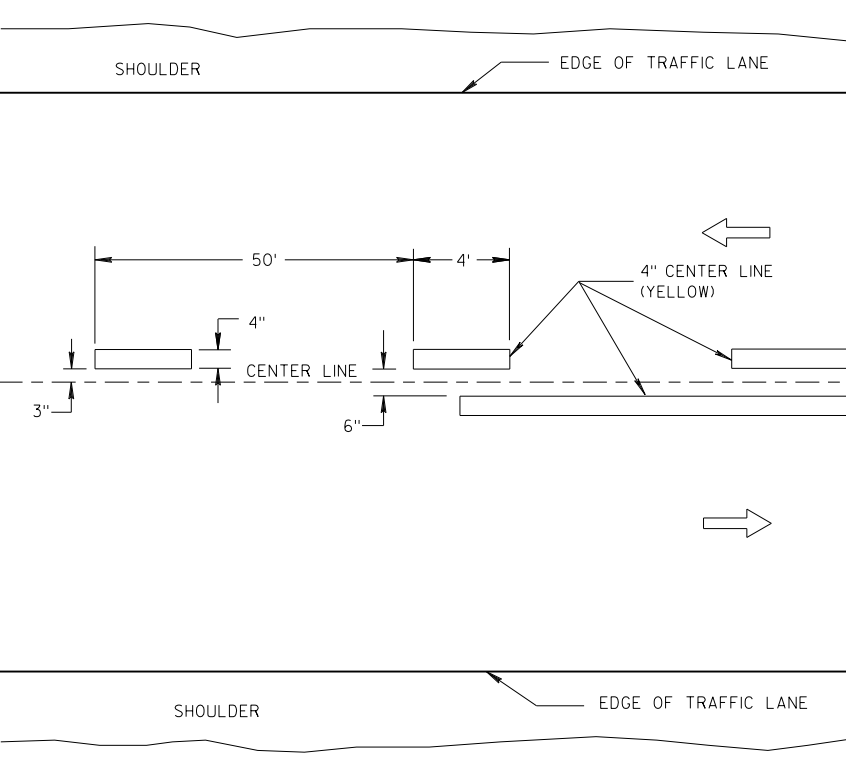

TWO WAY TRAFFIC

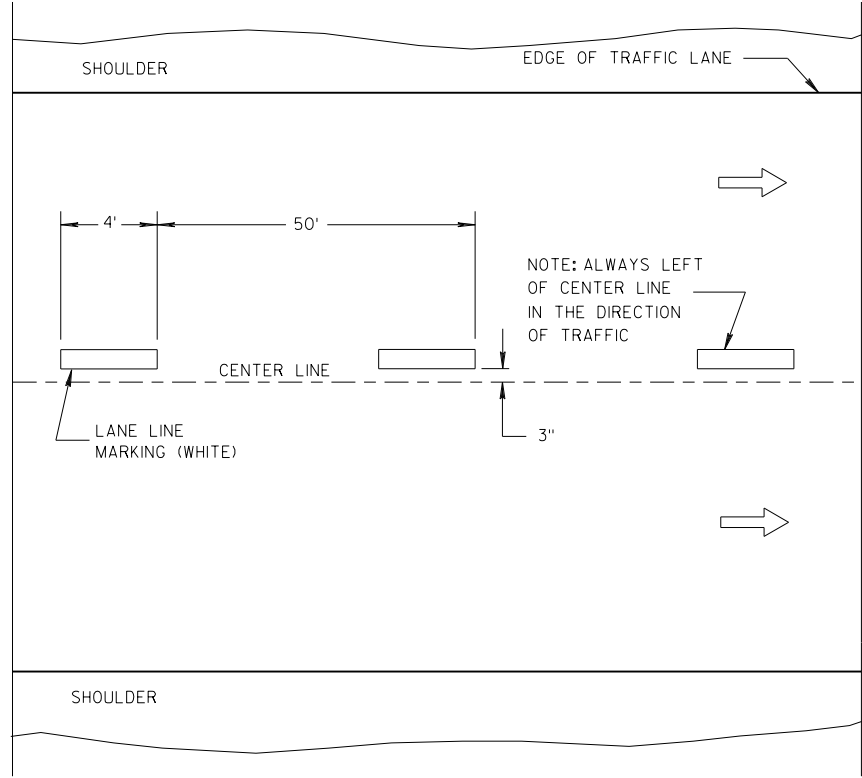

ONE WAY TRAFFIC

TEMPORARY PAVEMENT MARKING

GENERAL NOTES

DETAILS OF CONSTRUCTION NOT SHOWN ON THIS DRAWING SHALL CONFORM TO STANDARD SPECIFICATIONS AND SPECIAL PROVISIONS.

① LOCATE THE NO PASSING ZONE W14-3 SIGN WITHIN 50 FEET OF THE "T" MARKING.

NOTE

ARROW SYMBOL (➡) SHOWS DIRECTION OF TRAVEL

LEGEND


- "T" MARKING
- POST MOUNTED SIGN

LONGITUDINAL MARKING (MAINLINE)		
STATE OF WISCONSIN DEPARTMENT OF TRANSPORTATION		
APPROVED 7/2018 DATE	/S/ Matthew R. Rauch STATE SIGNING AND MAR 81 INEER	
FHWA		

GENERAL NOTES

- ① A SET OF ARROWS IS REQUIRED EVERY 400 FEET OR NEAR INTERSECTIONS OR DRIVEWAYS WITH TURNING TRAFFIC.
- ② 8" WHITE
- ③ TURN BAY LENGTH OF LESS THAN 48' DOES NOT REQUIRE PAVEMENT ARROWS OR TEXT




➔ DIRECTION OF TRAFFIC

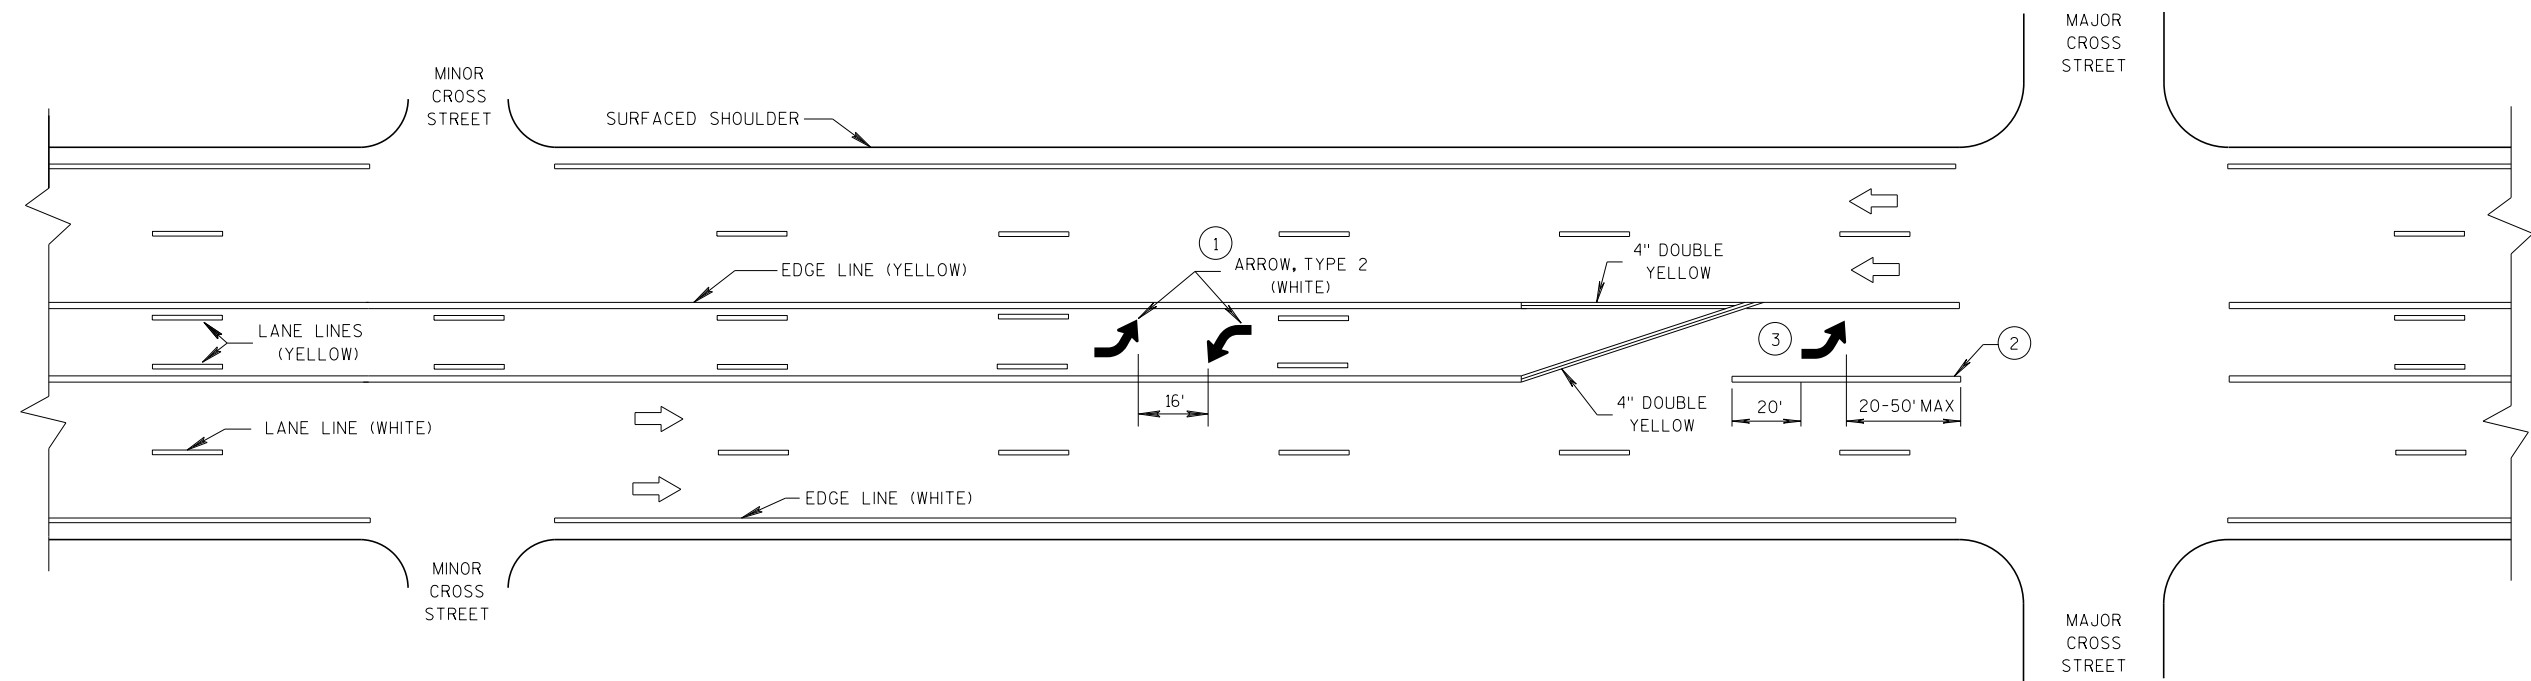

TWO WAY LEFT TURN LANE

TURN LANE OPTIONS

LENGTH OF TURN BAY (L) OF 0-47' DOES NOT REQUIRE PAVEMENT MARKING ARROWS OR WORDS

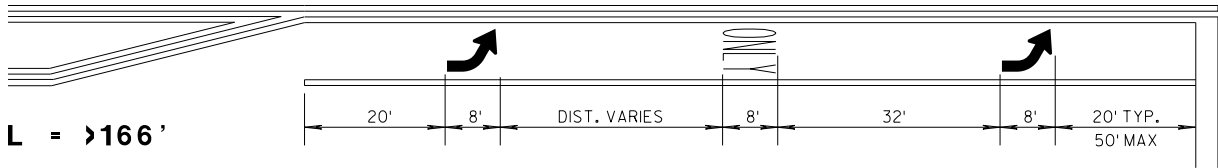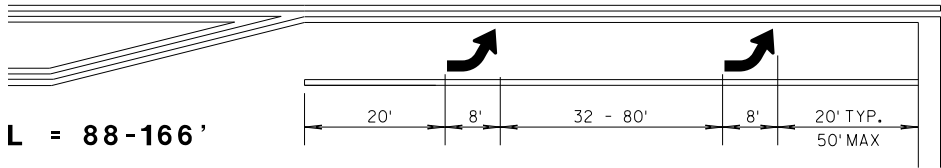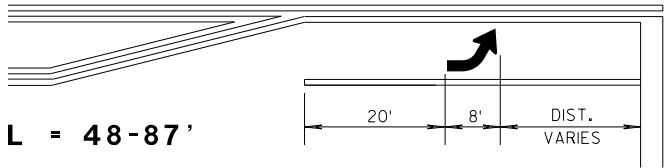


*(SEE TURN LANE OPTIONS FOR PLACEMENT OF PAVEMENT MARKING ARROWS AND WORDS)

GENERAL NOTES

- ① 8" WHITE
- ② QUANTITY AND LOCATION OF TYPE 3 ARROW ARE THE SAME AS THE TYPE II ARROWS IN THE ADJACENT TURN LANE. FOR TURN LANES WITH A PHYSICAL SEPARATION, THE ARROWS AND ONLY MARKING ARE ELIMINATED.

→ DIRECTION OF TRAFFIC
L = LENGTH OF TURN BAY

PAVEMENT MARKING (TURN LANES)
STATE OF WISCONSIN DEPARTMENT OF TRANSPORT 83

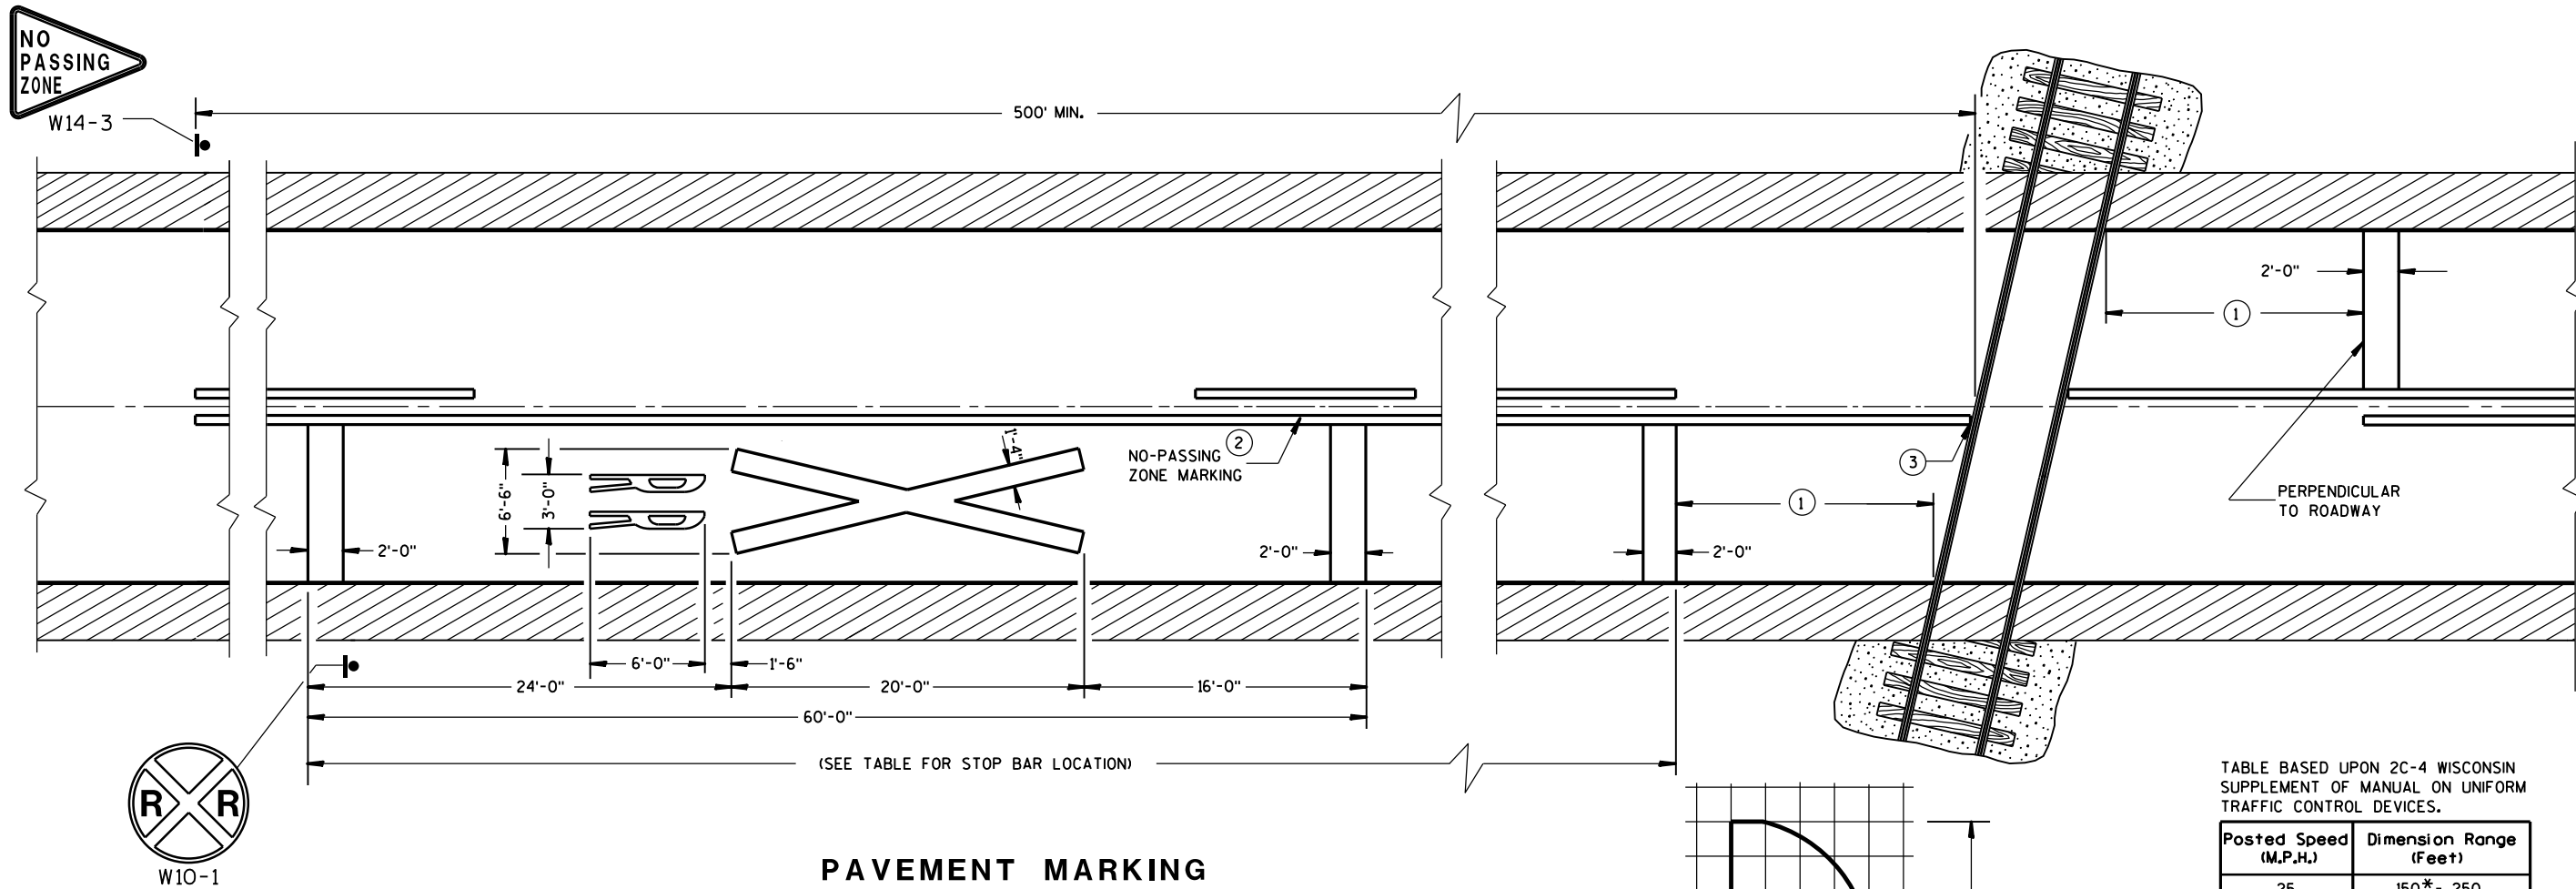

PAVEMENT MARKING

GENERAL NOTES

DETAILS OF CONSTRUCTION, MATERIALS, AND WORKMANSHIP NOT SHOWN ON THIS DRAWING SHALL CONFORM TO THE PERTINENT REQUIREMENTS OF THE STANDARD SPECIFICATIONS AND THE APPLICABLE SPECIAL PROVISIONS.

ON MULTI-LANE ROADS THE TRANSVERSE BANDS SHOULD EXTEND ACROSS ALL APPROACH LANES, AND INDIVIDUAL R X R SYMBOLS SHOULD BE USED IN EACH APPROACH LANE.

CENTER OR LANE LINES AND NO-PASSING ZONE MARKINGS SHOWN ON THIS DRAWING ARE REQUIRED AND PAID FOR UNDER OTHER ITEMS IN THE CONTRACT.

RETRACE EXISTING SYMBOL WHERE EXISTING SYMBOLS ARE PLACED.

- ① MINIMUM 8' FROM ANY RAILROAD WARNING DEVICES (SIGNALS, GATES, ETC.) OR 25' FROM THE NEAREST RAIL, WHICHEVER DISTANCE IS GREATER.
- ② 500' MINIMUM. MARKING LIMITS MAY BE EXTENDED AS DIRECTED BY THE ENGINEER TO MEET ADJACENT NO-PASSING ZONE MARKINGS.
- ③ FOR MULTIPLE TRACK CROSSINGS, THE BARRIER LINE SHALL EXTEND TO THE NEAR RAIL OF THE FURTHEST TRACK IN THE DIRECTION OF HIGHWAY TRAVEL.

TABLE BASED UPON 2C-4 WISCONSIN SUPPLEMENT OF MANUAL ON UNIFORM TRAFFIC CONTROL DEVICES.

Posted Speed (M.P.H.)	Dimension Range (Feet)
25	150*- 250
30	200*- 300
35	250*- 450
40	300*- 500
45	400*- 650
50	550*- 800
55	750*- 1000
60	1000*- 1250
65	1000*- 1250


* THE MINIMUM DISTANCES IN THE TABLE ARE DESIRABLE AND SHOULD BE USED. THE DISTANCES MAY BE INCREASED UP TO THE MAXIMUM TO ALLOW FOR FIELD CONDITIONS SUCH AS THE CLOSE PROXIMITY OF DRIVEWAYS, BRIDGES, SIDEROADS OR OTHER FEATURES THAT WOULD PROHIBIT THE MINIMUM DISTANCES FROM BEING USED.

**SIGNING AND PAVEMENT MARKING
DETAILS FOR RAILROAD-HIGHWAY
GRADE CROSSINGS**


STATE OF WISCONSIN
DEPARTMENT OF TRANSPORTATION

APPROVED

Sept., 2017 /S/ Matthew R. Rauch
DATE STATE SIGNING AND MAINTENANCE ENGINEER
FHWA

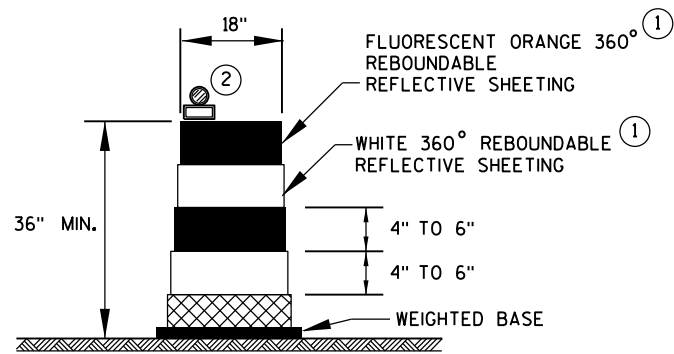

DRUM

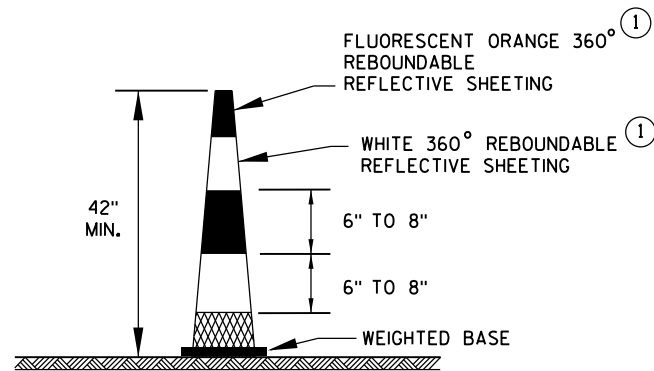


42" CONE

DO NOT USE IN TAPERS
1/2 SPACING OF DRUMS


GENERAL NOTES

- ① REFLECTIVE SHEETING SHALL FOLLOW THE REQUIREMENTS IN THE APPROVED PRODUCTS LISTING FOR SIGN SHEETING.
- ② LOCATION OF WARNING LIGHTS WHEN SHOWN ON THE PLAN.

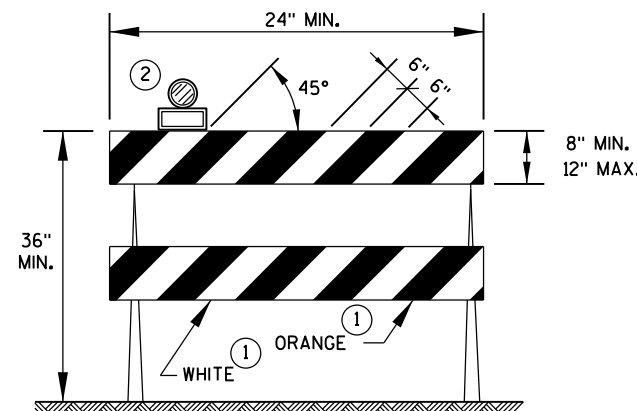


TYPE 2 BARRICADE

FOR RAILS LESS THAN 36" LONG, 4" WIDE STRIPES MAY BE USED.
ALL STRIPES SHALL SLOPE DOWNWARD TO THE TRAFFIC SIDE FOR CHANNELIZATION.

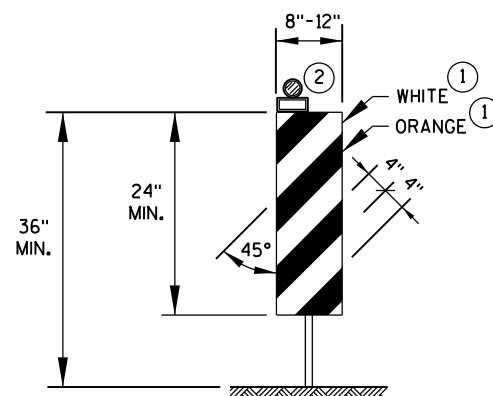

VERTICAL PANEL

THE STRIPES SHALL SLOPE DOWNWARD TO THE TRAFFIC SIDE FOR CHANNELIZATION.

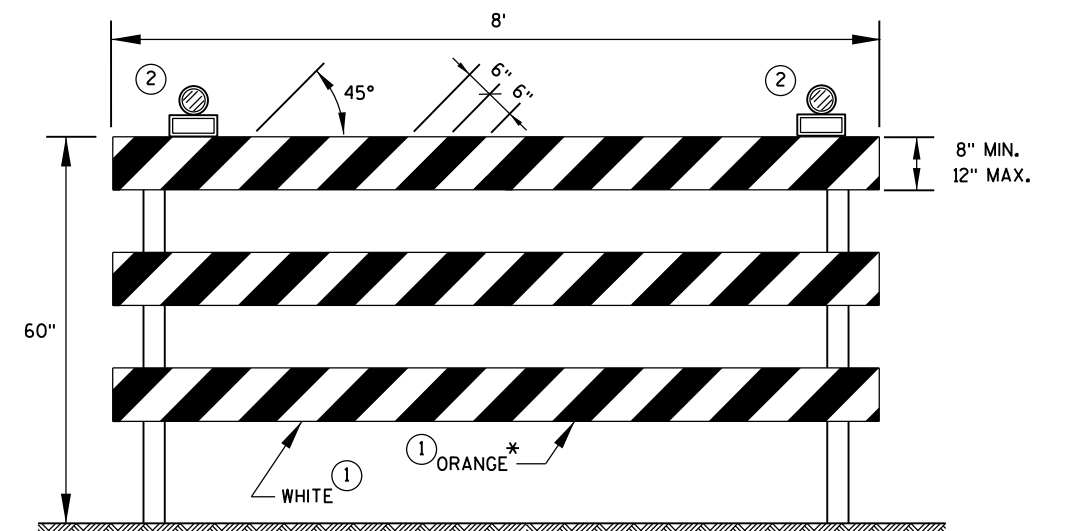

TYPE 3 BARRICADE

IF SIGN MOUNTED, DO NOT COVER MORE THAN 50% OF THE TOP TWO RAILS OR 33% OF THE TOTAL AREA OF THE THREE RAILS.

* IF USED FOR A PERMANENT APPLICATION, USE RED SHEETING.

CHANNELIZING DEVICES
DRUMS, CONES, BARRICADES
AND VERTICAL PANELS

STATE OF WISCONSIN
DEPARTMENT OF TRANSPORTATION

APPROVED

June 2017
DATE

/S/ Andrew Heidtke
WORK ZONE ENG 85

FHWA

LEGEND



- SIGN ON PORTABLE OR PERMANENT SUPPORT
- DIRECTION OF TRAFFIC
- WORK AREA
- FLAGGER, EQUIPPED WITH STOP/SLOW PADDLE FASTENED ON SUPPORT STAFF

SIGN AND TEMPORARY RUMBLE STRIP ARRAY SPACING TABLE

SPEED LIMIT	SPACING A
25-35 MPH	200'
35-40 MPH	350'
45-55 MPH	500'



USE OF THE "BE PREPARED TO STOP" SIGN IS OPTIONAL. WHEN USED, THIS SIGN SHALL BE LOCATED BETWEEN THE W20-7A AND W20-4A SIGNS, USING SPACING A.

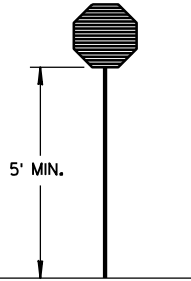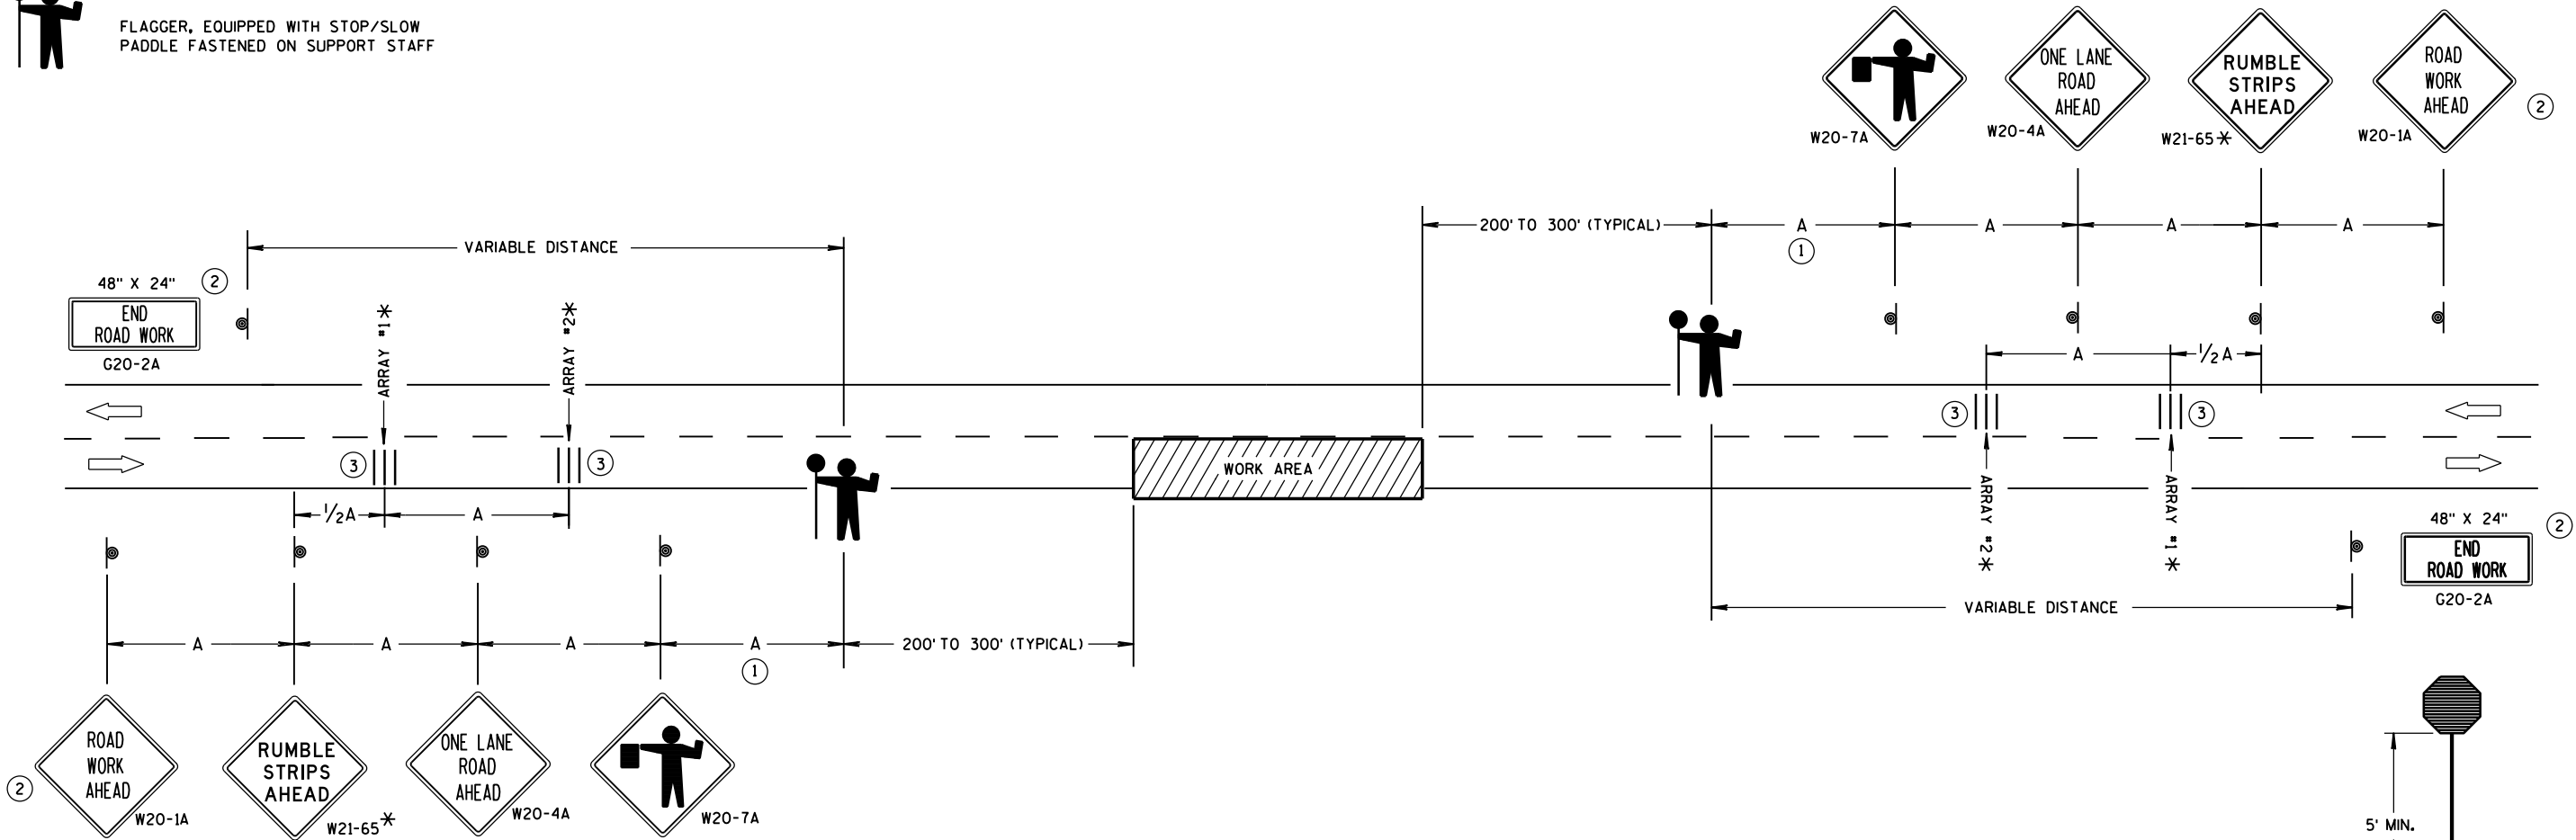

STOP/SLOW PADDLE ON SUPPORT STAFF

TRAFFIC CONTROL FOR LANE CLOSURE WITH FLAGGING OPERATION

GENERAL NOTES

DETAILS OF TRAFFIC CONTROL DEVICES AND INSTALLATION NOT SHOWN ON THIS DRAWING SHALL CONFORM TO THE PERTINENT REQUIREMENTS OF THE STANDARD SPECIFICATIONS, THE SPECIAL PROVISIONS, AND THE MANUAL ON UNIFORM TRAFFIC CONTROL DEVICES.

THE EXACT NUMBER, LOCATION AND SPACING OF ALL SIGNS AND DEVICES (AND THE LOCATION OF ALL FLAGGERS) SHALL BE ADJUSTED TO FIT FIELD CONDITIONS AS APPROVED BY THE ENGINEER.

THE FIRST ADVANCE WARNING SIGN SHOULD TYPICALLY BE LOCATED IN ADVANCE OF THE ANTICIPATED TRAFFIC BACKUP OR QUEUE.

"W0" SIGNS ARE THE SAME AS "W" SIGNS EXCEPT THE BACKGROUND IS ORANGE.

WHEN A SIDE ROAD OR RAMP INTERSECTS THE FACILITY ON WHICH THE WORK IS BEING PERFORMED, ADDITIONAL TRAFFIC CONTROLS SHALL BE PROVIDED AS SPECIFIED IN THE PLANS AND/OR THE SPECIAL PROVISIONS OR AS APPROVED BY THE ENGINEER.

INSTALL TEMPORARY RUMBLE STRIPS PER MANUFACTURER'S RECOMMENDATIONS. PLACE ADVANCE SIGNING PRIOR TO INSTALLING TEMPORARY RUMBLE STRIPS.

ALL SIGNS ARE 48" X 48" UNLESS OTHERWISE NOTED.


FLAGGERS SHALL BE IN SIGHT OF EACH OTHER OR IN DIRECT COMMUNICATION AT ALL TIMES. THEY SHALL BE EQUIPPED WITH STOP/SLOW PADDLES FASTENED ON SUPPORT STAFFS. WHEN THE FLAGGING OPERATION IS NOT IN EFFECT, REMOVE TEMPORARY RUMBLE STRIPS PRIOR TO COVERING OR REMOVING ALL ADVANCE SIGNING.

- * UTILIZE TEMPORARY RUMBLE STRIPS WHEN FLAGGING OPERATION IS ANTICIPATED TO BE STATIONARY IN EXCESS OF TWO HOURS.
- ① FOR A MOVING WORK OPERATION, SIGNING AND TEMPORARY RUMBLE STRIPS (IF USED) SHALL BE REESTABLISHED (AS SIMULTANEOUSLY AS PRACTICAL) AT APPROXIMATELY 3,500 FOOT INTERVALS IN THE MOVING WORK OPERATION OR AS APPROVED BY THE ENGINEER.
 - ② SIGN NOT REQUIRED IF FLAGGING OPERATION OCCURS WITHIN A SIGNED ROAD WORK ZONE AREA.
 - ③ EACH TEMPORARY RUMBLE STRIP ARRAY CONSISTS OF THREE RUMBLE STRIPS SPACED ACCORDING TO MANUFACTURER'S RECOMMENDATION, PLACED TRANSVERSE ACROSS THE LANE AT LOCATIONS SHOWN.

TRAFFIC CONTROL FOR LANE CLOSURE WITH FLAGGING OPERATION

STATE OF WISCONSIN
DEPARTMENT OF TRANSPORTATION

APPROVED
June 2017 /S/ Andrew Heldtke
DATE WORK ZONE ENC 86
FHWA

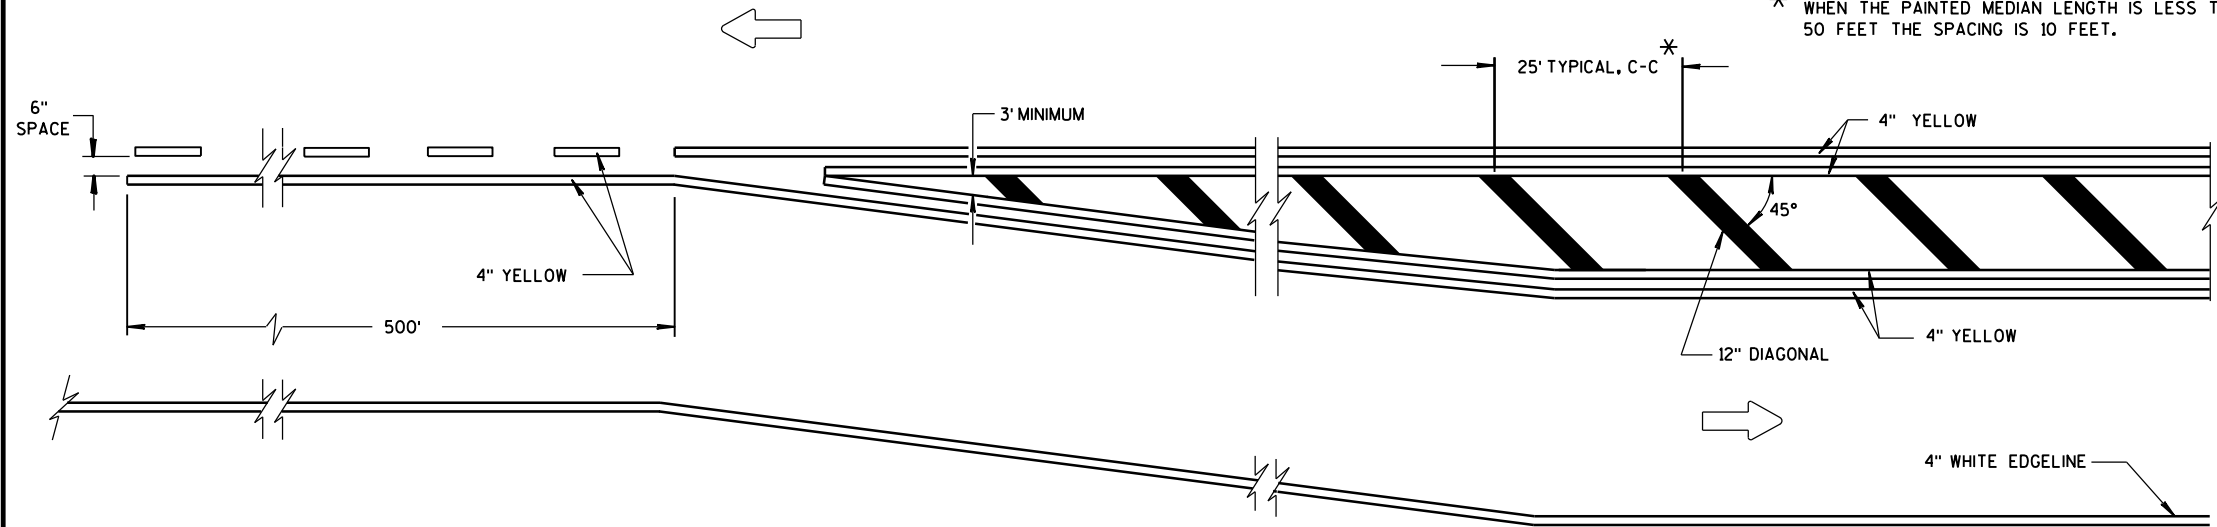


MEDIAN ISLAND DETAIL


GENERAL NOTE

DIAGONALS ARE OPTIONAL WHEN PAINTED ISLAND IS LESS THAN 6 FEET AT WIDEST POINT.

➡ DIRECTION OF TRAVEL

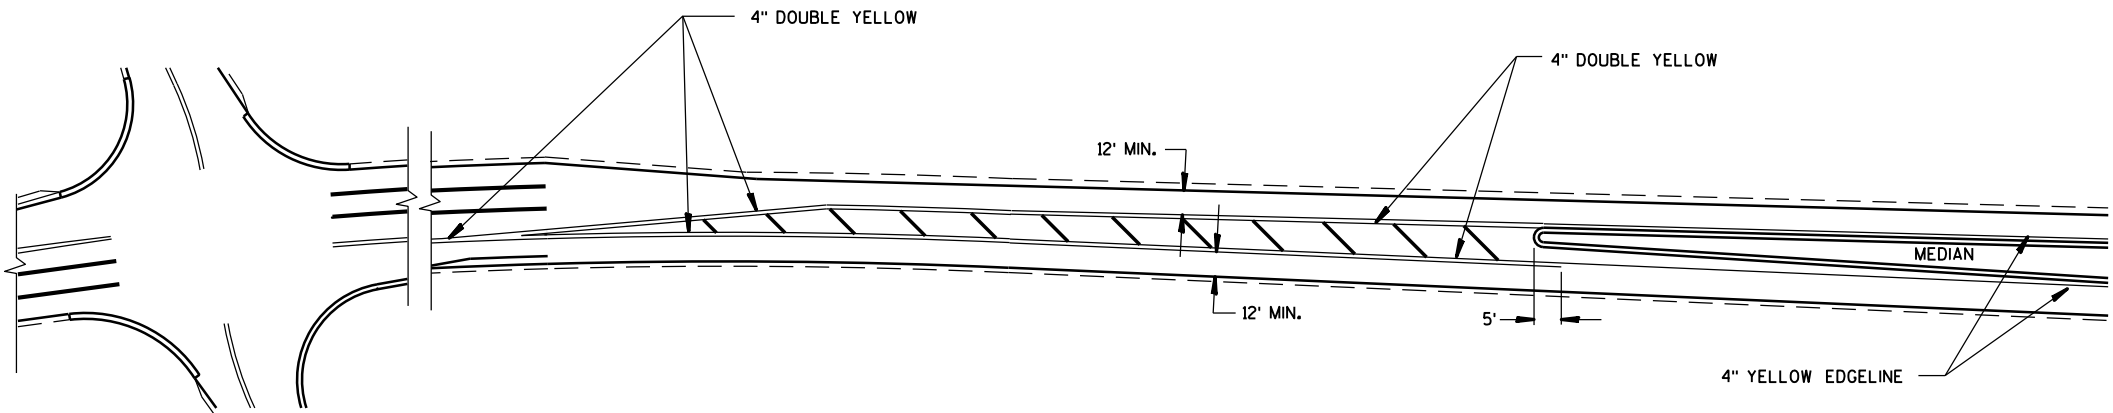


APPROACH MARKINGS FOR OTHER MEDIAN TYPES

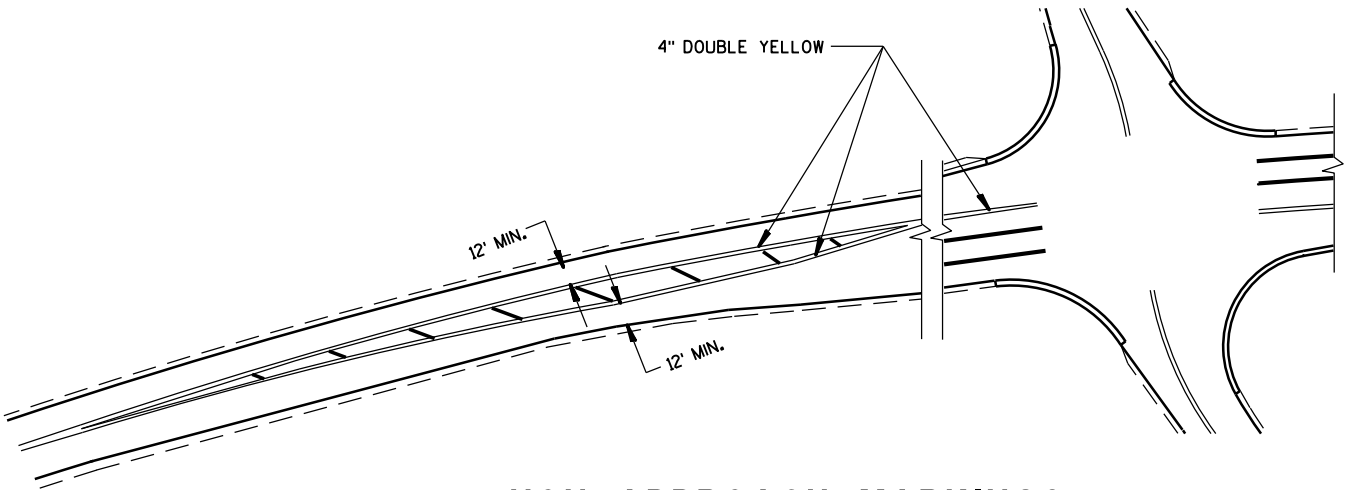

NON APPROACH MARKINGS

MEDIAN ISLAND MARKING			
STATE OF WISCONSIN DEPARTMENT OF TRANSPORTATION			
APPROVED			
June 2017	/S/ Matthew Rauch		
DATE	STATE SIGNING AND MARK	87	ER
FHWA			

REQUIREMENTS FOR EDGE LINES		
POSTED SPEED	IS THERE CONTINUOUS LIGHTING?	
	YES	NO
≤ 30 MPH	NO	OPTIONAL
35 OR 40 MPH	OPTIONAL	RECOMMENDED
≥ 45 MPH	RECOMMENDED	REQUIRED

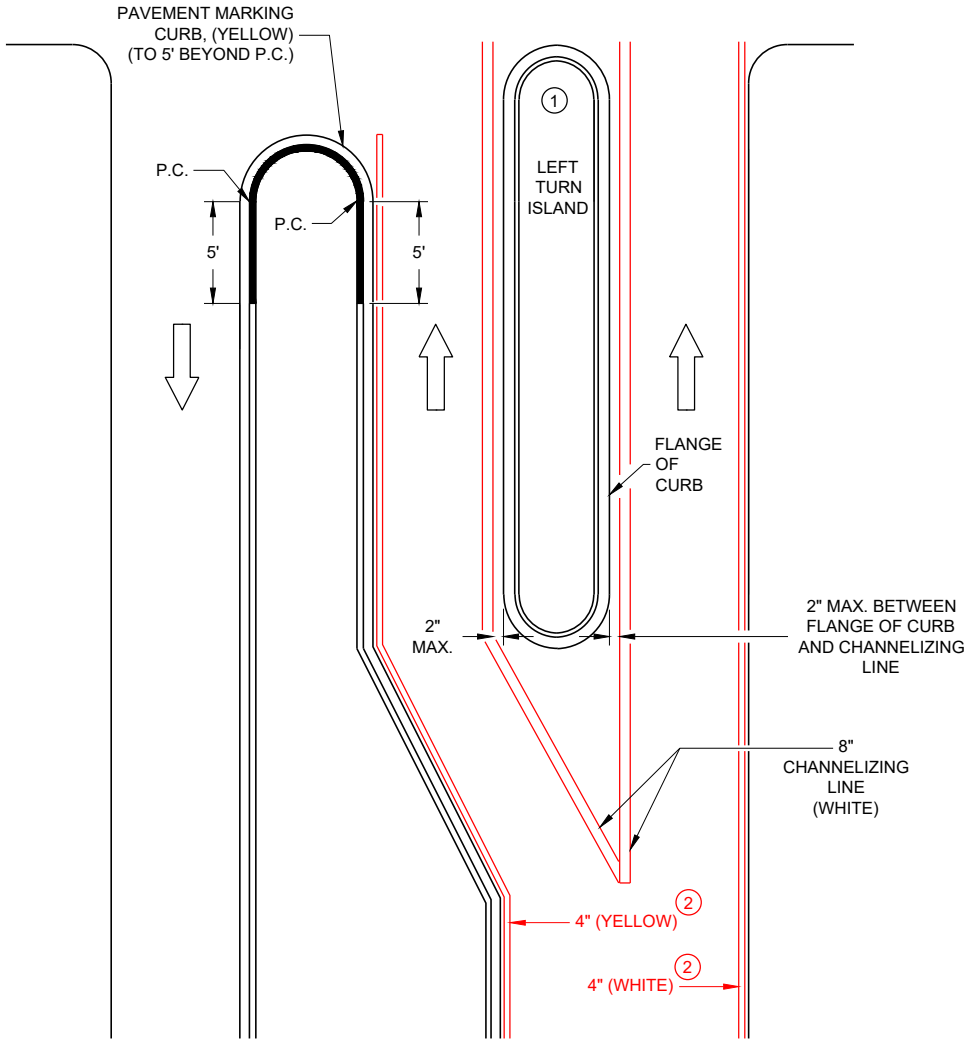


LEFT TURN & MEDIAN ISLAND

GENERAL NOTES

APPLIES TO ISLANDS AT LEFT TURNS AT ONE WAY ROADWAYS AS WELL.
SEE MISCELLANEOUS QUANTITIES FOR SIGN SIZE.

- ① MARK CURB NOSES YELLOW.
- ② MARK ACCORDING TO TABLE.

➡ DIRECTION OF TRAVEL

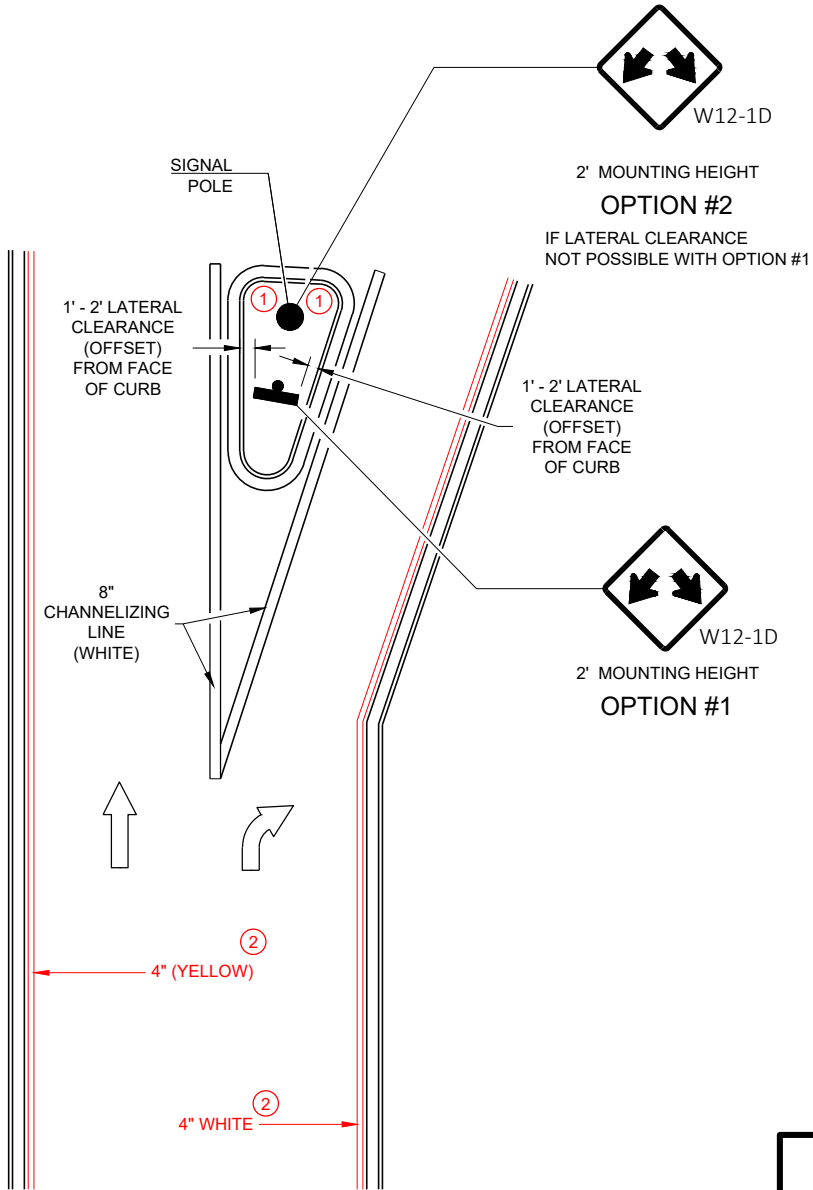

RIGHT TURN ISLAND

DOUBLE ARROW
WARNING SIGN PLACEMENT


STATE OF WISCONSIN
DEPARTMENT OF TRANSPORTATION

APPROVED
7/2018
DATE


/S/ Matthew R. Rauch
STATE SIGNING AND MAP
ENGINEER

88


FHWA

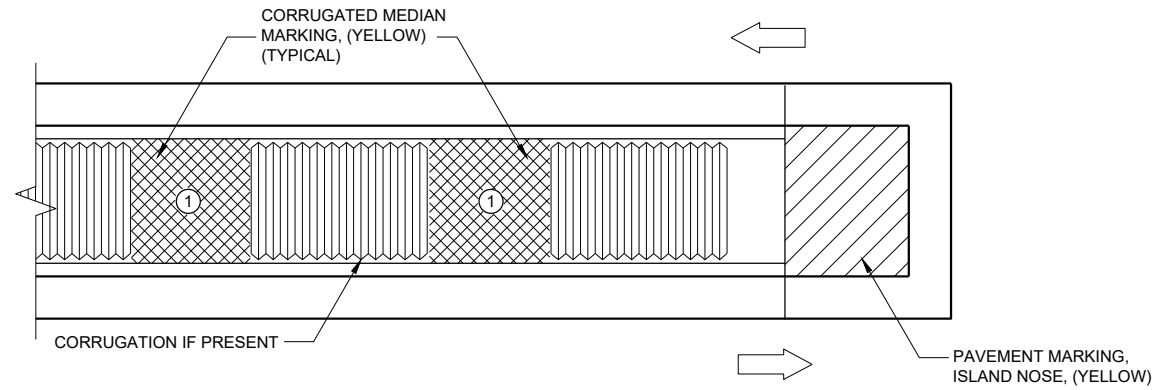

MEDIAN ISLAND WITH SQUARE BLUNT NOSE

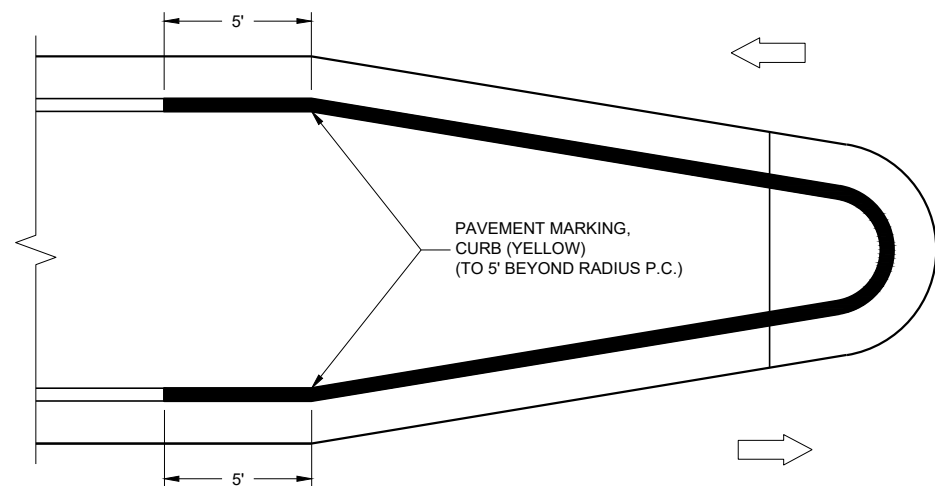

MEDIAN ISLAND WITH ROUND BLUNT NOSE

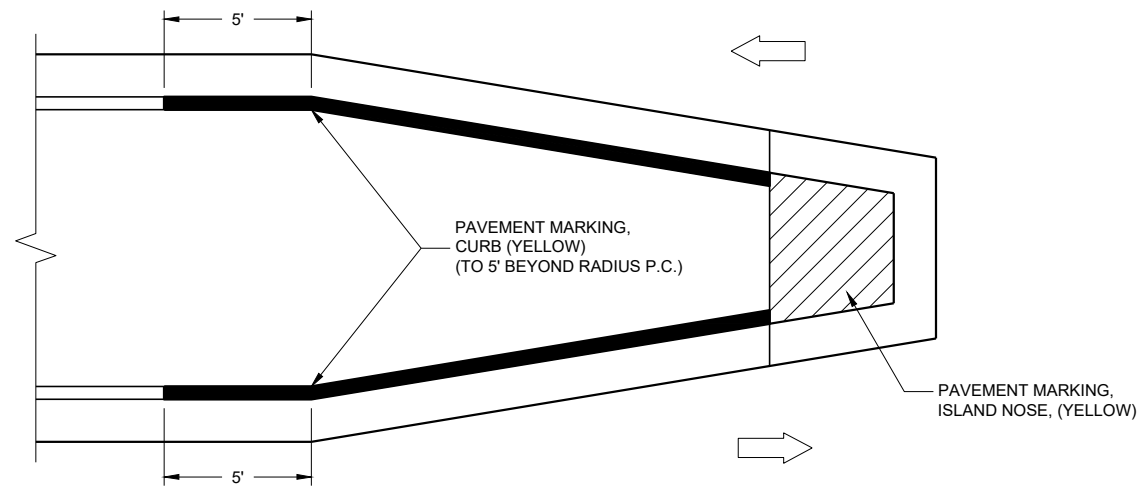

MEDIAN ISLAND WITH SLOPED NOSE

TYPICAL PLACEMENT OF
PAVEMENT MARKING ON MEDIAN ISLANDS

GENERAL NOTES


WHEN CONCRETE CORRUGATED MEDIAN IS CONSTRUCTED TO SEPARATE TRAFFIC OPERATING IN THE OPPOSING DIRECTION, YELLOW PAVEMENT MARKING SHALL BE APPLIED TO THE FLAT PORTION OF THE CONCRETE CORRUGATED MEDIAN. THE ITEM OF PAVEMENT MARKING, CONCRETE CORRUGATED MEDIAN, WILL BE MEASURED IN PLACE AND ACCEPTED IN ACCORDANCE WITH THE CONTRACT AND PAID FOR AT THE CONTRACT UNIT PRICE PER SQUARE FOOT.

- ISLAND NOSE MARKING
- CURB MARKING
- CORRUGATED MEDIAN MARKING
- DIRECTION OF TRAVEL


PAVEMENT MARKINGS
(ISLANDS)

STATE OF WISCONSIN
DEPARTMENT OF TRANSPORTATION

APPROVED
7/2018
DATE
/S/ Matthew R. Rauch
STATE SIGNING AND MAP ENGINEER
89
FHWA

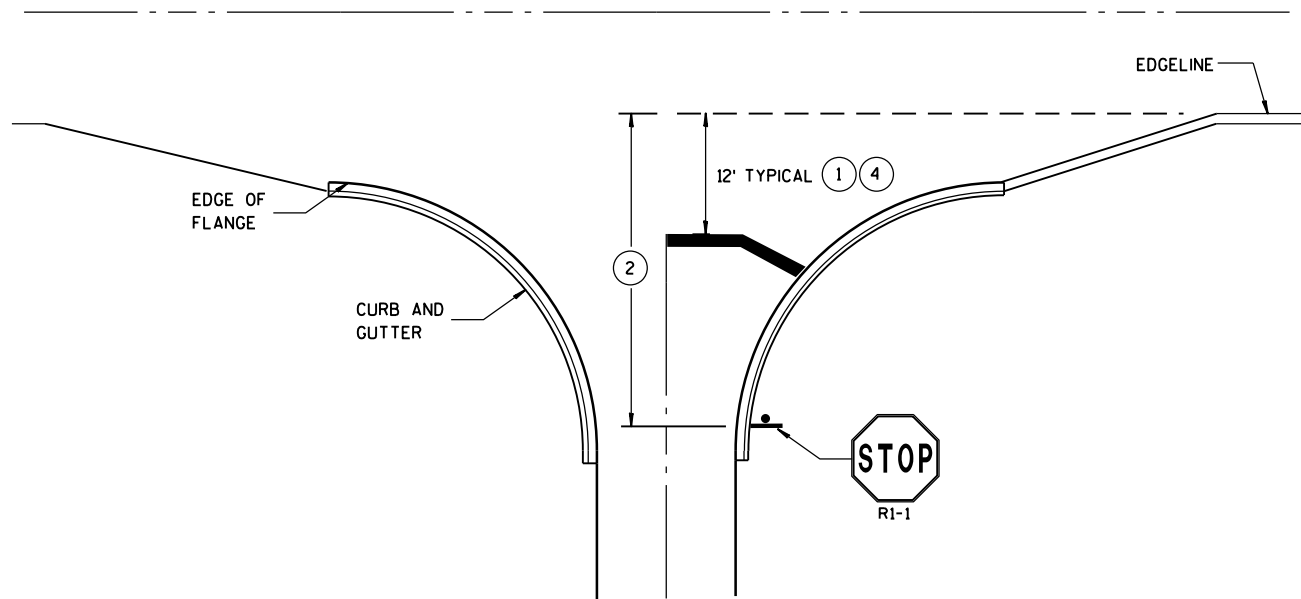

TYPICAL STOP LINE PAVEMENT MARKING
WITH CURB AND GUTTER

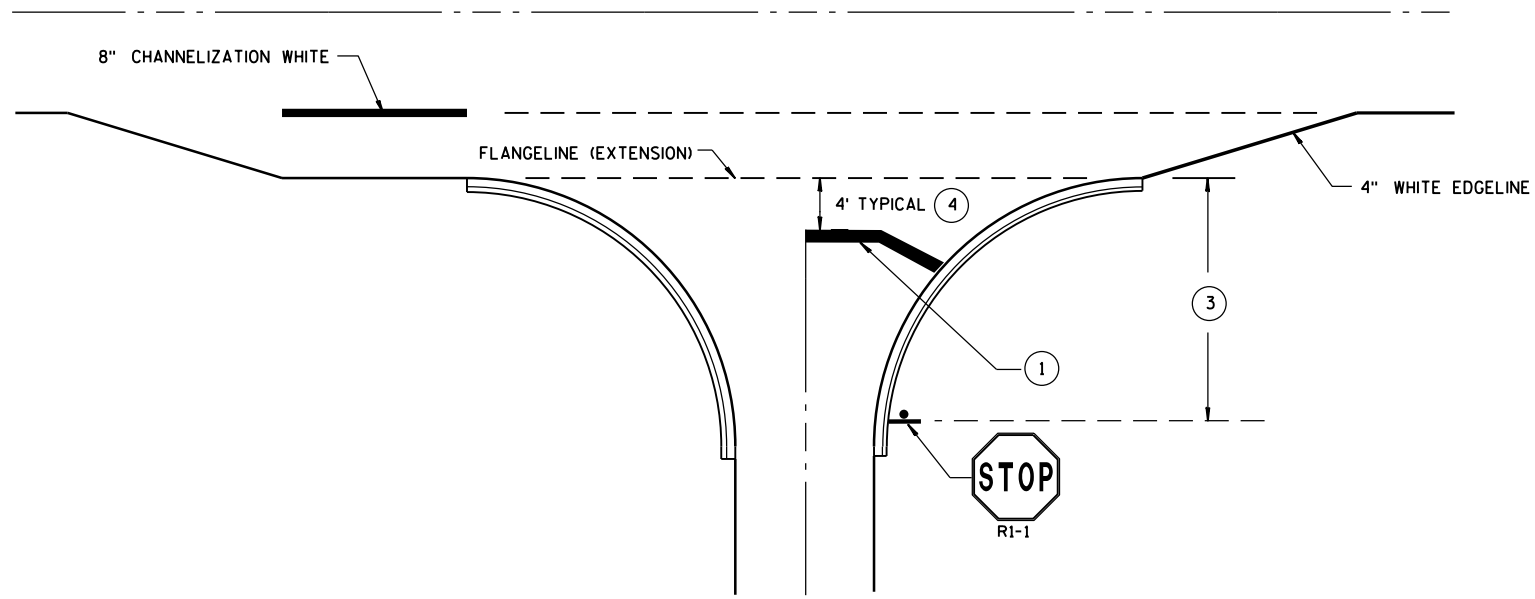


TYPICAL STOP LINE PAVEMENT MARKING
FOR SIDEROADS WITH RIGHT TURN LANE


GENERAL NOTES

STOP SIGN SHALL BE PLACED A MINIMUM OF 6 FEET TO A MAXIMUM OF 50 FEET FROM THE EDGE LINE LOCATION.

- 1 18-INCH STOP LINES MAY BE DELETED OR ADDED BY THE PROJECT ENGINEER BASED ON VISIBILITY AND SIGHT LINES.
- 2 IF STOP SIGN IS LESS THAN OR EQUAL TO 40 FEET FROM THE EDGE LINE THAN NO STOP LINE IS REQUIRED.
- 3 IF STOP SIGN IS LESS THAN OR EQUAL TO 30 FEET FROM THE FLANGELINE EXTENSION THAN NO STOP LINE IS REQUIRED.
- 4 MOVE CLOSER TO EDGE OF TRAVEL LANE AS NEEDED FOR VISIBILITY AND SIGHT LINES. (NO CLOSER THAN 4 FEET).

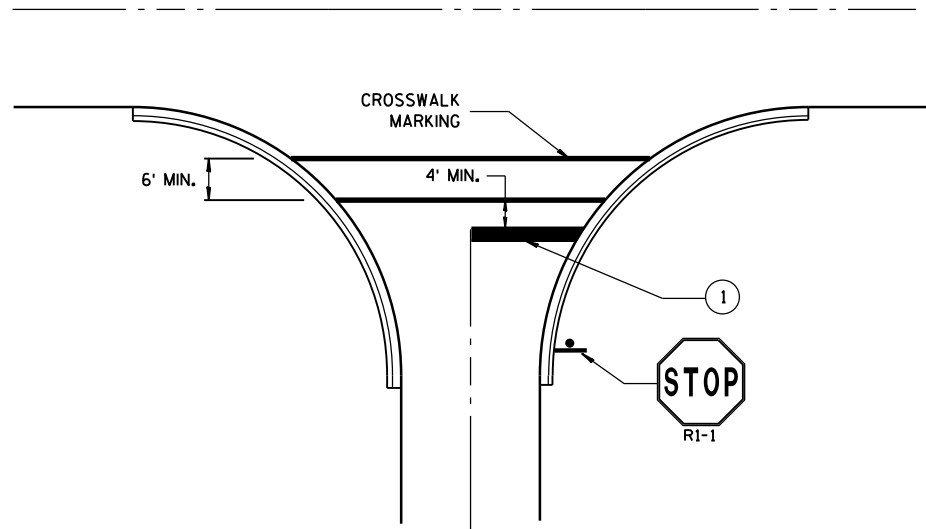


TYPICAL STOP LINE PAVEMENT MARKING
FOR SIDEROADS WITH CROSSWALK MARKING

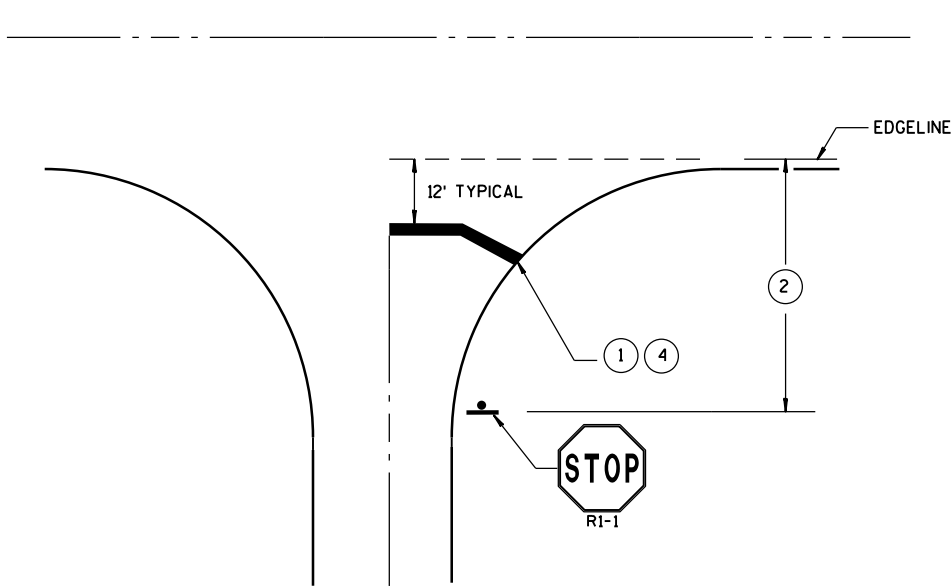


TYPICAL STOP LINE PAVEMENT MARKING
WITHOUT CURB AND GUTTER

STOP LINE AND CROSSWALK PAVEMENT MARKING			
STATE OF WISCONSIN DEPARTMENT OF TRANSPORTATION			
APPROVED			
DATE	Sept., 2017	/S/ Matthew R. Rauch	JEER
FHWA	STATE SIGNING AND MAR 90		

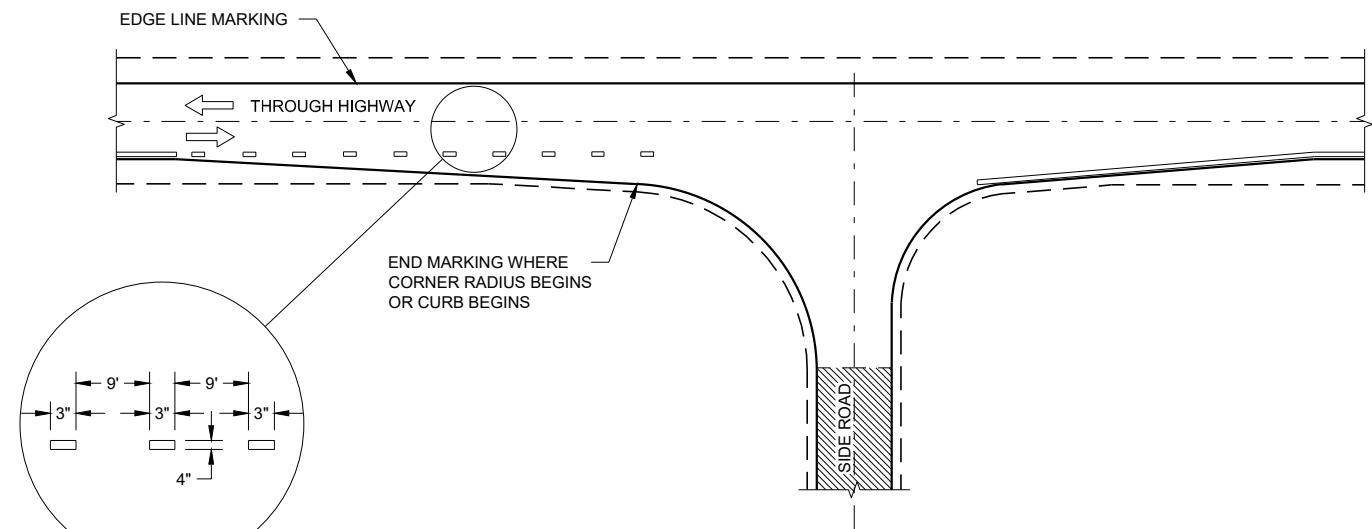

MINOR INTERSECTION

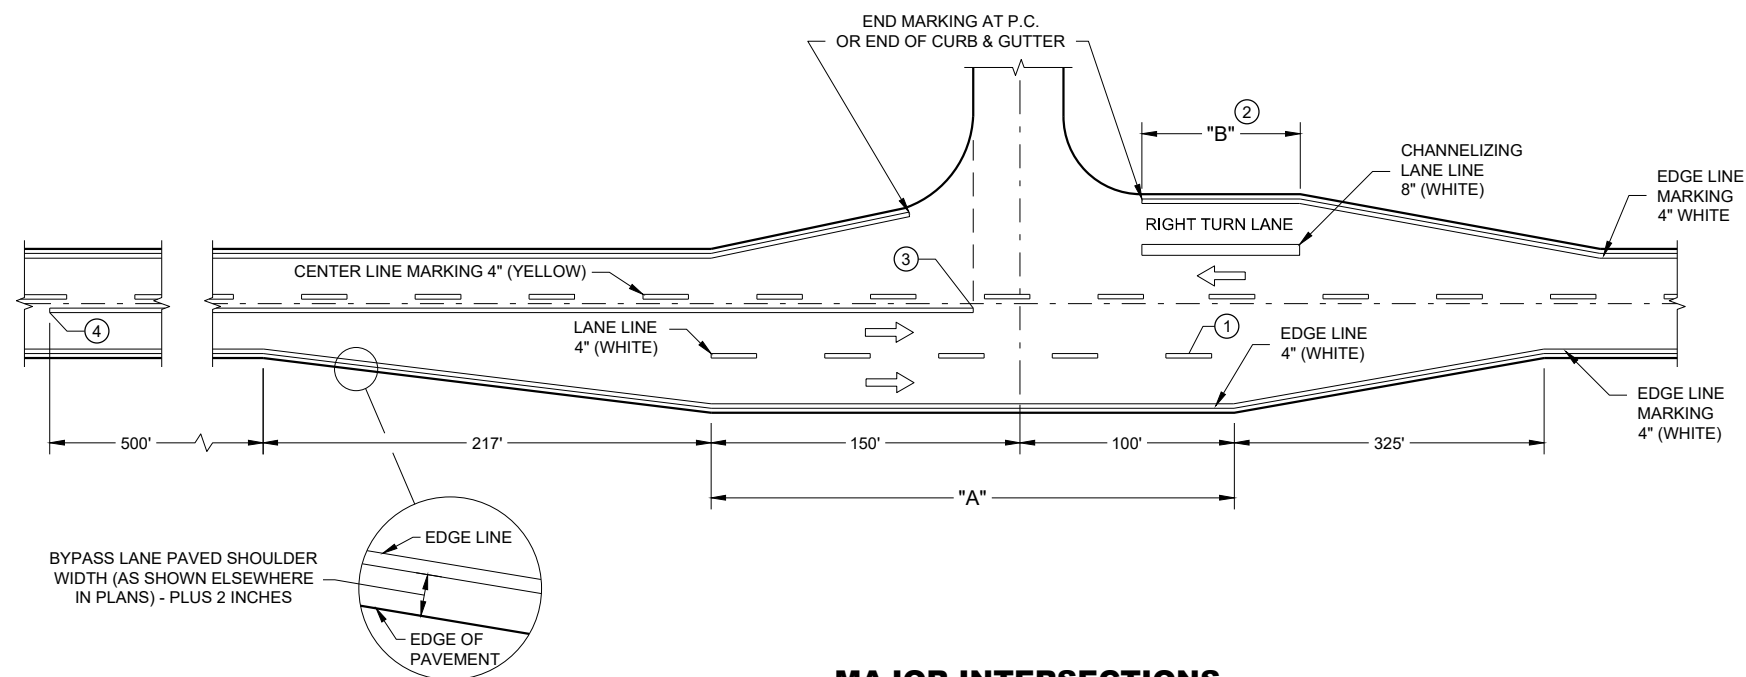


MAJOR INTERSECTIONS
(INTERSECTION WITH FULL RIGHT TURN LANE OR BYPASS LANE)

GENERAL NOTES

OMIT EDGE LINES THROUGH INTERSECTIONS. CONTINUE EDGE LINES THROUGH DRIVEWAYS.

- ① WHEN DISTANCE "A" IS LESS THAN 250 FEET, OMIT LANE LINE.
- ② WHEN DISTANCE "B" IS LESS THAN 100 FEET, OMIT CHANNELIZING LANE LINE.
- ③ BARRIER LINE ENDS AT SIDE ROAD PAVEMENT / SURFACE EDGE EXTENSION.
- ④ BARRIER LINE STARTS 500 FEET PRIOR TO THE BYPASS TAPER


ARROW SYMBOL (➡) SHOWS DIRECTION OF TRAVEL

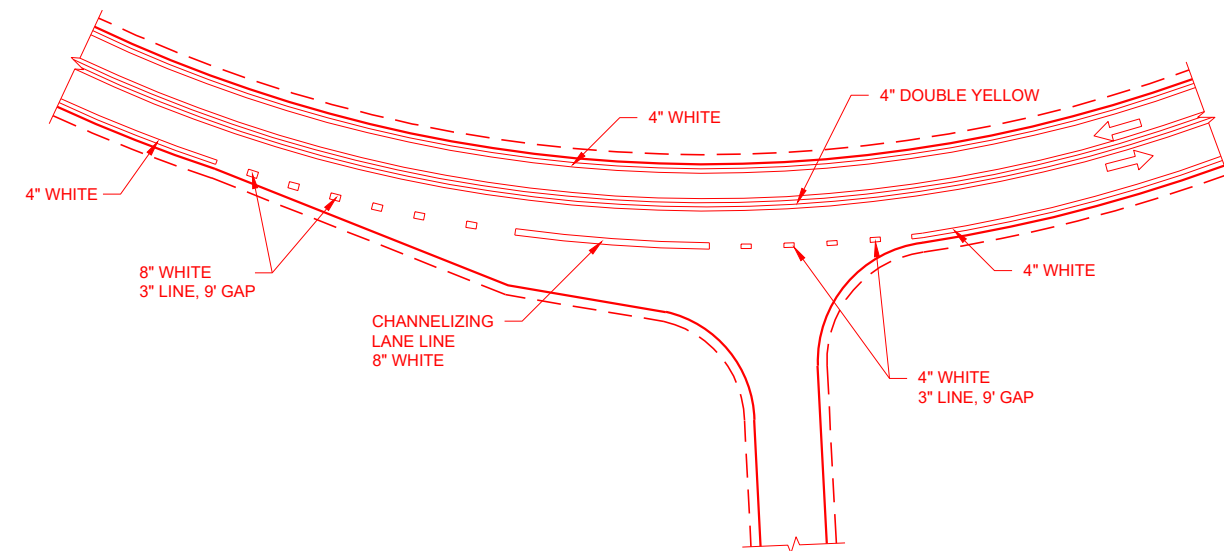

INTERSECTION ON OUTSIDE OF CURVE

**PAVEMENT MARKING
(INTERSECTIONS)**

STATE OF WISCONSIN
DEPARTMENT OF TRANSPORTATION

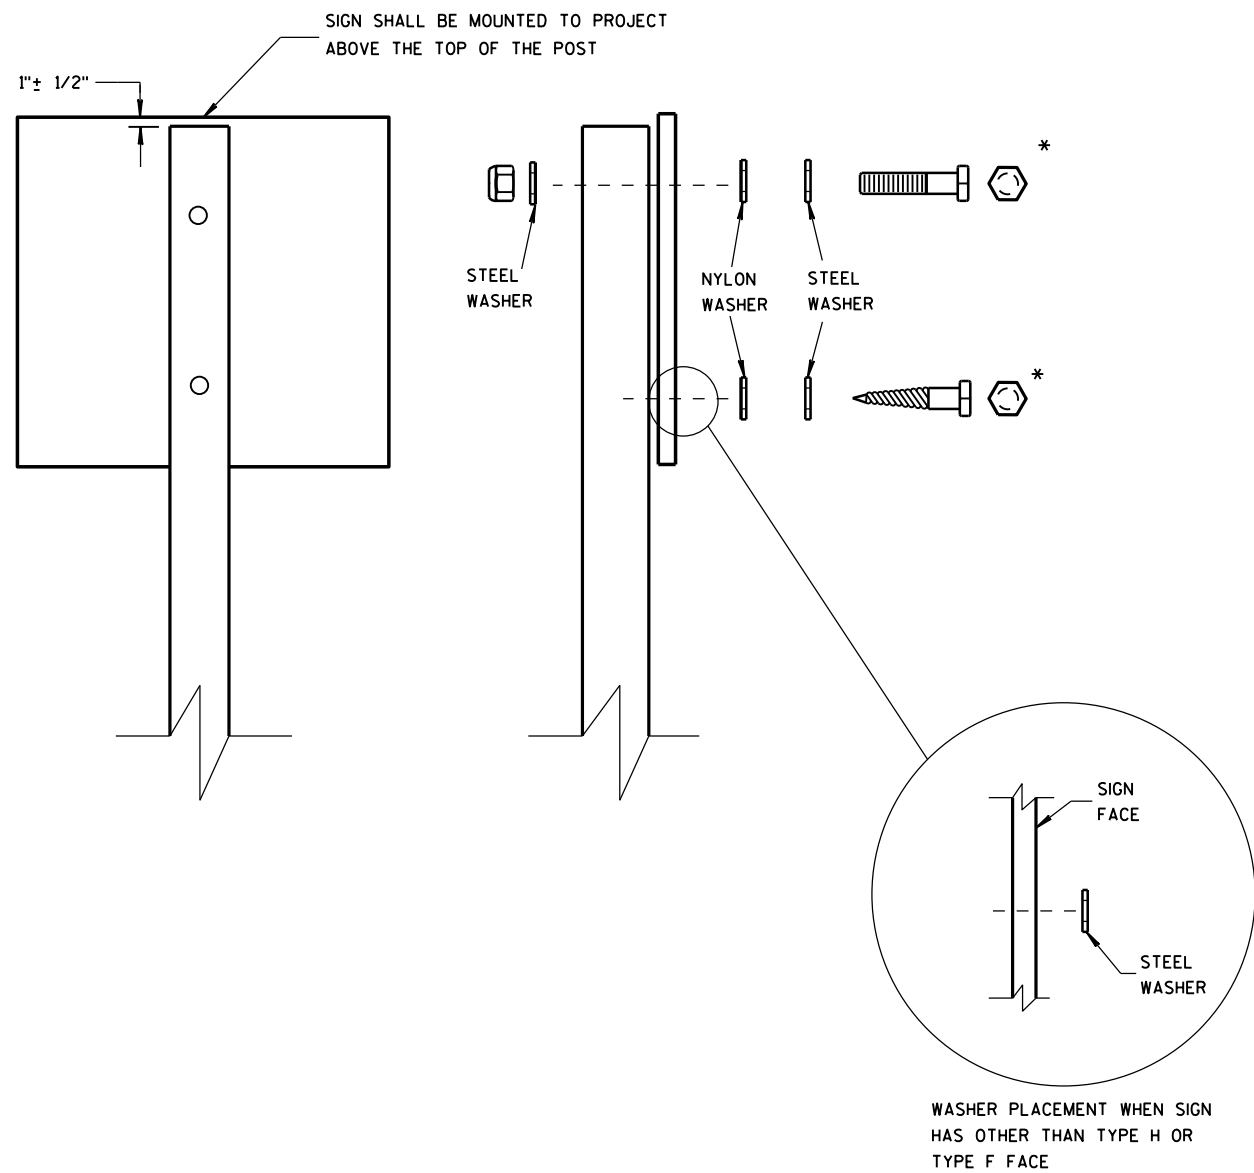

NUTS, BOLTS AND LAGS USED FOR MOUNTING SIGNS SHALL HAVE HEXAGONAL HEADS AND SHALL BE EITHER:

- A. HOT DIP GALVANIZED IN ACCORDANCE WITH ASTM DESIGNATION: A 153, CLASS D, OR SC 3
- B. ELECTRO-GALVANIZED IN ACCORDANCE WITH ASTM DESIGNATION: B 633, TYPE III, SC 3

THREADS ON BOLTS AND NUTS SHALL BE MANUFACTURED WITH SUFFICIENT ALLOWANCE FOR THE CADMIUM PLATE OR GALVANIZED COATING TO PERMIT THE NUTS TO RUN FREELY ON THE BOLTS.

- WOOD POSTS (4" x 4" or 4" x 6")
- LAG SCREWS - 3/8" x 3"
 - MACHINE BOLTS - 5/16" x 6-1/2" OR 7" LENGTH W/ NUTS



- SQUARE STEEL POSTS (2" x 2")
- MACHINE BOLTS - 3/8" x 3-1/4" LENGTH W/ NUTS
 - RIVETS - 9/32" (6605-9-6) BULB-TITE, TRI-FOLD, ALUMINUM BODY/MANDREL O.D. FLANGE .720-.765 INCH, GRIP RANGE .042-.375 INCH

- WASHERS (ALL POSTS) -
- 1-1/4" O.D. x 3/8" I.D. x 1/16" STEEL
 - 1-1/4" O.D. x 3/8" I.D. x .080 NYLON FOR ALL TYPE H SIGNS

* TWO DIFFERENT FASTENING SYSTEMS ARE SHOWN FOR ILLUSTRATION PURPOSES. ON ANY INDIVIDUAL SIGN, EITHER ONE OR THE OTHER SYSTEM SHALL BE USED. ACTUAL NUMBER OF FASTENERS PER SIGN VARIES WITH THE SIGN AREA. FOR A SINGLE POST INSTALLATION, ALL SIGNS GREATER THAN 9 SQ. FT. REQUIRE THE USE OF 3 FASTENERS.


ATTACHMENT OF SIGNS TO POSTS	
STATE OF WISCONSIN DEPARTMENT OF TRANSPORTATION	
APPROVED June 2017 DATE	/S/ Andrew Heidtke WORK ZONE ENC 92
FHWA	

URBAN AREA

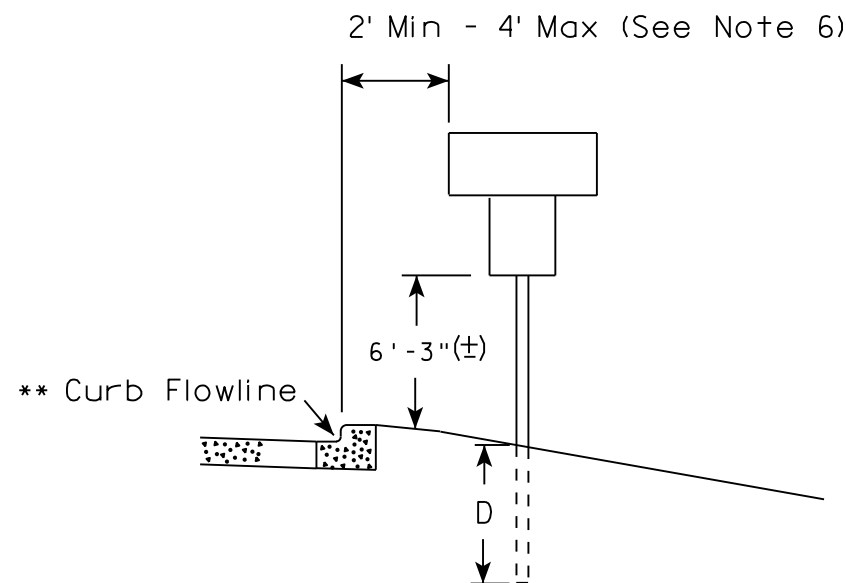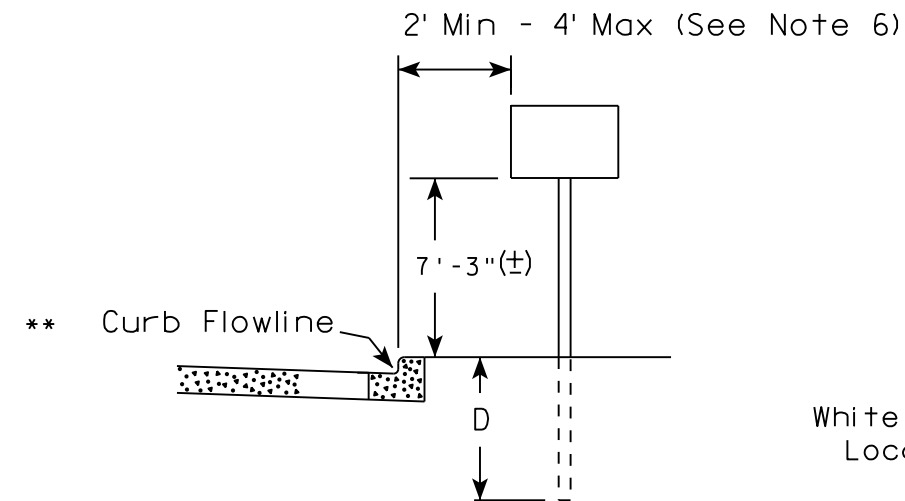


White Edgeline
Location

RURAL AREA (See Note 2)

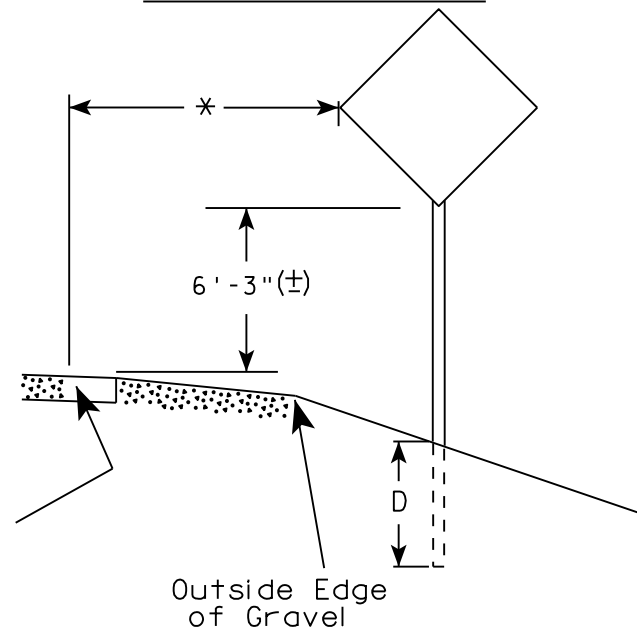

White Edgeline
Location

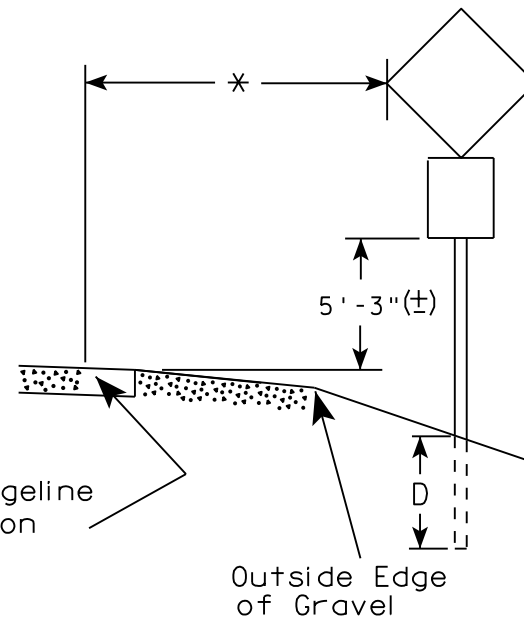

Outside Edge
of Gravel

POST EMBEDMENT DEPTH

Area of Sign Installation (Sq. Ft.)	D (Min)
20 or Less	4'
Greater than 20	5'

GENERAL NOTES

1. Signs wider than 4 feet or 20 sq.ft or larger, shall be mounted on multiple posts. Refer to plate A4-4.
2. If signs are mounted on barrier wall, see A4-10 sign plate.
3. For expressways and freeways, mounting height is 7'- 3" (±) or 6'-3" (±) depending upon existence of a sub-sign.
4. J-Assemblies are considered to be one sign for mounting height.
5. Minimum mounting height for signs mounted on traffic signal poles is 5'- 3" (±).
6. Offset distance shall be consistent with existing signs or consistent throughout length of project.
7. The (±) tolerance for mounting height is 3 inches.
8. Folding signs shall be mounted at a height of 5'-3" (±) or as directed by the Engineer.
9. The Double Arrow sign (W12-1) shall be mounted at a height of 2'-3" (±). The Chevron sign (W1-8), Roundabout Chevron panel (R6-4B), Enhanced Reference Markers, Clearance Markers (W5-52), Mile Markers (D10 series), In Road Object Markers (W5-54) & End of Road Markers (W5-56) shall be mounted at a height of 4'-3" (±).

✱✱ The existence of curb and gutter does not in itself mandate the vertical clearance illustrated. That height is typically measured where there is sidewalk adjacent to the roadway or parking is permitted. In the absence of sidewalk vertical clearance is measured from the top of the curb. Offset of signs is measured from the flow line.

* 6 feet from edge of a paved shoulder or 12 feet from the edge of pavement (edge line location) or 2 feet from outside edge of gravel, whichever is greater unless directed by project engineer.

TYPICAL INSTALLATION
OF PERMANENT TYPE II
SIGNS ON SINGLE POSTS

WISCONSIN DEPT OF TRANSPORTATION

APPROVED

Matthew R. Rauch
for State Traffic Engineer

DATE 8/21/17

PLATE NO. A4-3.21


PROJECT NO:

HWY:

COUNTY:

SHEET NO: 93


E

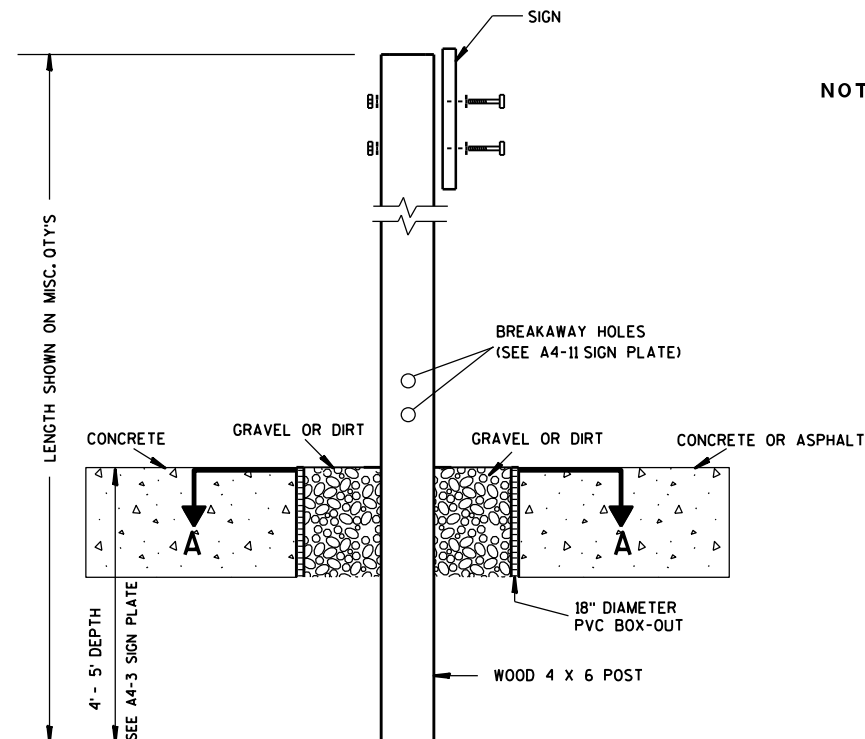

ELEVATION VIEW


DETAIL OF WOOD 4 X 6 SIGN POST IN BOX-OUT

- NOTES:**
1. ALL MATERIAL TO BE APPROVED BY ENGINEER PRIOR TO INSTALLATION
 2. SEE SIGN PLATE A4-8 FOR SIGN HARDWARE REQUIREMENTS
 3. 18 INCH X 18 INCH SQUARE BOX-OUTS MAY BE USED FOR INSTALLATIONS IN EXISTING CONCRETE OR ASPHALT LOCATIONS.

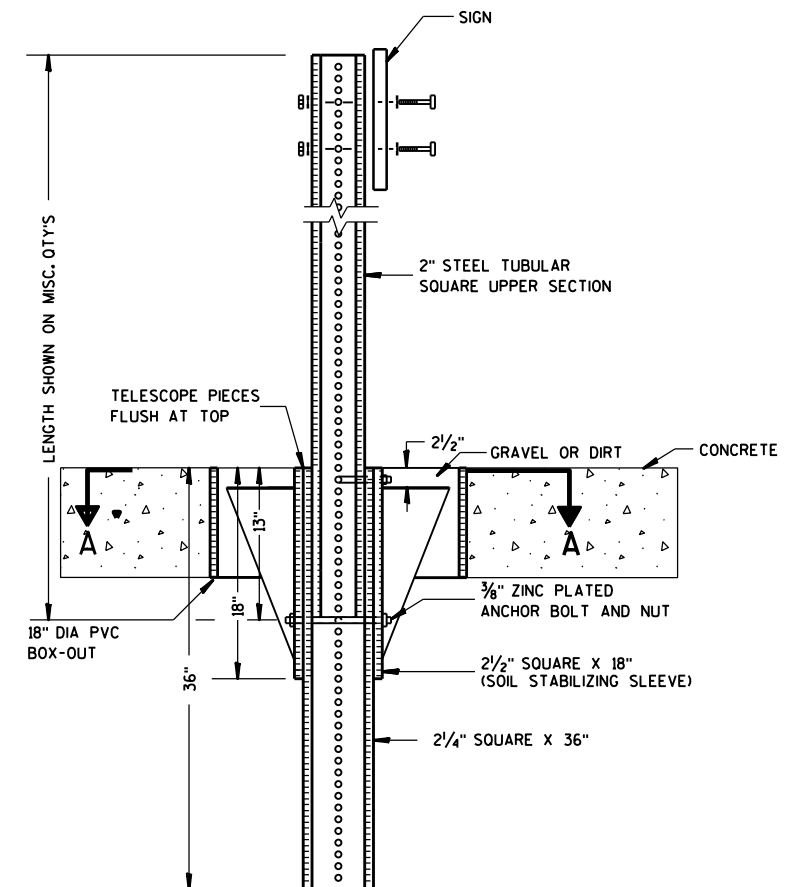

ELEVATION VIEW

DETAIL OF STEEL 2 X 2 SIGN POST IN BOX-OUT

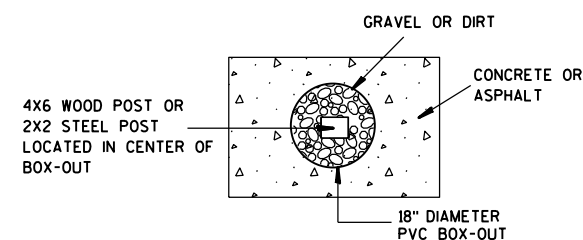

PLAN VIEW

FOR NEW CONCRETE/ASPHALT INSTALLATIONS

**SIGN POST
BOX-OUTS
A4-3B**

WISCONSIN DEPT OF TRANSPORTATION

APPROVED *Matthew R. Rauch*
for State Traffic Engineer

DATE 1/27/14 PLAT 94 A4-3B.1






PROJECT NO:

HWY:

COUNTY:

SHEET NO:

E

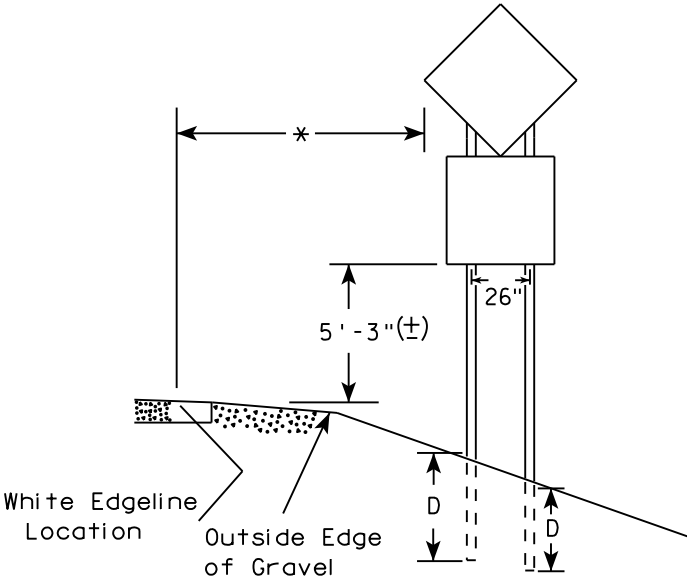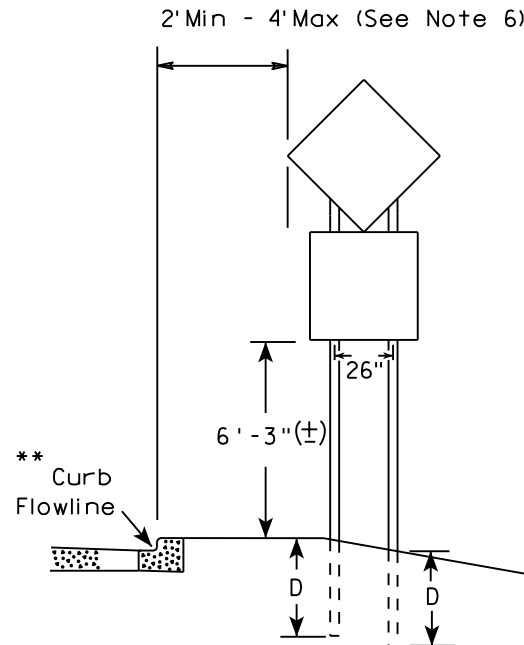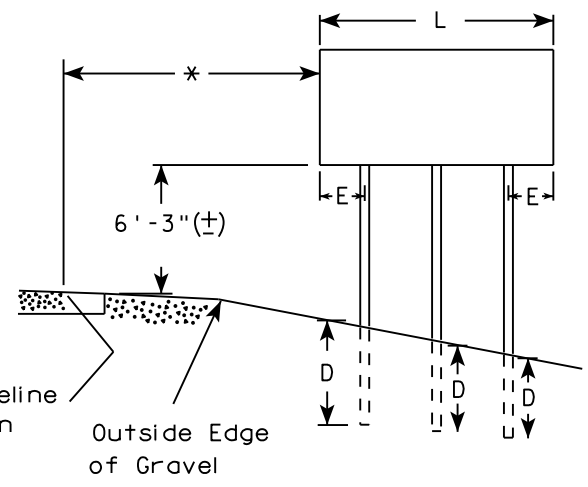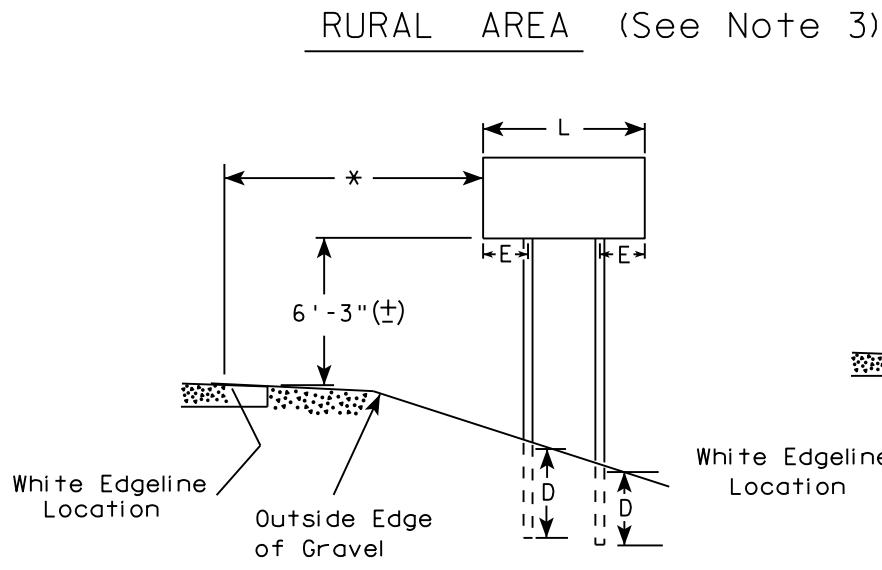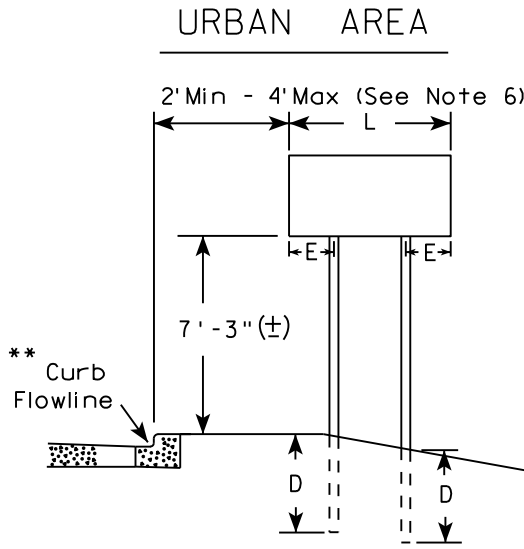

48" DIAMOND WARNING SIGN

48" DIAMOND WARNING SIGN

SIGN SHAPE OTHER THAN DIAMOND (TWO POSTS REQUIRED)	
L	E
Greater than 48" Less than 60"	12"
60" to 108"	L/5

SIGN SHAPE OTHER THAN DIAMOND (THREE POSTS REQUIRED)	
L	E
Greater than 108" to 144"	12"

POST EMBEDMENT DEPTH

Area of Sign Installation (Sq. Ft.)	D (Min)
20 or Less	4'
Greater than 20	5'

TYPICAL INSTALLATION
OF TYPE II SIGNS
ON MULTIPLE POSTS



WISCONSIN DEPT OF TRANSPORTATION

APPROVED *Matthew R. Rauch*
for State Traffic Engineer

DATE 8/21/17 PLATE NO. A4-4.15

- GENERAL NOTES
1. For 3 or 4 post installations, individual post spacing shall be greater than 3'-6".
 2. See tables below for required number of posts.
 3. For expressways and freeways, mounting height is 7'-3" (±) or 6'-3" (±) depending upon existence of sub-sign.
 4. The (±) tolerance for mounting height is 3 inches.
 5. J-Assemblies are considered to be one sign for mounting height.
 6. Offset distance shall be consistent with existing signs or consistent throughout length of project.
 7. Folding signs shall be mounted at a height of 5'-3" (±) or as directed by the engineer.
 8. The Double Arrow sign (W12-1) shall be mounted at a height of 2'-3" (±). The Chevron sign (W1-8), Roundabout Chevron panel (R6-4B), Clearance Markers (W5-52), Mile Markers (D10 series), In Road Object Markers (W5-54) & End of Road Markers (W5-56) shall be mounted at a height of 4"-3" (±).

- * 6 feet from edge of a paved shoulder or 12 feet from the edge of pavement (edge line location) or 2 feet from outside edge of gravel, whichever is greater unless directed by project engineer.
- ** The existence of curb and gutter does not in itself mandate the vertical clearance illustrated. That height is typically measured where there is sidewalk adjacent to the roadway or parking is permitted. In the absence of sidewalk vertical clearance is measured from the top of the curb. Offset of signs is measured from the flow line.
- *** See A4-3 sign plate for signs 4' or less in width and less than 20 S.F. in area.

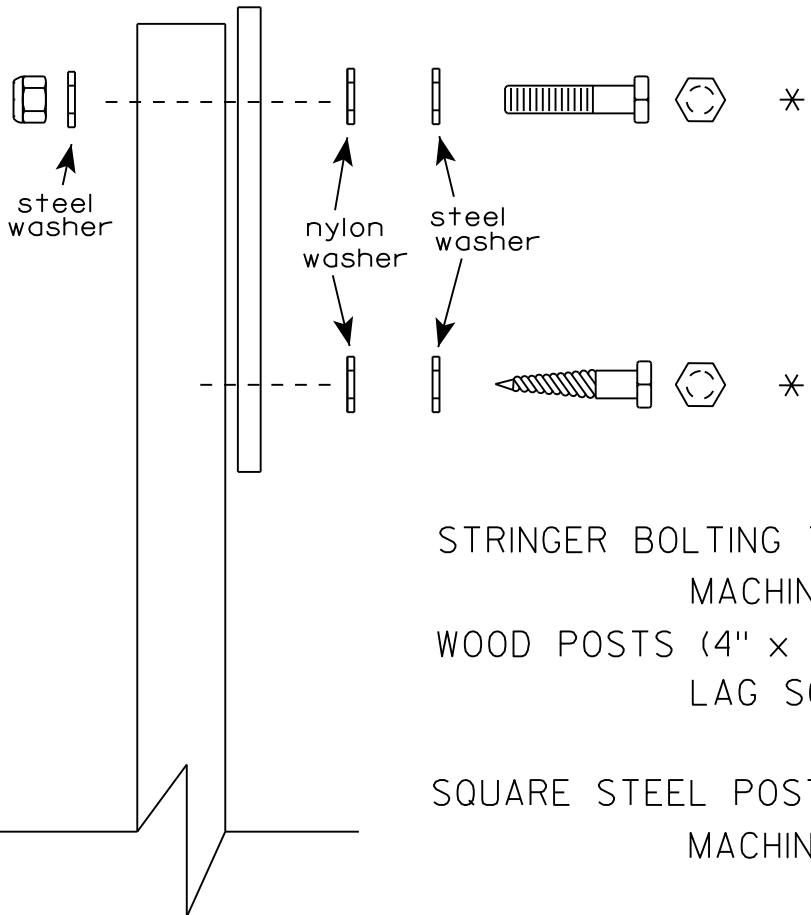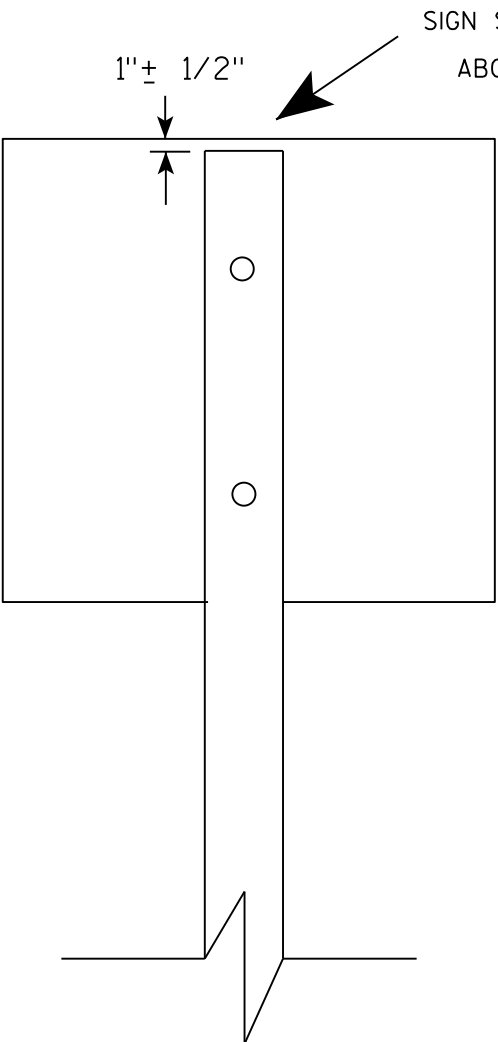

Nuts, bolts and lags used for mounting signs shall have hexagonal heads and shall be either :

- a. Hot dip galvanized in accordance with ASTM Designation: A 153, Class D, or SC 3
- b. Electro-galvanized in accordance with ASTM Designation : B 633, TYPE III, SC 3.

Threads on bolts and nuts shall be manufactured with sufficient allowance for the cadmium plate or galvanized coating to permit the nuts to run freely on the bolts.

- STRINGER BOLTING TO ALUMINUM SIGNS (SEE SIGN PLATE A4-18)
- MACHINE BOLTS - $\frac{5}{16}$ " X 1-3/4" Length w/ lock nuts
- WOOD POSTS (4" x 4" or 4" x 6")
- LAG SCREWS - $\frac{3}{8}$ " X 3" (NO STRINGERS ON BACK OF SIGN)
 - $\frac{3}{8}$ " X 4" (STRINGERS ON BACK OF SIGN)
- SQUARE STEEL POSTS (2" x 2")
- MACHINE BOLTS - $\frac{3}{8}$ " X 3-1/4" Length w/ nuts (NO STRINGER ON BACK OF SIGN)
 - $\frac{3}{8}$ " X 5" Length w/ nuts (STRINGERS ON BACK OF SIGN)
- RIVETS - $\frac{9}{32}$ " (6605-9-6) BULB-TITE, TRI-FOLD, ALUMINUM BODY/MANDREL
- O.D. FLANGE .720-.765 INCH, GRIP RANGE .042-.375 INCH
- WASHERS (ALL POSTS) -
- 1-1/4" O.D. X $\frac{3}{8}$ " I.D. X $\frac{1}{16}$ " STEEL
 - 1-1/4" O.D. X $\frac{3}{8}$ " I.D. X .080 NYLON

* Two different fastening systems are shown for illustration purposes. On any individual sign, either one or the other system shall be used. Actual number of fasteners per sign varies with the sign area, but normally there are two. For a single post installation, all signs greater than 9 sq. ft. require the use of 3 fasteners.


ATTACHMENT OF SIGNS
TO POSTS

WISCONSIN DEPT OF TRANSPORTATION


APPROVED *Matthew R. Rauch*
For State Traffic Engineer

DATE 8/11/16 PLATE NO. A4-8.8
96



TELESCOPIC TUBING ANCHORS
TWO PIECE SYSTEM

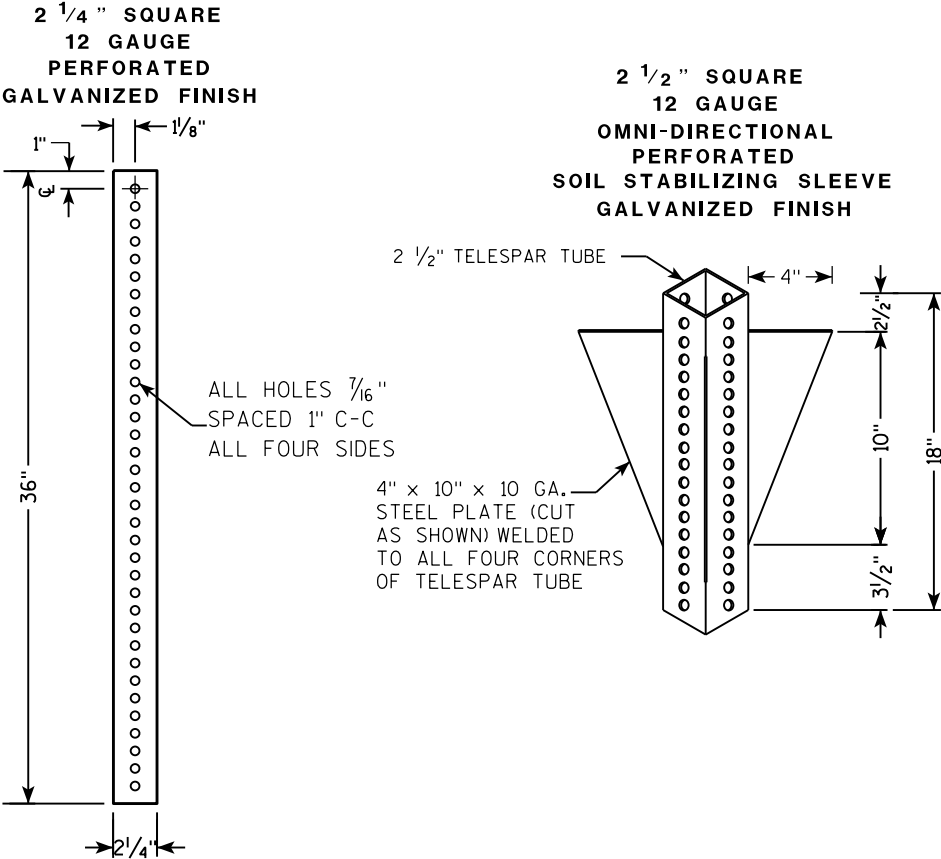

DETAIL OF TUBULAR STEEL SIGN POST
(IN POURED CONCRETE OR ASPHALT)

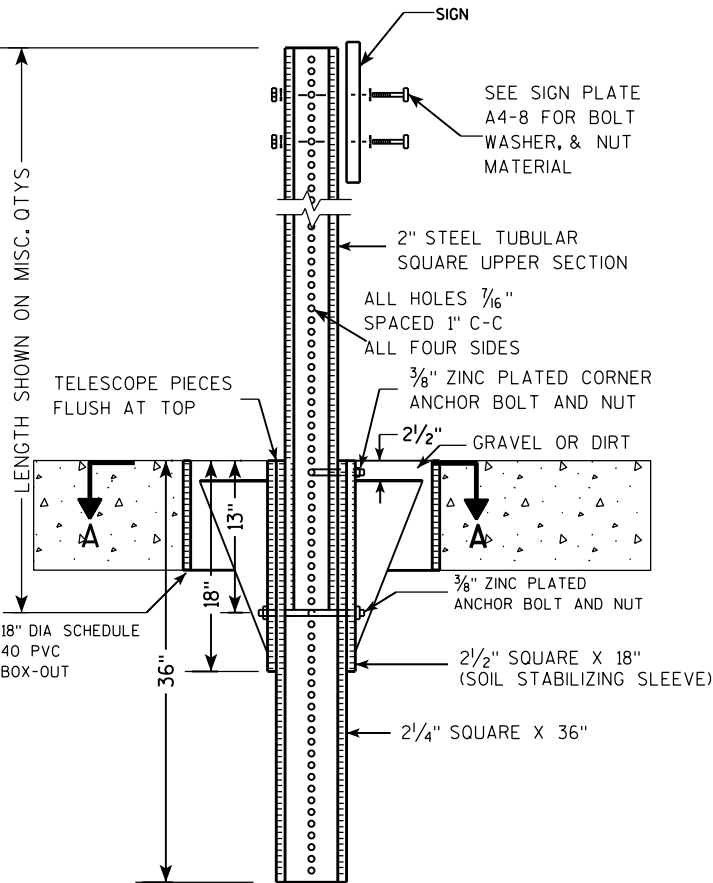

DETAIL OF TUBULAR STEEL SIGN POST
(IN LOCATIONS OTHER THAN POURED CONCRETE OR ASPHALT)

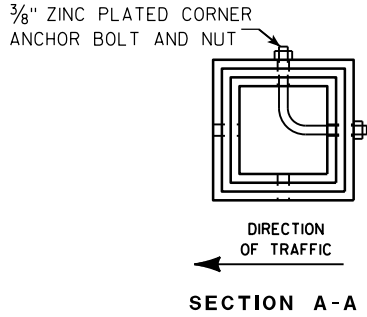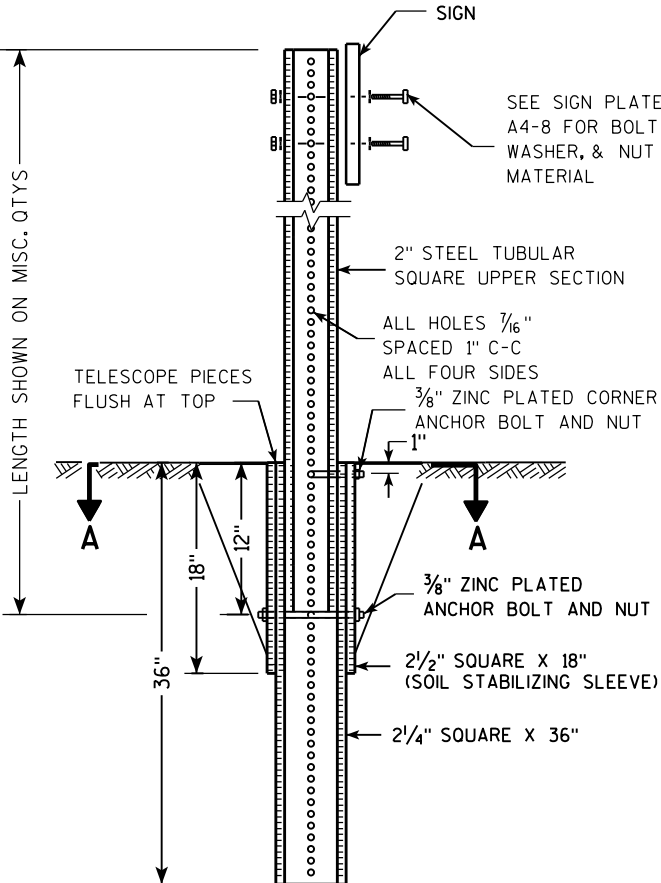

Area of Sign Installation (Sq. Ft.)	Number of Required Posts
9 or less	1
Greater than 9 less than or equal to 18	2
Greater than 18 less than or equal to 27	3

Signs wider than 3 feet or larger than 9 sq. ft shall be mounted on multiple posts (see above table).


TUBULAR STEEL
SIGN POST
A4-9

WISCONSIN DEPT OF TRANSPORTATION

APPROVED *Matthew R. Rauch*
for State Traffic Engineer

DATE 2/05/15 PLAT 97 14-9.9

7

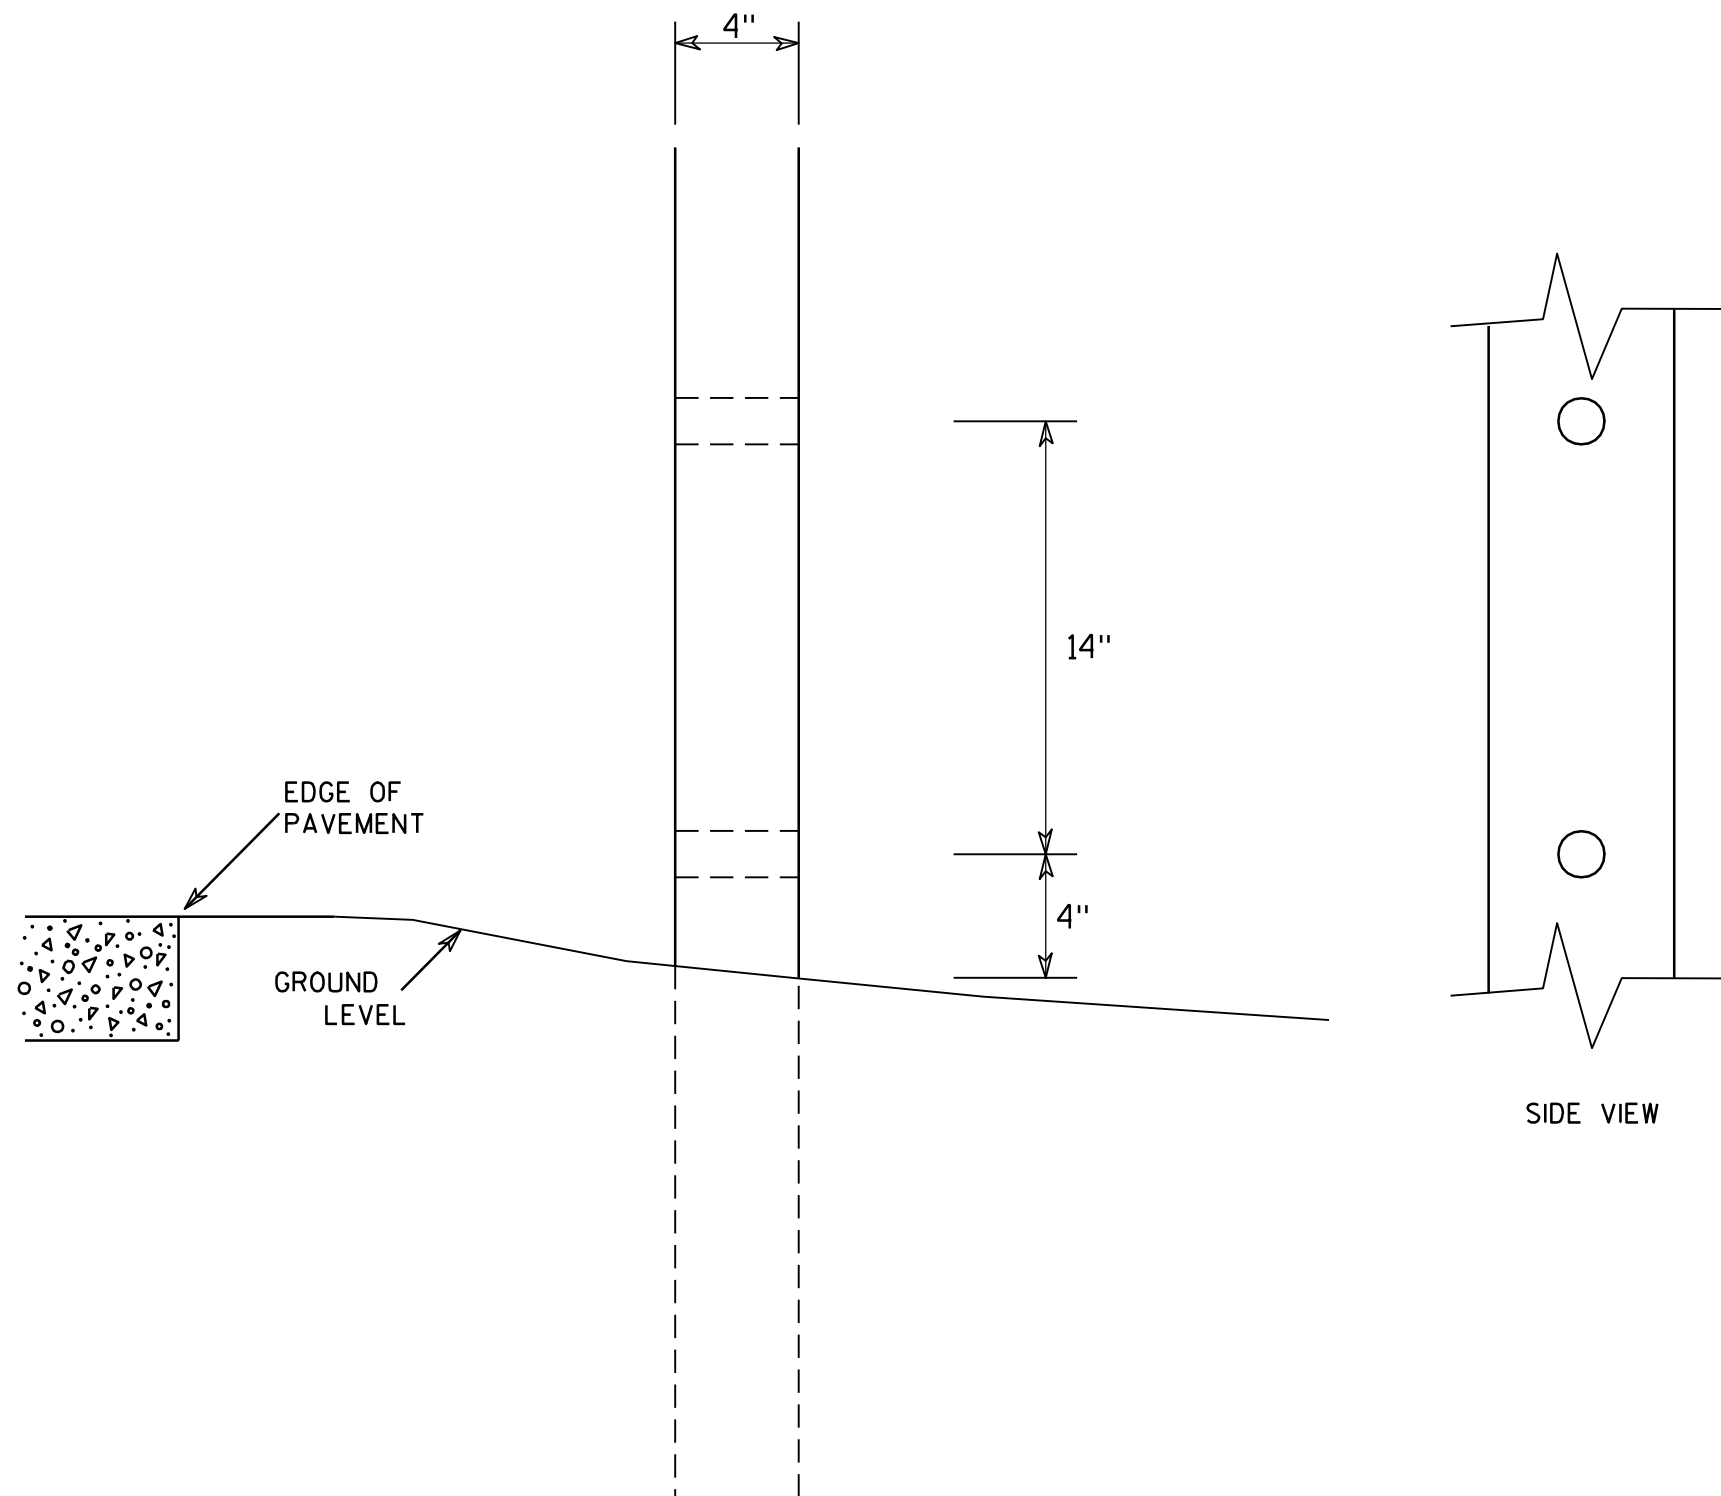GENERAL NOTES

1. All 4 x 6 Wood Posts shall be modified by having two 1½" diameter holes drilled perpendicular to the roadway centerline.

7

**4 X 6 WOOD POST
MODIFICATIONS**

WISCONSIN DEPT OF TRANSPORTATION

APPROVED

Chester J. Spang
for State Traffic Engineer

DATE 3/27/97

PLATE NO. A4-11.2

PROJECT NO:

HWY:




COUNTY:

SHEET NO: 98


E

BANDING

SINGLE SIGN

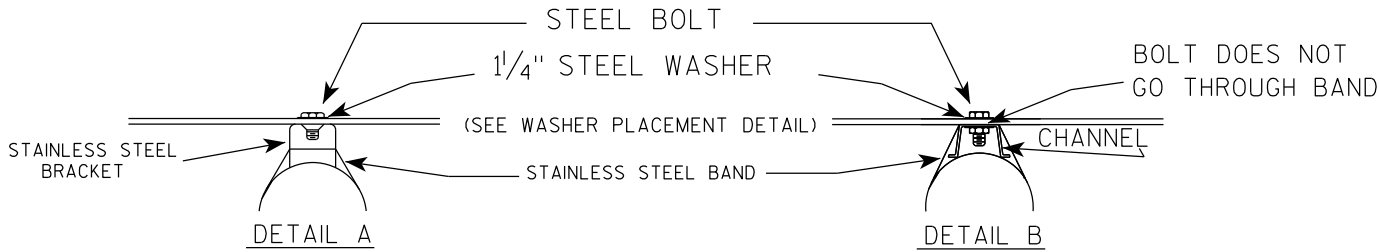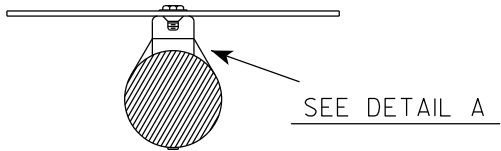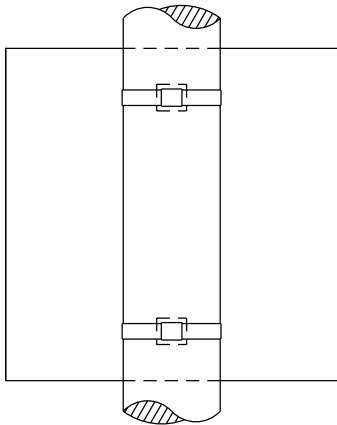

WASHER PLACEMENT

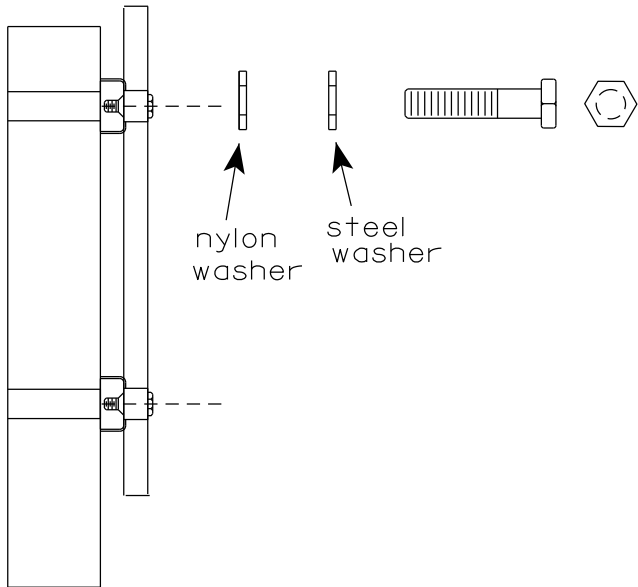


WASHERS (ALL POSTS) -
1-1/4" O.D. X 3/8" I.D. X 1/16" STEEL
1-1/4" O.D. X 3/8" I.D. X .080 NYLON
FOR ALL TYPE H SIGNS

GENERAL NOTES

1. Any sign over 3 feet in width shall use the V-Block banding method. See A5-10 standard plate.
2. Signs 3 feet or greater in height shall have three bracket bands installed. Signs less than 3 feet in height shall have two bracket bands installed.
3. Banding and assembly bracket shall be stainless steel. All bands shall be 3/4" in width and 0.025" thickness.
4. ALL SIGN MOUNTING BOLTS AND WASHERS SHALL BE EITHER:
 - a. Hot dip or mechanically galvanized in accordance with ASTM Designation: A 153, Class D
 - b. Electro-galvanized in accordance with ASTM designation: B 633, Type III, SC 3

"J" ASSEMBLY

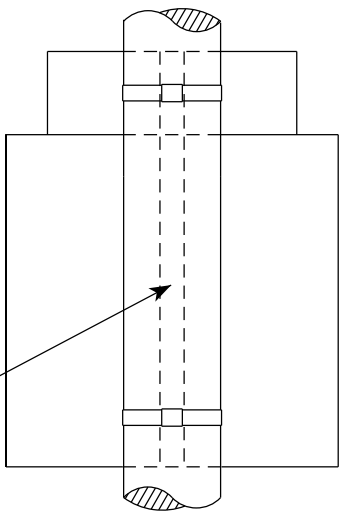

SEE DETAIL B


STANDARD SIGN
SIGN BANDING DETAILS

WISCONSIN DEPT OF TRANSPORTATION


APPROVED *Matthew R. Rauch*
for State Traffic Engineer

DATE 6/10/19 PLATE NO. A5-9.4

VIEW FROM
BACK

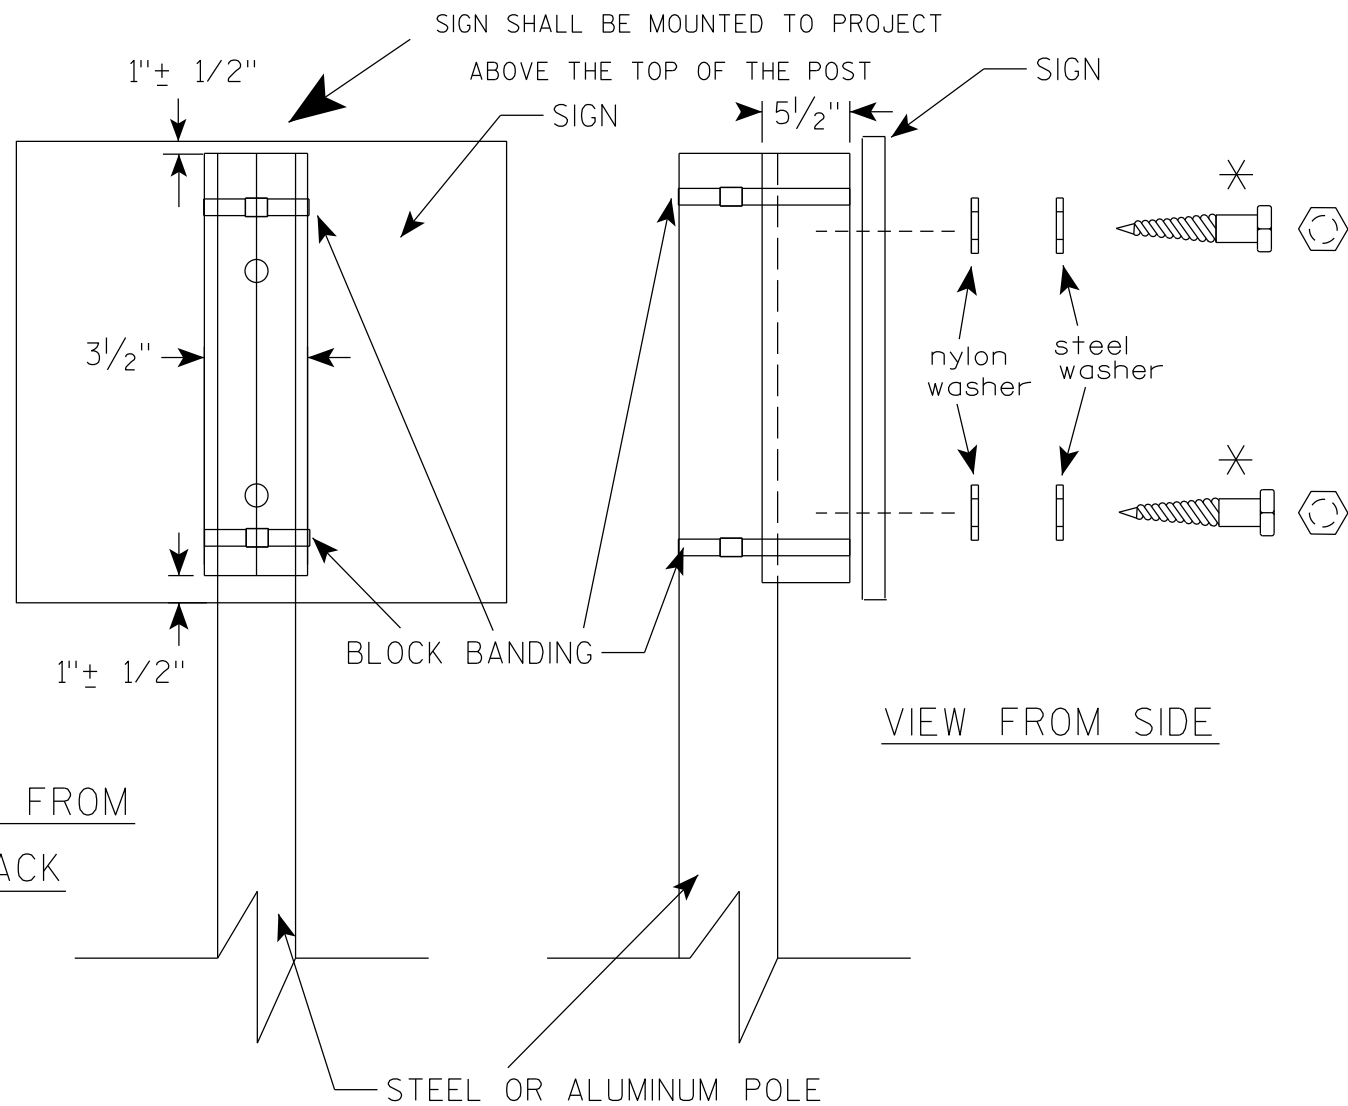

VIEW FROM SIDE

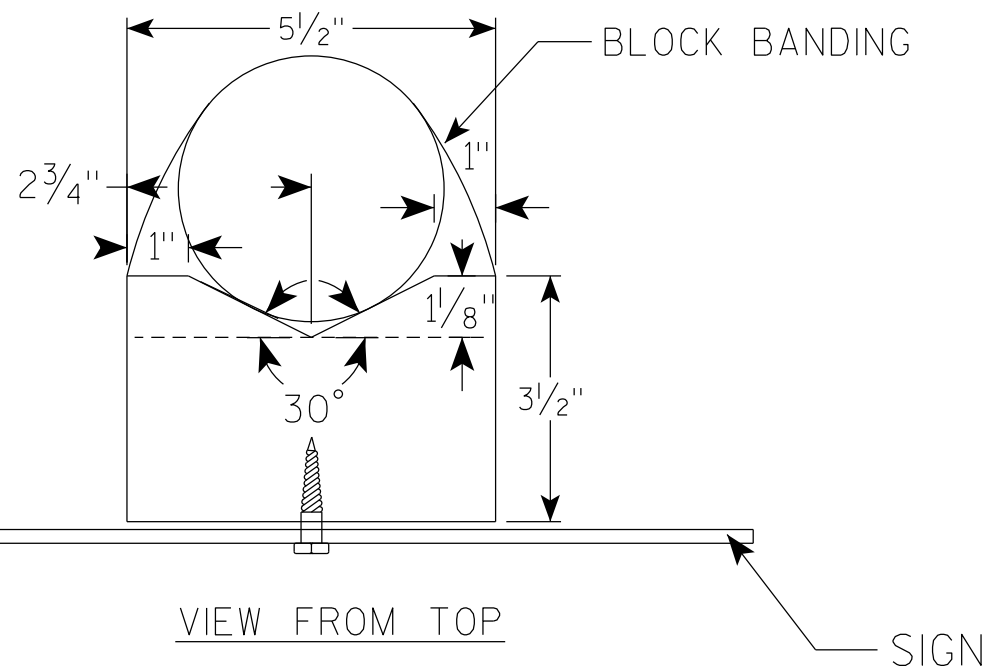

GENERAL NOTES

1. WOOD 4"X6" POST MATERIAL SHALL CONFORM TO 507.2.2 OF THE WisDOT STANDARD SPECIFICATIONS
2. BLOCK BANDING AND CLIPS SHALL BE STAINLESS STEEL, $\frac{3}{4}$ " WIDTH AND 0.025" THICKNESS
3. SIGNS 3' OR GREATER IN HEIGHT SHALL UTILIZE 3 BLOCK BANDS. SIGNS UNDER 3' IN HEIGHT SHALL UTILIZE 2 BLOCK BANDS
4. ACTUAL NUMBER OF FASTENERS PER SIGN VARIES WITH THE SIGN AREA, BUT NORMALLY THERE ARE TWO. FOR SIGNS GREATER THAN 9 S.F. 3 FASTENERS SHALL BE USED.
5. ALL SIGN MOUNTING BOLTS AND WASHERS SHALL BE EITHER:
 - a. Hot dip or mechanically galvanized in accordance with ASTM Designation: A 153, Class D
 - b. Electro-galvanized in accordance with ASTM Designation : B 633, TYPE III, SC 3
6. ALL BOLTS SHALL HAVE HEXAGONAL HEADS.
7. STEEL WASHERS SHALL BE $1\frac{1}{4}$ " O.D. X $\frac{3}{8}$ " I.D. X $\frac{1}{16}$ "
8. NYLON WASHERS SHALL BE $1\frac{1}{4}$ " O.D. X $\frac{3}{8}$ " I.D. X .080 FOR TYPE H OR TYPE F FACE SIGN

✱ LAG BOLTS SHALL BE $\frac{3}{8}$ " X $2\frac{1}{2}$ "

BLOCK BANDING DETAIL
(V-BLOCK OPTION)

WISCONSIN DEPT OF TRANSPORTATION


APPROVED *Matthew R. Rauch*
for State Traffic Engineer

DATE 6/10/19 PLATE NO. A5-10.2

PROJECT NO:

SHEET NO: 100

E

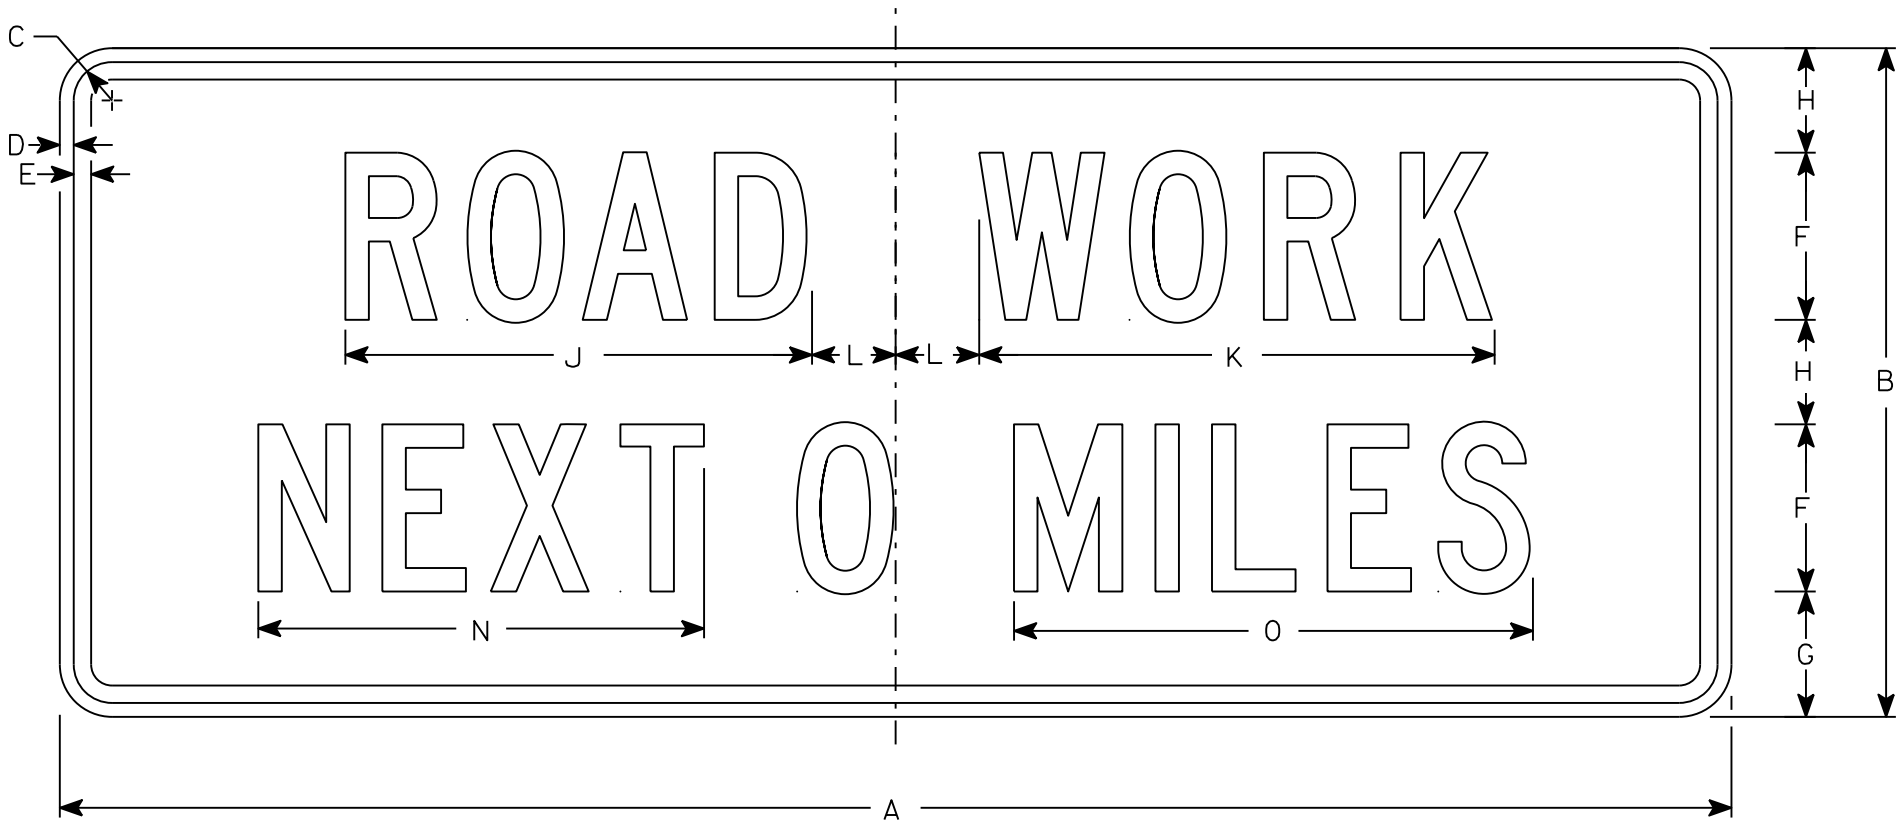

G20-1

NOTES

- 1. Sign is Type II - Type F Reflective
- 2. Color:
Background - Orange
Message - Black
- 3. Message Series - C
- 4. Corners may be square or rounded when base material is plywood but borders shall be rounded as shown. When base material is metal, the corners and borders shall be rounded.
- 5. Round distance to nearest whole Mile and substitute appropriate numerals and optically adjust spacing to achieve proper balance

SIZE	A	B	C	D	E	F	G	H	I	J	K	L	M	N	O	P	Q	R	S	T	U	V	W	X	Y	Z	Area sq. ft.
1																											
2	60	24	1 3⁄8	1⁄2	5⁄8	6	4 1⁄2	3 3⁄4		16 3⁄4	18 1⁄2	3		16	18 5⁄8												10
3																											
4	60	24	1 3⁄8	1⁄2	5⁄8	6	4 1⁄2	3 3⁄4		16 3⁄4	18 1⁄2	3		16	18 5⁄8												10
5																											


STANDARD SIGN
G20-1

WISCONSIN DEPT OF TRANSPORTATION

APPROVED *Matthew R. Rauch*
For State Traffic Engineer

DATE 3/14/17 PLATE NO. G20-1.8

7

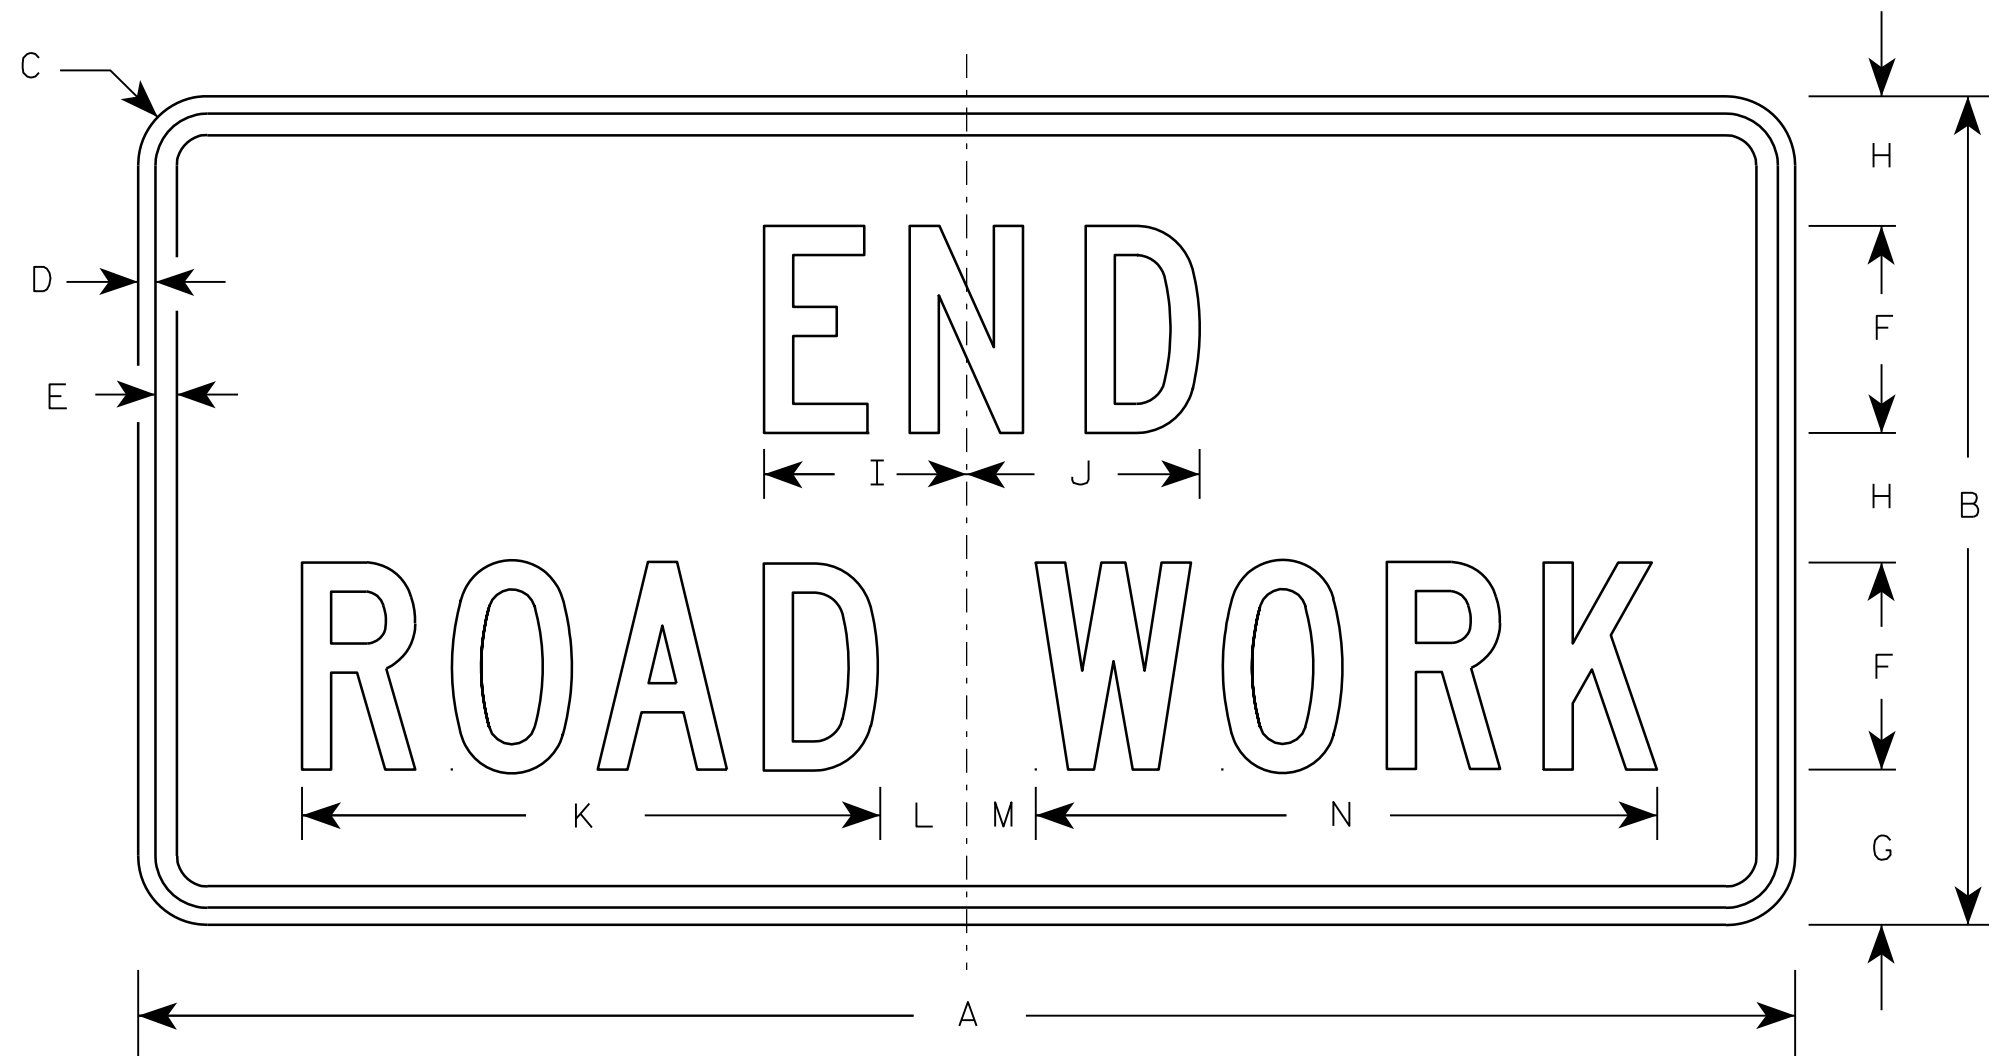

G20-2A

Metric equivalent
for this sign is:

SIZE	
1	900 mm X 450 mm
2	1200 mm X 600 mm
3	1200 mm X 600 mm
4	1200 mm X 600 mm
5	1200 mm X 600 mm

SIZE	A	B	C	D	E	F	G	H	I	J	K	L	M	N	O	P	Q	R	S	T	U	V	W	X	Y	Z	Area sq. ft.	Area sq. m
1	36	18	1 1/8	3/8	1/2	4	3 3/4	2 1/2	4 1/8	4 1/8	11 1/8	2	1	12 1/8													4.5	0.41
2	48	24	1 1/2	1/2	5/8	6	4 1/2	3 3/4	5 7/8	6 3/4	16 3/4	2 1/2	1 3/4	18 1/2													8.0	0.72
3	48	24	1 1/2	1/2	5/8	6	4 1/2	3 3/4	5 7/8	6 3/4	16 3/4	2 1/2	1 3/4	18 1/2													8.0	0.72
4	48	24	1 1/2	1/2	5/8	6	4 1/2	3 3/4	5 7/8	6 3/4	16 3/4	2 1/2	1 3/4	18 1/2													8.0	0.72
5	48	24	1 1/2	1/2	5/8	6	4 1/2	3 3/4	5 7/8	6 3/4	16 3/4	2 1/2	1 3/4	18 1/2													8.0	0.72

NOTES

- Sign is Type II - Type F Reflective - reference WIS DOT Standard Specification for HIGHWAY and STRUCTURE CONSTRUCTION latest edition.
- Color:
Background - Orange
Message - Black
- Message Series - C
- Corners may be square or rounded when base material is plywood but borders shall be rounded as shown. When base material is metal, the corners and borders shall be rounded.

7

PROJECT NO:

HWY:

COUNTY:

SHEET NO: 102

E

NOTES

- 1. Sign is Type II - Type F Reflective
- 2. Color:
 - Background - Orange
 - Message - Black
- 3. Message Series - D
- 4. Substitute appropriate numeral and adjust spacing to achieve proper balance.



SIZE	A	B	C	D	E	F	G	H	I	J	K	L	M	N	O	P	Q	R	S	T	U	V	W	X	Y	Z	Area sq. ft.
1																											
2																											
3	72	36	1 1/8	1/2	5/8	6	5	4	15 5/8	1 5/8	5	9 1/4	21 1/4	3 1/2	1 1/2	23 1/4		29 7/8	1 3/4	3 1/4	28 1/2					18.0	
4	96	48	2 1/4	3/4	1	8	6 1/2	5 1/2	20 5/8	2 1/4	6	12 1/4	28 1/4	4 3/8	1 5/8	31		39 1/4	2	4	37 7/8					32.0	
5																											


STANDARD SIGN
G20-57

WISCONSIN DEPT OF TRANSPORTATION

APPROVED *Matthew R. Rauch*
For State Traffic Engineer


DATE 1/22/19 PLATE NO. G20-57.3

7

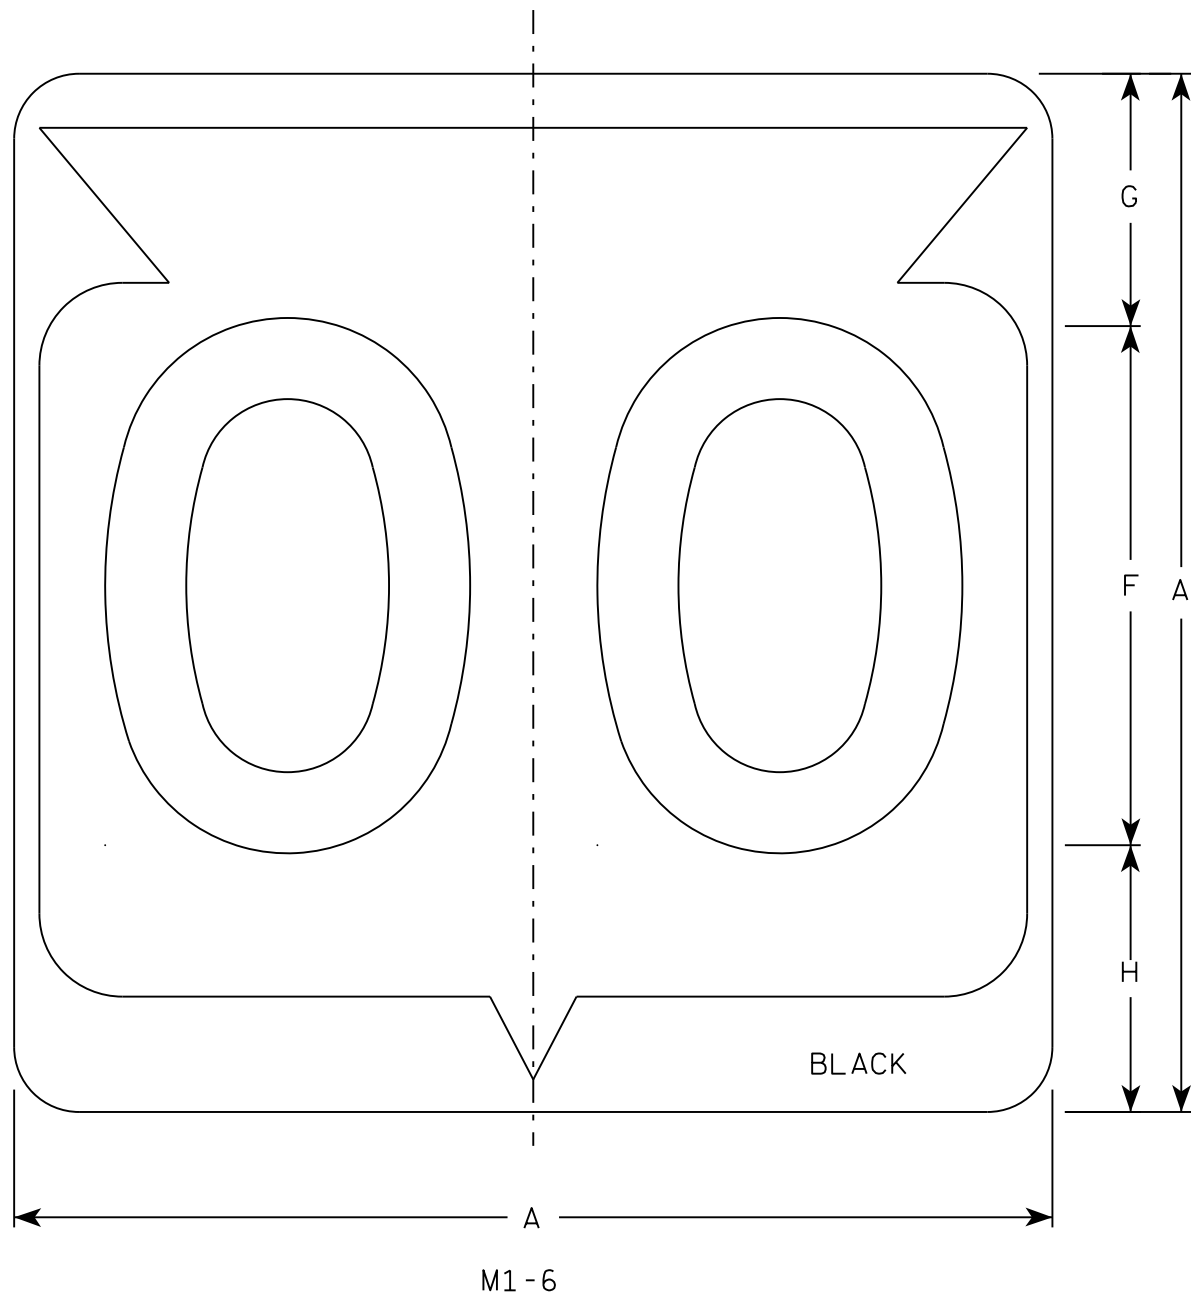

NOTES

1. Sign is Type II - Type H Reflective
2. Color:
Background - White
Message - Black
3. Message Series - D except 3 number signs Series C
4. Corners may be square or rounded when base material is plywood but borders shall be rounded as shown. When base material is metal, the corners and borders shall be rounded.

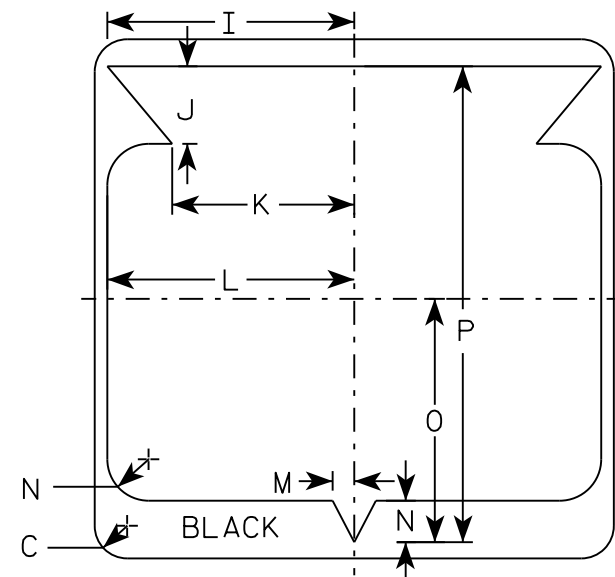

7

SIZE	A	B	C	D	E	F	G	H	I	J	K	L	M	N	O	P	Q	R	S	T	U	V	W	X	Y	Z	Area sq. ft.
1																											
2	24		1 1/2			12	5 1/2	6 1/2	10 1/4	2 1/2	8 7/8	11 1/2	1	1 7/8	11 1/4	21 7/8											4.0
3	36		2 1/4			18	8 3/4	9 1/4	15 3/8	5 3/8	12 5/8	17 1/8	1 1/2	2 7/8	16 7/8	33											9.0
4	36		2 1/4			18	8 3/4	9 1/4	15 3/8	5 3/8	12 5/8	17 1/8	1 1/2	2 7/8	16 7/8	33											9.0
5	36		2 1/4			18	8 3/4	9 1/4	15 3/8	5 3/8	12 5/8	17 1/8	1 1/2	2 7/8	16 7/8	33											9.0


STATE ROUTE MARKER
M1-6 FOR ASSEMBLIES

WISCONSIN DEPT OF TRANSPORTATION

APPROVED *Matthew R. Rauch*
for State Traffic Engineer

DATE 3/16/18 PLATE NO. M1-6.10


SHEET NO: 104

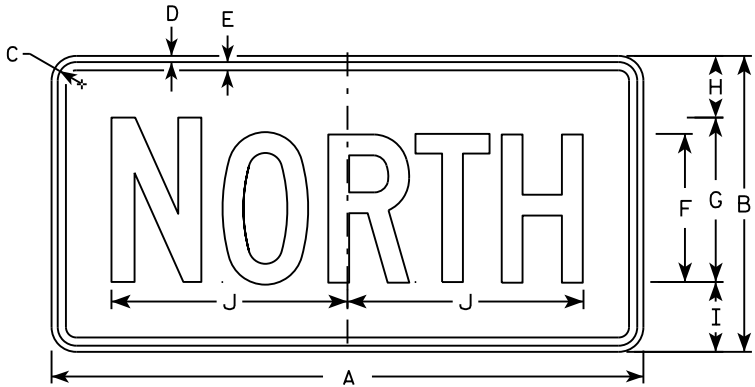


M3-1
MM3-1
MP3-1




M3-2
MM3-2
MP3-2

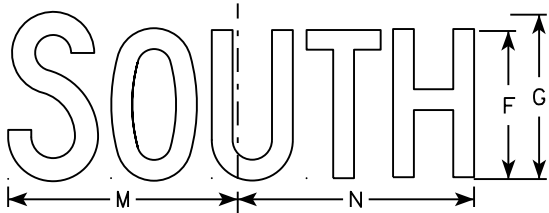


M3-3
MM3-3
MP3-3

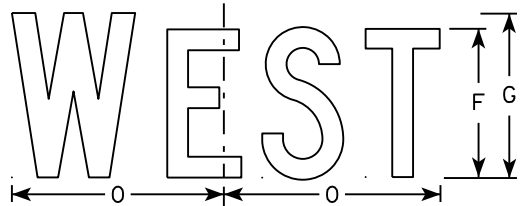


M3-4
MM3-4
MP3-4

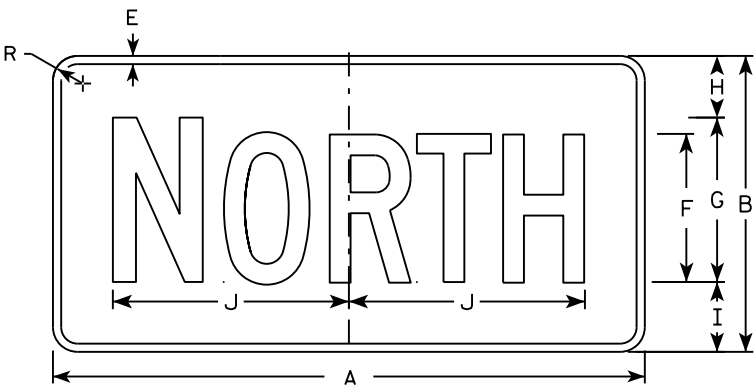


MB3-1
MK3-1
MN3-1

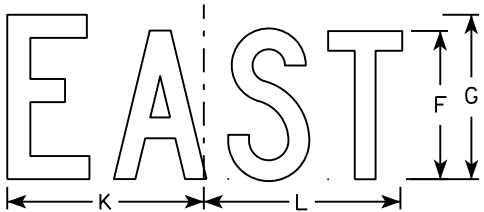

MB3-2
MK3-2
MN3-2

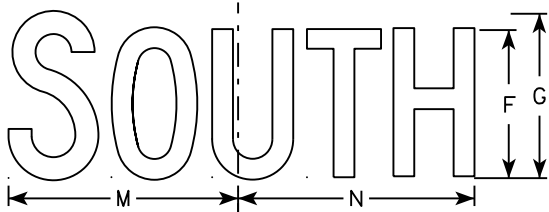

MB3-3
MK3-3
MN3-3

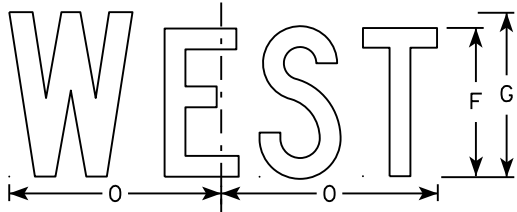

MB3-4
MK3-4
MN3-4

NOTES

1. All Signs Type II - Type H
2. Color:
Background - See note 5
Message - See note 5
3. Message Series - C
4. Corners may be square or rounded when base material is plywood but borders shall be rounded as shown. When base material is metal, the corners and borders shall be rounded.
5. M3-1 thru M3-4 Background - White
Message - Black
MB3-1 thru MB3-4 Background - Blue
Message - White
MK3-1 thru MK3-4 Background - Green
Message - White
MM3-1 thru MM3-4 Background - White
Message - Green
MN3-1 thru MN3-4 Background - Brown
Message - White
MP3-1 thru MP3-4 Background - White
Message - Blue
6. Note the first letter of each direction is larger than the remainder of the message.

SIZE	A	B	C	D	E	F	G	H	I	J	K	L	M	N	O	P	Q	R	S	T	U	V	W	X	Y	Z	Area sq. ft.
1																											
2	24	12	1 1/8	3/8	3/8	6	7	2 1/4	2 3/4	10 1/4	7 7/8	8 3/8	10 1/4	9 3/4	8 3/4			1 1/2									2.00
3	36	18	1 1/8	3/8	1/2	9	10	3 3/4	4 1/4	14 3/8	12	12 1/8	14	14 1/8	13			1 1/2									4.5
4	36	18	1 1/8	3/8	1/2	9	10	3 3/4	4 1/4	14 3/8	12	12 1/8	14	14 1/8	13			1 1/2									4.5
5	36	18	1 1/8	3/8	1/2	9	10	3 3/4	4 1/4	14 3/8	12	12 1/8	14	14 1/8	13			1 1/2									4.5

STANDARD SIGNS
M3-1 thru M3-4
SERIES


WISCONSIN DEPT OF TRANSPORTATION

APPROVED
Matthew R. Rauch
for State Traffic Engineer

DATE 10/15/15 PLATE NO. 105 M3-1.14

NOTES

- 1. Sign is Type II - Type F Reflective - reference WIS DOT Standard Specification for HIGHWAY and STRUCTURE CONSTRUCTION latest edition.
- 2. Color:
 - Background - Orange
 - Message - Black
- 3. Message Series - B
- 4. Corners may be square or rounded when base material is plywood but borders shall be rounded as shown. When base material is metal, the corners and borders shall be rounded.

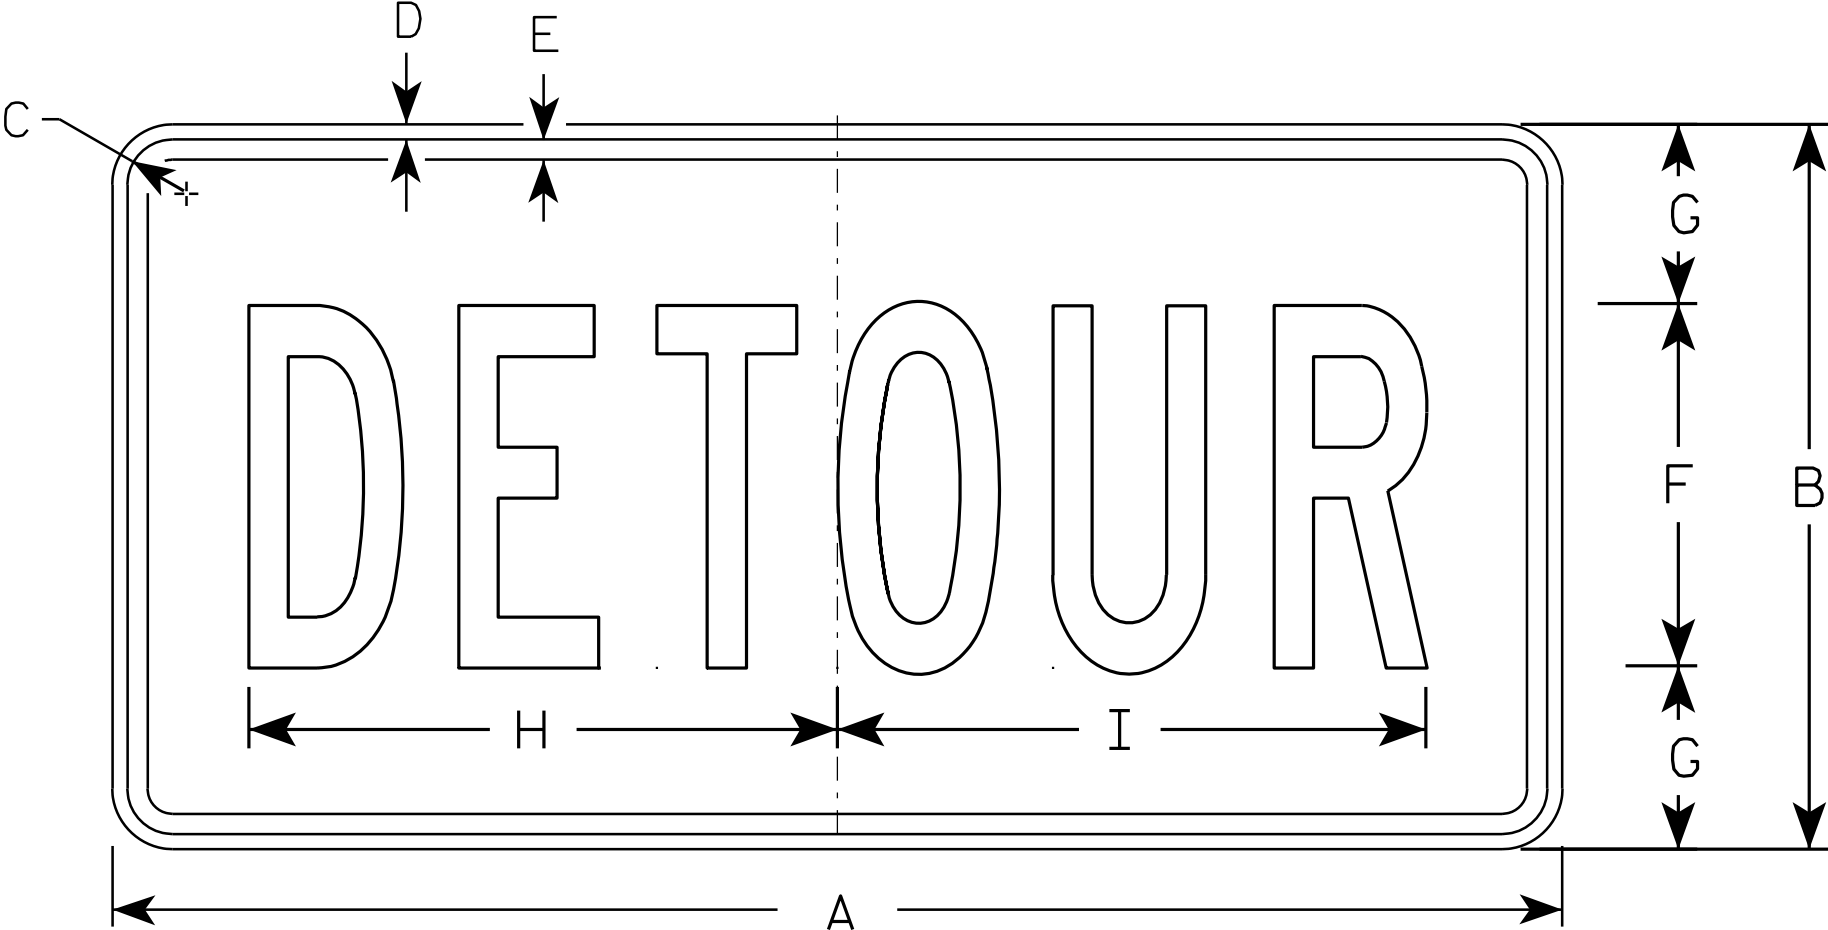

M4 - 8


SIZE	A	B	C	D	E	F	G	H	I	J	K	L	M	N	O	P	Q	R	S	T	U	V	W	X	Y	Z	Area sq. ft.
1																											
2	24	12	1 1/8	3/8	3/8	6	3	10	10 1/4																		2.0
3	36	18	1 1/8	3/8	1/2	9	4 1/2	14 5/8	14 1/2																		4.5
4																											
5																											

STANDARD SIGN
M4 - 8

WISCONSIN DEPT OF TRANSPORTATION

APPROVED
Matthew R. Rauch
for State Traffic Engineer

DATE 11/10/10 PLATE NO. M4-8.2

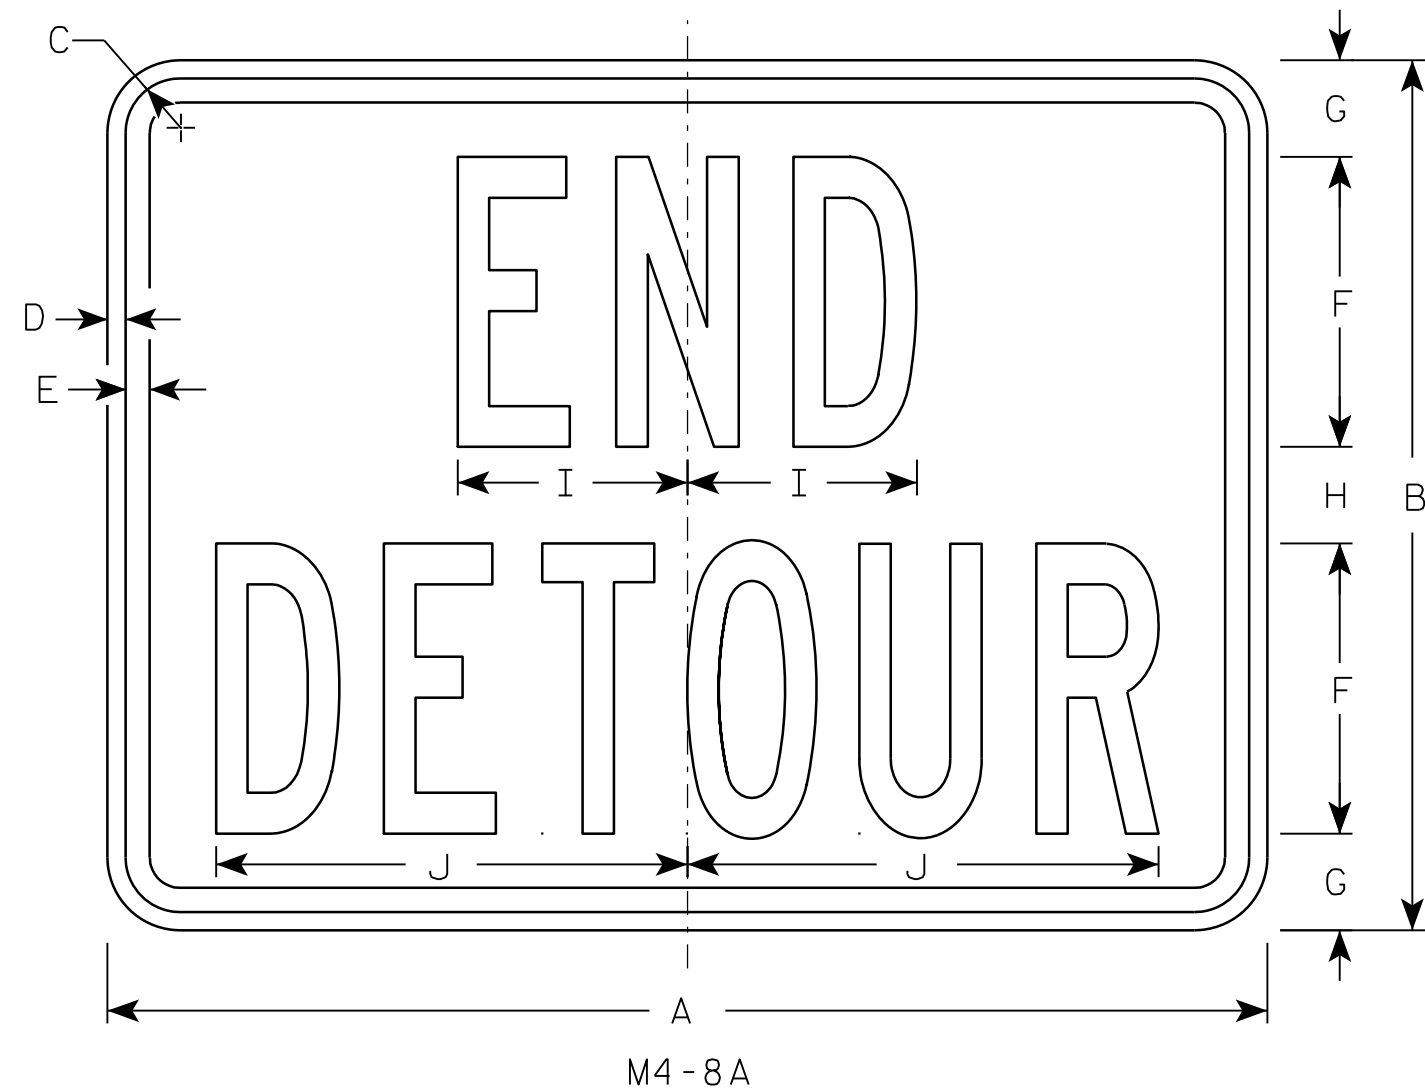

NOTES

1. Sign is Type II - Type F Reflective - reference WIS DOT Standard Specification for HIGHWAY and STRUCTURE CONSTRUCTION latest edition.
2. Color:
Background - Orange
Message - Black
3. Message Series - B
4. Corners may be square or rounded when base material is plywood but borders shall be rounded as shown. When base material is metal, the corners and borders shall be rounded.

SIZE	A	B	C	D	E	F	G	H	I	J	K	L	M	N	O	P	Q	R	S	T	U	V	W	X	Y	Z	Area sq. ft.
1																											
2	24	18	1 1/8	3/8	1/2	6	2	2	4 3/4	9 3/4																	3.0
3	30	24	1 1/8	3/8	1/2	8	2 1/2	3	6 3/4	13																	5.0
4																											
5																											


PROJECT NO:	HWY:	COUNTY:		SHEET NO: 107	E
-------------	------	---------	--	---------------	---

STANDARD SIGN
M4-8A


WISCONSIN DEPT OF TRANSPORTATION

APPROVED *Matthew R. Rauch*
for State Traffic Engineer


DATE 3/9/11 PLATE NO. M4-8A.2

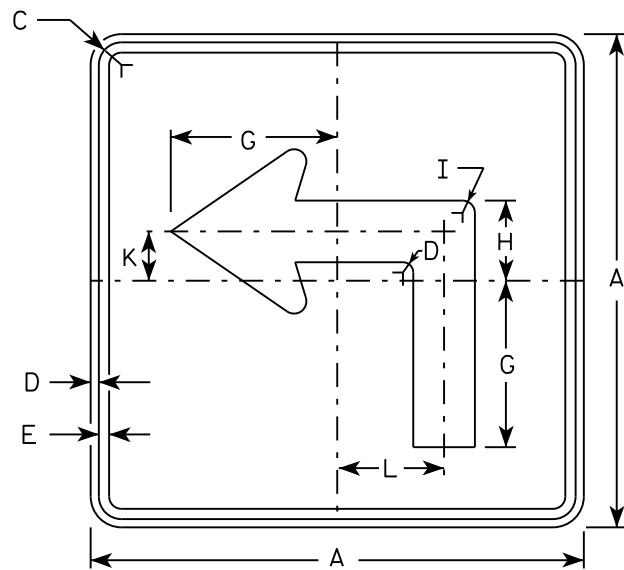


M5-1L
MM5-1L
M05-1L
MP5-1L

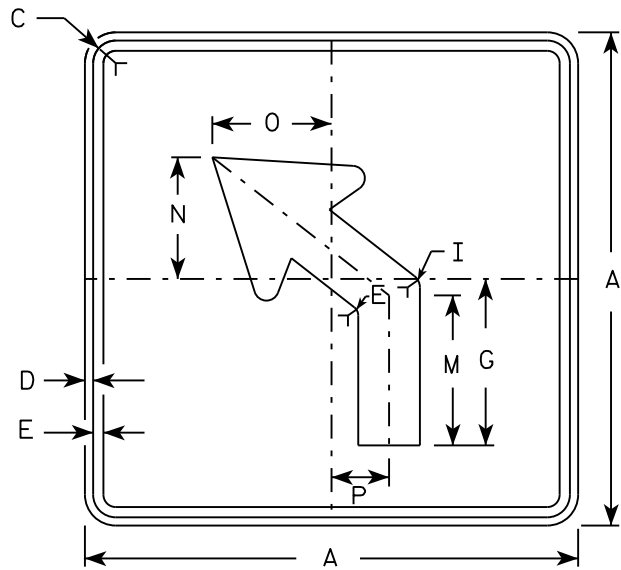


M5-2L
MM5-2L
M05-2L
MP5-2L

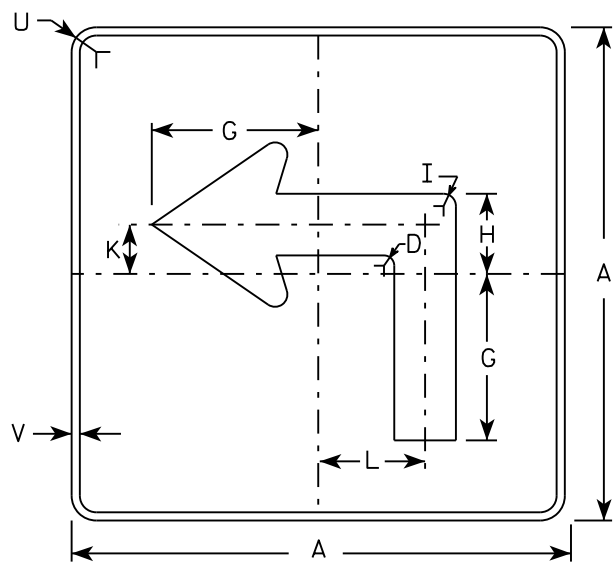

MB5-1L
MK5-1L
MN5-1L
MR5-1L

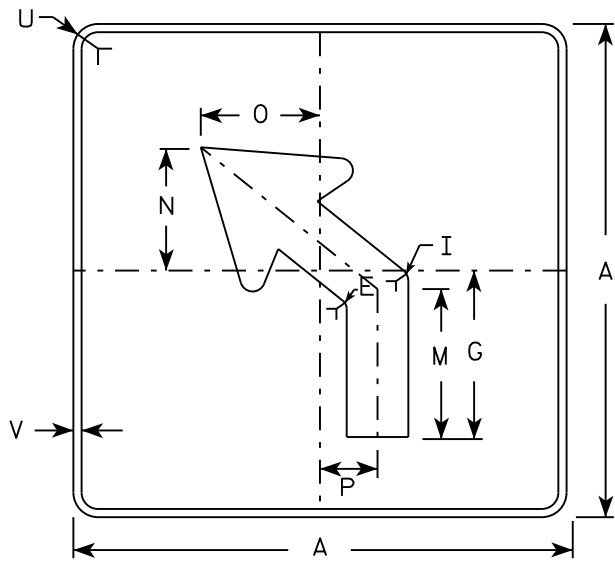

MB5-2L
MK5-2L
MN5-2L
MR5-2L

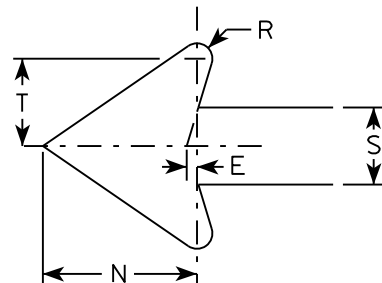

NOTES

- Signs are Type II - Type H reflective except as shown
- Color:
Background - See note 4
Message - See note 4
- Corners may be square or rounded when base material is plywood but borders shall be rounded as shown. When base material is metal, the corners and borders shall be rounded.
- | | |
|-----------------|---|
| M5-1 and M5-2 | Background - White |
| | Message - Black |
| MB5-1 and MB5-2 | Background - Blue |
| | Message - White |
| MK5-1 and MK5-2 | Background - Green |
| | Message - White |
| MM5-1 and MM5-2 | Background - White |
| | Message - Green |
| MN5-1 and MN5-2 | Background - Brown |
| | Message - White |
| M05-1 and M05-2 | Background - Orange - Type F Reflective |
| | Message - Black |
| MP5-1 and MP5-2 | Background - White - Type H Reflective |
| | Message - Blue |
| MR5-1 and MR5-2 | Background - Brown |
| | Message - Yellow |
- M5-1R same as M5-1L except arrow points right.
- M5-2R same as M5-2L except arrow tilts right.

SIZE	A	B	C	D	E	F	G	H	I	J	K	L	M	N	O	P	Q	R	S	T	U	V	W	X	Y	Z	Area sq. ft.
1																											
2	21		1 1/8	3/8	3/8		7	3 3/8	5/8		2 1/8	4 1/2	6 3/8	5 1/4	5	2 1/2		1/2	2 5/8	3	1 1/2	1/2					3.06
3	30		1 3/8	1/2	5/8		10 1/8	4 7/8	7/8		3	6 1/2	9 1/8	7 1/2	7 1/4	3 1/2		3/4	3 3/4	4 1/4	1 7/8	1/2					6.25
4	30		1 3/8	1/2	5/8		10 1/8	4 7/8	7/8		3	6 1/2	9 1/8	7 1/2	7 1/4	3 1/2		3/4	3 3/4	4 1/4	1 7/8	1/2					6.25
5	30		1 3/8	1/2	5/8		10 1/8	4 7/8	7/8		3	6 1/2	9 1/8	7 1/2	7 1/4	3 1/2		3/4	3 3/4	4 1/4	1 7/8	1/2					6.25

PROJECT NO:

HWY:

COUNTY:

SHEET NO:


E

STANDARD SIGN
M5-1 & M5-2


WISCONSIN DEPT OF TRANSPORTATION

APPROVED *Matthew R. Rauch*
for State Traffic Engineer


DATE 10/15/15 PLATF 108 M5-1.13

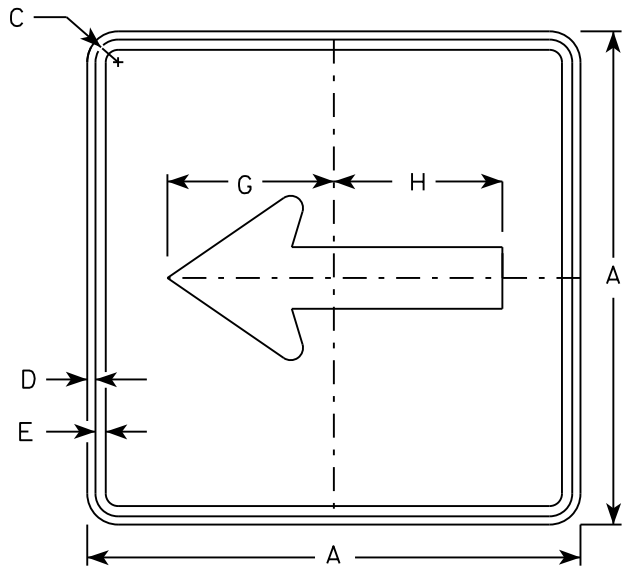


M6 - 1
MM6 - 1
M06 - 1
MP6 - 1

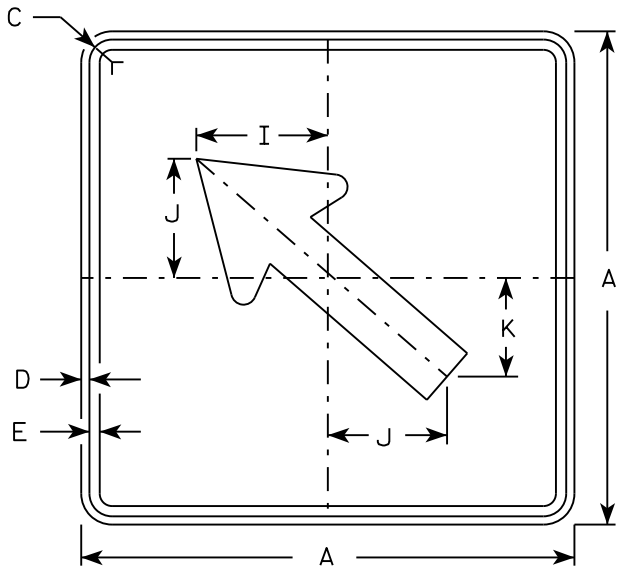


M6 - 2
MM6 - 2
M06 - 2
MP6 - 2

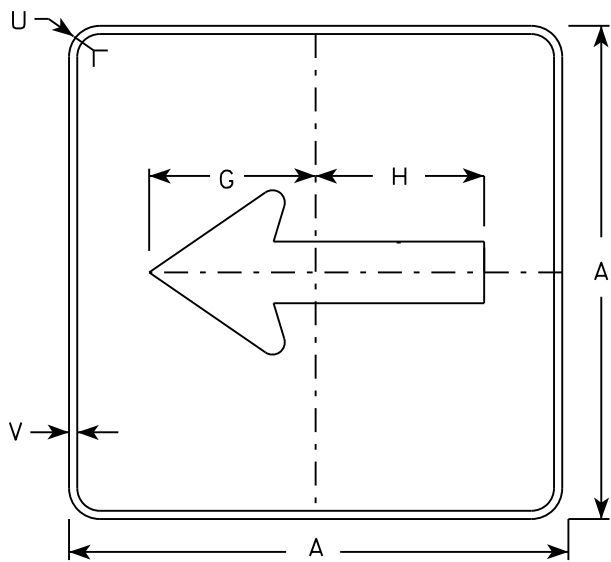

MB6 - 1
MK6 - 1
MN6 - 1
MR6 - 1

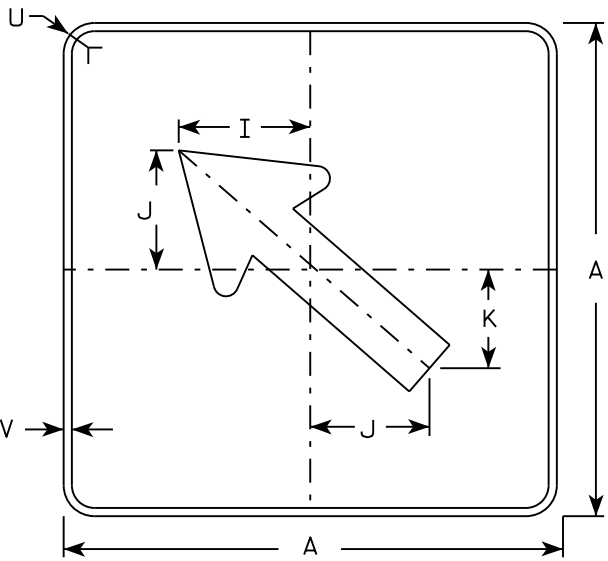

MB6 - 2
MK6 - 2
MN6 - 2
MR6 - 2

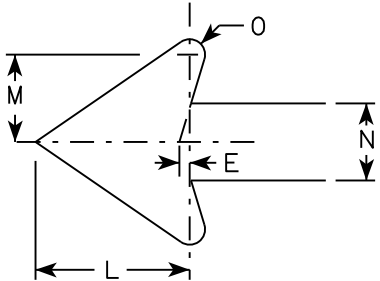

NOTES

- 1. Signs are Type II - Type H except as Shown
- 2. Color:
Background - See note 4
Message - See note 4
- 3. Corners may be square or rounded when base material is plywood but borders shall be rounded as shown. When base material is metal, the corners and borders shall be rounded.
- 4. M6-1 and M6-2 Background - White
Message - Black
MB6-1 and MB6-2 Background - Blue
Message - White
MK6-1 and MK6-2 Background - Green
Message - White
MM6-1 and MM6-2 Background - White
Message - Green
MN6-1 and MN6-2 Background - Brown
Message - White
M06-1 and M06-2 Background - Orange - Type F Reflective
Message - Black
MP6-1 and MP6-2 Background - White
Message - Blue
MR6-1 and MR6-2 Background - Brown
Message - Yellow

SIZE	A	B	C	D	E	F	G	H	I	J	K	L	M	N	O	P	Q	R	S	T	U	V	W	X	Y	Z	Area sq. ft.
1																											
2	21		1 1/8	3/8	3/8		7 1/2	7 1/8	5 5/8	5	4 1/4	5 1/4	3	2 5/8	1/2						1 1/2	1/2					3.06
3	30		1 3/8	1/2	5/8		10 3/4	10 1/4	8	7 1/4	6	7 1/2	4 1/4	3 3/4	3/4						1 7/8	1/2					6.25
4	30		1 3/8	1/2	5/8		10 3/4	10 1/4	8	7 1/4	6	7 1/2	4 1/4	3 3/4	3/4						1 7/8	1/2					6.25
5	30		1 3/8	1/2	5/8		10 3/4	10 1/4	8	7 1/4	6	7 1/2	4 1/4	3 3/4	3/4						1 7/8	1/2					6.25

PROJECT NO:

HWY:

COUNTY:

DATE 10/15/15

PLAT 109

SHEET NO:

E

STANDARD SIGN
M6 - 1 & M6 - 2
SERIES

WISCONSIN DEPT OF TRANSPORTATION


APPROVED
Matthew R. Rauch
for State Traffic Engineer

DATE 10/15/15

PLAT 109

M6-1.15

7

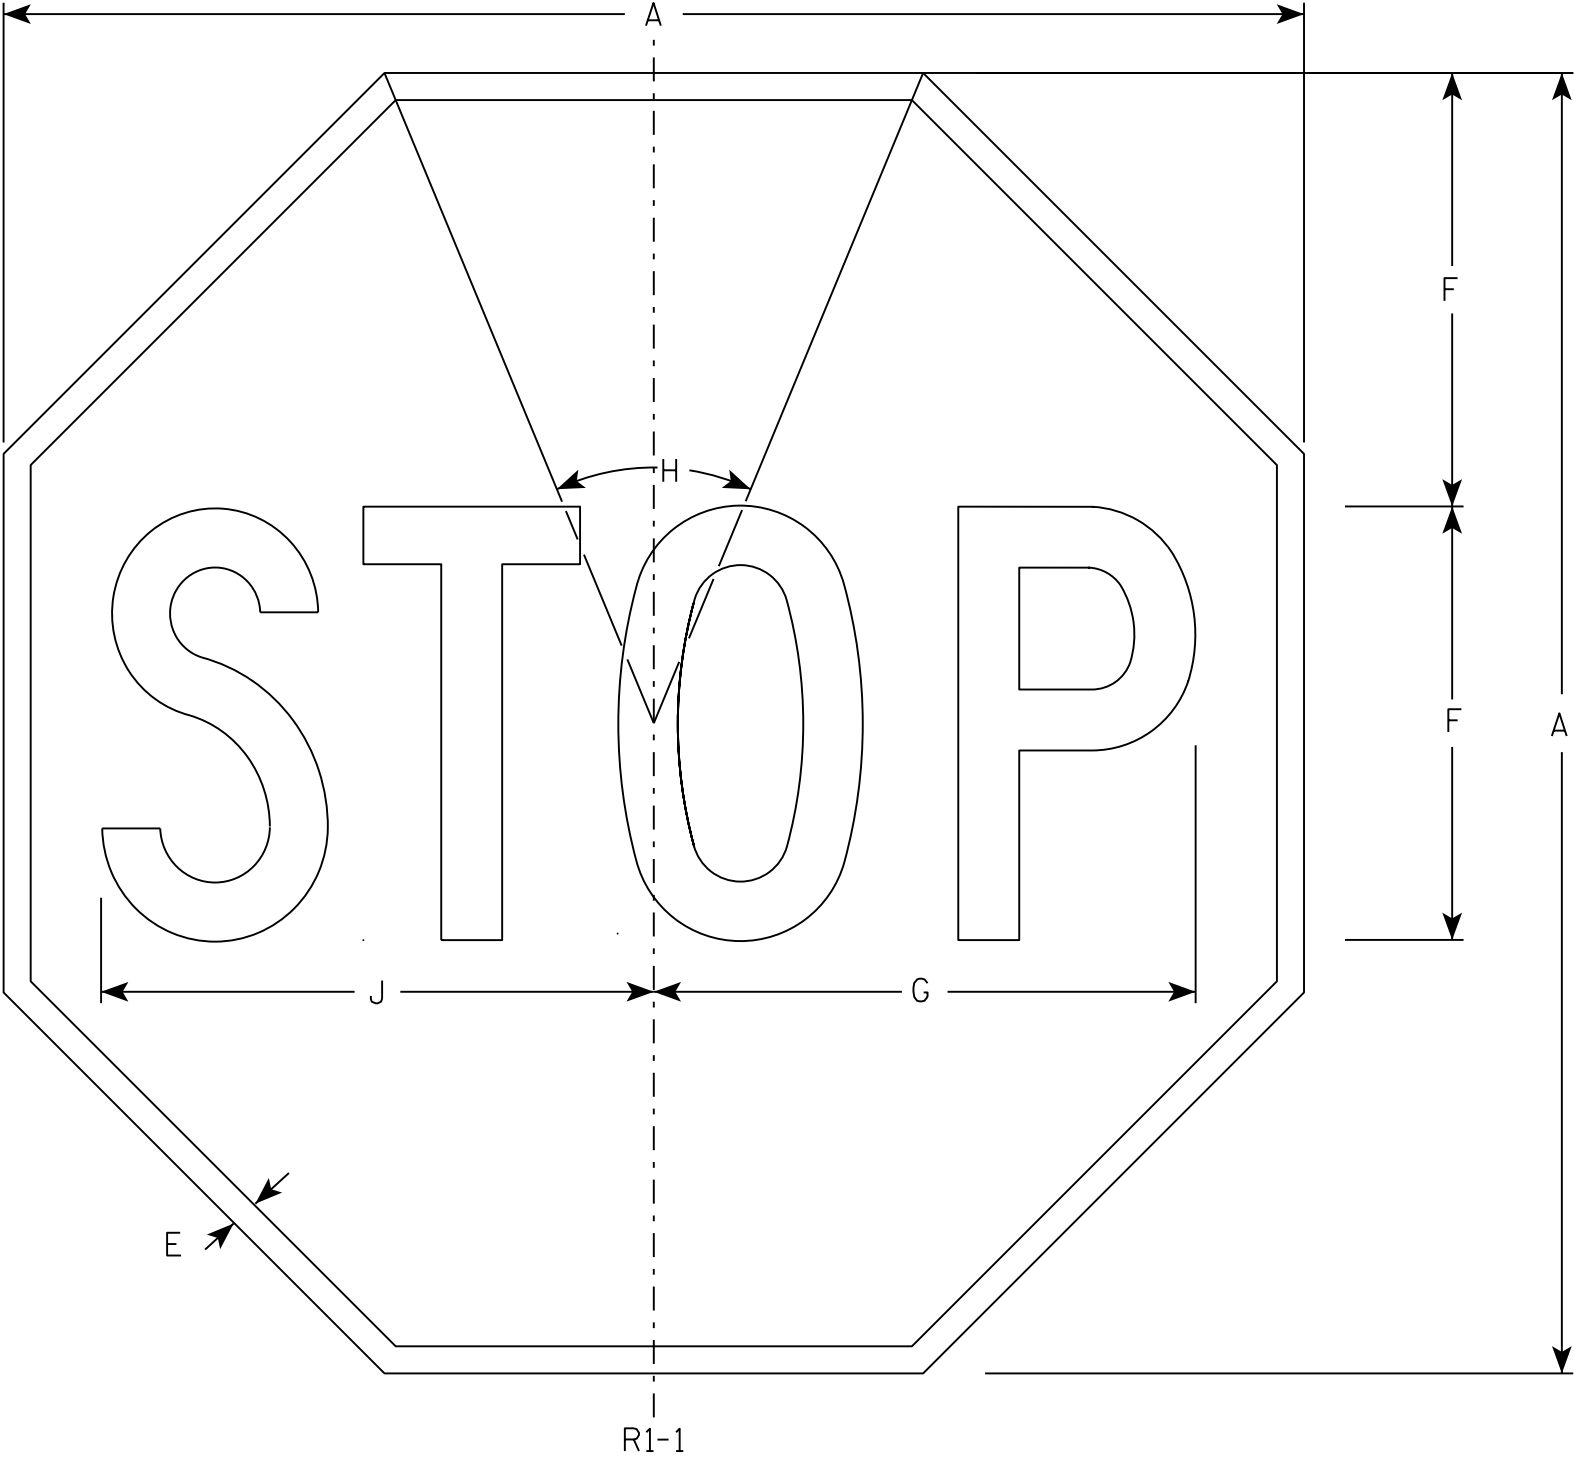

NOTES

- 1. Sign is Type II - Type H Reflective - reference WIS DOT Standard Specification for HIGHWAY and STRUCTURE CONSTRUCTION latest edition.
- 2. Color:
Background - Red
Message - White
- 3. Message Series - C

7

R1-1


SIZE	A	B	C	D	E	F	G	H	I	J	K	L	M	N	O	P	Q	R	S	T	U	V	W	X	Y	Z	Area sq. ft.
1	30				5/8	10	12 1/2	45°		12 3/4																	5.18
2S	30				5/8	10	12 1/2	45°		12 3/4																	5.18
2M	36				3/4	12	15	45°		15 3/8																	7.46
3	36				3/4	12	15	45°		15 3/8																	7.46
4	48				1	16	20	45°		20 1/2																	13.25
5	48				1	16	20	45°		20 1/2																	13.25
6	18				3/8	6	7 3/4	45°		7 3/4																	1.86
7	12				1/4	4	5	45°		5 1/8																	0.78

STANDARD SIGN
R1 - 1



WISCONSIN DEPT OF TRANSPORTATION

APPROVED *Matthew R. Rauch*
for State Traffic Engineer

DATE 11/12/15 PLATE NO. R1-1.13

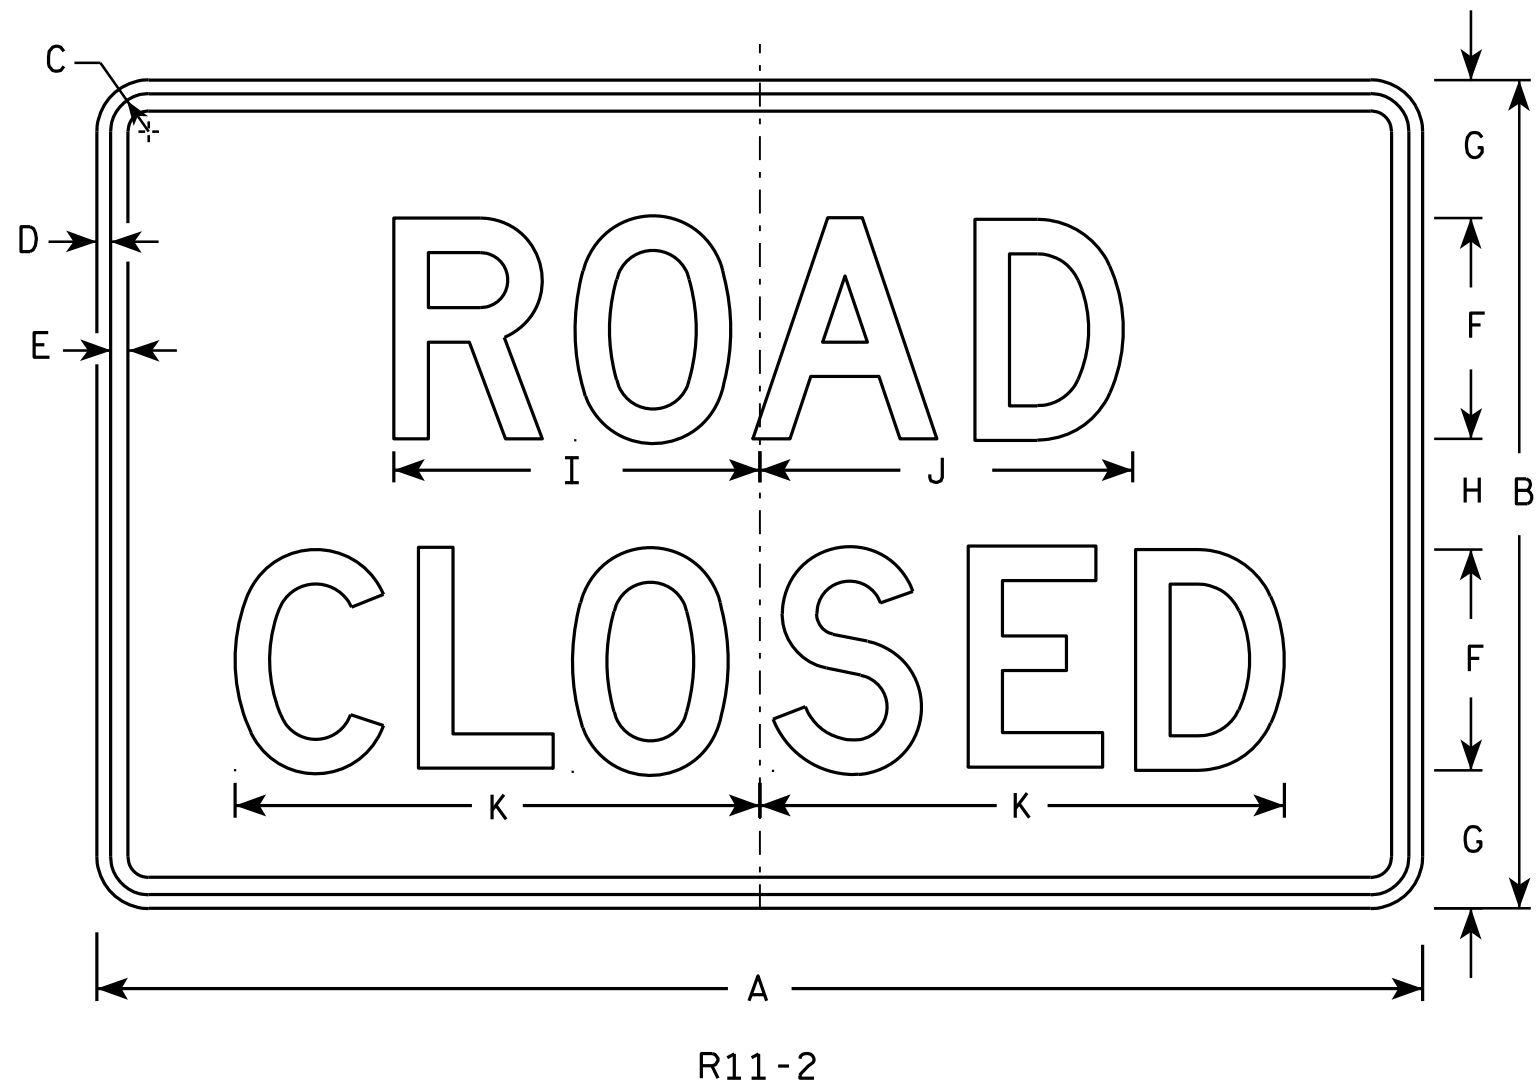

- NOTES
1. Sign is Type II - Type H Reflective - reference WIS DOT Standard Specification for HIGHWAY and STRUCTURE CONSTRUCTION latest edition.
 2. Color:
Background - White
Message - Black
 3. Message Series - D
 4. Corners may be square or rounded when base material is plywood but borders shall be rounded as shown. When base material is metal, the corners and borders shall be rounded.
 5. Modify the message as required.

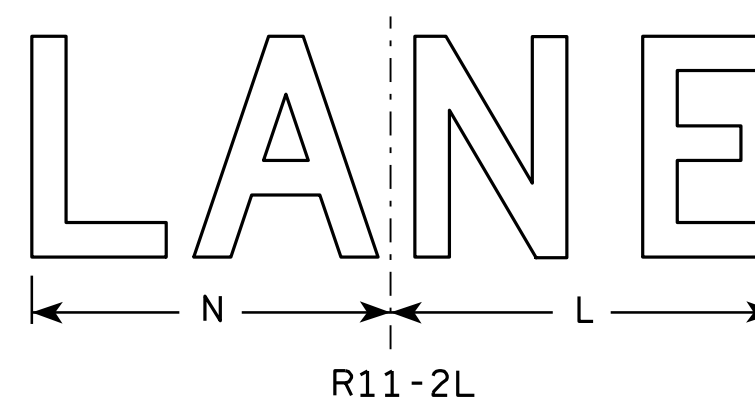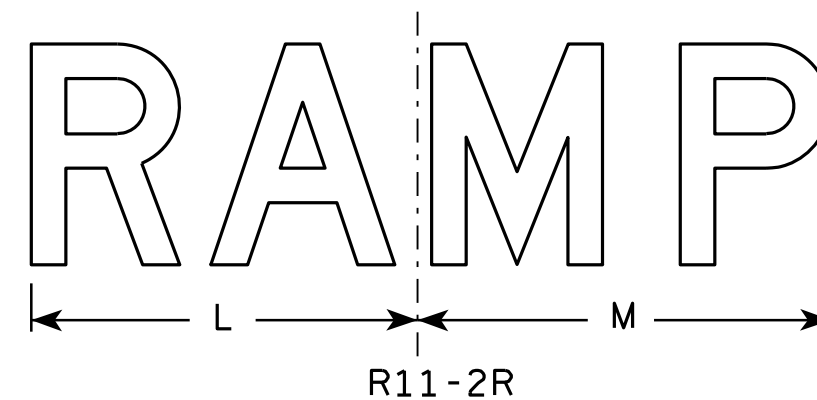


SIZE	A	B	C	D	E	F	G	H	I	J	K	L	M	N	O	P	Q	R	S	T	U	V	W	X	Y	Z	Area sq. ft.
1																											
2S	48	30	1 3⁄8	1⁄2	5⁄8	8	5	4	13 1⁄4	13 1⁄2	19	14	15	13													10.0
2M	48	30	1 3⁄8	1⁄2	5⁄8	8	5	4	13 1⁄4	13 1⁄2	19	14	15	13													10.0
3	48	30	1 3⁄8	1⁄2	5⁄8	8	5	4	13 1⁄4	13 1⁄2	19	14	15	13													10.0
4	48	30	1 3⁄8	1⁄2	5⁄8	8	5	4	13 1⁄4	13 1⁄2	19	14	15	13													10.0
5	48	30	1 3⁄8	1⁄2	5⁄8	8	5	4	13 1⁄4	13 1⁄2	19	14	15	13													10.0

STANDARD SIGN	
R11-2	
WISCONSIN DEPT OF TRANSPORTATION	
APPROVED	<i>Matthew R. Rauch</i> for State Traffic Engineer
DATE 4/1/11	PLATE NO. R11-2.10

PROJECT NO:	HWY:	COUNTY:	SHEET NO: 111
-------------	------	---------	---------------


NOTES

- 1. Sign is Type II - Type H Reflective
- 2. Color:
 - Background - White
 - Message - Black
- 3. Message Series - C
- 4. Corners may be square or rounded when base material is plywood but borders shall be rounded as shown. When base material is metal, the corners and borders shall be rounded.
- 5. Substitute appropriate numerals to nearest quarter mile and optically adjust spacing to achieve proper balance.

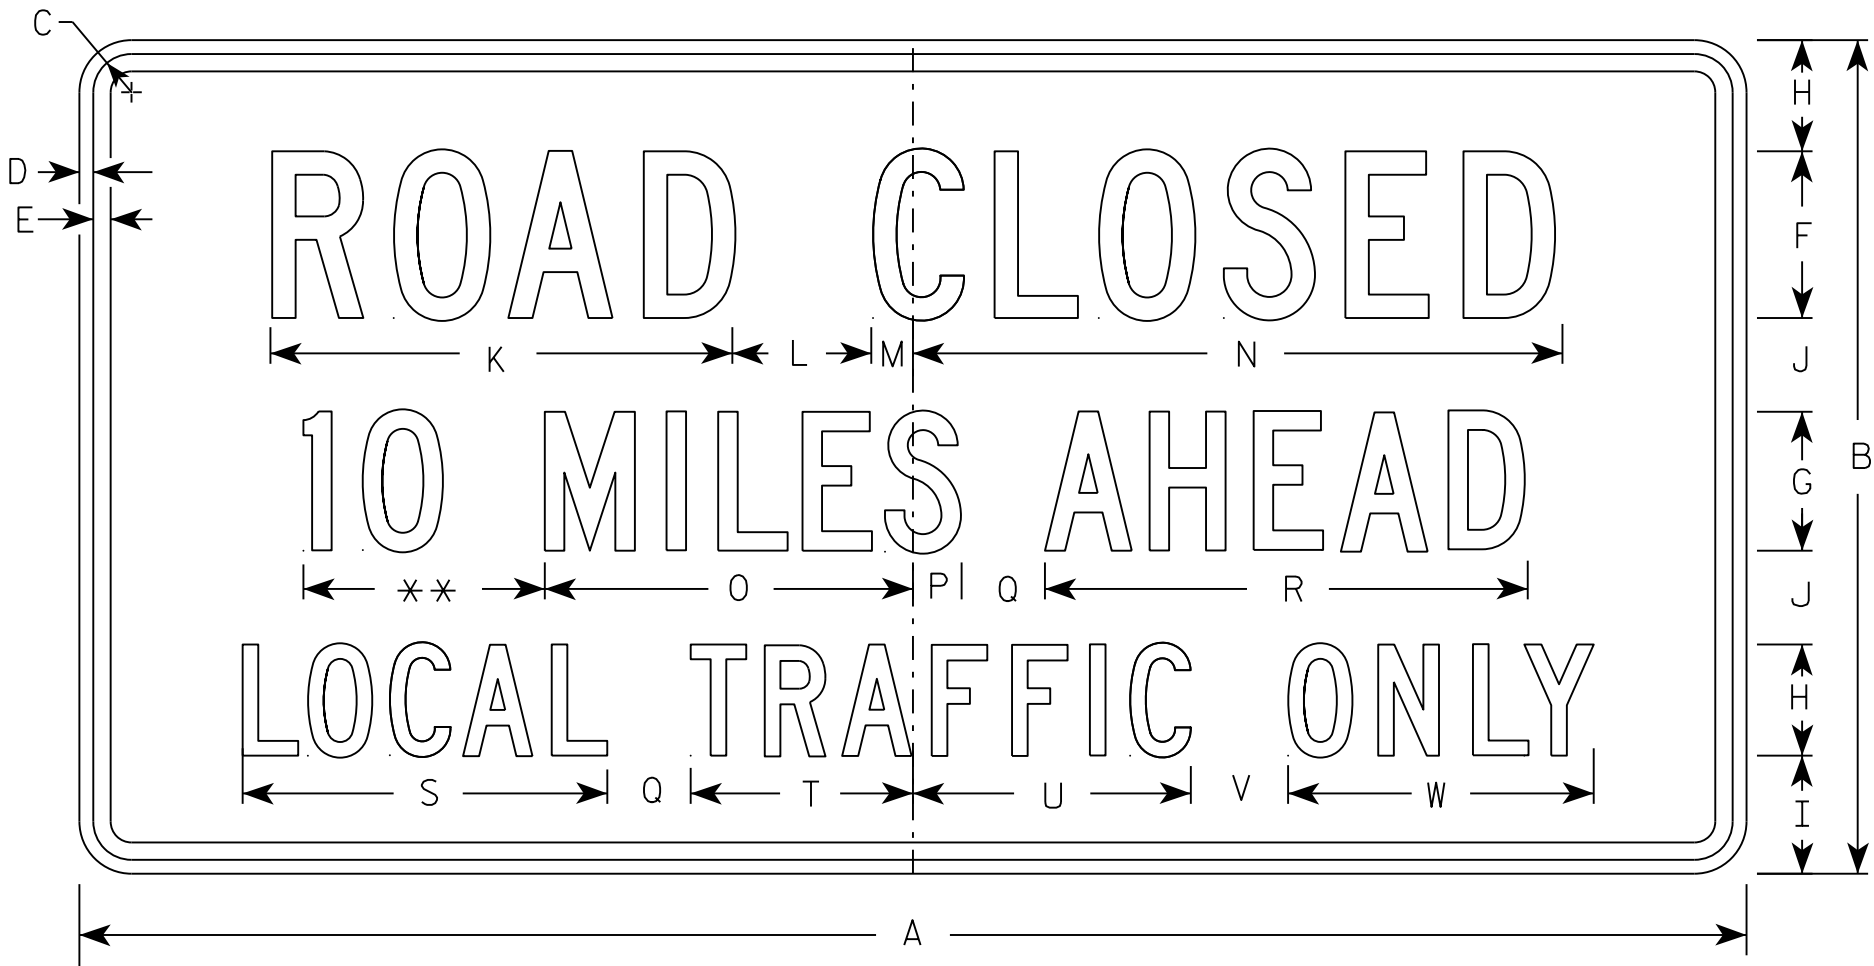

R11-3

** See Note 5

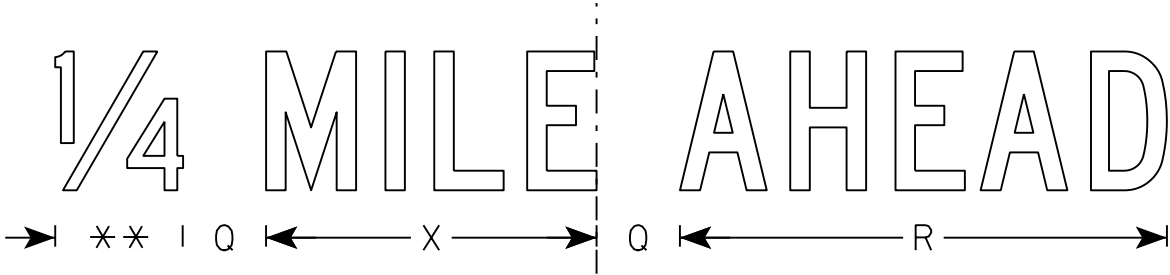


SIZE	A	B	C	D	E	F	G	H	I	J	K	L	M	N	O	P	Q	R	S	T	U	V	W	X	Y	Z	Area sq. ft.
1	36	18	1 3⁄8	1⁄2	5⁄8	4	3	2 1⁄2	2	2	11 1⁄8	3	1 1⁄8	15 1⁄4	8	1 1⁄2	2	10 3⁄4	8 3⁄8	4 3⁄4	6 1⁄2	2	6 3⁄4	7 1⁄8			4.5
2S	60	30	1 3⁄8	1⁄2	5⁄8	6	5	4	4 1⁄4	3 3⁄8	16 5⁄8	5	1 1⁄2	23	13 1⁄4	1 3⁄4	3	17 3⁄8	13 1⁄8	8	10	3 1⁄2	11	11 7⁄8			12.5
2M	60	30	1 3⁄8	1⁄2	5⁄8	6	5	4	4 1⁄4	3 3⁄8	16 5⁄8	5	1 1⁄2	23	13 1⁄4	1 3⁄4	3	17 3⁄8	13 1⁄8	8	10	3 1⁄2	11	11 7⁄8			12.5
3																											
4																											
5																											

STANDARD SIGN
R11-3


WISCONSIN DEPT OF TRANSPORTATION

APPROVED *Matthew R. Rauch*
for State Traffic Engineer
DATE 3/15/17 PLATE NO. R11-3.8

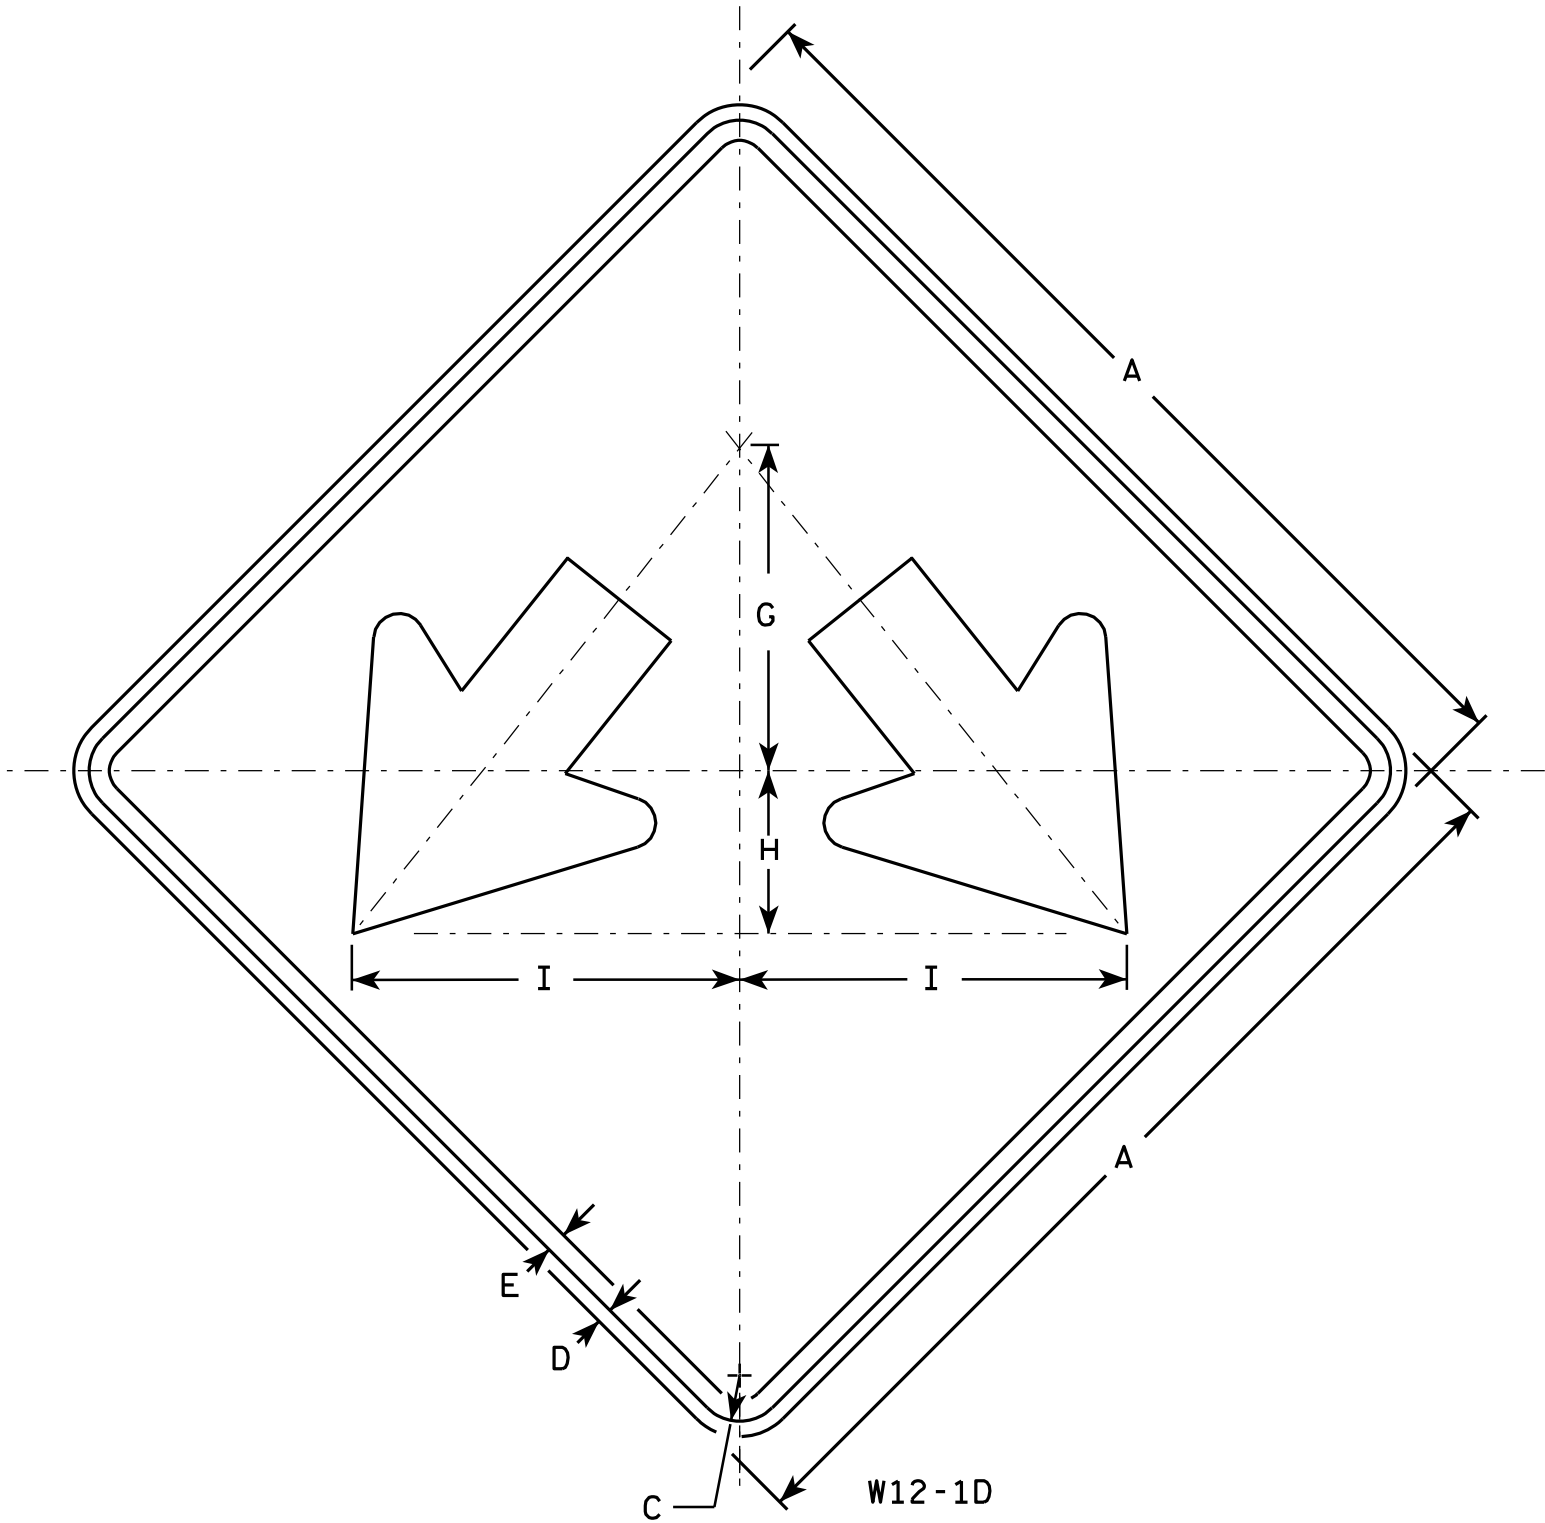

NOTES

- 1. Sign is Type II - Type F Reflective - reference WIS DOT Standard Specification for HIGHWAY and STRUCTURE CONSTRUCTION latest edition.
- 2. Color:
Background - Yellow
Message - Black
- 3. Corners may be square or rounded when base material is plywood but borders shall be rounded as shown. When base material is metal, the corners and borders shall be rounded.

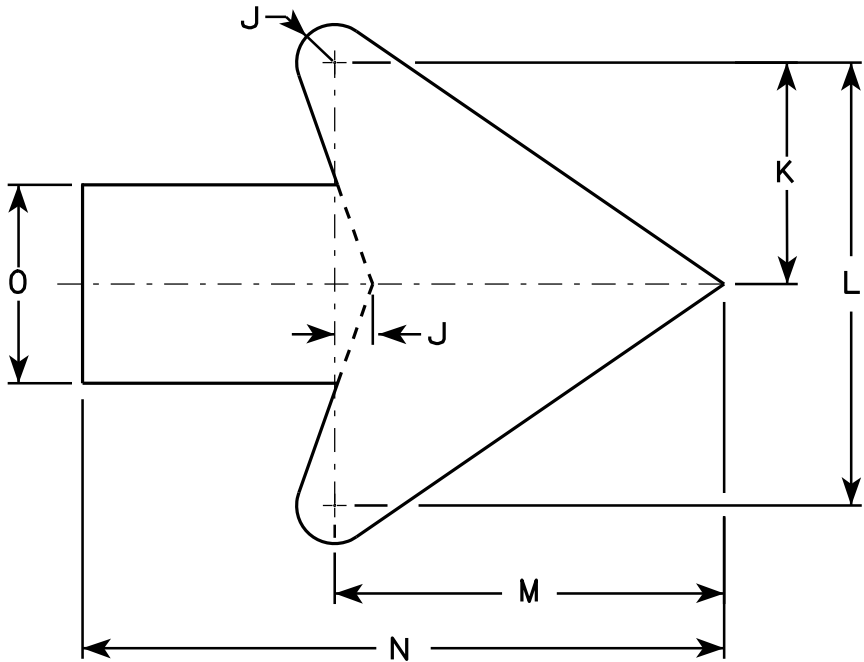

Arrow Detail


SIZE	A	B	C	D	E	F	G	H	I	J	K	L	M	N	O	P	Q	R	S	T	U	V	W	X	Y	Z	Area sq. ft.
1																											
2S	24		1 1/8	1/2	3/8		8	4	9 1/2	3/8	3 3/8	7 1/4	6 3/8	10 3/8	3 1/4												4.0
2M	24		1 1/8	1/2	3/8		8	4	9 1/2	3/8	3 3/8	7 1/4	6 3/8	10 3/8	3 1/4												4.0
3	30		1 3/8	1/2	5/8		10	5	11 7/8	3/4	4 1/2	9	7 7/8	13	4												6.25
4	36		1 3/8	1/2	5/8		12	6	14 1/4	1	5 1/2	10 7/8	9 5/8	15 3/4	4 3/4												9.0
5	48		2 1/4	3/4	1		16	8	19	1 1/4	7 1/4	14 1/2	12 3/4	21	6 1/4												16.0

STANDARD SIGN
W12-1D


WISCONSIN DEPT OF TRANSPORTATION

APPROVED
Matthew R. Rauch
for State Traffic Engineer


DATE 3/13/13 PLATE NO. W12-1D.15

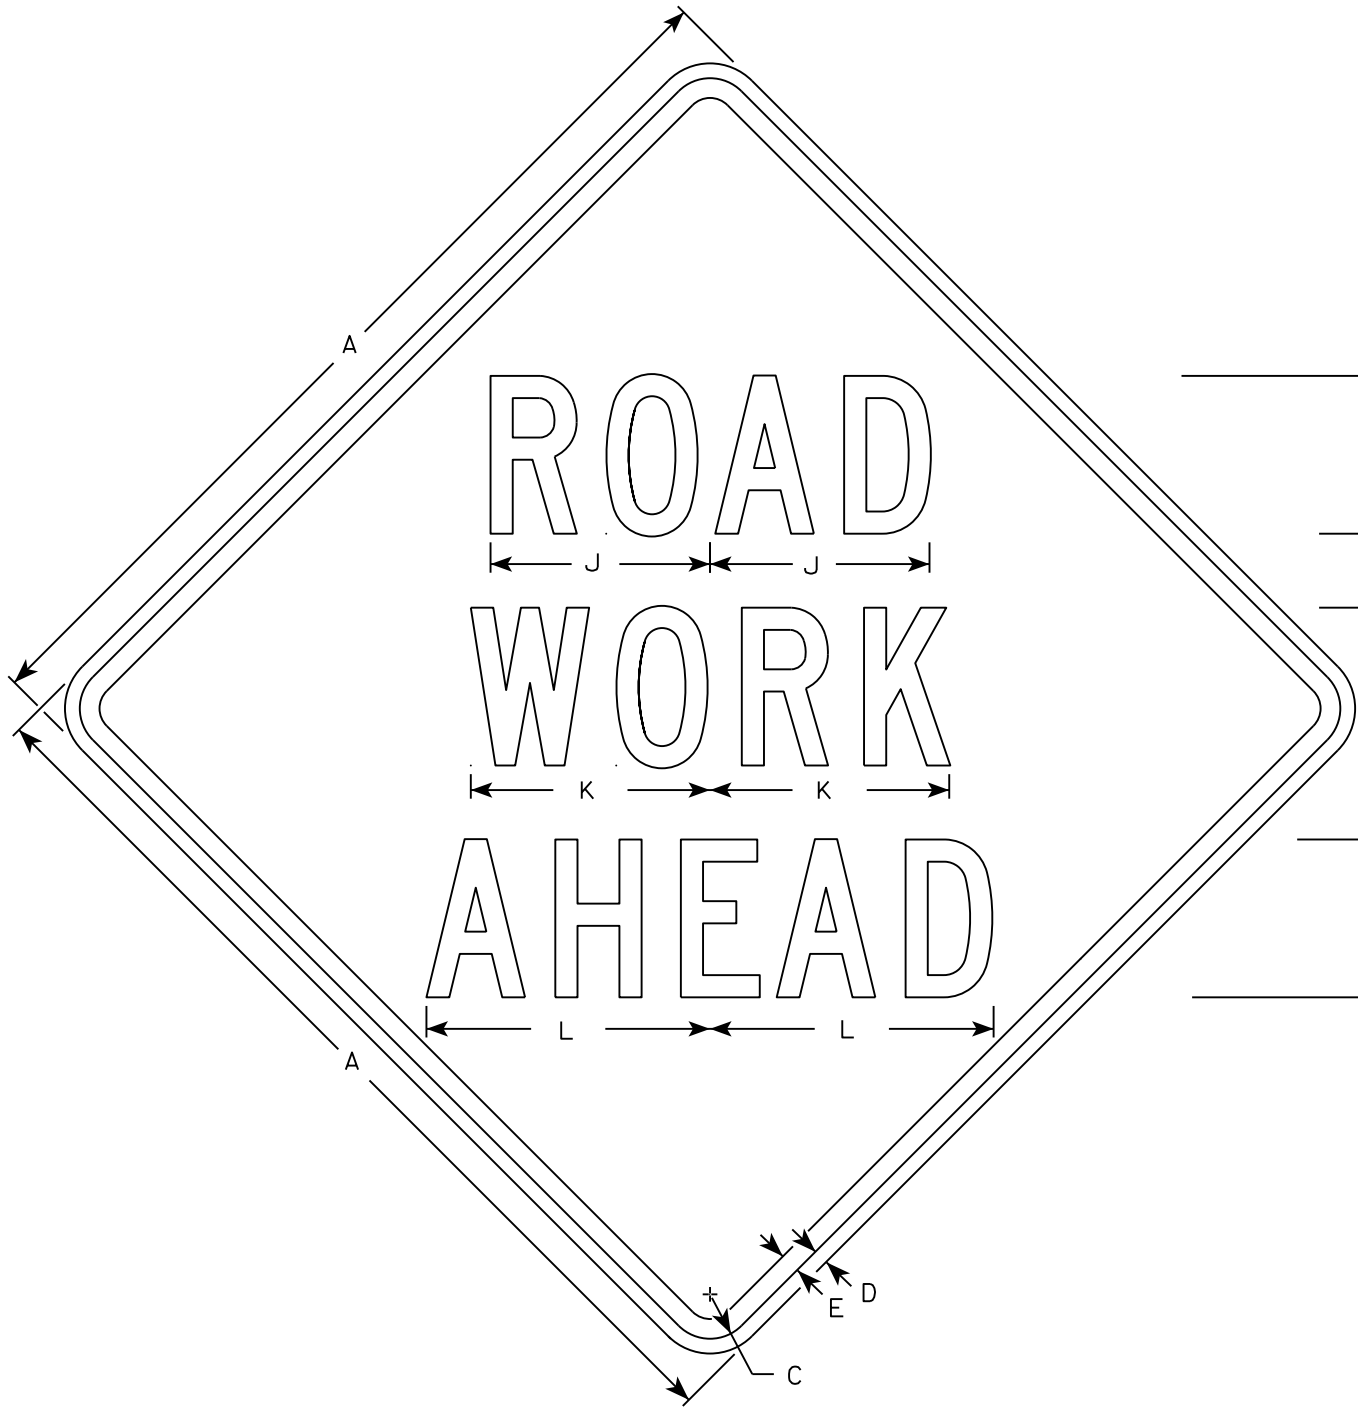


W20-1A

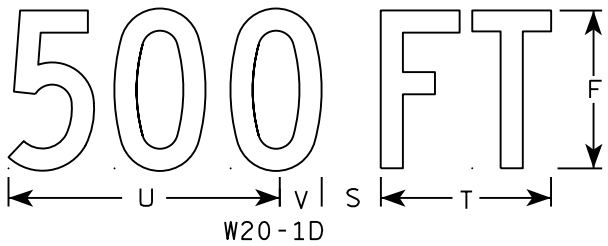

W20-1D

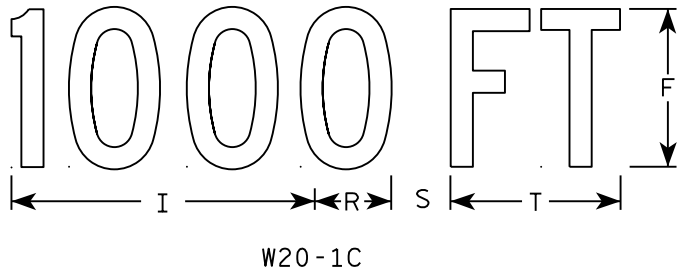


W20-1C

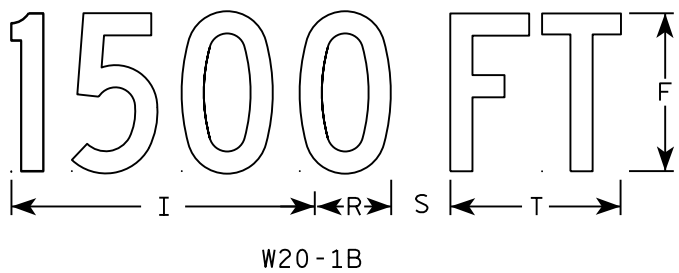


W20-1B



W20-1G

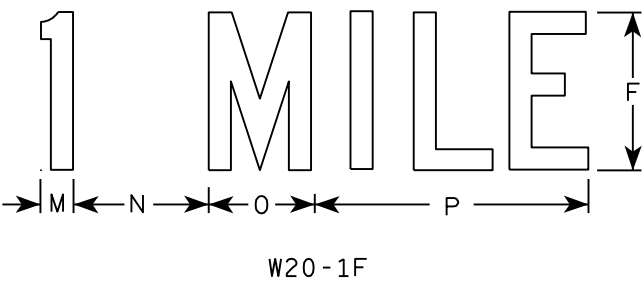

W20-1F

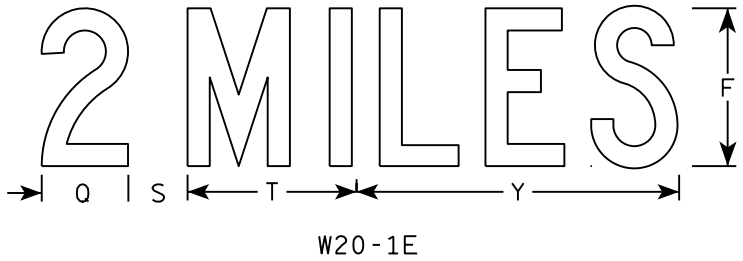

W20-1E

NOTES

- 1. Sign is Type II - Type F Reflective
- 2. Color:
Background - Orange
Message - Black
- 3. Message Series - C
- 4. Corners may be square or rounded when base material is plywood but borders shall be rounded as shown. When base material is metal, the corners and borders shall be rounded.

SIZE	A	B	C	D	E	F	G	H	I	J	K	L	M	N	O	P	Q	R	S	T	U	V	W	X	Y	Z	Area sq. ft.
1	36		1 3/8	1/2	5/8	5	2 5/8	3 1/4	10 1/8	7	7 5/8	8 7/8	1 1/8	4 1/2	3 1/2	9		2 1/2	2 1/4	5 5/8	9	1 3/8	8	1 3/4	10 3/4	6	9.0
2S	48		2 1/4	3/4	1	8	3 3/4	5 1/8	15 3/8	11 1/8	12 1/8	14 3/8	1 5/8	6 7/8	5 3/8	13 7/8	4 3/8	3 7/8	3	8 5/8	13 3/4	2 1/8	11 7/8	2 3/4	16 3/8	9	16.0
2M	48		2 1/4	3/4	1	8	3 3/4	5 1/8	15 3/8	11 1/8	12 1/8	14 3/8	1 5/8	6 7/8	5 3/8	13 7/8	4 3/8	3 7/8	3	8 5/8	13 3/4	2 1/8	11 7/8	2 3/4	16 3/8	9	16.0
3	48		2 1/4	3/4	1	8	3 3/4	5 1/8	15 3/8	11 1/8	12 1/8	14 3/8	1 5/8	6 7/8	5 3/8	13 7/8	4 3/8	3 7/8	3	8 5/8	13 3/4	2 1/8	11 7/8	2 3/4	16 3/8	9	16.0
4	48		2 1/4	3/4	1	8	3 3/4	5 1/8	15 3/8	11 1/8	12 1/8	14 3/8	1 5/8	6 7/8	5 3/8	13 7/8	4 3/8	3 7/8	3	8 5/8	13 3/4	2 1/8	11 7/8	2 3/4	16 3/8	9	16.0
5	48		2 1/4	3/4	1	8	3 3/4	5 1/8	15 3/8	11 1/8	12 1/8	14 3/8	1 5/8	6 7/8	5 3/8	13 7/8	4 3/8	3 7/8	3	8 5/8	13 3/4	2 1/8	11 7/8	2 3/4	16 3/8	9	16.0







STANDARD SIGN
W20-1A, B, C, D, F & G

WISCONSIN DEPT OF TRANSPORTATION

APPROVED *Matthew R. Rauch*
for State Traffic Engineer

DATE 5/07/15 PLATE NO. W20-1.10

114

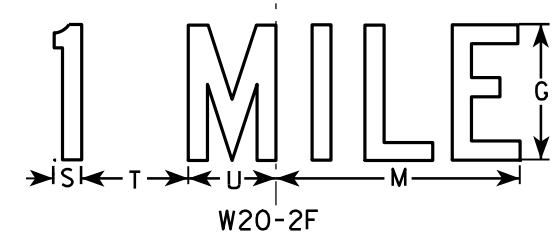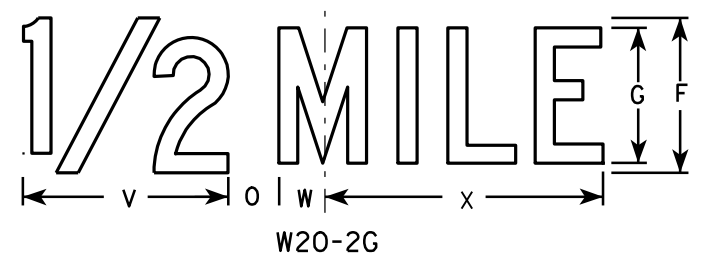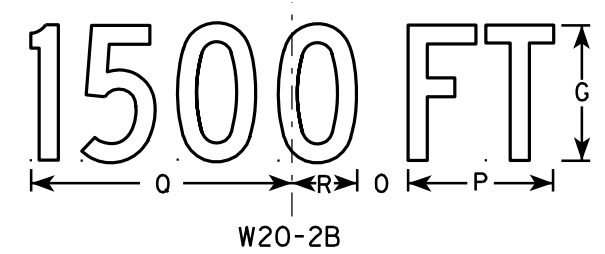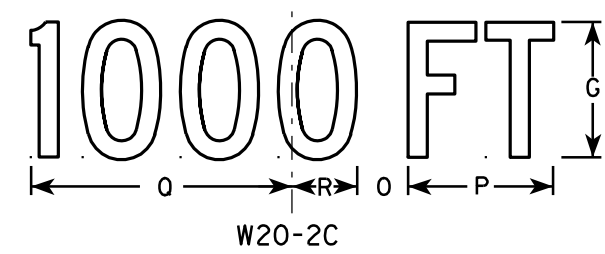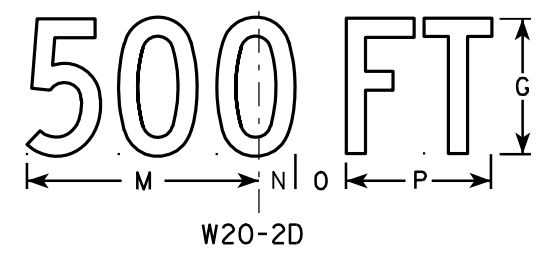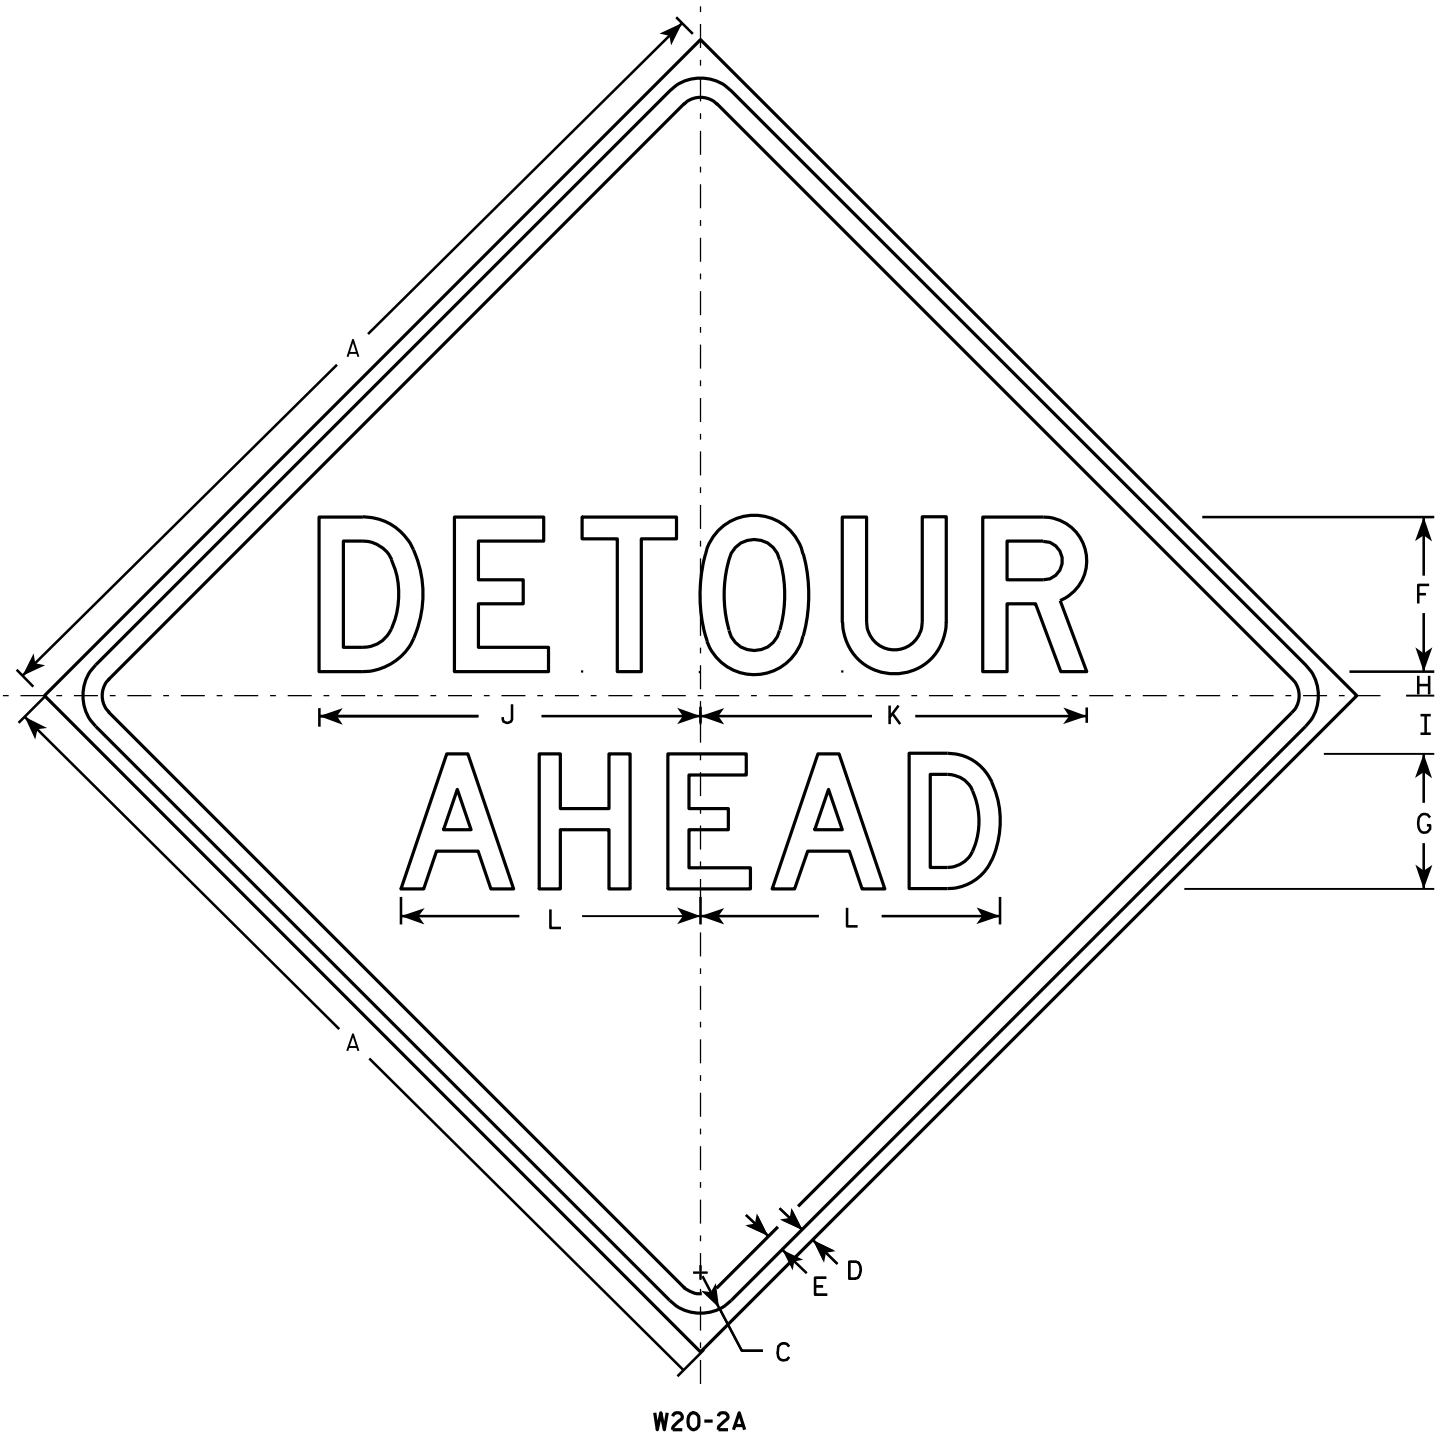

NOTES

1. Sign is Type II - Type F Reflective - reference WIS DOT Standard Specification for HIGHWAY and STRUCTURE CONSTRUCTION latest edition.
2. Color:
Background - Orange
Message - Black
3. Message Series - See note 5
4. Corners may be square or rounded when base material is plywood but borders shall be rounded as shown. When base material is metal, the corners and borders shall be rounded.
5. Line 1 is Series D.
Line 2 is Series D for AHEAD and Series C for all other distances.

SIZE	A	B	C	D	E	F	G	H	I	J	K	L	M	N	O	P	Q	R	S	T	U	V	W	X	Y	Z	Area sq. ft.
1	36		1 5/8	5/8	3/4	6	5	1	2 1/4	14 3/4	15	11 5/8	9	1 3/8	1 7/8	5 5/8	10 1/8	2 1/2	1 1/8	4 1/2	3 1/2	8	1 3/4	10 3/4			9.0
2S	48		2 1/4	3/4	1	8	7	1 1/4	3	19 3/4	20	15 1/2	12	1 7/8	2 5/8	7 1/2	13 1/2	3 3/8	1 1/2	6	4 5/8	10 5/8	2 3/8	14 3/8			16.0
2M	48		2 1/4	3/4	1	8	7	1 1/4	3	19 3/4	20	15 1/2	12	1 7/8	2 5/8	7 1/2	13 1/2	3 3/8	1 1/2	6	4 5/8	10 5/8	2 3/8	14 3/8			16.0
3	48		2 1/4	3/4	1	8	7	1 1/4	3	19 3/4	20	15 1/2	12	1 7/8	2 5/8	7 1/2	13 1/2	3 3/8	1 1/2	6	4 5/8	10 5/8	2 3/8	14 3/8			16.0
4	48		2 1/4	3/4	1	8	7	1 1/4	3	19 3/4	20	15 1/2	12	1 7/8	2 5/8	7 1/2	13 1/2	3 3/8	1 1/2	6	4 5/8	10 5/8	2 3/8	14 3/8			16.0
5	48		2 1/4	3/4	1	8	7	1 1/4	3	19 3/4	20	15 1/2	12	1 7/8	2 5/8	7 1/2	13 1/2	3 3/8	1 1/2	6	4 5/8	10 5/8	2 3/8	14 3/8			16.0

STANDARD SIGN
W20-2A,B,C,D,F & G

WISCONSIN DEPT OF TRANSPORTATION

APPROVED *Matthew R. Rauch*
for State Traffic Engineer

DATE 3/18/11 PLATE NO. W20-2.6

PROJECT NO:

HWY:

COUNTY:

SHEET NO: 115

E

Division 1 - STH 80

STATION	Real Station	Distance	AREA (SF)			Incremental Vol (CY) (Unadjusted)			Cumulative Vol (CY)		
			Cut	Salvaged/Unusable Pavement Material	Fill	Cut	Salvaged/Unusable Pavement Material	Fill	Cut 1.00	Expanded Fill 1.25	Mass Ordinate
1244+03.55	124403.55	0.00	0.42	0.00	0.22	0	0	0	0	0	0
1244+50	124450.00	46.45	2.04	0.00	21.77	4	0	37	4	47	-43
1245+00	124500.00	50.00	2.22	0.00	35.70	4	0	66	8	129	-122
1245+21.94	124521.94	21.94	1.30	0.00	32.77	1	0	28	9	164	-155
1245+47	124547.00	25.06	3.87	0.00	0.00	4	0	0	13	164	-152
1245+72	124572.00	25.00	2.58	0.00	0.00	2	0	0	15	164	-149
1245+75.24	124575.24	3.23	2.60	0.00	0.00	0	0	0	15	164	-149
1245+87.74	124587.74	12.50	2.95	0.00	0.00	1	0	0	17	164	-148
1245+97	124597.00	9.27	3.00	0.00	0.00	1	0	0	18	164	-147
1246+22	124622.00	25.00	0.07	0.00	1.73	0	0	2	18	166	-149
1246+36.07	124636.07	14.06	0.77	0.00	22.44	0	0	12	18	181	-163

STRUCTURE B-71-015

1246+61.48	124661.48	0.00	1.09	0.00	27.04	0	0	0	18	181	-163
1246+75.78	124675.78	14.31	0.20	0.00	2.40	0	0	1	18	182	-164
1247+00.78	124700.78	25.00	1.17	0.00	0.00	1	0	0	19	182	-163
1247+10.16	124710.16	9.38	1.17	0.00	0.12	0	0	0	20	182	-163
1247+22.66	124722.66	12.50	1.72	0.00	1.00	1	0	0	20	183	-162
1247+25.78	124725.78	3.13	2.00	0.00	1.20	0	0	0	21	183	-162
1247+50.78	124750.78	25.00	2.90	0.00	11.08	3	0	10	23	196	-172
1247+75.78	124775.78	25.00	2.07	0.00	16.00	2	0	15	25	214	-189
1248+00	124800.00	24.22	1.50	0.00	42.70	2	0	26	27	247	-220
1248+50	124850.00	50.00	1.87	0.00	22.30	3	0	41	30	299	-269
1248+94.28	124894.28	44.28	1.46	0.00	0.11	2	0	0	33	299	-266

330239

Division 1 - STH 80

STATION	Real Station	Distance	AREA (SF)			Incremental Vol (CY) (Unadjusted)			Cumulative Vol (CY)		
			Cut	Salvaged/Unusable Pavement Material	Fill	Cut	Salvaged/Unusable Pavement Material	Fill	Cut 1.00	Expanded Fill 1.25	Mass Ordinate
1352+97	135297.00	0.00	2.00	0.00	0.20	0	0	0	0	0	0
1353+50	135350.00	53.00	1.64	0.00	22.60	3	0	44	3	55	-52
1354+15.87	135415.87	65.87	0.81	0.00	24.50	2	0	60	5	130	-125
1354+40.87	135440.87	25.00	2.20	0.00	6.50	2	0	6	7	138	-130
1354+65.87	135465.87	25.00	1.70	0.00	0.00	2	0	0	9	138	-129
1354+69.08	135469.08	3.22	1.50	0.00	0.00	0	0	0	9	138	-129
1354+81.58	135481.58	12.50	1.40	0.00	0.01	1	0	0	10	138	-128
1354+90.87	135490.87	9.28	0.98	0.00	2.50	0	0	0	10	138	-128
1355+15.87	135515.87	25.00	0.09	0.00	16.65	0	0	15	10	158	-147
1355+31.49	135531.49	15.63	0.80	0.00	23.05	0	0	13	11	174	-164

STRUCTURE B-71-016

1355+75.18	135575.18	0.00	0.50	0.00	41.28	0	0	0	0	0	-164
1355+89.24	135589.24	14.06	0.30	0.00	4.60	0	0	12	0	15	-178
1356+14.24	135614.24	25.00	1.23	0.00	0.28	1	0	0	1	15	-178
1356+23.61	135623.61	9.38	1.00	0.00	0.30	0	0	0	1	15	-178
1356+36.11	135636.11	12.50	1.10	0.00	0.30	0	0	0	2	16	-177
1356+39.24	135639.24	3.13	1.10	0.00	0.30	0	0	0	2	16	-177
1356+64.24	135664.24	25.00	8.90	0.00	1.60	5	0	1	7	17	-174
1357+00	135700.00	35.76	1.30	0.00	0.10	7	0	1	13	19	-169
1357+73.68	135773.68	73.68	0.45	0.00	3.90	2	0	11	16	32	-180

260165

Division 1 - STH 80

STATION	Real Station	Distance	AREA (SF)			Incremental Vol (CY) (Unadjusted)			Cumulative Vol (CY)		
			Cut	Salvaged/Unusable Pavement Material	Fill	Cut	Salvaged/Unusable Pavement Material	Fill	Cut 1.00	Expanded Fill 1.25	Mass Ordinate
1370+41	137041.00	0.00	2.39	0.00	0.00	0	0	0	0	0	0
1370+66.2	137066.20	25.20	3.00	0.00	0.00	3	0	0	3	0	3
1371+60	137160.00	93.81	3.95	0.00	24.90	14	0	87	17	108	-92
1371+84.7	137184.70	24.69	1.60	0.00	24.50	1	0	22	18	136	-118
1372+09.7	137209.70	25.00	1.20	0.00	5.33	1	0	5	19	142	-123
1372+34.7	137234.70	25.00	0.83	0.00	2.00	1	0	2	20	145	-125
1372+37.8	137237.80	3.11	1.13	0.00	2.52	0	0	0	20	145	-125
1372+50.41	137250.41	12.60	0.80	0.00	0.60	0	0	0	20	145	-125
1372+84.44	137284.44	34.03	0.12	0.00	11.98	0	0	15	21	164	-144
1372+98.43	137298.43	13.99	0.80	0.00	54.44	0	0	28	21	199	-179
1372+99.09	137299.09	0.66	0.40	0.00	60.90	0	0	1	21	201	-180
B-71-017											
1373+41.5	137341.50	0.00	0.17	0.00	58.80	0	0	0	0	0	-180
1373+43.24	137343.24	1.74	0.37	0.00	51.66	0	0	4	0	4	-185
1373+56.17	137356.17	12.93	0.34	0.00	2.38	0	0	1	0	6	-186
1373+57.39	137357.39	1.22	0.20	0.00	1.95	0	0	0	0	6	-186
1373+90.27	137390.27	32.89	1.12	0.00	0.10	1	0	0	2	6	-185
1373+91.84	137391.84	1.57	0.90	0.00	0.10	0	0	0	2	6	-185
1374+02.71	137402.71	10.87	1.09	0.00	23.39	0	0	9	2	18	-196
1374+04.51	137404.51	1.79	0.73	0.00	23.57	0	0	2	2	20	-198
1375+05.4	137505.40	100.89	0.57	0.00	27.90	2	0	104	4	150	-326
1375+30.27	137530.27	24.87	0.68	0.00	48.80	1	0	45	5	206	-382
1375+55.14	137555.14	24.87	0.28	0.00	48.23	0	0	44	5	262	-437
1375+83.56	137583.56	28.43	0.94	0.00	41.30	1	0	43	6	316	-490
1376+00	137600.00	16.44	0.27	0.00	40.30	0	0	25	6	347	-521
1376+08.69	137608.69	8.69	0.63	0.00	34.47	0	0	12	7	362	-536
1376+33.83	137633.83	25.14	0.37	0.00	21.20	0	0	20	7	387	-560
1376+72.73	137672.73	38.90	1.49	0.00	13.78	2	0	20	9	412	-583
1377+00	137700.00	27.27	0.44	0.00	11.18	0	0	11	10	426	-597
1377+53.2	137753.20	53.20	0.54	0.00	0.00	1	0	0	11	426	-596

320502

Division 1 - STH 80

STATION	Real Station	Distance	AREA (SF)			Incremental Vol (CY) (Unadjusted)			Cumulative Vol (CY)		
			Cut	Salvaged/Unusable Pavement Material	Fill	Cut	Salvaged/Unusable Pavement Material	Fill	Cut 1.00	Expanded Fill 1.25	Mass Ordinate
1439+56.04	143956.04	0.00	0.92	0.00	0.00	0	0	0	0	0	0
1439+68.54	143968.54	12.50	0.57	0.00	0.30	0	0	0	0	0	0
1440+00	144000.00	31.46	0.55	0.00	28.70	1	0	17	1	21	-20
1440+74.54	144074.54	74.54	1.21	0.00	50.70	2	0	110	3	158	-155
1440+87.04	144087.04	12.50	0.50	0.00	43.29	0	0	22	4	185	-182
1441+00	144100.00	12.96	0.69	0.00	15.50	0	0	14	4	203	-199
1441+12.04	144112.04	12.04	0.97	0.00	4.67	0	0	4	4	209	-204
1441+24.54	144124.54	12.50	1.30	0.00	4.33	1	0	2	5	211	-206
1441+25	144125.00	0.46	1.23	0.00	4.33	0	0	0	5	211	-206
1441+37.04	144137.04	12.04	1.45	0.00	3.89	1	0	2	6	214	-208
1441+50	144150.00	12.96	0.46	0.00	0.64	0	0	1	6	215	-209
1441+75	144175.00	25.00	0.91	0.00	6.41	1	0	3	7	219	-212
1441+84	144184.00	9.00	0.81	0.00	0.09	0	0	1	7	220	-213
1442+00	144200.00	16.00	0.78	0.00	0.74	0	0	0	7	221	-213
1442+30.79	144230.79	30.79	1.45	0.00	0.33	1	0	1	9	222	-213
1442+43.29	144243.29	12.50	1.30	0.00	0.30	1	0	0	9	222	-212
1442+55.79	144255.79	12.50	2.12	0.00	6.01	1	0	1	10	224	-213
1442+68.29	144268.29	12.50	1.80	0.00	8.70	1	0	3	11	228	-217
1442+80.79	144280.79	12.50	1.01	0.00	10.57	1	0	4	12	233	-222
1442+93.29	144293.29	12.50	1.18	0.00	17.20	1	0	6	12	241	-229
1443+50	144350.00	56.71	0.60	0.00	8.50	2	0	27	14	275	-261
1444+00	144400.00	50.00	0.92	0.00	0.00	1	0	8	16	285	-269
1444+11.79	144411.79	11.79	0.80	0.00	0.00	0	0	0	16	285	-269

160228

PROJECT NO: 1620-03-75

HWY: STH 80

COUNTY: WOOD

EARTHWORK: STH 80

SHEET


117

E


Division 1 - Town Hall Rd 'T'


STATION	Real Station	Distance	AREA (SF)			Incremental Vol (CY) (Unadjusted)			Cumulative Vol (CY)		
			Cut	Salvaged/Unusable Pavement Material	Fill	Cut	Salvaged/Unusable Pavement Material	Fill	Cut 1.00	Expanded Fill 1.25	Mass Ordinate
13+29.04	1329.04	0.00	0.91	0.00	0.00	0	0	0	0	0	0
13+35.26	1335.26	6.22	0.81	0.00	0.00	0	0	0	0	0	0
13+57.04	1357.04	21.78	1.29	0.00	0.00	1	0	0	0	0	1
13+72.8	1372.80	15.76	1.31	0.00	0.00	1	0	0	0	0	2


200

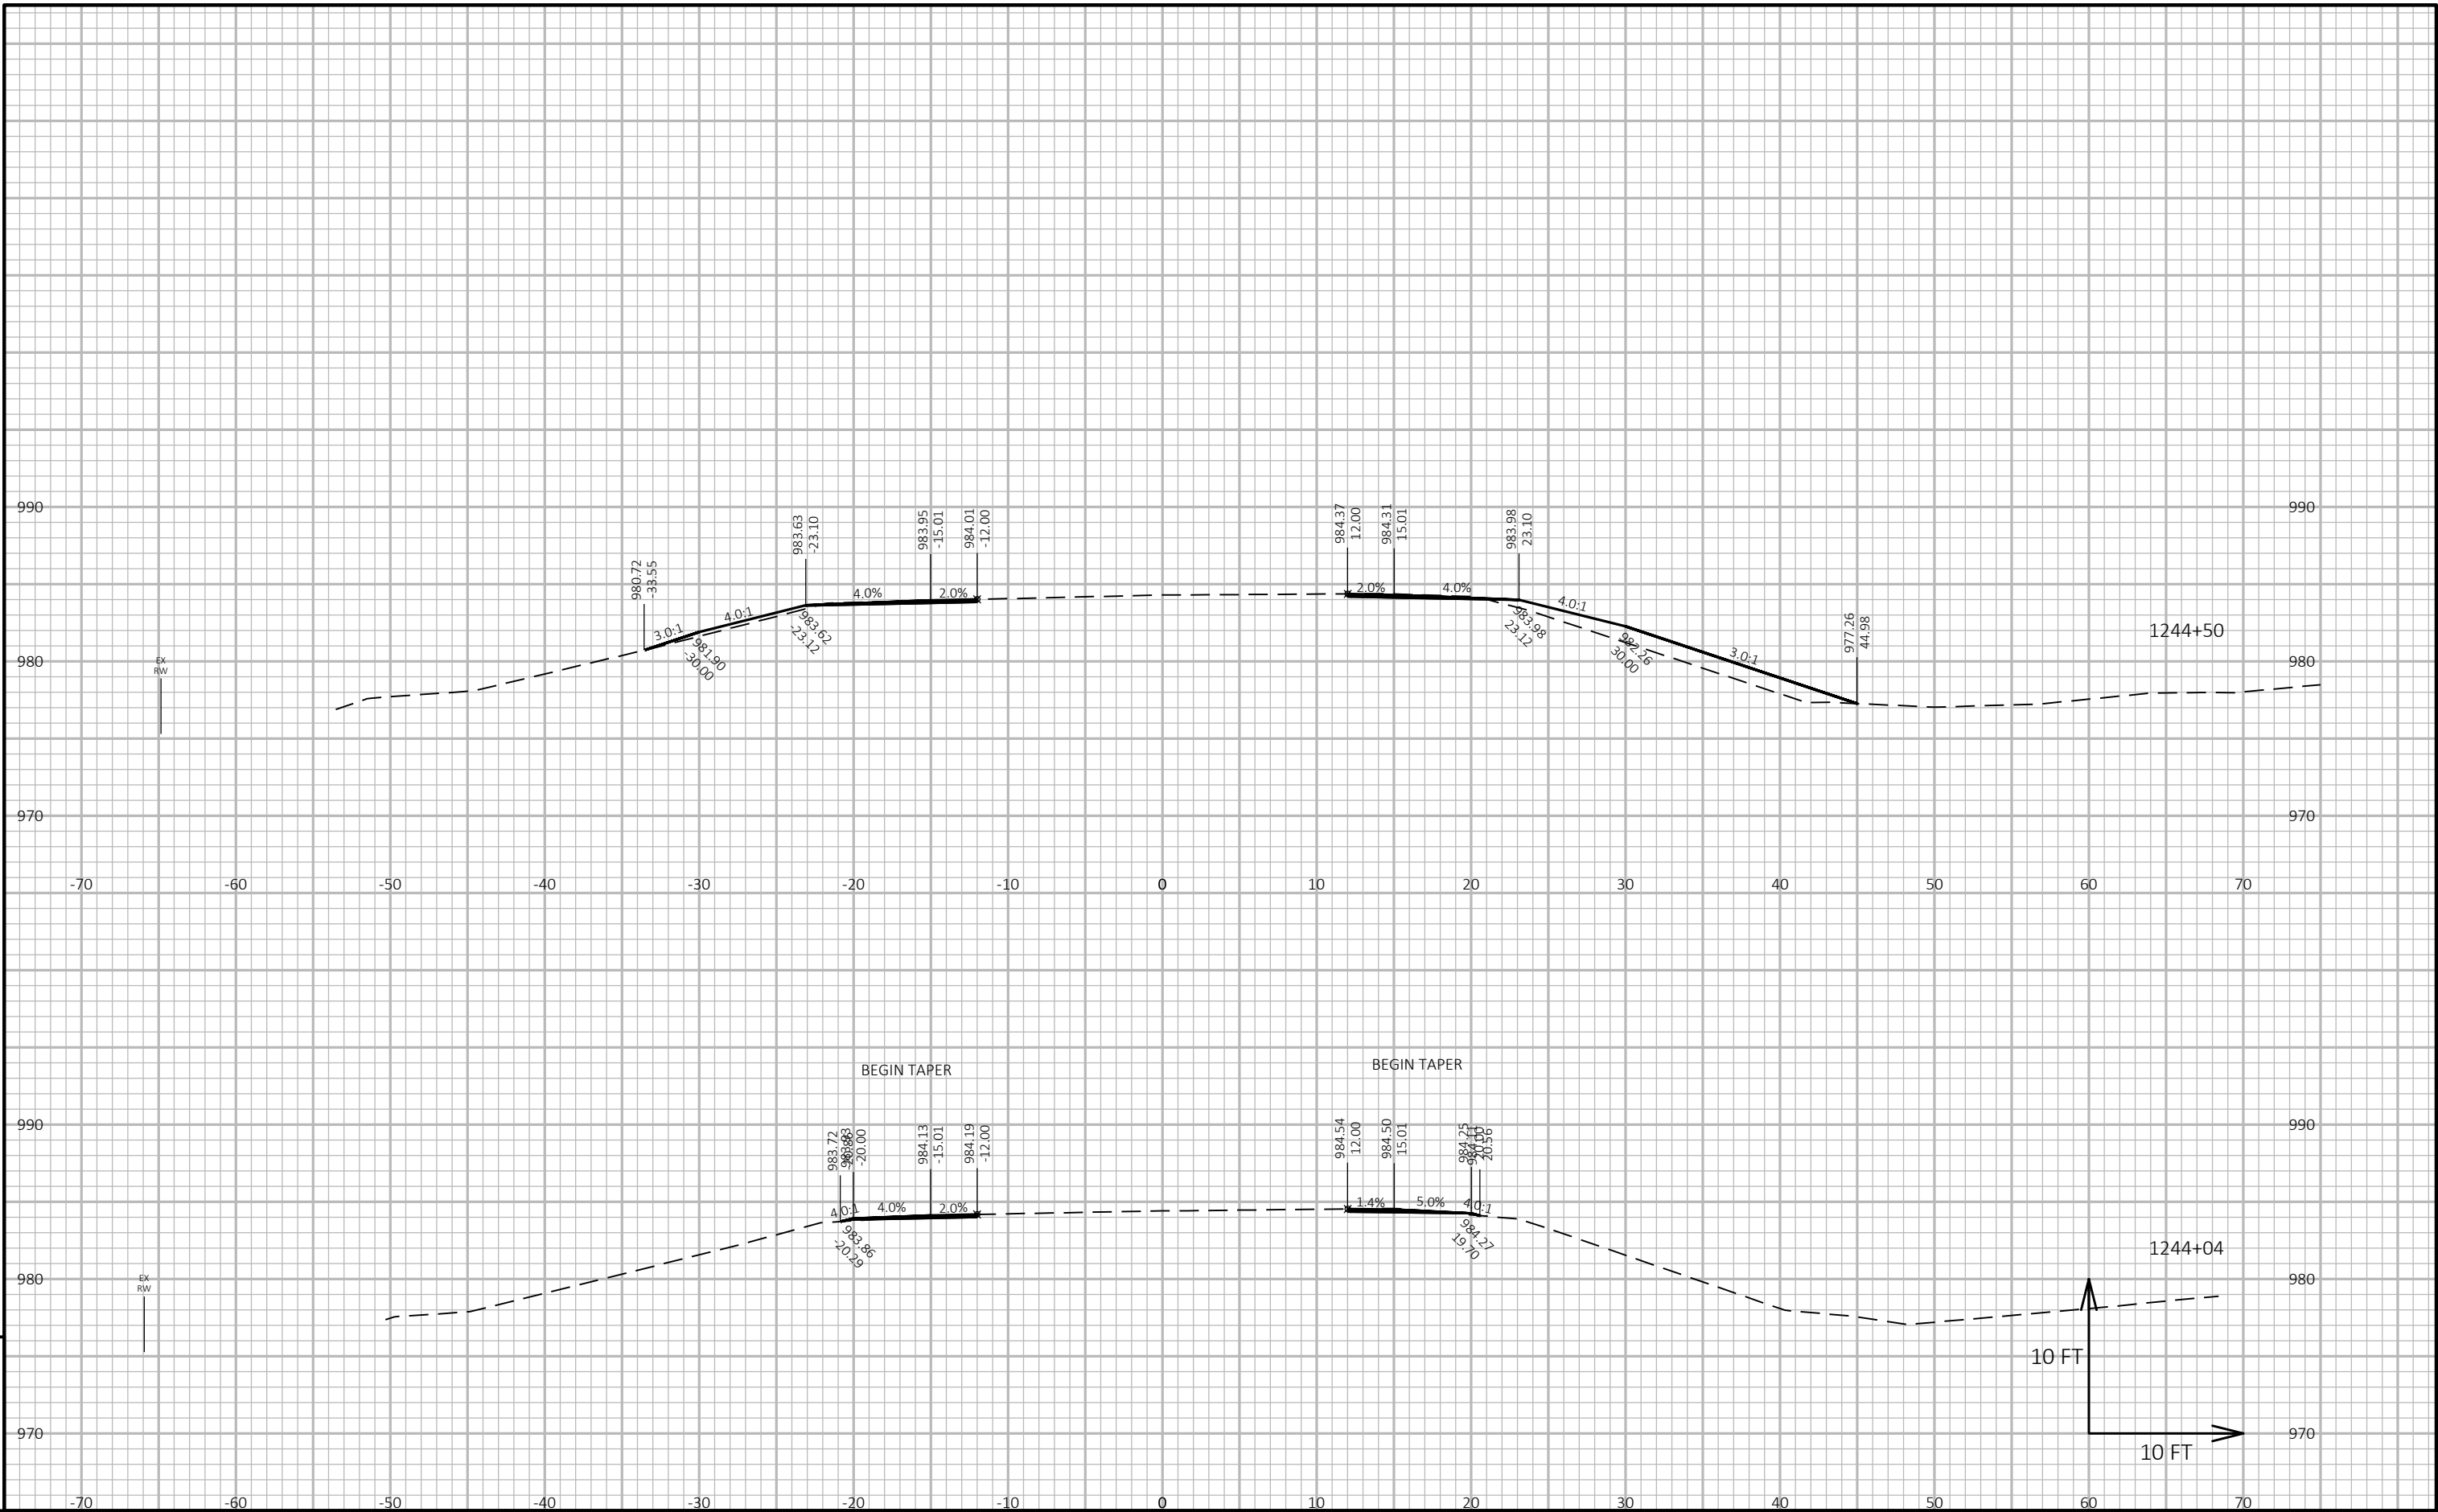



PROJECT NO: 1620-03-75	HWY: STH 80	COUNTY: WOOD	CROSS SECTIONS: STH 80	SHEET 119	E
------------------------	-------------	--------------	------------------------	-----------	---


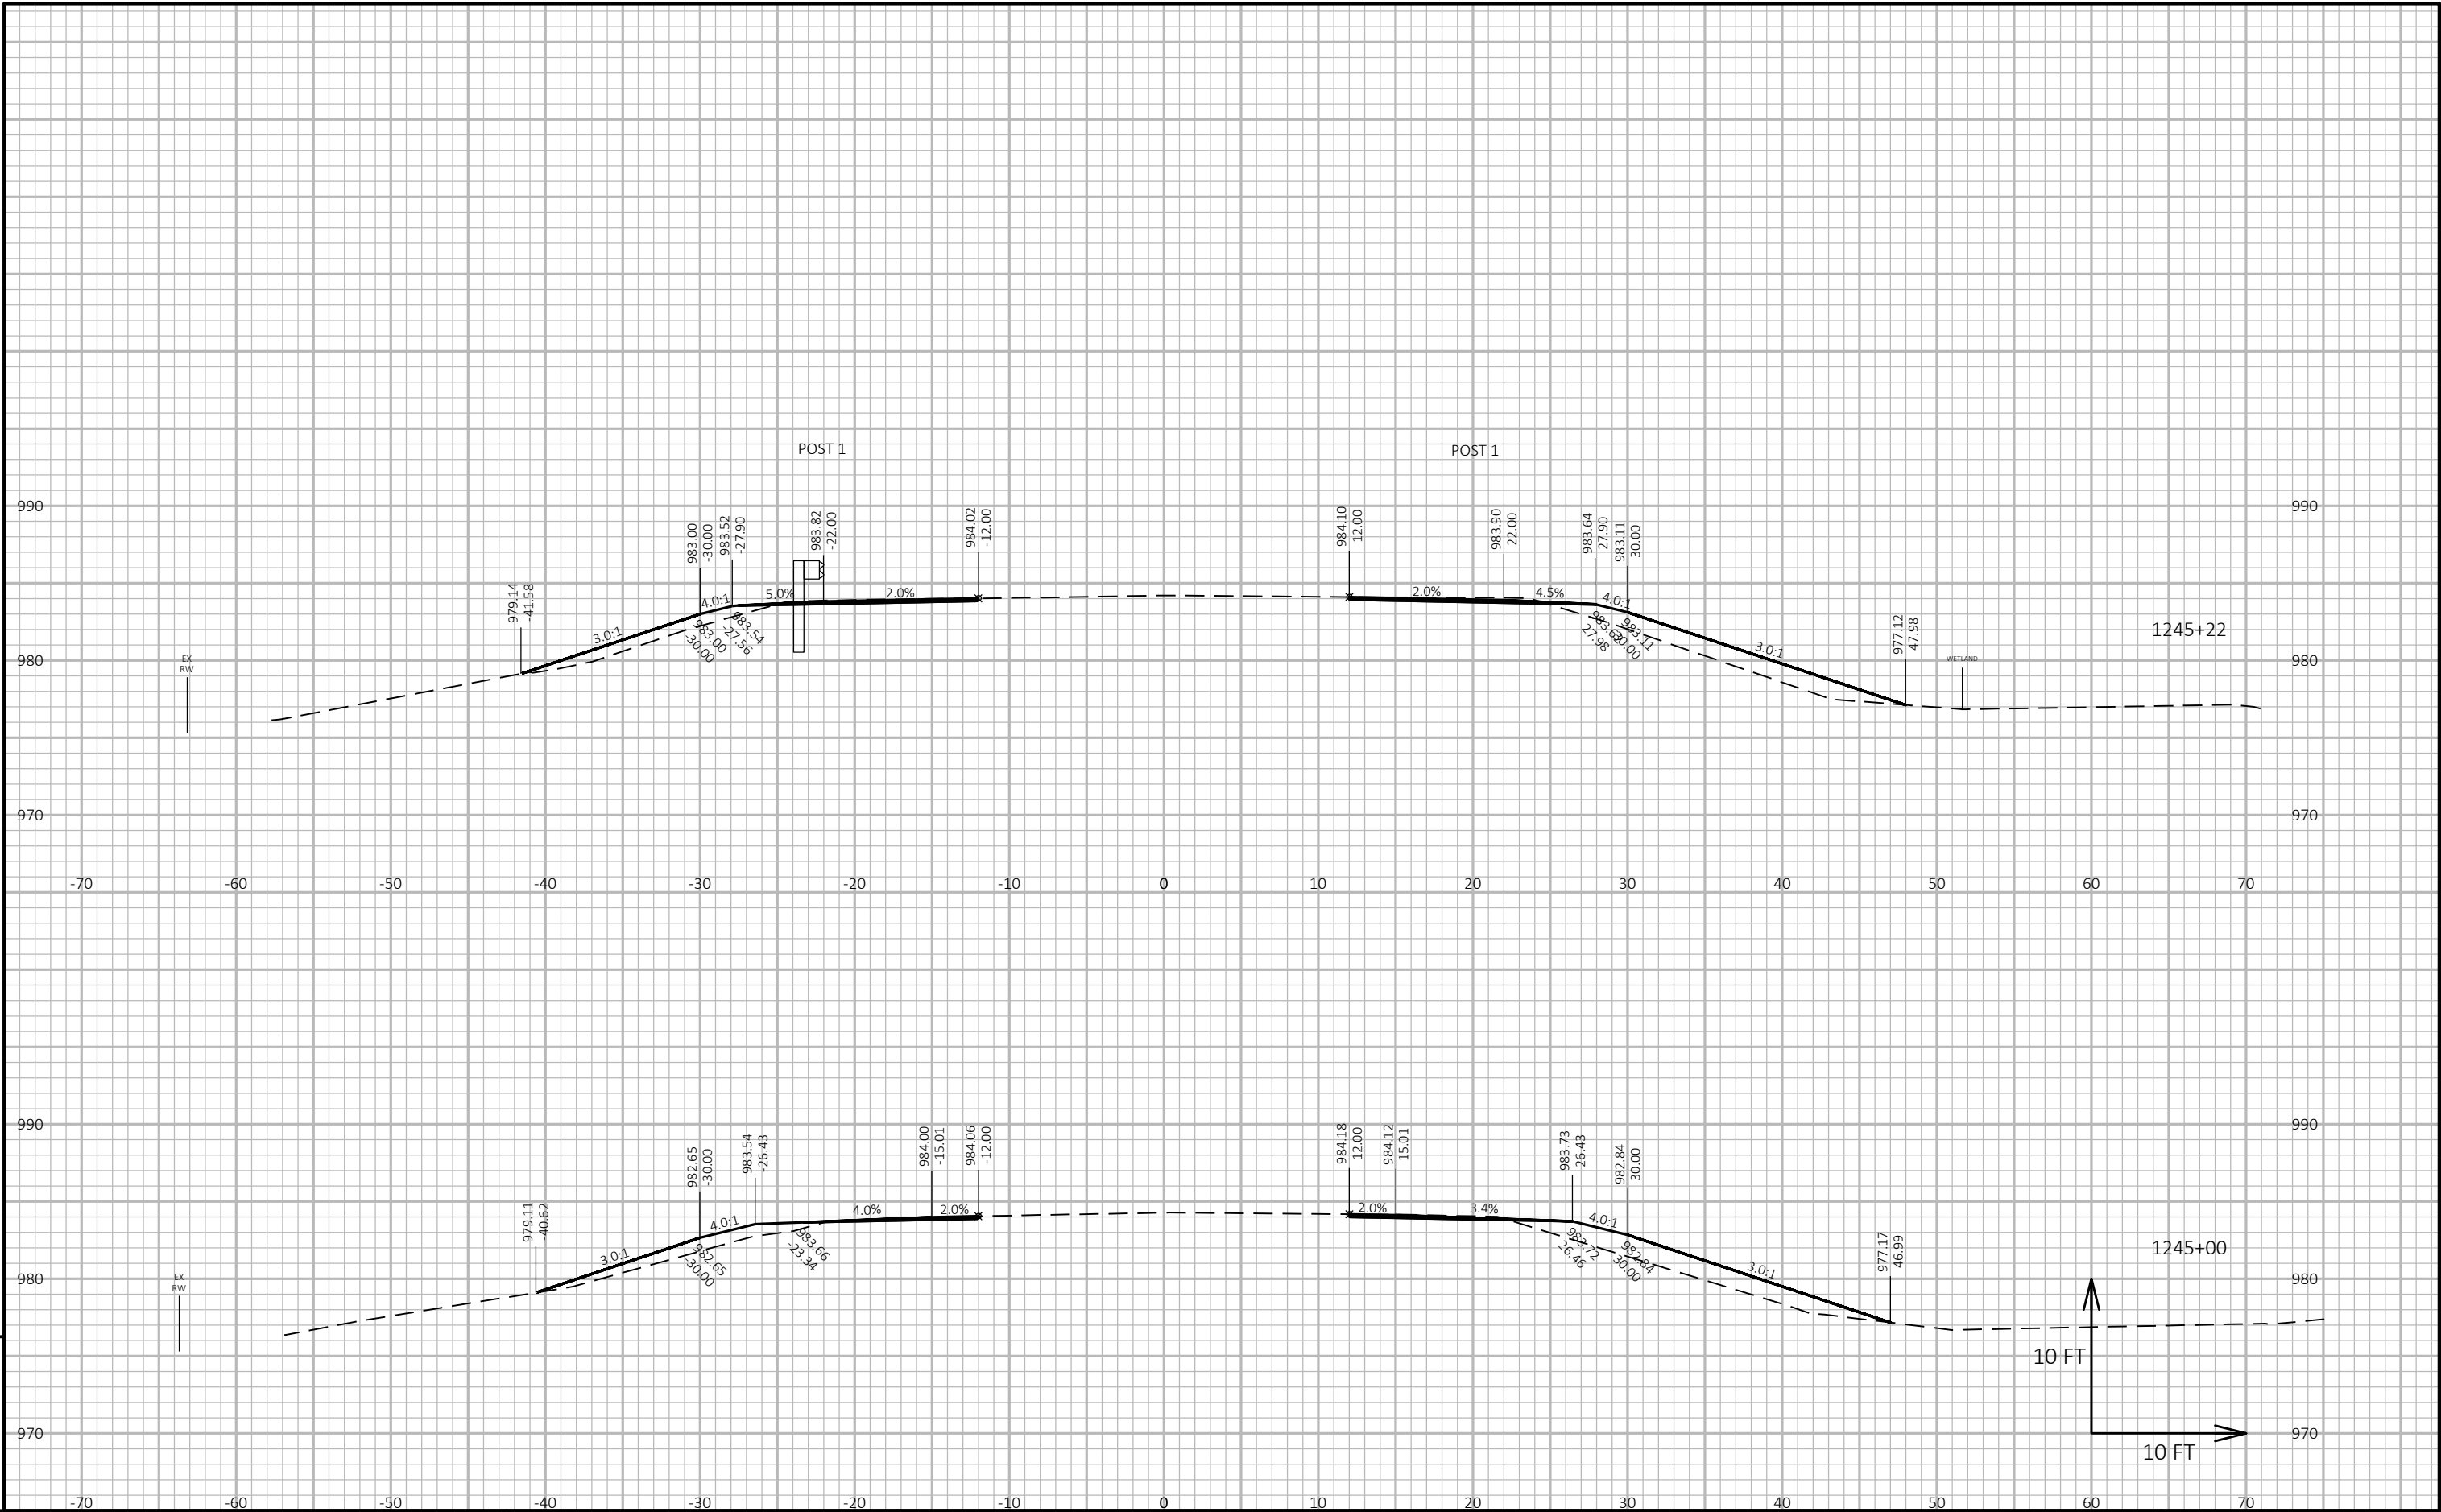


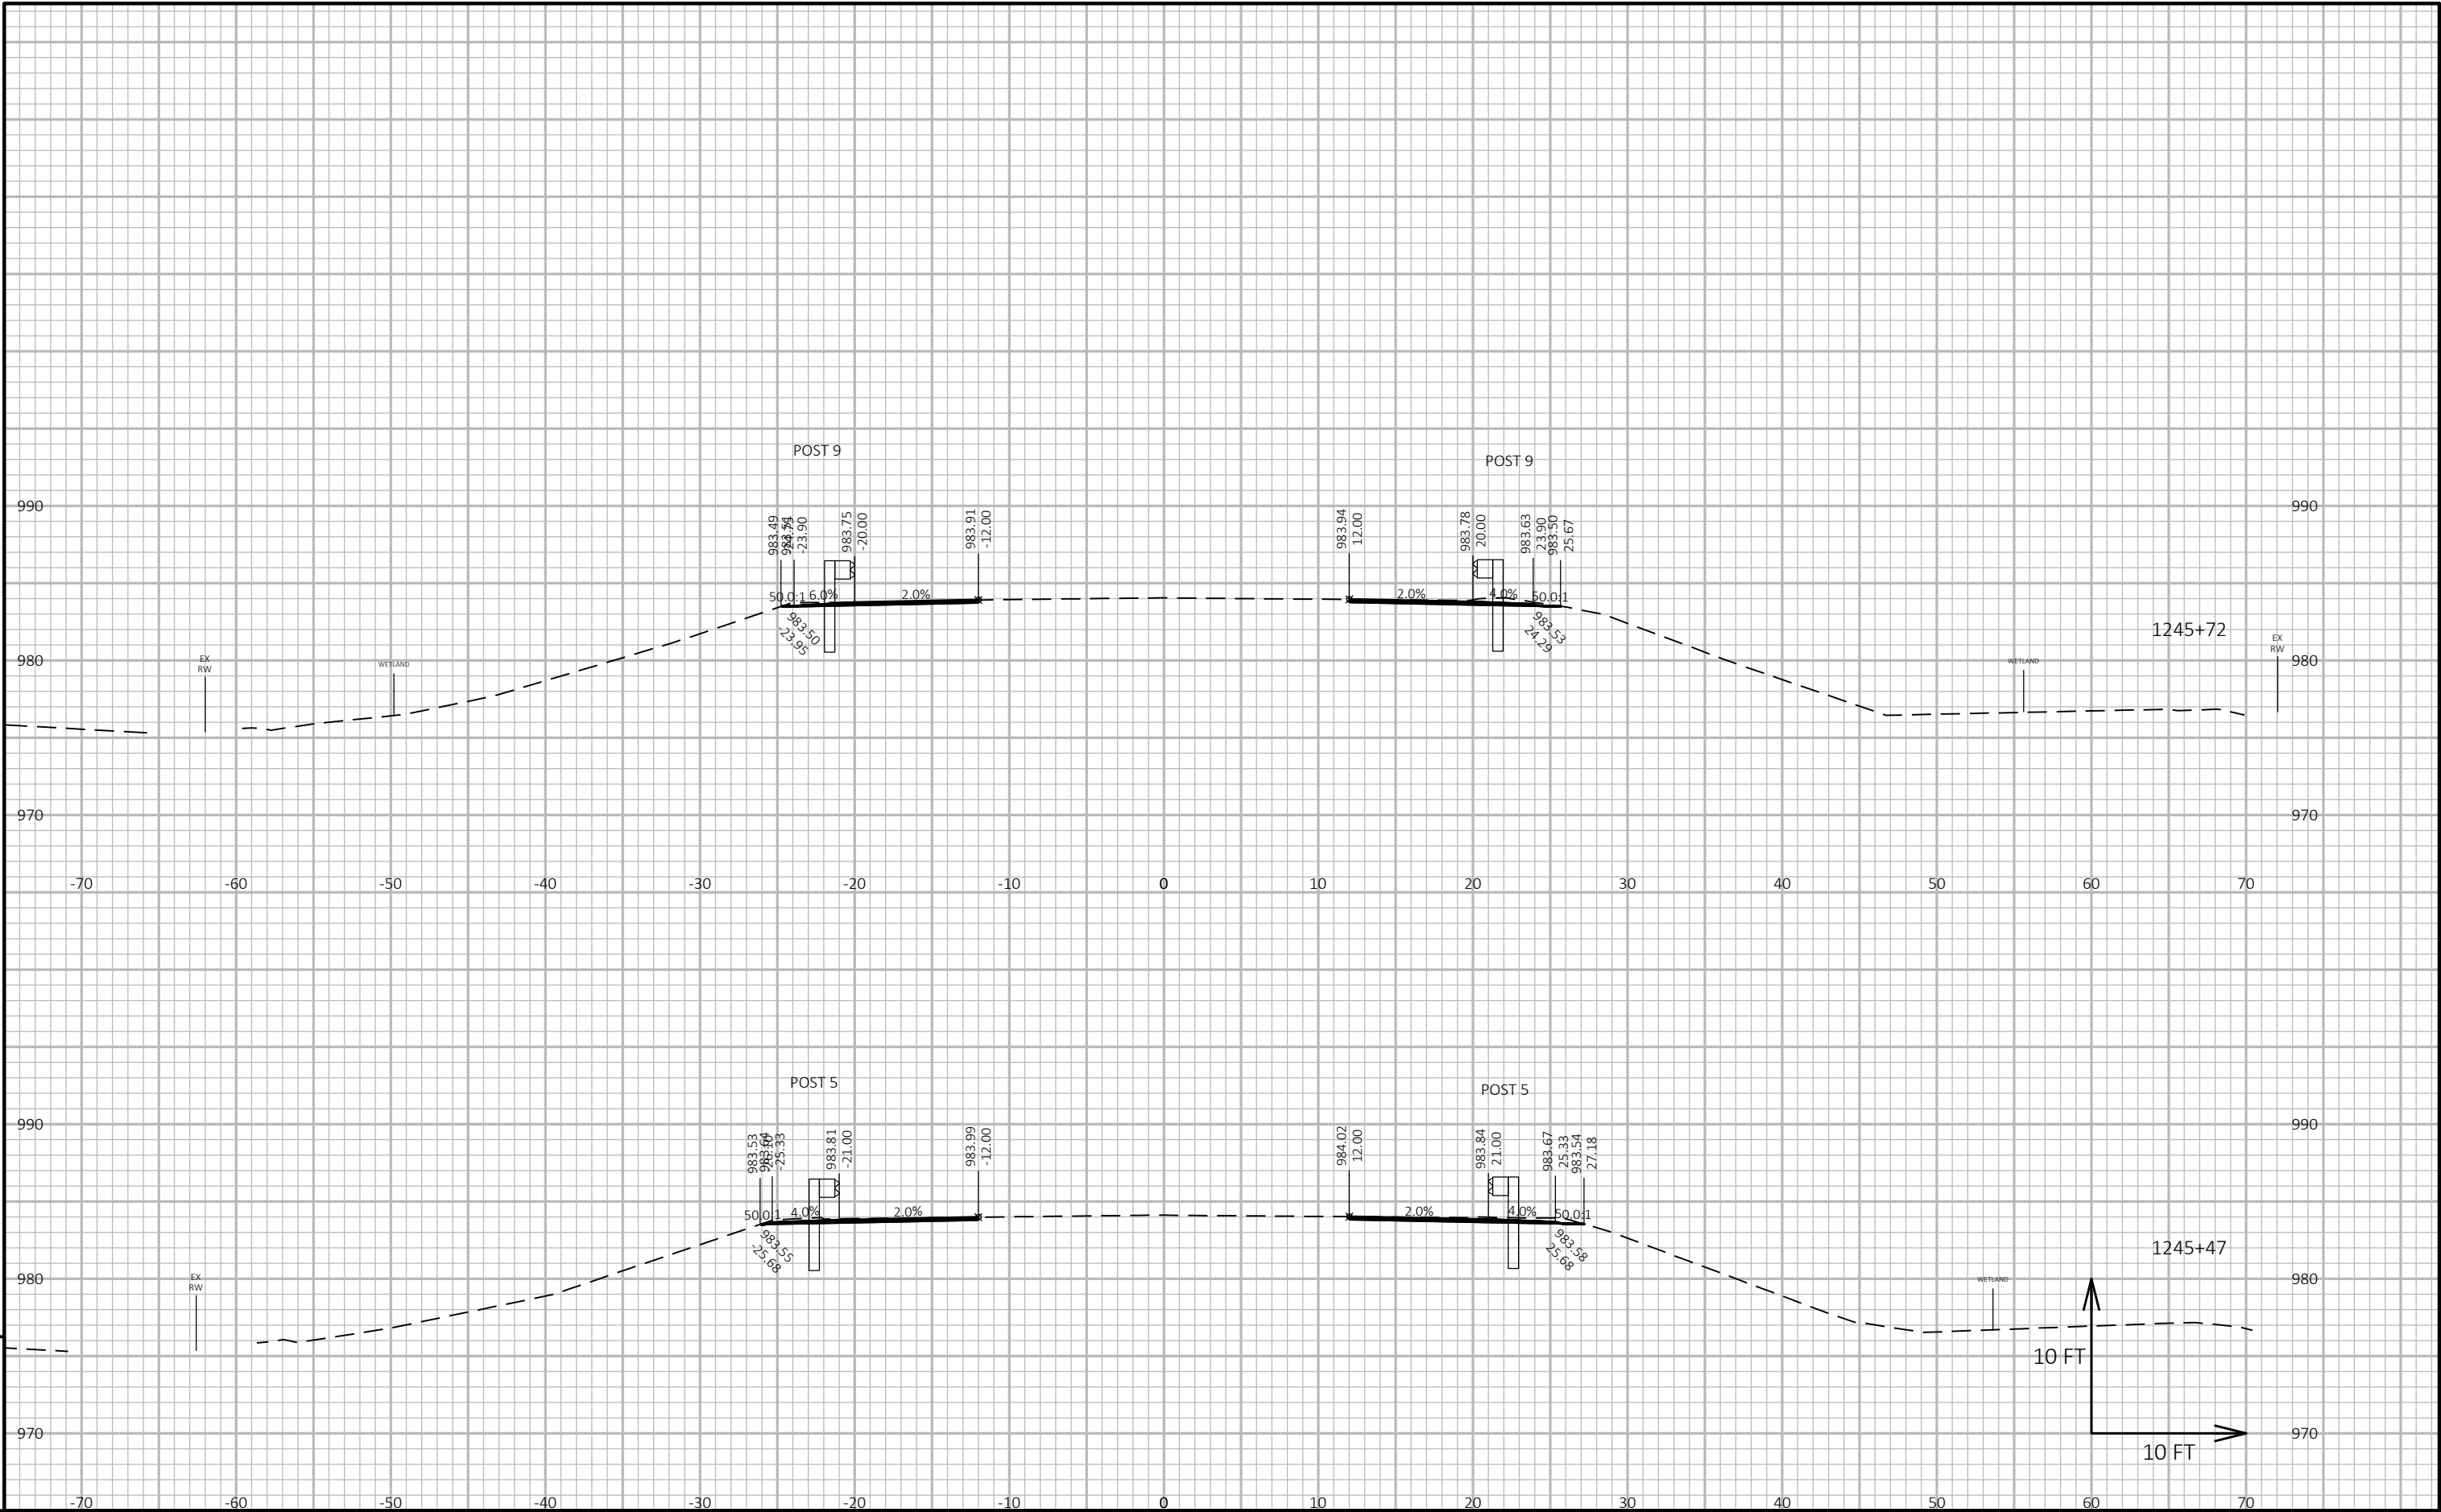

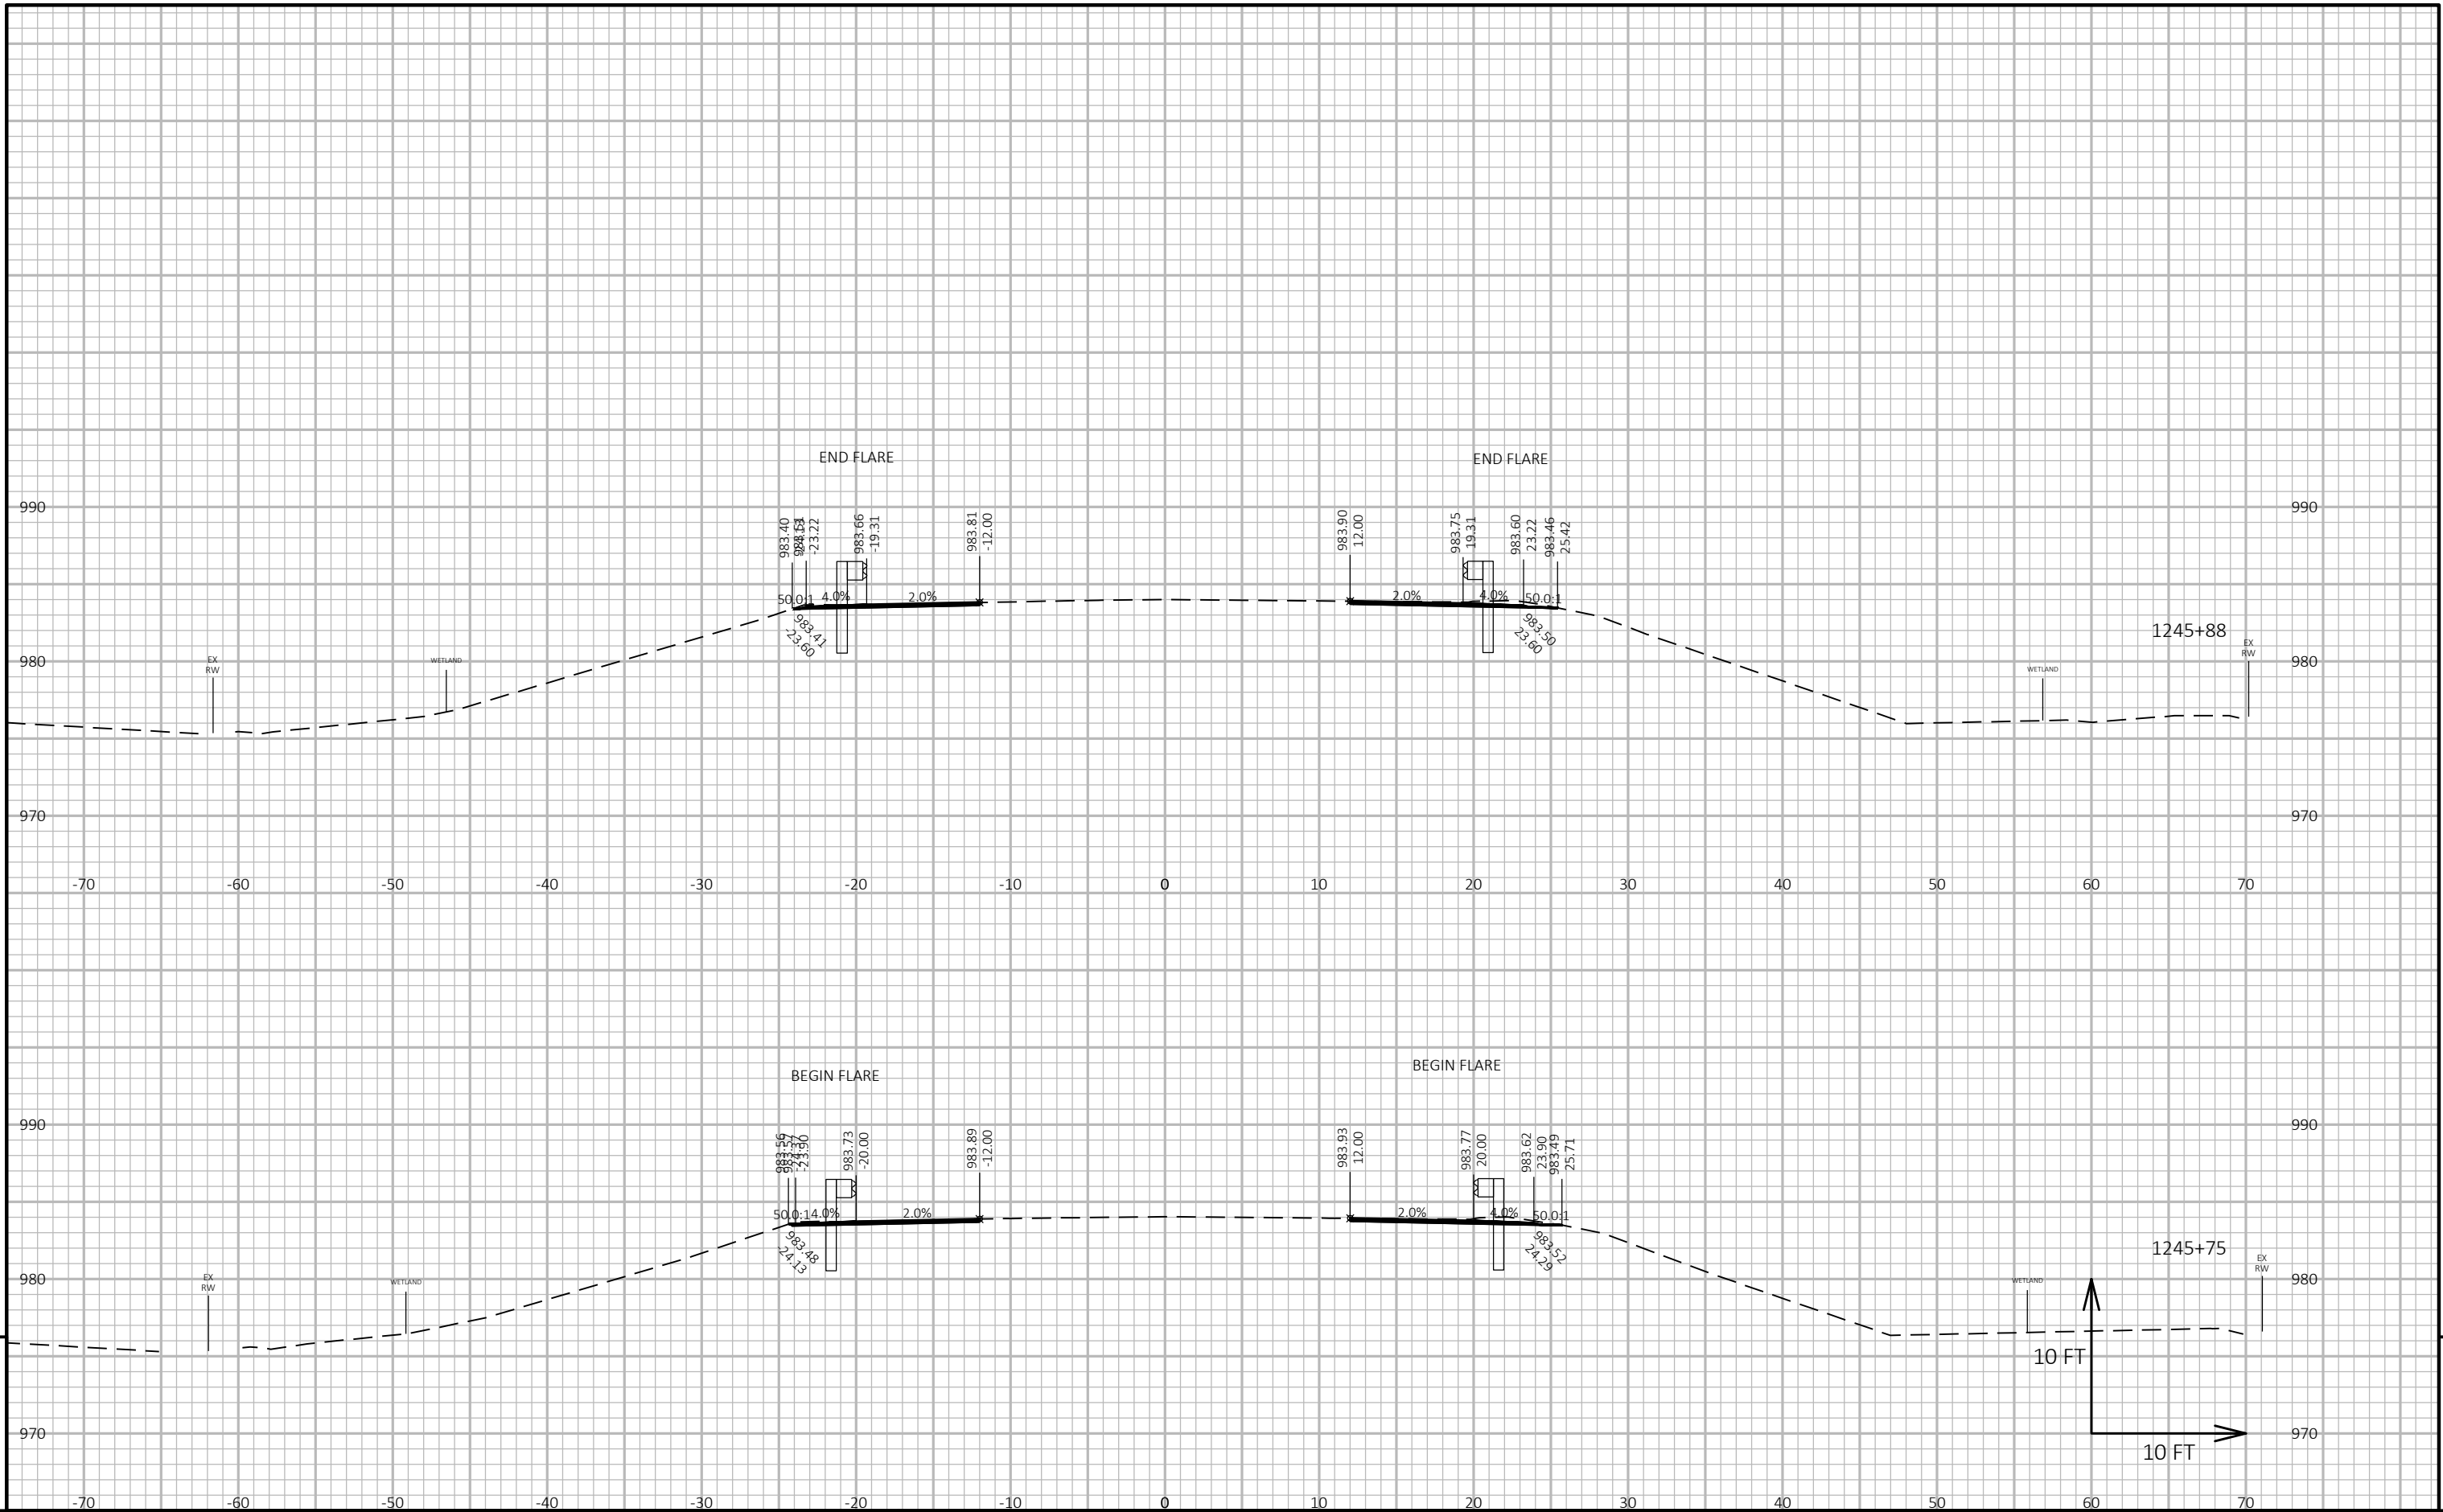


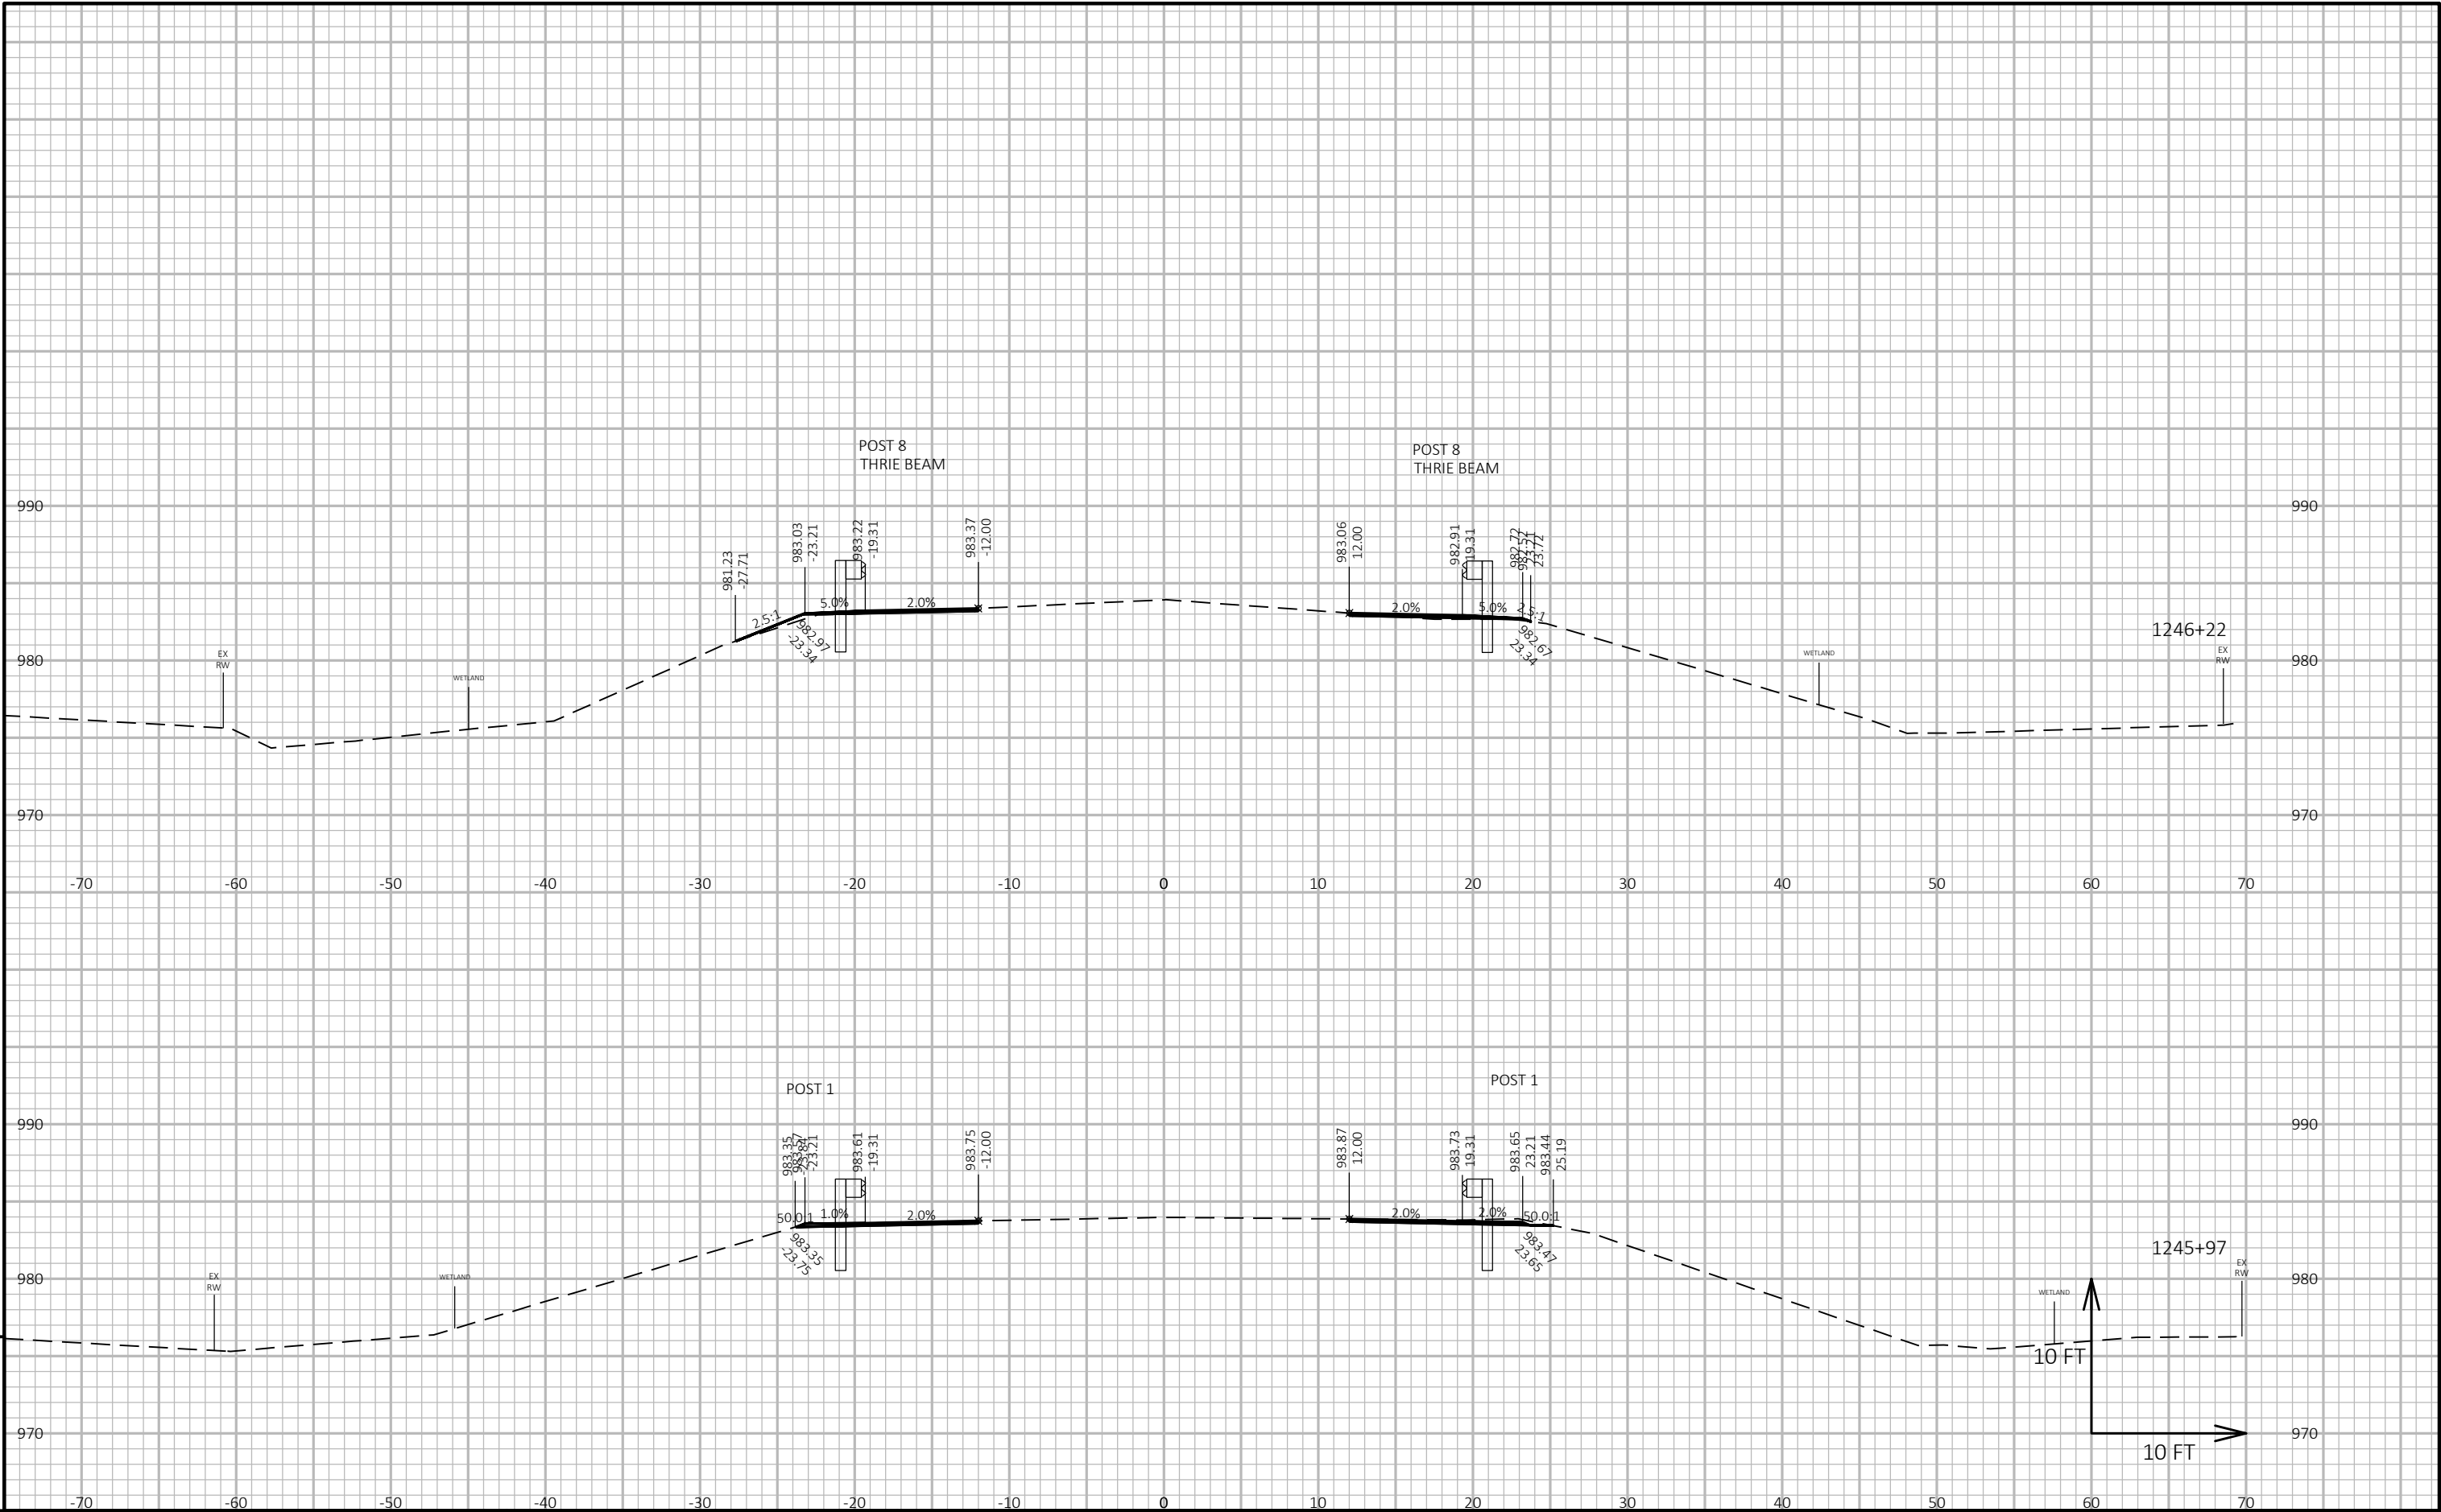



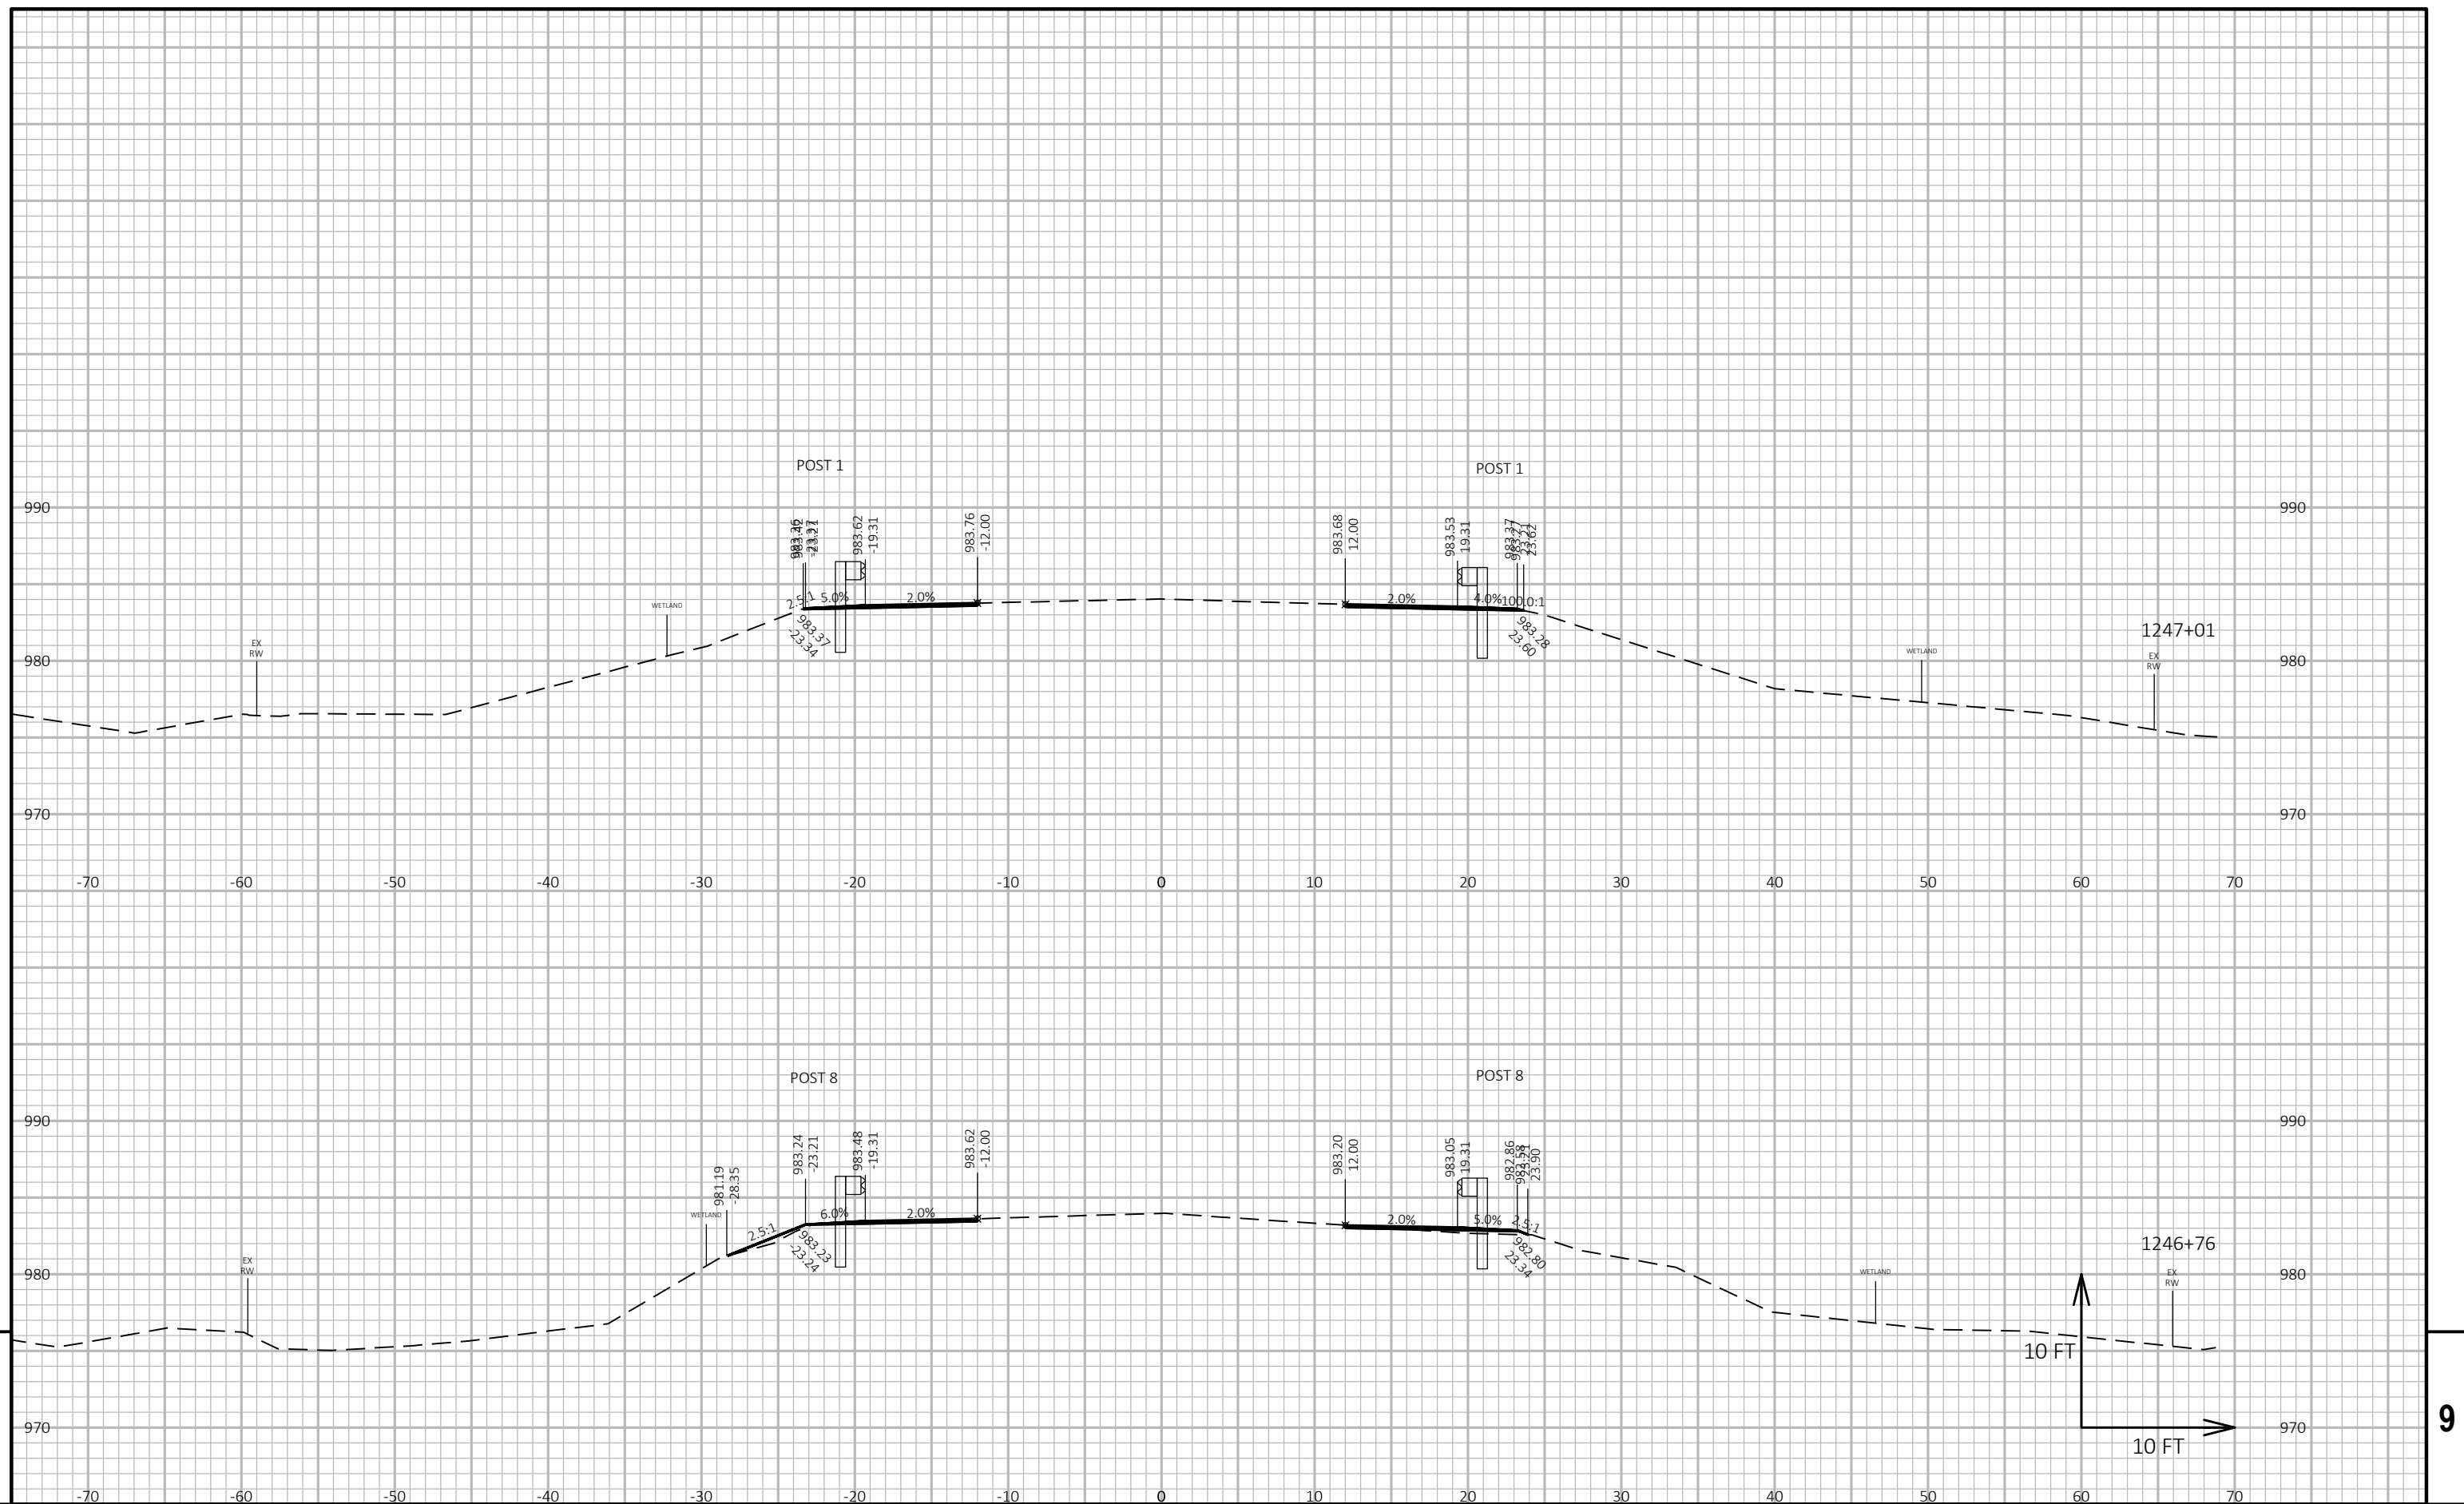


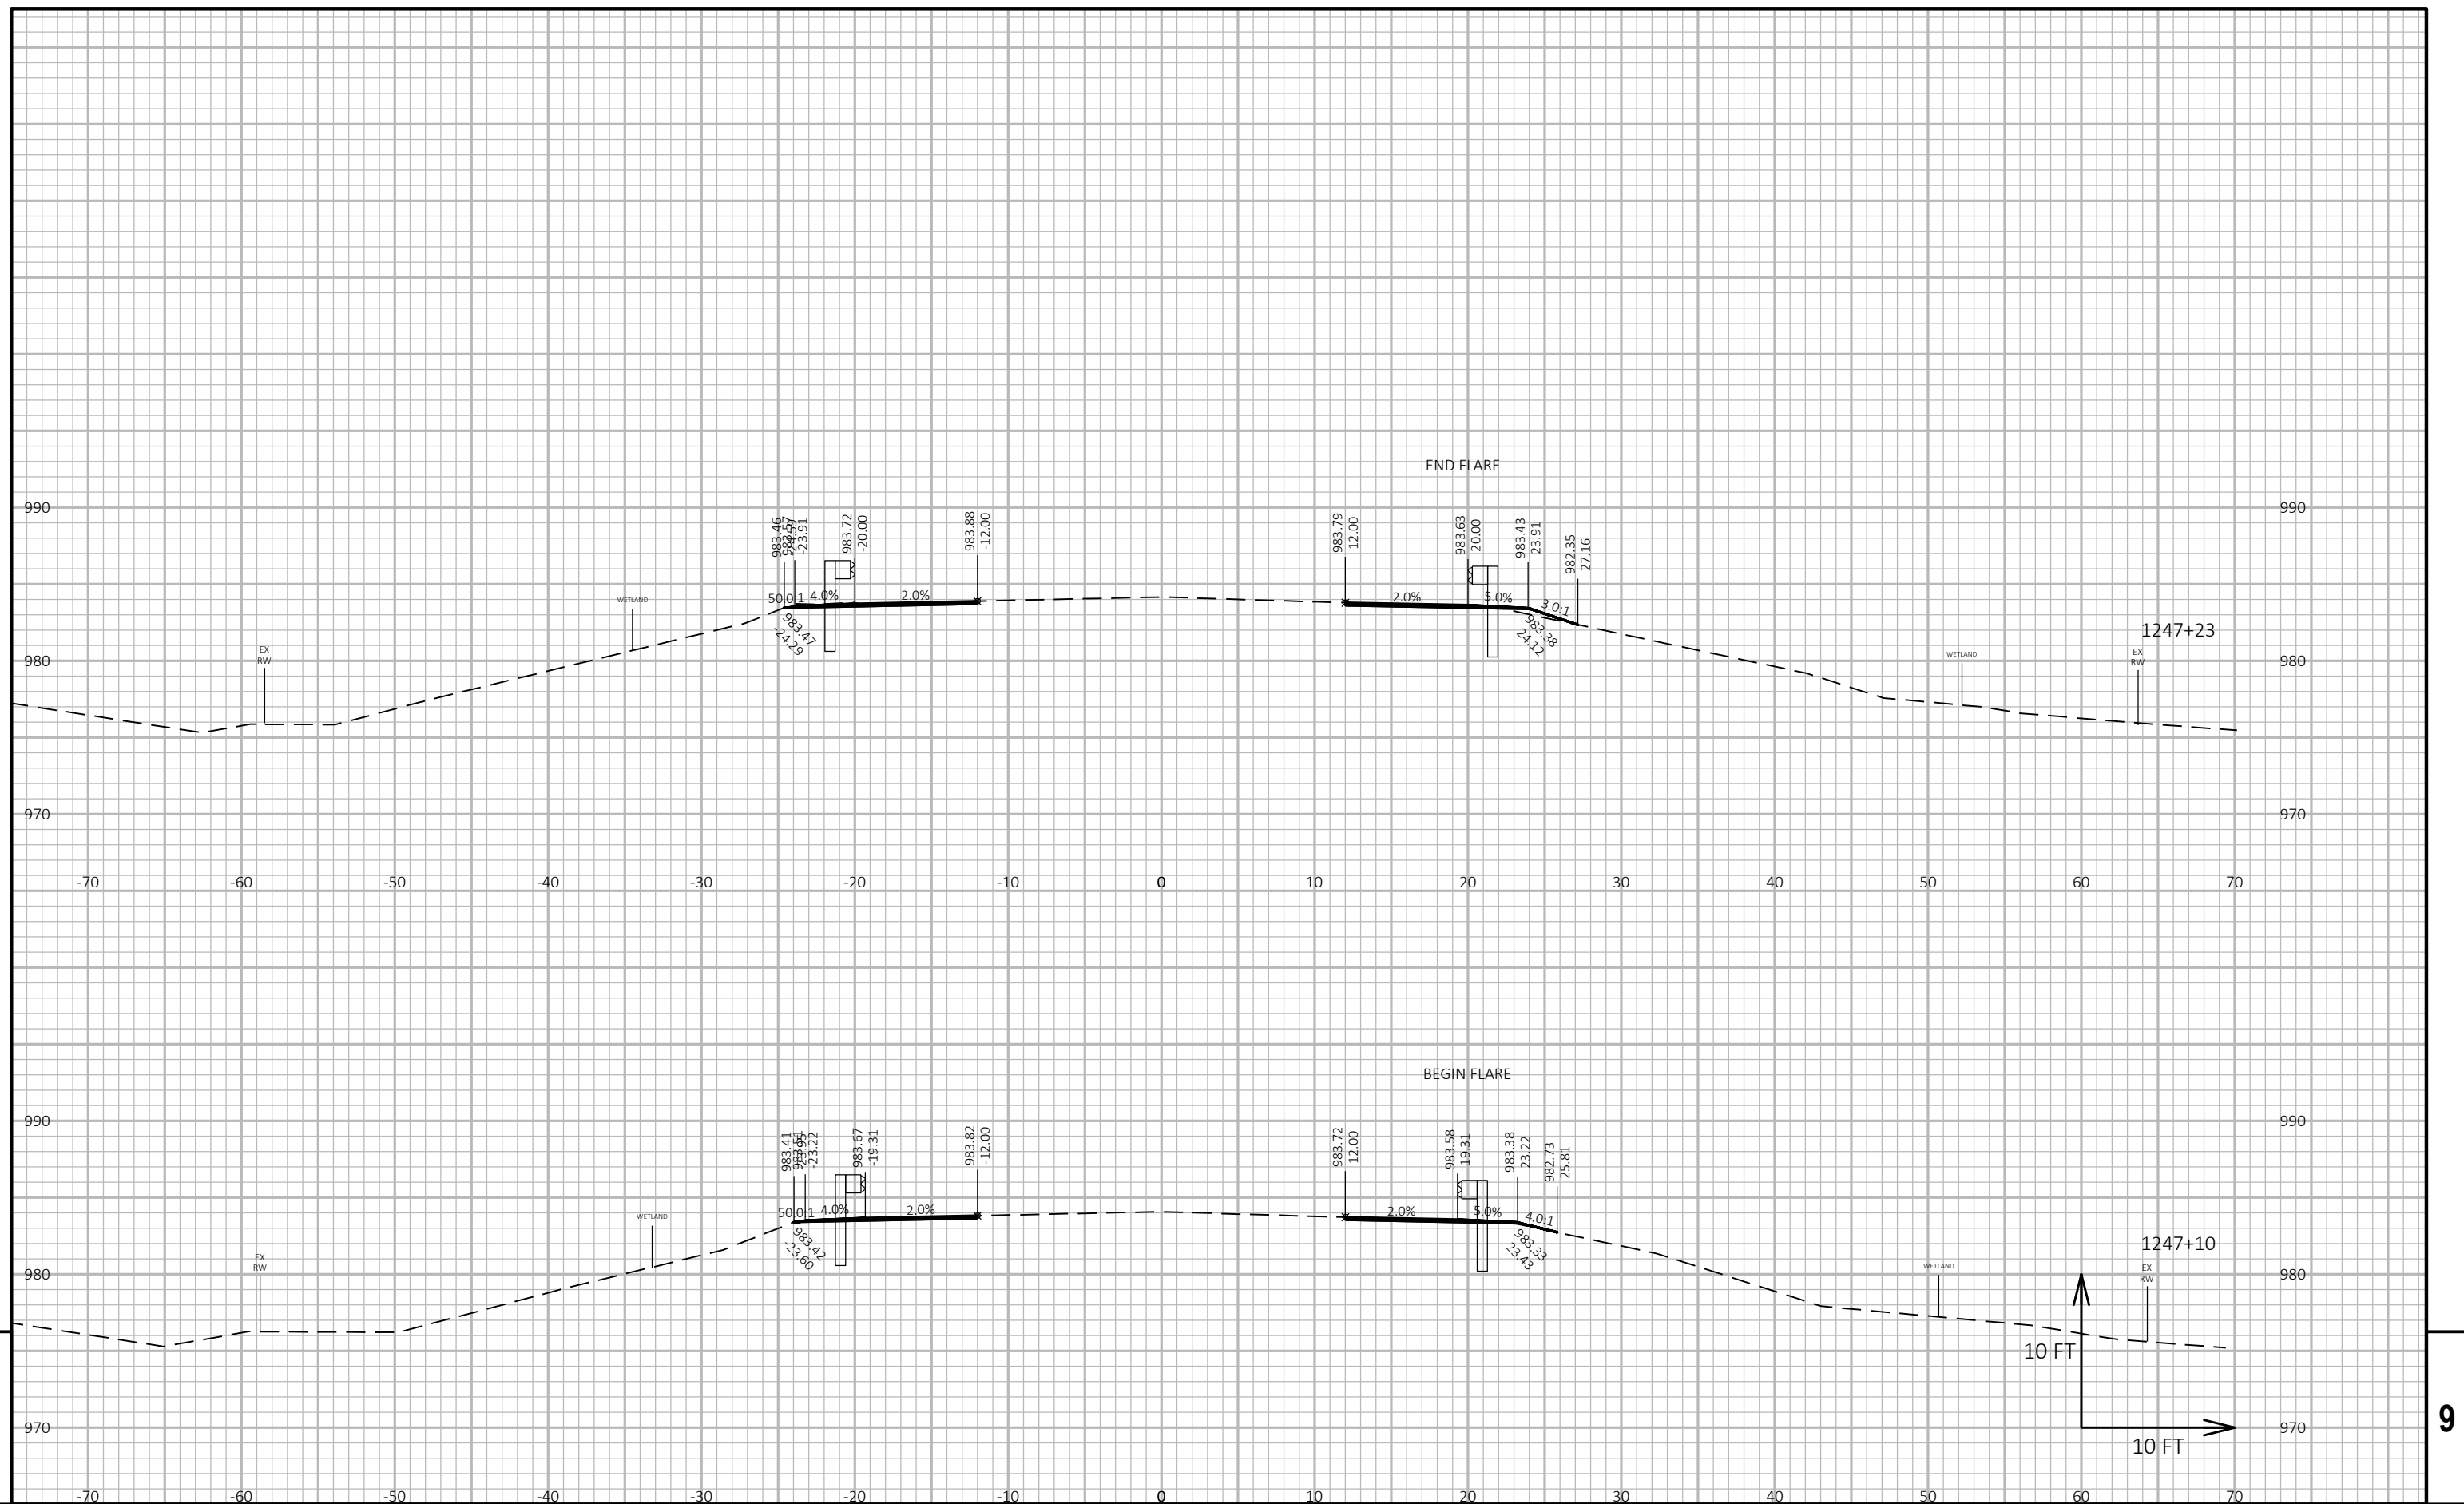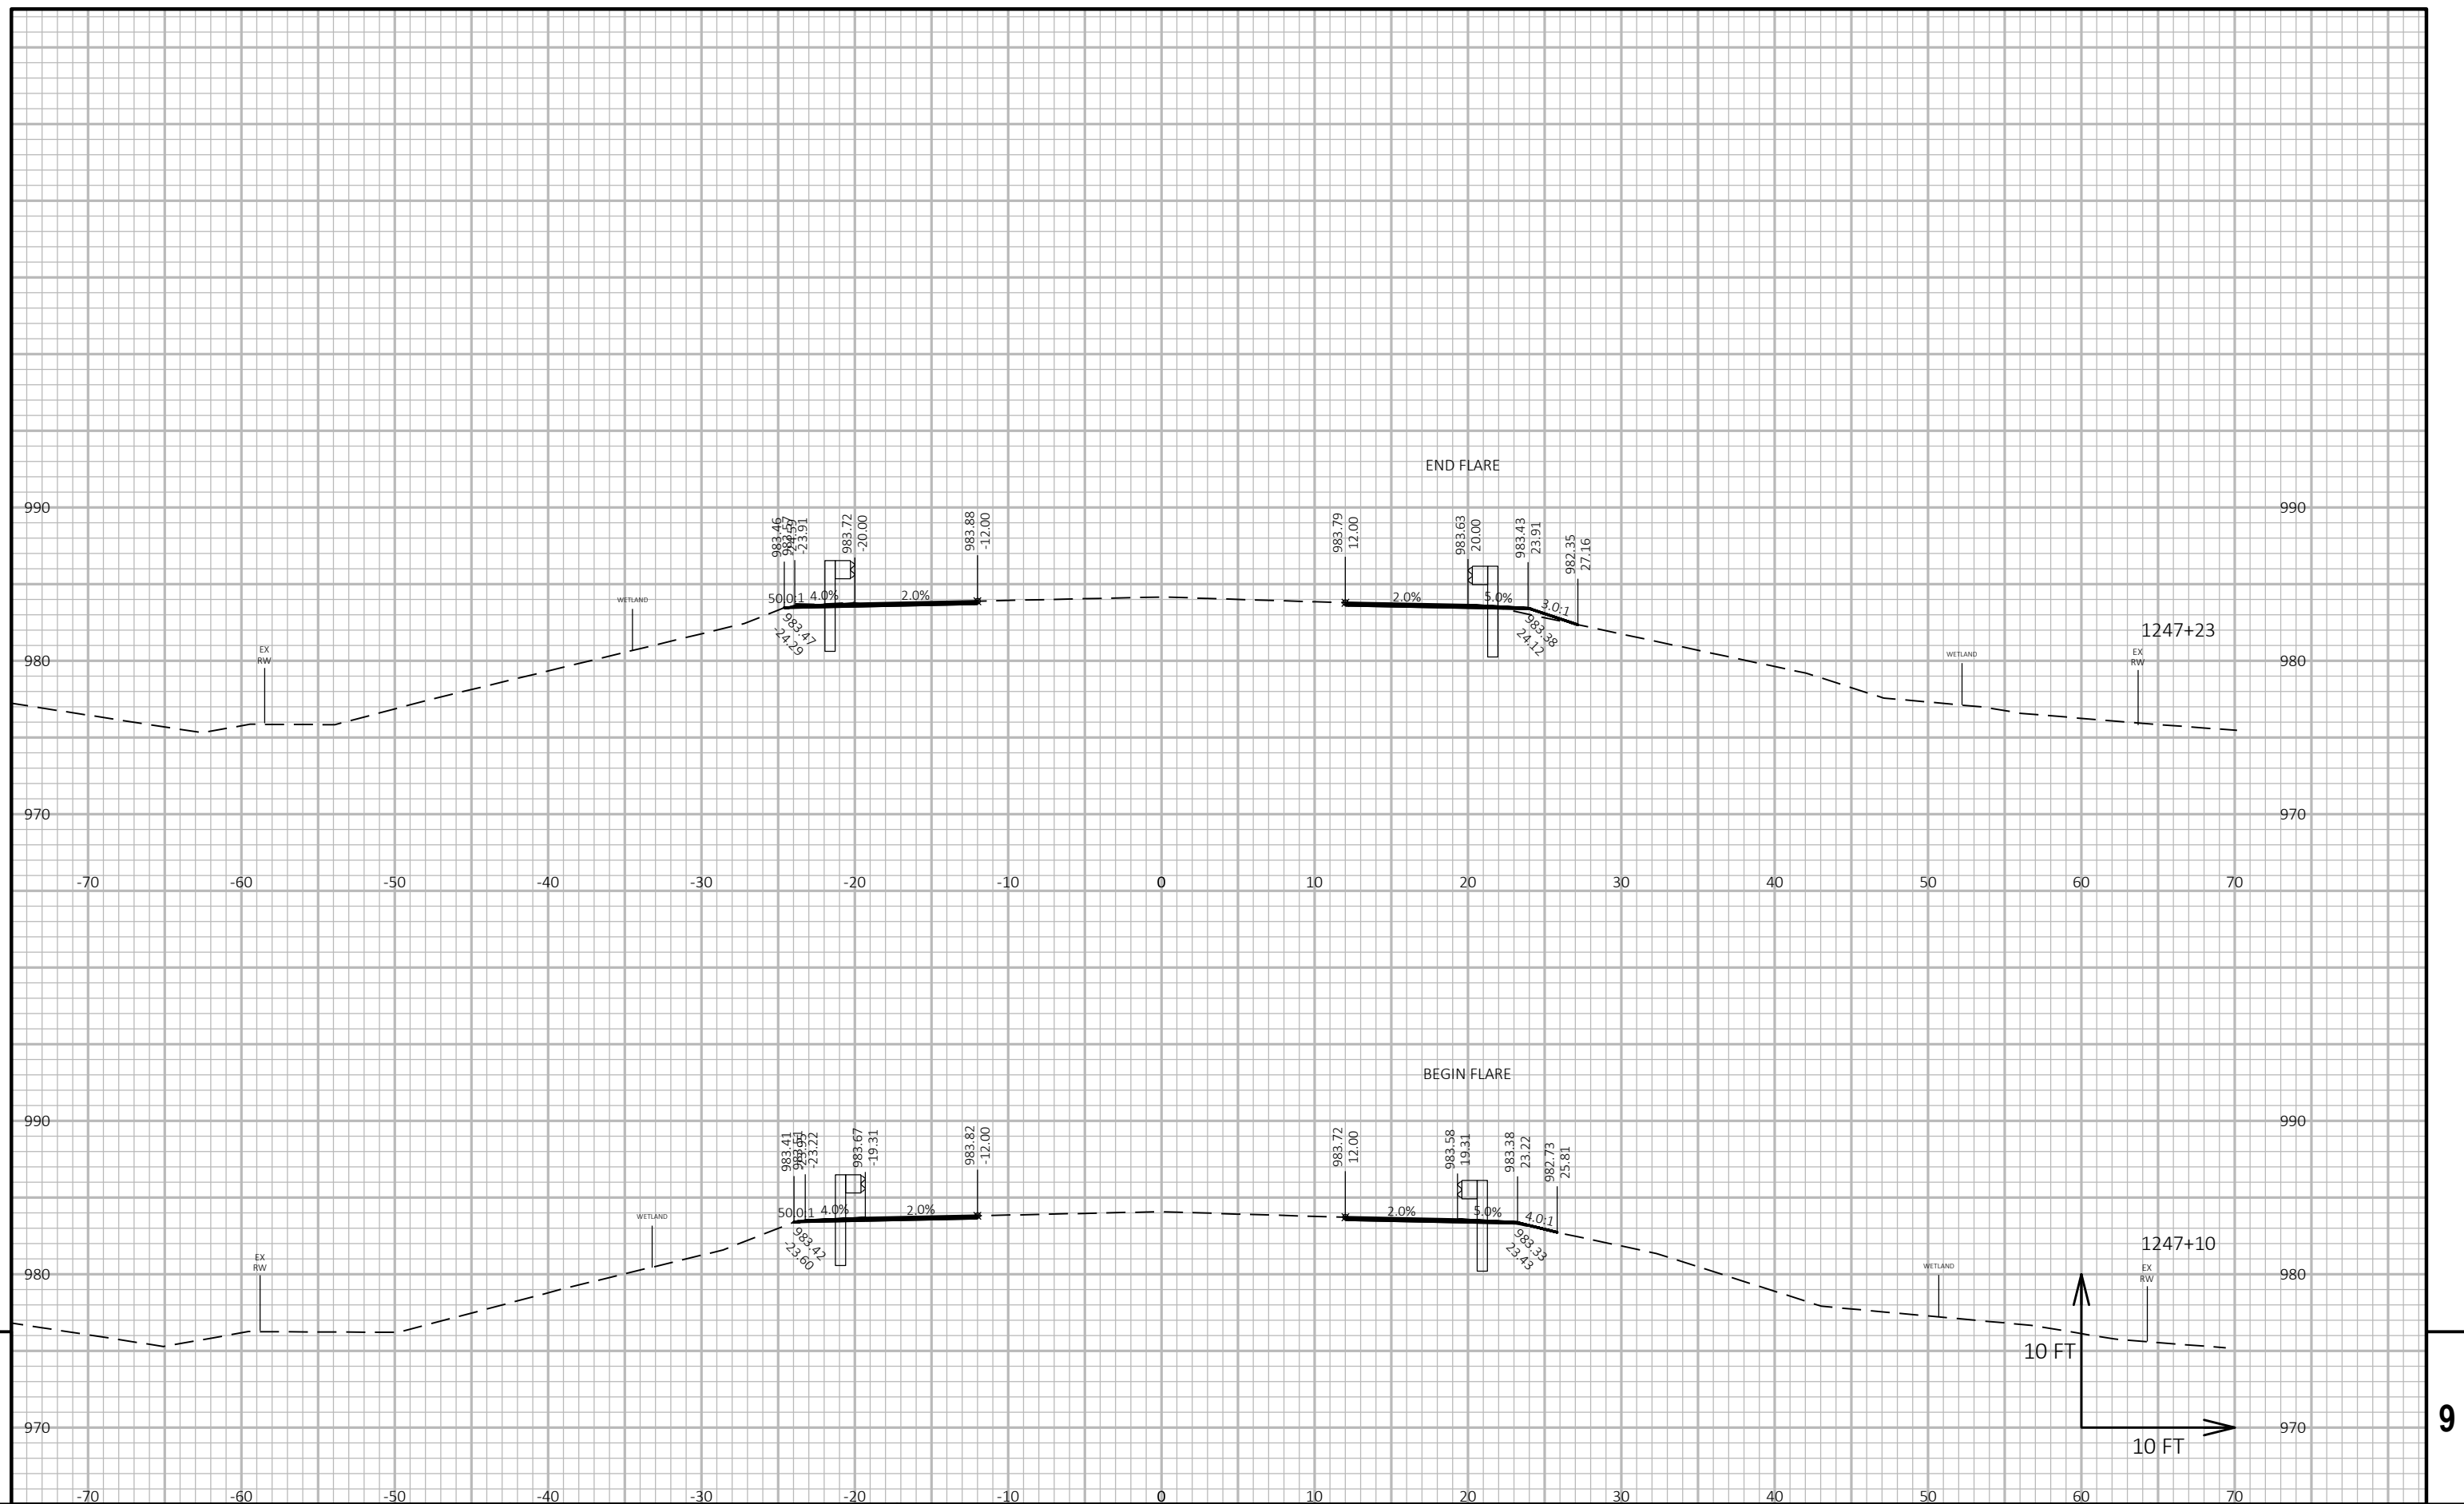



PROJECT NO: 1620-03-75	HWY: STH 80	COUNTY: WOOD	CROSS SECTIONS: STH 80	SHEET 126	E
------------------------	-------------	--------------	------------------------	-----------	---

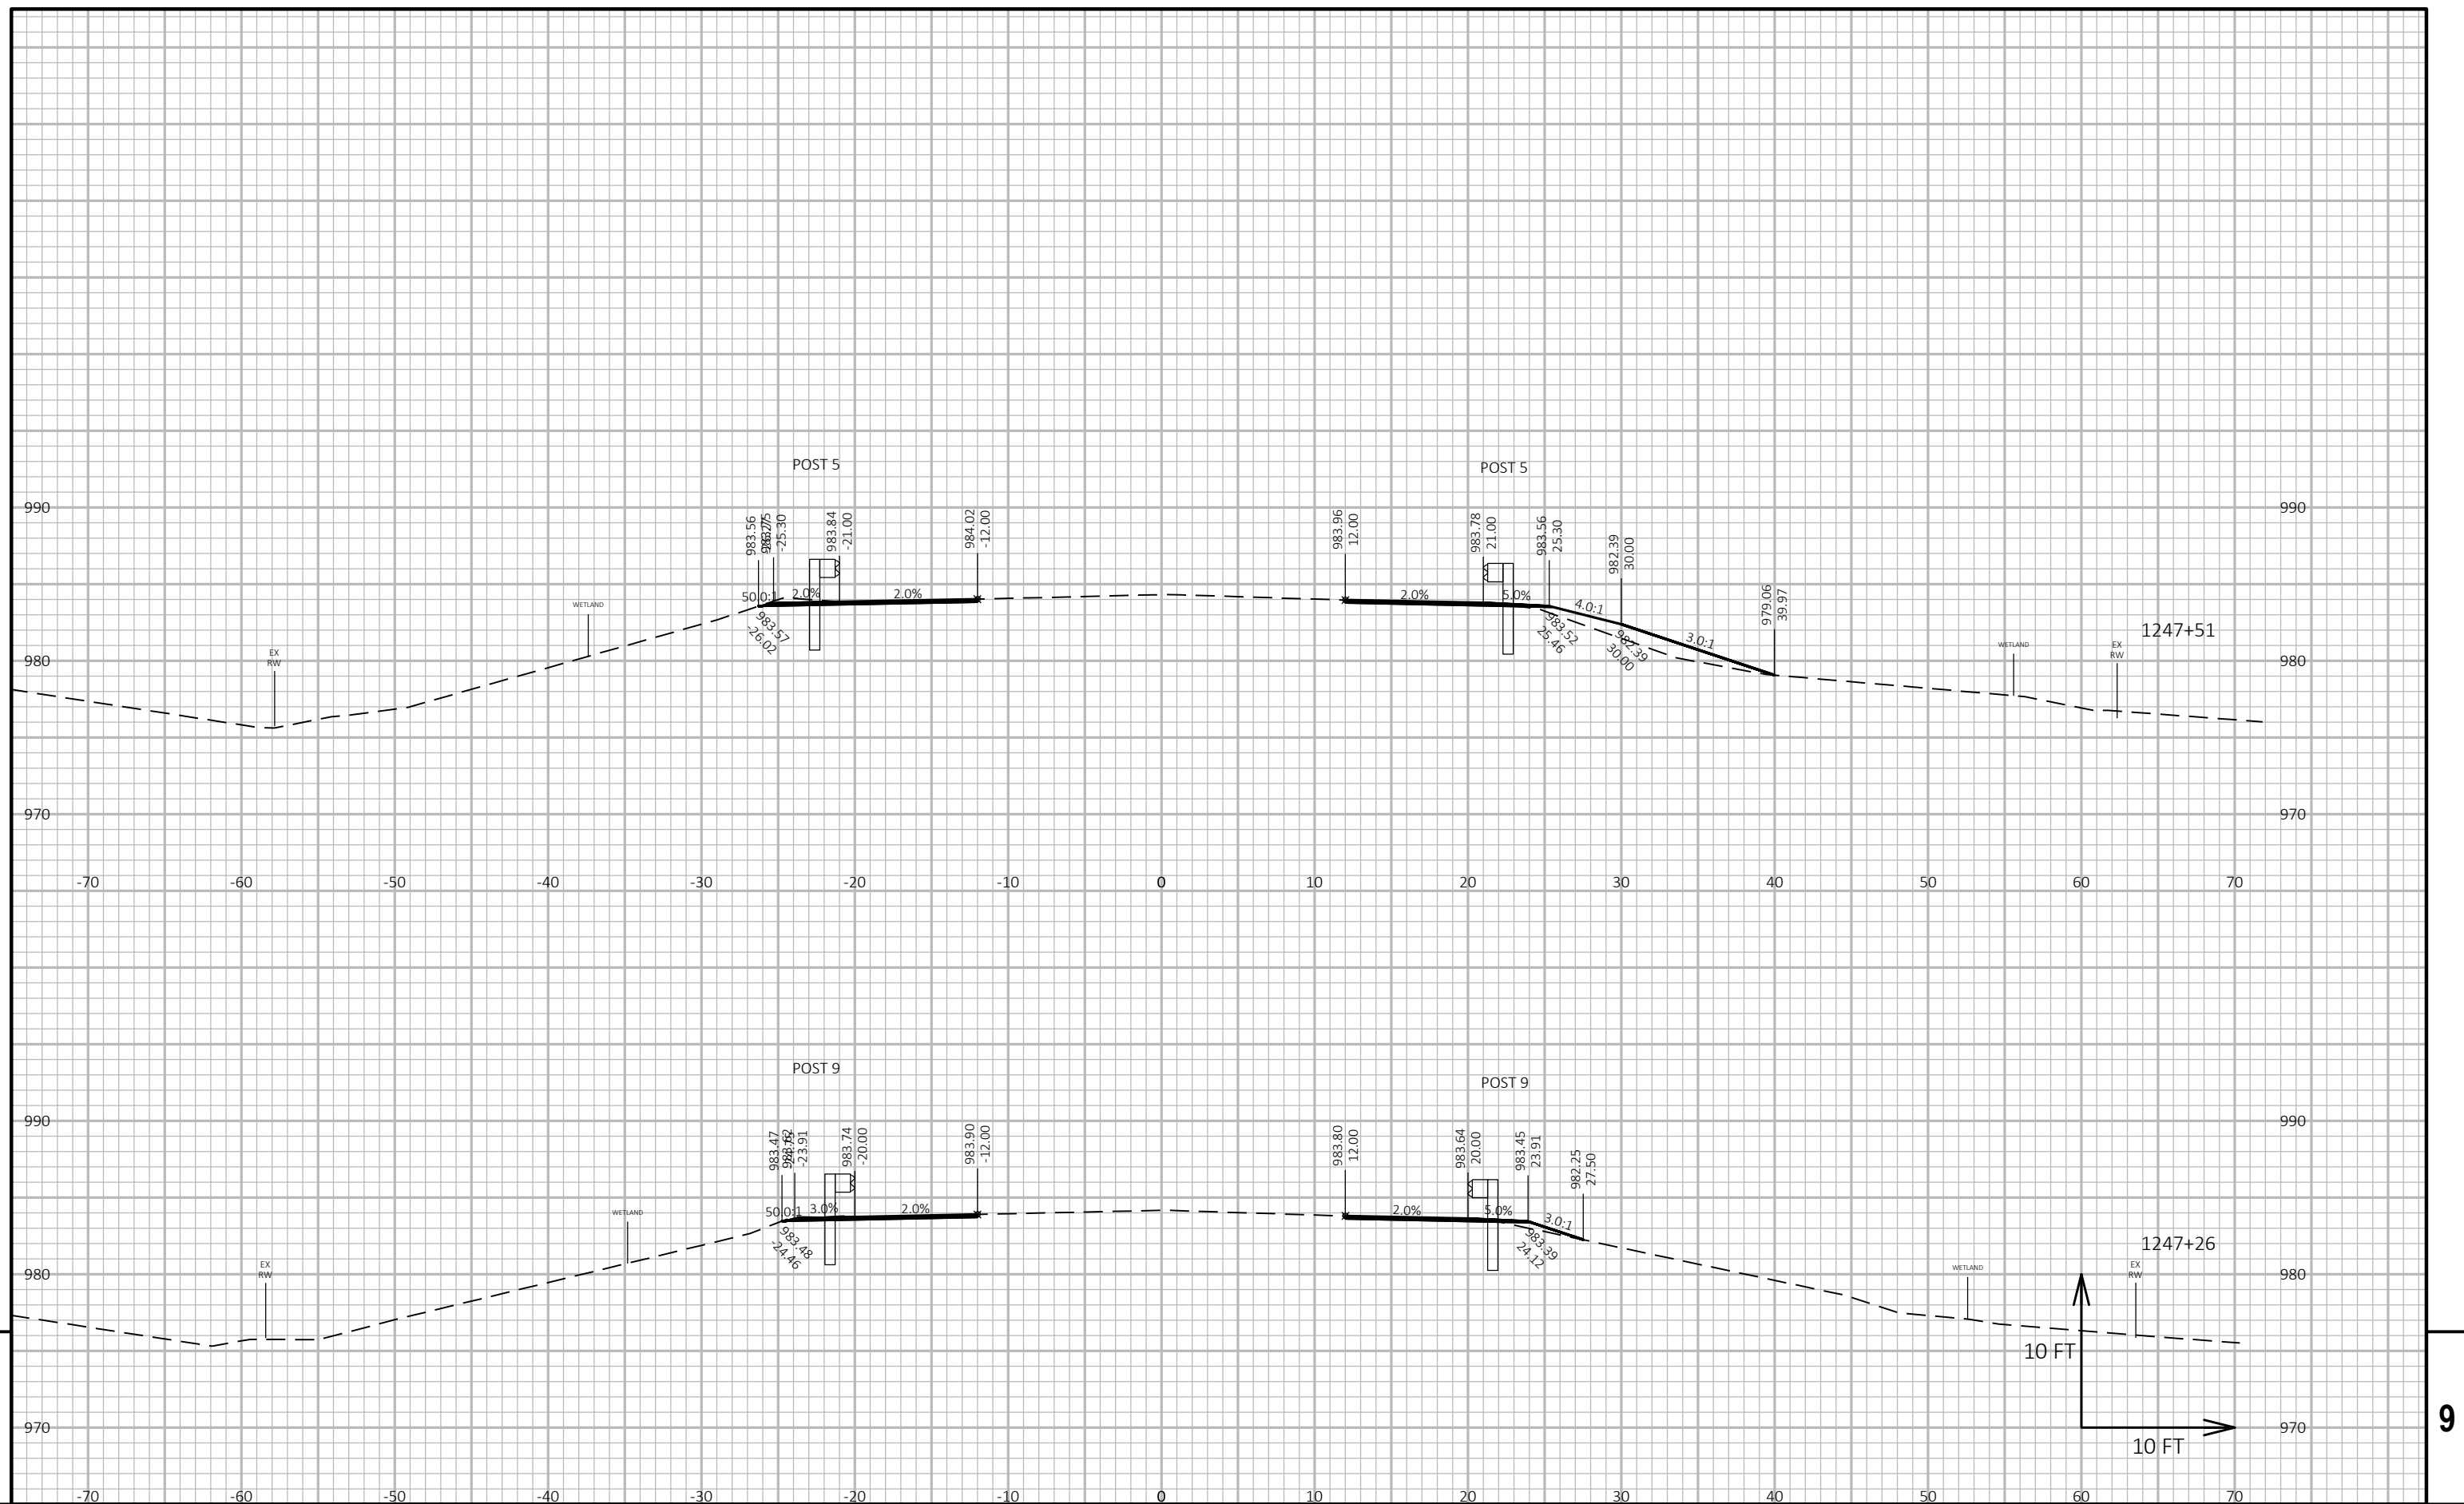


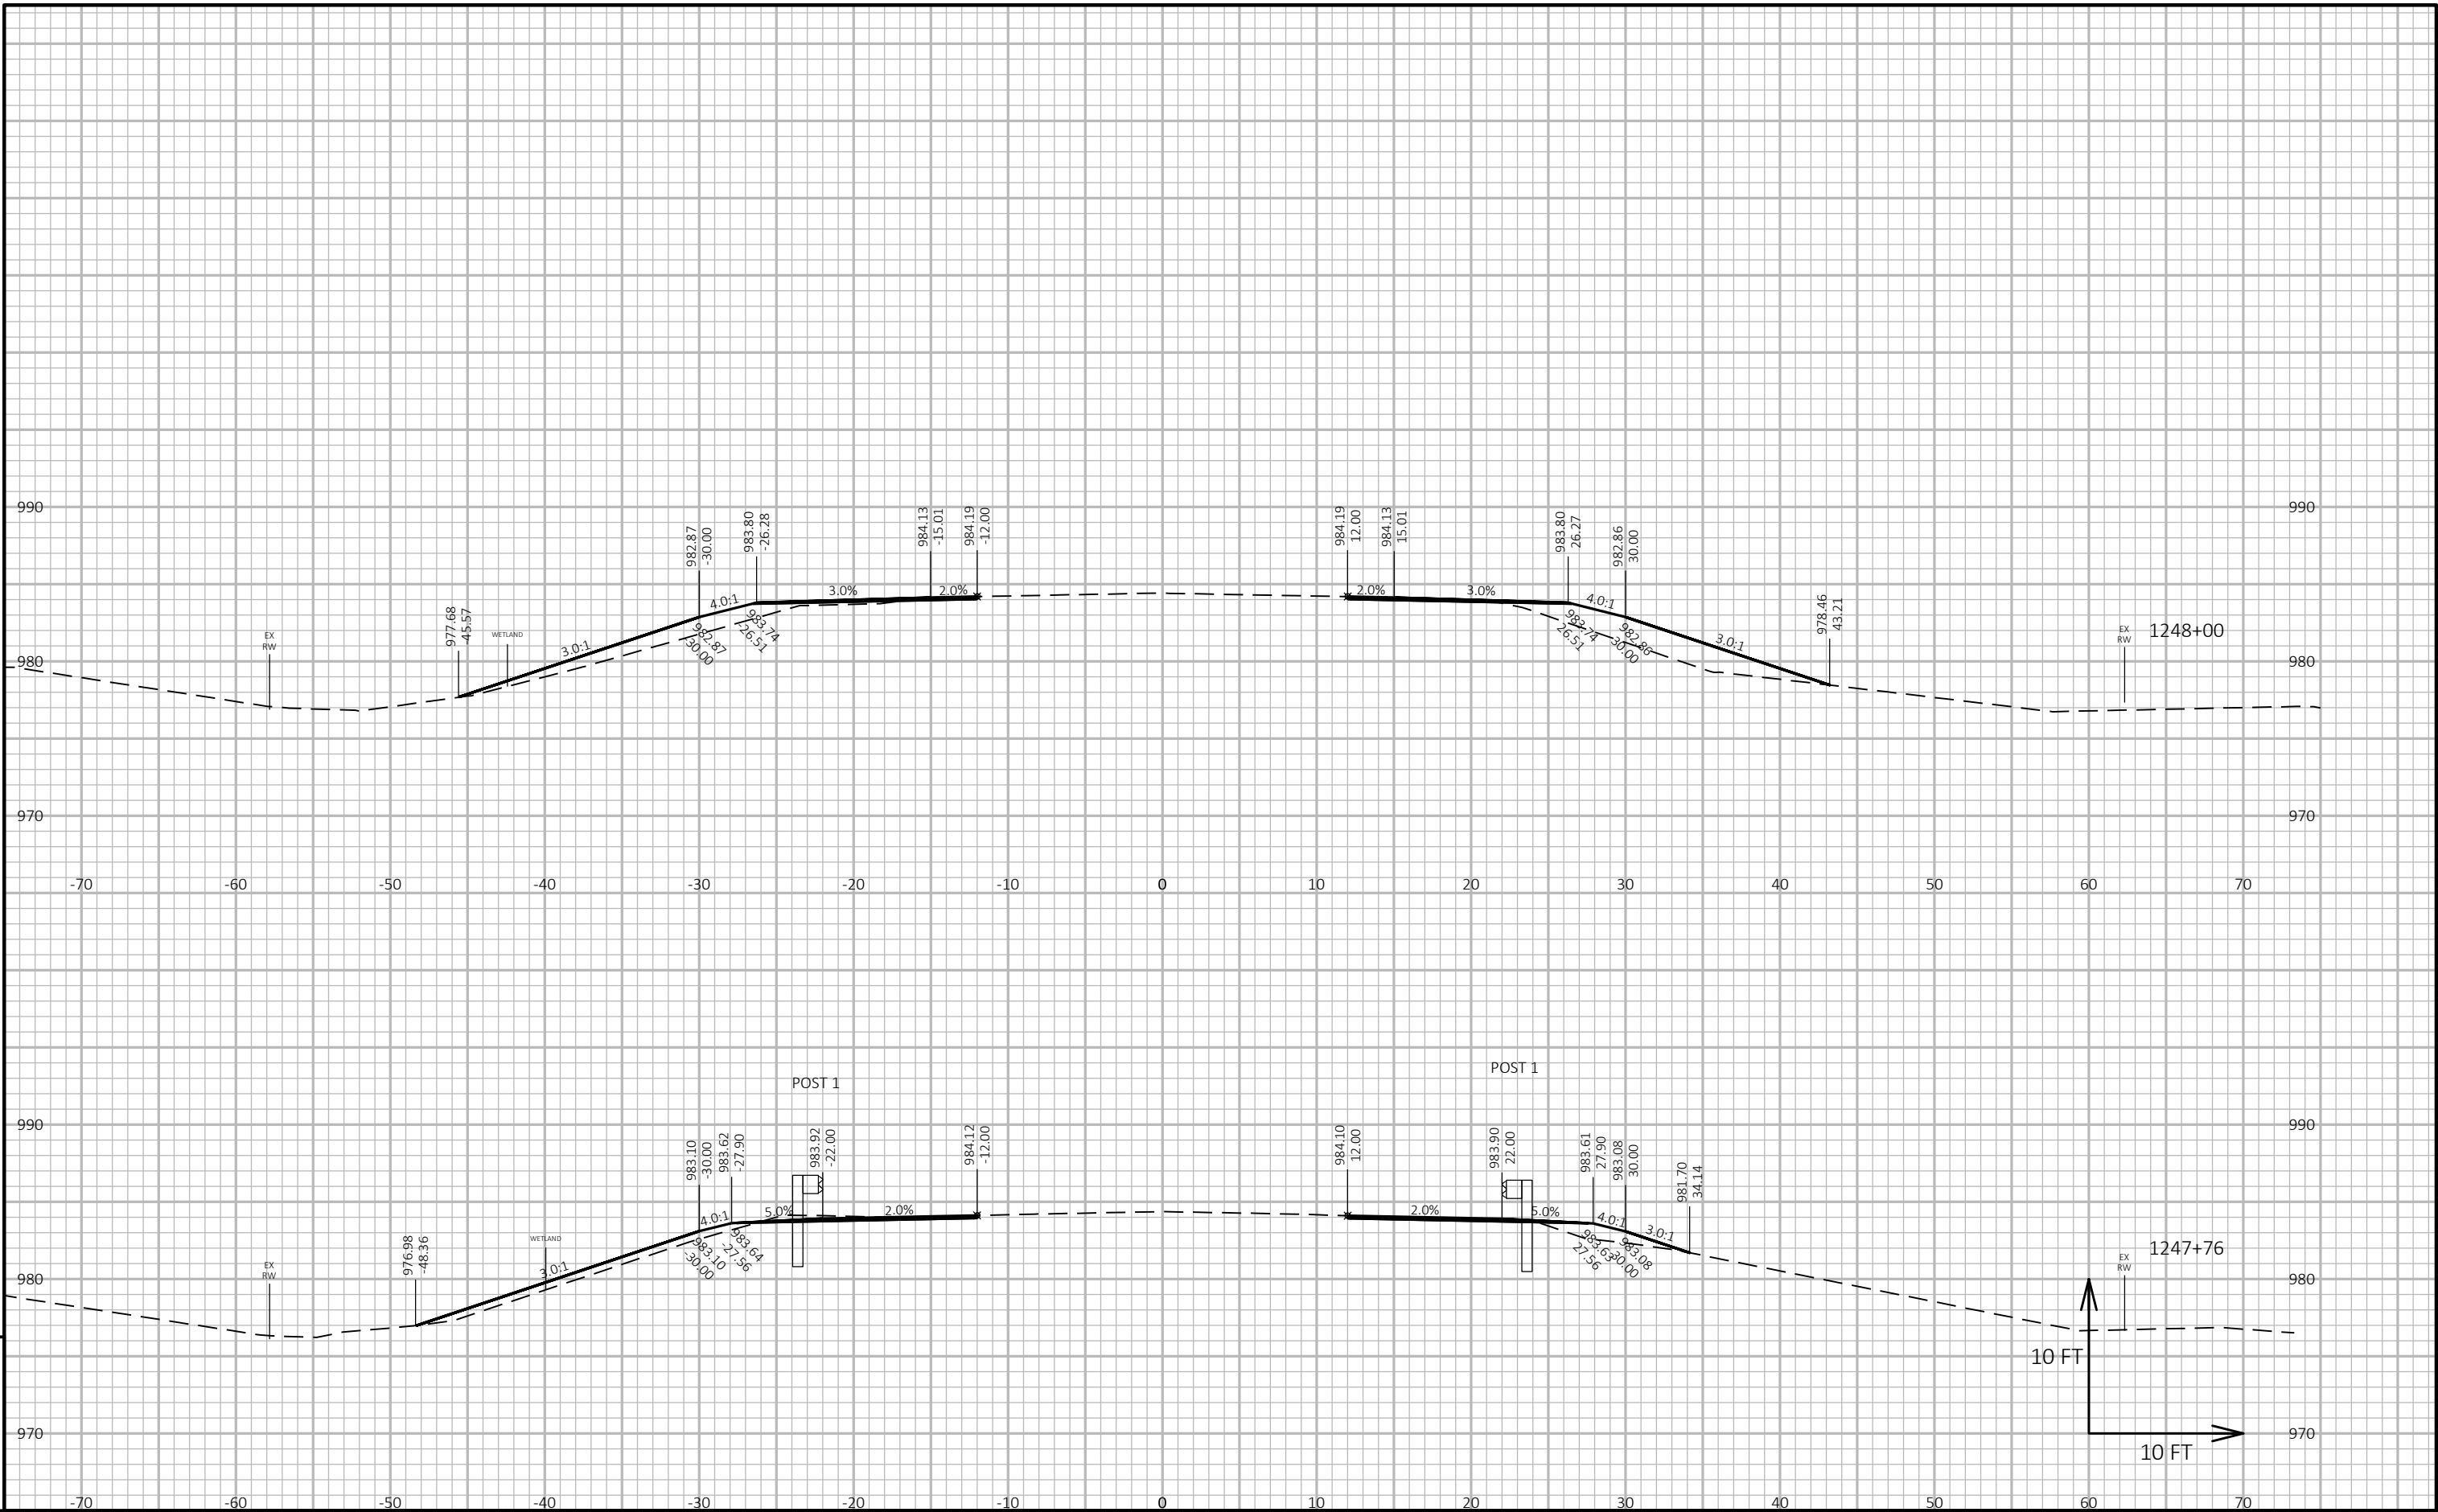


 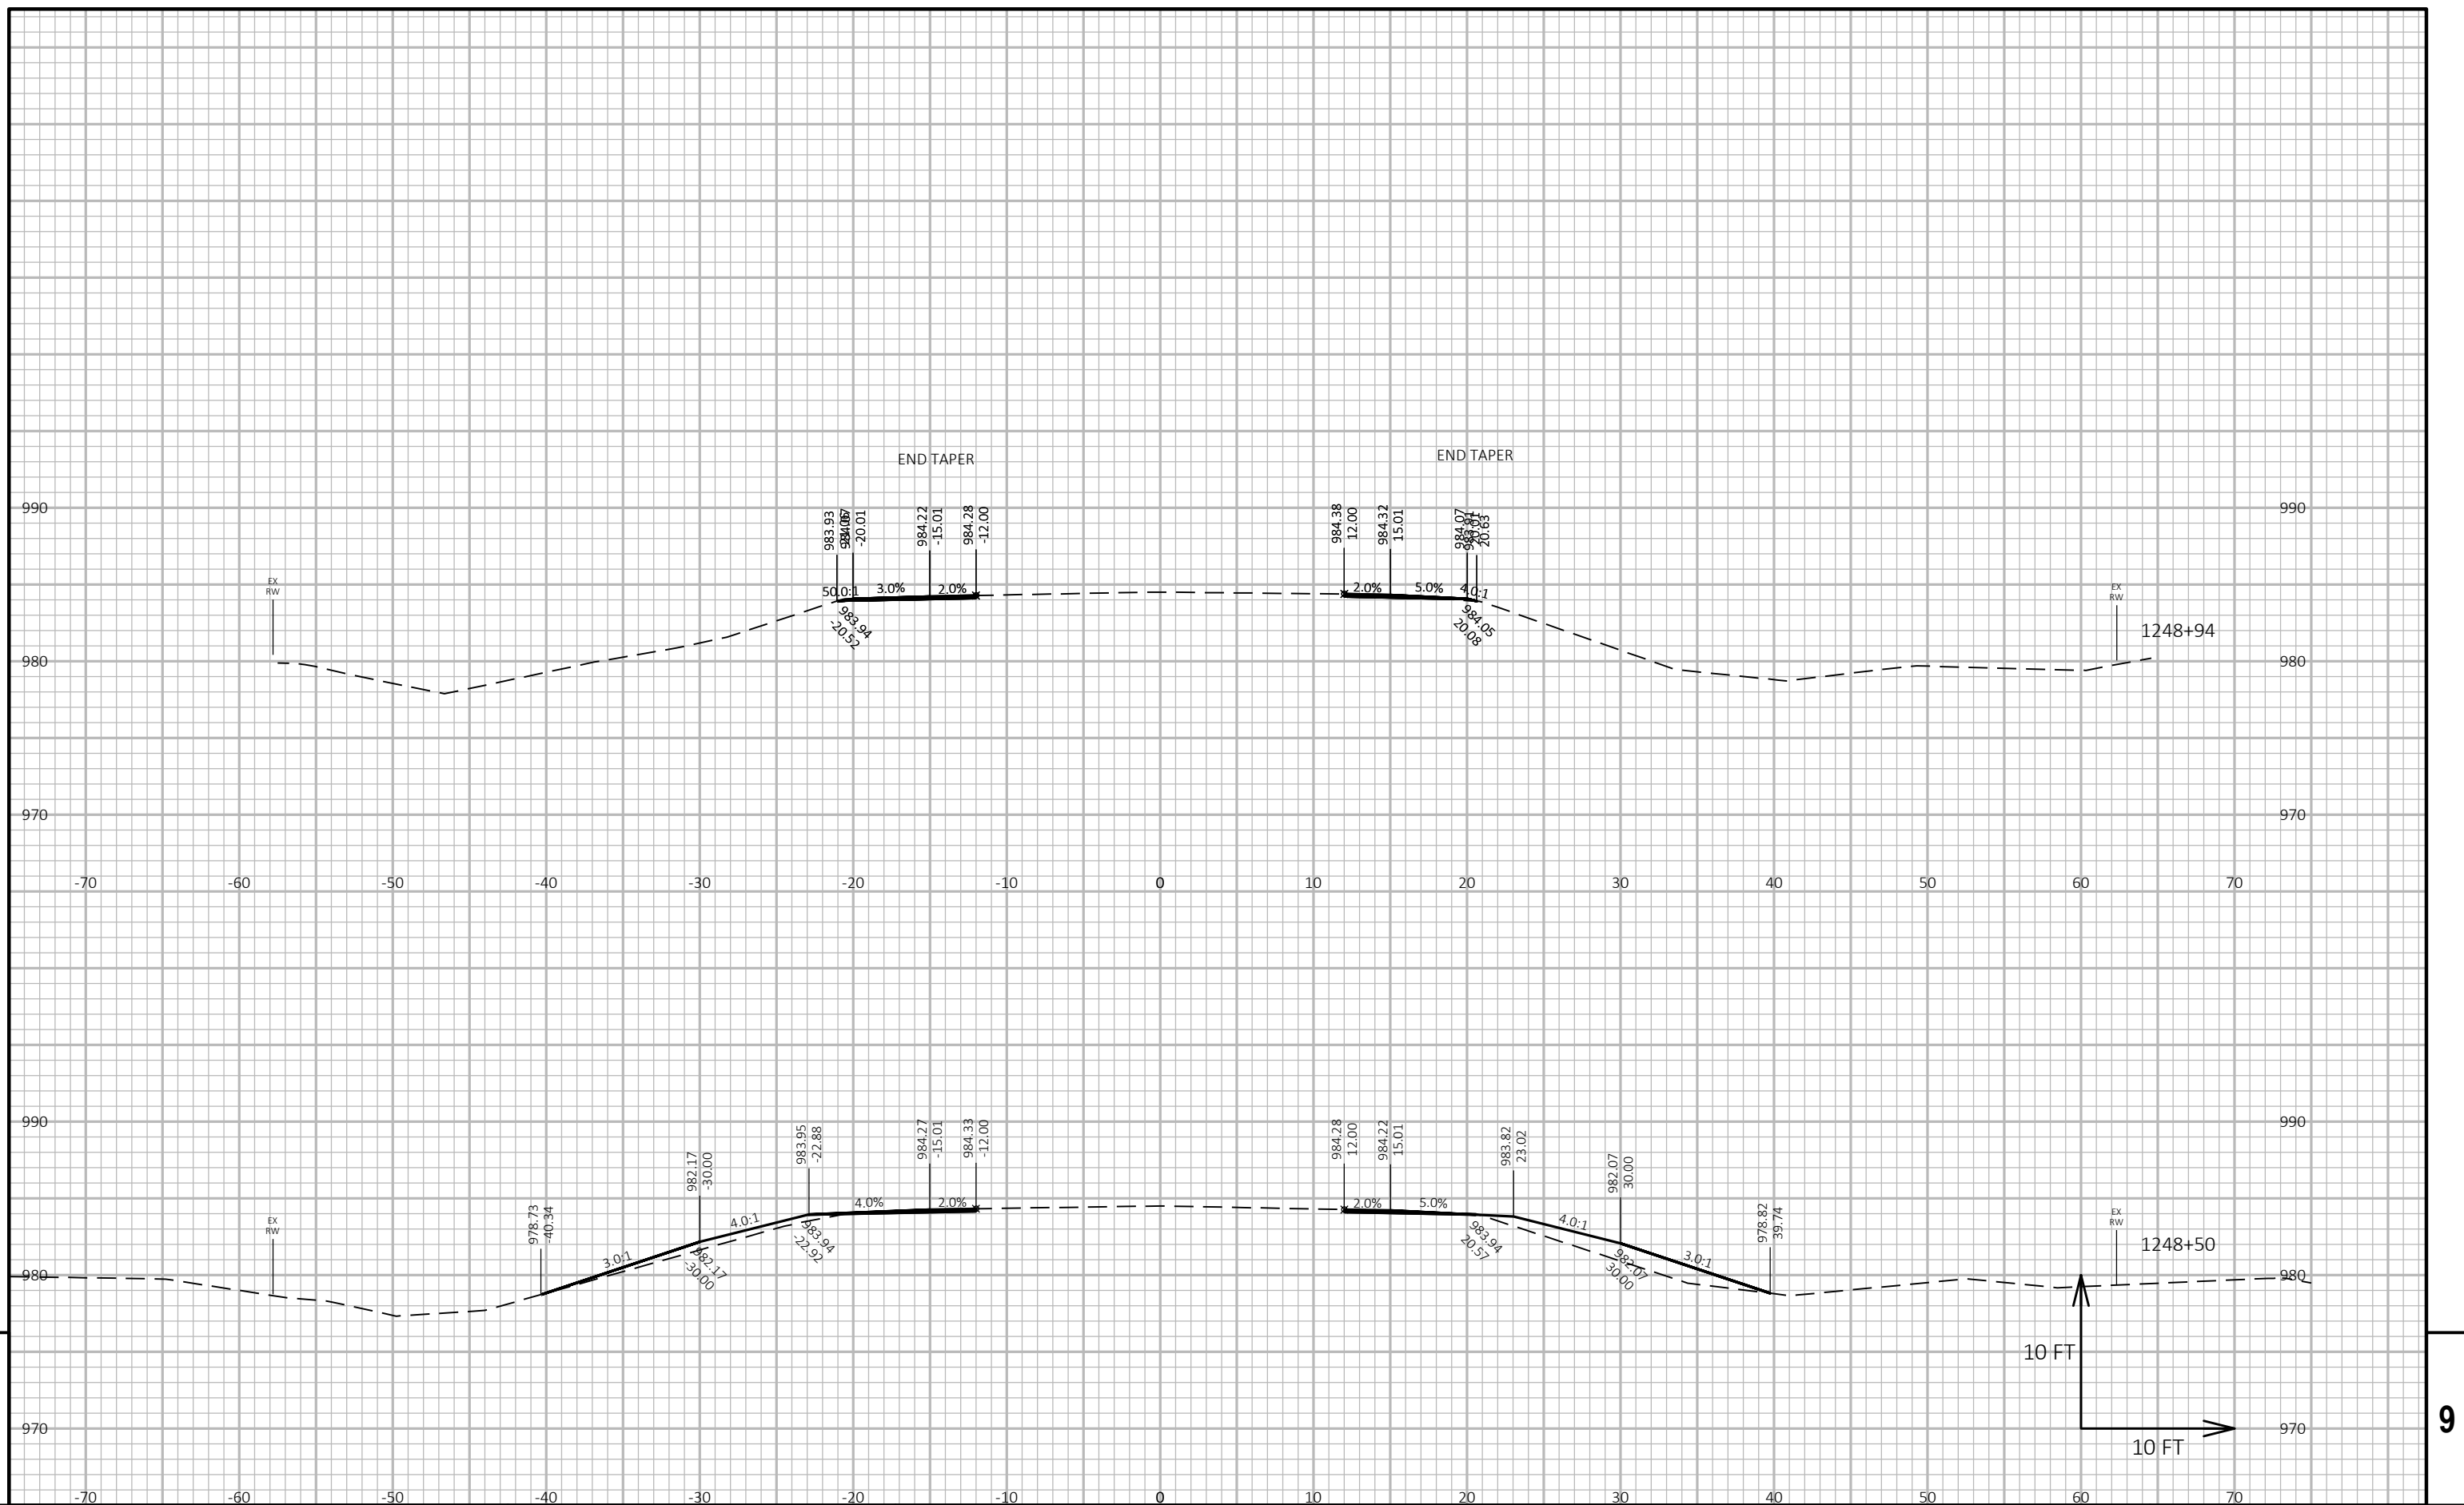


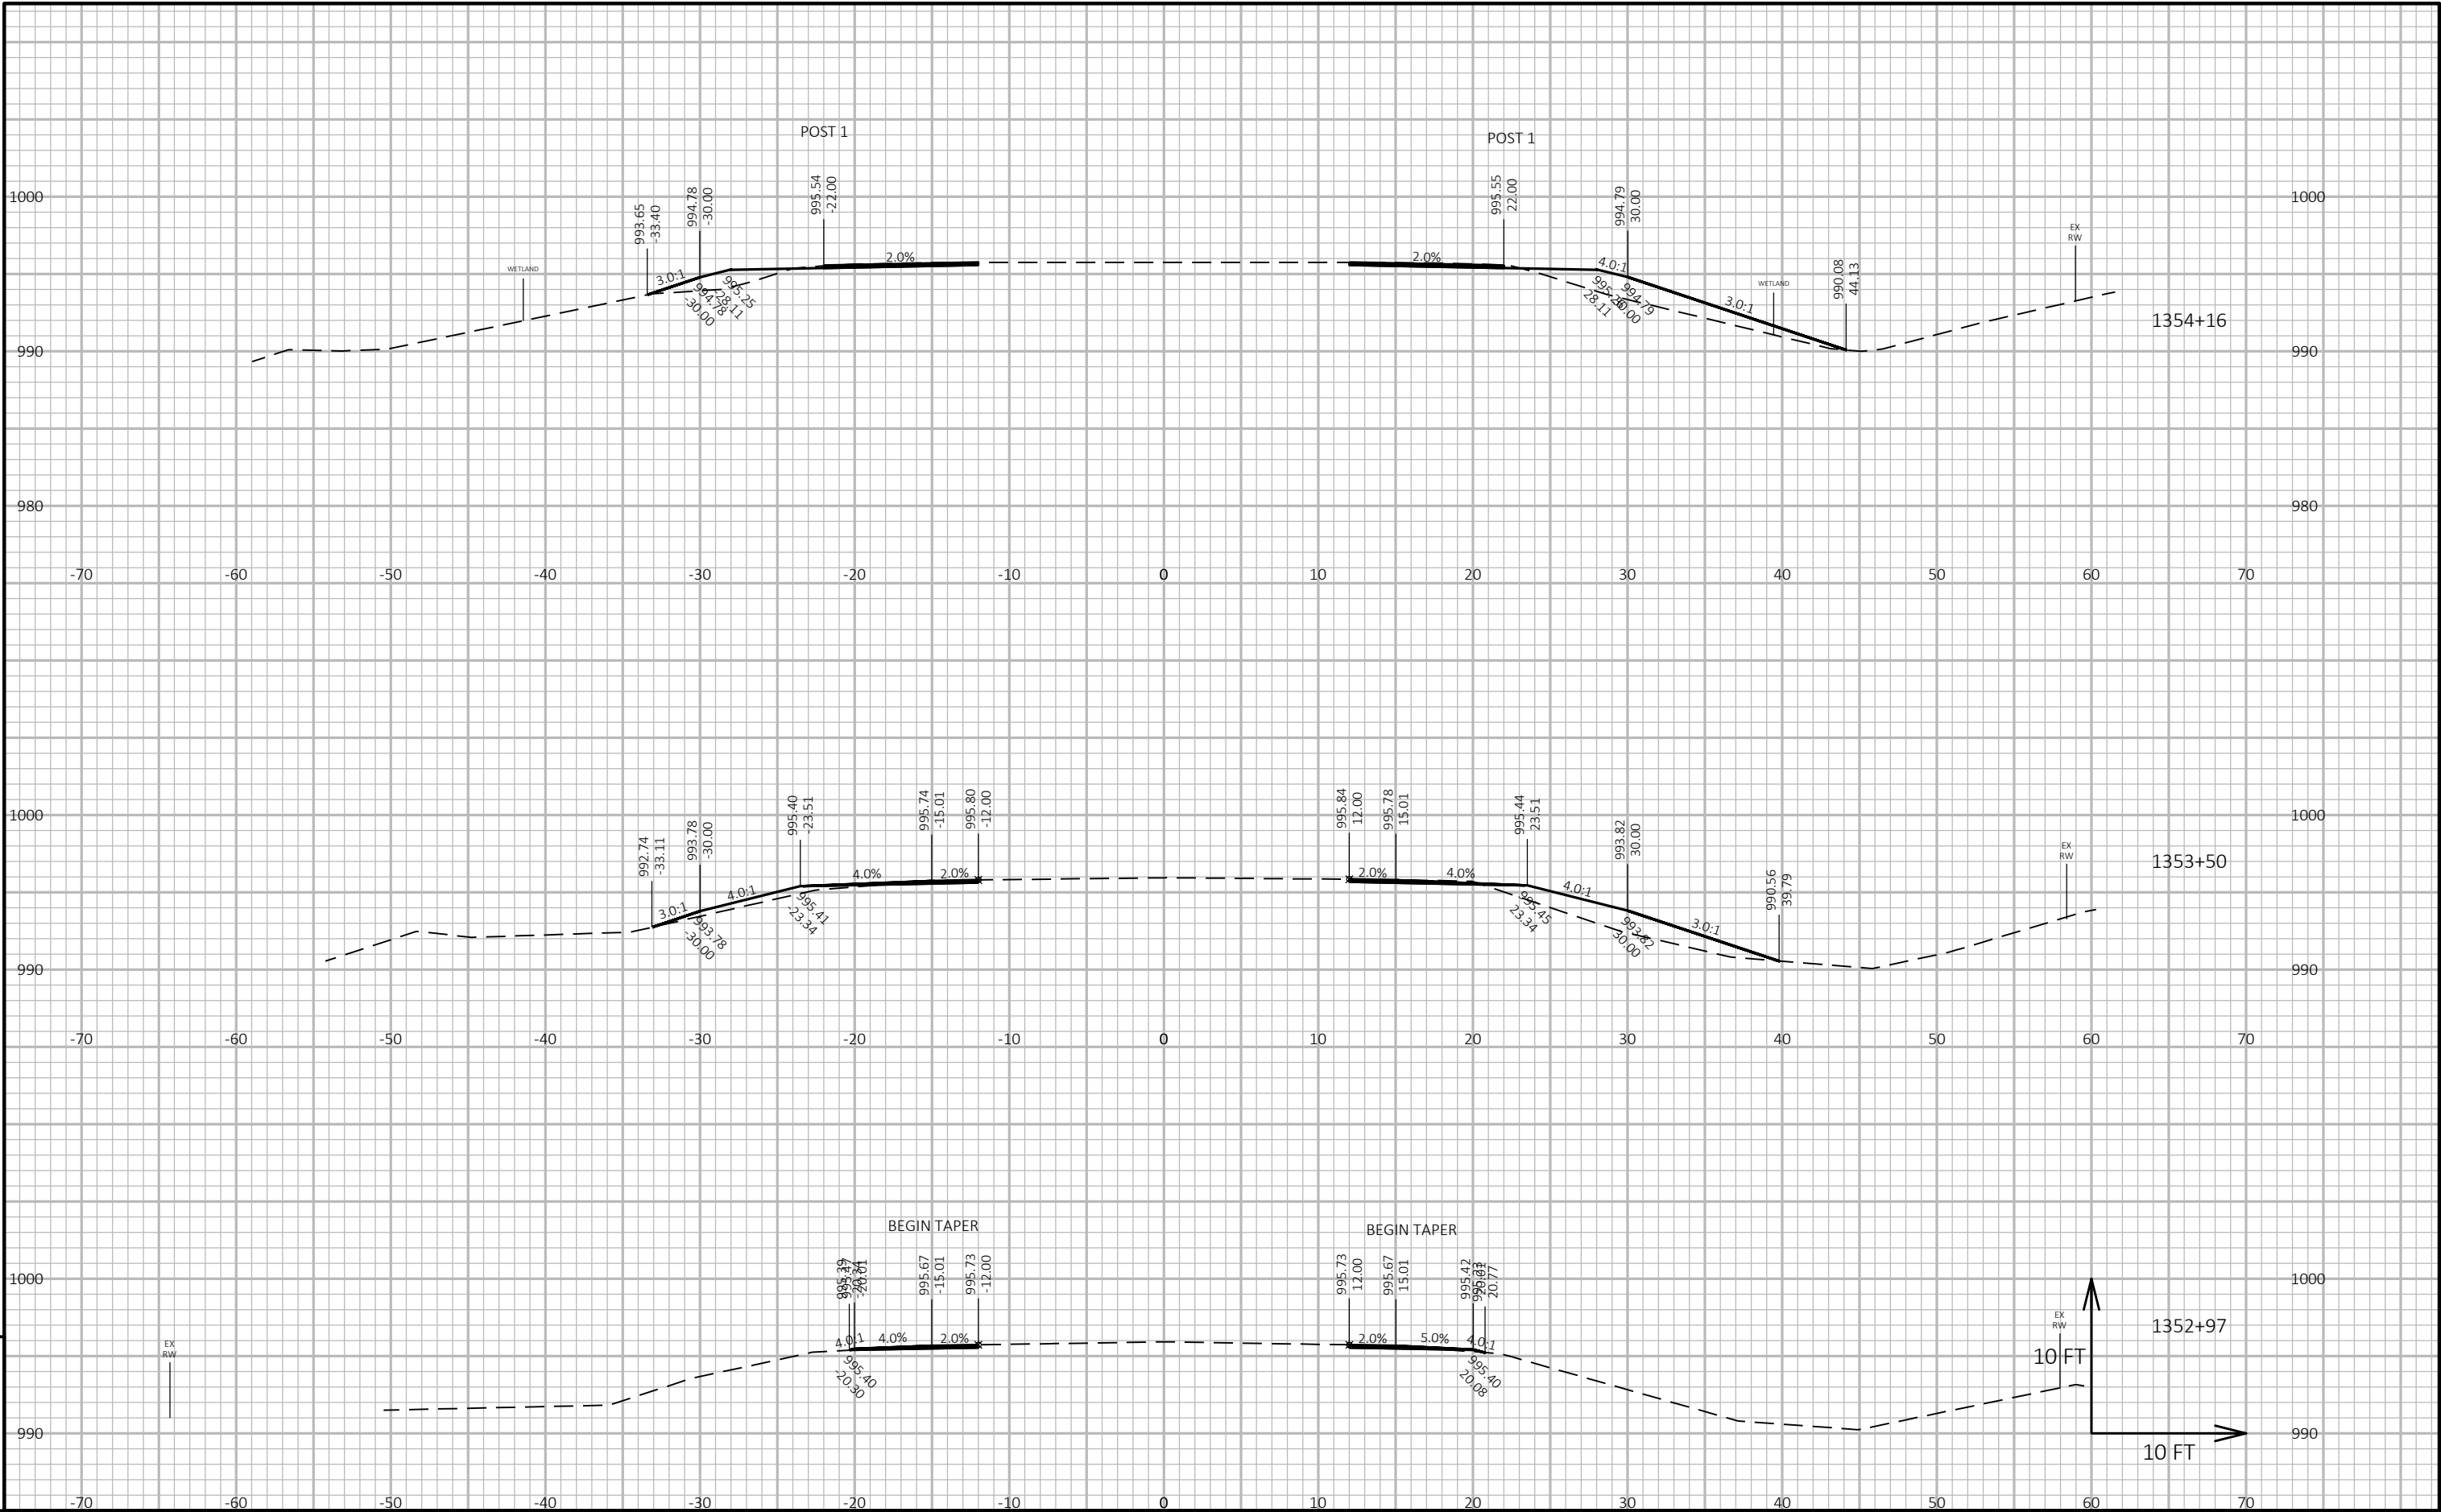


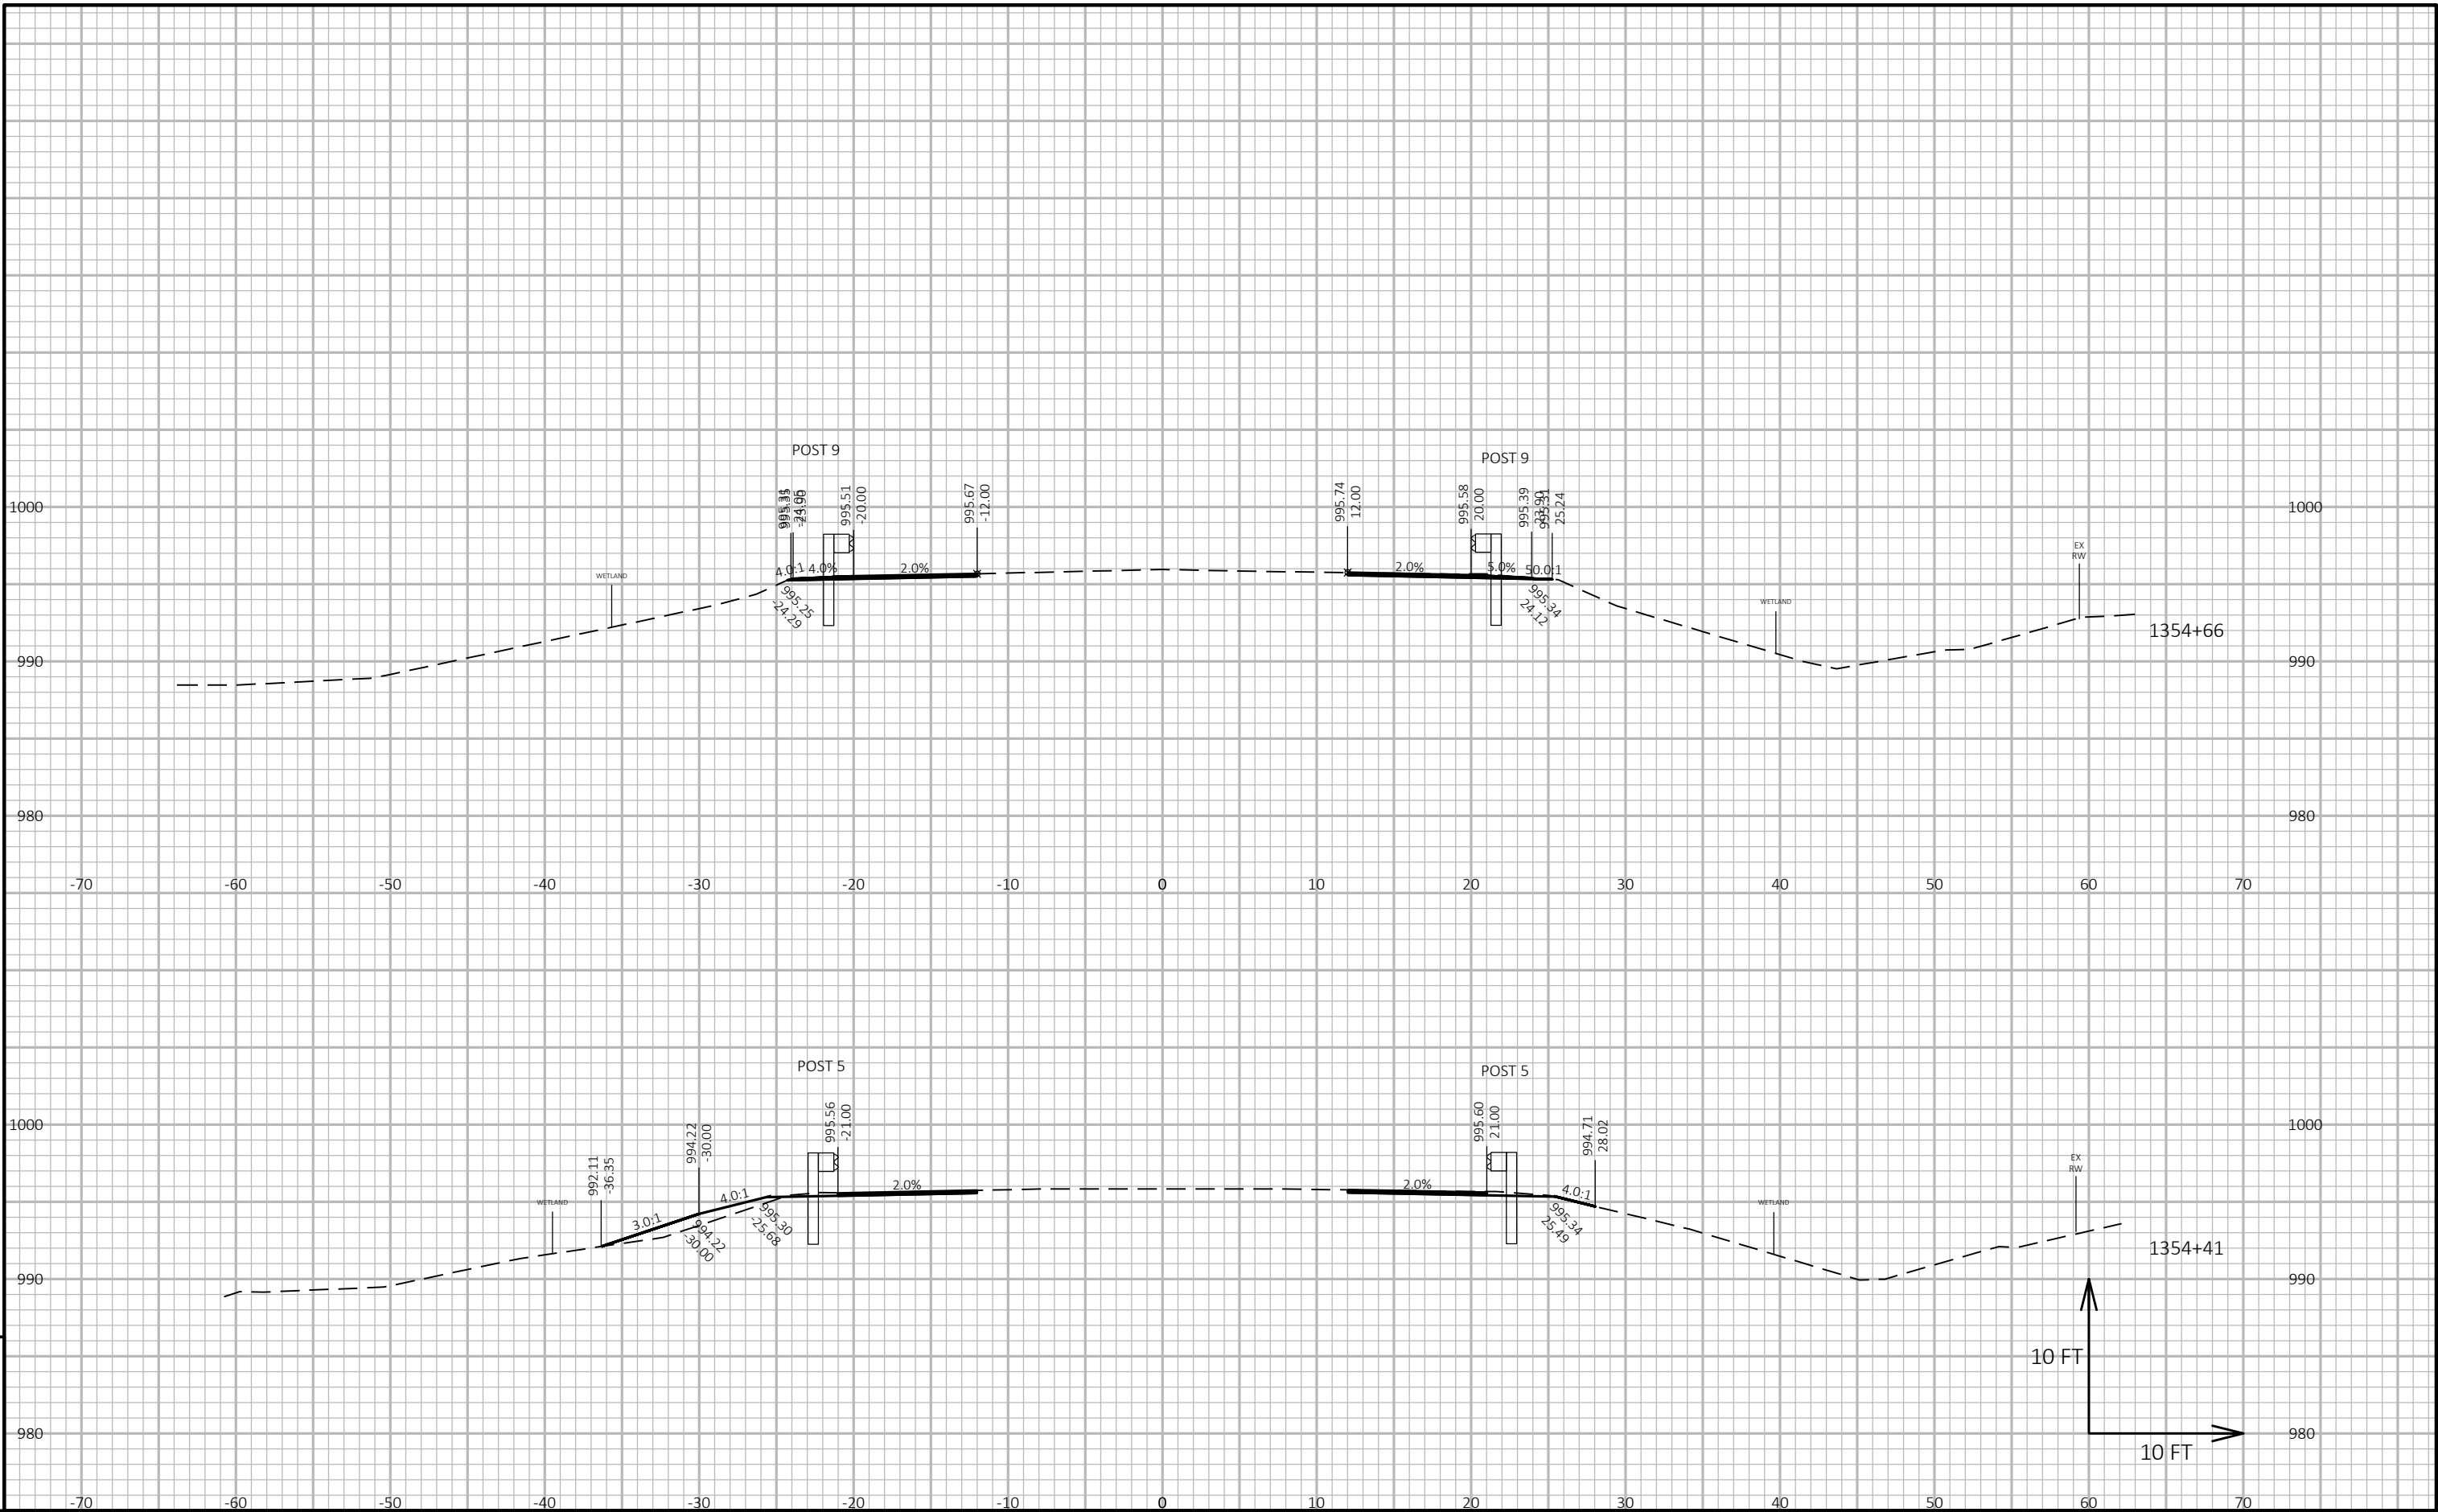


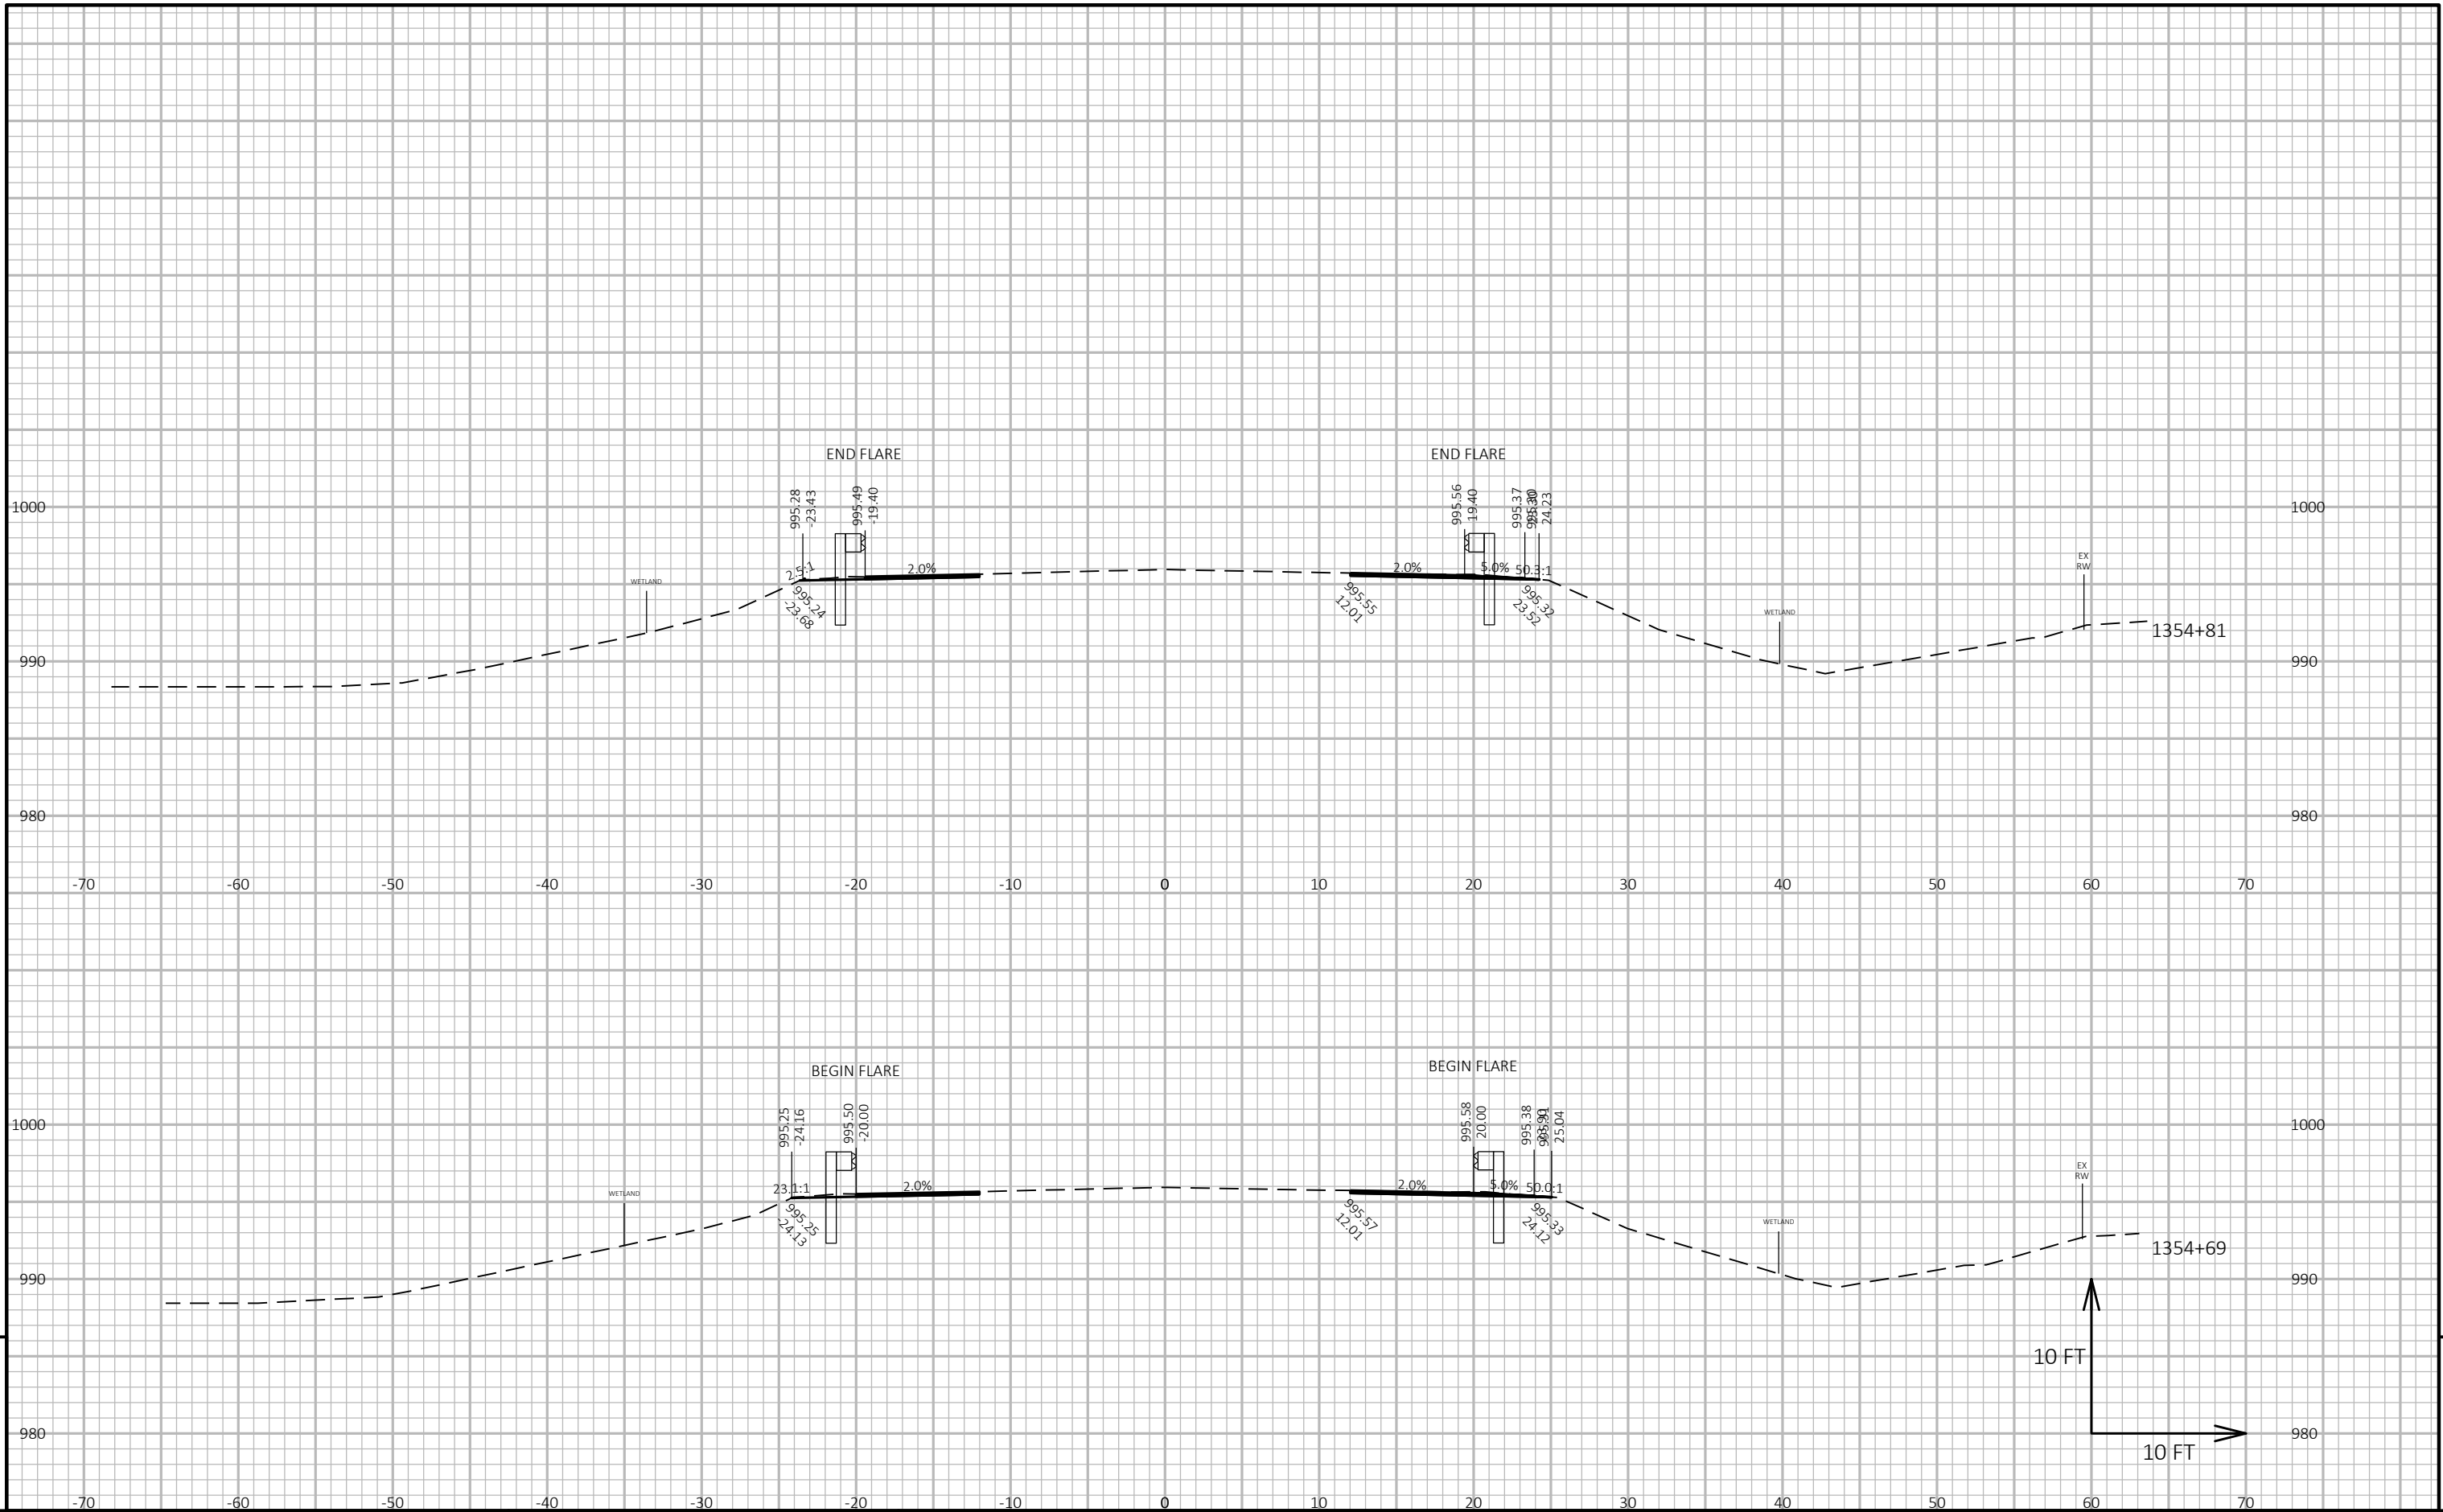


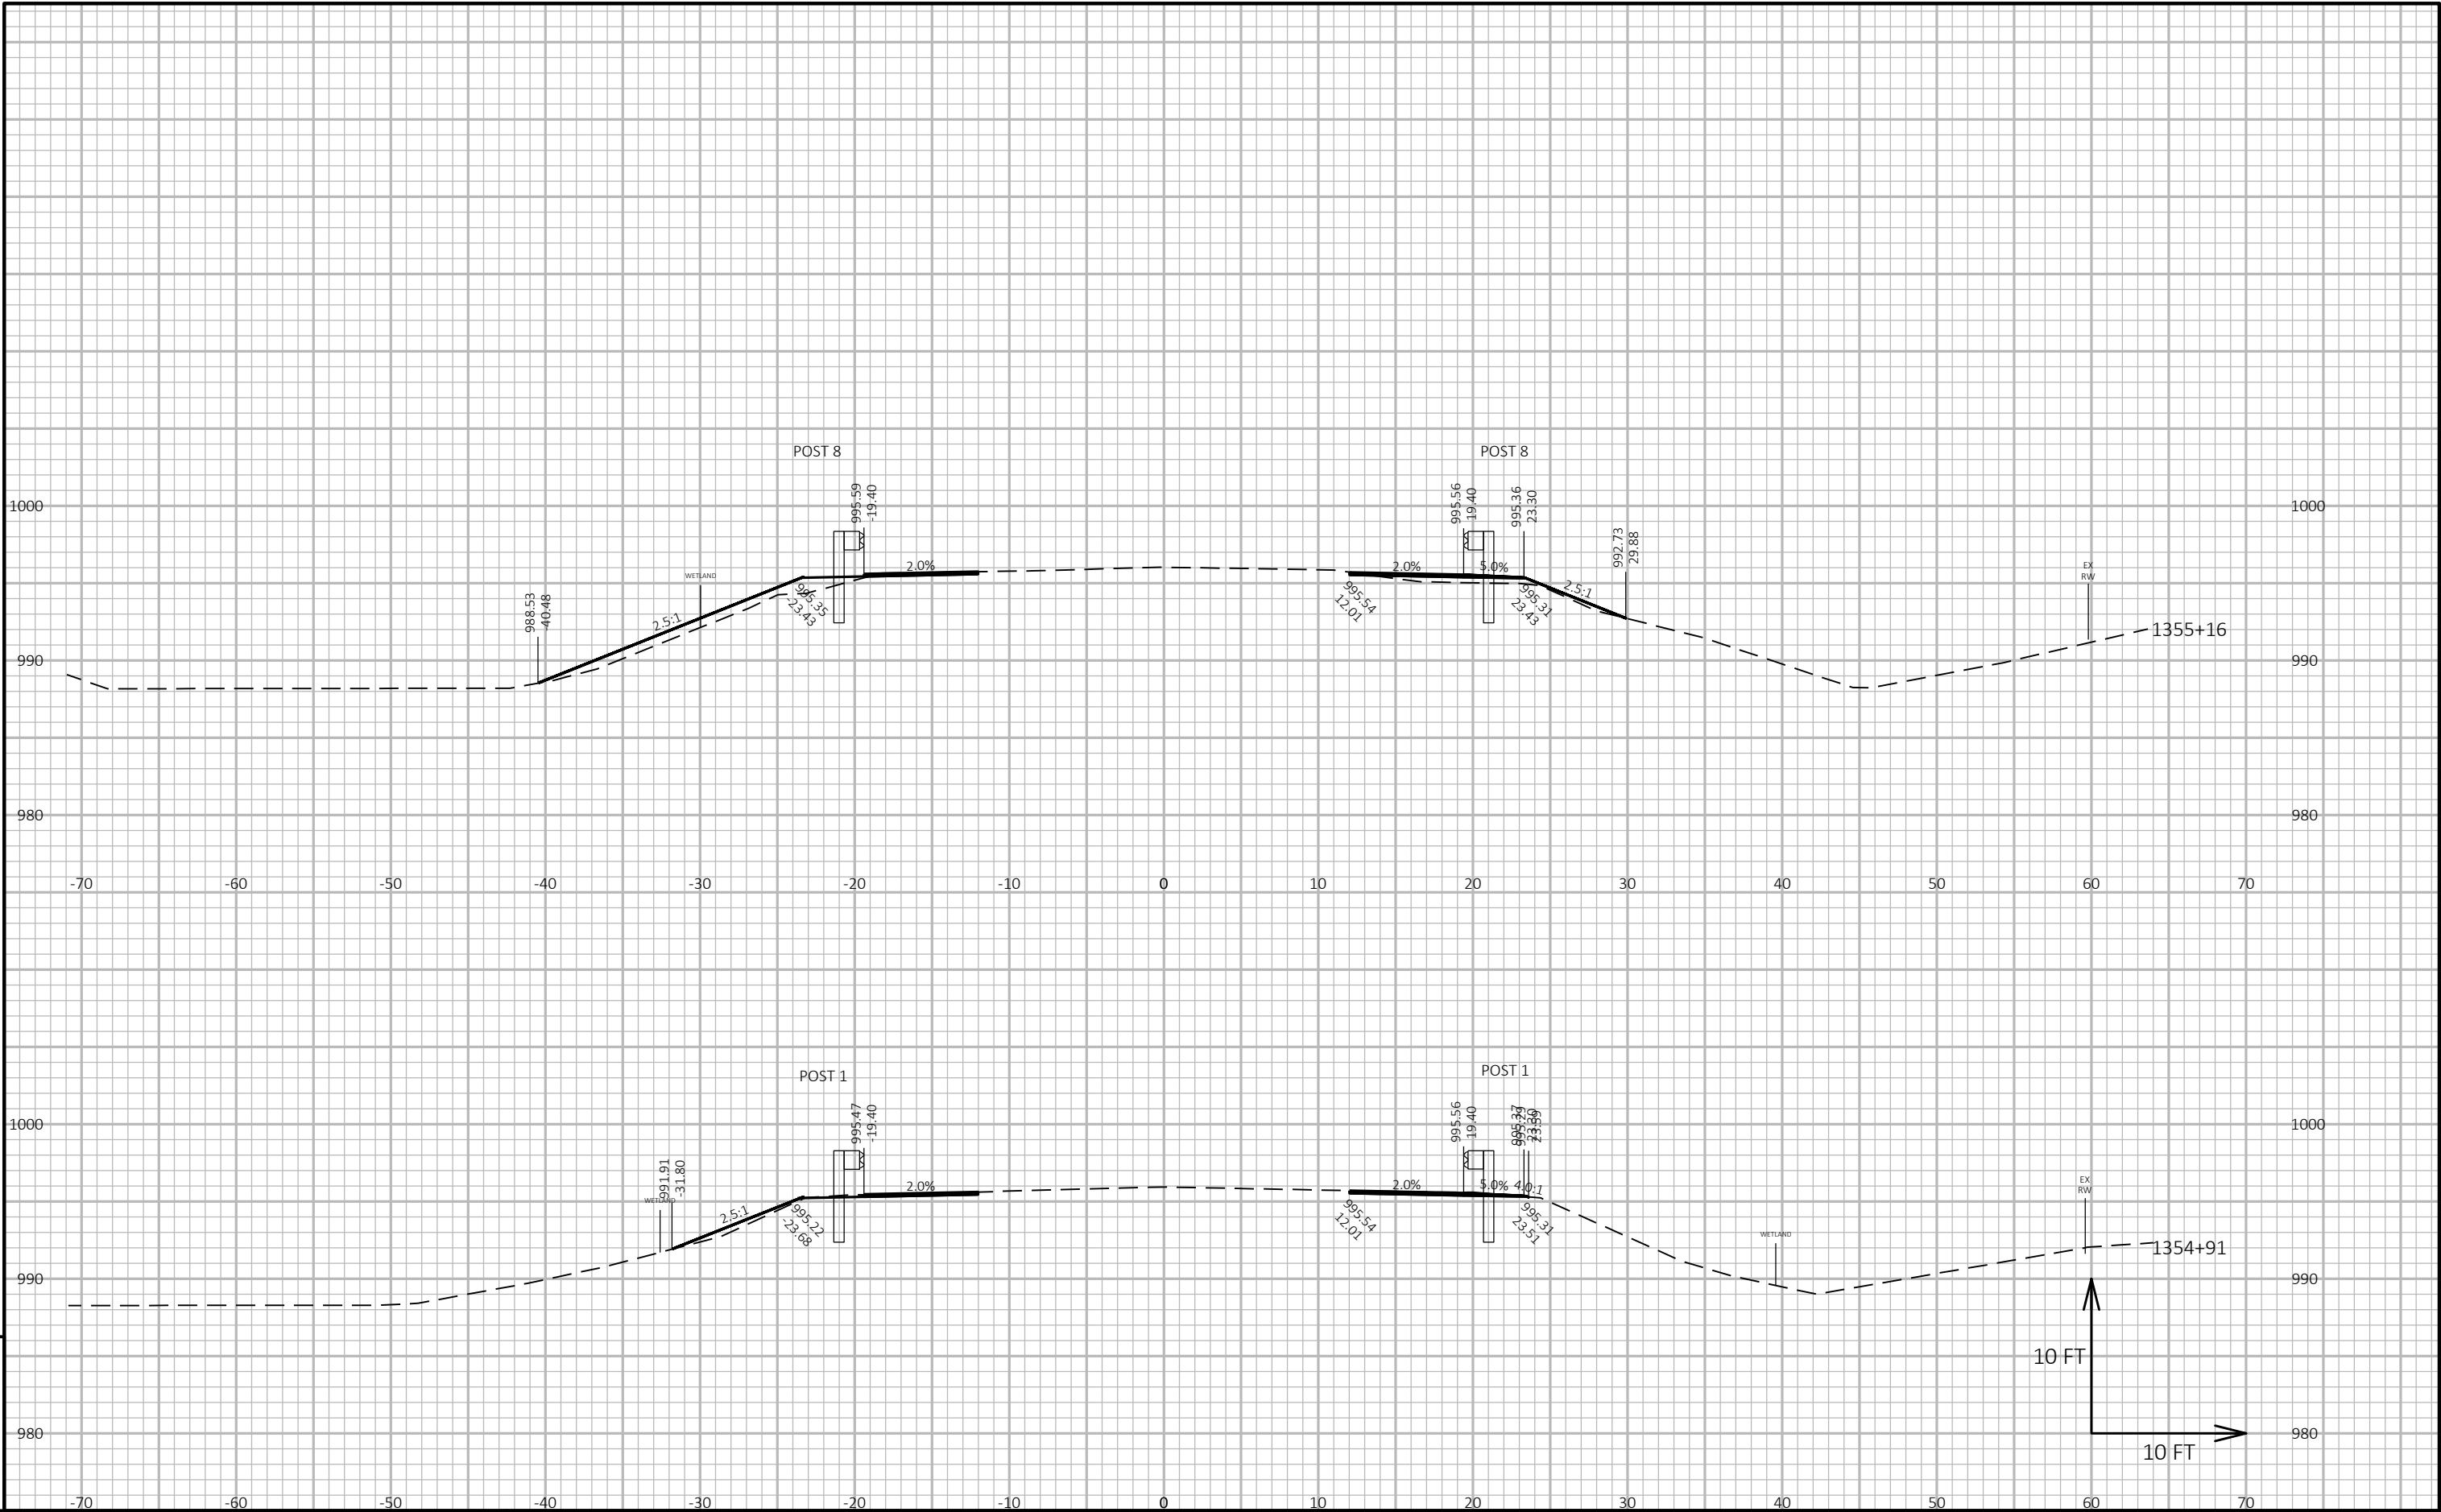

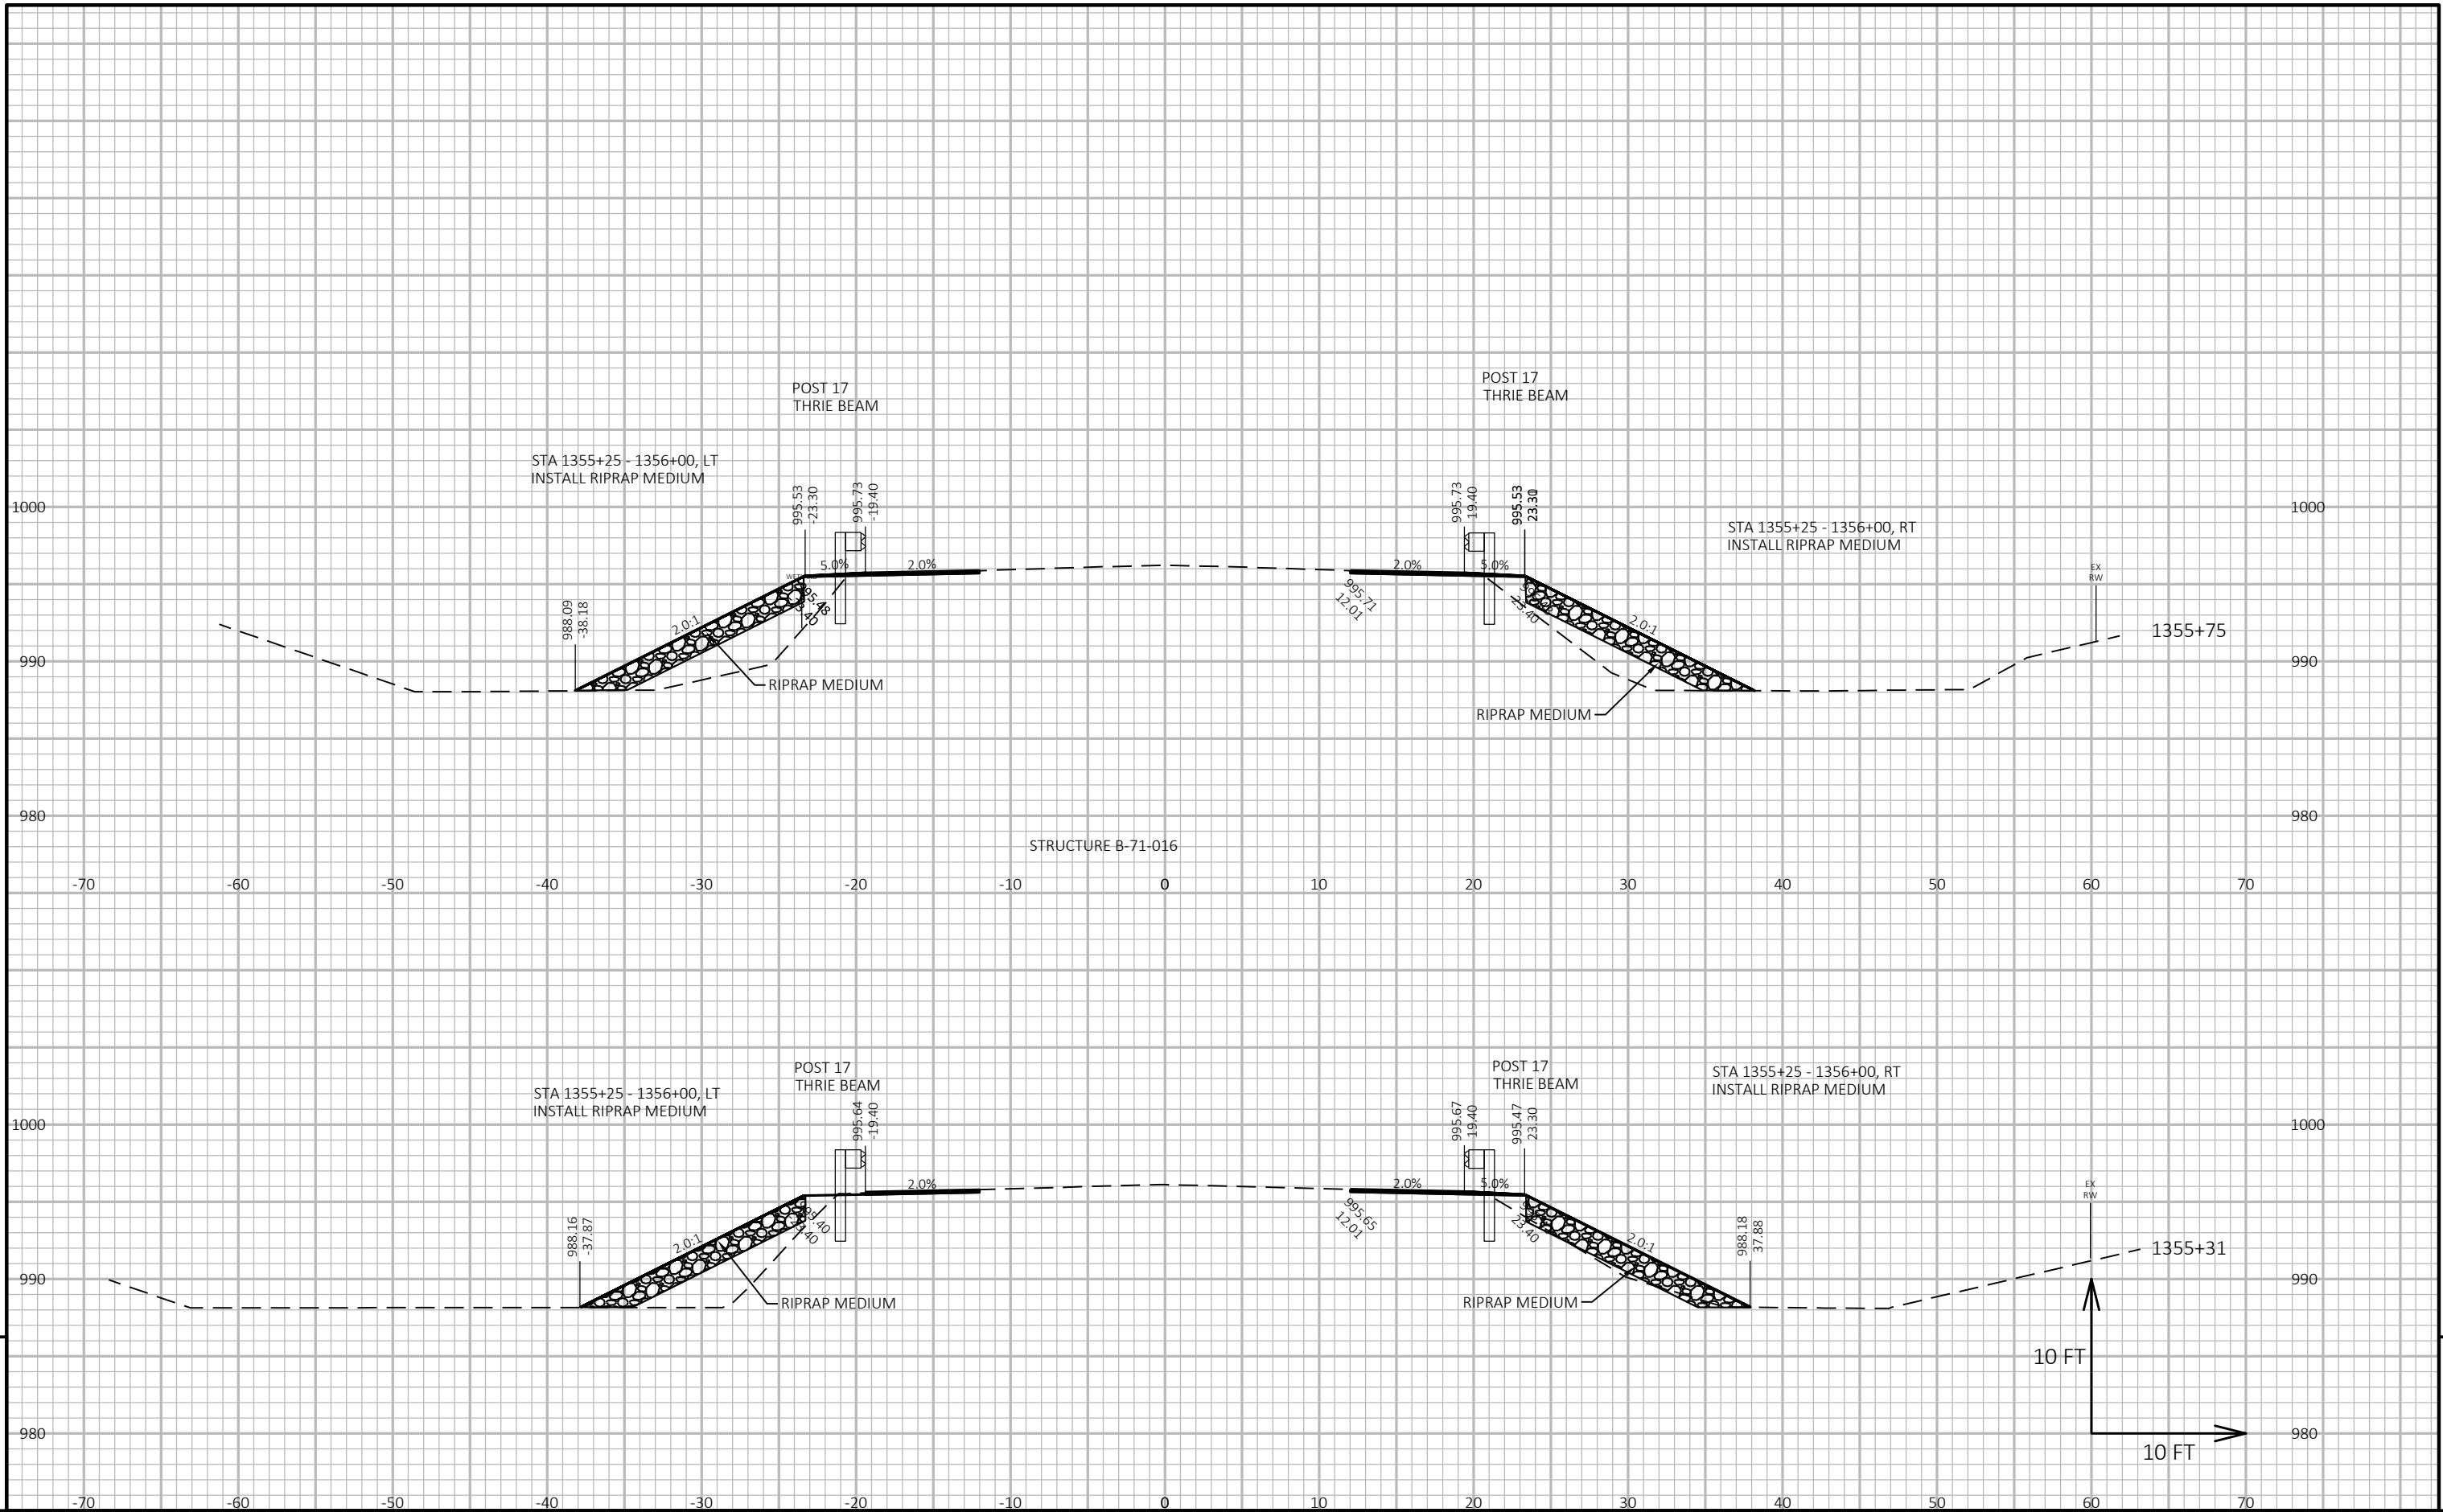

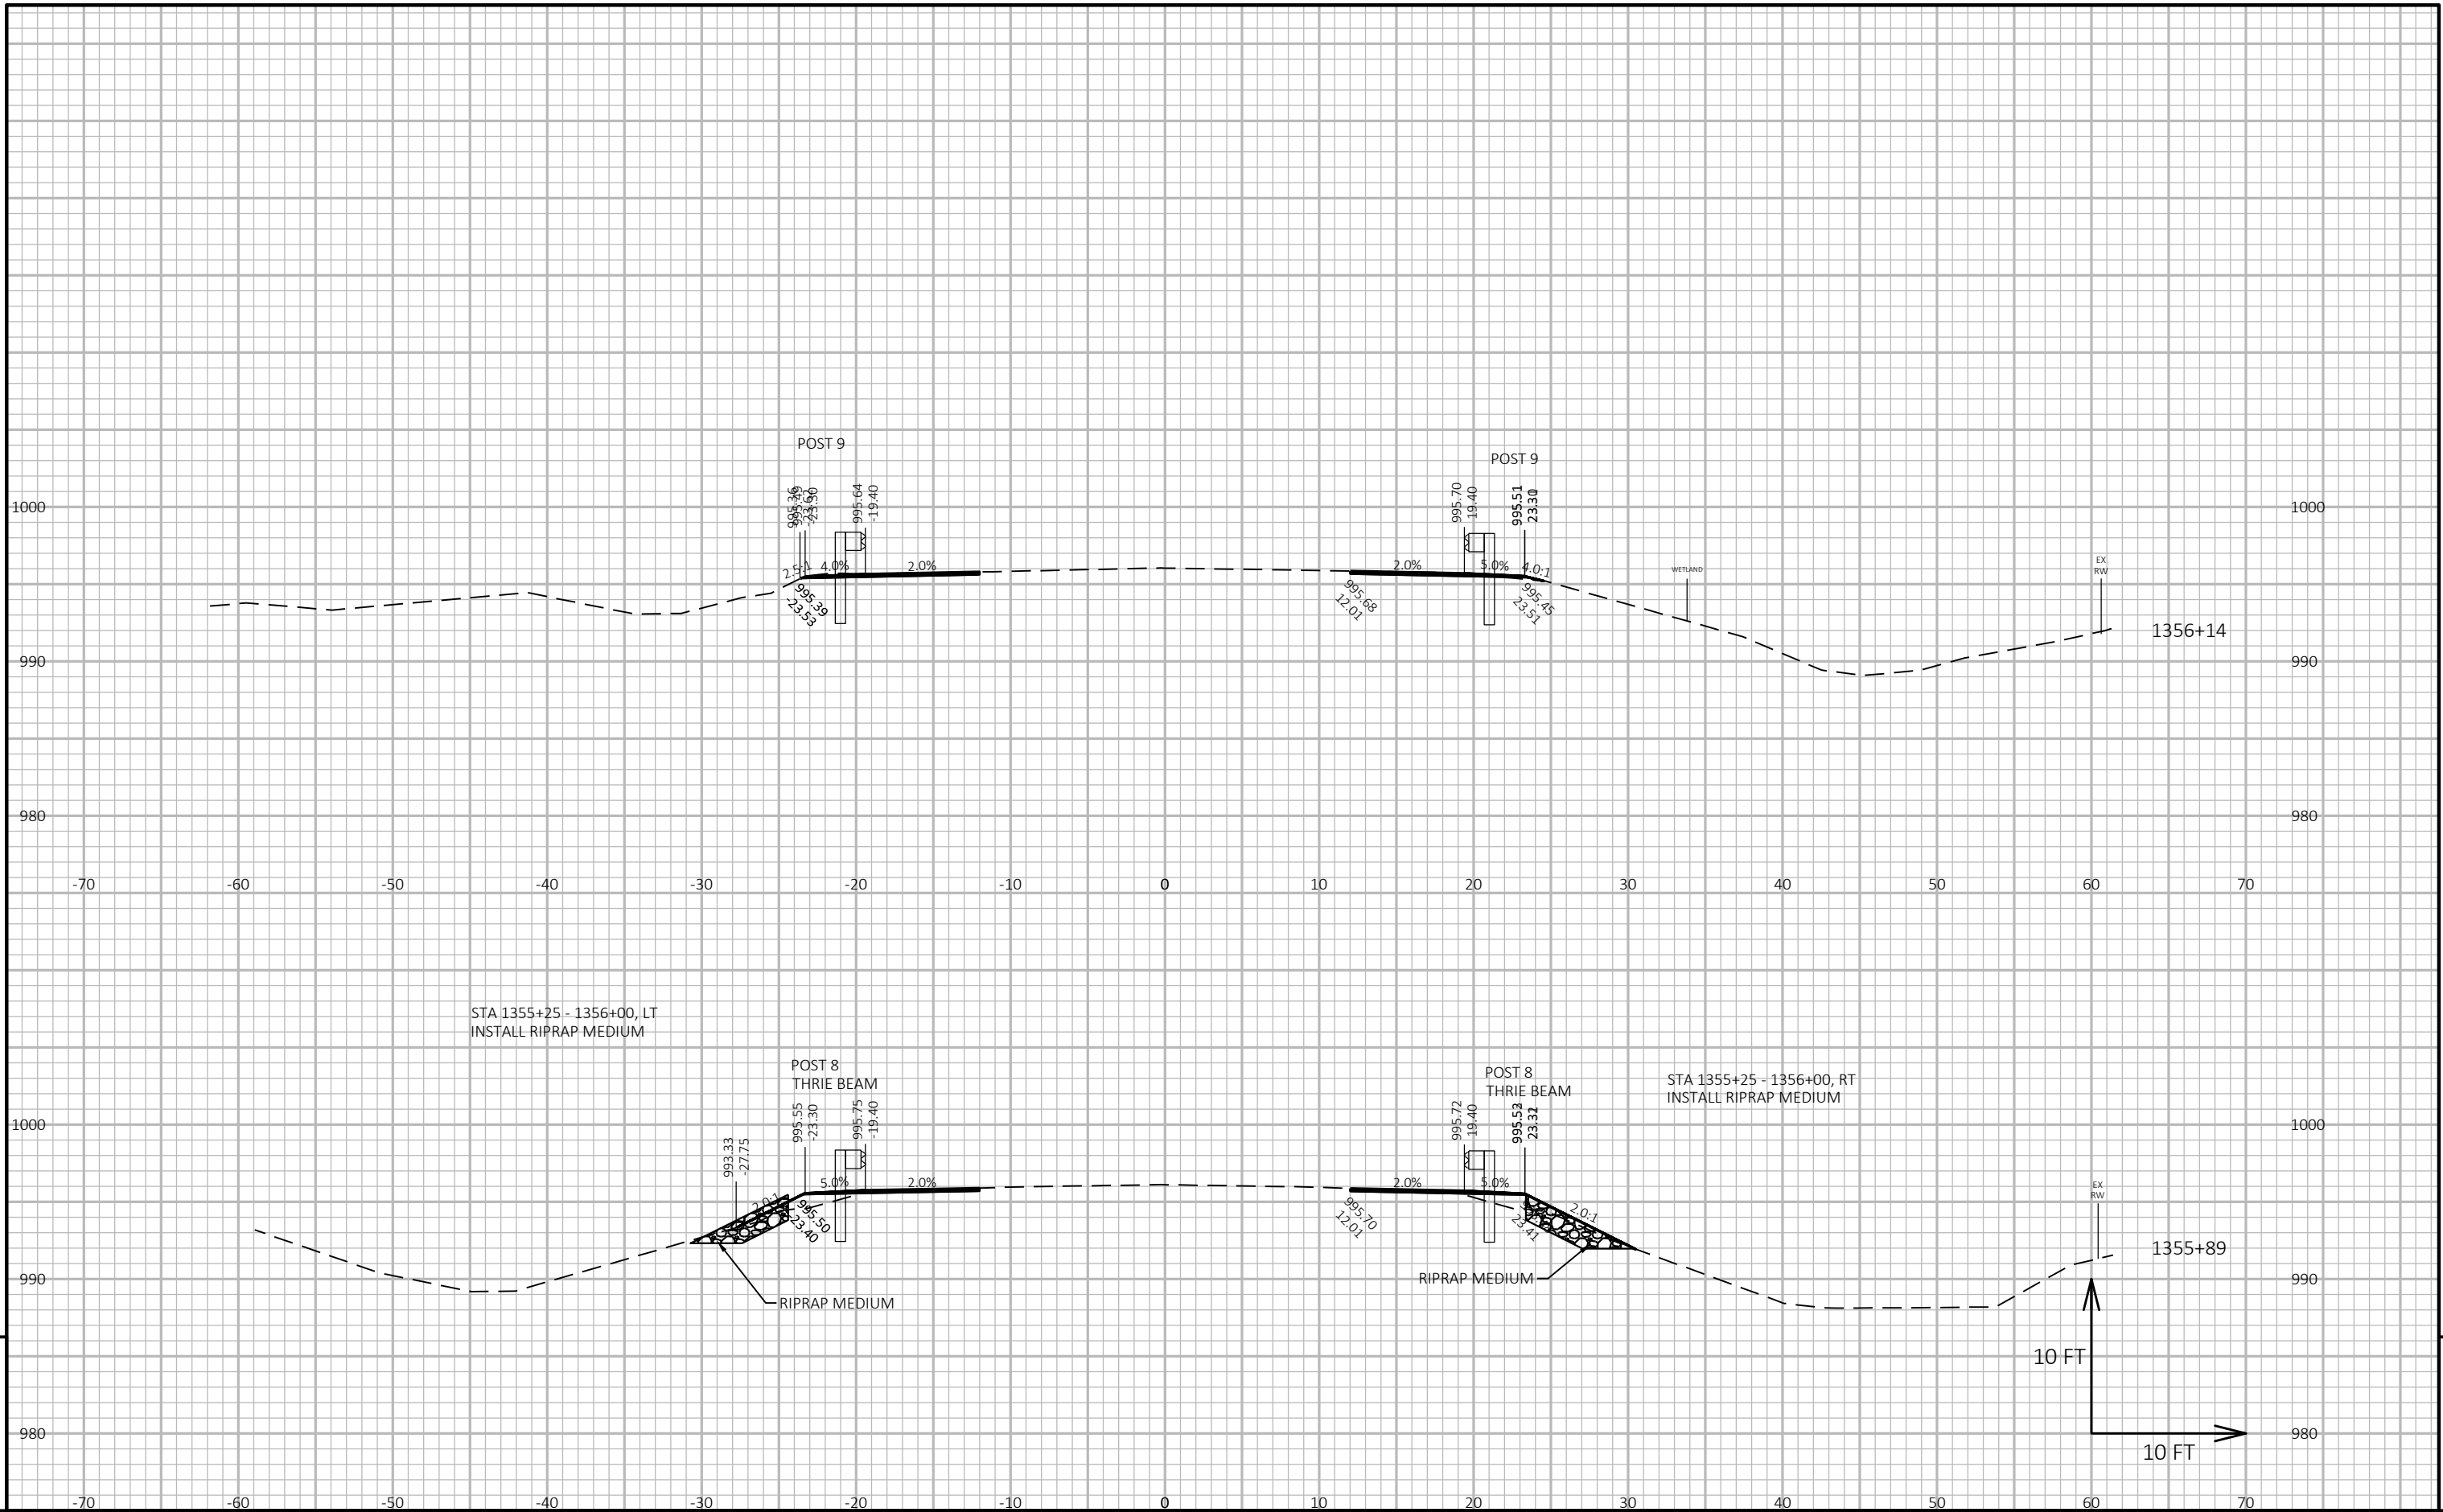

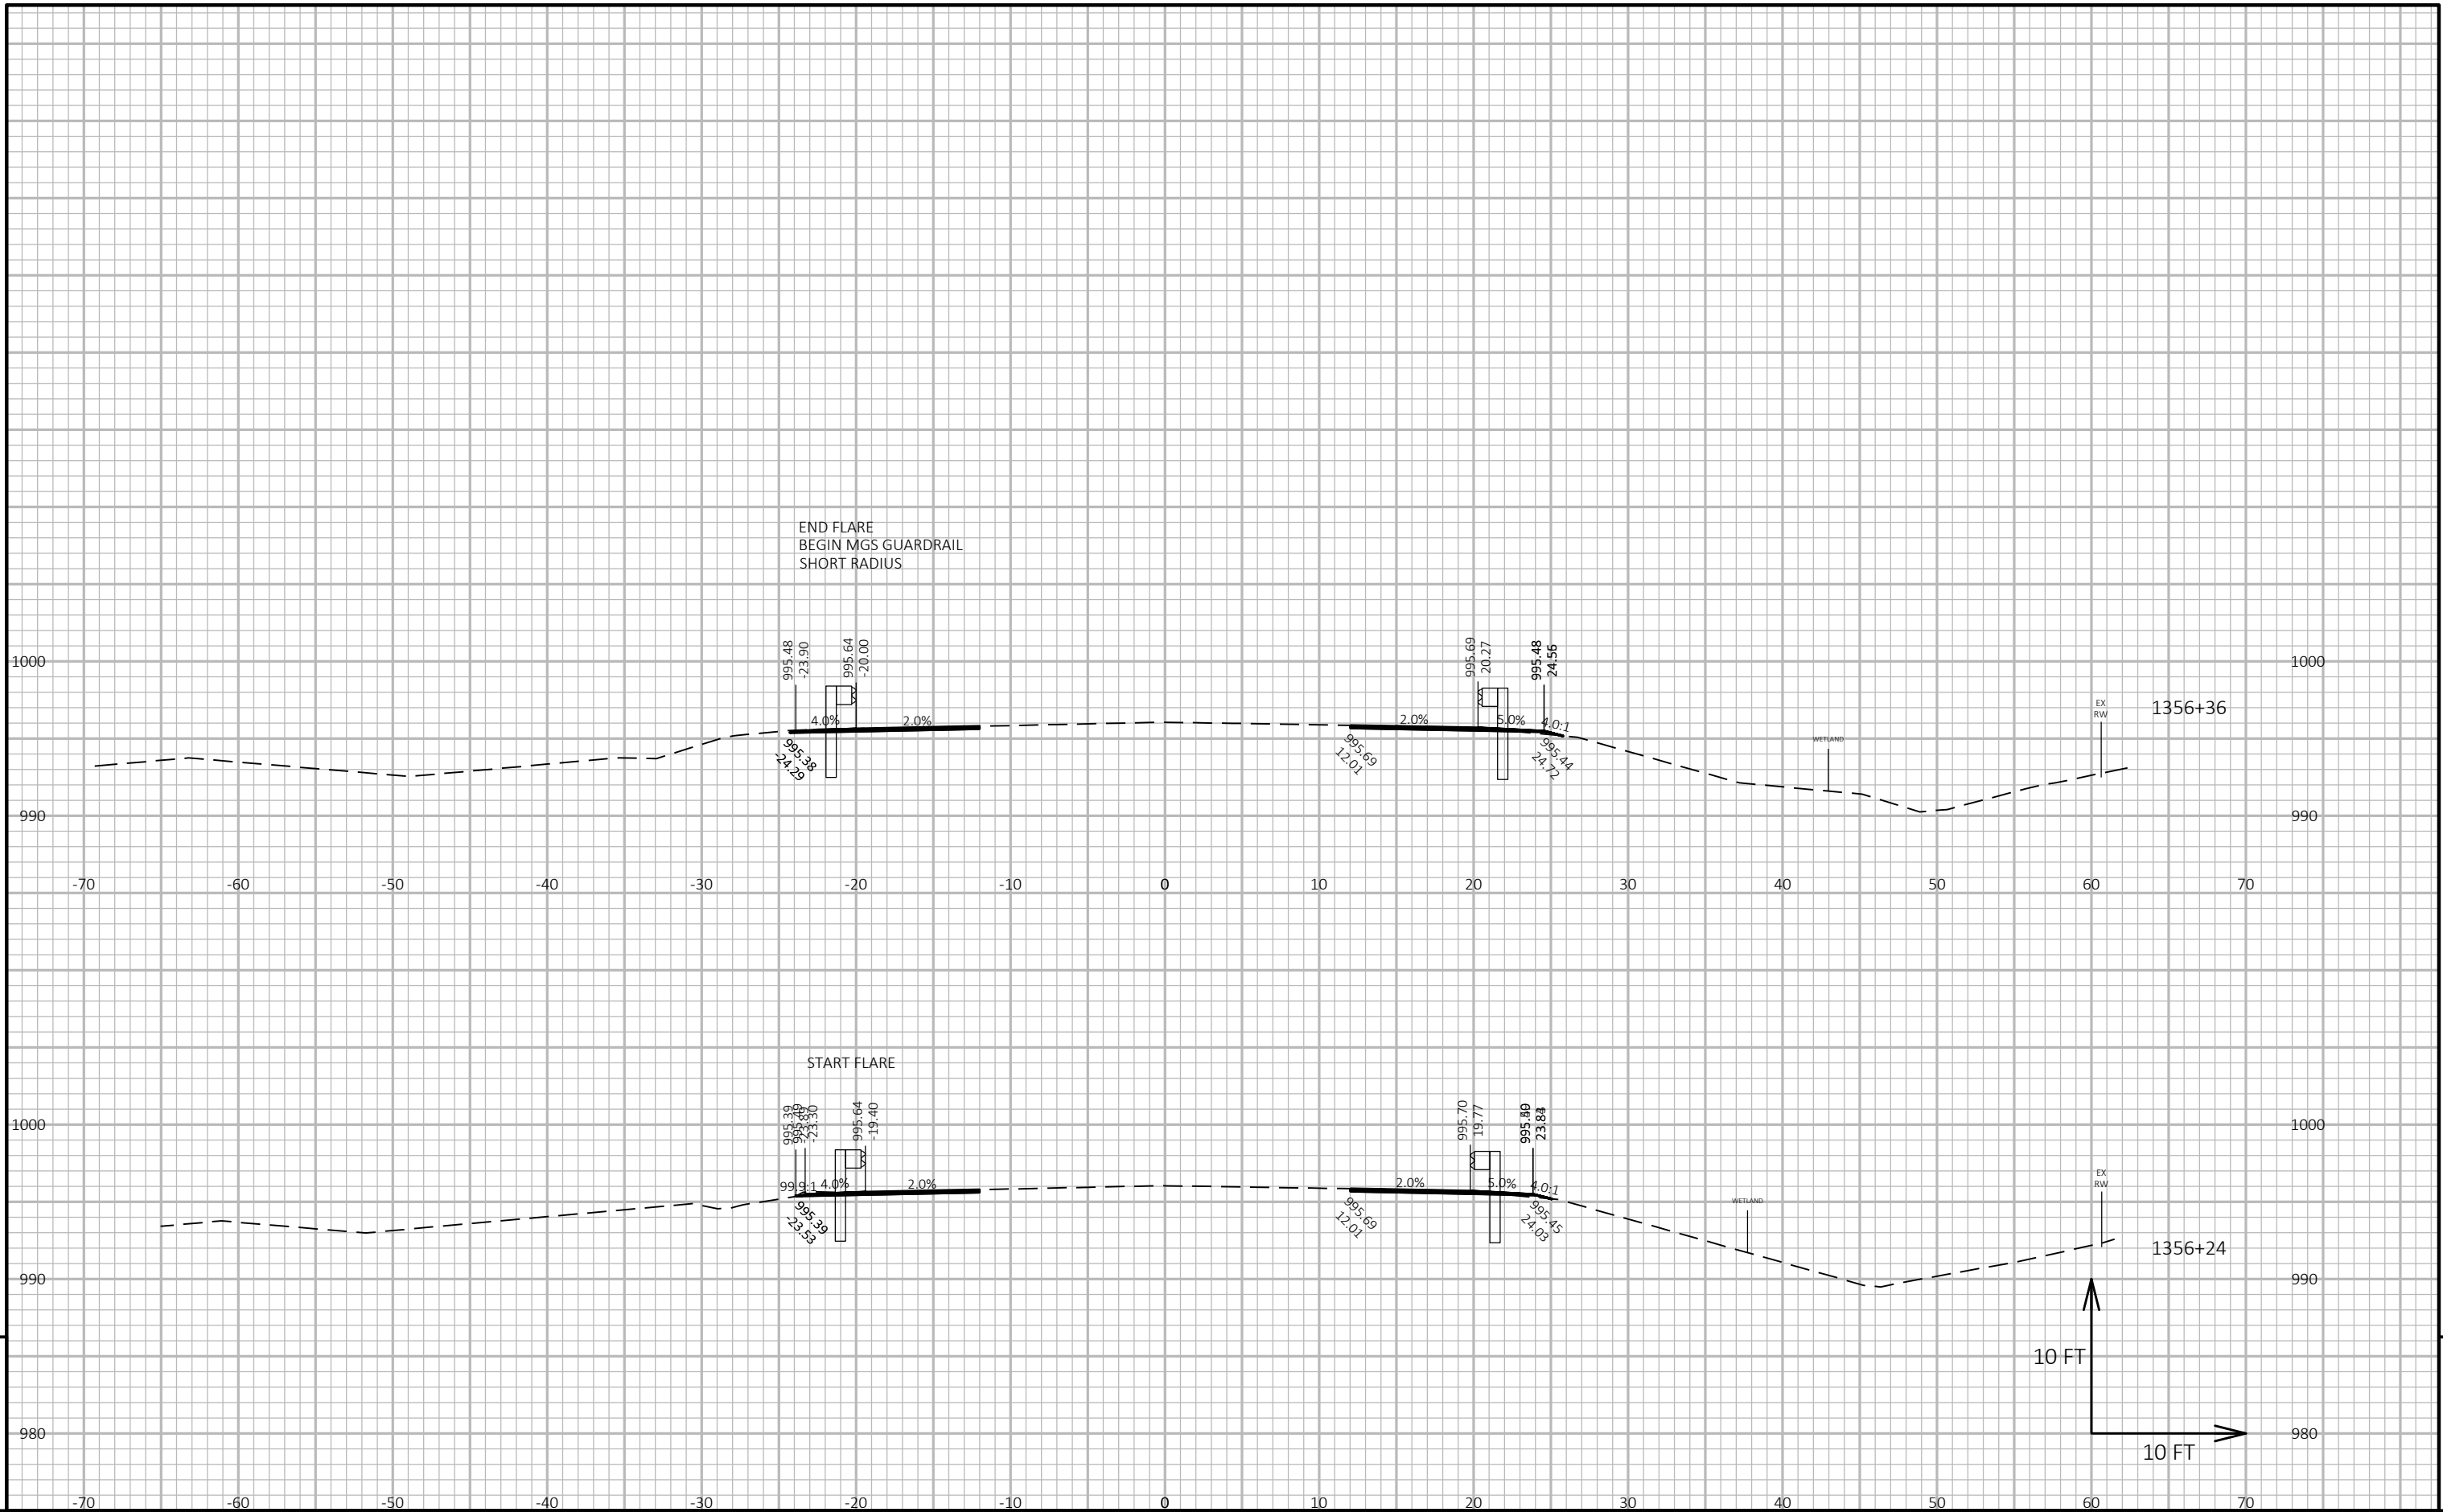


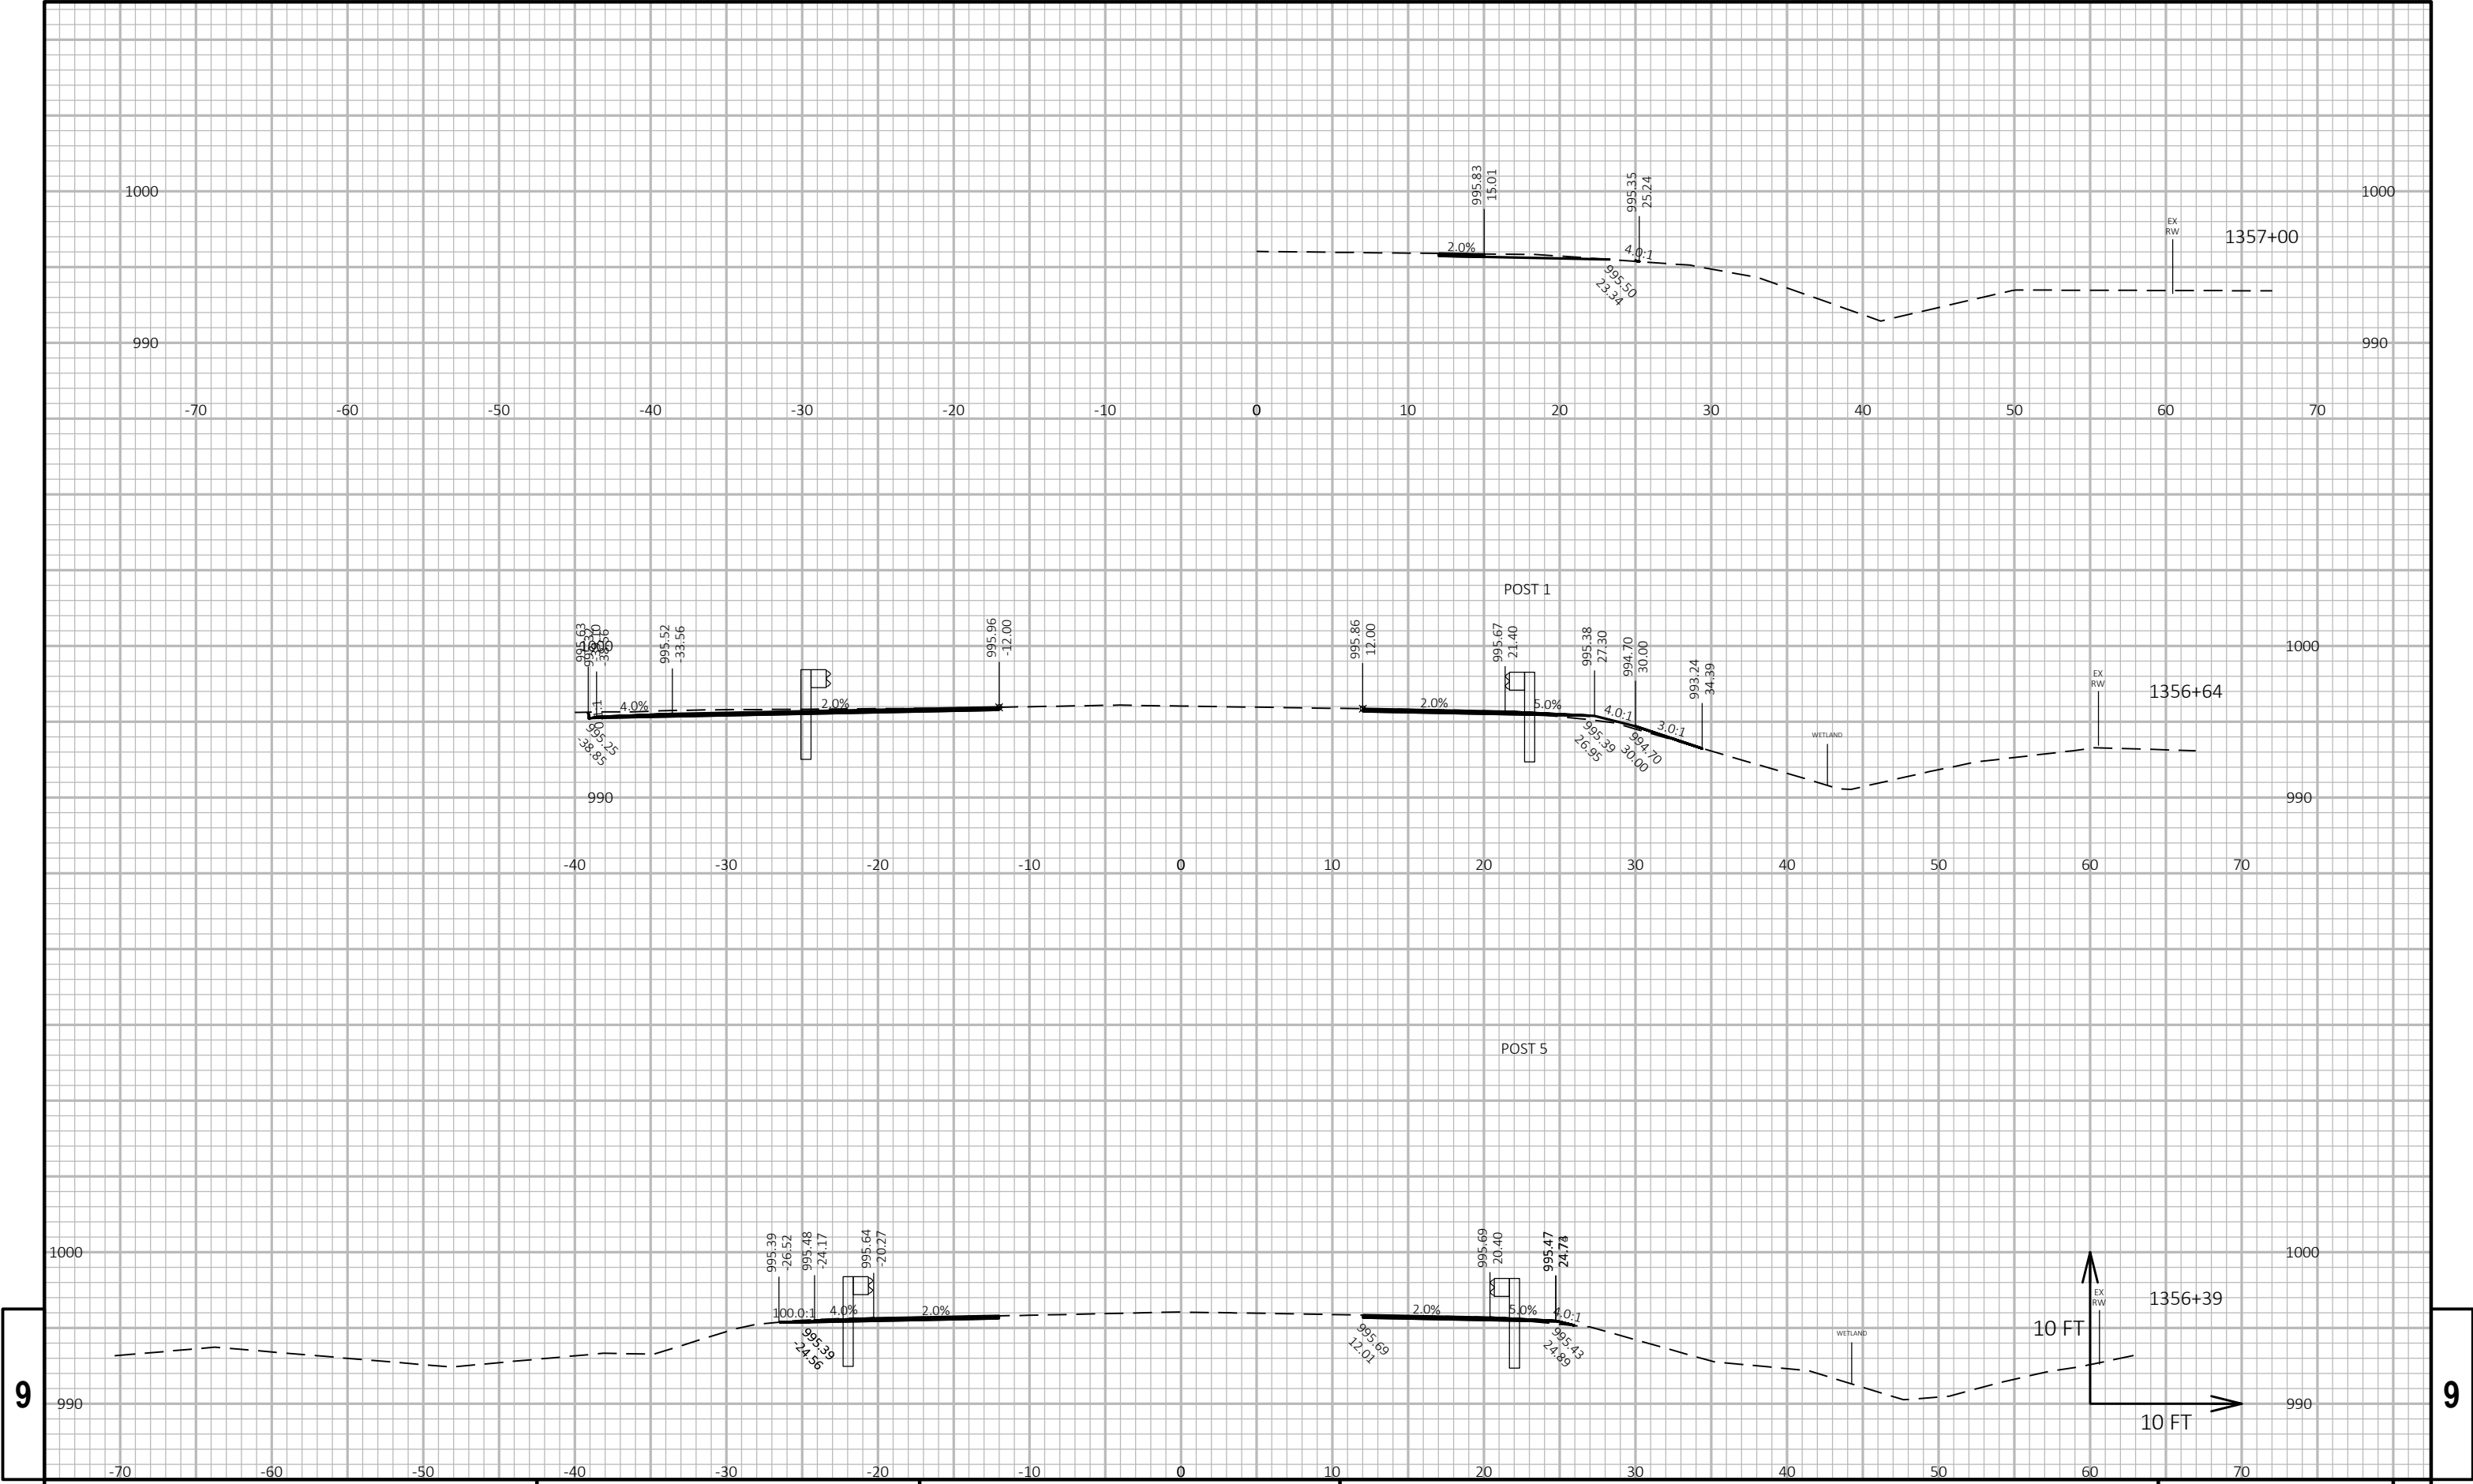


9


9


9

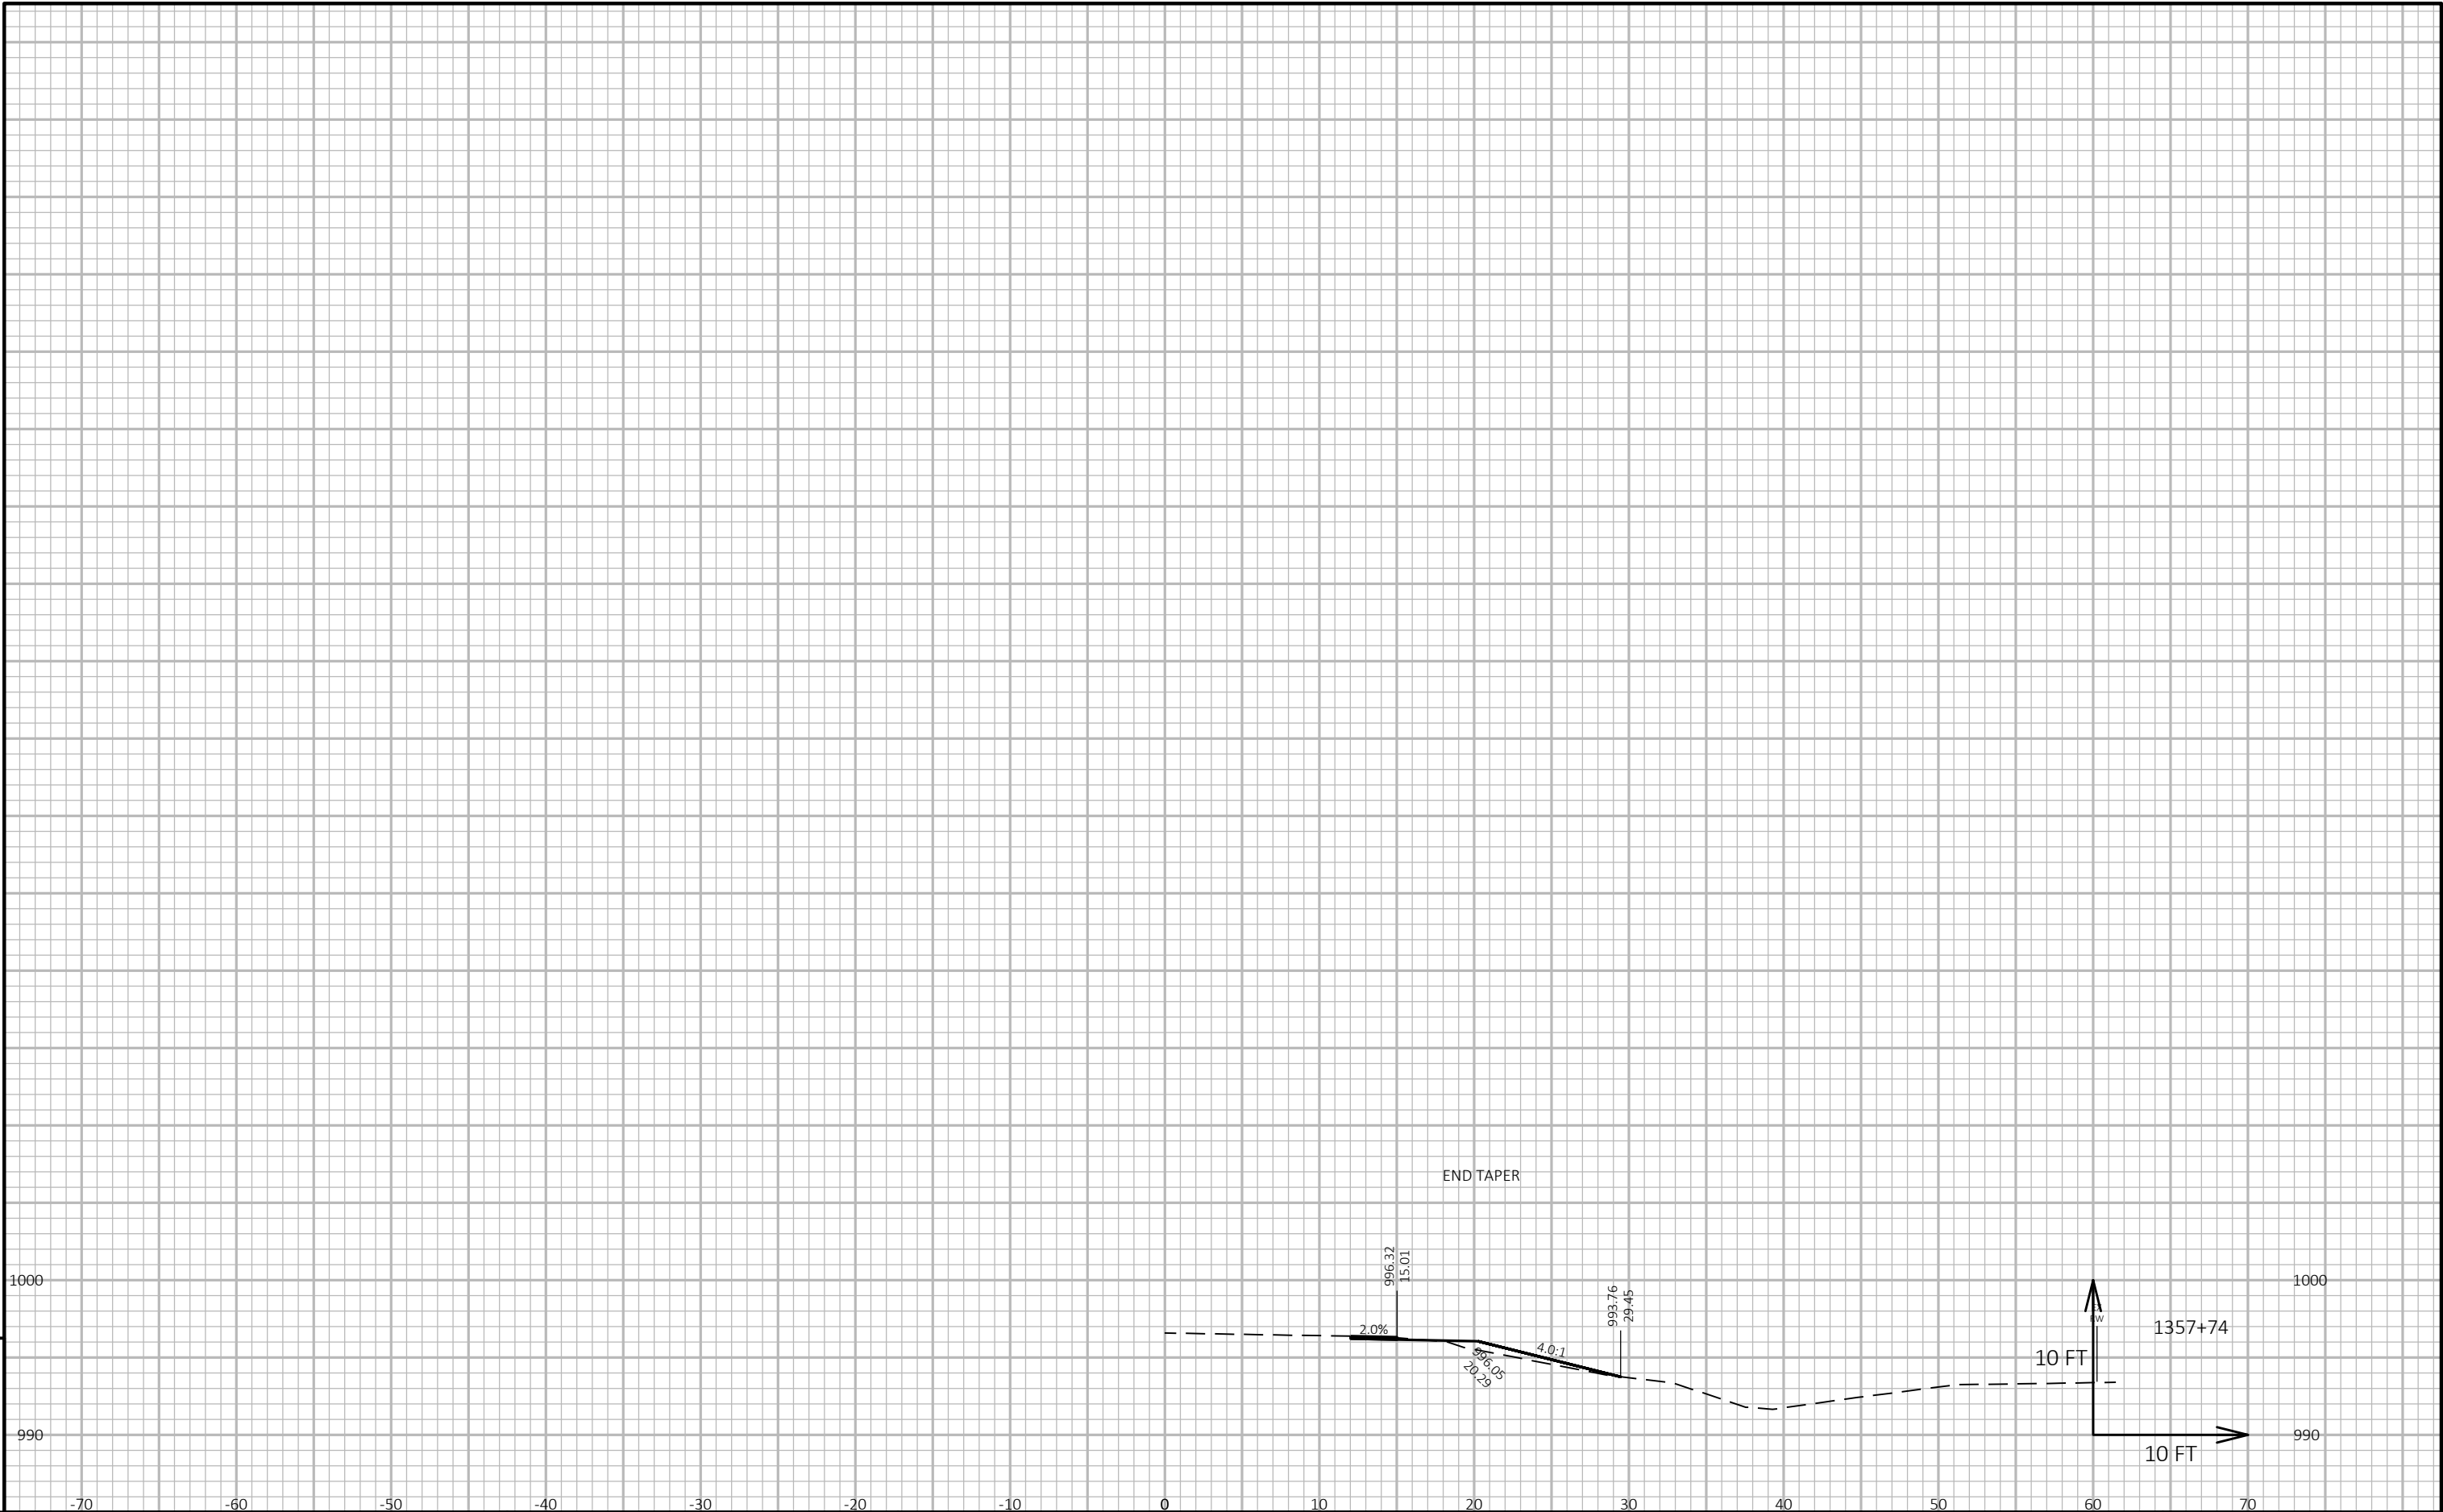



9

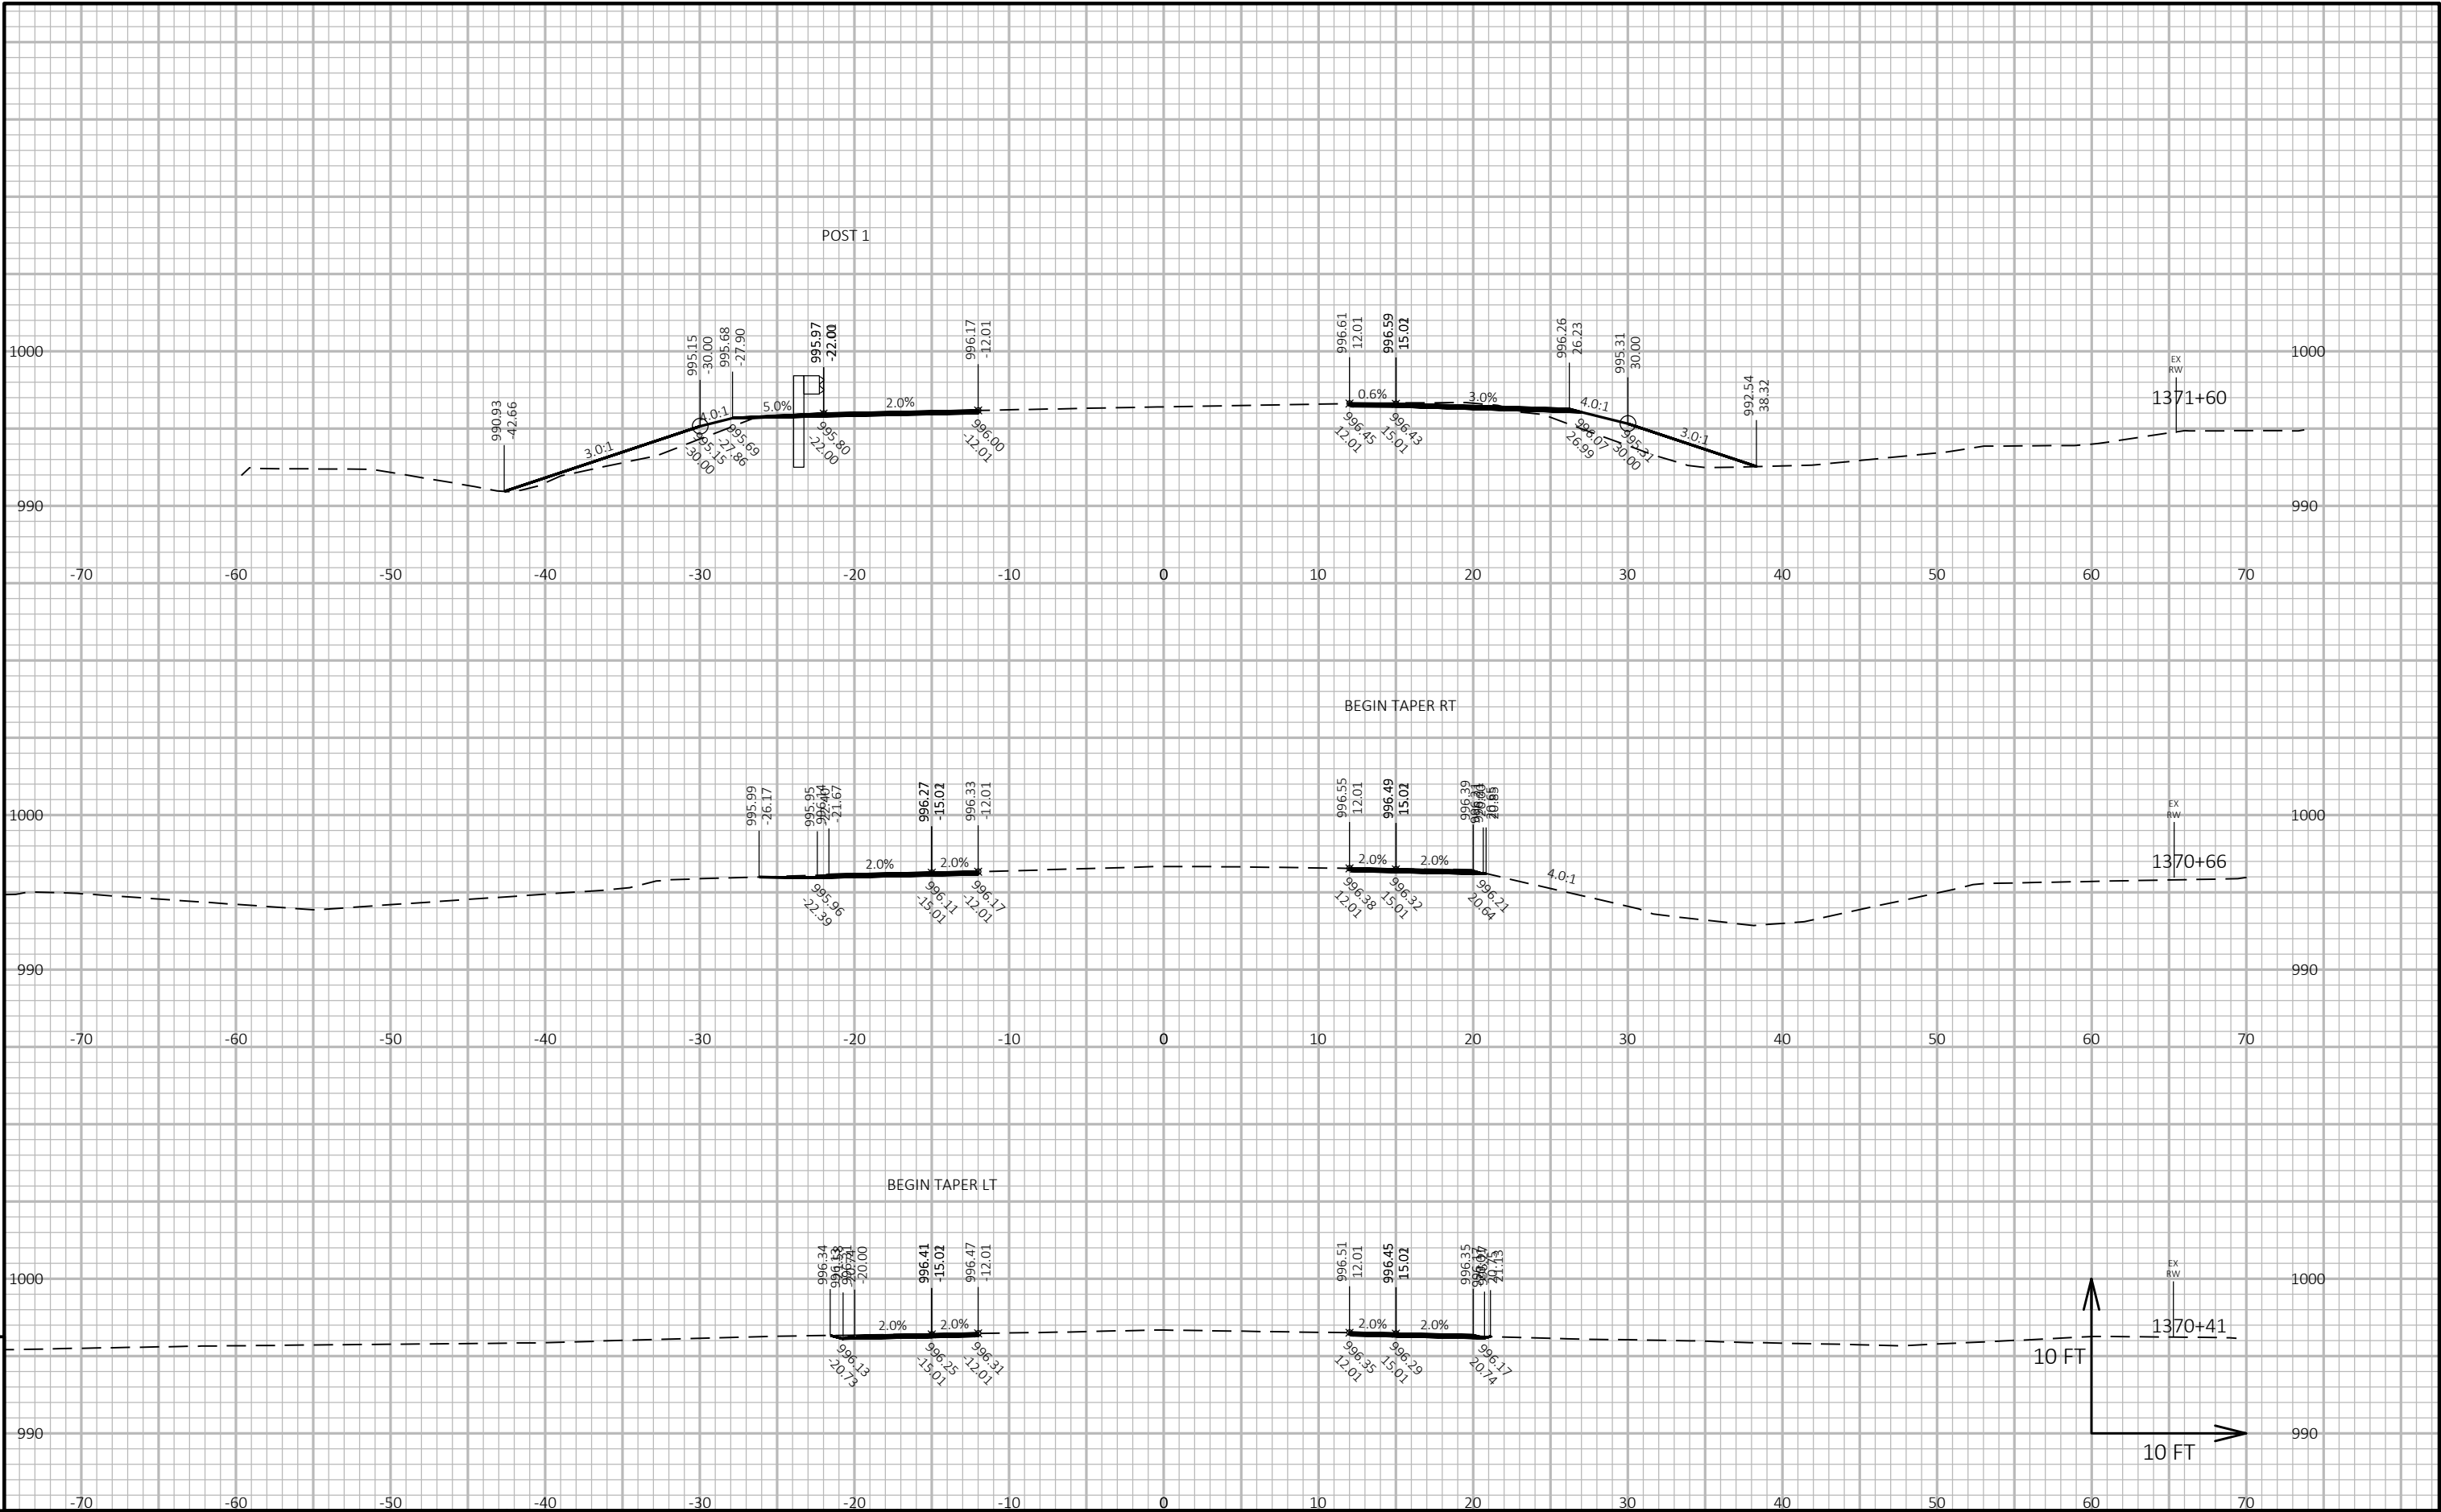


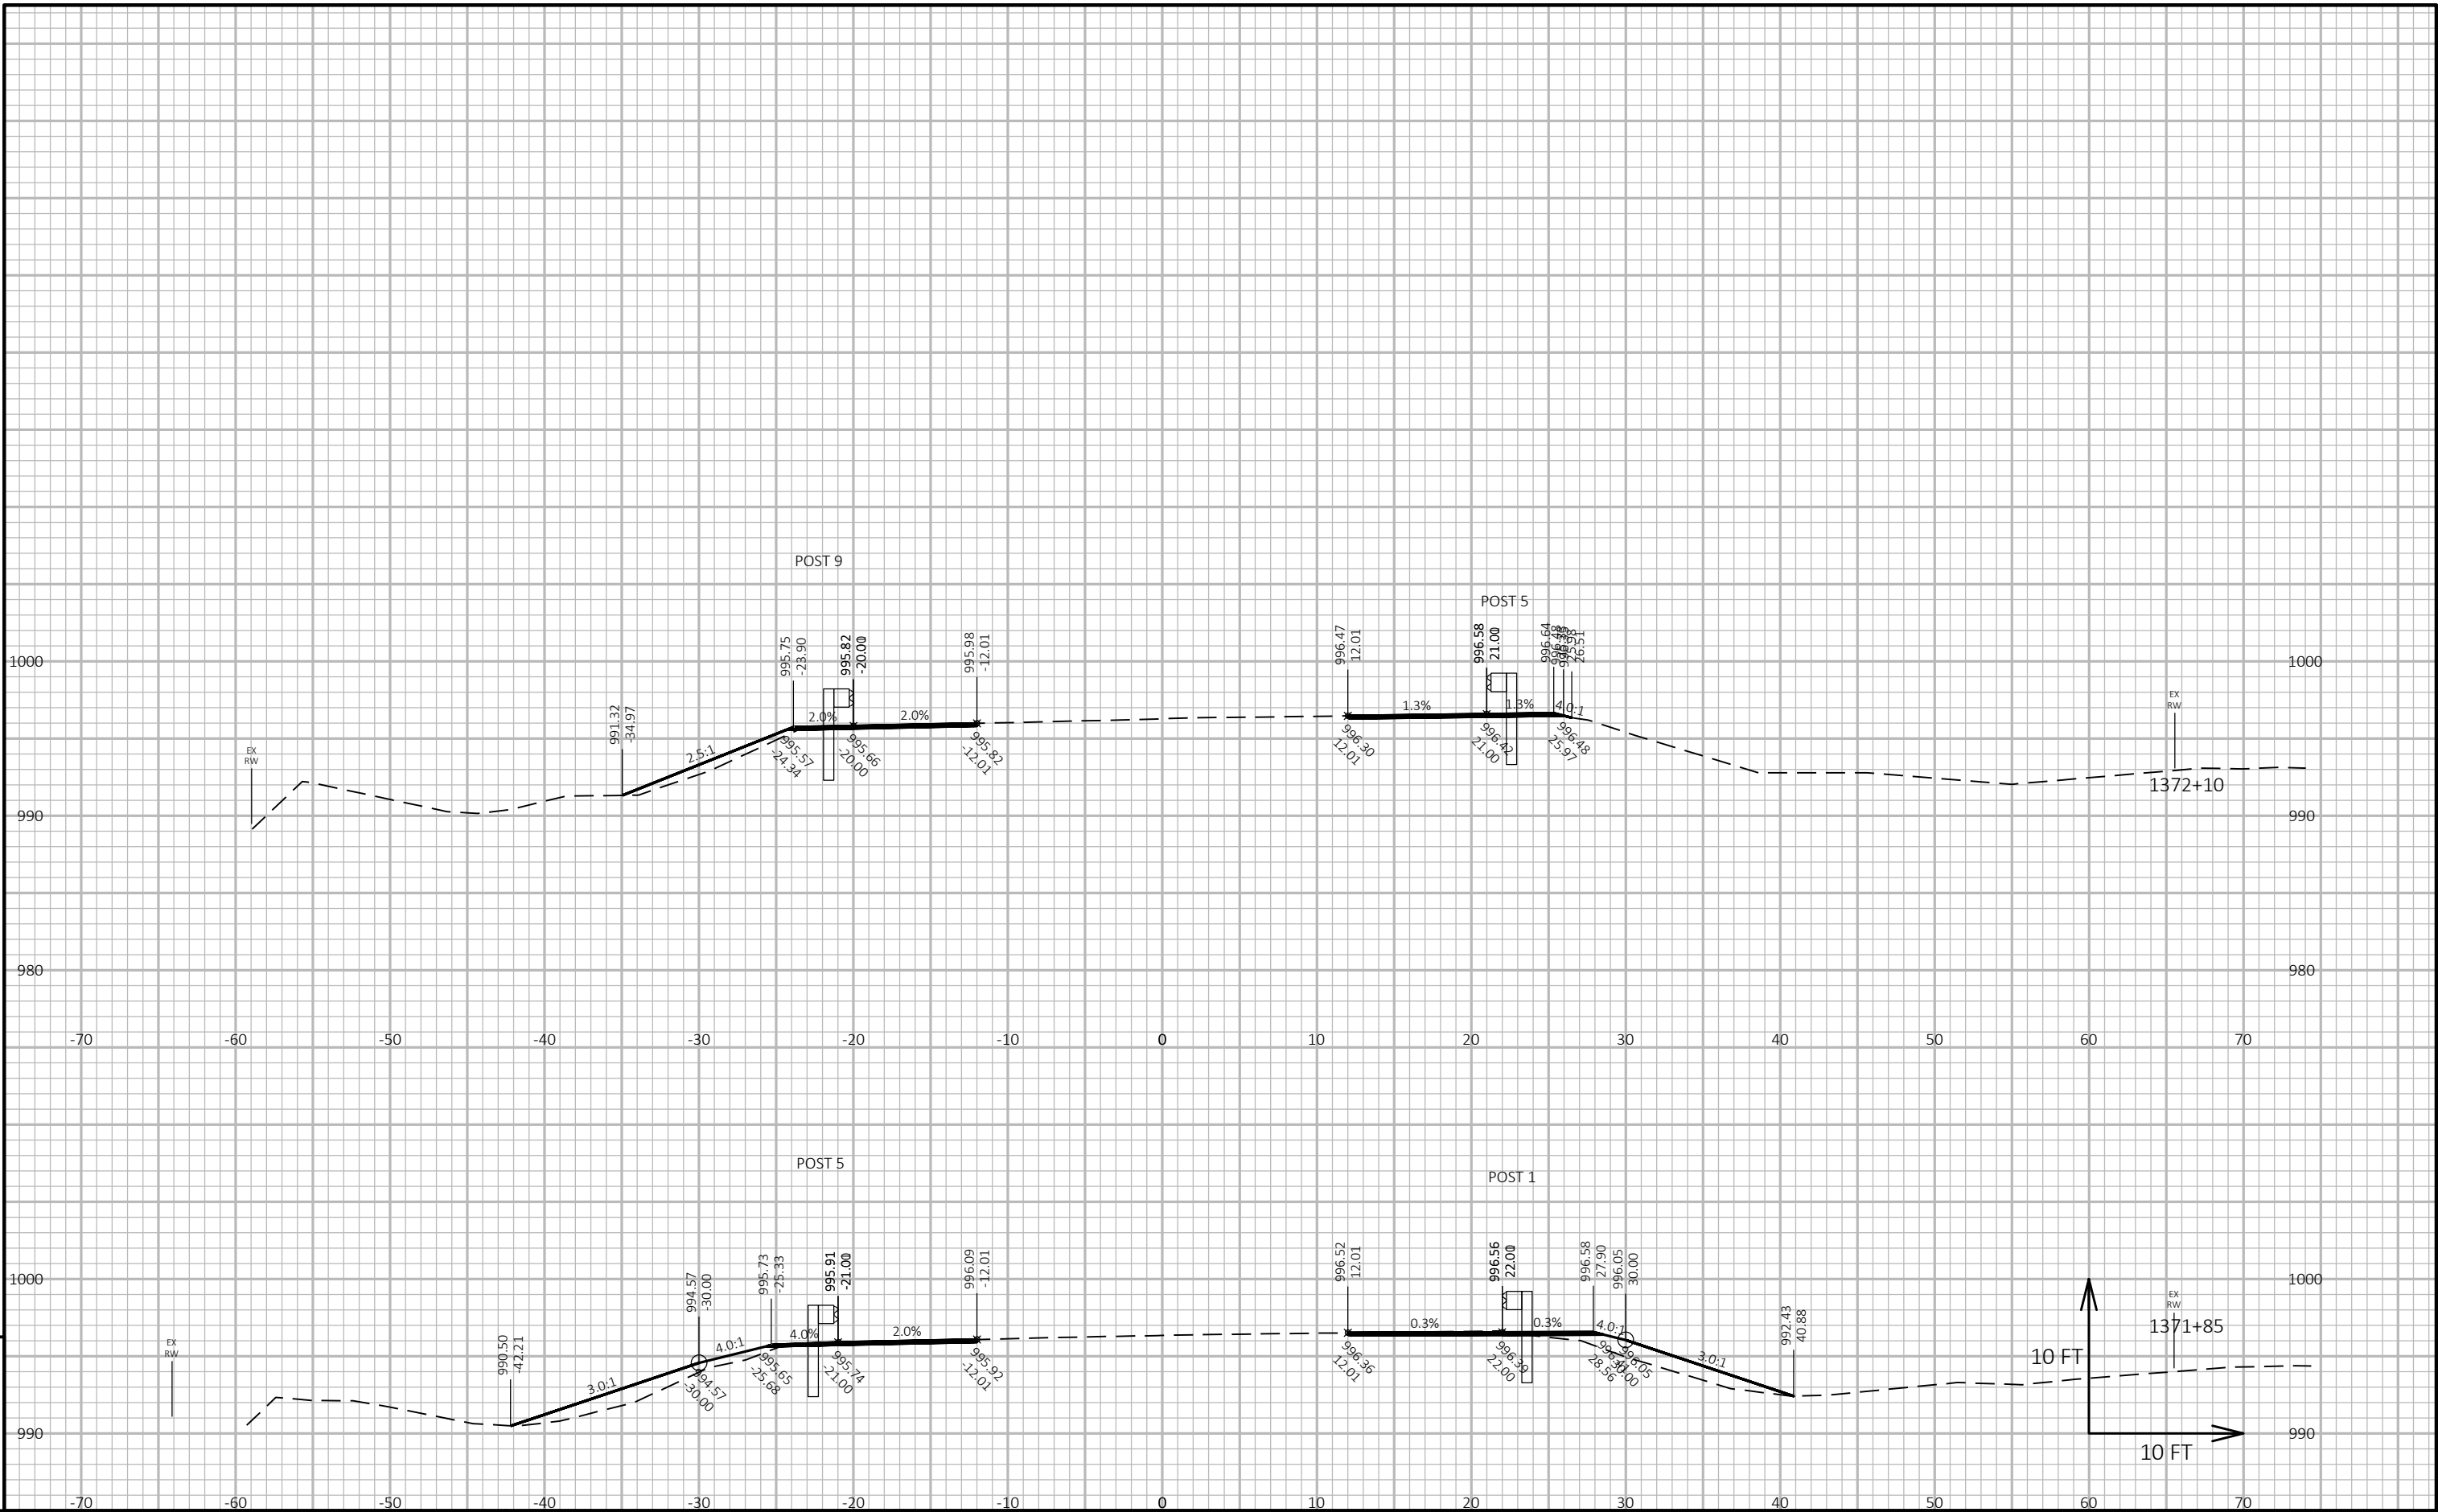


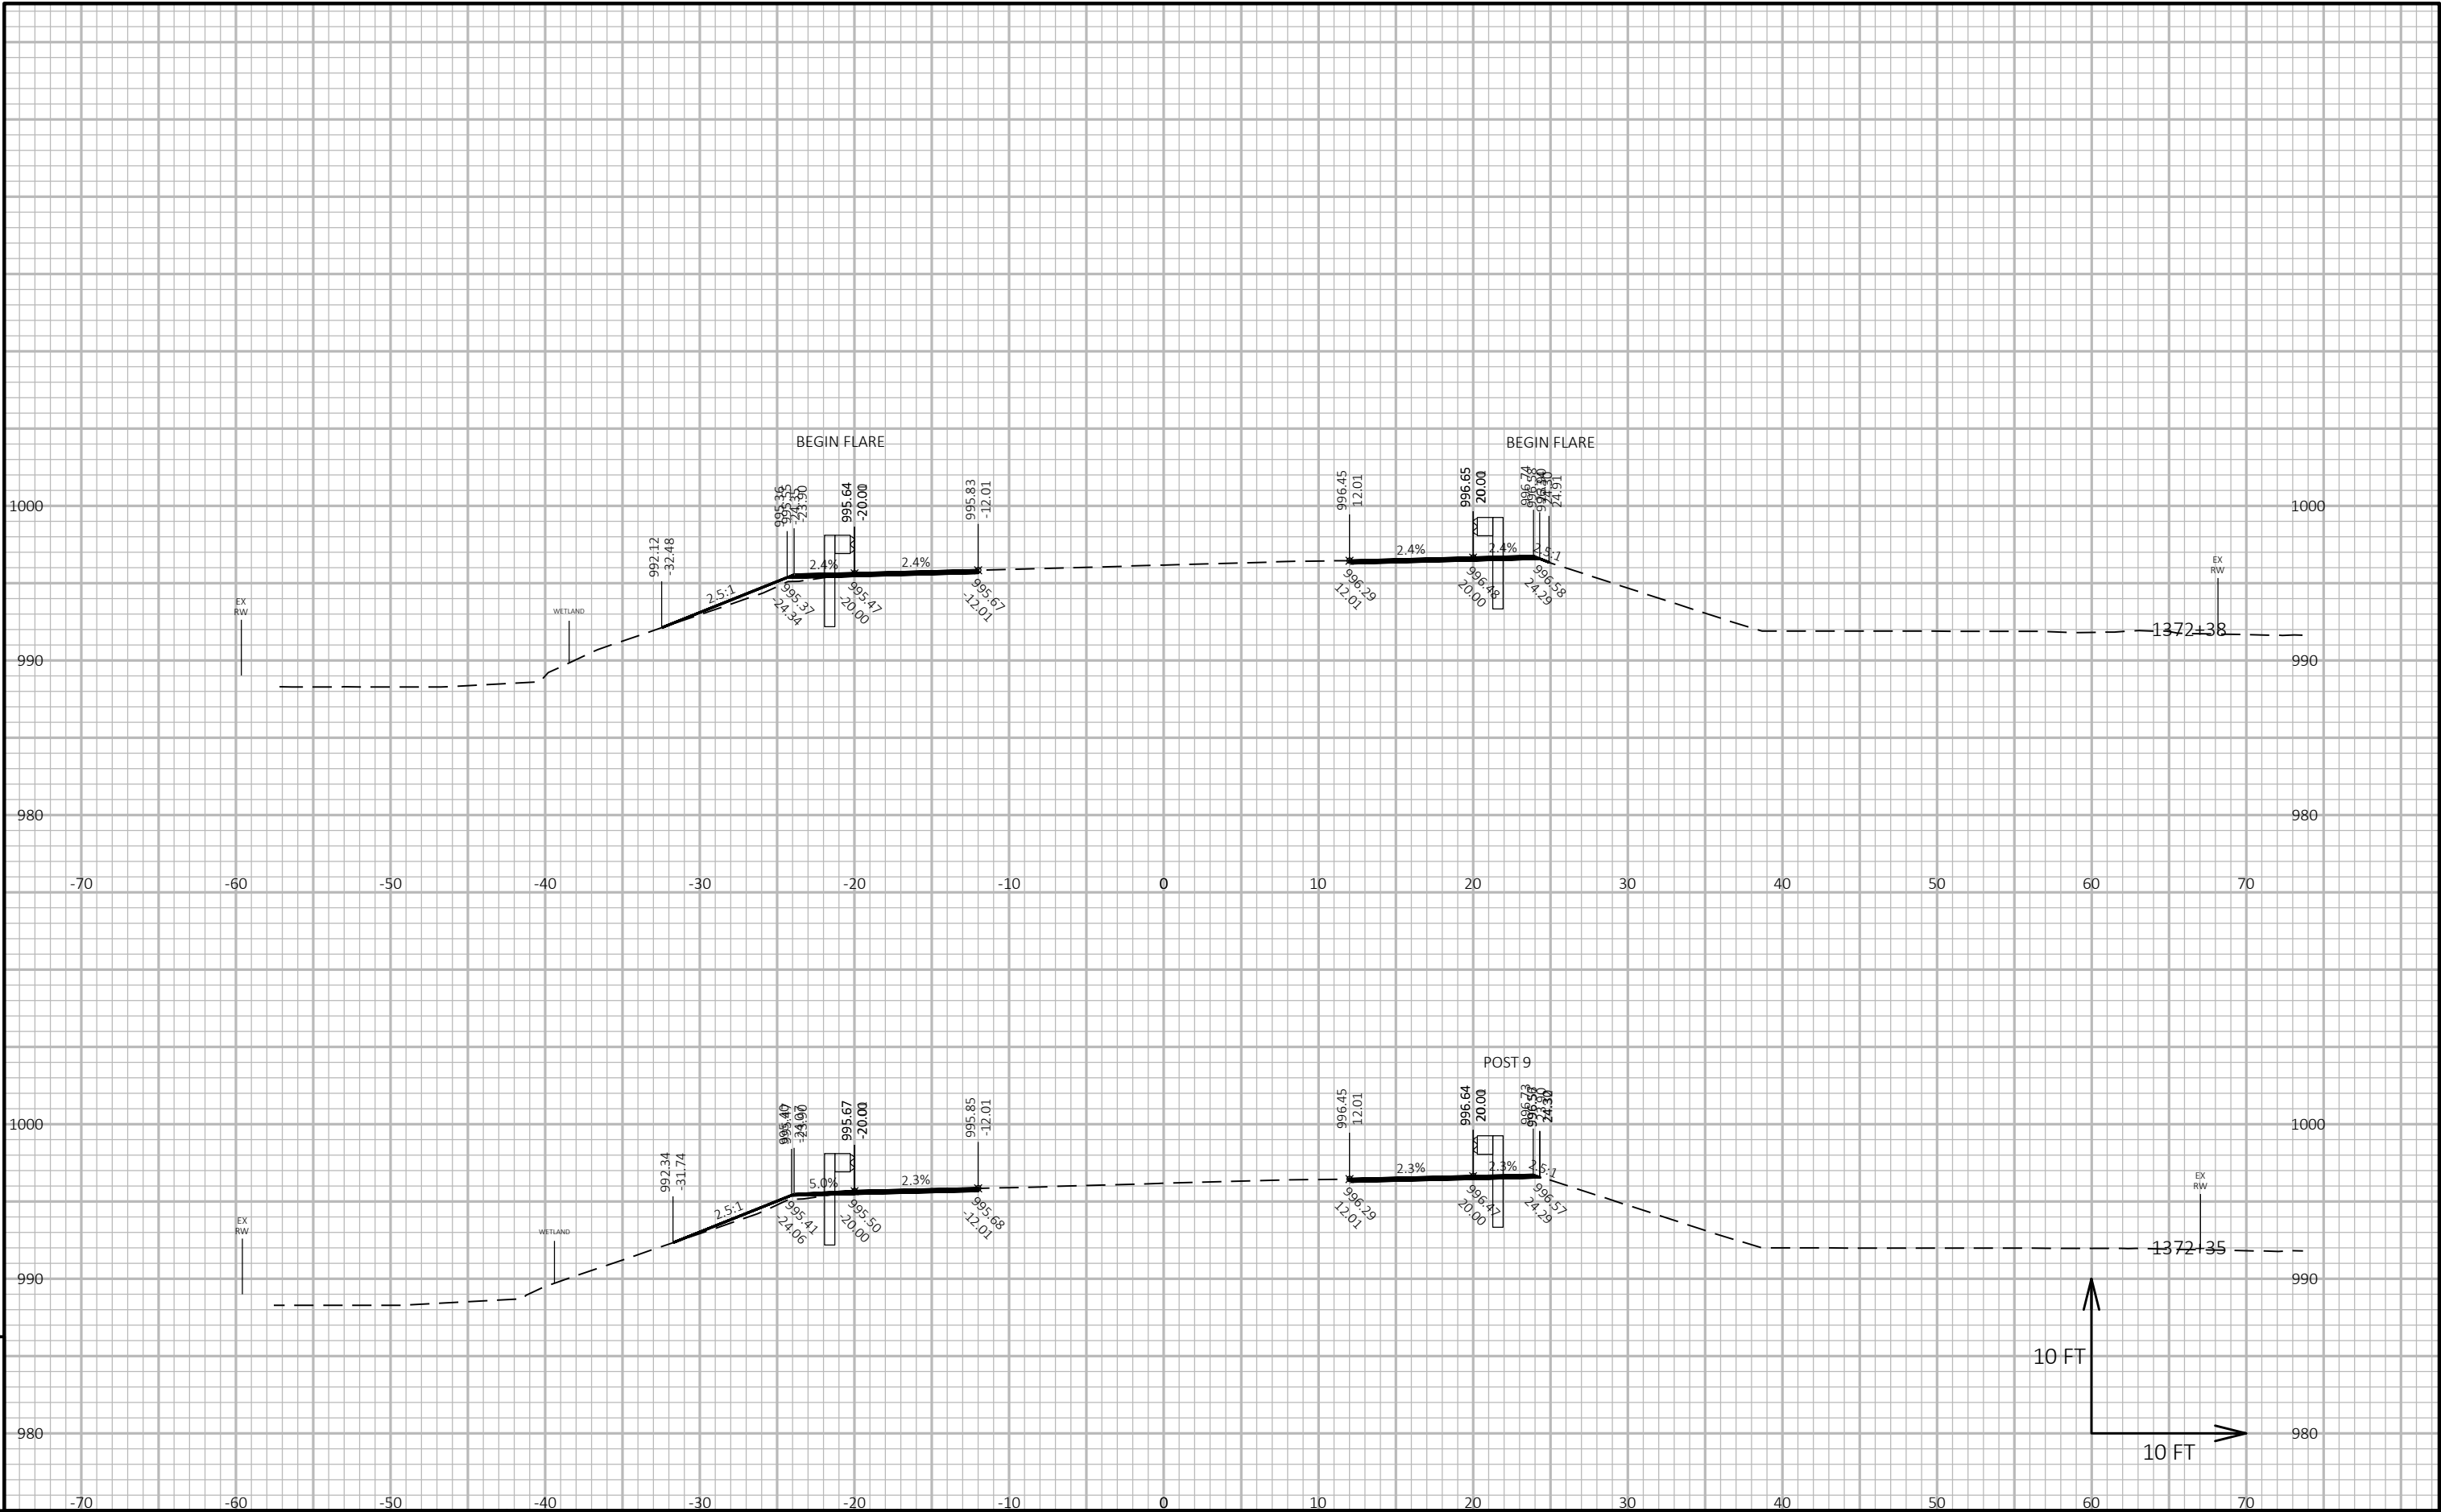


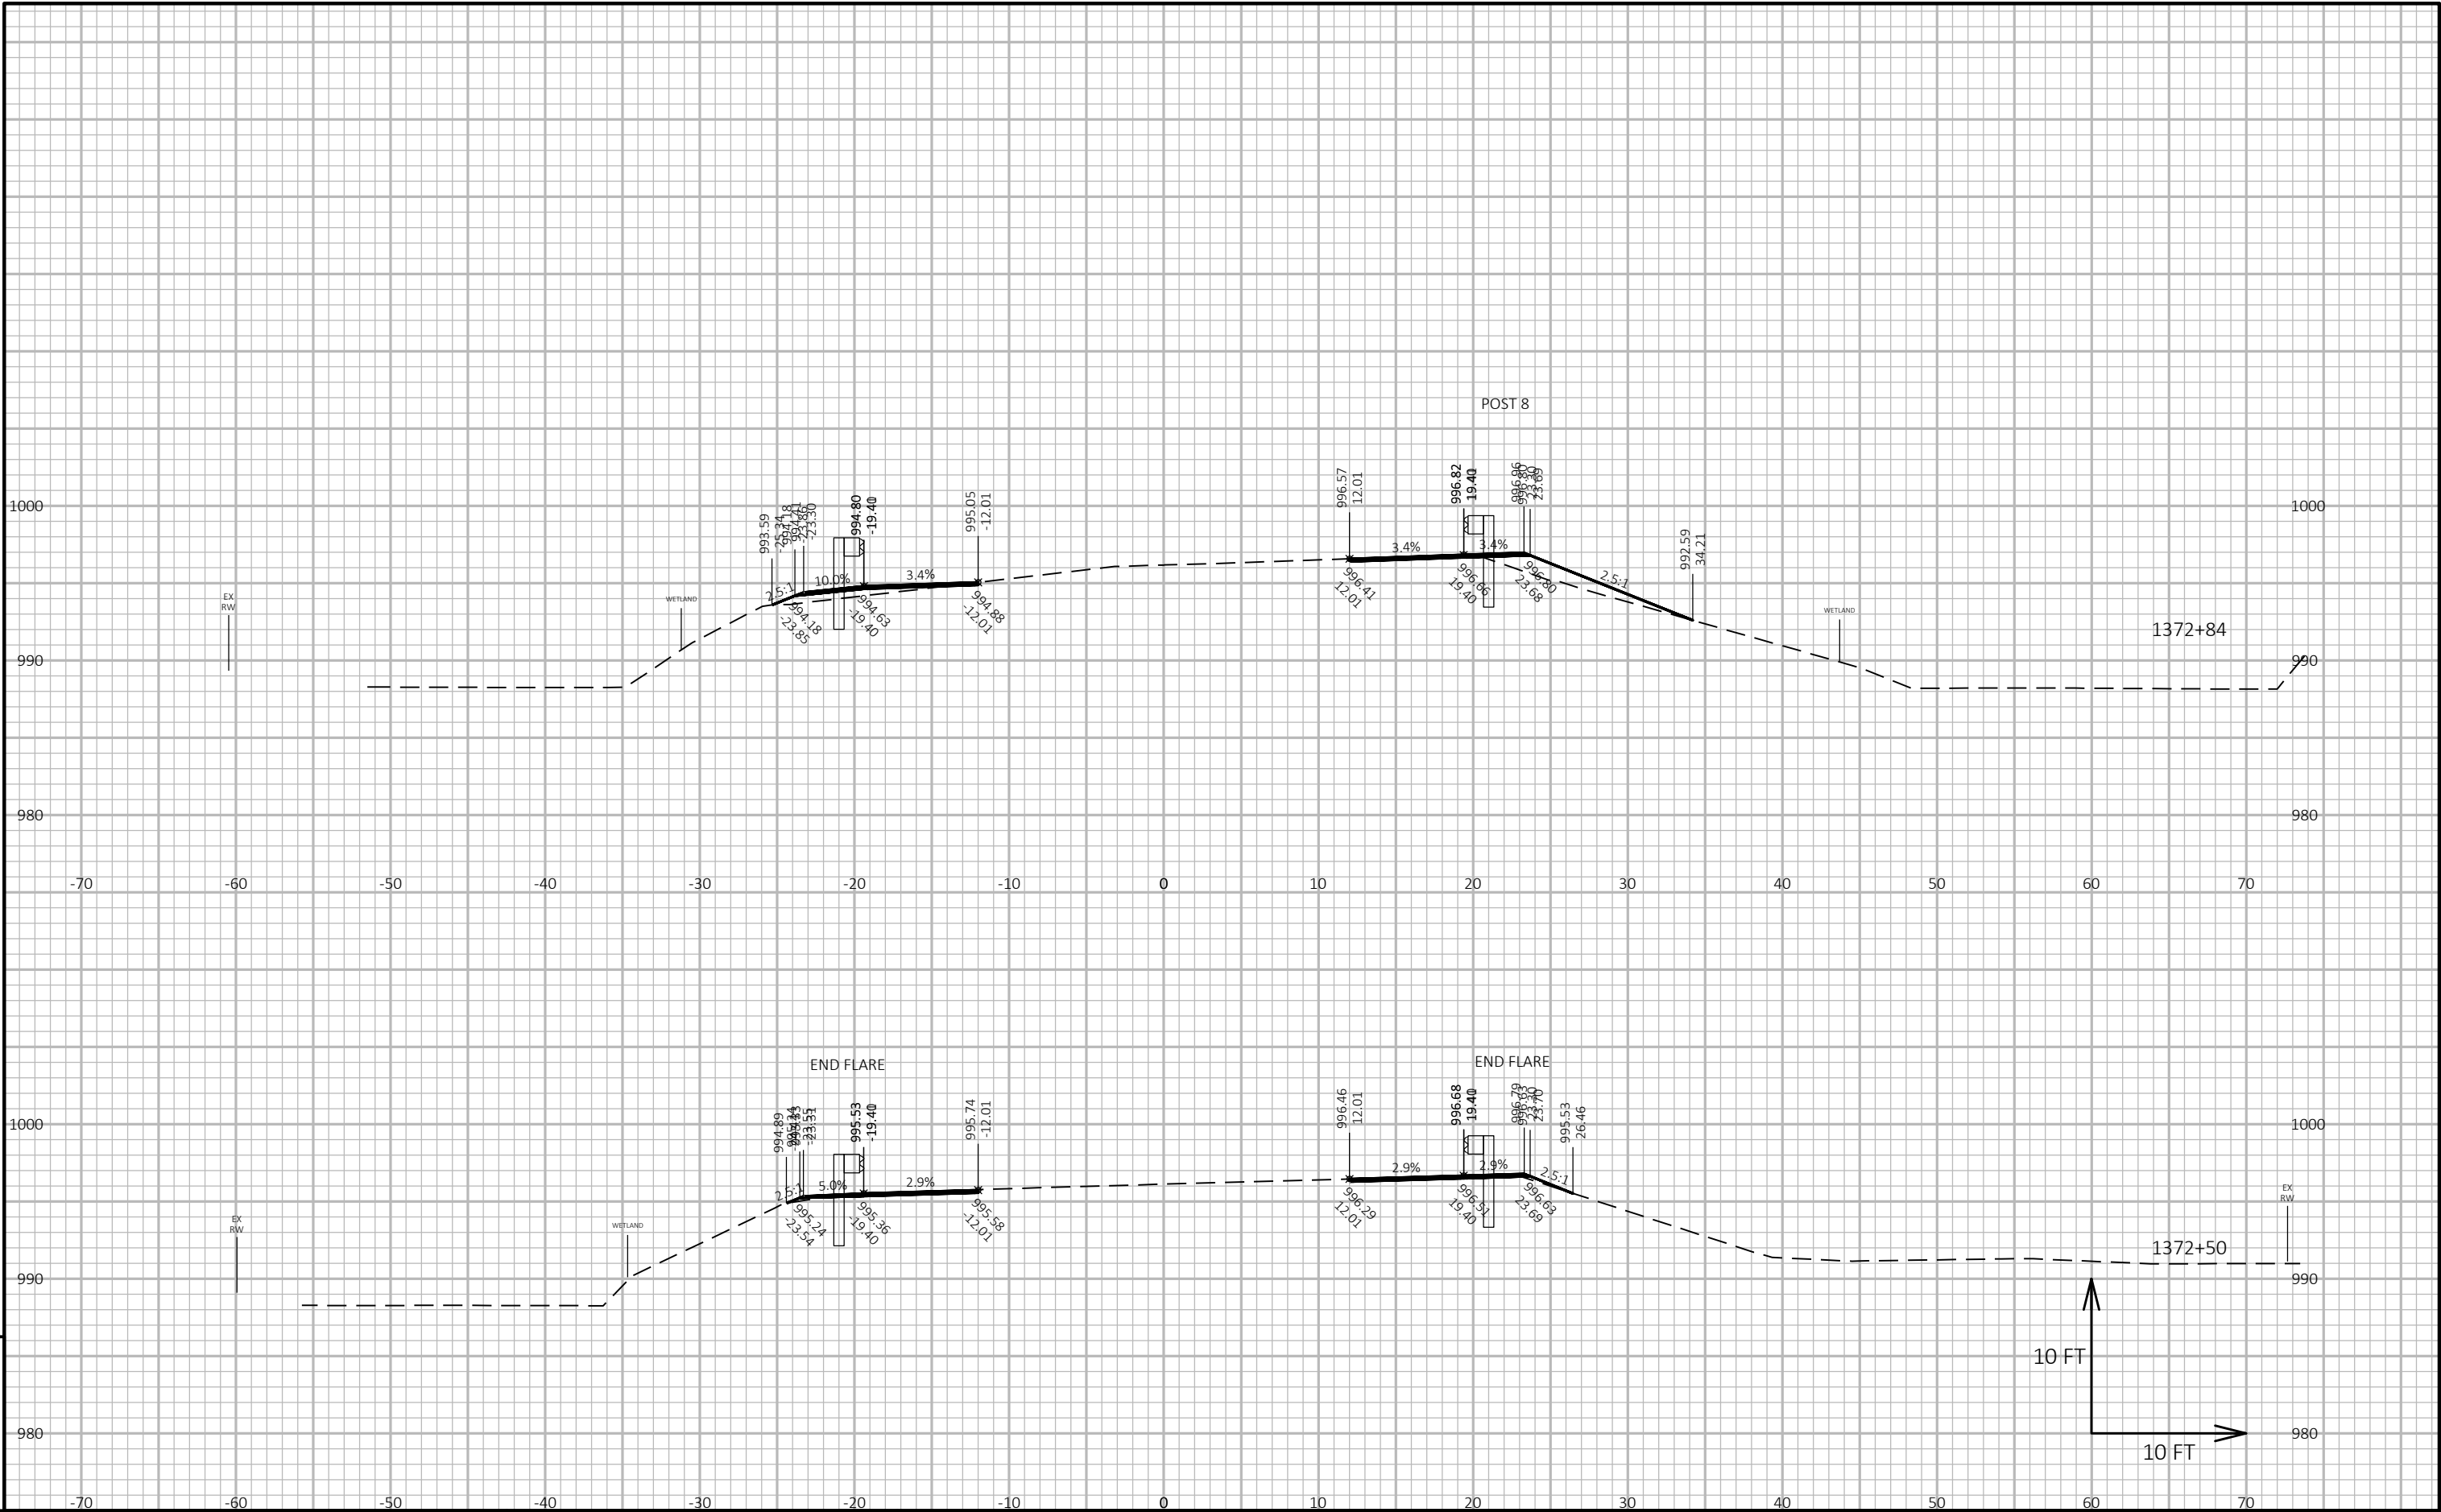


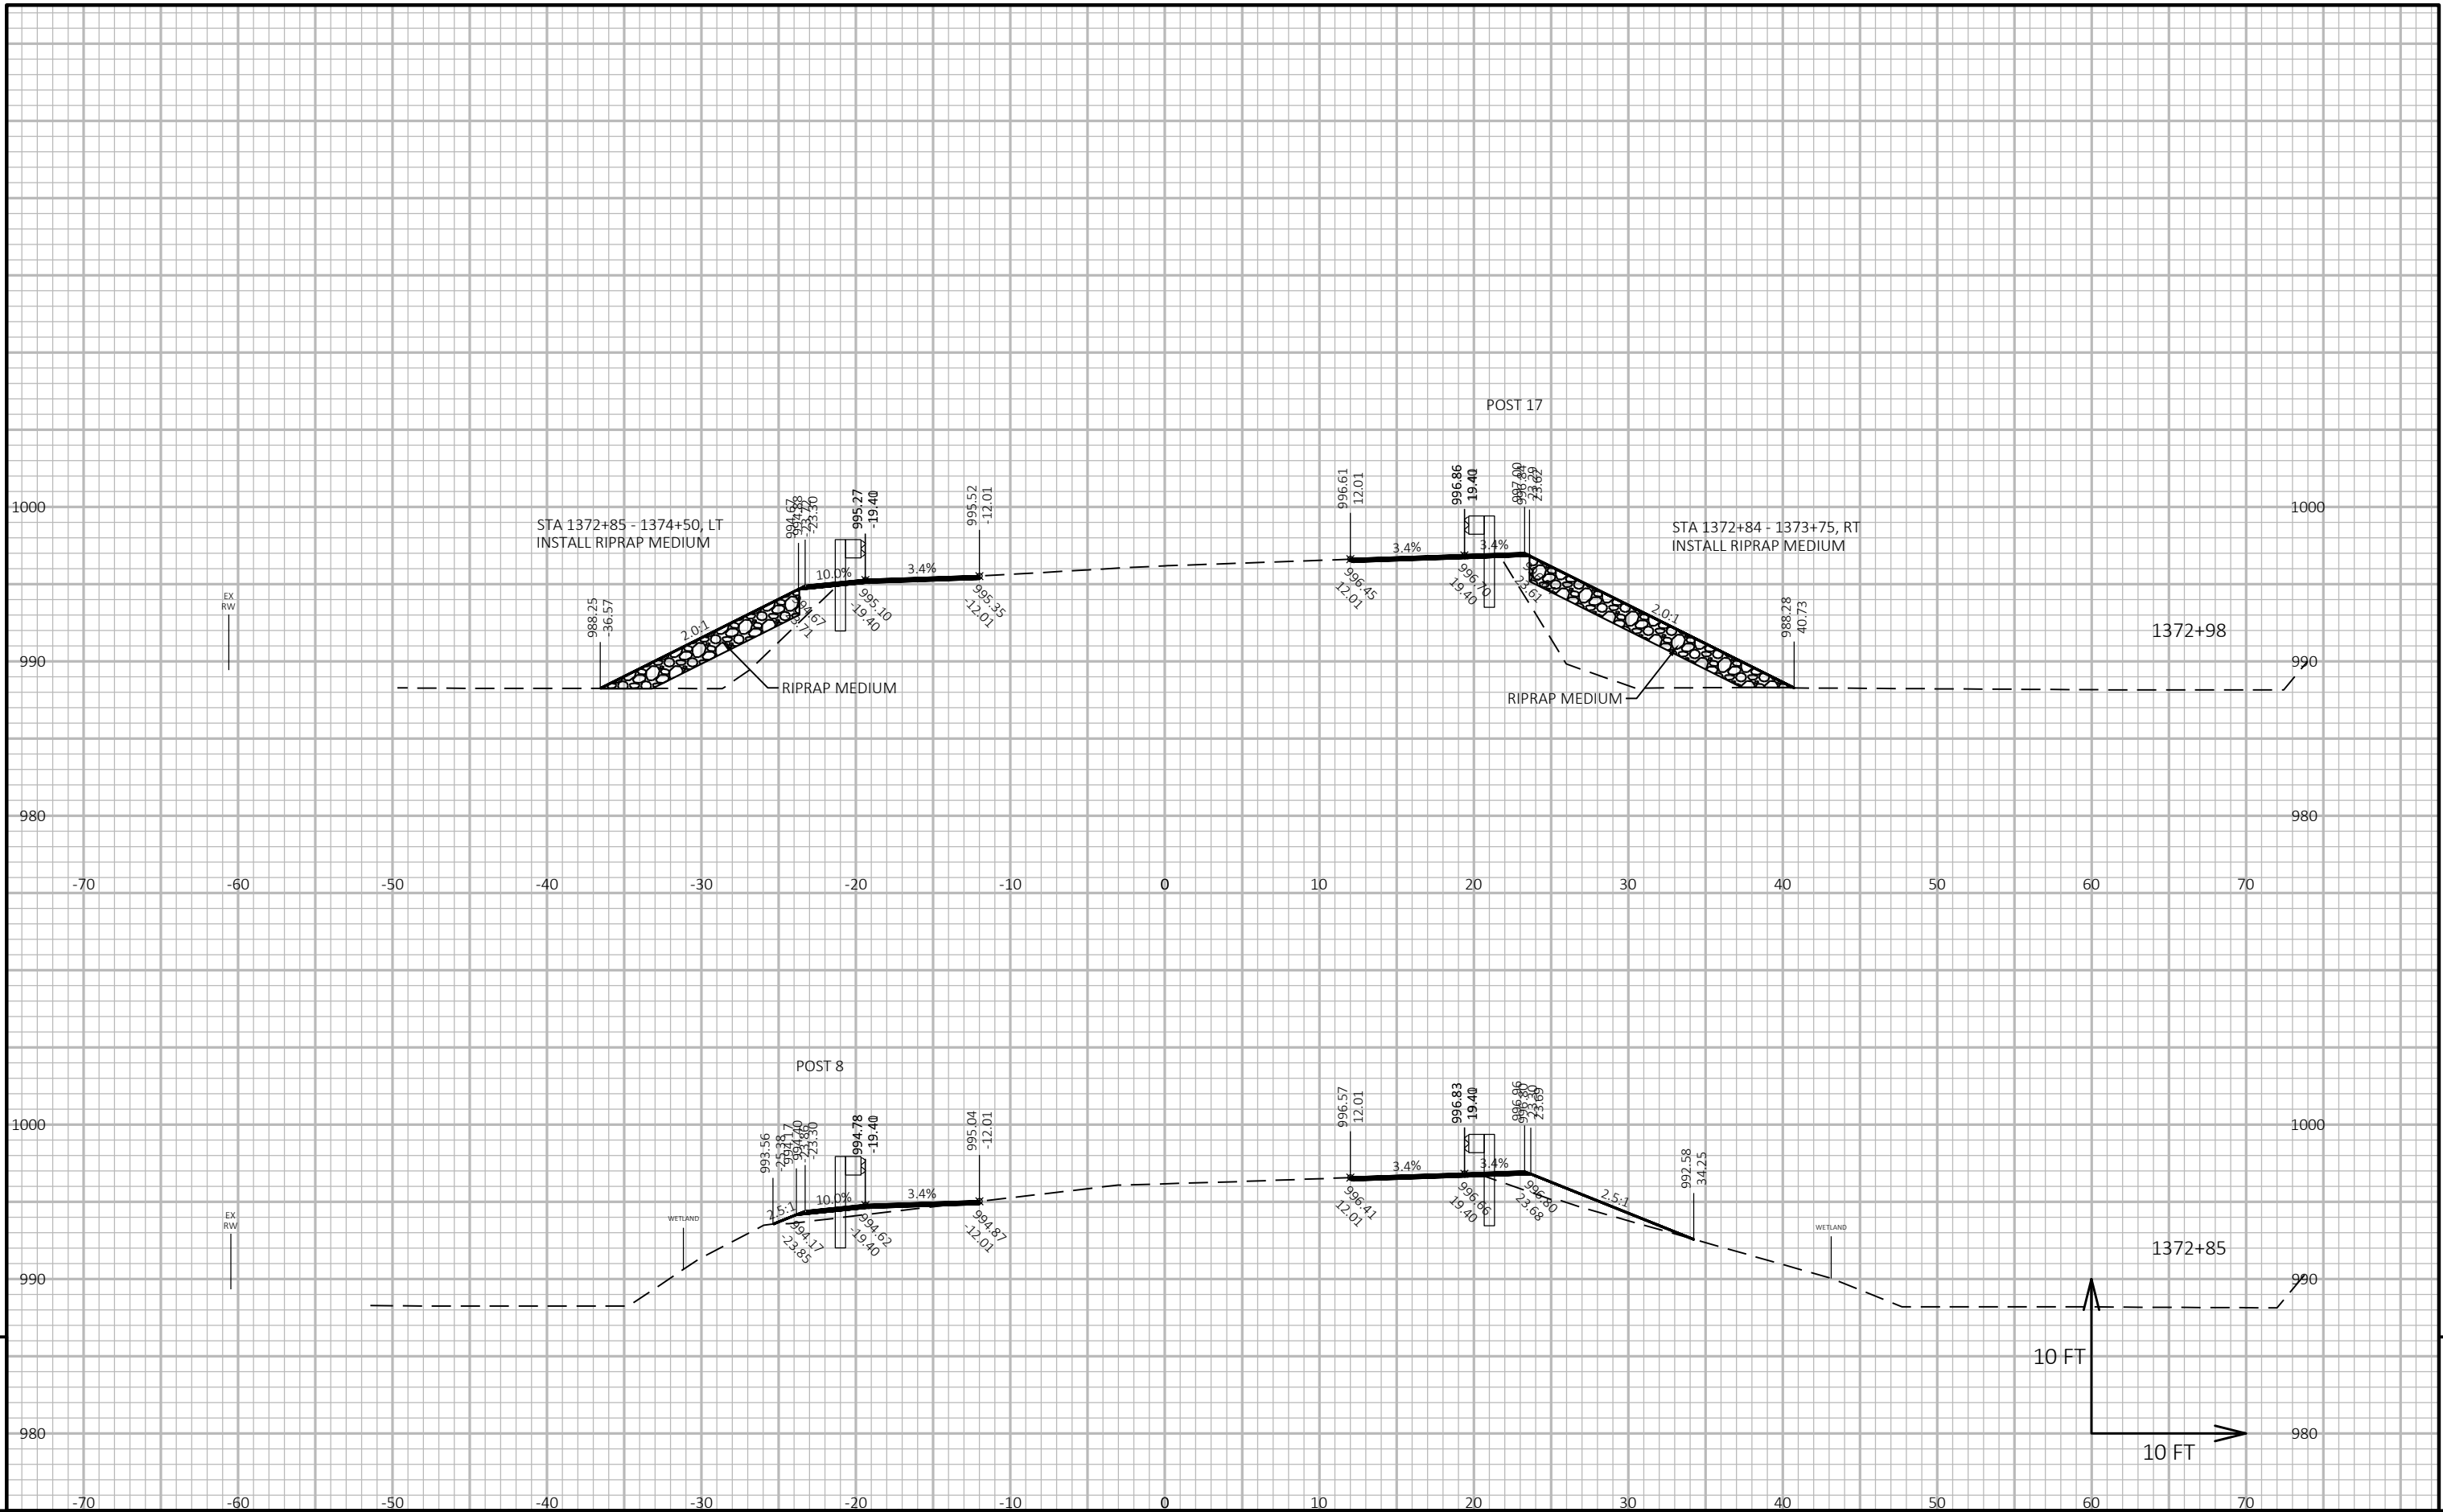



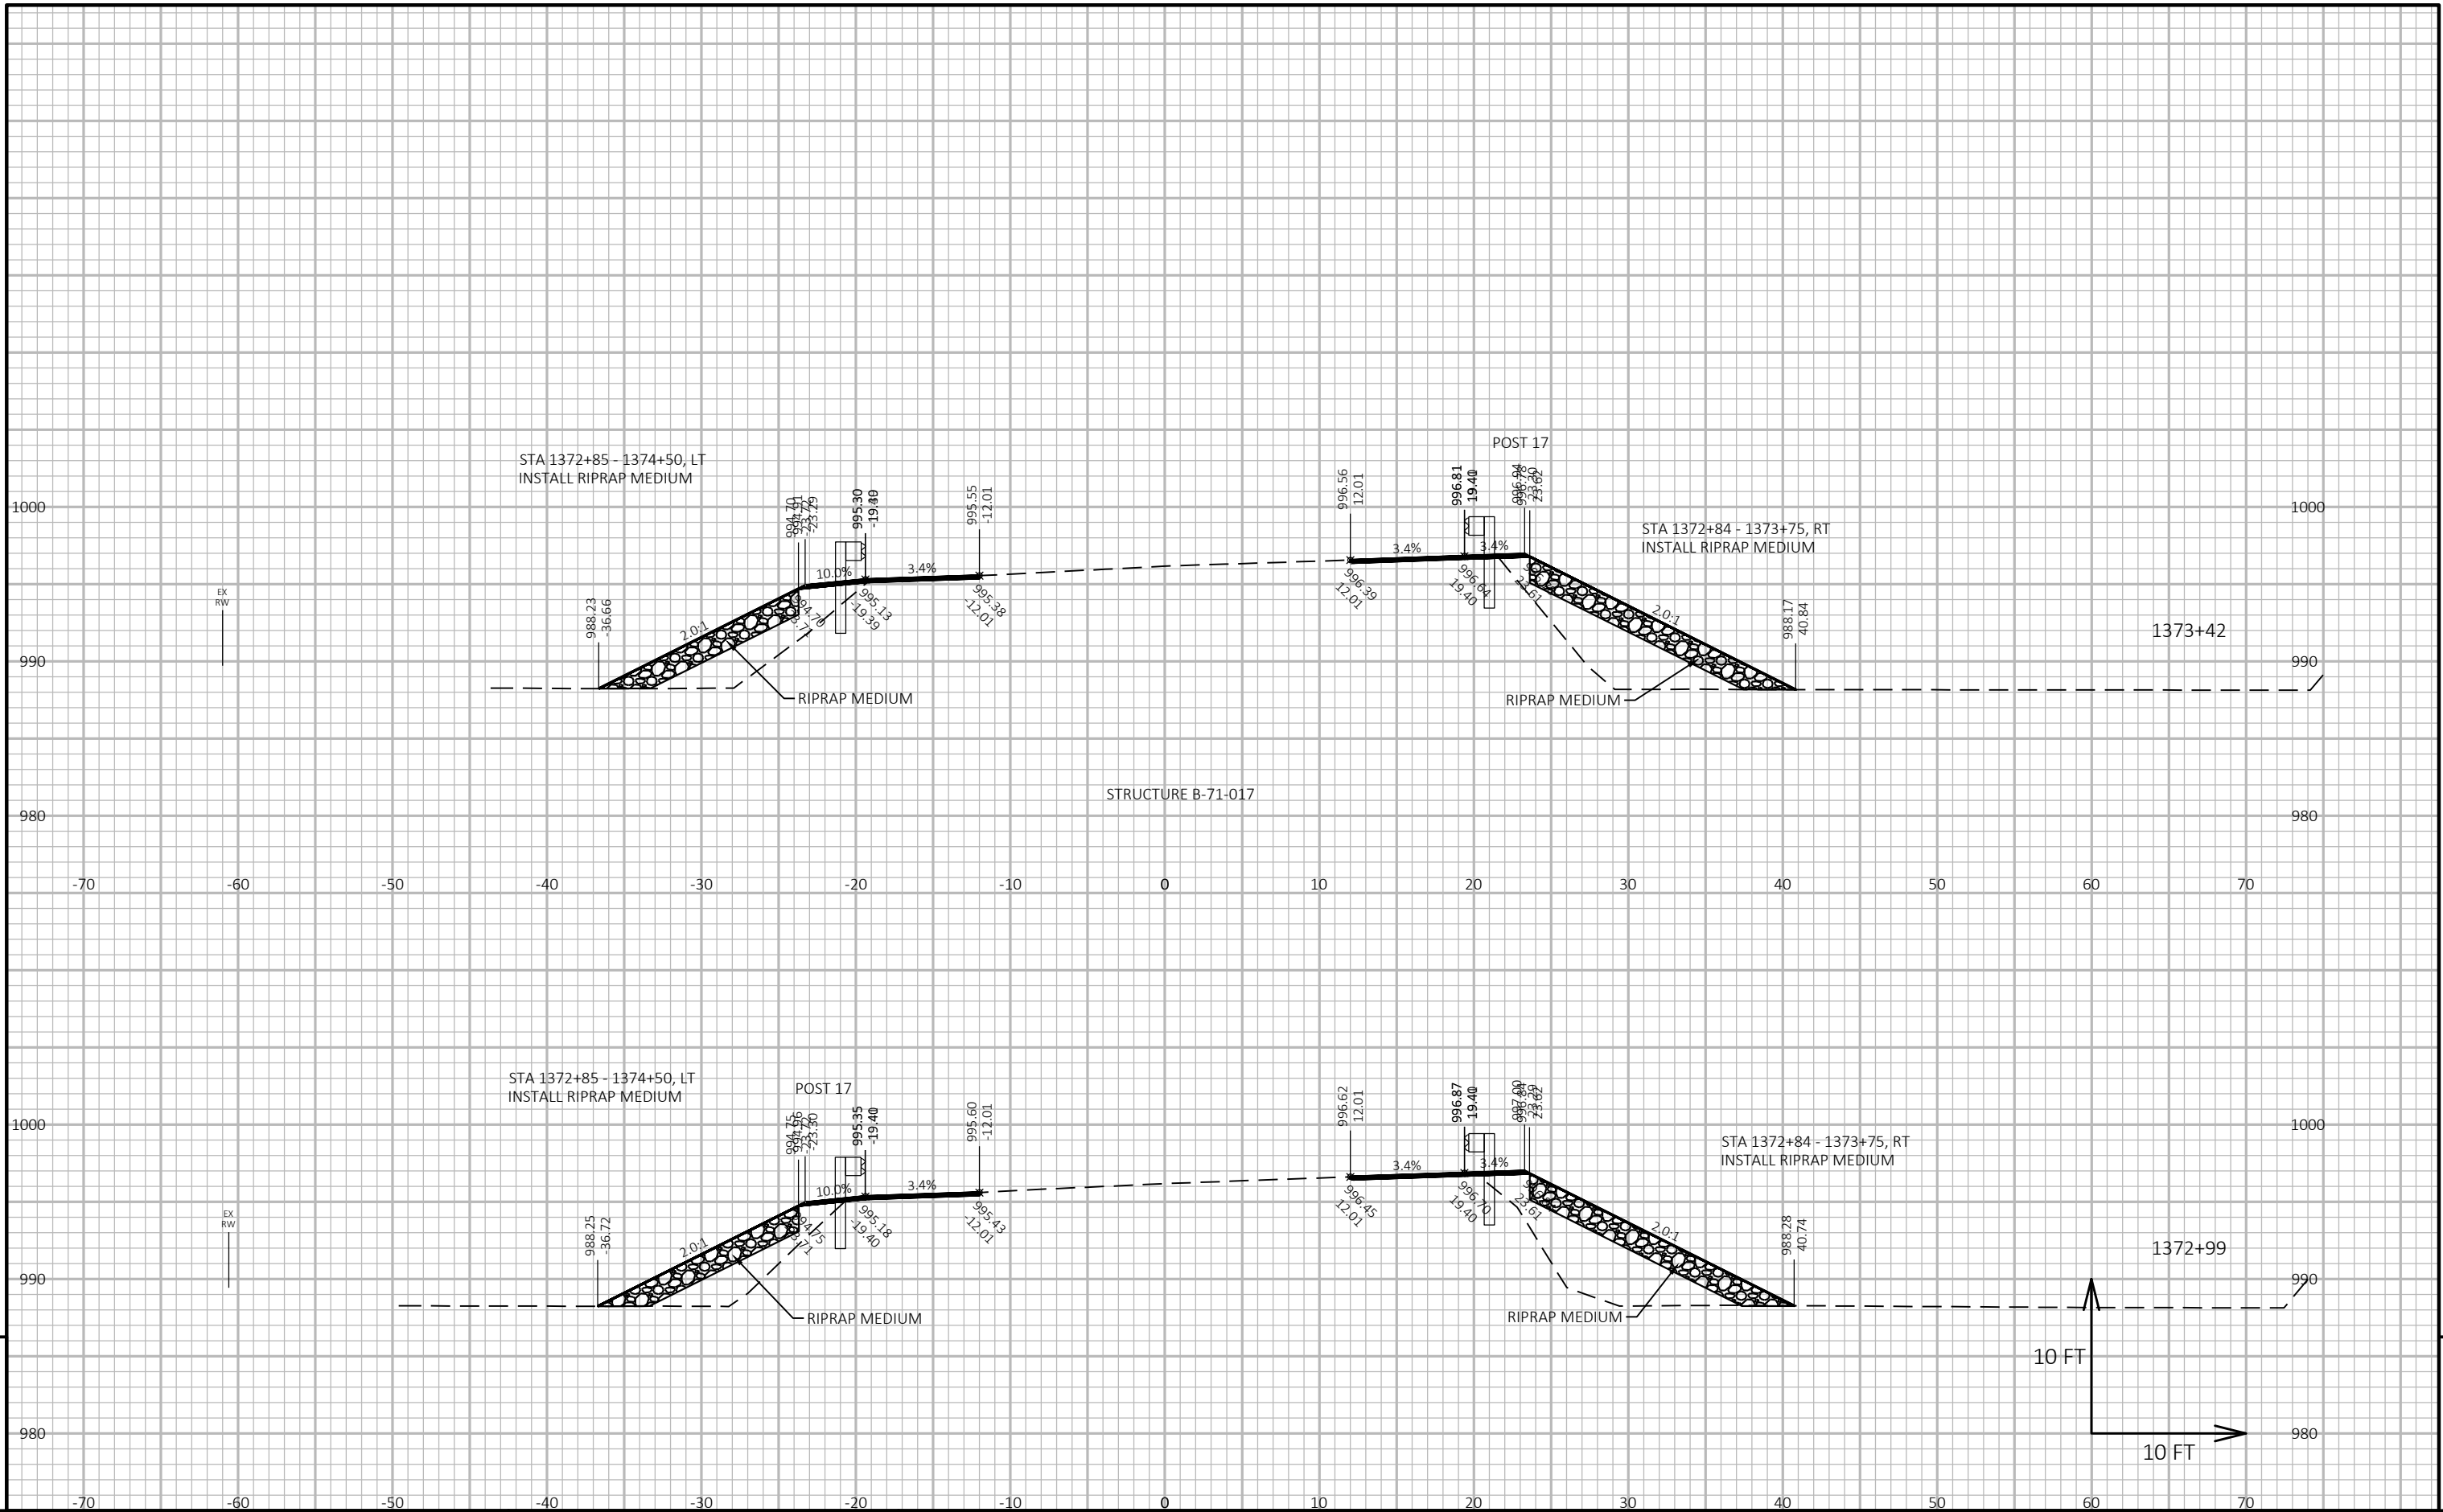


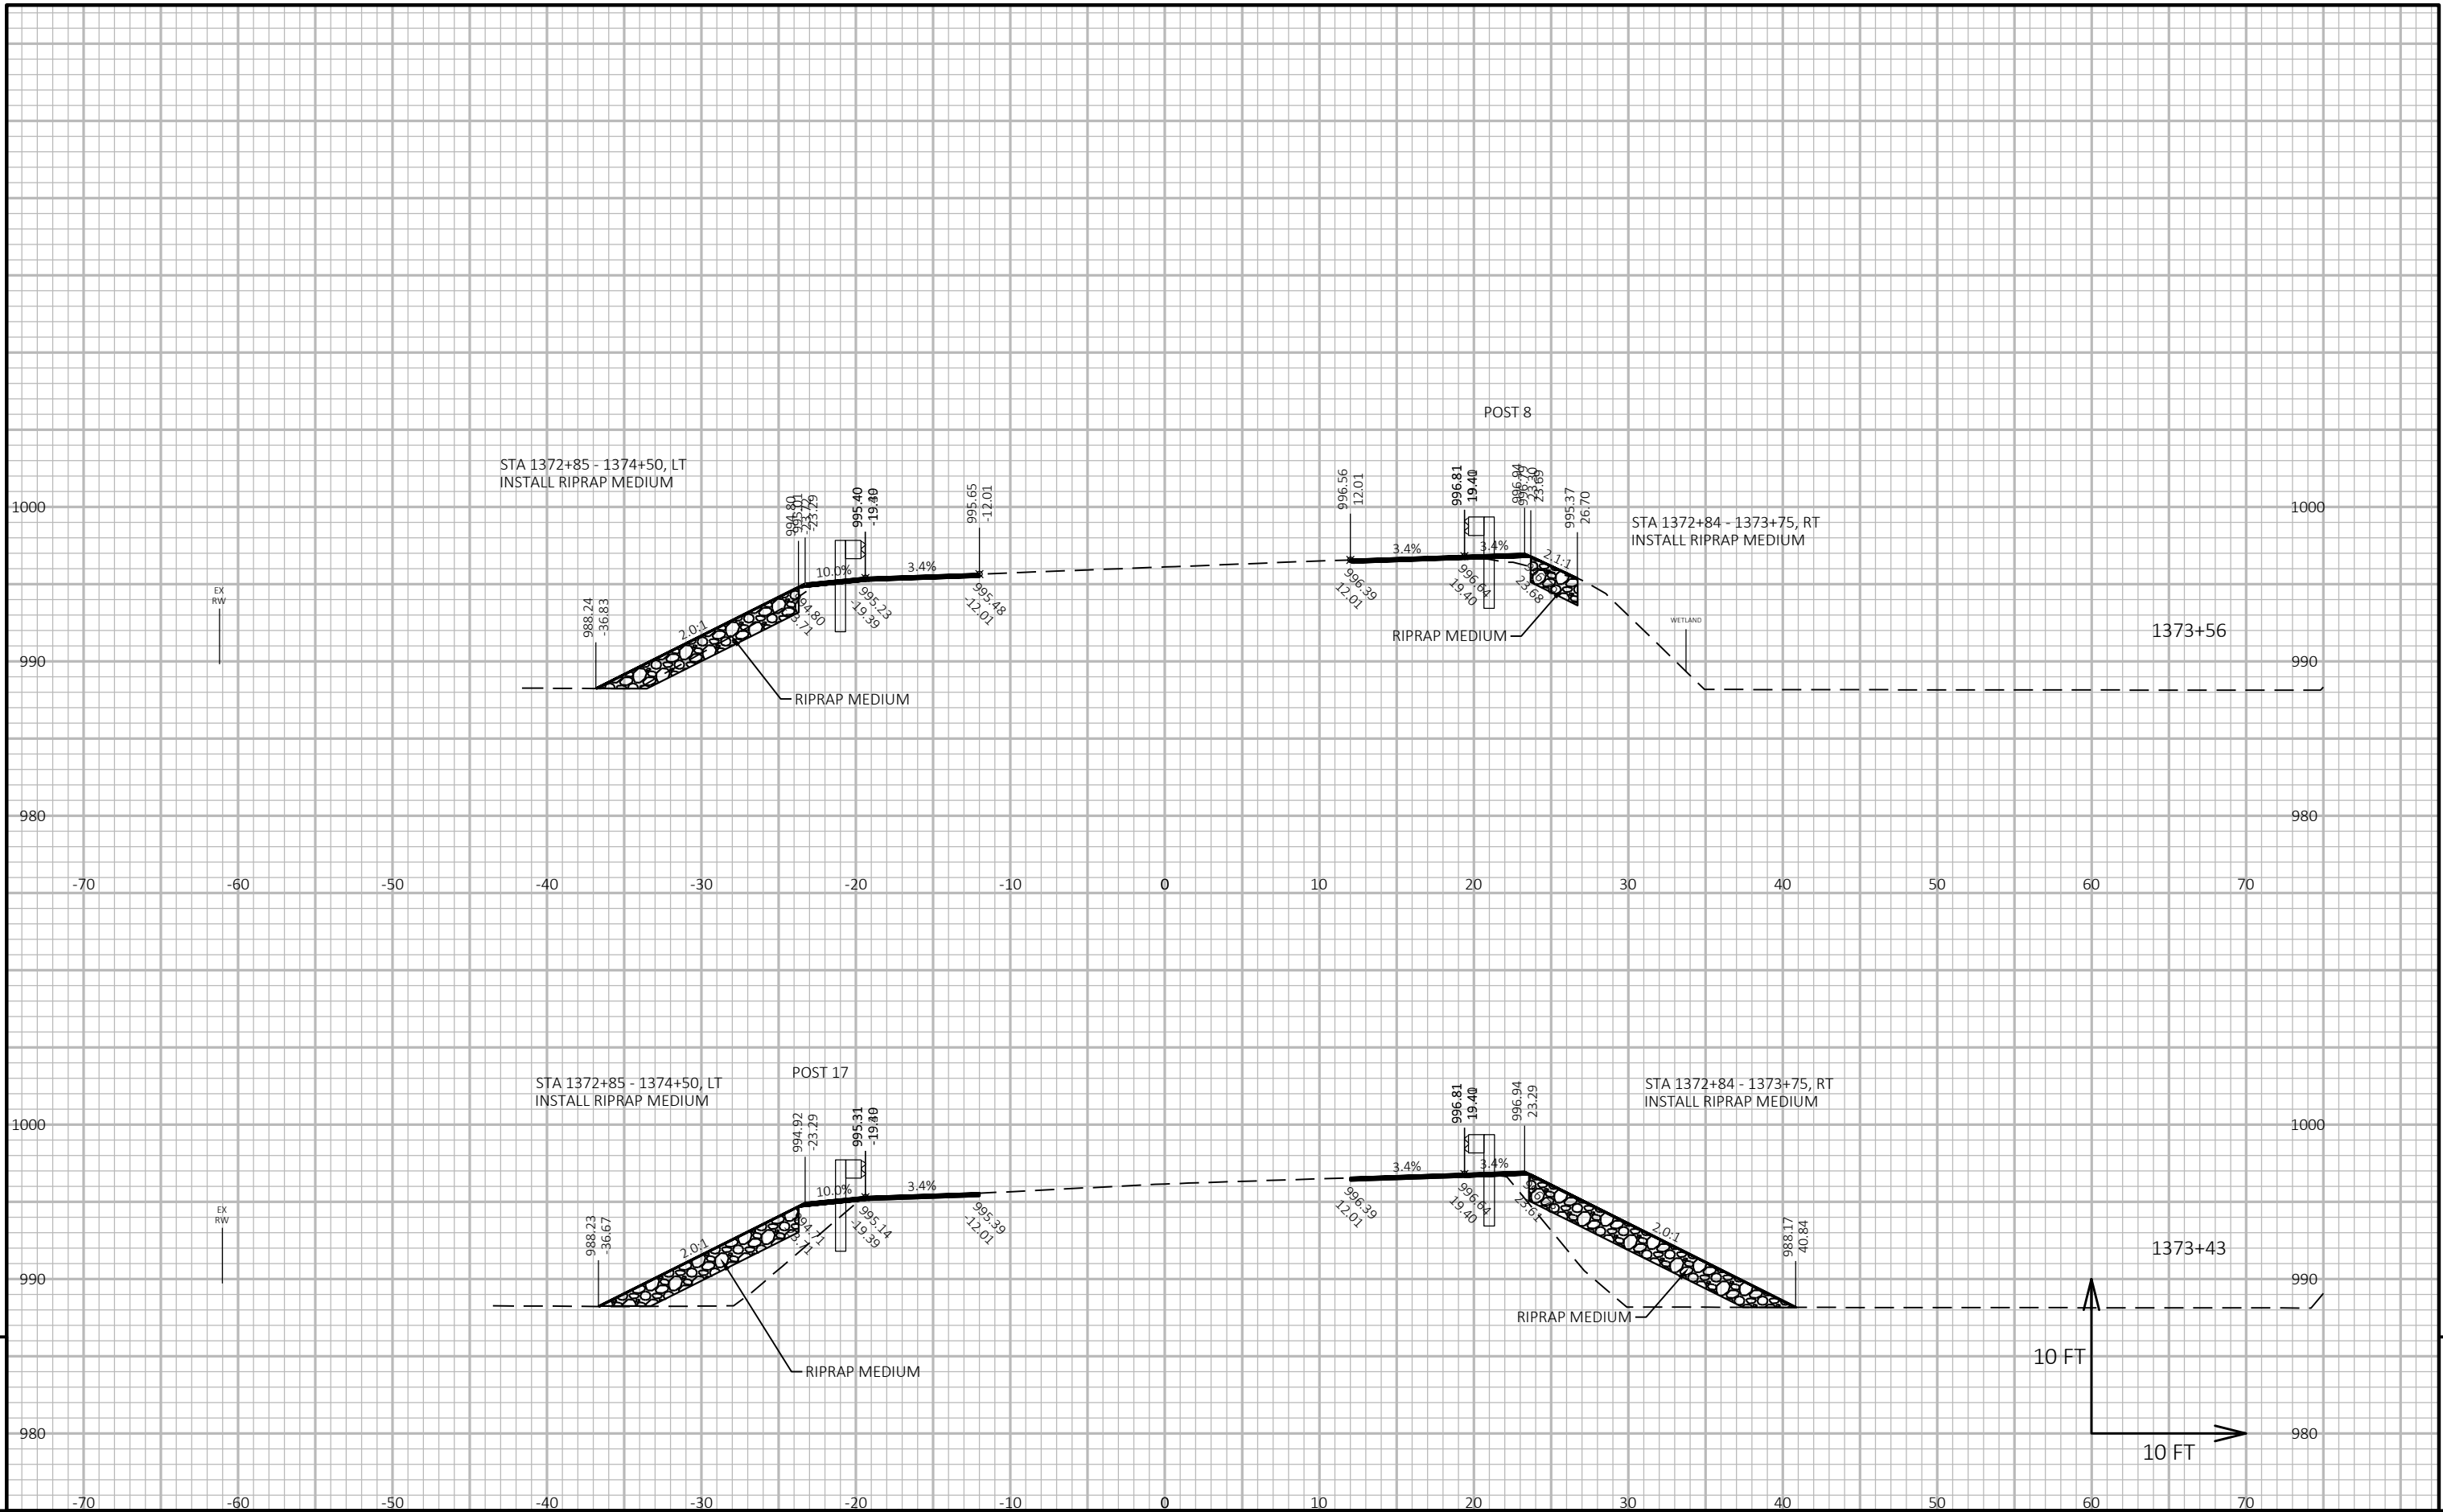

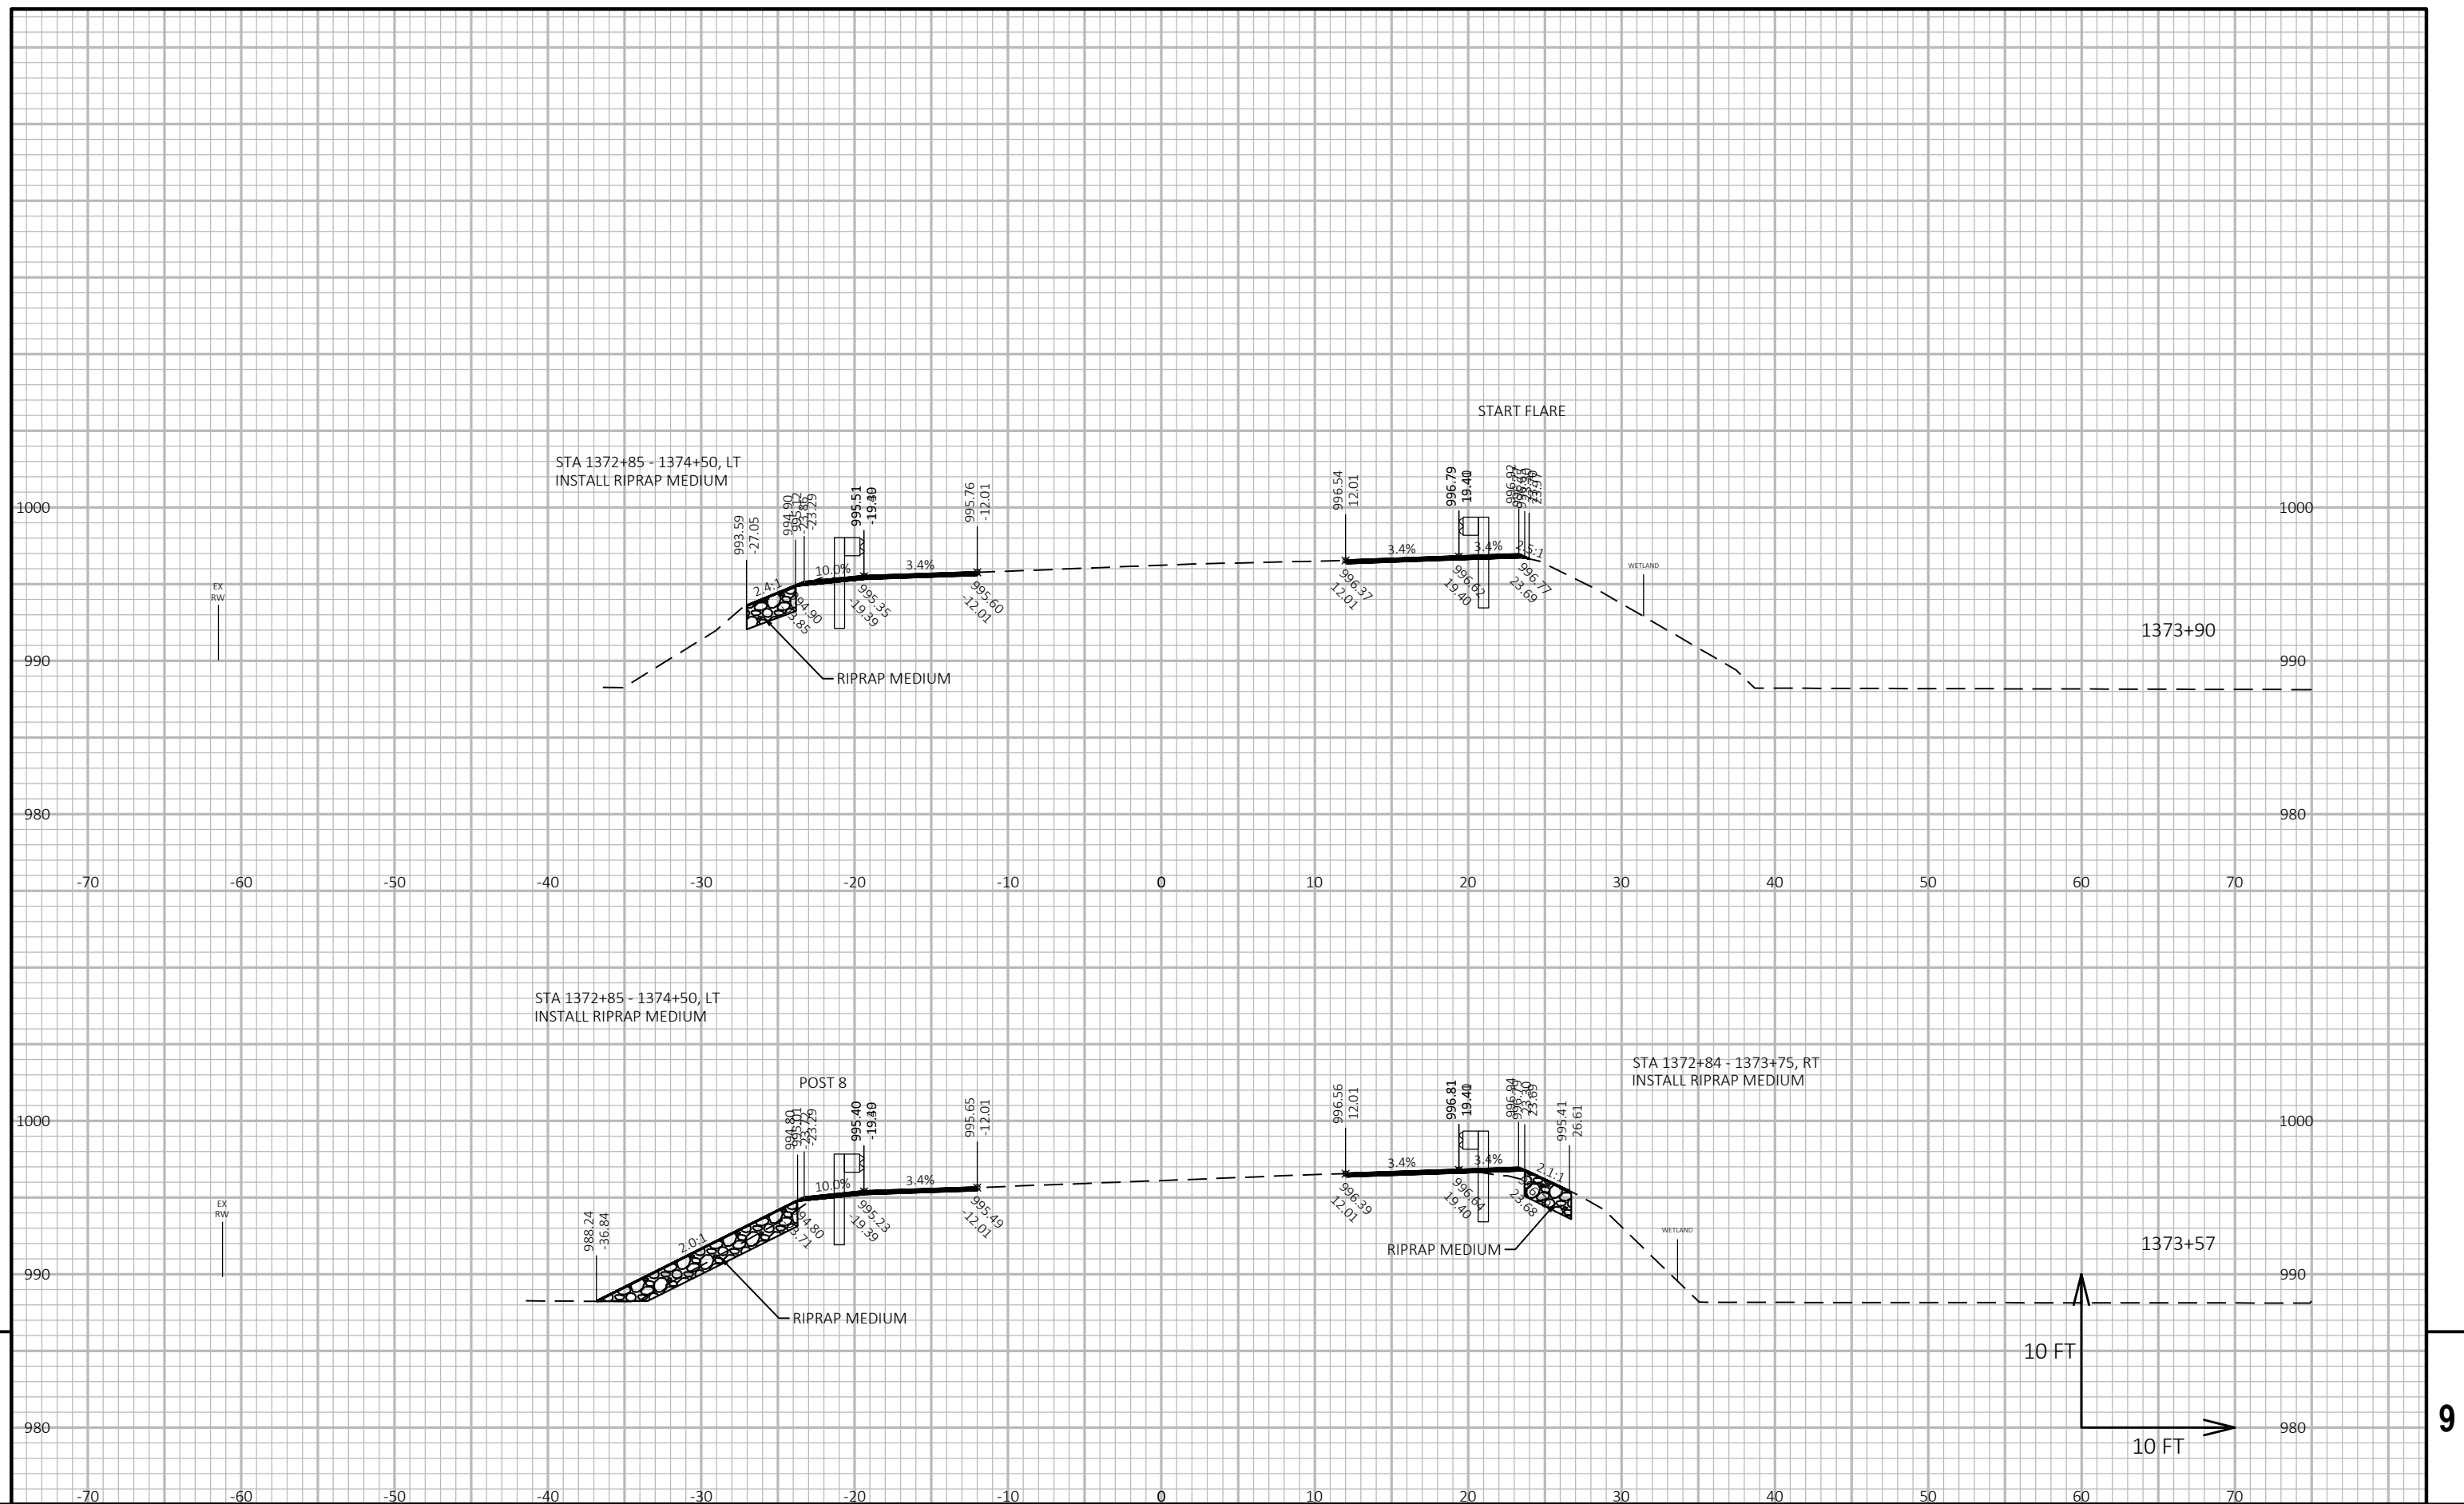

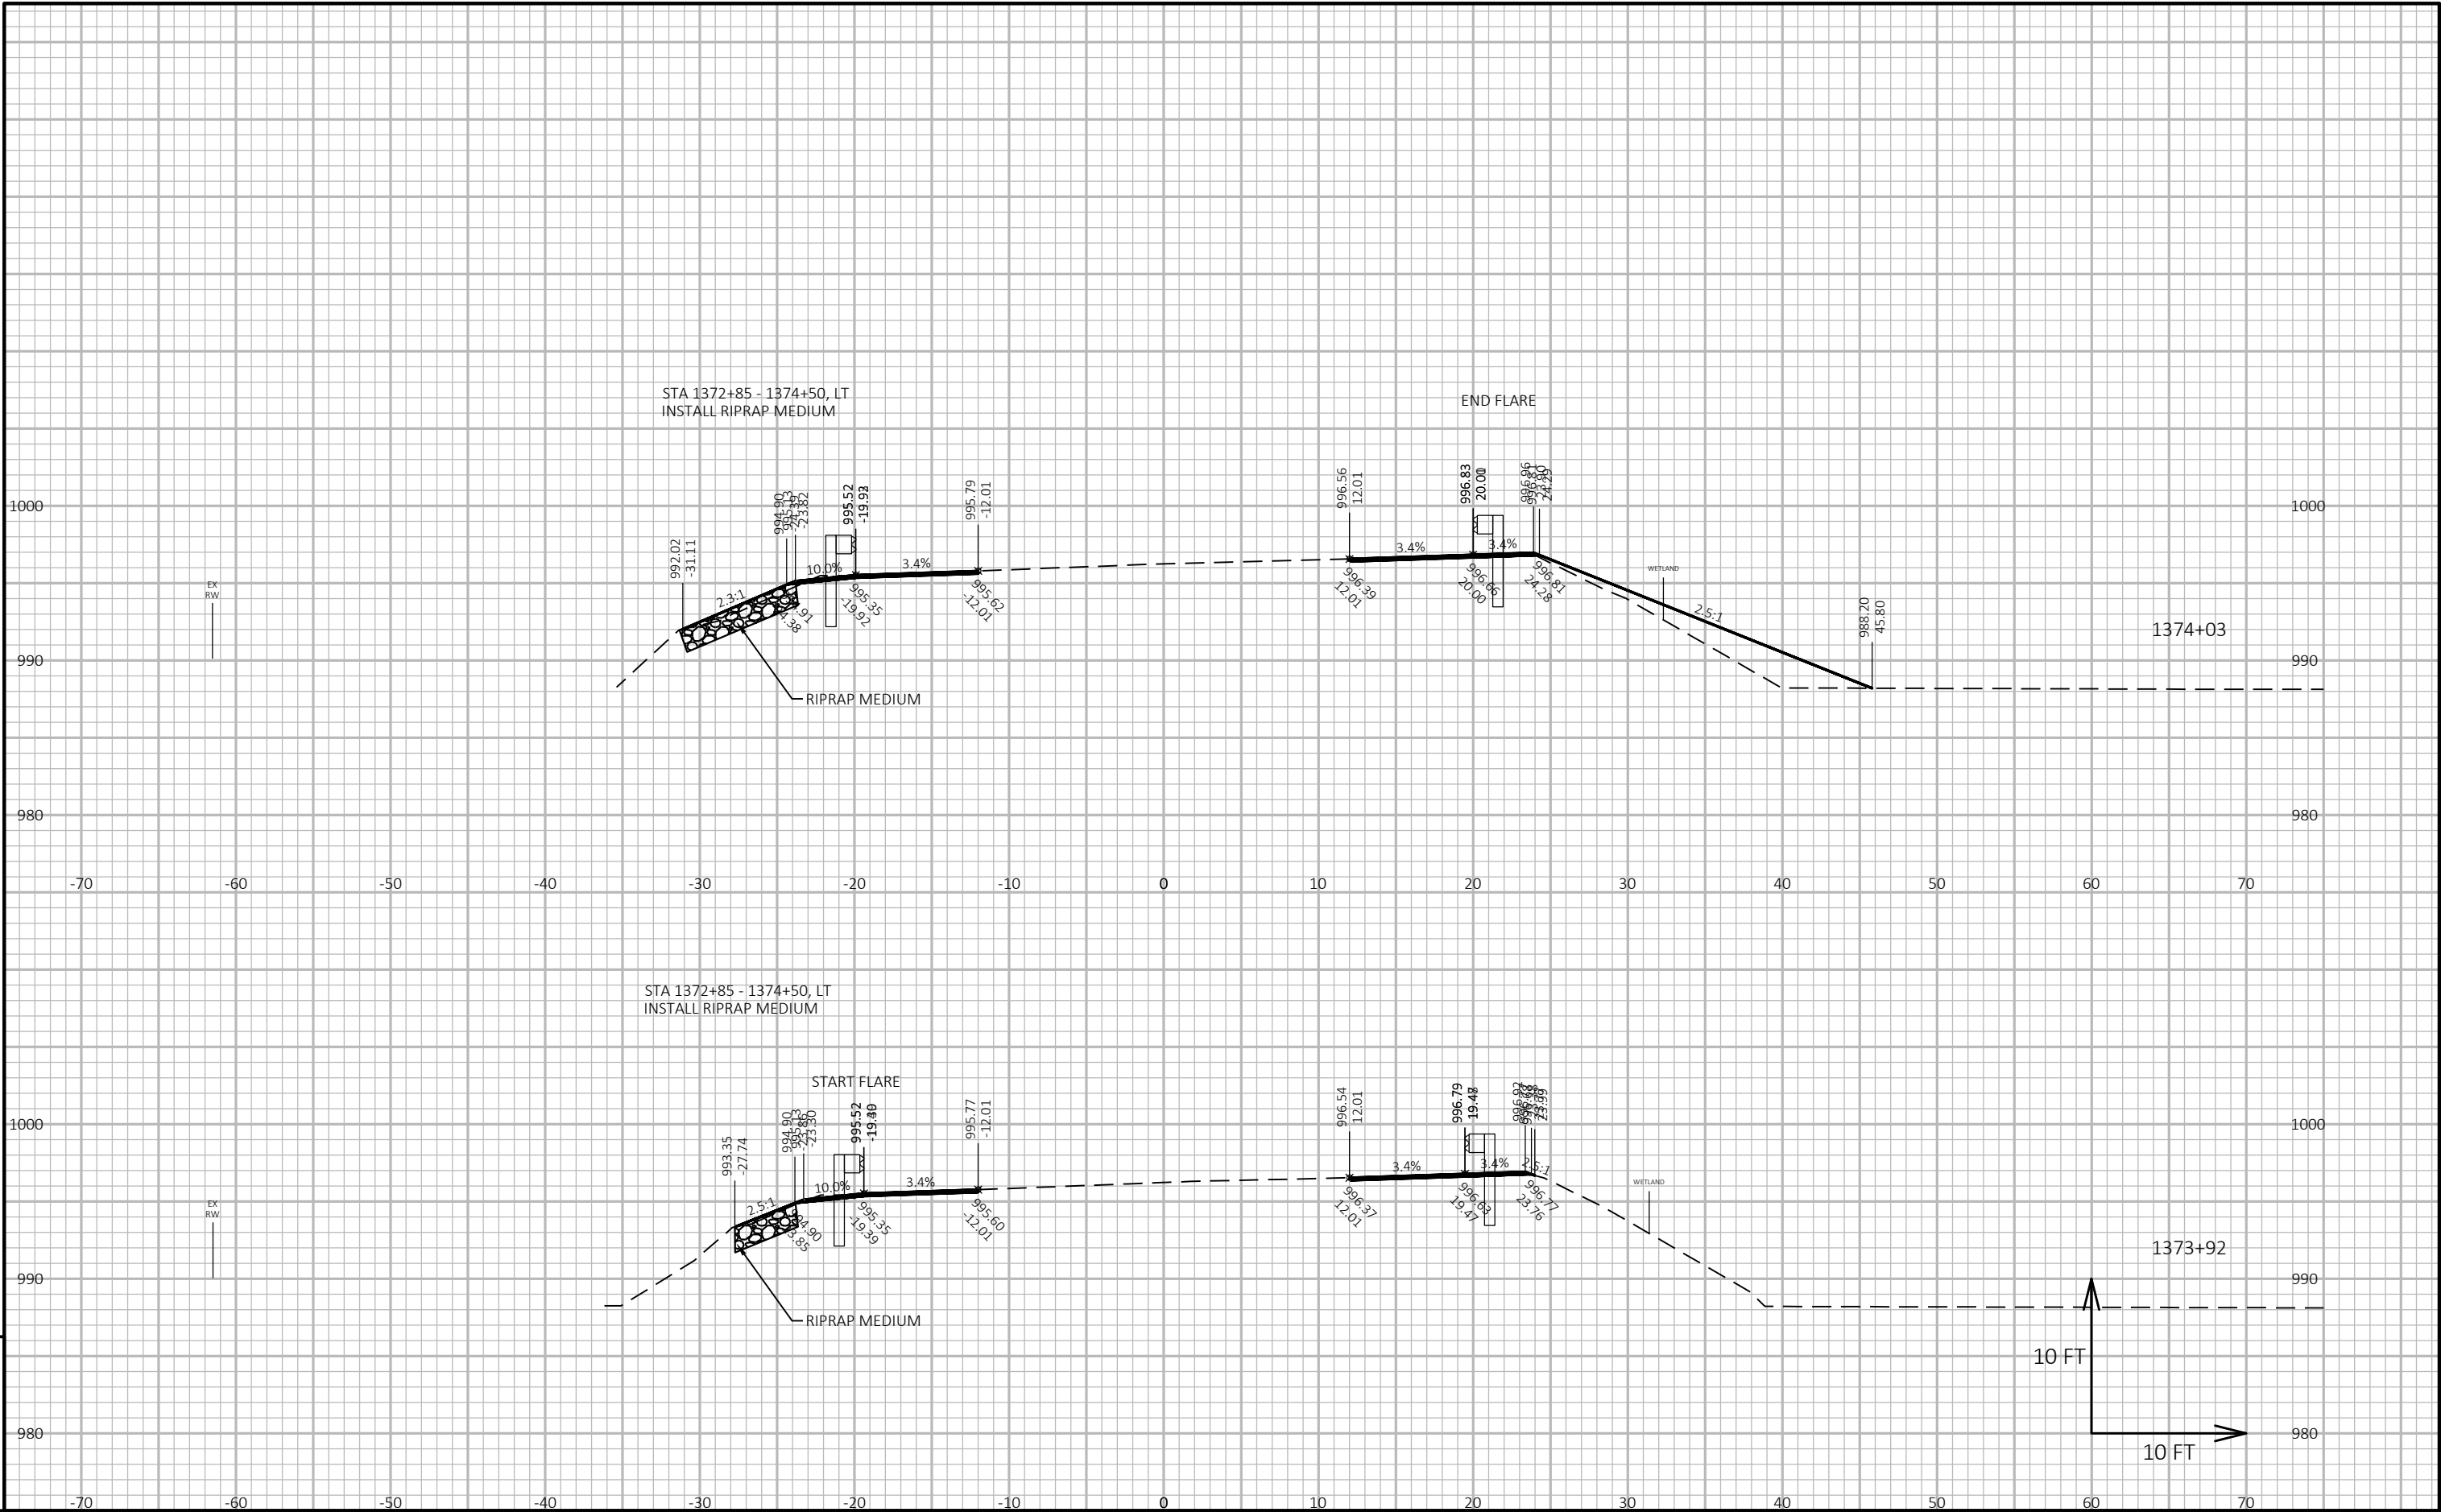

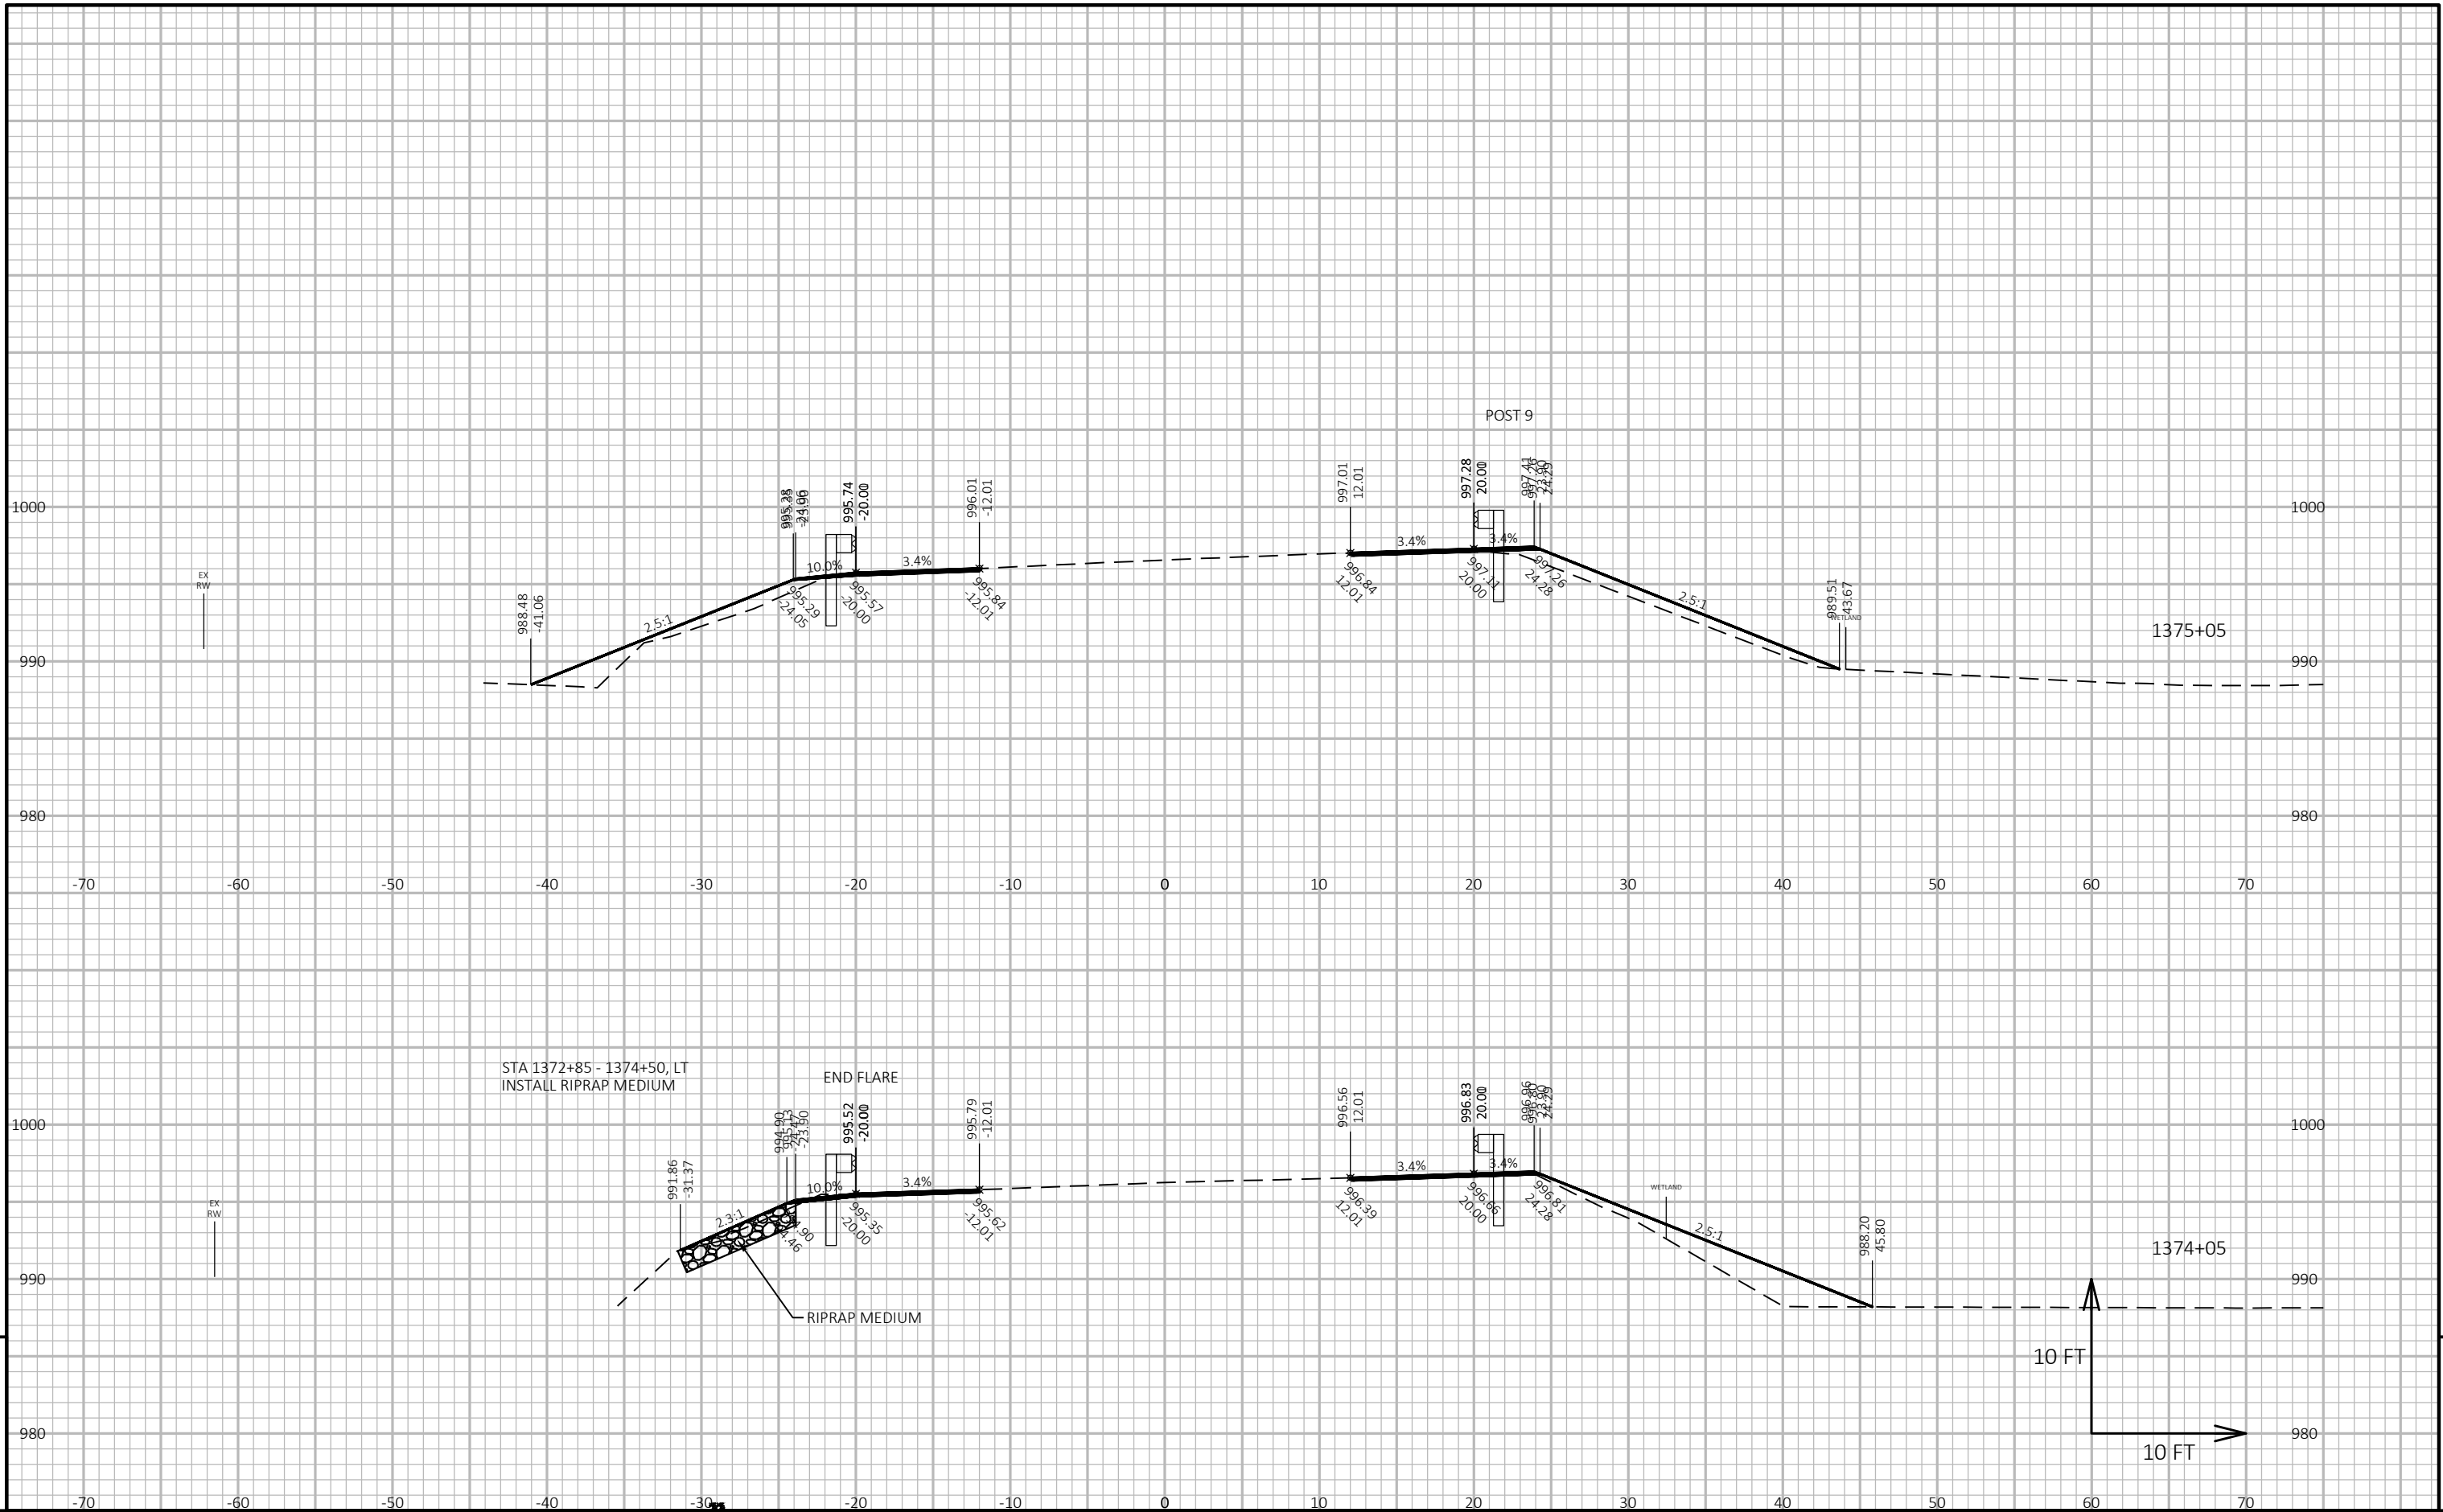

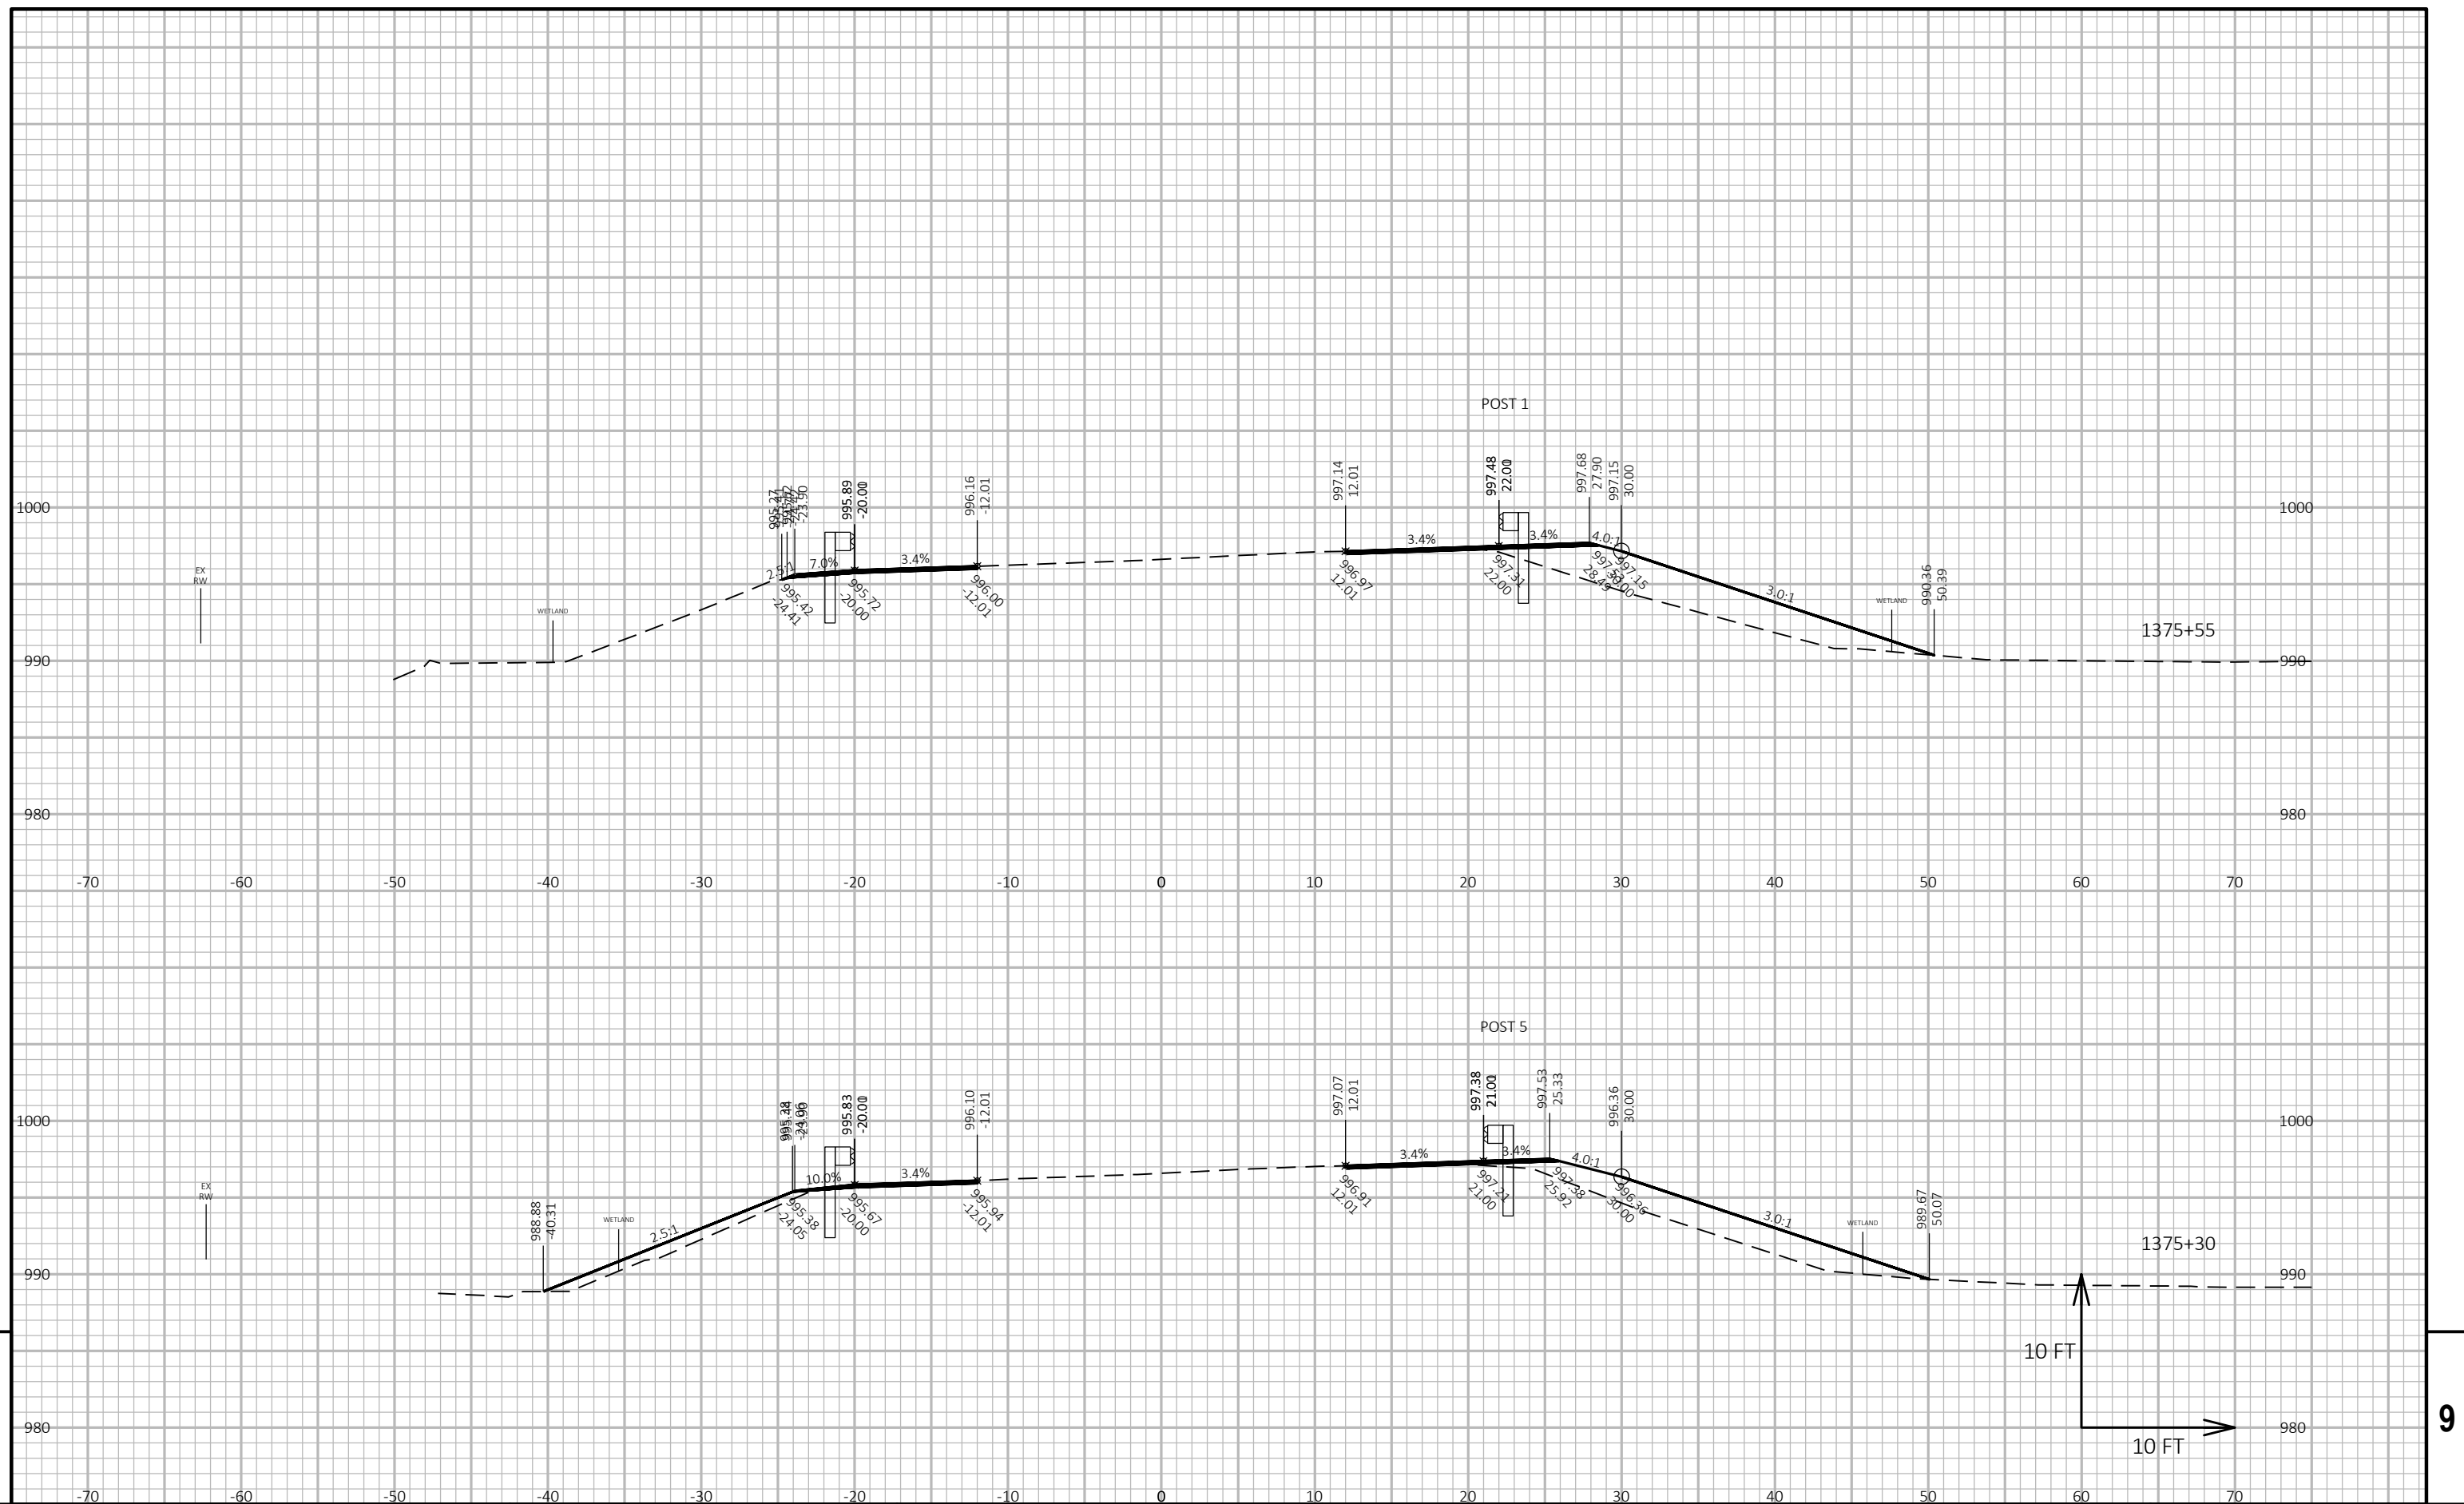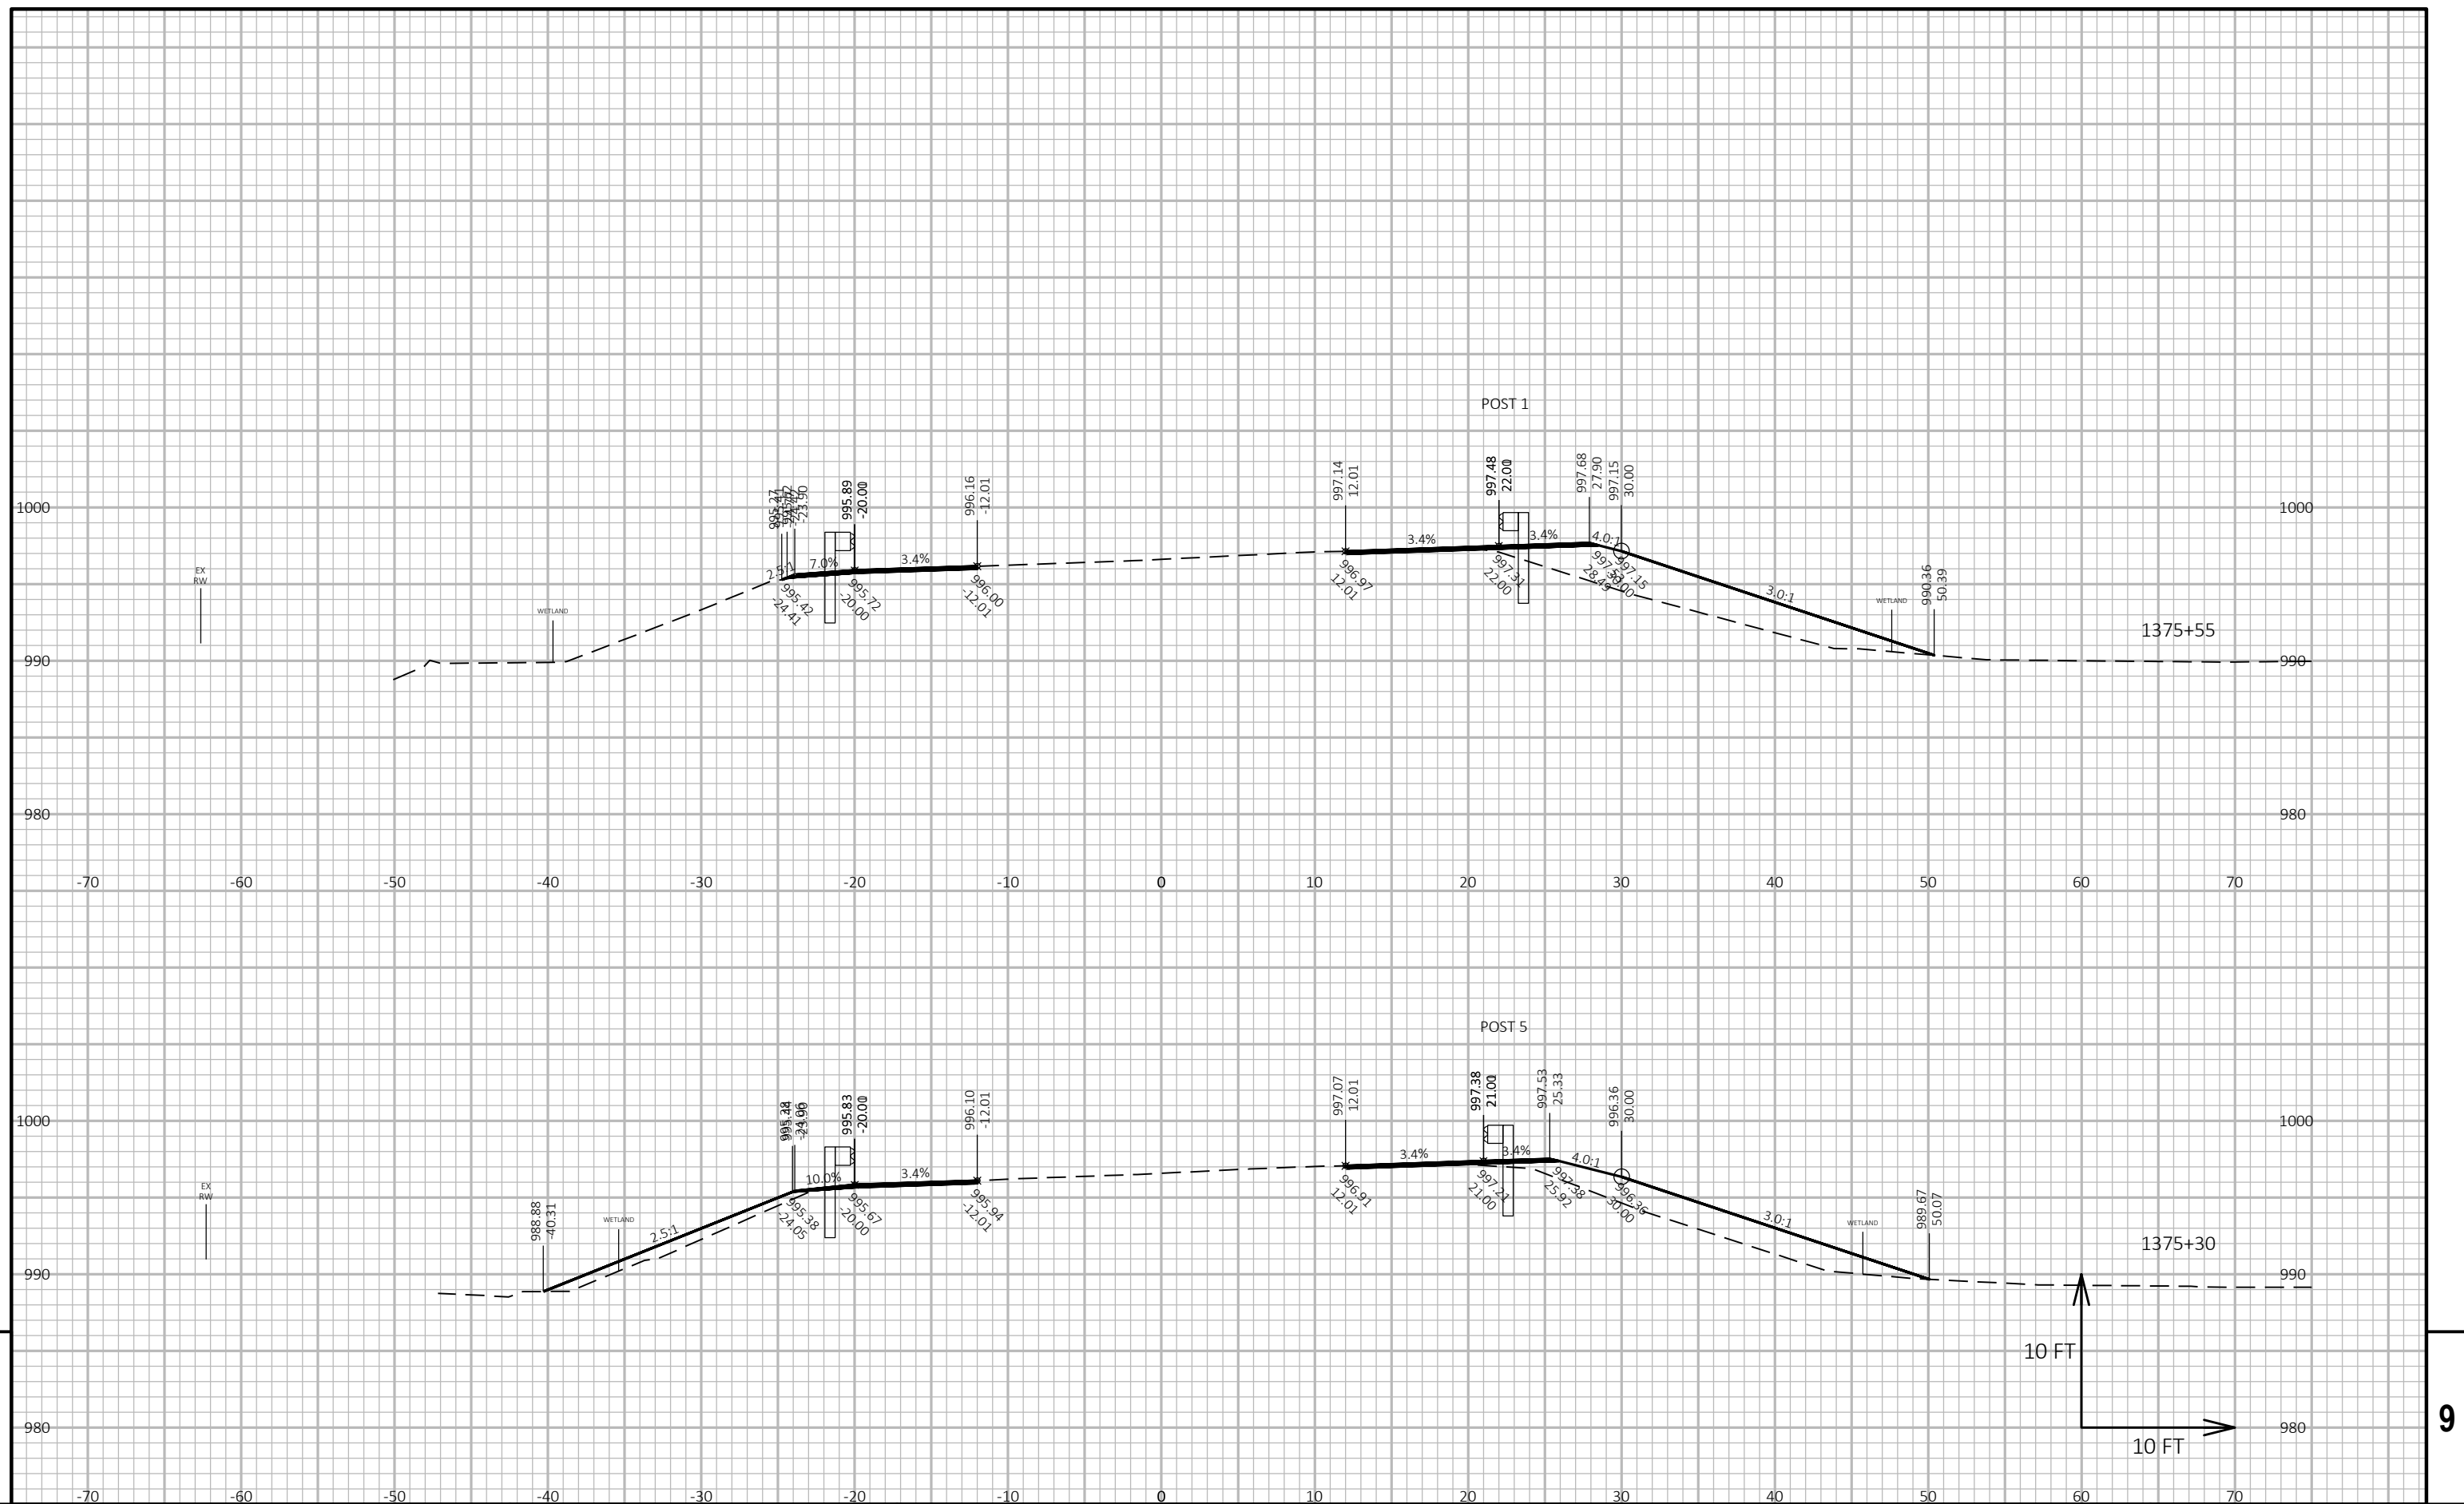

PROJECT NO:	1620-03-75
-------------	------------

HWY: STH 80

COUNTY: WOOD

CROSS SECTIONS: STH 80

SHEET	149
-------	-----

E

FILE NAME : P:\90S\93\00093433\CADD\SHEETSP\PLAN -75\090202-XS.DWG
LAYOUT NAME - (11)


PLOT DATE : 1/16/2019 11:34 AM


PLOT BY : BOBBI MAXWELL


PLOT NAME :


PLOT SCALE : 1 IN:10 FT HORZ. / 1 IN:10 FT VERT.


WISDOT/CADDs SHEET 49

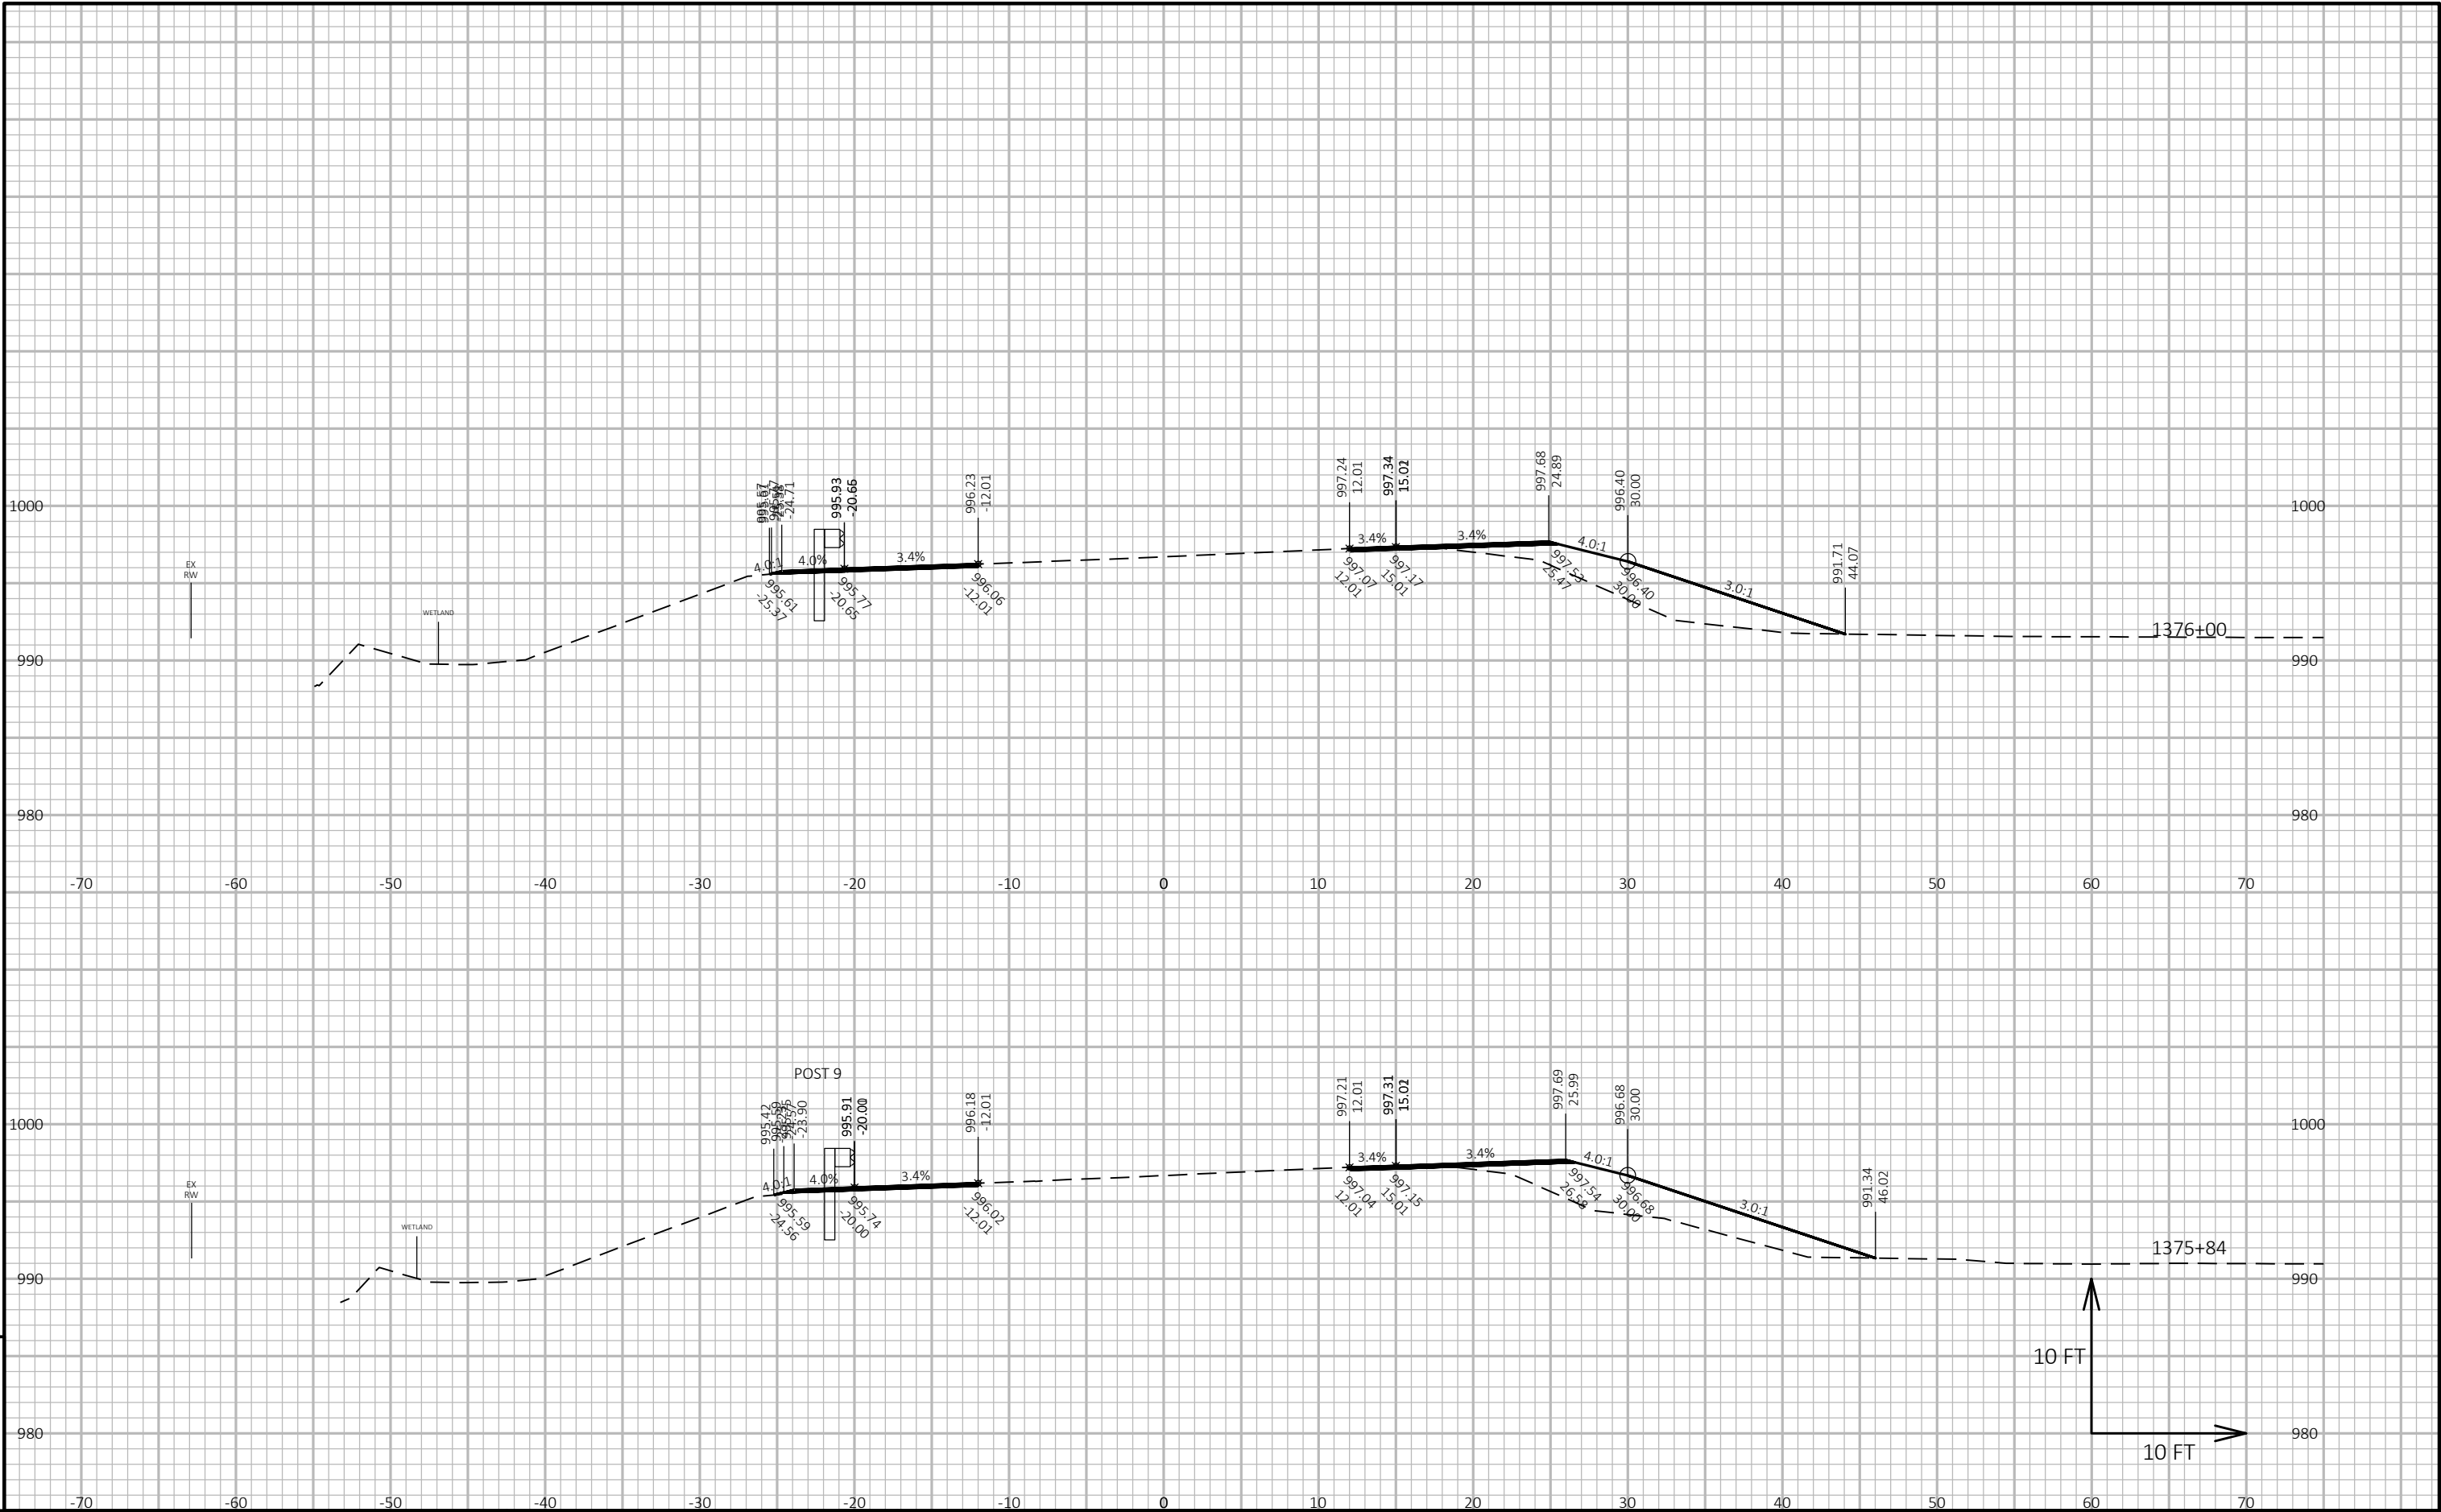


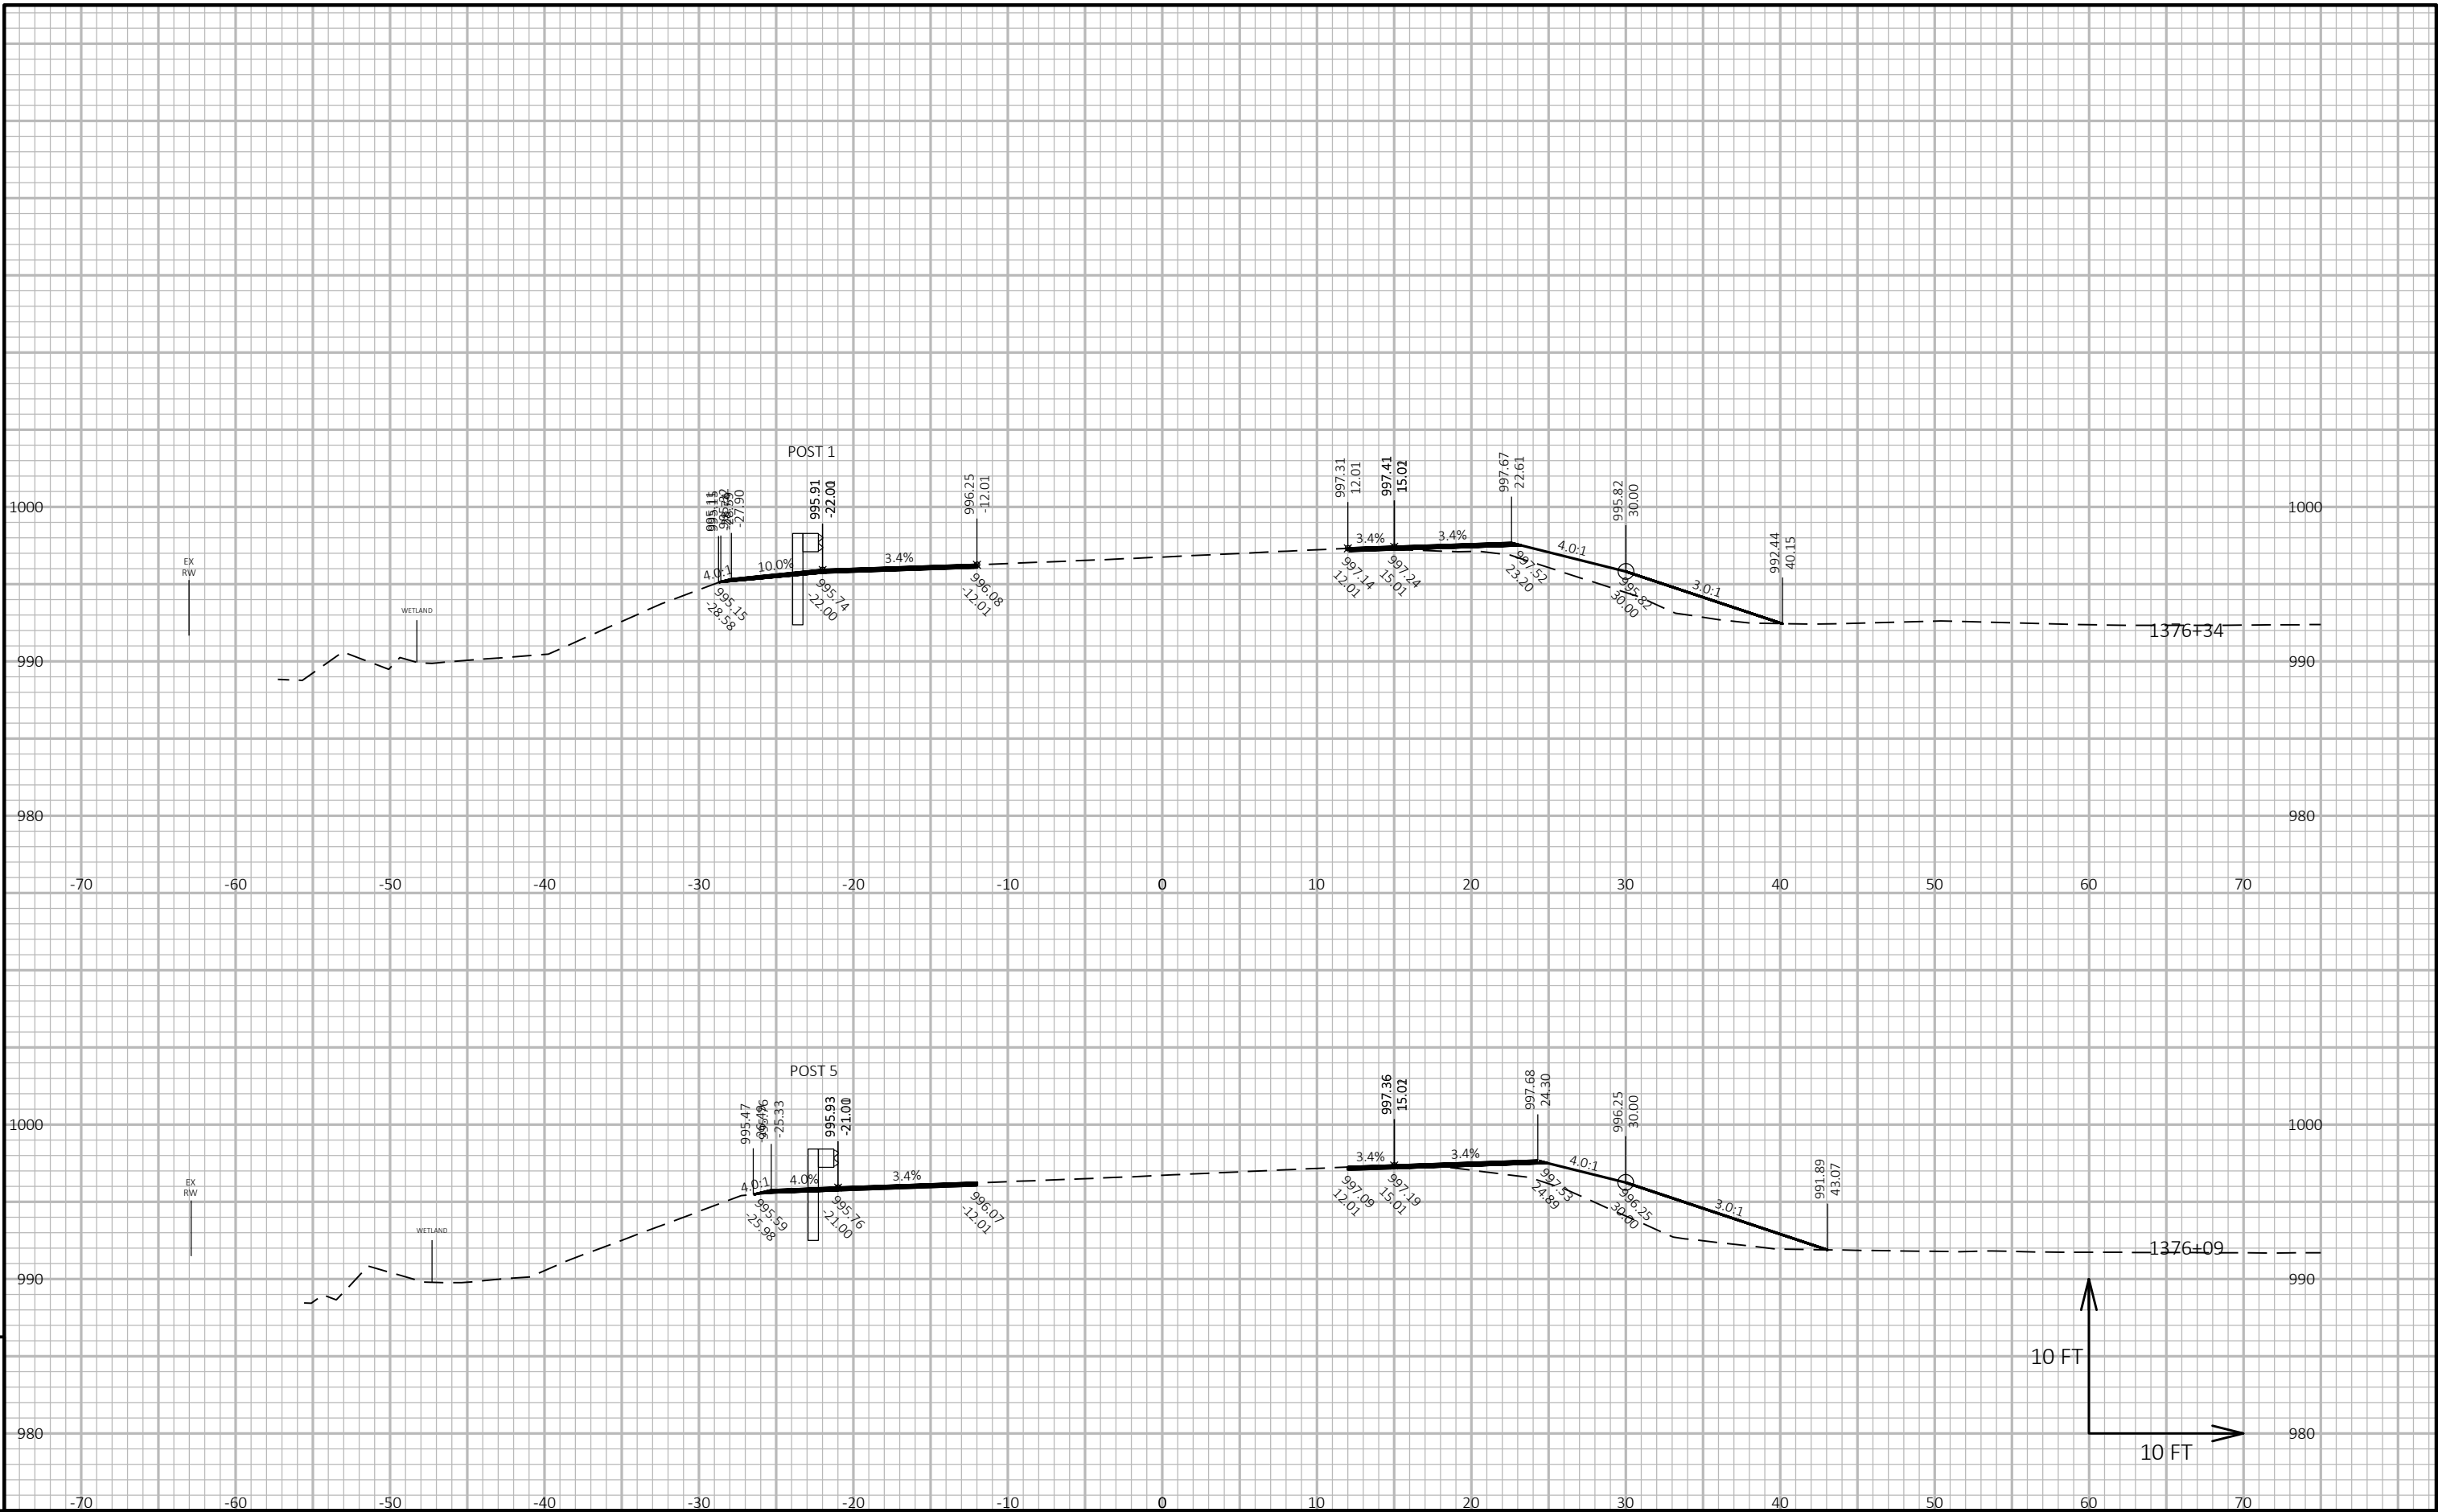


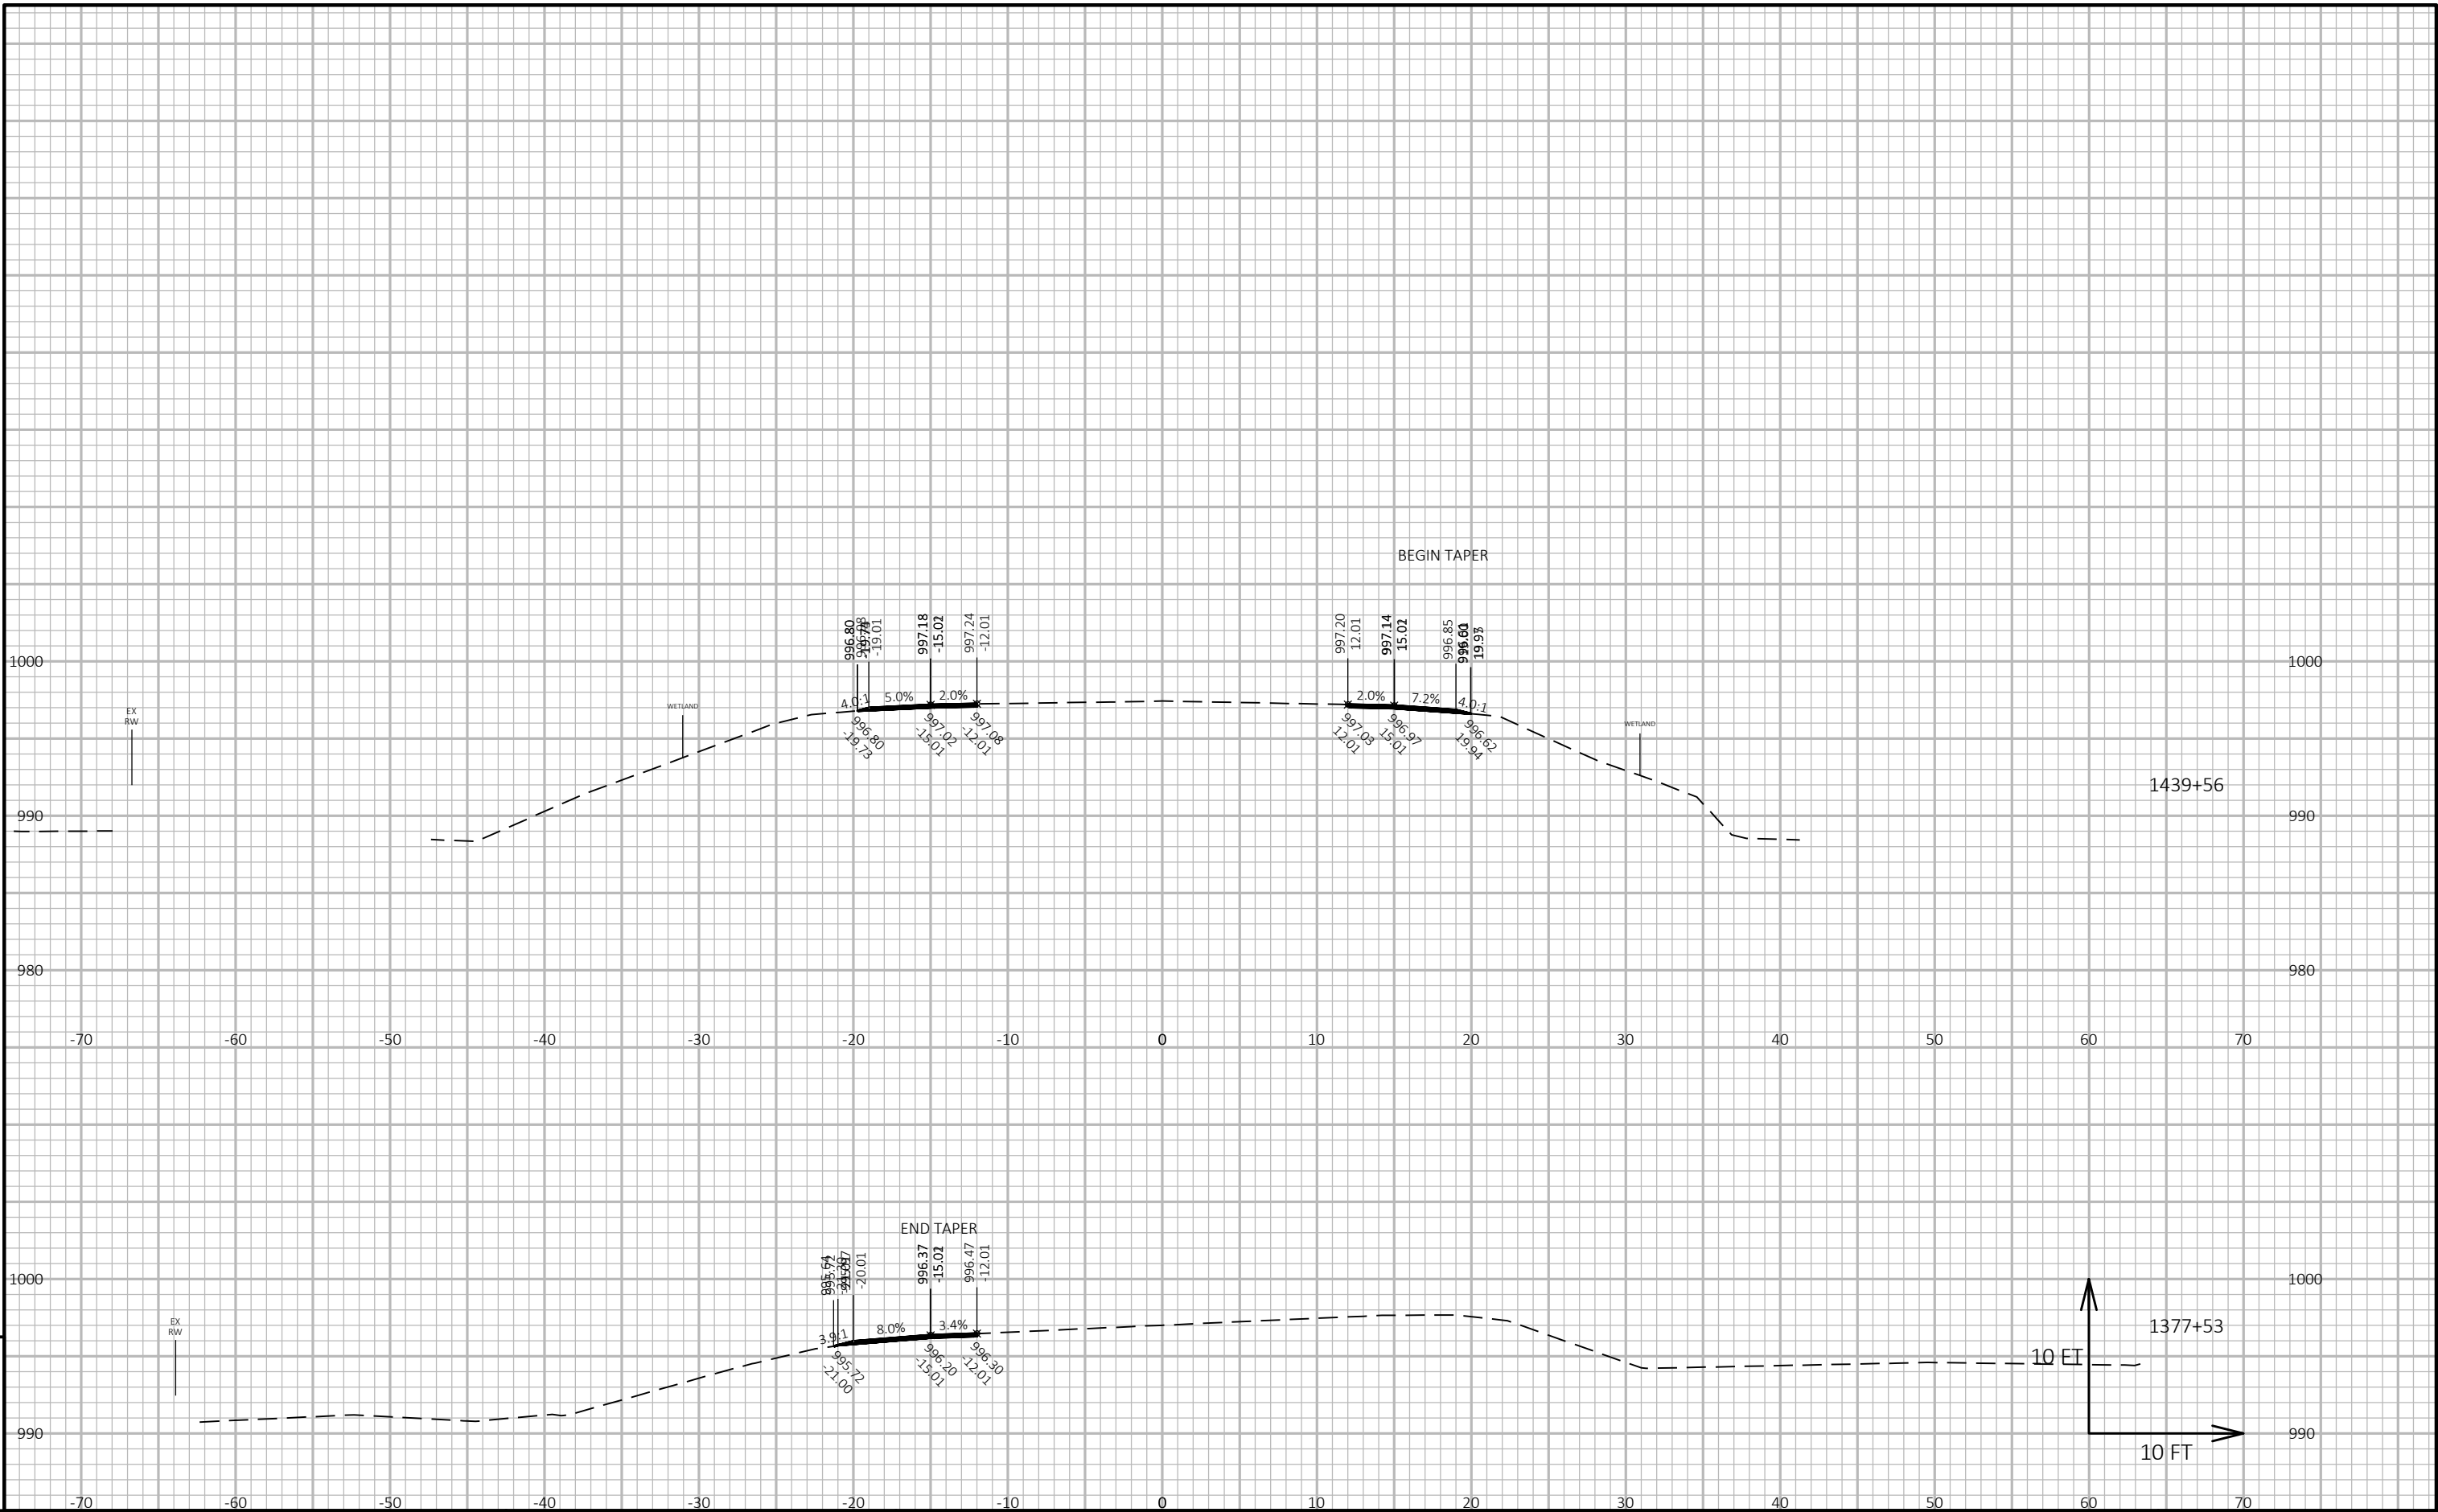


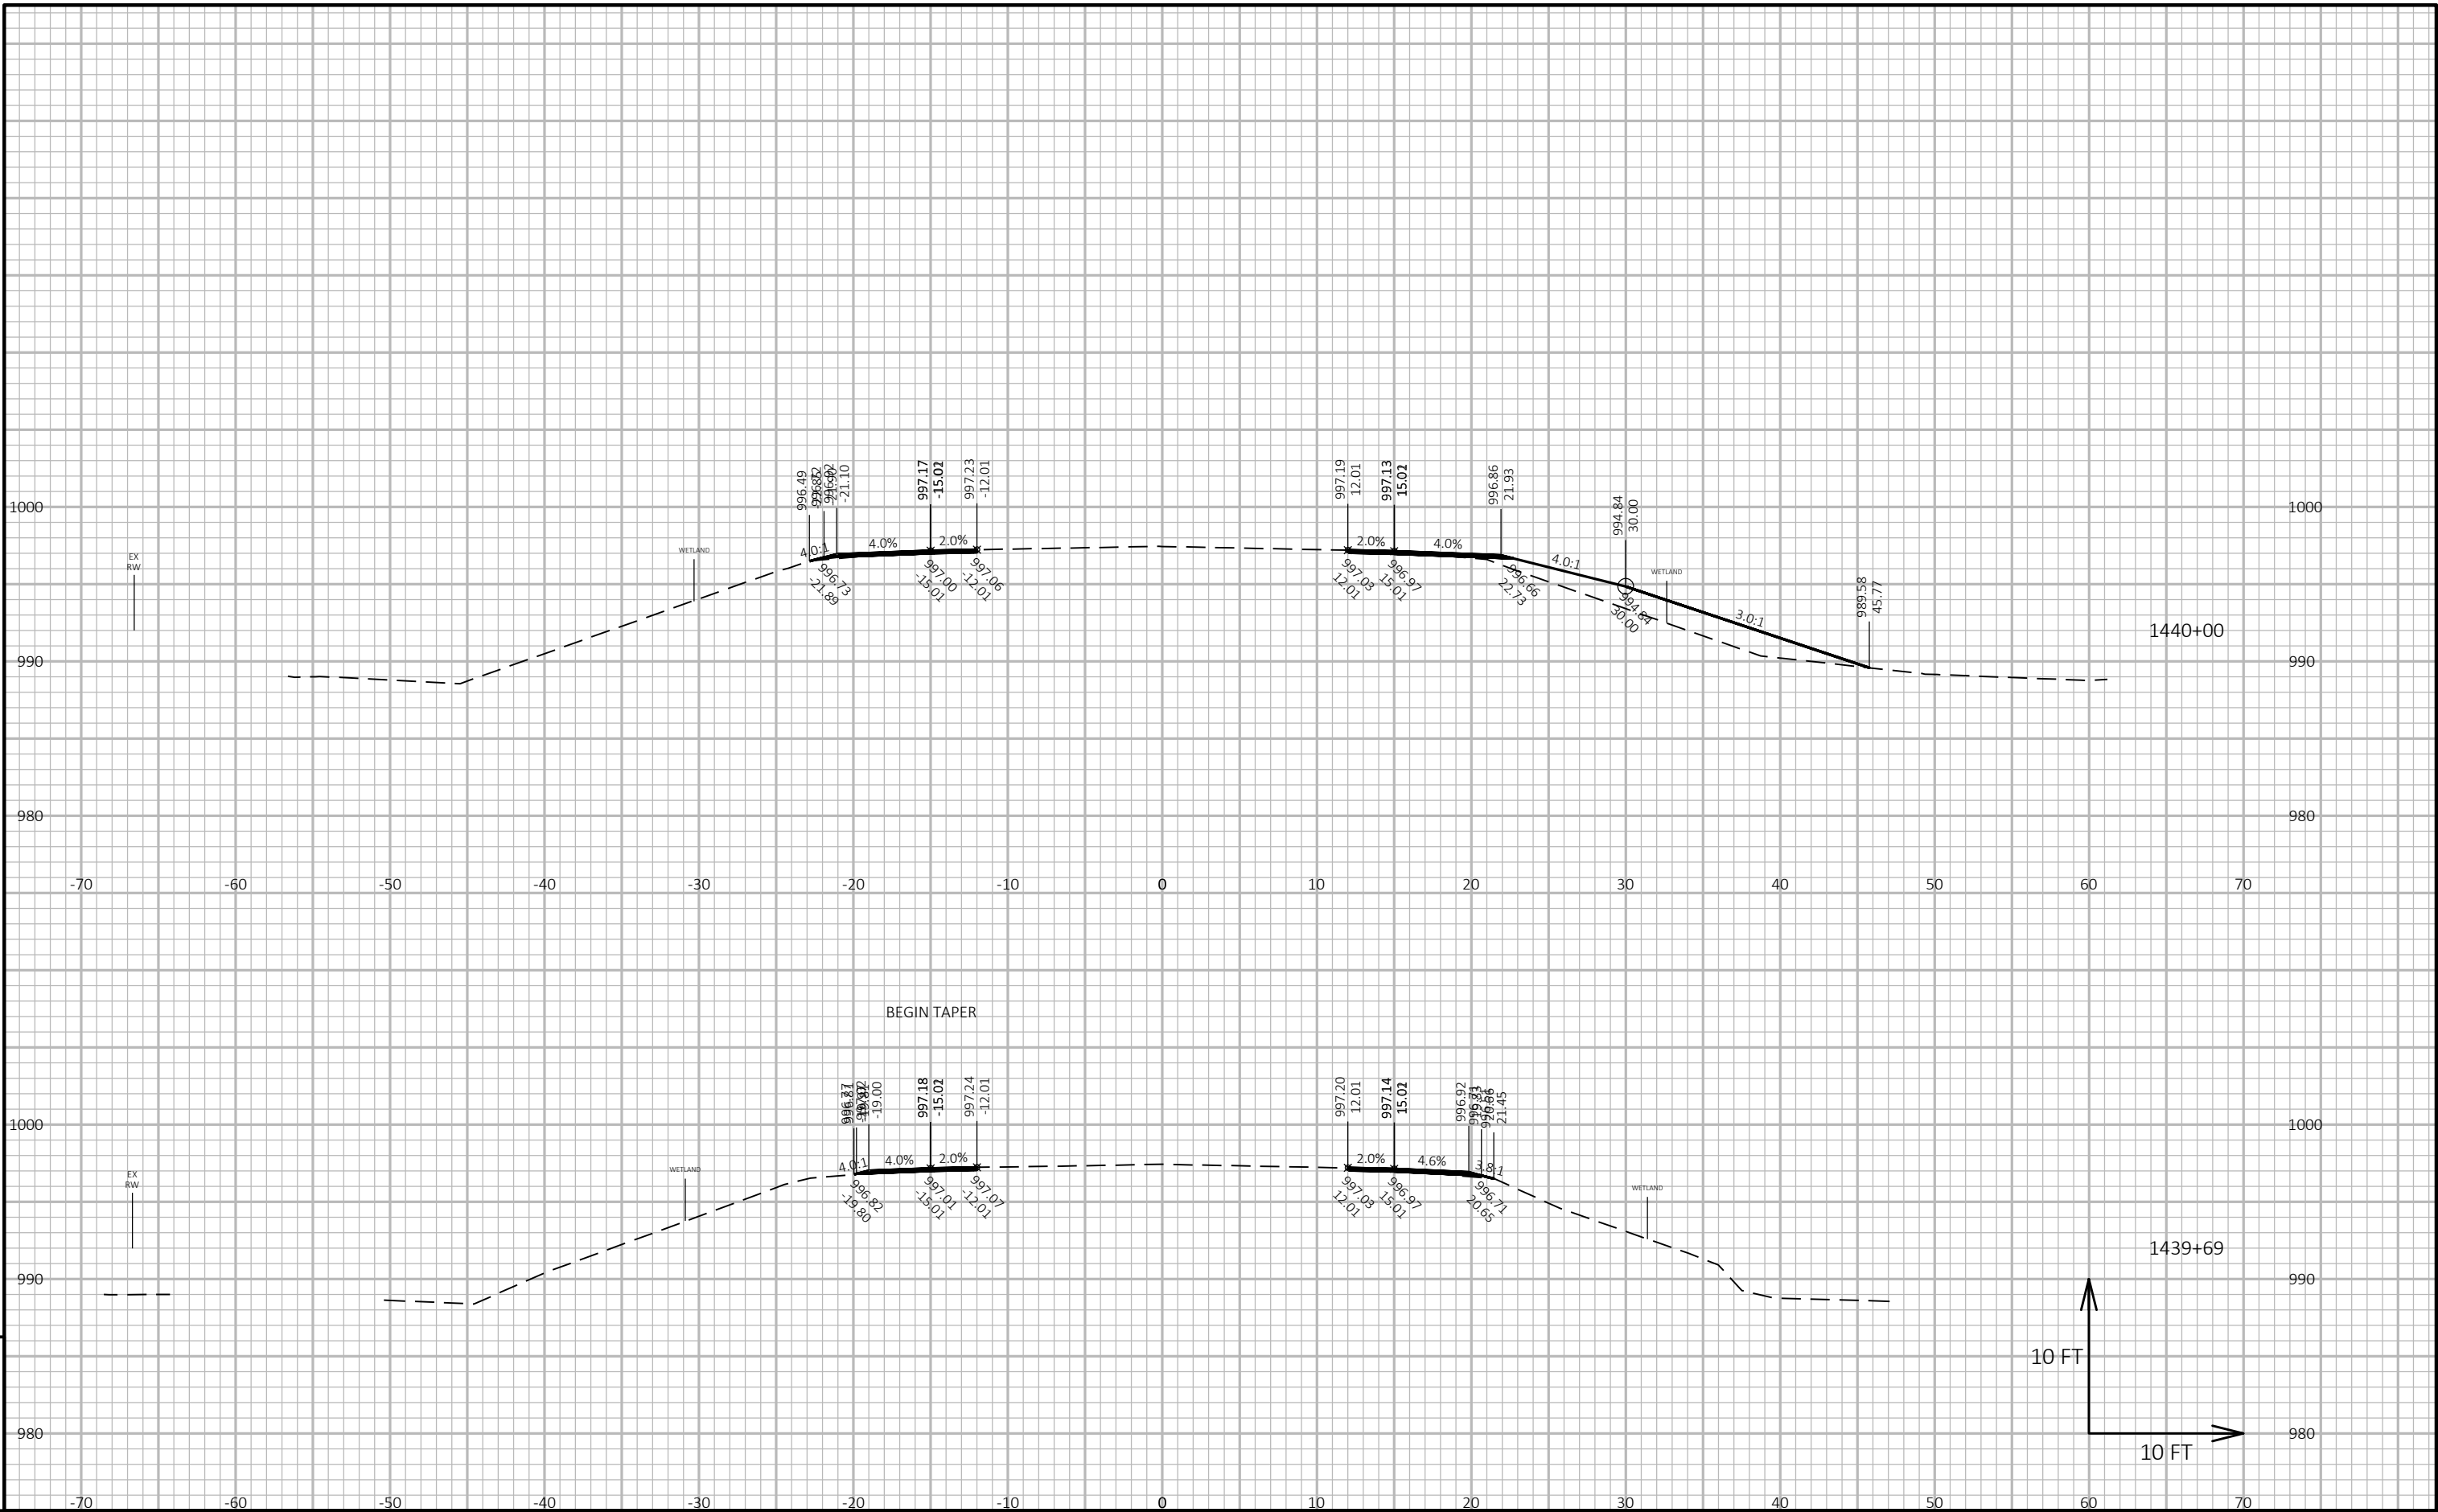

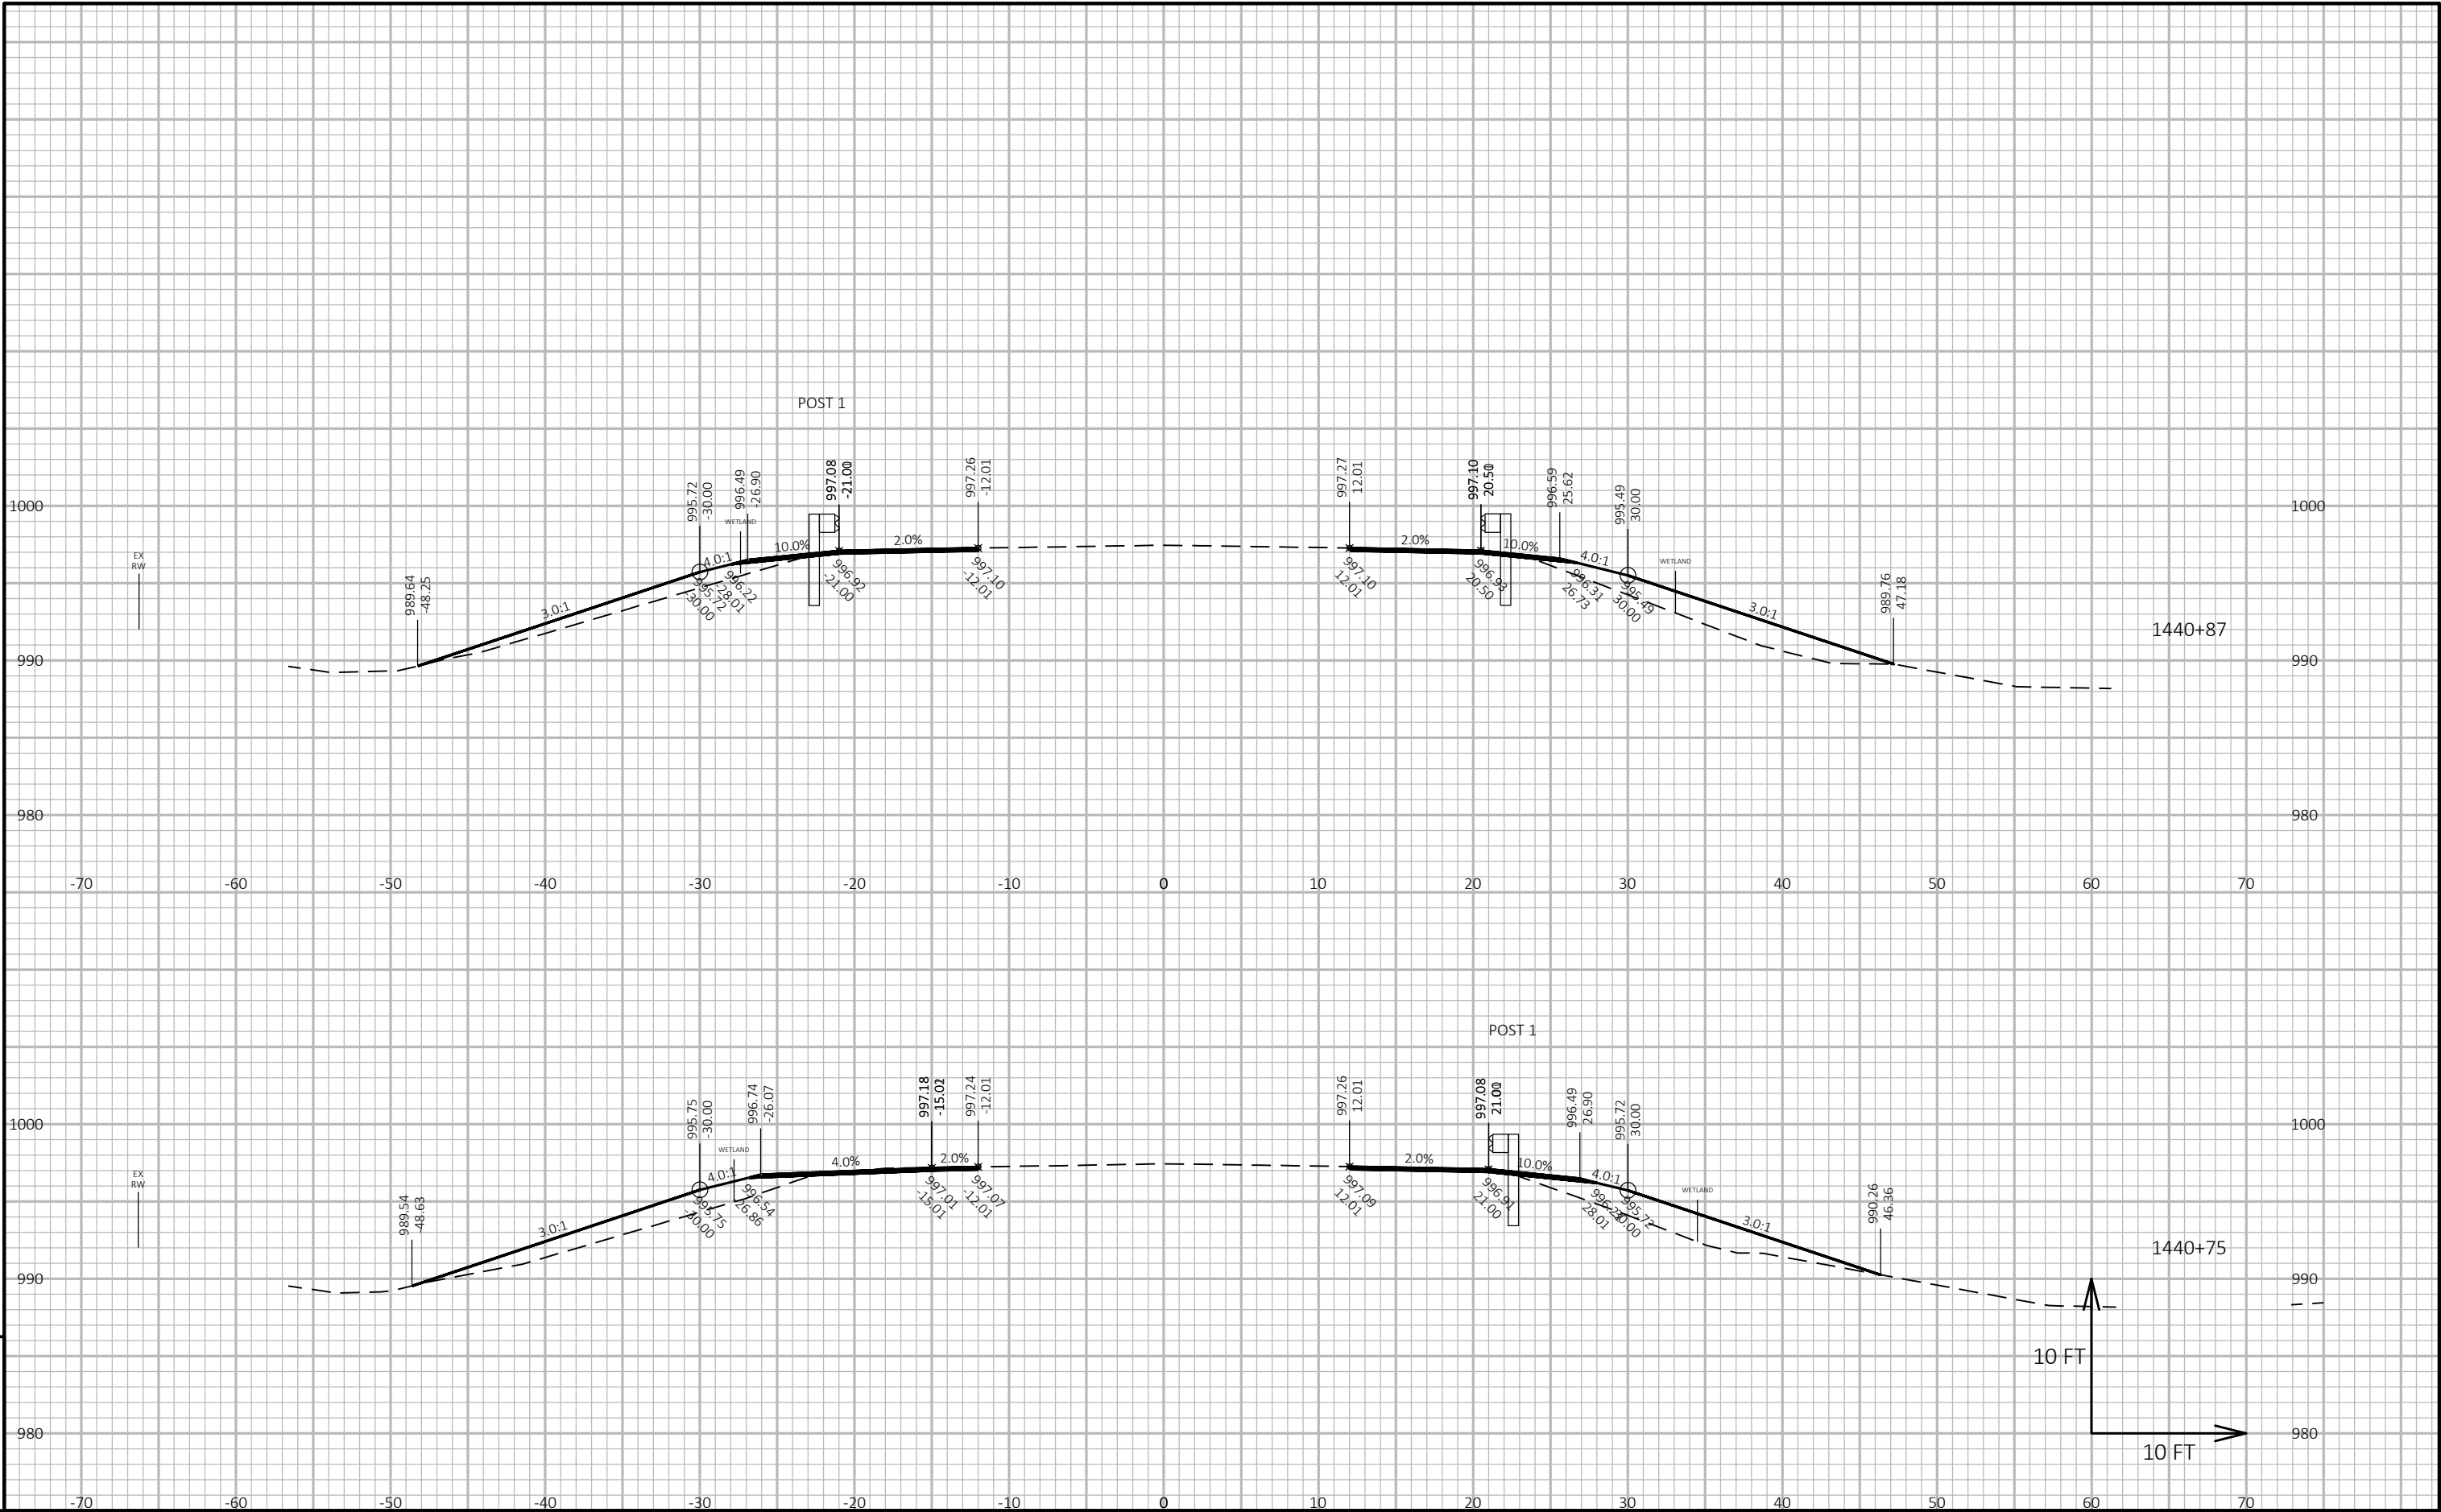

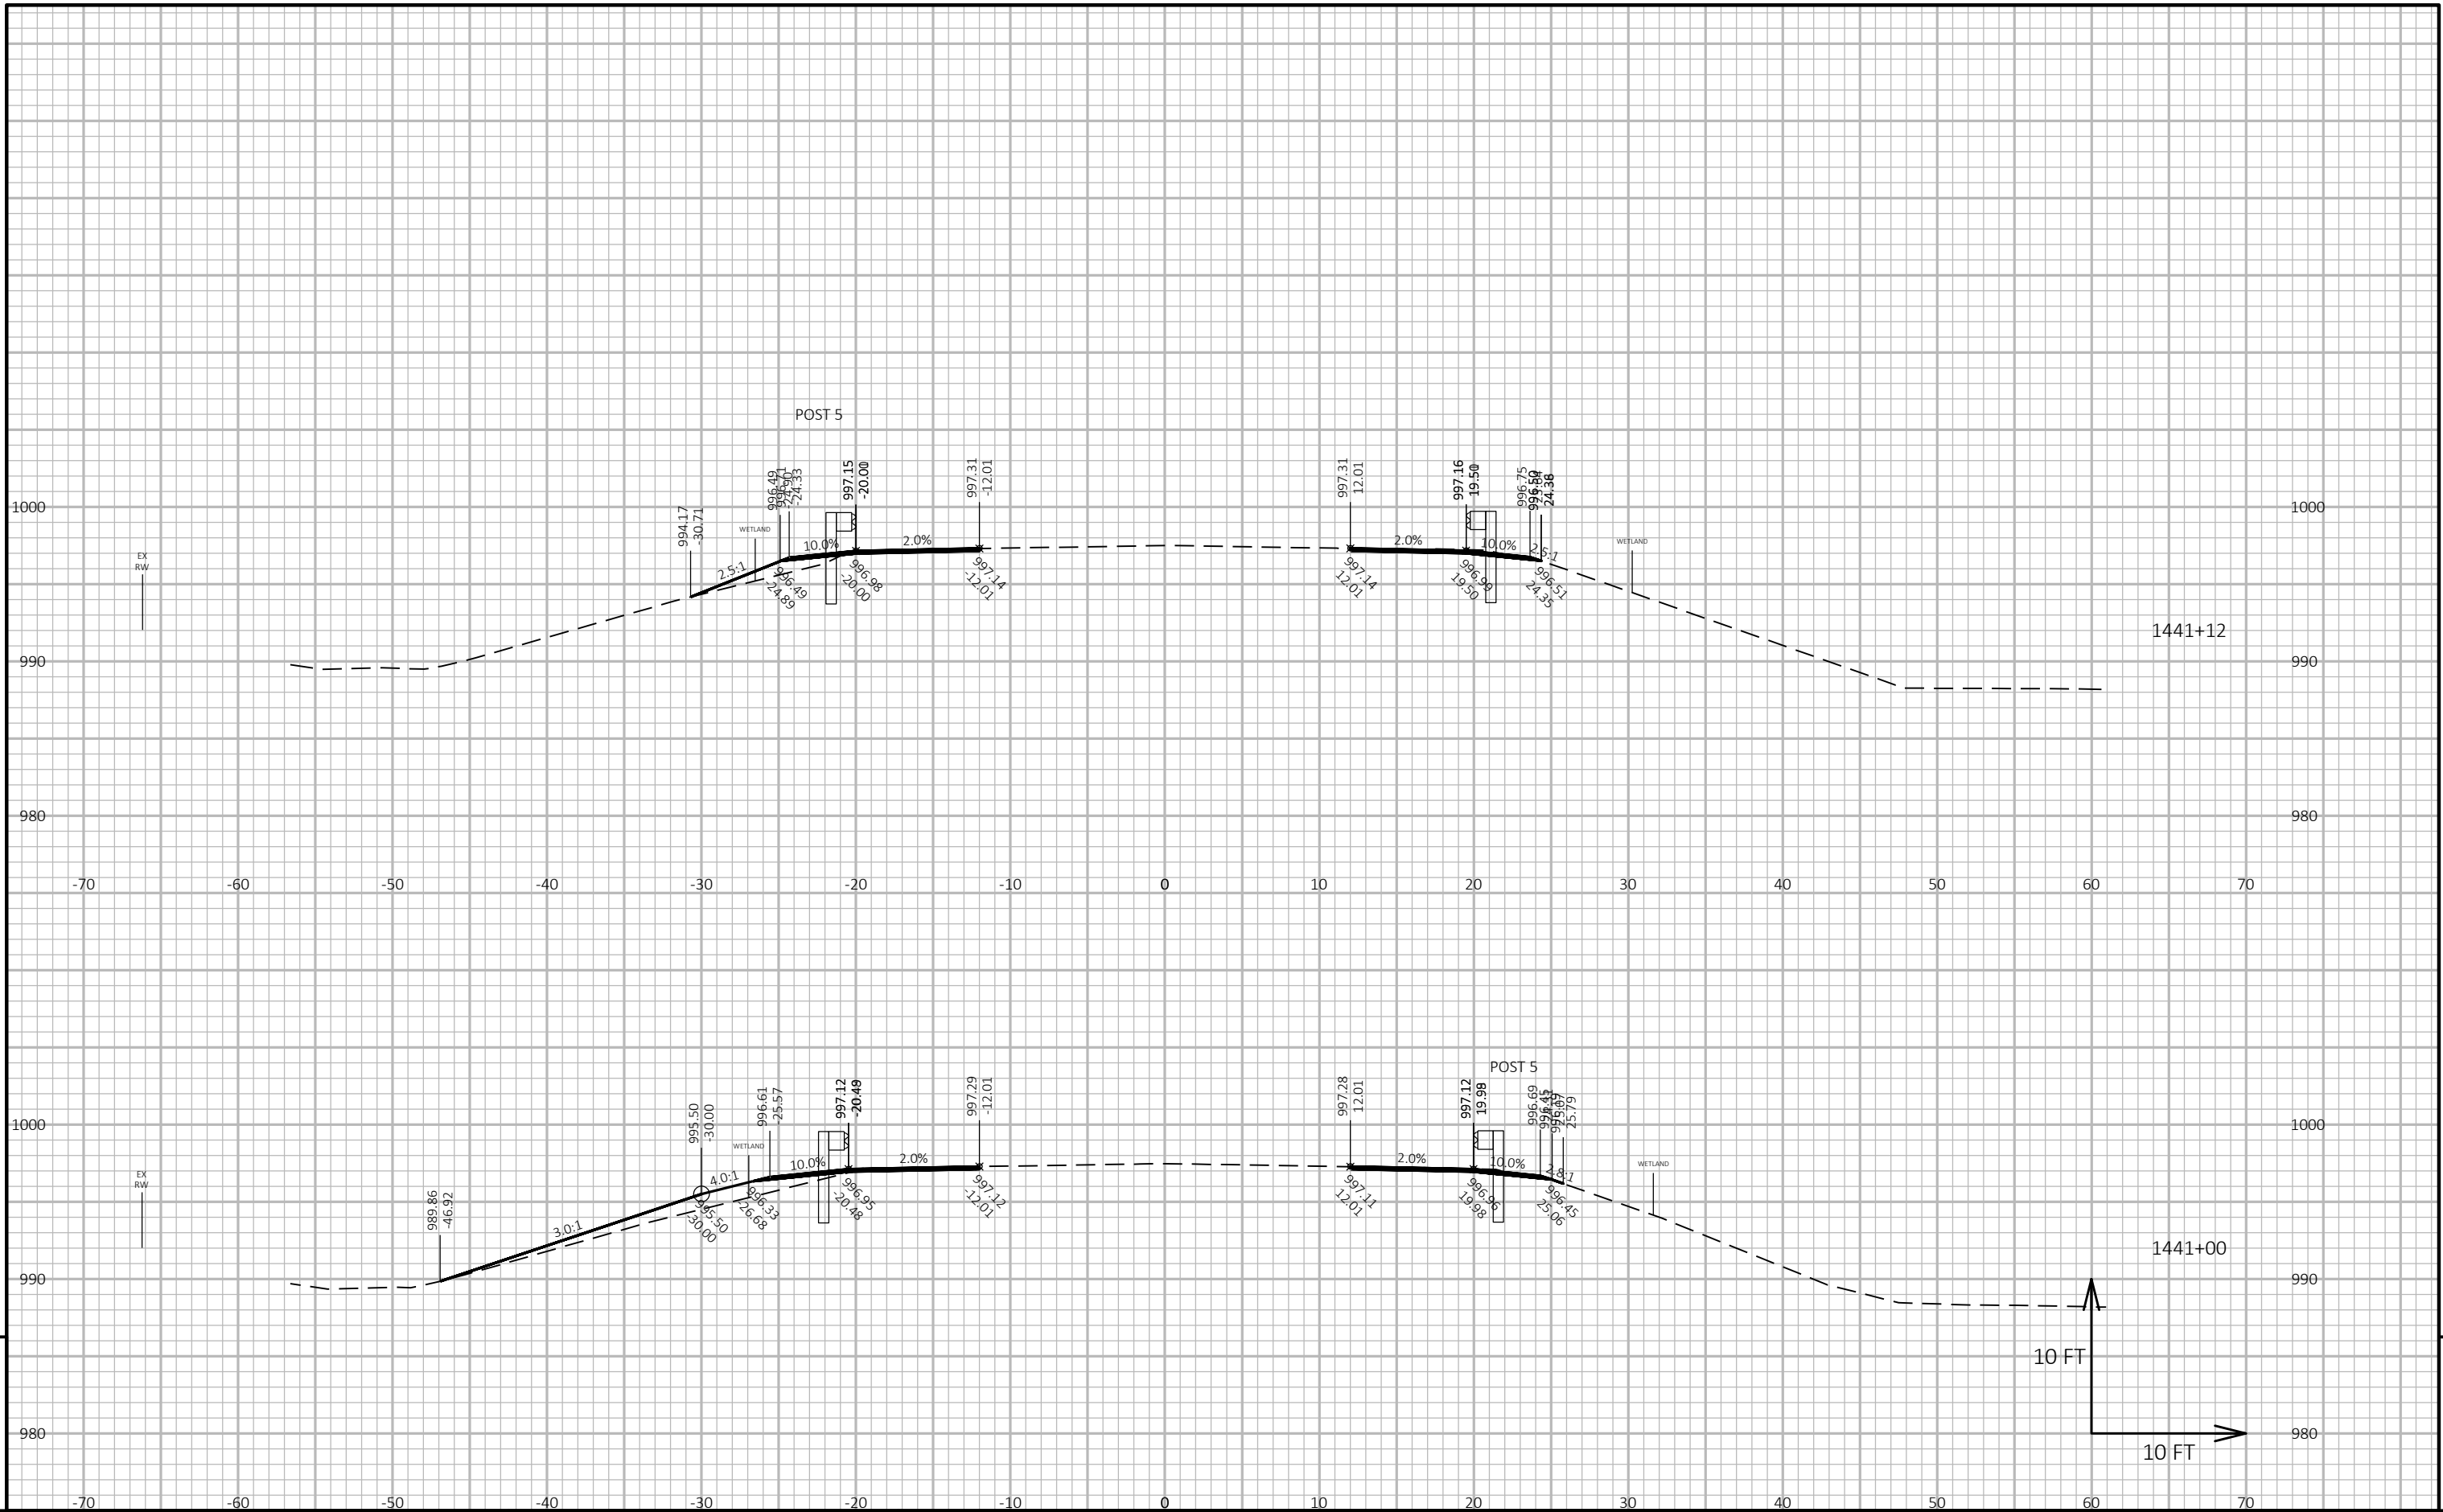

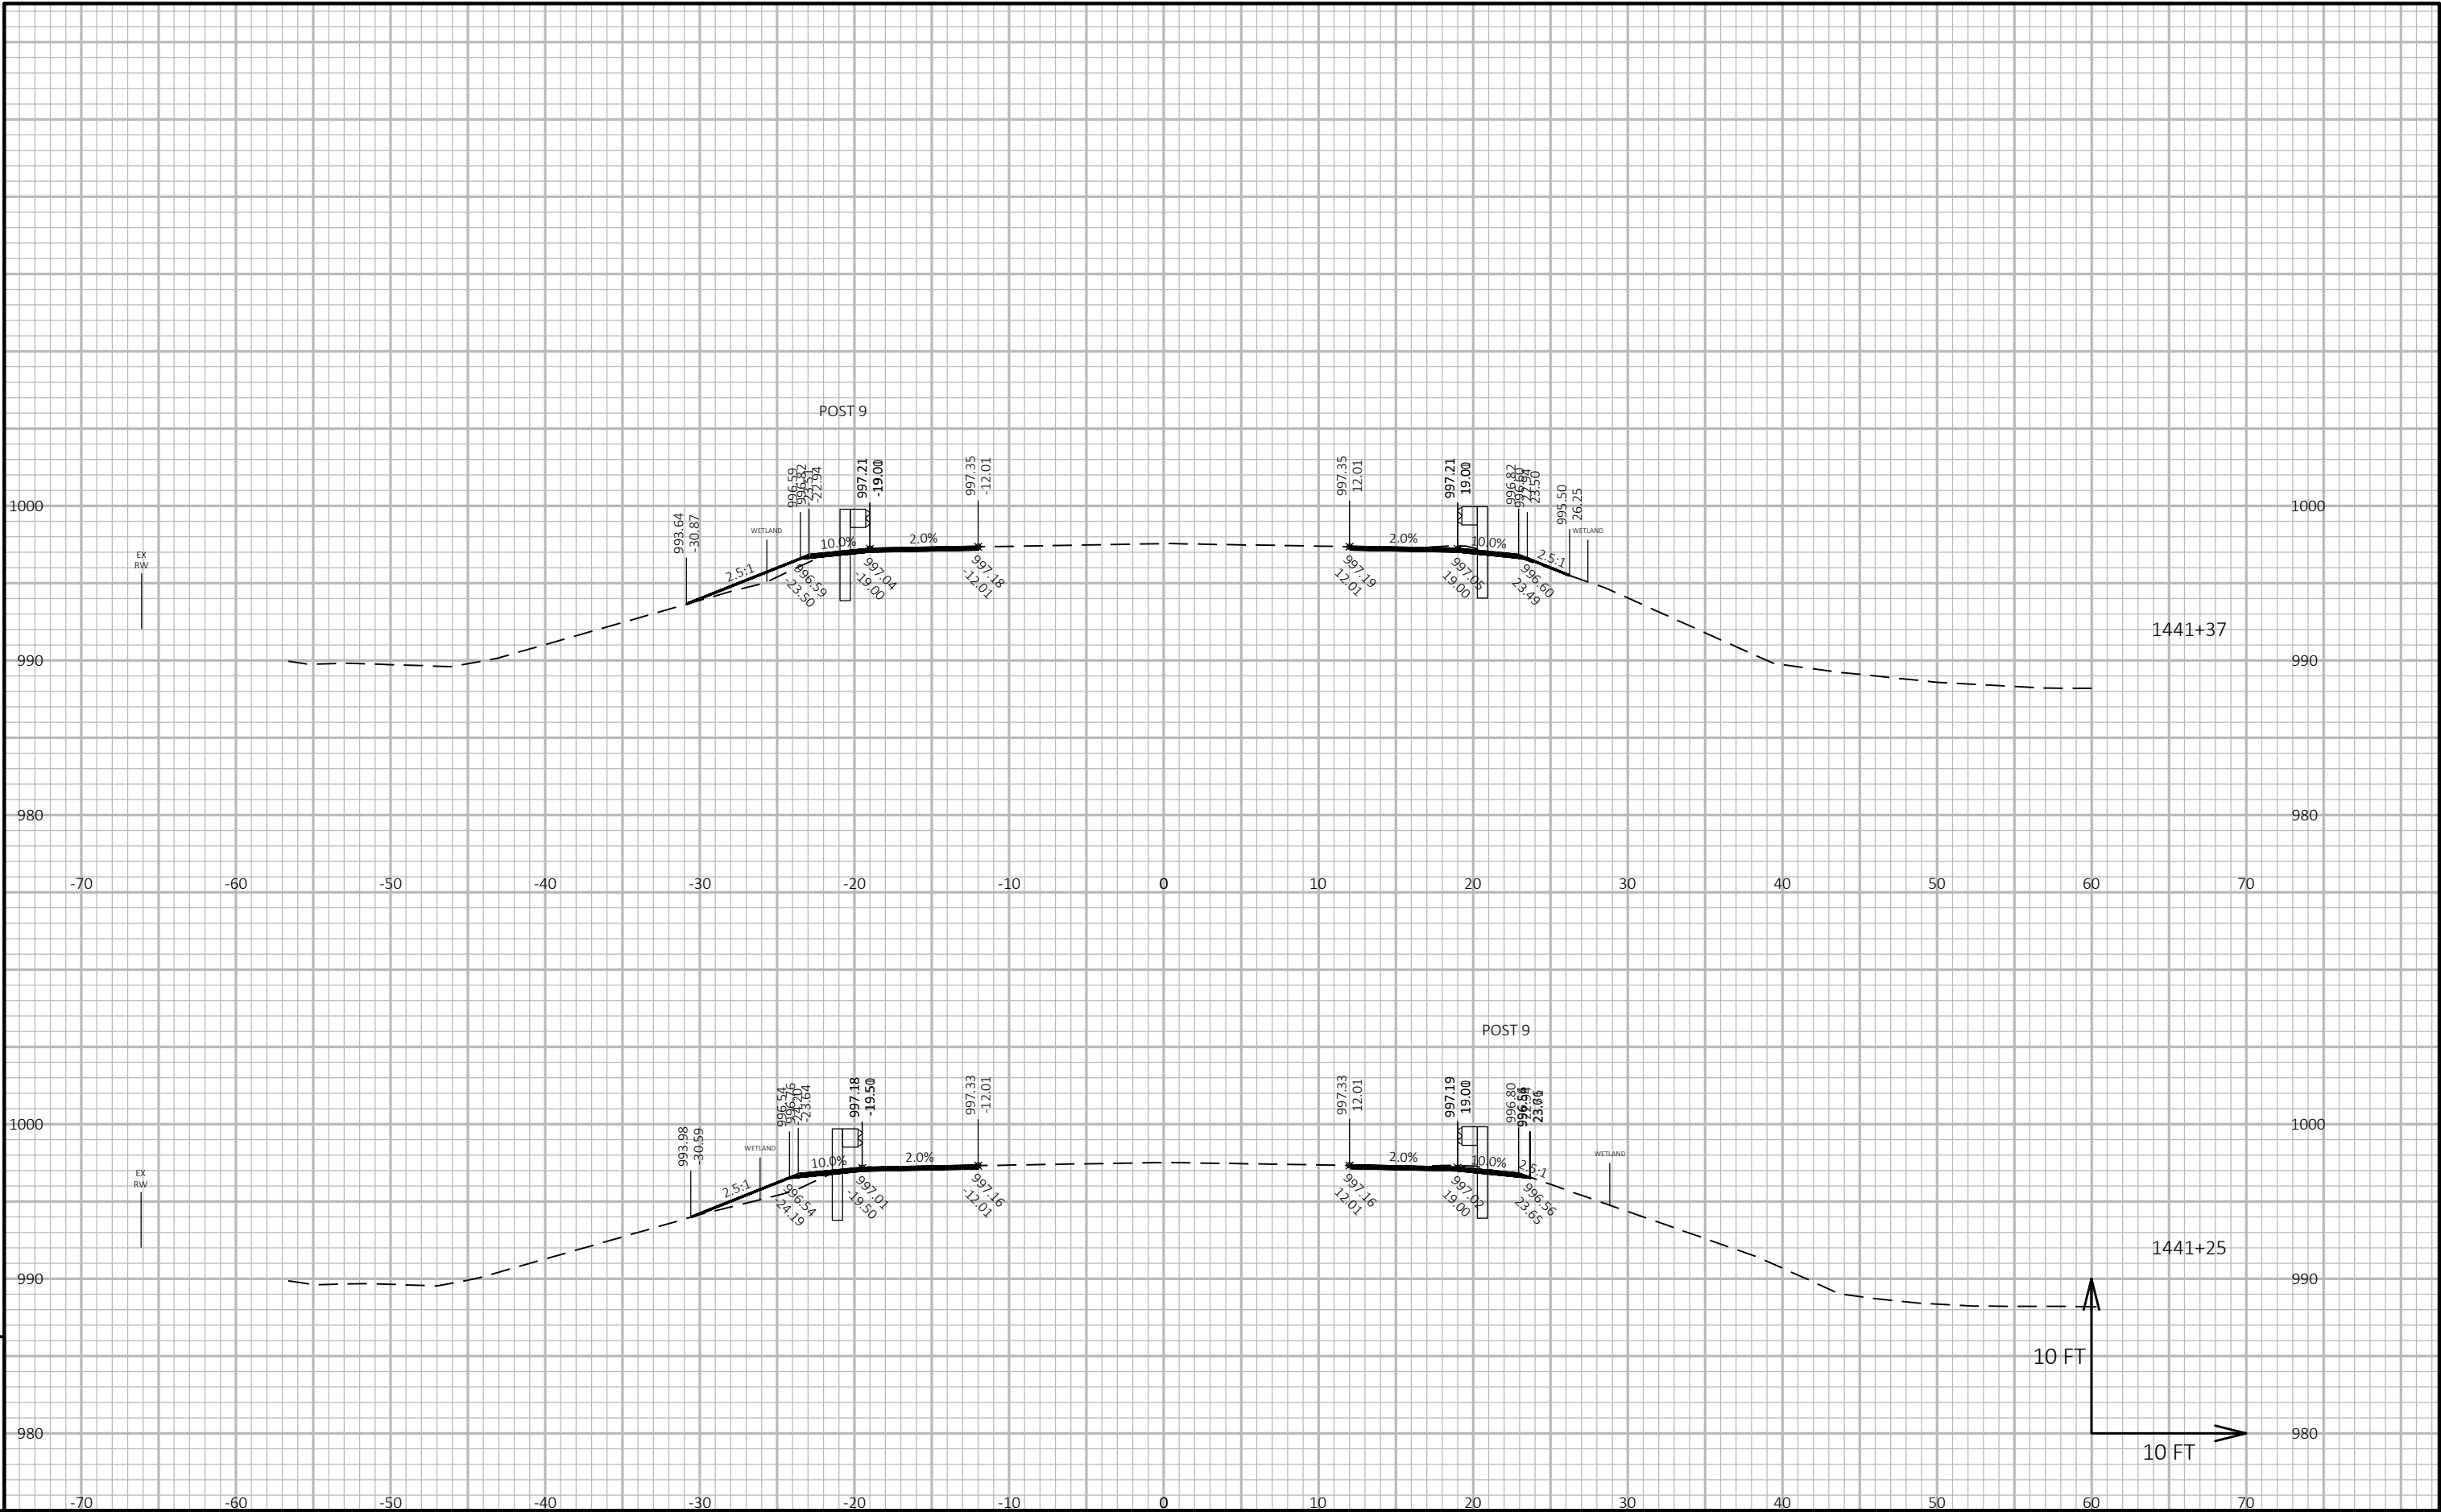

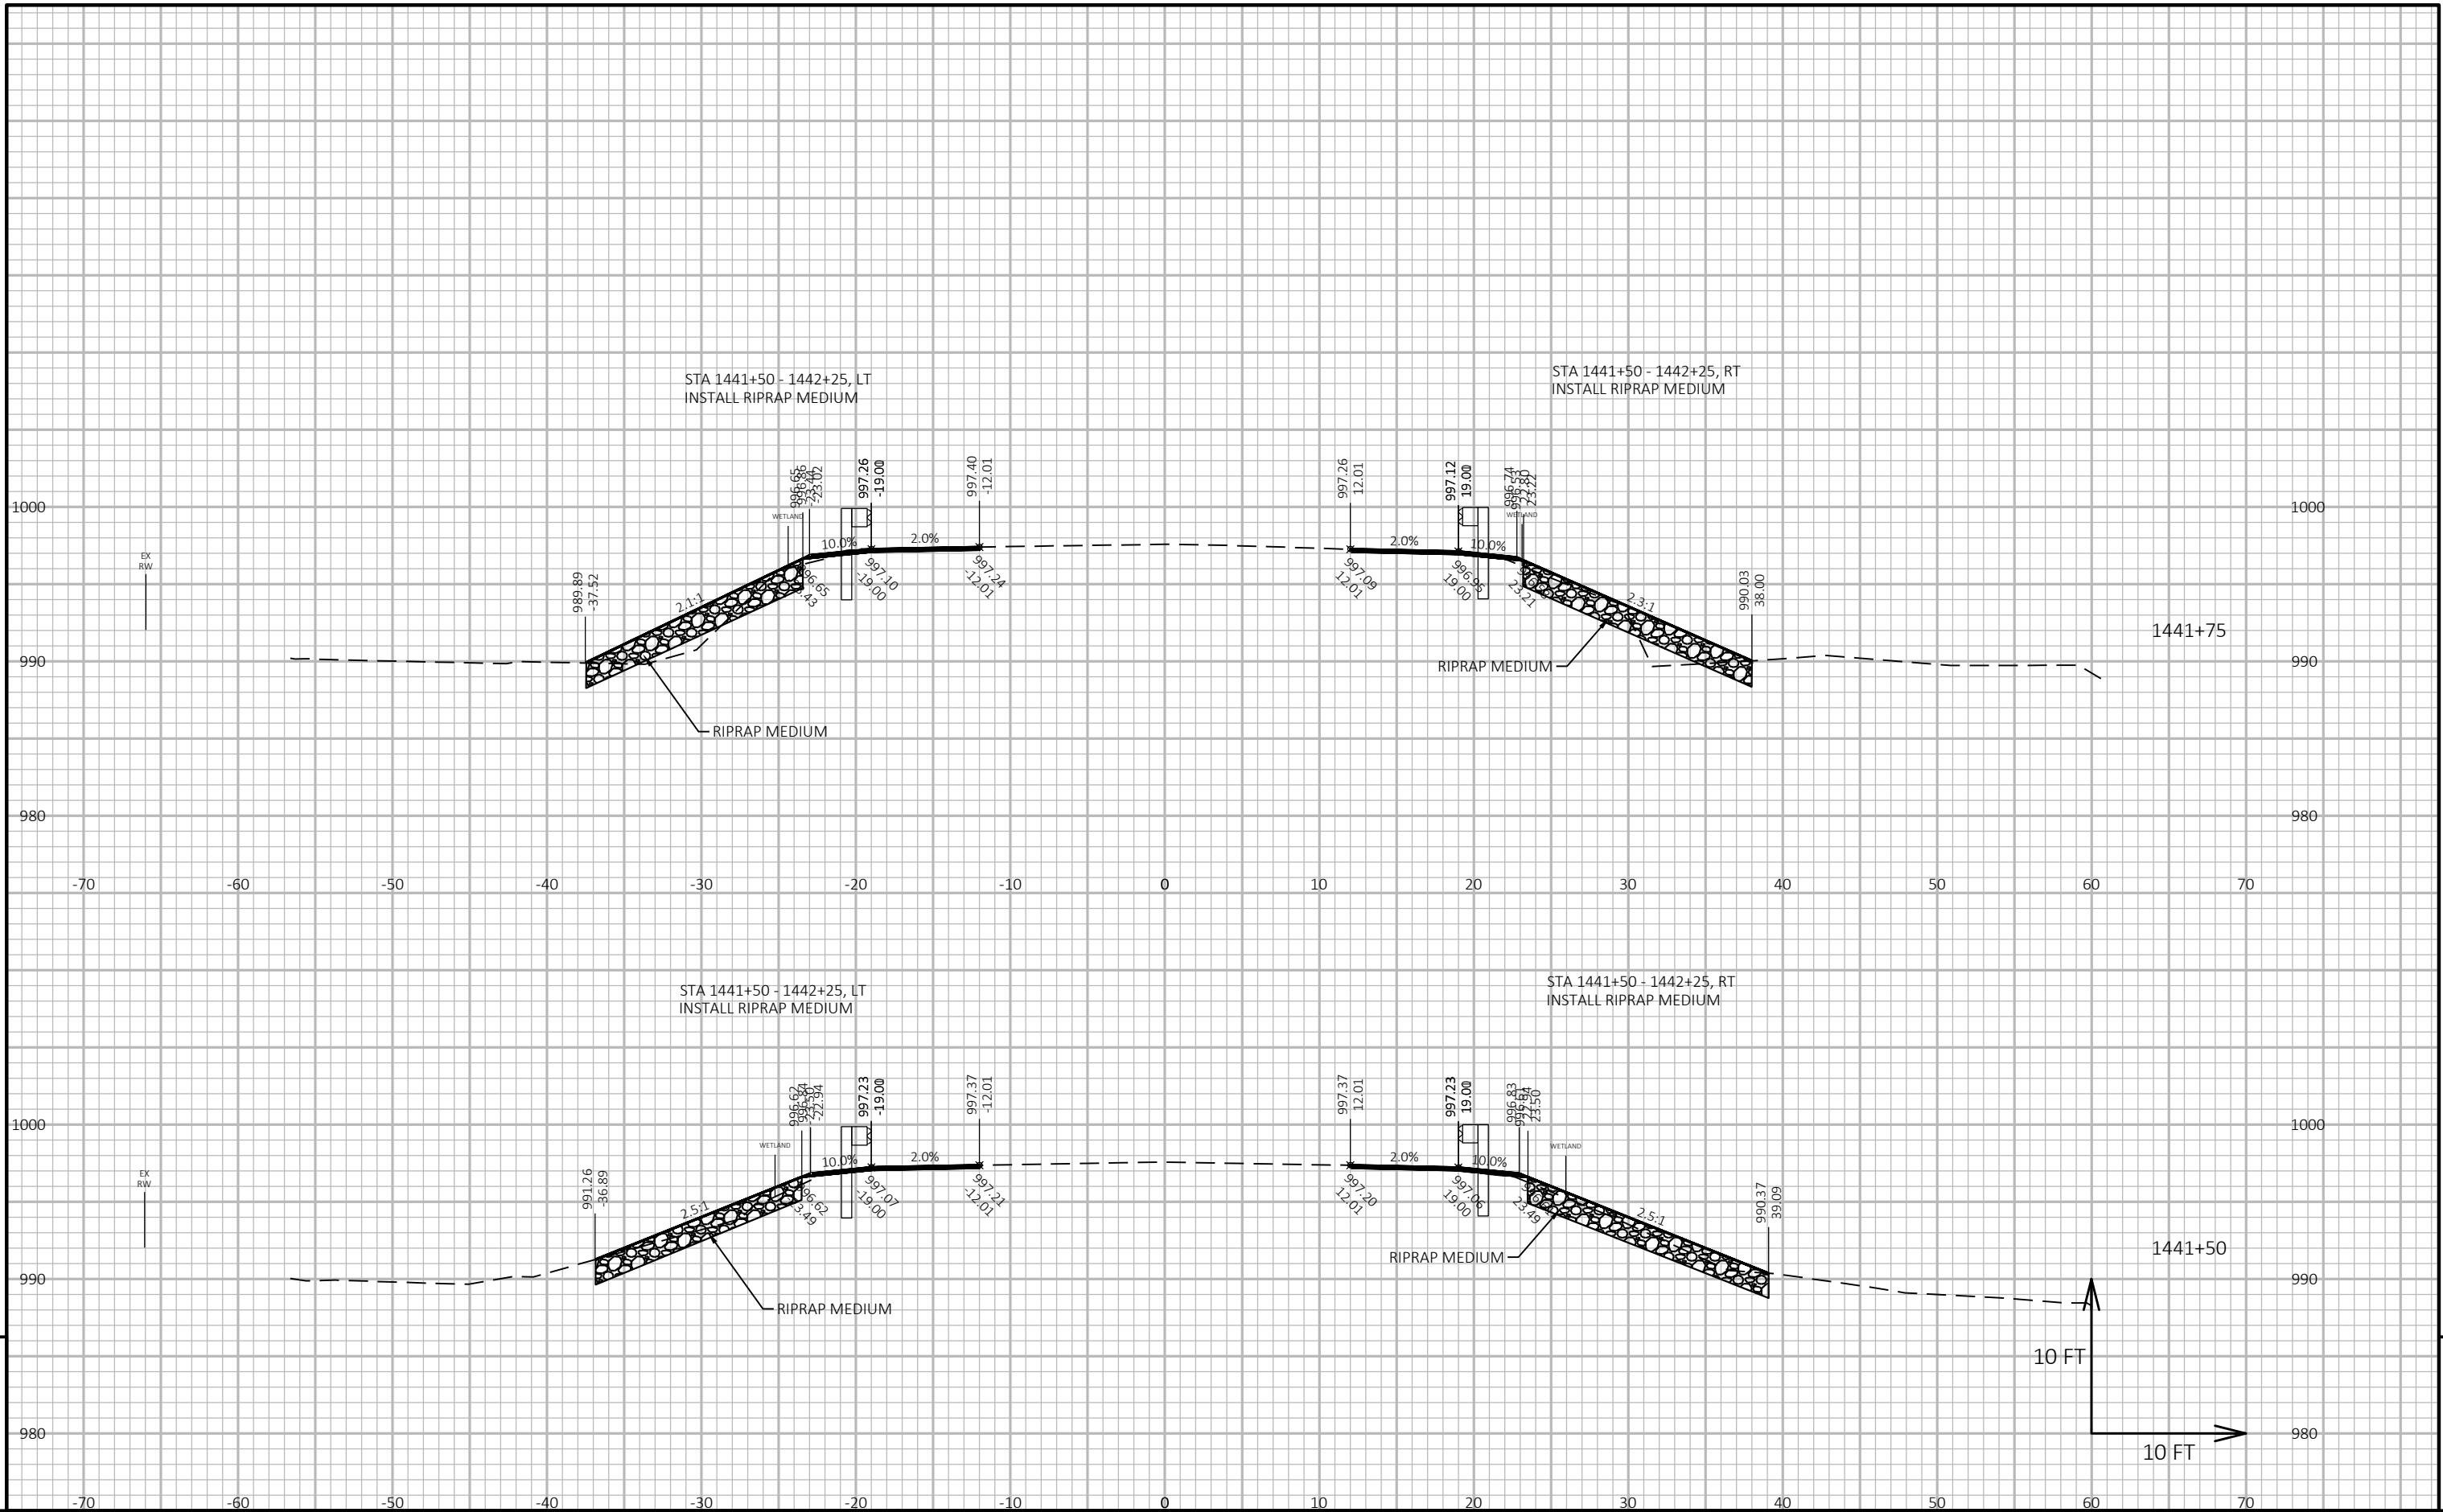

PROJECT NO: 1620-03-75

HWY: STH 80

COUNTY: WOOD

CROSS SECTIONS: STH 80

SHEET 158

E

FILE NAME : P:\905\93\00093433\CADD\SHEETSPLAN -75\090202-XS.DWG
LAYOUT NAME - (20)


PLOT DATE : 1/16/2019 11:34 AM


PLOT BY : BOBBI MAXWELL


PLOT NAME :


PLOT SCALE : 1 IN:10 FT HORZ. / 1 IN:10 FT VERT.

WISDOT/CADD SHEET 49

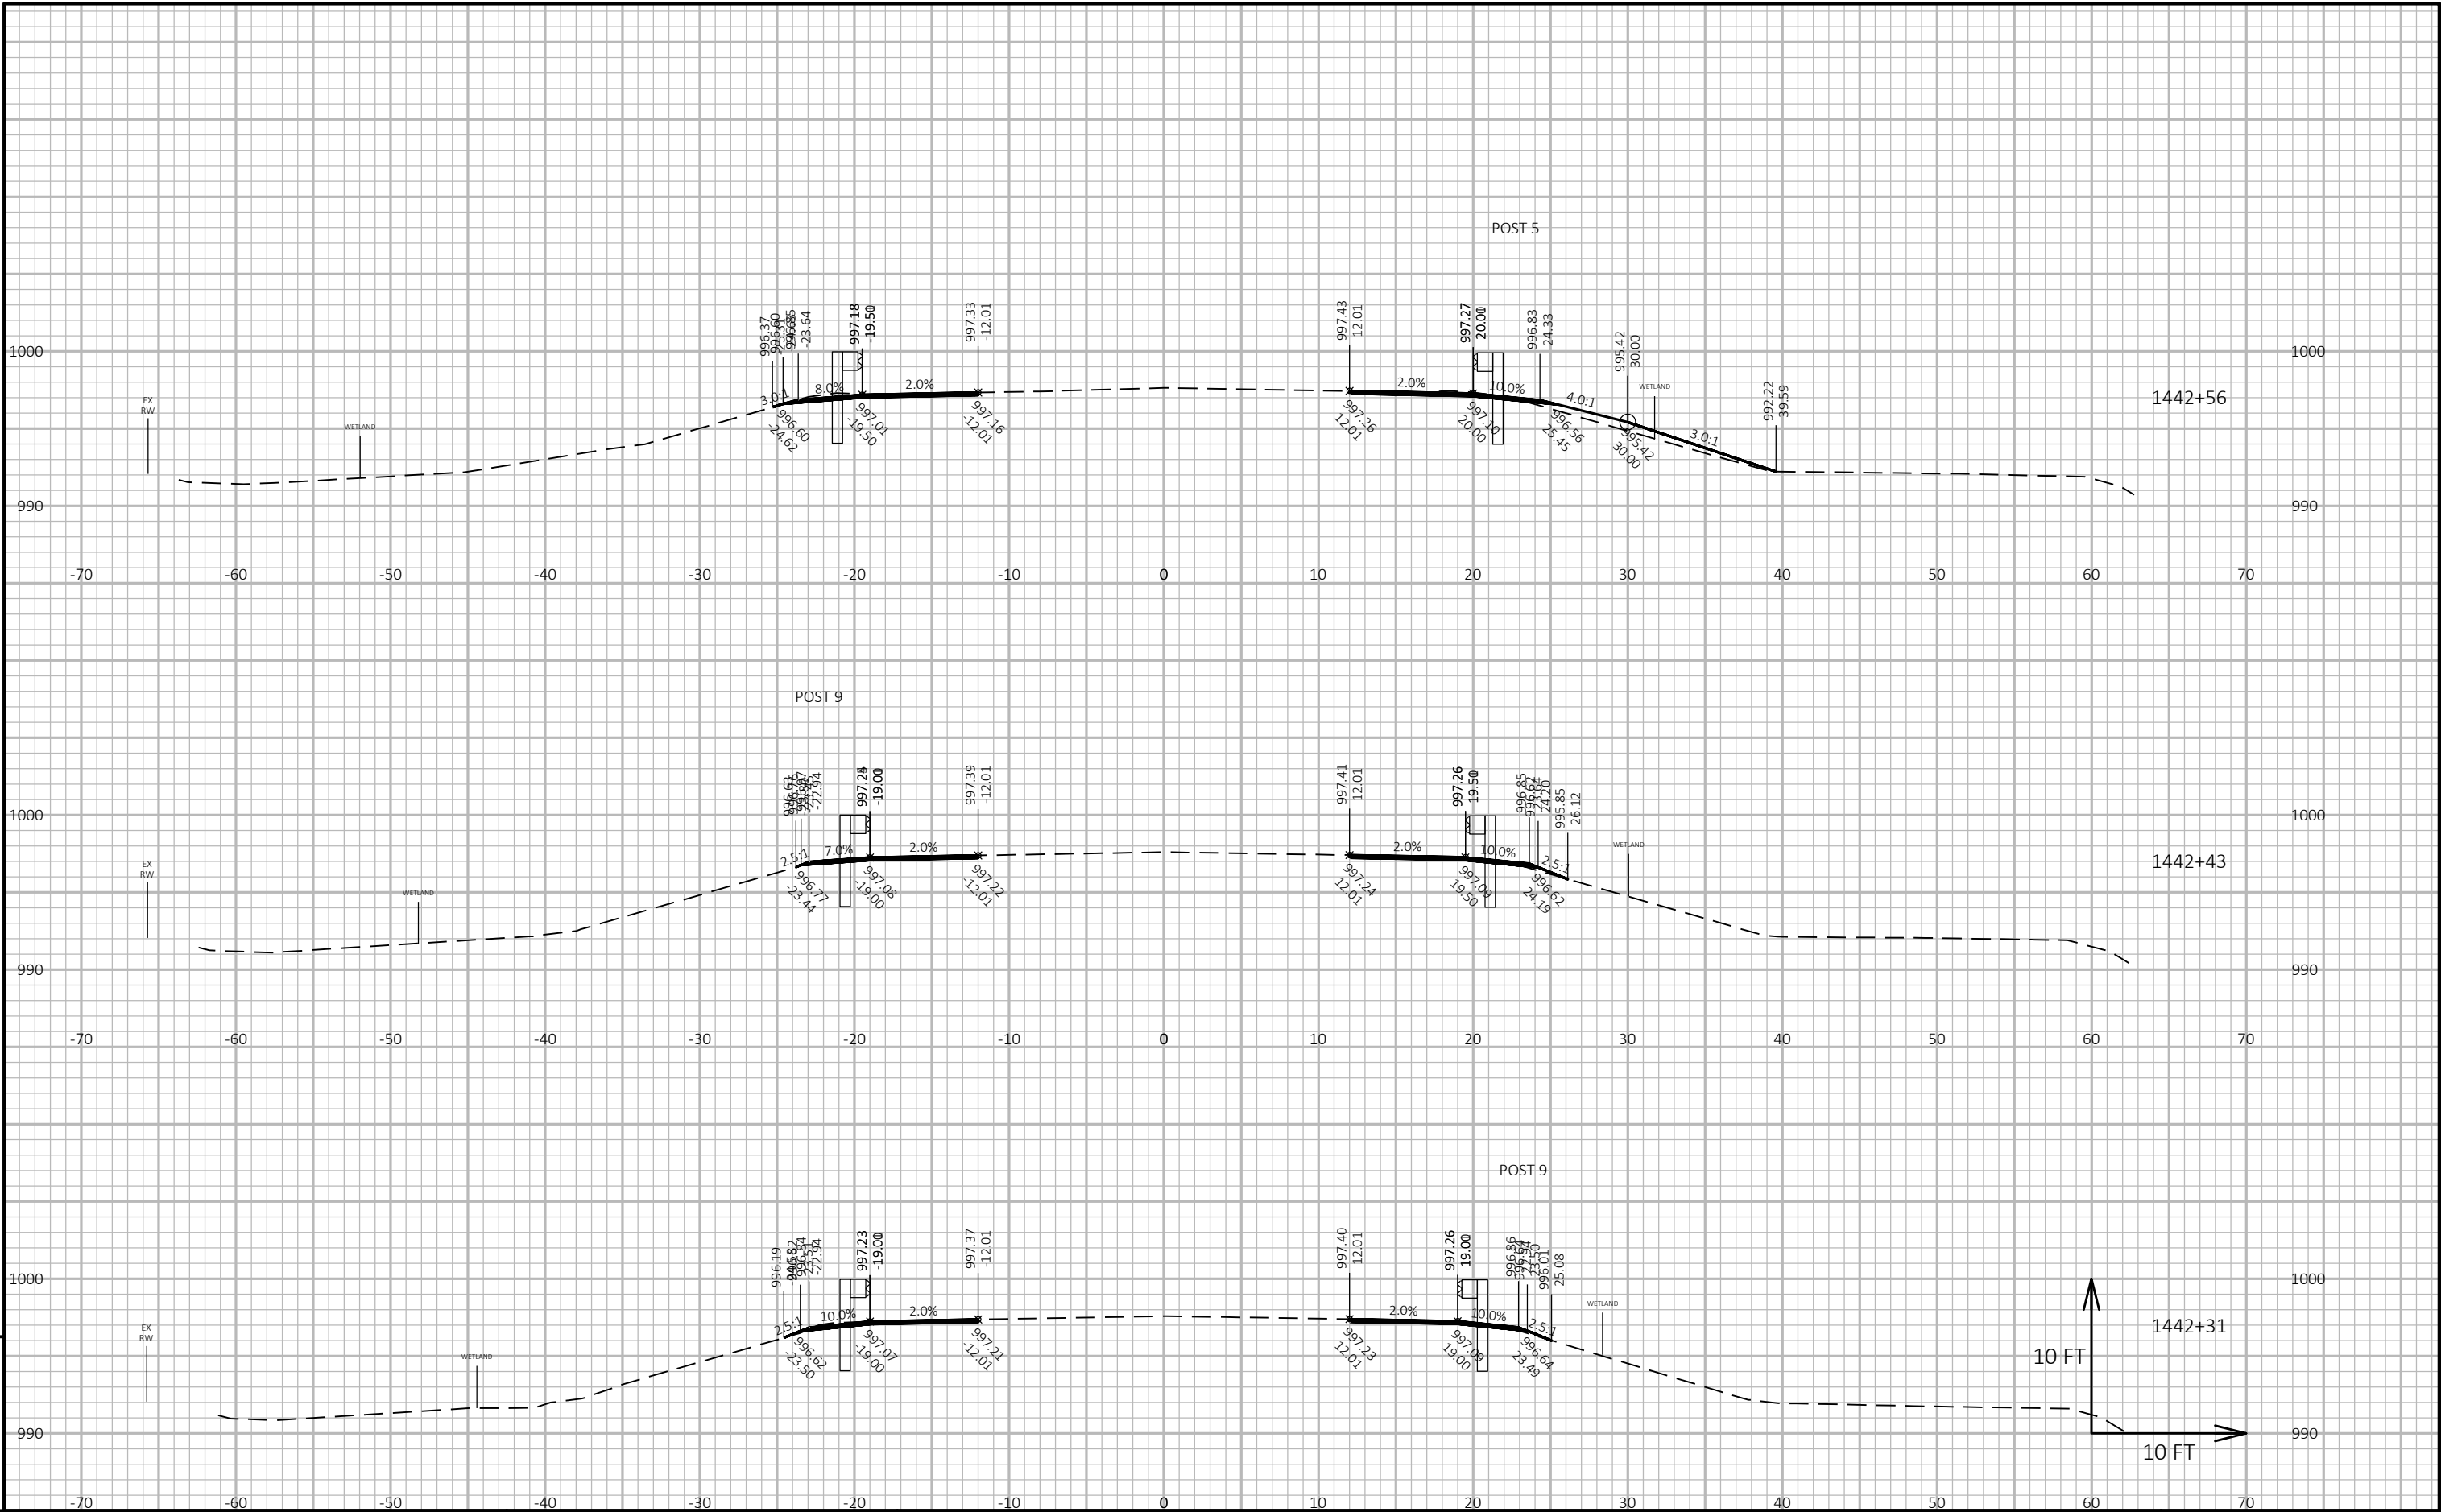

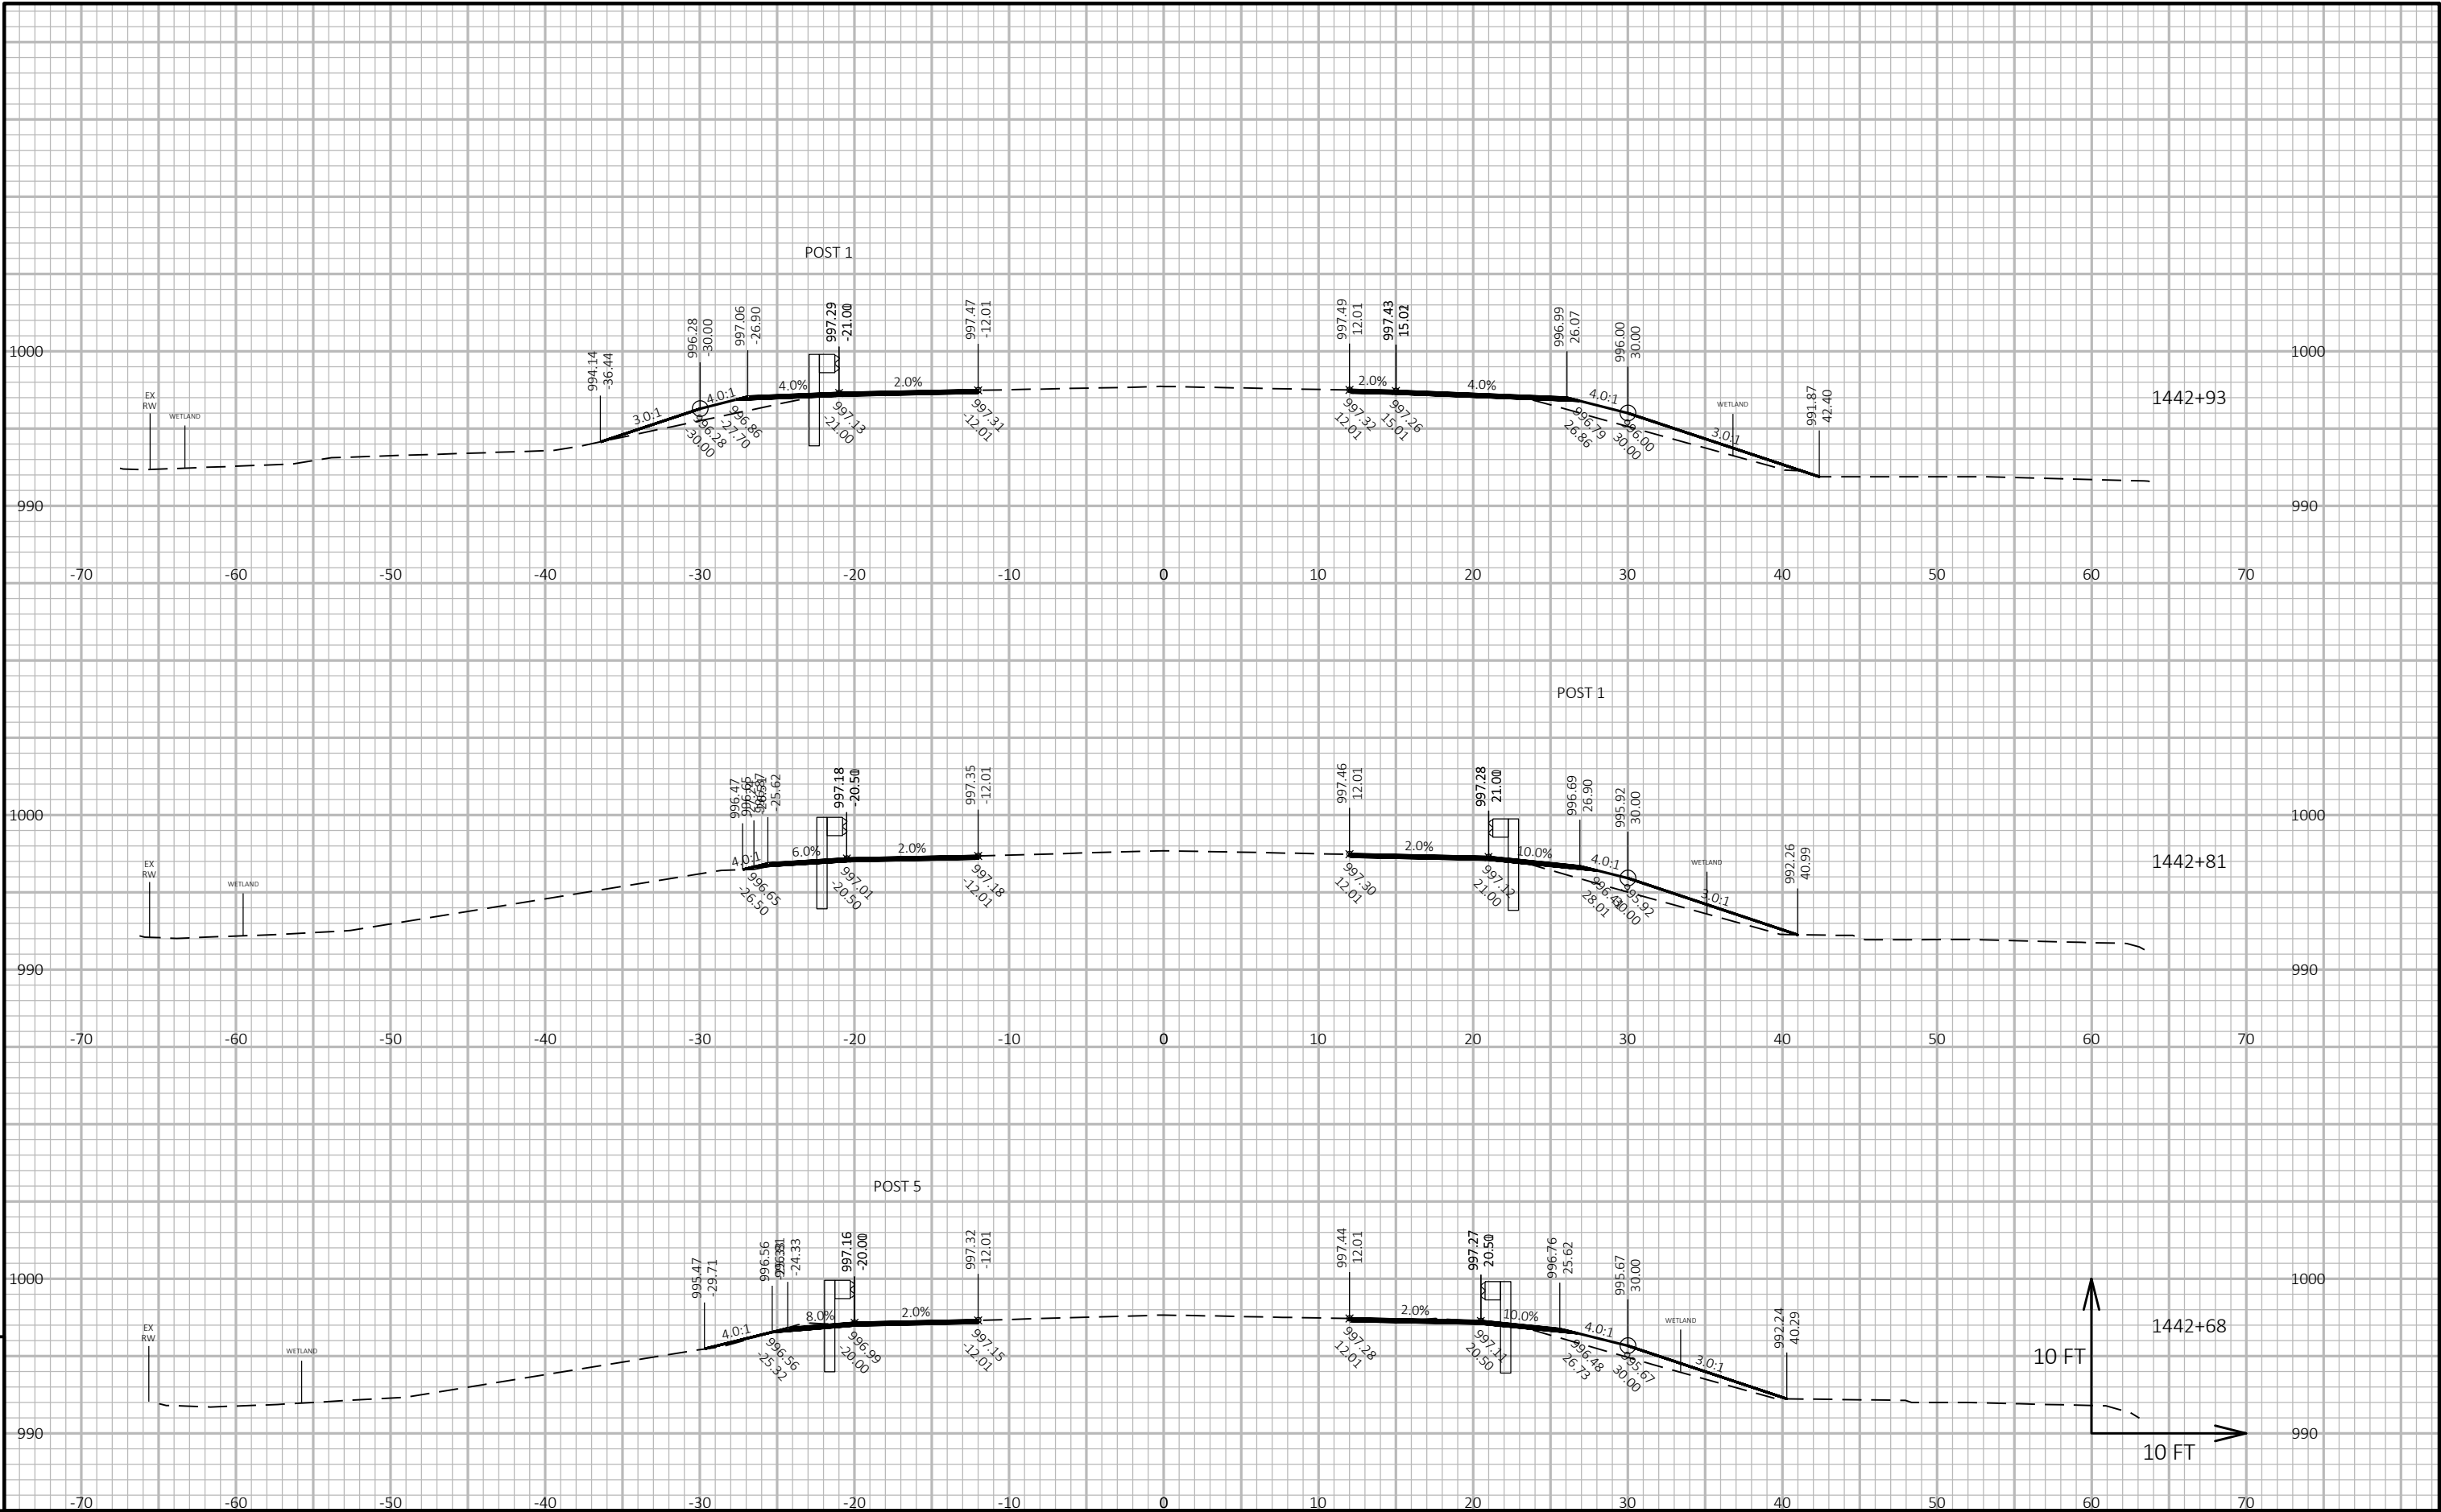


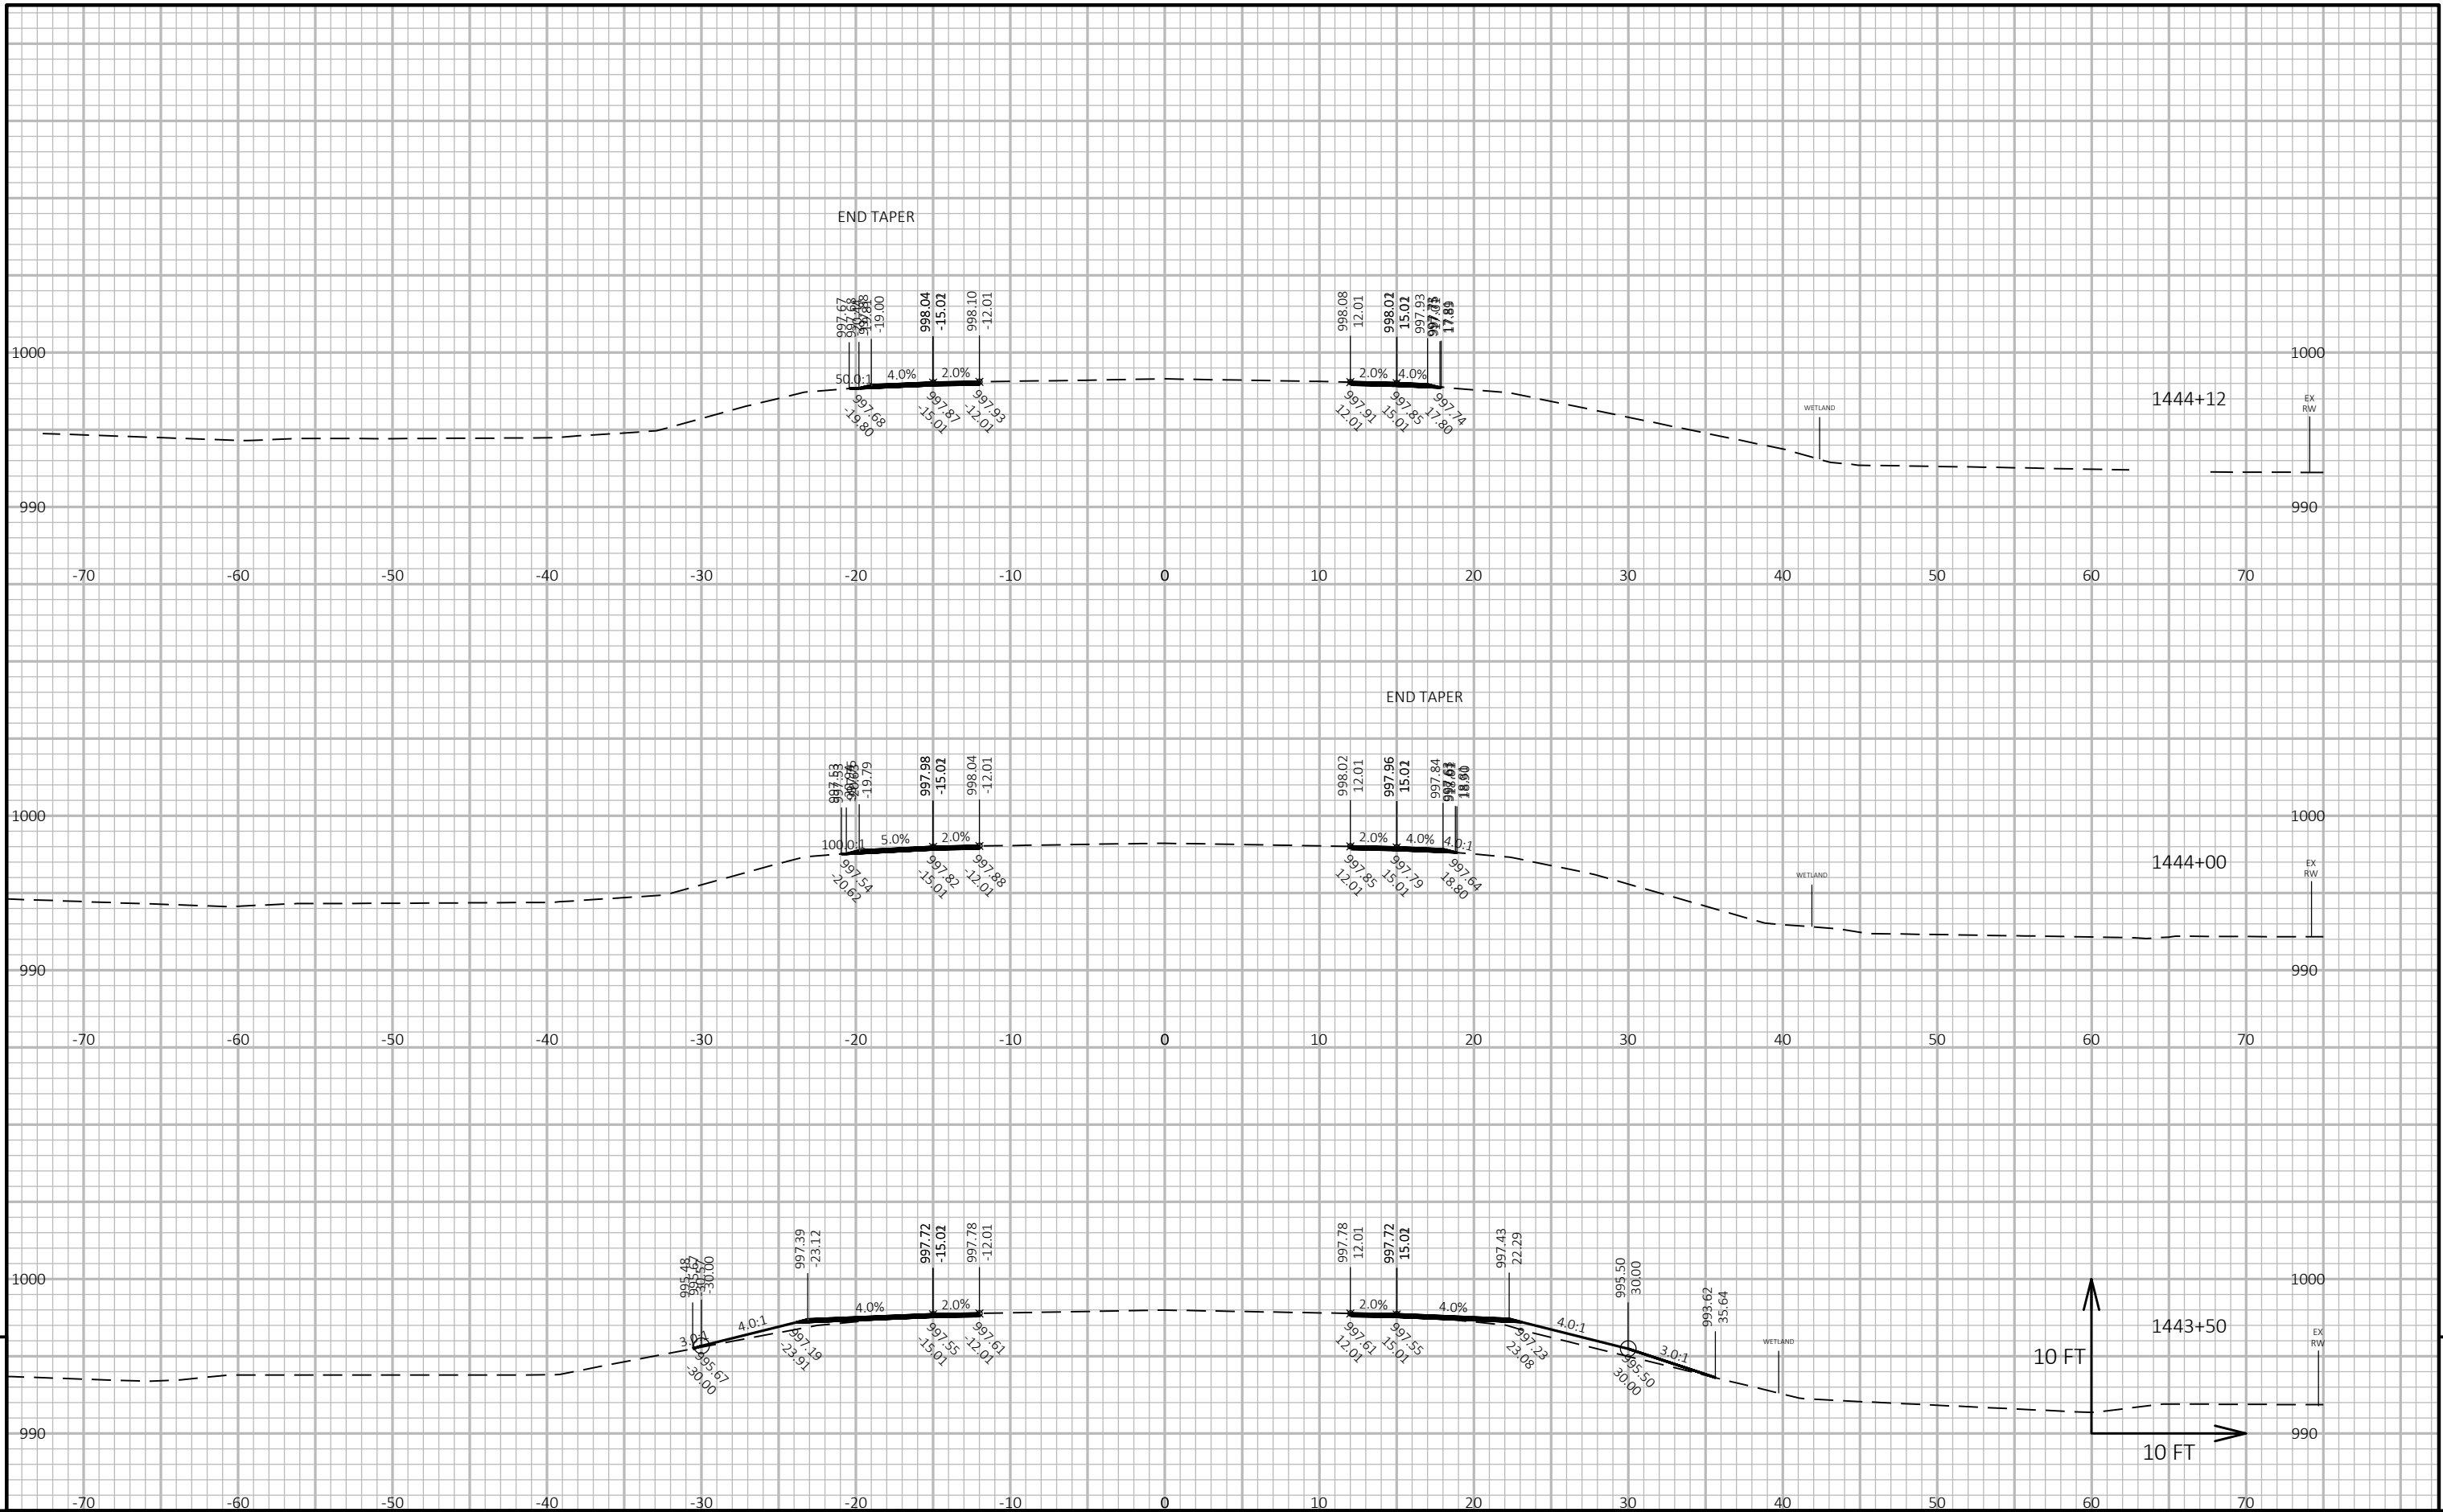

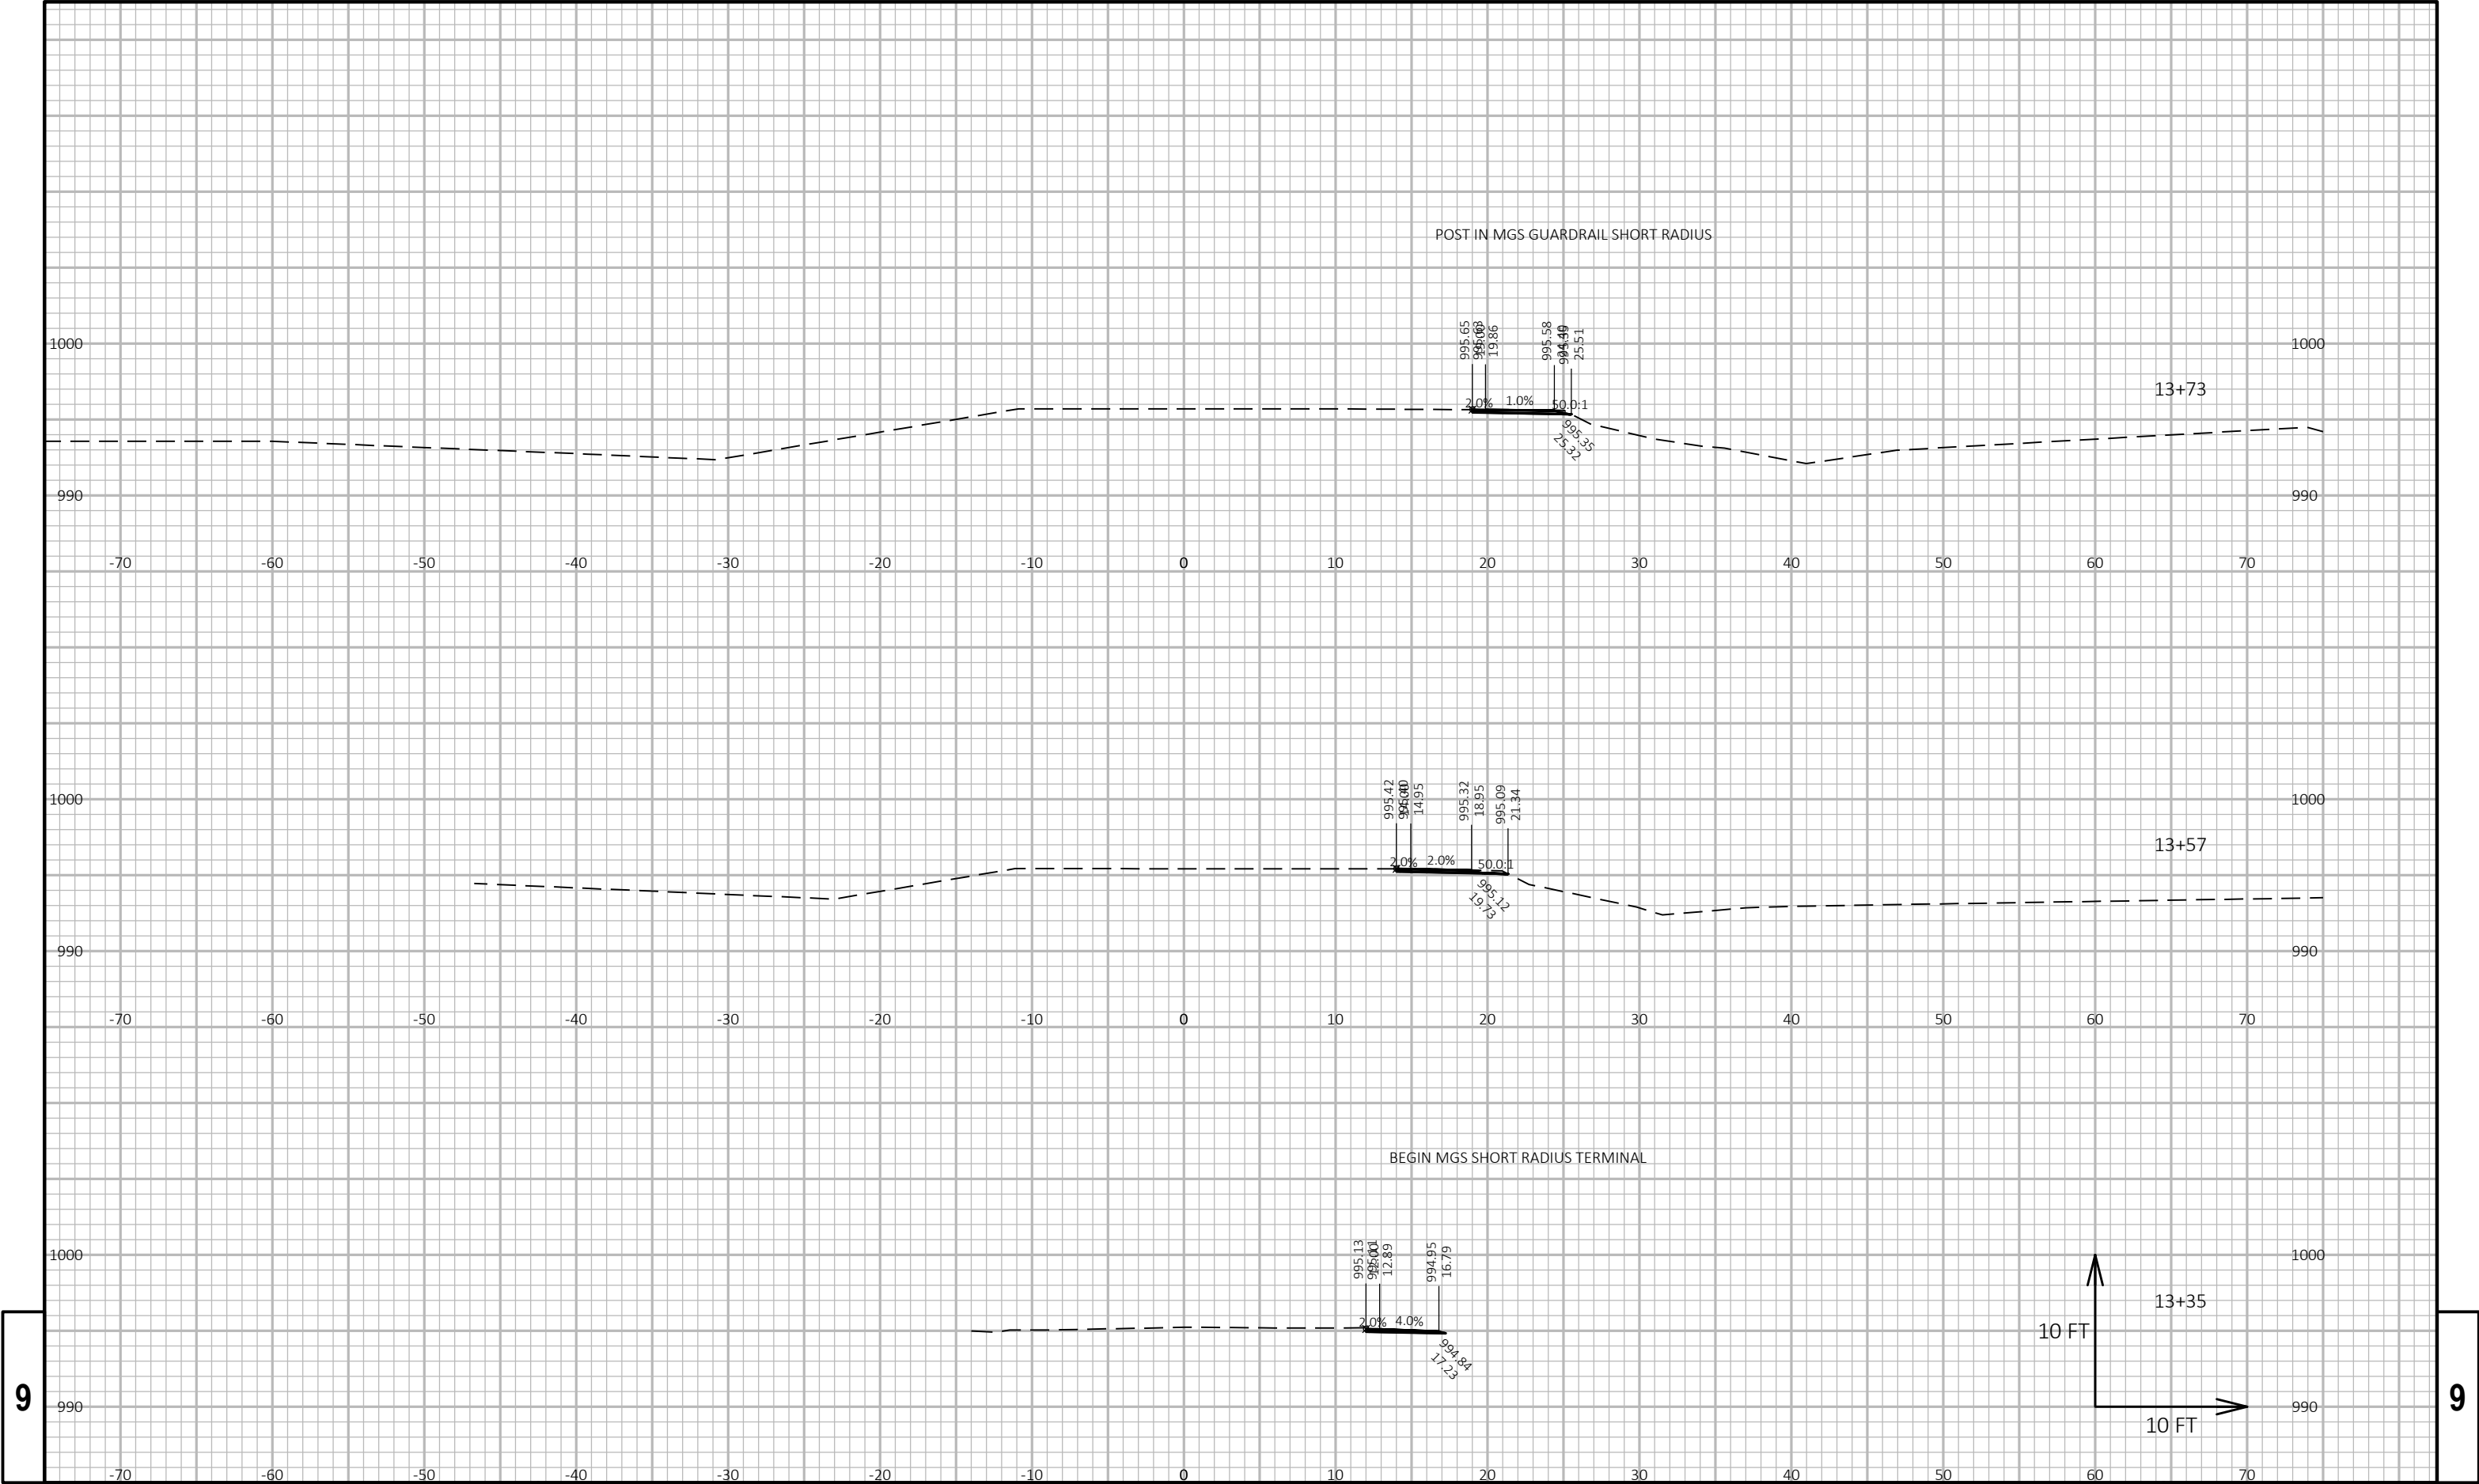

9

9

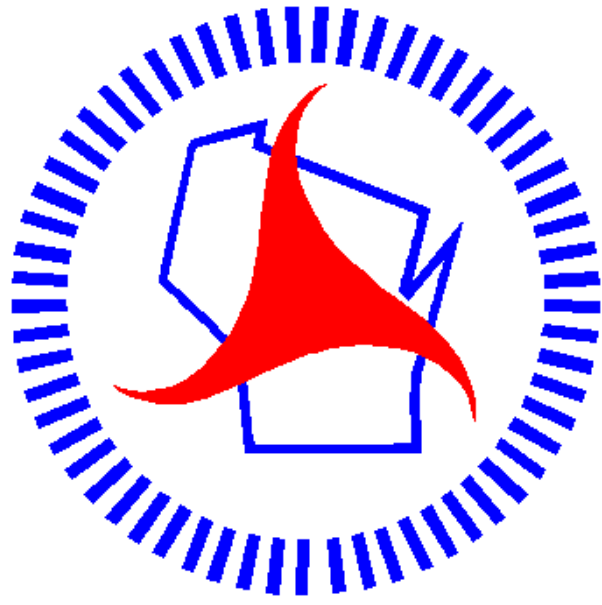

Wisconsin Department of Transportation

Dedicated people creating transportation solutions through innovation and exceptional service.

<http://www.dot.wisconsin.gov>