


WKE PROJECT ID: 4627-02-71 COUNTY: WINNEBAGO

APR 14, 2020

Section No.		Title
Section No.	1	Typical Sections and Details
Section No.	2	Estimate of Quantities
Section No.	3	Miscellaneous Quantities
Section No.	4	Right of Way Plat
Section No.	5	Plan and Profile
Section No.	6	Standard Detail Drawings
Section No.	7	Sign Plates
Section No.	8	Structure Plans
Section No.	9	Computer Earthwork Data
Section No.	9	Cross Sections

TOTAL SHEETS = 254

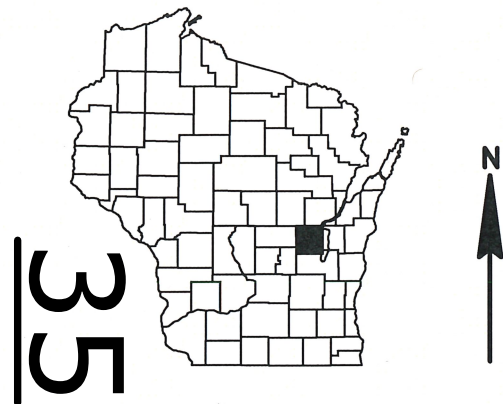

DESIGN DESIGNATION		
A.A.D.T.	(2020)	= 5100
A.A.D.T.	(2040)	= 6100
D.H.V.	(2040)	= 700
D.D.	(2040)	= 50-50
T.	(2040)	= 7.6%
DESIGN SPEED		= 50 MPH
ESALS		= 770,000

CONVENTIONAL SYMBOLS

PLAN	
CORPORATE LIMITS	
PROPERTY LINE	
LOT LINE	
LIMITED HIGHWAY EASEMENT	
EXISTING RIGHT OF WAY	
PROPOSED OR NEW R/W LINE	
SLOPE INTERCEPT	
REFERENCE LINE	
EXISTING CULVERT	
PROPOSED CULVERT (Box or Pipe)	
COMBUSTIBLE FLUIDS	
MARSH AREA	
WOODED OR SHRUB AREA	


PROFILE	
GRADE LINE	
ORIGINAL GROUND	
MARSH OR ROCK PROFILE (To be noted as such)	
SPECIAL DITCH	
GRADE ELEVATION	
CULVERT (Profile View)	
UTILITIES	
ELECTRIC	
FIBER OPTIC	
GAS	
SANITARY SEWER	
STORM SEWER	
TELEPHONE	
WATER	
UTILITY PEDESTAL	
POWER POLE	
TELEPHONE POLE	

STATE OF WISCONSIN
DEPARTMENT OF TRANSPORTATION
PLAN OF PROPOSED IMPROVEMENT
T. VINLAND, CTH A
INDIAN POINT - CTH GG
CTH A
WINNEBAGO COUNTY

STATE PROJECT NUMBER
4627-02-71

END PROJECT
STA. 307+55.45

BEGIN PROJECT
STA. 234+00
Y= 502434.47
X= 802443.46

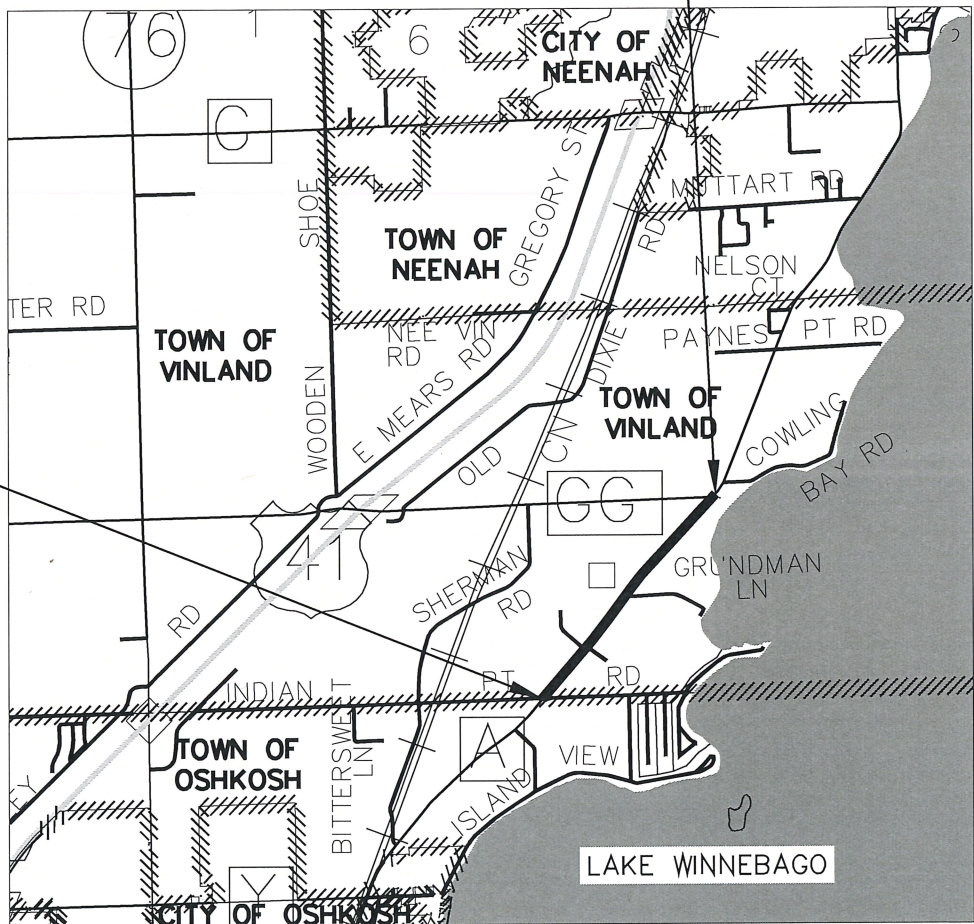


LAYOUT
SCALE 0 1.0 MI
TOTAL NET LENGTH OF CENTERLINE = 1.393 MILES

HORIZONTAL POSITIONS SHOWN ON THIS PLAN ARE WISCONSIN COORDINATE REFERENCE SYSTEM (WISCRS), WINNEBAGO COUNTY, NAD83 (1997), IN U.S. SURVEY FEET. POSITIONS SHOWN ARE GRID COORDINATES, GRID BEARINGS, AND GRID DISTANCES. GRID DISTANCES ARE THE SAME AS GROUND DISTANCES. ELEVATIONS ARE REFERENCED TO NAVD 88 (2012). GPS DERIVED ELEVATIONS ARE BASED ON GEOID 12A.

STATE PROJECT	FEDERAL PROJECT	
	PROJECT	CONTRACT
4627-02-71	WISC 2020076	1

ACCEPTED FOR
WINNEBAGO COUNTY
10/29/19
DATE
SIGNATURE
Highway Commissioner
TITLE OF OFFICIAL

ORIGINAL PLANS PREPARED BY
McMAHON
ENGINEERS ARCHITECTS

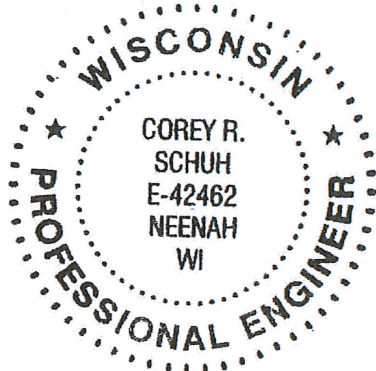

10/23/19
DATE
SIGNATURE

STATE OF WISCONSIN
DEPARTMENT OF TRANSPORTATION

PREPARED BY	McMAHON
Surveyor	McMAHON
Designer	BRIAN EDWARDS
Regional Examiner	JAMES THOMPSON
Regional Supervisor	

APPROVED FOR THE DEPARTMENT
10/30/19
DATE
SIGNATURE

E

GENERAL NOTES

BEARINGS AND COORDINATES SHOWN ON THIS PLAN ARE REFERENCED TO THE WINNEBAGO COUNTY COORDINATE SYSTEM. DISTANCES SHOWN ARE GROUND DISTANCES.

ELEVATIONS ON THIS PLAN ARE REFERENCED TO NGS DATA CONTROL POINT DF6079, DESIGNATION: VINLAND GPS AS ELEVATION 772.6 NAVD 88(2012) BASED ON GEOID 12A.

THE LOCATIONS OF EXISTING UTILITY FACILITIES AS SHOWN ON THE PLAN ARE APPROXIMATE AND ARE BASED ON UTILITY LOCATES OBTAINED FROM THE UTILITIES WHEN THE SURVEY DATA WAS COLLECTED PRIOR TO THE FINAL DESIGN OF THE PROJECT. IT IS ANTICIPATED THAT UTILITY FACILITIES WILL BE RELOCATED AS PART OF THIS PROJECT AS DESCRIBED IN THE SPECIAL PROVISIONS. PROPOSED RELOCATED UTILITIES ARE NOT SHOWN ON THE PLAN SHEETS. THERE MAY BE OTHER UTILITY FACILITIES WITHIN THE PROJECT LIMITS THAT ARE NOT SHOWN ON THE PLAN SHEETS. THE CONTRACTOR SHALL NOTIFY DIGGERS HOTLINE AND AFFECTED UTILITIES PRIOR TO THE START OF WORK.

NO TREES, SHRUBS OR LANDSCAPING ARE TO BE REMOVED WITHOUT PRIOR APPROVAL OF THE ENGINEER.

THE LOCATION OF ALL EROSION CONTROL ITEMS IS APPROXIMATE AND MAY BE ADJUSTED BY THE ENGINEER IN THE FIELD.

ALL RADII SHOWN ON THE PLAN SHEETS ARE TO THE FACE OF CURB.

THE ELEVATIONS SHOWN ON THE ROADWAY CROSS SECTIONS ARE SUBGRADE CL, SUBGRADE EDGE OF TRAVEL LANE, FINISHED SURFACE ELEVATION AT THE SUBGRADE SHOULDER POINT, DITCH FLOWLINE, AND SLOPE INTERCEPT.

THE EXACT LIMITS OF CONCRETE, ASPHALT, OR GRAVEL DRIVEWAY REMOVAL AND REPLACEMENT SHOWN ON THE PLAN ARE APPROXIMATE AND SHALL BE DETERMINED BY THE ENGINEER IN THE FIELD.

EXCAVATION BELOW SUBGRADE (EBS) AREAS ARE CALLED OUT AS UNDISTRIBUTED ON THE PLAN QUANTITIES FOR COMMON EXCAVATION. THESE AREAS ARE TO BE BACKFILLED WITH BREAKER RUN. EXACT LOCATIONS SHALL BE DETERMINED BY THE ENGINEER IN THE FIELD.

PRIOR TO ORDERING DRAINAGE PIPES AND STRUCTURES, THE CONTRACTOR SHALL VERIFY RELATED DRAINAGE INFORMATION IN THE PLAN WITH THE ENGINEER.

PIPE ELEVATIONS AS SHOWN ON THE PLANS MAY BE ADJUSTED BY THE ENGINEER TO FIT FIELD CONDITIONS.

THE REMOVAL OF CONCRETE DRIVEWAYS WILL BE MEASURED AND PAID FOR AS REMOVING PAVEMENT. THE REMOVAL OF ASPHALTIC DRIVEWAY APRONS AND ASPHALTIC DRIVEWAYS BEHIND THE SIDEWALK WILL BE PAID FOR AS COMMON EXCAVATION.

ASPHALT DRIVEWAYS SHALL CONSIST OF 2 1/2 INCHES ASPHALTIC SURFACE DRIVEWAYS AND FIELD ENTRANCES, INSTALLED IN ONE LAYER. OVER 12-INCHES BASE AGGREGATE DENSE 1 1/4 INCH.

CONCRETE DRIVEWAYS SHALL CONSIST OF CONCRETE DRIVEWAY 6-INCH OVER 6" OF BASE AGGREGATE DENSE 1 1/4-INCH.

ALL DISTURBED AREAS NOT OTHERWISE SURFACED SHALL BE RESTORED WITH TOPSOIL, FERTILIZER, SEED AND EMAT. SEE EROSION CONTROL DETAIL.

FILL AS SHOWN ON THE PLAN PERTAINS TO EMBANKMENT CONSTRUCTED FROM COMMON EXCAVATION. THE FACTOR USED FOR EXPANDING THE FILLS TO COMPLETE THE VOLUME OF MATERIAL REQUIRED IS 30% FOR COMMON EXCAVATION.

REMOVE ANY REINFORCEMENT AND MESH FOUND IN THE EXISTING CONCRETE. THIS WORK SHALL BE CONSIDERED INCIDENTAL TO THE ITEM OF REMOVING PAVEMENT.

THE LIMITS OF PAVEMENT REMOVAL ON SIDE STREETS AND MATCH POINTS IS APPROXIMATE AND SHALL BE VERIFIED IN THE FIELD BY THE ENGINEER.

STANDARD ABBREVIATIONS AND SYMBOLS

ADJ.	ADJUST	NOR.	NORMAL
ASPH	ASPHALT	P.E.	PRIVATE ENTRANCE
AVE.	AVENUE	P.G.L.	PROFILE GRADE LINE
	BENCH MARK	P.I.	POINT OF INTERSECTION
B-B	BACK TO BACK OF CURB	P.T.	POINT OF TANGENCY
B.A.D.	BASE AGGREGATE DENSE	P.V.C.	POINT OF VERTICAL CURVATURE
B.O.C. or B/C	BACK OF CURB	P.V.I.	POINT OF VERTICAL INTERSECTION
 or CL	CENTERLINE	P.V.T.	POINT OF VERTICAL TANGENCY
C.E.	COMMERCIAL ENTRANCE	PACS	PIPE ARCH CORRUGATED STEEL
CONC.	CONCRETE	P/L	PROPERTY LINE
CL	CLASS	PVT.	PAVEMENT
C.O.	CLEAN OUT	PED.	PEDESTAL
CPCM	CULVERT PIPE CORRUGATED METAL	R or RAD	RADIUS
CPCS	CULVERT PIPE CORRUGATED STEEL	RECONST.	RECONSTRUCT
CPRC	CULVERT PIPE REINFORCED CONCRETE	REQ'D	REQUIRED
CPP	CORRUGATED PLASTIC PIPE	R/L	REFERENCE LINE
CT	COURT	REM.	REMOVE
CTH	COUNTY TRUNK HIGHWAY	R/W	RIGHT OF WAY
	DELTA	RD.	ROAD
D.	DEGREE OF CURVE	RT.	RIGHT
D.W.	DRIVEWAY	S.	SOUTH
E.	EAST	SAN	SANITARY SEWER
EB	EASTBOUND	SB	SOUTH BOUND
E-MAT	EROSION MAT	S.D.D.	STANDARD DETAIL DRAWING
ELEV	ELEVATION	S.I.	SLOPE INTERCEPT
EOP	EDGE OF PAVEMENT	SS	STORM SEWER
EOR	END OF RADIUS	STA.	STATION
EXIST.	EXISTING	STH	STATE TRUNK HIGHWAY
F-F	FACE TO FACE OF CURB	STA.	STATION
F.E.	FIELD ENTRANCE	SW	CONCRETE SIDEWALK
FL	FLOWLINE	T.I.	TEMPORARY INTEREST
F.M.	FORCE MAIN	TLE	TEMPORARY LIMITED INTEREST
GRAV	GRAVEL	TYP.	TYPICAL
GV	GAS VALVE	V.C.	VERTICAL CURVE
HDPE	HIGH DENSITY POLYETHYLENE CULVERT PIPE	WB	WESTBOUND
HE	HIGHWAY EASEMENT	W	WATERMAIN
HMA	HMA	WV	WATER VALVE/SHUTOFF
H.P.	HIGH POINT		HYDRANT W/AUXILIARY VALVE
HYD.	HYDRANT		LIGHT POLE
L.	LENGTH OF CURVE	•	EXISTING PROPERTY IRON
L.V.C.	LENGTH OF VERTICAL CURVE		
L.P.	LOW POINT		
L.S.	LANDSCAPING		
LA	LANE		
LT.	LEFT		
MH	MANHOLE		
MAX	MAXIMUM		
MIN	MINIMUM		
NB	NORTH BOUND		
NO.	NUMBER		

ORDER OF SECTION 2 SHEETS:

- GENERAL NOTES, UTILITIES, ABBREVIATIONS
- PROJECT OVERVIEW AND ALIGNMENT
- TYPICAL SECTIONS
- CONSTRUCTION DETAILS
- EROSION CONTROL
- STORM SEWER
- SIGNING AND PAVEMENT MARKING
- TRAFFIC CONTROL



Dial  or (800)242-8511
www.DiggersHotline.com

LAND USE:	HYDROLOGIC SOIL GROUP											
	A			B			C			D		
	SLOPE RANGE (PERCENT)			SLOPE RANGE (PERCENT)			SLOPE RANGE (PERCENT)			SLOPE RANGE (PERCENT)		
	0-2	2-6	6 & OVER	0-2	2-6	6 & OVER	0-2	2-6	6 & OVER	0-2	2-6	6 & OVER
ROW CROPS	.08 .22	.16 .30	.22 .38	.12 .26	.20 .34	.27 .44	.15 .30	.24 .37	.33 .50	.19 .34	.28 .41	.38 .56
MEDIAN STRIP-TURF	.19 .24	.20 .26	.24 .30	.19 .26	.22 .28	.26 .33	.20 .26	.23 .30	.30 .37	.20 .27	.25 .32	.30 .40
SIDE SLOPE-TURF			.25 .32			.27 .34			.28 .36			.30 .38
PAVEMENT:												
ASPHALT	.70 - .95											
CONCRETE	.80 - .95											
BRICK	.70 - .80											
DRIVES, WALKS	.75 - .80											
ROOFS	.75 - .95											
GRAVEL ROADS, SHOULDERS	.40 - .60											

TOTAL PROJECT AREA = 9.49 ACRES
TOTAL AREA EXPECTED TO BE DISTURBED BY CONSTRUCTION ACTIVITIES = 11.06 ACRES

UTILITIES:

AT&T
CHUCK BARTLETT
70 E. DIVISION ST.
FOND DU LAC, WI 54935
920-929-1013
CB1461@ATT.COM

WPS ELECTRIC
NATE HALL
3300 N. MAIN ST.
OSHKOSH, WI 54901
C:920-850-6419
O:920-617-2741
NATHAN.HALL@WISCONSINPUBLICSERVICE.COM

WPS GAS
STEVE BONECK
3300 N. MAIN ST
OSHKOSH, WI 54901
920-236-5918
STEVE.BONECK@WISCONSINPUBLICSERVICE.COM


TDS METROCOM
JEREMIAH LUBEN
SUITE 218A
10 COLLEGE AVENUE
APPLETON, WI 54911
C: 715-850-2987
O: 715-758-6583
JEREMIAH.LUBEN@TDSTELECOM.COM

CHARTER COMMUNICATIONS
VINCE ALBIN
3250 DESTINATION DRIVE
APPLETON, WI 54915
920-831-9249
VINCE.ALBIN@CHARTER.COM

DNR LIAISON:

DEPARTMENT OF NATURAL RESOURCES
JAY SCHIEFELBEIN
2984 SHAWANO AVE
GREEN BAY, WI 54313-6727
920-360-3784
JEREMIAH.SCHIEFELBEIN@WISCONSIN.GOV

CONTROL POINTS Δ				
STA.	LOCATION	DESCRIPTION	NORTHING	EASTING
234+76.52	25.33'RT.	MAG NAIL	502477.30	802511.58
242+02.03	12.26'LT.	MAG NAIL	503044.61	802964.21
251+96.10	77.69'LT.	MAG NAIL	503828.87	803576.06
253+29.83	18.35'RT.	MAG NAIL	503868.48	803735.57
253+99.89	19.30'LT.	MAG NAIL	503946.40	803751.48
263+59.68	12.92'RT.	MAG NAIL	504700.44	804343.95
270+80.64	17.06'RT.	MAG NAIL	505255.80	804804.20
279+28.91	13.61'LT.	MAG NAIL	505910.19	805343.49
291+09.85	13.13'RT.	MAG NAIL	506744.09	806180.13
304+21.22	281.03'LT	MAG NAIL	507894.22	806875.41
306+09.66	85.55'LT.	MAG NAIL	507894.95	807146.92
307+49.21	33.53'RT.	MAG NAIL	507913.26	807329.46
325+62.38	179.8'RT.	MONUMENT	502442.14	802684.12

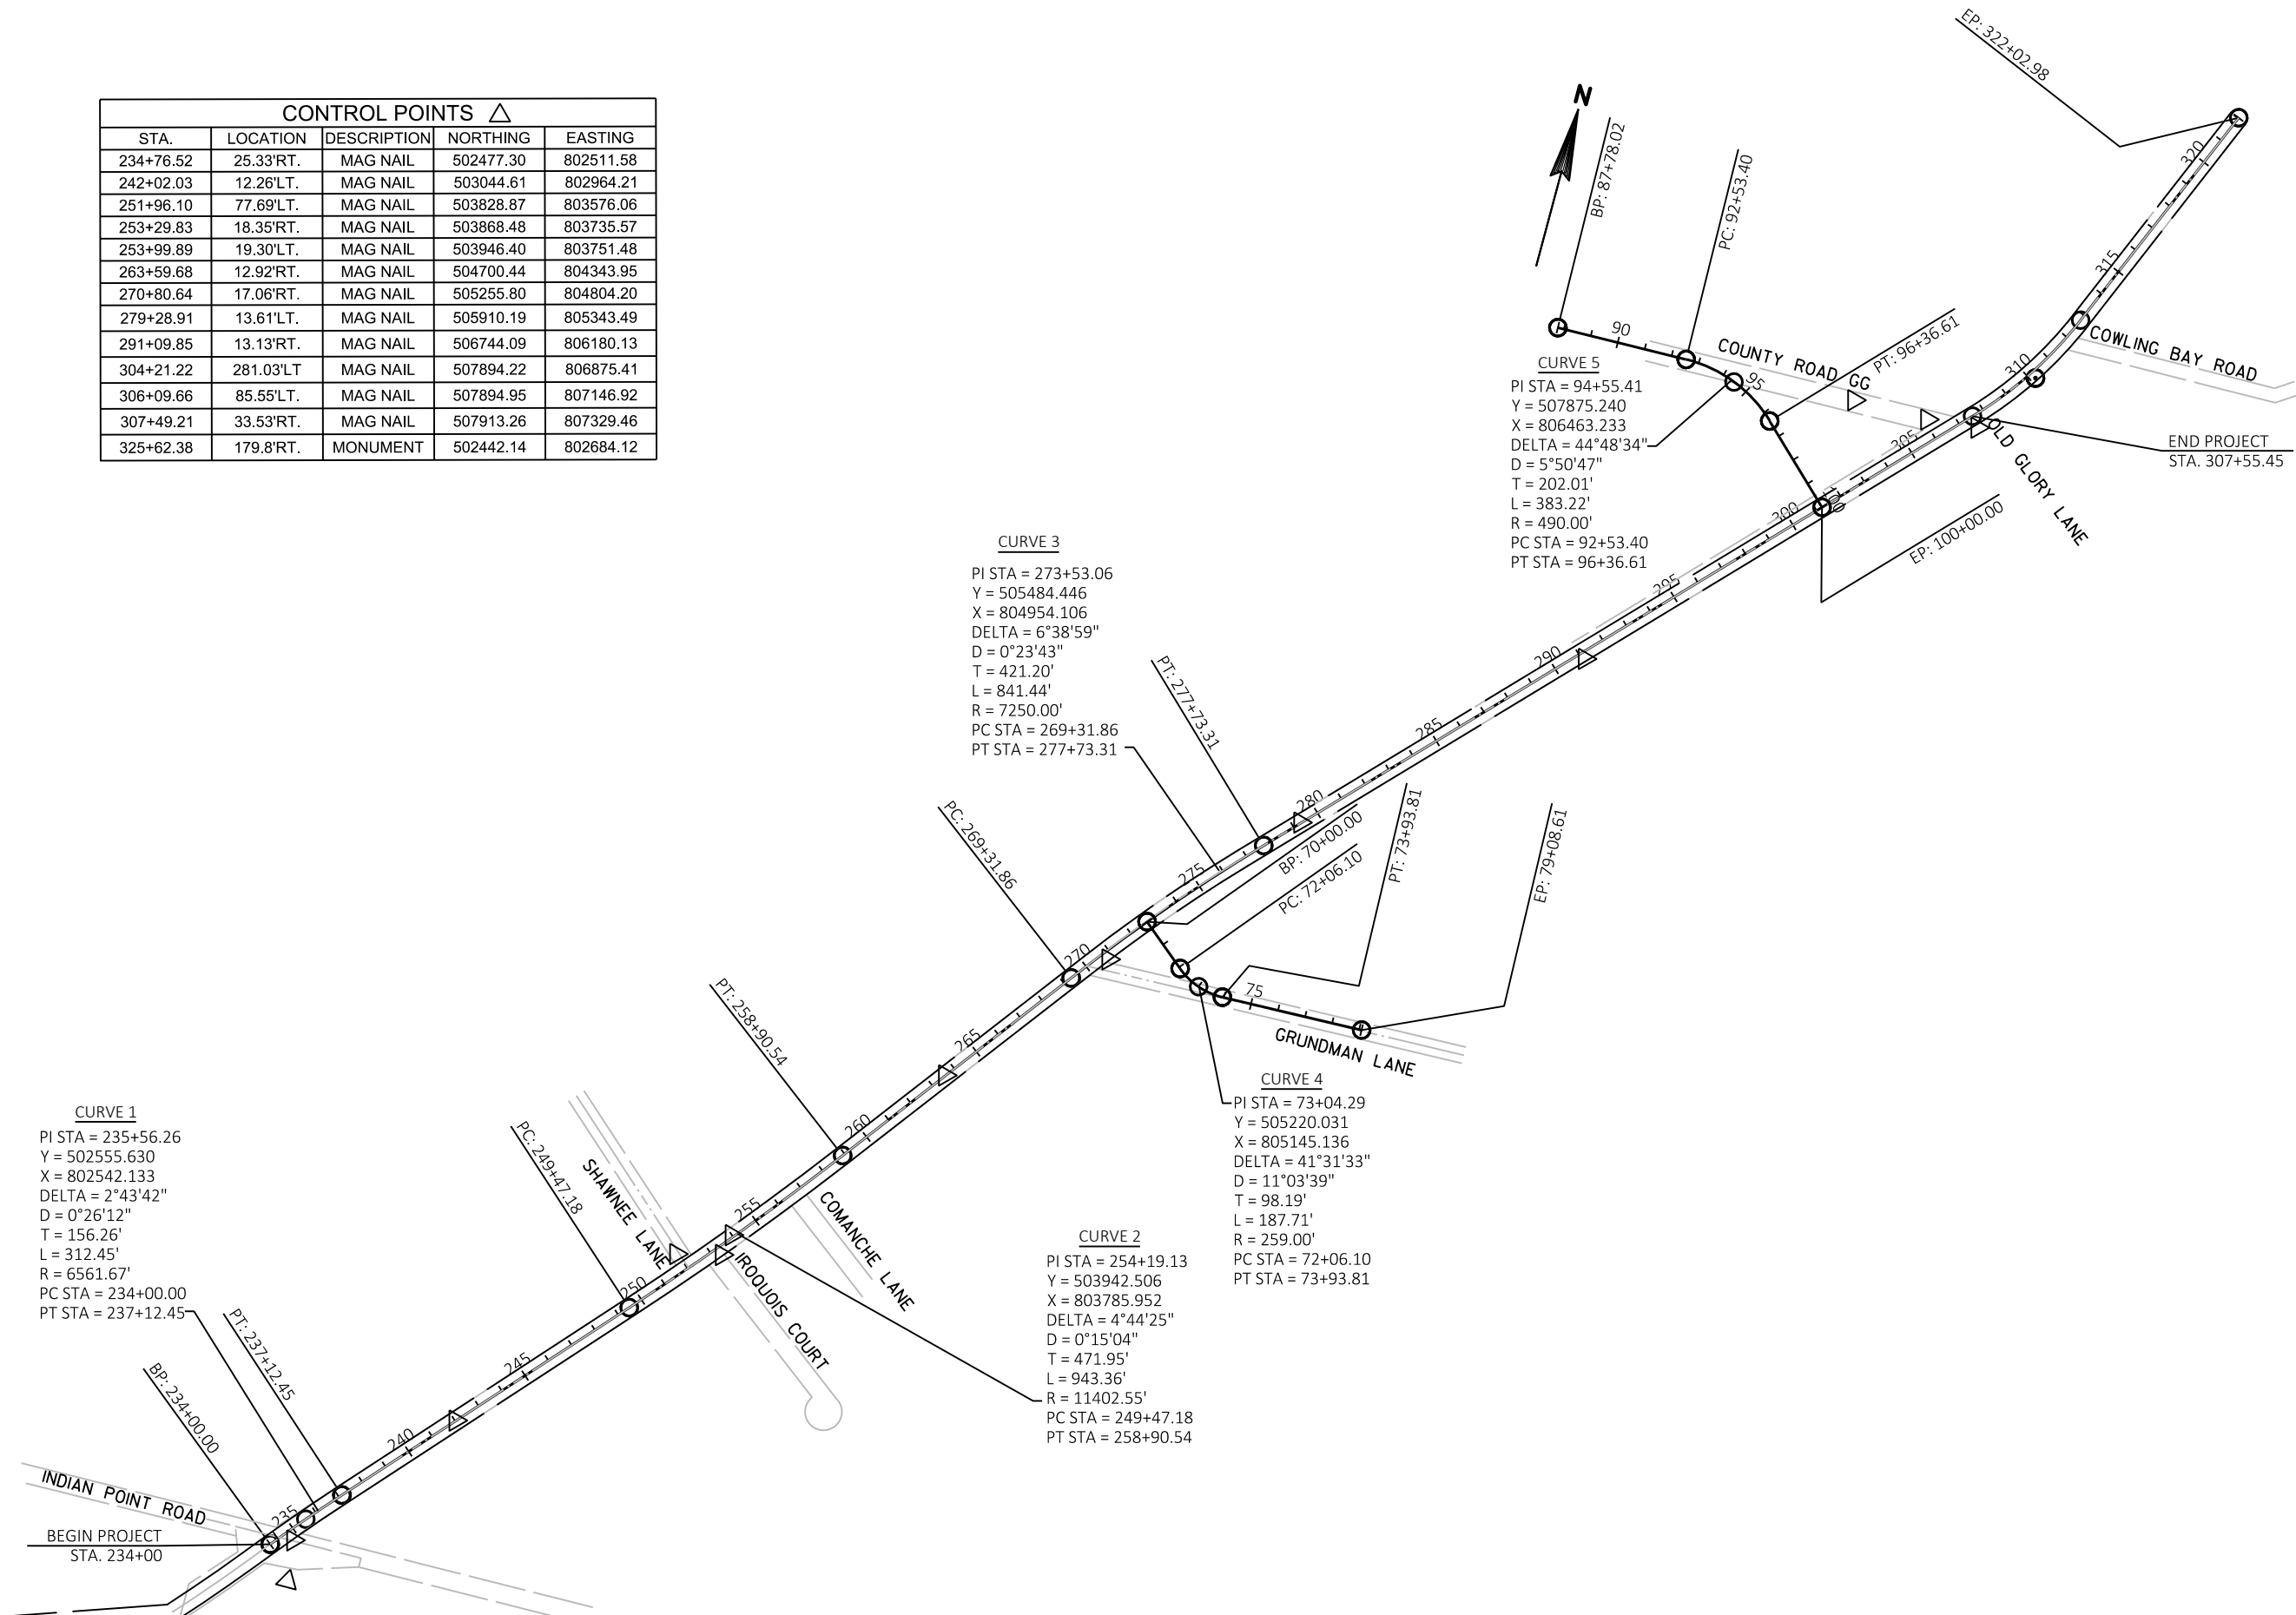

CURVE 6
PI STA = 310+20.11
Y = 508132.001
X = 807492.749
DELTA = 20°49'44"
D = 1°59'22"
T = 264.66'
L = 523.49'
R = 1440.00'
PC STA = 307+55.45
PT STA = 312+78.94


CURVE 1
PI STA = 235+56.26
Y = 502555.630
X = 802542.133
DELTA = 2°43'42"
D = 0°26'12"
T = 156.26'
L = 312.45'
R = 6561.67'
PC STA = 234+00.00
PT STA = 237+12.45

CURVE 3
PI STA = 273+53.06
Y = 505484.446
X = 804954.106
DELTA = 6°38'59"
D = 0°23'43"
T = 421.20'
L = 841.44'
R = 7250.00'
PC STA = 269+31.86
PT STA = 277+73.31

CURVE 5
PI STA = 94+55.41
Y = 507875.240
X = 806463.233
DELTA = 44°48'34"
D = 5°50'47"
T = 202.01'
L = 383.22'
R = 490.00'
PC STA = 92+53.40
PT STA = 96+36.61

CURVE 4
PI STA = 73+04.29
Y = 505220.031
X = 805145.136
DELTA = 41°31'33"
D = 11°03'39"
T = 98.19'
L = 187.71'
R = 259.00'
PC STA = 72+06.10
PT STA = 73+93.81

CURVE 2
PI STA = 254+19.13
Y = 503942.506
X = 803785.952
DELTA = 4°44'25"
D = 0°15'04"
T = 471.95'
L = 943.36'
R = 11402.55'
PC STA = 249+47.18
PT STA = 258+90.54

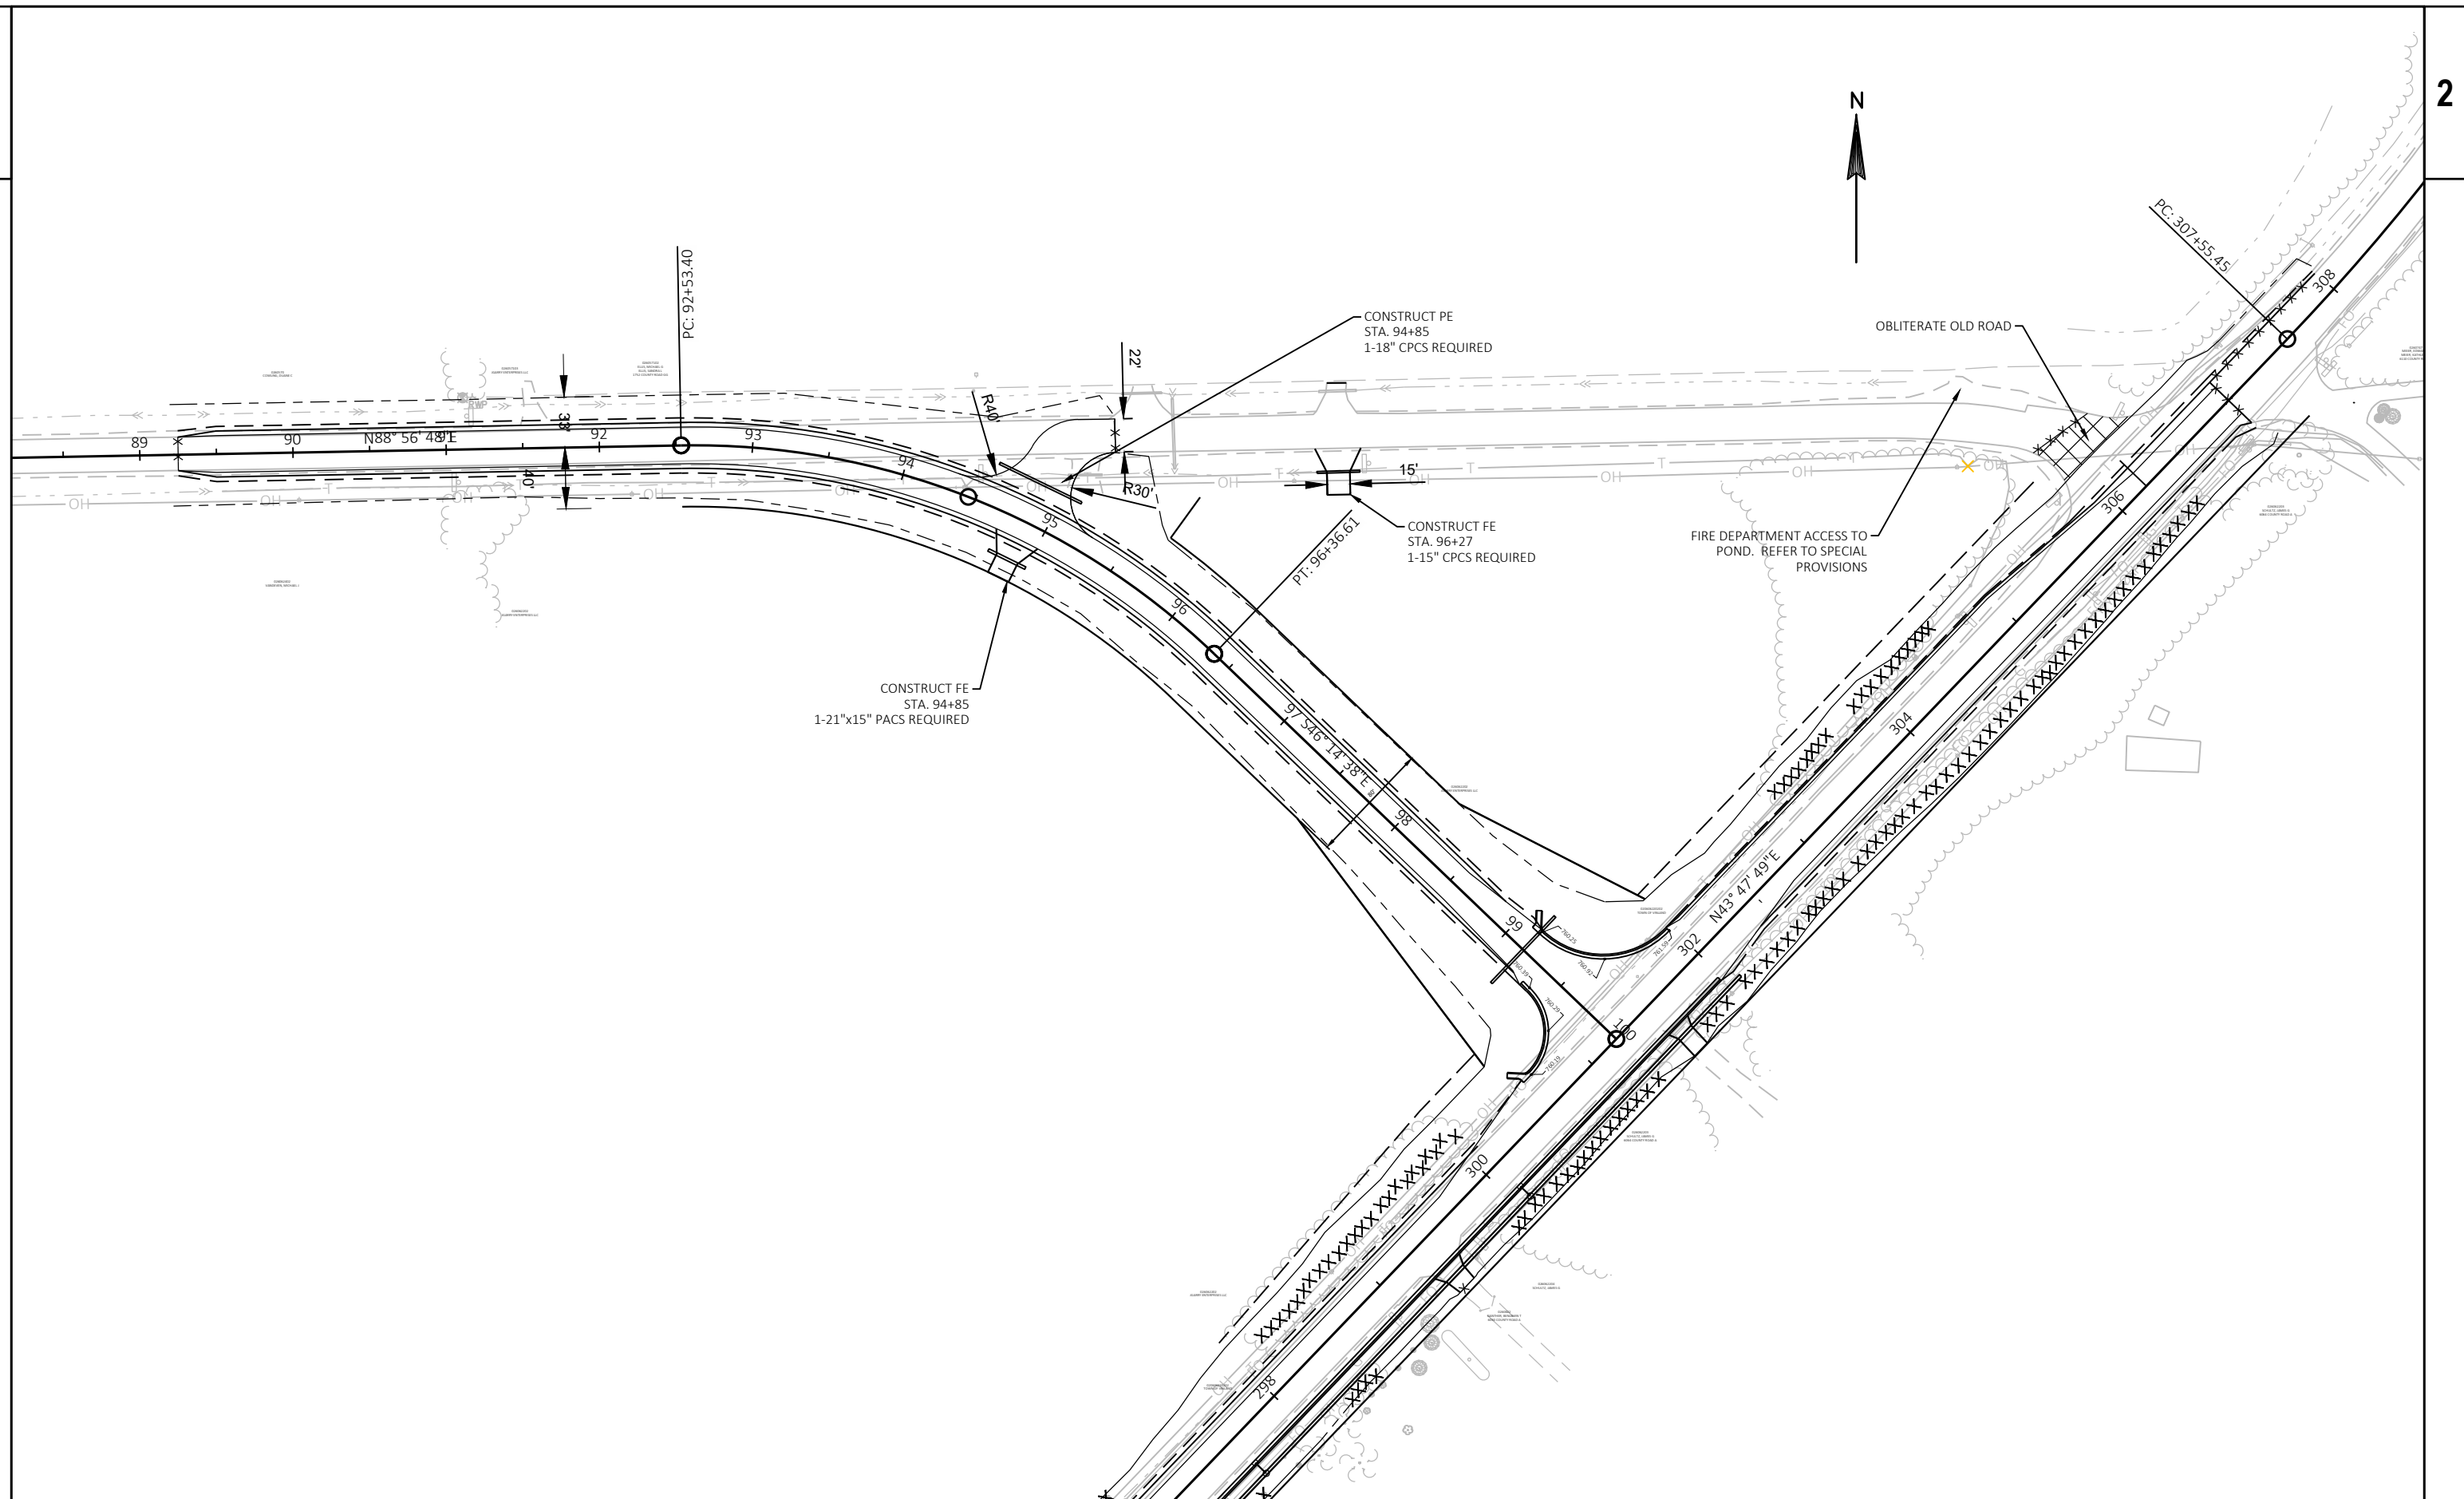

PROJECT NO: 4627-02-71

HWY: CTH A


COUNTY: WINNEBAGO

CTH GG OVERVIEW PLAN


SHEET

.5

E

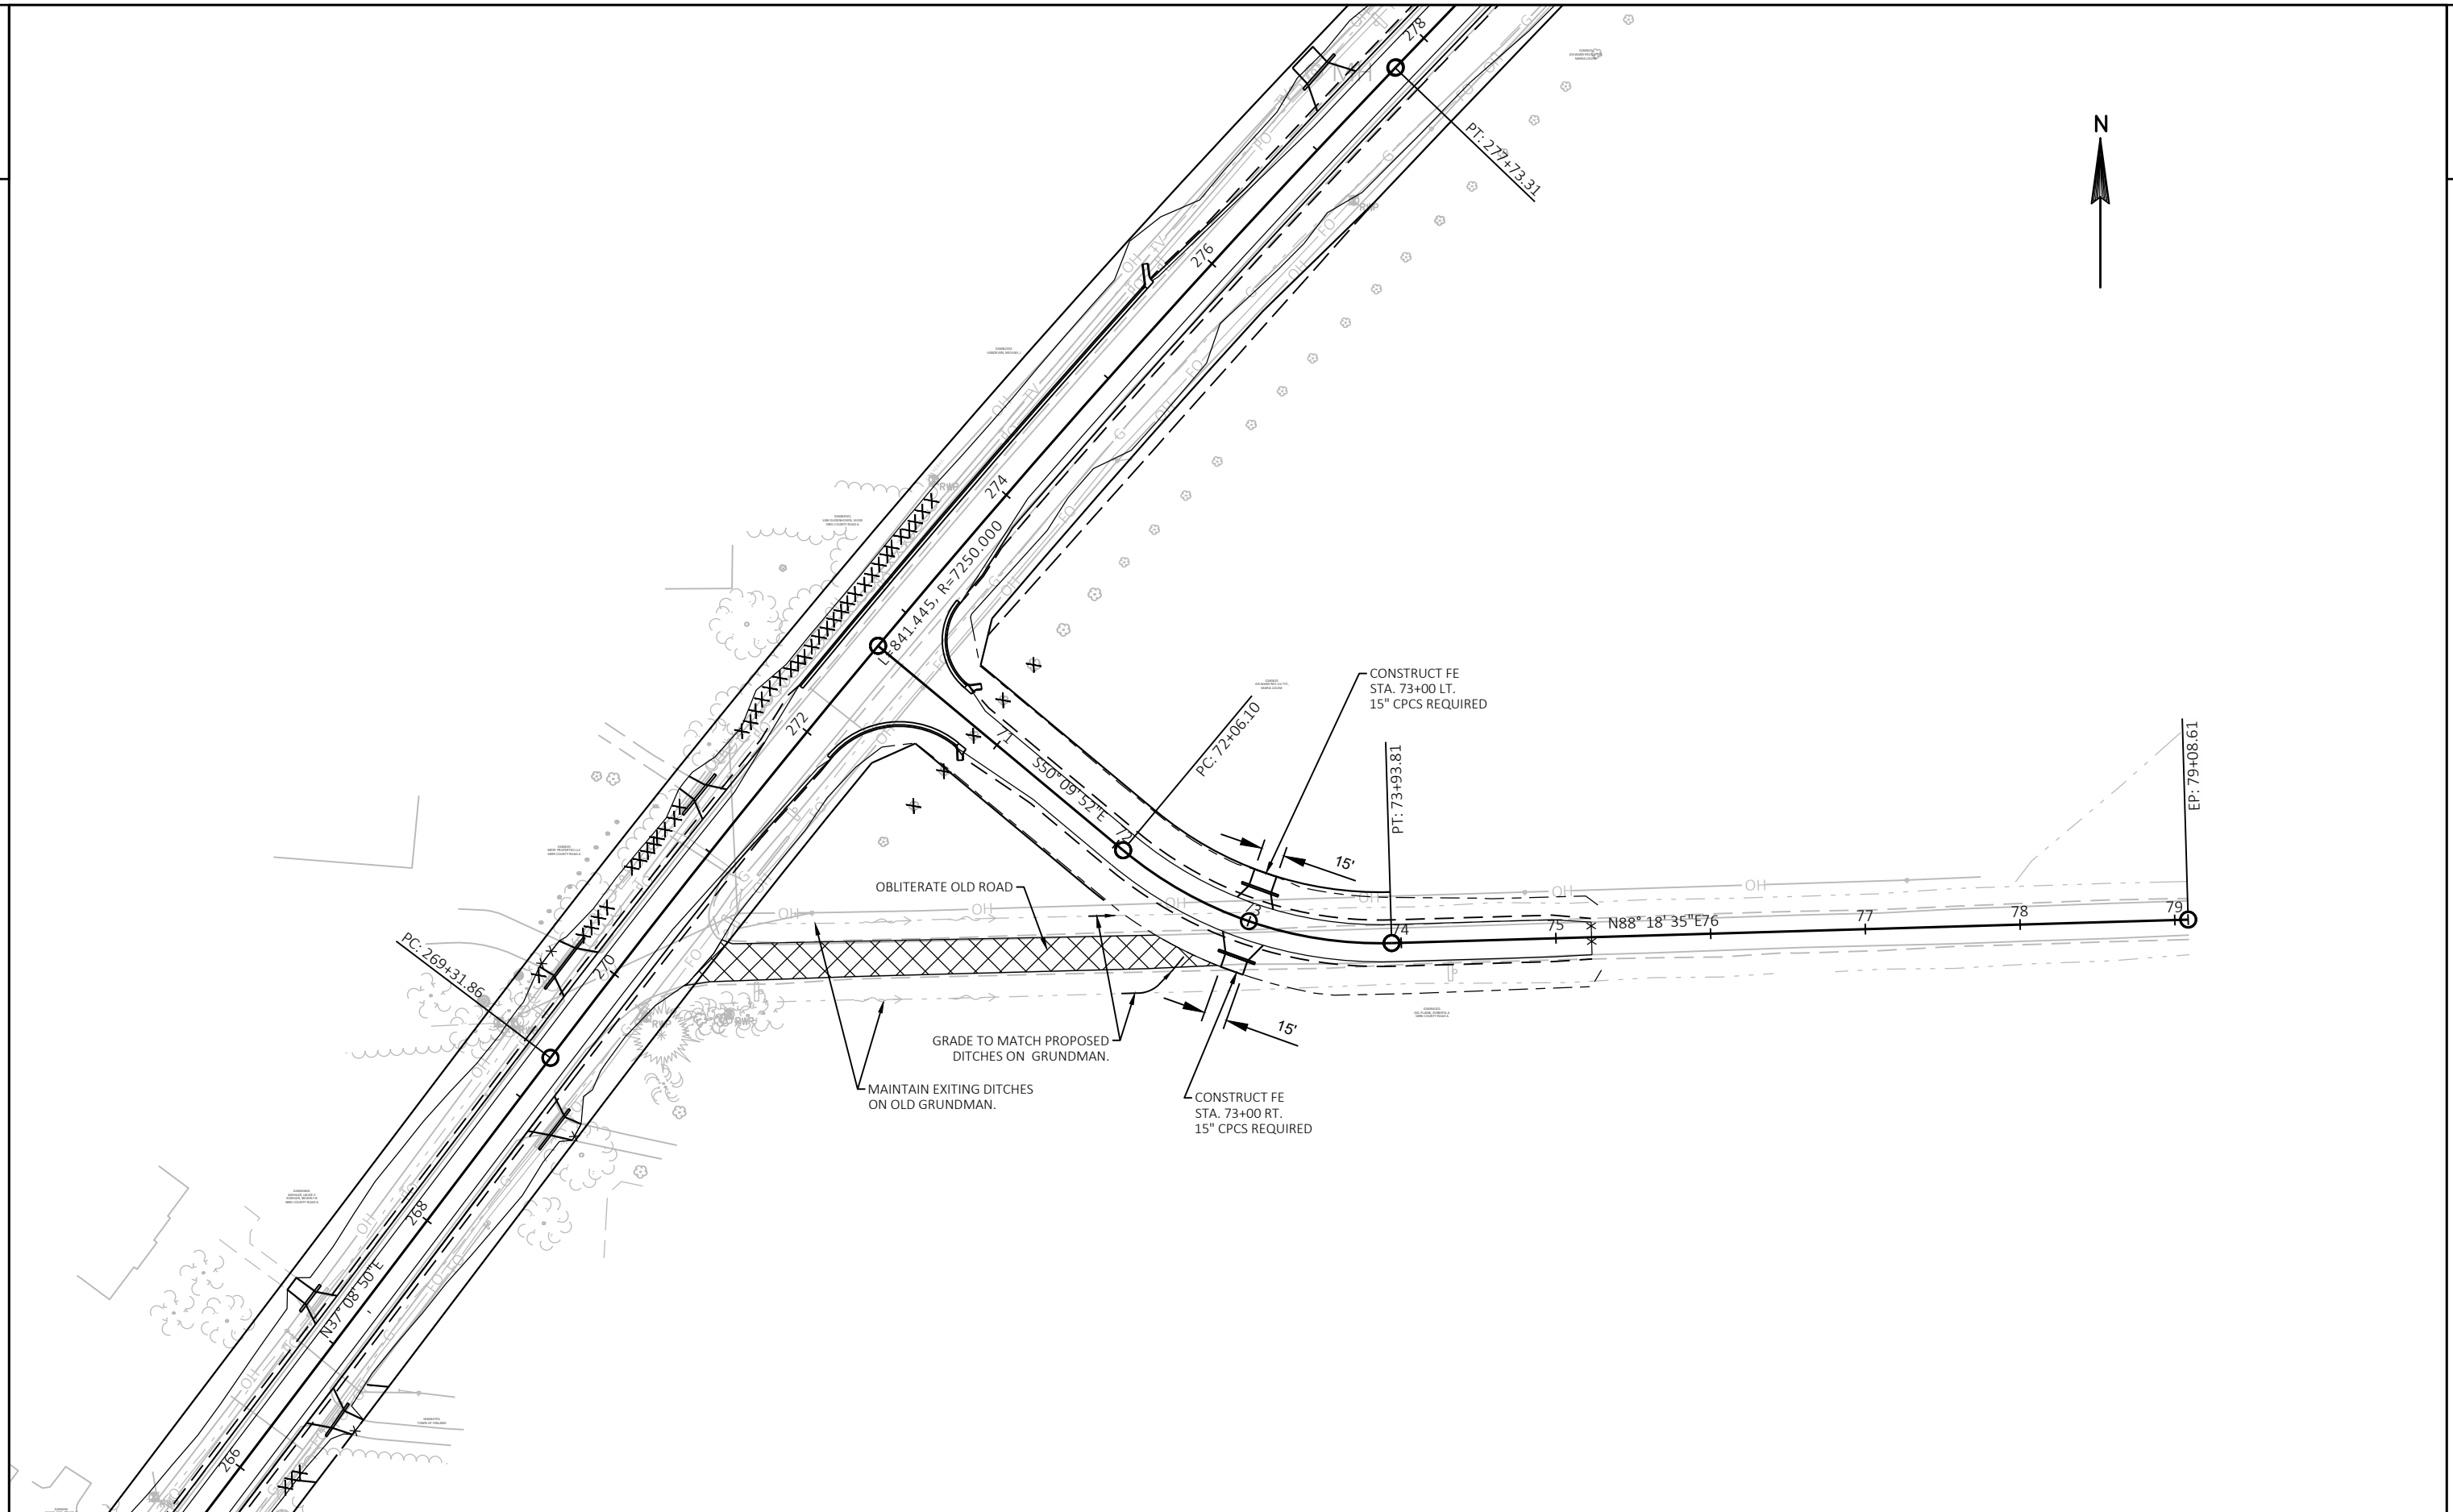


PROJECT NO: 4627-02-71	HWY: CTH A	COUNTY: WINNEBAGO	GRUNDMAN LANE OVERVIEW PLAN	SHEET .6	E
------------------------	------------	-------------------	-----------------------------	----------	---

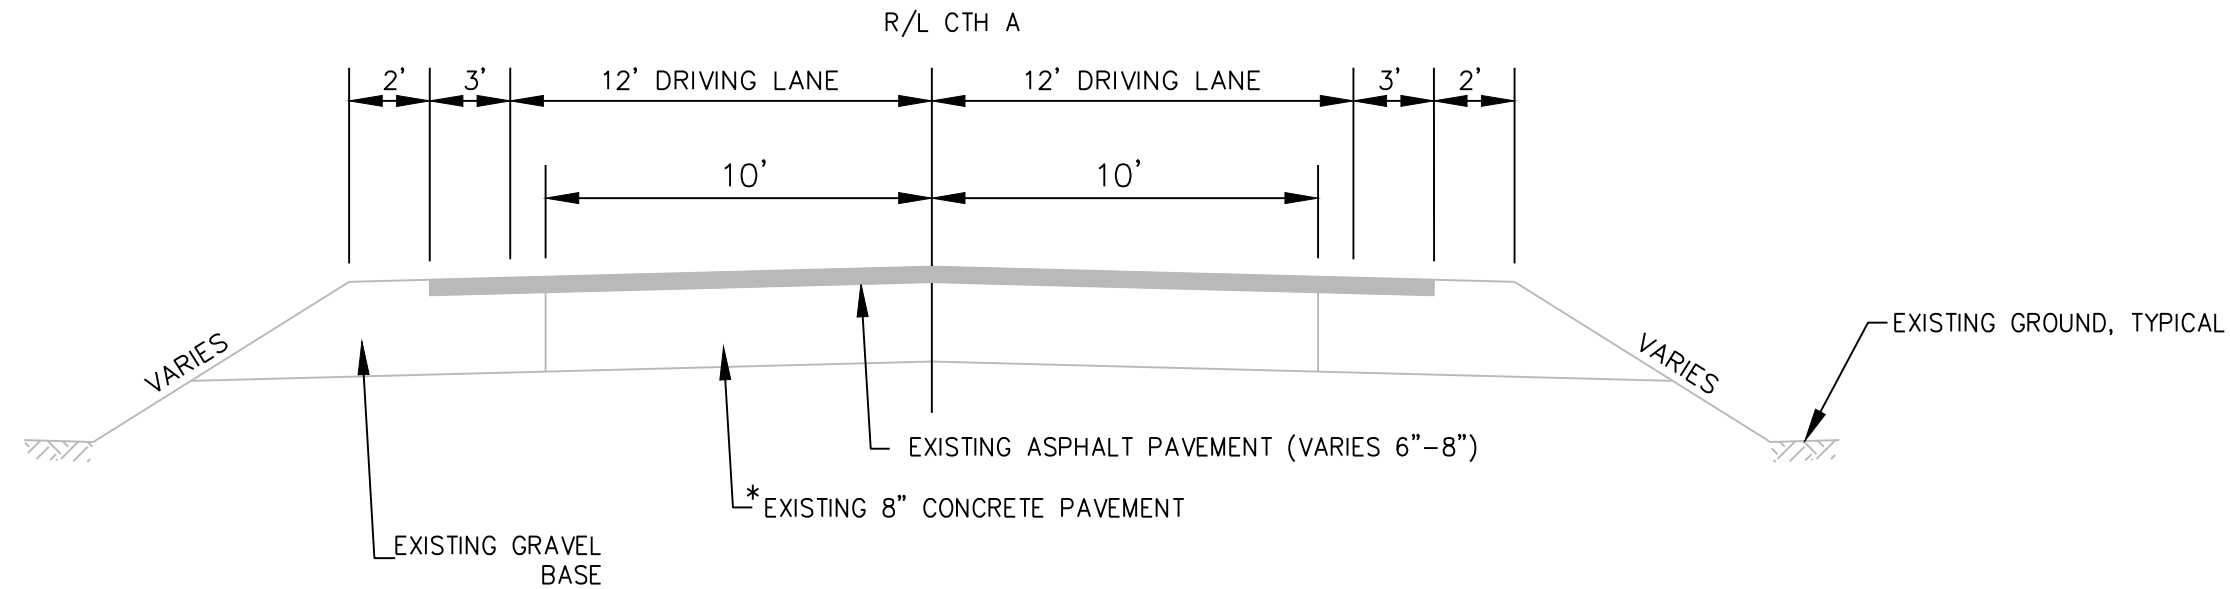

TYPICAL EXISTING SECTION
STA. 234+00 TO STA. 257+00
(INDIAN POINT ROAD TO COMANCHE LANE)


*NOTE- SOIL BORINGS INDICATE THAT THE
EXISTING UNDERLYING CONCRETE PAVEMENT
WAS CONSTRUCTED DIRECTLY ON FILL.

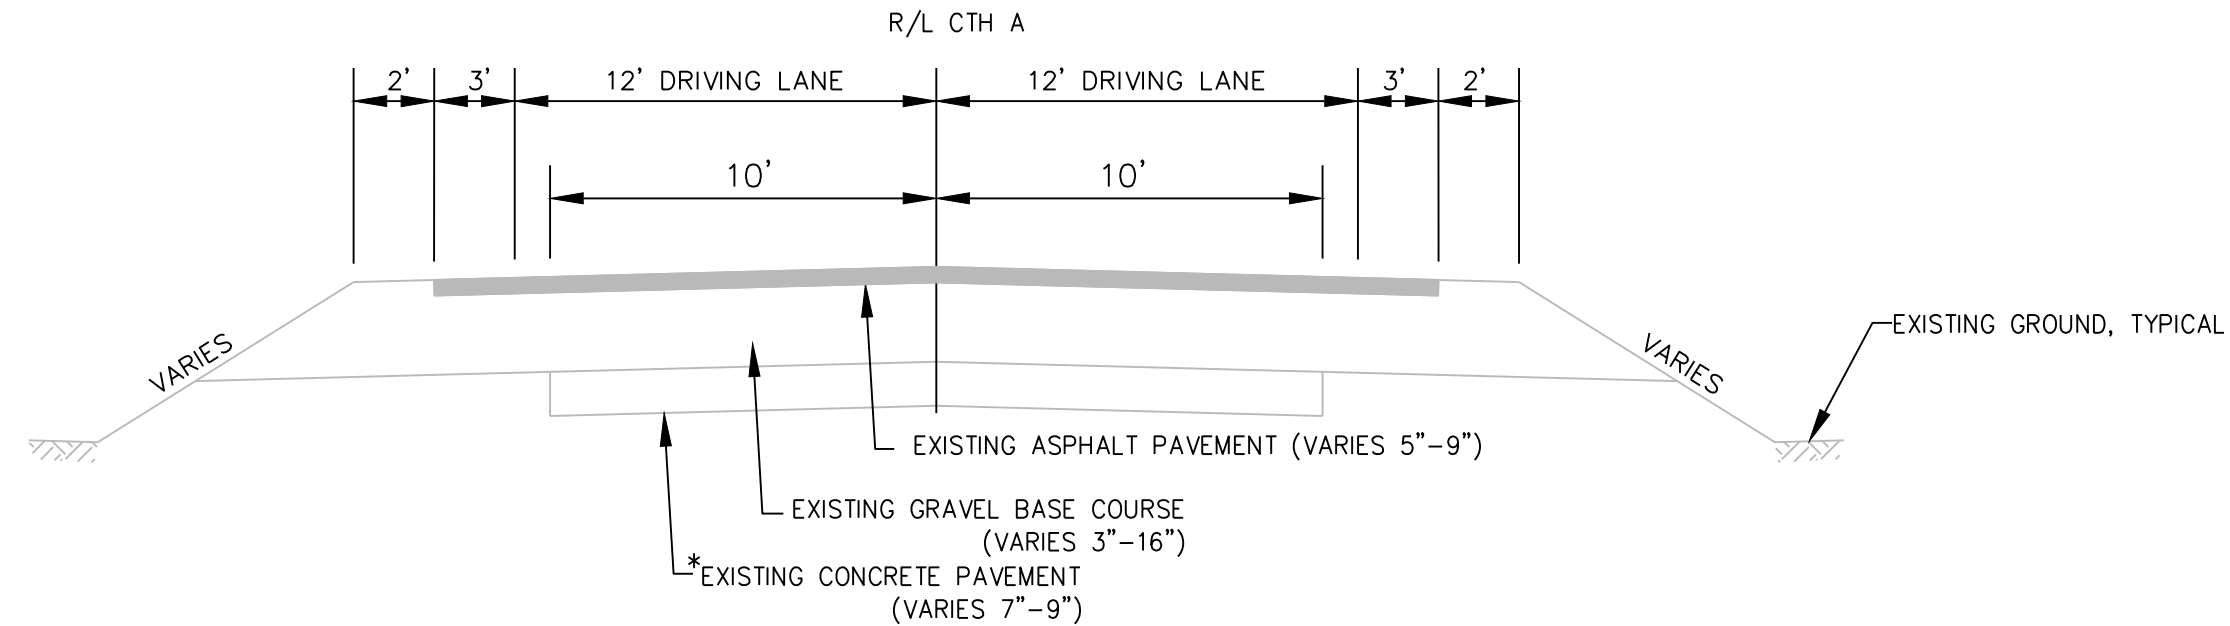

TYPICAL EXISTING SECTION
STA. 257+00 TO STA. 307+00
(COMANCHE LANE TO CTH GG)


REFER TO EROSION CONTROL DETAIL SHEETS
FOR ADDITIONAL INFORMATION

TOPSOIL, FERTILIZER, SEED AND
EROSION MAT CLASS I TYPE A

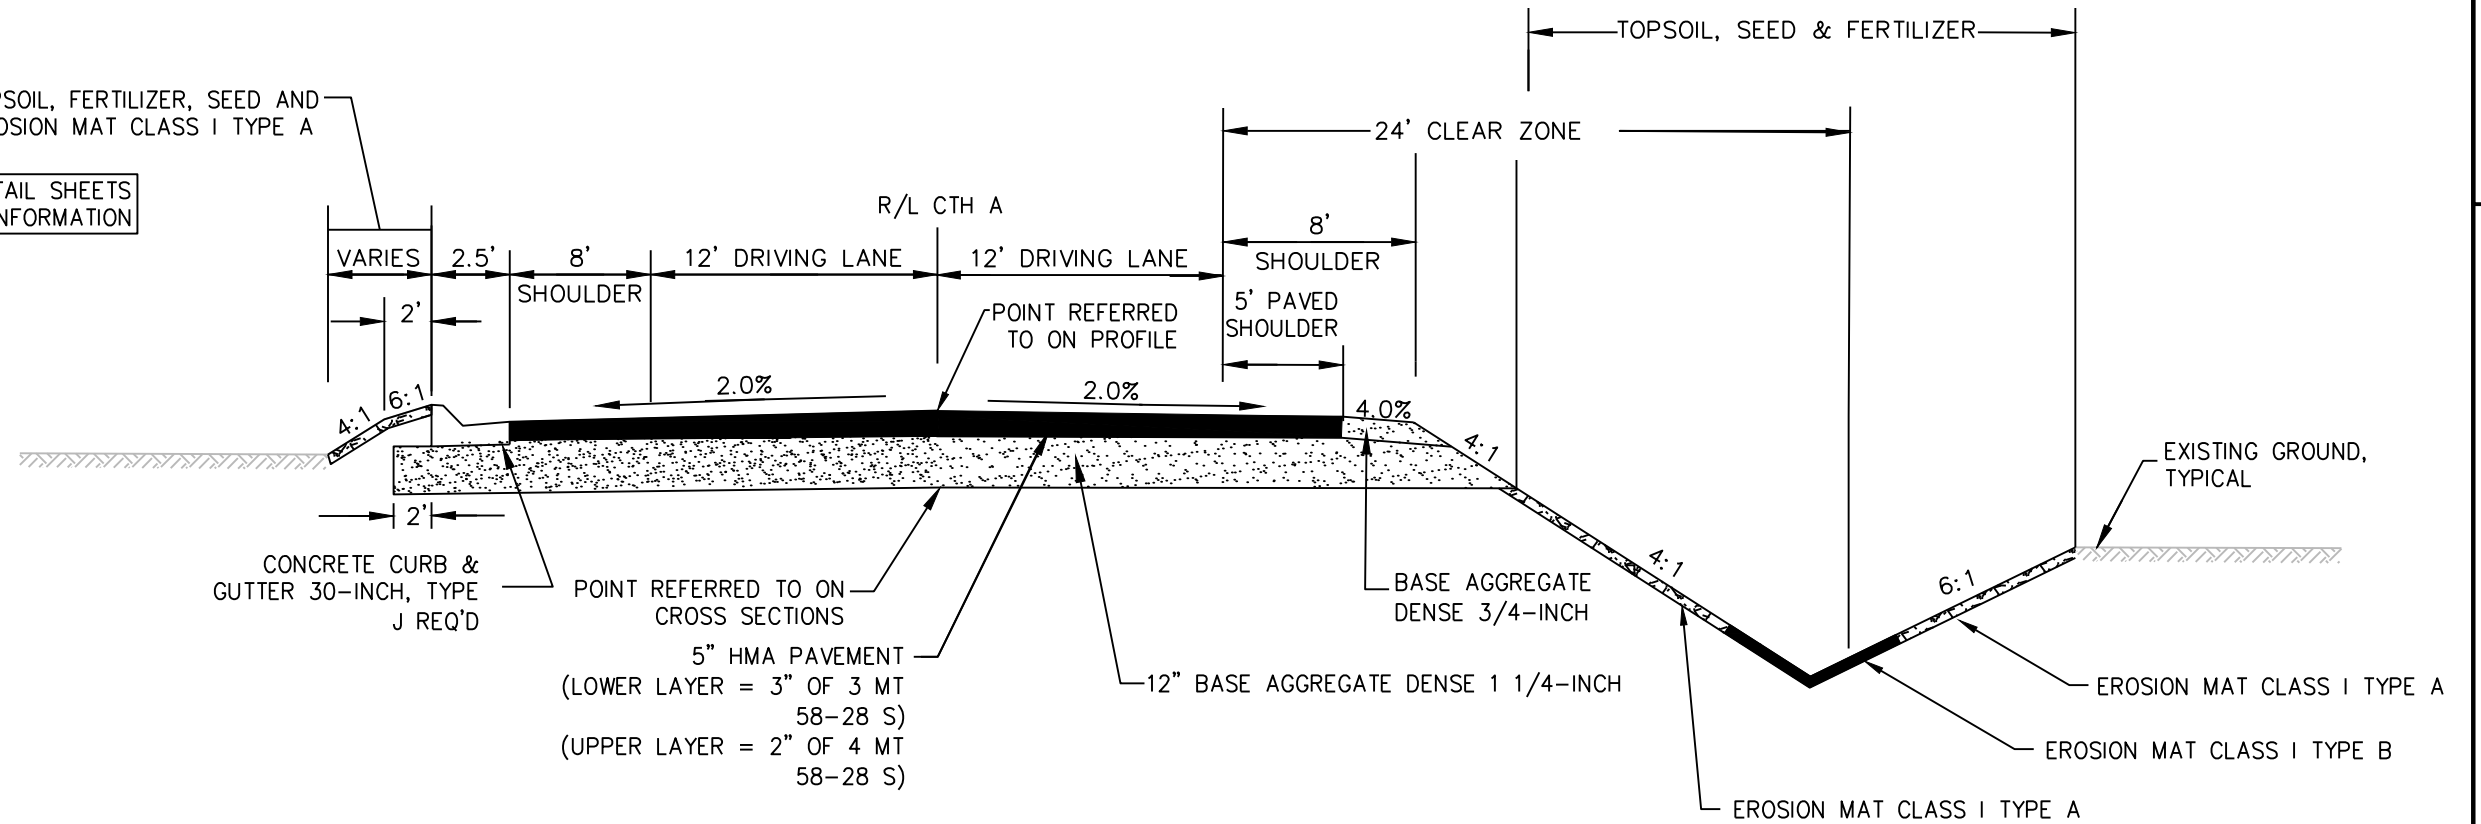

TYPICAL URBANIZED SECTION



STA. 272+20 TO 275+55 LT
STA. 290+05 TO 302+00 RT

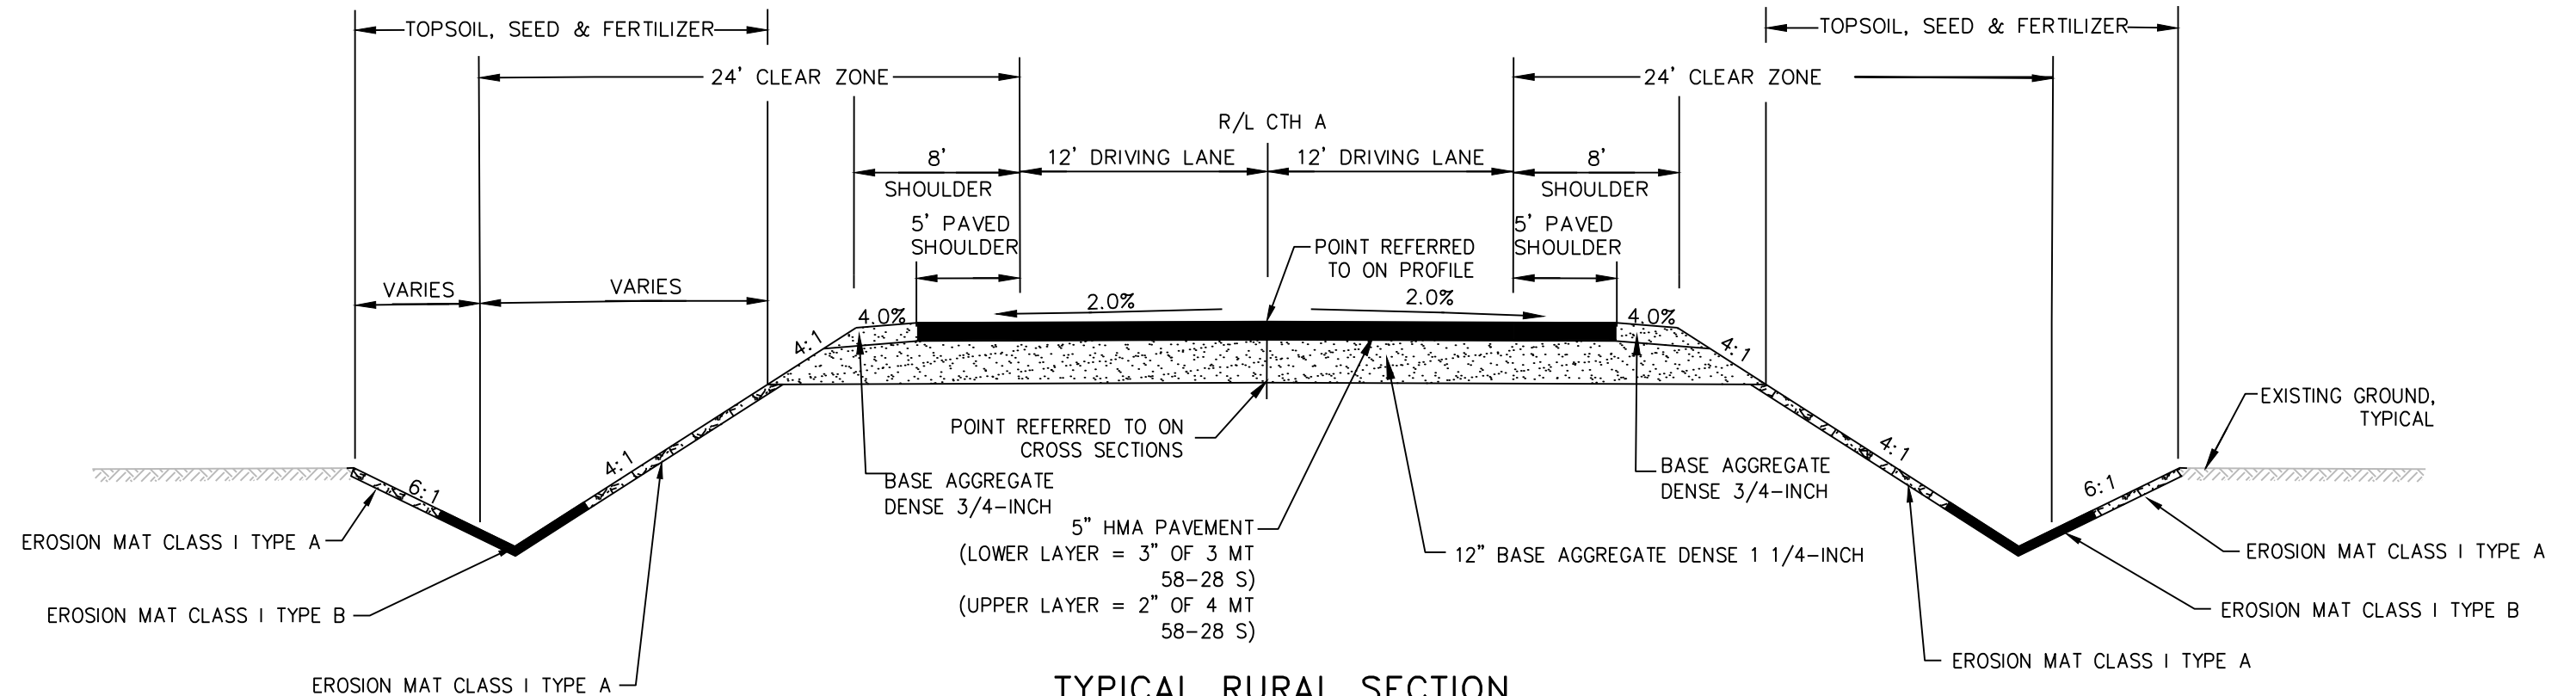

TYPICAL RURAL SECTION

STA. 234+00 TO STA. 307+00



EROSION MAT CLASS I TYPE B TO BE
1 - 8 FT WIDE ROLL CENTERED OVER
DITCH FLOWLINE

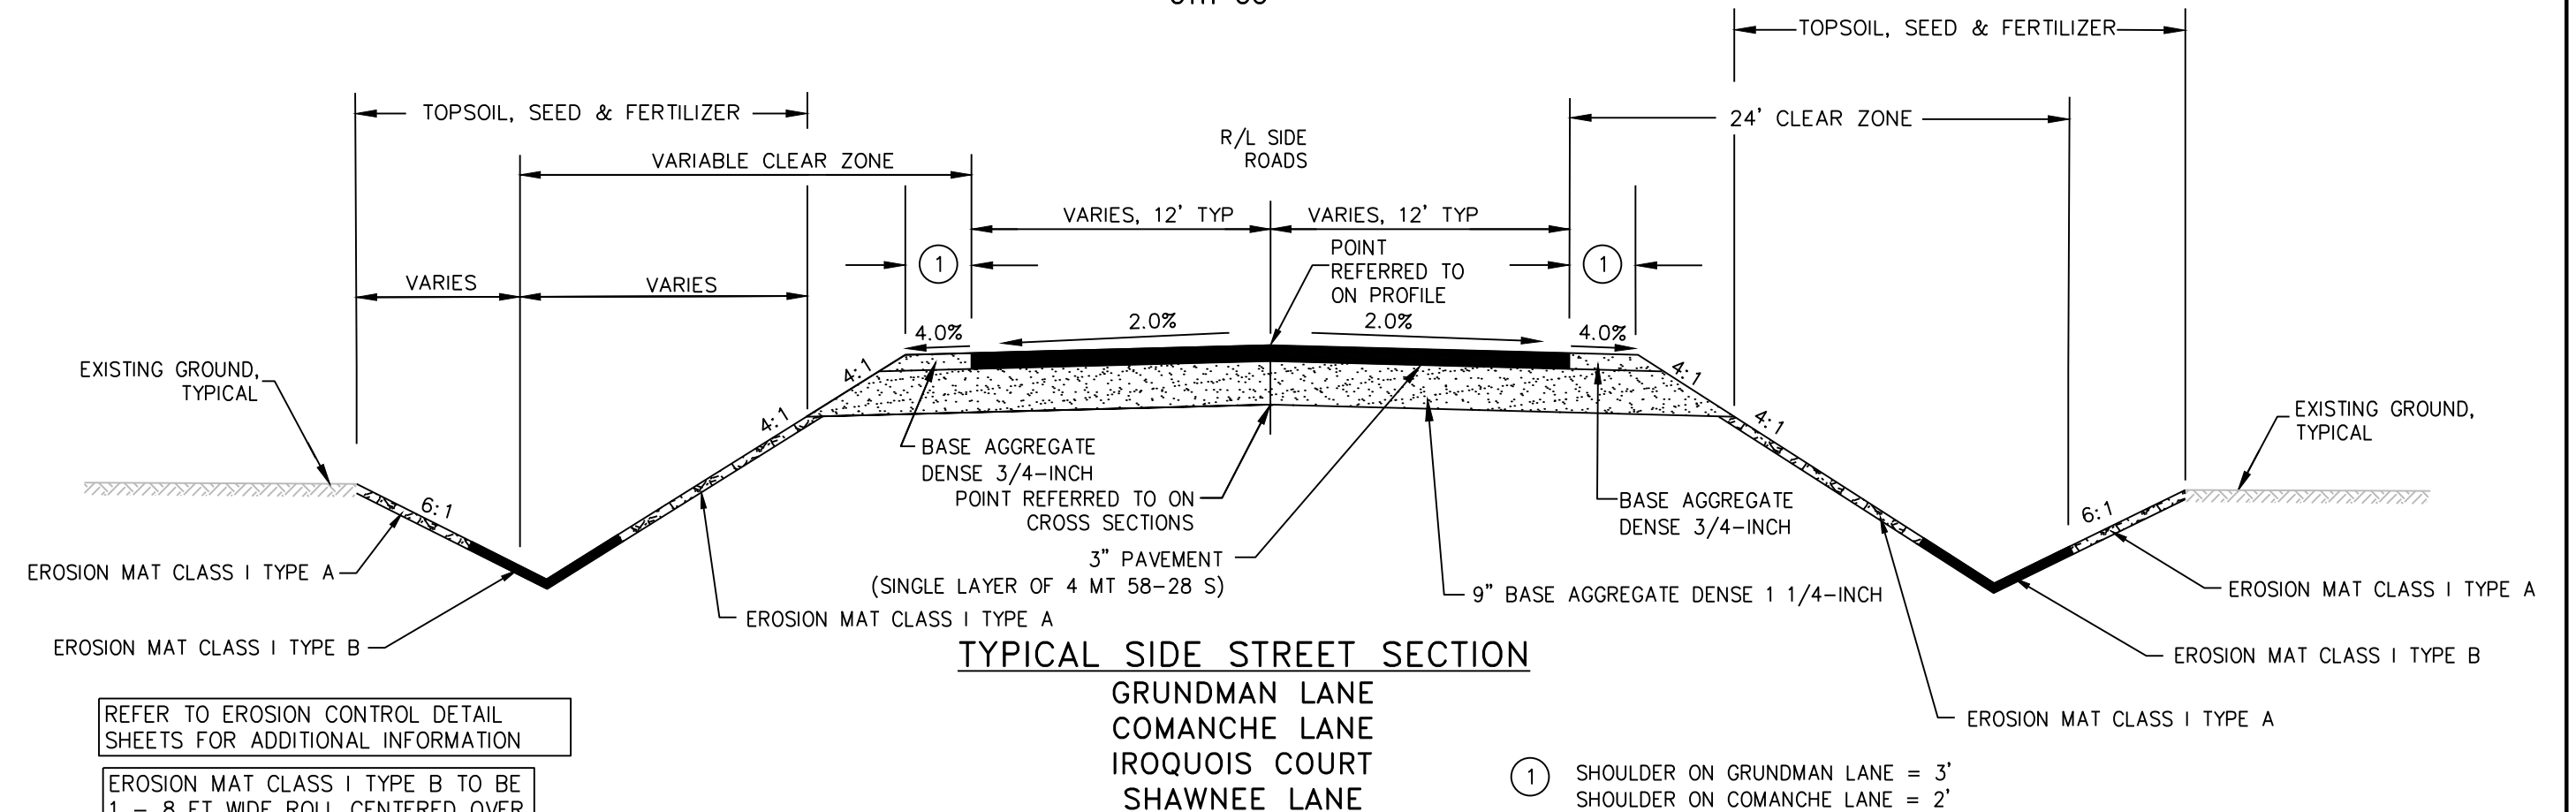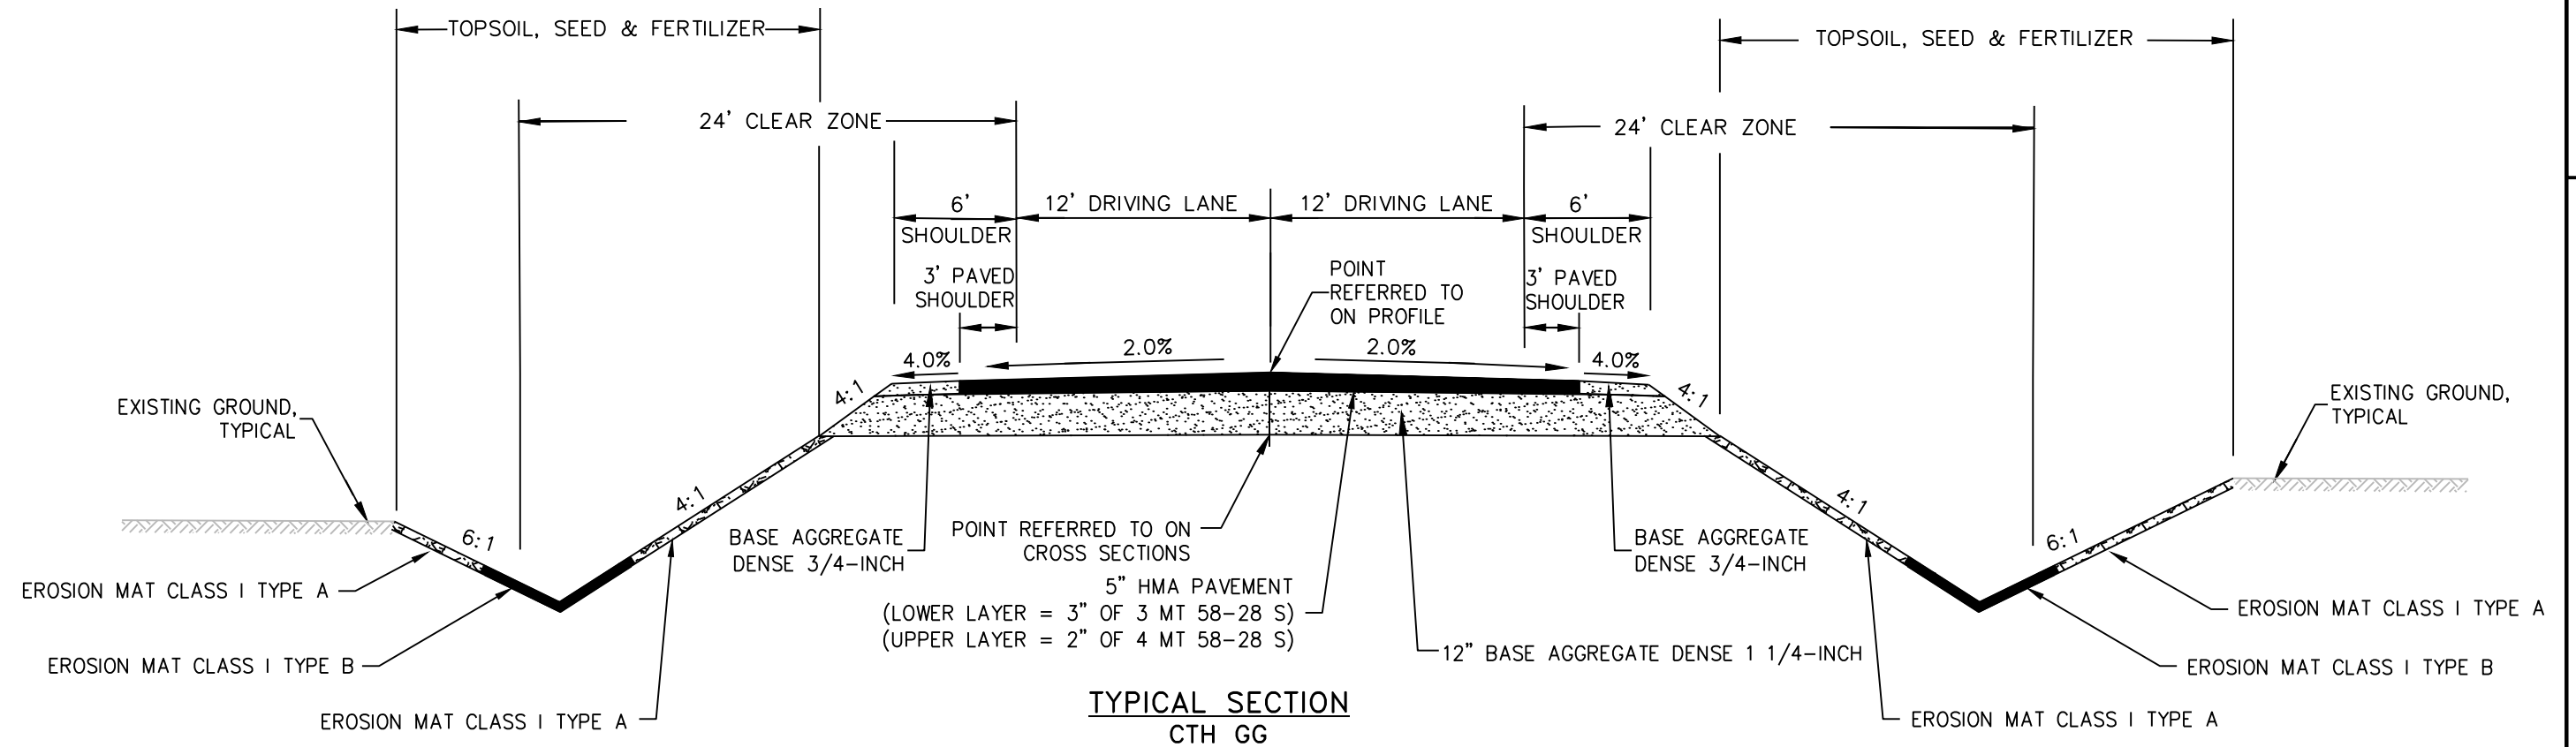

REFER TO EROSION CONTROL DETAIL SHEETS FOR ADDITIONAL INFORMATION



EROSION MAT CLASS I TYPE B TO BE 1 - 8 FT WIDE ROLL CENTERED OVER DITCH FLOWLINE

- ① SHOULDER ON GRUNDMAN LANE = 3'
SHOULDER ON COMANCHE LANE = 2'
SHOULDER ON IROQUOIS COURT = 2'
SHOULDER ON SHAWNEE LANE = 2'

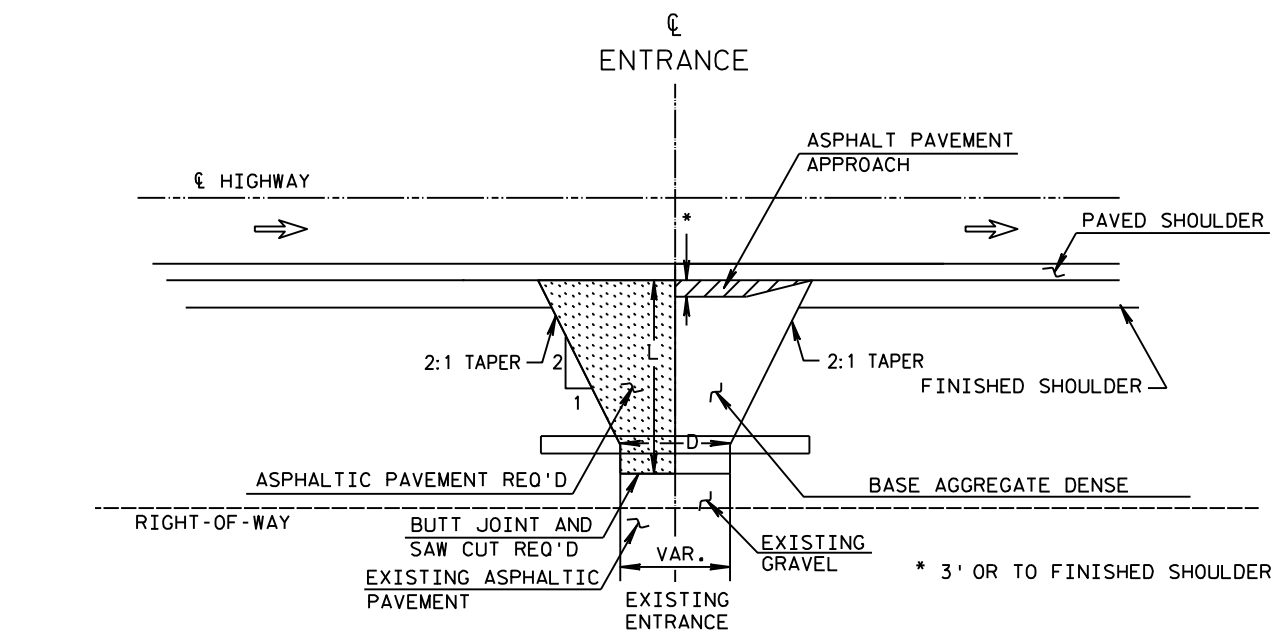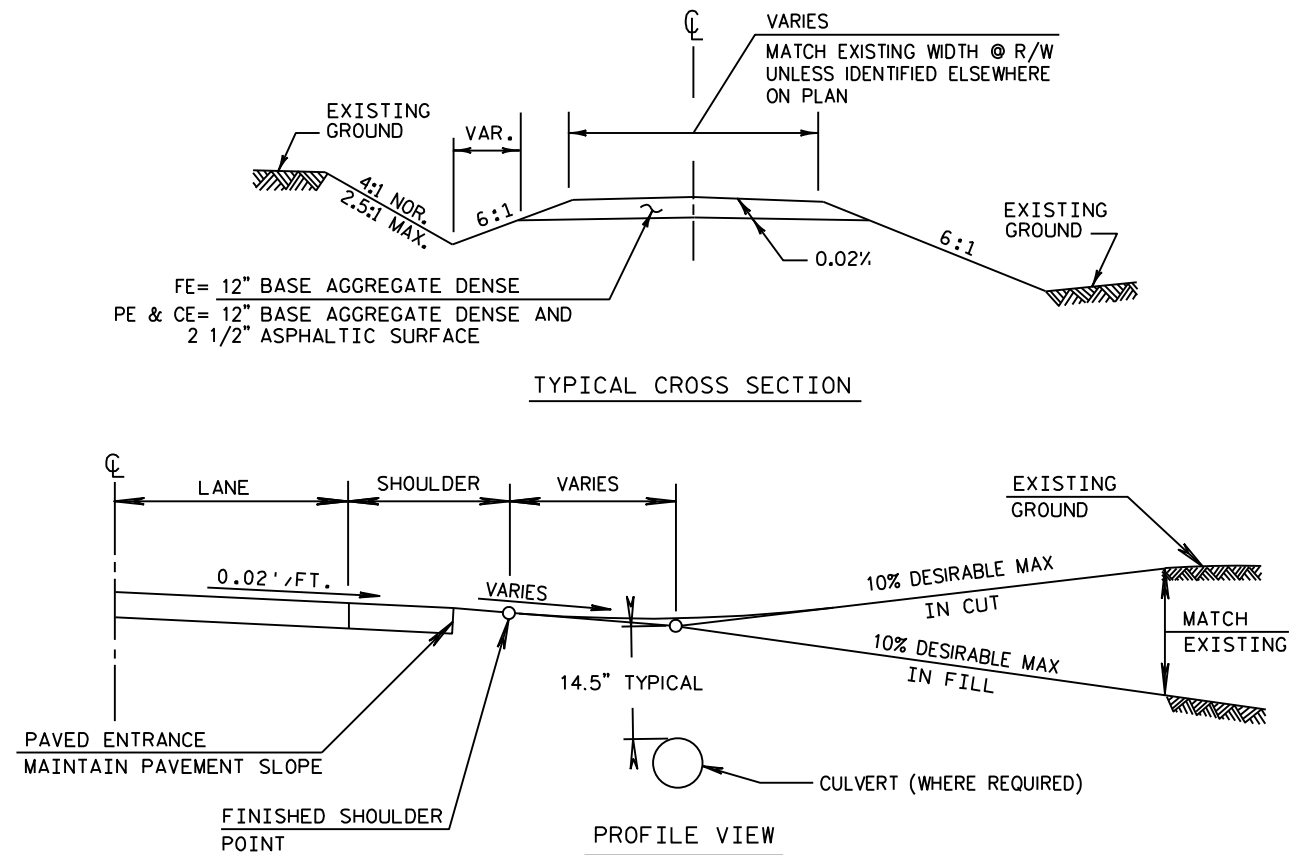


L=VARIABLE, EXACT LENGTH TO BE DETERMINED IN THE FIELD BY THE ENGINEER. BLEND BACK ON THE ENTRANCE FAR ENOUGH TO GET A SMOOTH PROFILE.

RURAL DRIVEWAY INTERSECTION DETAIL
(PE's, FE's & CE's)
(FOR NEW CONSTRUCTION)

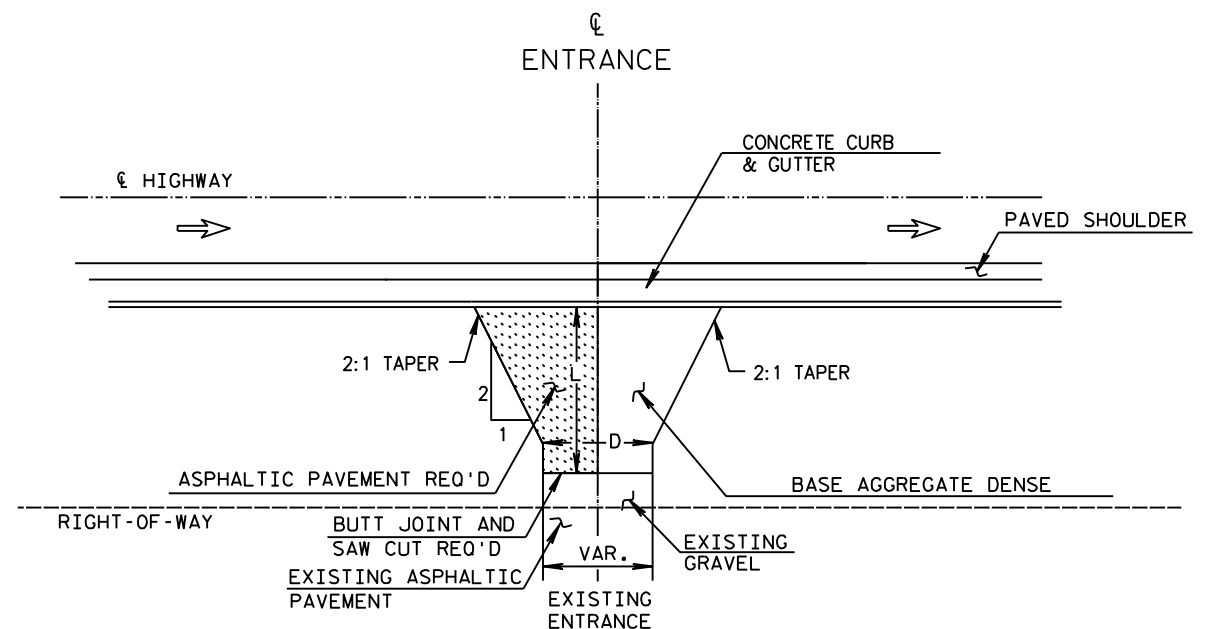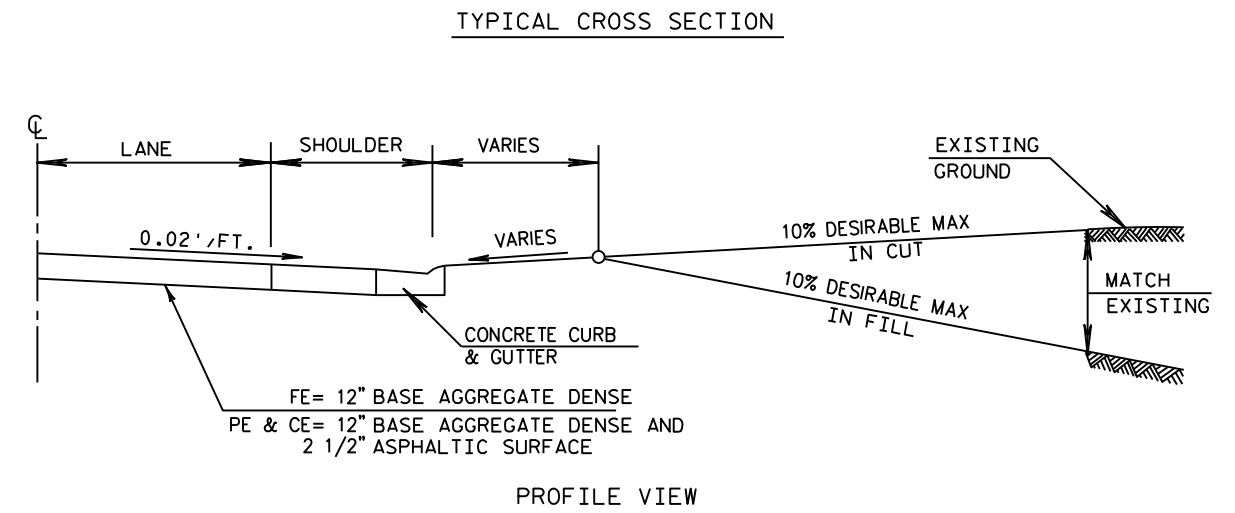



L=VARIABLE, EXACT LENGTH TO BE DETERMINED IN THE FIELD BY THE ENGINEER. BLEND BACK ON THE ENTRANCE FAR ENOUGH TO GET A SMOOTH PROFILE.


URBAN DRIVEWAY INTERSECTION DETAIL
(PE's, FE's & CE's)
(FOR NEW CONSTRUCTION)

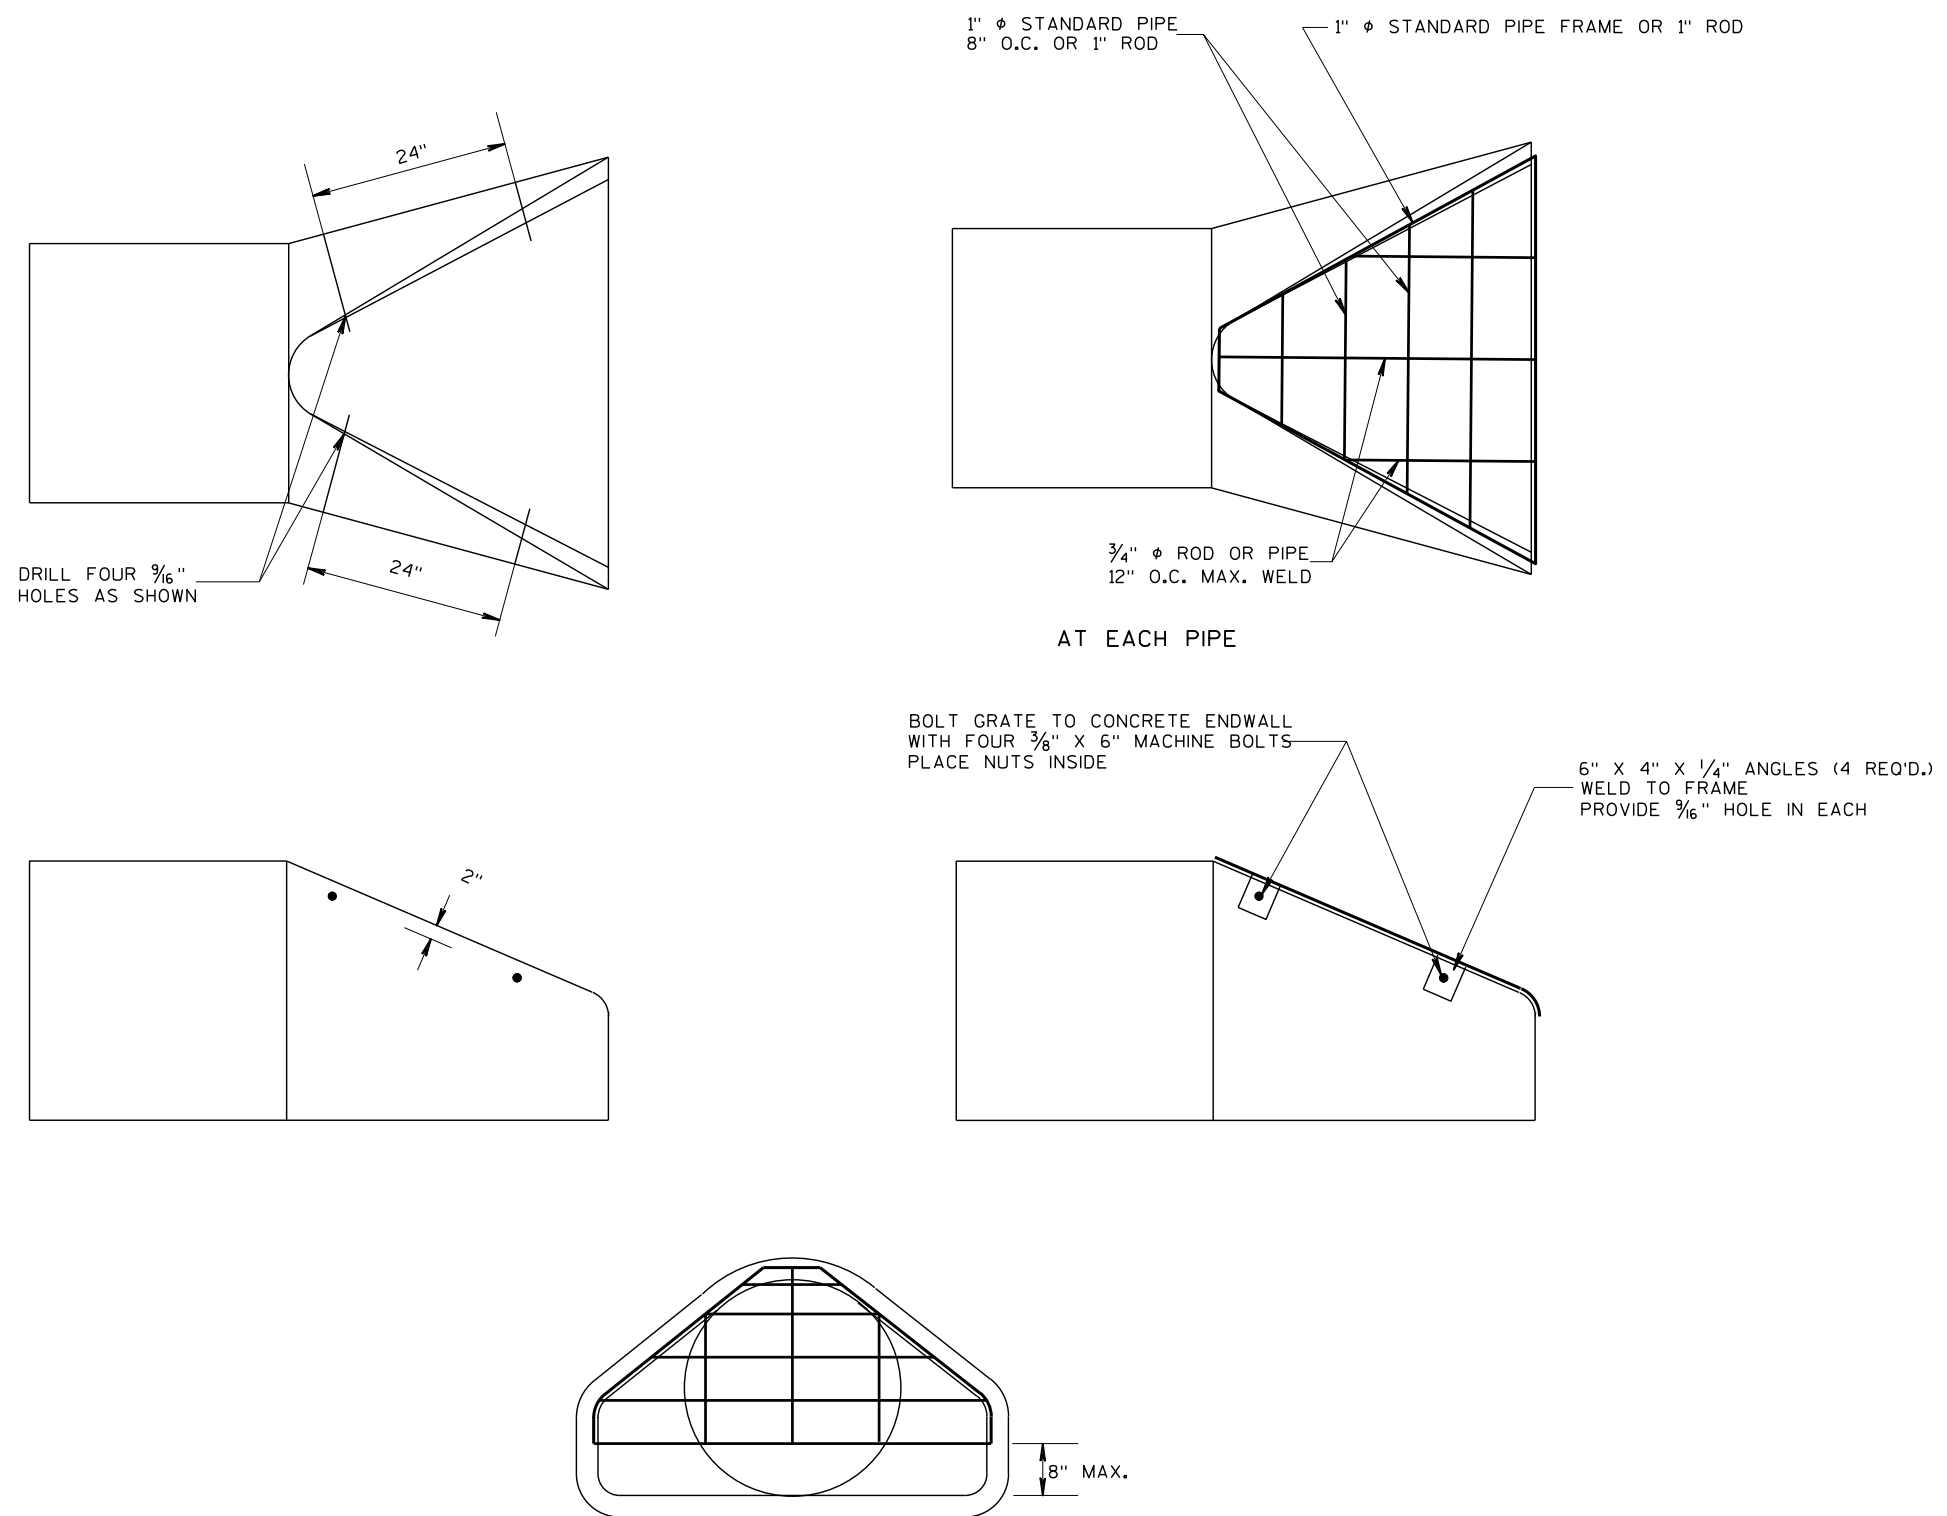




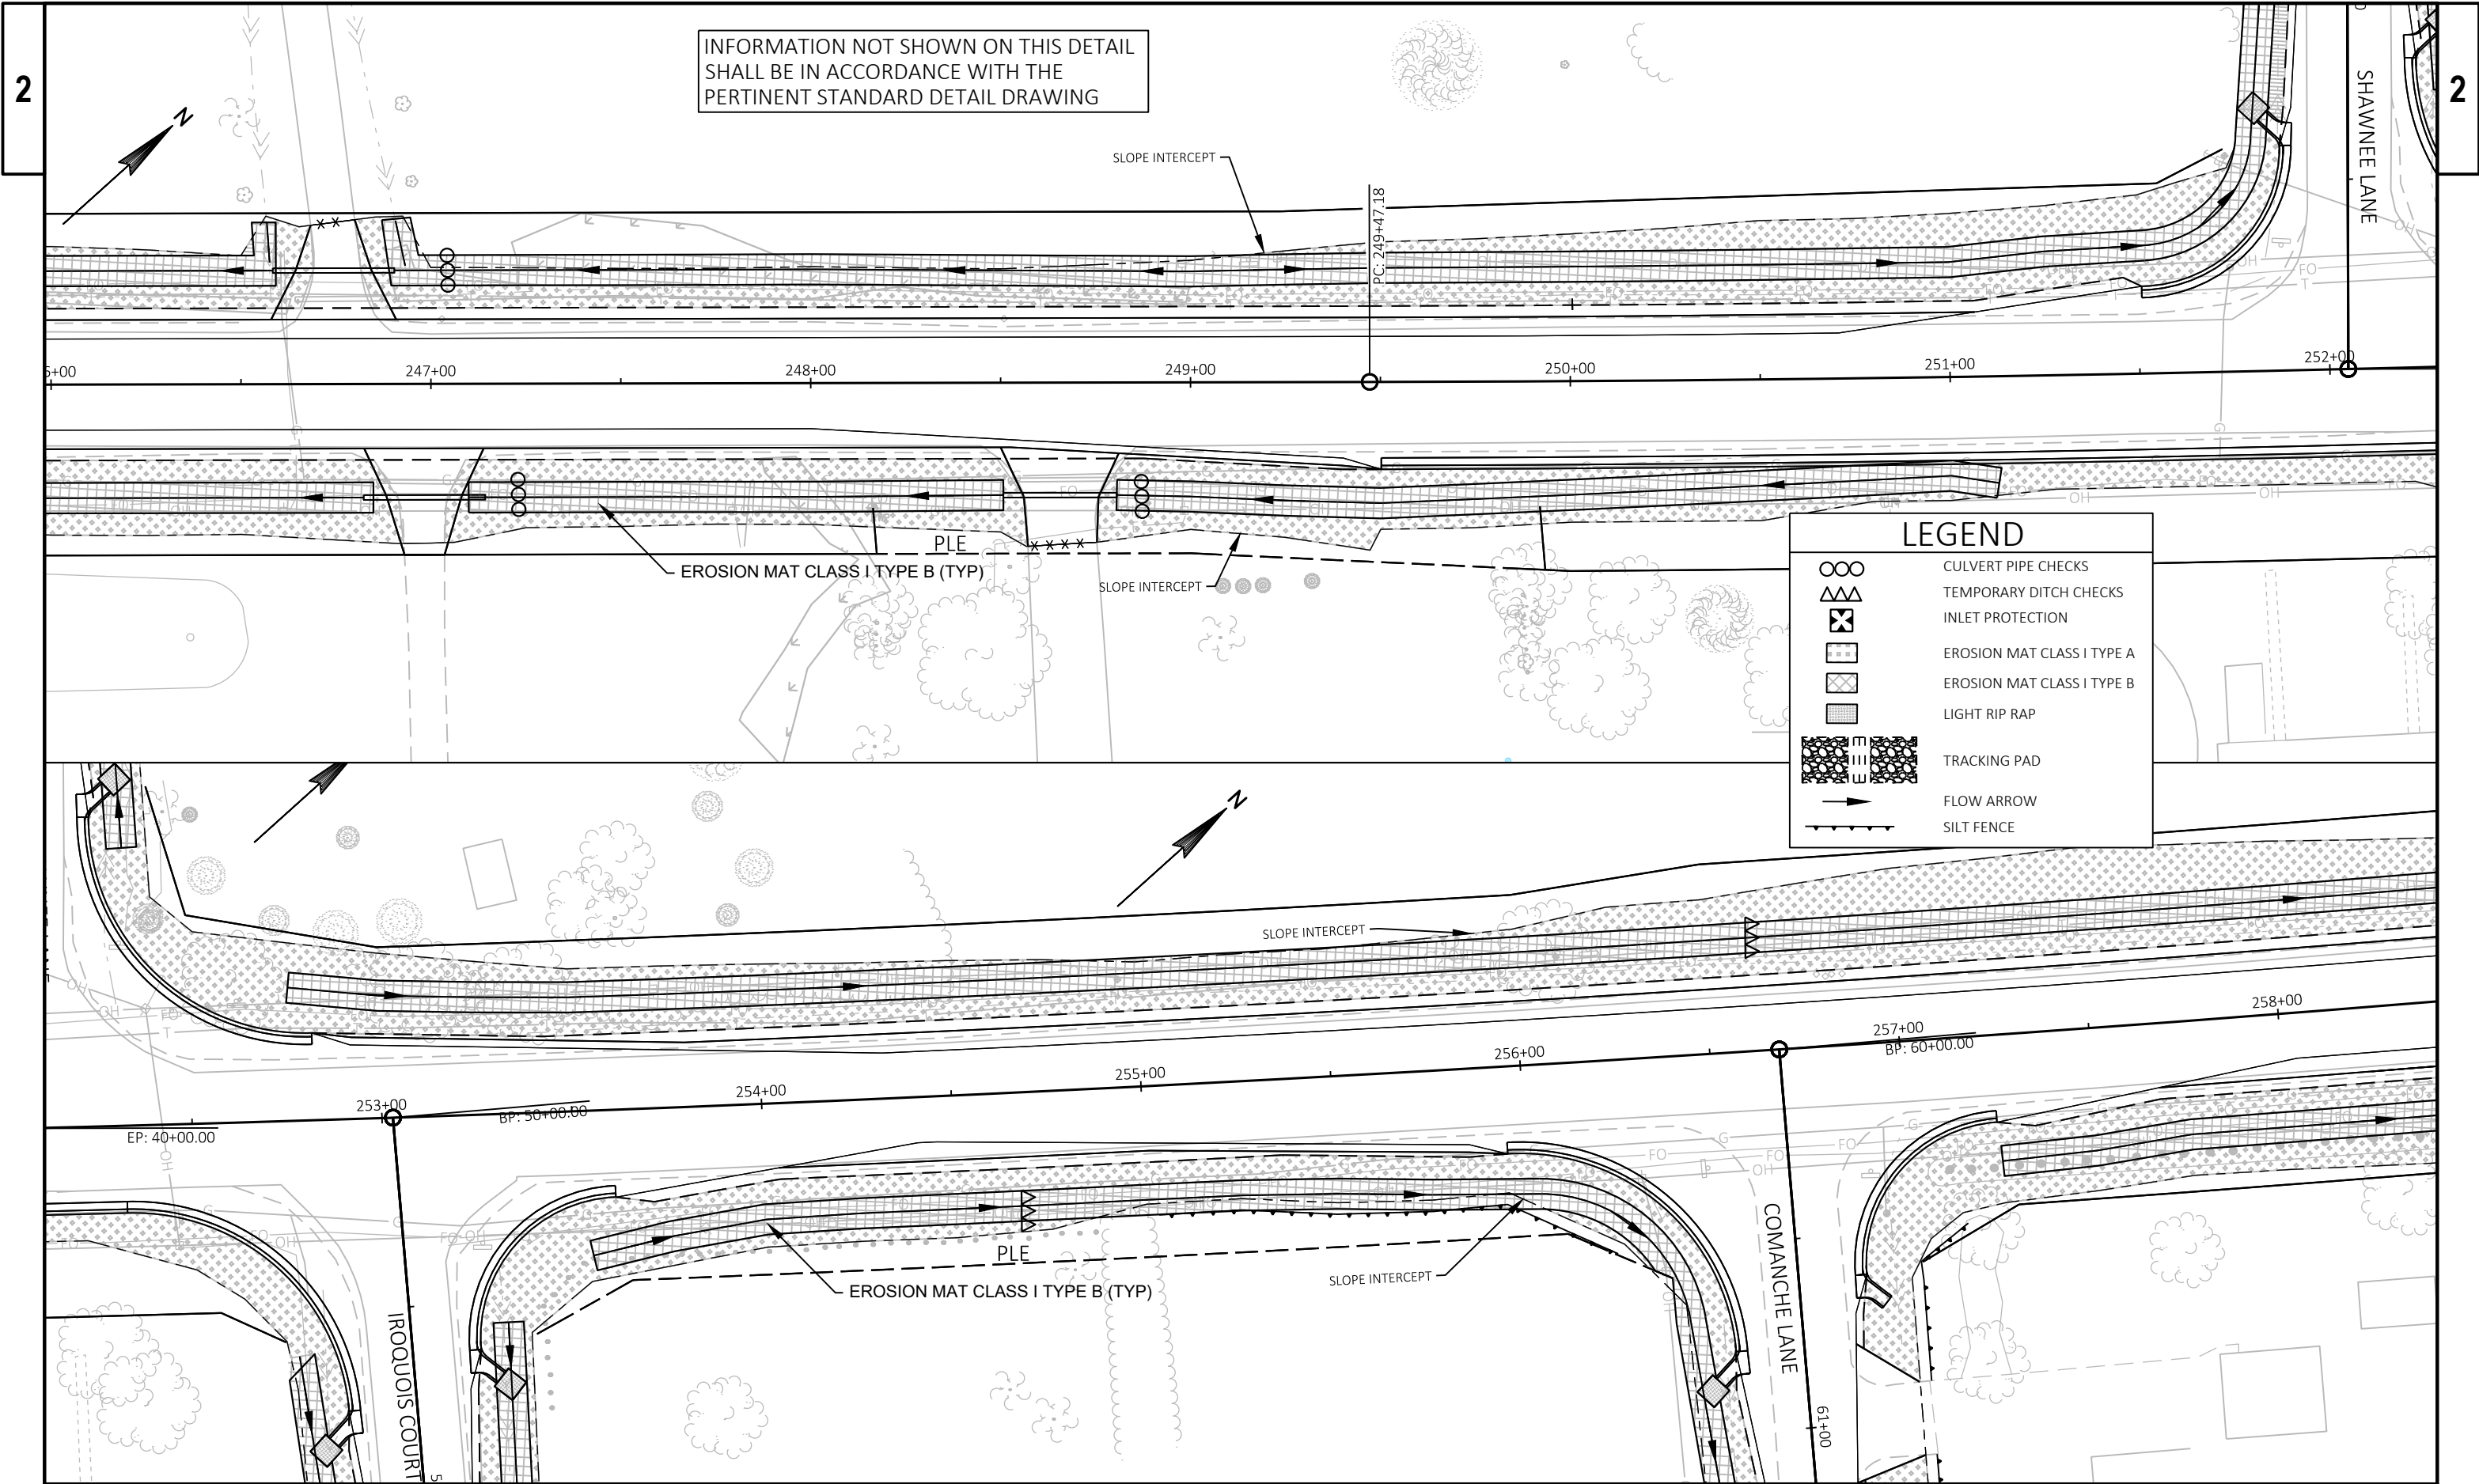

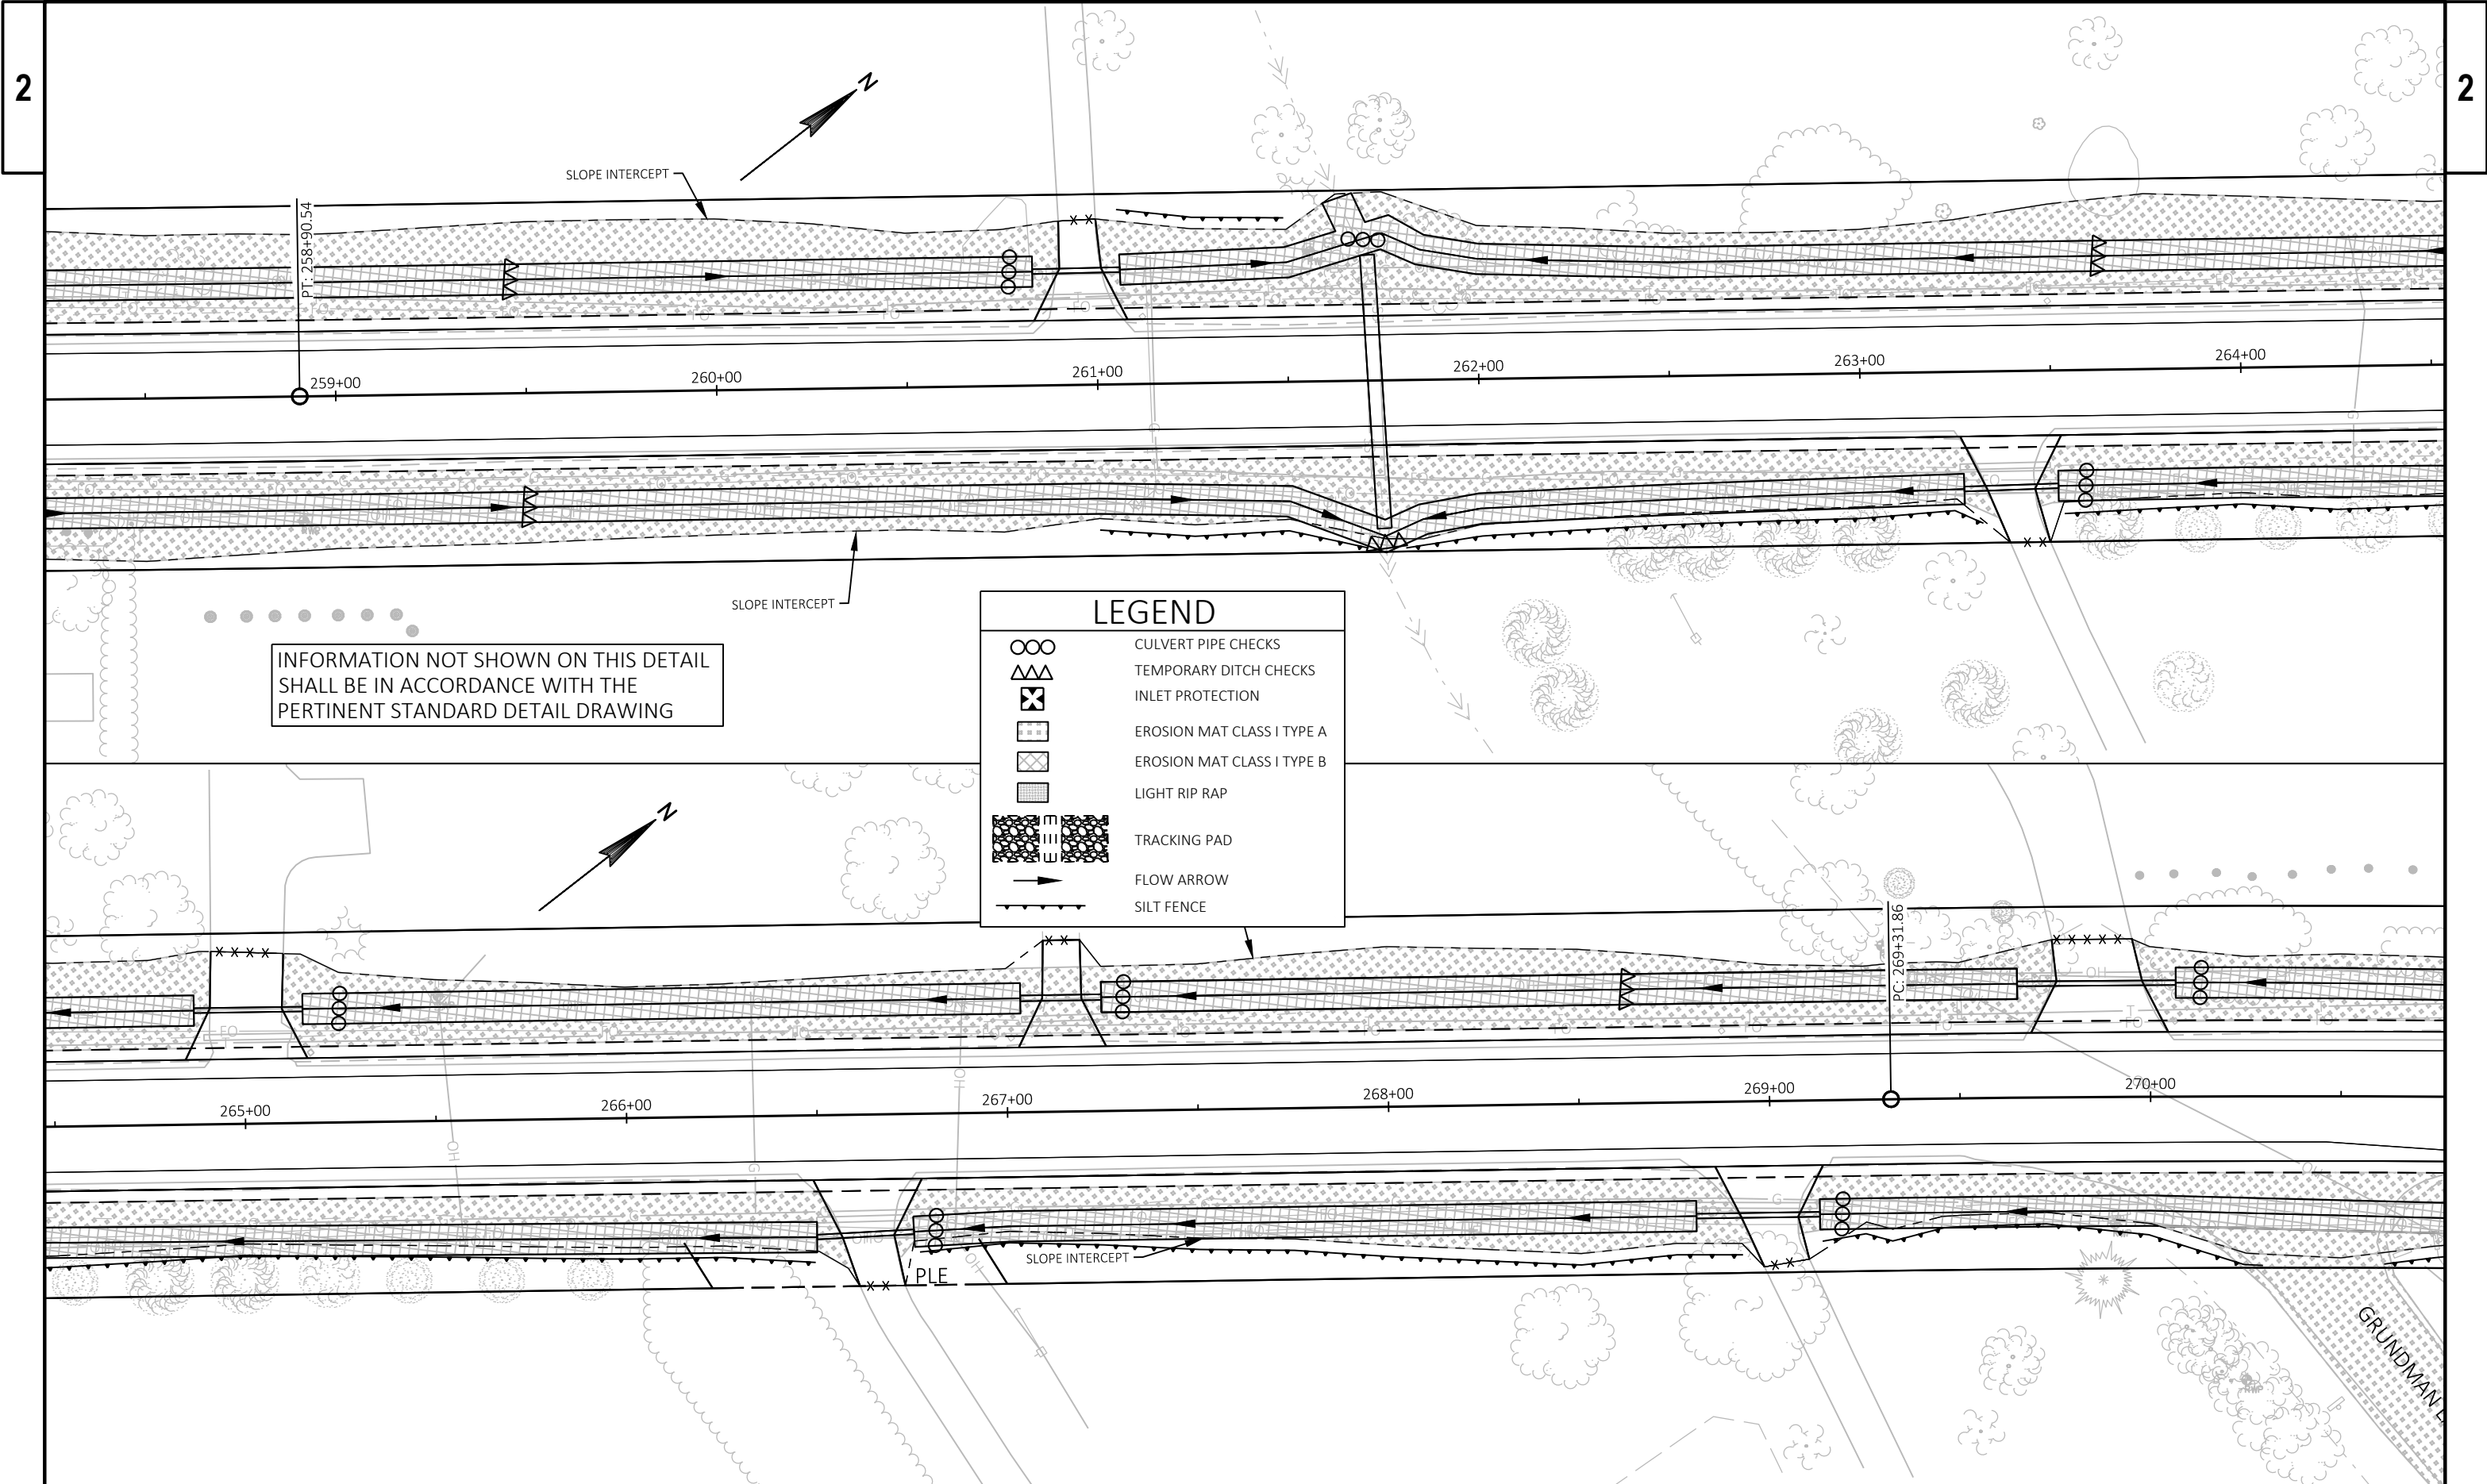


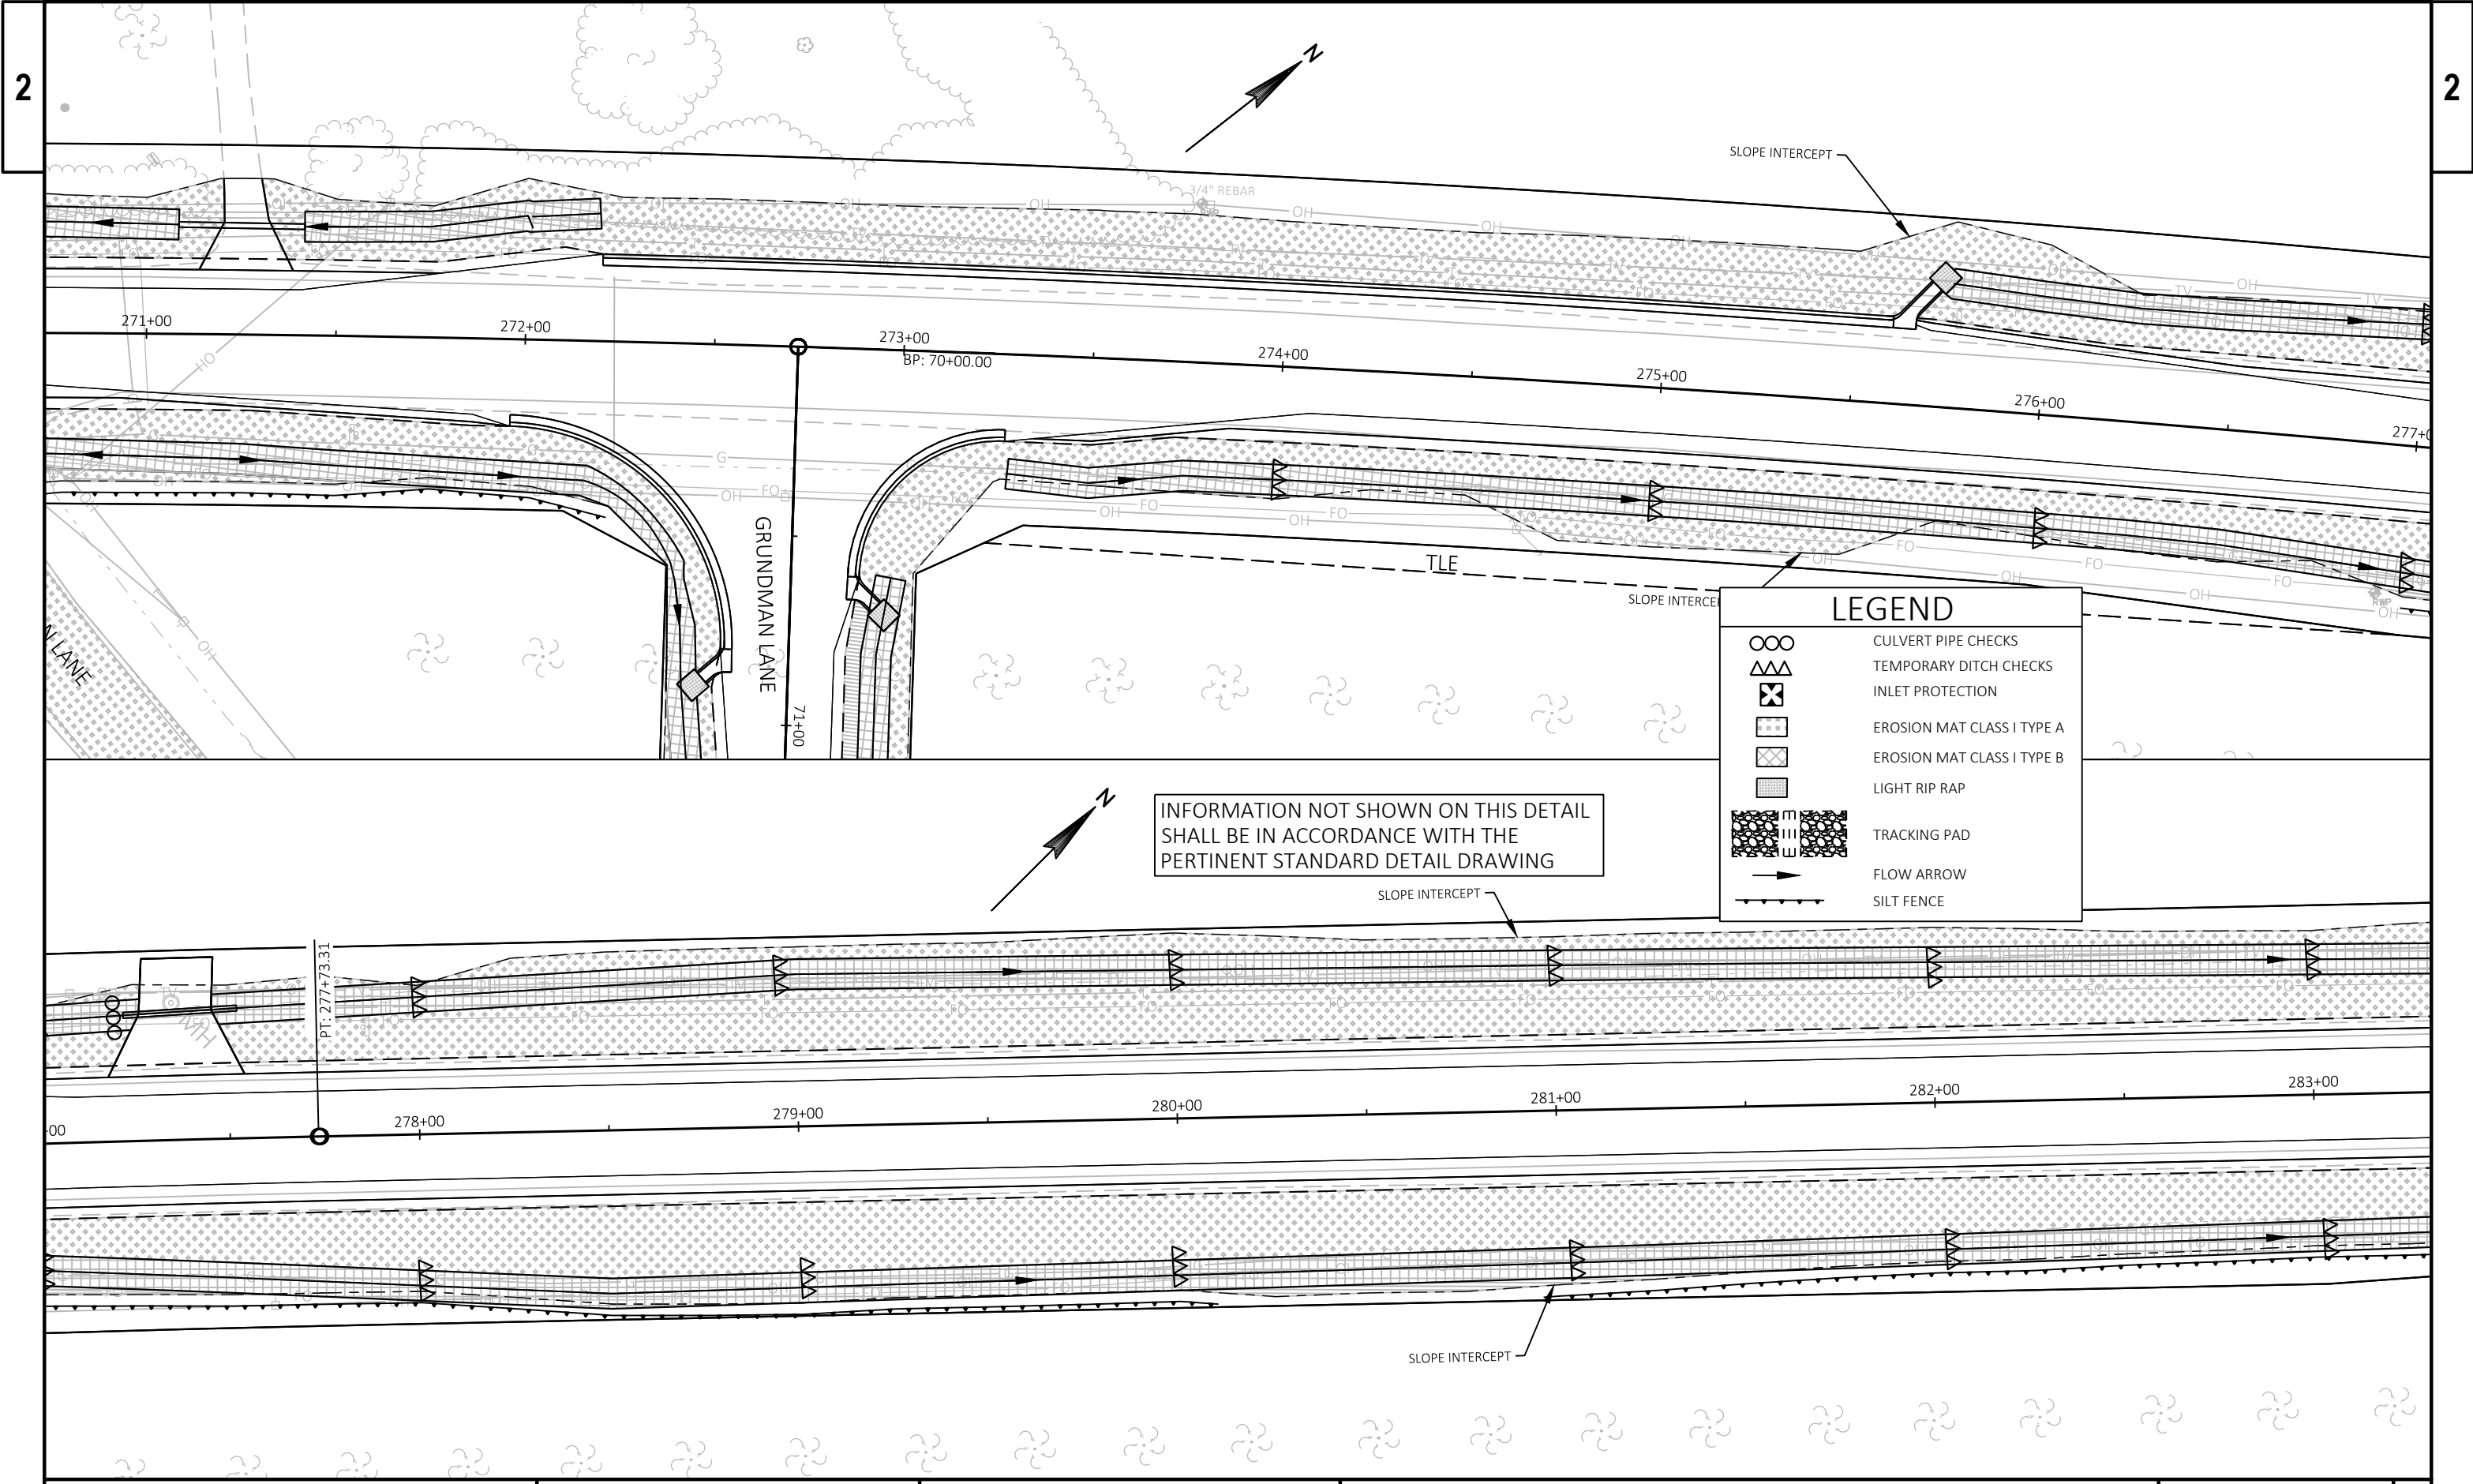


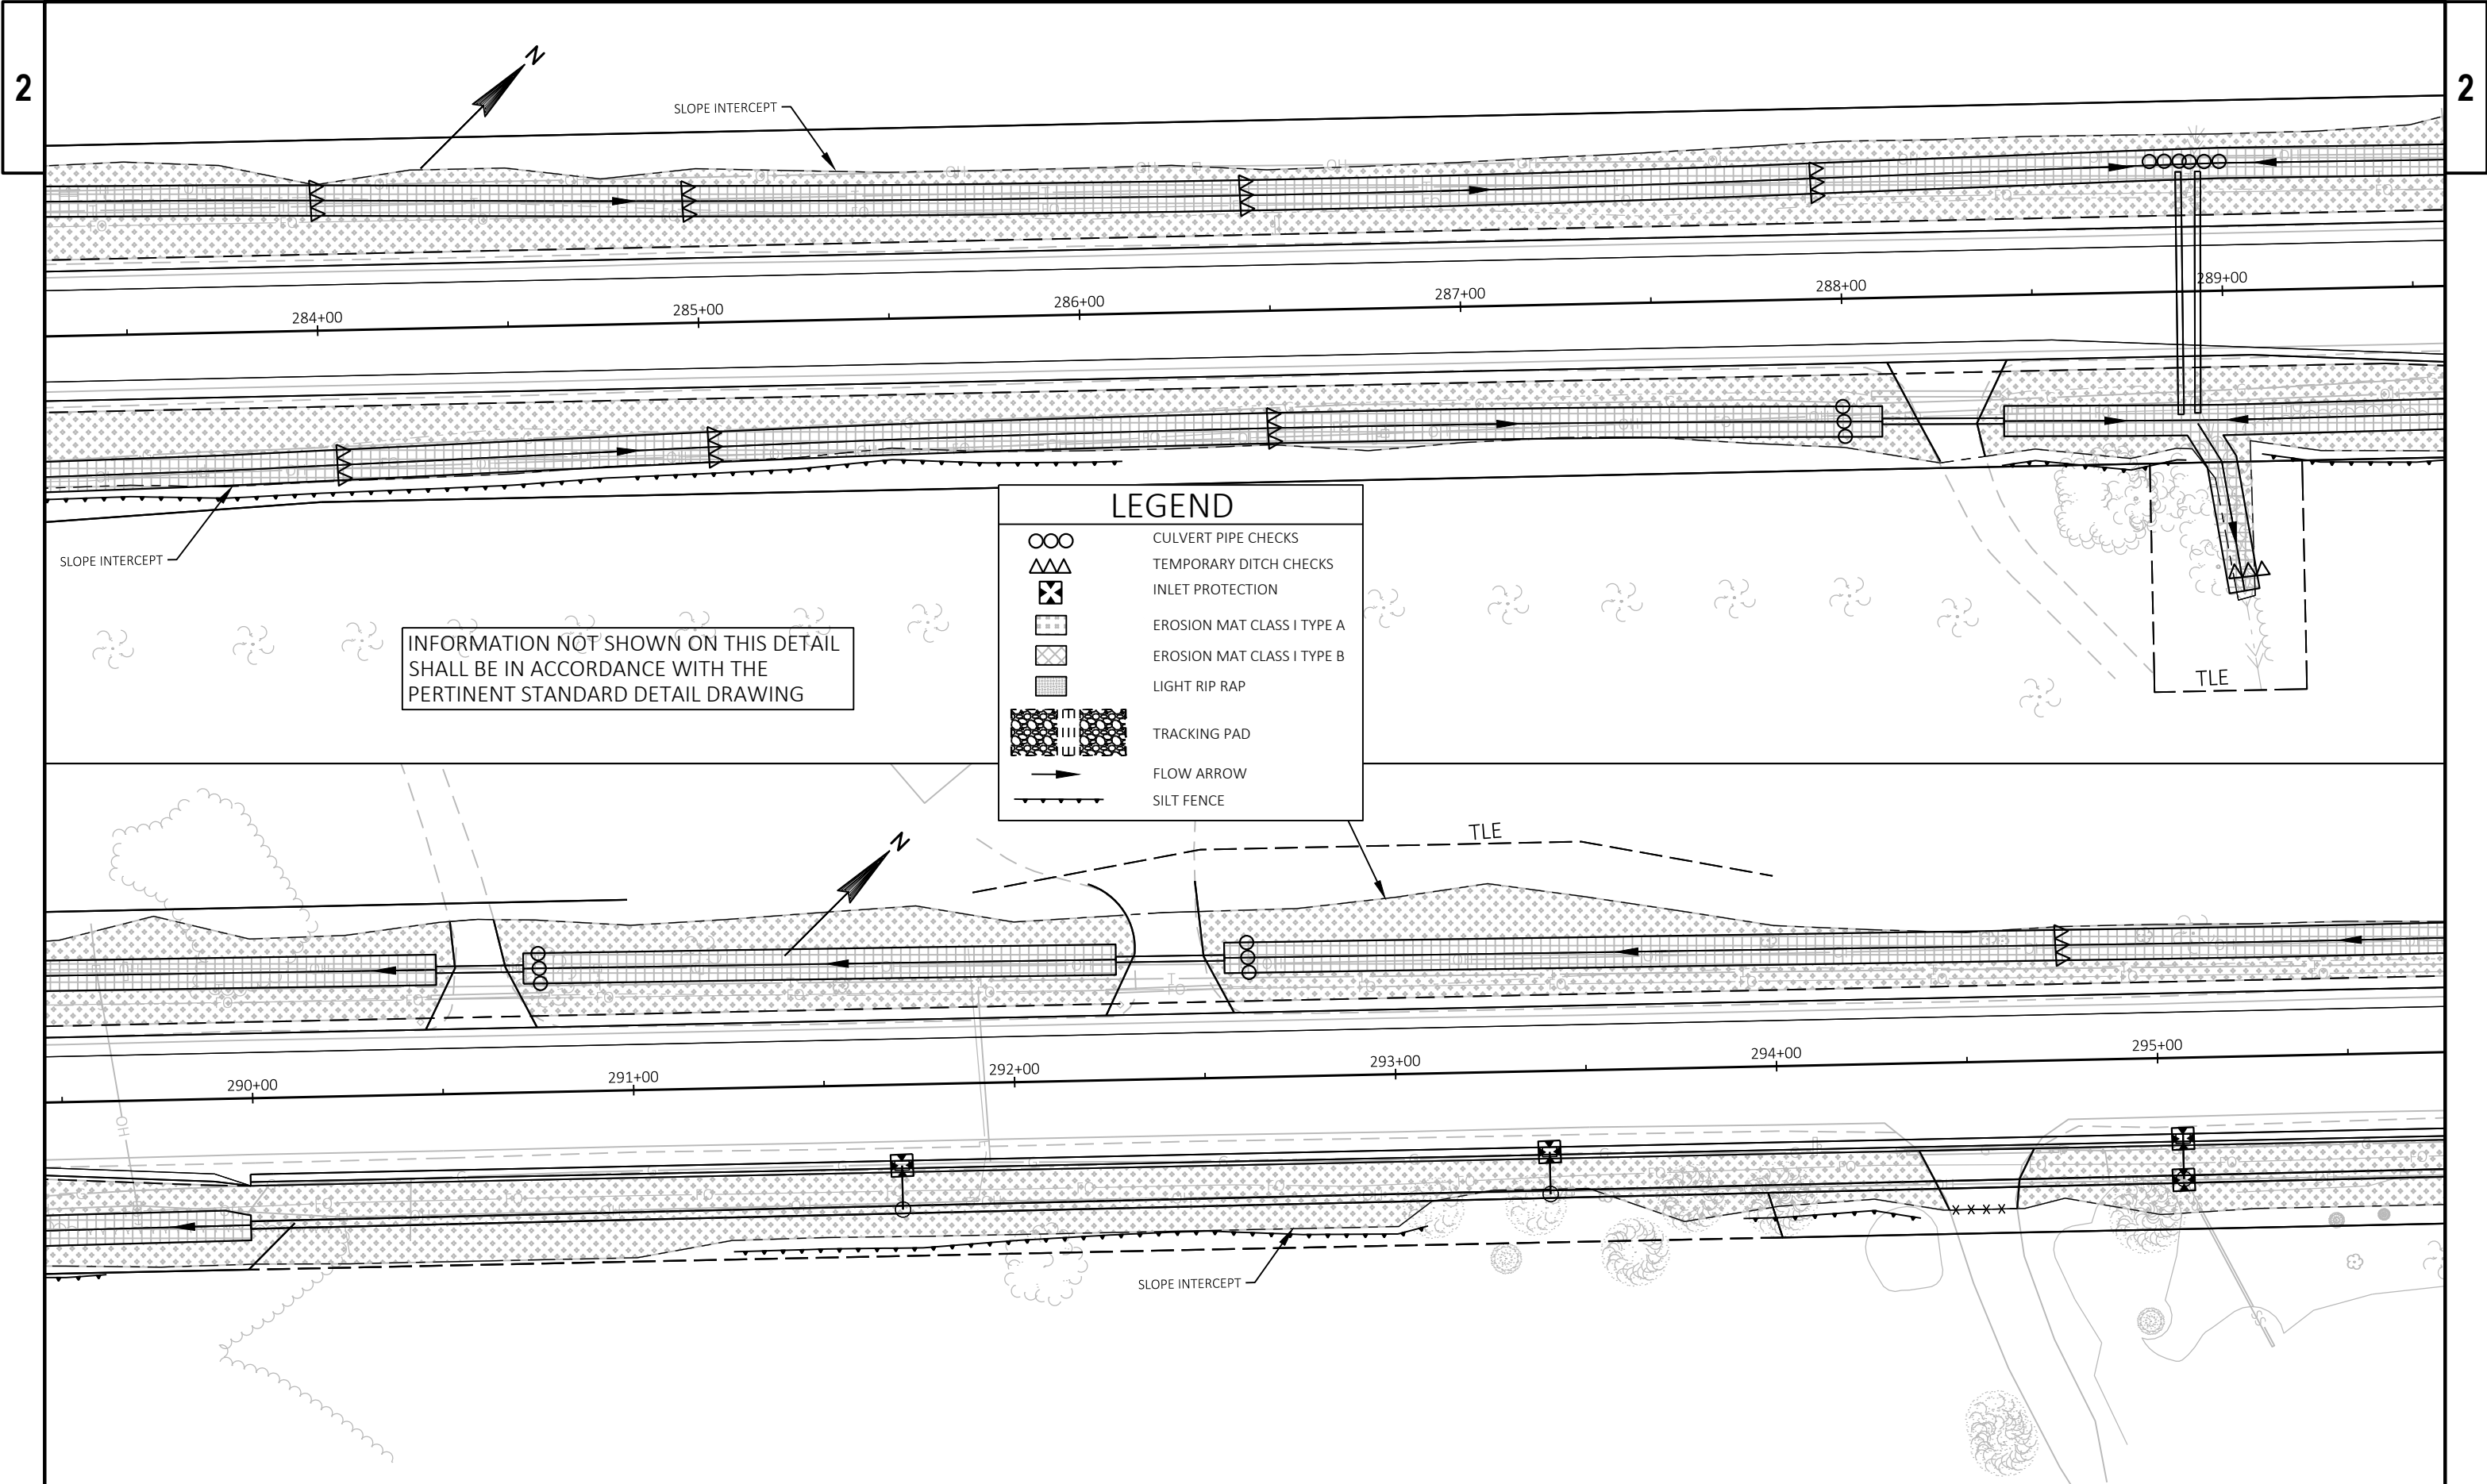



LEGEND



○○○	CULVERT PIPE CHECKS
△△△	TEMPORARY DITCH CHECKS
⊗	INLET PROTECTION
▤	EROSION MAT CLASS I TYPE A
▥	EROSION MAT CLASS I TYPE B
▧	LIGHT RIP RAP
▨	TRACKING PAD
→	FLOW ARROW
—●—●—●—	SILT FENCE


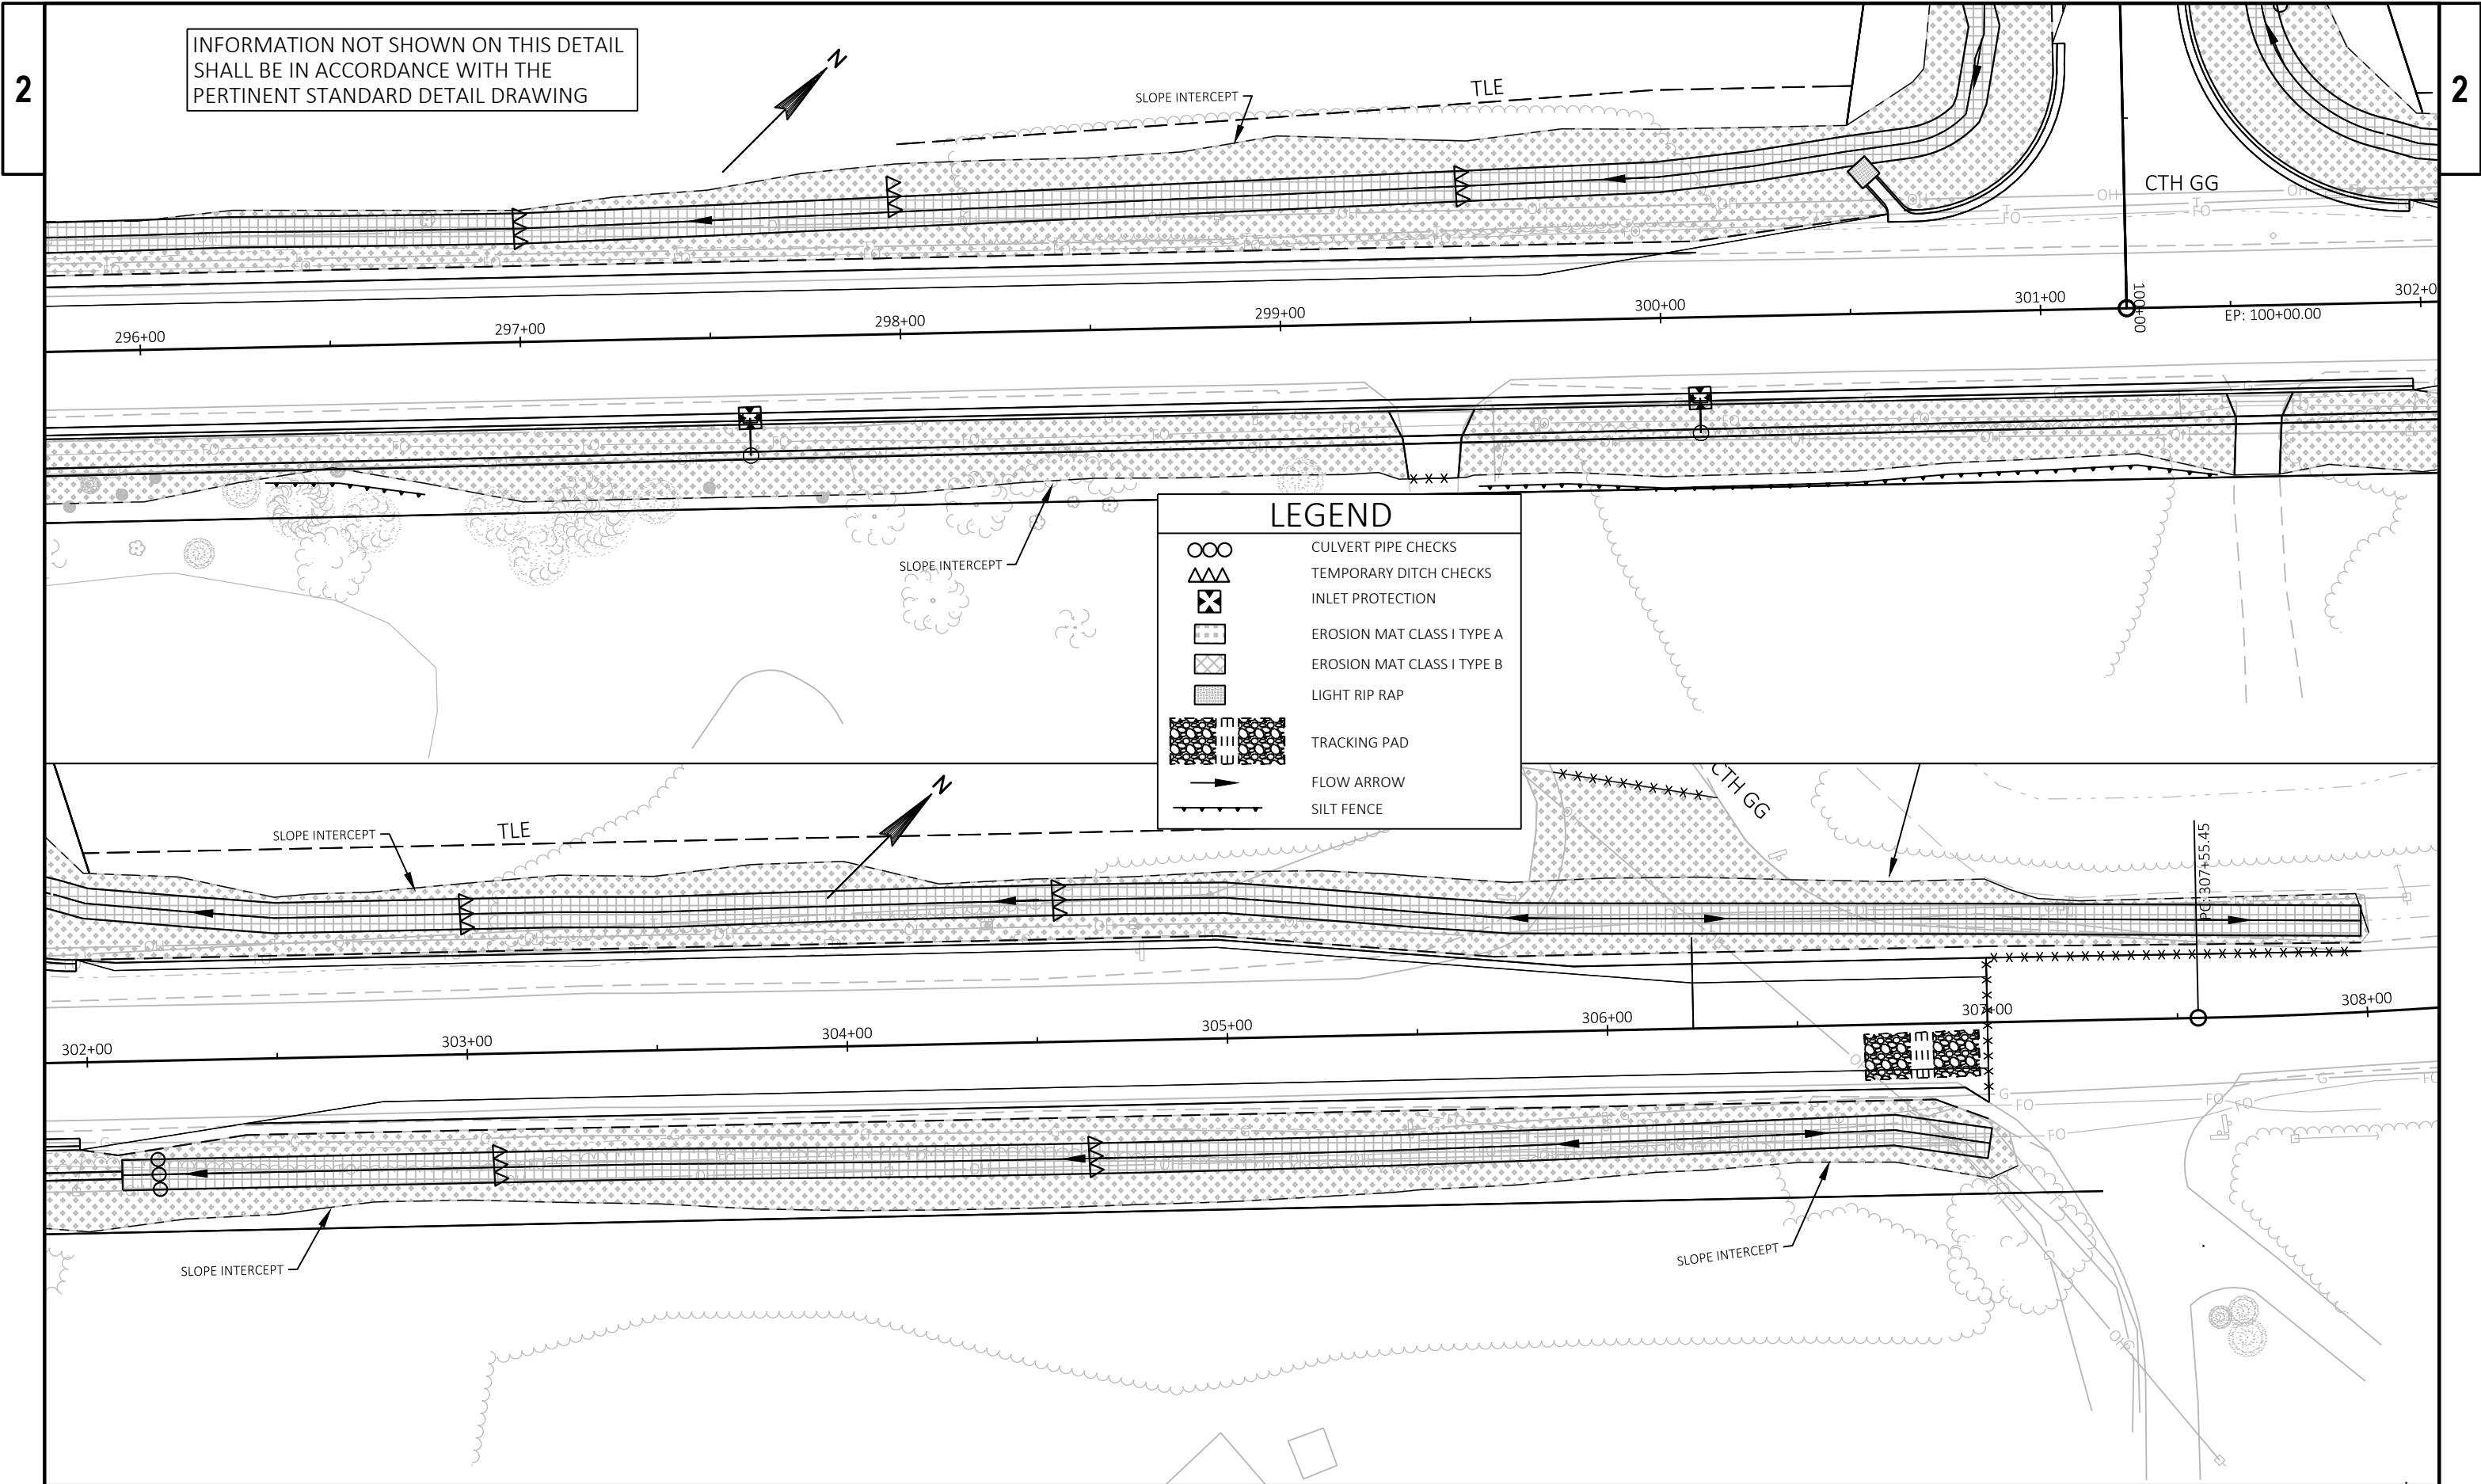



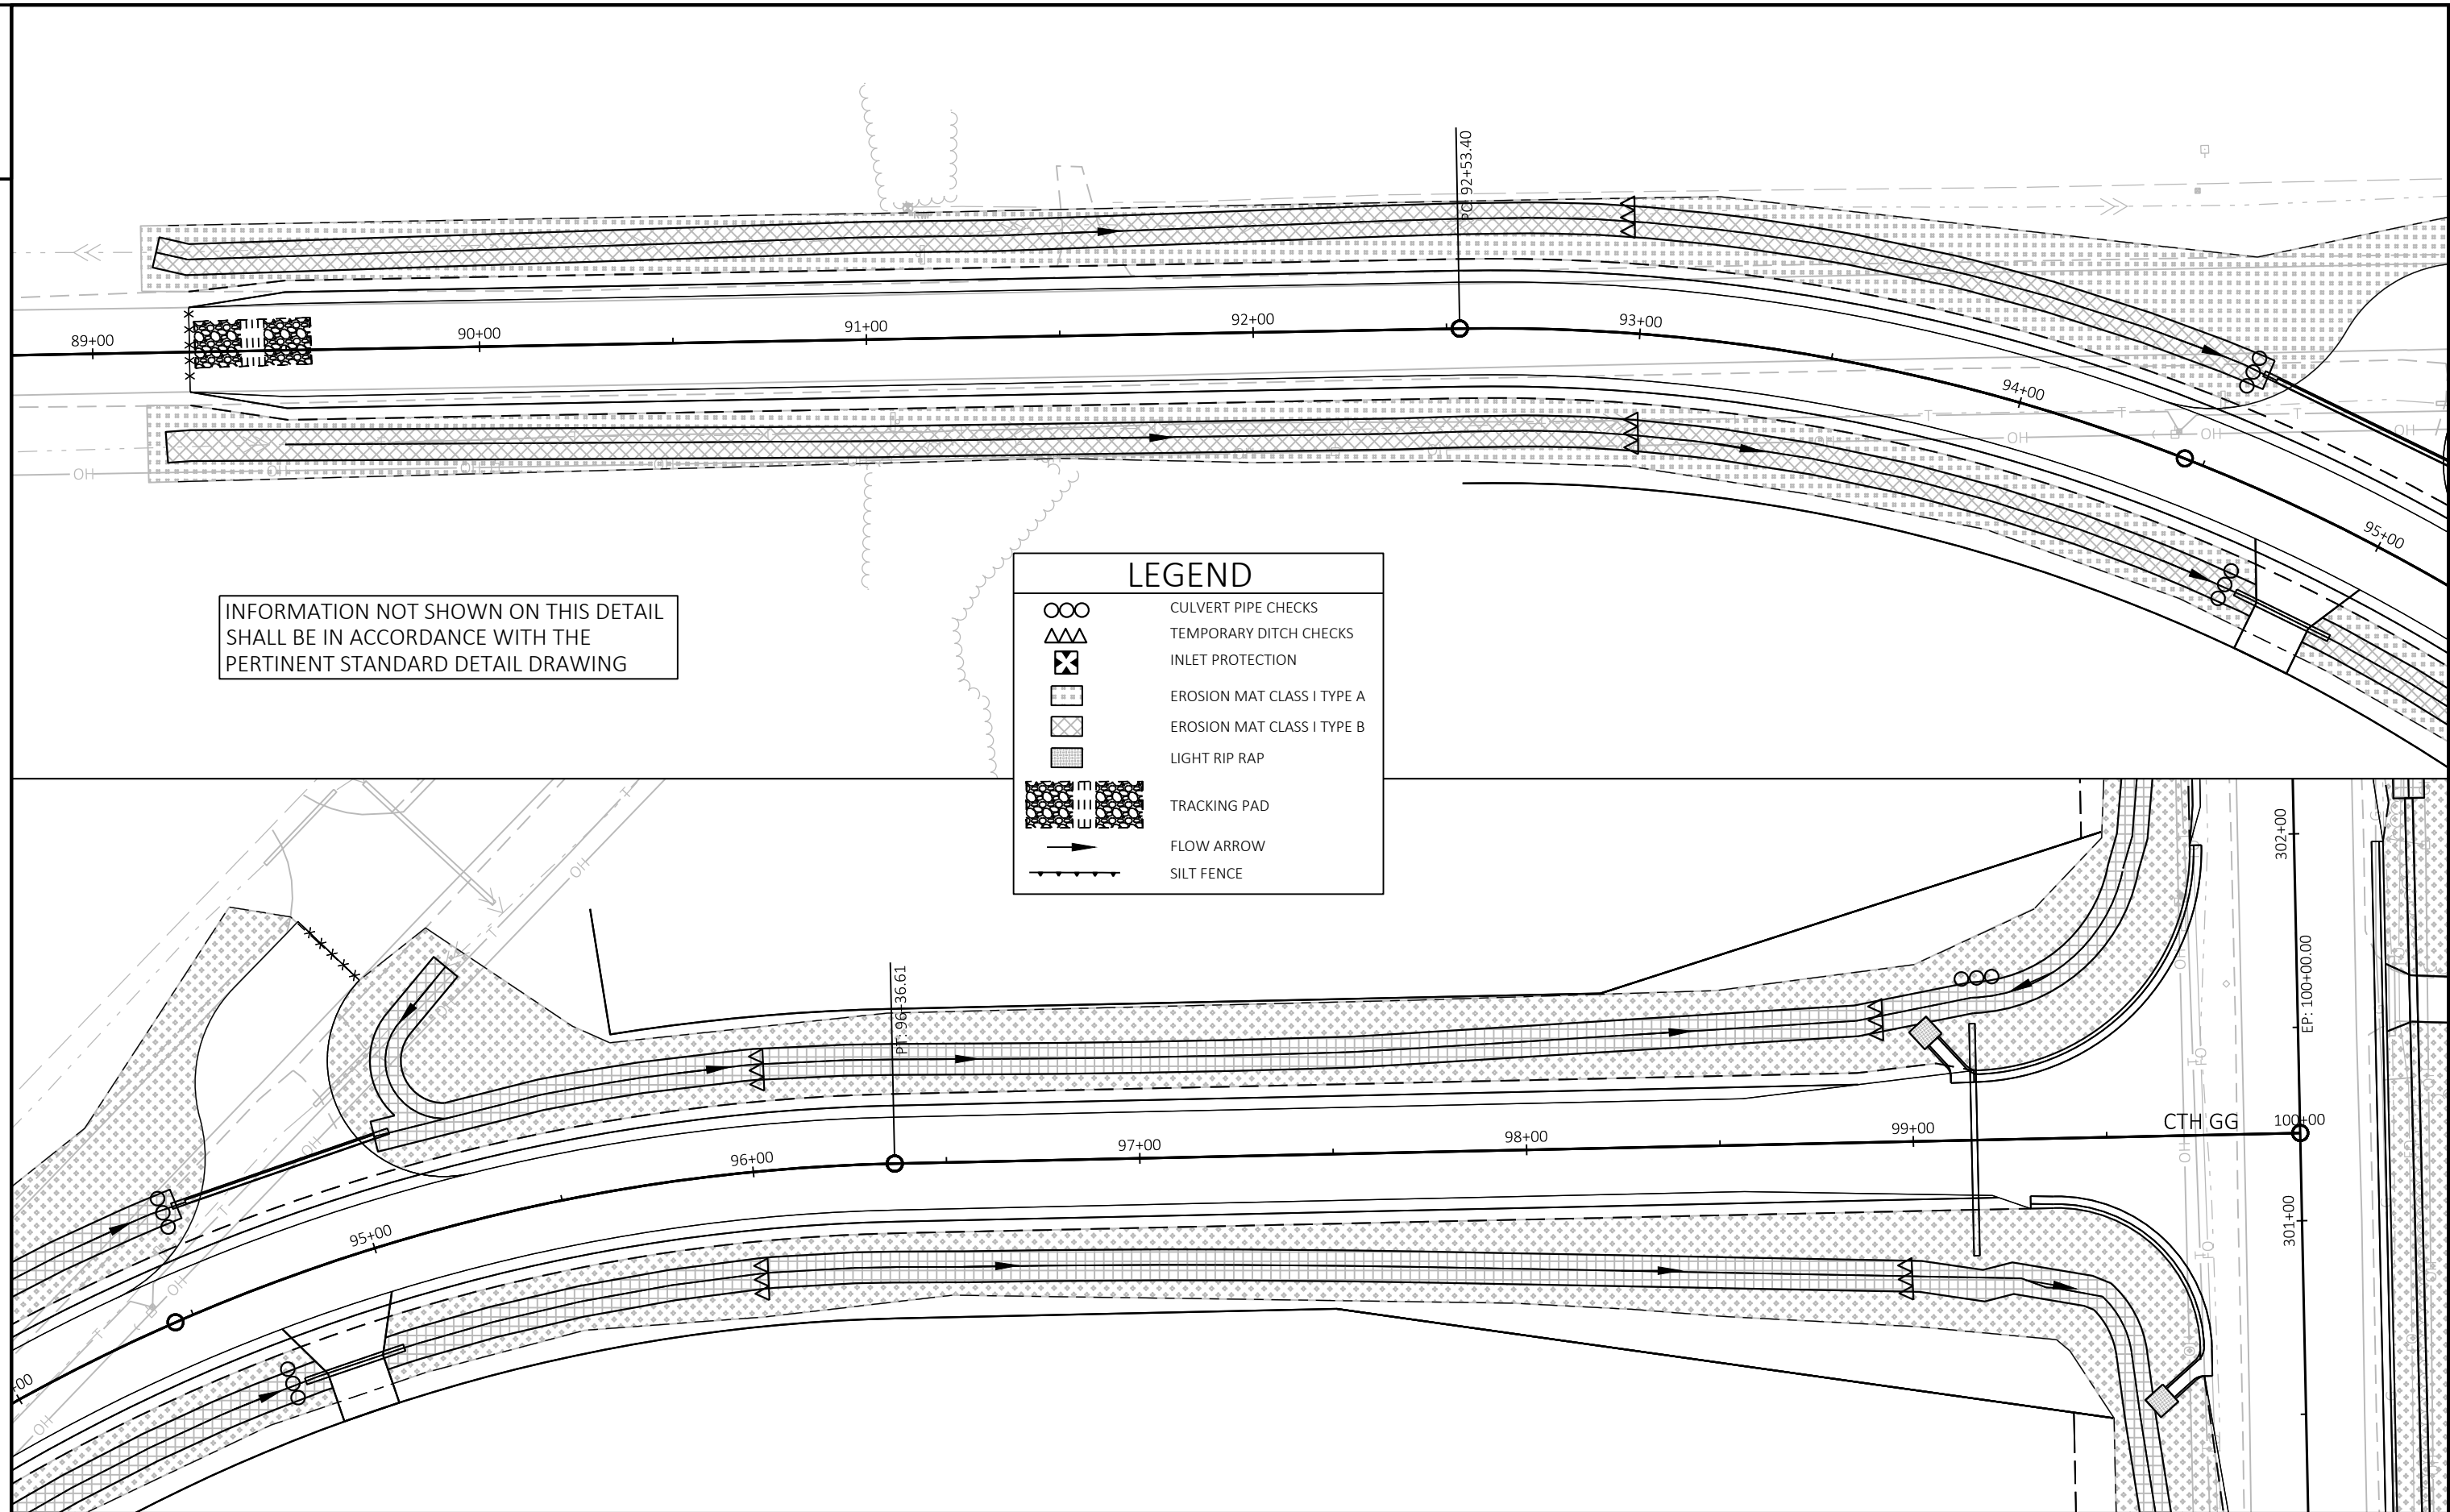



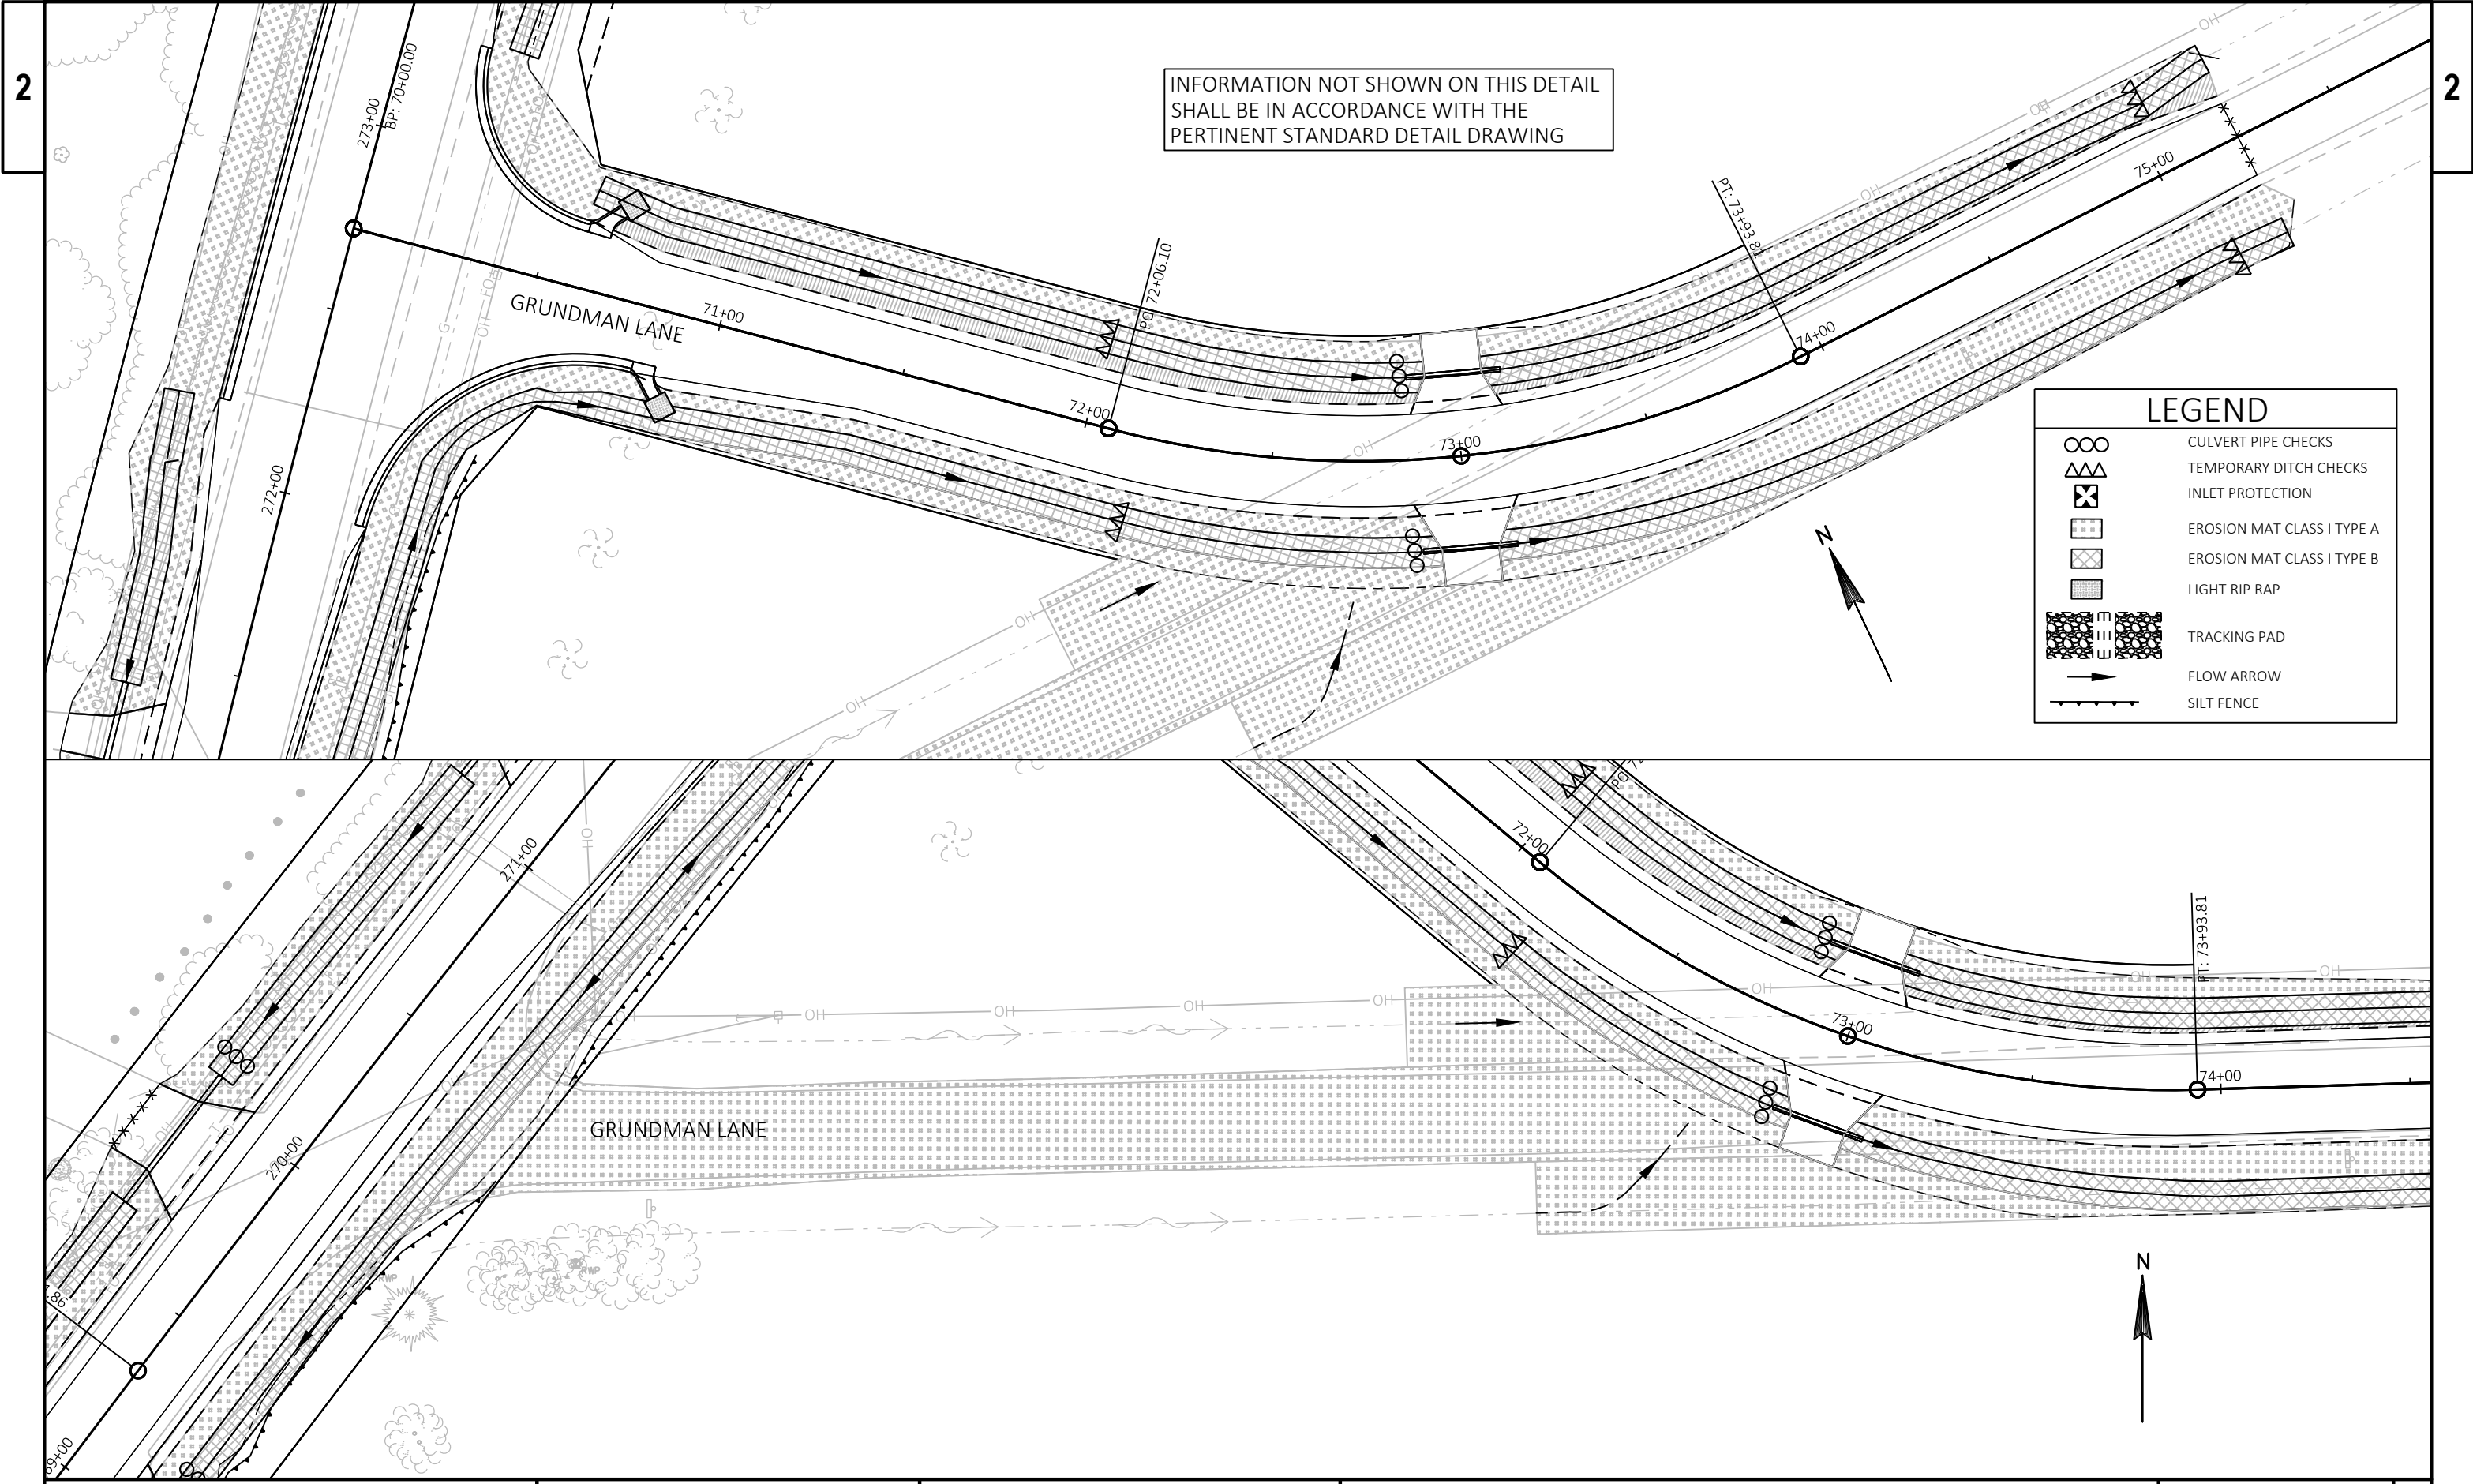


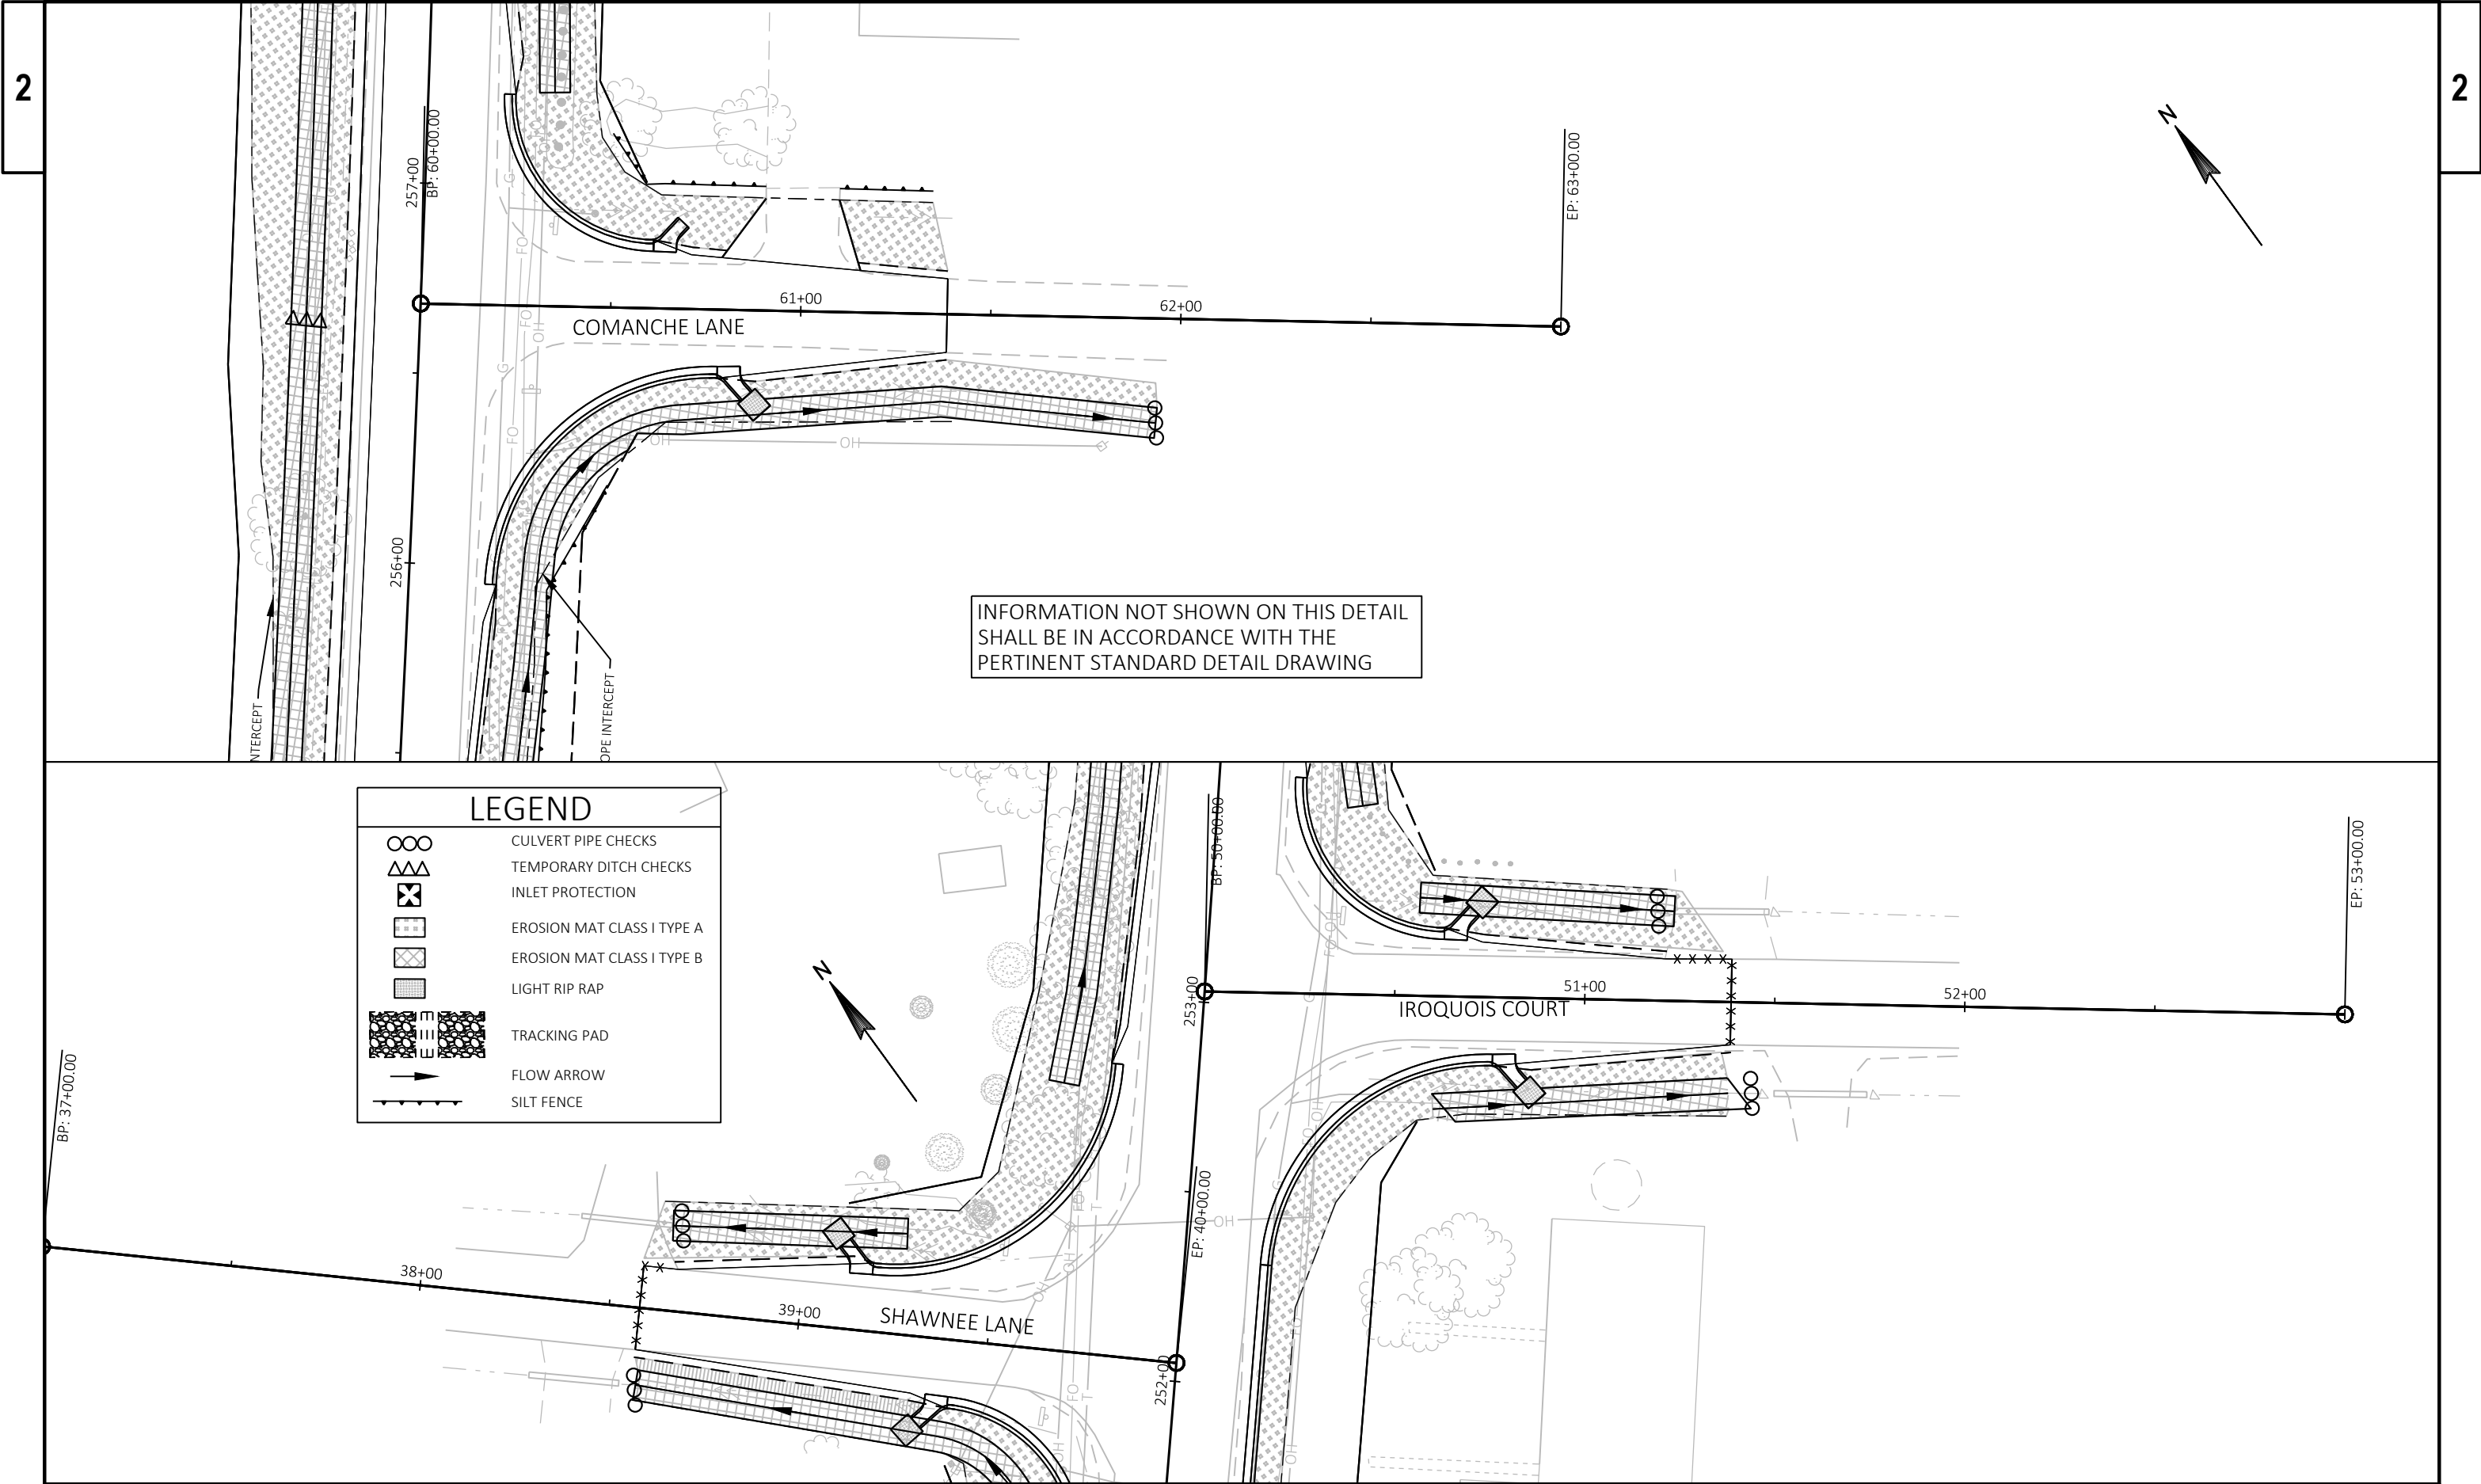


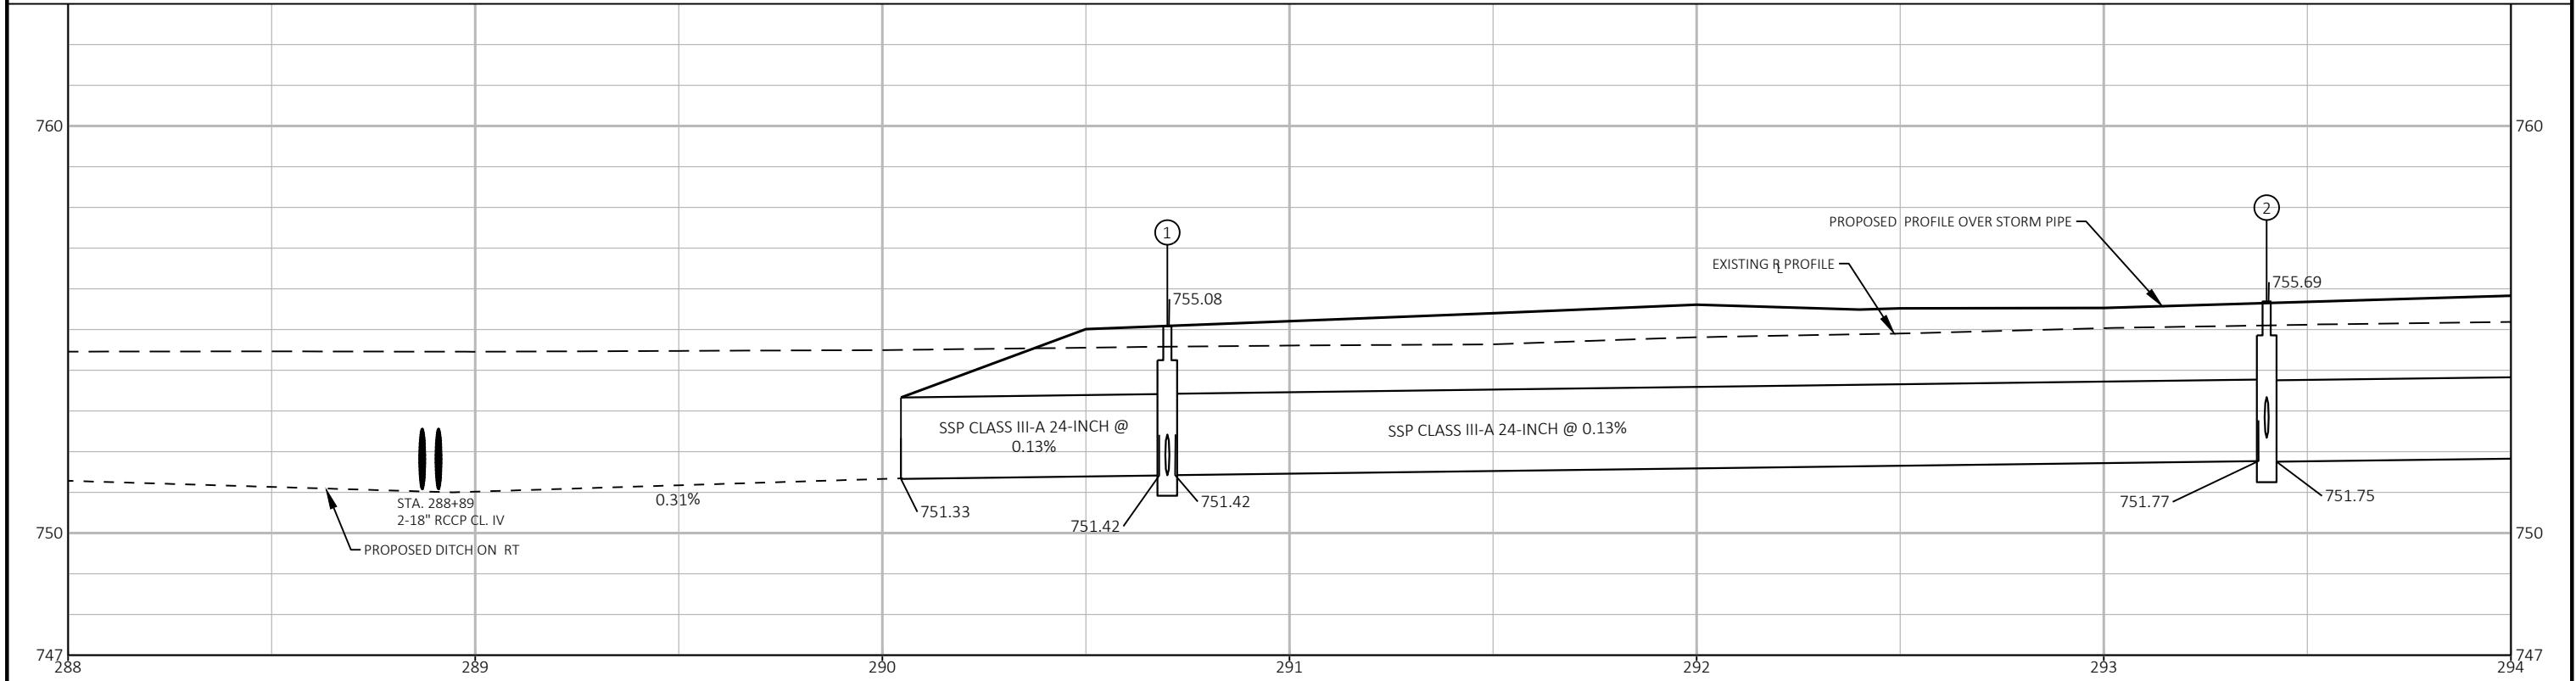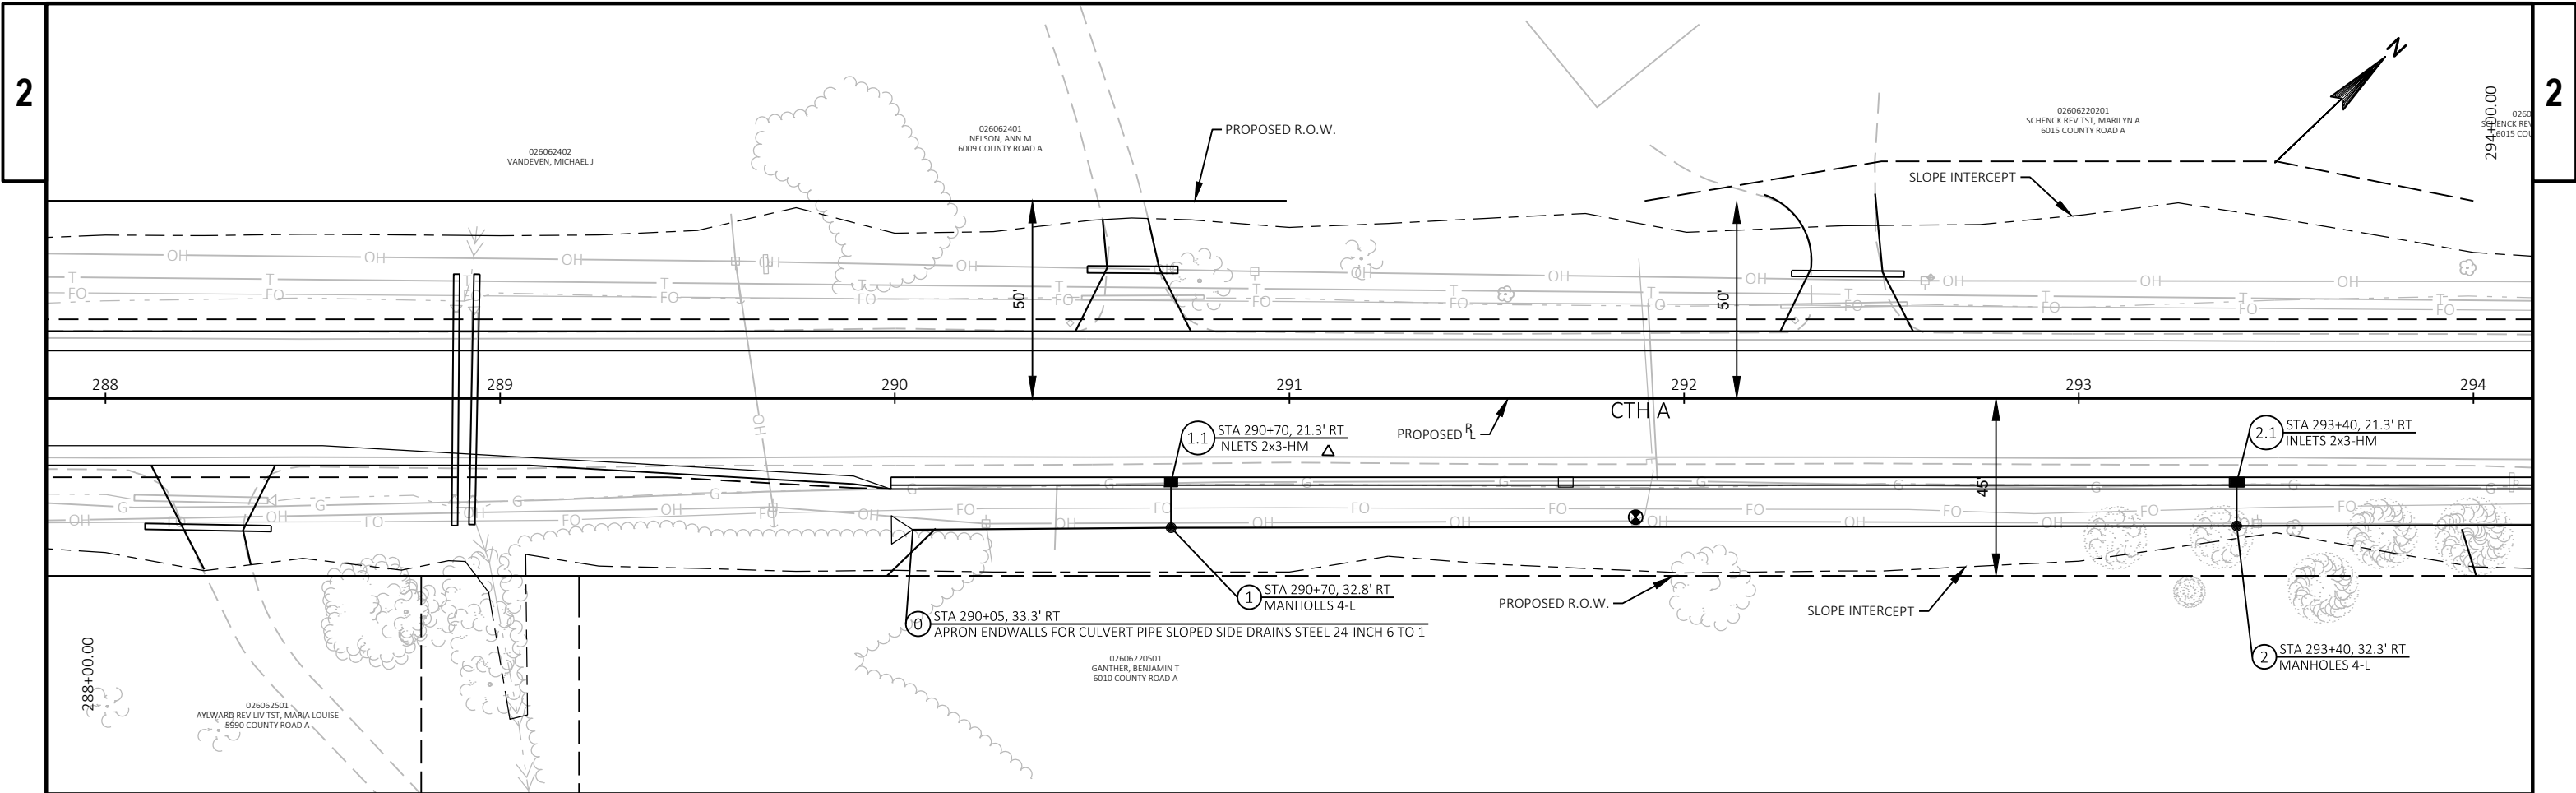


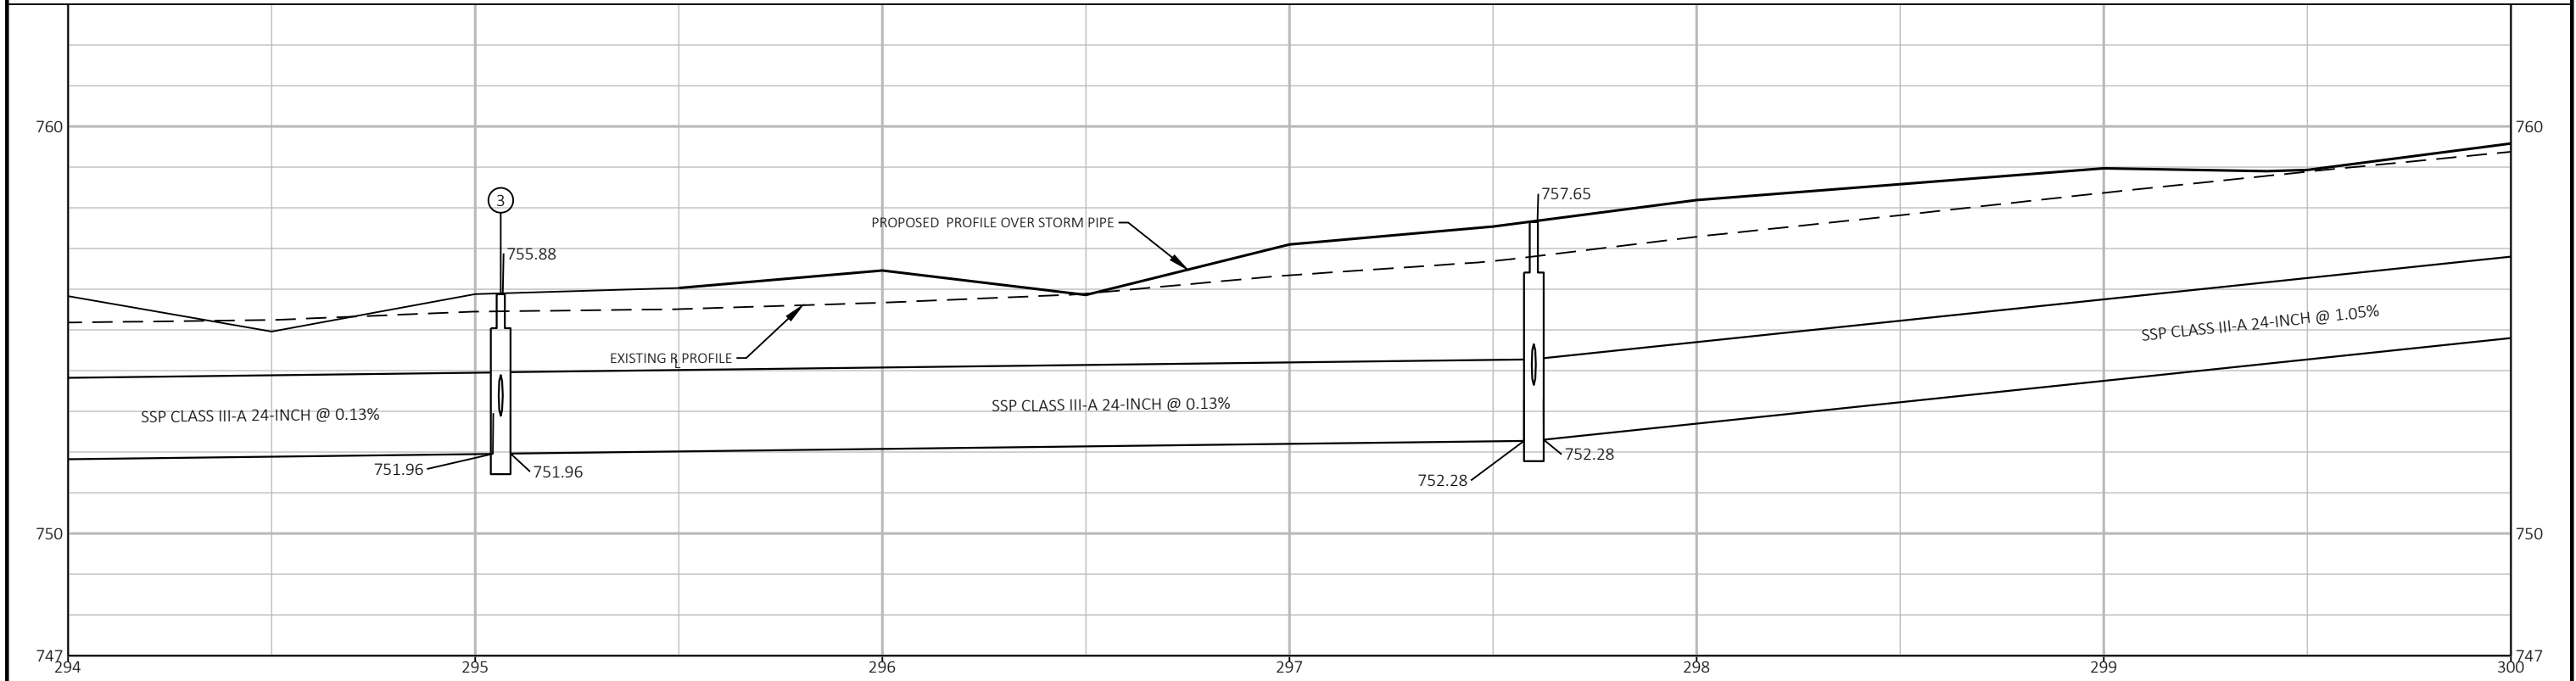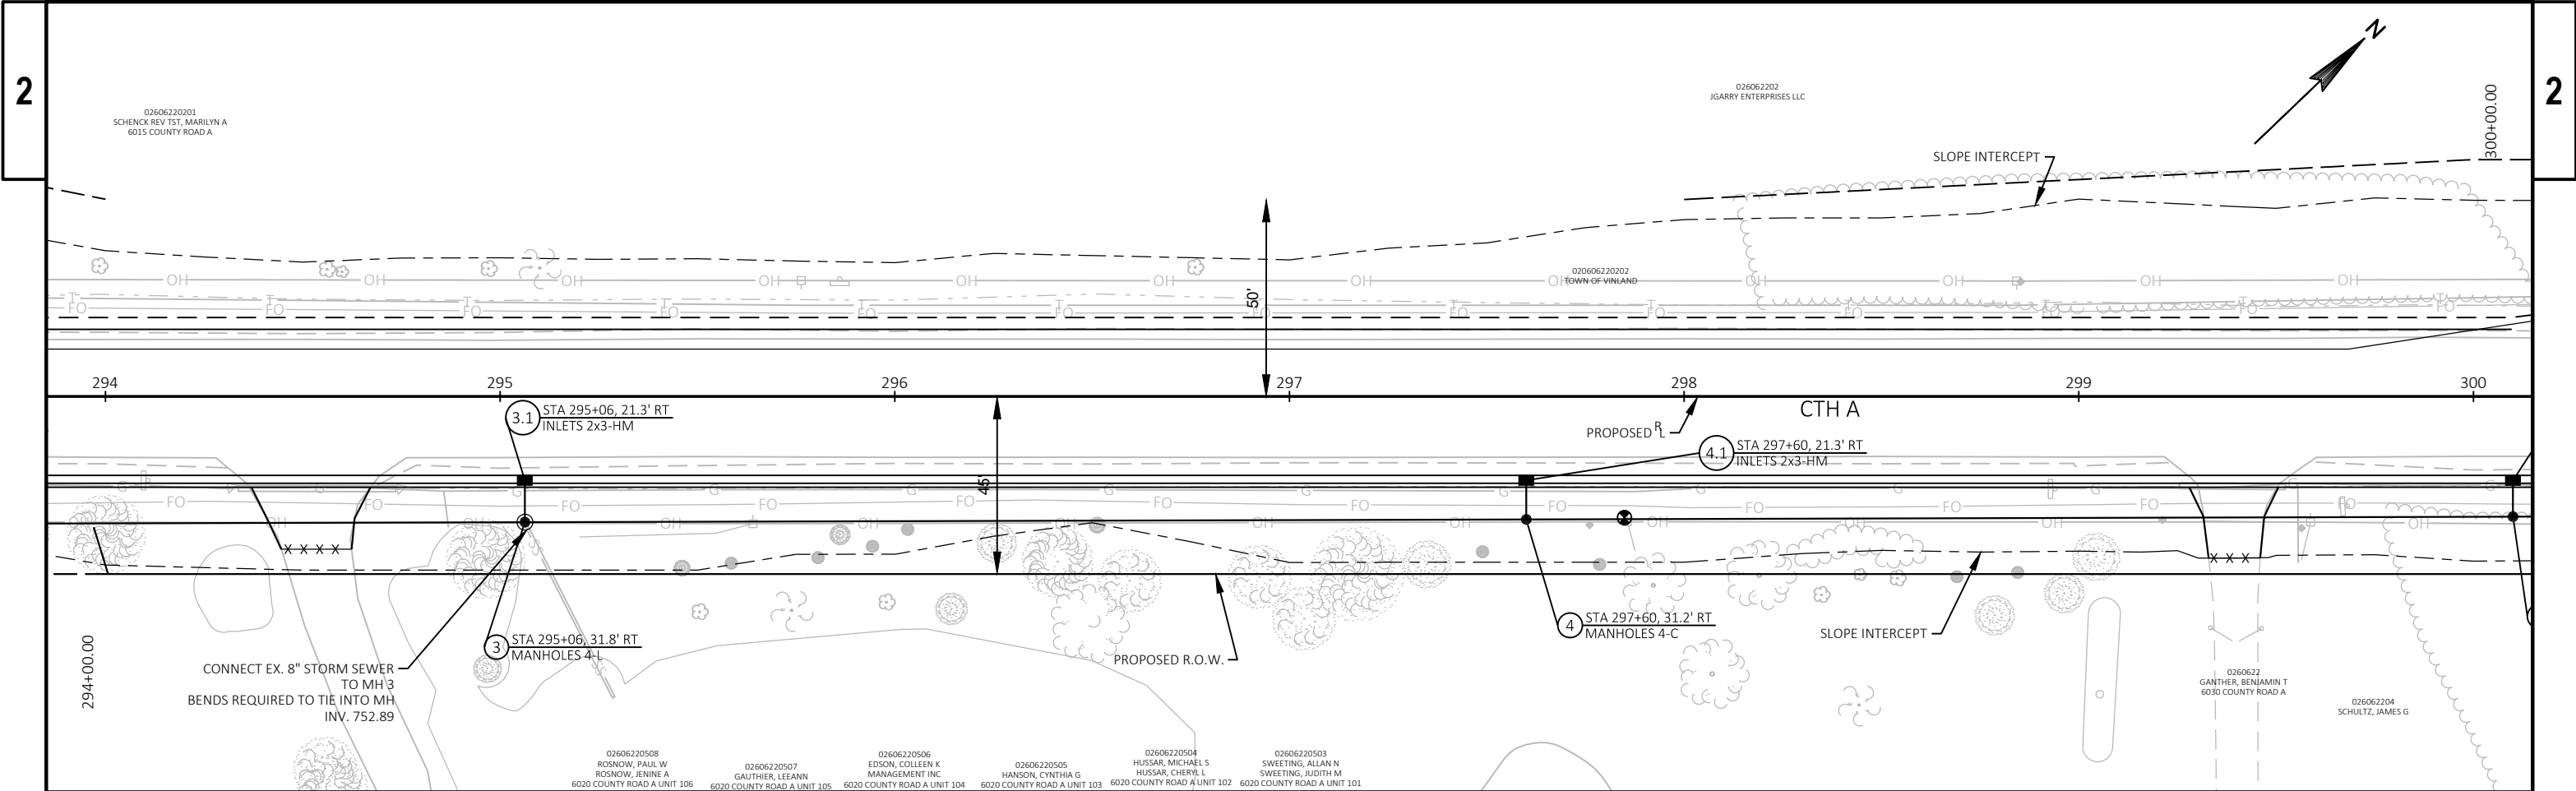


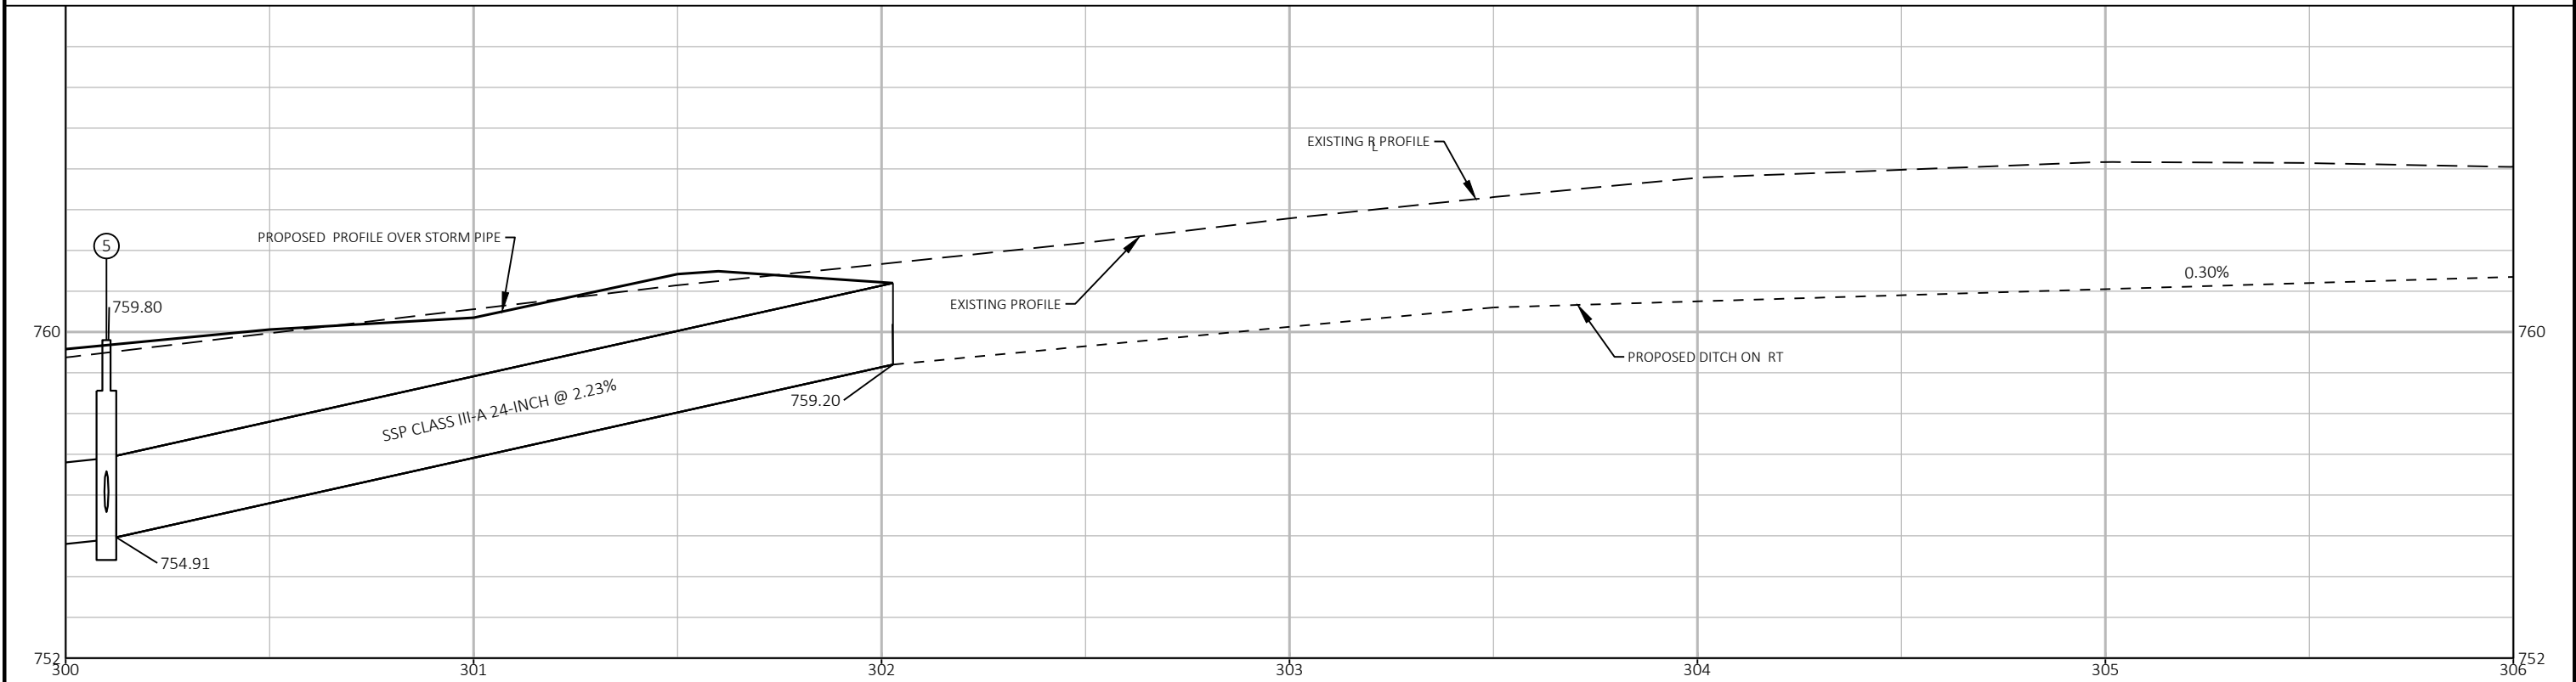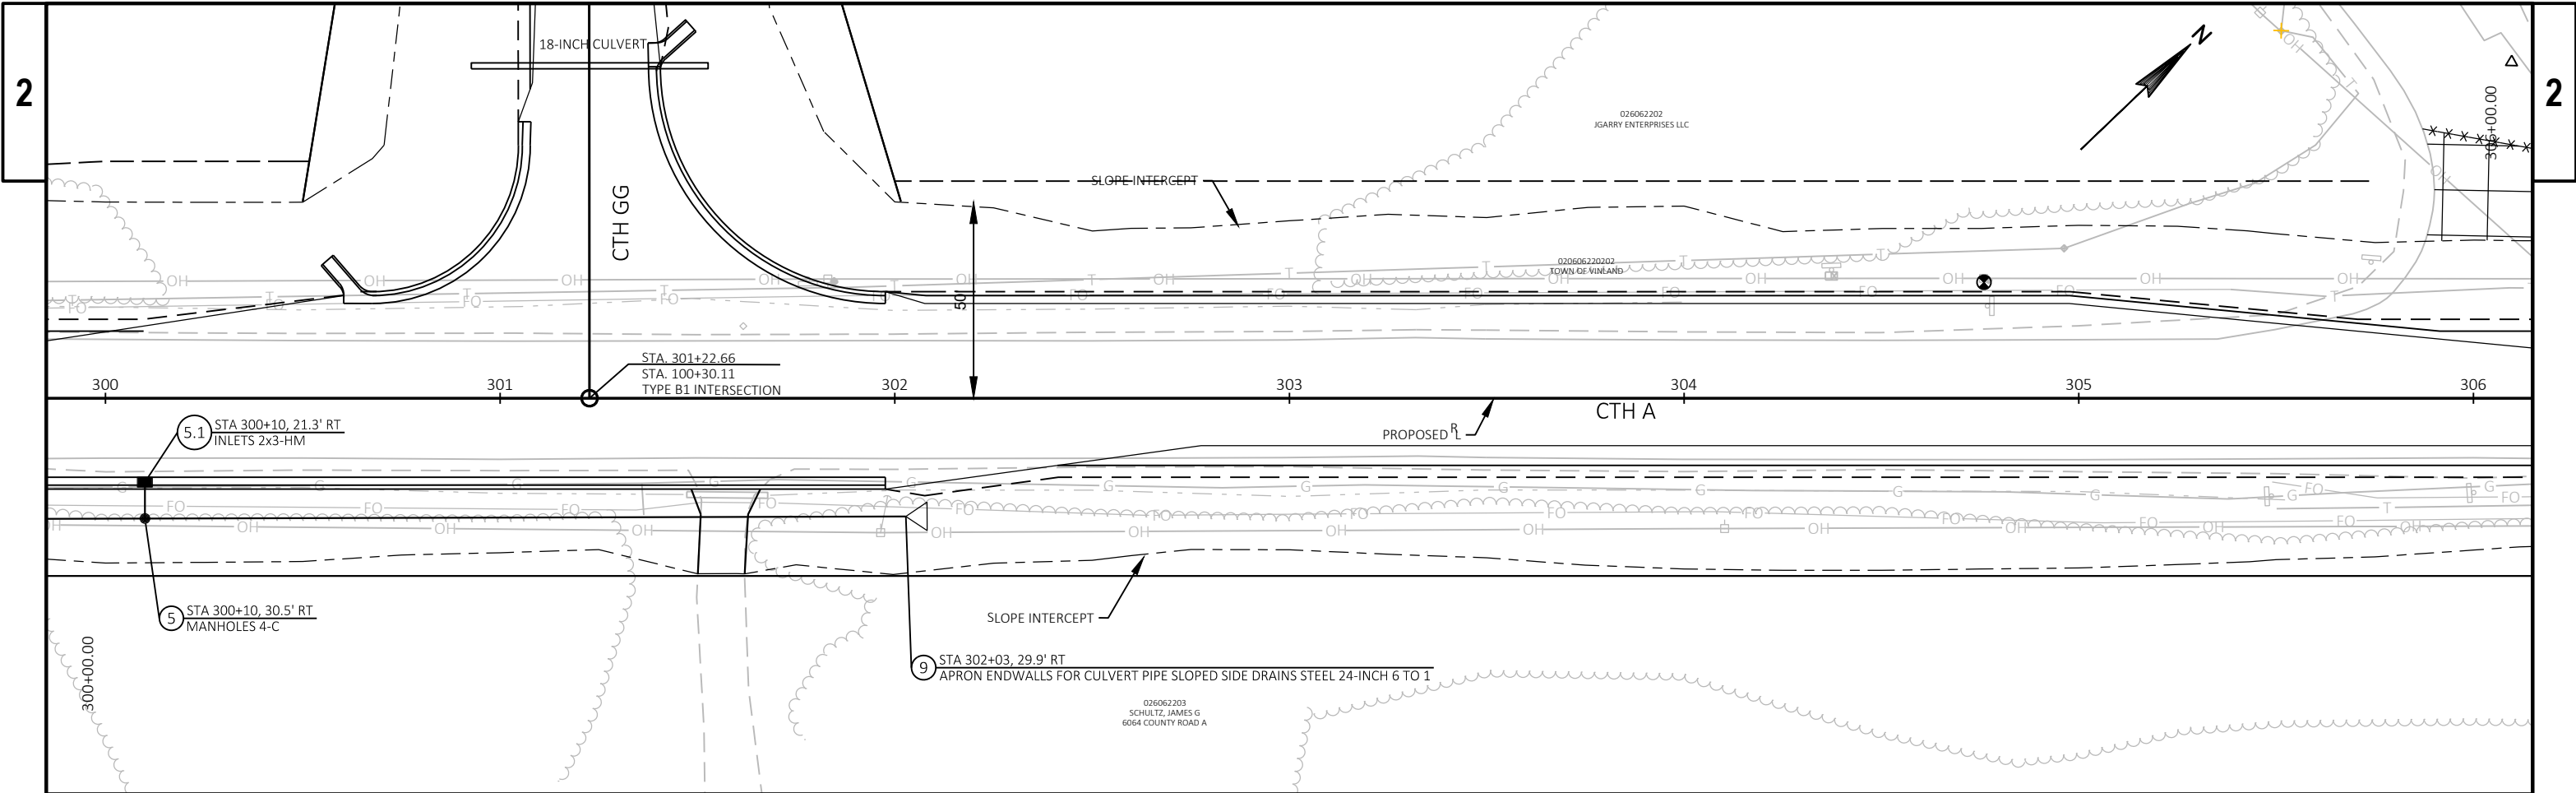

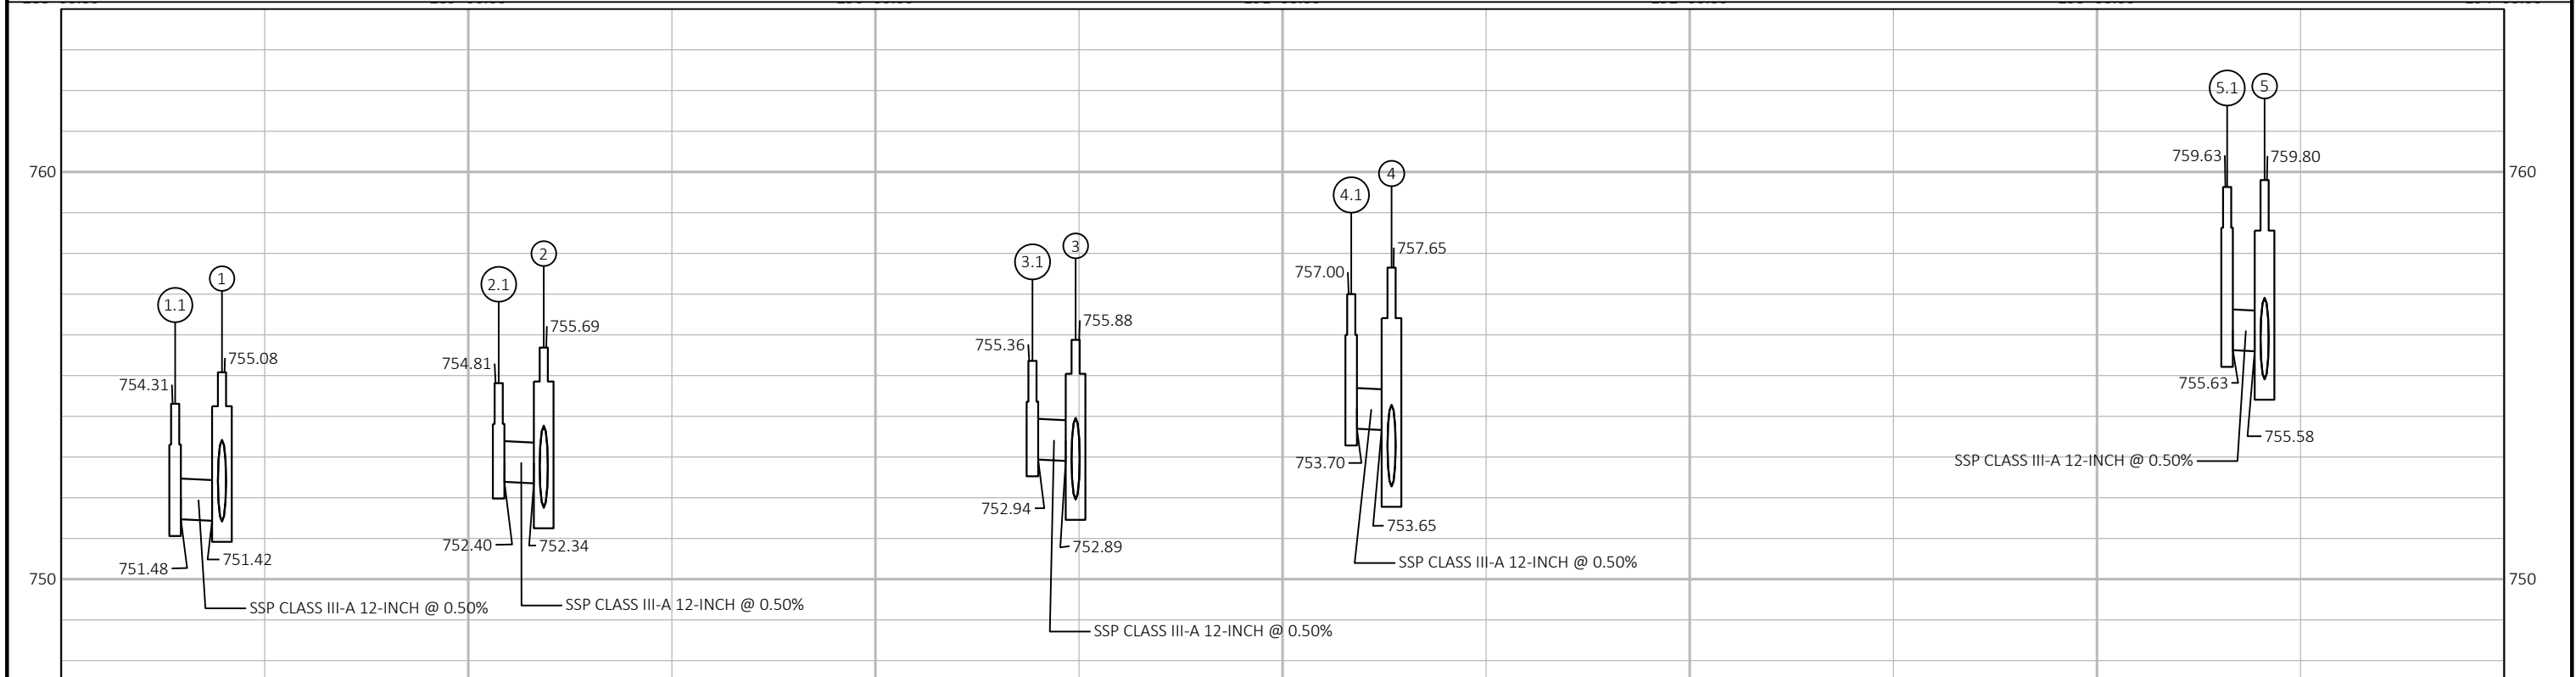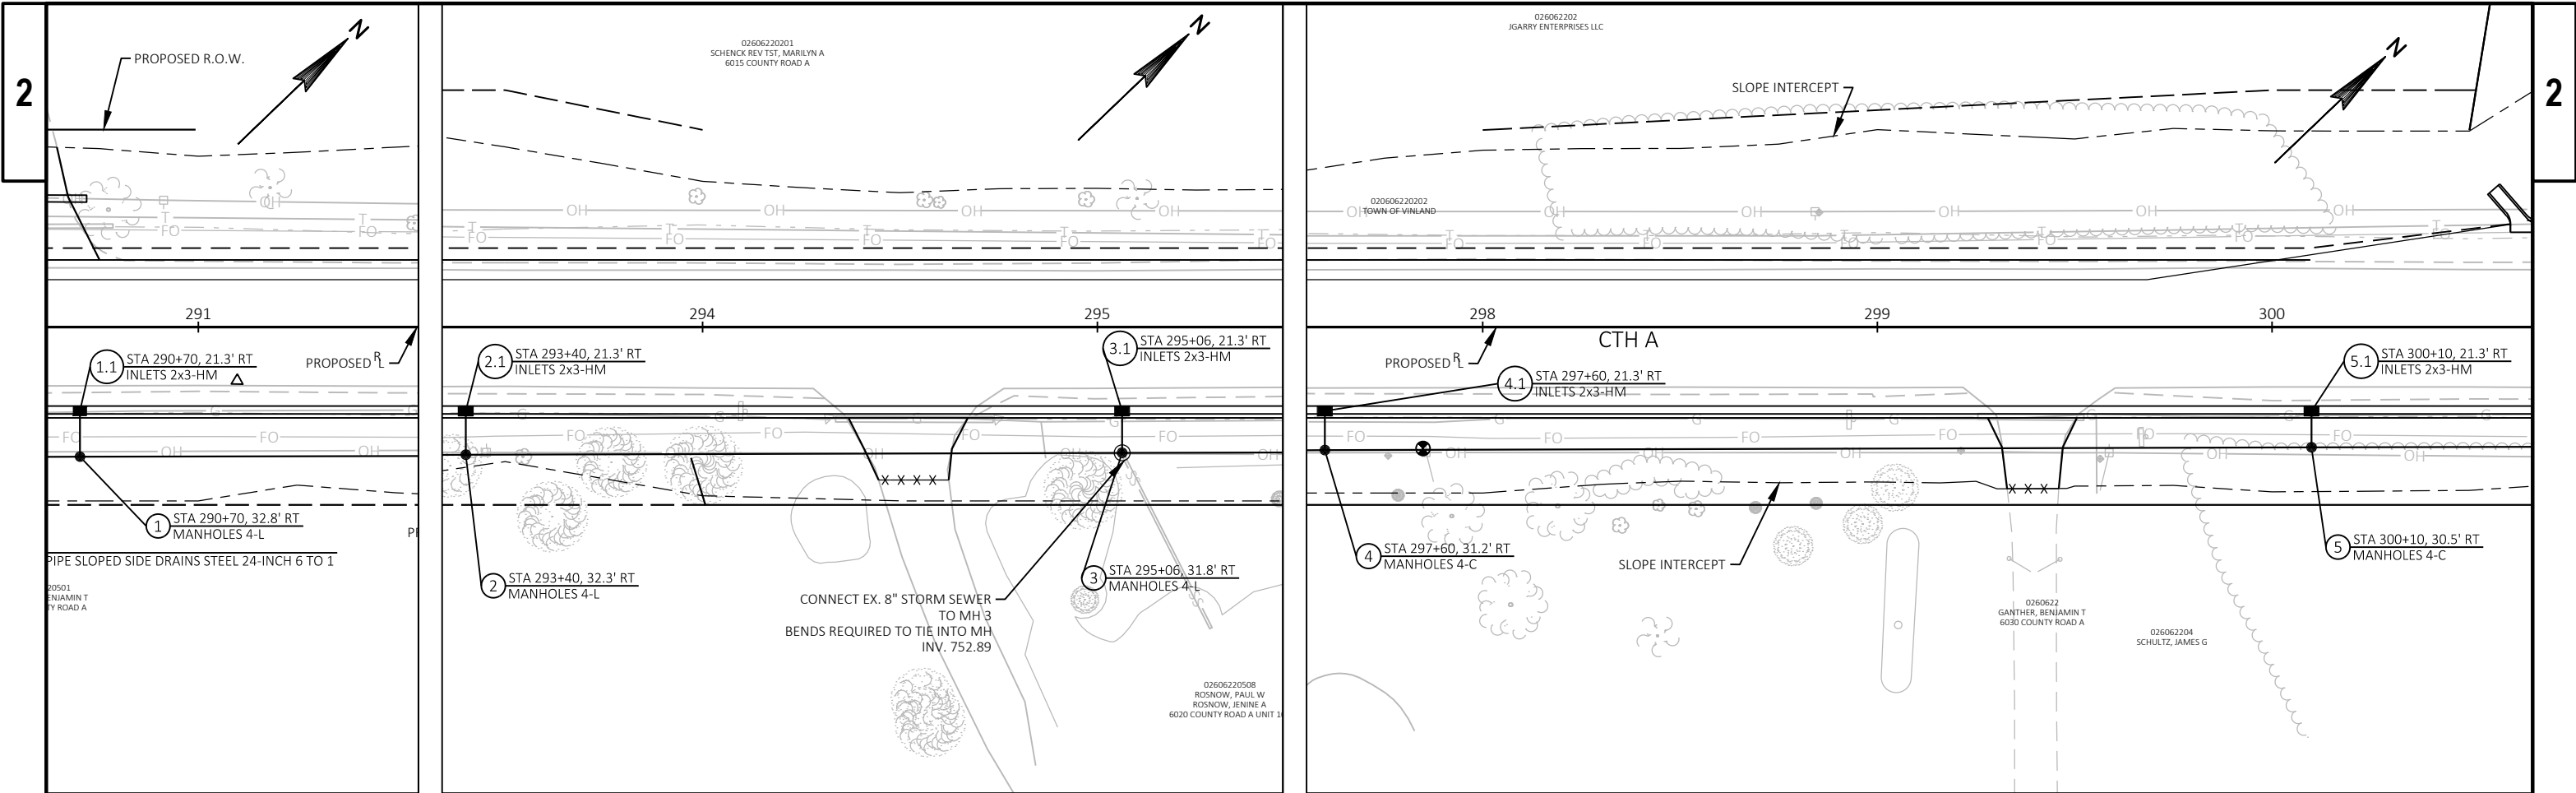

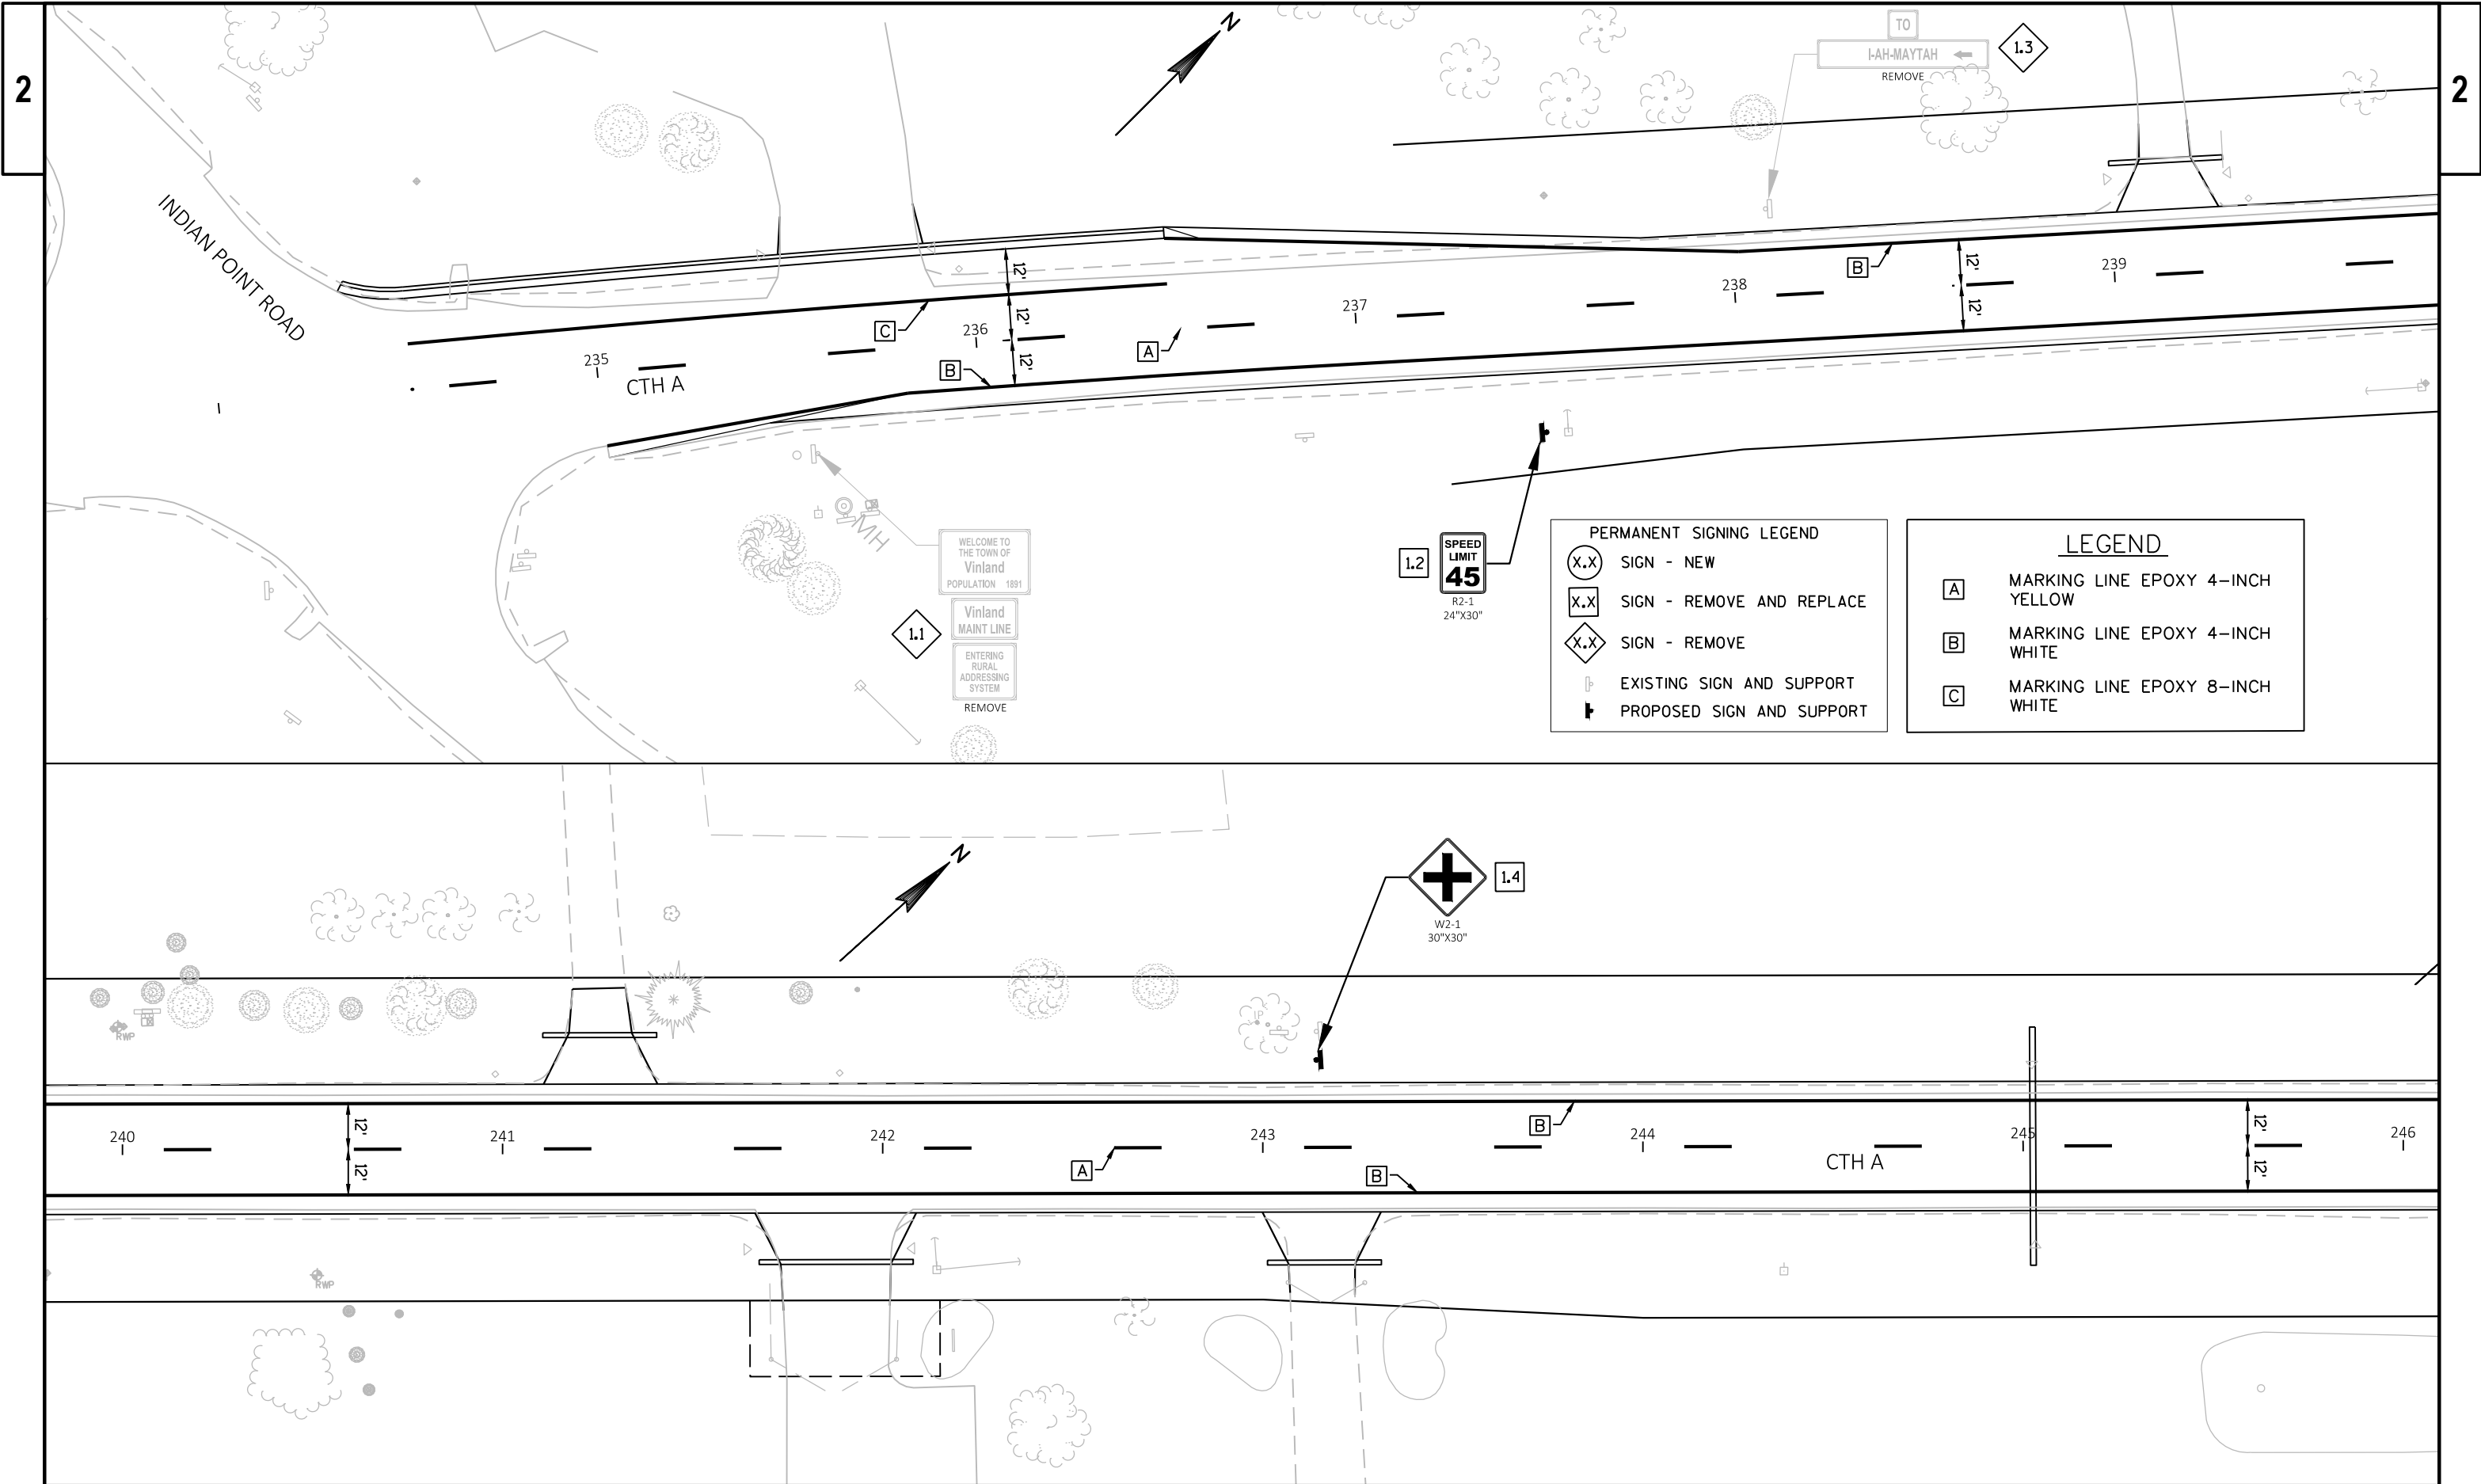

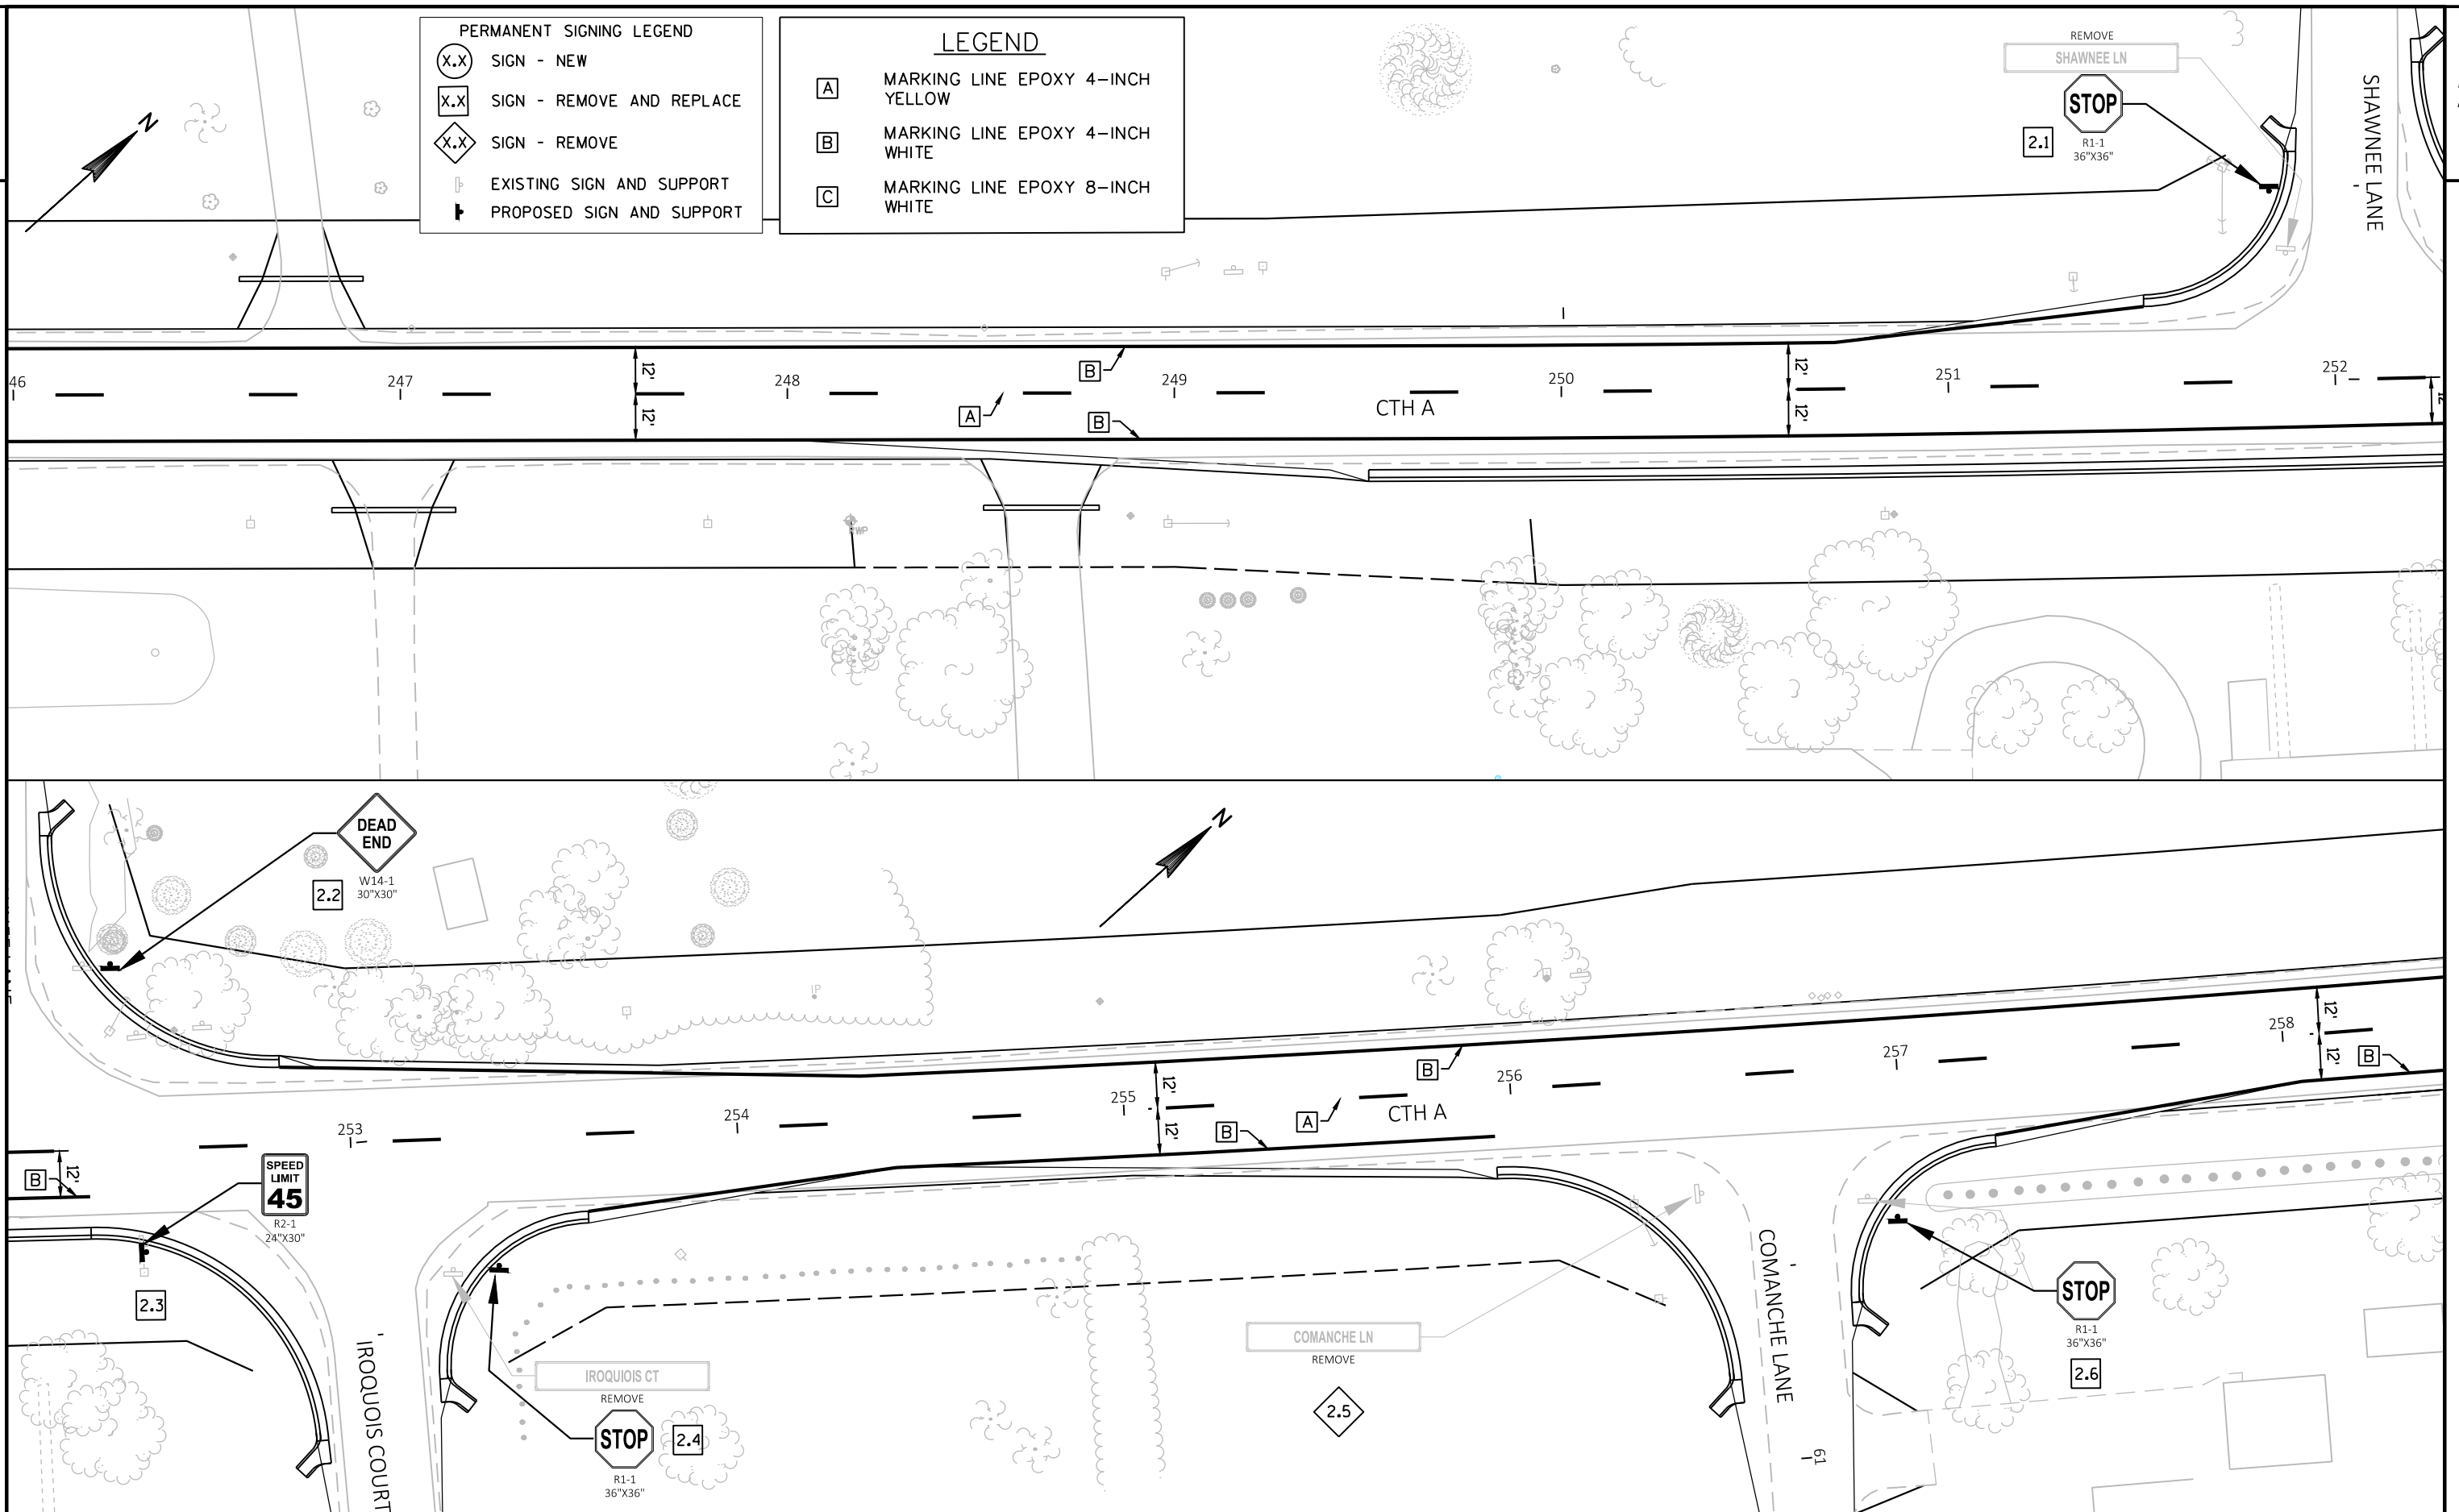

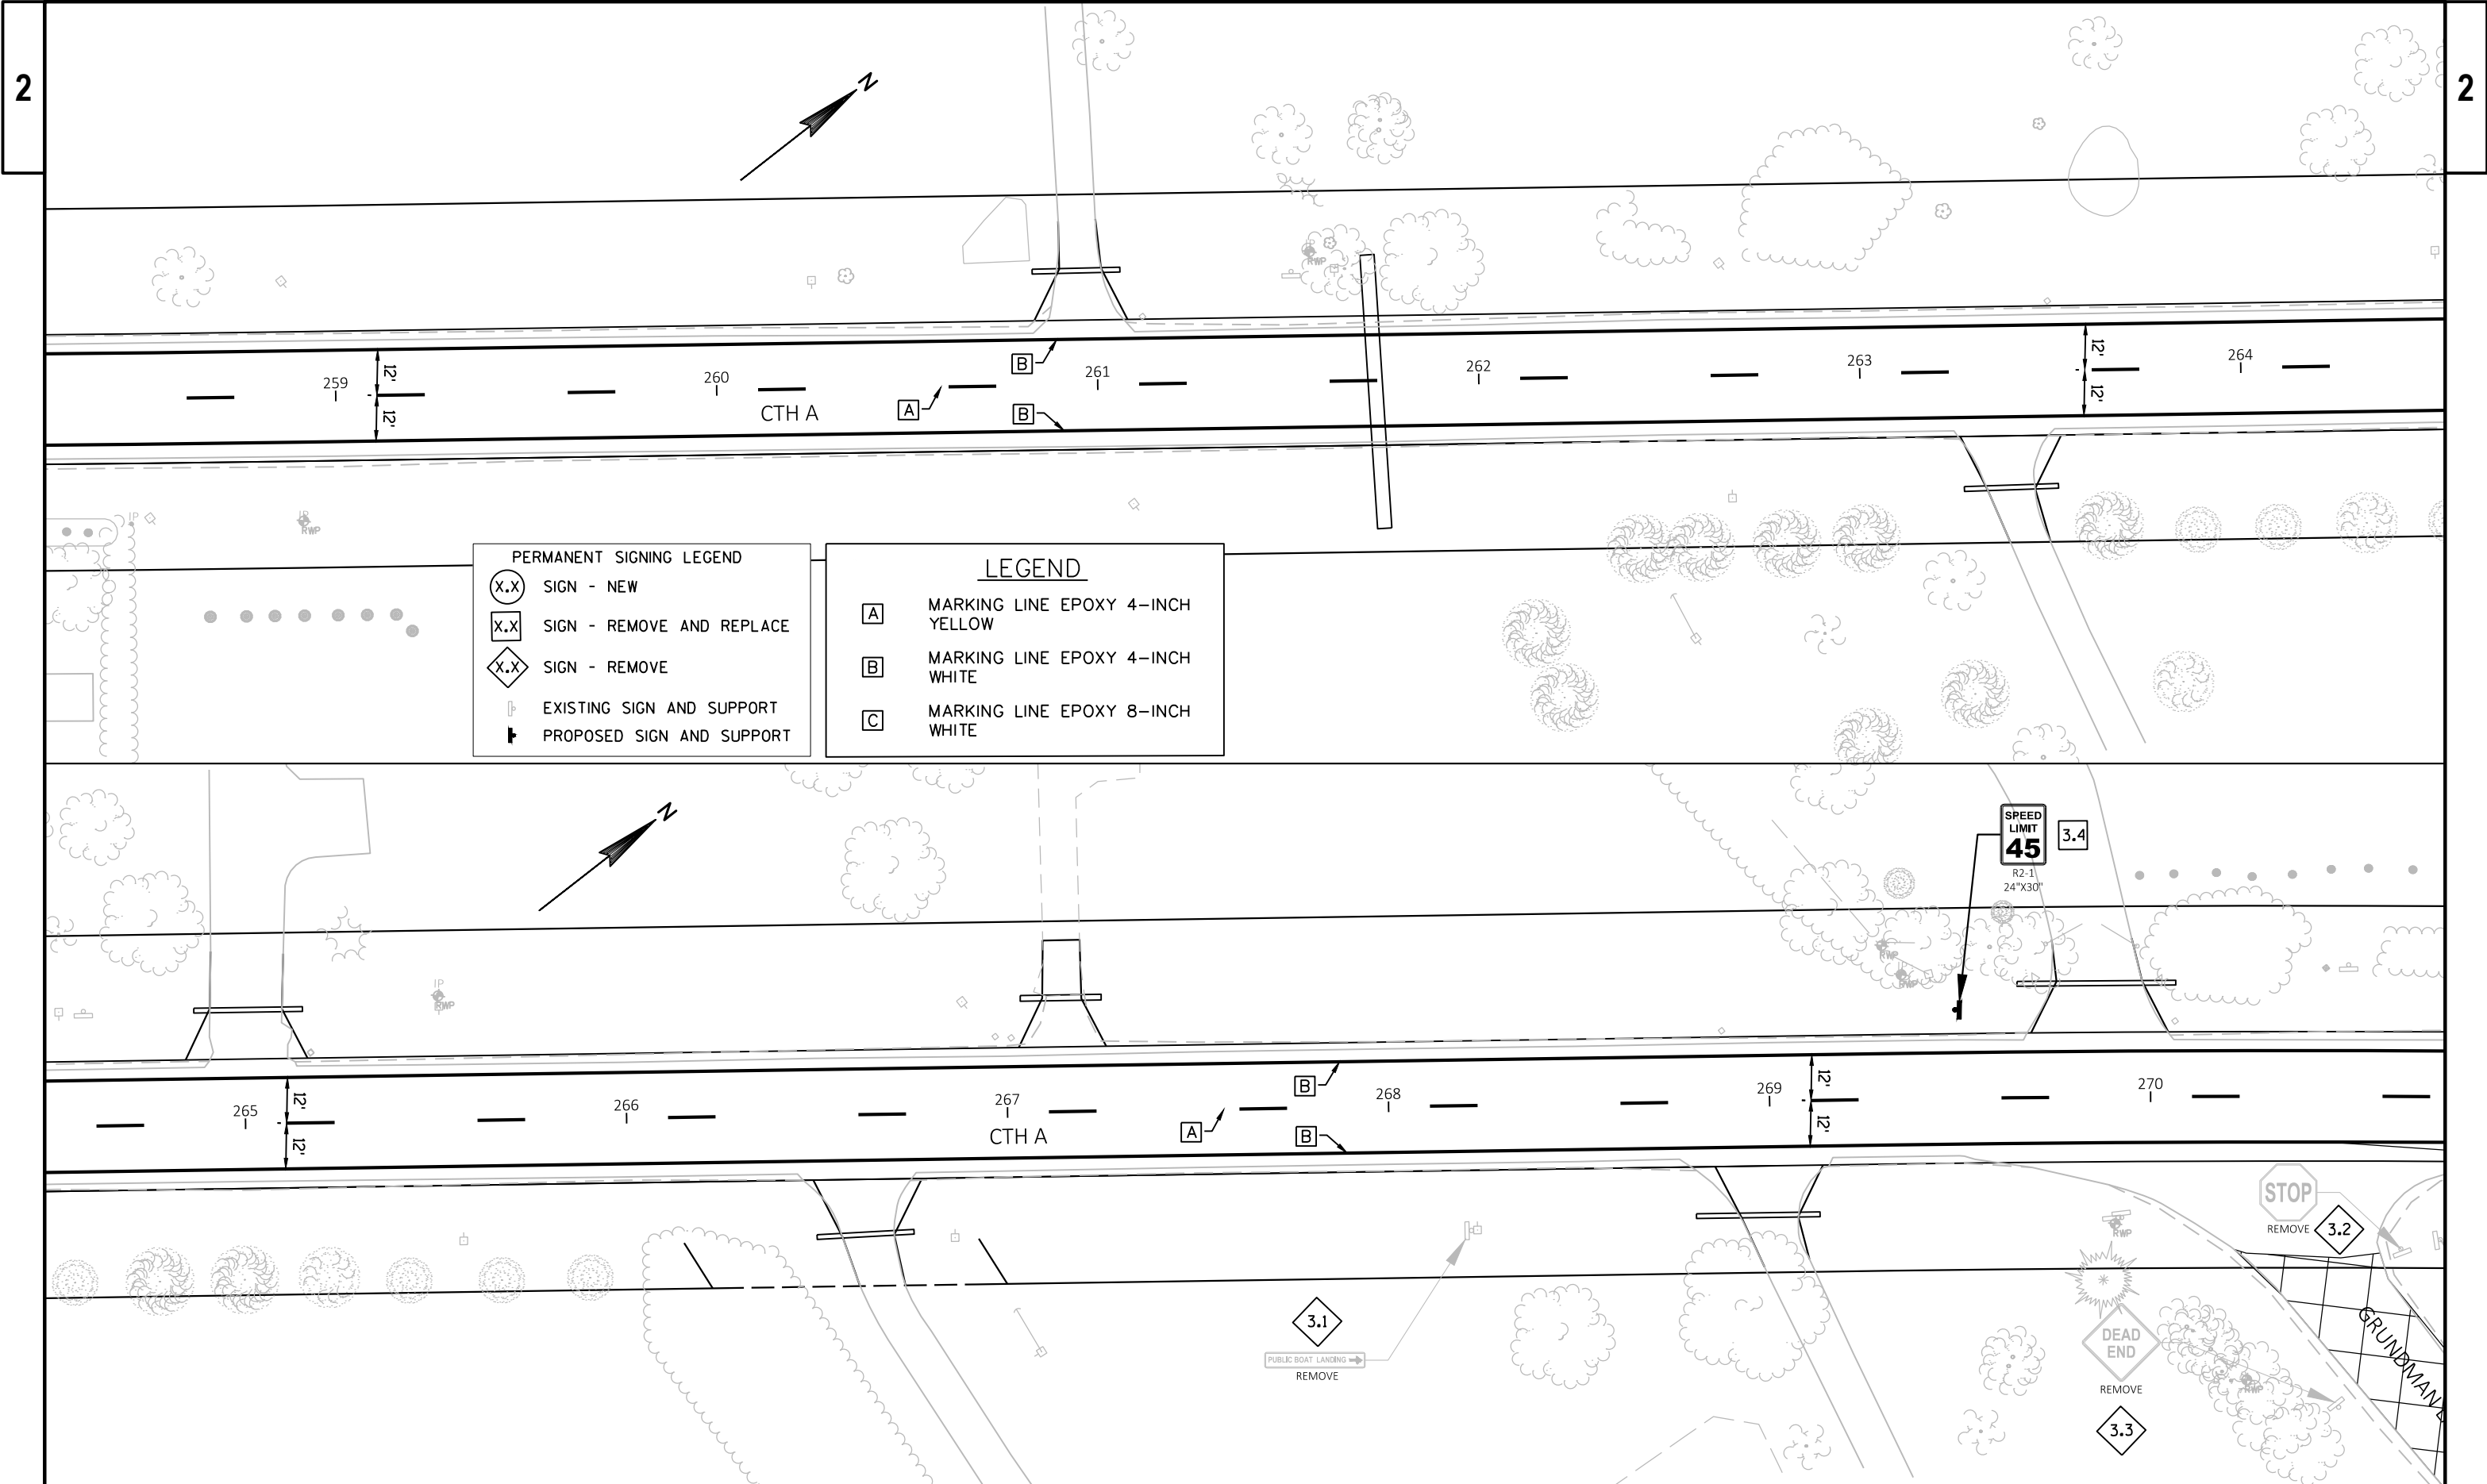

2


2


PERMANENT SIGNING LEGEND


- (X.X) SIGN - NEW
- [X.X] SIGN - REMOVE AND REPLACE
- {X.X} SIGN - REMOVE
- EXISTING SIGN AND SUPPORT
- PROPOSED SIGN AND SUPPORT


LEGEND


- [A] MARKING LINE EPOXY 4-INCH YELLOW
- [B] MARKING LINE EPOXY 4-INCH WHITE
- [C] MARKING LINE EPOXY 8-INCH WHITE

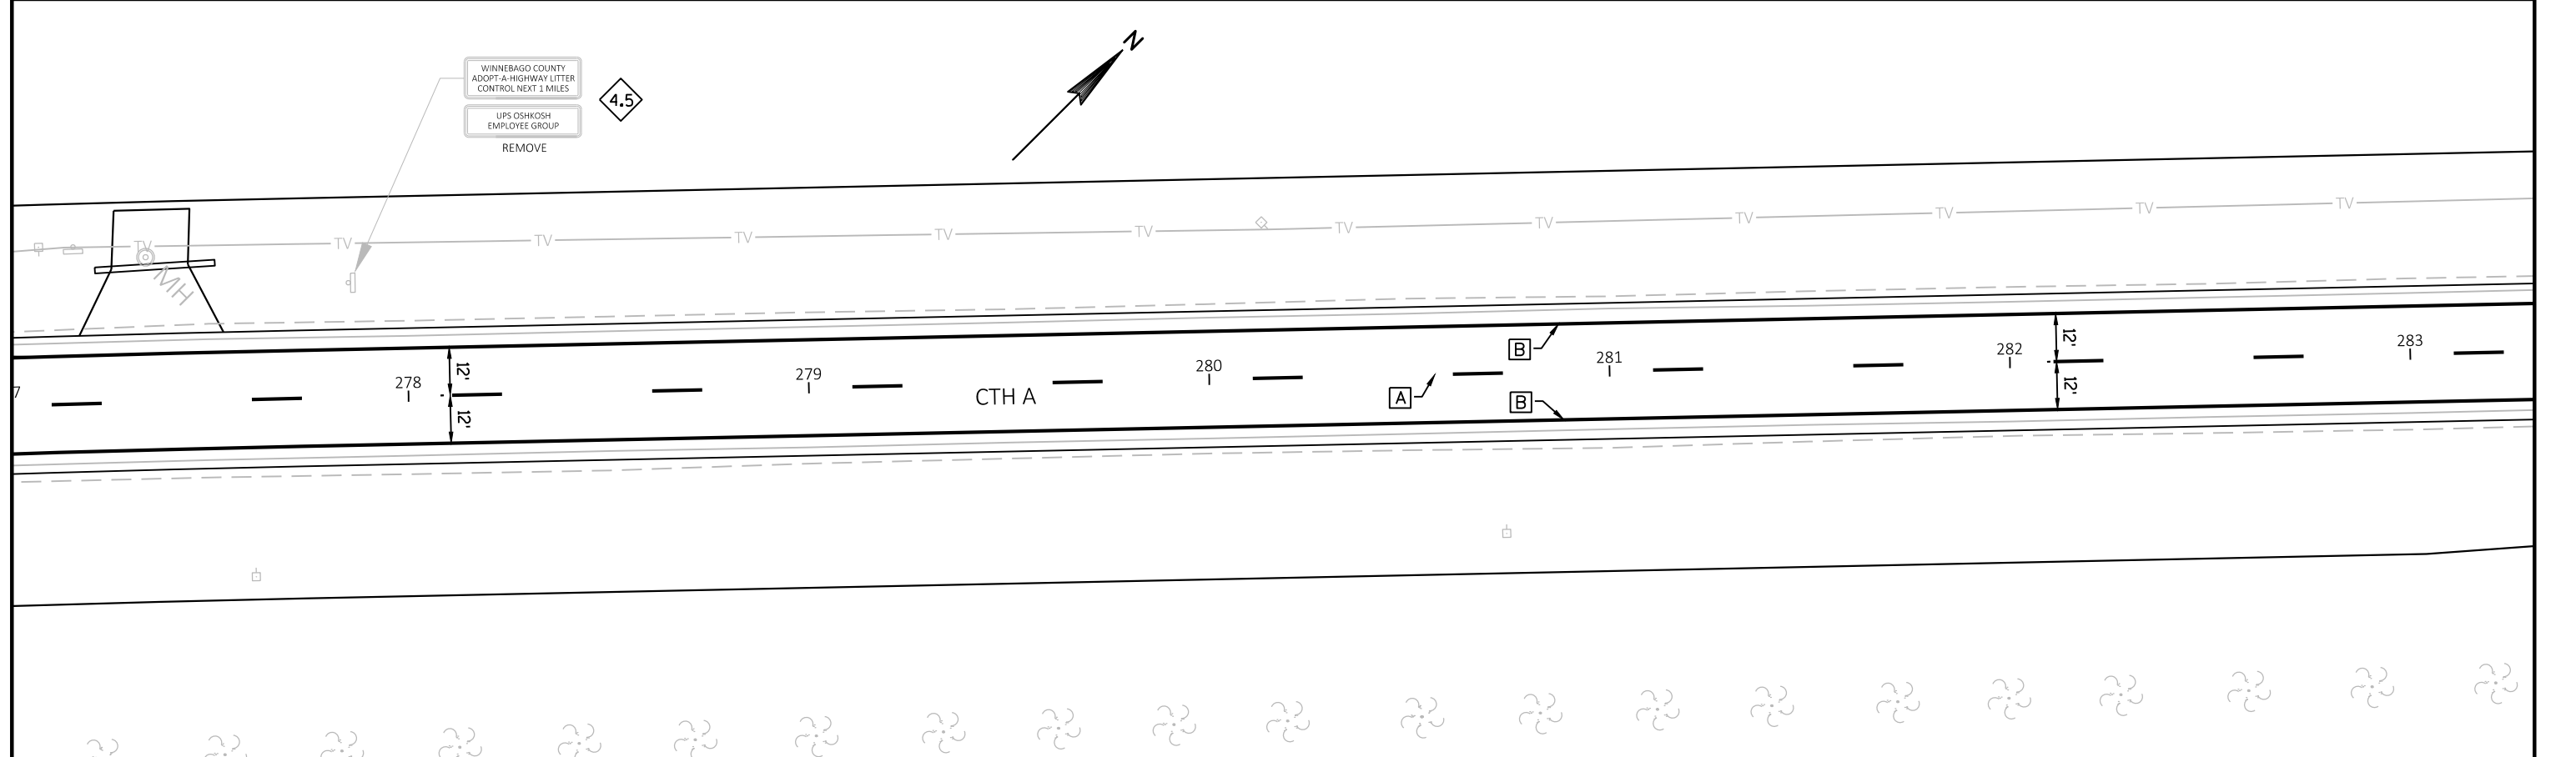

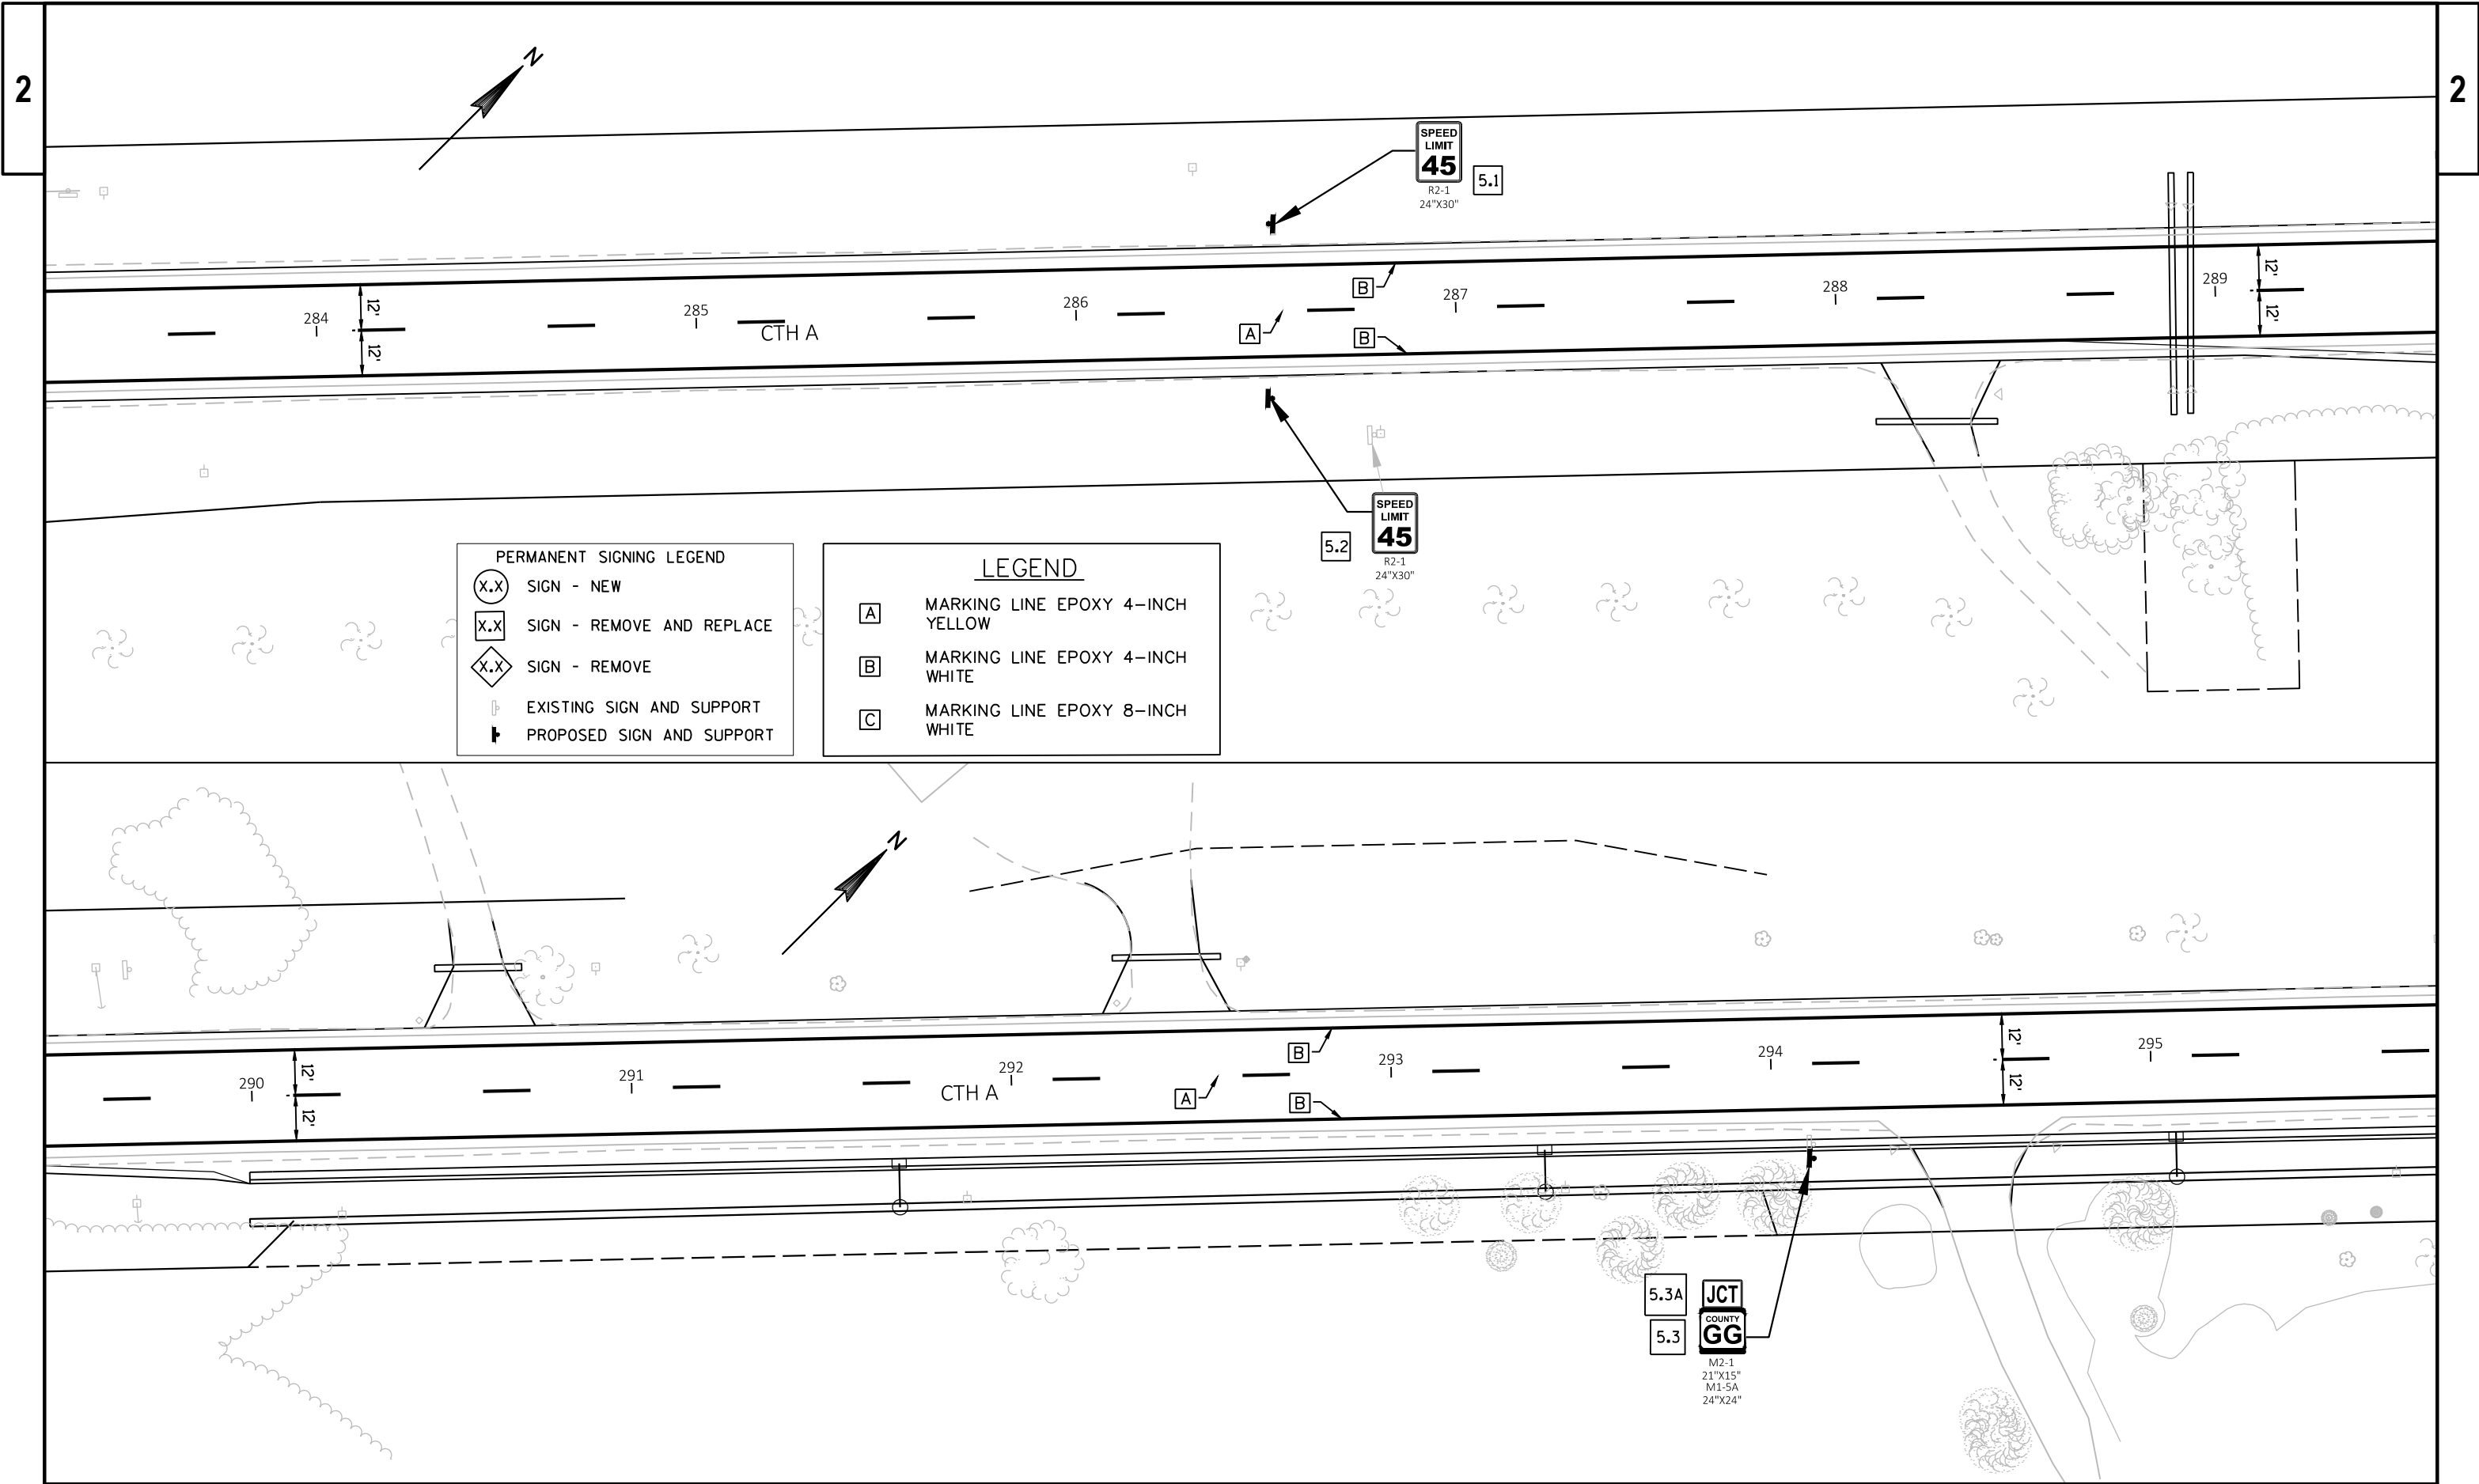

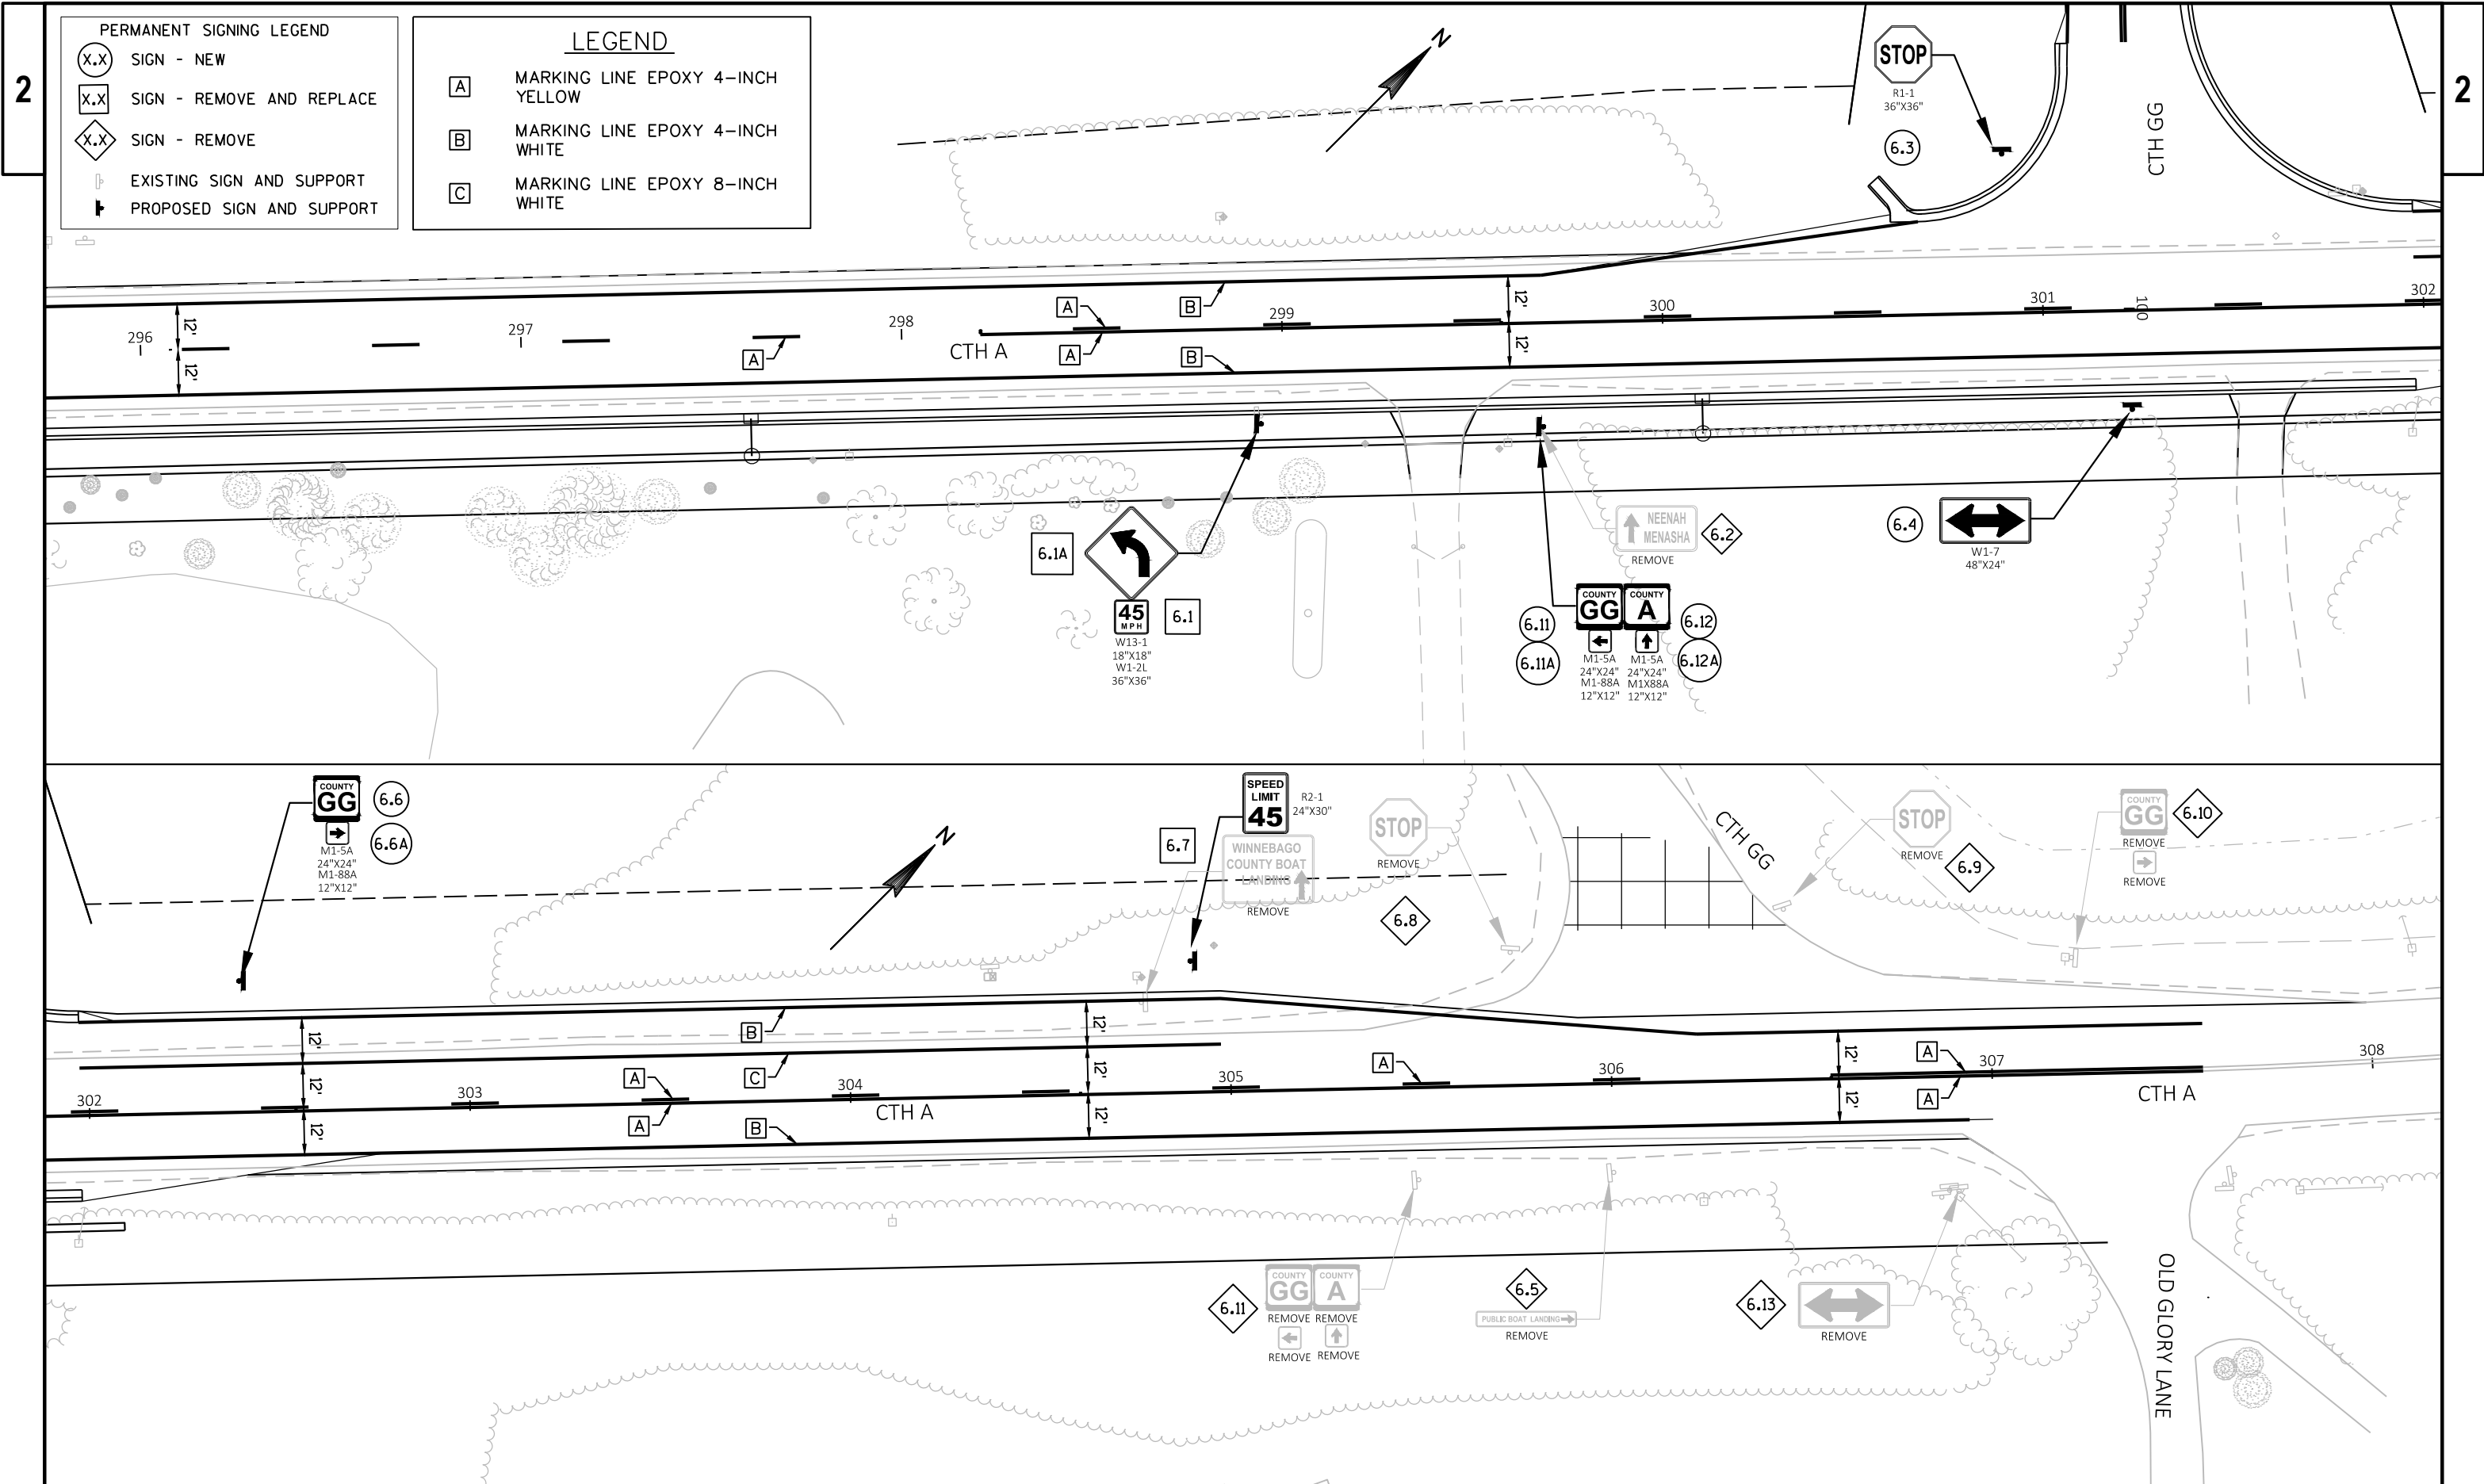


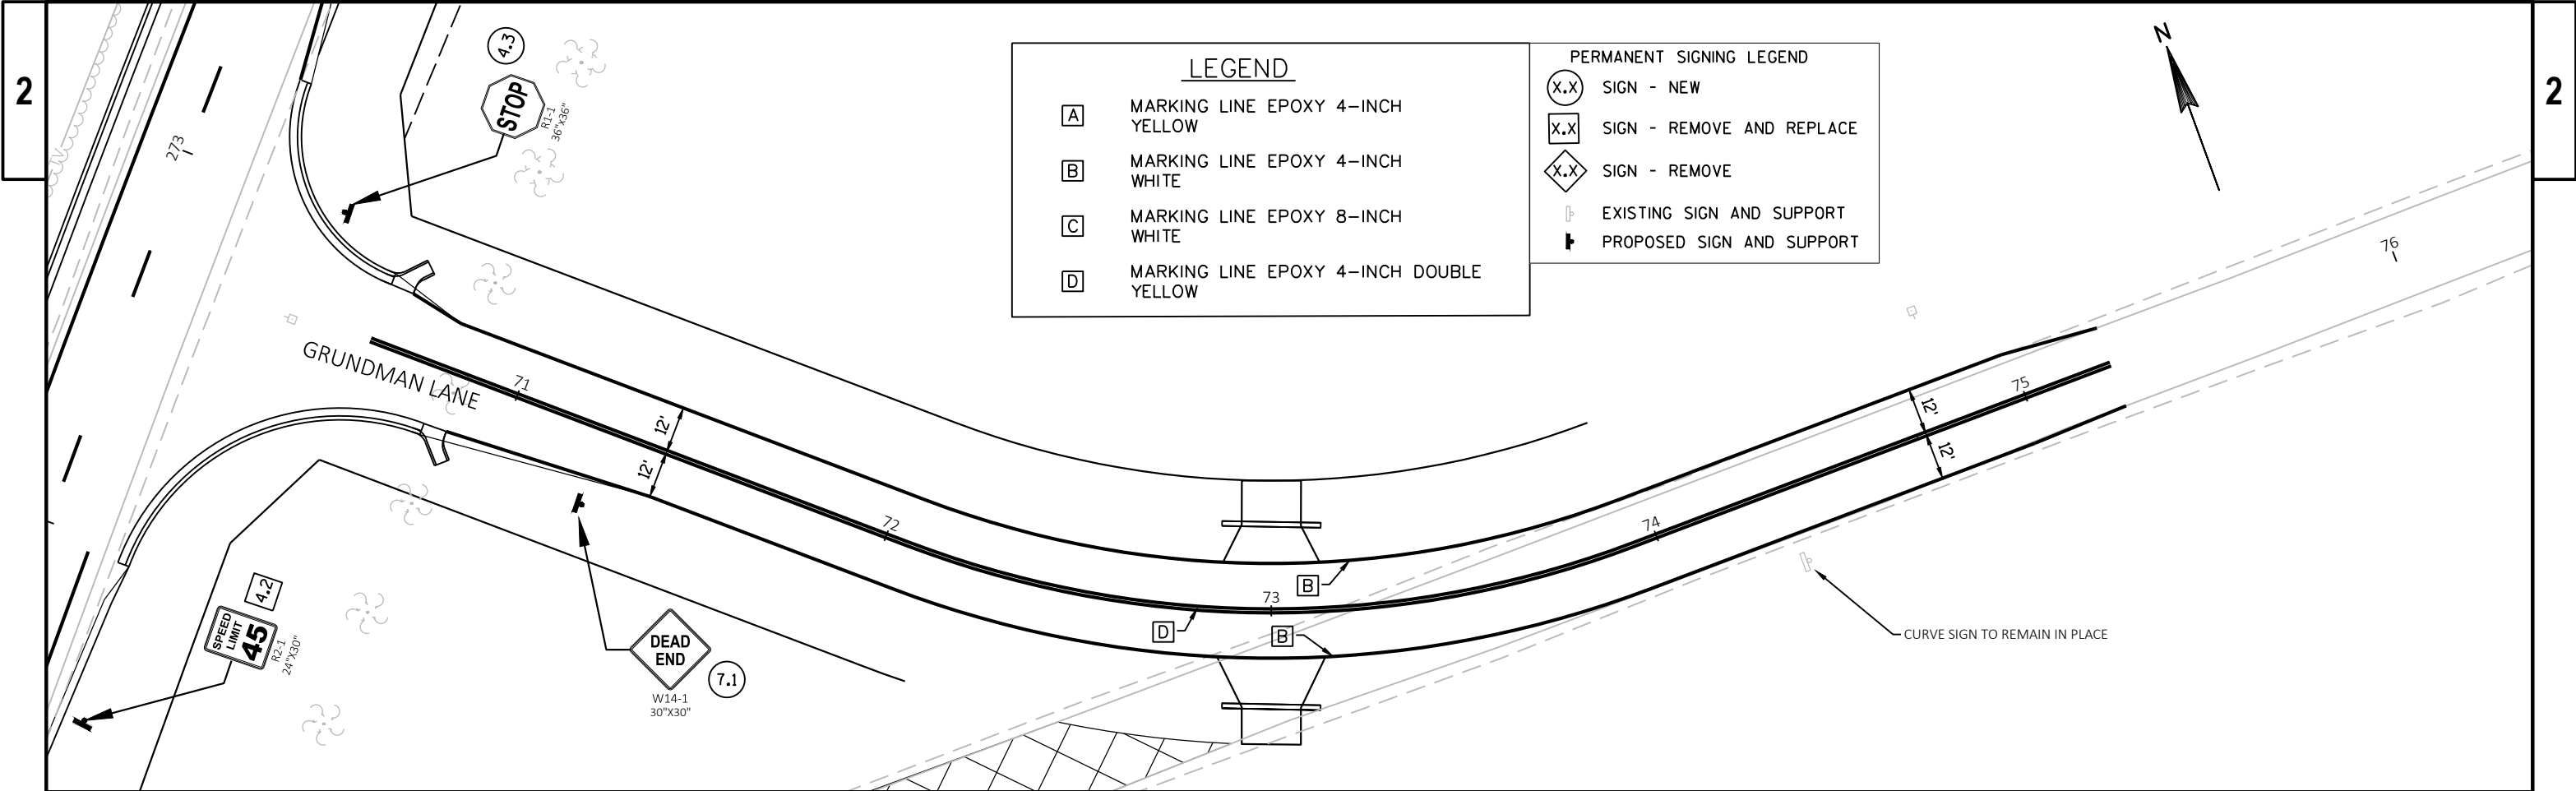

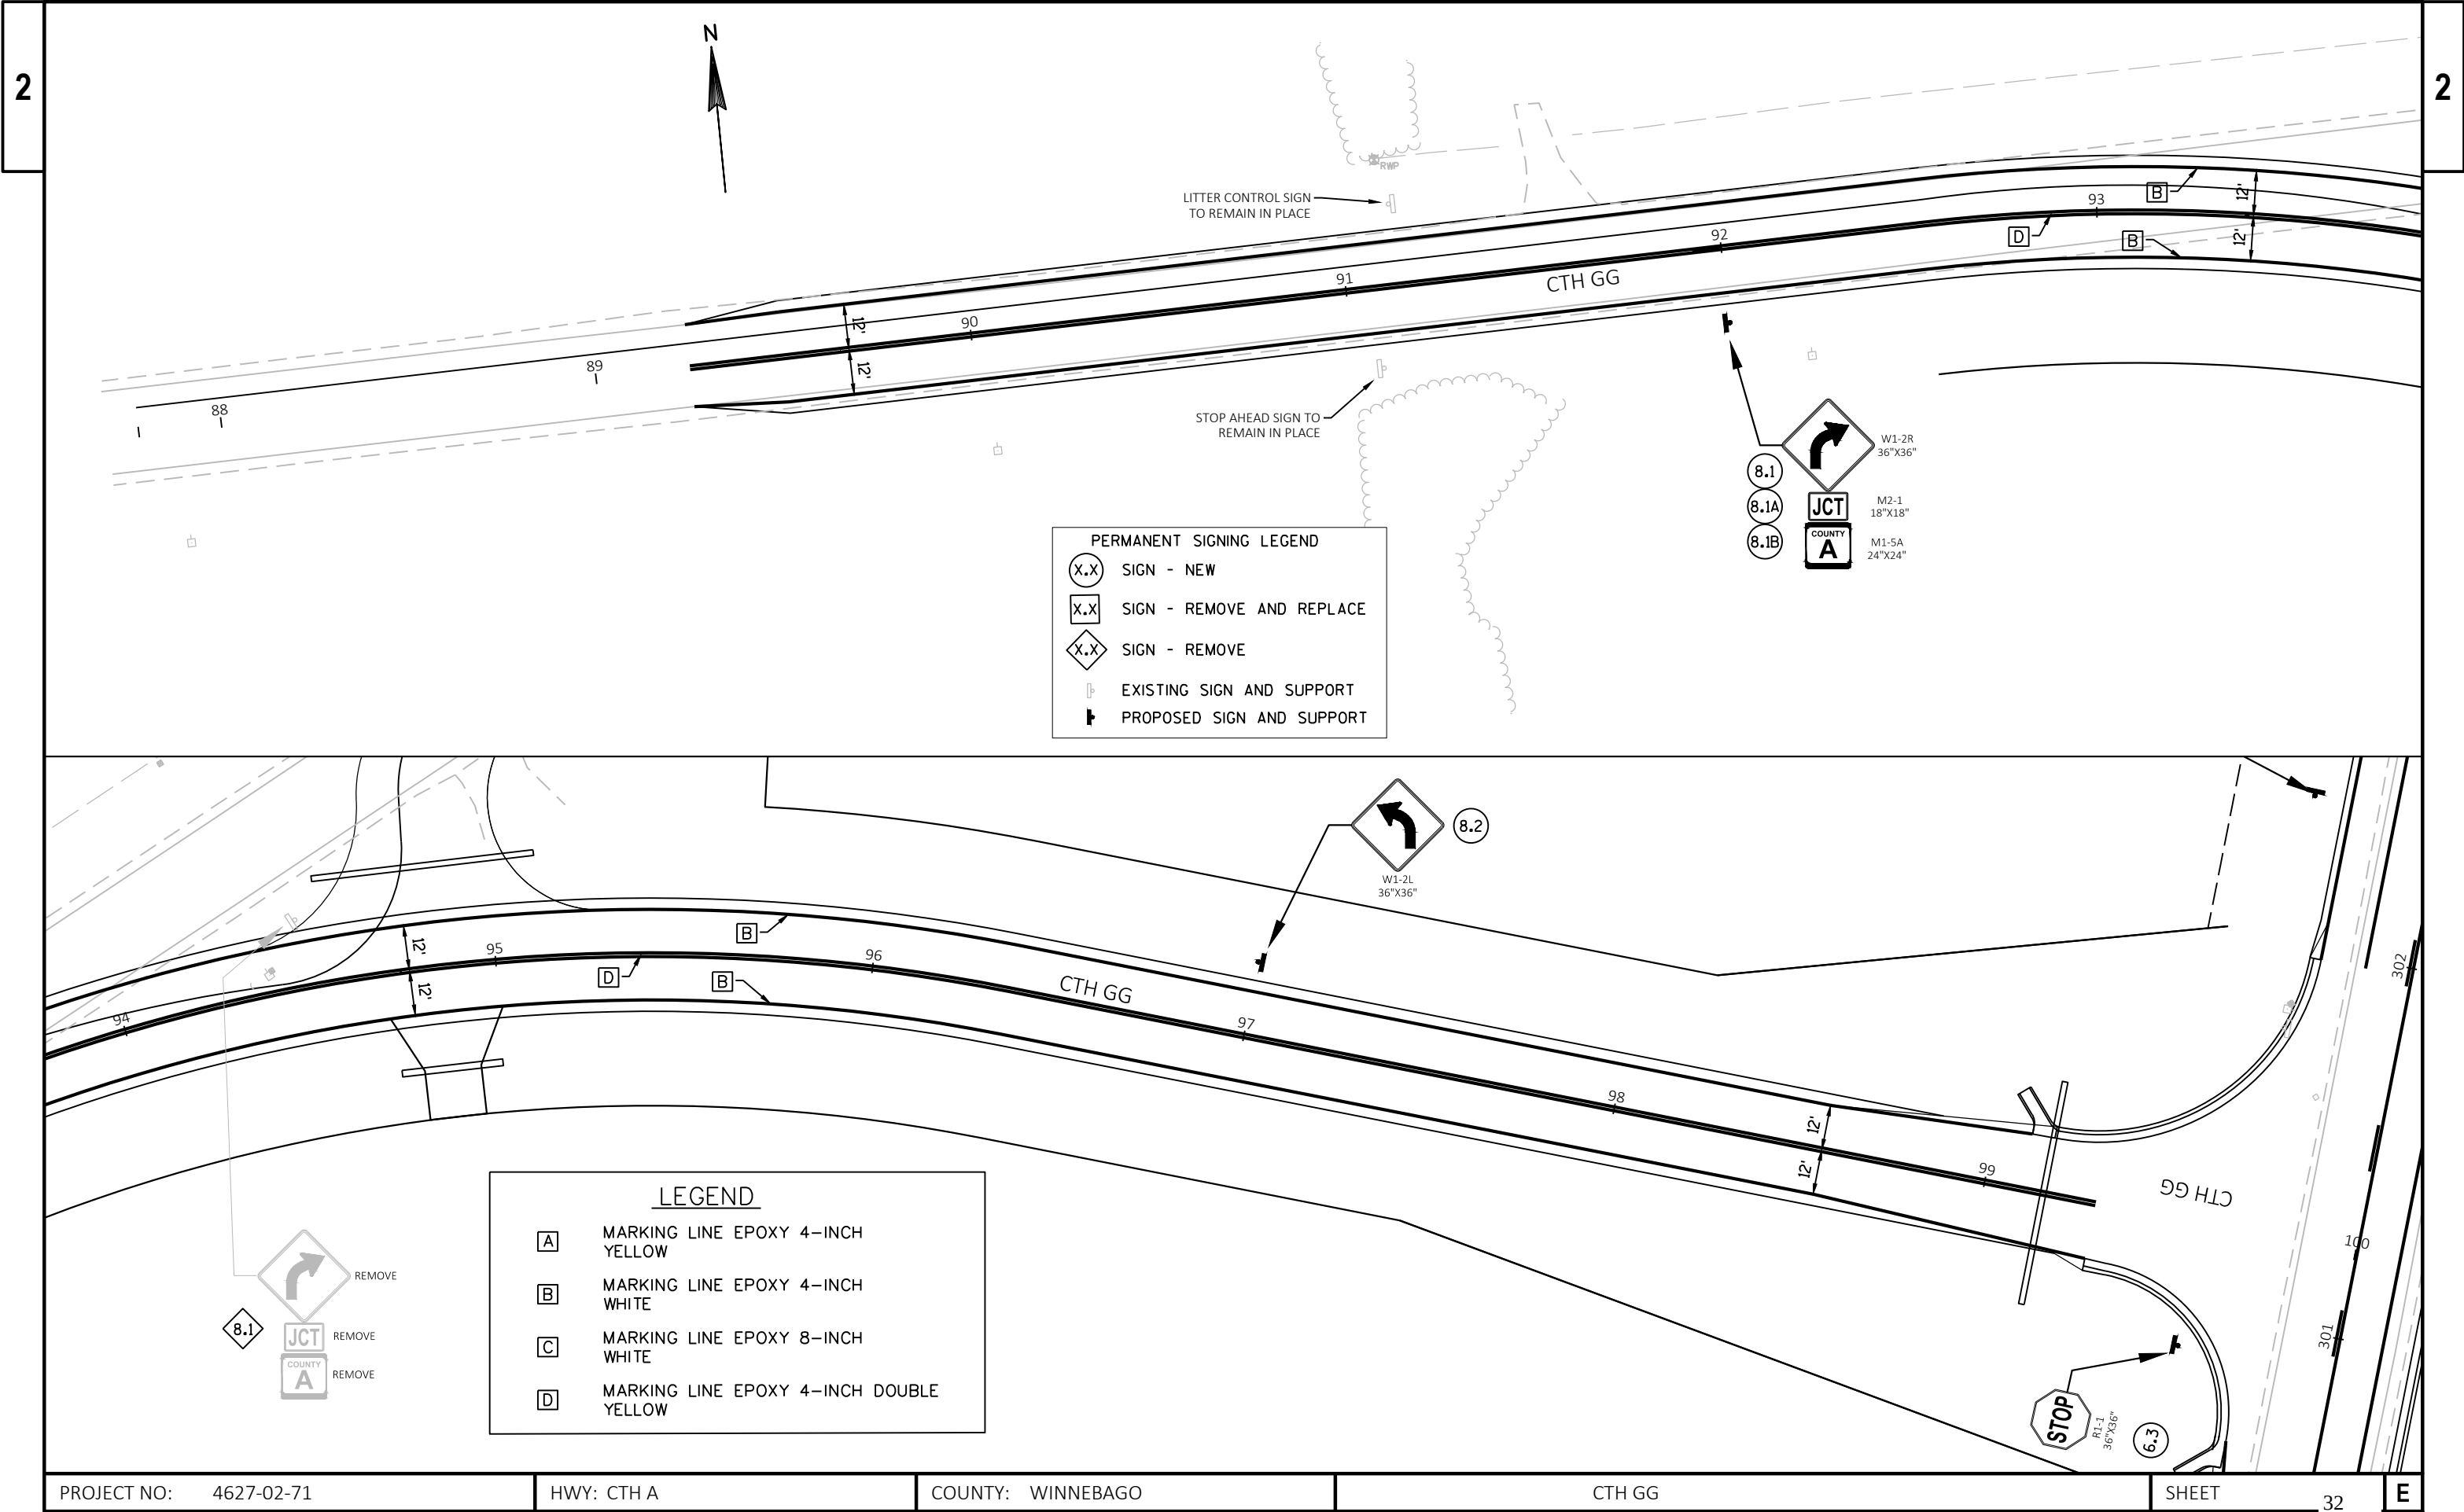

A DETOUR ROUTE WILL BE SIGNED AND MAINTAINED FOR THE PROJECT BY THE WINNEBAGO COUNTY HIGHWAY DEPARTMENT. THE DETOUR ROUTE WILL BE CTH Y TO STH 76, STH 76 TO GREEN VALLEY RD., GREEN VALLEY RD. TO CTH GG, AND CTH GG TO CTH A. THE TOTAL LENGTH OF THE DETOUR IS APPROXIMATELY 5.6 MILES.

* CTH GG TO BE MAINTAINED AS PART OF DETOUR ROUTE ON NEW OR EXISTING PAVEMENT

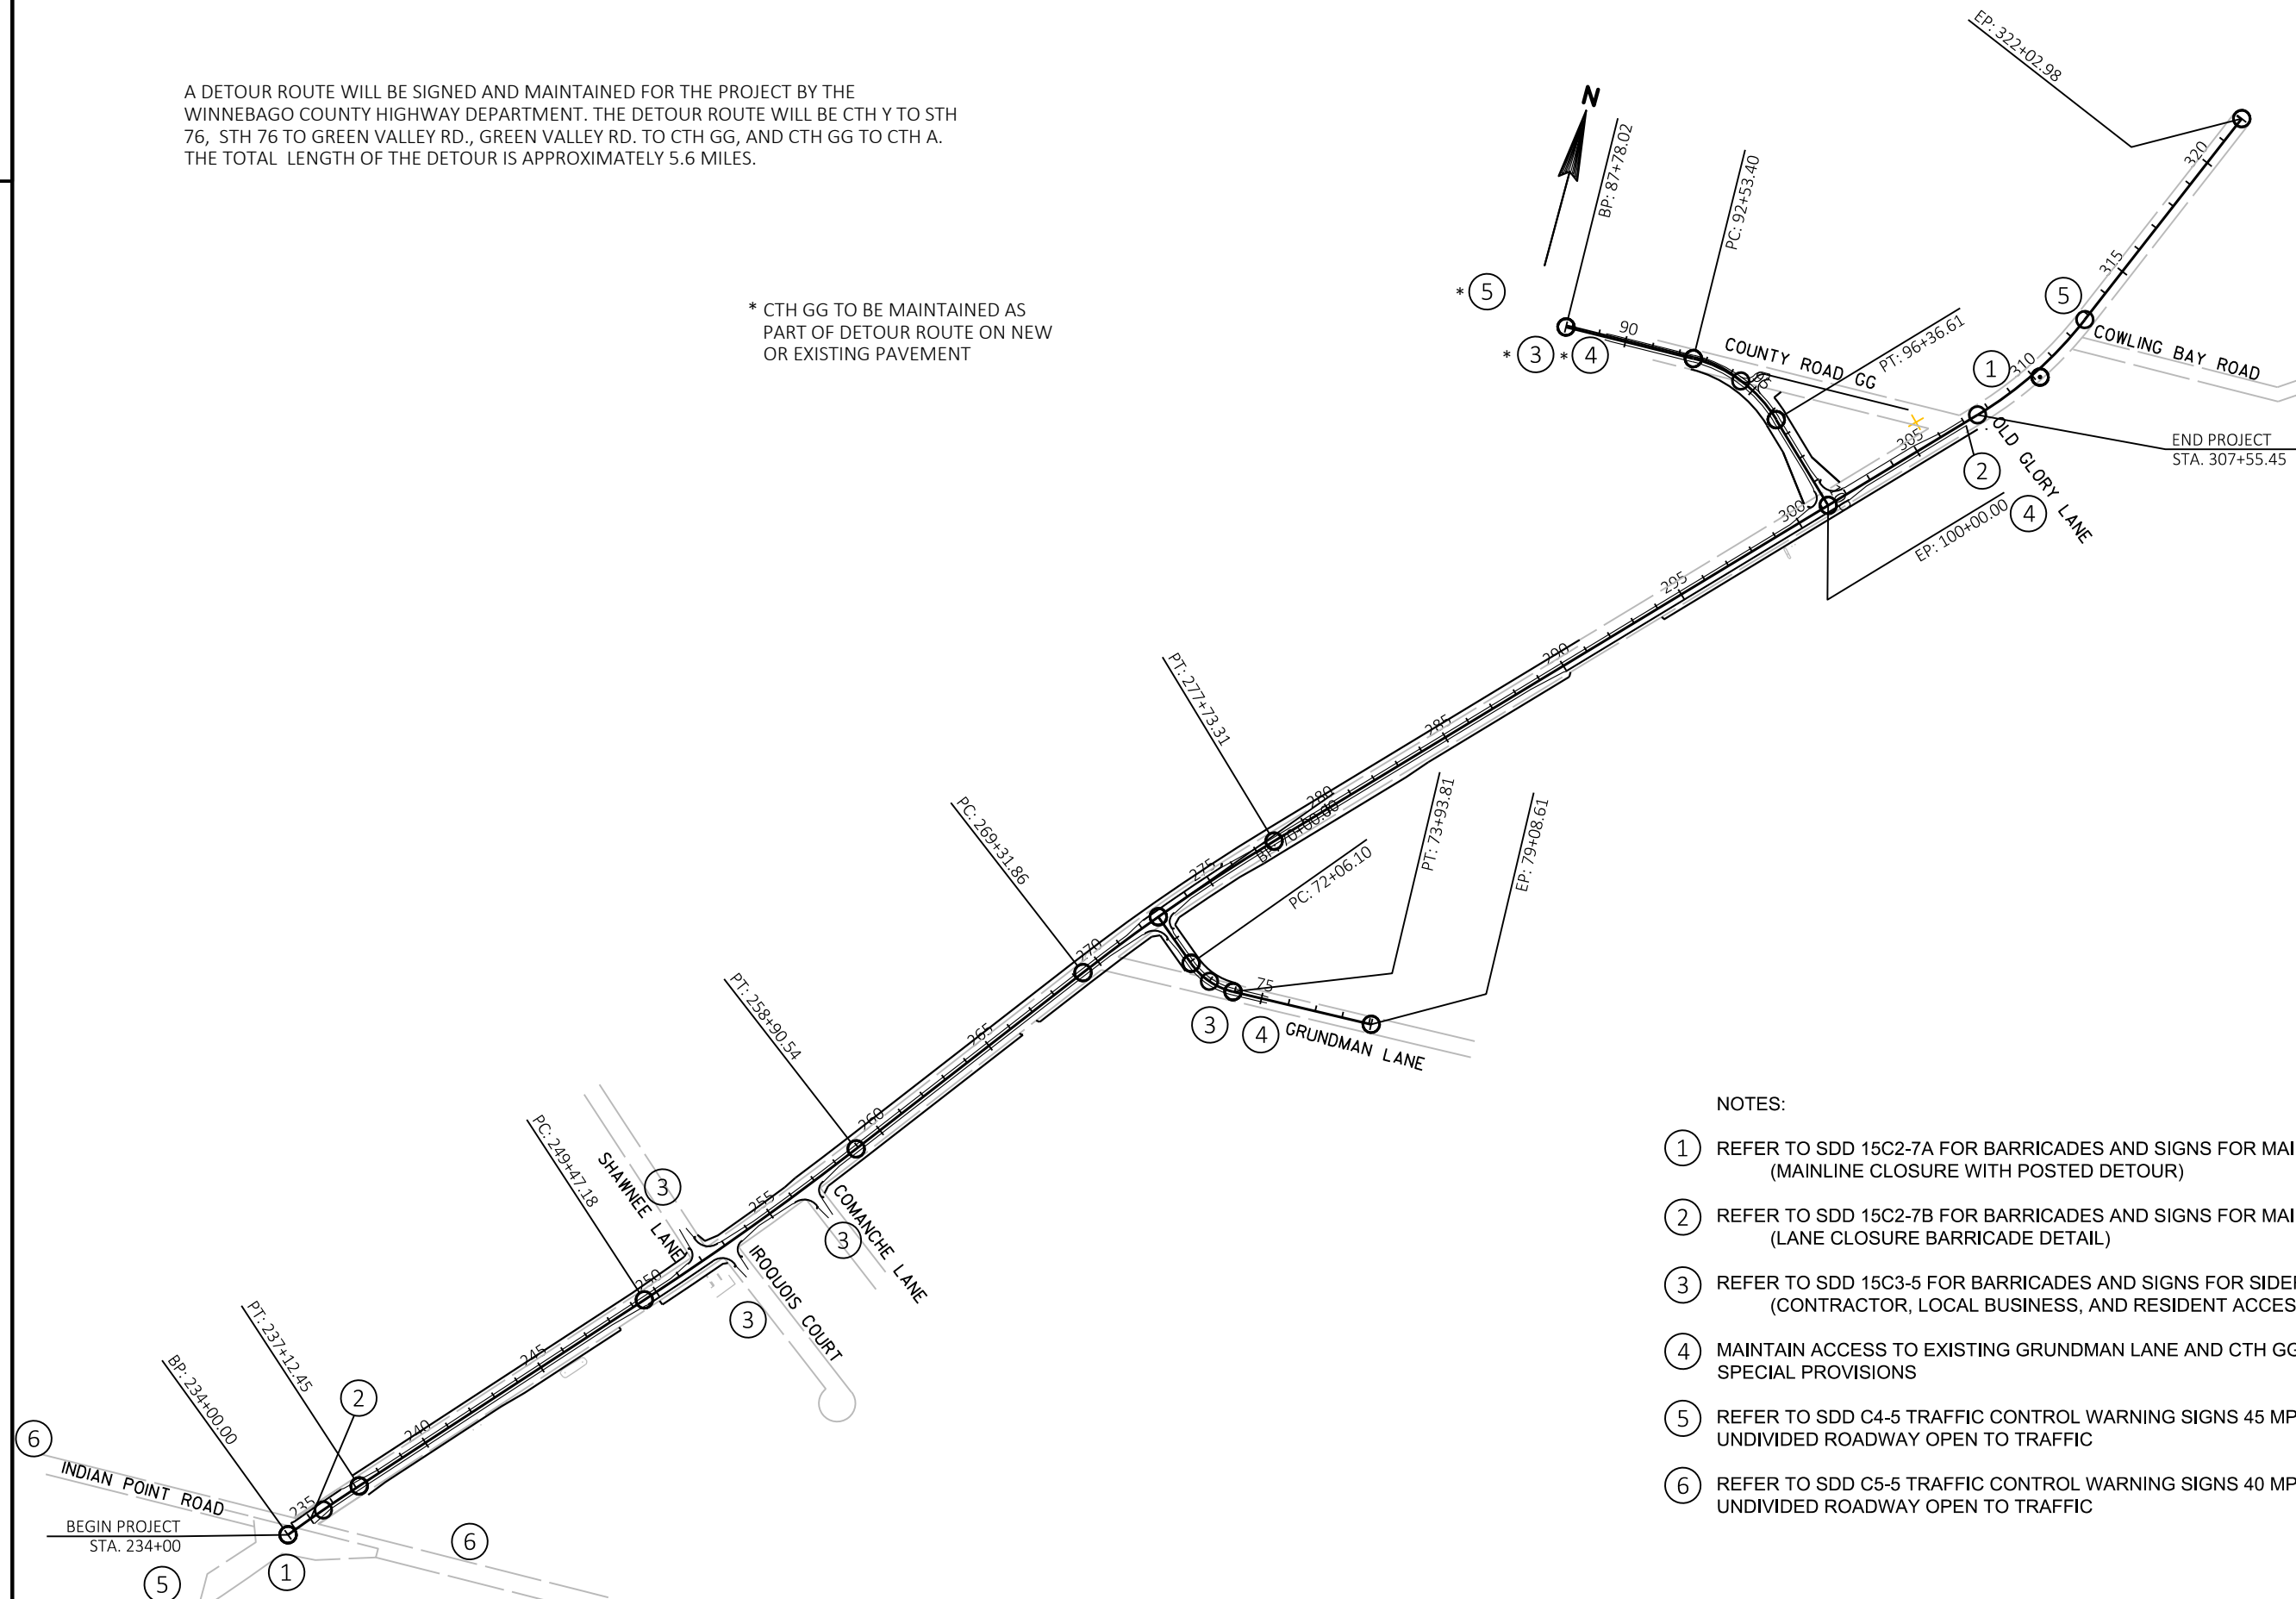

PROJECT NO: 4627-02-71

HWY: CTH A

COUNTY: WINNEBAGO

TRAFFIC CONTROL

SHEET

33

E

Estimate Of Quantities

4627-02-71					
Line	Item	Item Description	Unit	Total	Qty
0002	201.0105	Clearing	STA	18.000	18.000
0004	201.0120	Clearing	ID	642.000	642.000
0006	201.0205	Grubbing	STA	18.000	18.000
0008	201.0220	Grubbing	ID	642.000	642.000
0010	203.0100	Removing Small Pipe Culverts	EACH	28.000	28.000
0012	204.0100	Removing Pavement	SY	16,100.000	16,100.000
0014	204.0150	Removing Curb & Gutter	LF	34.000	34.000
0016	204.0170	Removing Fence	LF	10.000	10.000
0018	205.0100	Excavation Common	CY	26,606.000	26,606.000
0020	213.0100	Finishing Roadway (project) 01.4627-02-71	EACH	1.000	1.000
0022	214.0100	Obliterating Old Road	STA	5.700	5.700
0024	305.0110	Base Aggregate Dense 3/4-Inch	TON	1,415.000	1,415.000
0026	305.0120	Base Aggregate Dense 1 1/4-Inch	TON	35,930.000	35,930.000
0028	311.0110	Breaker Run	TON	10,000.000	10,000.000
0030	416.0160	Concrete Driveway 6-Inch	SY	70.000	70.000
0032	416.1010	Concrete Surface Drains	CY	8.400	8.400
0034	455.0605	Tack Coat	GAL	2,164.000	2,164.000
0036	460.2000	Incentive Density HMA Pavement	DOL	6,980.000	6,980.000
0038	460.6223	HMA Pavement 3 MT 58-28 S	TON	6,572.000	6,572.000
0040	460.6224	HMA Pavement 4 MT 58-28 S	TON	4,398.000	4,398.000
0042	465.0120	Asphaltic Surface Driveways and Field Entrances	TON	199.000	199.000
0044	521.1015	Apron Endwalls for Culvert Pipe Steel 15-Inch	EACH	36.000	36.000
0046	521.1018	Apron Endwalls for Culvert Pipe Steel 18-Inch	EACH	6.000	6.000
0048	521.1217	Apron Endwalls for Pipe Arch Steel 17x13-Inch	EACH	2.000	2.000
0050	521.1221	Apron Endwalls for Pipe Arch Steel 21x15-Inch	EACH	4.000	4.000
0052	521.1524	Apron Endwalls for Culvert Pipe Sloped Side Drains Steel 24-Inch 6 to 1	EACH	2.000	2.000
0054	521.3115	Culvert Pipe Corrugated Steel 15-Inch	LF	508.000	508.000
0056	521.3118	Culvert Pipe Corrugated Steel 18-Inch	LF	86.000	86.000
0058	521.3717	Pipe Arch Corrugated Steel 17x13-Inch	LF	24.000	24.000
0060	521.3721	Pipe Arch Corrugated Steel 21x15-Inch	LF	80.000	80.000
0062	522.0518	Culvert Pipe Reinforced Concrete Class V 18-Inch	LF	220.000	220.000
0064	522.1018	Apron Endwalls for Culvert Pipe Reinforced Concrete 18-Inch	EACH	8.000	8.000
0066	522.2429	Culvert Pipe Reinforced Concrete Horizontal Elliptical Class HE-IV 29x45-Inch	LF	64.000	64.000
0068	522.2629	Apron Endwalls for Culvert Pipe Reinforced Concrete Horizontal Elliptical 29x45-Inch	EACH	2.000	2.000
0070	601.0415	Concrete Curb & Gutter 6-Inch Sloped 30-Inch Type J	LF	2,796.000	2,796.000
0072	606.0100	Riprap Light	CY	14.000	14.000
0074	608.3012	Storm Sewer Pipe Class III-A 12-Inch	LF	53.000	53.000

Estimate Of Quantities

4627-02-71					
Line	Item	Item Description	Unit	Total	Qty
0076	608.3024	Storm Sewer Pipe Class III-A 24-Inch	LF	1,198.000	1,198.000
0078	611.0545	Manhole Covers Type L	EACH	3.000	3.000
0080	611.0612	Inlet Covers Type C	EACH	2.000	2.000
0082	611.0627	Inlet Covers Type HM	EACH	5.000	5.000
0084	611.2004	Manholes 4-FT Diameter	EACH	5.000	5.000
0086	611.3230	Inlets 2x3-FT	EACH	5.000	5.000
0088	611.9800.S	Pipe Grates	EACH	2.000	2.000
0090	618.0100	Maintenance And Repair of Haul Roads (project) 01.4657-02-71	EACH	1.000	1.000
0092	619.1000	Mobilization	EACH	1.000	1.000
0094	624.0100	Water	MGAL	1,100.000	1,100.000
0096	625.0500	Salvaged Topsoil	SY	39,559.000	39,559.000
0098	627.0200	Mulching	SY	200.000	200.000
0100	628.1504	Silt Fence	LF	5,606.000	5,606.000
0102	628.1520	Silt Fence Maintenance	LF	5,606.000	5,606.000
0104	628.1905	Mobilizations Erosion Control	EACH	6.000	6.000
0106	628.1910	Mobilizations Emergency Erosion Control	EACH	6.000	6.000
0108	628.2002	Erosion Mat Class I Type A	SY	25,585.000	25,585.000
0110	628.2004	Erosion Mat Class I Type B	SY	14,044.000	14,044.000
0112	628.7005	Inlet Protection Type A	EACH	2.000	2.000
0114	628.7015	Inlet Protection Type C	EACH	4.000	4.000
0116	628.7020	Inlet Protection Type D	EACH	1.000	1.000
0118	628.7504	Temporary Ditch Checks	LF	580.000	580.000
0120	628.7555	Culvert Pipe Checks	EACH	105.000	105.000
0122	628.7560	Tracking Pads	EACH	3.000	3.000
0124	629.0210	Fertilizer Type B	CWT	24.000	24.000
0126	630.0130	Seeding Mixture No. 30	LB	715.000	715.000
0128	630.0200	Seeding Temporary	LB	1,070.000	1,070.000
0130	630.0500	Seed Water	MGAL	950.000	950.000
0132	633.5200	Markers Culvert End	EACH	8.000	8.000
0134	634.0614	Posts Wood 4x6-Inch X 14-FT	EACH	7.000	7.000
0136	634.0616	Posts Wood 4x6-Inch X 16-FT	EACH	13.000	13.000
0138	634.0618	Posts Wood 4x6-Inch X 18-FT	EACH	2.000	2.000
0140	637.2210	Signs Type II Reflective H	SF	107.440	107.440
0142	637.2230	Signs Type II Reflective F	SF	62.250	62.250
0144	638.2602	Removing Signs Type II	EACH	47.000	47.000
0146	638.3000	Removing Small Sign Supports	EACH	29.000	29.000
0148	642.5401	Field Office Type D	EACH	1.000	1.000
0150	643.0300	Traffic Control Drums	DAY	23,250.000	23,250.000
0152	643.0420	Traffic Control Barricades Type III	DAY	8,060.000	8,060.000

Estimate Of Quantities

4627-02-71					
Line	Item	Item Description	Unit	Total	Qty
0154	643.0705	Traffic Control Warning Lights Type A	DAY	10,230.000	10,230.000
0156	643.0715	Traffic Control Warning Lights Type C	DAY	3,875.000	3,875.000
0158	643.0900	Traffic Control Signs	DAY	7,750.000	7,750.000
0160	643.5000	Traffic Control	EACH	1.000	1.000
0162	645.0130	Geotextile Type R	SY	40.000	40.000
0164	645.0135	Geotextile Type SR	SY	6,000.000	6,000.000
0166	646.1020	Marking Line Epoxy 4-Inch	LF	23,425.000	23,425.000
0168	646.3020	Marking Line Epoxy 8-Inch	LF	540.000	540.000
0170	650.4000	Construction Staking Storm Sewer	EACH	12.000	12.000
0172	650.4500	Construction Staking Subgrade	LF	9,384.000	9,384.000
0174	650.5000	Construction Staking Base	LF	9,384.000	9,384.000
0176	650.5500	Construction Staking Curb Gutter and Curb & Gutter	LF	2,796.000	2,796.000
0178	650.6000	Construction Staking Pipe Culverts	EACH	29.000	29.000
0180	650.9910	Construction Staking Supplemental Control (project) 01.4657-02-71	LS	1.000	1.000
0182	650.9920	Construction Staking Slope Stakes	LF	9,384.000	9,384.000
0184	690.0150	Sawing Asphalt	LF	615.000	615.000
0186	690.0250	Sawing Concrete	LF	14.000	14.000
0188	740.0440	Incentive IRI Ride	DOL	5,492.000	5,492.000
0190	ASP.1T0A	On-the-Job Training Apprentice at \$5.00/HR	HRS	2,000.000	2,000.000
0192	ASP.1T0G	On-the-Job Training Graduate at \$5.00/HR	HRS	1,320.000	1,320.000
0194	SPV.0090	Special 01.Storm Sewer Pipe 8-Inch	LF	10.000	10.000
0196	SPV.0105	Special 01.Grading and Shaping Special Ditch	LS	1.000	1.000
0198	SPV.0105	Special 02.Temporary Mailbox Accomodations	LS	1.000	1.000

3

ALL ITEMS ON THIS SHEET ARE CATEGORY 0010 UNLESS OTHERWISE NOTED

CLEARING AND GRUBBING

STATION	LOCATION	201.0105	201.0120	201.0205	201.0220
		CLEARING STA.	CLEARING ID	GRUBBING STA.	GRUBBING ID
240+00 - 241+00 LT.	CTH A	1	-	1	-
241+45 LT.	CTH A	-	7	-	7
242+41 LT.	CTH A	-	16	-	16
242+72 LT.	CTH A	-	12	-	12
243+00 LT.	CTH A	-	12	-	12
252+40 LT.	CTH A	-	8	-	8
252+61 LT.	CTH A	-	24	-	24
252+97 LT.	CTH A	-	6	-	6
253+10 LT.	CTH A	-	24	-	24
253+19 LT.	CTH A	-	40	-	40
253+29 LT.	CTH A	-	8	-	8
253+39 LT.	CTH A	-	24	-	24
255+82 LT.	CTH A	-	6	-	6
256+08 LT.	CTH A	-	24	-	24
257+18 RT.	CTH A	-	18	-	18
258+60 LT.	CTH A	-	30	-	30
260+34 LT.	CTH A	-	4	-	4
261+62 LT.	CTH A	-	3	-	3
261+63 LT.	CTH A	-	18	-	18
261+65 LT.	CTH A	-	6	-	6
261+87 LT.	CTH A	-	24	-	24
262+00 - 263+00	CTH A	1	-	1	-
263+22 LT.	CTH A	-	4	-	4
265+00 - 267+00 RT.	CTH A	2	-	2	-
269+70 LT.	CTH A	-	18	-	18
270+00 - 274+00 LT.	CTH A	4	-	4	-
288+96 RT.	CTH A	-	46	-	46
289+00 - 291+00 LT. & RT.	CTH A	2	-	2	-
291+18 LT.	CTH A	-	36	-	36
291+55 LT.	CTH A	-	15	-	15
293+55 RT.	CTH A	-	20	-	20
293+77 RT.	CTH A	-	12	-	12
293+99 LT.	CTH A	-	18	-	18
294+00 RT.	CTH A	-	20	-	20
294+56 LT.	CTH A	-	24	-	24
294+60 LT.	CTH A	-	15	-	15
294+96 LT.	CTH A	-	18	-	18
295+11 LT.	CTH A	-	30	-	30
295+85 RT.	CTH A	-	5	-	5
295+94 RT.	CTH A	-	12	-	12
296+03 RT.	CTH A	-	27	-	27
296+51 RT.	CTH A	-	4	-	4
296+76 LT.	CTH A	-	4	-	4
299+00 - 307+00 LT. & RT.	CTH A	8	-	8	-
PROJECT TOTALS		18	642	18	642

REMOVING SMALL PIPE CULVERTS
203.0100

STATION	LOCATION	EACH
235+65 LT.	CTH A	1
239+15 LT.	CTH A	1
241+25 LT.	CTH A	1
241+88 RT.	CTH A	1
243+16 RT.	CTH A	1
245+02 CROSS	CTH A	1
246+74 LT.	CTH A	1
246+98 RT.	CTH A	1
248+66 RT.	CTH A	1
260+95 LT	CTH A	1
261+75 CROSS	CTH A	1
263+39 RT.	CTH A	1
265+01 LT.	CTH A	1
266+63 RT.	CTH A	1
267+14 LT.	CTH A	1
269+00 RT.	CTH A	1
269+86 LT.	CTH A	1
271+25 RT.	CTH A	1
271+26 LT.	CTH A	1
277+36 LT.	CTH A	1
288+27 RT.	CTH A	1
288+89 CROSS	CTH A	1
288+93 CROSS	CTH A	1
290+61 LT.	CTH A	1
292+42 LT.	CTH A	1
294+54 RT.	CTH A	1
299+40 RT	CTH A	1
301+58 RT.	CTH A	1
PROJECT TOTAL		28

REMOVING PAVEMENT
204.0100

STATION TO STATION	LOCATION	SY
234+50 TO 307+00	CTH A	16,100
PROJECT TOTALS		16100

REMOVING CURB & GUTTER
204.0150

STATION	LOCATION	L.F.
234+34 - 234+67 LT.	CTH A	34
PROJECT TOTAL		34

REMOVING FENCE
204.0170

STATION	LOCATION	L.F.
239+30 LT.	CTH A	10
PROJECT TOTAL		10

3

3

EARTHWORK SUMMARY										
Division	From/To Station	Location	Excavation Common (Item # 205.0100)		Salvaged/Unusable Pavement Material (Refer to Note 6)	Available Material	Unexpanded Fill	1 Expanded Fill	Mass Ordinate +/-	Comment:
			Cut	EBS	Factor 1.30					
0010										
	234+50 - 307+00	CTH A	19475	-	8337	11138	1997	2596	8542	
	38+00 - 39+50	SHAWNEE LANE	145	-	10	135	8	10	125	
	50+50 - 51+50	IROQUOIS COURT	120	-	15	105	24	31	74	
	60+50 - 61+50	COMANCHE LANE	66	-	9	57	24	31	26	
	70+50 - 75+50	GRUNDMAN ROAD	627	-	2	625	97	127	499	777 CY (REFER TO NOTE 5)
	88+00 - 100+00	CTH GG	1172	-	2	1170	624	811	360	1344 CY (REFER TO NOTE 5)
									0	
	234+50 - 307+00	UNDISTRIBUTED	-	5000						
Subtotal			21606	5000	8375	13231	2773	3605	9627	
Grand Total			26606		8375	13231	2773	3605	9627	

Total Excavation Common 26,606

- 1 EXPANSION FACTOR FOR FILL = 30%
- 2 MASS ORDINATE: POSITIVE QUANTITY INDICATES AN EXCESS OF MATERIAL ON THE PROJECT
- 3 UNDISTRIBUTED EBS (EXCAVATION BELOW SUBGRADE) VOLUME IS APPROXIMATED AND IS NOT SHOWN ON CROSS SECTIONS. ACTUAL EBS LOCATIONS TO BE DETERMINED BY ENGINEER FOR UNSTABLE SOILS. EBS EXCAVATION MATERIAL IS NOT INCLUDED IN THE MASS ORDINATE.
- 4 EBS EXCAVATION TO BE BACK FILLED AS SHOWN ON THE PLAN DETAIL.
- 5 APPROXIMATE AMOUNT OF TOPSOIL ANTICIPATED TO BE ENCOUNTERED WITHIN LIMITS OF EXCAVATION OF THE REALIGNED ROADWAY. THIS QUANTITY IS NOT INCLUDED IN THE QUANTITY FOR EXCAVATION COMMON.
- 6 INCLUDES EXISTING ASPHALT AND CONCRETE PAVEMENT. ALSO INCLUDED IS THE EXISTING CONCRETE PAVEMENT LOCATED BELOW THE PROPOSED SUBGRADE ELEVATION WHICH IS NOT INCLUDED IN THE QUANTITY FOR EXCAVATION QUANTITY.
- NOTE: EXISTING BASE COURSE FOUND WITHIIN THE LIMITS OF EXCAVATION SHALL BE REUSED WITHIN THE PROJECT LIMITS

3

3

FINISHING ROADWAY

PROJECT	213.0100 EACH
4627-02-71	1
PROJECT TOTAL	1

WATER
624.0100 *

LOCATION	MGAL
BASE COMPACTION	600
DUST CONTROL	100
PROJECT TOTAL	700
* ADDITIONAL QUANTITIES INCLUDED ELSEWHERE	

OBLITERATING OLD ROAD

		214.0100
LOCATION	STA. - STA.	STA
GRUNDMAN LANE	70+50 RT - 72+90 RT	3.5
CTH GG	305+80 LT - 308+00 LT (CTH A)	2.2
PROJECT TOTAL		5.7

BASE AGGREGATE AND BREAKER RUN

		305.0110	305.0120	311.0110	624.0100 *	645.0135 GEOTEXTILE	
		3/4-INCH	1-1/4 INCH	BREAKER RUN	WATER	FABRIC TYPE SR	
STATION TO STATION	LOCATION	TON	TON	TON	MGAL	SY	REMARKS
234+00 TO 307+00	CTH A	1060	23900	--	--	--	--
38+58 TO 39+80	SHAWNEE	5	400	--	--	--	--
50+20 TO 51+38.5	IROQUOIS	5	390	--	--	--	--
60+20 TO 61+38.5	COMMANCHE	5	380	--	--	--	--
70+24 TO 75+23	GRUNDMAN	50	1300	--	--	--	--
89+25 TO 100+00	CTH GG	190	3310	--	--	--	--
DRIVEWAYS	--	--	1250	--	--	--	--
UNDISTRIBUTED	--	100	5000	--	400		
UNDISTRIBUTED EBS	--	--	--	10000	--	6000	--
PROJECT TOTALS		1,415	35,930	10,000	400	6,000	

* ADDITIONAL QUANTITIES INCLUDED ELSEWHERE

CONCRETE SURFACE DRAINS

STATION	LOCATION	416.1010	606.0100	645.0130
		CONCRETE SURFACE DRAIN C.Y.	LIGHT RIP RAP C.Y.	GEOTEXTILE FABRIC TYPE R S.Y.
STA. 39+15 LT	SHAWNEE LANE	0.7	1.4	4
STA. 39+37 RT	SHAWNEE LANE	0.7	1.4	4
STA. 50+67 LT	IROQUOIS CT	0.7	1.4	4
STA. 50+80 RT	IROQUOIS CT	0.7	1.4	4
STA. 60+80 RT	COMANCHE LANE	0.7	1.4	4
STA. 60+65 LT	COMANCHE LANE	0.7	1.4	4
STA. 70+60 LT	GRUNDMAN LANE	0.9	1.4	4
STA. 70+80 RT	GRUNDMAN LANE	0.9	1.4	4
STA. 275+60 LT	CTH A	0.9	1.4	4
STA. 90+15 LT	CTH GG	1.5	1.4	4
PROJECT TOTAL		8.4	14	40

ASPHALTIC SURFACE DRIVEWAYS AND FIELD ENTRANCES

465.0120

STATION	LOCATION	TON
235+68 LT.	CTH A	8.0
239+15 LT.	CTH A	8.5
241+88 RT.	CTH A	16.0
246+74 LT.	CTH A	7.5
248+66 RT.	CTH A	11.5
260+95 LT.	CTH A	7.0
263+39 RT.	CTH A	7.0
265+01 LT.	CTH A	12.0
266+63 RT.	CTH A	8.0
269+00 RT.	CTH A	8.0
269+86 LT.	CTH A	13.0
294+54 RT.	CTH A	7.5
94+80 LT.	CTH GG	85.0
PROJECT TOTALS		199

ASPHALTIC ITEMS

STATION TO STATION	LOCATION	455.0605	460.6223	460.6224
		TACK COAT GAL	HMA PAVEMENT 3 MT 58-28 S TON	HMA PAVEMENT 4 MT 58-28 S TON
234+00 TO 307+00	CTH A	1750	5310	3560
38+58 TO 39+80	SHAWNEE	31	96	64
50+20 TO 51+38.5	IROQUOIS	29	90	60
60+20 TO 61+38.5	COMMANCHE	29	90	60
70+24 TO 75+23	GRUNDMAN	91	276	184
89+25 TO 100+00	CTH GG	234	710	470
PROJECT TOTALS		2,164	6,572	4,398

CONCRETE DRIVEWAY 6-INCH

416.0160

STATION	LOCATION	S.Y.
267+14 LT.	CTH A	40
299+40 RT	CTH A	30
PROJECT TOTALS		70

3

ALL ITEMS ON THIS SHEET ARE CATEGORY 0010 UNLESS OTHERWISE NOTED

3

CULVERT PIPE																
STATION	LOCATION	CULVERT PIPE CORRUGATED STEEL *		PIPE ARCH CORRUGATED STEEL *		CULVERT PIPE REINFORCED CONCRETE CLASS V	CULVERT PIPE REINFORCED CONCRETE HORIZONTAL ELLIPTICAL CLASS HE-IV	APRON ENDWALLS FOR CULVERT PIPE STEEL		APRON ENDWALLS FOR PIPE ARCH STEEL		APRON ENDWALLS FOR CULVERT PIPE REINFORCED CONCRETE	APRON ENDWALLS FOR CULVERT PIPE REINFORCED CONCRETE HORIZONTAL ELLIPTICAL	MARKERS CULVERT END	CONSTRUCTION STAKING PIPE CULVERTS	PIPE GRATES
		521.3115 15-INCH LF	521.3118 18-INCH LF	521.3717 17x13-INCH LF	521.3721 21x15-INCH LF	522.0518 18-INCH LF	522.2429 29x45-INCH LF	521.1015 15-INCH EACH	521.1018 18-INCH EACH	521.1217 17x13-INCH EACH	521.1221 21x15-INCH EACH	522.1018 18-INCH EACH	522.2629 29X 45-INCH EACH	633.5200 EACH	650.6000 EACH	611.9800.S EACH
239+15 LT.	CTH A	25	--	--	--	--	--	2	--	--	--	--	--	--	1	--
241+25 LT.	CTH A	27	--	--	--	--	--	2	--	--	--	--	--	--	1	--
241+88 RT.	CTH A	40	--	--	--	--	--	2	--	--	--	--	--	--	1	--
243+16 RT.	CTH A	28	--	--	--	--	--	2	--	--	--	--	--	--	1	--
245+03 CROSS	CTH A	--	--	--	--	52	--	--	--	--	--	2	--	2	1	--
246+74 LT.	CTH A	32	--	--	--	--	--	2	--	--	--	--	--	--	1	--
246+98 RT.	CTH A	32	--	--	--	--	--	2	--	--	--	--	--	--	1	--
248+66 RT.	CTH A	30	--	--	--	--	--	2	--	--	--	--	--	--	1	--
260+95 LT.	CTH A	22	--	--	--	--	--	2	--	--	--	--	--	--	1	--
261+75 CROSS	CTH A	--	--	--	--	--	64	--	--	--	--	--	2	2	1	2
263+39 RT.	CTH A	24	--	--	--	--	--	2	--	--	--	--	--	--	1	--
265+01 LT.	CTH A	30	--	--	--	--	--	2	--	--	--	--	--	--	1	--
266+63 RT.	CTH A	26	--	--	--	--	--	2	--	--	--	--	--	--	1	--
267+14 LT.	CTH A	23	--	--	--	--	--	2	--	--	--	--	--	--	1	--
269+00 RT.	CTH A	28	--	--	--	--	--	2	--	--	--	--	--	--	1	--
269+86 LT.	CTH A	35	--	--	--	--	--	2	--	--	--	--	--	--	1	--
271+26 LT.	CTH A	--	--	24	--	--	--	--	--	2	--	--	--	--	1	--
277+36 LT.	CTH A	--	30	--	--	--	--	--	2	--	--	--	--	--	1	--
288+27 RT.	CTH A	28	--	--	--	--	--	2	--	--	--	--	--	--	1	--
288+89 CROSS	CTH A	--	--	--	--	56	--	--	--	--	--	2	--	2	1	--
288+93 CROSS	CTH A	--	--	--	--	56	--	--	--	--	--	2	--	2	1	--
290+61 LT.	CTH A	--	--	--	25	--	--	--	--	--	2	--	--	--	1	--
292+41 LT.	CTH A	--	30	--	--	--	--	--	2	--	--	--	--	--	1	--
73+00 LT	GRUNDMAN LN	26	--	--	--	--	--	2	--	--	--	--	--	--	1	--
73+00 RT.	GRUNDMAN LN	26	--	--	--	--	--	2	--	--	--	--	--	--	1	--
94+87 RT.	CTH GG	--	26	--	--	--	--	--	2	--	--	--	--	--	1	--
94+85 LT.	CTH GG	--	--	--	55	--	--	--	--	--	2	--	--	--	1	--
96+27 LT.	CTH GG	26	--	--	--	--	--	2	--	--	--	--	--	--	1	--
99+15	CTH GG	--	--	--	--	56	--	--	--	--	--	2	--	--	1	--
PROJECT TOTAL		508	86	24	80	220	64	36	6	2	4	8	2	8	29	2

* MINIMUM WALL THICKNESS = 0.064"

CONCRETE CURB & GUTTER 6-INCH SLOPPED 30-INCH TYPE J
601.0415

STATION	LOCATION	L.F.
234+34 - 236+51 LT.	CTH A	218
249+50 - 252+92 RT.	CTH A	371
251+51 - 251+92 LT.	CTH A	59
252+22 - 252+82 LT.	CTH A	93
253+21 - 253+61 RT.	CTH A	62
255+95 - 256+55 RT.	CTH A	90
256+84 - 257+24 RT.	CTH A	61
271+96 - 272+57 RT.	CTH A	92
272+20 - 275+60 LT.	CTH A	341
272+87 - 273+28 RT.	CTH A	60
290+00 - 301+98 RT.	CTH A	1198
300+68 - 301+08 LT.	CTH A	60
301+38 - 301+98 LT.	CTH A	91
PROJECT TOTAL		2796

STORM SEWER PIPES

		608.3012	608.3024	SPV.0090.01			
		Storm Sewer Pipe	Storm Sewer Pipe	Storm Sewer Pipe			
		Class III-A 12-Inch	Class III-A 24-Inch	*8-Inch	INLET	DISCHARGE	SLOPE
		LF	LF	EACH	ELEVATION	ELEVATION	FT/FT
FROM	- TO LOCATION						
0	- 1 CTH A		65		751.42	751.33	0.0014
-	- 1 CTH A			10	*	*	*
1	- 2 CTH A		270		751.77	751.42	0.0013
2	- 3 CTH A		166		751.96	751.75	0.0013
3	- 4 CTH A		254		752.28	751.96	0.0013
4	- 5 CTH A		250		754.91	752.28	0.0105
5	- 9 CTH A		193		759.20	754.91	0.0222
1.1	- 1 CTH A	12			751.48	751.42	0.0050
2.1	- 2 CTH A	11			752.40	752.34	0.0055
3.1	- 3 CTH A	11			752.94	752.89	0.0045
4.1	- 4 CTH A	10			753.70	753.65	0.0050
5.1	- 5 CTH A	9			755.63	755.58	0.0056
TOTALS		53	1198	10			

*REFER TO STORM SEWER DETAIL

STORM SEWER STRUCTURES

		521.1524	611.0545	611.0612	611.0627	611.2004	611.3230	650.4000				
		Apron Endwalls for Culvert Pipe Sloped	Manhole	Inlet Covers	Inlet Covers	Manholes 4-	Inlets	Construction Staking				
		Side Drains Steel 24- Inch 6 to 1	Covers Type L	Type C	Type HM	FT Diameter	2x3-FT	Storm Sewer	RIM	INVERT**	DEPTH***	
STRUCTURE	STATION	OFFSET*	LOCATION	EACH	EACH	EACH	EACH	EACH	ELEVATION	ELEVATION	FT	
0	290+04.57	33.3' RT	CTH A	1				1		753.58		
1	290+70.00	32.8' RT	CTH A		1		1	1	755.08	751.42	3.41	
2	293+40.00	32.3' RT	CTH A		1		1	1	755.69	751.75	3.68	
3	295+06.27	31.8' RT	CTH A		1		1	1	755.88	751.96	3.67	
4	297+60.00	31.2' RT	CTH A			1	1	1	757.65	752.28	4.71	
5	300+10.00	30.5' RT	CTH A			1		1	759.80	754.91	4.23	
9	302+03.00	29.9' RT	CTH A	1				1		761.45		
1.1	290+70.00	21.3' RT	CTH A			1	1	1	754.31	751.48	2.00	
2.1	293+40.00	21.3' RT	CTH A			1	1	1	754.81	752.40	1.58	
3.1	295+06.27	21.3' RT	CTH A			1	1	1	755.36	752.94	1.58	
4.1	297+60.00	21.3' RT	CTH A			1	1	1	757.00	753.70	2.47	
5.1	300+10.00	21.3' RT	CTH A			1	1	1	759.63	755.63	3.17	
TOTALS				2	3	2	5	5	5	12		

REMARKS

* STATIONS AND OFFSETS ARE TO CENTER OF STRUCTURE

** THE INVERT ELEVATION IS THE ELEVATION OF THE LOWEST PIPE FLOW LINE

*** DEPTH FOR INLETS = RIM ELEV - TOP OF STRUCTURE BASE ELEV - COVER HEIGHT - 6 -INCH ADJUSTMENT RING HEIGHT

*** DEPTH FOR MANHOLES = RIM ELEV - TOP OF STRUCTURE BASE ELEV - COVER HEIGHT - 2 -INCH ADJUSTMENT RING HEIGHT

NOTE: PROPOSED MANHOLES ARE LOCATED IN LANDSCAPE AREAS BEHIND CURB

3

ALL ITEMS ON THIS SHEET ARE CATEGORY 0010 UNLESS OTHERWISE NOTED

MAINTANANCE AND REPAIR OF HAUL ROADS

618.0100 CATEGORY .0020	
PROJECT	EA
4627-02-71	1
PROJECT TOTAL	
	1

MOBILIZATION

619.1000	
PROJECT	EA
4627-02-71	1
PROJECT TOTAL	
	1

LANDSCAPING SUMMARY

STATION TO STATION	LOCATION	625.0500	627.0200	628.2002	628.2004	629.0210	630.0130	630.0200	630.0500
		SALVAGED TOPSOIL	MULCH	EROSION MAT CLASS I TYPE A	EROSION MAT CLASS I TYPE B	FERTILIZER TYPE B	SEEDING MIXTURE NO. 30	SEEDING TEMPORARY	SEED WATER
		SY	SY	SY	SY	CWT.	LB.	LB.	MGAL
234+00 - 252+00 LT.	CTH A	3990	--	2610	1380	2.5	71.8	107.7	--
234+00 - 253+00 RT.	CTH A	3040	--	1724	1316	1.9	54.7	82.1	--
252+00 - 271+25 LT.	CTH A	4197	--	2610	1587	2.6	75.6	113.3	--
253+00 -272+72 RT.	CTH A	3926	--	2190	1736	2.5	70.7	106.0	--
271+25 - 301+22 LT.	CTH A	7010	--	4733	2276	4.4	126.2	189.3	--
272+72 - 301+57 RT.	CTH A	5871	--	4381	1490	3.7	105.7	158.5	--
301+22 - 307+99 LT.	CTH A	1603	--	1003	601	1.0	28.9	43.3	--
301+57 - 307+07 RT.	CTH A	1219	--	782	437	0.8	21.9	32.9	--
70+80 - 75+25 RT.	GRUNDMAN LN.	1781	--	1383	398	0.5	32.1	48.1	--
70+80 - 75+25 LT.	GRUNDMAN LN.	748	--	360	388	0.5	13.5	20.2	--
89+25 - 99+36 RT.	CTH GG	1973	--	1097	877	1.2	35.5	53.3	--
89+25 - 99+17 LT.	CTH GG	2401	--	1512	889	1.5	43.2	64.8	--
UNDISTRIBUTED	CTH A	--	--	-	-	-	-	-	950.0
UNDISTRIBUTED	CTH A	1800	200	1200	670	1.2	35	50	--
PROJECT TOTALS		39,559	200	25,585	14,044	24	715	1,070	950

SILT FENCE

STATION TO STATION	LOCATION	628.1504 SILT FENCE L.F.	628.1520 SILT FENCE MAINTENANCE L.F.
234+98 - 241+68 RT.	CTH A	671	671
244+00 - 244+96 RT.	CTH A	97	97
248+79 - 251+49 LT.	CTH A	270	270
253+55 - 254+87 RT.	CTH A	133	133
255+03 - 256+23 RT.	CTH A	124	124
257+03 - 263+32 RT.	CTH A	711	711
261+05 - 261+50 LT.	CTH A	45	45
263+53 - 266+49 RT.	CTH A	296	296
266+76 - 268+92 RT.	CTH A	216	216
269+13 - 270+29 RT.	CTH A	118	118
270+61 - 272+22 RT.	CTH A	161	161
277+00 - 280+10 RT.	CTH A	311	311
278+24 - 278+96 RT.	CTH A	71	71
280+96 - 288+24 RT.	CTH A	729	729
281+35 - 282+43 LT.	CTH A	108	108
288+41 - 288+90 RT.	CTH A	49	49
289+10 - 289+61 RT.	CTH A	51	51
290+72 - 294+37 RT.	CTH A	370	370
295+91 - 299+25 RT.	CTH A	337	337
299+51 - 301+44 RT.	CTH A	194	194
301+66 - 307+09 RT.	CTH A	544	544
PROJECT TOTALS		5606	5606

3

3

MOBILIZATIONS EROSION CONTROL		
628.1905 628.1910		
MOBILIZATIONS EROSION MOBILIZATIONS		
CONTROL EMERGENCY EROSION		
EACH CONTROL		
EACH		
PROJECT LIMITS	6	6
PROJECT TOTAL		
	6	6

INLET PROTECTION			
628.7005 628.7015 628.7020			
TYPE A TYPE C TYPE D			
EACH EACH EACH			
STATION			
290+70 RT	0	0	1
293+40 RT	0	1	0
295+06 RT	0	1	0
297+60 RT	1	1	0
300+10 RT	1	1	0
PROJECT TOTAL			
	2	4	1

NOTE: INLET PROTECTION TYPE A'S ARE FOR MH'S WITH OPEN GRATES.
INLET PROTECTION TYPE C & D'S ARE FOR PROPOSED INLETS IN NEW CURB.

CULVERT PIPE CHECKS		
628.7555		
STATION	LOCATION	EACH
234+00 LT.	CTH A	3
238+95 LT.	CTH A	3
241+11 LT.	CTH A	3
241+65 RT.	CTH A	3
243+02 RT.	CTH A	3
245+03 LT.	CTH A	3
246+90 LT.	CTH A	3
247+10 RT.	CTH A	3
248+80 RT.	CTH A	3
260+83 LT.	CTH A	3
261+71 LT.	CTH A	6
263+52 RT.	CTH A	3
265+25 LT.	CTH A	3
266+74 RT.	CTH A	3
267+25 LT.	CTH A	3
269+14 RT.	CTH A	3
270+02 LT.	CTH A	3
277+20 LT.	CTH A	3
288+07 RT.	CTH A	3
289+91 LT.	CTH A	6
290+72 LT.	CTH A	3
292+56 LT.	CTH A	3
302+18 RT.	CTH A	3
38+58 RT.	SHAWNEE LN.	3
38+67 LT.	SHAWNEE LN.	3
51+20 LT.	IROQUOIS CT.	3
51+46 RT.	IROQUOIS CT.	3
62+00 RT.	COMANCHE LN.	3
72+84 LT.	GRUNDMAN LANE	3
72+86 RT.	GRUNDMAN LANE	3
94+53 LT.	CTH GG	3
94+68 RT.	CTH GG	3
99+16 LT.	CTH GG	3
PROJECT TOTAL		105

TEMPORARY DITCH CHECKS		
628.7504		
STATION TO STATION	LOCATION	L.F.
234+00 - 256+65 LT. & RT.	CTH A	80
256+60 - 272+22 LT. & RT.	CTH A	50
272+72 - 301+25 LT. & RT.	CTH A	310
301+25 - 308+00 LT. & RT.	CTH A	40
70+80 - 75+25 LT. & RT.	GRUNDMAN LN.	40
89+25 - 99+30 LT. & RT.	CTH GG	60
PROJECT TOTAL		580

TRACKING PADS		
628.7560		
STATION	LOCATION	EACH
CTH A	234+50	1
CTH A	307+00	1
CTH GG	89+25	1
PROJECT TOTAL		3

3

3

3

SIGNING												ALL ITEMS ON THIS SHEET ARE CATEGORY 0010					
				637.2210		637.2230		634.0614		634.0616		634.0618		638.2602		638.3000	
				SIZES		SIGN TYPE II		SIGN TYPE II		POSTS WOOD		POSTS WOOD		POSTS WOOD		REMOVING	
				W X H		REFLECTIVE H		REFLECTIVE F		4X6-INCH X14-FT		4X6-INCH X16-FT		4X6-INCH X18-FT		SIGN TYPE II	
SIGN #	STATION	LOCATION	SIGN CODE	W	X	H	SF	SF	EACH	EACH	EACH	EACH	EACH	EACH	EACH	EACH	REMARKS
1.0	235+50 RT	CTH A	--	--	--	--	--	--	--	--	--	--	3	1			
1.2	237+48 RT	CTH A	R2-1	24	X	30	5.00	--	--	1	--	--	1	1			
1.3	238+07 LT	CTH A	-	--	--	--	--	--	--	--	--	--	2	1			
1.4	243+15 LT	CTH A	W2-1	30	X	30	--	6.25	--	1	--	--	1	1			
2.1	251+84 LT	CTH A	R1-1	36	X	36	9.00	--	1	--	--	--	2	1			REMOVE @ 251+88 LT
2.2	252+40 LT	CTH A	W14-1	30	X	30	--	6.25	1	--	--	--	1	1			REMOVE @ 252+30LT
2.3	252+45 RT	CTH A	R2-1	24	X	30	5.00	--	1	--	--	--	1	1			
2.4	253+38 RT	CTH A	R1-1	36	X	36	9.00	--	--	--	--	--	2	1			REMOVE @ 253+24 RT
2.5	256+45 RT	CTH A	--	--	--	--	--	--	--	--	--	--	1	1			
2.6	256+98 RT	CTH A	R1-1	36	X	36	9.00	--	1	--	--	--	1	1			REMOVE @ 256+91 RT
3.1	268+15 RT	CTH A	--	--	--	--	--	--	--	--	--	--	1	--			EXISTING SIGN ON UTILITY POLE
3.2	270+63 RT	CTH A	--	--	--	--	--	--	--	--	--	--	1	1			
3.3	270+45 RT	CTH A	--	--	--	--	--	--	--	--	--	--	1	1			
3.4	269+49 LT	CTH A	R2-1	24	X	30	5.00	--	1	--	--	--	1	1			
4.1	270+75 RT	CTH A	--	--	--	--	--	--	--	--	--	--	1	1			
4.2	271+55 RT	CTH A	R2-1	24	X	30	5.00	--	--	1	--	--	1	1			
4.3	273+00 RT	CTH A	R1-1	36	X	36	9.00	--	1	--	--	--	--	--			
4.4	275+45 LT	CTH A	S3-1	30	X	30	--	6.25	--	1	--	--	2	1			REMOVE @ 275+75 LT
4.5	277+85 LT	CTH A	--	--	--	--	--	--	--	--	--	--	2	1			
5.1	286+50 LT	CTH A	R2-1	24	X	30	5.00	--	--	1	--	--	1	1			
5.2	286+50 RT	CTH A	R2-1	24	X	30	5.00	--	--	1	--	--	1	--			EXISTING SIGN ON UTILITY POLE @ 286+78 RT
5.3	294+12 RT	CTH A	M2-1	21	X	15	2.19	--	--	1	--	--	2	1			
5.3A	294+12 RT	CTH A	M1-5A	24	X	24	4.00	--	--	--	--	--	--	--			MOUNT WITH 5.3
6.1	298+95 RT	CTH A	W1-2L	36	X	36	--	9.00	--	1	--	--	2	1			
6.1A	298+95 RT	CTH A	W13-1	18	X	18	--	2.25	--	--	--	--	--	--			MOUNT WITH 6.1
6.2	299+65 RT	CTH A	--	--	--	--	--	--	--	--	--	--	1	1			
6.3	300+90 LT	CTH A	R1-1	36	X	36	9.00	--	1	--	--	--	--	--			
6.4	301+25 RT	CTH A	W1-7	48	X	24	--	8.00	--	1	--	--	--	--			
6.5	306+00 RT	CTH A	--	--	--	--	--	--	--	--	--	--	1	1			
6.6	302+40 LT	CTH A	M1-5A	24	X	24	4.00	--	--	1	--	--	--	--			
6.6A	302+40 LT	CTH A	M1-88A	12	X	12	1.00	--	--	--	--	--	--	--			MOUNT WITH 6.6
6.7	304+90 LT	CTH A	R2-1	24	X	30	5.00	--	--	1	--	--	2	1			REMOVE @ 304+78 LT
6.8	305+75 LT	CTH A	--	--	--	--	--	--	--	--	--	--	1	1			
6.9	306+45 LT	CTH A	--	--	--	--	--	--	--	--	--	--	1	1			
6.10	307+20 LT	CTH A	--	--	--	--	--	--	--	--	--	--	2	1			
6.11	299+65 RT	CTH A	M1-5A	24	X	24	4.00	--	--	1	--	--	4	1			REMOVE @ 305+48 RT
6.11A	299+65 RT	CTH A	M1-88A	12	X	12	1.00	--	--	--	--	--	--	--			
6.12	299+65 RT	CTH A	M1-5A	24	X	24	4.00	--	--	--	--	--	--	--			
6.12A	299+65 RT	CTH A	M1-88A	12	X	12	1.00	--	--	--	--	--	--	--			
6.13	306+88 RT	CTH A	--	--	--	--	--	--	--	--	--	--	1	1			
7.1	71+25 RT	GRUNDMAN	W14-1	30	X	30	--	6.25	--	1	--	--	--	--			
8.1	92+00 RT	CTH GG	W1-2R	36	X	36	--	9.00	--	--	--	1	3	1			REMOVE @ 94+48 LT
8.1A	92+00 RT	CTH GG	M2-1	18"	X	18"	2.25	--	--	--	--	--	--	--			MOUNT WITH 8.1
8.1B	92+00 RT	CTH GG	M1-5A	24"	X	24"	4.00	--	--	--	--	--	--	--			MOUNT WITH 8.1
8.2	97+00 LT	CTH GG	W1-2L	36	X	36	--	9.00	--	--	--	1	--	--			
							107.44	62.25	7	13	2	47	29				

3

3

ALL ITEMS ON THIS SHEET ARE CATEGORY 0010 UNLESS OTHERWISE NOTED

FIELD OFFICE TYPE D		MARKING LINE EPOXY				
642.5401				646.1020	646.1020	646.3020
				4-INCH	4-INCH	8-INCH
				(WHITE)	(YELLOW)	
PROJECT	EA	STATION TO STATION	LOCATION	LF	LF	LF
4627-02-71	1	234+00 TO 307+00	CTH A	14600	2825	540
		70+50 TO 75+25	GRUNDMAN	950	950	--
		89+20 TO 99+50	CTH GG	2050	2050	--
PROJECT TOTAL						
		PROJECT TOTALS		17600	5825	540
TOTAL 646.1020 = 23,425 LF						

TRAFFIC CONTROL SUMMARY												
643.0300 643.0420 643.0705 643.0715 643.0900 643.5000												
BARRICADES WARNING LIGHTS WARNING LIGHTS												
LOCATION	SERVICE DAYS	DRUMS NO	DAYS	TYPE III NO	DAYS	TYPE A NO	DAYS	TYPE C NO	DAYS	SIGNS NO	DAYS	TRAFFIC CONTROL EACH
PROJECT 4627-02-71												1
CTH A(AT BEGIN PROJECT)	155	--	--	6	930	8	1240	--	--	--	--	
SIDEROAD CLOSURES	155	--	--	30	4650	40	6200	--	--	40	6200	
CTH A (AT END PROJECT)	155	--	--	6	930	8	1240	--	--	--	--	
CTH A (WITHIN PROJECT)	155	100	15500	--	--	--	--	--	--	--	--	
UNDISTRIBUTED	155	50	7750	10	1550	10	1550	25	3875	10	1550	
PROJECT TOTALS 150 23250 52 8060 66 10230 25 3875 50 7750 1												

CONSTRUCTION STAKING						
650.4500 650.5000 650.5500 650.9910 650.9920						
SUBGRADE BASE CURB AND CURB SUPPLIMENTAL SLOPE STAKES						
& GUTTER CONTROL						
STATION TO STATION	LOCATION	LF	LF	LF	LS	LF
4627-02-71	CTH A	--	--	--	1	--
234+34 TO 308+00	CTH A	7366	7366	2796	--	7366
38+58 TO 40+00	SHAWNEE	142	142	--	--	142
50+00 TO 51+38.50	IROQUOIS CT	139	139	--	--	139
60+00 TO 61+38.50	COMANCHE	139	139	--	--	139
70+00 TO 75+23	GRUNDMAN	523	523	--	--	523
89+25 TO 100+00	CTH GG	1075	1075	--	--	1075
*PROJECT TOTAL 9384 9384 2796 1 9384						

*ADDITIONAL QUANTITIES INCLUDED ELSEWHERE

SAWING ASPHALT		
690.0150		
STATION	LOCATION	LF
234+33 - 235+01 LT. & RT.	CTH A	115
235+51 - 235+86 LT.	CTH A	35
239+08 - 239+21 LT.	CTH A	13
241+74 - 242+08 RT.	CTH A	28
246+68 - 246+80 LT.	CTH A	12
248+57 - 248+75 RT.	CTH A	18
260+90 -261+00 LT.	CTH A	10
263+36 - 263+47 RT.	CTH A	11
264+92 - 265+11 LT.	CTH A	19
266+59 - 266+71 RT.	CTH A	13
268+95 - 269+07 RT.	CTH A	13
269+74 - 269+95 LT.	CTH A	21
294+45 - 294+62 RT.	CTH A	18
299+32 - 299+46 RT.	CTH A	14
307+00 - 307+99 LT. & RT.	CTH A	137
38+58 LT. & RT.	SHAWNEE LN.	31
51+21 - 51+36 LT. & RT.	IROQUOIS CT.	38
75+24 LT. & RT.	GRUNDMAN LN.	21
89+25 LT. & RT.	CTH GG	22
95+06 - 95+15 LT	CTH GG	13
95+86 - 95+93 LT	CTH GG	13
PROJECT TOTAL		615

SAWING CONCRETE			
690.0250			
STATION	LOCATION	LF	REMARK
234+44 LT.	CTH A	3	CURB MATCH
267+09 - 267+20 LT.	CTH A	11	DRIVEWAY

PROJECT TOTAL 14	
GRADING AND SHAPING SPECIAL DITCH	
SPV.0105.01	

STATION	LS
234+00 TO 234+94 LT	1
PROJECT TOTAL 1	

NOTE: DITCH IS LOCATED ON THE NORTH WEST CORNER OF INDIAN POINT RD (ESTIMATED AT 145 LF)

SECTION LINE

QUARTER LINE

SIXTEENTH LINE

NEW REFERENCE LINE

NEW R/W LINE

EXISTING R/W LINE

PROPERTY LINE

LOT, TIE, AND OTHER MINOR LINES

SLOPE INTERCEPT

CORPORATE LIMITS

UNDERGROUND FACILITY
(COMMUNICATIONS, ELECTRIC, ETC.)

FEE ACQUISITION AREA
(HATCHING VARIES BY OWNER)

TEMP. LIMITED EASEMENT AREA

EASEMENT AREA (HIGHWAY,
PERMANENT LIMITED, OR
RESTRICTED DEVELOPMENT)

TRANSMISSION STRUCTURES

BUILDING

BUILDING (TO BE REMOVED)

BRIDGE

PARCEL NUMBER 25

SECTION CORNER

NOTATION FOR COMBUSTIBLE FLUIDS

NOTATION FOR HIGH VOLTAGE TRANSMISSION LINES

ACCESS CONTROLLED BY ACQUISITION

NO ACCESS (BY STATUTORY AUTHORITY)

ACCESS RESTRICTED (BY PREVIOUS PROJECT OR CONTROL)

NO ACCESS (NEW HIGHWAY)

NATIONAL GEODETIC SURVEY MONUMENT

SIXTEENTH CORNER MONUMENT

PARALLEL OFFSETS

AREA TO BE VACTED

UTILITY NUMBER 40

R/W MONUMENT

NON-MONUMENTED R/W POINT

FOUND IRON PIN

VALVE (GAS, WATER, ETC.)

SIGN

OFF-PREMISE SIGN

CONVENTIONAL UTILITY SYMBOLS

WATER

GAS

TELEPHONE

OVERHEAD TRANSMISSION LINES

ELECTRIC

CABLE TELEVISION

FIBER OPTIC

SANITARY SEWER

STORM SEWER

ELECTRIC TOWER

POWER POLE

TELEPHONE POLE

TELEPHONE PEDESTAL

CURVE DATA ABBREVIATIONS

LONG CHORD

LONG CHORD BEARING

RADIUS

DEGREE OF CURVE

CENTRAL ANGLE

LENGTH OF CURVE

TANGENT

DIRECTION AHEAD

DIRECTION BACK

CONVENTIONAL ABBREVIATIONS

ACCESS RIGHTS

ACRES

AHEAD

ALUMINUM

AND OTHERS

BACK

BLOCK

CENTERLINE

CERTIFIED SURVEY MAP

CONCRETE

COUNTY

COUNTY TRUNK HIGHWAY

DISTANCE

CORNER

DOCUMENT NUMBER

EASEMENT

EXISTING

GAS VALVE

GRID NORTH

HIGHWAY EASEMENT

IDENTIFICATION

LAND CONTRACT

LEFT

MONUMENT

NATIONAL GEODETIC SURVEY

NUMBER

OUTLOT

PAGE

POINT OF TANGENCY

PROPERTY LINE

RECORDED AS

REEL / IMAGE

REFERENCE LINE

PERMANENT LIMITED EASEMENT

POINT OF BEGINNING

POINT OF CURVATURE

POINT OF COMPOUND CURVE

POINT OF INTERSECTION

REMAINING

RESTRICTIVE DEVELOPMENT EASEMENT

RIGHT

RIGHT OF WAY

SECTION

SEPTIC VENT

SQUARE FEET

STATE TRUNK HIGHWAY

STATION

TELEPHONE PEDESTAL

TEMPORARY LIMITED EASEMENT

TRANSPORTATION PROJECT PLAT

UNITED STATES HIGHWAY

VOLUME

NOTES:

POSITIONS SHOWN ON THIS PLAT ARE WISCONSIN COORDINATE REFERENCE SYSTEM COORDINATES (WISCRS), WINNEBAGO COUNTY, NAD83(91) IN US SURVEY FEET. VALUES SHOWN ARE GRID COORDINATES, GRID BEARINGS, AND GRID DISTANCES. GRID DISTANCES MAY BE USED AS GROUND DISTANCES.

RIGHT-OF-WAY MONUMENTS ARE TYPE 2 AND ARE PLACED PRIOR TO OR AT THE TIME OF LAND TITLE TRANSFER.

RIGHT-OF-WAY BOUNDARIES ARE DEFINED WITH COURSES OF THE PERIMETER OF THE HIGHWAY LANDS REFERENCED TO THE U.S. PUBLIC LAND SURVEY SYSTEM OR OTHER "SURVEYS" OF PUBLIC RECORD.

BASIS FOR EXISTING R/W

GOVERNMENT CORNERS PER WINNEBAGO COUNTY COORDINATE SYSTEM

SUBDIVISION PLATS

TRANSPORTATION PROJECT PLAT 2011-000 NOVEMBER 28, 2011

PLAT OF R/W STATE AID PROJECT NO. 3204 JUNE, 1956

ASSESSOR'S PLAT NO. 1 TOWN OF VINLAND DECEMBER 27, 1963

TOWN OF VINLAND ASSESSOR'S PLAT NO. 2 NOVEMBER 27, 1984

CONDOMINIUM PLATS

HERITAGE COVE CONDOMINIUMS, MAY 15, 1997

CERTIFIED SURVEY MAPS

VOLUME 1, PAGE 1420 JULY 19, 1985

VOLUME 1, PAGE 6823 March 24, 2014

VOLUME 1, PAGE 5787 AUGUST 31, 2005

VOLUME 1, PAGE 1635 DECEMBER 12, 1986

VOLUME 1, PAGE 5669 JANUARY 24, 2005

VOLUME 1, PAGE 360 JUNE 27, 1978

VOLUME 1, PAGE 2830 DECEMBER 01, 1993

VOLUME 1, PAGE 2863 FEBRUARY 17, 1994

VOLUME 1, PAGE 810 OCTOBER 08, 1980

VOLUME 1, PAGE 448 OCTOBER 11, 1978

VOLUME 1, PAGE 5757 JULY 22, 2005

VOLUME 1, PAGE 3407 APRIL 29, 1996

VOLUME 1, PAGE 2966 JULY 28, 1994

VOLUME 1, PAGE 863 FEBRUARY 23, 1981

DEEDS OF RECORD

DOCUMENT NO. 1489486 DECEMBER 12, 2008

DOCUMENT NO. 1656941 JANUARY 24, 2014

DOCUMENT NO. 688847 SEPTEMBER 22, 1987

DOCUMENT NO. 1458758 JANUARY 17, 2008

DOCUMENT NO. 1031669 OCTOBER 29, 1998

DOCUMENT NO. 1578349 AUGUST 15, 2011

DOCUMENT NO. 1361059 JULY 01, 2005

DOCUMENT NO. 1667948 JULY 21, 2014

DOCUMENT NO. 732519 OCTOBER 27, 1989

DOCUMENT NO. 796425 MAY 04, 1992

DOCUMENT NO. 1689099 JUNE 05, 2015

DOCUMENT NO. 1699856 OCTOBER 21, 2015

DOCUMENT NO. 1219865 DECEMBER 18, 2002

DOCUMENT NO. 1720770 AUGUST 18, 2016

DOCUMENT NO. 1532754 FEBRUARY 25, 2010

DOCUMENT NO. 1555615 NOVEMBER 04, 2010

DOCUMENT NO. 906726 JUNE 12, 1995

DOCUMENT NO. 1627892 JANUARY 30, 2013

DOCUMENT NO. 1699856 OCTOBER 21, 2015

DOCUMENT NO. 1315750 JUNE 14, 2004

FOUND MONUMENTS AS SHOWN ON THIS PLAT OF RIGHT-OF-WAY

PLATS OF SURVEY

R-16-E

R-17-E

T-19-N

LAND

ER RD

TOWN OF VINLAND

SHOE

WOODEN

INDIAN

TOWN OF OSHKOSH

CITY OF OSHKOSH

VIEW

LAKE WINNEBAGO

PERKINS ISLAND

INDIAN PT ROAD

TOWN OF NEENAH

CITY OF NEENAH

GREGORY ST

RD

OLD

SHAWNEE

PT

RD

ROMANCHE

RD

BRUNDMAN LN

COWLING BAY RD

PAYNES PT RD

NELSON

RD

MITTART RD

END RELOCATION ORDER STA 307+55.45

Y= 507940.967 X = 807309.573

2504.93' EAST AND 96.22' NORTH OF THE

NORTH 1/4 CORNER OF SECTION 20,

TOWNSHIP 19 NORTH, RANGE 17 EAST

BEGIN RELOCATION ORDER STA 234+00

Y= 502434.469 X = 802443.462

245.79' EAST AND 28.54' SOUTH OF THE

SOUTHWEST CORNER OF SECTION 20,

TOWNSHIP 19 NORTH, RANGE 17 EAST

SCALE 0 1 MI

TOTAL NET LENGTH OF CENTERLINE = 1.39 Miles

CAUTION:

THIS PLAT IS FOR ILLUSTRATIVE PURPOSES ONLY. DEEDS

MUST BE CHECKED TO DETERMINE PROPERTY BOUNDARIES.

R/W PROJECT NUMBER 4627-02-00

R/W PROJECT NUMBER 4627-02-00

PLAT OF RIGHT OF WAY REQUIRED FOR

INDIAN PT ROAD - C.T.H. GG

TOWN OF VINLAND

C.T.H. A

WINNEBAGO

A TEMPORARY LIMITED EASEMENT (TLE) IS A RIGHT FOR CONSTRUCTION PURPOSES, AS DEFINED HEREIN, INCLUDING THE RIGHT TO OPERATE NECESSARY EQUIPMENT THEREON, THE RIGHT OF INGRESS AND EGRESS, AS LONG AS REQUIRED FOR SUCH PUBLIC, PURPOSE, INCLUDING THE RIGHT TO PRESERVE, PROTECT, REMOVE, OR PLANT THEREON ANY VEGETATION THAT THE HIGHWAY AUTHORITIES MAY DEEM DESIRABLE. ALL (TLEs) ON THIS PLAT EXPIRE AT THE COMPLETION OF THE CONSTRUCTION PROJECT FOR WHICH THIS INSTRUMENT IS GIVEN. TLE AREAS ARE TO THE FACE OF THE BUILDING FOR SLOPING, NOT WITHIN THE BUILDING.

ORIGINAL PLANS PREPAED BY MCMAHON

WISCONSIN

DAVID M. SCHMALZ

S-1284

NEENAH

WIS.

LAND SURVEYOR

april 9, 2019 David M. Schmalz

DATE SIGNATURE

REVISION DATE

May 10, 2019

May 24, 2019

August 20, 2019

WINNEBAGO COUNTY

DATE: 4/11/19

Signature

Print Name

47

FILE NAME : W:\PROJECTS\W0059\81700113\CADD\CIVIL3D\PLAN SHEETS\04-RW PLAT\CTH A RW PLAT TITLE SHEET.DWG

PLOT DATE : 10/21/2019 5:21 PM

PLOT BY : CHRIS CLEMENS

PLOT NAME :

W:\PROJECTS\W0509\81700113\CADD\Civil\3D\Plan Sheets\04-RW PLAT\2 RW PLAT SOI.dwg, RW 1 IN 50 FT, 1/8/2020 10:22:59 AM, cdclemens, 1:1

SCHEDULE OF LAND & INTEREST REQUIRED											
PARCEL NUMBER	SHEET NUMBER	OWNER(S)	TAX KEY NUMBER	INTEREST REQUIRED	TOTAL ACRES	RW ACRES REQUIRED			TOTAL ACRES REMAINING	TLE ACRES	PLE ACRES
						NEW	EXISTING	TOTAL			
2	4.5, 4.6	Laura E. & Jeffrey R. Jungwirth	026063903	FEE	5.540	0.077		0.077	5.463		
3	4.6	Curtis R. Daye	026063908	FEE	6.570	0.083		0.083	6.487		
4	4.6, 4.7	Jeffrey E. and Deborah A. DeVries Living Trust dated June 11, 2007	0260639	FEE	17.030	0.172		0.172	16.858		
								0.000	0.000		
6	4.7, 4.8	David W. and Robin R. Grable	0260886	FEE	1.140	0.087		0.087	1.053		
7	4.5, 4.6	Norman D Mueller	026063904	FEE	1.790	0.051		0.051	1.739		
8	4.6	Stephen J. Nau and Tracy L. Nau	026063906	FEE	1.650	0.001		0.001	1.649		
9	4.6, 4.7	Jeffrey A. Gorr d/b/a All Season Power Equipment and Jeffrey A. Gorr	026063905	FEE/TLE	2.580	0.094		0.094	2.486	0.023	
11	4.7	Robert W. Probst and Carol A. Capener, or their successors, as Trustees of the Robert W. Probst and Carol A. Capener Joint Revocable Trust dated September 11, 2008	02606390501	FEE	5.010	0.083		0.083	4.927		
12	4.7	Joseph Zelinski and Tammy Zelinski	026064008	PLE	1.000			0.000	1.000		0.053
13	4.7, 4.8	David G. Morrison, Jr. and Traci L. Morrison	02606400701	FEE	1.500	0.111		0.111	1.389		
14	4.8	William A. Aubrey	026068309	FEE	0.990	0.062		0.062	0.928		
16	4.8, 4.9, 4.10	Derrick W. Allen and Ellen F. Allen	02606360901 & 02606360902	FEE	18.590	0.267		0.267	18.323		
17	4.10	Bruce G. Cleveland a/k/a Jerry Cleveland and Janell A. Cleveland	0260636	FEE	2.720	0.154		0.154	2.566		
18	4.10, 4.11	Robert W. Guetzkow	026063601	FEE	2.250	0.147		0.147	2.103		
19	4.8	Adam E. Anders and Lisa A. Anders	026064007	PLE	1.040			0.000	1.040		0.047
21	4.8, 4.9	Douglas J. Dickson and Diane K. Dickson, Trustees, or their successors in trust under the Douglas and Diane Dickson Living Trust, dated February 18, 2010	026064010	PLE	1.010			0.000	1.010		0.044
22	4.9	Stanley H. Meyer and Pamela J. Meyer, as Trustee(s) of the Stanley and Pamela Meyer Revocable Trust U/A Dated November 28, 2011	026063605	FEE	0.460	0.044		0.044	0.416		
23	4.9, 4.10	Douglas J. Dickson and Diane K. Dickson Living, Trustees, or their successors in trust under the Douglas and Diane Dickson Living Trust, dated February 18, 2010	26063604	FEE	12.130	0.096		0.096	12.034		
24	4.10	Linda Patzlaff a/k/a Linda L. Patzlaff	026063603 & 026063602	FEE	4.000	0.117	0.320	0.437	3.563		
27	4.10, 4.11	Paula Sorensen, Tod A. Sorensen and Michael J. Sorensen, subject to the life estate of Charles F. Sorensen	0260637	PLE	5.010			0.000	5.010		0.021
28	4.10, 4.11, 4.19	Larry L. Popp	026064201	FEE	5.620	0.083		0.083	5.537		
29	4.11	Merf Properties, LLC, a Wisconsin Limited Liability Company	0260635	FEE	3.750	0.04		0.040	3.710		
31	4.11, 4.12, 4.19	Vickie Van Oudenhoven	026063501	FEE	3.370	0.048		0.048	3.322		
33	4.12, 4.13, 4.14, 4.15	Michael J. VandeVen a/k/a Michael J. Van de Ven	026062502 & 026062402	FEE	50.010	0.399		0.399	49.611		
34	4.11, 4.12, 4.13, 4.14, 4.15, 4.19	Maria Louise Aylward Revocable Living Trust Dated June 16, 1997 (as amended and restated), Maria Louise Aylward, Trustee	0260625, 0260624 & 026062501	FEE/TLE	23.000	0.565	1.875	2.440	20.560	0.105	
38	4.15	Ann M. Nelson	026062401	FEE	4.690	0.032		0.032	4.658		
39	4.15, 4.16	Nicholas A. Yost and Amanda M. Beyer	02606220201	FEE/TLE	1.000			0.000	1.000	0.036	
41	4.16, 4.17, 4.20, 4.21	JGarry Enterprises, LLC	026062202	FEE/TLE	11.410	1.081		1.081	10.329	0.080	
								0.000	0.000		
43	4.15, 4.16	Benjamin T. Ganther	02606220501	PLE	5.000	0.108		0.108	4.892		
44	4.16	Allan N. Sweeting and Judith M. Sweeting (Unit 101), Michael S. Hussar and Cheryl L. Hussar (Unit 102), Cynthia G. Hanson (Unit 103), Colleen K. Edson (Unit 104), LeeAnn Gauthier (Unit 105), Pau. W. Rosnow and Jenine A. Rosnow (Unit 106)	02606220503, 02606220504, 02606220505, 02606220506, 02606220507 & 02606220508	FEE	3.000	0.144		0.144	2.856		
									0.000		
46	4.16	Benjamin T. Ganther	0260622	FEE	5.150	0.009		0.009	5.141		
47	4.17, 4.18	James G. Schultz	026062203 & 026062204	FEE	7.920	0.208		0.208	7.712		




UTILITIES SCHEDULE OF INTERESTS REQUIRED		
UTILITY NUMBER	OWNER	INTEREST REQUIRED
100	WISCONSIN PUBLIC SERVICE (ELECTRICAL)	RELEASE OF RIGHTS
101	TIME WARNER CABLE	RELEASE OF RIGHTS
102	WISCONSIN PUBLIC SERVICE (GAS)	RELEASE OF RIGHTS
103	AT&T WISCONSIN	RELEASE OF RIGHTS

OWNER'S NAME ARE SHOWN FOR REFERENCE PURPOSES ONLY AND ARE SUBJECT TO CHANGE PRIOR TO THE TRANSFER OF LAND INTEREST TO THE COUNTY.


REVISION DATE	May 10, 2019	May 24, 2019	August 20, 2019	DATE		SCALE, FEET	HWY: CTH A	STATE R/W PROJECT NUMBER	4627-02-00	PLAT SHEET	4.2	
				GRID FACTOR			COUNTY: WINNEBAGO	CONSTRUCTION PROJECT NUMBER	4627-02-71	PS&E SHEET	— 48	E

W:\PROJECTS\W005918\700113\CADD\Civil3D\Plan Sheets\04-RW PLAT\CTH A RW PLAT LAYOUT SHEET.dwg, 3, 1/8/2020 10:23:06 AM, cclemens, 1:1

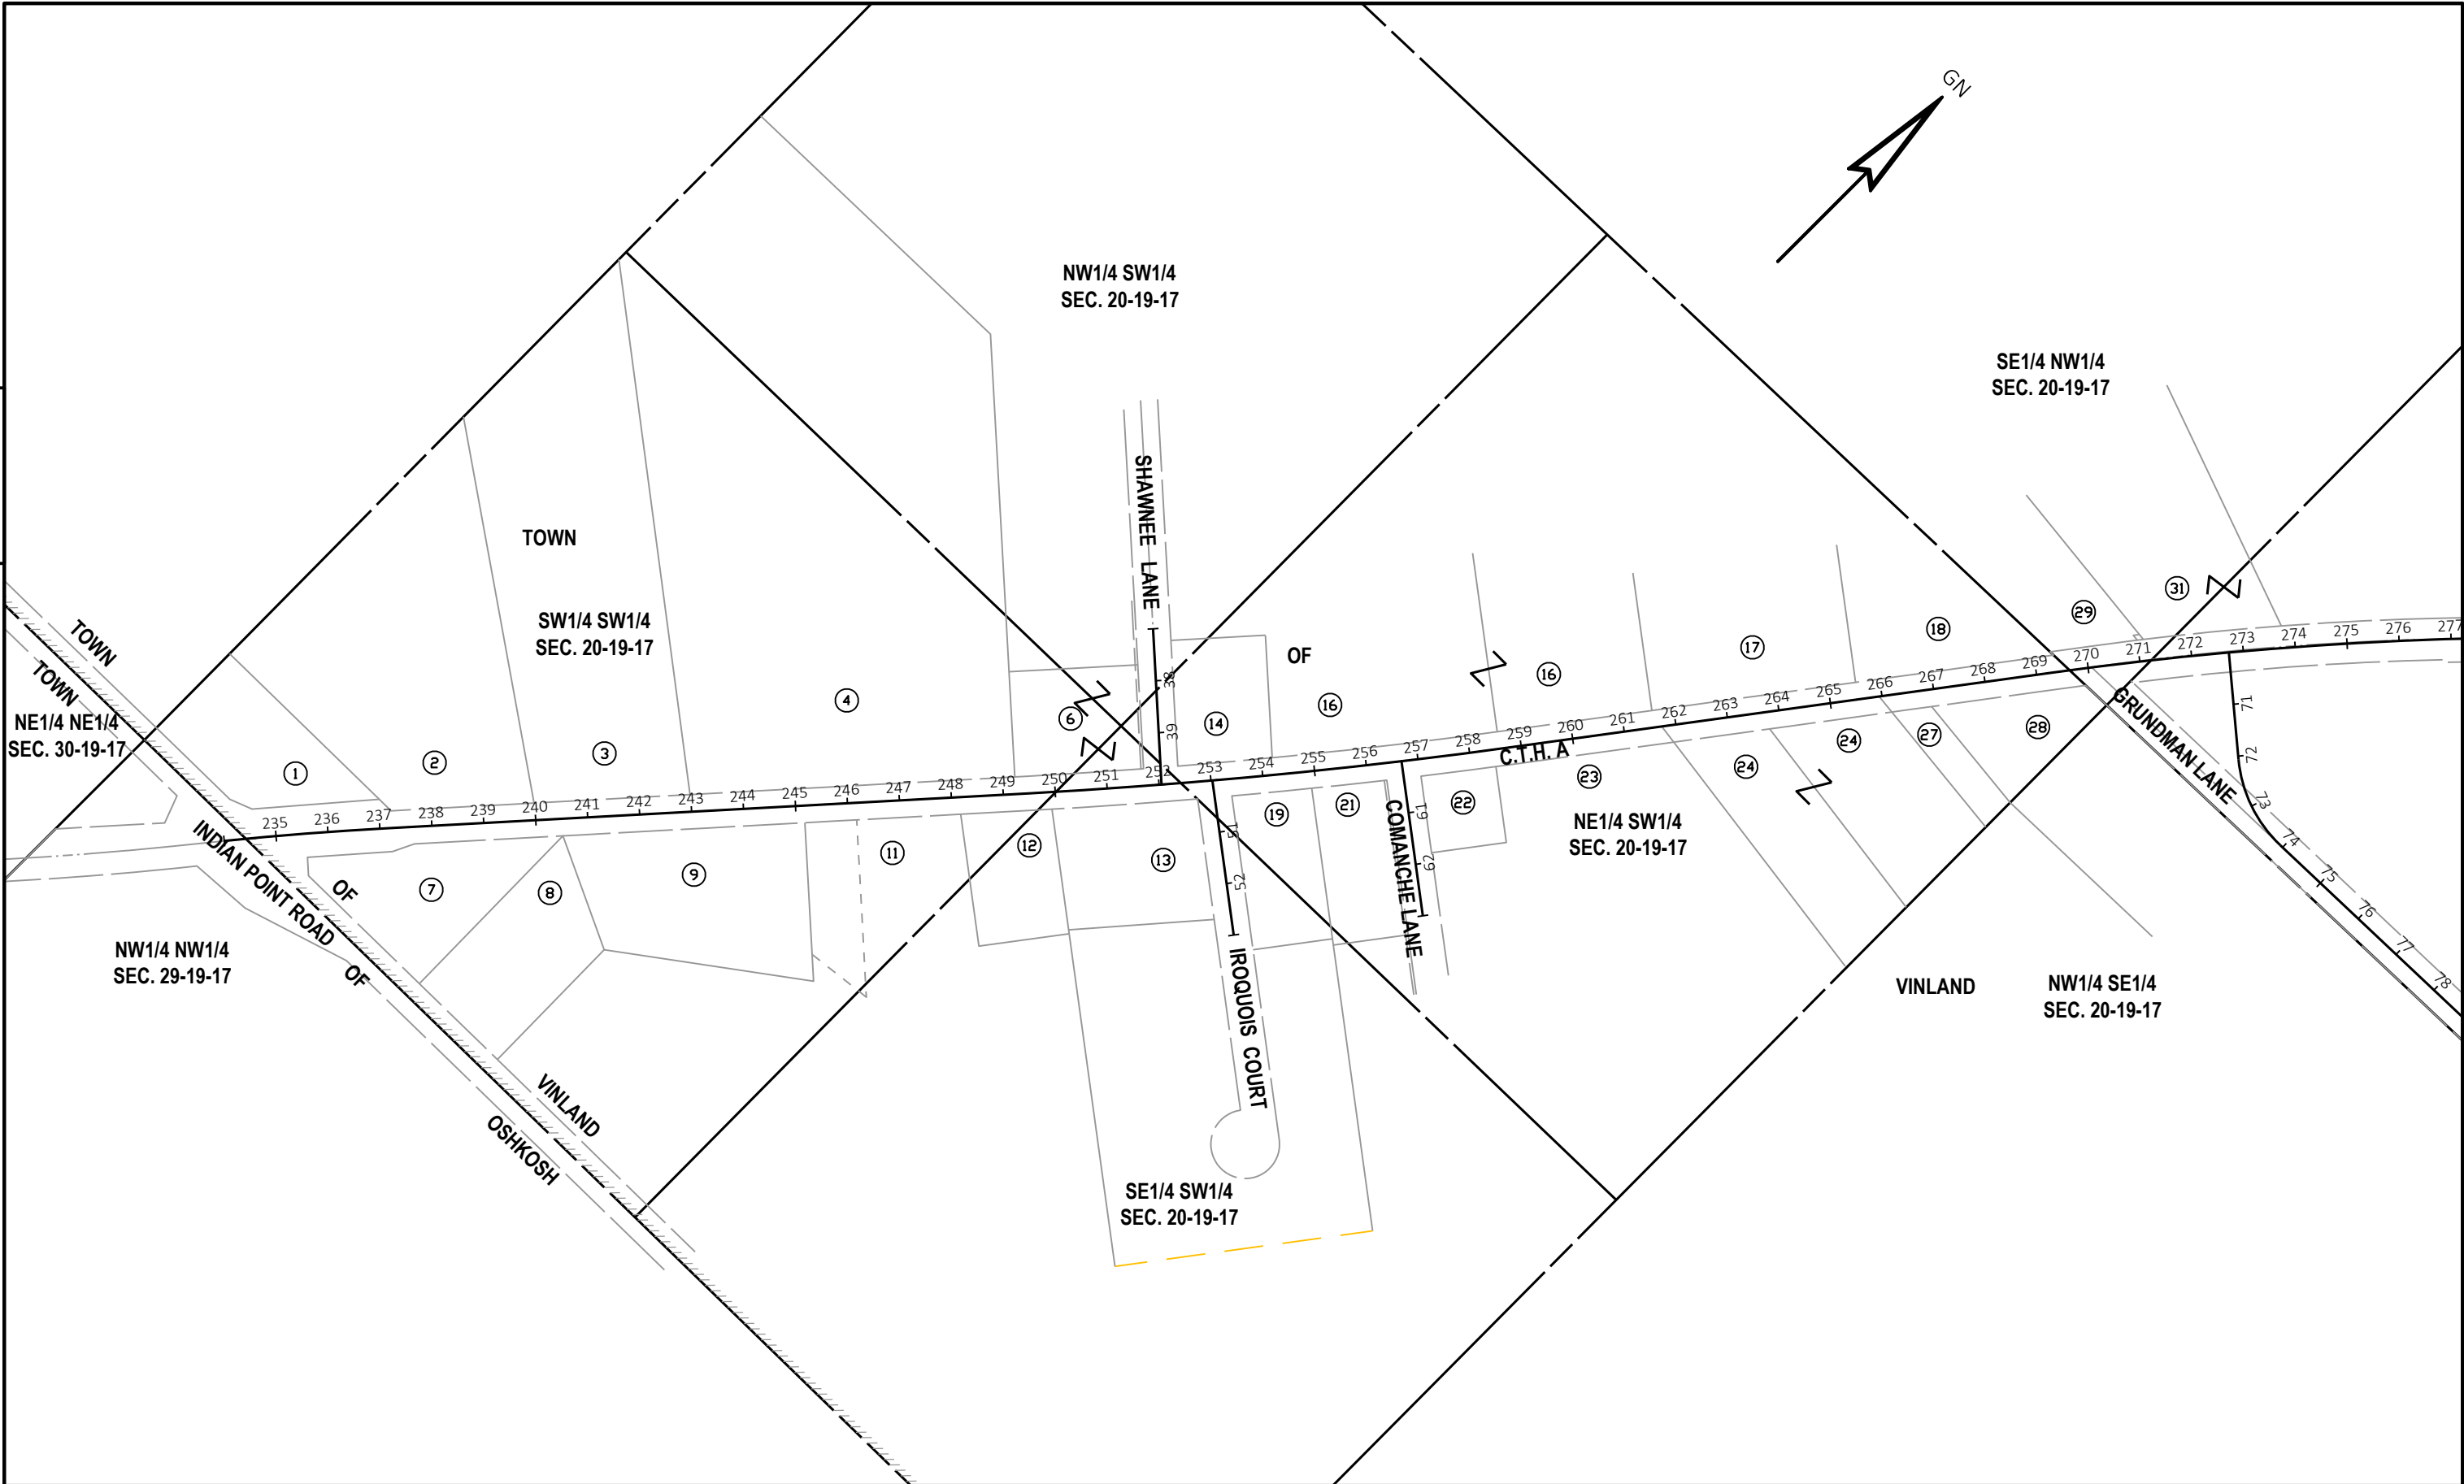


REVISION DATE _____ _____ _____ _____	DATE _____	SCALE, FEET 0150300	HWY: CTH A	STATE R/W PROJECT NUMBER 4627-02-00	PLAT SHEET 4.3	E
	GRID FACTOR _____		COUNTY: WINNEBAGO	CONSTRUCTION PROJECT NUMBER 4627-02-71	PS&E SHEET — 49	

W:\PROJECTS\W0059181700113\CADD\Civil3D\Plan Sheets\04-RW PLAT\CTH A RW PLAT LAYOUT SHEET.dwg, 4, 1/8/2020 10:23:06 AM, cclemens, 1:1

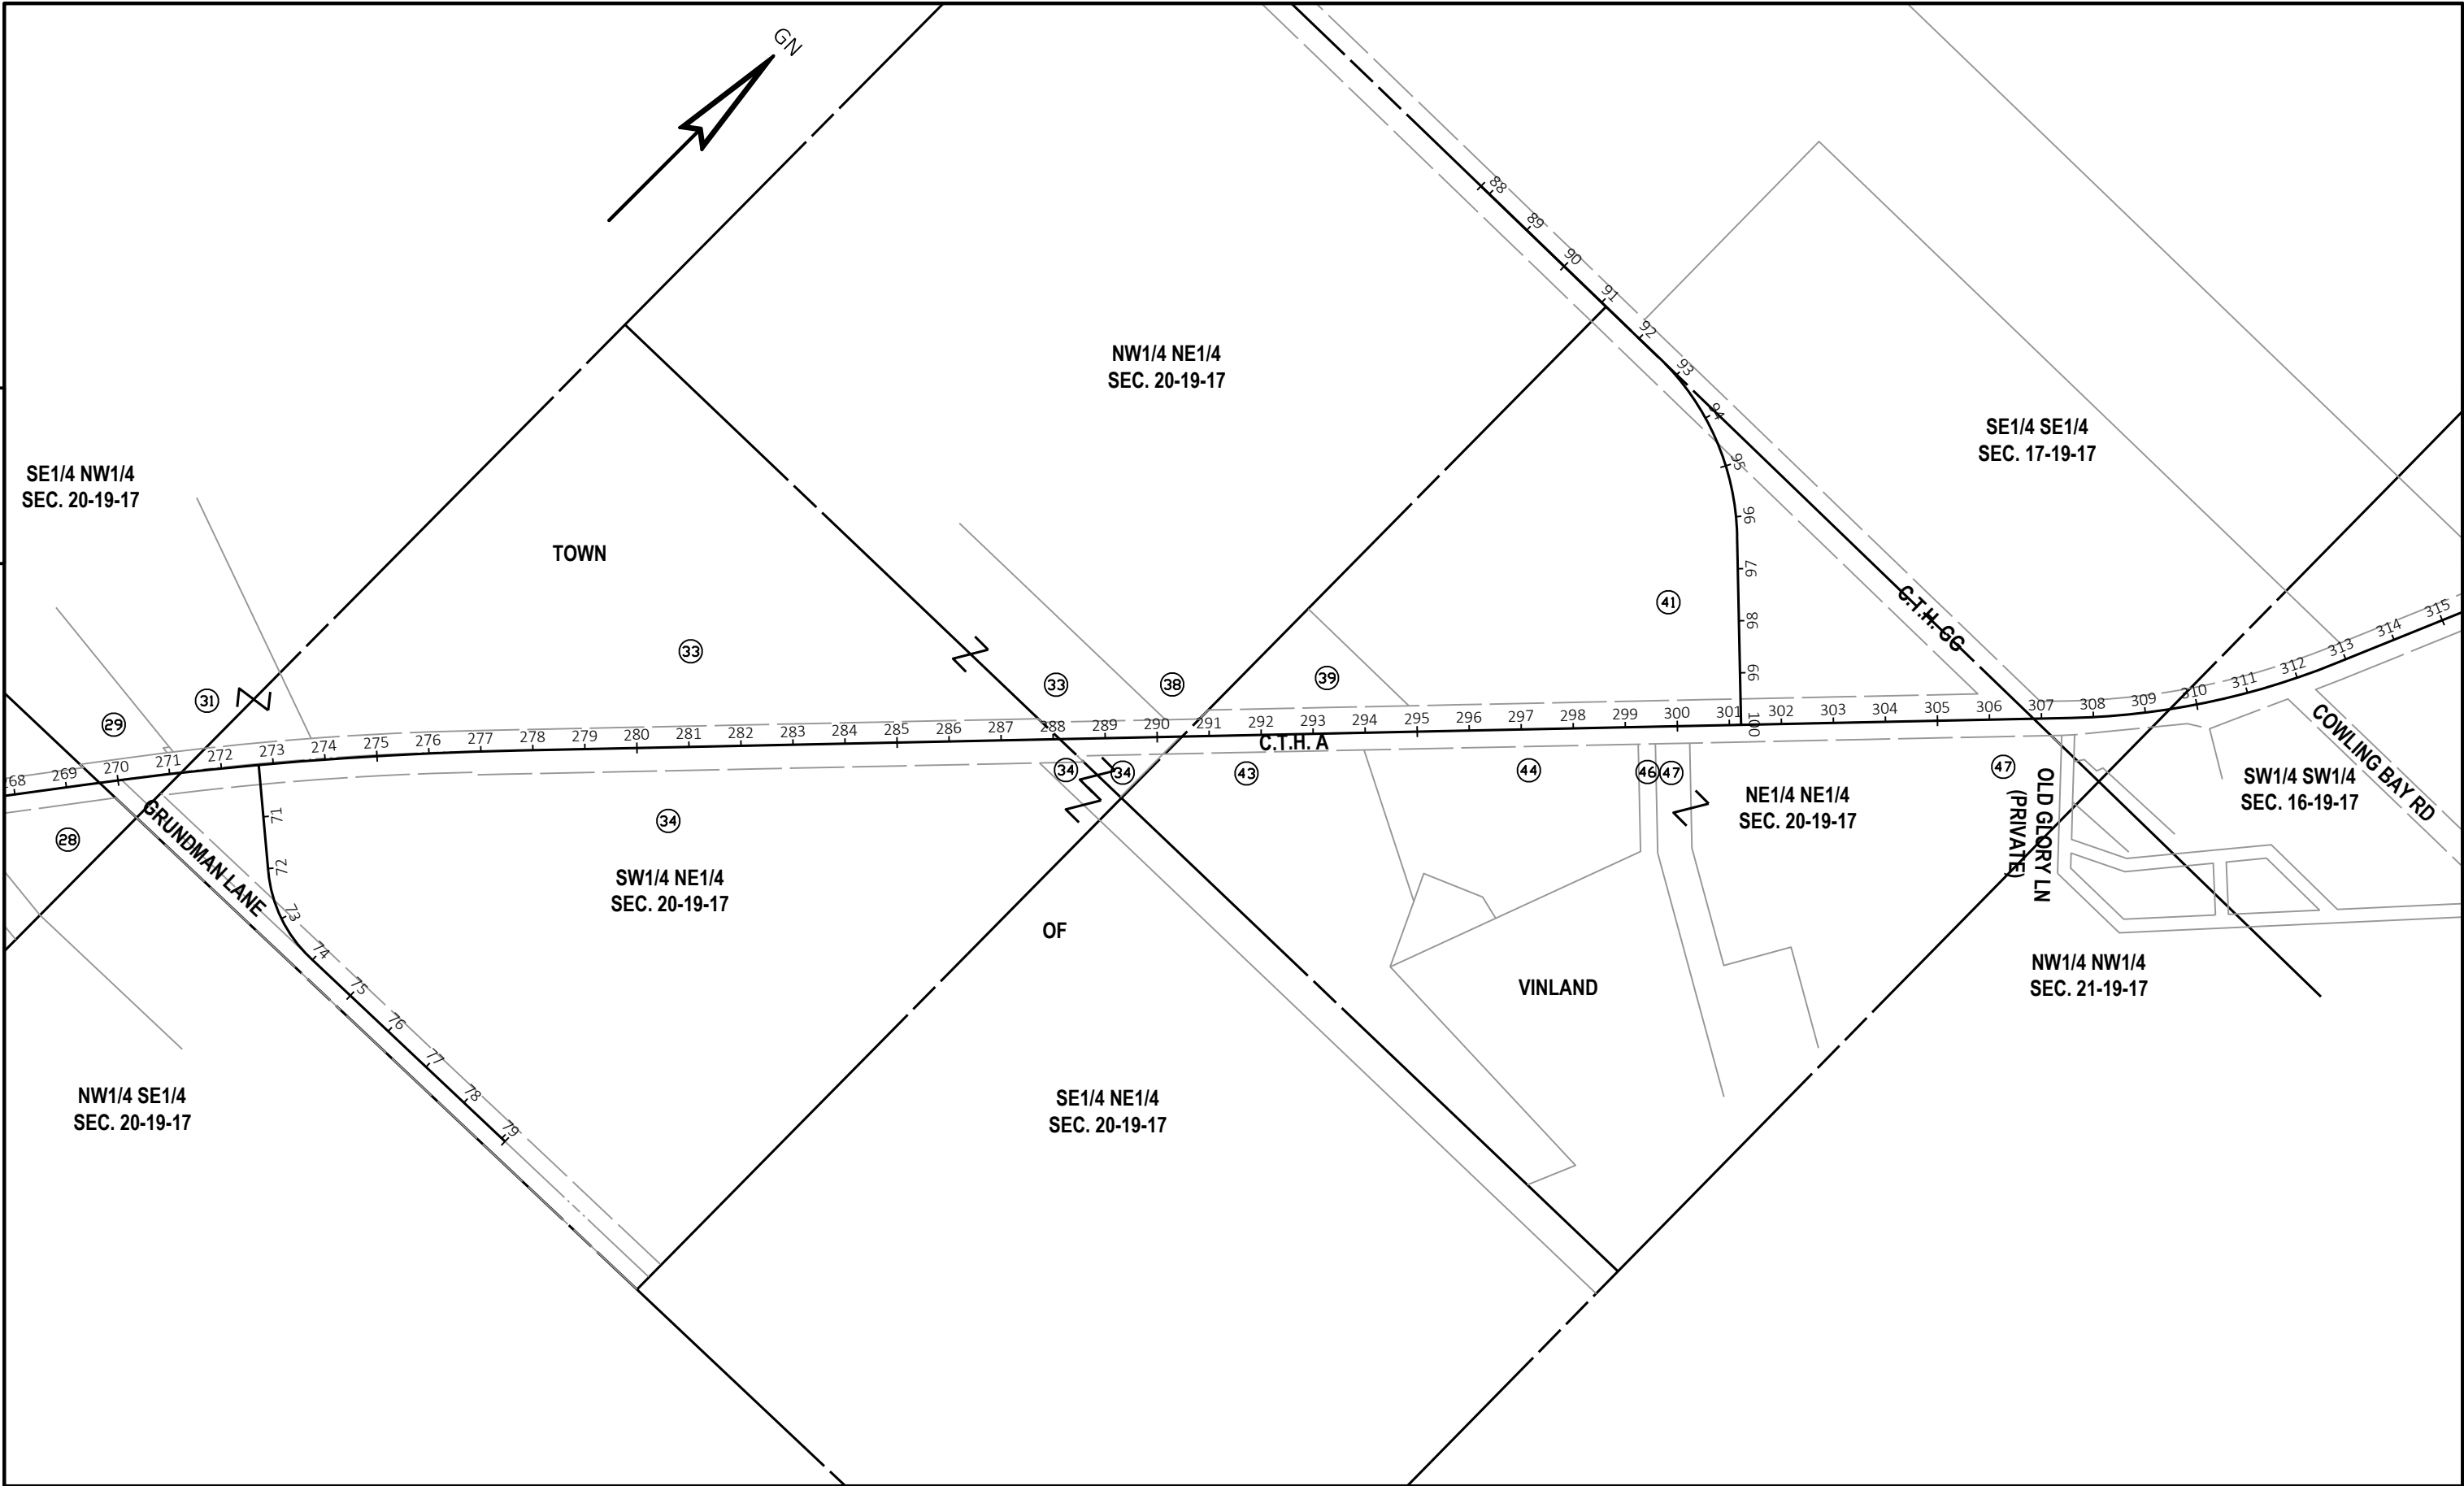

REVISION DATE 	DATE	SCALE, FEET 0 150 300	HWY: CTH A	STATE R/W PROJECT NUMBER 4627-02-00	PLAT SHEET 4.4	E
	GRID FACTOR		COUNTY: WINNEBAGO	CONSTRUCTION PROJECT NUMBER 4627-02-71	PS&E SHEET — 50	


W:\PROJECTS\W005918\700113\CADD\Civil3D\Plan Sheets\04-RW PLAT\CTH A RW PLAT.dwg, 5, 1/8/2020 10:23:47 AM, cclemens, 1:1

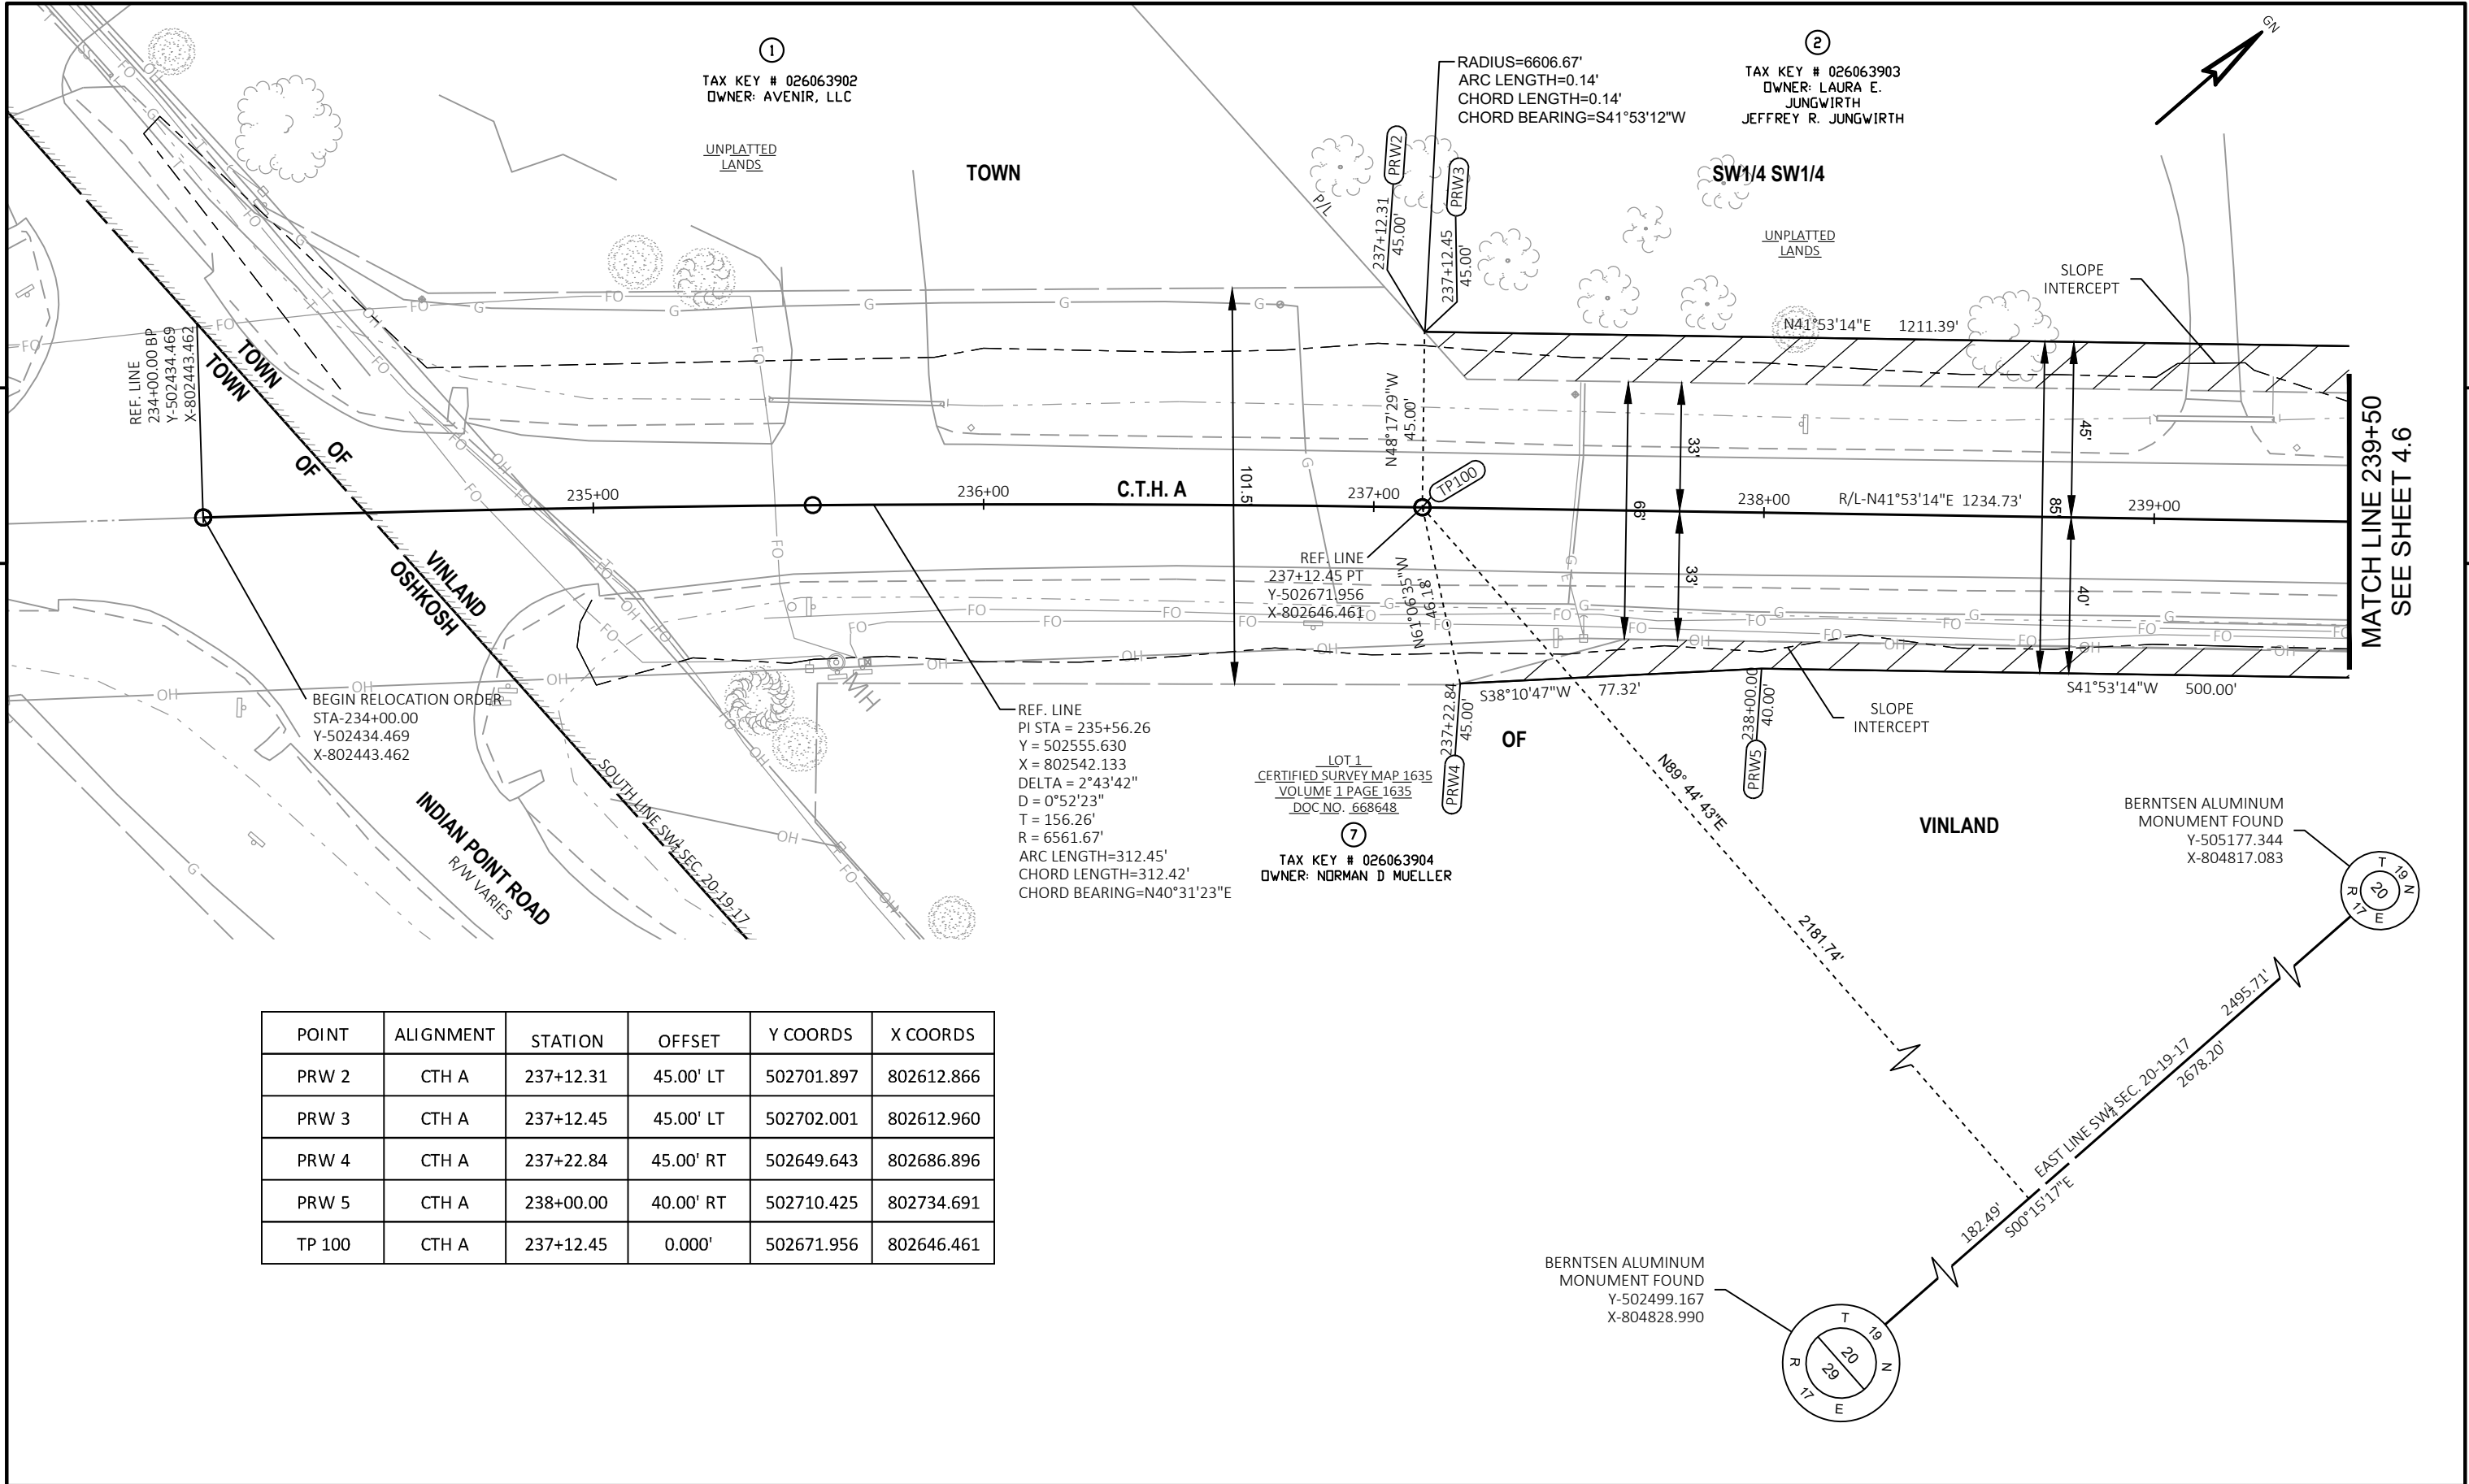


POINT	ALIGNMENT	STATION	OFFSET	Y COORDS	X COORDS
PRW 2	CTH A	237+12.31	45.00' LT	502701.897	802612.866
PRW 3	CTH A	237+12.45	45.00' LT	502702.001	802612.960
PRW 4	CTH A	237+22.84	45.00' RT	502649.643	802686.896
PRW 5	CTH A	238+00.00	40.00' RT	502710.425	802734.691
TP 100	CTH A	237+12.45	0.000'	502671.956	802646.461

REVISION DATE	DATE	SCALE, FEET	HWY: CTH A	STATE R/W PROJECT NUMBER	4627-02-00	PLAT SHEET	4.5
	GRID FACTOR		COUNTY: WINNEBAGO	CONSTRUCTION PROJECT NUMBER	4627-02-71	PS&E SHEET	51

W:\PROJECTS\W0059181700113\CADD\Civil3D\Plan Sheets\04-RW PLAT\CTH A RW PLAT.dwg, 6, 1/8/2020 10:23:51 AM, cclemens, 1:1

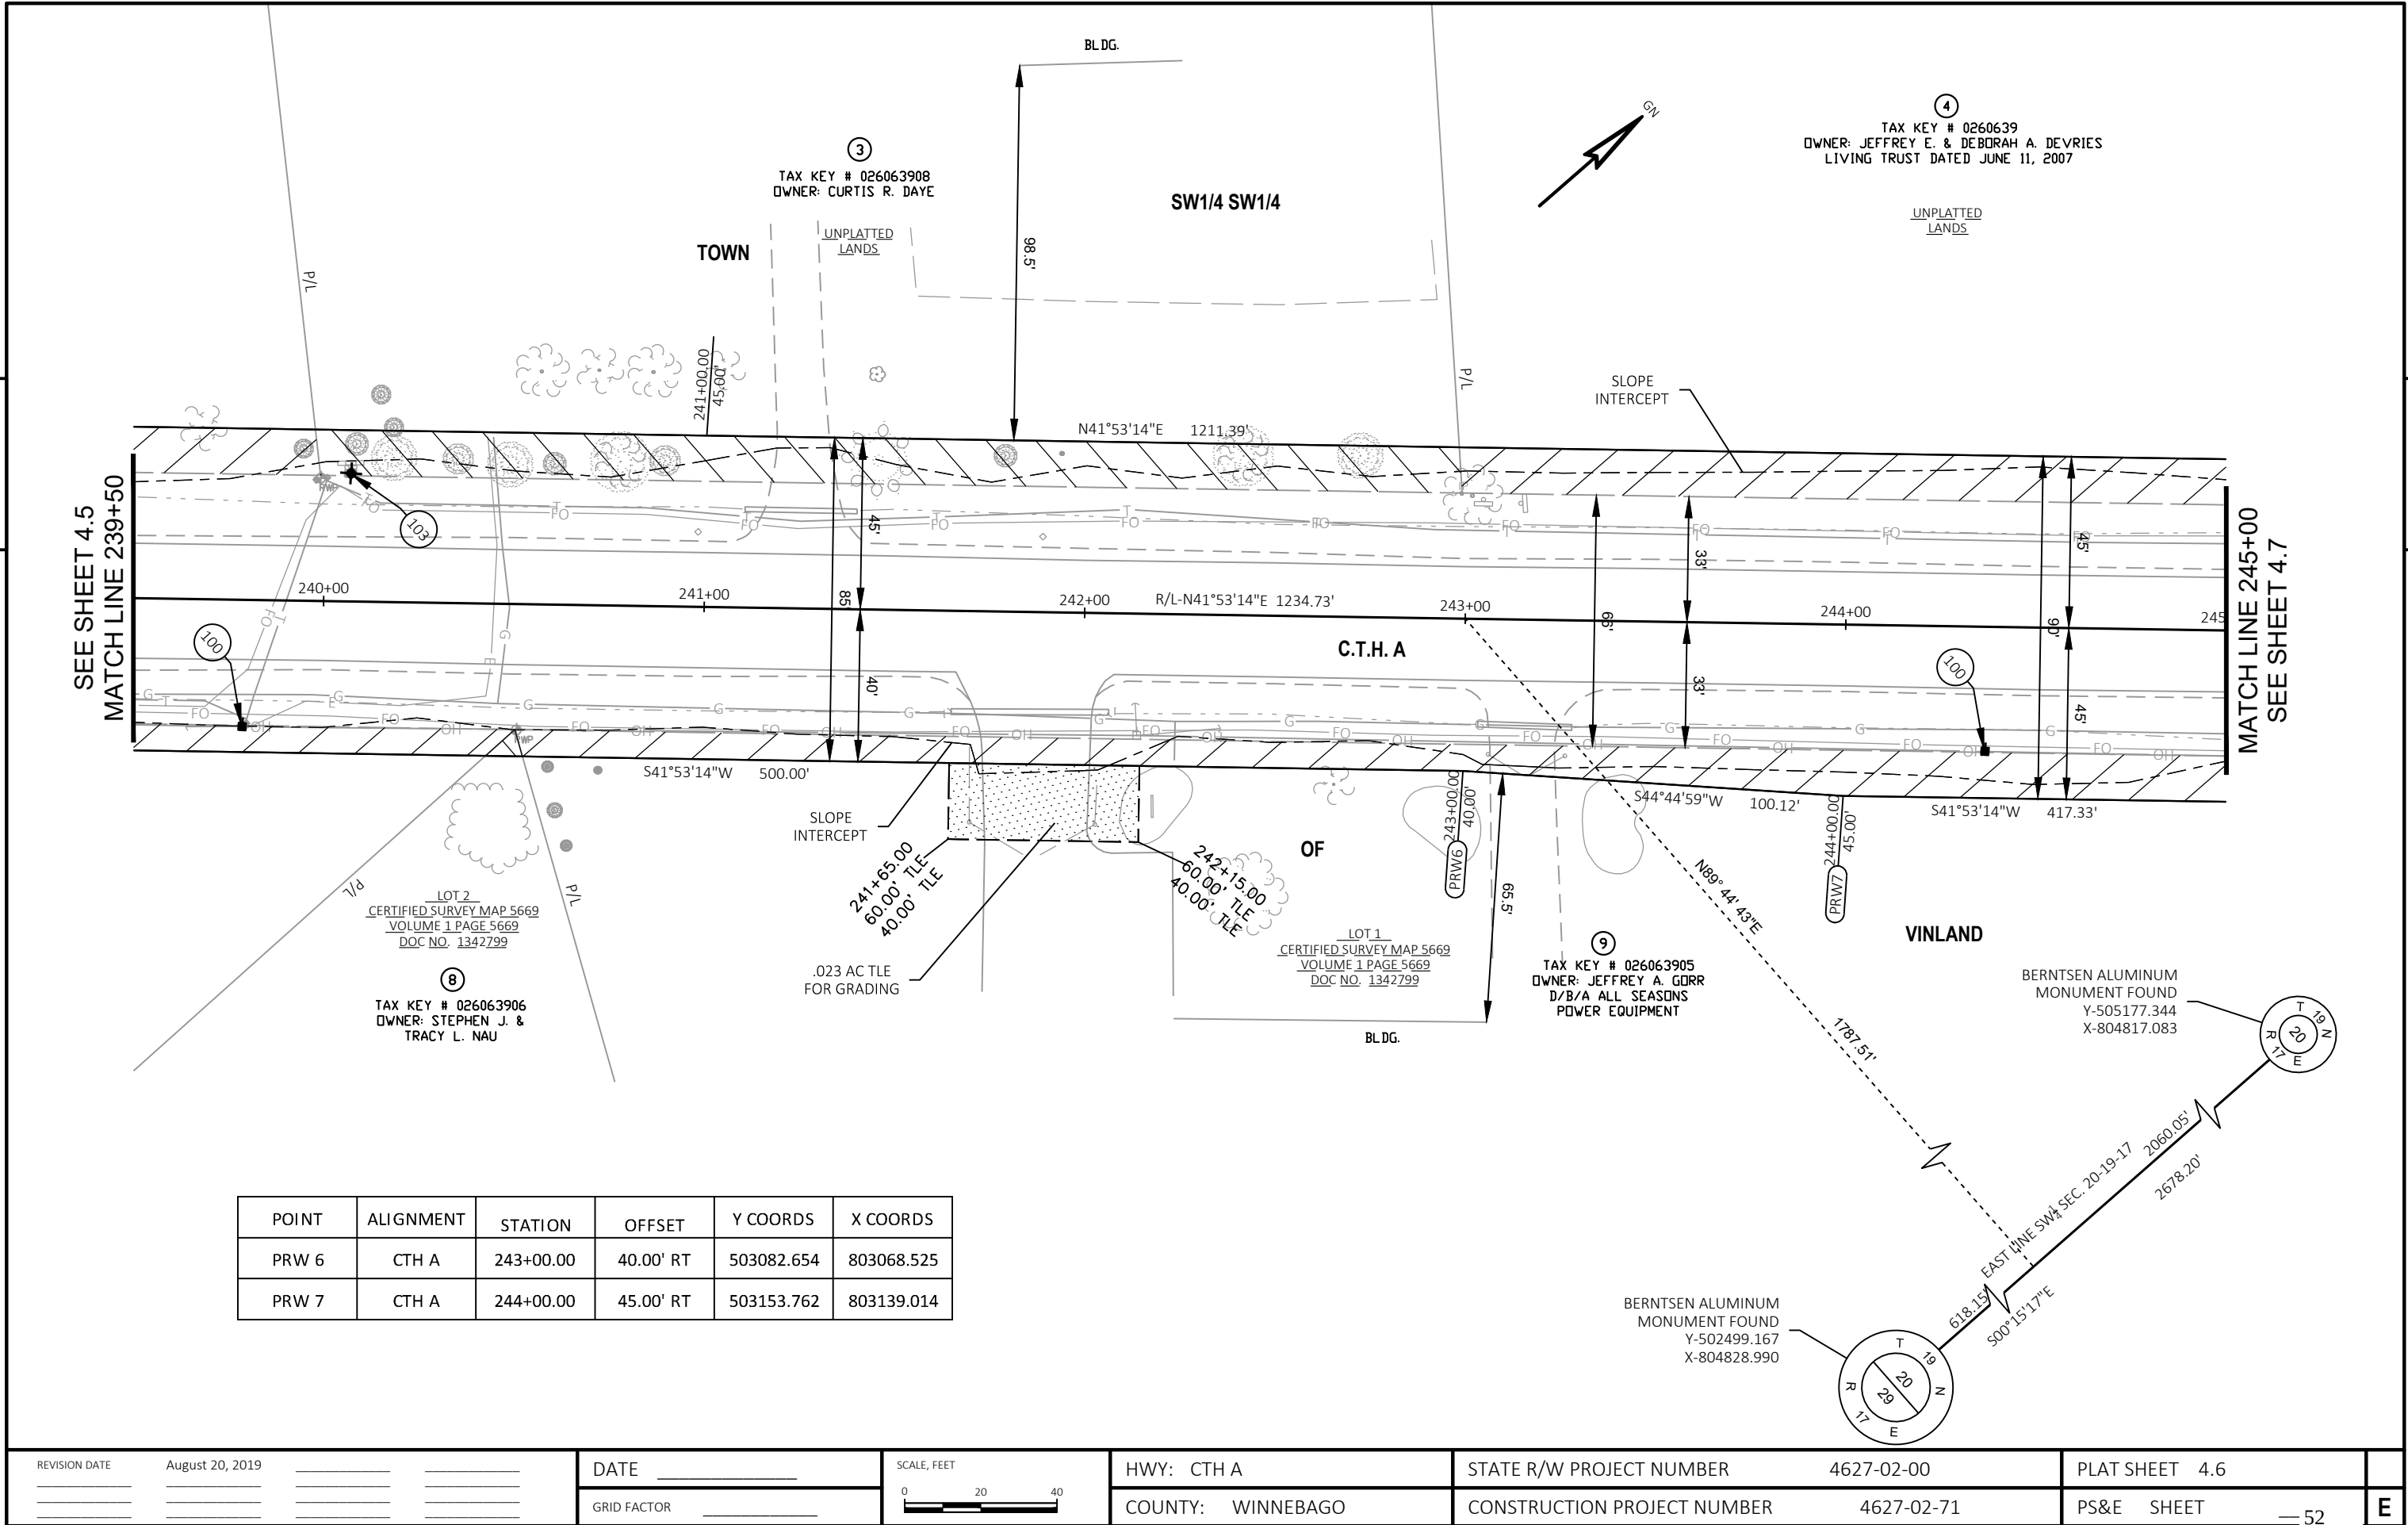


W:\PROJECTS\W050918\700113\CADD\Civil\3D\Plan Sheets\04-RW PLAT\CTH A RW PLAT.dwg, 7, 1/8/2020 10:23:55 AM, cclemens, 1:1

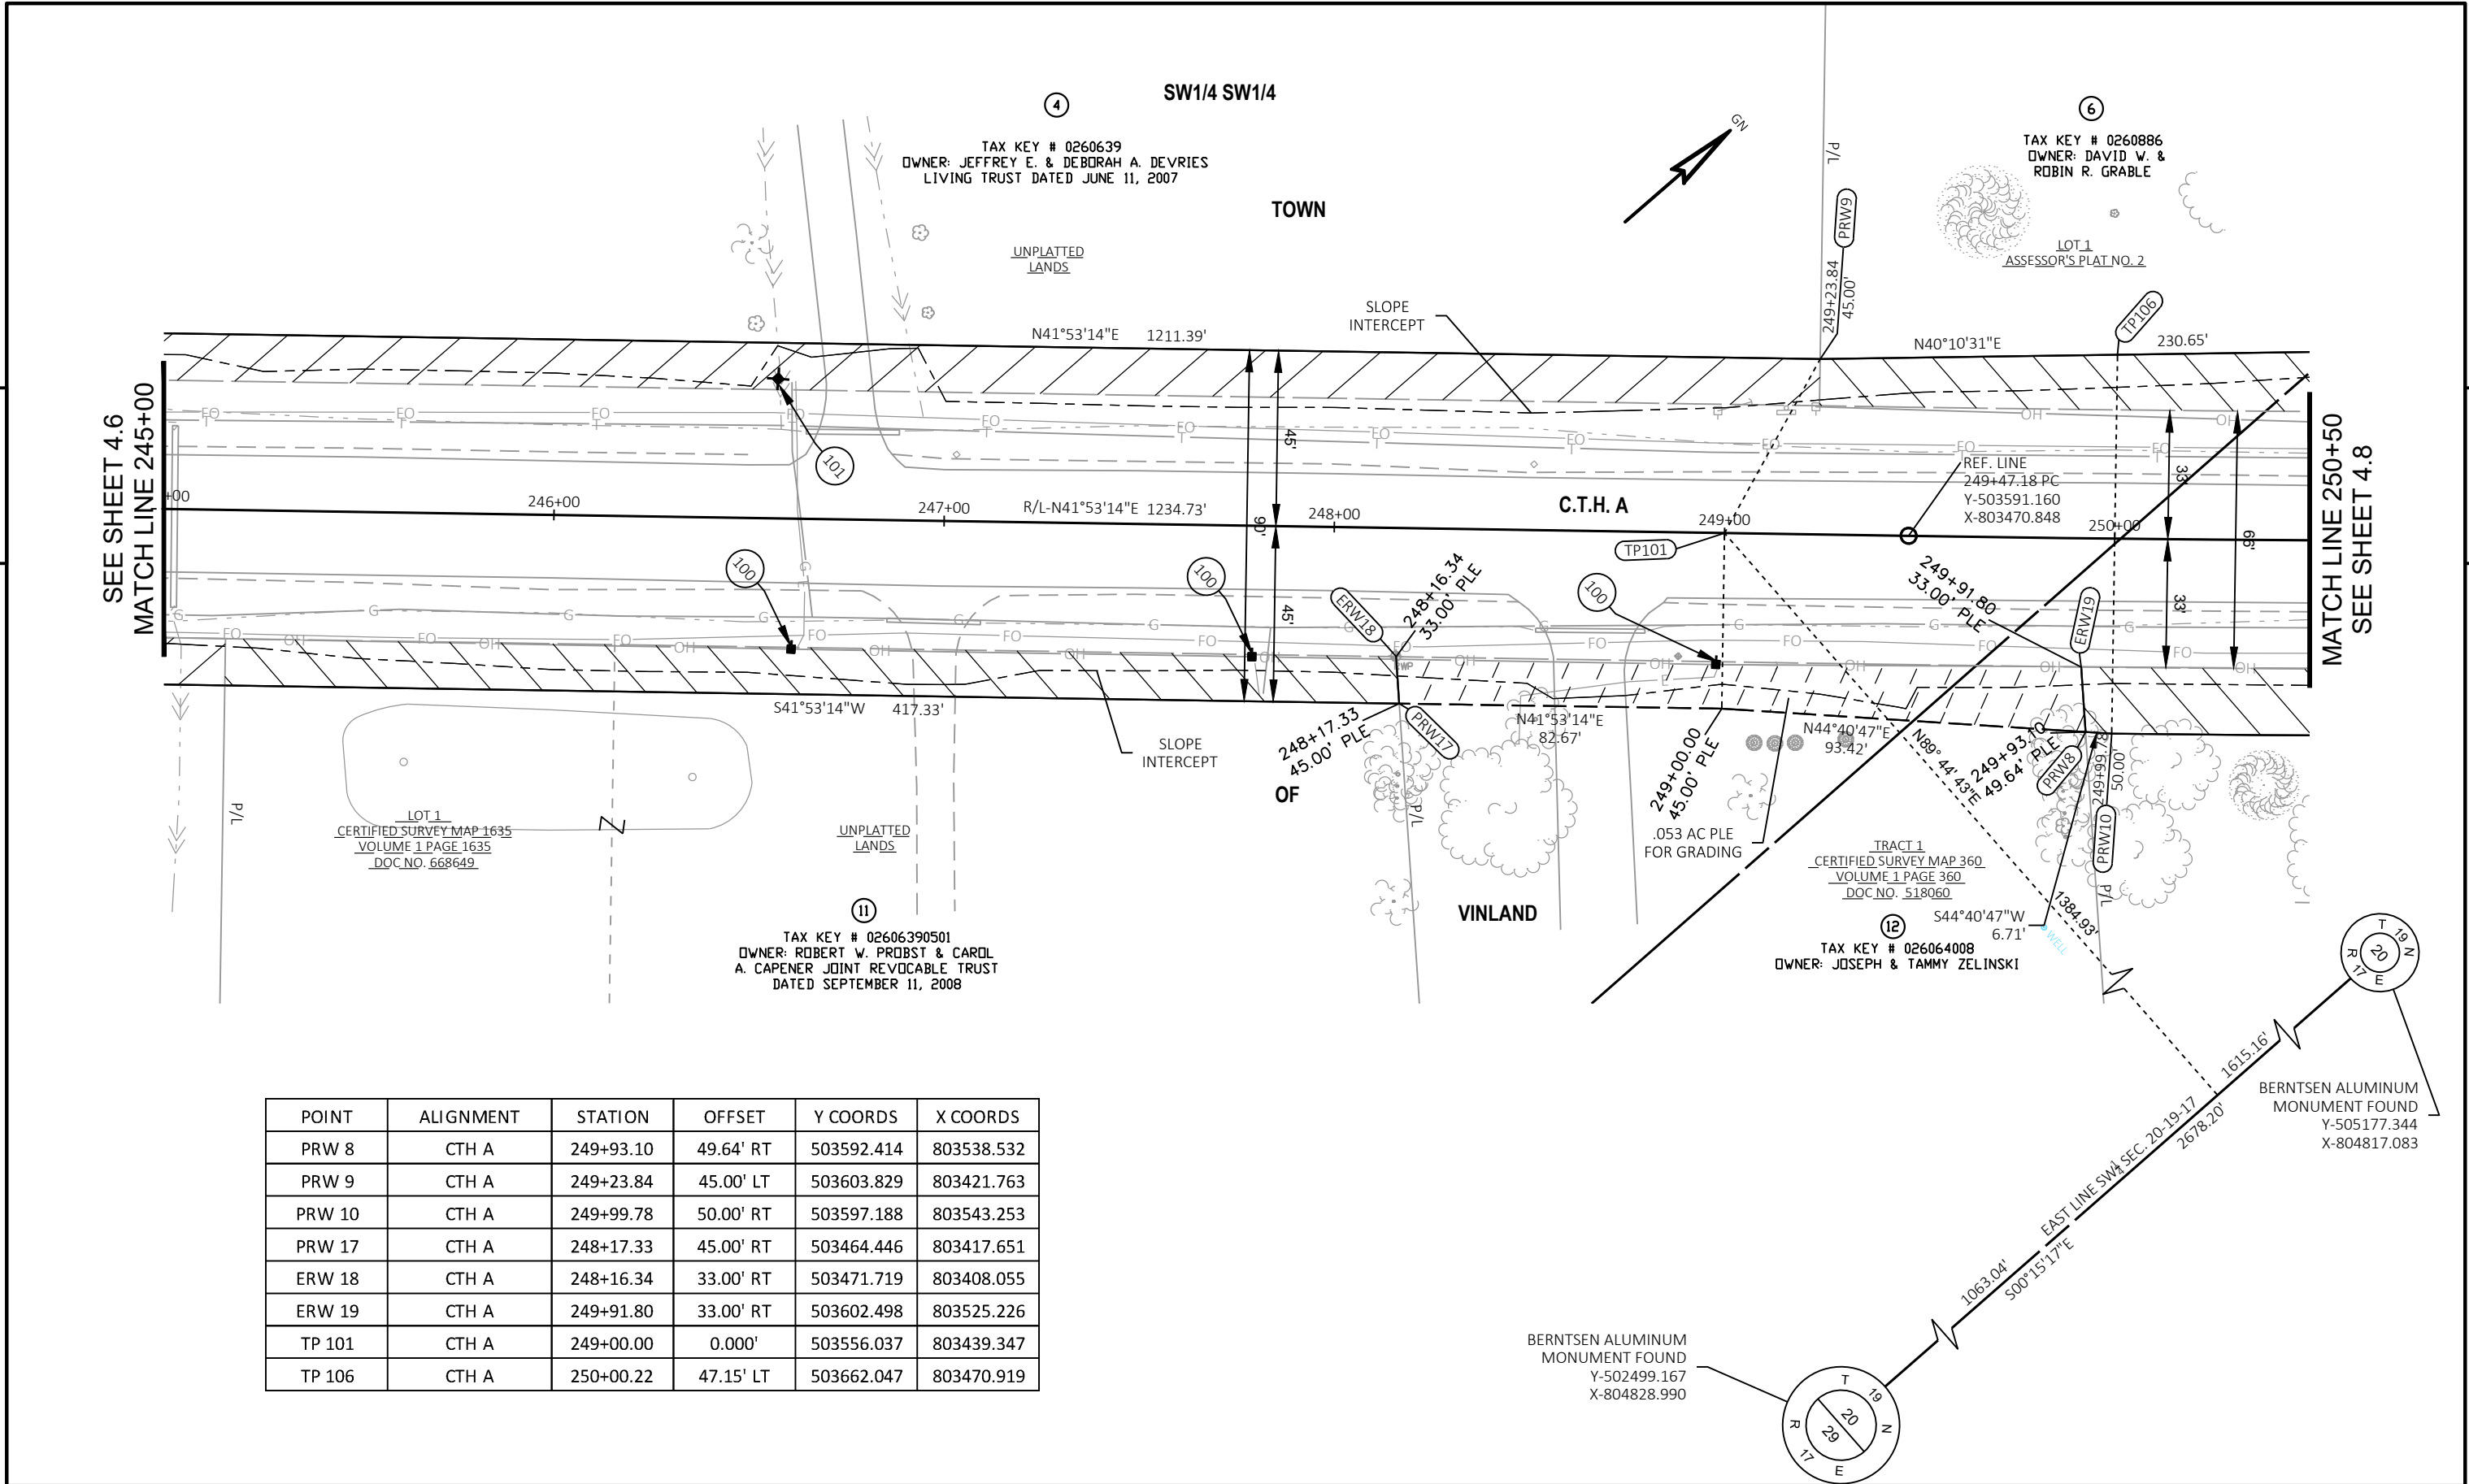

POINT	ALIGNMENT	STATION	OFFSET	Y COORDS	X COORDS
PRW 8	CTH A	249+93.10	49.64' RT	503592.414	803538.532
PRW 9	CTH A	249+23.84	45.00' LT	503603.829	803421.763
PRW 10	CTH A	249+99.78	50.00' RT	503597.188	803543.253
PRW 17	CTH A	248+17.33	45.00' RT	503464.446	803417.651
ERW 18	CTH A	248+16.34	33.00' RT	503471.719	803408.055
ERW 19	CTH A	249+91.80	33.00' RT	503602.498	803525.226
TP 101	CTH A	249+00.00	0.000'	503556.037	803439.347
TP 106	CTH A	250+00.22	47.15' LT	503662.047	803470.919

W:\PROJECTS\W005918\700113\CADD\Civil3D\Plan Sheets\04-RW PLAT\CTH A RW PLAT.dwg, 8, 1/8/2020 10:23:59 AM, cclemens, 1:1

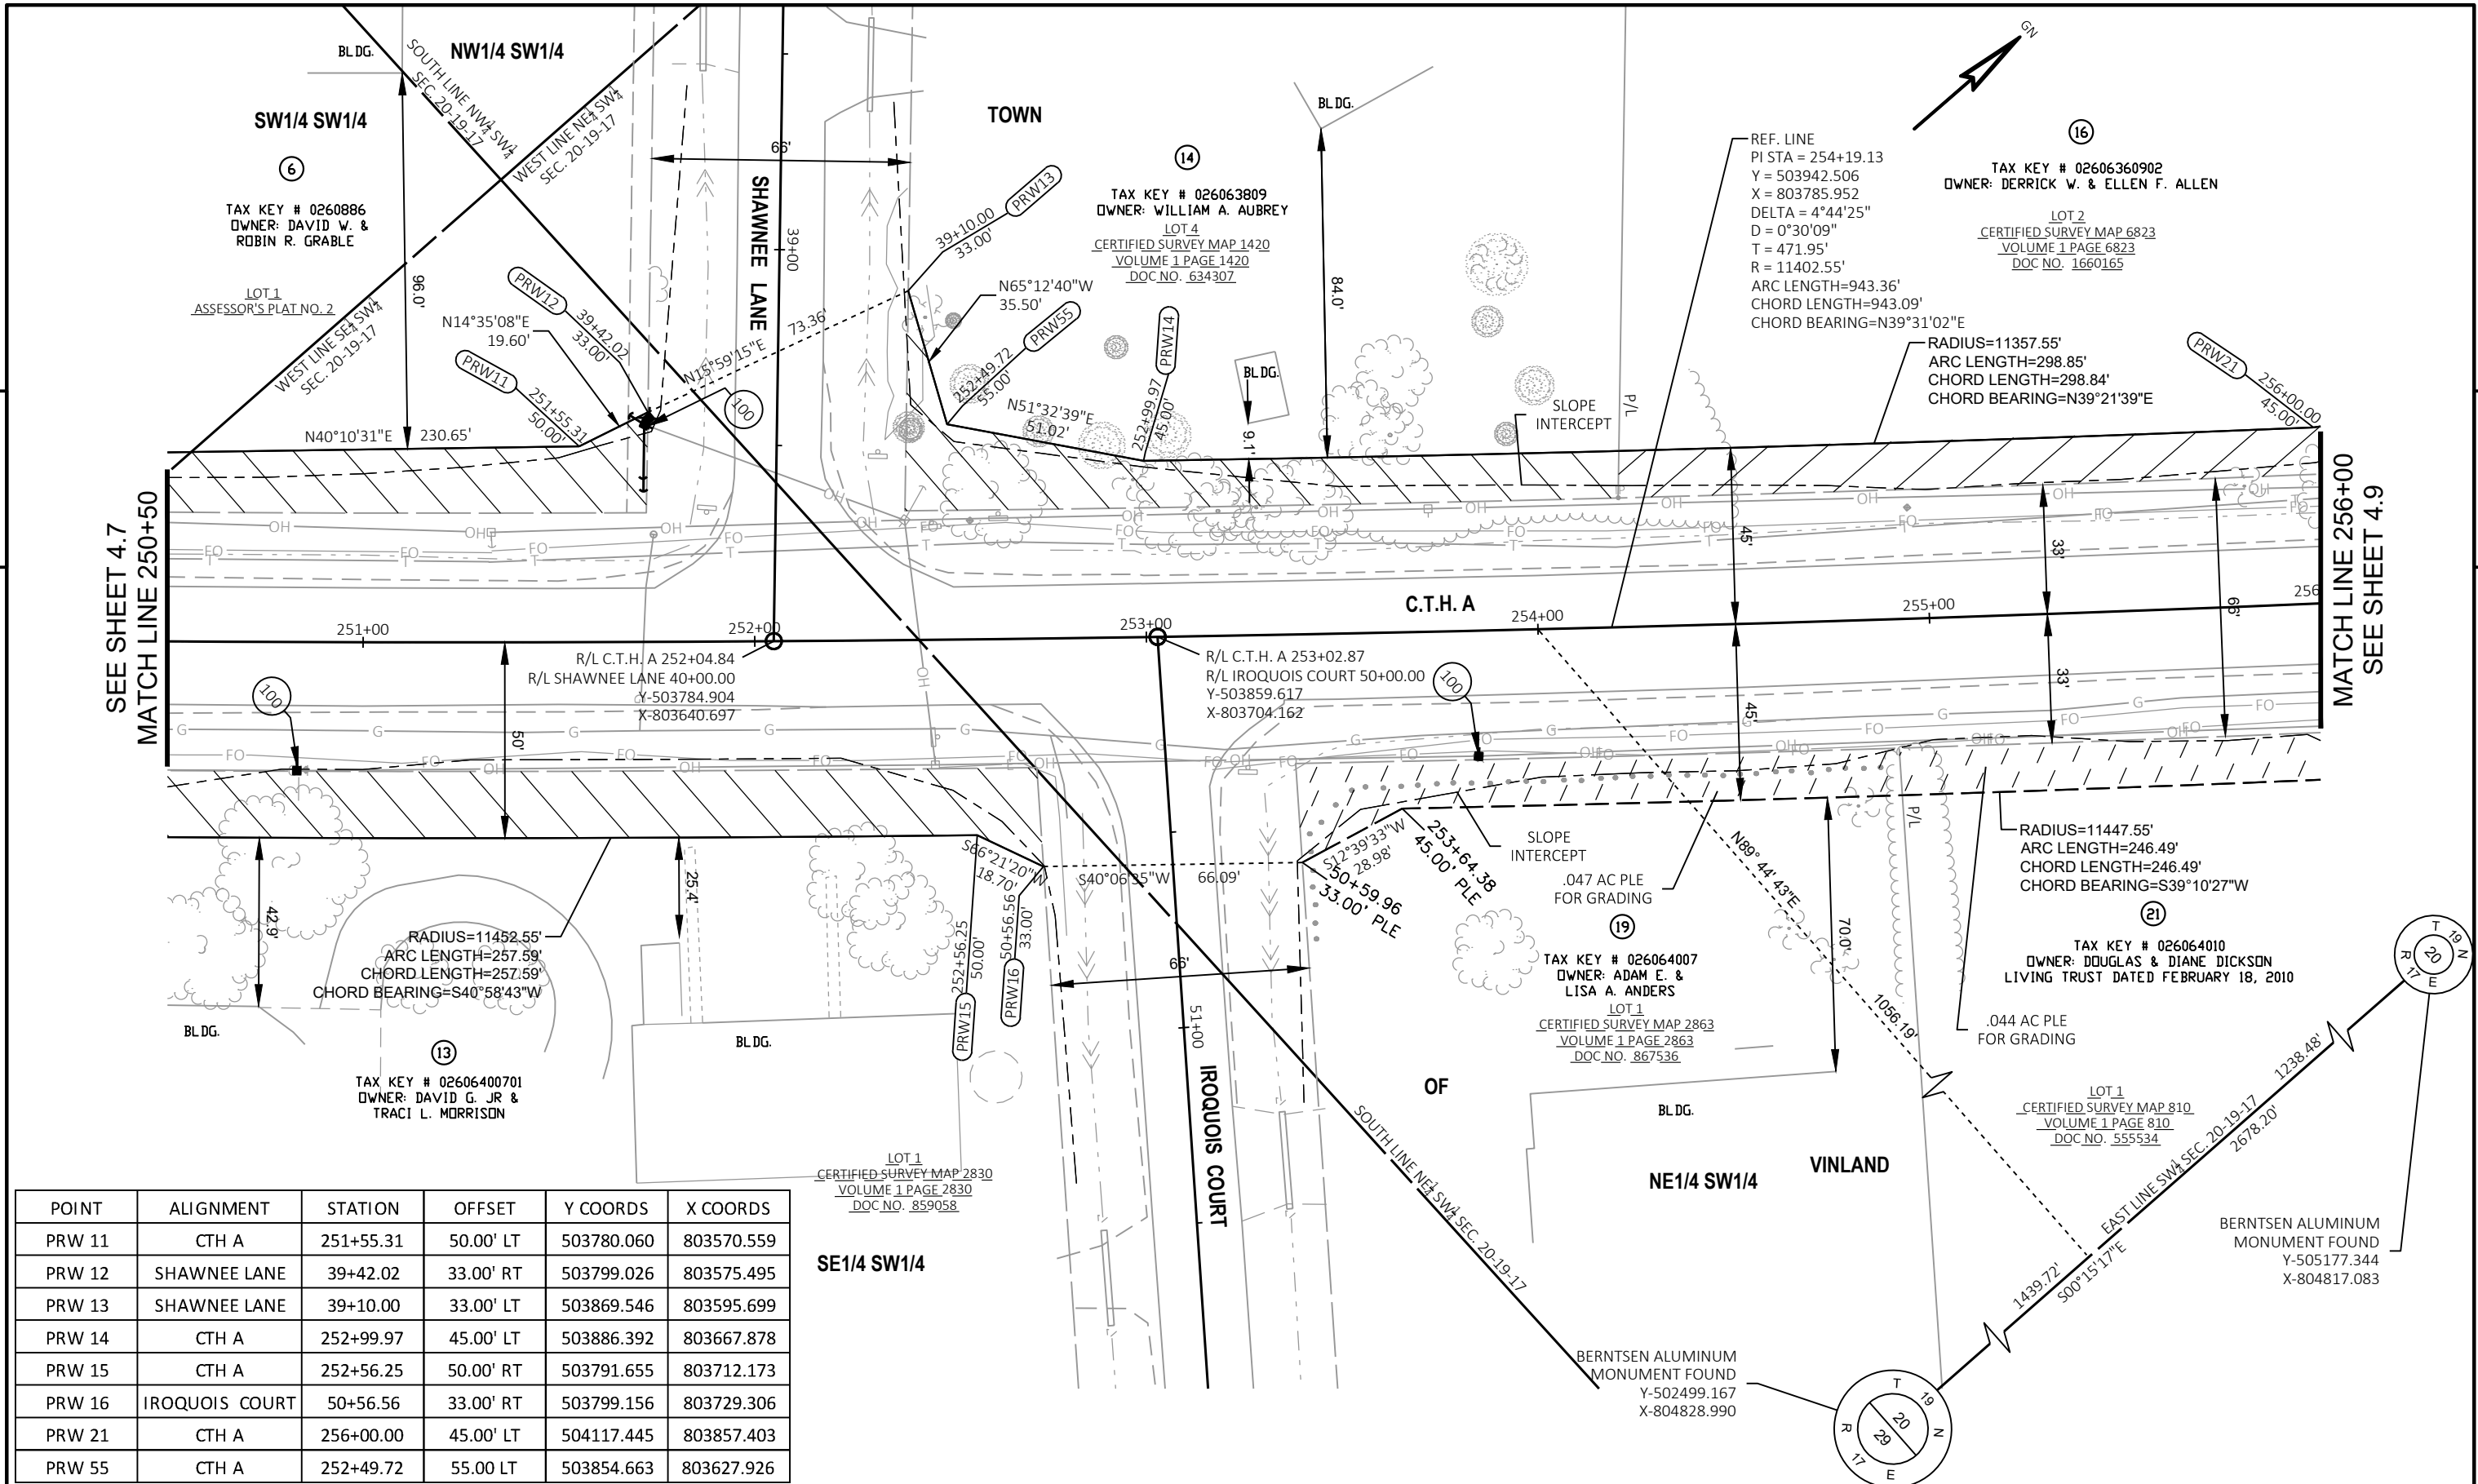

REVISION DATE			May 24, 2019		August 20, 2019		DATE		SCALE, FEET		HWY: CTH A		STATE R/W PROJECT NUMBER		4627-02-00		PLAT SHEET		4.8	
							GRID FACTOR		0 20 40		COUNTY: WINNEBAGO		CONSTRUCTION PROJECT NUMBER		4627-02-71		PS&E SHEET		54	

W:\PROJECTS\W005918\700113\CADD\Civil\3D\Plan Sheets\04-RW PLAT\CTH A RW PLAT.dwg, 9, 1/8/2020 10:24:03 AM, cclemens, 1:1

POINT	ALIGNMENT	STATION	OFFSET	Y COORDS	X COORDS
PRW 22	CTH A	256+50.22	50.00' LT	504159.706	803884.609
PRW 23	COMANCHE LANE	60+58.92	33.00' LT	504133.583	804001.918
PRW 24	CTH A	257+28.46	45.00' RT	504162.517	804007.635
PRW 25	CTH A	258+90.54	45.00' RT	504291.516	804106.813
PRW 26	CTH A	258+90.54	50.00' LT	504348.883	804031.090
TP 102	CTH A	259+00.00	0.000'	504326.233	804076.659

REVISION DATE	May 24, 2019

DATE	
GRID FACTOR	


SCALE, FEET
0 20 40

HWY: CTH A
COUNTY: WINNEBAGO


STATE R/W PROJECT NUMBER	4627-02-00
CONSTRUCTION PROJECT NUMBER	4627-02-71

PLAT SHEET	4.9
PS&E SHEET	55

E

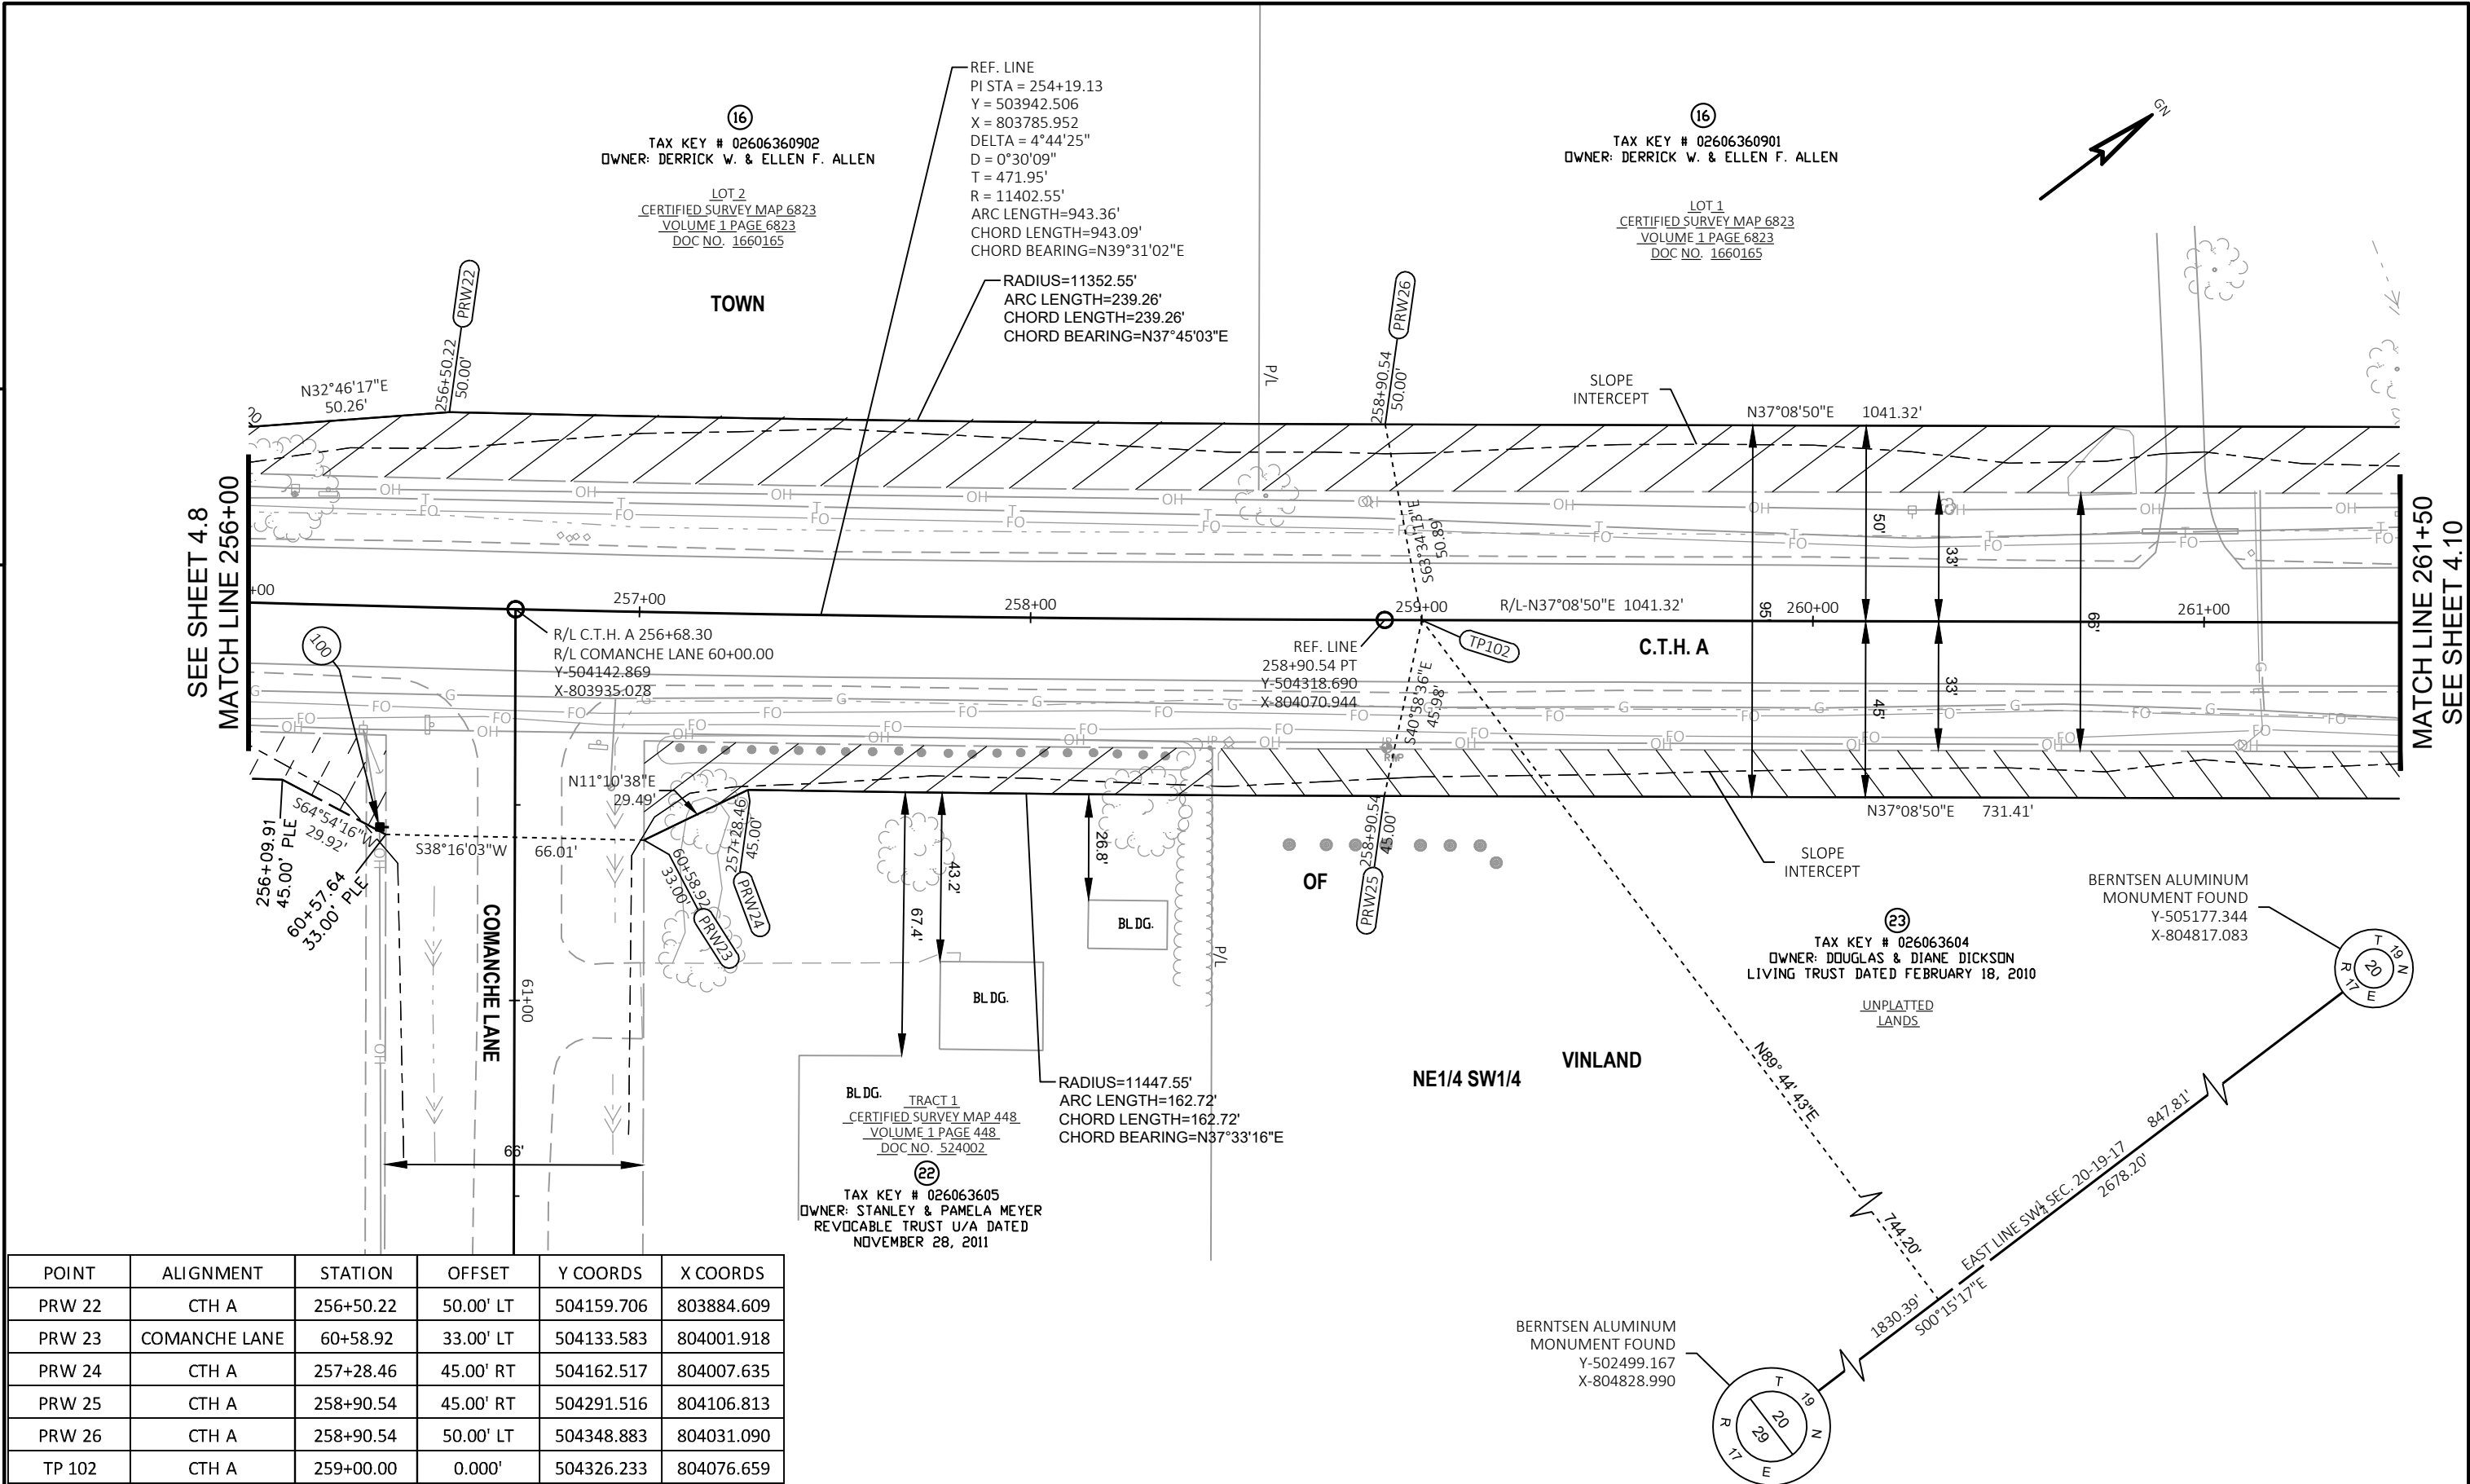


W:\PROJECTS\W005918\700113\CADD\Civil3D\Plan Sheets\04-RW PLAT\CTH A RW PLAT.dwg, 10, 1/8/2020 10:24:08 AM, cdemens, 1:1

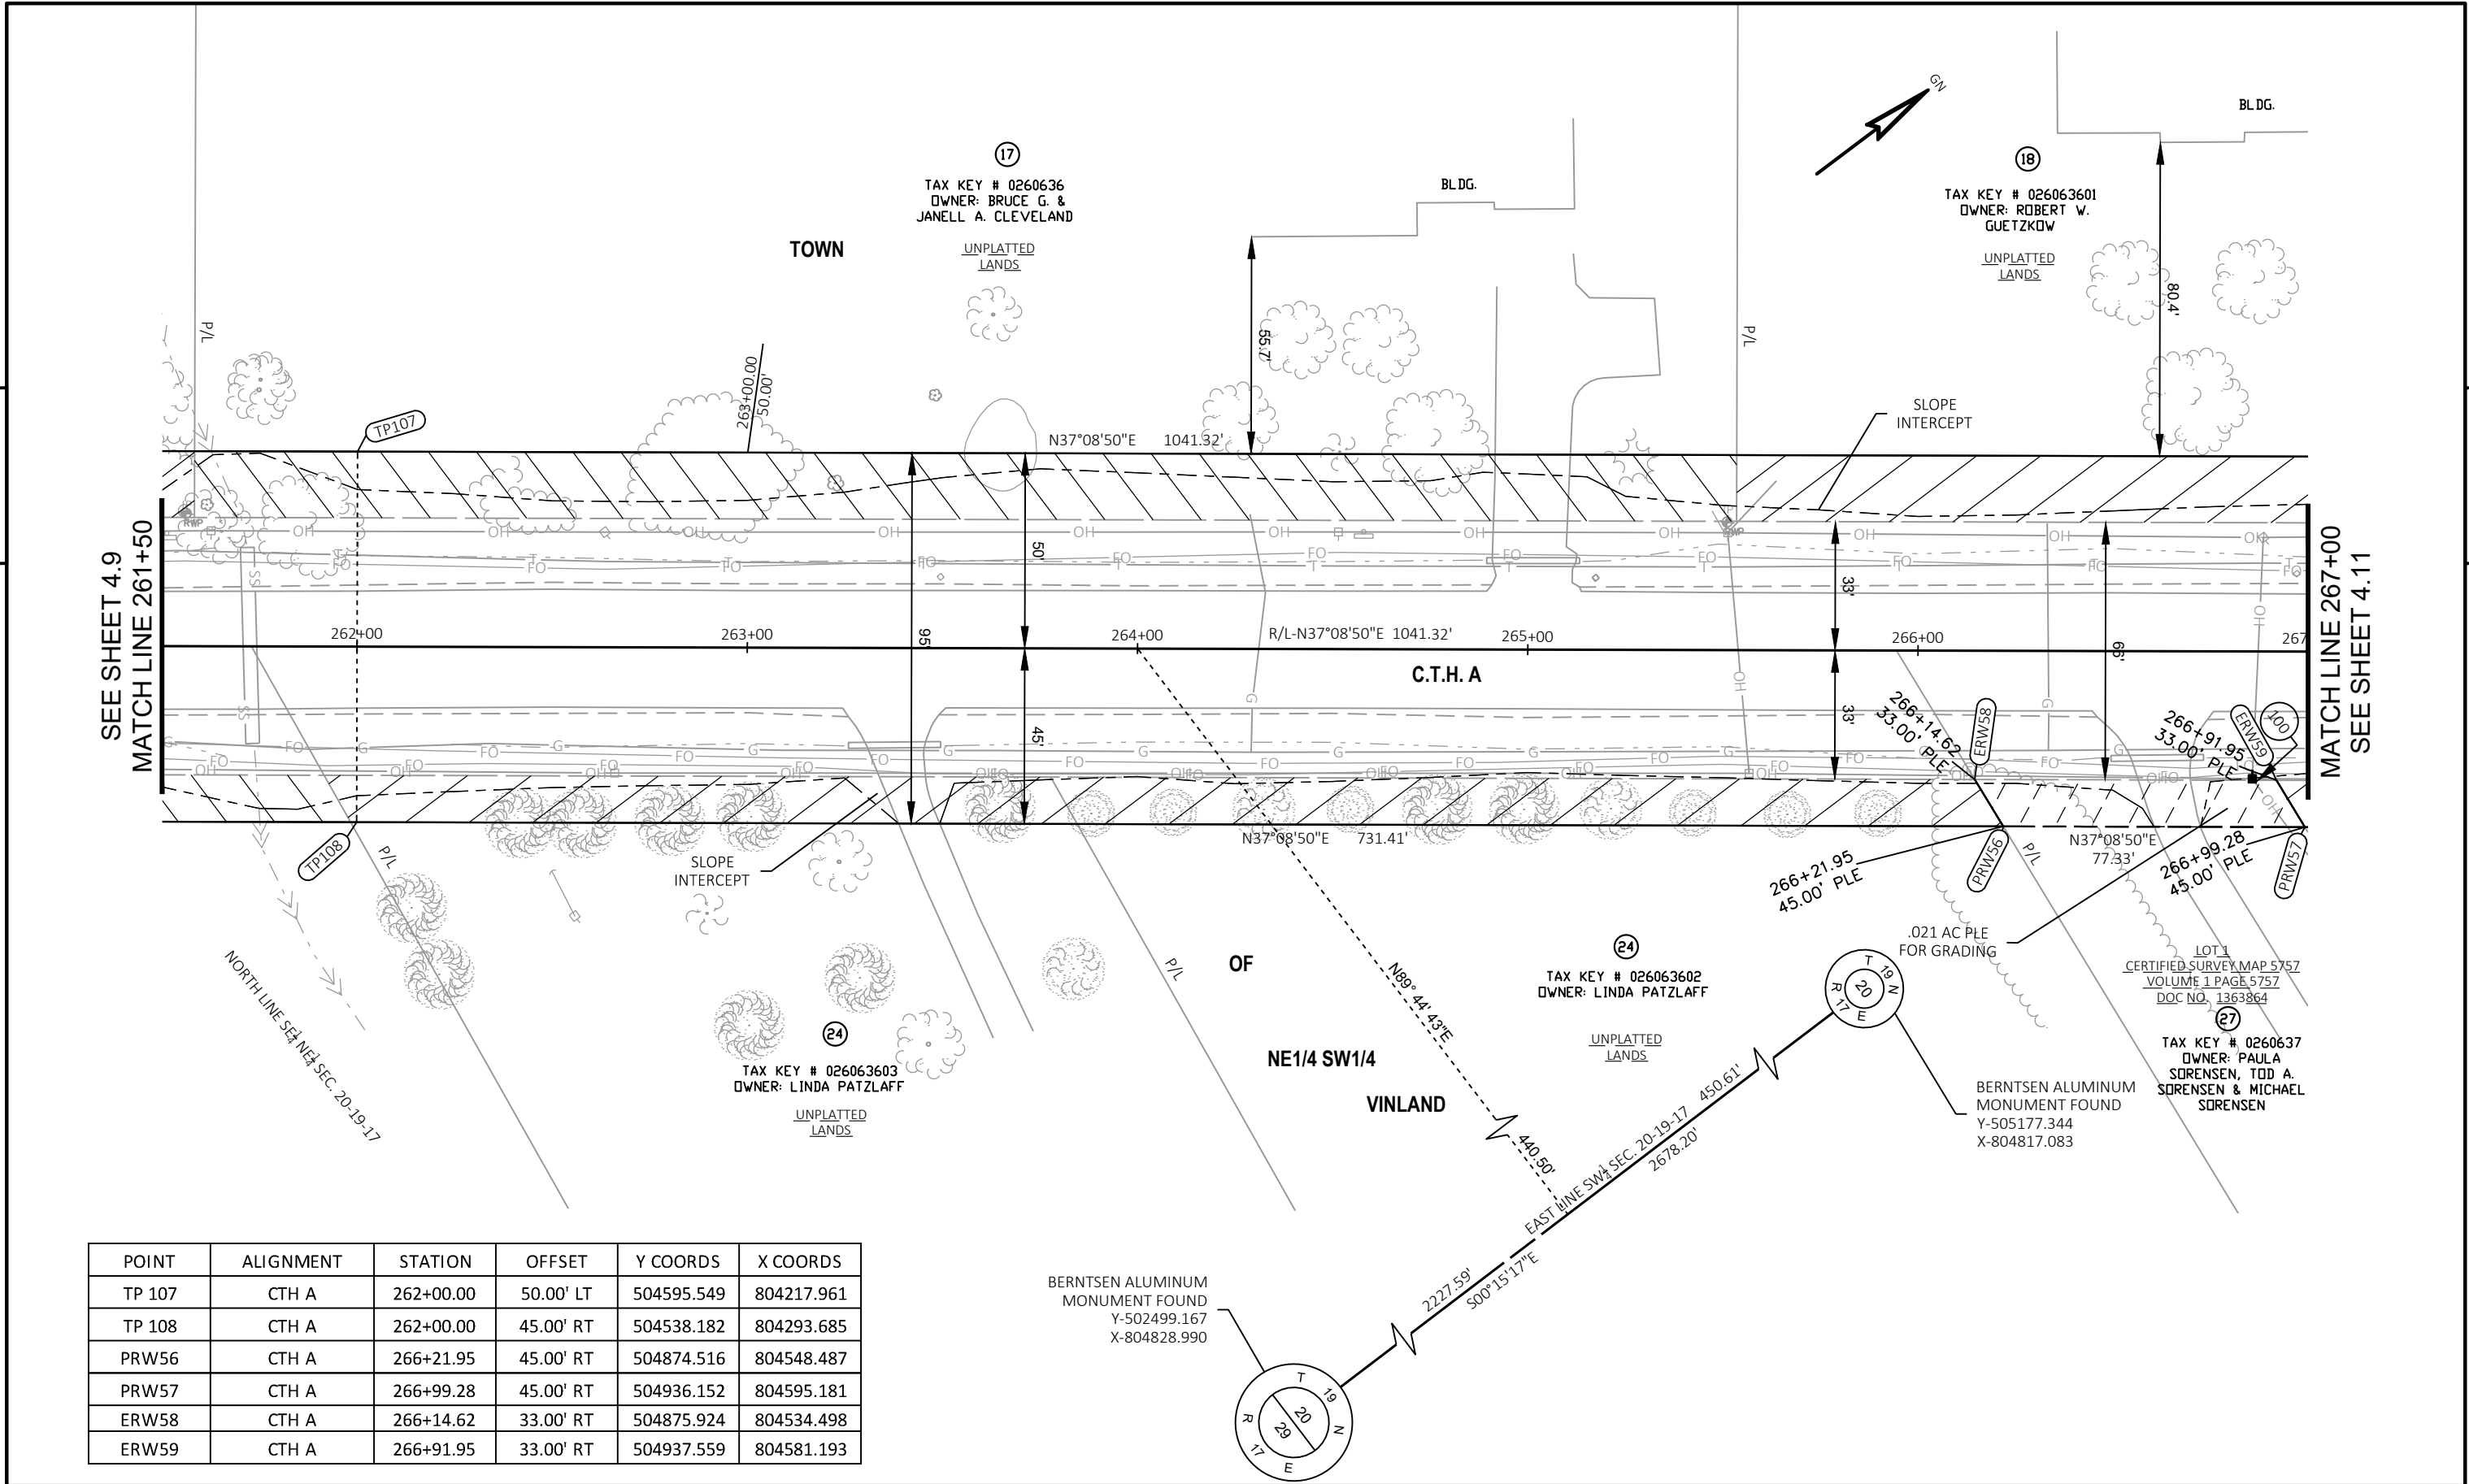

POINT	ALIGNMENT	STATION	OFFSET	Y COORDS	X COORDS
TP 107	CTH A	262+00.00	50.00' LT	504595.549	804217.961
TP 108	CTH A	262+00.00	45.00' RT	504538.182	804293.685
PRW56	CTH A	266+21.95	45.00' RT	504874.516	804548.487
PRW57	CTH A	266+99.28	45.00' RT	504936.152	804595.181
ERW58	CTH A	266+14.62	33.00' RT	504875.924	804534.498
ERW59	CTH A	266+91.95	33.00' RT	504937.559	804581.193


W:\PROJECTS\W005918\700113\CADD\Civil3D\Plan Sheets\04-RW PLAT\CTH A RW PLAT.dwg, 11, 1/8/2020 10:24:13 AM, cdclemens, 1:1

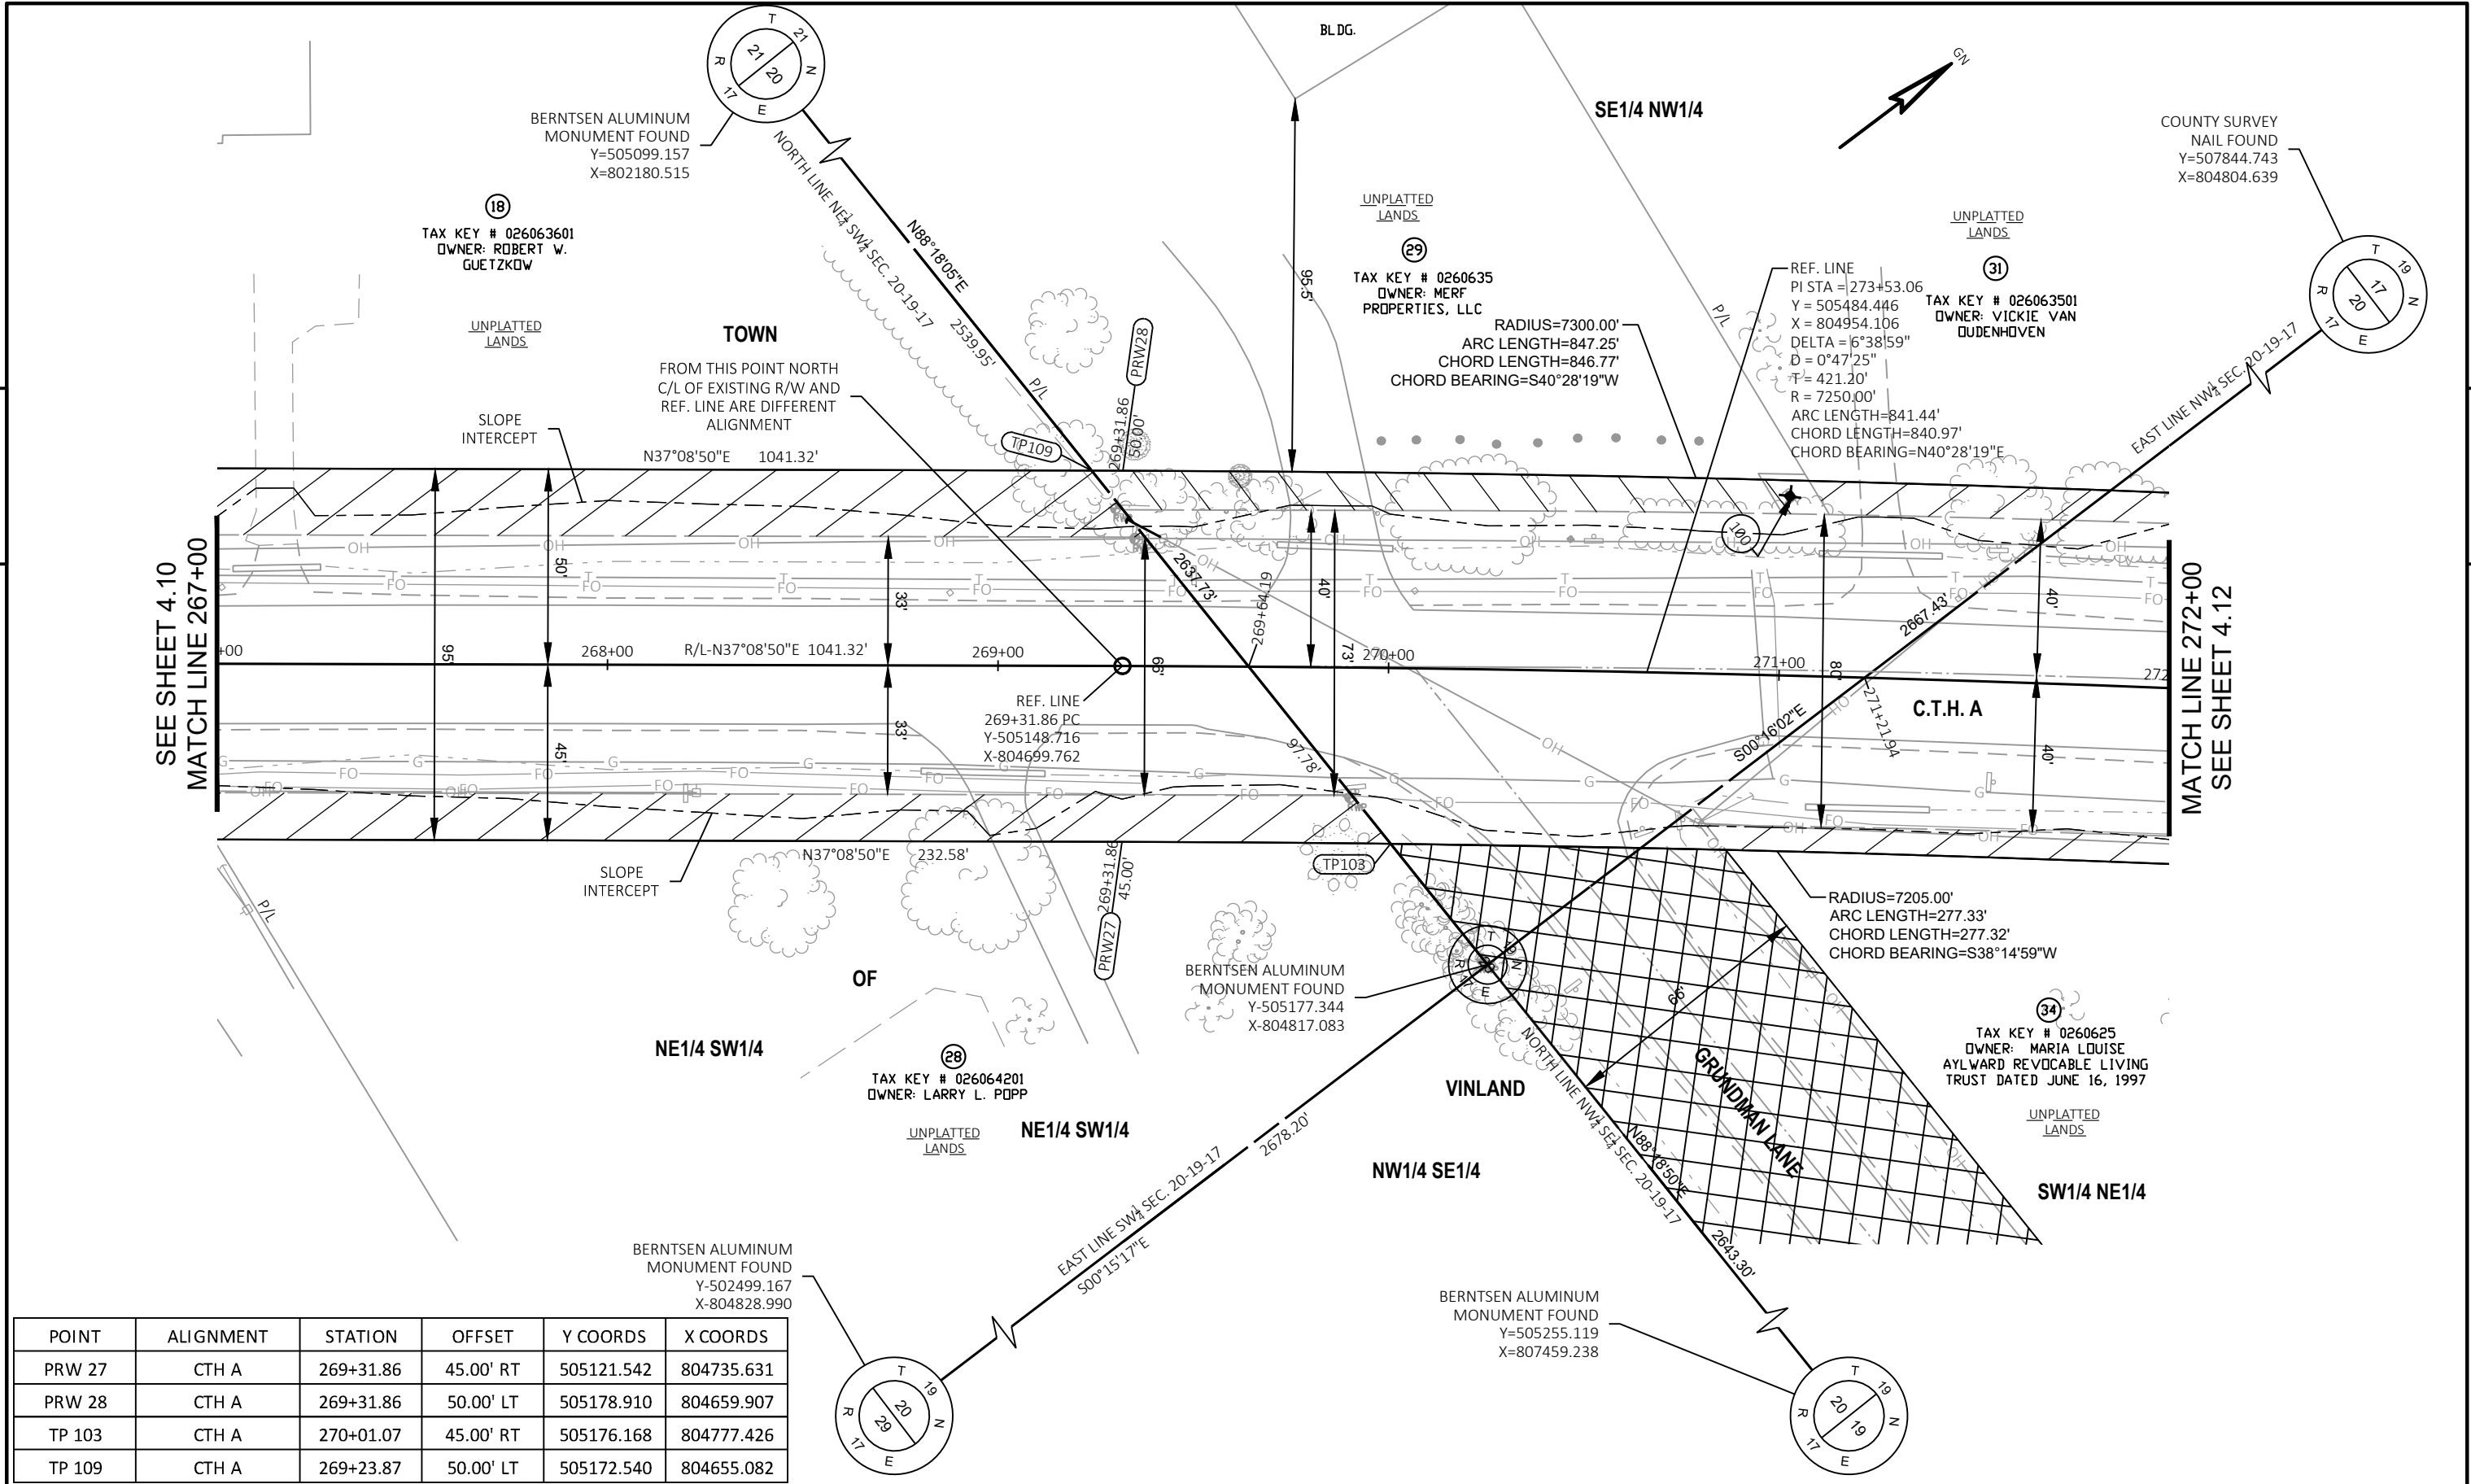

POINT	ALIGNMENT	STATION	OFFSET	Y COORDS	X COORDS
PRW 27	CTH A	269+31.86	45.00' RT	505121.542	804735.631
PRW 28	CTH A	269+31.86	50.00' LT	505178.910	804659.907
TP 103	CTH A	270+01.07	45.00' RT	505176.168	804777.426
TP 109	CTH A	269+23.87	50.00' LT	505172.540	804655.082

REVISION DATE	DATE	SCALE, FEET	HWY: CTH A	STATE R/W PROJECT NUMBER	4627-02-00	PLAT SHEET	4.11
	GRID FACTOR		COUNTY: WINNEBAGO	CONSTRUCTION PROJECT NUMBER	4627-02-71	PS&E SHEET	57


W:\PROJECTS\W005918\700113\CADD\Civil3D\Plan Sheets\04-RW PLAT\CTH A RW PLAT.dwg, 12, 18/2020 10:24:18 AM, cdemens, 1:1

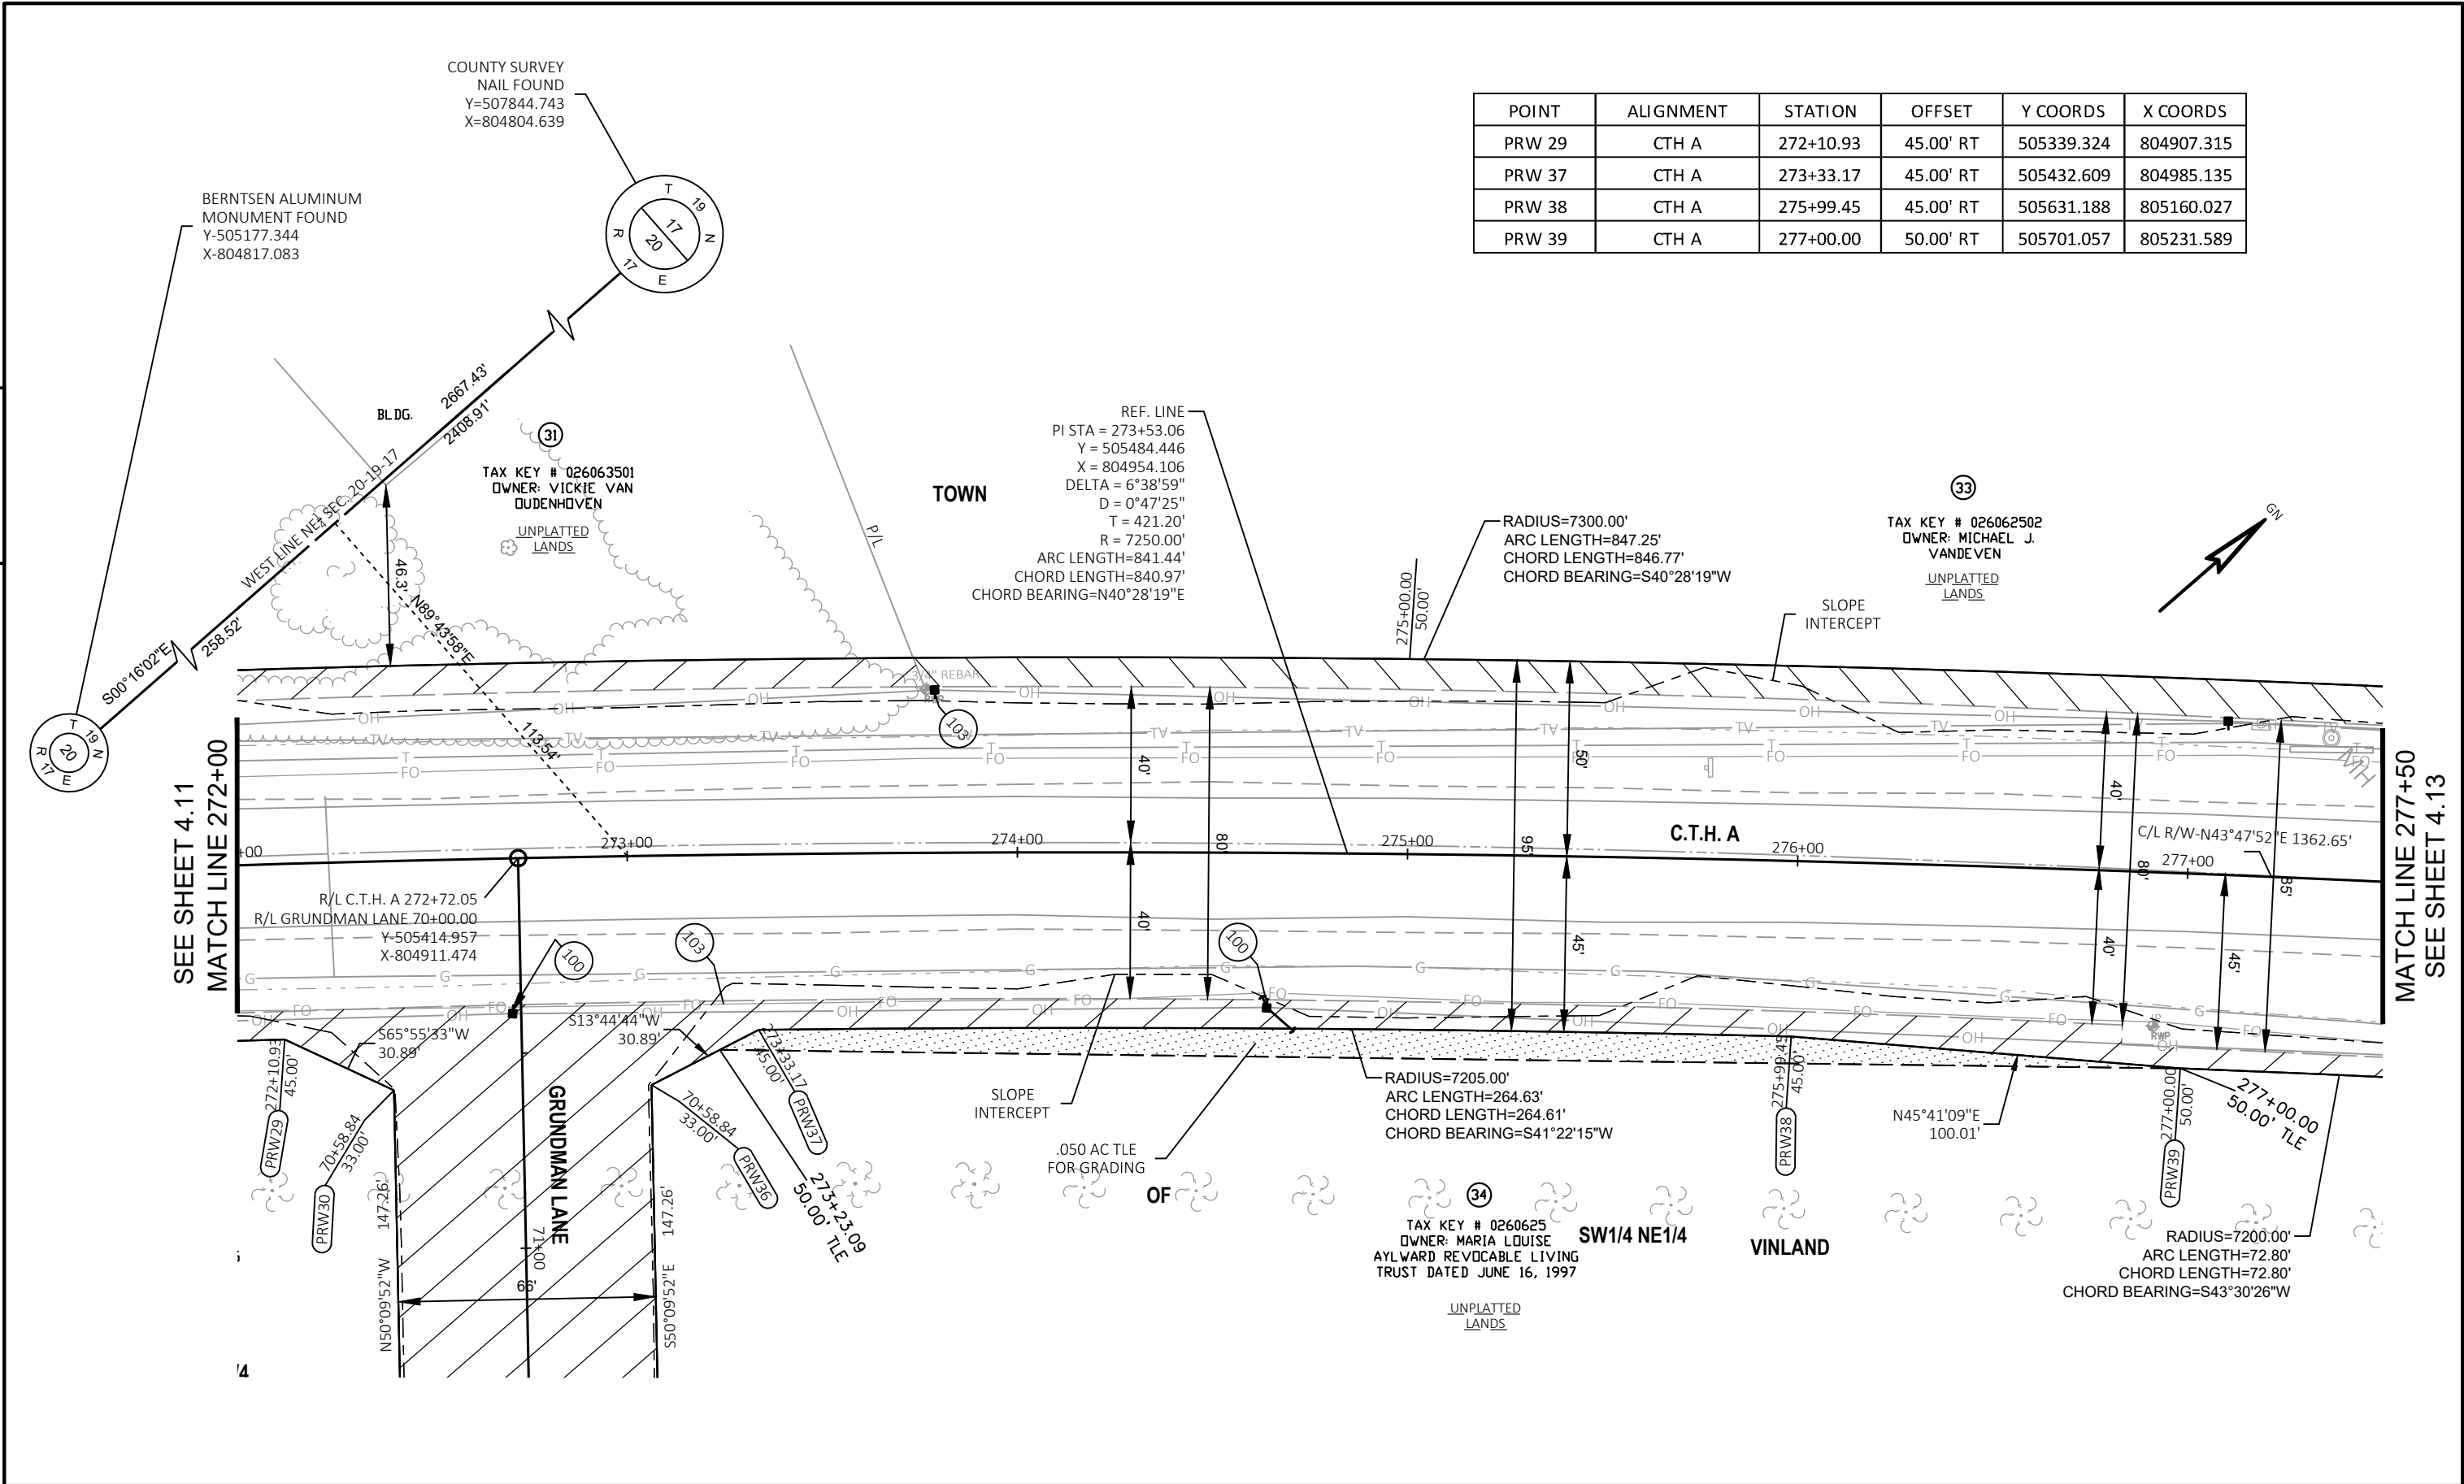

POINT	ALIGNMENT	STATION	OFFSET	Y COORDS	X COORDS
PRW 29	CTH A	272+10.93	45.00' RT	505339.324	804907.315
PRW 37	CTH A	273+33.17	45.00' RT	505432.609	804985.135
PRW 38	CTH A	275+99.45	45.00' RT	505631.188	805160.027
PRW 39	CTH A	277+00.00	50.00' RT	505701.057	805231.589

REVISION DATE	DATE	SCALE, FEET	HWY: CTH A	STATE R/W PROJECT NUMBER 4627-02-00	PLAT SHEET 4.12	
	GRID FACTOR		COUNTY: WINNEBAGO	CONSTRUCTION PROJECT NUMBER 4627-02-71	PS&E SHEET	58


W:\PROJECTS\W0059181700113\CADD\Civil3D\Plan Sheets\04-RW PLAT\CTH A RW PLAT.dwg, 13, 1/8/2020 10:24:22 AM, cdclemens, 1:1

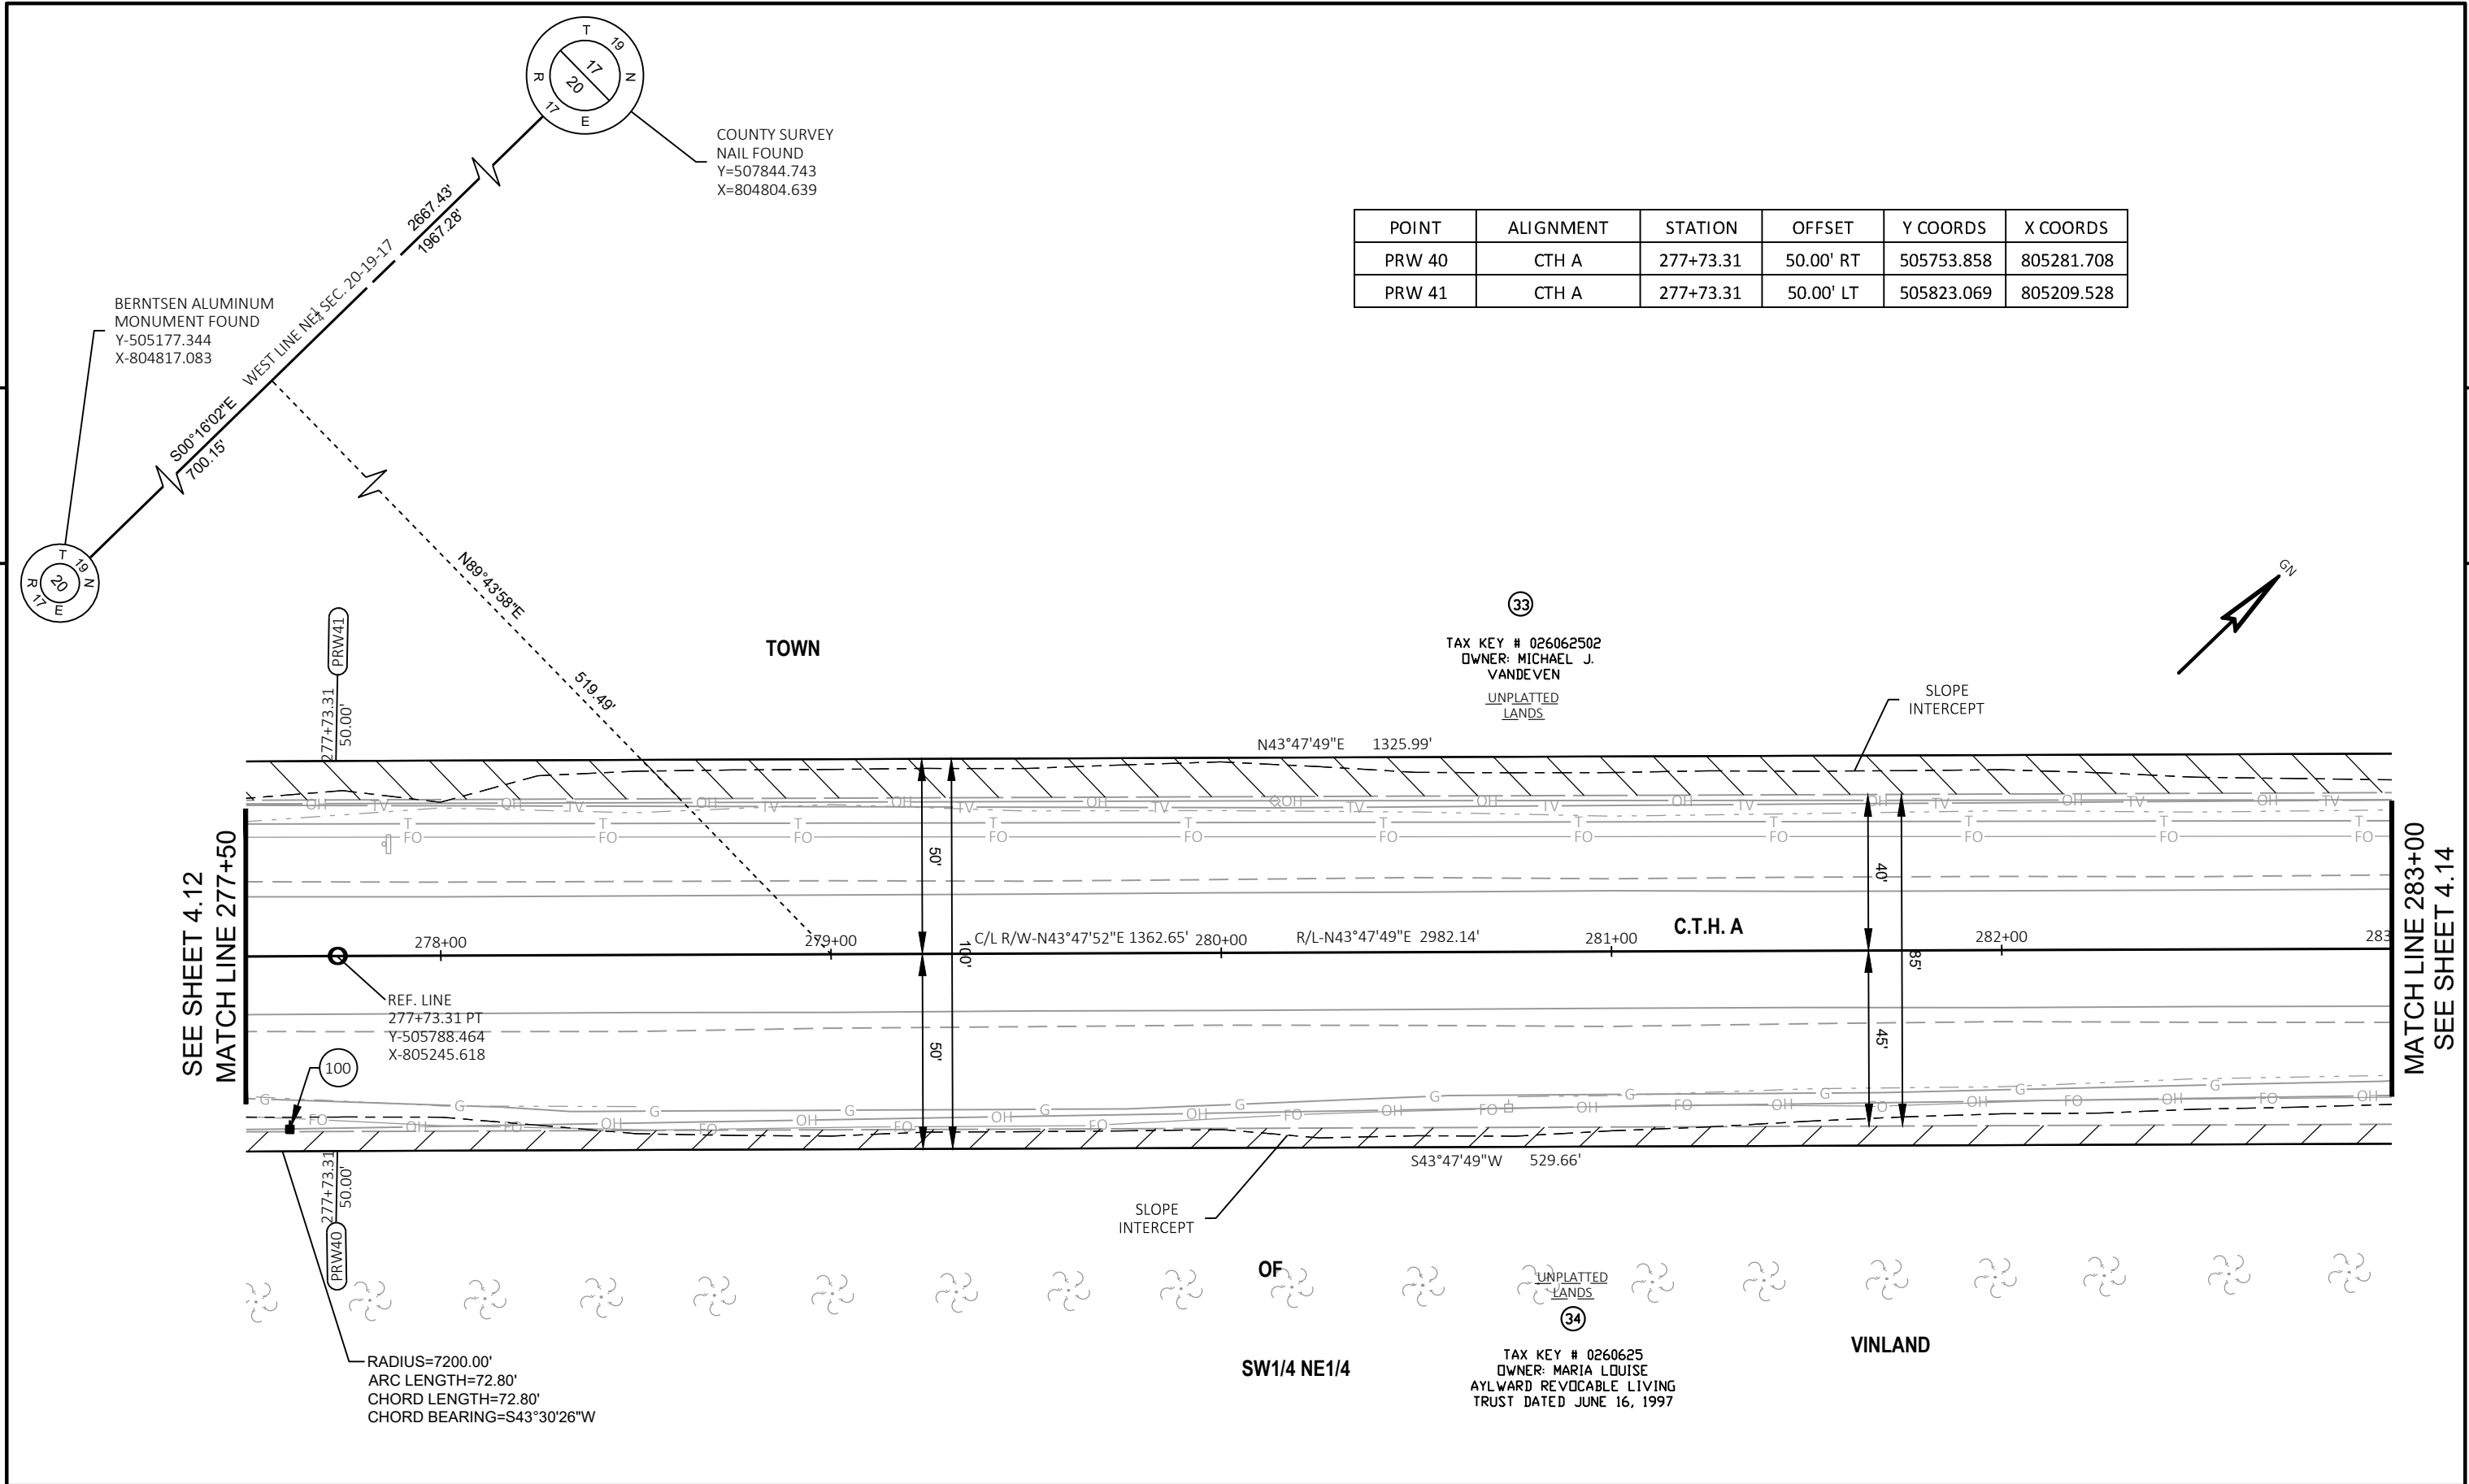

POINT	ALIGNMENT	STATION	OFFSET	Y COORDS	X COORDS
PRW 40	CTH A	277+73.31	50.00' RT	505753.858	805281.708
PRW 41	CTH A	277+73.31	50.00' LT	505823.069	805209.528

REVISION DATE August 20, 2019				DATE		SCALE, FEET 	HWY: CTH A		STATE R/W PROJECT NUMBER 4627-02-00		PLAT SHEET 4.13		E
				GRID FACTOR			COUNTY: WINNEBAGO		CONSTRUCTION PROJECT NUMBER 4627-02-71		PS&E SHEET — 59		


W:\PROJECTS\W005918\700113\CADD\Civil3D\Plan Sheets\04-RW PLAT\CTH A RW PLAT.dwg, 14, 1/8/2020 10:24:27 AM, cdclemens, 1:1

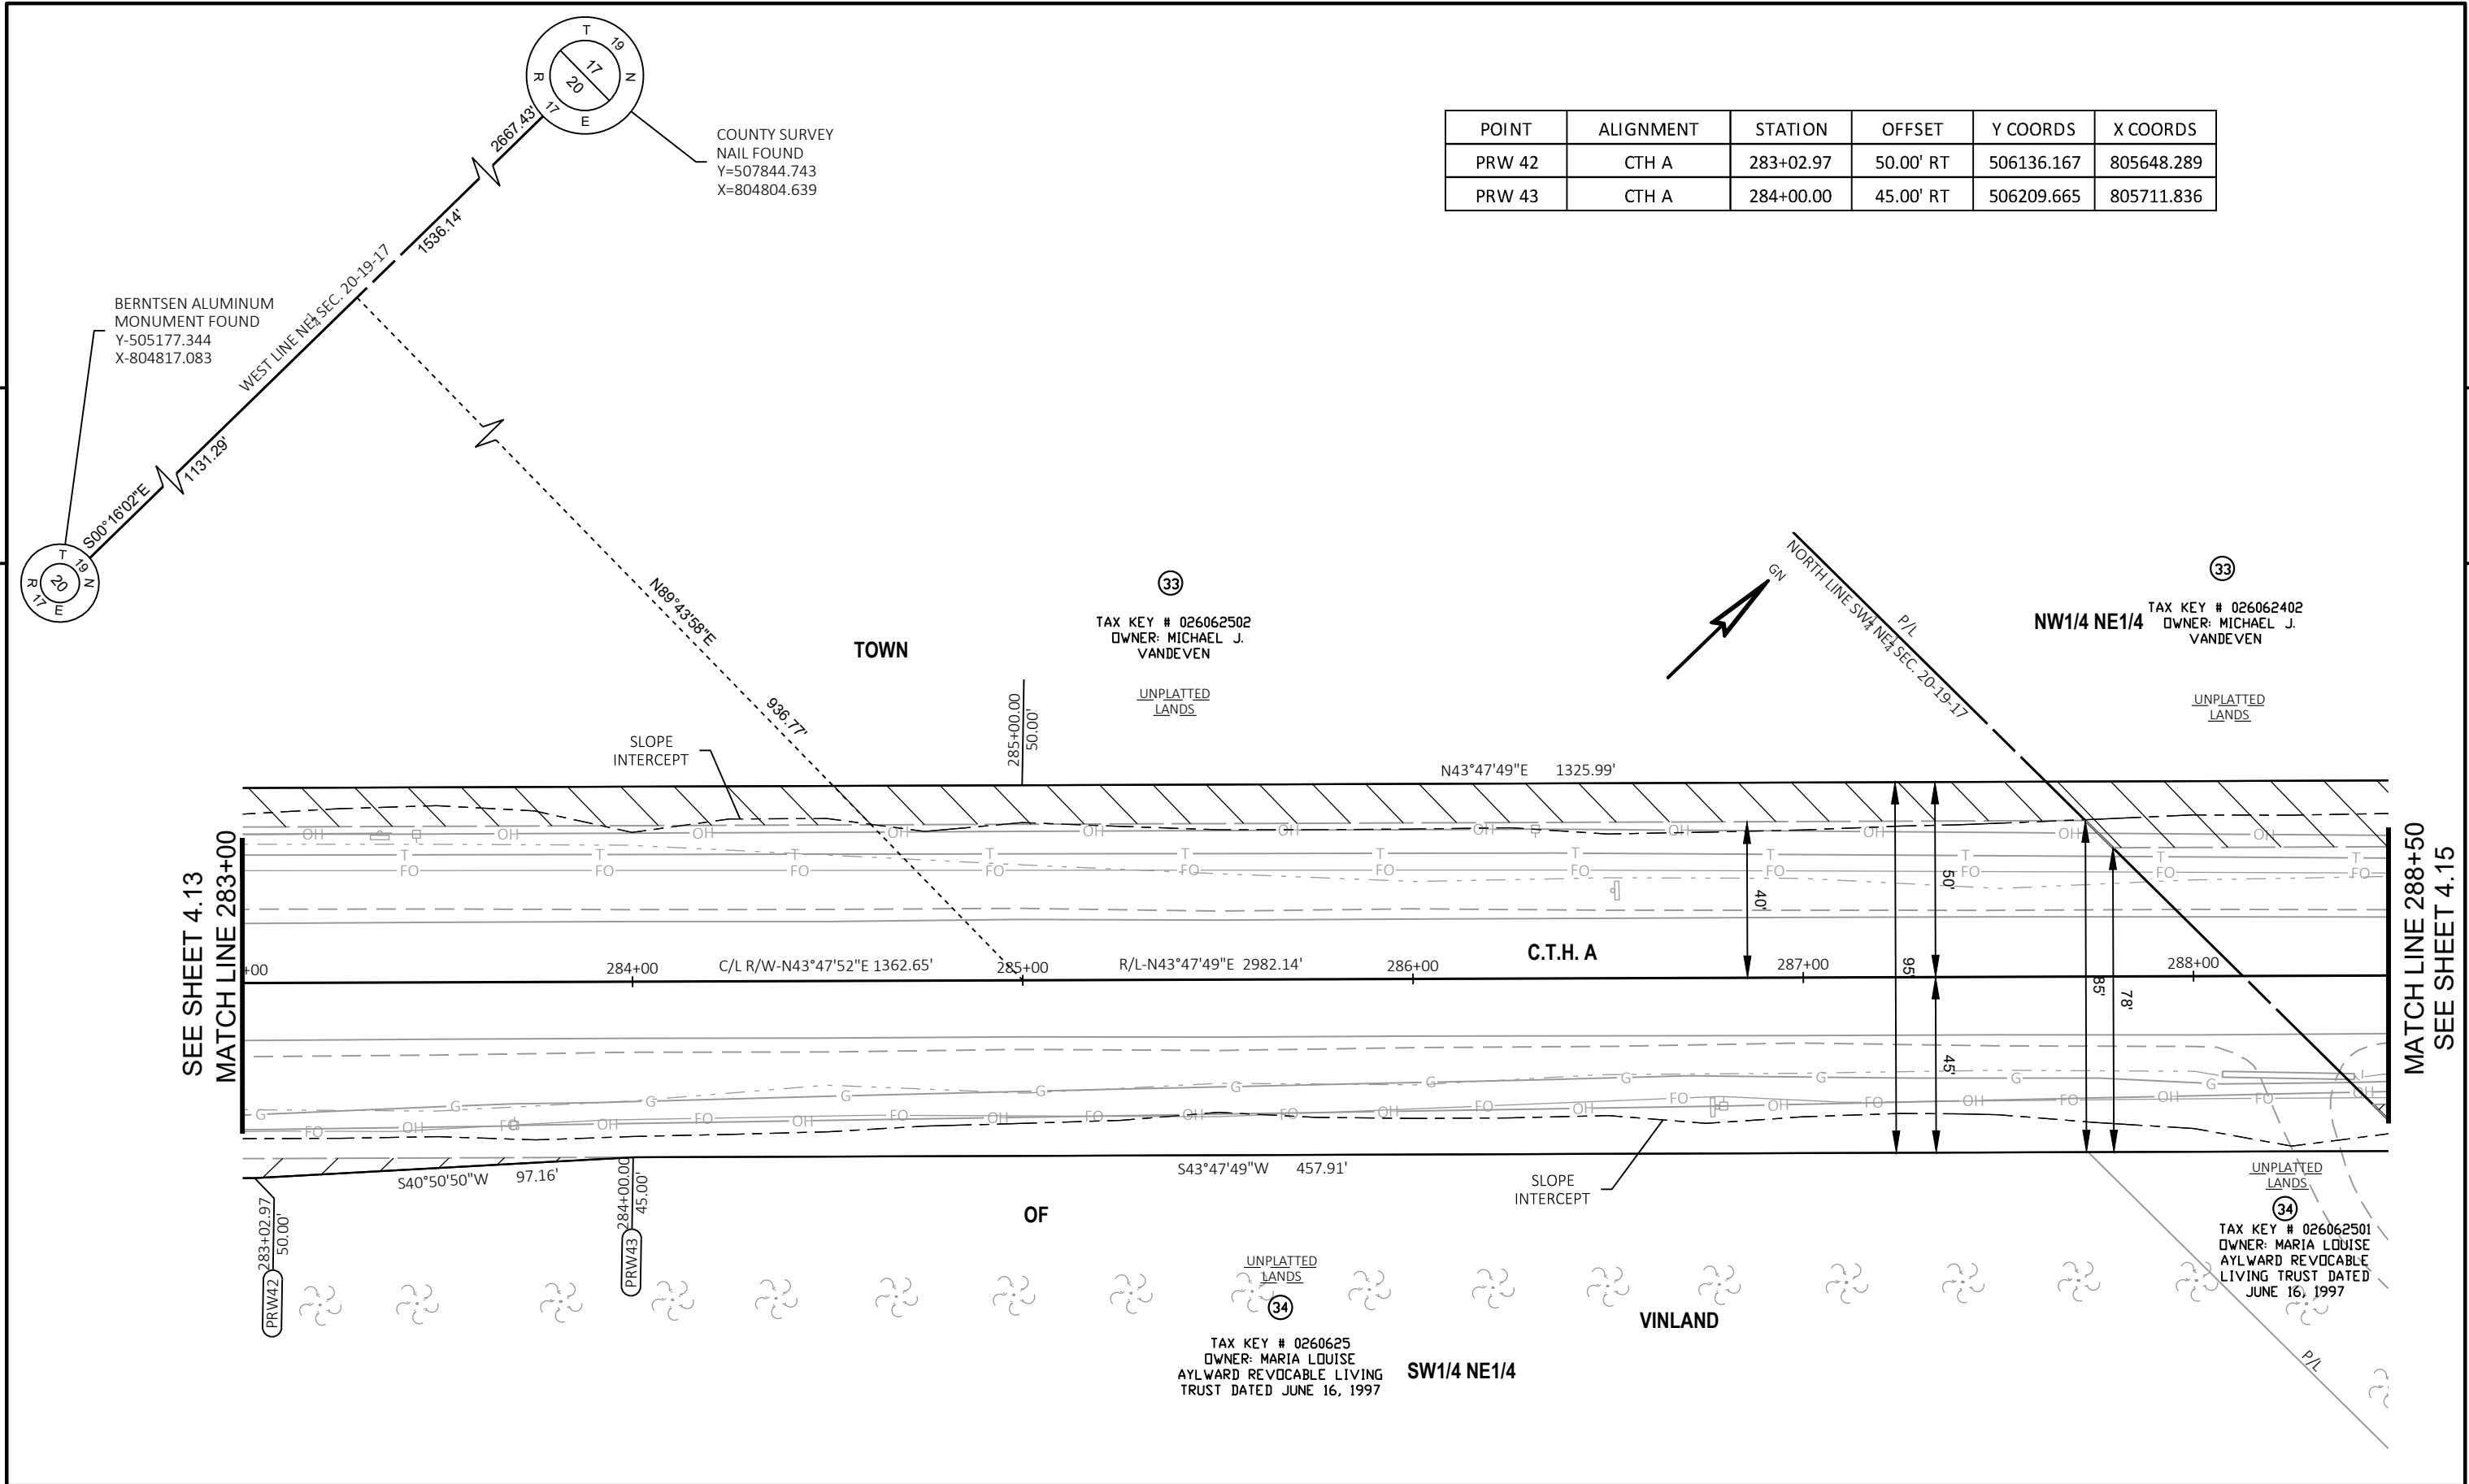

POINT	ALIGNMENT	STATION	OFFSET	Y COORDS	X COORDS
PRW 42	CTH A	283+02.97	50.00' RT	506136.167	805648.289
PRW 43	CTH A	284+00.00	45.00' RT	506209.665	805711.836

REVISION DATE	DATE	SCALE, FEET	HWY: CTH A	STATE R/W PROJECT NUMBER 4627-02-00	PLAT SHEET 4.14	E
			COUNTY: WINNEBAGO	CONSTRUCTION PROJECT NUMBER 4627-02-71	PS&E SHEET 60	


W:\PROJECTS\W050918\700113\CADD\Civil3D\Plan Sheets\04-RW PLAT\CTH A RW PLAT.dwg, 15, 1/8/2020 10:24:31 AM, cdclemens, 1:1

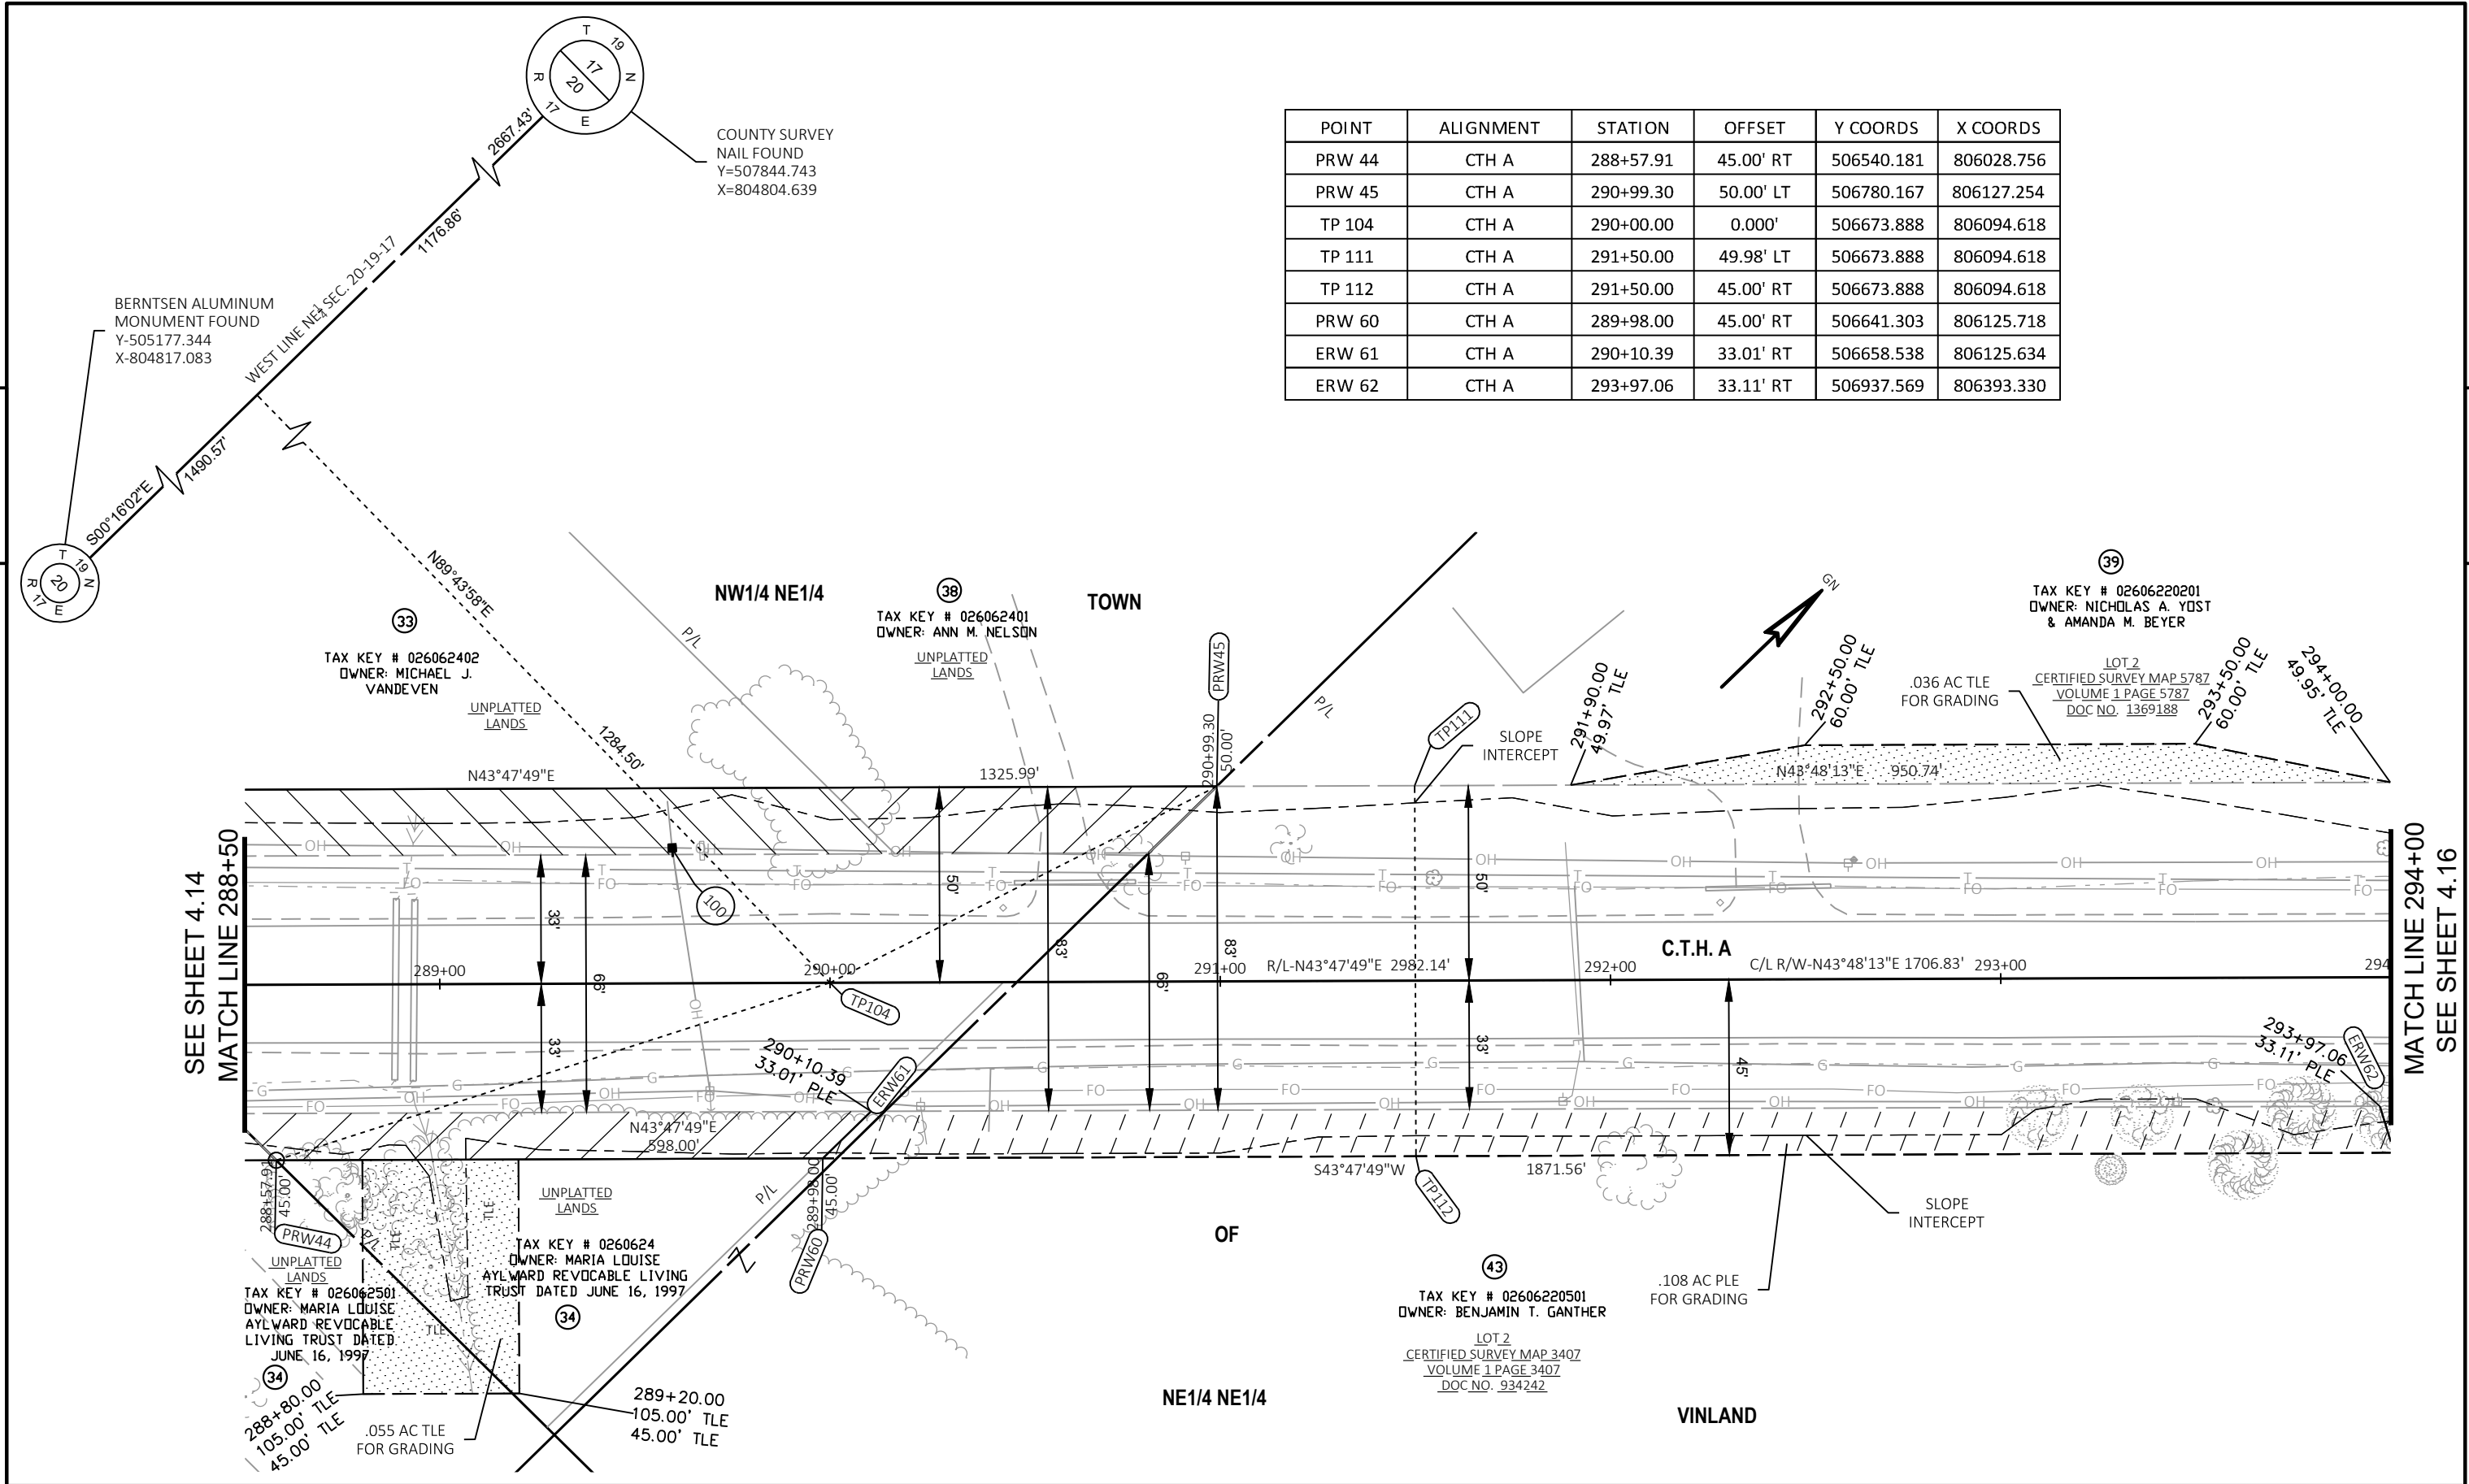

POINT	ALIGNMENT	STATION	OFFSET	Y COORDS	X COORDS
PRW 44	CTH A	288+57.91	45.00' RT	506540.181	806028.756
PRW 45	CTH A	290+99.30	50.00' LT	506780.167	806127.254
TP 104	CTH A	290+00.00	0.000'	506673.888	806094.618
TP 111	CTH A	291+50.00	49.98' LT	506673.888	806094.618
TP 112	CTH A	291+50.00	45.00' RT	506673.888	806094.618
PRW 60	CTH A	289+98.00	45.00' RT	506641.303	806125.718
ERW 61	CTH A	290+10.39	33.01' RT	506658.538	806125.634
ERW 62	CTH A	293+97.06	33.11' RT	506937.569	806393.330

REVISION DATE	DATE	SCALE, FEET	HWY: CTH A	STATE R/W PROJECT NUMBER	4627-02-00	PLAT SHEET	4.15
	GRID FACTOR	0 20 40	COUNTY: WINNEBAGO	CONSTRUCTION PROJECT NUMBER	4627-02-71	PS&E SHEET	— 61


W:\PROJECTS\W005918\700113\CADD\Civil3D\Plan Sheets\04-RW PLAT\CTH A RW PLAT.dwg, 16, 1/8/2020 10:24:36 AM, cdemens, 1:1

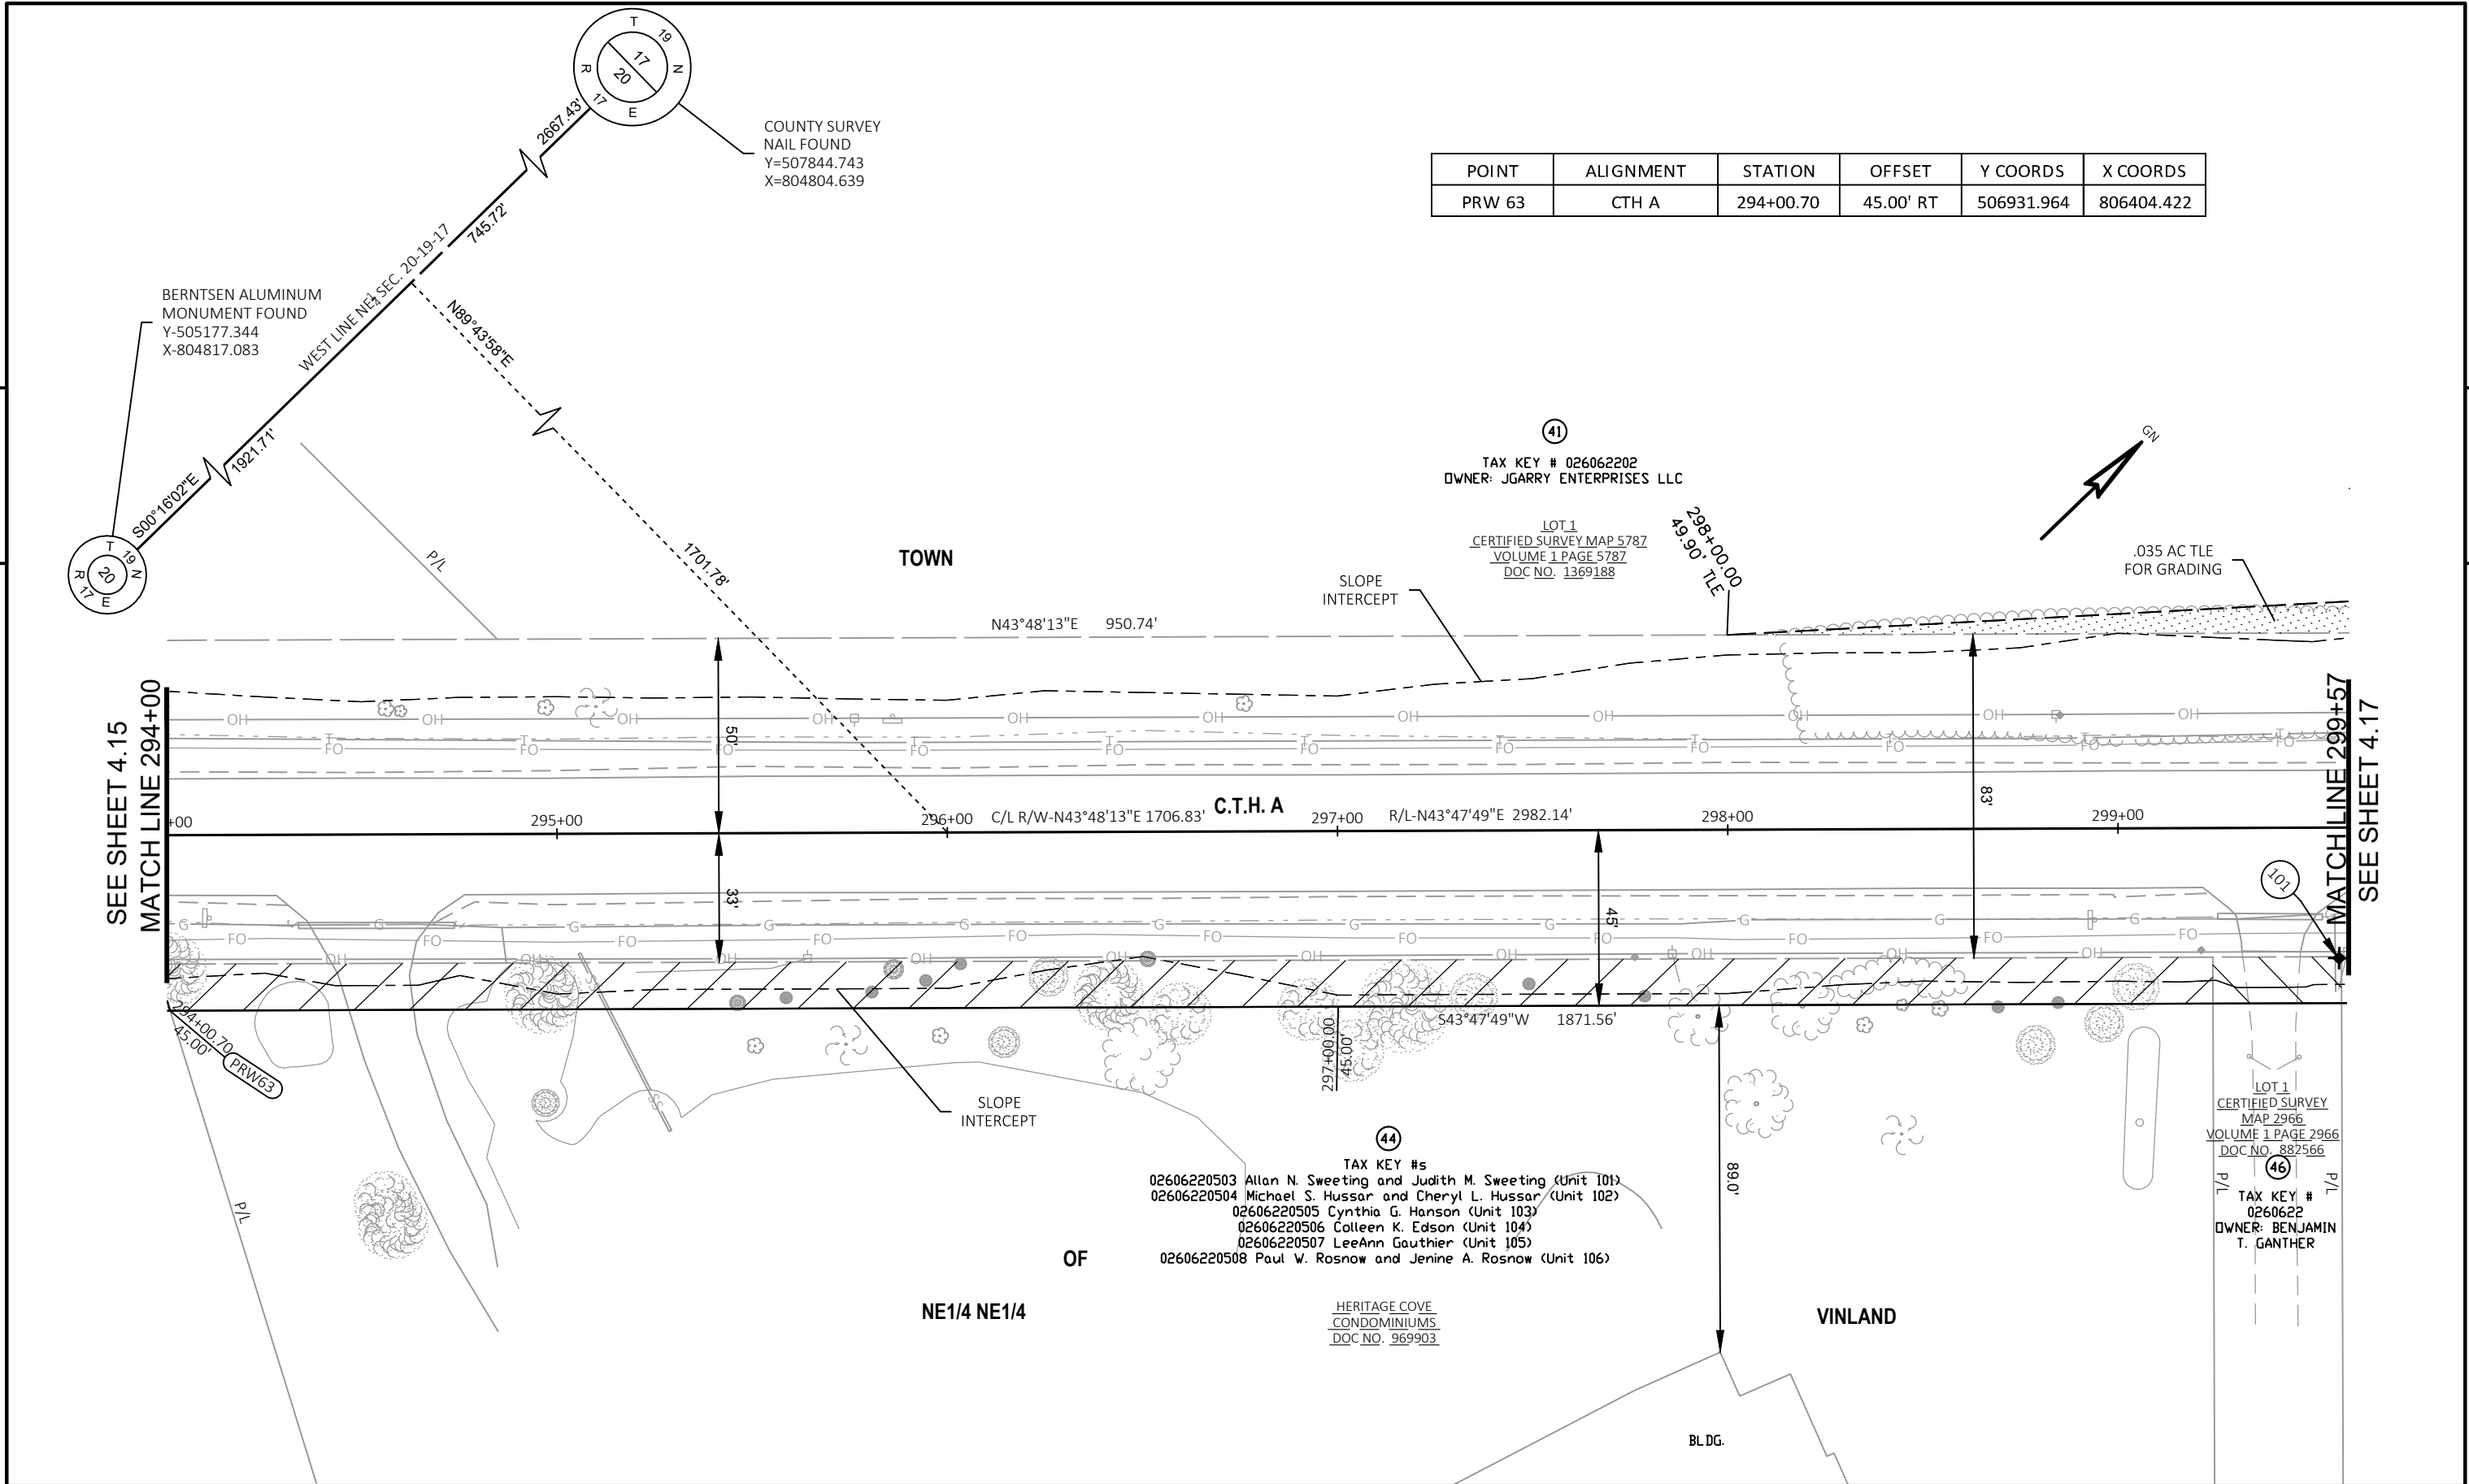

POINT	ALIGNMENT	STATION	OFFSET	Y COORDS	X COORDS
PRW 63	CTH A	294+00.70	45.00' RT	506931.964	806404.422

REVISION DATE _____ _____ _____	DATE _____ _____	SCALE, FEET 0 20 40 _____	HWY: CTH A	STATE R/W PROJECT NUMBER 4627-02-00	PLAT SHEET 4.16	E
			COUNTY: WINNEBAGO	CONSTRUCTION PROJECT NUMBER 4627-02-71	PS&E SHEET — 62	


W:\PROJECTS\W005918\700113\CADD\Civil3D\Plan Sheets\04-RW PLAT\CTH A RW PLAT.dwg, 17, 18/2020 10:24:40 AM, cdemens, 1:1

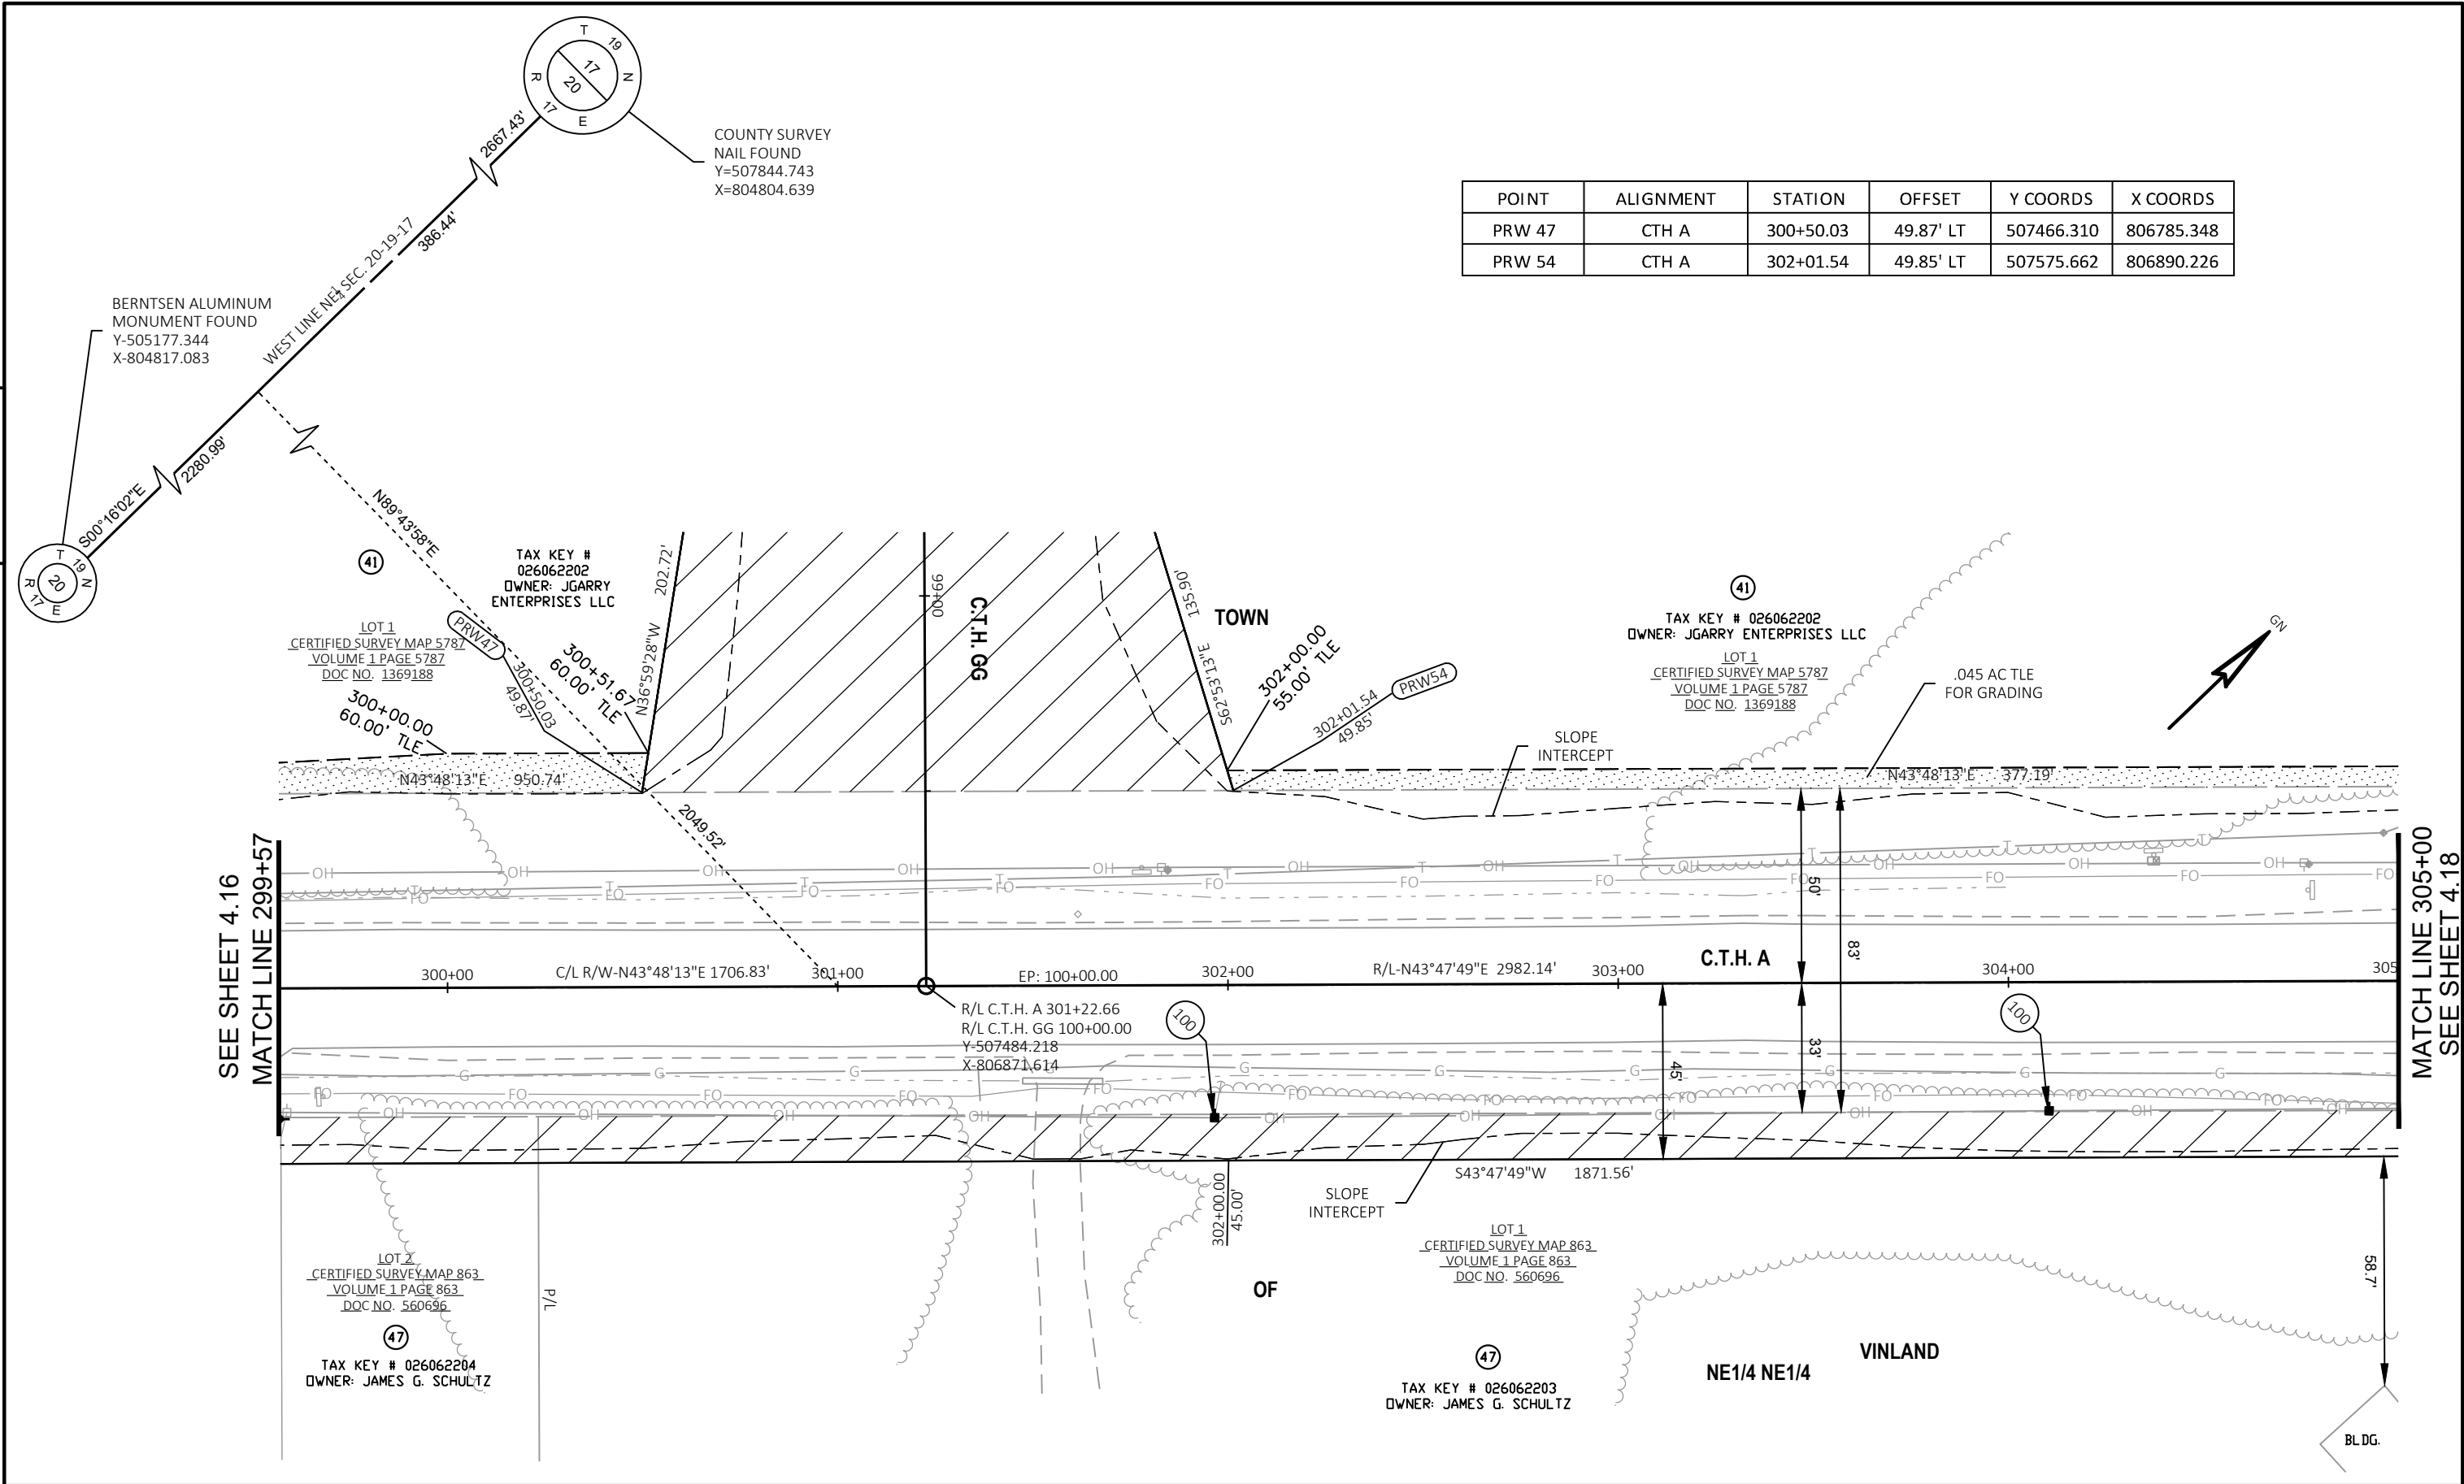


POINT	ALIGNMENT	STATION	OFFSET	Y COORDS	X COORDS
PRW 47	CTH A	300+50.03	49.87' LT	507466.310	806785.348
PRW 54	CTH A	302+01.54	49.85' LT	507575.662	806890.226

REVISION DATE	August 20, 2019	DATE		SCALE, FEET	0 20 40	HWY: CTH A	STATE R/W PROJECT NUMBER	4627-02-00	PLAT SHEET	4.17	
		GRID FACTOR				COUNTY: WINNEBAGO	CONSTRUCTION PROJECT NUMBER	4627-02-71	PS&E SHEET	63	E
FILE NAME: CTH A RW PLAT.DWG		LAYOUT NAME: 17		PLOT DATE: 1/8/2020 10:24 AM		PLOT BY: CHRIS CLEMENS		PLOT NAME:		PLOT SCALE: 1 IN:40 FT	
WISDOT/CADD SHEET 75											

W:\PROJECTS\W005918\700113\CADD\Civil3D\Plan Sheets\04-RW PLAT\CTH A RW PLAT.dwg, 18, 1/8/2020 10:24:44 AM, cdemens, 1:1

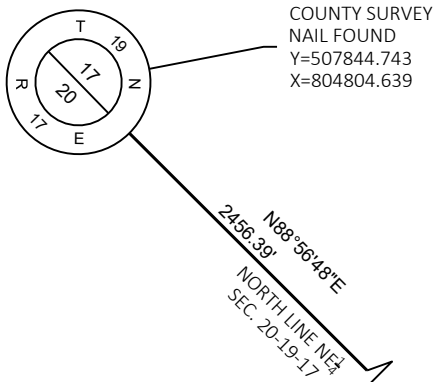


POINT	ALIGNMENT	STATION	OFFSET	Y COORDS	X COORDS
PRW 46	CTH A	307+29.47	45.00' RT	507891.069	807324.073
TP 105	CTH A	306+44.43	40.49' LT	507792.674	807167.381
TP 113	CTH A	305+78.73	49.81' LT	507792.674	807167.381

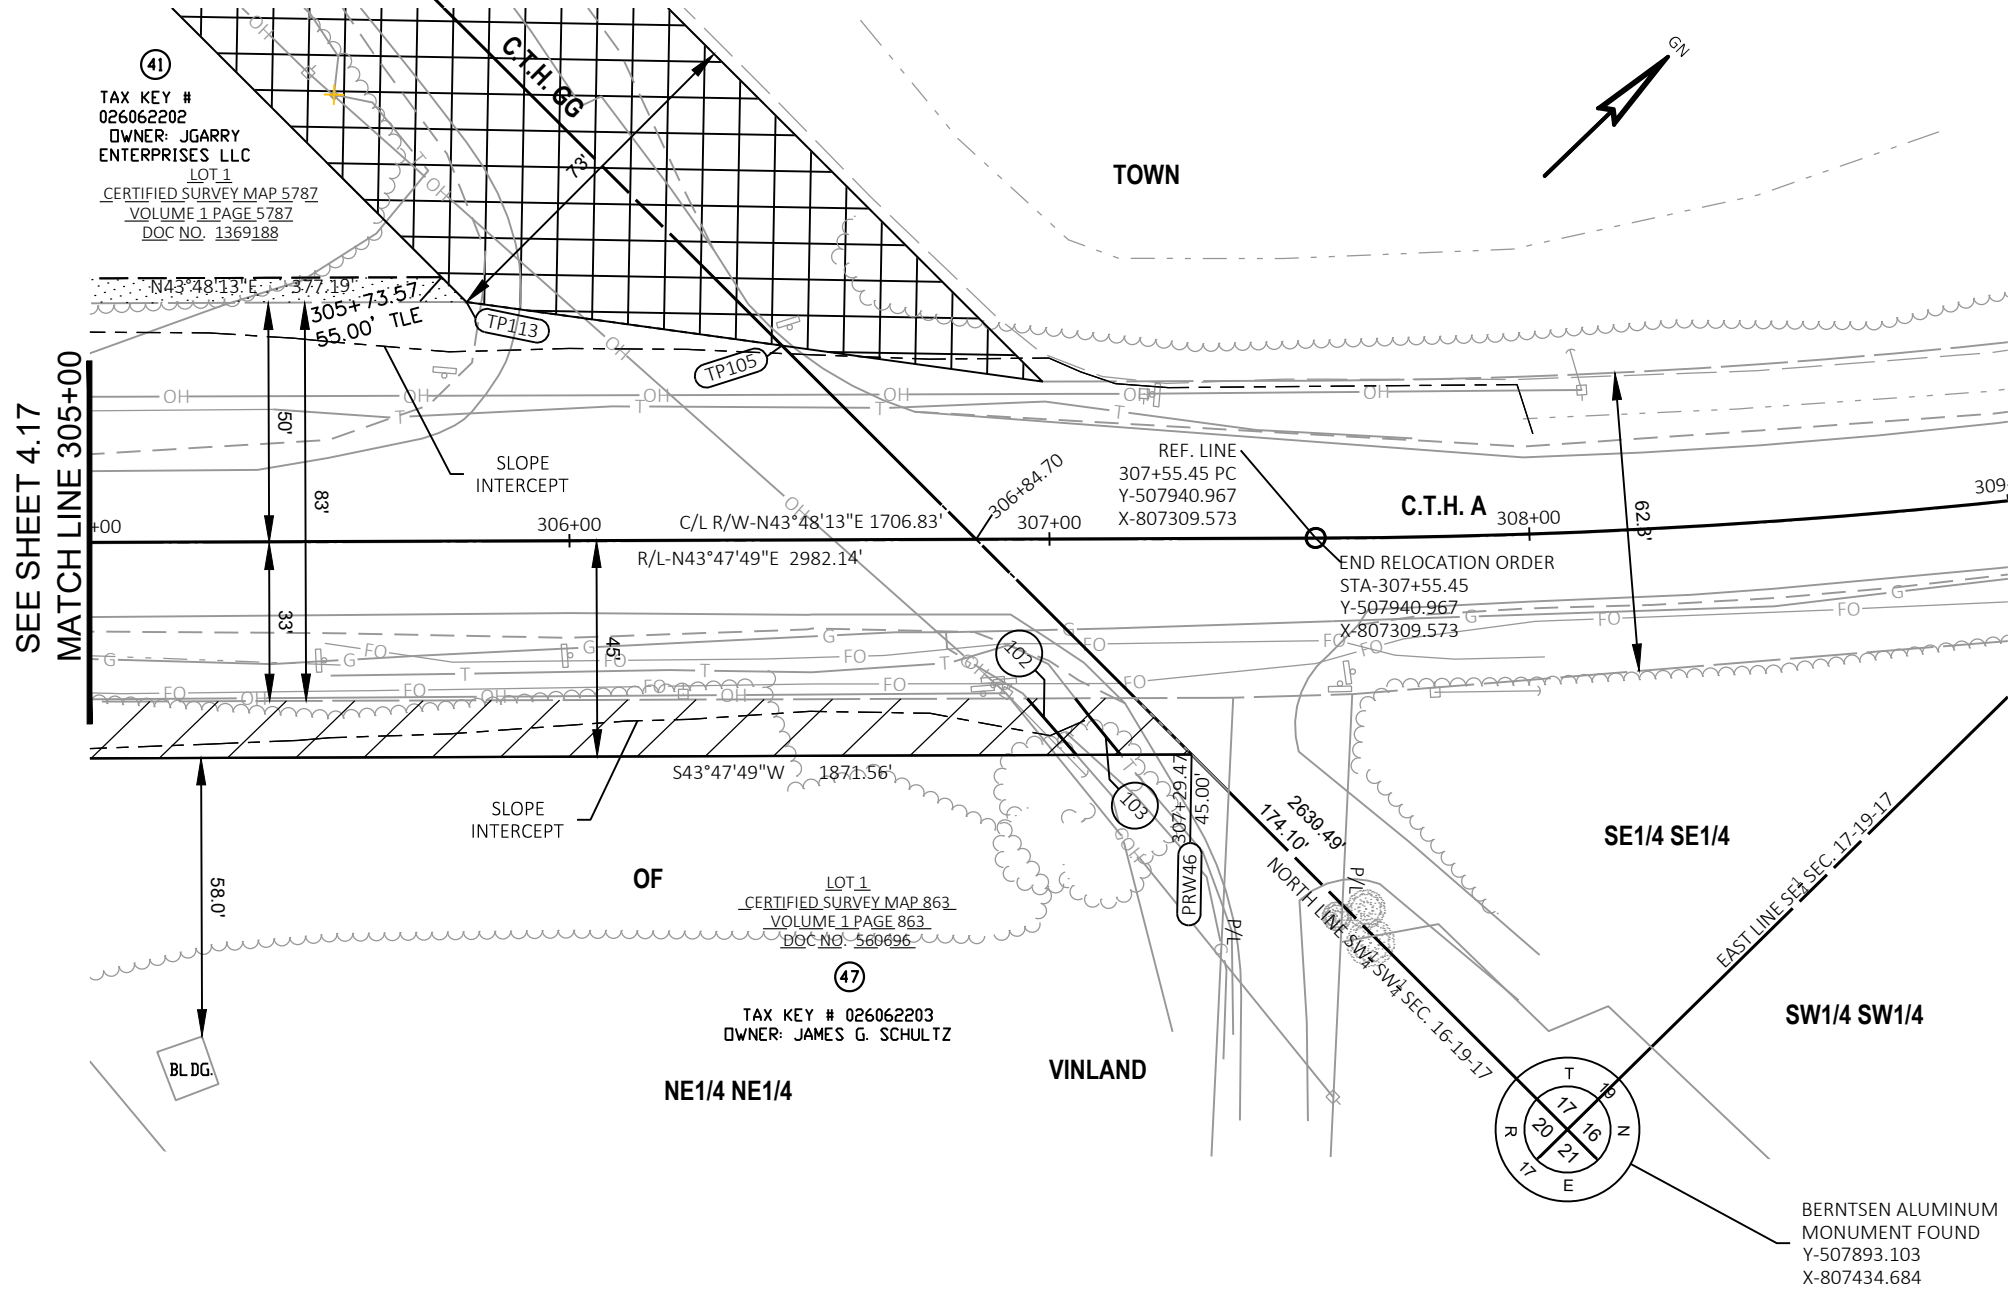

REVISION DATE	DATE	SCALE, FEET	HWY: CTH A	STATE R/W PROJECT NUMBER	4627-02-00	PLAT SHEET	4.18
	GRID FACTOR	0 20 40	COUNTY: WINNEBAGO	CONSTRUCTION PROJECT NUMBER	4627-02-71	PS&E SHEET	64
FILE NAME: CTH A RW PLAT.DWG	LAYOUT NAME: 18	PLOT DATE: 1/8/2020 10:24 AM	PLOT BY: CHRIS CLEMENS	PLOT NAME:	PLOT SCALE: 1 IN=40 FT	WISDOT/CADD SHEET 75	

W:\PROJECTS\W005918\700113\CADD\Civil\3D\Plan Sheets\04-RW PLAT\Side Roads RW PLAT.dwg, 20, 1/8/2020 10:25:07 AM, cclemens, 1:1

POINT	ALIGNMENT	STATION	OFFSET	Y COORDS	X COORDS
PRW 49	CTH GG	96+36.61	40.00' RT	507706.640	806581.480
PRW 50	CTH GG	92+53.40	40.00' RT	507831.376	806262.207
PRW 51	CTH GG	95+69.11	72.85' LT	507837.749	806600.010
PRW 52	CTH GG	96+36.61	40.00' LT	507764.265	806636.973
PRW 60	CTH GG	95+69.11	40.00' LT	507811.130	806580.767

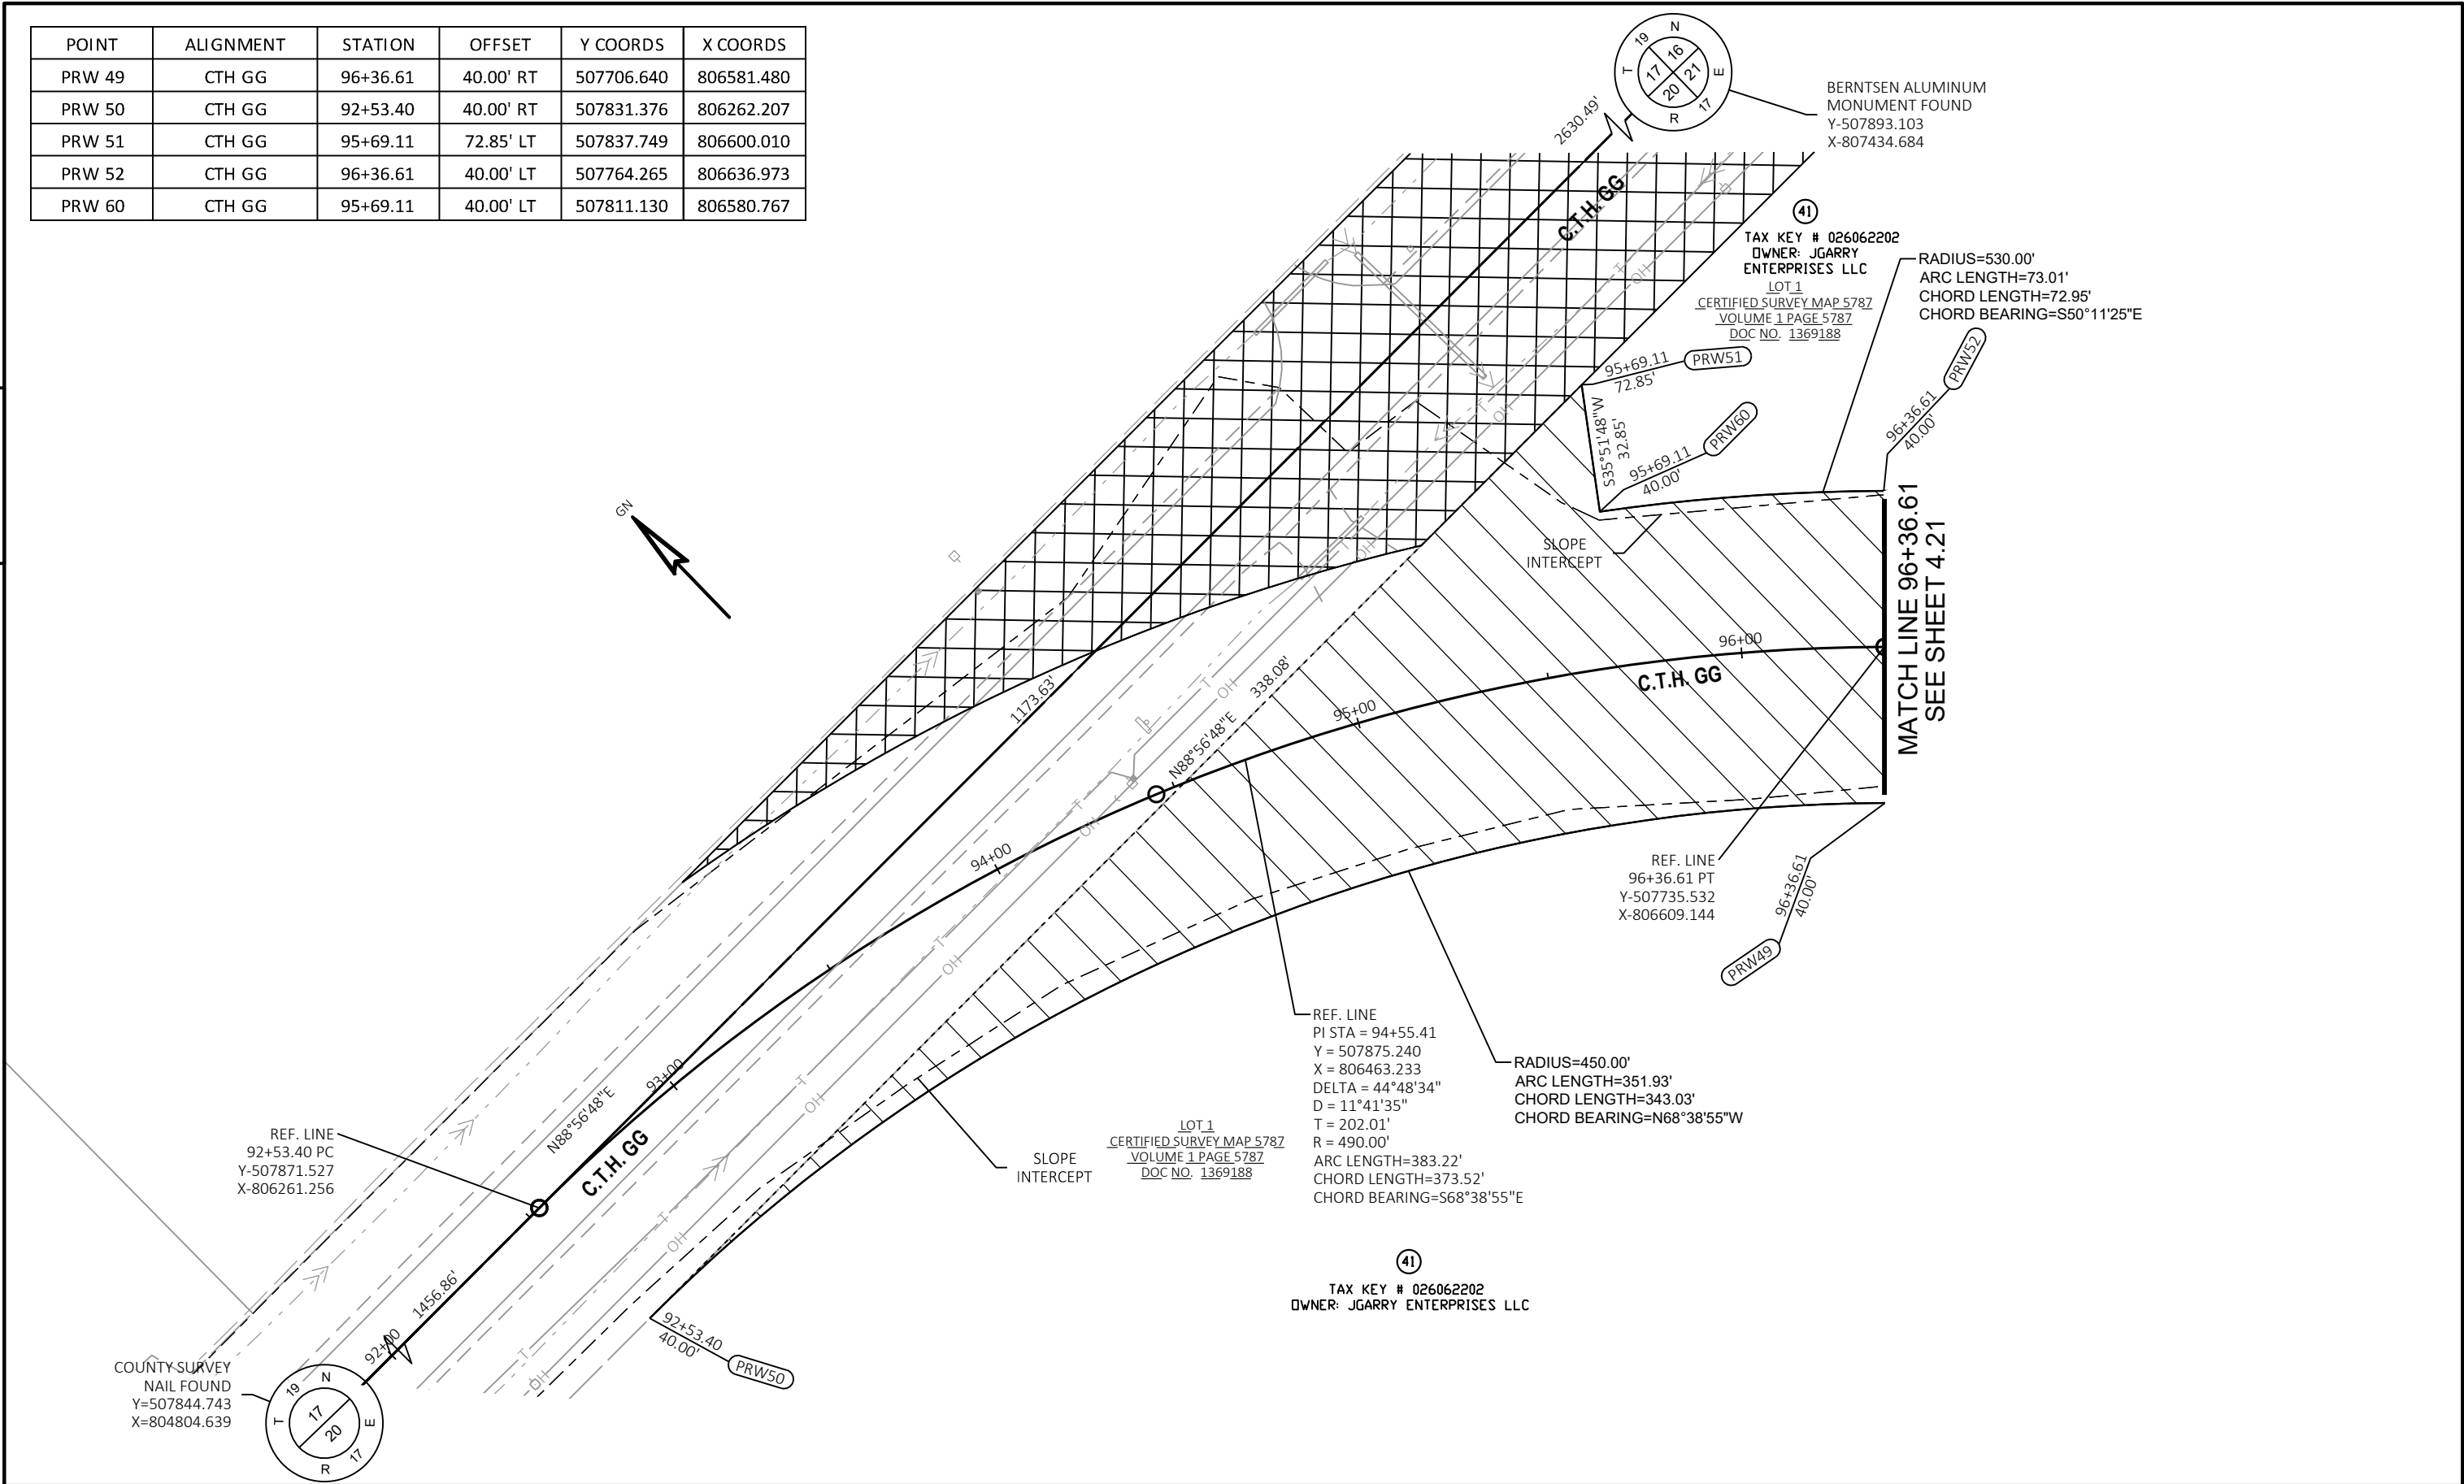

REVISION DATE	May 24, 2019		

DATE	
GRID FACTOR	

SCALE, FEET
0 20 40


HWY: CTH A
COUNTY: WINNEBAGO

STATE R/W PROJECT NUMBER	4627-02-00
CONSTRUCTION PROJECT NUMBER	4627-02-71

PLAT SHEET	4.20
PS&E SHEET	66

E

W:\PROJECTS\W059181700113\CADD\Civil3D\Plan Sheets\04-RW PLAT\Side Roads RW PLAT.dwg, 21, 1/8/2020 10:25:11 AM, cclemens, 1:1

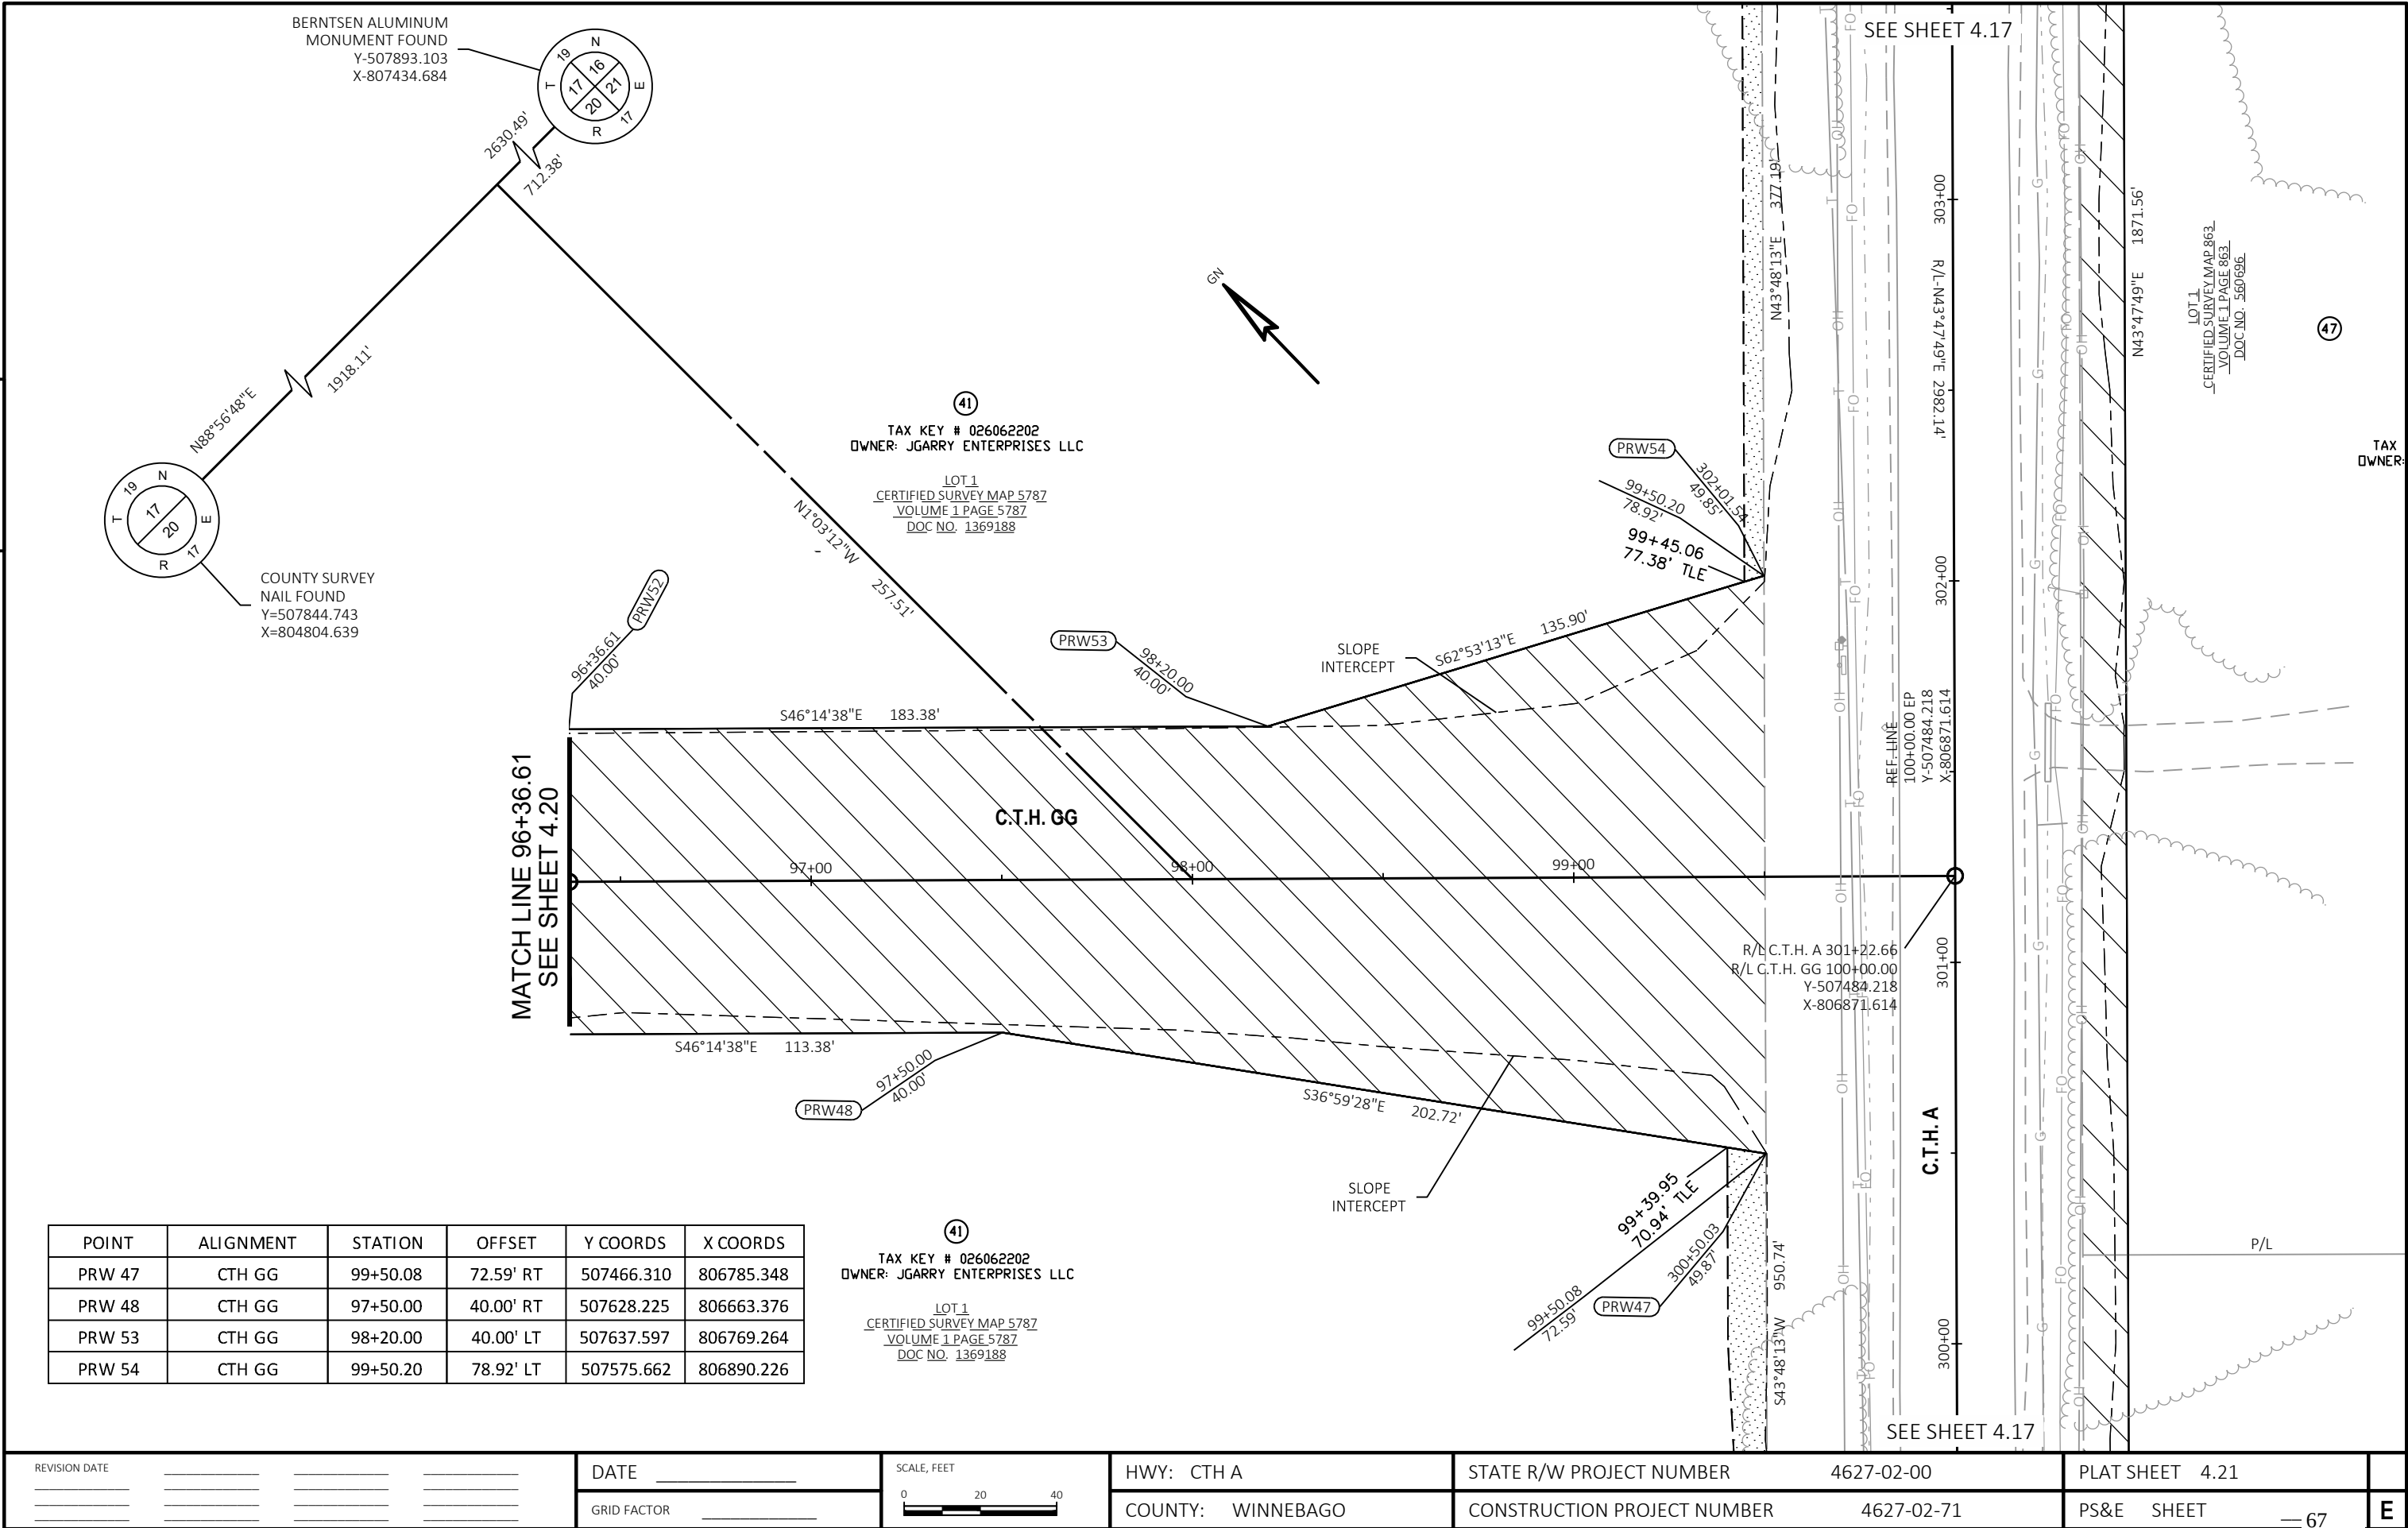

W:\PROJECTS\W005918\700113\CADD\Civil3D\Plan Sheets\04-RW PLAT\Side Roads RW PLAT.dwg, 22, 1/8/2020 10:25:14 AM, cdclemens, 1:1

4

RW Acquisition Area No. 1			
BEGIN PT #	END PT #	BEARING	DISTANCE
TP 100	PRW 2	N48°17'29"W	45.00'
PRW 2	PRW 3	SEE SHEET 4.5 FOR CURVE DATA	
PRW 3	PRW 9	N41°53'14"E	1211.39'
PRW 9	TP 106	N40°10'31"E	76.19'
TP 106	PRW 10	S48°07'07"E	97.15'
PRW 10	PRW 8	S44°40'47"W	100.13'
	PRW 7	S41°53'14"W	500.00'
PRW 7	PRW 6	S44°44'59"W	100.12'
PRW 6	PRW 5	S41°53'14"W	500.00'
PRW 5	PRW 4	S38°10'47"W	77.32'
PRW 4	TP 100	N61°06'35"W	46.18'



RW Acquisition Area No. 5			
BEGIN PT #	END PT #	BEARING	DISTANCE
TP 104	PRW 45	N17°04'27"E	111.15'
PRW 45	PRW 47	N43°48'13"E	950.74'
PRW 47	PRW 48	N36°59'28"W	202.72'
PRW 48	PRW 49	N46°14'38"W	113.38'
PRW 49	PRW 50	SEE SHEET 4.20 FOR CURVE DATA	
PRW 50	PRW 51	N88°56'48"E	338.08'
PRW 51	PRW 60	S35°51'48"E	32.85'
PRW 60	PRW 52	SEE SHEET 4.20 FOR CURVE DATA	
PRW 52	PRW 53	S46°14'38"E	183.38'
PRW 53	PRW 54	S62°53'13"E	135.90'
PRW 54	TP 113	N43°48'13"E	377.19'
TP 113	TP 105	N51°52'29"E	66.36'
TP 105	PRW 46	N88°56'48"E	120.58'
PRW 46	PRW 44	S43°47'49"W	1871.56'
PRW 44	TP 104	N26°13'27"E	149.05'


RW Acquisition Area No. 2			
BEGIN PT #	END PT #	BEARING	DISTANCE
TP 101	PRW 9	N20°11'59"W	50.92'
PRW 9	PRW 11	N40°10'31"E	230.65'
PRW 11	PRW 12	N14°35'08"E	19.60'
PRW 12	PRW 13	N15°59'15"E	73.36'
PRW 13	PRW 55	S65°12'40"E	35.50'
PRW 55	PRW 14	N51°32'39"E	51.02'
PRW 14	PRW 21	SEE SHEET 4.8 FOR CURVE DATA	
PRW 21	PRW 22	N32°46'17"E	50.26'
PRW 22	PRW 26	SEE SHEET 4.9 FOR CURVE DATA	
PRW 26	TP 107	N37°08'50"E	309.46'
TP 107	TP 108	S52°51'10"E	95.00'
TP 108	PRW 25	S37°08'50"W	309.46'
PRW 25	PRW 24	SEE SHEET 4.9 FOR CURVE DATA	
PRW 24	PRW 23	S11°10'38"W	29.49'
PRW 23		S38°16'03"W	66.01'
		S64°54'16"W	29.92'
		SEE SHEET 4.8 FOR CURVE DATA	
		S12°39'33"W	28.98'
	PRW 16	S40°06'35"W	66.09'
PRW 16	PRW 15	S66°21'20"W	18.70'
PRW 15	PRW 10	SEE SHEET 4.8 FOR CURVE DATA	
PRW 10		S44°40'47"W	100.13'
	TP 101	N48°06'46"W	45.00'



RW Acquisition Area No. 3			
BEGIN PT #	END PT #	BEARING	DISTANCE
TP 102	PRW 26	N63°34'13"W	50.89'
PRW 26	TP 109	N37°08'50"E	1033.33'
TP 109	TP 103	N88°18'05"E	122.40'
TP 103	PRW 27	RADIUS=7205.00' ARC LENGTH=68.78' CHORD LENGTH=68.78' CHORD BEARING=S37°25'14"W	
PRW 27	PRW 25	S37°08'50"W	1041.32'
PRW 25	TP 102	N40°58'36"W	45.98'



RW Acquisition Area No. 4			
BEGIN PT #	END PT #	BEARING	DISTANCE
TP 109	PRW 28	N37°08'50"E	7.99'
PRW 28	PRW 41	SEE SHEET 4.11 & 4.12 FOR CURVE DATA	
PRW 41	PRW 45	N43°47'49"E	1325.99'
PRW 45	TP 111	N43°48'13"E	50.72'
TP 111	TP 112	S46°12'11"E	94.98'
TP 112	PRW 44	S43°47'49"W	292.09'
PRW 44	PRW 43	S43°47'49"W	457.91'
PRW 43	PRW 42	S40°50'50"W	97.16'
PRW 42	PRW 40	S43°47'49"W	529.66'
PRW 40	PRW 39	SEE SHEET 4.12 & 4.13 FOR CURVE DATA	
PRW 39	PRW 38	S45°41'09"W	100.01'
PRW 38	PRW 37	SEE SHEET 4.12 FOR CURVE DATA	
PRW 37	PRW 36	S13°44'44"W	30.89'
PRW 36	PRW 35	S50°09'52"E	147.26'
PRW 35	PRW 34	SEE SHEET 4.19 FOR CURVE DATA	
PRW 34	PRW 32	S01°41'25"E	66.00'
PRW 32	PRW 31	SEE SHEET 4.19 FOR CURVE DATA	
PRW 31	PRW 30	N50°09'52"W	147.26'
PRW 30	PRW 29	S65°55'33"W	30.89'
PRW 29	TP 103	RADIUS=7205.00' ARC LENGTH=208.55' CHORD LENGTH=208.55' CHORD BEARING=S38°31'24"W	
TP 103	TP 109	S88°18'05"W	122.40'



4

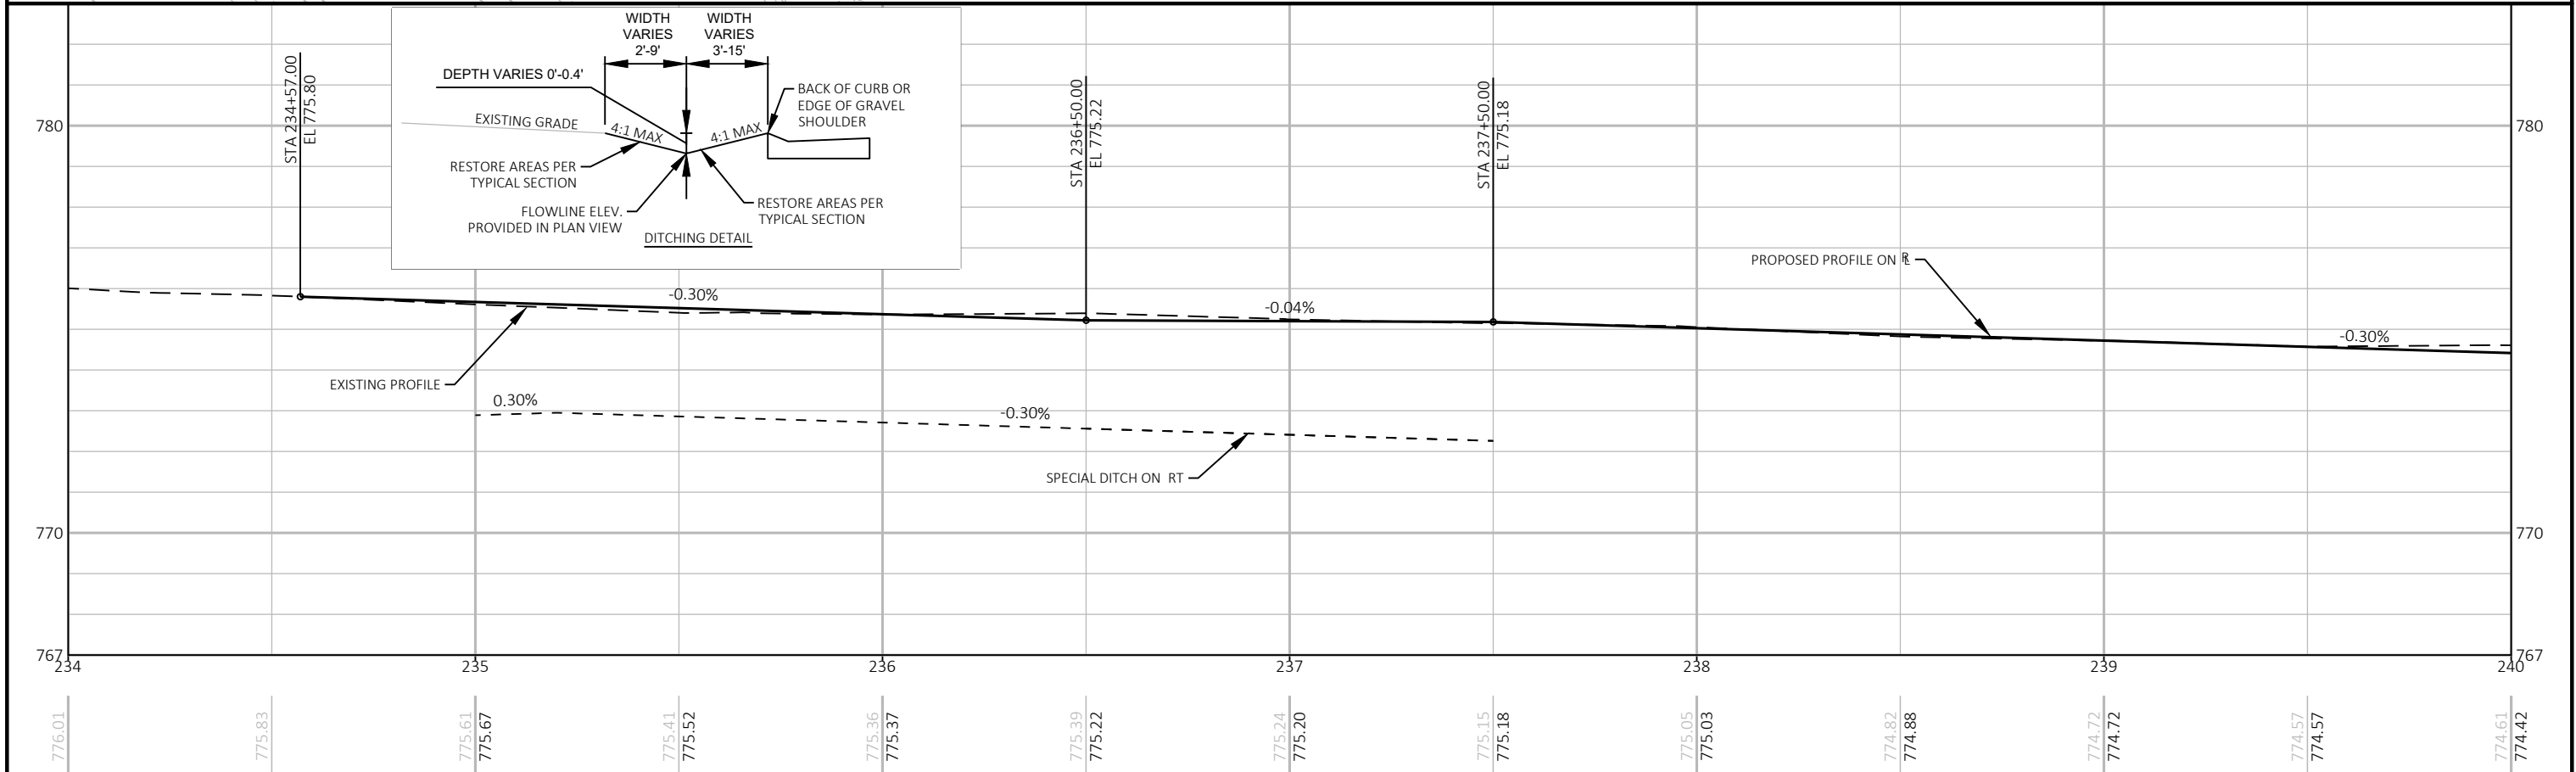
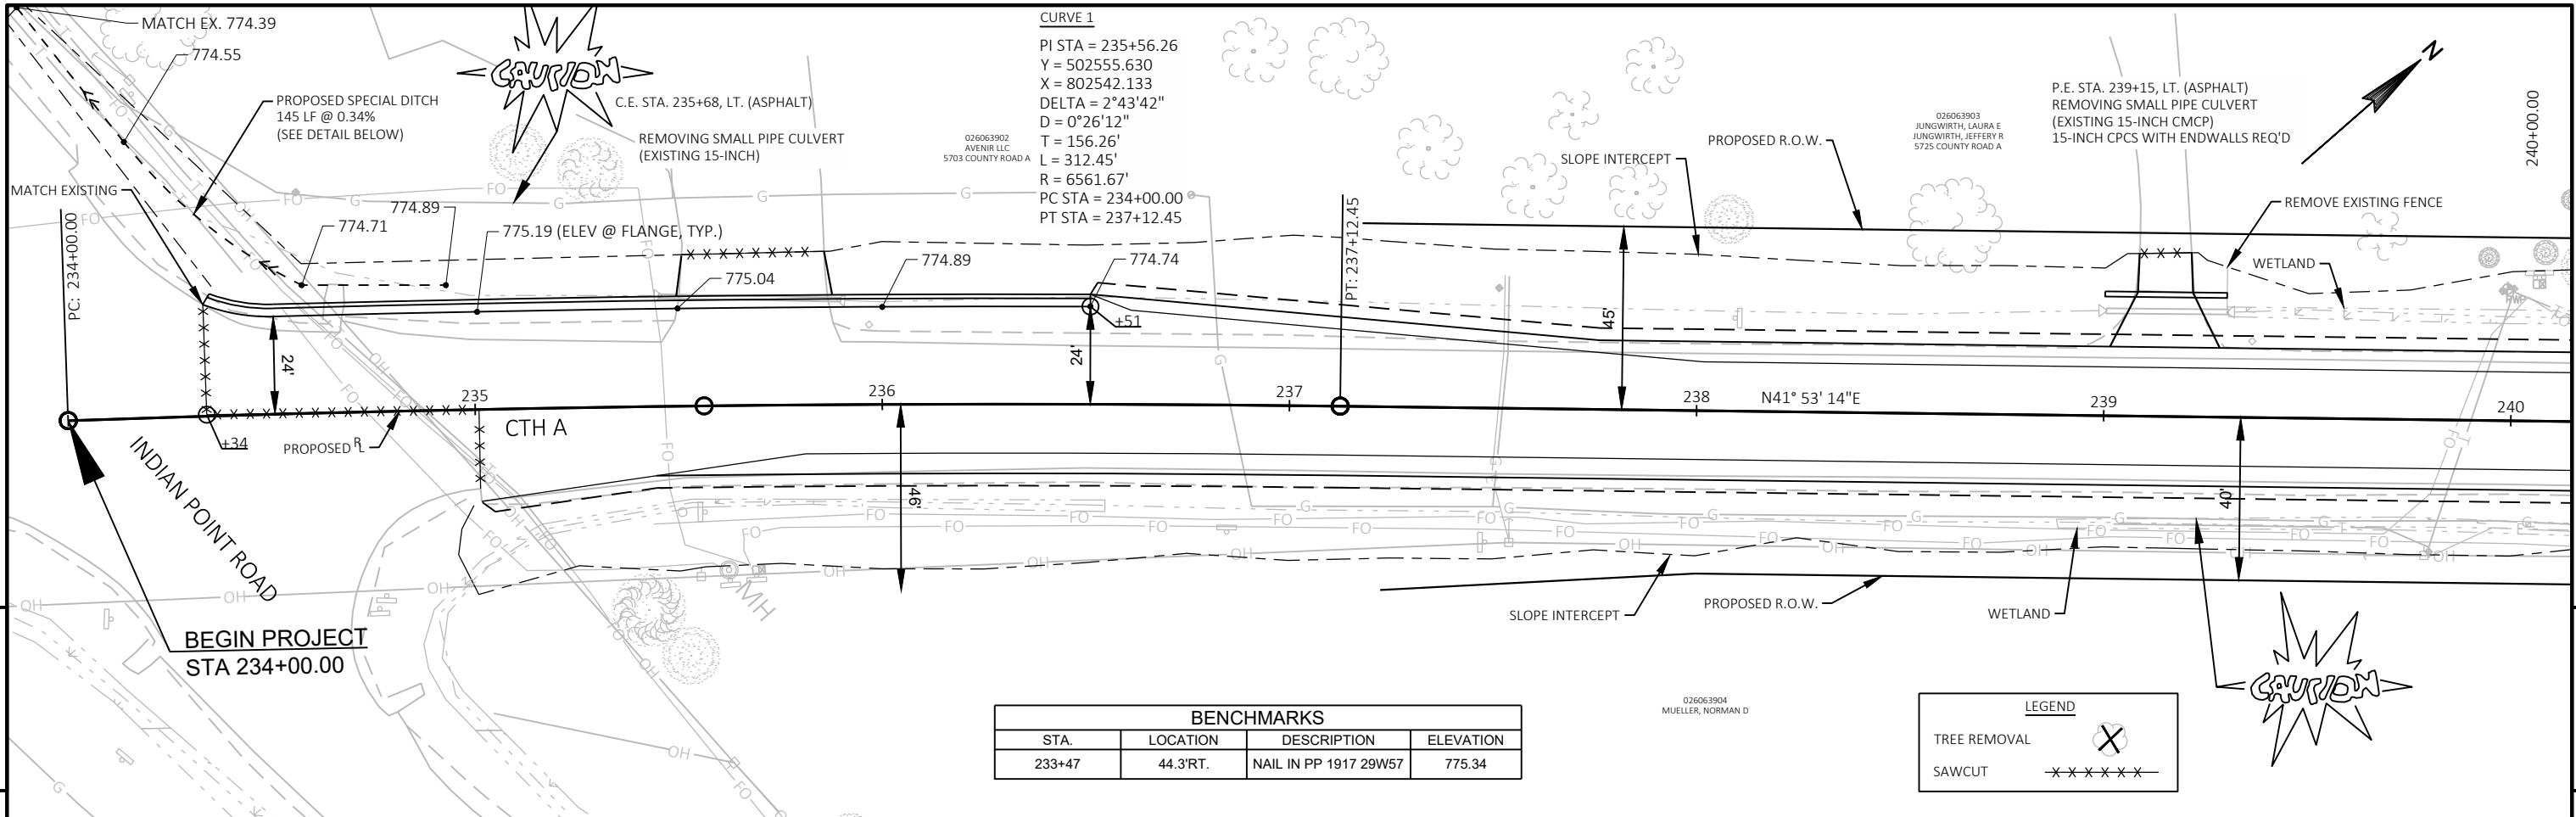



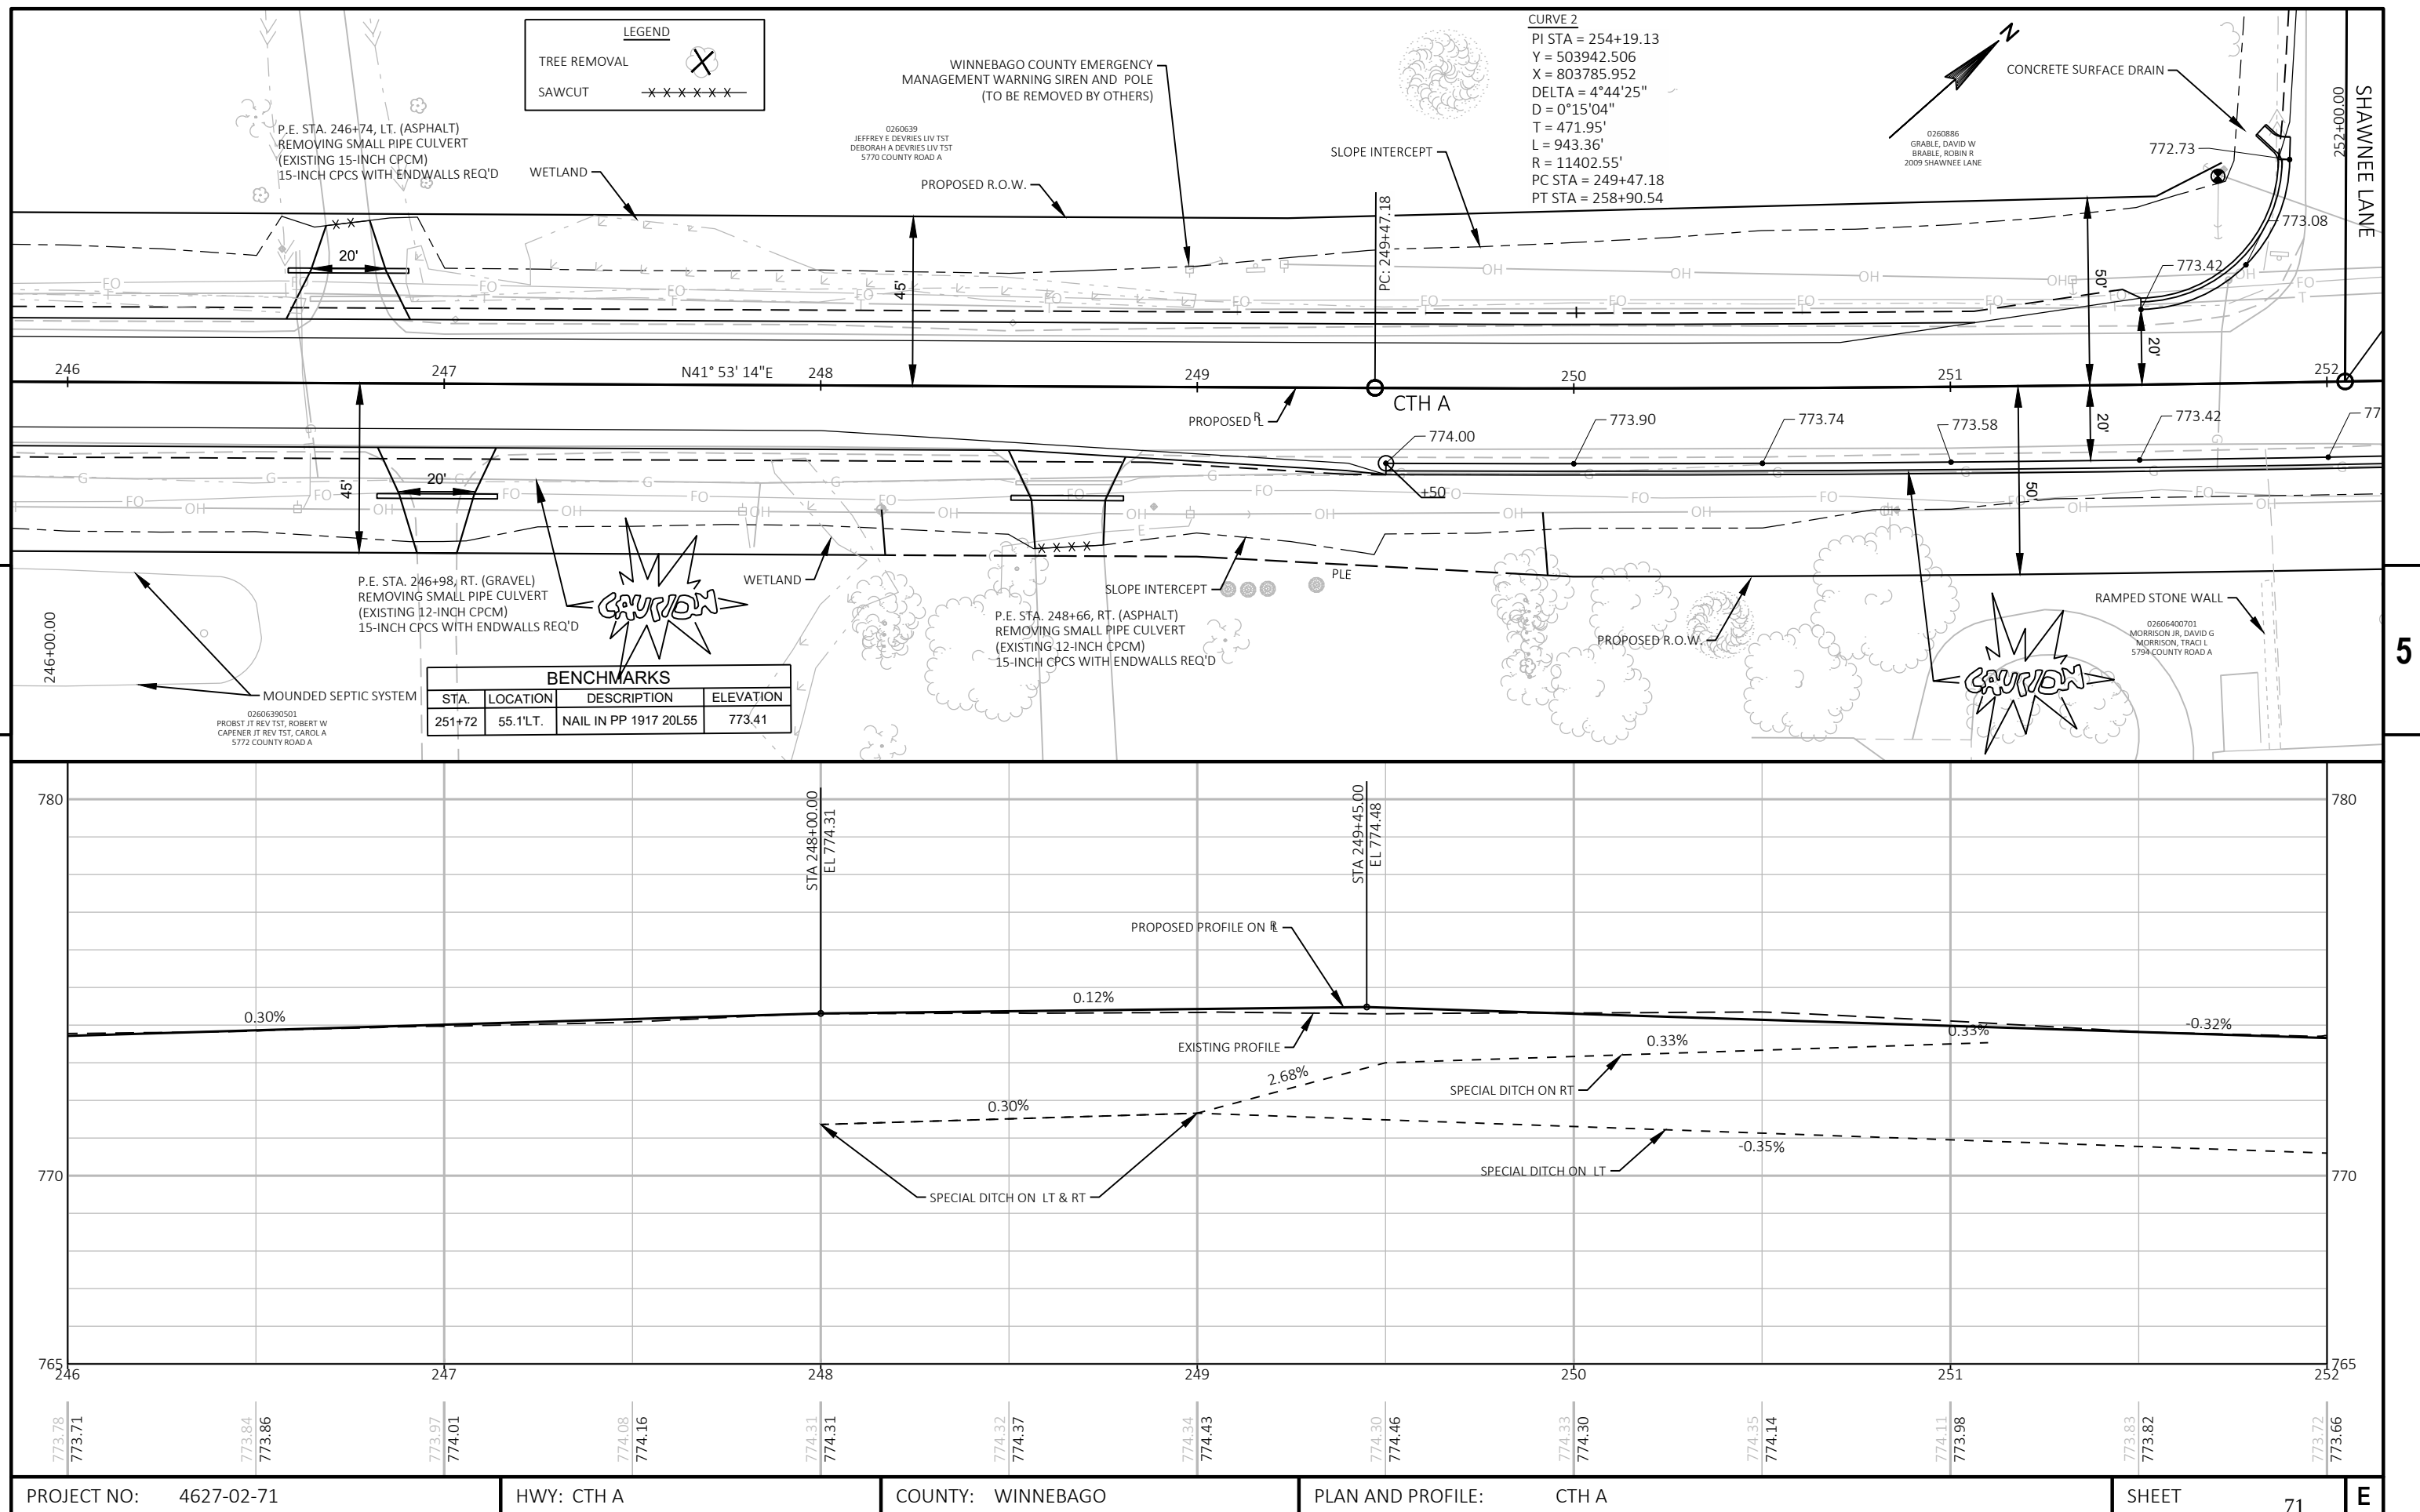


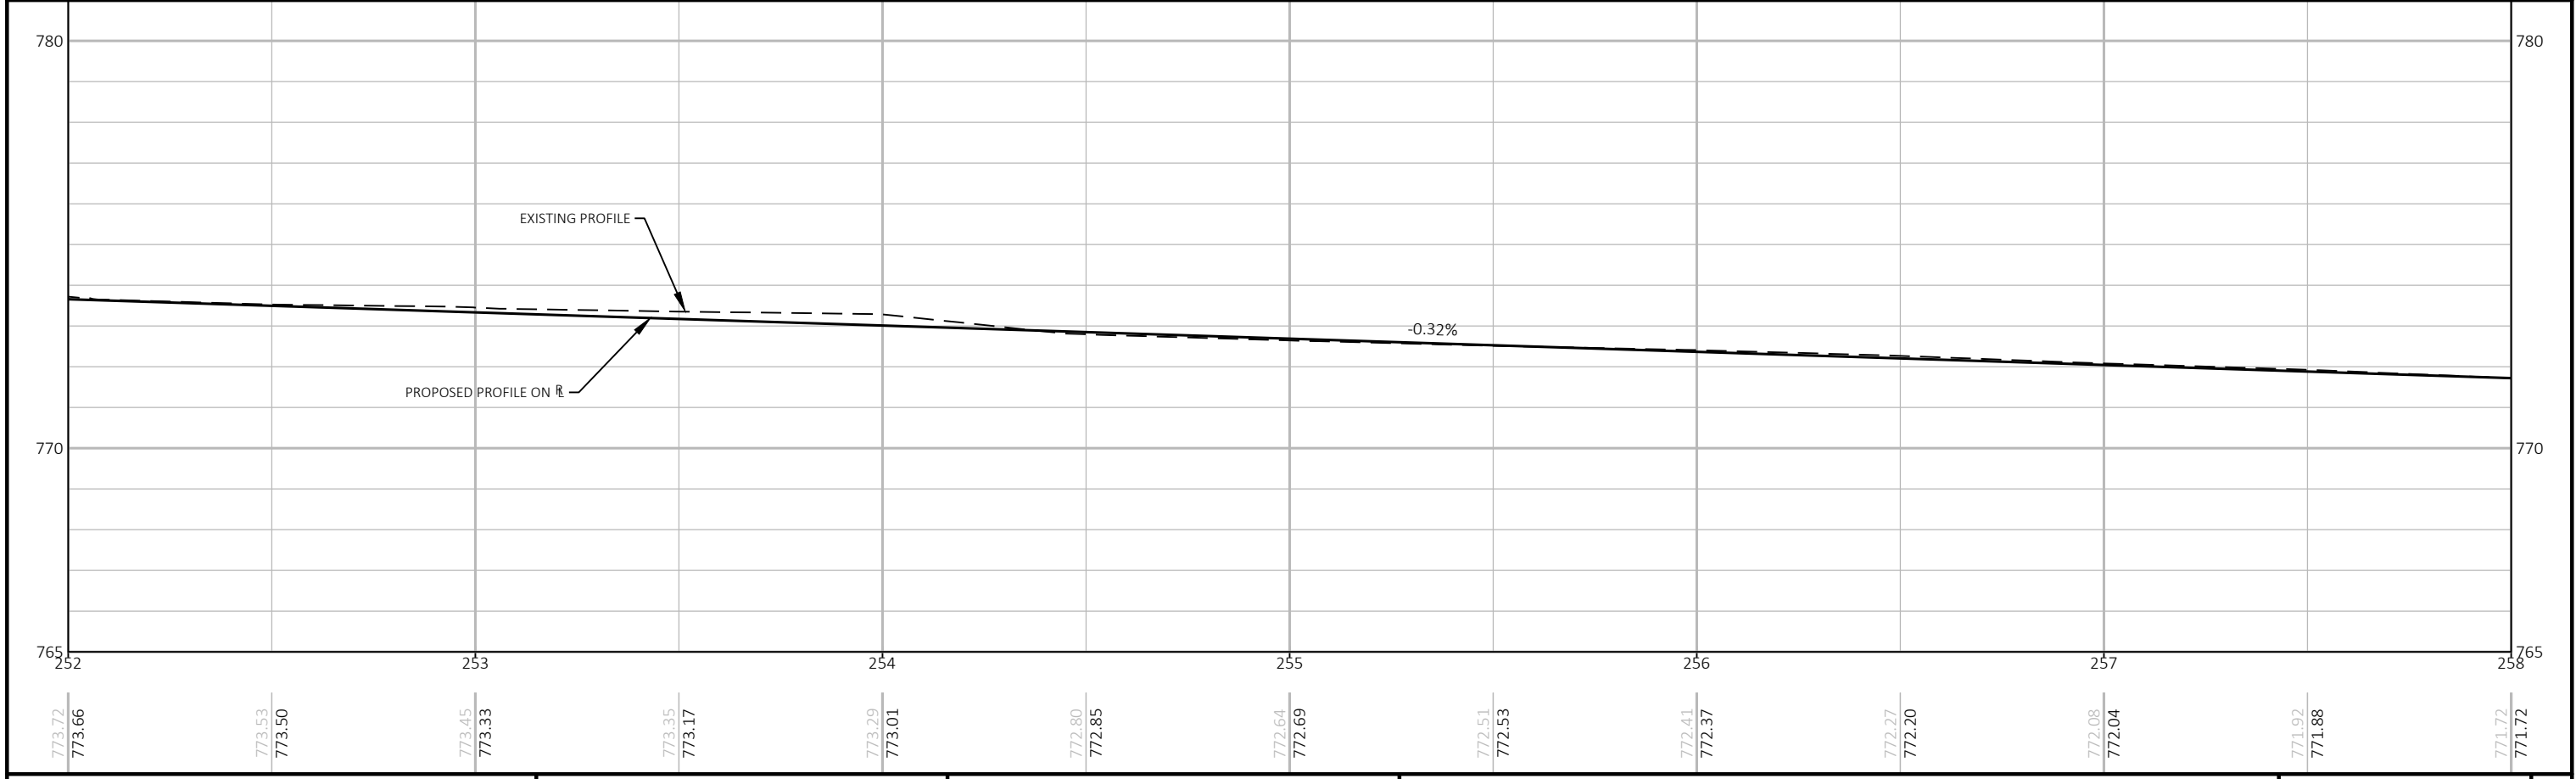
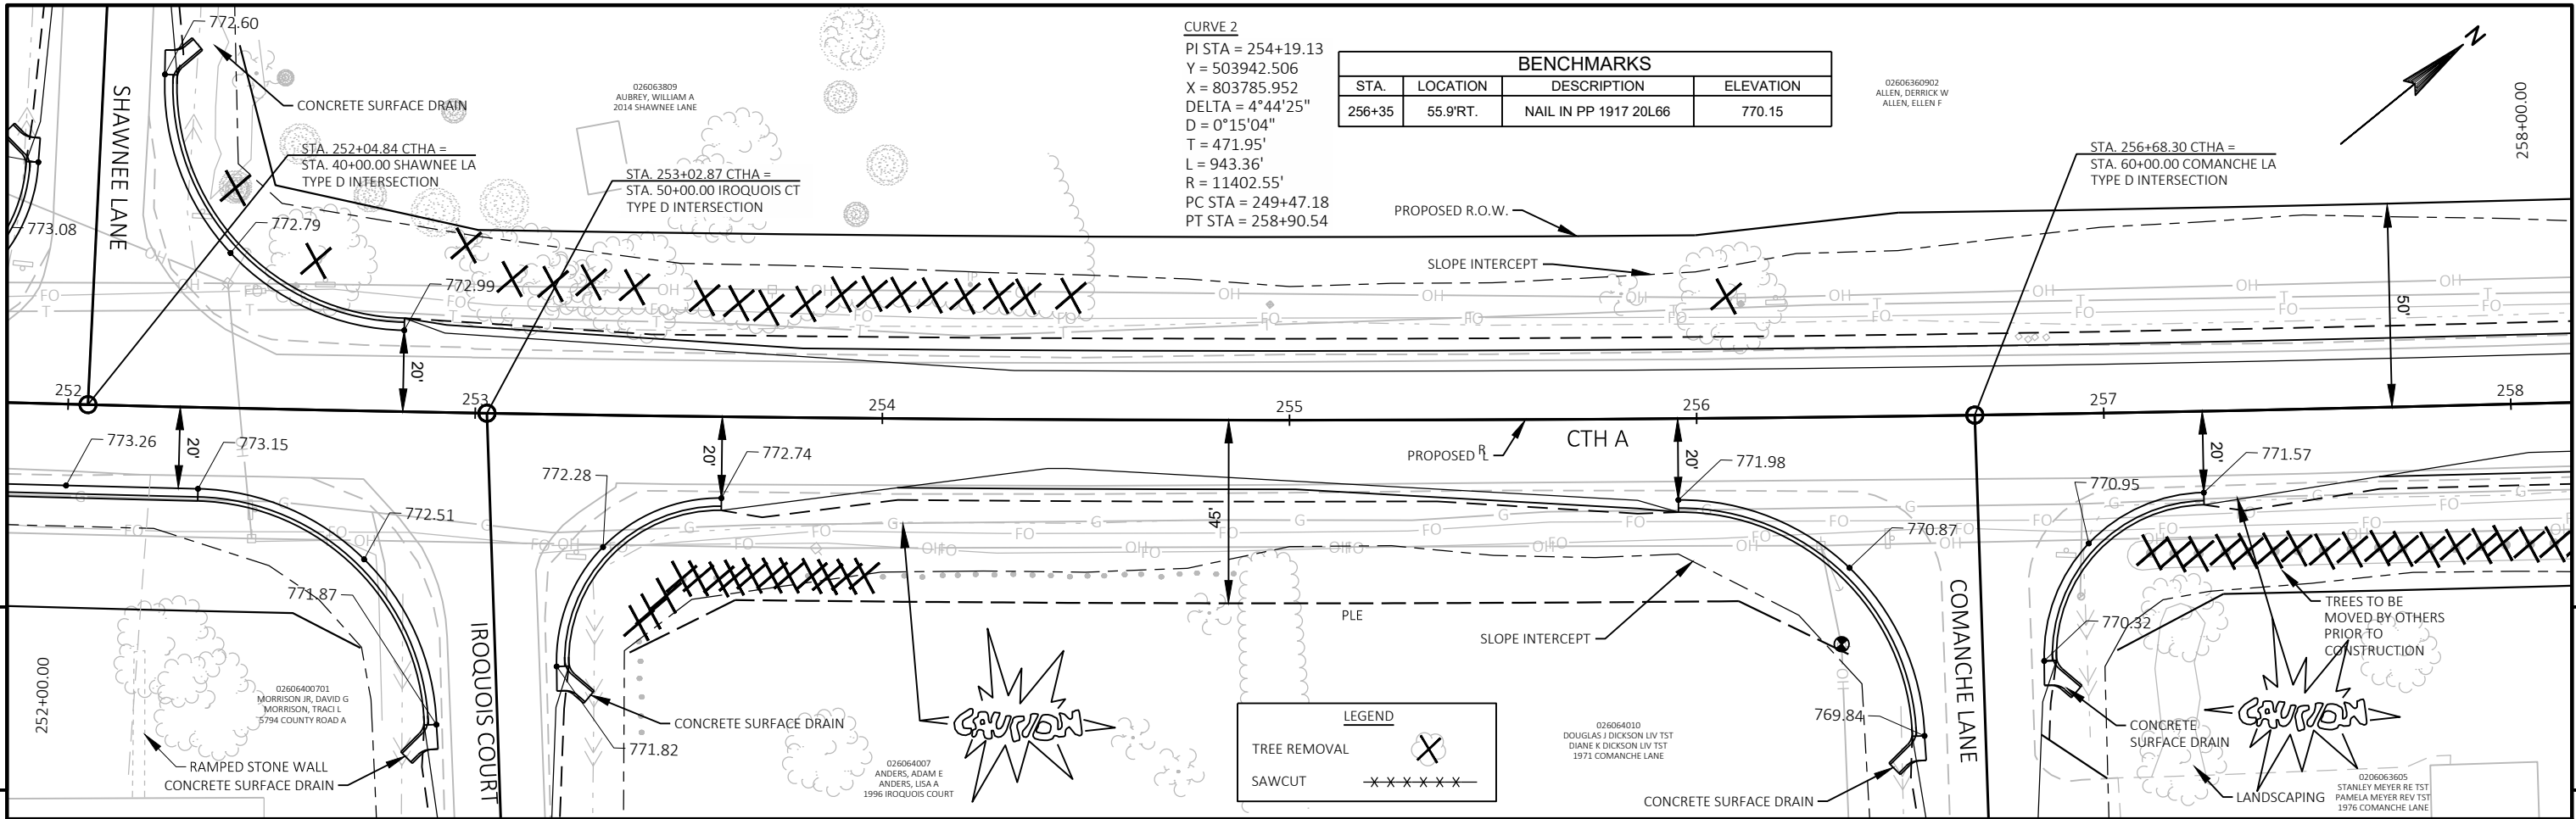


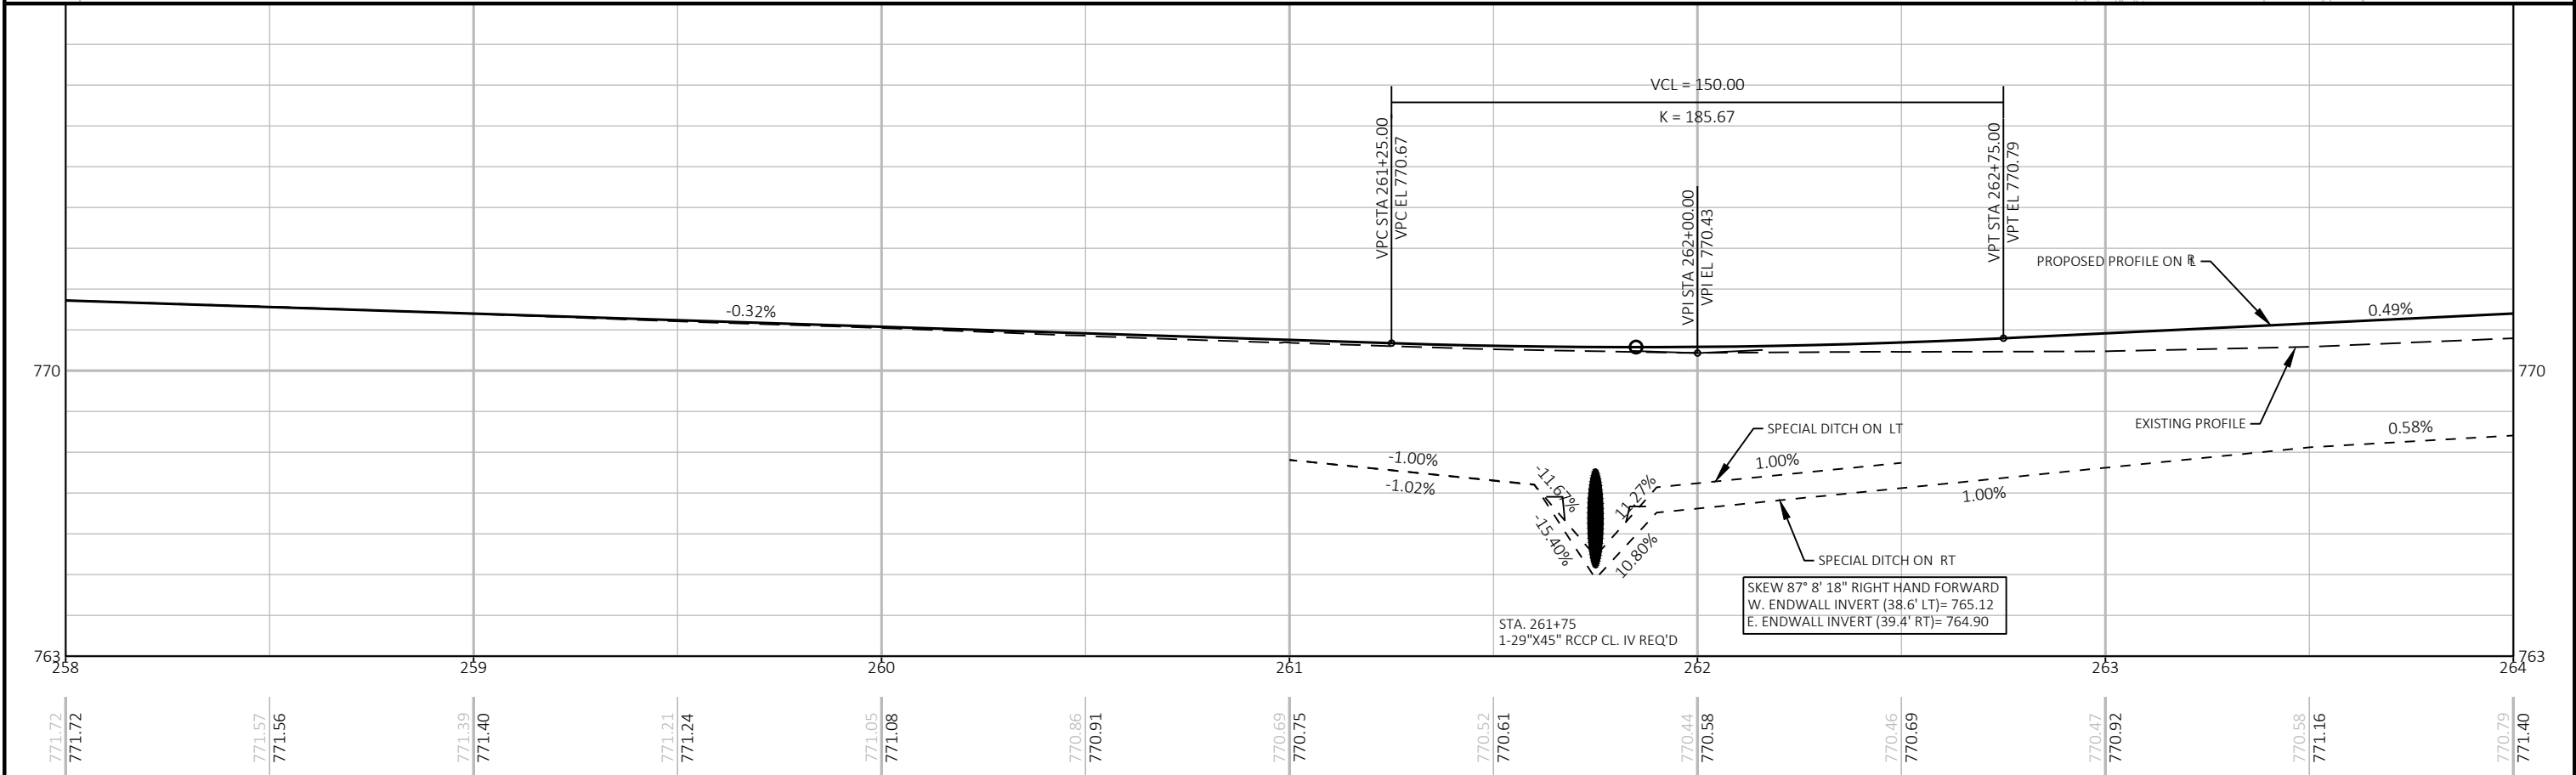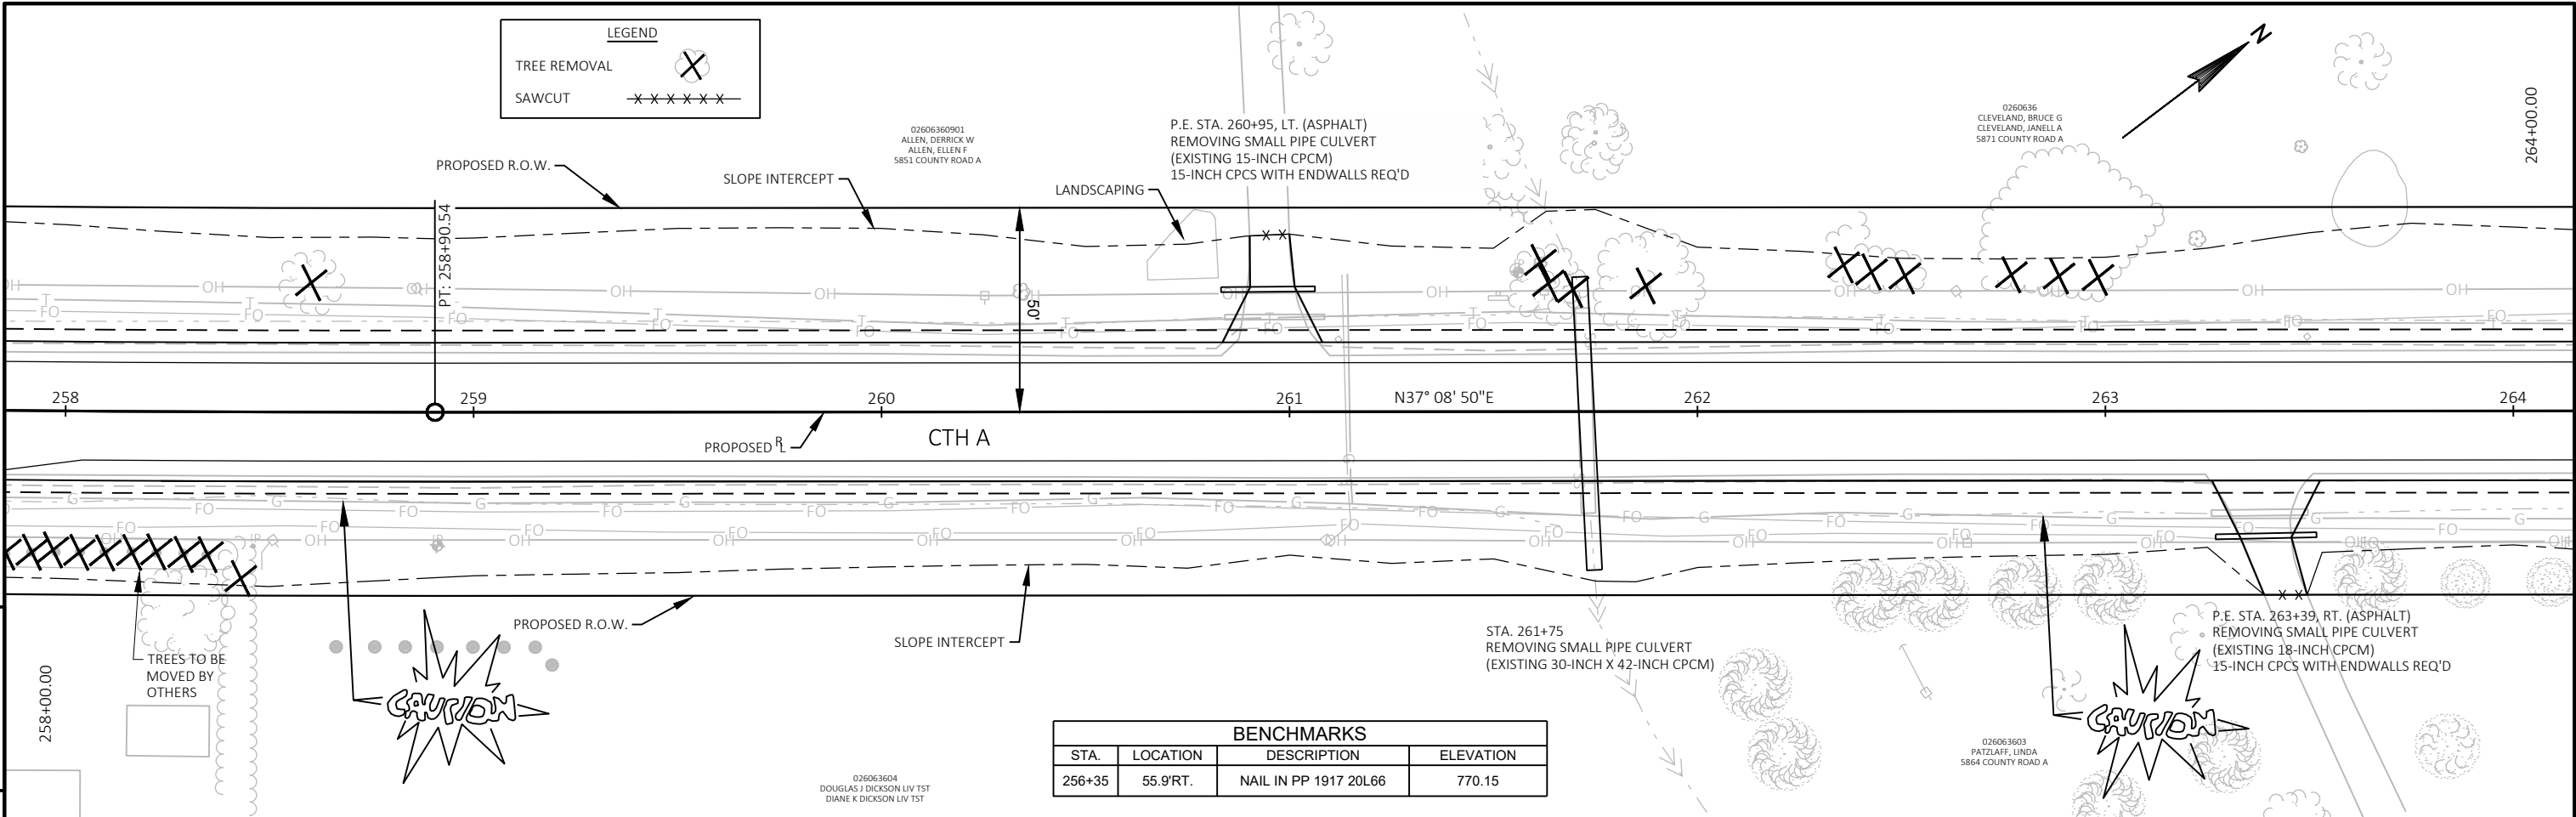


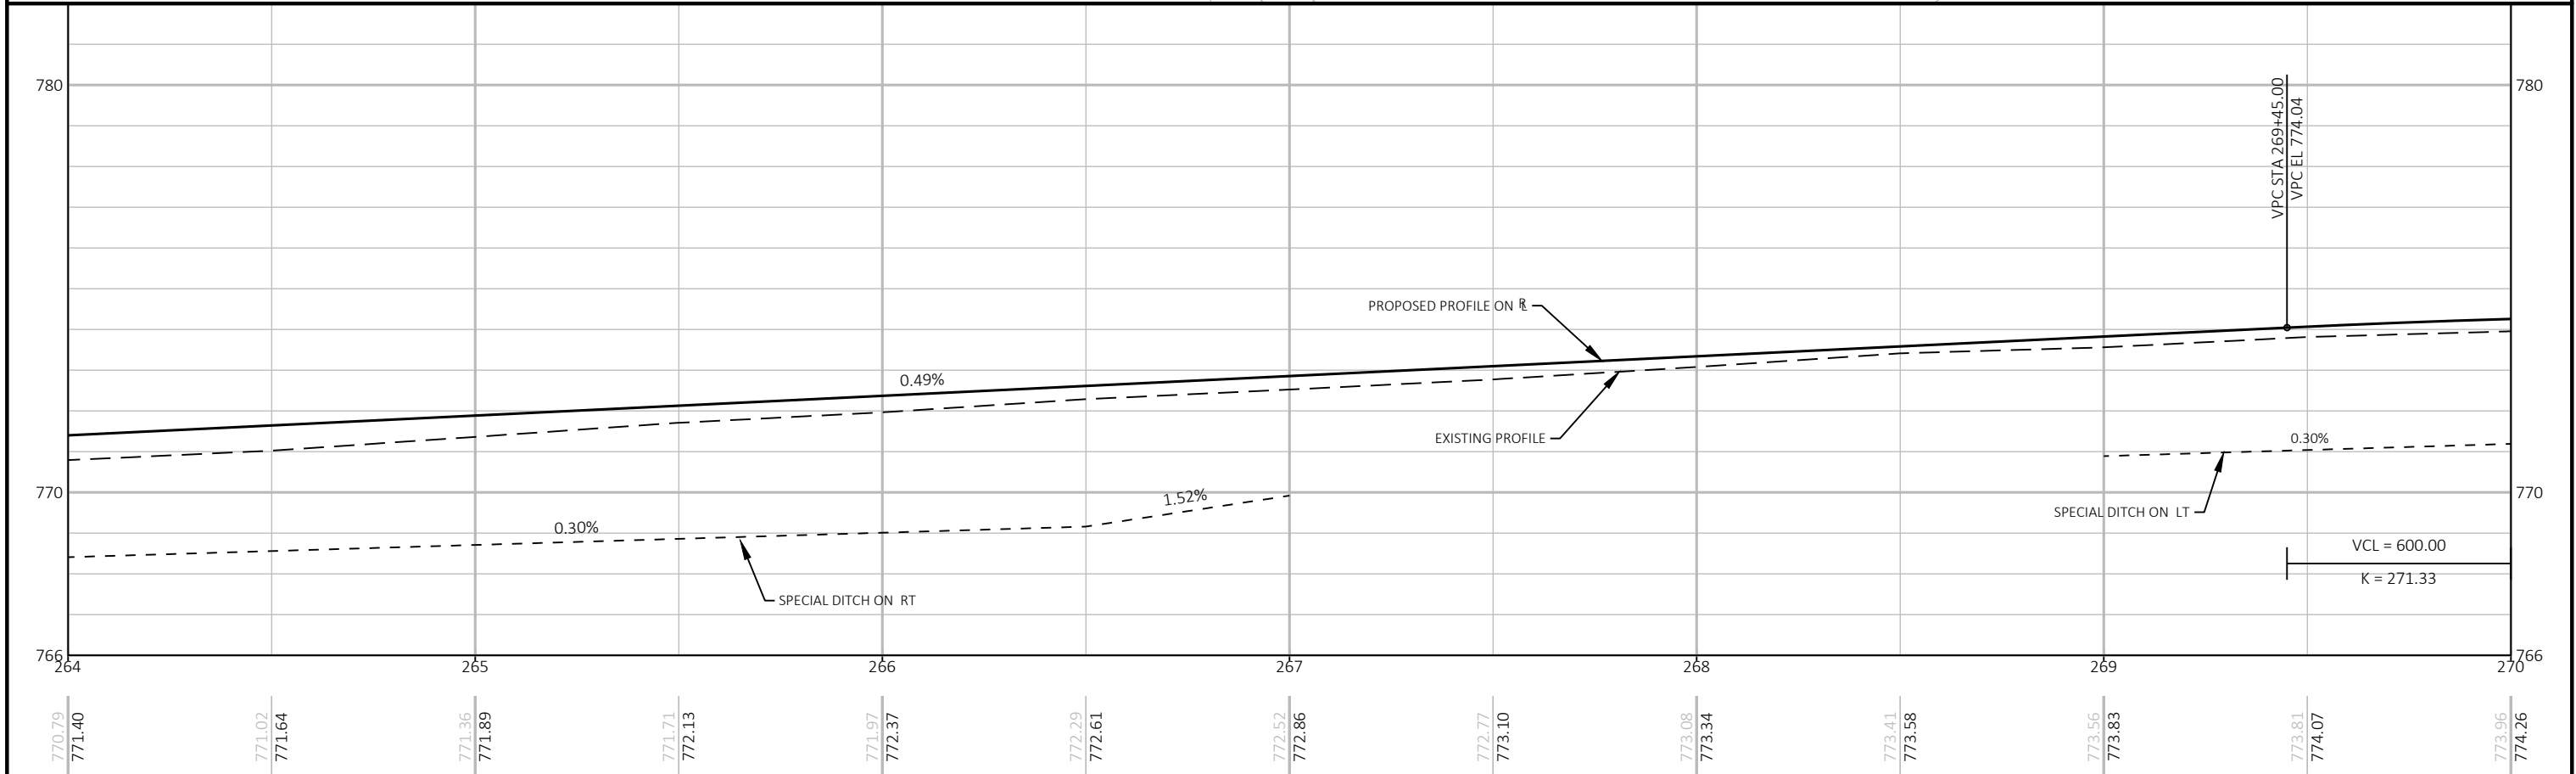
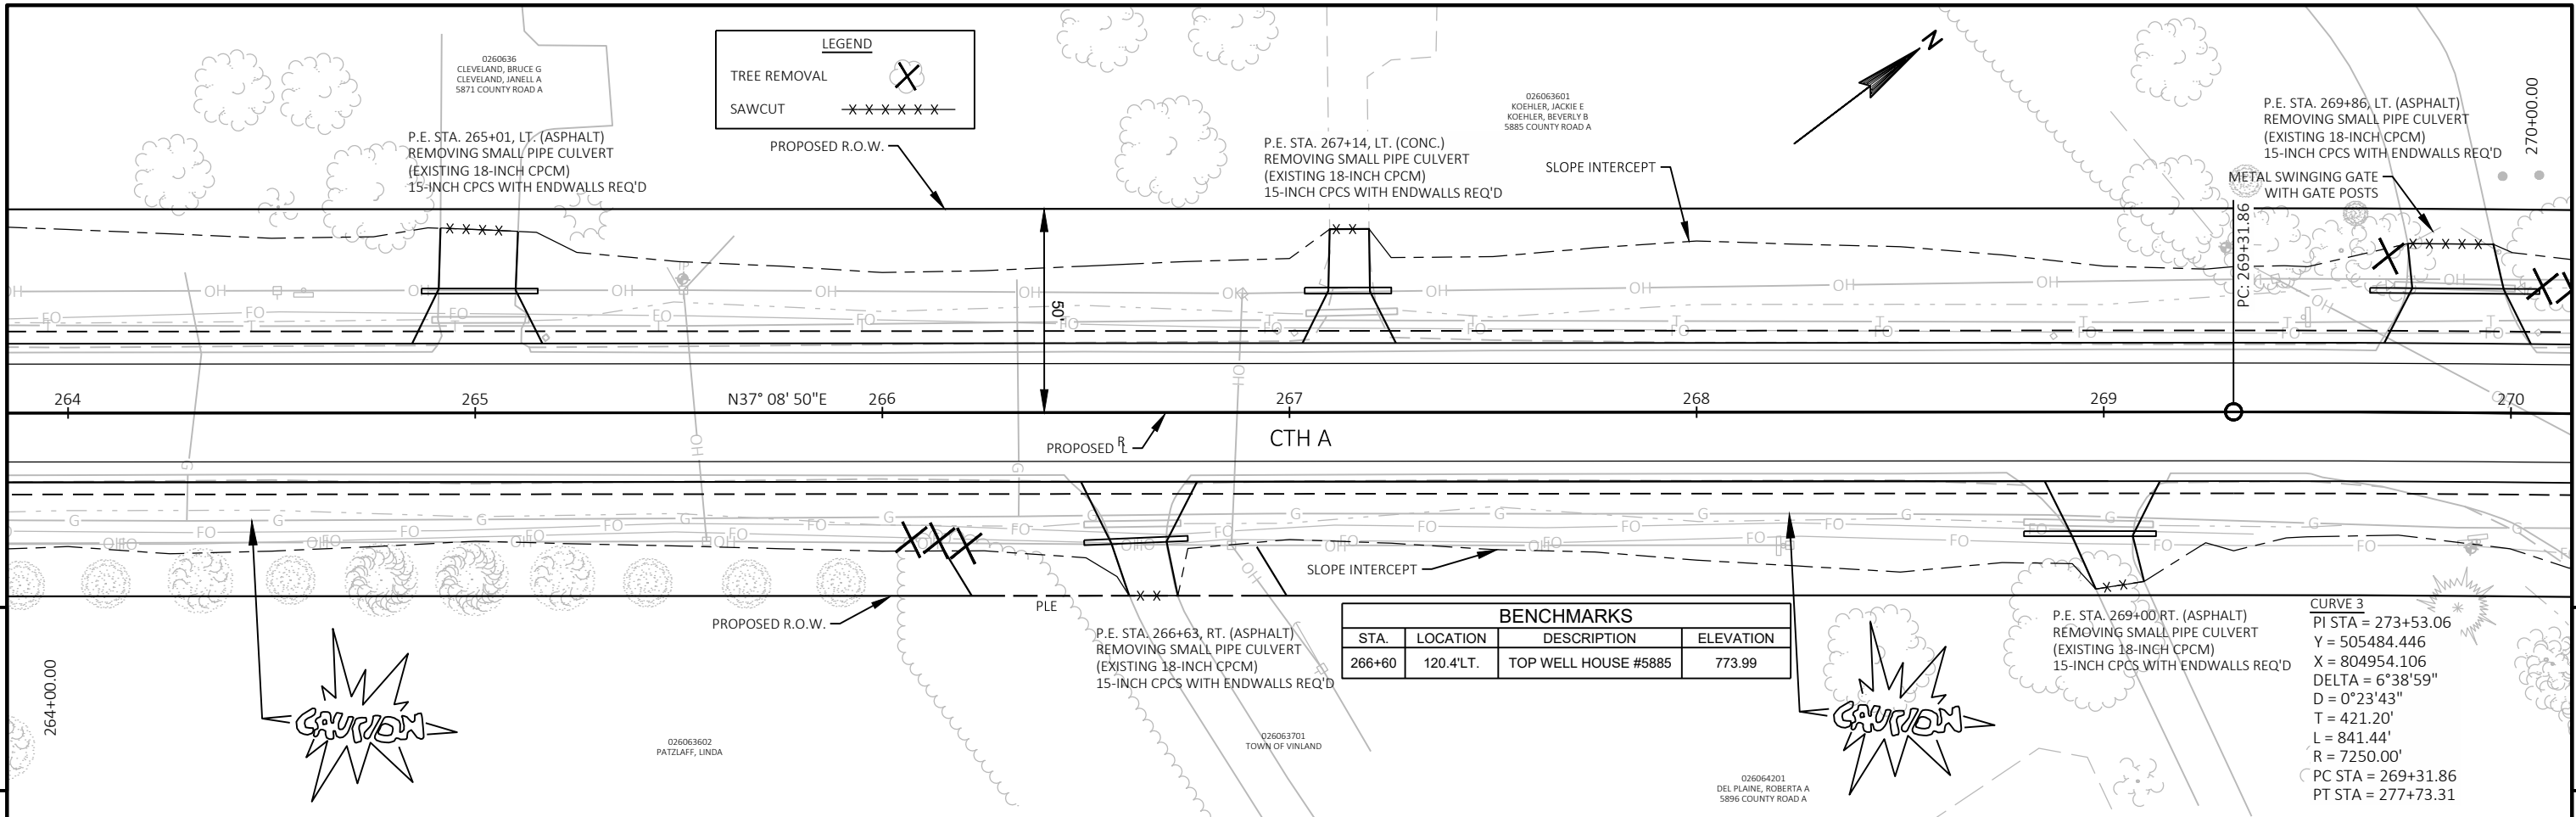


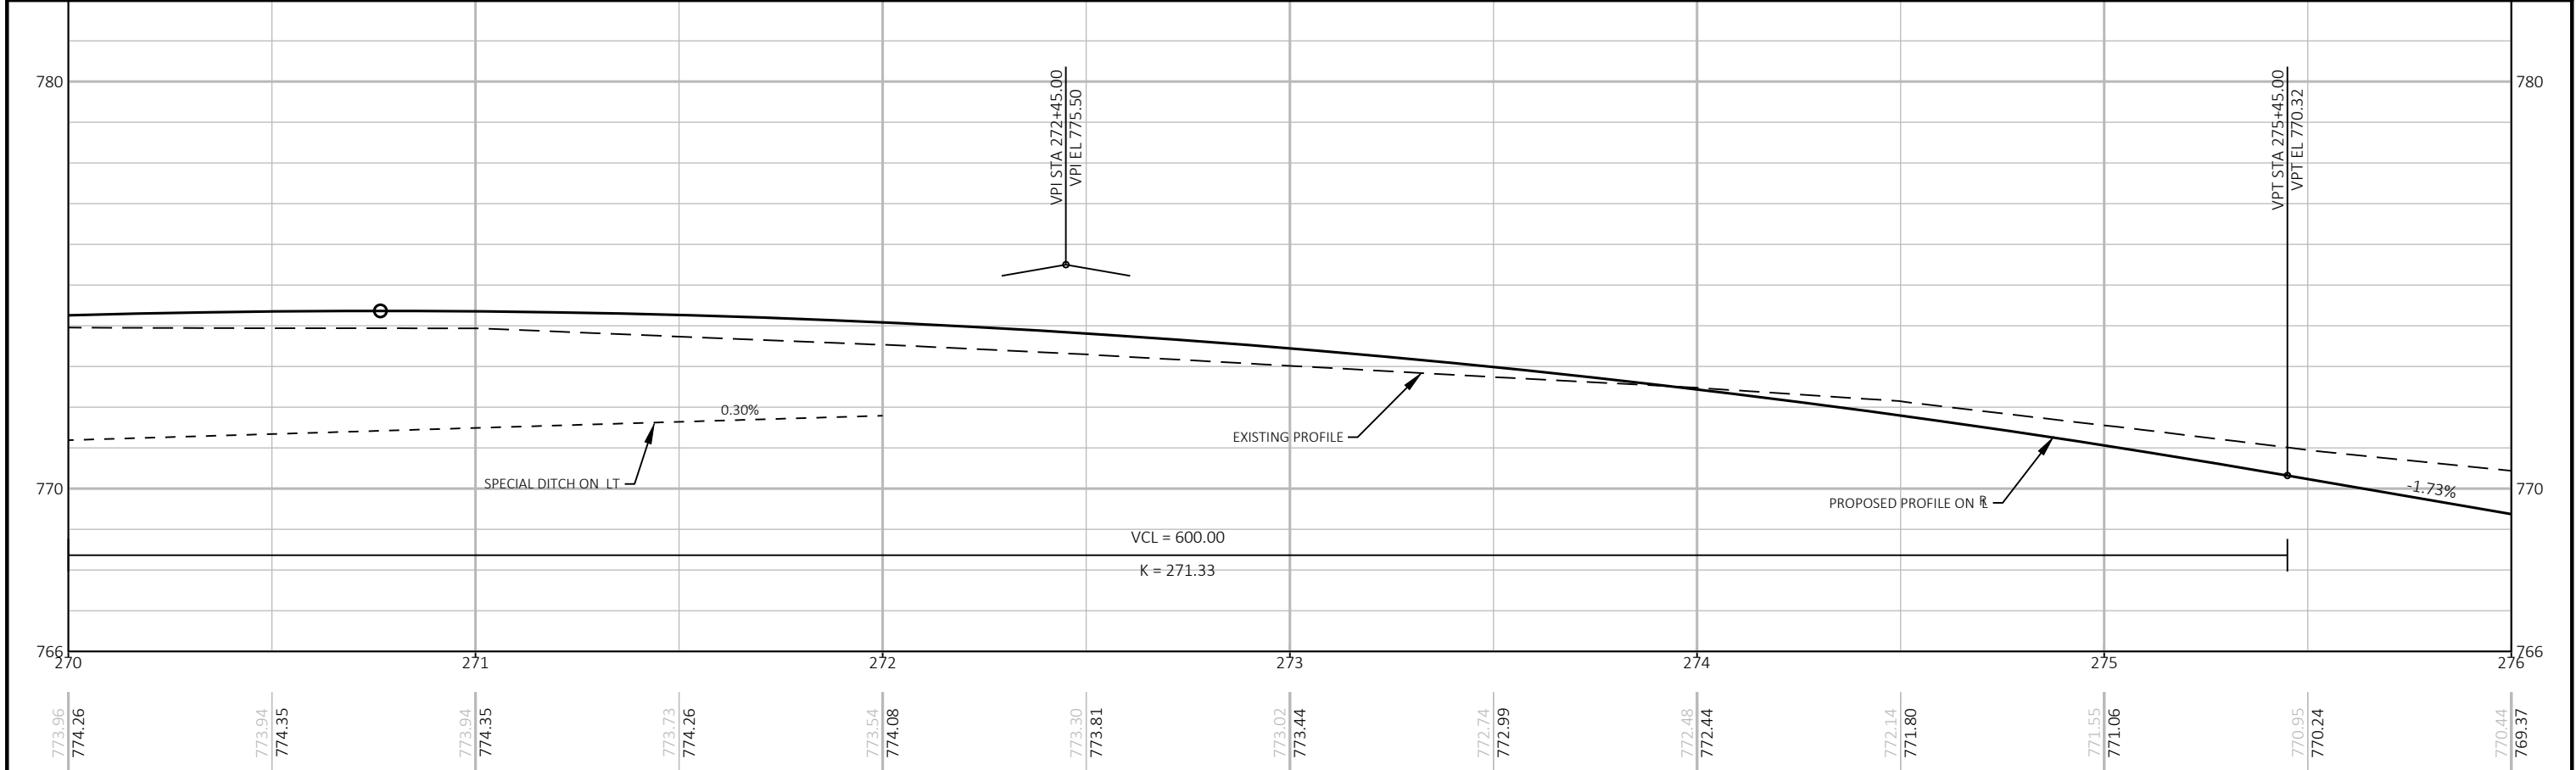
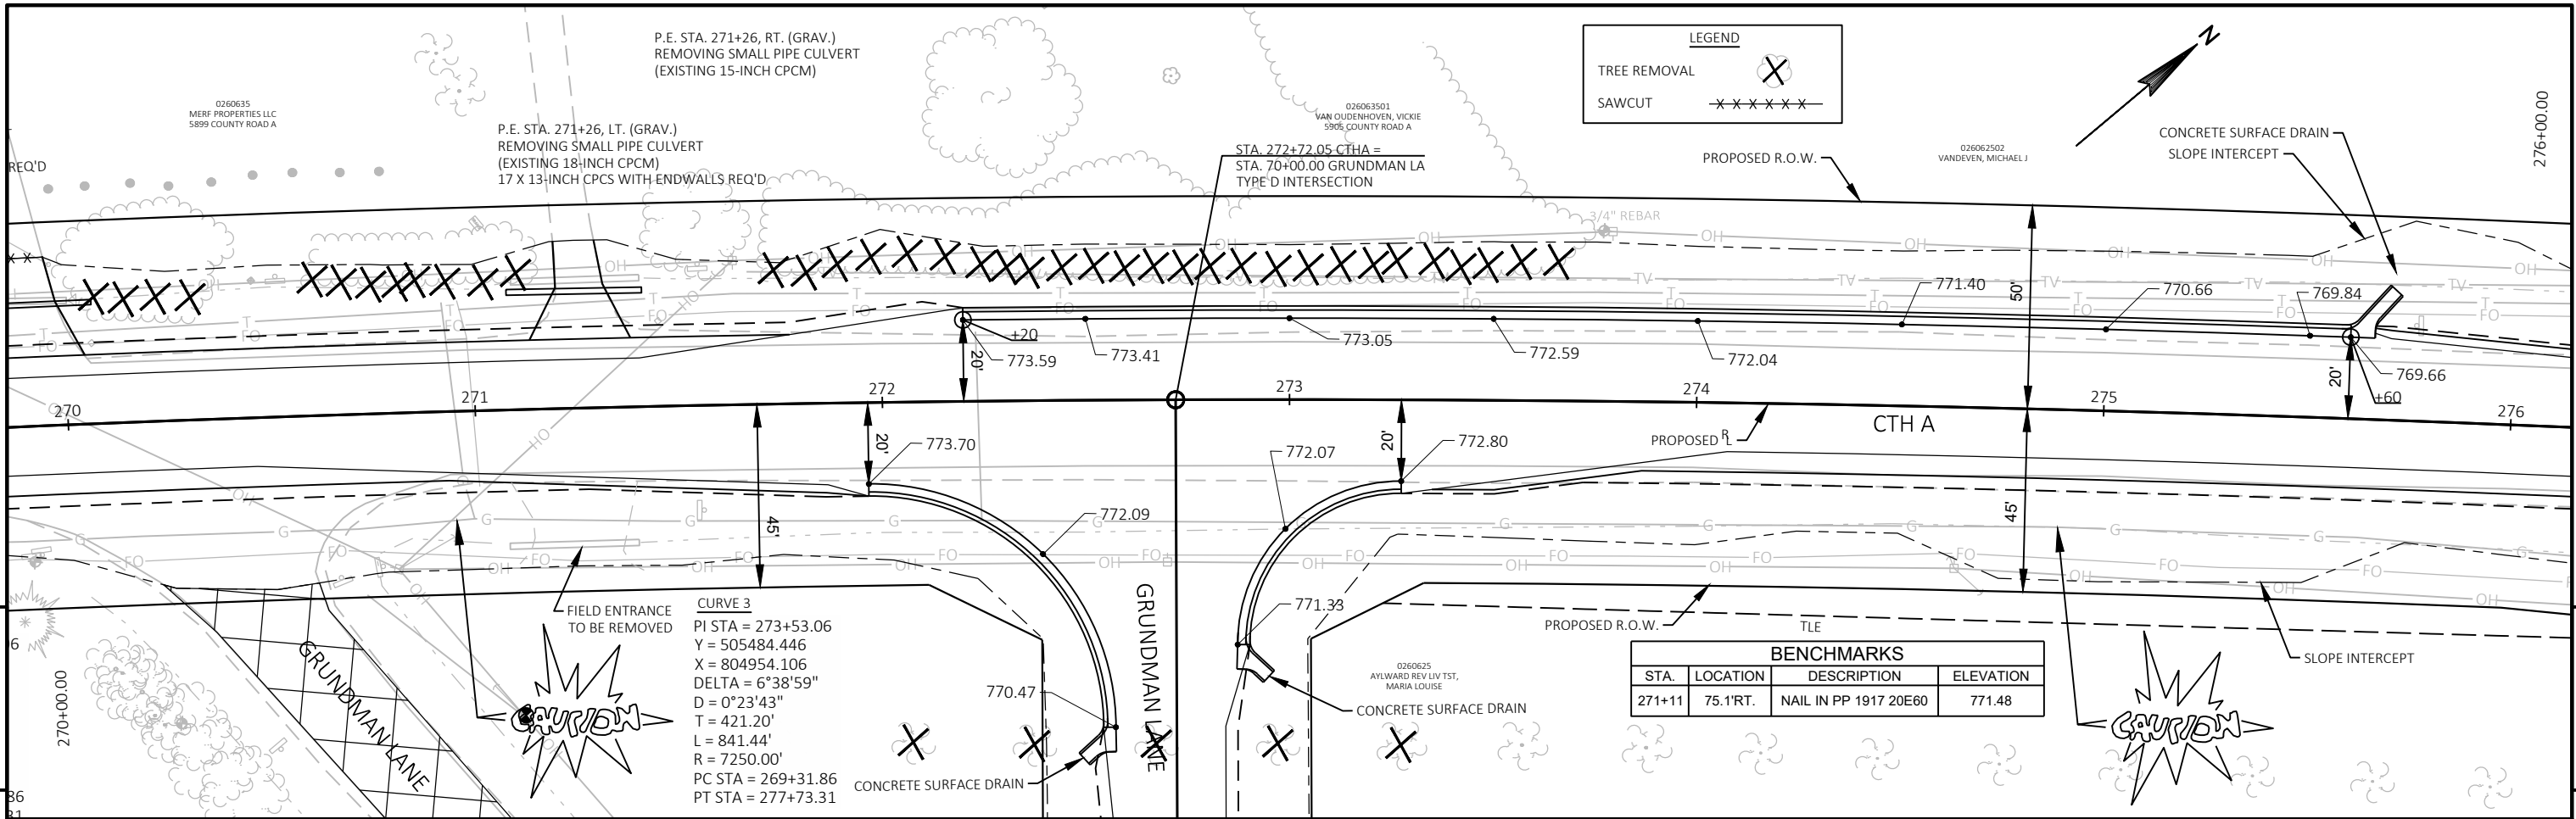


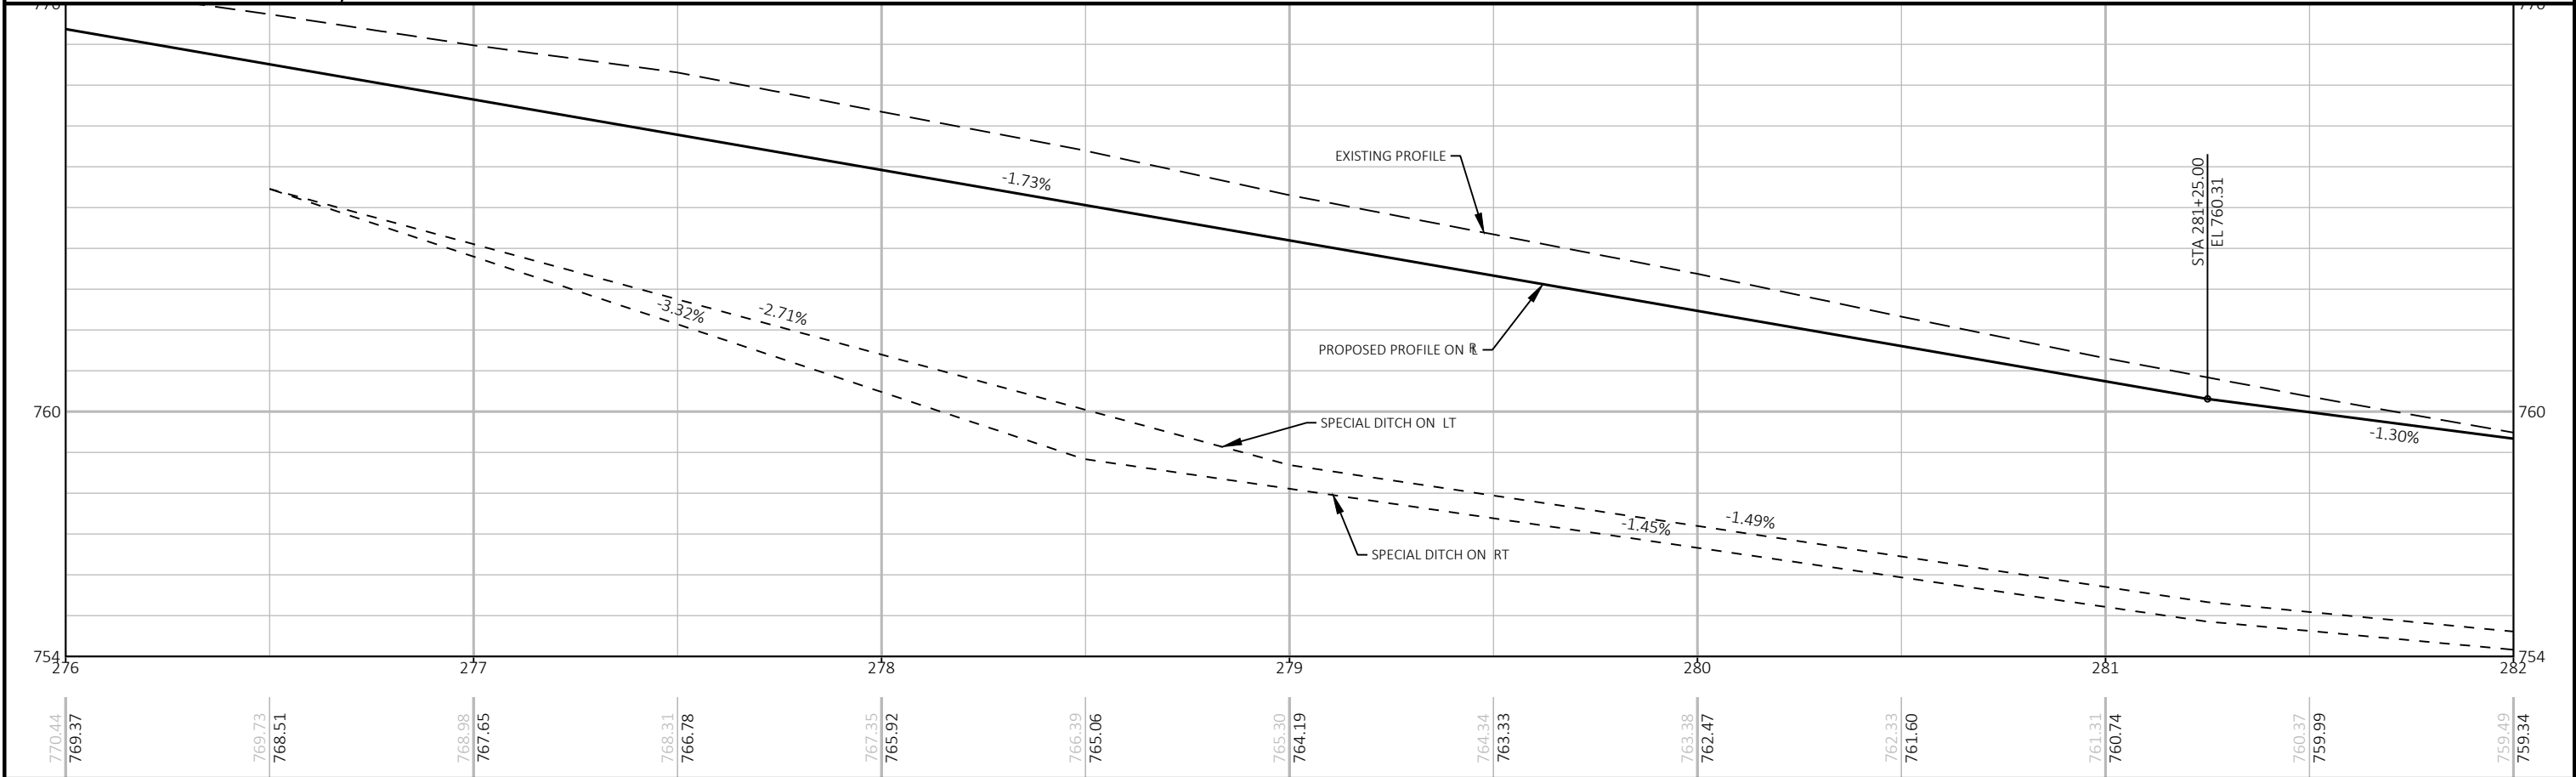
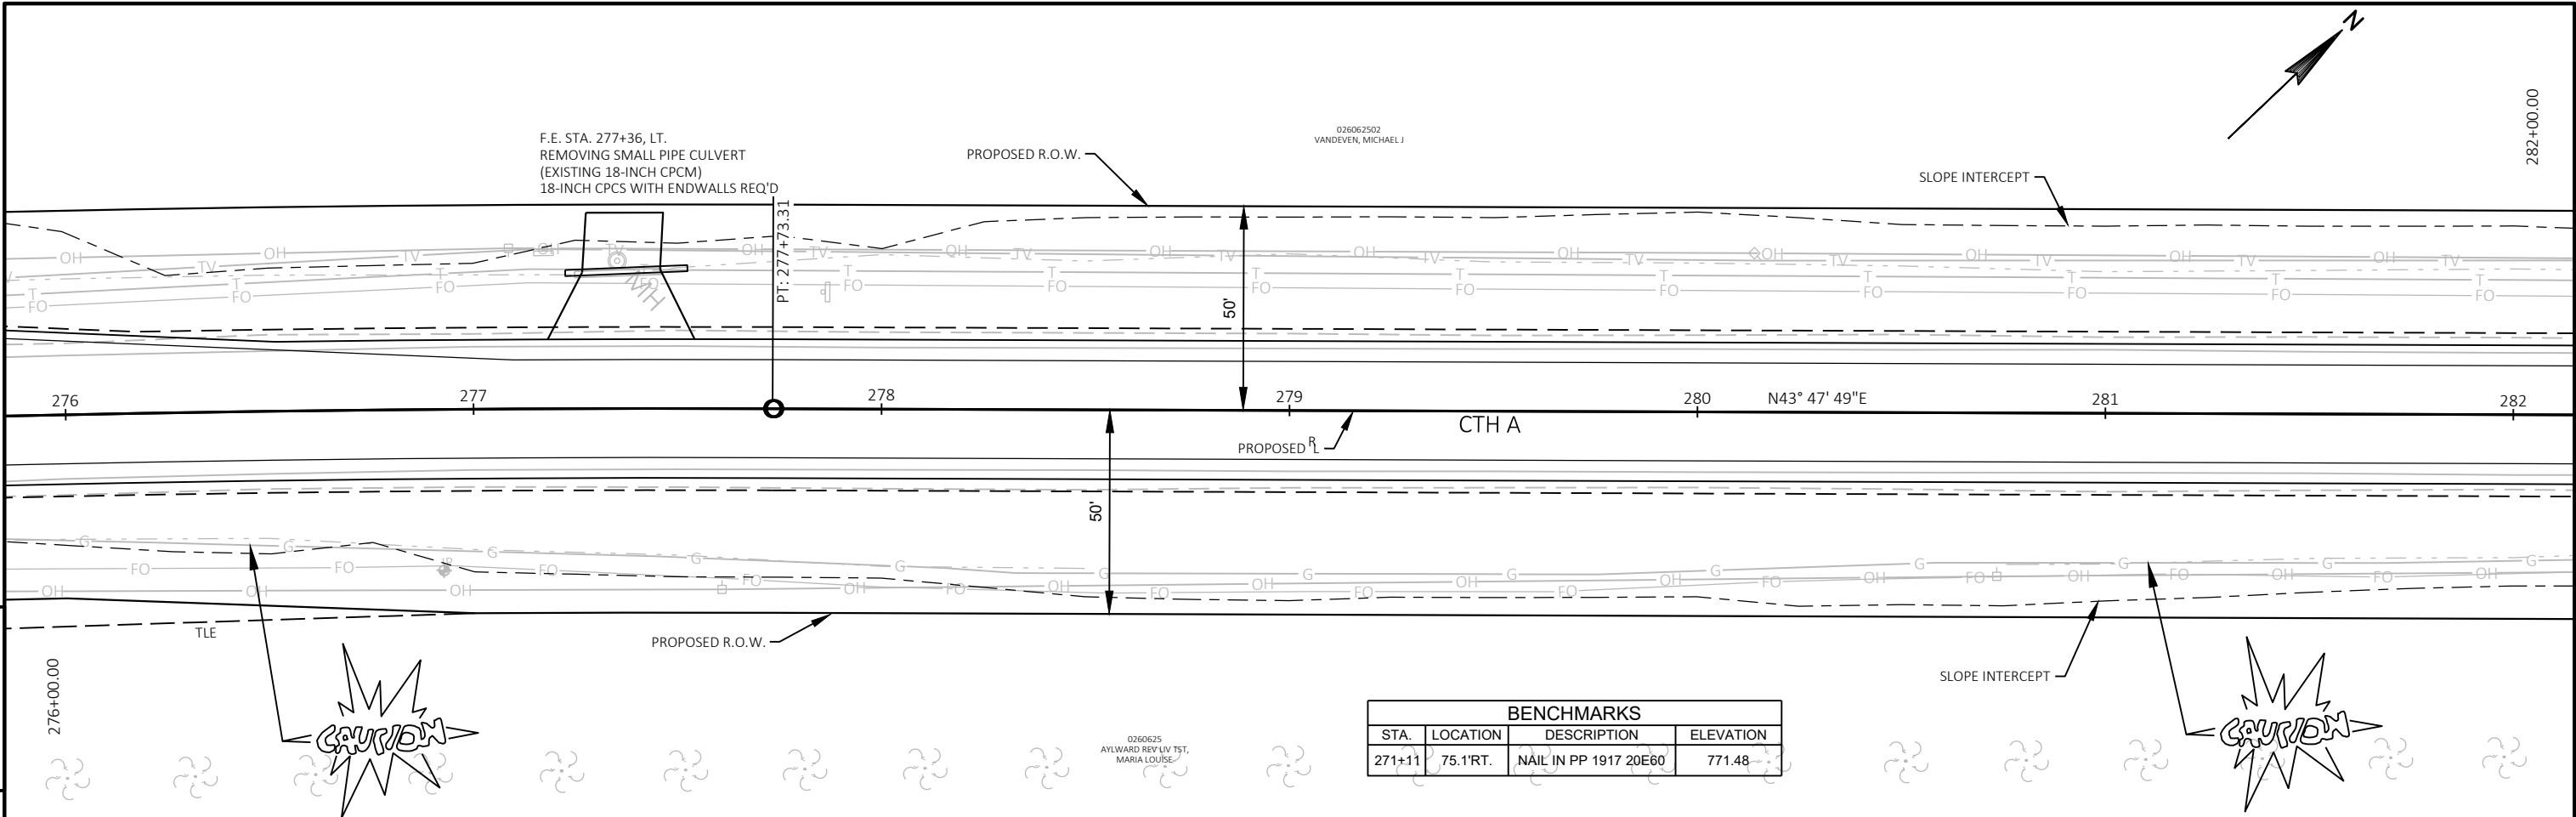


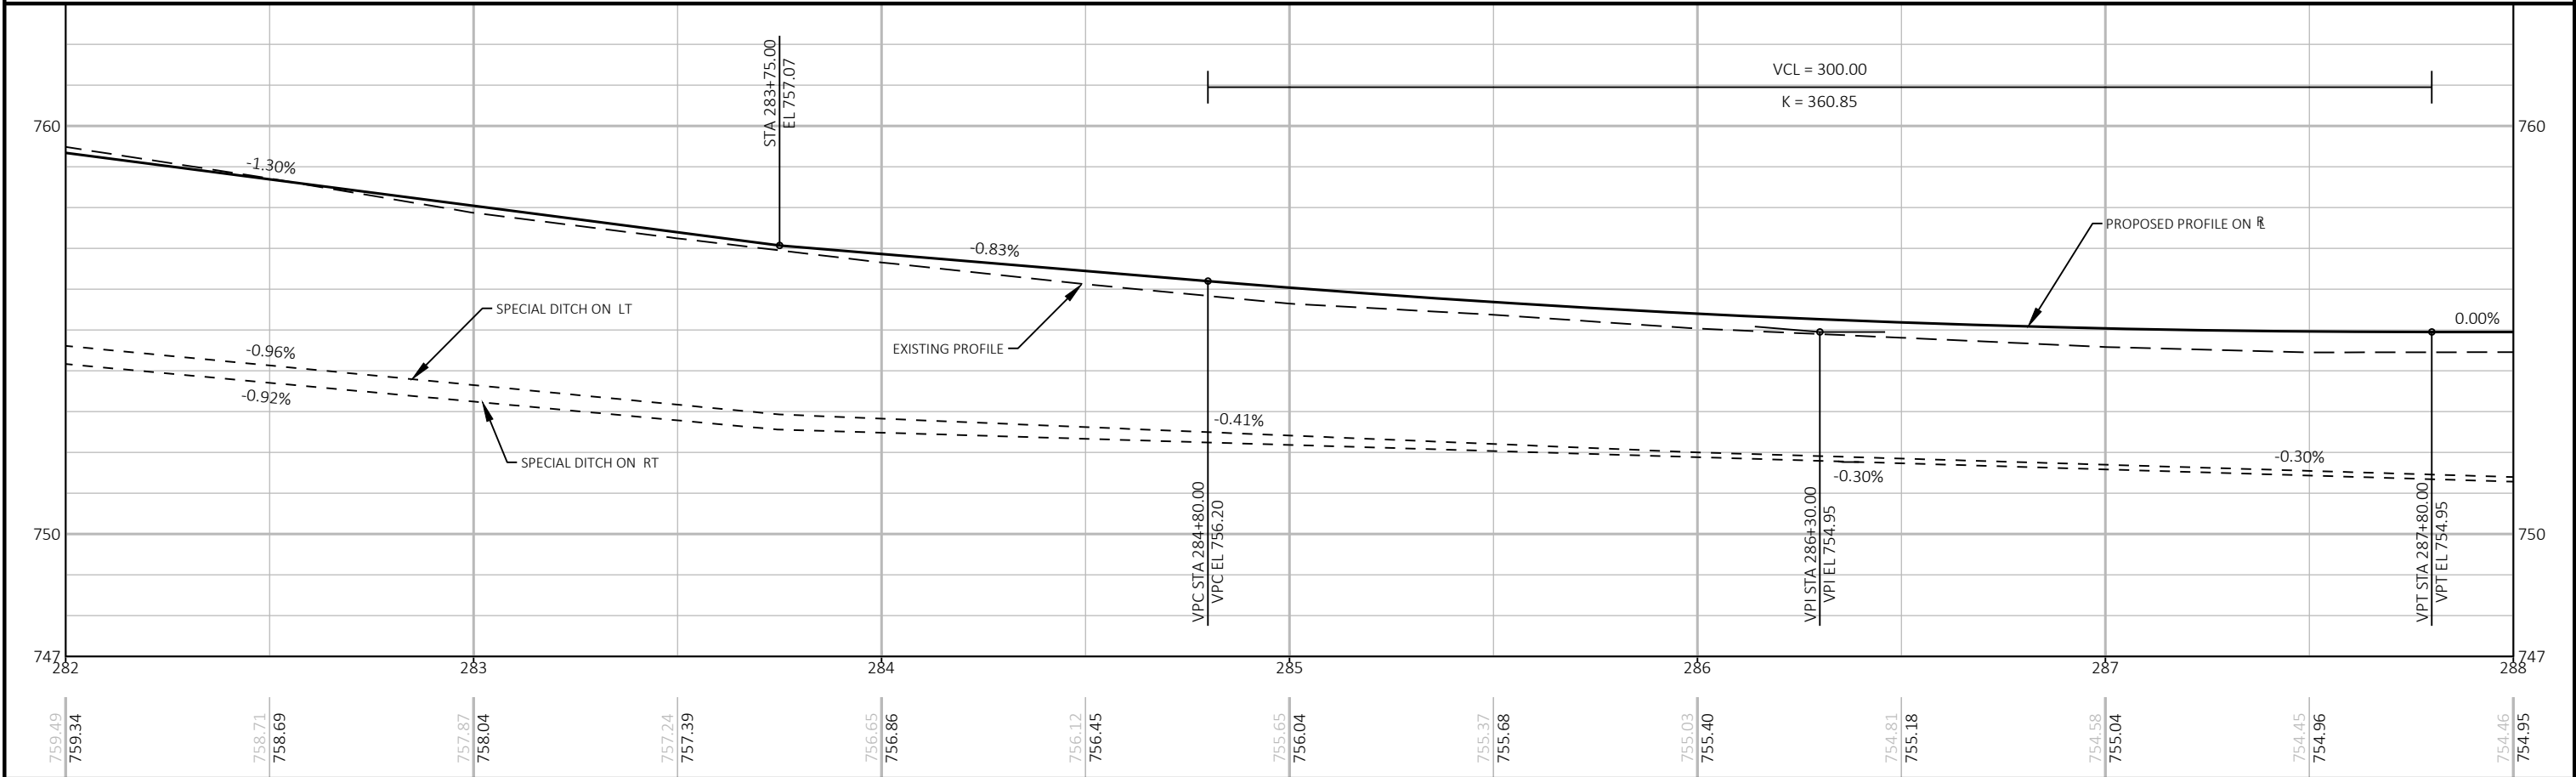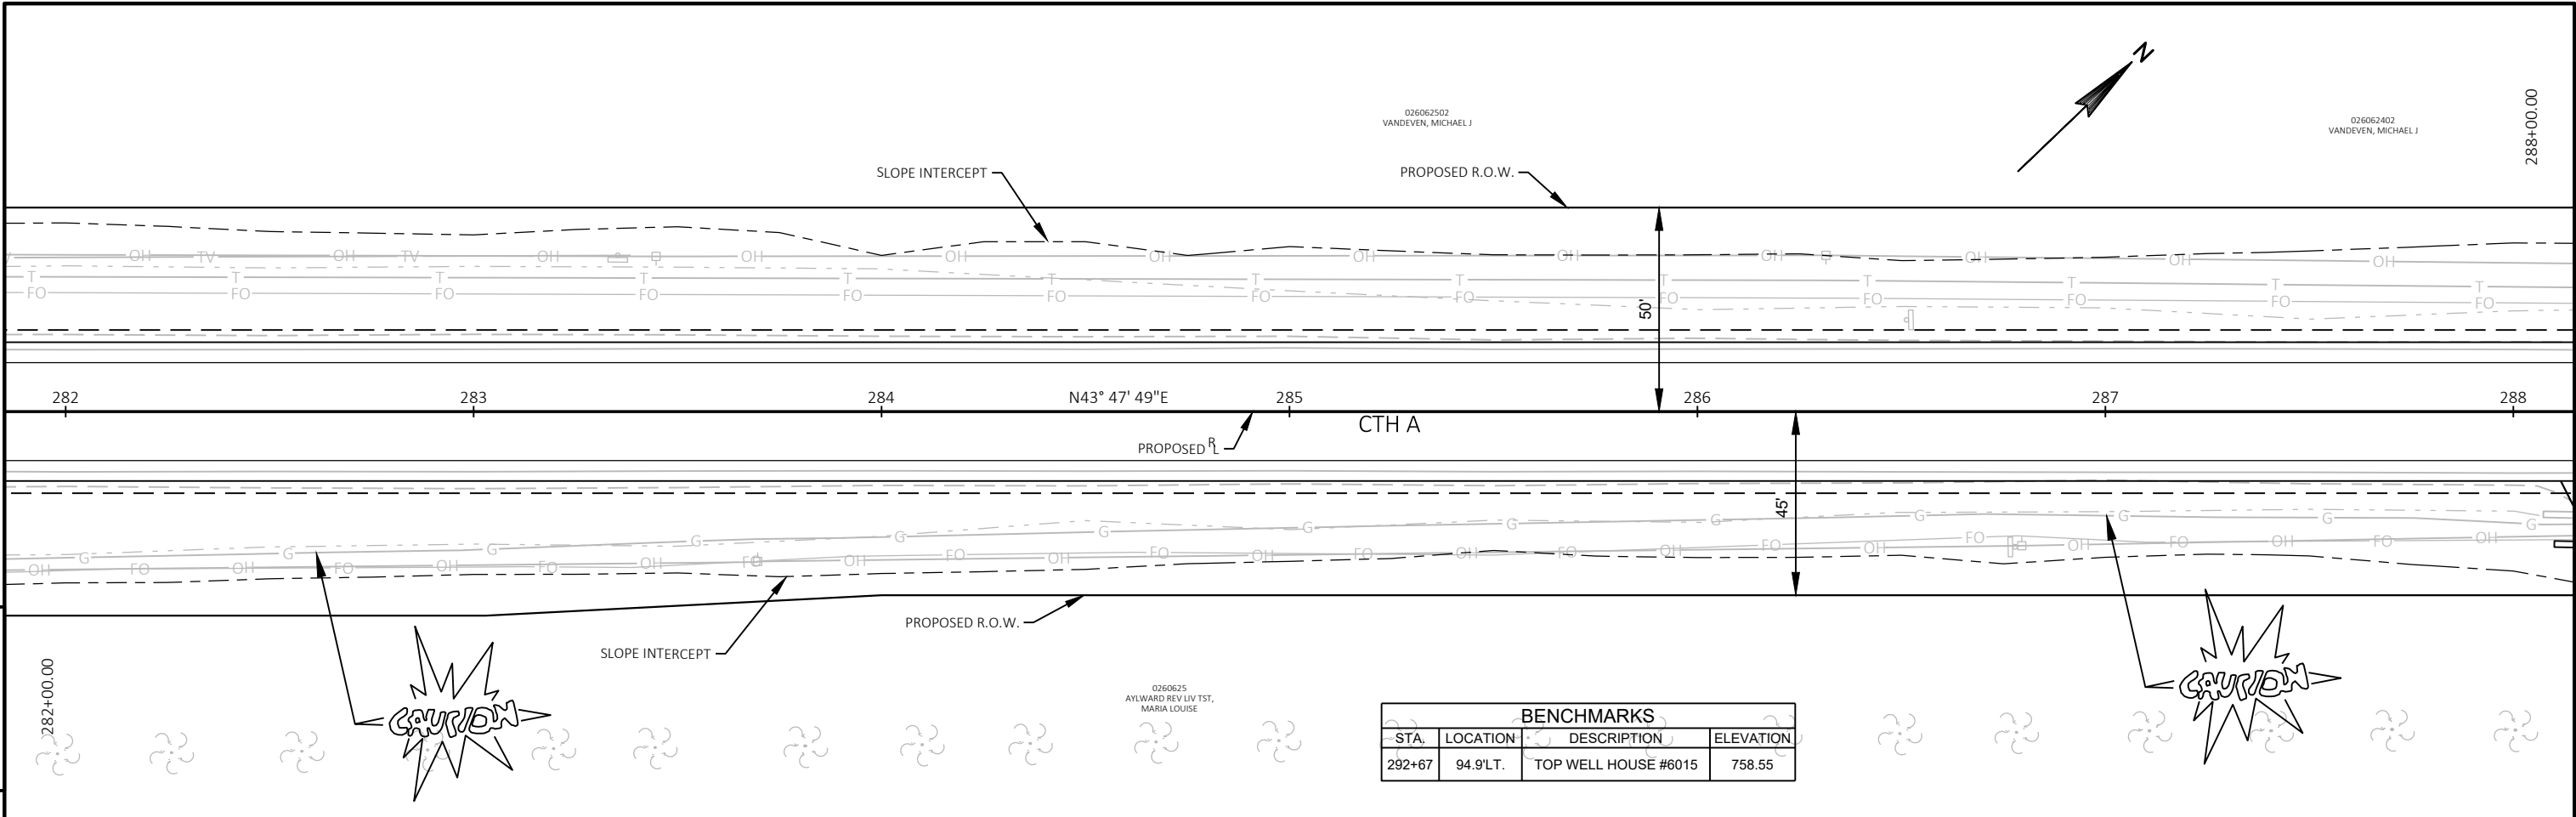


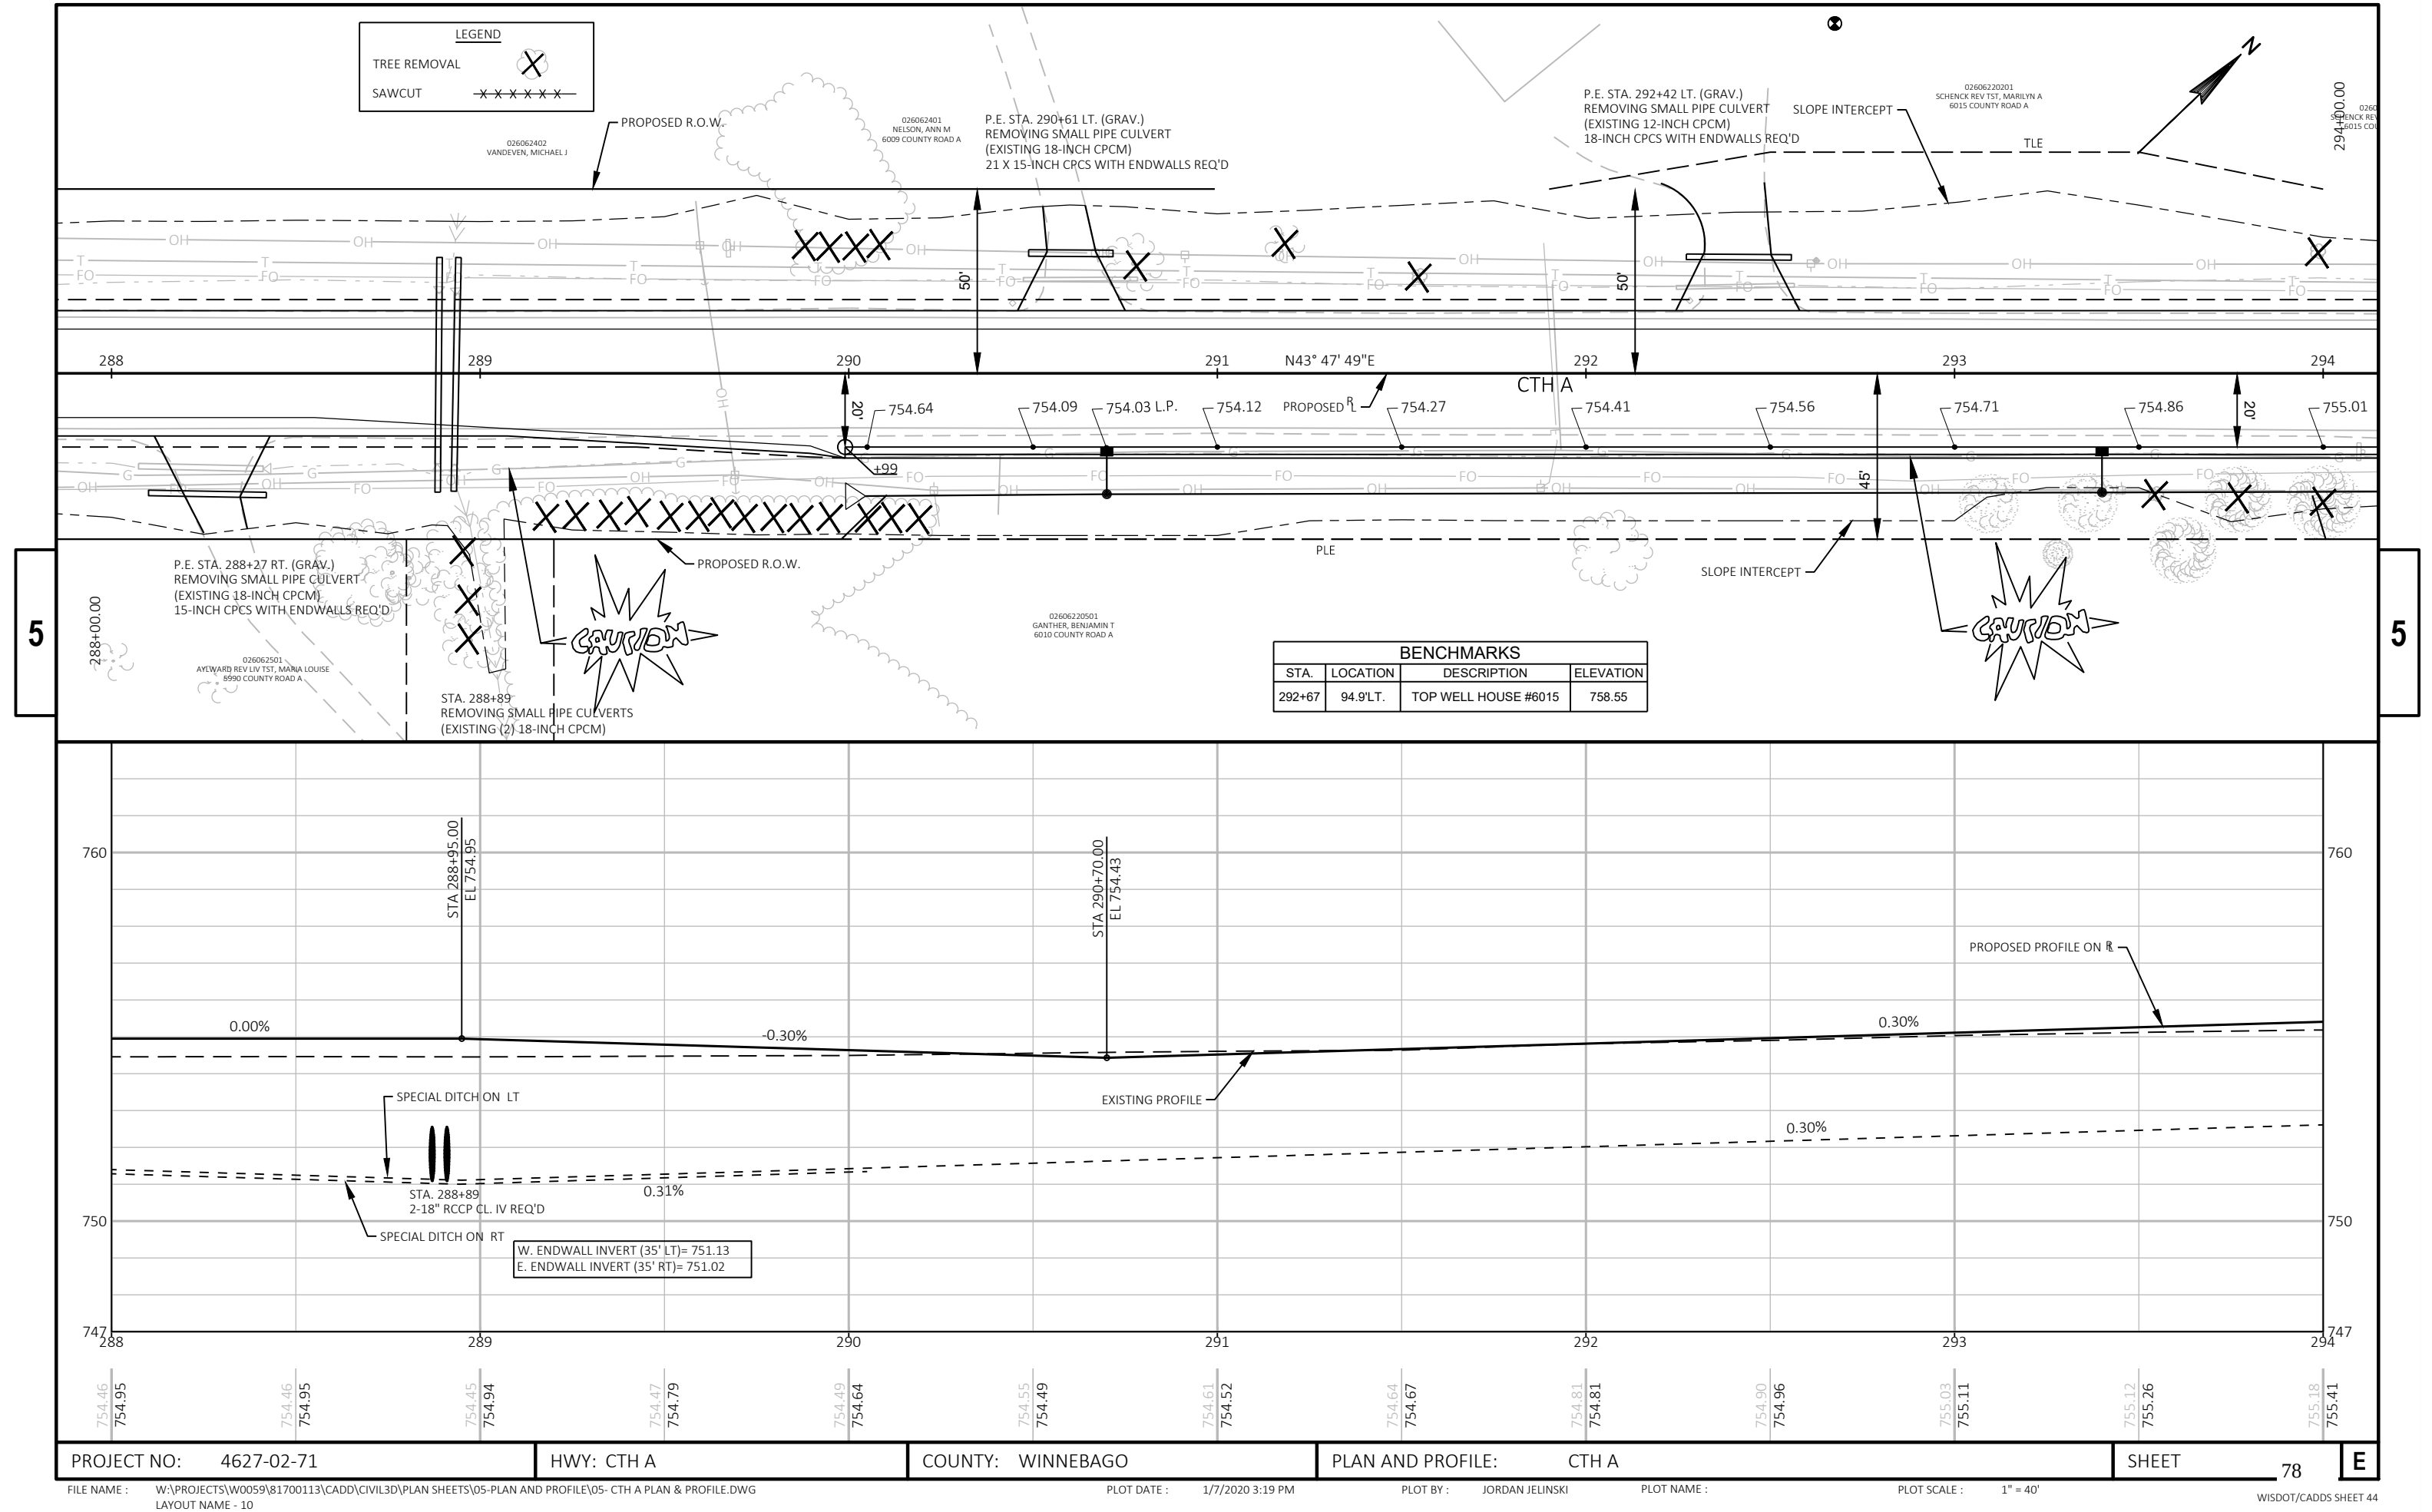


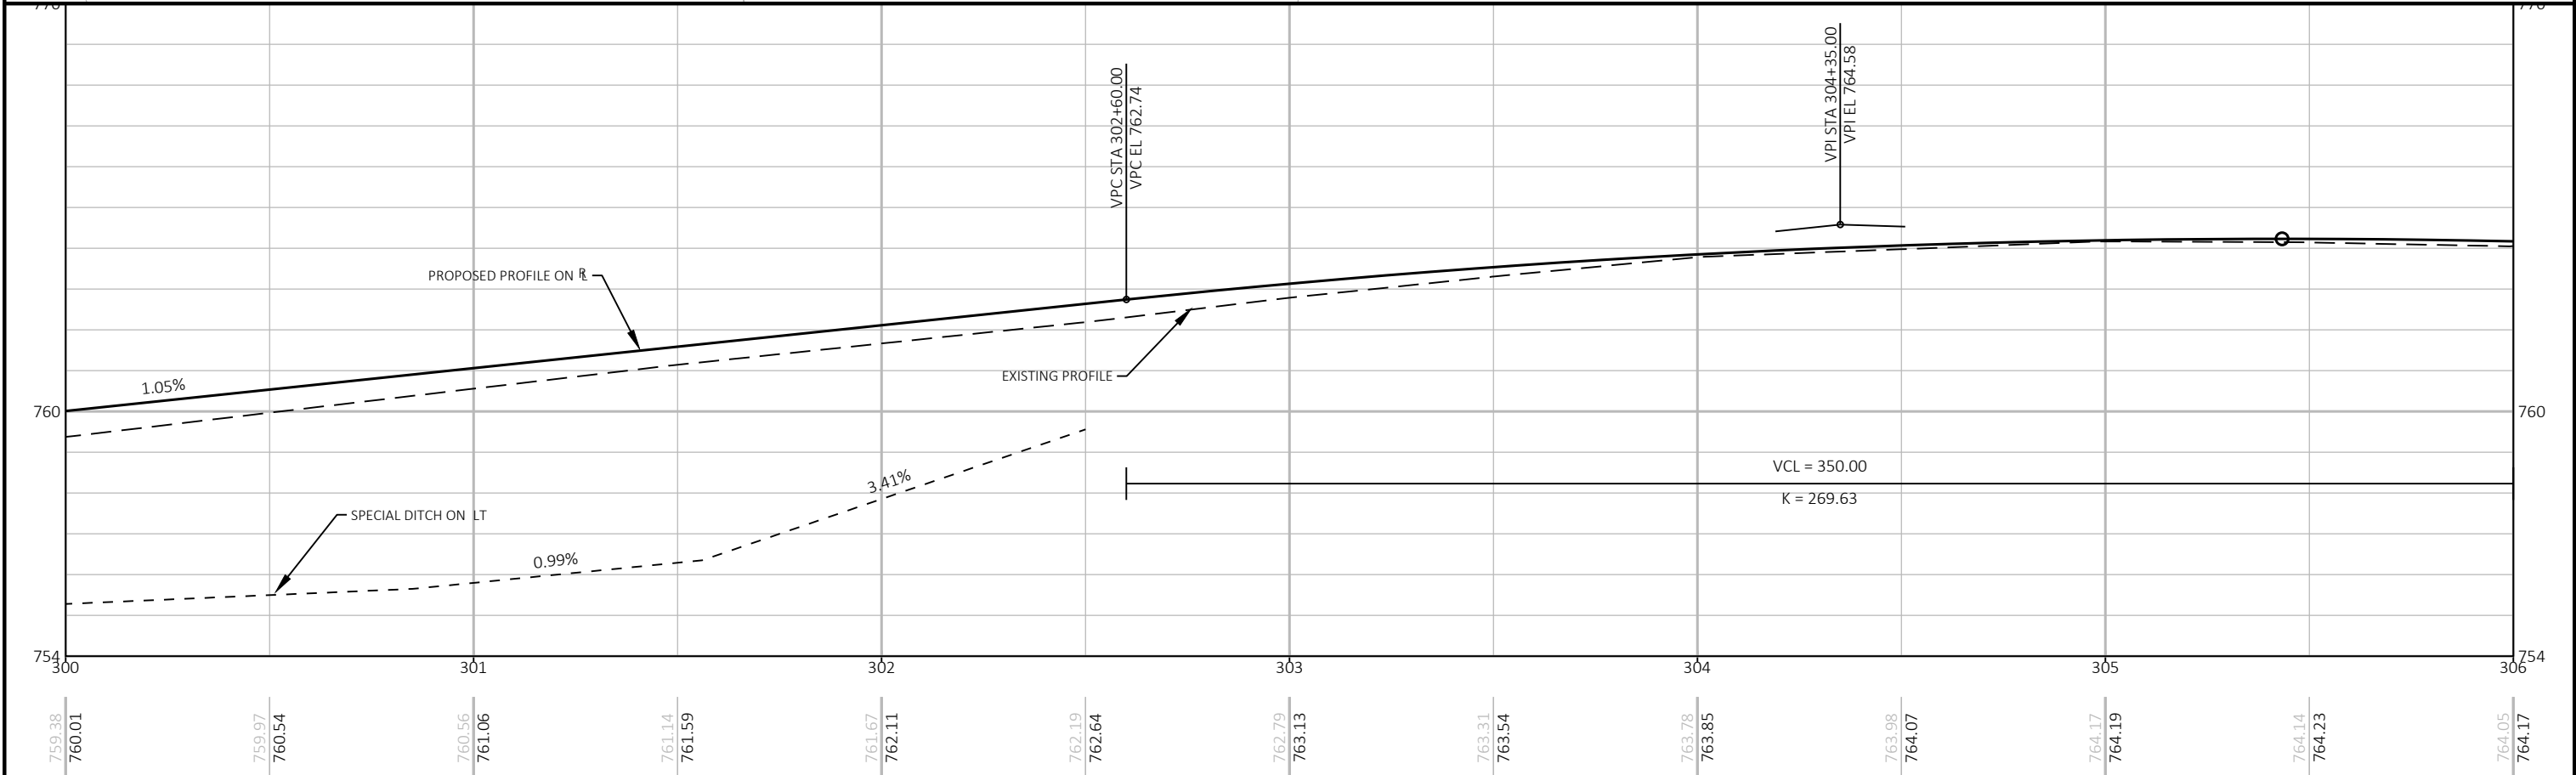
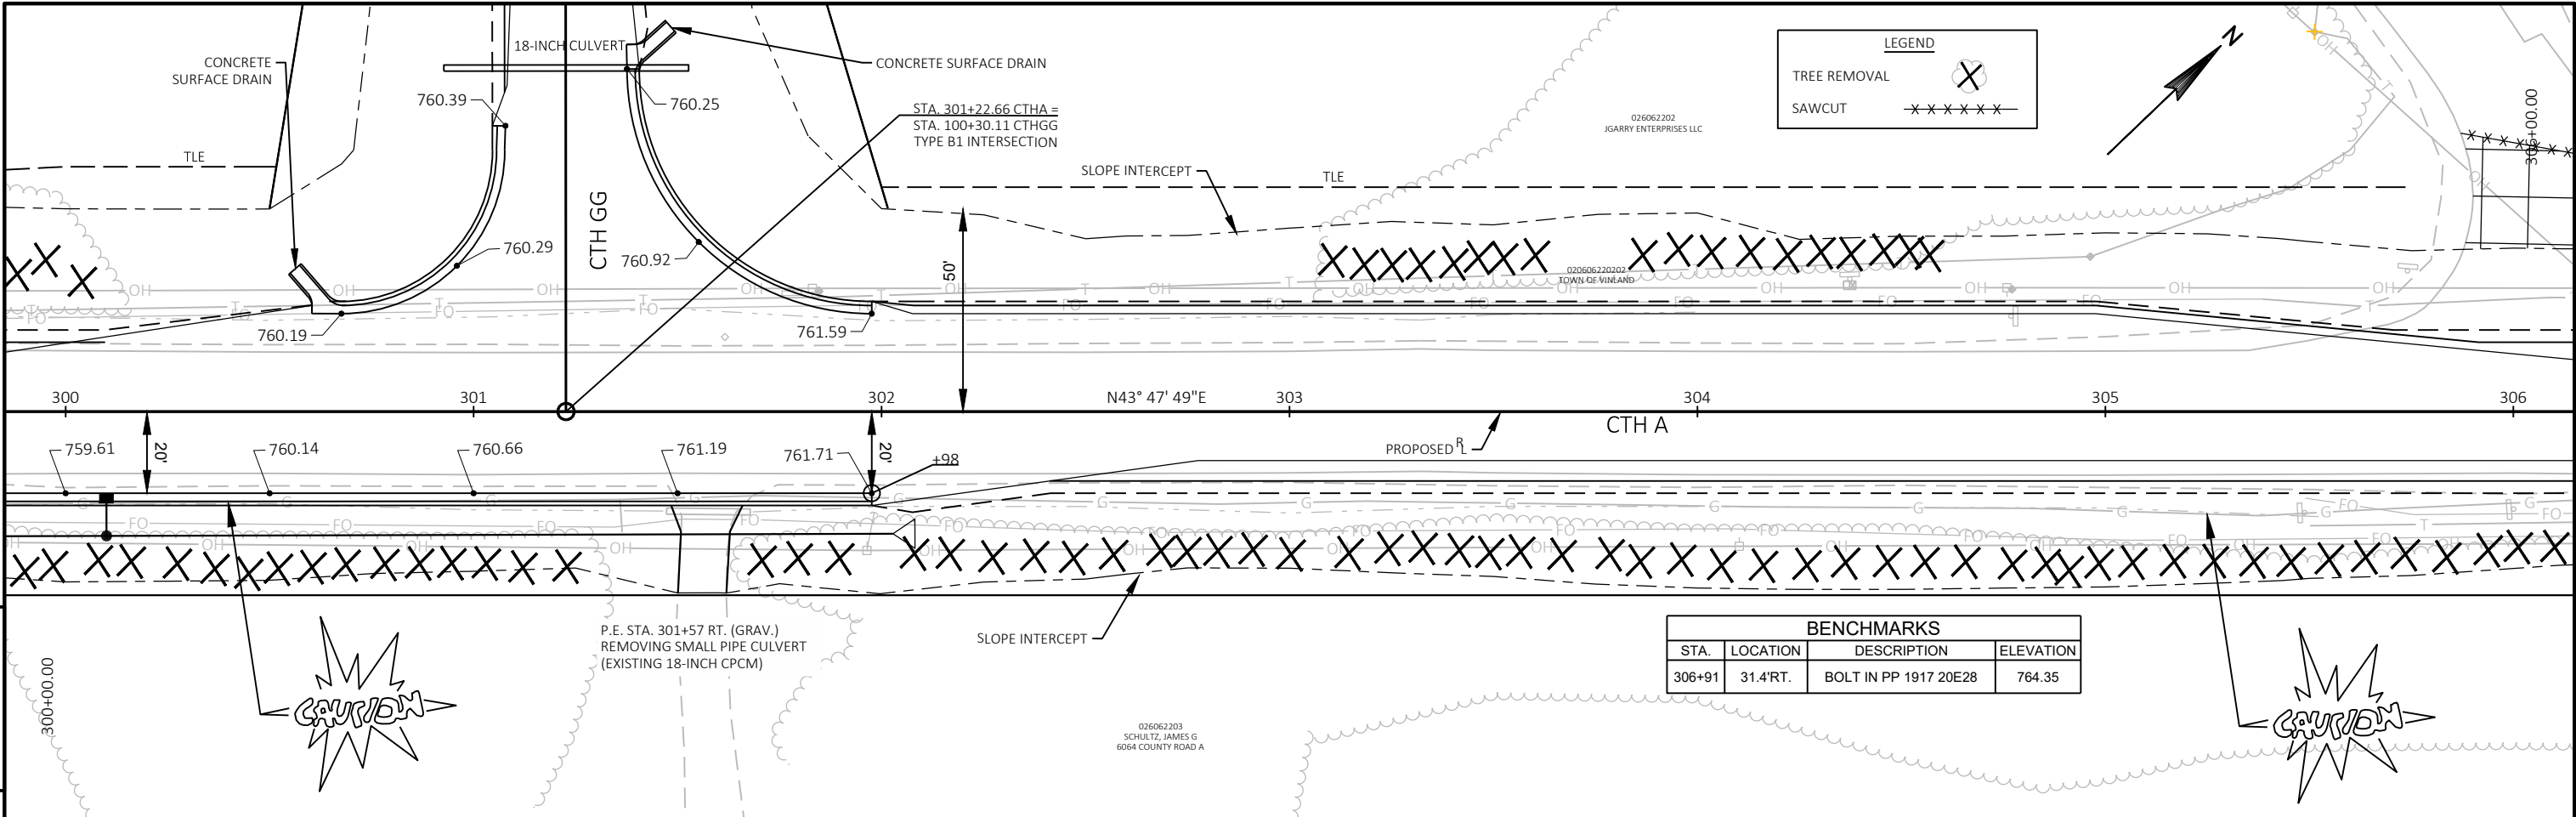


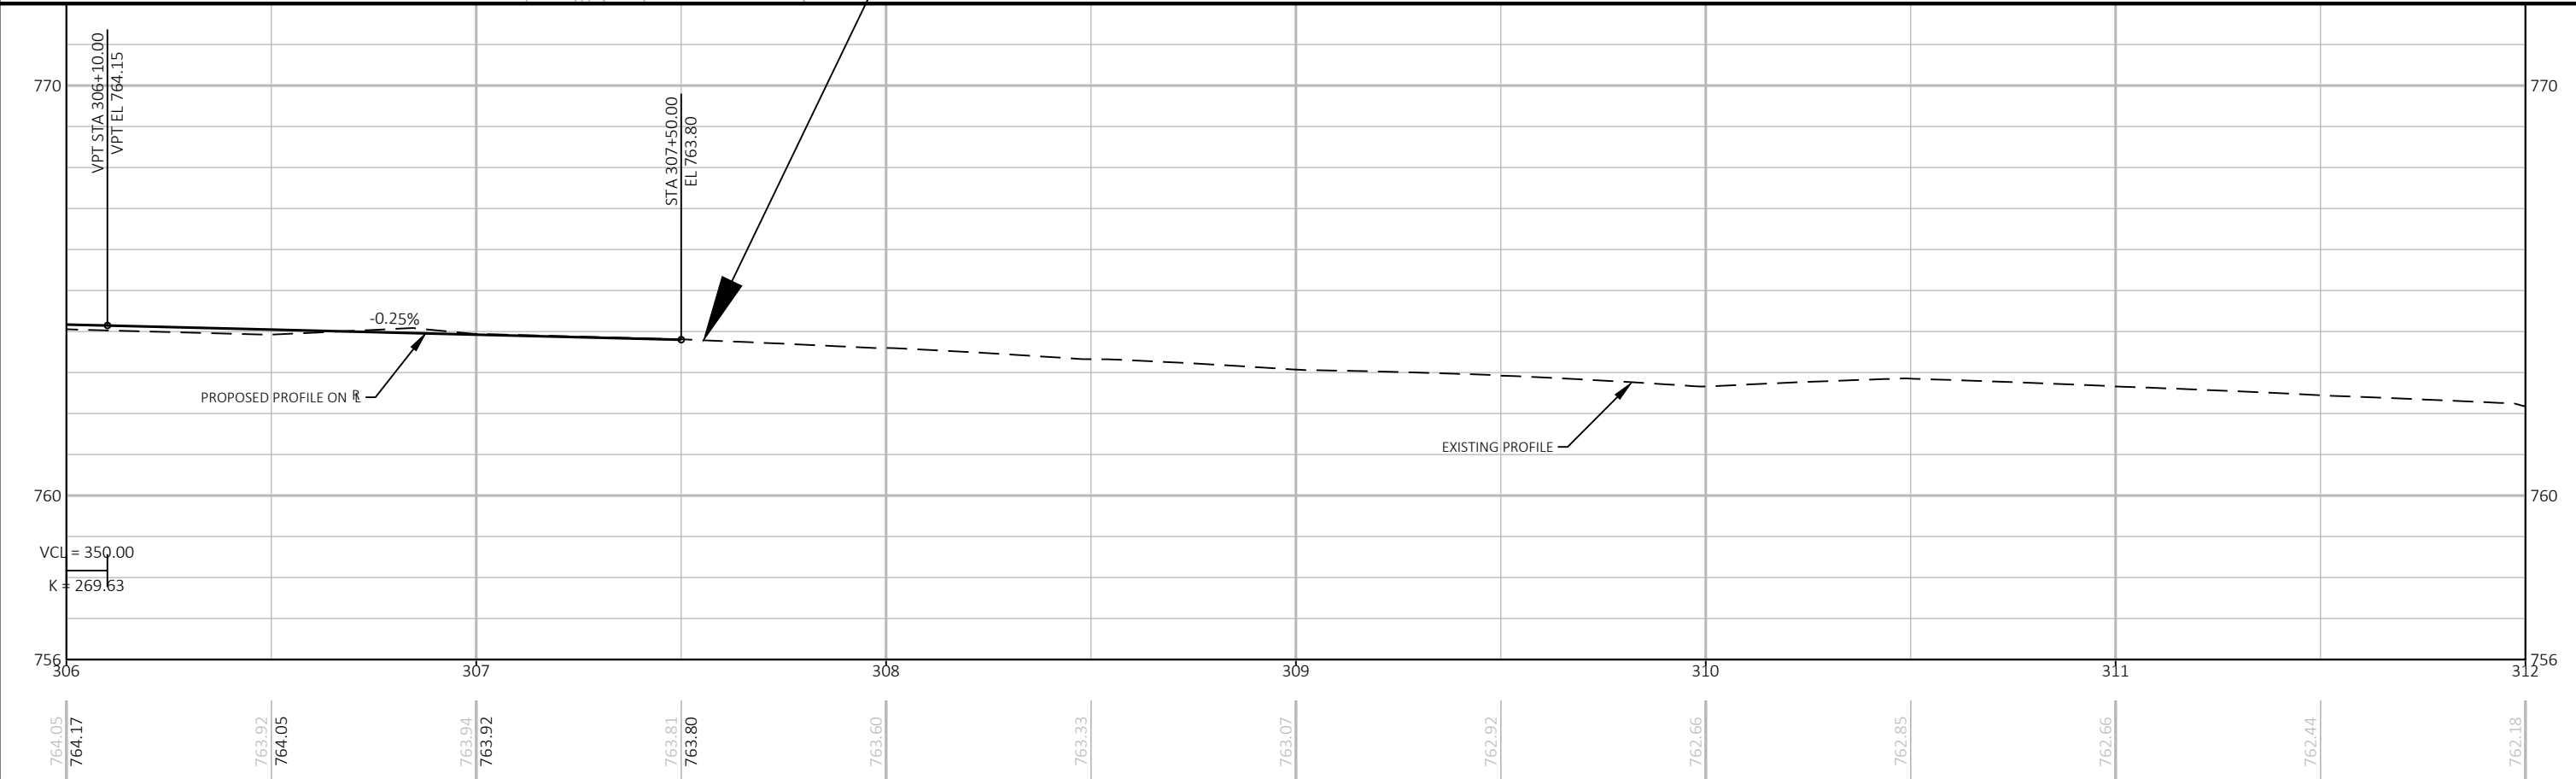
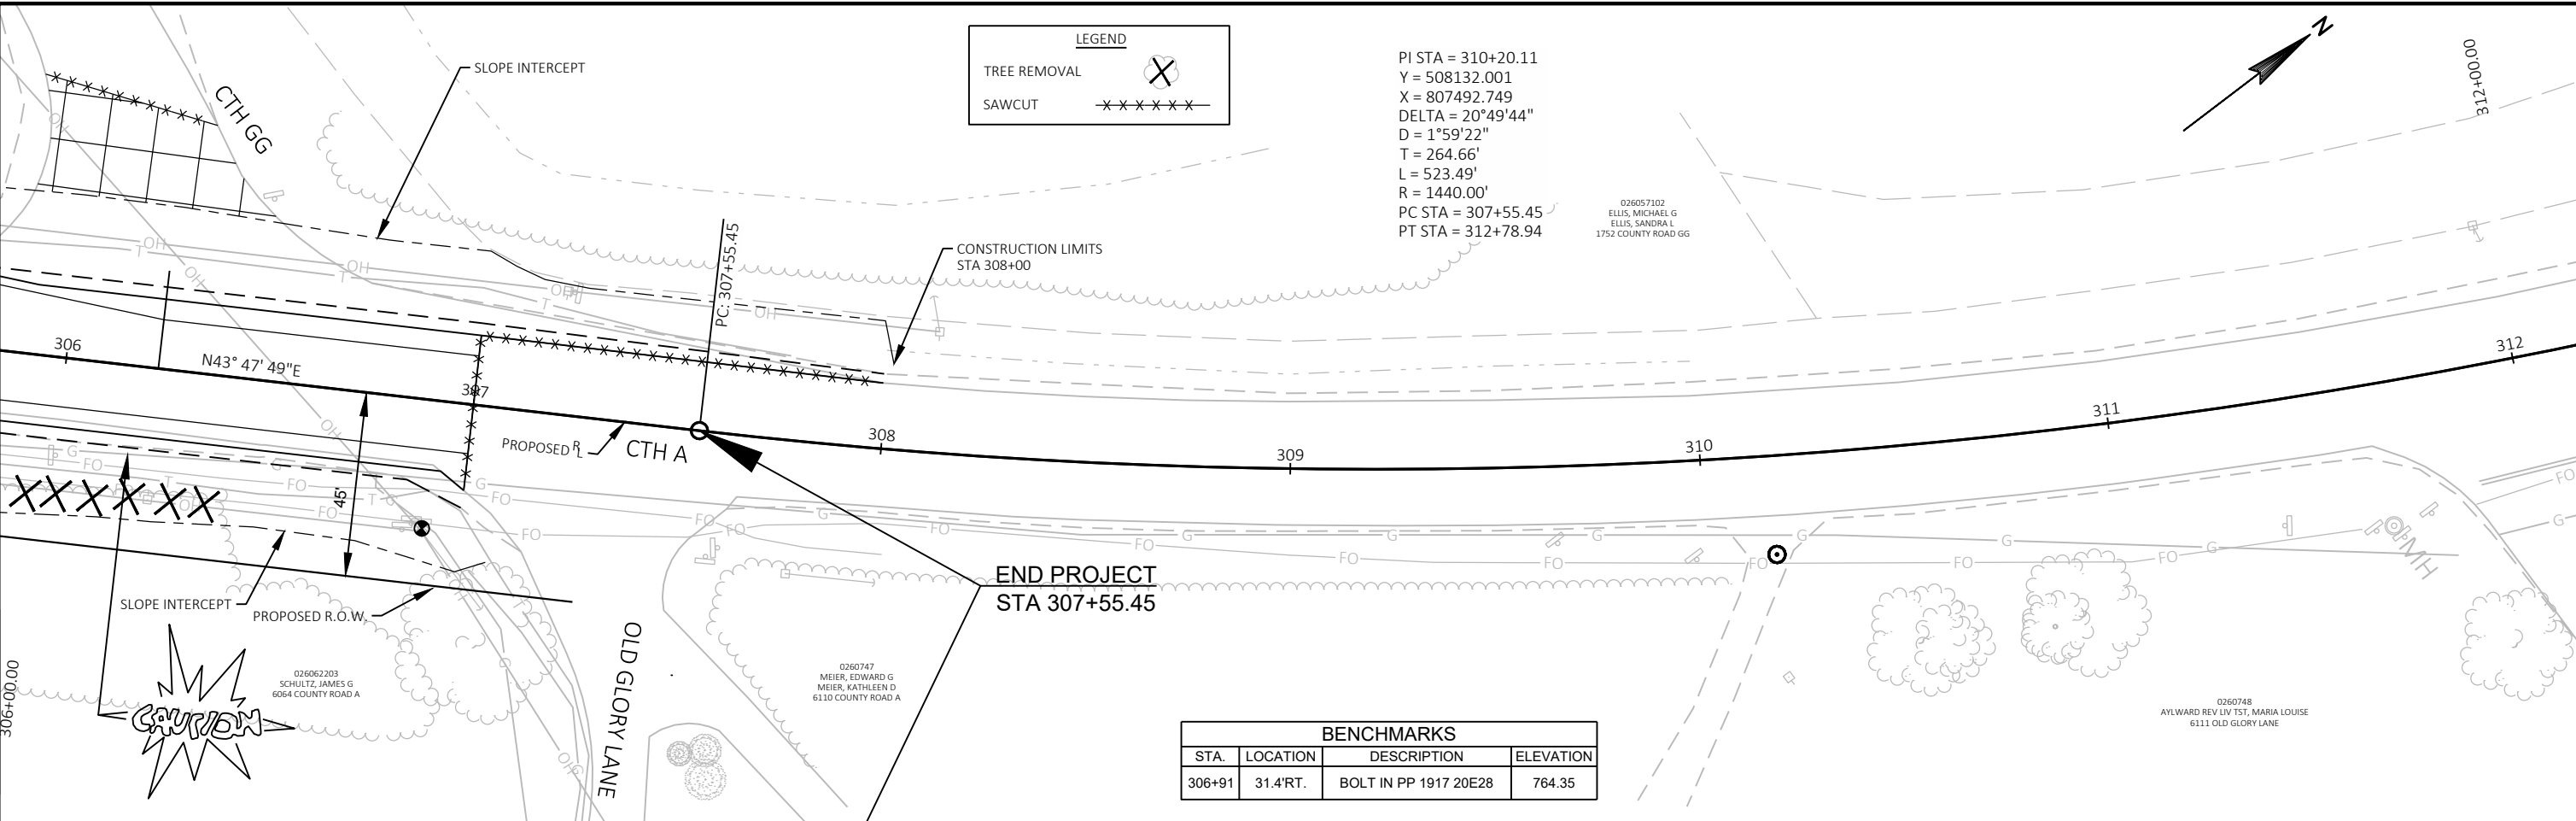


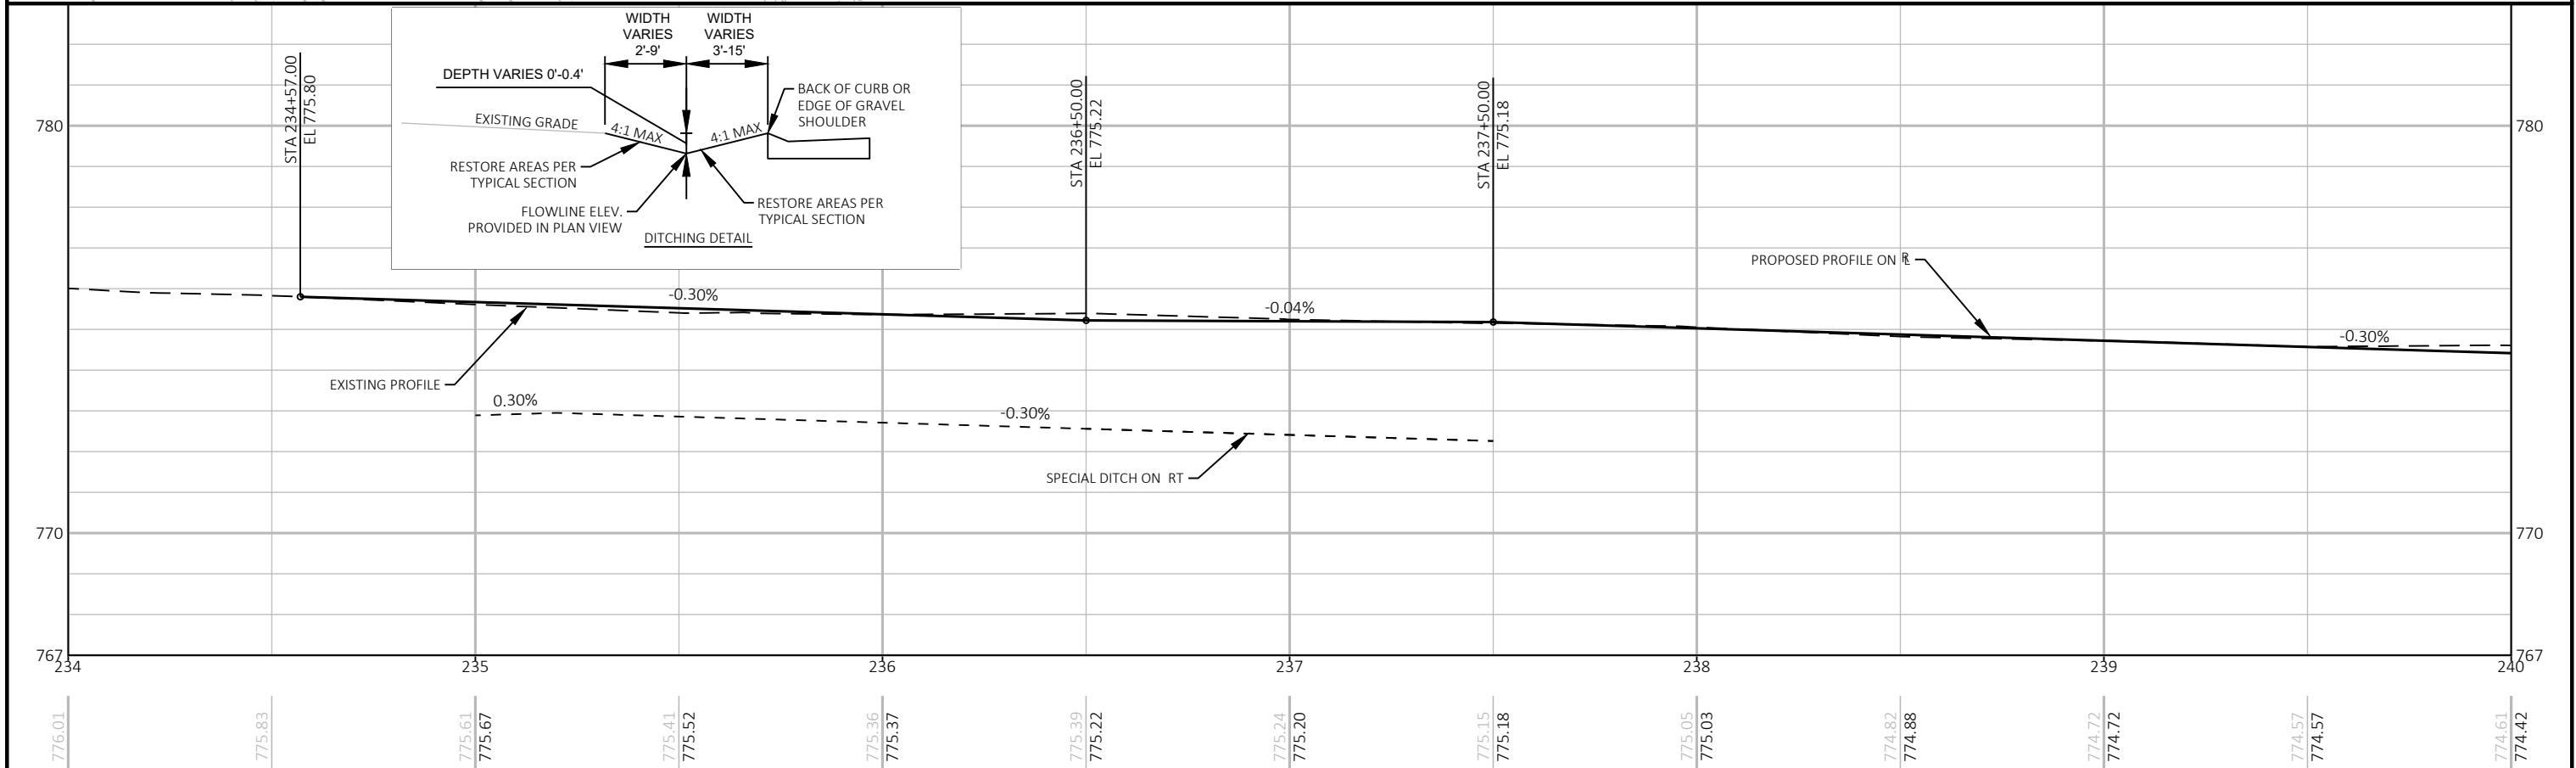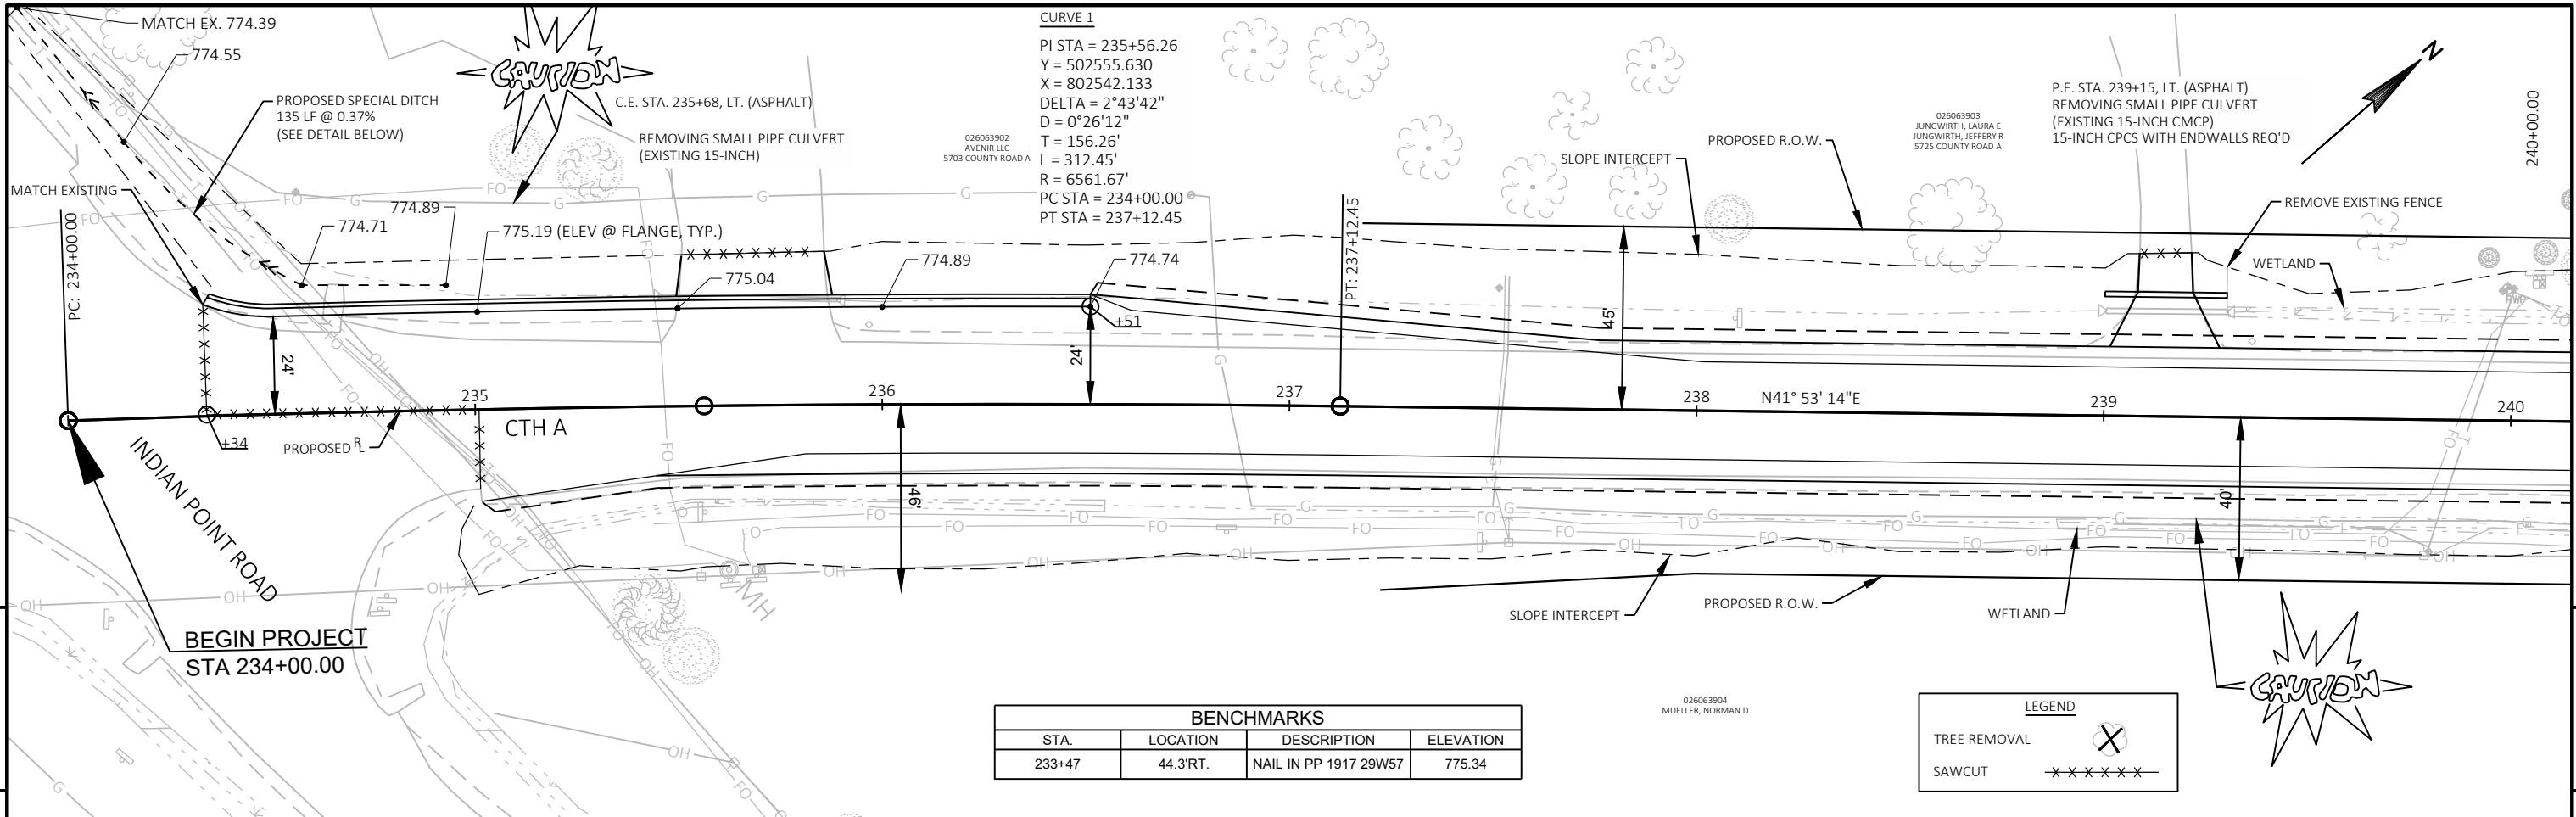



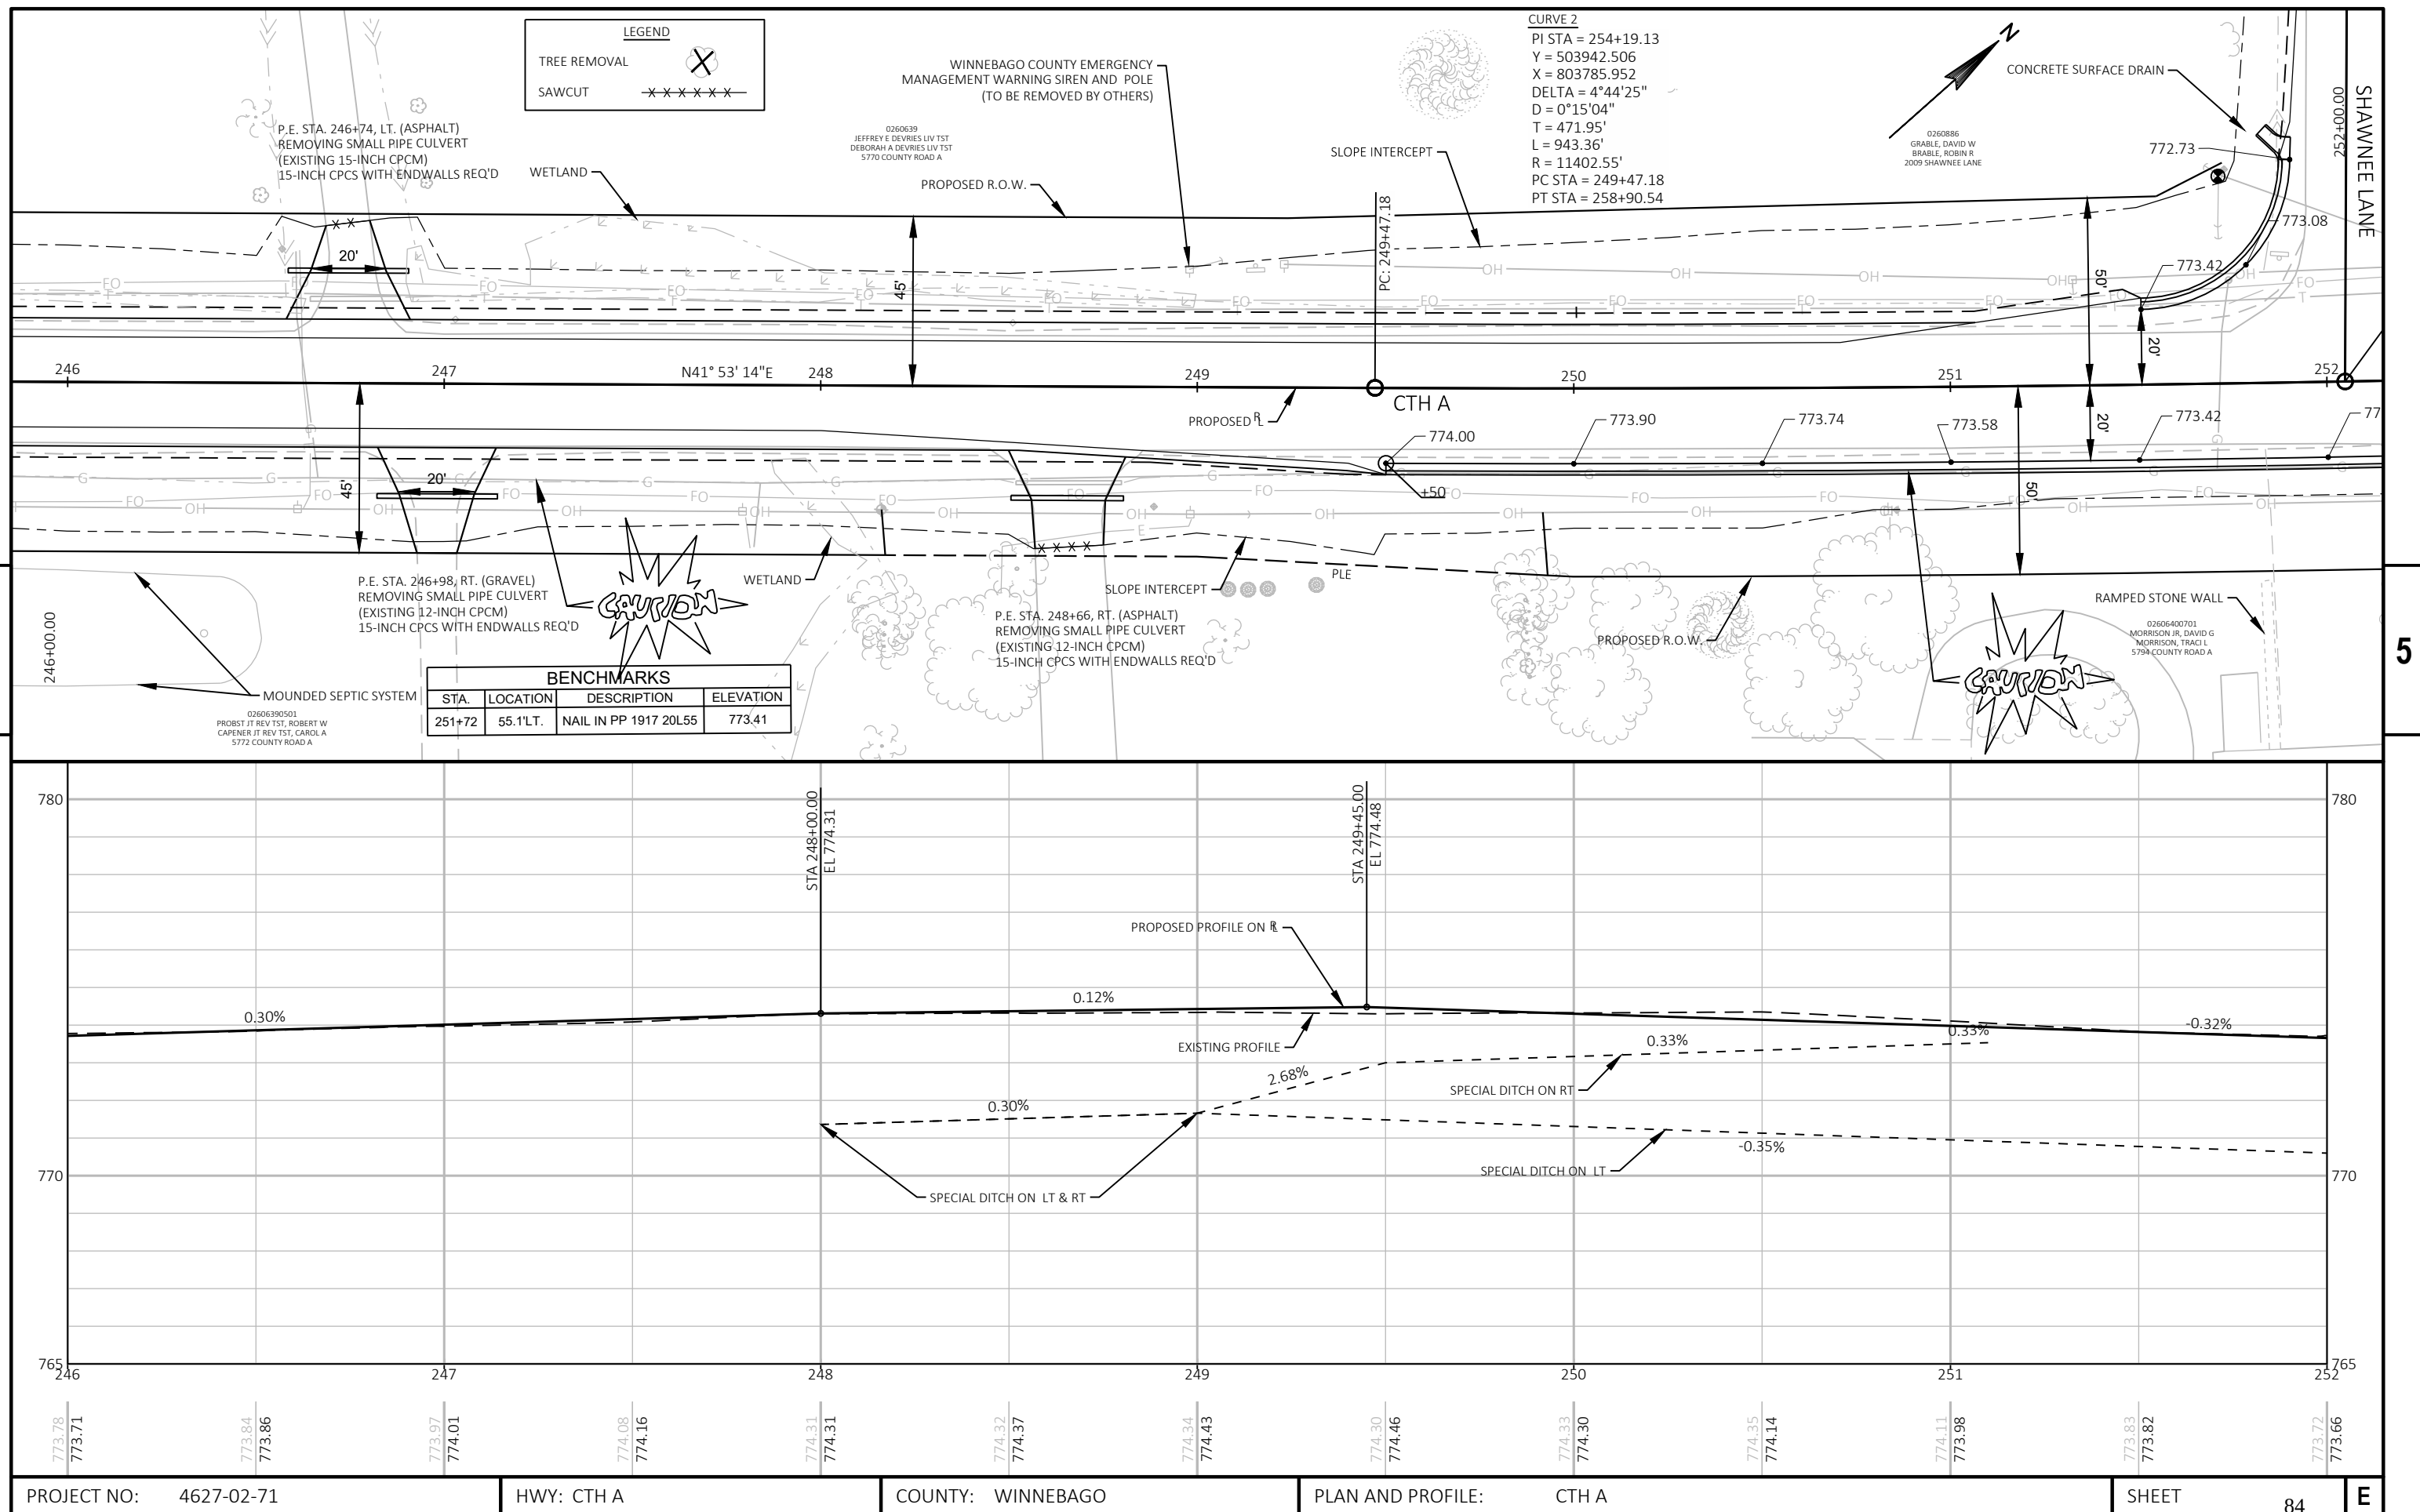



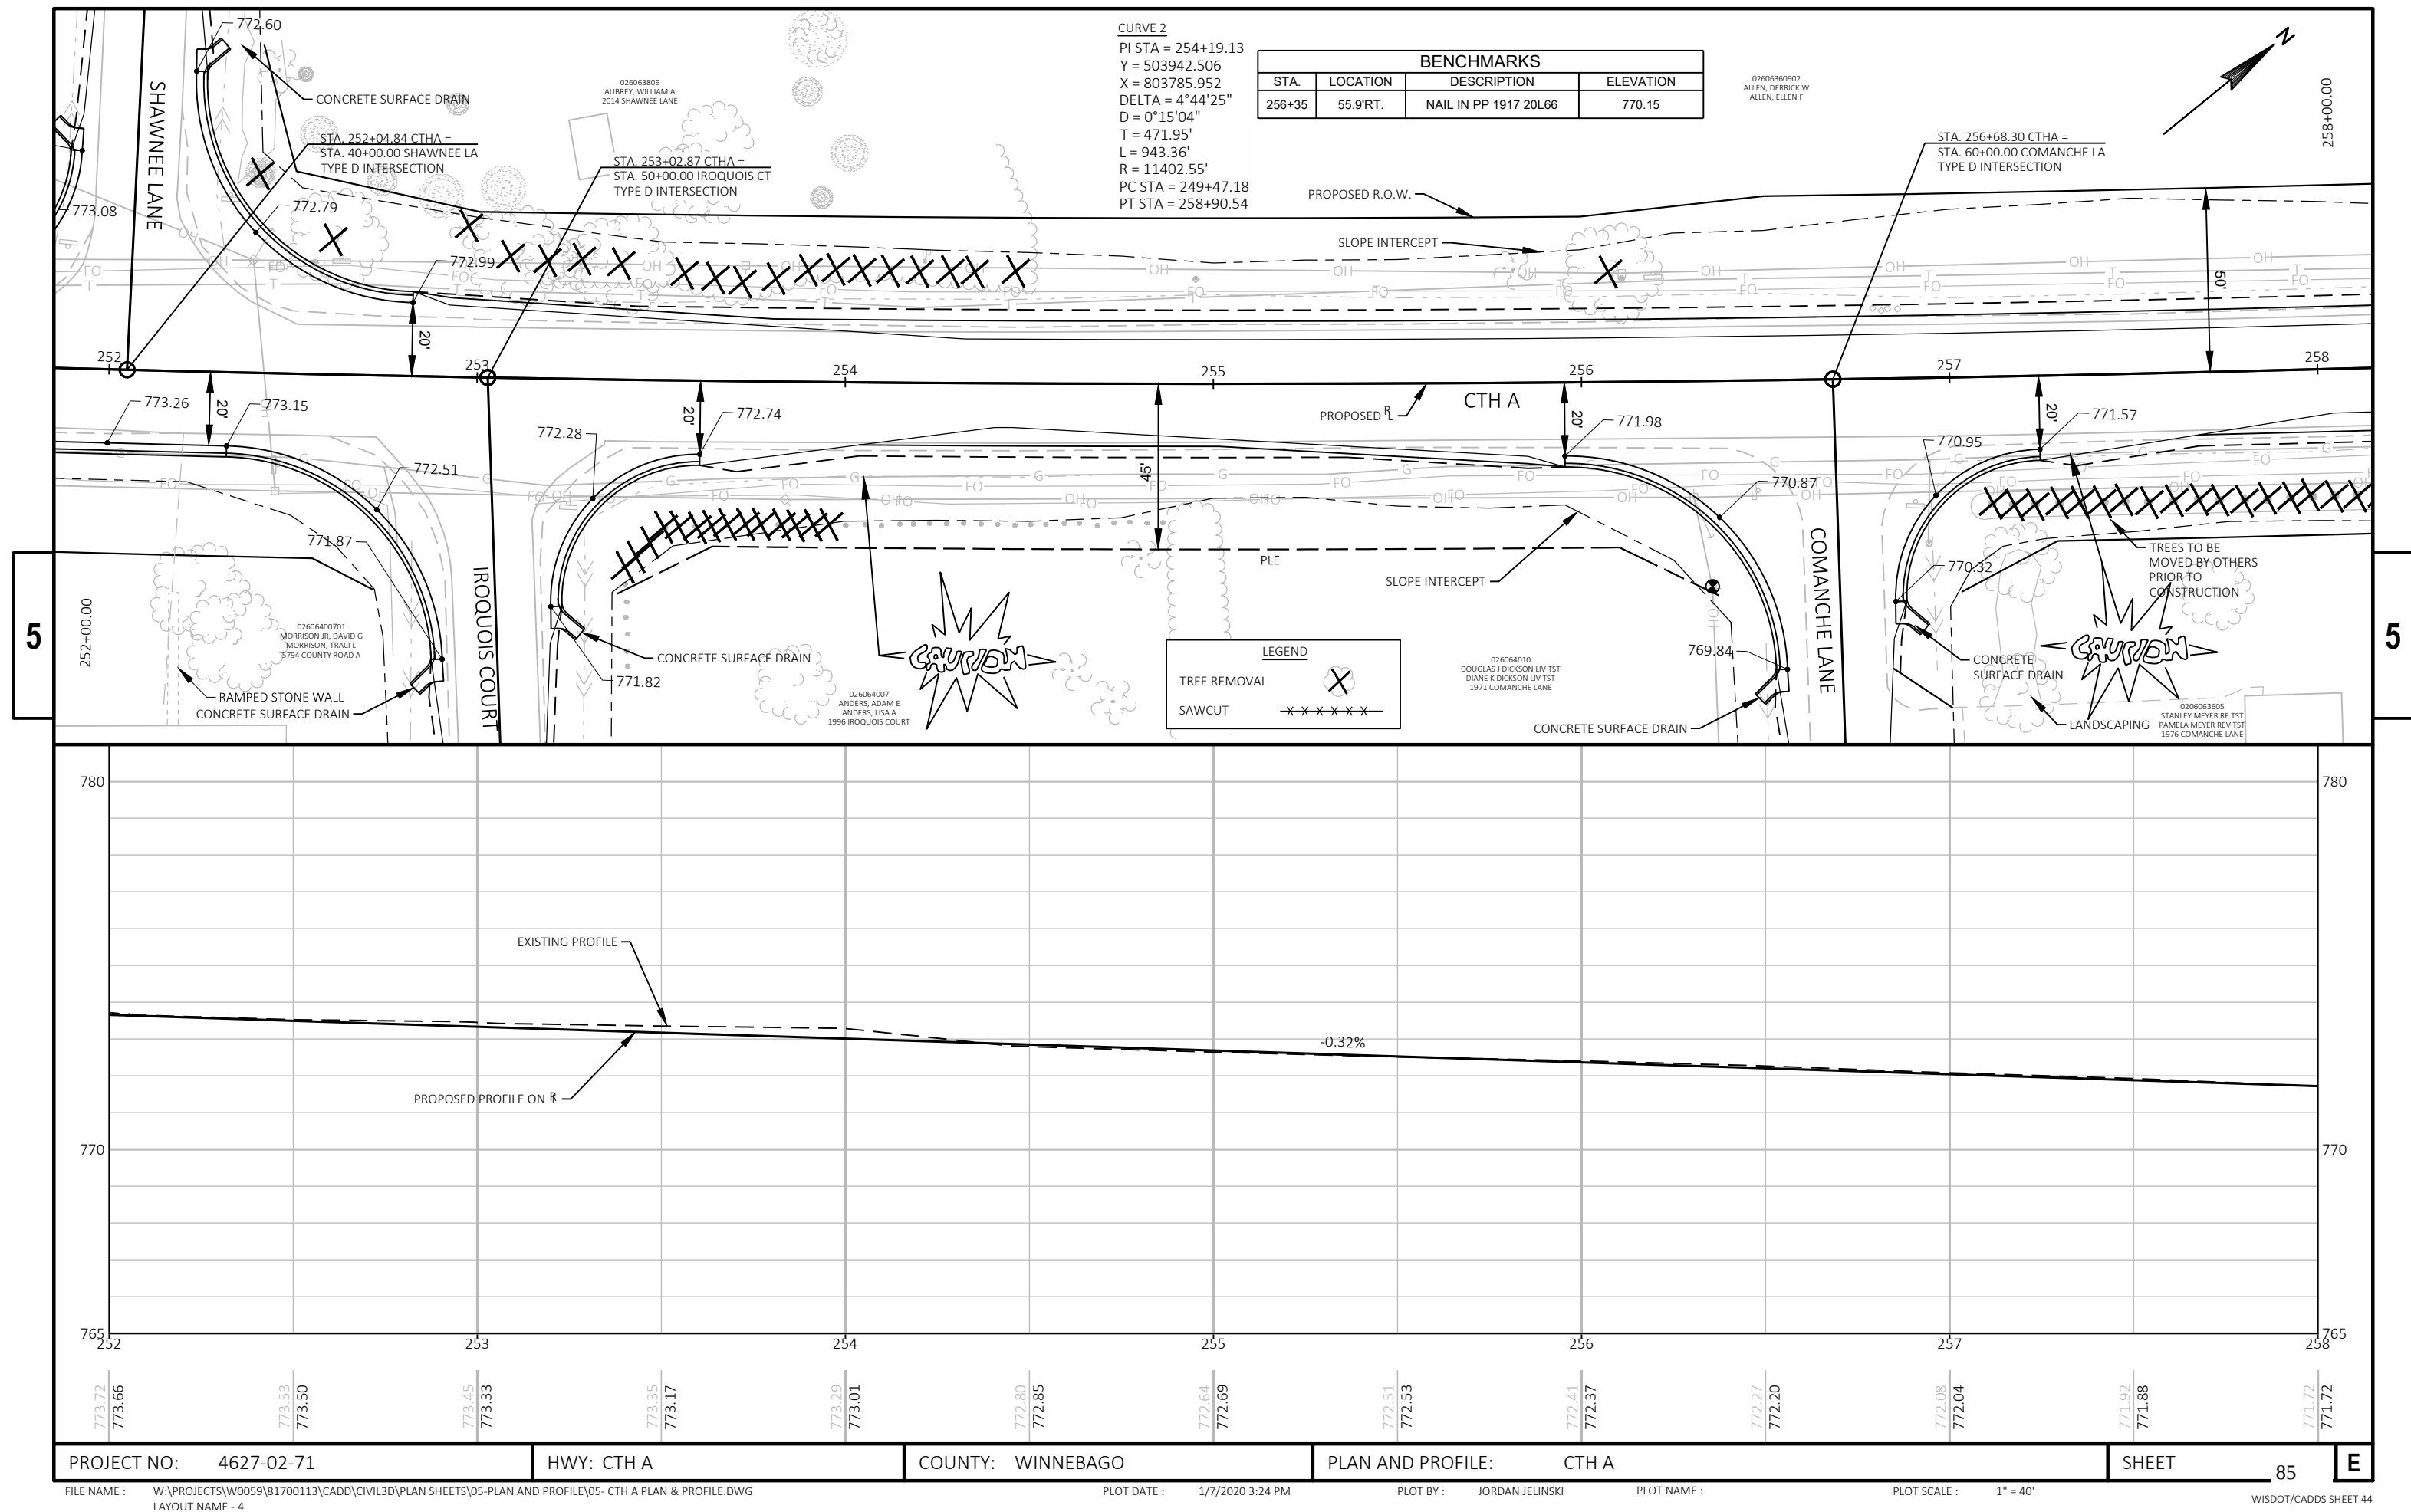


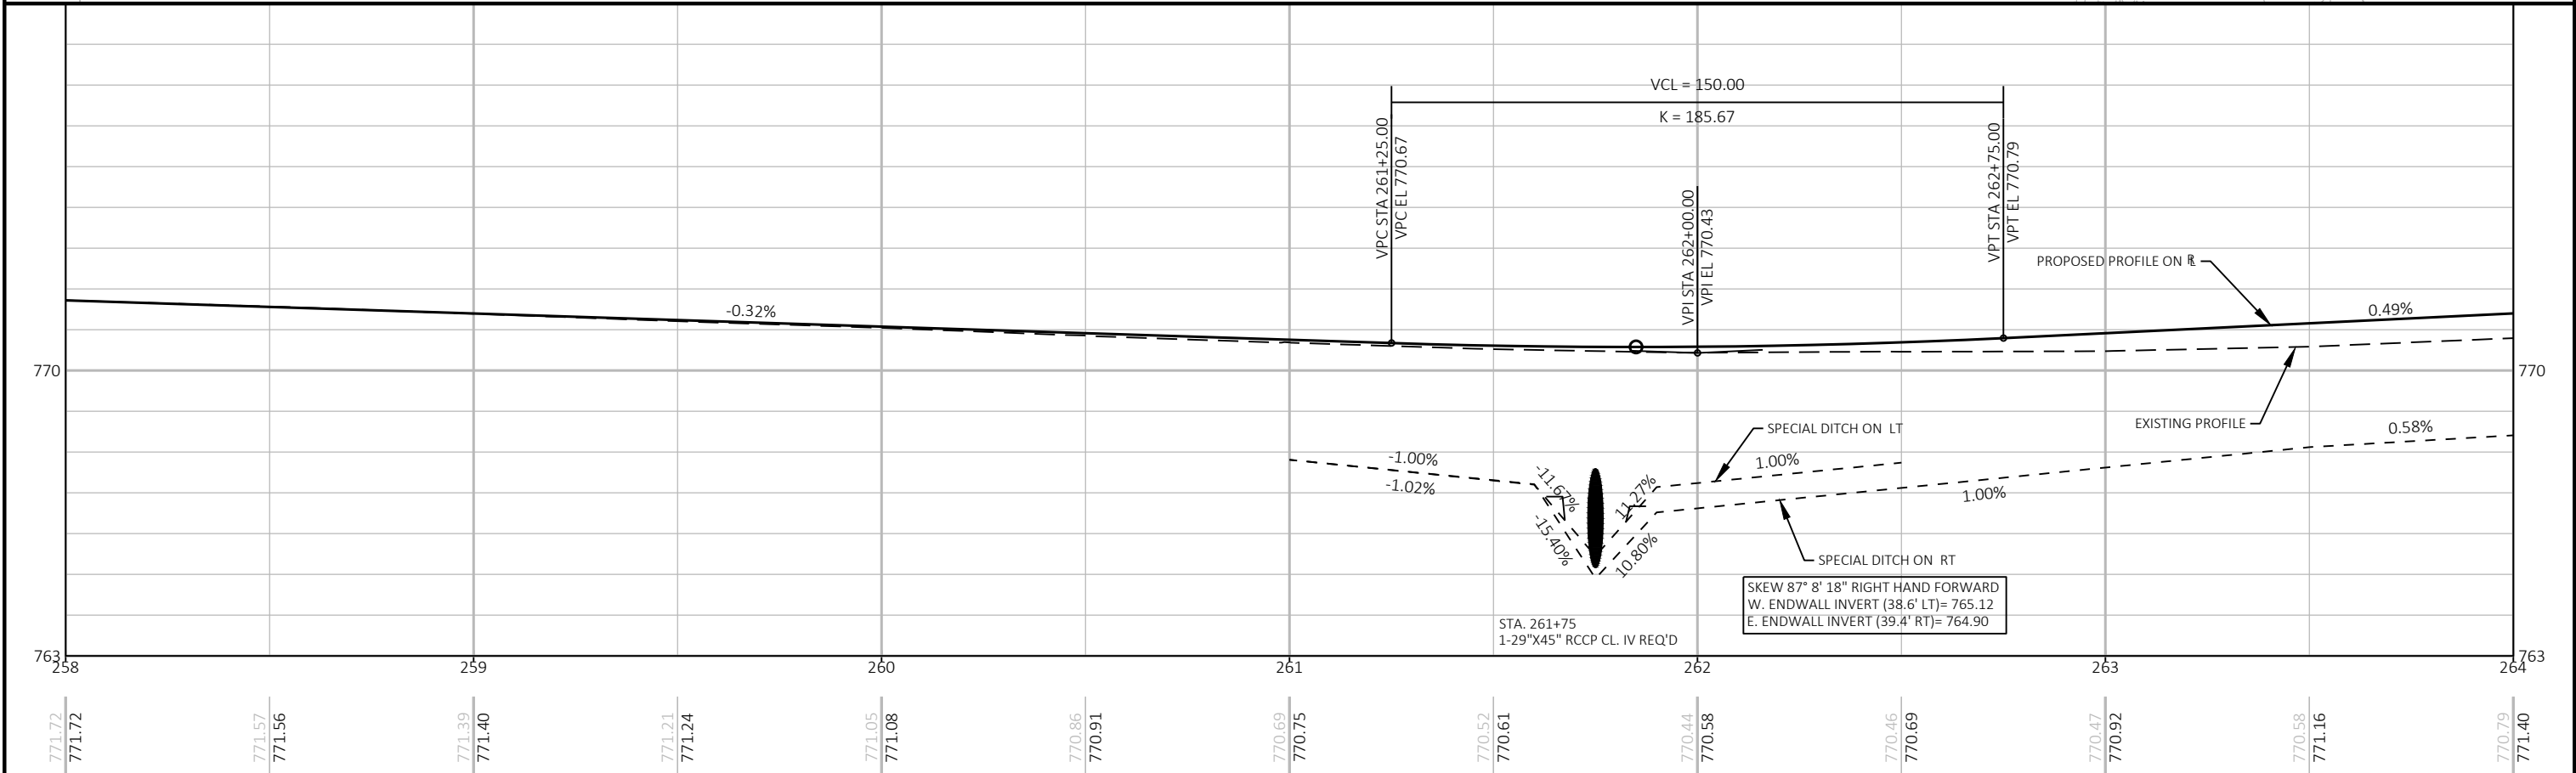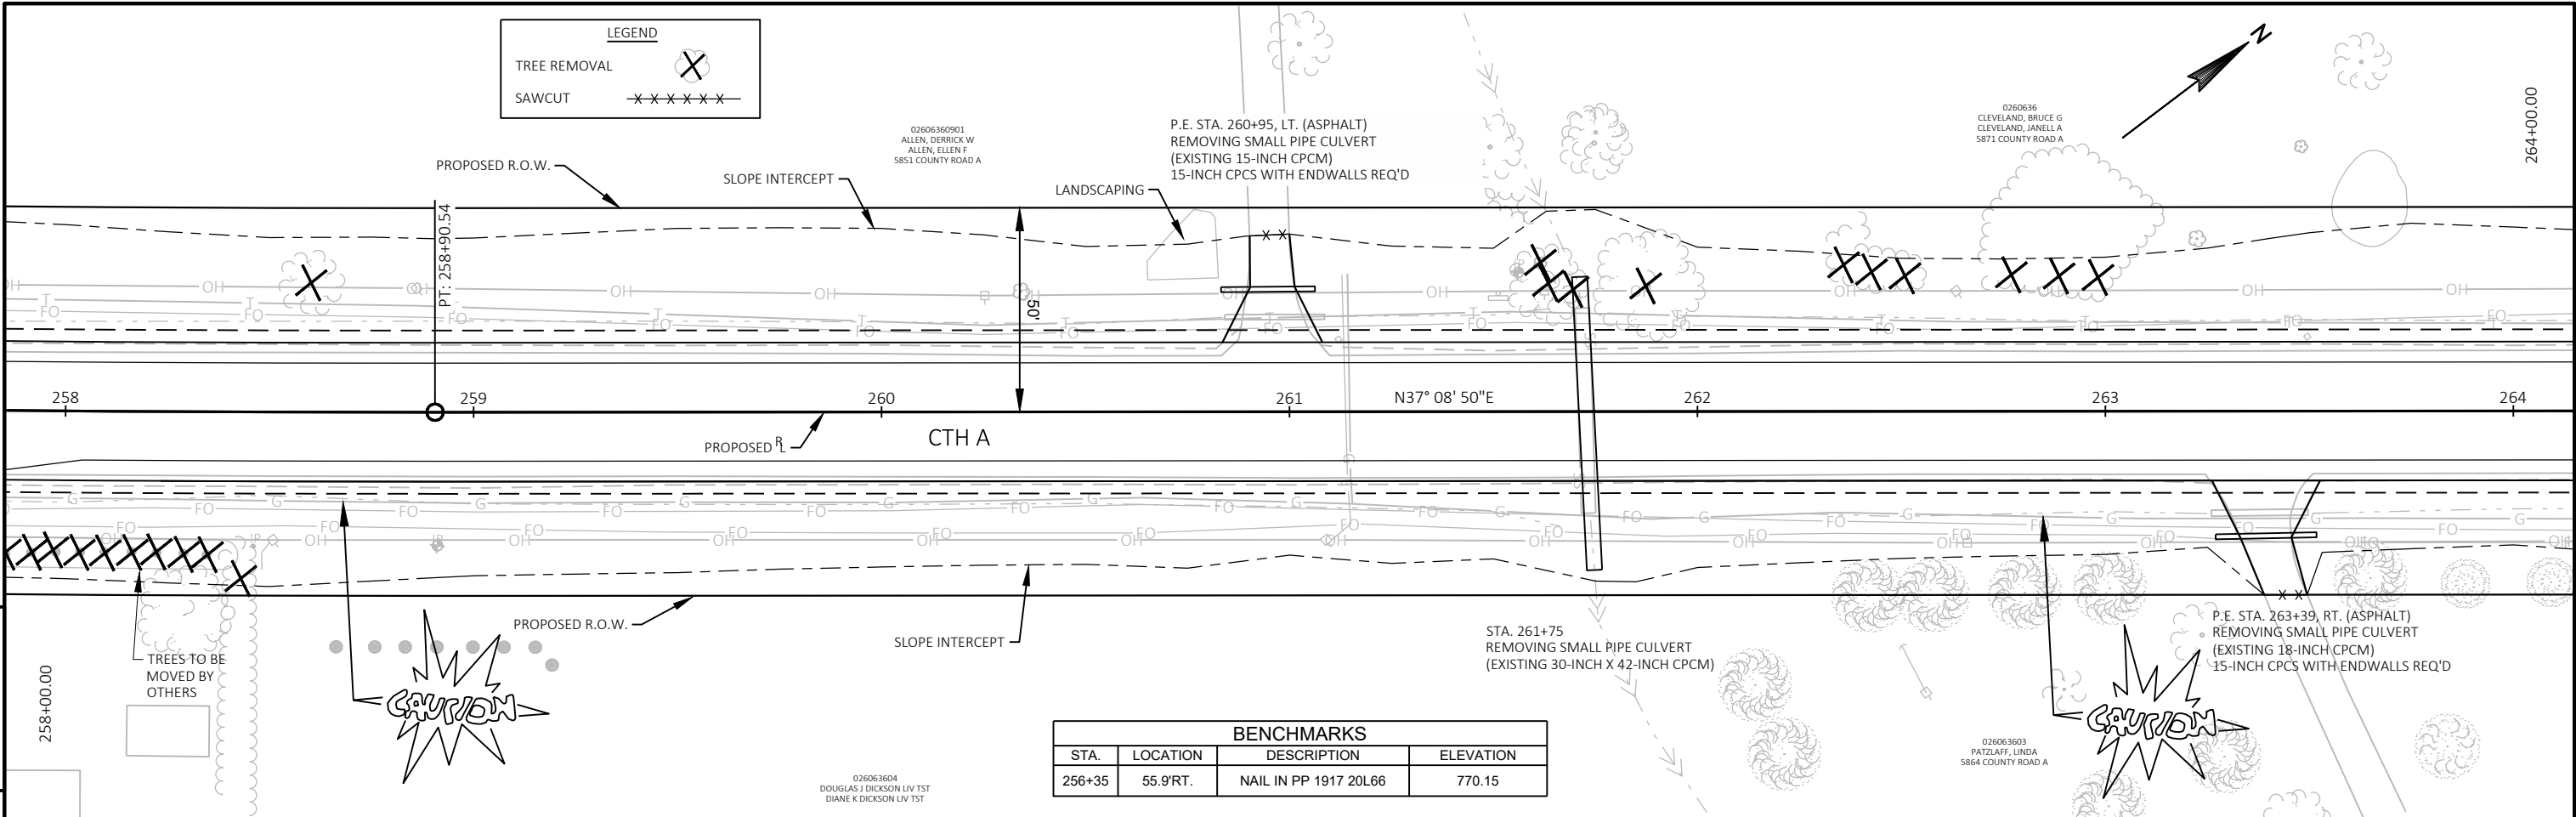


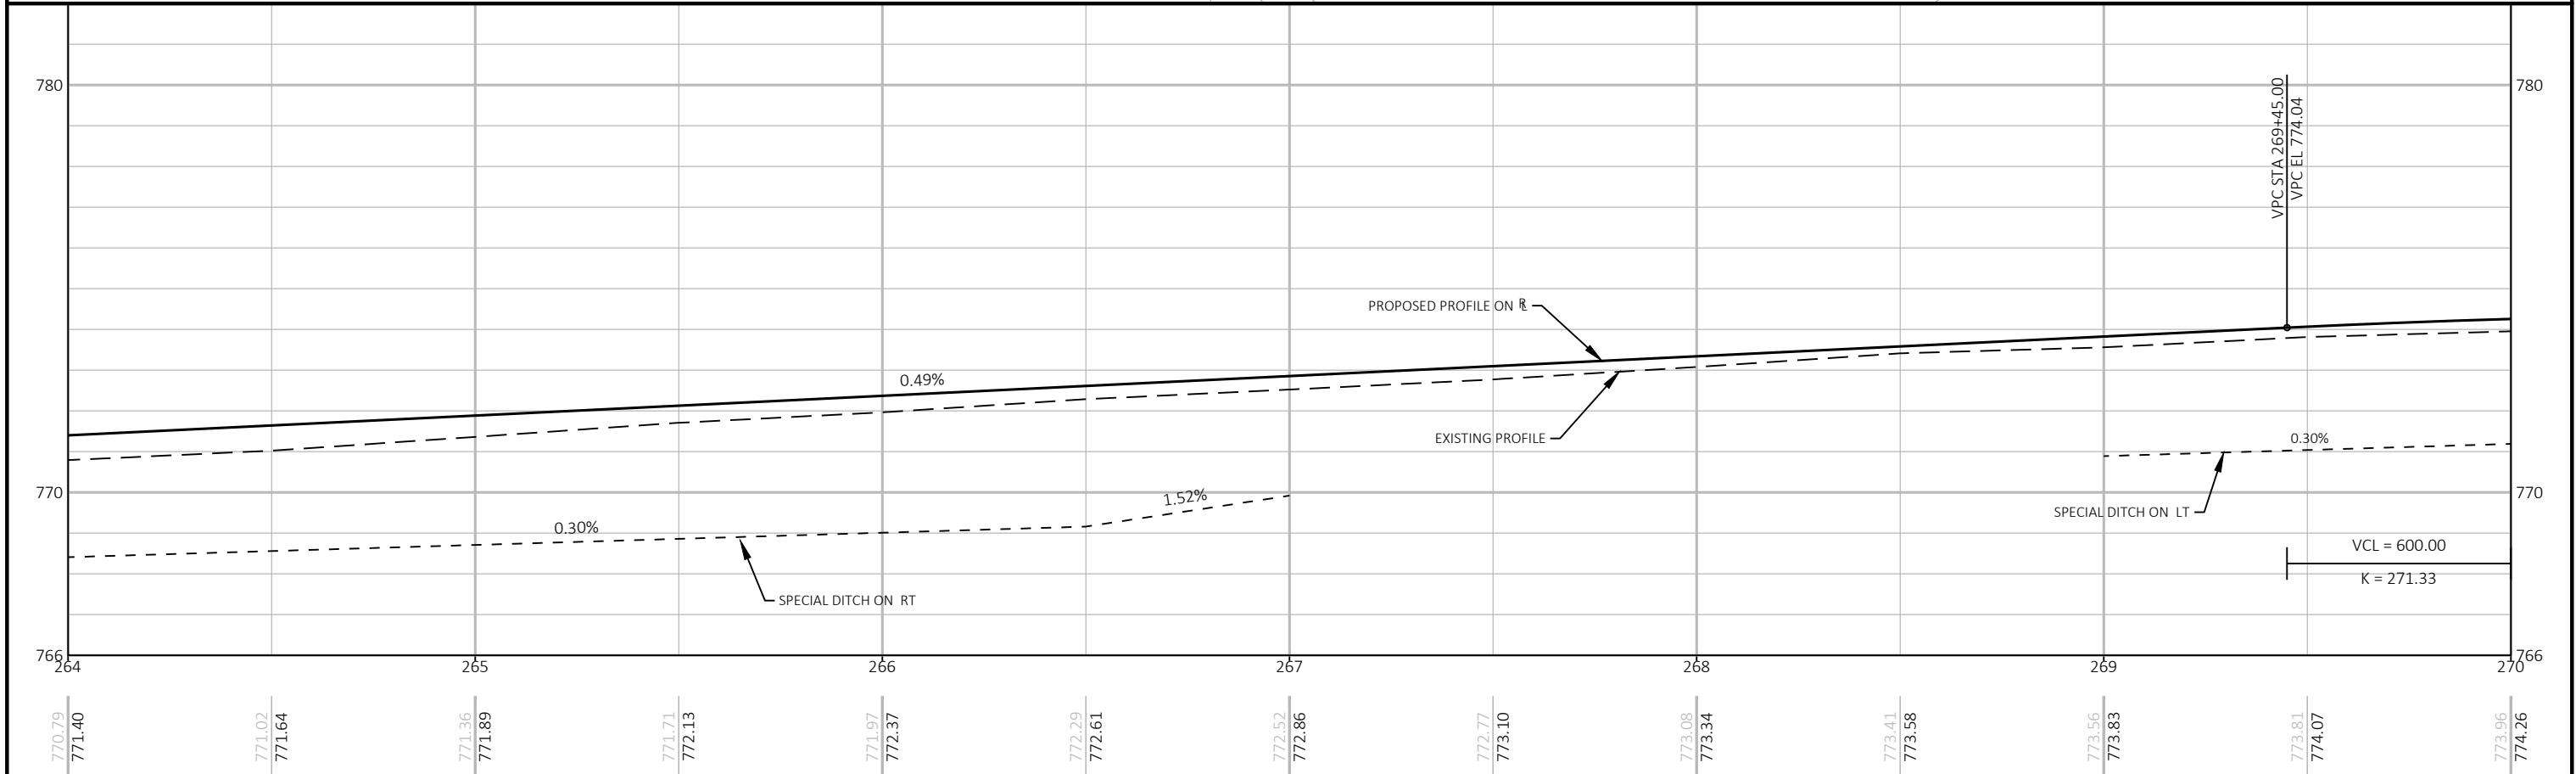
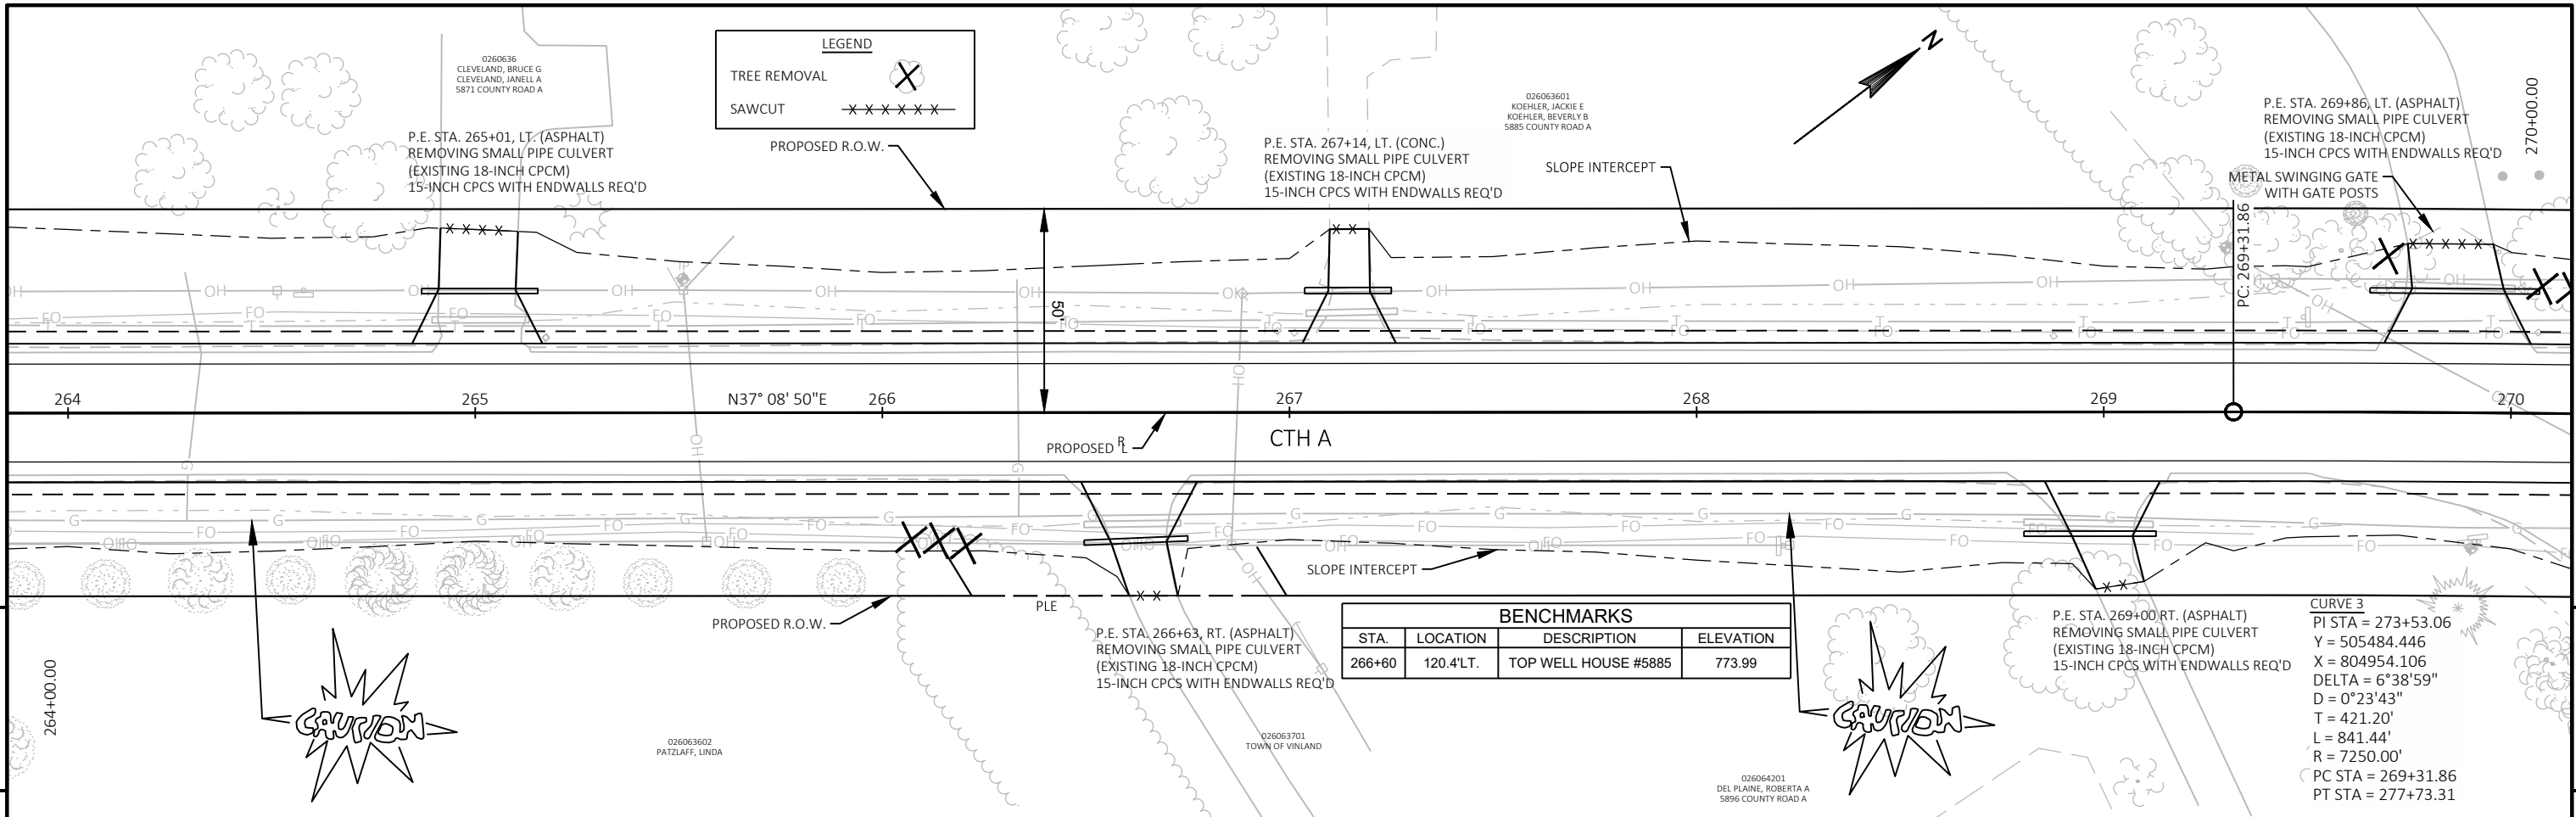


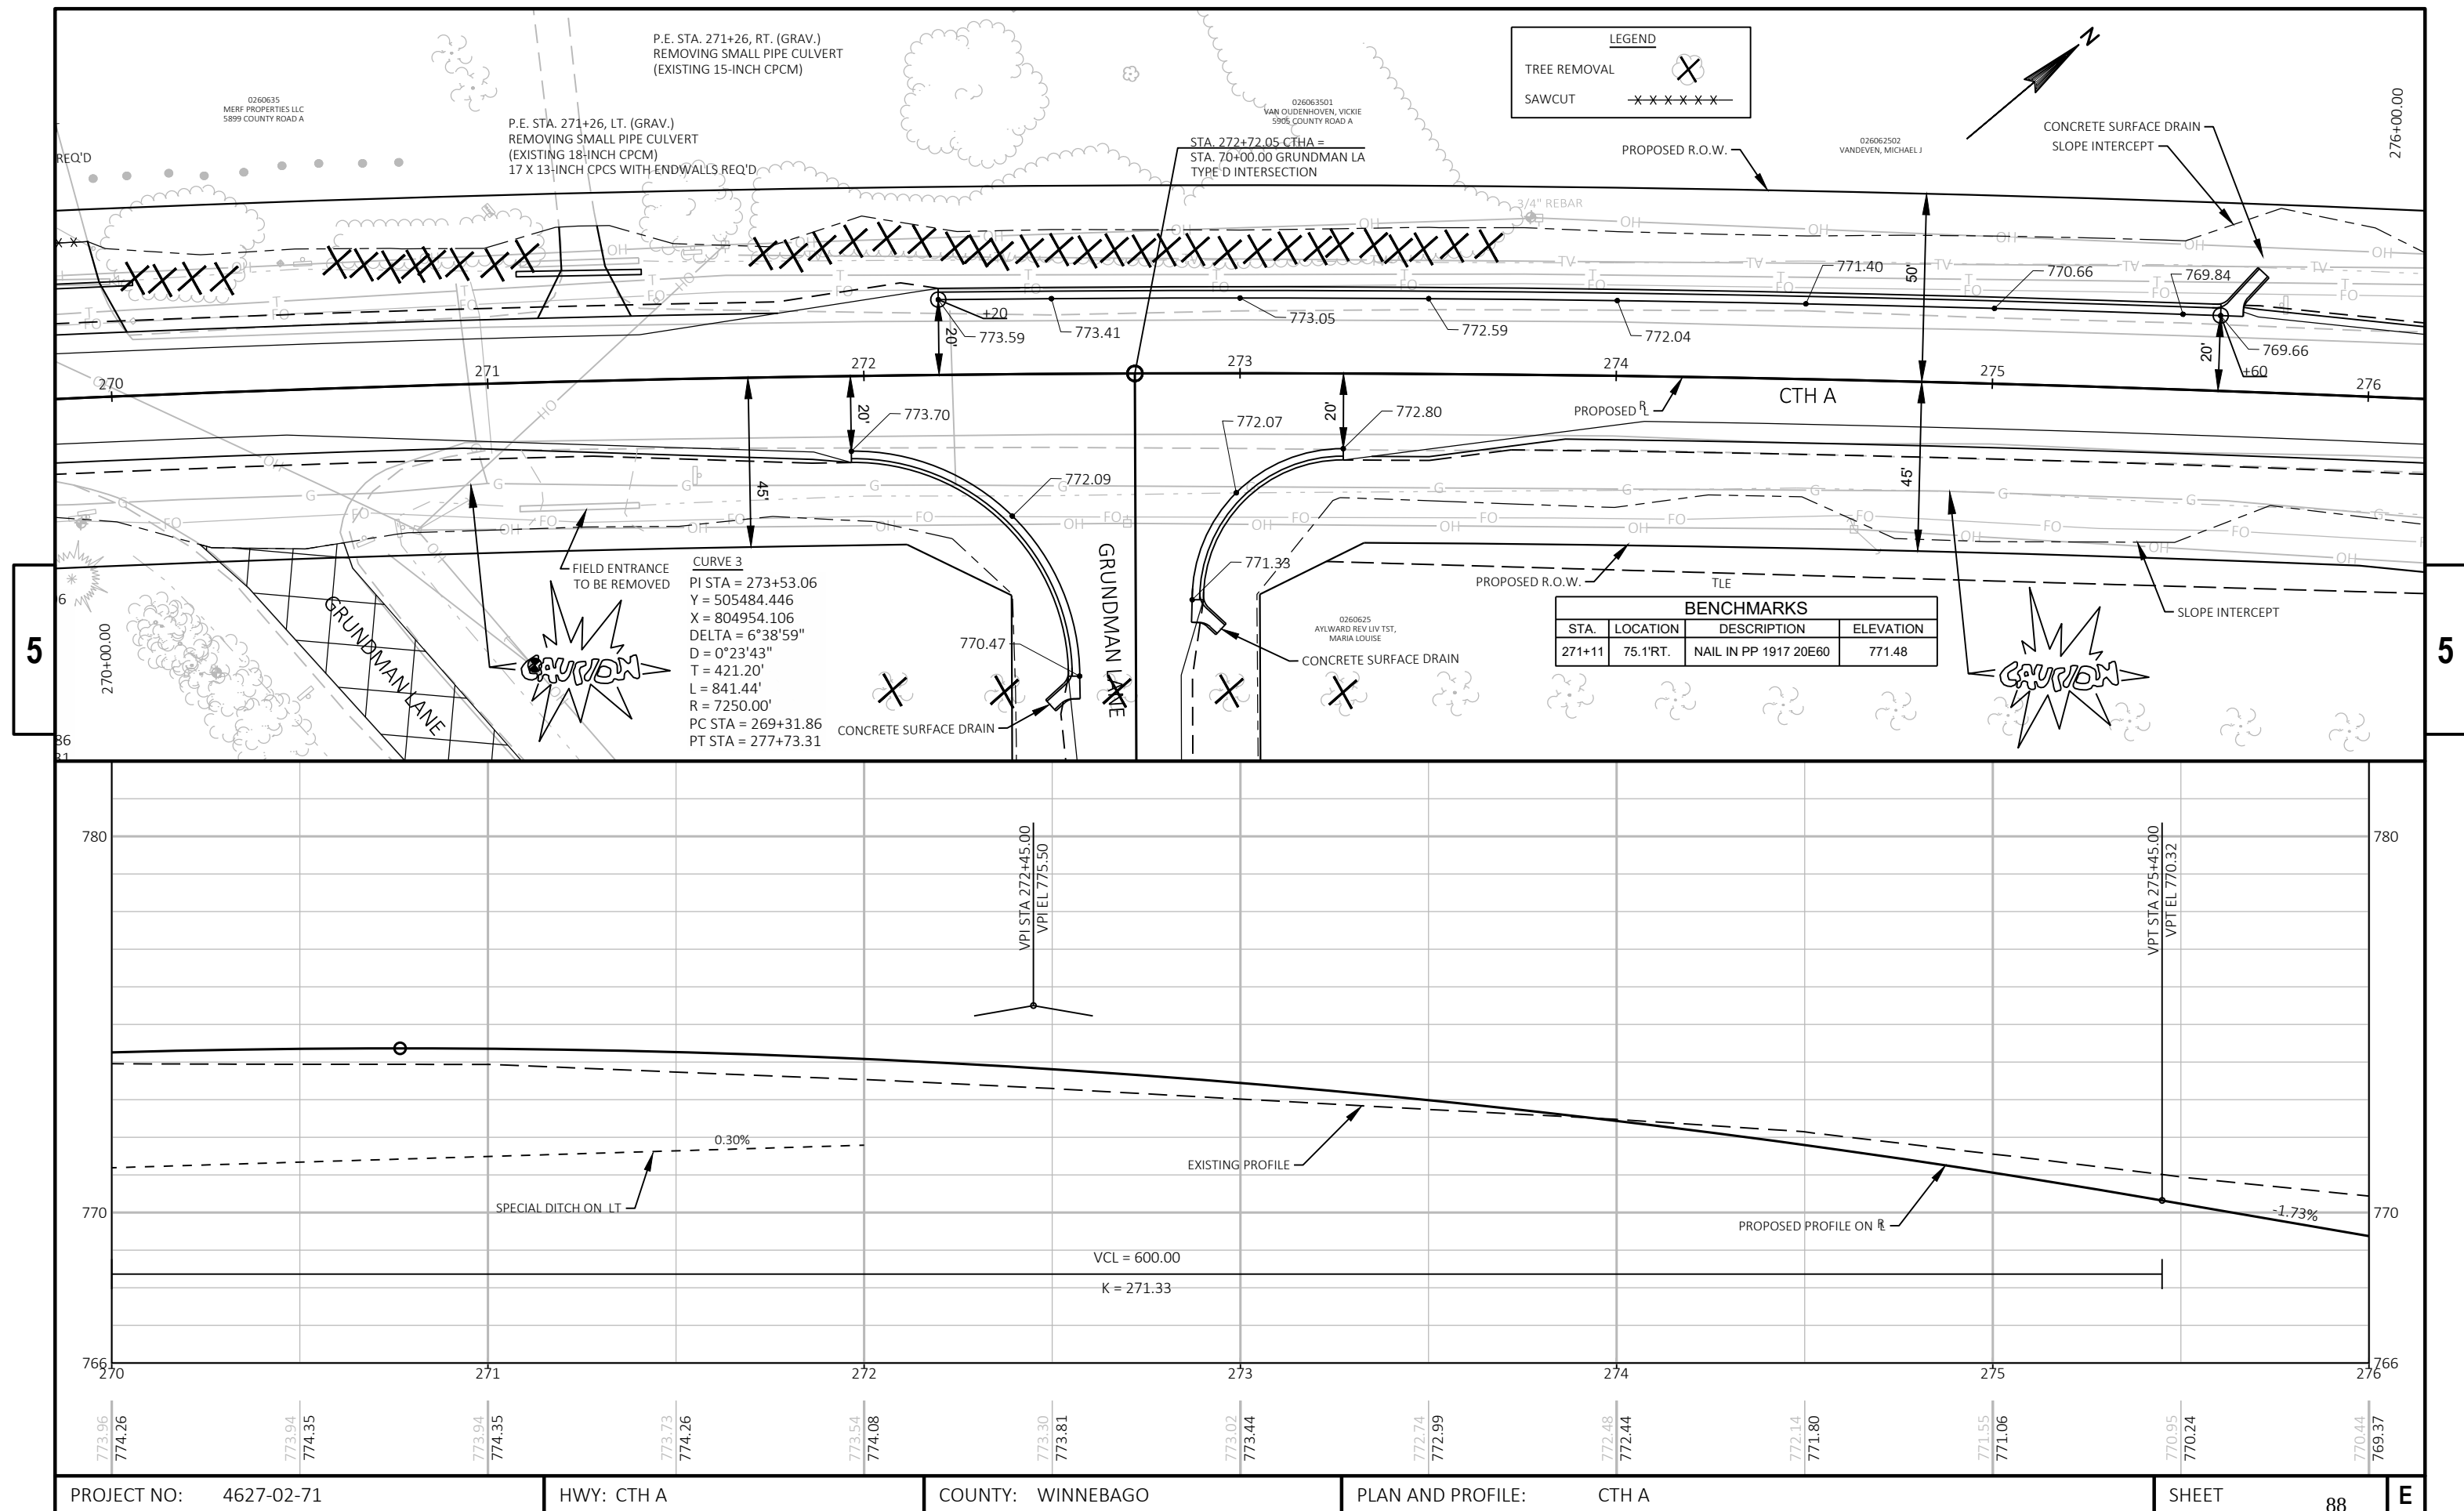

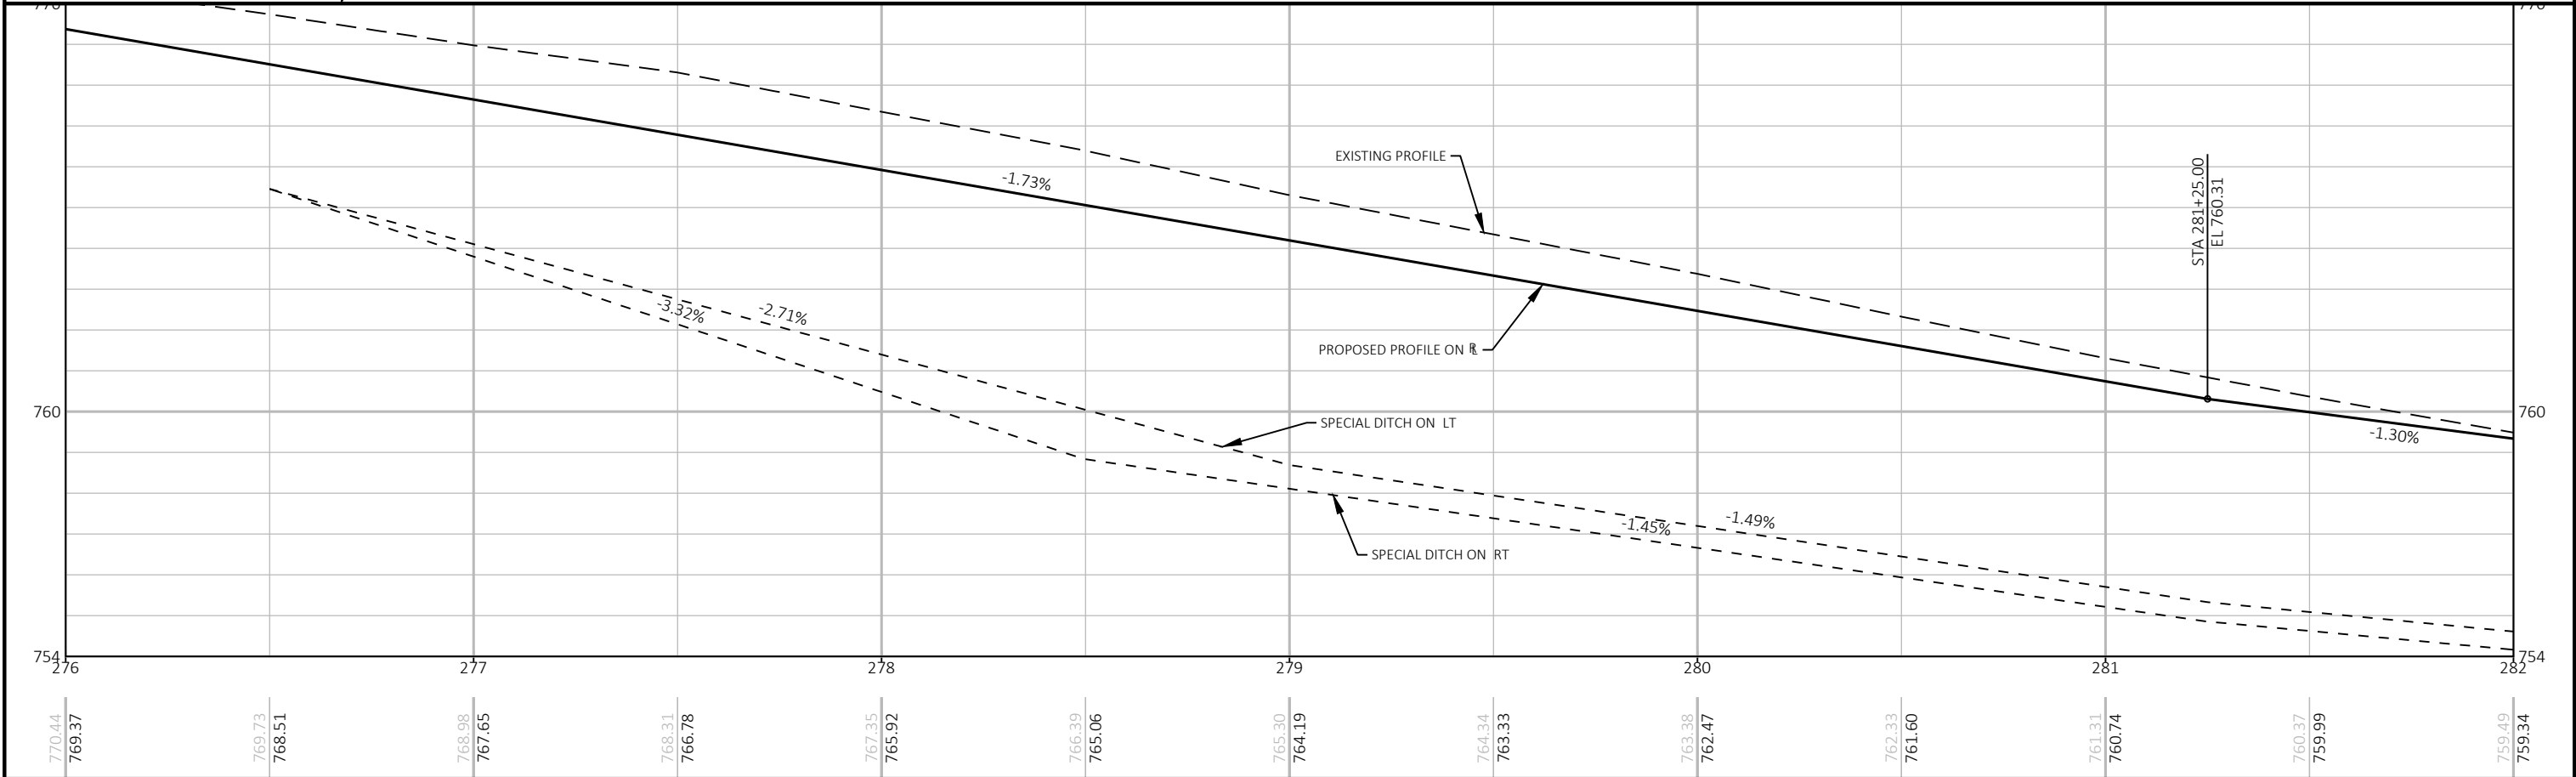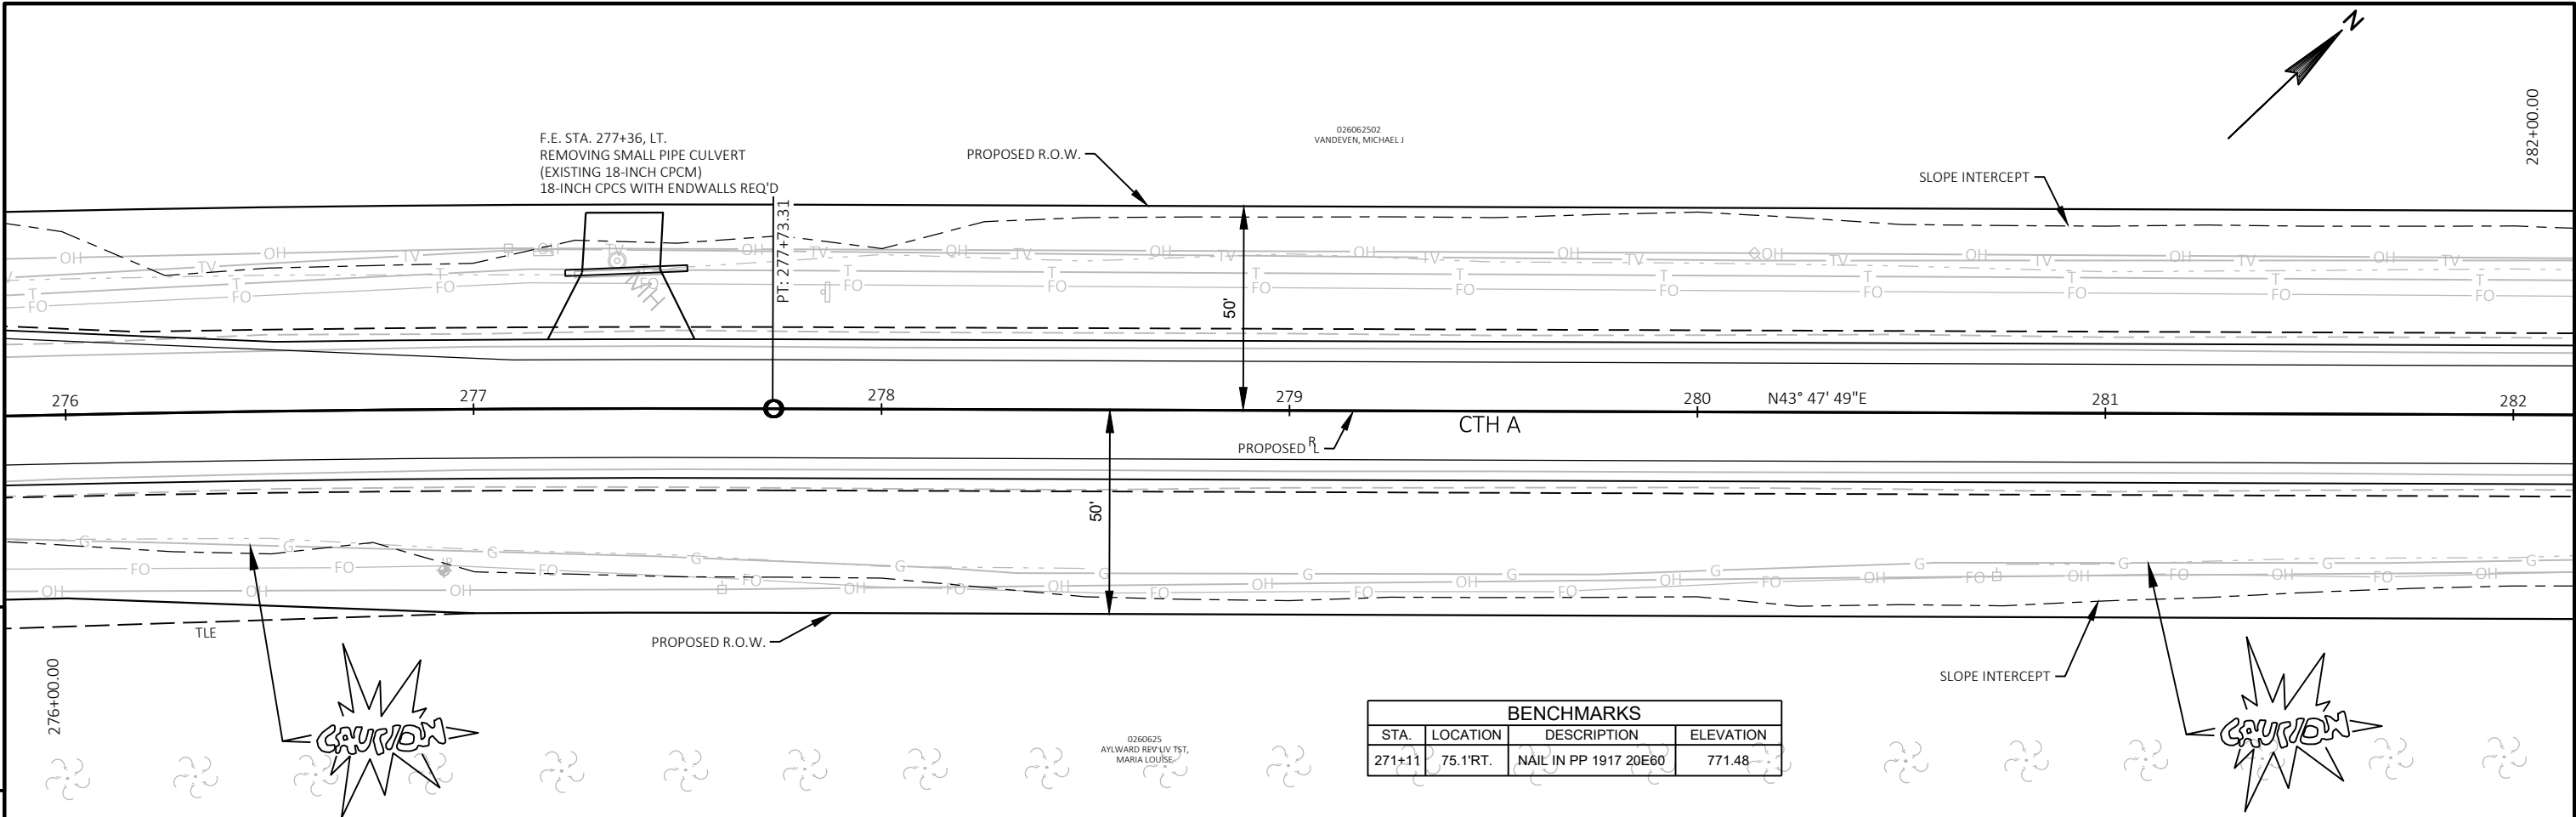

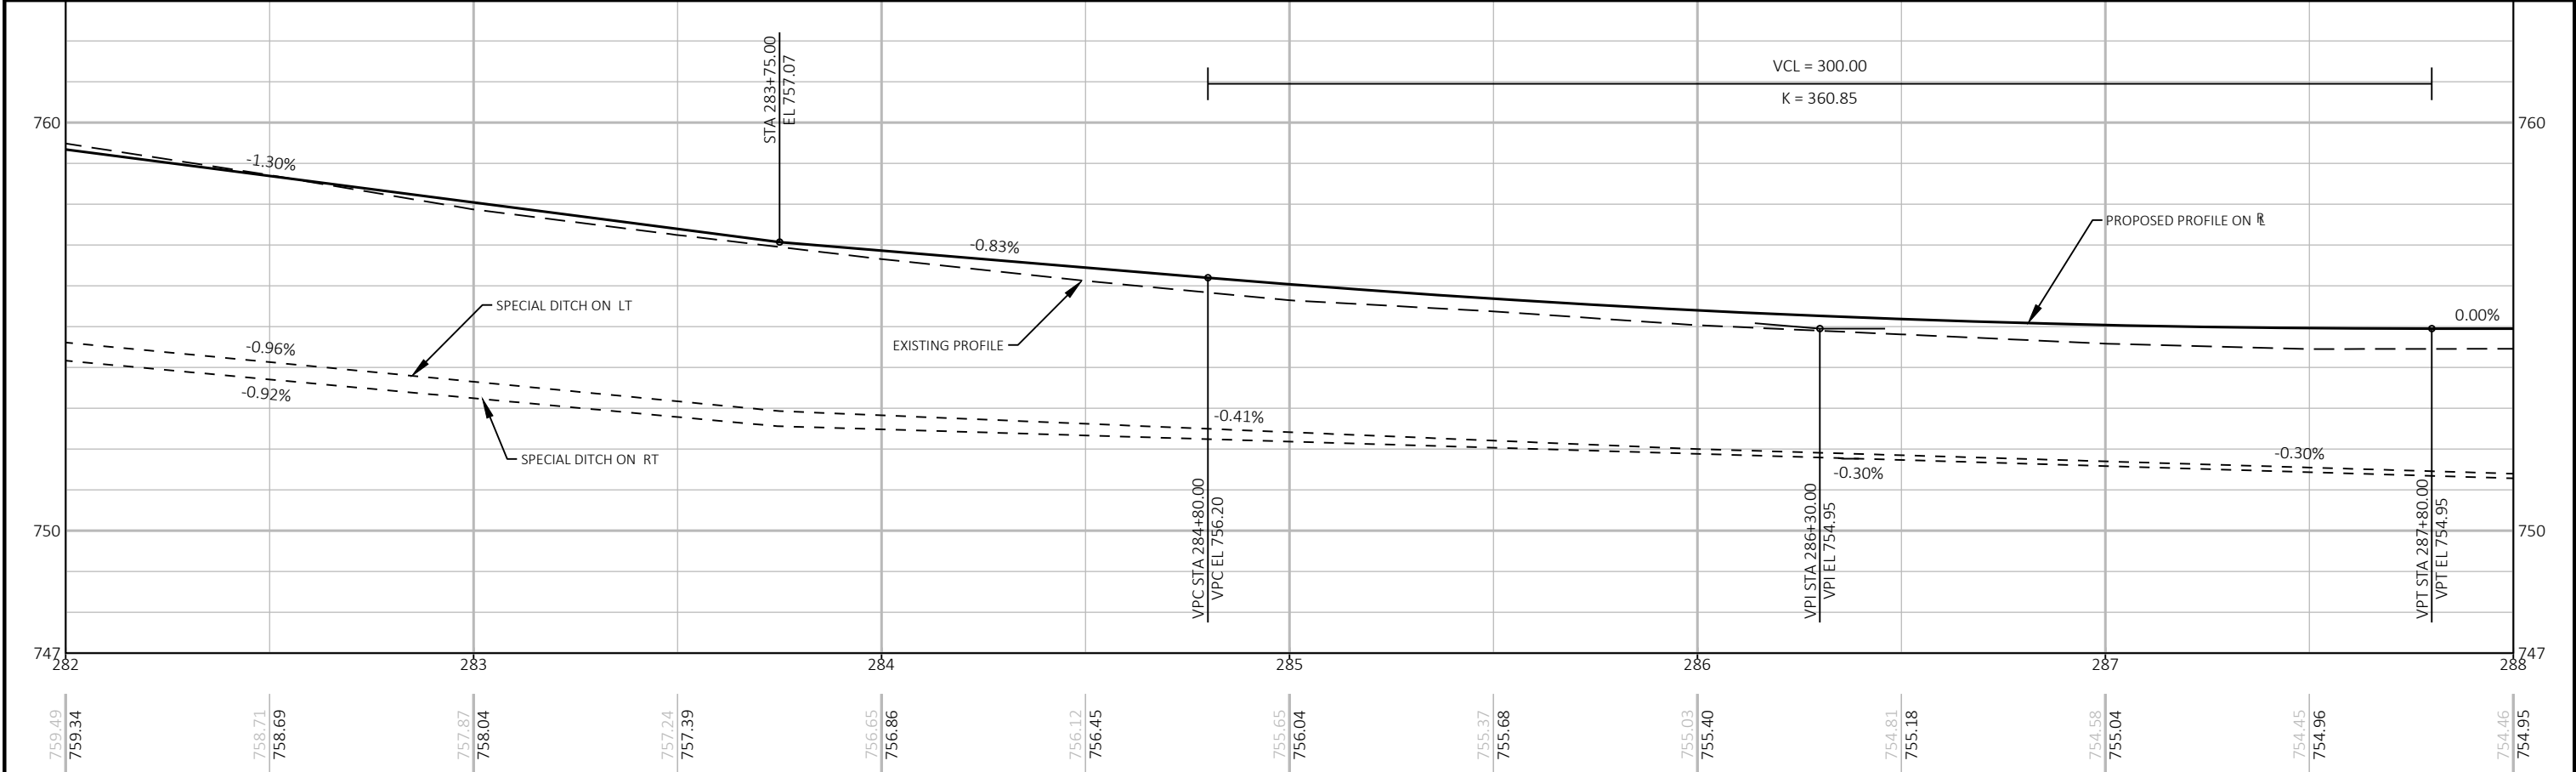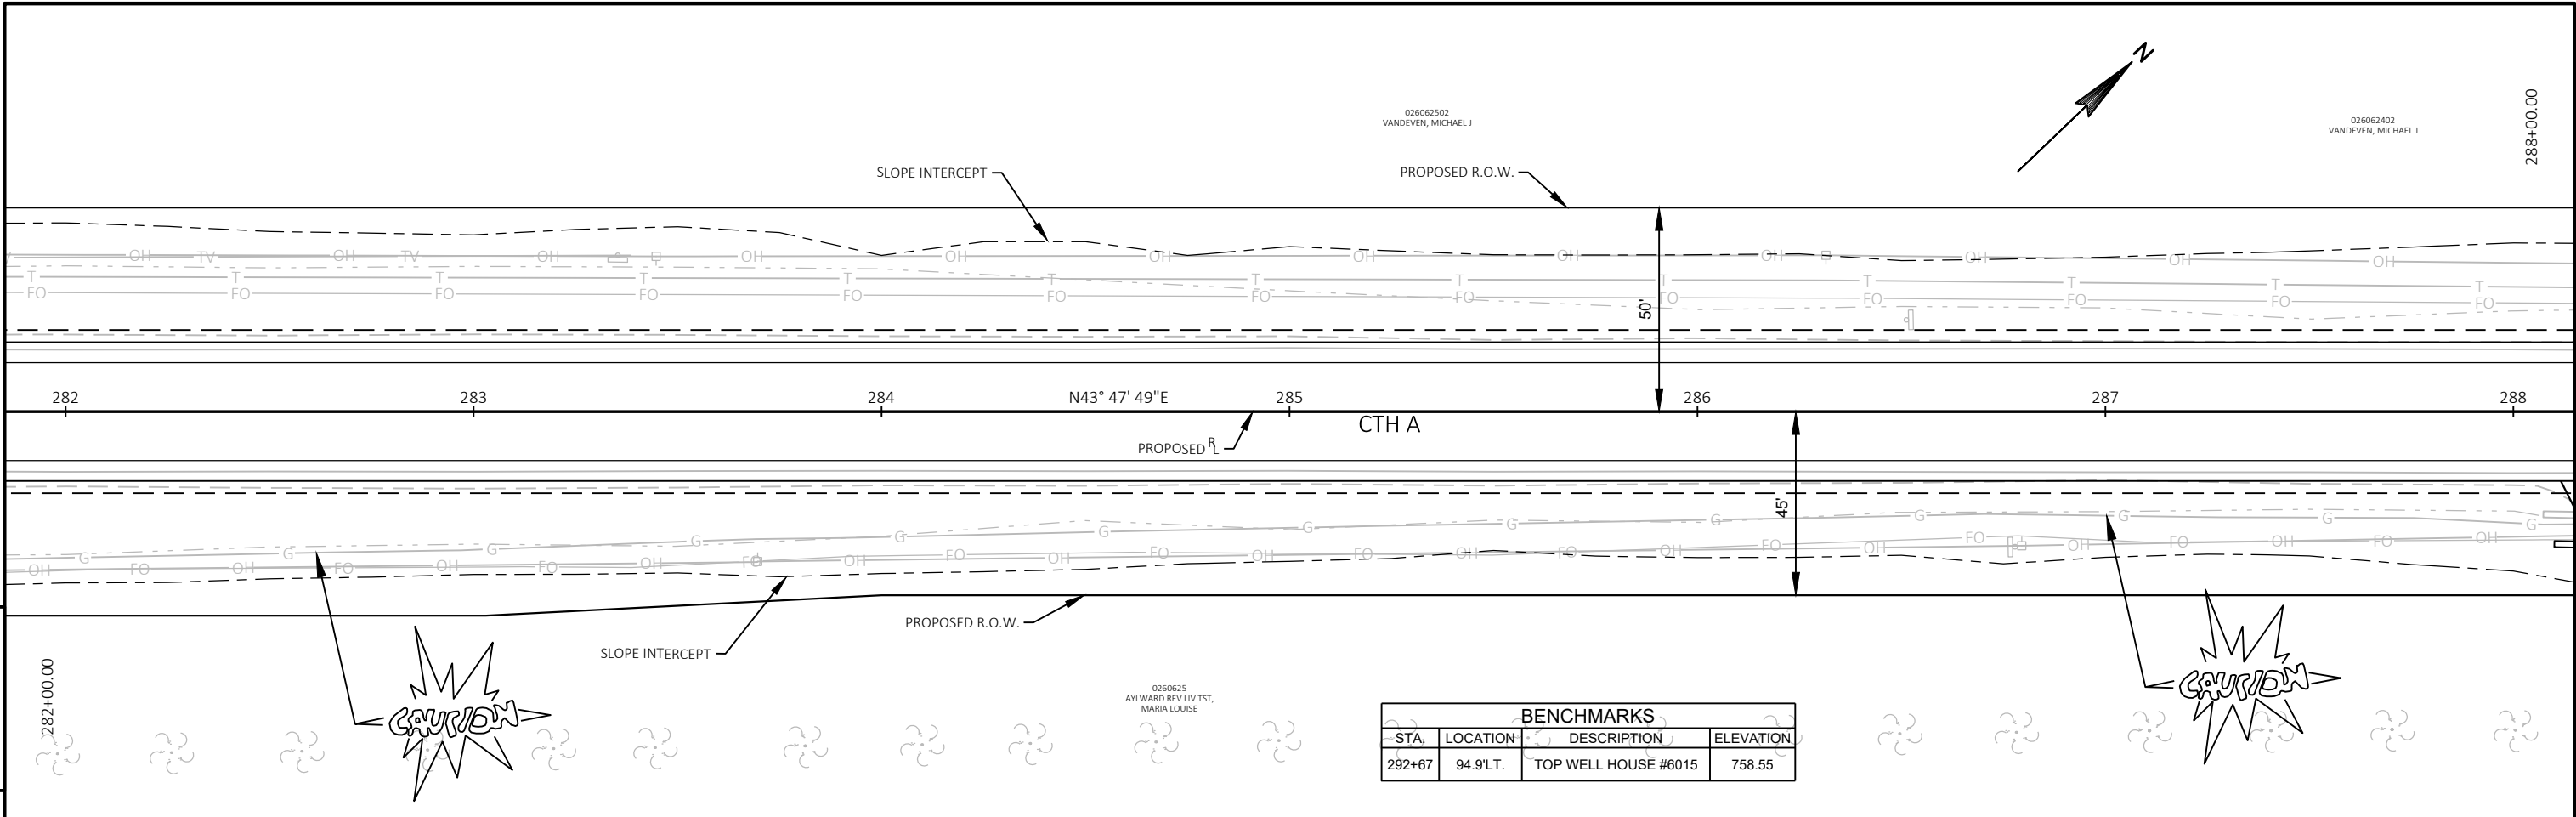

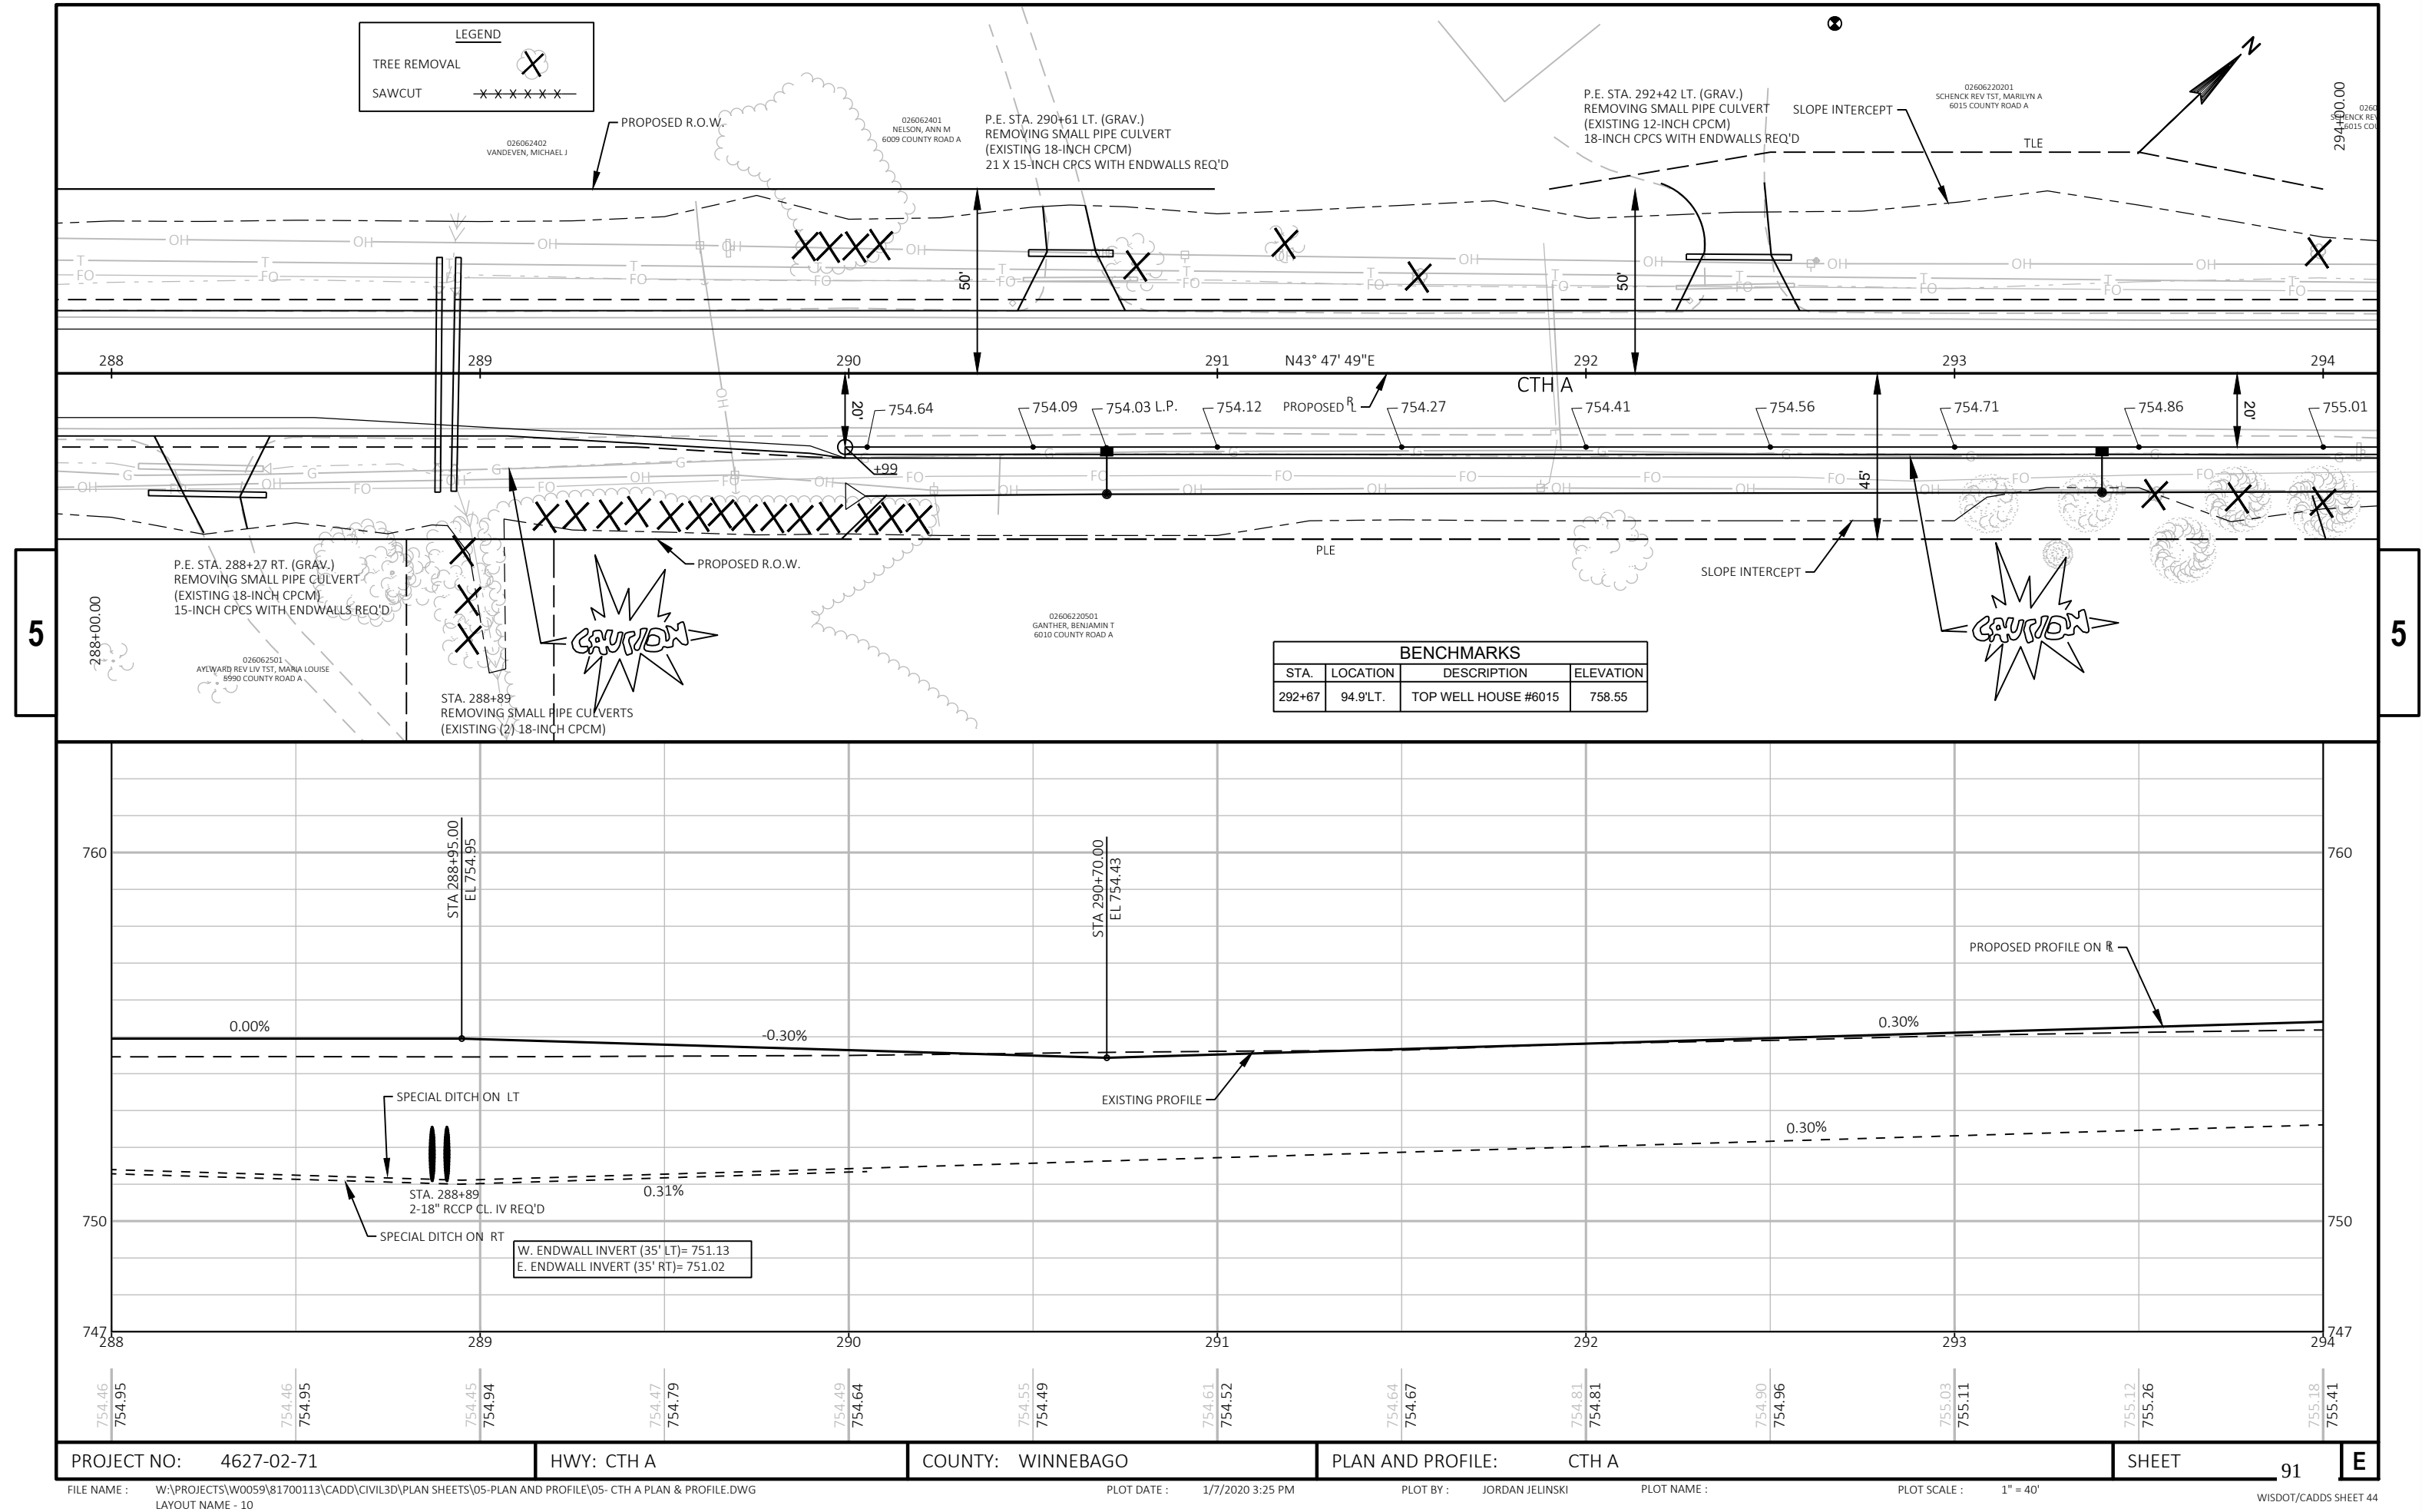

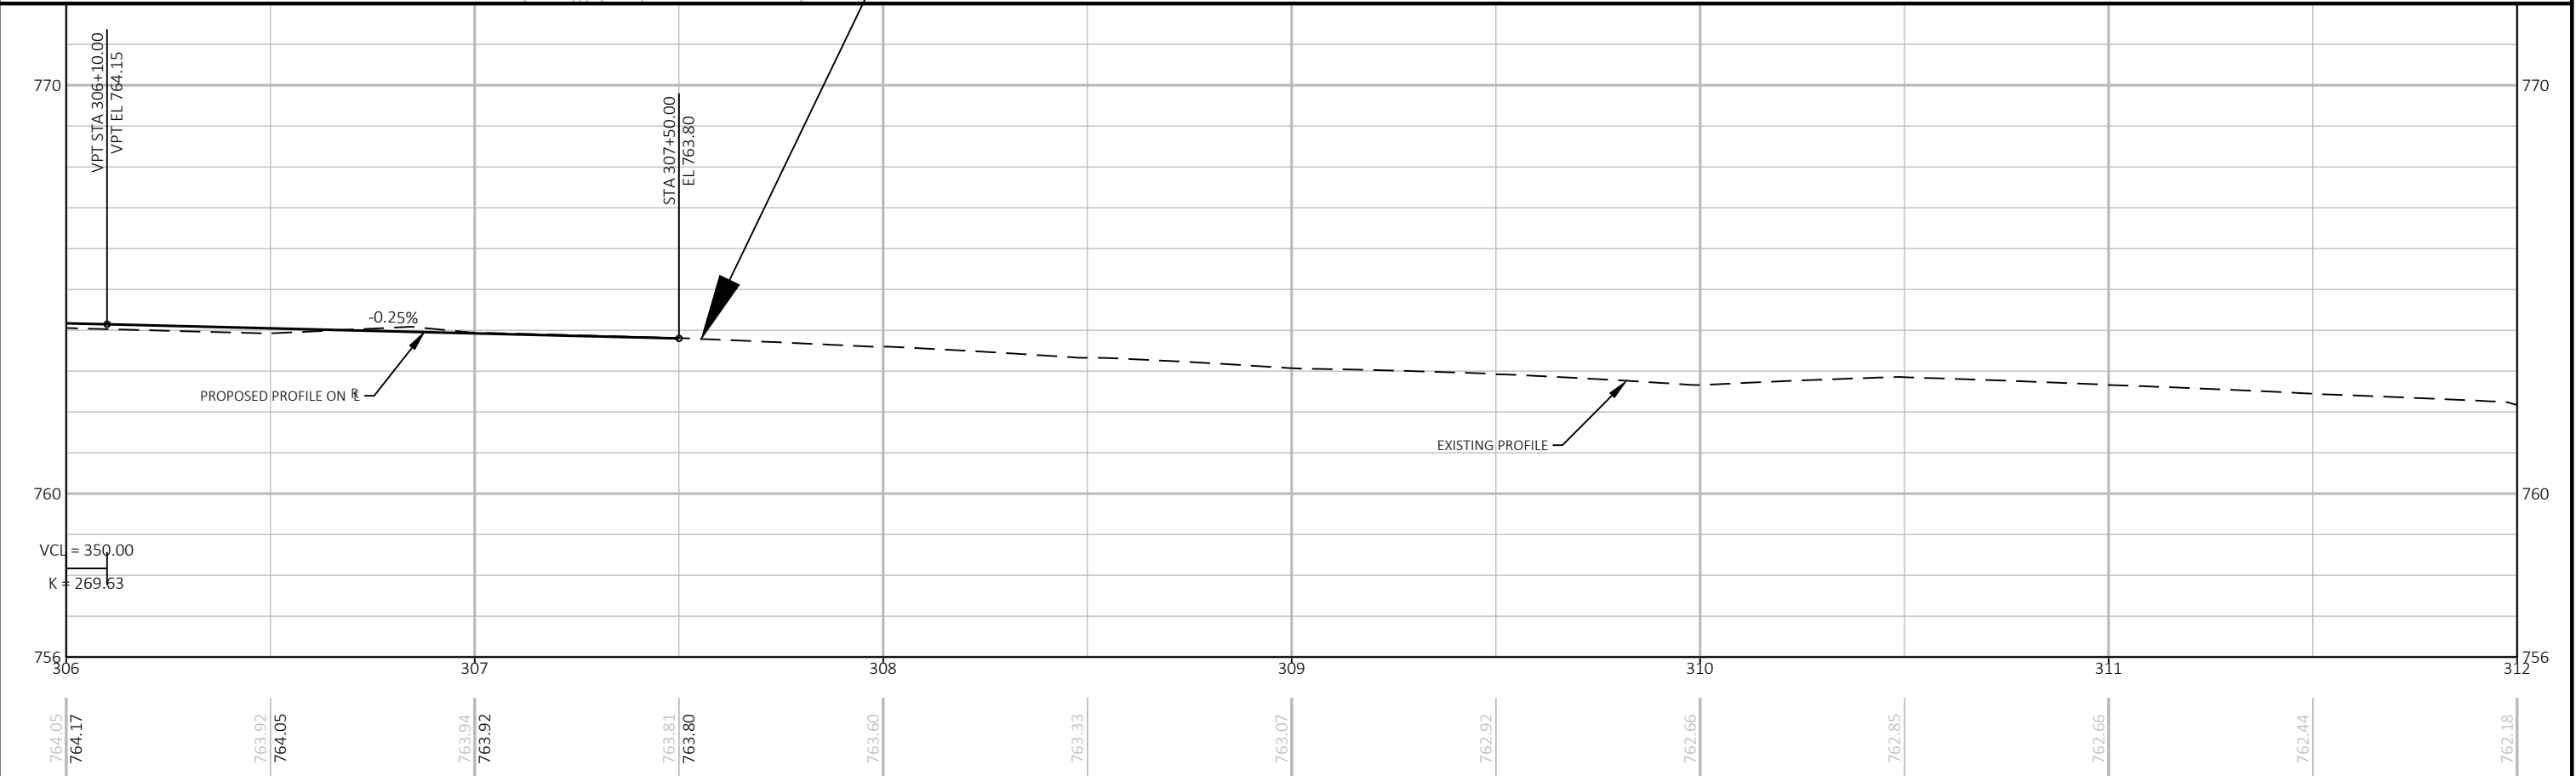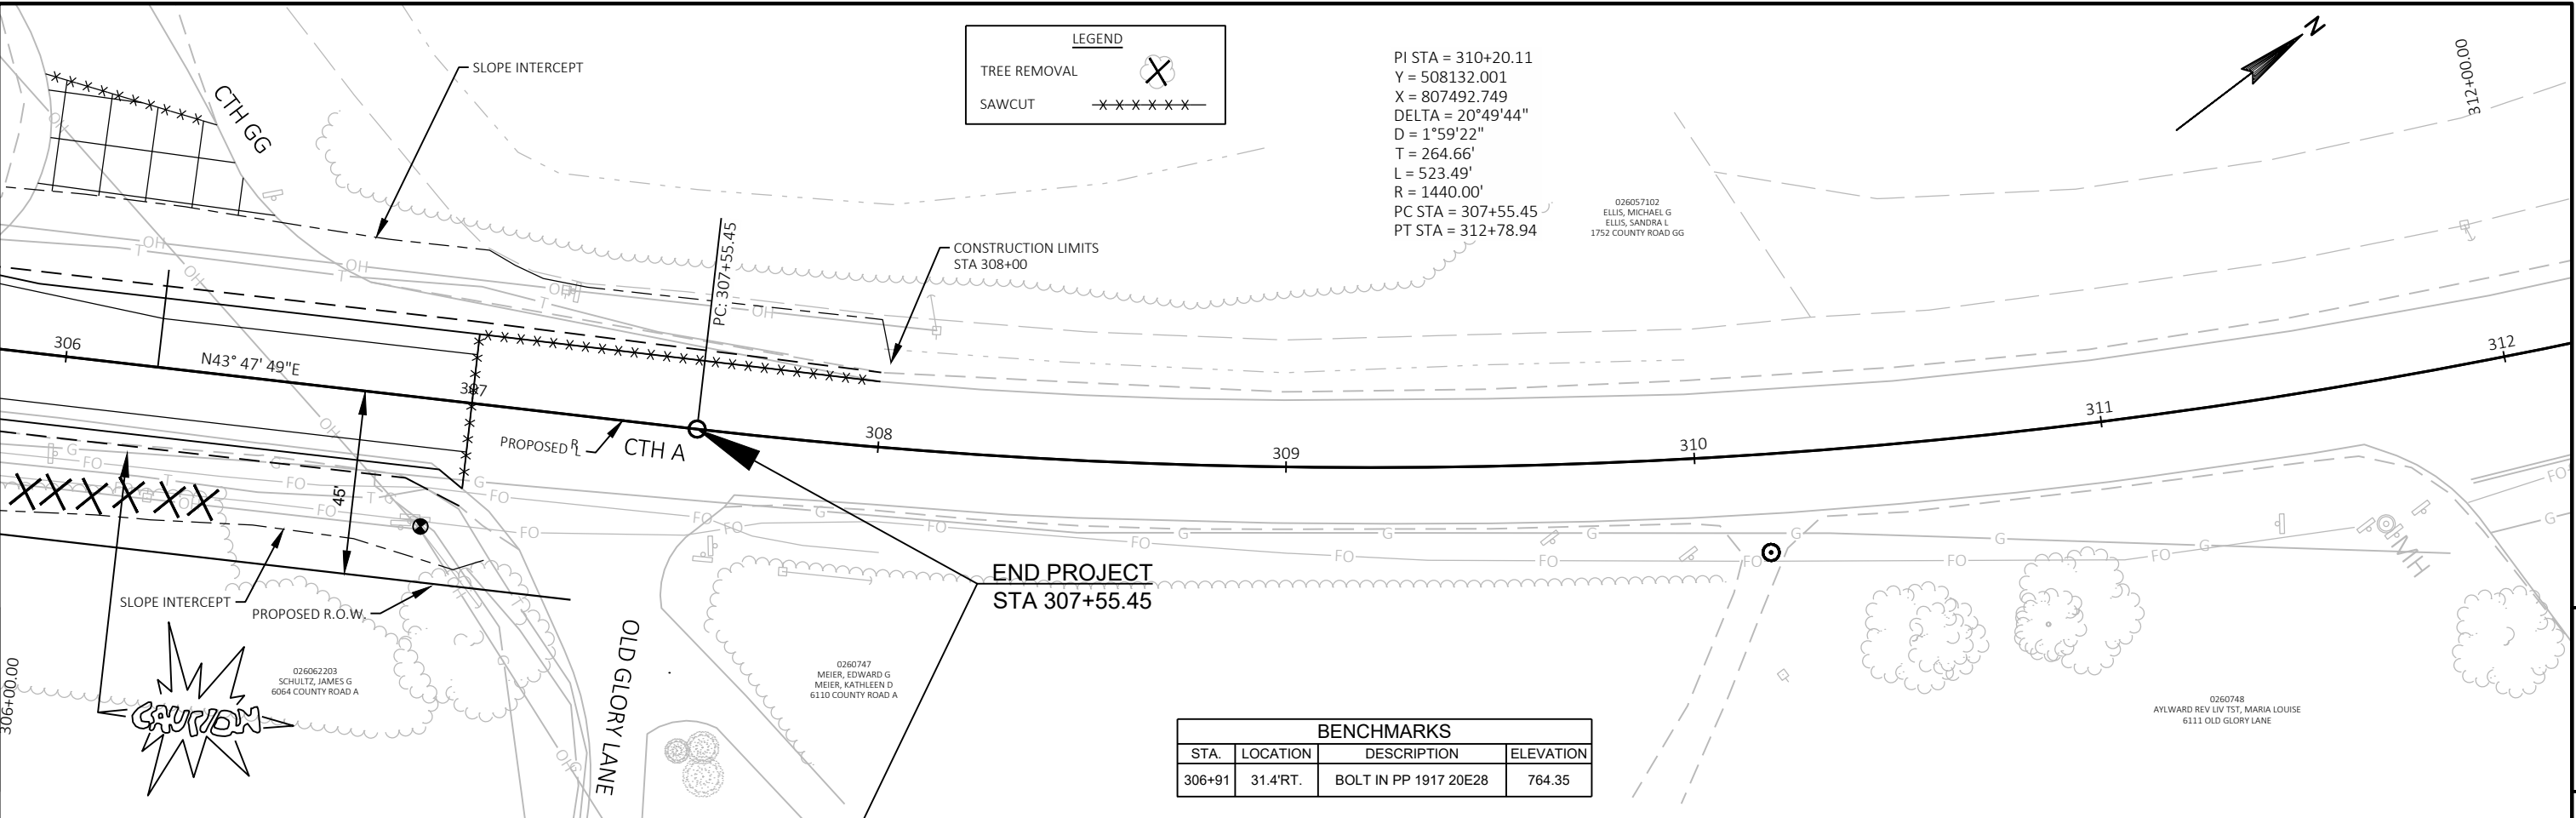


5



BENCHMARKS			
STA.	LOCATION	DESCRIPTION	ELEVATION
256+35	55.9'RT.	NAIL IN PP 1917 20L66	770.15



0260887
OTTO, DAVID E
OTTO, MARY B
2021 SHAWNEE LANE



BEGIN CONSTRUCTION
STA 38+58.00

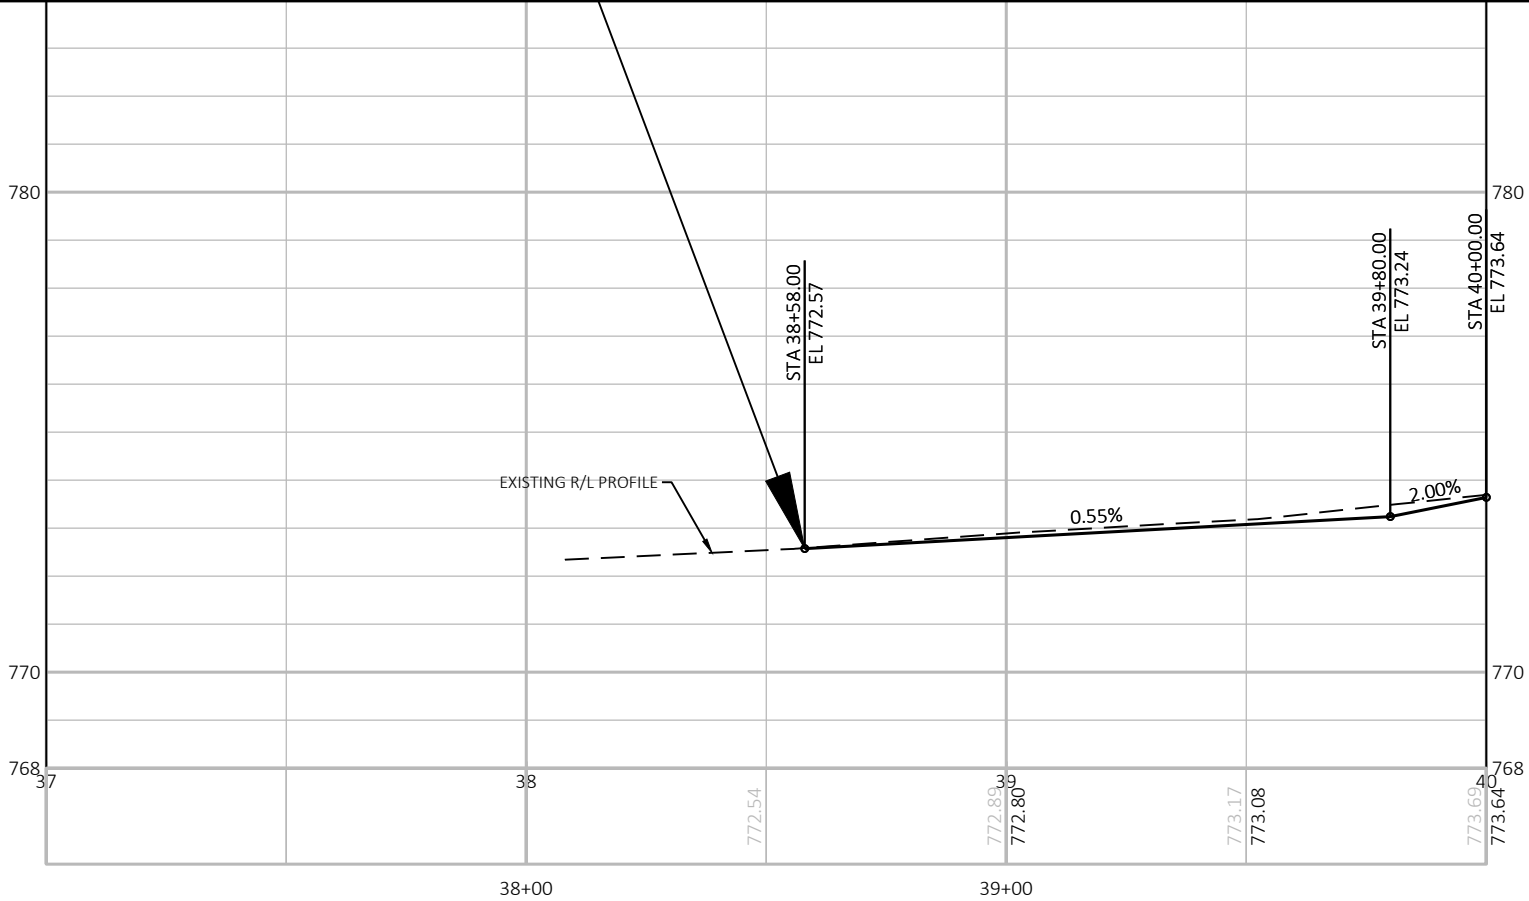


5

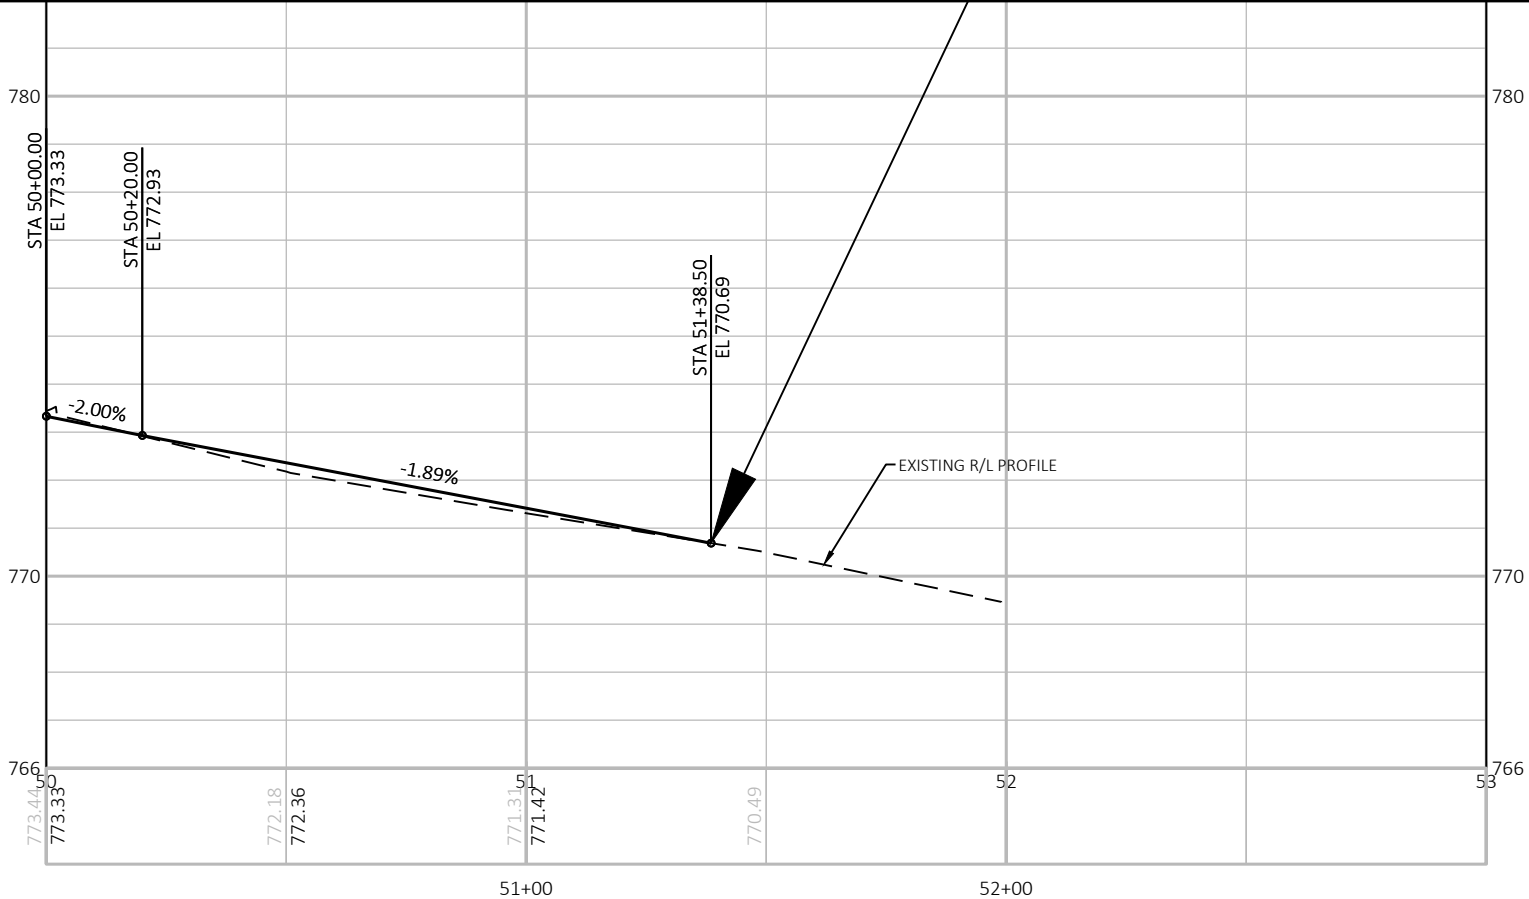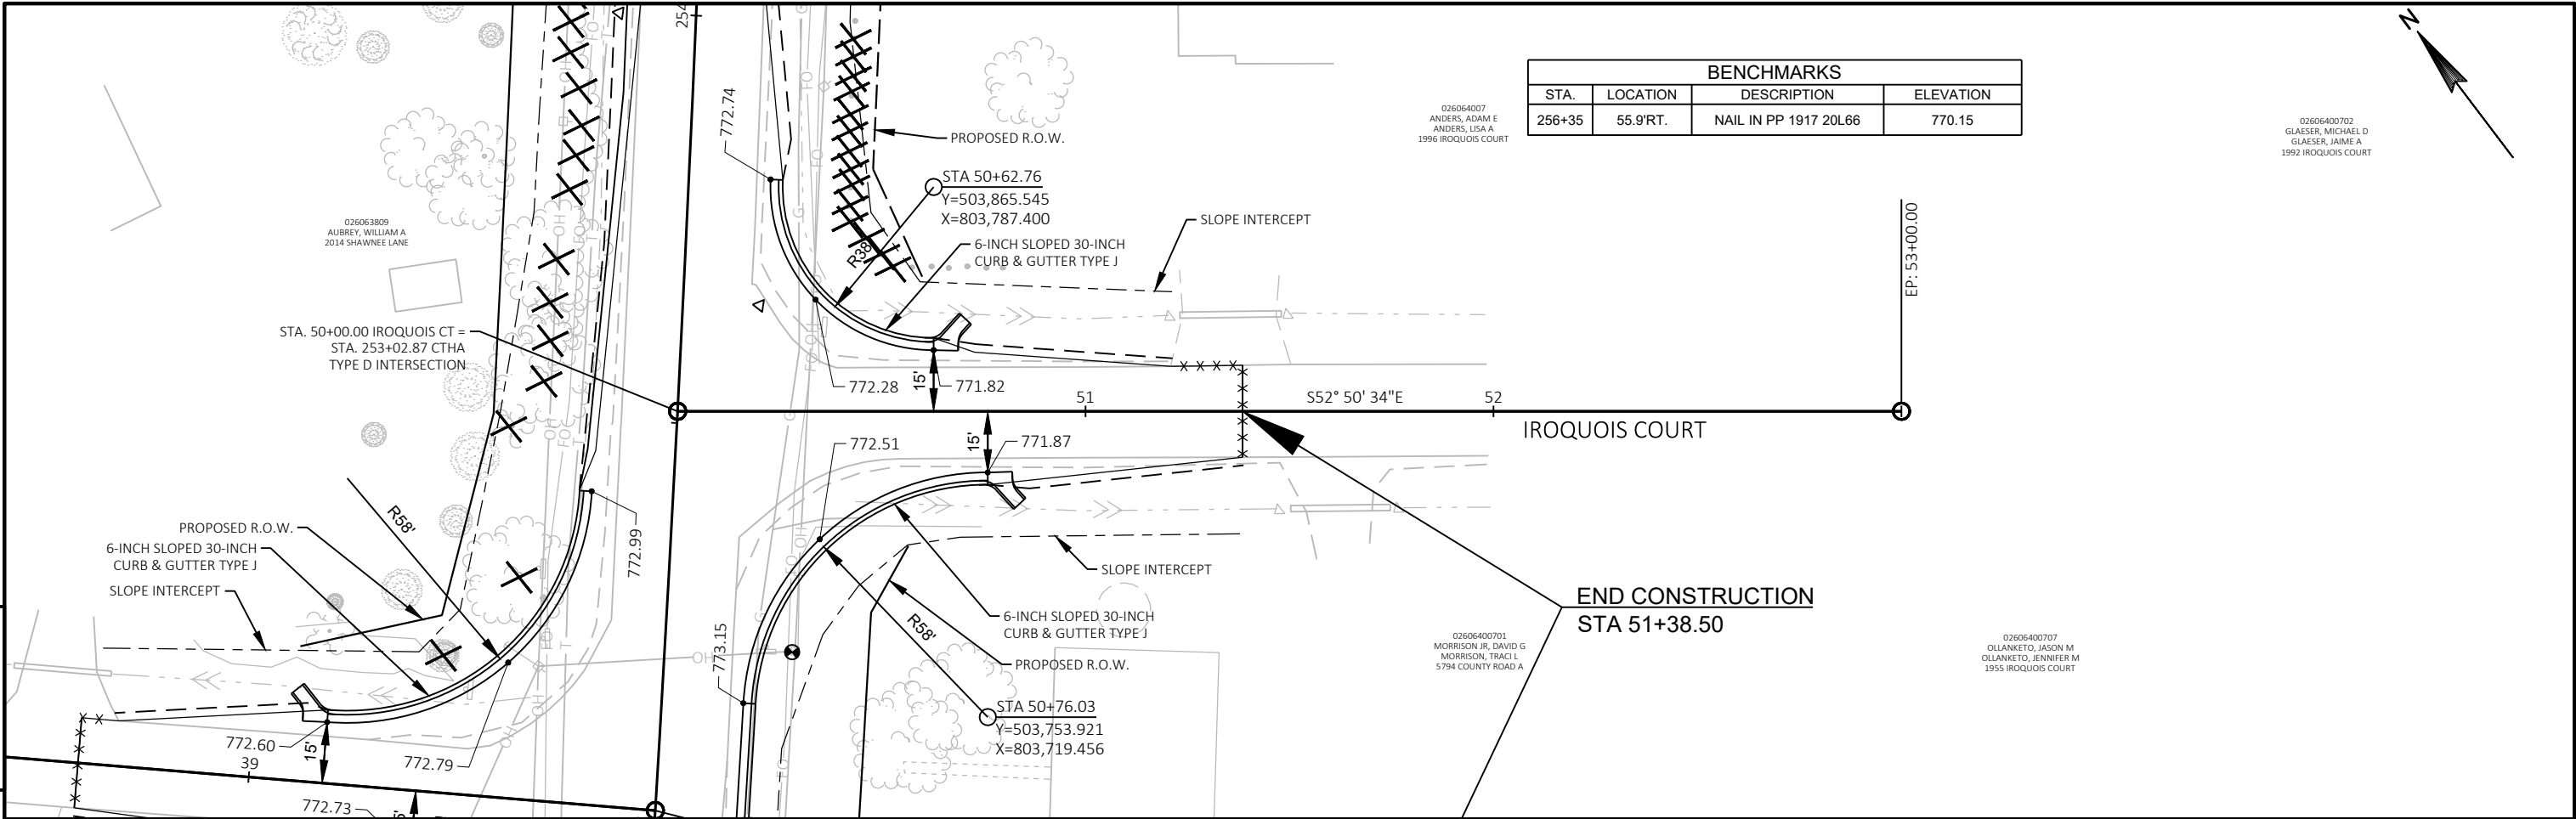

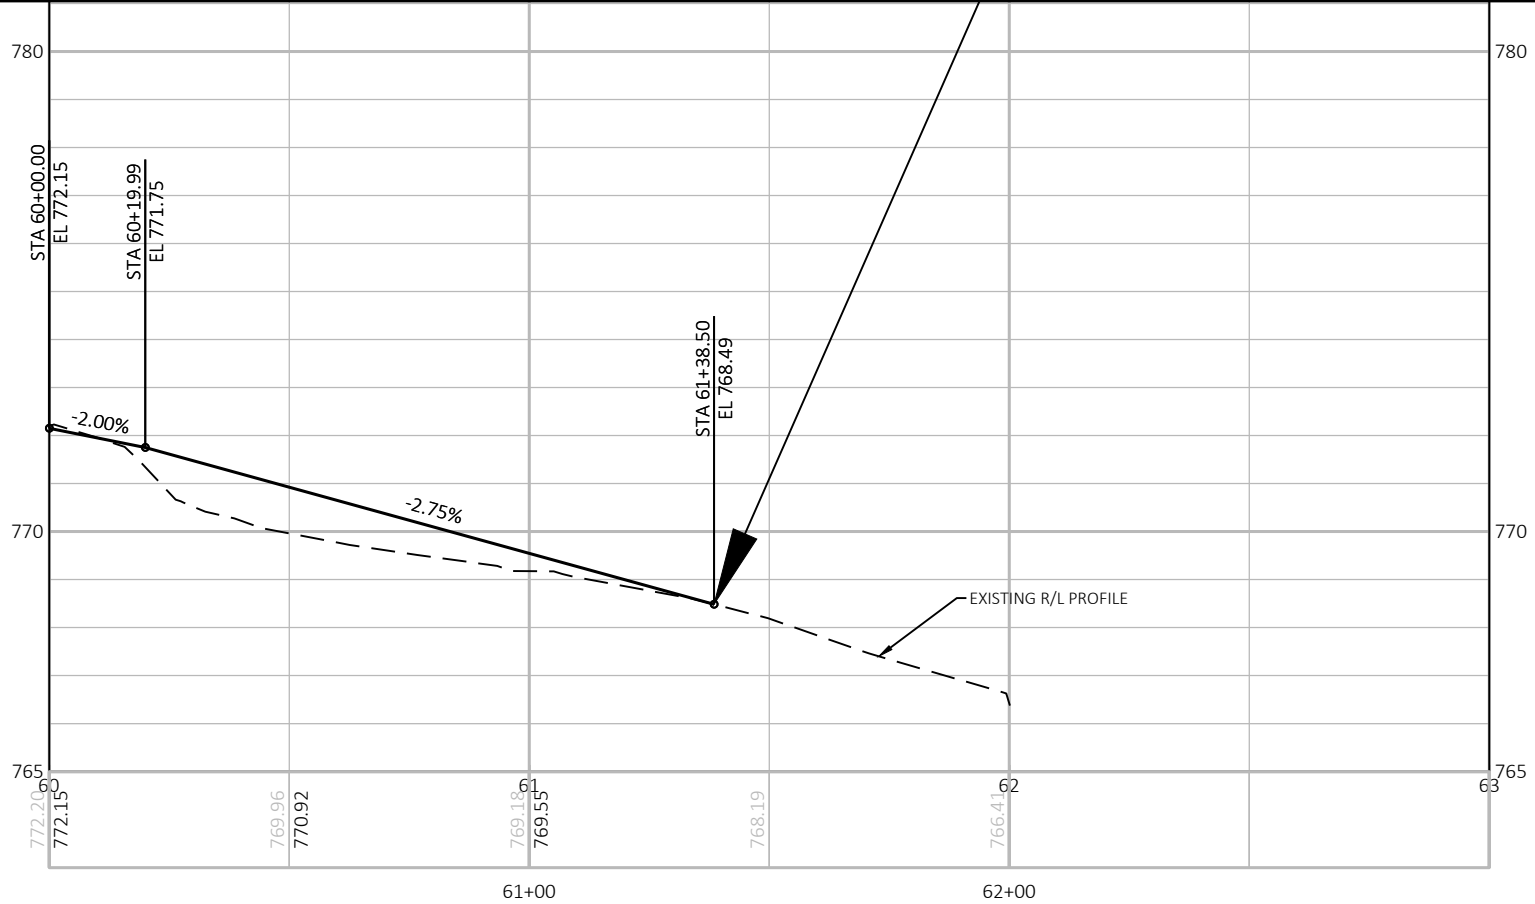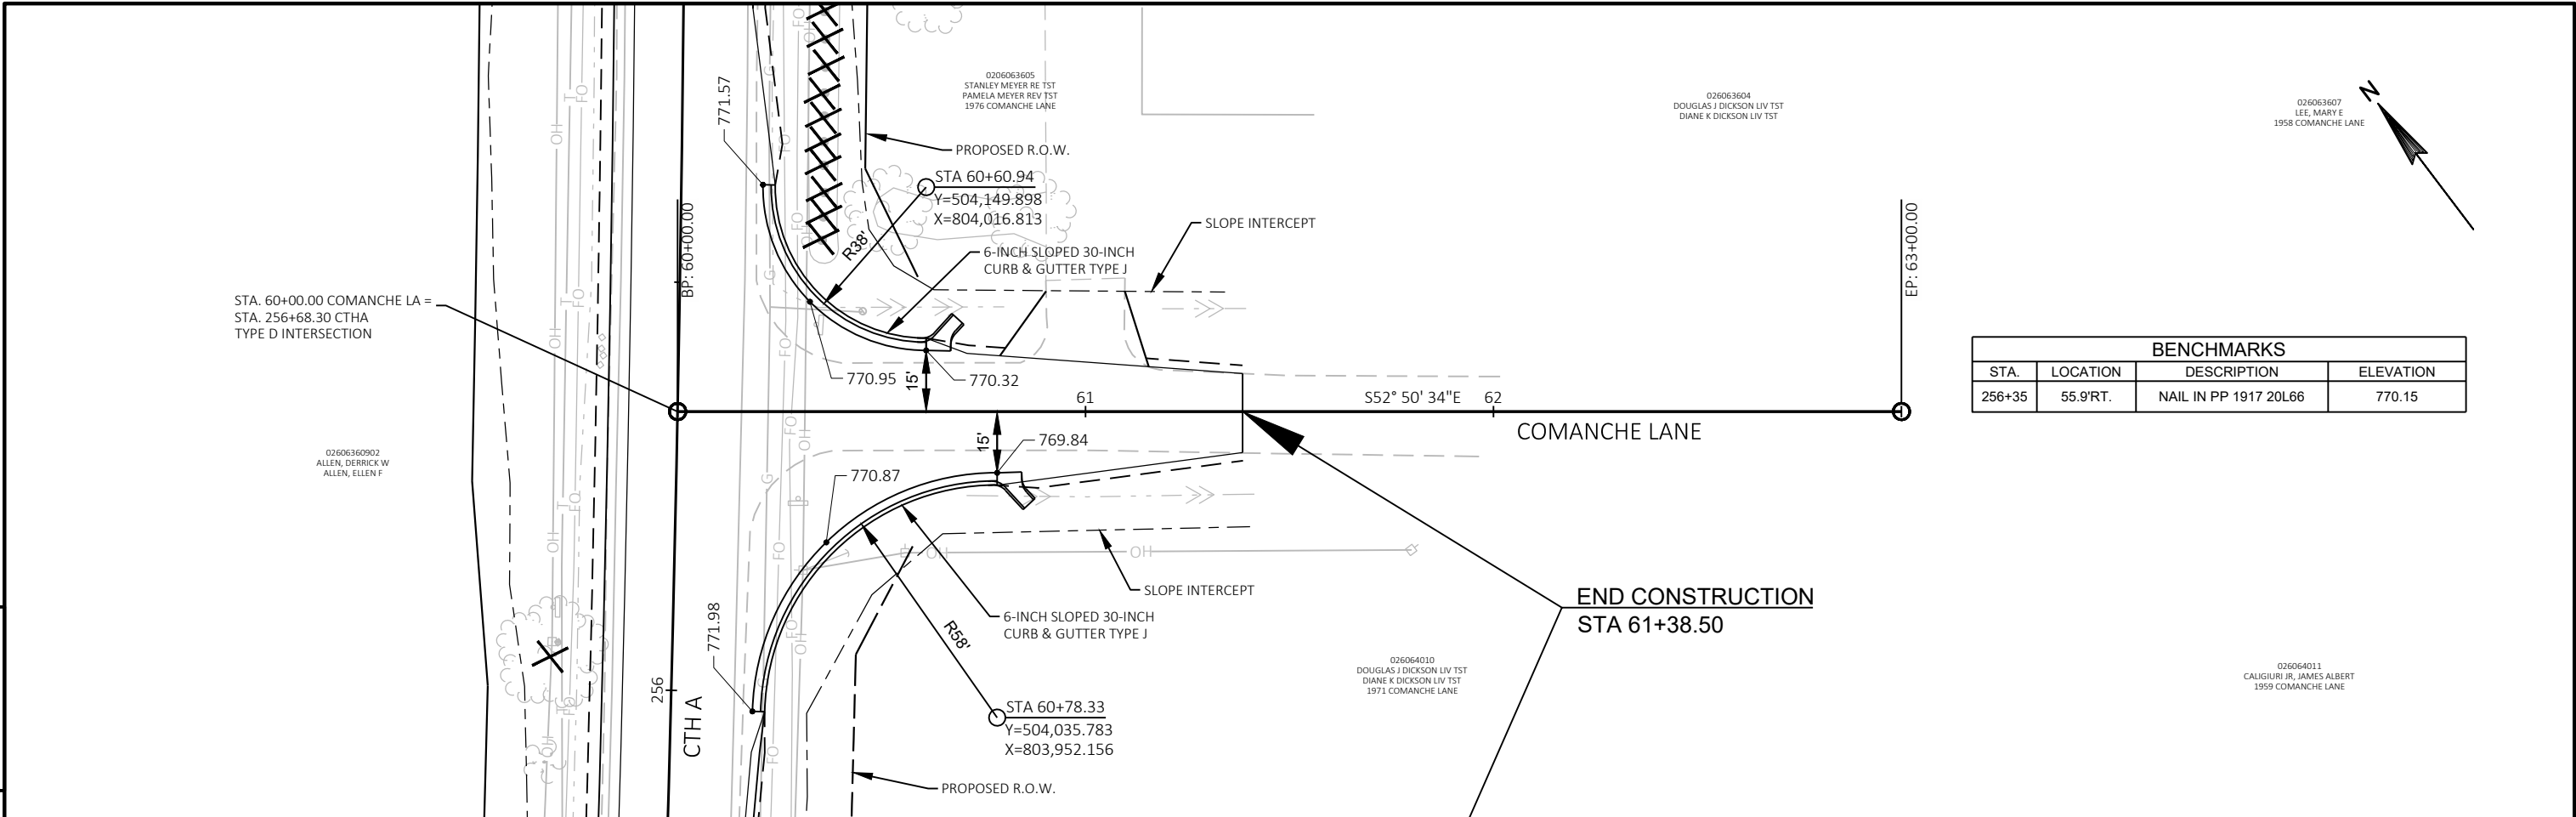


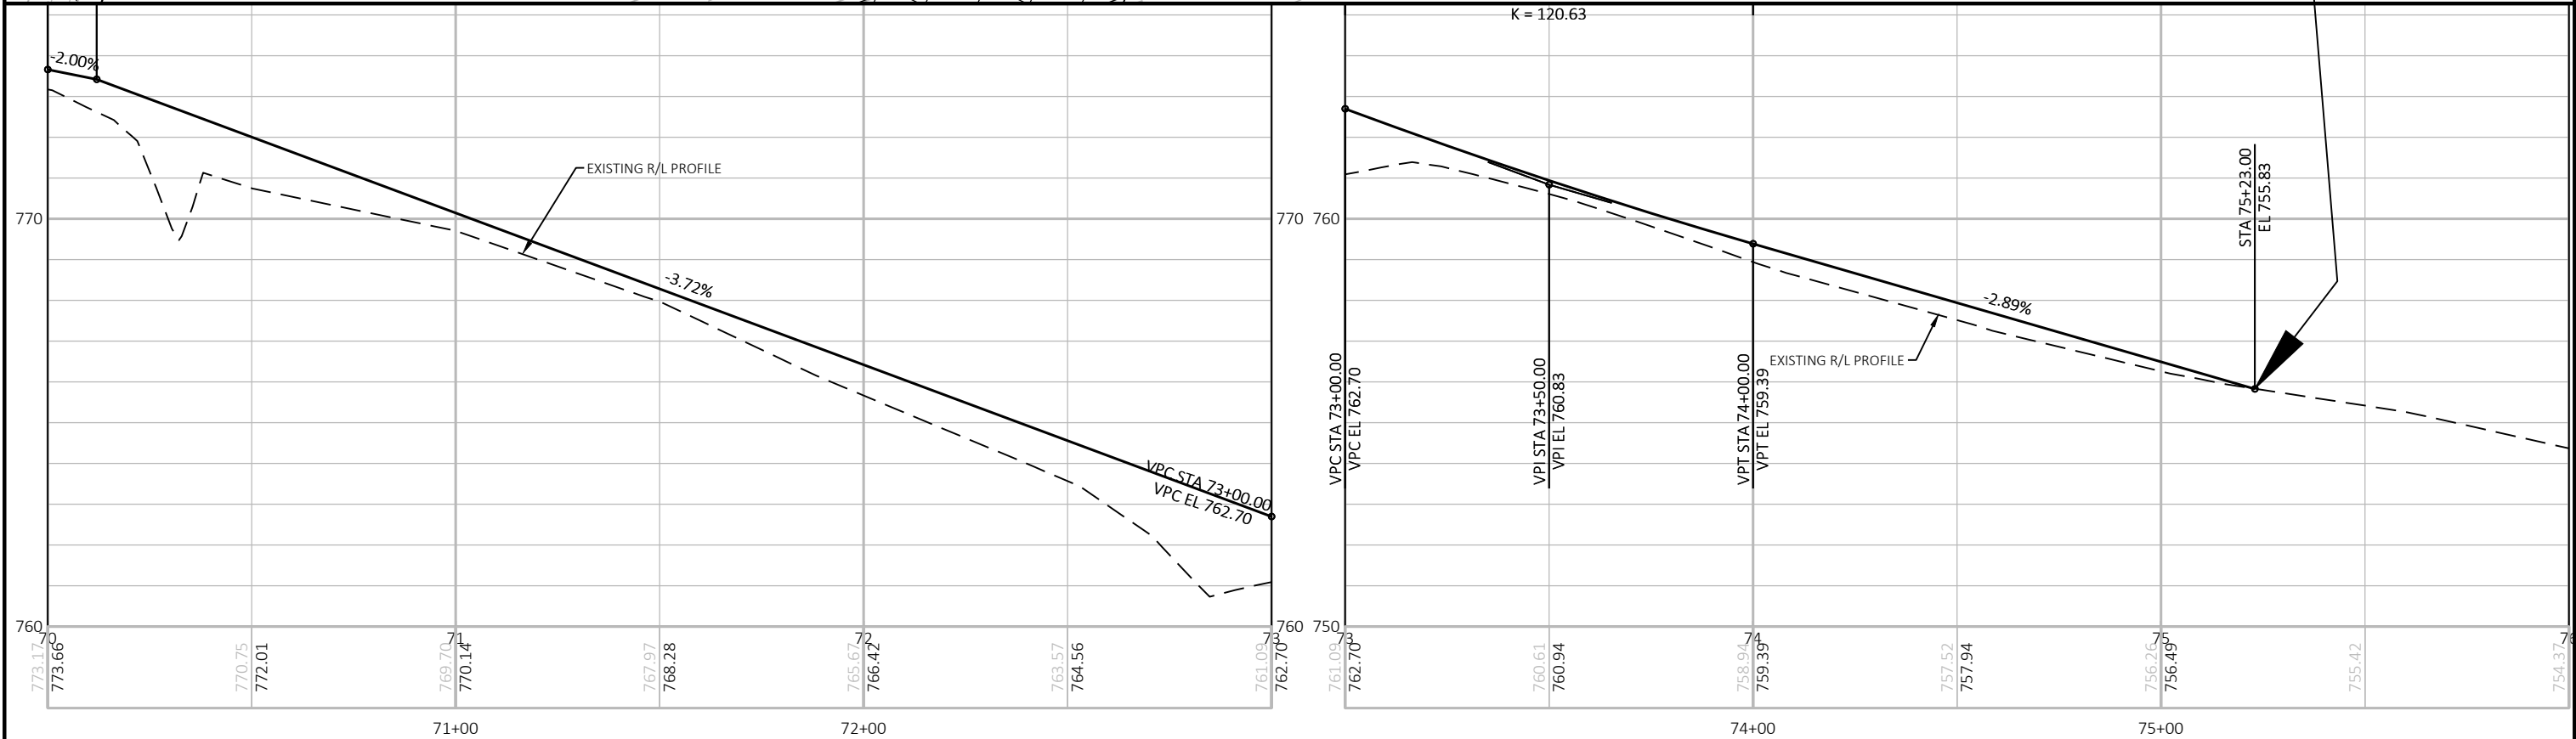
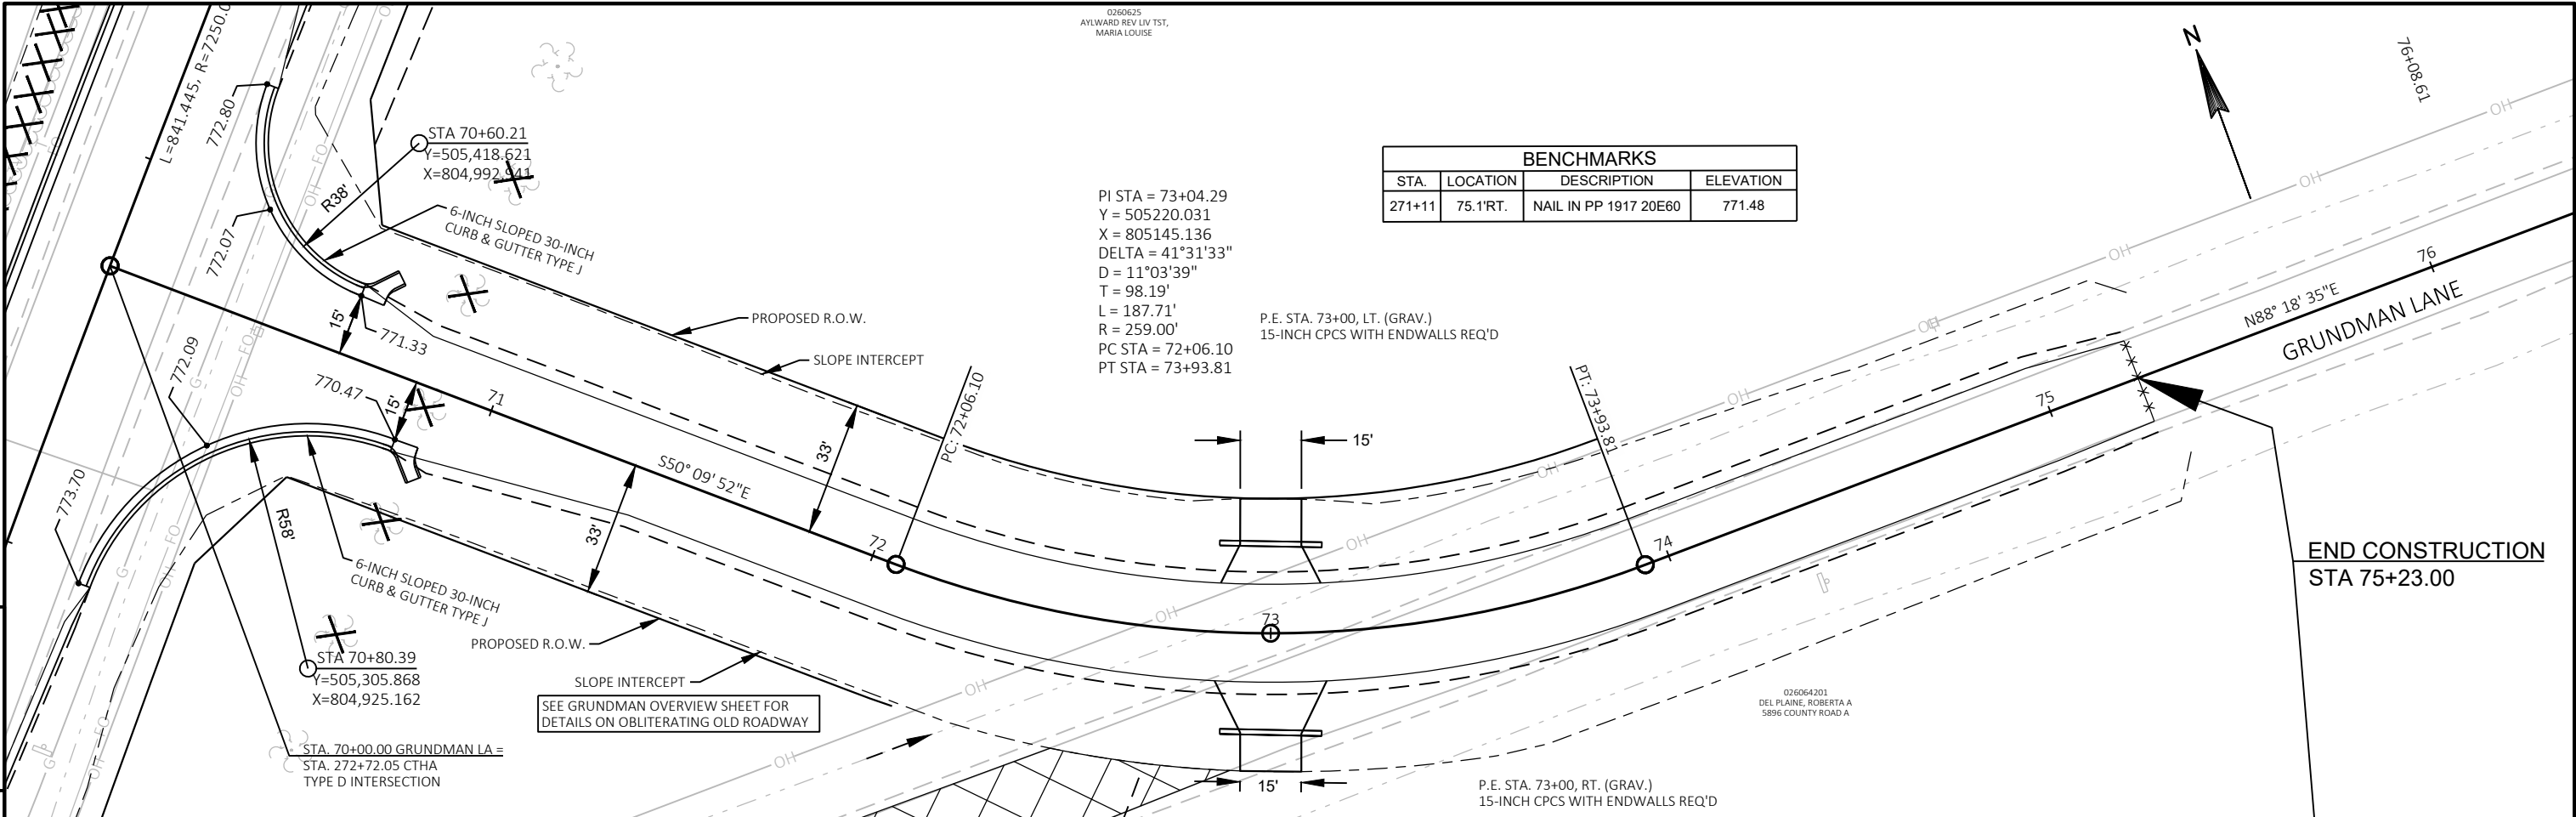


BENCHMARKS			
STA.	LOCATION	DESCRIPTION	ELEVATION
306+91	31.4'RT.	BOLT IN PP 1917 20E28	764.35


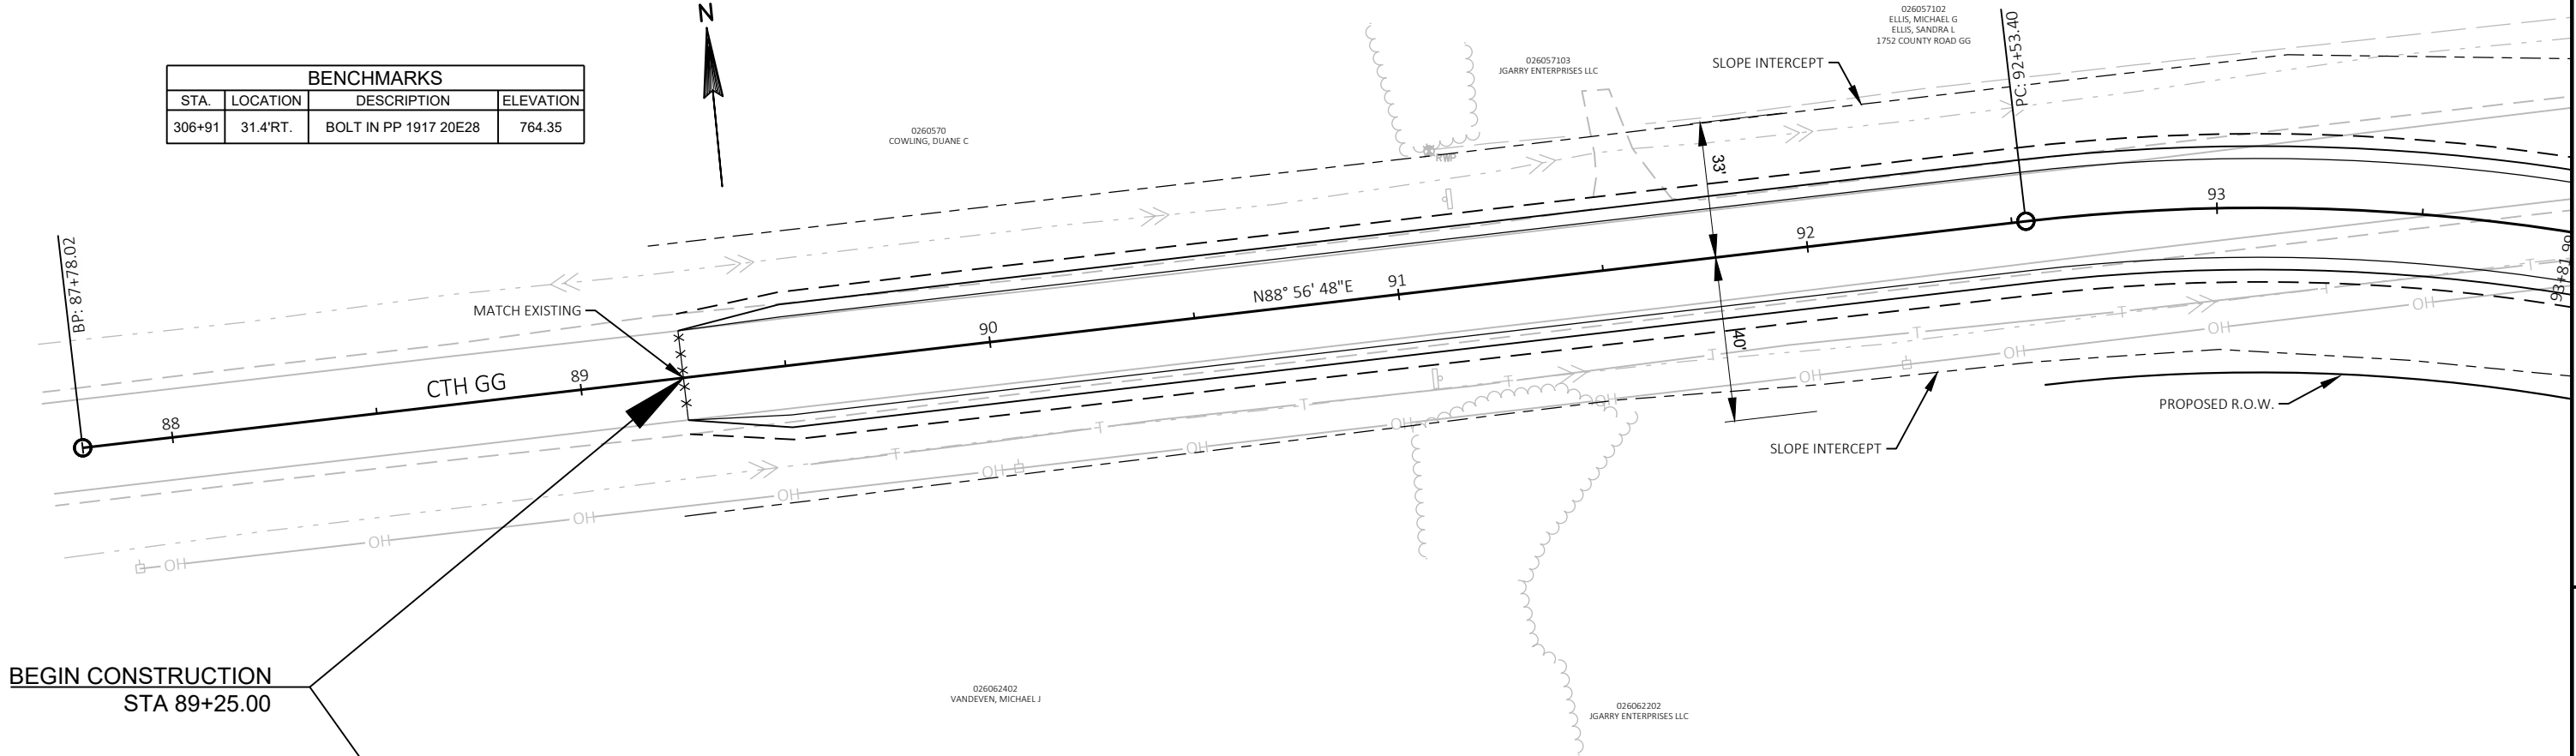


BEGIN CONSTRUCTION
STA 89+25.00

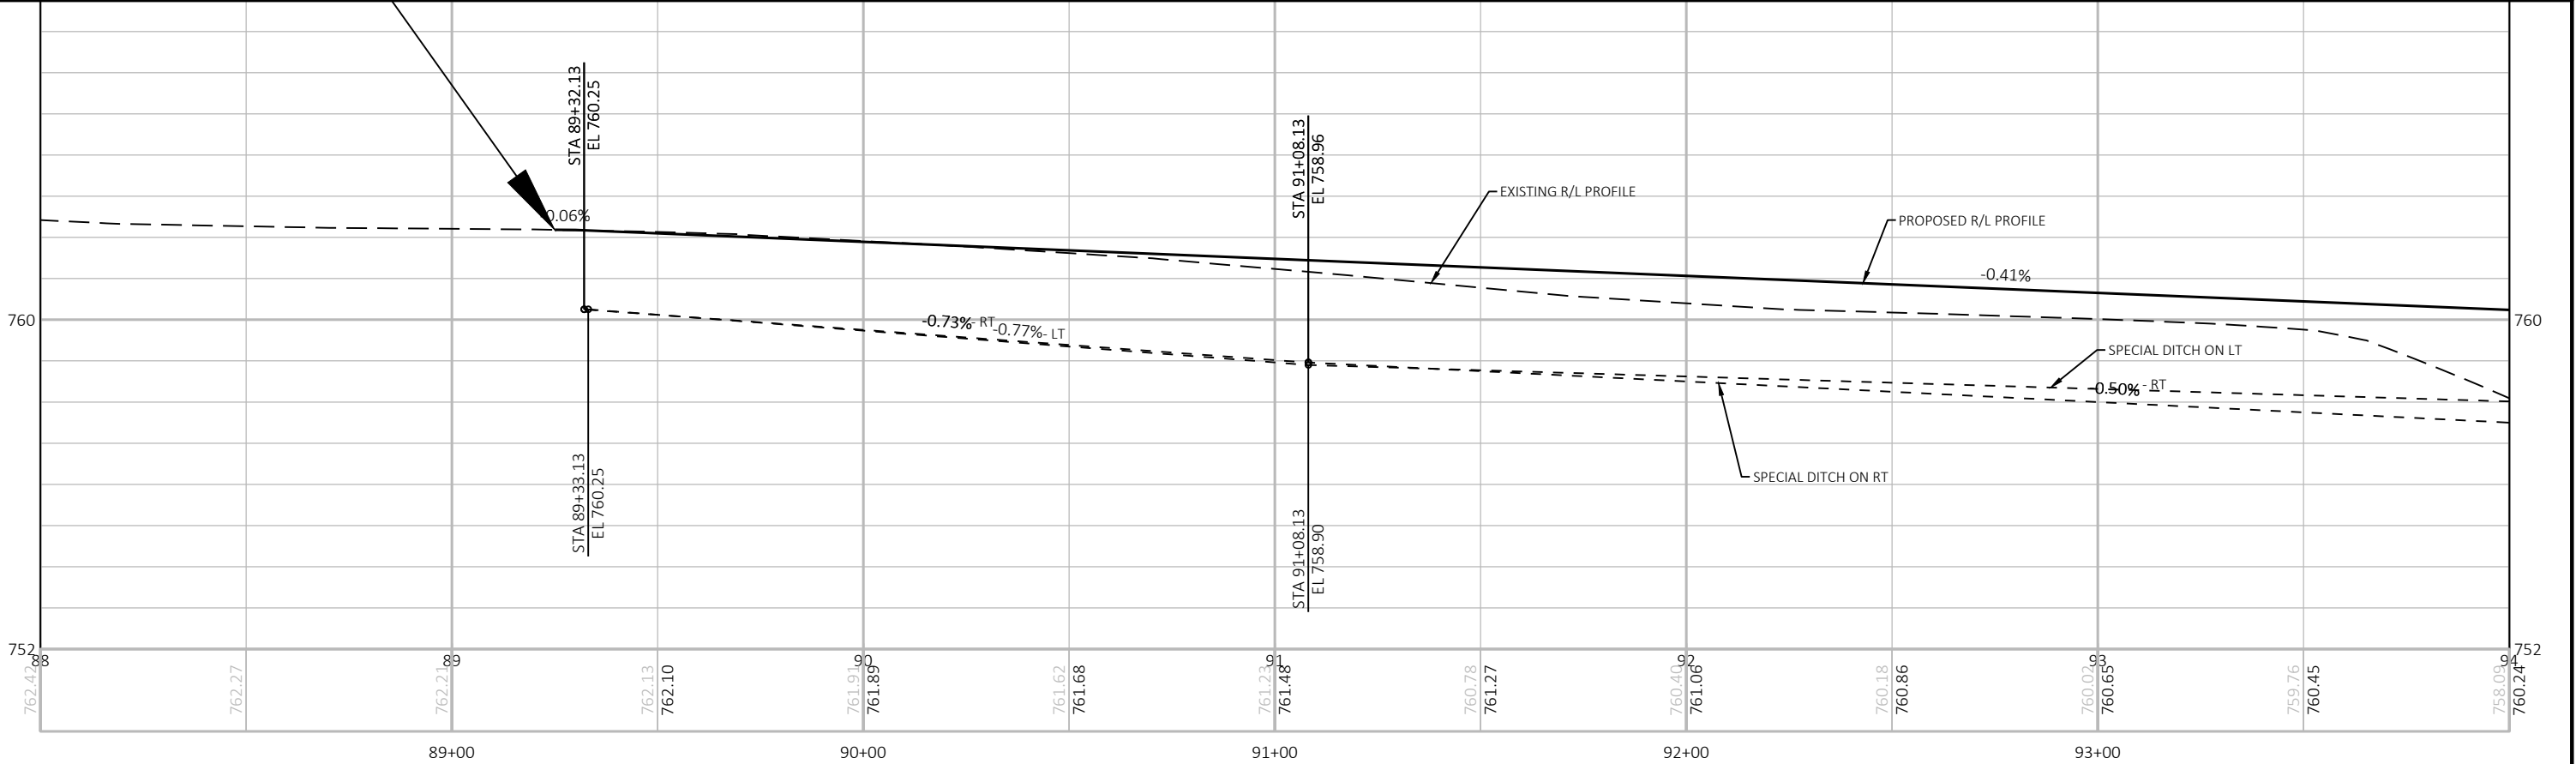

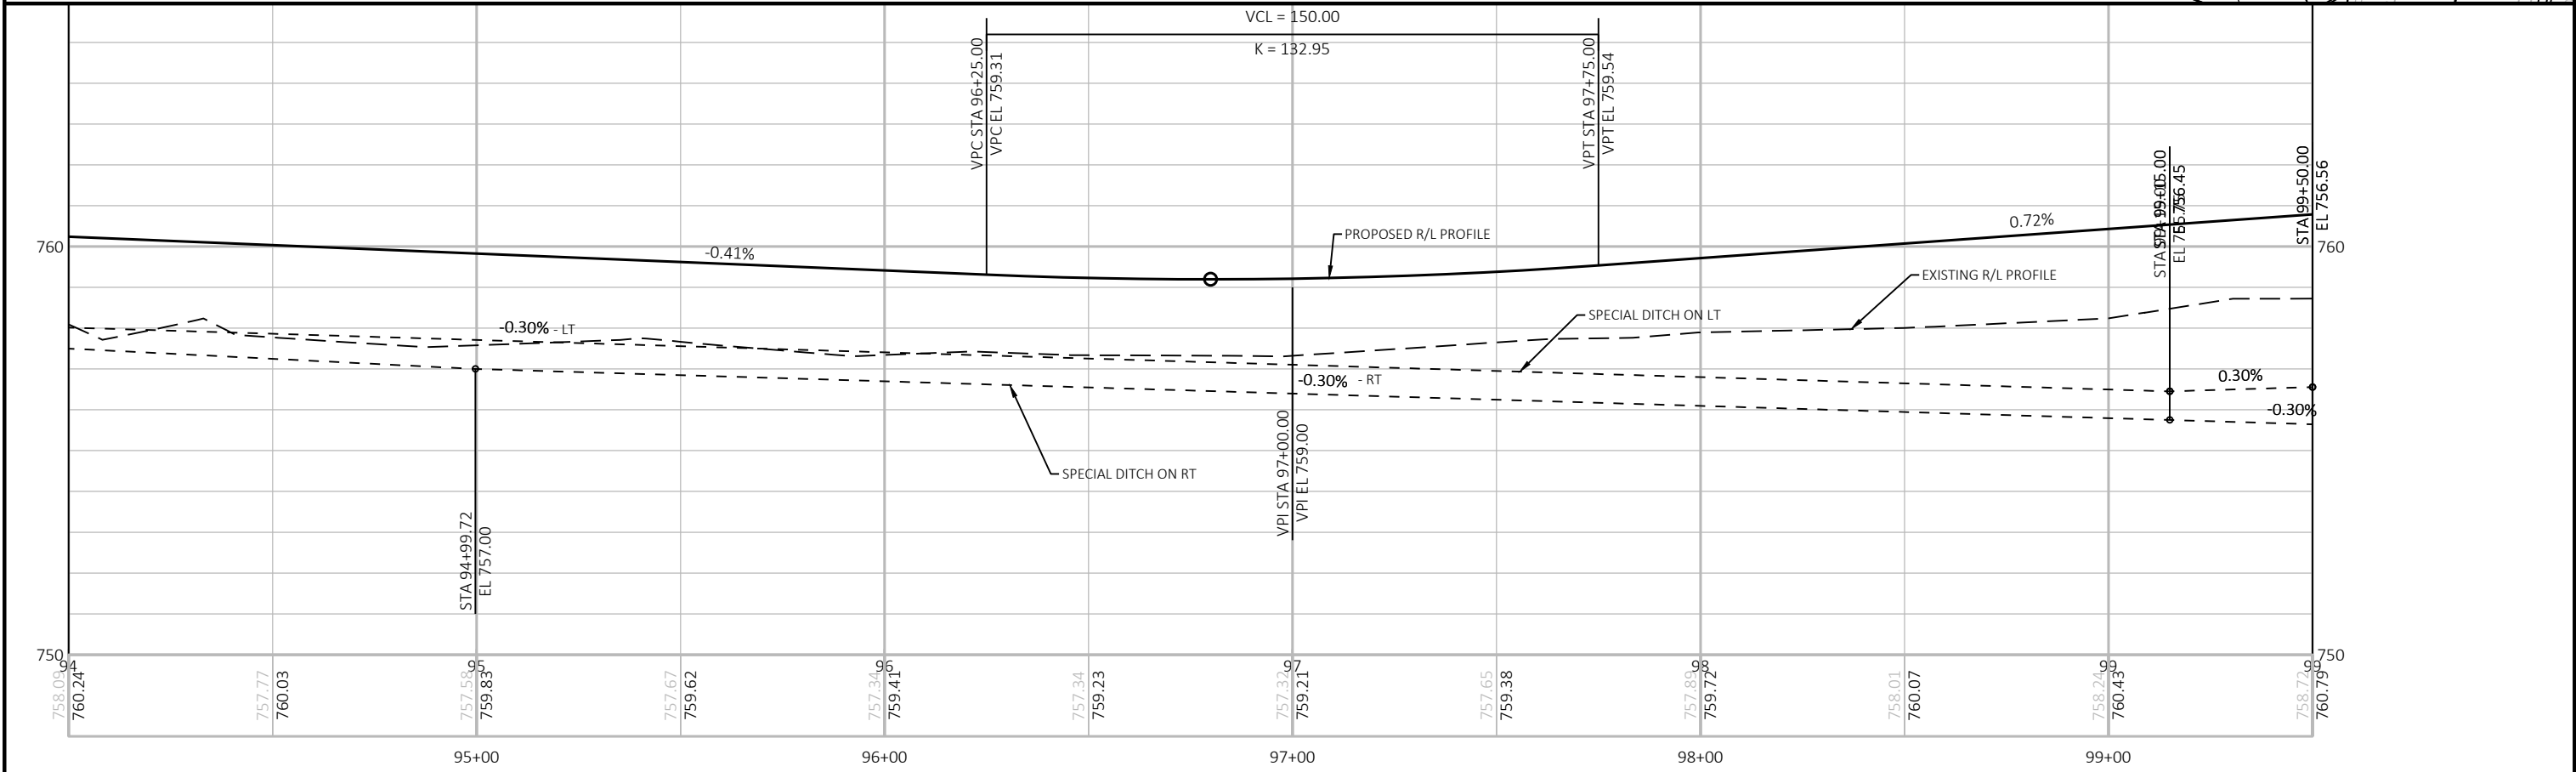
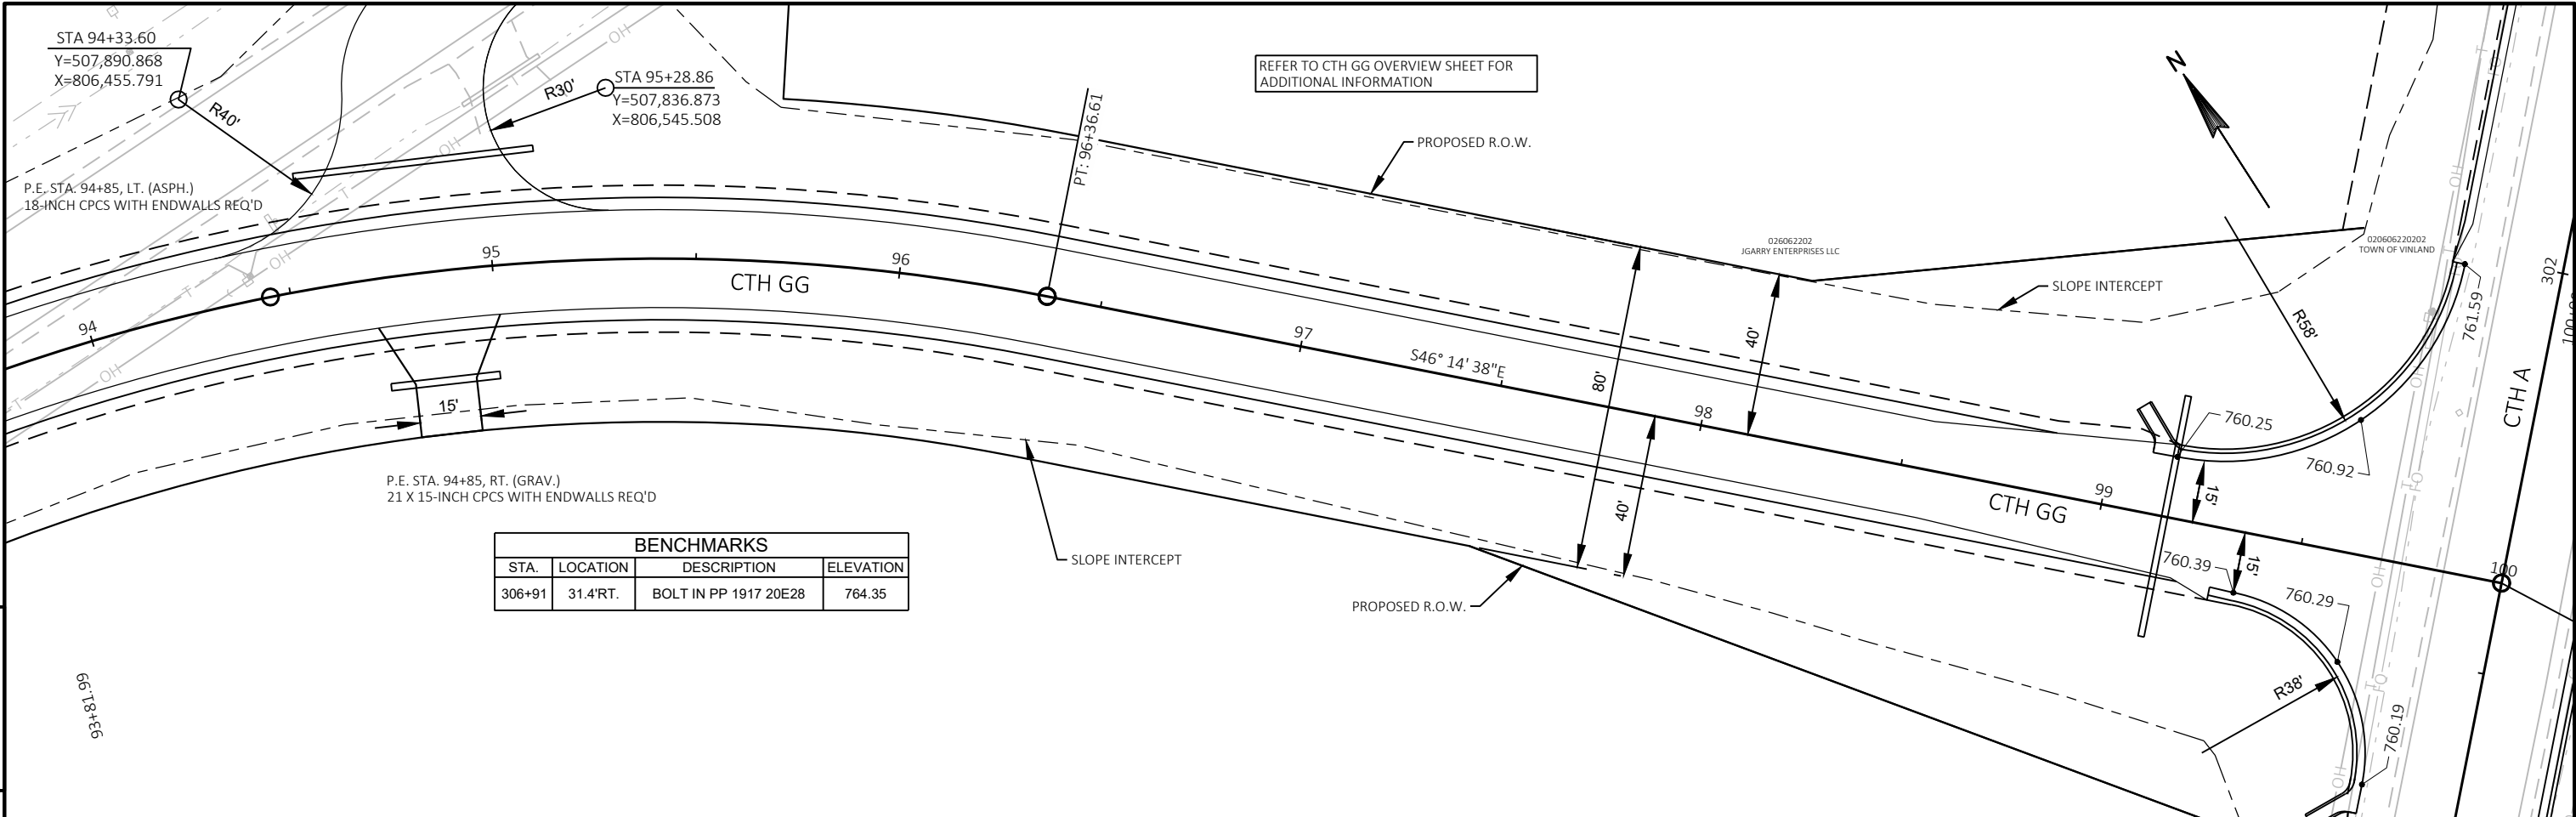


TO CTH GG OVERVIEW SHEET FOR
TIONAL INFORMATION

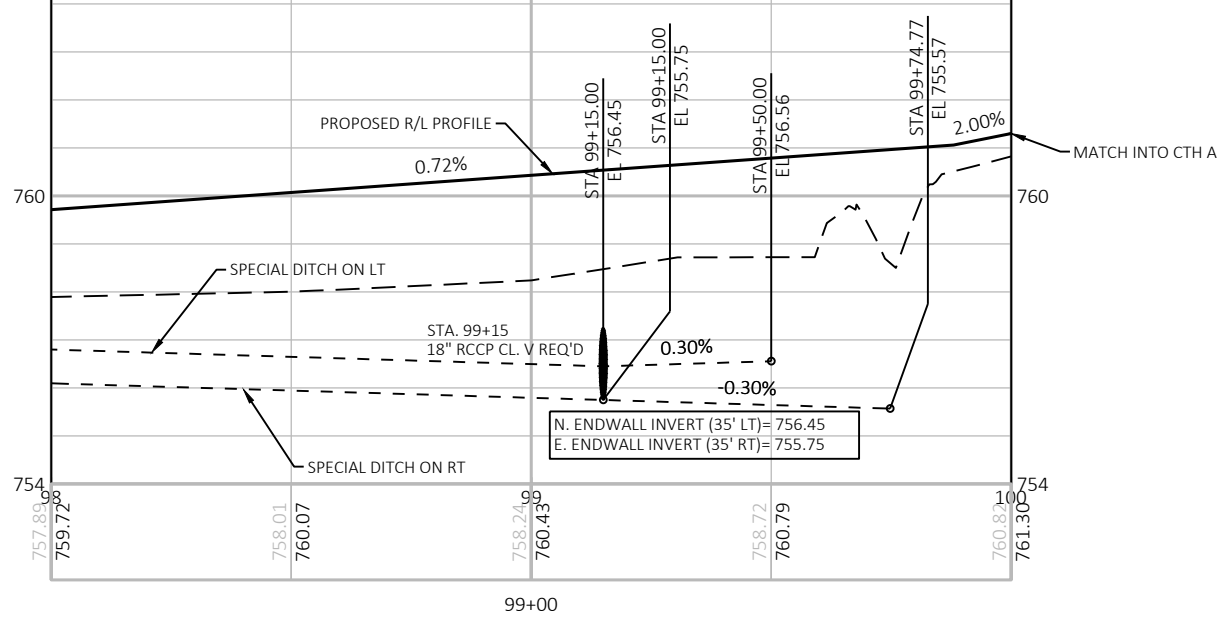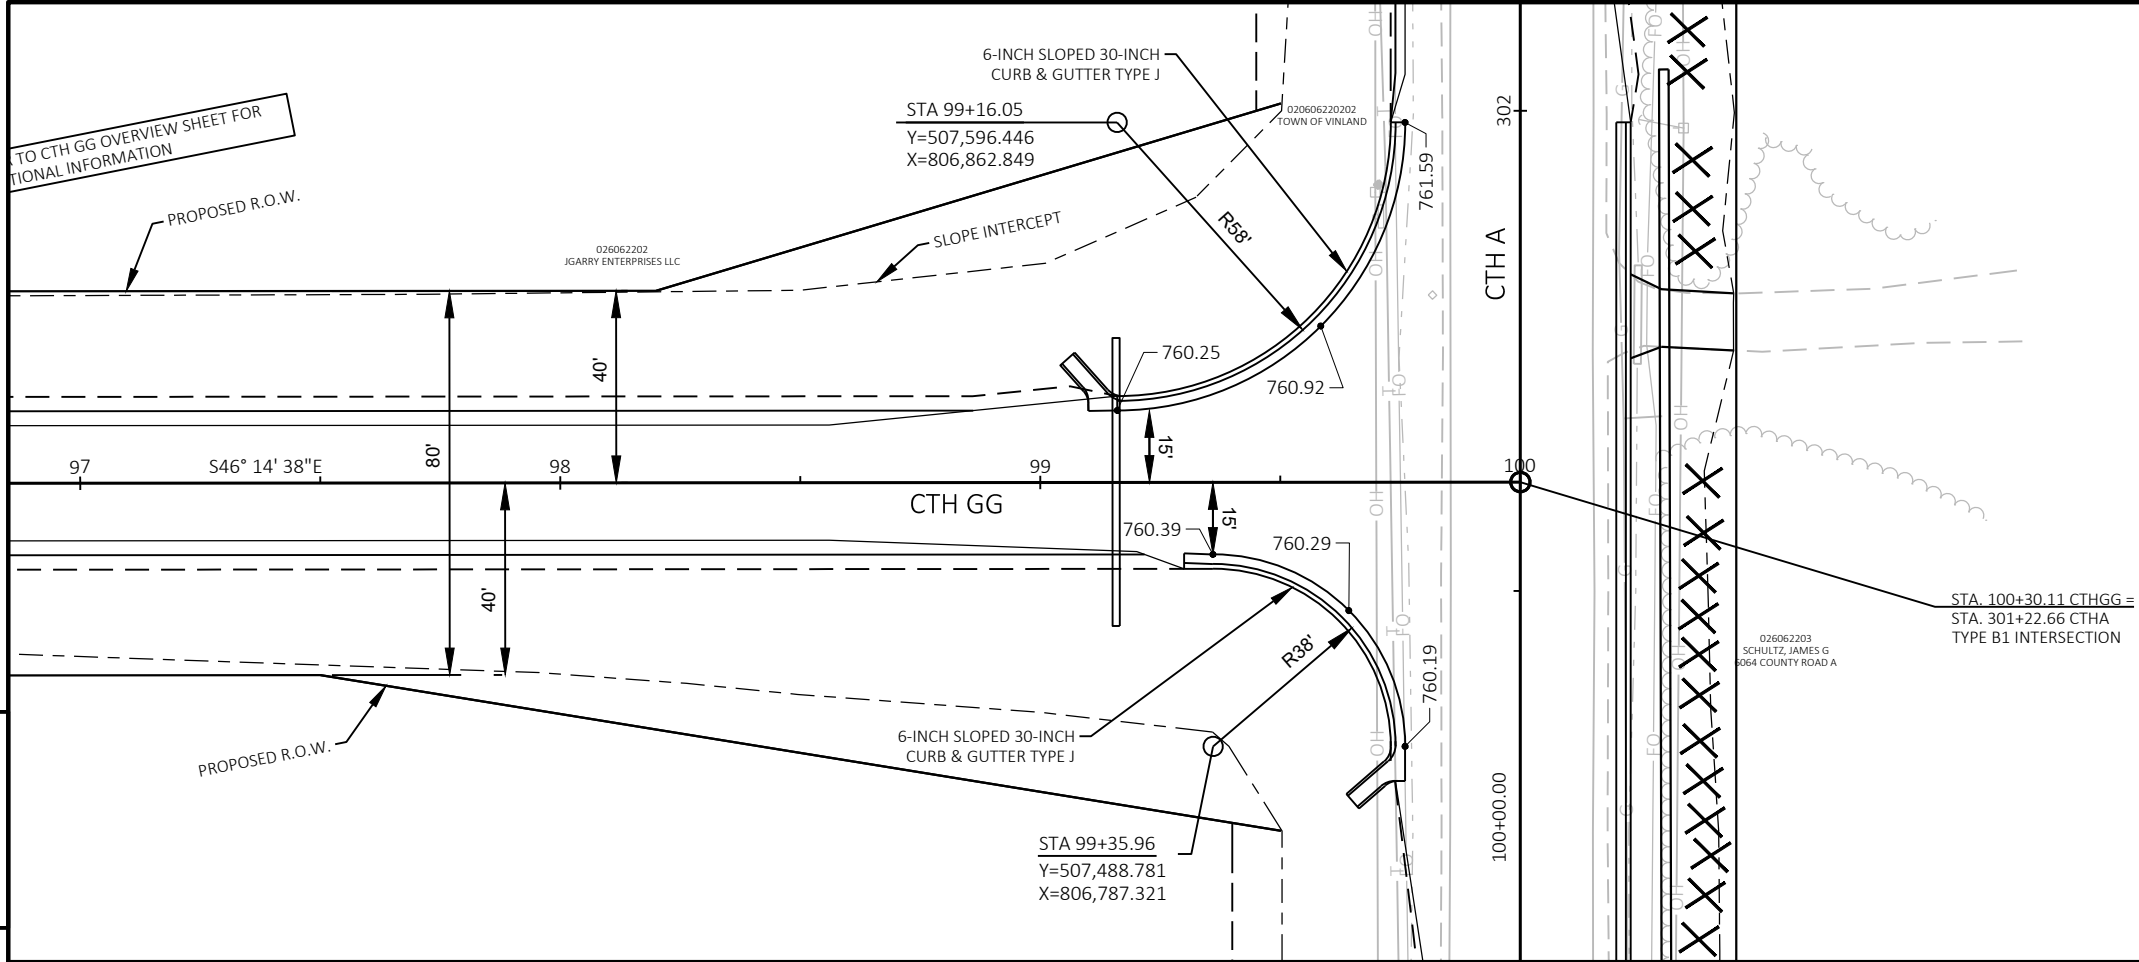


Standard Detail Drawing List




08A05-19B	INLET COVERS TYPE B, B-A, C, MS, MS-A, & WM
08A05-19C	INLET COVERS TYPE F, HM, HM-S, S, T, V, HM-GJ, & HM-GJ-S
08A05-19D	INLET COVER TYPE BW, MANHOLE COVERS, TYPE K, J, J-S, L & M
08B09-02	MANHOLES 3-FT, 4-FT, 5-FT, 6-FT, 7-FT AND 8-FT DIAMETER
08C07-02	INLETS 2X2-FT, 2X2.5-FT, 2X3-FT AND 2.5X3-FT
08D01-20A	CONCRETE CURB & GUTTER
08D01-20B	CONCRETE CURB, TIES AND CURB AND GUTTER APPLICATIONS
08D04-05	CONCRETE SURFACE DRAINS & ASPHALTIC FLUMES
08E08-03	TYPICAL INSTALLATIONS OF EROSION BALES / TEMPORARY DITCH CHECKS
08E09-06	SILT FENCE
08E10-02	INLET PROTECTION TYPE A, B, C AND D
08E14-01	TRACKING PAD
08E15-01	CULVERT PIPE CHECK
08F01-11	APRON ENDWALLS FOR CULVERT PIPE
08F02-01	APRON ENDWALLS FOR PIPE ARCH AND ELLIPTICAL PIPE
08F04-07	JOINT TIES FOR CONCRETE PIPE AND CONCRETE COLLAR DETAIL
08F07-05	STEEL APRON ENDWALLS FOR CULVERT PIPE AND PIPE ARCH SLOPED SIDE DRAINS
09A01-13A	AT-GRADE SIDE ROAD INTERSECTION, TYPES "B1", "B2", "C" AND D AND TEE INTERSECTION BYPASS LANE
15A03-02A	FLEXIBLE MARKER POST FOR CULVERT END
15A03-02B	FLEXIBLE MARKER POST FOR CULVERT END
15C02-07A	BARRICADES AND SIGNS FOR MAINLINE CLOSURES
15C02-07B	BARRICADES AND SIGNS FOR VARIOUS CLOSURES
15C03-05	BARRICADES AND SIGNS FOR SIDEROAD CLOSURES
15C04-05	TRAFFIC CONTROL, ADVANCE WARNING SIGNS 45 M.P.H. OR GREATER TWO-WAY UNDIVIDED ROAD OPEN TO TRAFFIC
15C05-05	TRAFFIC CONTROL, ADVANCE WARNING SIGNS 40 M.P.H. OR LESS
15C08-19A	LONGITUDINAL MARKING (MAINLINE)
15C11-07A	CHANNELIZING DEVICES FLEXIBLE TUBULAR MARKER POST
15C11-07B	CHANNELIZING DEVICES DRUMS, CONES, BARRICADES AND VERTICAL PANELS
15C35-03A	PAVEMENT MARKING (INTERSECTIONS)
15D38-02A	TEMPORARY TRAFFIC CONTROL SIGN MOUNTING
15D38-02B	ATTACHMENT OF SIGNS TO POSTS

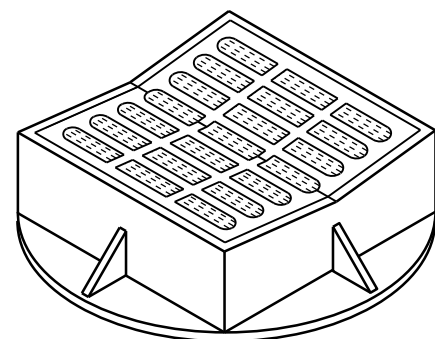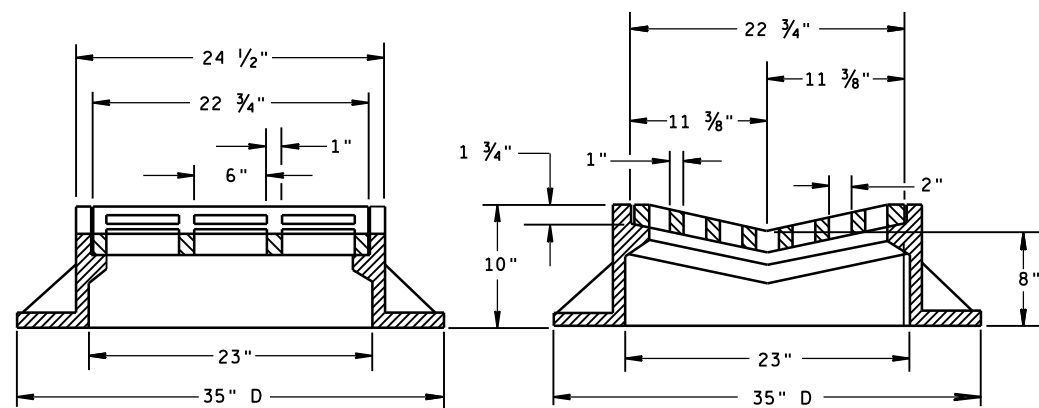

TYPE "B"

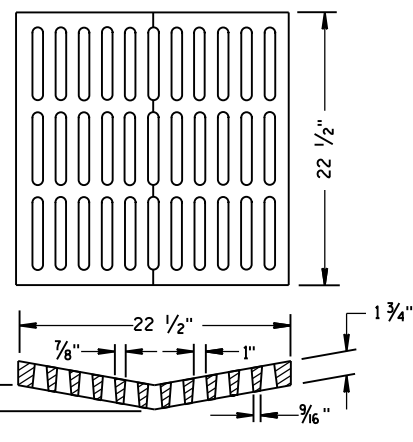ALTERNATIVE GRATE FOR
TYPE "B" COVER

USE WHERE PEDESTRIAN OR BICYCLE TRAFFIC IS POSSIBLE.
 NOTED AS TYPE B-A ON THE DRAINAGE TABLE

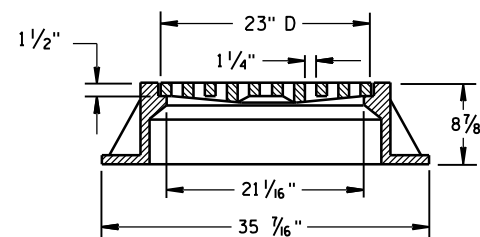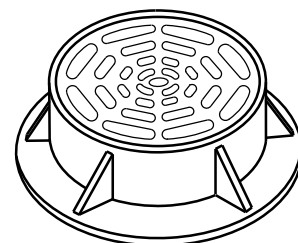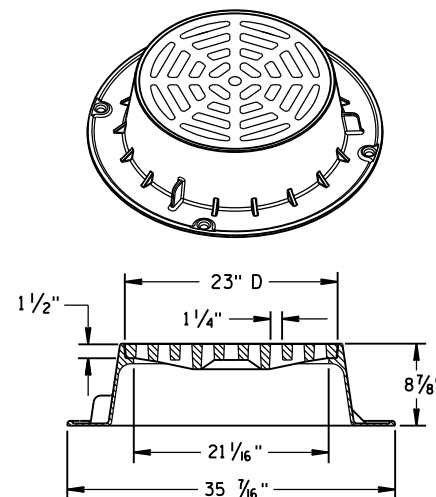

TYPE "C"


NOTE: EITHER CASTING IS ACCEPTABLE

GENERAL NOTES

DETAILS OF CONSTRUCTION, MATERIALS AND WORKMANSHIP NOT SHOWN ON THIS DRAWING SHALL CONFORM TO THE PERTINENT REQUIREMENTS OF THE STANDARD SPECIFICATIONS AND THE APPLICABLE SPECIAL PROVISIONS.


DETAIL DRAWINGS FOR PROPOSED ALTERNATE DESIGNS FOR CATCH BASIN, MANHOLE AND INLET COVERS SHALL BE SUBMITTED TO THE ENGINEER FOR APPROVAL PROVIDING THAT SUCH ALTERNATE DESIGNS MAKE PROVISION FOR EQUIVALENT CAPACITY AND STRENGTH.

ROUND FRAMES AND COVERS SHALL HAVE CONTINUOUSLY MACHINED BEARING SURFACES TO PREVENT ROCKING AND RATTLING.

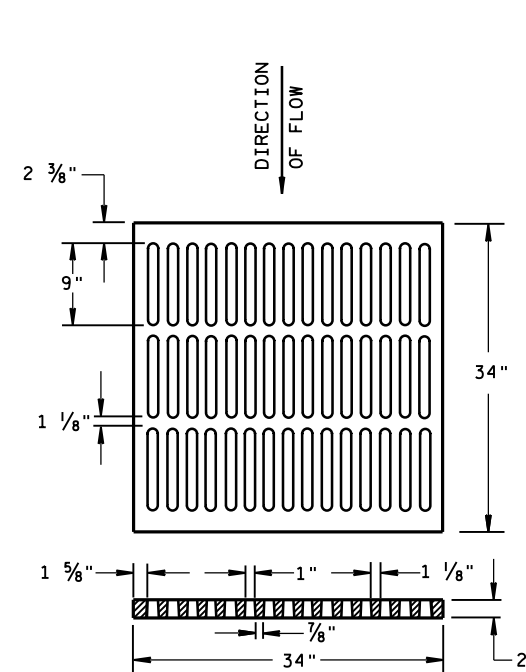



ALTERNATIVE TYPE "MS"

USE WHERE PEDESTRIAN OR BICYCLE TRAFFIC IS PERMITTED
 NOTED AS TYPE MS-A ON THE DRAINAGE TABLE

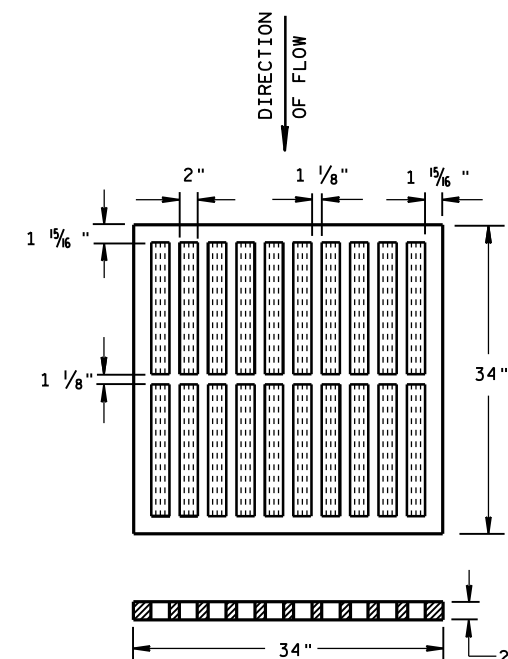

TYPE "MS"

USE ON FREEWAYS AND EXPRESSWAYS
 NOTED AS TYPE MS ON DRAINAGE TABLE

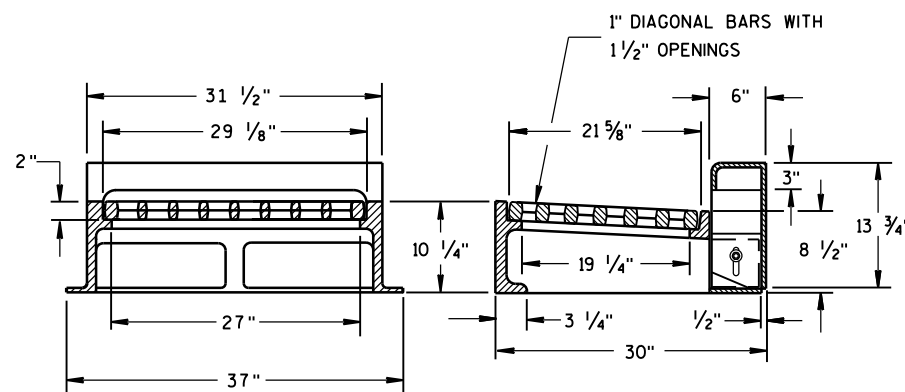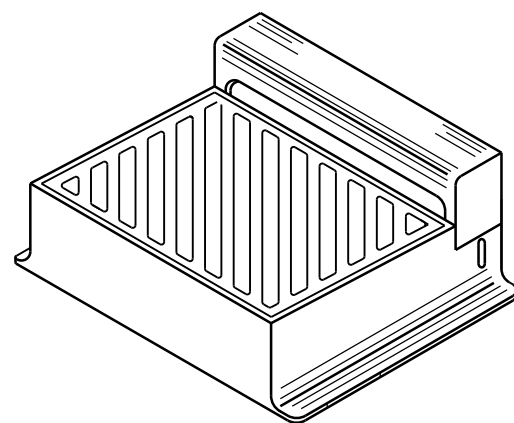

NOTE: CURB BOX HEIGHT ADJUSTABLE 6" TO 9"

TYPE "WM"

DIAGONAL SLOTS, SHALL BE ORIENTED
 TO THE DIRECTION OF FLOW AS ILLUSTRATED.
 GRATES ARE MANUFACTURED TO BE REVERSIBLE.

DIRECTION
OF FLOW

INLET COVERS
 TYPE B, B-A, C,
 MS, MS-A, & WM

STATE OF WISCONSIN
 DEPARTMENT OF TRANSPORTATION

APPROVED

DATE 11/27/2013



FHWA

/S/ Jerry H. Zogg

ROADWAY STANDARDS ENGINEER



103

NT

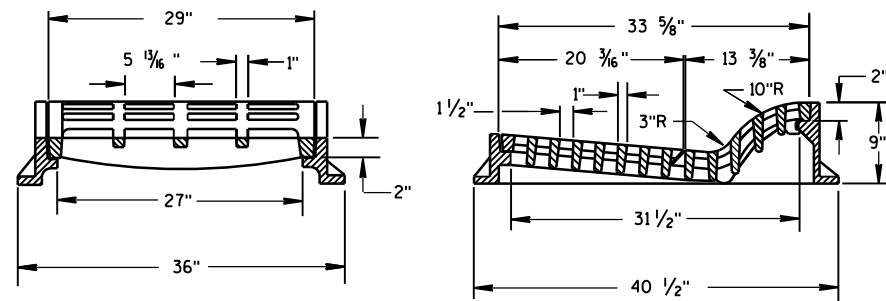
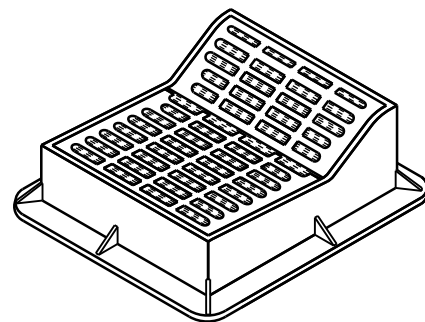


TYPE "F"


USE WITH TYPES A & D CONCRETE CURB & GUTTER, 36 INCH.

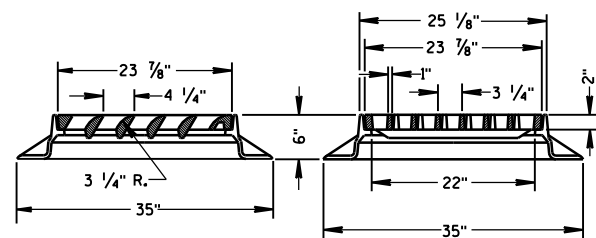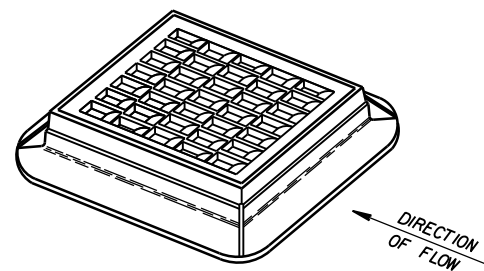


TYPE "S"

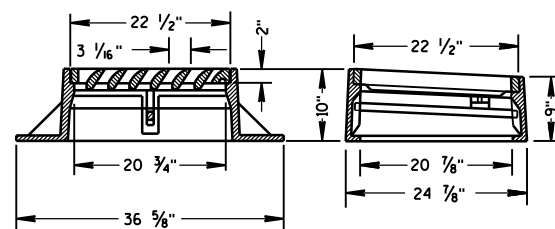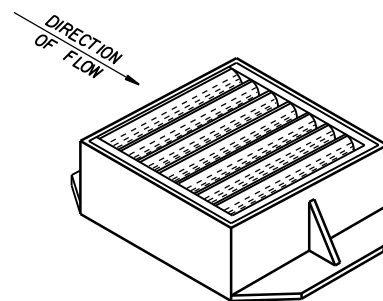


TYPE "V"

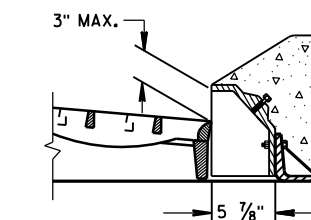ALTERNATIVE CURB BOX
FOR TYPE "HM" COVERUSE WITH TYPES G & J CONCRETE CURB & GUTTER, 30 INCH
NOTED AS TYPE HM-GJ ON DRAINAGE TABLENOTE:
SPECIAL GRATE FOR THE
TYPE "H" COVER MAY ALSO BE
USED FOR THE TYPE "HM-GJ" COVER
NOTED AS TYPE HM-GJ-S ON DRAINAGE TABLE

GENERAL NOTES

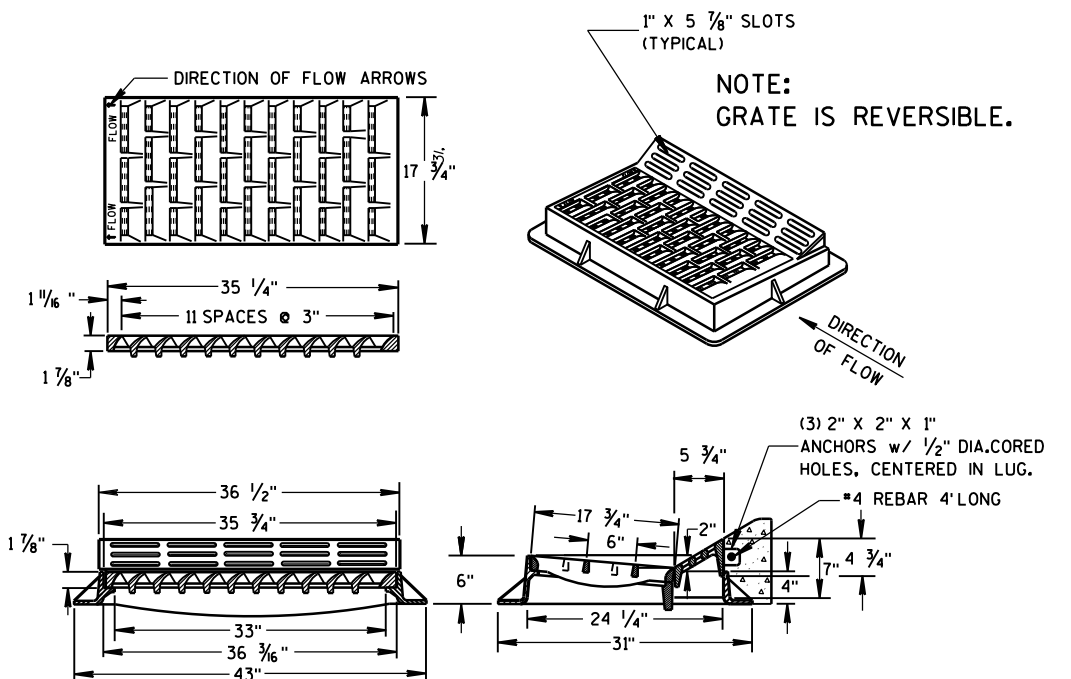
DETAILS OF CONSTRUCTION, MATERIALS AND WORKMANSHIP NOT SHOWN ON THIS DRAWING
SHALL CONFORM TO THE PERTINENT REQUIREMENTS OF THE STANDARD SPECIFICATIONS AND
THE APPLICABLE SPECIAL PROVISIONS.DETAIL DRAWINGS FOR PROPOSED ALTERNATE DESIGNS FOR INLET COVERS SHALL BE SUBMITTED
TO THE ENGINEER FOR APPROVAL PROVIDING THAT SUCH ALTERNATE DESIGNS MAKE PROVISION
FOR EQUIVALENT CAPACITY AND STRENGTH.



TYPE "HM"

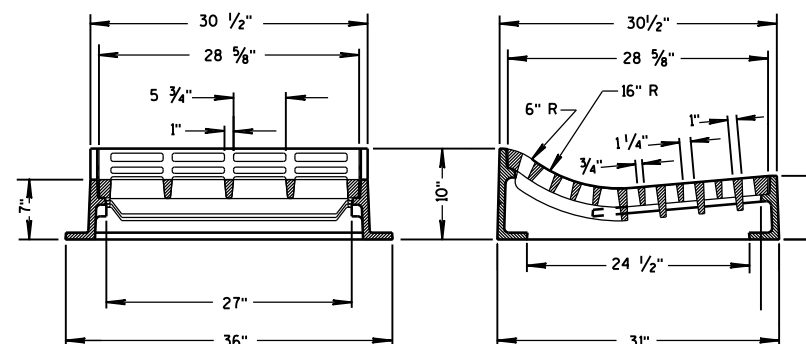USE WITH TYPES A & D CONCRETE
CURB & GUTTER, 36 INCH.NOTE:
SPECIAL GRATE FOR THE
TYPE "H" COVER MAY ALSO BE
USED FOR THE TYPE "HM" COVER
NOTED AS TYPE HM-S ON DRAINAGE TABLE


TYPE "T"

USE WITH TYPES R & T CONCRETE CURB & GUTTER, 36 INCH.

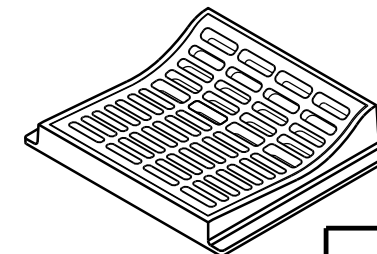INLET COVERS
TYPE F, HM, HM-S, S, T, V,
HM-GJ, & HM-GJ-SSTATE OF WISCONSIN
DEPARTMENT OF TRANSPORTATIONAPPROVED
11/27/2013
DATE
/S/ Jerry H. Zogg
ROADWAY STANDARDS ENGINEER
104
FHWA

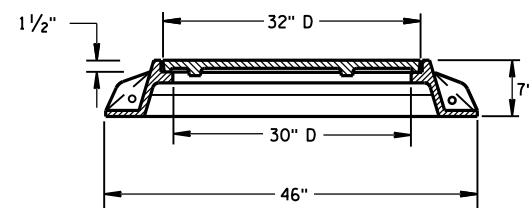
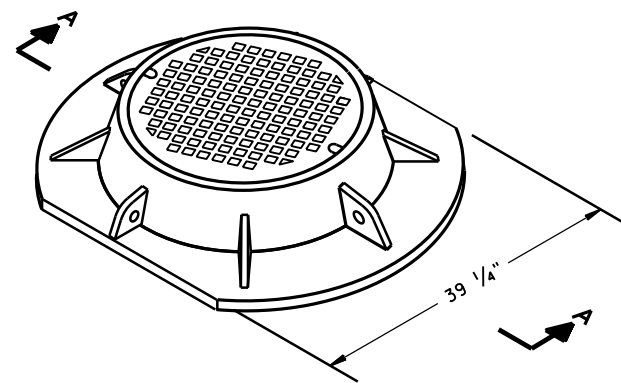


SECTION A-A
TYPE "K"

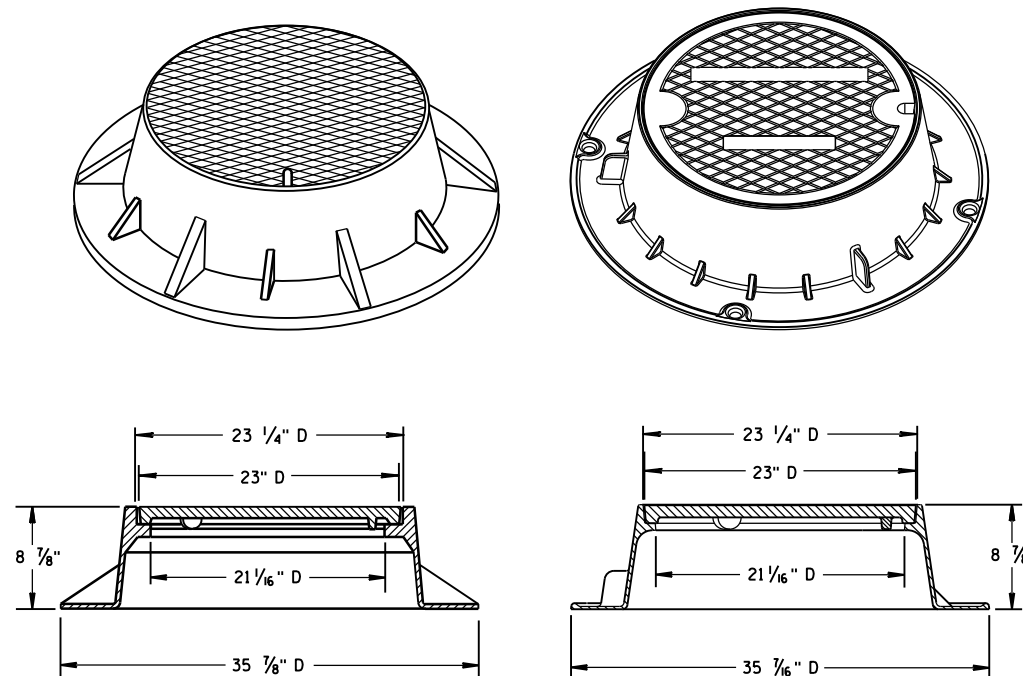

TYPE "J"

NOTE: EITHER CASTING IS ACCEPTABLE

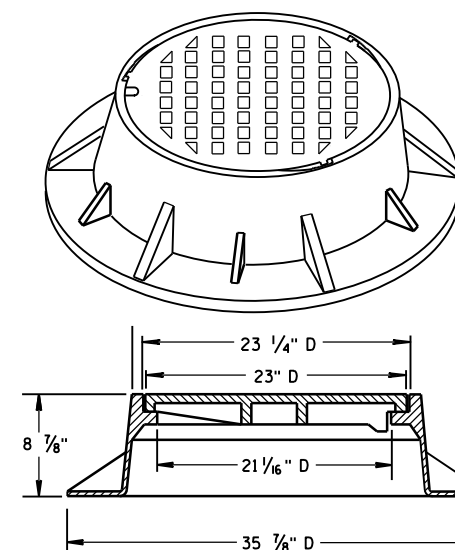
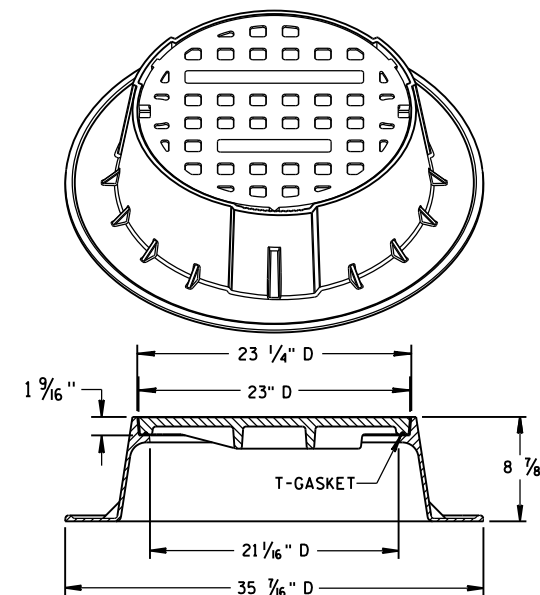


TYPE "J" SPECIAL



TYPE "B" NON-ROCKING SELF-SEAL LID

(NOTED AS TYPE J-S ON THE DRAINAGE TABLE)



NOTE: EITHER CASTING IS ACCEPTABLE

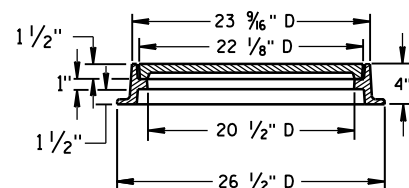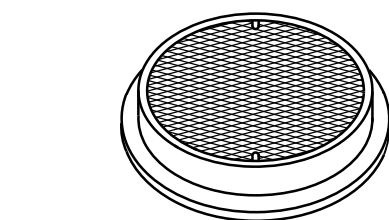

TYPE "L"

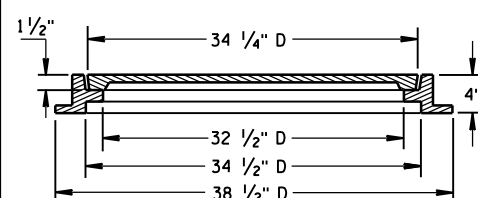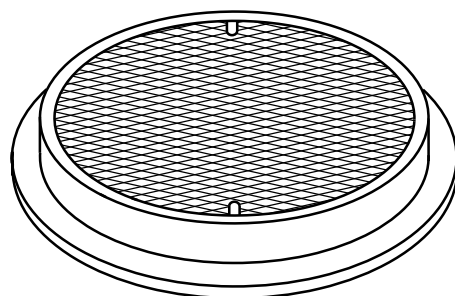

TYPE "M"

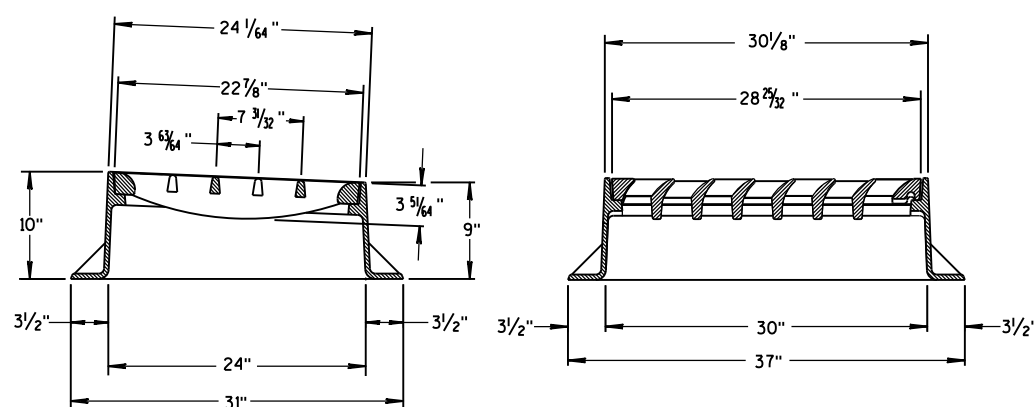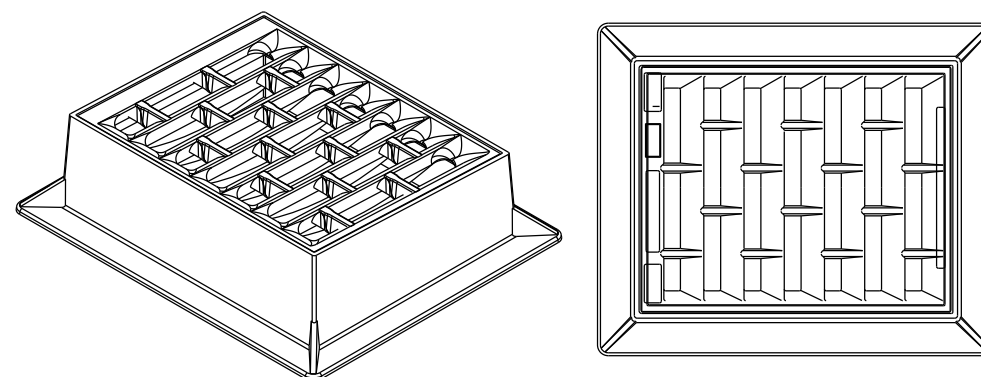

INLET COVER TYPE "BW"

GENERAL NOTES

DETAILS OF CONSTRUCTION, MATERIALS AND WORKMANSHIP NOT SHOWN ON THIS DRAWING SHALL CONFORM TO THE PERTINENT REQUIREMENTS OF THE STANDARD SPECIFICATIONS AND THE APPLICABLE SPECIAL PROVISIONS.

DETAIL DRAWINGS FOR PROPOSED ALTERNATE DESIGNS FOR MANHOLE COVERS SHALL BE SUBMITTED TO THE ENGINEER FOR APPROVAL PROVIDING THAT SUCH ALTERNATE DESIGNS MAKE PROVISION FOR EQUIVALENT CAPACITY AND STRENGTH.

ROUND FRAMES AND COVERS SHALL HAVE CONTINUOUSLY MACHINED BEARING SURFACES TO PREVENT ROCKING AND RATTLING.

INLET COVER TYPE BW
MANHOLE COVERS, TYPE K,
J, J-S, L & M

STATE OF WISCONSIN
DEPARTMENT OF TRANSPORTATION

APPROVED

11/27/2013


DATE

FHWA


/S/ Jerry H. Zogg

ROADWAY STANDARDS C 105

ENGINEER

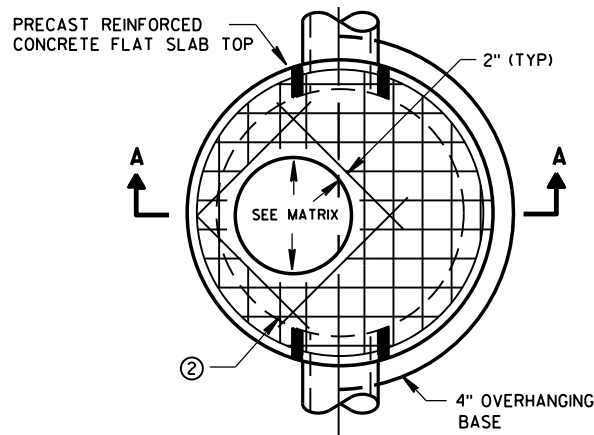


PLAN VIEW CIRCULAR OPENING

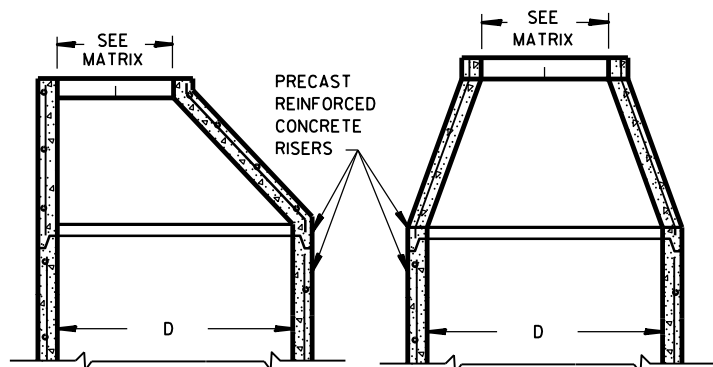


OPTIONAL PRECAST REINFORCED CONCRETE ECCENTRIC TOP


OPTIONAL PRECAST REINFORCED CONCRETE CONCENTRIC TOP

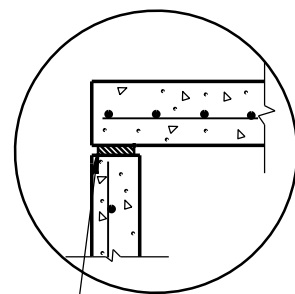

TOP WITH PLAIN END JOINT

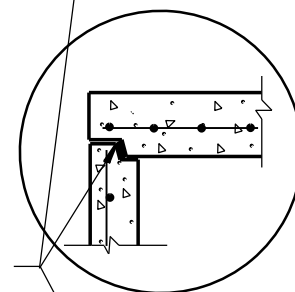


TOP WITH TONGUE AND GROOVE JOINT

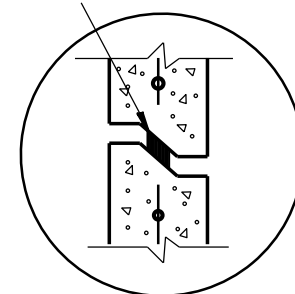


DETAIL "B"

JOINTS TO BE SEALED WITH A BUTYL RUBBER SEAL PER SEALANT MANUFACTURERS RECOMMENDATIONS CONFORMING TO ASTM C990 (TYP)

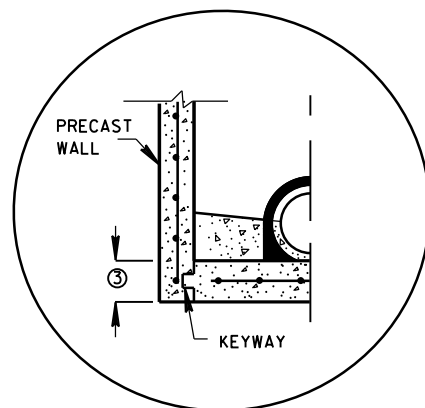


PRECAST REINFORCED CONCRETE WITH INTEGRAL BASE OPTION

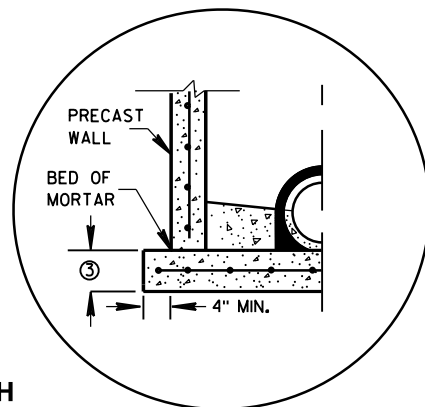


SEPARATE PRECAST REINFORCED CONCRETE BASE OPTION

DETAIL "A"

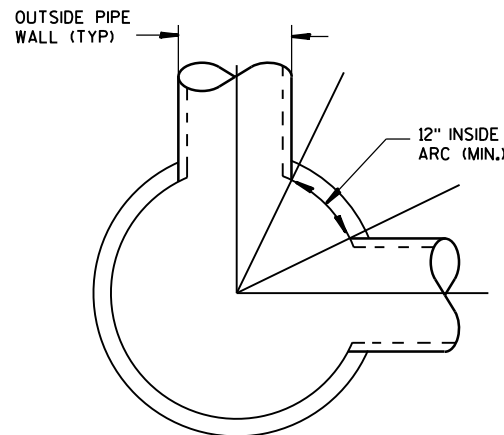

DETAIL "C"

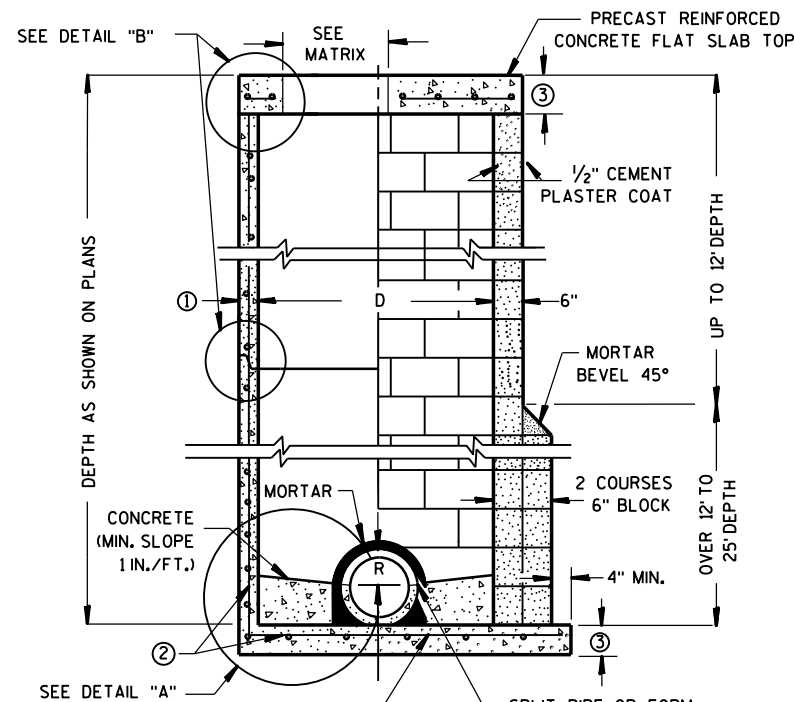

CONTRACTOR TO PROVIDE DRAWING(S) STAMPED BY A PROFESSIONAL ENGINEER FOR STEEL REINFORCING DESIGN FOR CAST-IN-PLACE STRUCTURES

PRECAST REINFORCED CONCRETE BLOCK WITH CONCRETE WITH MONOLITHIC BASE CAST-IN-PLACE OR PRECAST REINFORCED CONCRETE BASE ②

MANHOLES 3-FT, 4-FT, 5-FT, 6-FT, 7-FT AND 8-FT DIAMETER

GENERAL NOTES

DETAILS OF CONSTRUCTION, MATERIALS AND WORKMANSHIP NOT SHOWN ON THIS DRAWING SHALL CONFORM TO THE PERTINENT REQUIREMENTS OF THE STANDARD SPECIFICATIONS AND THE APPLICABLE SPECIAL PROVISIONS. UNLESS OTHERWISE AUTHORIZED IN WRITING BY THE ENGINEER, THE CONTRACTOR SHALL NOT ORDER AND DELIVER PRECAST MANHOLE UNITS REQUIRED FOR THE PROJECT UNTIL A LIST OF SIZES IS FURNISHED BY THE ENGINEER.

DETAILED DRAWINGS FOR PROPOSED ALTERNATE DESIGNS FOR UNDERGROUND DRAINAGE STRUCTURES SHALL BE SUBMITTED TO THE ENGINEER FOR APPROVAL PROVIDING THAT SUCH ALTERNATE DESIGNS MAKE PROVISION FOR EQUIVALENT CAPACITY AND STRENGTH.

ALL DRAINAGE STRUCTURES ARE DESIGNATED ON THE PLANS AS "MANHOLES 3X3-L", "CATCH BASINS 4-B", "INLETS 2X3-H", ETC. THE FIRST NUMBERS DESIGNATE THE SIZE OF THE STRUCTURE, AND THE FOLLOWING LETTER DESIGNATES THE TYPE OF COVER TO BE USED TO COMPRISE THE COMPLETE UNIT.

BASES SHALL BE PLACED ON A BED OF MATERIAL AT LEAST 6 INCHES IN DEPTH, WHICH MEETS THE REQUIREMENTS OF FOUNDATION BACKFILL. THIS BEDDING SHALL BE COMPACTED AND PROVIDE UNIFORM SUPPORT FOR THE ENTIRE AREA OF THE BASE.

PRECAST REINFORCED CONE TOPS (ECCENTRIC OR CONCENTRIC) OR PRECAST REINFORCED FLAT SLAB TOPS MAY BE USED ON CONCRETE BLOCK STRUCTURES.

ECCENTRIC CONE TOPS MAY BE USED ON ALL STRUCTURES, AND CONCENTRIC CONE TOPS SHALL BE USED ONLY ON STRUCTURES 5 FEET OR LESS IN DEPTH, UNLESS OTHERWISE DIRECTED BY THE ENGINEER.

STEPS MEETING AASHTO M199 AND THE FOLLOWING REQUIREMENTS SHALL BE INSTALLED IN ALL STRUCTURES OVER 5 FEET IN DEPTH: 16 INCH C-C MAXIMUM SPACING; PROJECT A MINIMUM CLEAR DISTANCE OF 4 INCHES FROM THE WALL AT THE POINT OF EMBEDMENT; MINIMUM LENGTH OF 10 INCHES; MINIMUM WALL EMBEDMENT OF 3 INCHES. FERROUS METAL STEPS NOT PAINTED OR TREATED TO RESIST CORROSION SHALL HAVE A MINIMUM CROSS SECTIONAL DIMENSION OF 1 INCH.

STEPS OF APPROVED POLYPROPYLENE PLASTIC COATED REINFORCEMENT BAR ARE ACCEPTABLE. REINFORCING BAR MUST BE A MINIMUM OF 1/2" AND MEET THE REQUIREMENTS OF ASTM A615.

CERTIFICATION SHALL BE PROVIDED THAT INSTALLED STEPS WHEN TESTED IN ACCORDANCE WITH SECTION 10 OF AASHTO T280 CAN WITHSTAND A VERTICAL LOAD OF 800 LBS. AND A HORIZONTAL LOAD OF 400 LBS.

ALL BAR STEEL REINFORCEMENT SHALL BE EMBEDDED 2 INCHES CLEAR UNLESS OTHERWISE SHOWN OR NOTED.

CONCRETE BLOCK WILL NOT BE PERMITTED FOR STRUCTURES GREATER THAN 4 FEET IN DIAMETER.

PRECAST REINFORCED RISERS SHALL HAVE A TONGUE AND GROOVE JOINT WITH TONGUE UP OR DOWN.

ALL PRECAST MANHOLE UNITS SHALL CONFORM TO THE PERTINENT REQUIREMENTS OF AASHTO DESIGNATION M 199.

4" OVERHANGING BASES ARE REQUIRED FOR ALL CONCRETE BLOCK INSTALLATIONS. 4" OVERHANG IS REQUIRED WHEN SEPARATE PRECAST BASE IS PROVIDED. OVERHANG IS NOT REQUIRED ON PRECAST STRUCTURES WITH AN INTEGRAL OR MONOLITHIC BASE.

FOR ADDITIONAL CONFIGURATIONS, MAINTAIN A MINIMUM OF 12 INCHES AS MEASURED FROM THE INSIDE OF THE STRUCTURE WALL BETWEEN THE OUTSIDE PIPE WALLS OF ADJACENT PIPES. SEE DETAIL "C".

- ① MINIMUM WALL THICKNESS SHALL BE 4 INCHES FOR 3-FT, 5 INCHES FOR 4-FT, 6 INCHES FOR 5-FT, 7 INCHES FOR 6-FT, 8 INCHES FOR 7-FT AND 9 INCHES FOR 8-FT DIAMETER PRECAST MANHOLES.
- ② FOR PRECAST MANHOLES PROVIDE REINFORCING STEEL IN ACCORDANCE TO AASHTO M199.
- ③ PRECAST FLAT SLAB TOPS AND BASES WITH A DIAMETER OF 48" AND LESS SHALL HAVE A MINIMUM THICKNESS OF 6". PRECAST FLAT SLAB TOPS AND BASES WITH A DIAMETER LARGER THAN 48" SHALL HAVE A MINIMUM THICKNESS OF 8".

MANHOLE COVER OPENING MATRIX

MANHOLE COVER TYPE	C	ALL J'S	K	L	M
OPENING SIZE (FT)					
2 DIA.	X	X		X	
3 DIA.			X		X


PIPE MATRIX

MANHOLE SIZE	MAXIMUM INSIDE PIPE DIAMETER FOR TWO PIPES	
	180° SEPARATION (IN)	90° SEPARATION (IN)
3-FT	15	12
4-FT	24	18
5-FT	36	24
6-FT	42	36
7-FT	48	36
8-FT	60	42


MANHOLES 3-FT, 4-FT, 5-FT, 6-FT, 7-FT AND 8-FT DIAMETER

STATE OF WISCONSIN
DEPARTMENT OF TRANSPORTATION


APPROVED
Sept., 2016 /S/ Rodney Taylor
DATE ROADWAY STANDARDS DEVELOPMENT
FHWA UNIT SUPERV 106

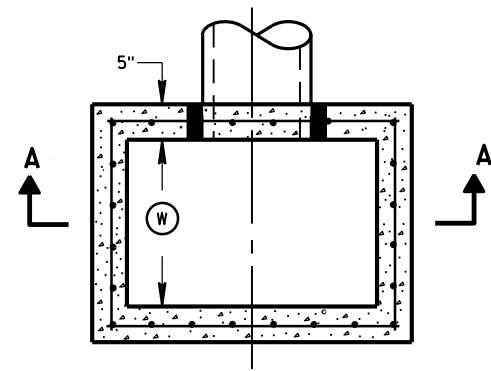


PLAN VIEW

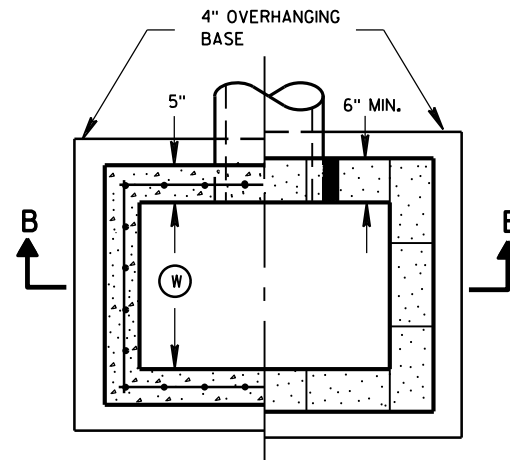


PLAN VIEW

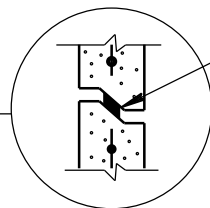


RISER JOINTS TO BE SEALED WITH A BUTYL RUBBER SEAL PER SEALANT MANUFACTURERS RECOMMENDATIONS CONFORMING TO ASTM C 990 (TYP)

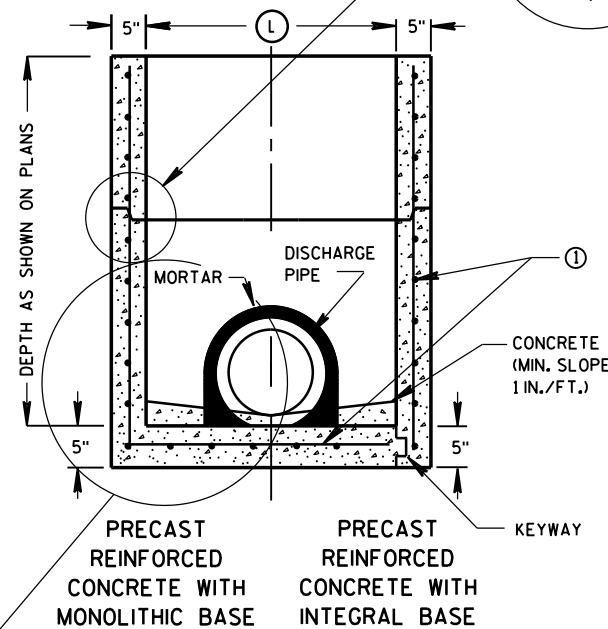

SECTION A-A

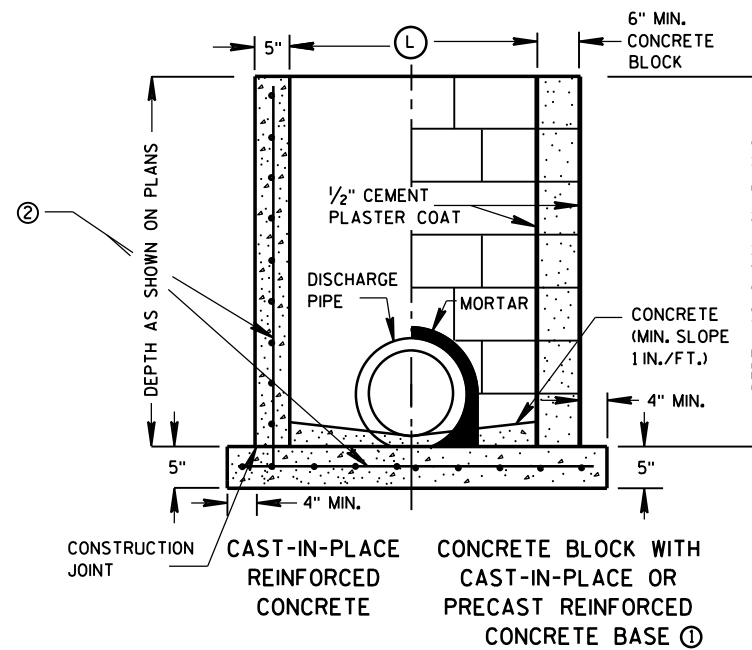

SECTION B-B

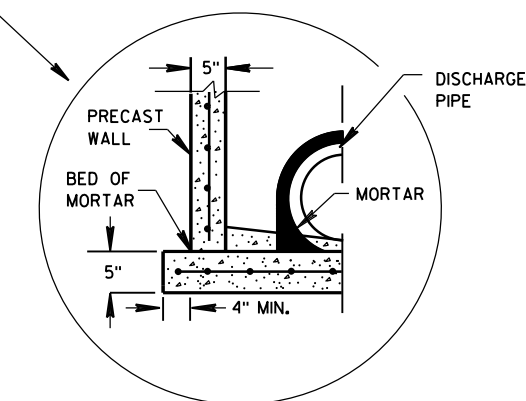

SEPARATE PRECAST REINFORCED CONCRETE BASE OPTION

INLETS 2X2-FT, 2X2.5-FT, 2X3-FT AND 2.5X3-FT

GENERAL NOTES

DETAILS OF CONSTRUCTION, MATERIALS AND WORKMANSHIP NOT SHOWN ON THIS DRAWING SHALL CONFORM TO THE PERTINENT REQUIREMENTS OF THE STANDARD SPECIFICATIONS AND THE APPLICABLE SPECIAL PROVISIONS.

UNLESS OTHERWISE AUTHORIZED IN WRITING BY THE ENGINEER, THE CONTRACTOR SHALL NOT ORDER AND DELIVER PRECAST INLET UNITS REQUIRED FOR THE PROJECT UNTIL A LIST OF SIZES IS FURNISHED BY THE ENGINEER.

DETAILED DRAWINGS FOR PROPOSED ALTERNATE DESIGNS FOR UNDERGROUND DRAINAGE STRUCTURES SHALL BE SUBMITTED TO THE ENGINEER FOR APPROVAL PROVIDING THAT SUCH ALTERNATE DESIGNS MAKE PROVISION FOR EQUIVALENT CAPACITY AND STRENGTH.

ALL PRECAST INLET UNITS SHALL CONFORM TO THE PERTINENT REQUIREMENTS OF ASTM C 913.

ALL DRAINAGE STRUCTURES ARE DESIGNATED ON THE PLANS AS "MANHOLES 3X3-L", "CATCH BASINS 4-B", "INLETS 2X3-H", ETC. THE FIRST NUMBERS DESIGNATES THE SIZE OF THE STRUCTURE, AND THE FOLLOWING LETTER DESIGNATES THE TYPE OF COVER TO BE USED TO COMPRISE THE COMPLETE UNIT.

BASES SHALL BE PLACED ON A BED OF MATERIAL AT LEAST 6 INCHES IN DEPTH, WHICH MEETS THE REQUIREMENTS OF FOUNDATION BACKFILL. THIS BEDDING SHALL BE COMPACTED AND PROVIDE UNIFORM SUPPORT FOR THE ENTIRE AREA OF THE BASE.

ALL BAR STEEL REINFORCEMENT SHALL BE EMBEDDED 2 INCHES CLEAR UNLESS OTHERWISE SHOWN OR NOTED.

PRECAST REINFORCED RISERS SHALL HAVE A TONGUE AND GROOVE JOINT WITH TONGUE UP OR DOWN.

4" OVERHANGING BASES ARE REQUIRED FOR CAST-IN-PLACE REINFORCED CONCRETE AND CONCRETE BLOCK INSTALLATIONS. 4" OVERHANG IS REQUIRED WHEN SEPARATE PRECAST BASE IS PROVIDED. OVERHANG IS NOT REQUIRED ON PRECAST STRUCTURES WITH AN INTEGRAL OR MONOLITHIC BASE.

MAXIMUM INSIDE PIPE DIAMETER DETERMINED BY 3 INCH CLEARANCE ON EACH SIDE OF THE OUTSIDE WALL OF THE PIPE. SEE DETAIL "A". ASSUMES PIPE ENTERS PERPENDICULAR TO THE STRUCTURE.

① FOR PRECAST INLETS PROVIDE REINFORCING STEEL IN ACCORDANCE TO ASTM C 913.


② CONTRACTOR TO PROVIDE DRAWING(S) STAMPED BY A PROFESSIONAL ENGINEER FOR STEEL REINFORCING DESIGN FOR CAST-IN-PLACE STRUCTURES.

INLET COVER MATRIX

INLET SIZE	WIDTH ① (FT)	INLET COVER TYPE	ALL A'S	ALL B'S	BW	F	ALL H'S	S	T	V	WM
		LENGTH ② (FT)									
2X2-FT	2	2	X	X				X		X	
2X2.5-FT	2	2.5			X			X	X	X	X
2X3-FT	2	3					X				
2.5X3-FT	2.5	3				X					

PIPE MATRIX

INLET SIZE	MAXIMUM INSIDE PIPE DIAMETER	
	WIDTH (IN)	LENGTH (IN)
2X2-FT	12	12
2X2.5-FT	12	18
2X3-FT	12	24
2.5X3-FT	18	24

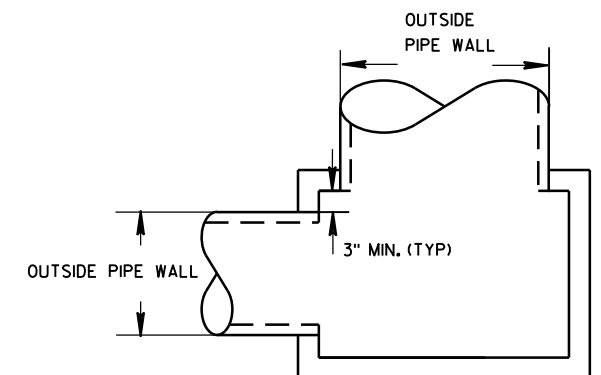


DETAIL "A"


INLETS 2X2-FT, 2X2.5-FT, 2X3-FT AND 2.5X3-FT

STATE OF WISCONSIN
DEPARTMENT OF TRANSPORTATION


APPROVED
Sept., 2016 /S/ Rodney Taylor
DATE ROADWAY STANDARDS DIVISION
FHWA UNIT SUPERVISOR 107

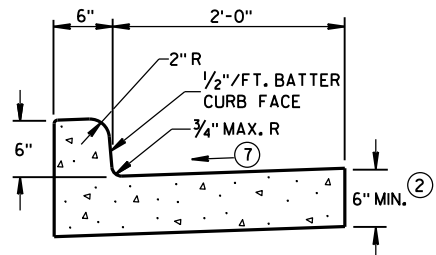


TYPES A^① & D

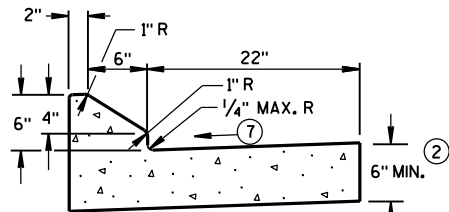


6" SLOPED CURB TYPES G^① & J

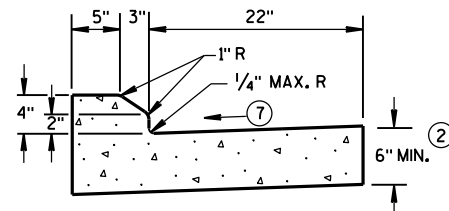

4" SLOPED CURB TYPES G^① & J

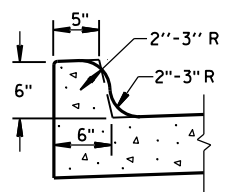


TYPES K^① & L
(OPTIONAL CURB SHAPE)

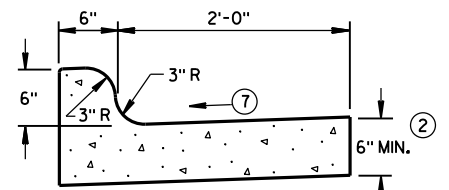


TYPES K^① & L

CONCRETE CURB & GUTTER 30"

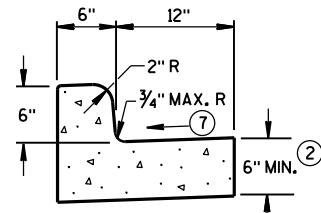


TYPES A^① & D


CONCRETE CURB & GUTTER 18"

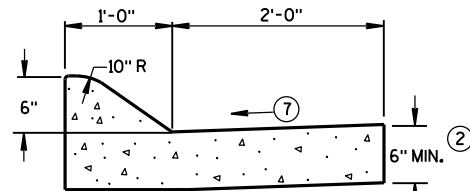

6" SLOPED CURB TYPES A^① & D

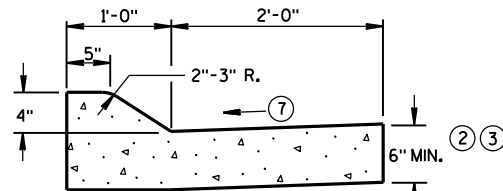


4" SLOPED CURB TYPES A^① & D

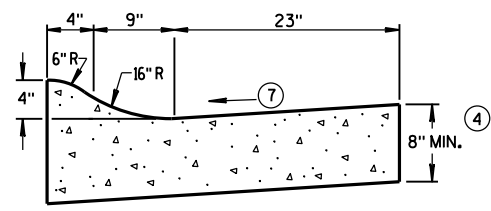

4" SLOPED CURB TYPES R^① & T^⑤


CONCRETE CURB & GUTTER 36"

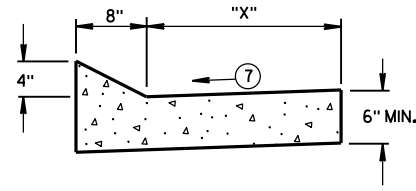


TYPES TBT & TBTT^①

CONCRETE CURB & GUTTER

TBT & TBTT	"X"
30"	22"
36"	28"

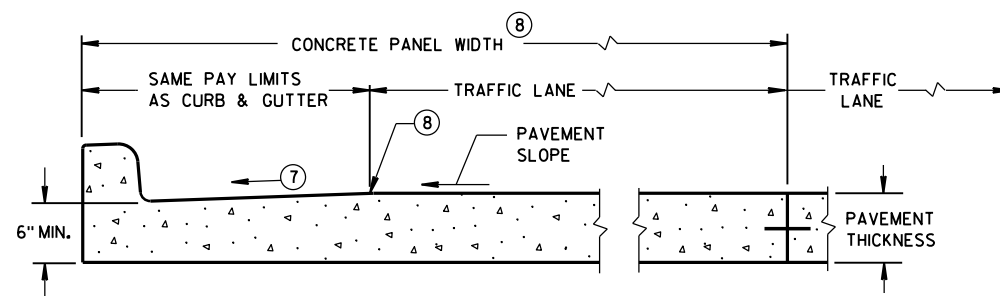

PARTIAL SECTION OF PAVEMENT
WITH INTEGRAL CURB & GUTTER

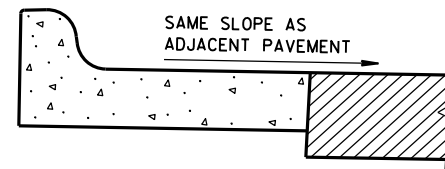

REVERSE SLOPE GUTTER^⑥
(TYPICAL FOR ALL CURB & GUTTER TYPES)

GENERAL NOTES

DETAILS OF CONSTRUCTION, MATERIALS AND WORKMANSHIP NOT SHOWN ON THIS DRAWING SHALL CONFORM TO THE PERTINENT REQUIREMENTS OF THE CONTRACT.

PAVEMENT TIES AND TIE BARS SHALL BE EPOXY COATED IN CONFORMANCE WITH SUBSECTION 505.2.6.2 OF THE STANDARD SPECIFICATIONS.

INTEGRAL CURB & GUTTER SHALL CONFORM TO THE DETAILS SHOWN FOR CONCRETE CURB & GUTTER INCLUDING THE TRANSVERSE GUTTER SLOPE.

WHERE THE TRANSVERSE JOINTS IN THE PAVEMENT ARE REQUIRED TO BE SEALED, THE JOINTS IN THE INTEGRAL CURB AND GUTTER SHALL BE SEALED TO THE FACE OF CURB WITH THE SAME TYPE OF SEALANT. THE COST OF FURNISHING AND INSTALLING THIS SEALANT SHALL BE INCIDENTAL TO THE ITEM CONCRETE CURB AND GUTTER.

UNLESS OTHERWISE SHOWN ON THE TYPICAL CROSS SECTIONS, THE BASE AGGREGATE AND COMMON EXCAVATION LIMITS ARE 2'-0" BEHIND THE BACK OF CURBS.

- ① TIE BARS ARE REQUIRED FOR CURB AND GUTTER TYPES A, G, K, R AND TBTT.
- ② THE BOTTOM OF CURB AND GUTTER MAY BE CONSTRUCTED EITHER LEVEL OR PARALLEL TO THE SLOPE OF THE SUBGRADE OR BASE AGGREGATE PROVIDED A 6" MINIMUM GUTTER THICKNESS IS MAINTAINED.
- ③ USE 8" MINIMUM GUTTER THICKNESS WHEN USED WITH AN ADJACENT CONCRETE TRUCK APRON PLACED BEHIND BACK OF CURB.
- ④ THE BOTTOM OF CURB AND GUTTER MAY BE CONSTRUCTED EITHER LEVEL OR PARALLEL TO THE SLOPE OF THE SUBGRADE OR BASE AGGREGATE PROVIDED A 8" MINIMUM GUTTER THICKNESS IS MAINTAINED.
- ⑤ THE FACE OF CURB IS 6" FROM THE BACK OF CURB.
- ⑥ WHEN REVERSE SLOPE GUTTER IS REQUIRED, THE LOCATION(S) WILL BE SHOWN ELSEWHERE IN THE PLAN.
- ⑦ USE 4% GUTTER CROSS SLOPE UNLESS OTHERWISE NOTED IN THE PLANS.
- ⑧ INCLUDE LONGITUDINAL JOINT AND TIE BARS ALONG LANE EDGE WHEN CONCRETE PANEL WIDTH EXCEEDS THE MAXIMUM WIDTH PER TABLE BELOW. LONGITUDINAL JOINT(S) ARE NOT ALLOWED WITHIN TRAFFIC LANES AND BIKE LANES. LONGITUDINAL JOINT MAY BE SAWED.


PAVEMENT THICKNESS AND MAXIMUM CONCRETE PANEL WIDTH TABLE

PAVEMENT THICKNESS	MAXIMUM PANEL WIDTH
LESS THAN 10"	12'
10" & ABOVE	15'


* BIKE LANE IS NOT SHOWN.

CONCRETE CURB & GUTTER


STATE OF WISCONSIN
DEPARTMENT OF TRANSPORTATION

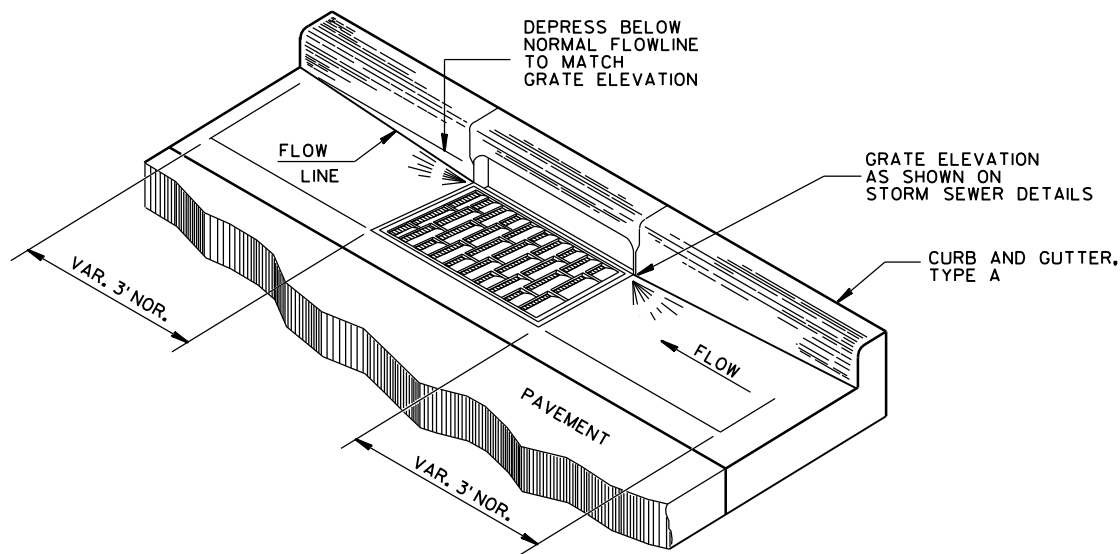


DETAIL OF CURB AND GUTTER AT INLETS
(TYPE H INLET COVER SHOWN)

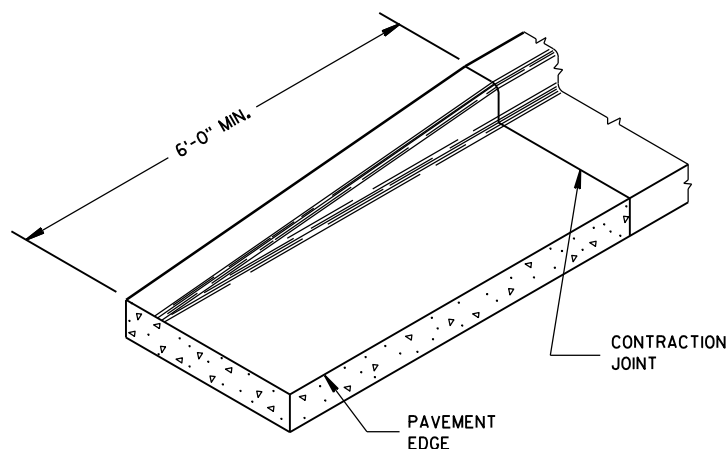


END SECTION CURB & GUTTER

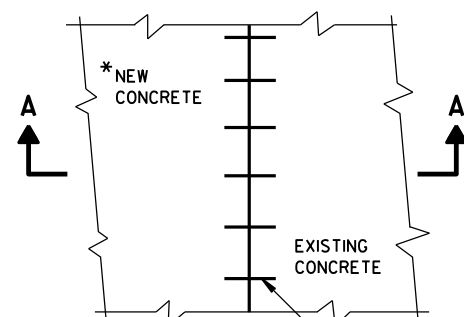


PLAN VIEW

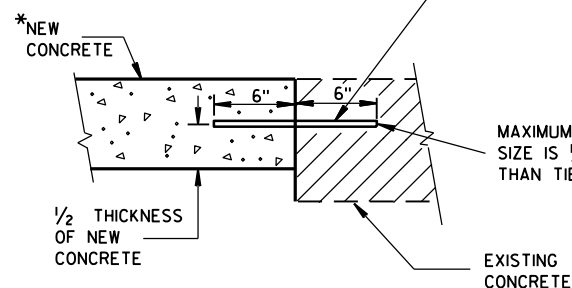

SECTION A-A
TIE BARS DRILLED
INTO EXISTING PAVEMENT

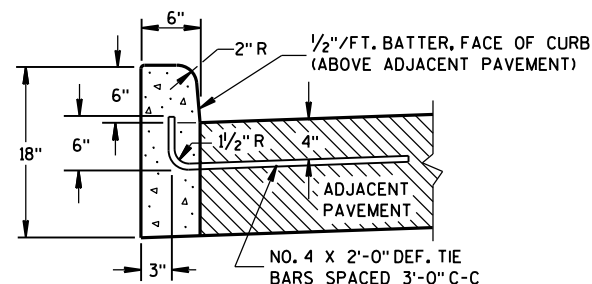

TYPES A^① & D

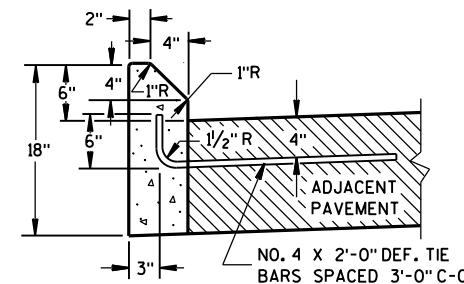


TYPES G^① & J


GENERAL NOTES

- DETAILS OF CONSTRUCTION, MATERIALS AND WORKMANSHIP NOT SHOWN ON THIS DRAWING SHALL CONFORM TO THE PERTINENT REQUIREMENTS OF THE CONTRACT.
- PAVEMENT TIES AND TIE BARS SHALL BE EPOXY COATED IN CONFORMANCE WITH SUBSECTION 505.2.6.2 OF THE STANDARD SPECIFICATIONS.
- UNLESS OTHERWISE SHOWN ON THE TYPICAL CROSS SECTIONS, THE BASE AGGREGATE AND COMMON EXCAVATION LIMITS ARE 2'-0" BEHIND THE BACK OF CURBS.
- ① TIE BARS ARE REQUIRED FOR CURB AND GUTTER TYPES A, G, K, R AND TBTT.
 - ② THE BOTTOM OF CURB AND GUTTER MAY BE CONSTRUCTED EITHER LEVEL OR PARALLEL TO THE SLOPE OF THE SUBGRADE OR BASE AGGREGATE PROVIDED A 6" MINIMUM GUTTER THICKNESS IS MAINTAINED.
 - ③ REFER TO SDD 8D18 AND SDD 8D19 FOR ADDITIONAL DRIVEWAY ENTRANCE CURB DETAILS.

CONCRETE CURB

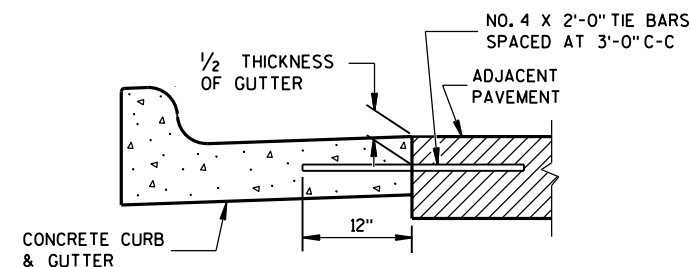

TYPICAL TIE BAR LOCATION^①

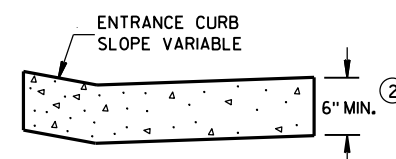


DRIVEWAY ENTRANCE CURB^⑨
(WHEN DIRECTED BY THE ENGINEER)

CONCRETE CURB, TIES AND CURB AND GUTTER APPLICATIONS			
STATE OF WISCONSIN DEPARTMENT OF TRANSPORTATION			
APPROVED June, 2017 DATE	/S/ Rodney Taylor ROADWAY STANDARDS 109 UNIT SUPERVISOR	ENT	
FHWA			


ASPHALTIC FLUME

NOTE: TAPER CURB ENDS
TO GUTTER IN 1'-0"

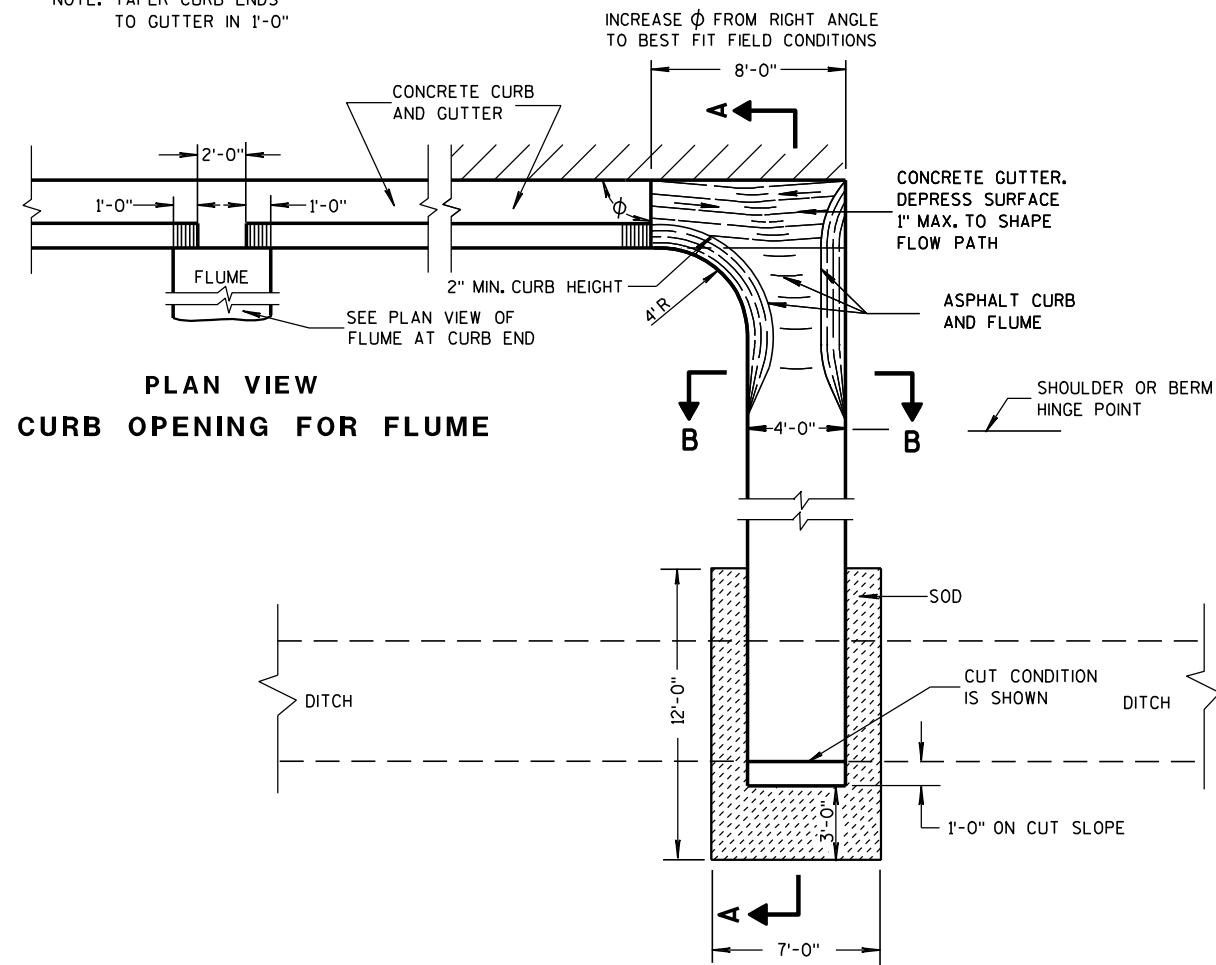


PLAN VIEW
CURB OPENING FOR FLUME

PLAN VIEW
FLUME AT CURB END

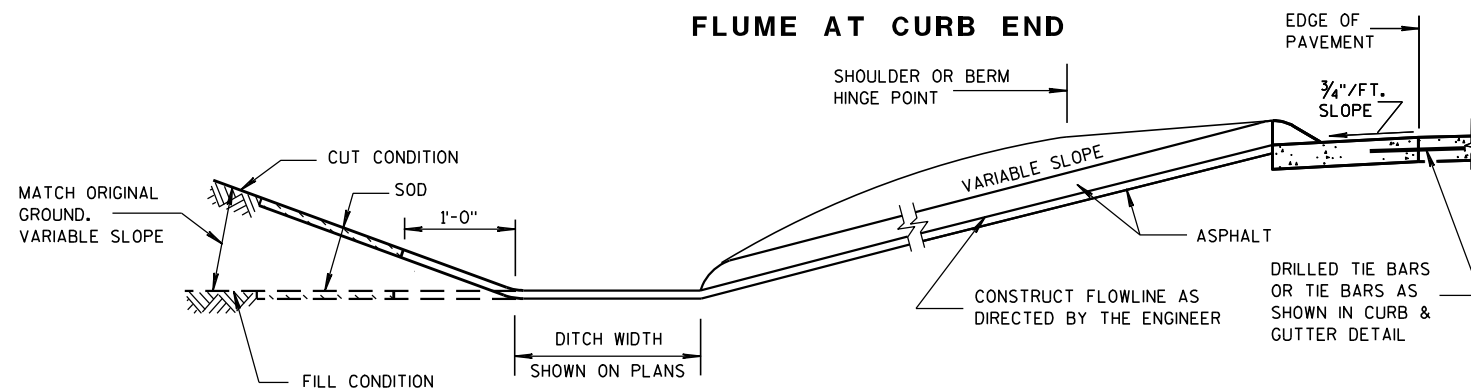

SECTION A-A

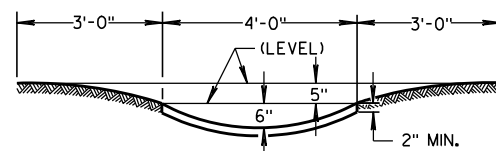

SECTION B-B


GENERAL NOTES

DETAILS OF CONSTRUCTION, MATERIALS AND WORKMANSHIP NOT SHOWN ON THIS DRAWING SHALL CONFORM TO PERTINENT REQUIREMENTS OF THE STANDARD SPECIFICATIONS AND APPLICABLE SPECIAL PROVISIONS.


WELDED STEEL WIRE FABRIC SHALL BE IN ACCORDANCE WITH AASHTO SPECIFICATION M55.

- ① JOINTS SHALL BE 1/8" TO 1/4" INCH WIDE BY 1 1/2" INCHES DEEP AND SPACED AT UNIFORM INTERVALS OF APPROXIMATELY 4 FEET.
- ② GEOTEXTILE FABRIC TYPE "R" SHALL UNDERLAY THE FULL LENGTH AND WIDTH OF THE CONCRETE SURFACE DRAIN AND RIPRAP.
- ③ CONCRETE SURFACE DRAIN WITHOUT CURB AND GUTTER MAY BE USED ON BACKSLOPES WHEN SPECIFIED


③ CONCRETE SURFACE DRAIN

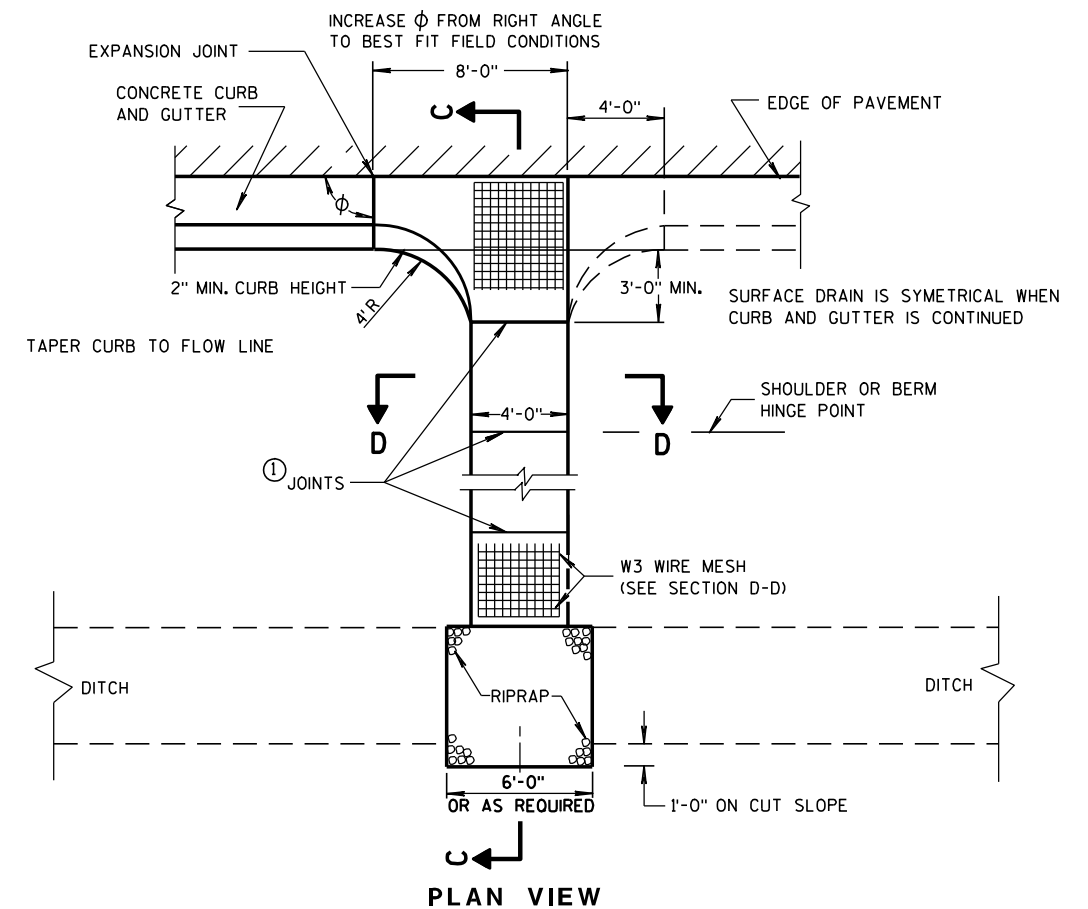

PLAN VIEW

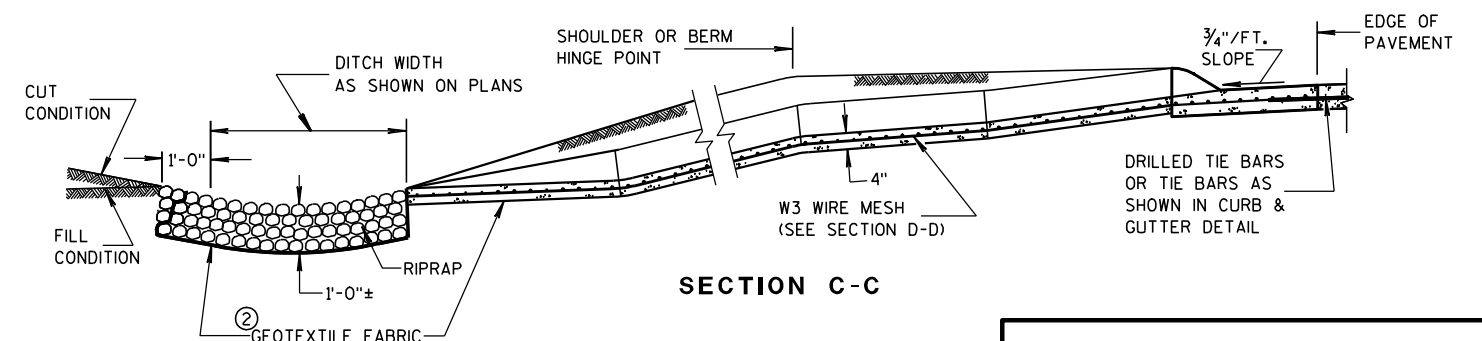

SECTION C-C

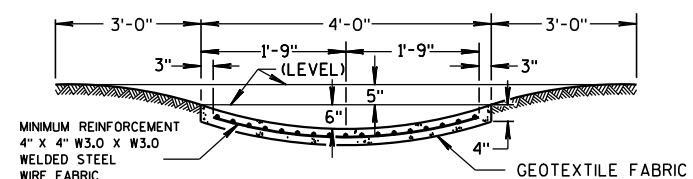

SECTION D-D

CONCRETE SURFACE DRAINS & ASPHALTIC FLUMES

STATE OF WISCONSIN
DEPARTMENT OF TRANSPORTATION

APPROVED

9-4-08

DATE


/s/ Jerry H. Zogg

ROADWAY STANDARDS 110

ENGINEER

FHWA


WOOD STAKES (2 PER BALE)
NOMINAL 2" X 2" X 30" MIN.
LENGTH OR EQUIVALENT

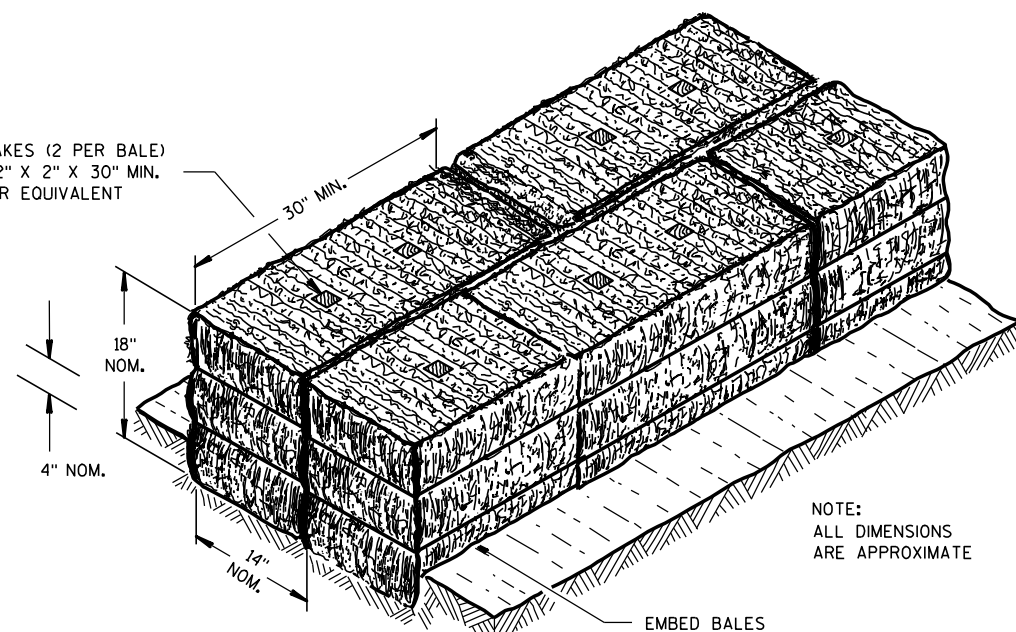

NOTE:
ALL DIMENSIONS
ARE APPROXIMATE

EMBED BALES


SECTION A-A

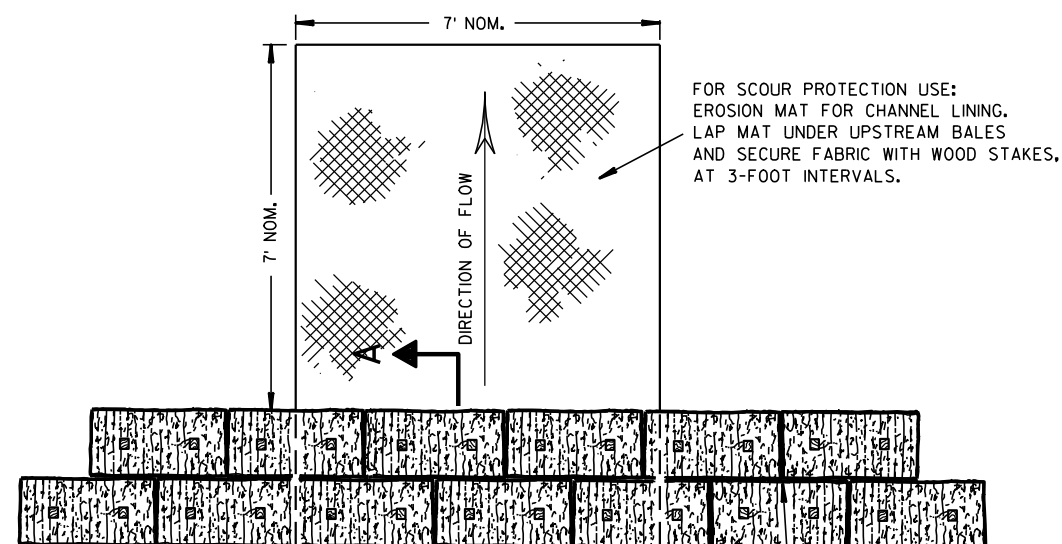

PLAN VIEW

STAGGER JOINTS BETWEEN ADJACENT
ROWS OF BALES.

BOTTOM ELEVATION OF END BALE SHALL
BE EQUAL TO OR GREATER THAN TOP OF
LOWEST MIDDLE BALE.

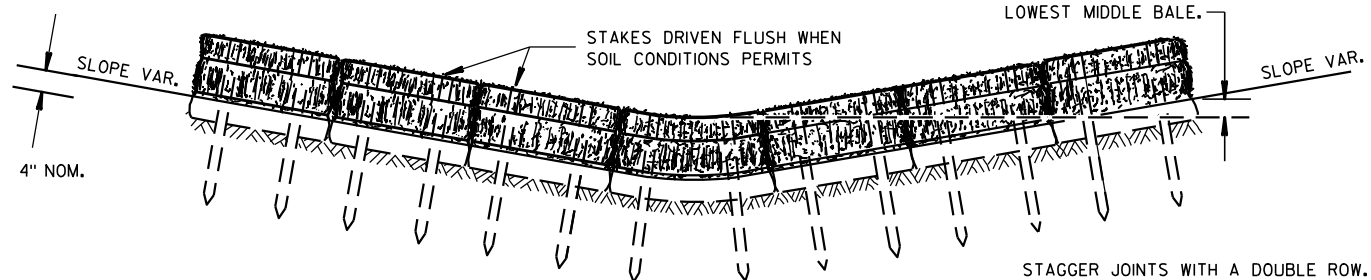


FRONT ELEVATION

TEMPORARY DITCH CHECK USING EROSION BALES ①

GENERAL NOTES


DETAILS OF CONSTRUCTION, MATERIALS AND WORKMANSHIP NOT SHOWN ON THIS DRAWING SHALL CONFORM TO THE PERTINENT REQUIREMENTS OF THE STANDARD SPECIFICATIONS AND THE APPLICABLE SPECIAL PROVISIONS.

- ① TEMPORARY DITCH CHECKS EITHER EROSION BALES OR MANUFACTURED SHALL BE PAID FOR UNDER THE BID ITEM OF TEMPORARY DITCH CHECK. THE DEPARTMENT WILL NOT PAY FOR TEMPORARY DITCH CHECKS CONSTRUCTED OF A SINGLE ROW OF EROSION BALES.

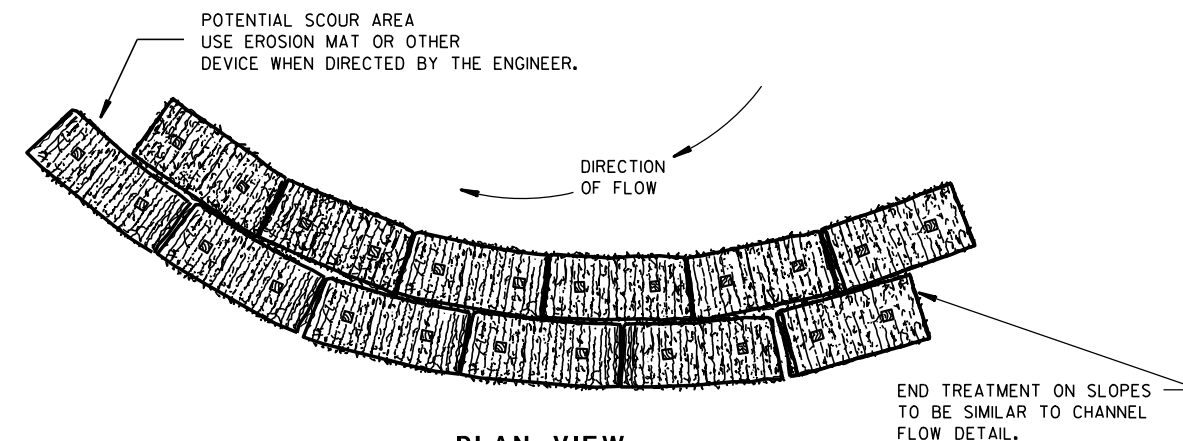


PLAN VIEW

WHEN ALTERING THE DIRECTION OF FLOW

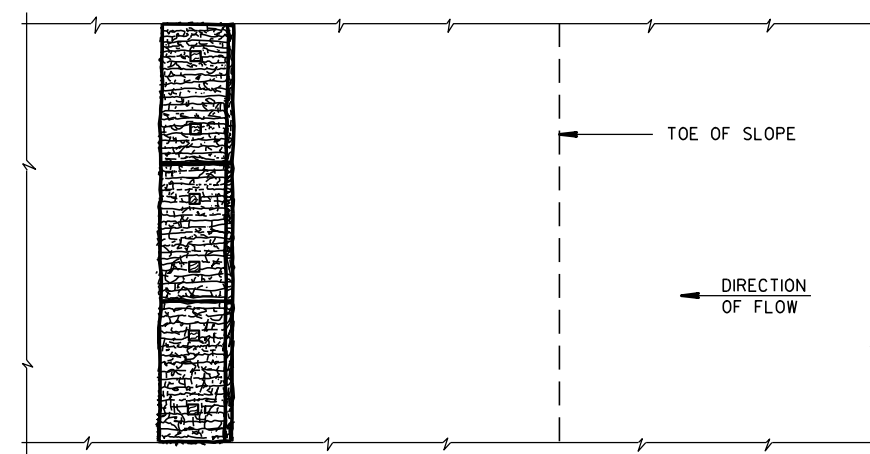

PLAN VIEW

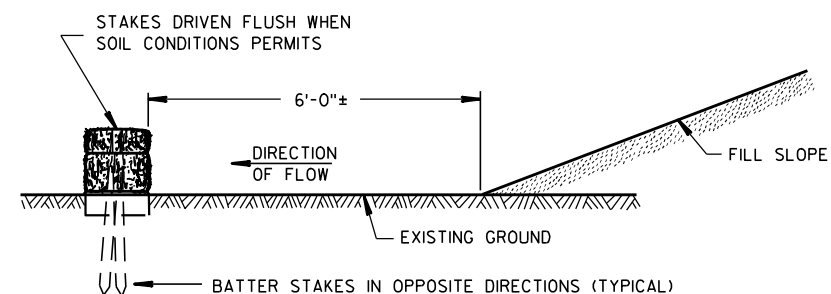

FRONT ELEVATION

WHEN EXISTING GROUND SLOPES AWAY FROM FILL SLOPE

EROSION BALES FOR SHEET FLOW

TYPICAL INSTALLATIONS OF EROSION BALES / TEMPORARY DITCH CHECKS

STATE OF WISCONSIN
DEPARTMENT OF TRANSPORTATION

APPROVED

6/04/02
DATE

/S/ Beth Connolly
CHIEF ROADWAY DEVELOPER 111 ENGINEER



FHWA



- ① HORIZONTAL BRACE REQUIRED WITH 2" X 4" WOODEN FRAME OR EQUIVALENT AT TOP OF POSTS.
- ② FOR MANUAL INSTALLATIONS THE TRENCH SHALL BE A MINIMUM OF 4" WIDE & 6" DEEP TO BURY AND ANCHOR THE GEOTEXTILE FABRIC. FOLD MATERIAL TO FIT TRENCH AND BACKFILL & COMPACT TRENCH WITH EXCAVATED SOIL.
- ③ WOOD POSTS SHALL BE A MINIMUM SIZE OF 1 1/8" X 1 1/8" OF OAK OR HICKORY.
- ④ SILT FENCE TO EXTEND ACROSS THE TOP OF THE PIPE.
- ⑤ CONSTRUCT SILT FENCE FROM A CONTINUOUS ROLL IF POSSIBLE BY CUTTING LENGTHS TO AVOID JOINTS. IF A JOINT IS NECESSARY USE ONE OF THE FOLLOWING TWO METHODS; A) OVERLAP THE END POSTS AND TWIST, OR ROTATE, AT LEAST 180 DEGREES, B) HOOK THE END OF EACH SILT FENCE LENGTH.



SILT FENCE
STATE OF WISCONSIN DEPARTMENT OF TRANSPORTATION
APPROVED <u>4-29-05</u> <u>DATE</u> <u>/S/ Beth Connolly</u> CHIEF ROADWAY DEVELOP <u>112</u> ENGINEER FHWA

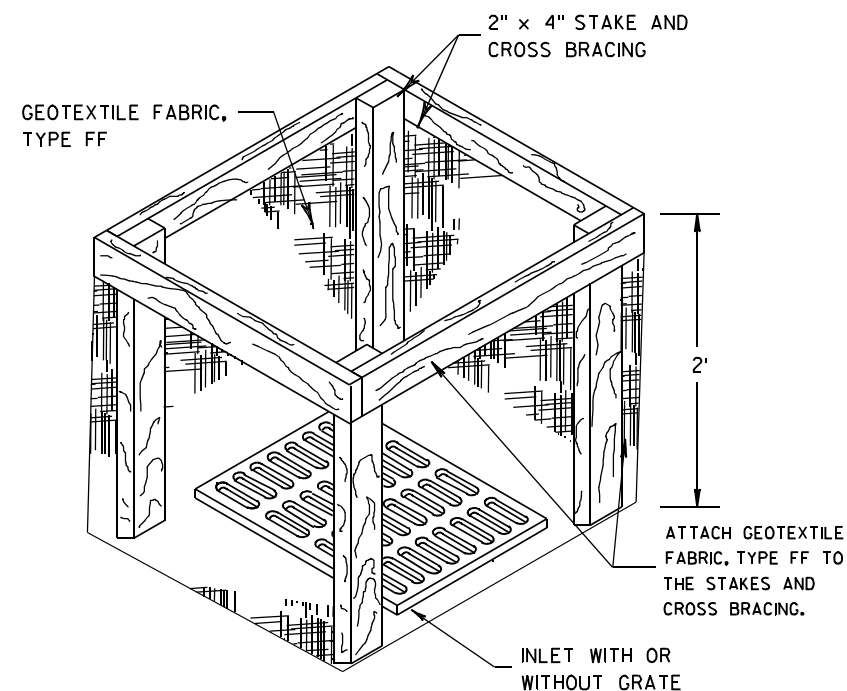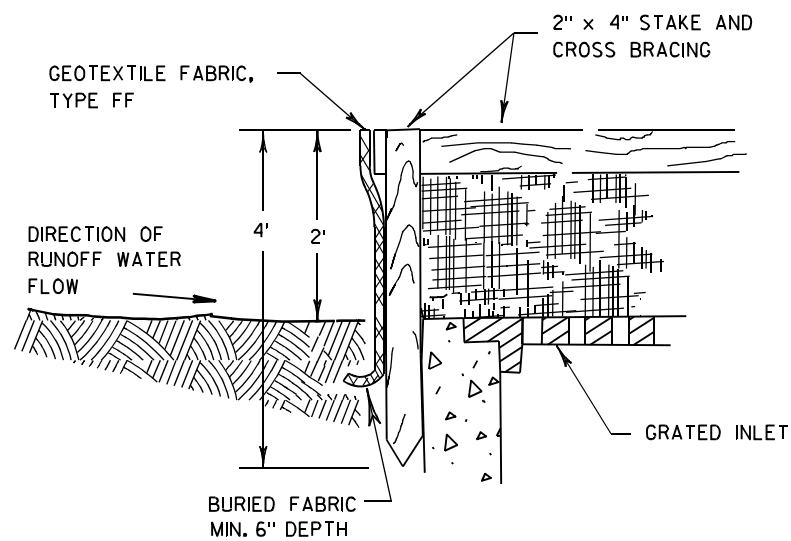

INLET PROTECTION, TYPE A


GENERAL NOTES

INLET PROTECTION DEVICES SHALL BE MAINTAINED OR REPLACED AT THE DIRECTION OF THE ENGINEER.

MANUFACTURED ALTERNATIVES APPROVED AND LISTED ON THE DEPARTMENT'S EROSION CONTROL PRODUCT ACCEPTABILITY LIST MAY BE SUBSTITUTED.


WHEN REMOVING OR MAINTAINING INLET PROTECTION, CARE SHALL BE TAKEN SO THAT THE SEDIMENT TRAPPED ON THE GEOTEXTILE FABRIC DOES NOT FALL INTO THE INLET. ANY MATERIAL FALLING INTO THE INLET SHALL BE REMOVED IMMEDIATELY.

- ① FINISHED SIZE, INCLUDING FLAP POCKETS WHERE REQUIRED, SHALL EXTEND A MINIMUM OF 10" AROUND THE PERIMETER TO FACILITATE MAINTENANCE OR REMOVAL.
- ② FOR INLET PROTECTION, TYPE C (WITH CURB BOX), AN ADDITIONAL 18" OF FABRIC IS WRAPPED AROUND THE WOOD AND SECURED WITH STAPLES. THE WOOD SHALL NOT BLOCK THE ENTIRE HEIGHT OF THE CURB BOX OPENING.
- ③ FLAP POCKETS SHALL BE LARGE ENOUGH TO ACCEPT WOOD 2X4.

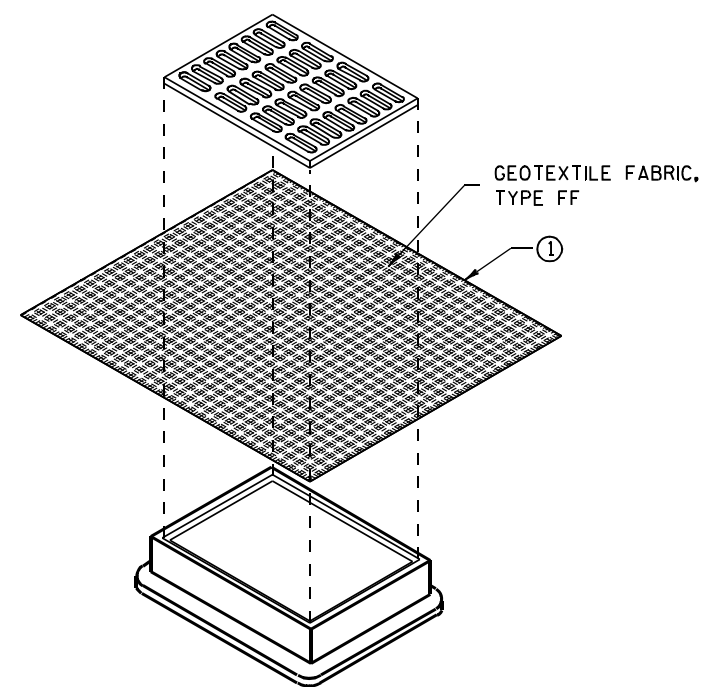

**INLET PROTECTION, TYPE B
(WITHOUT CURB BOX)**

(CAN BE INSTALLED IN ANY INLET WITHOUT A CURB BOX)

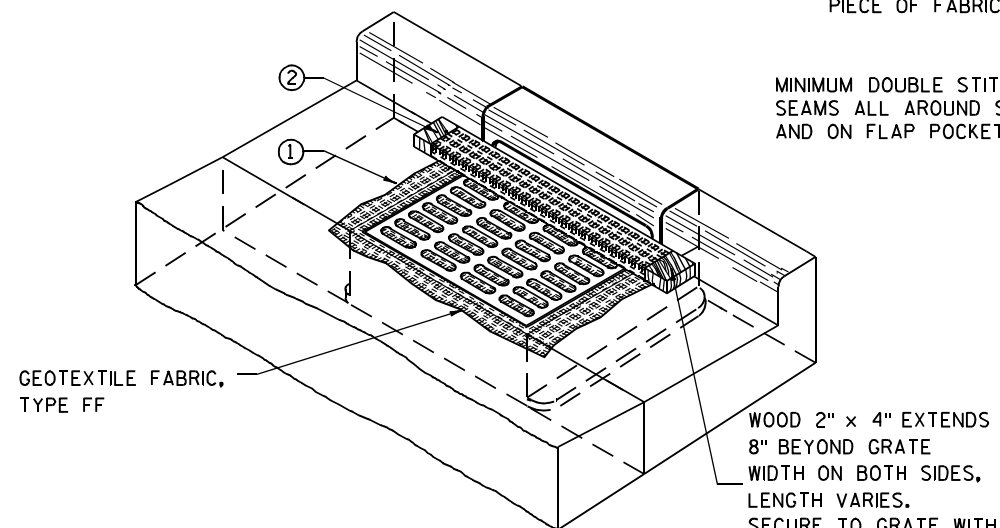

INLET PROTECTION, TYPE C (WITH CURB BOX)

INSTALLATION NOTES

TYPE B & C

TRIM EXCESS FABRIC IN THE FLOW LINE TO WITHIN 3" OF THE GRATE.


THE CONTRACTOR SHALL DEMONSTRATE A METHOD OF MAINTENANCE, USING A SEWN FLAP, HAND HOLDS OR OTHER METHOD TO PREVENT ACCUMULATED SEDIMENT FROM ENTERING THE INLET.

TYPE D

DO NOT INSTALL INLET PROTECTION TYPE D IN INLETS SHALLOWER THAN 30", MEASURED FROM THE BOTTOM OF THE INLET TO THE TOP OF THE GRATE.

TRIM EXCESS FABRIC IN THE FLOW LINE TO WITHIN 3" OF THE GRATE.


THE INSTALLED BAG SHALL HAVE A MINIMUM SIDE CLEARANCE, BETWEEN THE INLET WALLS AND THE BAG, MEASURED AT THE BOTTOM OF THE OVERFLOW HOLES, OF 3". WHERE NECESSARY THE CONTRACTOR SHALL CINCH THE BAG, USING PLASTIC ZIP TIES, TO ACHIEVE THE 3" CLEARANCE. THE TIES SHALL BE PLACED AT A MAXIMUM OF 4" FROM THE BOTTOM OF THE BAG.

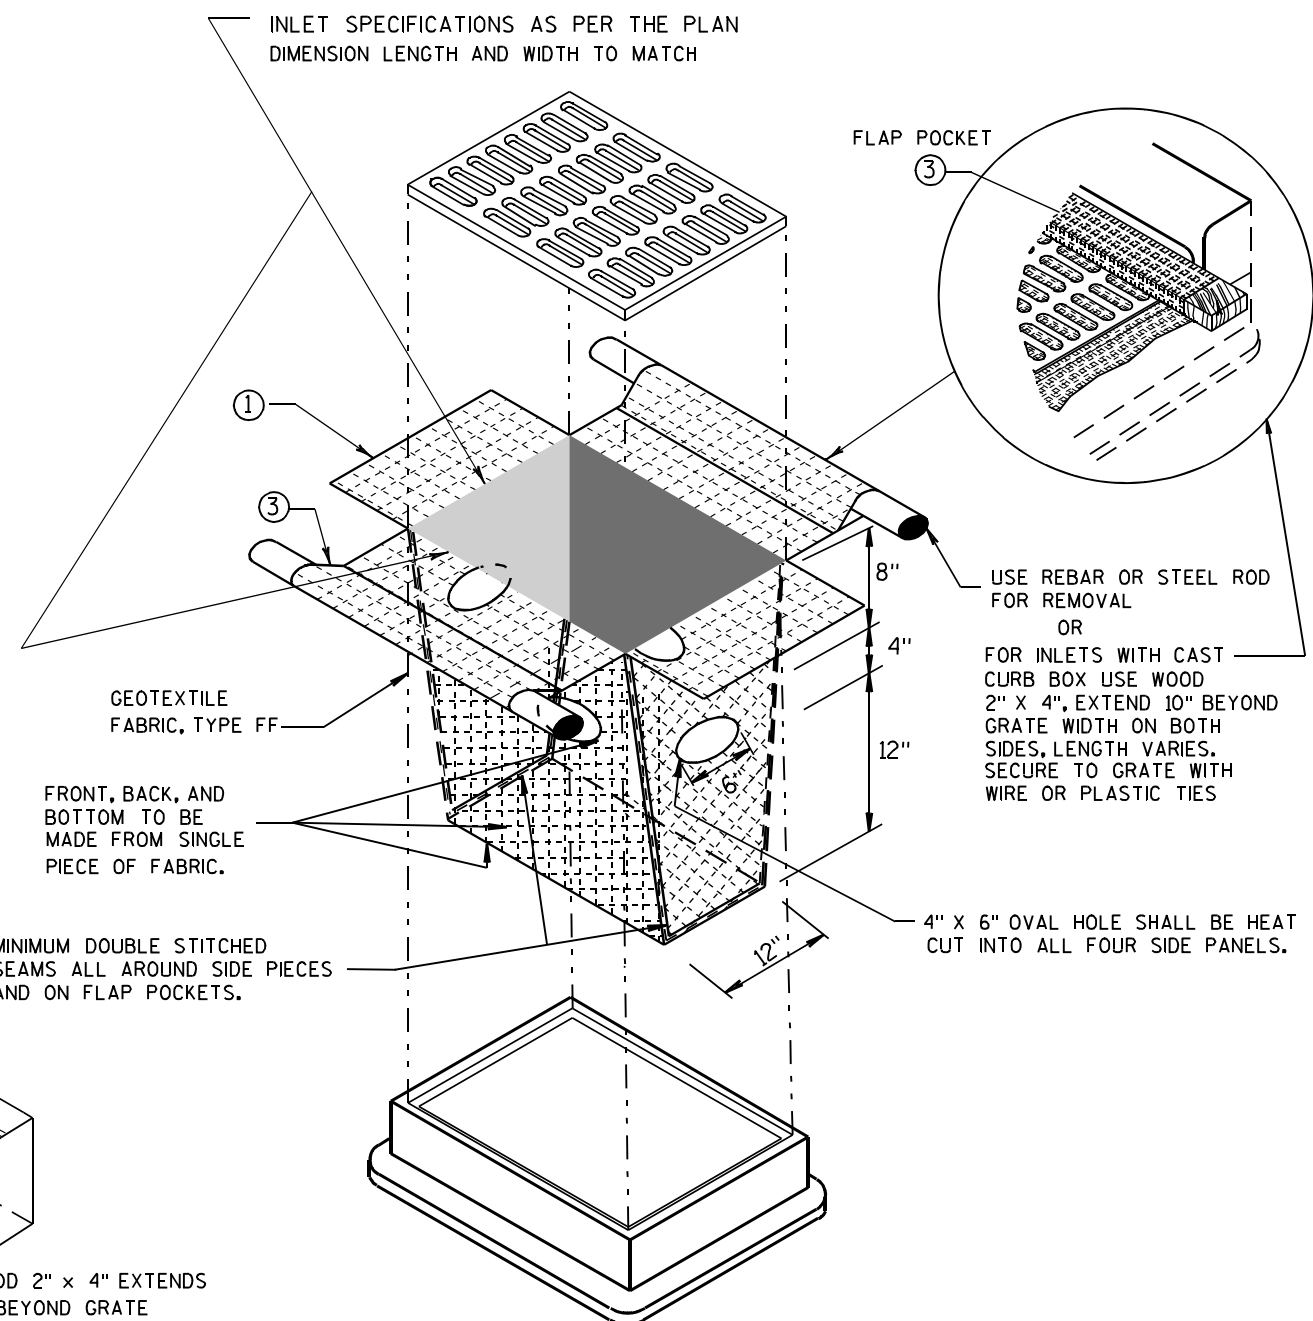

INLET PROTECTION, TYPE D

(CAN BE INSTALLED IN ANY INLET TYPE WITH OR WITHOUT A CURB BOX AS PER NOTE ②)

INLET PROTECTION TYPE A, B, C, AND D	
STATE OF WISCONSIN DEPARTMENT OF TRANSPORTATION	
APPROVED 10/16/02 DATE	/S/ Beth Connolly 113 CHIEF ROADWAY DEVELOPMENT ENGINEER
FHWA	

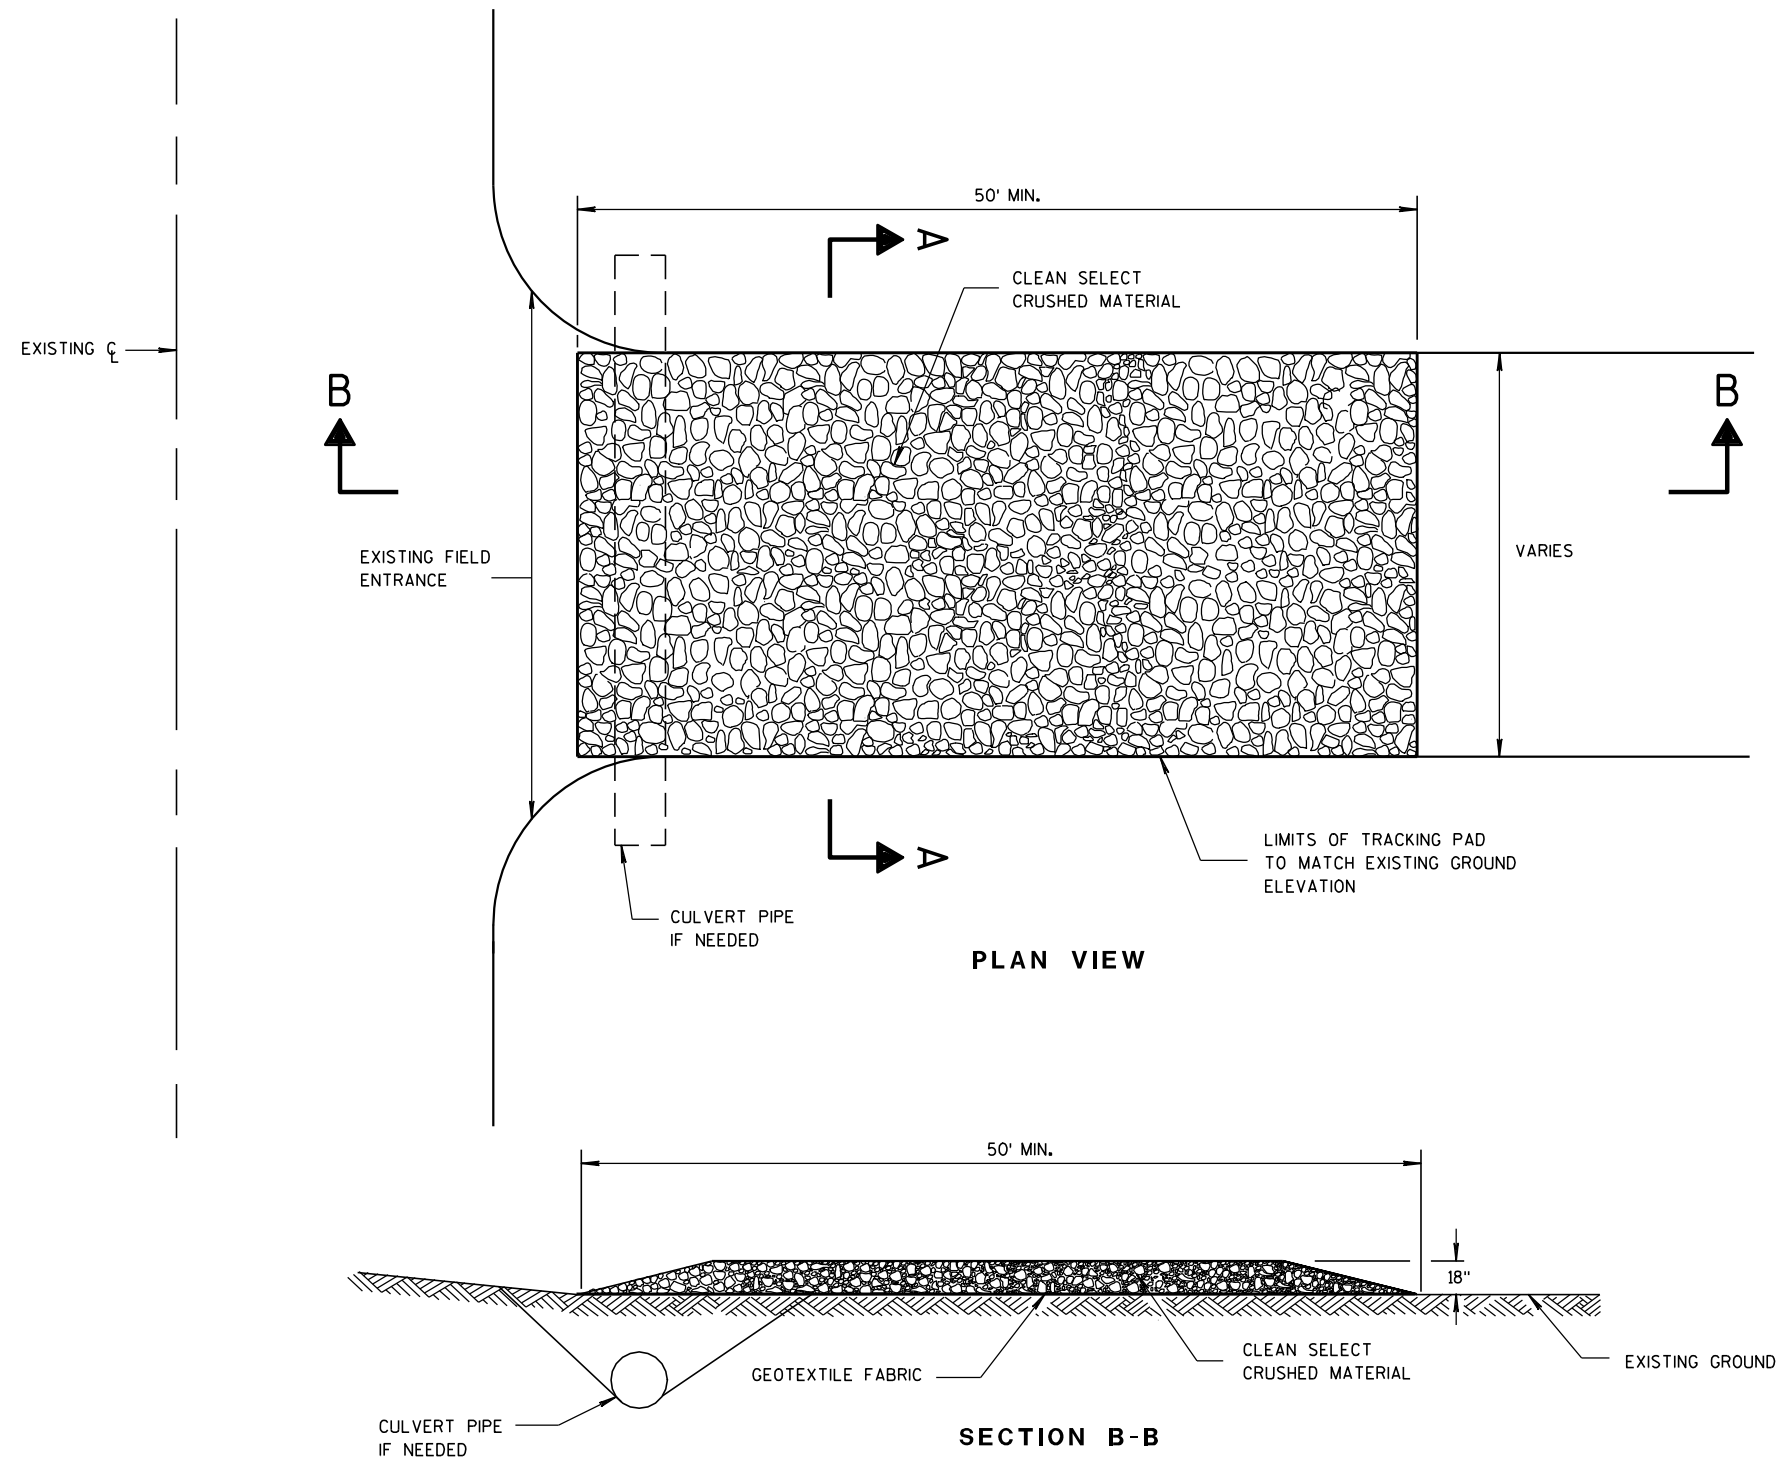

TRACKING PAD

GENERAL NOTES

DETAILS OF CONSTRUCTION, MATERIALS AND WORKMANSHIP NOT SHOWN ON THIS DRAWING SHALL CONFORM TO THE PERTINENT REQUIREMENTS OF THE STANDARD SPECIFICATIONS AND THE APPLICABLE SPECIAL PROVISIONS.

TRACKING PAD SHALL BE INSPECTED DAILY. DEFICIENT AREAS SHALL BE REPAIRED OR REPLACED IMMEDIATELY.


TRACKING PAD TO BE REMOVED AFTER CONSTRUCTION IS COMPLETED.

TRACKING PAD SHALL BE THE FULL WIDTH OF THE EGRESS POINT.

SURFACE WATER MUST BE PREVENTED FROM PASSING THROUGH THE TRACKING PAD. FLOWS SHALL BE DIVERTED AWAY, AROUND OR CONVEYED UNDER THE TRACKING PAD.

CULVERT PIPE OR OTHER BMP USED TO DIVERT WATER AWAY, AROUND OR UNDER THE TRACKING PAD SHALL BE DESIGNED TO CONVEY THE 2 YEAR - 24 HOUR EVENT.

THE COST OF ADDITIONAL BMP TO DIVERT WATER ARE INCIDENTAL TO THE TRACKING PAD BID ITEM.

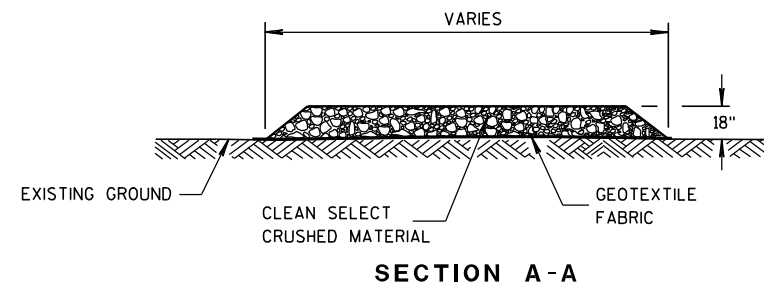


SECTION A-A

TRACKING PAD


STATE OF WISCONSIN
DEPARTMENT OF TRANSPORTATION

APPROVED
3/24/2011
DATE
/S/ Jerry H. Zonn
ROADWAY STANDARDS 114
ENGINEER
ENT

FHWA

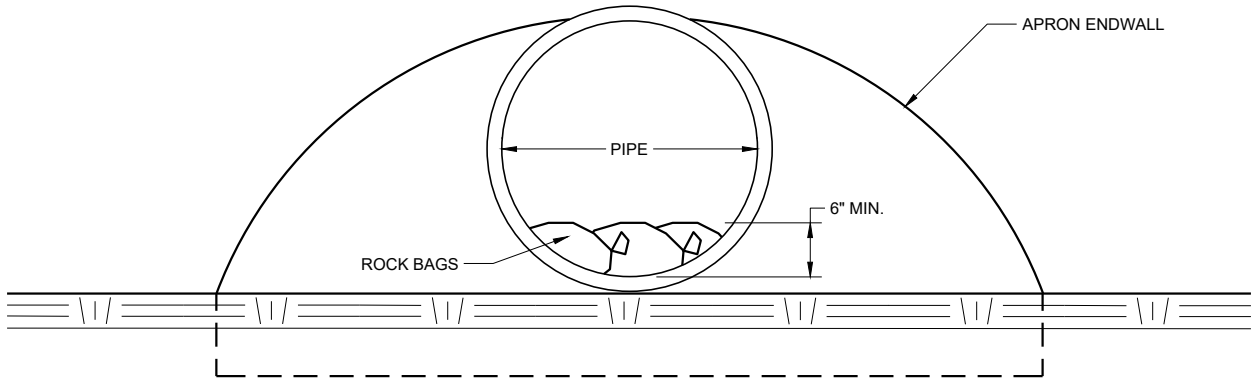

END VIEW

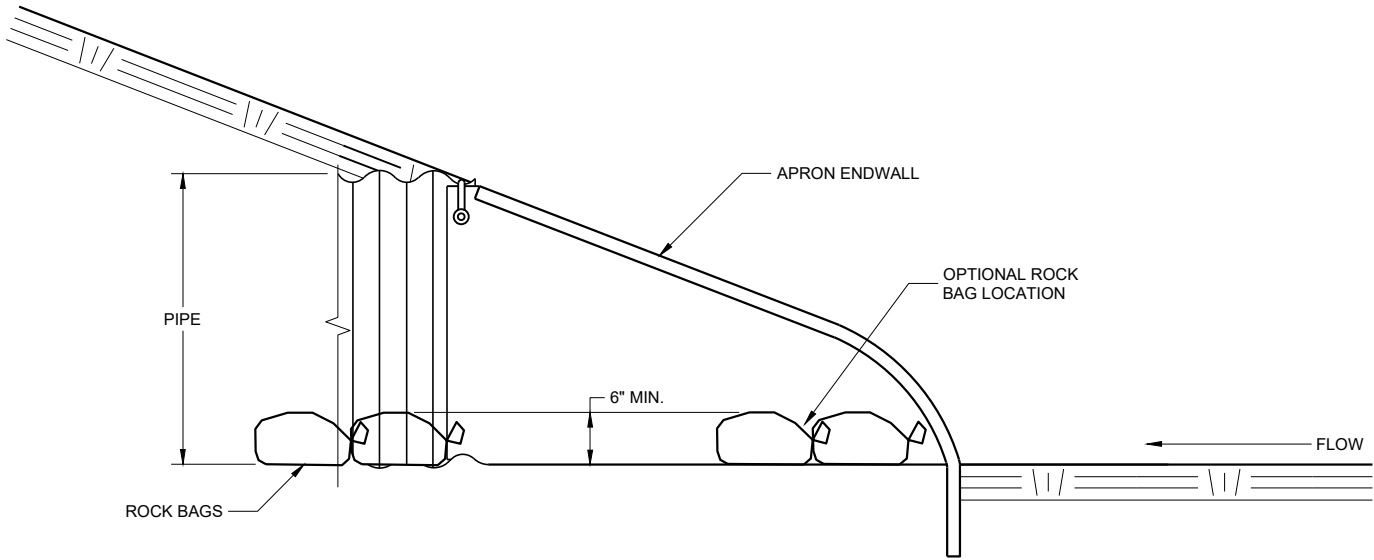




SIDE VIEW

CULVERT PIPE CHECK
(INSTALL ON INLET END ONLY)

CULVERT PIPE CHECK	
STATE OF WISCONSIN DEPARTMENT OF TRANSPORTATION	
APPROVED May 2019 DATE	/S/ Daniel Schave EROSION CONTROL ENGI 115
FHWA	

METAL APRON ENDWALLS												
PIPE DIA. (IN.)	MIN. THICK. (Inches)		DIMENSIONS (Inches)							APPROX. SLOPE		BODY
	STEEL	ALUM.	A (±1")	B (MAX.)	H (±1")	L (±1 1/2")	L1 ①	L2 ①	W (±2")			
12	.064	.060	6	6	6	21	12	17 1/2	24	2 1/2 to 1		1 Pc.
15	.064	.060	7	8	6	26	14	21 3/4	30	2 1/2 to 1		1 Pc.
18	.064	.060	8	10	6	31	15	28 1/4	36	2 1/2 to 1		1 Pc.
21	.064	.060	9	12	6	36	18	29 5/8	42	2 1/2 to 1		1 Pc.
24	.064	.075	10	13	6	41	18	37 1/4	48	2 1/2 to 1		1 Pc.
30	.079	.075	12	16	8	51	18	52 1/4	60	2 1/2 to 1		1 Pc.
36	.079	.105	14	19	9	60	24	59 3/4	72	2 1/2 to 1		2 Pc.
42	.109	.105	16	22	11	69	24	75 5/8	84	2 1/2 to 1		2 Pc.
48	.109	.105	18	27	12	78	24	81	90	2 1/4 to 1		3 Pc.
54	.109	.105	18	30	12	84	30	85 1/2	102	2 1/4 to 1		3 Pc.
60	.109x	.105x	18	33	12	87	—	—	114	2 to 1		3 Pc.
66	.109x	.105x	18	36	12	87	—	—	120	2 to 1		3 Pc.
72	.109x	.105x	18	39	12	87	—	—	126	2 to 1		3 Pc.
78	.109x	.105x	18	42	12	87	—	—	132	1 1/2 to 1		3 Pc.
84	.109x	.105x	18	45	12	87	—	—	138	1 1/2 to 1		3 Pc.
90	.109x	.105x	18	37	12	87	—	—	144	1 1/2 to 1		3 Pc.
96	.109x	.105x	18	35	12	87	—	—	150	1 1/2 to 1		3 Pc.




* EXCEPT CENTER PANEL
SEE GENERAL NOTES

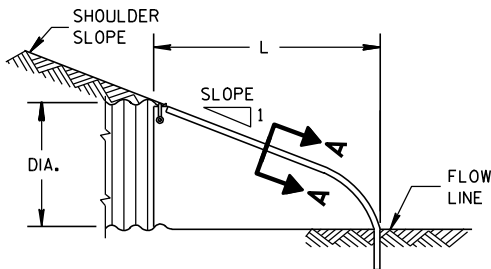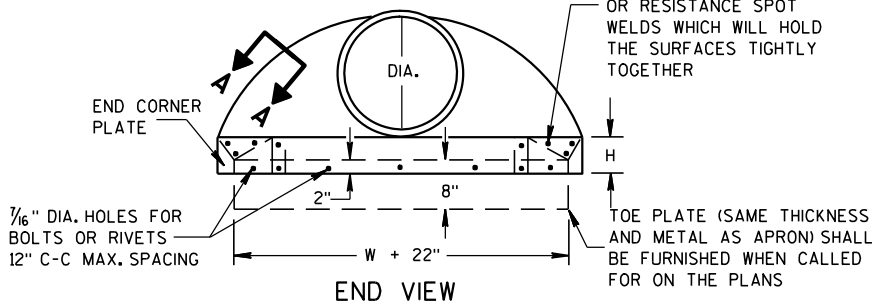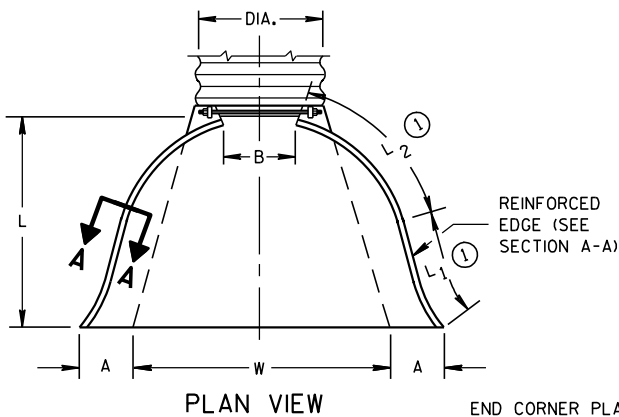

SIDE ELEVATION
METAL ENDWALLS


REINFORCED CONCRETE APRON ENDWALLS												
PIPE DIA. (IN.)	DIMENSIONS (Inches)							APPROX. SLOPE				
	T	A	B	C	D	E	G					
12	2	4	24	48 7/8	72 7/8	24	2	3 to 1				
15	2 1/4	6	27	46	73	30	2 1/4	3 to 1				
18	2 1/2	9	27	46	73	36	2 1/2	3 to 1				
21	2 3/4	9	36	37 1/2	73 1/2	42	2 3/4	3 to 1				
24	3	9 1/2	43 1/2	30	73 1/2	48	3	3 to 1				
27	3 1/4	10 1/2	49 1/2	24	73 1/2	54	3 1/4	3 to 1				
30	3 1/2	12	54	19 3/4	73 1/2	60	3 1/2	3 to 1				
36	4	15	63	34 3/4	97 3/4	72	4	3 to 1				
42	4 1/2	21	63	35	98	78	4 1/2	3 to 1				
48	5	24	72	26	98	84	5	3 to 1				
54	5 1/2	27	65	33 1/4-35	98 1/4-100	90	5 1/2	2 1/2 to 1				
60	6	30-35	60	39	99	96	5	2 to 1				
66	6 1/2	24-30	72-78	21-27	99	102	5 1/2	2 to 1				
72	7	24-36	78	21	99	108	6	2 to 1				
78	7 1/2	24-36	78	21	99	114	6 1/2	2 to 1				
84	8	36	90 1/2	21	111 1/2	120	6 1/2	1 1/2 to 1				
90	8 1/2	41	87 1/2	24	111 1/2	132	6 1/2	1 1/2 to 1				

* MINIMUM
** MAXIMUM


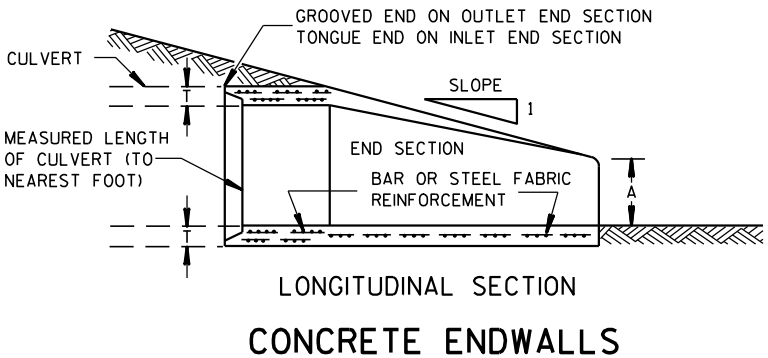
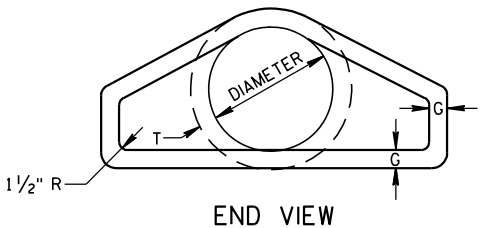
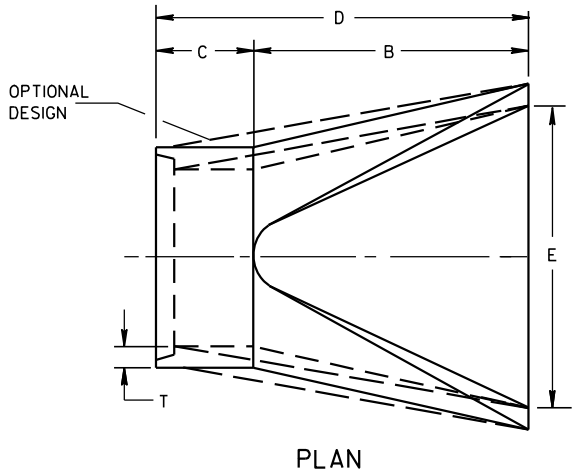


LONGITUDINAL SECTION
CONCRETE ENDWALLS

1" WIDE, 12 GA. (0.109" THICK) GALVANIZED STRAP WITH STANDARD 6" X 1/2" BAND BOLT AND NUT

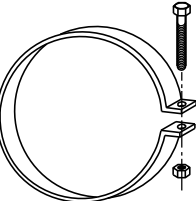

ALTERNATE FOR TYPE 1 CONNECTION
END SECTION CONNECTOR STRAP

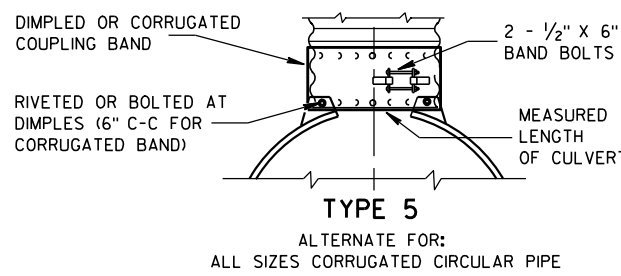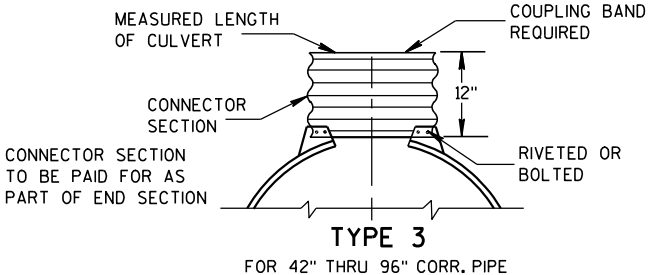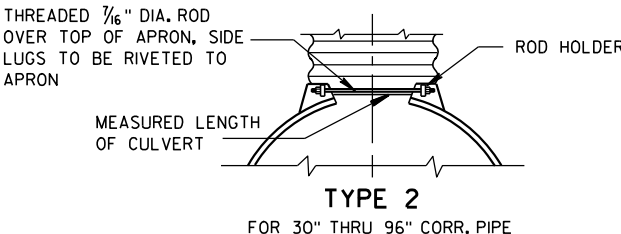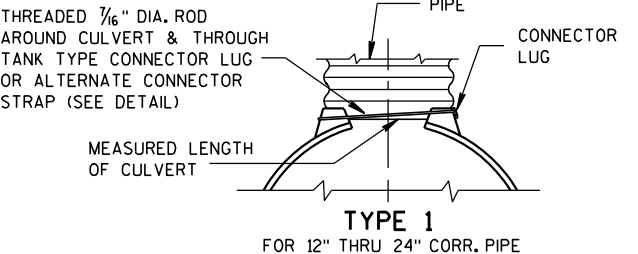


NOTE: DIMPLED BAND FITS OVER OUTSIDE OF ENDWALL, AND CORRUGATED BAND FITS INSIDE ENDWALL. DIMPLED BAND MAY BE USED WITH HELICALLY CORRUGATED PIPE.

FOR CIRCUMFERENTIALLY CORRUGATED PIPE USE ENDWALL CONNECTION DETAILS 1, 2, 3 OR 5 AS APPLICABLE.

FOR HELICALLY CORRUGATED PIPE USE ENDWALL CONNECTION DETAILS 1, 2 OR 5.

FOR HELICALLY CORRUGATED PIPES WITH TWO CIRCUMFERENTIAL CORRUGATIONS AT EACH END USE ENDWALL CONNECTION DETAILS 1, 2 OR 3.

CONNECTION DETAILS

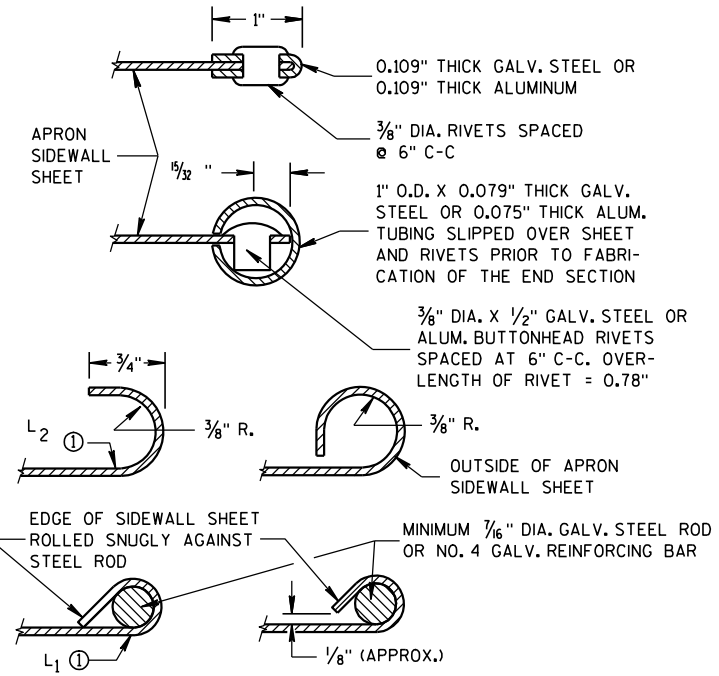

SECTION A-A

GENERAL NOTES

DETAILS OF CONSTRUCTION, MATERIALS AND WORKMANSHIP NOT SHOWN ON THIS DRAWING SHALL CONFORM TO THE PERTINENT REQUIREMENTS OF THE STANDARD SPECIFICATIONS AND THE APPLICABLE SPECIAL PROVISIONS.

CONCRETE CULVERT ENDWALLS MAY NOT BE USED WITH GALVANIZED STEEL OR ALUMINUM CULVERT PIPE OR VISE VERSA. GALVANIZED STEEL OR ALUMINUM ENDWALLS SHALL NORMALLY BE INSTALLED ON CULVERT PIPE OF THE SAME METAL.

ALL THREE PIECE STEEL APRON ENDWALLS FOR 60" DIAMETER PIPE AND LARGER SHALL HAVE 0.109" SIDES AND 0.138" CENTER PANELS. ALL THREE PIECE ALUMINUM APRON ENDWALLS FOR 60" DIAMETER PIPE AND LARGER SHALL HAVE 0.105" SIDES AND 0.134" CENTER PANELS. THE WIDTH OF CENTER PANELS SHALL BE GREATER THAN 20 PERCENT OF THE PIPE PERIMETER.

LAP SEAMS SHALL BE TIGHTLY JOINED BY GALVANIZED RIVETS OR BOLTS FOR STEEL UNITS AND ALUMINUM RIVETS AND BOLTS FOR ALUMINUM UNITS. FOR THE 60" THROUGH 96" DIAMETER APRON ENDWALL SIZES, THE REINFORCED EDGES AND CENTER PANEL SEAMS SHALL BE FURTHER REINFORCED WITH GALVANIZED STEEL OR ALUMINUM STIFFENER ANGLES. THE ANGLES SHALL BE ATTACHED BY GALVANIZED NUTS AND BOLTS FOR STEEL UNITS AND ALUMINUM NUTS AND BOLTS FOR ALUMINUM UNITS.


WHERE TWO OR MORE PIPES WITH APRON ENDWALLS ARE LAID ADJACENT TO EACH OTHER, THEY SHALL BE SEPARATED BY A DISTANCE SUFFICIENT TO PROVIDE A MINIMUM CLEARANCE OF 6 INCHES BETWEEN APRON ENDWALLS.

① FOR PIPE SIZES UP TO 60" DIAMETER, A 180° ROLLED EDGE MAY BE USED INSTEAD OF STEEL ROD REINFORCEMENT. SEE SECTION A-A.


APRON ENDWALLS FOR CULVERT PIPE

STATE OF WISCONSIN
DEPARTMENT OF TRANSPORTATION

APPROVED
11/30/94
DATE
/S/ Rory L. Rhinehart
CHIEF ROADWAY DEVELOPER
NEER
FHWA

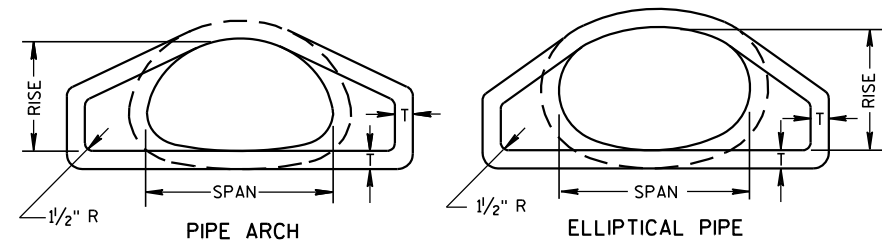


END VIEW

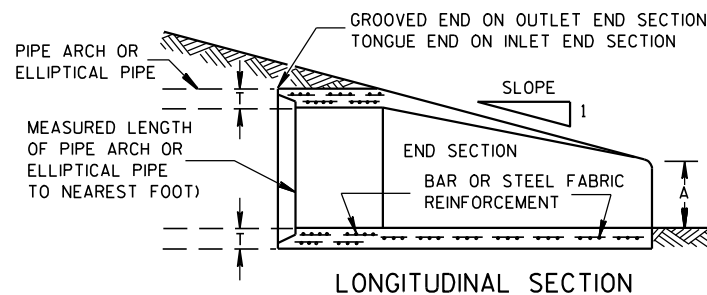


LONGITUDINAL SECTION

CONCRETE ENDWALLS

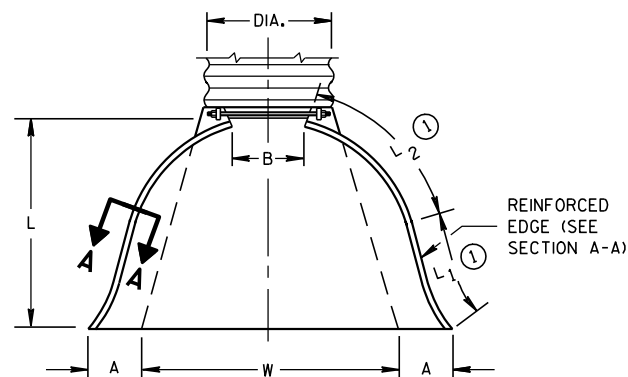


PLAN VIEW


END CORNER PLATES MAY BE FASTENED TO APRON PROPER BY BOLTS, RIVETS, OR RESISTANCE SPOT WELDS WHICH WILL HOLD THE SURFACES TIGHTLY TOGETHER

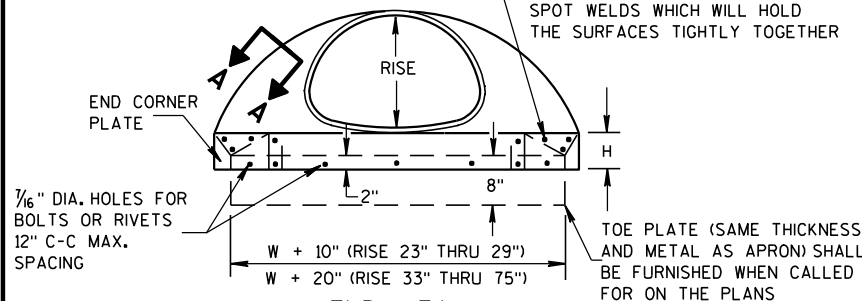


END VIEW

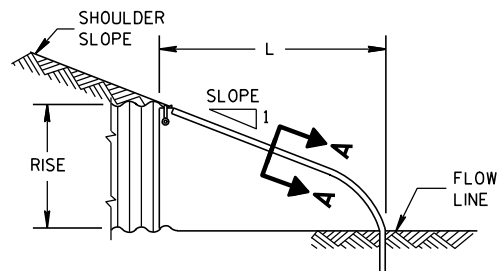

METAL ENDWALLS

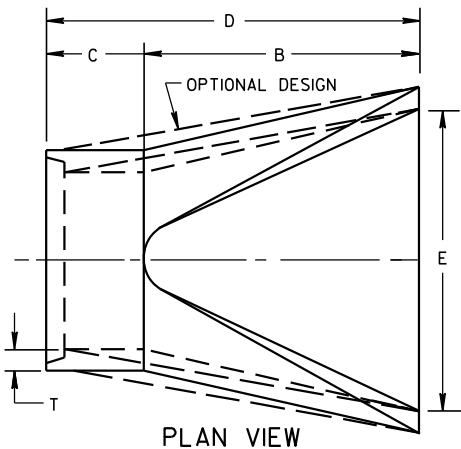

PLAN VIEW

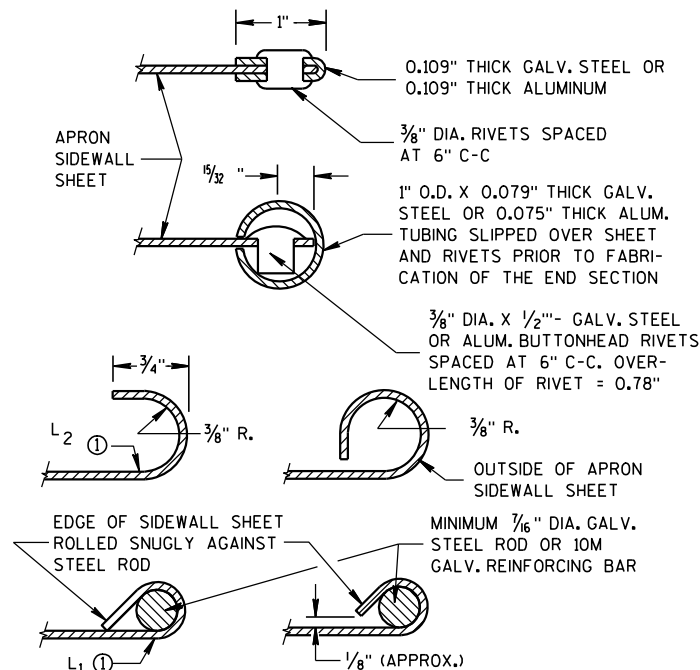


SECTION A-A

2- 2 2/3" X 1/2" CORRUGATIONS													
EQUIV. DIA. (Inches)	(Inches)		MIN. THICK. (Inches)		DIMENSIONS (Inches)							APPROX. SLOPE	BODY
	SPAN	RISE	STEEL	ALUM.	A (±1")	B (MAX.)	H (±1")	L (±1 1/2")	L1 ①	L2 ①	W (±2")		
15	17	13	.064	.060	7	9	6	19	14	16	30	2 1/2 to 1	1 Pc.
18	21	15	.064	.060	7	10	6	23	14	19 3/8	36	2 1/2 to 1	1 Pc.
21	24	18	.064	.060	8	12	6	28	18	21 3/4	42	2 1/2 to 1	1 Pc.
24	28	20	.064	.060	9	14	6	32	18	27 1/2	48	2 1/2 to 1	1 Pc.
30	35	24	.079	.075	10	16	6	39	18	37 5/8	60	2 1/2 to 1	1 Pc.
36	42	29	.079	.075	12	18	8	46	24	45 3/8	75	2 1/2 to 1	1 Pc.
42	49	33	.109	.105	13	21	9	53	24	54 3/4	85	2 1/2 to 1	2 Pc.
48	57	38	.109	.105	18	26	12	63	24	68	90	2 1/2 to 1	3 Pc.
54	64	43	.109	.105	18	30	12	70	24	72 3/4	102	2 1/4 to 1	3 Pc.
60	71	47	.109*	.105*	18	33	12	77	30	82 1/4	114	2 1/4 to 1	3 Pc.
66	77	52	.109*	.105*	18	36	12	77	—	—	126	2 to 1	3 Pc.
72	83	57	.109*	.105*	18	39	12	77	—	—	138	2 to 1	3 Pc.

3" X 1" CORRUGATIONS													
EQUIV. DIA. (Inches)	(Inches)		MIN. THICK. (Inches)		DIMENSIONS (Inches)							APPROX. SLOPE	BODY
	SPAN	RISE	STEEL	ALUM.	A (±1")	B (MAX.)	H (±1")	L (±1 1/2")	L1 ①	L2 ①	W (±2")		
48	53	41	.109	.105	18	26	12	63	24	72 3/4	90	2 1/2 to 1	2 Pc.
54	60	46	.109	.105	18	30	12	70	30	82 1/4	102	2 to 1	2 Pc.
60	66	51	.109*	.105*	18	33	12	77	—	—	114	1 1/2 to 1	3 Pc.
66	73	55	.109*	.105*	18	36	12	77	—	—	126	1 1/2 to 1	3 Pc.
72	81	59	.109*	.105*	18	39	12	77	—	—	138	2 to 1	3 Pc.
78	87	63	.109*	.105*	22	38	12	77	—	—	148	1 1/2 to 1	3 Pc.
84	95	67	.109*	.105*	22	34	12	77	—	—	162	1 1/2 to 1	3 Pc.
90	103	71	.109*	.105*	22	38	12	77	—	—	174	1 1/2 to 1	3 Pc.
96	112	75	.109*	.105*	24	40	12	77	—	—	174	1 1/2 to 1	3 Pc.


NOTE: ALL SPLICES TO BE LAP RIVETED OR BOLTED.

* EXCEPT CENTER PANEL SEE GENERAL NOTES

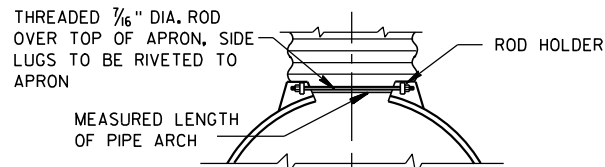


TYPE 2

FOR 17" X 13" THRU 112" X 75" PIPE ARCH

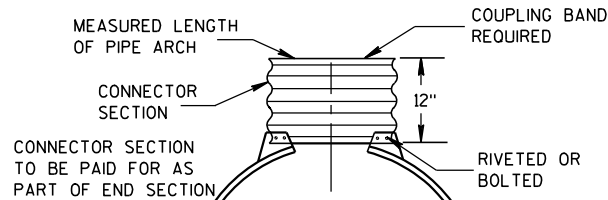

TYPE 3

FOR 64" X 43" THRU 112" X 75" PIPE ARCH

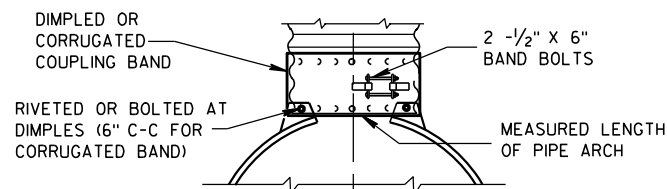

TYPE 5

ALTERNATE FOR: ALL SIZES CORRUGATED PIPE ARCHES

NOTE: DIMPLED BAND FITS OVER OUTSIDE OF ENDWALL, AND CORRUGATED BAND FITS INSIDE ENDWALL.

CONNECTION DETAILS

REINFORCED CONCRETE PIPE ARCH											
EQUIV. DIA. (Inches)	DIMENSIONS (Inches)								APPROX. SLOPE		
	** SPAN	** RISE	T	A	B	C	D	E			
24	29	18	3	8 1/2	39	33	72	48	3 to 1		
30	36	22	3 1/2	9 1/2	50	46	96	60	3 to 1		
36	44	27	4	11 1/8	60	36	96	72	3 to 1		
42	51	31	4 1/2	15 1/8	60	36	96	78	3 to 1		
48	58	36	5	21	60	36	96	84	3 to 1		
54	65	40	5 1/2	25 1/2	60	36	96	90	3 to 1		
60	73	45	6	31	60	36	96	96	3 to 1		
72	88	54	7	31	60	39	99	120	2 to 1		
84	102	62	8	28 1/2	83	19	102	144	2 to 1		

REINFORCED CONCRETE ELLIPTICAL PIPE											
EQUIV. DIA. (Inches)	DIMENSIONS (Inches)								APPROX. SLOPE		
	** SPAN	** RISE	T	A	B	C	D	E			
24	30	19	3 1/4	8 1/2	39	33	72	48	3 to 1		
30	38	24	3 3/4	9 1/2	54	18	72	60	3 to 1		
36	45	29	4 1/2	11 1/8	60	24	84	72	2 1/2 to 1		
42	53	34	5	15 1/4	60	36	96	78	2 1/2 to 1		
48	60	38	5 1/2	21	60	36	96	84	2 1/2 to 1		
54	68	43	6	25 1/2	60	36	96	90	2 1/2 to 1		
60	76	48	6 1/2	30	60	36	96	96	2 1/2 to 1		

**NOMINAL SIZE

GENERAL NOTES

DETAILS OF CONSTRUCTION, MATERIALS AND WORKMANSHIP NOT SHOWN ON THIS DRAWING SHALL CONFORM TO THE PERTINENT REQUIREMENTS OF THE STANDARD SPECIFICATIONS AND THE APPLICABLE SPECIAL PROVISIONS.

CONCRETE APRON ENDWALLS MAY NOT BE USED WITH GALVANIZED STEEL OR ALUMINUM CULVERT PIPE OR VISE VERSA. GALVANIZED STEEL OR ALUMINUM APRON ENDWALLS SHALL NORMALLY BE INSTALLED ON CULVERT PIPE OF THE SAME METAL.

ALL THREE PIECE STEEL APRON ENDWALLS FOR 66" X 51" PIPE ARCH AND LARGER SHALL HAVE 0.109" SIDES AND 0.138" CENTER PANELS. ALL THREE PIECE ALUMINUM APRON ENDWALLS FOR 66" X 51" PIPE ARCH AND LARGER SHALL HAVE 0.105" SIDES AND 0.134" CENTER PANELS. THE WIDTH OF CENTER PANELS SHALL BE GREATER THAN 20 PERCENT OF THE PIPE ARCH PERIMETER.

LAP SEAMS SHALL BE TIGHTLY JOINED BY GALVANIZED RIVETS OR BOLTS FOR STEEL UNITS AND ALUMINUM RIVETS AND BOLTS FOR ALUMINUM UNITS. FOR THE 77" X 52" THROUGH 112" X 75" APRON ENDWALL SIZES, THE REINFORCED EDGES AND CENTER PANEL SEAMS SHALL BE FURTHER REINFORCED WITH GALVANIZED STEEL OR ALUMINUM STIFFENER ANGLES. THE ANGLES SHALL BE ATTACHED BY GALVANIZED NUTS AND BOLTS FOR STEEL UNITS AND ALUMINUM NUTS AND BOLTS FOR ALUMINUM UNITS.

WHERE TWO OR MORE PIPES WITH APRON ENDWALLS ARE LAID ADJACENT TO EACH OTHER, THEY SHALL BE SEPARATED BY A DISTANCE SUFFICIENT TO PROVIDE A MINIMUM CLEARANCE OF 6 INCHES BETWEEN APRON ENDWALLS.

① FOR PIPE ARCH SIZES UP TO 73" X 55" A 180° ROLLED EDGE MAY BE USED INSTEAD OF STEEL ROD REINFORCEMENT. SEE SECTION A-A.

APRON ENDWALLS FOR PIPE ARCH AND ELLIPTICAL PIPE

STATE OF WISCONSIN
DEPARTMENT OF TRANSPORTATION

APPROVED

11/30/94





DATE


FHWA

/S/ Rory L. Rhinehart

CHIEF ROADWAY DEVELOPER

117 SINEER

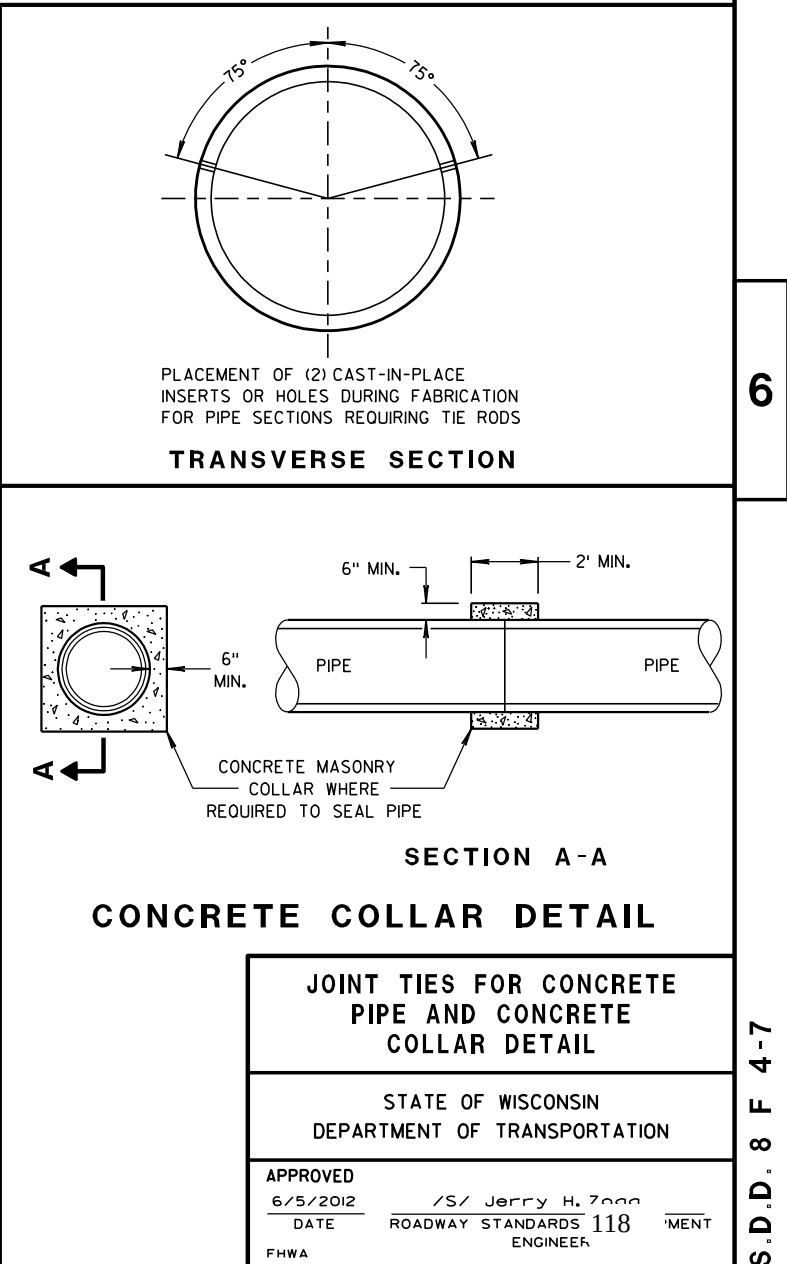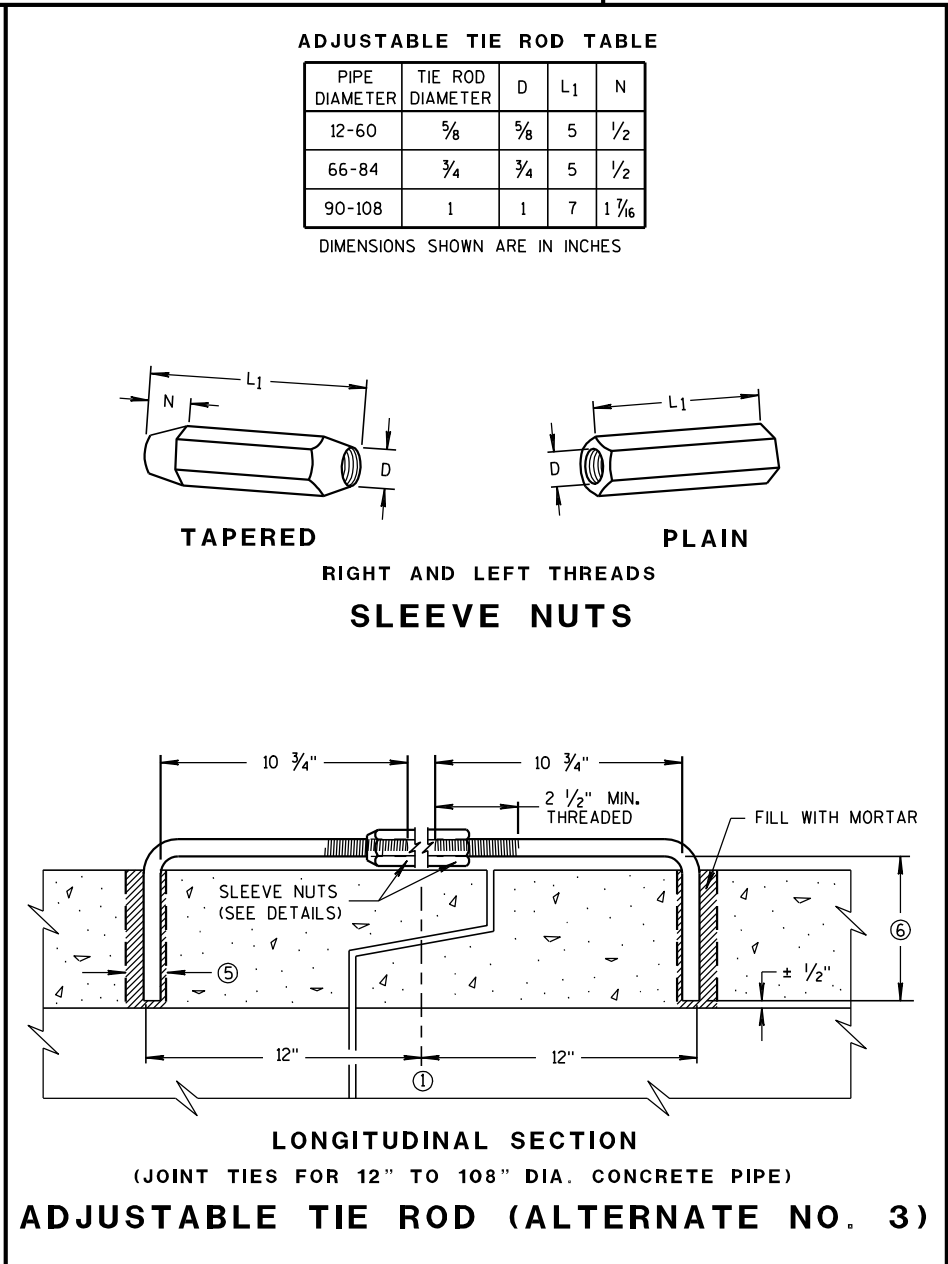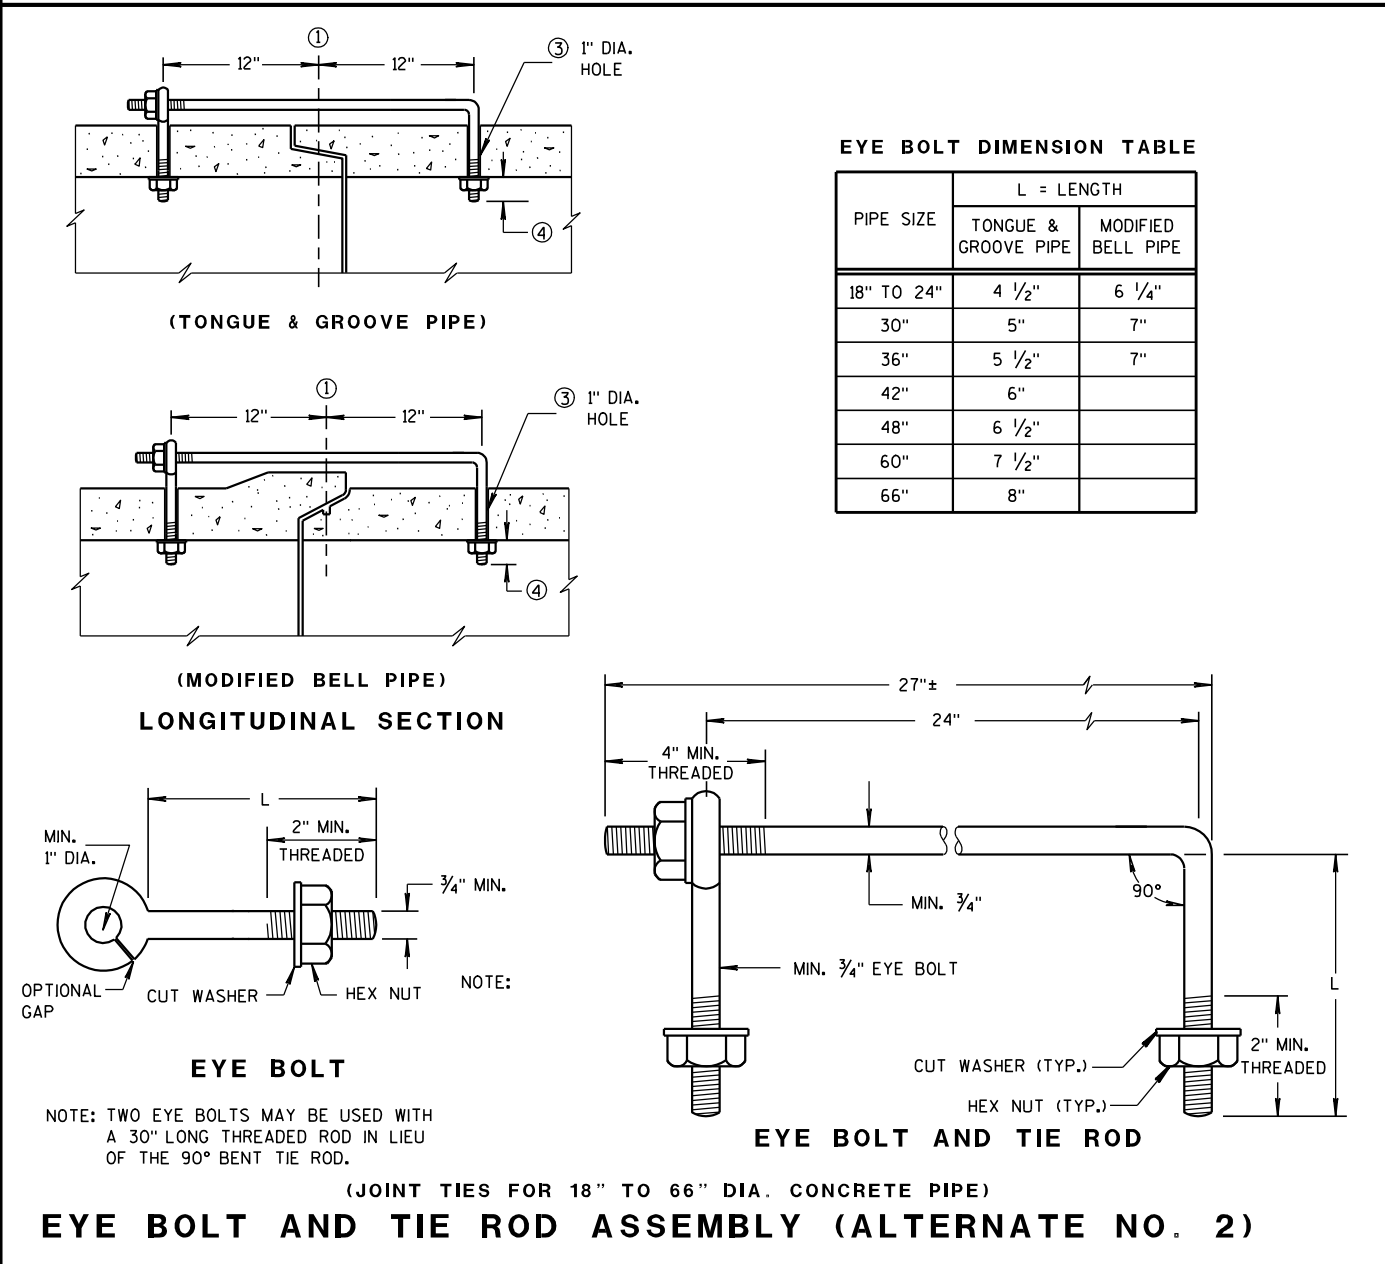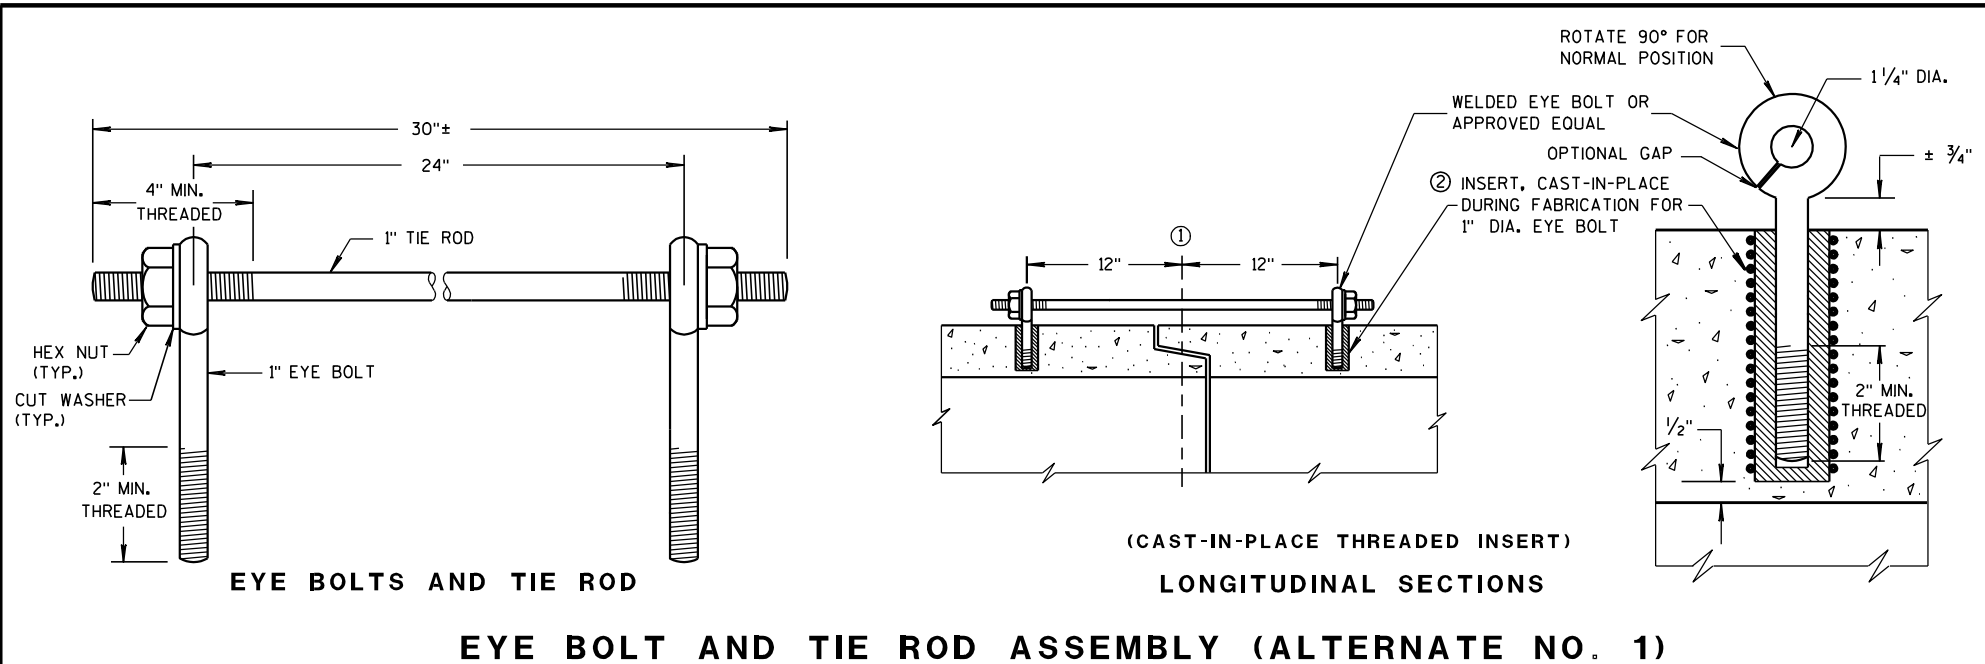

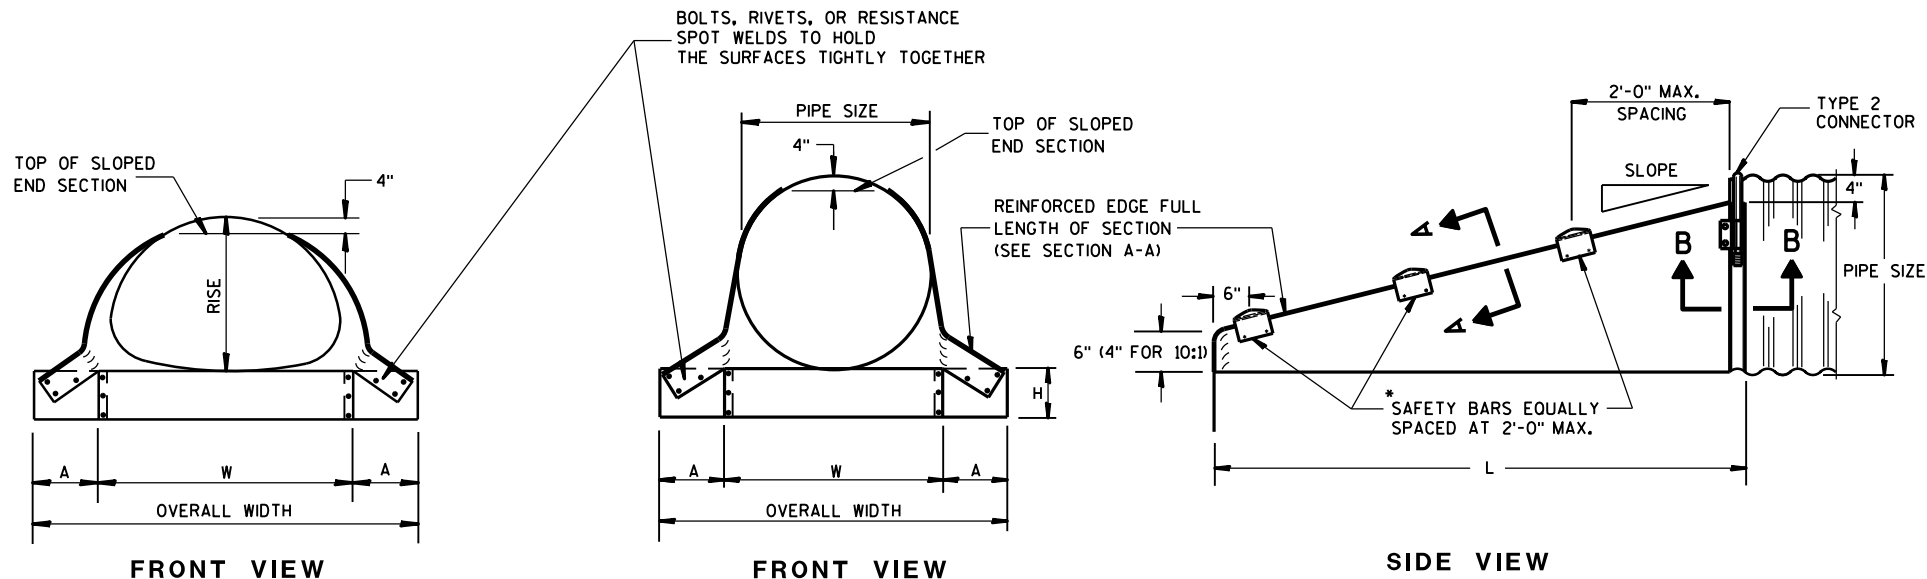



GENERAL NOTES

DETAILS OF CONSTRUCTION, MATERIALS AND WORKMANSHIP NOT SHOWN ON THIS DRAWING SHALL CONFORM TO THE PERTINENT REQUIREMENTS OF THE STANDARD SPECIFICATIONS AND THE APPLICABLE SPECIAL PROVISIONS.

SLOPED END SECTIONS SHALL CONFORM TO THE REQUIREMENTS OF THE STANDARD SPECIFICATIONS, SECTION 521 FOR STEEL APRON ENDWALLS.

SAFETY BARS SHALL BE FABRICATED FROM GALVANIZED STEEL PIPE MEETING THE REQUIREMENTS OF ASTM A-53, GRADE B, SCHEDULE 40 OR APPROVED EQUAL.



STEEL APRON ENDWALLS FOR CULVERT PIPE SLOPED SIDE DRAINS											
PIPE DIA. (IN.)	MIN. THICK. (Inches)	DIMENSIONS (Inches)				L DIMENSIONS					
		A	H	W	OVERALL WIDTH	SLOPE	LENGTH INCHES	SLOPE	LENGTH INCHES	SLOPE	LENGTH INCHES
15	.064	8	6	21	37	4:1	20	6:1	30	10:1	70
18	.064	8	6	24	40	4:1	32	6:1	48	10:1	100
21	.064	8	6	27	43	4:1	44	6:1	66	10:1	130
24	.064	8	6	30	46	4:1	56	6:1	84	10:1	160
30	.109	12	9	36	60	4:1	80	6:1	120	10:1	220
36	.109	12	9	42	66	4:1	104	6:1	156	10:1	280
42	.109	16	12	48	80	4:1	128	6:1	192	—	—
48	.109	16	12	54	86	4:1	152	6:1	228	—	—
54	.109	16	12	60	92	4:1	176	6:1	264	—	—
60	.109	16	12	66	98	4:1	200	6:1	300	—	—

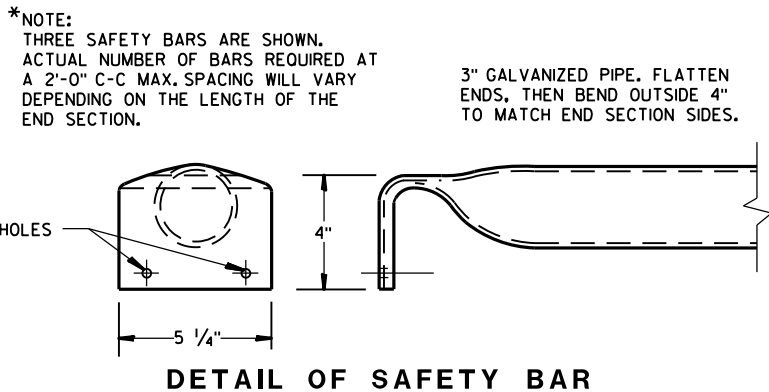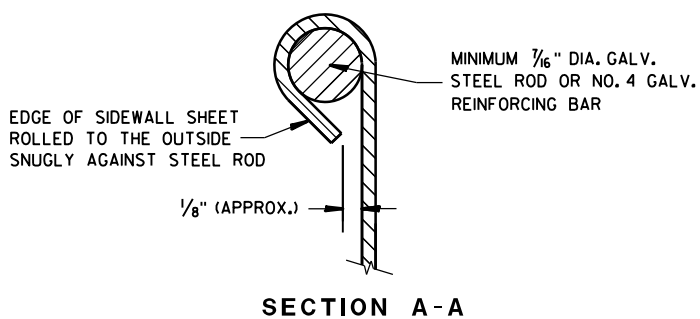



STEEL APRON ENDWALLS FOR PIPE ARCH SLOPED SIDE DRAINS													
EQUIV. DIA. (Inches)	(Inches)		MIN. THICK. (Inches) ①	DIMENSIONS (Inches)				L DIMENSIONS					
	SPAN	RISE		A	H	W	OVERALL WIDTH	SLOPE	LENGTH INCHES	SLOPE	LENGTH INCHES	SLOPE	LENGTH INCHES
15	17	13	.064 *	7	6	30	44	4:1	19	6:1	30	10:1 ②	70
18	21	15	.064 *	8	6	27	43	4:1	20	6:1	30	10:1	70
21	24	18	.064 *	8	6	30	46	4:1	32	6:1	48	10:1	100
24	28	20	.064 *	8	6	34	50	4:1	40	6:1	60	10:1	120
30	35	24	.079 *	12	9	41	65	4:1	56	6:1	84	10:1	160
36	42	29	.109 *	12	9	48	72	4:1	76	6:1	114	10:1	210
42	49	33	.109	16	12	55	87	4:1	92	6:1	138	—	—
48	57	38	.109	16	12	63	95	4:1	112	6:1	168	—	—
54	64	43	.109	16	12	70	102	4:1	132	6:1	198	—	—

① * MINIMUM THICKNESS OF ALL 10:1 SLOPED SIDE DRAINS IS 0.109".

② ACTUAL SLOPE GREATER THAN 10:1.

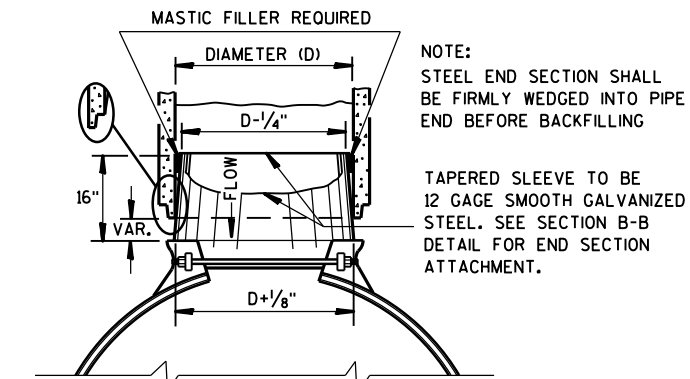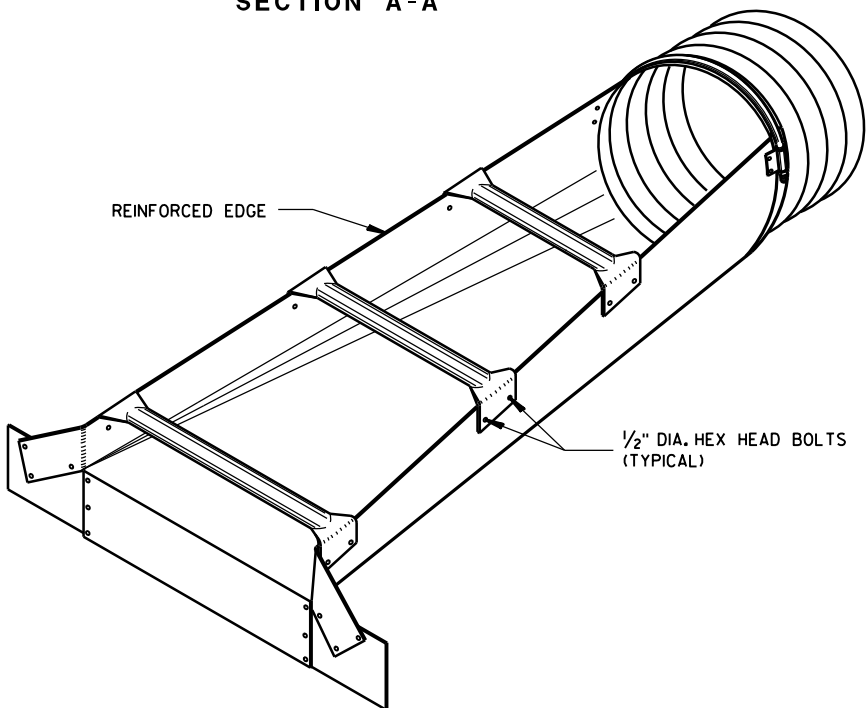

STEEL ADAPTER SLEEVE FOR CONCRETE PIPE

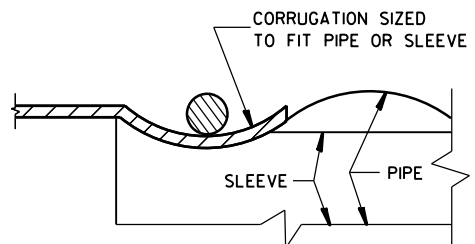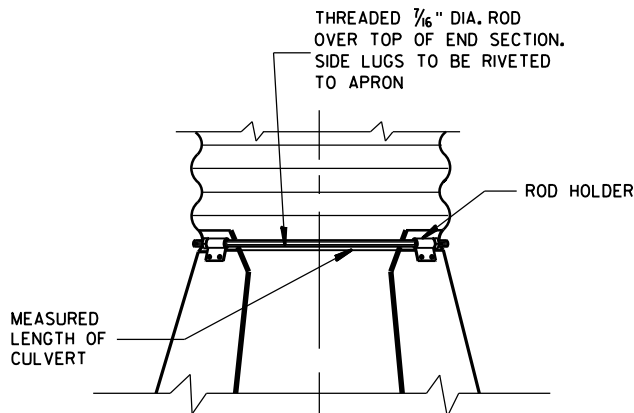


SECTION B-B

STEEL APRON ENDWALLS FOR CULVERT PIPE AND PIPE ARCH SLOPED SIDE DRAINS

STATE OF WISCONSIN
DEPARTMENT OF TRANSPORTATION

APPROVED
9/14/2012
DATE
/S/ Jerry H. Zoog
ROADWAY STANDARDS ENGINEER
119
NT
FHWA

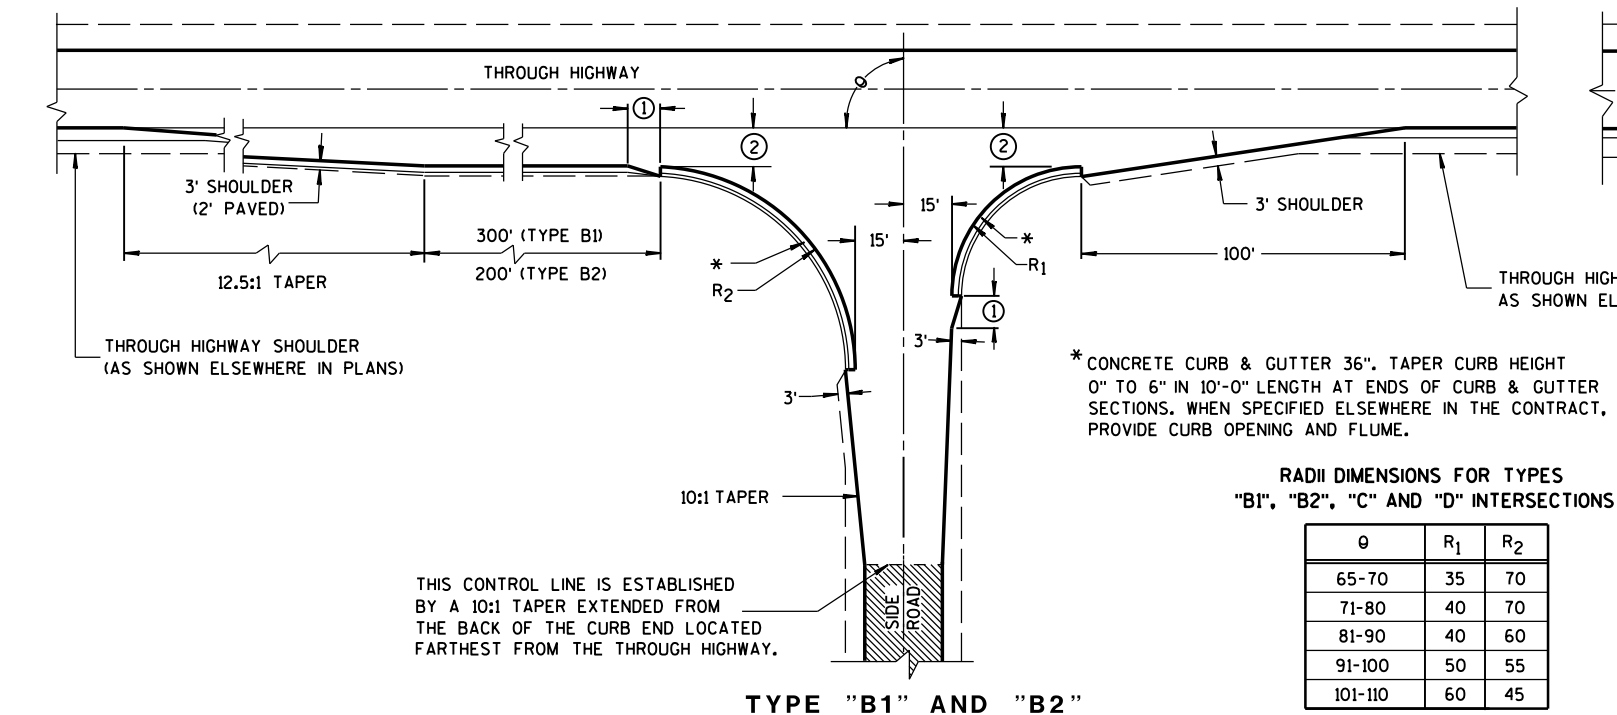

RADII DIMENSIONS FOR TYPES "B1", "B2", "C" AND "D" INTERSECTIONS

θ	R ₁	R ₂
65-70	35	70
71-80	40	70
81-90	40	60
91-100	50	55
101-110	60	45

GENERAL NOTES

DESIGNS MAY BE USED INTERCHANGEABLY IN COMBINATION OR SEPARATELY FOR ANY ONE COMPLETE INTERSECTION DEPENDING UPON INTERSECTION ANGLE AND SURFACING OF EACH APPROACH ROADWAY.

SIDE ROAD SURFACING NOTE

WHEN THE SIDE ROAD IS NOT PRESENTLY PAVED, PAVEMENT SHALL BE PLACED TO THE LIMITS SHOWN UNLESS OTHERWISE PROVIDED IN THE CONTRACT. WHERE THE CONSTRUCTION LIMITS ARE BEYOND THE PAVING LIMITS, CRUSHED AGGREGATE SURFACING SHALL BE PLACED BETWEEN THE PAVING LIMITS AND CONSTRUCTION LIMITS.

WHEN THE SIDE ROAD IS PRESENTLY PAVED, NEW PAVEMENT SHALL BE PLACED TO THE LIMITS OF DESIGN AS SHOWN AND BEYOND, IF NECESSARY, TO MEET EXISTING PAVEMENT.



WHEN THE SIDE ROAD IS THE CONSTRUCTION PROJECT, THE INTERSECTION SURFACING SHALL BE THE SAME AS FOR THE PROJECT.

EXISTING PAVED SURFACE



BYPASS LANE

- 10-FT TYPICAL.
- 12-FT** PLUS ADDITIONAL WIDTH FOR BIKE LANE IF SHOWN ELSEWHERE IN THE PLAN.

**10-FT MAY BE USED ON TYPE B2 ON RESURFACING PROJECTS IF SPECIFIED IN THE CONTRACT.
- BYPASS LANE PAVED SURFACE WIDTH OUTSIDE OF TRAVEL LANE
-ASPHALT = 12-FT PLUS PAVED SHOULDER WIDTH.
-PC CPNCRETE = 13-FT PLUS PAVED SHOULDER WIDTH.
- BYPASS LANE PAVED SHOULDER WIDTH = THE GREATER OF 1-FT OR THE PAVED SHOULDER WIDTH OF THE THROUGH HIGHWAY.

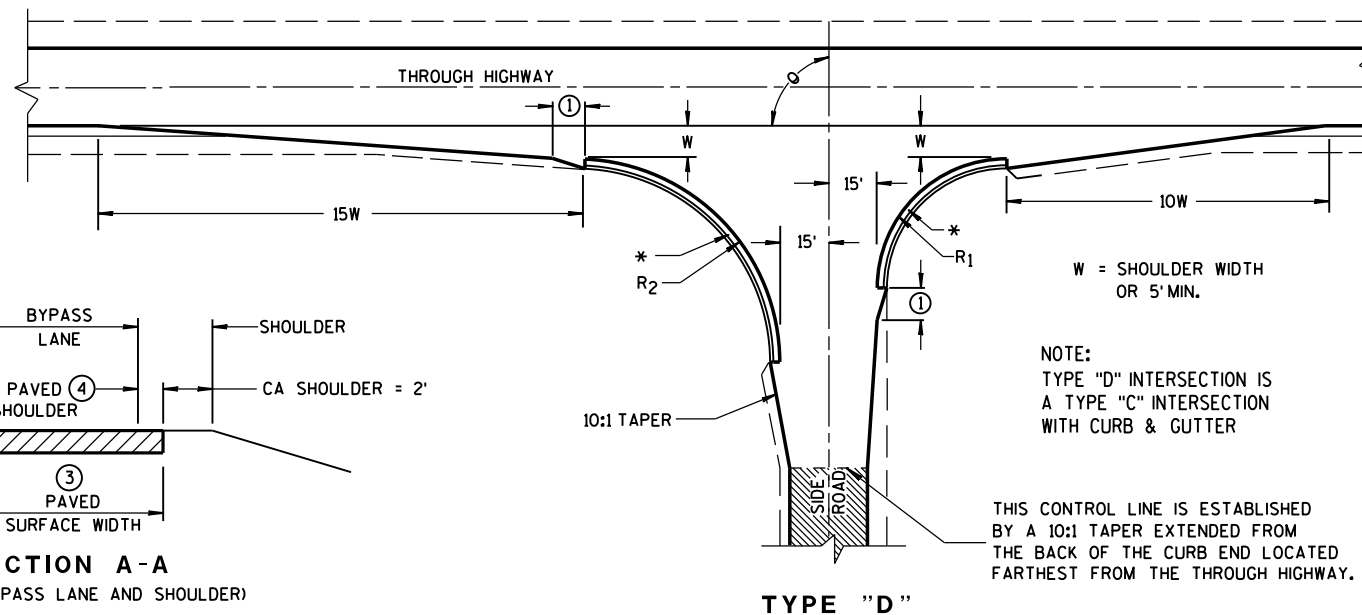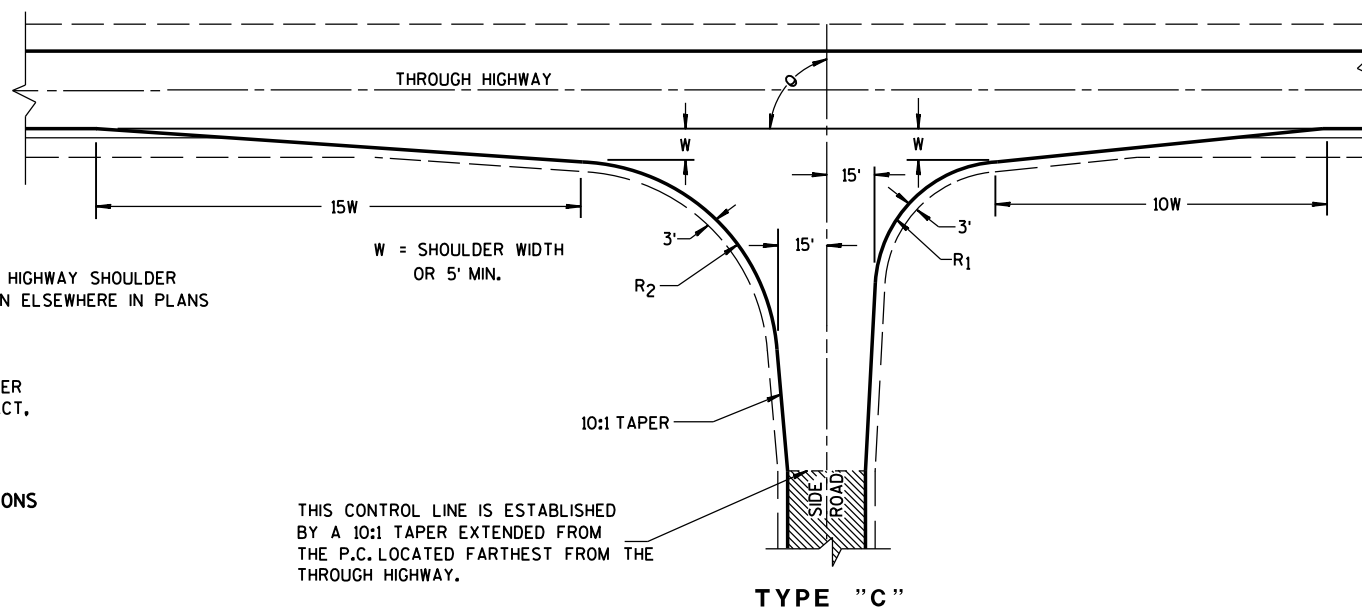


NOTE: TYPE "D" INTERSECTION IS A TYPE "C" INTERSECTION WITH CURB & GUTTER

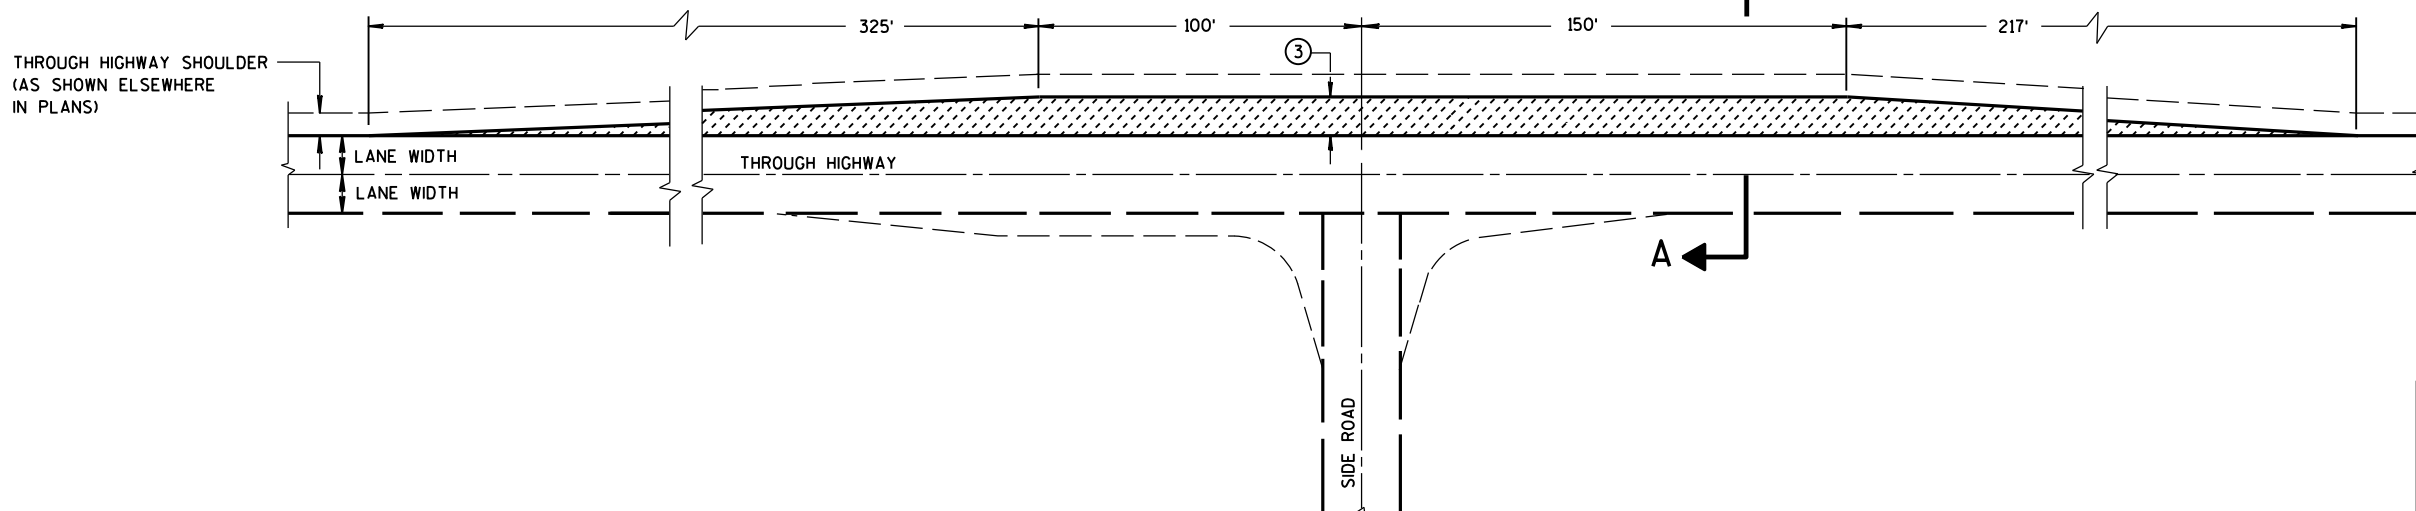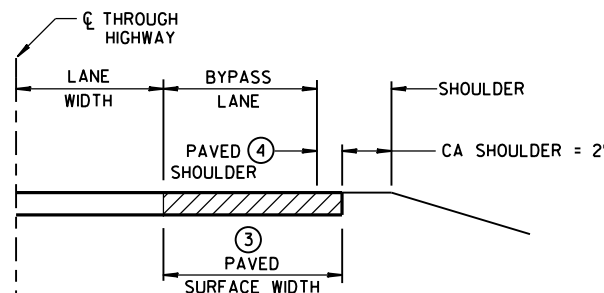



TEE INTERSECTION BYPASS LANE DETAIL

AT-GRADE SIDE ROAD INTERSECTION, TYPES "B1", "B2", "C" AND "D" AND TEE INTERSECTION BYPASS LANE

STATE OF WISCONSIN
DEPARTMENT OF TRANSPORTATION

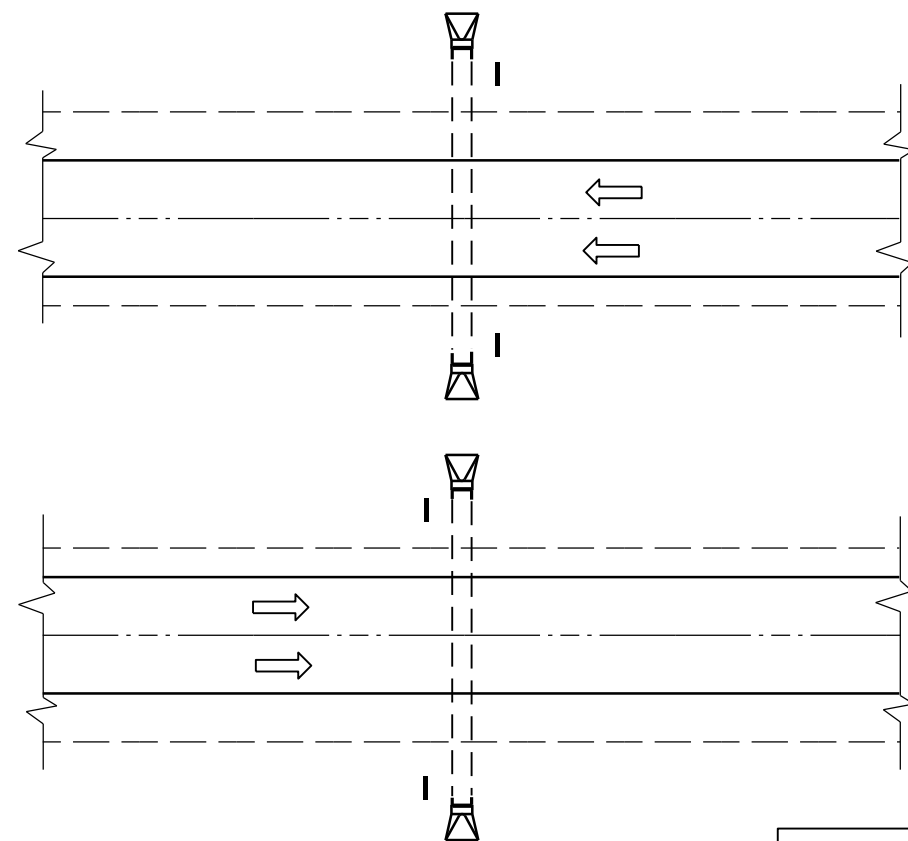

PLAN VIEW
DIVIDED HIGHWAY

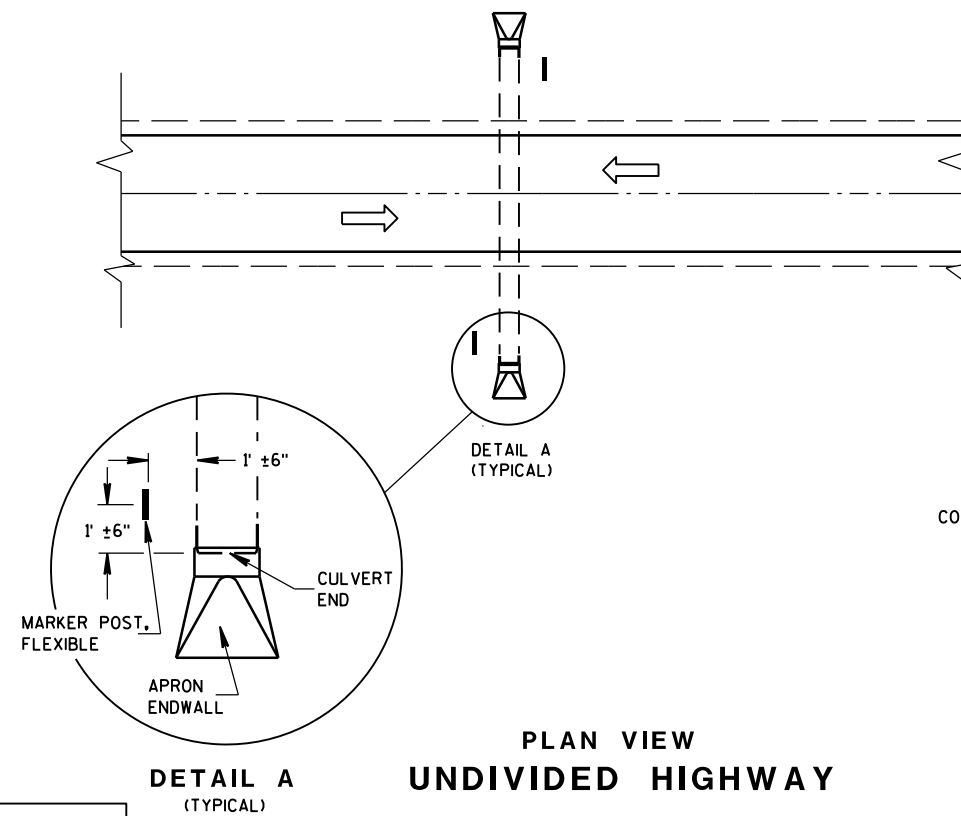 


PLAN VIEW
UNDIVIDED HIGHWAY


FLEXIBLE MARKER POST LOCATION

GENERAL NOTES

DETAILS OF CONSTRUCTION, MATERIALS AND WORKMANSHIP NOT SHOWN ON THIS DRAWING SHALL CONFORM TO THE PERTINENT REQUIREMENTS OF THE STANDARD SPECIFICATIONS AND THE APPLICABLE SPECIAL PROVISIONS.

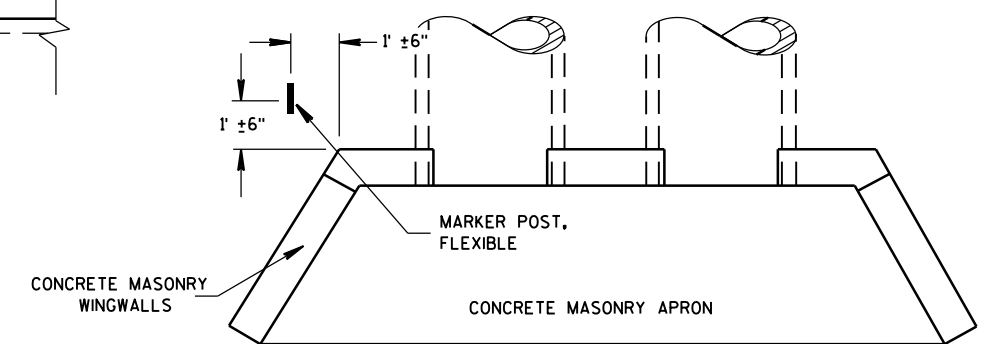



PLAN VIEW
CONCRETE MASONRY ENDWALLS FOR
CULVERT PIPE AND PIPE ARCH

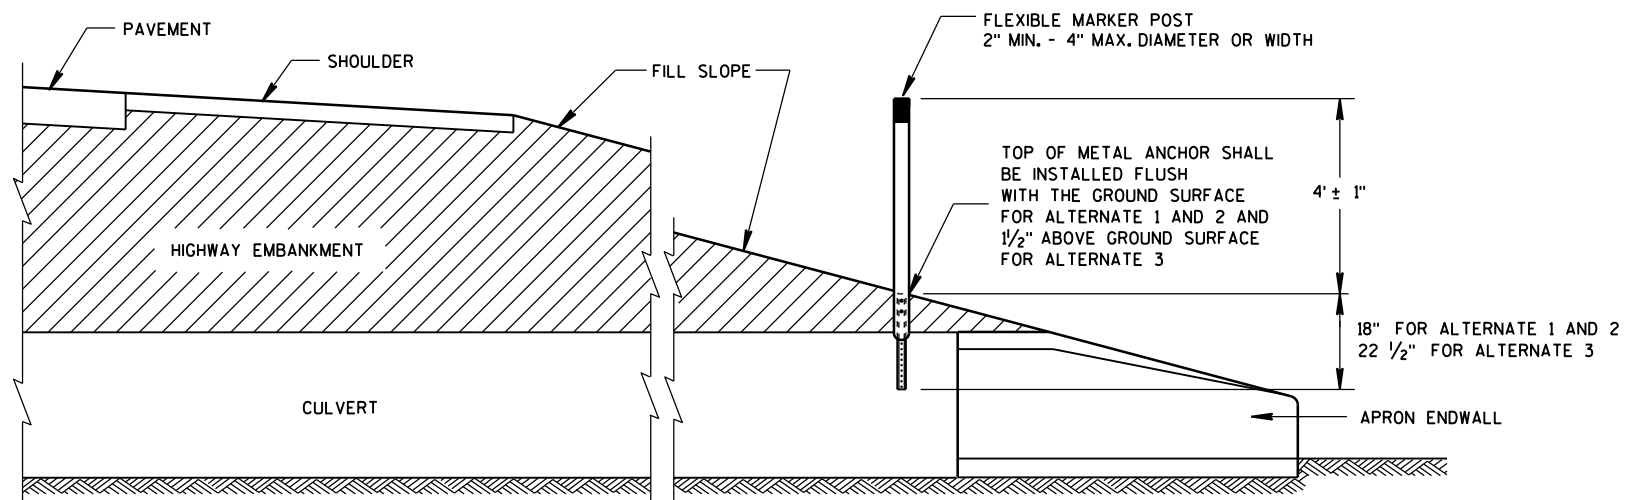





CROSS SECTION
FLEXIBLE MARKER POST

FLEXIBLE MARKER POST
FOR CULVERT END


STATE OF WISCONSIN
DEPARTMENT OF TRANSPORTATION 121

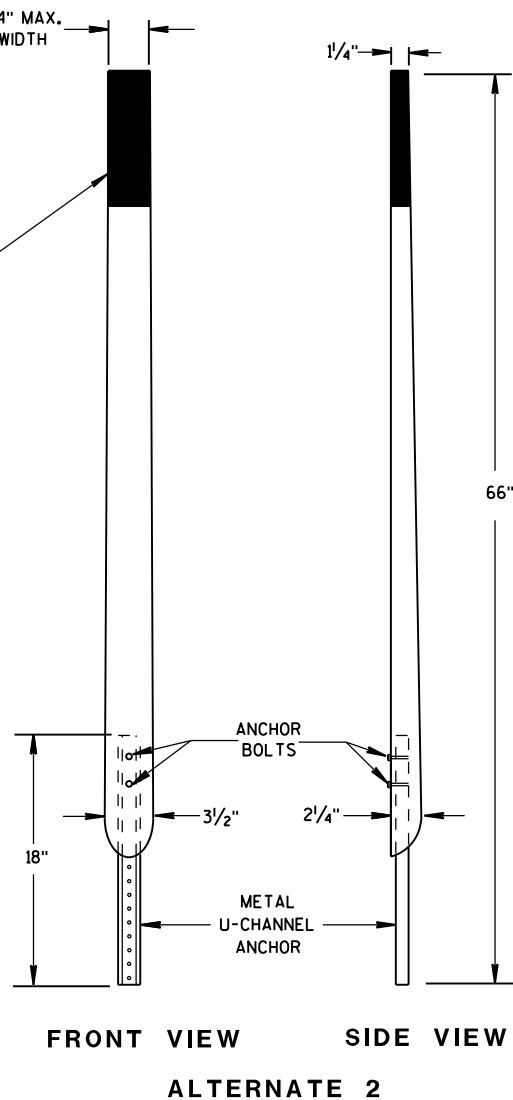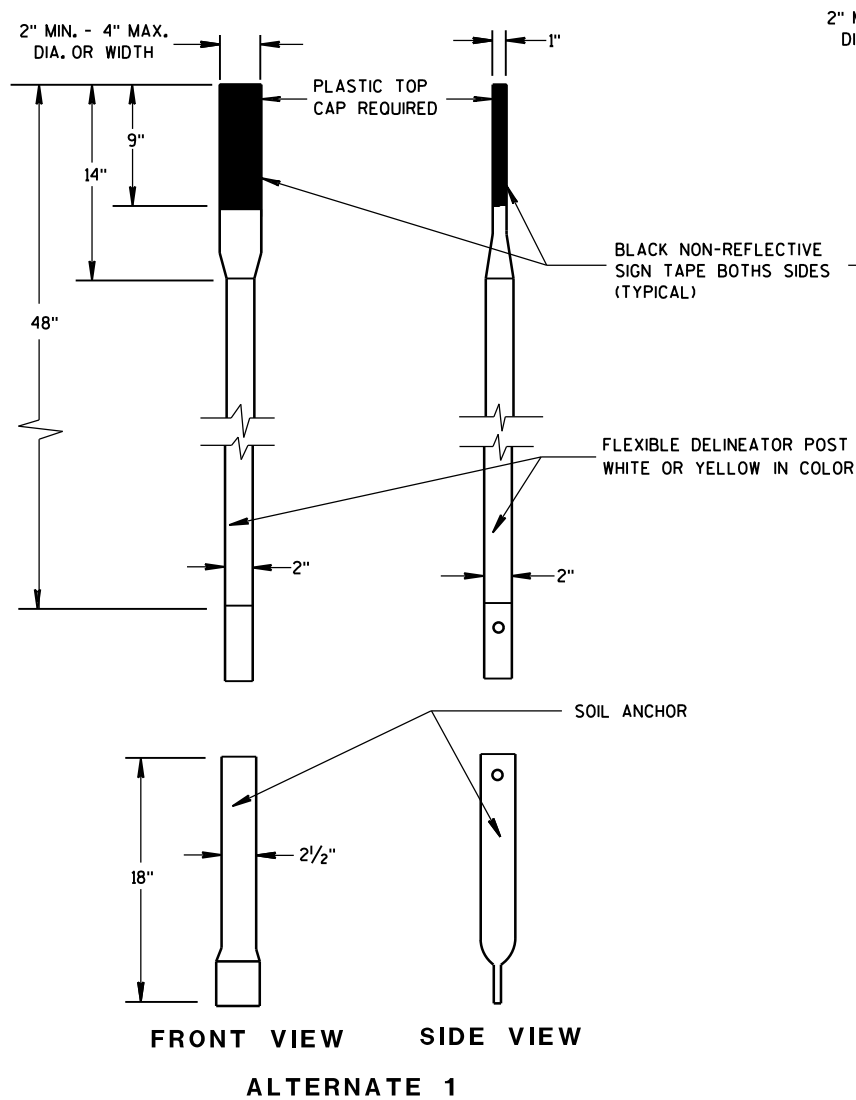





FLEXIBLE MARKER POSTS

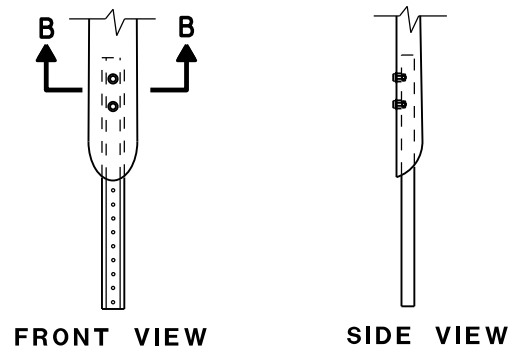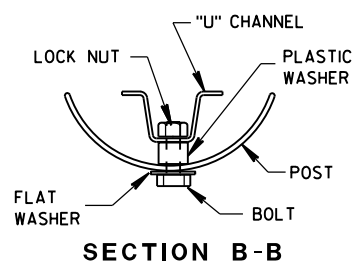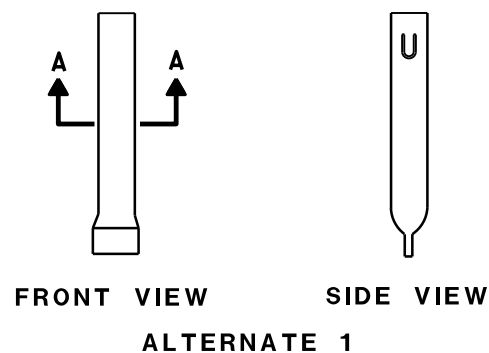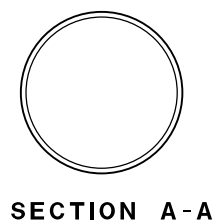

FLEXIBLE MARKER POST ANCHORS

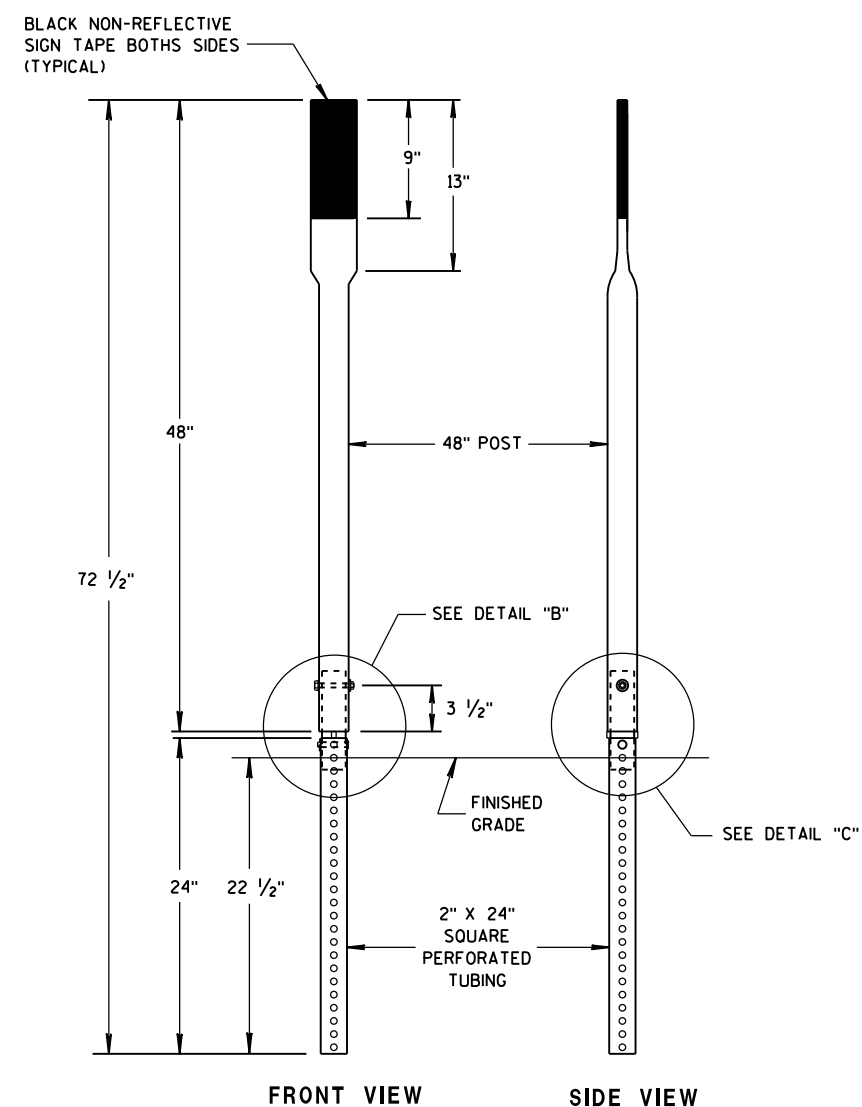



FLEXIBLE MARKER POSTS

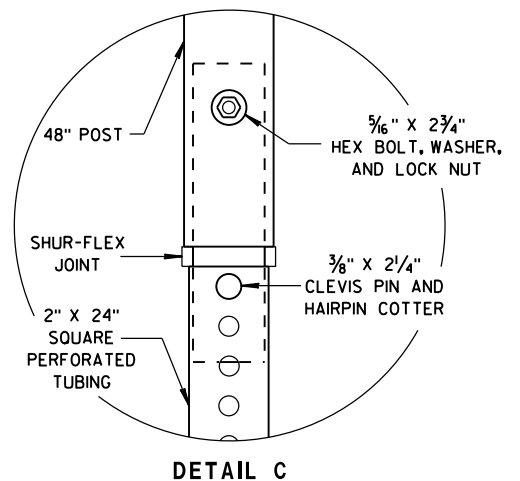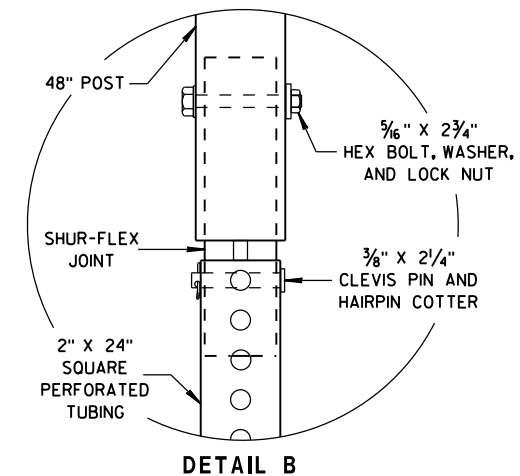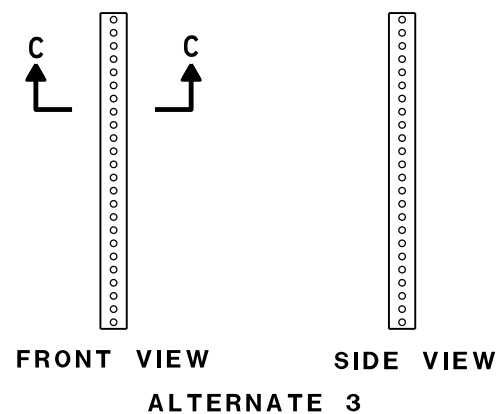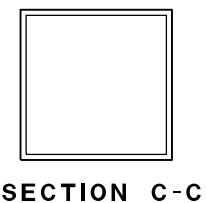

FLEXIBLE MARKER POST FOR CULVERT END

STATE OF WISCONSIN
DEPARTMENT OF TRANSPORTATION

APPROVED
10/1/2012 /S/ Travis Feltes
DATE STATE TRAFFIC ENGINEER 122 IGN
FHWA

  


SPEED LIMIT (MPH)	"STOP AHEAD" ADVANCE WARNING DISTANCE (FT)
25	200
30	200
35	350
40	350
45	500
50	550
55	750

SEE SDD 15C2-SHEET "b"
FOR GENERAL NOTES
AND FOOTNOTES ① THROUGH ⑦



	SIGN ON PERMANENT SUPPORT
	TYPE III BARRICADE
	TYPE III BARRICADE WITH ATTACHED SIGN
	TYPE "A" WARNING LIGHT (FLASHING)
	WORK AREA
	FLAGS, 16" X 16" MIN. (ORANGE)

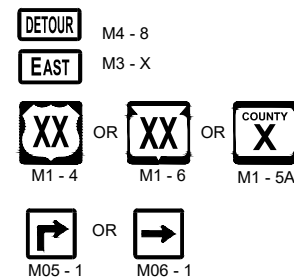


BARRICADES AND SIGNS FOR MAINLINE CLOSURES


STATE OF WISCONSIN
DEPARTMENT OF TRANSPORTATION

APPROVED
November 2018 _____ /S/ Andrew Heidtke
DATE WORK ZONE ENGINEER 123

FHWA

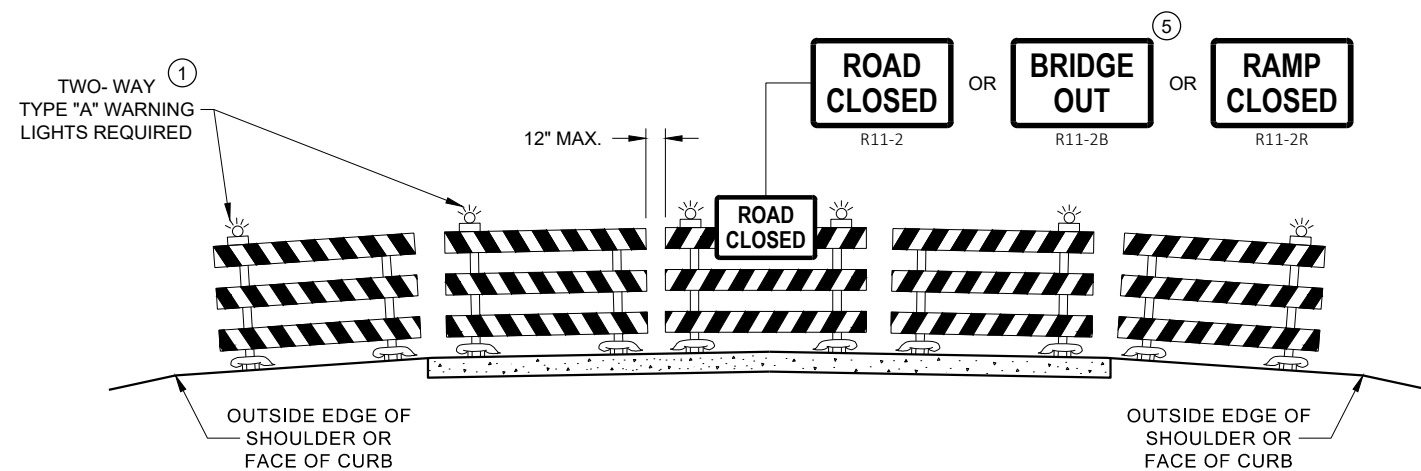

DETAIL D
ROAD CLOSURE BARRICADE DETAIL
APPROACH VIEW

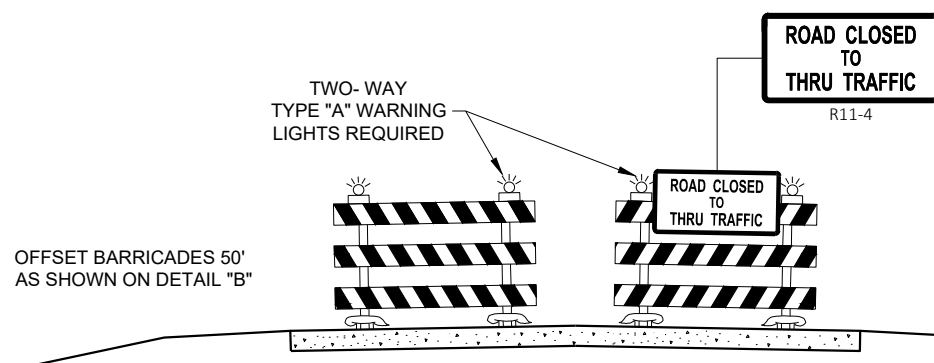

DETAIL E
LANE CLOSURE BARRICADE DETAIL
APPROACH VIEW

SEE SDD 15C2 - SHEET "a" FOR LEGEND

GENERAL NOTES

THE EXACT NUMBER, LOCATION, AND SPACING OF ALL SIGNS AND BARRICADES SHALL BE ADJUSTED TO FIT FIELD CONDITIONS AS APPROVED BY THE ENGINEER.

ANY SIGNS TEMPORARY OR EXISTING, WHICH CONFLICT WITH TRAFFIC CONTROL "IN USE", SHALL BE REMOVED OR COVERED AS NEEDED AND AS APPROVED BY THE ENGINEER.

THE SPACING BETWEEN TRAFFIC CONTROL SIGNS SHOULD BE ADJUSTED TO NOT CONFLICT WITH AND SHOULD PROVIDE A DESIRABLE MINIMUM OF 200 FEET CLEARANCE TO EXISTING SIGNS THAT WILL REMAIN IN PLACE.

BARRICADES THAT MUST BE MOVED FOR A WORK OPERATION SHALL BE IMMEDIATELY RE-ESTABLISHED UPON COMPLETION OF THE OPERATION, OR FOR CONTINUING OPERATIONS, AT THE END OF EACH WORKING DAY.

SIGNS THAT WILL BE IN PLACE LESS THAN 7 CONTINUOUS DAYS AND NIGHTS MAY BE MOUNTED ON PORTABLE SUPPORTS.

ALL TYPE III BARRICADES SHALL HAVE RAILS REFLECTORIZED ON BOTH FACES. STRIPES SHALL BE PROPERLY SLOPED DOWN TOWARD THE TRAFFIC SIDE OR AS SHOWN IN THE ROAD CLOSURE BARRICADE DETAIL "D" FOR FULL ROAD CLOSURES.

TYPE "A" LOW - INTENSITY FLASHING WARNING LIGHTS SHALL BE VISIBLE ON BOTH SIDES OF THE BARRICADE.

THE R11 - 2, R11 - 3, M4 - 9, R11 - 4, AND R10 - 61 SIGNS PLACED ON THE BARRICADES SHALL COVER NO MORE THAN THE TOP RAIL. THE SIGNS SHALL NOT COVER ANY PORTION OF THE MIDDLE RAIL OR BOTTOM RAILS.

"WO" AND "MO" SIGNS ARE THE SAME AS "W" AND "M" SIGNS EXCEPT THE BACKGROUND IS ORANGE.

ALL SIGNS SHALL BE 48" X 48" UNLESS OTHERWISE NOTED BELOW:


- R11 - 2 SHALL BE 48" X 30"
- R11 - 3 SHALL, R11 - 4 AND R10 - 61 SHALL BE 60" X 30"
- M4 - 9 SHALL BE 30" X 24"
- M3 - X SHALL BE 24" X 12" (36" X 18" IF NEEDED TO MATCH EXISTING SIGNS)
- M4 - 8 SHALL BE 24" X 12" (36" X 18" IF NEEDED TO MATCH EXISTING SIGNS)
- M1 - 4, M1 - 5A AND M1 - 6 SHALL BE 24" X 24" (36" X 36" IF NEEDED TO MATCH EXISTING SIGNS)
- MO5 - 1 AND MO6 - 1 SHALL BE 21" X 21" (30" X 30" IF NEEDED TO MATCH EXISTING SIGNS)
- D1 - X SHALL BE AS SHOWN ON SPECIFIC PROJECT SIGNING DETAIL SHEETS.
- R1 - 1 SHALL BE 36" X 36"

- 1 TWO WARNING LIGHTS SHALL BE PROVIDED ON THE CENTER BARRICADE AND A MINIMUM OF ONE WARNING LIGHT SHALL BE PROVIDED ON EACH OF THE OTHER BARRICADES WITHIN THE ROADWAY LIMITS. SPACING OF THE WARNING LIGHTS SHALL BE UNIFORM TO THE EDGE OF ROADWAY AS SHOWN (APPROX. 8 FOOT LIGHT SPACING).
- 2 THESE SIGNS AND BARRICADES ARE NOT REQUIRED IF ROAD CLOSURE BEGINS AT AN INTERSECTION.
- 3 FOR ROAD CLOSURE WITHOUT LOCAL ACCESS TO PROJECT, SEE ROAD CLOSURE BARRICADE DETAIL "D".
- 4 FOR ROAD CLOSURE WITH LOCAL ACCESS TO PROJECT, SEE ROAD CLOSURE BARRICADE DETAIL "E".
- 5 FOR BRIDGE OR CULVERT REPLACEMENTS, SUBSTITUTE "BRIDGE OUT" INSTEAD OF "ROAD CLOSED" ON R11 - 2 AND R11 - 3 SIGNS.
- 6 INSTALL DETOUR AND COMMUNITY GUIDE SIGNS AND ARROWS ONLY IF SPECIFIED IN THE CONTRACT. IF THERE ARE EXISTING ROUTE MARKER ASSEMBLIES THAT WILL REMAIN IN PLACE, ADJUST THE LOCATION OF THE DETOUR ROUTE SIGNS TO CORRESPOND WITH THE EXISTING ASSEMBLIES. MODIFY EXISTING SIGNS WHERE POSSIBLE. SEE SPECIFIC PROJECT DETOUR SIGNING DETAIL SHEETS. IF DETOUR SIGNS ARE BEING INSTALLED BY OTHERS, PLACE THE CONTRACTED TRAFFIC CONTROL SIGNS TO ALLOW FOR PLACEMENT OF ALL WARNING, DETOUR AND GUIDE SIGNS AS SHOWN.
- 7 "EAST" CARDINAL DIRECTION MARKERS AND RIGHT TURN ARROWS ARE SHOWN. USE OTHER CARDINAL DIRECTIONS AND ARROWS AS APPROPRIATE.


BARRICADES AND SIGNS FOR VARIOUS CLOSURES

STATE OF WISCONSIN
DEPARTMENT OF TRANSPORTATION


APPROVED
November 2018 /S/ Andrew Heidtke
DATE WORK ZONE ENGINEER 124
FHWA

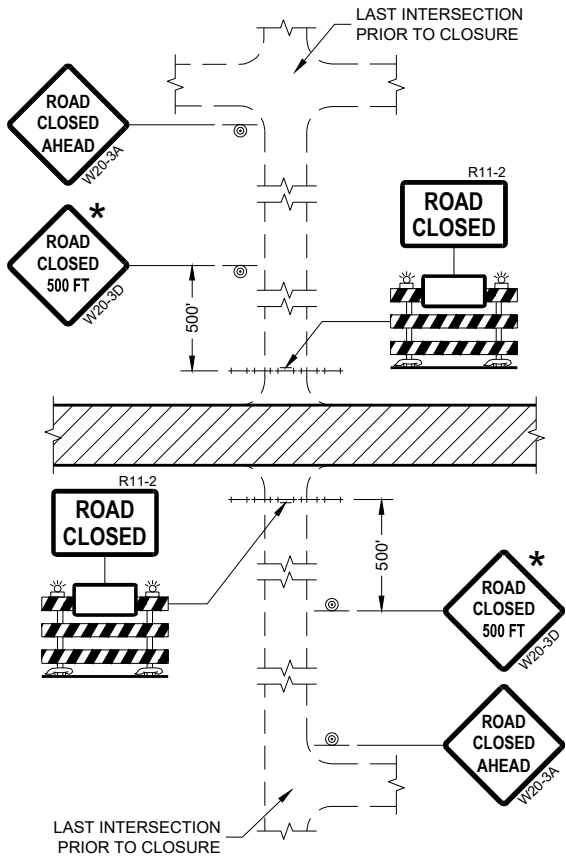


DETAIL 1
(NO ACCESS TO PROJECT)

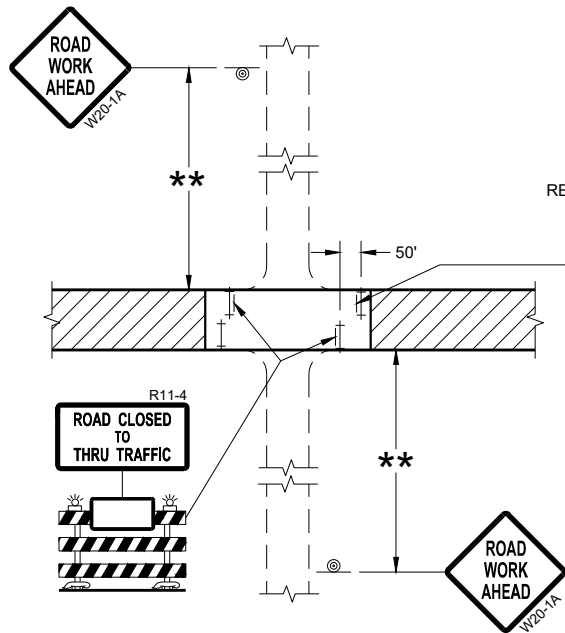

DETAIL 3
(PUBLIC CROSS-TRAFFIC MAINTAINED.
CONTRACTOR, LOCAL BUSINESS AND
RESIDENT ACCESS TO PROJECT)

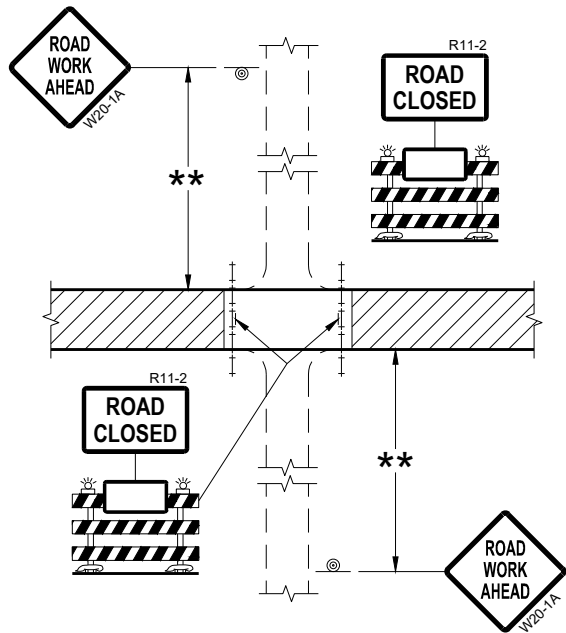

DETAIL 2
(PUBLIC CROSS-TRAFFIC MAINTAINED.
NO ACCESS TO PROJECT)

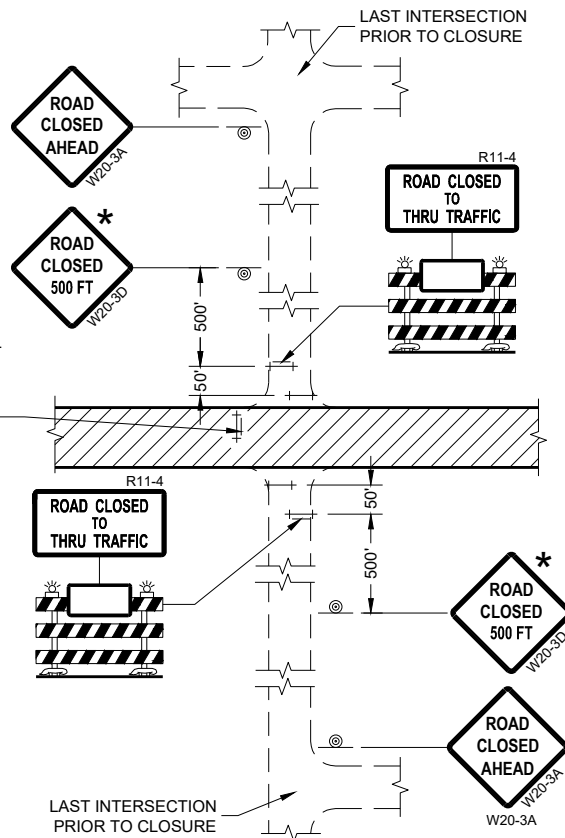

DETAIL 4
(CONTRACTOR, LOCAL BUSINESS AND
RESIDENT ACCESS TO PROJECT)

GENERAL NOTES

THE EXACT NUMBER, LOCATION, AND SPACING OF ALL SIGNS AND BARRICADES SHALL BE ADJUSTED TO FIT FIELD CONDITIONS AS APPROVED BY THE ENGINEER.

ANY SIGNS TEMPORARY OR EXISTING, WHICH CONFLICT WITH TRAFFIC CONTROL "IN USE" SHALL BE REMOVED OR COVERED AS NEEDED AND AS APPROVED BY THE ENGINEER.

THE SPACING BETWEEN TRAFFIC CONTROL SIGNS SHOULD BE ADJUSTED TO NOT CONFLICT WITH AND SHOULD PROVIDE A DESIRABLE MINIMUM OF 200 FEET CLEARANCE (500 FEET DESIRABLE) TO EXISTING SIGNS THAT WILL REMAIN IN PLACE.

IF A "STOP" SIGN MUST BE REMOVED FOR A WORK OPERATION, A TEMPORARY "STOP" SIGN SHALL BE PLACED PRIOR TO THE SIGN REMOVAL, OR A FLAGGER SHALL BE PROVIDED UNTIL THE SIGN IS REESTABLISHED.

BARRICADES THAT MUST BE MOVED FOR A WORK OPERATION SHALL BE IMMEDIATELY REESTABLISHED UPON COMPLETION OF THE OPERATION OR FOR CONTINUING OPERATIONS, AT THE END OF EACH WORKING DAY.

SIGNS THAT WILL BE IN PLACE LESS THAN SEVEN CONTINUOUS DAYS AND NIGHTS MAY BE MOUNTED ON PORTABLE SUPPORTS.

ALL TYPE III BARRICADES SHALL HAVE RAILS REFLECTORIZED ON BOTH FACES. STRIPES SHALL BE PROPERLY SLOPED DOWN TOWARD THE TRAFFIC SIDE OR AS SHOWN IN THE ROAD CLOSURE BARRICADE DETAIL "D" FOR FULL ROAD CLOSURES.

TYPE "A" LOW-INTENSITY FLASHING WARNING LIGHTS SHALL BE VISIBLE ON BOTH SIDES OF THE BARRICADE.

THE R11-2, R11-3, AND R11-4 SIGNS PLACED ON BARRICADES SHALL COVER NO MORE THAN THE TOP RAIL. THE SIGNS SHALL NOT COVER ANY PORTION OF THE MIDDLE OR BOTTOM RAILS.

ALL SIGNS SHALL BE 48" X 48" UNLESS OTHERWISE NOTED BELOW:
R11-2 SHALL BE 48" X 30".
R11-4 AND R11-3 SHALL BE 60" X 30".

- * OMIT THE "ROAD CLOSED 500 FT." SIGN IF THE LAST INTERSECTION IS 500 FEET OR LESS FROM THE WORK ZONE.
- ** 500' MAX. OR AT LAST INTERSECTION, WHICHEVER IS CLOSEST.

LEGEND

- SIGN ON PERMANENT SUPPORT
- TYPE III BARRICADE
- TYPE III BARRICADE WITH ATTACHED SIGN
- TYPE "A" WARNING LIGHT (FLASHING)
- WORK AREA

BARRICADES AND SIGNS FOR SIDEROAD CLOSURES

STATE OF WISCONSIN
DEPARTMENT OF TRANSPORTATION

APPROVED
July 2018 /S/ Andrew Heidtke
DATE WORK ZONE ENGINEER 125

FHWA

GENERAL NOTES

THE EXACT NUMBER, LOCATION, AND SPACING OF ALL SIGNS AND DEVICES SHALL BE ADJUSTED TO FIT FIELD CONDITIONS.

THE SPACING BETWEEN TRAFFIC CONTROL SIGNS SHOULD BE ADJUSTED TO NOT CONFLICT WITH AND SHOULD PROVIDE A MINIMUM OF 200 FEET (500 FEET DESIRABLE) CLEARANCE TO EXISTING SIGNS THAT WILL REMAIN IN PLACE.

ALL SIGNS ARE 48" X 48" UNLESS OTHERWISE NOTED.


SIGNS THAT WILL BE IN PLACE LESS THAN SEVEN CONTINUOUS DAYS AND NIGHTS MAY BE MOUNTED ON PORTABLE SUPPORTS.

IF A "STOP" SIGN MUST BE REMOVED FOR A WORK OPERATION, A TEMPORARY "STOP" SIGN SHALL BE PLACED PRIOR TO THE SIGN REMOVAL, OR A FLAGGER SHALL BE PROVIDED UNTIL THE SIGN IS REESTABLISHED.


- * OMIT G20-1 SIGNS IF LENGTH OF WORK AREA IS 2 MILES OR LESS
- ** PLACE AN ADDITIONAL W20-1A "ROAD WORK AHEAD" SIGN IF WORK AREA WITHIN THE PROJECT IS SEPARATED BY MORE THAN 2 MILES FROM PREVIOUS WORK AREA.

LEGEND

-  SIGN ON PERMANENT SUPPORT
-  DIRECTION OF TRAFFIC
-  WORK AREA

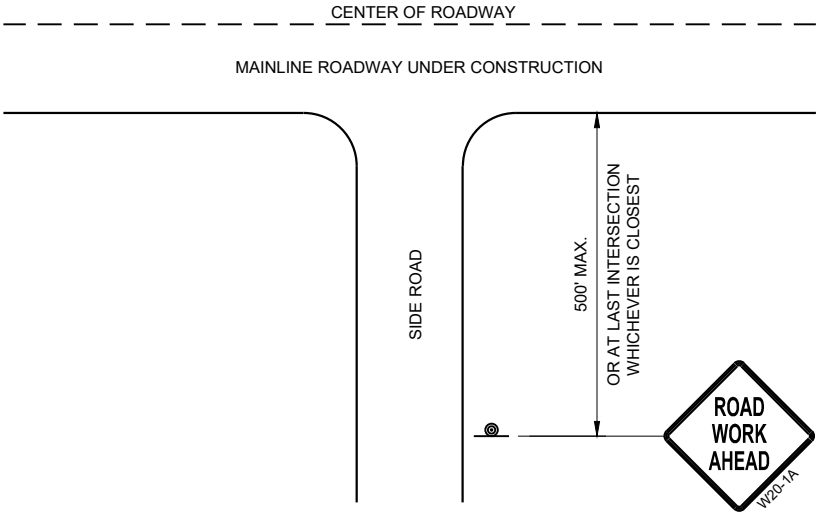

TYPICAL SIDE ROAD APPROACH
WARNING SIGN DETAIL

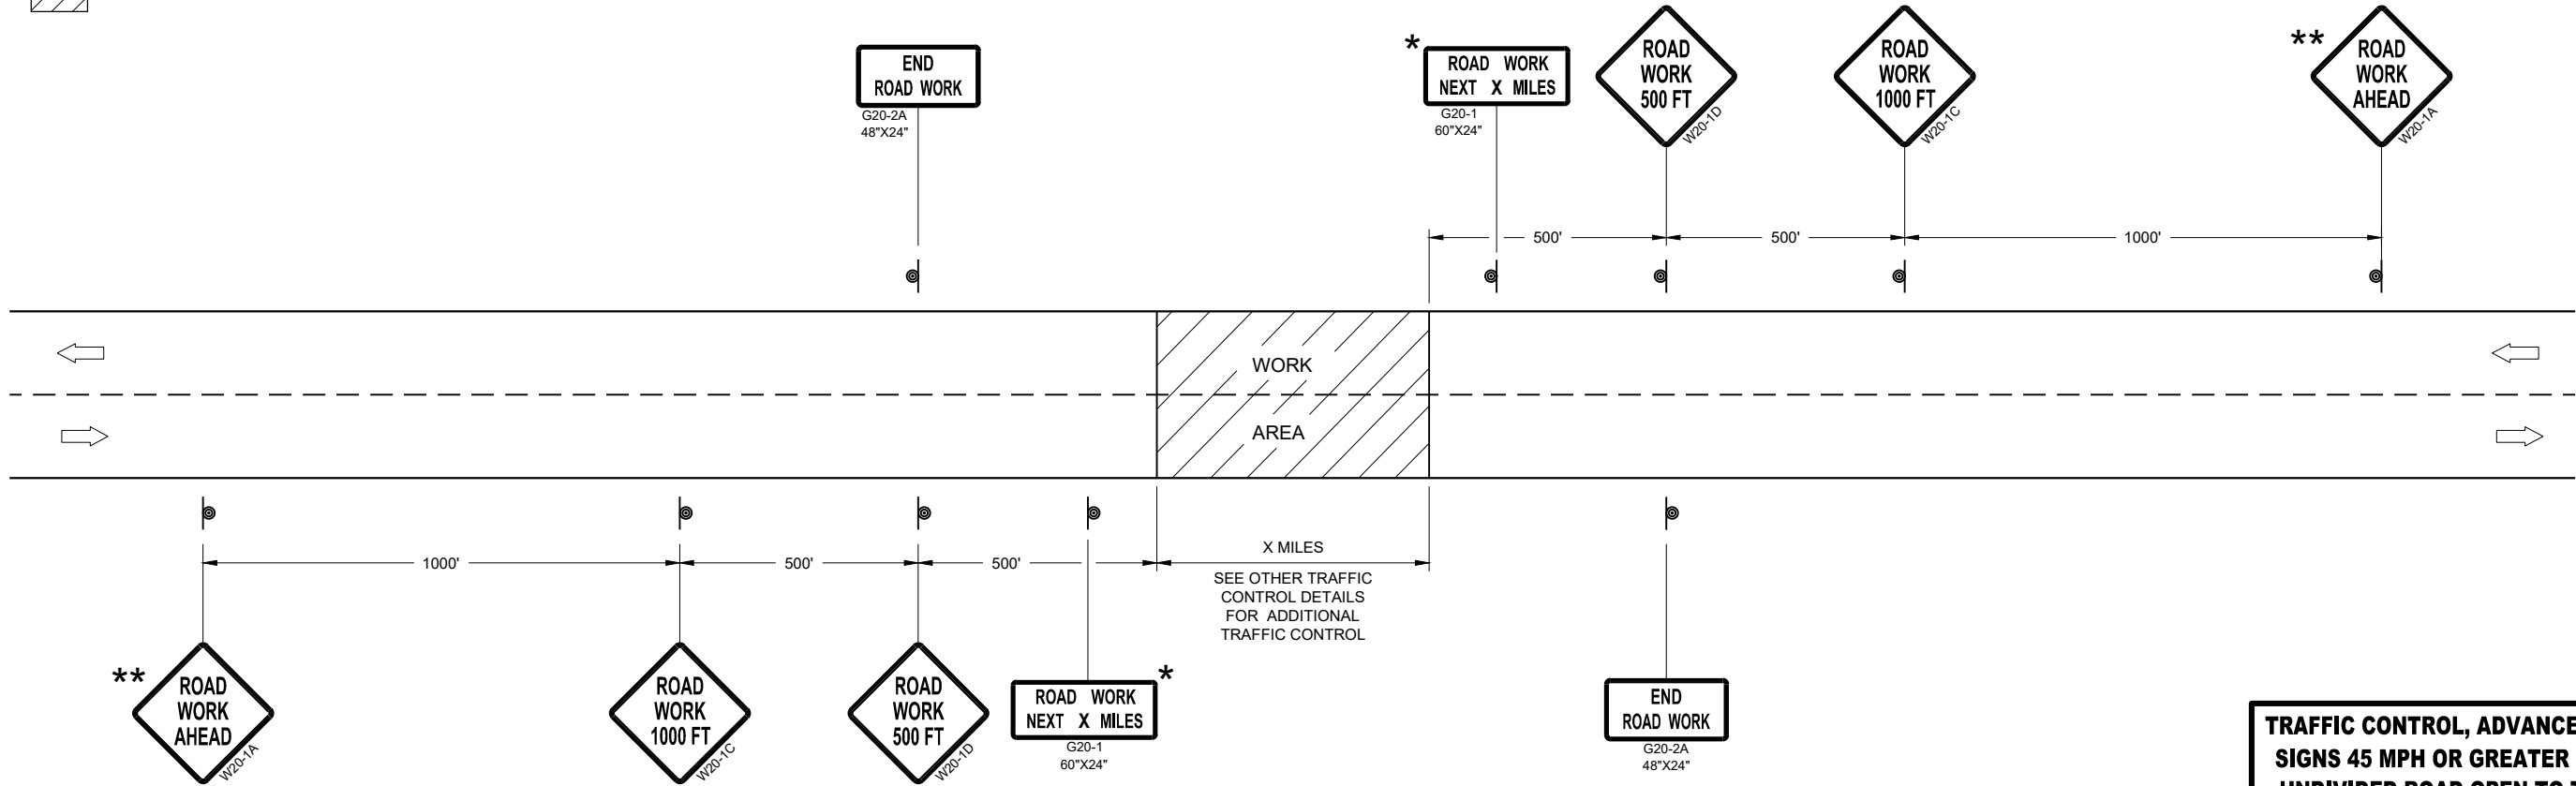

TRAFFIC CONTROL, ADVANCE WARNING SIGNS 45MPH OR GREATER

TRAFFIC CONTROL, ADVANCE WARNING
SIGNS 45 MPH OR GREATER TWO-WAY
UNDIVIDED ROAD OPEN TO TRAFFICE

STATE OF WISCONSIN
DEPARTMENT OF TRANSPORTATION

APPROVED
July 2018 /S/ Andrew Heidtke
DATE WORK ZONE ENGINEER 126

FHWA

GENERAL NOTES

THE EXACT NUMBER, LOCATION, AND SPACING OF ALL SIGNS AND DEVICES SHALL BE ADJUSTED TO FIT FIELD CONDITIONS.

THE SPACING BETWEEN TRAFFIC CONTROL SIGNS SHOULD BE ADJUSTED TO NOT CONFLICT WITH AND SHOULD PROVIDE A MINIMUM OF 200 FEET (500 FEET DESIRABLE) CLEARANCE TO EXISTING SIGNS THAT WILL REMAIN IN PLACE.

ALL SIGNS ARE 48" X 48" UNLESS OTHERWISE NOTED. IF NECESSARY DUE TO SPACE CONSTRAINTS, 36"X36" SIGNS MAY BE USED INSTEAD OF 48" X 48" SIGNS.


SIGNS THAT WILL BE IN PLACE LESS THAN SEVEN CONTINUOUS DAYS AND NIGHTS MAY BE MOUNTED ON PORTABLE SUPPORTS.

IF A "STOP" SIGN MUST BE REMOVED FOR A WORK OPERATION, A TEMPORARY "STOP" SIGN SHALL BE PLACED PRIOR TO THE SIGN REMOVAL, OR A FLAGGER SHALL BE PROVIDED UNTIL THE SIGN IS REESTABLISHED.


* THE THIRD W20-1 SIGN IS REQUIRED ONLY IF THERE IS AN INTERSECTION BETWEEN THE "ROAD WORK 500 FEET" SIGN AND THE WORK ZONE. ADJUST THE PLACEMENT OF THIS SIGN BASED ON INTERSECTION LOCATION AND OTHER FIELD CONDITIONS.

LEGEND

-  SIGN ON PERMANENT SUPPORT
-  DIRECTION OF TRAFFIC
-  WORK AREA

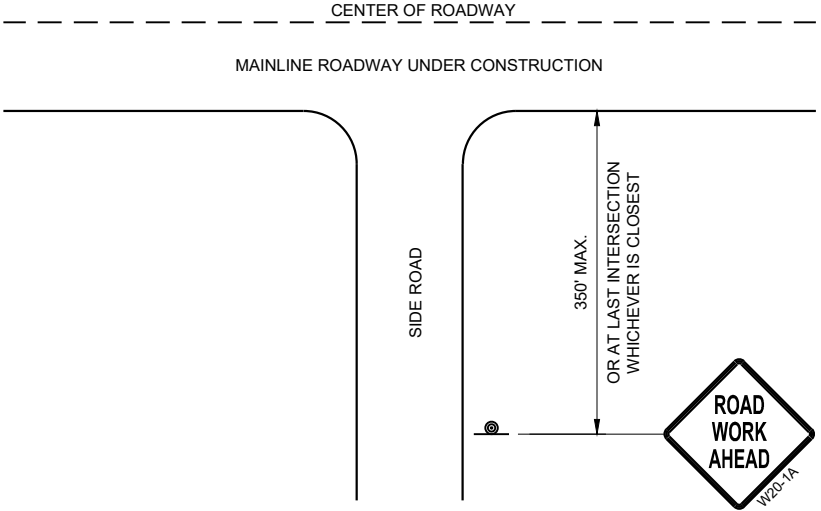

TYPICAL SIDE ROAD APPROACH
WARNING SIGN DETAIL

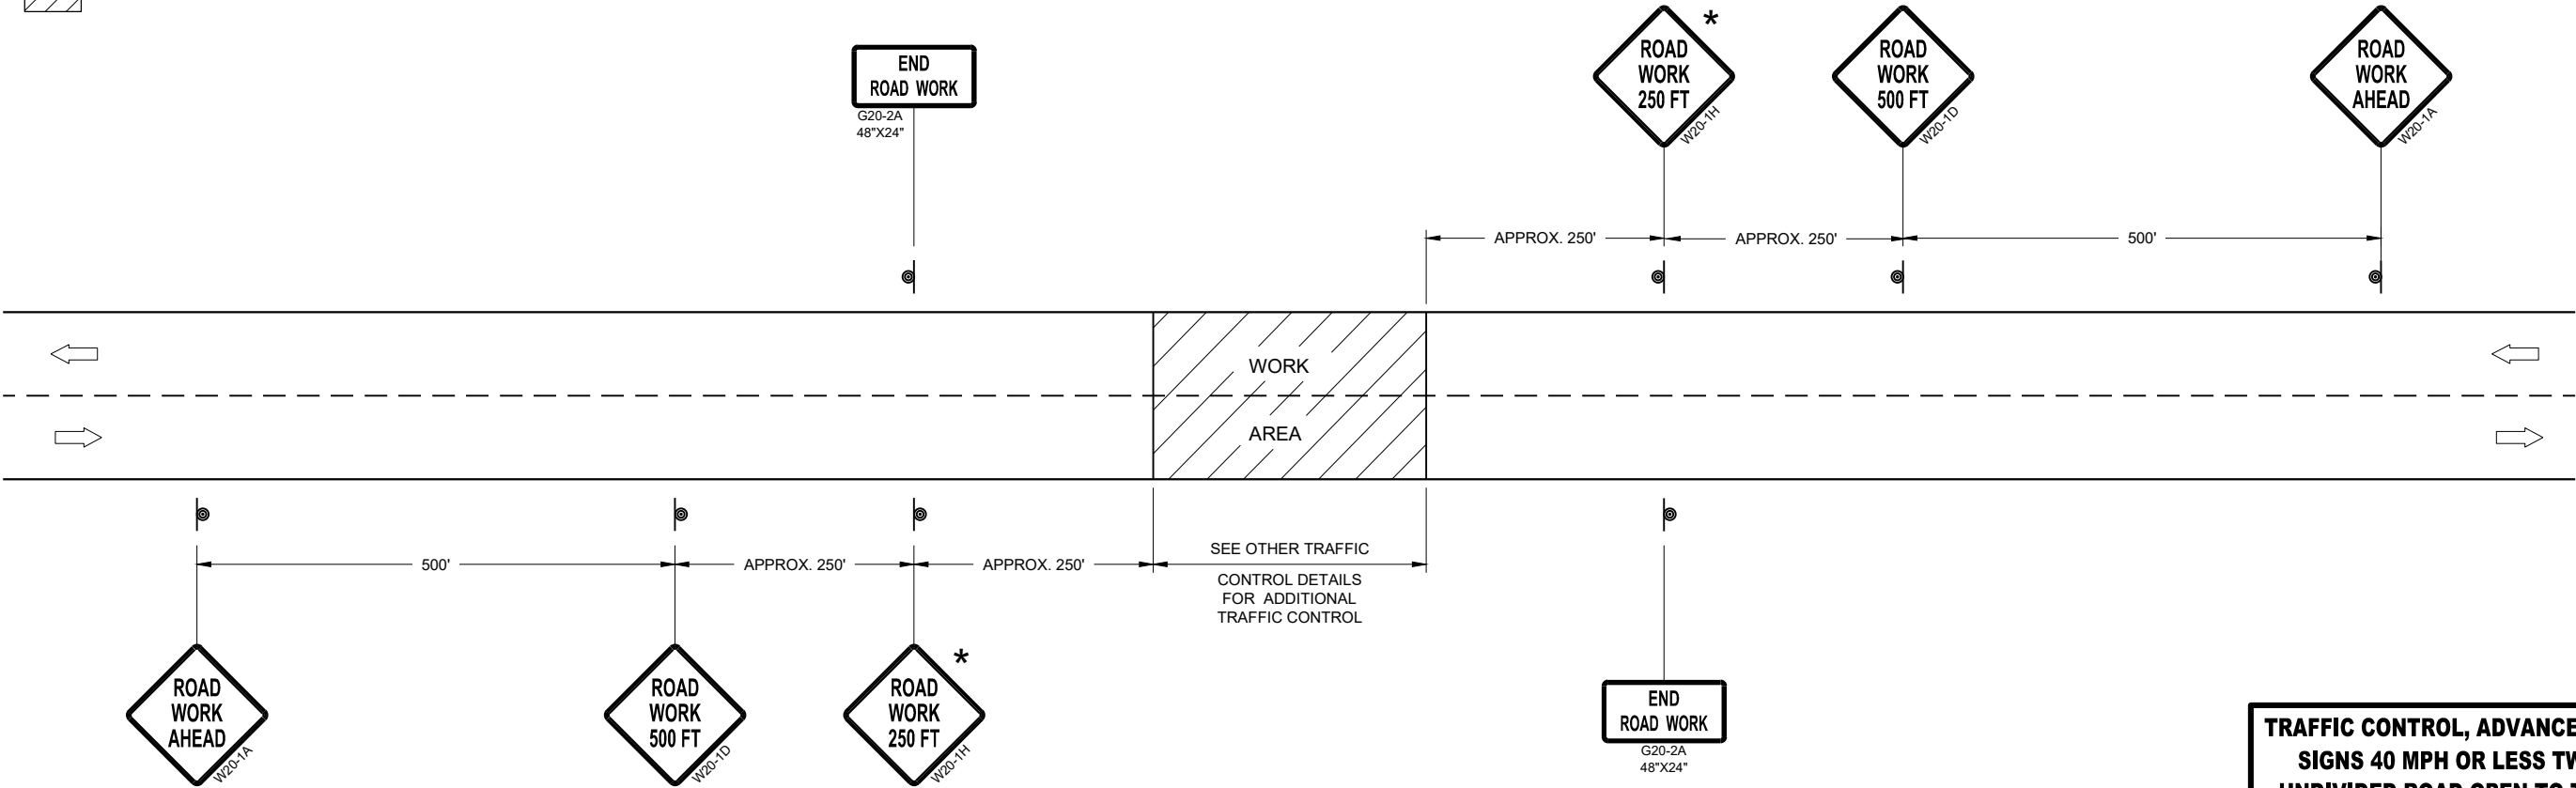


TRAFFIC CONTROL, ADVANCE WARNING SIGNS 40MPH OR LESS

TRAFFIC CONTROL, ADVANCE WARNING
SIGNS 40 MPH OR LESS TWO-WAY
UNDIVIDED ROAD OPEN TO TRAFFICE


STATE OF WISCONSIN
DEPARTMENT OF TRANSPORTATION

APPROVED
July 2018 /S/ Andrew Heidtke
DATE WORK ZONE ENGINEER 127

FHWA

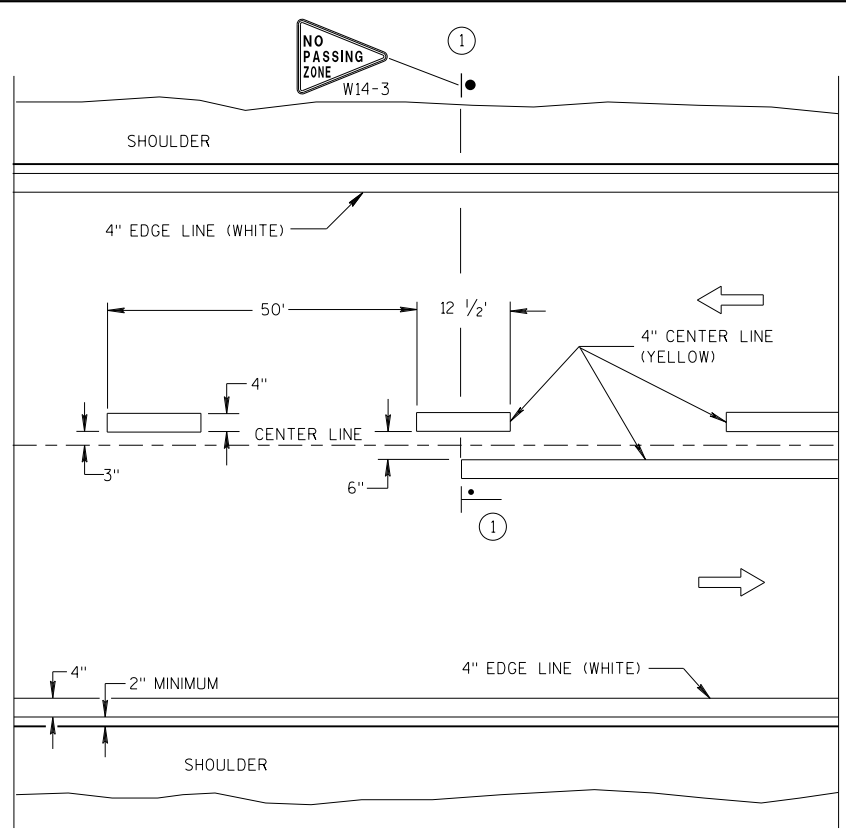


TWO WAY TRAFFIC

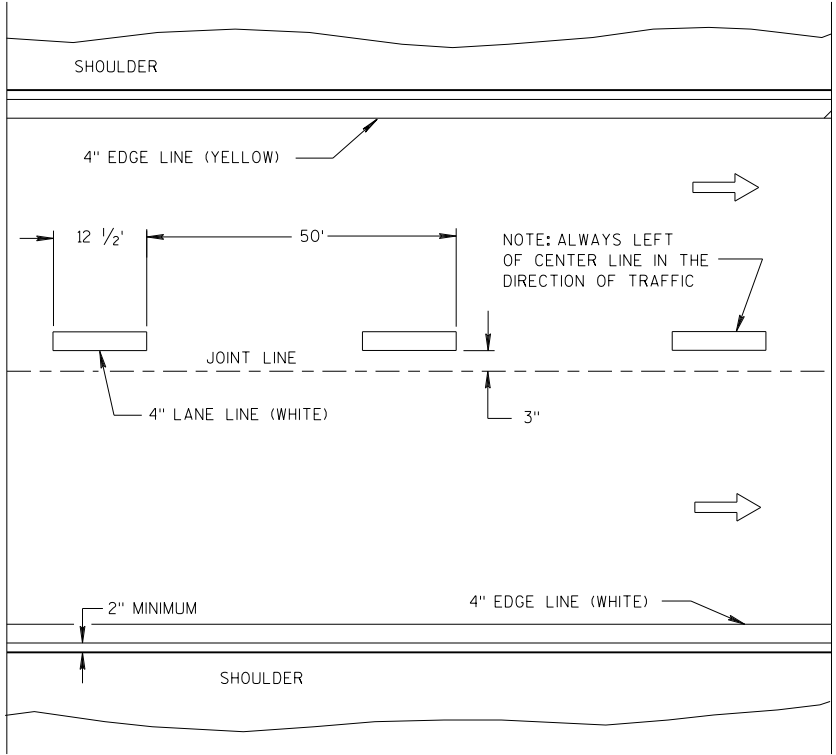


ONE WAY TRAFFIC

PERMANENT PAVEMENT MARKING

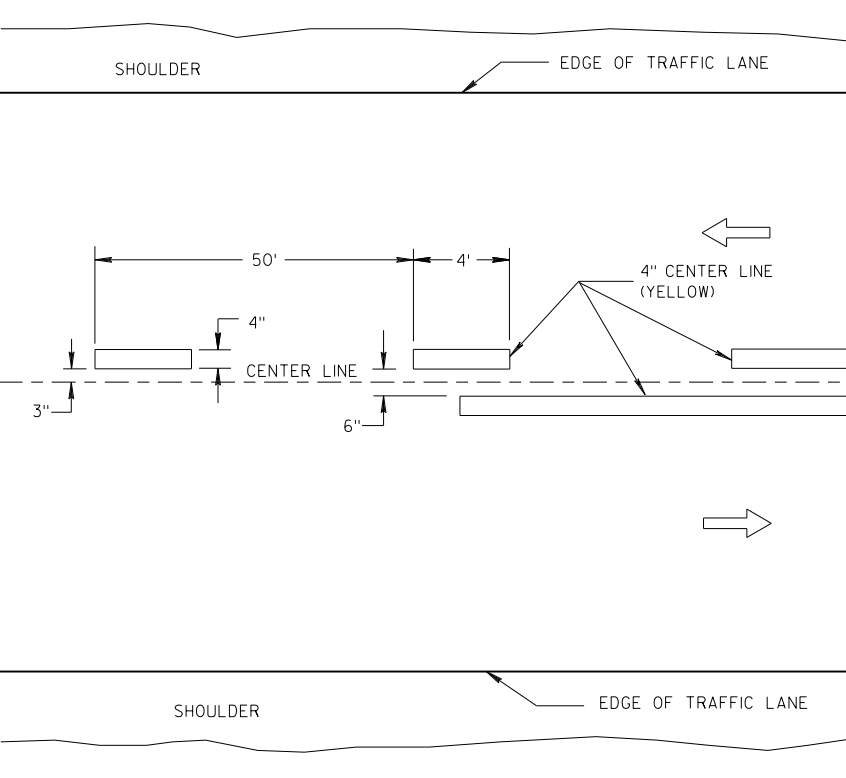

TWO WAY TRAFFIC

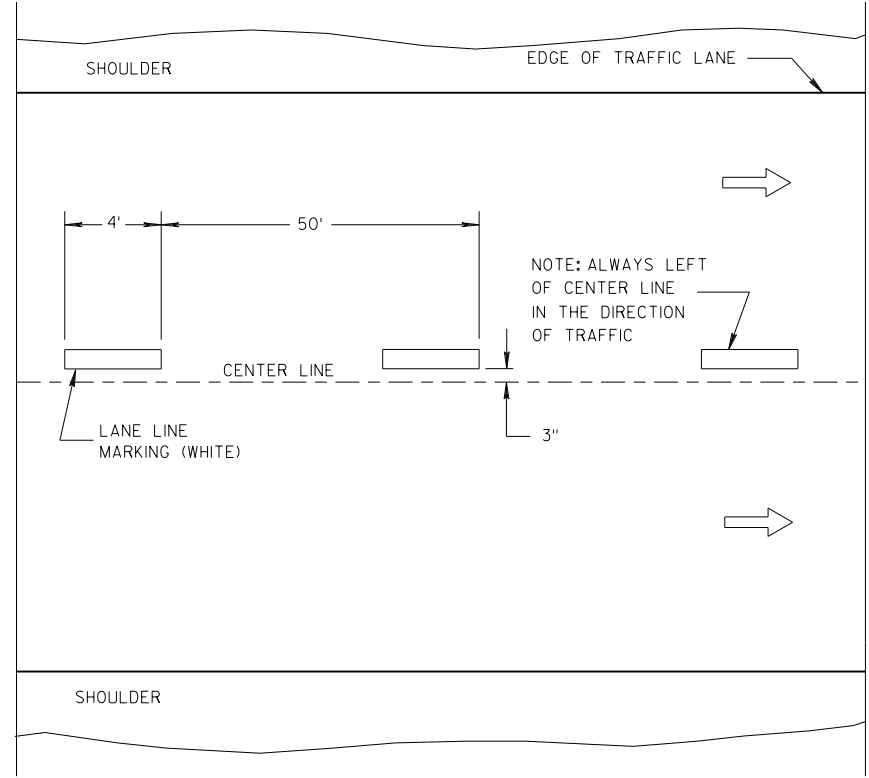

ONE WAY TRAFFIC

TEMPORARY PAVEMENT MARKING

GENERAL NOTES

DETAILS OF CONSTRUCTION NOT SHOWN ON THIS DRAWING SHALL CONFORM TO STANDARD SPECIFICATIONS AND SPECIAL PROVISIONS.

1 LOCATE THE NO PASSING ZONE W14-3 SIGN WITHIN 50 FEET OF THE "T" MARKING.

NOTE

ARROW SYMBOL (➡) SHOWS DIRECTION OF TRAVEL


LEGEND

- "T" MARKING
- POST MOUNTED SIGN


LONGITUDINAL MARKING (MAINLINE)

STATE OF WISCONSIN
DEPARTMENT OF TRANSPORTATION

APPROVED
7/2018 /S/ Matthew R. Rauch
DATE STATE SIGNING AND MAR 128 INEER
FHWA

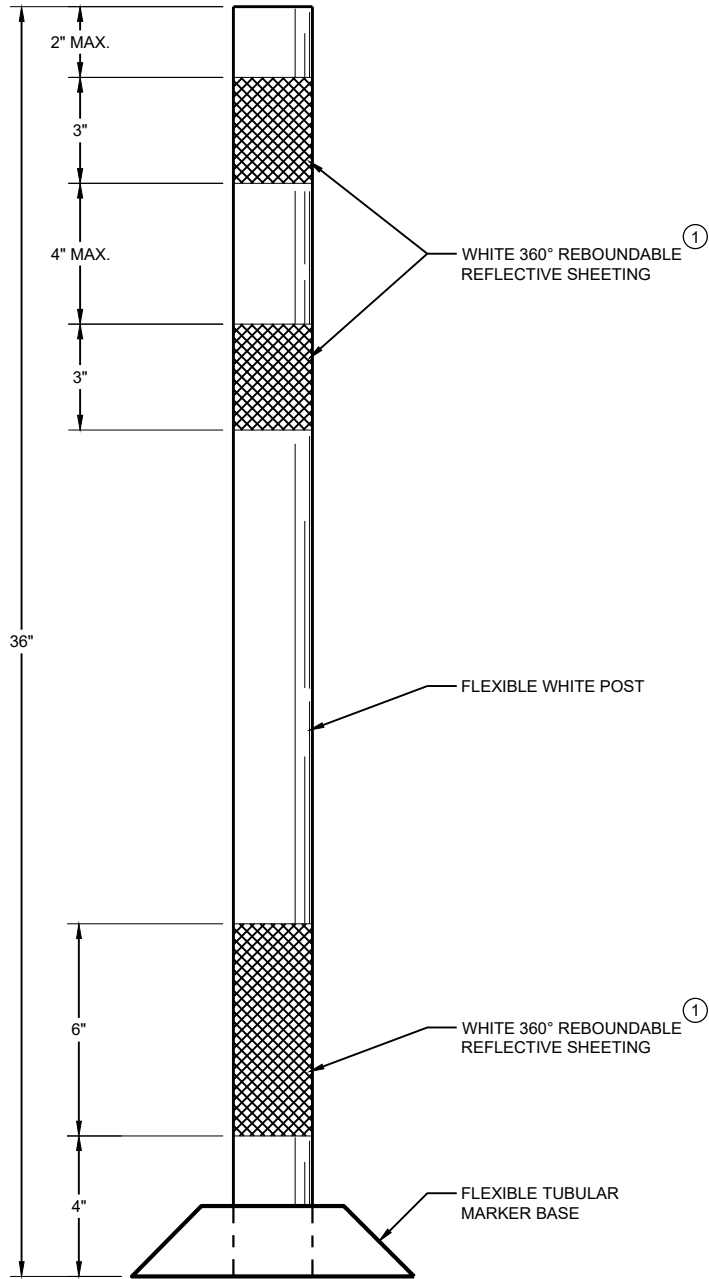

FLEXIBLE TUBULAR
MARKER POST
PERMANENT CROSSOVER

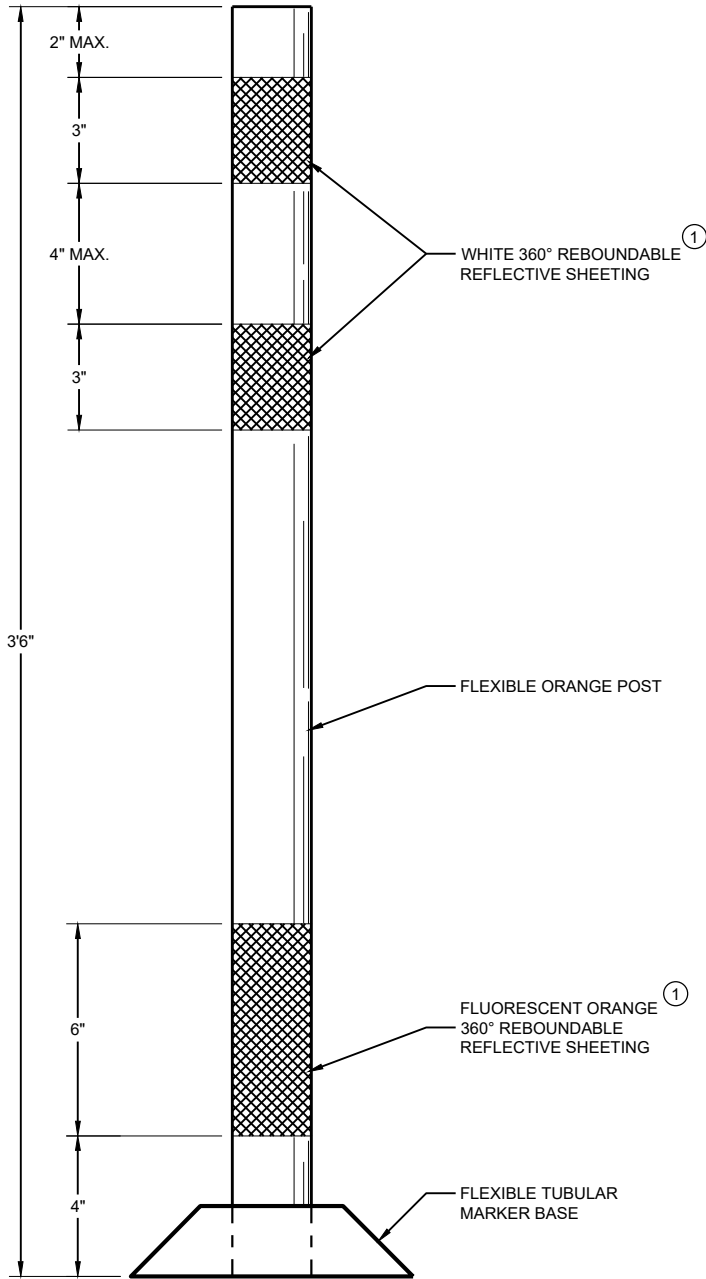

FLEXIBLE TUBULAR
MARKER POST
WORK ZONE

GENERAL NOTES

DETAILS OF CONSTRUCTION NOT SHOWN ON THIS DRAWING SHALL CONFORM TO THE PERTINENT REQUIREMENTS OF THE STANDARD SPECIFICATIONS AND THE APPLICABLE SPECIAL PROVISIONS.

SURFACE MOUNTED BASES SHALL BE FURNISHED IN ACCORDANCE WITH MANUFACTURERS RECOMMENDATIONS TO BE COMPATIBLE WITH FLEXIBLE TUBULAR MARKER POSTS TO A SIZE AND SHAPE THAT WILL PROVIDE A STABLE POST FOUNDATION WHEN SECURED TO THE PAVEMENT.

THE ASPHALTIC ADHESIVE OR BUTYL PAD FURNISHED SHALL BE IN ACCORDANCE WITH MANUFACTURERS RECOMMENDATIONS, UNLESS DIRECTED BY THE ENGINEER TO USE BOLTS.



① REFLECTIVE SHEETING SHALL FOLLOW THE REQUIREMENTS IN THE APPROVED PRODUCTS LISTING FOR SIGN SHEETING.

CHANNELIZING DEVICES
FLEXIBLE TUBULAR
MARKER POST


STATE OF WISCONSIN
DEPARTMENT OF TRANSPORTATION

APPROVED
June 2017 /S/ Andrew Heidtke
DATE WORK ZONE ENGINEER 129


FHWA

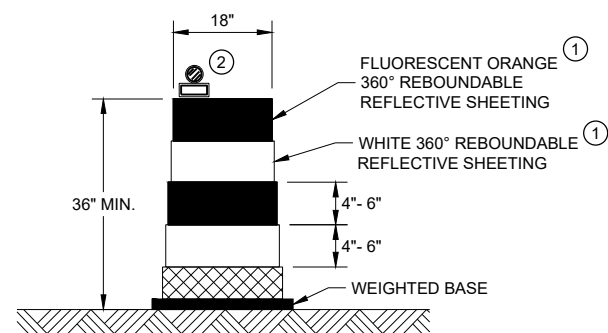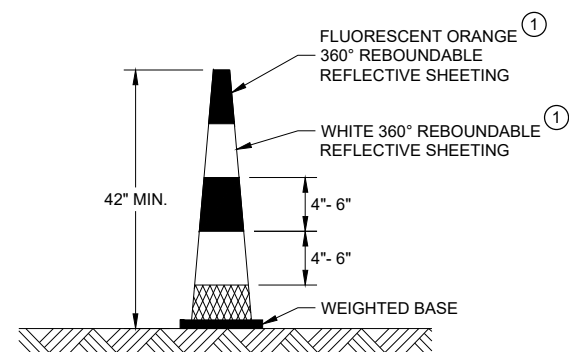**DRUM****42" CONE**


DO NOT USE IN TAPERS
 $\frac{1}{2}$ SPACING OF DRUMS

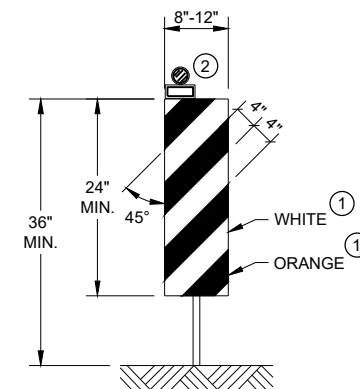**VERTICAL PANEL**

THE STRIPES SHALL SLOPE DOWNWARD TO
 THE TRAFFIC SIDE FOR CHANNELIZATION.

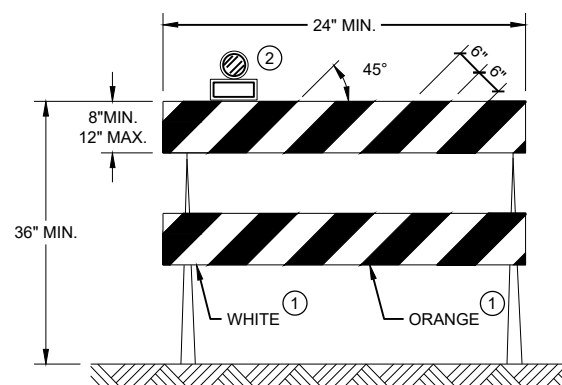**TYPE II BARRICADE**

FOR RAILS LESS THAN 36" LONG, 4" WIDE STRIPES
 MAY BE USED. ALL STRIPES SHALL SLOPE DOWNWARD
 TO THE TRAFFIC SIDE FOR CHANNELIZATION.

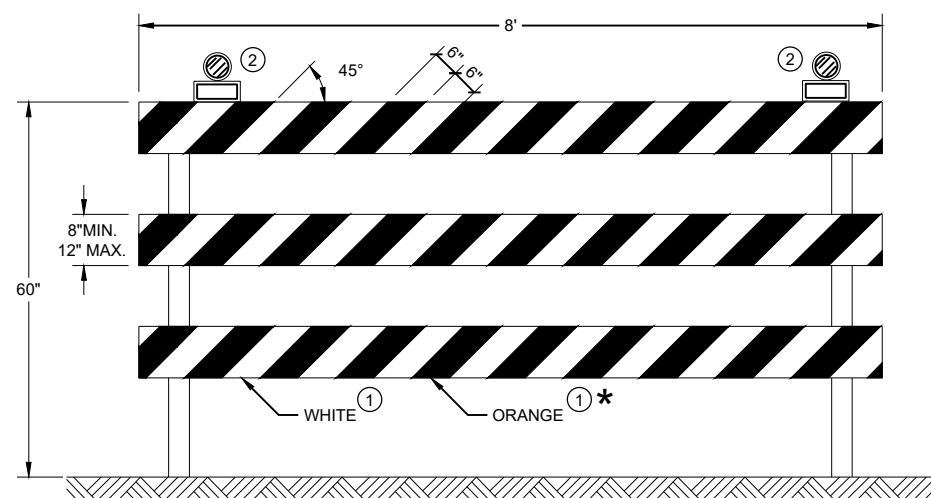**TYPE III BARRICADE**

IF SIGN MOUNTED, DO NOT COVER MORE THAN 50% OF THE TOP
 TWO RAILS OR 33% OF THE TOTAL AREA OF THE THREE RAILS.

* IF USED FOR A PERMANENT APPLICATION USE RED SHEETING.


GENERAL NOTES

- ① REFLECTIVE SHEETING SHALL FOLLOW THE REQUIREMENTS IN THE APPROVED PRODUCTS LISTING FOR SIGN SHEETING.
- ② LOCATION OF WARNING LIGHTS WHEN SHOWN ON THE PLAN.


**CHANNELIZING DEVICES
 DRUMS, CONES, BARRICADES
 AND VERTICAL PANELS**

STATE OF WISCONSIN
 DEPARTMENT OF TRANSPORTATION

APPROVED
 June 2017 /S/ Andrew Heidtke
 DATE WORK ZONE ENGINEER 130
 FHWA

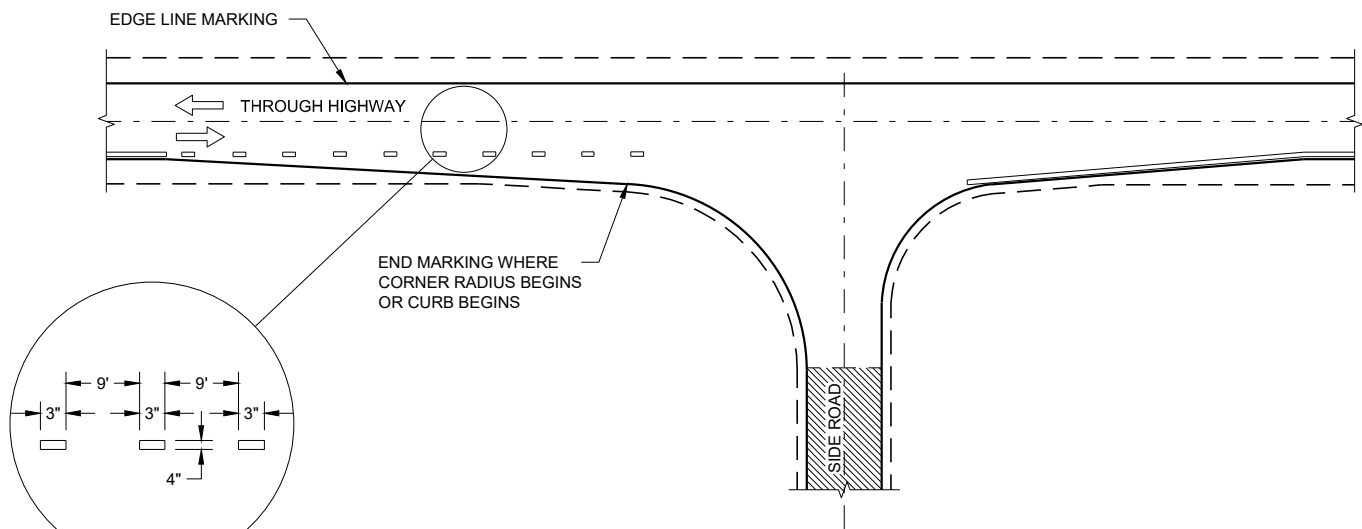

MINOR INTERSECTION

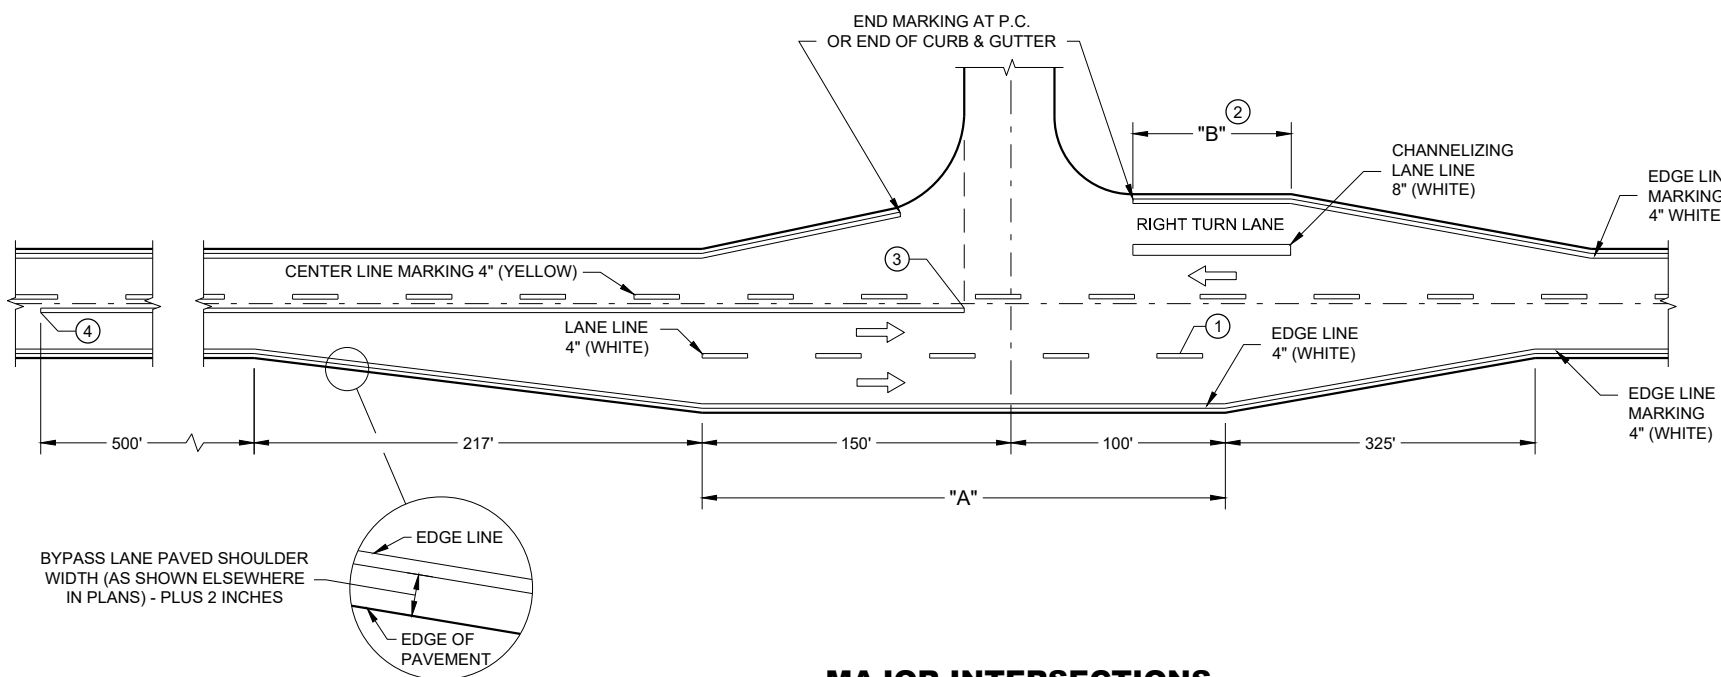


MAJOR INTERSECTIONS
(INTERSECTION WITH FULL RIGHT TURN LANE OR BYPASS LANE)

GENERAL NOTES

OMIT EDGE LINES THROUGH INTERSECTIONS. CONTINUE EDGE LINES THROUGH DRIVEWAYS.

- ① WHEN DISTANCE "A" IS LESS THAN 250 FEET, OMIT LANE LINE.
- ② WHEN DISTANCE "B" IS LESS THAN 100 FEET, OMIT CHANNELIZING LANE LINE.
- ③ BARRIER LINE ENDS AT SIDE ROAD PAVEMENT / SURFACE EDGE EXTENSION.
- ④ BARRIER LINE STARTS 500 FEET PRIOR TO THE BYPASS TAPER


ARROW SYMBOL (➡) SHOWS DIRECTION OF TRAVEL

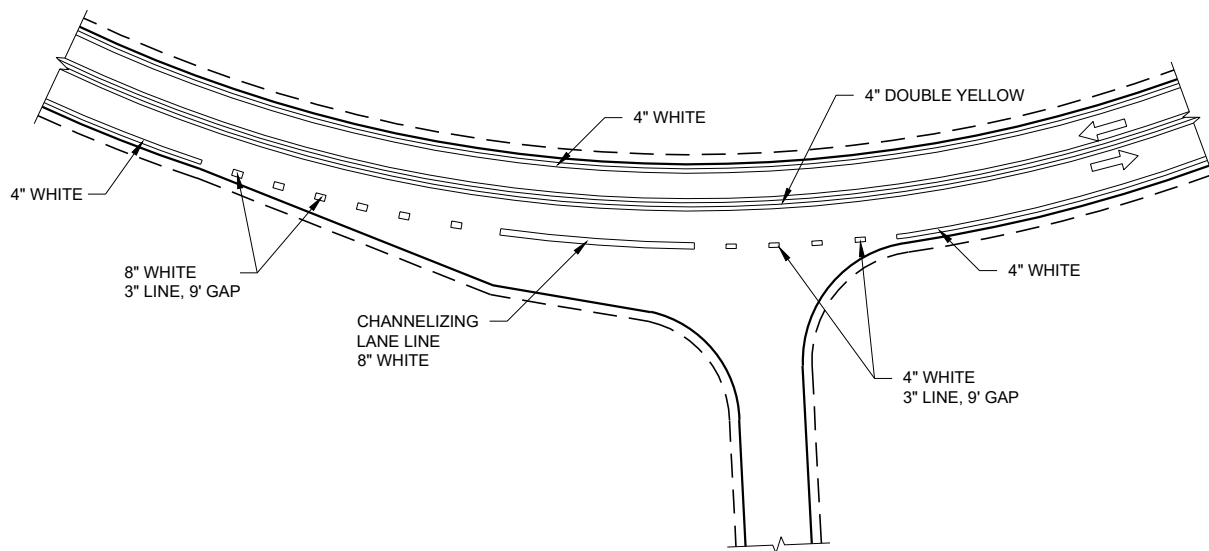

INTERSECTION ON OUTSIDE OF CURVE

PAVEMENT MARKING
(INTERSECTIONS)

STATE OF WISCONSIN
DEPARTMENT OF TRANSPORTATION 131


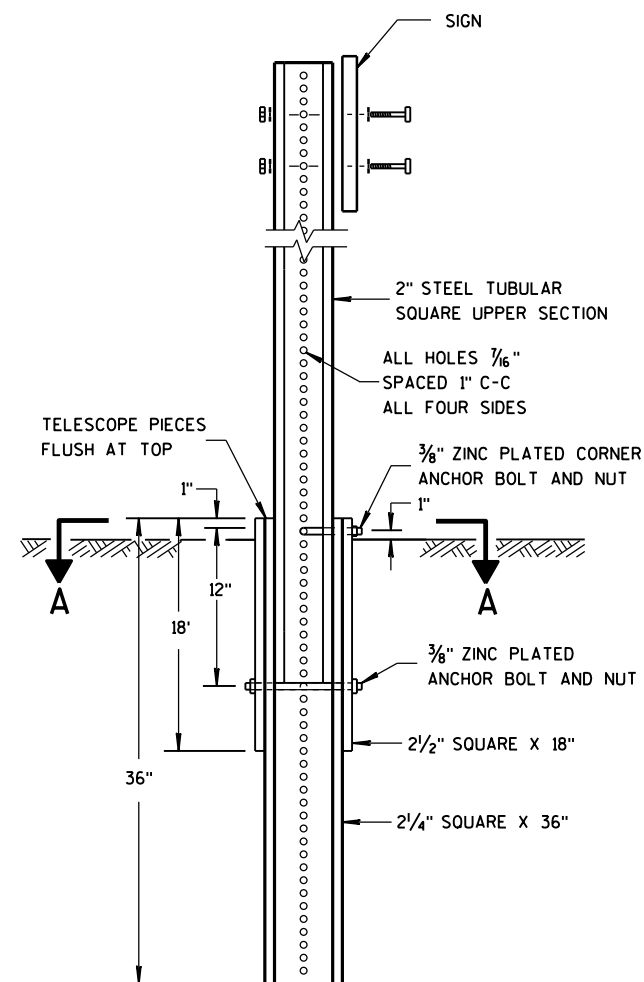


DETAIL OF TUBULAR
STEEL SIGN POST

TUBULAR STEEL POSTS

AREA OF SIGN INSTALLATION (SQ. FT.)	NUMBER OF REQUIRED TUBULAR STEEL POSTS
9 OR LESS	1
GREATER THAN 9 LESS THAN OR EQUAL TO 18	2
GREATER THAN 18 LESS THAN OR EQUAL TO 27	3


SIGNS WIDER THAN 3 FEET OR LARGER THAN 9 SQ. FT. SHALL
BE MOUNTED ON MULTIPLE POSTS (SEE ABOVE TABLE).
SIGNS LARGER THAN 27 SQ. FT. SHALL NOT BE MOUNTED
ON TUBULAR STEEL POSTS.

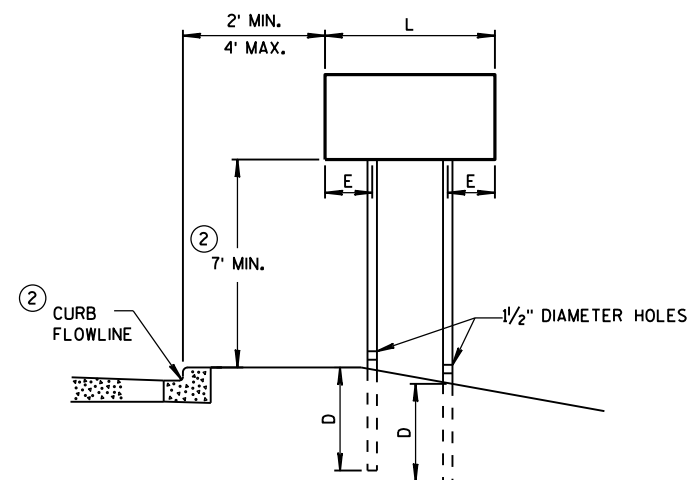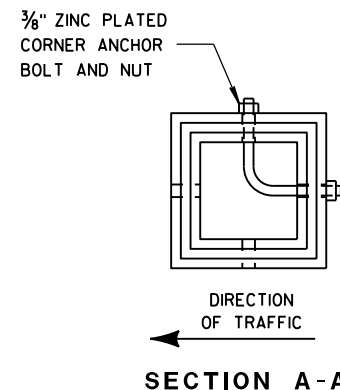


URBAN AREA

POST MOUNTING DETAIL FOR TEMPORARY TRAFFIC CONTROL FIXED MESSAGE SIGNS

WOOD POST EMBEDMENT DEPTH	
AREA OF SIGN INSTALLATION (SQ. FT.)	D (MIN)
20 OR LESS	4'
GREATER THAN 20	5'

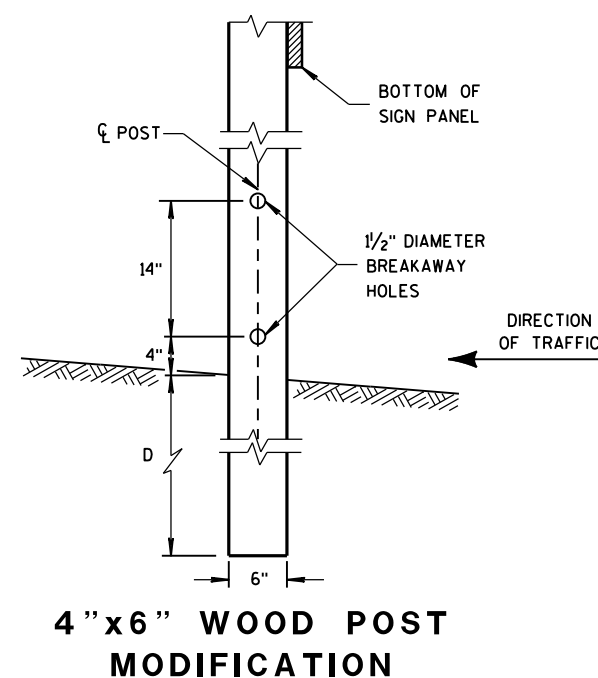

4" X 6" WOOD POST
MODIFICATION

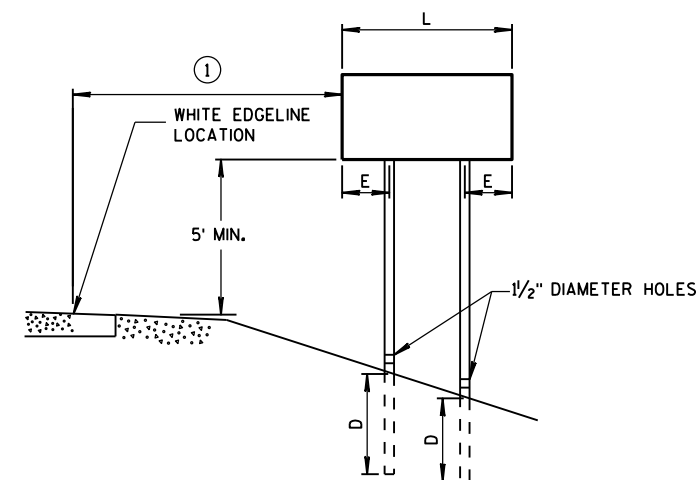

RURAL AREA

POST SPACING REQUIREMENTS		NUMBER OF WOOD POSTS REQUIRED
L	E	
48" OR LESS AND LESS THAN 20 SQ. FT.	-	1
LESS THAN 60"	12"	2
60" TO 120"	L/5	2
GREATER THAN 120" LESS THAN 168"	12"	3
168" AND GREATER	12"	4


SEE NOTE ③

GENERAL NOTES

- ① 6 FEET FROM THE EDGE OF PAVEMENT (EDGE LINE LOCATION) UNLESS OTHERWISE DIRECTED BY THE PROJECT ENGINEER. LATERAL OFFSET SHOULD BE ADJUSTED TO AVOID THE DITCH FLOWLINE.
- ② THE EXISTENCE OF CURB AND GUTTER DOES NOT IN ITSELF MANDATE THE VERTICAL CLEARANCE ILLUSTRATED. THAT HEIGHT IS TYPICALLY MEASURED WHERE THERE IS SIDEWALK ADJACENT TO THE ROADWAY OR PARKING IS PERMITTED. IN THE ABSENCE OF SIDEWALK, VERTICAL CLEARANCE IS MEASURED FROM THE TOP OF THE CURB. IF NO SIDEWALK AND NO PARKING, VERTICAL CLEARANCE MAY BE REDUCED TO 5 FOOT MINIMUM. OFFSET OF SIGNS IS MEASURED FROM THE CURB FLOWLINE.
- ③ FOR SIGNS REQUIRING 4 POSTS, SPACE INTERMEDIATE POSTS EVENLY.

TEMPORARY TRAFFIC CONTROL
SIGN MOUNTING

STATE OF WISCONSIN
DEPARTMENT OF TRANSPORTATION

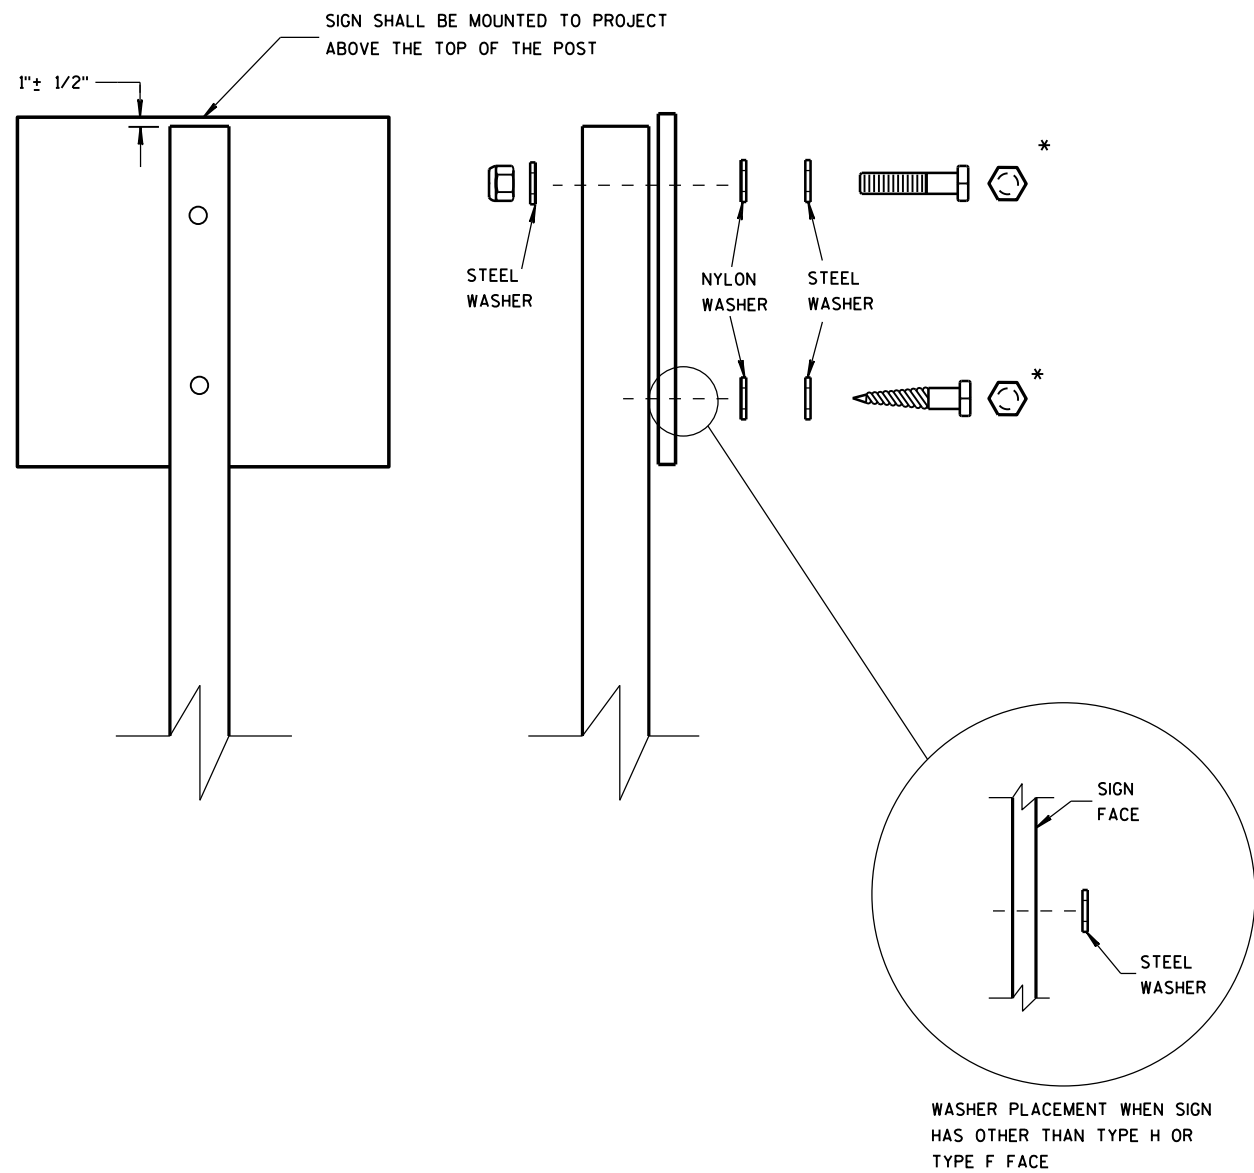

NUTS, BOLTS AND LAGS USED FOR MOUNTING SIGNS SHALL HAVE HEXAGONAL HEADS AND SHALL BE EITHER:

- A. HOT DIP GALVANIZED IN ACCORDANCE WITH ASTM DESIGNATION: A 153, CLASS D, OR SC 3
- B. ELECTRO-GALVANIZED IN ACCORDANCE WITH ASTM DESIGNATION: B 633, TYPE III, SC 3

THREADS ON BOLTS AND NUTS SHALL BE MANUFACTURED WITH SUFFICIENT ALLOWANCE FOR THE CADMIUM PLATE OR GALVANIZED COATING TO PERMIT THE NUTS TO RUN FREELY ON THE BOLTS.

- WOOD POSTS (4" x 4" or 4" x 6")
- LAG SCREWS - 3/8" x 3"
 - MACHINE BOLTS - 5/16" x 6-1/2" OR 7" LENGTH W/ NUTS


- SQUARE STEEL POSTS (2" x 2")
- MACHINE BOLTS - 3/8" x 3-1/4" LENGTH W/ NUTS
 - RIVETS - 9/32" (6605-9-6) BULB-TITE, TRI-FOLD, ALUMINUM BODY/MANDREL O.D. FLANGE .720-.765 INCH, GRIP RANGE .042-.375 INCH

- WASHERS (ALL POSTS) -
- 1-1/4" O.D. x 3/8" I.D. x 1/16" STEEL
 - 1-1/4" O.D. x 3/8" I.D. x .080 NYLON FOR ALL TYPE H SIGNS


* TWO DIFFERENT FASTENING SYSTEMS ARE SHOWN FOR ILLUSTRATION PURPOSES. ON ANY INDIVIDUAL SIGN, EITHER ONE OR THE OTHER SYSTEM SHALL BE USED. ACTUAL NUMBER OF FASTENERS PER SIGN VARIES WITH THE SIGN AREA. FOR A SINGLE POST INSTALLATION, ALL SIGNS GREATER THAN 9 SQ. FT. REQUIRE THE USE OF 3 FASTENERS.

ATTACHMENT OF SIGNS TO POSTS	
STATE OF WISCONSIN DEPARTMENT OF TRANSPORTATION	
APPROVED June 2017 DATE	/S/ Andrew Heidtke WORK ZONE EN 133
FHWA	


TYPICAL ASSEMBLIES

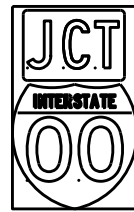

J1-1

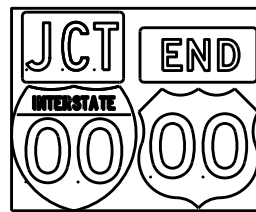


J1-2

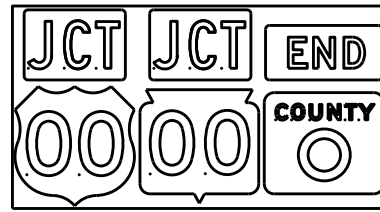


J1-3




J2-1

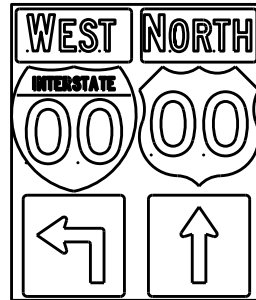


J2-2

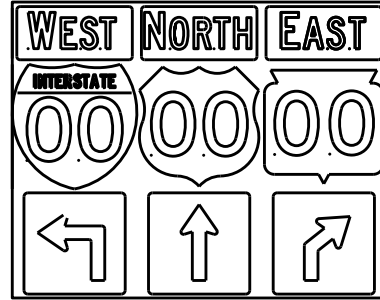


J2-3

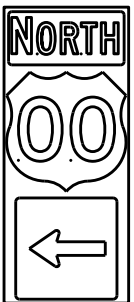


J3-1

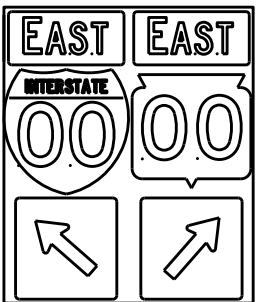


J3-2

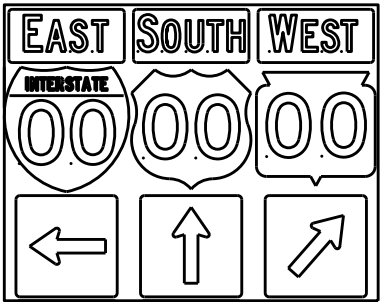


J3-3

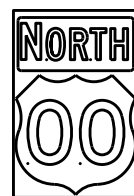


J4-1

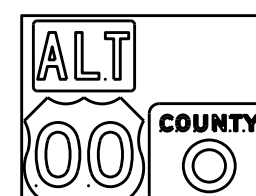

J4-2

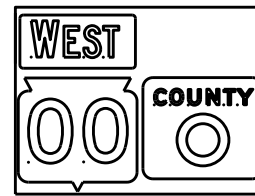

J4-2

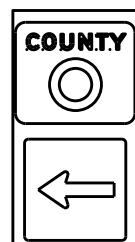

J13-1



J12-1



J32-1



J33-1



J23-1




J22-1



JV



(Typical Vertical J-Assembly
See Note 10 and 11)

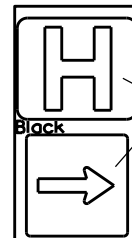

JH-1

Blue Background

[blue background
with interstate]

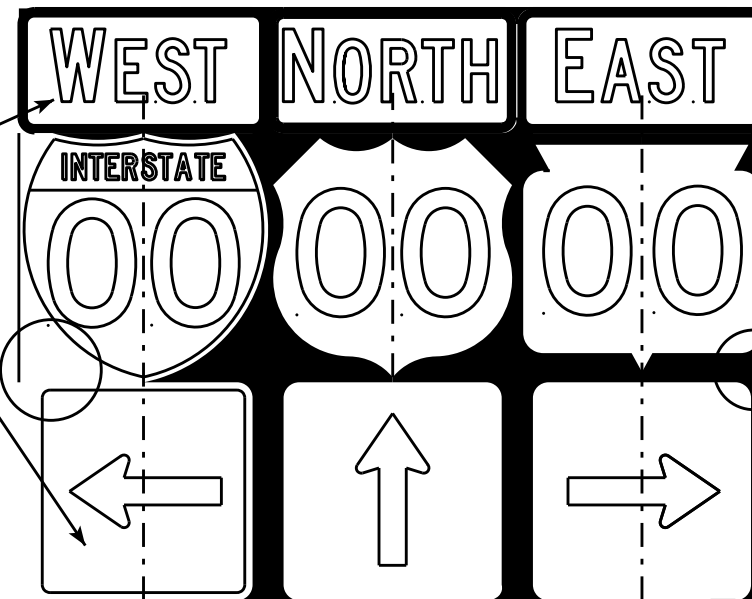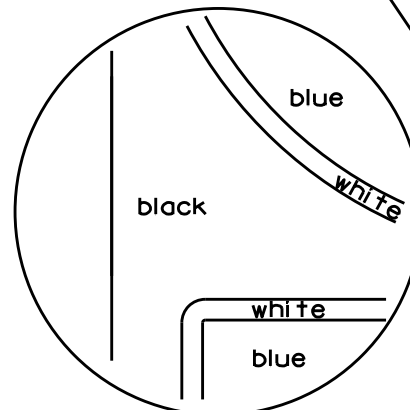

[black background]

ROUTE MARKERS & COMPONENTS
IN TYPICAL ASSEMBLIES

WISCONSIN DEPT OF TRANSPORTATION

APPROVED *Matthew R. Rauch*
For State Traffic Engineer



DATE 2/06/14 PL 134 A2-1S.8

SHEET NO: E

NOTES



1. Signs are Type II - Type H Reflective - reference WIS DOT Standard Specification for HIGHWAY and STRUCTURE CONSTRUCTION latest edition.
2. Color:
Background - Black Non-reflective
Message - see Note 5
3. Message Series - See Note 5
4. Corners shall be square or rounded if base material is plywood. If base material is metal the corners shall be rounded.
5. The colors and message spacing on each marker shall be according to the applicable route marker panel specifications.
6. Certain marker heads require the component pieces to be the same color. As an example, all the components used with an M1-1 Interstate marker shall be blue.
7. Single panel j-assemblies shall only be used with route marker shields that are same size. If the route marker shields are different size use multiple piece component.
8. Route assemblies that have 24 inch route shields and have dimensions greater than 48 inches (both vertical and horizontal) shall have one horizontal splice between the arrows and route shields. Vertical splices shall not be used on route assemblies with a horizontal dimension of 144 inches or less. The contractor shall not use more than one vertical joint per sign and the joint shall be between route shields.
9. Route assemblies that have 36 inch shields and have dimensions greater than 48 inches (both vertical and horizontal) shall have two horizontal splices. One horizontal splice shall be between the cardinal direction and route shields and the other horizontal splice shall be between the arrows and route shields. Vertical splices shall not be used on route assemblies with a horizontal dimension of 144 or less. The contractor shall not use more than one vertical joint per sign and the joint shall be between route shields.
10. All Vertical J Assemblies are given a Sign Code of JV
11. For JV Assemblies that have a mixture of Interstate and non Interstate shields, arrows and cardinals shall be white on blue.

URBAN AREA

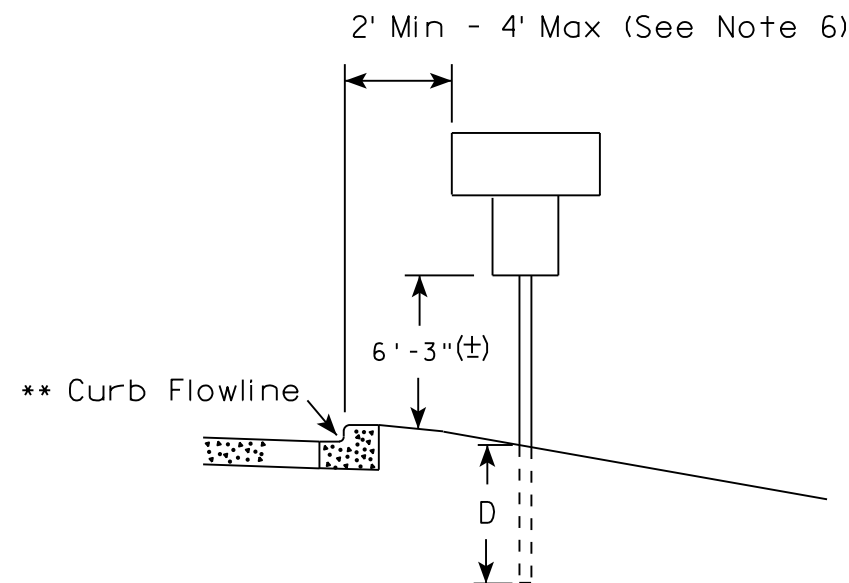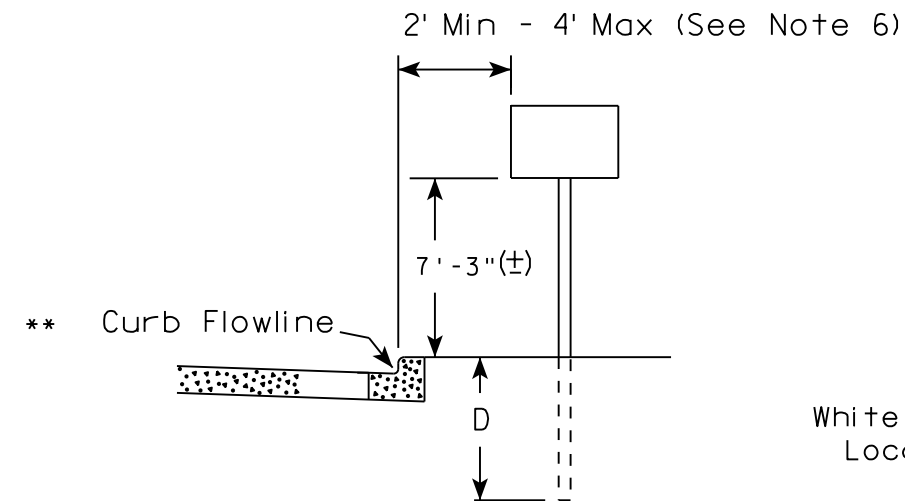

✱✱ The existence of curb and gutter does not in itself mandate the vertical clearance illustrated. That height is typically measured where there is sidewalk adjacent to the roadway or parking is permitted. In the absence of sidewalk vertical clearance is measured from the top of the curb. Offset of signs is measured from the flow line.

RURAL AREA (See Note 2)

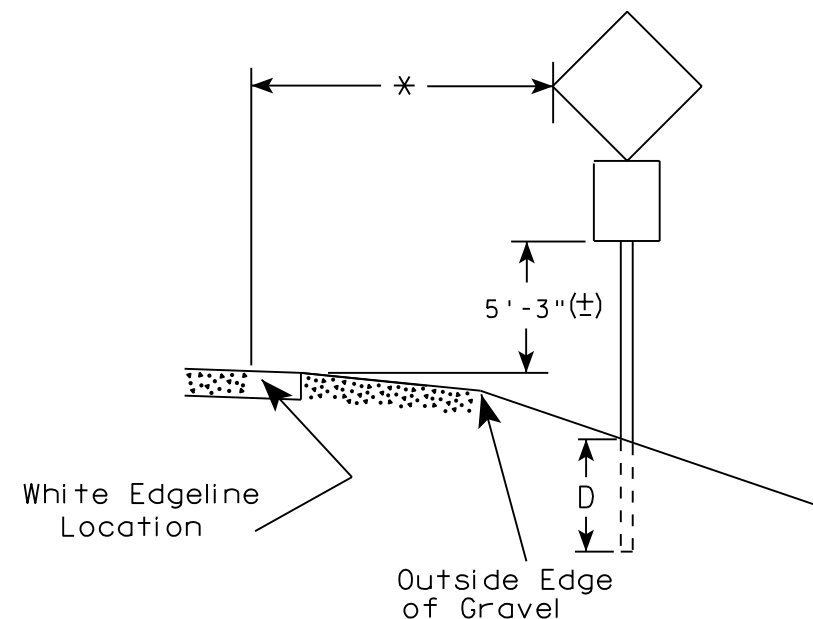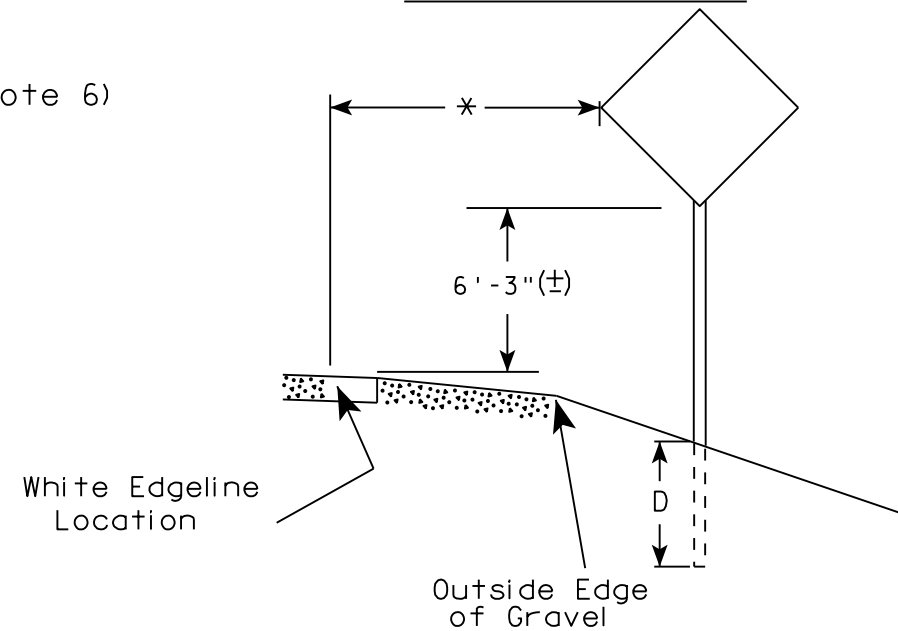

* 6 feet from edge of a paved shoulder or 12 feet from the edge of pavement (edge line location) or 2 feet from outside edge of gravel, whichever is greater unless directed by project engineer.

POST EMBEDMENT DEPTH

Area of Sign Installation (Sq. Ft.)	D (Min)
20 or Less	4'
Greater than 20	5'

GENERAL NOTES


1. Signs wider than 4 feet or 20 sq.ft or larger, shall be mounted on multiple posts. Refer to plate A4-4.
2. If signs are mounted on barrier wall, see A4-10 sign plate.
3. For expressways and freeways, mounting height is 7'- 3" (±) or 6'-3" (±) depending upon existence of a sub-sign.
4. J-Assemblies are considered to be one sign for mounting height.
5. Minimum mounting height for signs mounted on traffic signal poles is 5'- 3" (±).
6. Offset distance shall be consistent with existing signs or consistent throughout length of project.
7. The (±) tolerance for mounting height is 3 inches.
8. Folding signs shall be mounted at a height of 5'-3" (±) or as directed by the Engineer.
9. The Double Arrow sign (W12-1) shall be mounted at a height of 2'-3" (±). The Chevron sign (W1-8), Roundabout Chevron panel (R6-4B), Enhanced Reference Markers, Clearance Markers (W5-52), Mile Markers (D10 series), In Road Object Markers (W5-54) & End of Road Markers (W5-56) shall be mounted at a height of 4'-3" (±).

TYPICAL INSTALLATION
OF PERMANENT TYPE II
SIGNS ON SINGLE POSTS

WISCONSIN DEPT OF TRANSPORTATION

APPROVED *Matthew R. Rauch*
for State Traffic Engineer


DATE 8/21/17 PLATE NO. A4-3.21

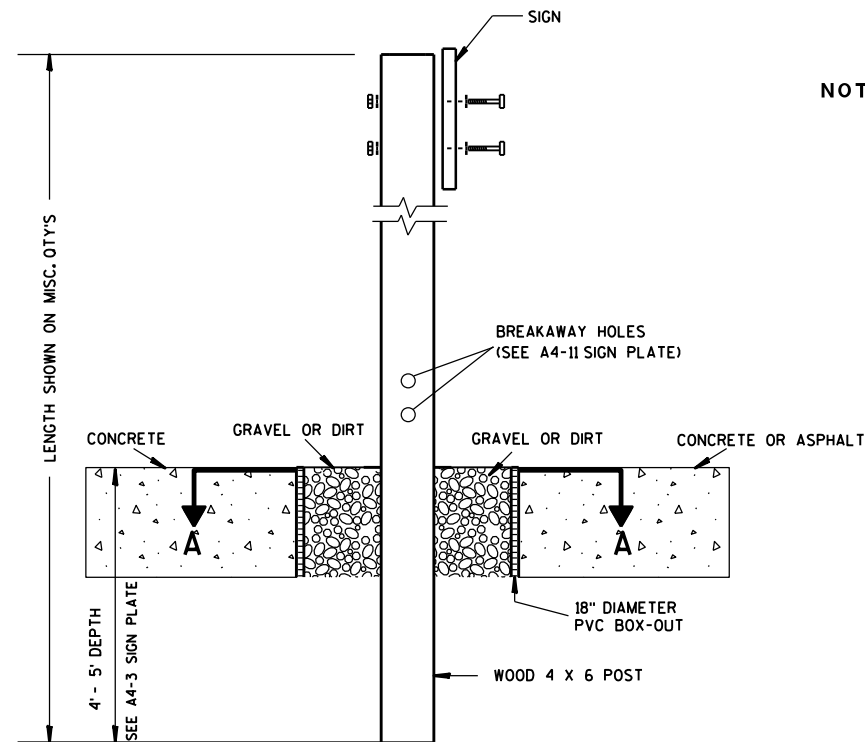

ELEVATION VIEW


DETAIL OF WOOD 4 X 6 SIGN POST IN BOX-OUT

- NOTES: 1. ALL MATERIAL TO BE APPROVED BY ENGINEER PRIOR TO INSTALLATION
2. SEE SIGN PLATE A4-8 FOR SIGN HARDWARE REQUIREMENTS
3. 18 INCH X 18 INCH SQUARE BOX-OUTS MAY BE USED FOR INSTALLATIONS IN EXISTING CONCRETE OR ASPHALT LOCATIONS.

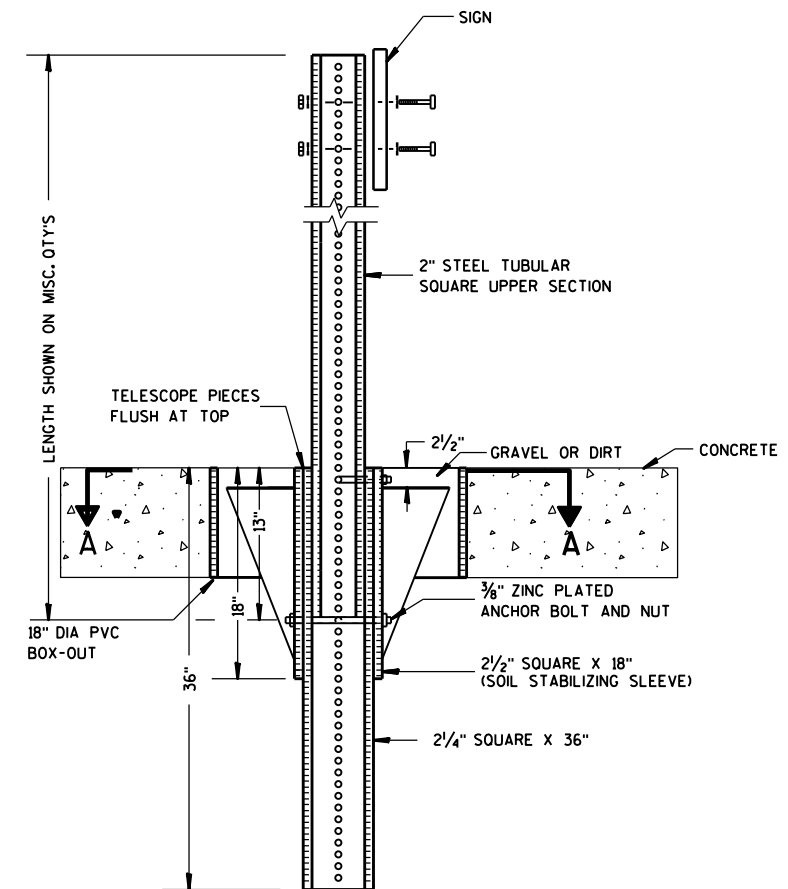

ELEVATION VIEW

DETAIL OF STEEL 2 X 2 SIGN POST IN BOX-OUT

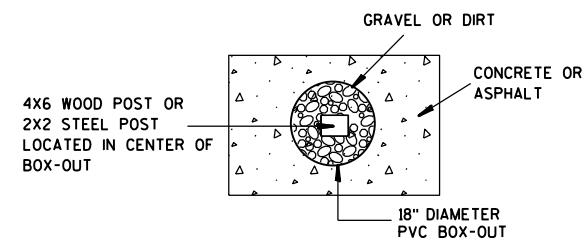

PLAN VIEW

FOR NEW CONCRETE/ASPHALT INSTALLATIONS

SIGN POST
BOX-OUTS
A4-3B

WISCONSIN DEPT OF TRANSPORTATION

APPROVED *Matthew R. Rauch*
for State Traffic Engineer

DATE 1/27/14 PLAT 136 A4-3B.1






PROJECT NO:

HWY:

COUNTY:

SHEET NO:

E

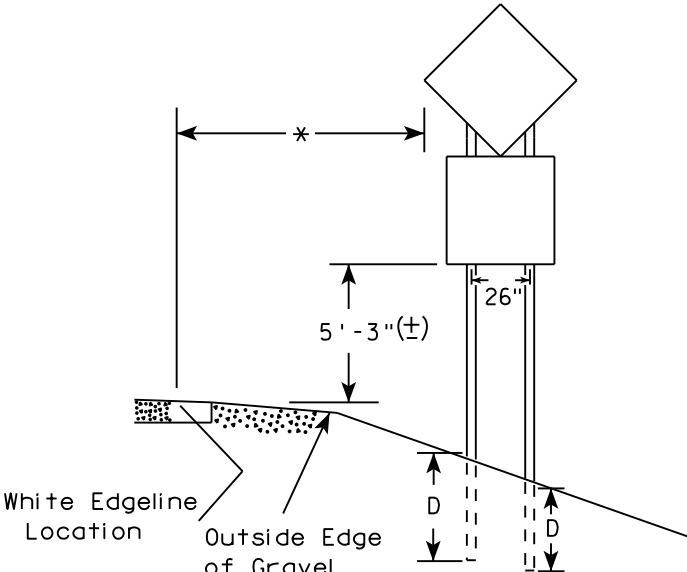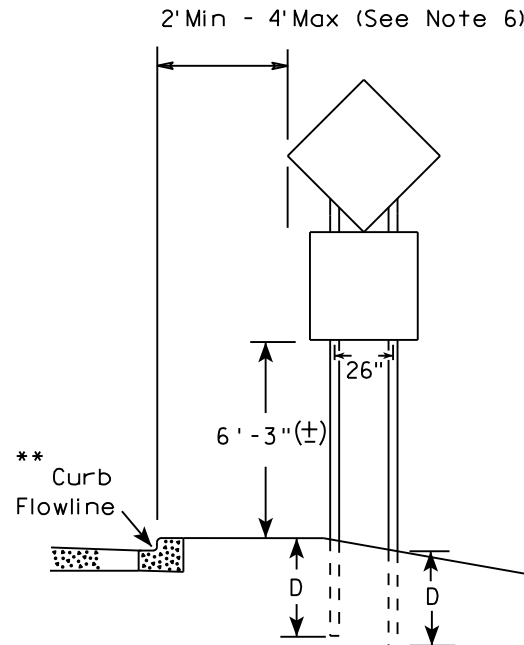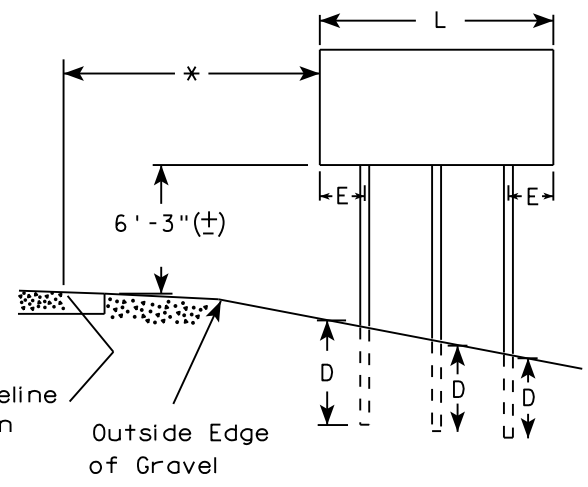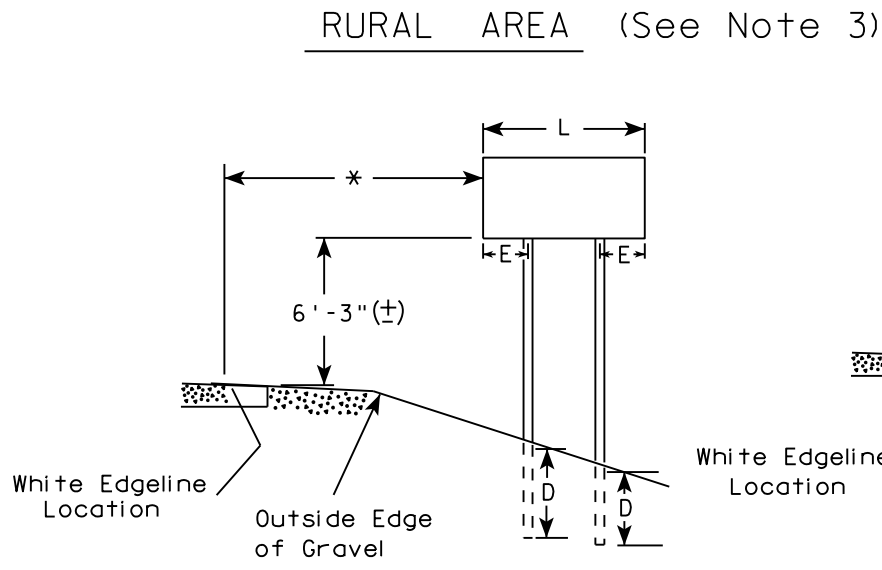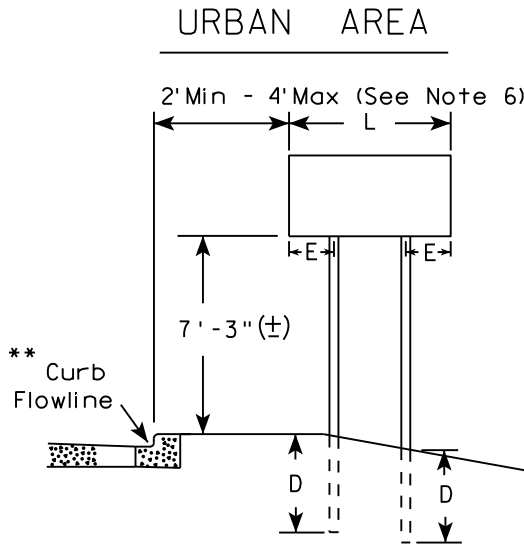

48" DIAMOND WARNING SIGN

48" DIAMOND WARNING SIGN

SIGN SHAPE OTHER THAN DIAMOND (TWO POSTS REQUIRED)	
L	E
Greater than 48" Less than 60"	12"
60" to 108"	L/5

SIGN SHAPE OTHER THAN DIAMOND (THREE POSTS REQUIRED)	
L	E
Greater than 108" to 144"	12"

POST EMBEDMENT DEPTH

Area of Sign Installation (Sq. Ft.)	D (Min)
20 or Less	4'
Greater than 20	5'

TYPICAL INSTALLATION
OF TYPE II SIGNS
ON MULTIPLE POSTS


WISCONSIN DEPT OF TRANSPORTATION

APPROVED *Matthew R. Rauch*
for State Traffic Engineer

DATE 8/21/17 PLATE NO. A4-4.15

- GENERAL NOTES
1. For 3 or 4 post installations, individual post spacing shall be greater than 3'-6".
 2. See tables below for required number of posts.
 3. For expressways and freeways, mounting height is 7'-3" (±) or 6'-3" (±) depending upon existence of sub-sign.
 4. The (±) tolerance for mounting height is 3 inches.
 5. J-Assemblies are considered to be one sign for mounting height.
 6. Offset distance shall be consistent with existing signs or consistent throughout length of project.
 7. Folding signs shall be mounted at a height of 5'-3" (±) or as directed by the engineer.
 8. The Double Arrow sign (W12-1) shall be mounted at a height of 2'-3" (±). The Chevron sign (W1-8), Roundabout Chevron panel (R6-4B), Clearance Markers (W5-52), Mile Markers (D10 series), In Road Object Markers (W5-54) & End of Road Markers (W5-56) shall be mounted at a height of 4'-3" (±).

- * 6 feet from edge of a paved shoulder or 12 feet from the edge of pavement (edge line location) or 2 feet from outside edge of gravel, whichever is greater unless directed by project engineer.
- ** The existence of curb and gutter does not in itself mandate the vertical clearance illustrated. That height is typically measured where there is sidewalk adjacent to the roadway or parking is permitted. In the absence of sidewalk vertical clearance is measured from the top of the curb. Offset of signs is measured from the flow line.
- *** See A4-3 sign plate for signs 4' or less in width and less than 20 S.F. in area.

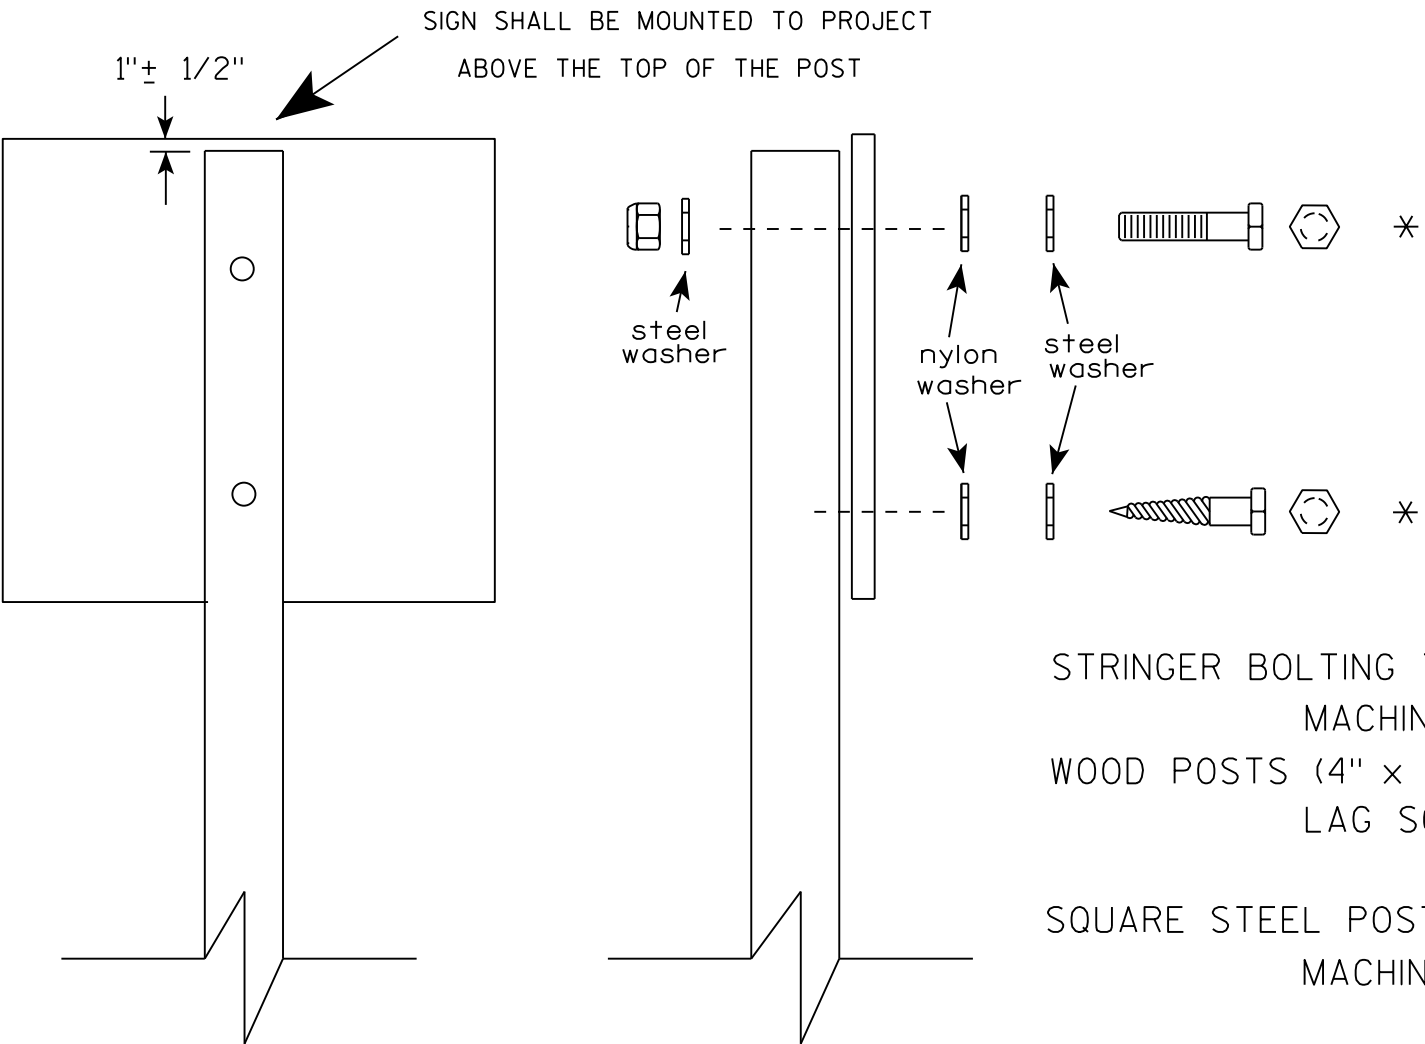

Nuts, bolts and lags used for mounting signs shall have hexagonal heads and shall be either :

- a. Hot dip galvanized in accordance with ASTM Designation: A 153, Class D, or SC 3
- b. Electro-galvanized in accordance with ASTM Designation : B 633, TYPE III, SC 3.

Threads on bolts and nuts shall be manufactured with sufficient allowance for the cadmium plate or galvanized coating to permit the nuts to run freely on the bolts.

- STRINGER BOLTING TO ALUMINUM SIGNS (SEE SIGN PLATE A4-18)
- MACHINE BOLTS - 5/16" X 1-3/4" Length w/ lock nuts
- WOOD POSTS (4" x 4" or 4" x 6")
- LAG SCREWS - 3/8" X 3" (NO STRINGERS ON BACK OF SIGN)
 - 3/8" X 4" (STRINGERS ON BACK OF SIGN)
- SQUARE STEEL POSTS (2" x 2")
- MACHINE BOLTS - 3/8" X 3-1/4" Length w/ nuts (NO STRINGER ON BACK OF SIGN)
 - 3/8" X 5" Length w/ nuts (STRINGERS ON BACK OF SIGN)
- RIVETS - 9/32 " (6605-9-6) BULB-TITE, TRI-FOLD, ALUMINUM BODY/MANDREL
- O.D. FLANGE .720-.765 INCH, GRIP RANGE .042-.375 INCH
- WASHERS (ALL POSTS) -
- 1-1/4" O.D. X 3/8" I.D. X 1/16" STEEL
 - 1-1/4" O.D. X 3/8" I.D. X .080 NYLON

* Two different fastening systems are shown for illustration purposes. On any individual sign, either one or the other system shall be used. Actual number of fasteners per sign varies with the sign area, but normally there are two. For a single post installation, all signs greater than 9 sq. ft. require the use of 3 fasteners.


ATTACHMENT OF SIGNS
TO POSTS

WISCONSIN DEPT OF TRANSPORTATION


APPROVED *Matthew R. Rauch*
For State Traffic Engineer

DATE 8/11/16 PLATE NO. A4-8.8
138



TELESCOPIC TUBING ANCHORS
TWO PIECE SYSTEM

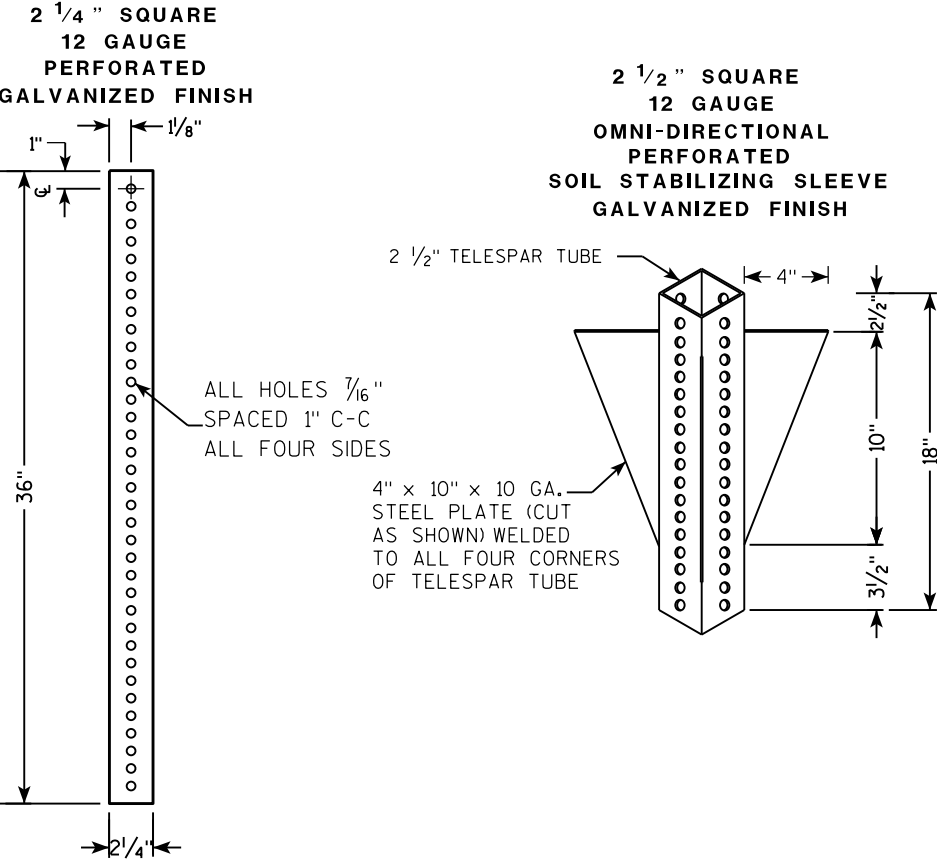

DETAIL OF TUBULAR STEEL SIGN POST
(IN POURED CONCRETE OR ASPHALT)

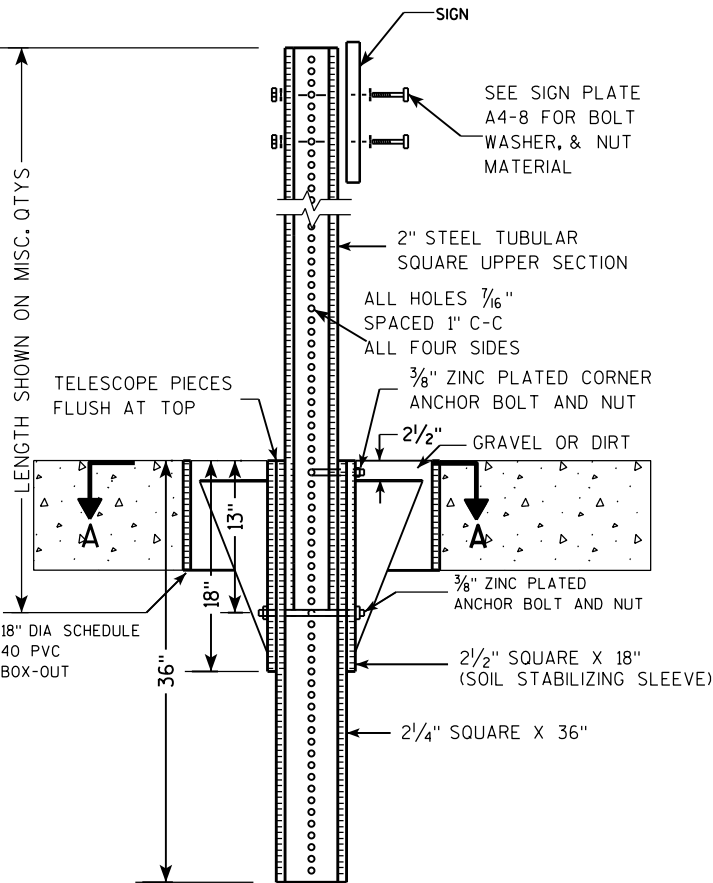

DETAIL OF TUBULAR STEEL SIGN POST
(IN LOCATIONS OTHER THAN POURED CONCRETE OR ASPHALT)

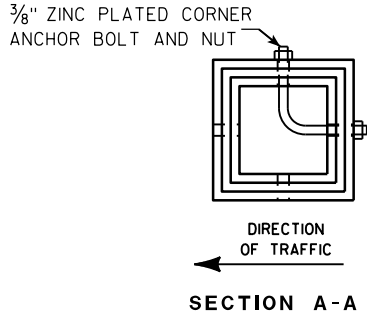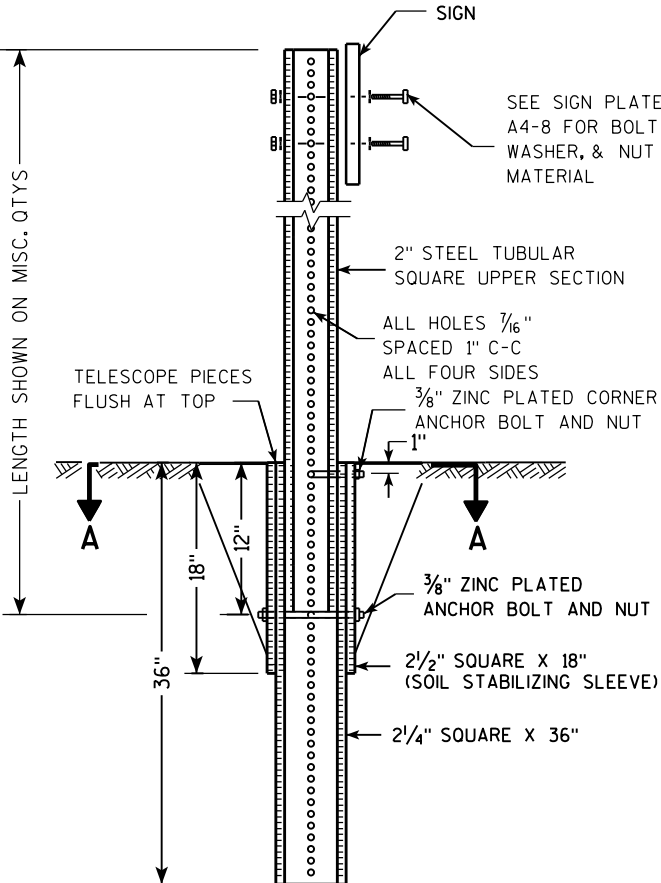

Area of Sign Installation (Sq. Ft.)	Number of Required Posts
9 or less	1
Greater than 9 less than or equal to 18	2
Greater than 18 less than or equal to 27	3



Signs wider than 3 feet or larger than 9 sq. ft shall be mounted on multiple posts (see above table).

TUBULAR STEEL
SIGN POST
A4-9

WISCONSIN DEPT OF TRANSPORTATION

APPROVED *Matthew R. Rauch*
for State Traffic Engineer

DATE 2/05/15 PLAT 139 14-9.9

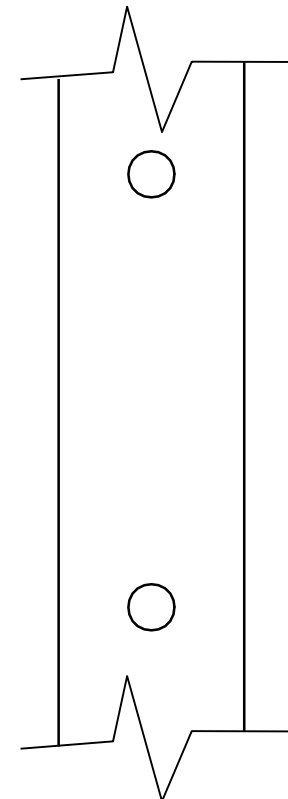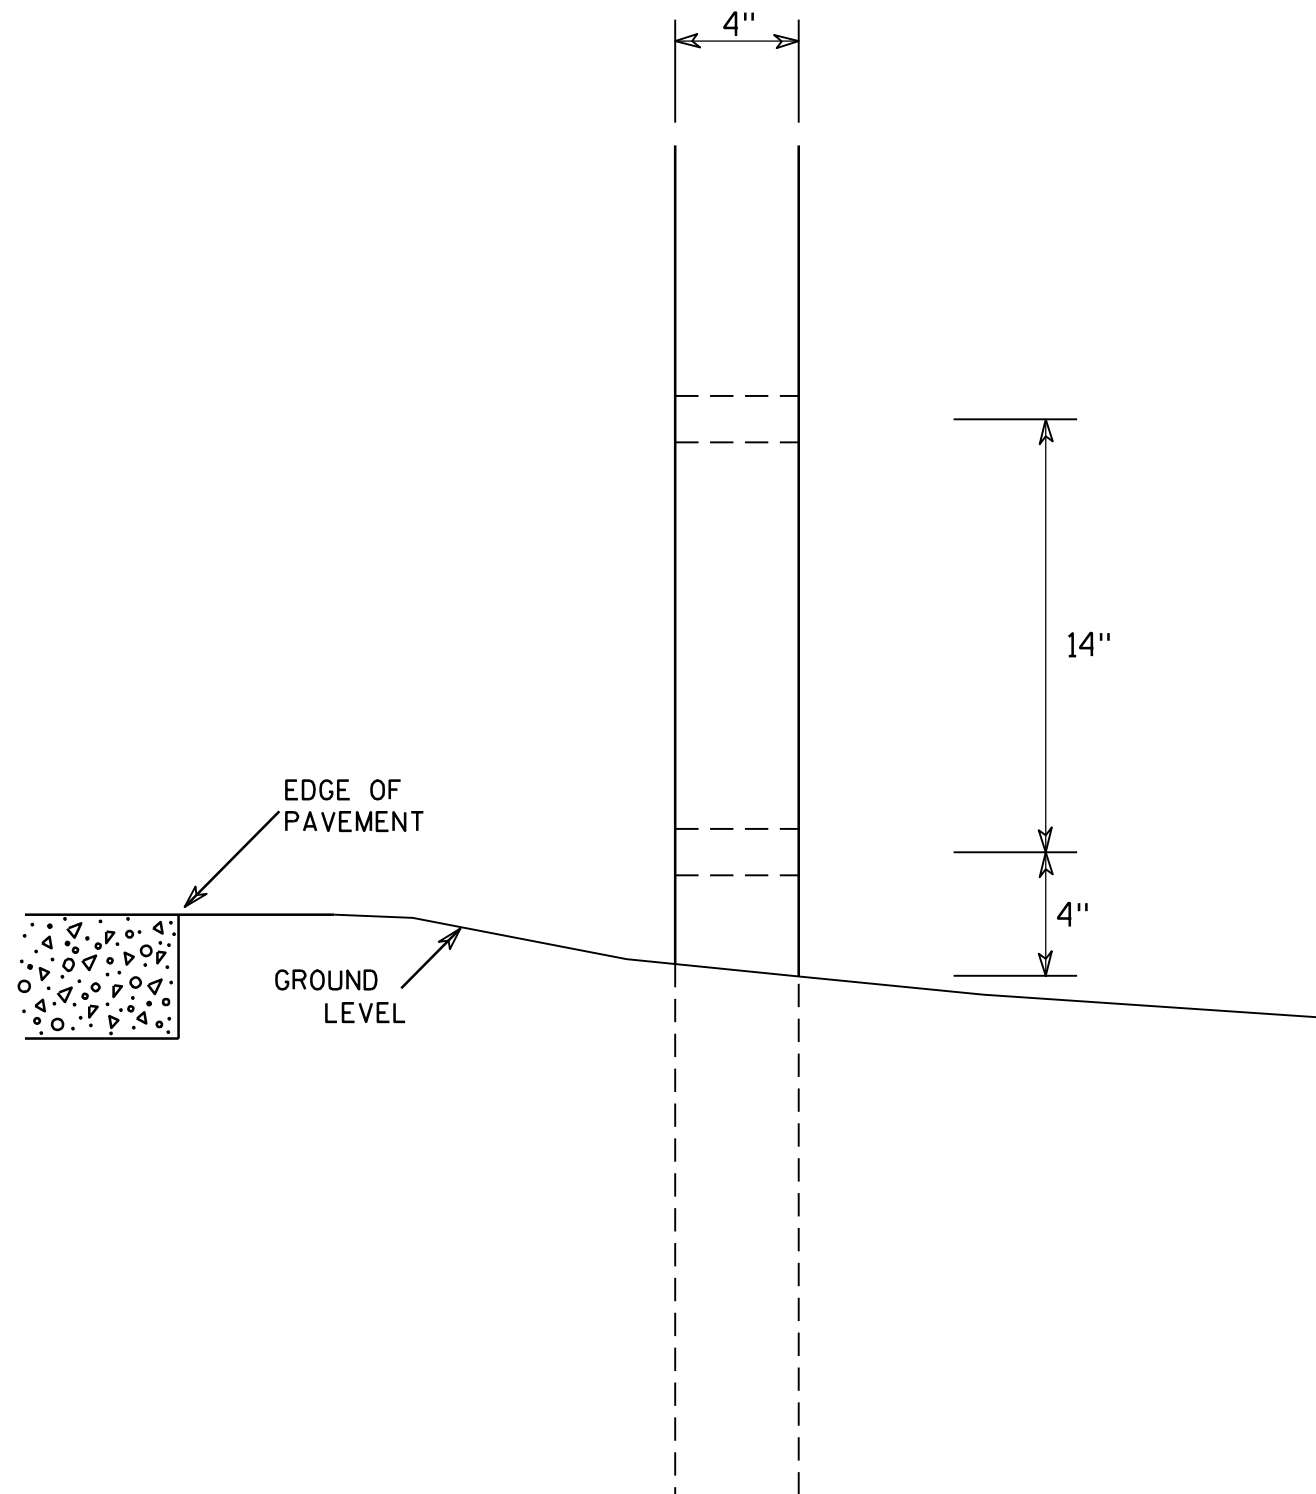

SIDE VIEW

GENERAL NOTES

1. All 4 x 6 Wood Posts shall be modified by having two 1½" diameter holes drilled perpendicular to the roadway centerline.

4 X 6 WOOD POST MODIFICATIONS

WISCONSIN DEPT OF TRANSPORTATION

APPROVED




Chester J. Spang
for State Traffic Engineer

DATE 3/27/97


PLATE NO. A4-11.2

BANDING

SINGLE SIGN

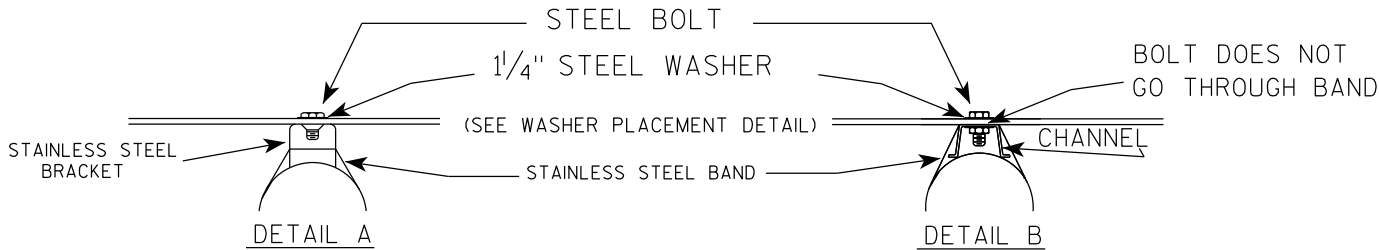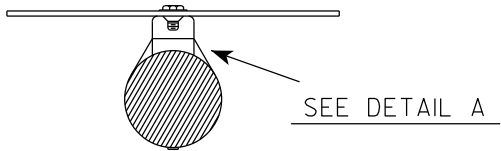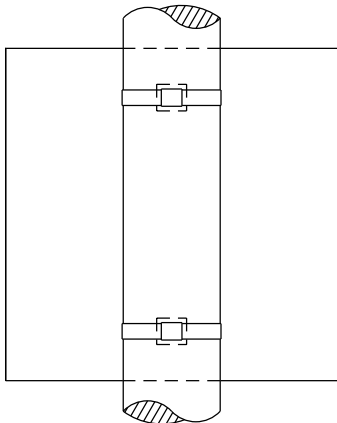

WASHER PLACEMENT

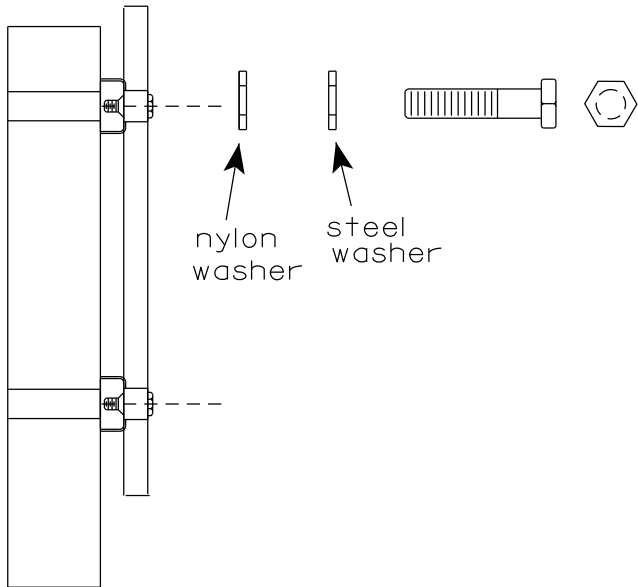


WASHERS (ALL POSTS) -
1-1/4" O.D. X 3/8" I.D. X 1/16" STEEL
1-1/4" O.D. X 3/8" I.D. X .080 NYLON
FOR ALL TYPE H SIGNS

GENERAL NOTES

1. Any sign over 3 feet in width shall use the V-Block banding method. See A5-10 standard plate.
2. Signs 3 feet or greater in height shall have three bracket bands installed. Signs less than 3 feet in height shall have two bracket bands installed.
3. Banding and assembly bracket shall be stainless steel. All bands shall be 3/4" in width and 0.025" thickness.
4. ALL SIGN MOUNTING BOLTS AND WASHERS SHALL BE EITHER:
 - a. Hot dip or mechanically galvanized in accordance with ASTM Designation: A 153, Class D
 - b. Electro-galvanized in accordance with ASTM designation: B 633, Type III, SC 3

"J" ASSEMBLY

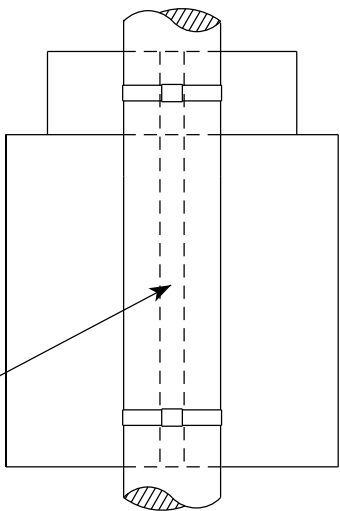


SEE DETAIL B

STANDARD SIGN
SIGN BANDING DETAILS


WISCONSIN DEPT OF TRANSPORTATION

APPROVED *Matthew R. Rauch*
for State Traffic Engineer
DATE 6/10/19 PLATE NO. A5-9.4

VIEW FROM
BACK

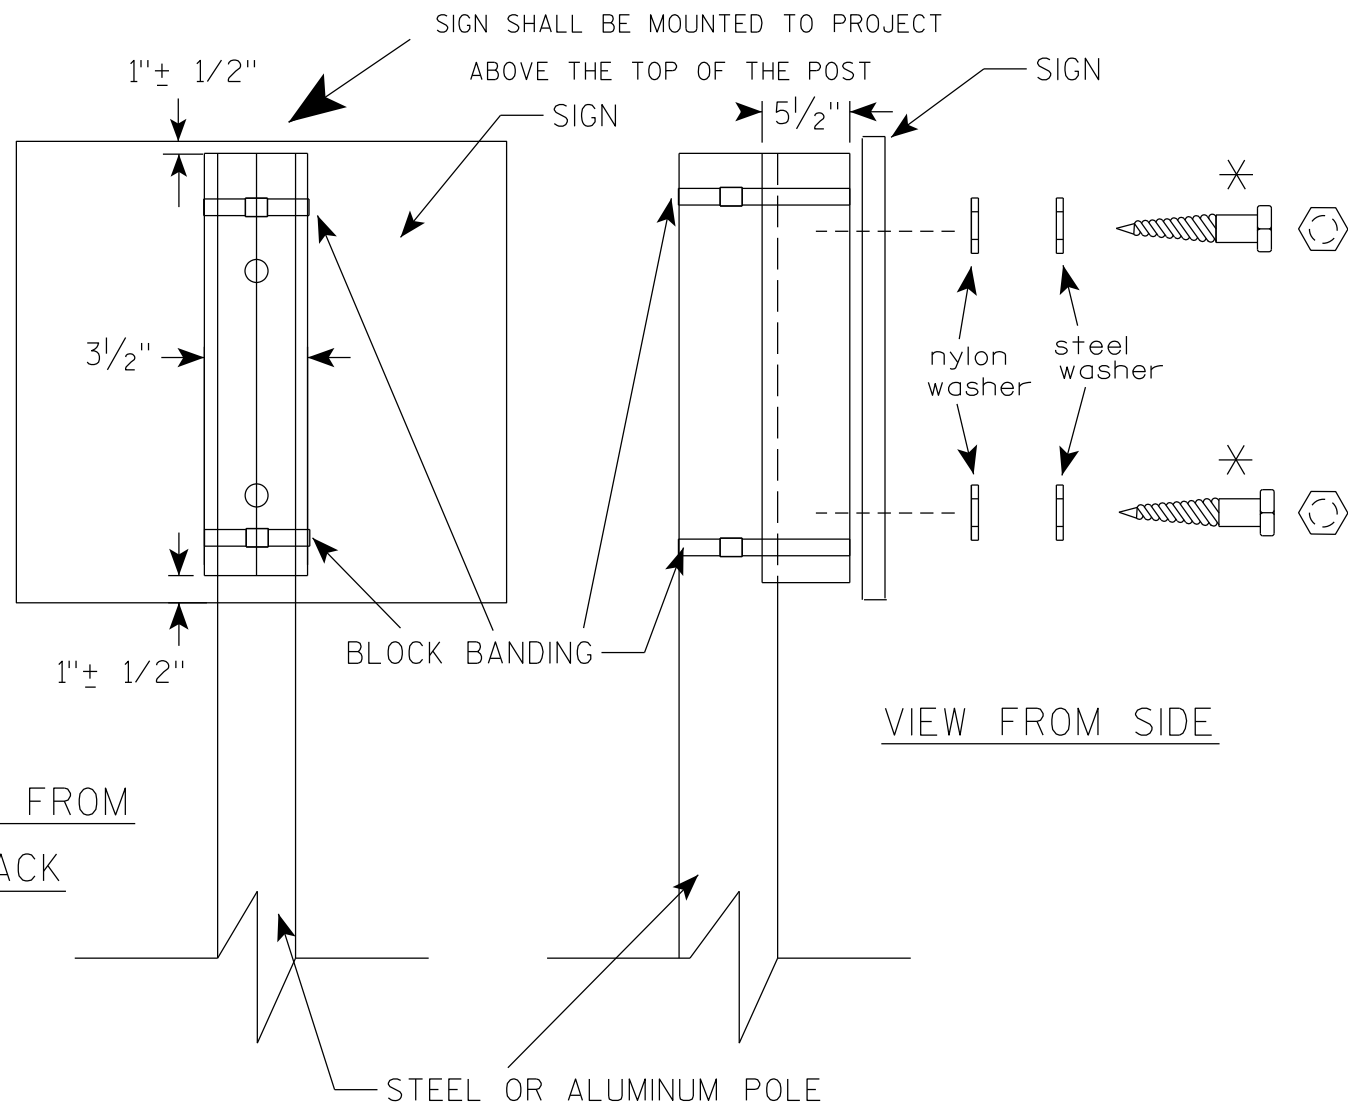

VIEW FROM SIDE

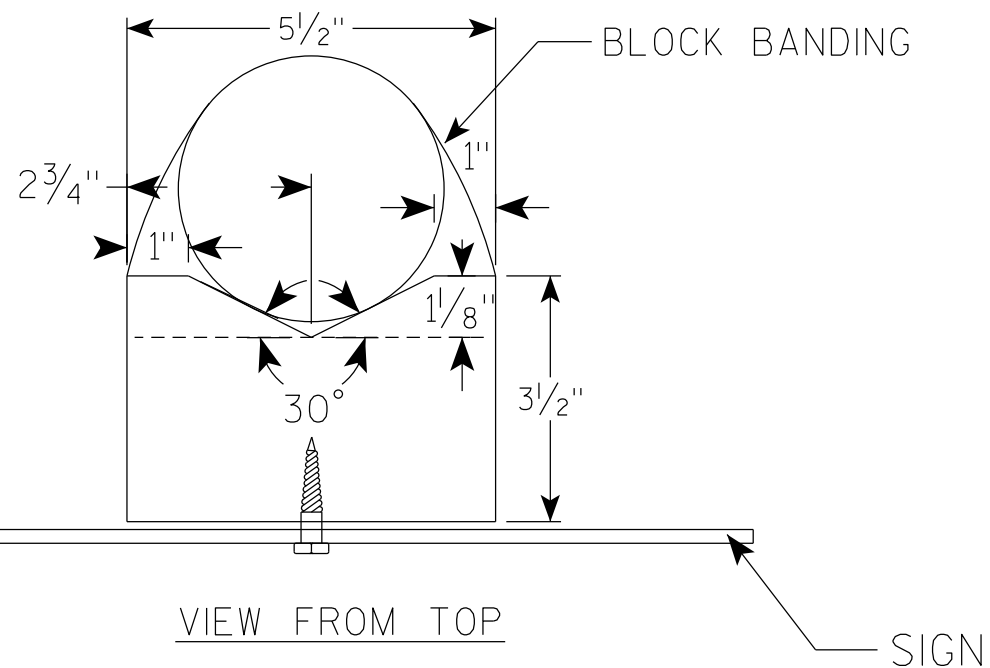

GENERAL NOTES

1. WOOD 4"X6" POST MATERIAL SHALL CONFORM TO 507.2.2 OF THE WisDOT STANDARD SPECIFICATIONS
2. BLOCK BANDING AND CLIPS SHALL BE STAINLESS STEEL, $\frac{3}{4}$ " WIDTH AND 0.025" THICKNESS
3. SIGNS 3' OR GREATER IN HEIGHT SHALL UTILIZE 3 BLOCK BANDS. SIGNS UNDER 3' IN HEIGHT SHALL UTILIZE 2 BLOCK BANDS
4. ACTUAL NUMBER OF FASTENERS PER SIGN VARIES WITH THE SIGN AREA, BUT NORMALLY THERE ARE TWO. FOR SIGNS GREATER THAN 9 S.F. 3 FASTENERS SHALL BE USED.
5. ALL SIGN MOUNTING BOLTS AND WASHERS SHALL BE EITHER:
 - a. Hot dip or mechanically galvanized in accordance with ASTM Designation: A 153, Class D
 - b. Electro-galvanized in accordance with ASTM Designation : B 633, TYPE III, SC 3
6. ALL BOLTS SHALL HAVE HEXAGONAL HEADS.
7. STEEL WASHERS SHALL BE $1\frac{1}{4}$ " O.D. X $\frac{3}{8}$ " I.D. X $\frac{1}{16}$ "
8. NYLON WASHERS SHALL BE $1\frac{1}{4}$ " O.D. X $\frac{3}{8}$ " I.D. X .080 FOR TYPE H OR TYPE F FACE SIGN

✱ LAG BOLTS SHALL BE $\frac{3}{8}$ " X $2\frac{1}{2}$ "

BLOCK BANDING DETAIL
(V-BLOCK OPTION)

WISCONSIN DEPT OF TRANSPORTATION

APPROVED *Matthew R. Rauch*
for State Traffic Engineer


DATE 6/10/19 PLATE NO. A5-10.2

PROJECT NO:

SHEET NO: 142

E

7

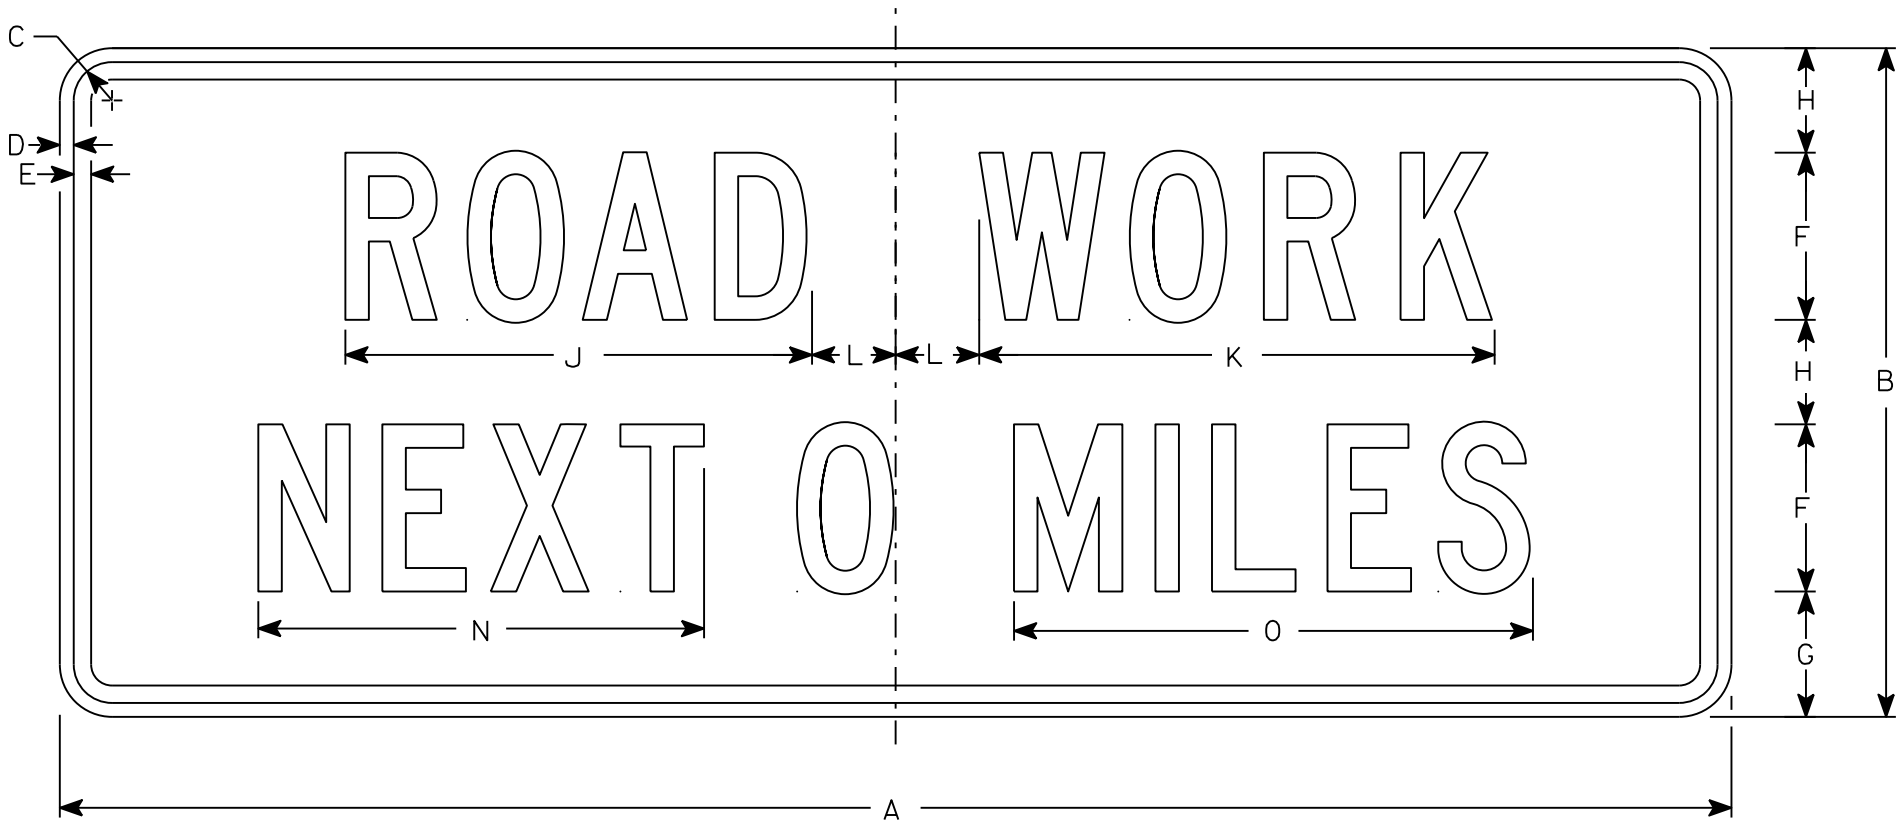

G20-1

NOTES

- 1. Sign is Type II - Type F Reflective
- 2. Color:
Background - Orange
Message - Black
- 3. Message Series - C
- 4. Corners may be square or rounded when base material is plywood but borders shall be rounded as shown. When base material is metal, the corners and borders shall be rounded.
- 5. Round distance to nearest whole Mile and substitute appropriate numerals and optically adjust spacing to achieve proper balance

7

SIZE	A	B	C	D	E	F	G	H	I	J	K	L	M	N	O	P	Q	R	S	T	U	V	W	X	Y	Z	Area sq. ft.
1																											
2	60	24	1 3⁄8	1⁄2	5⁄8	6	4 1⁄2	3 3⁄4		16 3⁄4	18 1⁄2	3		16	18 5⁄8												10
3																											
4	60	24	1 3⁄8	1⁄2	5⁄8	6	4 1⁄2	3 3⁄4		16 3⁄4	18 1⁄2	3		16	18 5⁄8												10
5																											


STANDARD SIGN
G20-1

WISCONSIN DEPT OF TRANSPORTATION

APPROVED *Matthew R. Rauch*
For State Traffic Engineer

DATE 3/14/17 PLATE NO. G20-1.8

7

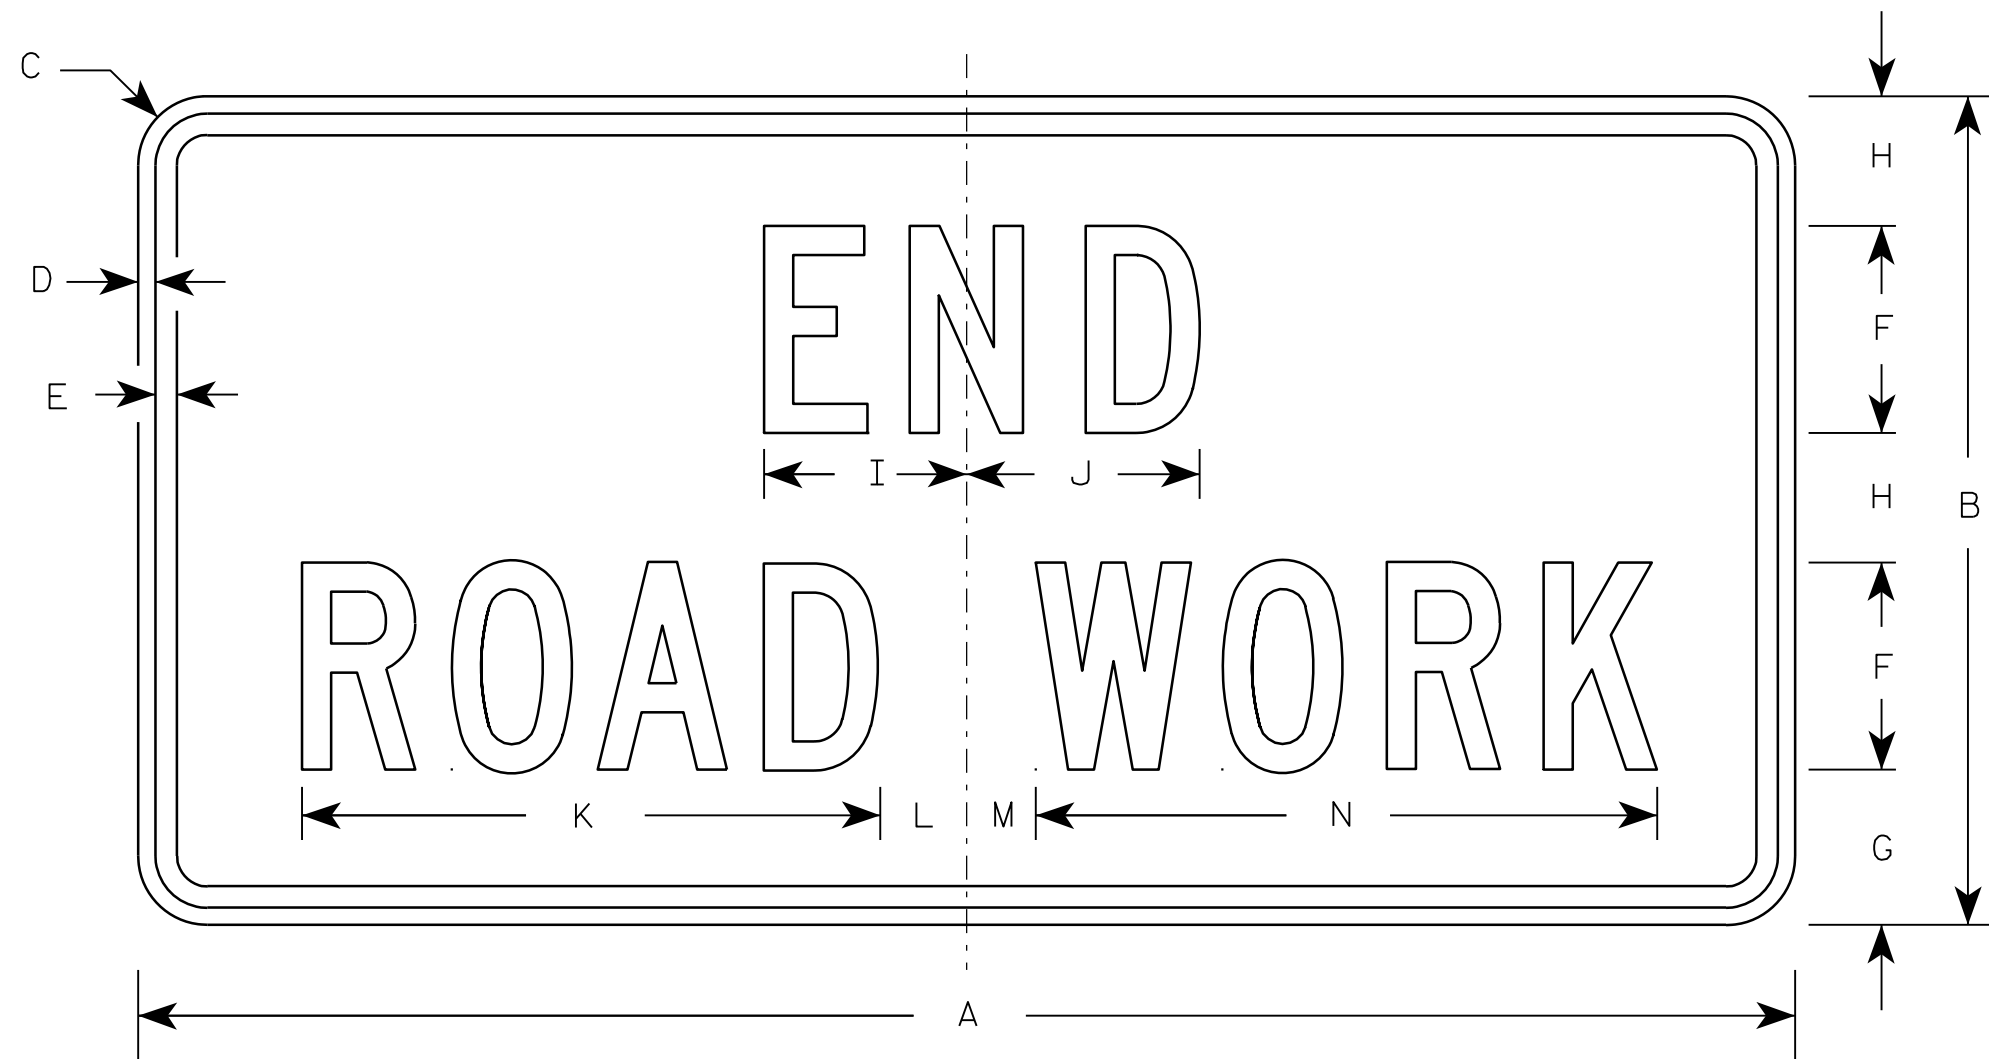

G20-2A

Metric equivalent
for this sign is:

SIZE	
1	900 mm X 450 mm
2	1200 mm X 600 mm
3	1200 mm X 600 mm
4	1200 mm X 600 mm
5	1200 mm X 600 mm

SIZE	A	B	C	D	E	F	G	H	I	J	K	L	M	N	O	P	Q	R	S	T	U	V	W	X	Y	Z	Area sq. ft.	Area sq. m.
1	36	18	1 1/8	3/8	1/2	4	3 3/4	2 1/2	4 1/8	4 1/8	11 1/8	2	1	12 1/8													4.5	0.41
2	48	24	1 1/2	1/2	5/8	6	4 1/2	3 3/4	5 7/8	6 3/4	16 3/4	2 1/2	1 3/4	18 1/2													8.0	0.72
3	48	24	1 1/2	1/2	5/8	6	4 1/2	3 3/4	5 7/8	6 3/4	16 3/4	2 1/2	1 3/4	18 1/2													8.0	0.72
4	48	24	1 1/2	1/2	5/8	6	4 1/2	3 3/4	5 7/8	6 3/4	16 3/4	2 1/2	1 3/4	18 1/2													8.0	0.72
5	48	24	1 1/2	1/2	5/8	6	4 1/2	3 3/4	5 7/8	6 3/4	16 3/4	2 1/2	1 3/4	18 1/2													8.0	0.72

NOTES

- Sign is Type II - Type F Reflective - reference WIS DOT Standard Specification for HIGHWAY and STRUCTURE CONSTRUCTION latest edition.
- Color:
Background - Orange
Message - Black
- Message Series - C
- Corners may be square or rounded when base material is plywood but borders shall be rounded as shown. When base material is metal, the corners and borders shall be rounded.

7

PROJECT NO:





HWY:

COUNTY:

SHEET NO: 144

E

7

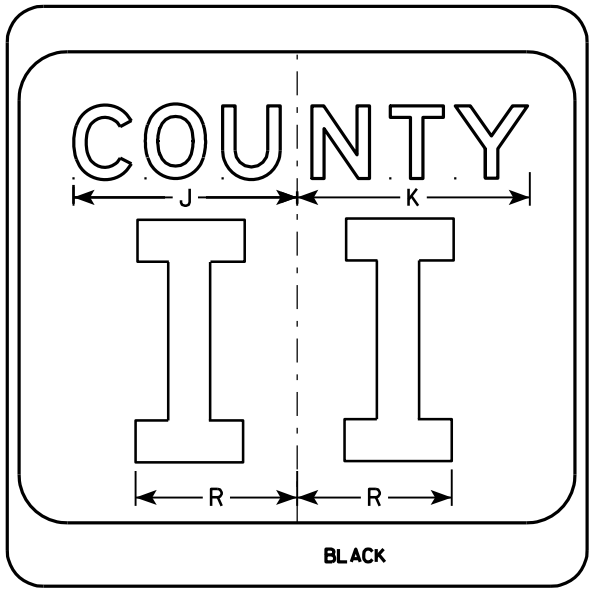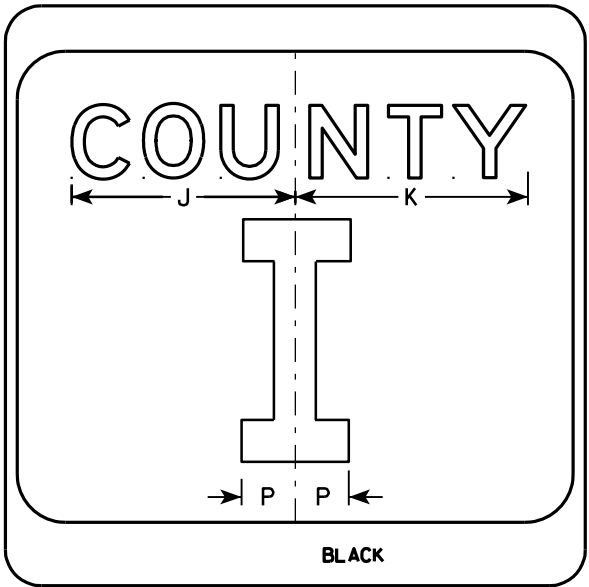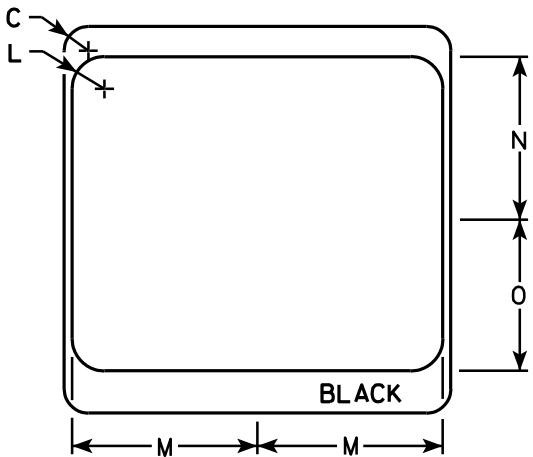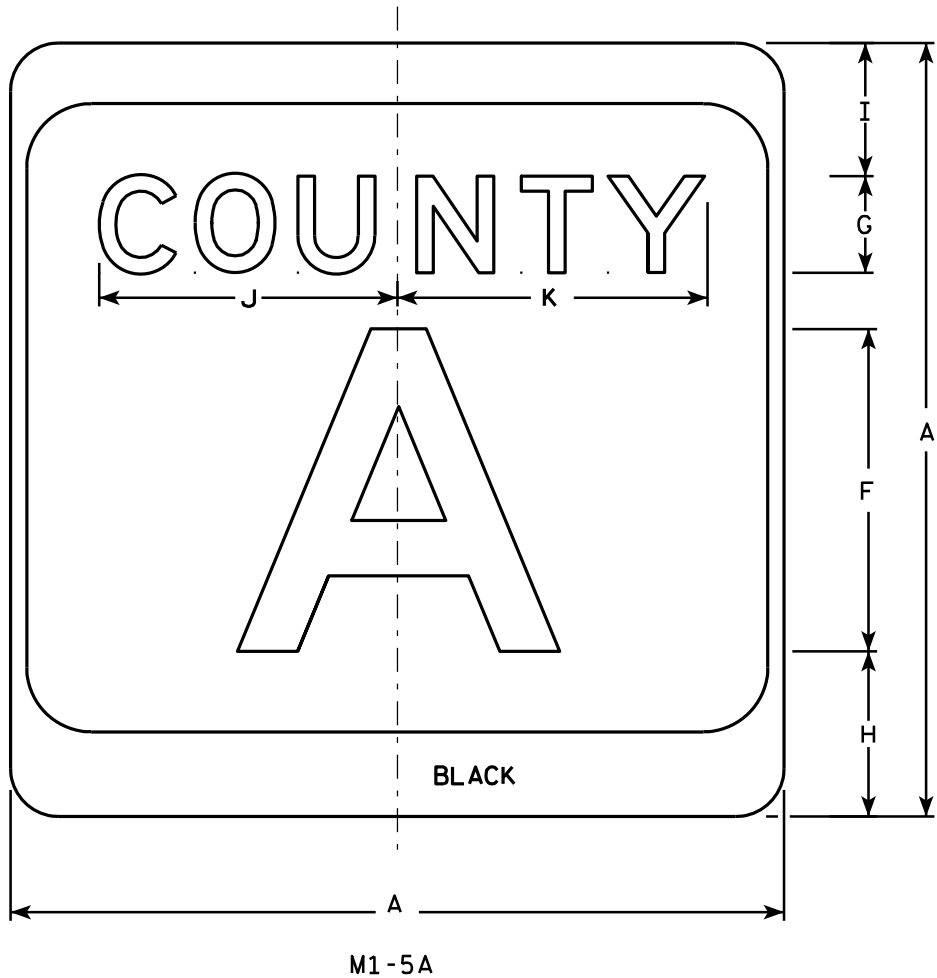

NOTES

- Sign is Type II - see Note 7 - reference WIS DOT Standard Specification for HIGHWAY and STRUCTURE CONSTRUCTION latest edition.
- Color:
Background - White & Black - See Note 7
Message - Black
- Message Series - see Note 5
- Corners may be square or rounded when base material is plywood but borders shall be rounded as shown. When base material is metal, the corners and borders shall be rounded.
- Message Series E for 1 letter.
Message Series D for 2 letters unless message is too big then Series C.
Message Series C for 3 letters unless message is too big then Series B.
- Substitute appropriate letters & optically center to achieve proper balance.
- Permanent Signs
Background - Type H Reflective
Detour or temporary Signs
Background - Reflective

SIZE	A	B	C	D	E	F	G	H	I	J	K	L	M	N	O	P	Q	R	S	T	U	V	W	X	Y	Z	Area sq. ft.
1																											
2	24		1 1/2			10	3	5 1/8	4 1/8	9 1/4	9 5/8	2	11 1/2	10 1/8	9 3/8	2 1/4		6 5/8									4.0
3	36		2 1/4			16	4	7 5/8	5 5/8	12 1/4	12 7/8	3	17 1/8	15 1/4	14	3 3/8		10									9.0
4	36		2 1/4			16	4	7 5/8	5 5/8	12 1/4	12 7/8	3	17 1/8	15 1/4	14	3 3/8		10									9.0
5	36		2 1/4			16	4	7 5/8	5 5/8	12 1/4	12 7/8	3	17 1/8	15 1/4	14	3 3/8		10									9.0

PROJECT NO:

HWY:

COUNTY:

SHEET NO: 145


E

CTH MARKER
M1-5A FOR ASSEMBLIES


WISCONSIN DEPT OF TRANSPORTATION

APPROVED
Matthew R. Rauch
For State Traffic Engineer

DATE 9/27/11 PLATE NO. M1-5A.8

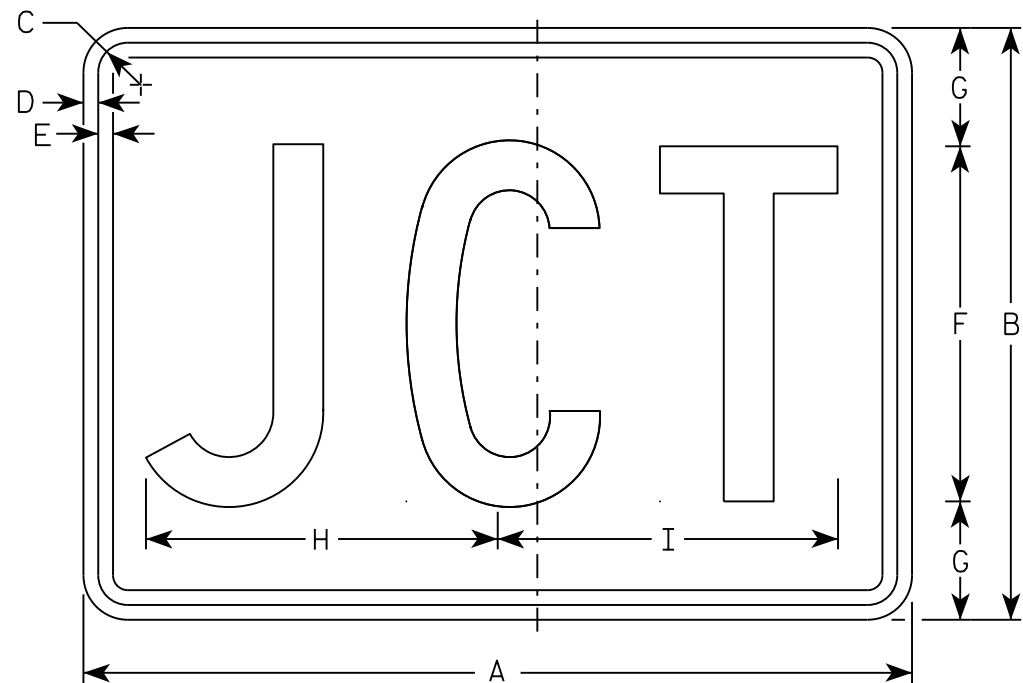

M2-1
MM2-1
MP2-1

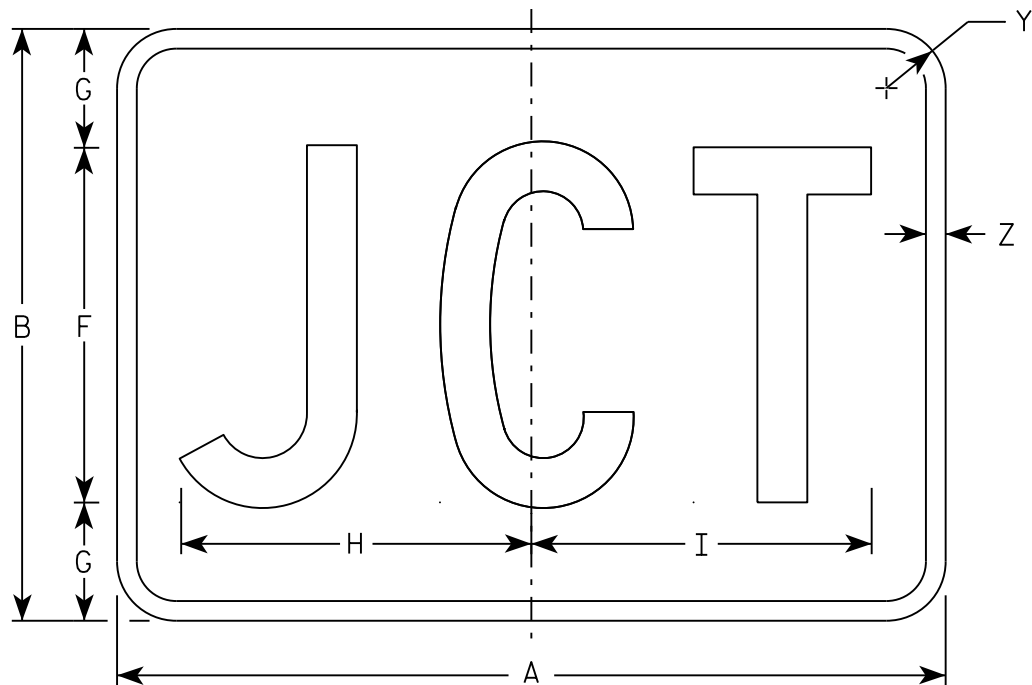

MB2-1
MK2-1
MN2-1
MR2-1

NOTES

- 1. Sign is Type II - Type H
- 2. Color:
 - Background - See note 5
 - Message - See note 5
- 3. Message Series - C
- 4. Corners may be square or rounded when base material is plywood but borders shall be rounded as shown. When base material is metal, the corners and borders shall be rounded.
- 5. M2-1 Background - White
Message - Black
MB2-1 Background - Blue
Message - White
MK2-1 Background - Green
Message - White
MM2-1 Background - White
Message - Green
MN2-1 Background - Brown
Message - White
MP2-1 Background - White
Message - Blue
MR2-1 Background - Brown
Message - Yellow

SIZE	A	B	C	D	E	F	G	H	I	J	K	L	M	N	O	P	Q	R	S	T	U	V	W	X	Y	Z	Area sq. ft.
1																											
2	21	15	1 1/8	3/8	3/8	9	3	8 7/8	8 5/8																1 1/2	1/2	2.20
3	30	21	1 1/8	3/8	3/8	13	4	12 7/8	12 3/8																1 1/2	1/2	4.40
4	30	21	1 1/8	3/8	3/8	13	4	12 7/8	12 3/8																1 1/2	1/2	4.40
5	30	21	1 1/8	3/8	3/8	13	4	12 7/8	12 3/8																1 1/2	1/2	4.40

STANDARD SIGN

M2 - 1

WISCONSIN DEPT OF TRANSPORTATION

APPROVED


Matthew R. Rauch

For State Traffic Engineer


DATE 10/15/15

PLATE 146


'2-1.12

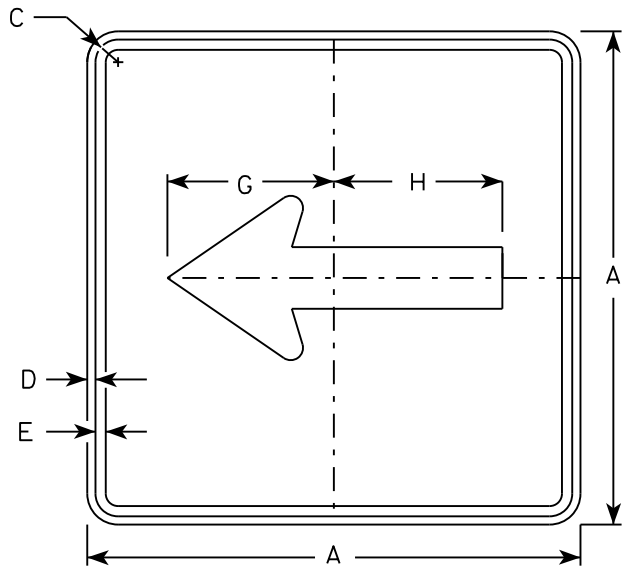


M6 - 1
MM6 - 1
M06 - 1
MP6 - 1

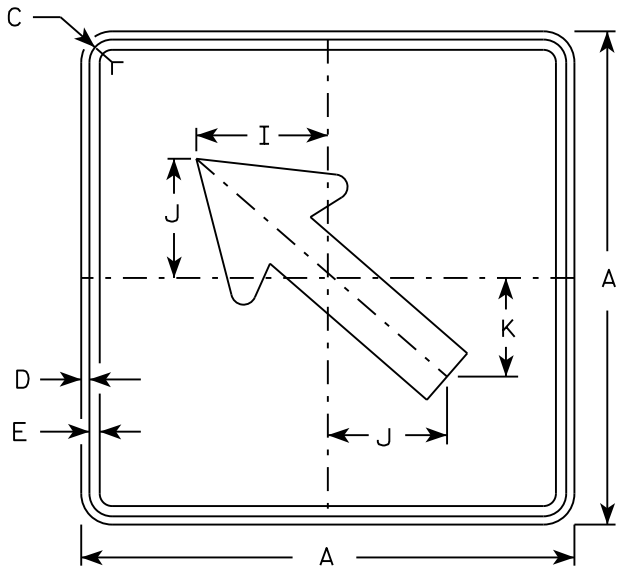


M6 - 2
MM6 - 2
M06 - 2
MP6 - 2

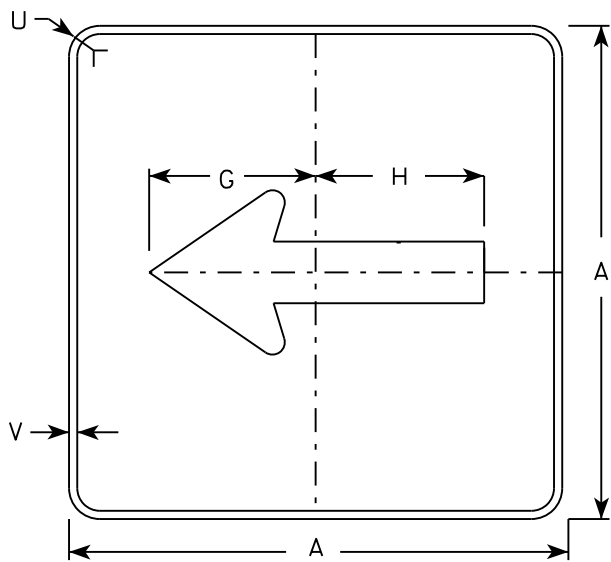

MB6 - 1
MK6 - 1
MN6 - 1
MR6 - 1

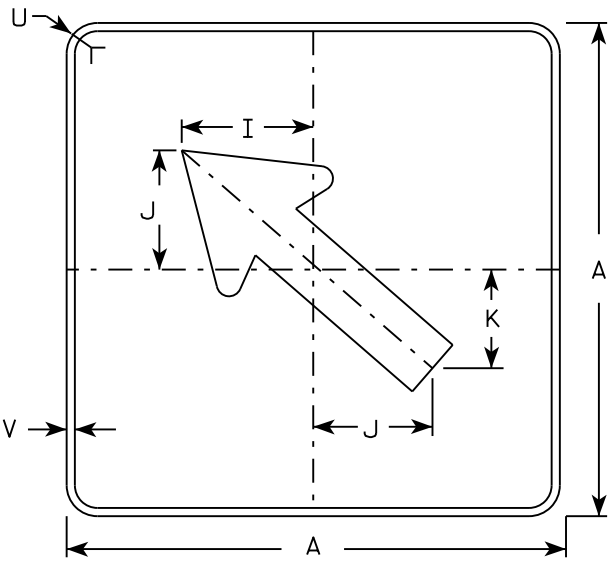

MB6 - 2
MK6 - 2
MN6 - 2
MR6 - 2

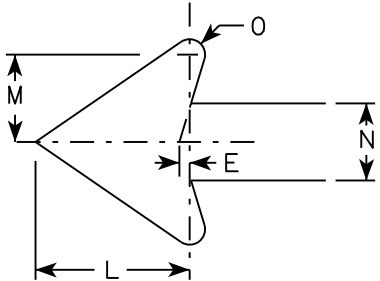

NOTES

- Signs are Type II - Type H except as Shown
- Color:
Background - See note 4
Message - See note 4
- Corners may be square or rounded when base material is plywood but borders shall be rounded as shown. When base material is metal, the corners and borders shall be rounded.
- M6-1 and M6-2 Background - White
Message - Black
MB6-1 and MB6-2 Background - Blue
Message - White
MK6-1 and MK6-2 Background - Green
Message - White
MM6-1 and MM6-2 Background - White
Message - Green
MN6-1 and MN6-2 Background - Brown
Message - White
M06-1 and M06-2 Background - Orange - Type F Reflective
Message - Black
MP6-1 and MP6-2 Background - White
Message - Blue
MR6-1 and MR6-2 Background - Brown
Message - Yellow

SIZE	A	B	C	D	E	F	G	H	I	J	K	L	M	N	O	P	Q	R	S	T	U	V	W	X	Y	Z	Area sq. ft.
1																											
2	21		1 1/8	3/8	3/8		7 1/2	7 1/8	5 5/8	5	4 1/4	5 1/4	3	2 5/8	1/2						1 1/2	1/2					3.06
3	30		1 3/8	1/2	5/8		10 3/4	10 1/4	8	7 1/4	6	7 1/2	4 1/4	3 3/4	3/4						1 7/8	1/2					6.25
4	30		1 3/8	1/2	5/8		10 3/4	10 1/4	8	7 1/4	6	7 1/2	4 1/4	3 3/4	3/4						1 7/8	1/2					6.25
5	30		1 3/8	1/2	5/8		10 3/4	10 1/4	8	7 1/4	6	7 1/2	4 1/4	3 3/4	3/4						1 7/8	1/2					6.25

PROJECT NO:

HWY:

COUNTY:

DATE 10/15/15

PLAT 147

SHEET NO:

E

STANDARD SIGN
M6 - 1 & M6 - 2
SERIES

WISCONSIN DEPT OF TRANSPORTATION


APPROVED
Matthew R. Rauch
for State Traffic Engineer

DATE 10/15/15

PLAT 147

M6-1.15

7

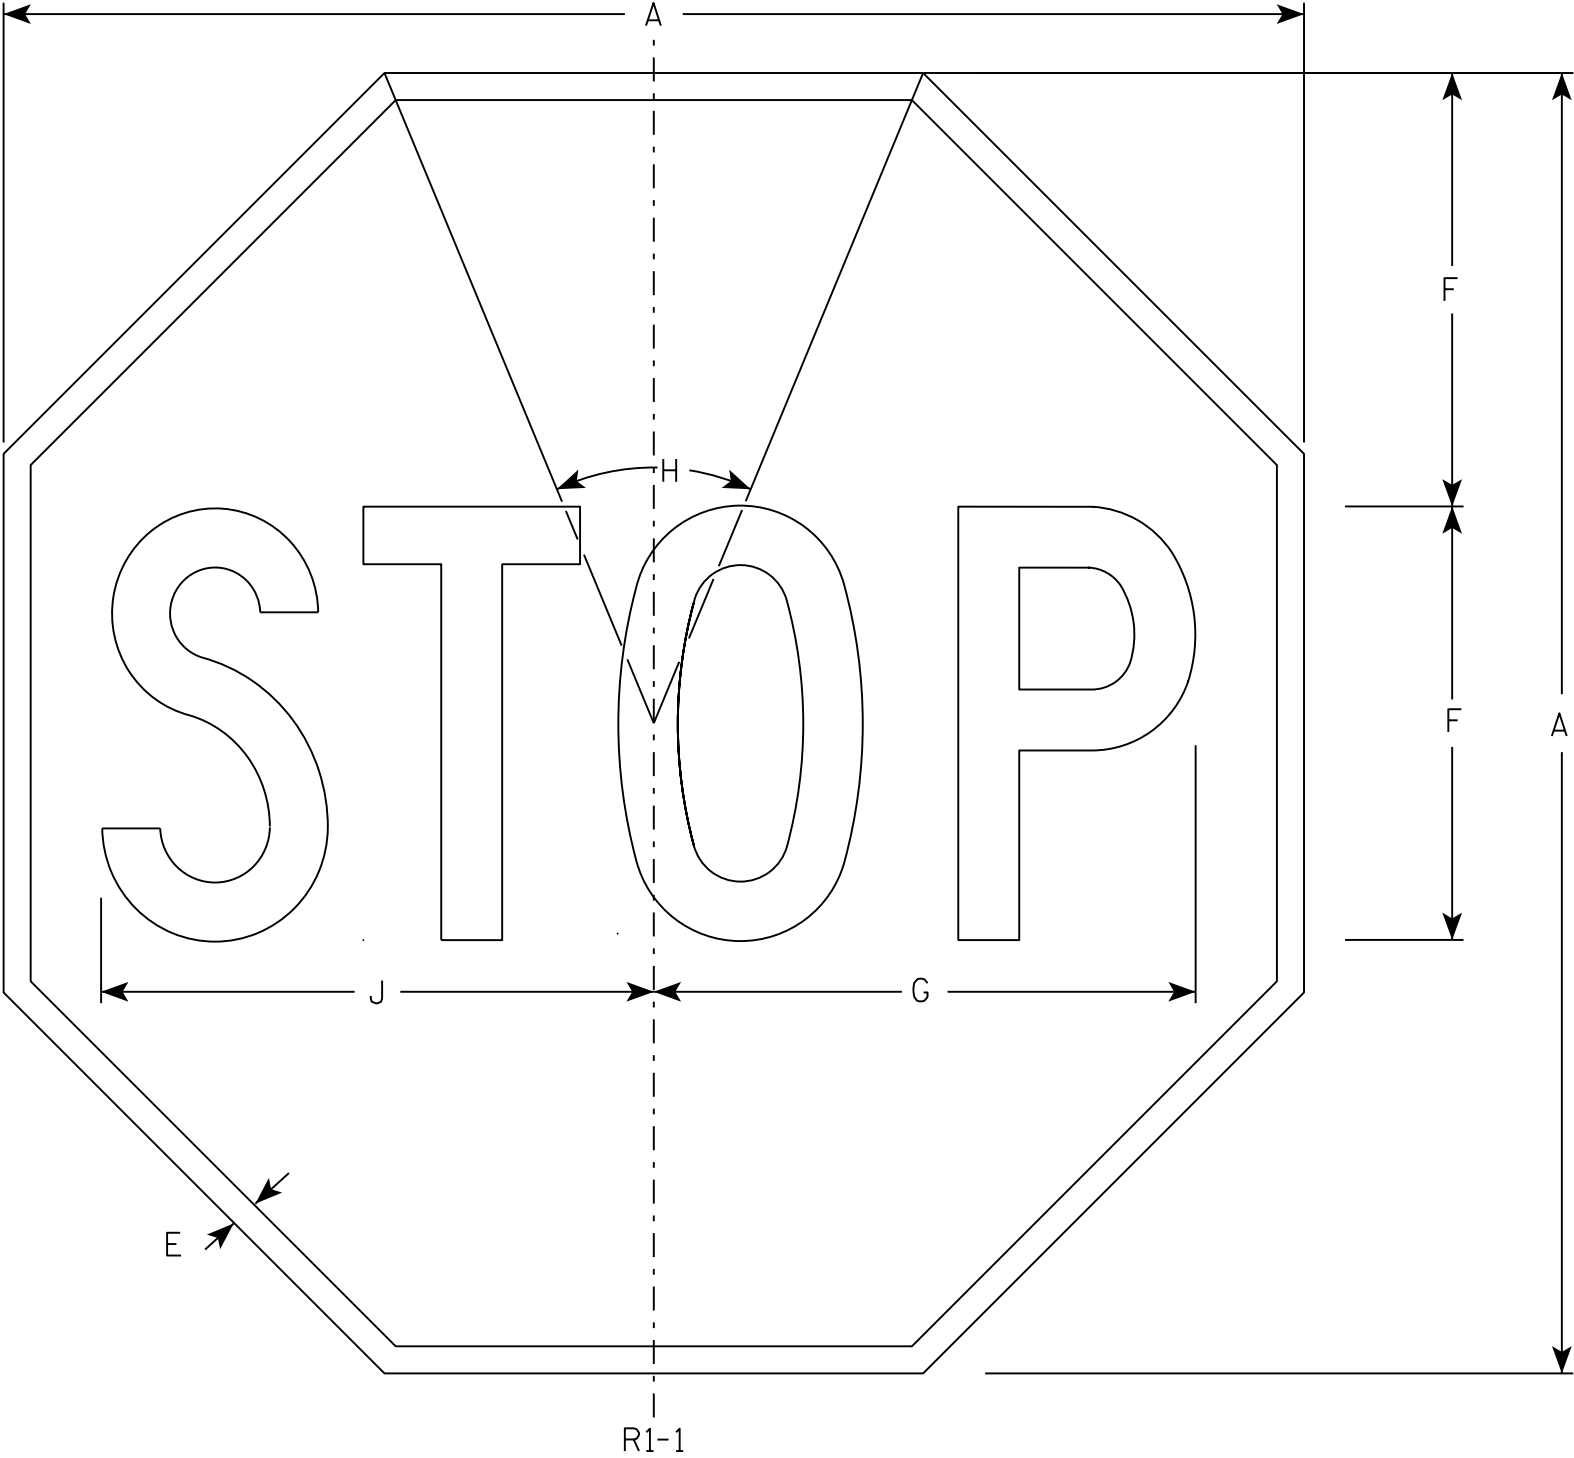

NOTES

- 1. Sign is Type II - Type H Reflective - reference WIS DOT Standard Specification for HIGHWAY and STRUCTURE CONSTRUCTION latest edition.
- 2. Color:
Background - Red
Message - White
- 3. Message Series - C

7

R1-1


SIZE	A	B	C	D	E	F	G	H	I	J	K	L	M	N	O	P	Q	R	S	T	U	V	W	X	Y	Z	Area sq. ft.
1	30				5/8	10	12 1/2	45°		12 3/4																	5.18
2S	30				5/8	10	12 1/2	45°		12 3/4																	5.18
2M	36				3/4	12	15	45°		15 3/8																	7.46
3	36				3/4	12	15	45°		15 3/8																	7.46
4	48				1	16	20	45°		20 1/2																	13.25
5	48				1	16	20	45°		20 1/2																	13.25
6	18				3/8	6	7 3/4	45°		7 3/4																	1.86
7	12				1/4	4	5	45°		5 1/8																	0.78

STANDARD SIGN
R1 - 1

WISCONSIN DEPT OF TRANSPORTATION

APPROVED *Matthew R. Rauch*
for State Traffic Engineer

DATE 11/12/15 PLATE NO. R1-1.13

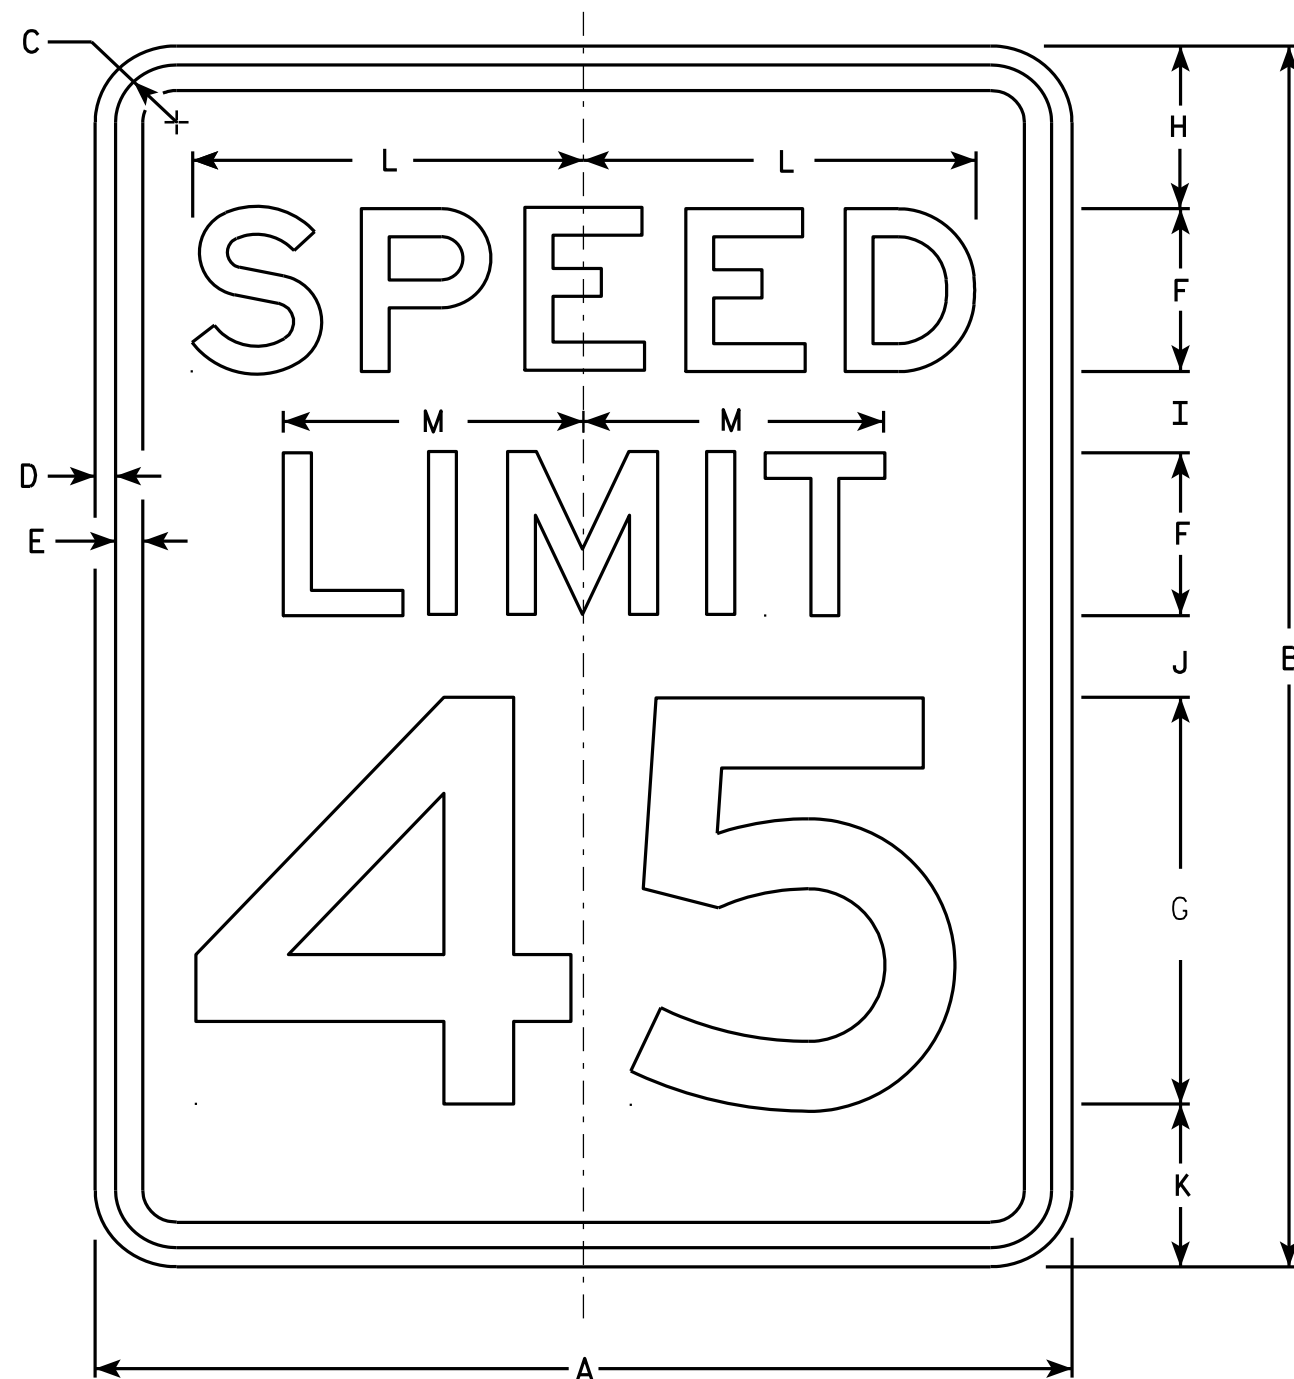

R2-1

NOTES

1. Sign is Type II - Type H Reflective - reference WIS DOT Standard Specification for HIGHWAY and STRUCTURE CONSTRUCTION latest edition.
2. Color:
Background - White
Message - Black
3. Message Series - E
4. Corners may be square or rounded when base material is plywood but borders shall be rounded as shown. When base material is metal, the corners and borders shall be rounded.
5. Substitute appropriate numerals and optically adjust spacing to achieve proper balance.

SIZE	A	B	C	D	E	F	G	H	I	J	K	L	M	N	O	P	Q	R	S	T	U	V	W	X	Y	Z	Area sq. ft.
1	18	24	1 1/8	3/8	1/2	3	8	3	2	2	3	7 1/4	5 1/2														3.0
2S	24	30	1 1/8	3/8	1/2	4	10	3	2 1/4	3 3/8	3 3/8	9 5/8	7 3/8														5.0
2M	30	36	1 3/8	1/2	5/8	5	12	5	2 1/2	2 1/2	4	12	9 1/4														7.5
3	36	48	1 3/8	1/2	5/8	6	14	6	5	5	6	14 3/8	11														12.0
4	36	48	1 3/8	1/2	5/8	6	14	6	5	5	6	14 3/8	11														12.0
5	48	60	2 1/4	3/4	1	8	20	6	4 1/2	6 3/4	6 3/4	19 1/4	14 5/8														20.0


STANDARD SIGN
R2-1

WISCONSIN DEPT OF TRANSPORTATION

APPROVED *Matthew R. Rauch*
For State Traffic Engineer


DATE 5/26/10 PLATE NO. R2-1.13

PROJECT NO: HWY: COUNTY: SHEET NO: 149 E

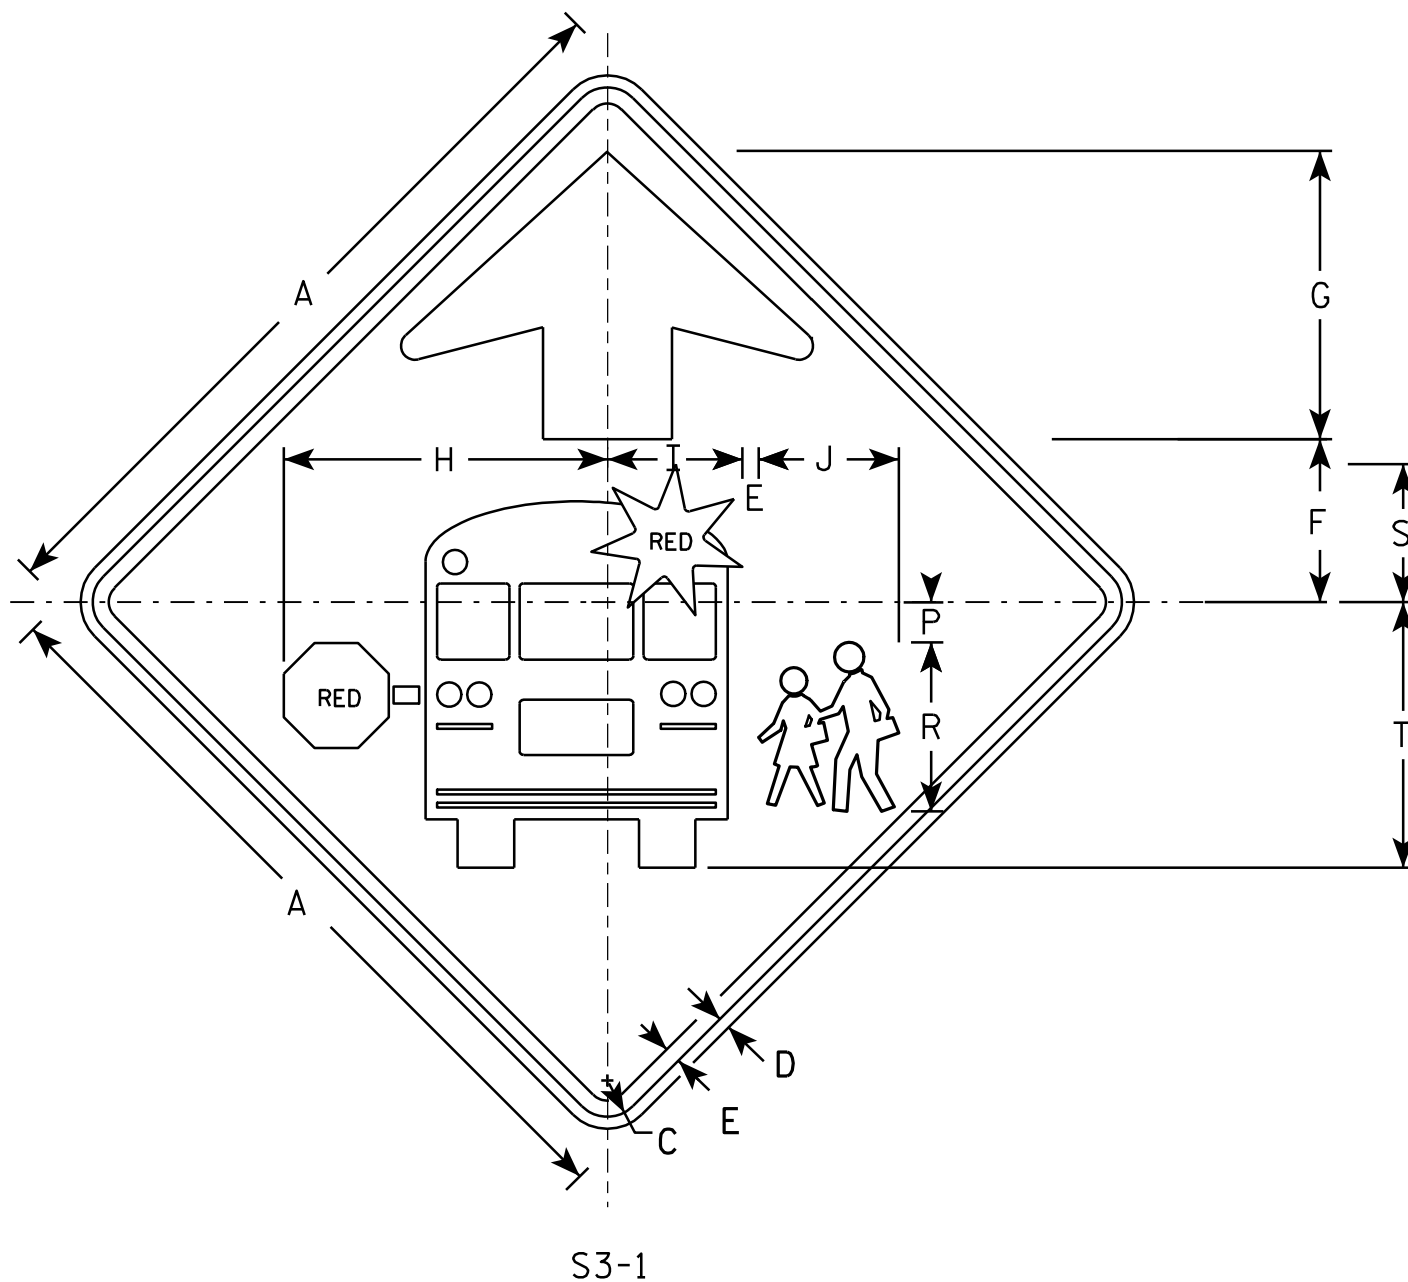

NOTES


1. All Signs Type II - Type F Reflective - reference WIS DOT Standard Specification for HIGHWAY and STRUCTURE CONSTRUCTION latest edition.
2. Color:
 - Background - YELLOW-GREEN
 - Message - BLACK except as noted
 - Circles except PEDS- RED BACKGROUND
3. Corners may be square or rounded when base material is plywood but borders shall be rounded as shown. When base material is metal, the corners and borders shall be rounded.

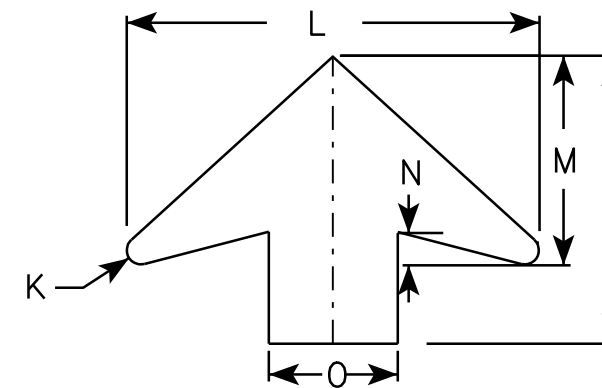[illegible]


STANDARD SIGN	
S3-1	
WISCONSIN DEPT OF TRANSPORTATION	
APPROVED	<u>Matthew R. Rauch</u> for State Traffic Engineer
DATE <u>6/8/10</u>	PLATE NO. <u>S3-16</u>

NOTES

1. Sign is Type II - Type F Reflective - reference WIS DOT Standard Specification for HIGHWAY and STRUCTURE CONSTRUCTION latest edition.
2. Color:
Background - Yellow
Message - Black
3. Corners may be square or rounded when base material is plywood but borders shall be rounded as shown. When base material is metal, the corners and borders shall be rounded.
4. W1-2L is the same as W1-2R except the arrow is reversed along the vertical centerline.

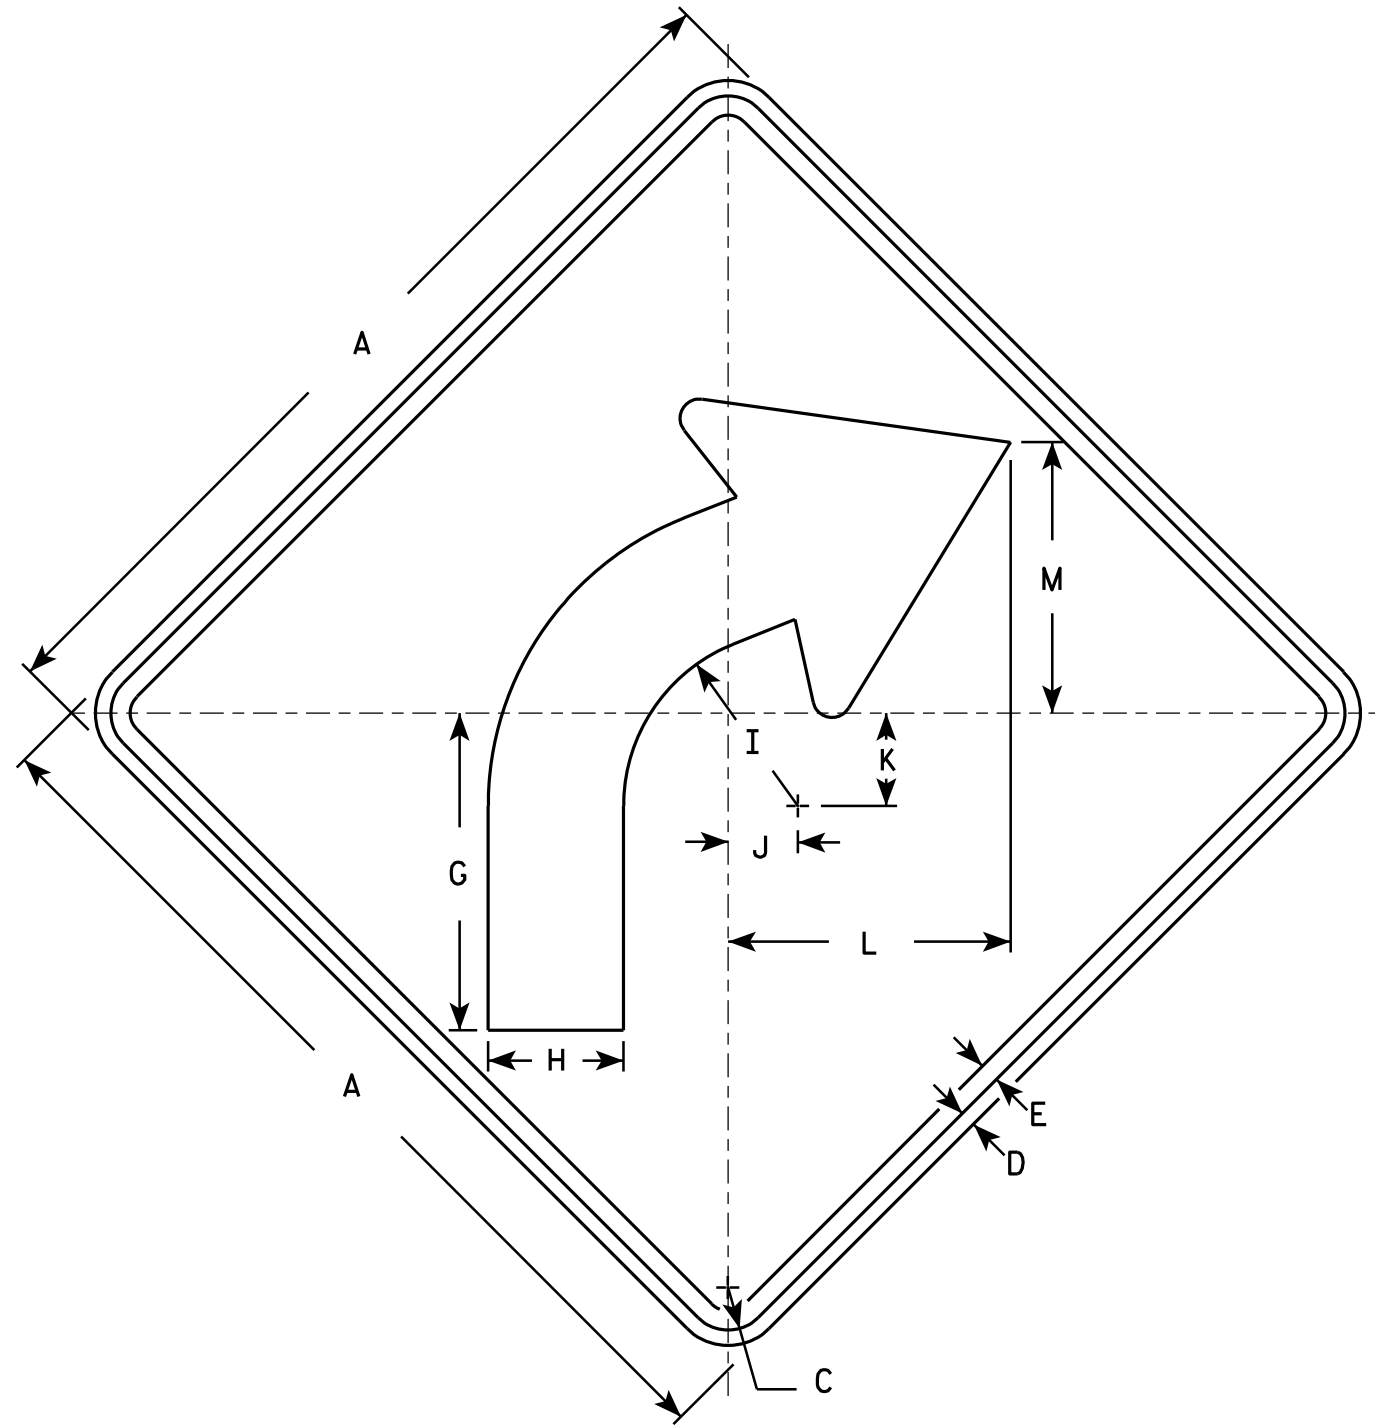

W1-2R

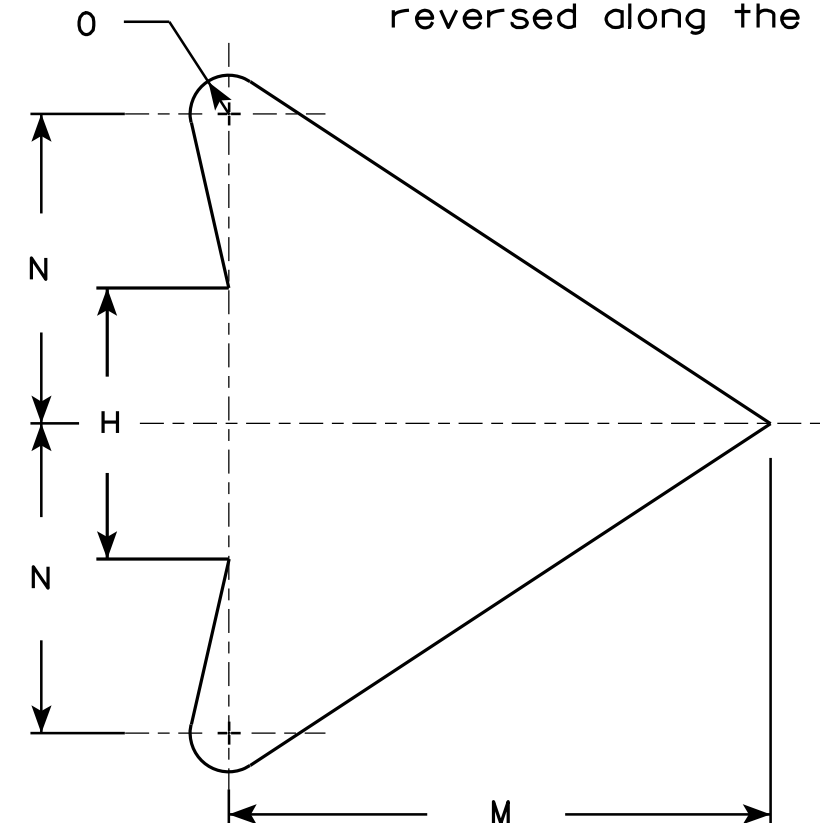

ARROW DETAIL

SIZE	A	B	C	D	E	F	G	H	I	J	K	L	M	N	O	P	Q	R	S	T	U	V	W	X	Y	Z	Area sq. ft.
1	24		1 1/8	3/8	1/2		8 1/4	3 1/2	4 1/2	1 3/4	2 3/8	7 1/4	7	4	1/2												4.0
2S	30		1 3/8	1/2	5/8		10 1/4	4 3/8	5 5/8	2 1/4	3	9 1/8	8 3/4	5	5/8												6.25
2M	36		1 5/8	5/8	3/4		12 3/8	5 1/4	6 3/4	2 5/8	3 1/2	10 7/8	10 1/2	6	3/4												9.0
3	36		1 5/8	5/8	3/4		12 3/8	5 1/4	6 3/4	2 5/8	3 1/2	10 7/8	10 1/2	6	3/4												9.0
4	36		1 5/8	5/8	3/4		12 3/8	5 1/4	6 3/4	2 5/8	3 1/2	10 7/8	10 1/2	6	3/4												9.0
5	48		2 1/4	3/4	1		16 1/2	7	9	3 1/2	4 5/8	14 1/2	14	8	1												16.0

STANDARD SIGN W1-2

WISCONSIN DEPT OF TRANSPORTATION

APPROVED *Matthew R. Rauch*
for State Traffic Engineer

DATE 5/15/12 PLATE NO. W1-2.10


PROJECT NO:

HWY:

COUNTY:

SHEET NO: 151

E

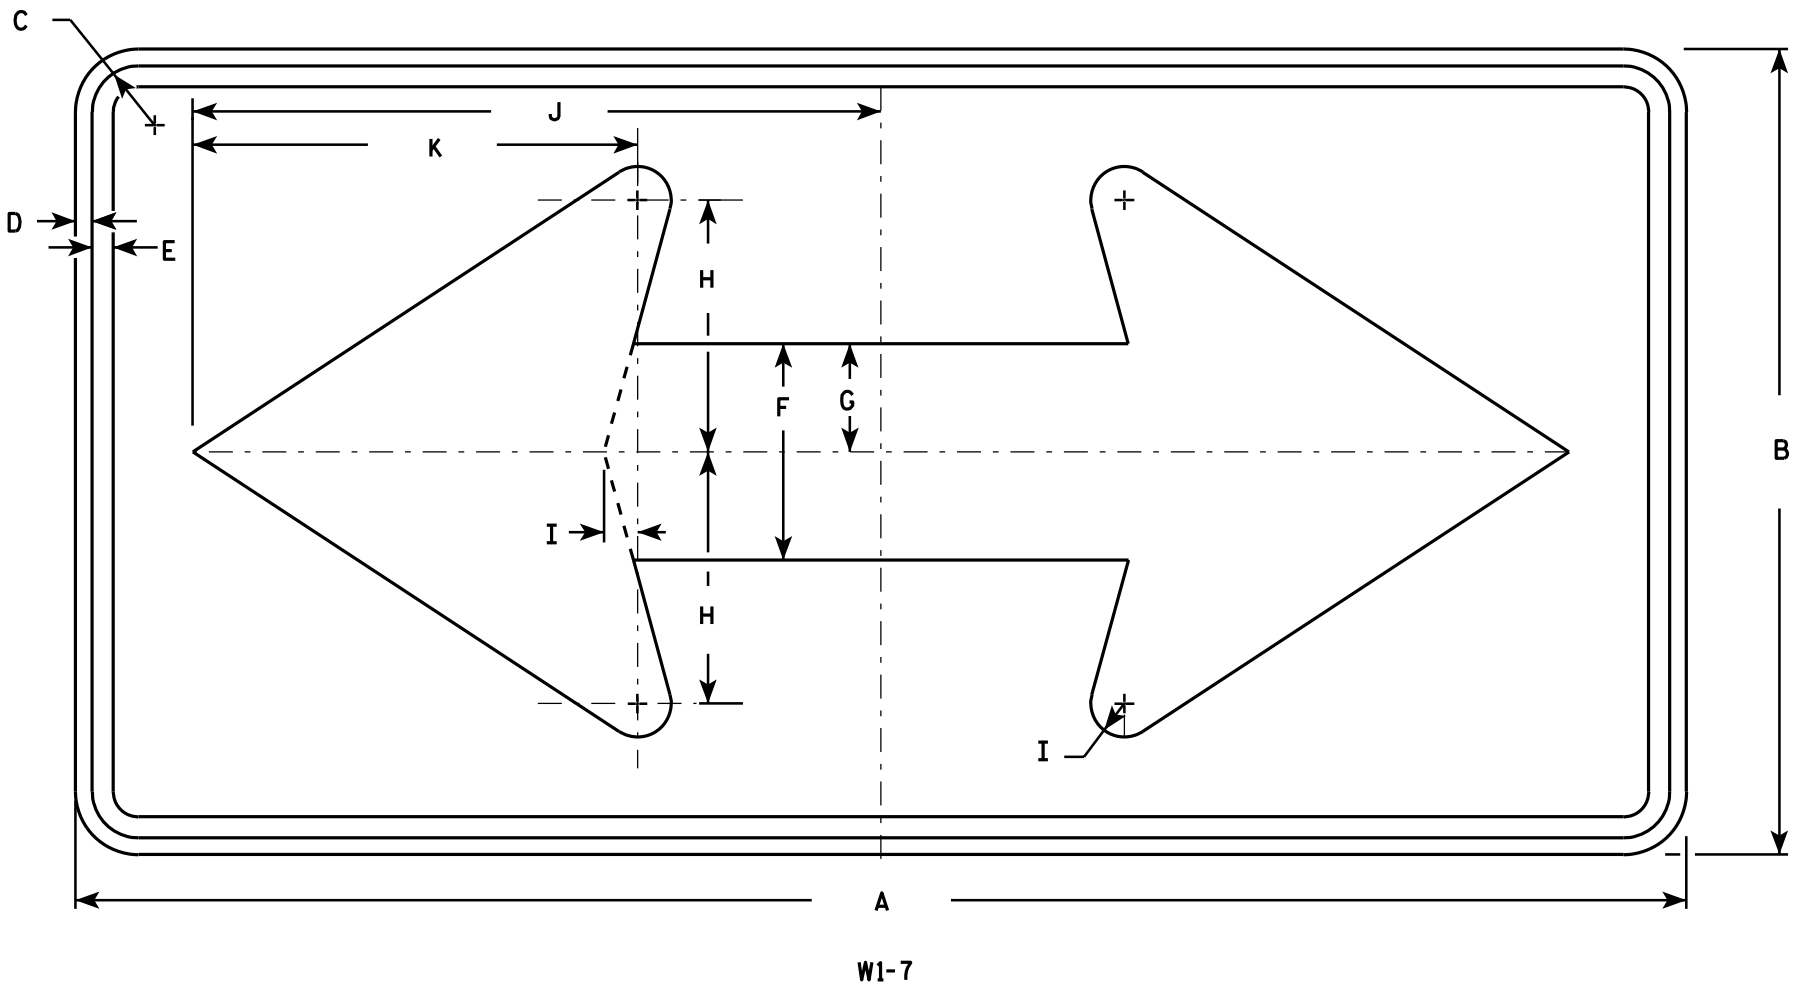

NOTES

- 1. Sign is Type II - Type F Reflective - reference WIS DOT Standard Specification for HIGHWAY and STRUCTURE CONSTRUCTION latest edition.
- 2. Color:
Background - Yellow
Message - Black
- 3. Corners may be square or rounded when base material is plywood but borders shall be rounded as shown. When base material is metal, the corners and borders shall be rounded.

SIZE	A	B	C	D	E	F	G	H	I	J	K	L	M	N	O	P	Q	R	S	T	U	V	W	X	Y	Z	Area sq. ft.
1	36	18	1 1/8	3/8	1/2	5	2 1/2	5 3/4	3/4	15 5/8	10 1/8																4.5
2S	48	24	1 3/8	1/2	5/8	6 1/2	3 1/4	7 1/2	1	20 1/2	13 1/4																8.0
2M	48	24	1 3/8	1/2	5/8	6 1/2	3 1/4	7 1/2	1	20 1/2	13 1/4																8.0
3	60	30	1 3/8	1/2	5/8	8	4	9 1/4	1 1/4	25 3/8	16 1/4																12.5
4	60	30	1 3/8	1/2	5/8	8	4	9 1/4	1 1/4	25 3/8	16 1/4																12.5
5	96	48	2 1/4	3/4	1	13	6 1/2	15	2	41	26 1/2																32.0


STANDARD SIGN

W1 - 7

WISCONSIN DEPT OF TRANSPORTATION

APPROVED *Matthew R. Rauch*
for State Traffic Engineer

DATE 6/7/10 PLATE NO. W1-7.7

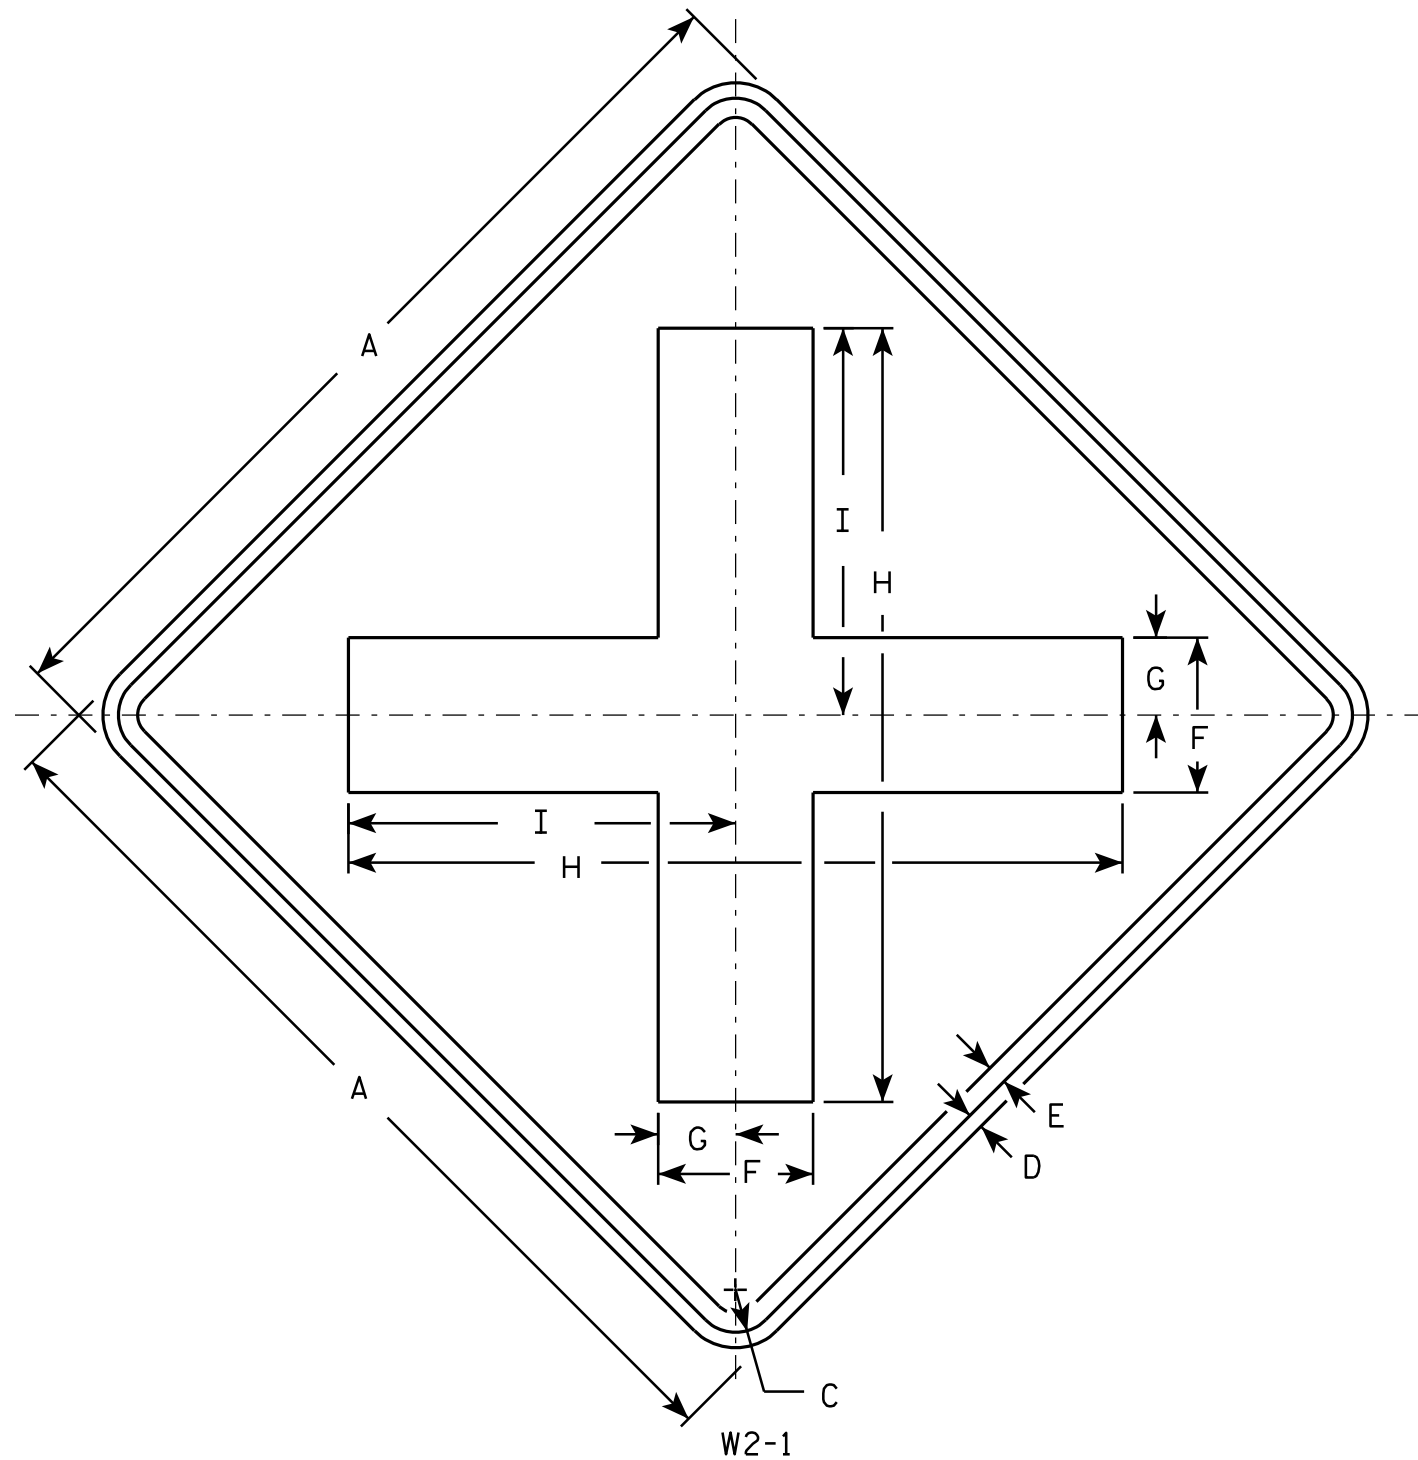

NOTES

1. Sign is Type II - Type F Reflective - reference WIS DOT Standard Specification for HIGHWAY and STRUCTURE CONSTRUCTION latest edition.
2. Color:
Background - Yellow
Message - Black
3. Corners may be square or rounded when base material is plywood but borders shall be rounded as shown. When base material is metal, the corners and borders shall be rounded.

SIZE	A	B	C	D	E	F	G	H	I	J	K	L	M	N	O	P	Q	R	S	T	U	V	W	X	Y	Z	Area sq. ft.
1	24		1 1/8	3/8	1/2	4	2	20	10																		4.0
2S	30		1 3/8	1/2	5/8	5	2 1/2	25	12 1/2																		6.25
2M	30		1 3/8	1/2	5/8	5	2 1/2	25	12 1/2																		6.25
3	36		1 5/8	5/8	3/4	6	3	30	15																		9.0
4	48		2 1/4	3/4	1	8	4	40	20																		16.0
5																											

STANDARD SIGN

W2-1

WISCONSIN DEPT OF TRANSPORTATION

APPROVED

Matthew R. Rauch
for State Traffic Engineer

DATE 5/29/12

PLATE NO. W2-1.9


PROJECT NO:

HWY:

COUNTY:

SHEET NO: 153

E

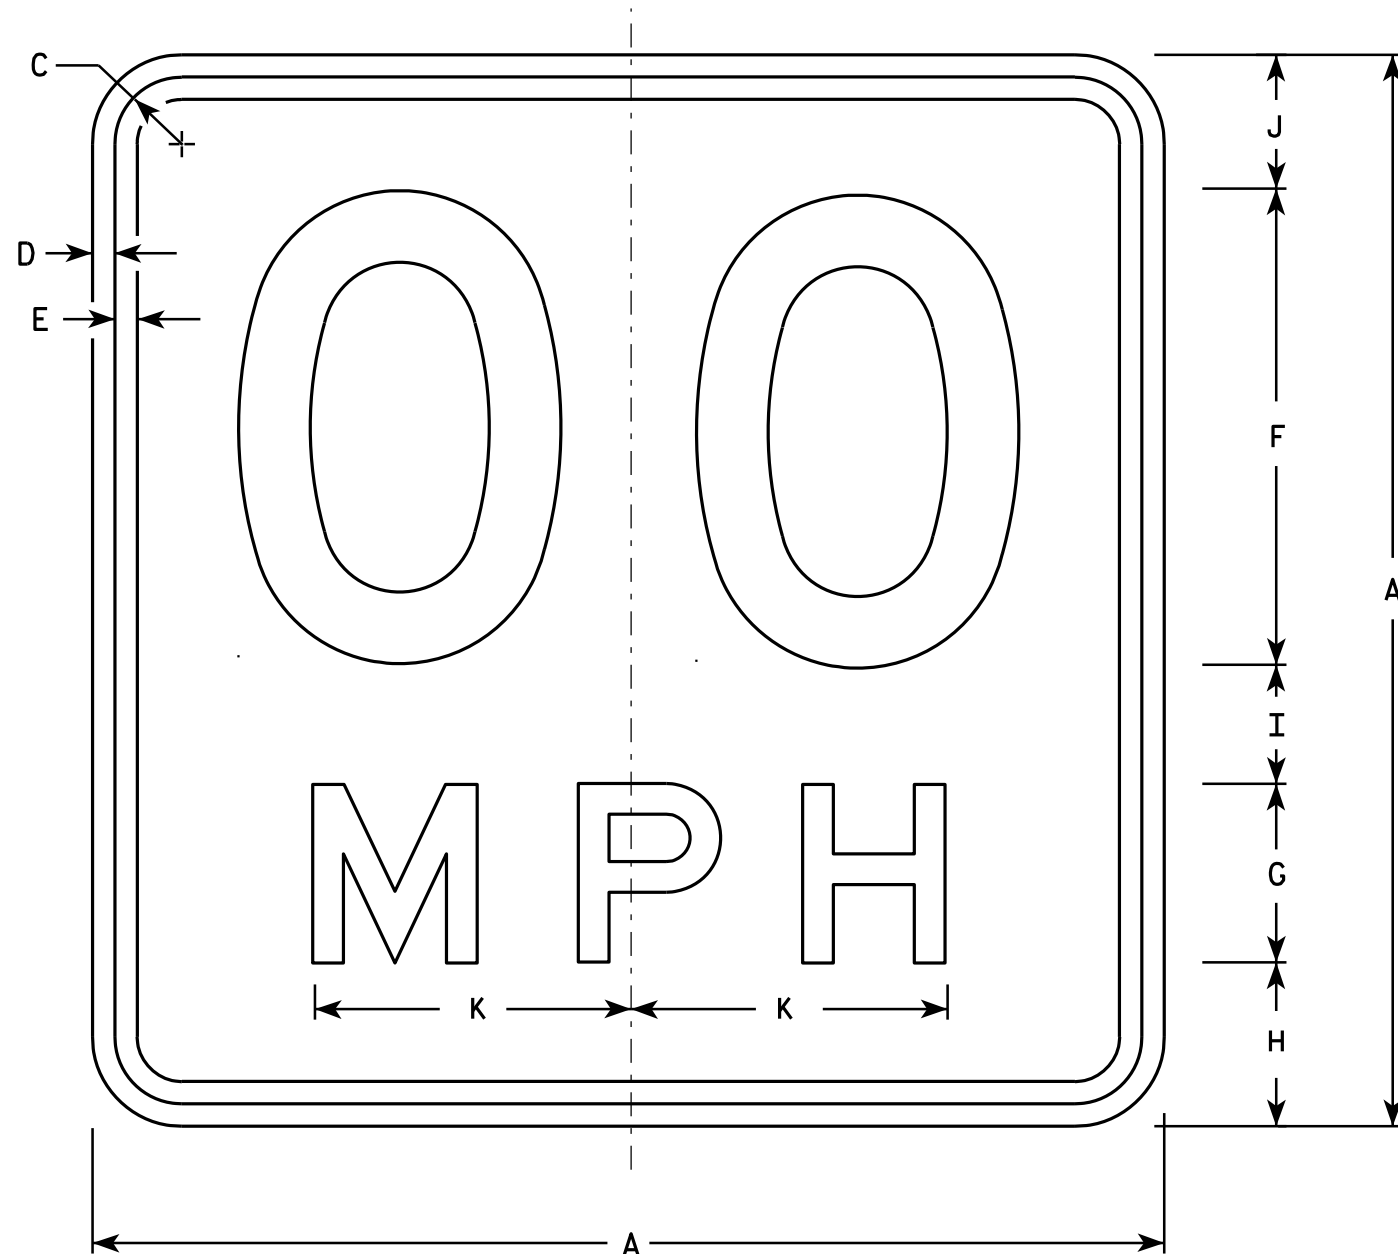

NOTES

1. Sign is Type II - Type F Reflective - reference WIS DOT Standard Specification for HIGHWAY and STRUCTURE CONSTRUCTION latest edition.
2. Color:
Background - Yellow
Message - Black
3. Message Series - See Note 6
4. Corners may be square or rounded when base material is plywood but borders shall be rounded as shown. When base material is metal, the corners and borders shall be rounded.
5. Substitute appropriate numerals and optically space about centerline to achieve proper balance.
6. Line 1 is Series D
Line 2 is Series E

W13-1

* For 30" x 30" Warning Signs, use 18" x 18" W13-1 signs.
For 36" x 36" Warning Signs, use 24" x 24" W13-1 signs.

SIZE	A	B	C	D	E	F	G	H	I	J	K	L	M	N	O	P	Q	R	S	T	U	V	W	X	Y	Z	Area Sq. Ft.
1	18		1 1/8	3/8	3/8	8	3	2 3/4	2	2 1/4	5 3/8																2.25
* 2S	18		1 1/8	3/8	3/8	8	3	2 3/4	2	2 1/4	5 3/8																2.25
* 2M	18		1 1/8	3/8	3/8	8	3	2 3/4	2	2 1/4	5 3/8																2.25
3	24		1 1/8	3/8	1/2	10	4	4	2 3/4	3 1/4	6 5/8																4.00
4	36		1 5/8	5/8	3/4	16	6	5 1/2	4	4 1/2	10 5/8																9.00
5	36		1 5/8	5/8	3/4	16	6	5 1/2	4	4 1/2	10 5/8																9.00

STANDARD SIGN

W13-1

WISCONSIN DEPT OF TRANSPORTATION

APPROVED *Matthew R. Rauch*
For State Traffic Engineer

DATE 5/31/12 PLATE NO. W13-1.16


PROJECT NO:

HWY:

COUNTY:

SHEET NO: 154

E

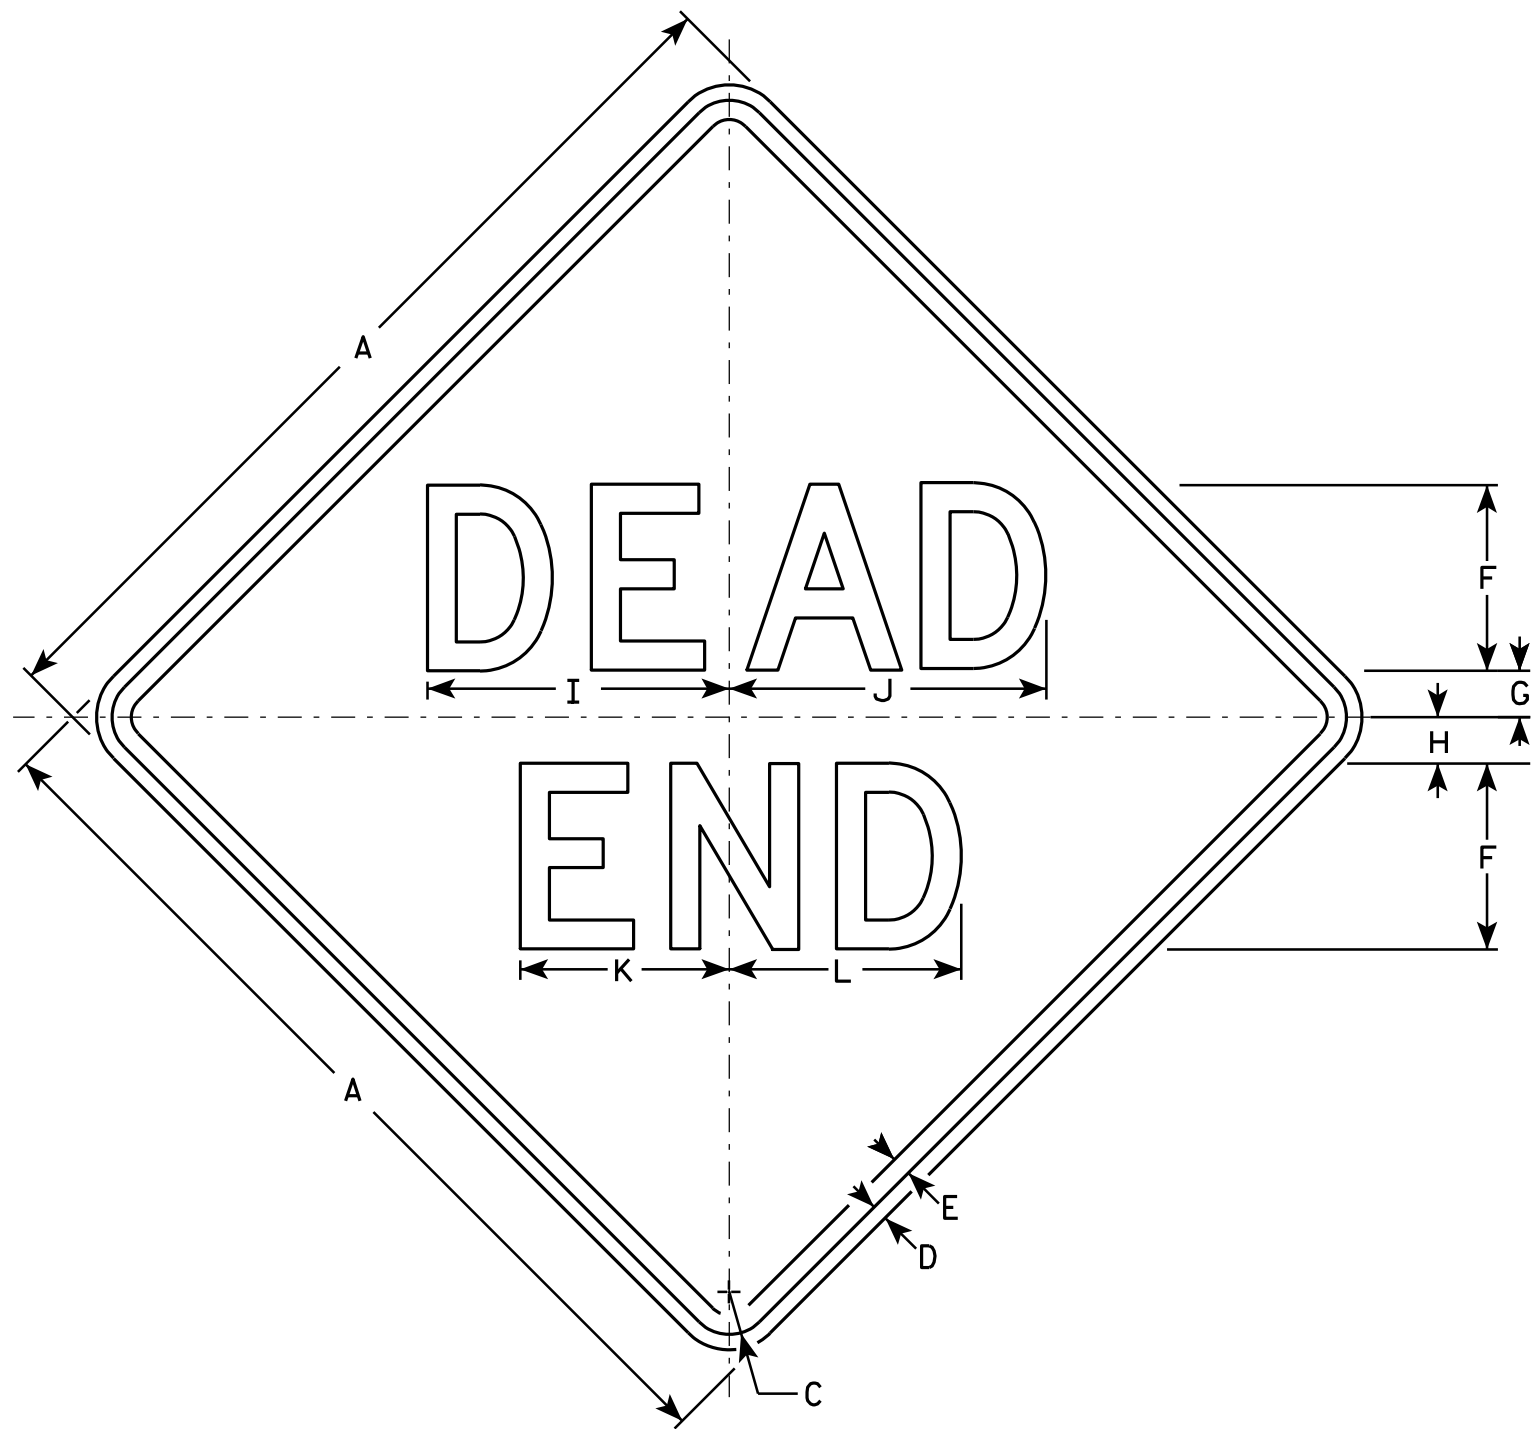

W14-1

NOTES

1. Sign is Type II - Type F Reflective - reference WIS DOT Standard Specification for HIGHWAY and STRUCTURE CONSTRUCTION latest edition.
2. Color:
Background - Yellow
Message - Black
3. Message Series - D
4. Corners may be square or rounded when base material is plywood but borders shall be rounded as shown. When base material is metal, the corners and borders shall be rounded.


SIZE	A	B	C	D	E	F	G	H	I	J	K	L	M	N	O	P	Q	R	S	T	U	V	W	X	Y	Z	Area, sq. ft.
1	24		1 1/8	3/8	1/2	5	1	2	8 1/4	8 5/8	5 5/8	6 1/4															4.0
2S	30		1 3/8	1/2	5/8	6	1 1/2	2 1/2	9 3/4	10 1/4	6 3/4	7 1/2															6.25
2M	30		1 3/8	1/2	5/8	6	1 1/2	2 1/2	9 3/4	10 1/4	6 3/4	7 1/2															6.25
3	36		1 5/8	5/8	3/4	7	2	3	11 3/8	12	7 7/8	8 3/4															9.0
4																											
5																											

STANDARD SIGN
W14-1


WISCONSIN DEPT OF TRANSPORTATION

APPROVED Matthew R. Rauch
for State Traffic Engineer
DATE 3/13/13 PLATE NO. W14-1.7


PROJECT NO: HWY: COUNTY: SHEET NO: 155 E

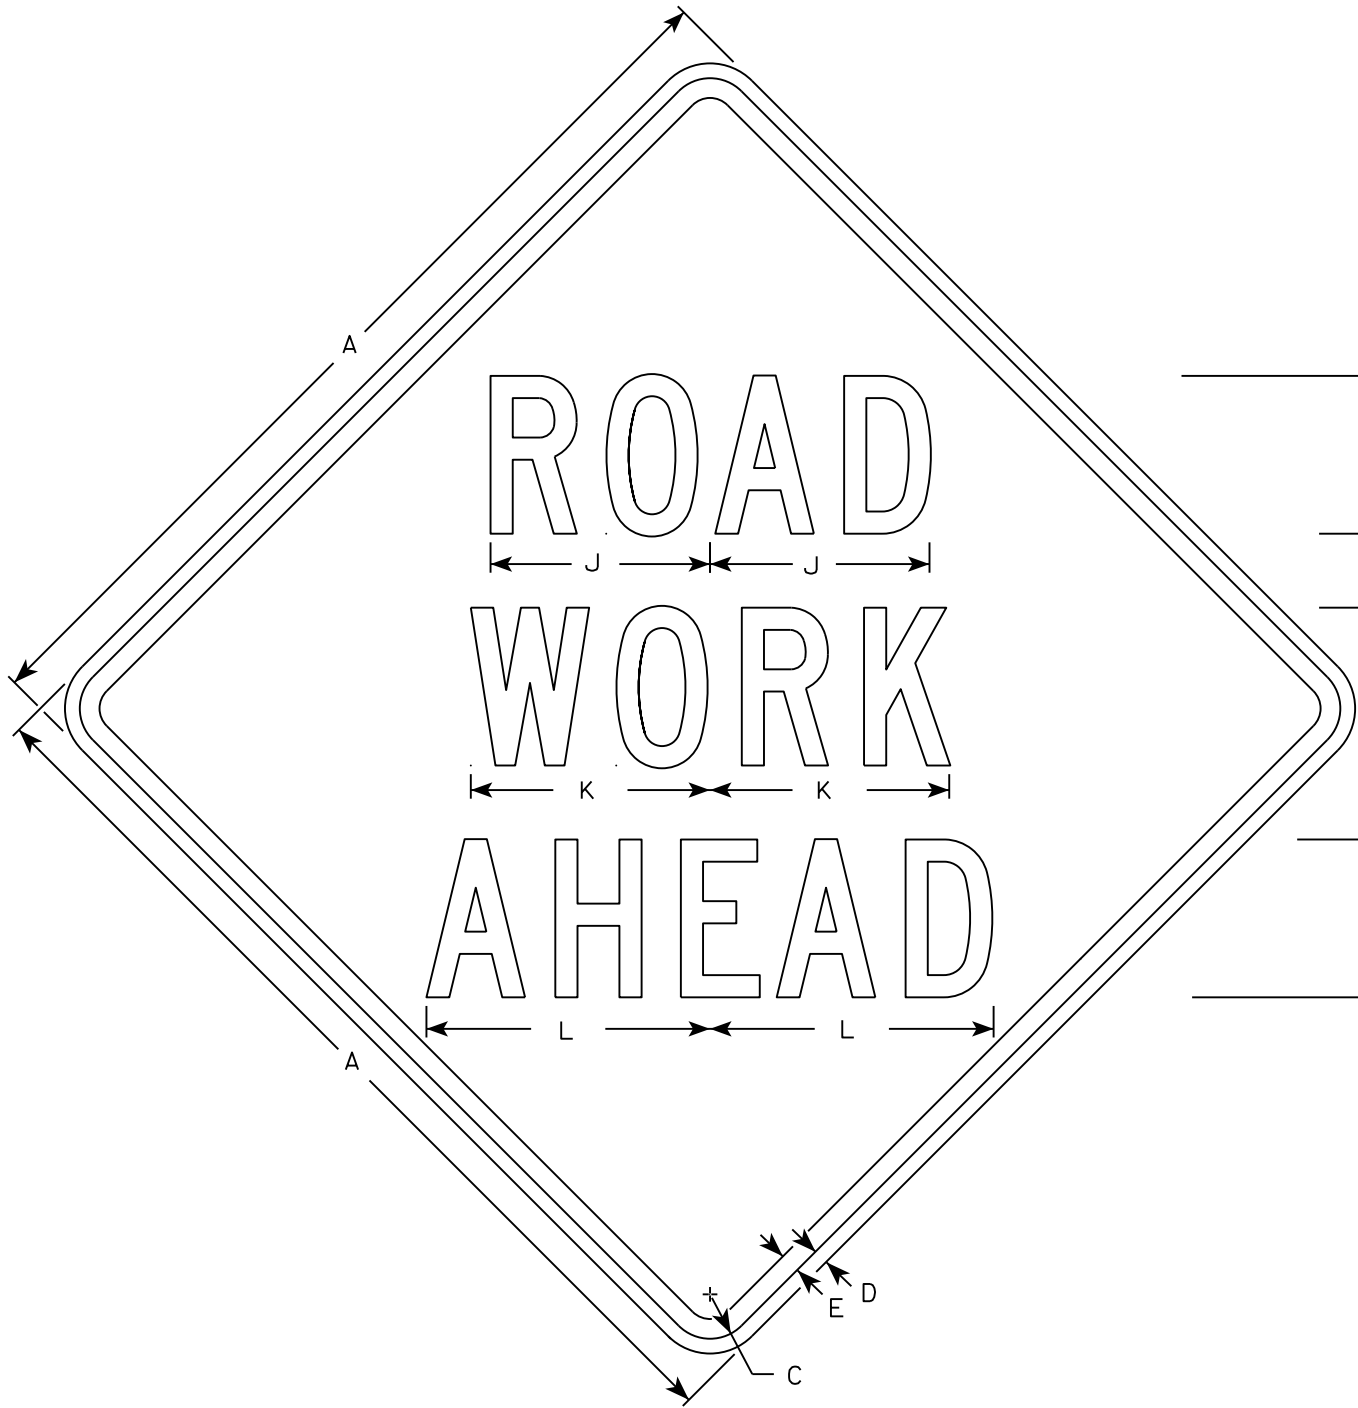


W20-1A

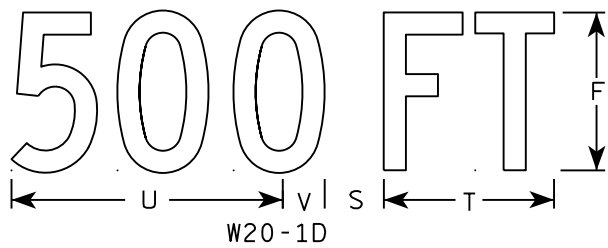

W20-1D

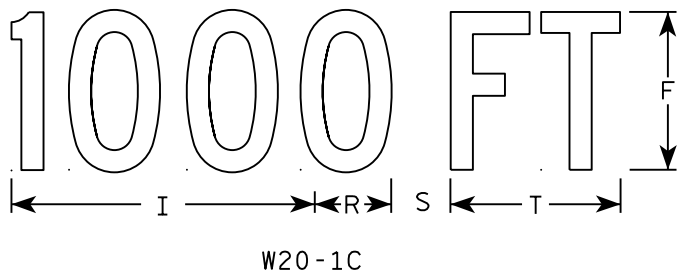


W20-1C

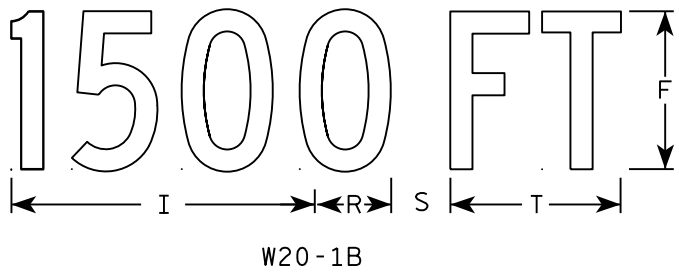


W20-1B



W20-1G

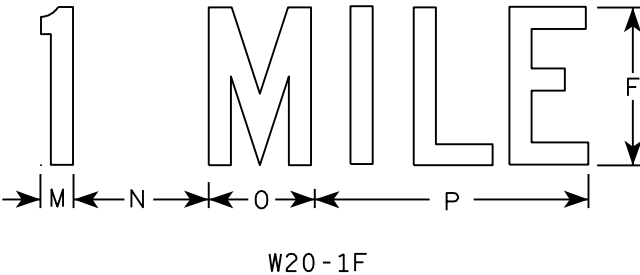

W20-1F

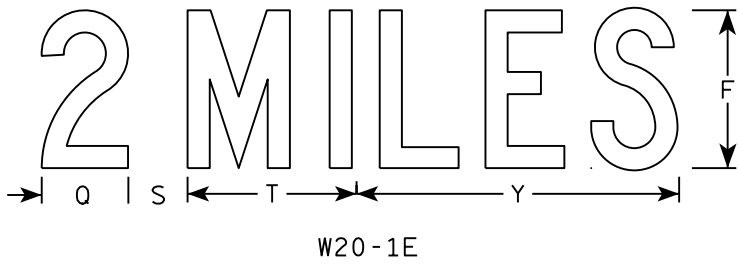

W20-1E

NOTES

- 1. Sign is Type II - Type F Reflective
- 2. Color:
Background - Orange
Message - Black
- 3. Message Series - C
- 4. Corners may be square or rounded when base material is plywood but borders shall be rounded as shown. When base material is metal, the corners and borders shall be rounded.

SIZE	A	B	C	D	E	F	G	H	I	J	K	L	M	N	O	P	Q	R	S	T	U	V	W	X	Y	Z	Area sq. ft.
1	36		1 3/8	1/2	5/8	5	2 5/8	3 1/4	10 1/8	7	7 5/8	8 7/8	1 1/8	4 1/2	3 1/2	9		2 1/2	2 1/4	5 5/8	9	1 3/8	8	1 3/4	10 3/4	6	9.0
2S	48		2 1/4	3/4	1	8	3 3/4	5 1/8	15 3/8	11 1/8	12 1/8	14 3/8	1 5/8	6 7/8	5 3/8	13 7/8	4 3/8	3 7/8	3	8 5/8	13 3/4	2 1/8	11 7/8	2 3/4	16 3/8	9	16.0
2M	48		2 1/4	3/4	1	8	3 3/4	5 1/8	15 3/8	11 1/8	12 1/8	14 3/8	1 5/8	6 7/8	5 3/8	13 7/8	4 3/8	3 7/8	3	8 5/8	13 3/4	2 1/8	11 7/8	2 3/4	16 3/8	9	16.0
3	48		2 1/4	3/4	1	8	3 3/4	5 1/8	15 3/8	11 1/8	12 1/8	14 3/8	1 5/8	6 7/8	5 3/8	13 7/8	4 3/8	3 7/8	3	8 5/8	13 3/4	2 1/8	11 7/8	2 3/4	16 3/8	9	16.0
4	48		2 1/4	3/4	1	8	3 3/4	5 1/8	15 3/8	11 1/8	12 1/8	14 3/8	1 5/8	6 7/8	5 3/8	13 7/8	4 3/8	3 7/8	3	8 5/8	13 3/4	2 1/8	11 7/8	2 3/4	16 3/8	9	16.0
5	48		2 1/4	3/4	1	8	3 3/4	5 1/8	15 3/8	11 1/8	12 1/8	14 3/8	1 5/8	6 7/8	5 3/8	13 7/8	4 3/8	3 7/8	3	8 5/8	13 3/4	2 1/8	11 7/8	2 3/4	16 3/8	9	16.0

STANDARD SIGN
W20-1A, B, C, D, F & G

WISCONSIN DEPT OF TRANSPORTATION

APPROVED *Matthew R. Rauch*
for State Traffic Engineer

DATE 5/07/15 PLATE NO. W20-1.10

156

CTH A

Total Volume Table							
Station	Cut Area	Fill Area	Cut Vol	Fill Vol	Cum Cut Vol	Cum Fill Vol	Net Vol
234+50.00	0.00	0.00	0.00	0.00	0.00	0.00	0.00
235+00.00	61.30	6.15	56.76	5.69	56.76	5.69	51.07
235+50.00	82.86	1.08	133.49	6.69	190.24	12.38	177.86
235+56.23	81.88	0.00	19.00	0.12	209.24	12.51	196.73
236+00.00	79.18	2.71	130.57	2.20	339.81	14.71	325.10
236+50.00	79.84	4.43	147.24	6.61	487.05	21.32	465.73
237+00.00	84.93	0.40	152.56	4.47	639.61	25.79	613.82
237+12.45	79.53	0.85	37.92	0.29	677.54	26.08	651.46
237+50.00	70.75	2.85	104.49	2.58	782.02	28.65	753.37
238+00.00	65.33	3.45	125.99	5.84	908.02	34.49	873.52
238+50.00	56.83	4.05	113.11	6.95	1021.12	41.44	979.68
239+00.00	58.96	5.47	107.22	8.82	1128.34	50.26	1078.08
239+15.00	71.11	4.46	36.13	2.76	1164.47	53.02	1111.46
239+50.00	53.17	9.87	80.55	9.29	1245.03	62.31	1182.72
240+00.00	63.09	9.28	107.64	17.73	1352.67	80.05	1272.63
240+50.00	61.81	7.66	115.65	15.69	1468.32	95.73	1372.58
241+00.00	64.33	8.21	116.80	14.70	1585.12	110.43	1474.69
241+25.00	80.29	5.52	66.96	6.35	1652.08	116.79	1535.29
241+50.00	66.08	7.27	67.77	5.92	1719.84	122.71	1597.13
242+00.00	95.80	3.64	149.89	10.11	1869.73	132.82	1736.92

Total Volume Table							
Station	Cut Area	Fill Area	Cut Vol	Fill Vol	Cum Cut Vol	Cum Fill Vol	Net Vol
242+50.00	71.58	7.48	154.98	10.30	2024.72	143.12	1881.60
243+00.00	78.84	5.39	139.28	11.92	2163.99	155.04	2008.95
243+15.00	93.42	3.74	47.85	2.54	2211.84	157.58	2054.26
243+50.00	81.55	7.38	113.41	7.21	2325.25	164.79	2160.47
244+00.00	84.00	7.65	153.29	13.91	2478.54	178.70	2299.84
244+50.00	90.83	7.91	161.88	14.40	2640.42	193.10	2447.32
245+00.00	72.43	11.97	151.17	18.40	2791.59	211.50	2580.08
245+05.00	70.22	14.54	13.21	2.45	2804.79	213.96	2590.84
245+50.00	67.29	8.73	114.59	19.39	2919.38	233.34	2686.04
246+00.00	70.22	6.91	127.32	14.47	3046.70	247.82	2798.88
246+50.00	63.97	7.28	124.25	13.14	3170.95	260.95	2910.00
246+75.00	98.86	0.30	75.38	3.51	3246.33	264.46	2981.87
247+00.00	77.42	7.70	81.61	3.70	3327.94	268.16	3059.78
247+50.00	60.59	8.07	127.79	14.60	3455.73	282.77	3172.97
248+00.00	61.10	10.20	112.68	16.92	3568.42	299.69	3268.73
248+50.00	62.61	8.15	114.55	16.99	3682.97	316.68	3366.29
248+65.00	78.03	6.03	39.07	3.94	3722.04	320.62	3401.42
249+00.00	59.44	2.95	89.10	5.82	3811.13	326.43	3484.70
249+47.18	57.44	4.51	102.11	6.52	3913.25	332.95	3580.30
249+50.00	57.35	5.05	5.99	0.50	3919.24	333.45	3585.79

CTH A

Total Volume Table							
Station	Cut Area	Fill Area	Cut Vol	Fill Vol	Cum Cut Vol	Cum Fill Vol	Net Vol
250+00.00	77.79	0.72	125.13	5.34	4044.37	338.79	3705.58
250+50.00	96.80	0.00	161.66	0.66	4206.03	339.45	3866.58
251+00.00	103.60	0.00	185.55	0.00	4391.58	339.45	4052.13
251+50.00	99.63	0.00	188.18	0.00	4579.76	339.45	4240.31
252+00.00	91.07	0.04	176.58	0.04	4756.34	339.49	4416.85
252+50.00	89.96	0.29	167.62	0.31	4923.96	339.80	4584.16
253+00.00	89.86	0.00	166.50	0.27	5090.46	340.07	4750.38
253+50.00	63.22	5.26	141.74	4.87	5232.20	344.95	4887.25
254+00.00	69.12	2.77	122.53	7.44	5354.73	352.38	5002.35
254+18.86	64.42	3.48	46.64	2.18	5401.37	354.56	5046.80
254+50.00	61.69	2.96	72.73	3.71	5474.10	358.28	5115.82
255+00.00	53.47	5.06	106.63	7.42	5580.73	365.70	5215.03
255+50.00	53.57	6.03	99.11	10.27	5679.84	375.97	5303.87
256+00.00	60.63	1.68	105.74	7.14	5785.58	383.11	5402.47
256+50.00	74.82	2.04	125.41	3.44	5911.00	386.56	5524.44
257+00.00	85.38	2.56	148.33	4.26	6059.33	390.81	5668.51
257+50.00	121.67	0.26	191.71	2.61	6251.04	393.42	5857.61
258+00.00	110.80	0.25	215.25	0.47	6466.28	393.89	6072.40
258+50.00	108.05	0.29	202.64	0.50	6668.92	394.39	6274.54
258+90.54	97.73	0.64	154.47	0.70	6823.40	395.09	6428.31

Total Volume Table							
Station	Cut Area	Fill Area	Cut Vol	Fill Vol	Cum Cut Vol	Cum Fill Vol	Net Vol
259+00.00	92.99	0.46	33.42	0.19	6856.82	395.28	6461.54
259+50.00	95.29	0.03	174.33	0.46	7031.15	395.74	6635.42
260+00.00	96.82	0.00	177.88	0.03	7209.03	395.77	6813.27
260+50.00	89.43	0.06	172.45	0.05	7381.48	395.82	6985.66
261+00.00	92.57	0.05	168.52	0.10	7550.00	395.92	7154.08
261+50.00	63.38	4.83	144.40	4.52	7694.40	400.44	7293.96
261+75.00	57.12	57.51	55.79	28.86	7750.19	429.30	7320.89
262+00.00	58.38	9.66	53.47	31.10	7803.67	460.40	7343.27
262+50.00	50.44	8.11	100.77	16.45	7904.43	476.85	7427.58
263+00.00	42.88	6.54	86.41	13.56	7990.84	490.41	7500.43
263+40.00	59.98	1.49	76.19	5.95	8067.04	496.36	7570.67
263+50.00	53.15	3.26	20.95	0.88	8087.99	497.24	7590.74
264+00.00	49.33	5.18	94.89	7.82	8182.87	505.06	7677.81
264+50.00	44.29	6.56	86.68	10.87	8269.56	515.92	7753.63
265+00.00	58.97	8.48	95.61	13.92	8365.17	529.85	7835.32
265+50.00	42.57	7.72	94.02	15.00	8459.18	544.85	7914.34
266+00.00	38.59	9.23	75.15	15.70	8534.33	560.54	7973.79
266+50.00	41.21	2.86	73.89	11.20	8608.22	571.74	8036.47
266+60.00	58.05	1.90	18.38	0.88	8626.60	572.63	8053.97
267+00.00	47.55	4.87	78.22	5.01	8704.82	577.64	8127.18

CTH A

Total Volume Table							
Station	Cut Area	Fill Area	Cut Vol	Fill Vol	Cum Cut Vol	Cum Fill Vol	Net Vol
267+15.00	54.40	4.10	28.32	2.49	8733.13	580.13	8153.01
267+50.00	48.42	3.01	66.64	4.61	8799.78	584.73	8215.04
268+00.00	61.06	1.62	101.37	4.29	8901.15	589.02	8312.13
268+50.00	60.03	4.21	112.13	5.40	9013.27	594.42	8418.85
269+00.00	53.59	1.65	105.21	5.43	9118.48	599.85	8518.63
269+31.86	45.84	6.66	58.67	4.91	9177.15	604.76	8572.39
269+50.00	47.73	7.98	31.43	4.92	9208.58	609.67	8598.90
269+85.00	77.24	0.03	81.00	5.19	9289.58	614.87	8674.71
270+00.00	79.33	0.05	43.49	0.02	9333.07	614.89	8718.18
270+50.00	67.67	8.14	136.11	7.58	9469.18	622.46	8846.71
271+00.00	42.70	15.96	102.19	22.31	9571.37	644.78	8926.59
271+25.00	65.35	0.65	50.02	7.69	9621.39	652.47	8968.93
271+50.00	40.08	15.37	48.81	7.42	9670.20	659.88	9010.32
271+96.40	37.94	14.25	67.03	25.44	9737.23	685.32	9051.91
272+00.00	39.19	11.49	5.15	1.72	9742.38	687.04	9055.34
272+50.00	39.10	32.98	72.49	41.18	9814.88	728.22	9086.65
273+00.00	42.83	37.69	75.86	65.44	9890.74	793.66	9097.08
273+50.00	50.56	40.66	86.47	72.54	9977.21	866.21	9111.00
273+52.58	0.00	0.00	2.42	1.95	9979.63	868.15	9111.48
274+00.00	64.73	33.83	56.84	29.71	10036.47	897.86	9138.62

Total Volume Table							
Station	Cut Area	Fill Area	Cut Vol	Fill Vol	Cum Cut Vol	Cum Fill Vol	Net Vol
274+50.00	75.97	24.51	130.28	54.02	10166.76	951.87	9214.88
275+00.00	93.68	30.61	157.08	51.03	10323.84	1002.90	9320.94
275+50.00	102.65	22.53	181.79	49.20	10505.63	1052.10	9453.53
276+00.00	128.93	0.21	214.42	21.05	10720.05	1073.15	9646.90
276+50.00	124.59	1.32	234.74	1.42	10954.79	1074.57	9880.22
277+00.00	132.03	0.02	237.61	1.24	11192.40	1075.81	10116.59
277+35.00	165.52	0.01	192.85	0.02	11385.26	1075.83	10309.42
277+50.00	151.54	0.03	88.07	0.01	11473.33	1075.84	10397.48
277+73.31	146.71	0.24	128.72	0.12	11602.04	1075.96	10526.08
278+00.00	140.42	1.43	141.93	0.83	11743.98	1076.79	10667.19
278+50.00	129.23	5.96	249.67	6.84	11993.65	1083.63	10910.02
279+00.00	126.57	1.81	236.85	7.19	12230.50	1090.82	11139.68
279+50.00	117.73	2.13	226.21	3.65	12456.71	1094.47	11362.24
280+00.00	114.04	0.57	214.60	2.50	12671.31	1096.98	11574.33
280+50.00	105.15	0.32	202.96	0.83	12874.27	1097.81	11776.46
281+00.00	94.44	4.39	184.81	4.37	13059.08	1102.17	11956.90
281+50.00	88.74	4.88	169.61	8.59	13228.69	1110.77	12117.93
282+00.00	79.29	6.27	155.59	10.33	13384.28	1121.09	12263.19
282+50.00	64.03	10.19	132.70	15.24	13516.98	1136.33	12380.65
283+00.00	53.00	9.63	108.36	18.35	13625.34	1154.68	12470.66

CTH A

Total Volume Table							
Station	Cut Area	Fill Area	Cut Vol	Fill Vol	Cum Cut Vol	Cum Fill Vol	Net Vol
283+50.00	55.23	7.70	100.21	16.05	13725.56	1170.74	12554.82
284+00.00	50.09	9.25	97.52	15.69	13823.07	1186.43	12636.64
284+50.00	47.36	11.47	90.23	19.18	13913.31	1205.62	12707.69
285+00.00	42.95	11.80	83.62	21.55	13996.93	1227.17	12769.76
285+50.00	43.35	14.01	79.91	23.90	14076.84	1251.07	12825.77
286+00.00	45.31	10.55	82.09	22.74	14158.93	1273.81	12885.13
286+50.00	44.13	9.10	82.82	18.19	14241.75	1292.00	12949.75
287+00.00	43.37	10.59	81.02	18.23	14322.77	1310.23	13012.54
287+50.00	41.05	9.72	78.17	18.80	14400.94	1329.03	13071.90
288+00.00	49.76	7.78	84.09	16.20	14485.03	1345.23	13139.80
288+25.00	70.00	2.38	55.45	4.70	14540.48	1349.93	13190.54
288+50.00	50.48	8.62	55.78	5.09	14596.25	1355.02	13241.23
288+75.00	50.27	13.91	46.64	10.43	14642.90	1365.46	13277.44
288+89.00	44.48	18.09	24.56	8.30	14667.46	1373.75	13293.71
289+00.00	38.30	16.37	16.86	7.02	14684.32	1380.77	13303.55
289+50.00	60.30	10.90	91.29	25.25	14775.62	1406.02	13369.59
290+00.00	63.32	10.21	114.46	19.55	14890.08	1425.57	13464.51
290+50.00	80.83	35.58	133.47	42.40	15023.55	1467.97	13555.58
290+60.00	88.88	33.03	31.43	12.70	15054.98	1480.68	13574.30
291+00.00	71.60	31.33	118.87	47.67	15173.85	1528.35	13645.50

Total Volume Table							
Station	Cut Area	Fill Area	Cut Vol	Fill Vol	Cum Cut Vol	Cum Fill Vol	Net Vol
291+50.00	72.32	3.34	133.26	32.09	15307.11	1560.44	13746.67
292+00.00	74.88	0.80	136.30	3.83	15443.41	1564.27	13879.14
292+40.00	92.95	0.64	124.32	1.07	15567.74	1565.35	14002.39
292+50.00	91.70	1.18	34.20	0.34	15601.93	1565.68	14036.25
293+00.00	89.75	2.02	168.01	2.96	15769.94	1568.65	14201.29
293+50.00	87.27	2.36	163.90	4.06	15933.85	1572.71	14361.14
294+00.00	53.11	3.07	129.98	5.03	16063.83	1577.74	14486.09
294+50.00	56.58	3.36	101.56	5.95	16165.39	1583.69	14581.70
295+00.00	45.22	4.49	94.26	7.26	16259.65	1590.95	14668.70
295+50.00	44.29	1.13	82.88	5.20	16342.53	1596.15	14746.37
296+00.00	38.61	18.46	76.76	18.14	16419.29	1614.29	14805.00
296+50.00	40.55	18.71	73.30	34.41	16492.59	1648.70	14843.88
297+00.00	36.52	26.73	71.37	42.07	16563.95	1690.78	14873.17
297+50.00	40.25	27.55	71.09	50.26	16635.04	1741.04	14894.00
298+00.00	55.50	29.08	88.66	52.44	16723.70	1793.47	14930.23
298+50.00	62.47	19.17	109.24	44.68	16832.94	1838.15	14994.79
299+00.00	70.28	13.91	122.92	30.63	16955.86	1868.78	15087.08
299+40.00	77.22	9.93	109.26	17.66	17065.12	1886.44	15178.68
299+50.00	76.73	11.33	28.51	3.94	17093.63	1890.38	15203.25
300+00.00	73.01	11.30	138.65	20.96	17232.27	1911.33	15320.94

CTH A

Total Volume Table							
Station	Cut Area	Fill Area	Cut Vol	Fill Vol	Cum Cut Vol	Cum Fill Vol	Net Vol
300+50.00	64.29	14.97	127.13	24.32	17359.40	1935.65	15423.75
301+00.00	45.82	16.14	101.96	28.80	17461.36	1964.45	15496.91
301+50.00	51.47	4.40	90.09	19.02	17551.45	1983.47	15567.98
301+60.00	51.64	2.97	19.09	1.37	17570.54	1984.83	15585.71
302+00.00	82.13	2.29	99.09	3.90	17669.63	1988.73	15680.90
302+50.00	72.98	0.55	143.62	2.63	17813.25	1991.36	15821.89
303+00.00	80.98	1.11	142.56	1.53	17955.81	1992.90	15962.91
303+50.00	78.69	0.40	147.85	1.40	18103.65	1994.30	16109.36
304+00.00	101.82	0.00	167.14	0.37	18270.79	1994.66	16276.13
304+50.00	117.00	0.00	202.61	0.00	18473.40	1994.66	16478.74
305+00.00	124.66	0.00	223.76	0.00	18697.16	1994.66	16702.50
305+50.00	109.84	0.31	217.13	0.29	18914.30	1994.95	16919.35
306+00.00	105.10	0.25	199.02	0.52	19113.32	1995.47	17117.85
306+50.00	94.20	0.49	184.54	0.68	19297.85	1996.15	17301.70
306+75.00	95.03	0.26	87.60	0.35	19385.46	1996.50	17388.95
307+00.00	98.46	0.00	89.58	0.12	19475.03	1996.63	17478.41

SHAWNEE LANE

Total Volume Table							
Station	Cut Area	Fill Area	Cut Vol	Fill Vol	Cum Cut Vol	Cum Fill Vol	Net Vol
38+00.00	0.00	0.00	0.00	0.00	0.00	0.00	0.00
38+50.00	0.00	0.00	0.00	0.00	0.00	0.00	0.00
38+70.00	38.85	0.84	14.39	0.31	14.39	0.31	14.08
39+00.00	46.44	0.64	47.38	0.82	61.77	1.14	60.64
39+50.00	43.54	6.35	83.31	6.47	145.09	7.60	137.48

COMANCHE LANE

Total Volume Table							
Station	Cut Area	Fill Area	Cut Vol	Fill Vol	Cum Cut Vol	Cum Fill Vol	Net Vol
60+50.00	6.28	21.37	0.00	0.00	0.00	0.00	0.00
61+00.00	22.91	2.62	27.02	22.21	27.02	22.21	4.81
61+35.00	26.56	0.12	32.06	1.77	59.09	23.98	35.11
61+50.00	0.00	0.00	7.38	0.03	66.47	24.01	42.45

IROQUOIS COURT

Total Volume Table							
Station	Cut Area	Fill Area	Cut Vol	Fill Vol	Cum Cut Vol	Cum Fill Vol	Net Vol
50+50.00	29.39	24.63	0.00	0.00	0.00	0.00	0.00
51+00.00	33.60	0.70	58.32	23.45	58.32	23.45	34.86
51+15.00	35.59	0.01	19.22	0.20	77.54	23.65	53.89
51+35.00	44.49	0.00	29.66	0.00	107.20	23.66	83.54
51+50.00	0.00	0.00	12.36	0.00	119.56	23.66	95.90


GRUNDMAN ROAD


Total Volume Table							
Station	Cut Area	Fill Area	Cut Vol	Fill Vol	Cum Cut Vol	Cum Fill Vol	Net Vol
70+50.00	7.76	18.80	0.00	0.00	0.00	0.00	0.00
71+00.00	56.48	0.00	59.48	17.40	59.48	17.40	42.07
71+50.00	67.60	0.00	114.89	0.00	174.37	17.40	156.96
72+00.00	42.47	0.00	101.92	0.00	276.28	17.40	258.88
72+06.10	40.42	0.00	9.36	0.00	285.65	17.40	268.24
72+50.00	20.15	8.68	48.38	7.49	334.03	24.90	309.13
72+99.96	49.40	14.67	64.77	21.78	398.80	46.67	352.13
73+00.00	49.43	14.65	0.08	0.02	398.88	46.70	352.18
73+50.00	31.32	6.59	76.70	19.19	475.58	65.89	409.69
73+93.81	20.51	5.98	42.72	10.21	518.30	76.10	442.20
74+00.00	19.67	6.73	4.60	1.46	522.91	77.56	445.35
74+50.00	17.42	5.72	34.35	11.53	557.25	89.08	468.17
75+00.00	29.01	1.59	42.99	6.77	600.25	95.85	504.39
75+50.00	0.00	0.00	26.86	1.48	627.11	97.33	529.77


CTH GG


Total Volume Table							
Station	Cut Area	Fill Area	Cut Vol	Fill Vol	Cum Cut Vol	Cum Fill Vol	Net Vol
88+00.00	0.00	0.00	0.00	0.00	0.00	0.00	0.00
88+50.00	0.00	0.00	0.00	0.00	0.00	0.00	0.00
89+00.00	0.00	0.00	0.00	0.00	0.00	0.00	0.00
89+25.00	52.99	36.94	24.53	17.10	24.53	17.10	7.43
89+50.00	56.13	0.37	50.52	17.27	75.05	34.37	40.68
90+00.00	55.19	0.21	103.08	0.53	178.12	34.90	143.22
90+50.00	52.59	0.37	99.80	0.54	277.92	35.44	242.48
91+00.00	45.96	0.82	91.25	1.10	369.17	36.54	332.64
91+50.00	30.26	3.39	70.58	3.89	439.75	40.43	399.32
92+00.00	20.86	6.48	47.34	9.14	487.08	49.56	437.52
92+50.00	20.41	9.26	38.22	14.58	525.30	64.14	461.16
92+53.40	20.95	9.13	2.60	1.16	527.91	65.29	462.61
93+00.00	25.94	5.86	39.89	13.44	567.79	78.74	489.05
93+50.00	27.22	2.68	49.13	8.06	616.92	86.80	530.13
94+00.00	28.89	11.21	53.55	12.69	670.48	99.49	570.99
94+45.01	33.54	31.44	54.68	35.86	725.16	135.35	589.82
94+50.00	28.40	34.31	5.73	6.08	730.89	141.43	589.46
94+82.00	2.70	49.54	19.19	50.69	750.08	192.12	557.96
95+00.00	3.93	42.44	2.08	31.33	752.16	223.45	528.71
95+50.00	11.46	24.60	13.68	63.43	765.84	286.88	478.96


Total Volume Table							
Station	Cut Area	Fill Area	Cut Vol	Fill Vol	Cum Cut Vol	Cum Fill Vol	Net Vol
96+00.00	5.84	31.04	15.42	52.60	781.26	339.48	441.78
96+36.61	5.95	22.45	7.73	36.92	789.00	376.40	412.60
96+50.00	3.96	23.63	2.46	11.42	791.46	387.82	403.63
97+00.00	5.53	20.08	8.79	40.47	800.25	428.30	371.95
97+50.00	17.73	7.30	21.54	25.35	821.79	453.65	368.14
98+00.00	22.21	9.82	36.98	15.85	858.77	469.50	389.27
98+50.00	30.72	19.80	49.01	27.42	907.78	496.92	410.86
99+00.00	44.65	26.37	69.79	42.75	977.57	539.67	437.90
99+15.00	58.35	21.39	28.61	13.27	1006.19	552.94	453.24
99+50.00	81.62	36.10	90.72	37.27	1096.91	590.21	506.70
100+00.00	0.00	0.00	75.57	33.43	1172.49	623.64	548.85

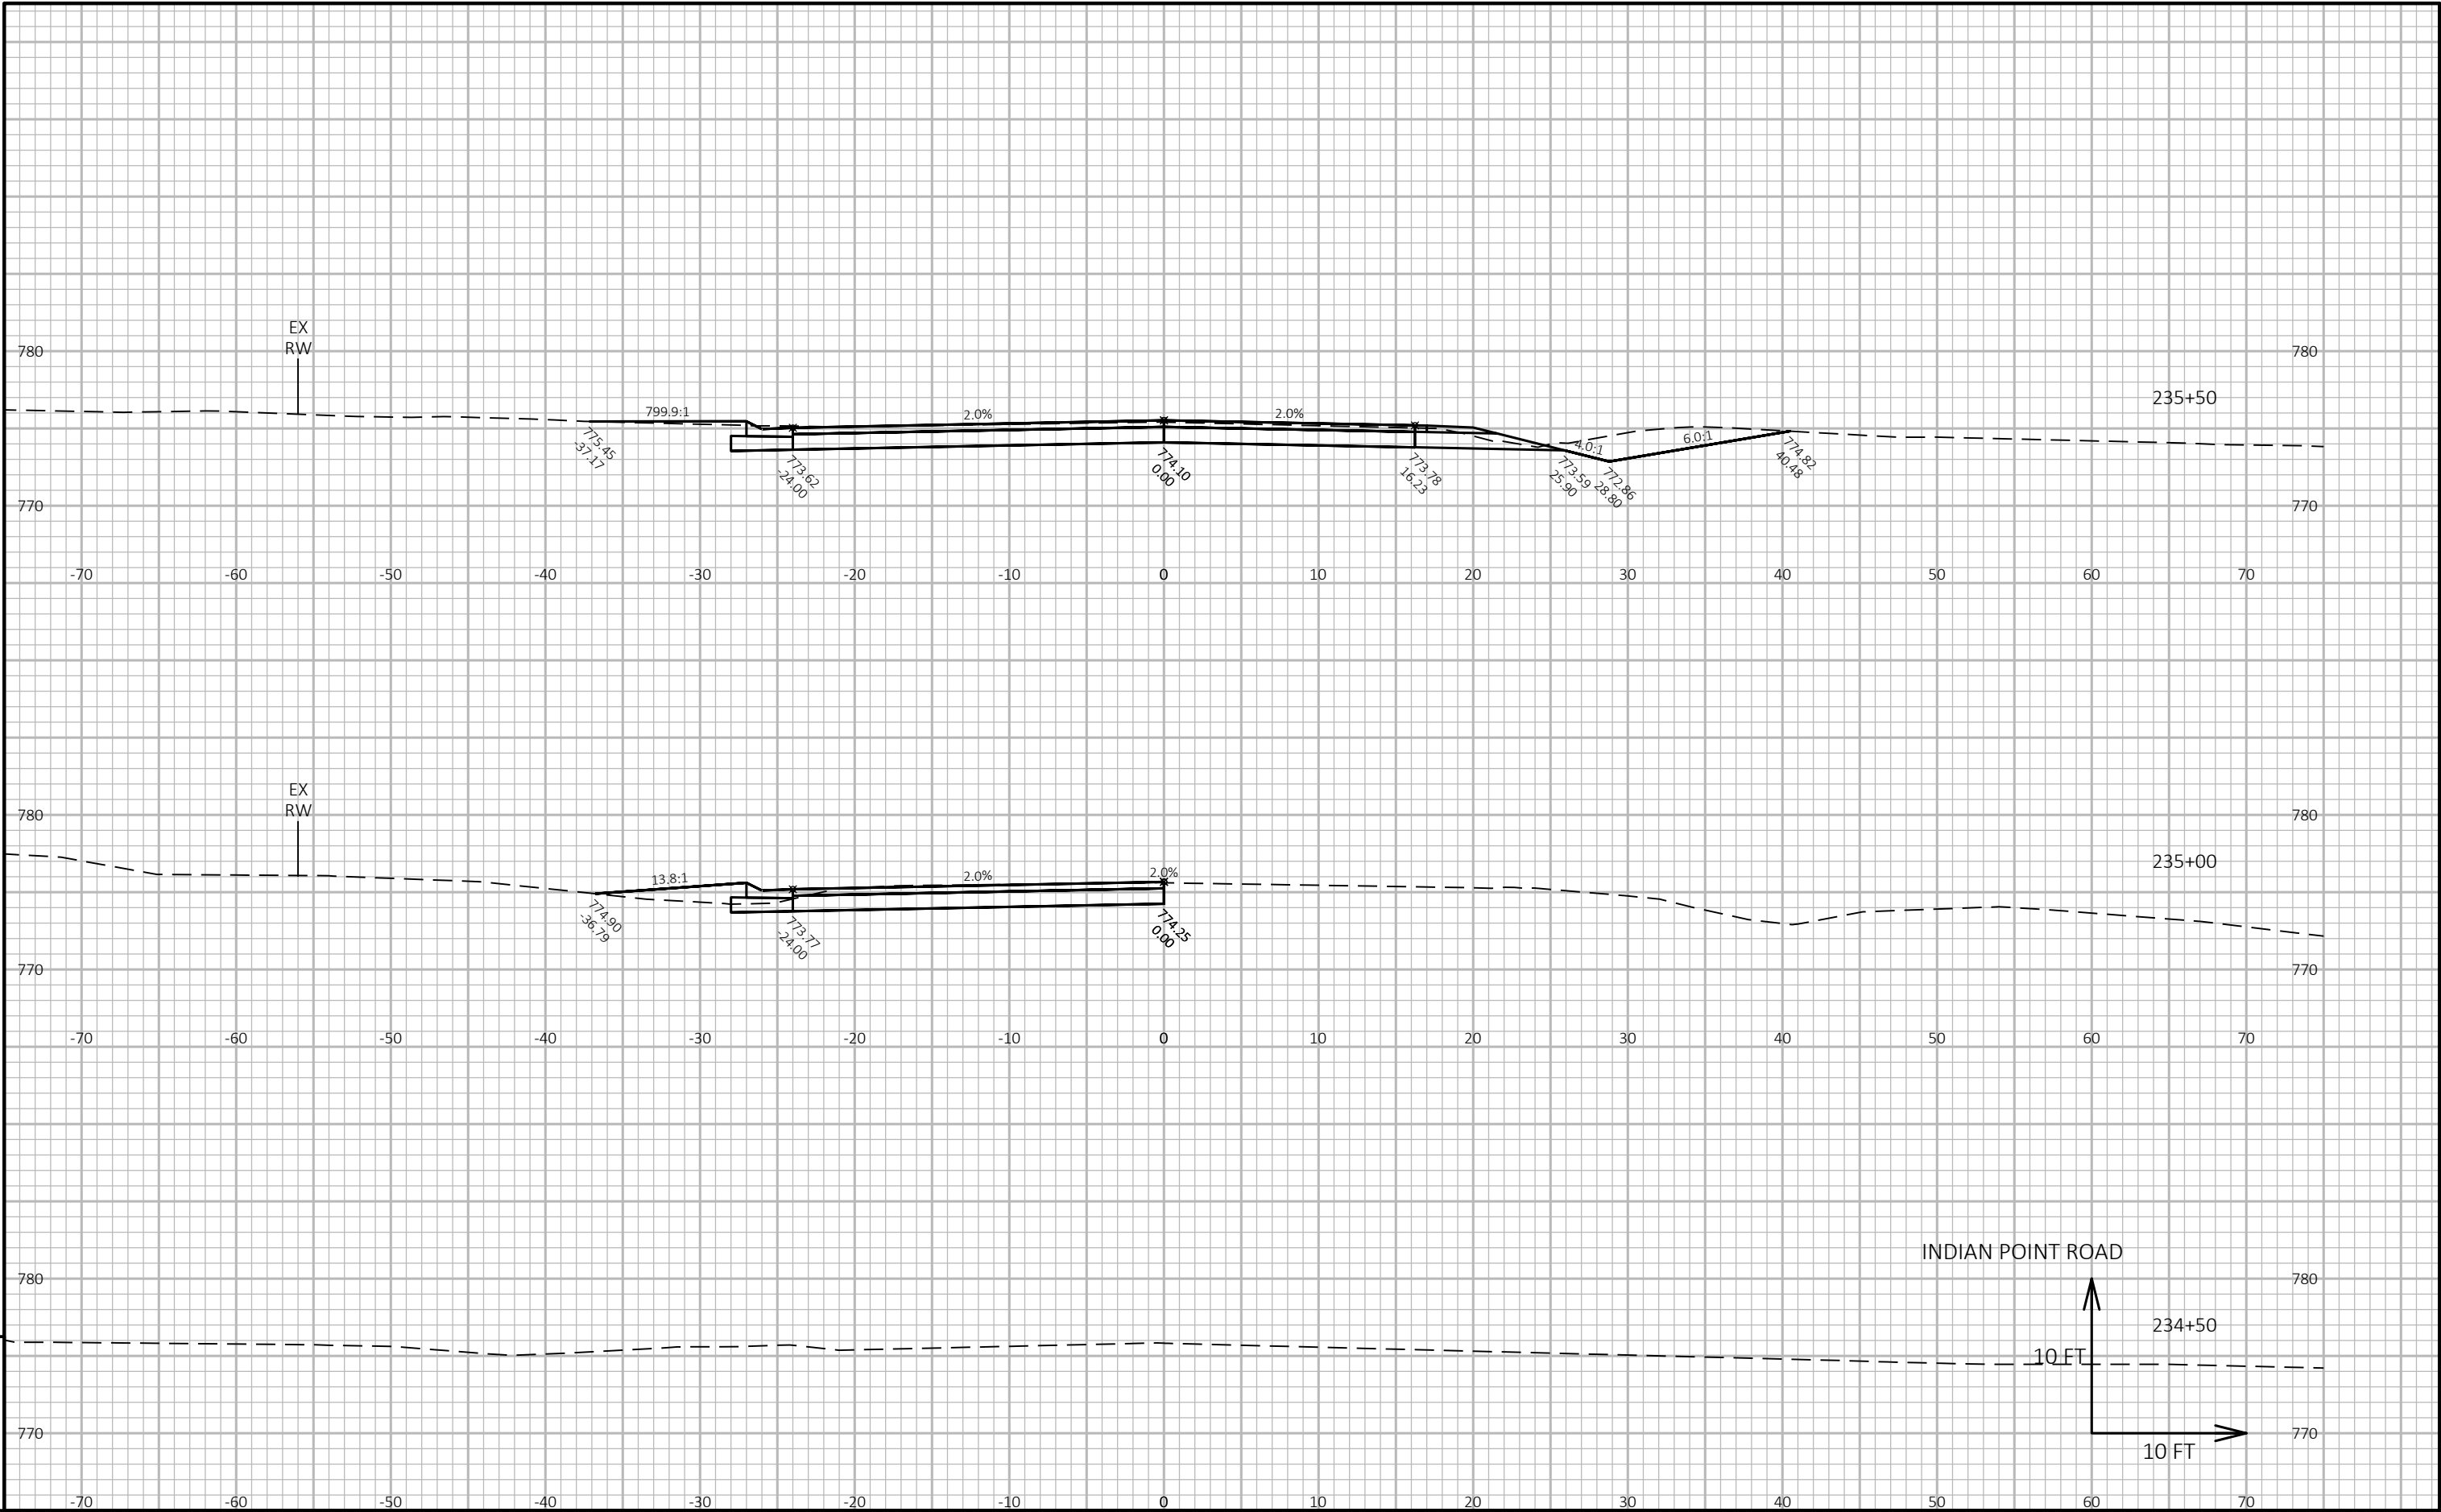


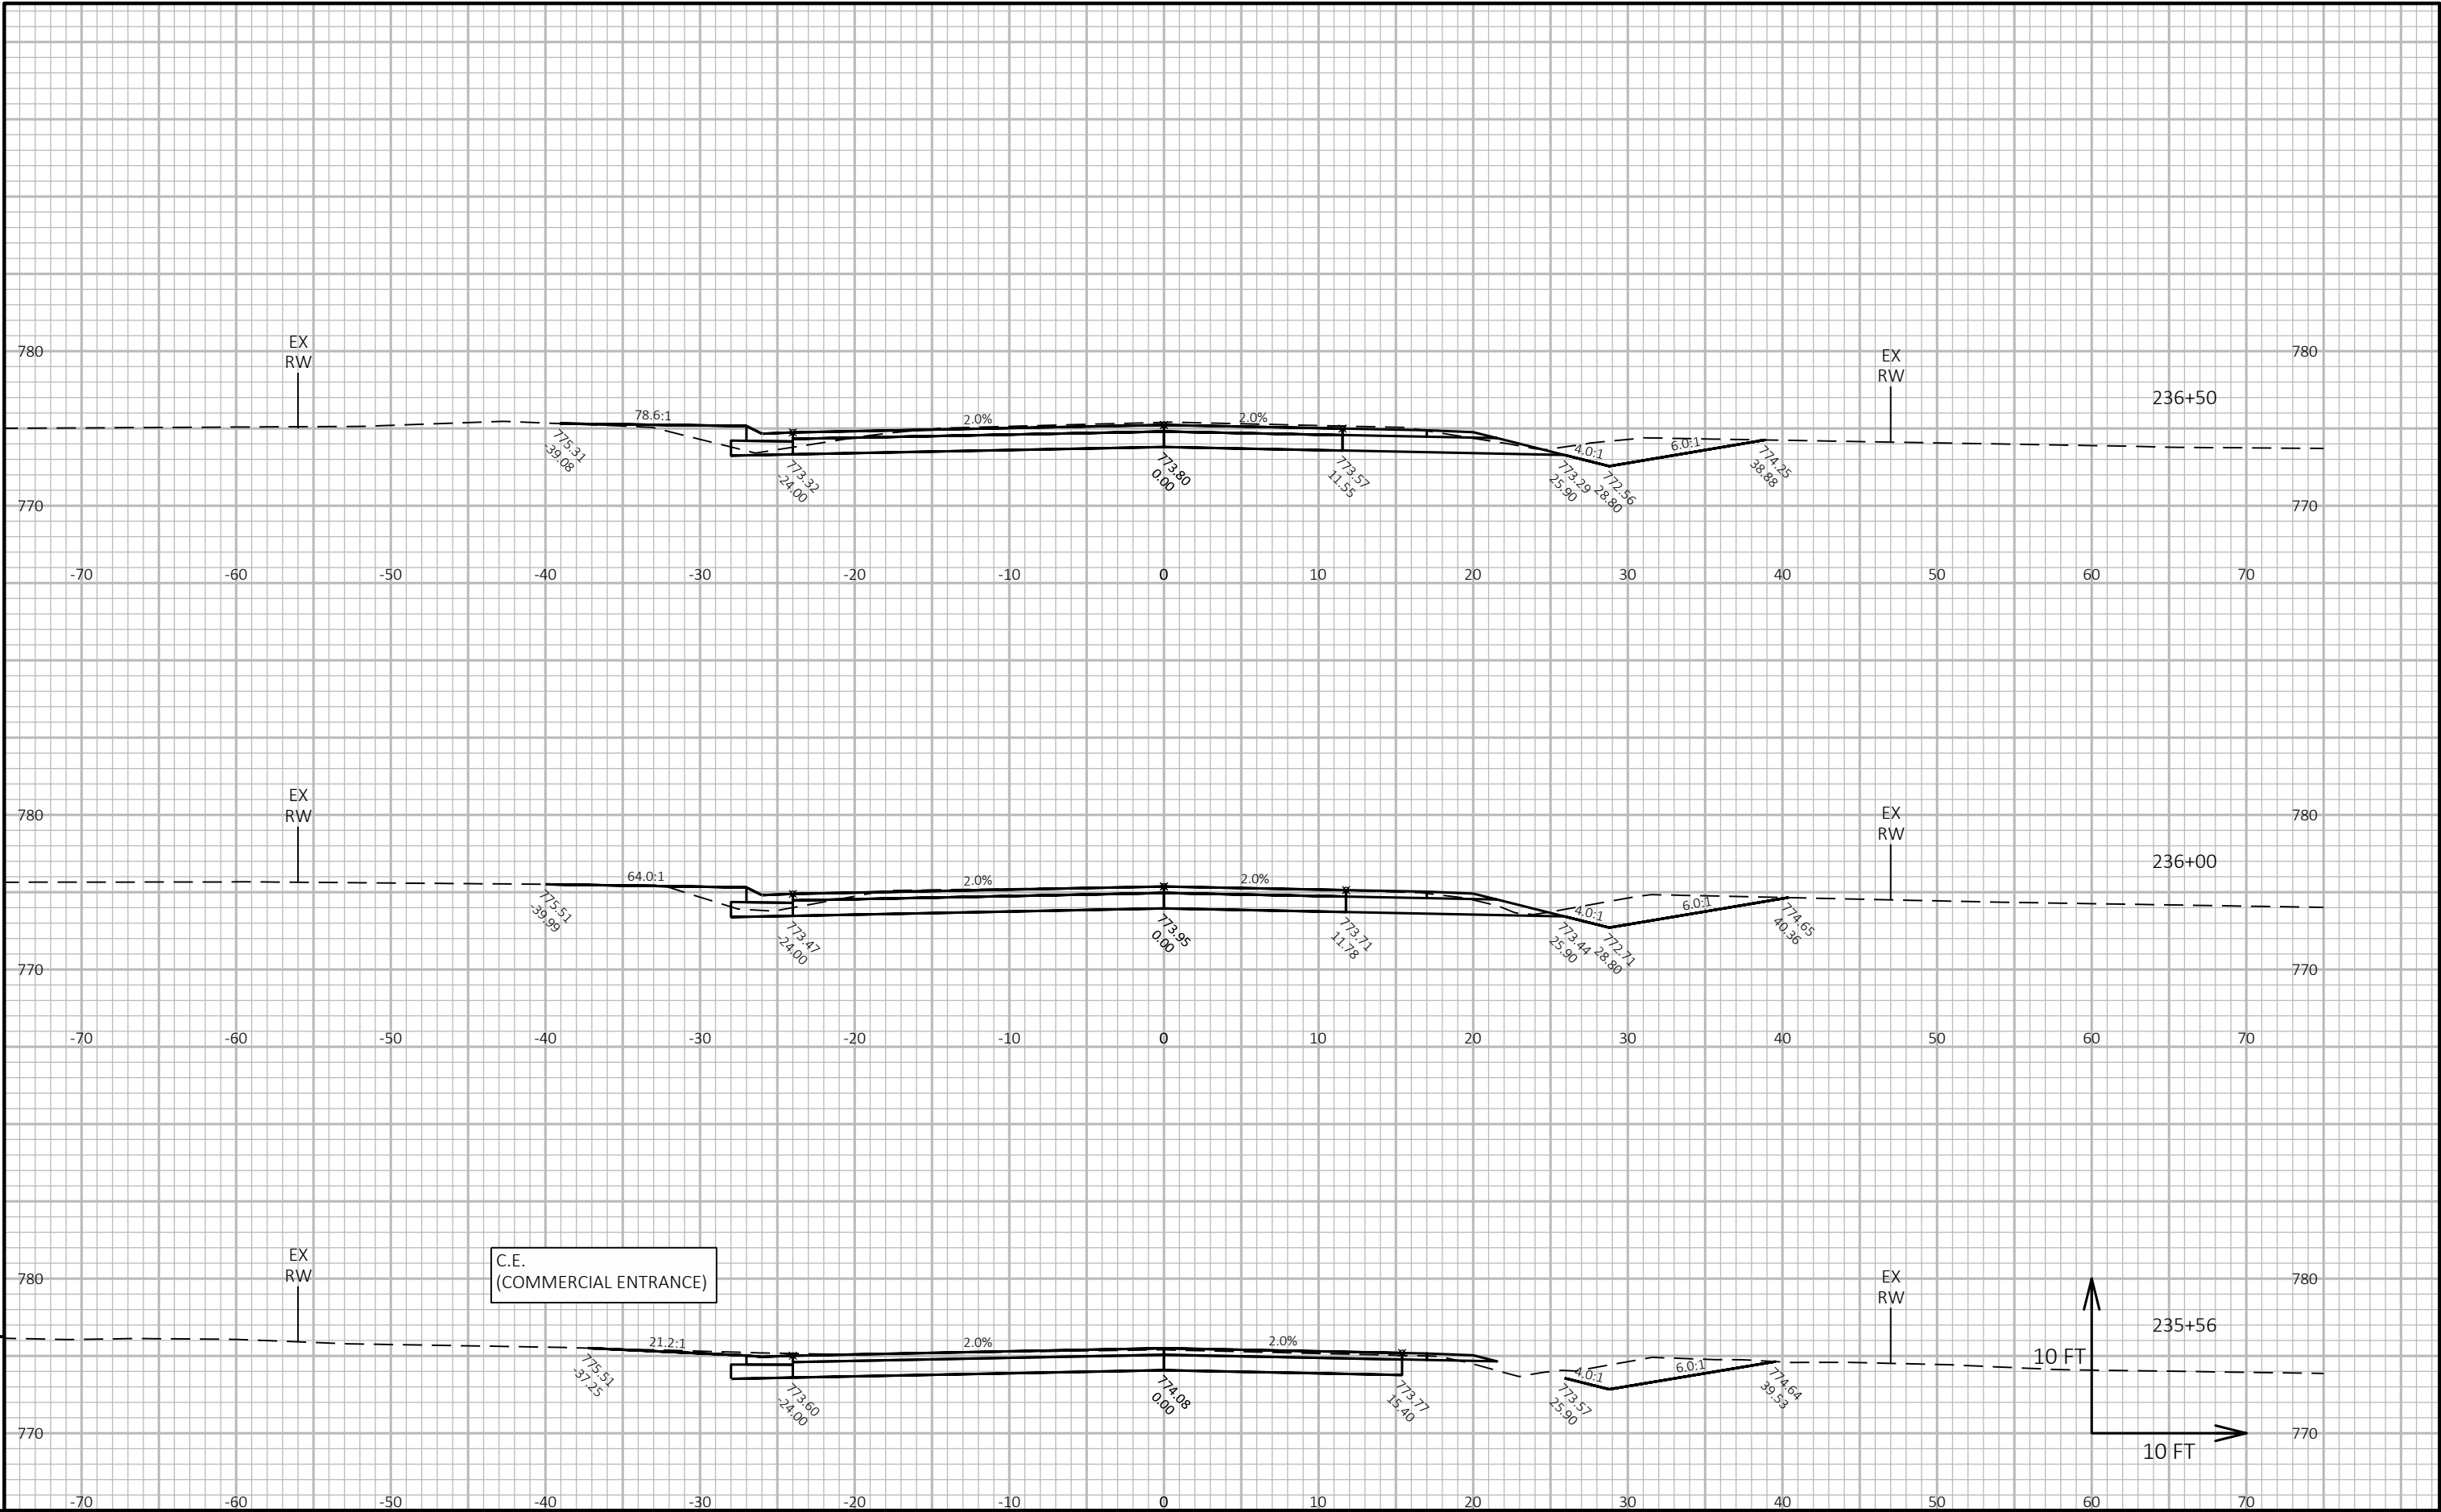


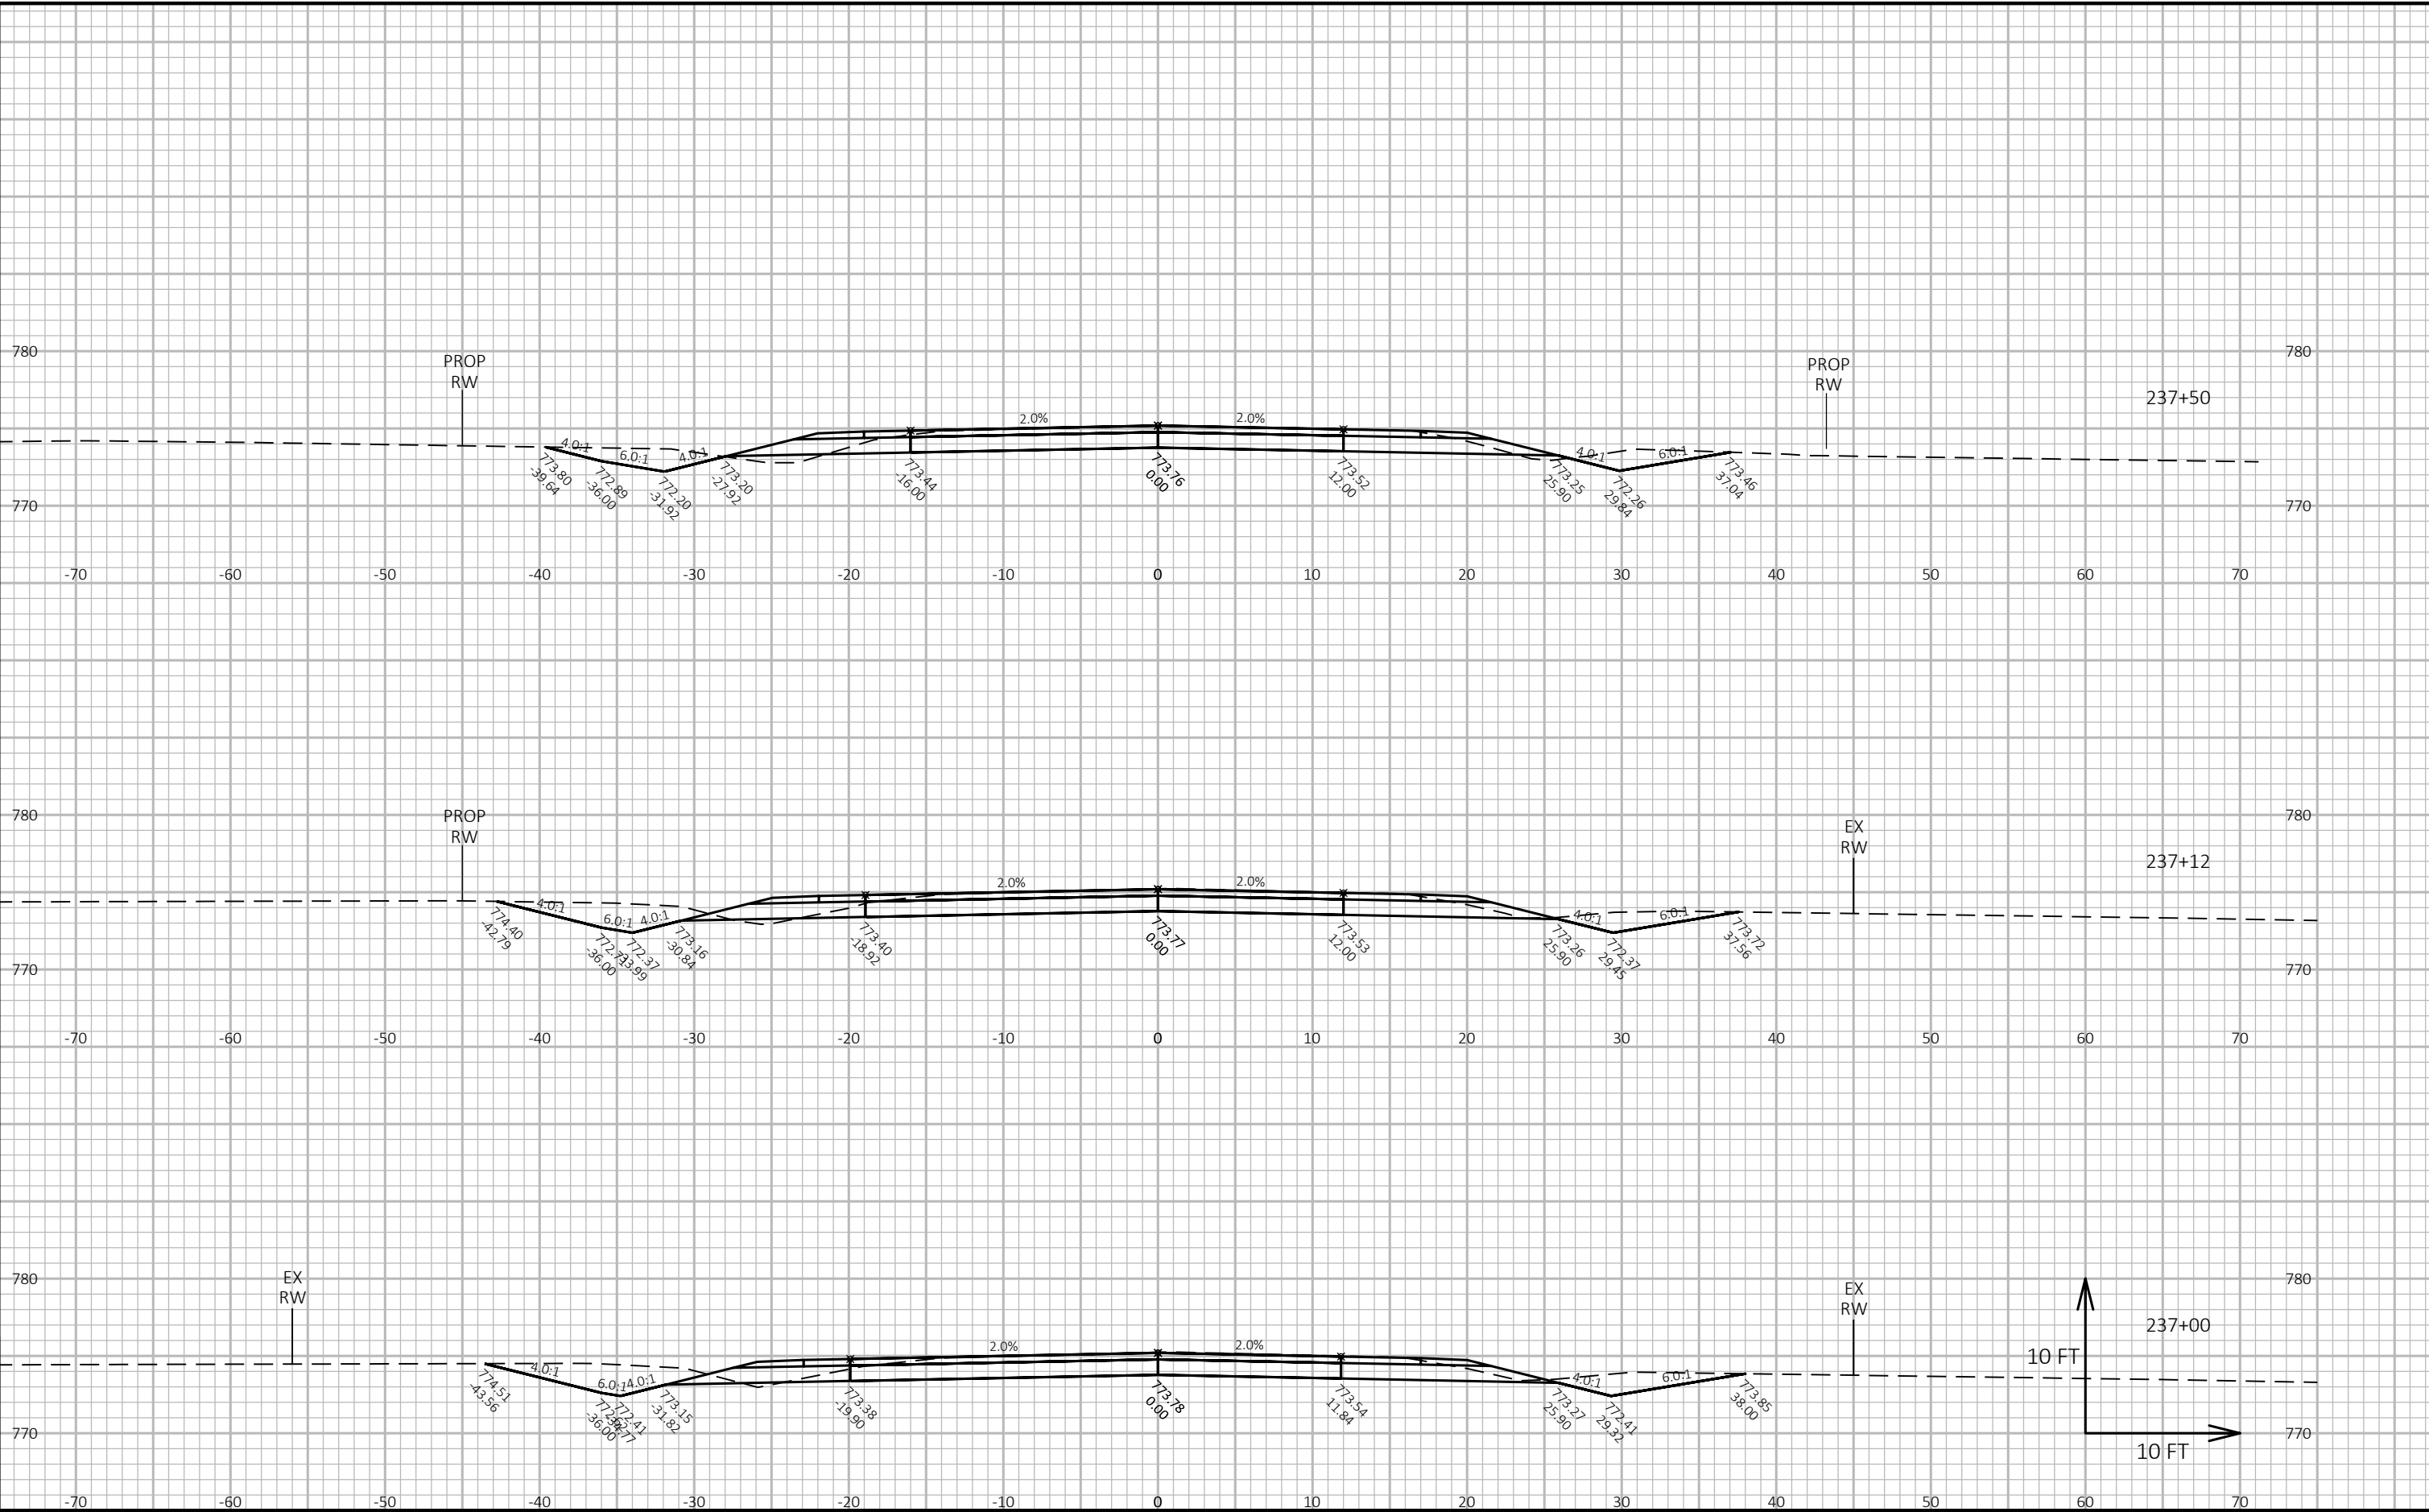


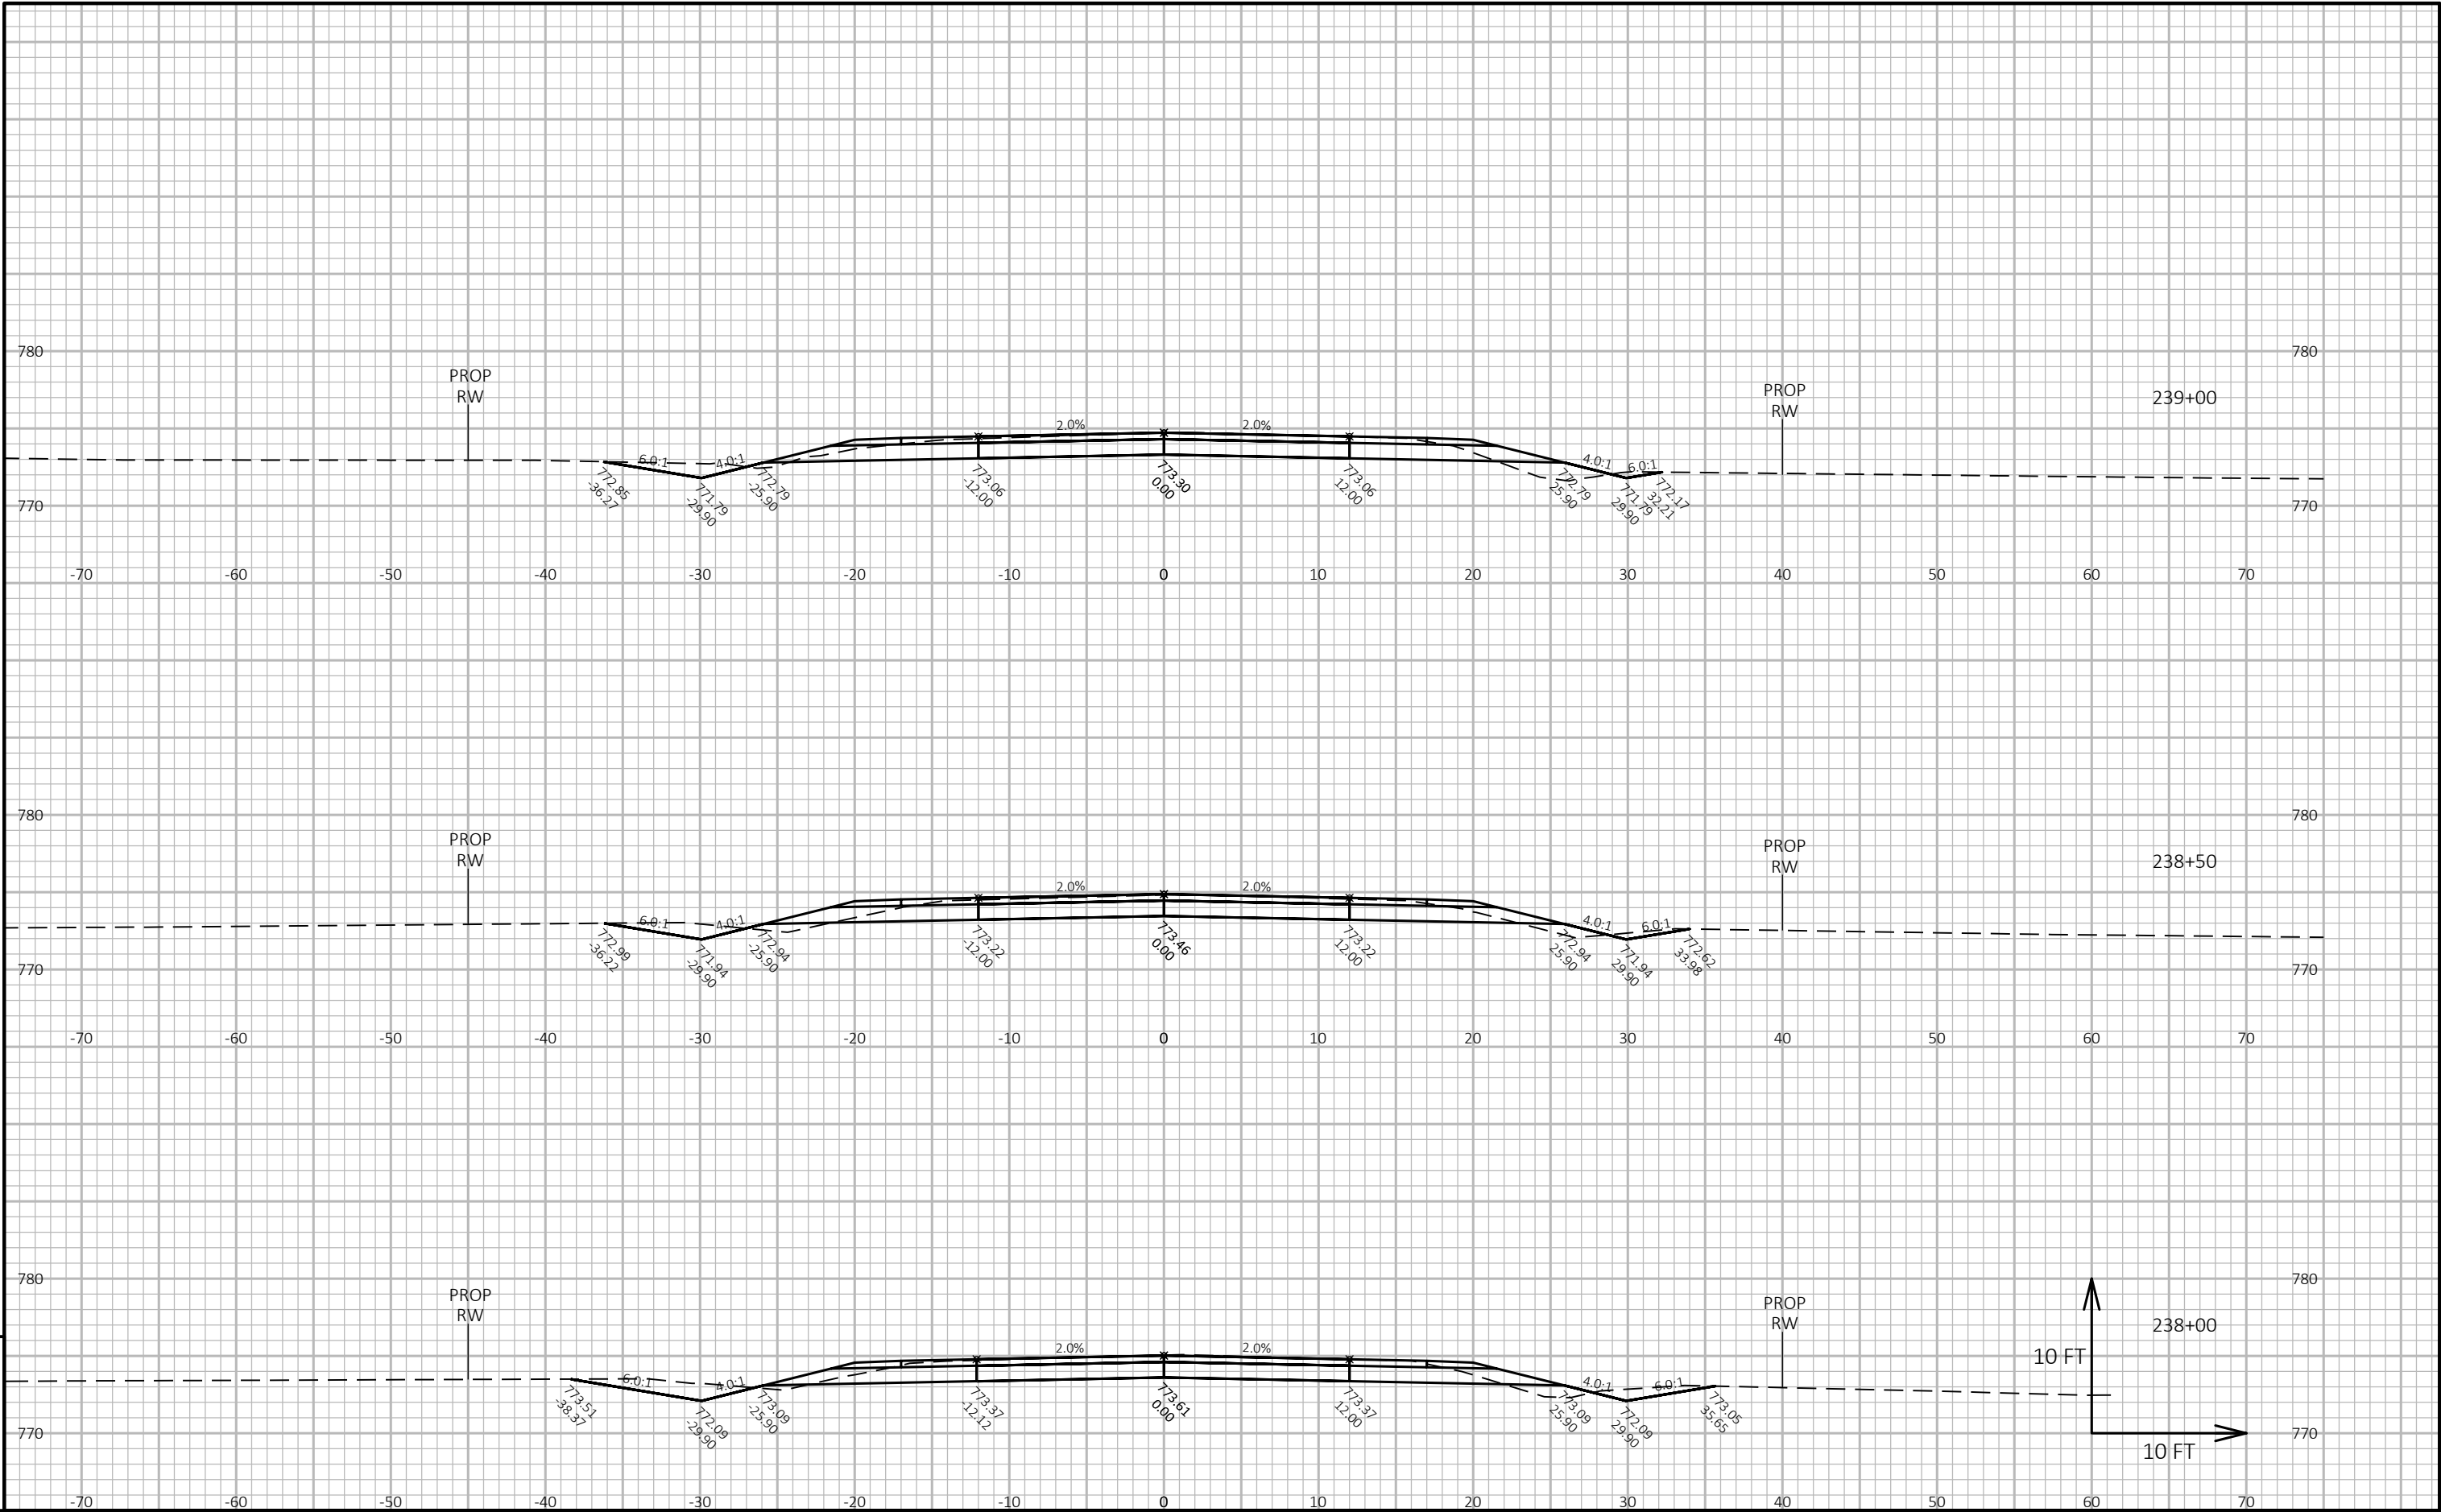


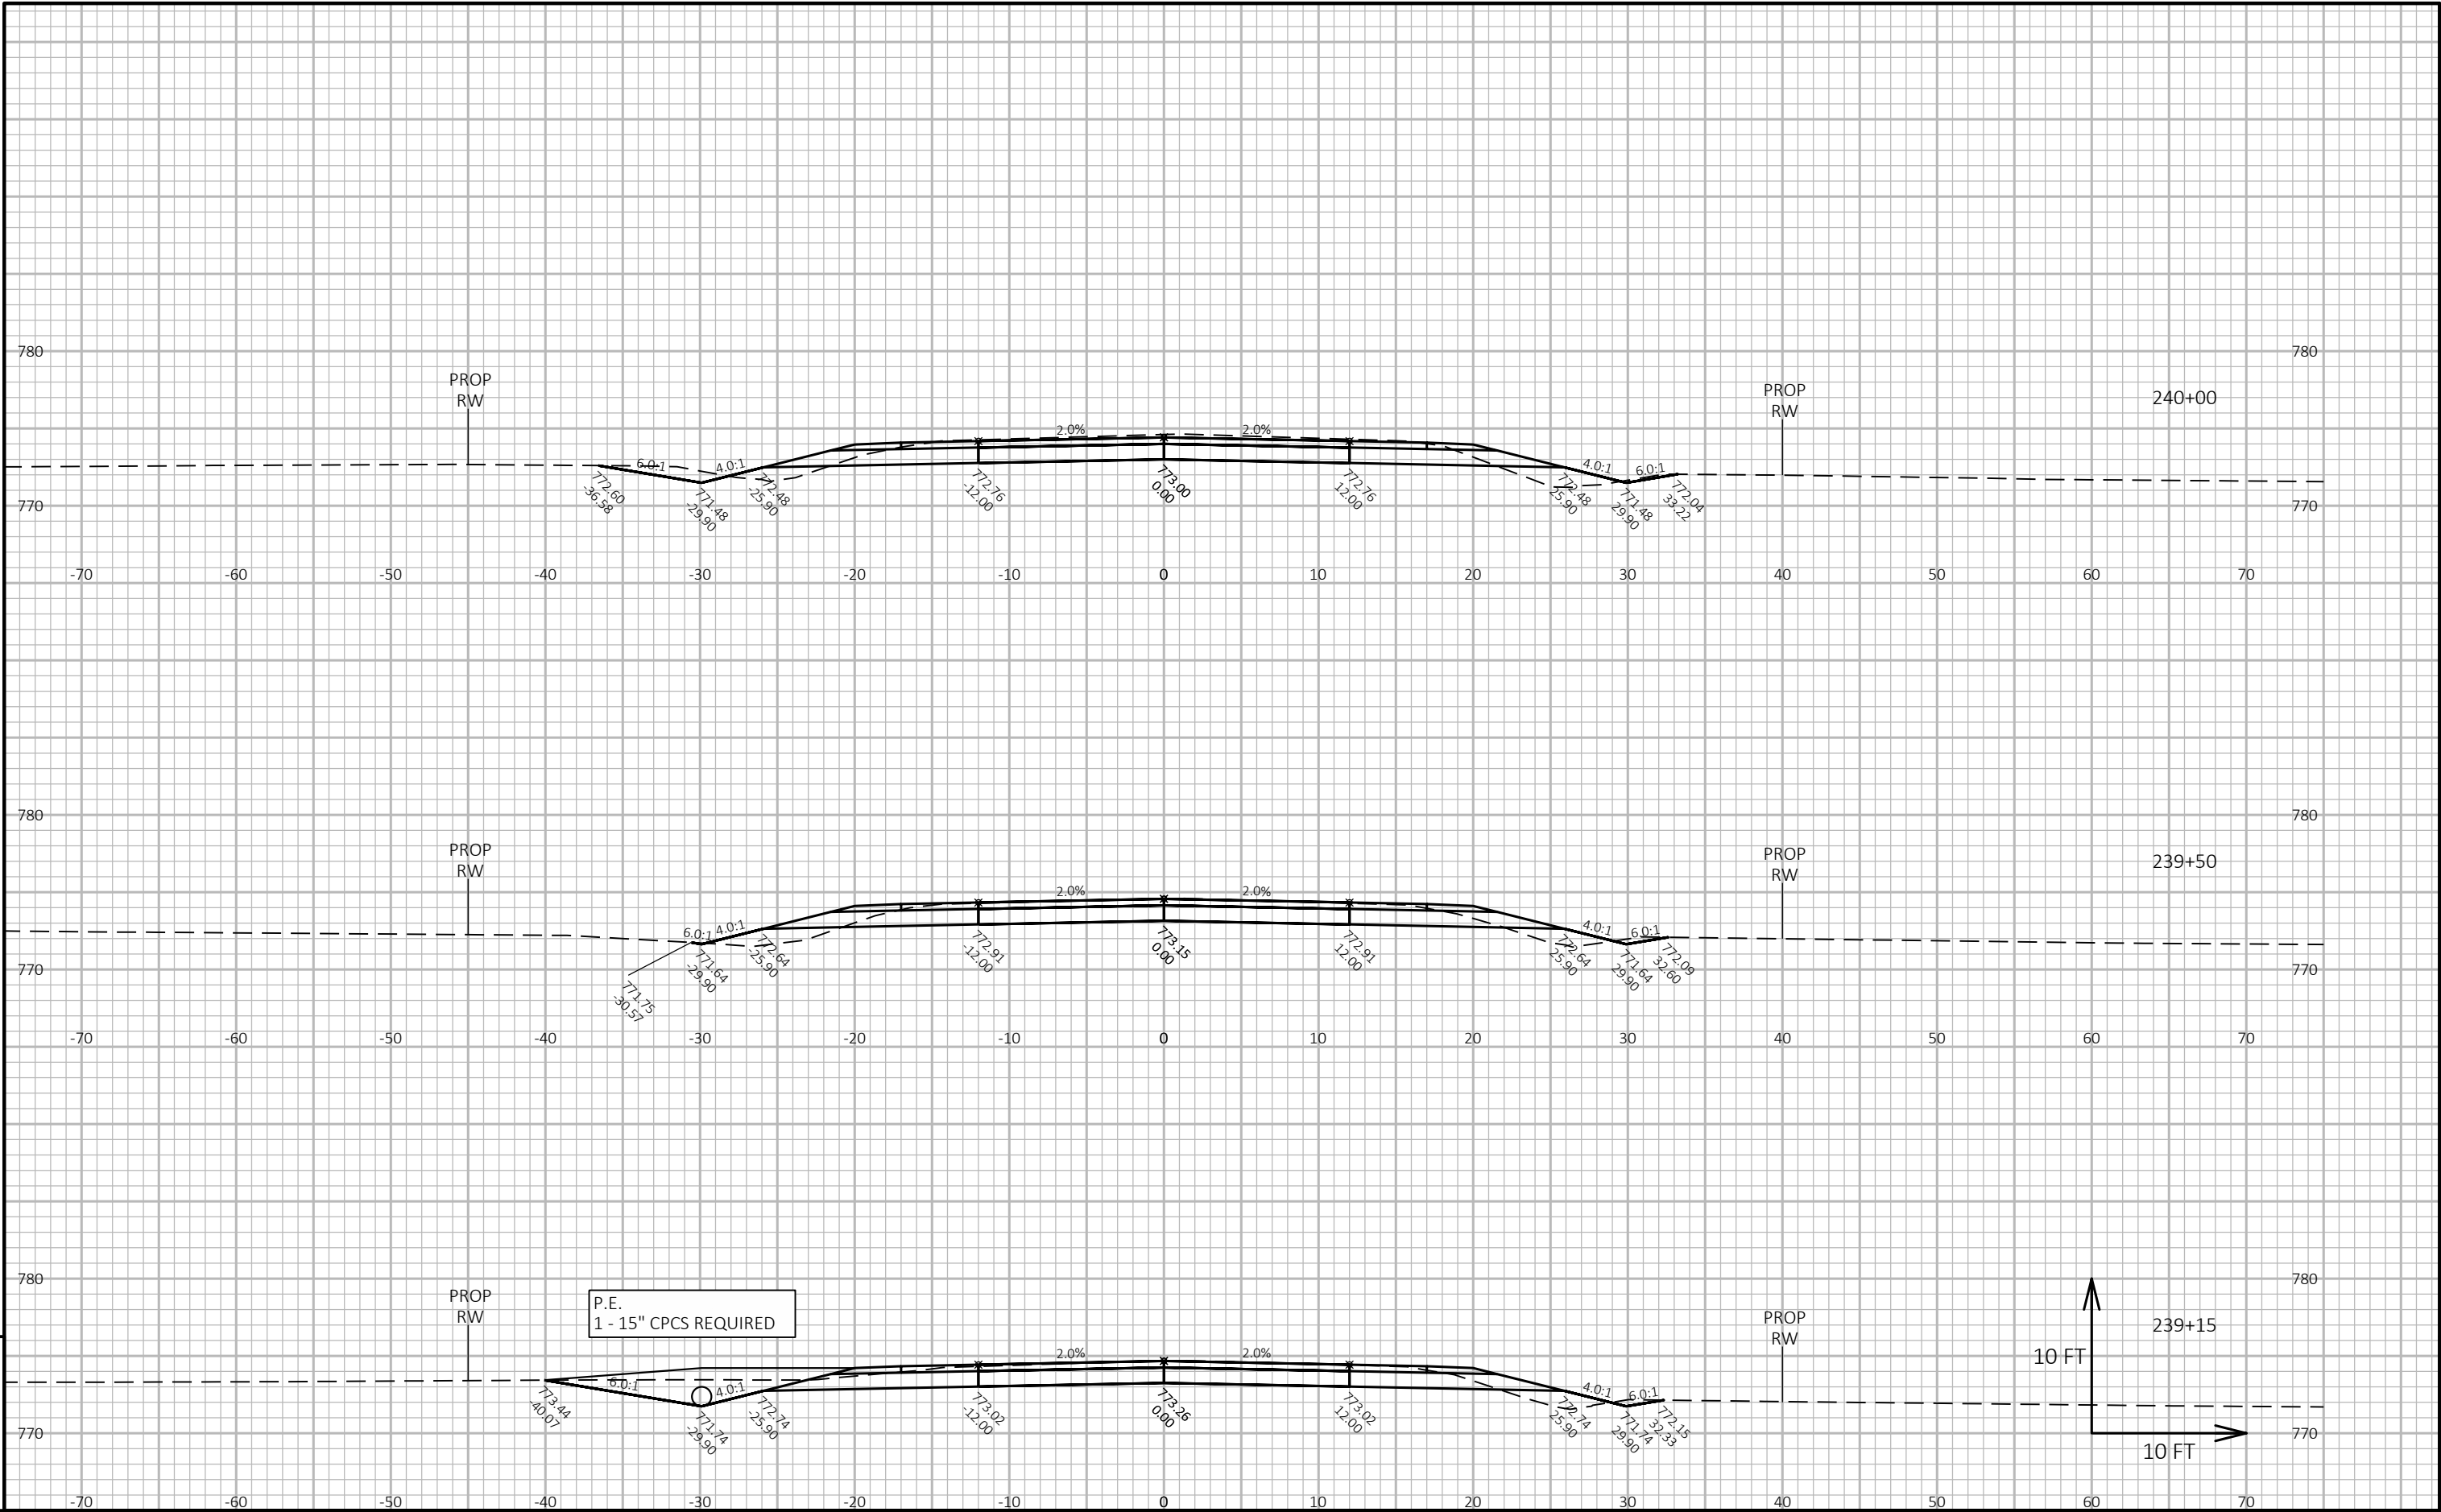

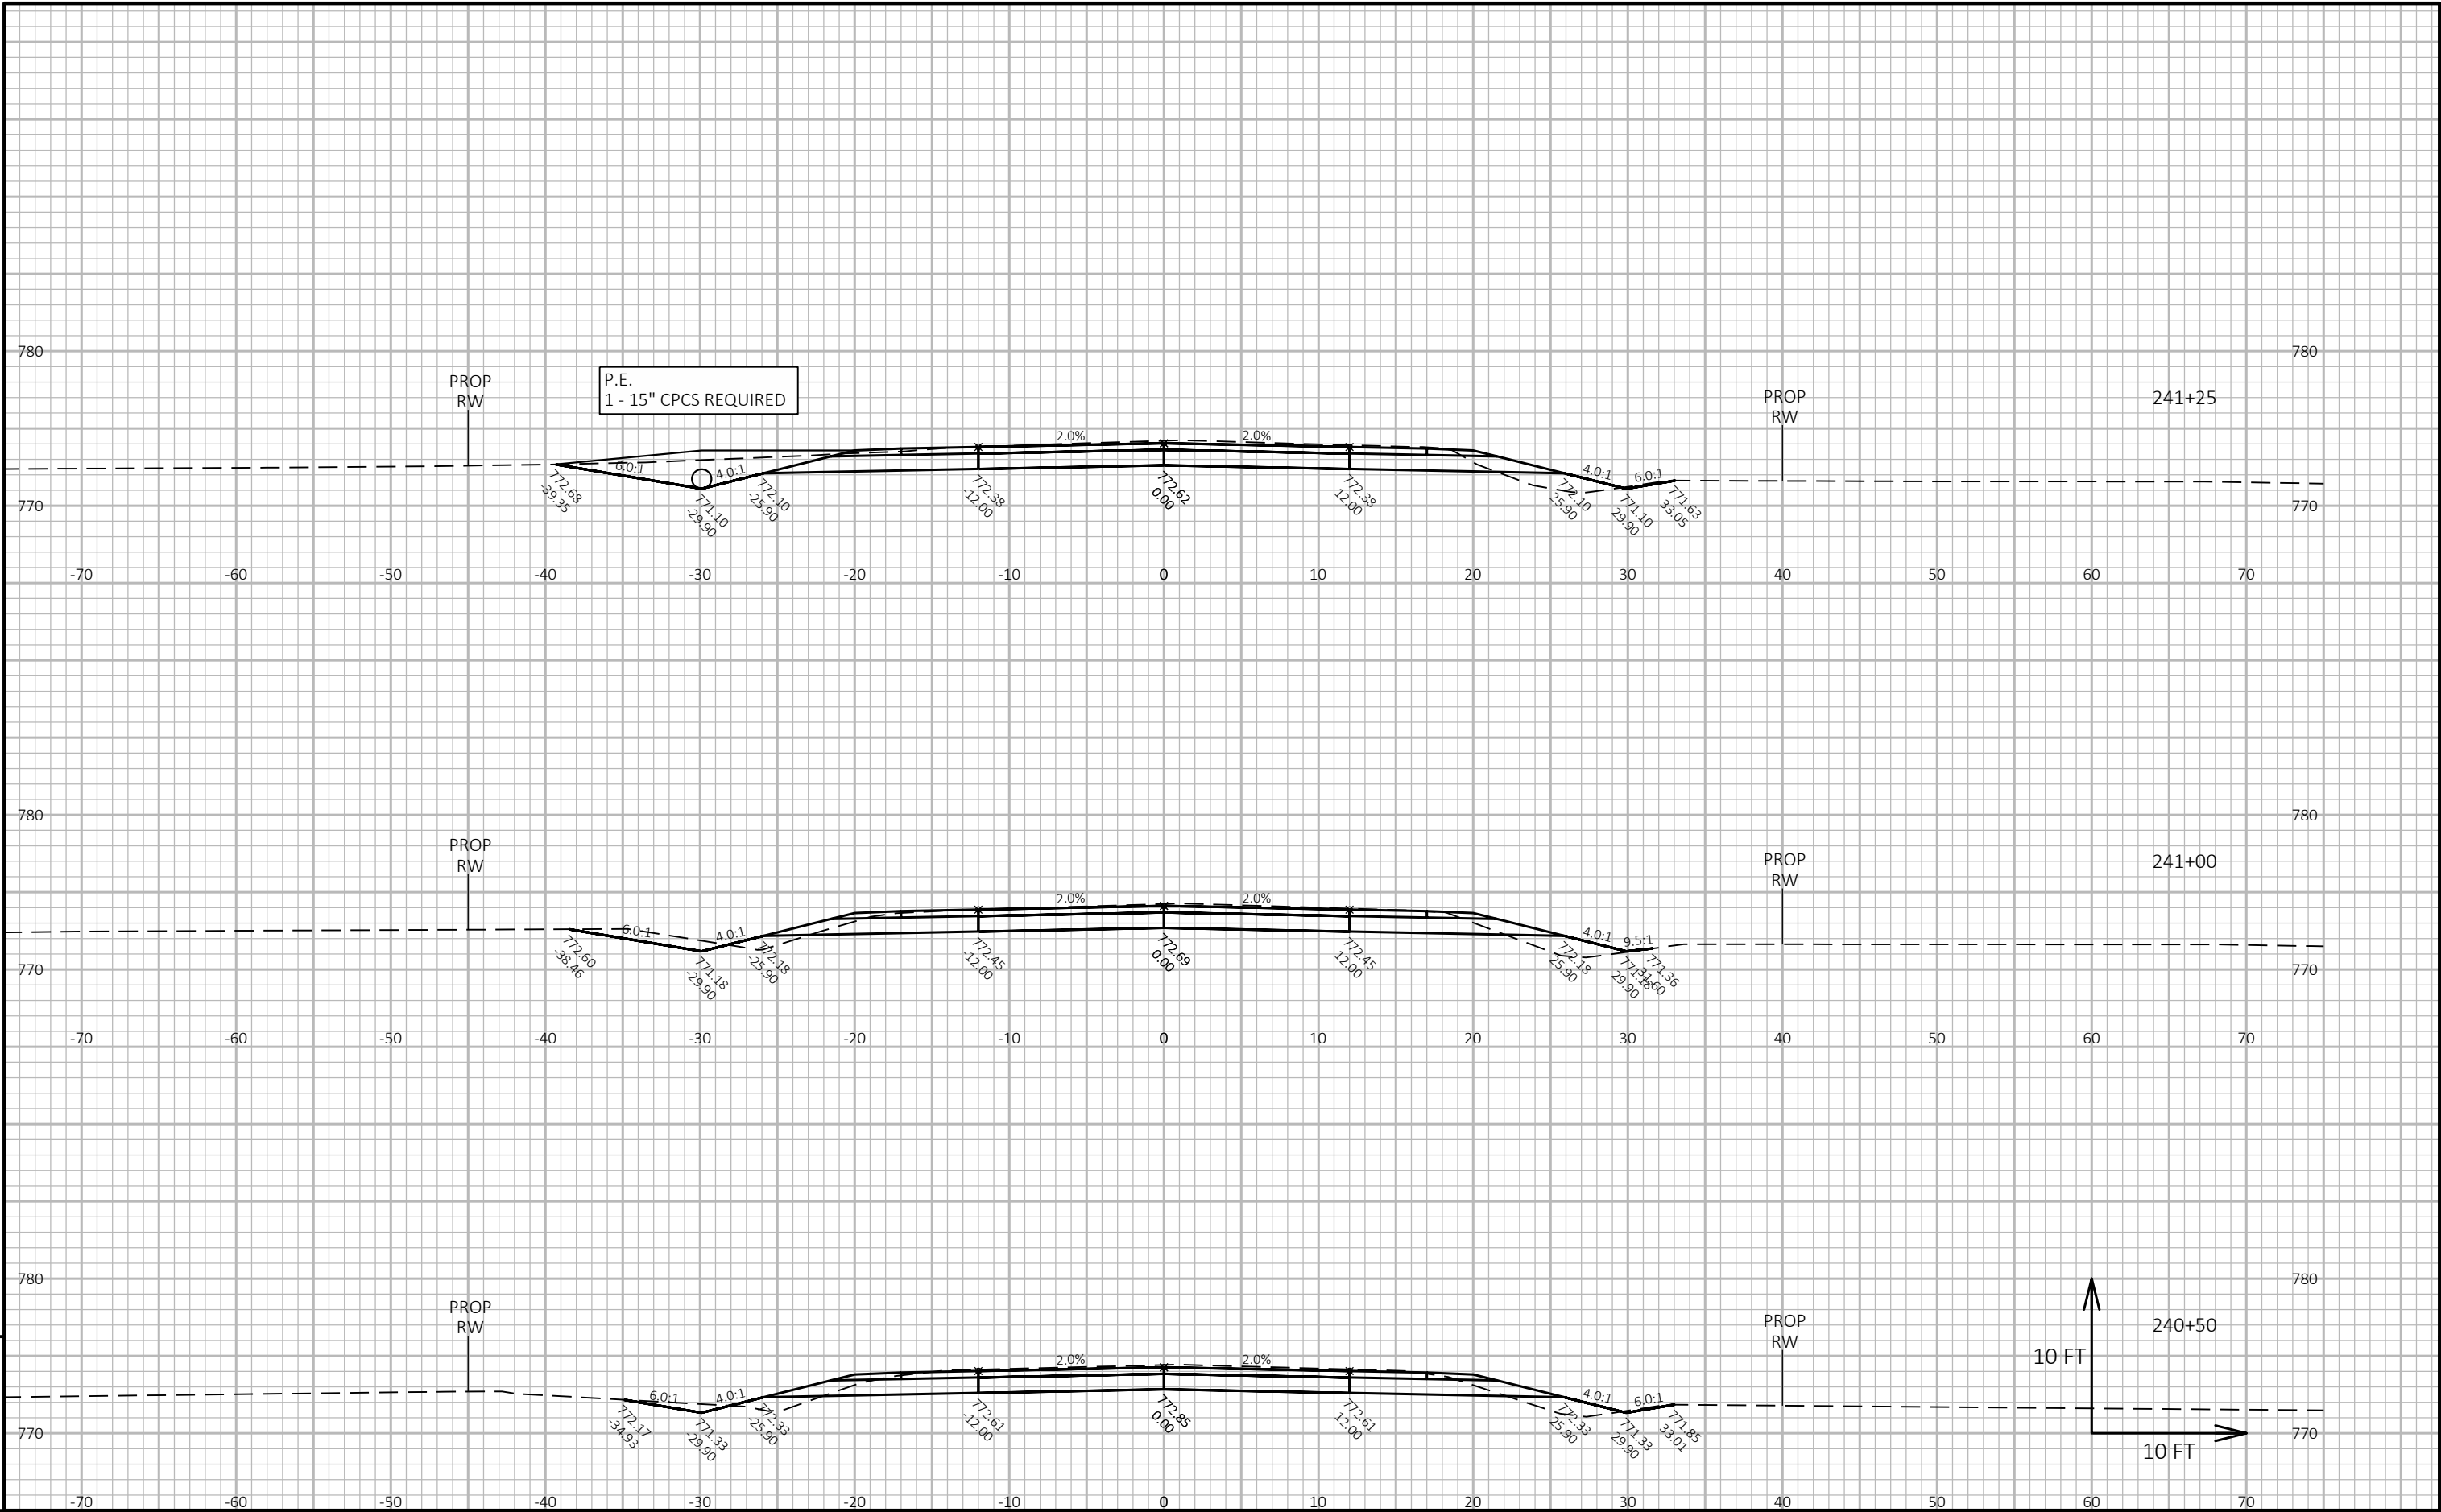

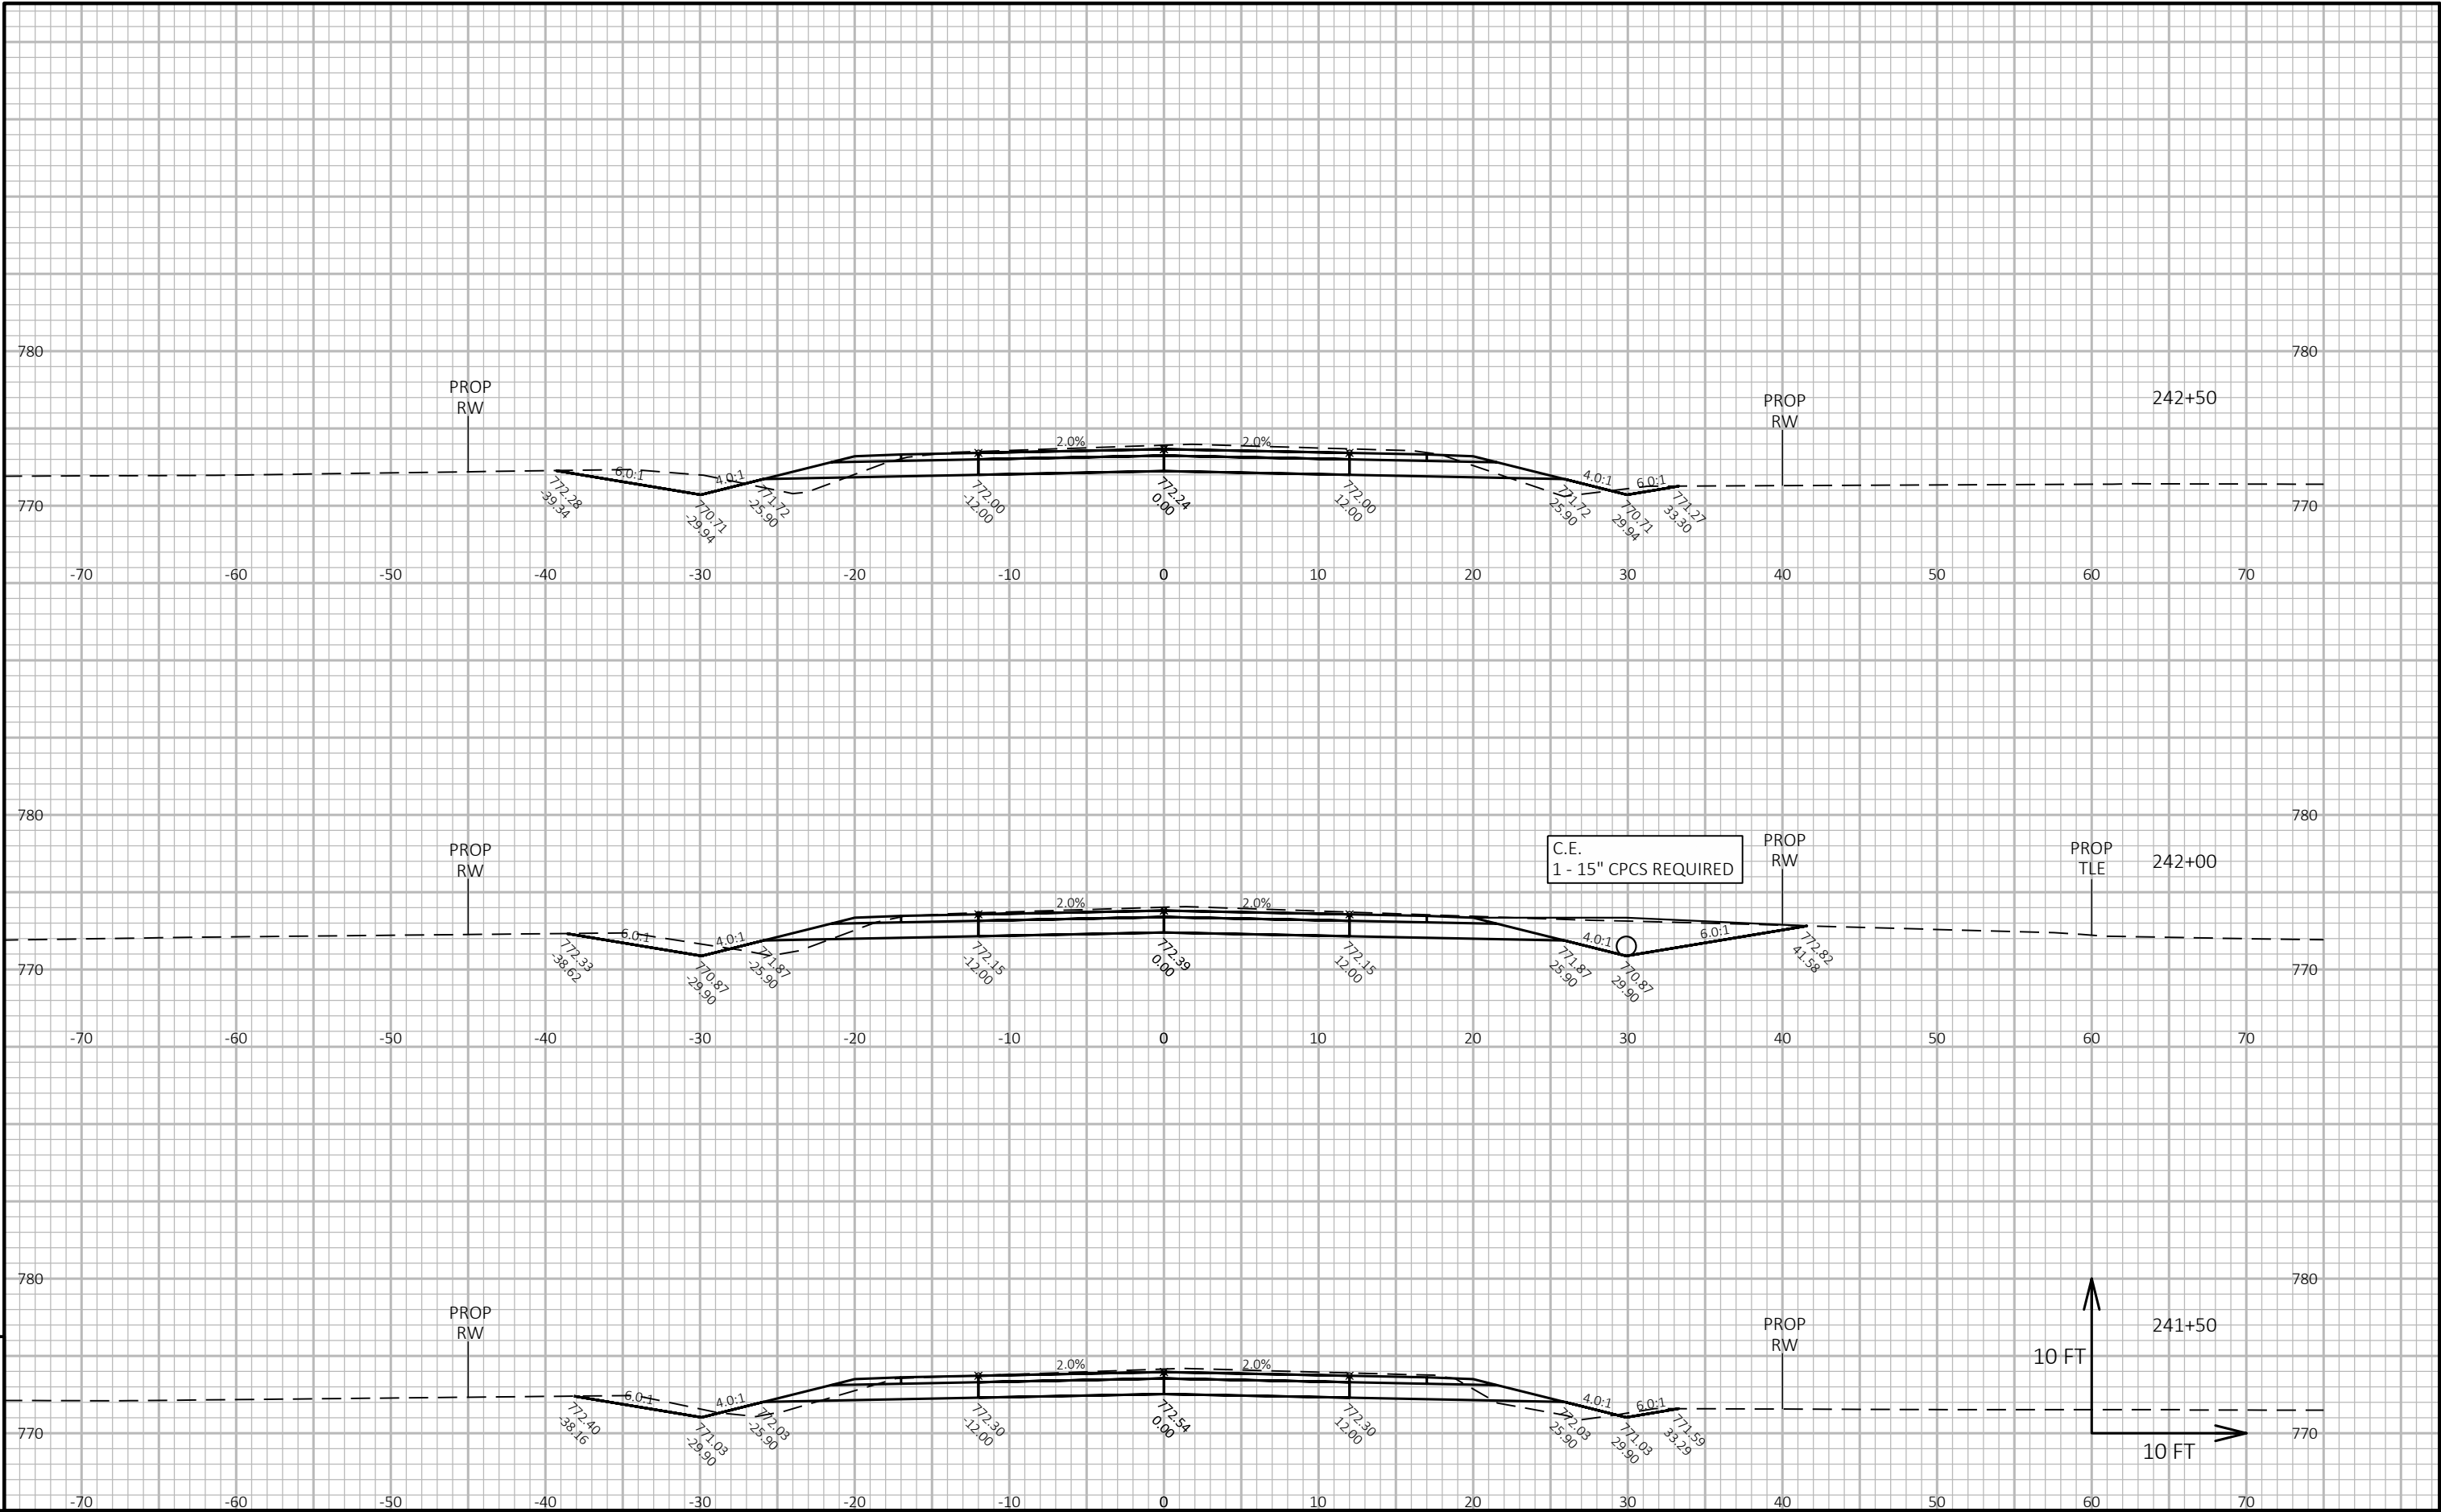

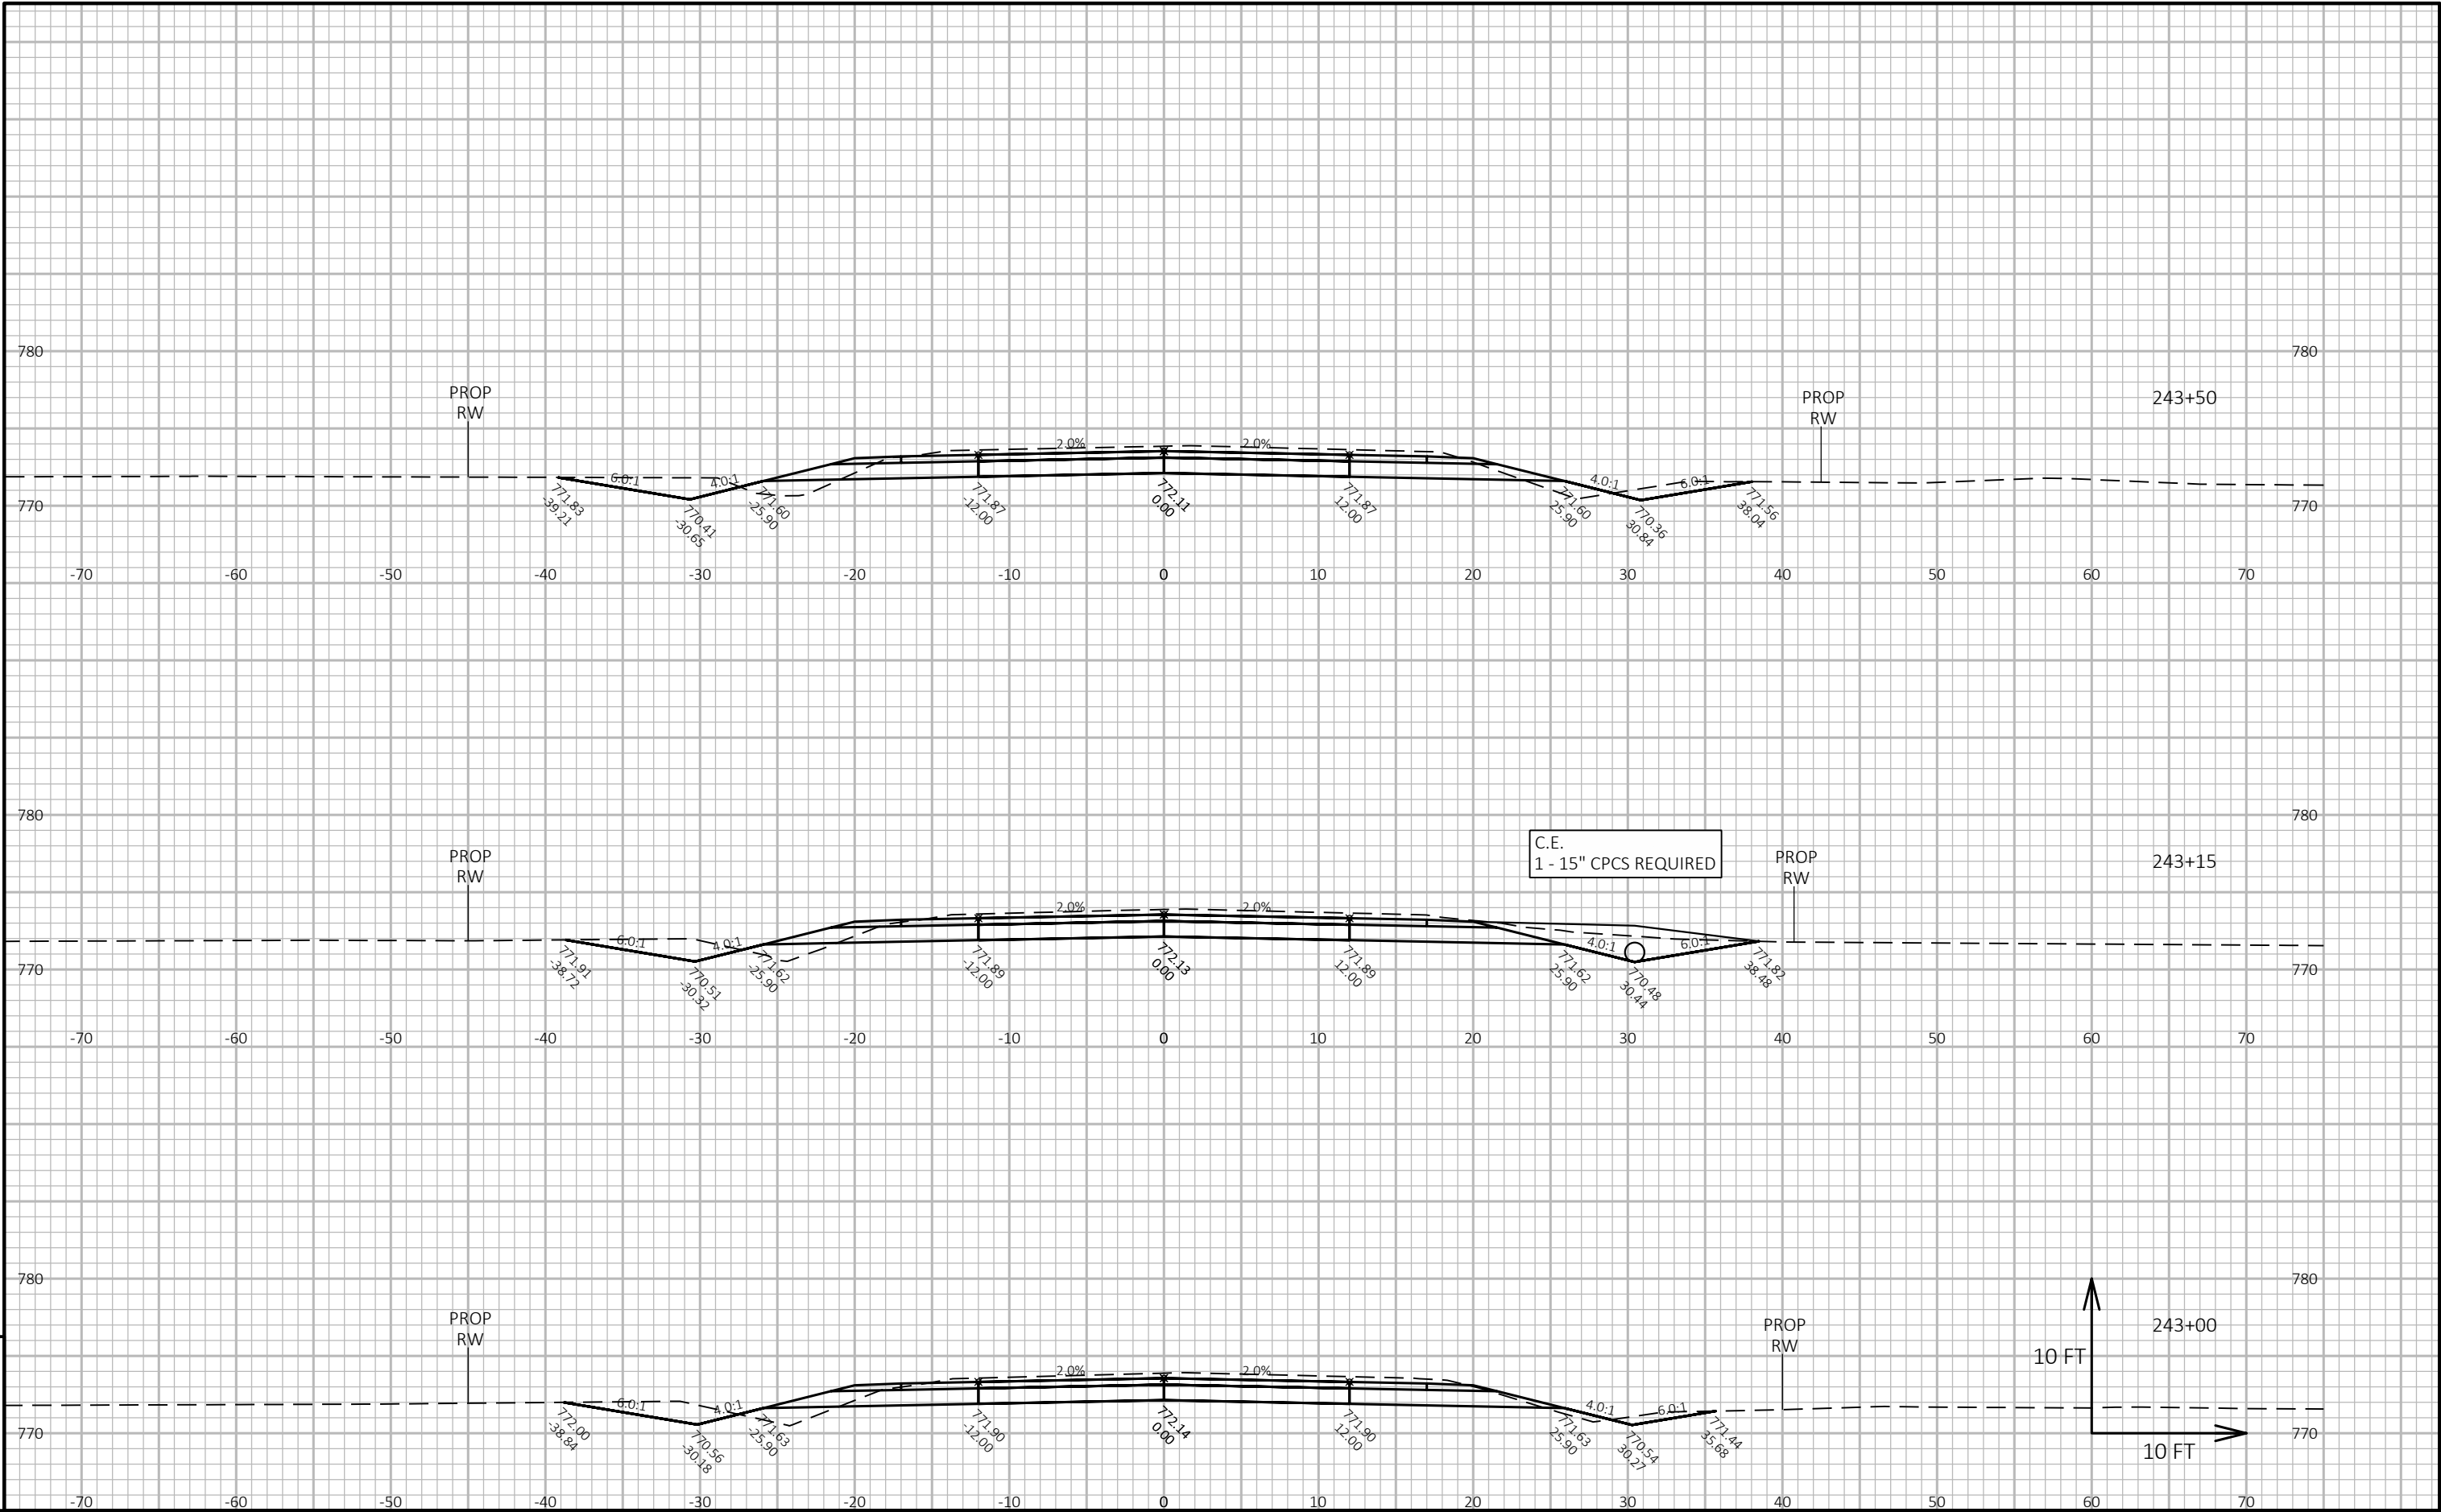

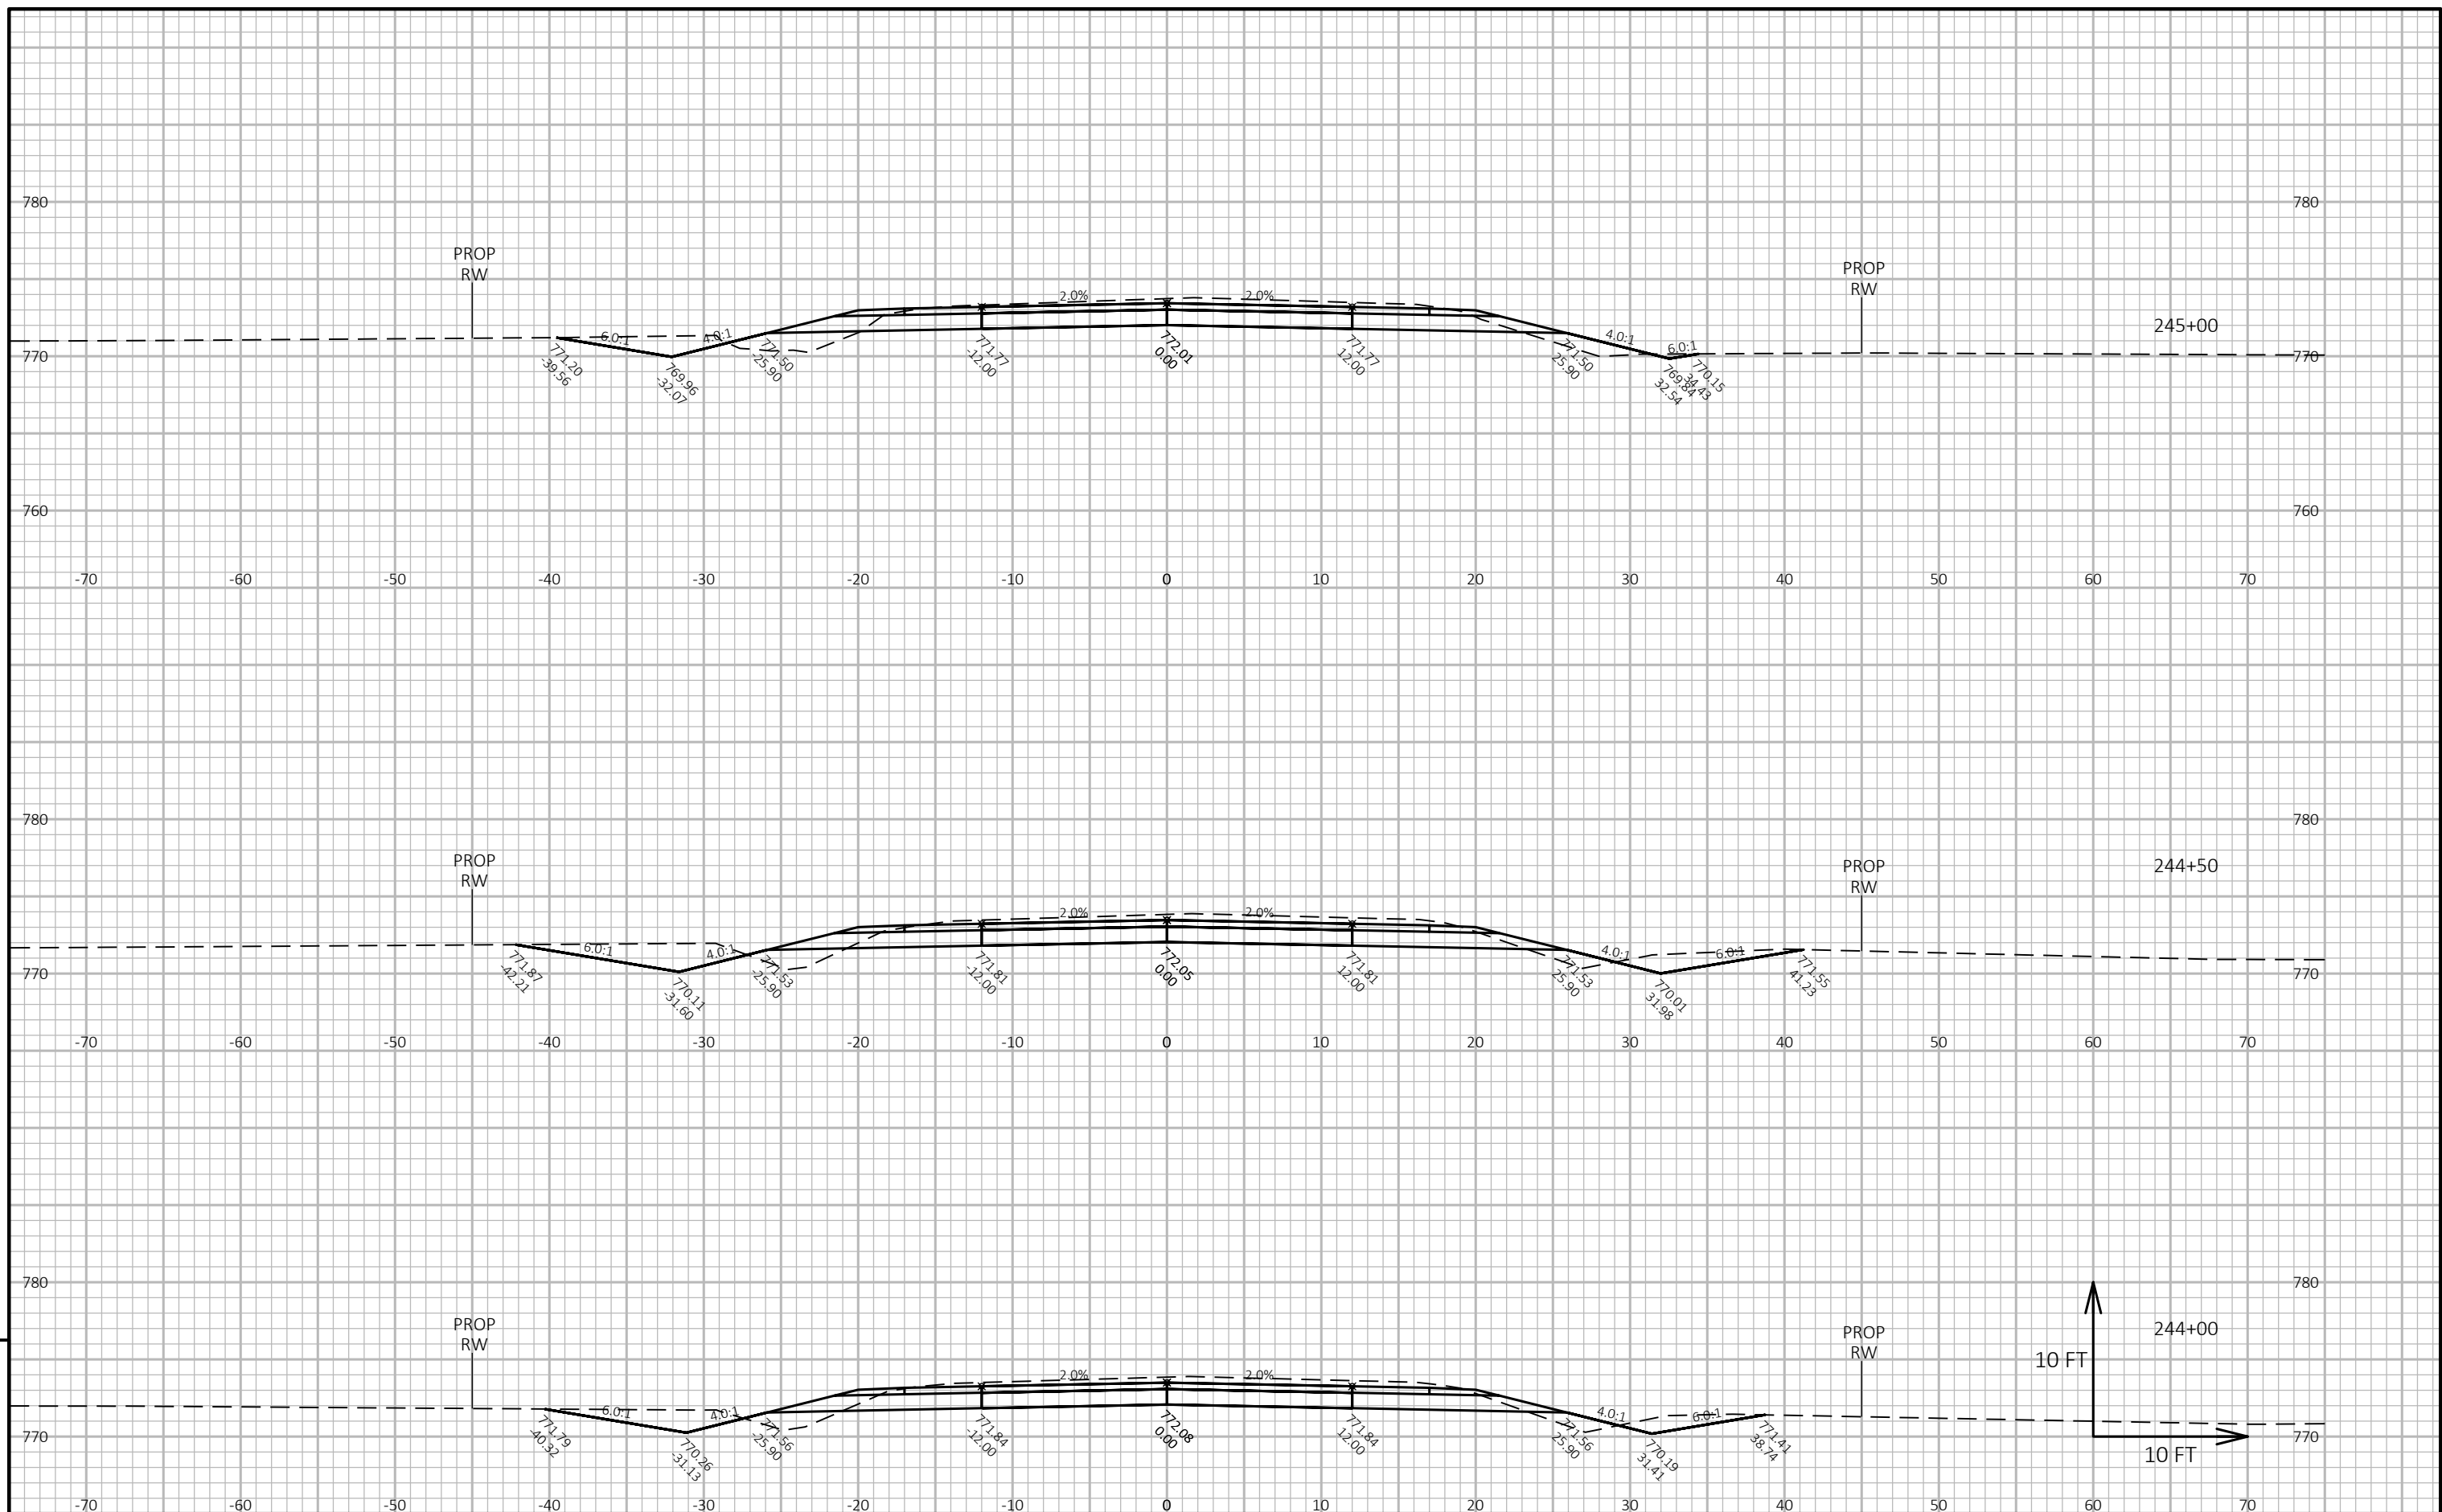

PROJECT NO:	4627-02-71
-------------	------------

HWY: CTH A

COUNTY: WINNEBAGO

CROSS SECTIONS: CTH A

SHEET
172

FILE NAME : W:\PROJECTS\W0059\81700113\CADD\CIVIL3D\XREF\X_CTH A_CRDR.DWG
LAYOUT NAME - Section Sheet - (9)


PLOT DATE : 1/7/2020 3:43 PM


PLOT BY : JORDAN JELINSKI


PLOT NAME :


PLOT SCALE : 1 IN:10 FT HORZ. / 1 IN:10 FT VERT.


WISDOT/CADDS SHEET 49

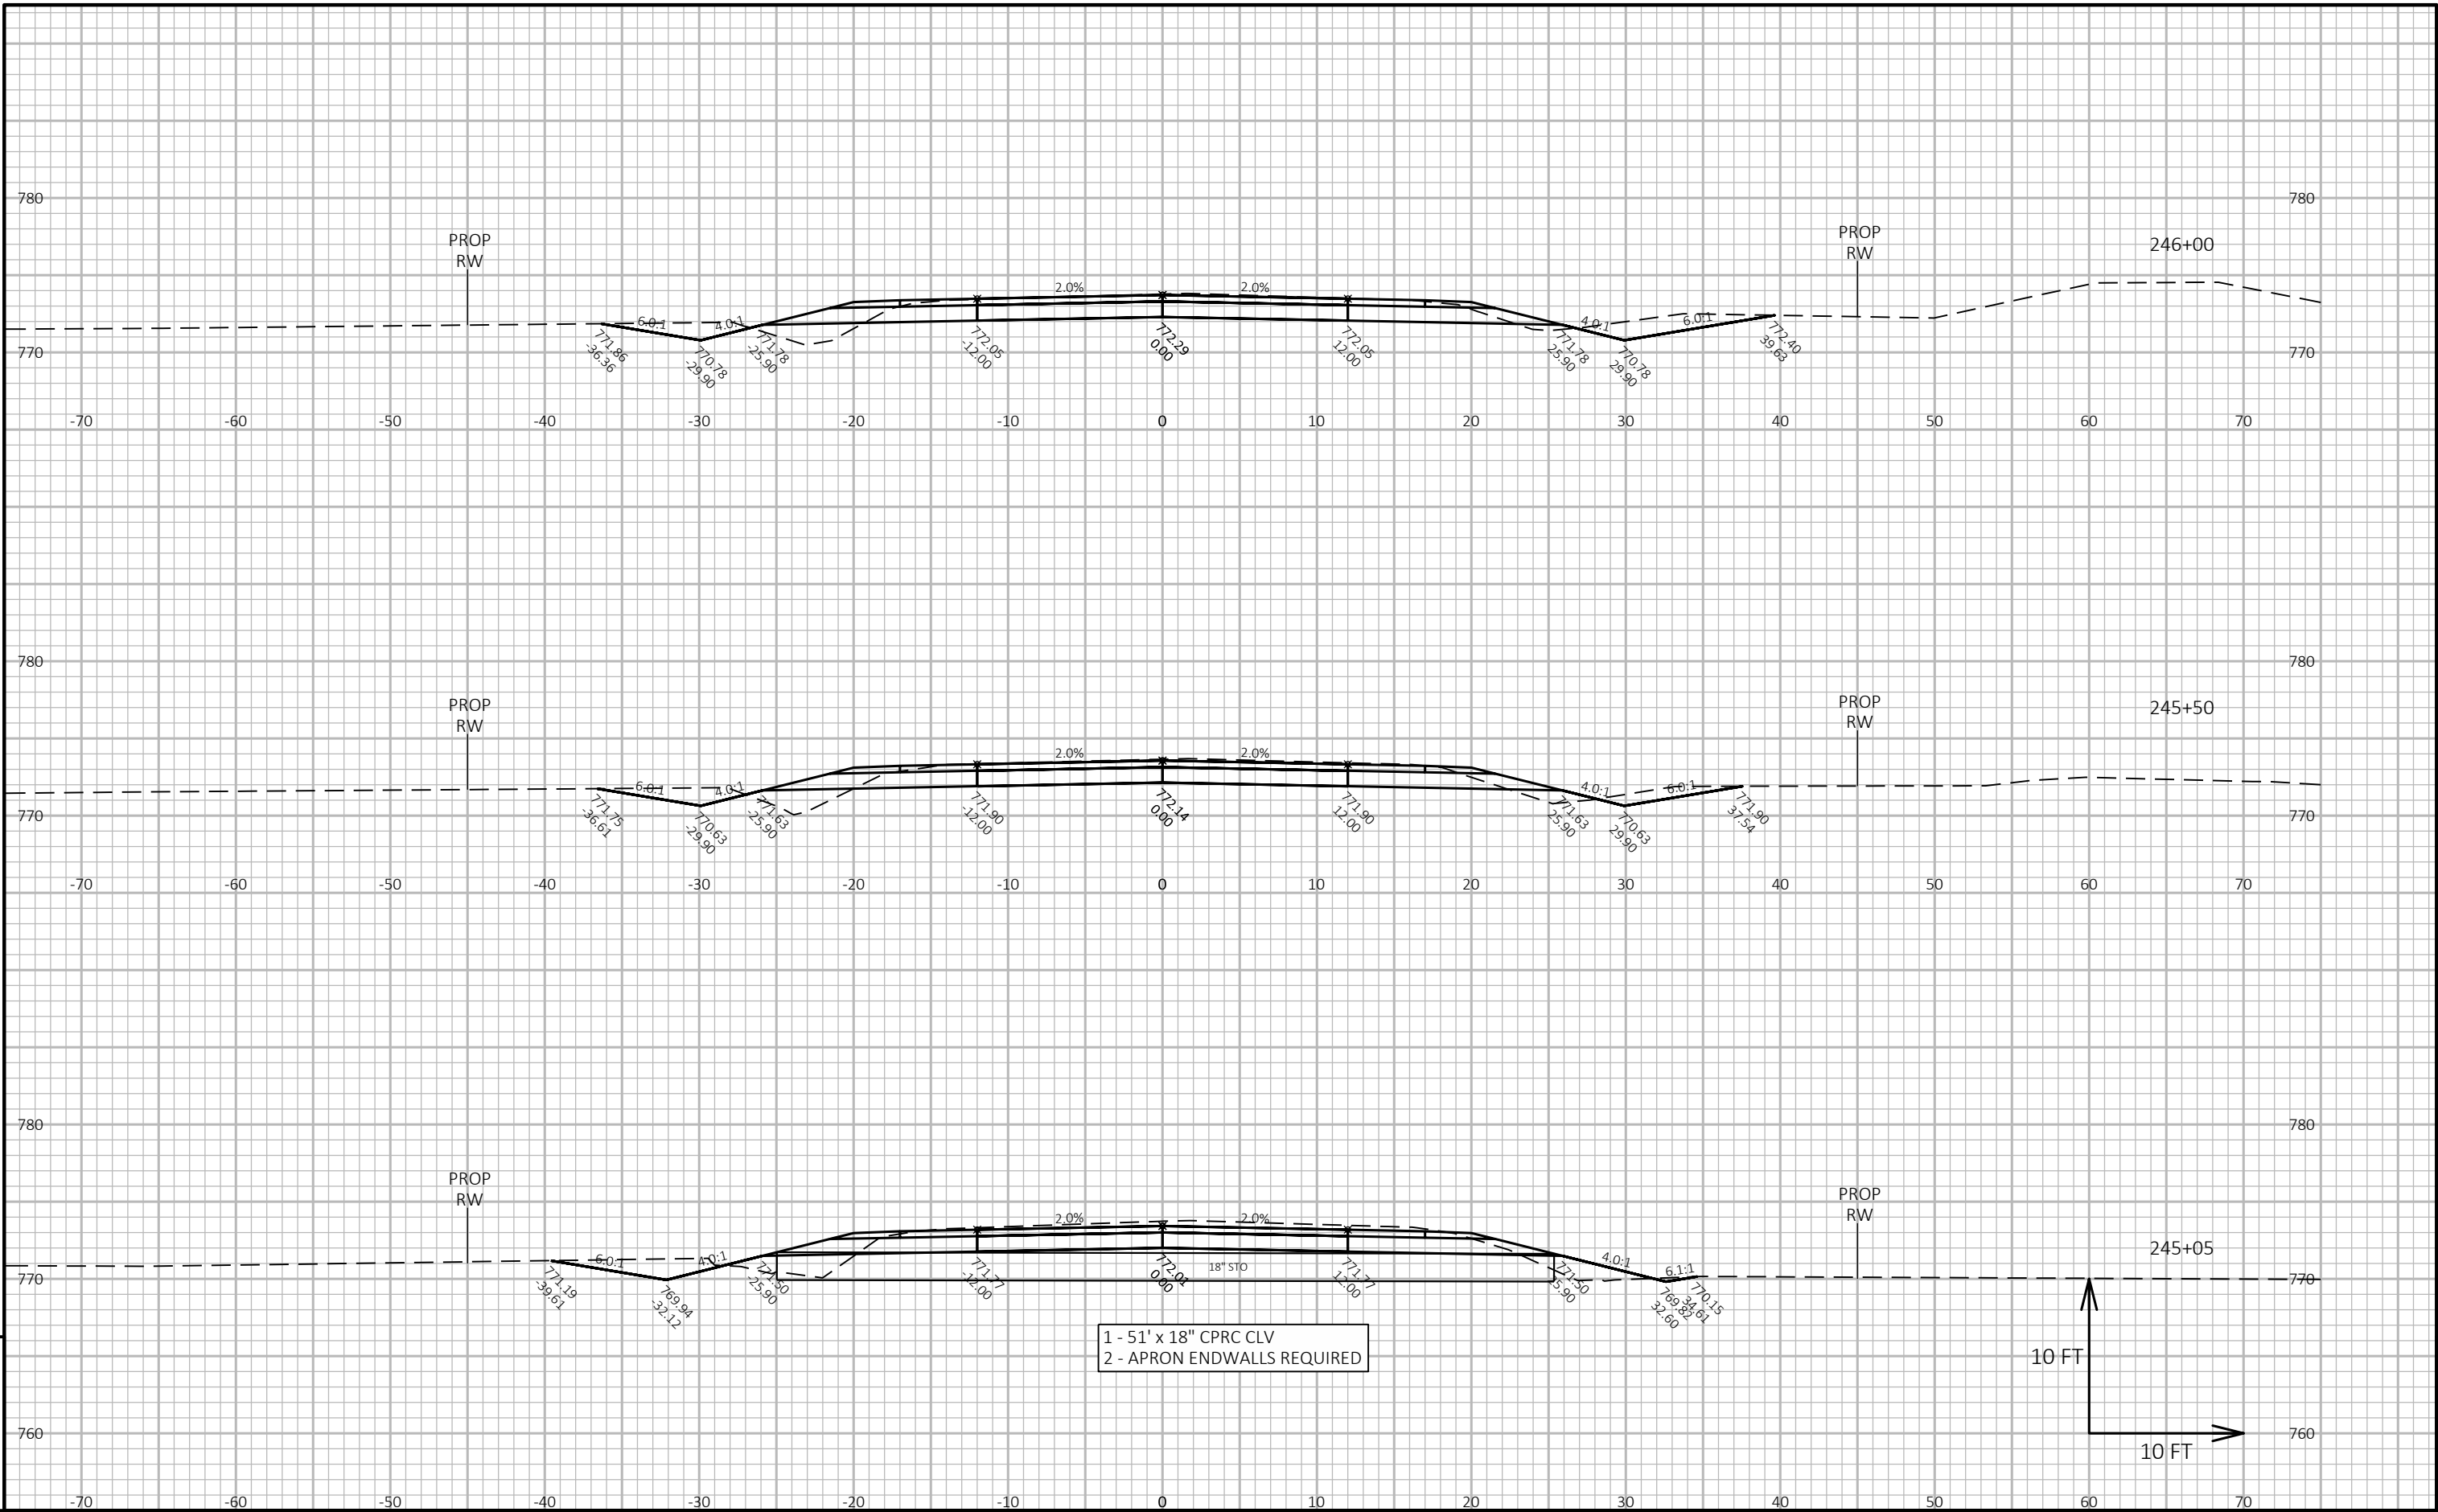


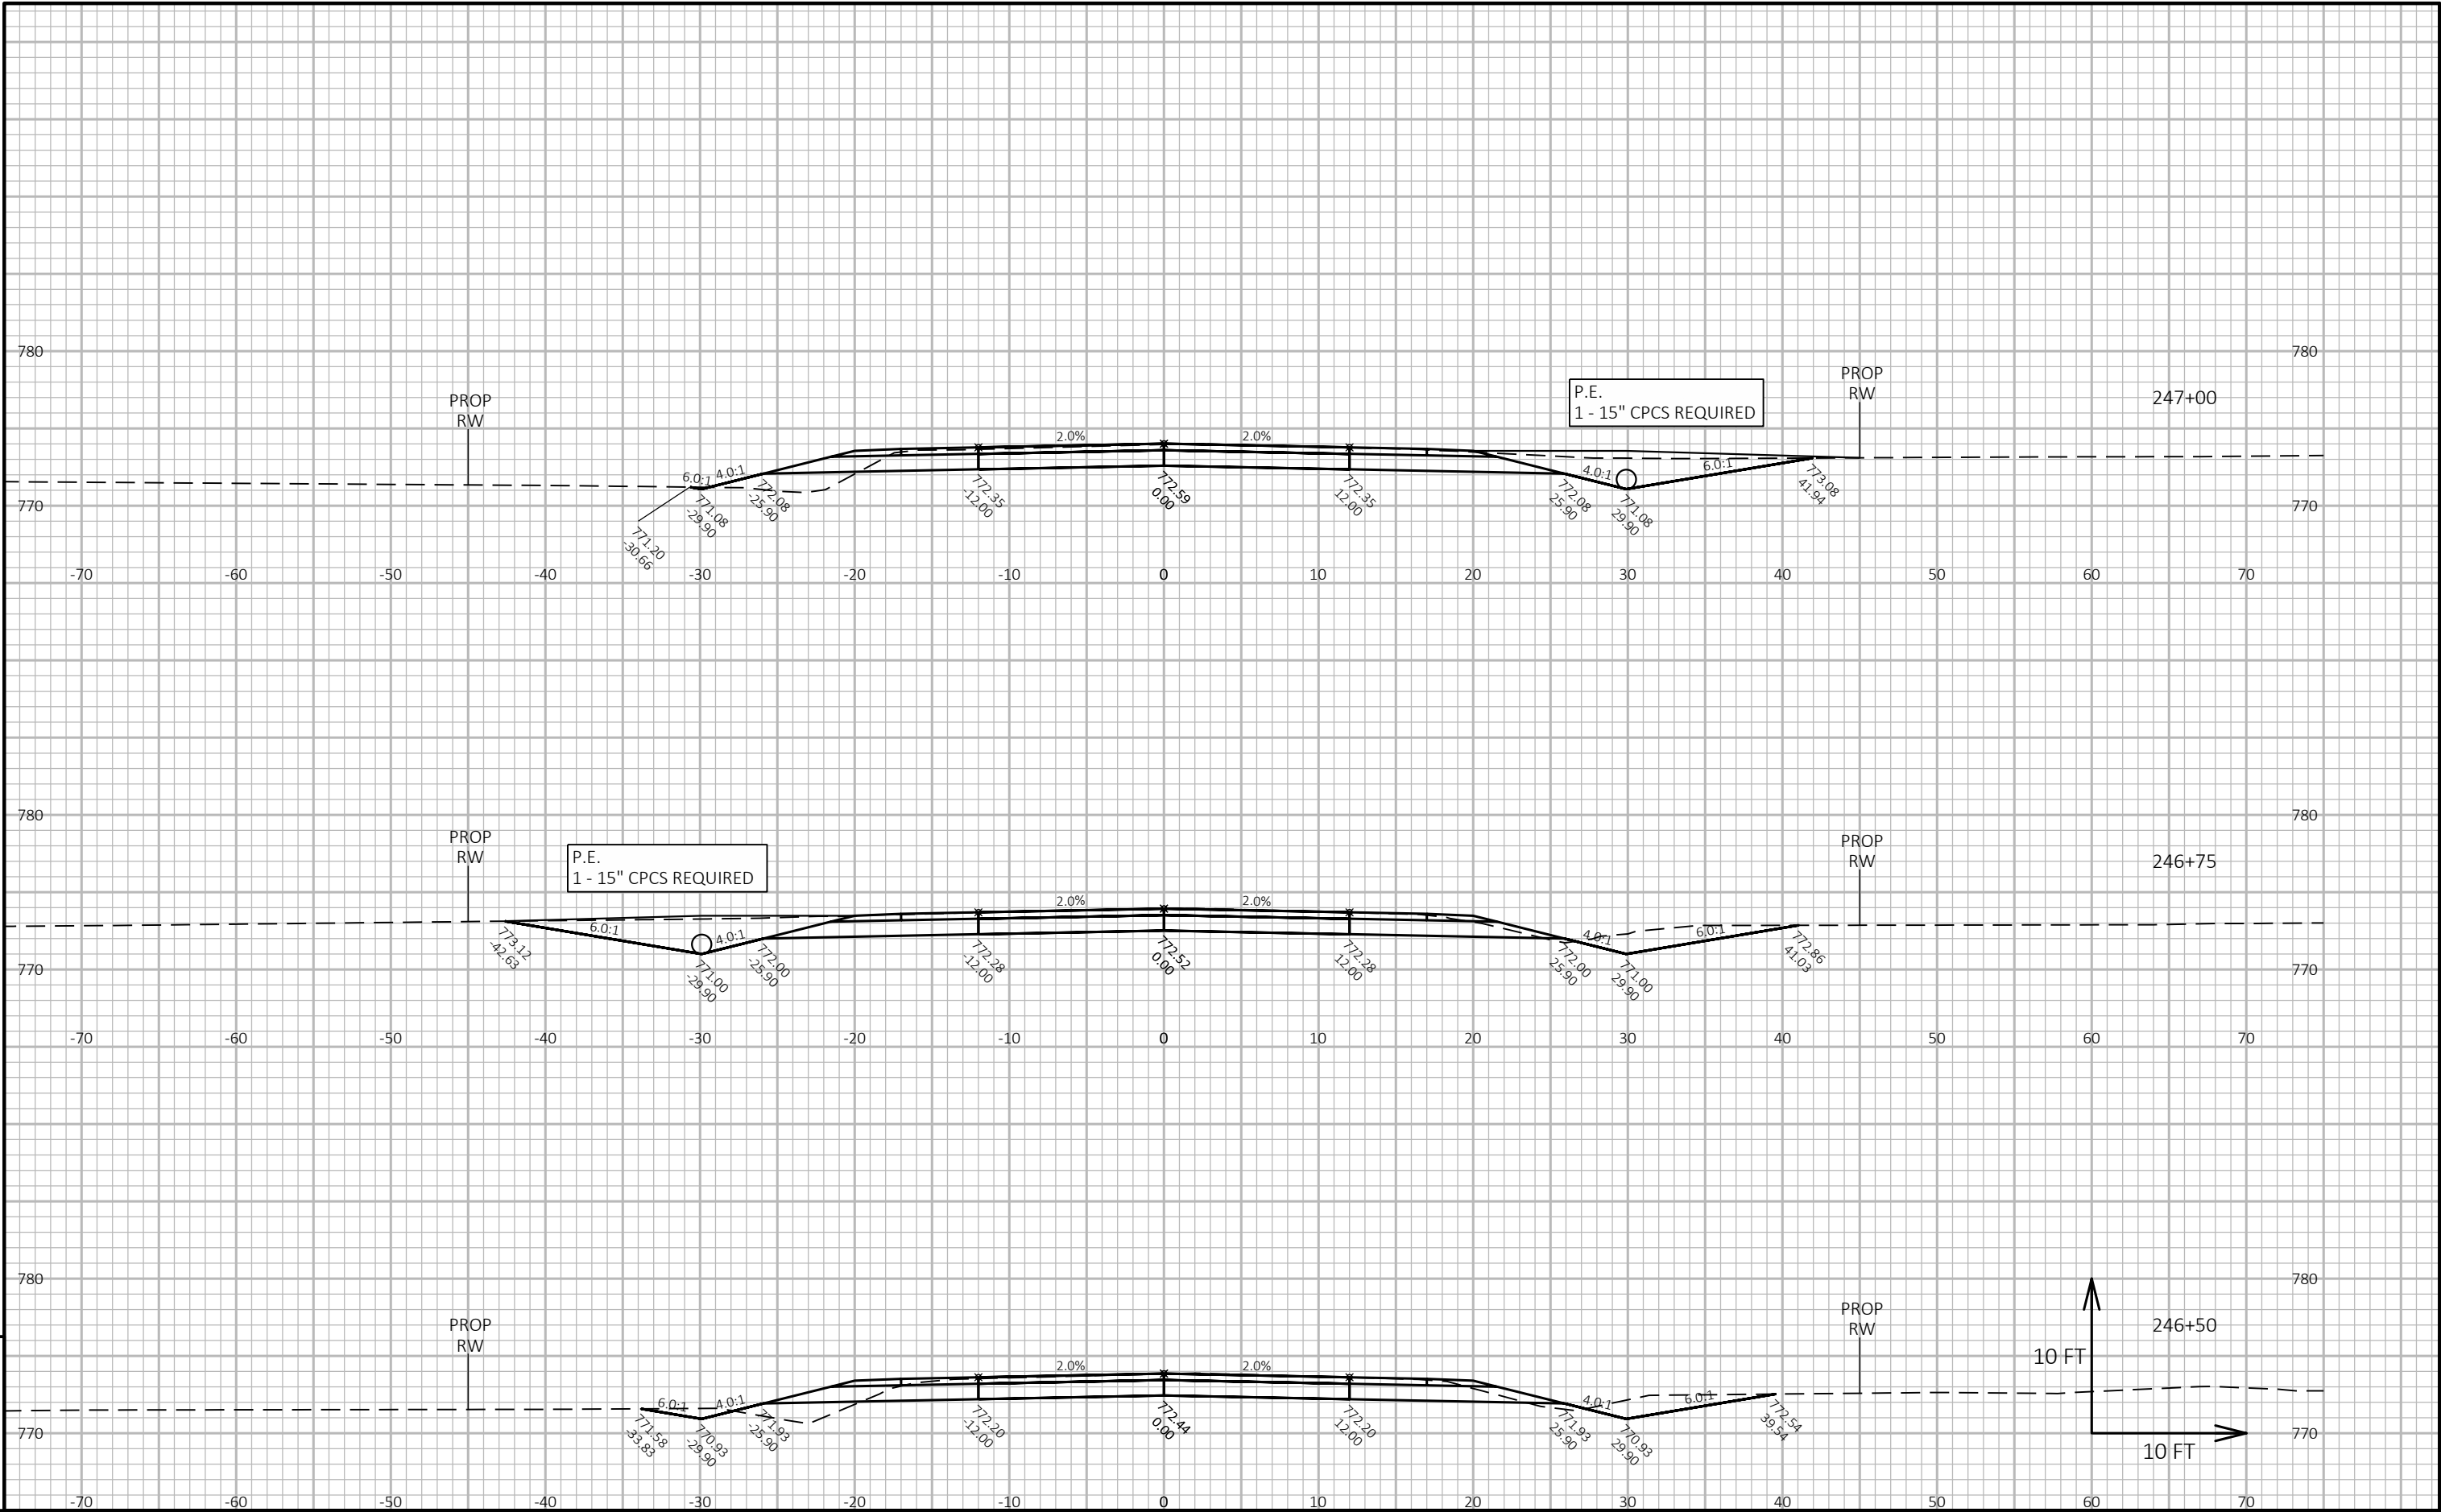


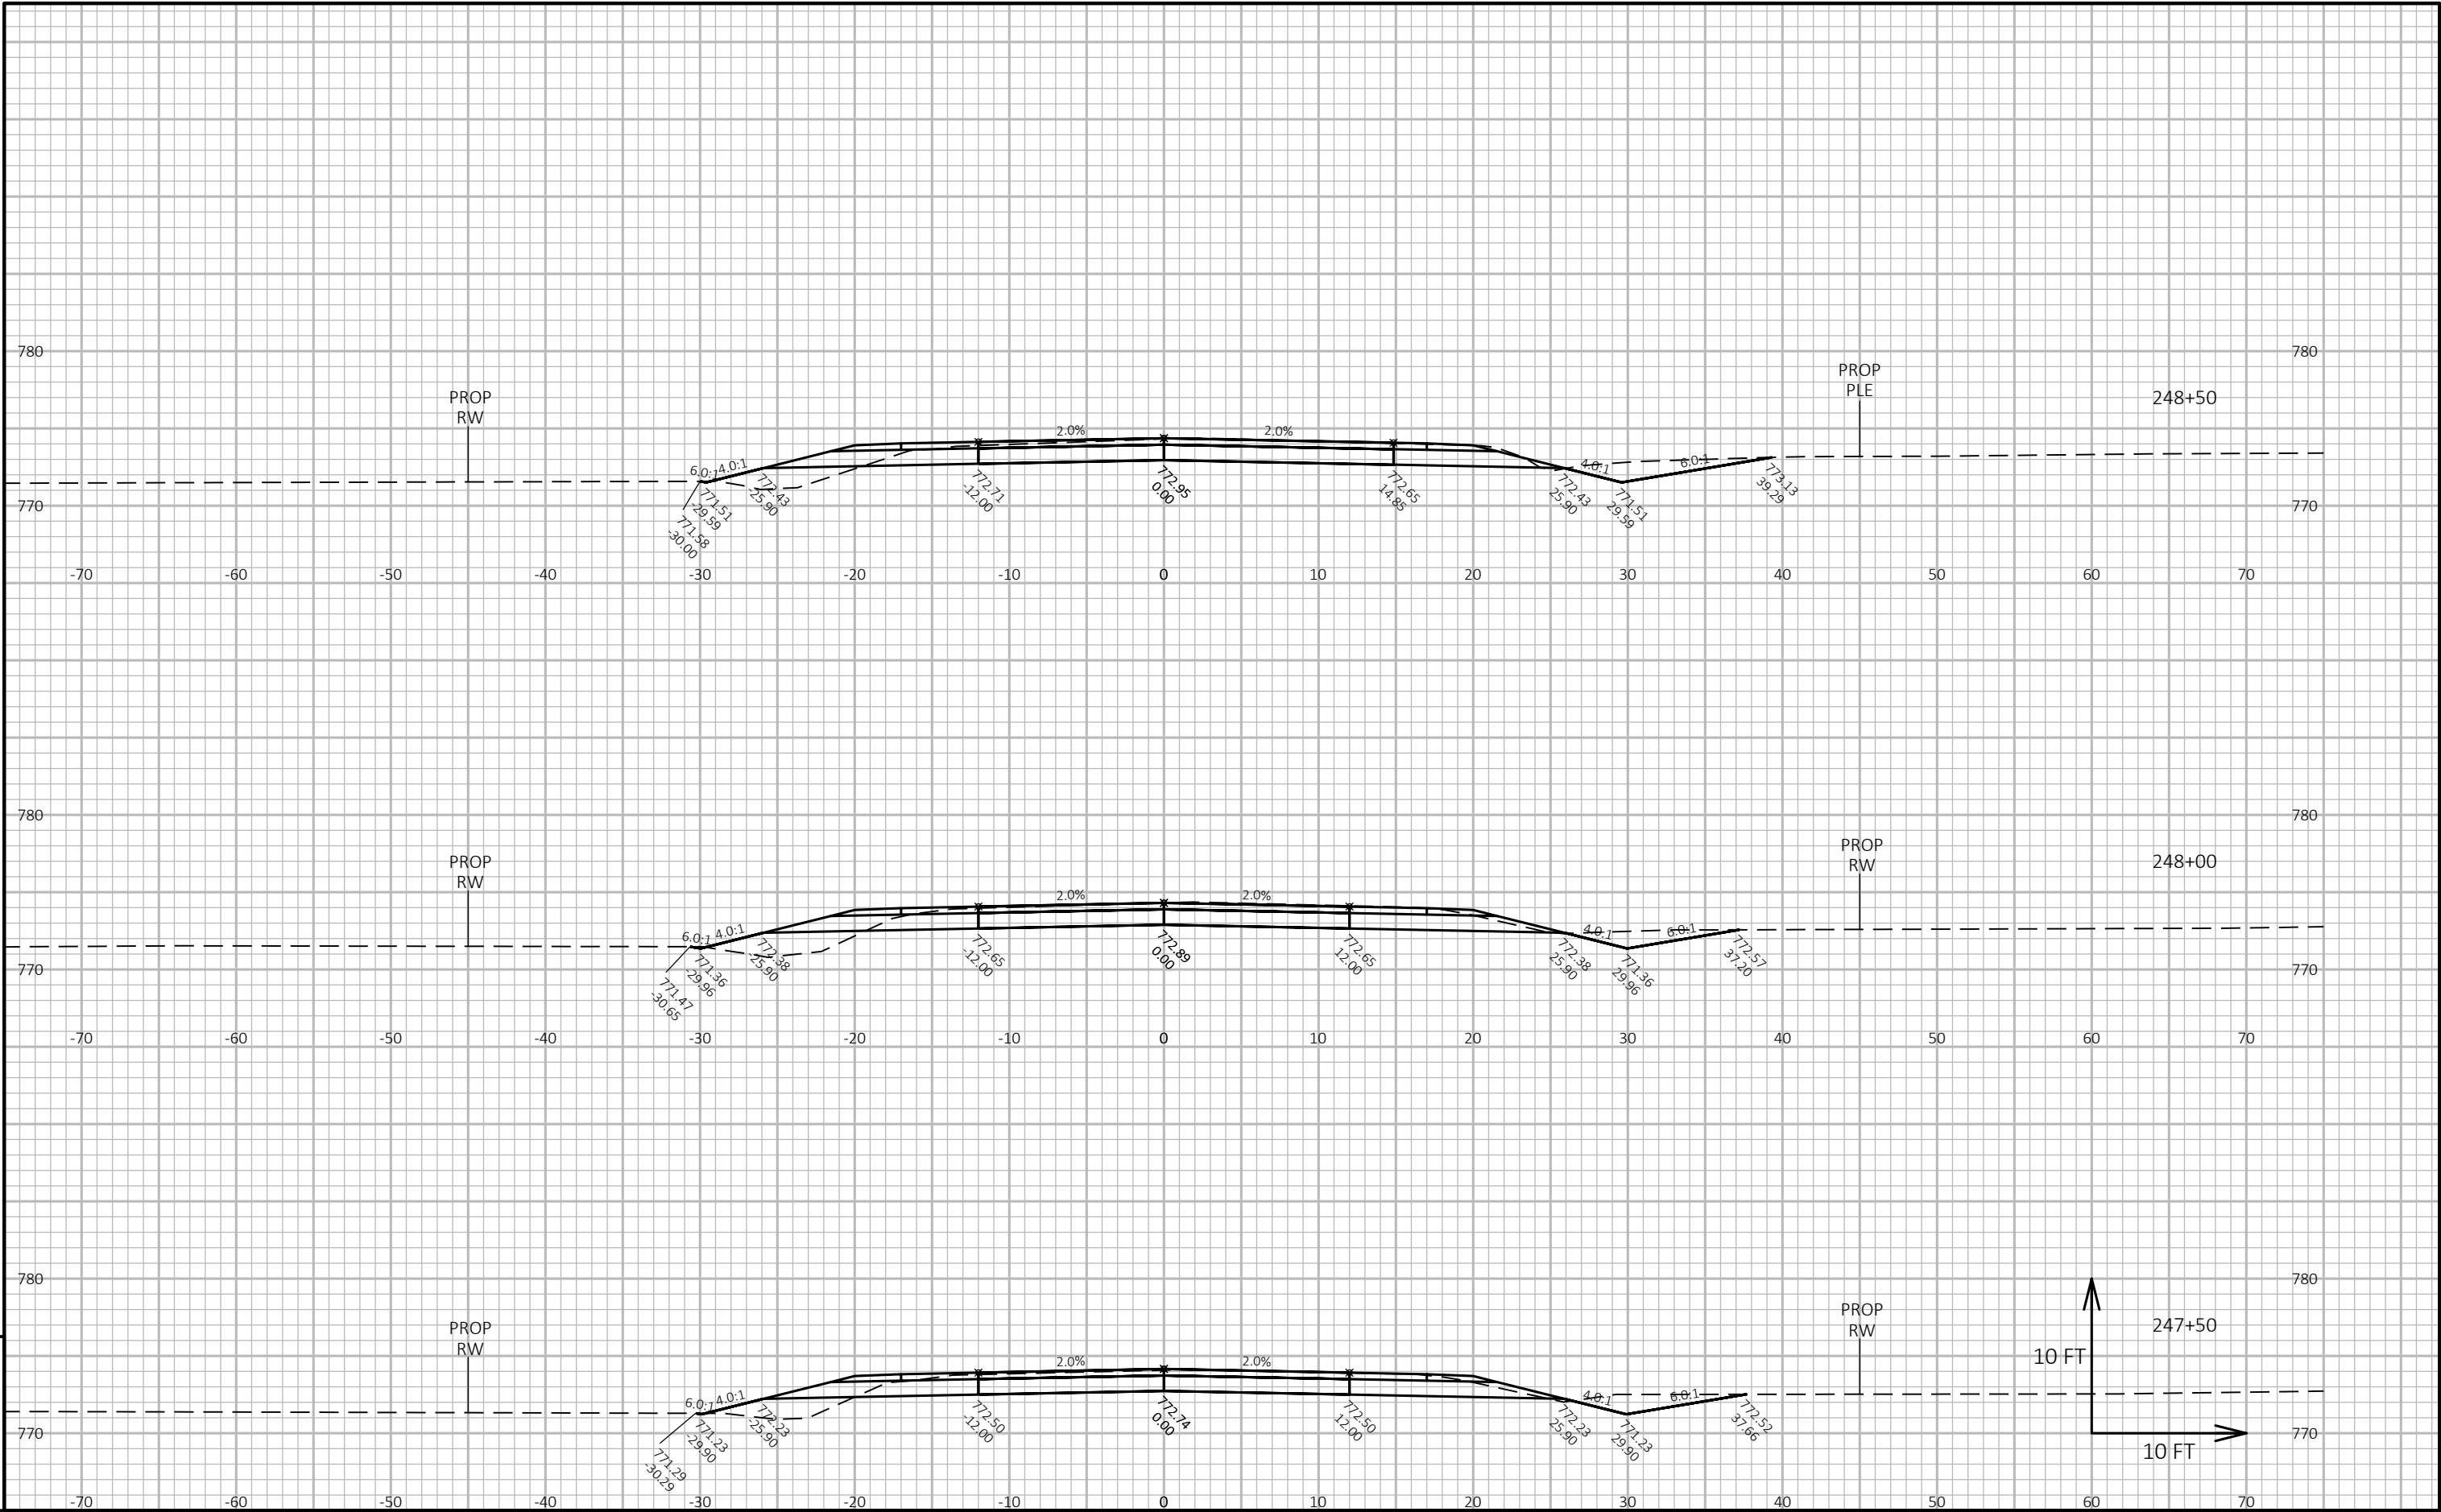


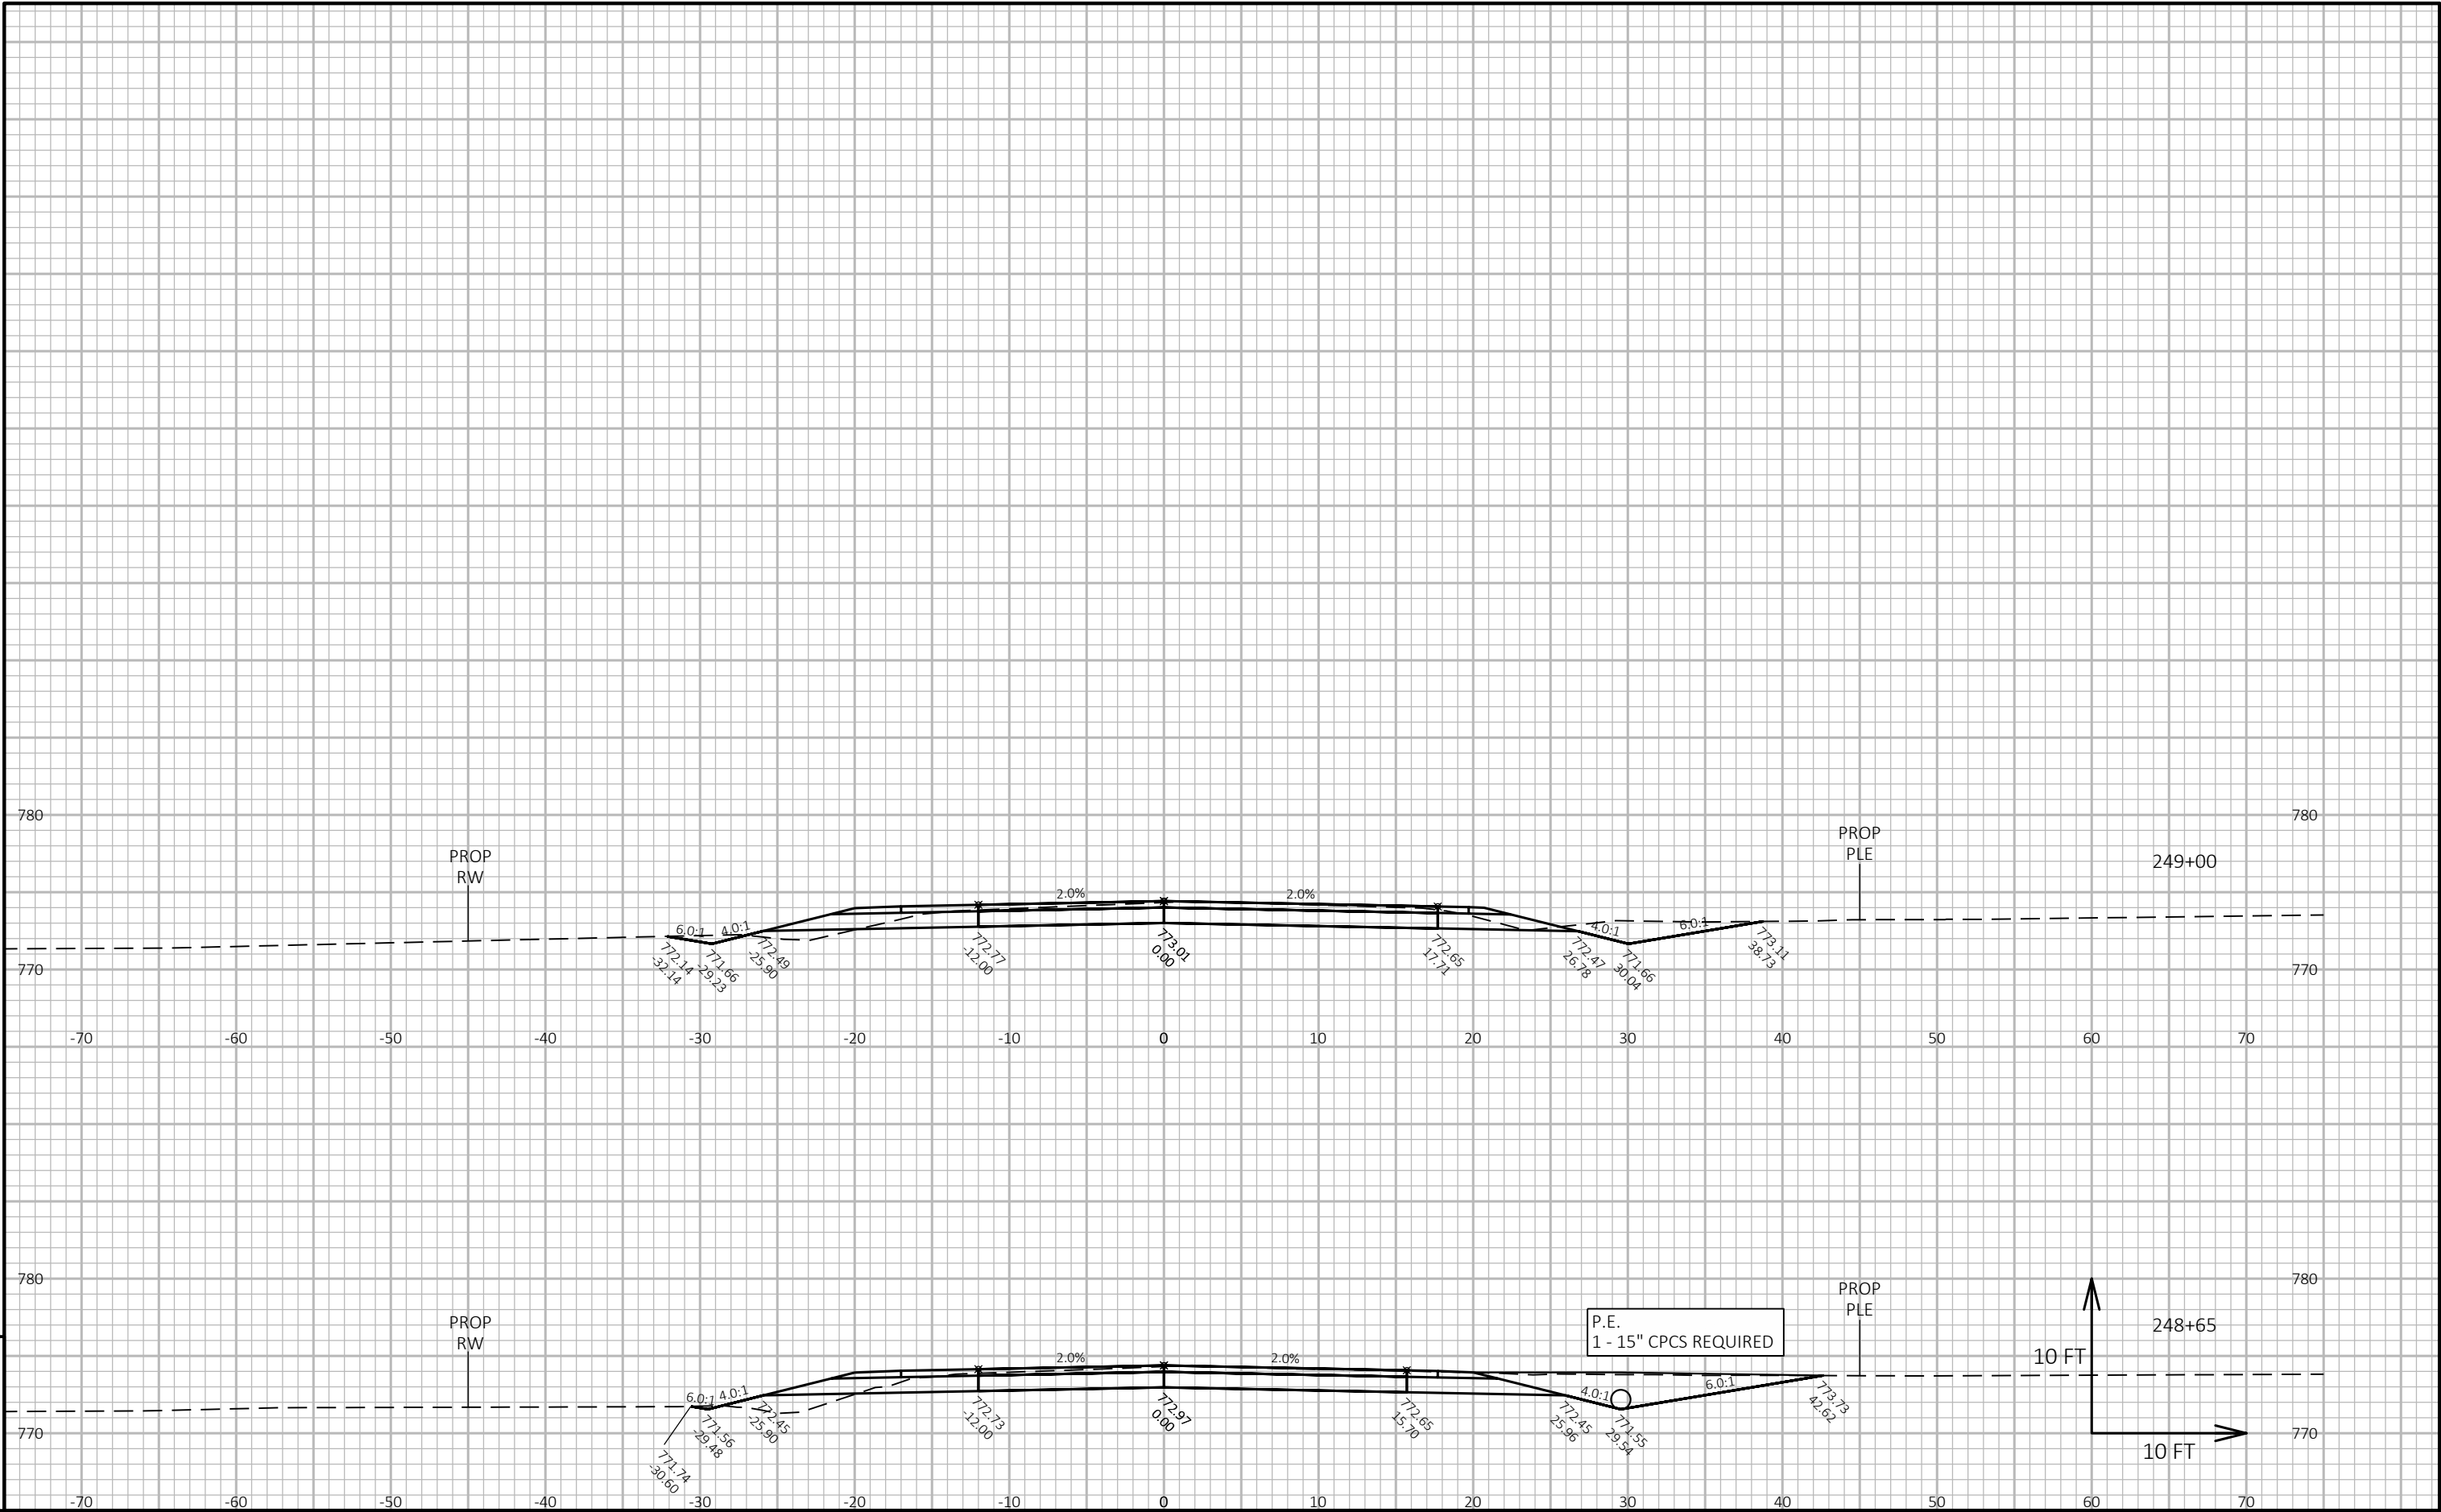


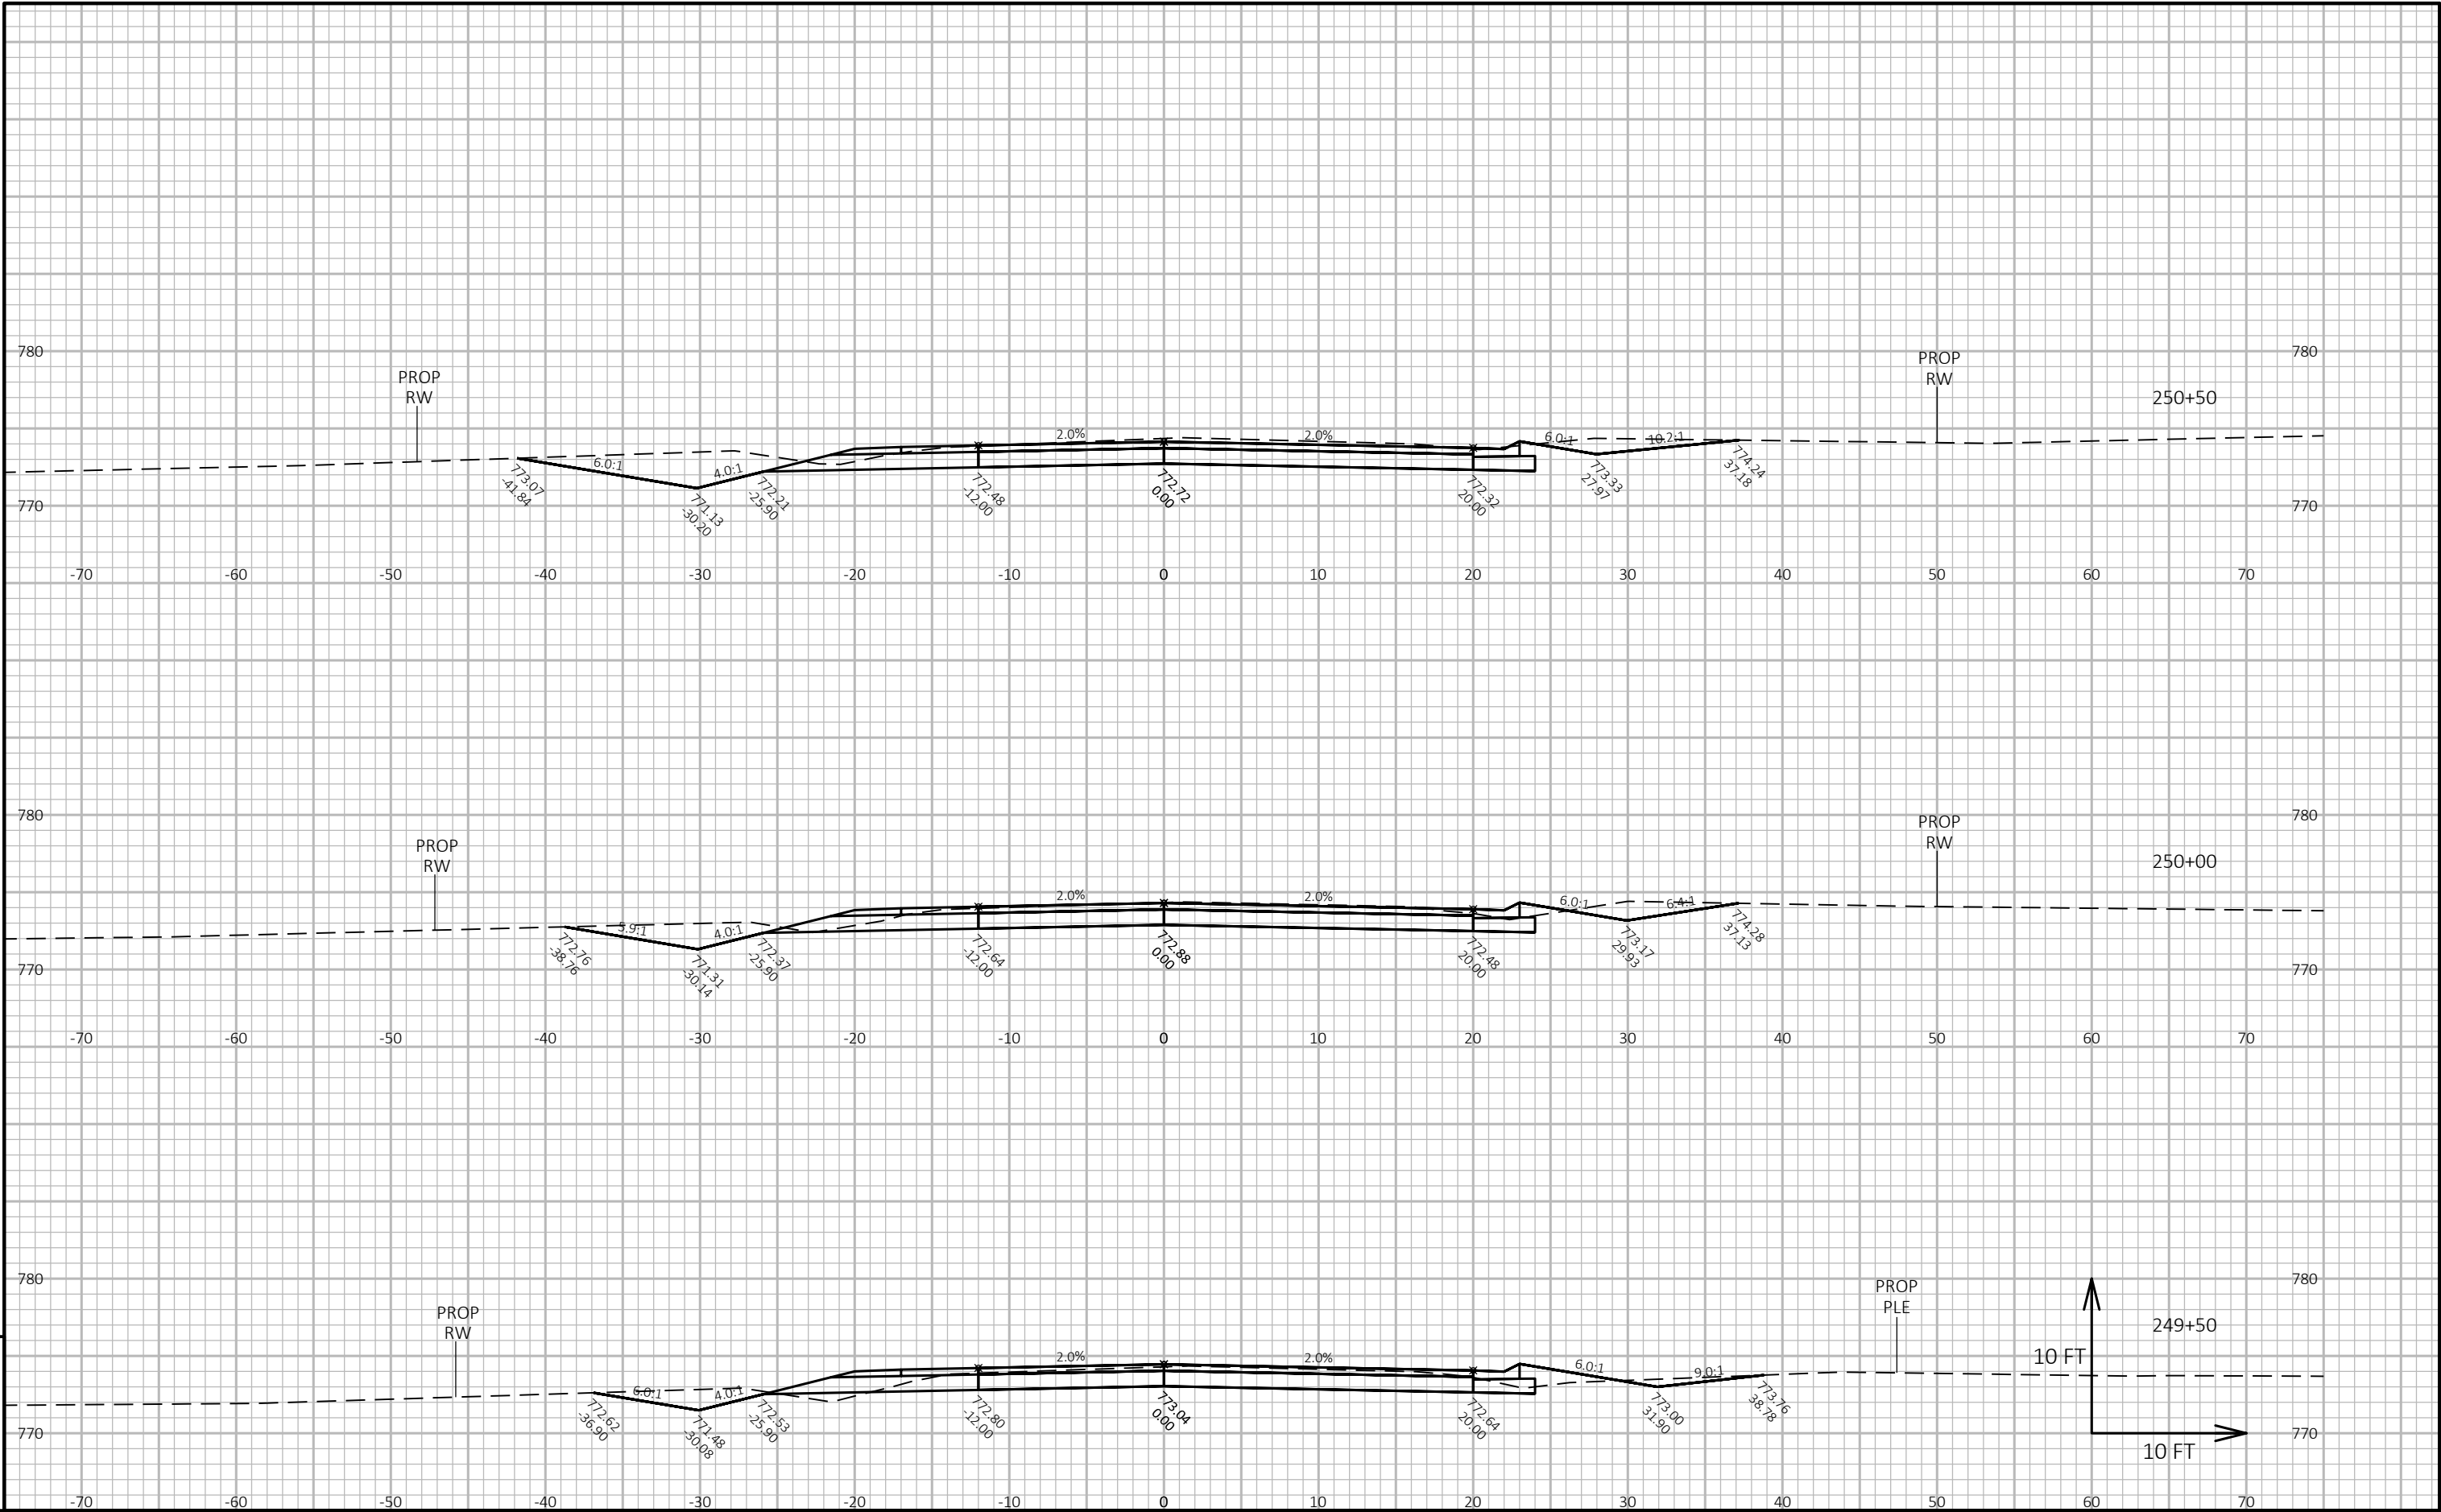

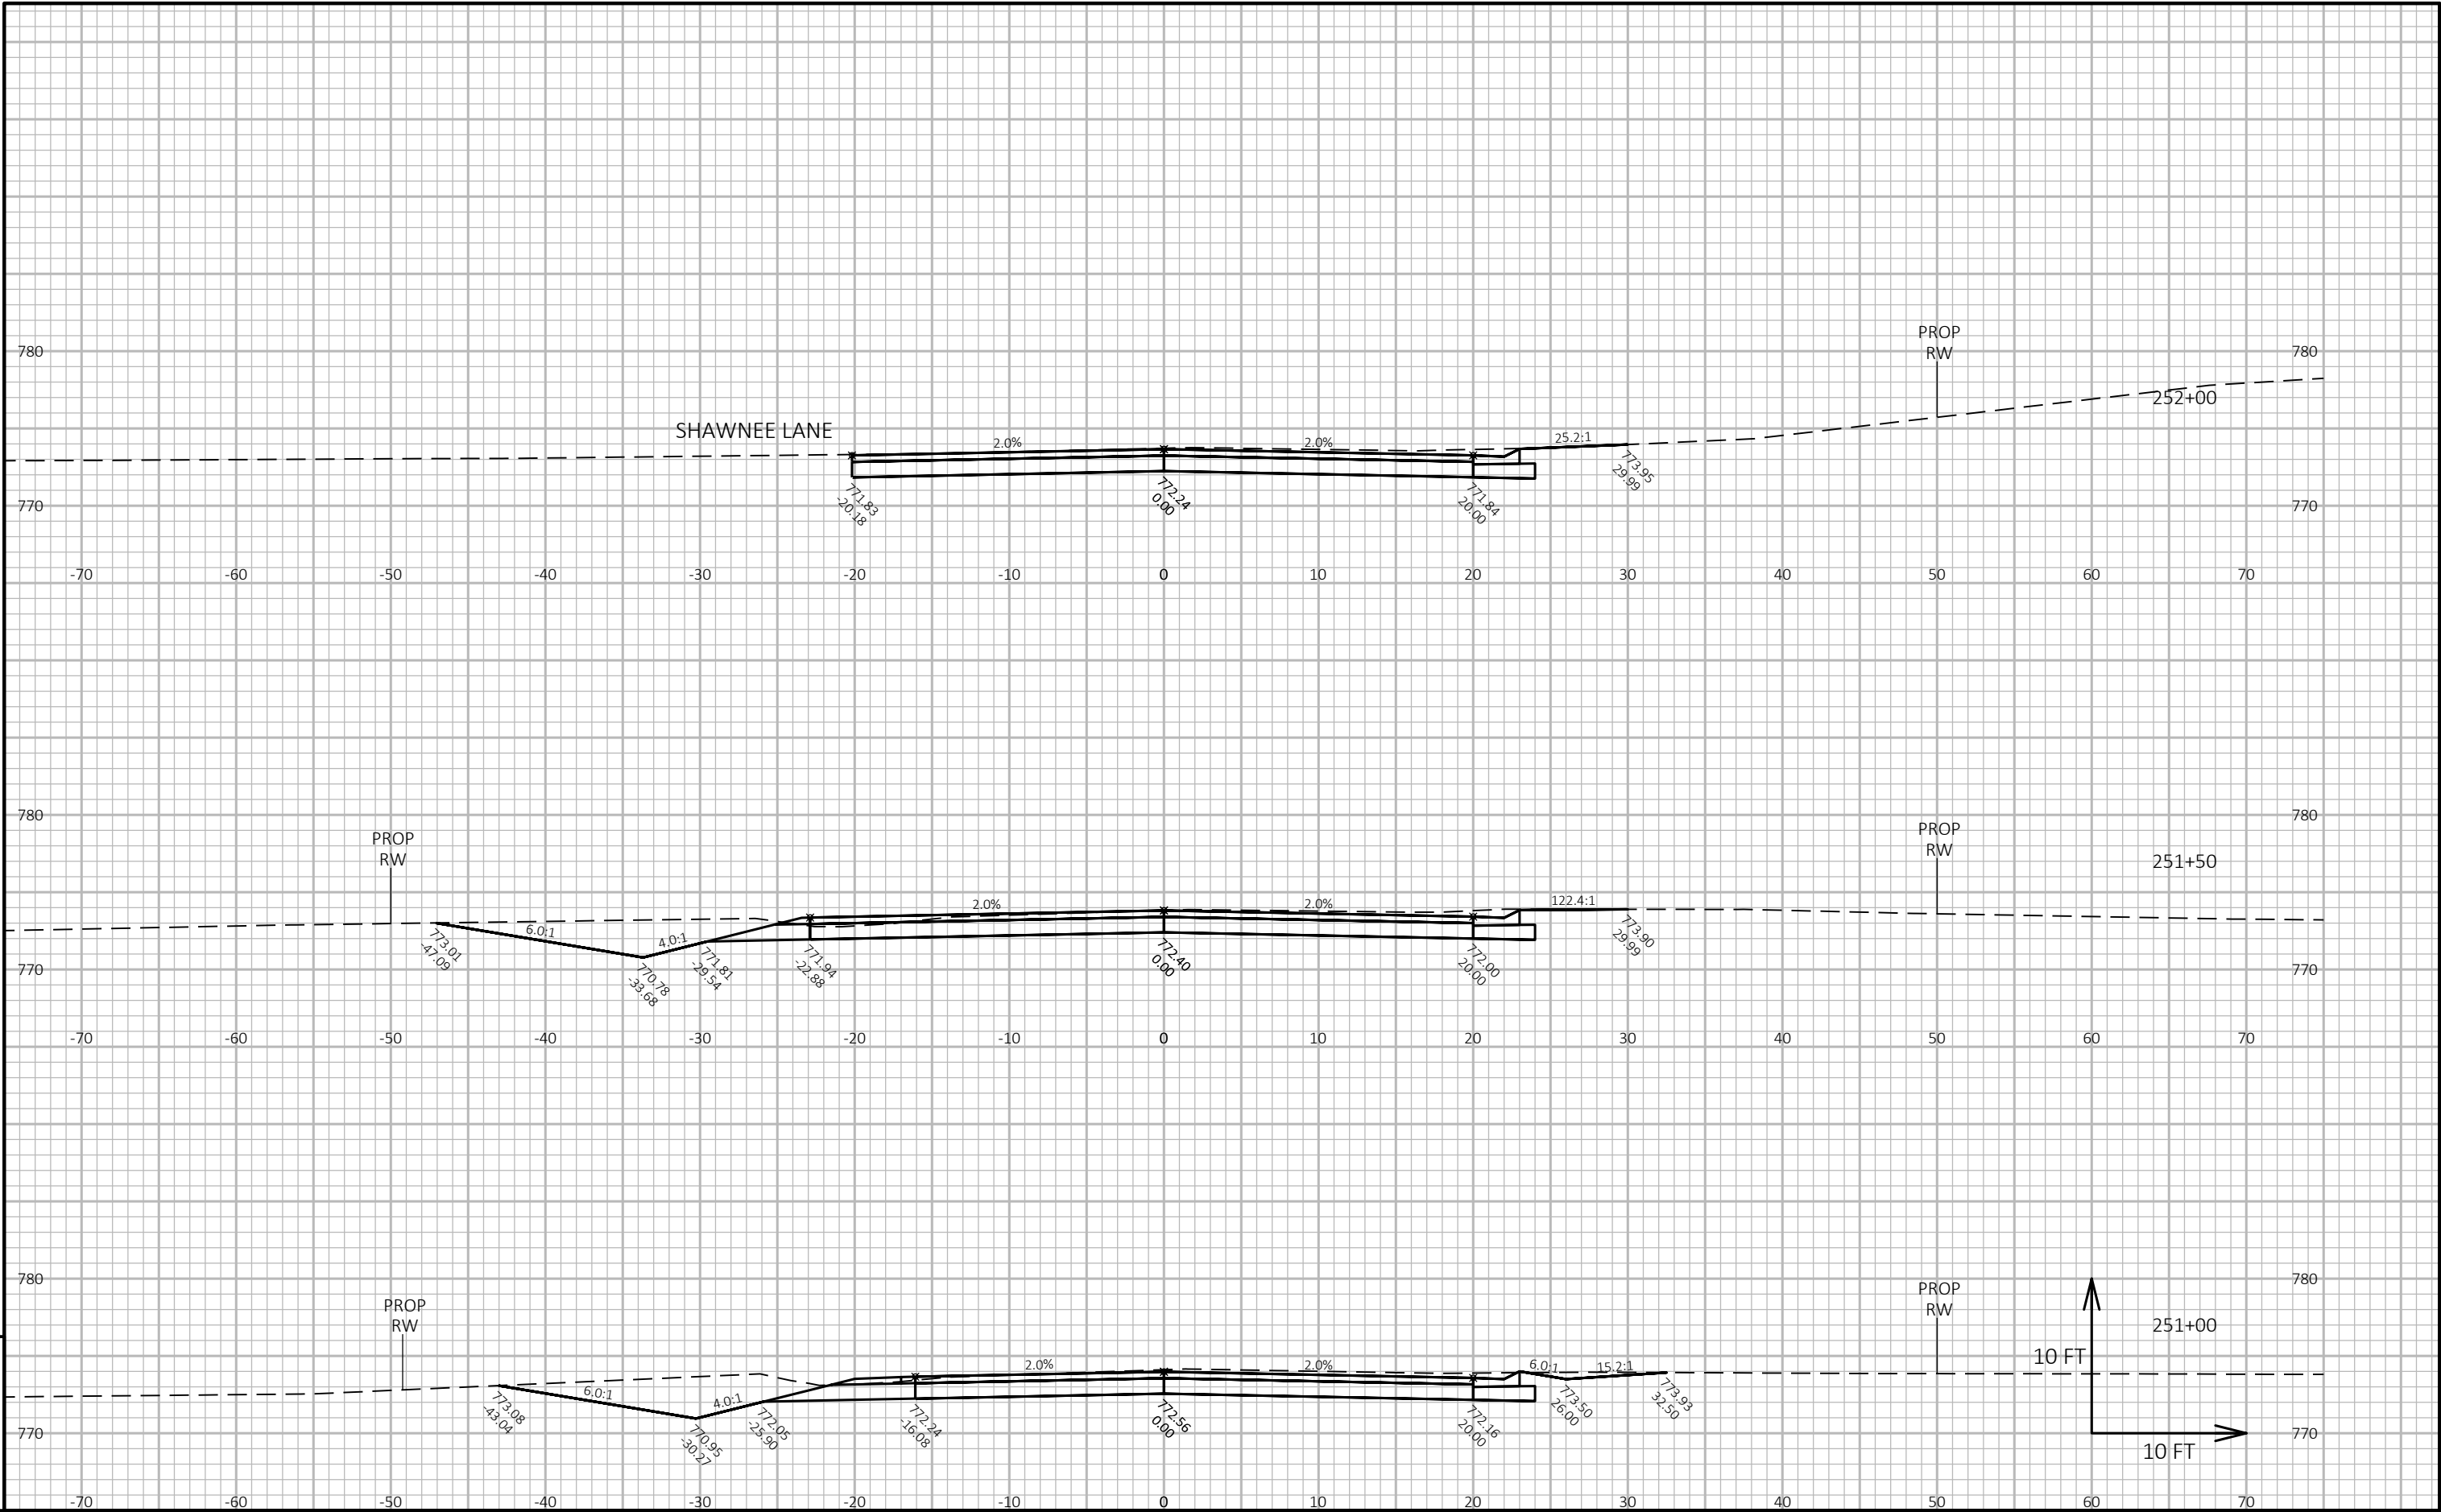

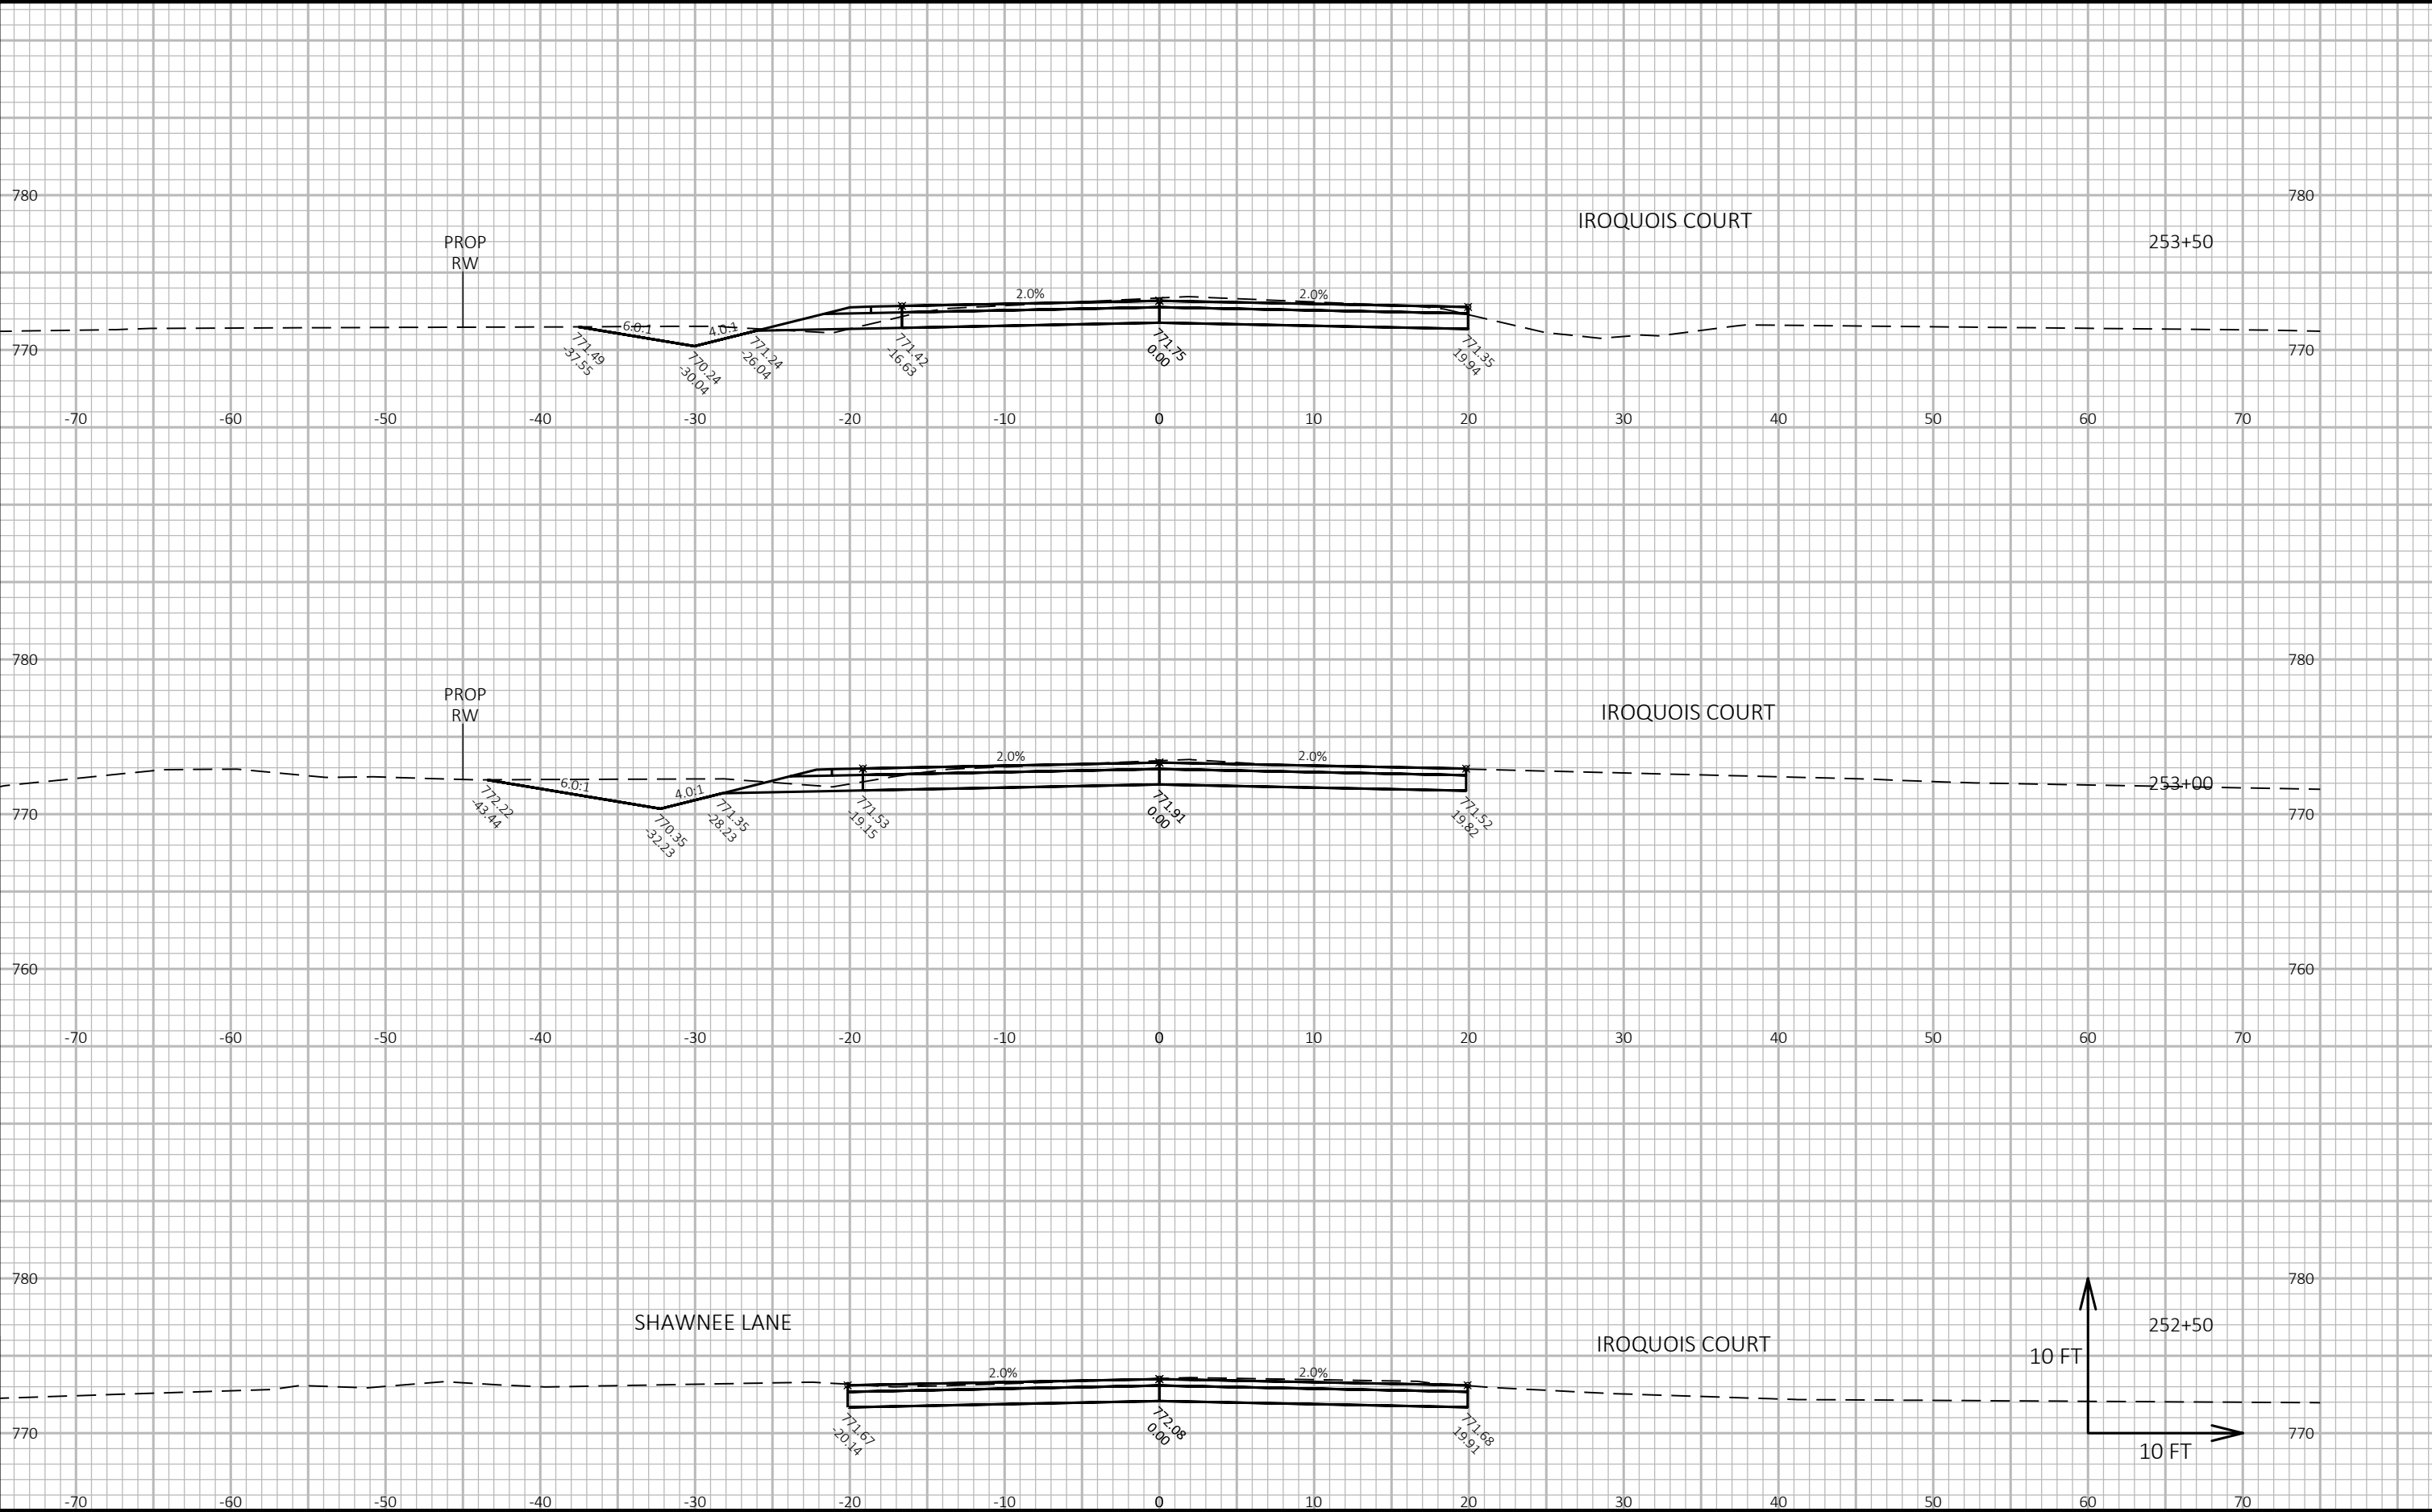


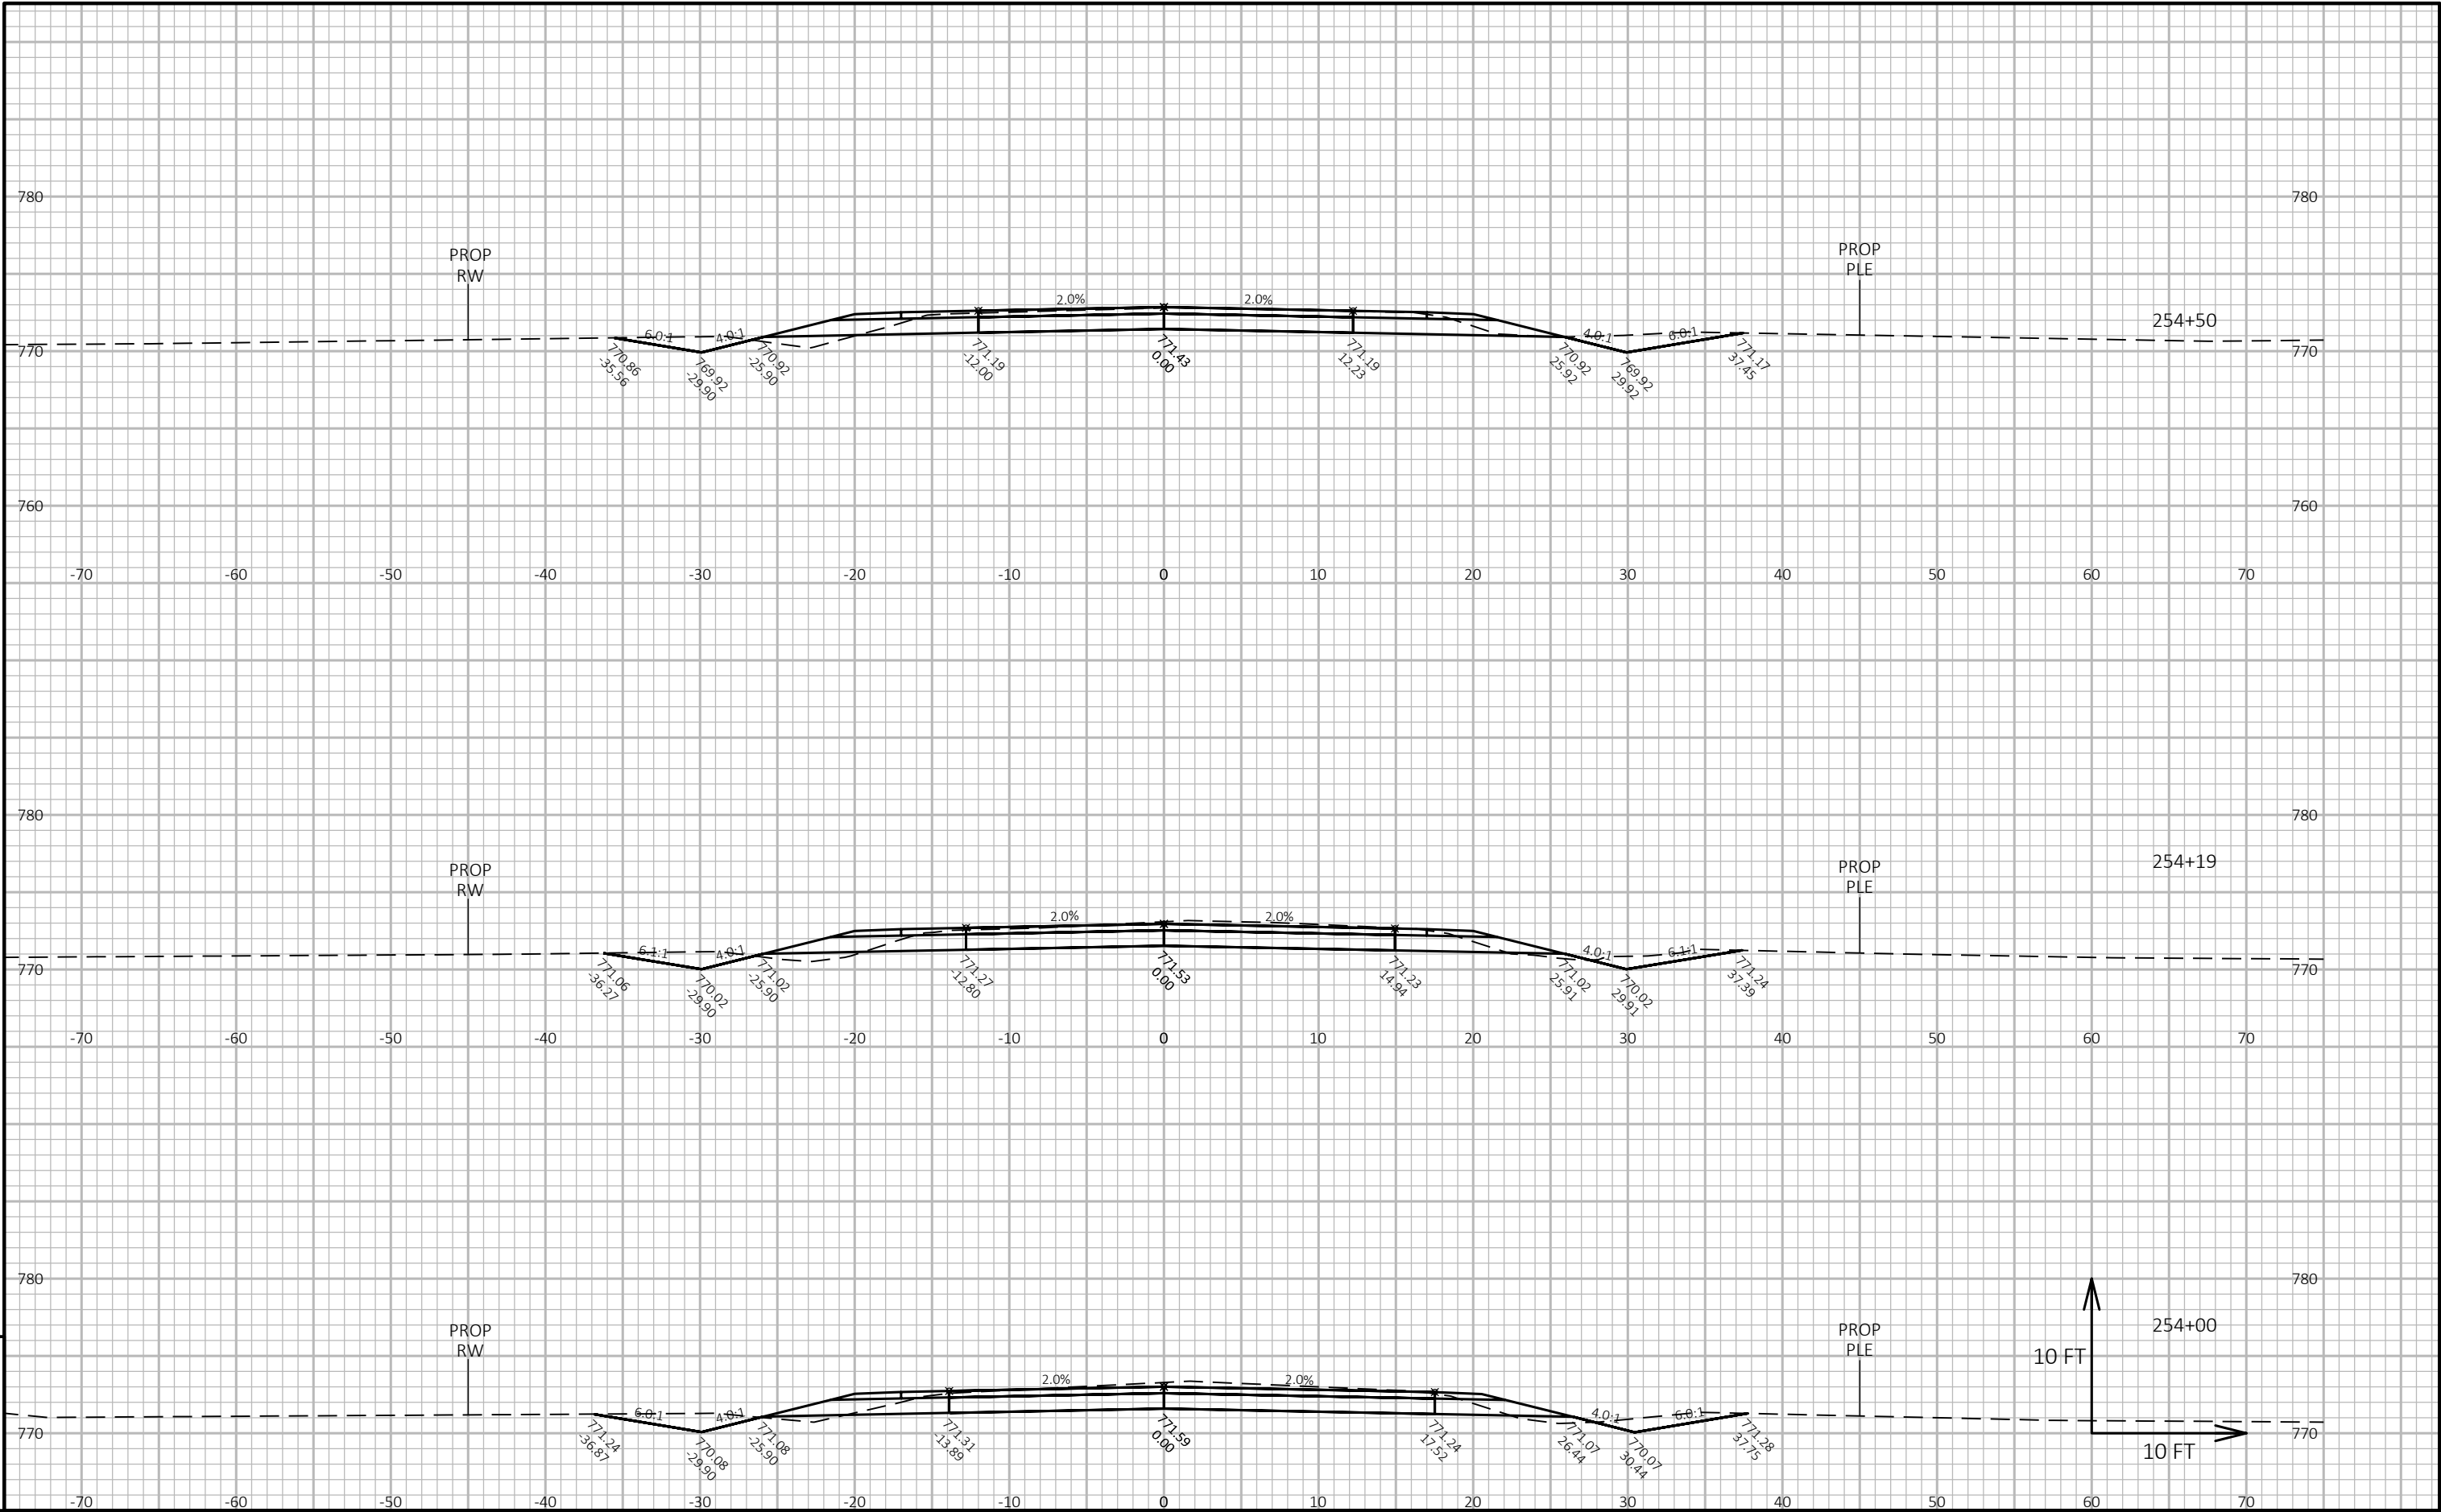


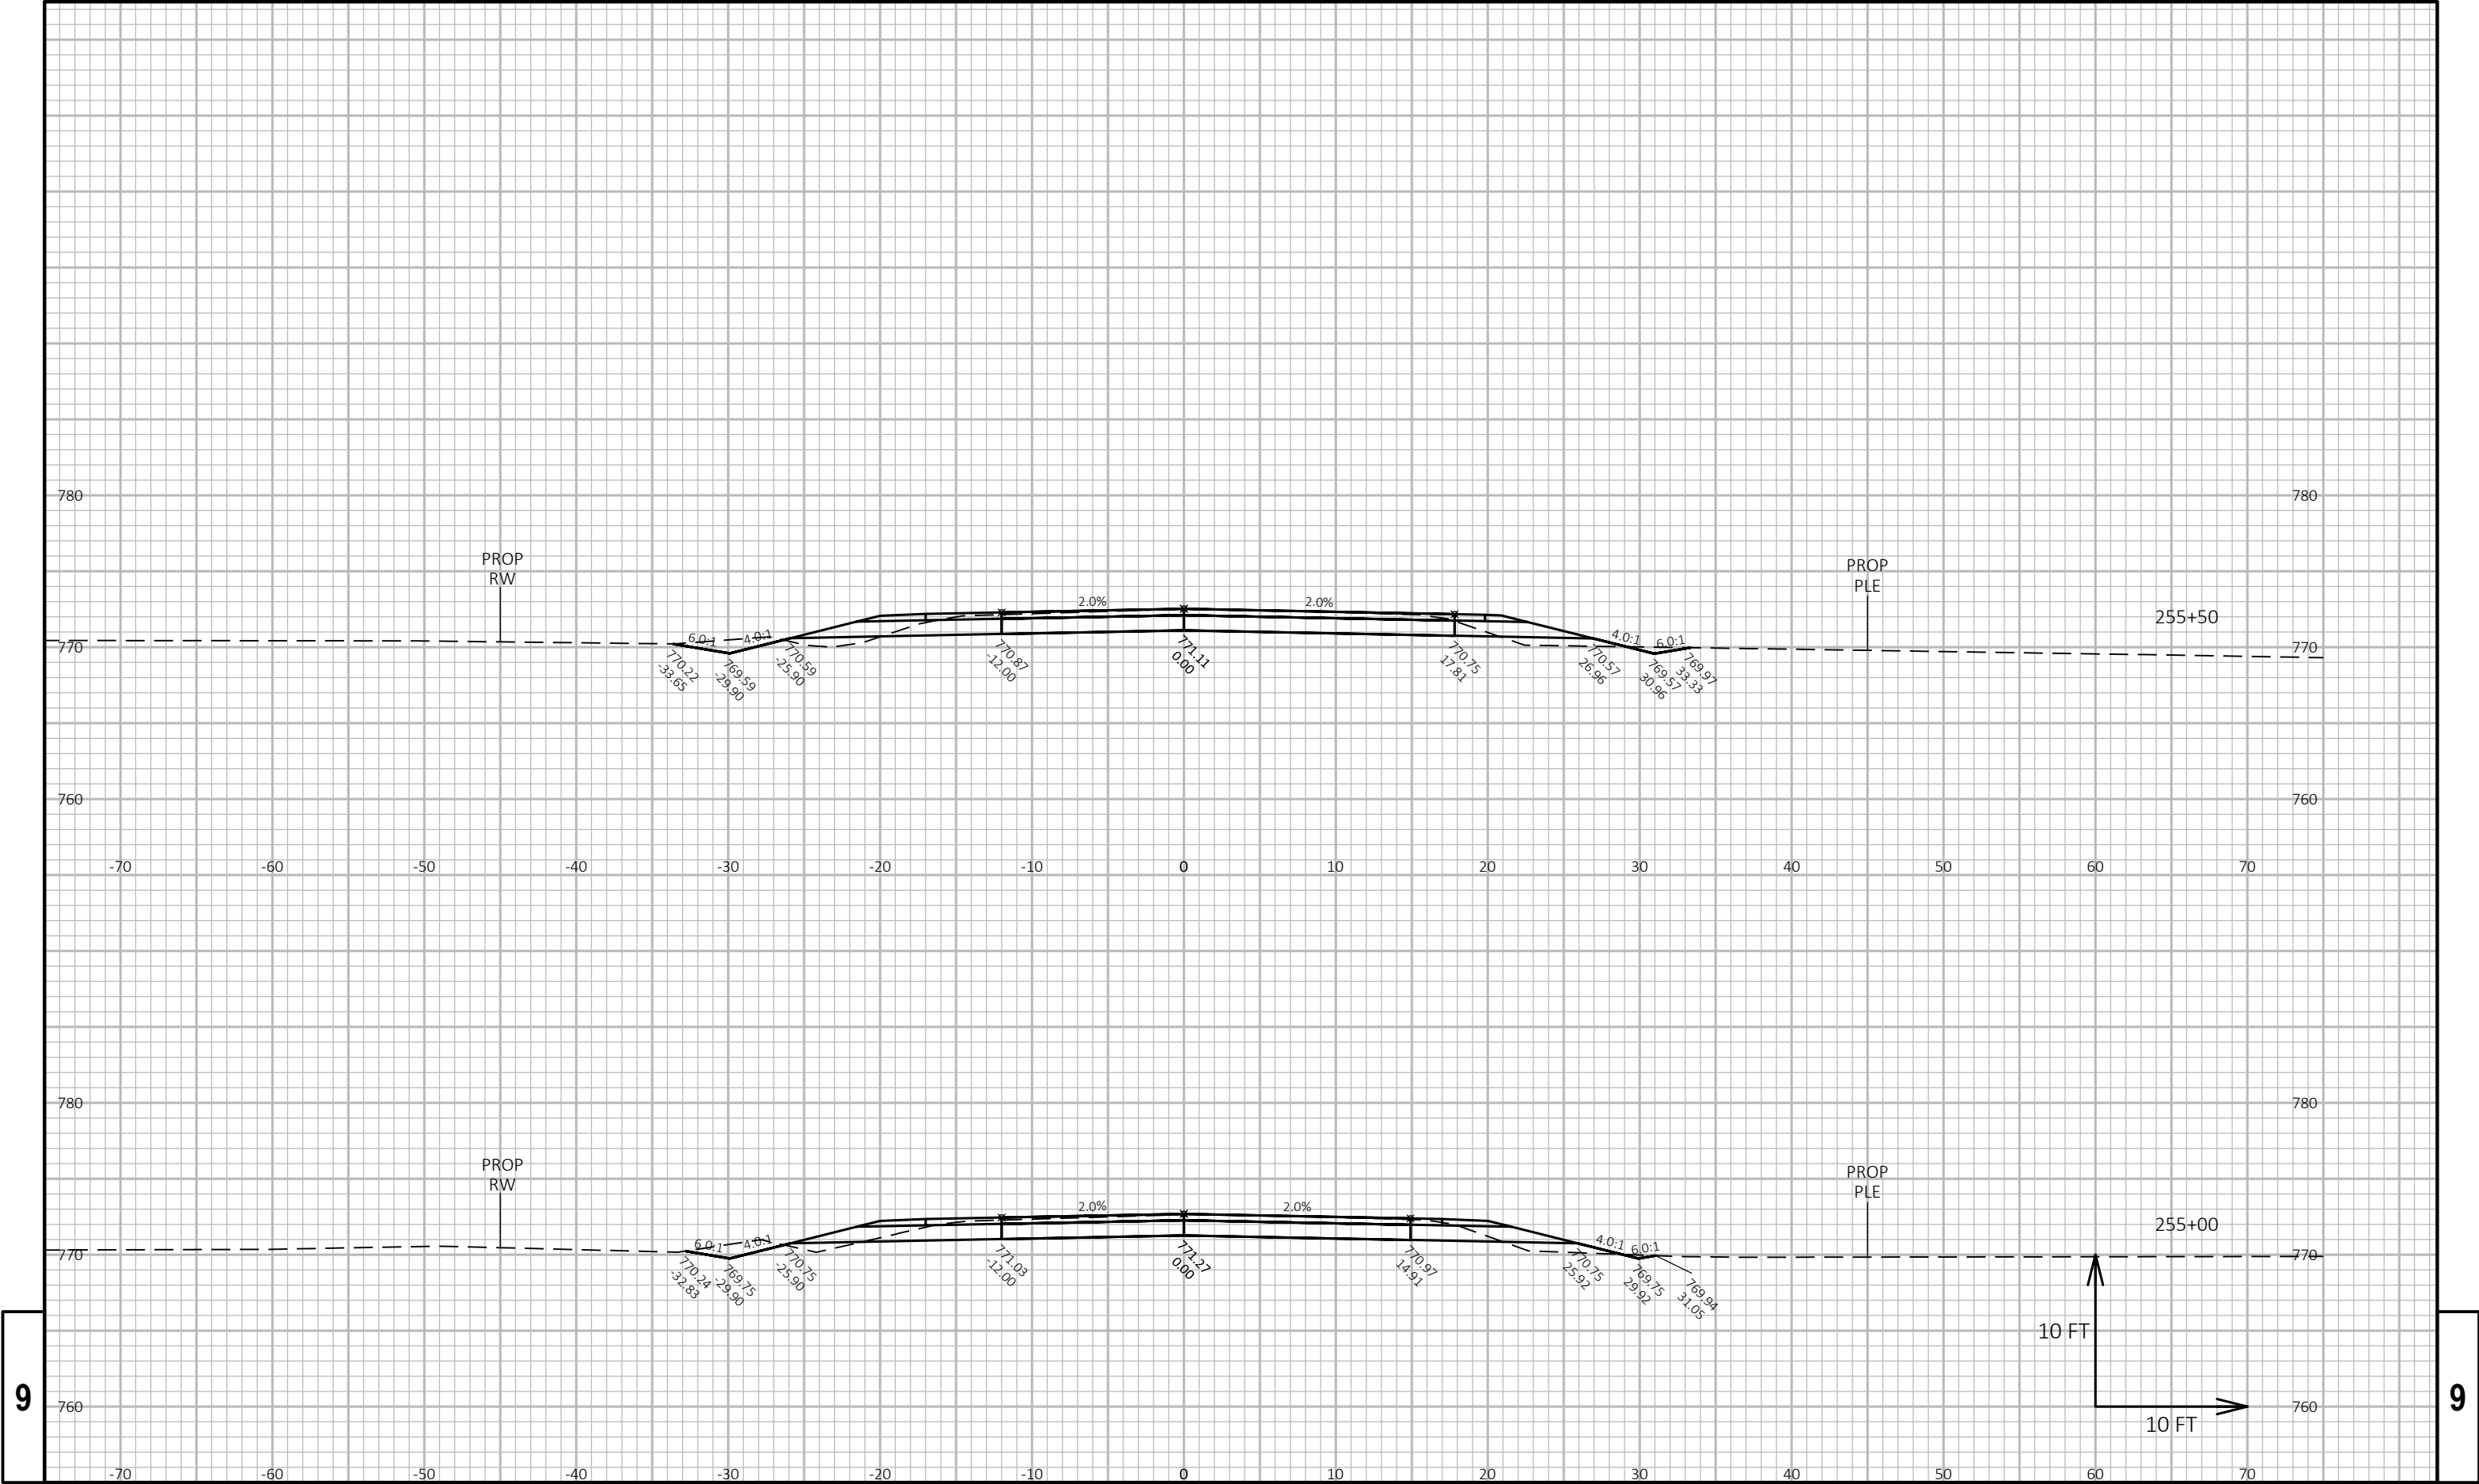



9


9

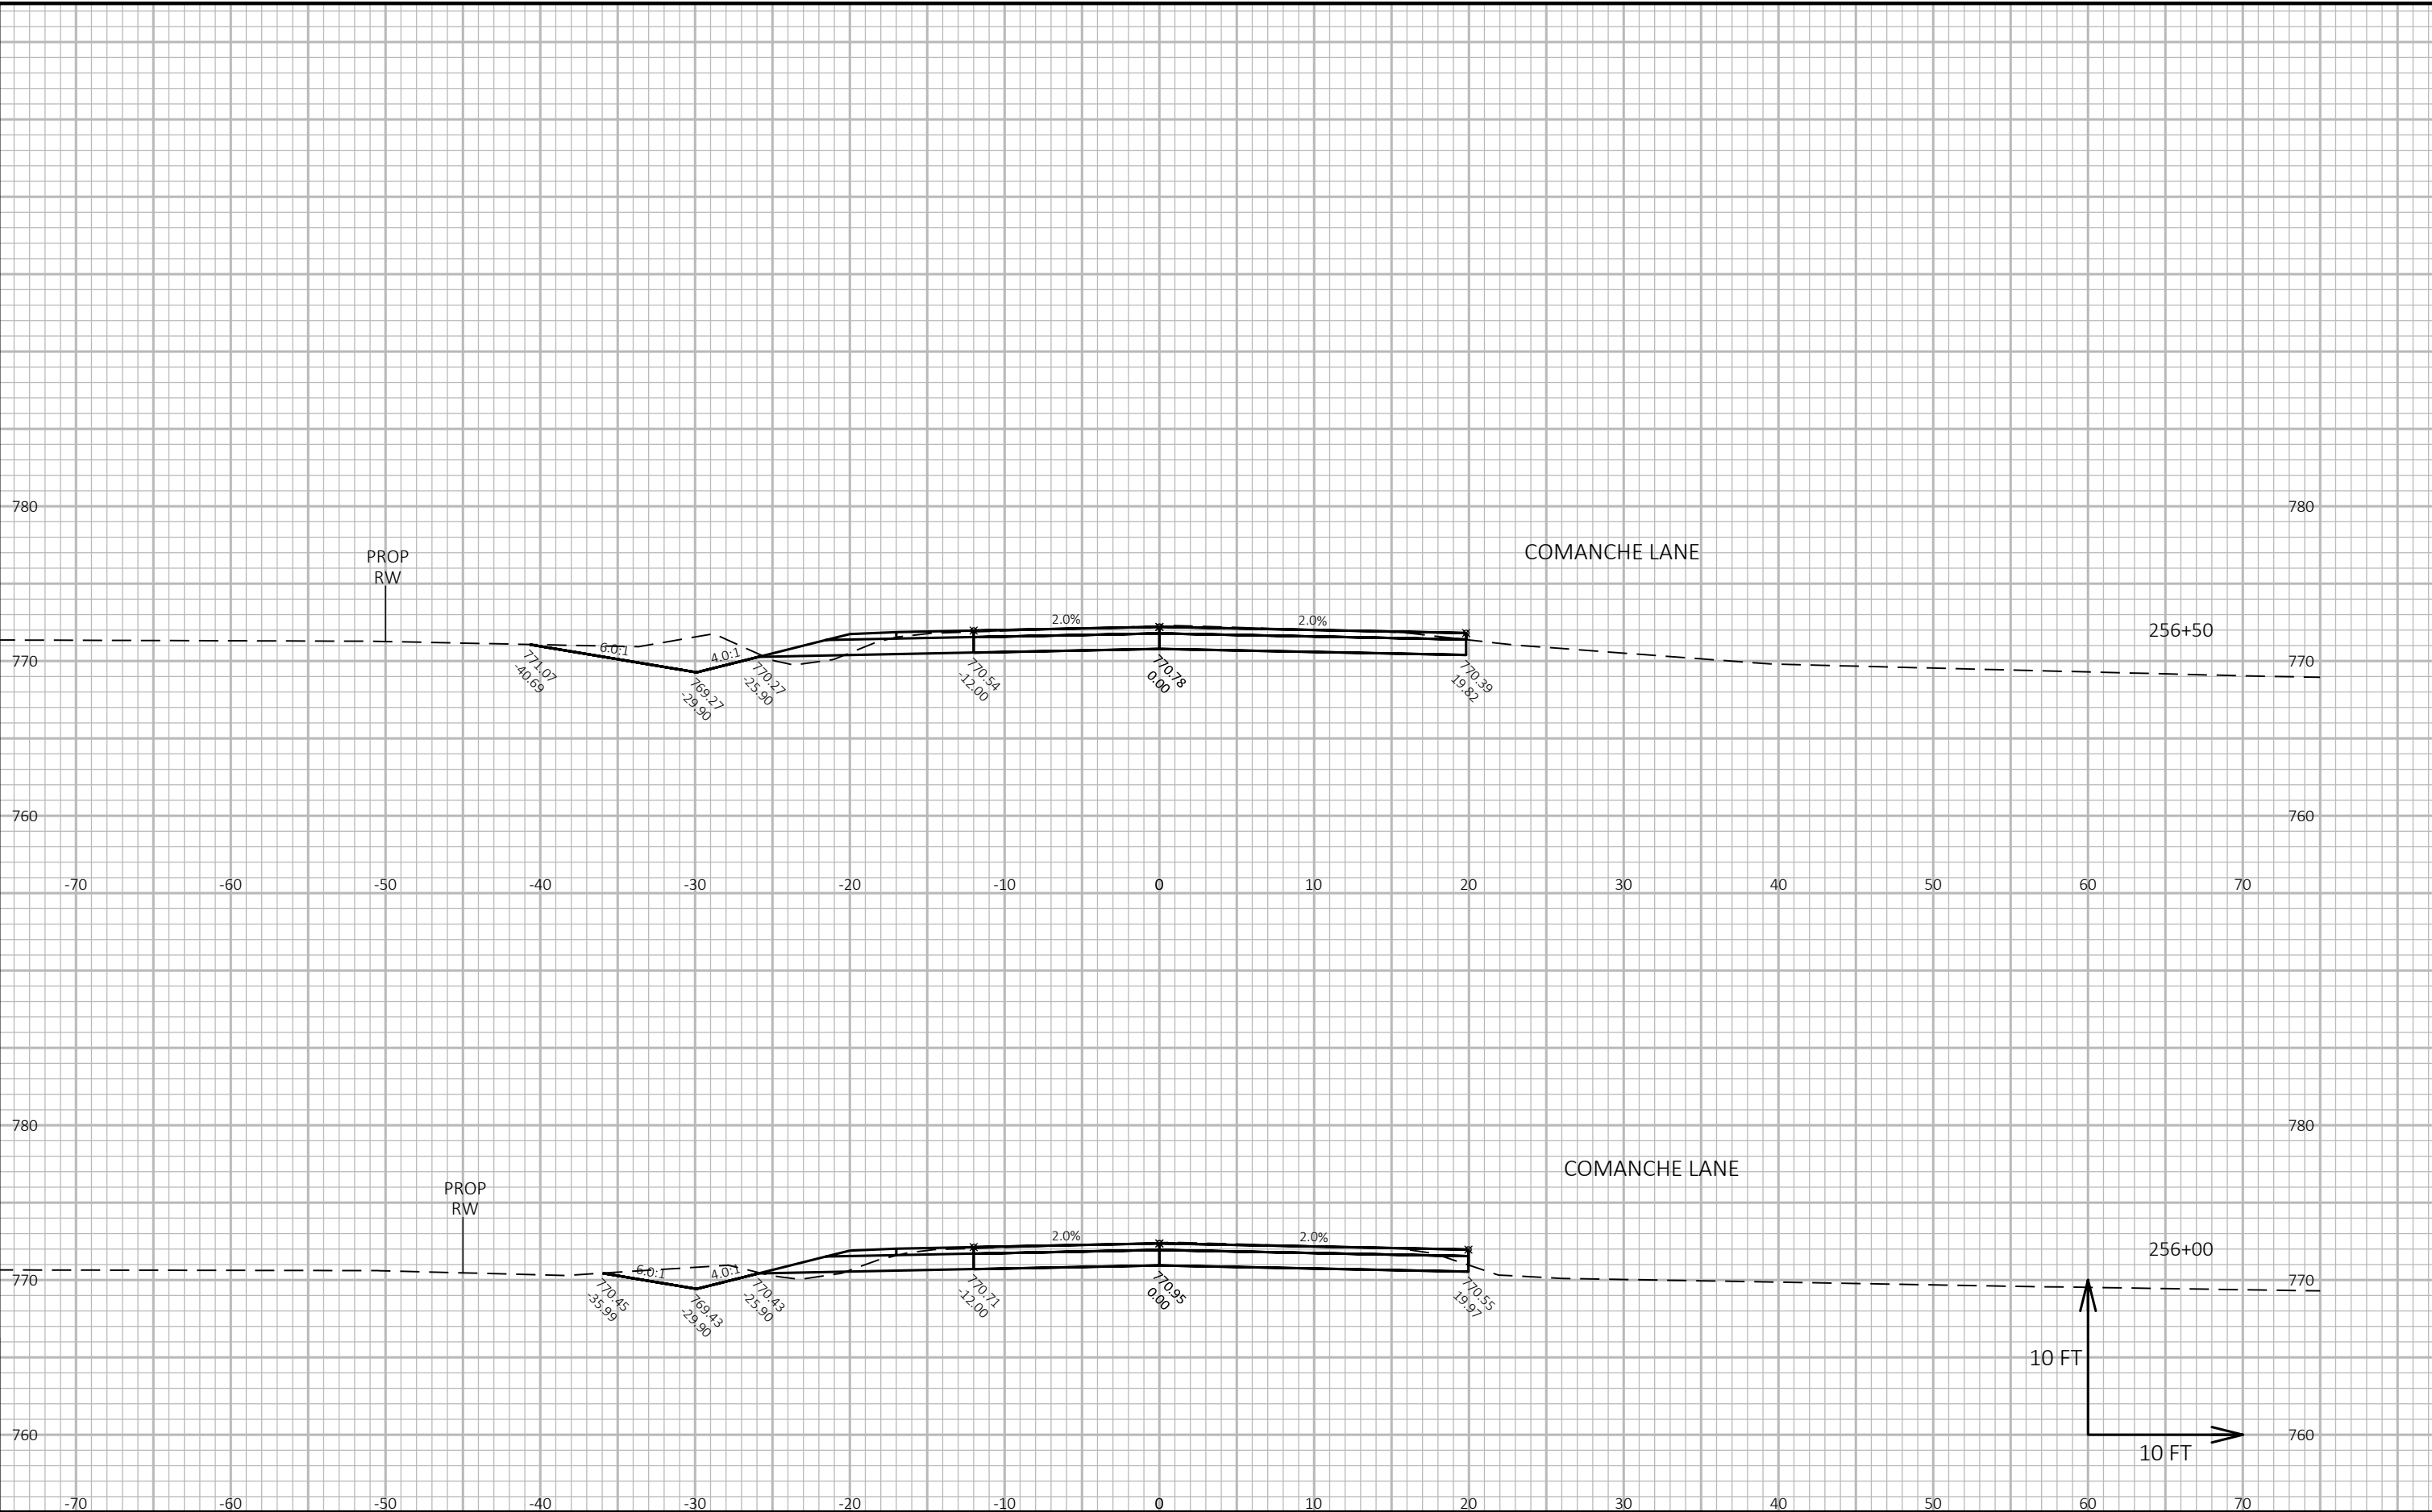


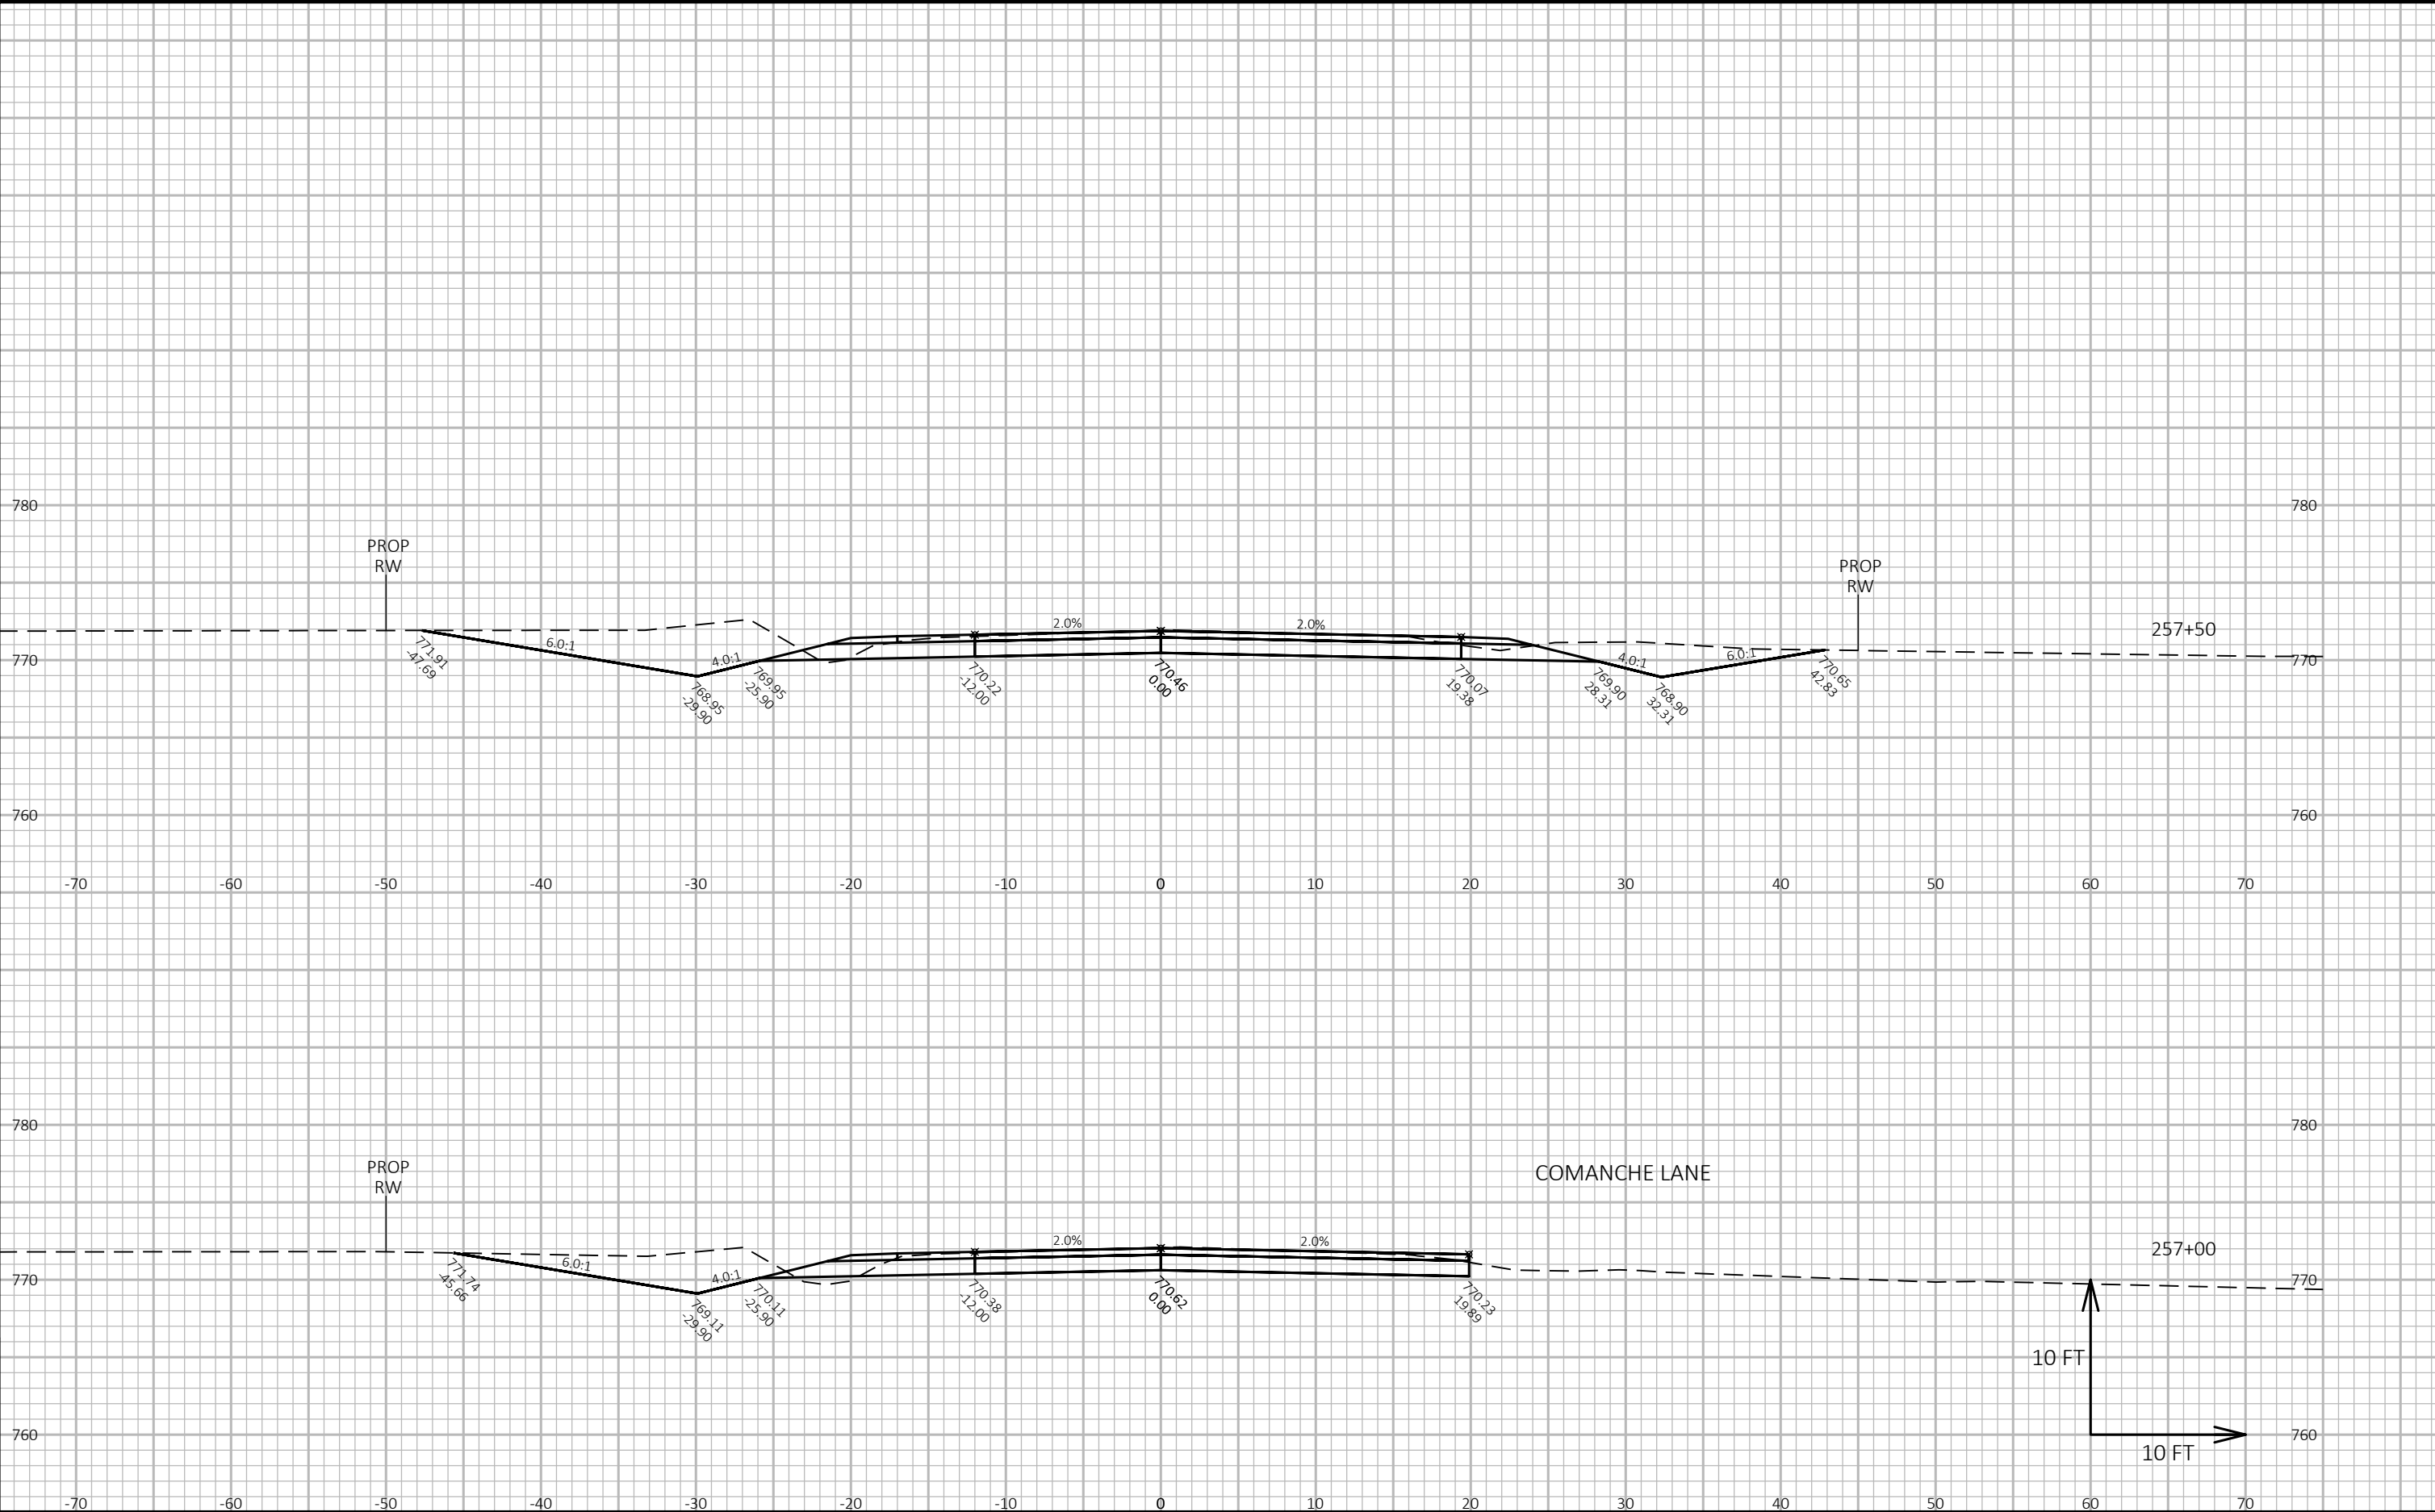


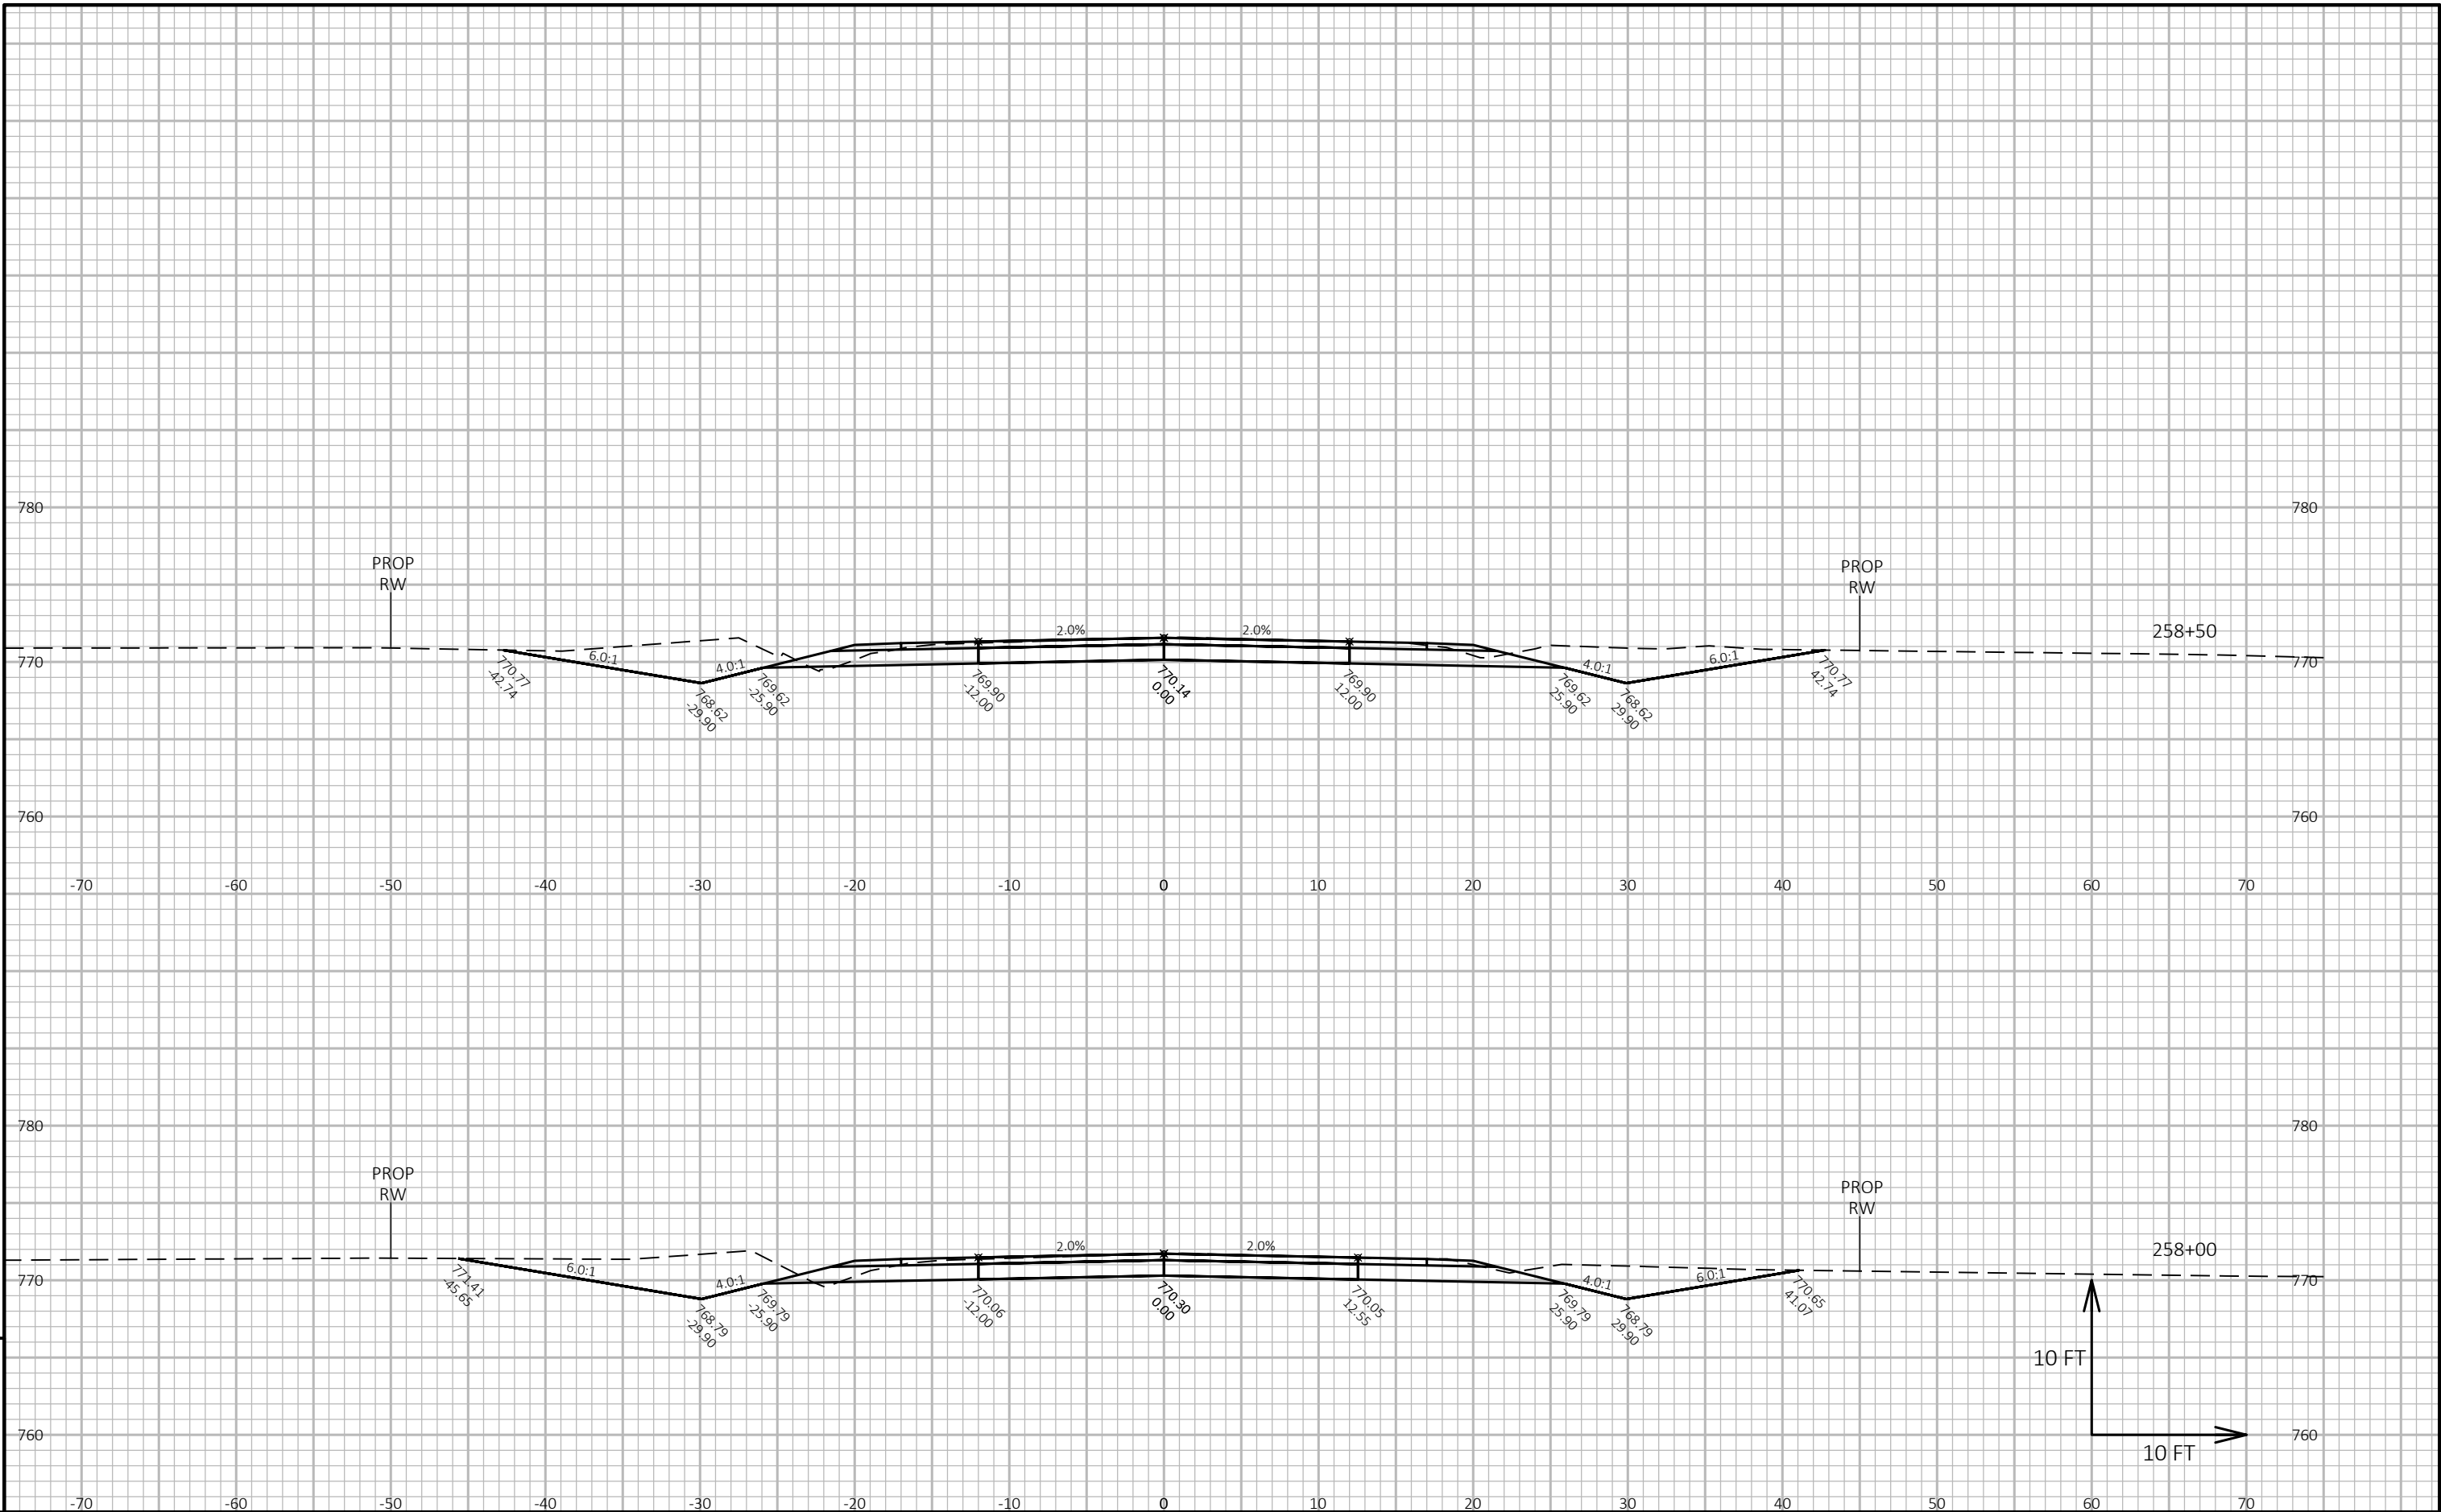

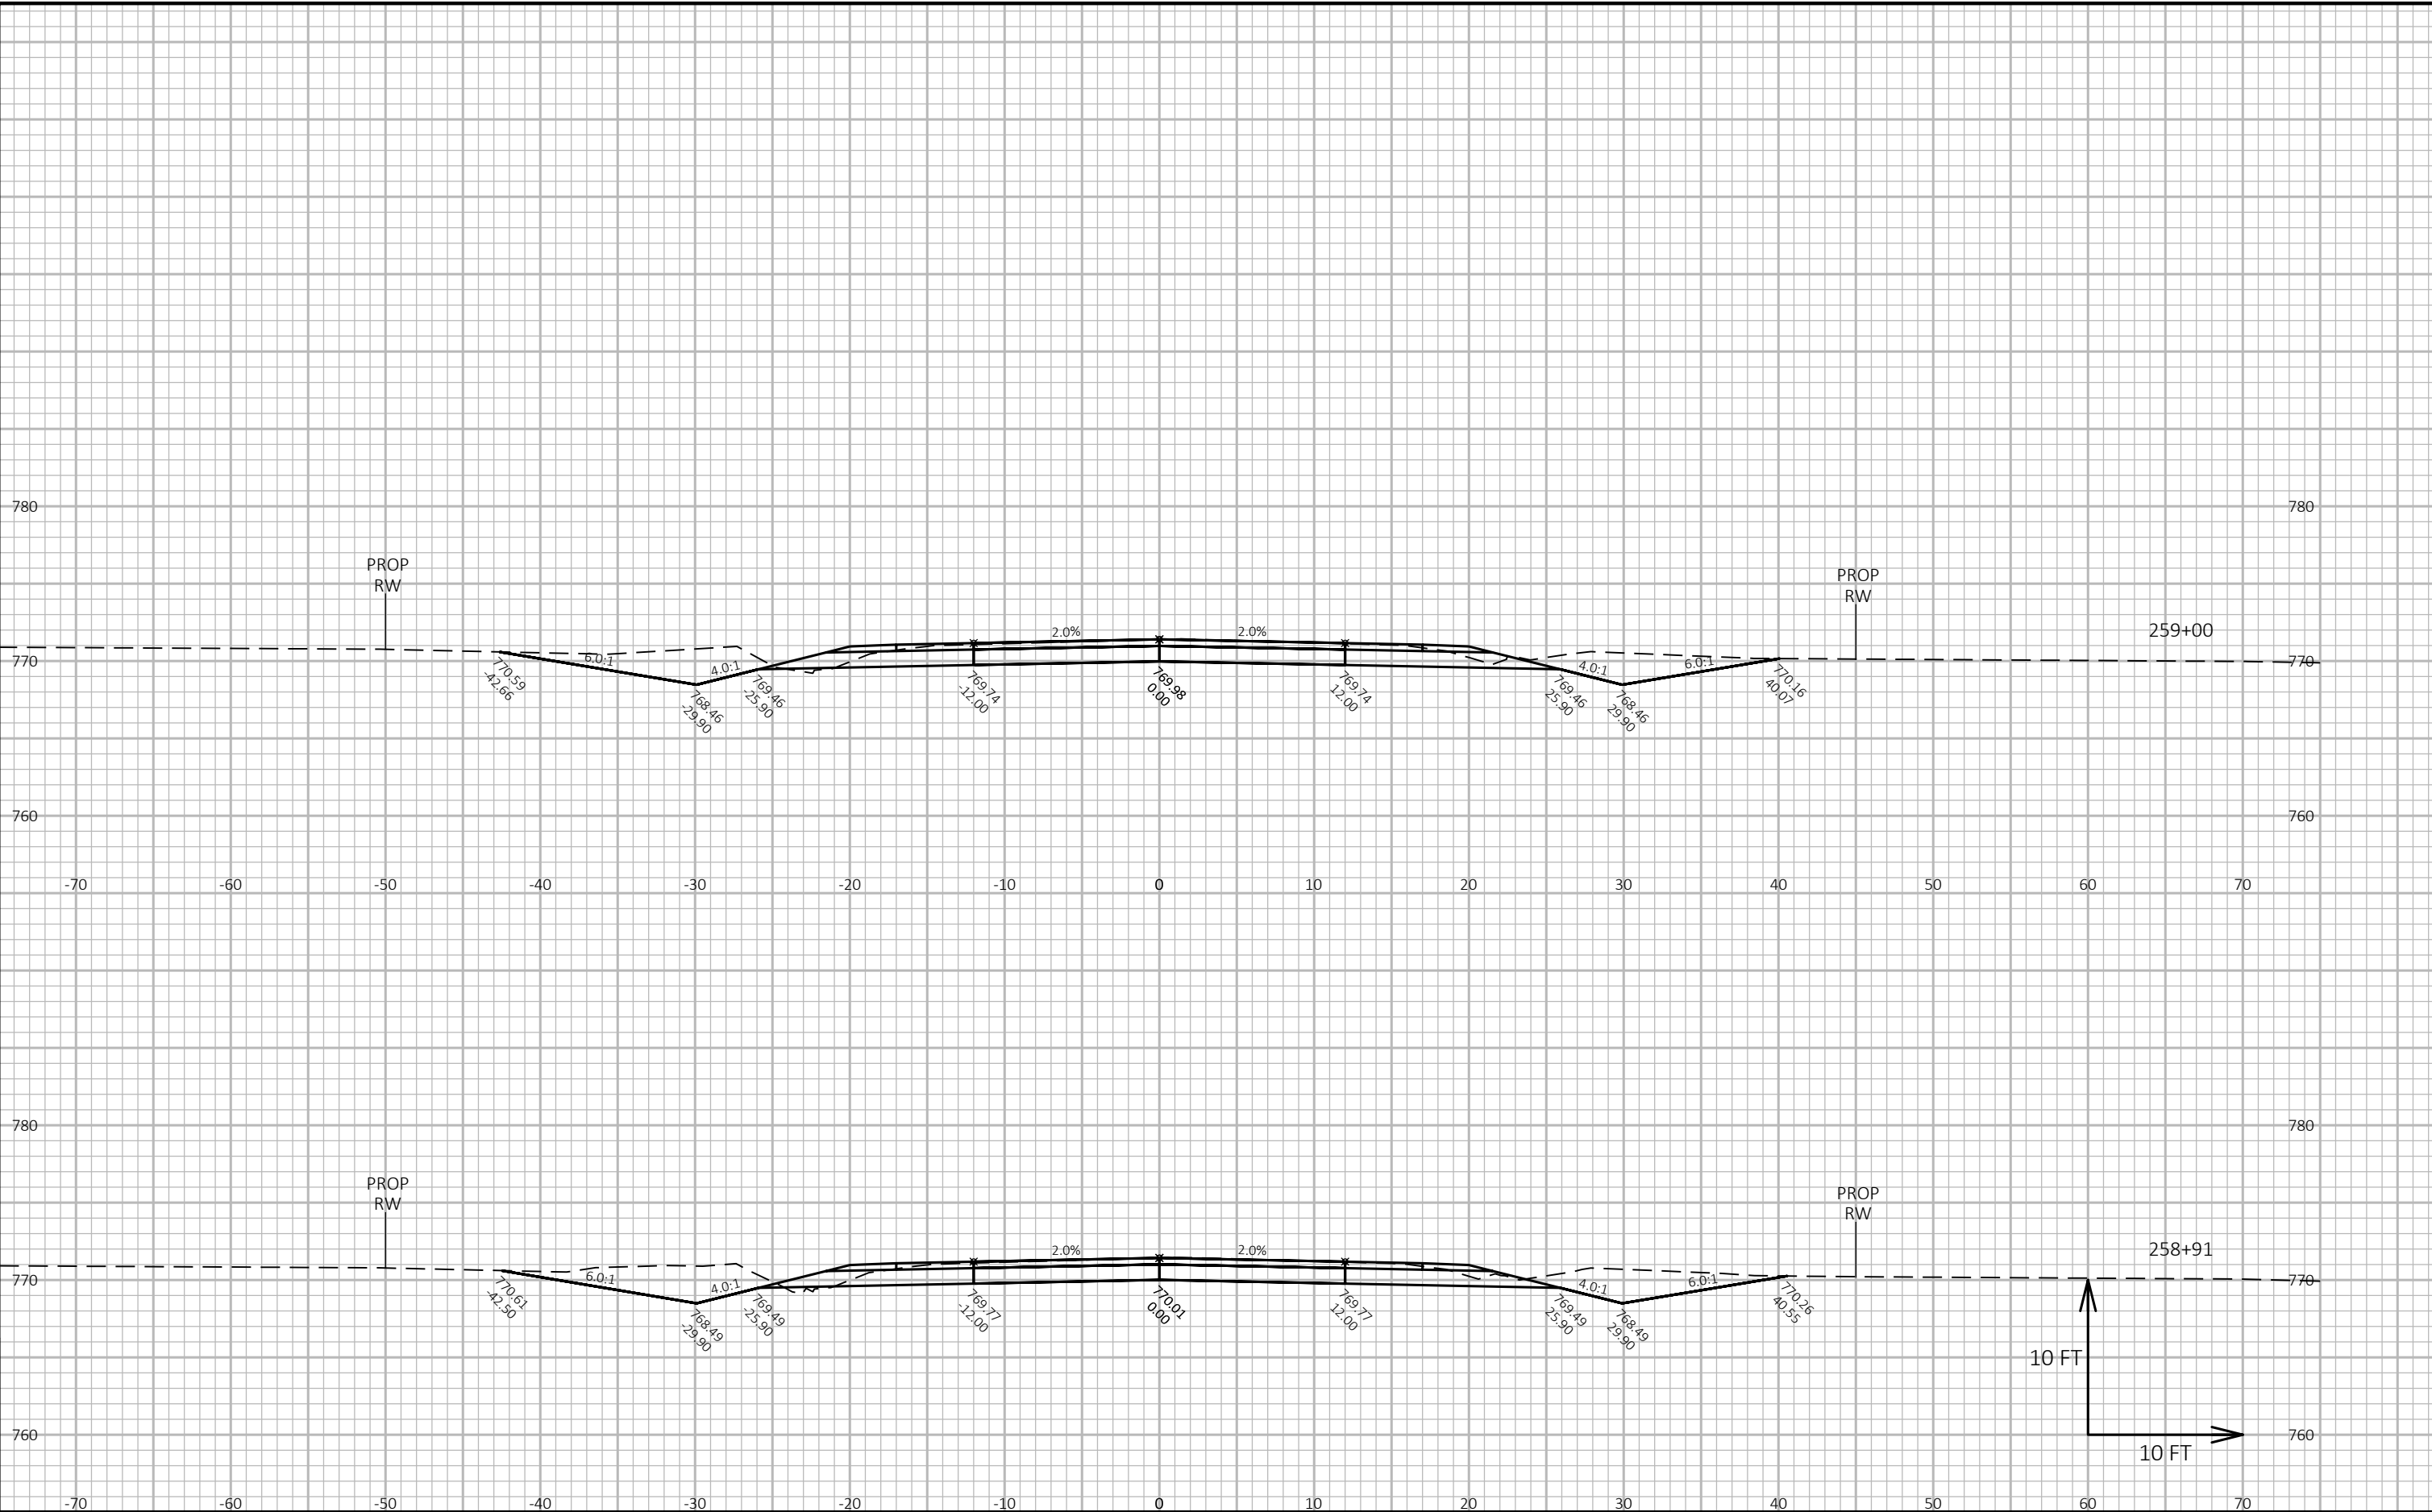

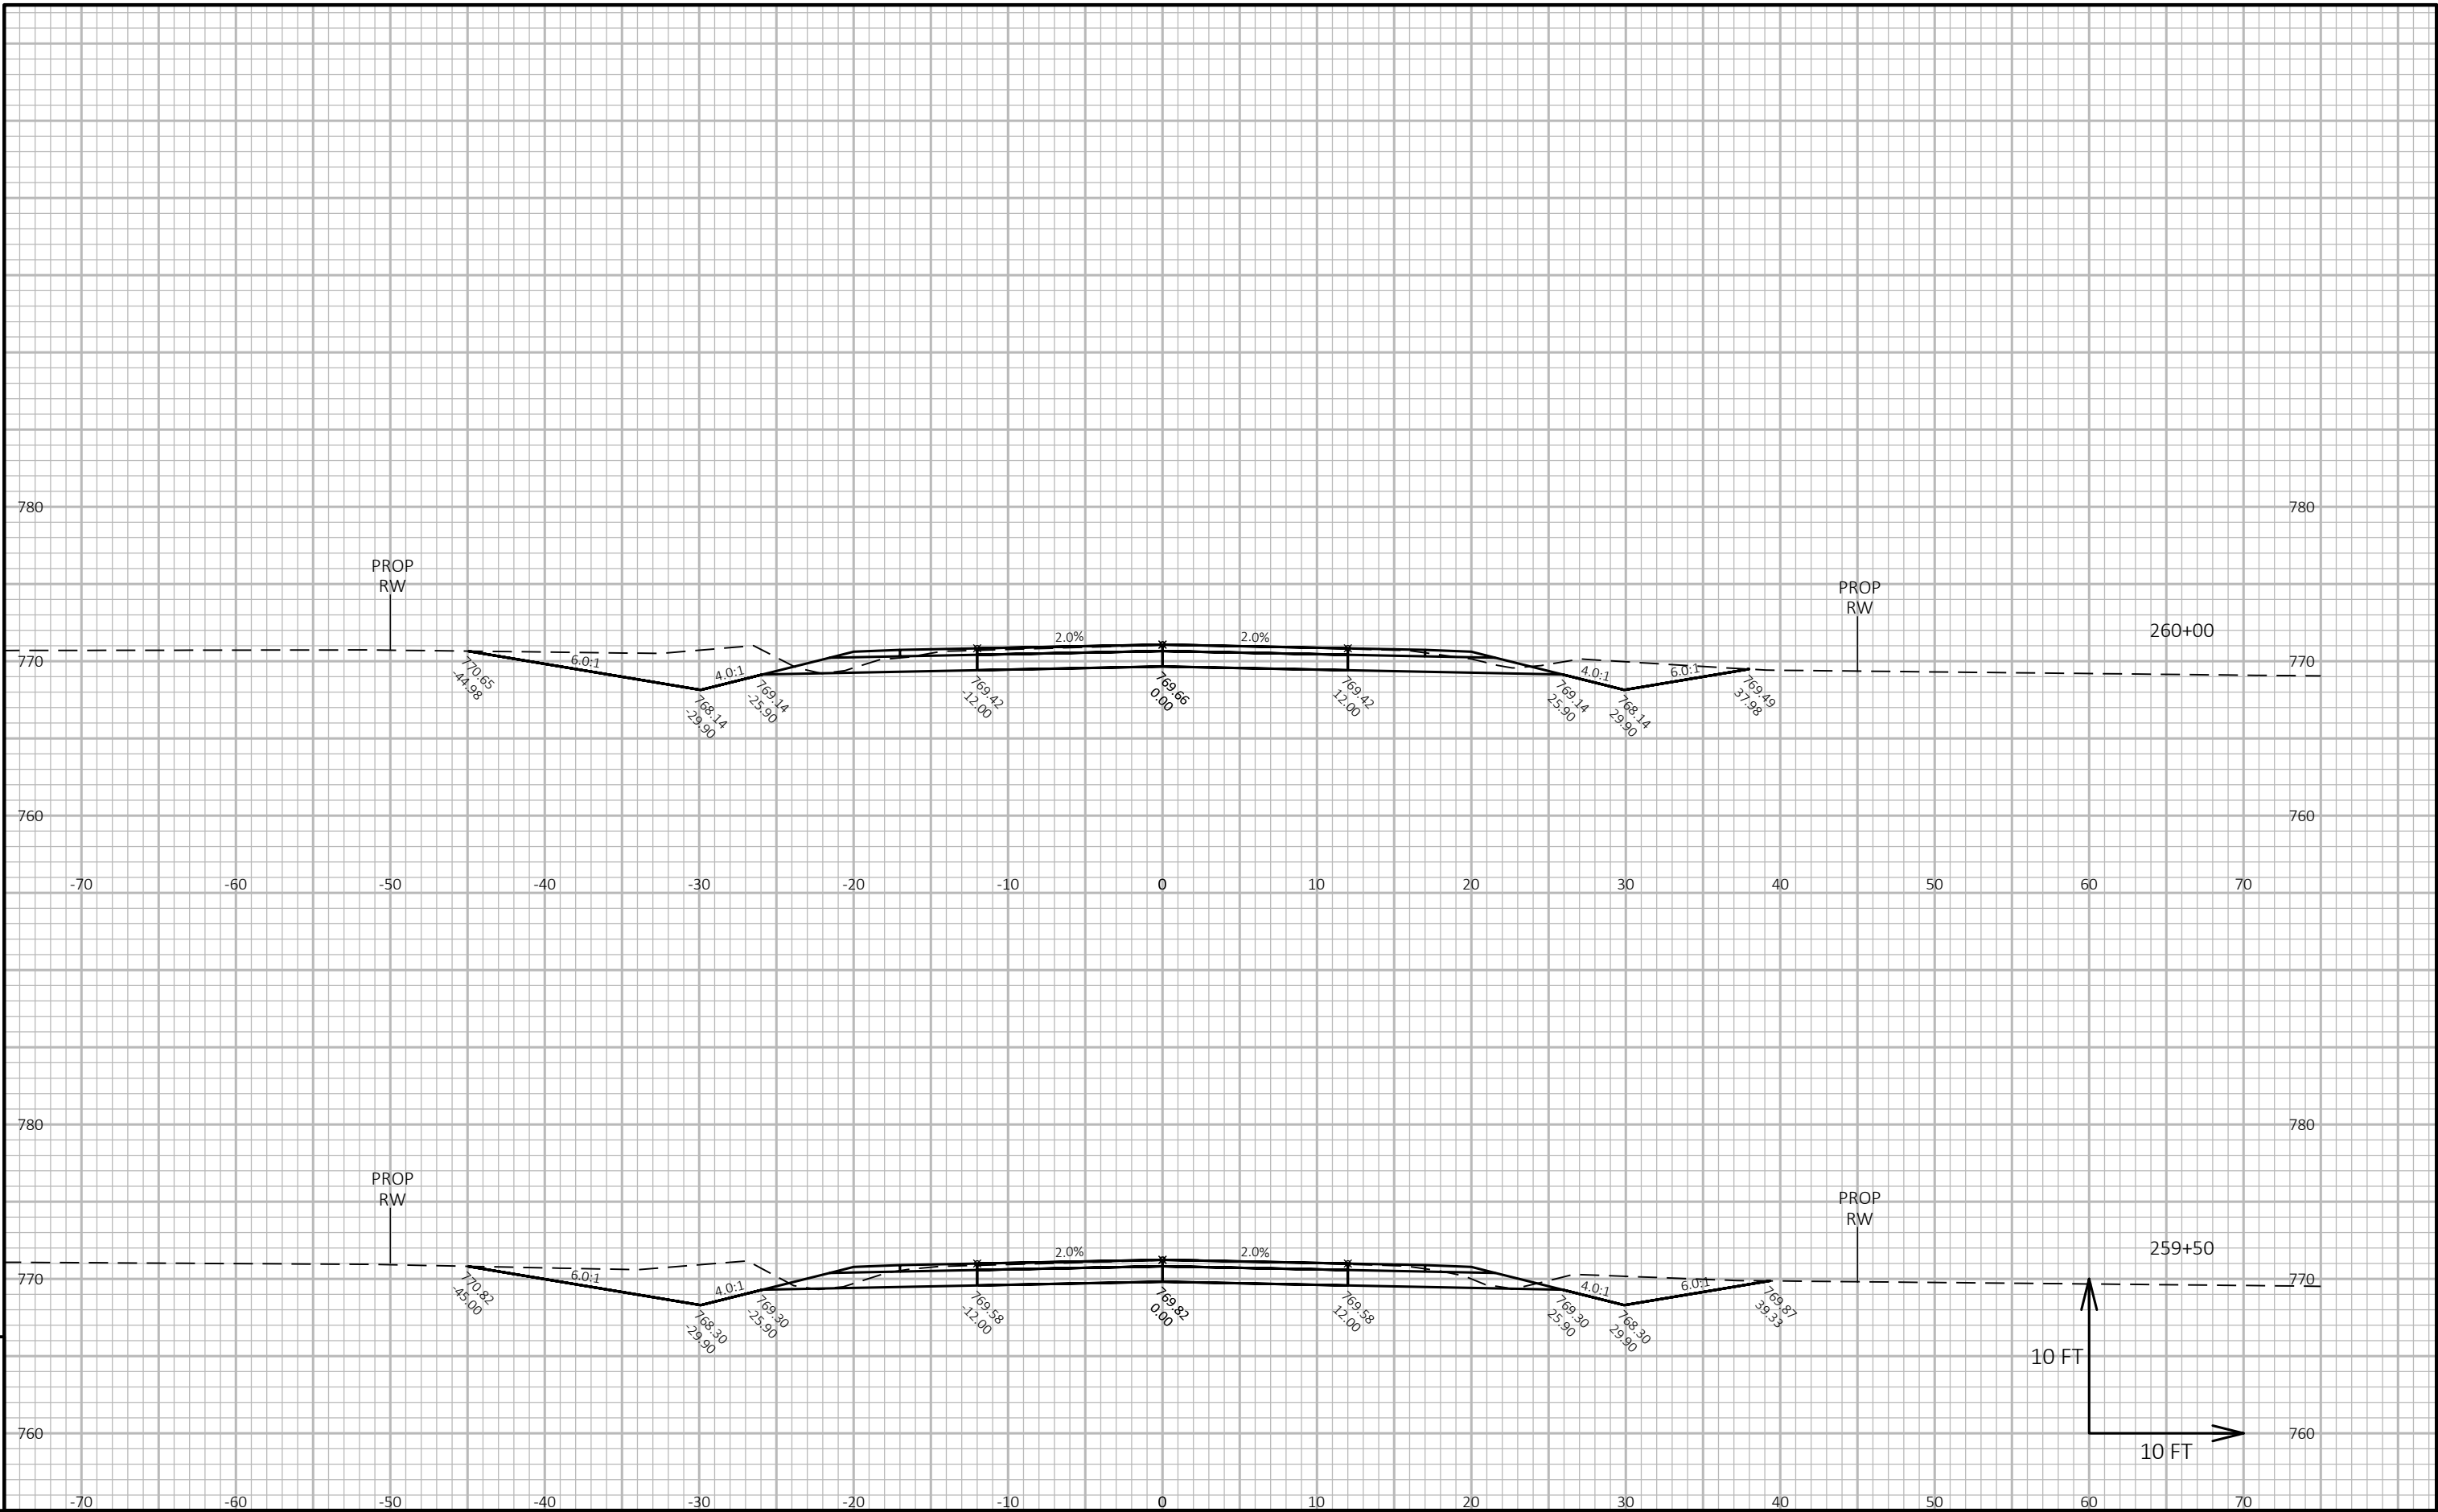

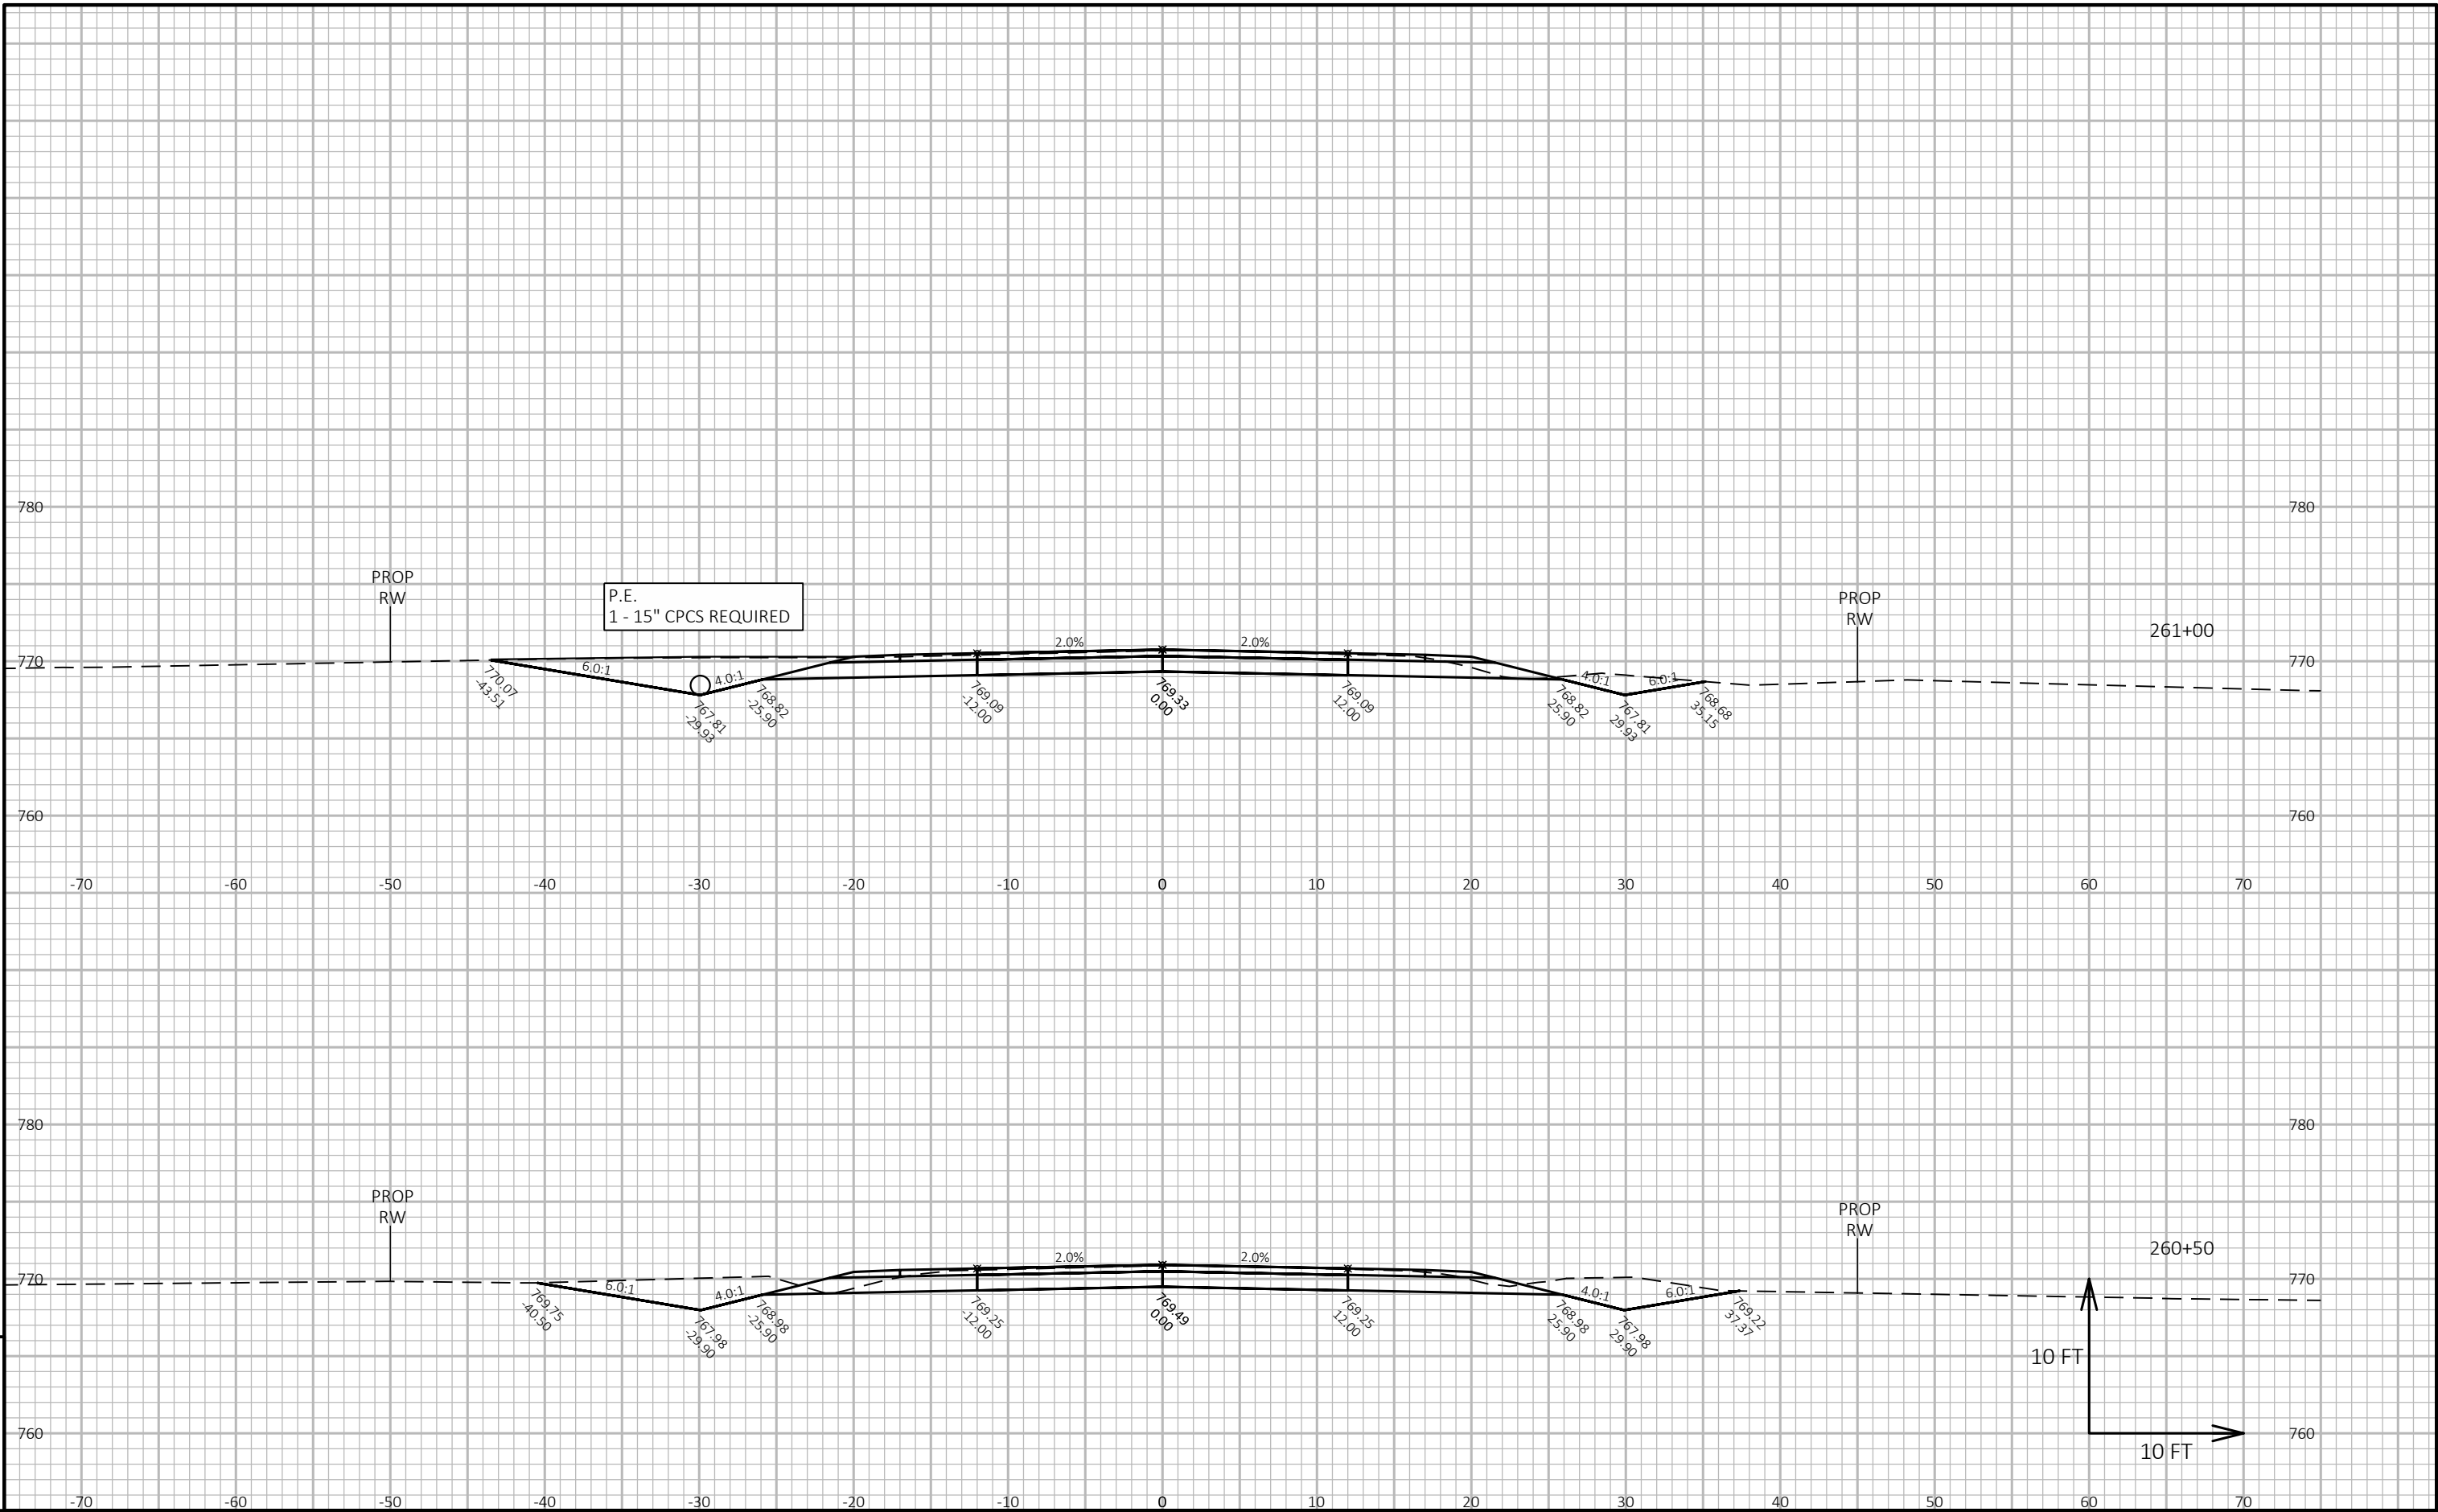

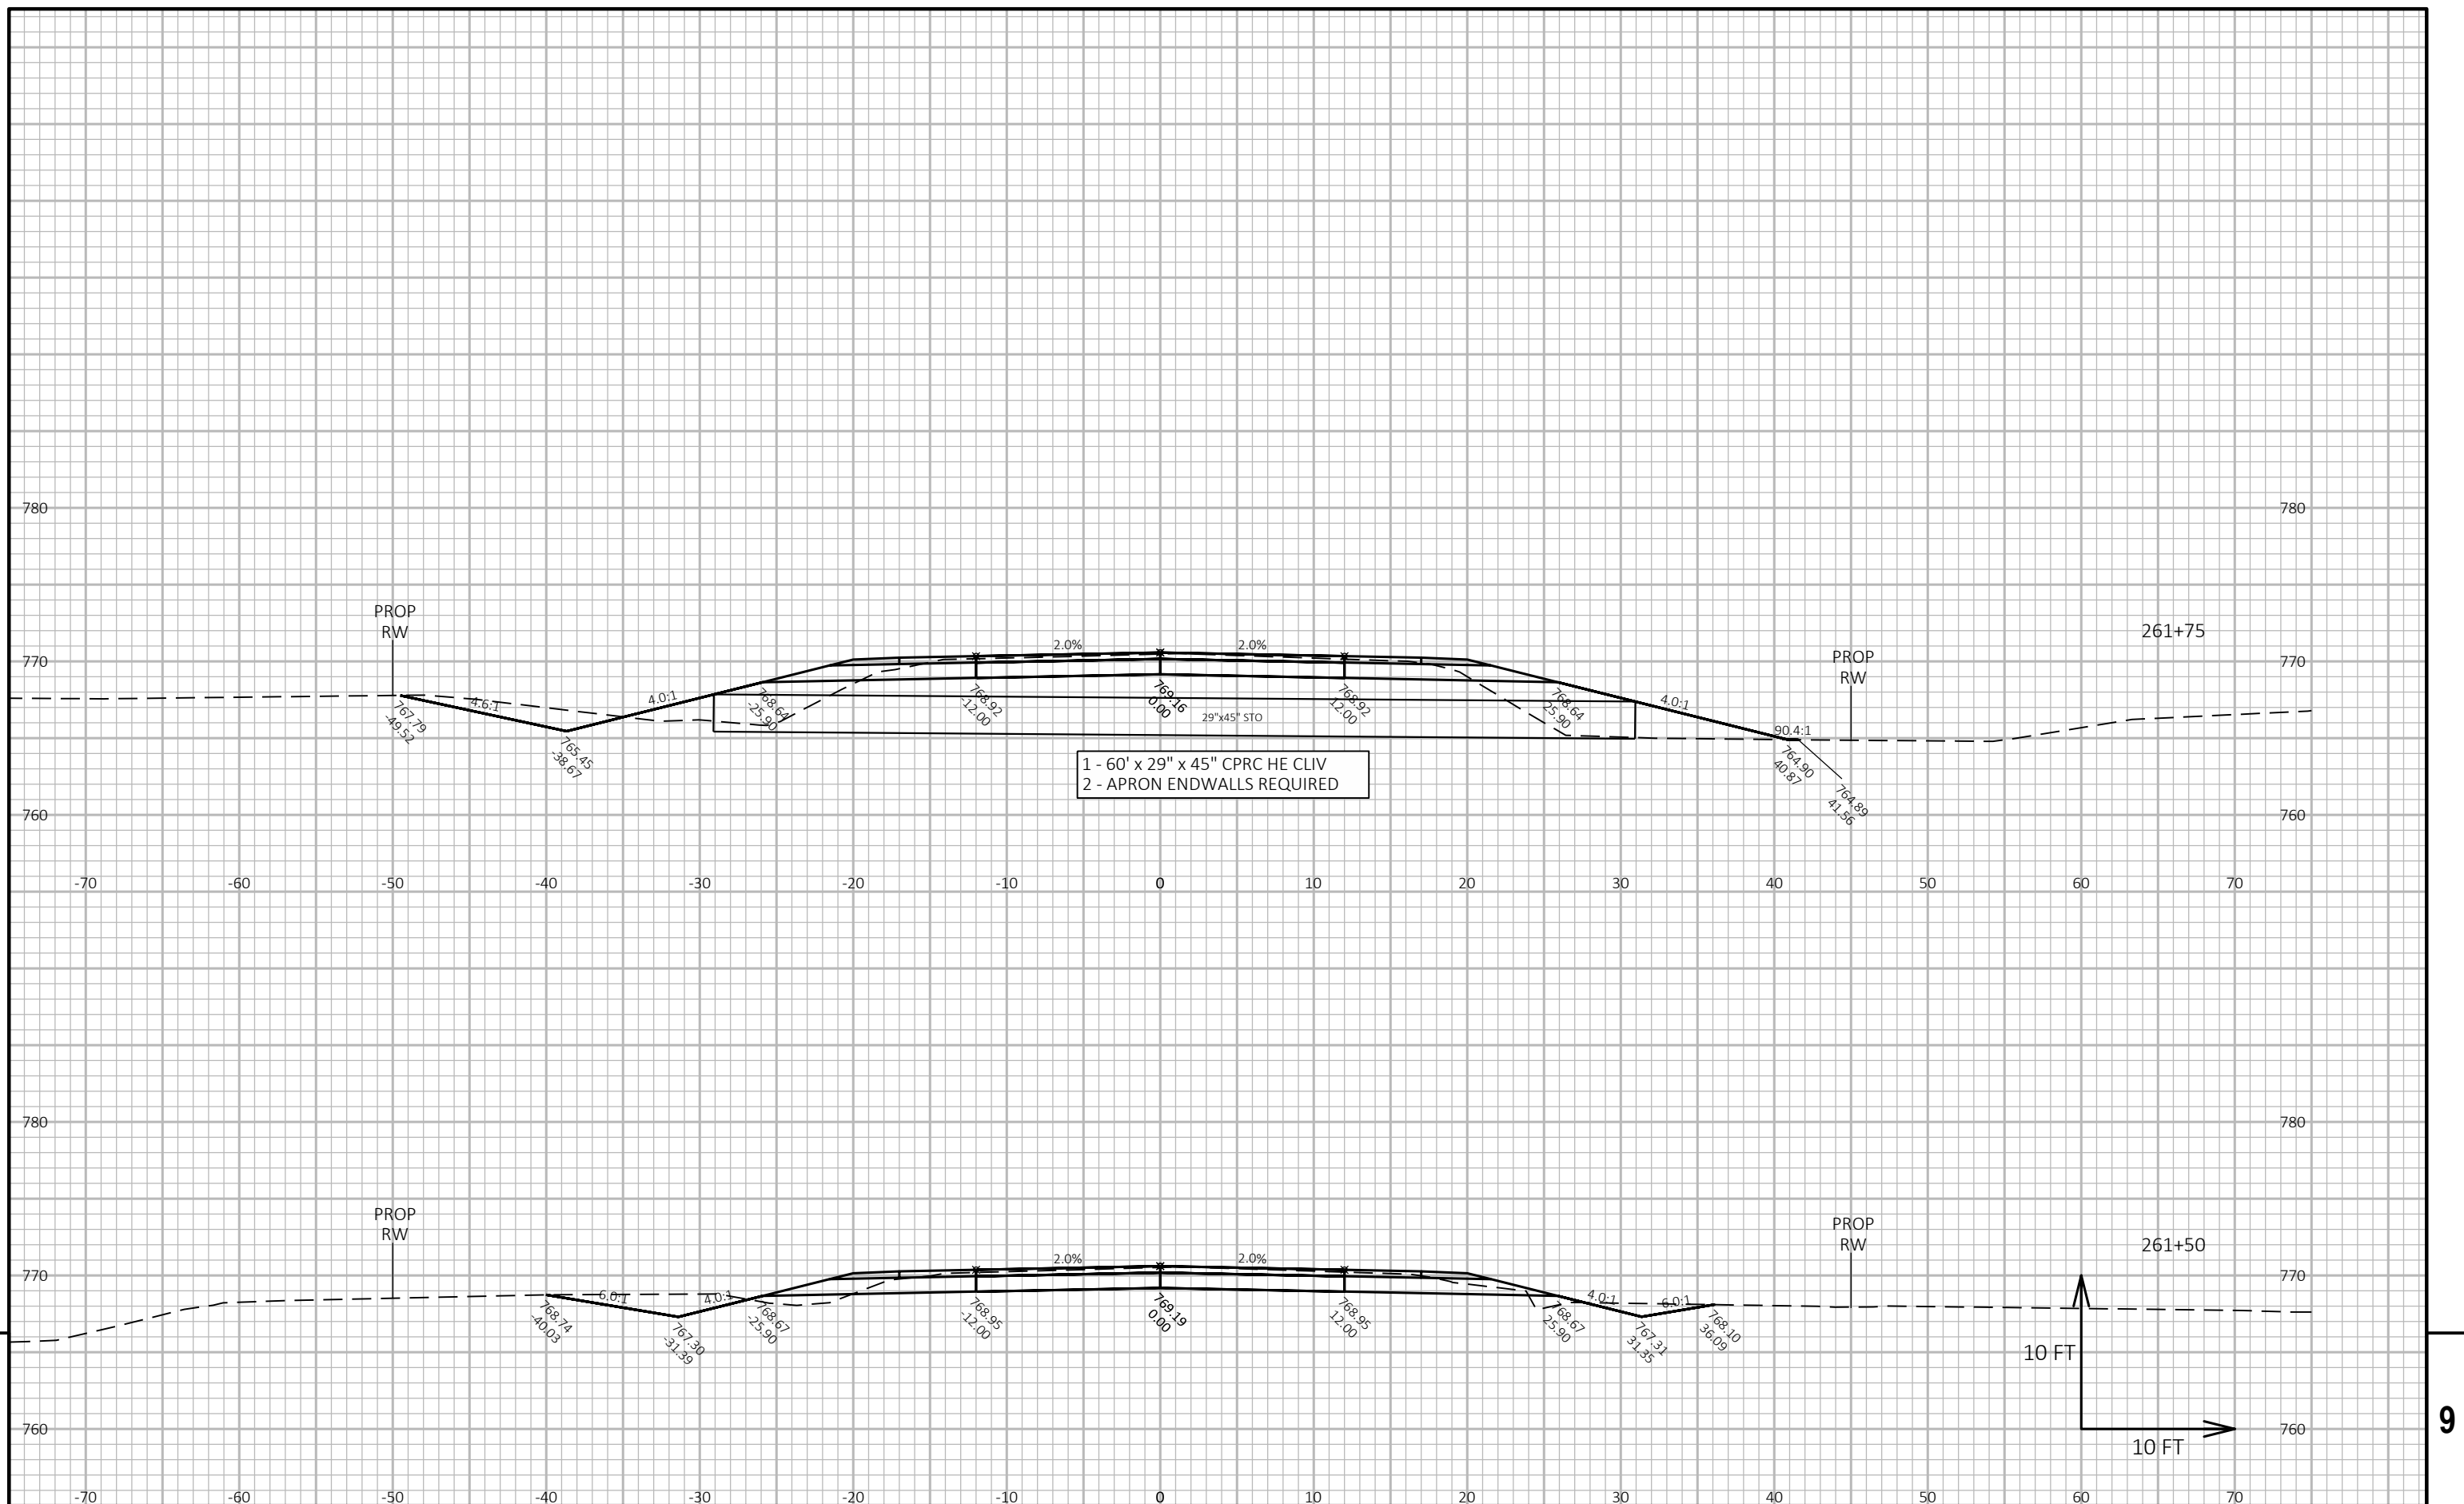

PROJECT NO:	4627-02-71
-------------	------------

HWY: CTH A

COUNTY: WINNEBAGO

CROSS SECTIONS: CTH A

SHEET 188

FILE NAME : W:\PROJECTS\W0059\81700113\CADD\CIVIL3D\XREF\X_CTH A_CRDR.DWG
LAYOUT NAME - Section Sheet - (25)


PLOT DATE : 1/7/2020 3:49 PM


PLOT BY : JORDAN JELINSKI


PLOT NAME :

PLOT SCALE : 1 IN:10 FT HORZ. / 1 IN:10 FT VERT.

WISDOT/CADDS SHEET 49

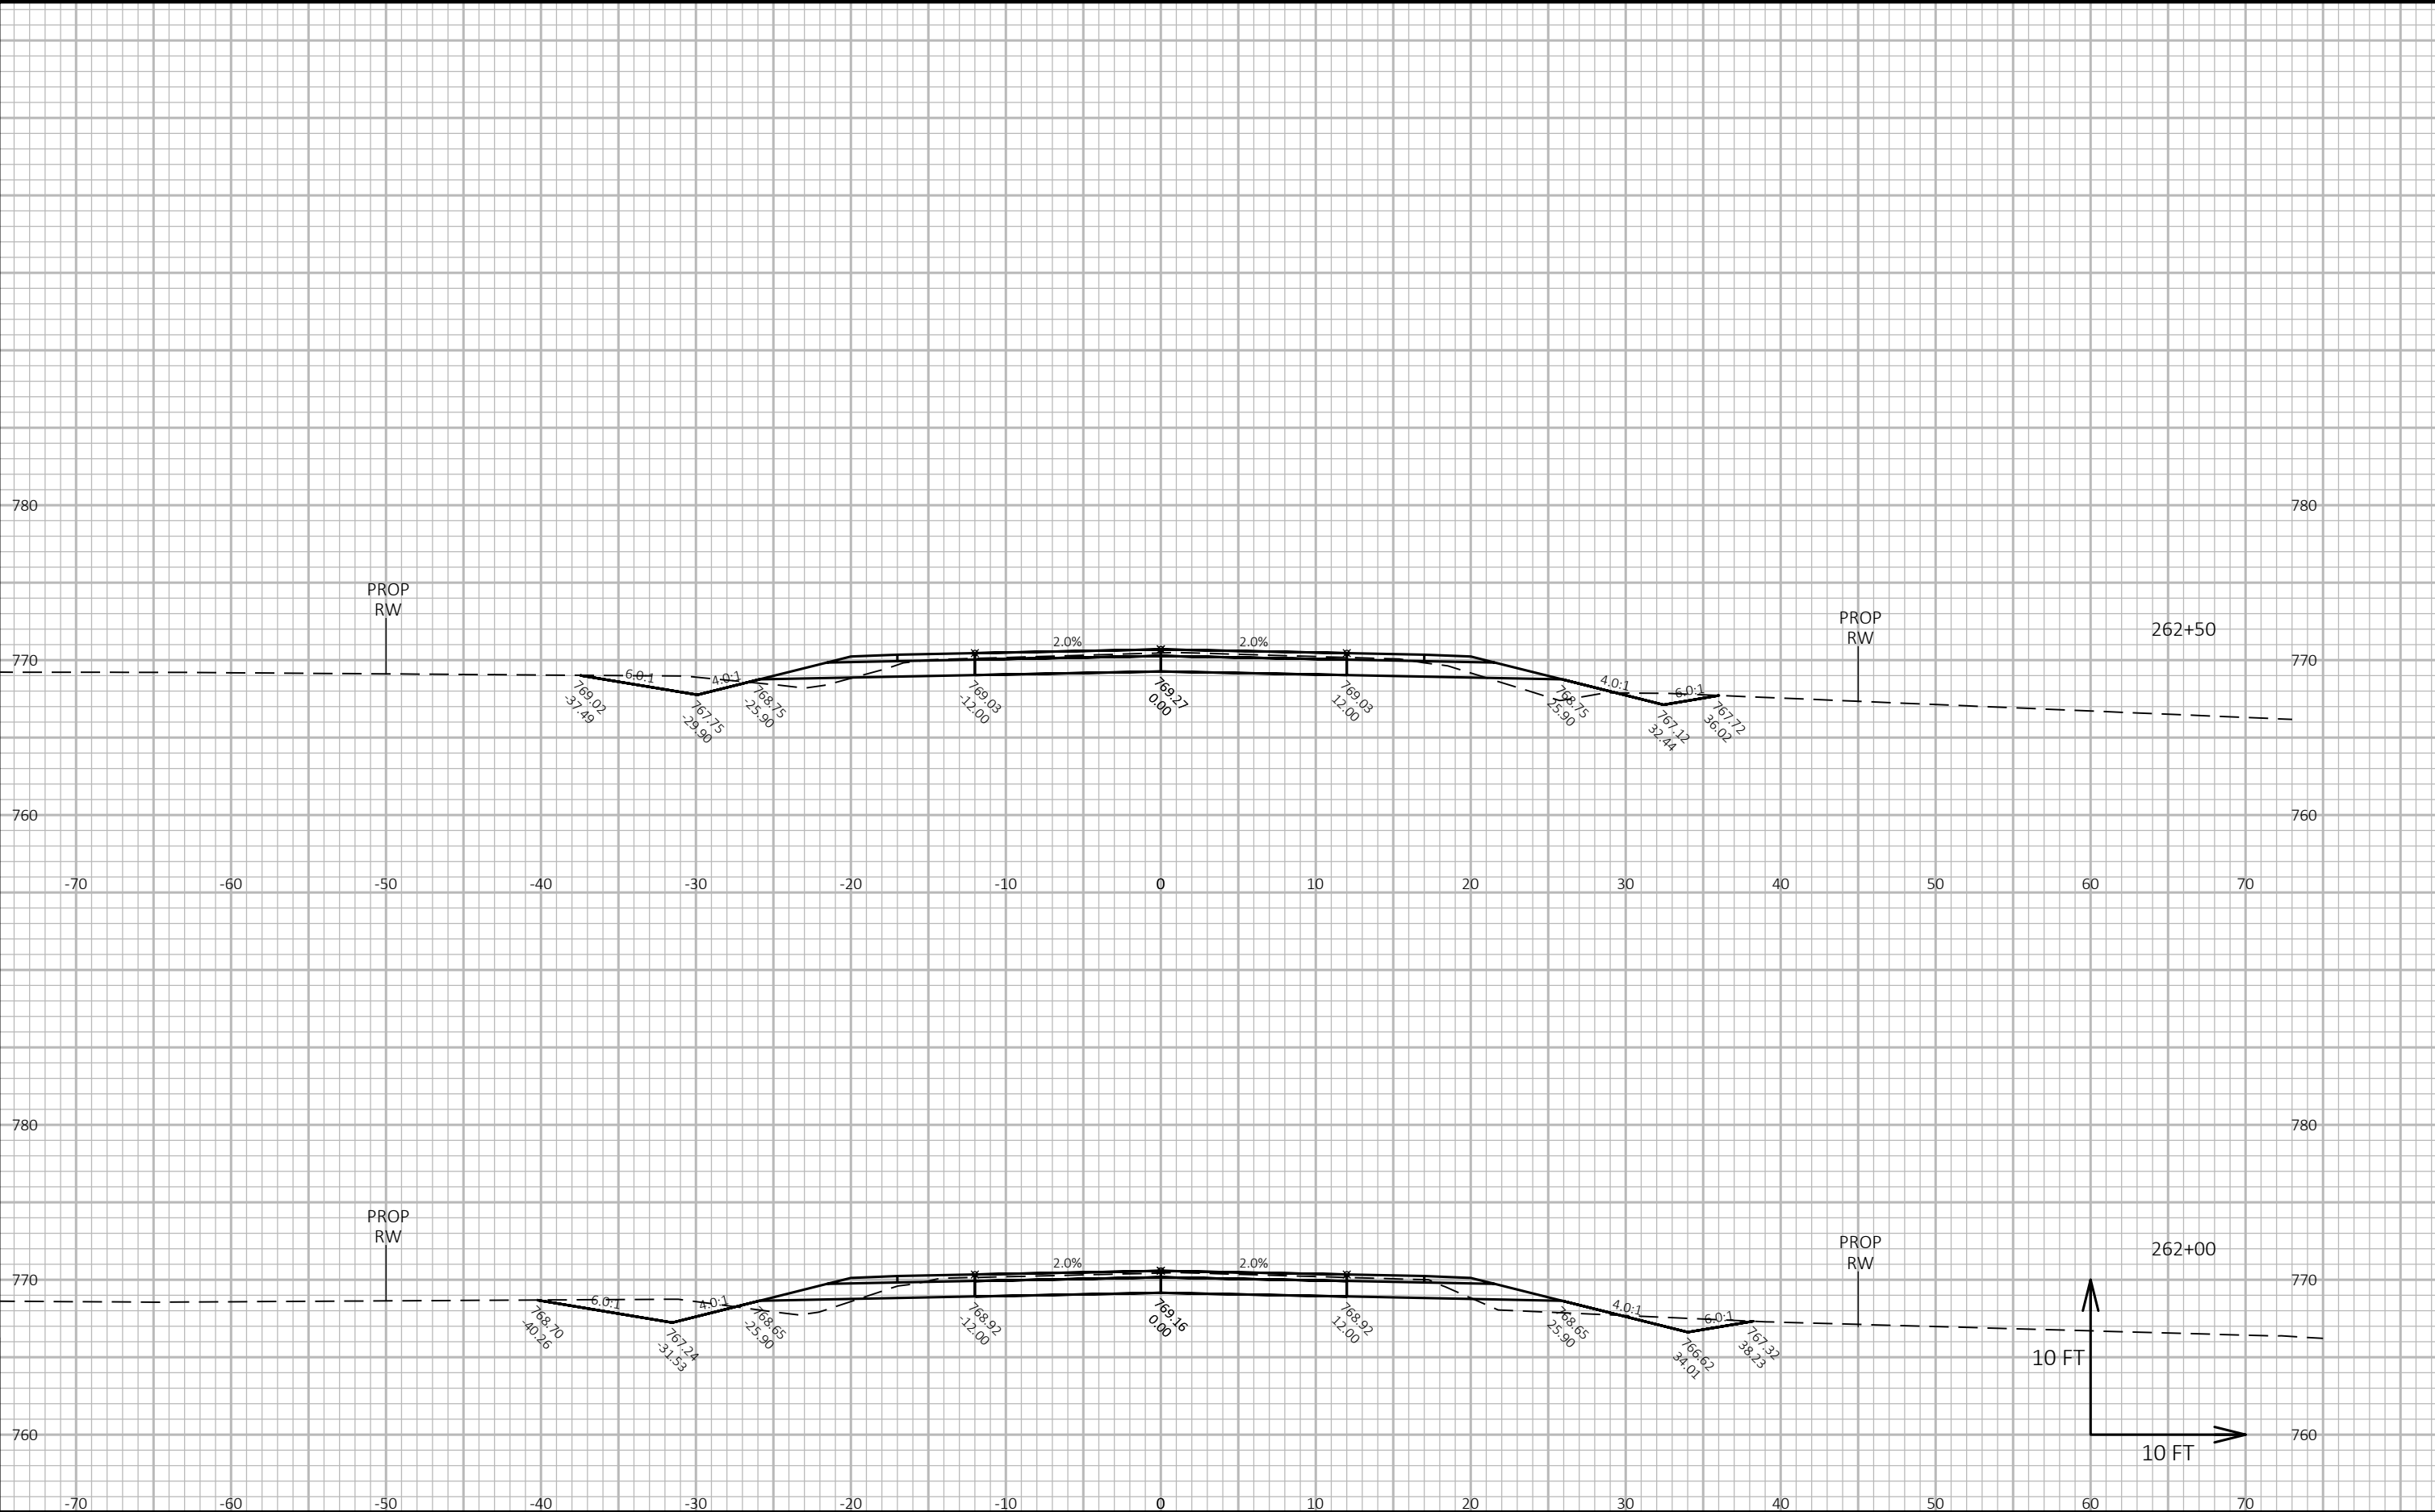

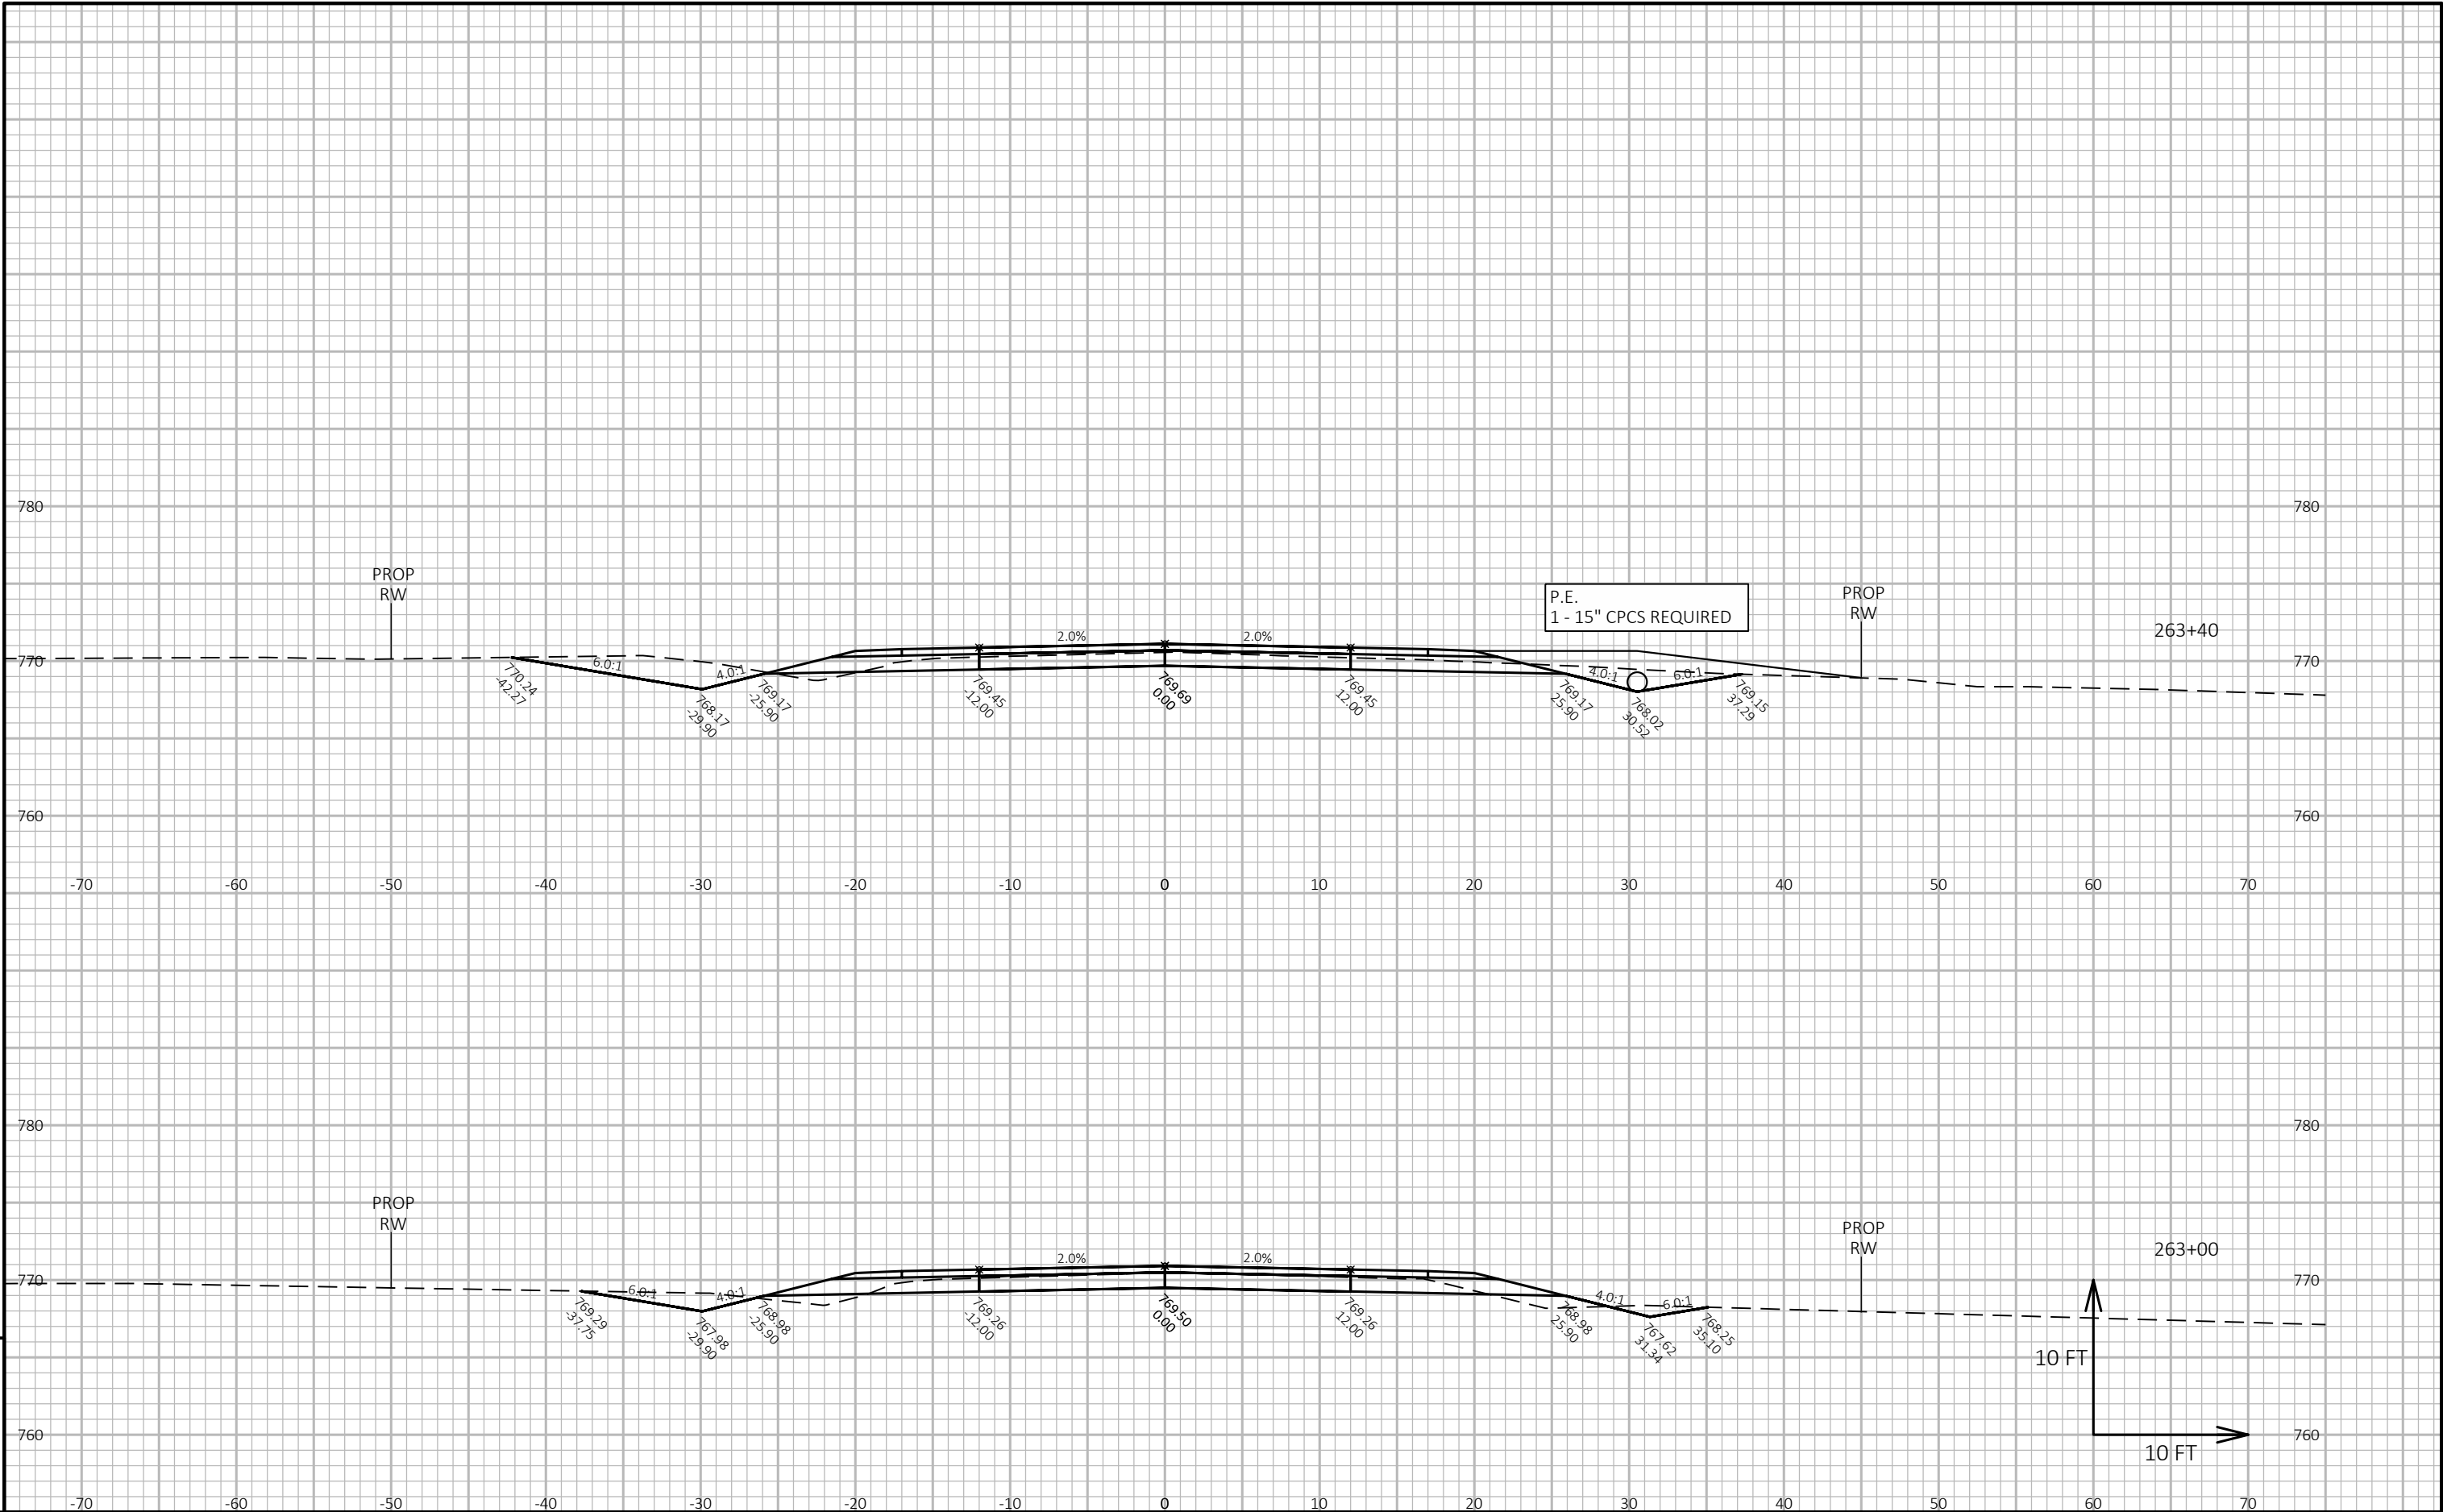

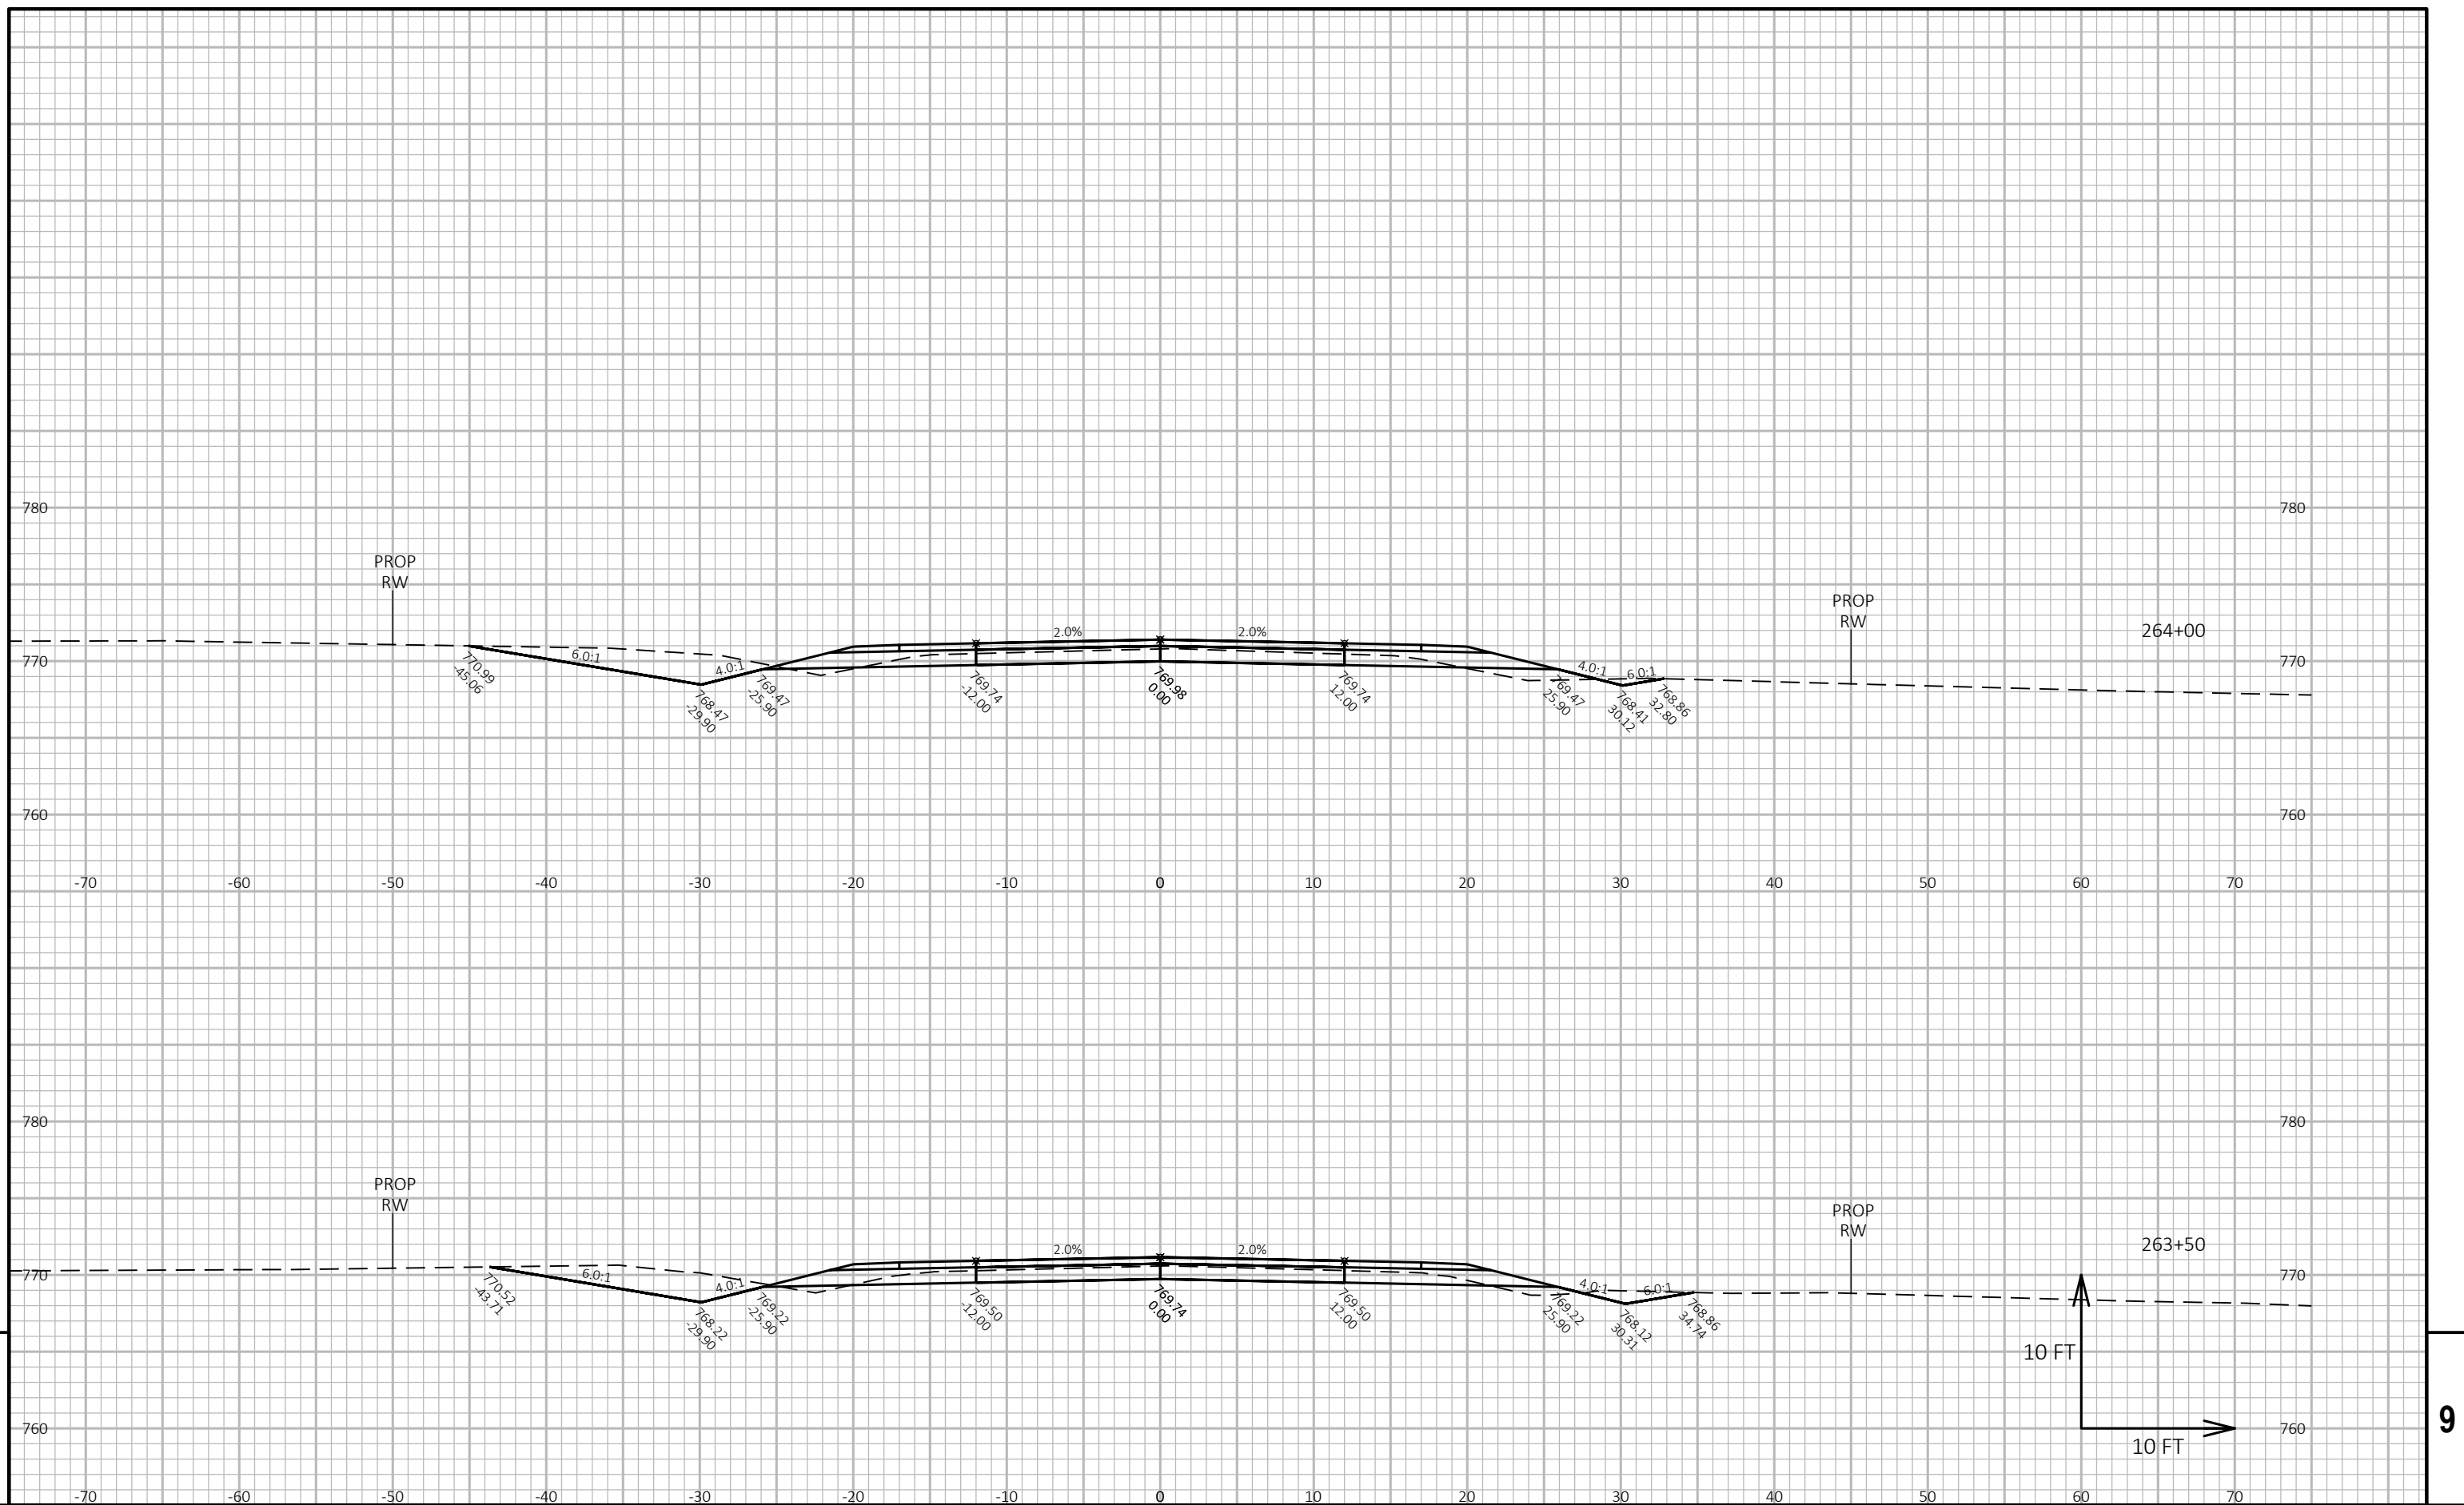

PROJECT NO:	4627-02-71
-------------	------------

HWY: CTH A

COUNTY: WINNEBAGO

CROSS SECTIONS: CTH A

SHEET
191

FILE NAME : W:\PROJECTS\W0059\81700113\CADD\CIVIL3D\XREF\X_CTH A_CRDR.DWG
LAYOUT NAME - Section Sheet - (28)


PLOT DATE : 1/7/2020 3:50 PM


PLOT BY : JORDAN JELINSKI

PLOT NAME :

PLOT SCALE : 1 IN:10 FT HORZ. / 1 IN:10 FT VERT.

WISDOT/CADDS SHEET 49

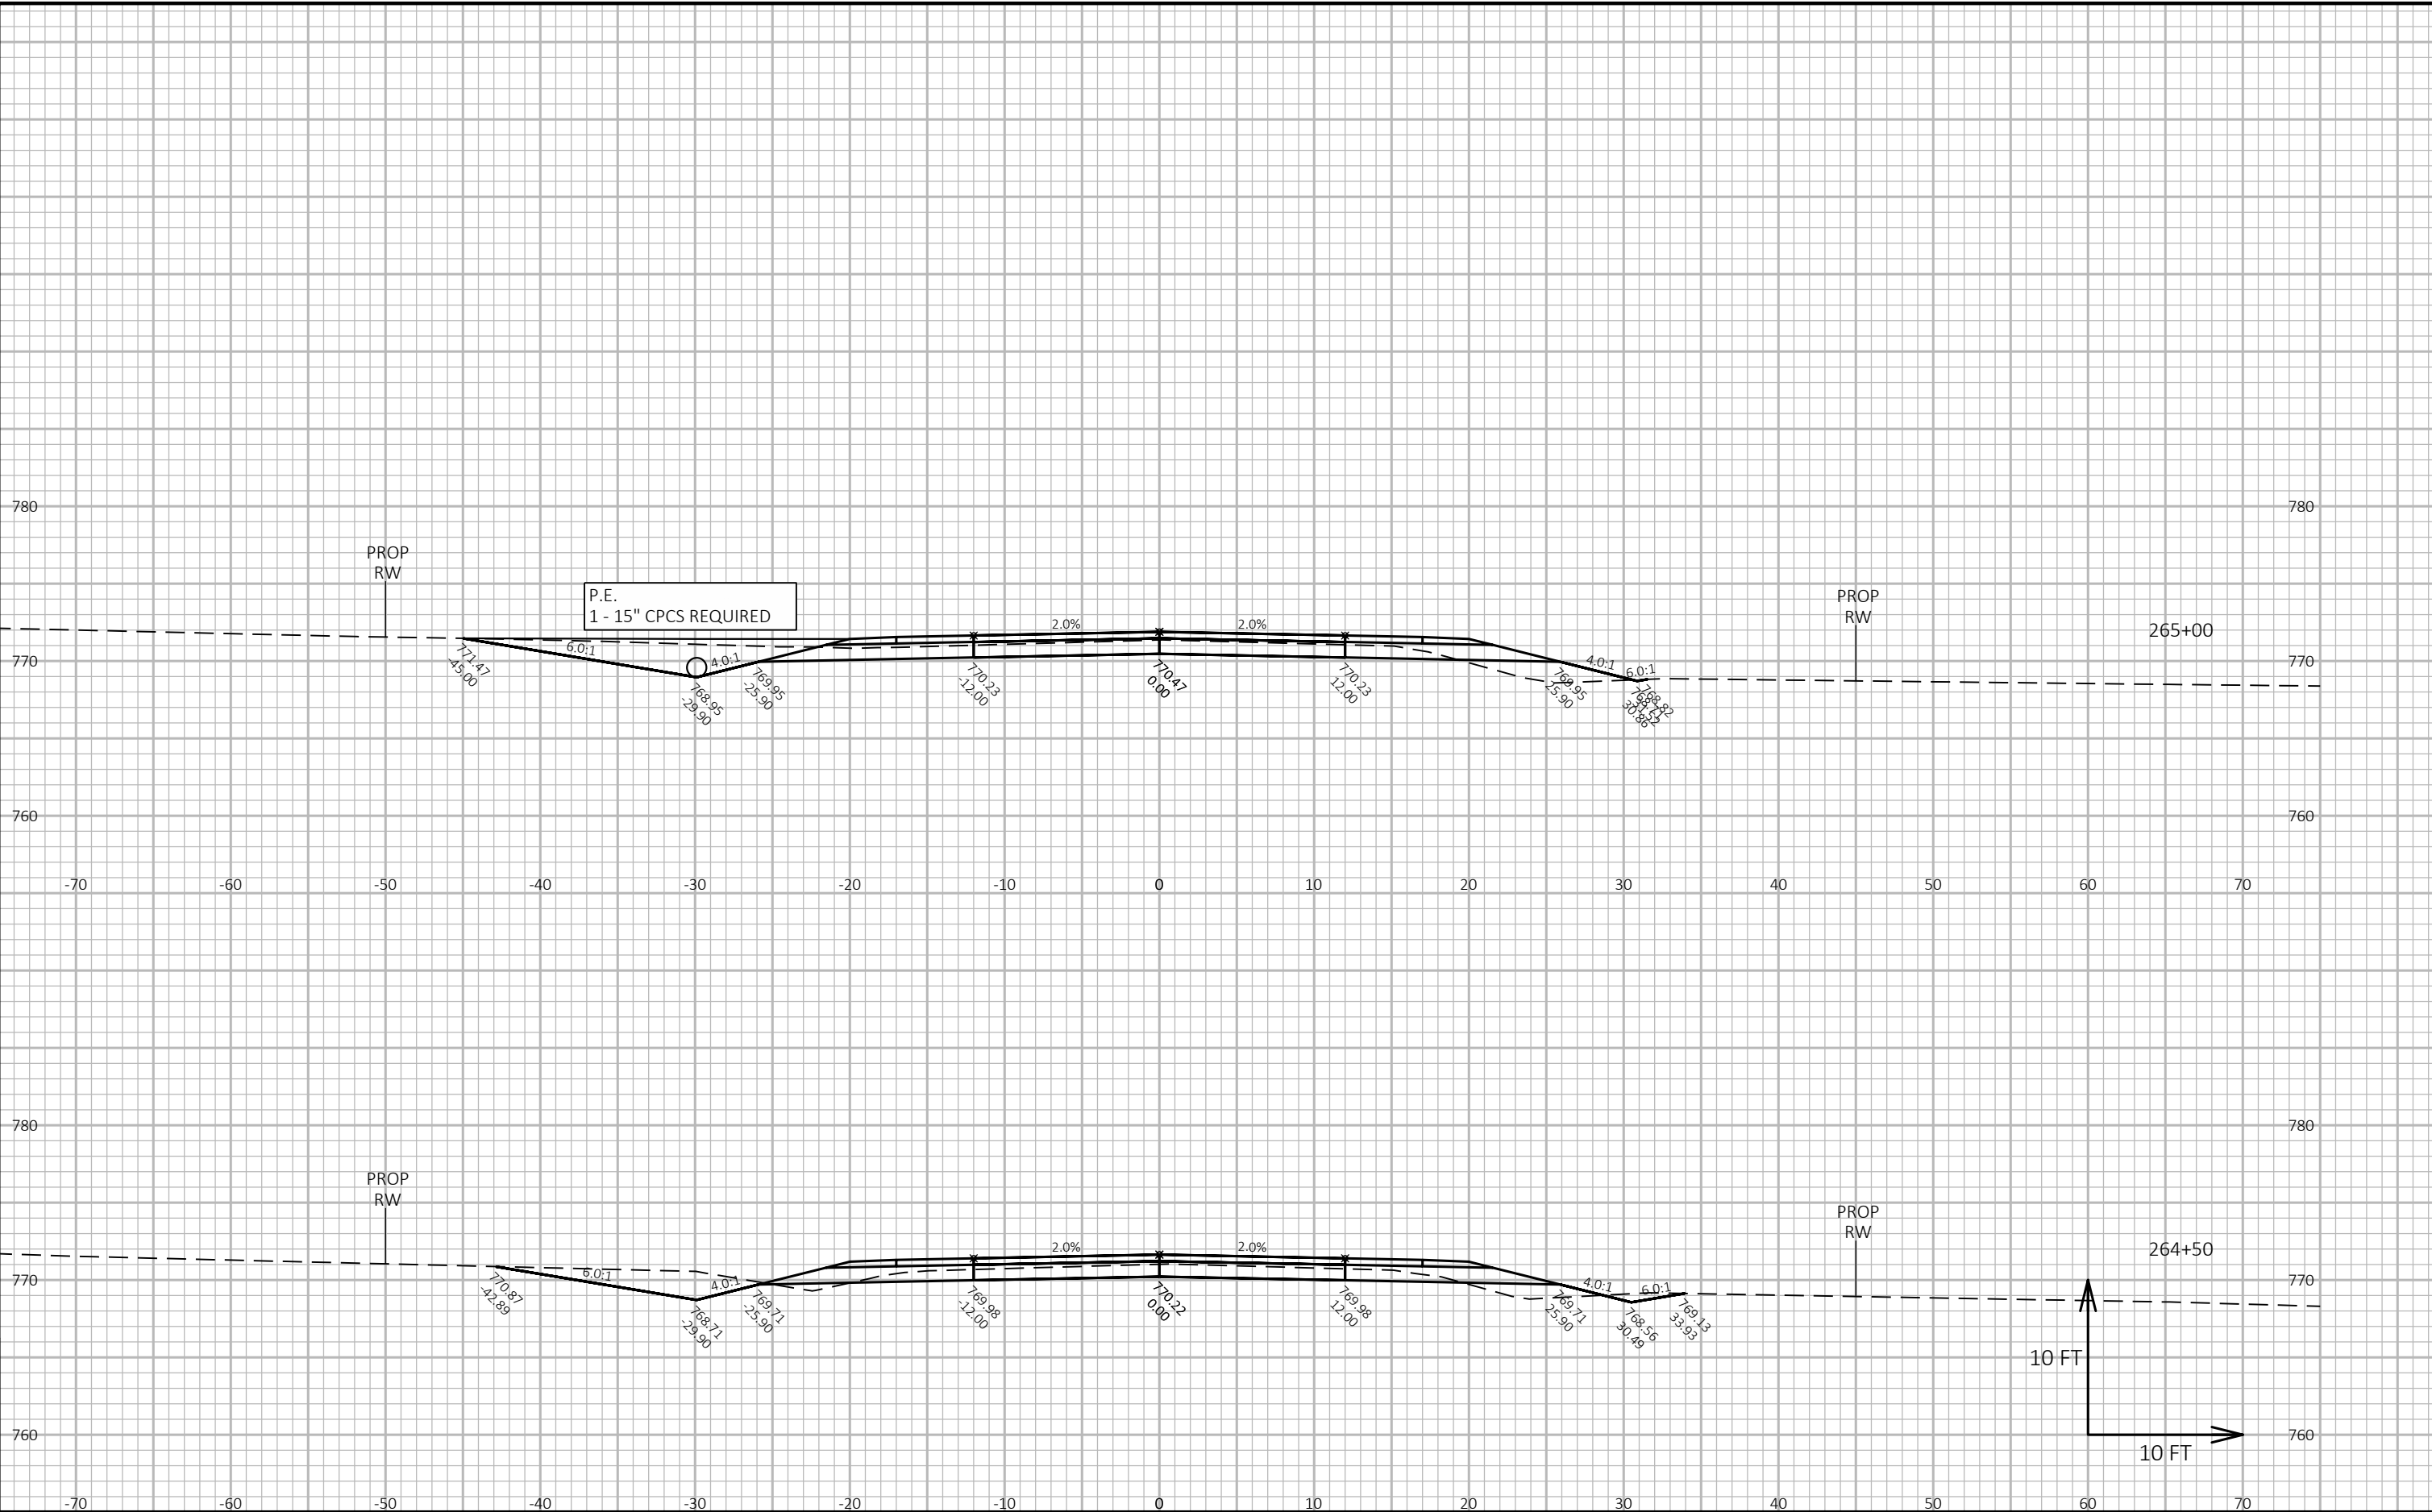

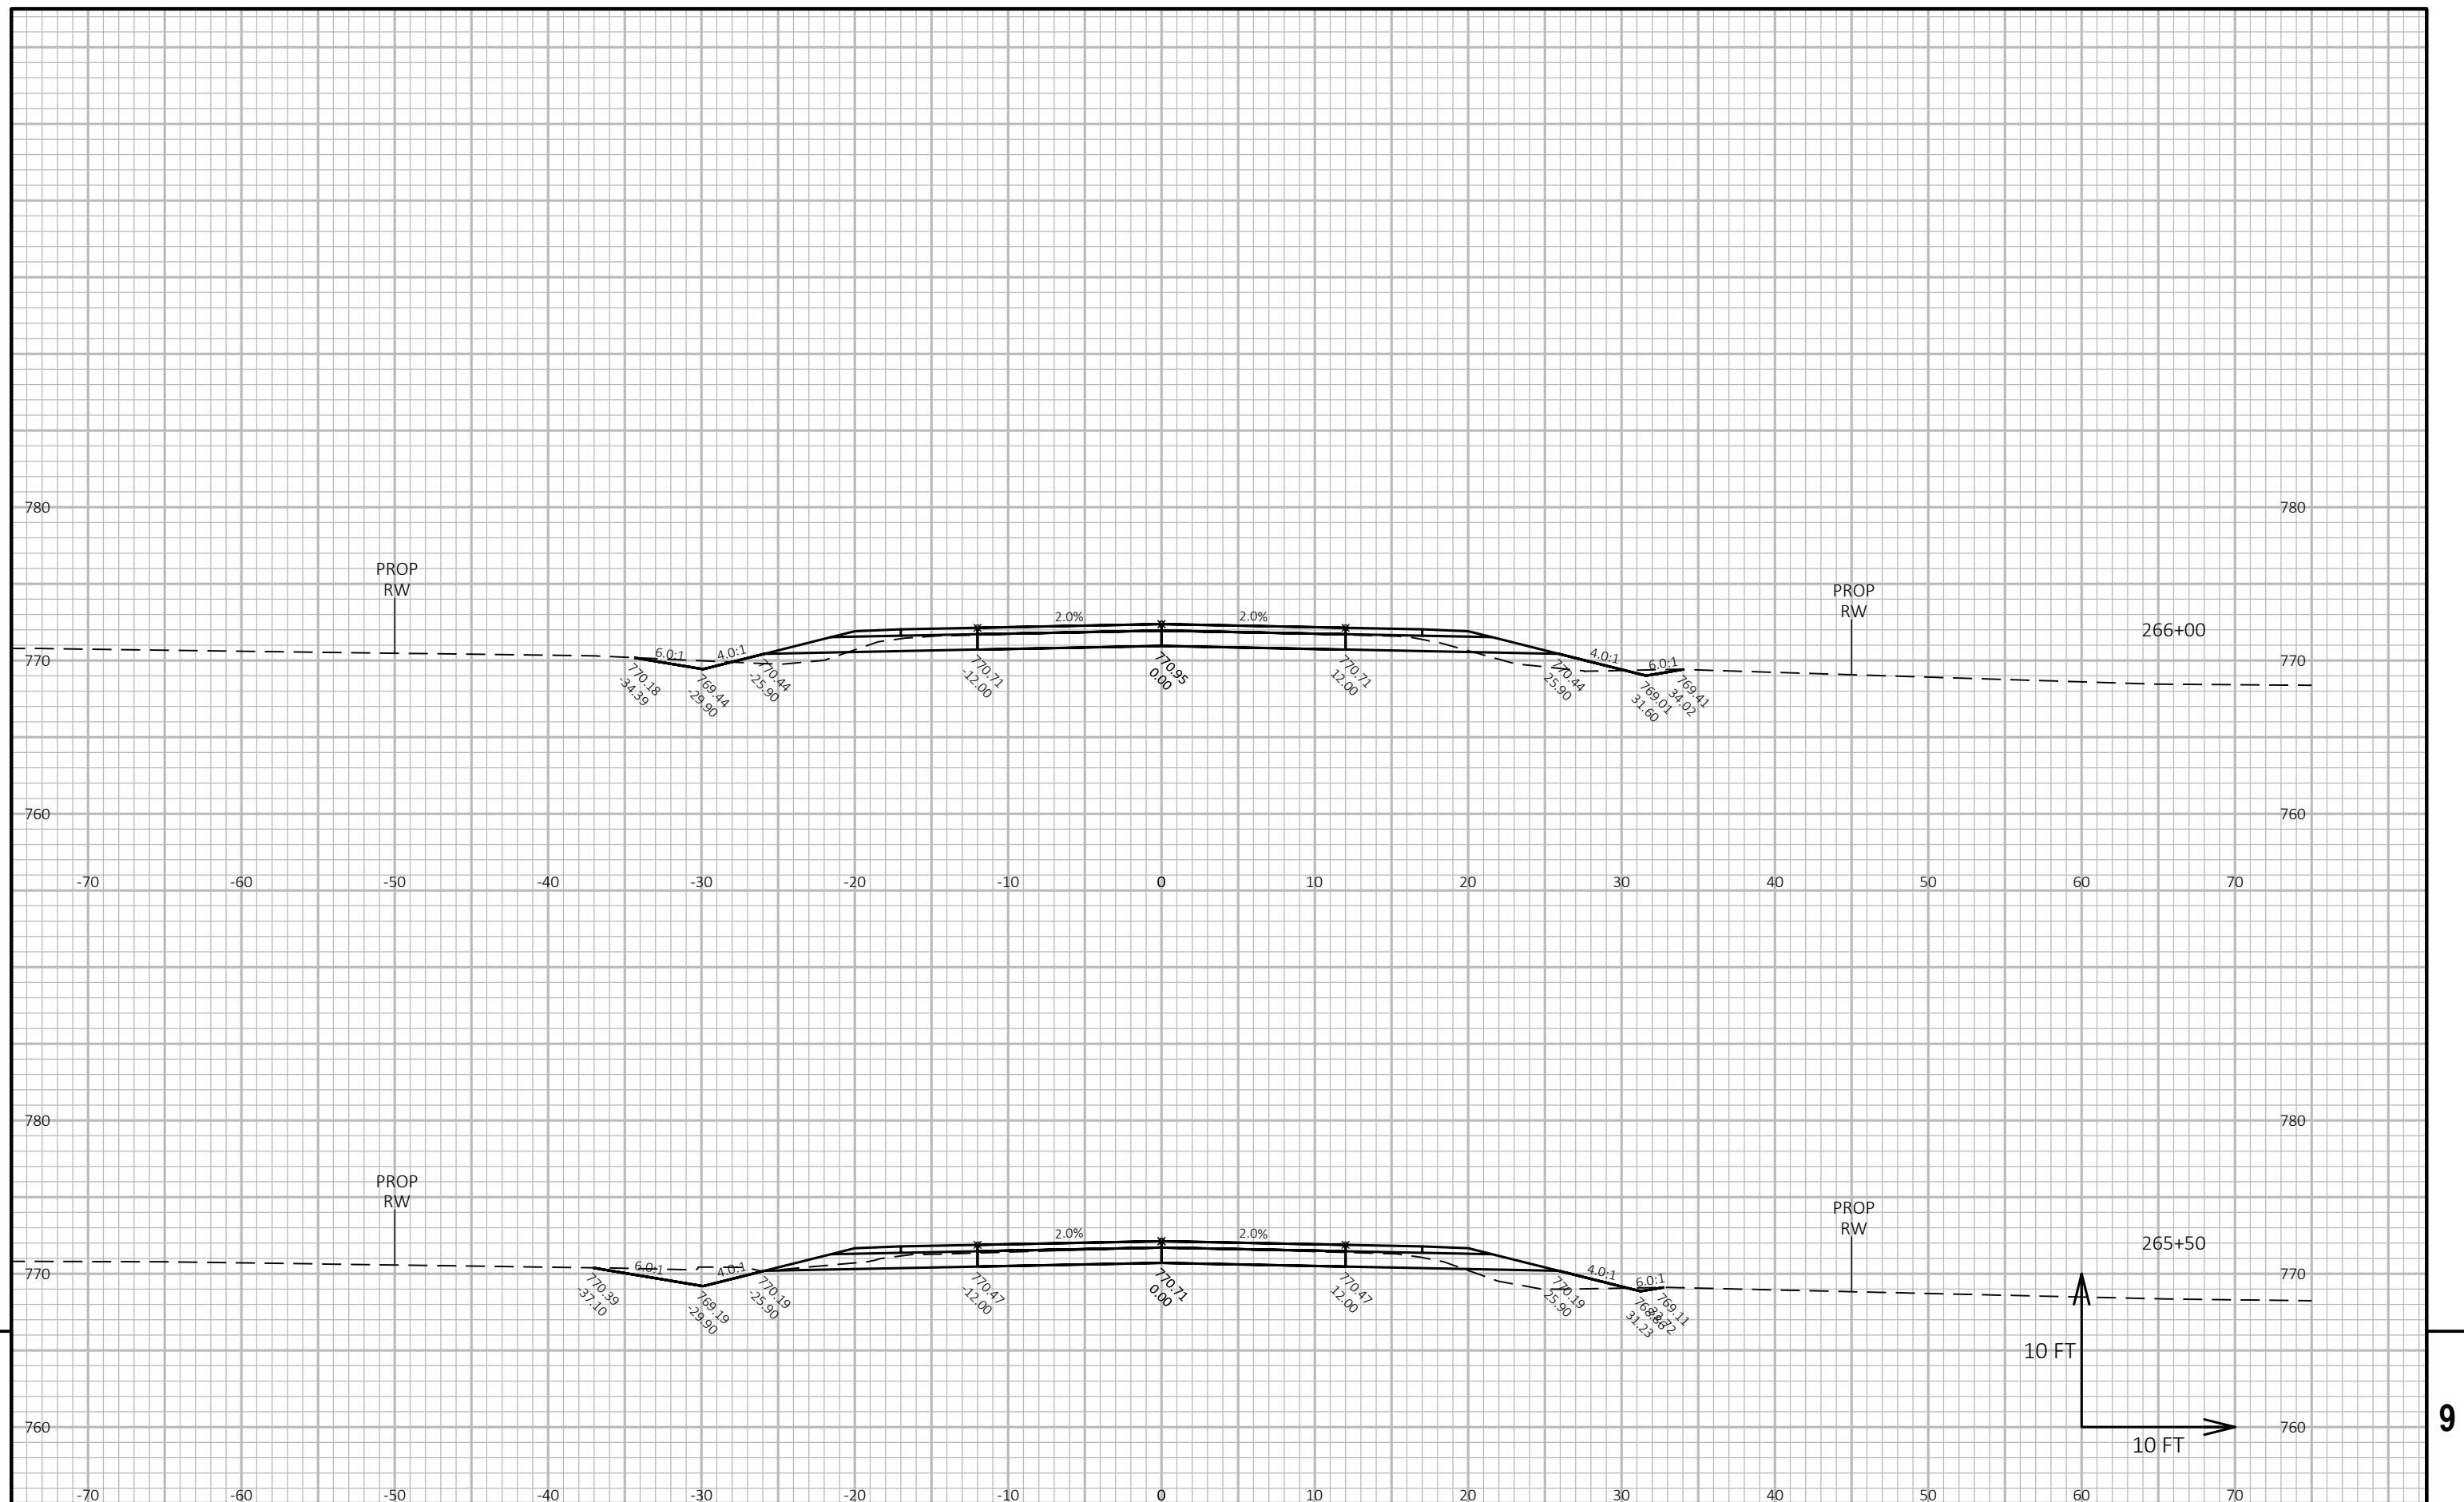

PROJECT NO:	4627-02-71
-------------	------------

HWY: CTH A

COUNTY: WINNEBAGO

CROSS SECTIONS: CTH A

SHEET
193

FILE NAME : W:\PROJECTS\W0059\81700113\CADD\CIVIL3D\XREF\X_CTH A_CRDR.DWG
LAYOUT NAME - Section Sheet - (30)


PLOT DATE : 1/7/2020 3:51 PM


PLOT BY : JORDAN JELINSKI


PLOT NAME :


PLOT SCALE : 1 IN:10 FT HORZ. / 1 IN:10 FT VERT.


WISDOT/CADDS SHEET 49

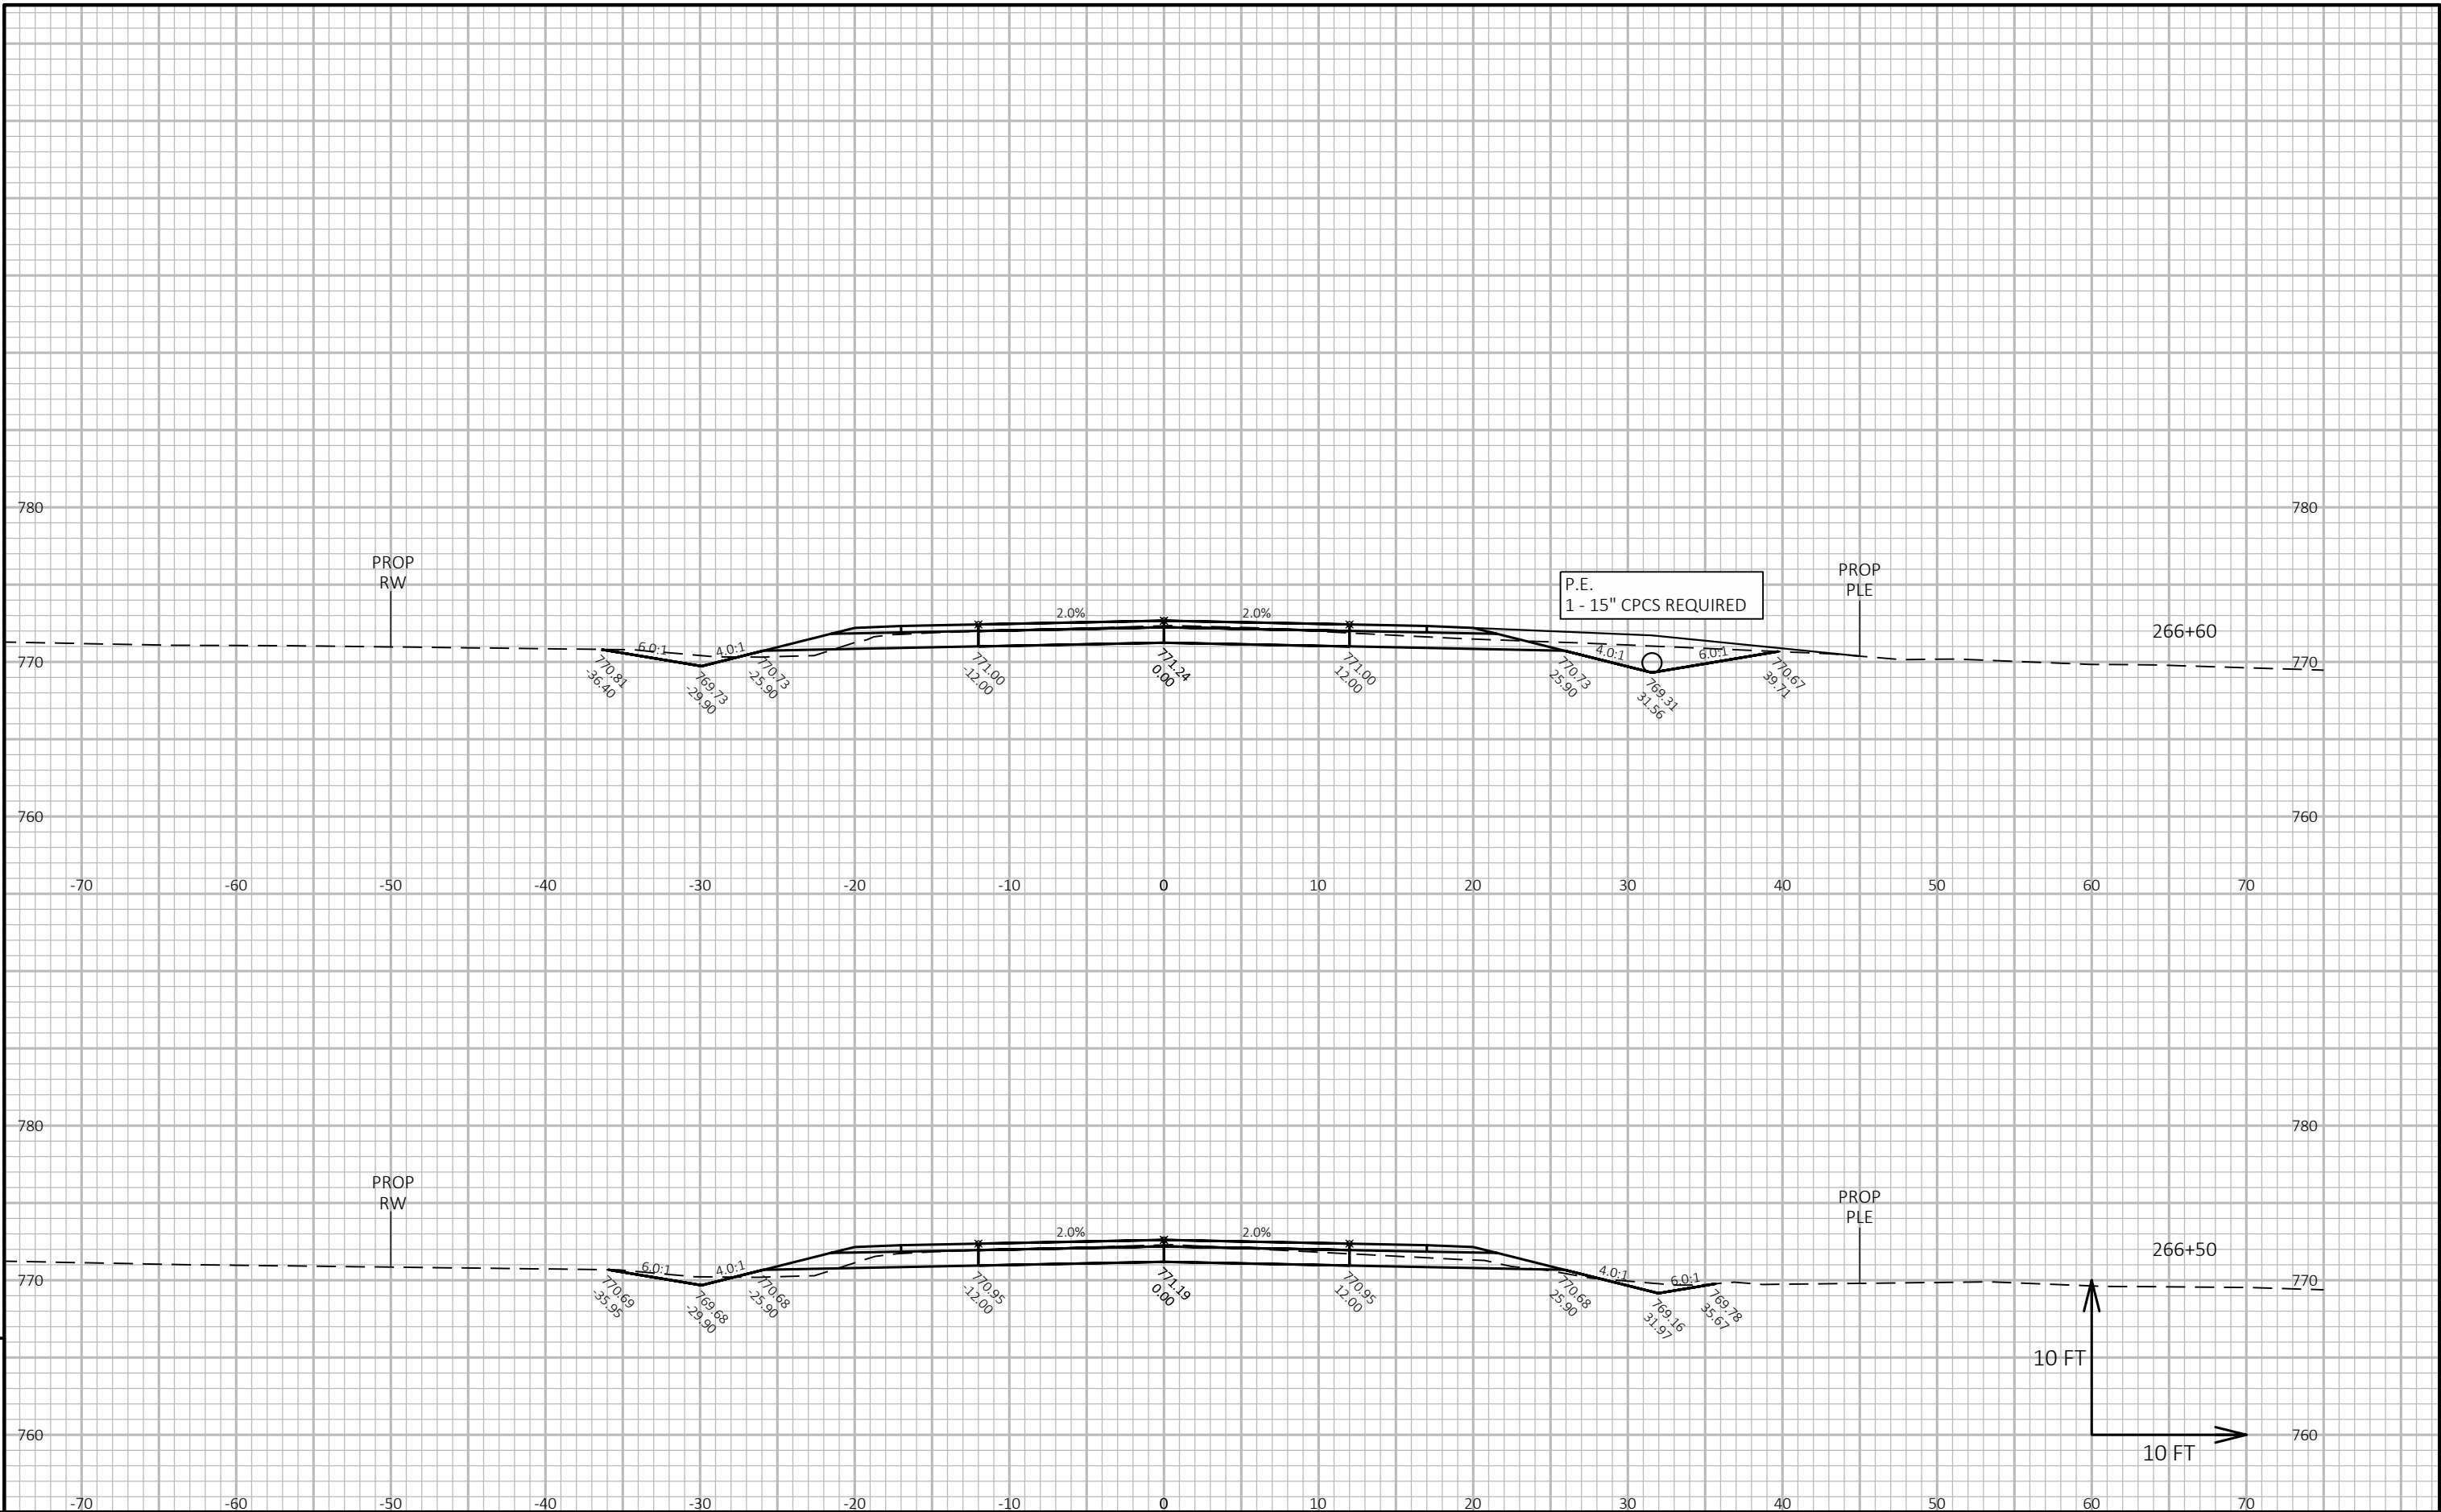


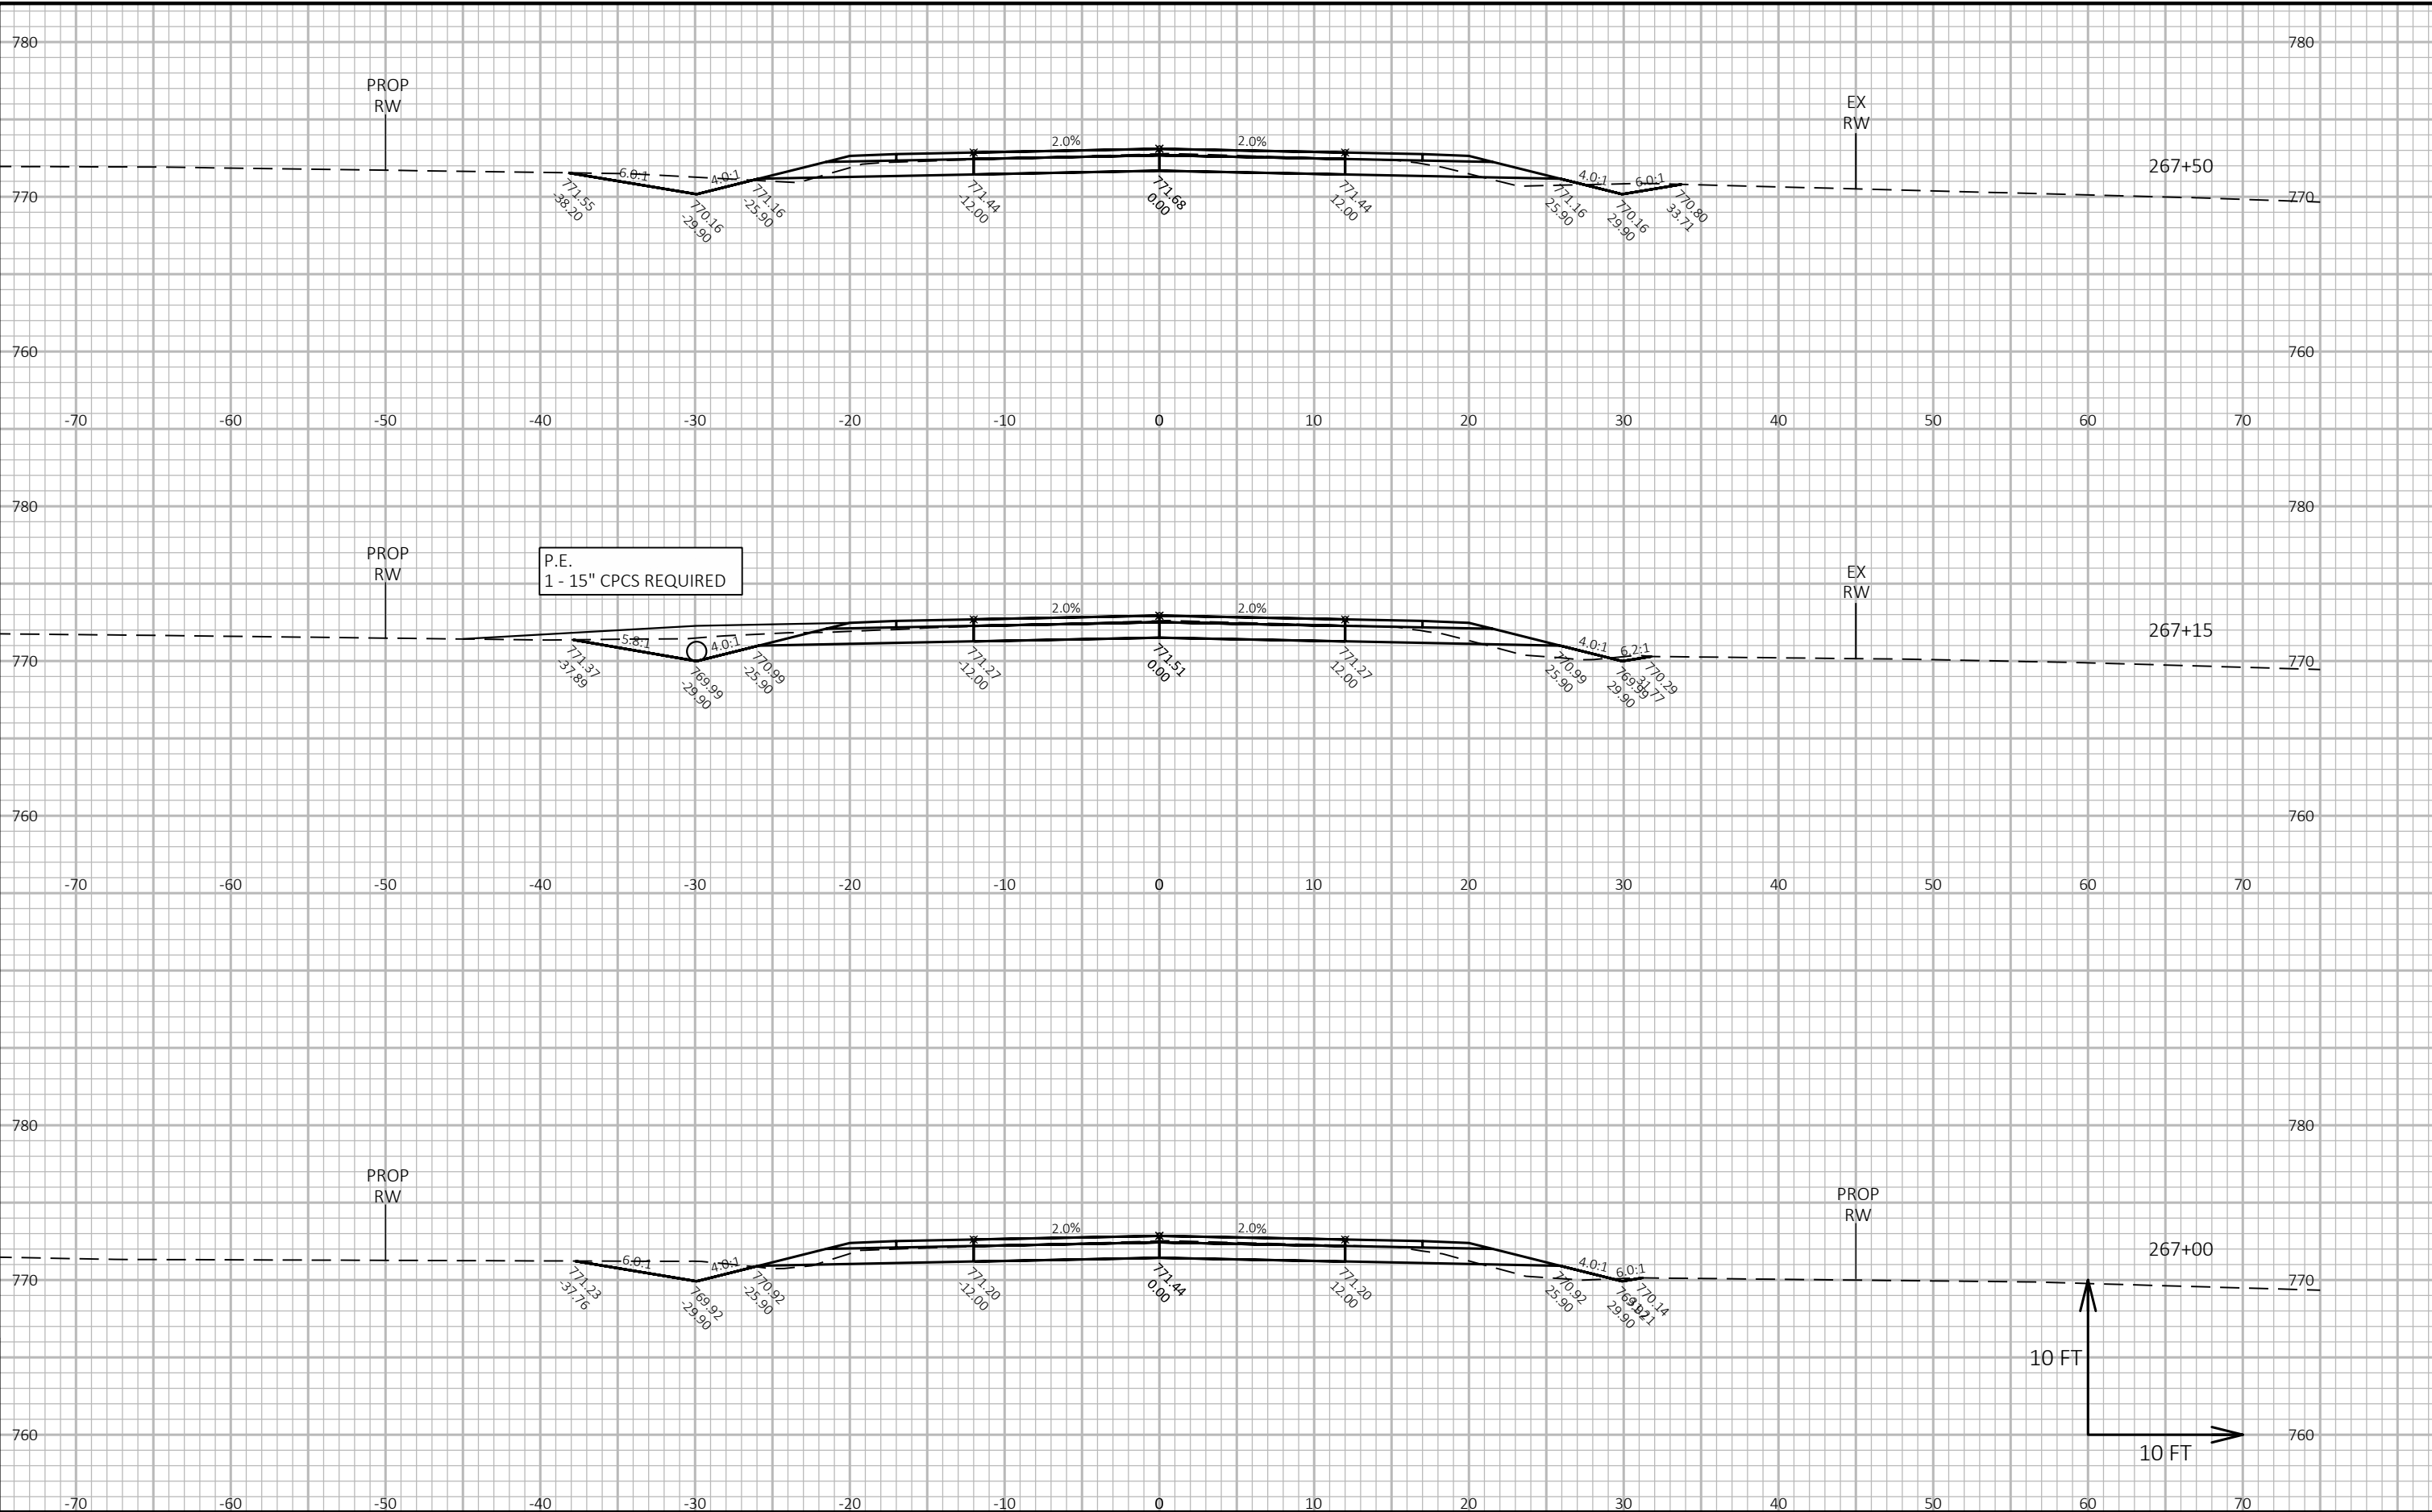


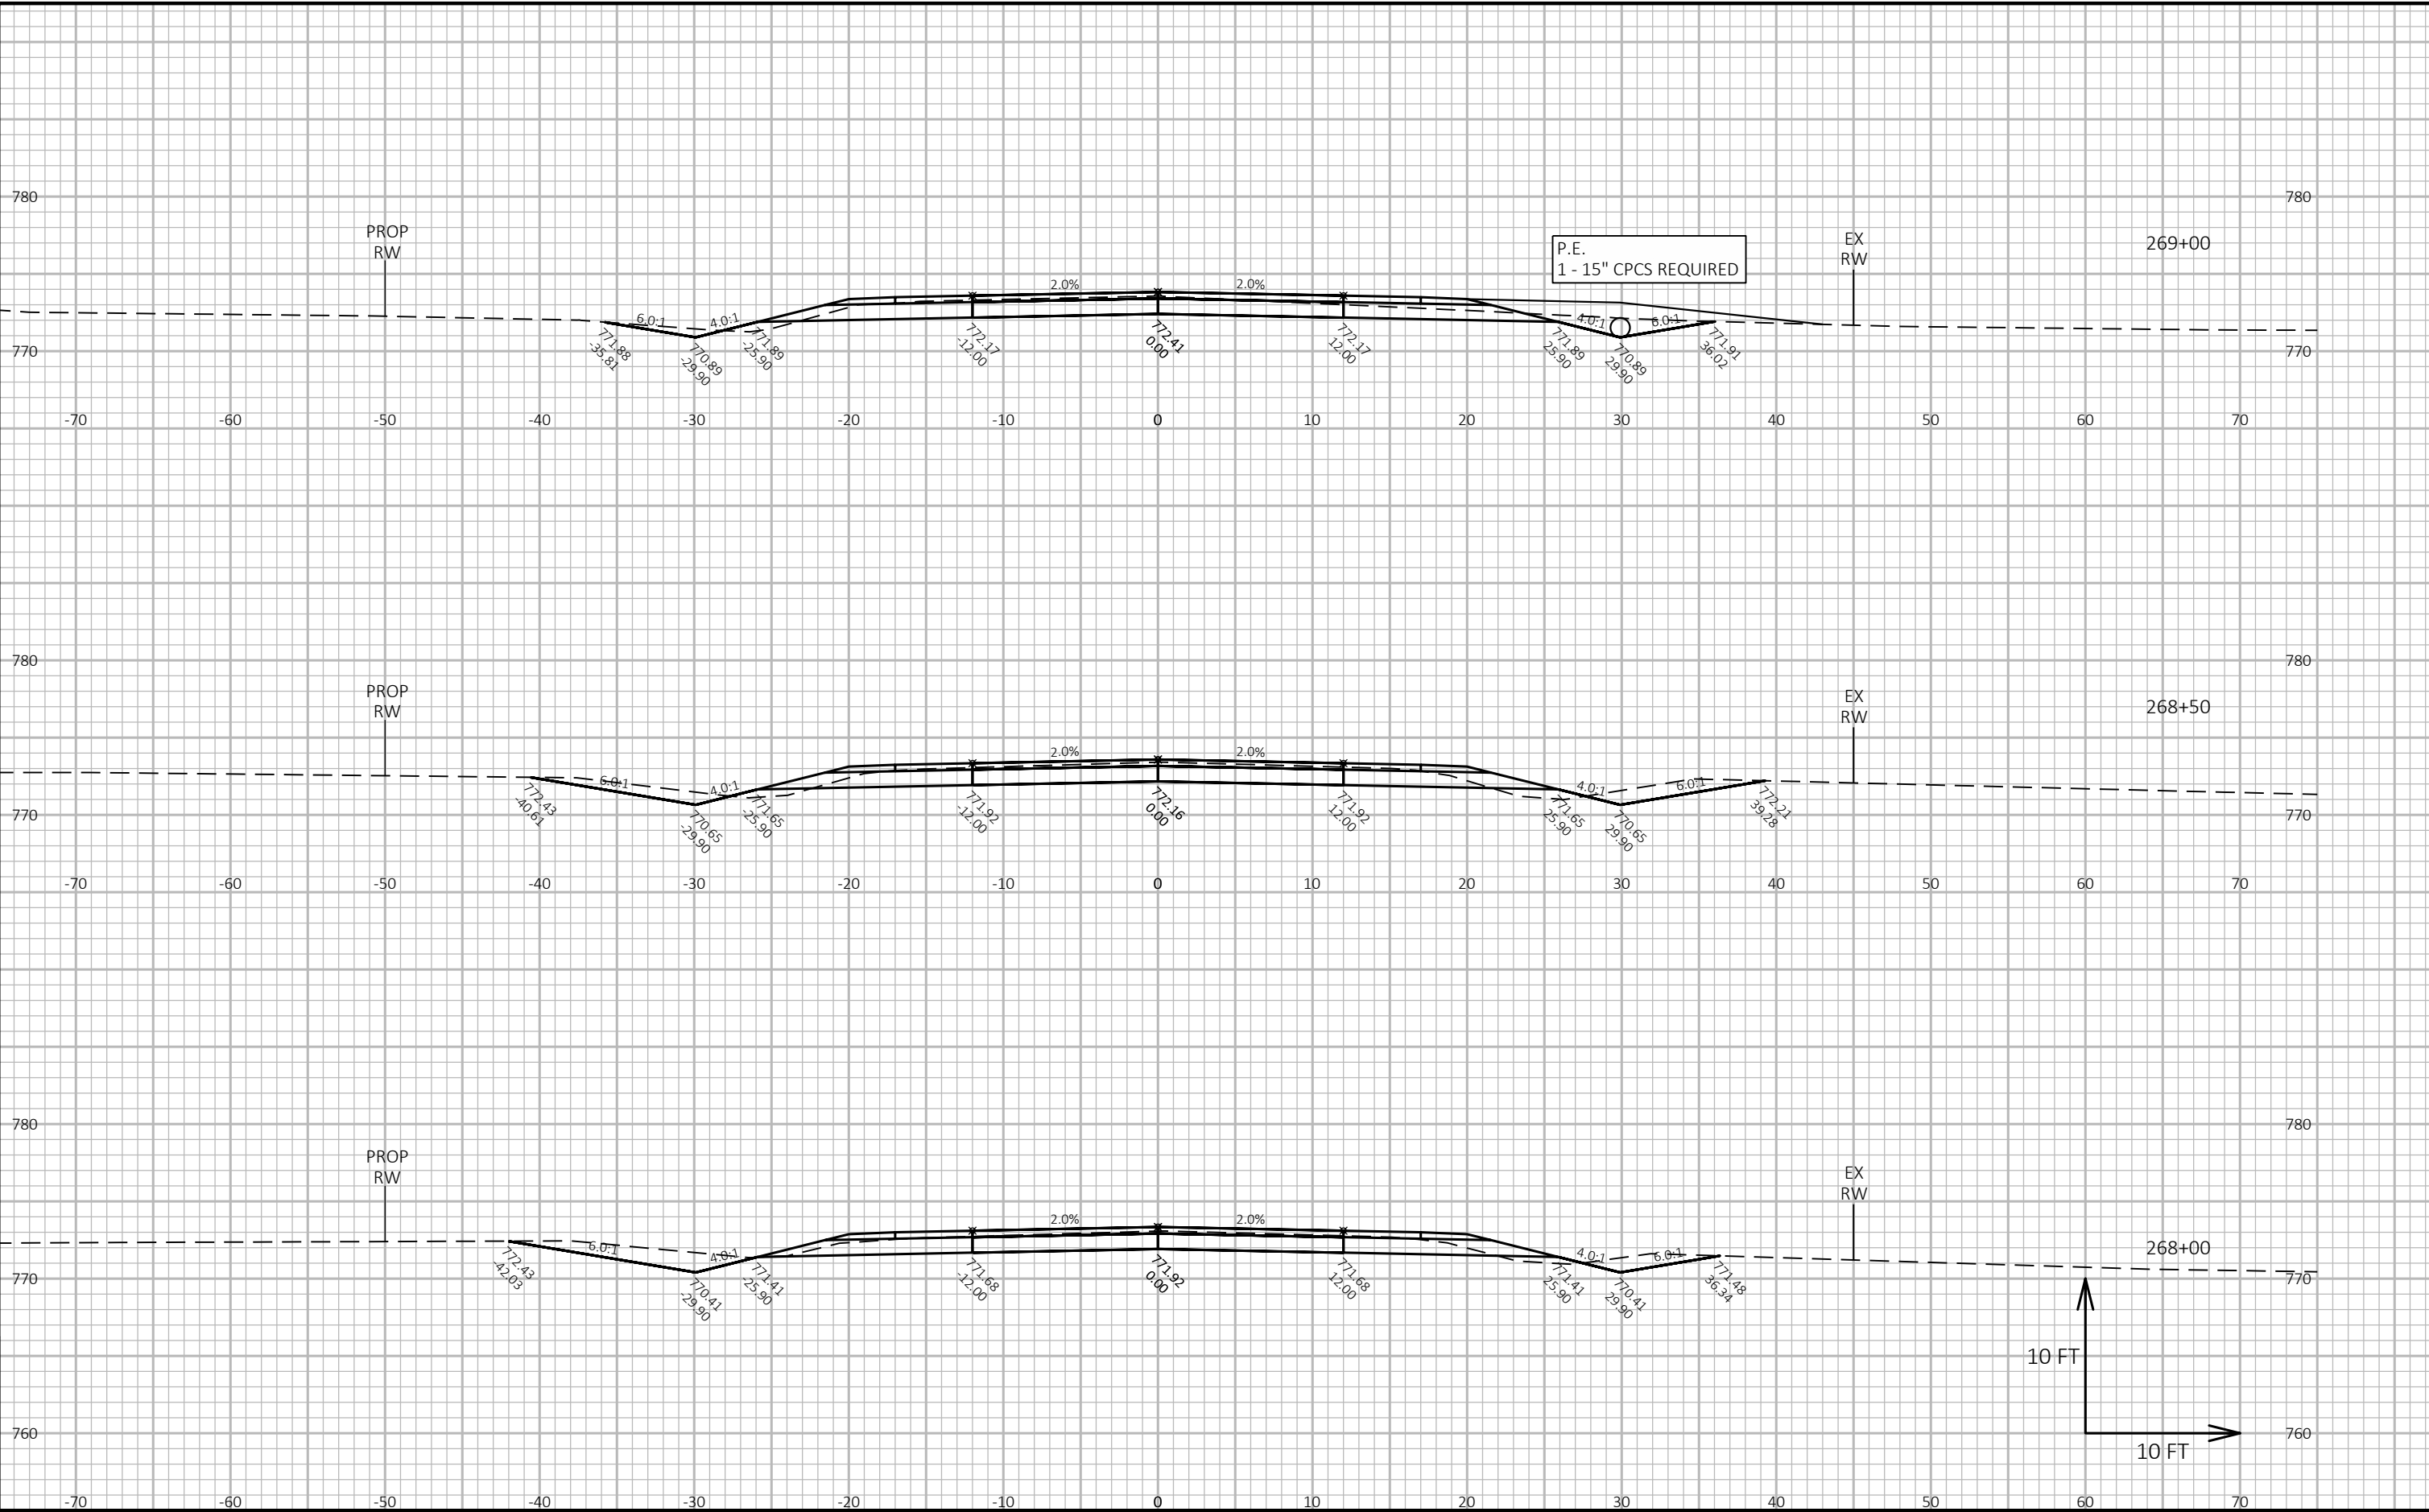


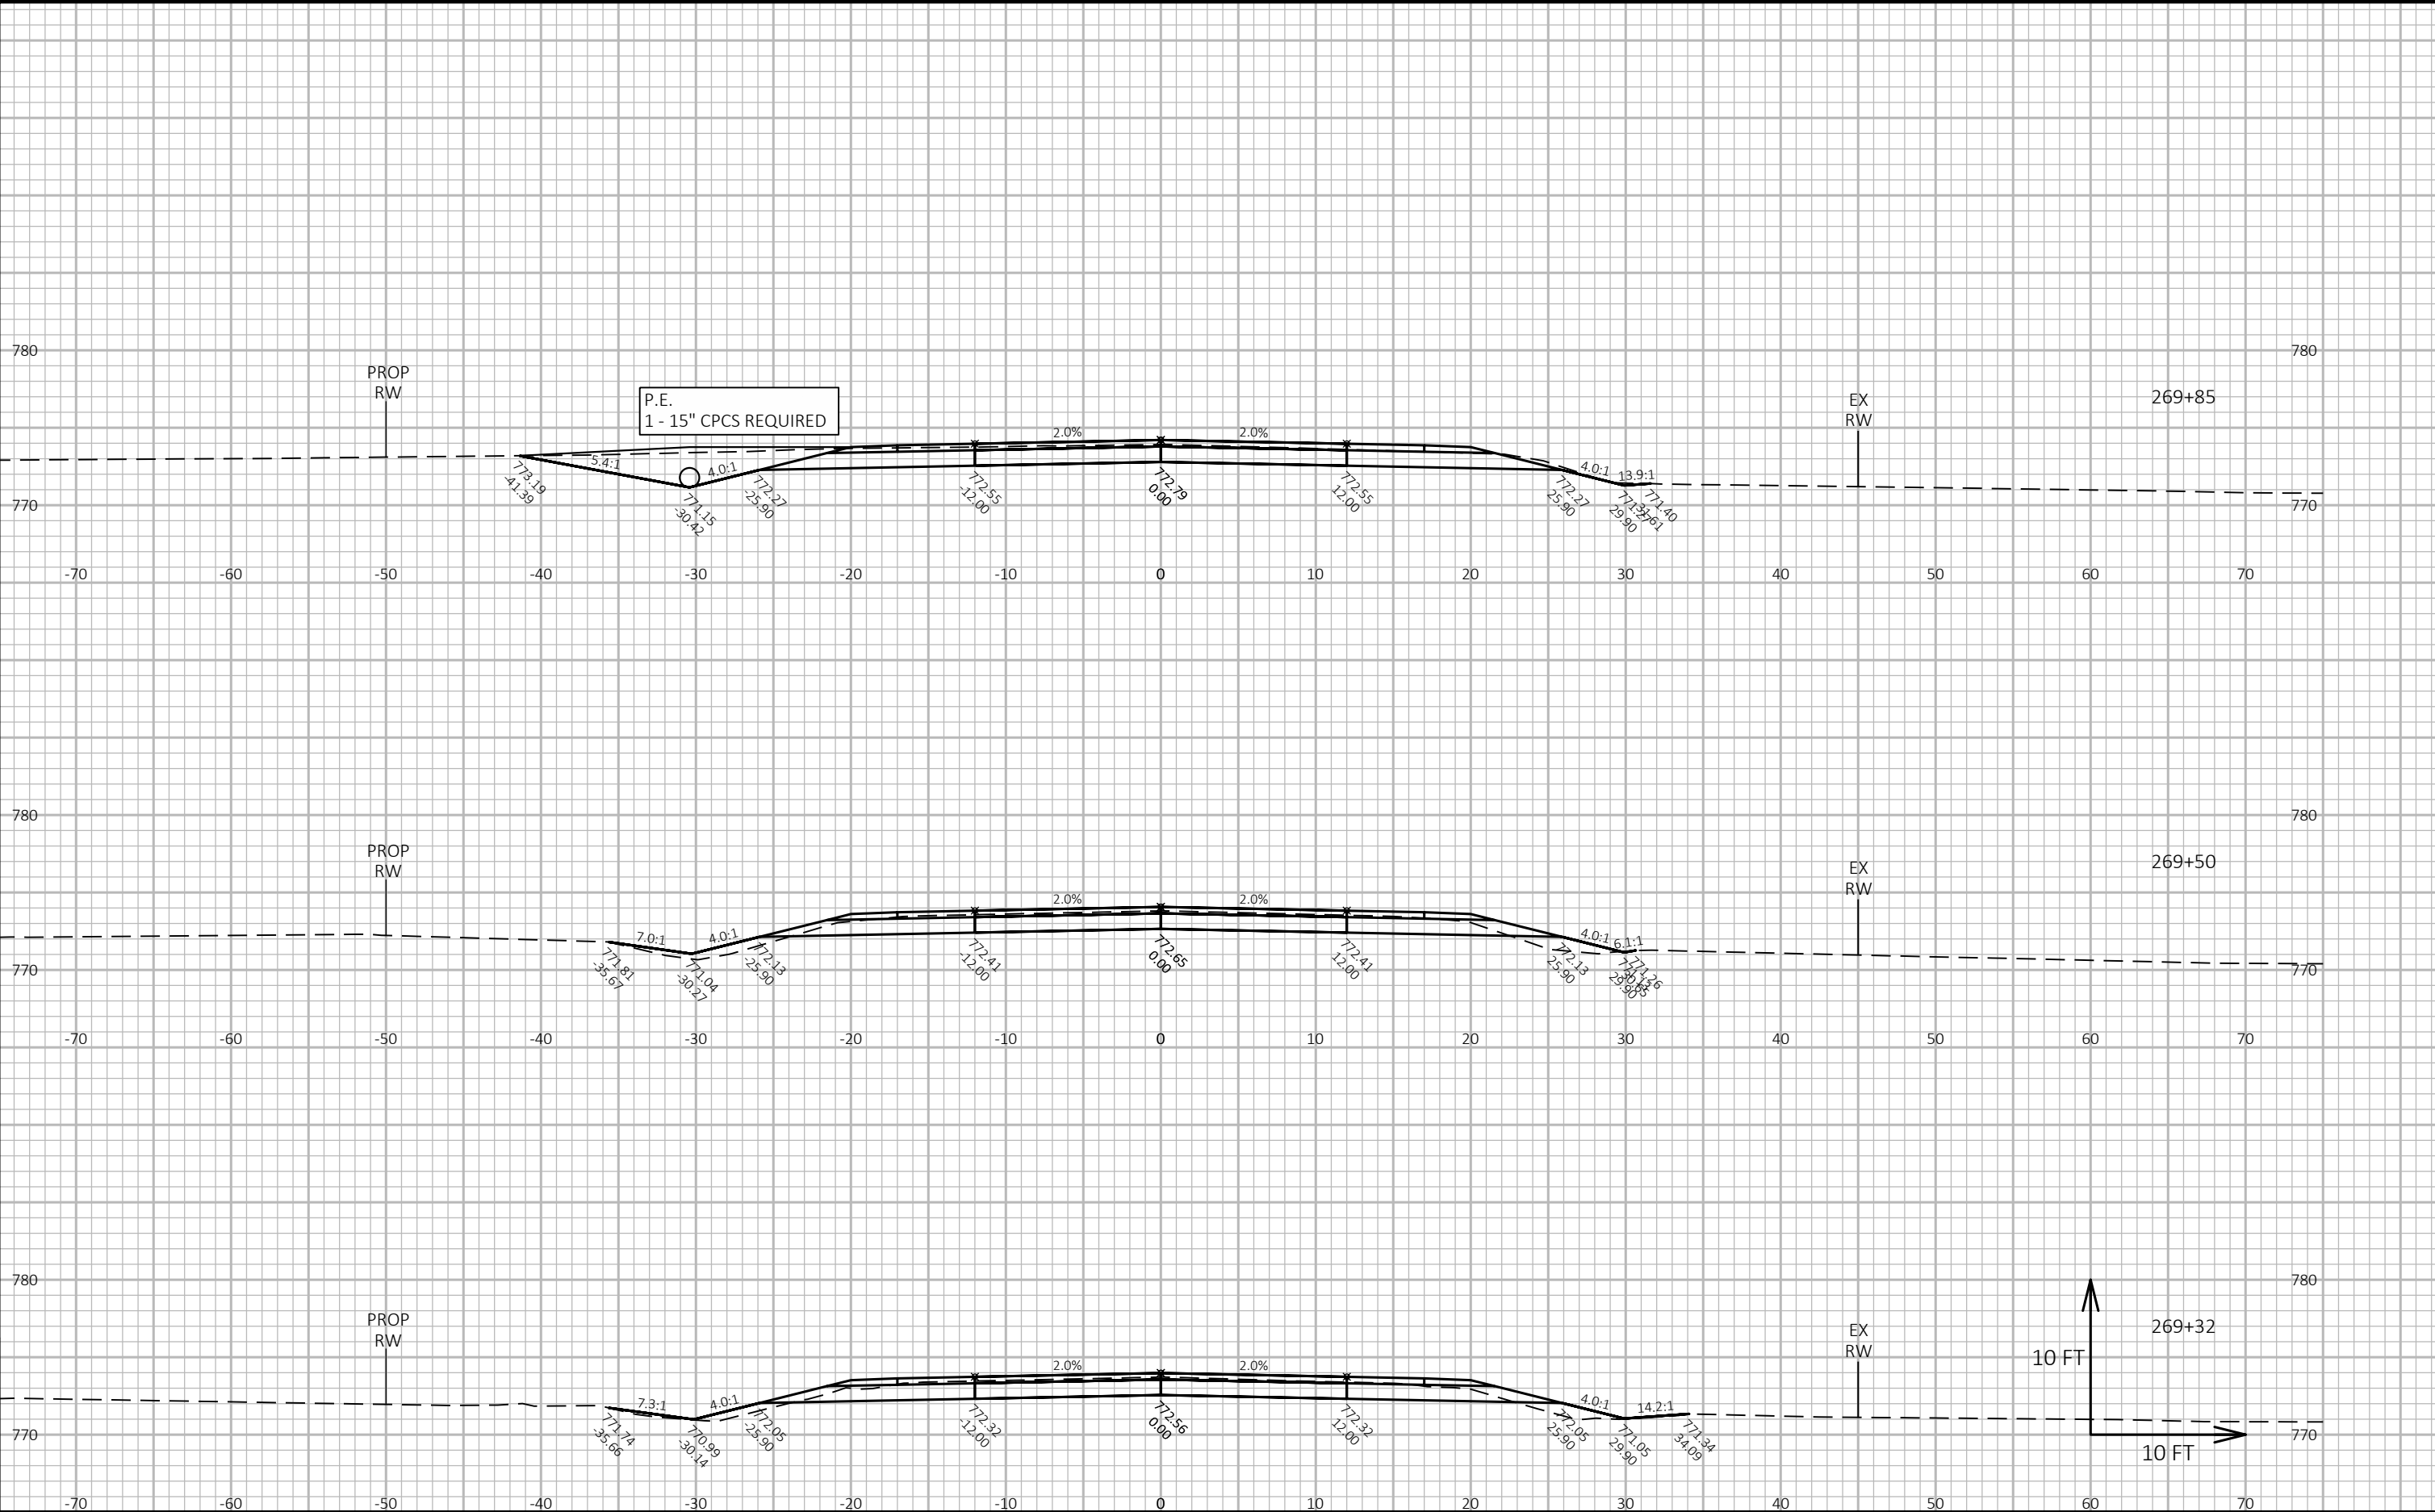


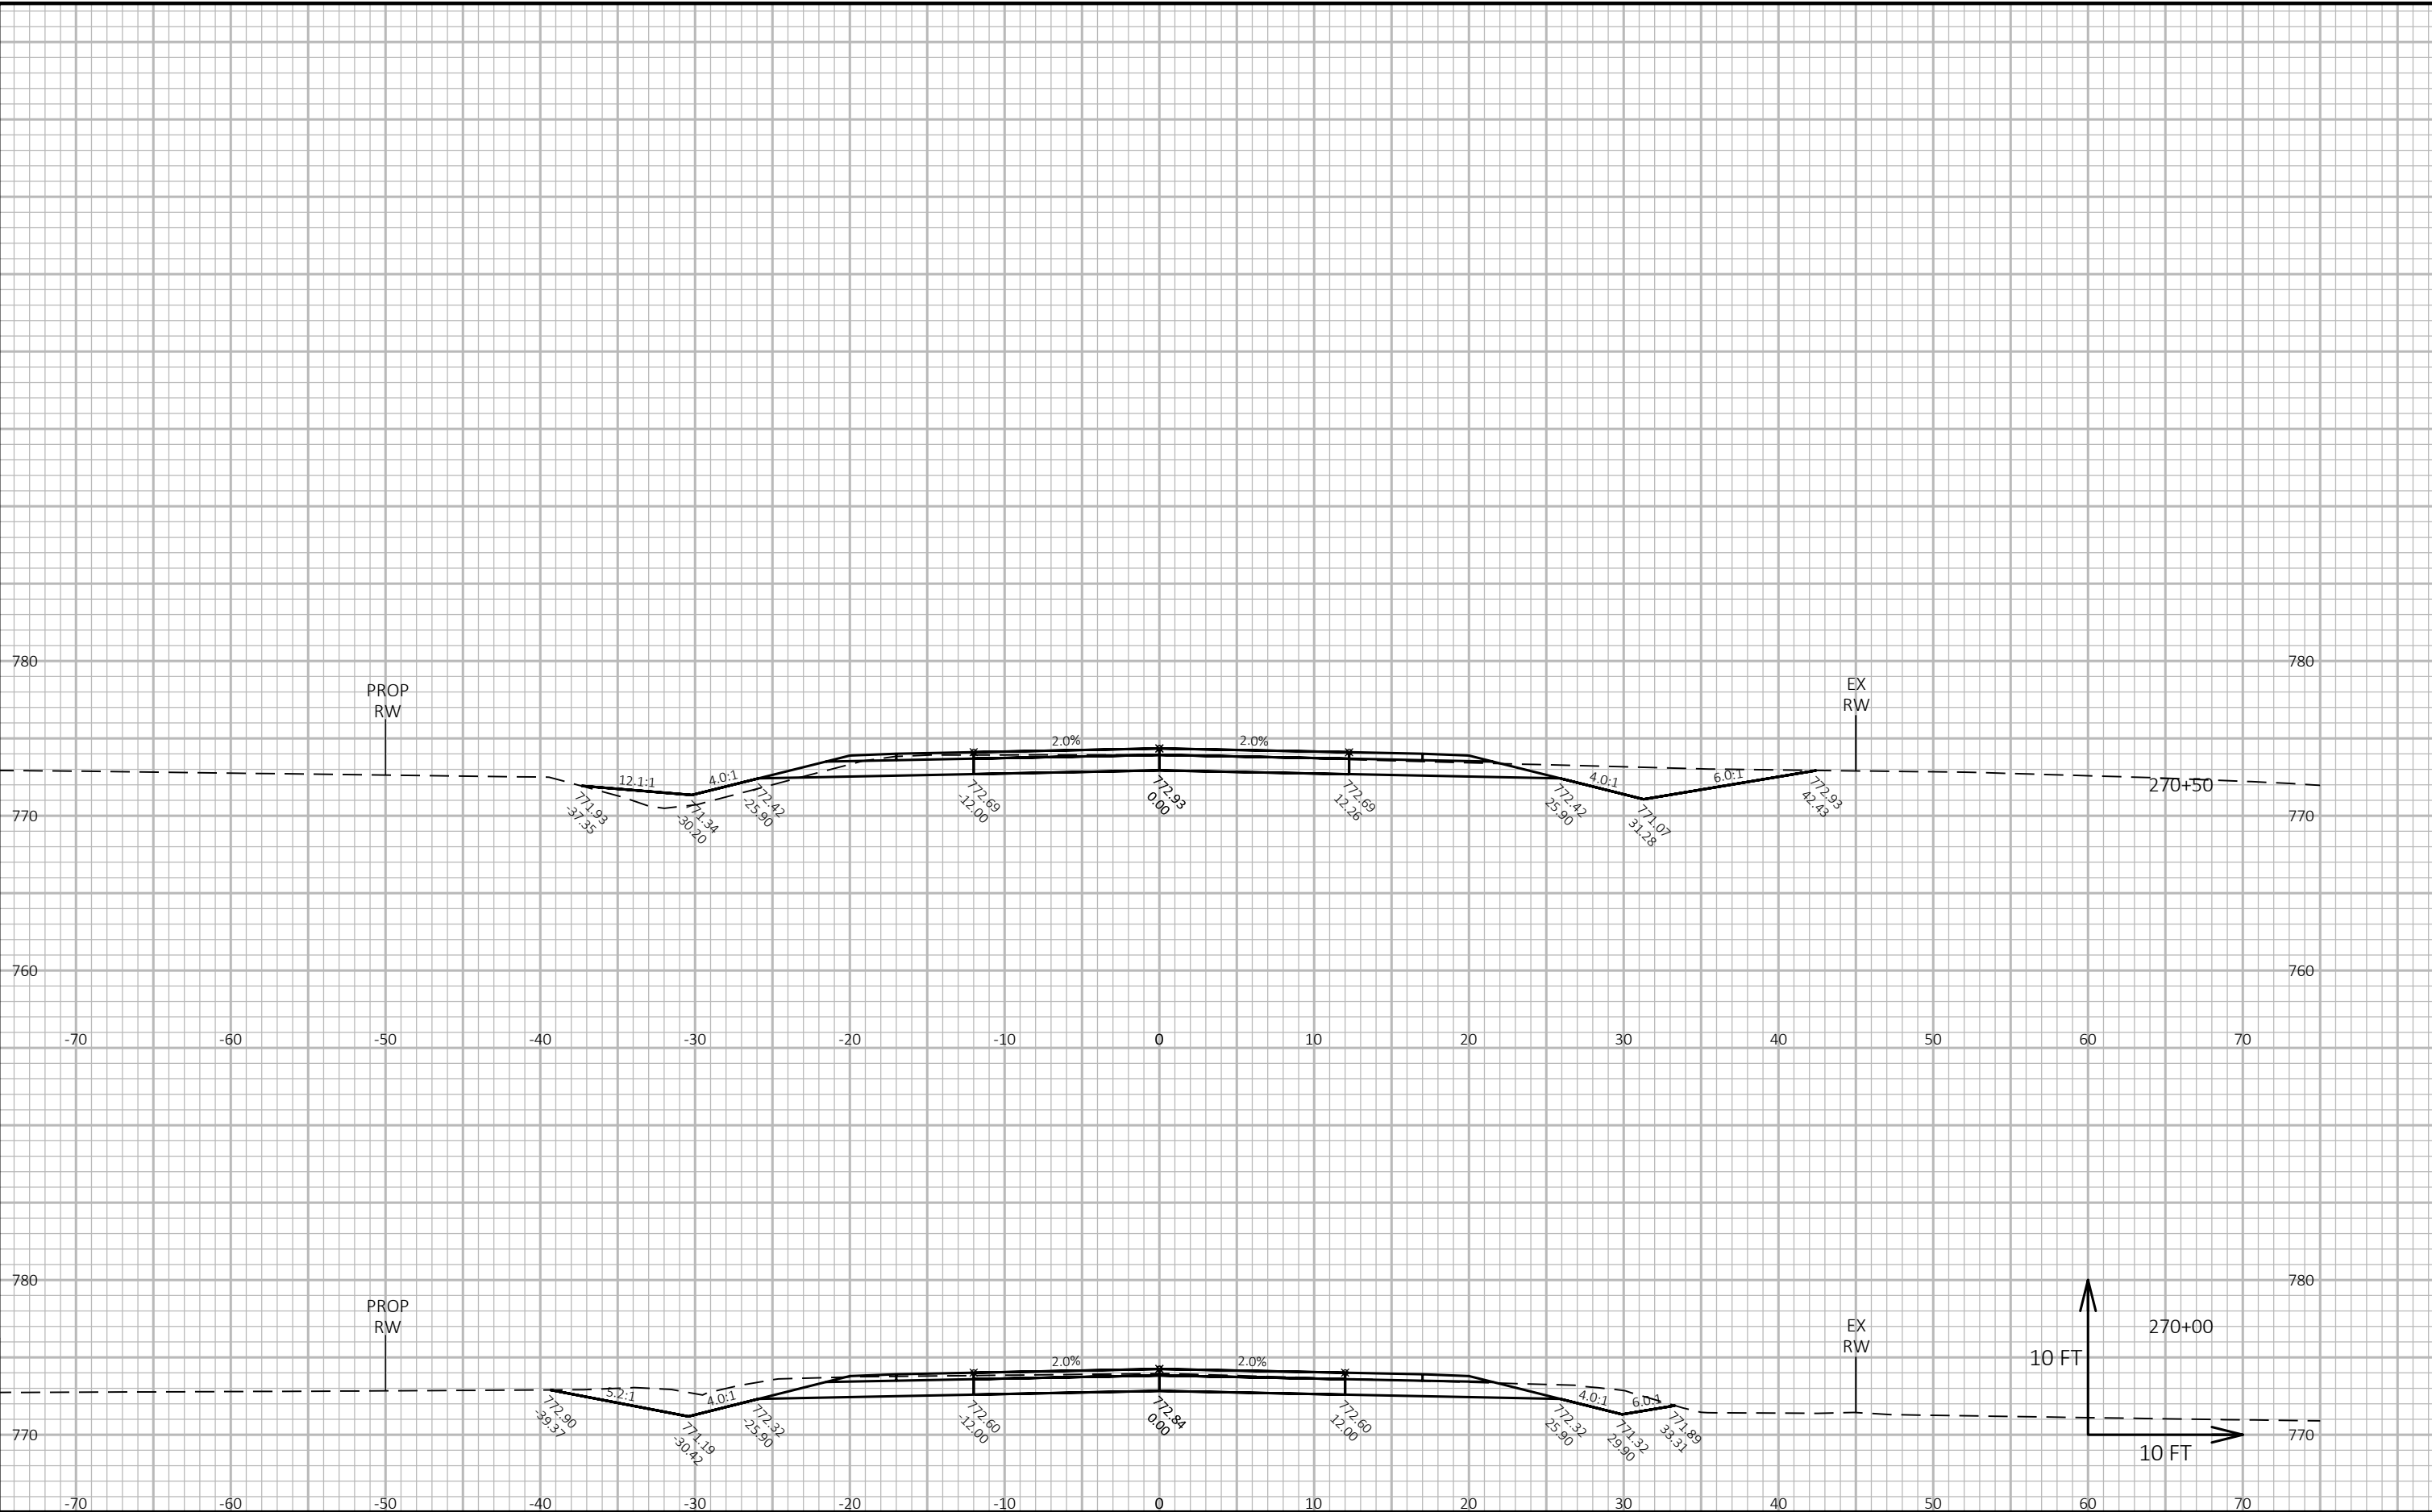


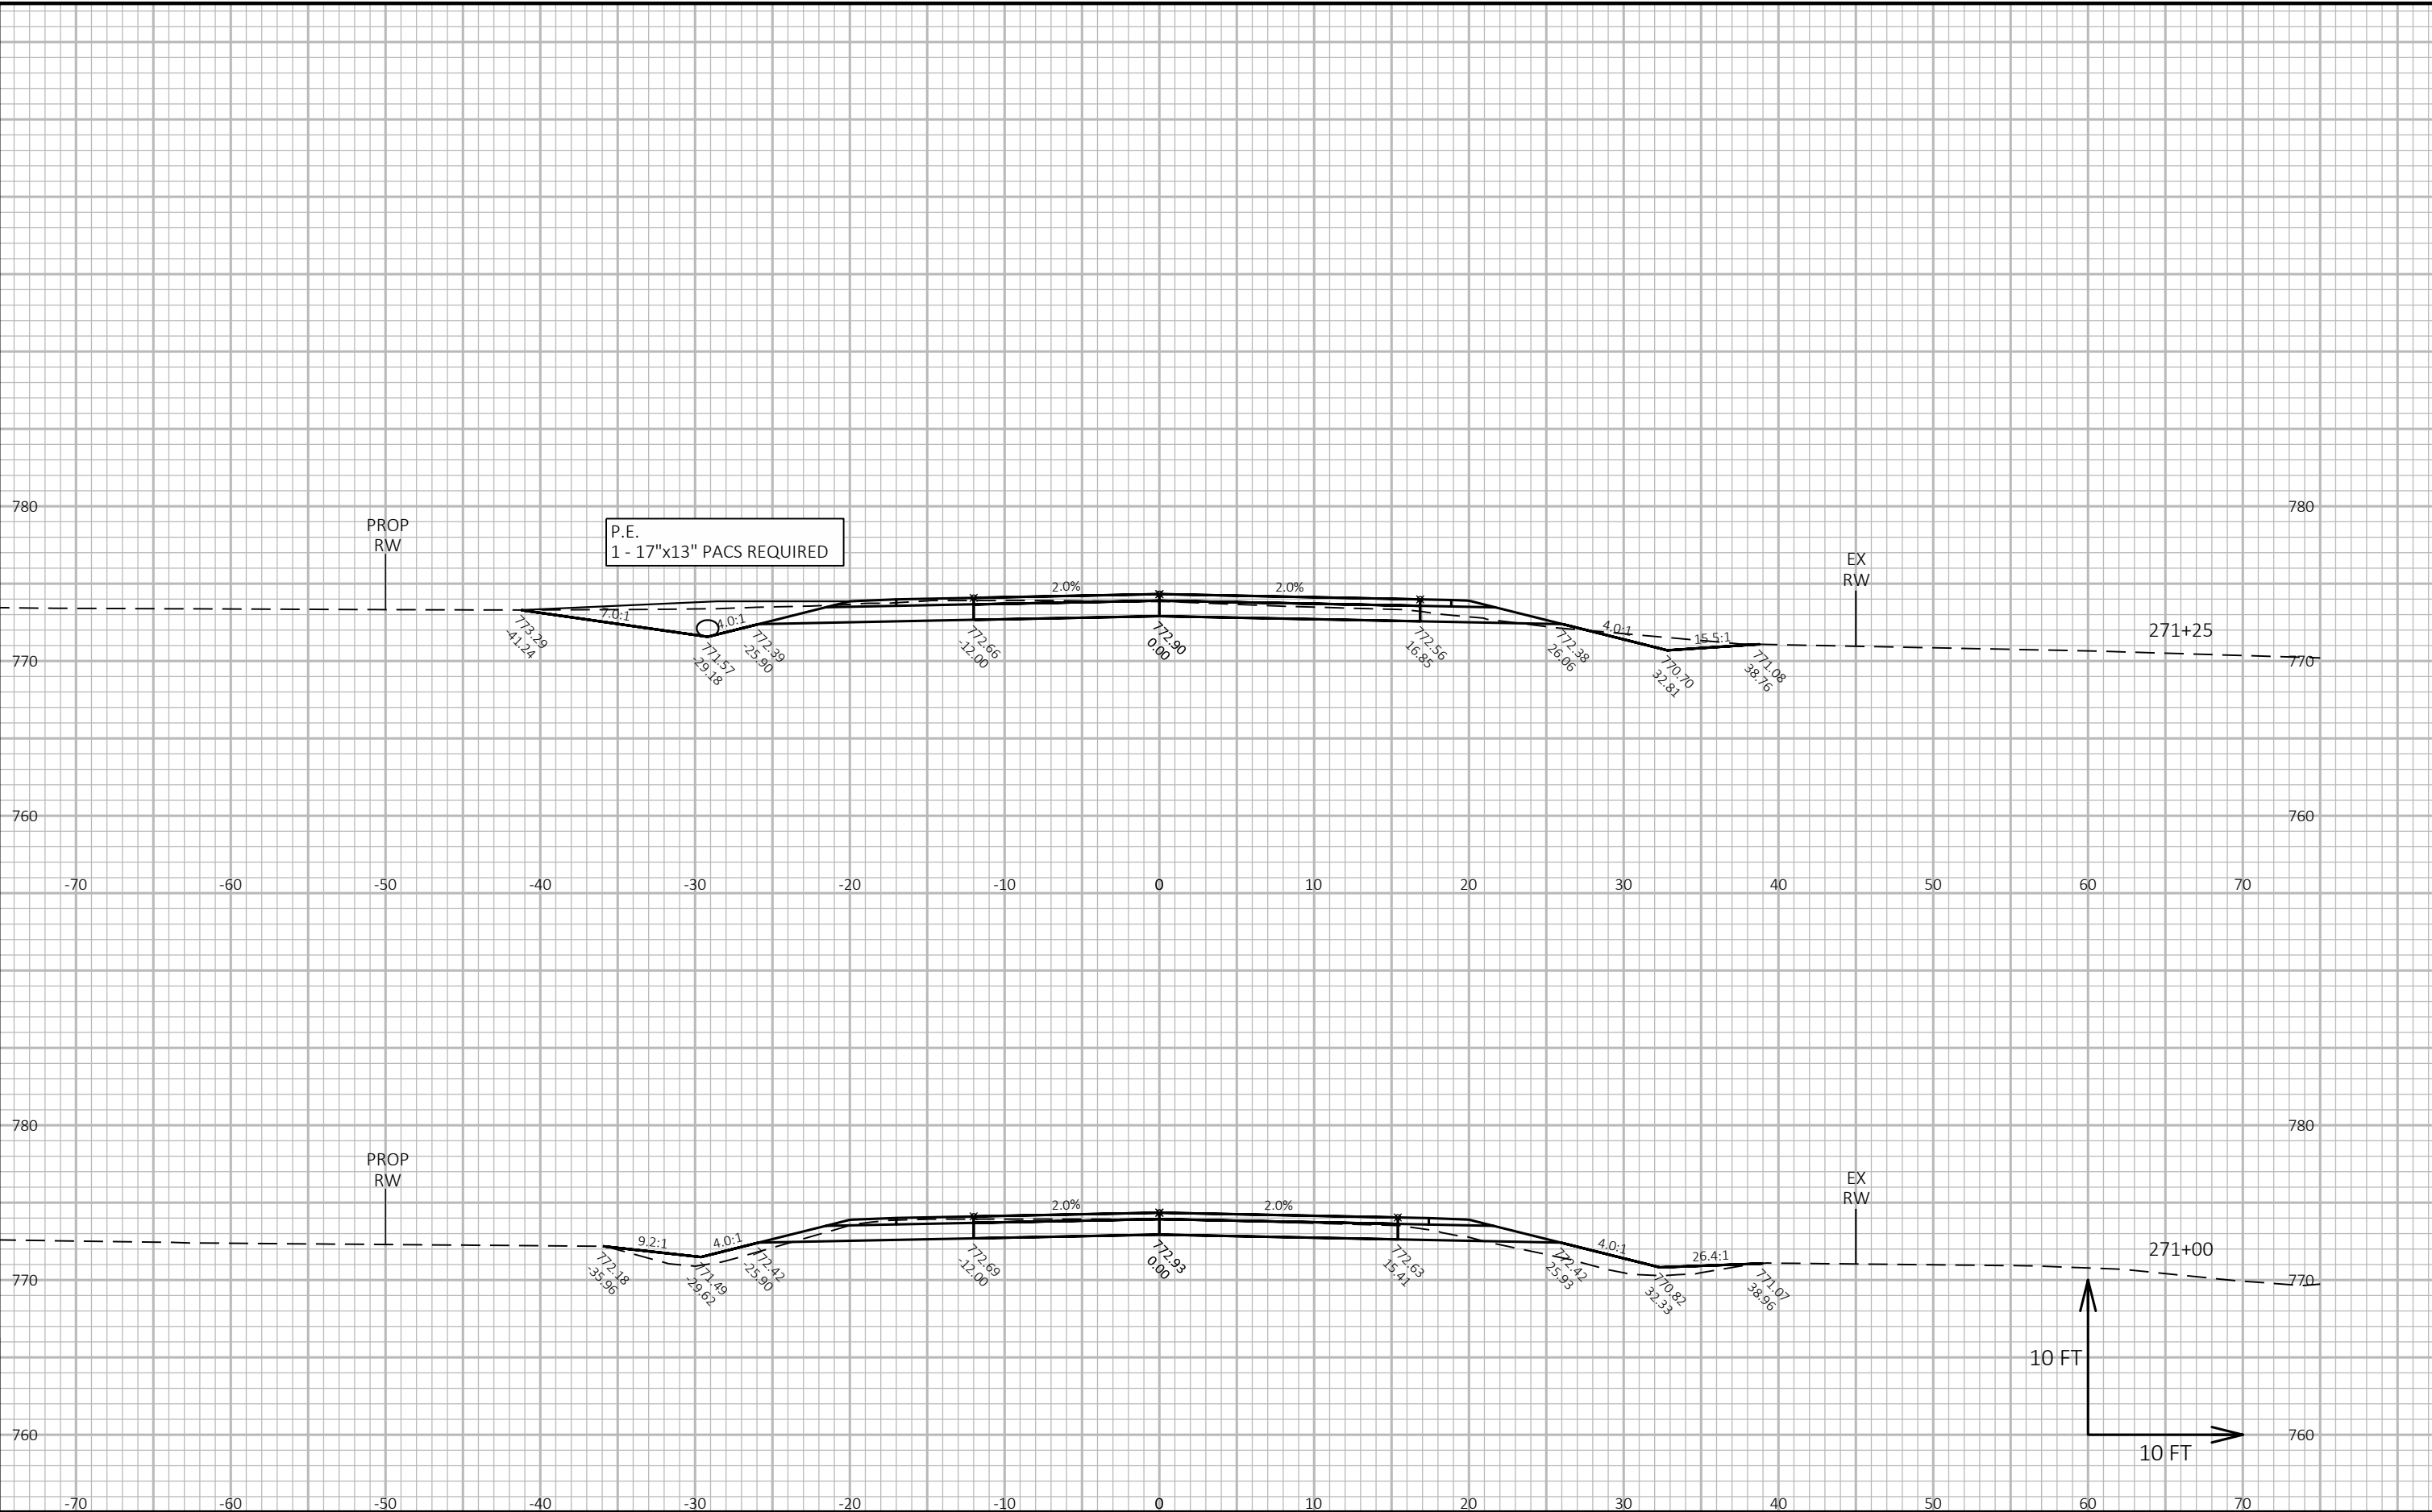


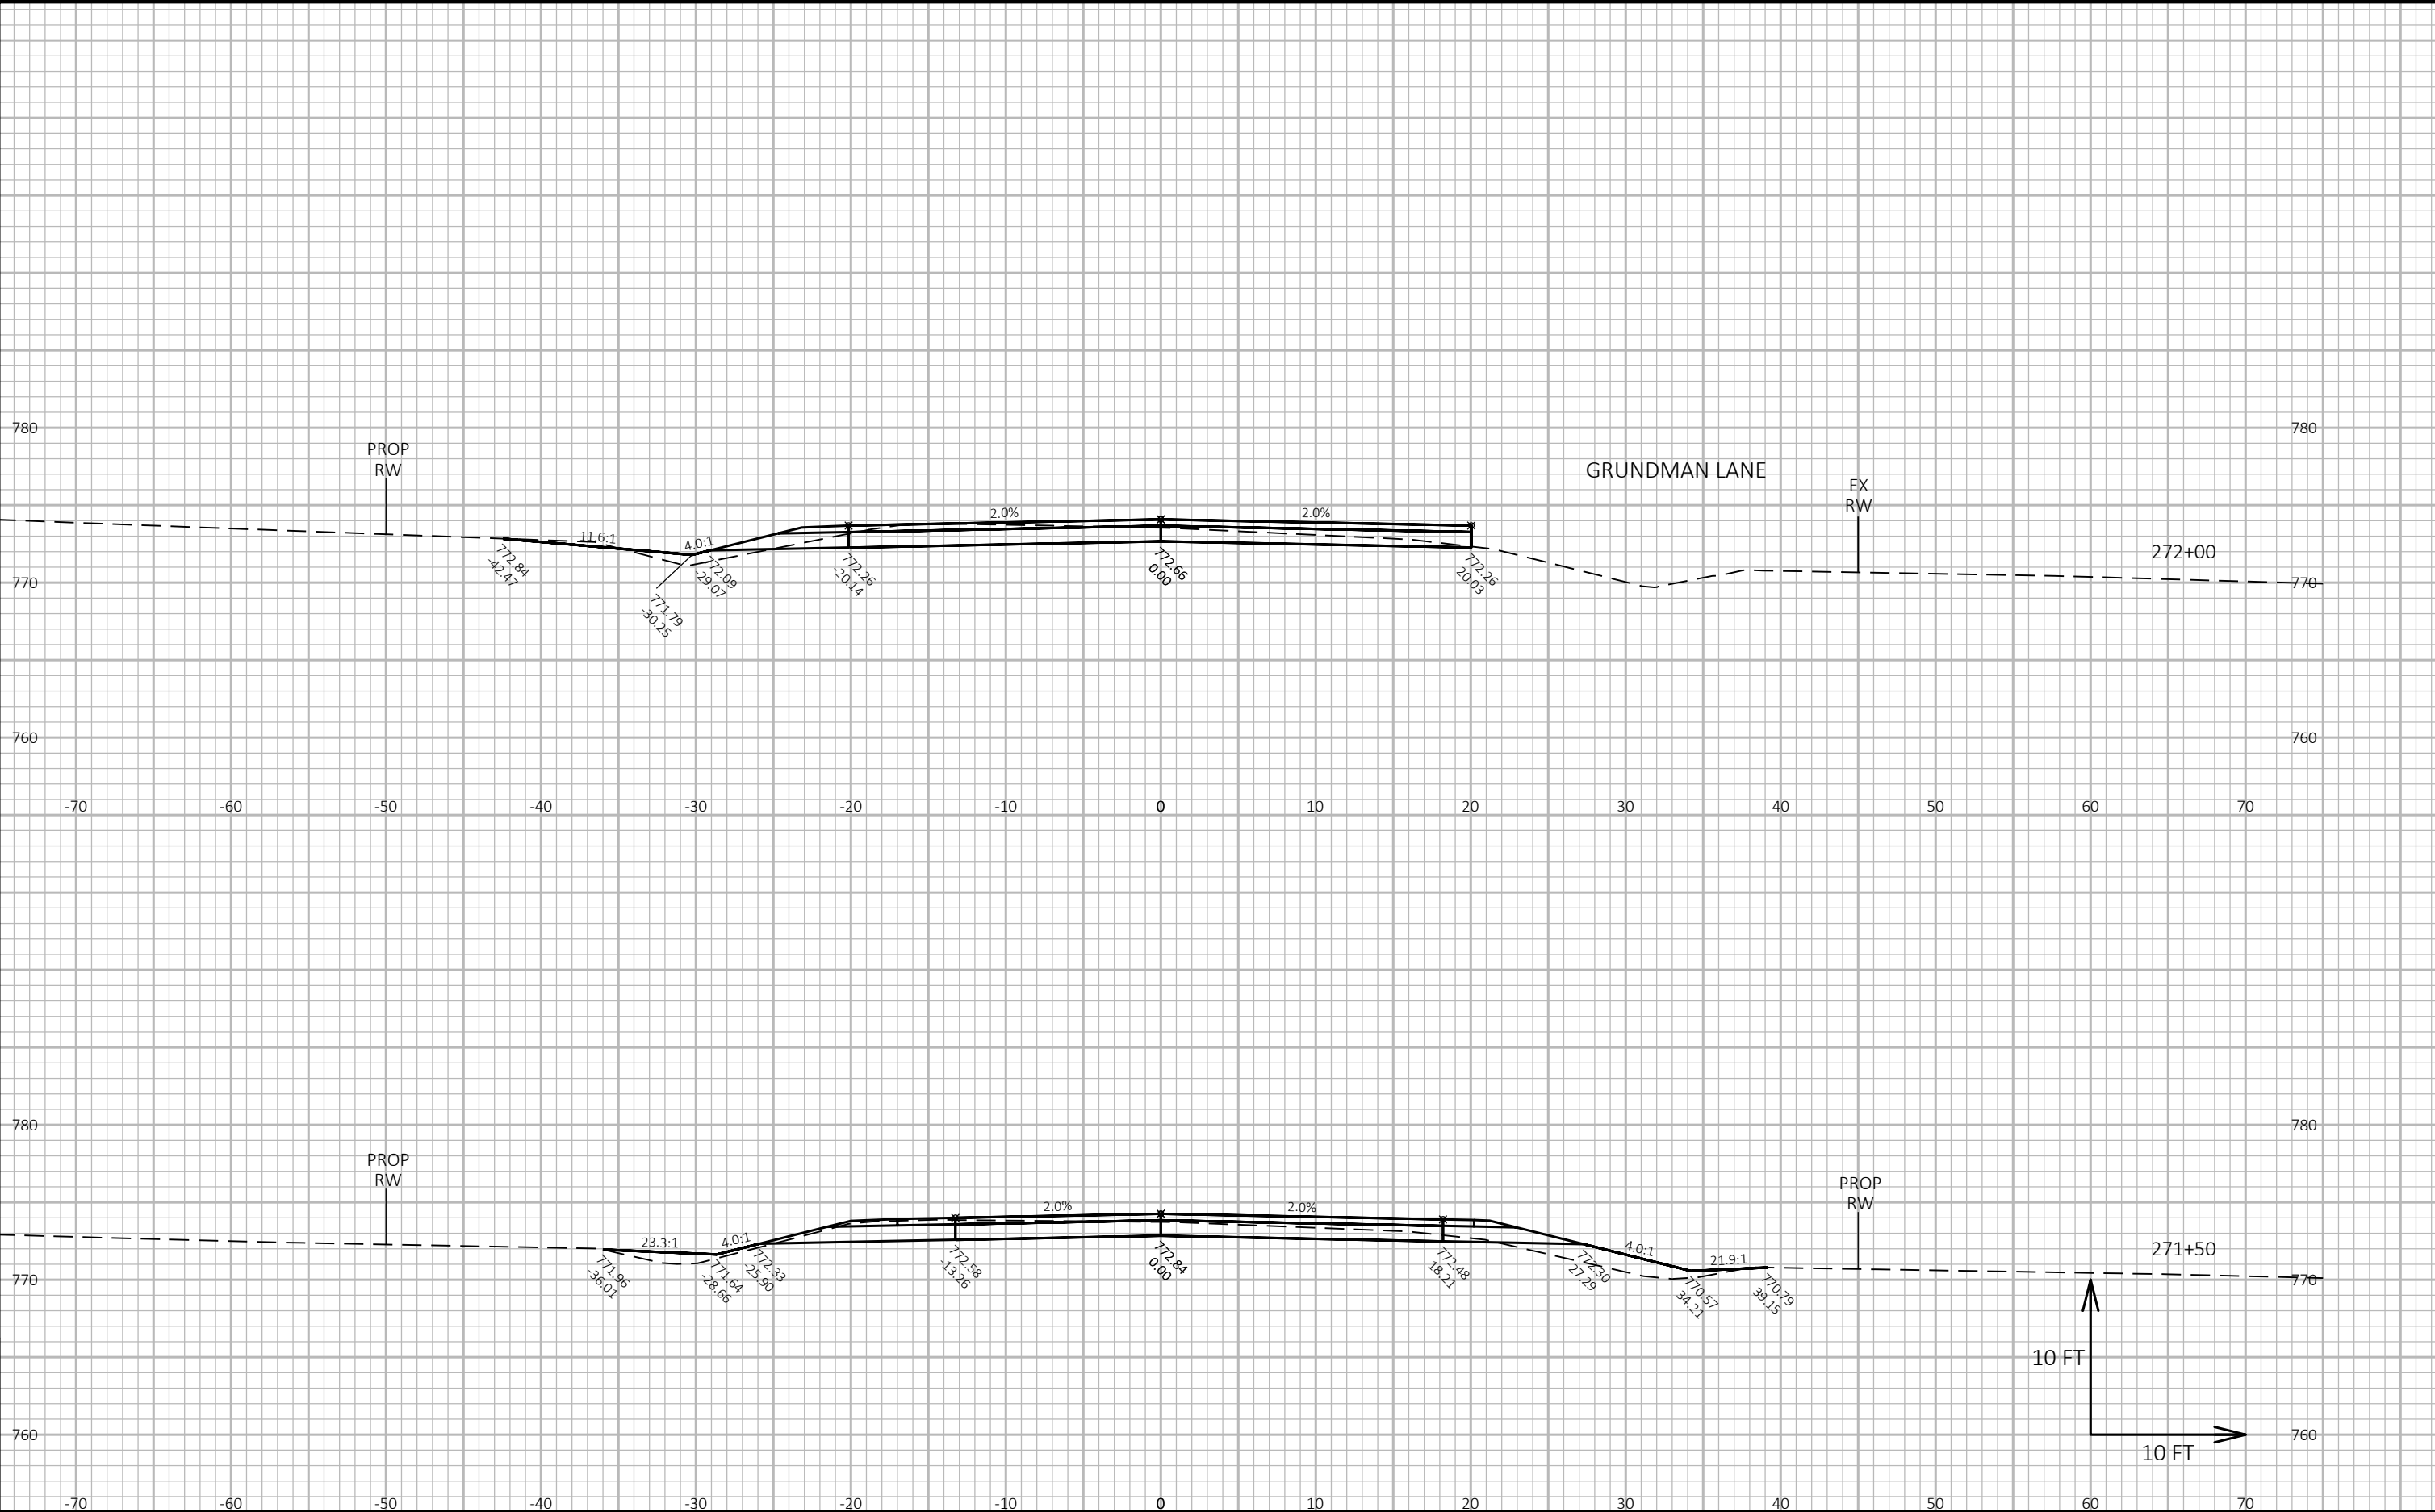


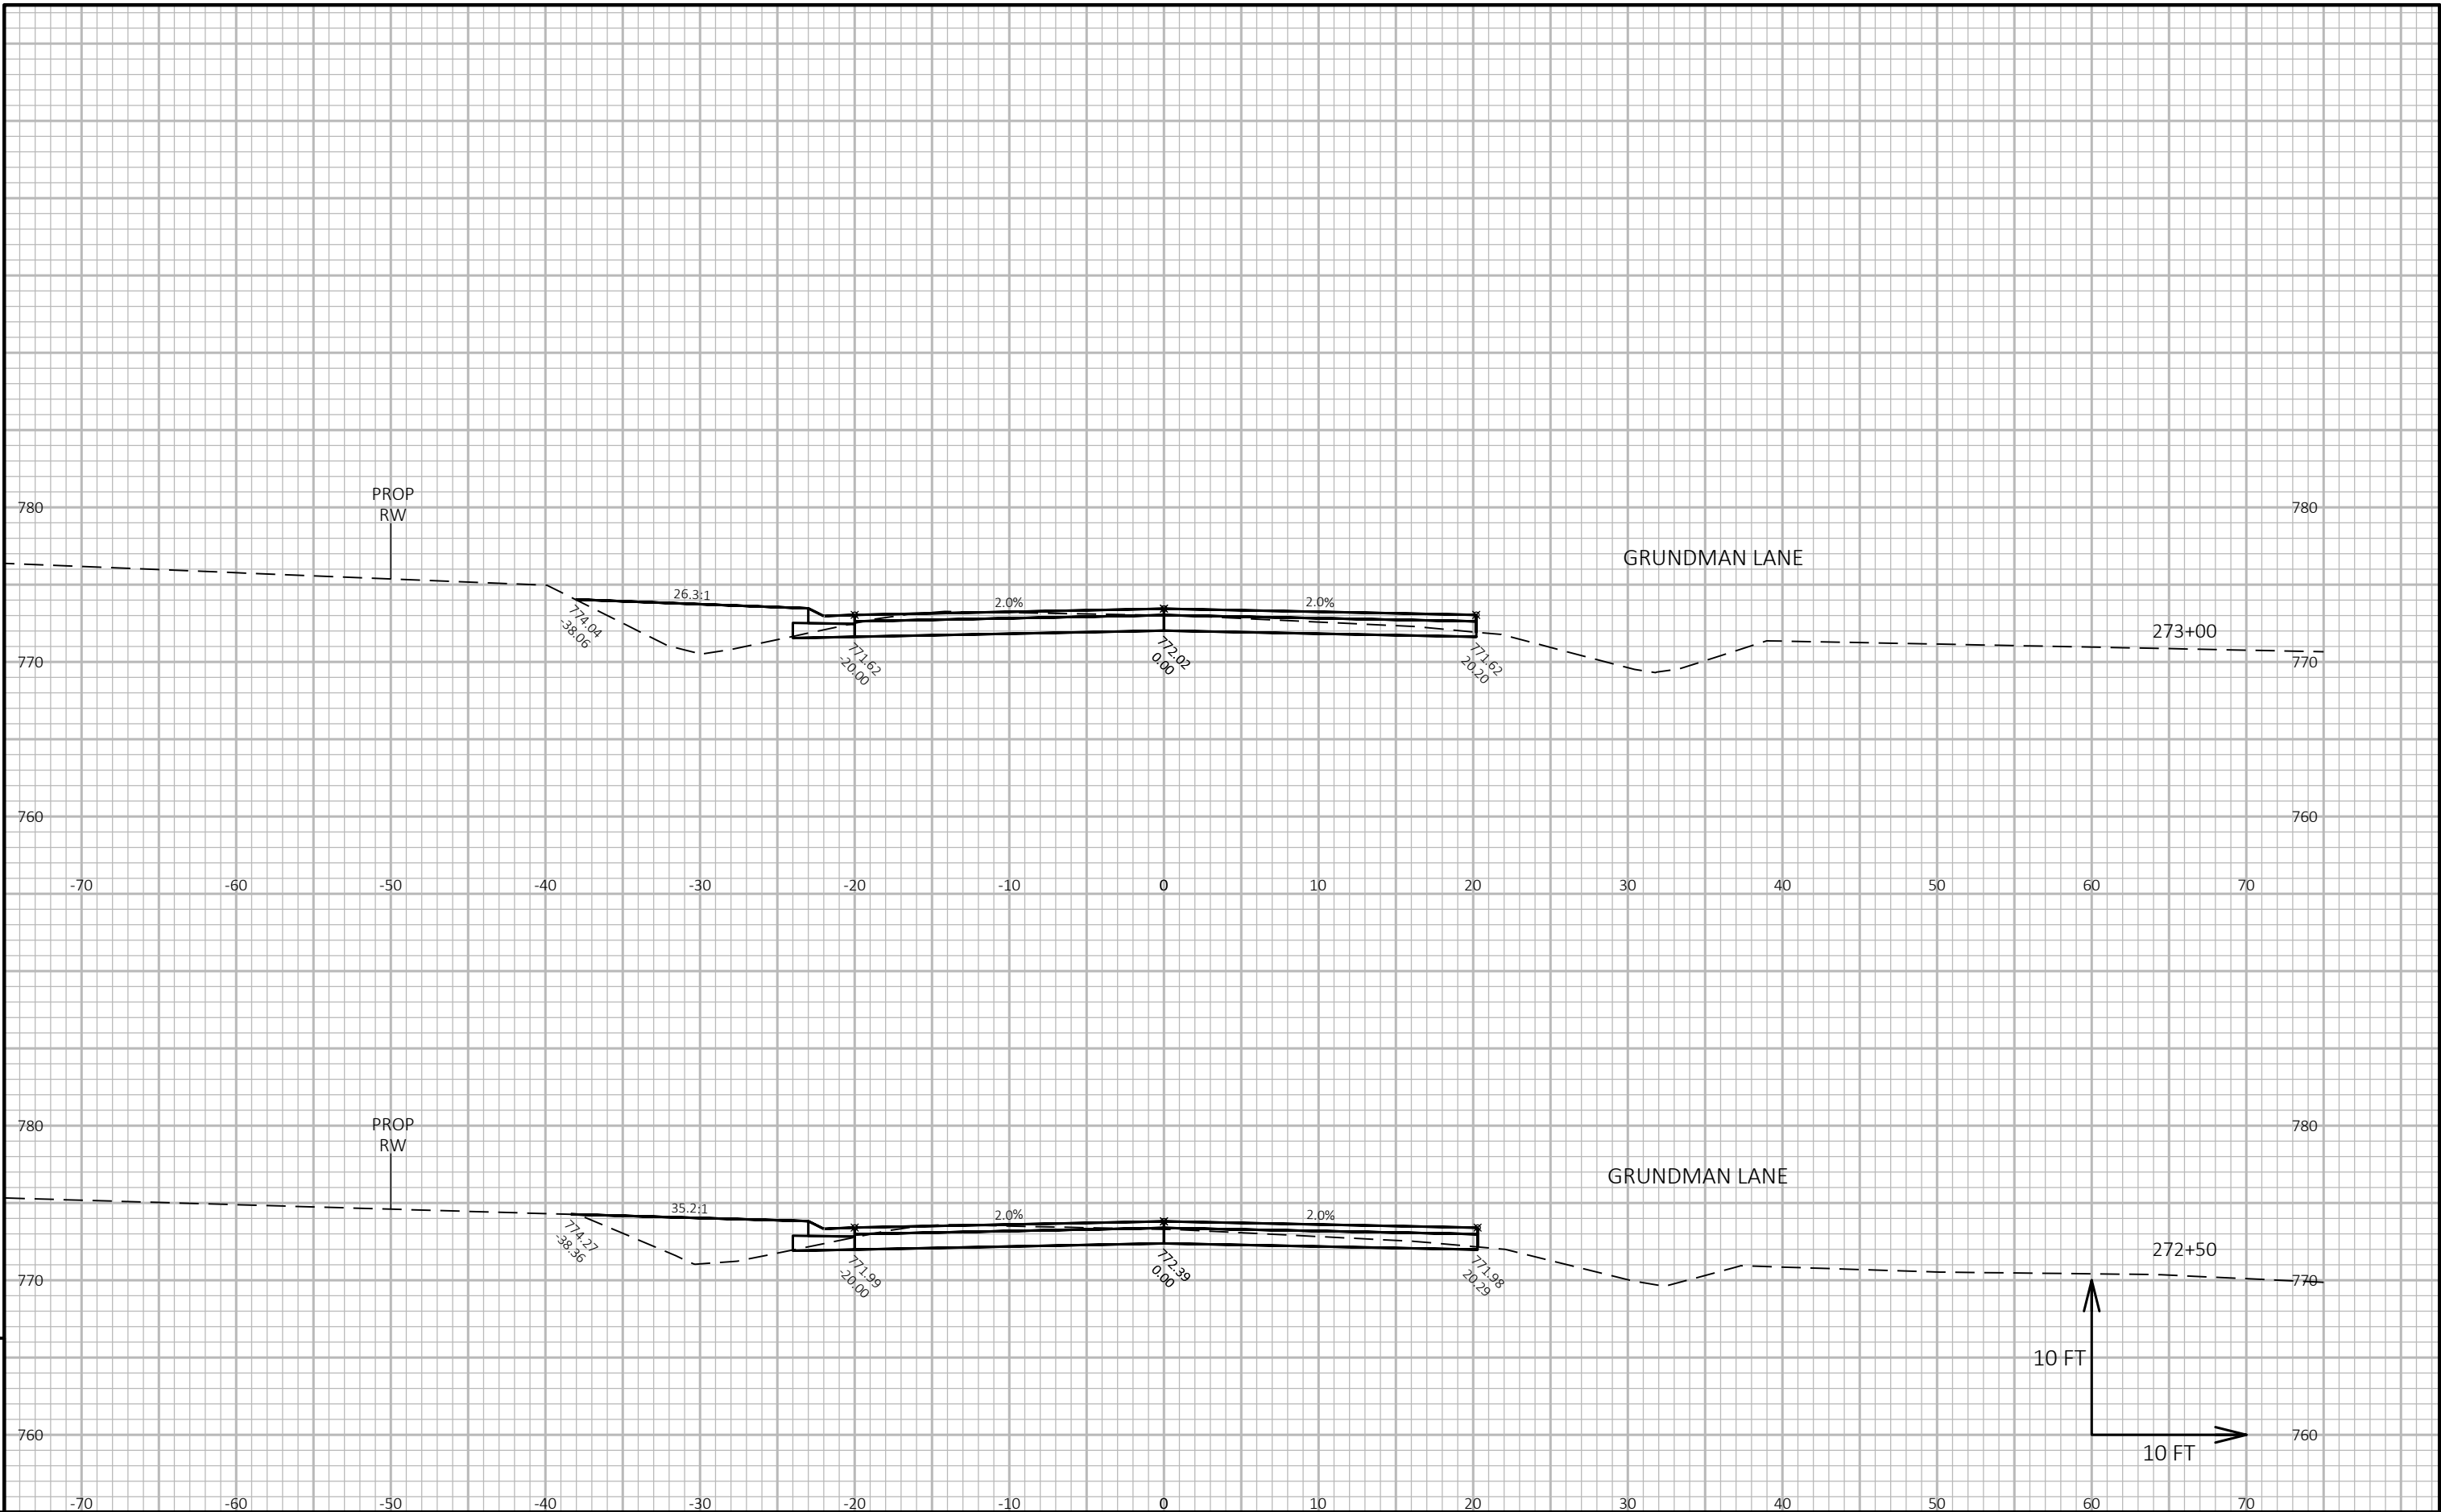


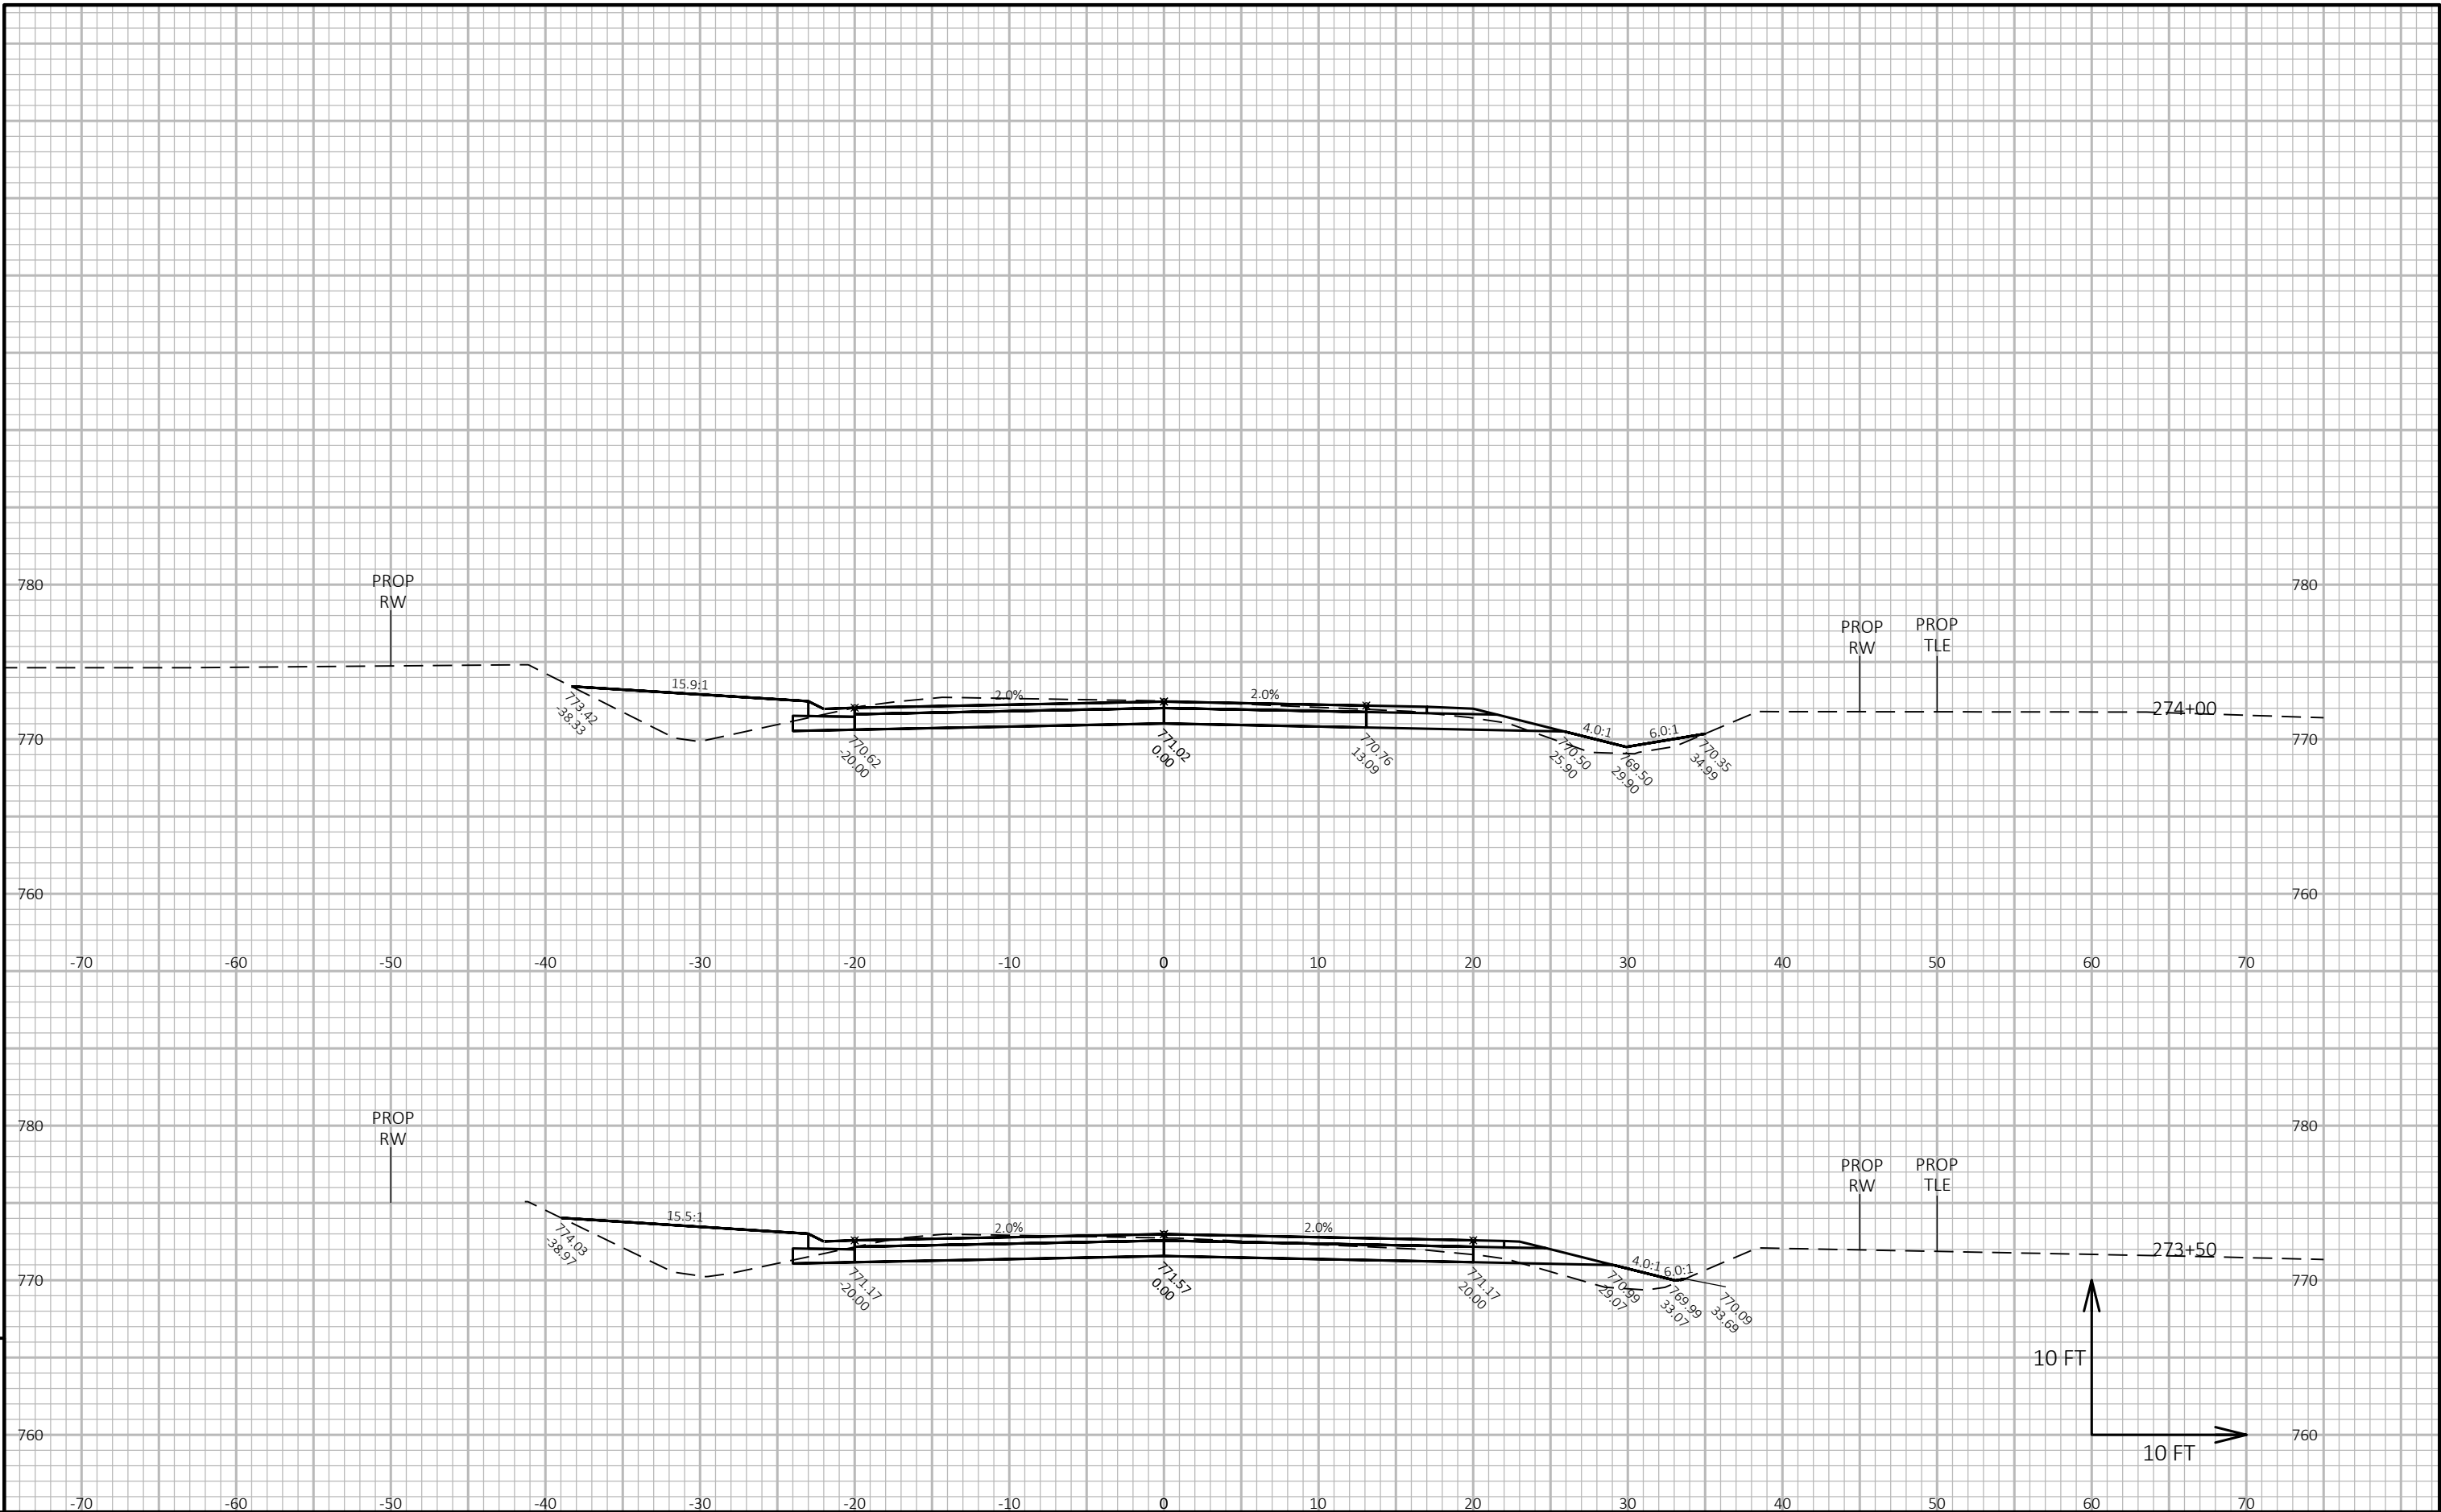


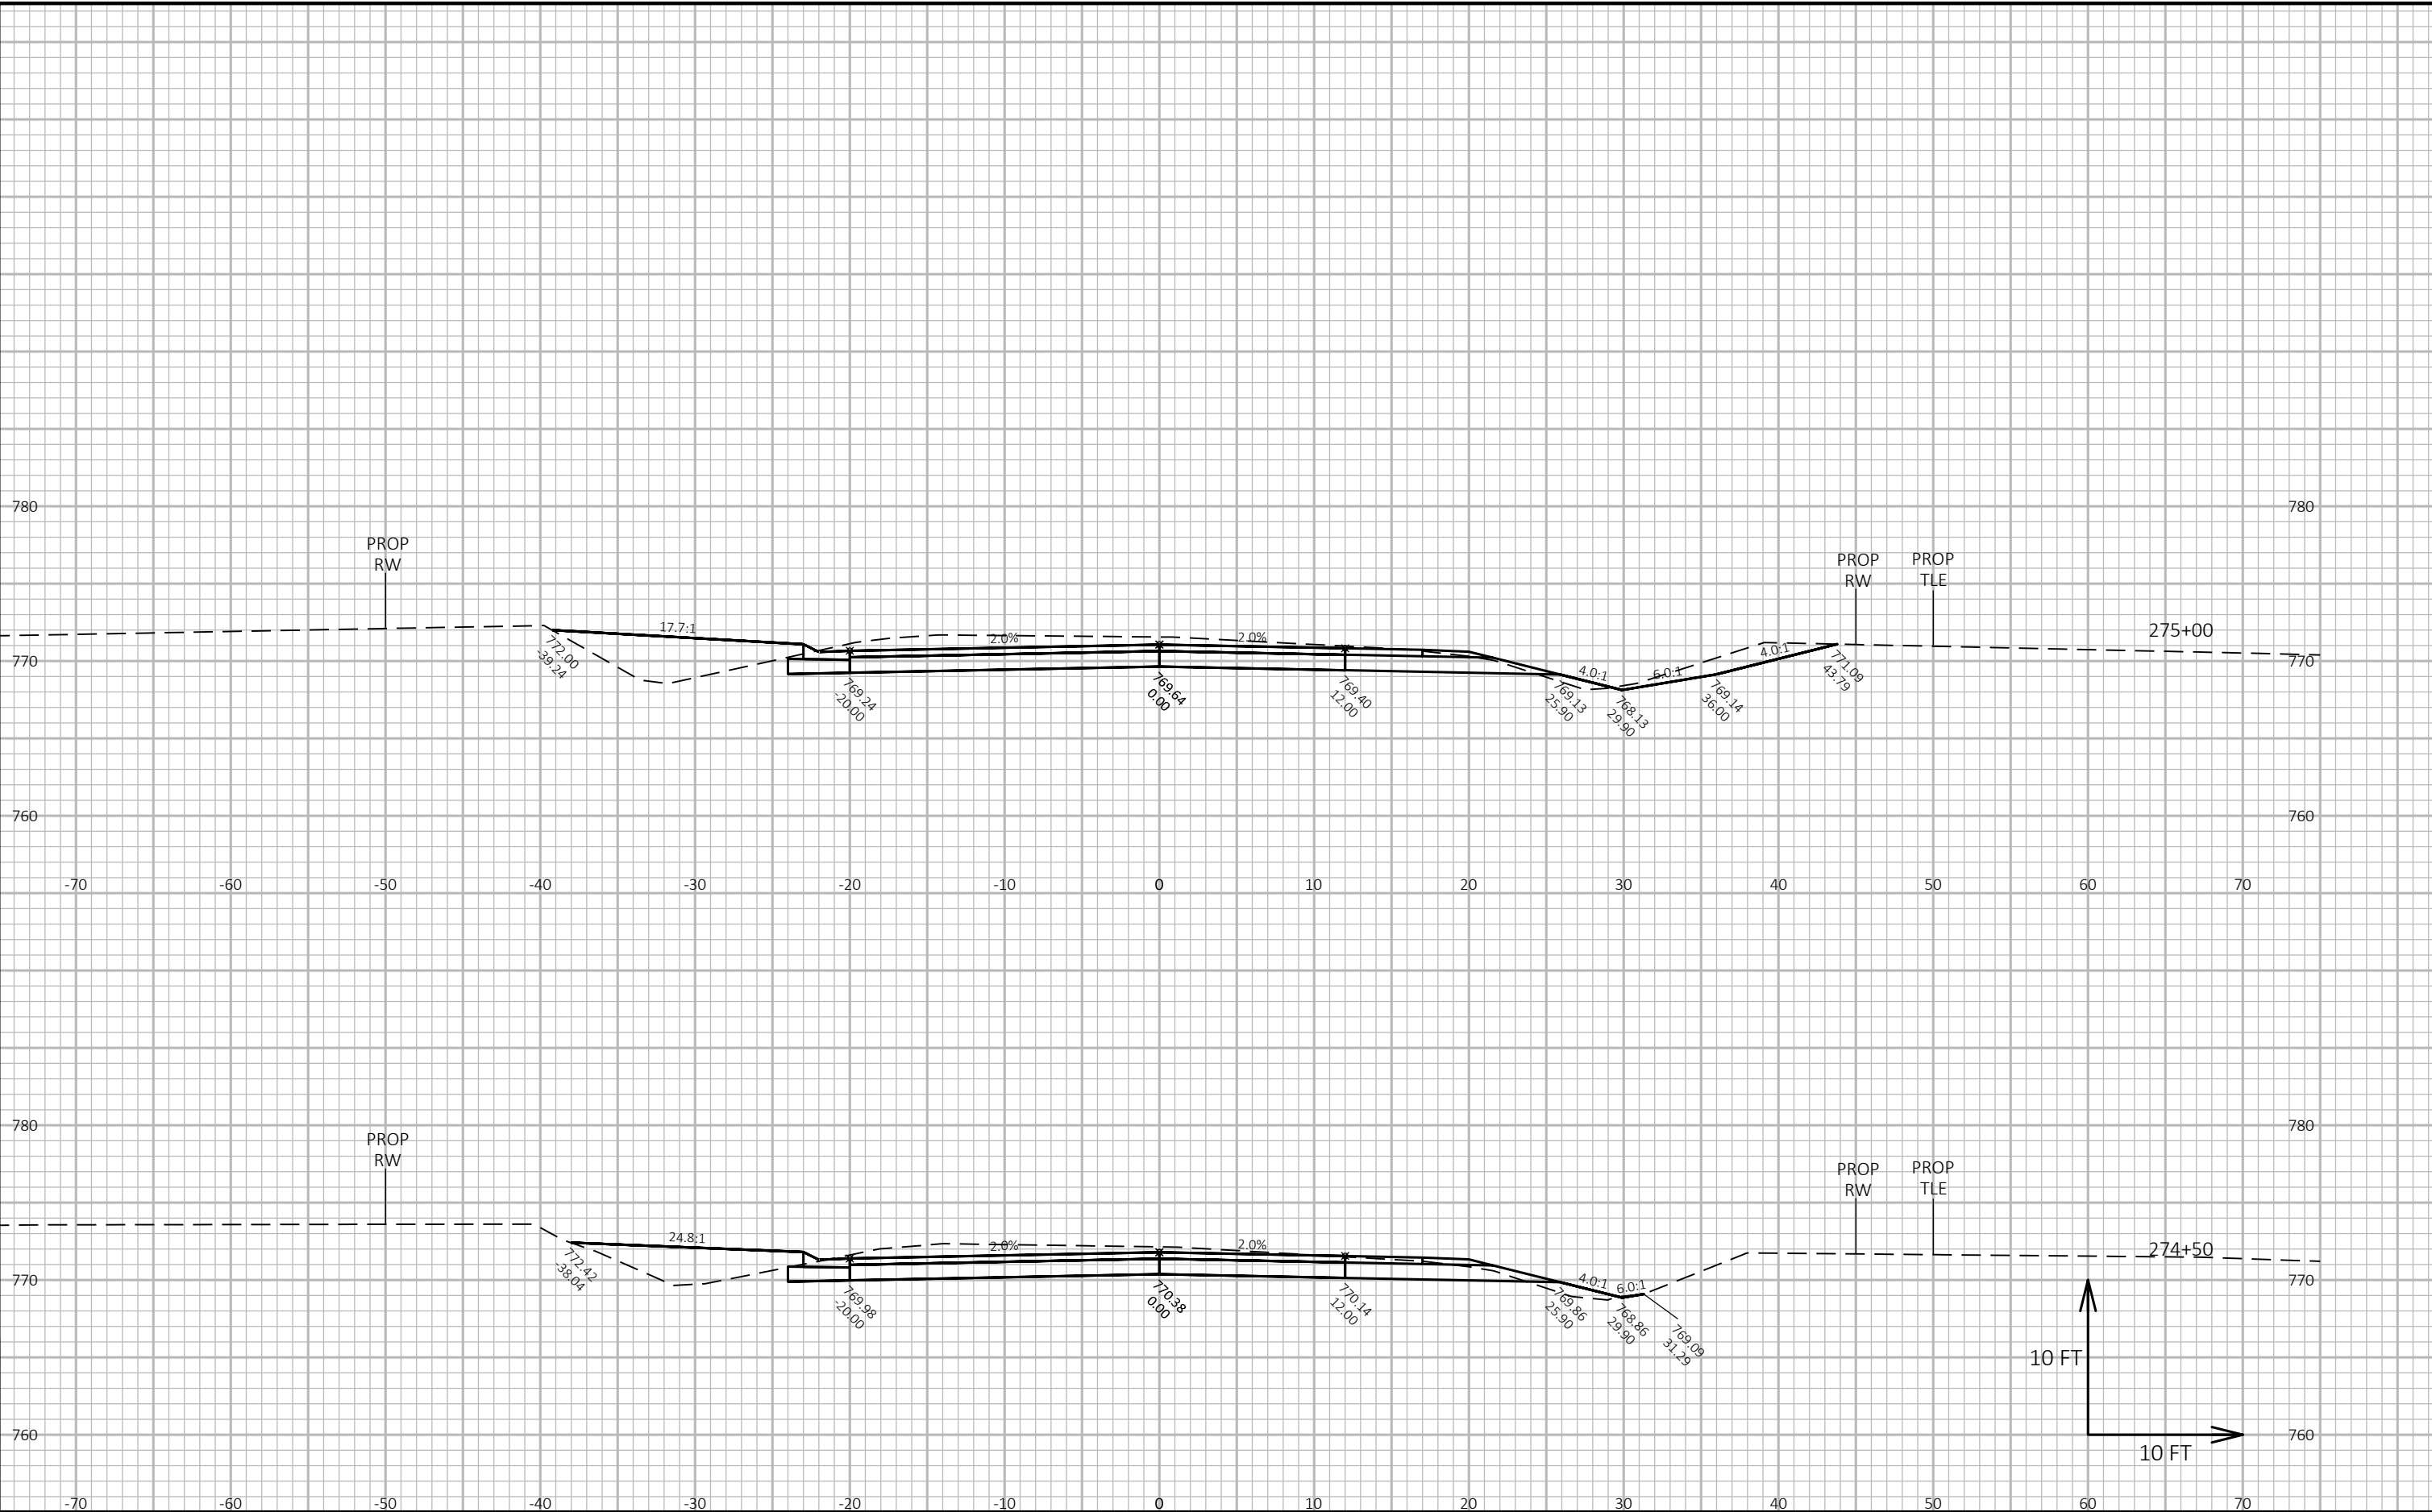


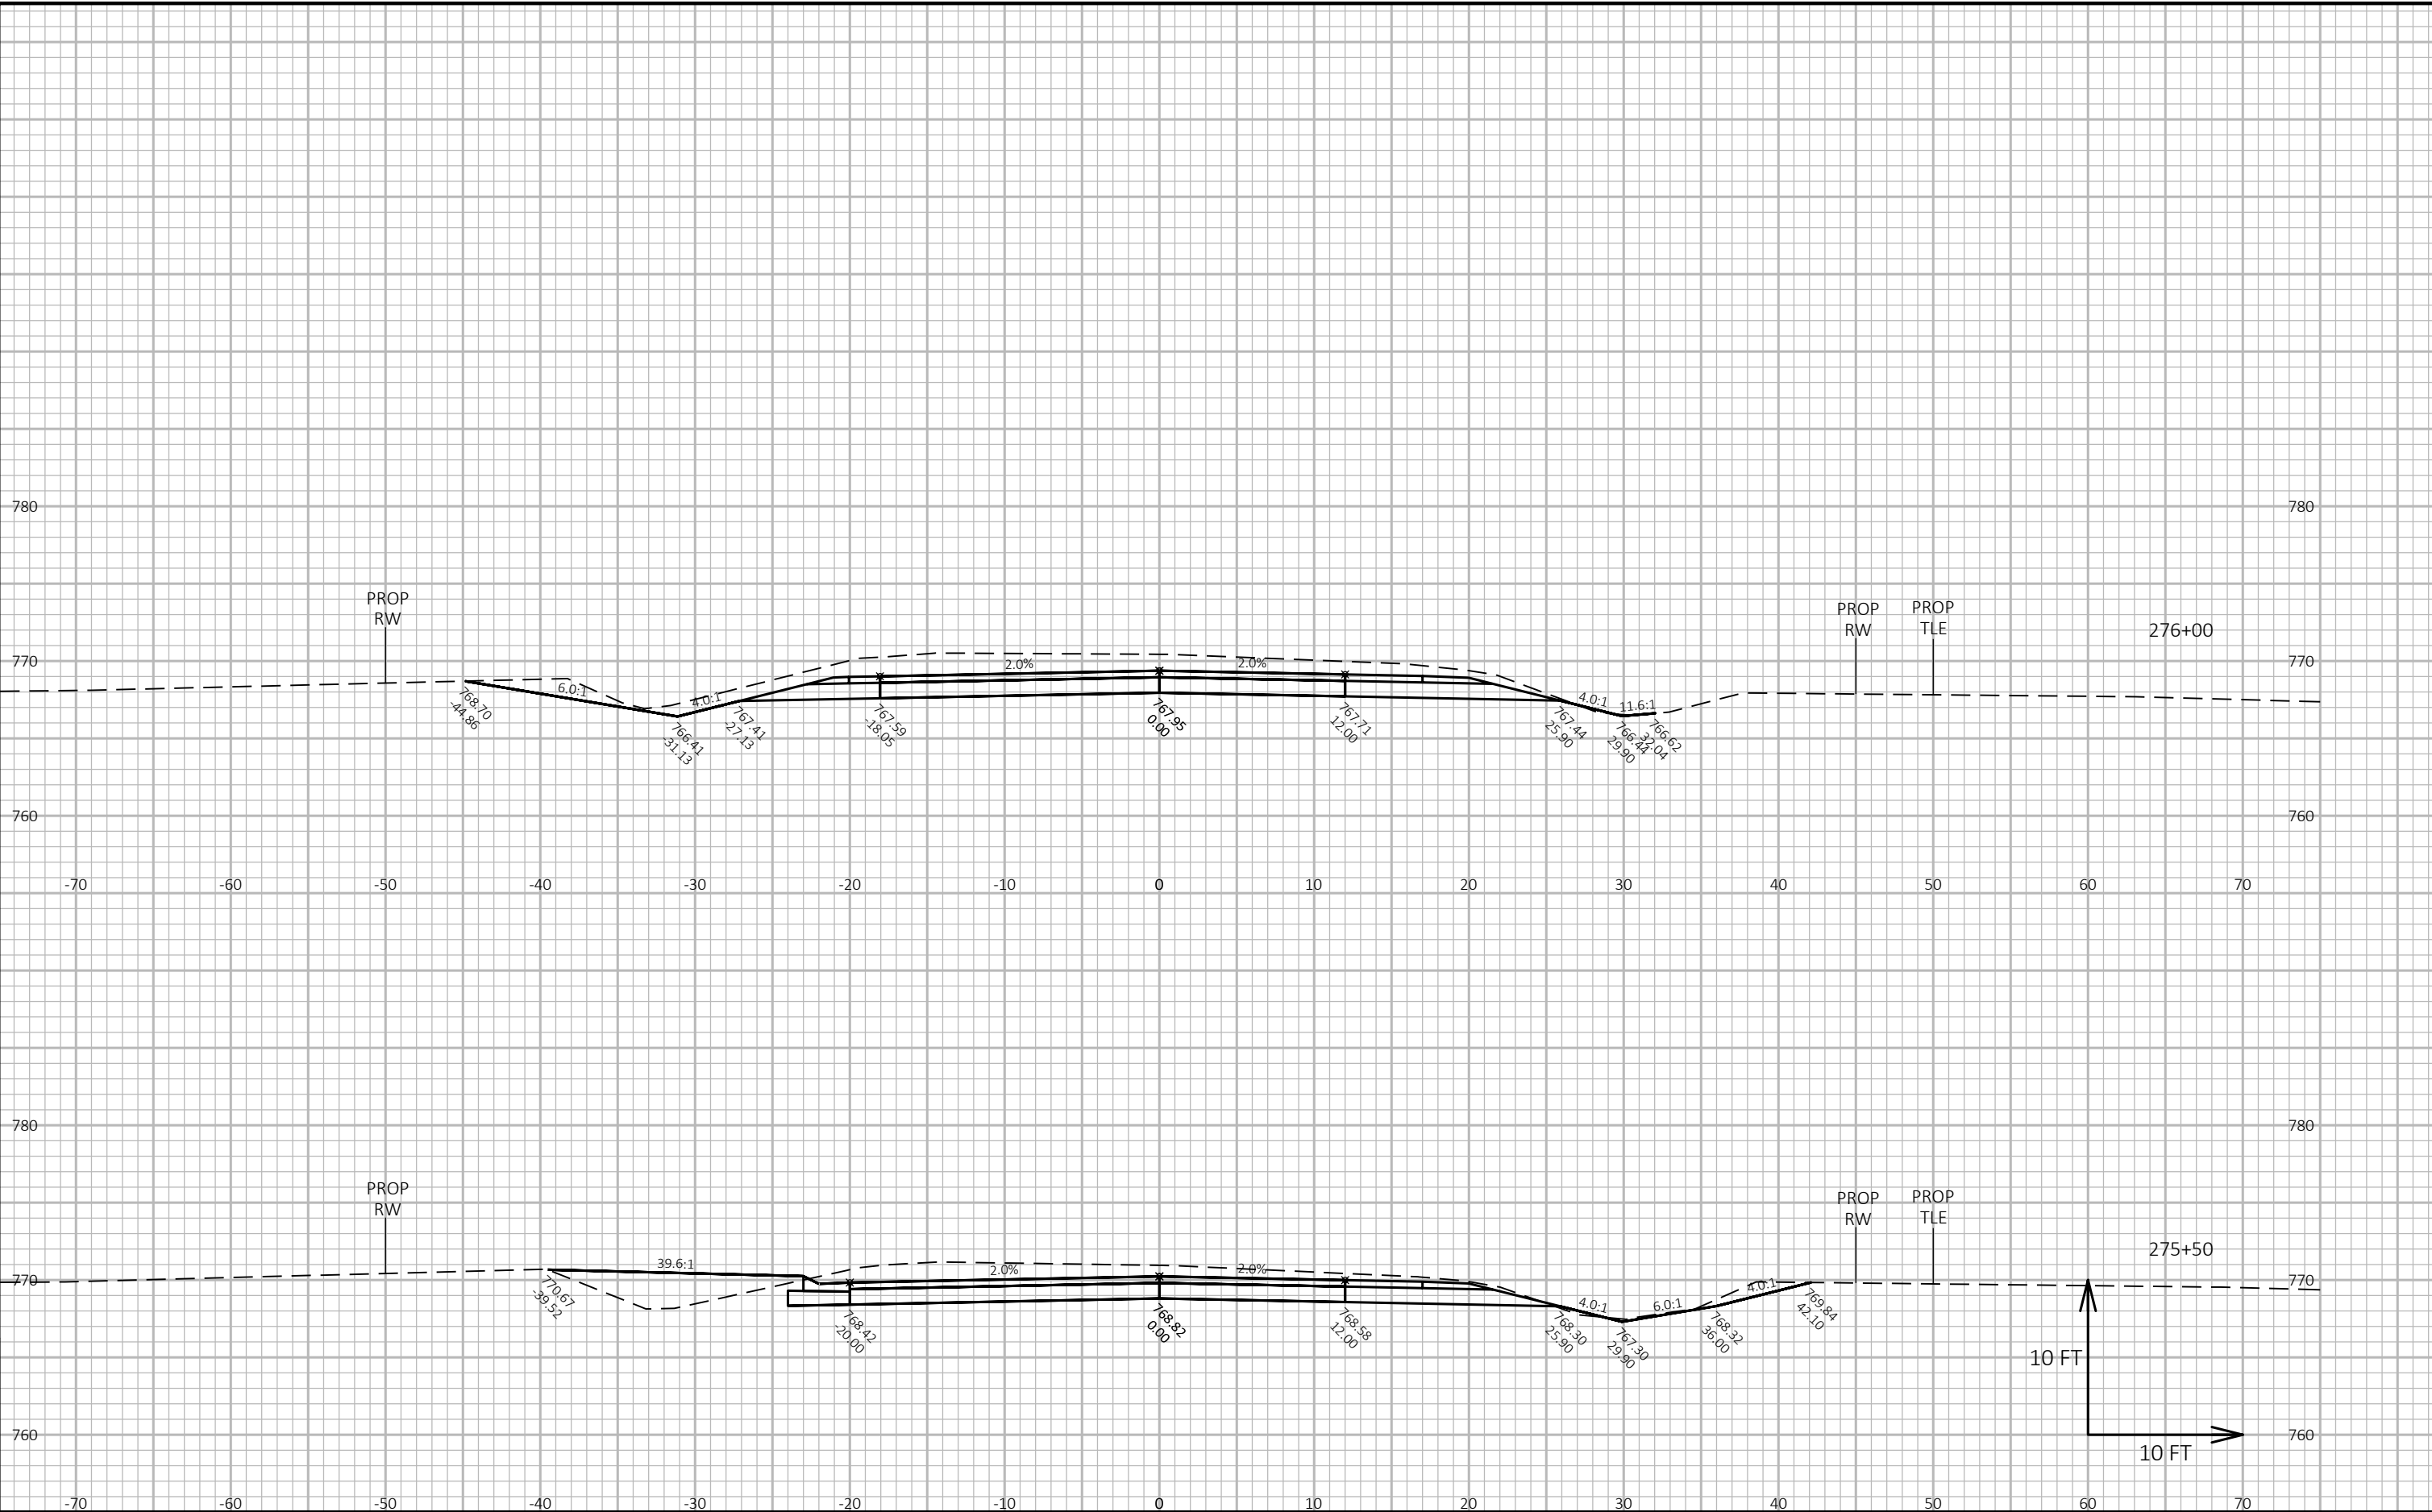


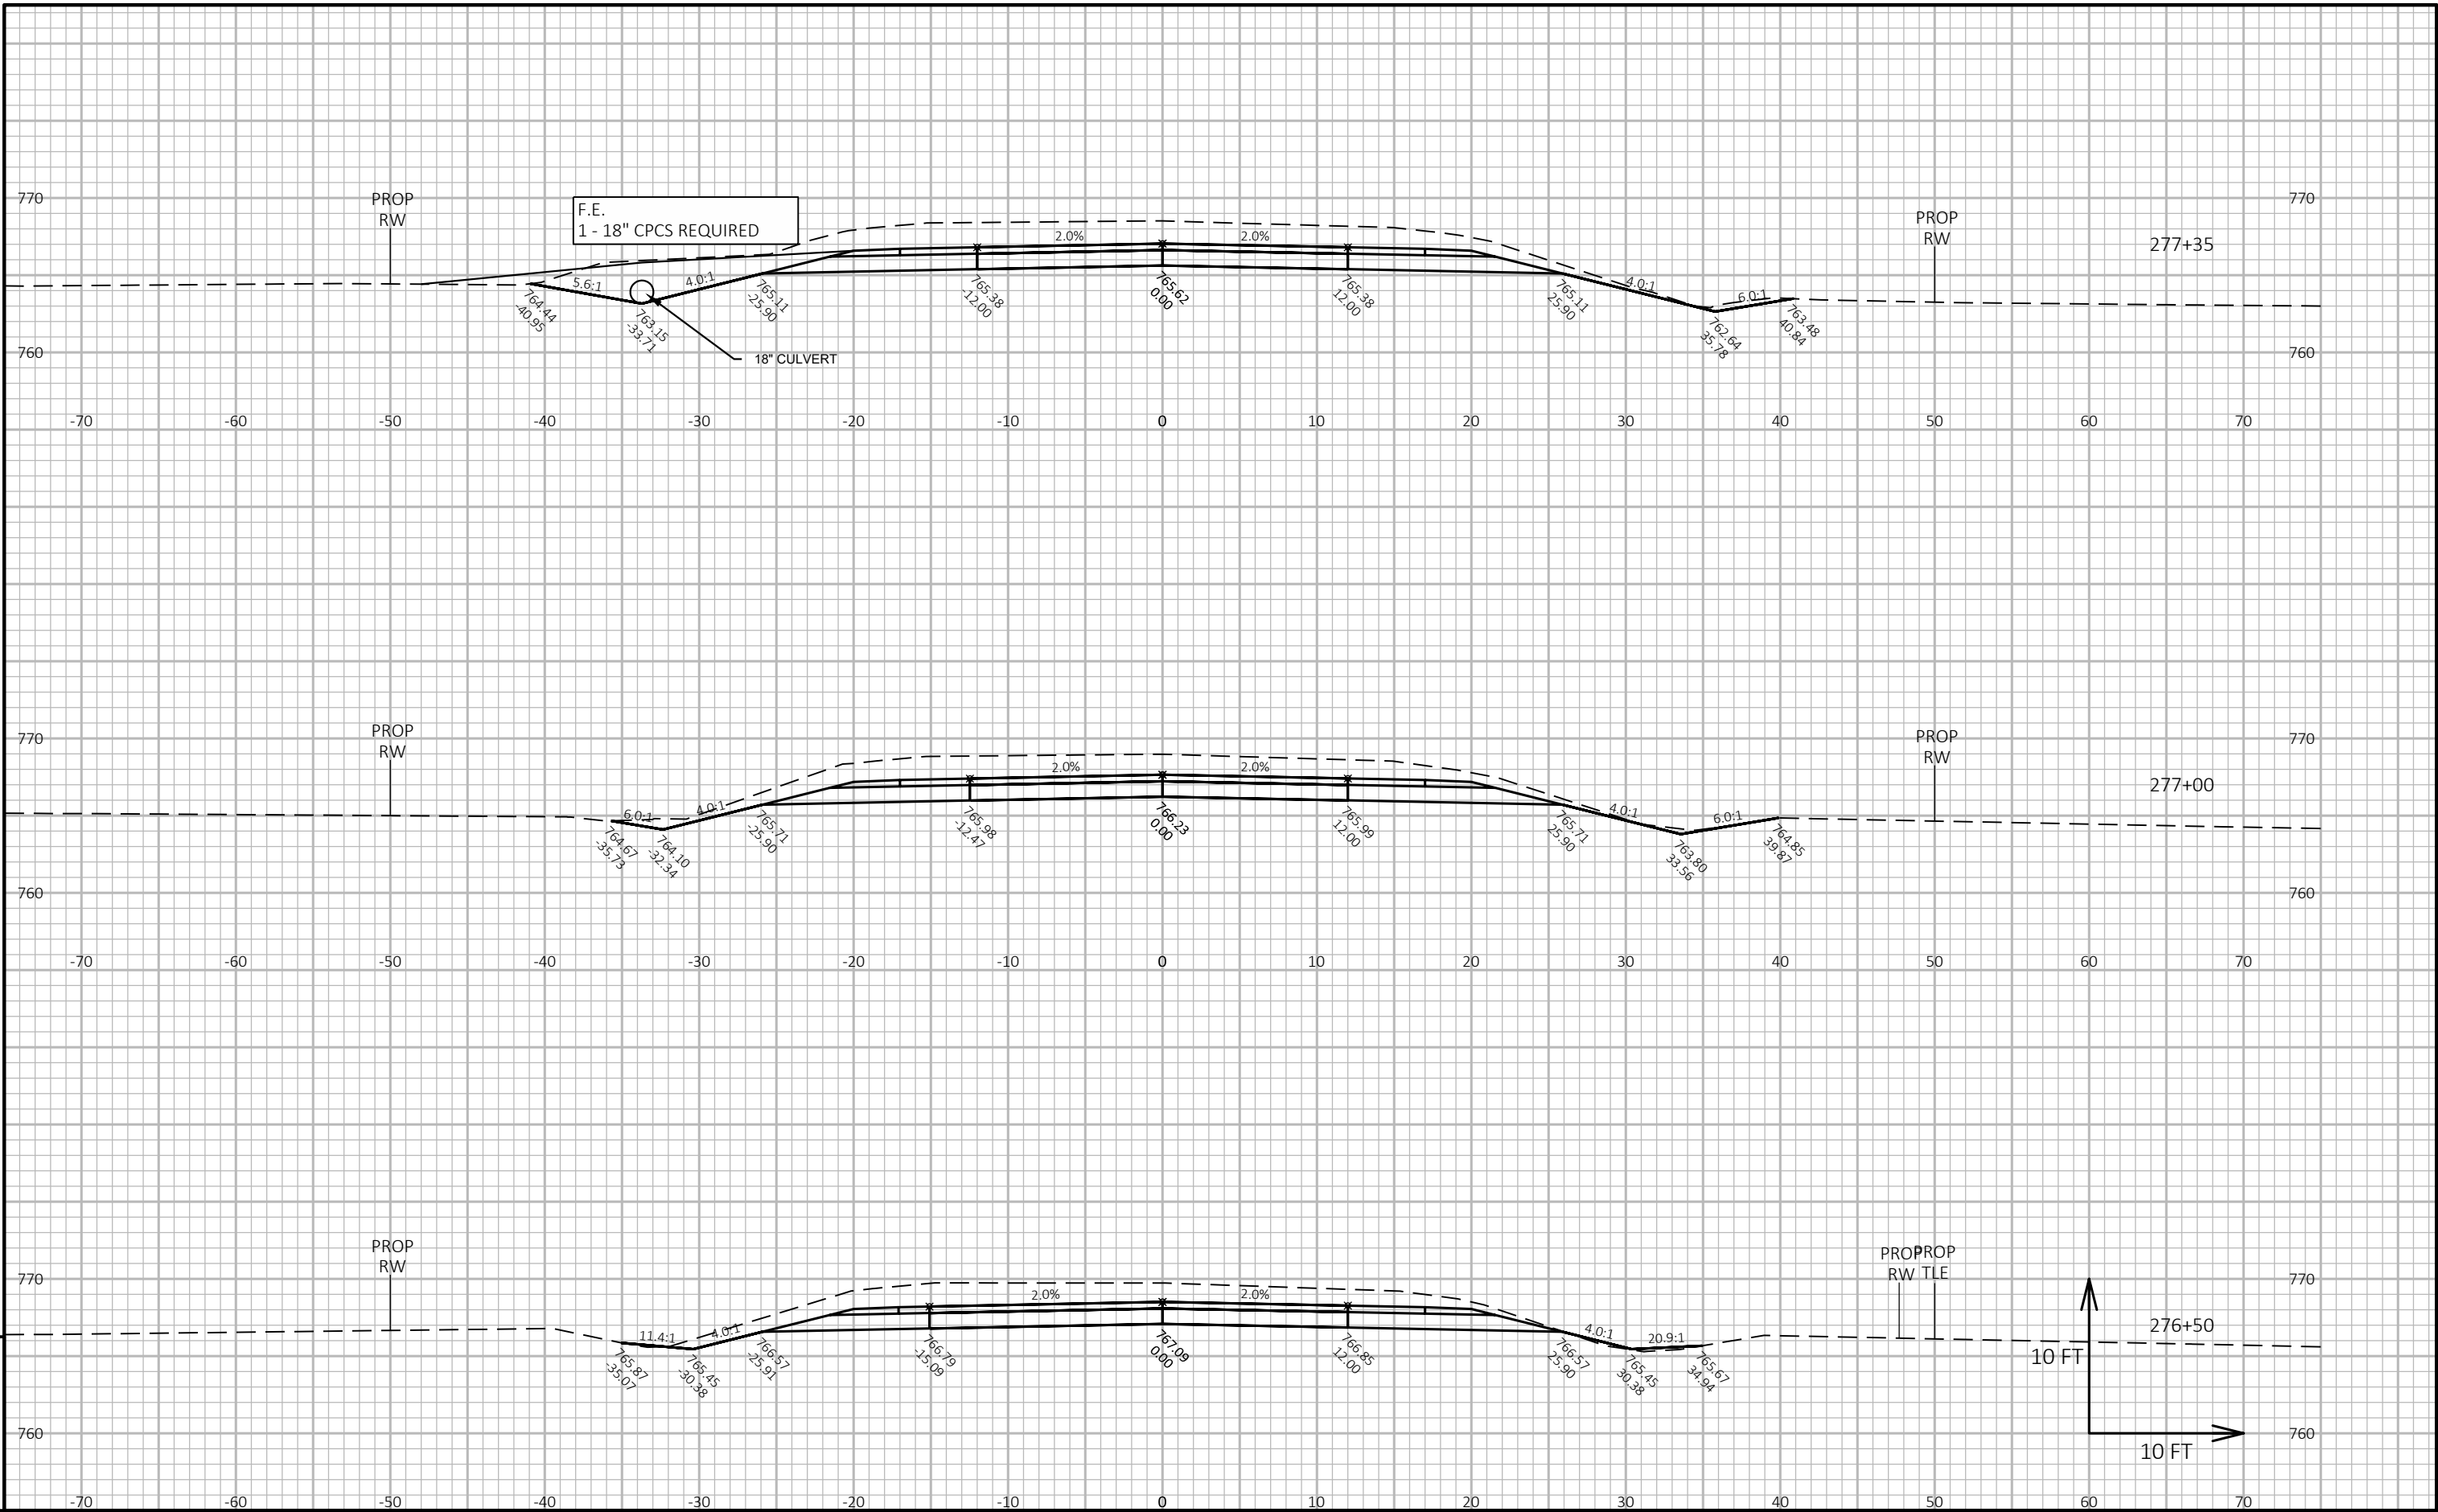


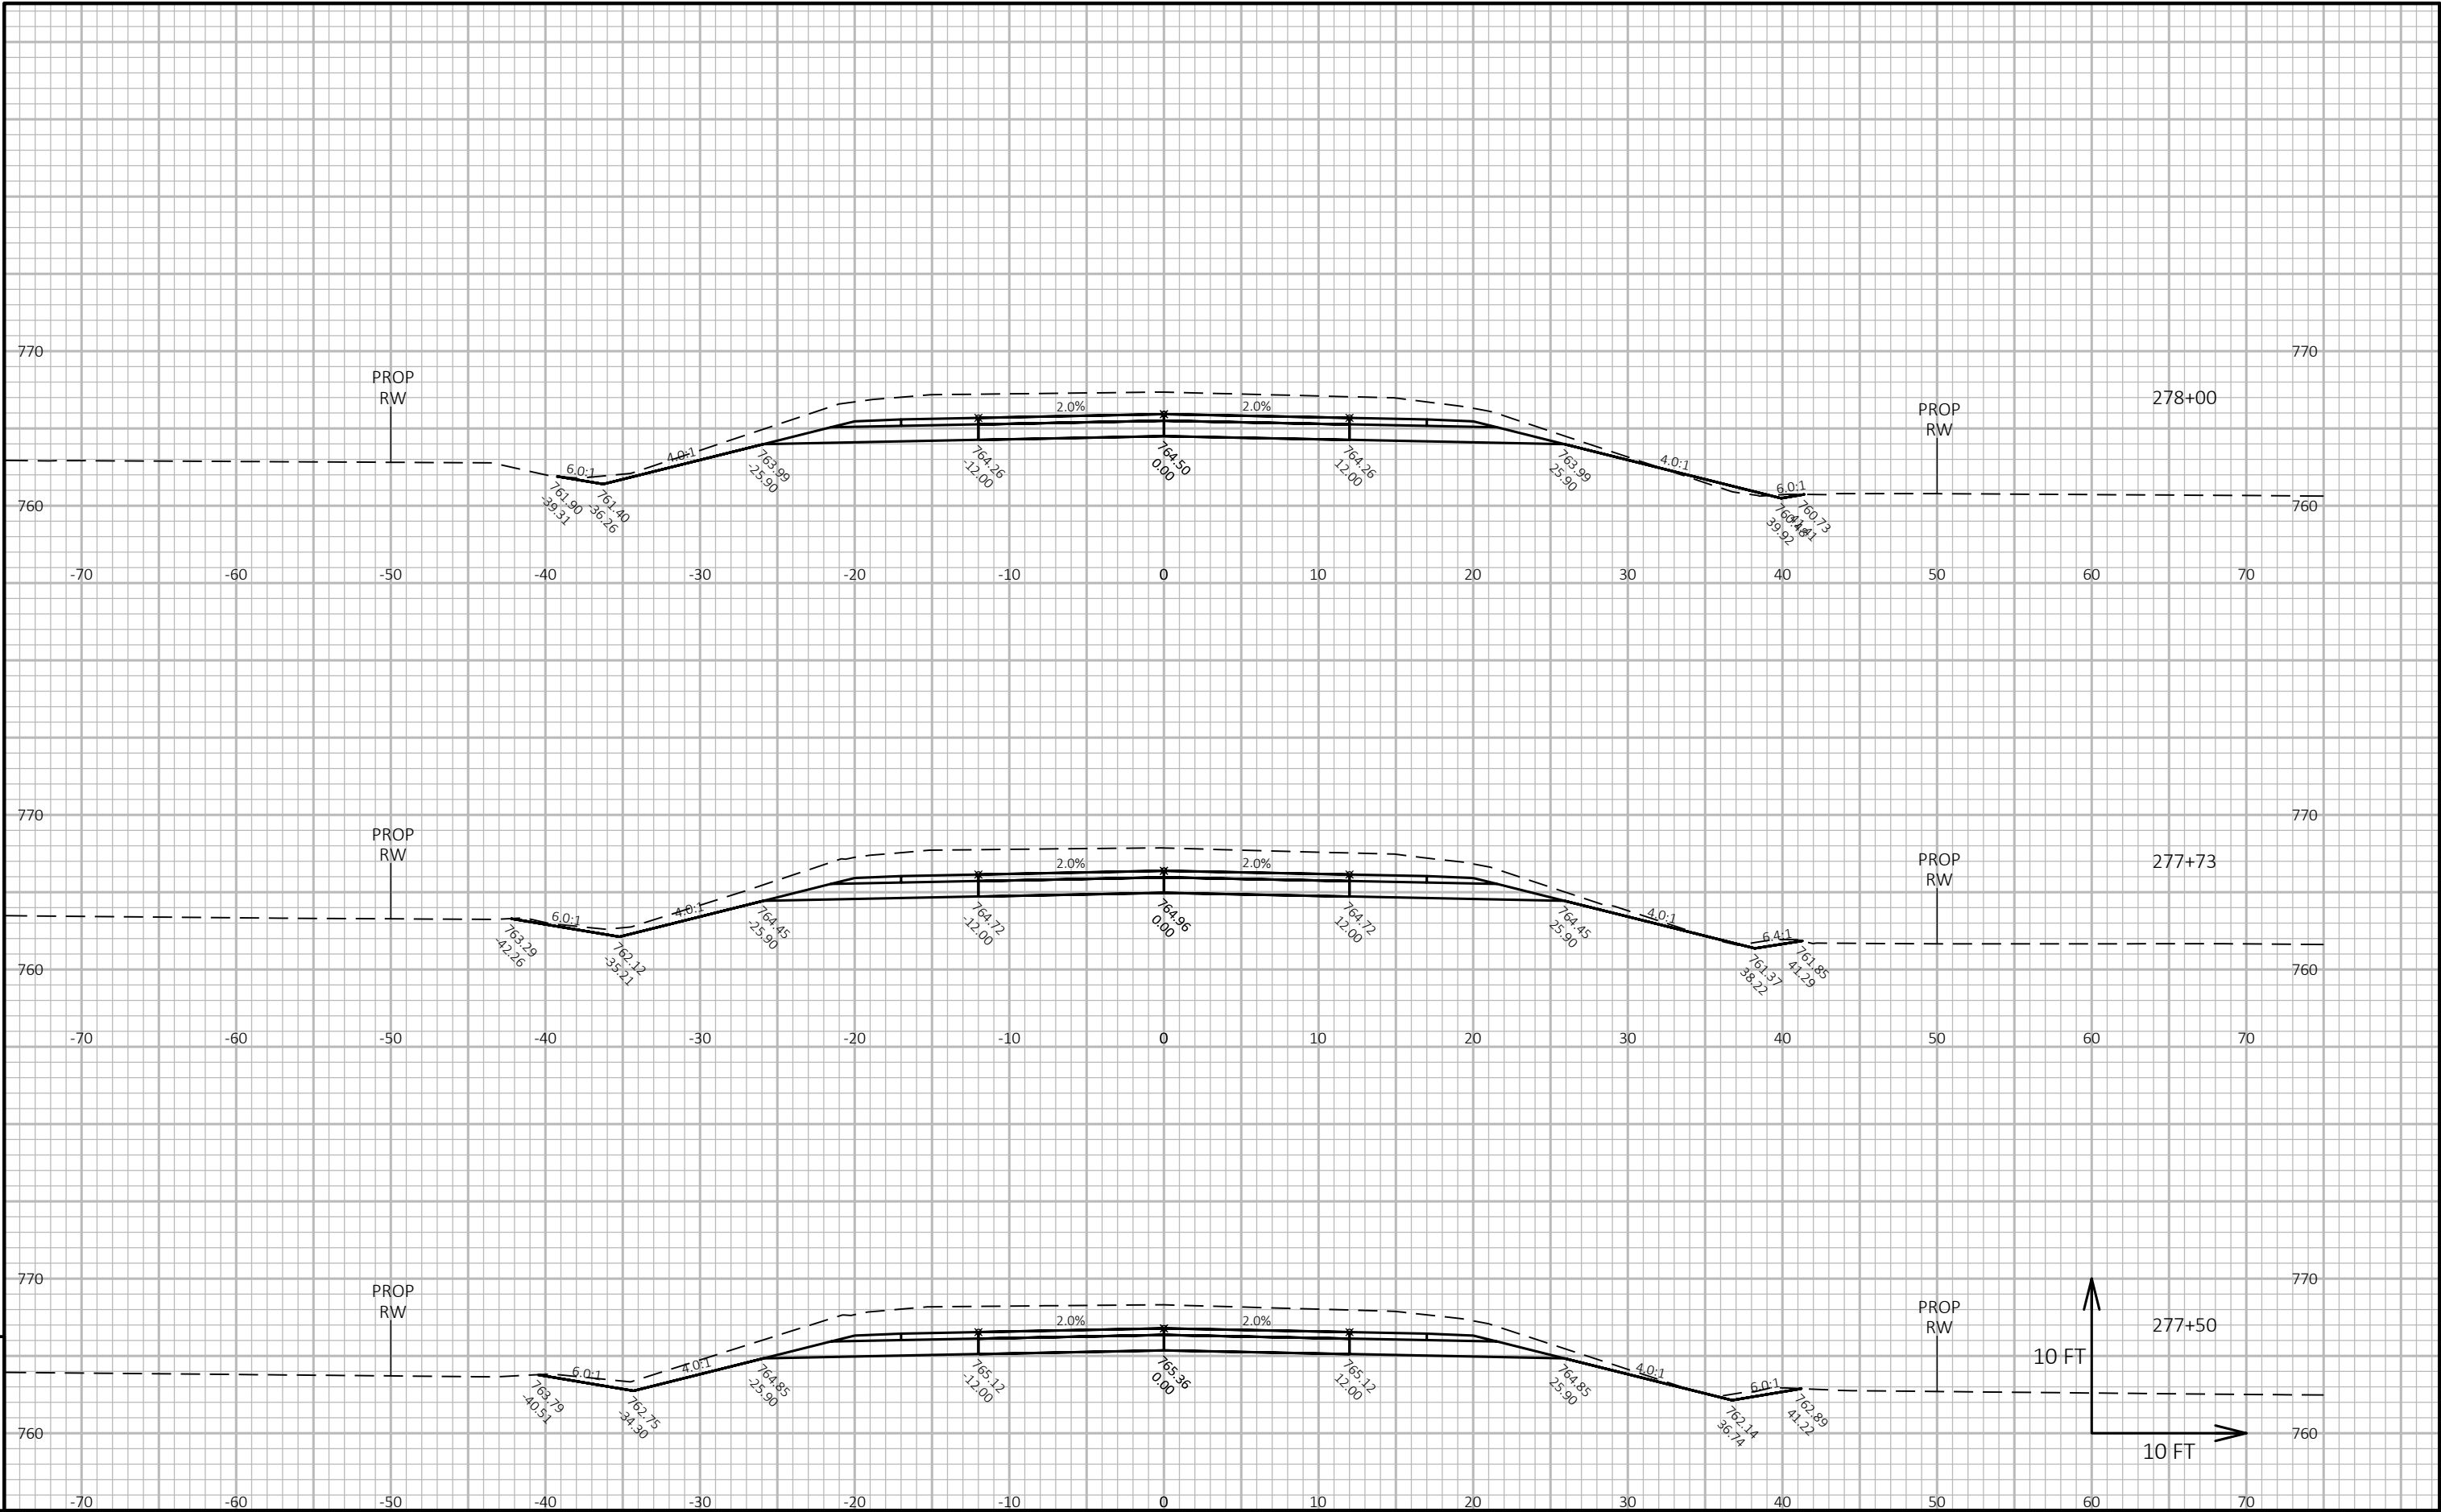


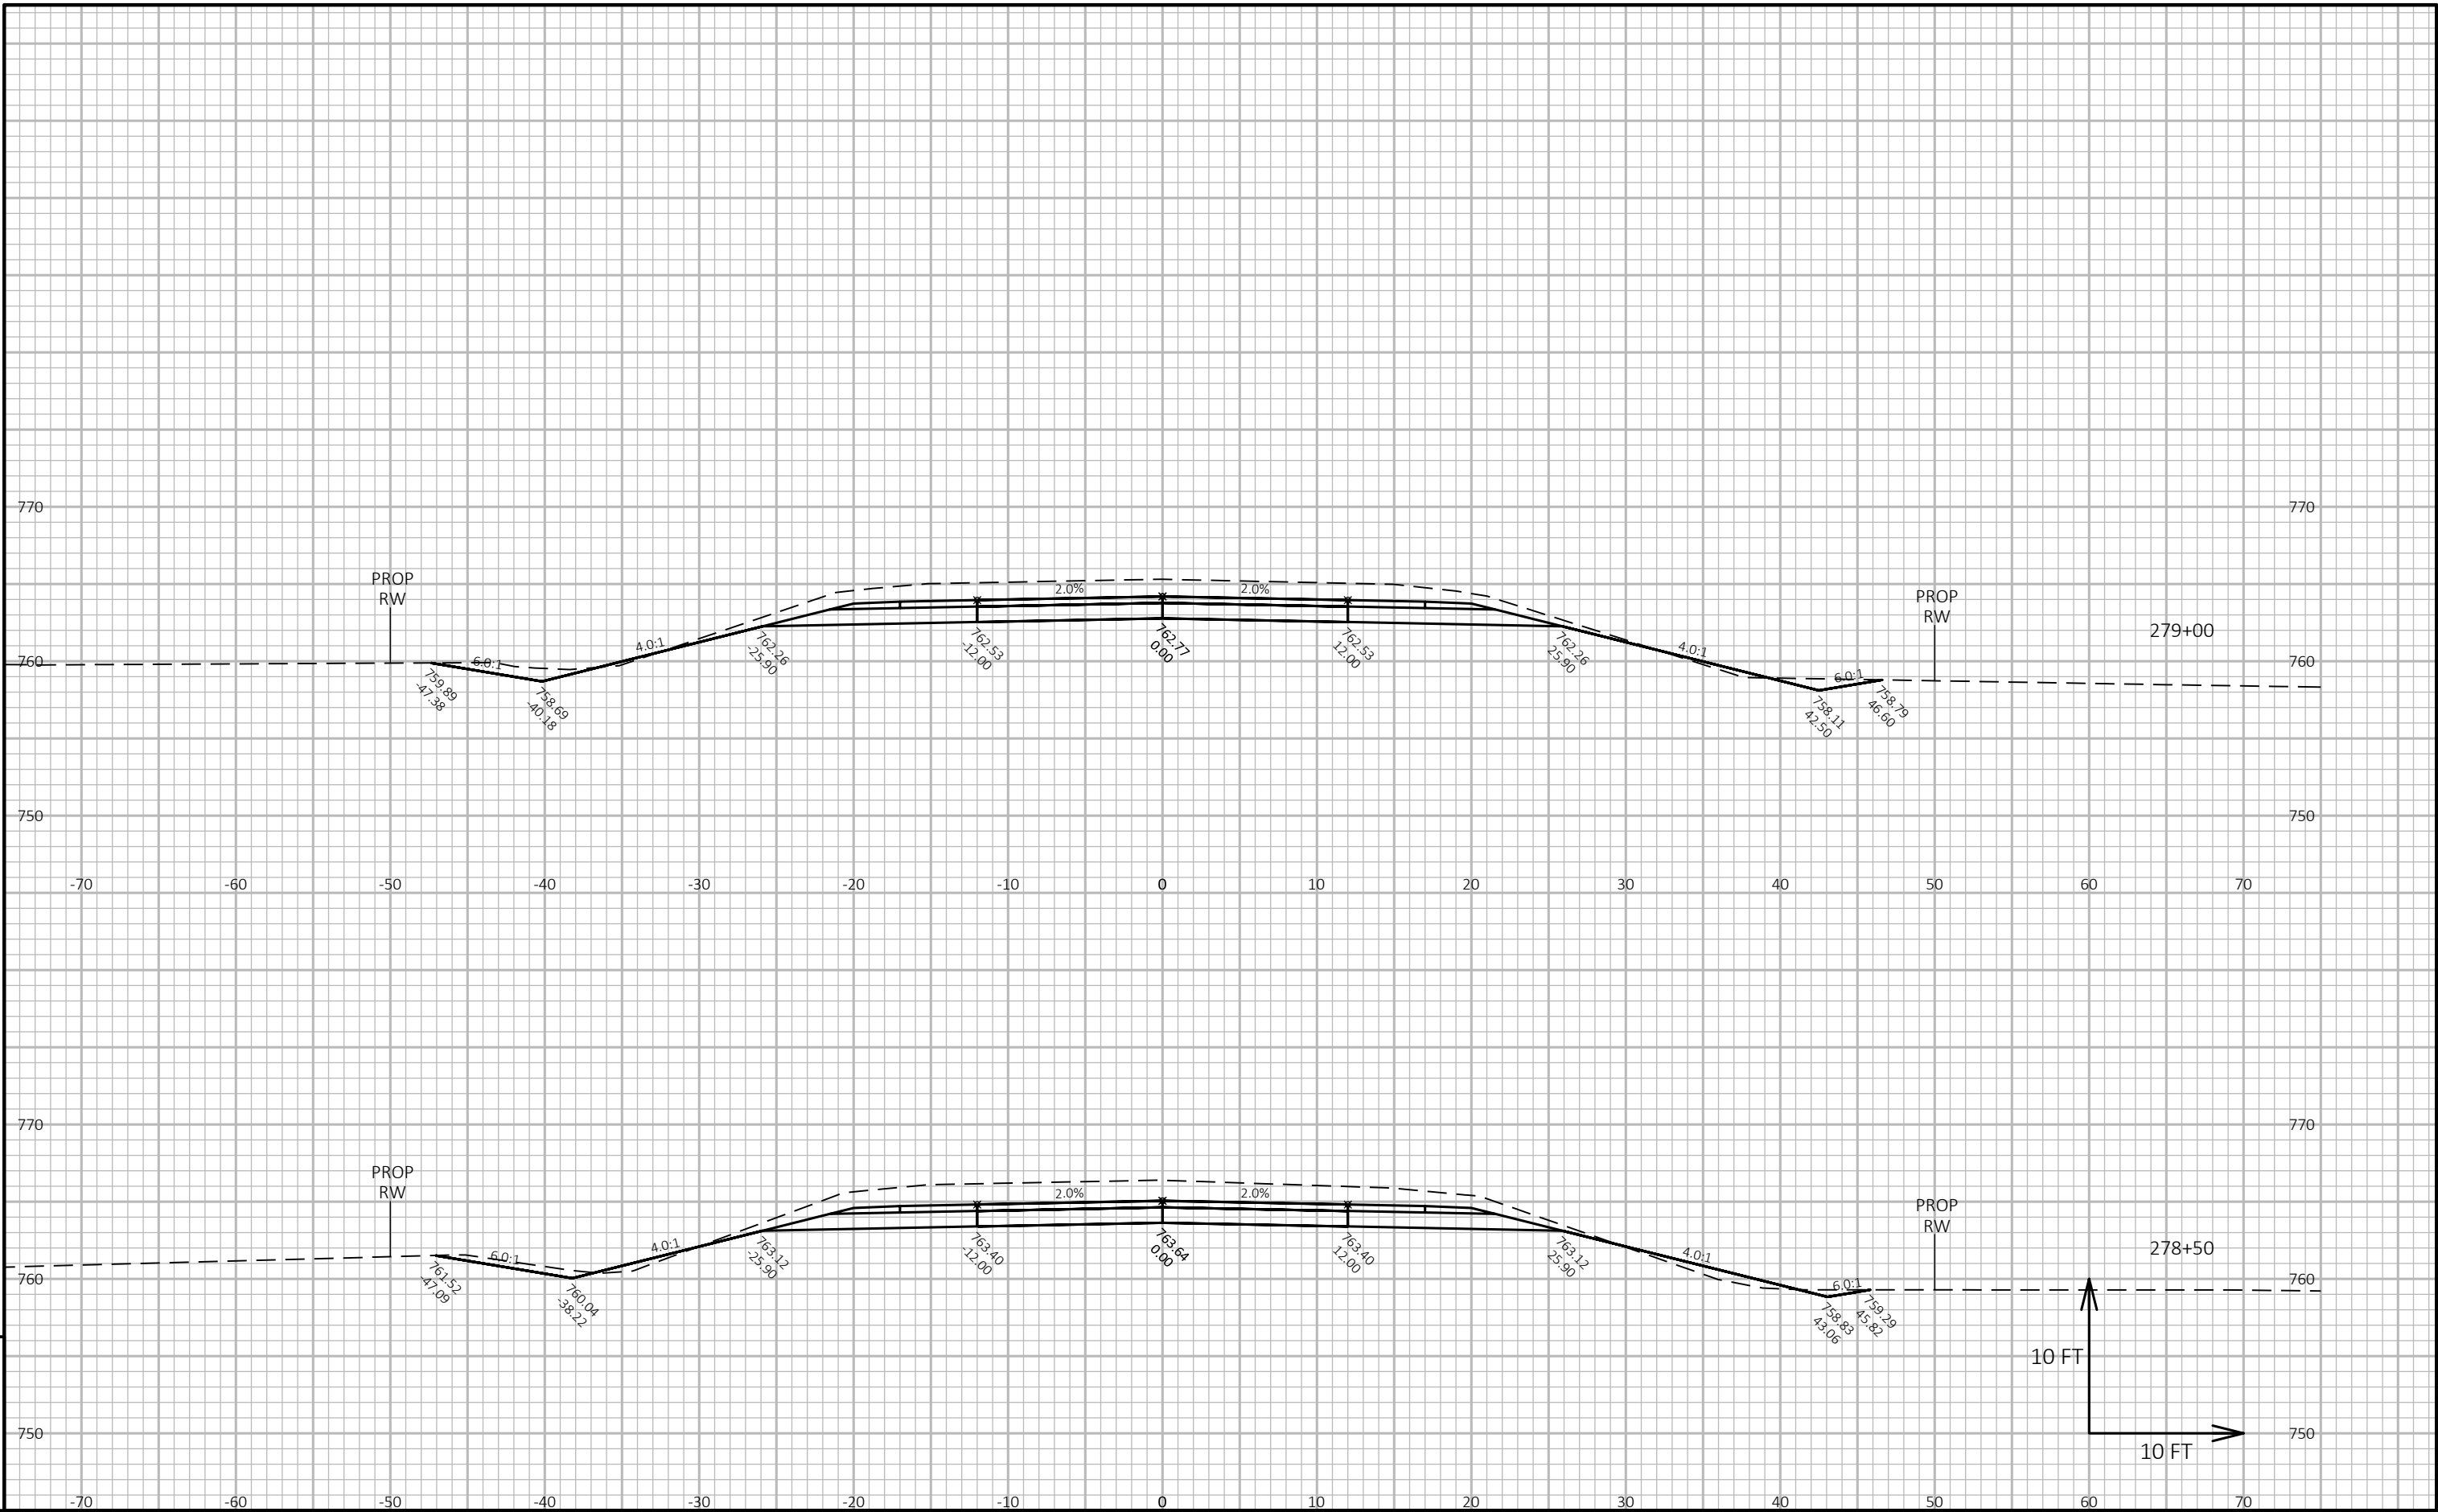


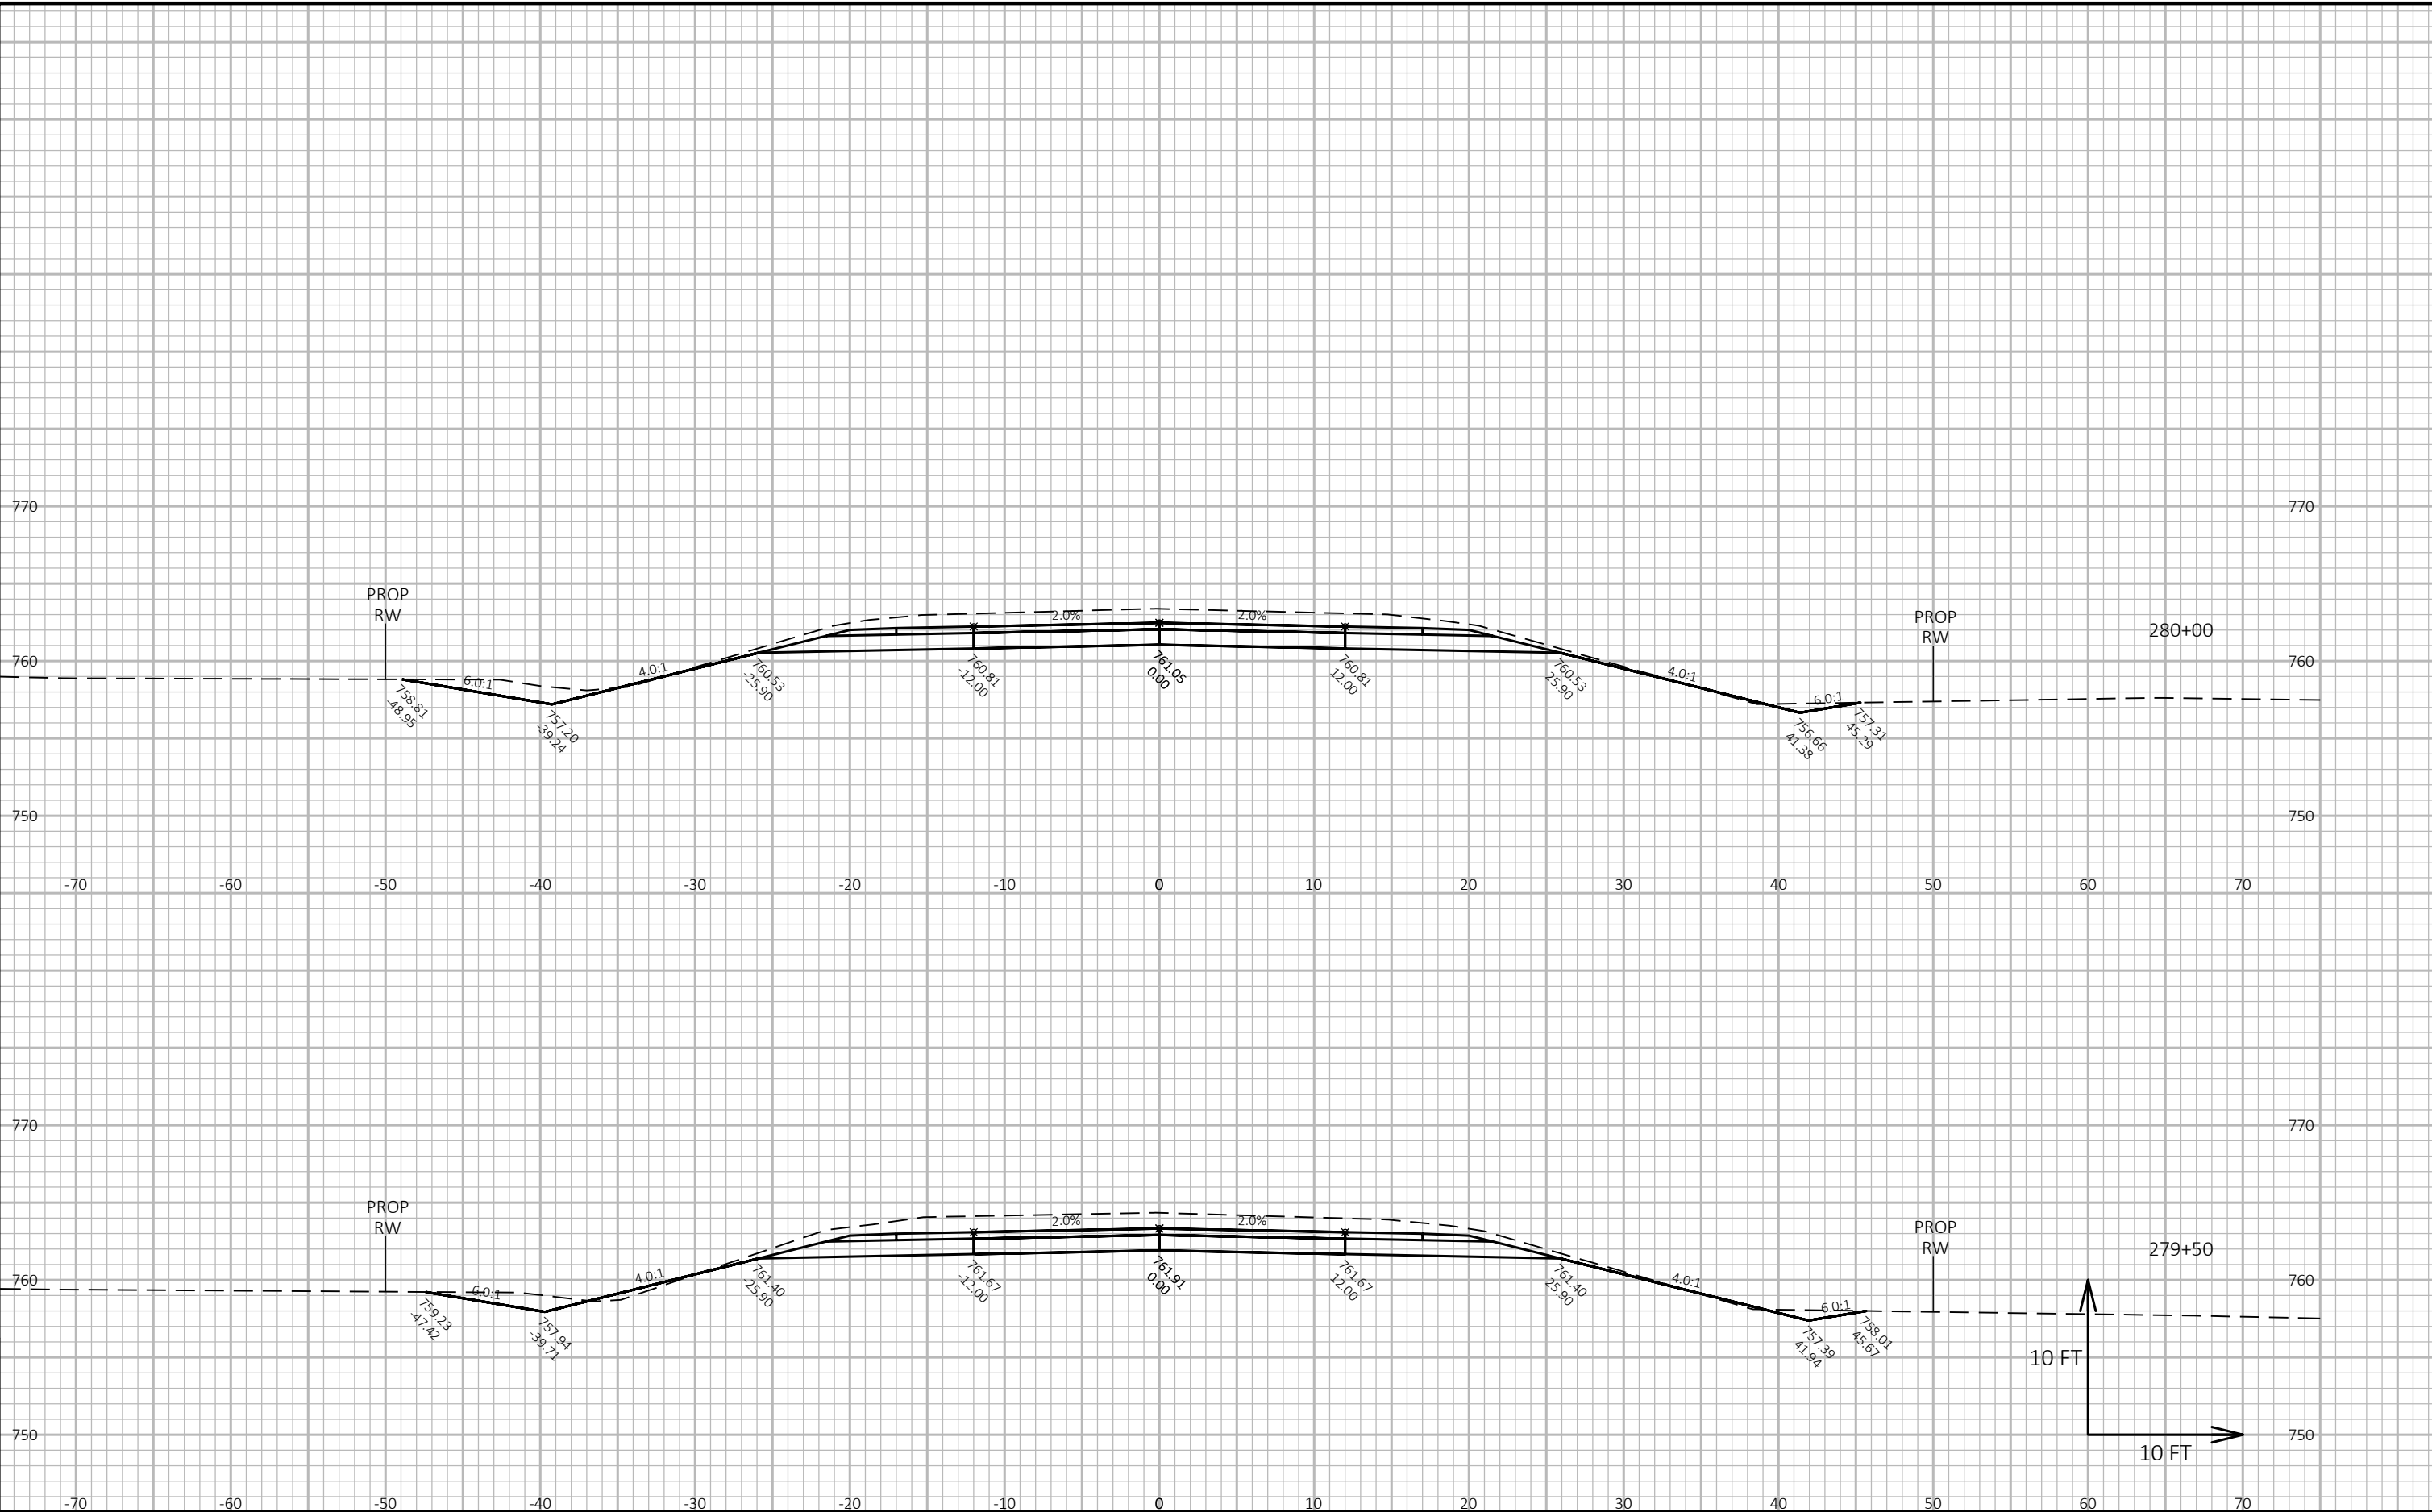


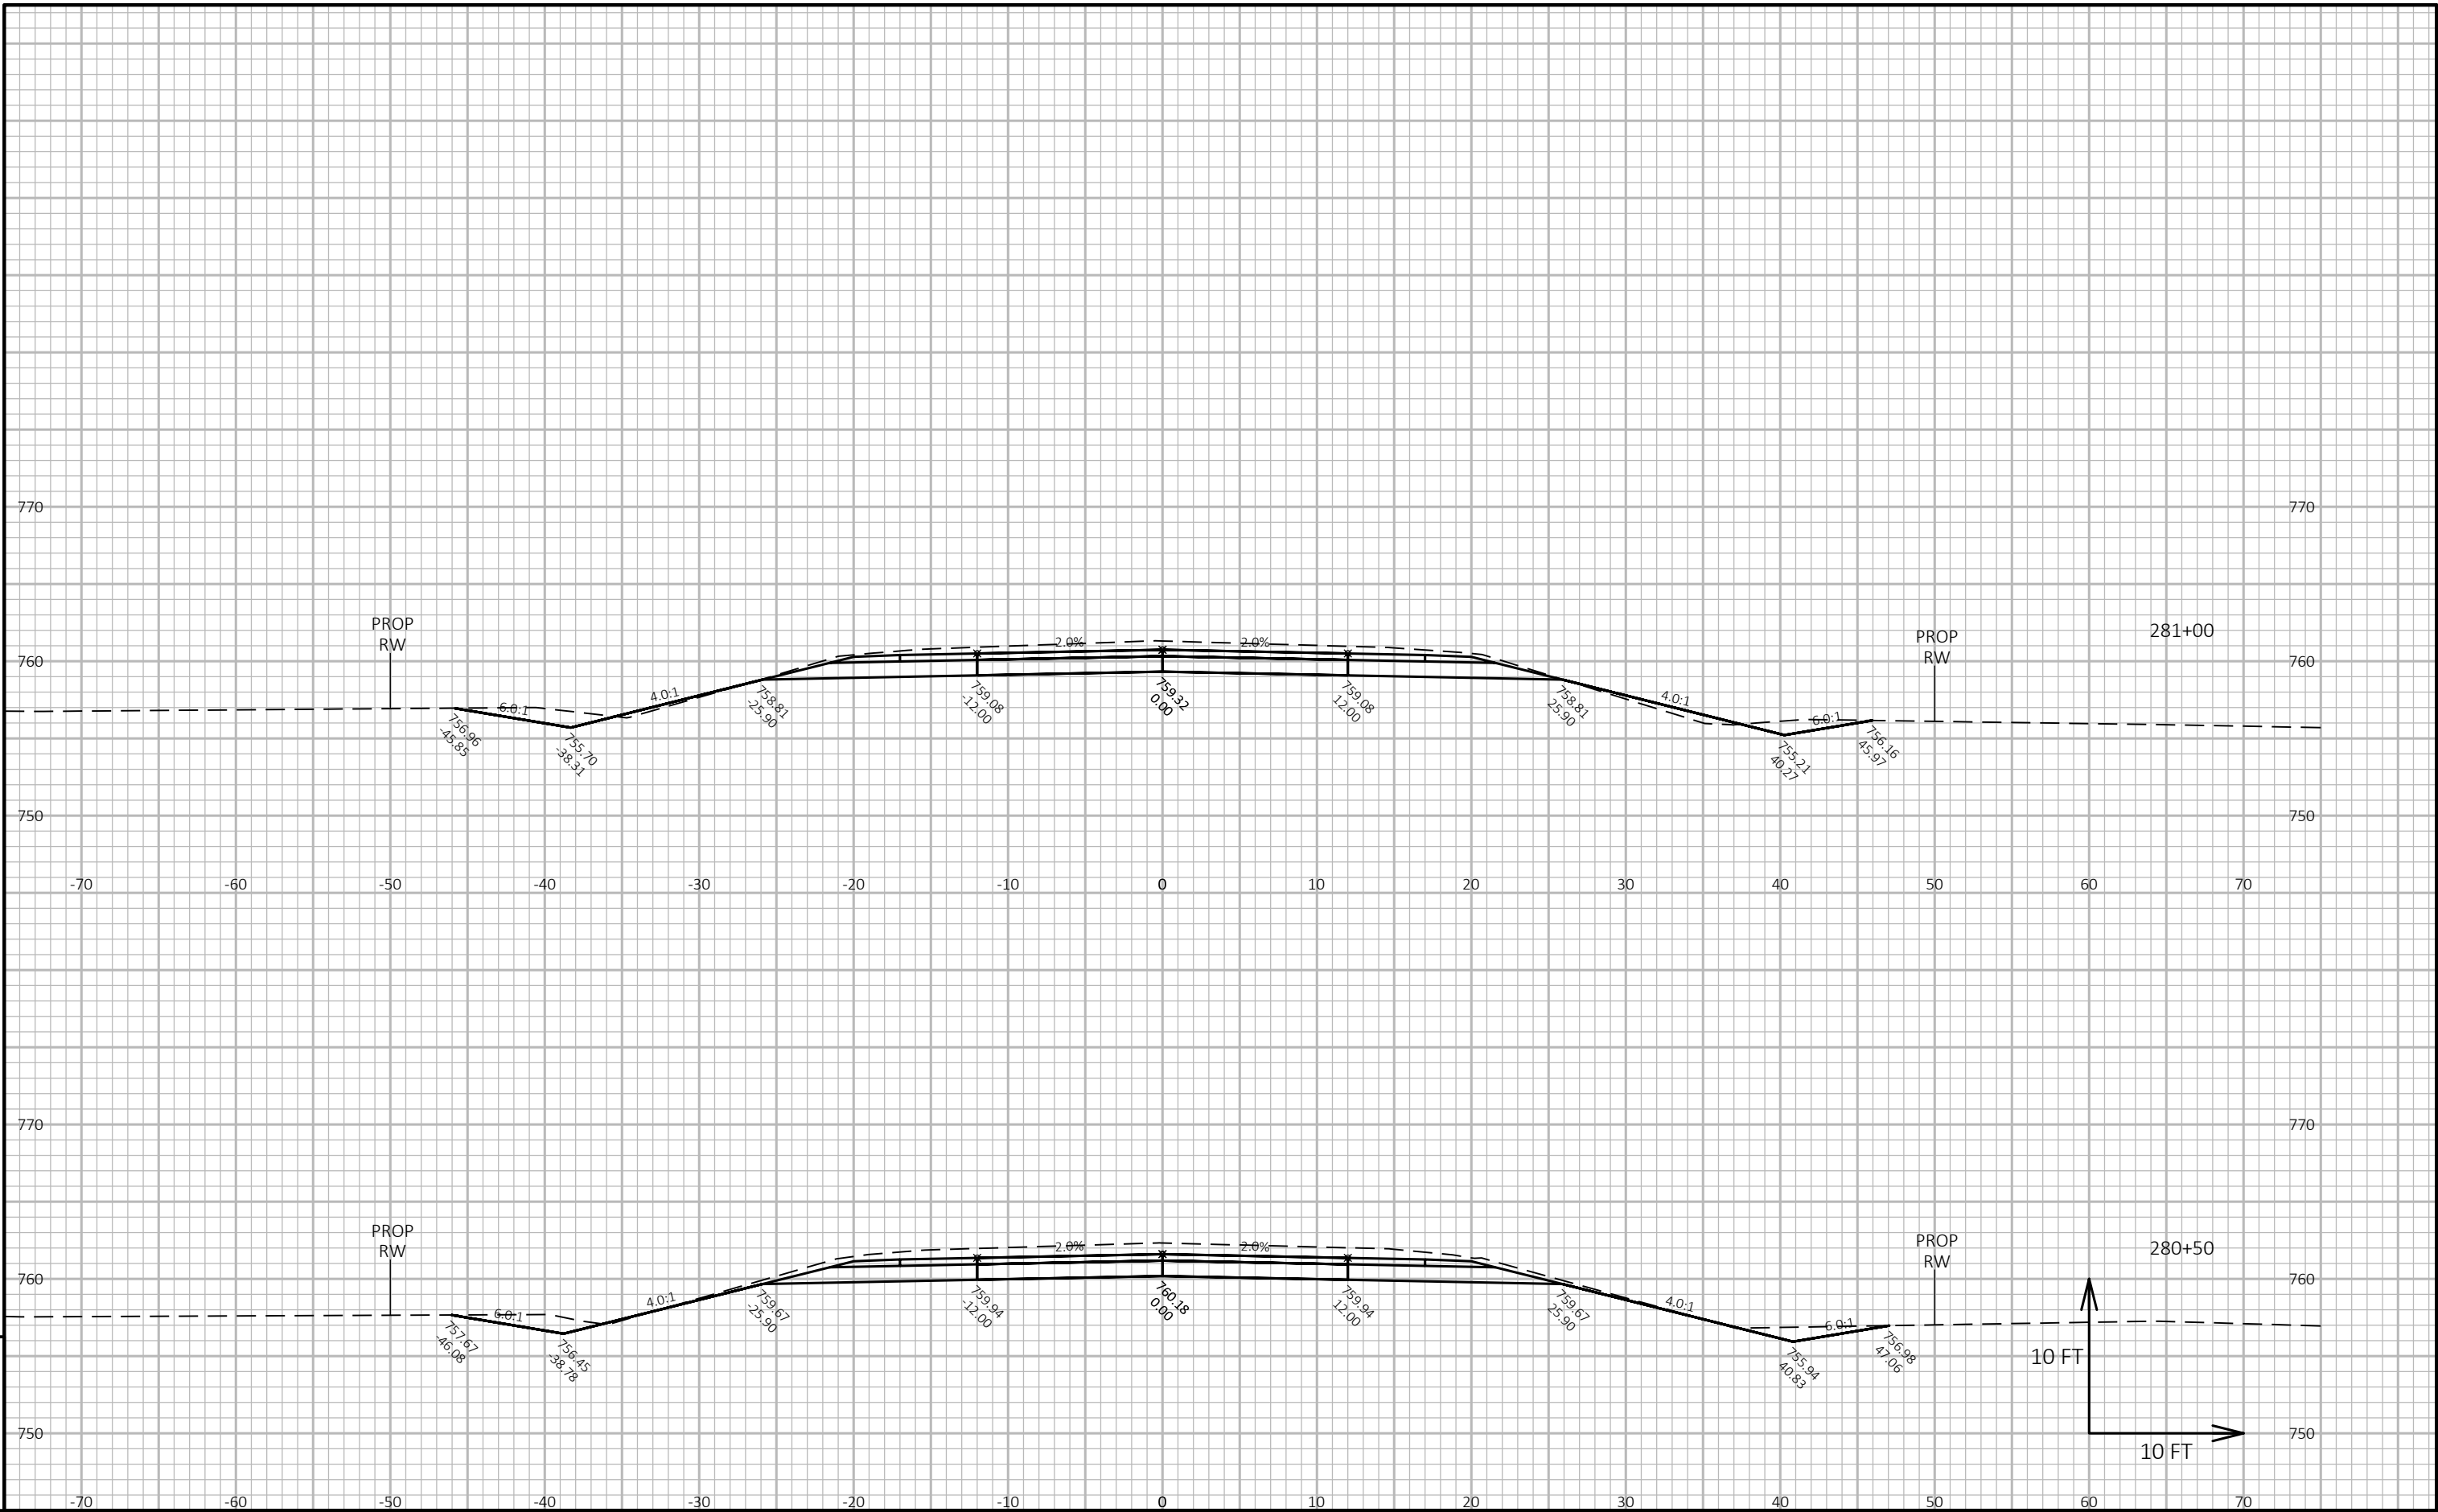


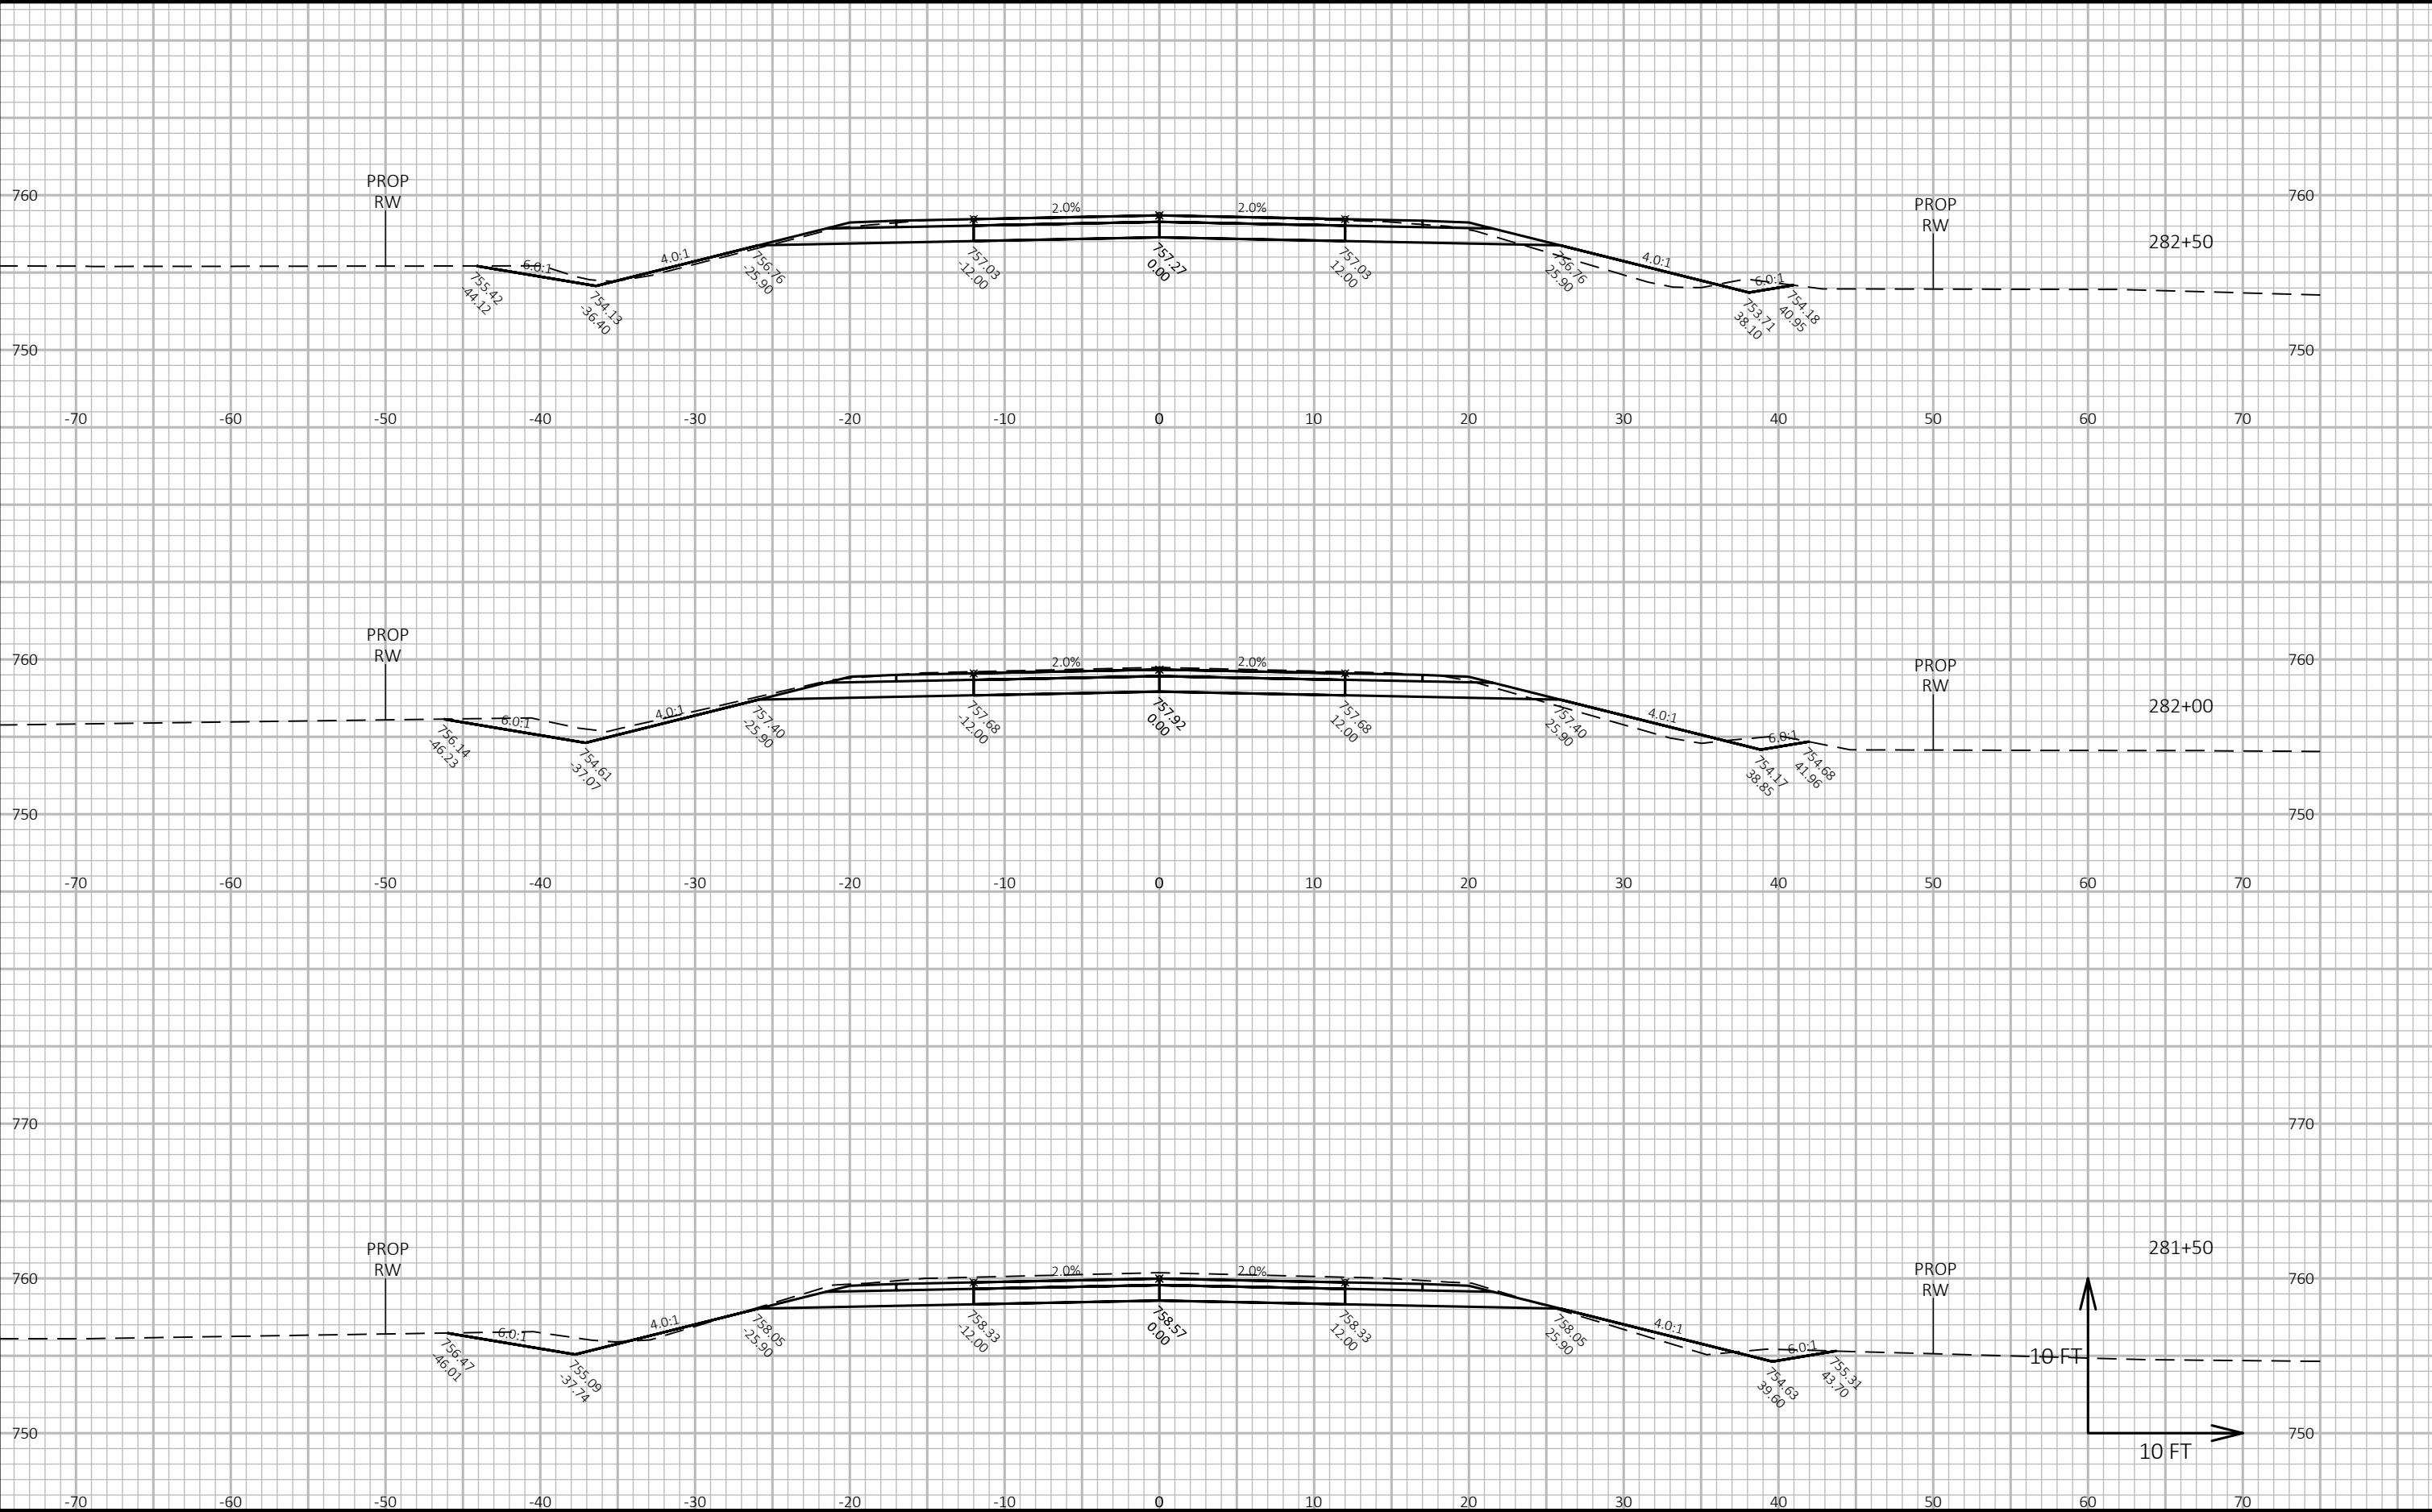


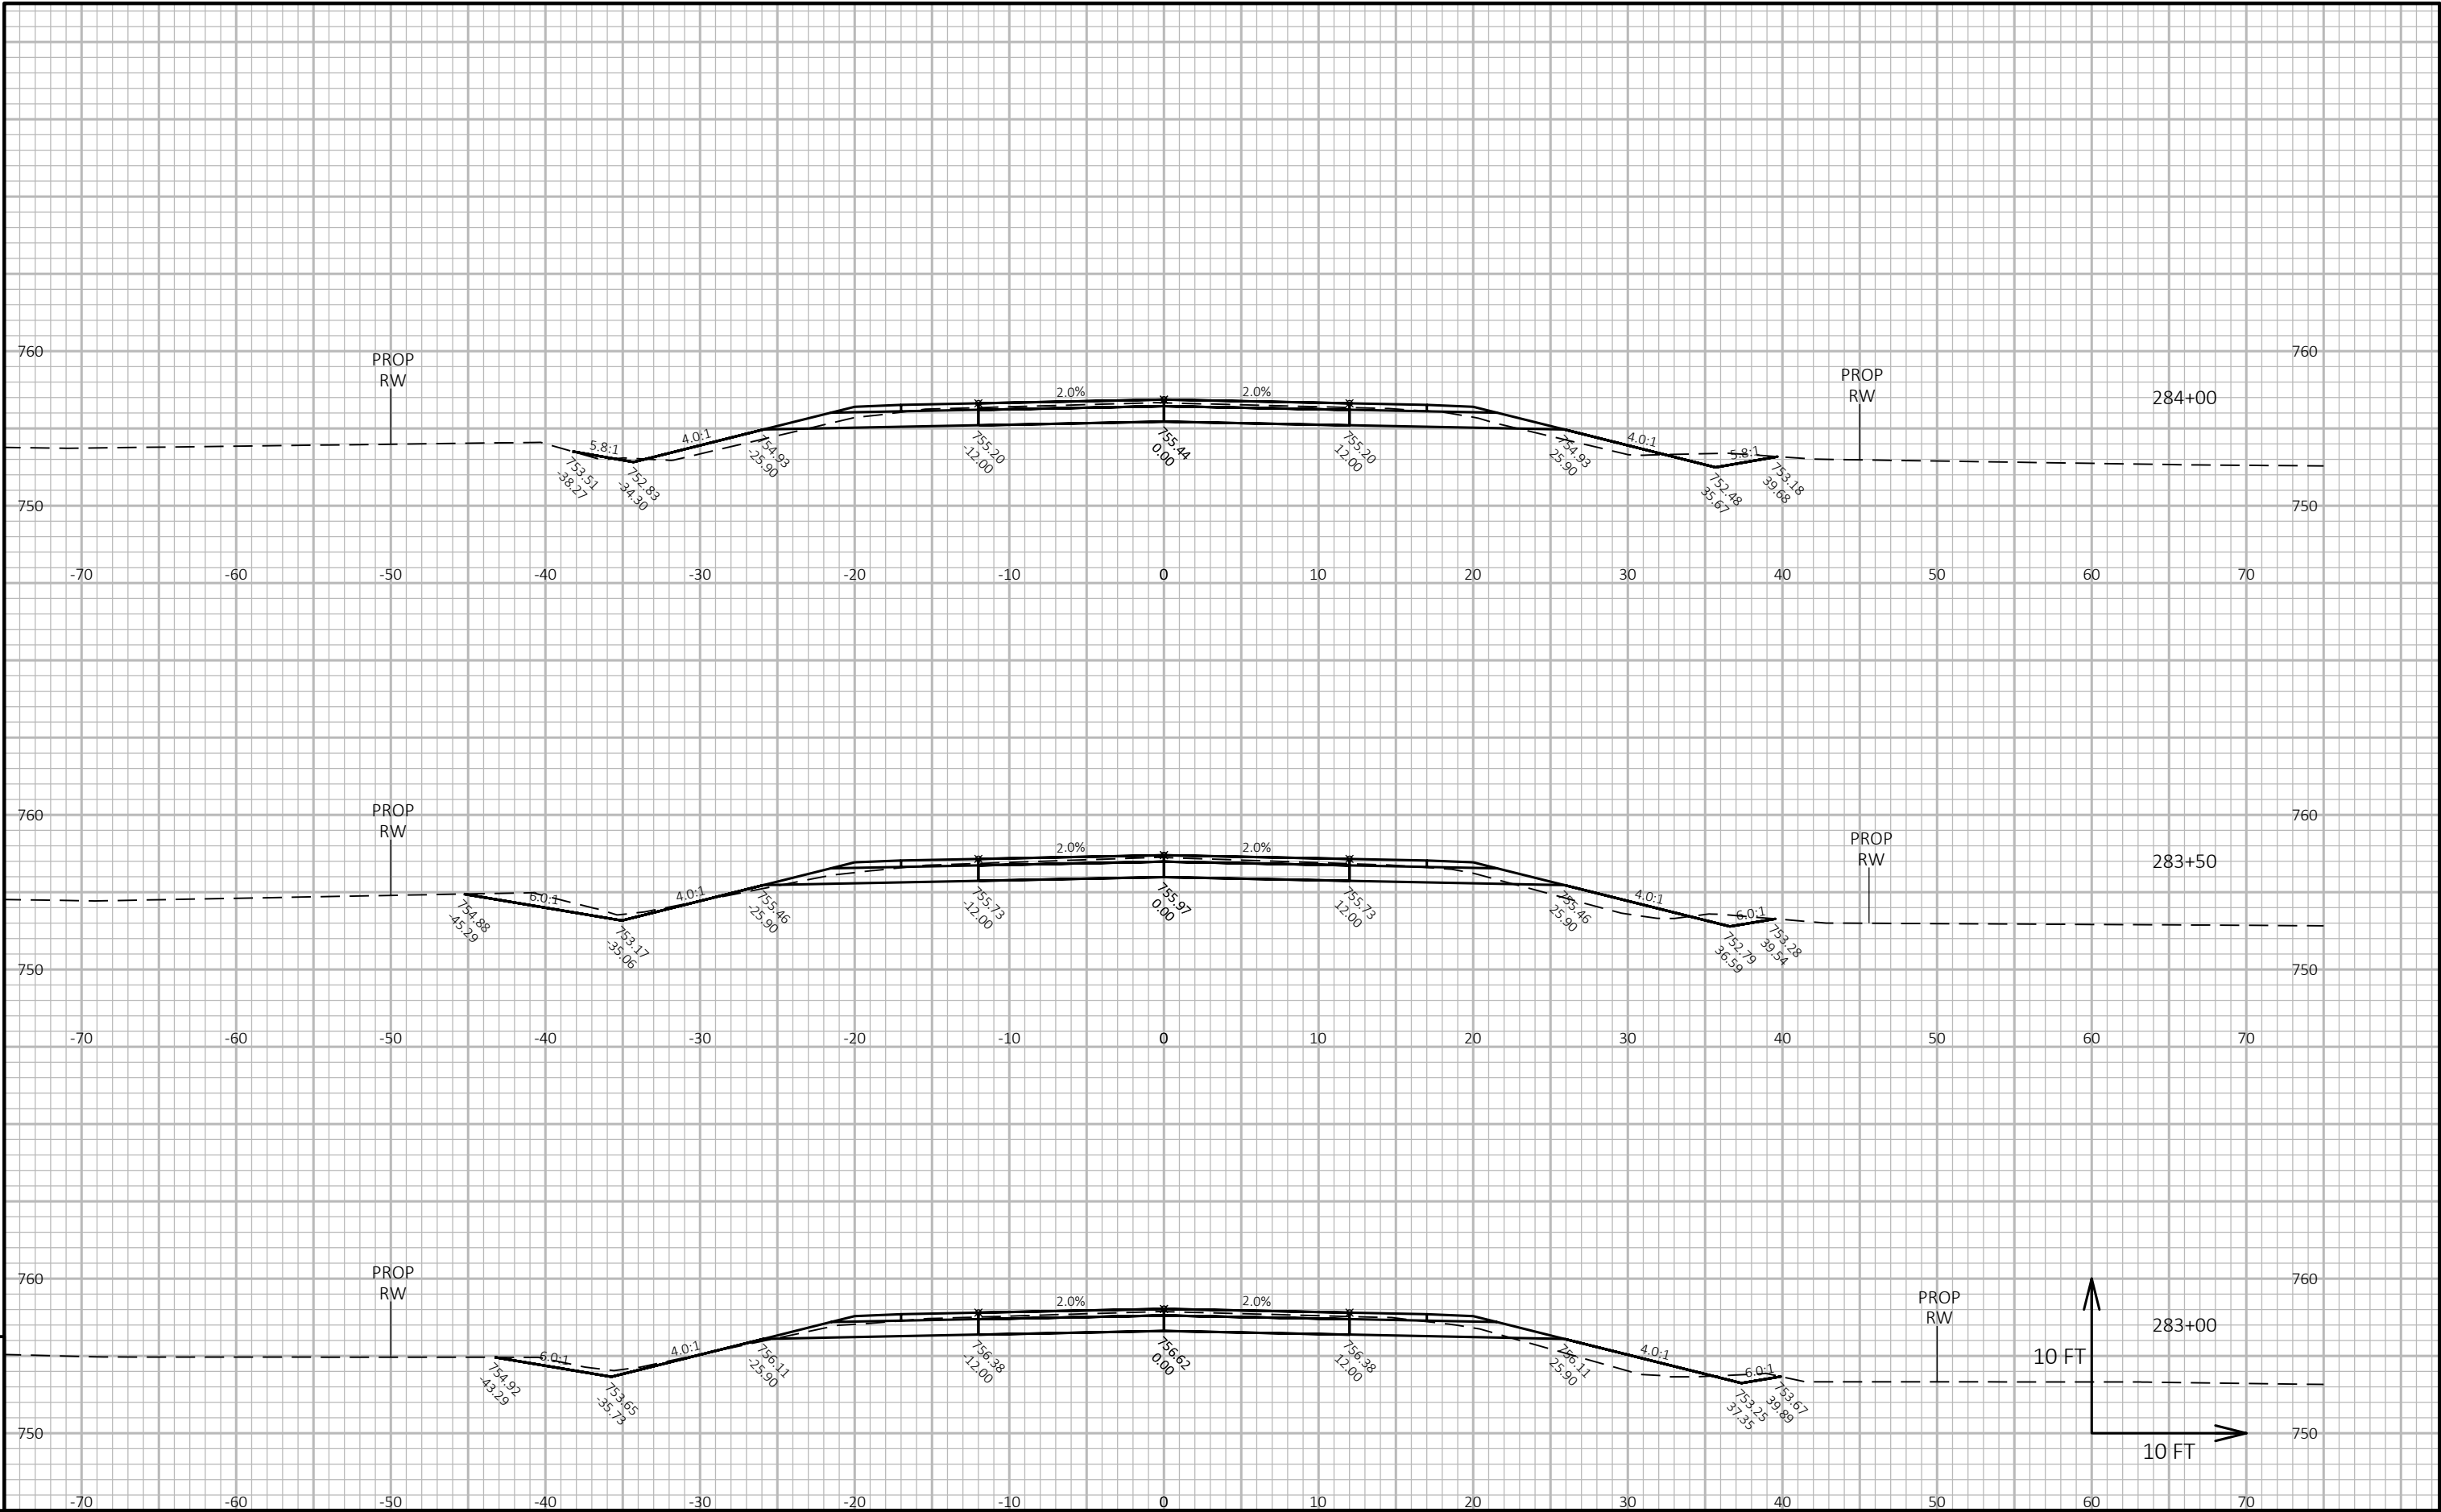


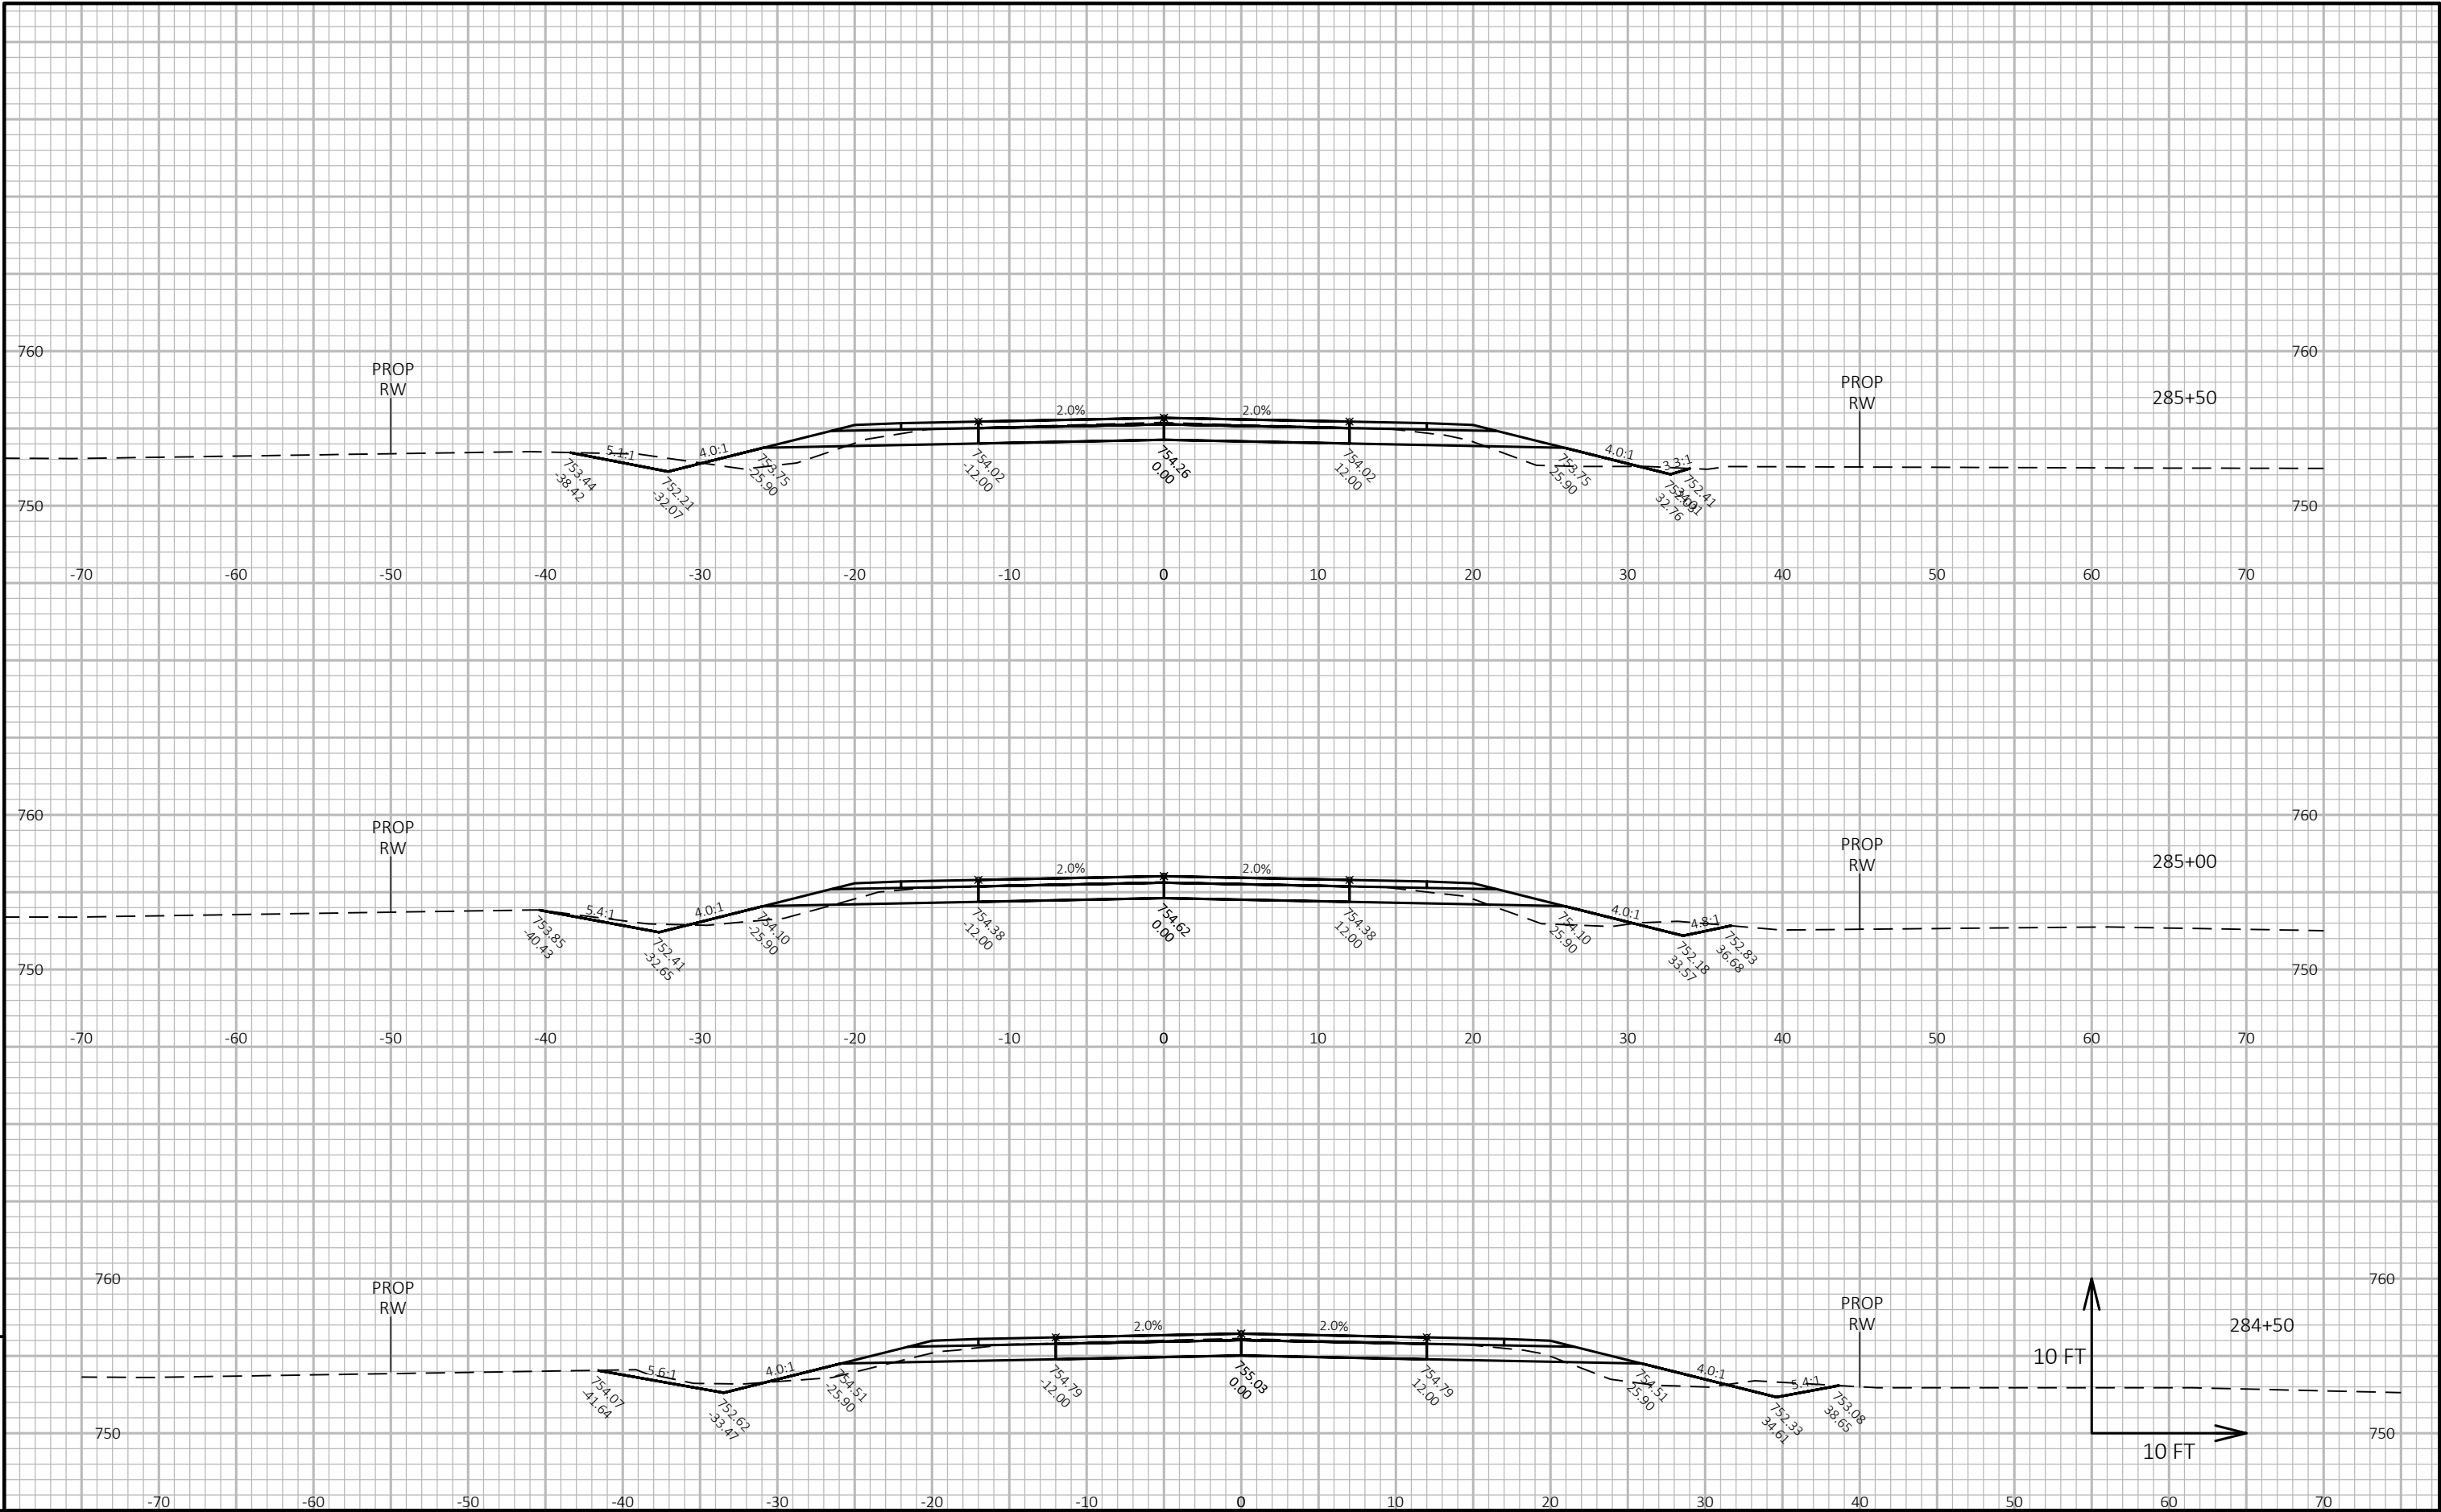


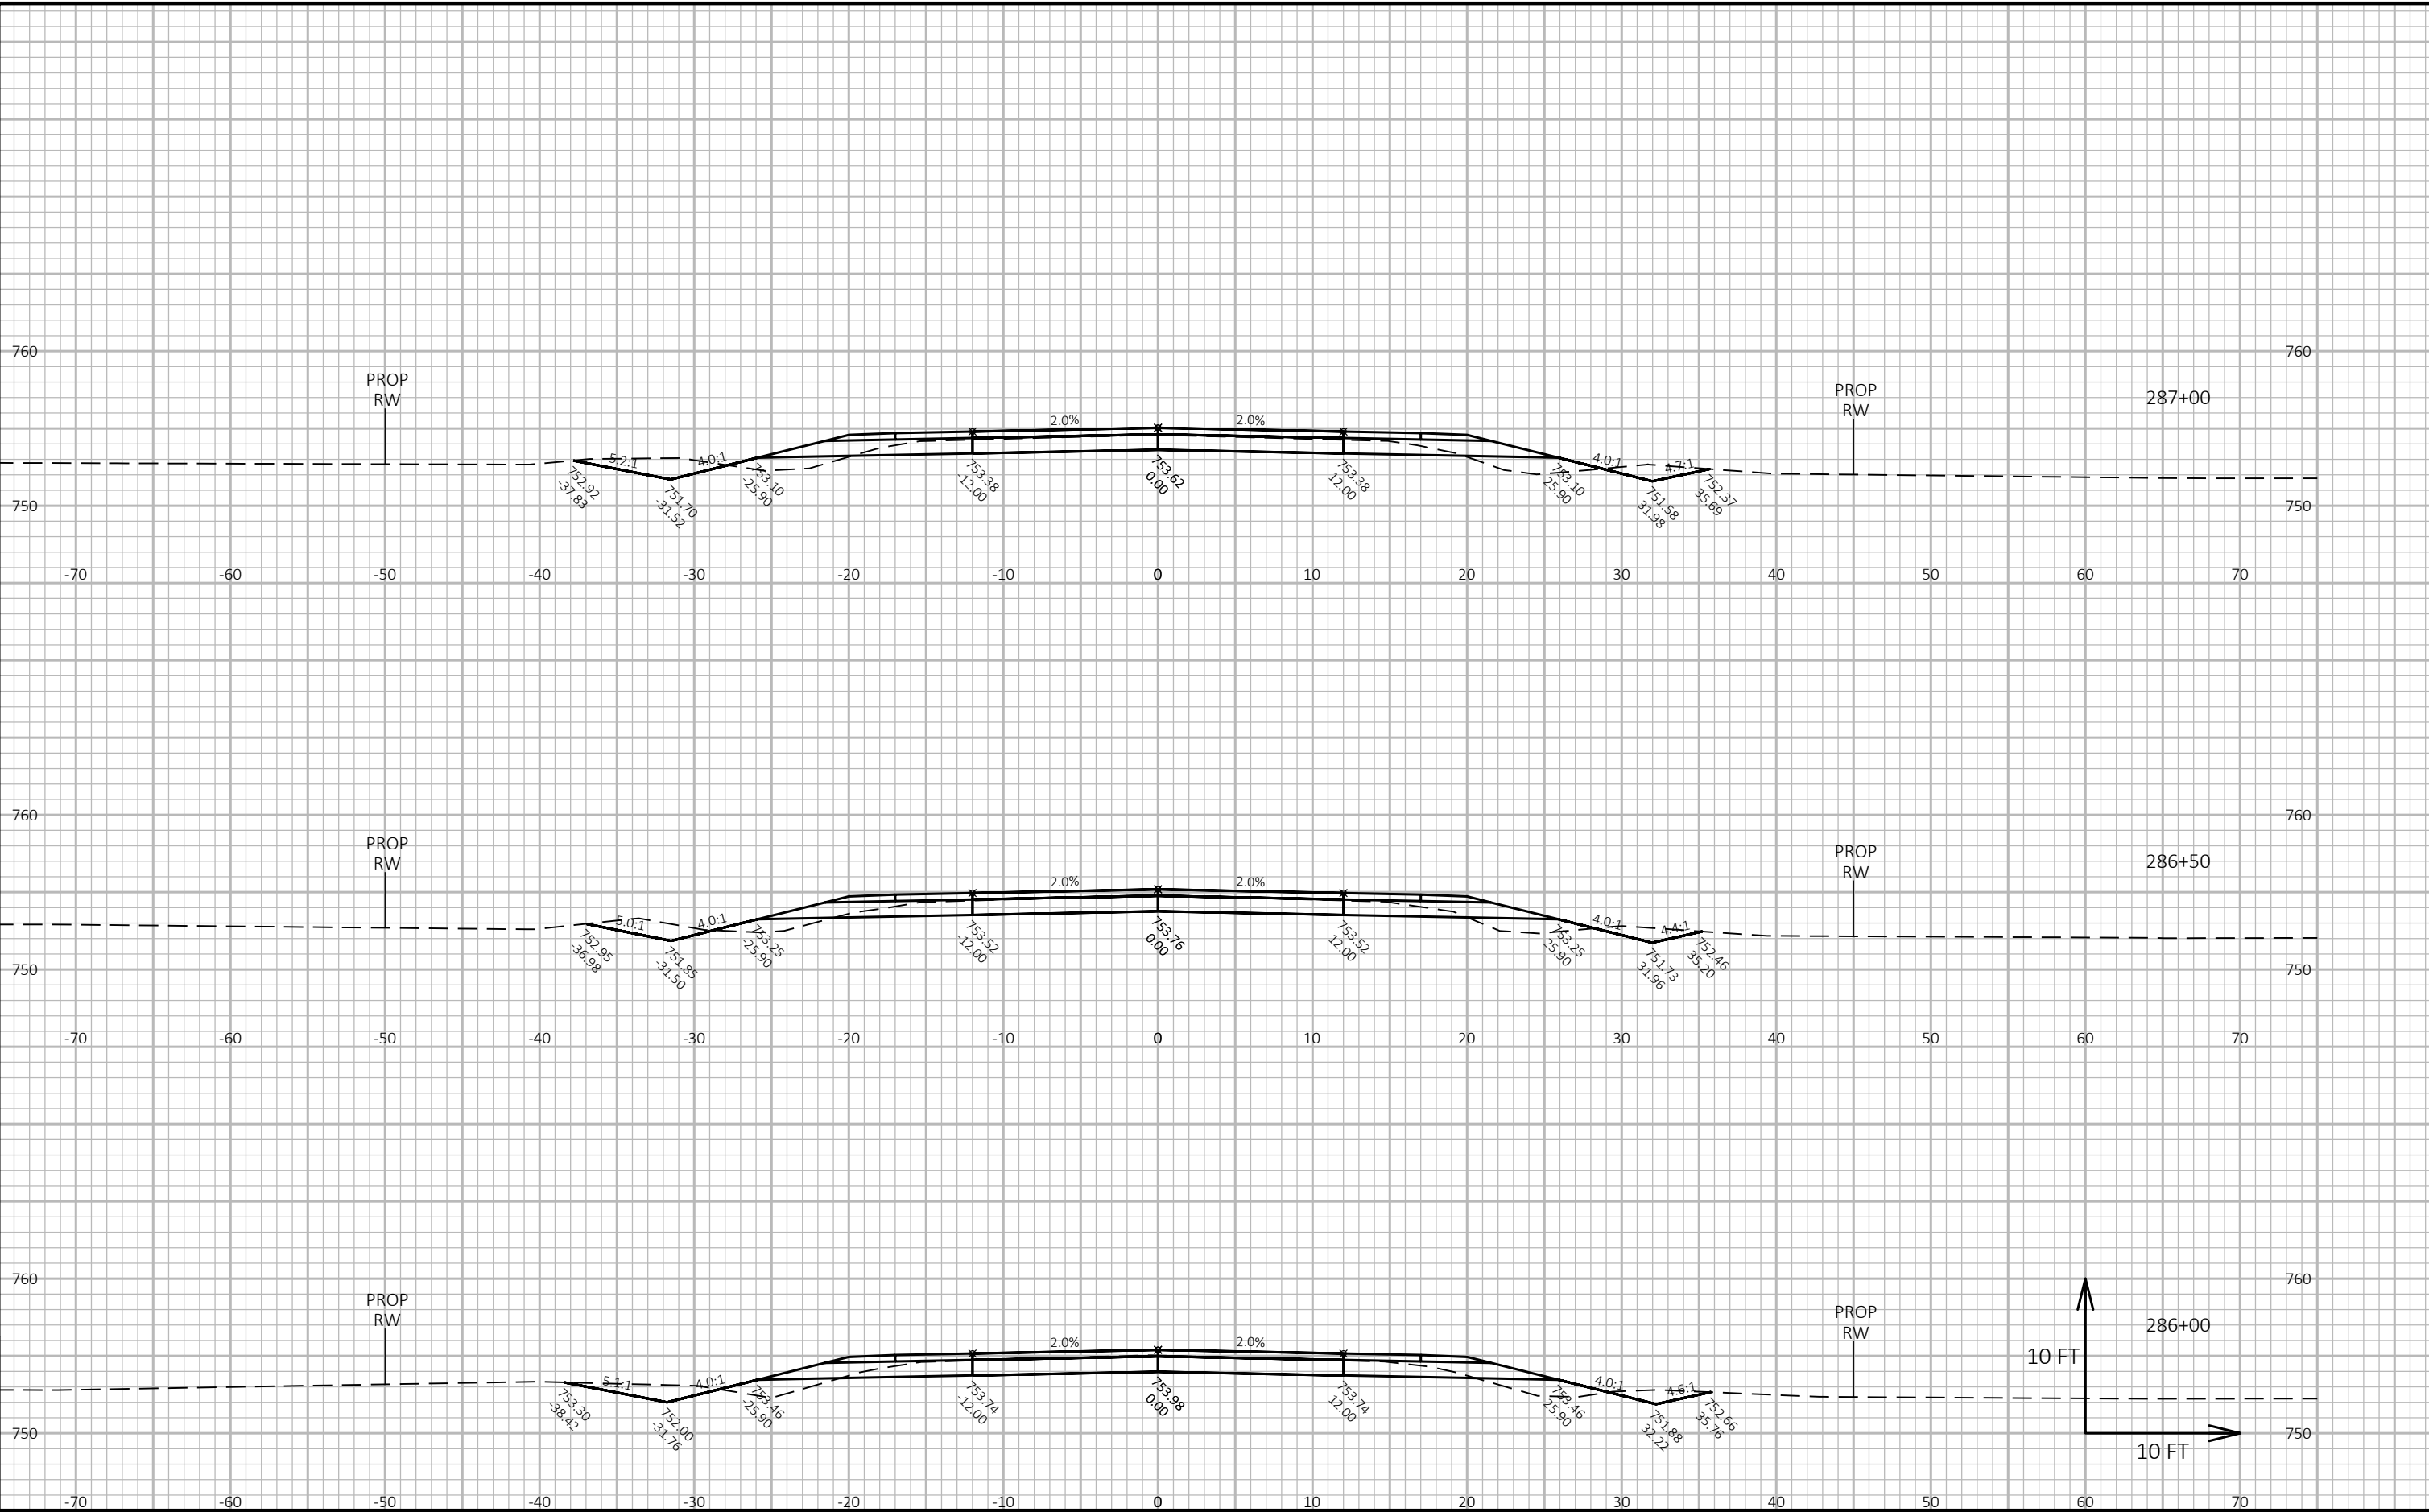


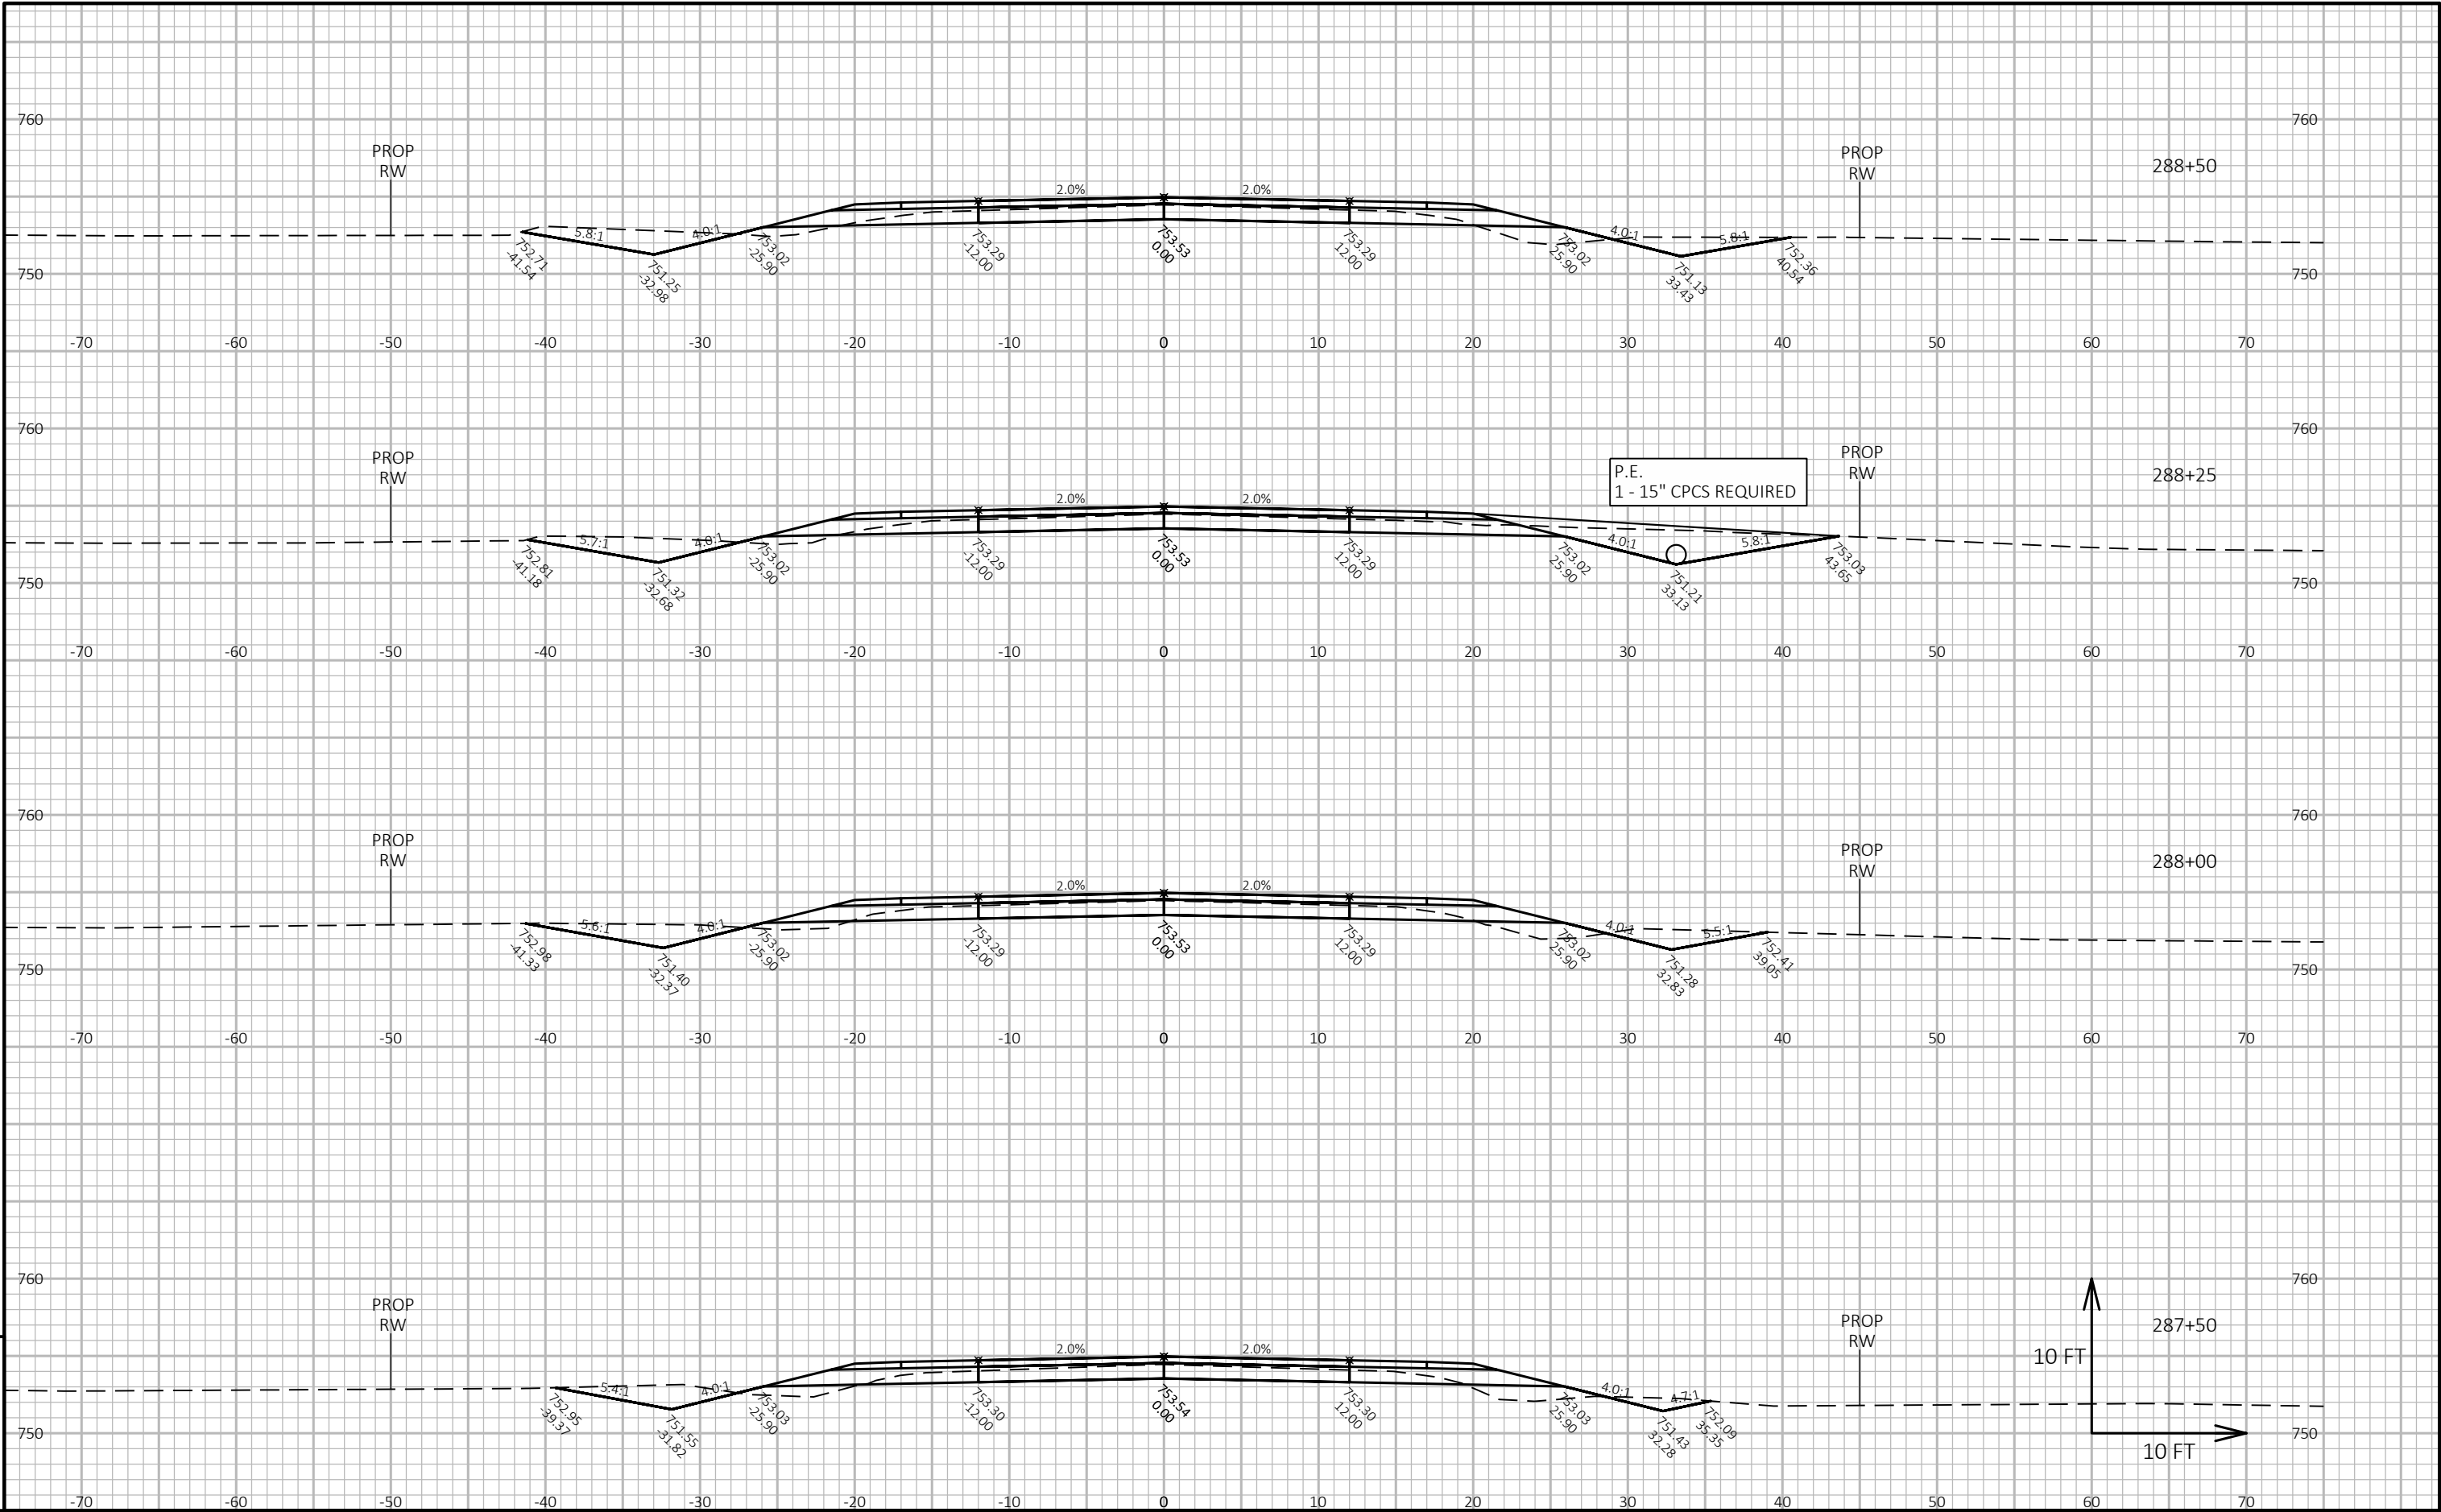


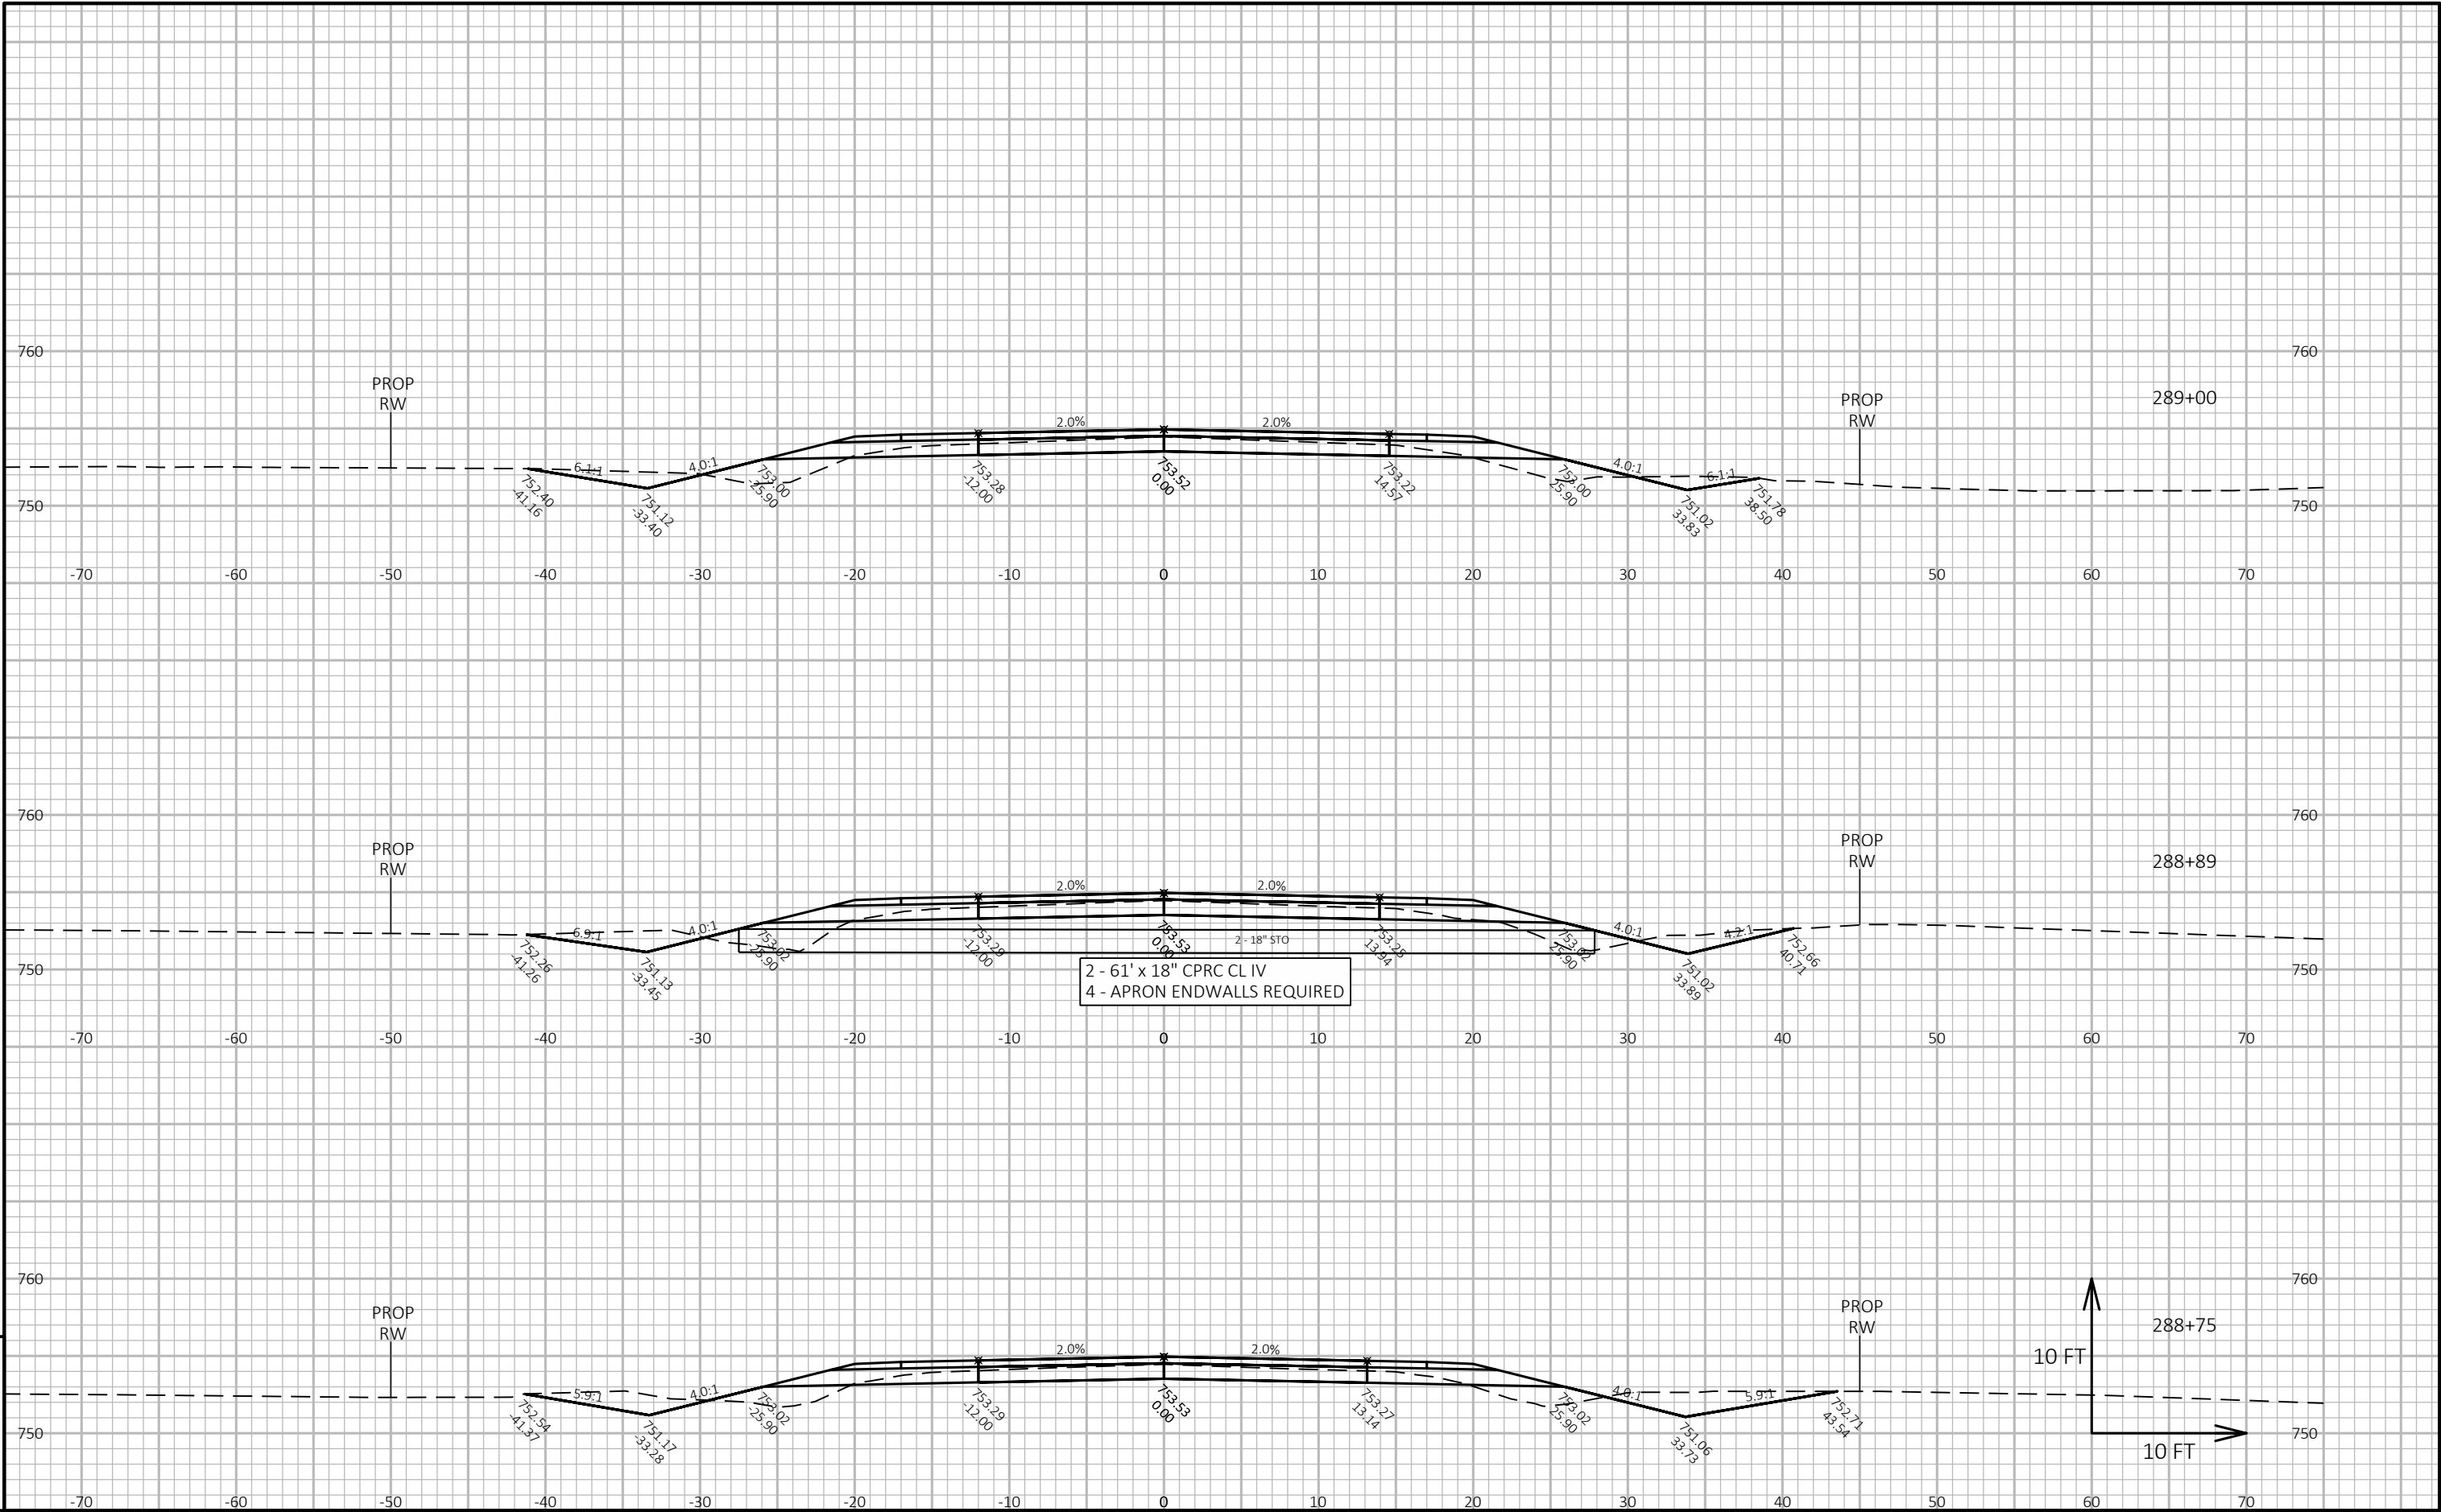


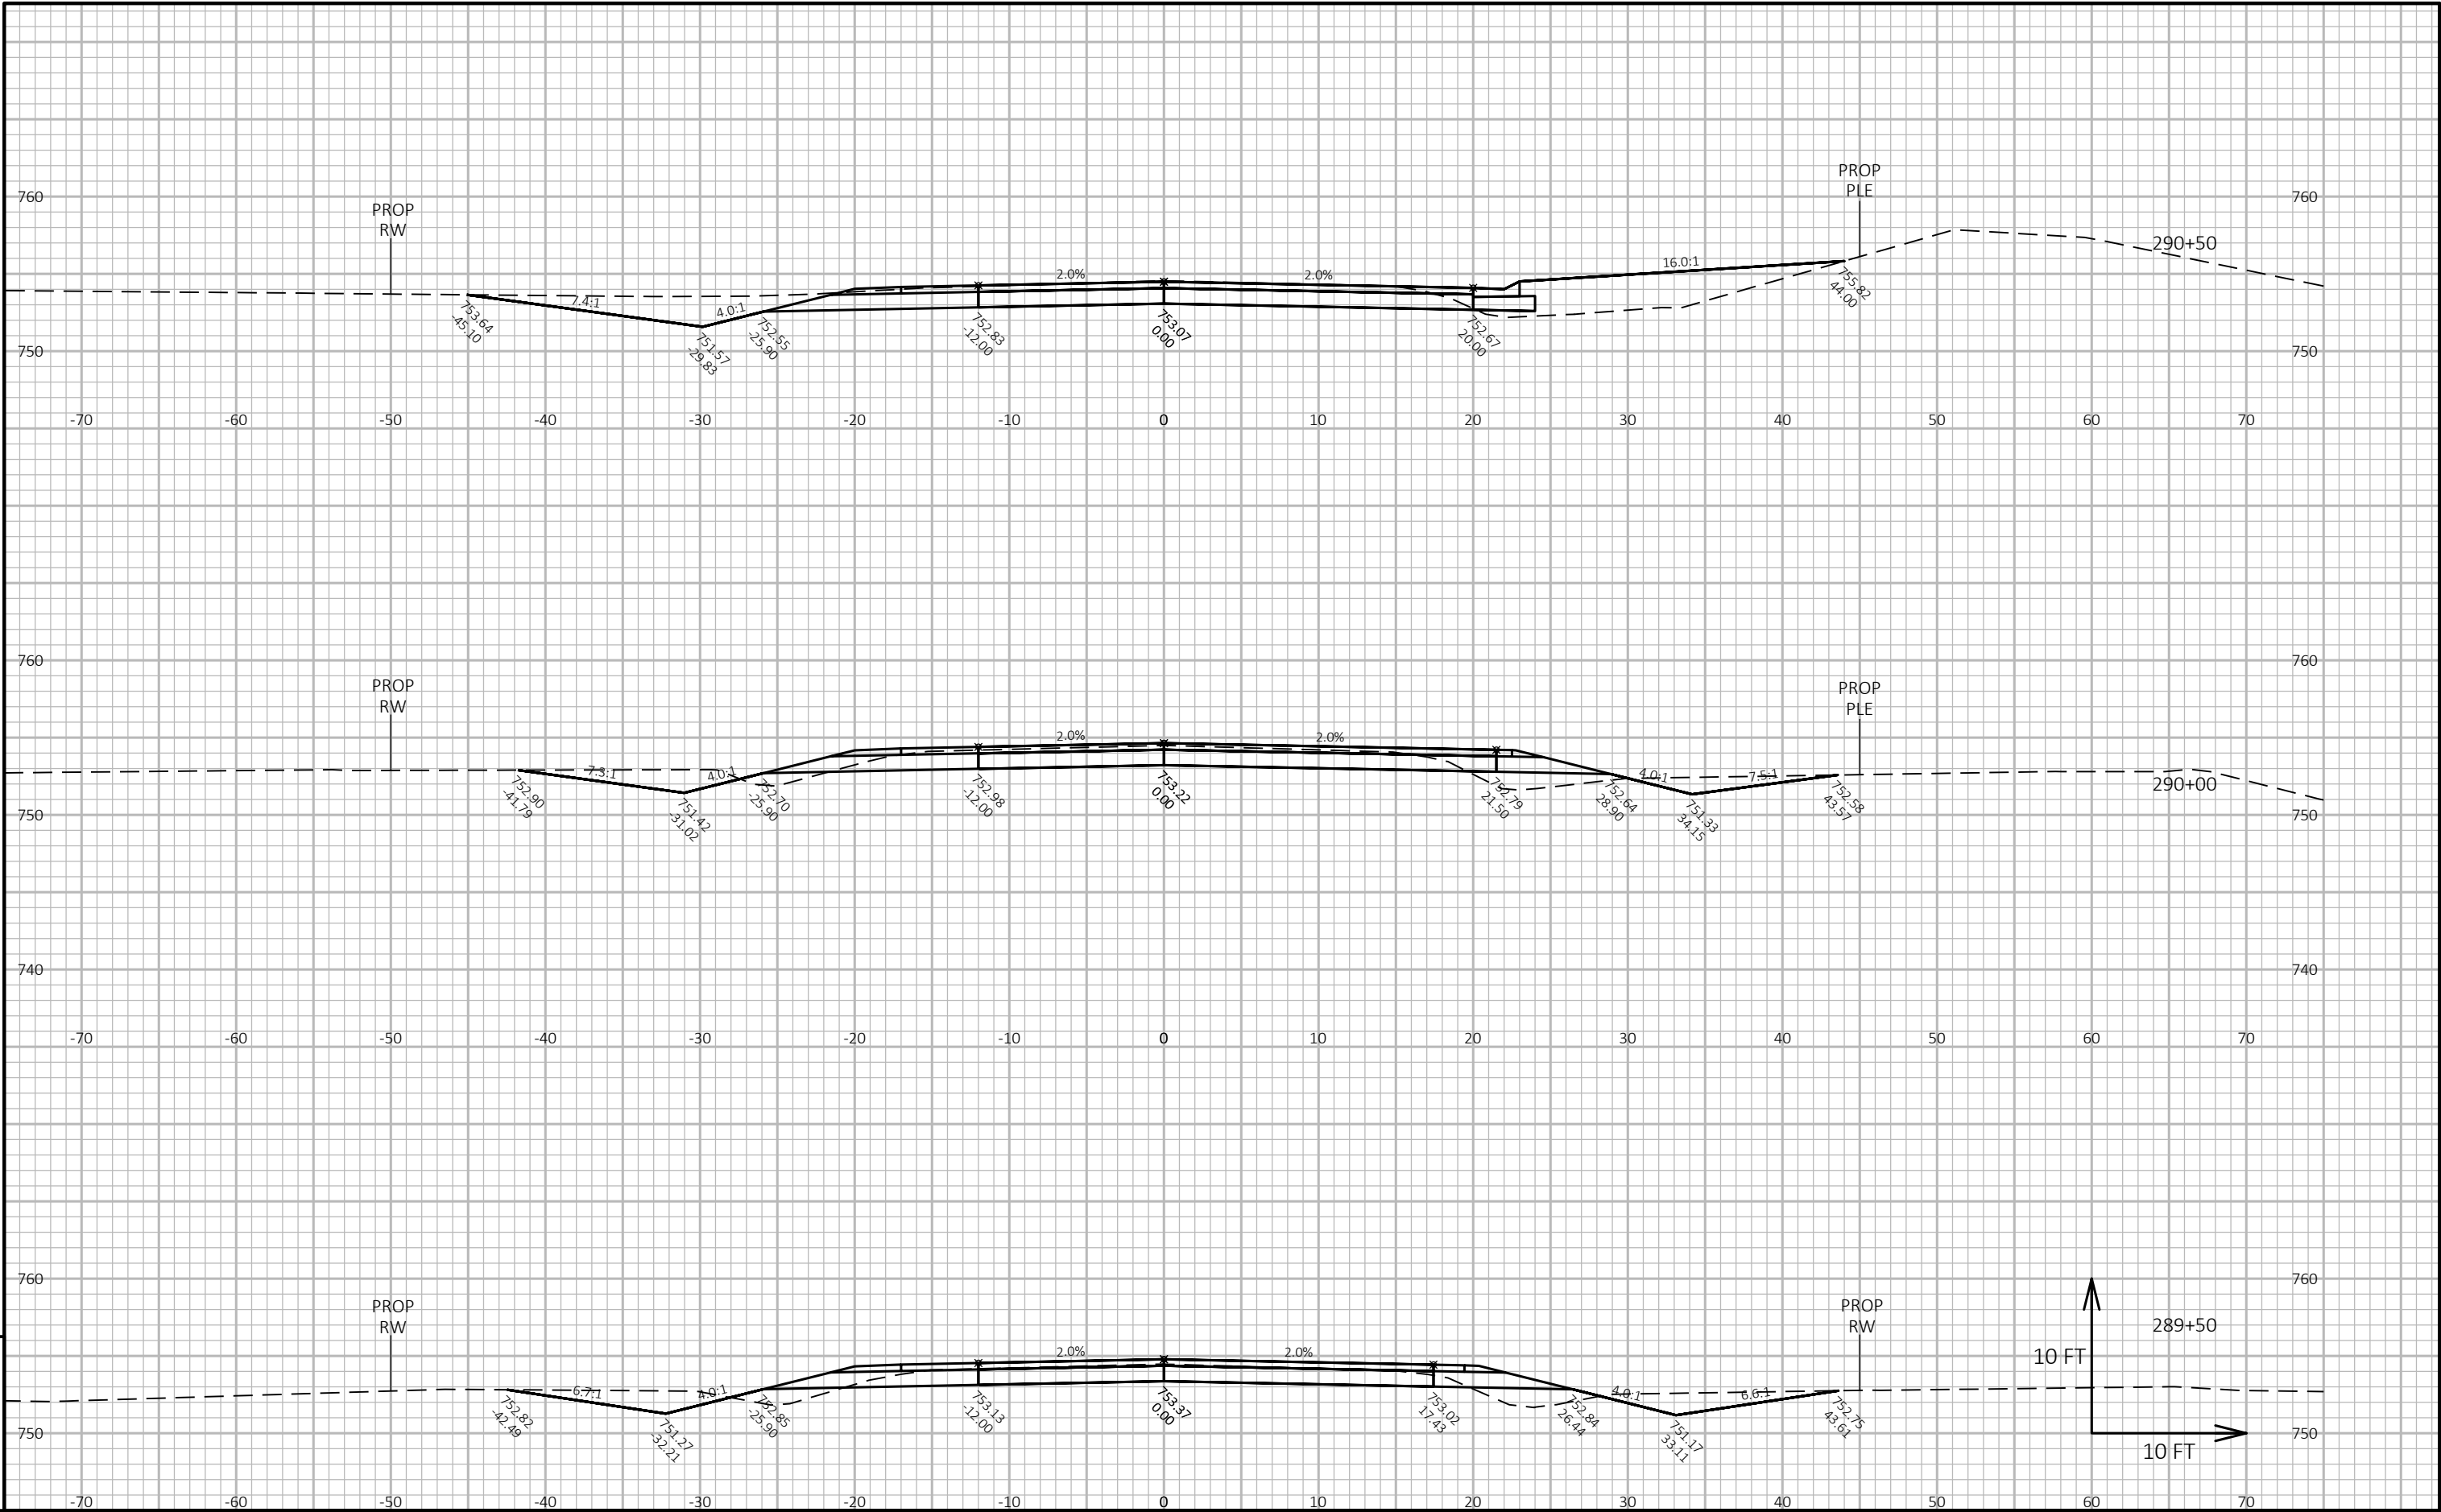


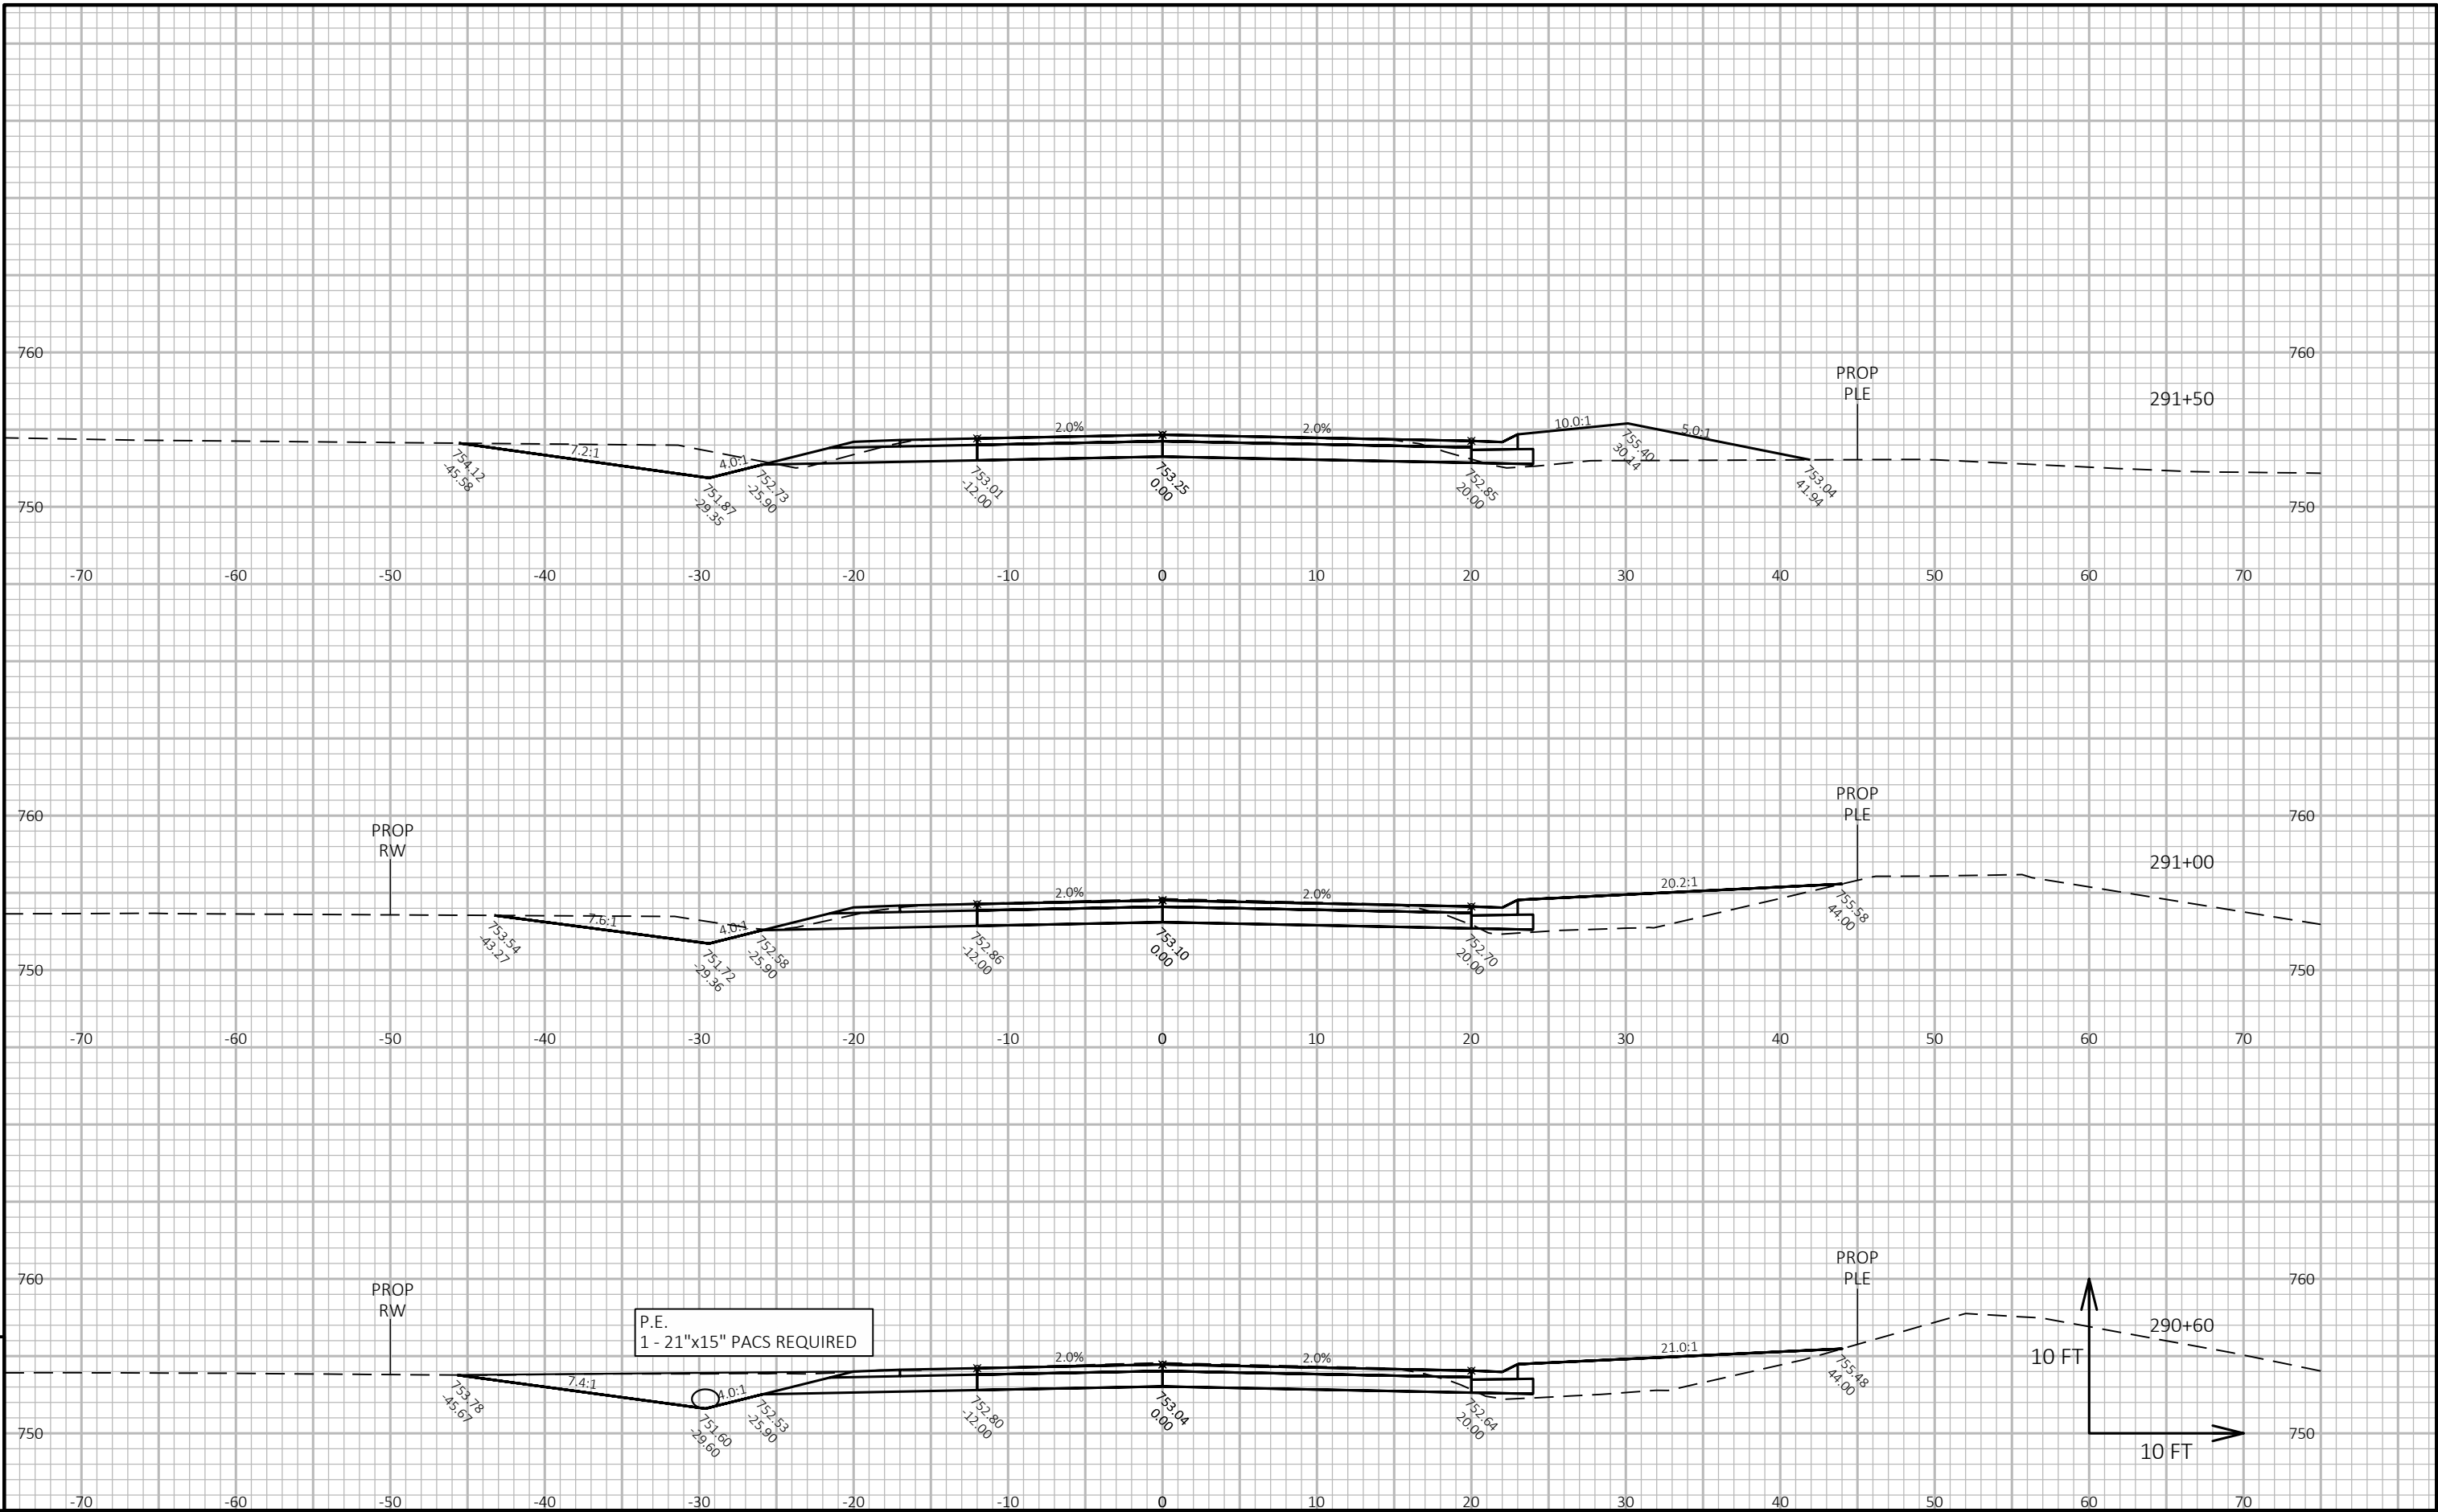


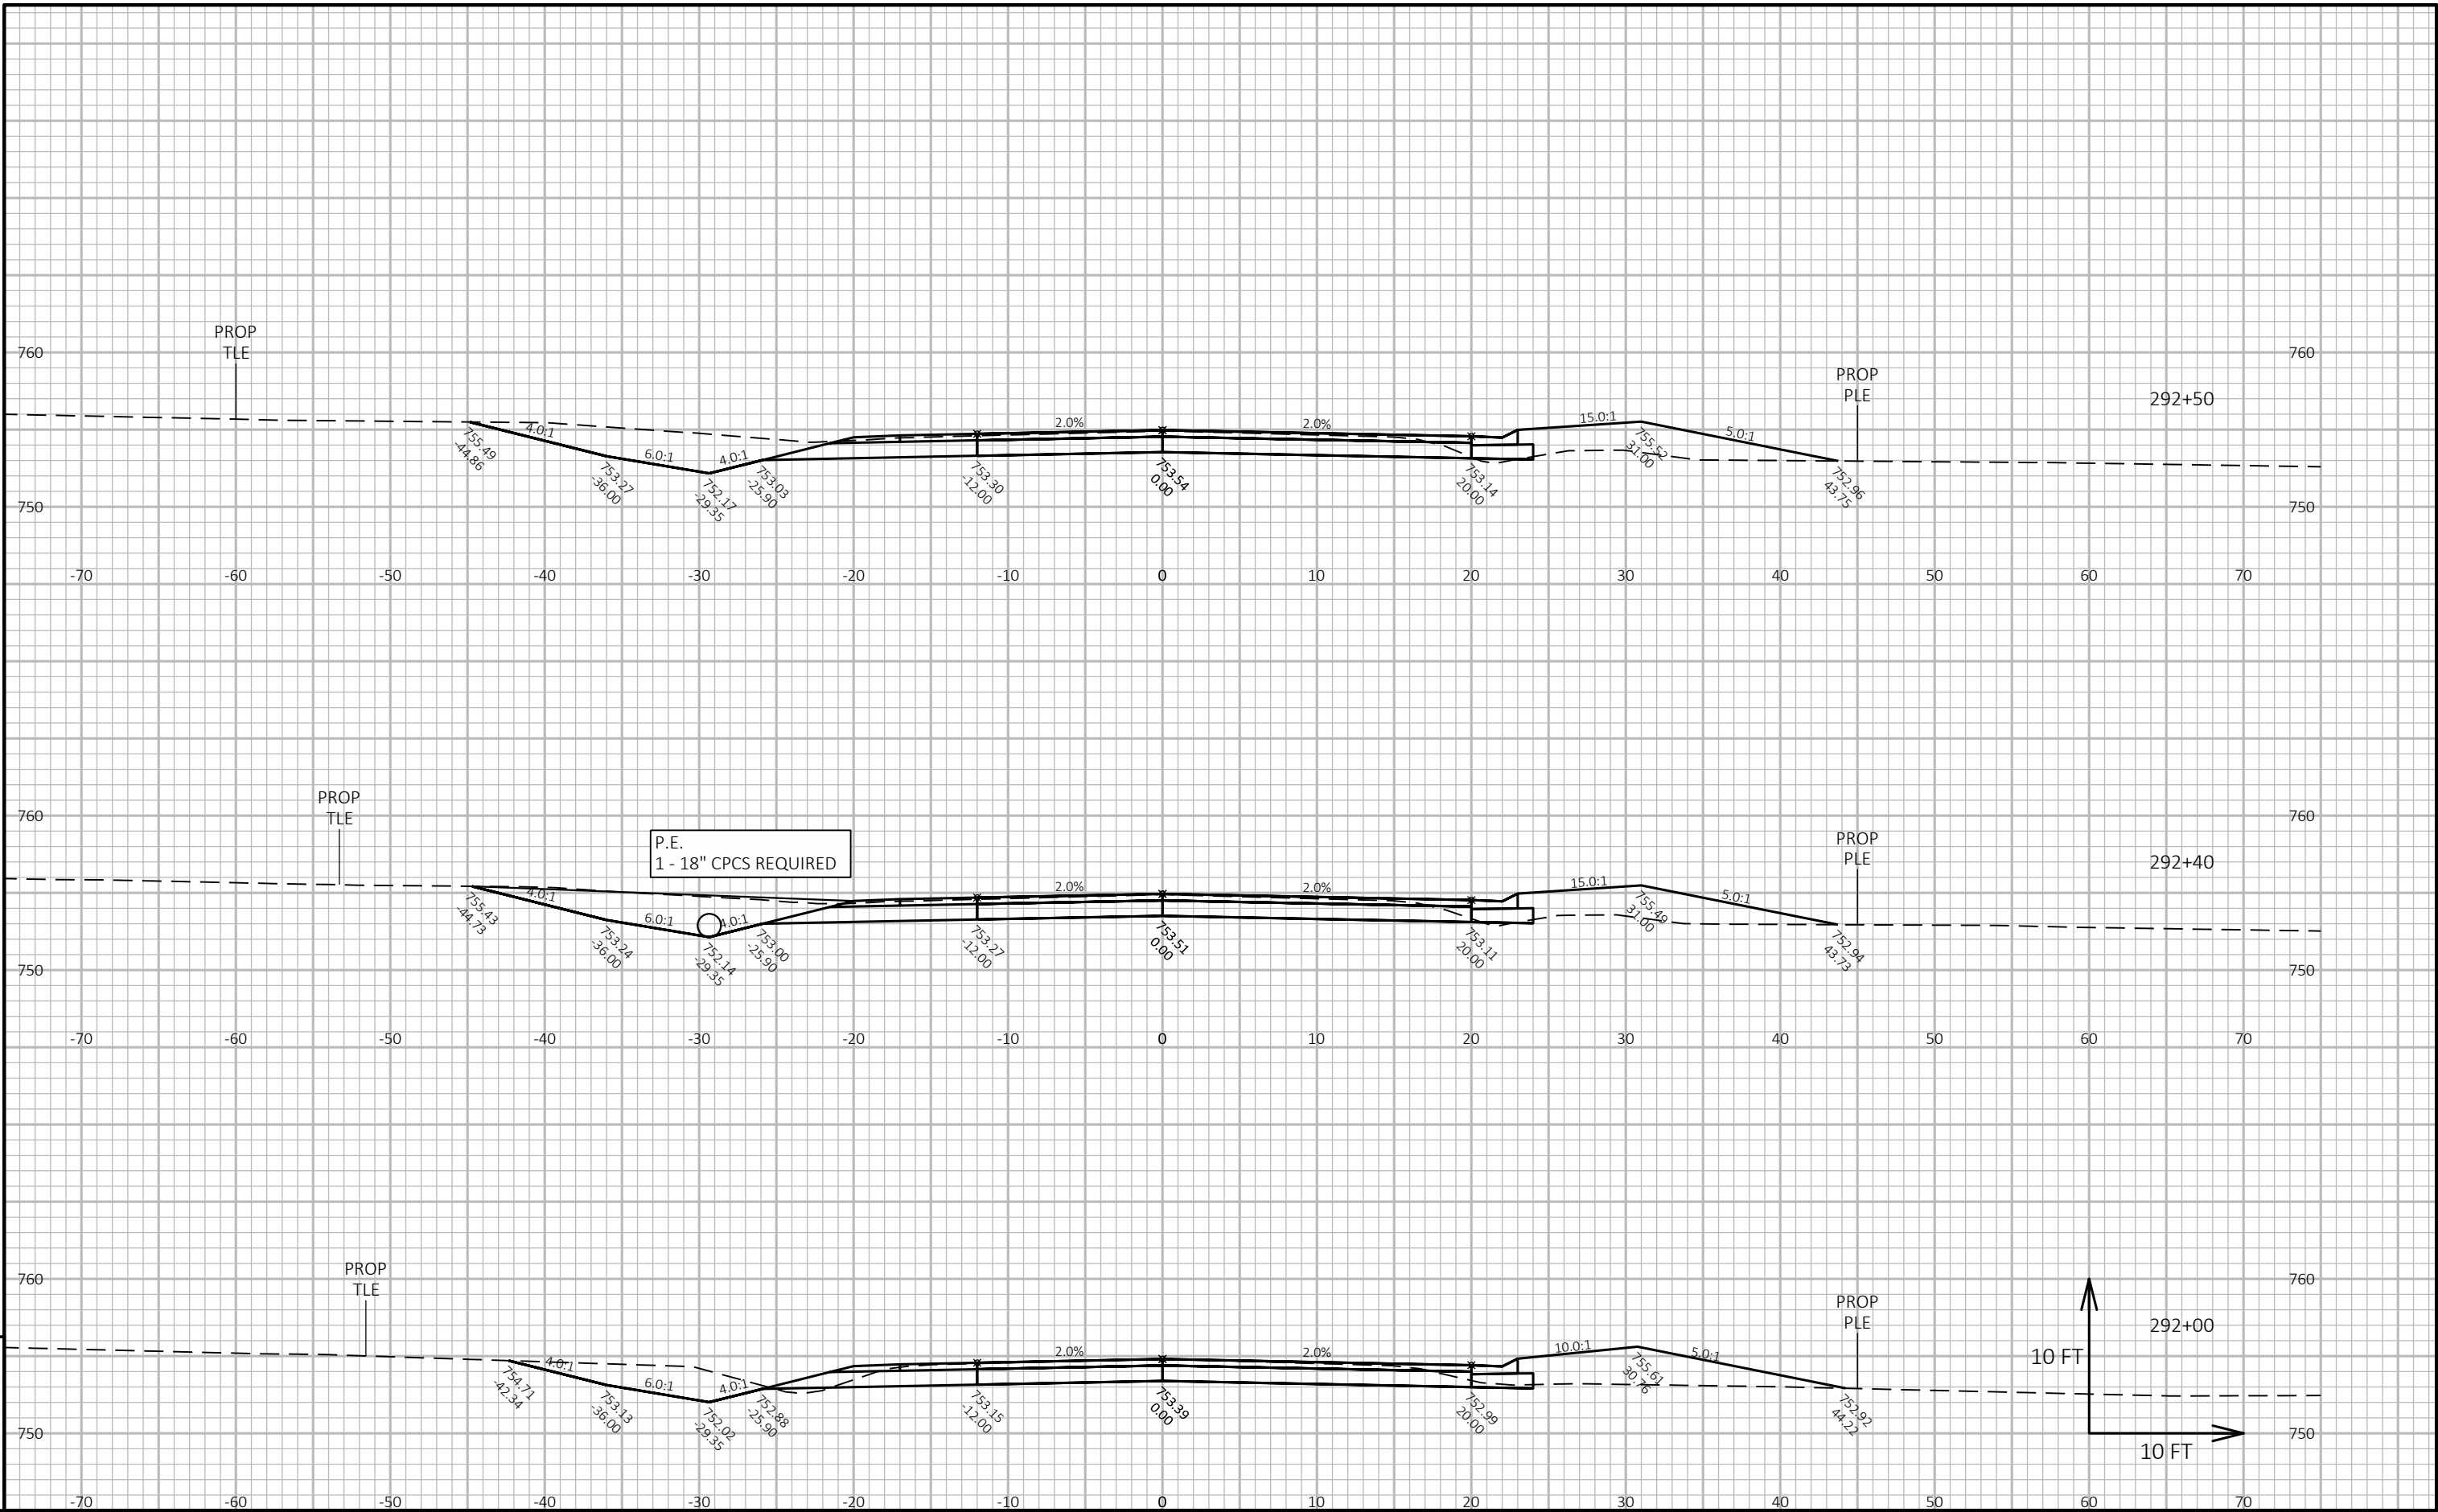

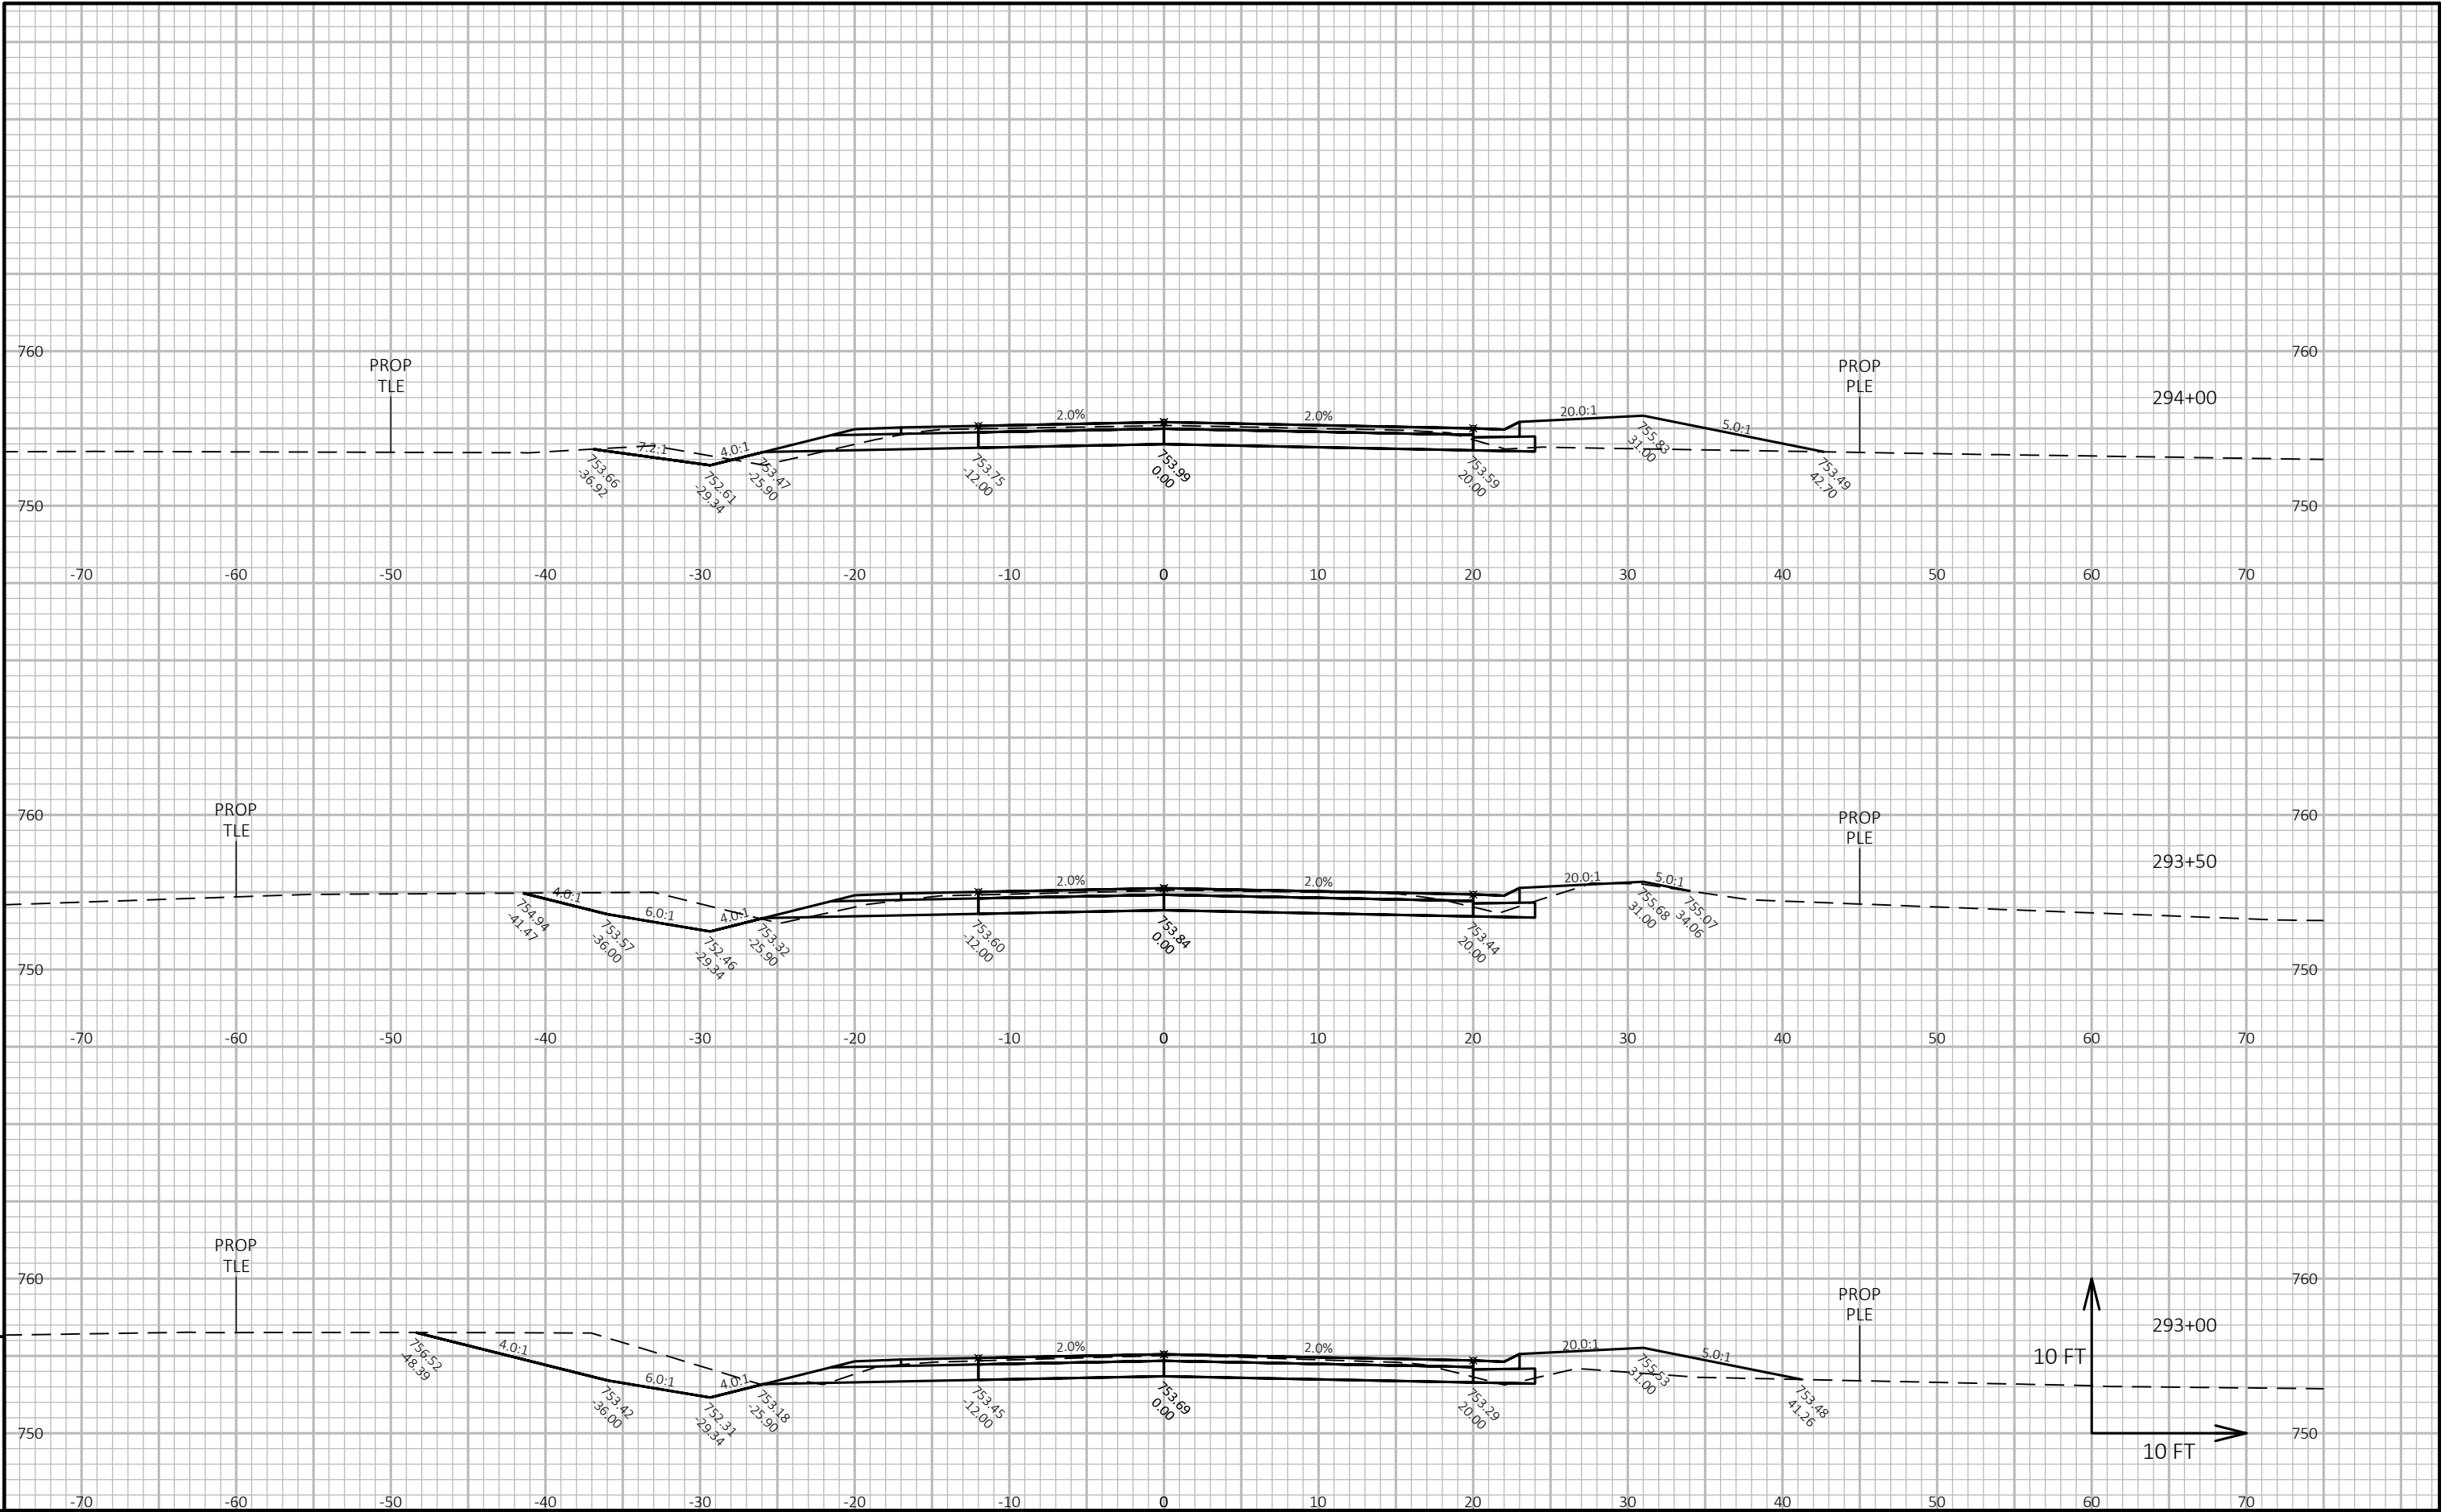

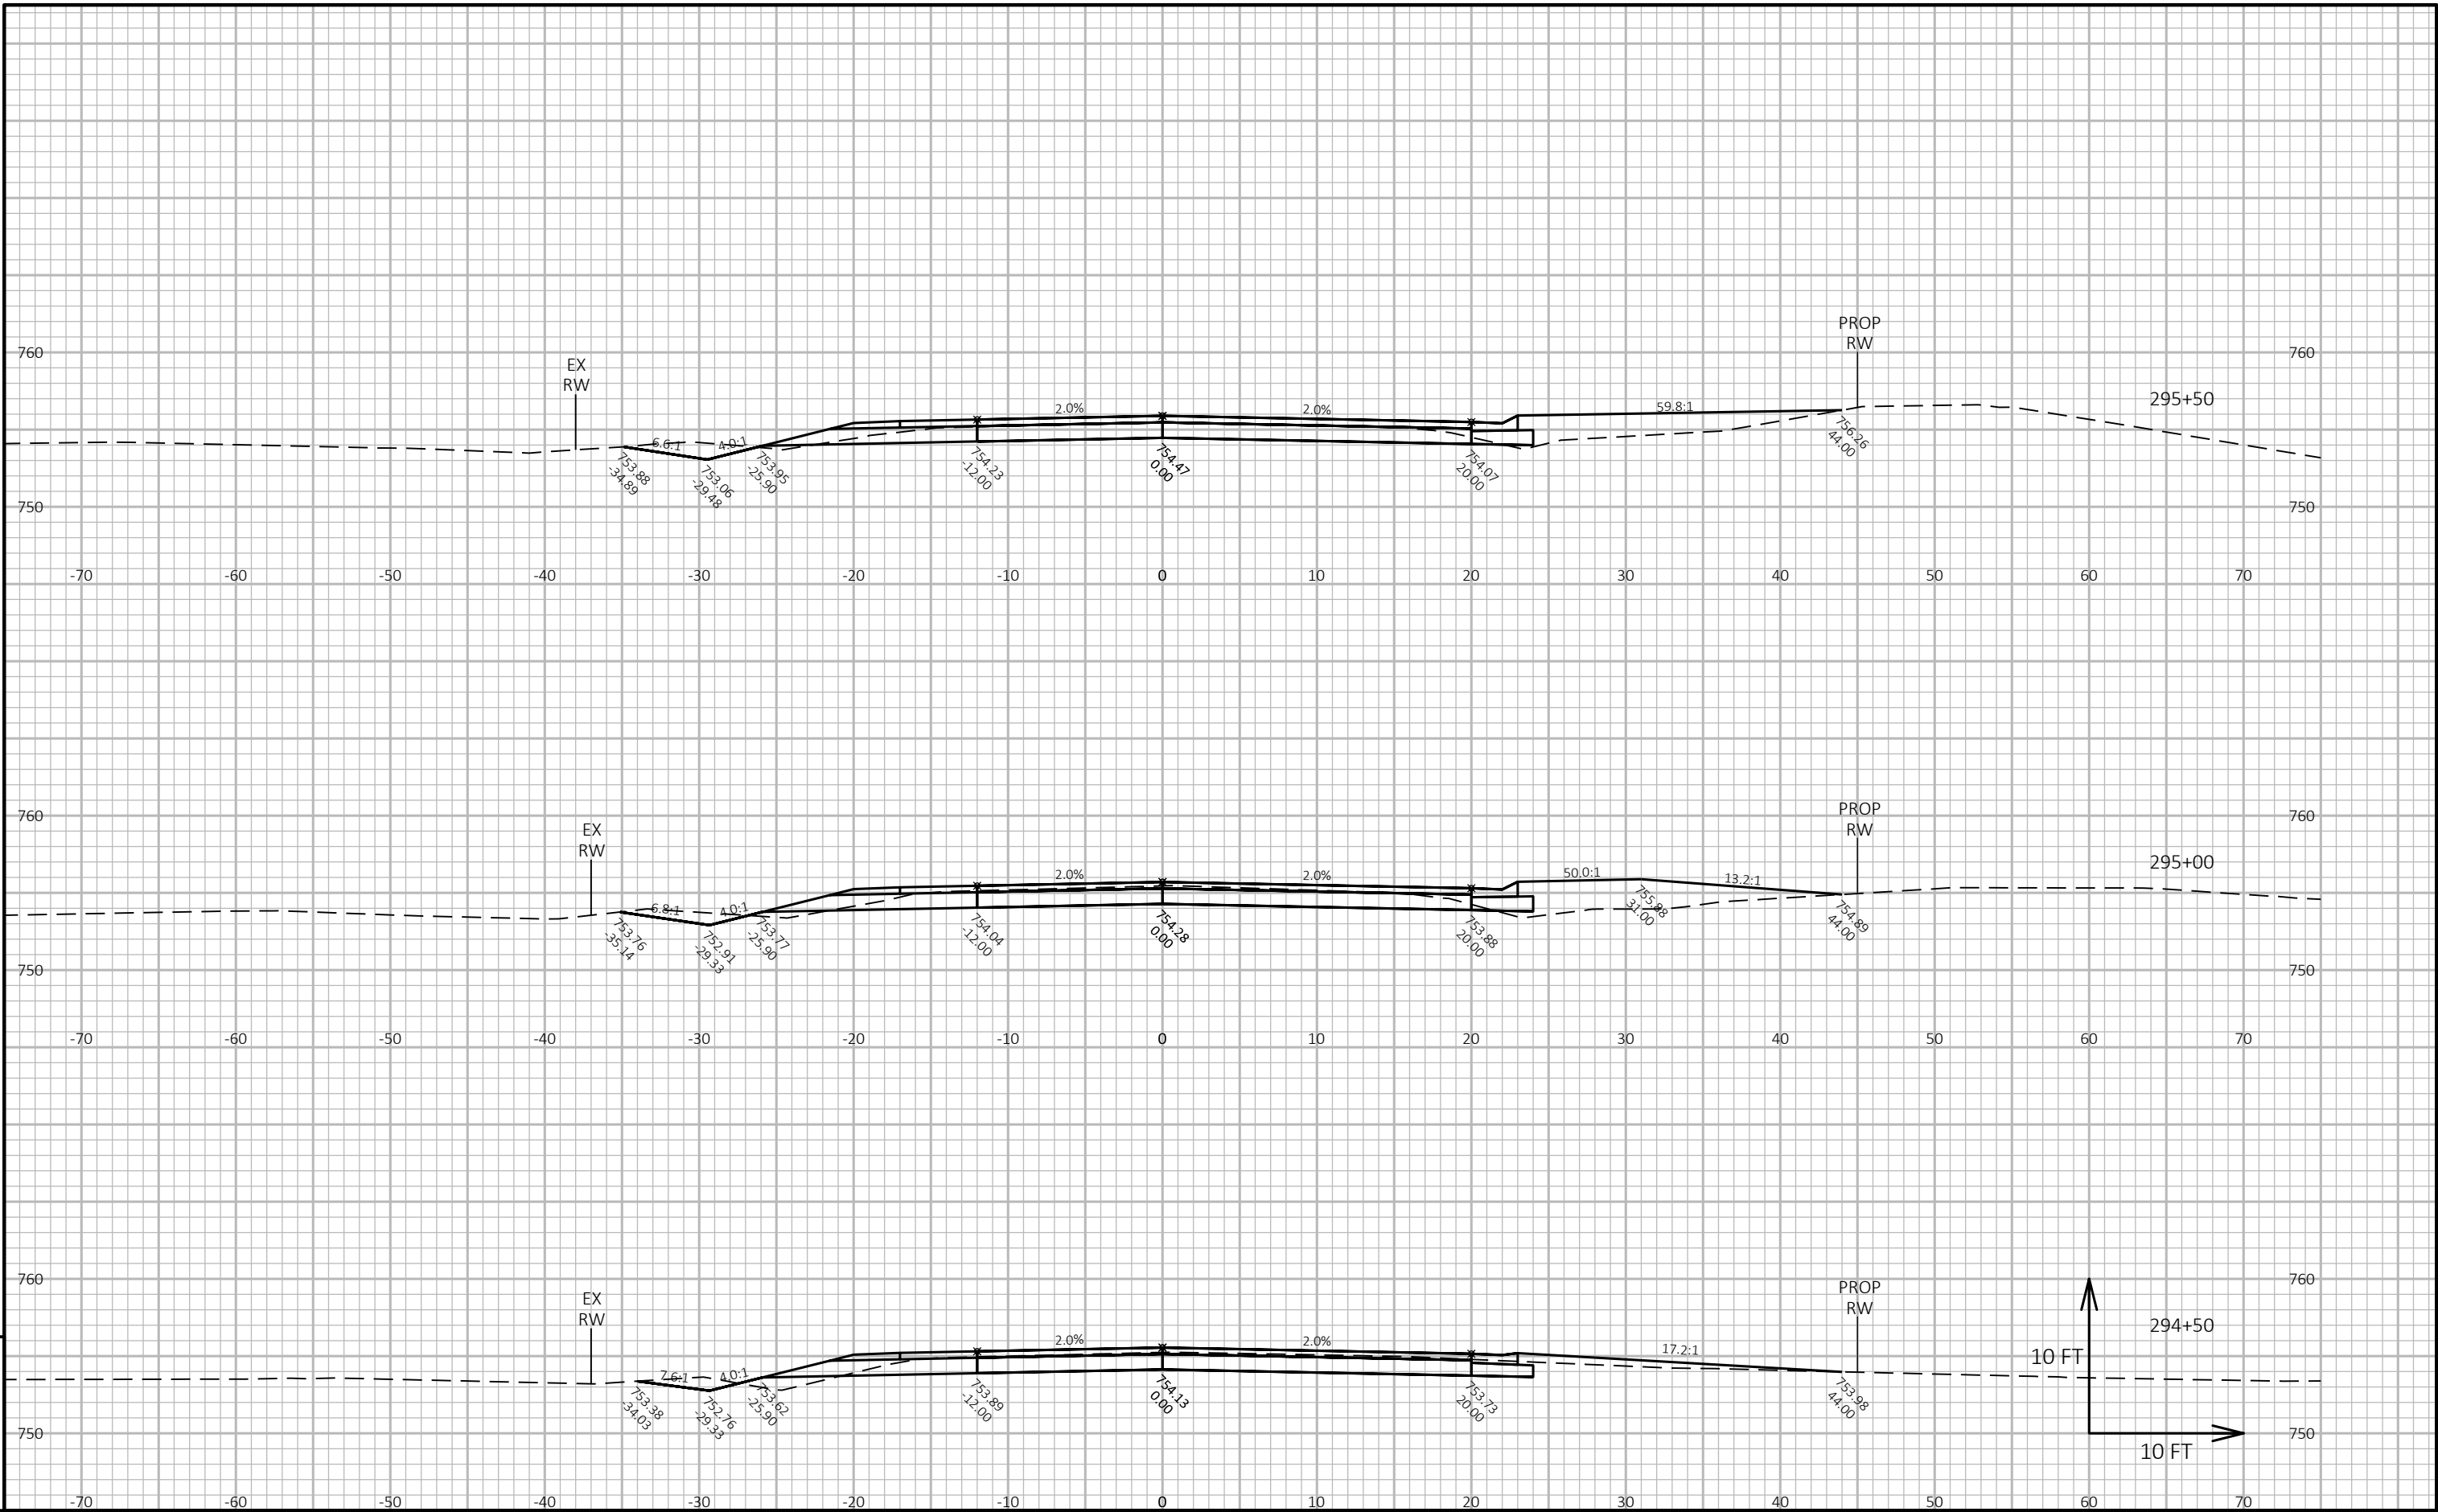


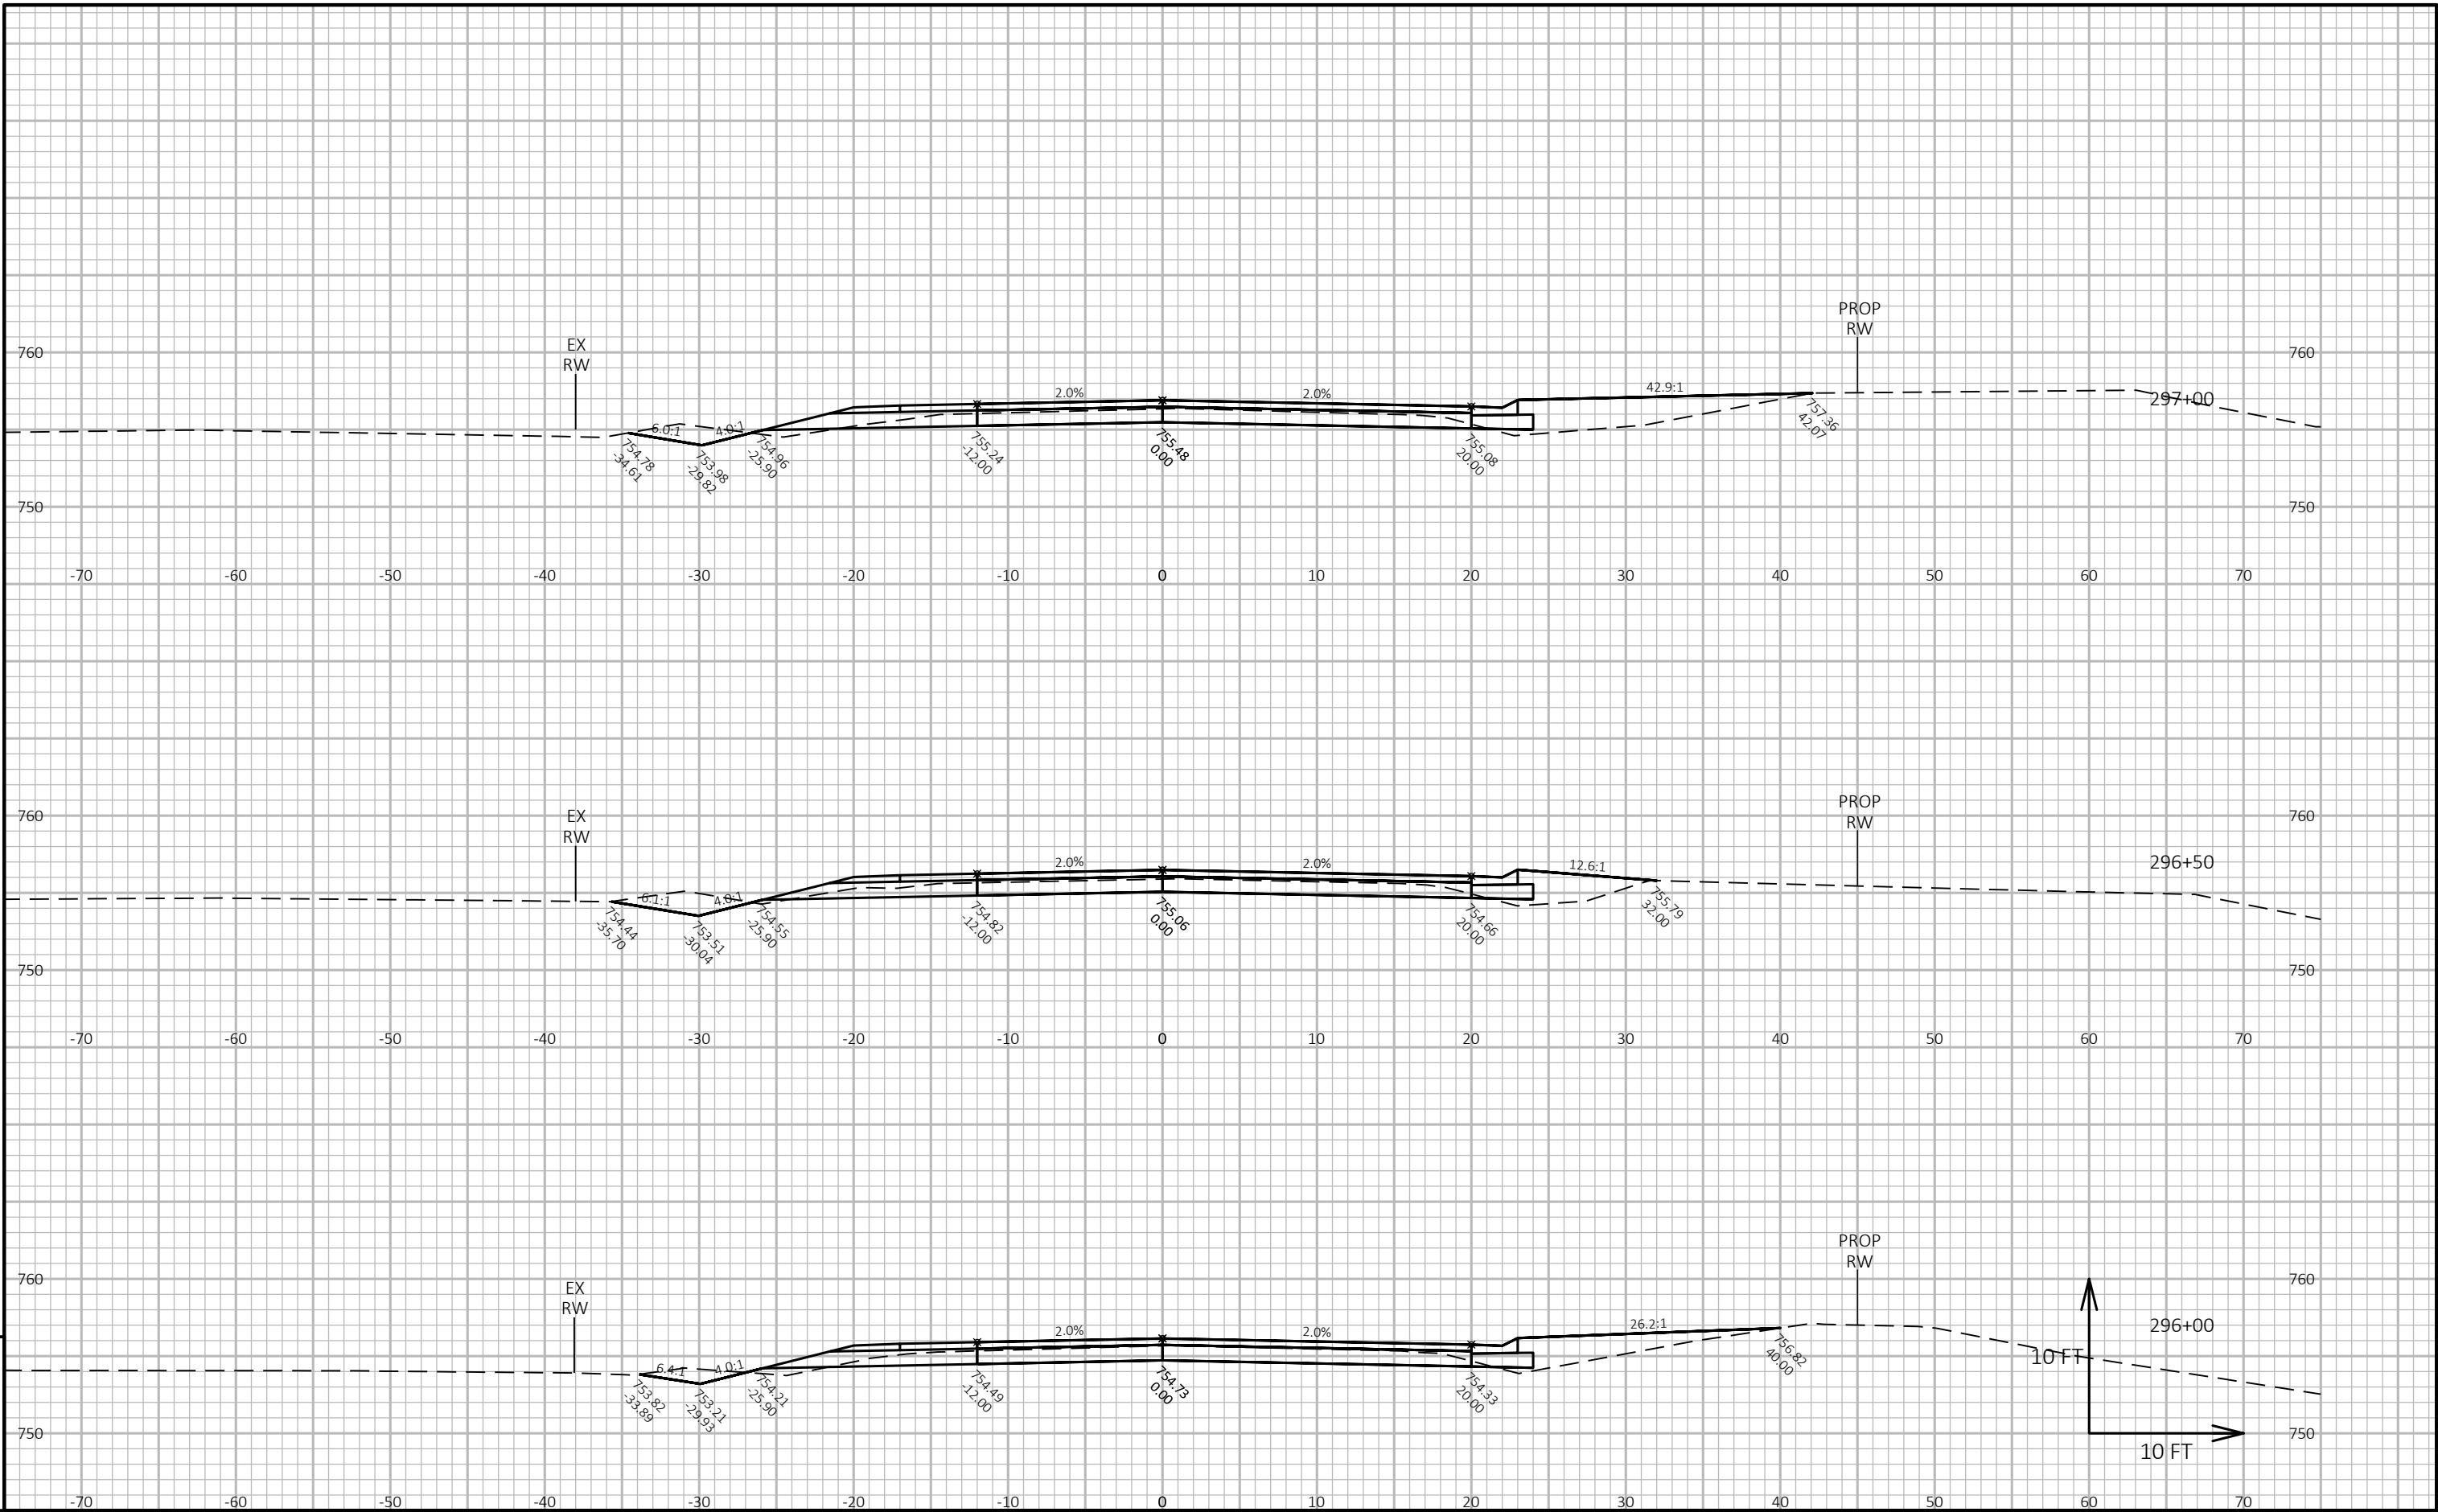


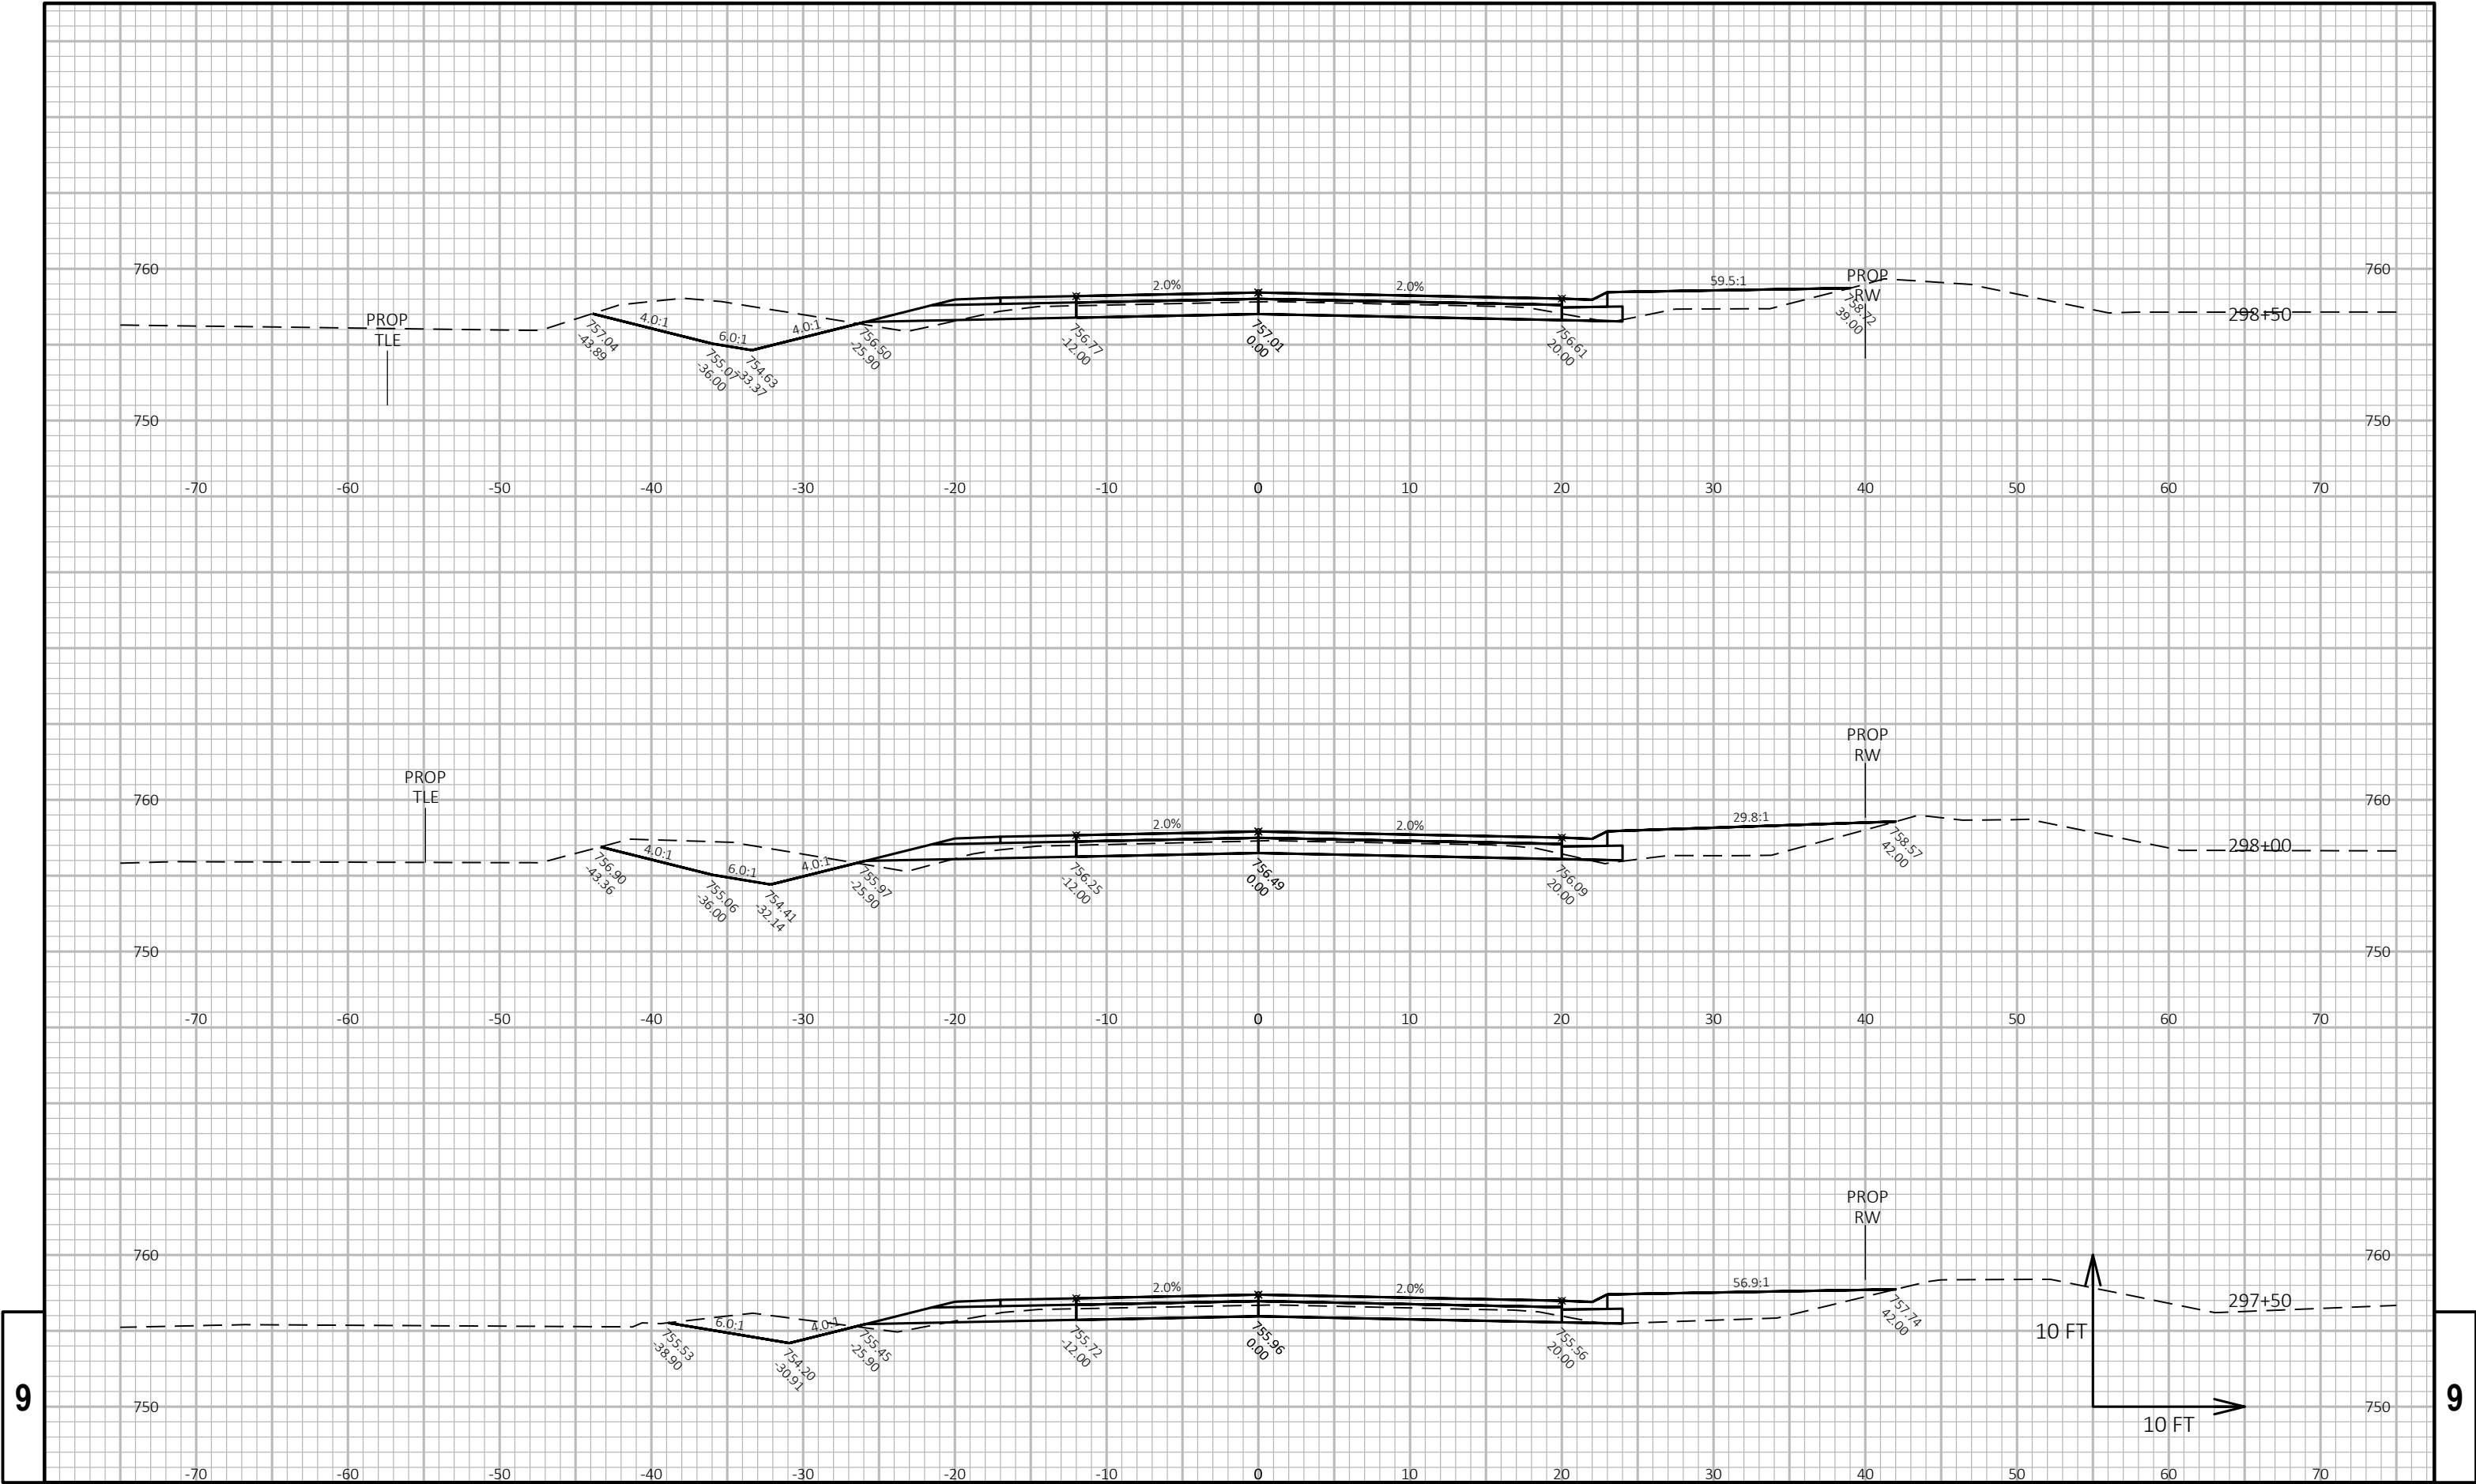



9


9

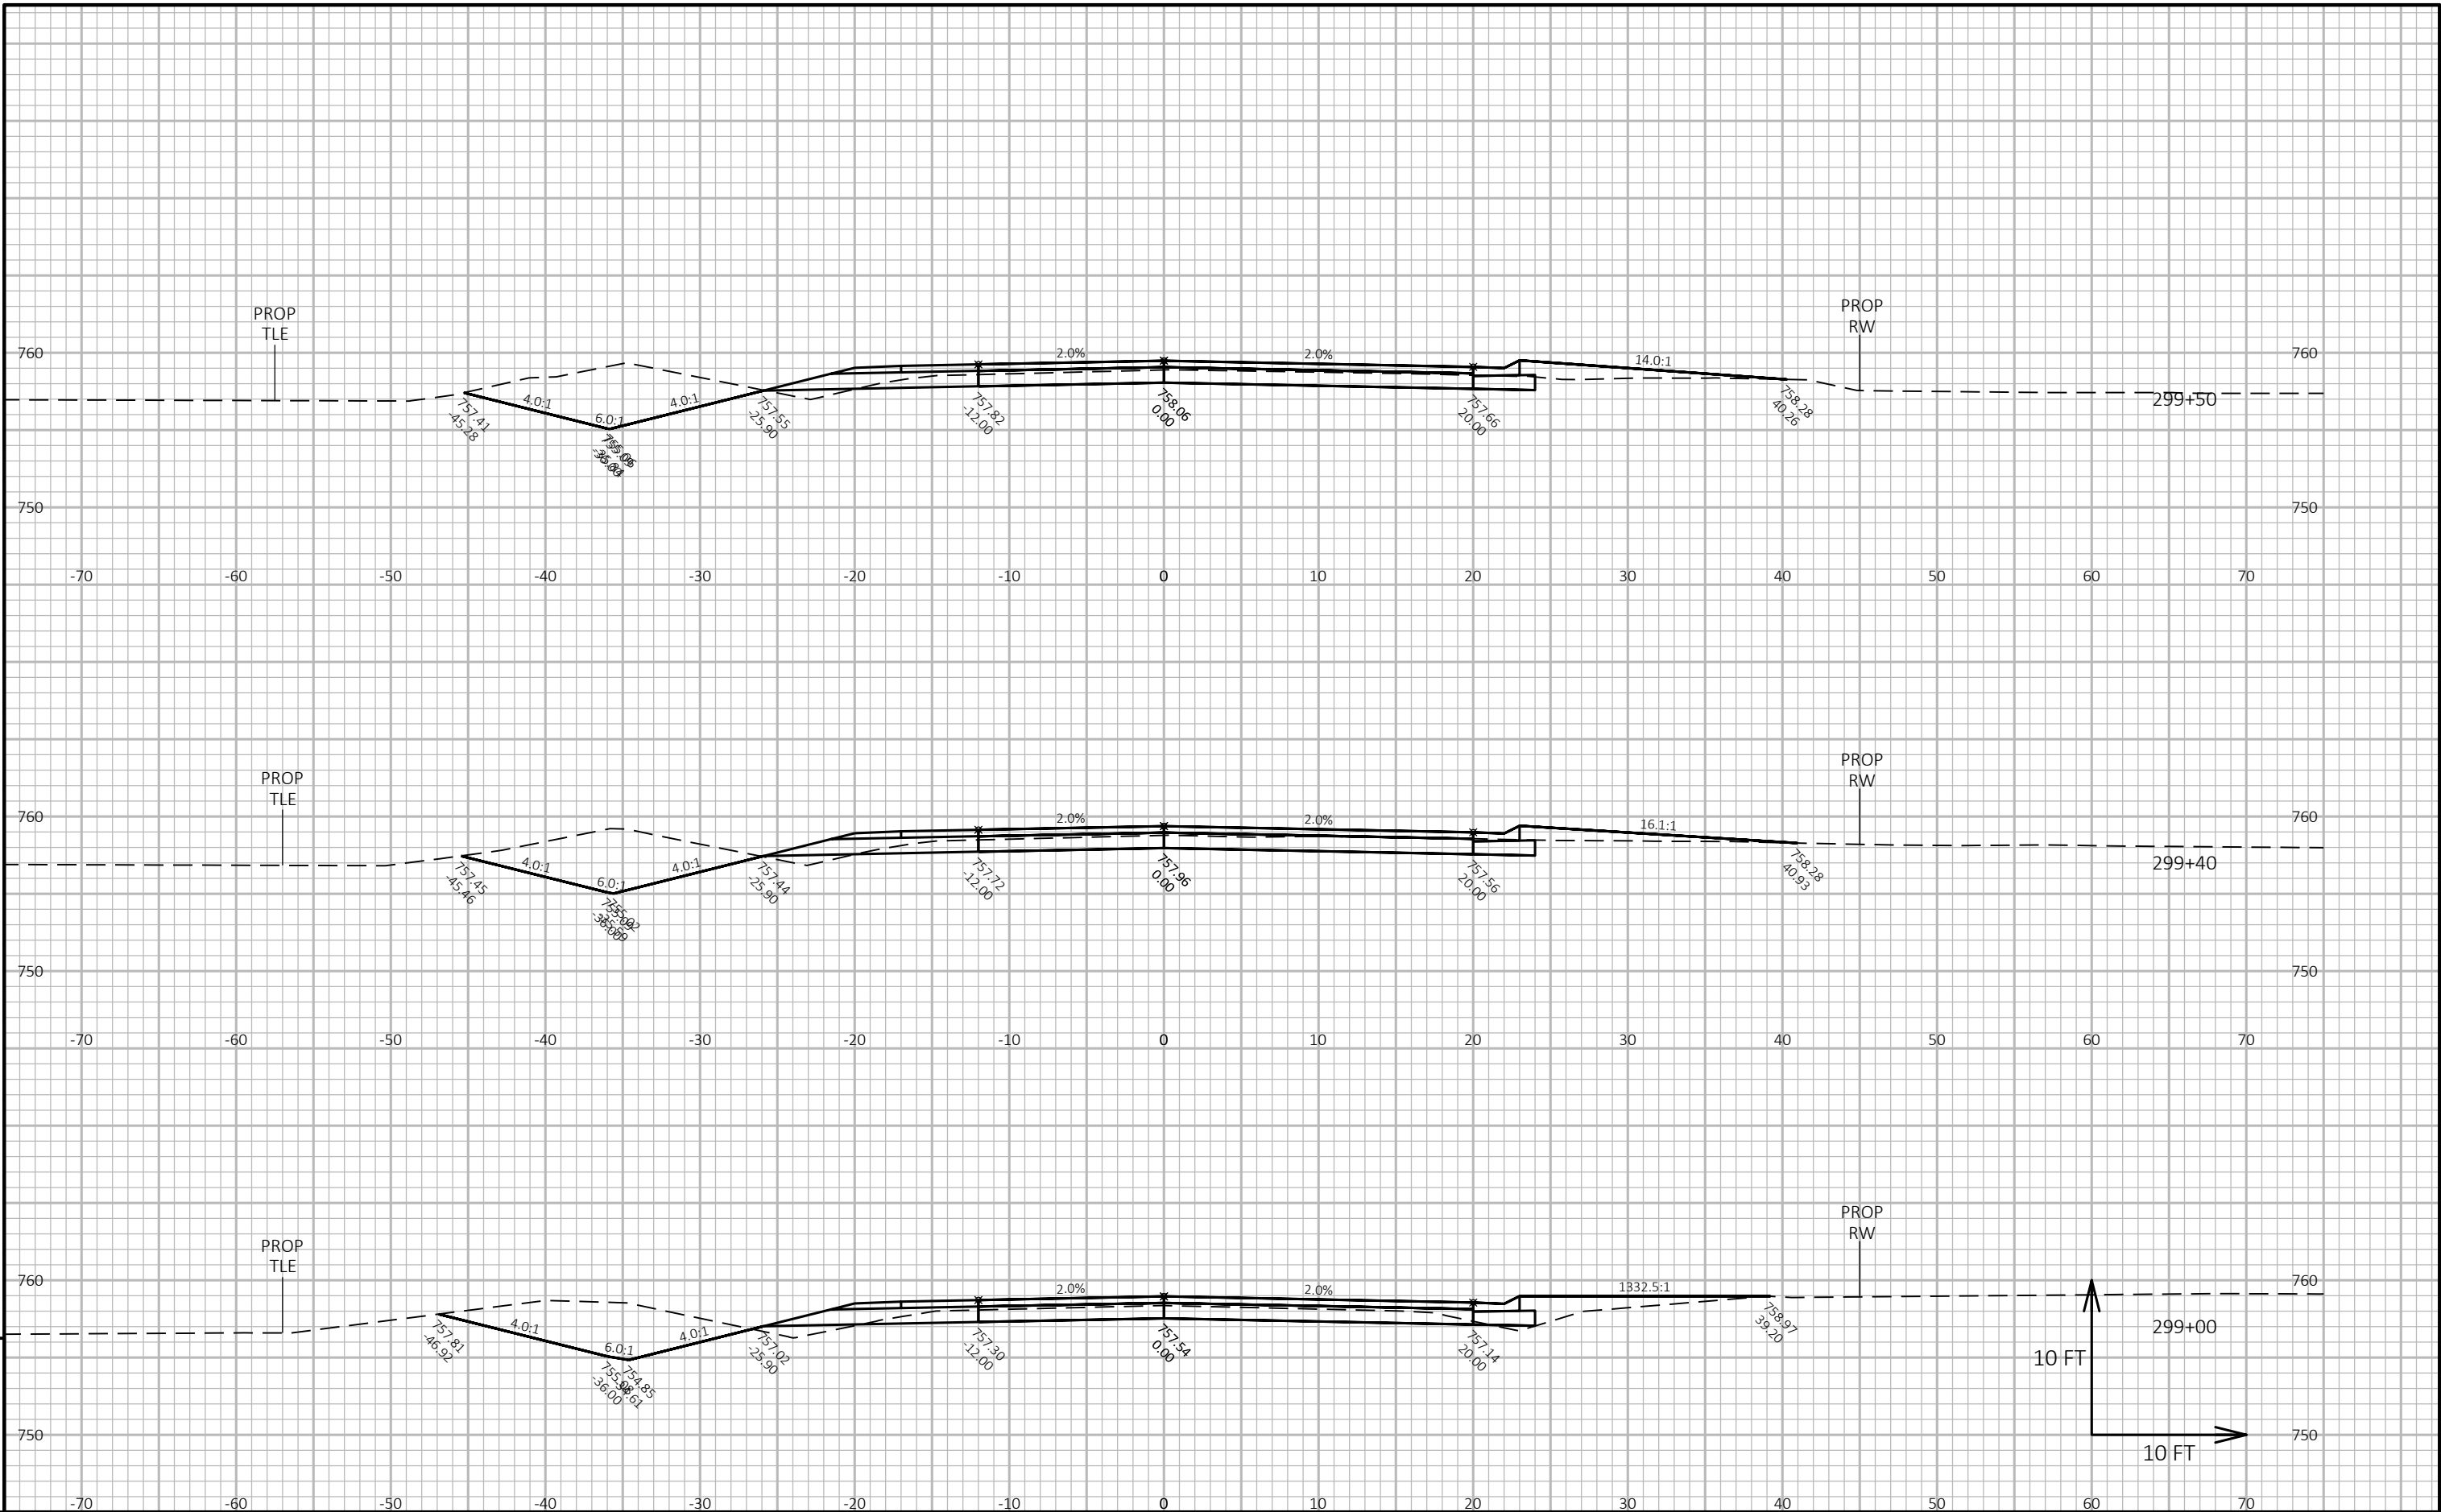


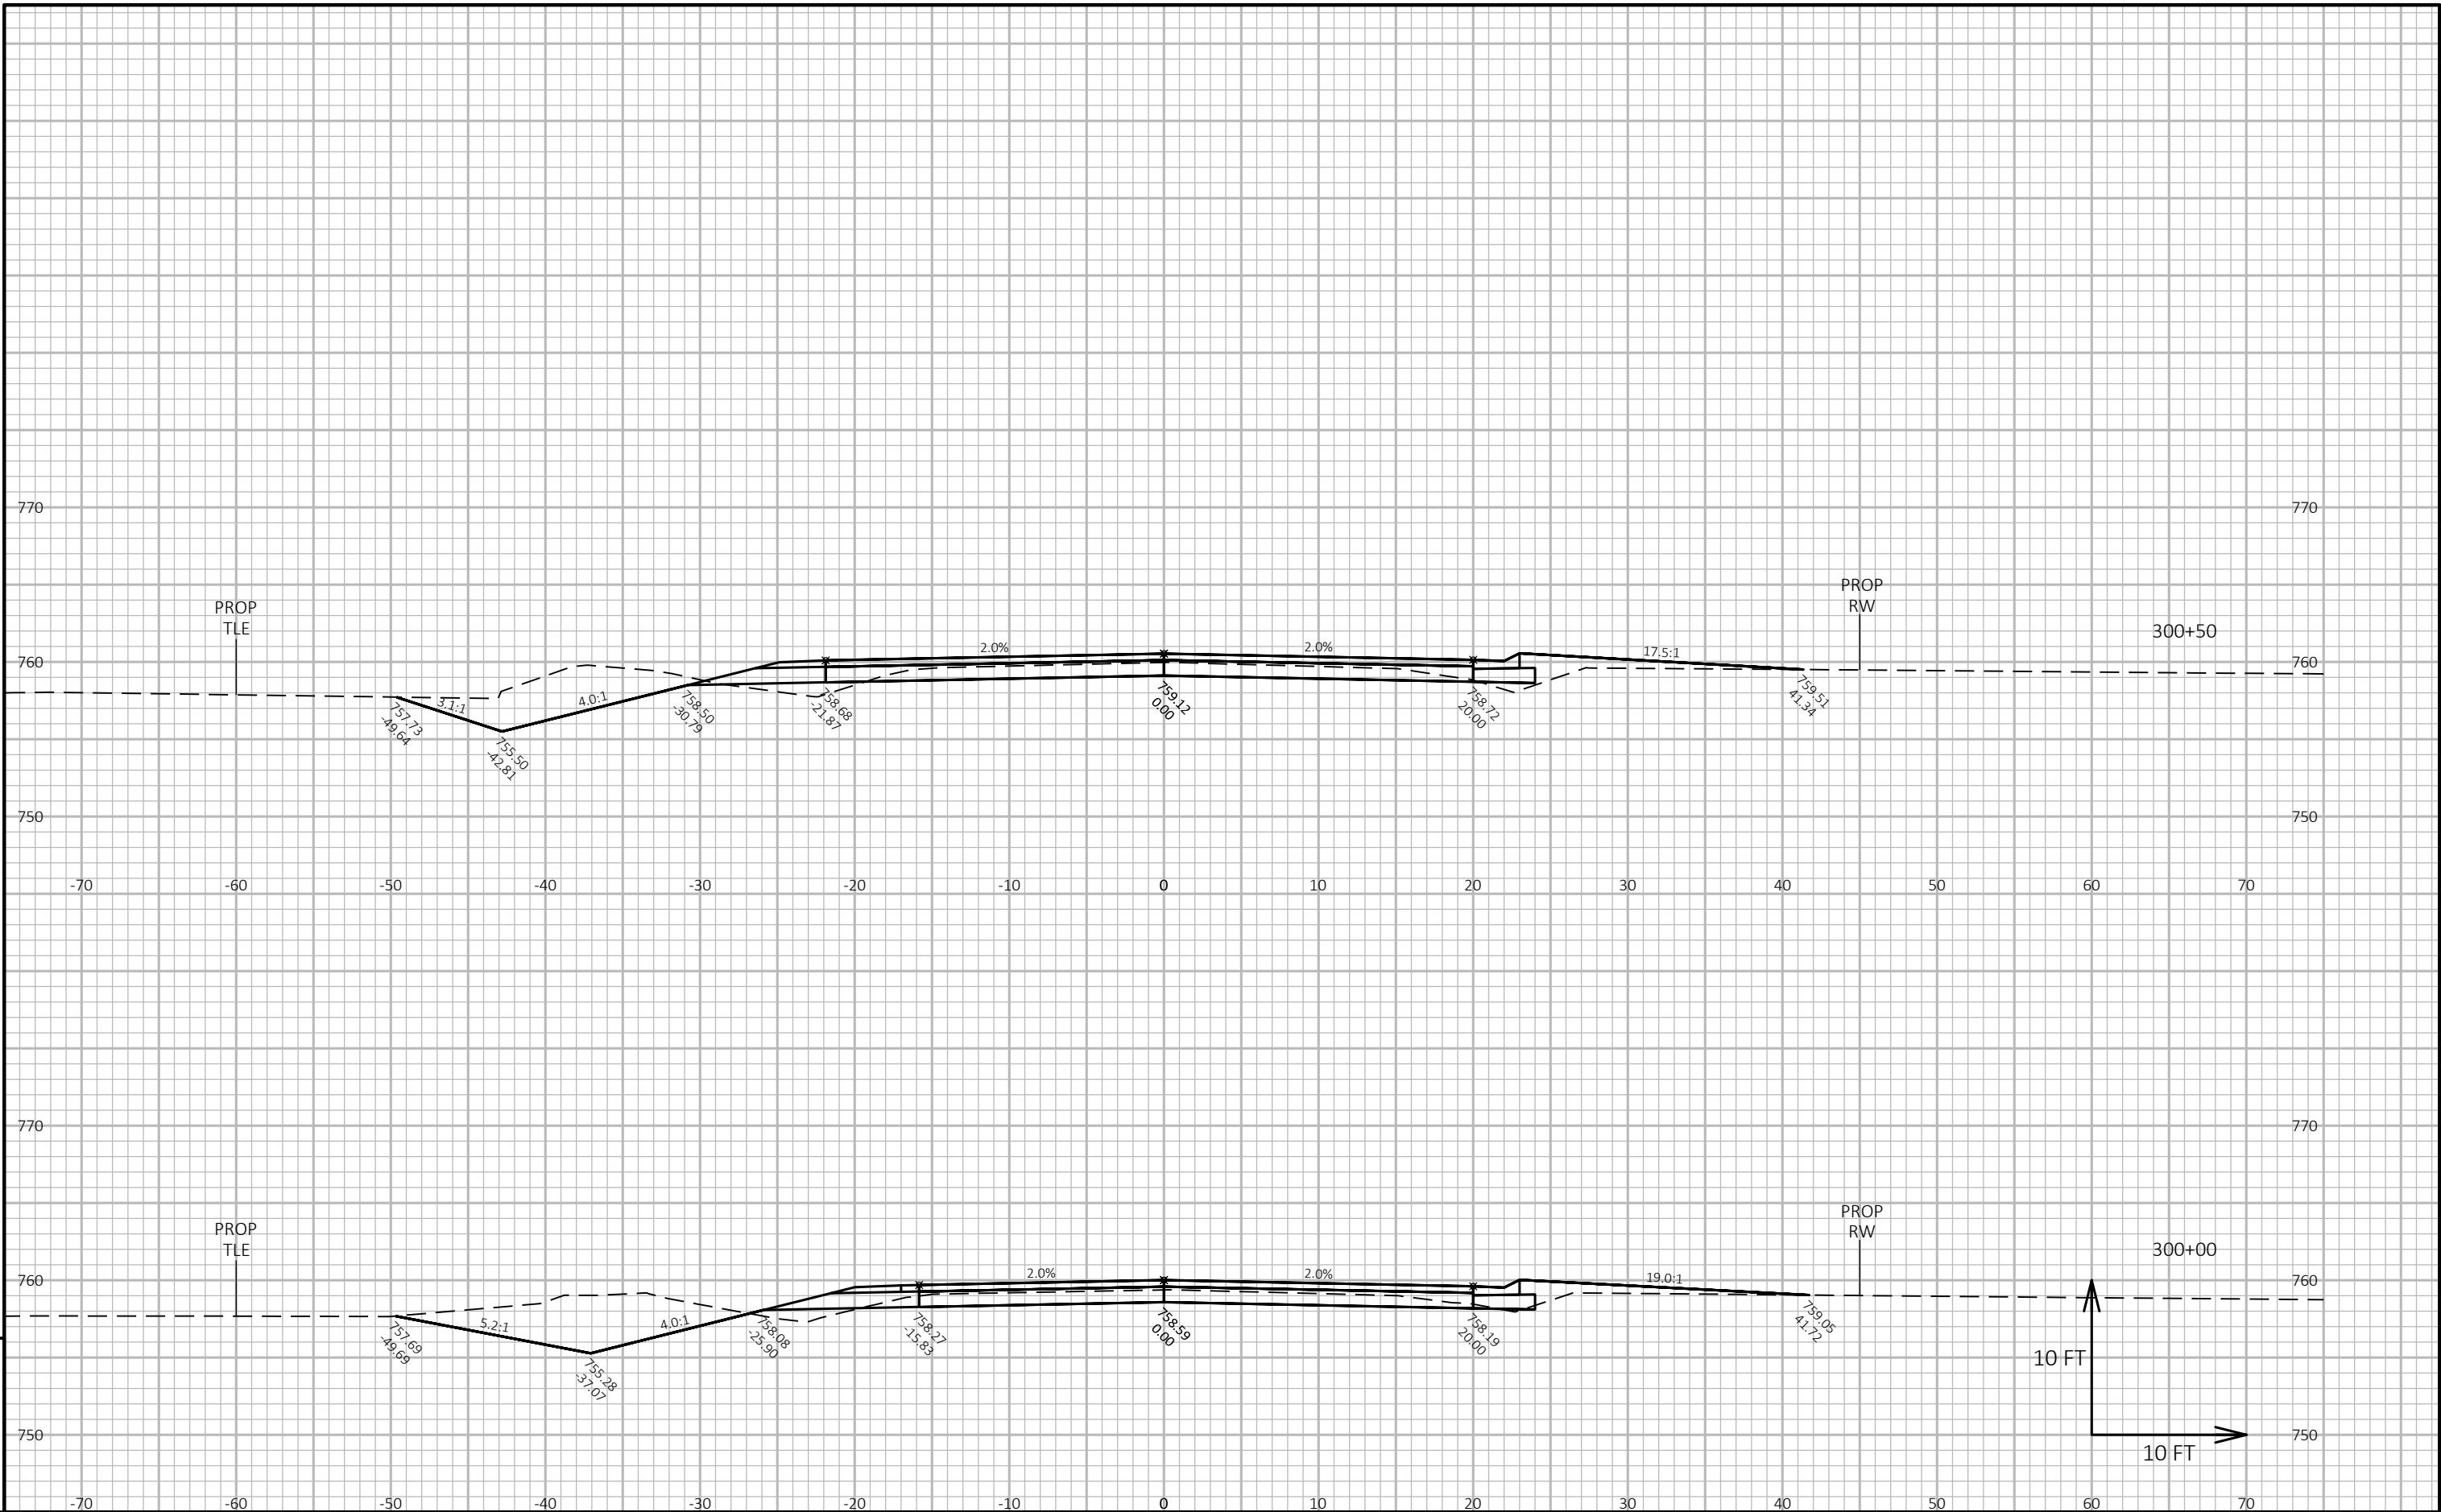


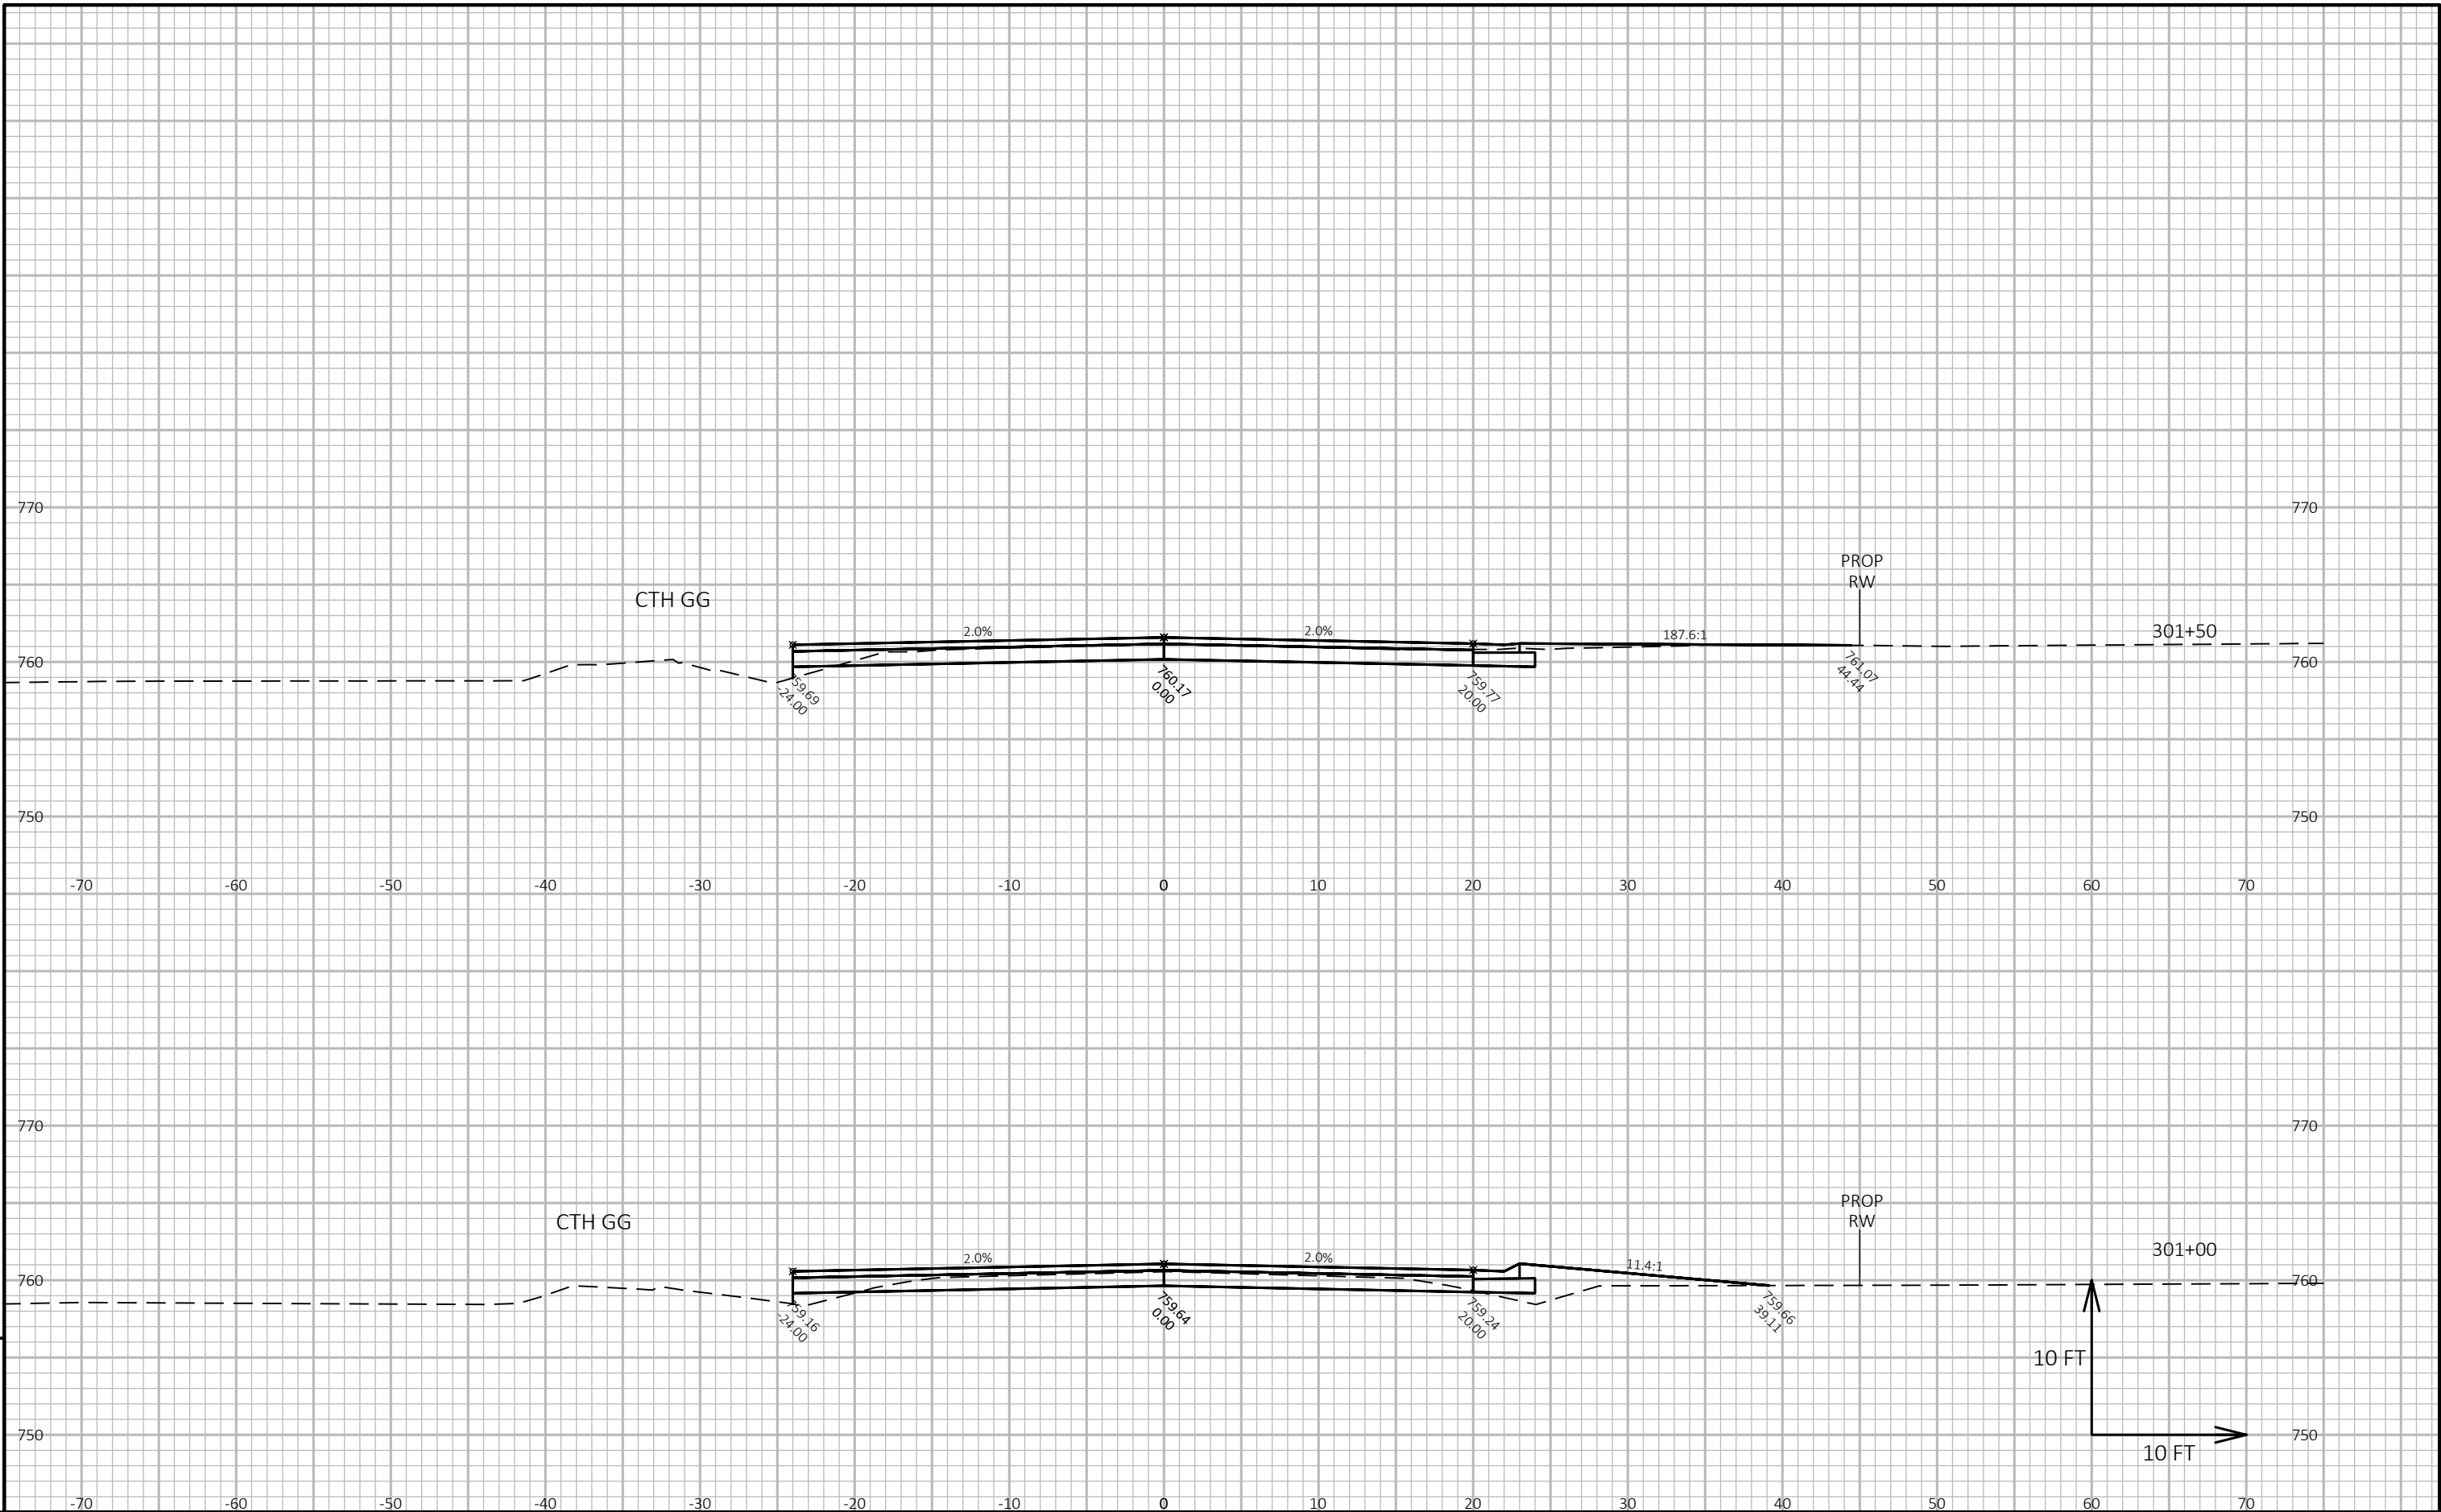


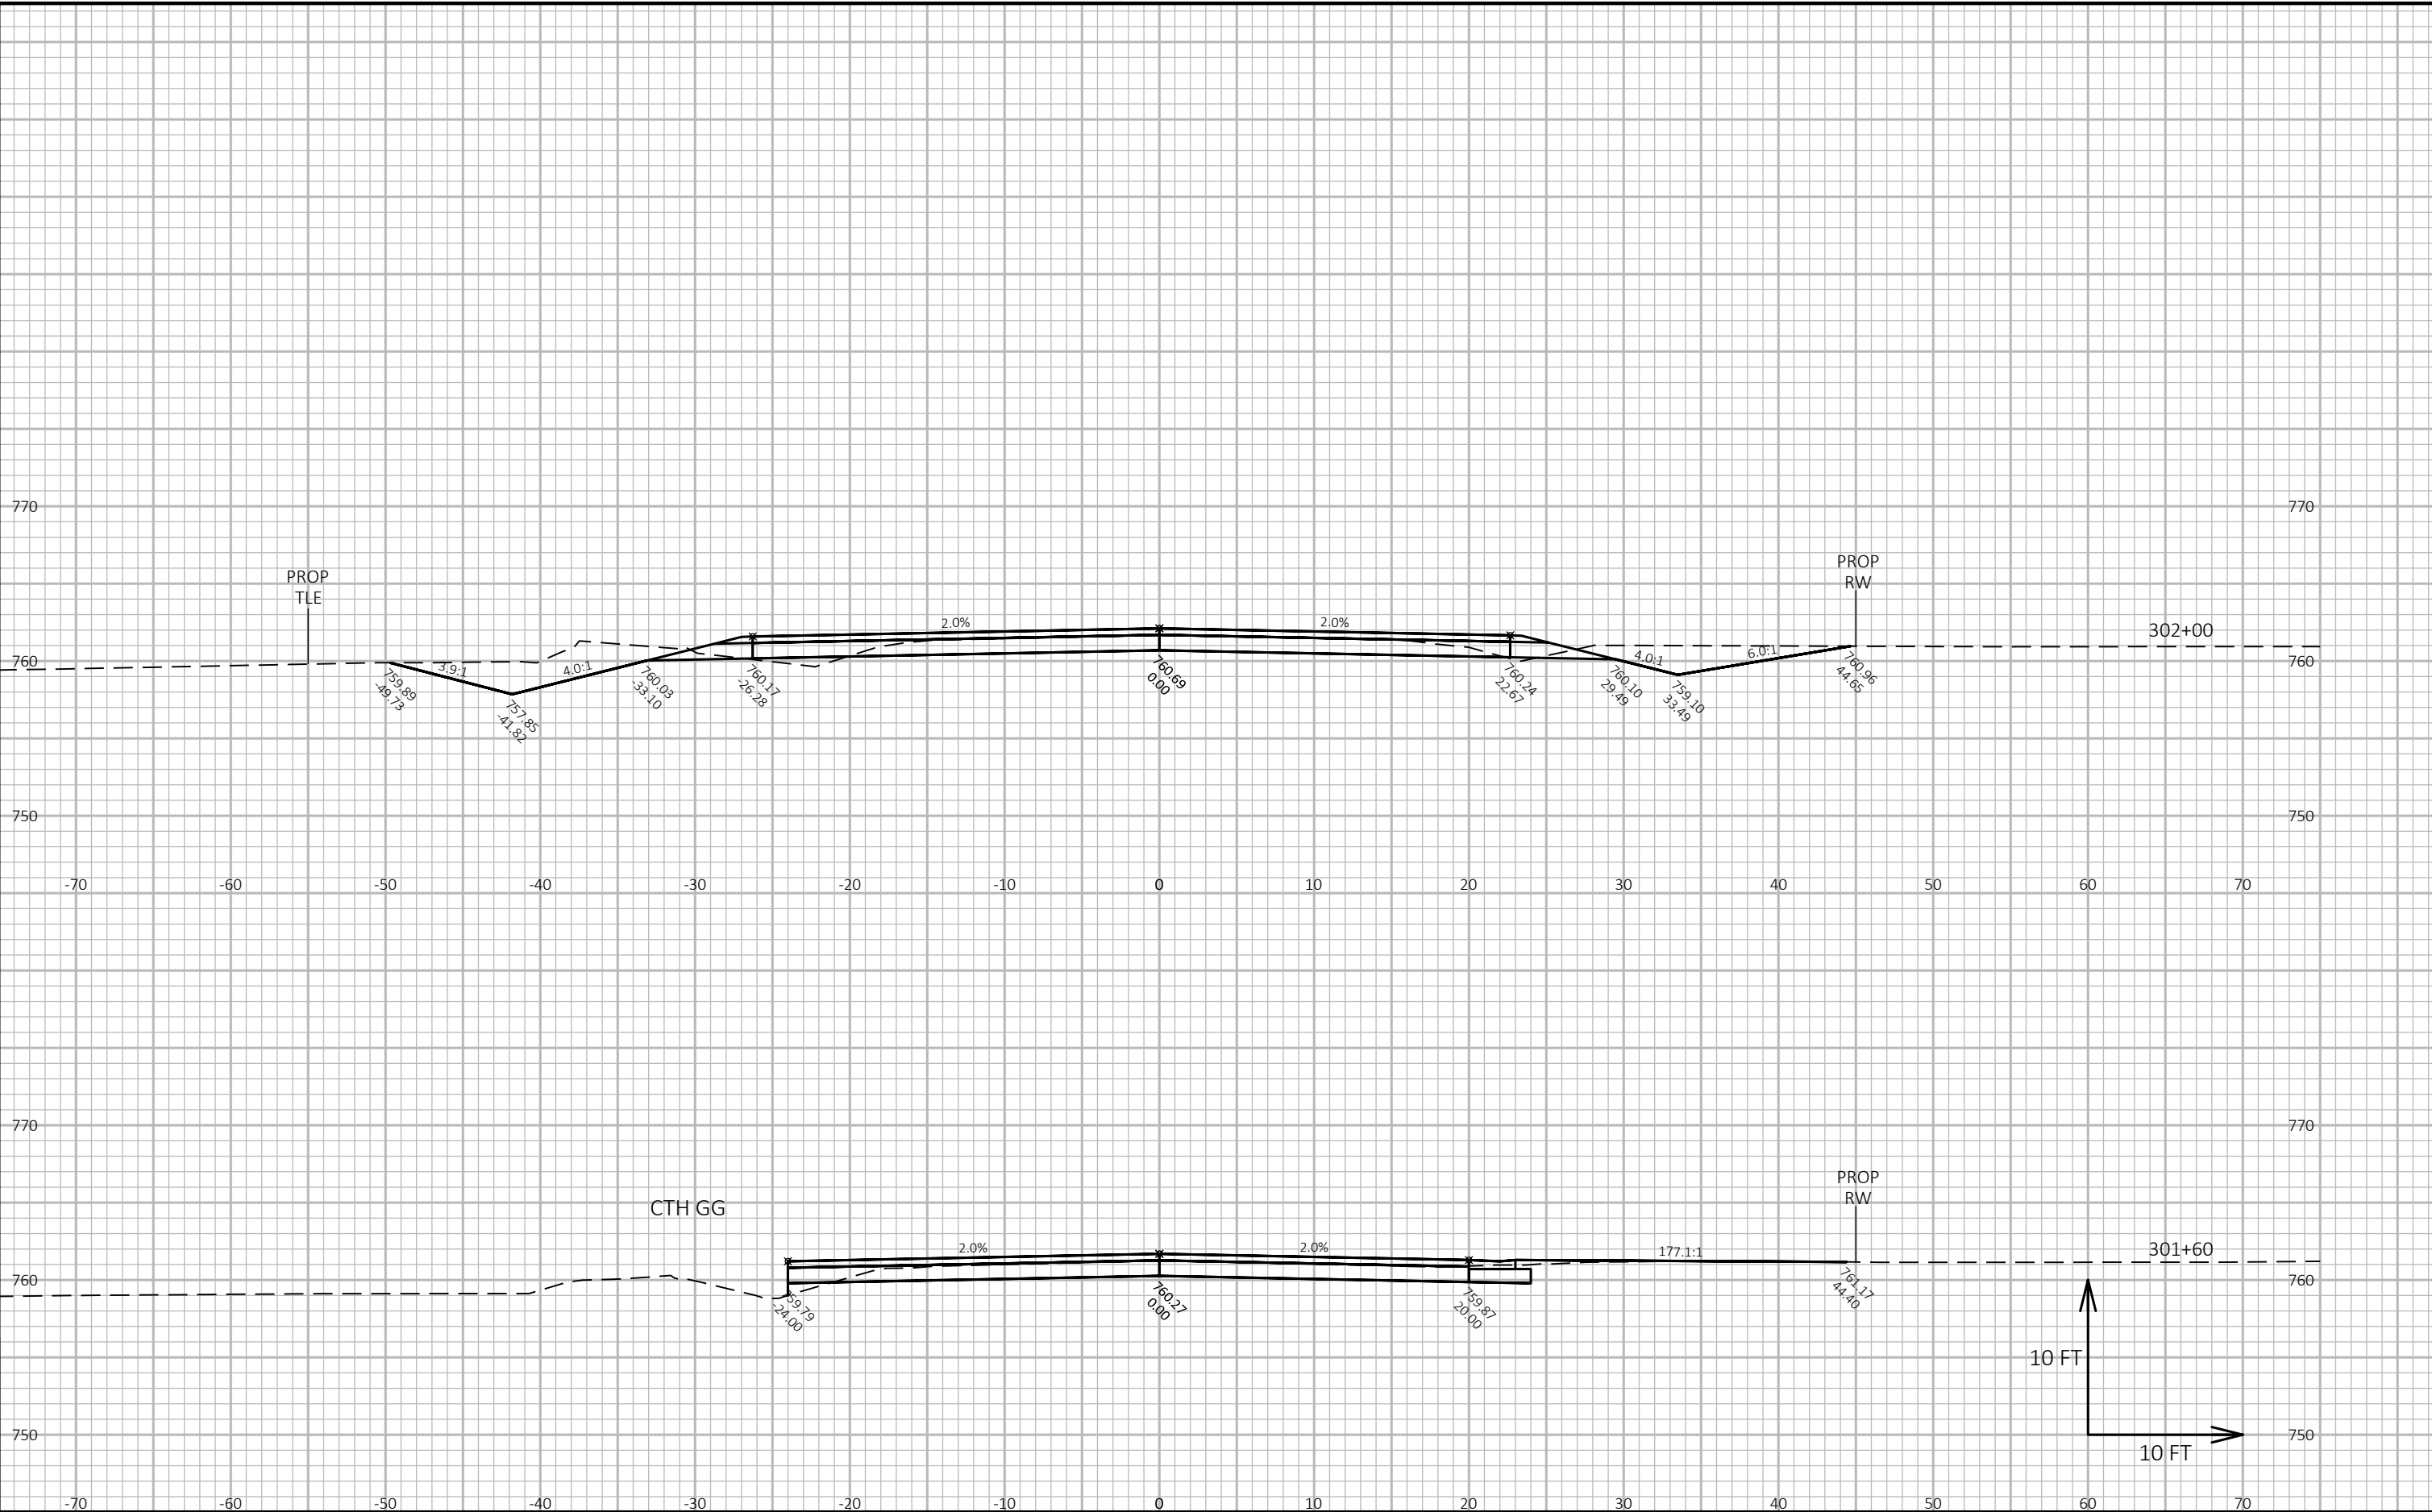


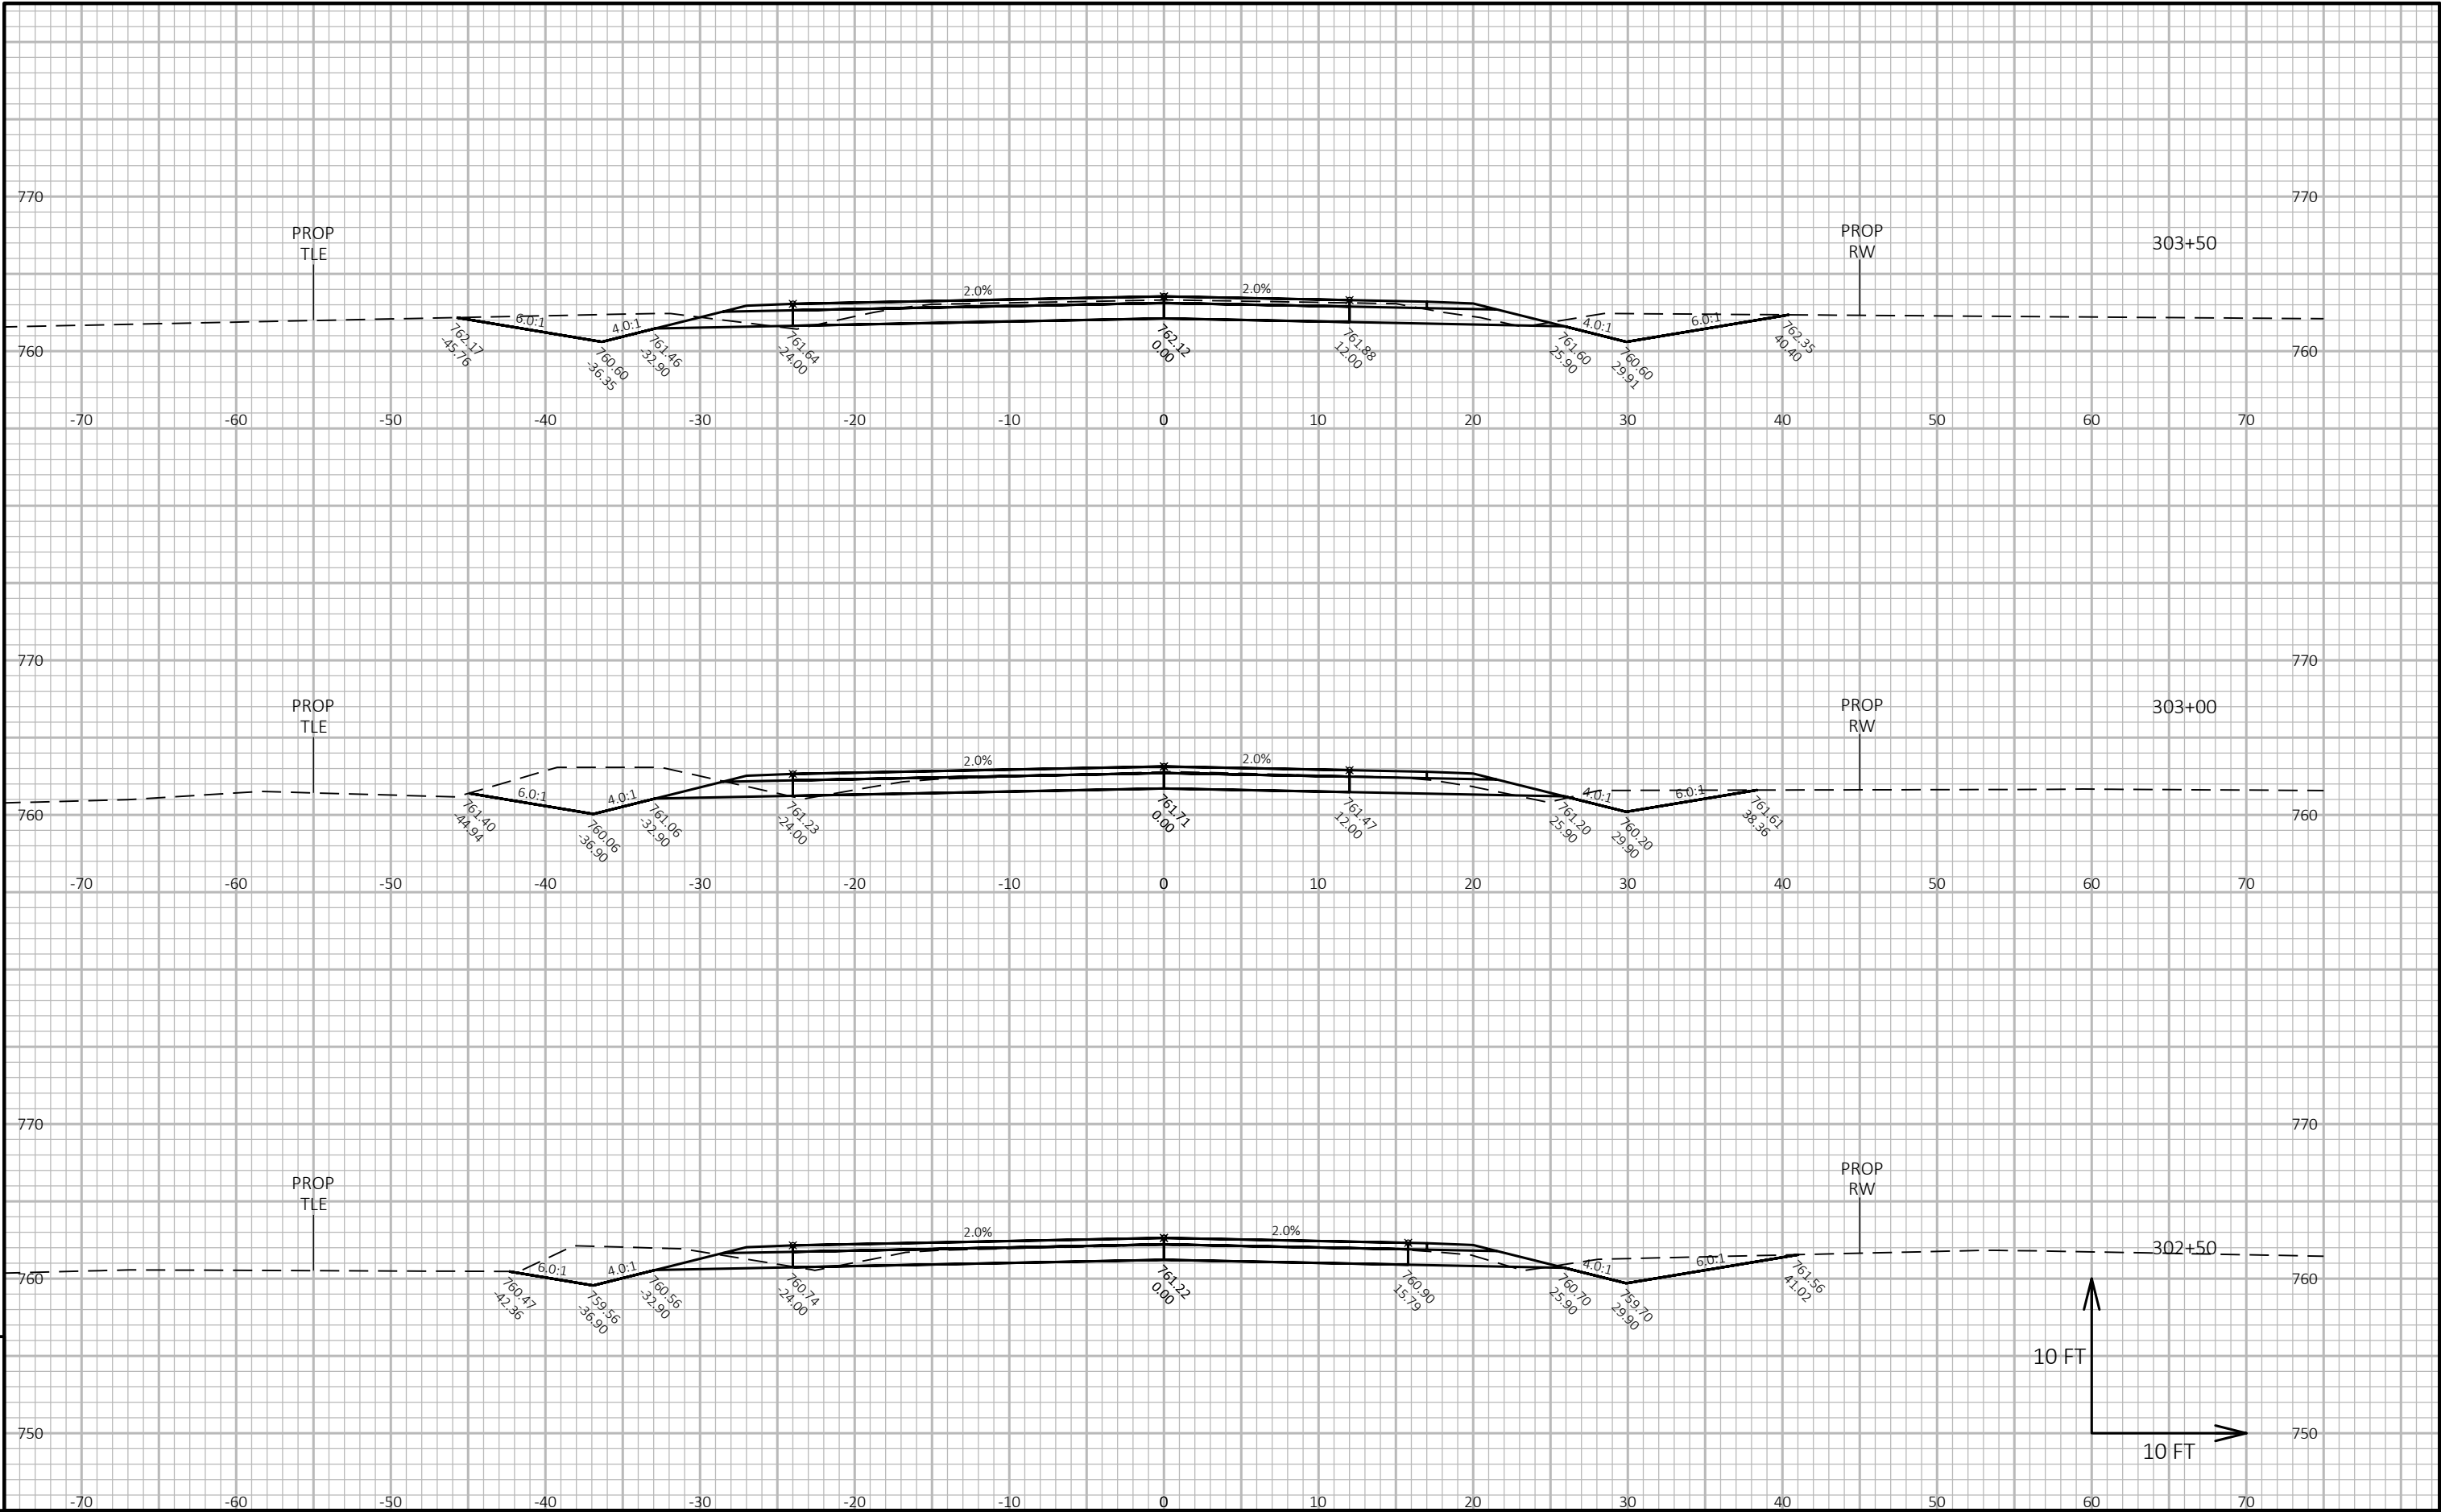

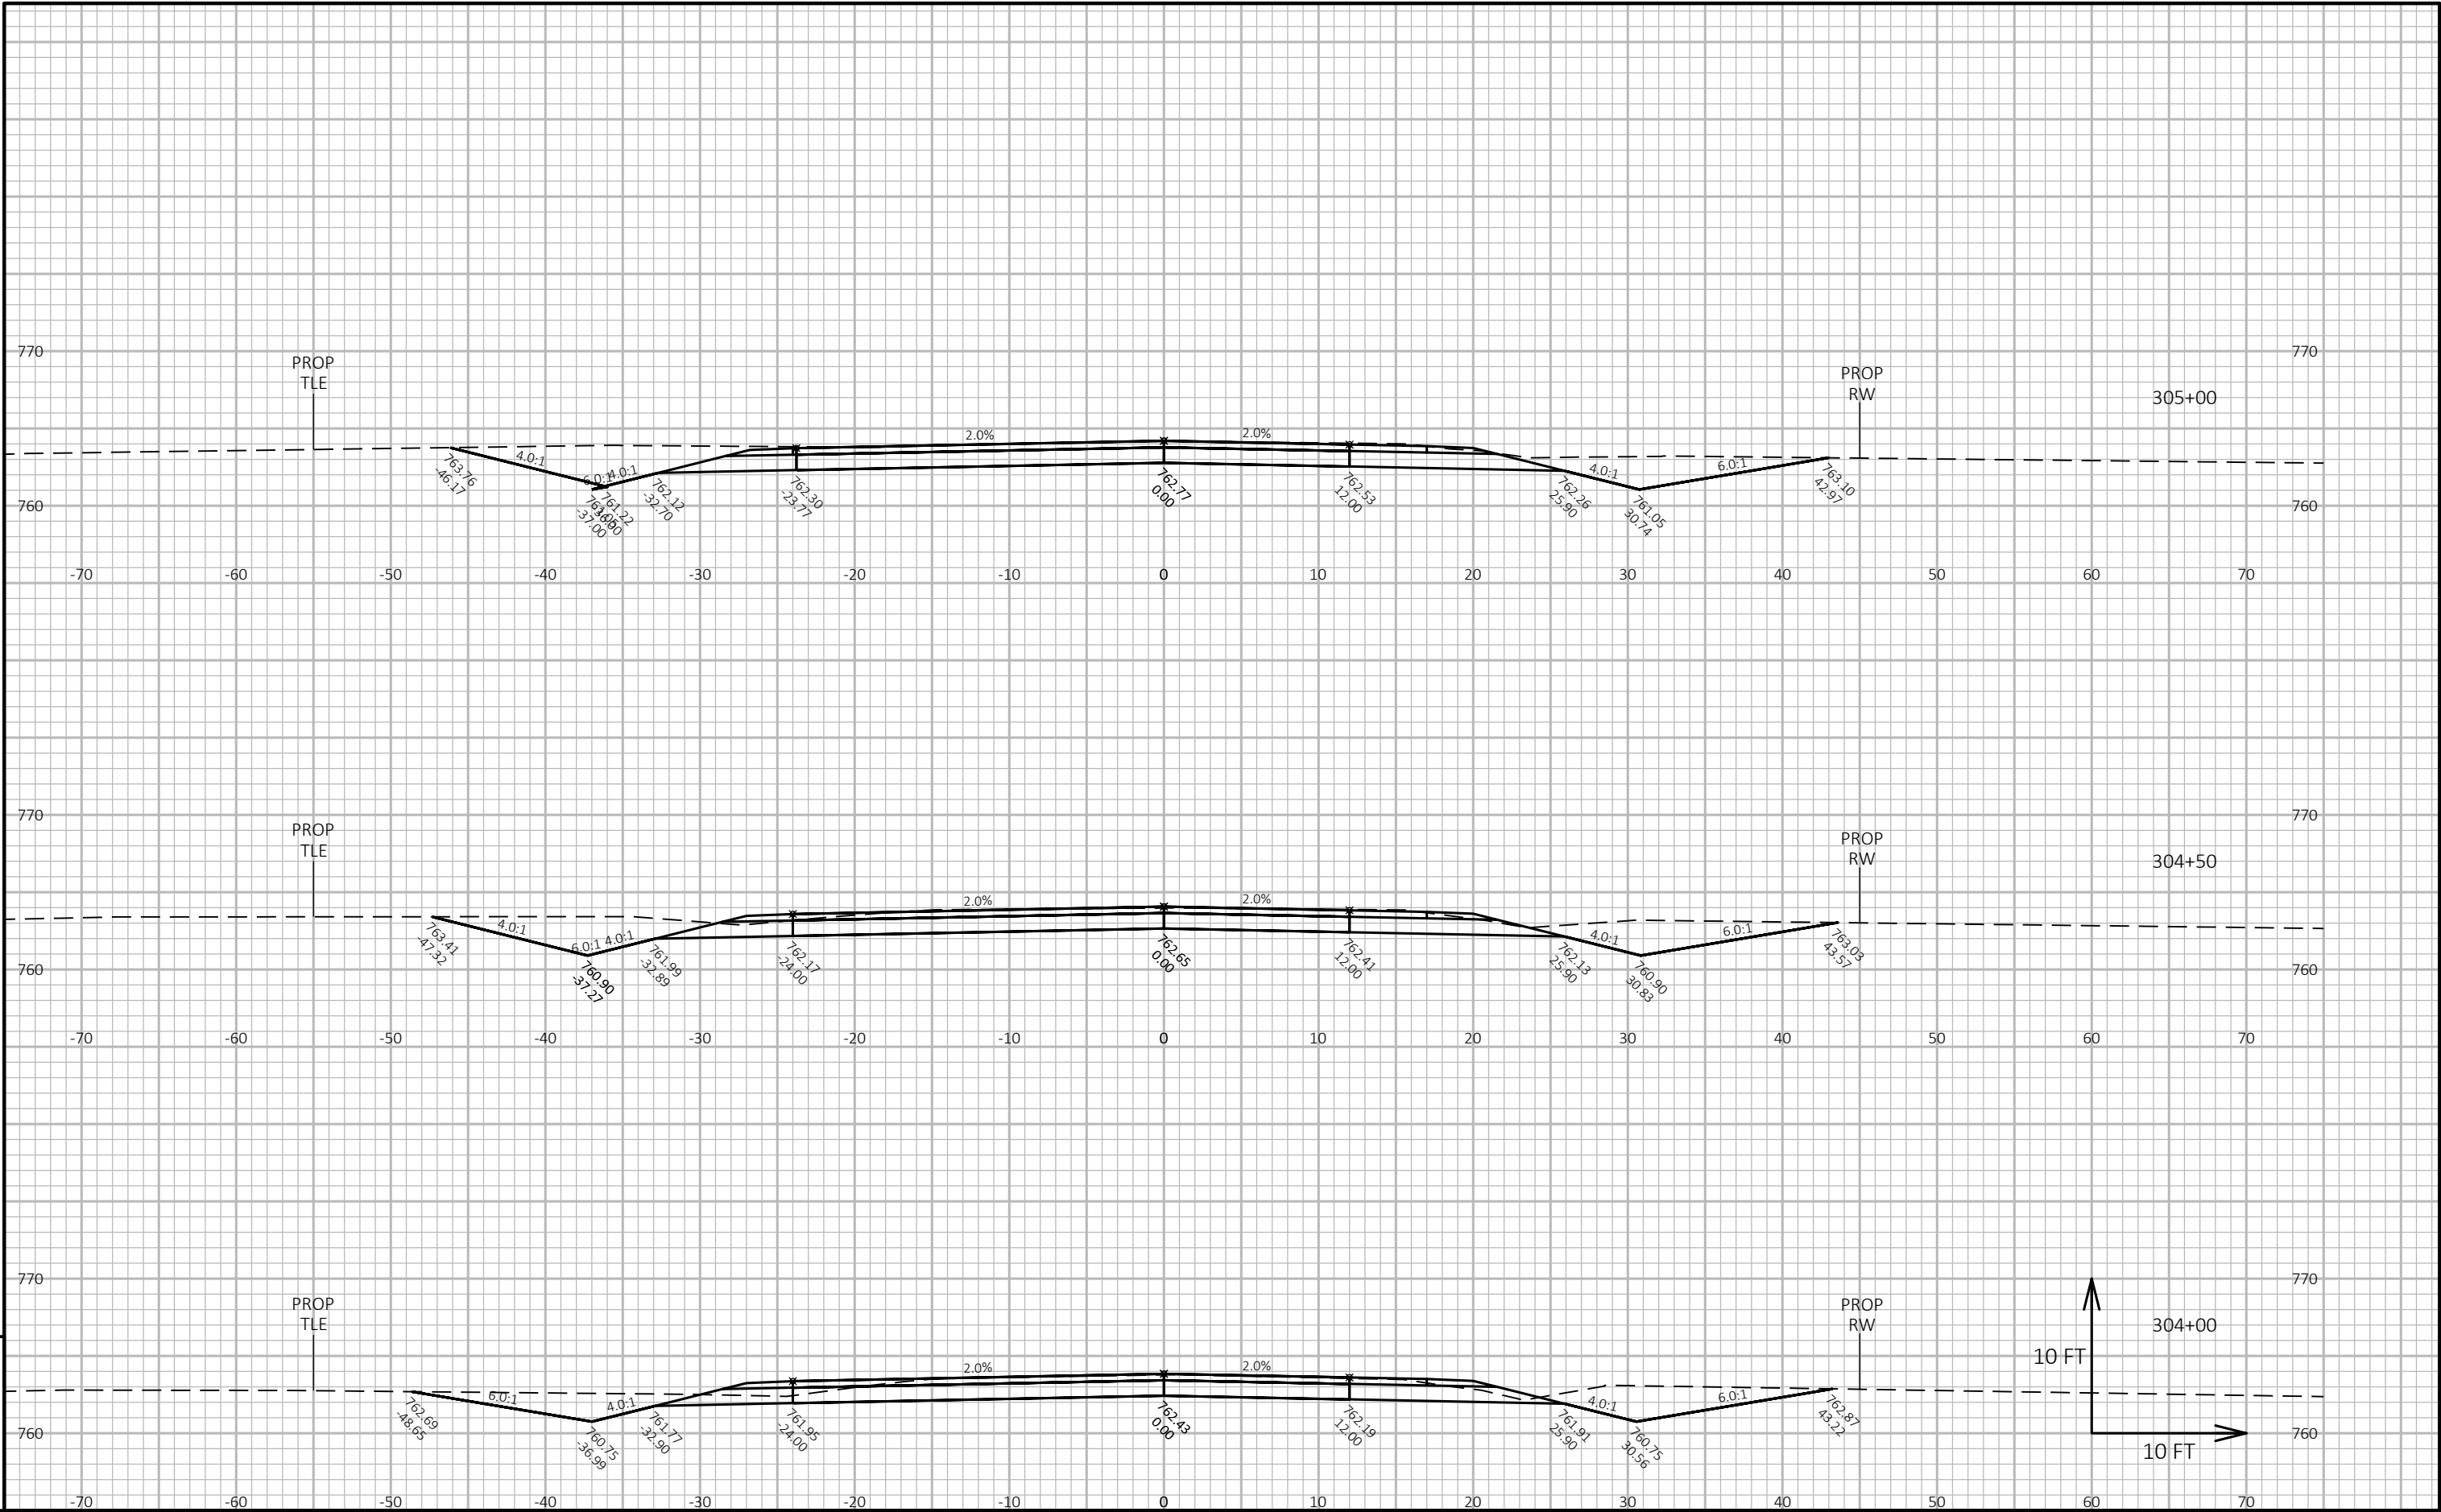

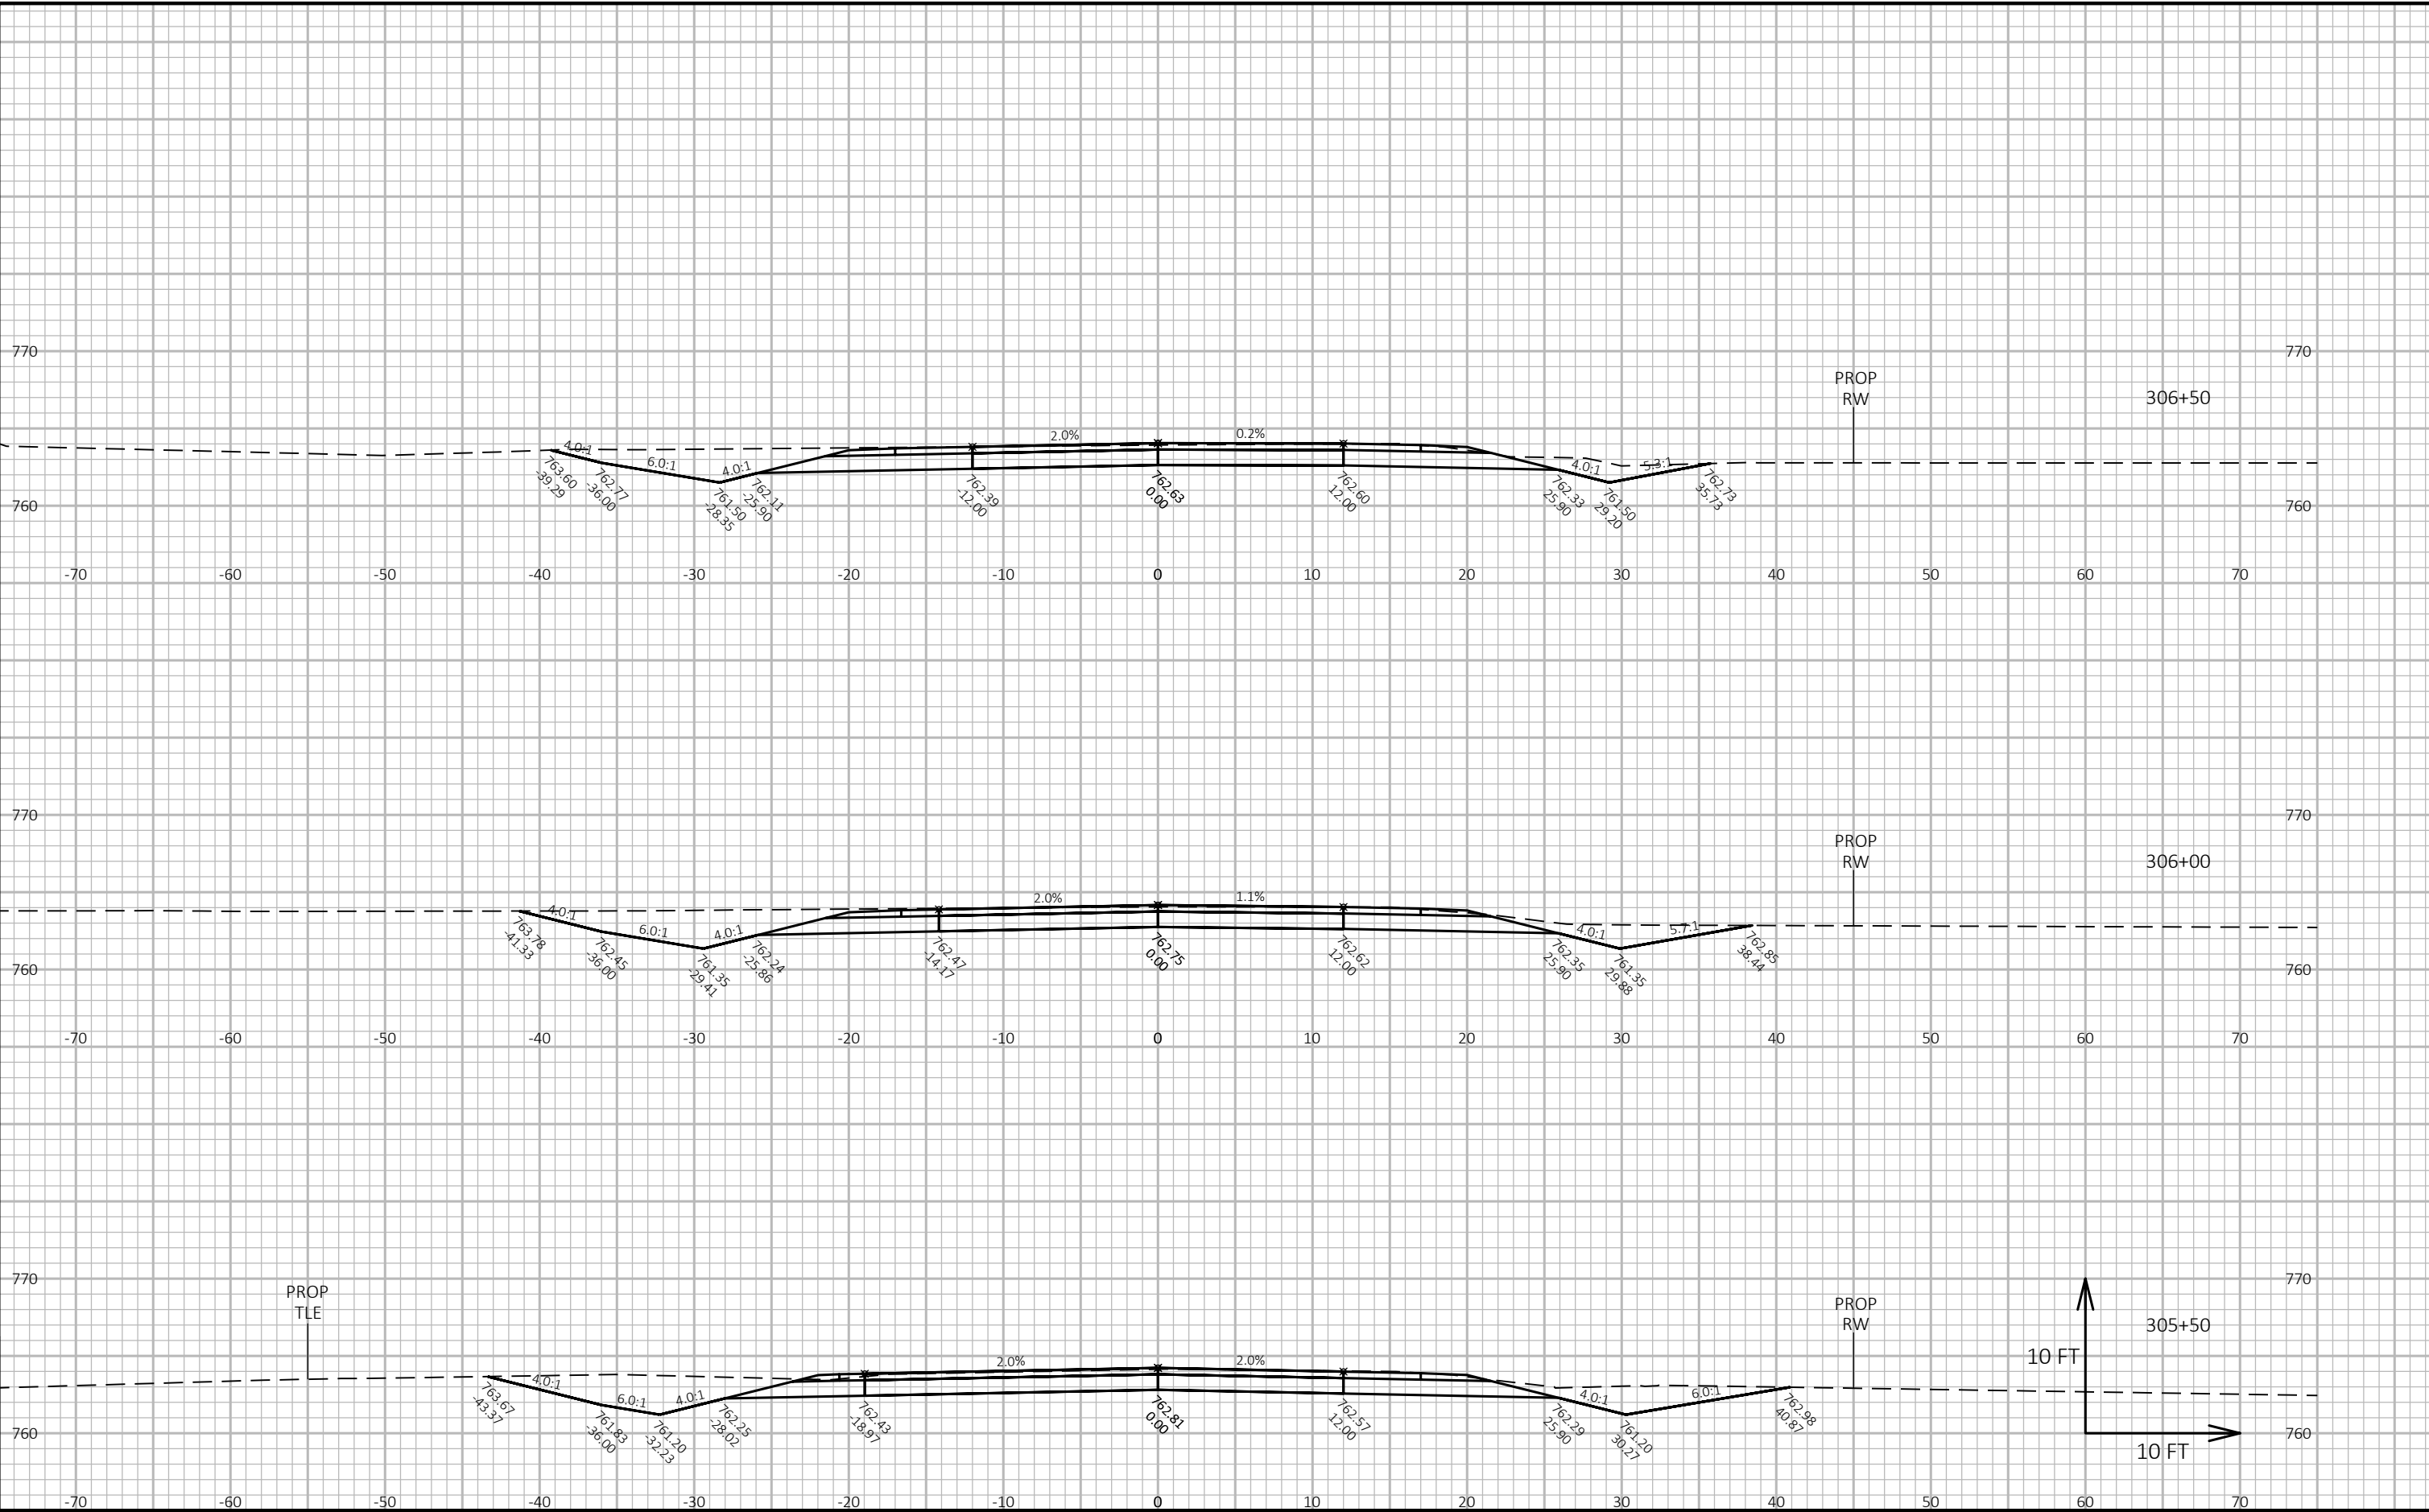


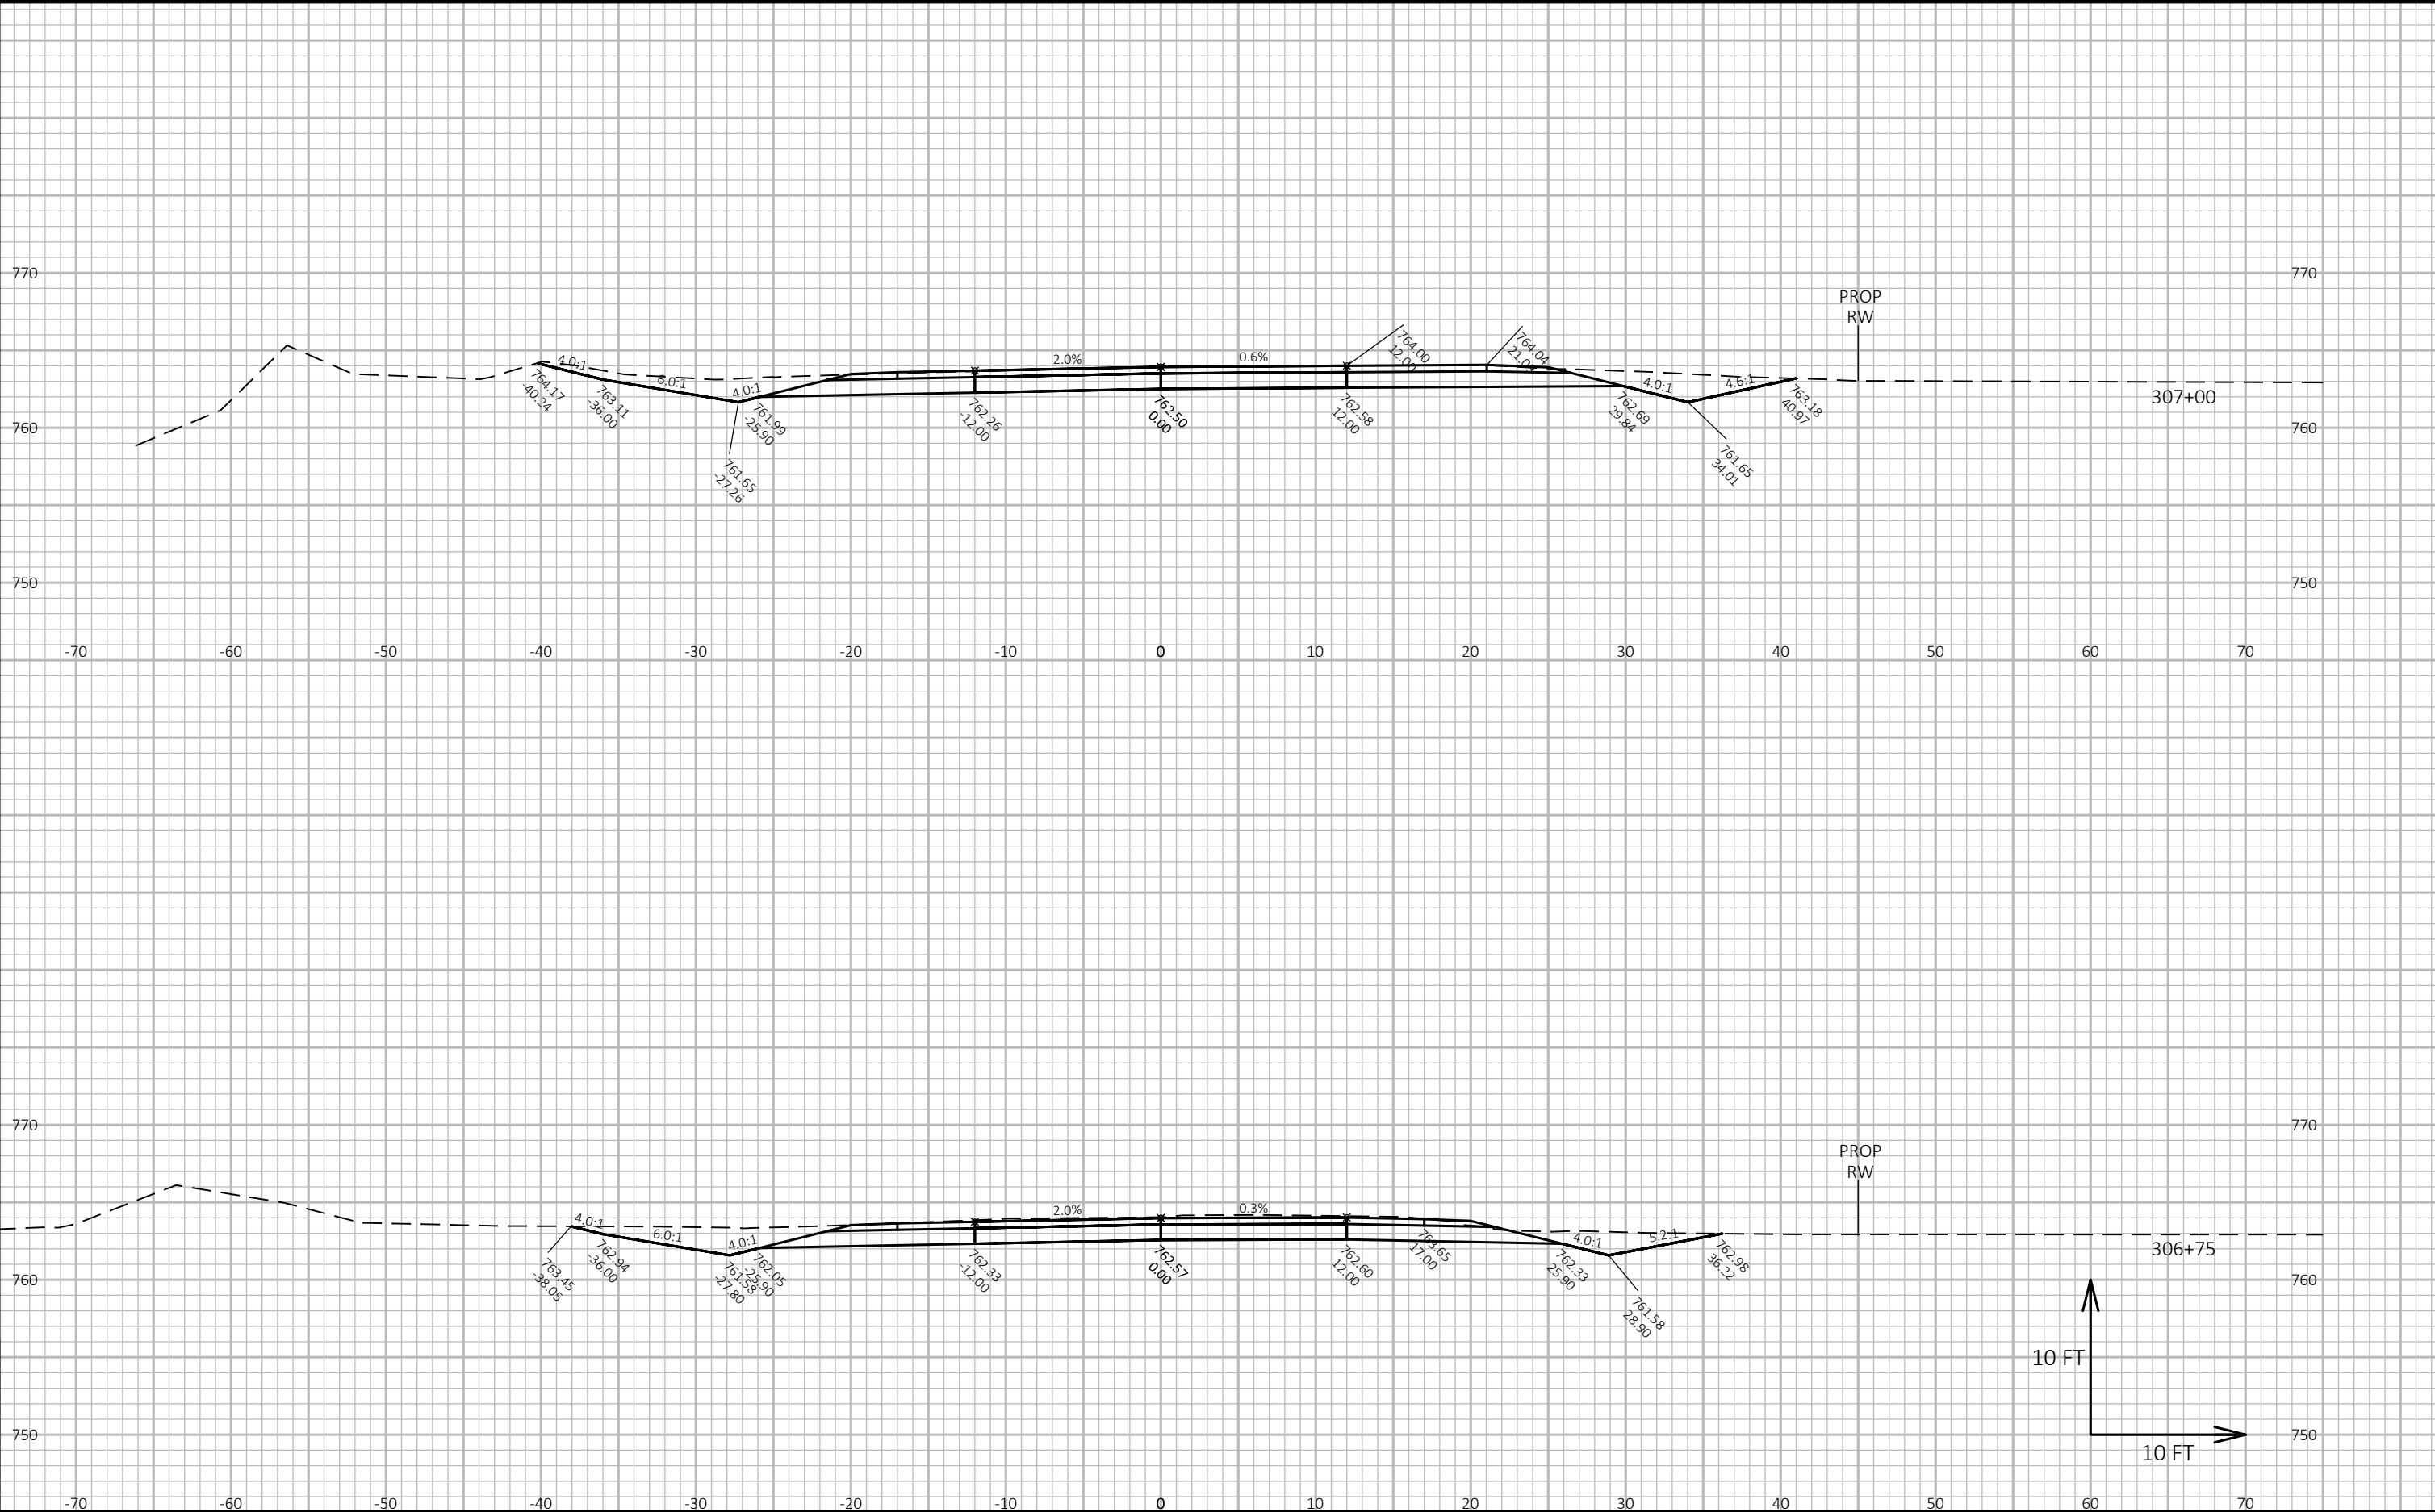


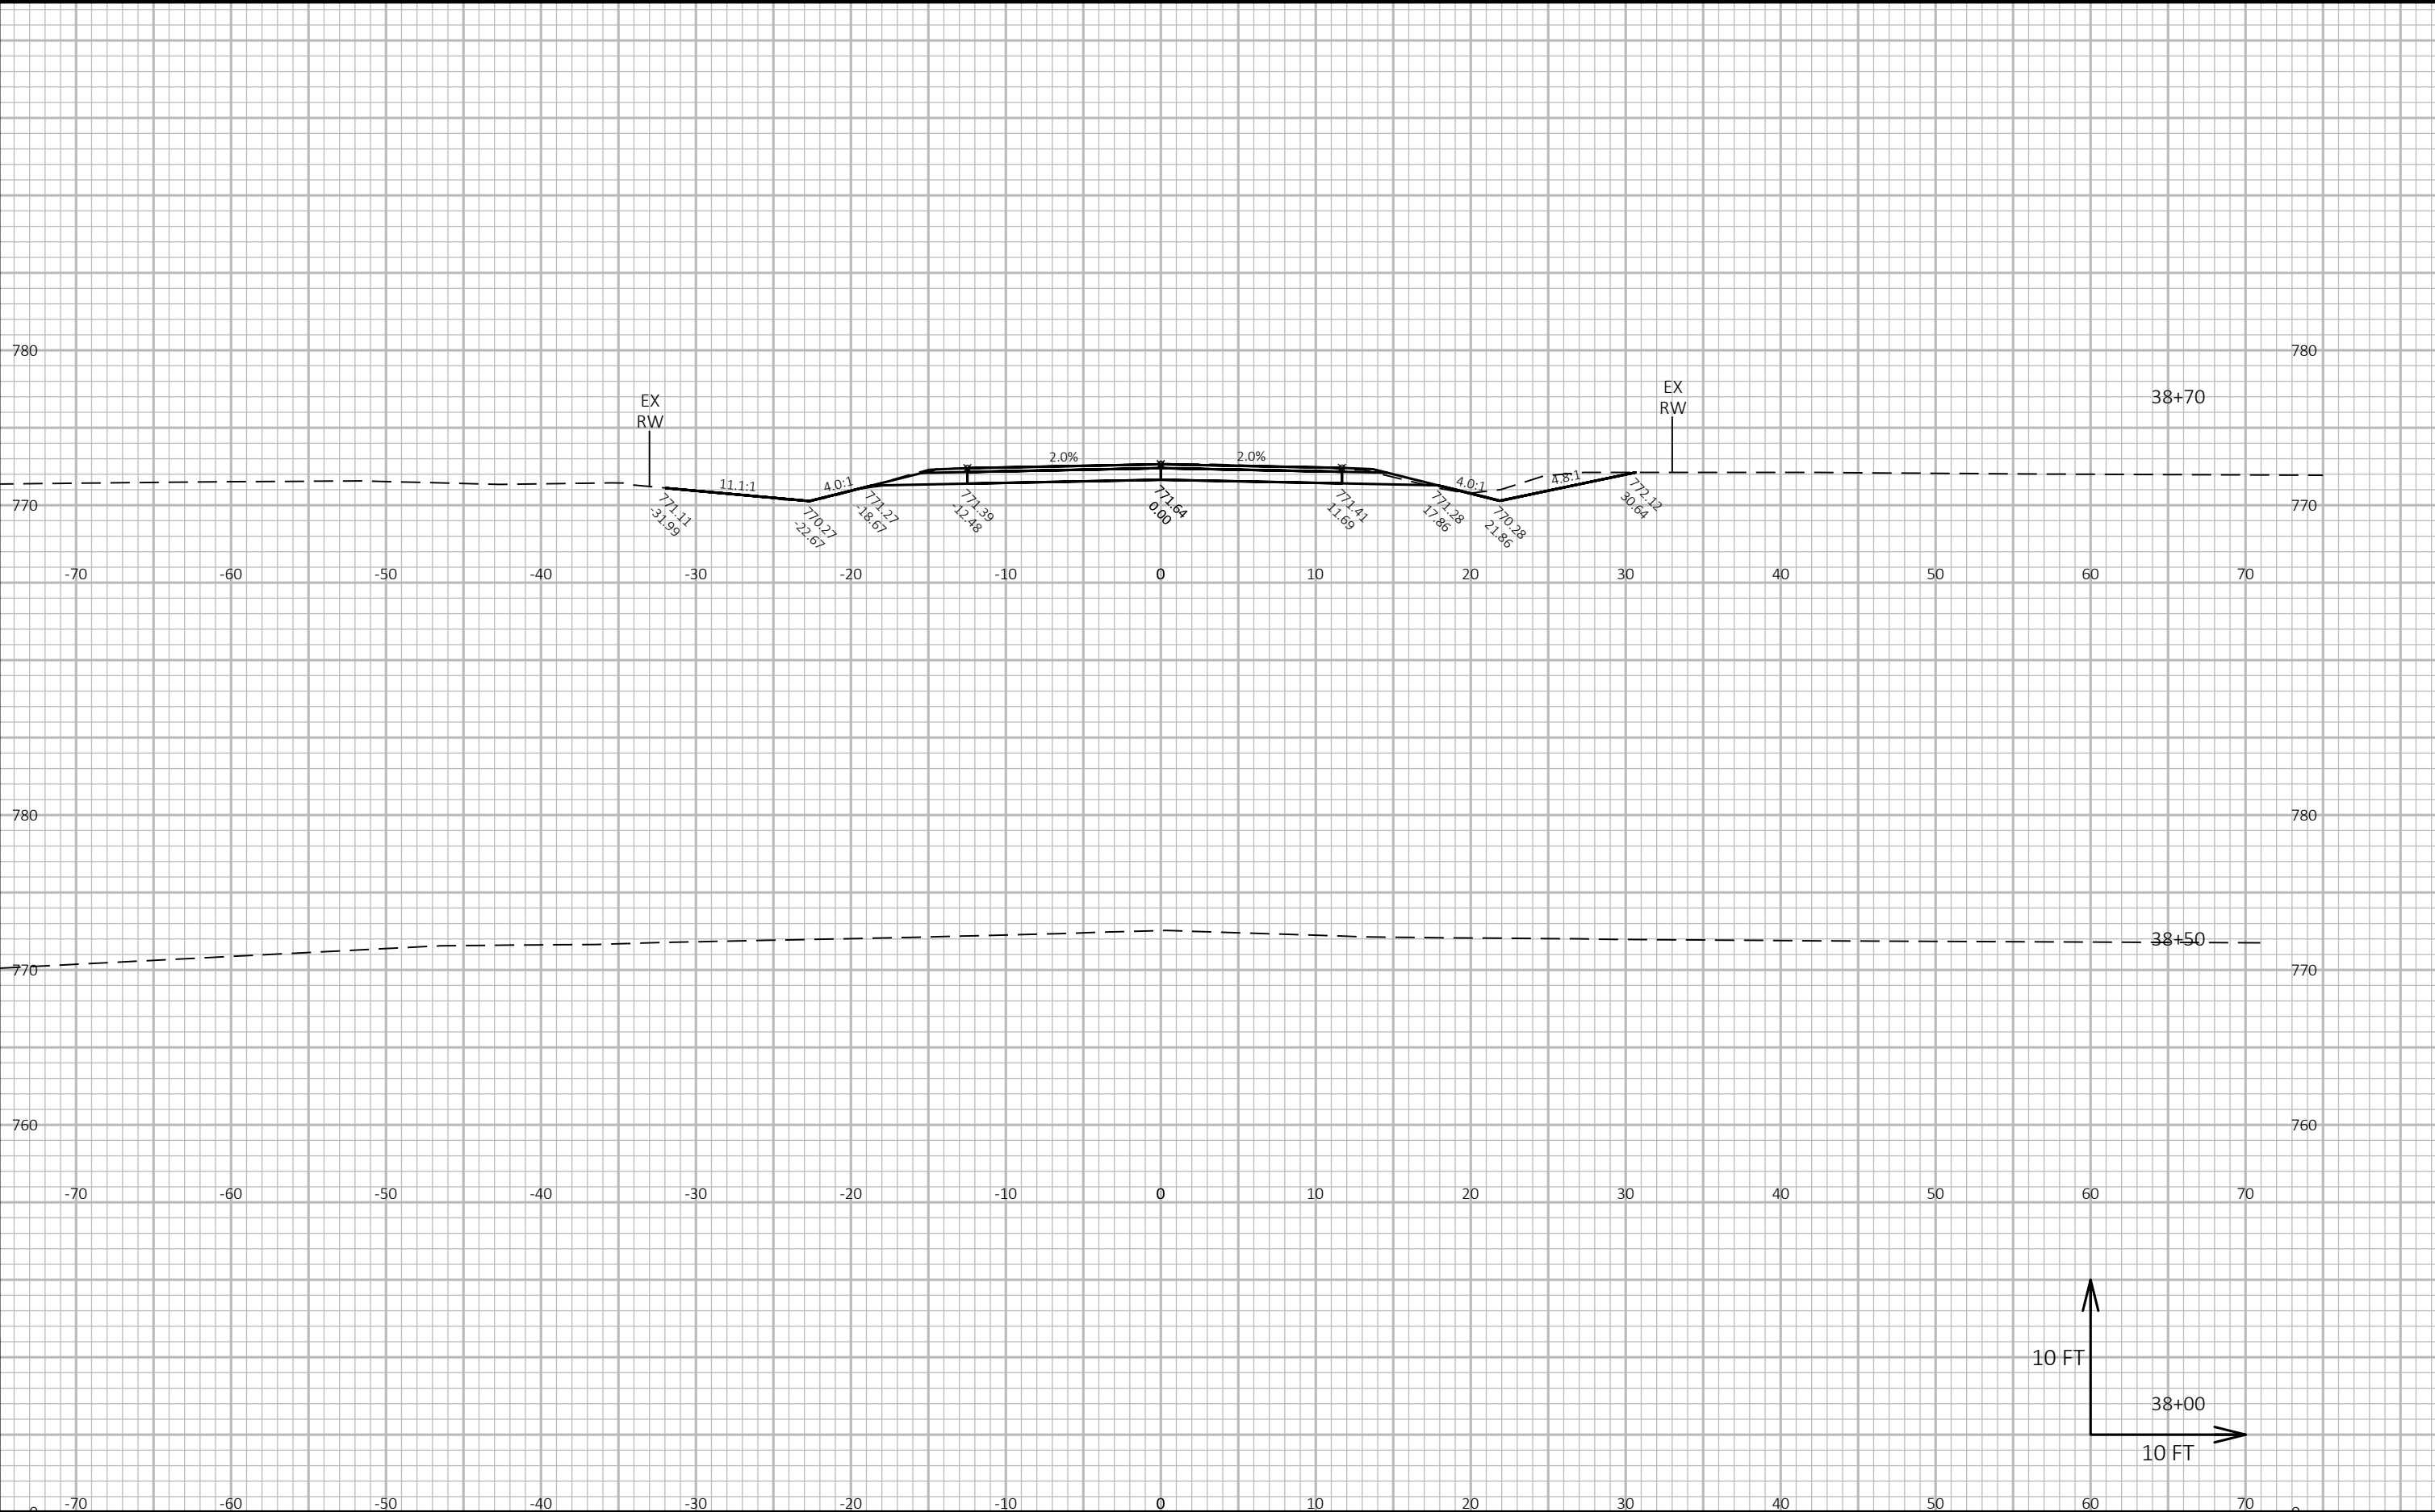


9

9


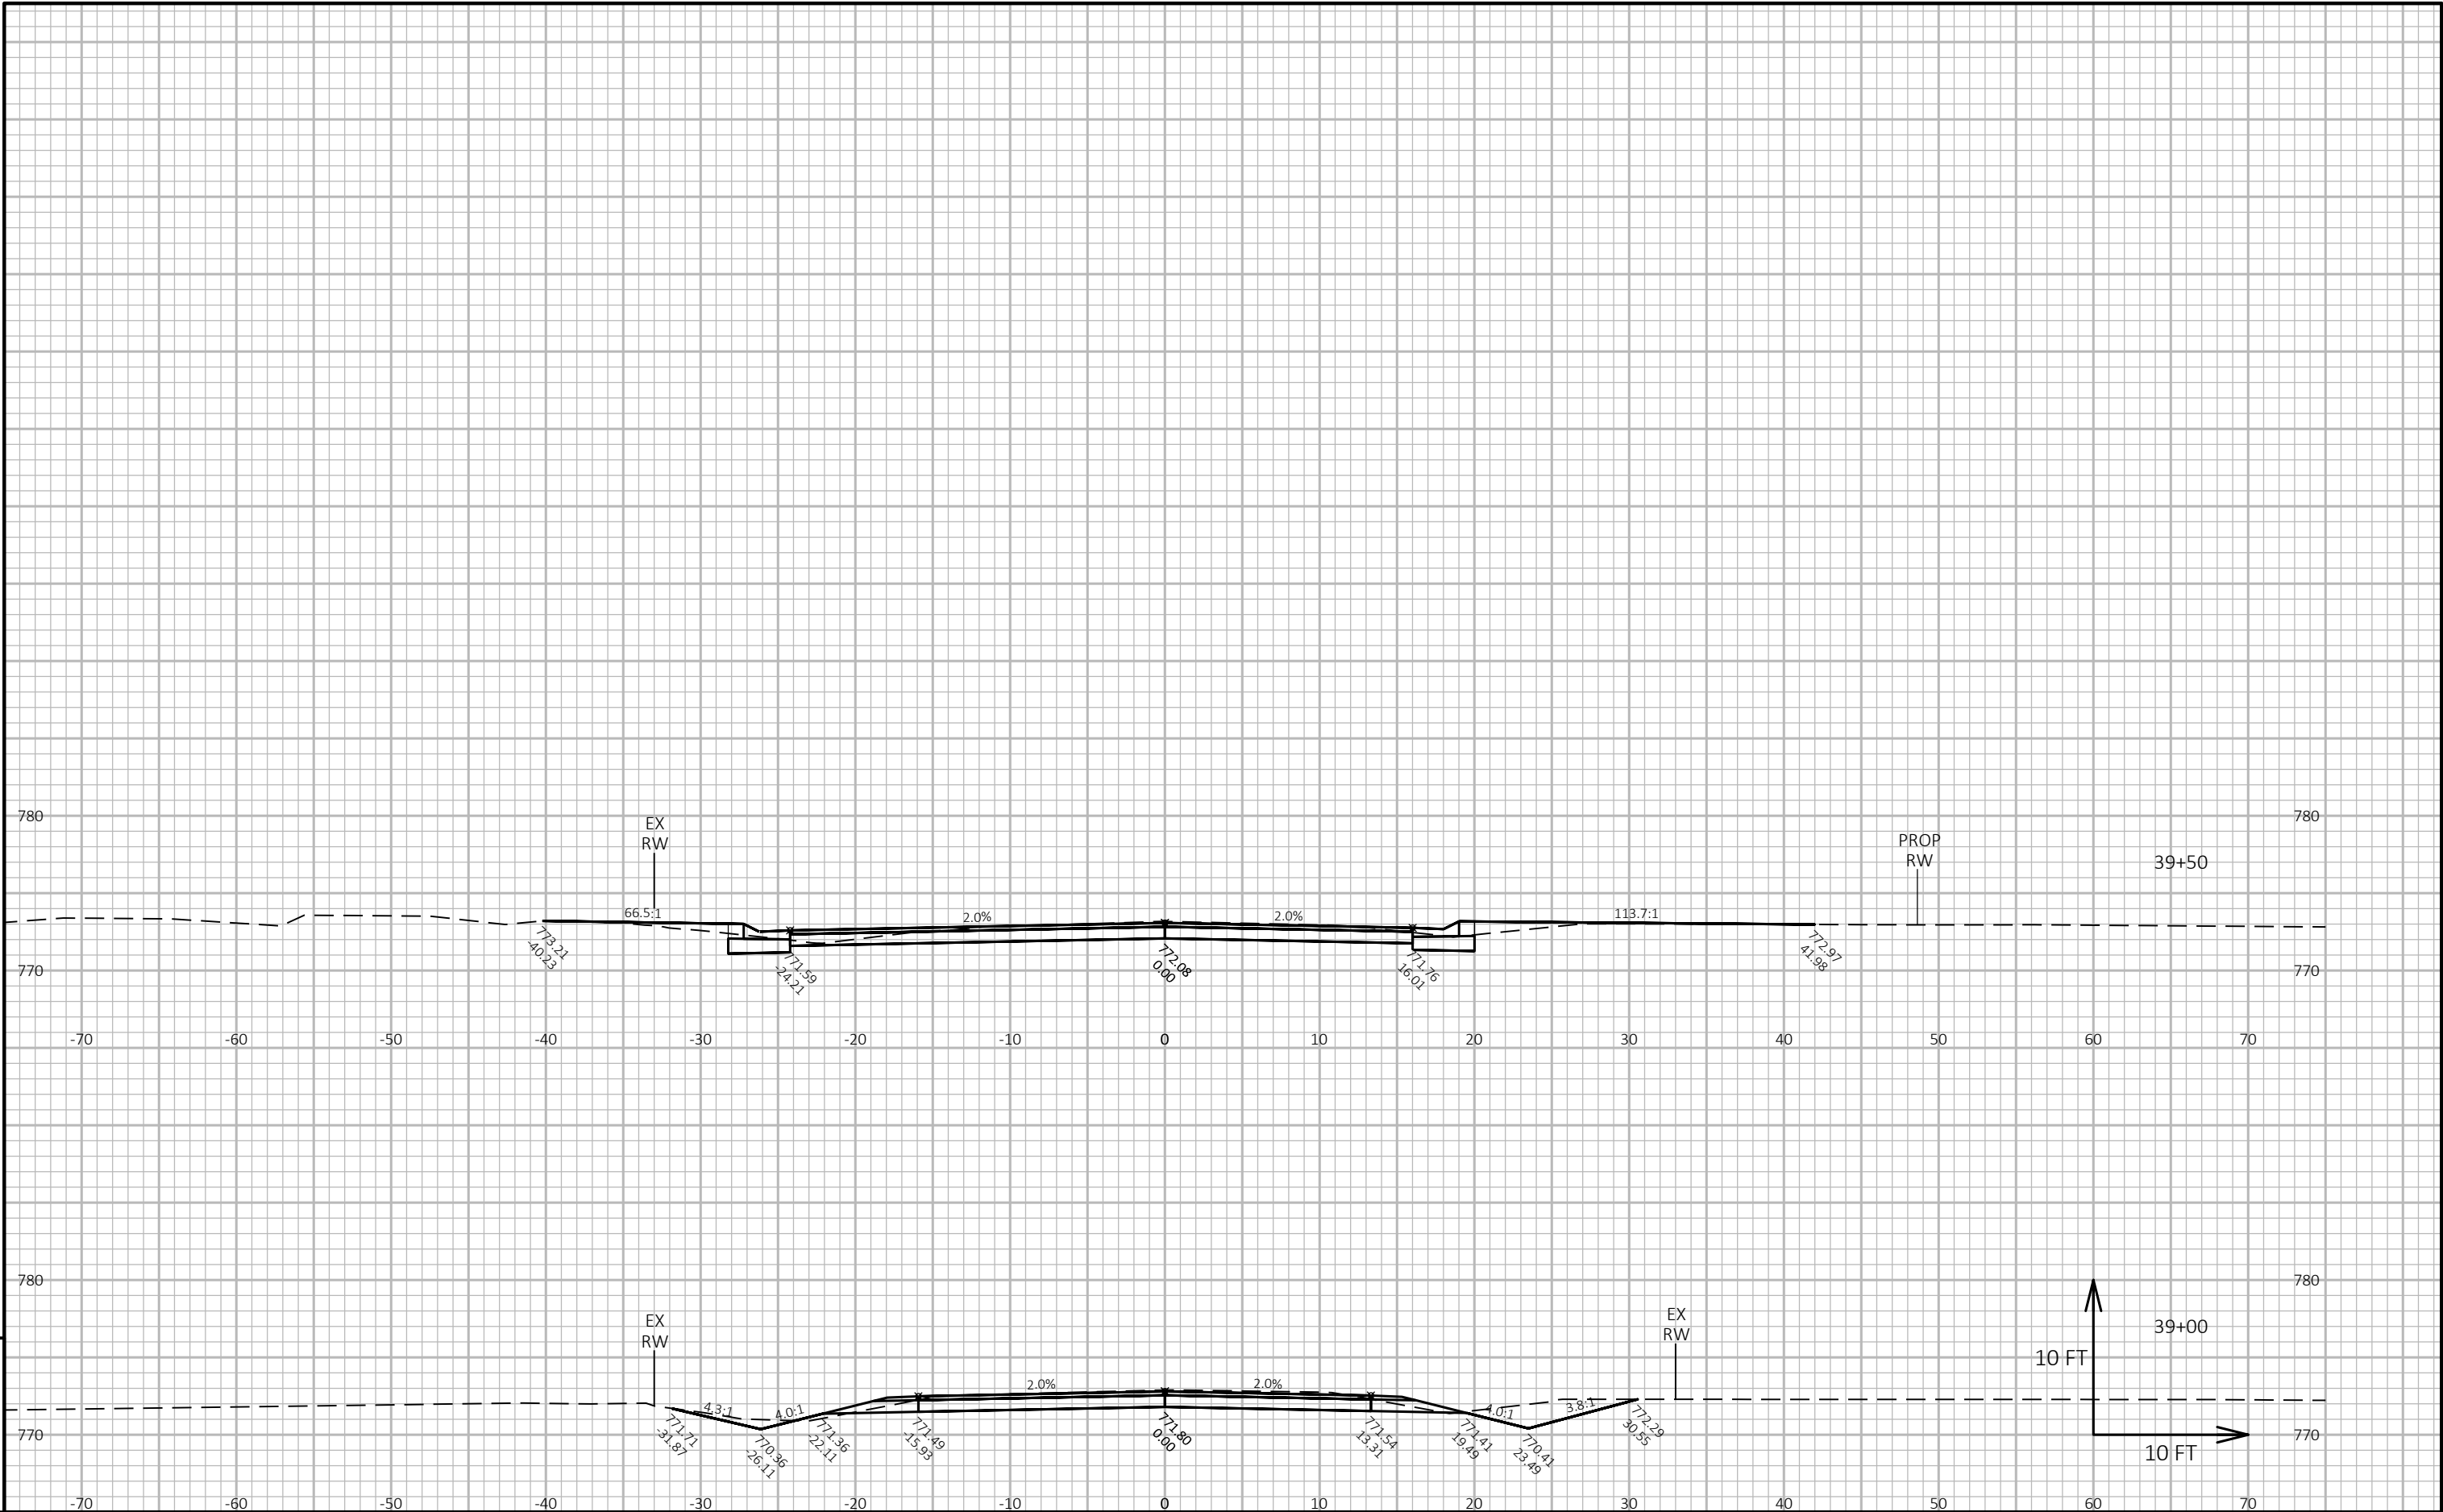


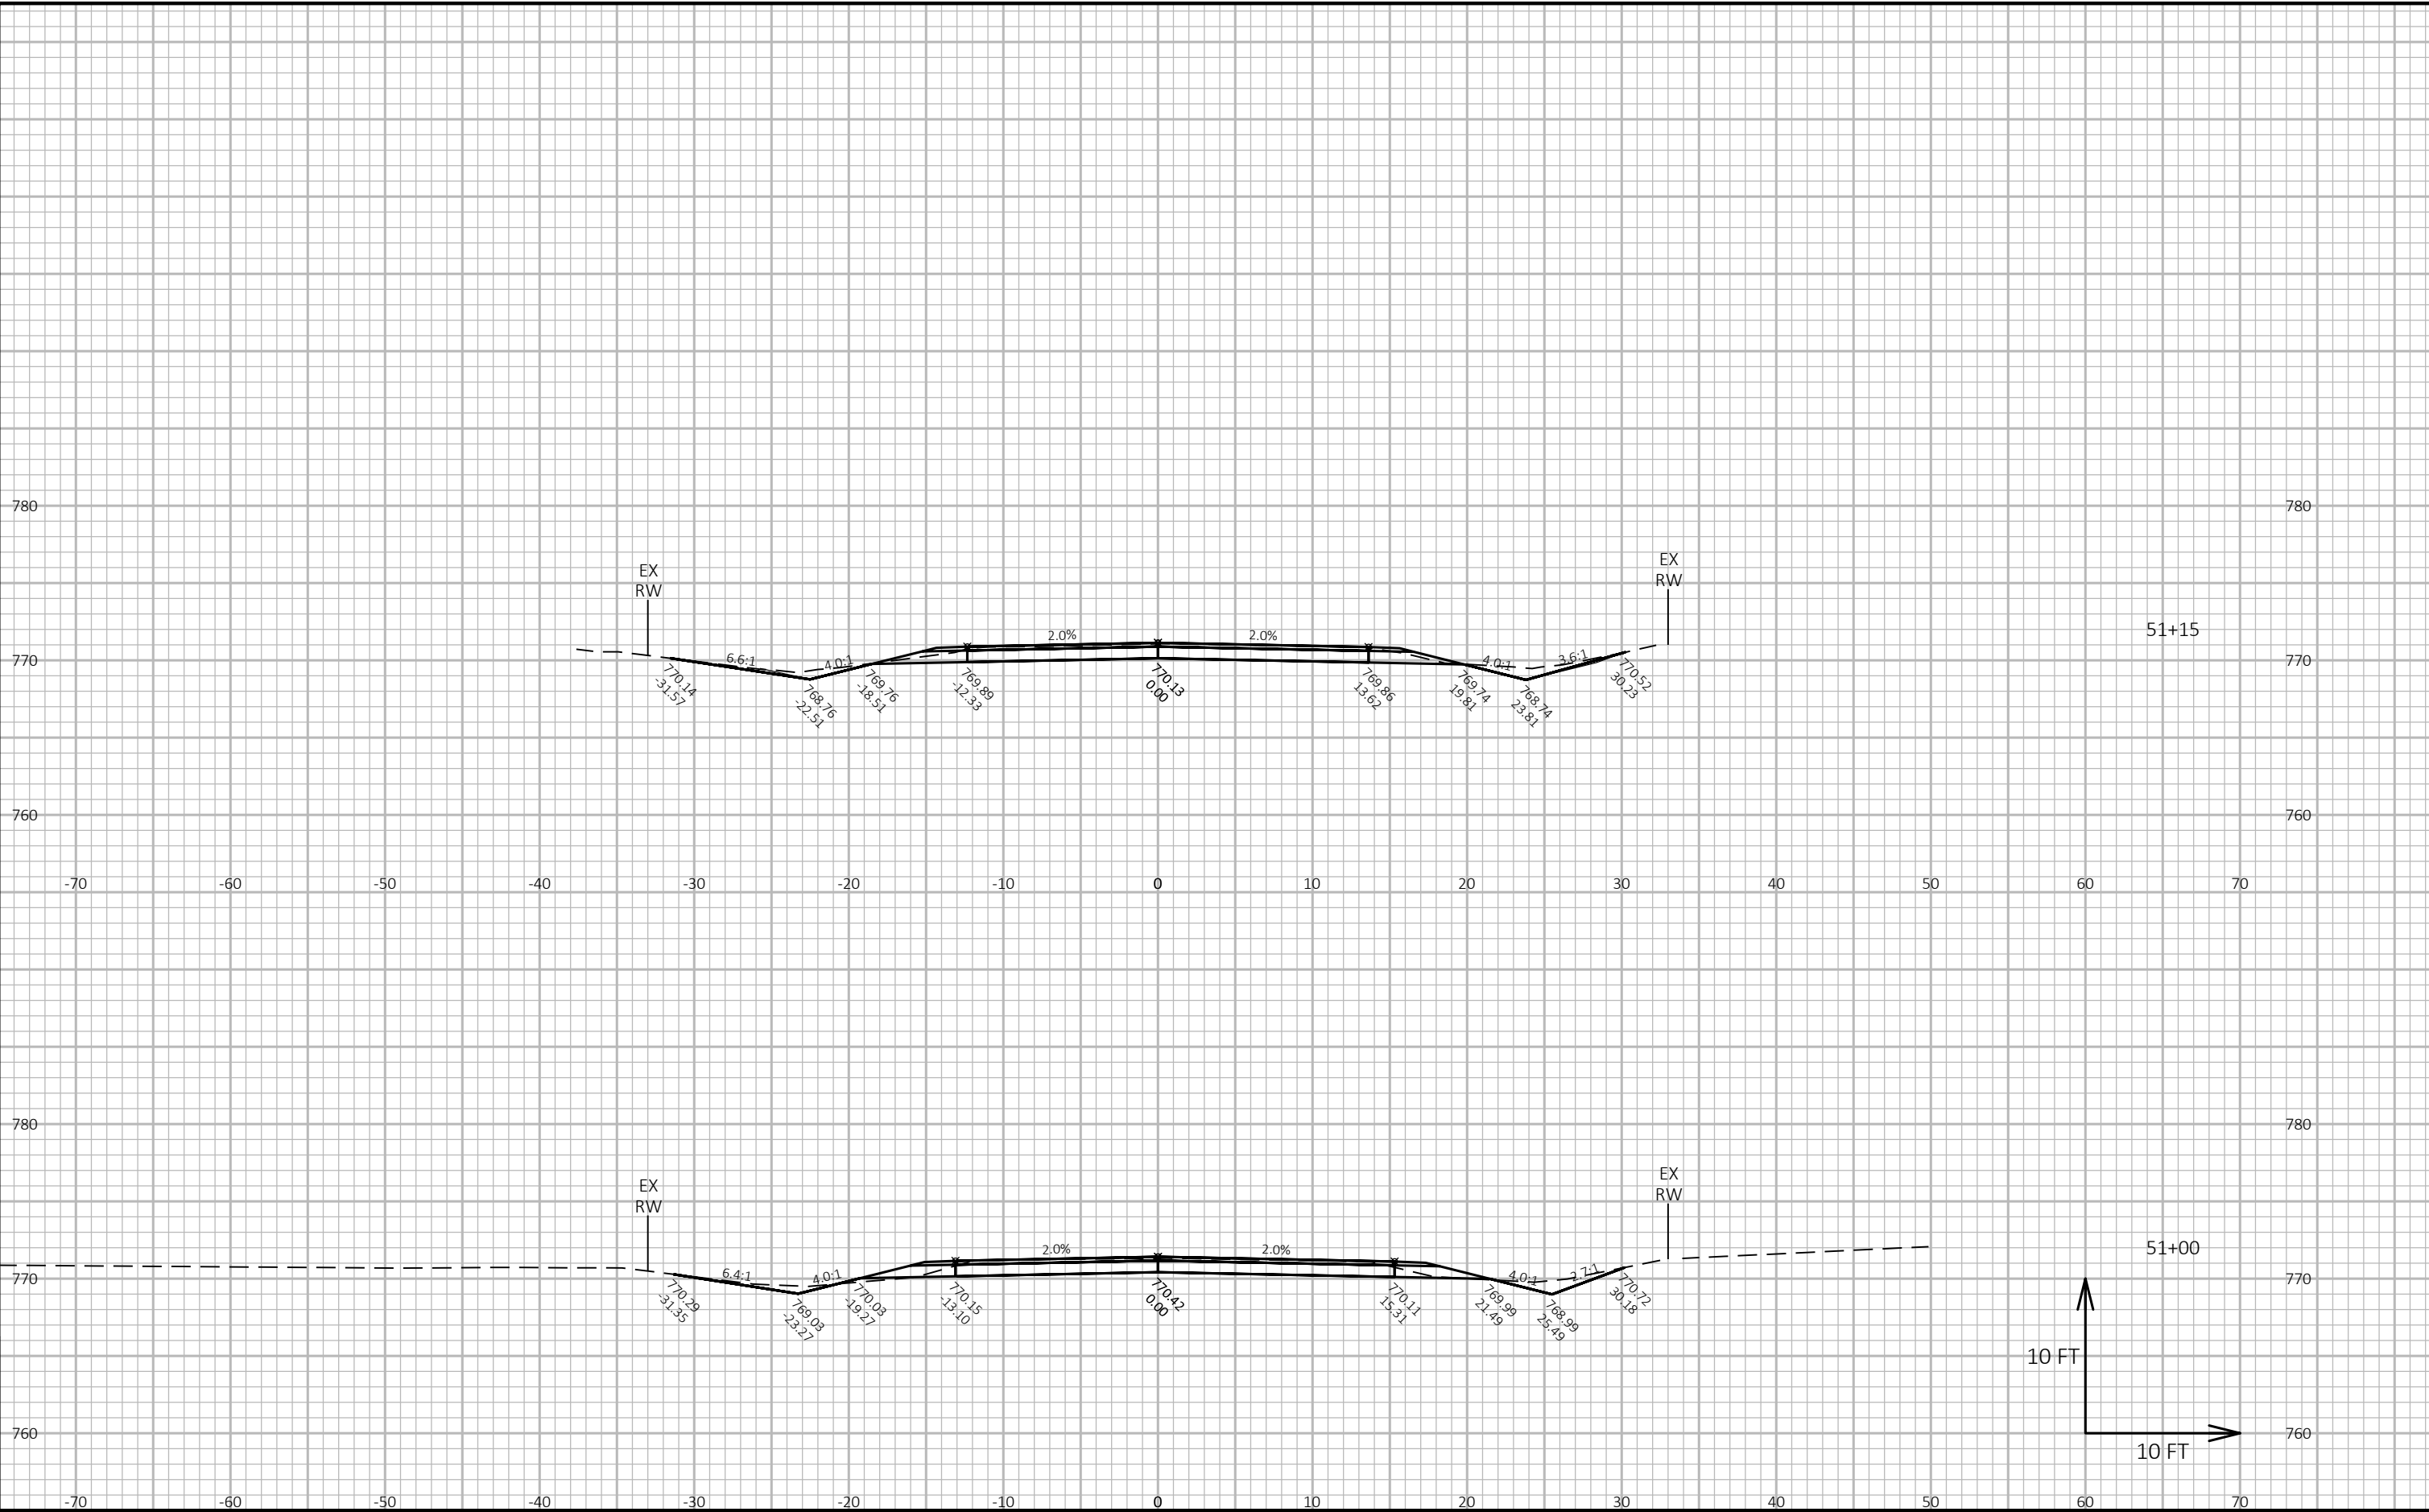


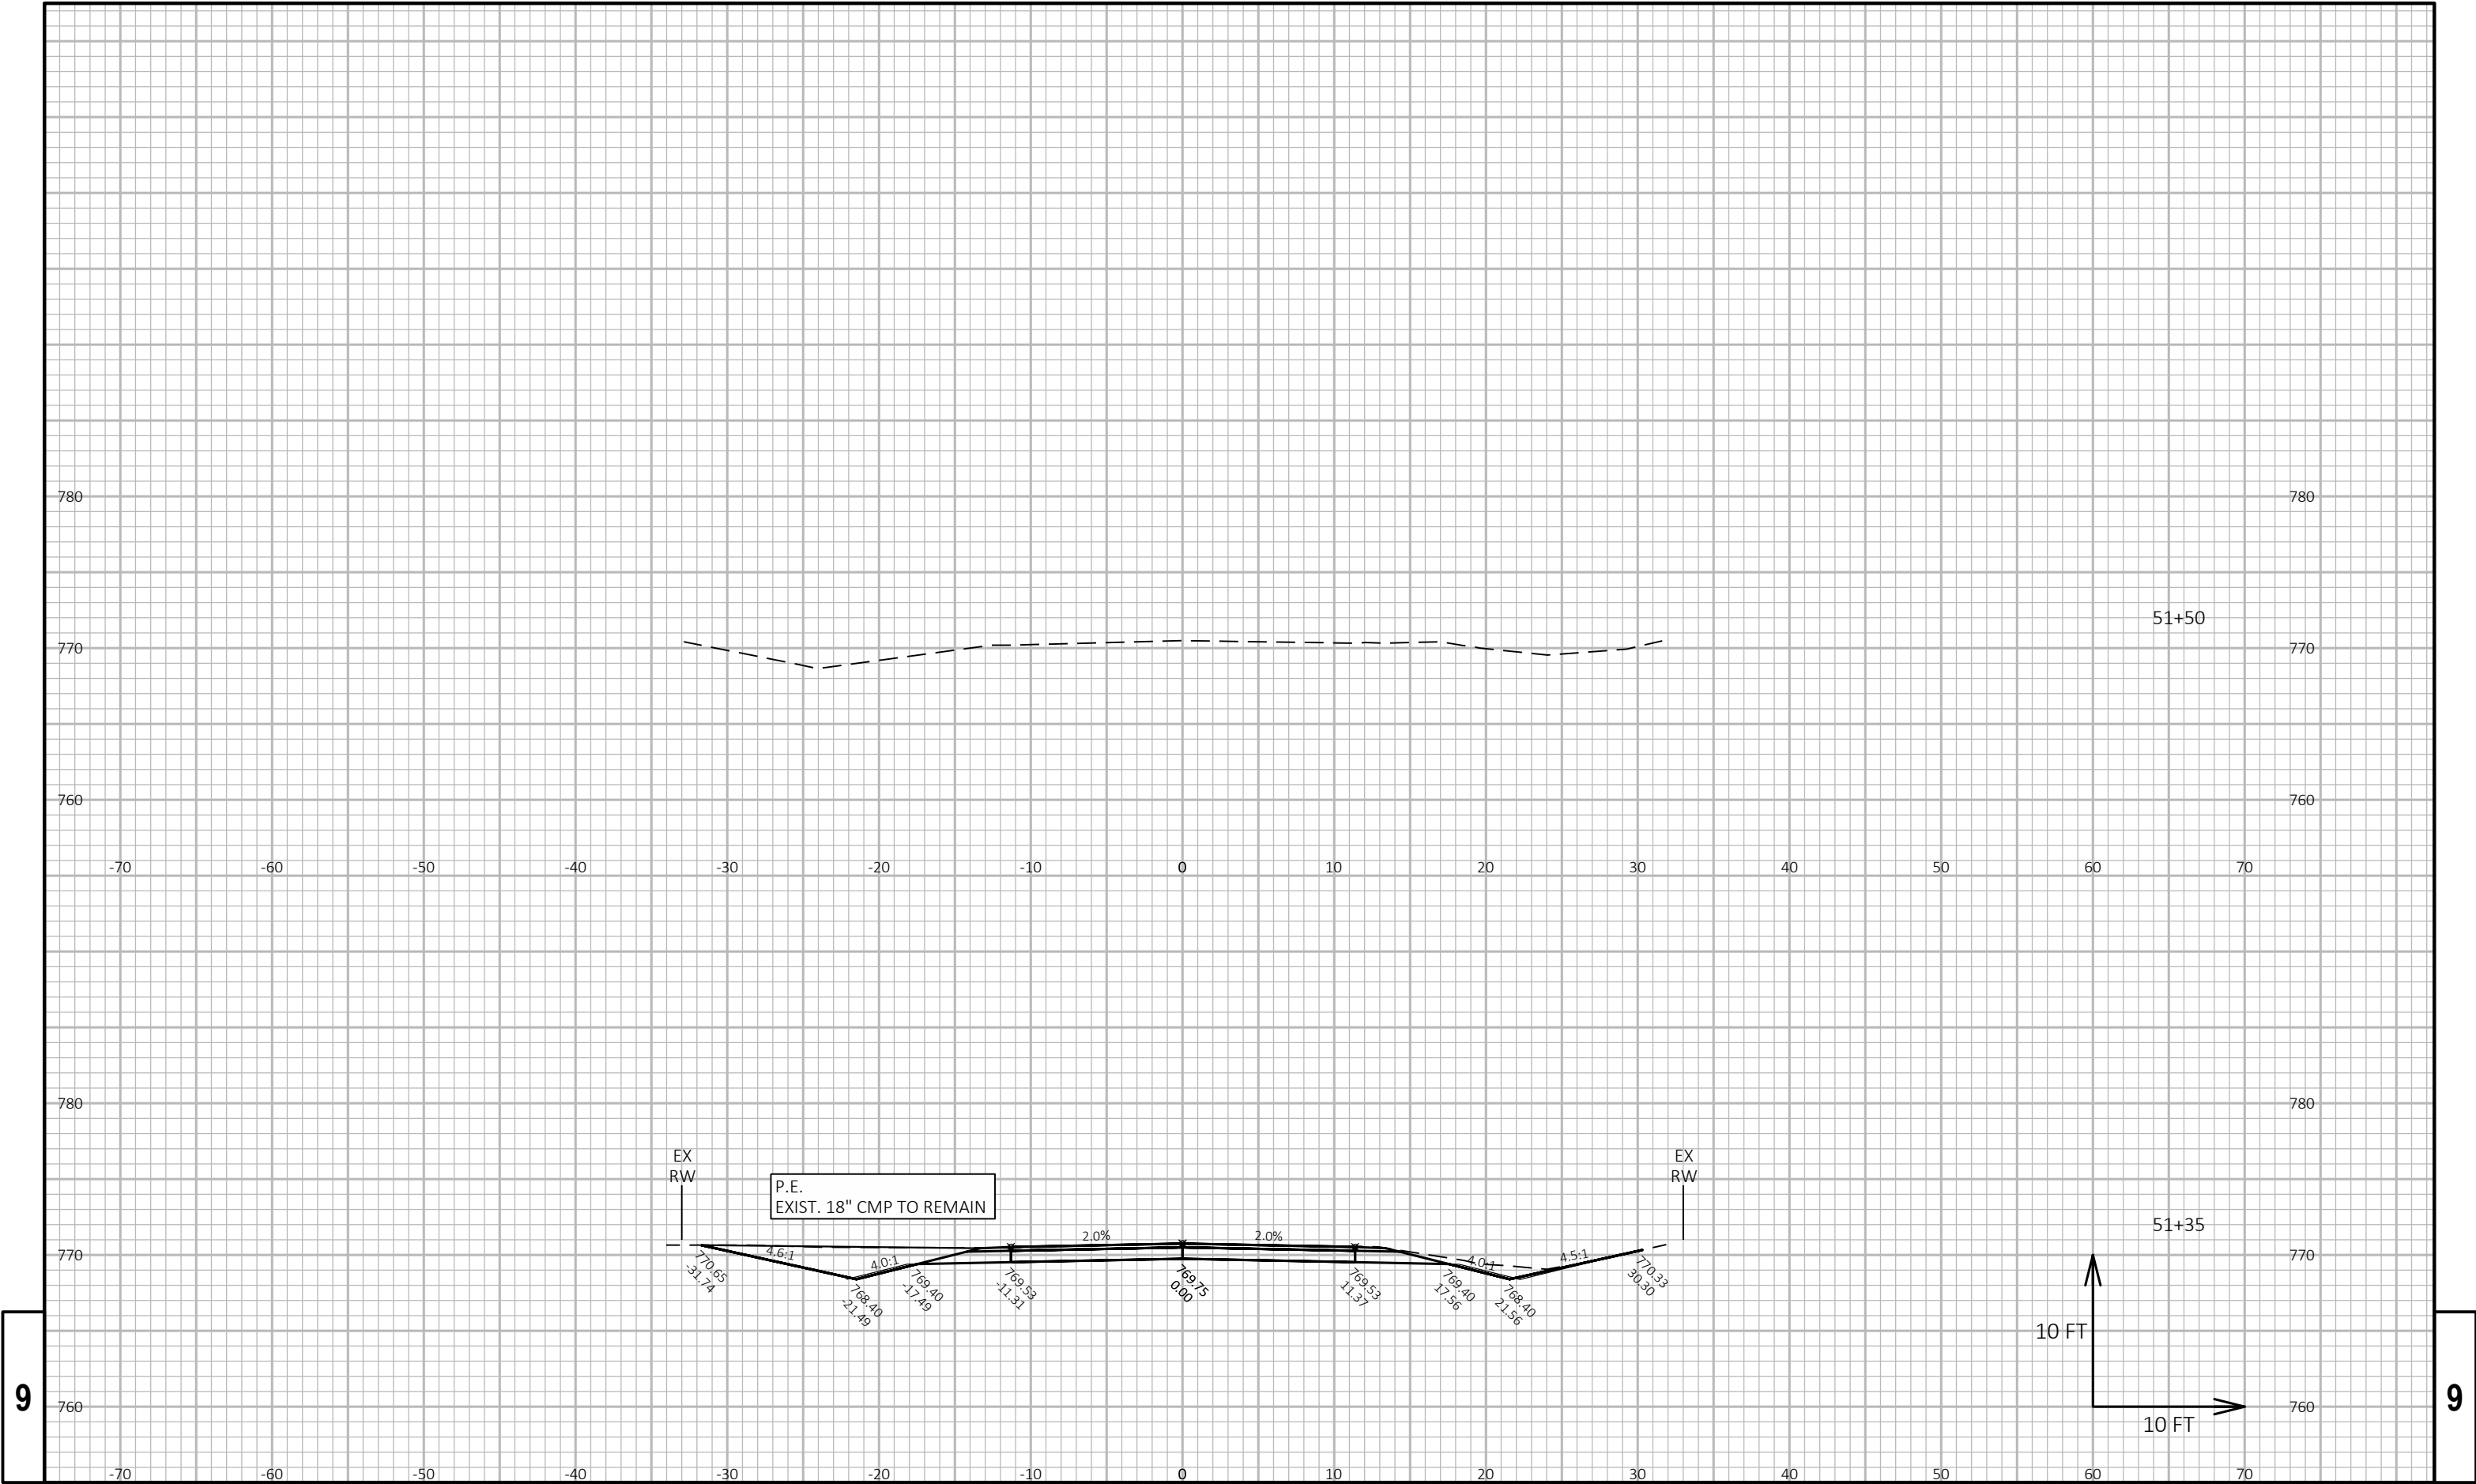



9


9

 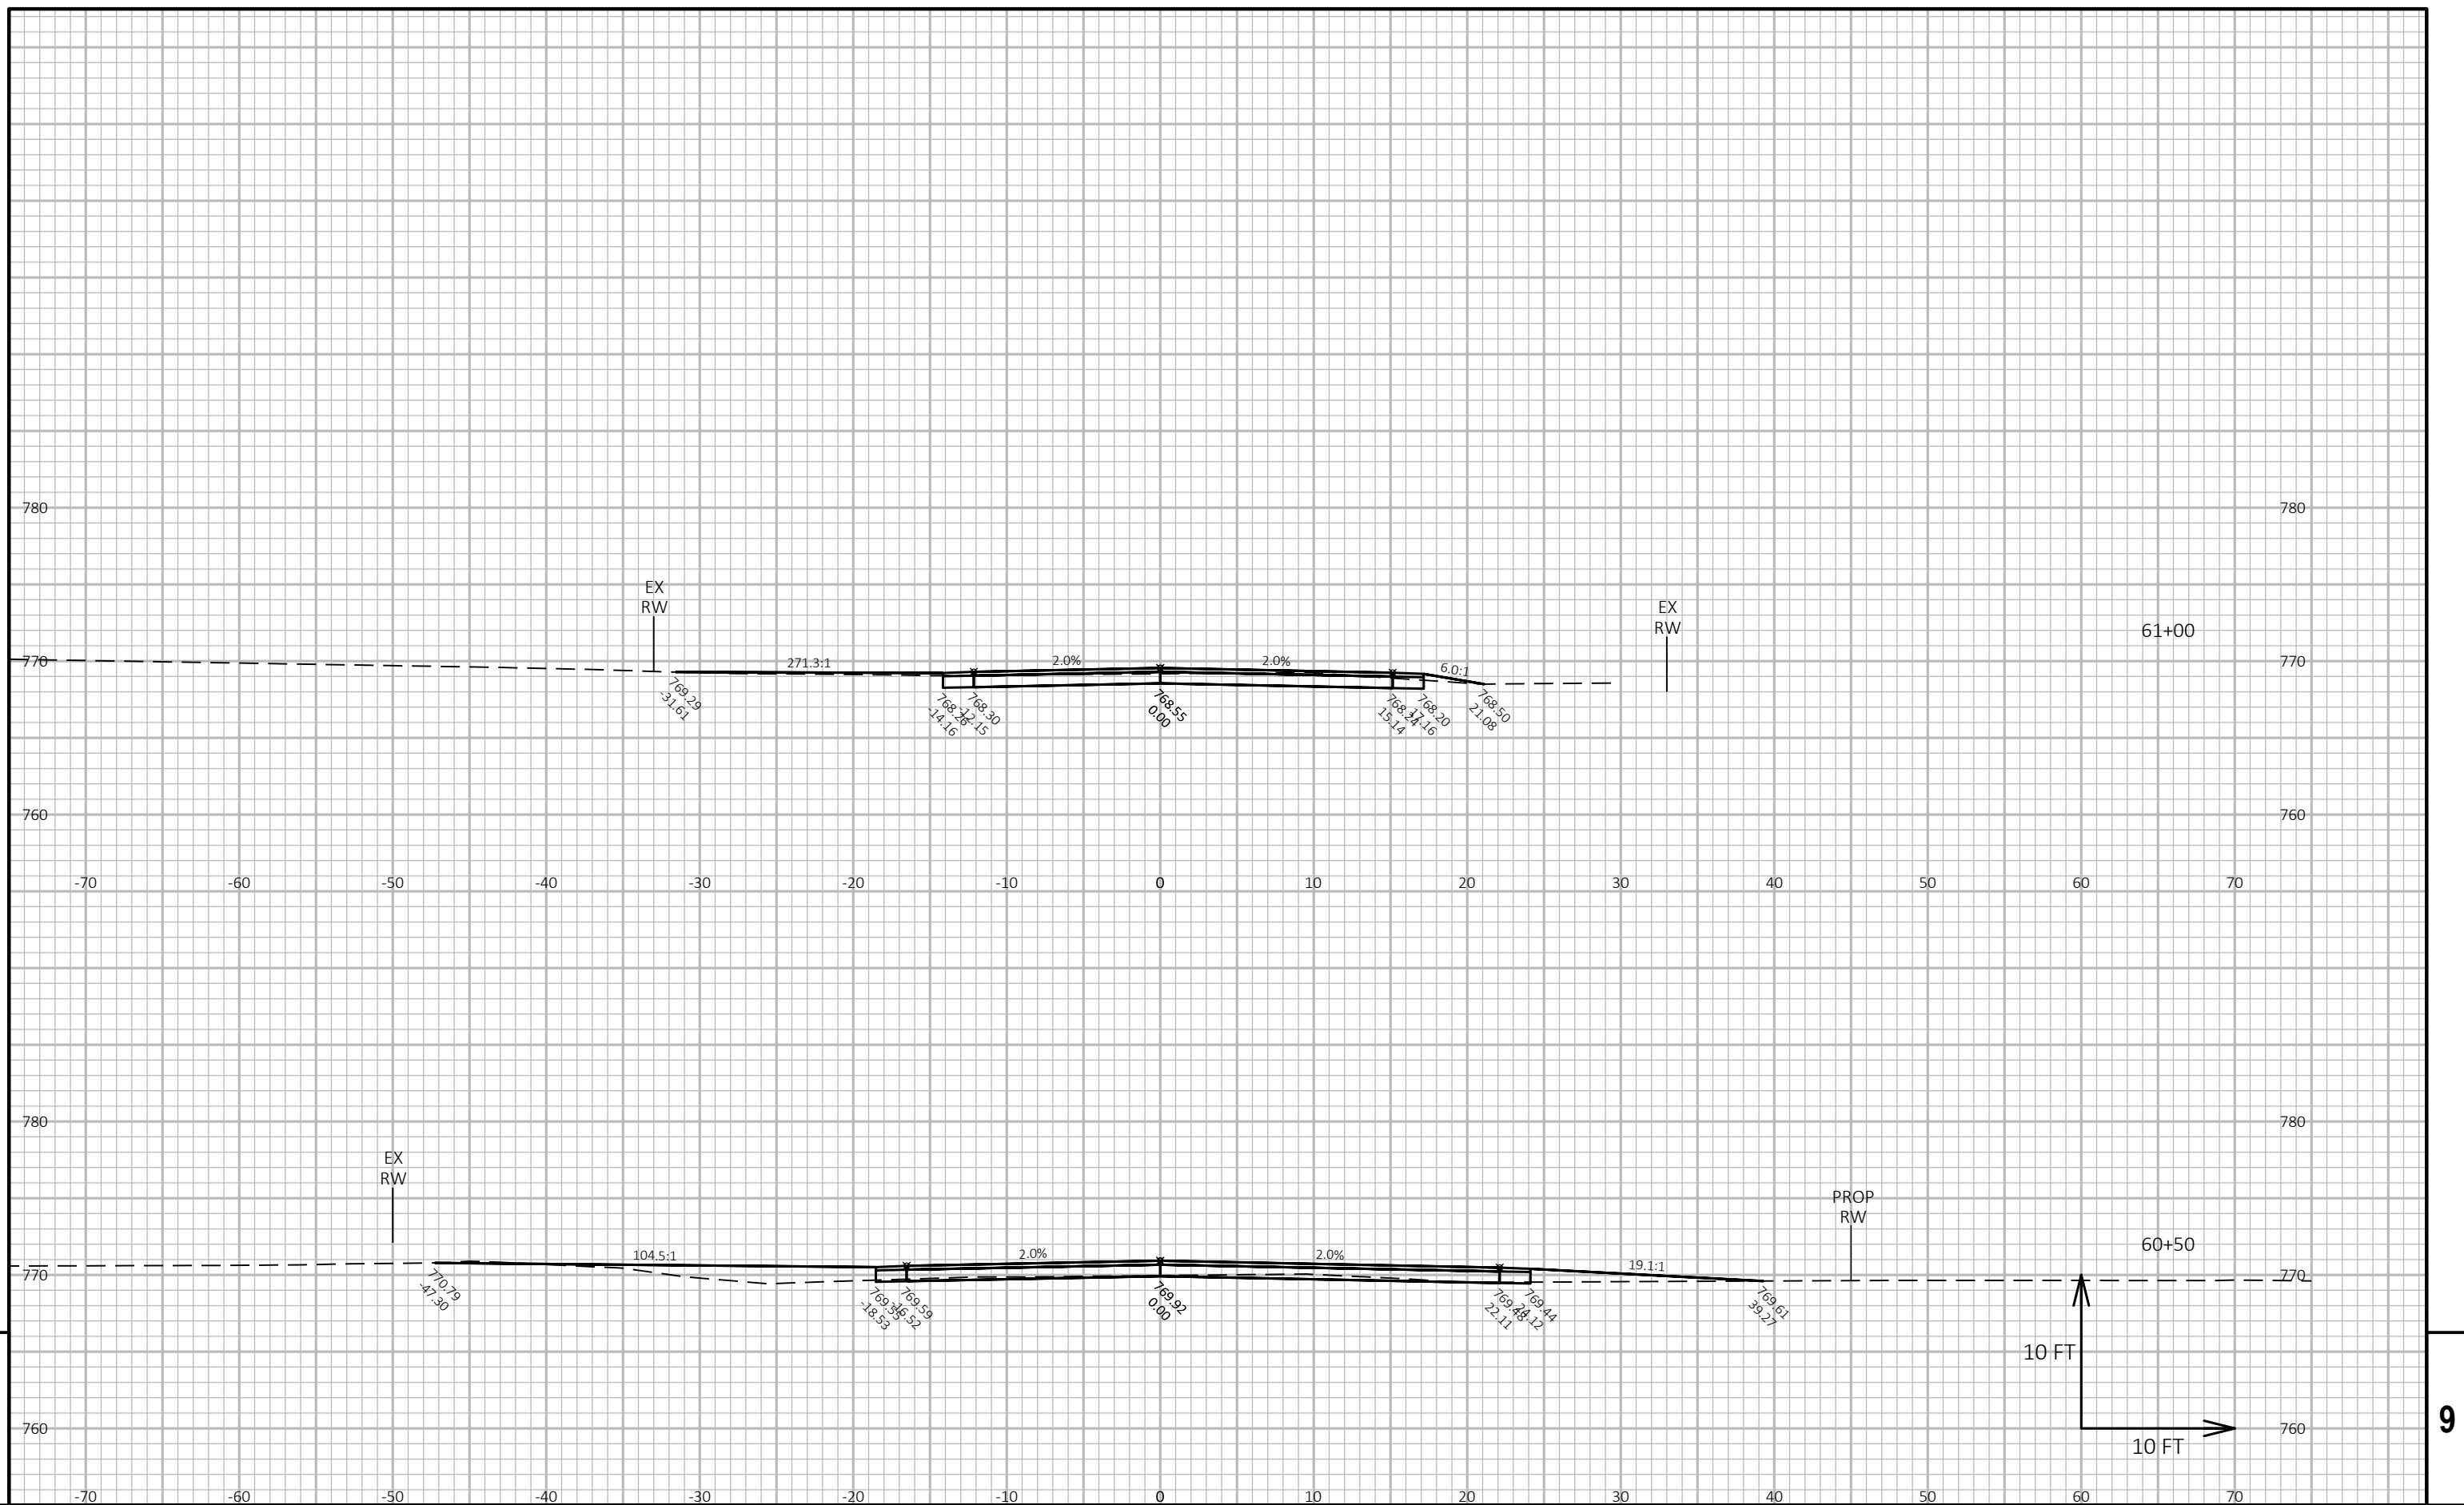

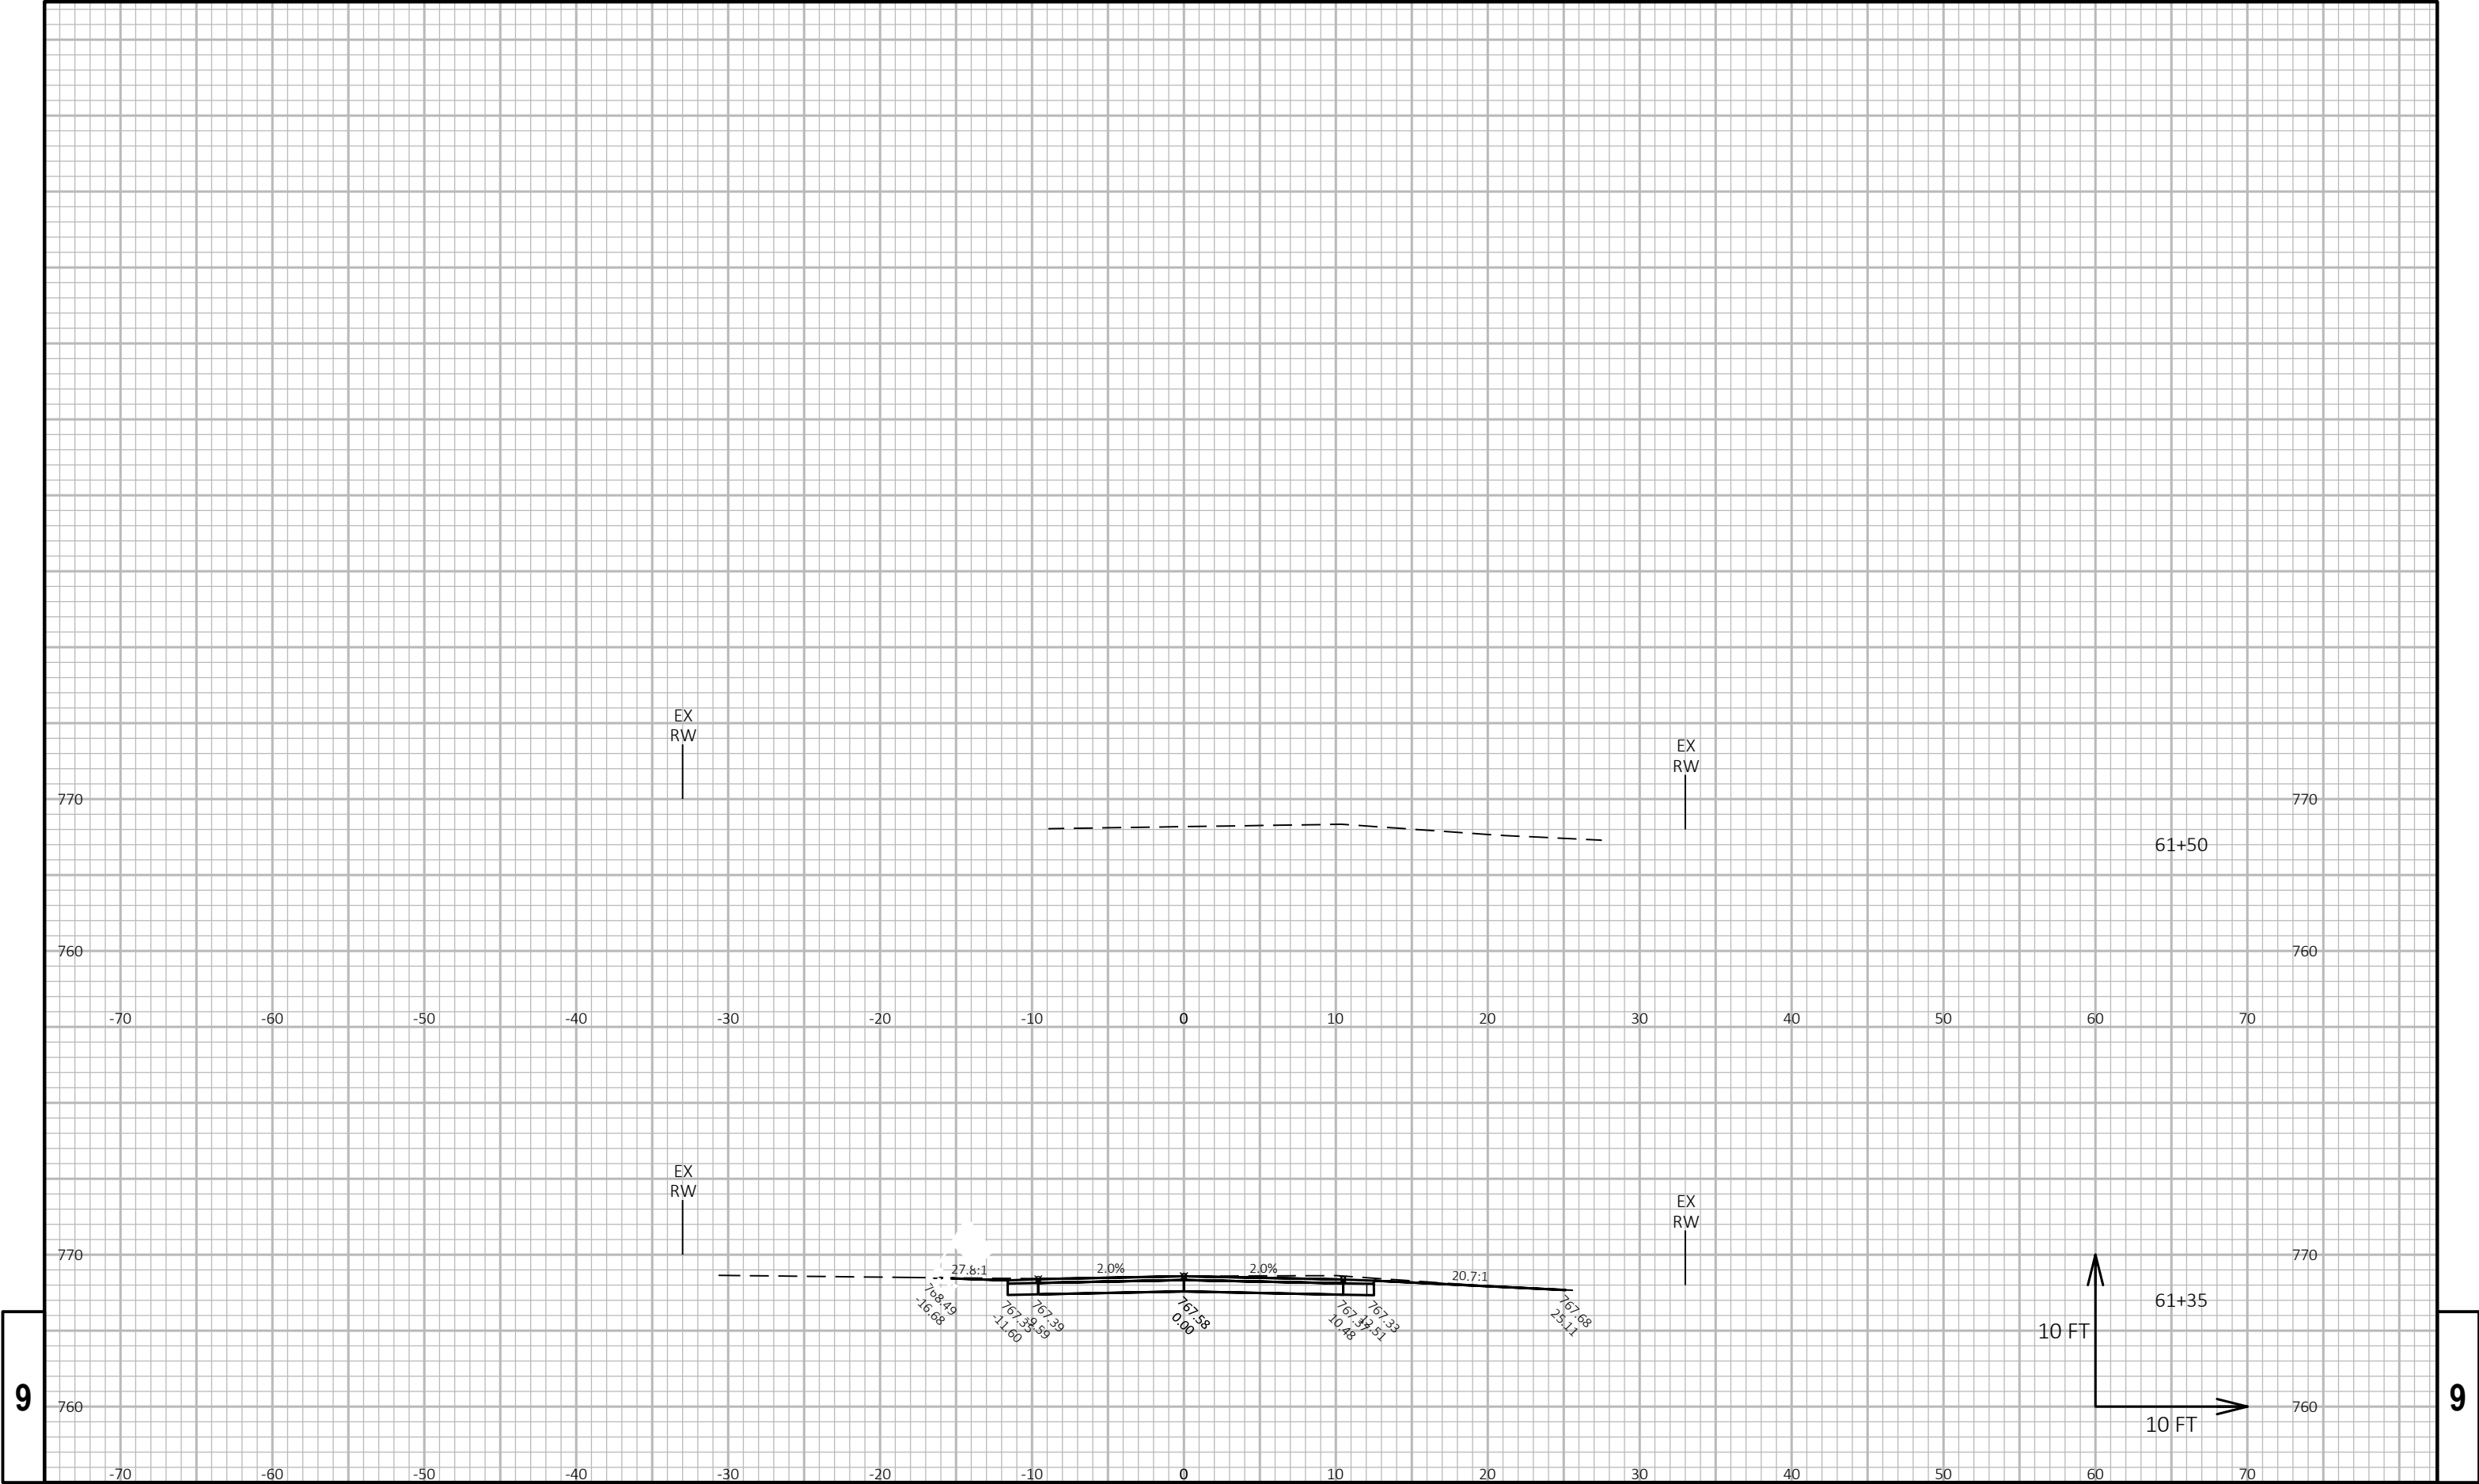

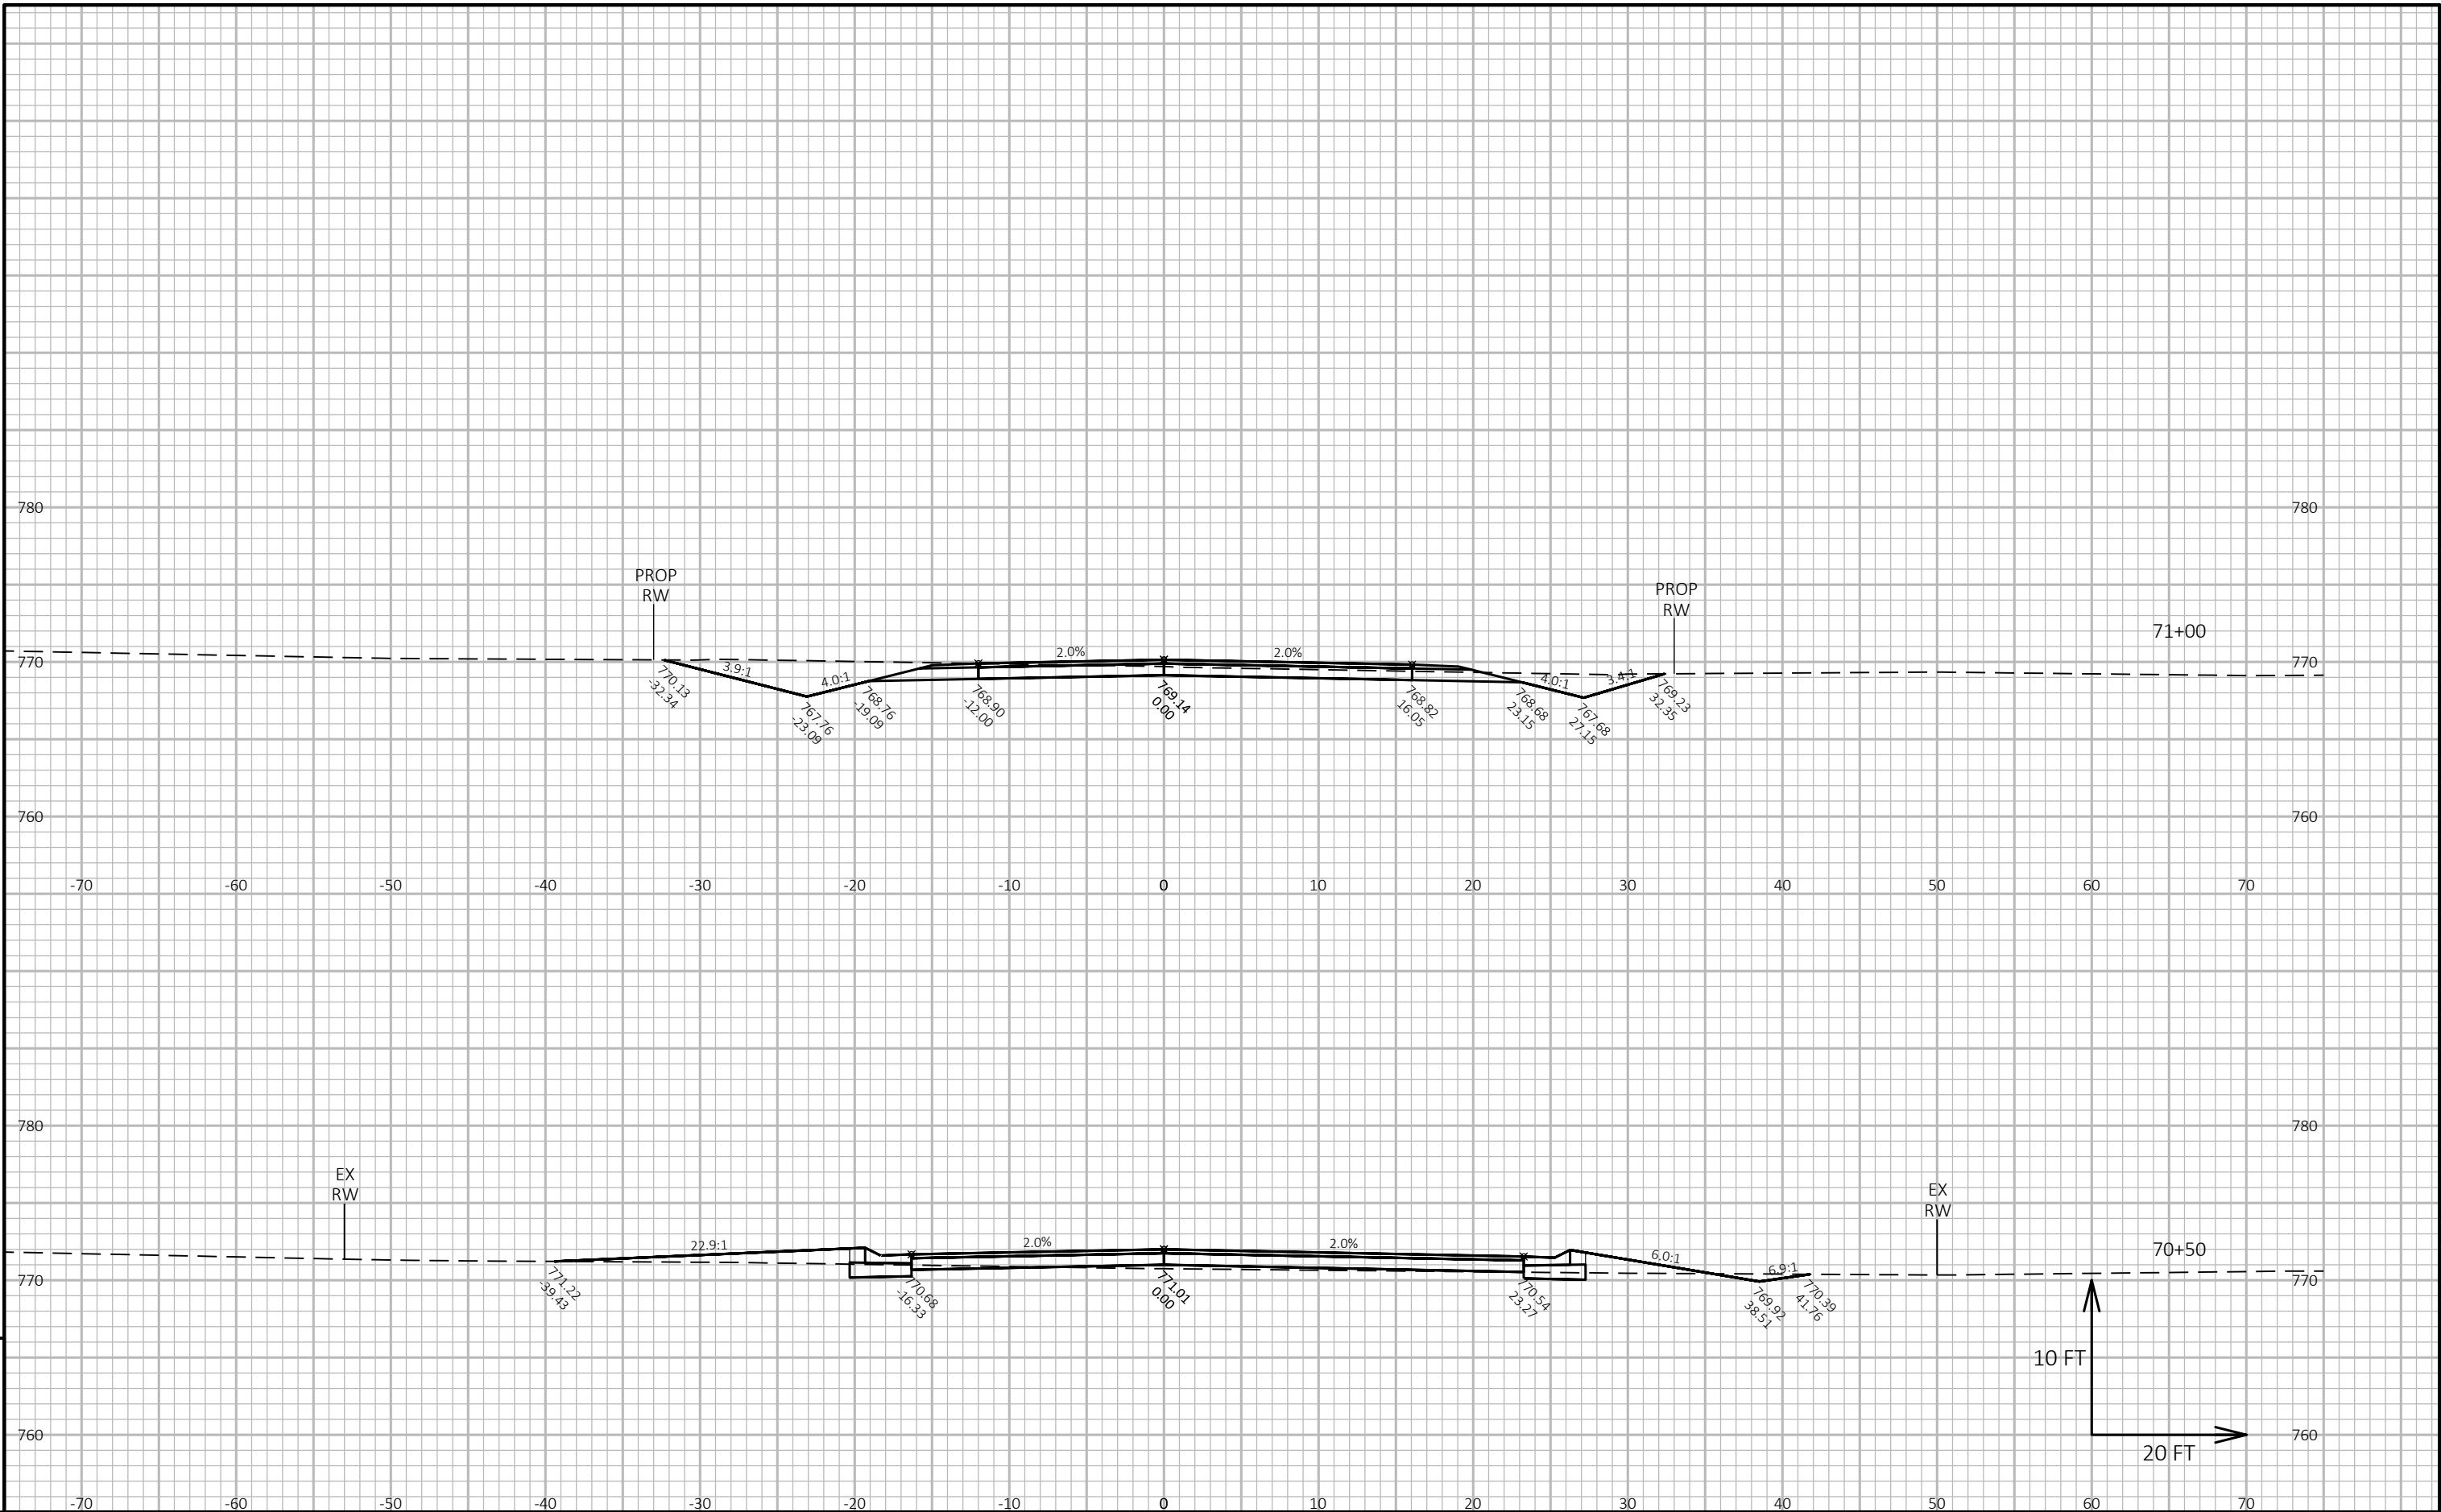

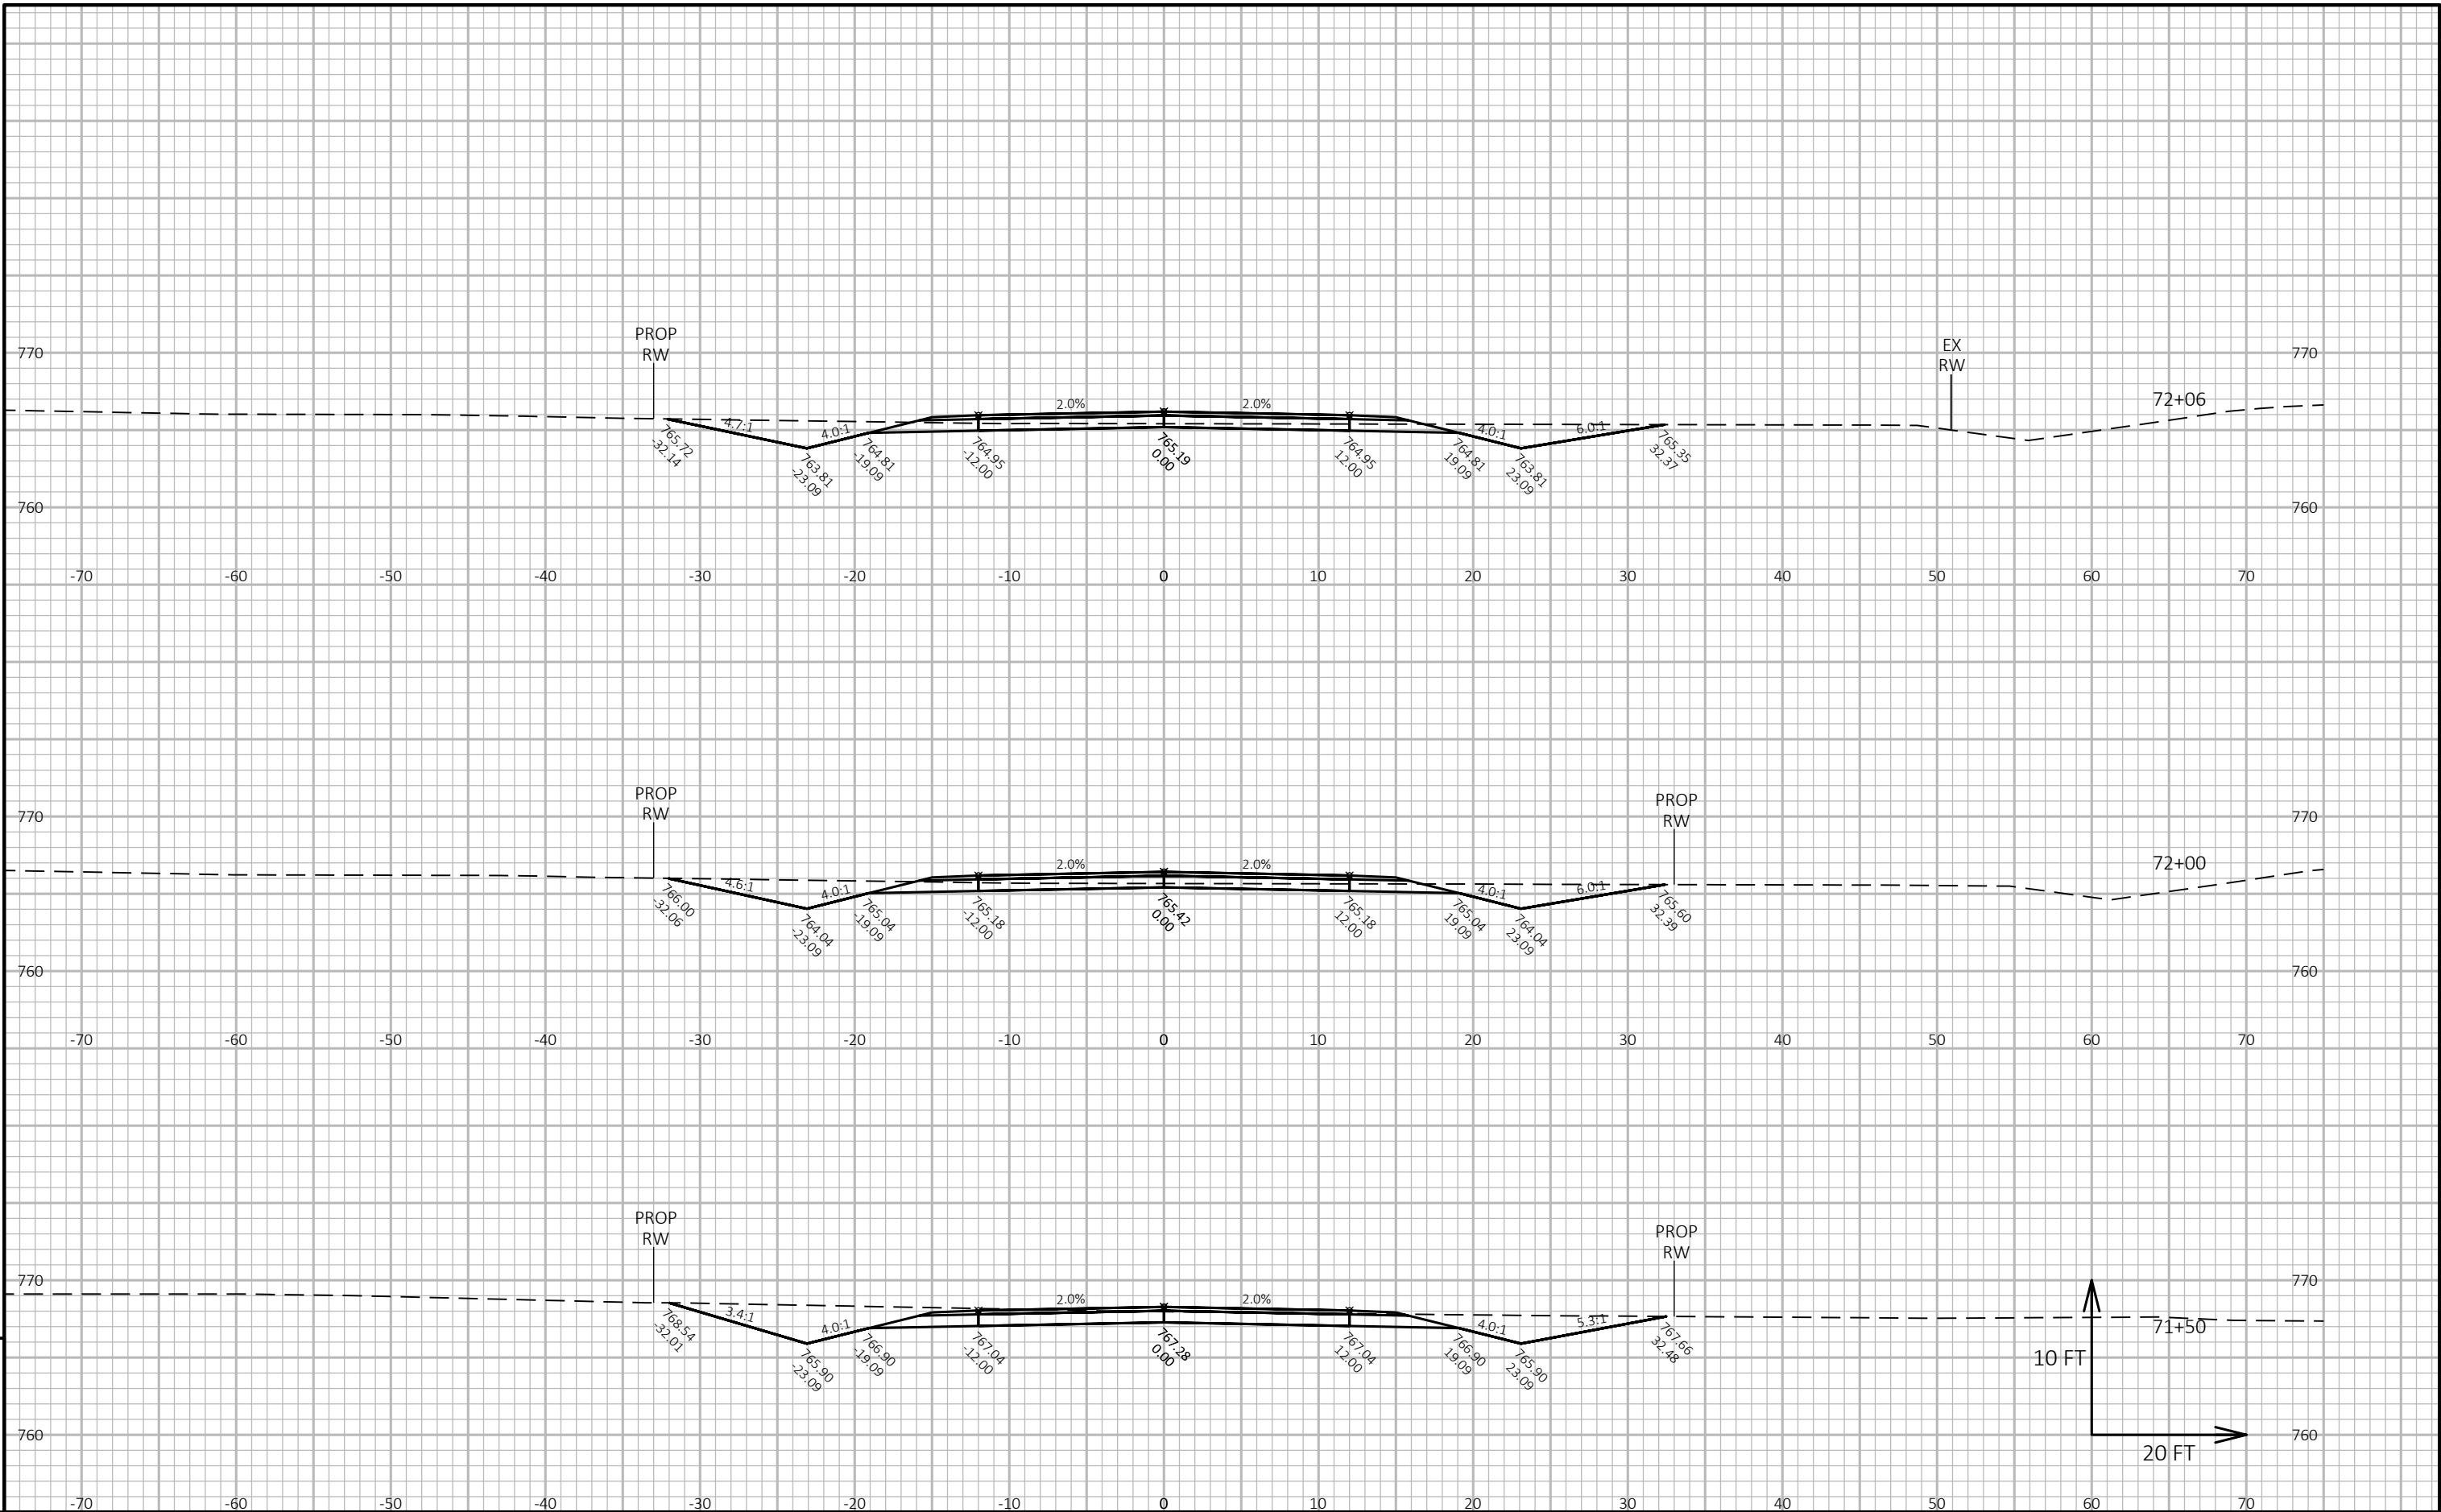

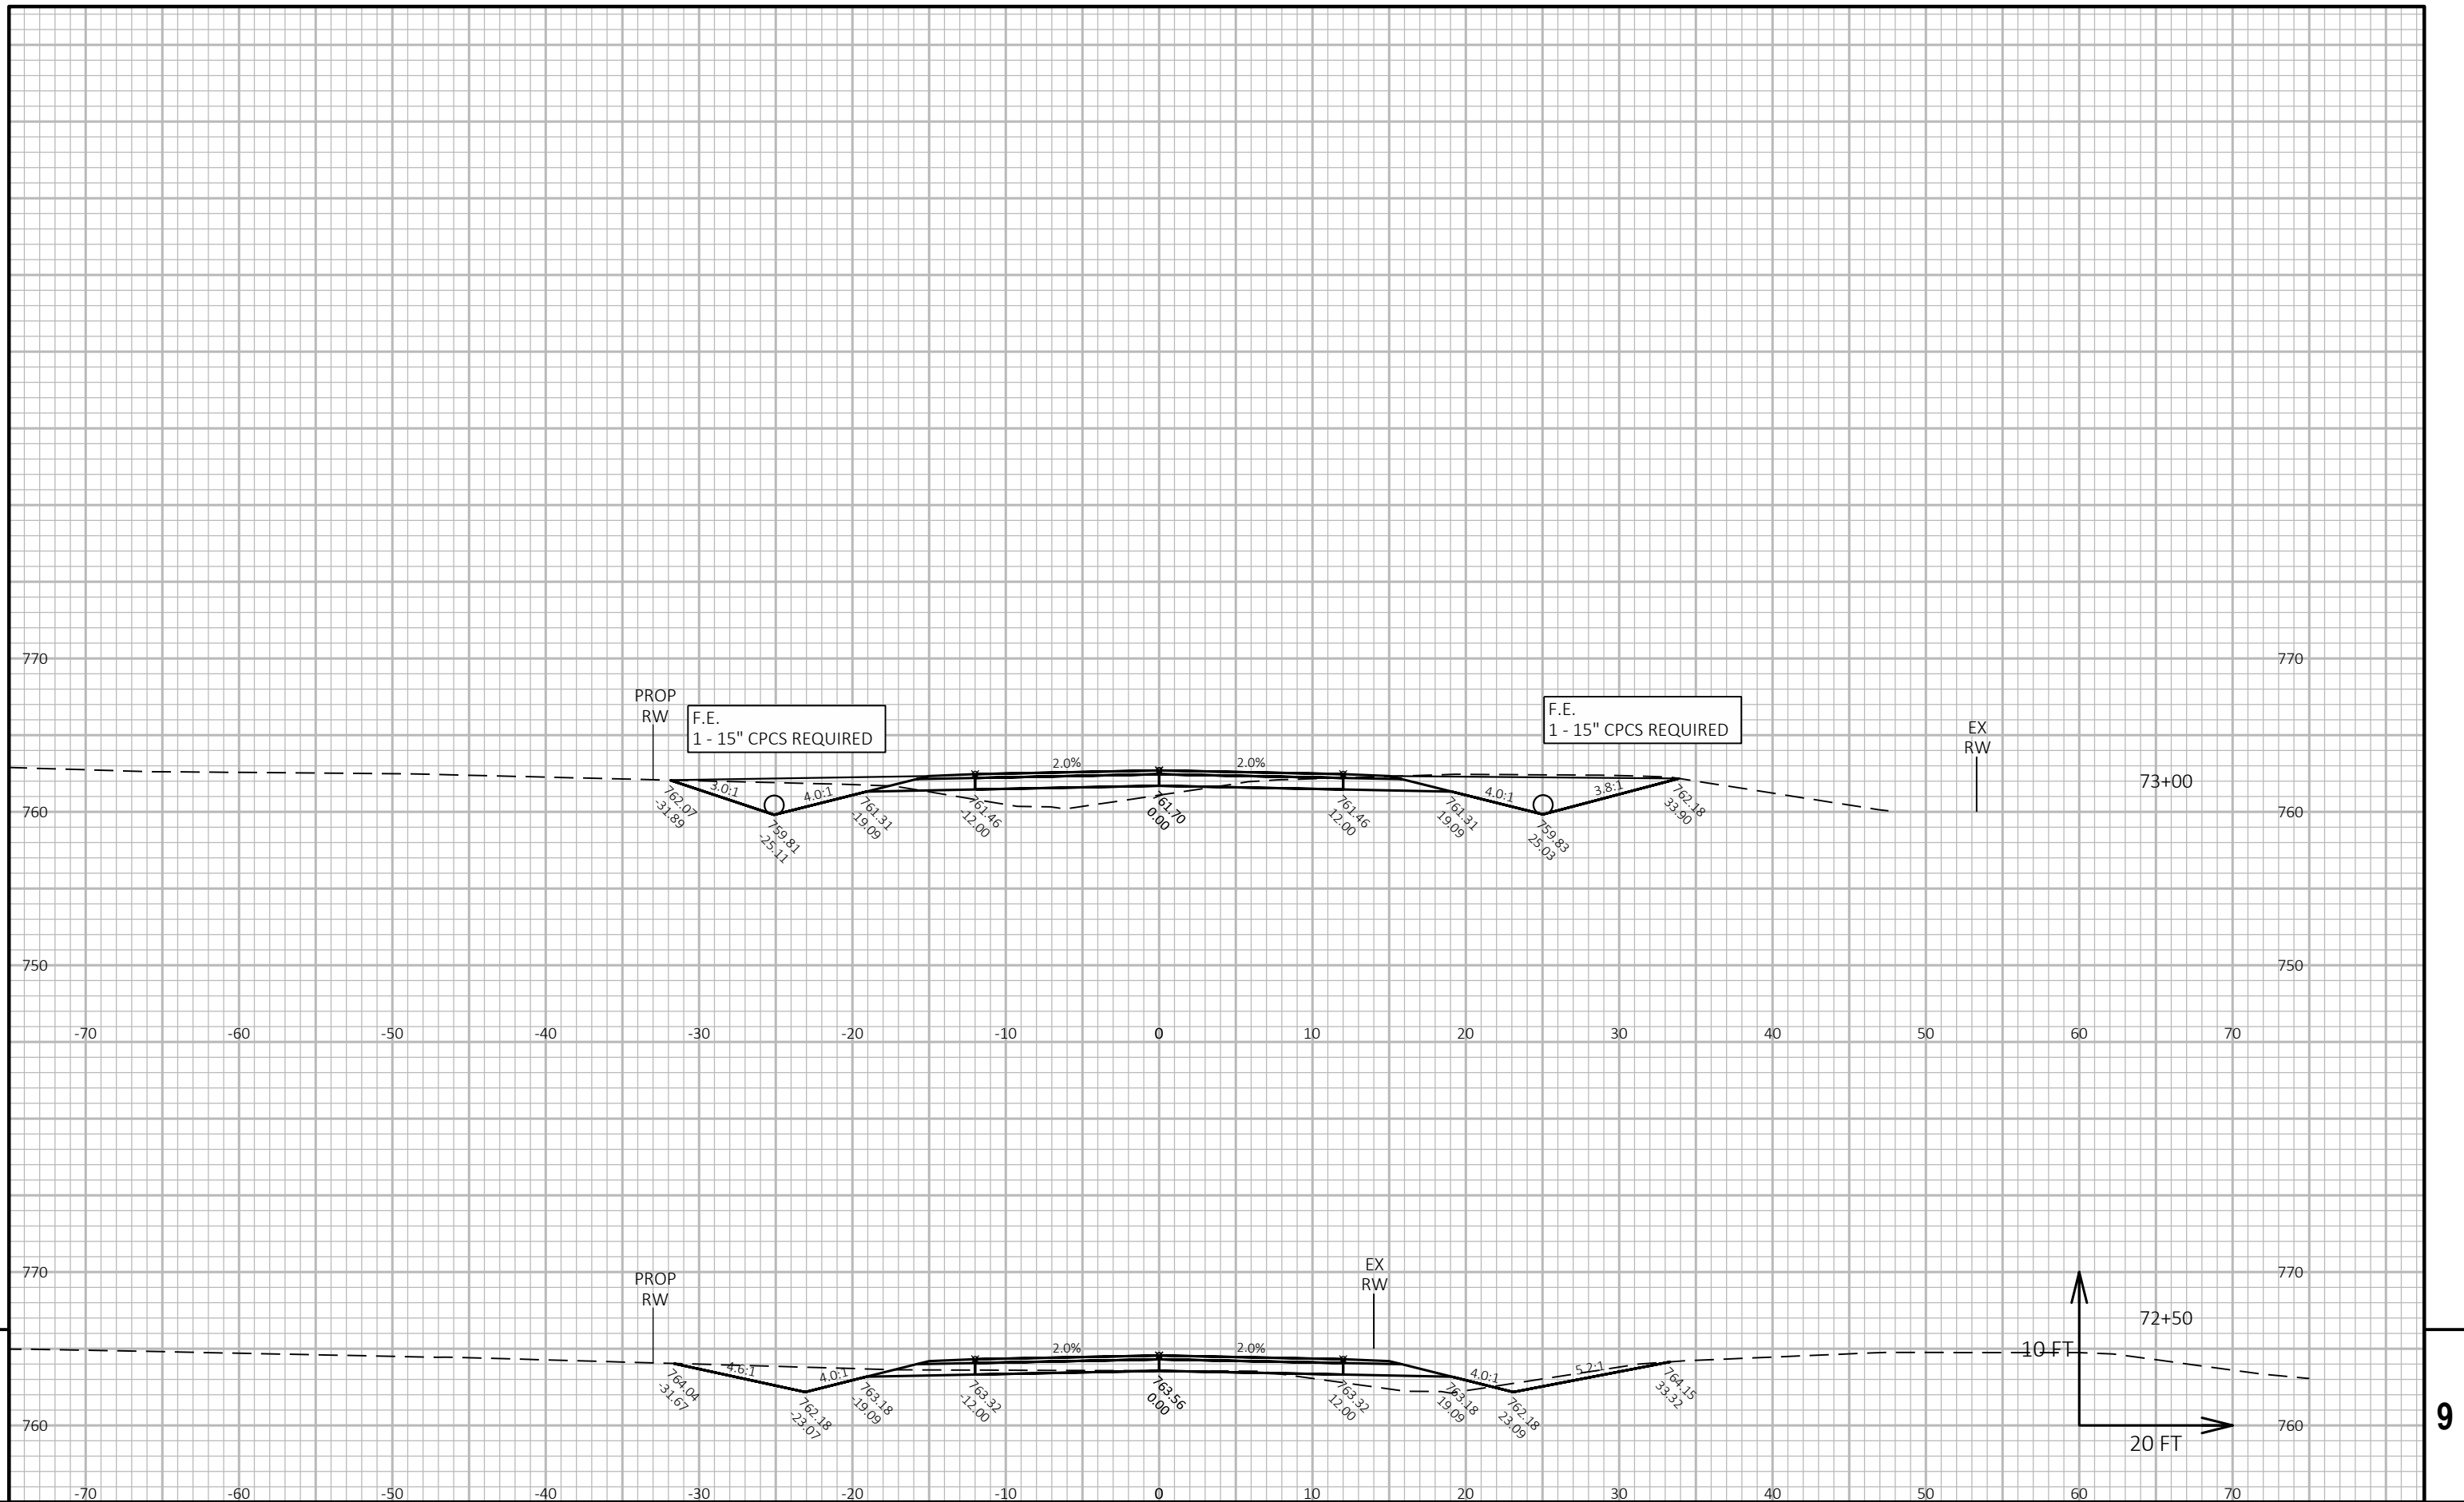

PROJECT NO:	4627-02-71
-------------	------------

HWY: CTH A

COUNTY: WINNEBAGO

CROSS SECTIONS: GRUNDMAN LANE

SHEET 239

FILE NAME : W:\PROJECTS\W0059\81700113\CADD\CIVIL3D\XREF\X_CTH A_CRDR.DWG
LAYOUT NAME - Grundman - (3)


PLOT DATE : 1/7/2020 4:07 PM


PLOT BY : JORDAN JELINSKI


PLOT NAME :

PLOT SCALE : 1 IN:20 FT HORZ. / 1 IN:10 FT VERT.

WISDOT/CADDS SHEET 49

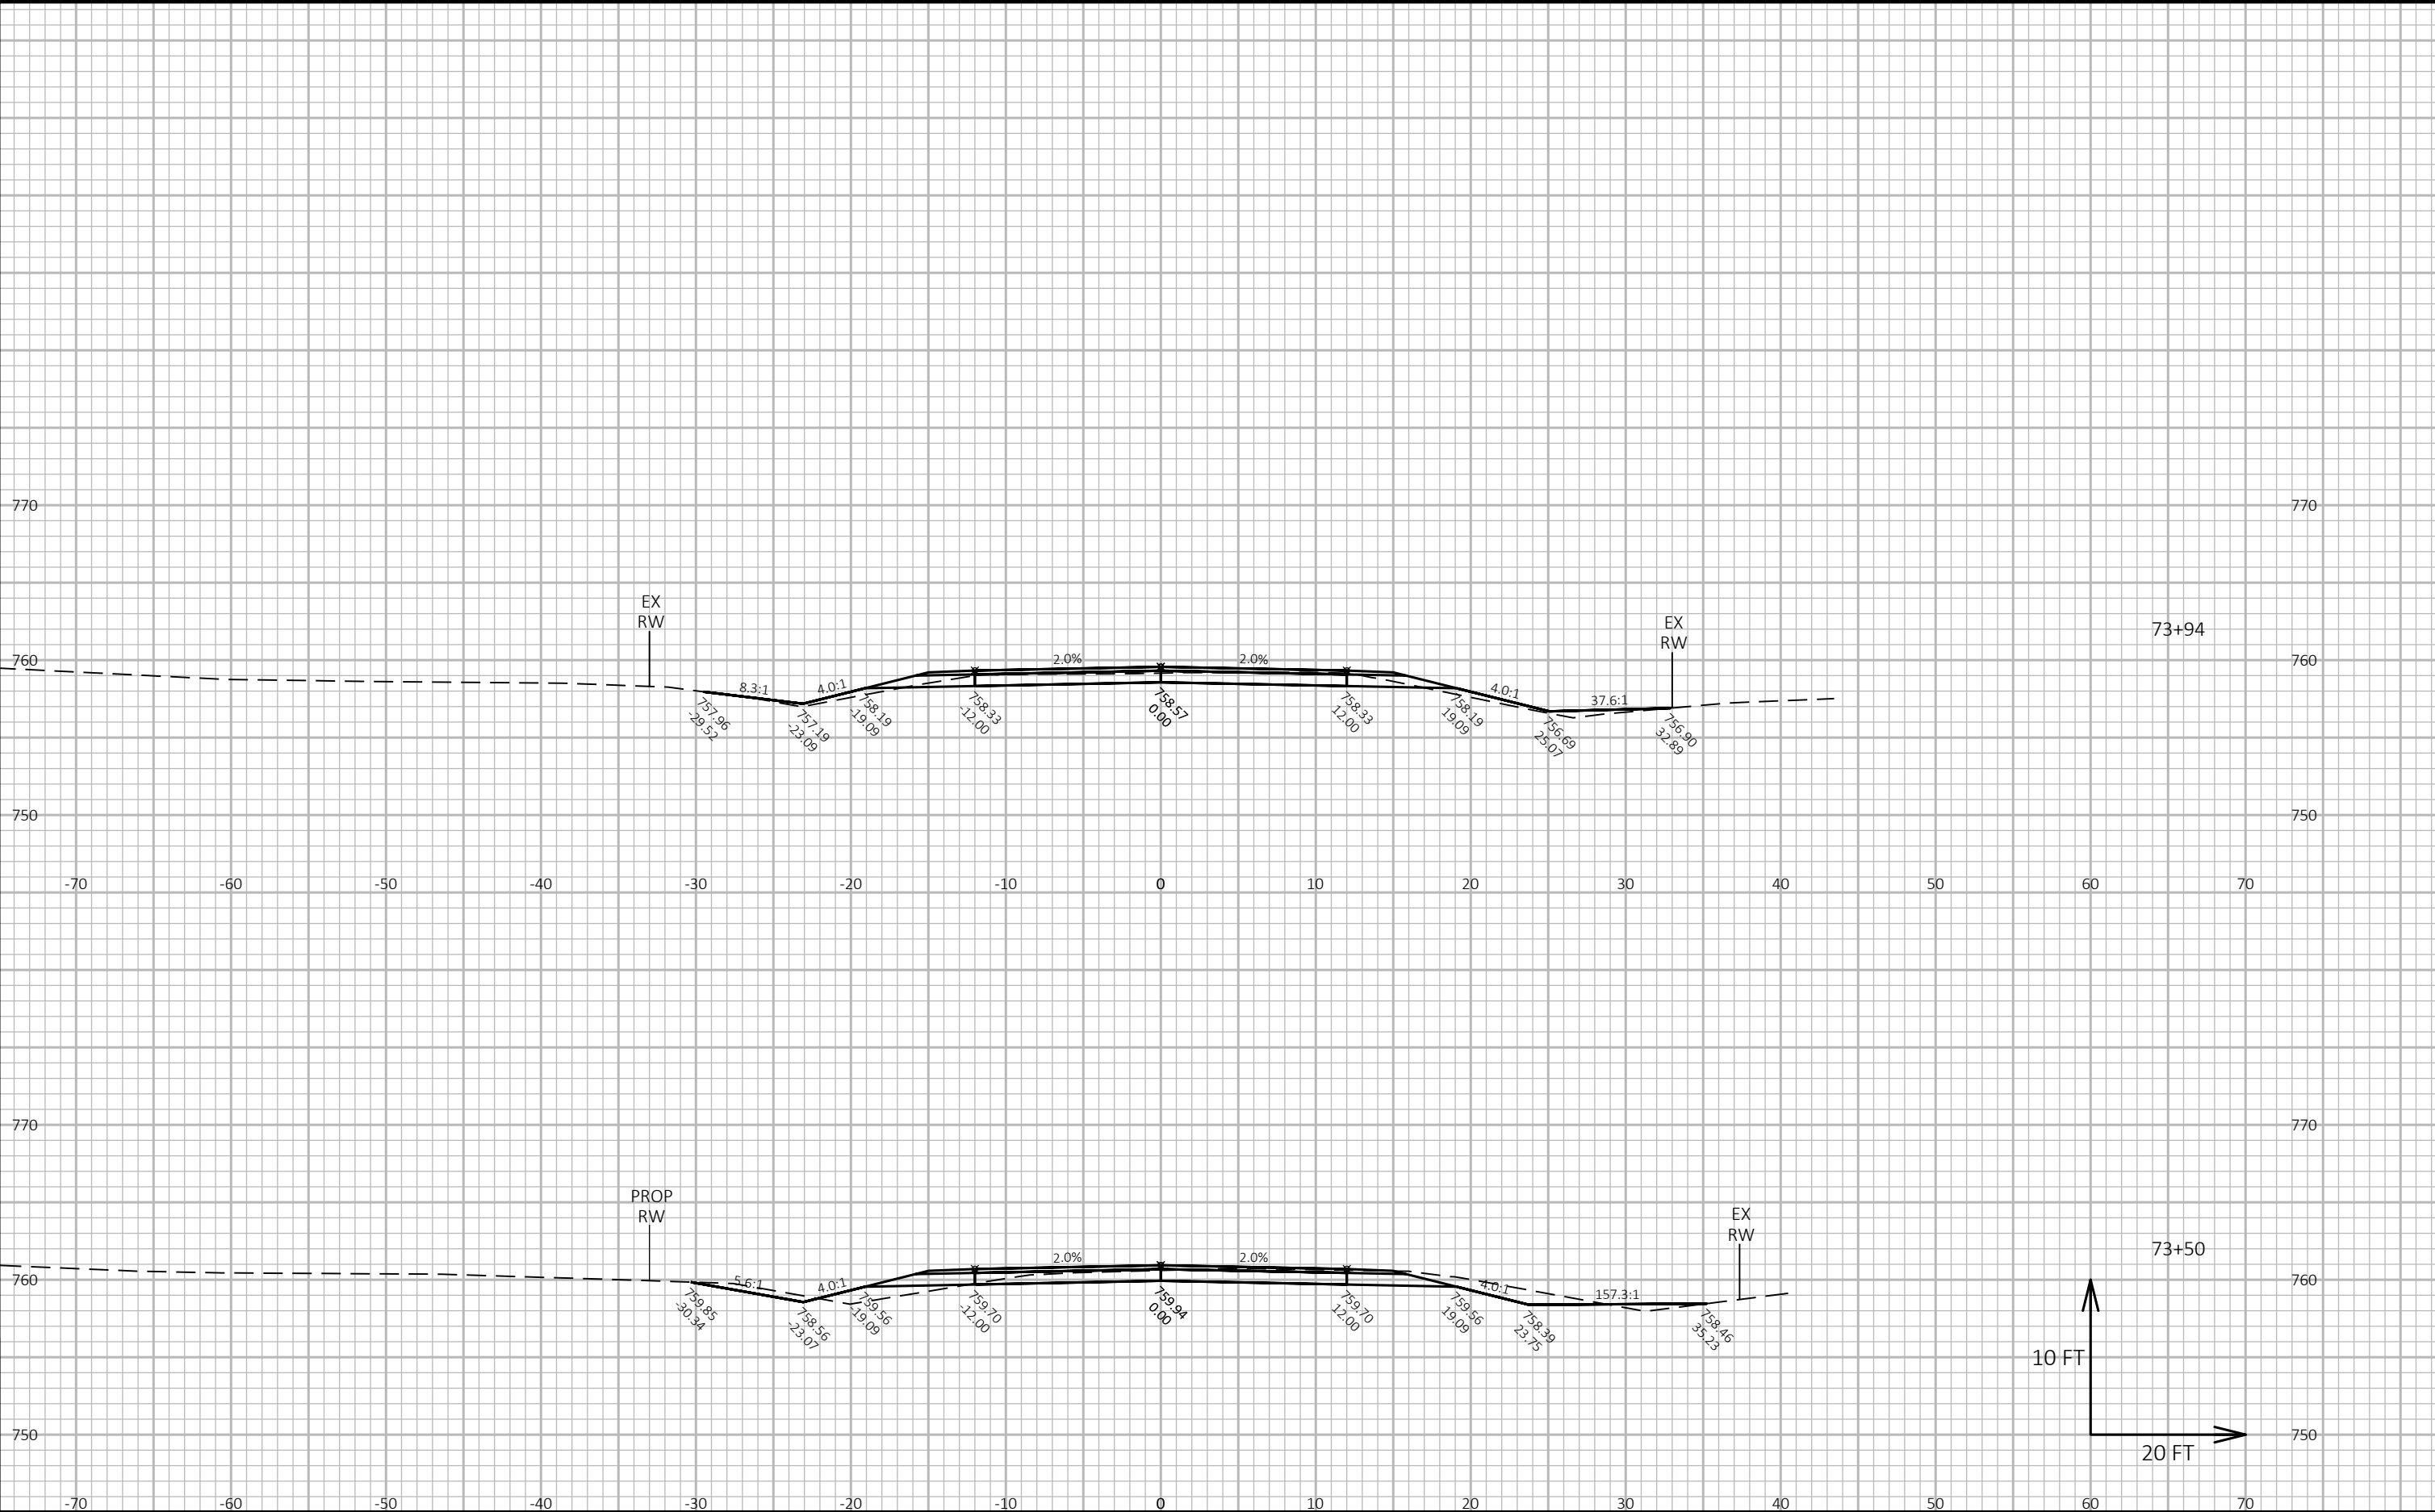

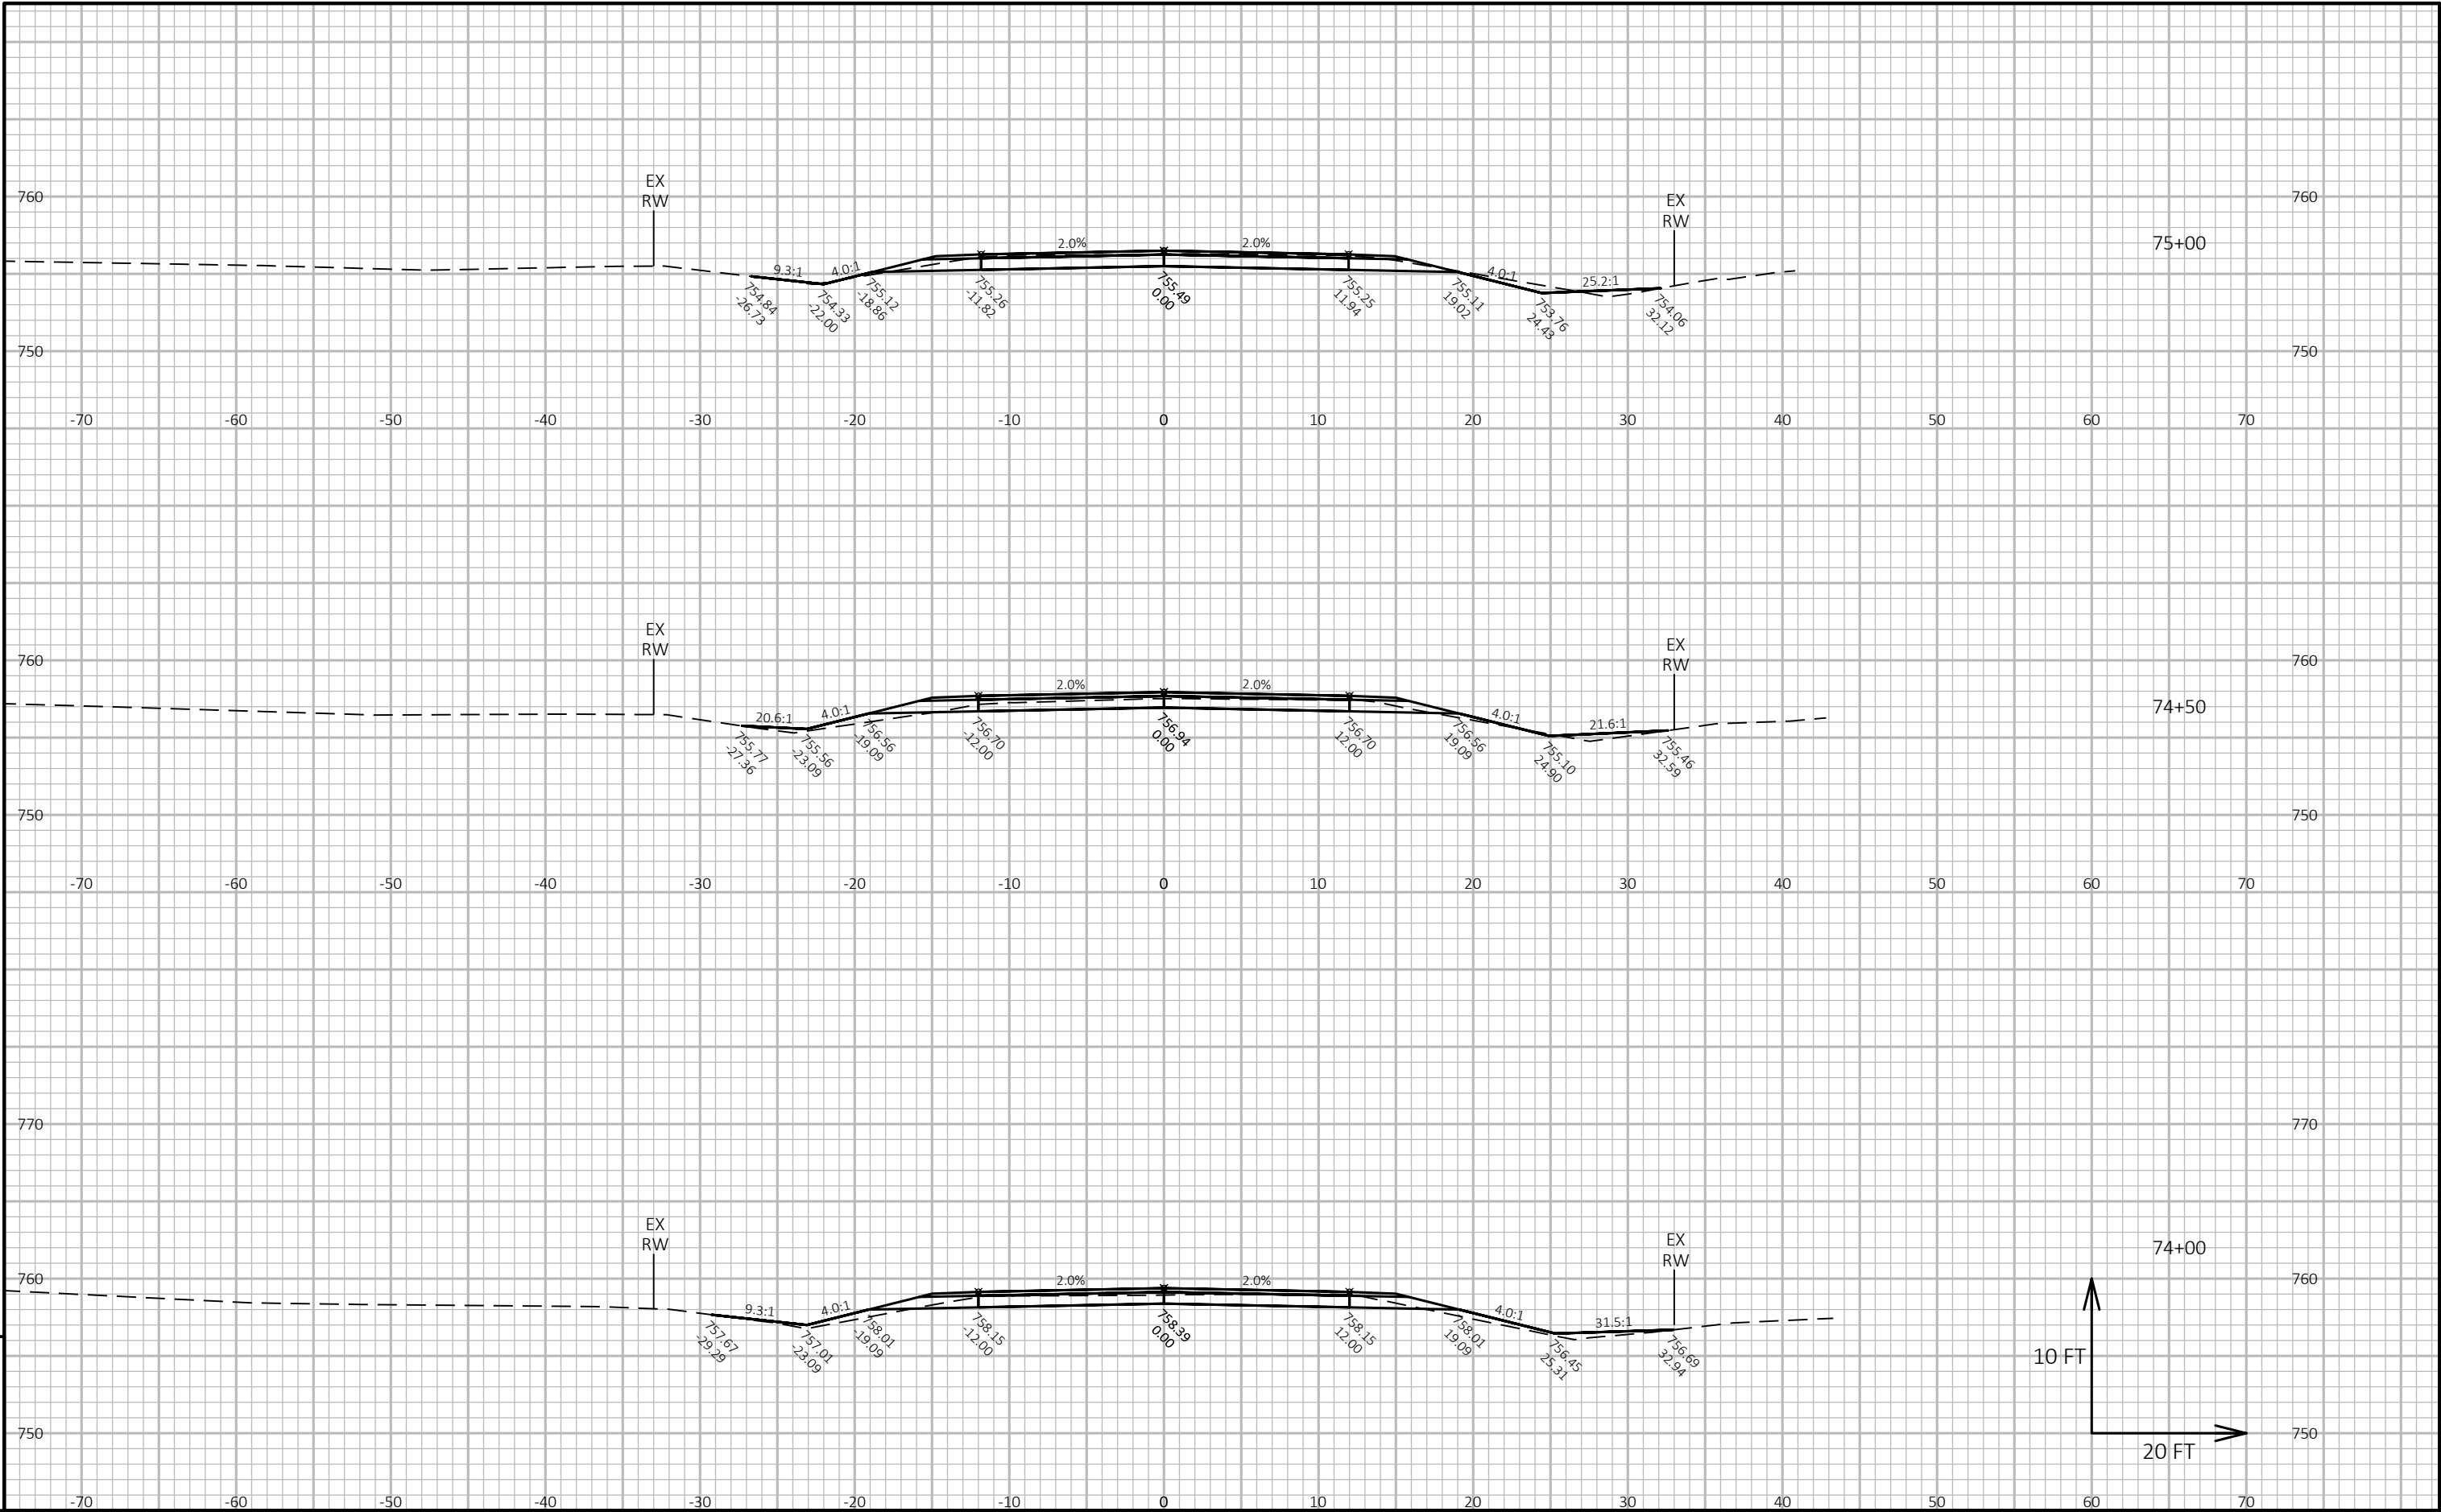


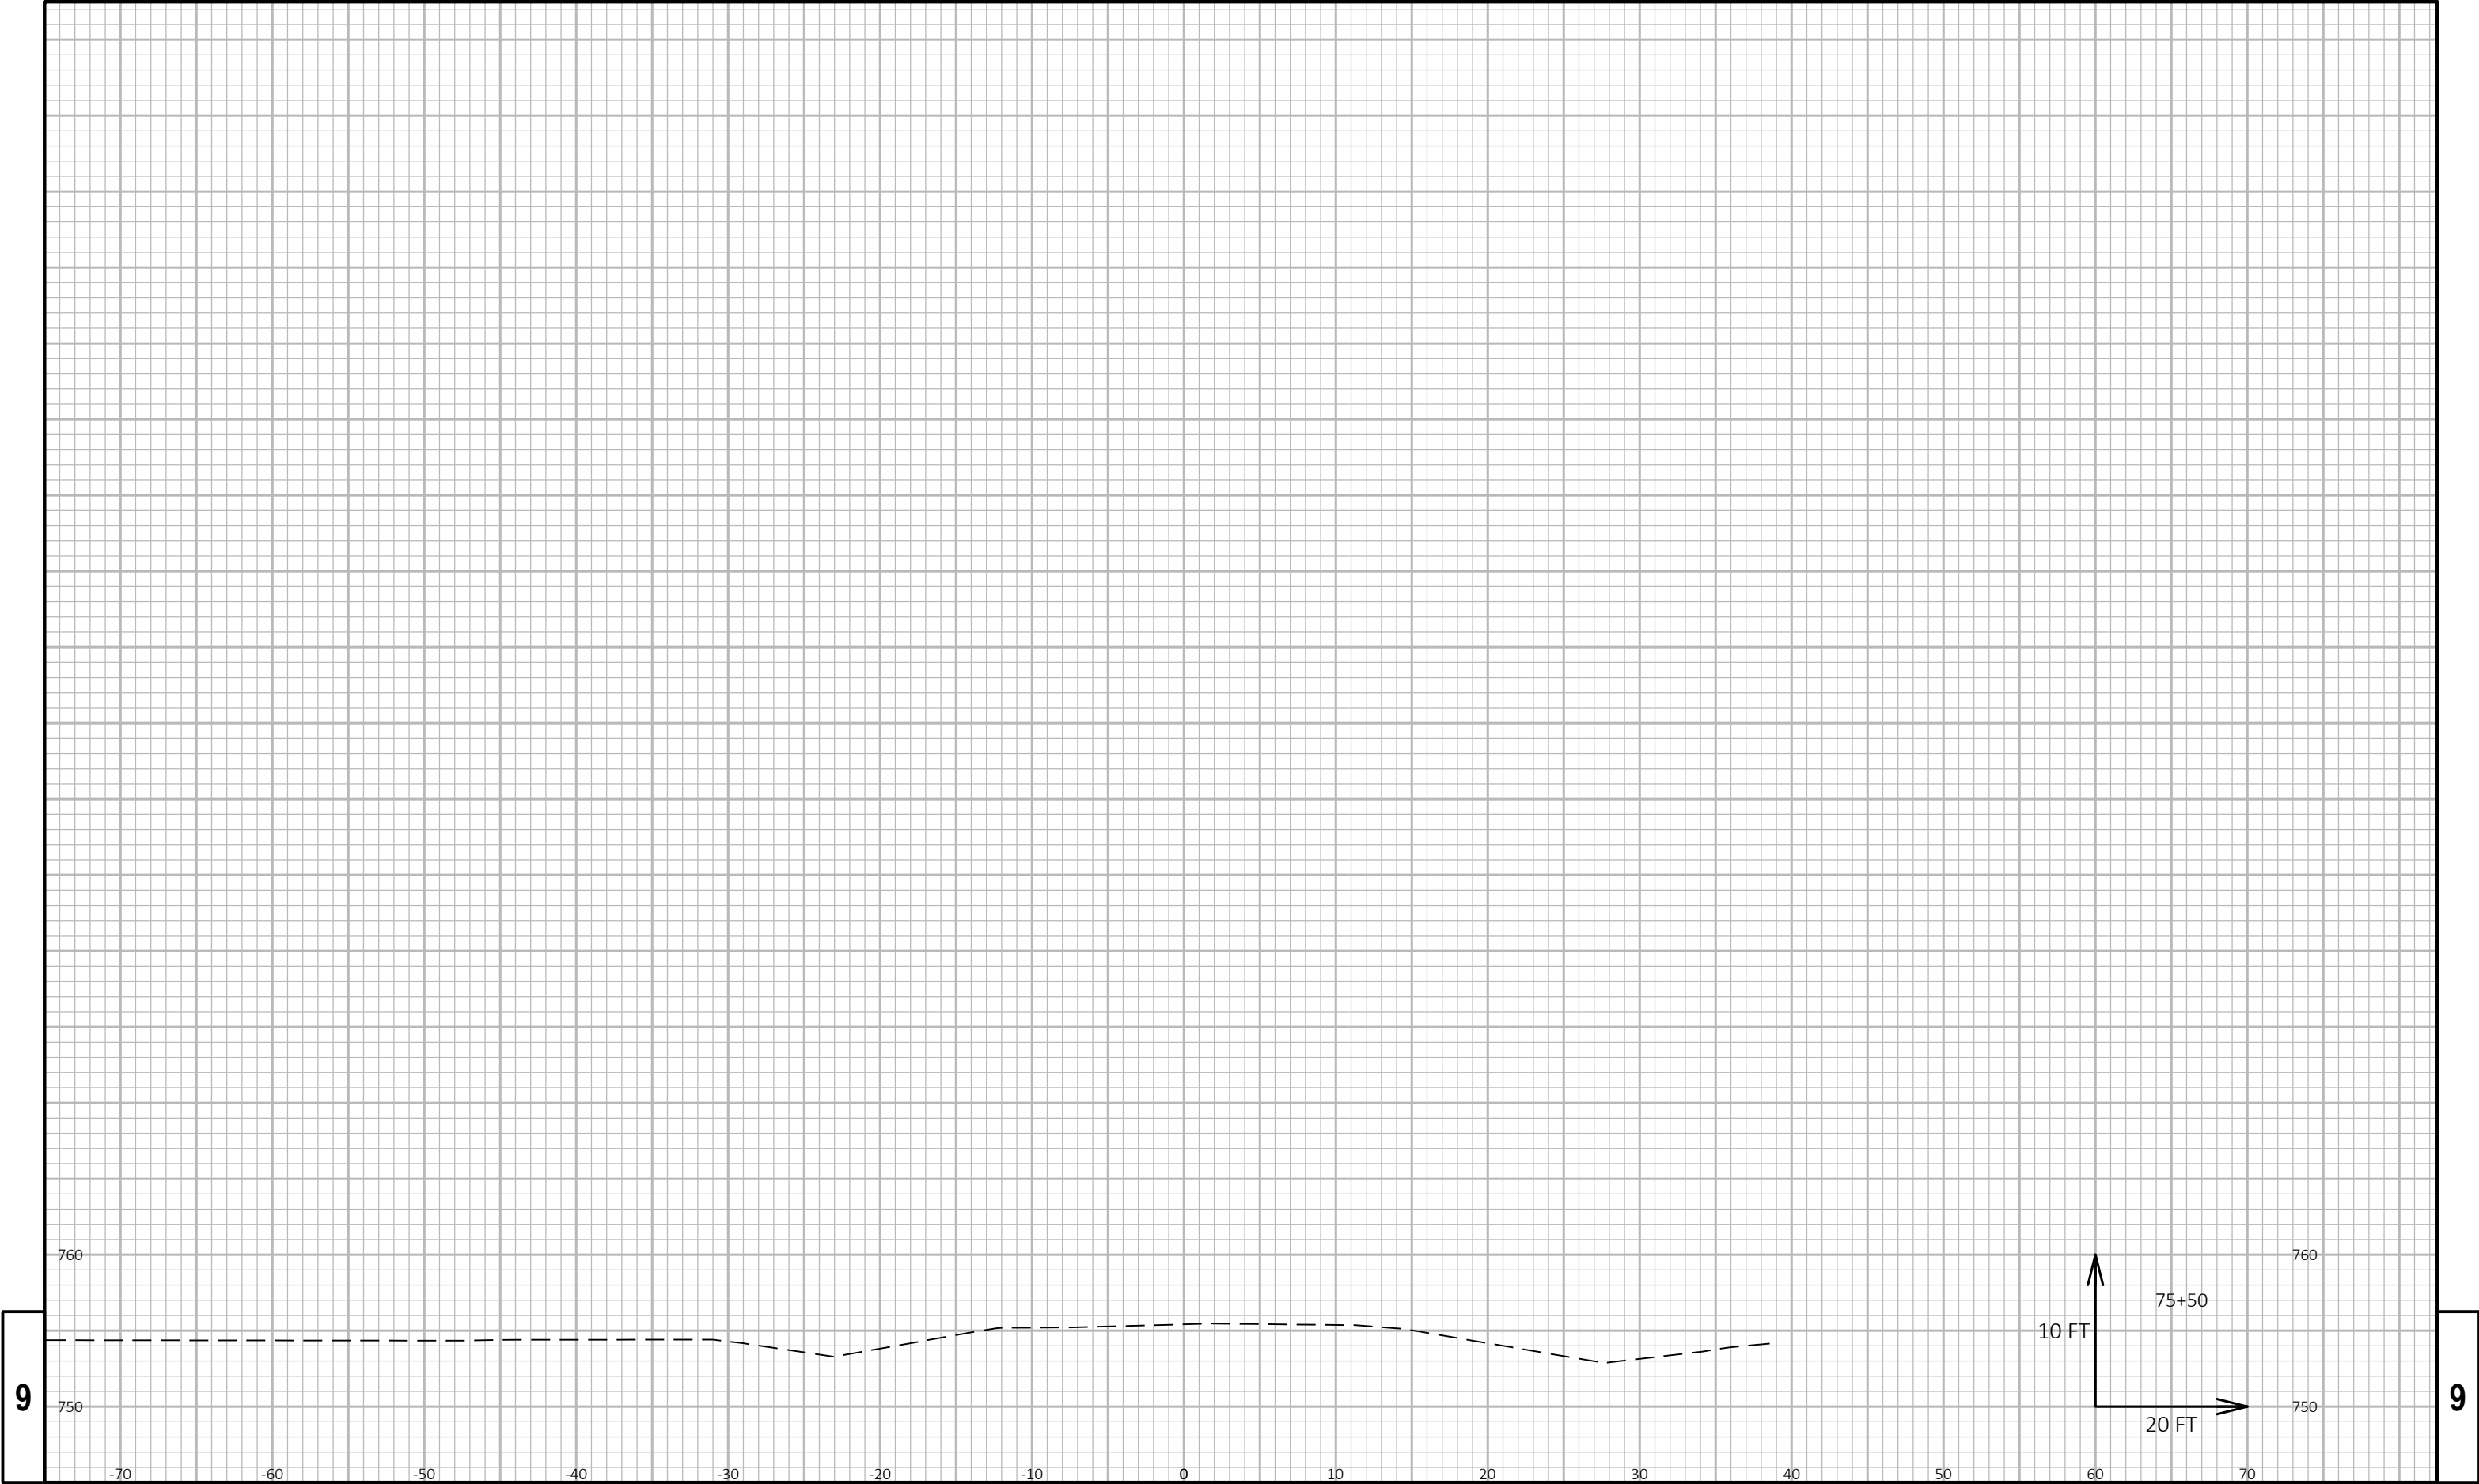


9

9


PROJECT NO: 4627-02-71	HWY: CTH A	COUNTY: WINNEBAGO	CROSS SECTIONS: GRUNDMAN LANE	SHEET 242	E
------------------------	------------	-------------------	-------------------------------	-----------	---

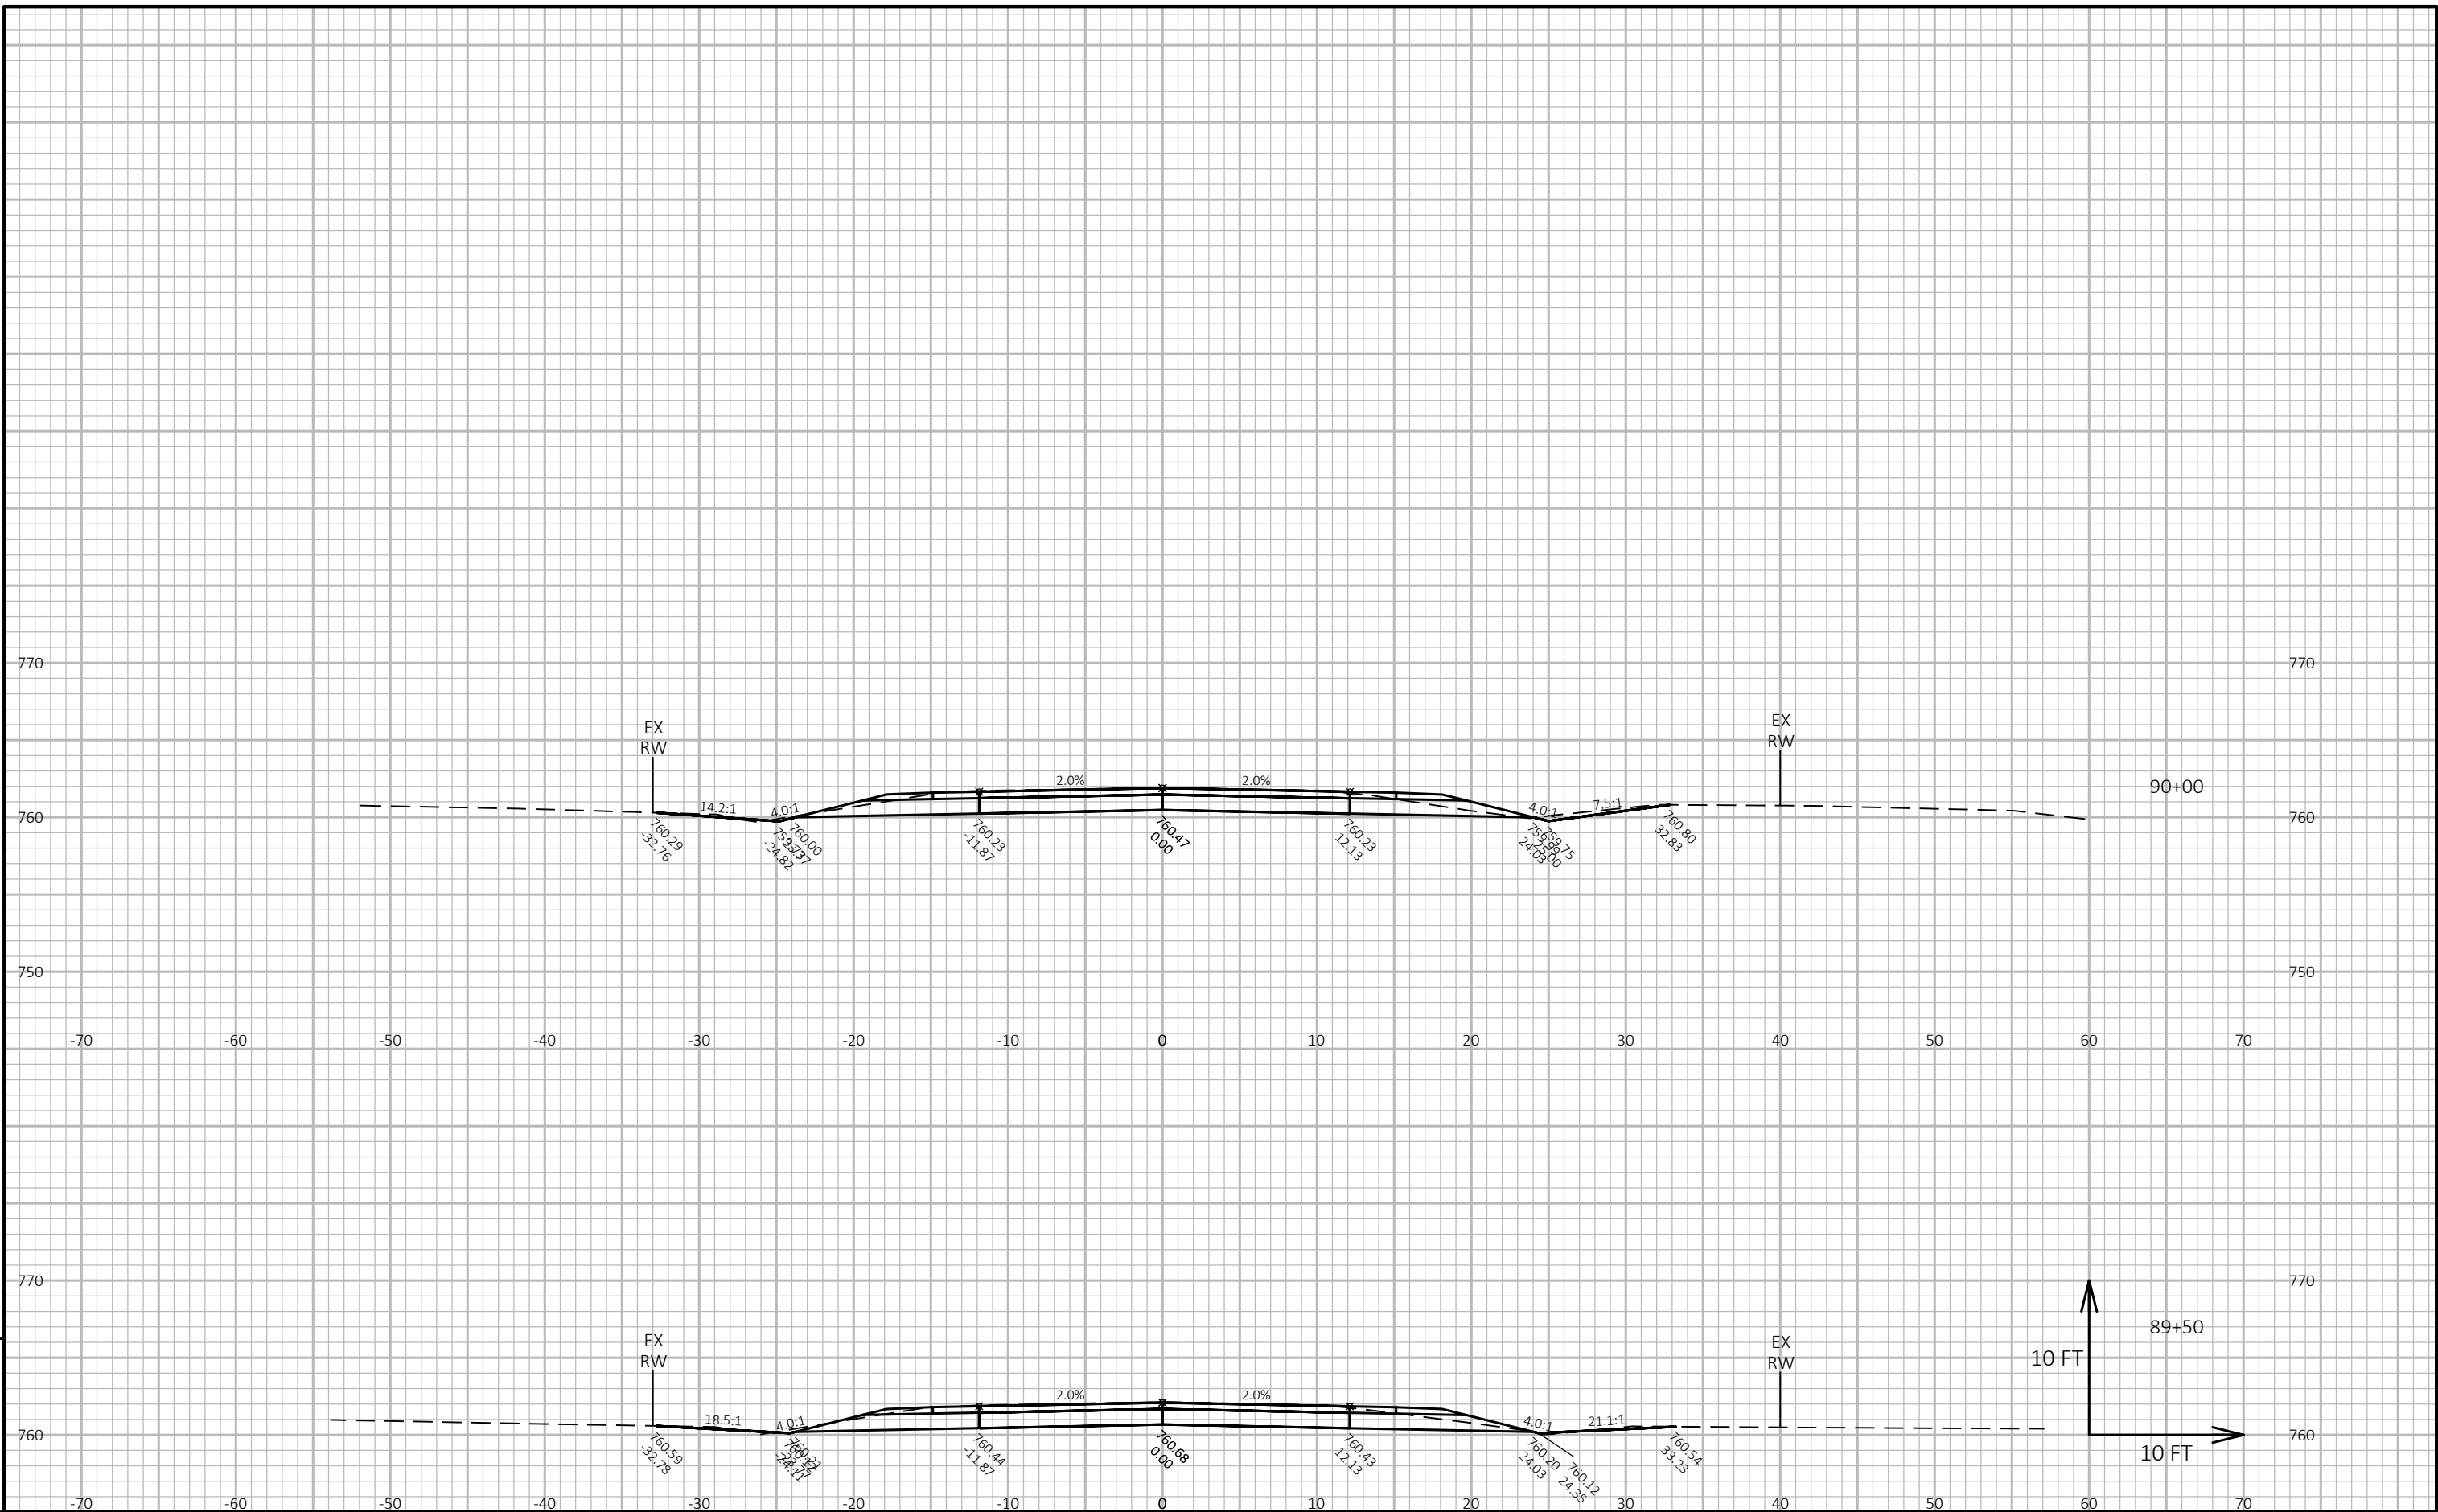

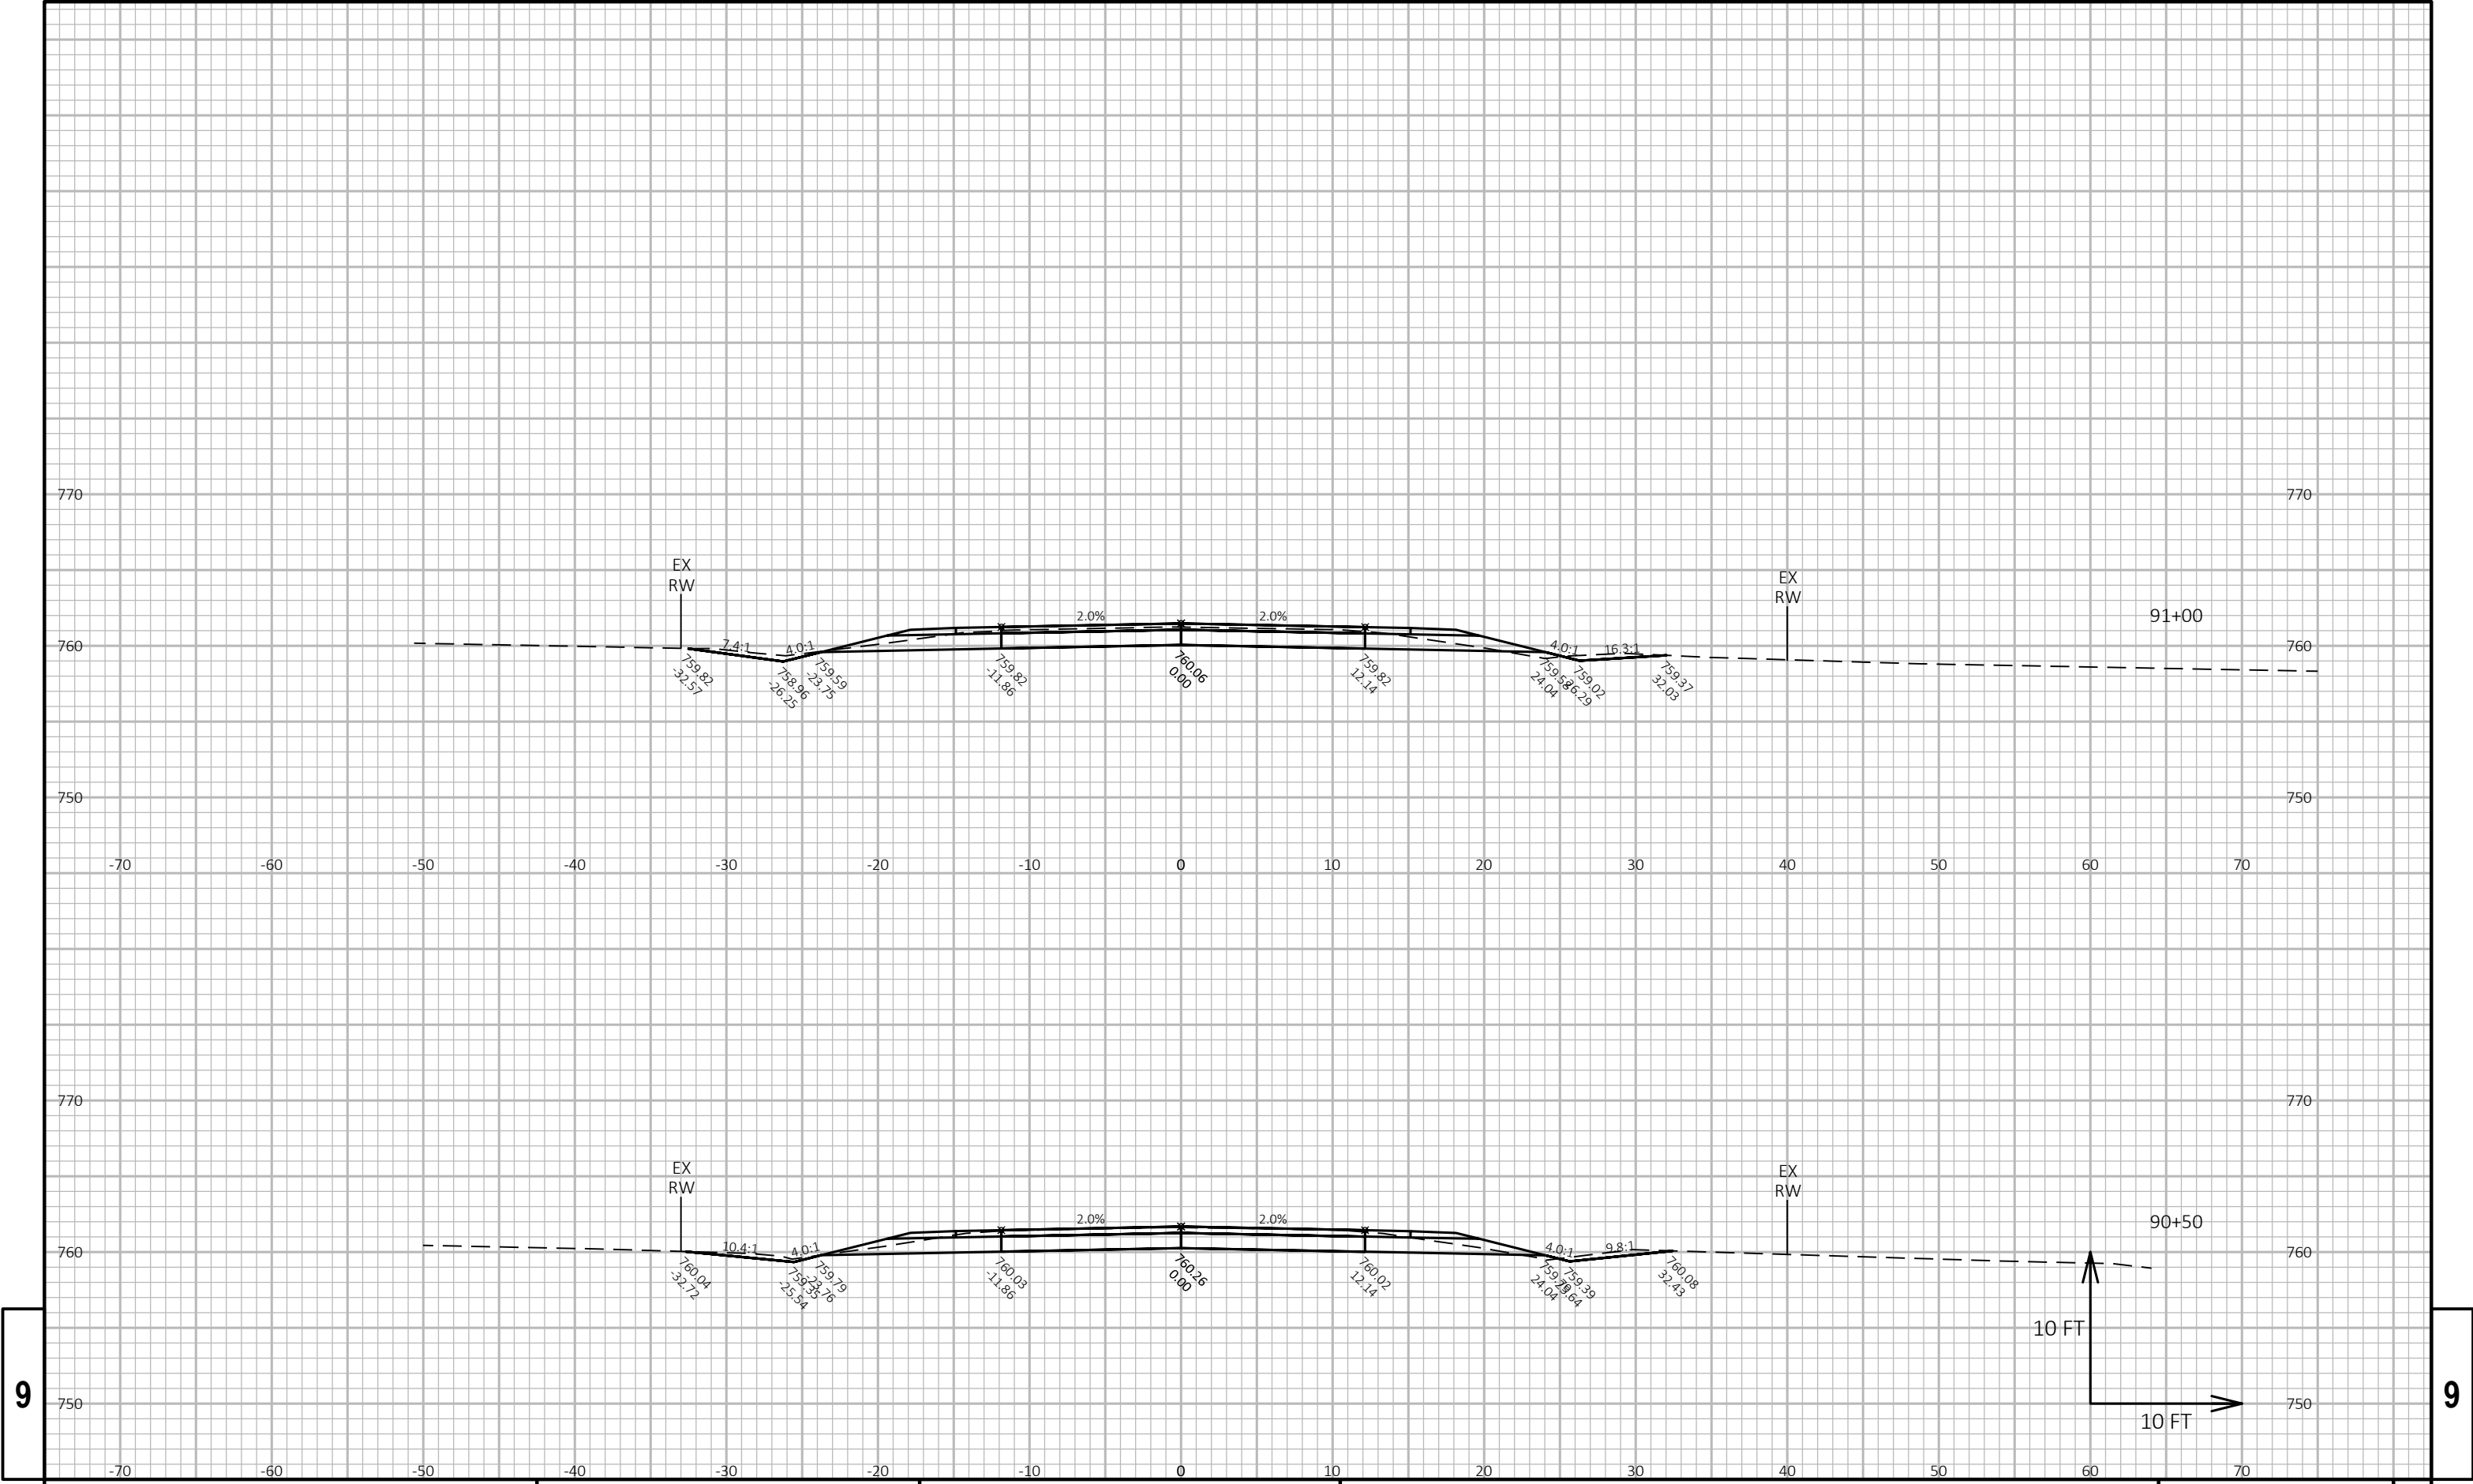


9


9

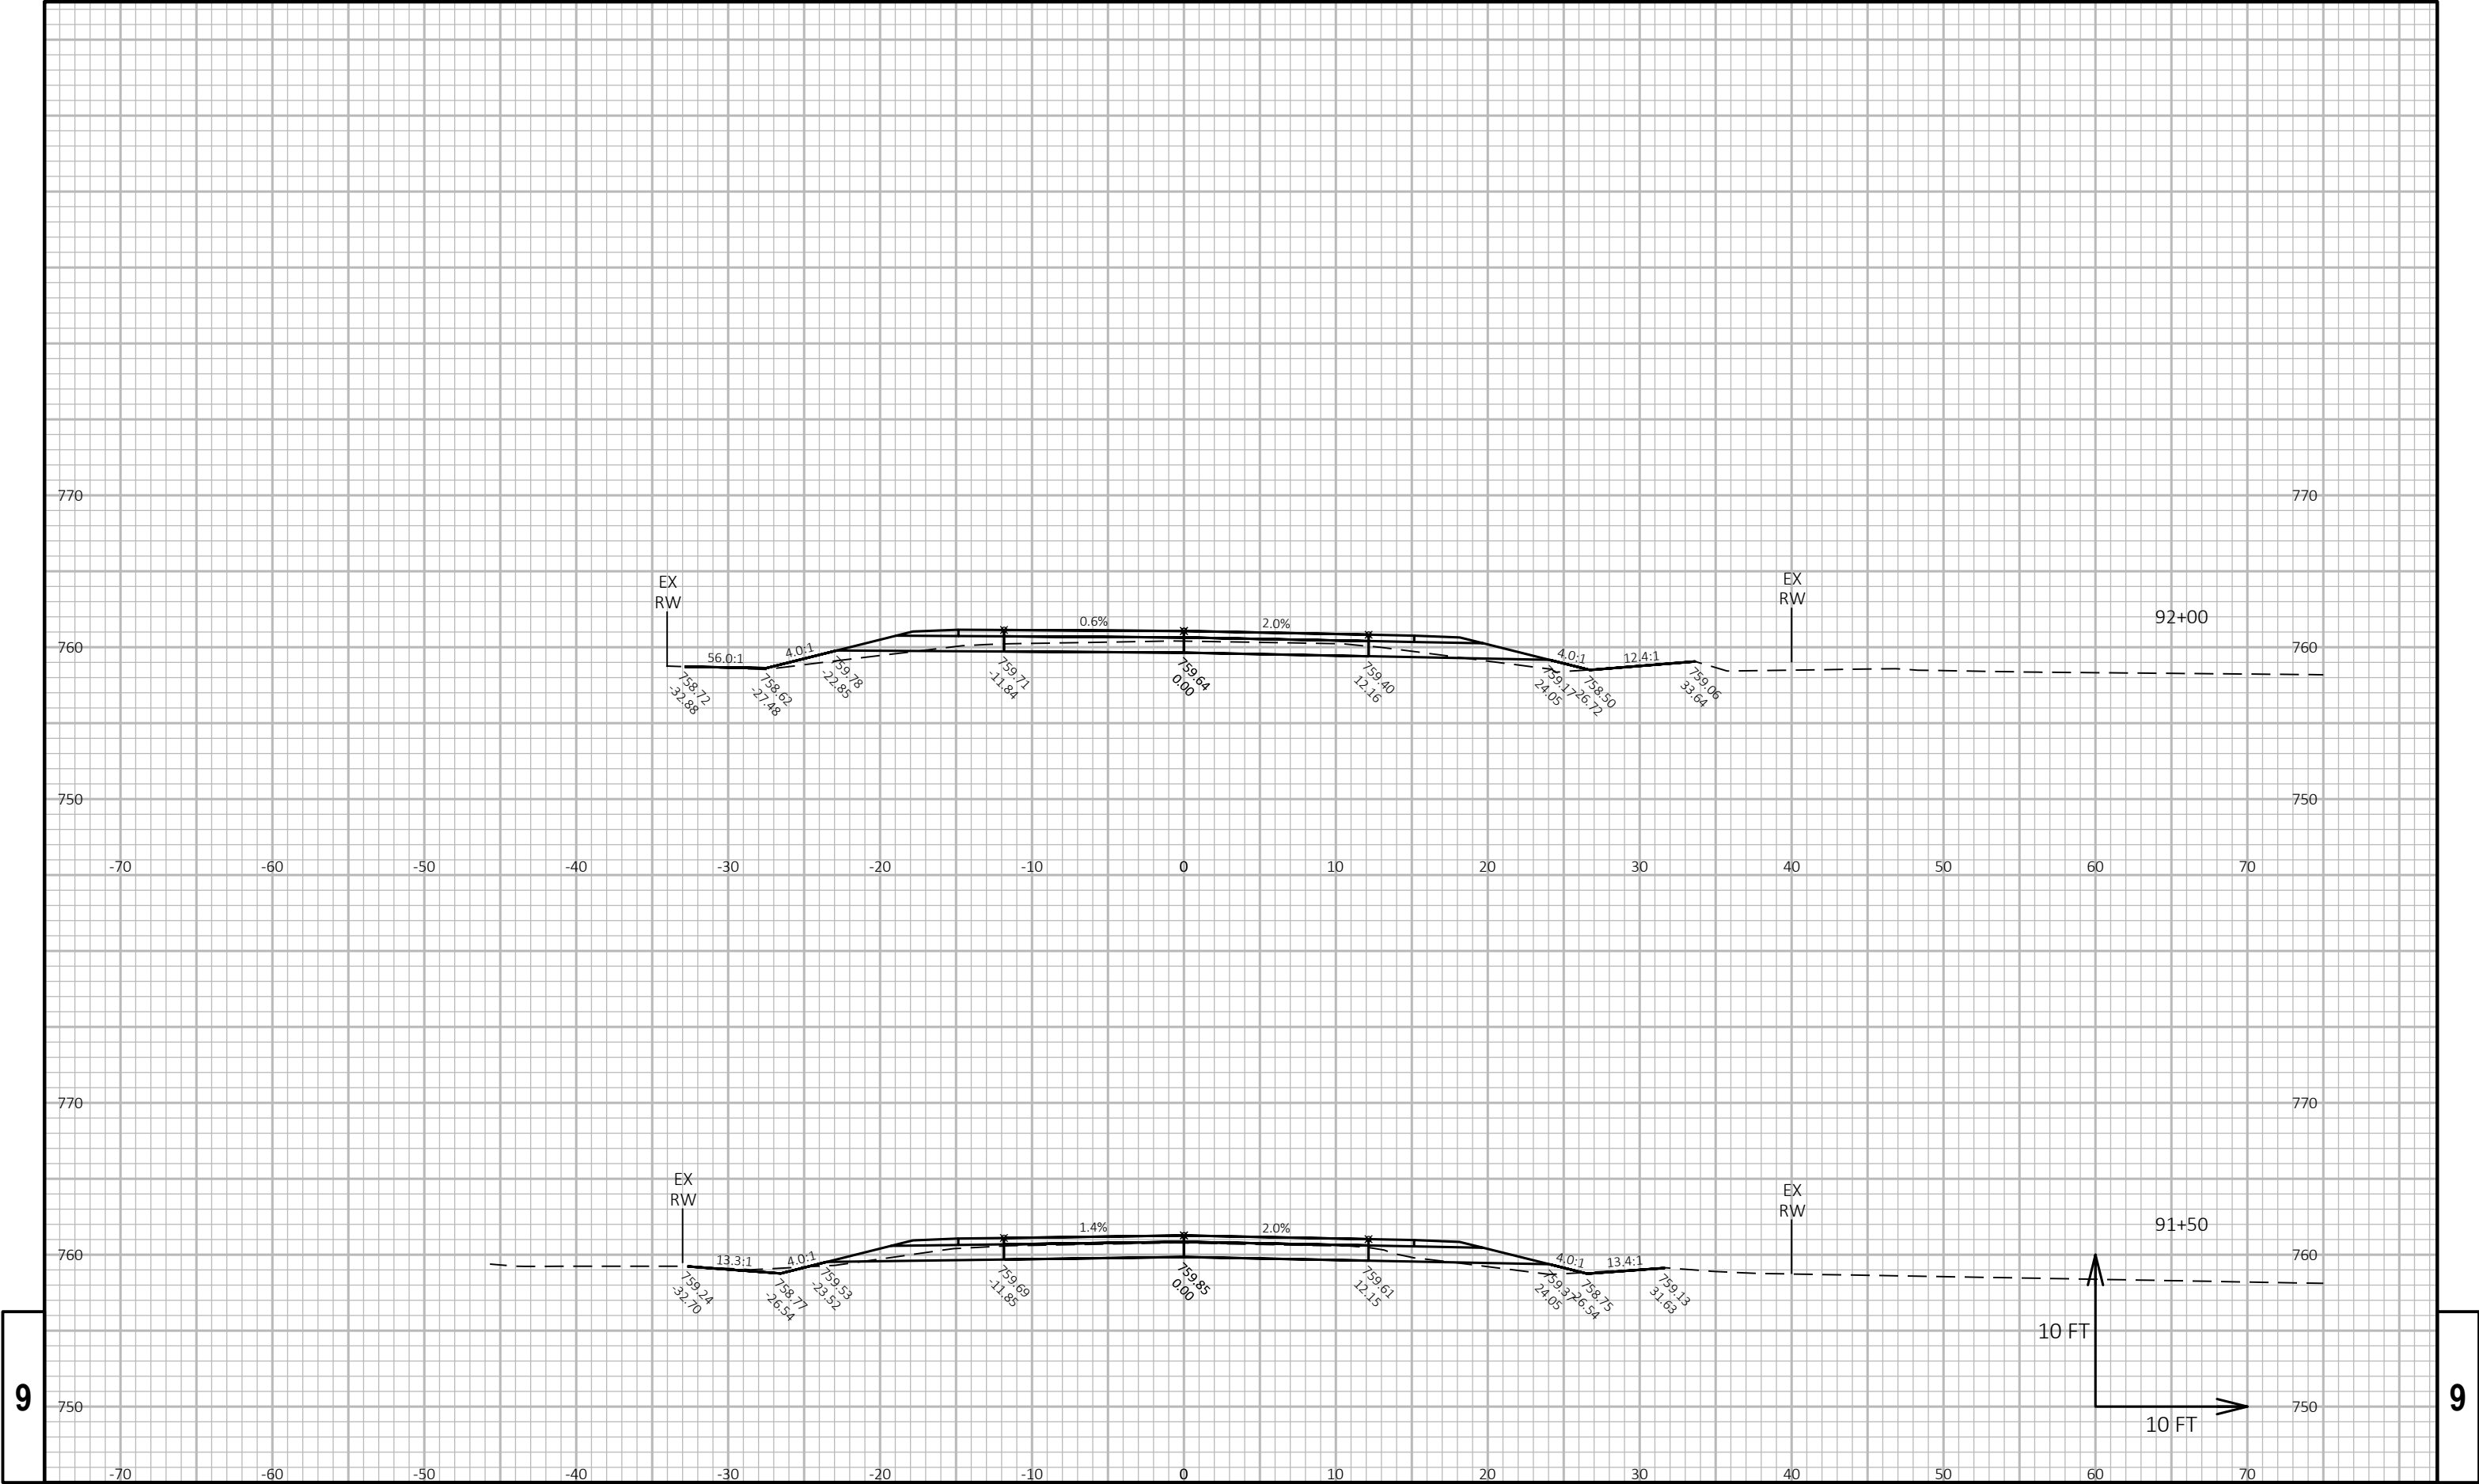

9


9

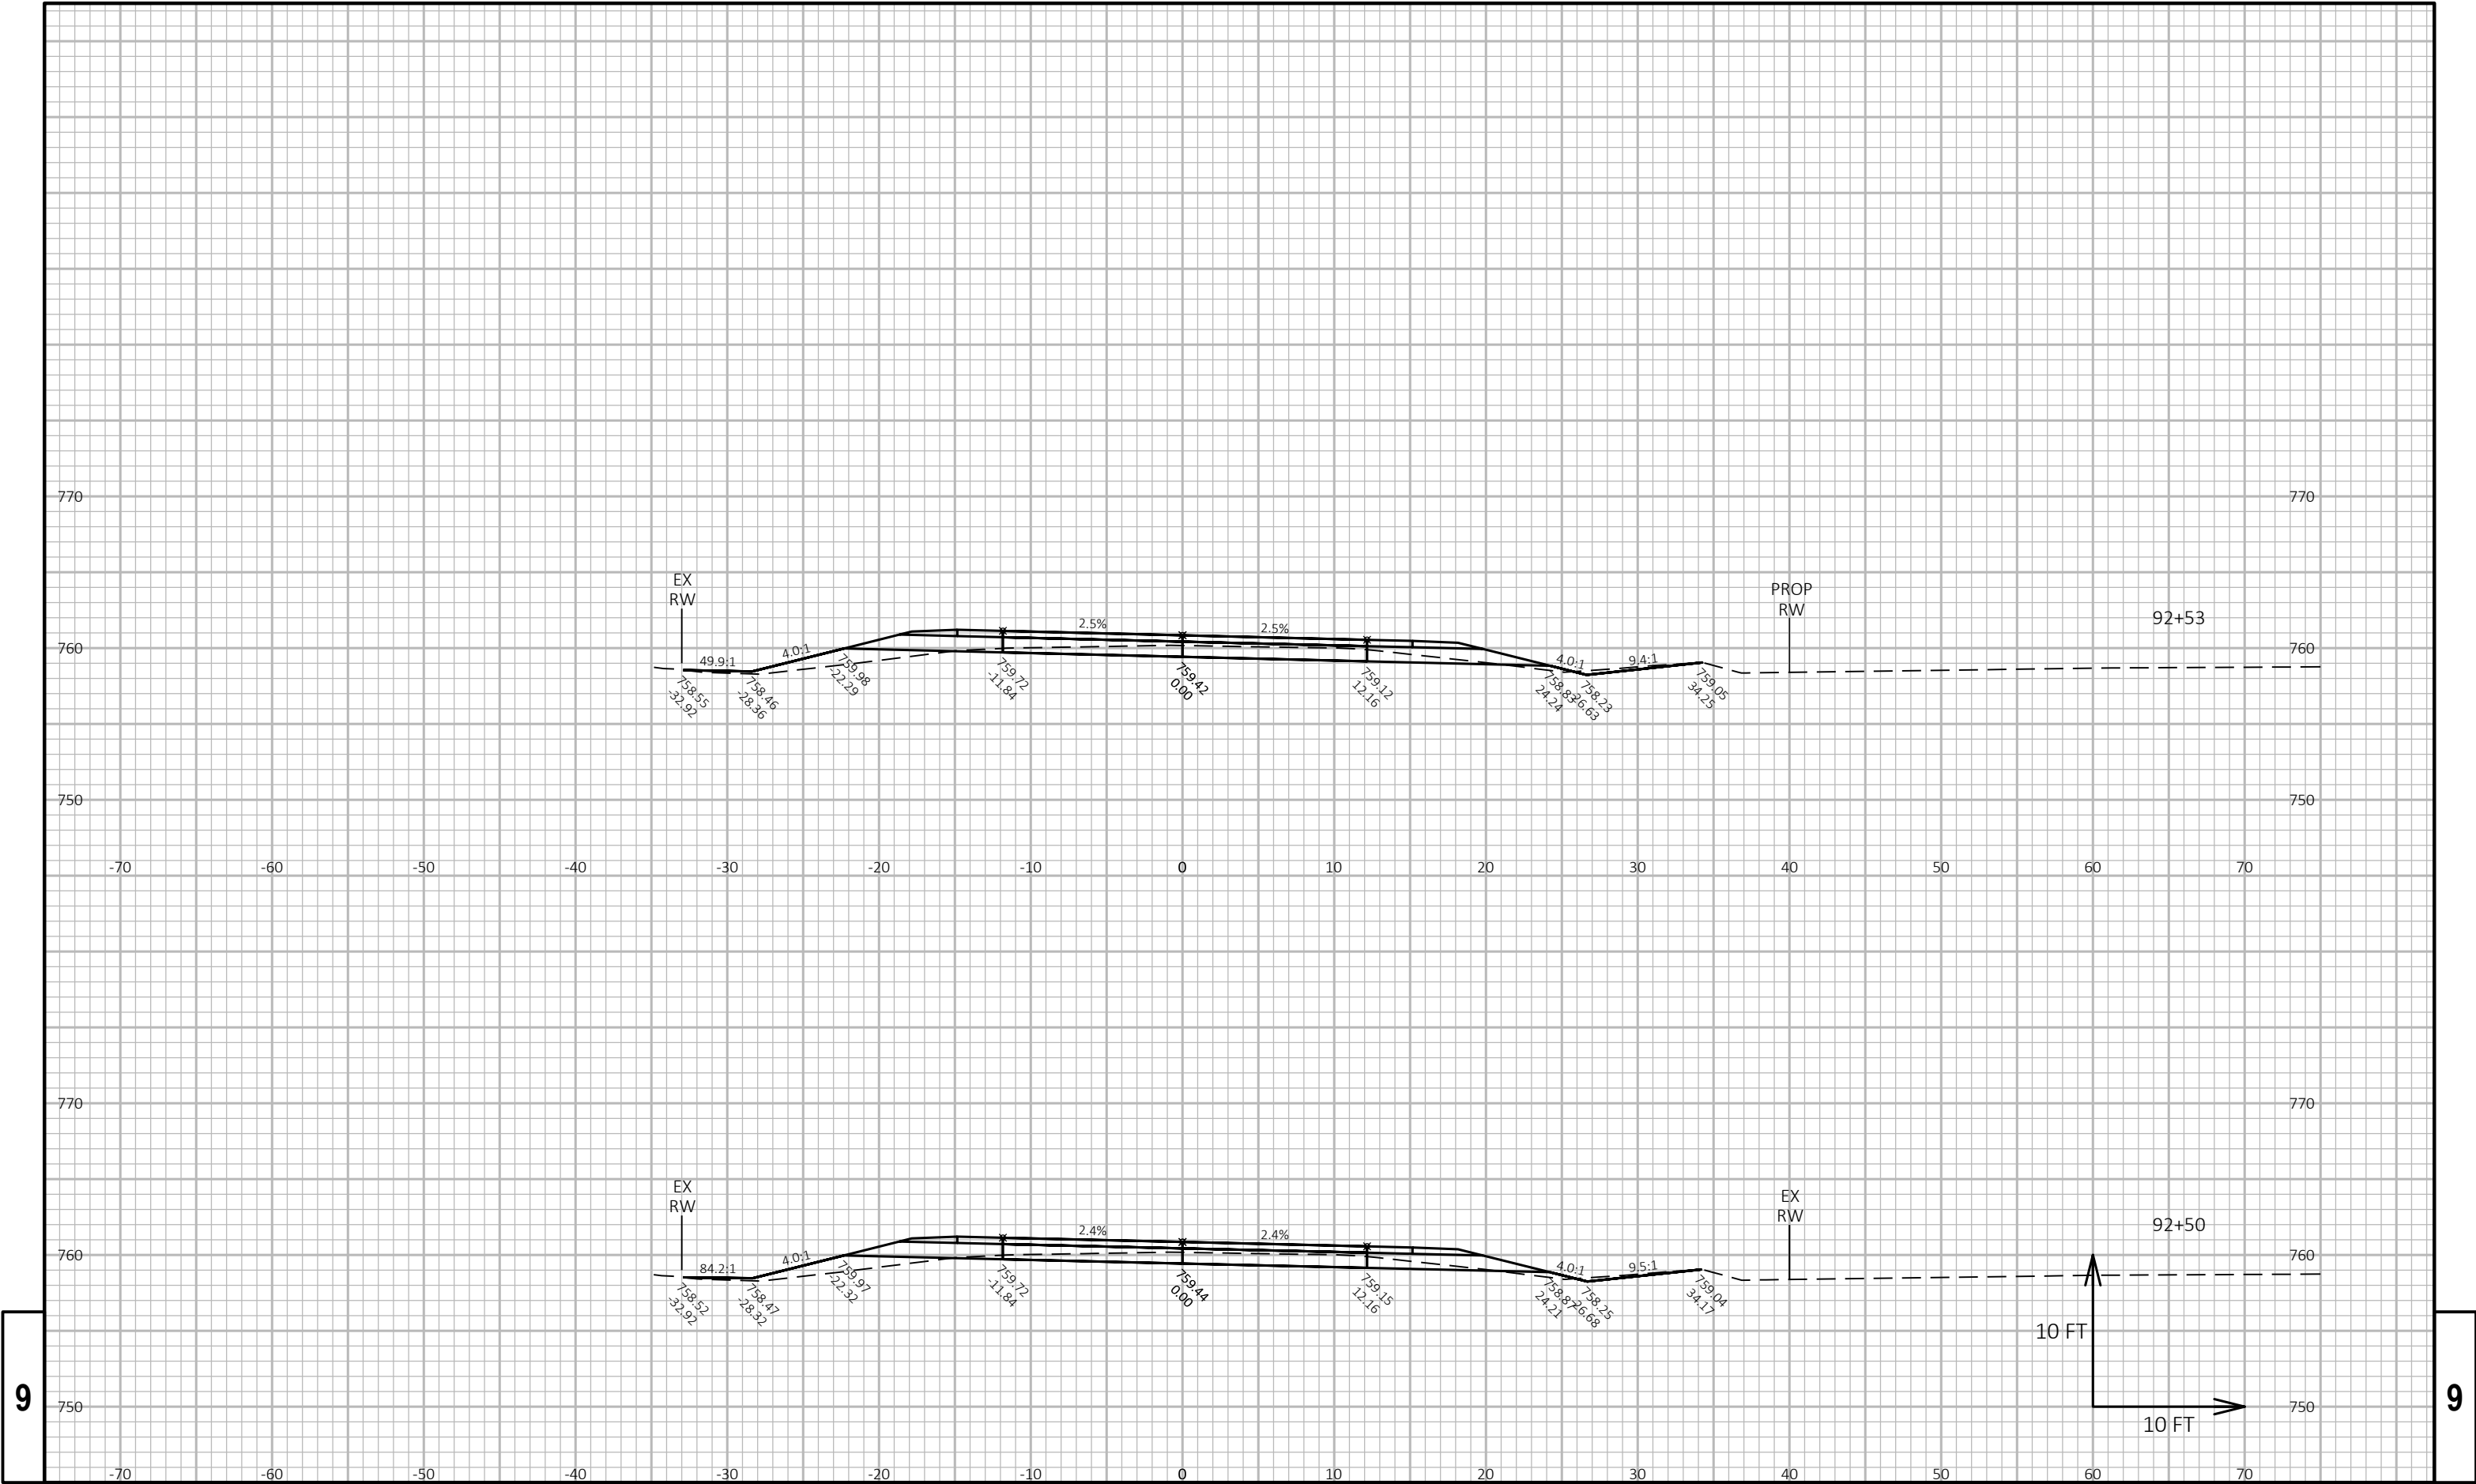


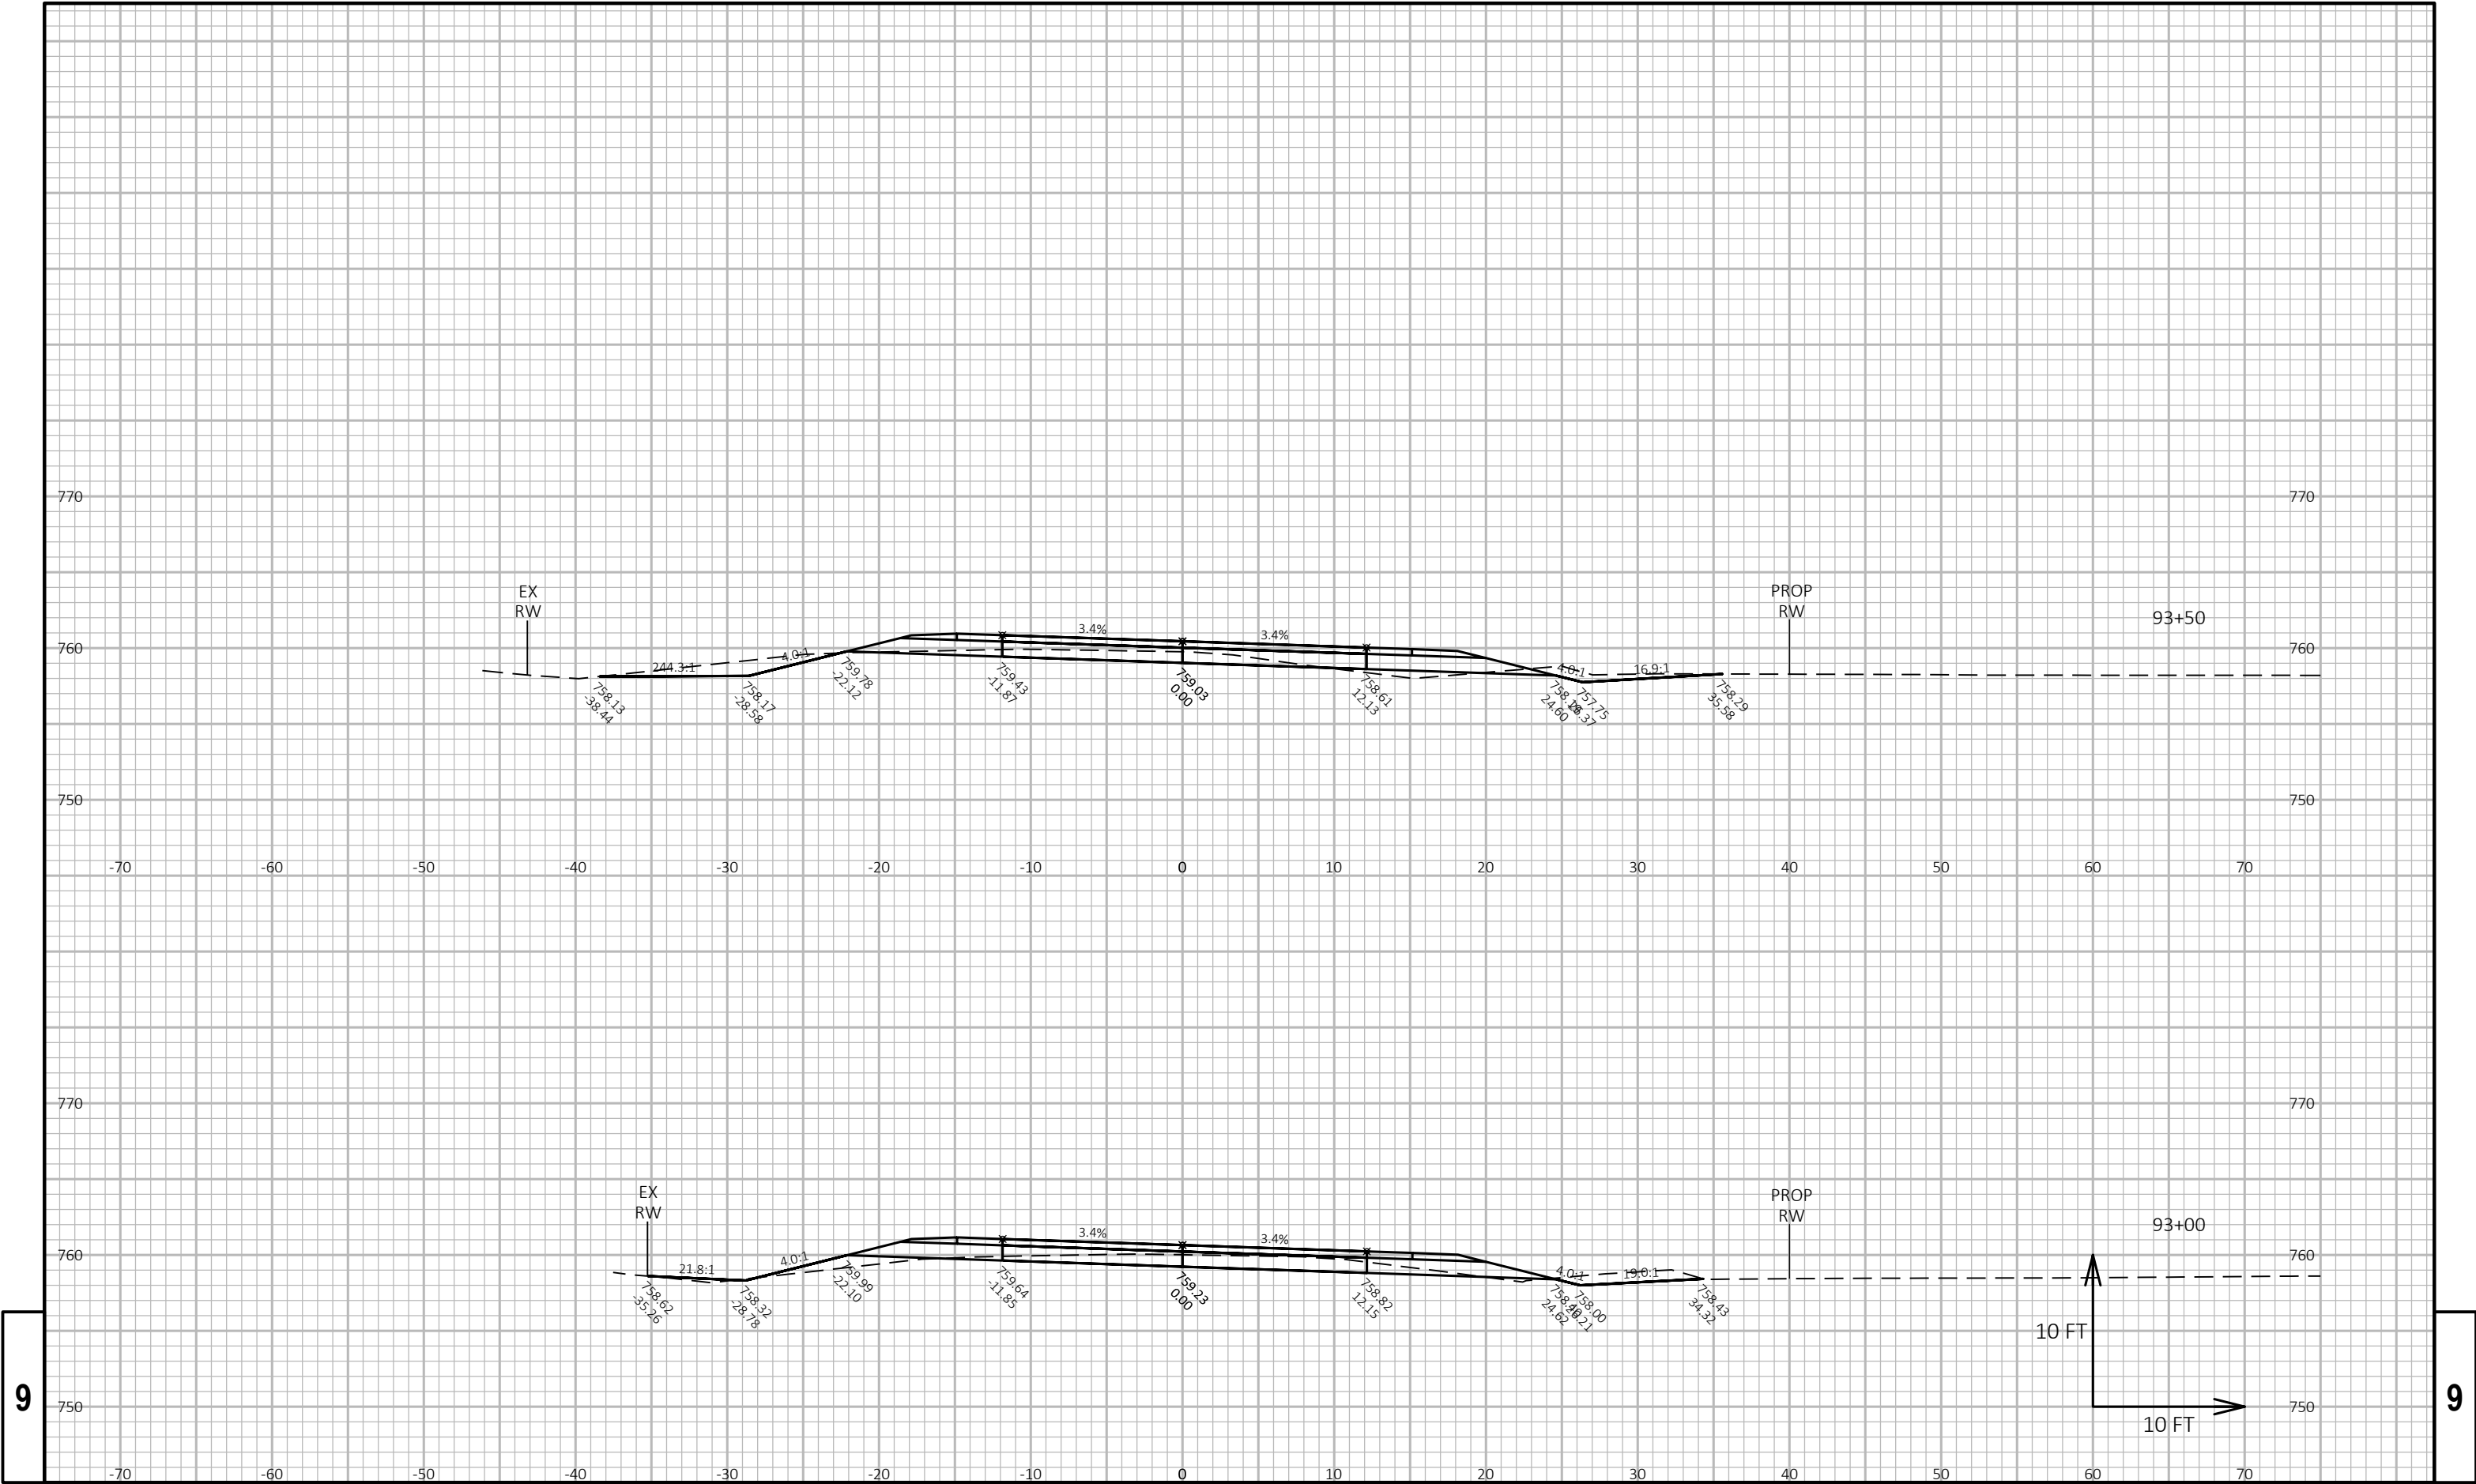


9

9

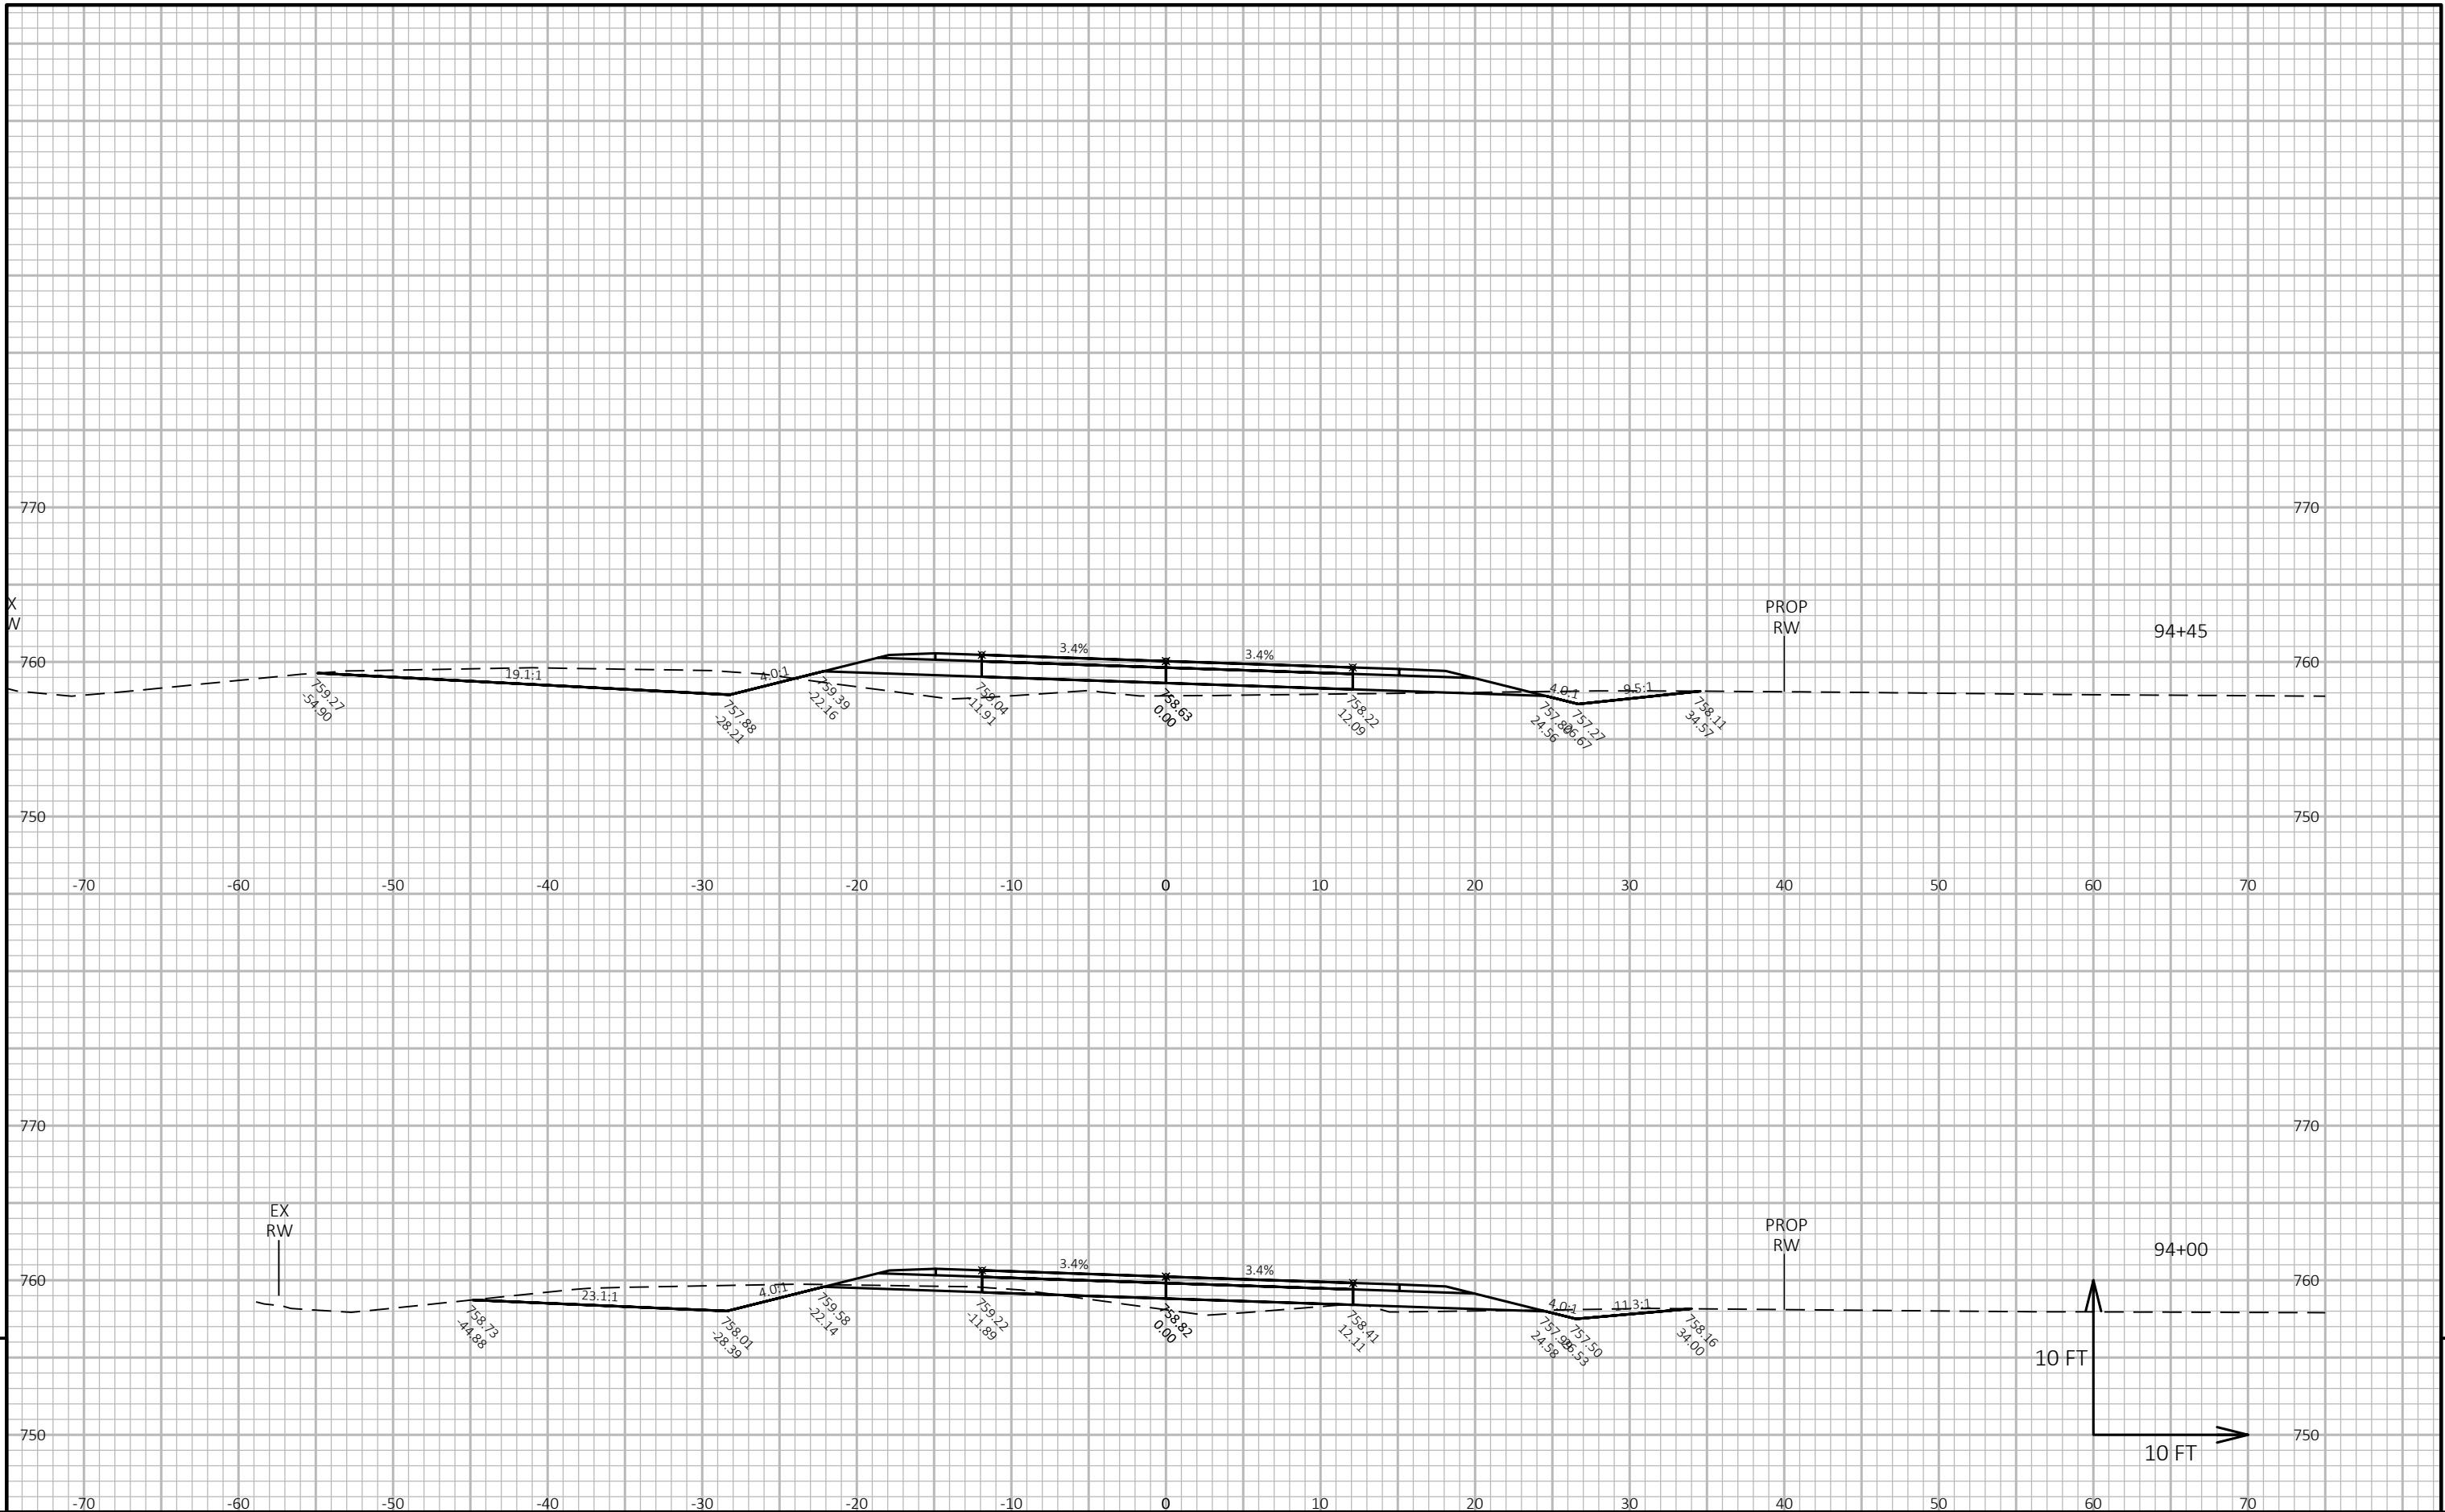


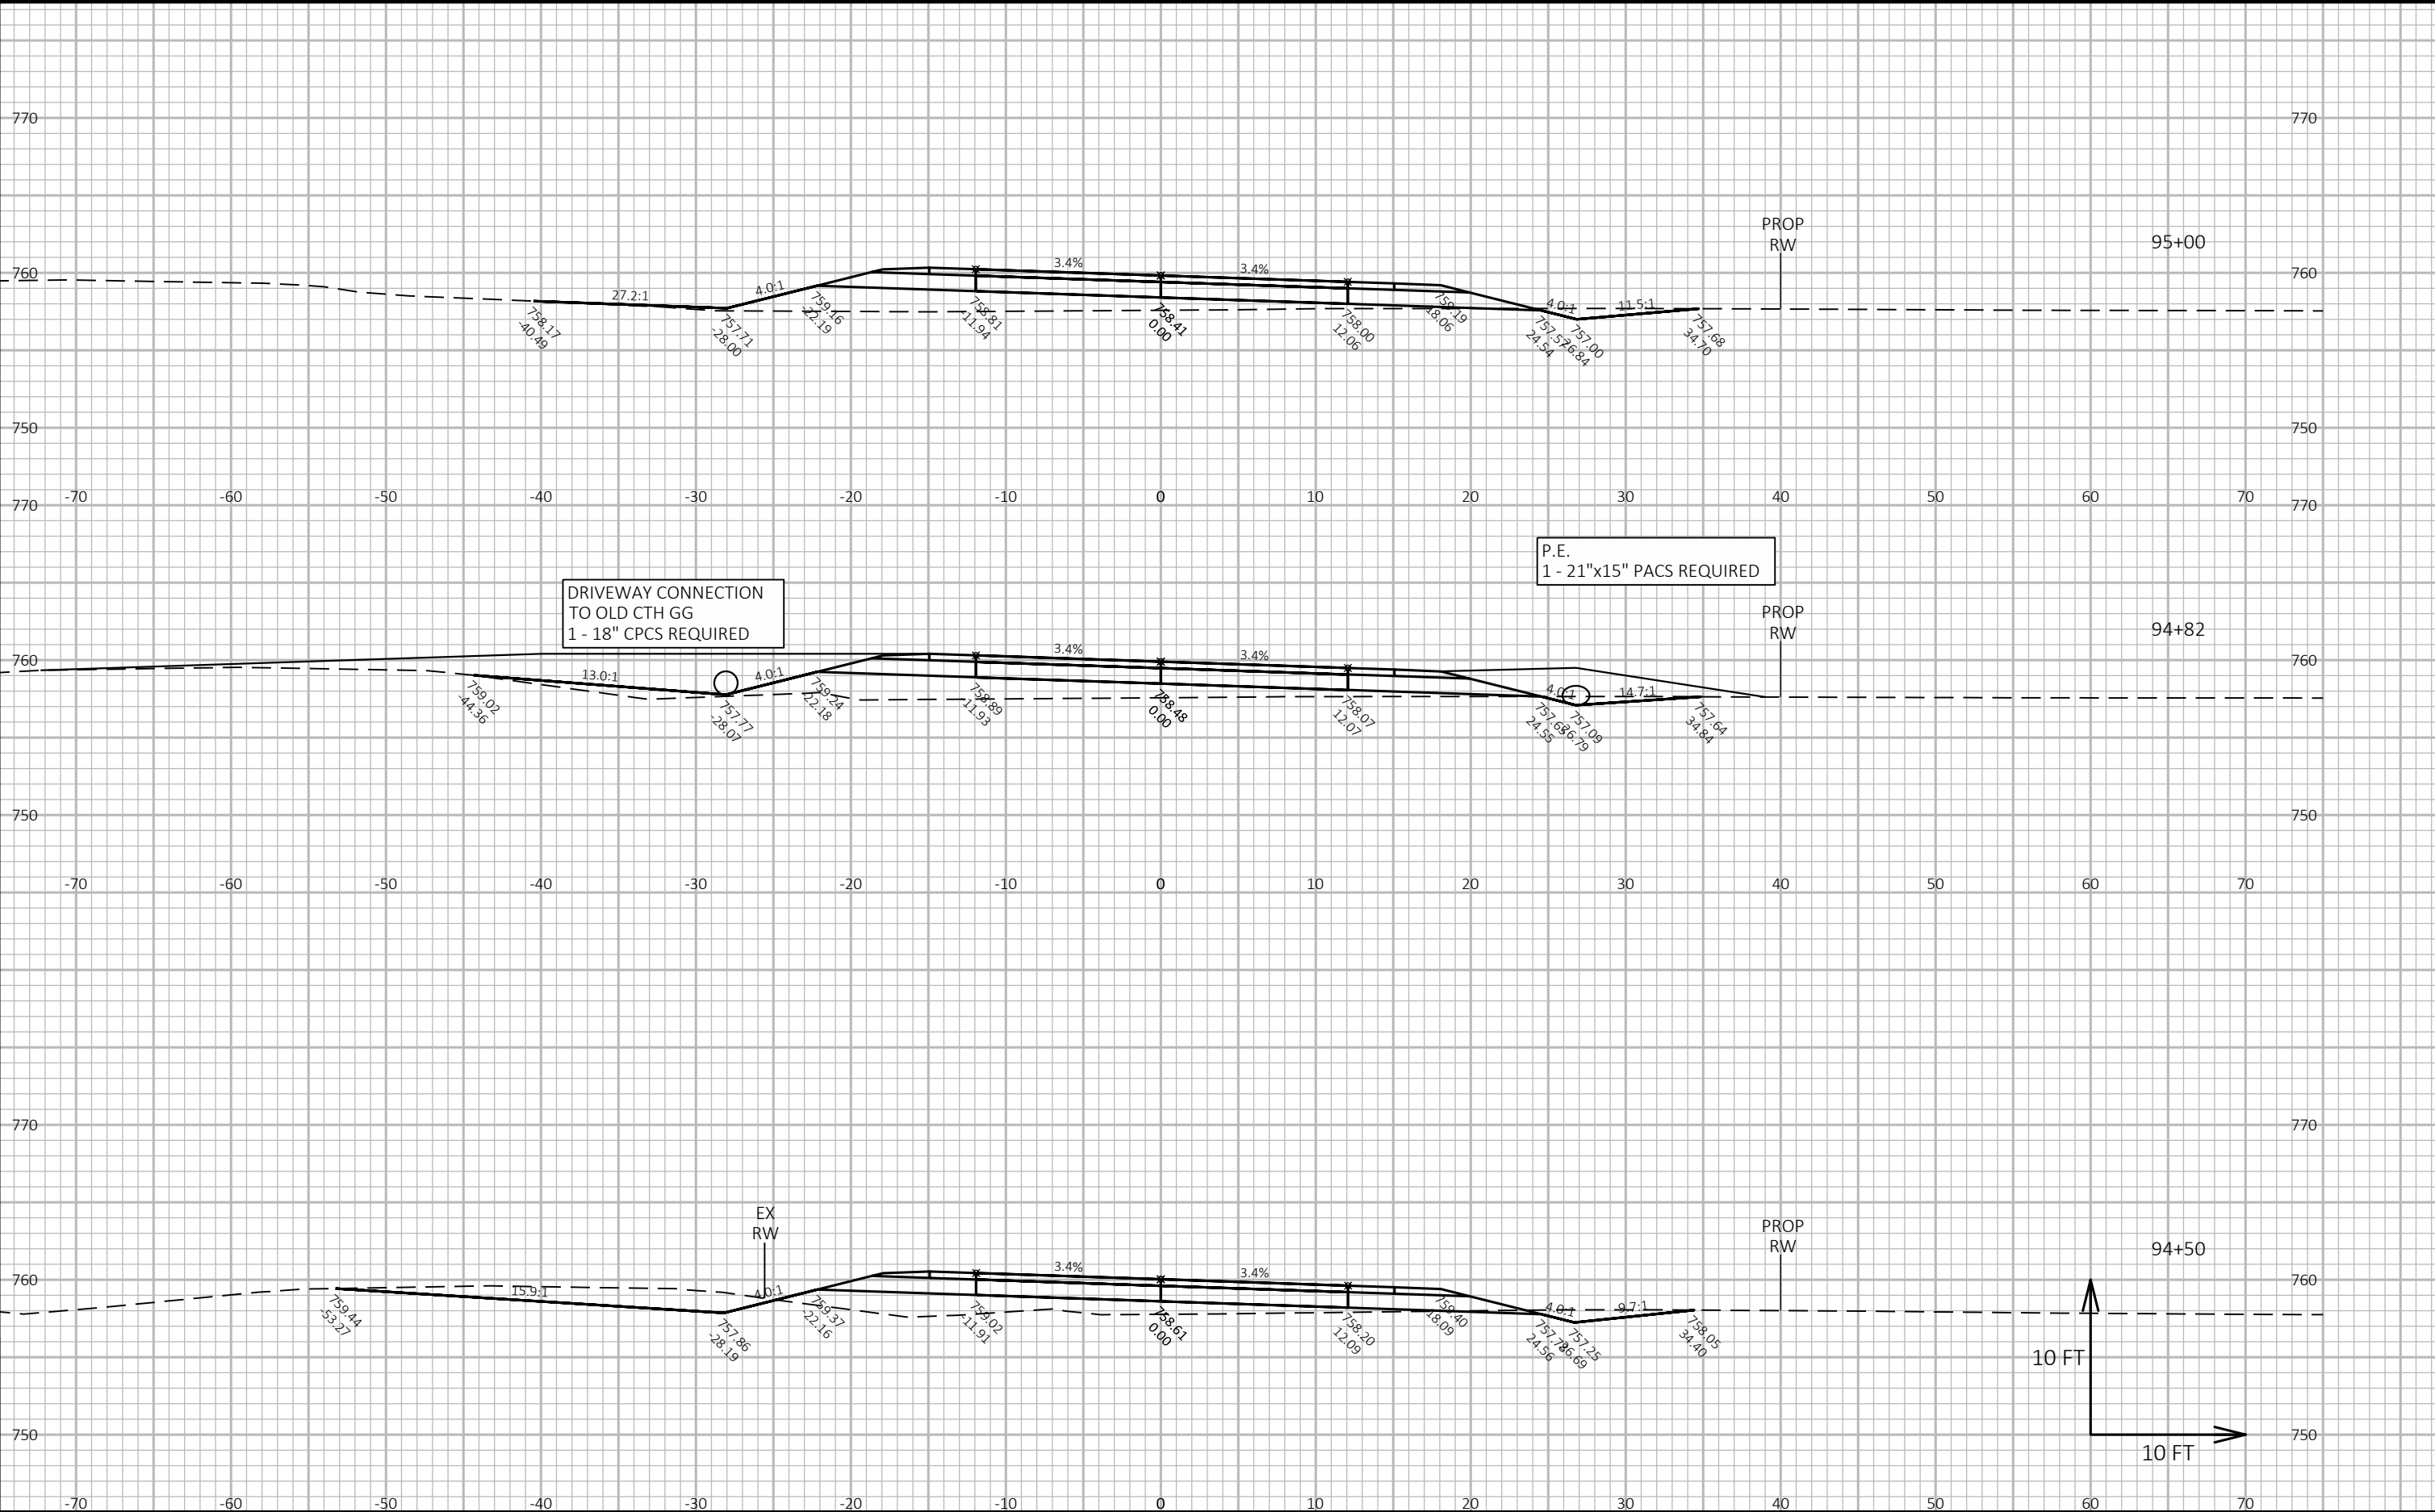


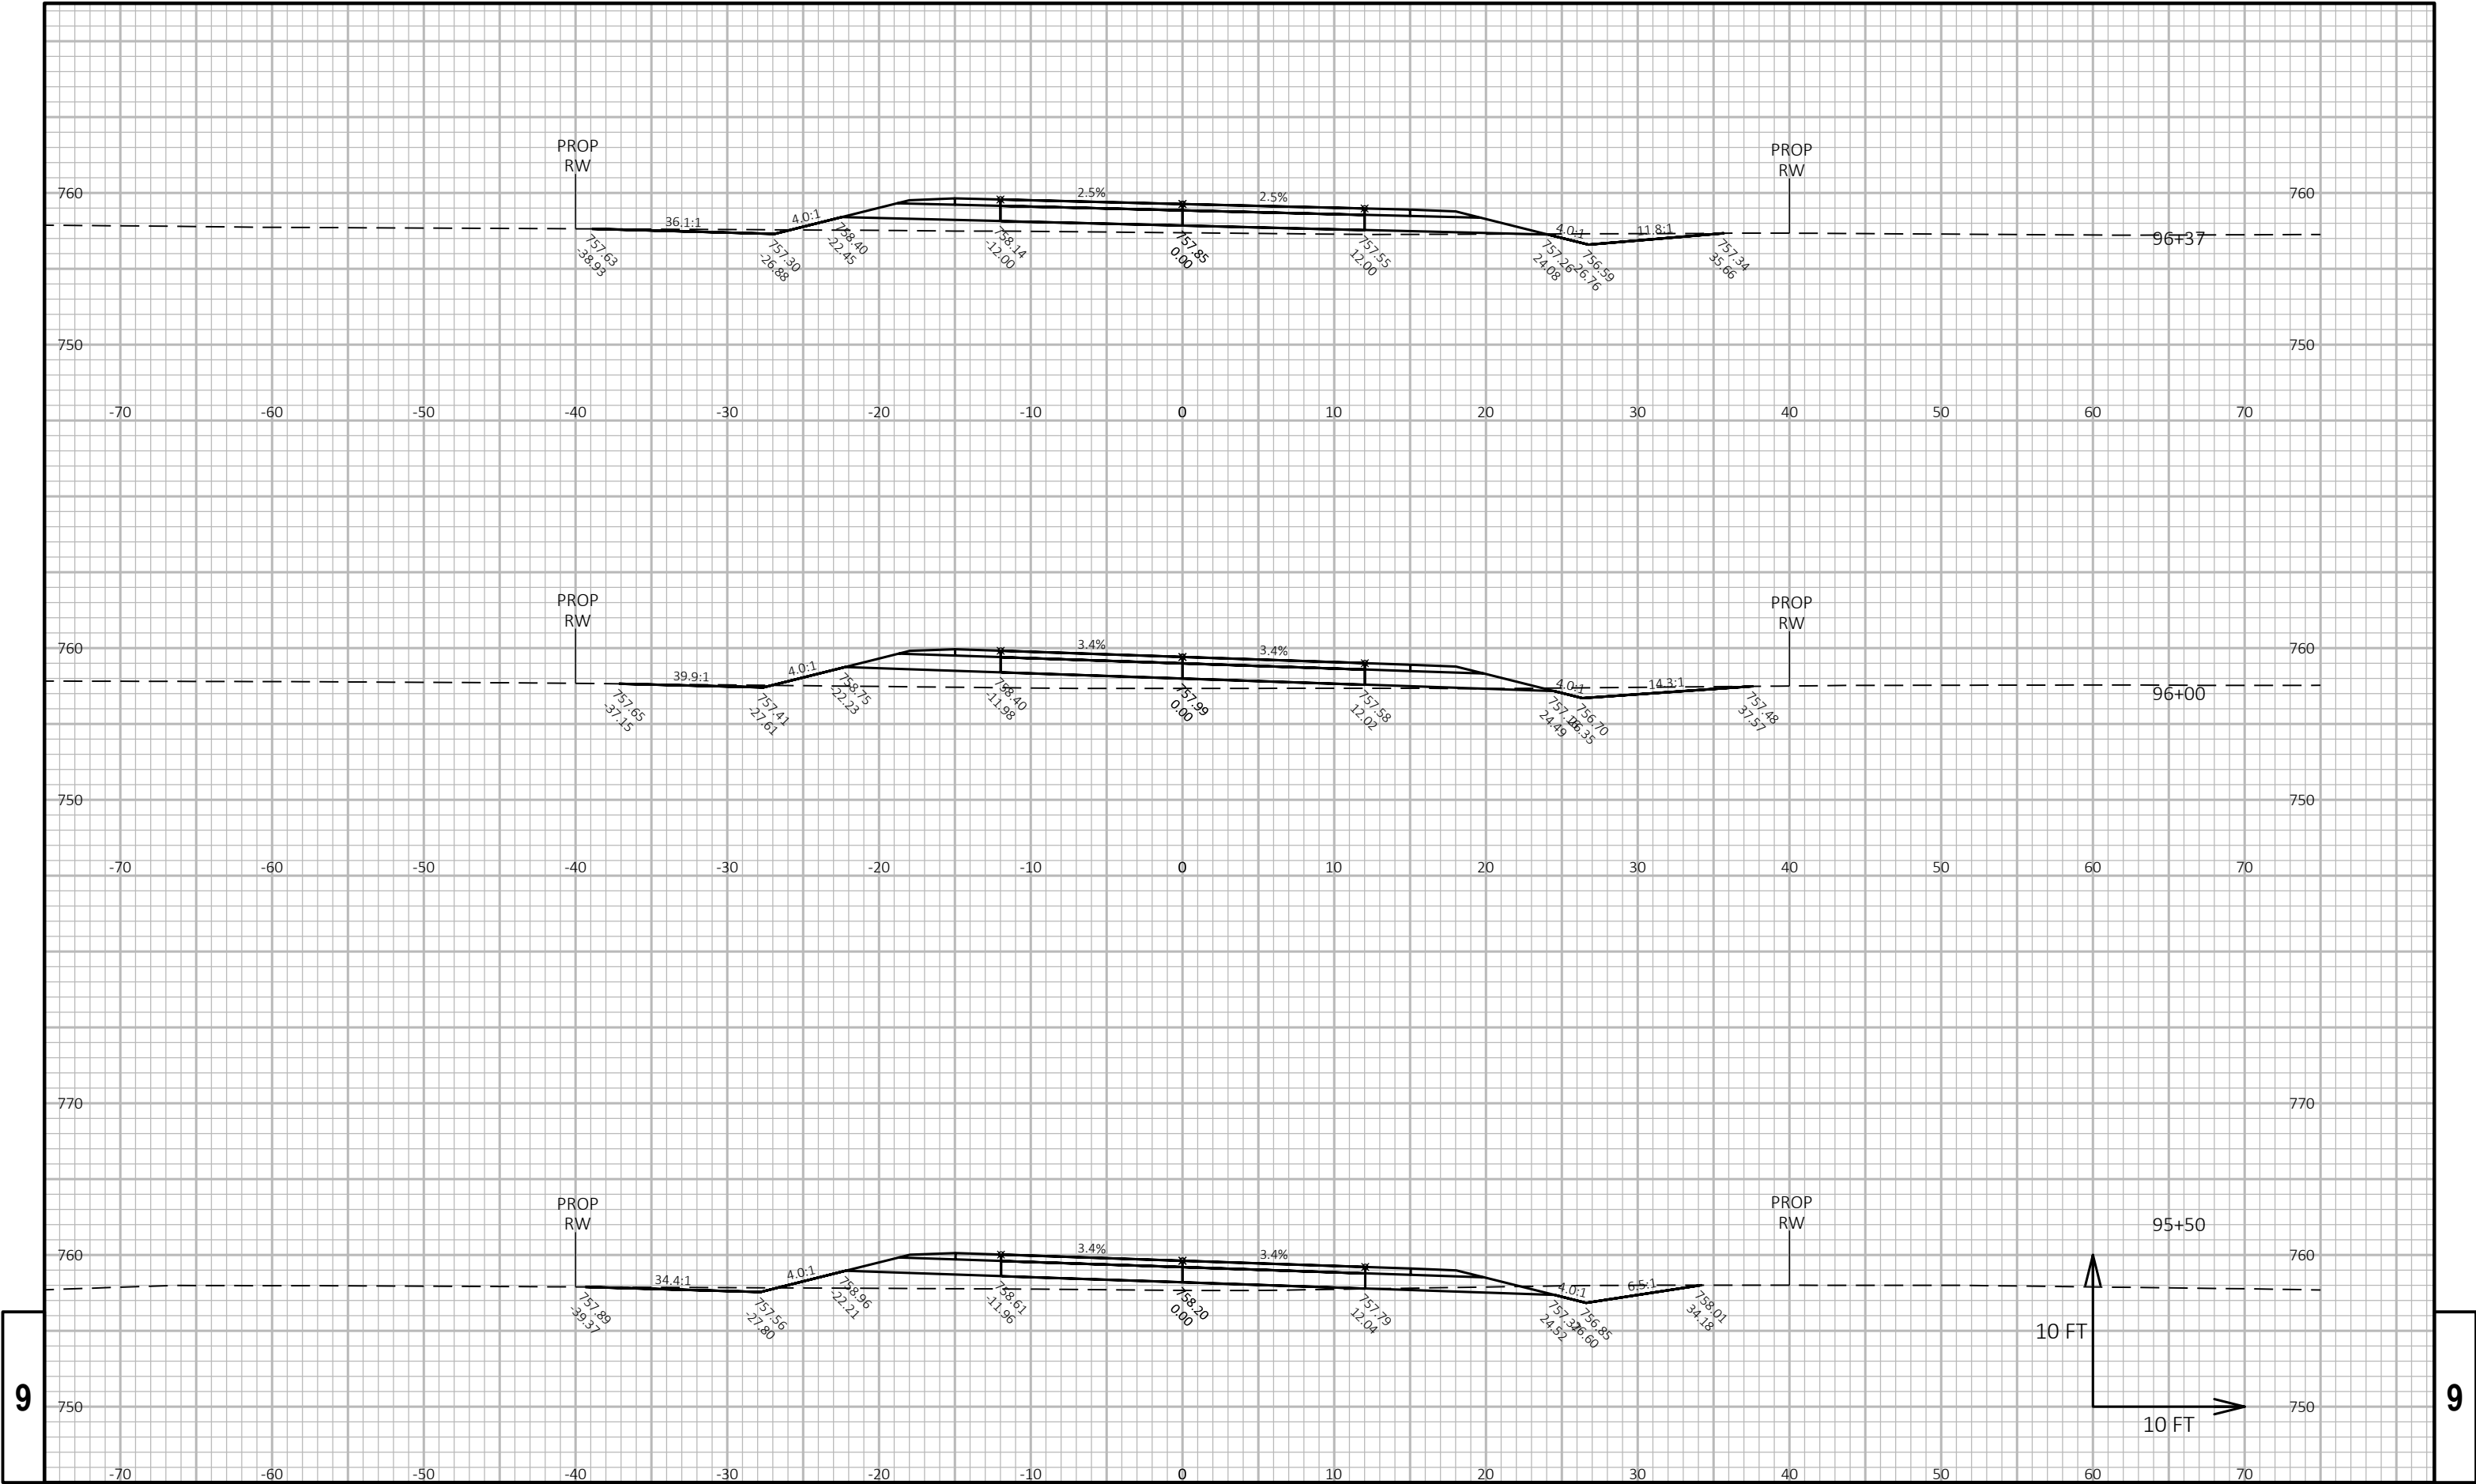



9

9

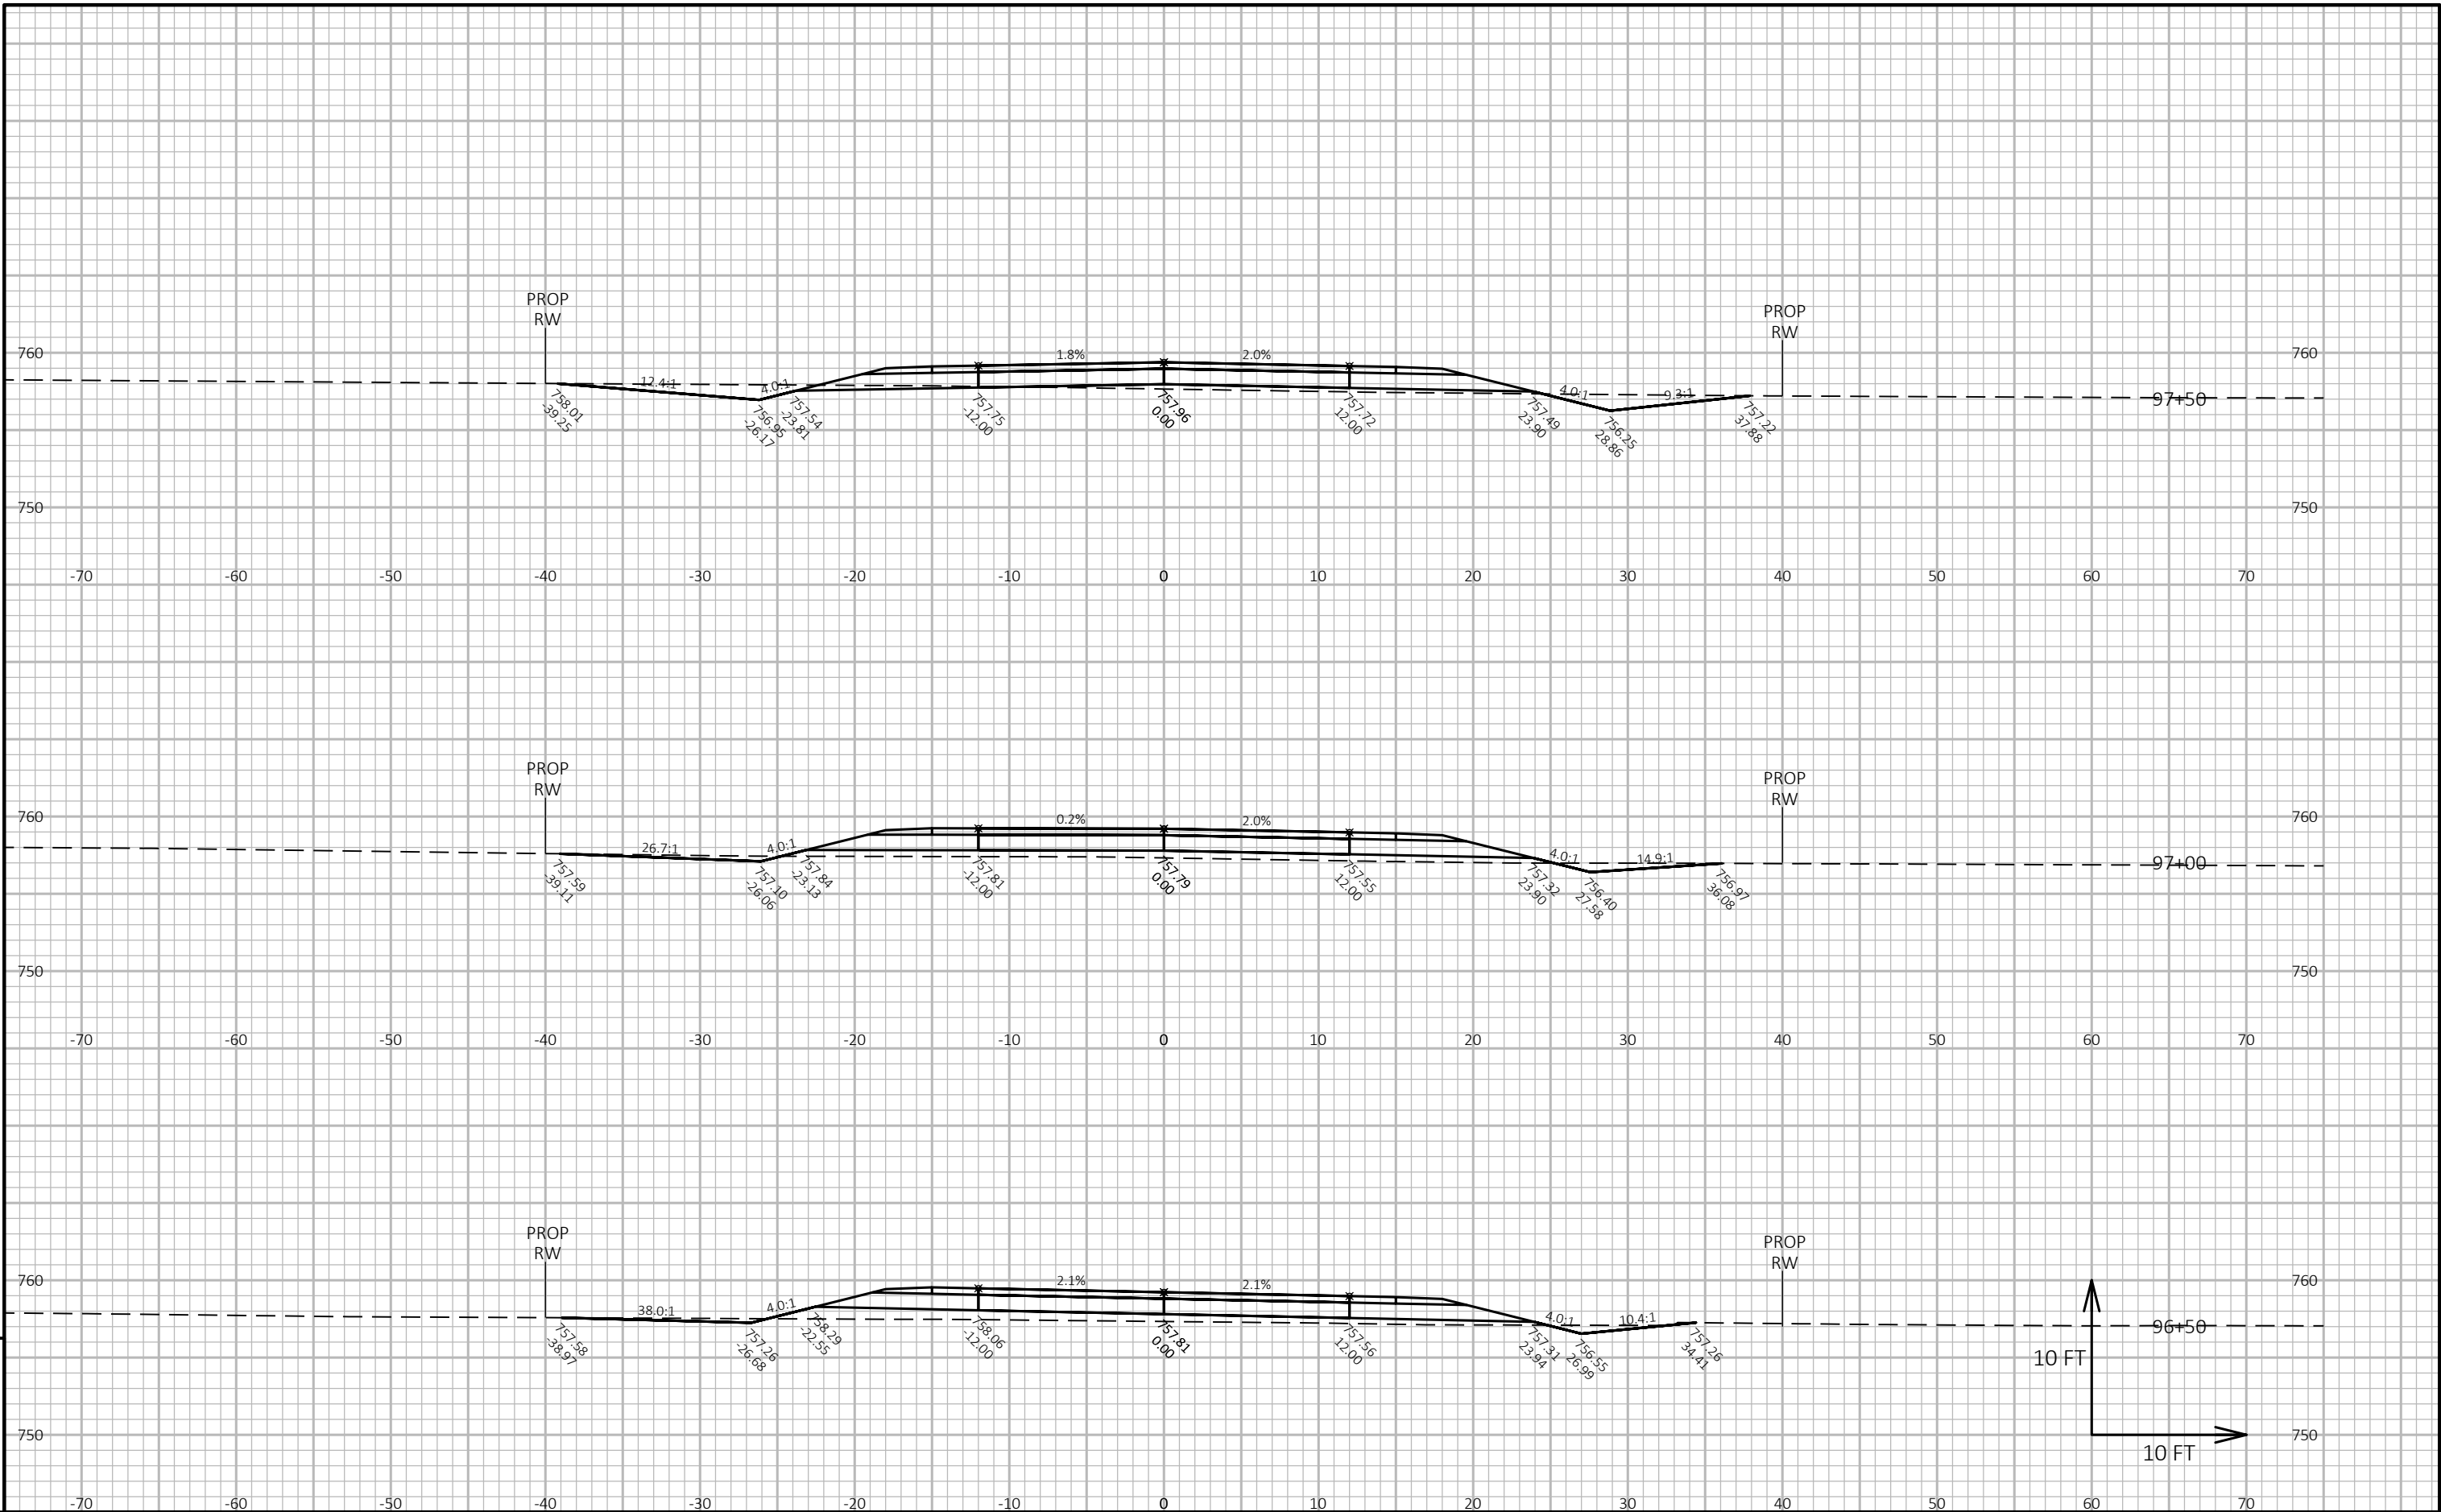

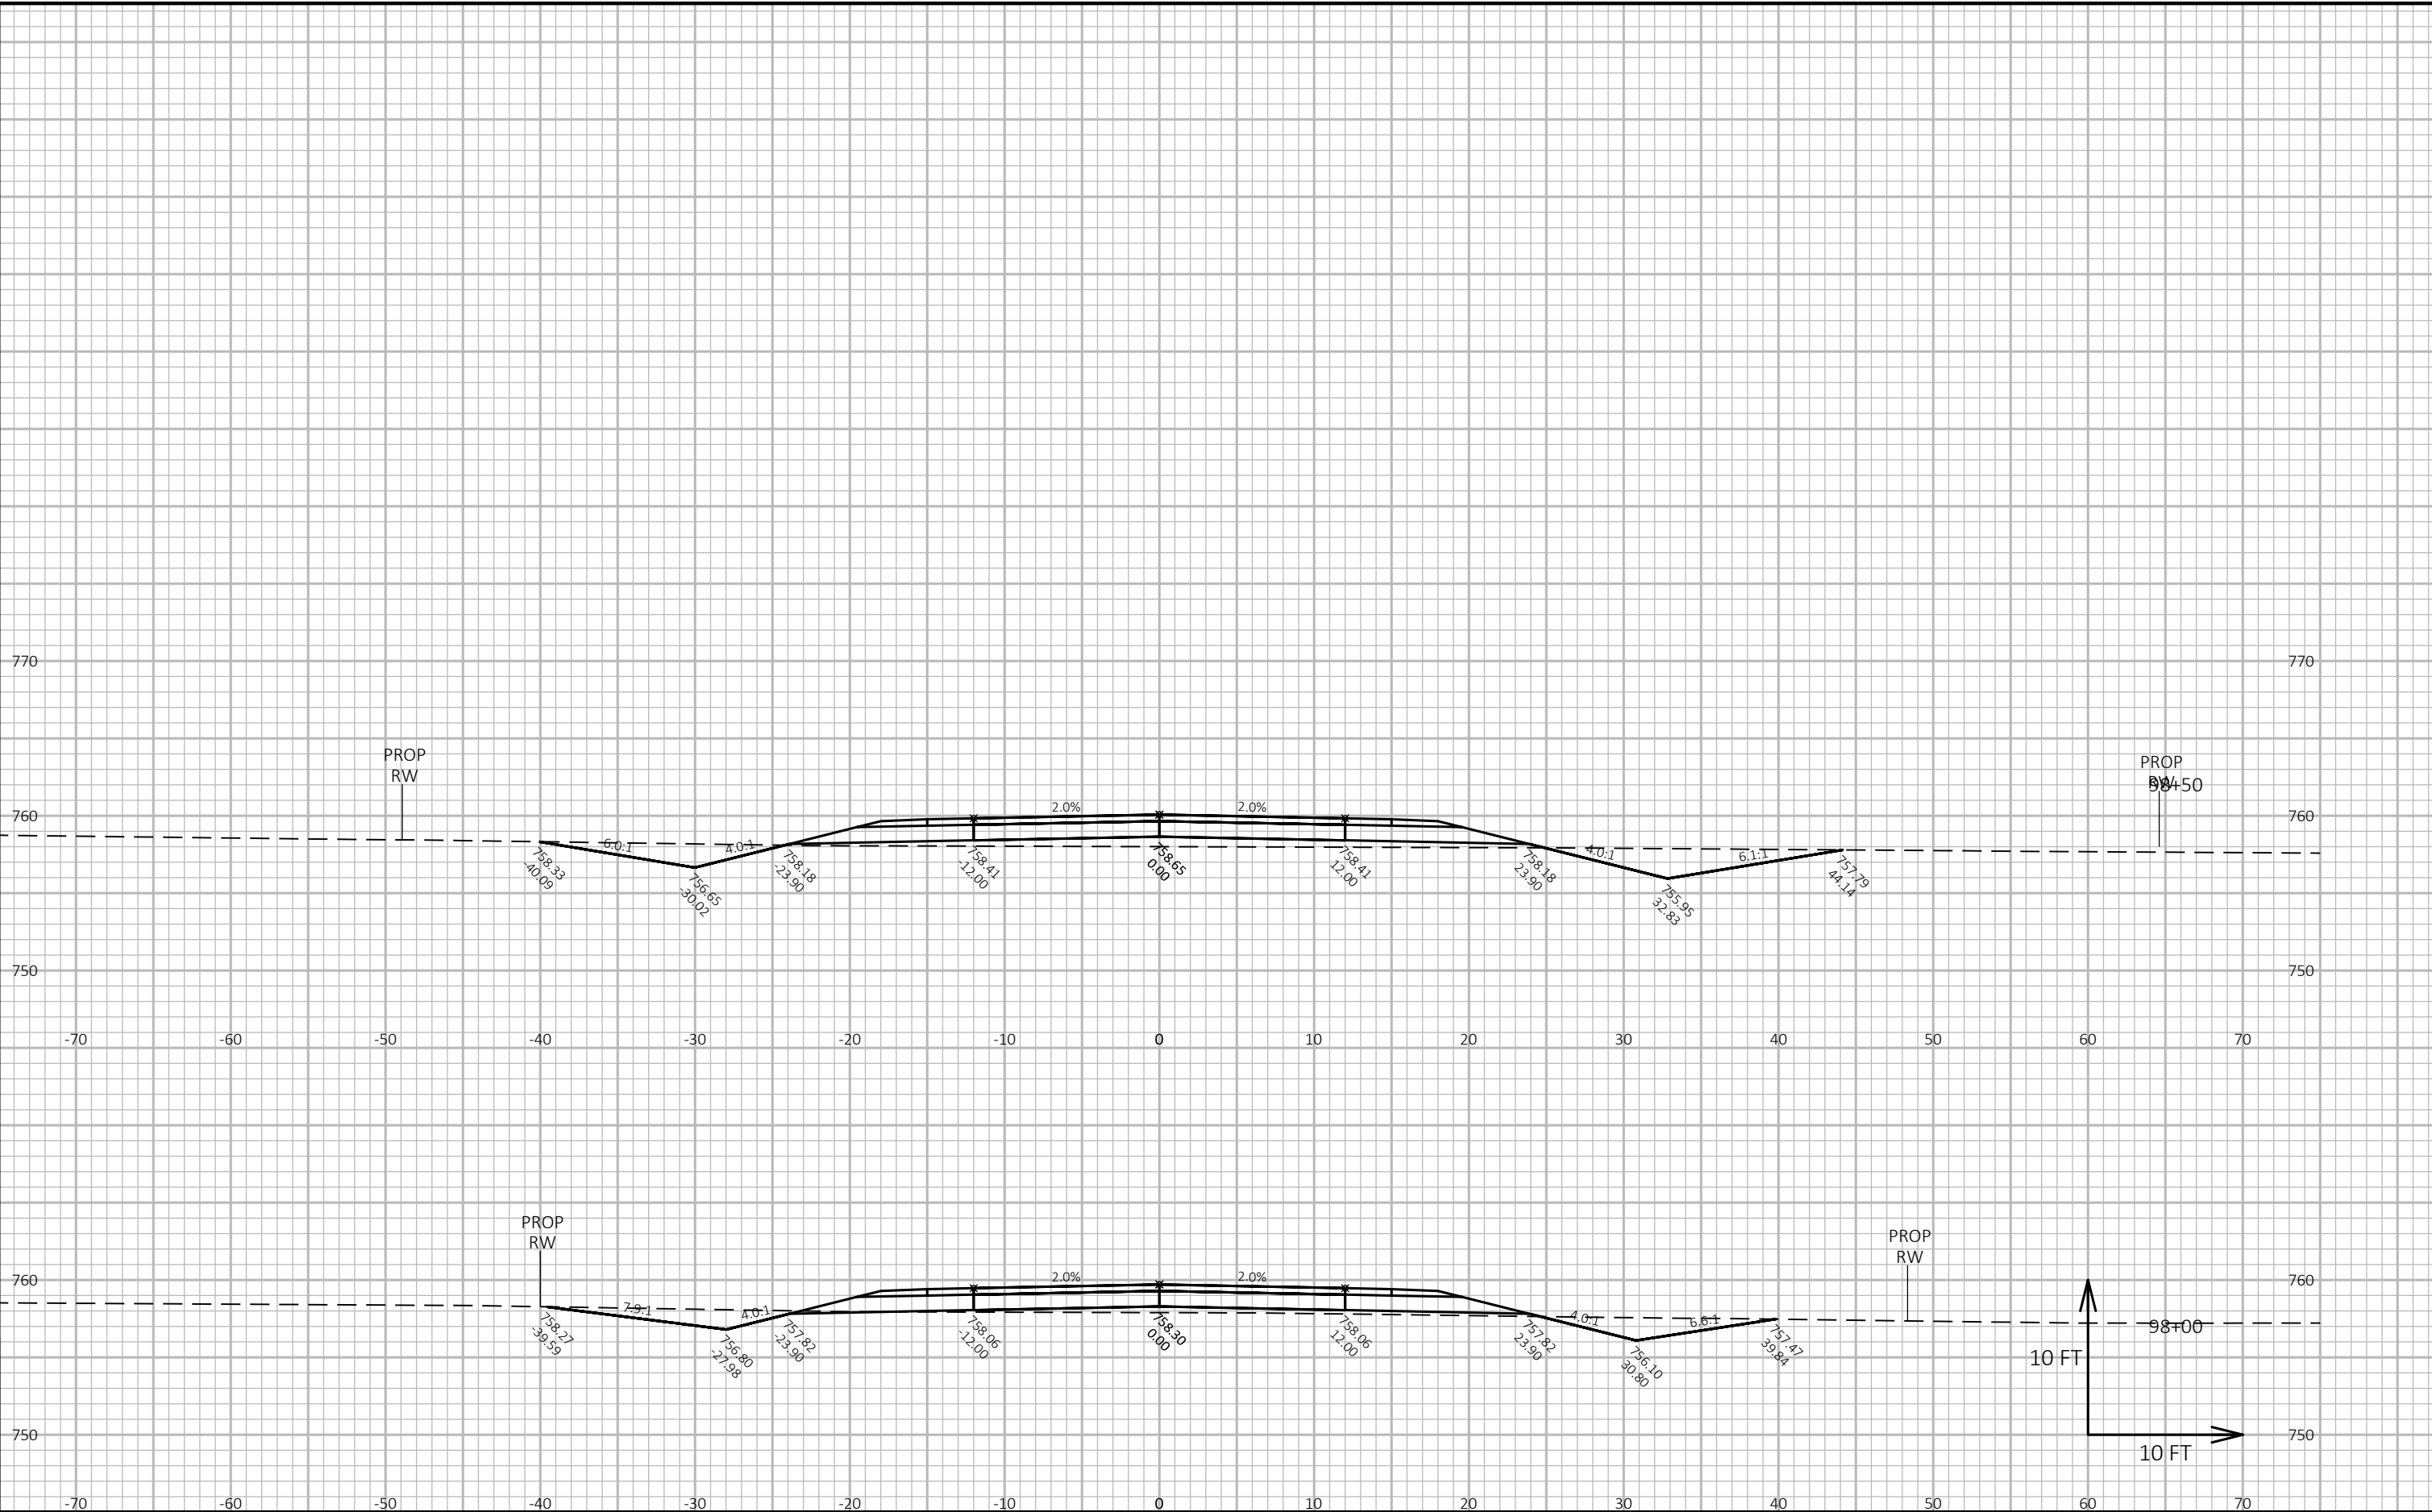

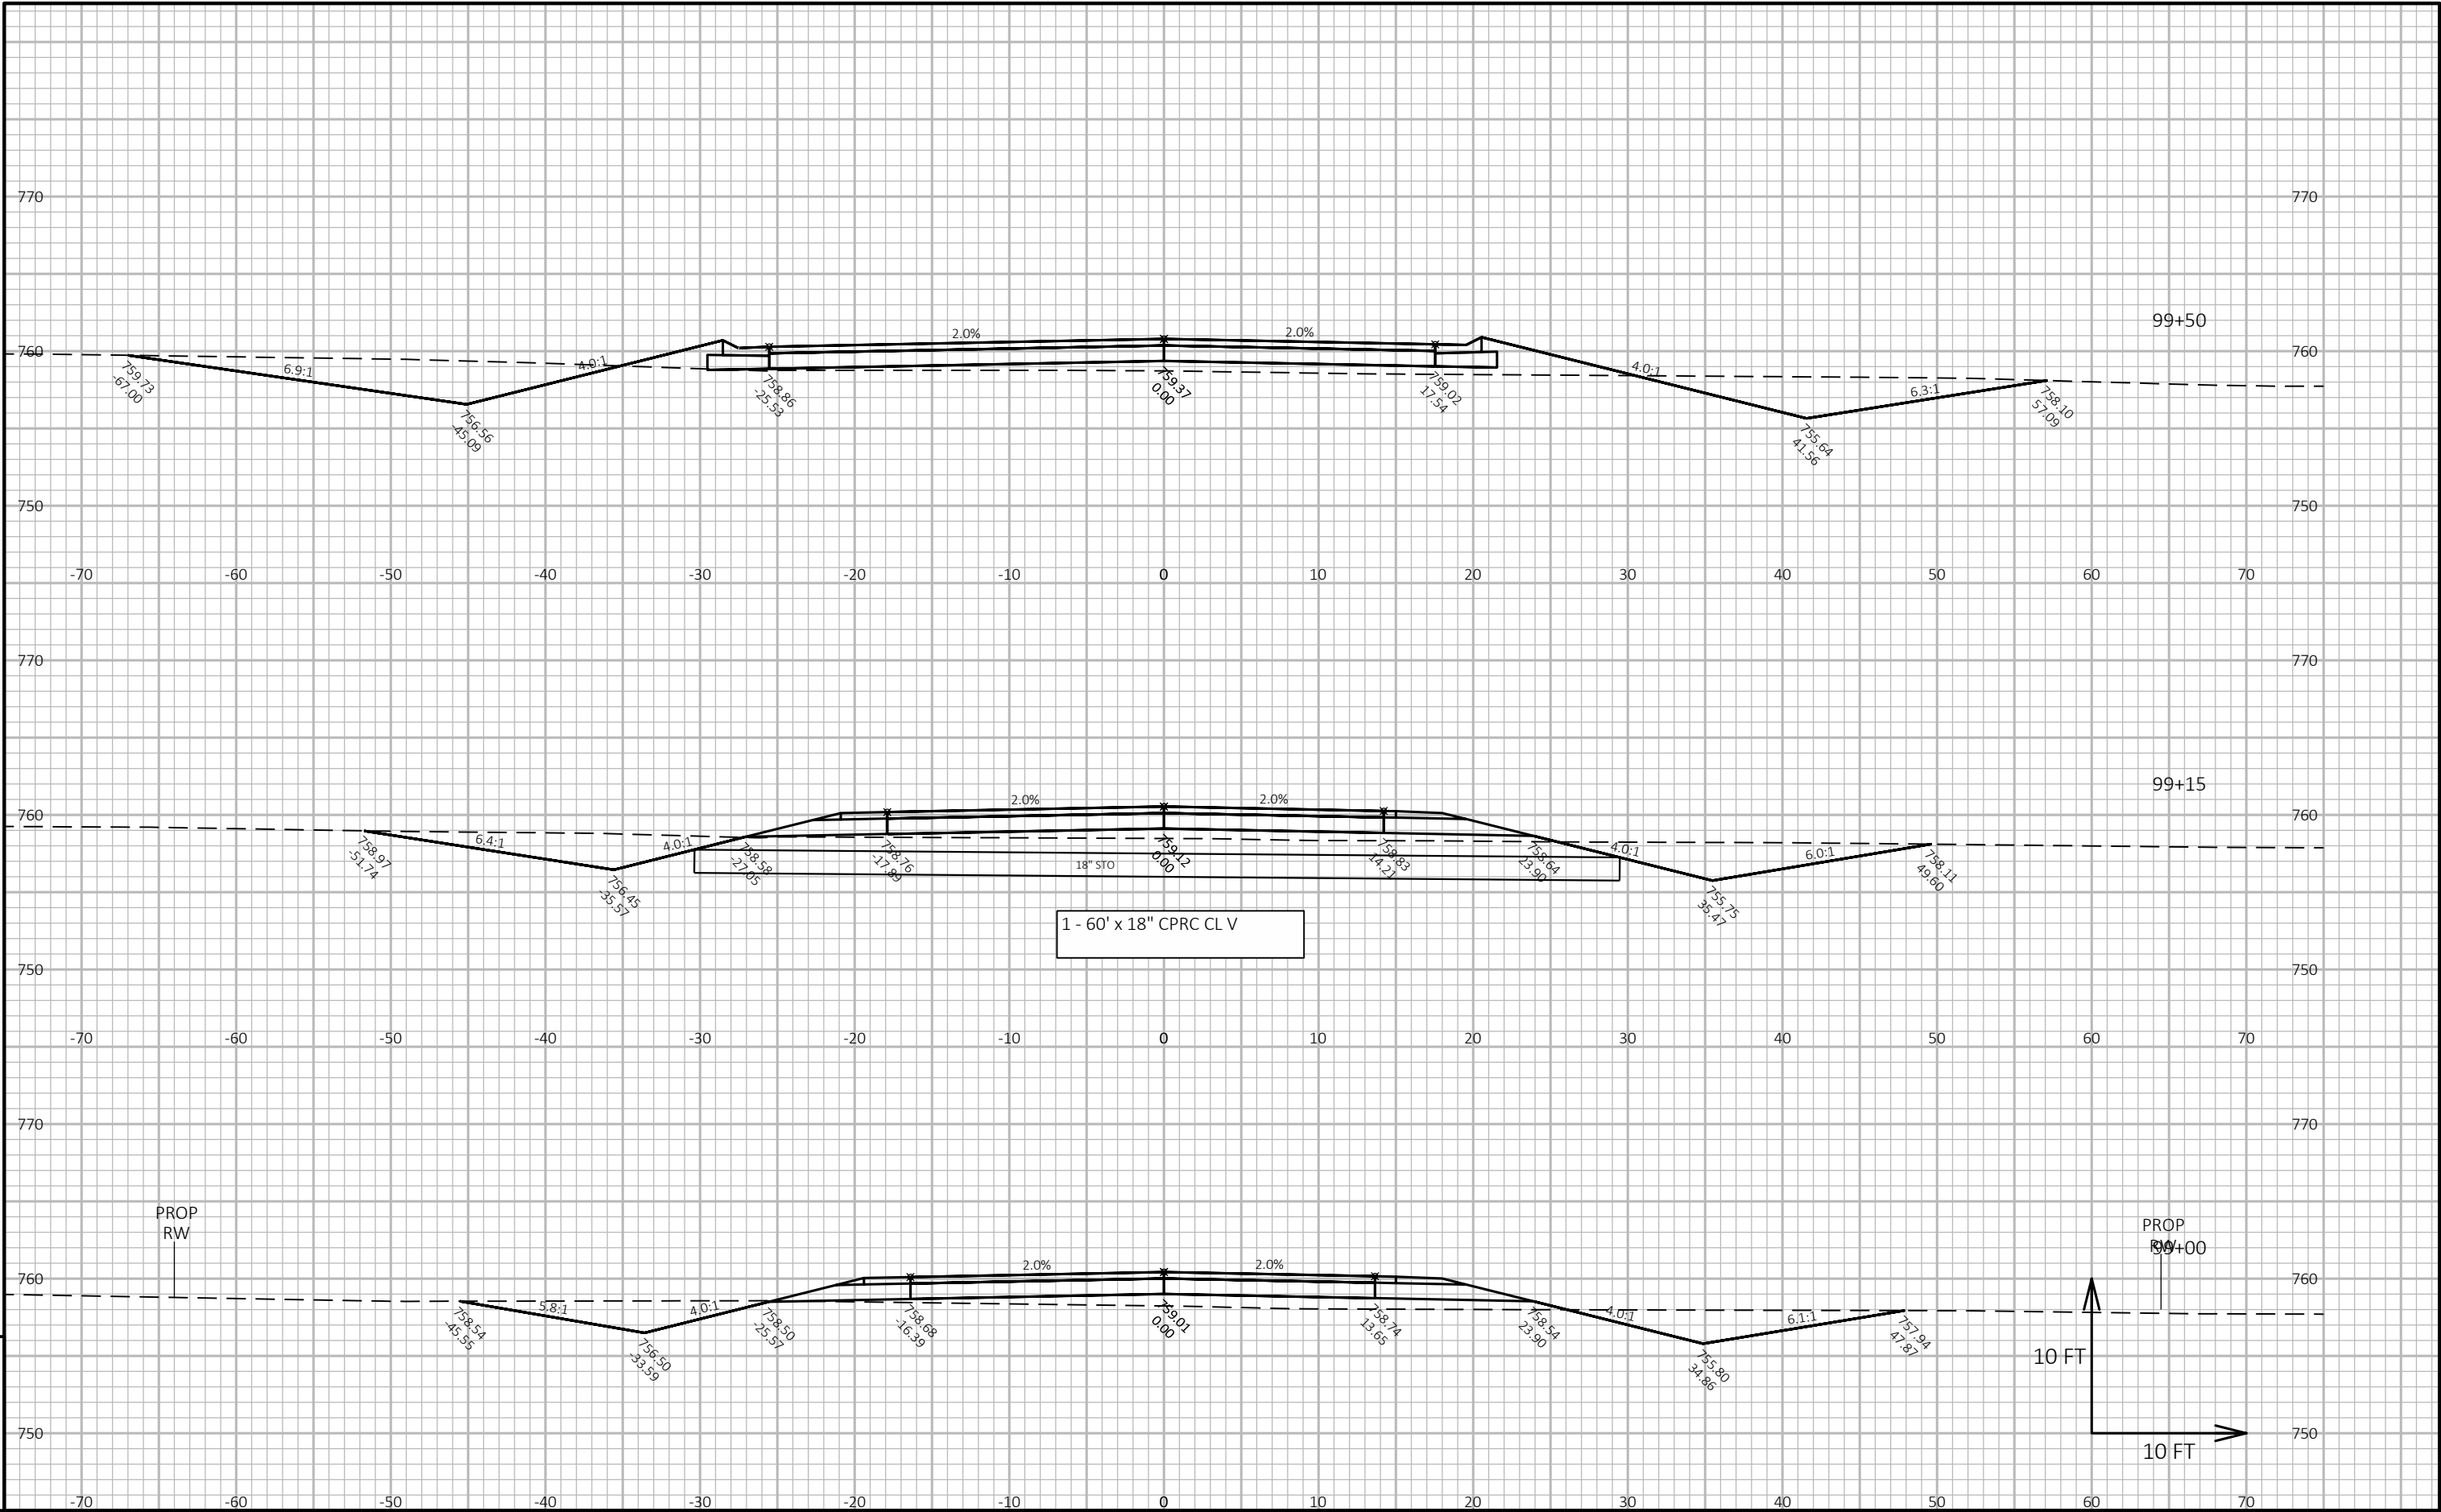

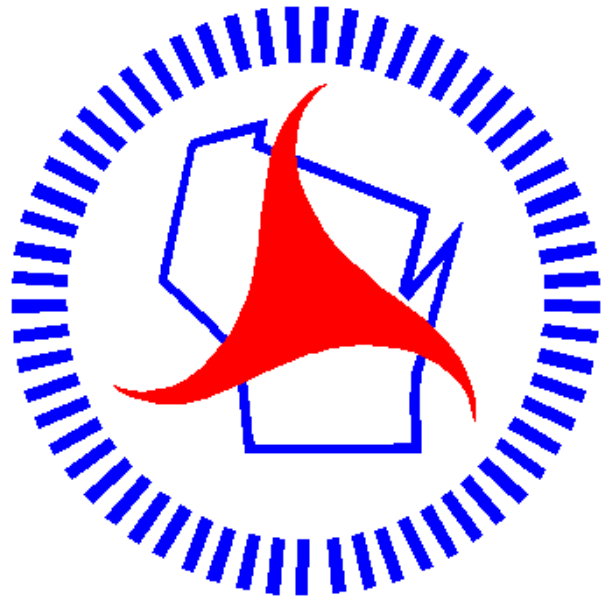

Wisconsin Department of Transportation

Dedicated people creating transportation solutions through innovation and exceptional service.

<http://www.dot.wisconsin.gov>