

WKE

April 13, 2021

PROJECT ID:
WITH: N/A

3781-03-70


COUNTY:

WAUKESHA

ORDER OF SHEETS

Section No.	1	Title
Section No.	2	Typical Sections and Details (Includes Erosion Control)
Section No.	3	Estimate of Quantities
Section No.	3	Miscellaneous Quantities
Section No.	4	Right of Way Plat
Section No.	5	Plan and Profile
Section No.	6	Standard Detail Drawings
Section No.	7	Sign Plates
Section No.	8	Structure Plans
Section No.	9	Computer Earthwork Data
Section No.	9	Cross Sections

TOTAL SHEETS = 144

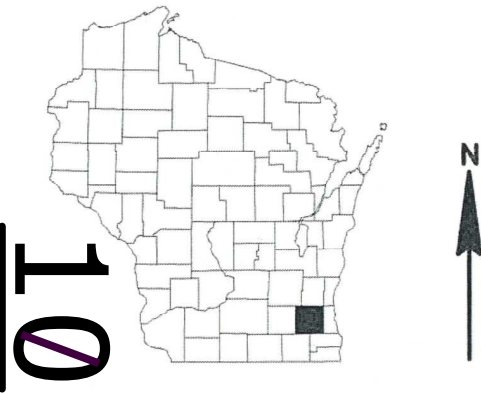

DESIGN DESIGNATION

A.A.D.T.	2021	=	3,685
A.A.D.T.	2041	=	4,245
D.H.V.		=	N/A
D.D.		=	N/A
T.		=	7.6%
DESIGN SPEED		=	30 MPH
ESALS		=	400,000

CONVENTIONAL SYMBOLS

PLAN	
CORPORATE LIMITS	
PROPERTY LINE	
LOT LINE	
LIMITED HIGHWAY EASEMENT	
EXISTING RIGHT OF WAY	
PROPOSED OR NEW R/W LINE	
SLOPE INTERCEPT	
REFERENCE LINE	
EXISTING CULVERT	
PROPOSED CULVERT (Box or Pipe)	
COMBUSTIBLE FLUIDS	
MARSH AREA	
WOODED OR SHRUB AREA	

PROFILE	
GRADE LINE	
ORIGINAL GROUND	
MARSH OR ROCK PROFILE (To be noted as such)	
SPECIAL DITCH	
GRADE ELEVATION	
CULVERT (Profile View)	
UTILITIES	
ELECTRIC	
FIBER OPTIC	
GAS	
SANITARY SEWER	
STORM SEWER	
TELEPHONE	
WATER	
UTILITY PEDESTAL	
POWER POLE	
TELEPHONE POLE	

STATE OF WISCONSIN
DEPARTMENT OF TRANSPORTATION

PLAN OF PROPOSED IMPROVEMENT

CTH C
INTERSECTION WITH HASSLINGER DRIVE
CTH C
WAUKESHA COUNTY

STATE PROJECT NUMBER

3781-03-70

END PROJECT
STA 110+54.45

R-18-E

T-8-N

T-8-N

BEGIN PROJECT
STA 102+05.48
X = 637615.14
Y = 202740.02

SCALE 0 1 MI

TOTAL NET LENGTH OF CENTERLINE = 0.161 MI.

HORIZONTAL POSITIONS SHOWN ON THIS PLAN ARE WISCONSIN COUNTY COORDINATES, WAUKESHA COUNTY, NAD83 (2011), IN U.S. SURVEY FEET. VALUES ARE GRID COORDINATES, GRID BEARINGS, AND GRID DISTANCES. GRID DISTANCES MAY BE USED AS GROUND DISTANCES.

ALL ELEVATIONS ON THIS PLAN ARE REFERENCED TO NAVD 88 (2012) IN US SURVEY FEET.

STATE PROJECT

3781-03-70

FEDERAL PROJECT

PROJECT

WISC 2021263

CONTRACT

1

APPROVED FOR
WAUKESHA COUNTY
DEPARTMENT OF PUBLIC WORKS

11-1-20 Allison Bassler
Date Director

11-1-20 Karen Brauer
Date Engineering Services Manager

ORIGINAL PLANS PREPARED BY

emcs inc

1300 W. Canal Street, Suite 200
Milwaukee, WI 53233
414.347.1607 Fax 414.347.1347



DATE: 11/1/2020 Brian J. Wilson
(Professional Engineer Signature)

STATE OF WISCONSIN
DEPARTMENT OF TRANSPORTATION

PREPARED BY
Surveyor WAUKESHA COUNTY
Designer EMCS, INC.
Regional Examiner
Regional Supervisor JEFF BOHEN

APPROVED FOR THE DEPARTMENT
DATE: 10/19/20 Kathleen Kramer
(Signature)

GENERAL NOTES

NO TREES OR SHRUBS ARE TO BE REMOVED UNLESS INDICATED FOR REMOVAL BY THE ENGINEER.

THE LOCATIONS OF EXISTING AND PROPOSED UTILITY INSTALLATIONS, AS SHOWN ON THE PLANS, ARE APPROXIMATE. THERE MAY BE OTHER UTILITIES AND UTILITY INSTALLATIONS WITHIN THE PROJECT LIMITS THAT ARE NOT SHOWN.

EXCAVATION BELOW SUBGRADE (EBS) SHALL NOT BE USED TO BALANCE YARDAGE. EBS IS NOT SHOWN ON THE CROSS SECTIONS, BUT WILL BE MEASURED AND PAID FOR AS EXCAVATION COMMON. THE PRECISE LOCATION OF THE EBS WILL BE DETERMINED BY THE ENGINEER.

CULVERT PIPE CHECKS SHALL BE INSTALLED IN ALL EXISTING CULVERT INLETS. ALL EROSION CONTROL MEASURES SHALL BE MAINTAINED IN PLACE UNTIL SUCH TIME AS THE ENGINEER DETERMINES THAT THEY ARE NO LONGER REQUIRED.

WHEN THE QUANTITY OF THE ITEMS OF BASE AGGREGATE OR HMA PAVEMENT IS MEASURED FOR PAYMENT BY THE TON, THE DEPTH OR THICKNESS OF THE LAYER SHOWN ON THE PLANS IS APPROXIMATE. THE ACTUAL THICKNESS WILL DEPEND ON THE DISTRIBUTION OF THE MATERIAL AS DIRECTED BY THE ENGINEER.

THE BASE AGGREGATE DENSE FOR SHOULDERS ADJACENT TO THE HMA PAVEMENT SHALL NOT BE PLACED UNTIL AFTER THE UPPER LAYER OF THE HMA PAVEMENT HAS BEEN LAID.

ALL DISTURBED AREAS WITHIN THE RIGHT OF WAY SHALL BE COVERED WITH SALVAGED TOPSOIL, SEED, FERTILIZER, AND EROSION MAT OR MULCH.

THE CONTRACTOR SHALL NOTIFY DIGGER'S HOTLINE AND AFFECTED UTILITIES PRIOR TO THE START OF WORK TO DETERMINE THE LATEST STATUS OF UTILITY RELOCATIONS. ANY LOCAL MUNICIPAL UTILITY WHICH IS NOT A MEMBER OF A ONE-CALL SYSTEM MUST BE CONTACTED SEPARATELY.

CONTRACTOR MUST CONTACT THE PROJECT ENGINEER AND THE WAUKESHA COUNTY SURVEYOR, JASON MAYER, AND THE SEWRPC SURVEYOR, JOHN WASHBURN, AT LEAST TWO WEEKS PRIOR TO WORK NEAR ANY PUBLIC SURVEY MONUMENT.

STANDARD ABBREVIATIONS

AGG	AGGREGATE	LS	LUMP SUM
AE,AEW	APRON ENDWALL	MGAL	1000 GALLONS
A.D.T.	AVERAGE DAILY TRAFFIC	P.C.	POINT OF CURVATURE
A.A.D.T.	ANNUAL AVERAGE DAILY TRAFFIC	P.I.	POINT OF INTERSECTION
D.H.V.	DESIGN HOURLY VOLUME	P.T.	POINT OF TANGENCY
D.D.	DIRECTIONAL DISTRIBUTION	R	RADIUS OR RANGE
EL., ELEV.	ELEVATION	R/W	RIGHT OF WAY
ESALS	EQUIVALENT SINGLE AXLE LOADS	S.F.	SQUARE FOOT (FEET)
EXIST	EXISTING	STA.	STATION
HP	HIGH POINT	SSPRC	STORM SEWER REINFORCED CONCRETE PIPE
CWT	HUNDRED WEIGHT	S.E.	SUPERELEVATION
I.E.	INVERT ELEVATION	S.I.	SLOPE INTERCEPT
LP	LOW POINT	T.L.E.	TEMPORARY LIMITED EASEMENT

UTILITY CONTACTS

CHARTER COMMUNICATIONS
MR. NEAL LONG
1320 N DR MARTIN LUTHER KING JR DRIVE
MILWAUKEE, WI 53212
(414) 430-7189
neal.long@charter.com

WE ENERGIES (ELECTRIC)
MR. ERIC KICKHAVER
500 S. 116TH STREET
WEST ALLIS, WI 53214
(414) 944-5917
eric.kickhaver@we-energies.com

WE ENERGIES (GAS)
MR. JACOB SPENCER
S13 W33800 USH 18
DELAFIELD, WI 53018
(414) 944-5543
jacob.spencer@we-energies.com

OTHER CONTACTS

MS. KAREN BRAUN
WAUKESHA COUNTY DPW
515 W. MORELAND BLVD ROOM 220
WAUKESHA WI 53188
(262) 896-8538
kbraun@waukeshacounty.gov

MR. JASON MAYER, PLS
WAUKESHA COUNTY DPW
515 W. MORELAND BLVD ROOM 220
WAUKESHA WI 53188
(262) 548-7749
jmayer@waukeshacounty.gov

MR. CODY LINCOLN
VILLAGE OF CHENEQUA
31275 W COUNTY ROAD K
CHENEQUA, WI 53029
(262) 367-2239
clincoln@chenequa.org

MR. PAUL GRIFFIN
HIGHWAY SUPERINTENDENT, TOWN OF MERTON
W314 N7624 HIGHWAY 83, PO BOX 128
NORTH LAKE, WI 53064
(262) 966-2118
highway@townofmerton.com

MR. CRAIG WEBSTER
WISCONSIN DNR
141 NW BARSTOW ROOM 180
WAUKESHA, WI 53188
(262) 574-2141
craig.webster@wisconsin.gov


MR. JOHN WASHBURN
SOUTHEASTERN WISCONSIN REGIONAL PLANNING COMMISSION
W239 N1812 ROCKWOOD DRIVE
P.O. BOX 1607
WAUKESHA, WI 53187-1607
(262) 547-6721
jwashburn@sewrpc.org




Dial 811 or (800)242-8511
www.DiggersHotline.com

TO OBTAIN LOCATION OF PARTICIPANTS UNDERGROUND FACILITIES BEFORE YOU DIG IN WISCONSIN

WIS. STATUTE 182.0175 (1974) REQUIRES MIN. OF 3 WORK DAYS NOTICE BEFORE YOU EXCAVATE.

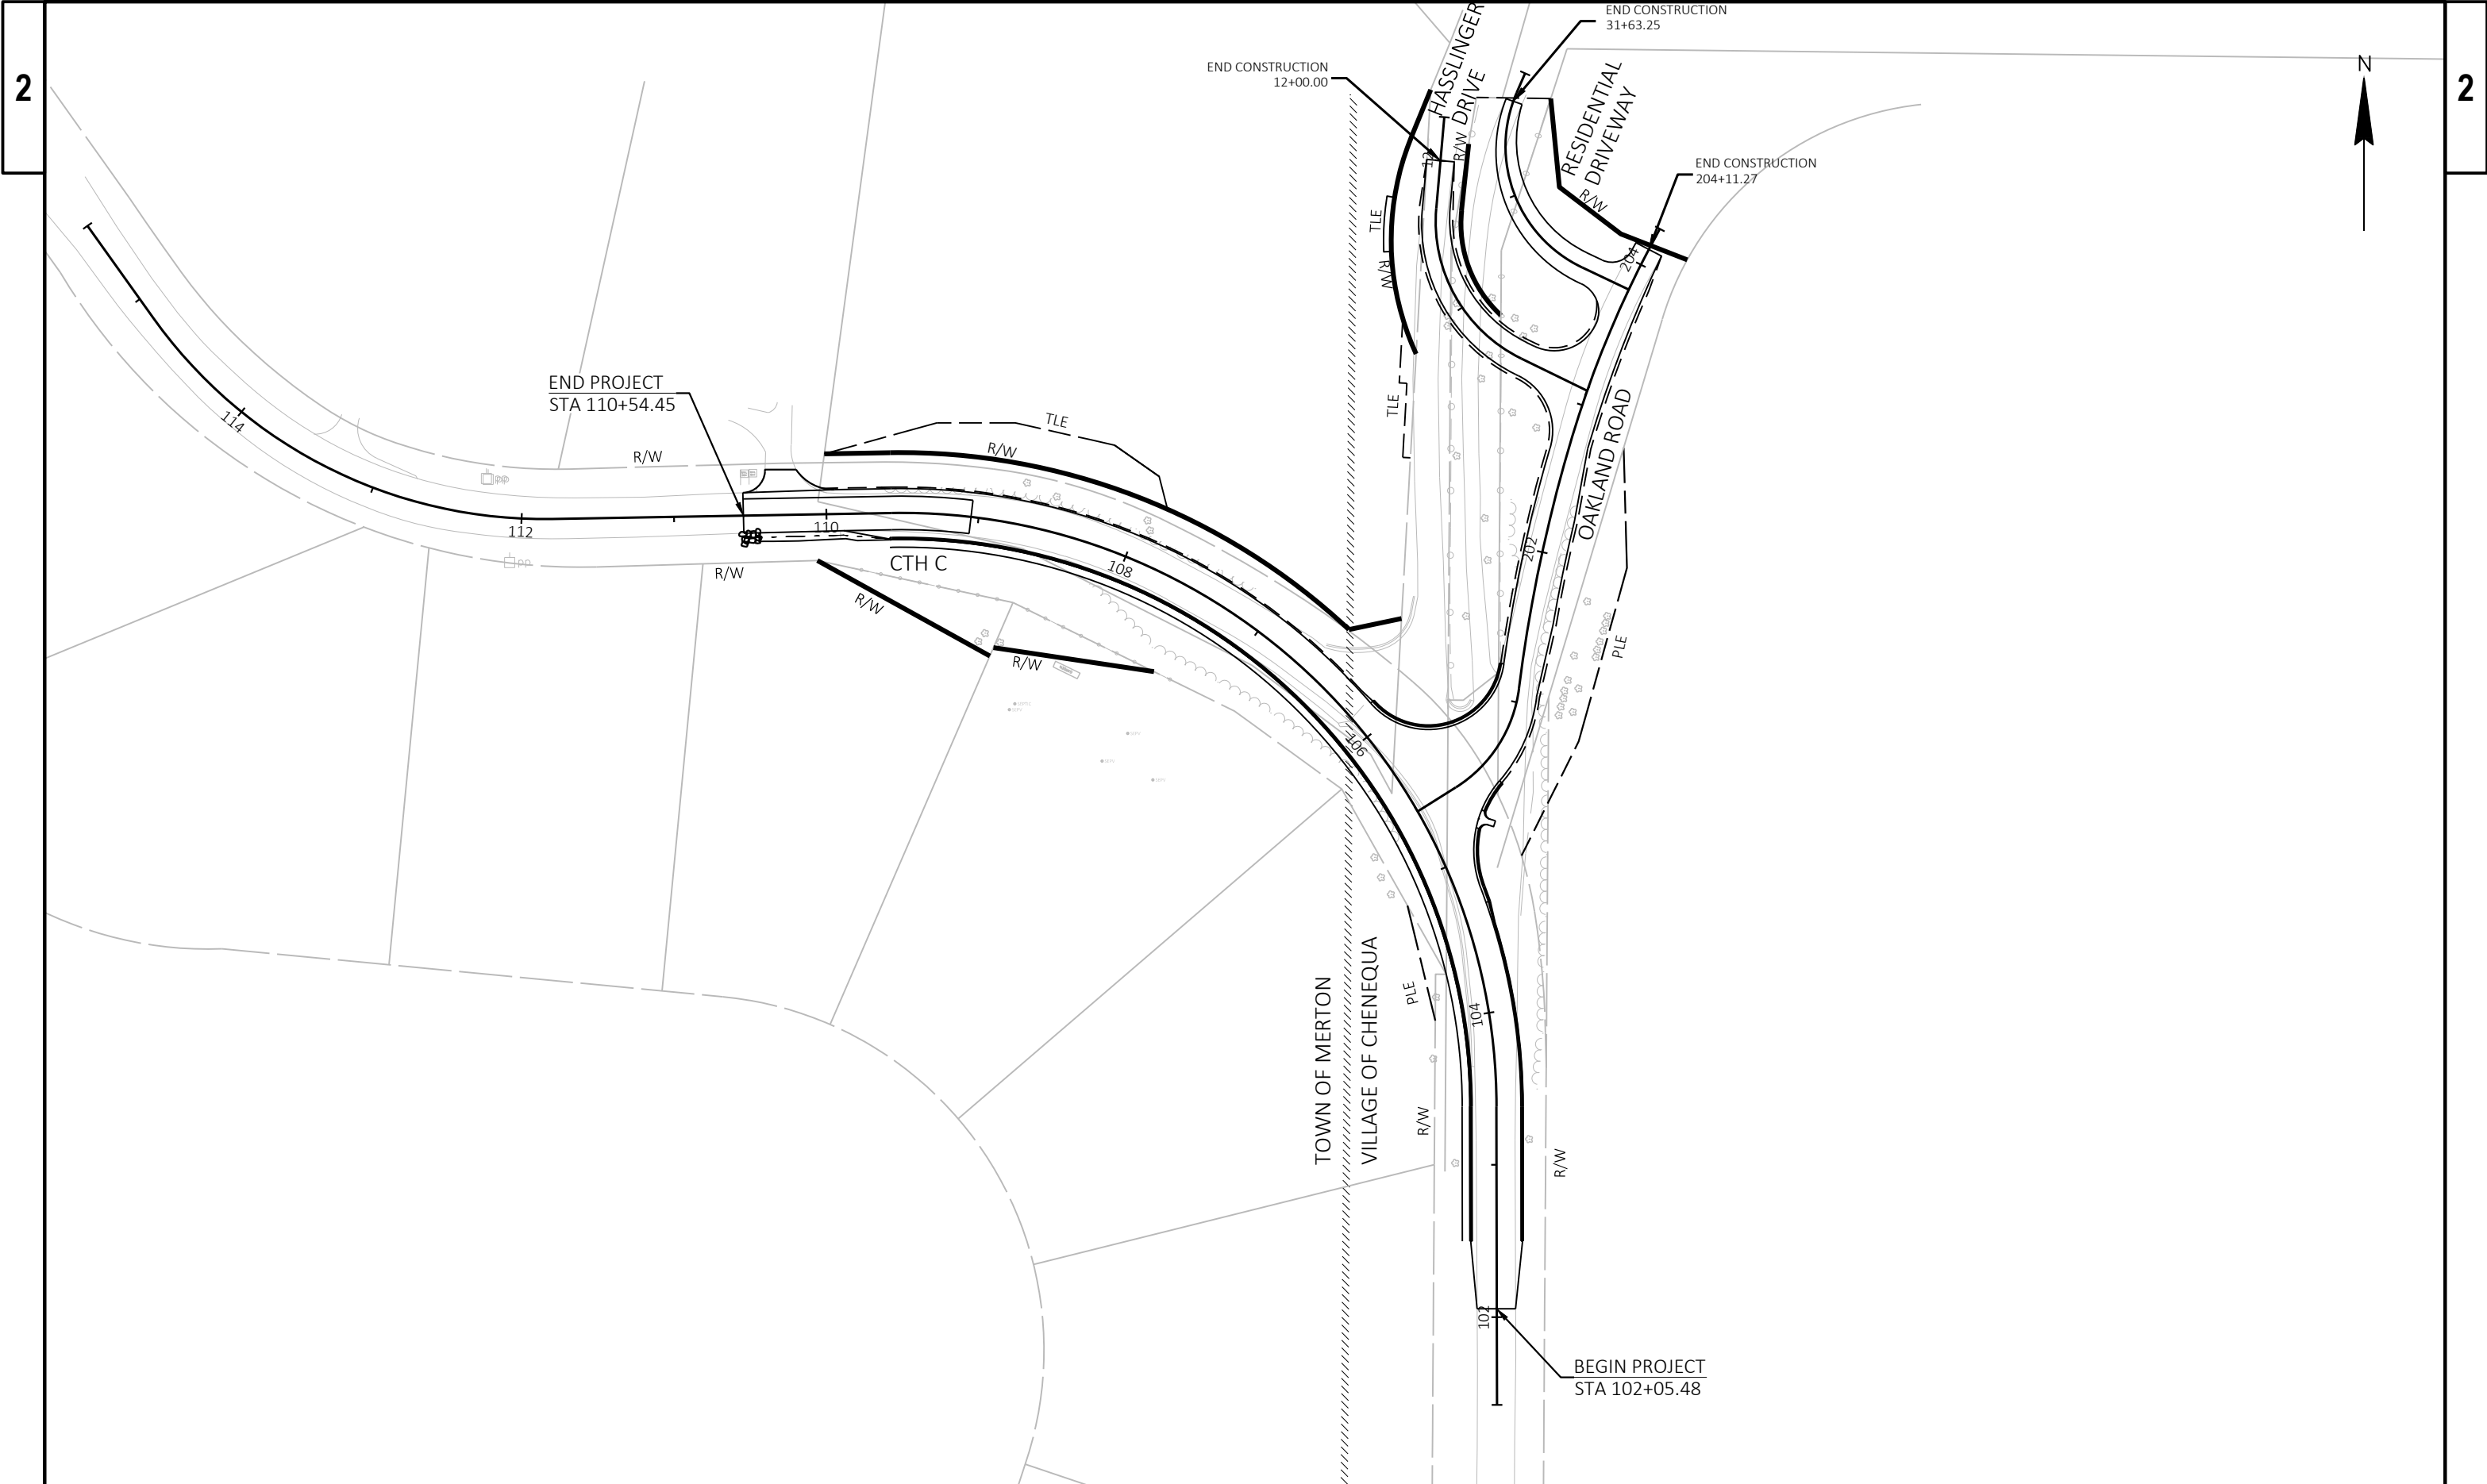


PROJECT NO: 3781-03-70	HWY: CTH C	COUNTY: WAUKESHA	PROJECT OVERVIEW	SHEET	E
------------------------	------------	------------------	------------------	-------	---

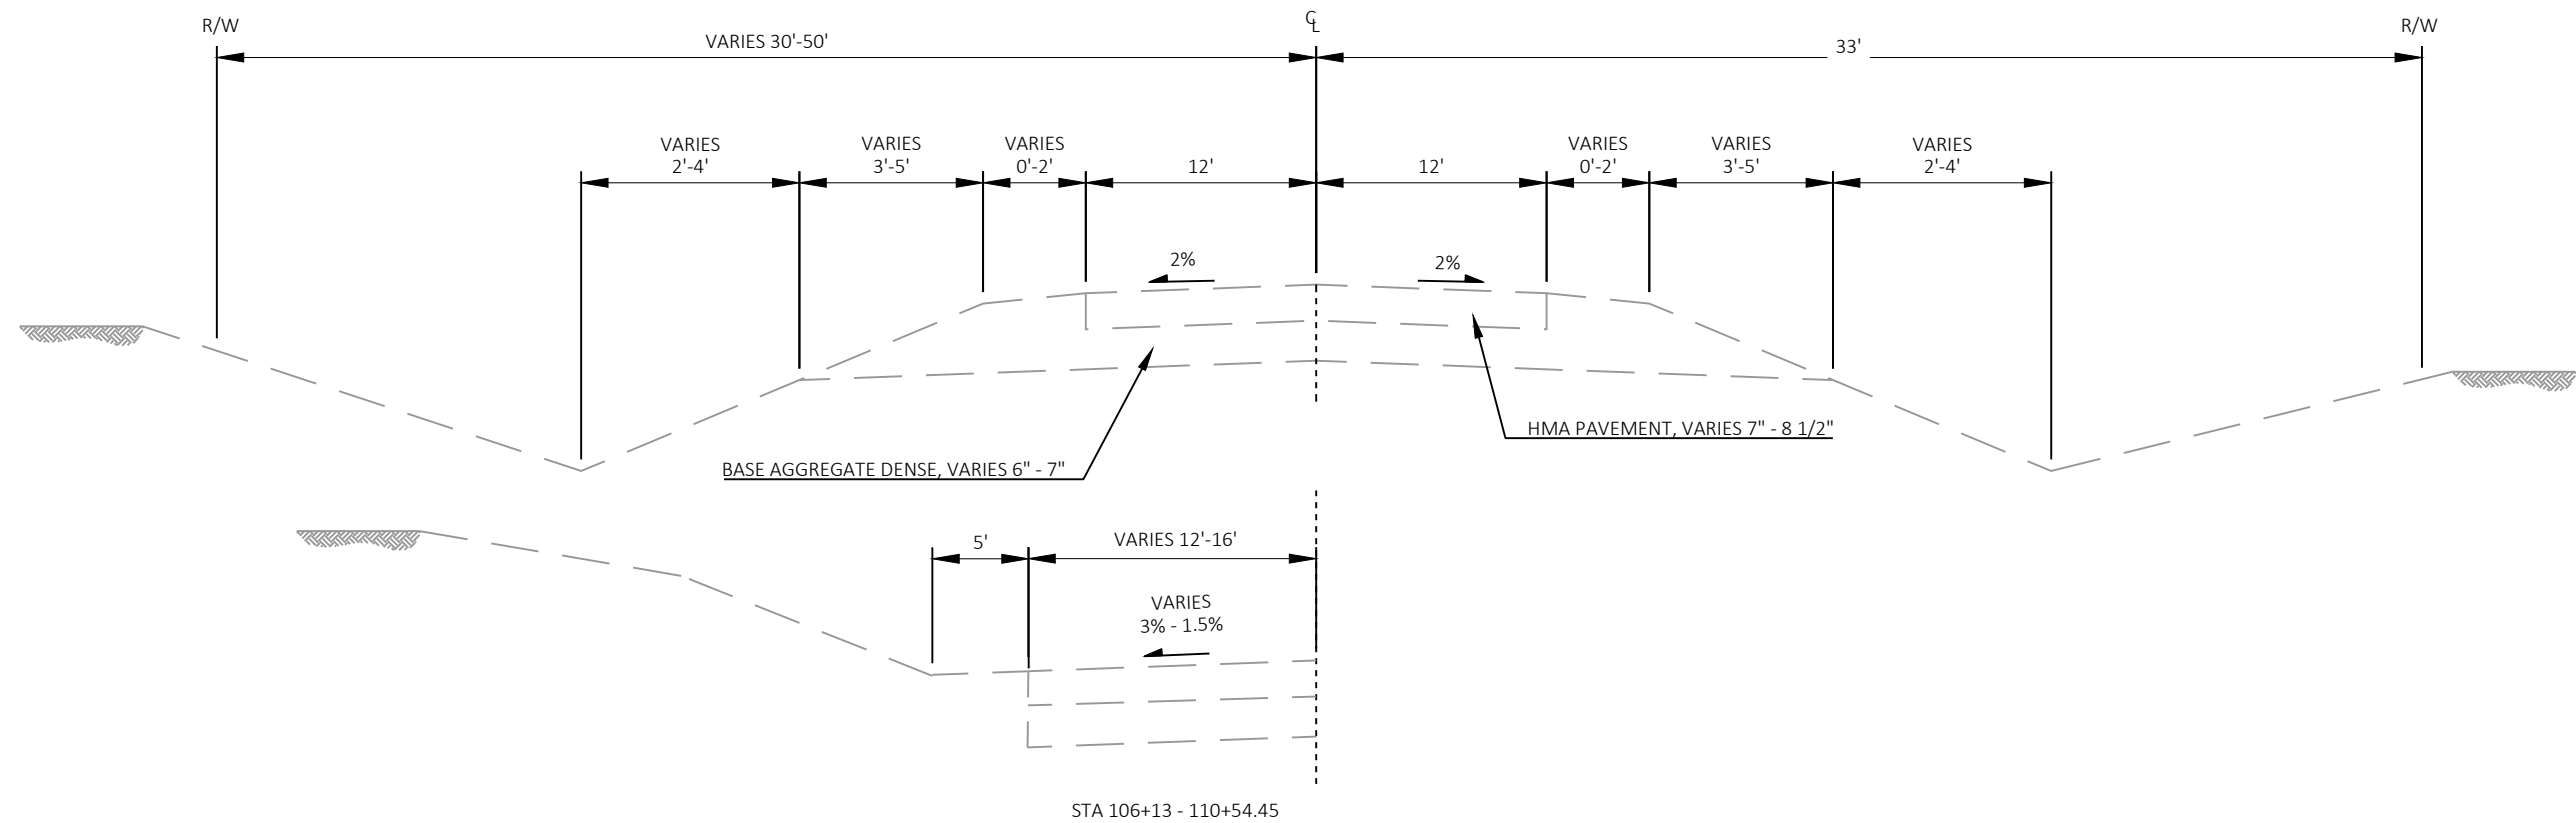

EXISTING TYPICAL SECTION - CTH C

STA 102+05.48 - 103+60.00
STA 106+13.00 - 110+54.45

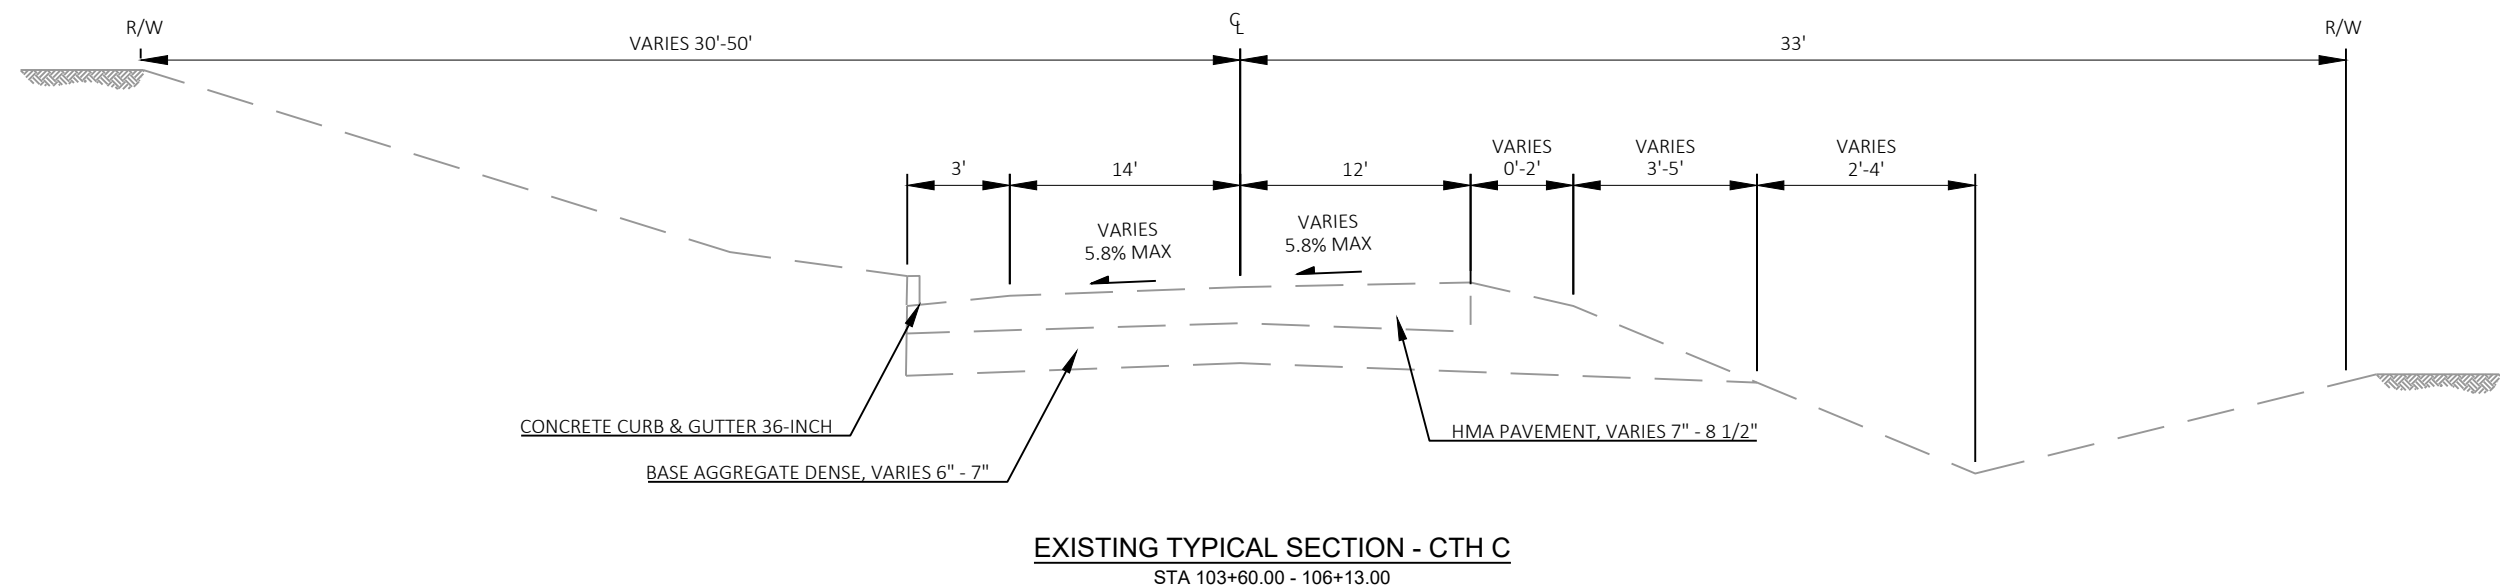

EXISTING TYPICAL SECTION - CTH C

STA 103+60.00 - 106+13.00

PROJECT NO: 3781-03-70


HWY: CTH C

COUNTY: WAUKESHA


PLAN: TYPICAL SECTIONS - EXISTING

SHEET

E

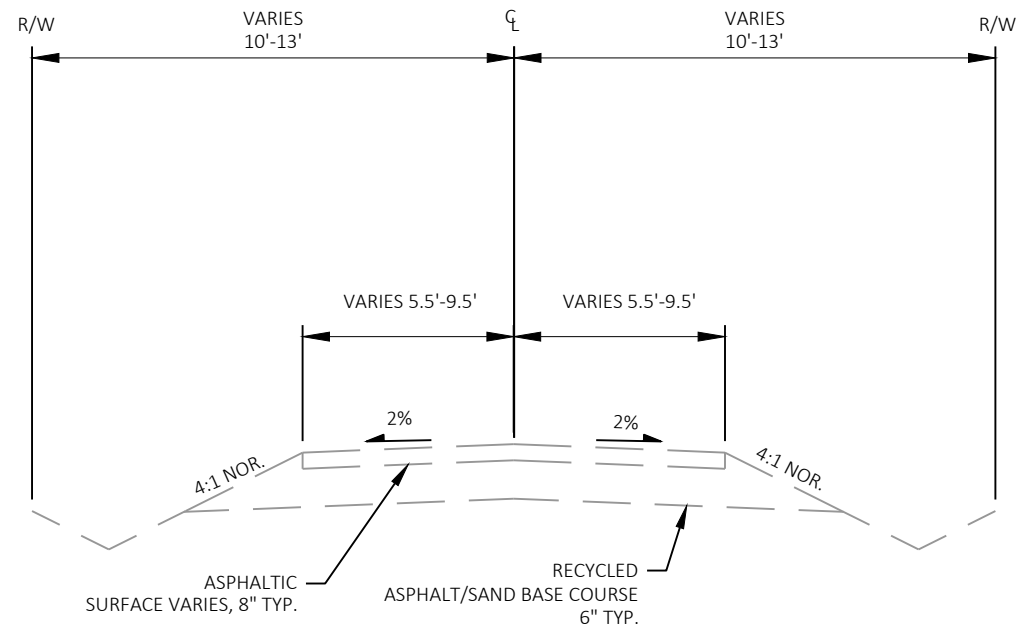


EXISTING TYPICAL SECTION - SIDE ROADS
HASSLINGER DRIVE
OAKLAND ROAD
RESIDENTIAL DRIVEWAY

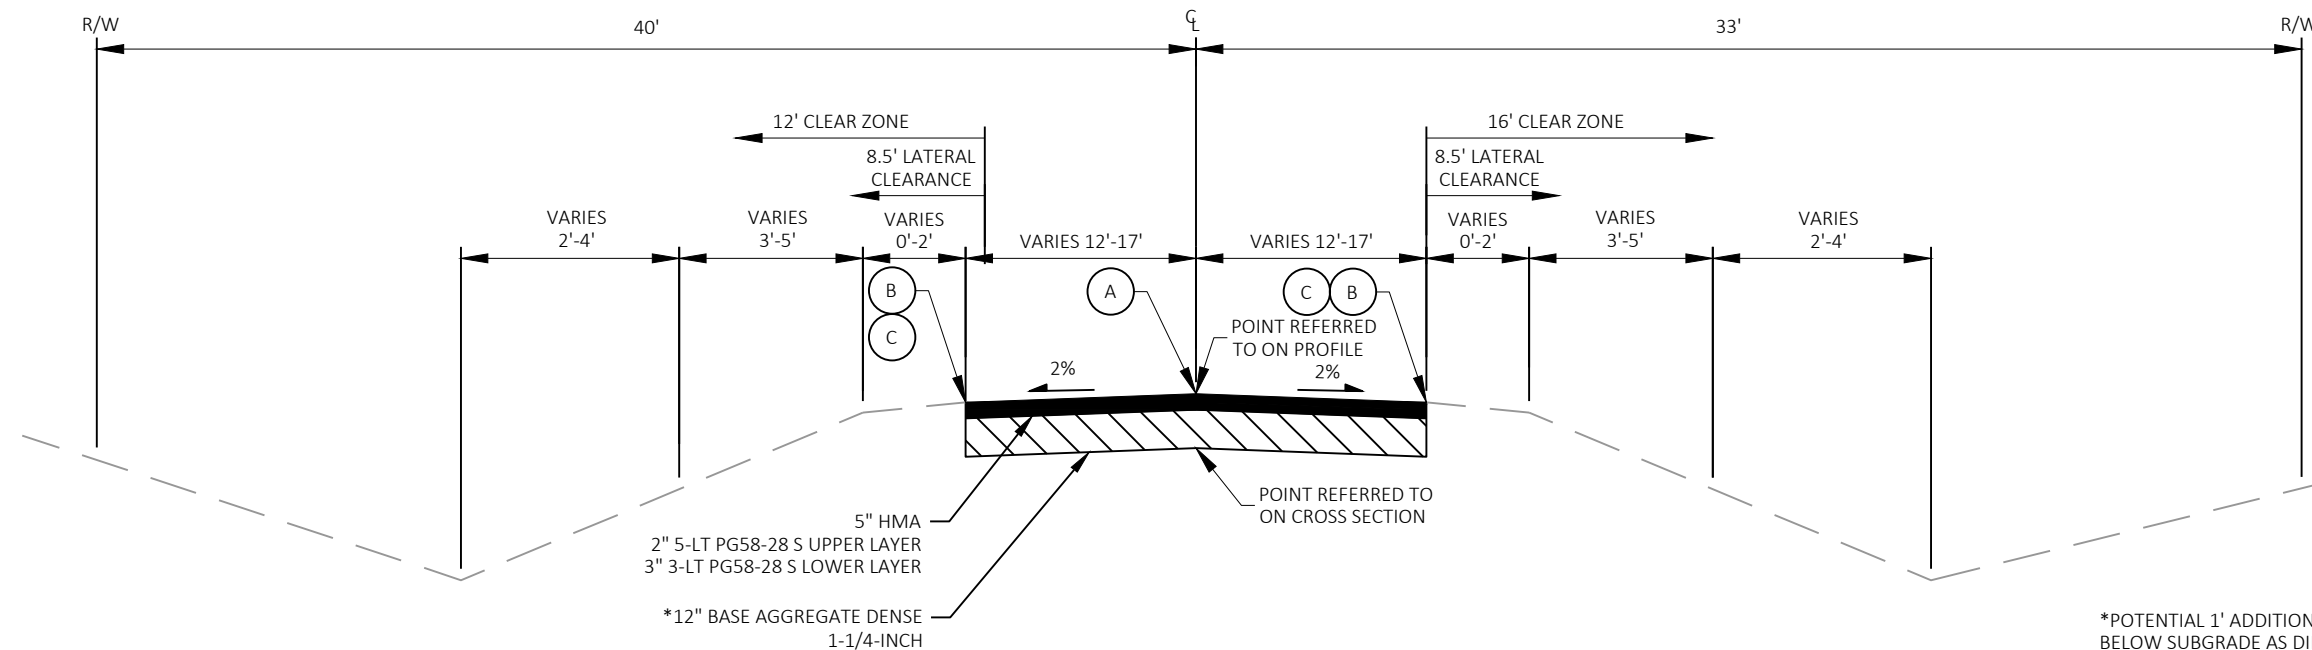

FINISHED TYPICAL SECTION - CTH C

STA 102+05.48 - 102+49.91


*POTENTIAL 1' ADDITIONAL EXCAVATION
BELOW SUBGRADE AS DIRECTED BY THE
ENGINEER. LINED WITH GEOGRID TYPE SR
AND BACKFILLED WITH BASE AGGREGATE
DENSE 3-INCH. SEE CONSTRUCTION DETAIL.

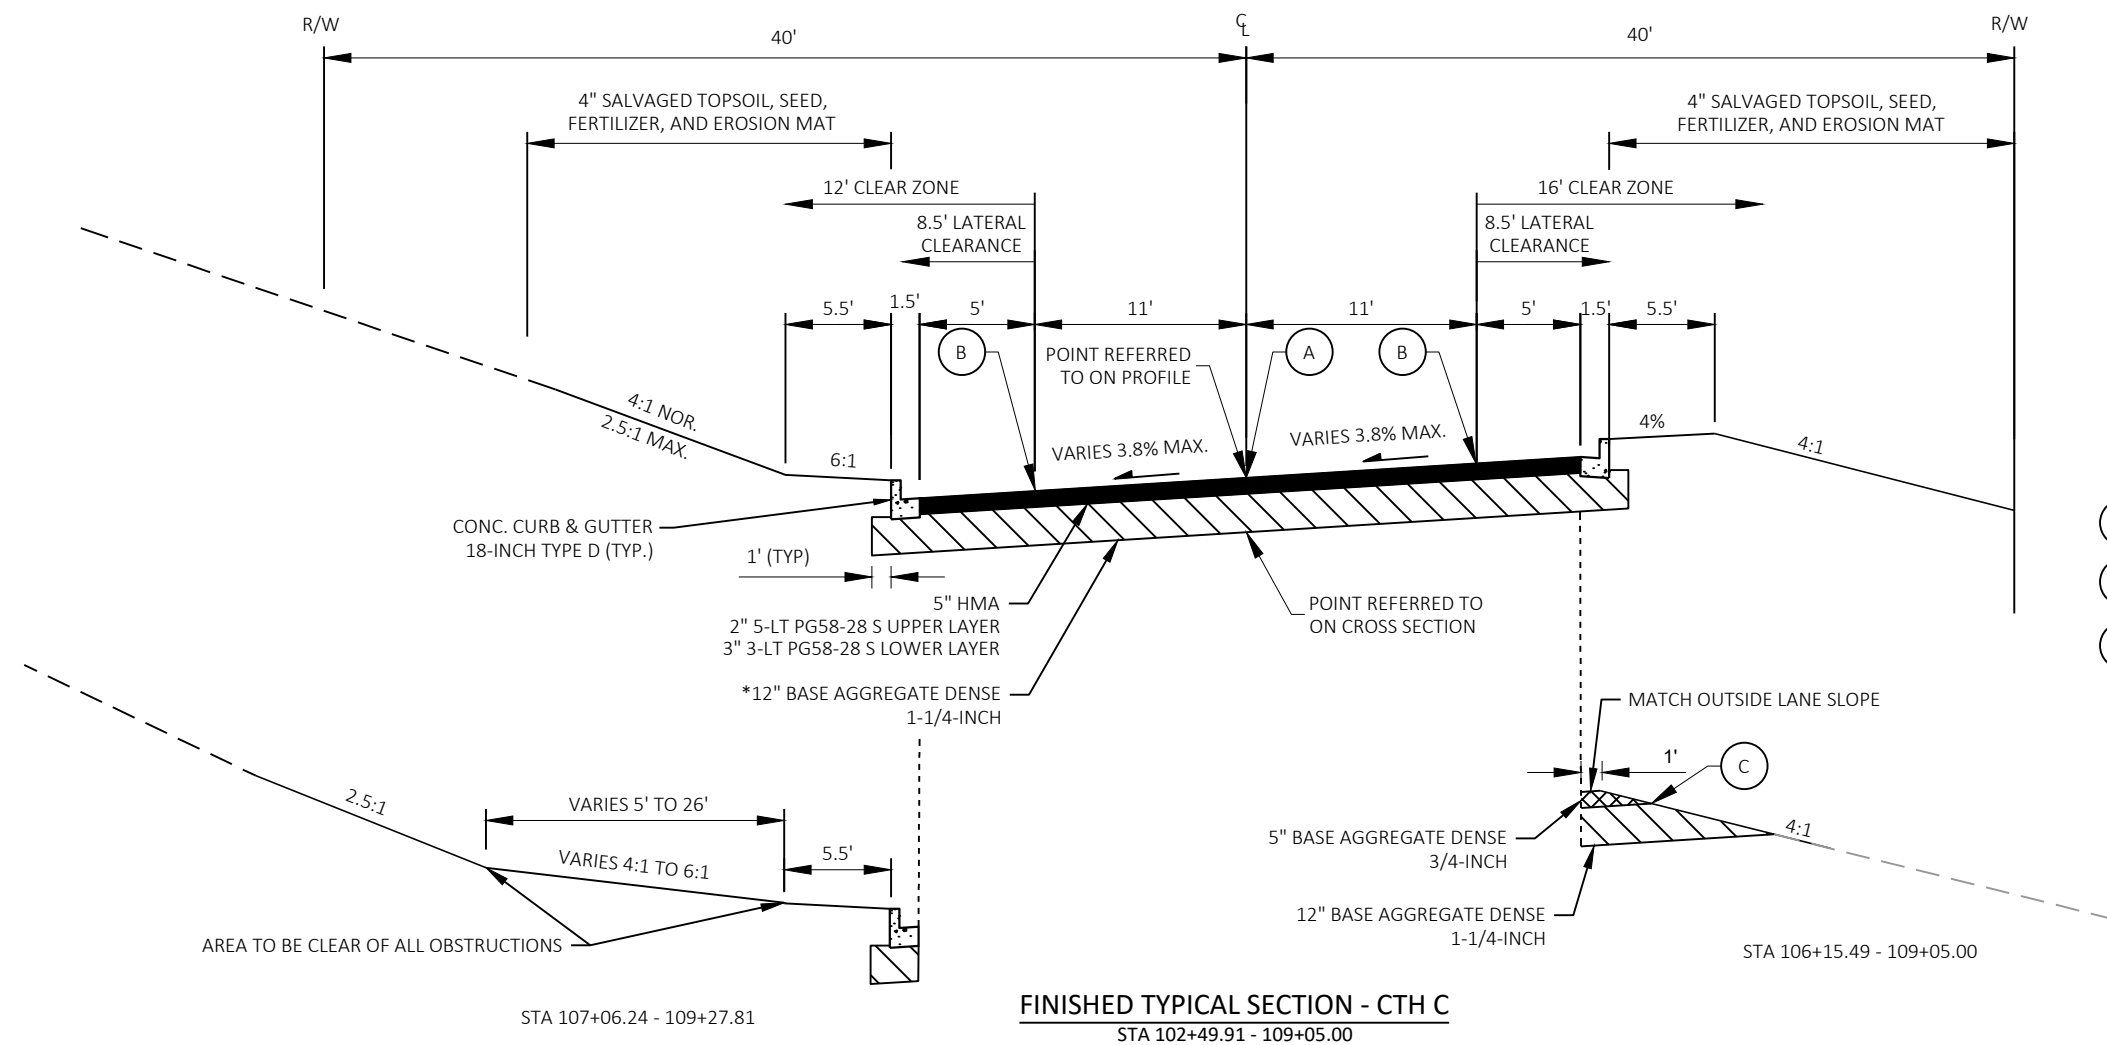


FINISHED TYPICAL SECTION - CTH C

STA 102+49.91 - 109+05.00


- (A) ASPHALTIC CENTER LINE RUMBLE STRIP 2-LANE RURAL
- (B) ASPHALTIC SHOULDER RUMBLE STRIP 2-LANE RURAL TYPE 1
- (C) SAFETY EDGE

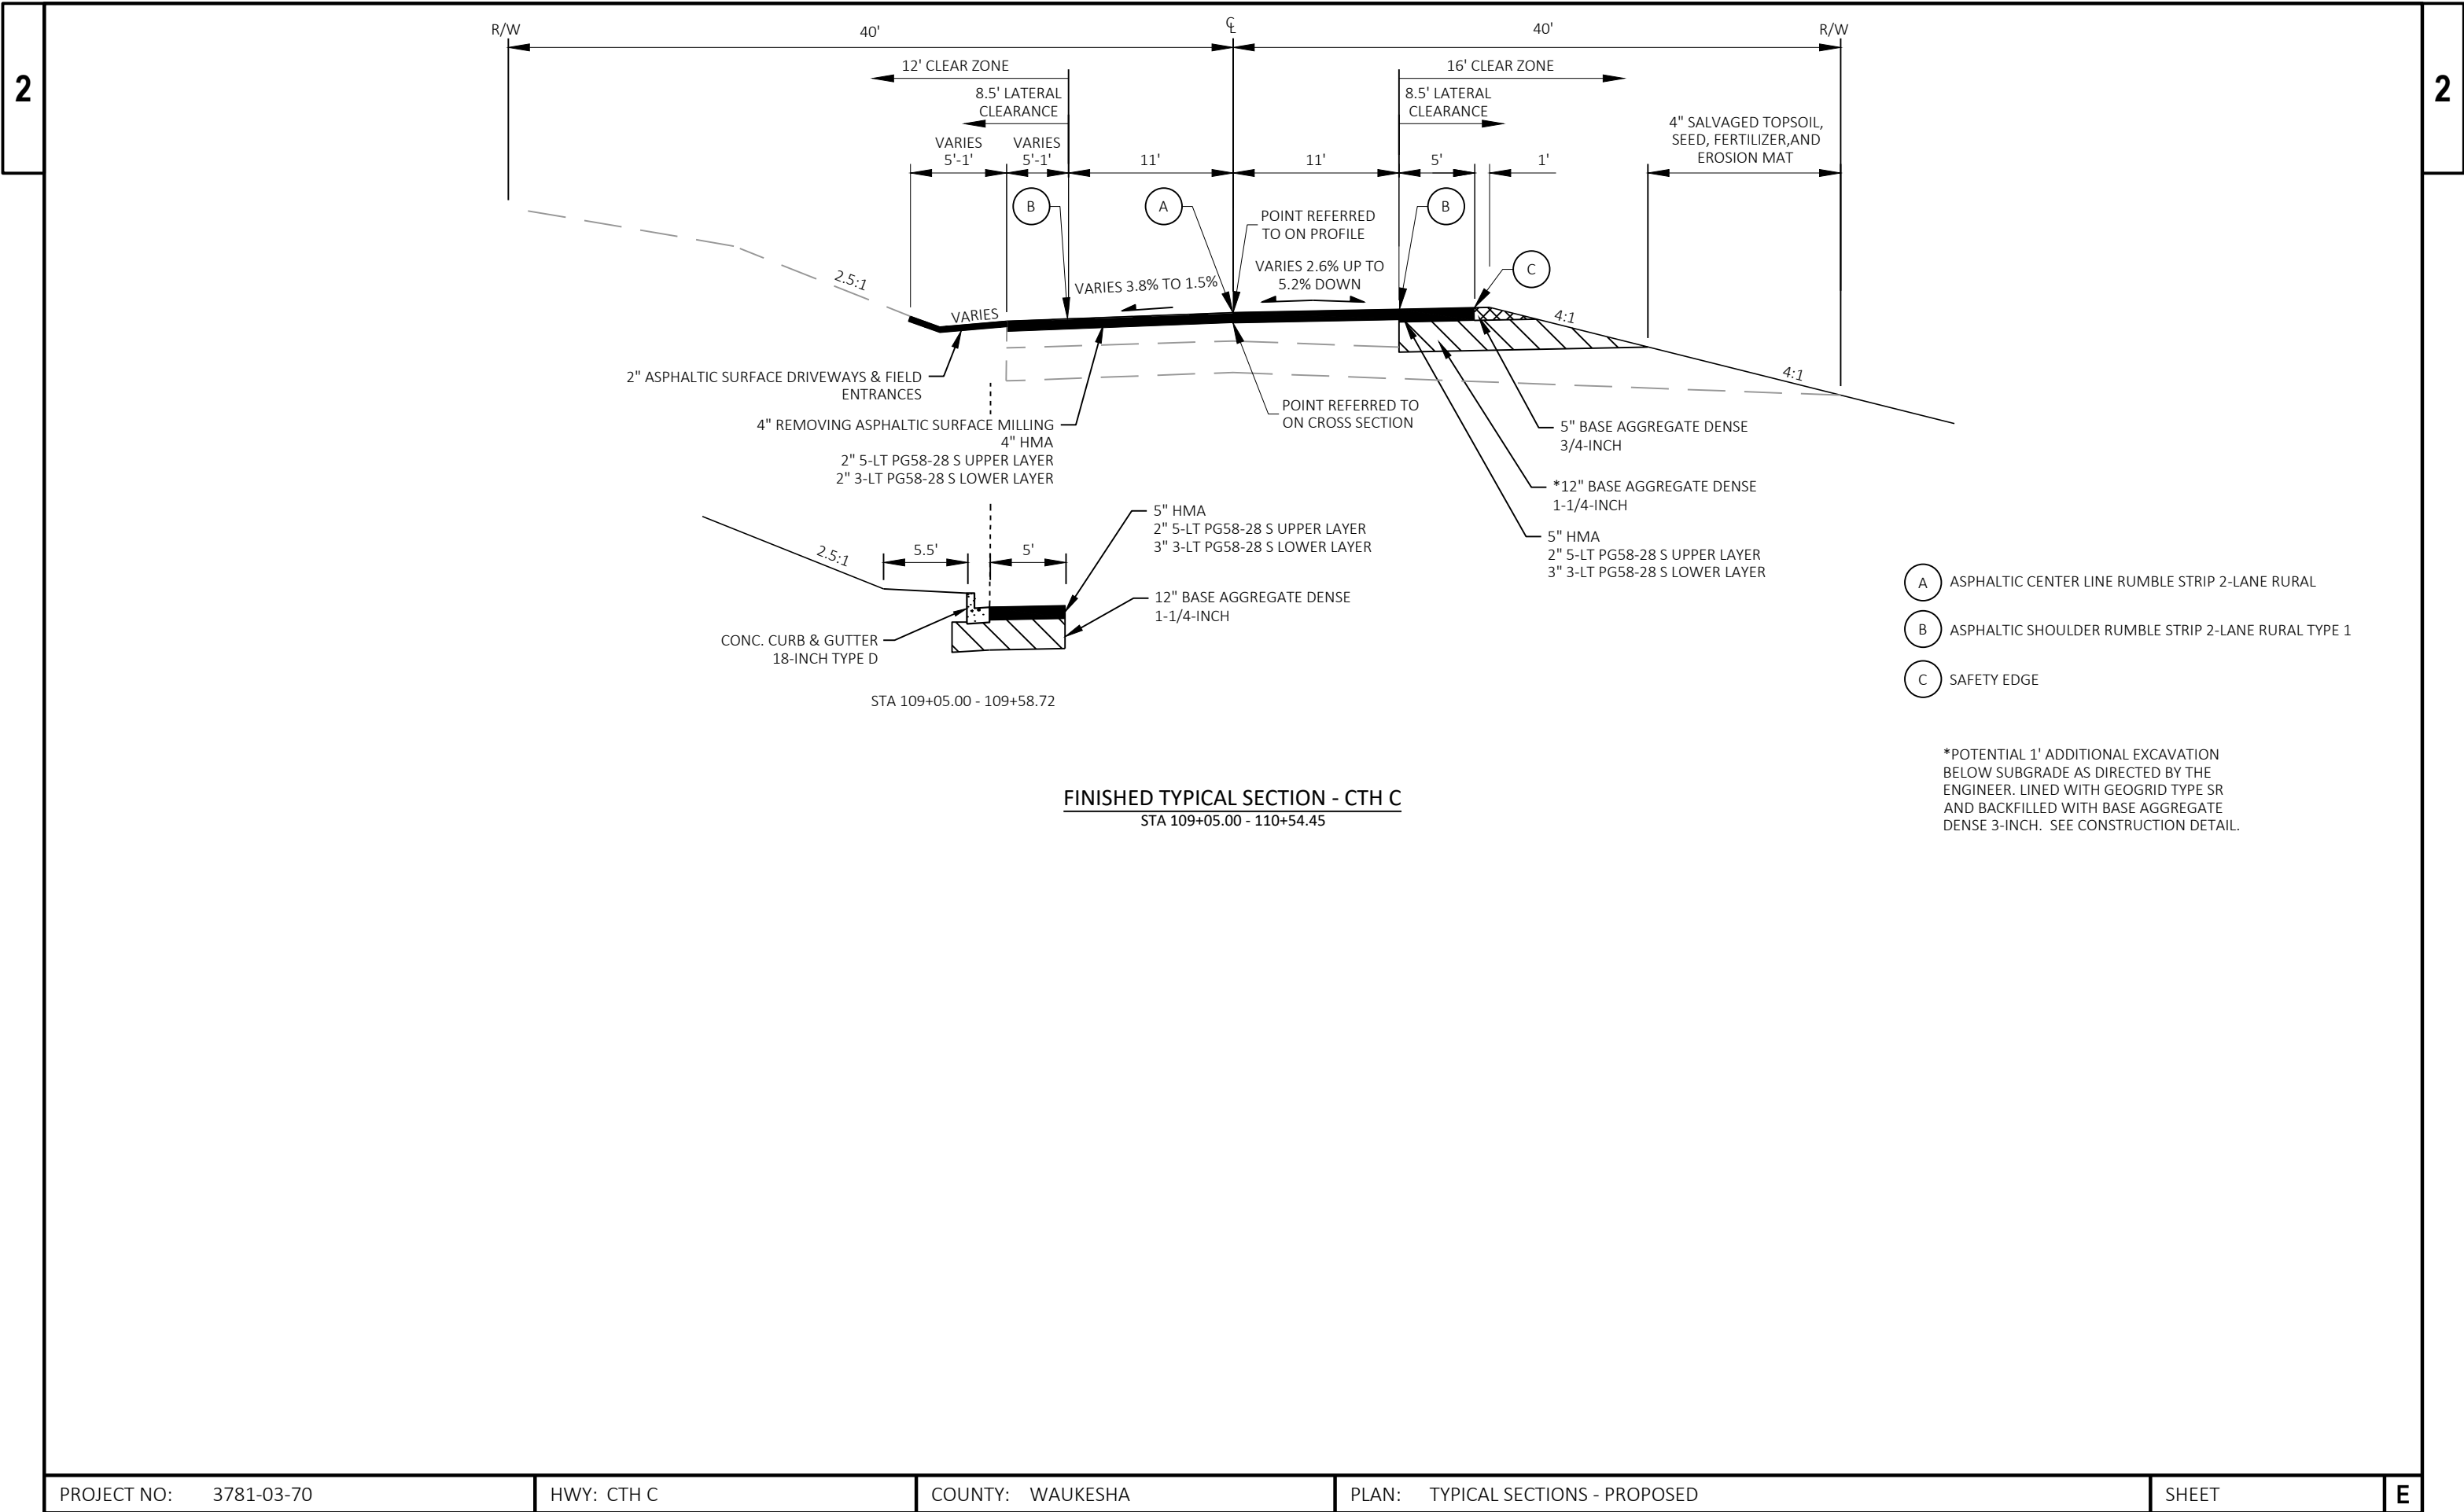

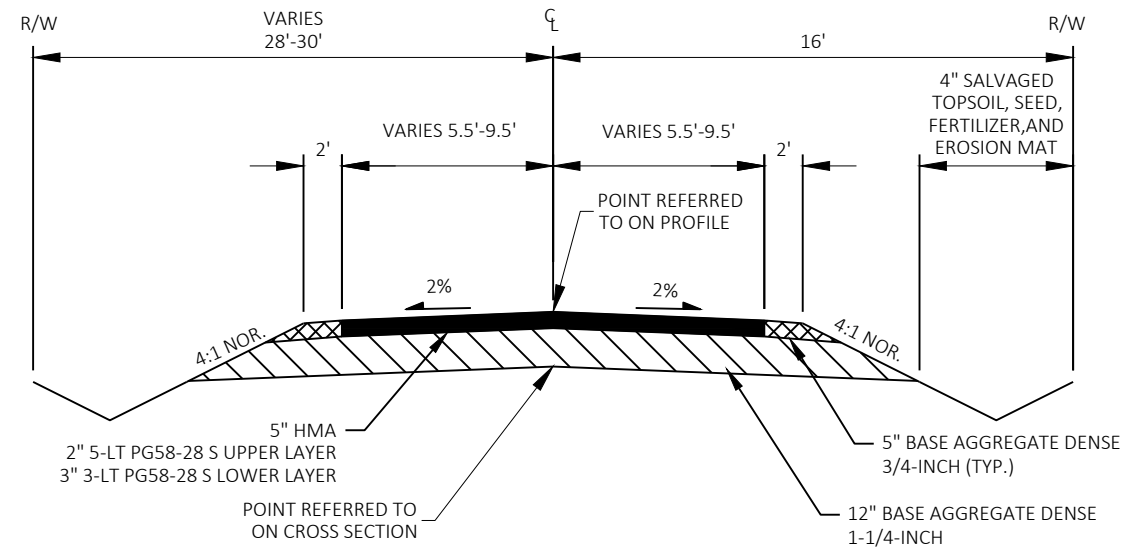


FINISHED TYPICAL SECTION - SIDE ROADS

HASSLINGER DRIVE STA 10+00 TO 12+00.00
OAKLAND ROAD STA 200+00 TO 204+11.27

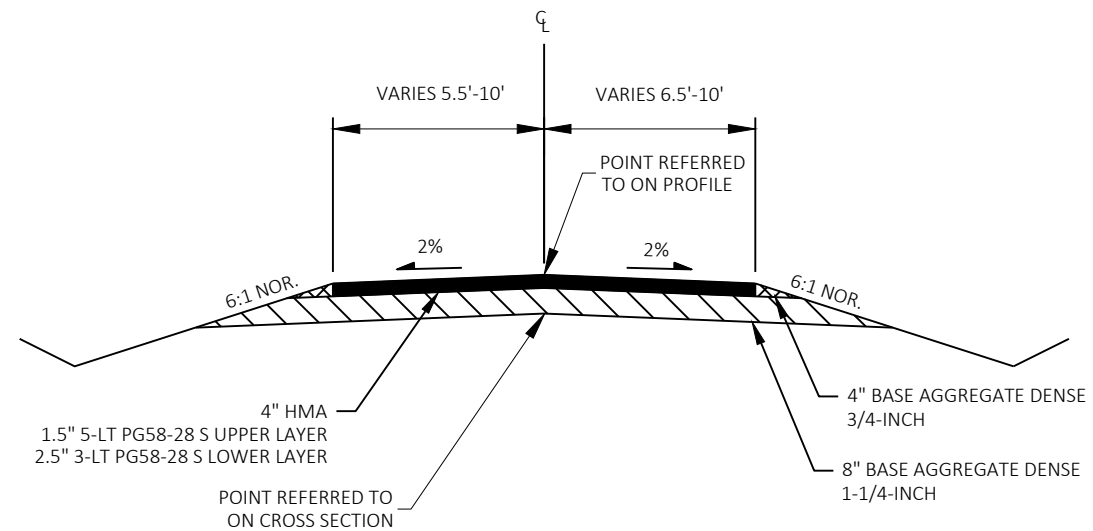


FINISHED TYPICAL SECTION - RESIDENTIAL DRIVEWAY

STA 30+00 TO 31+63.25

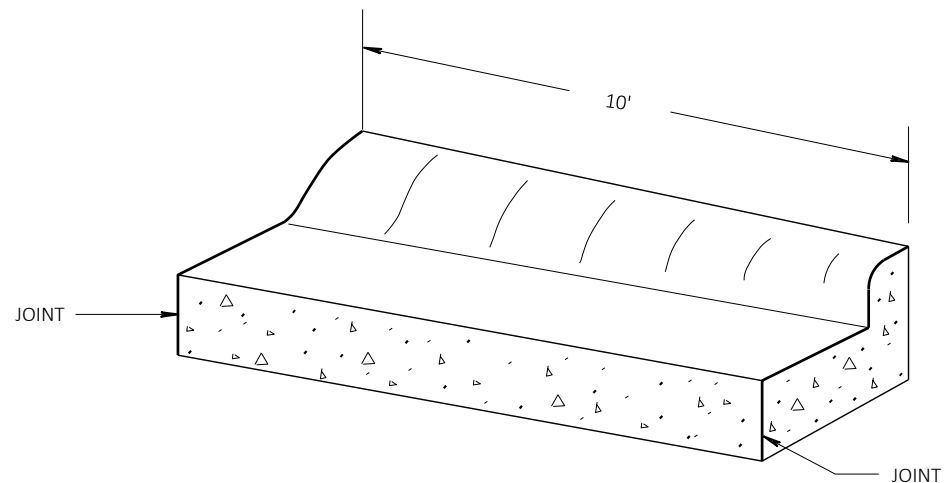


TRANSITION DETAIL


CONCRETE CURB & GUTTER 18" TYPE D TO CONCRETE CURB & GUTTER 6-INCH SLOPED 36-INCH TYPE D
(TO BE MEASURED & PAID FOR AS CONCRETE CURB & GUTTER 6-INCH SLOPED 36-INCH TYPE D)

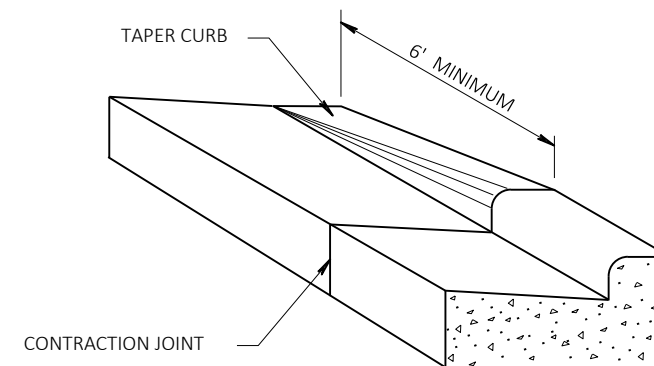

DETAIL OF CURB & GUTTER TERMINI

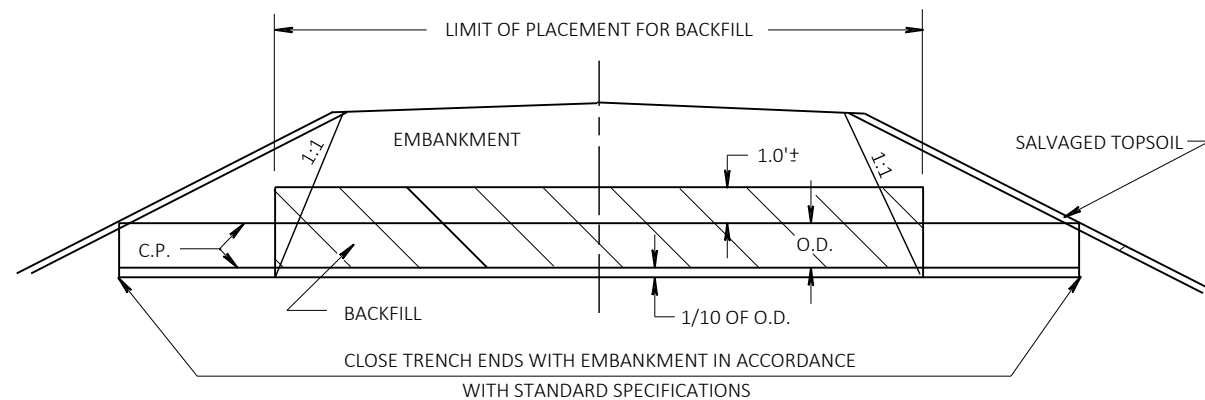


CULVERT BACKFILL DETAIL

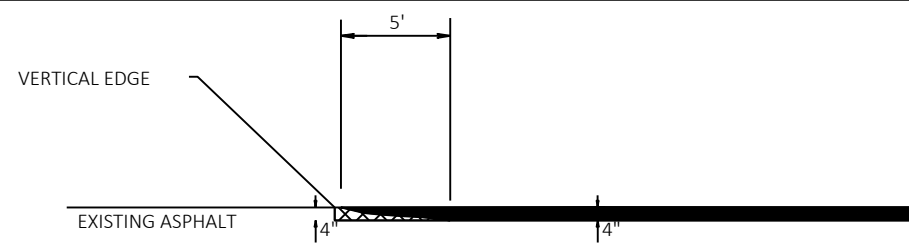


-  REMOVE ASPHALTIC SURFACE WEDGE AT BUTT JOINT TO CREATE VERTICAL EDGE
PAID UNDER BID ITEM REMOVING ASPHALTIC SURFACE BUTT JOINTS
-  REMOVING ASPHALTIC
SURFACE MILLING

BUTT JOINT DETAIL
REQUIRED AT STA 110+54.45

CURB & GUTTER SECTION

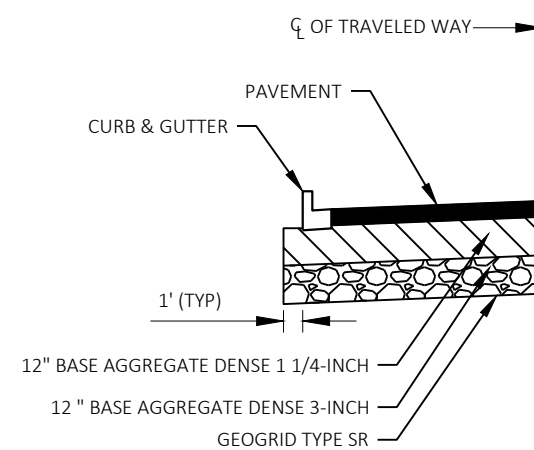

BASE AGGREGATE SHOULDER SECTION

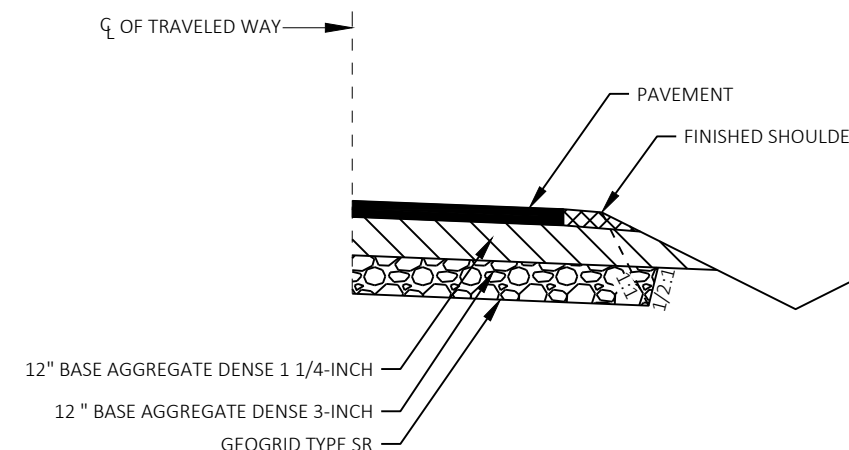


TYPICAL HALF-SECTION DETAIL FOR EBS & IMPROVED SUBGRADE




RUNOFF COEFFICIENT TABLE

	HYDROLOGIC SOIL GROUP											
	A			B			C			D		
	SLOPE RANGE (PERCENT)			SLOPE RANGE (PERCENT)			SLOPE RANGE (PERCENT)			SLOPE RANGE (PERCENT)		
LAND USE:	0-2	2-6	6 & OVER	0-2	2-6	6 & OVER	0-2	2-6	6 & OVER	0-2	2-6	6 & OVER
ROW CROPS	.08	.16	.22	.12	.20	.27	.15	.24	.33	.19	.28	.38
	.22	.30	.38	.26	.34	.44	.30	.37	.50	.34	.41	.56
MEDIAN STRIP- TURF	.19	.20	.24	.19	.22	.26	.20	.23	.30	.20	.25	.30
	.24	.26	.30	.25	.28	.33	.26	.30	.37	.27	.32	.40
SIDE SLOPE- TURF			.25			.27			.28			.30
			.32			.34			.36			.38
PAVEMENT:												
ASPHALT	.70 - .95											
CONCRETE	.80 - .95											
BRICK	.70 - .80											
DRIVES, WALKS	.75 - .85											
ROOFS	.75 - .95											
GRAVEL ROADS, SHOULDERS	.40 - .60											

TOTAL PROJECT AREA = 2.678 ACRES
TOTAL AREA EXPECTED TO BE DISTURBED BY CONSTRUCTION ACTIVITIES = 2.678 ACRES

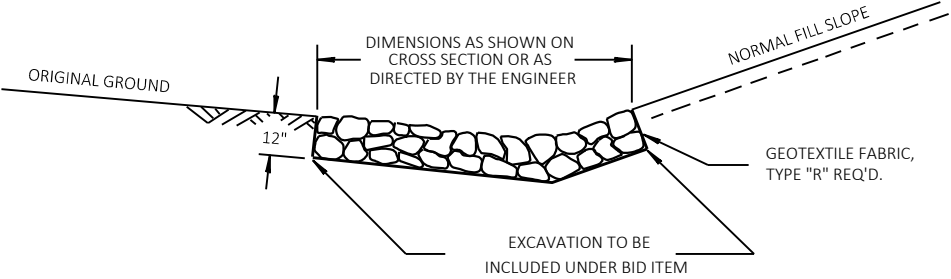


DETAIL FOR RIPRAP IN DITCHES

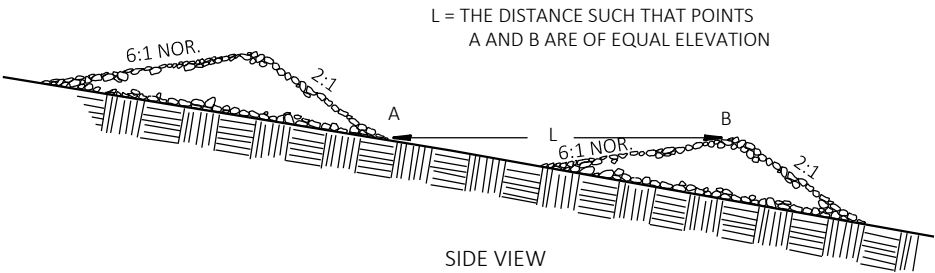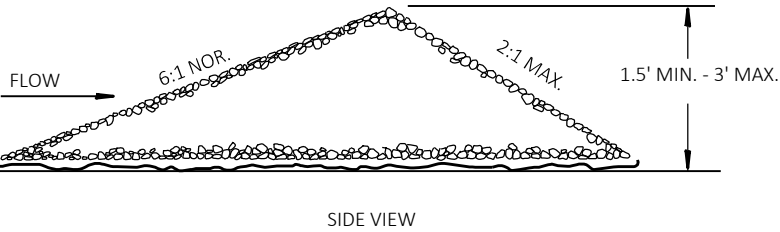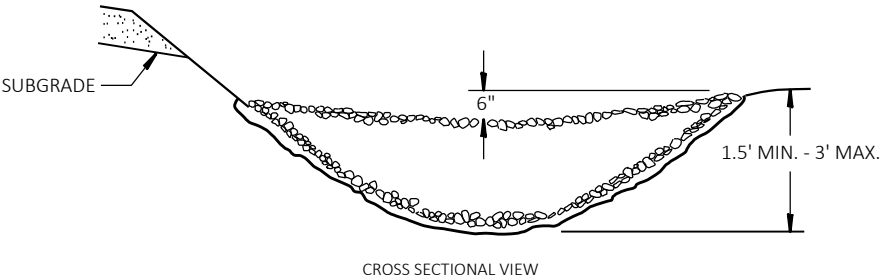

STONE OR ROCK DITCH CHECKS

2

2 |

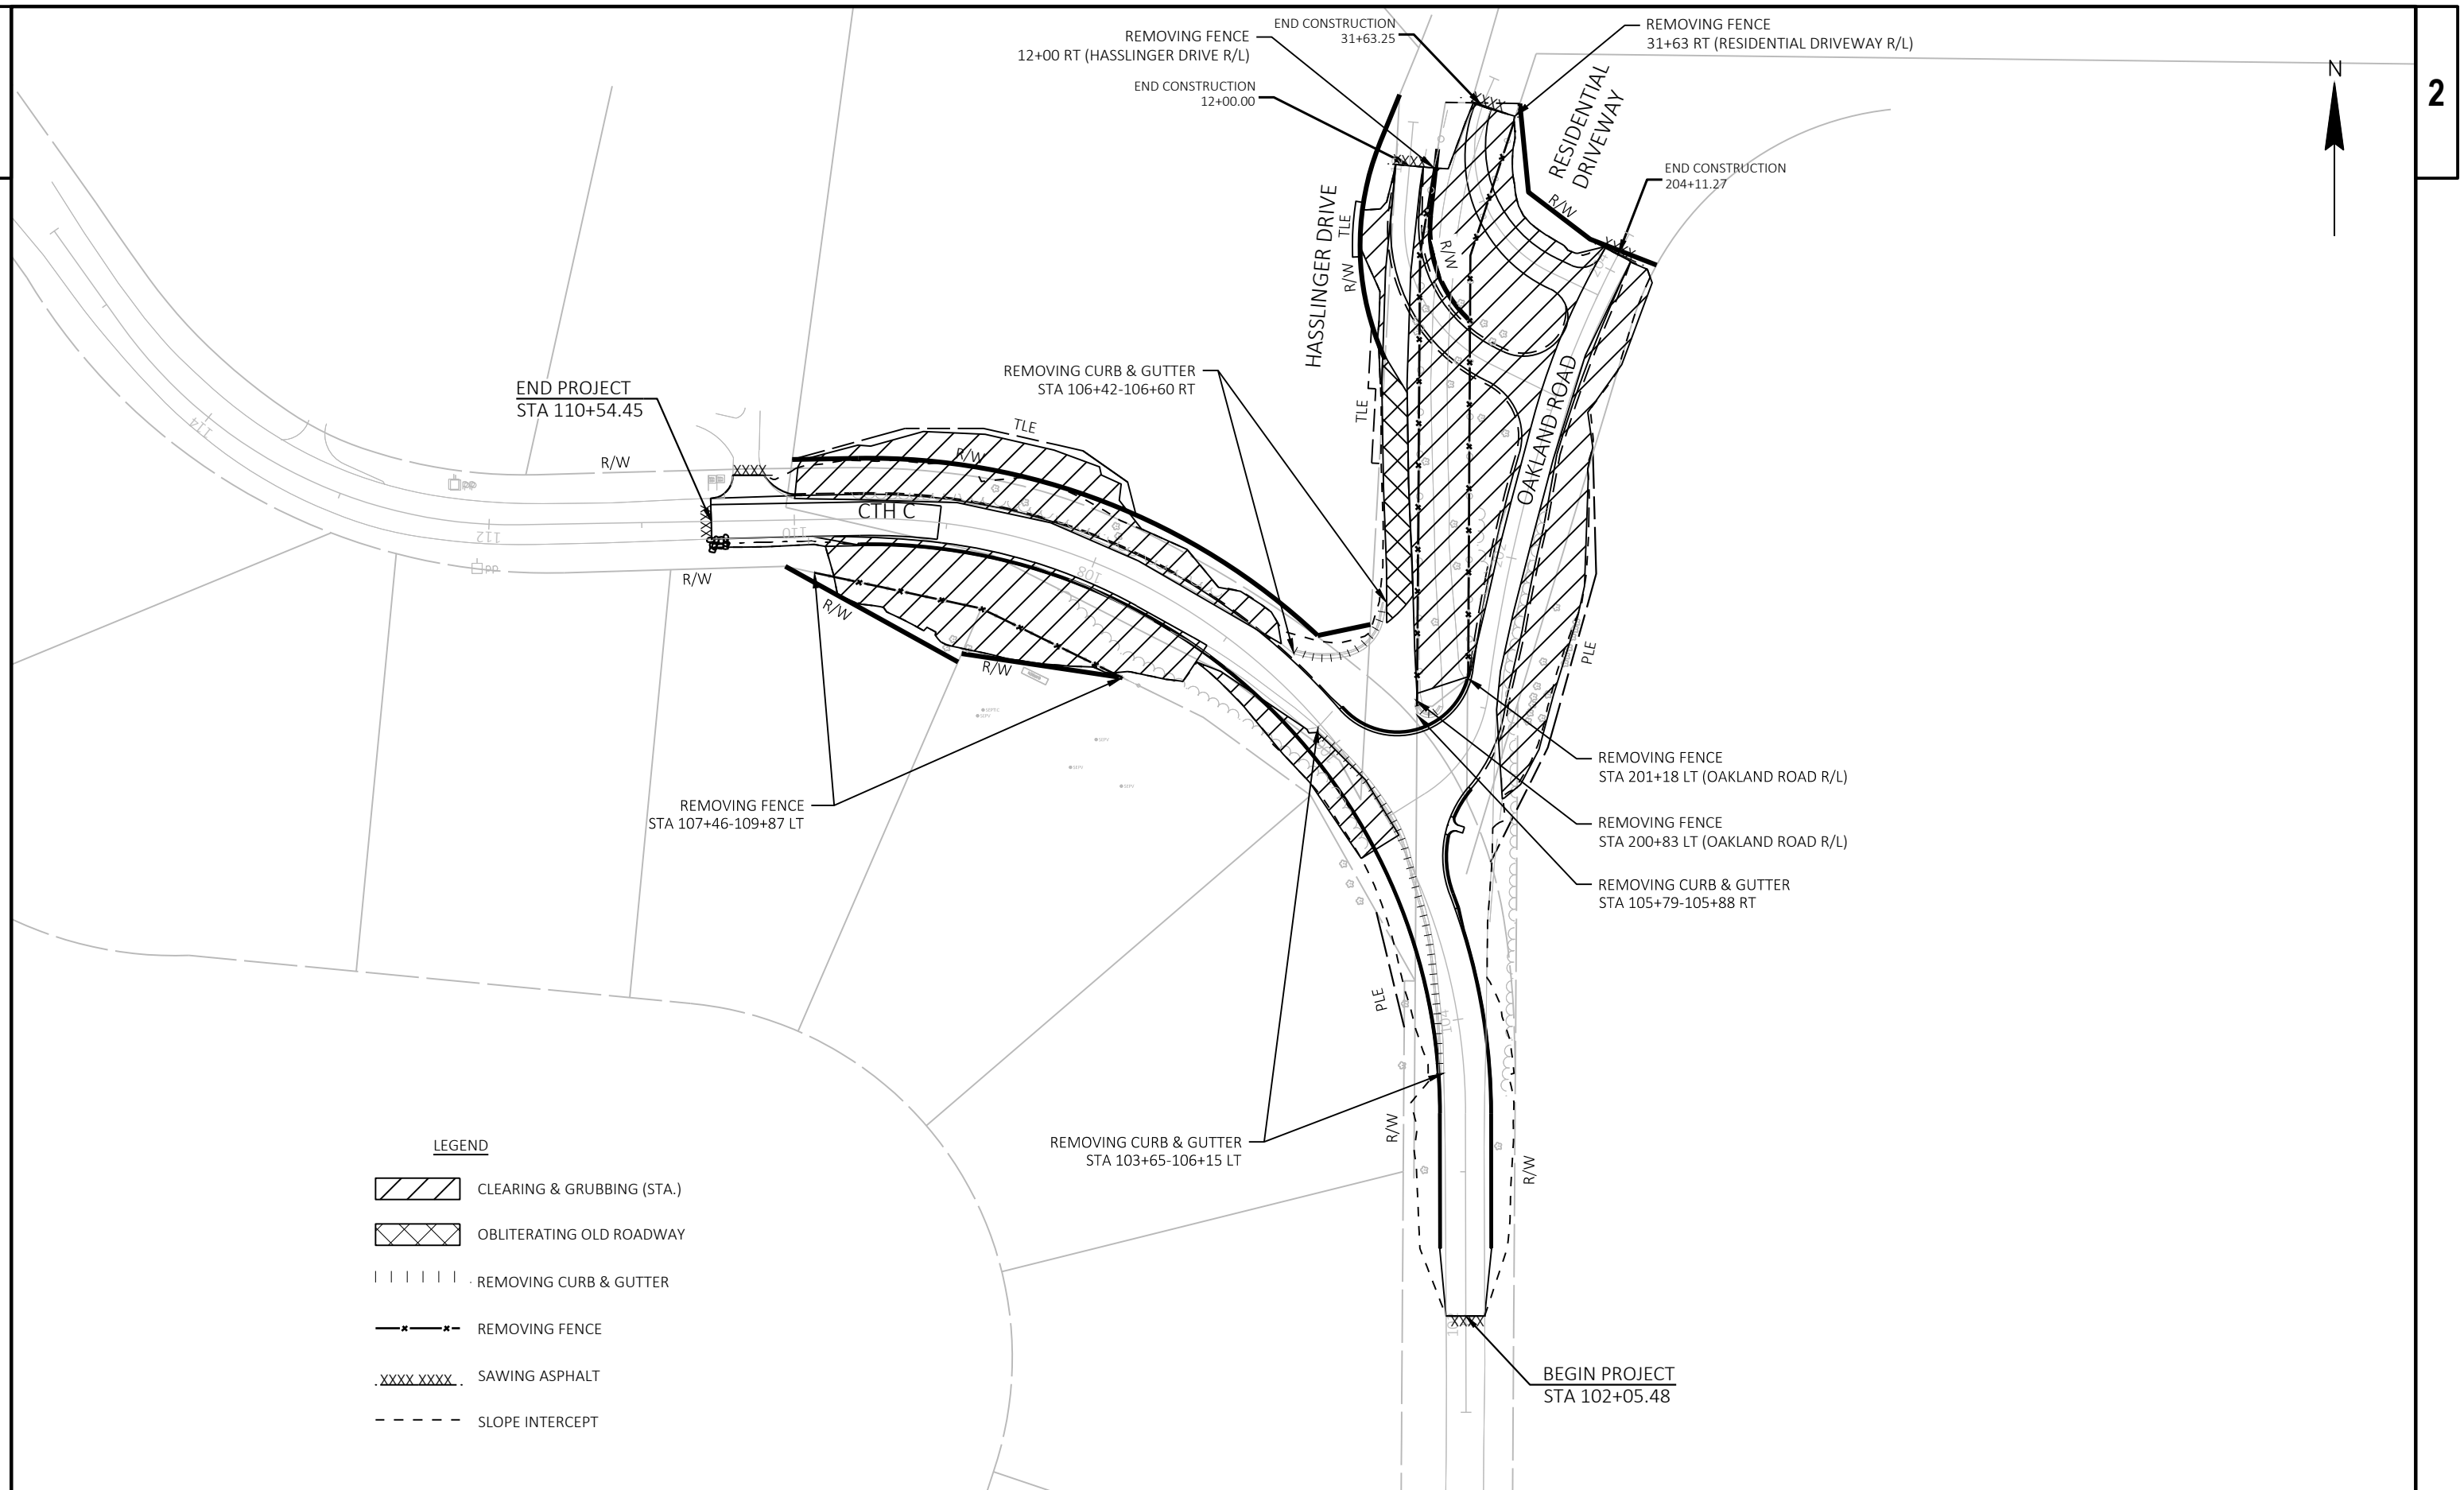

PROJECT NO:	3781-03-70
-------------	------------

HWY: CTH C

COUNTY: WAUKESHA

REMOVALS

SHEET

11

FILE NAME : Y:\51XX\5141_DS.CTHC.WKS\CADD5\37810300\SHEETSPLAN\021002-RM.DWG
LAYOUT NAME - 021002

PLOT DATE : 10/21/2020 8:29 AM

PLOT BY : NICHOLAS BECKER

PLOT NAME :

PLOT SCALE : 1 IN:100 FT

WISDOT/CADDS SHEET 42

BEGIN PROJECT
ID 3781-03-70
STA 102+05.48
MATCH EXISTING
SAWCUT REQ'D

LEGEND

- (AG01) BASE AGGREGATE DENSE 3/4-INCH
- (AP01) 2-INCH HMA 5 LT 58-28 S (UPPER LAYER)
3-INCH HMA 3 LT 58-28 S (LOWER LAYER)
- (AP02) 2-INCH HMA 5 LT 58-28 S (UPPER LAYER)
2-INCH HMA 3 LT 58-28 S (LOWER LAYER)
- (AP03) 1.5-INCH HMA 5 LT 58-28 S (UPPER LAYER)
2.5-INCH HMA 3 LT 58-28 S (LOWER LAYER)
- (AP04) ASPHALTIC SURFACE DRIVEWAYS &
FIELD ENTRANCES
- (CG18) CONCRETE CURB & GUTTER 18-INCH TYPE D
- (CG36) CONCRETE CURB & GUTTER 6-INCH SLOPED 36-INCH TYPE D
- (RM01) REMOVING ASPHALTIC SURFACE MILLING
- .XXXX. SAWING ASPHALT

CURVE TABLE			
CURVE	RADIUS	RADIUS X COORDINATE	RADIUS Y COORDINATE
C1	70.0	637670.08	203040.95
C2	50.0	637570.22	203170.19
C3	103.5	637538.46	203154.00

CURB & GUTTER TRANSITION
PAID FOR AS CURB & GUTTER
6-INCH SLOPED 36-INCH TYPE D


PLACE 6" BASE AGGREGATE DENSE
1 1/4-INCH BELOW SALVAGED
TOPSOIL FOR LOCAL ACCESS


+15.45
16.00' LT
INLET 3-FT DIAMETER
INLET COVER TYPE Z
RIM = 944.70
I.E.=937.35

SSPRC 18-INCH
CLASS III

DISCHARGE
ELEVATION:
936.06

OAKLAND ROAD

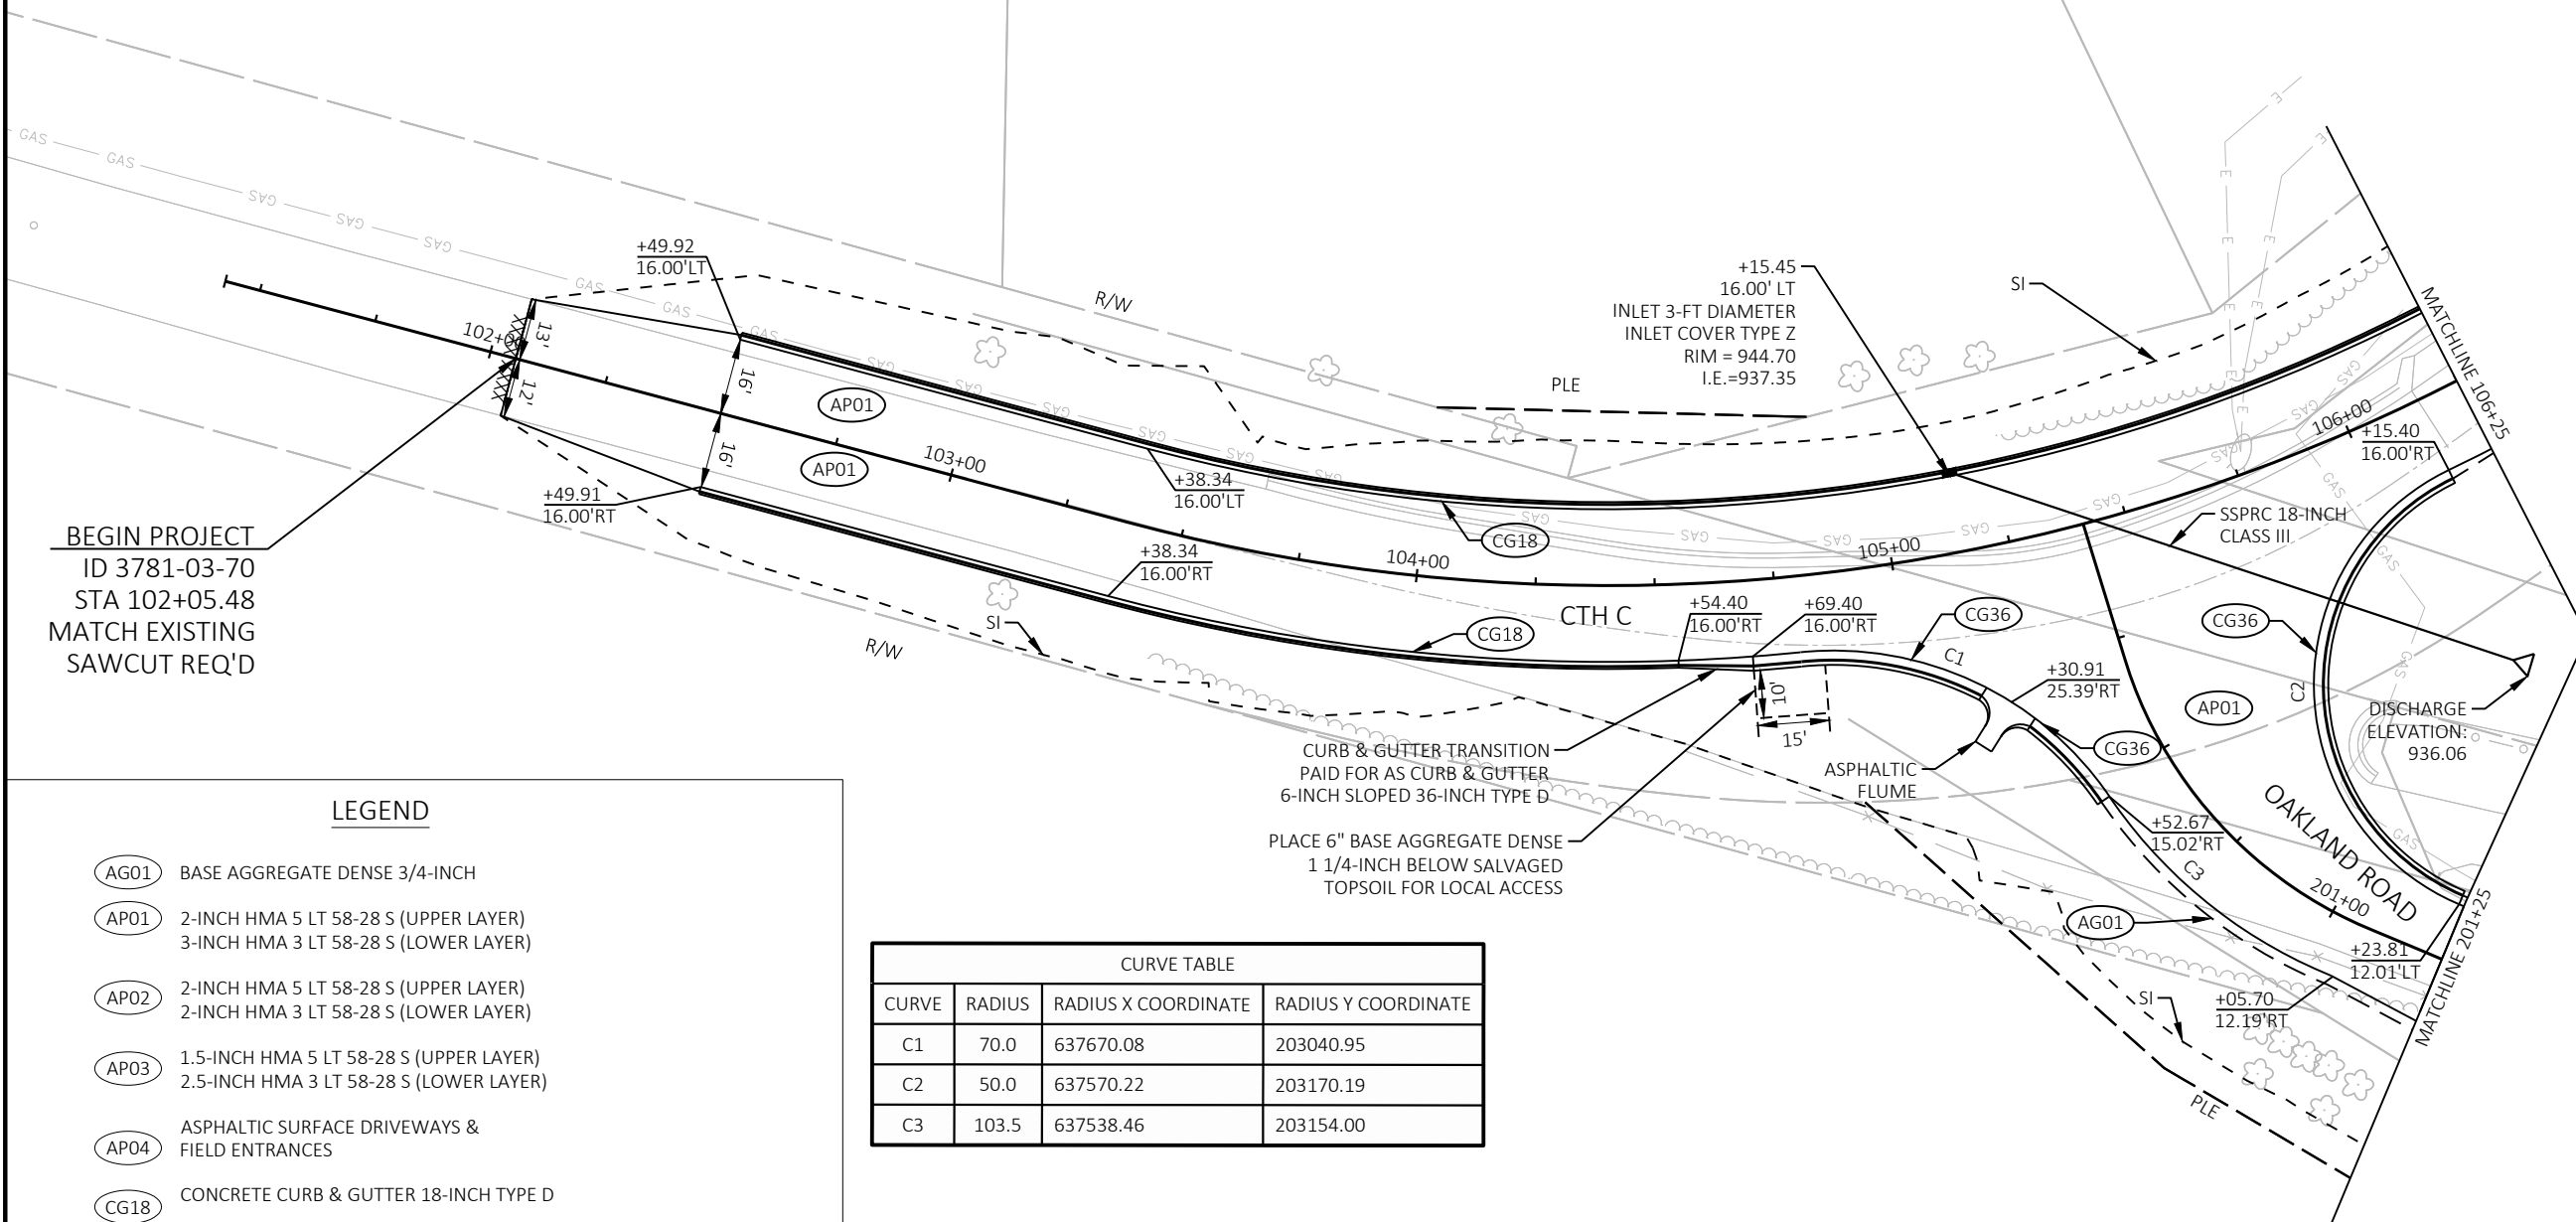

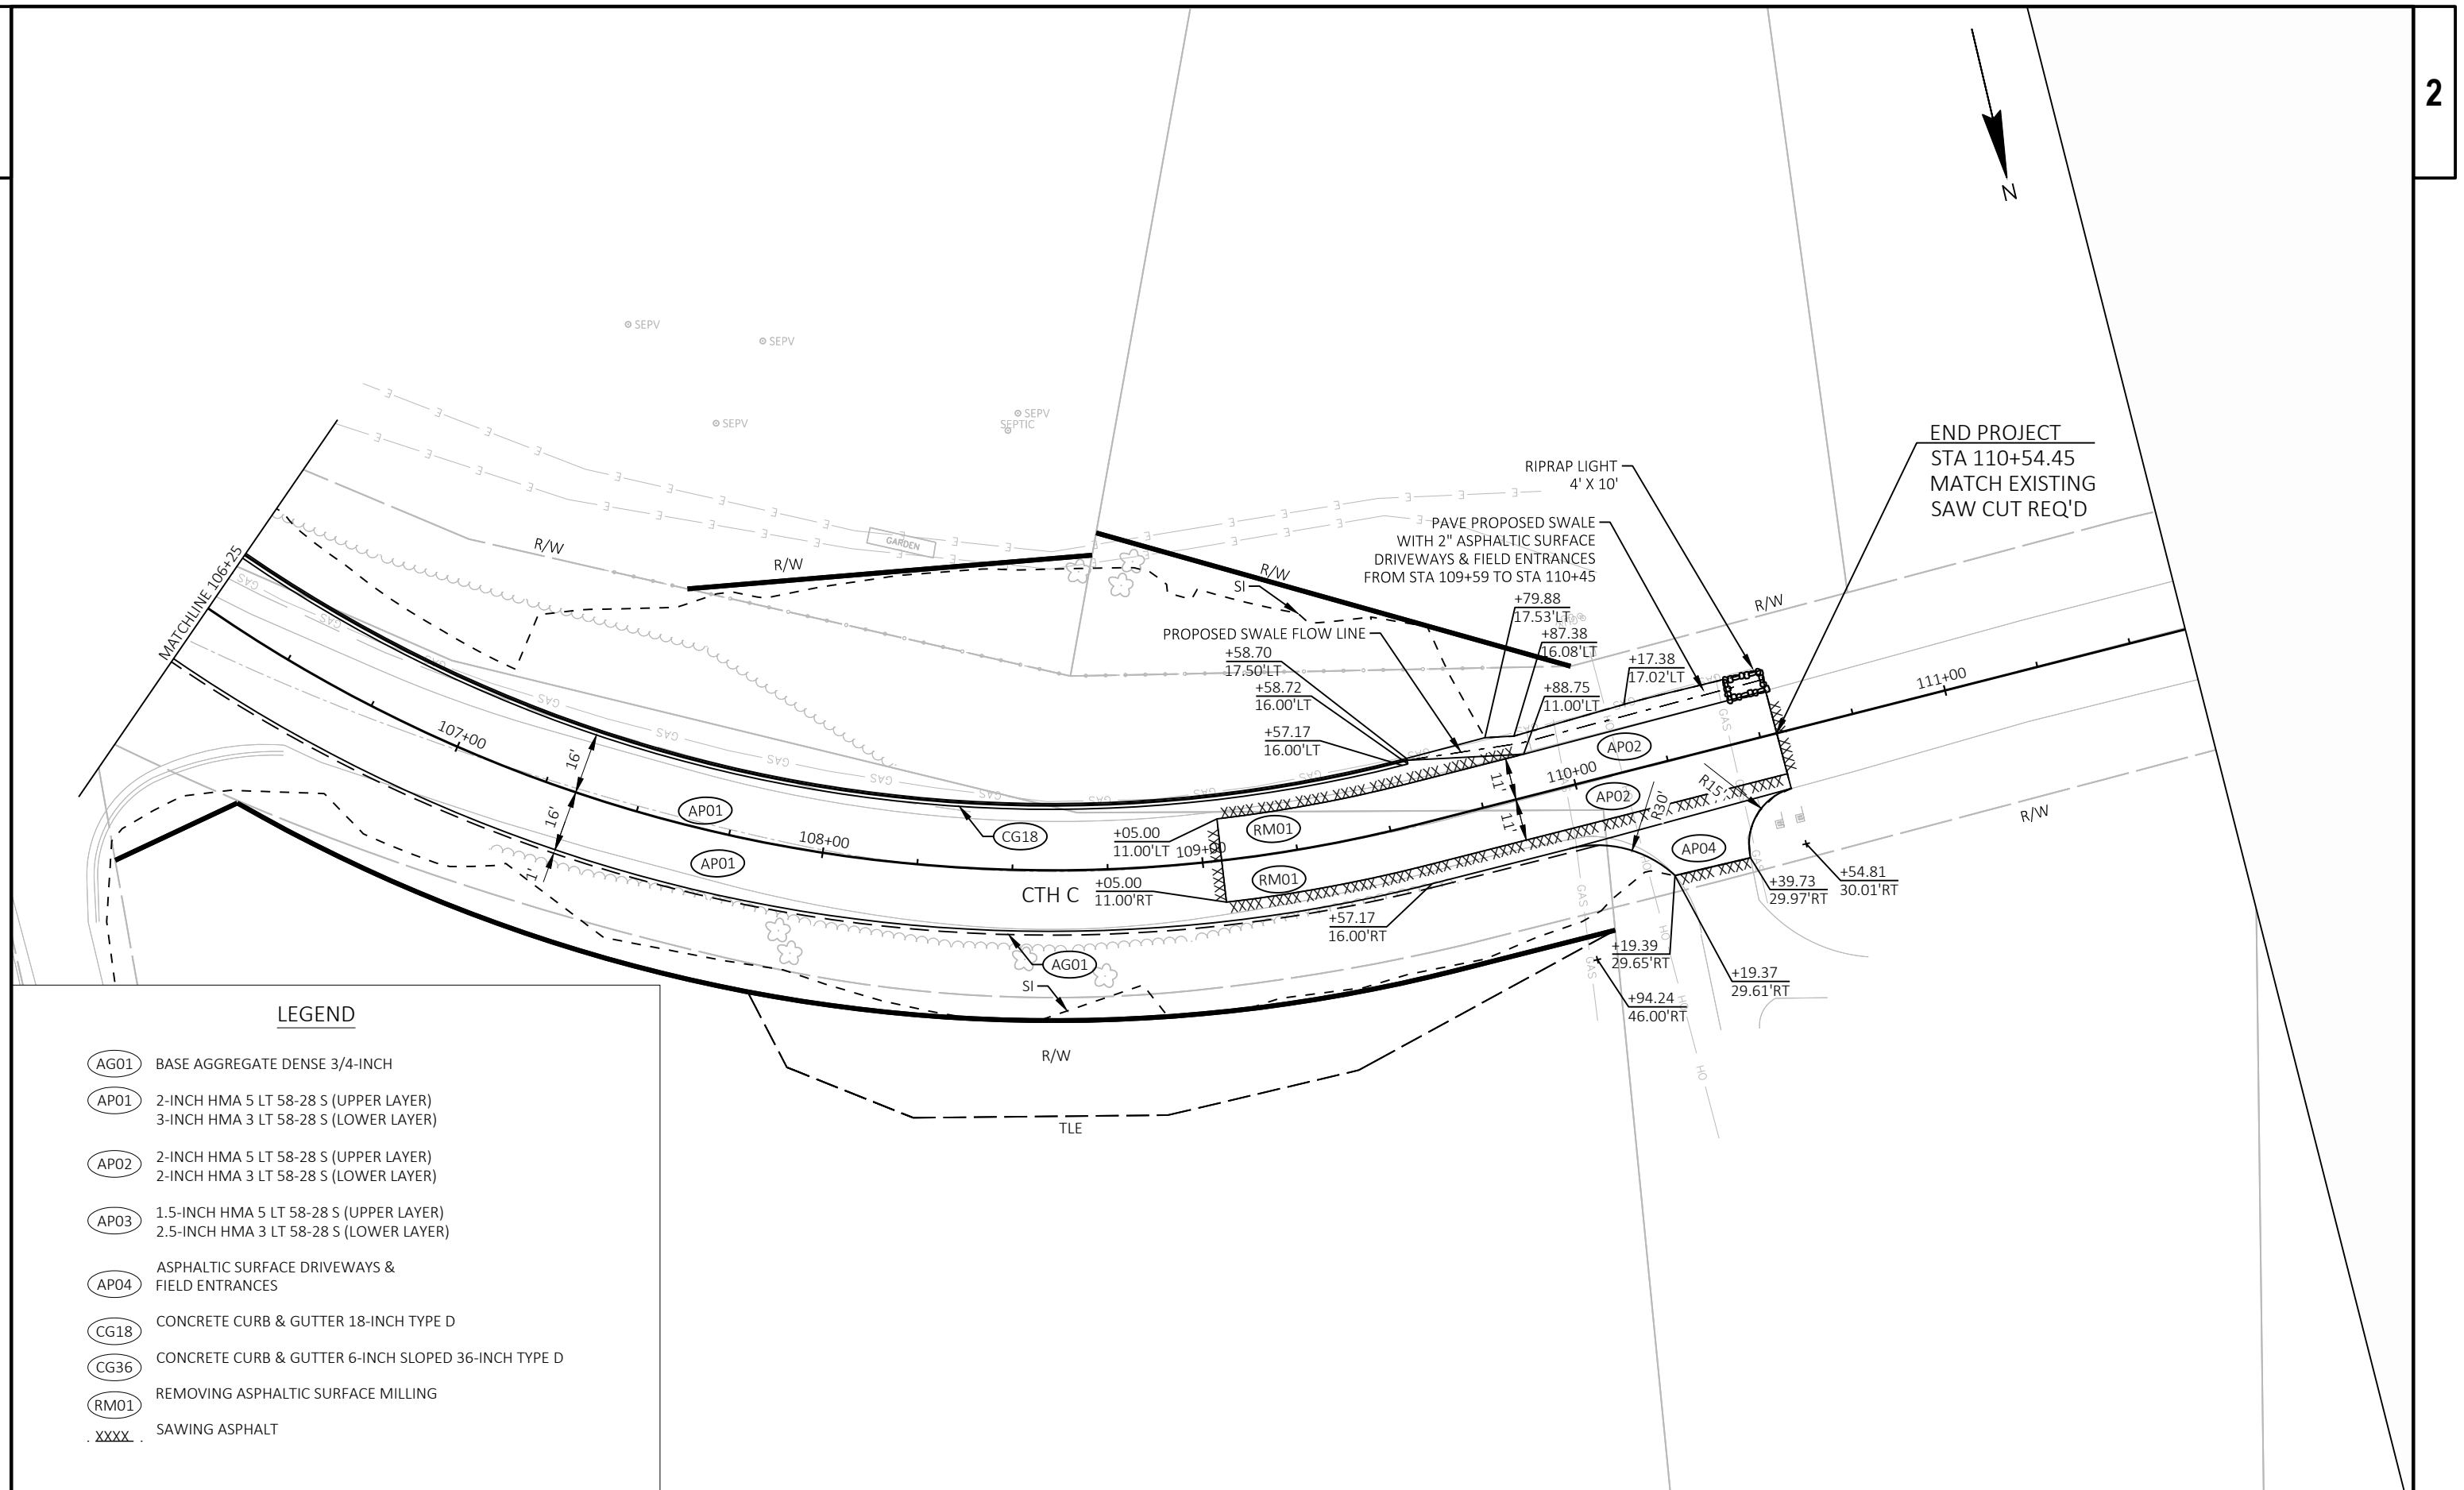

PROJECT NO: 3781-03-70

HWY: CTH C

COUNTY: WAUKESHA

PLAN DETAILS

SHEET

E

FILE NAME : Y:\51XX\5141_DS.CTHC.WKS\CADD\37810300\021101-021101-ID.DWG
LAYOUT NAME - 021102


PLOT DATE : 10/21/2020 8:30 AM

PLOT BY : NICHOLAS BECKER


PLOT NAME :

PLOT SCALE : 1 IN:40 FT

WISDOT/CADD SHEET 42

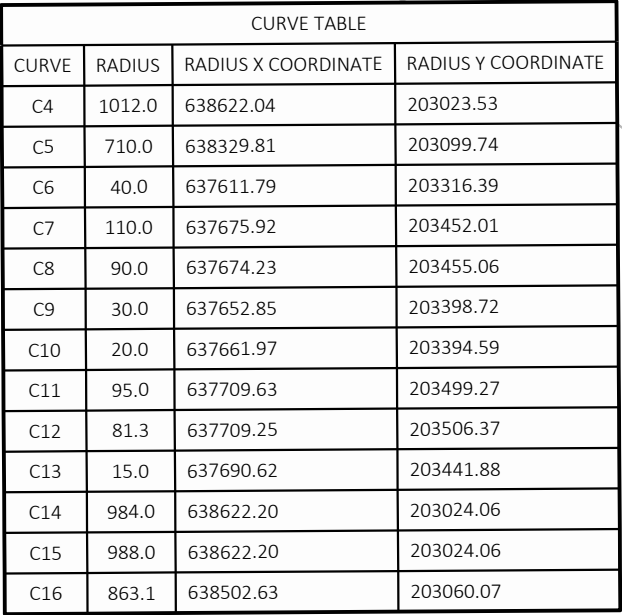


AG01	BASE AGGREGATE DENSE 3/4-INCH
AP01	2-INCH HMA 5 LT 58-28 S (UPPER LAYER) 3-INCH HMA 3 LT 58-28 S (LOWER LAYER)
AP02	2-INCH HMA 5 LT 58-28 S (UPPER LAYER) 2-INCH HMA 3 LT 58-28 S (LOWER LAYER)
AP03	1.5-INCH HMA 5 LT 58-28 S (UPPER LAYER) 2.5-INCH HMA 3 LT 58-28 S (LOWER LAYER)
AP04	ASPHALTIC SURFACE DRIVEWAYS & FIELD ENTRANCES
CG18	CONCRETE CURB & GUTTER 18-INCH TYPE D
CG36	CONCRETE CURB & GUTTER 6-INCH SLOPED 36-INCH TYPE D
RM01	REMOVING ASPHALTIC SURFACE MILLING
XXXX	SAWING ASPHALT

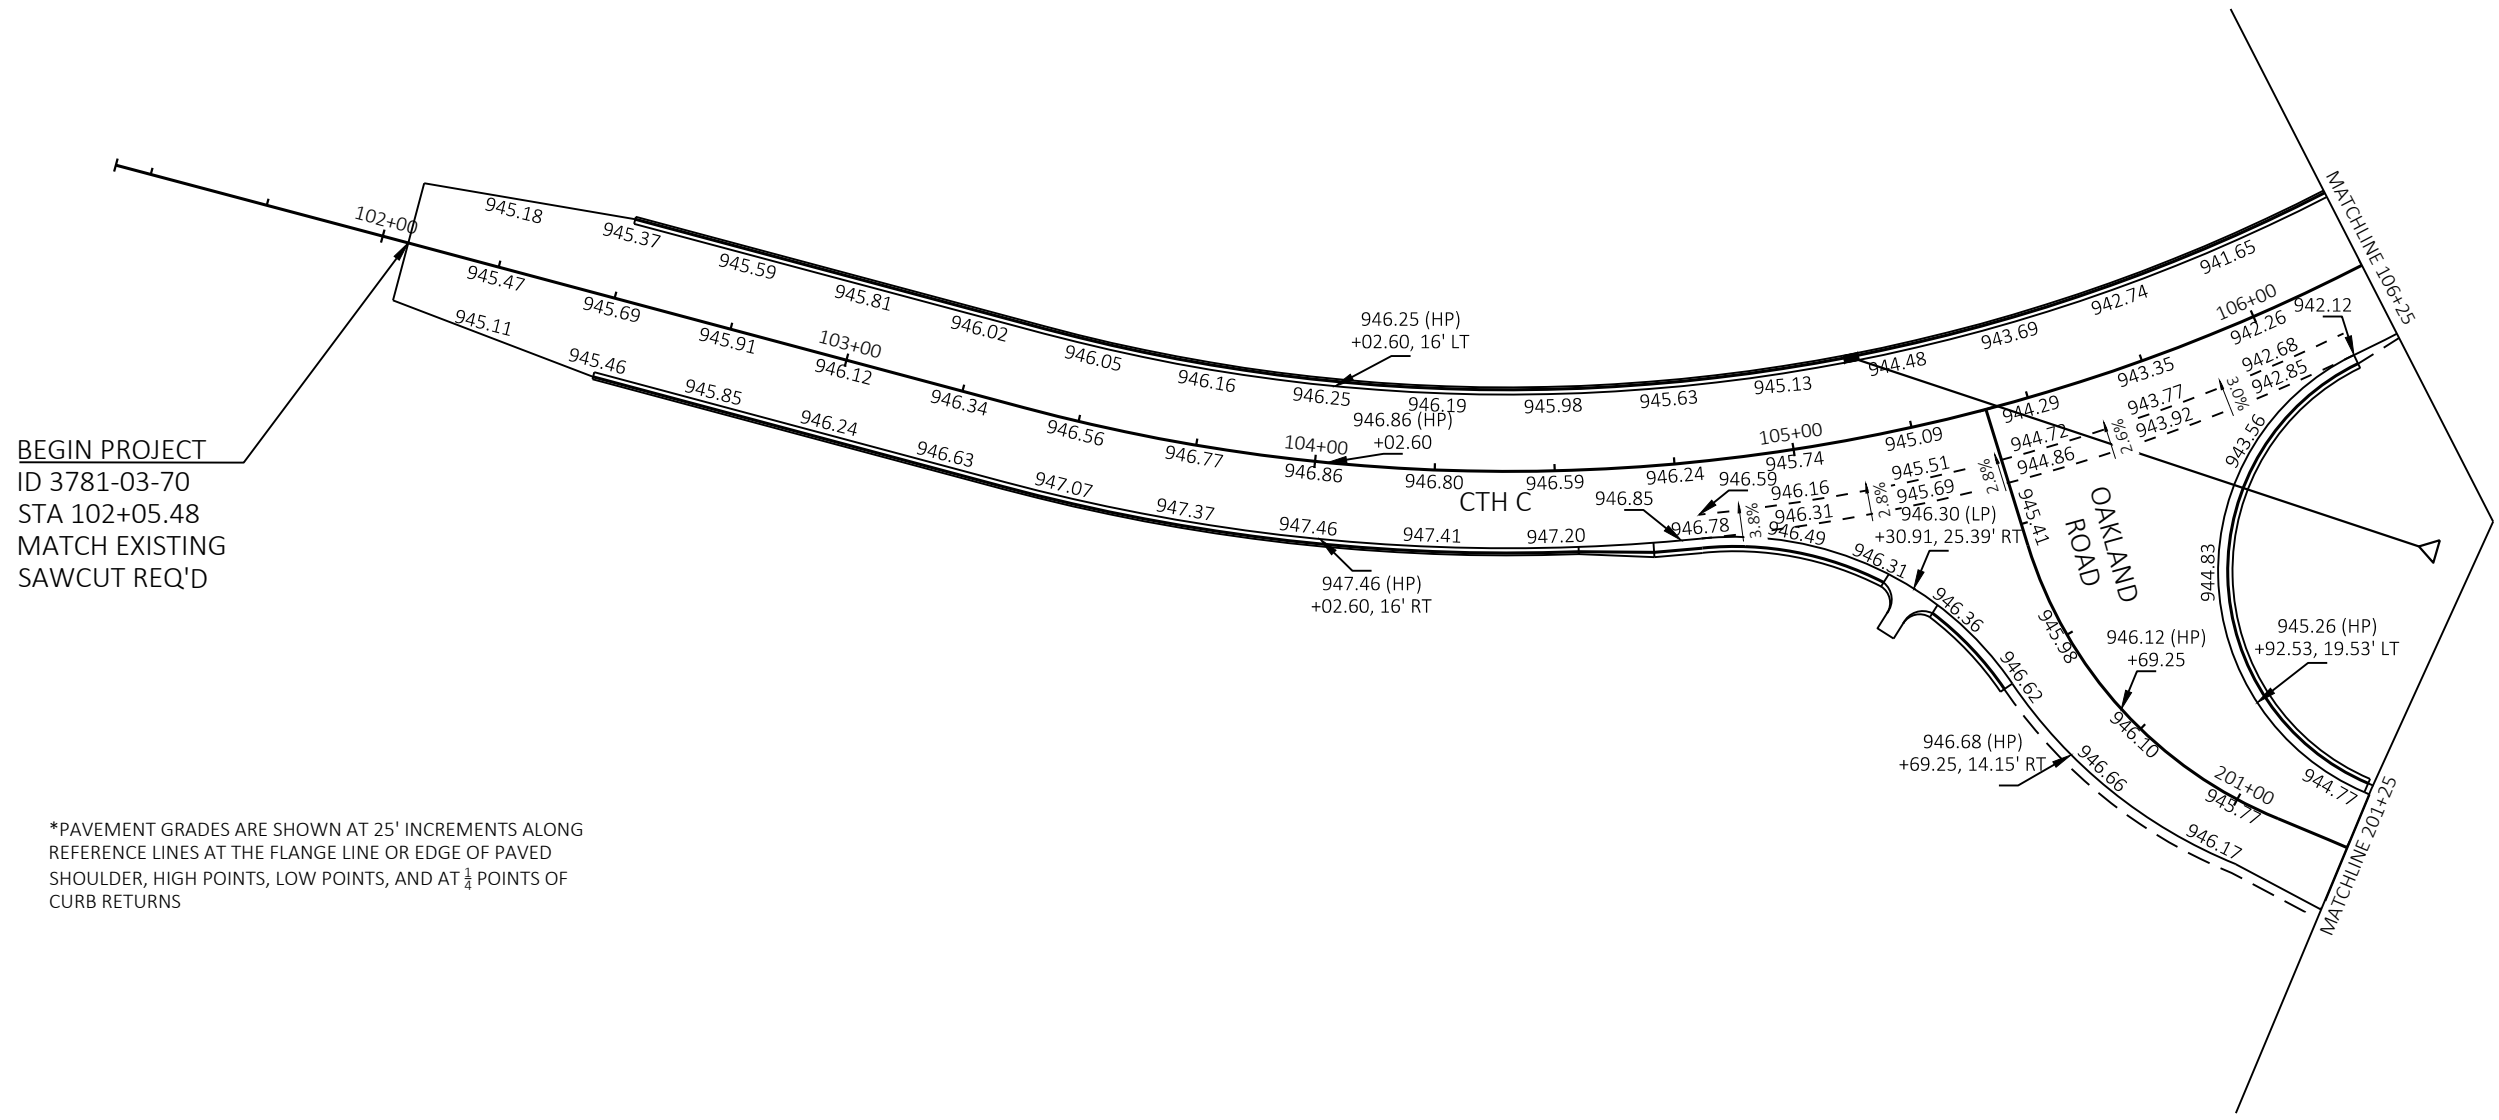

BEGIN PROJECT
ID 3781-03-70
STA 102+05.48
MATCH EXISTING
SAWCUT REQ'D

*PAVEMENT GRADES ARE SHOWN AT 25' INCREMENTS ALONG
REFERENCE LINES AT THE FLANGE LINE OR EDGE OF PAVED
SHOULDER, HIGH POINTS, LOW POINTS, AND AT 1/4 POINTS OF
CURB RETURNS


PROJECT NO: 3781-03-70	HWY: CTH C	COUNTY: WAUKESHA	PAVING DETAILS	SHEET	E
------------------------	------------	------------------	----------------	-------	---

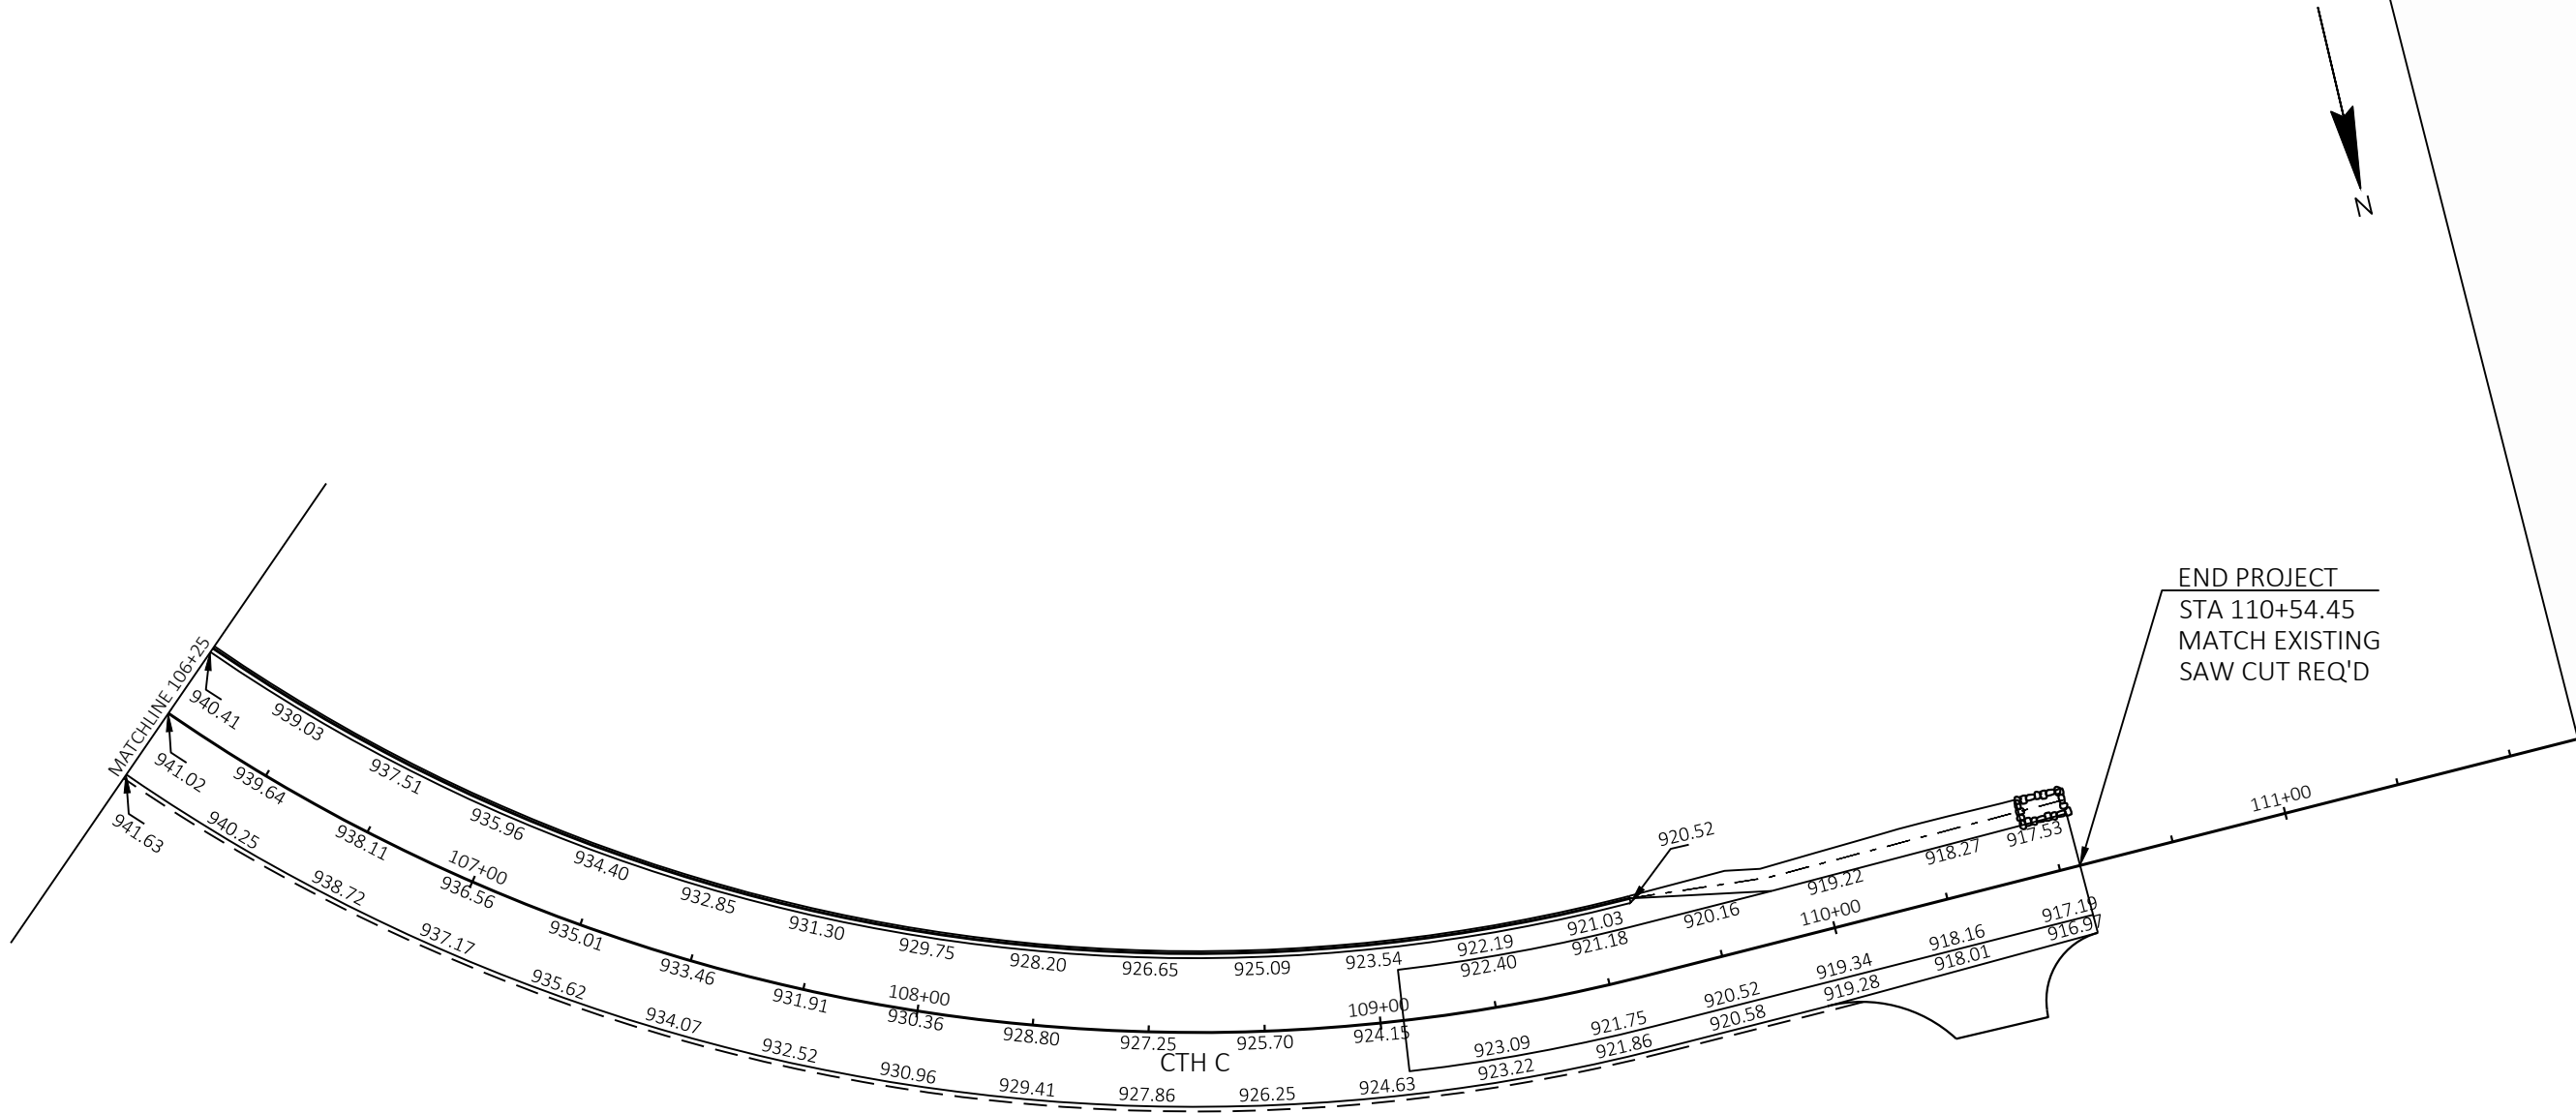

*PAVEMENT GRADES ARE SHOWN AT 25' INCREMENTS ALONG
REFERENCE LINES AT THE FLANGE LINE OR EDGE OF PAVED
SHOULDER, HIGH POINTS, LOW POINTS, AND AT 1/4 POINTS OF
CURB RETURNS


2

2

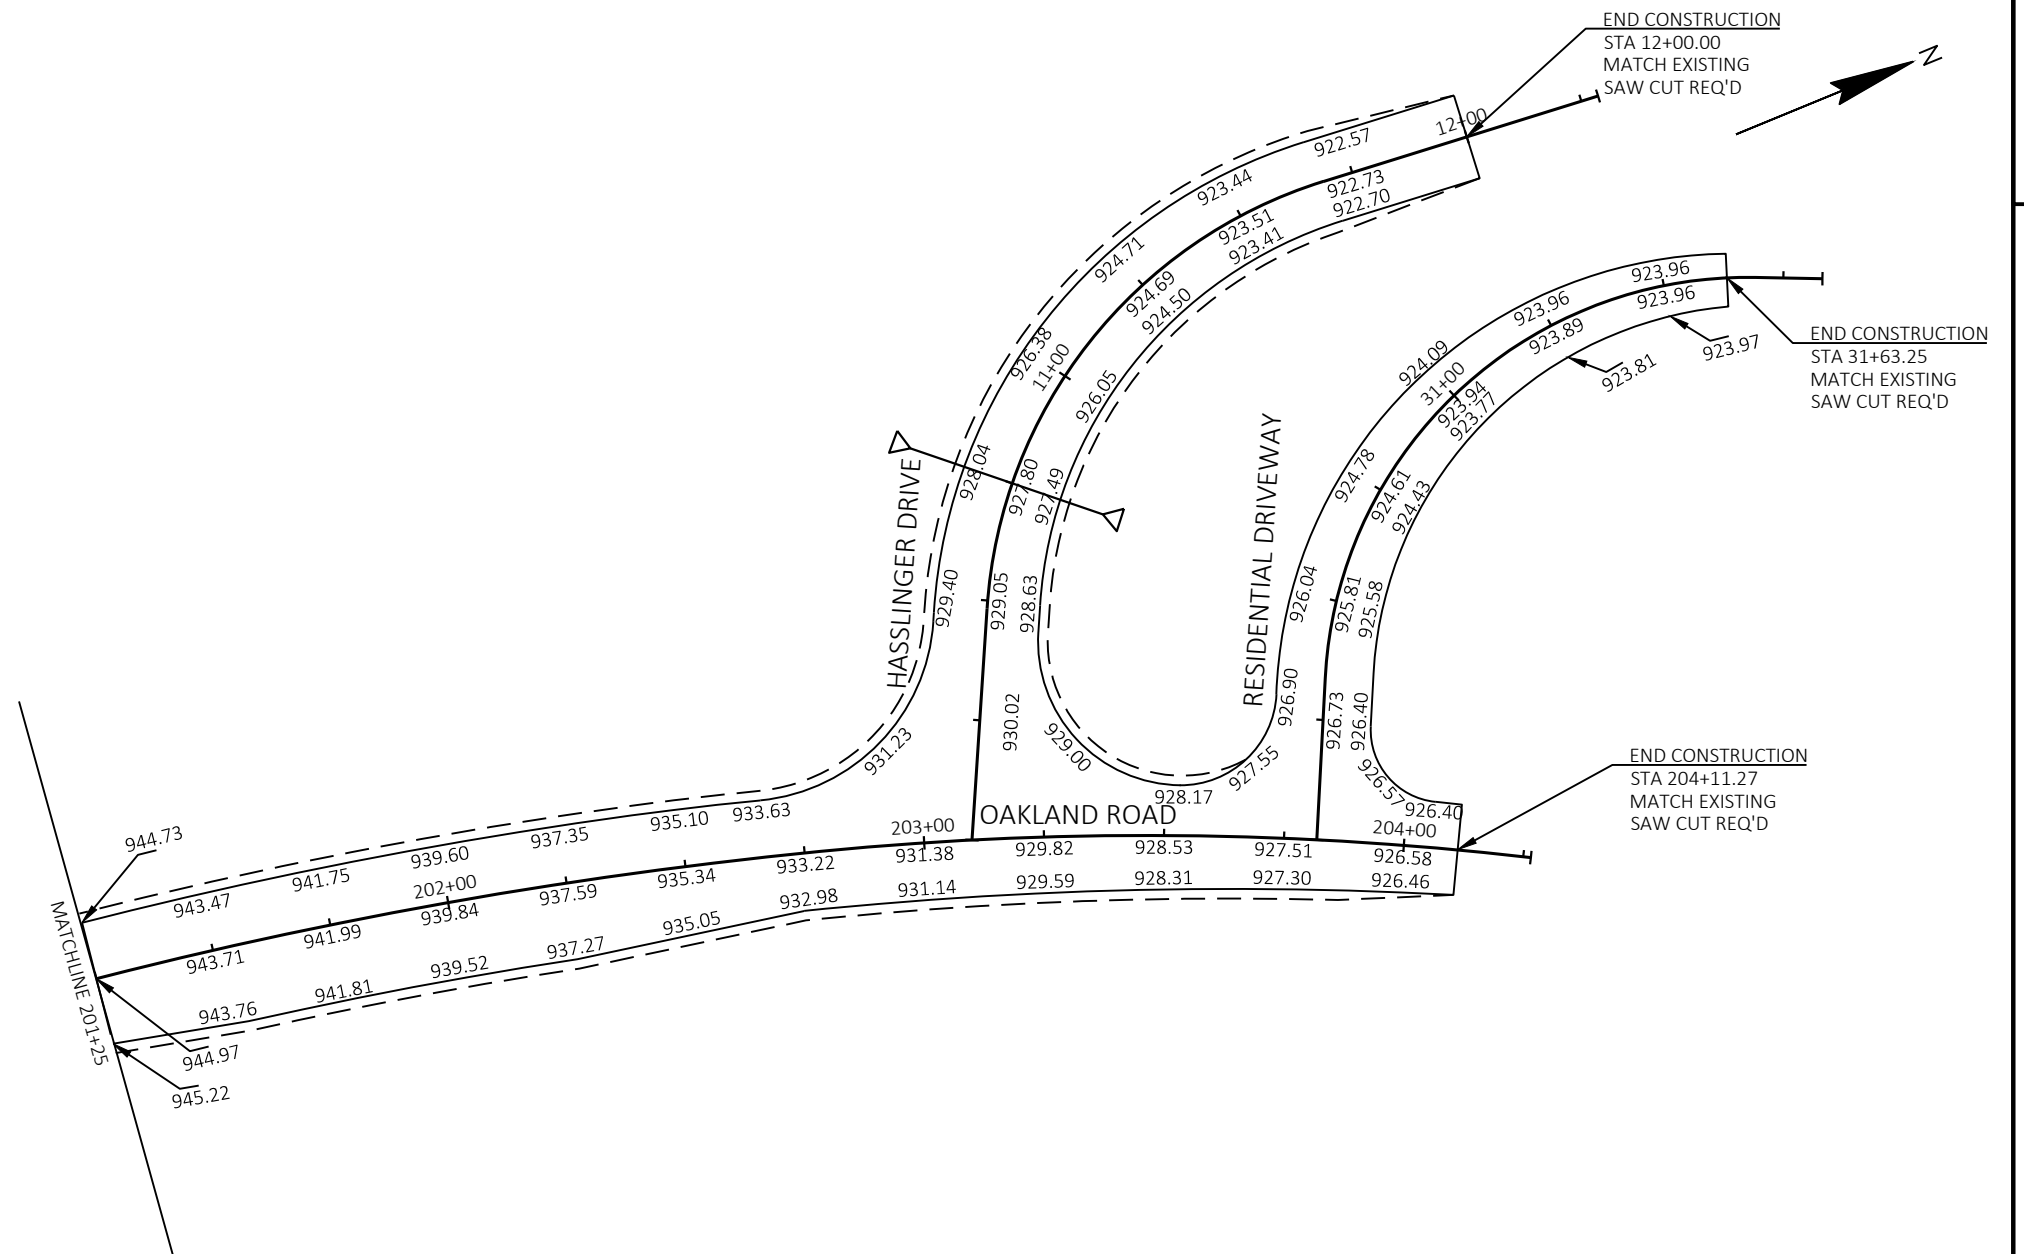

*PAVEMENT GRADES ARE SHOWN AT 25' INCREMENTS ALONG
REFERENCE LINES AT THE FLANGE LINE OR EDGE OF PAVED
SHOULDER, HIGH POINTS, LOW POINTS, AND AT $\frac{1}{4}$ POINTS OF
CURB RETURNS

PROJECT NO: 3781-03-00	HWY: OAKLAND ROAD	COUNTY: WAUKESHA	PAVING DETAILS	SHEET	E
------------------------	-------------------	------------------	----------------	-------	---

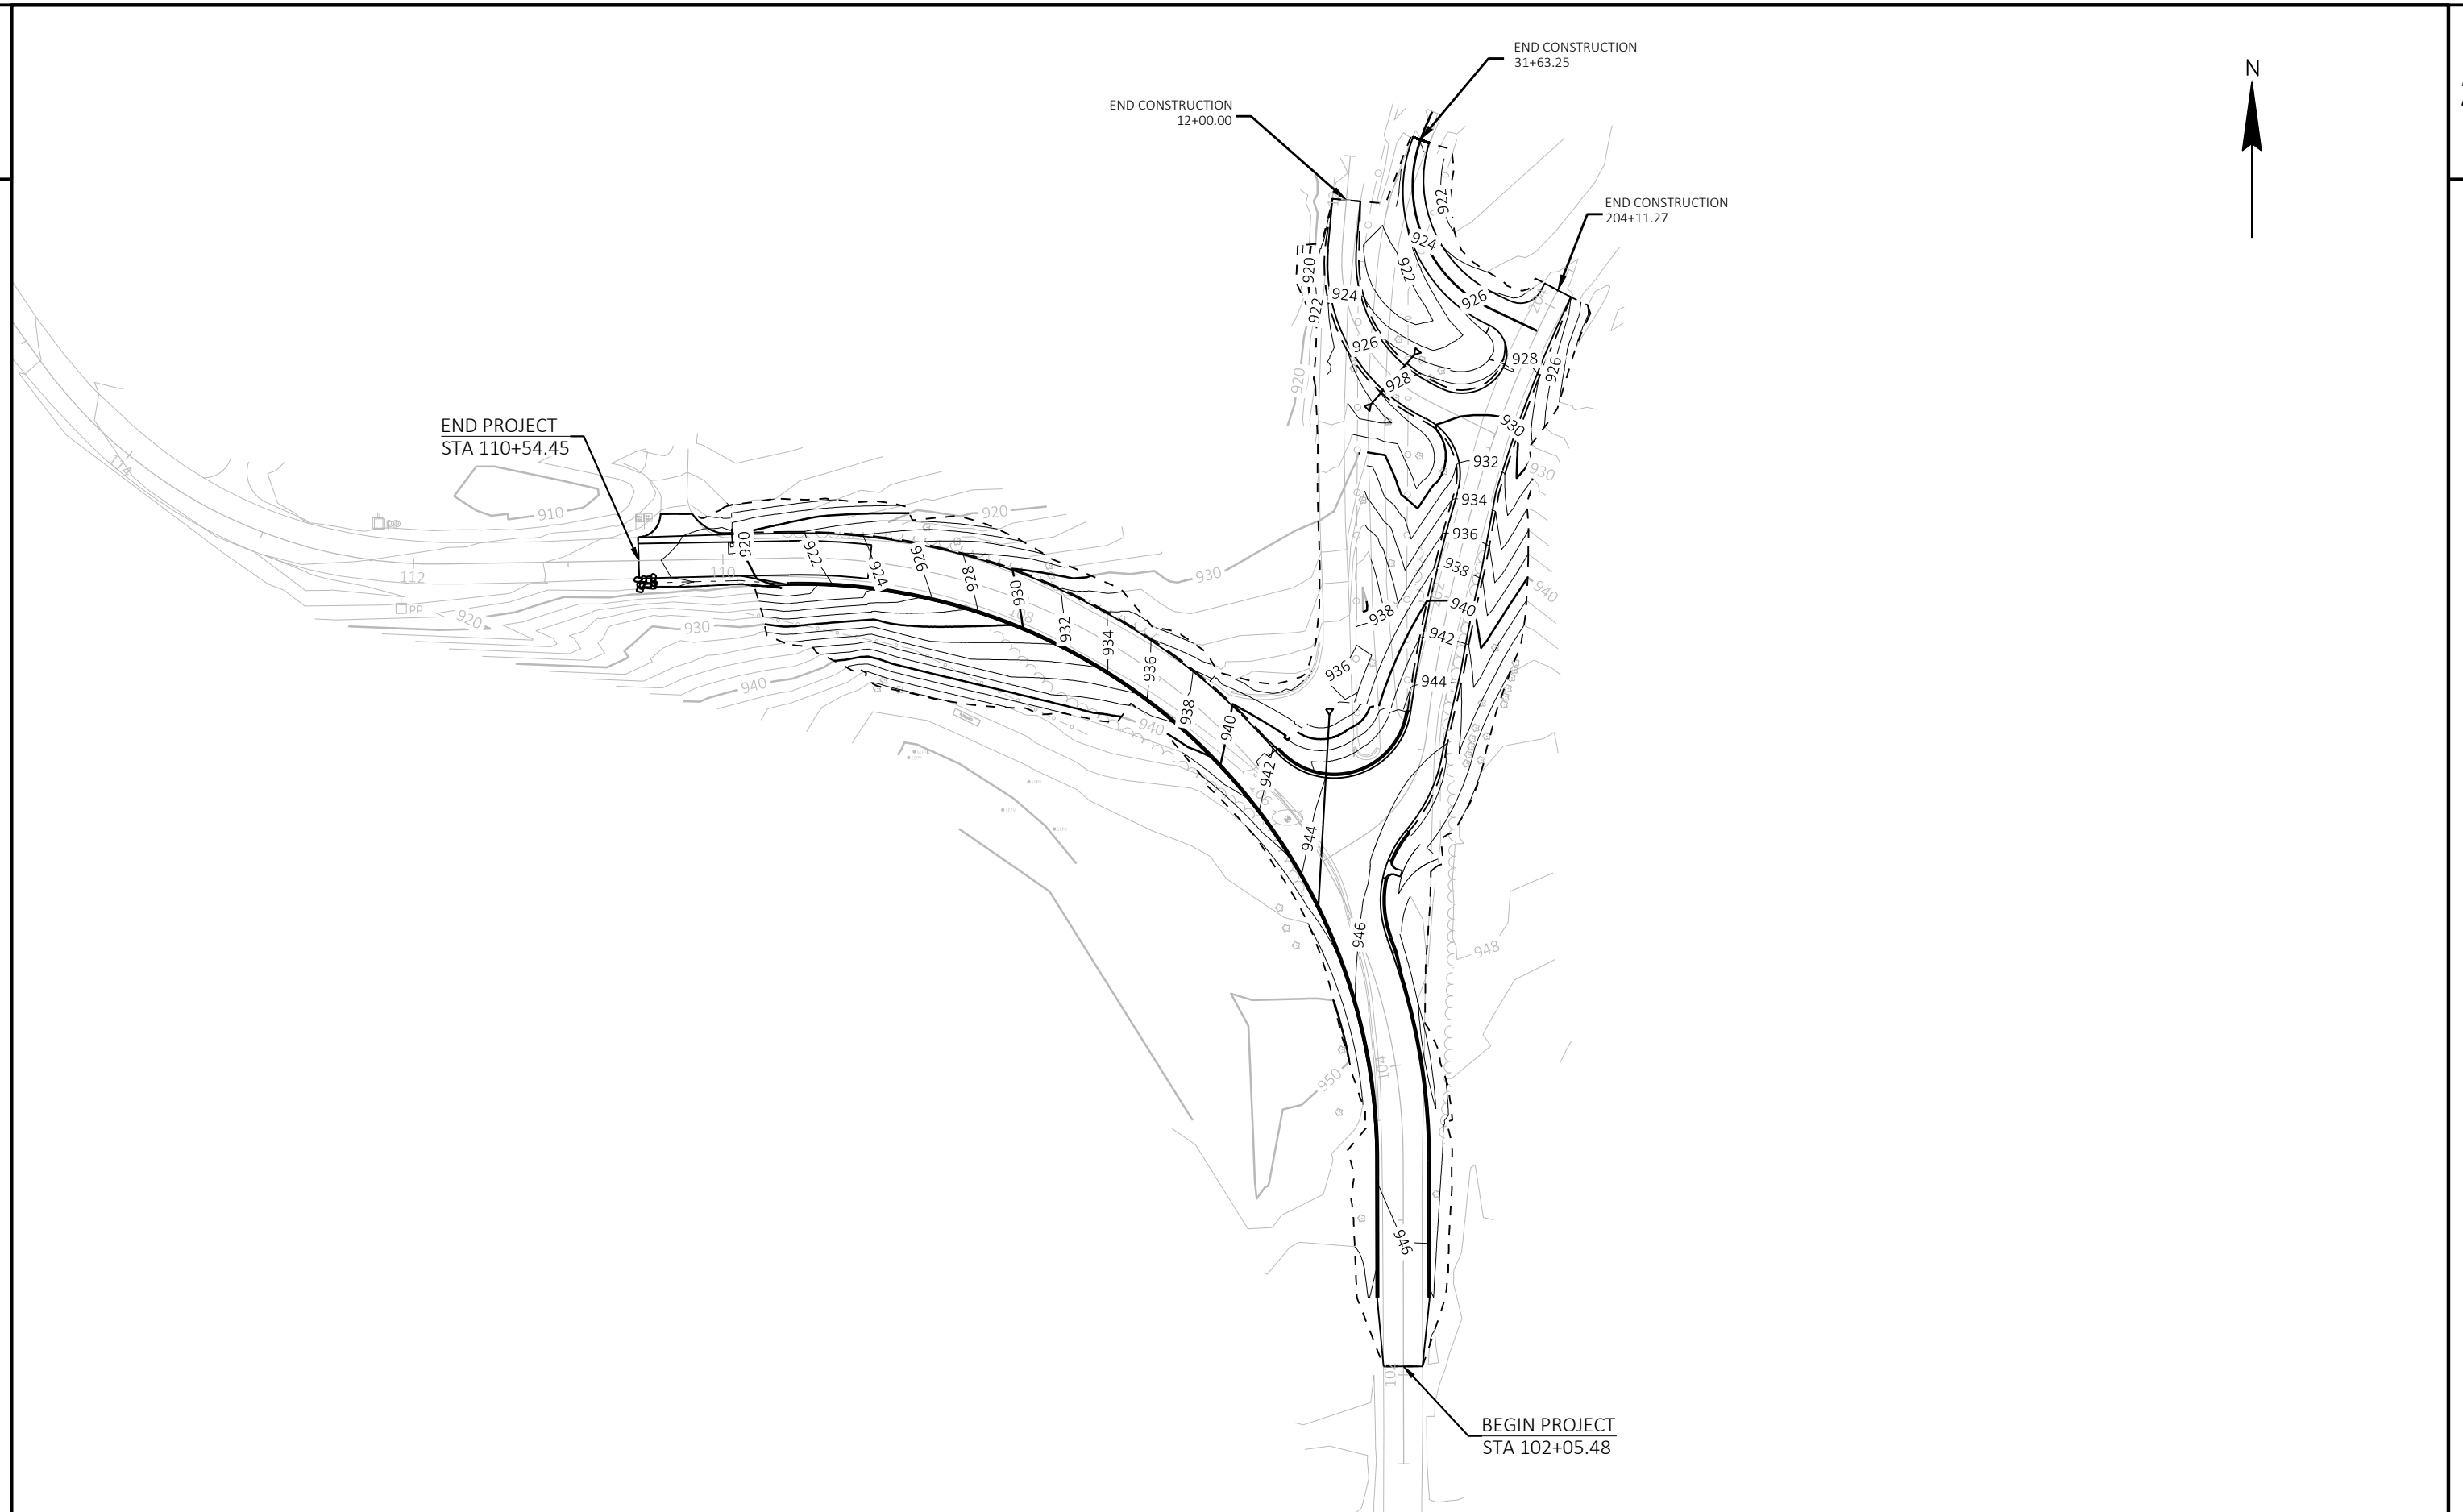



PROJECT NO: 3781-03-70	HWY: CTH C	COUNTY: WAUKESHA	CONTOUR MAP	SHEET	E
------------------------	------------	------------------	-------------	-------	---



BEGIN PROJECT
ID 3781-03-70
STA 102+05.48


- LEGEND**
- ##### EROSION MAT URBAN CLASS I TYPE A
 - SILT FENCE
 - RIP RAP LIGHT
 - ⊗ (A) INLET PROTECTION TYPE A
 - ⊗ (C) INLET PROTECTION TYPE C
 - △△△ TEMPORARY DITCH CHECK
 - CULVERT PIPE CHECK
 - ////// STONE OR ROCK DITCH CHECKS
 - ~> SURFACE WATER FLOW

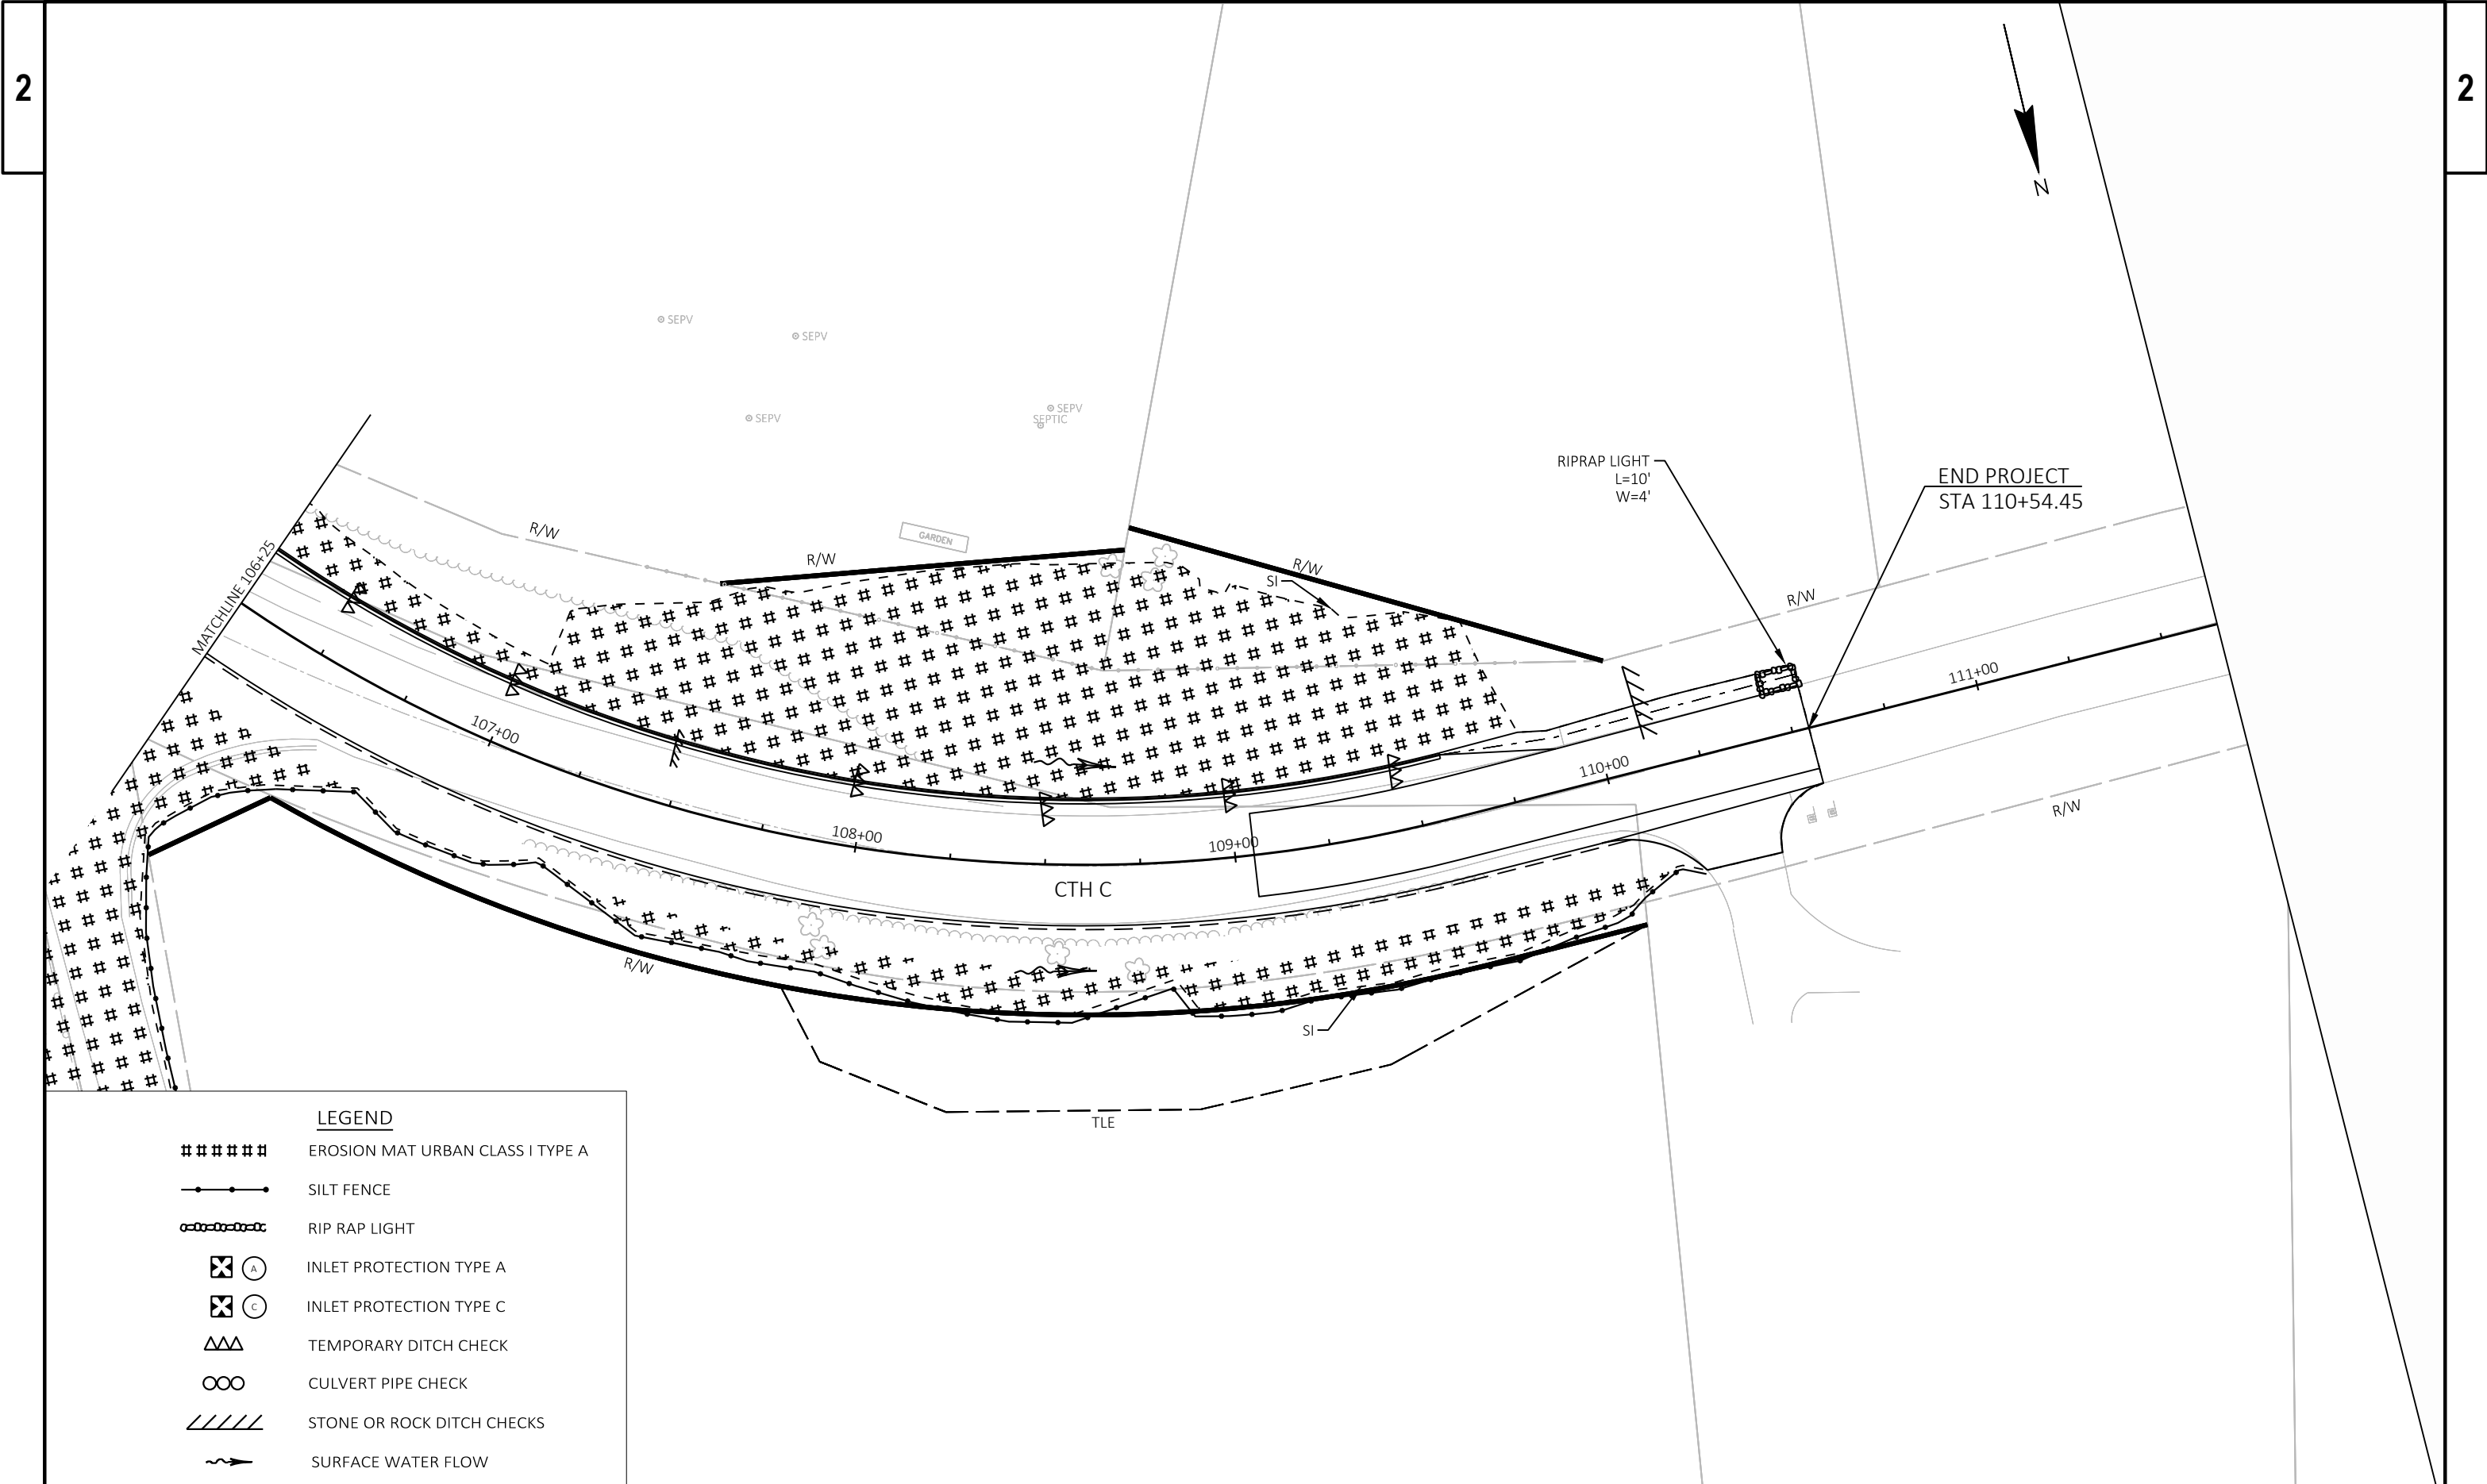

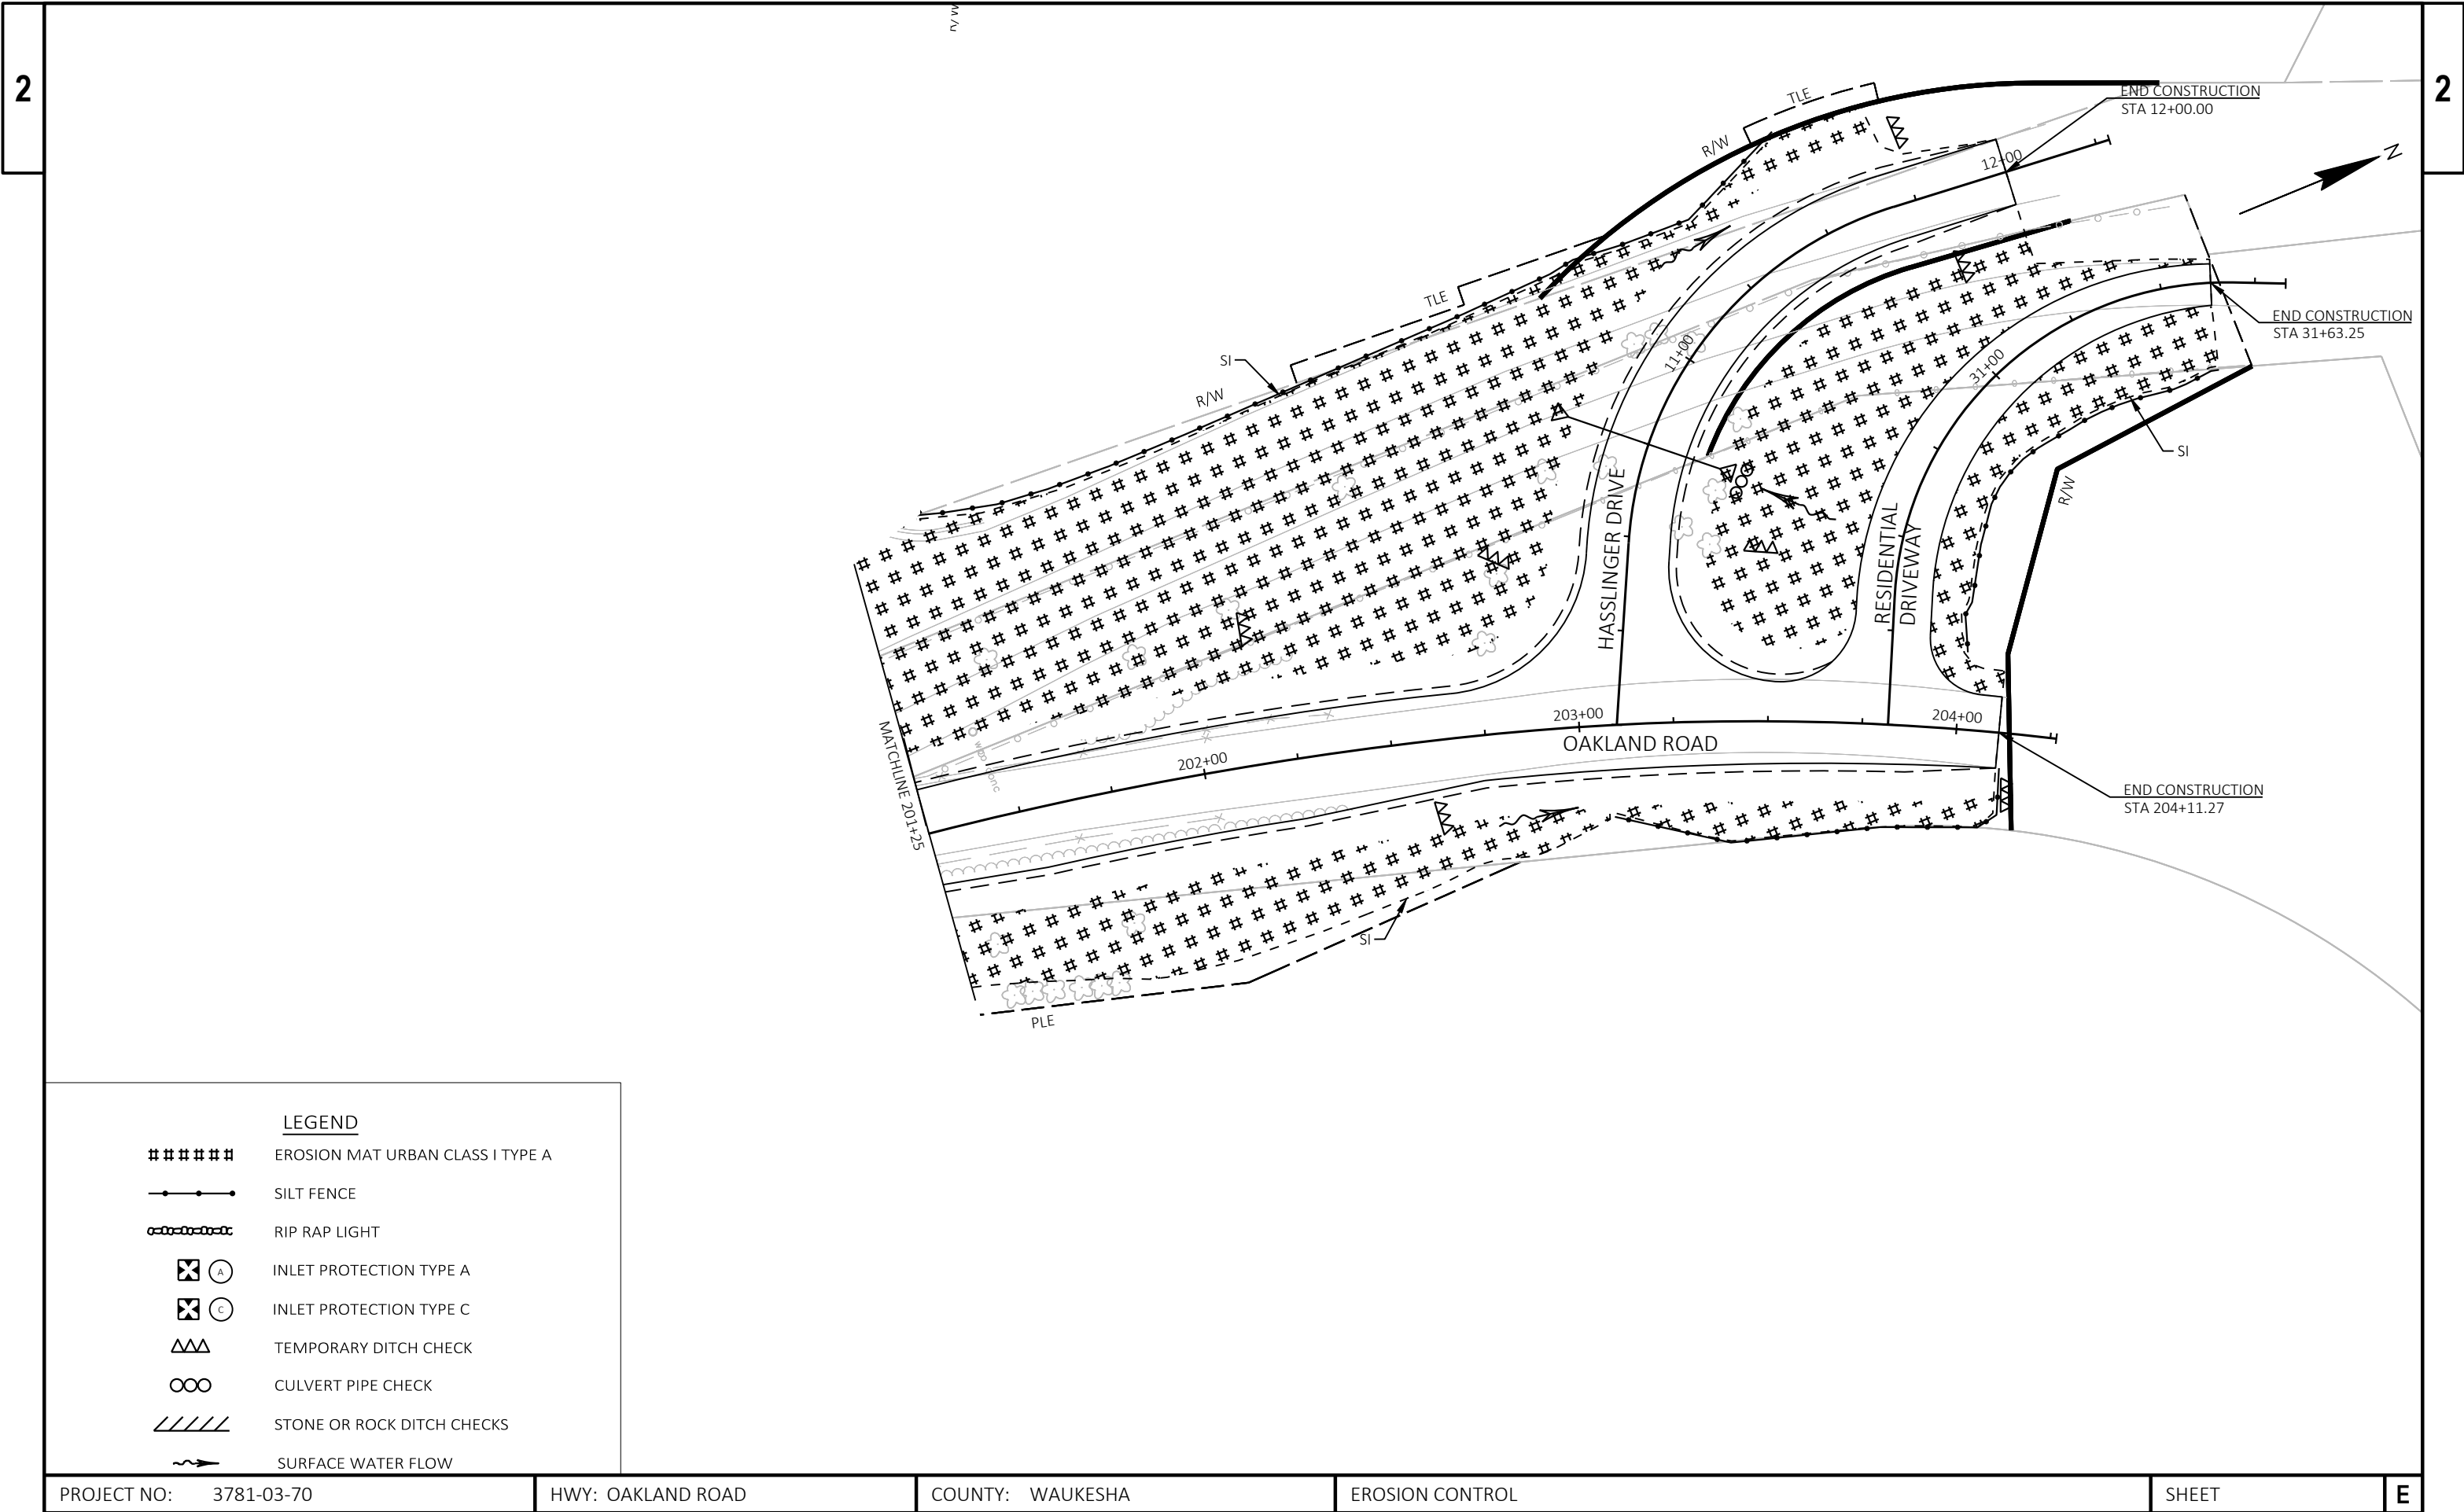





BEGIN PROJECT
ID 3781-03-70
STA 102+05.48

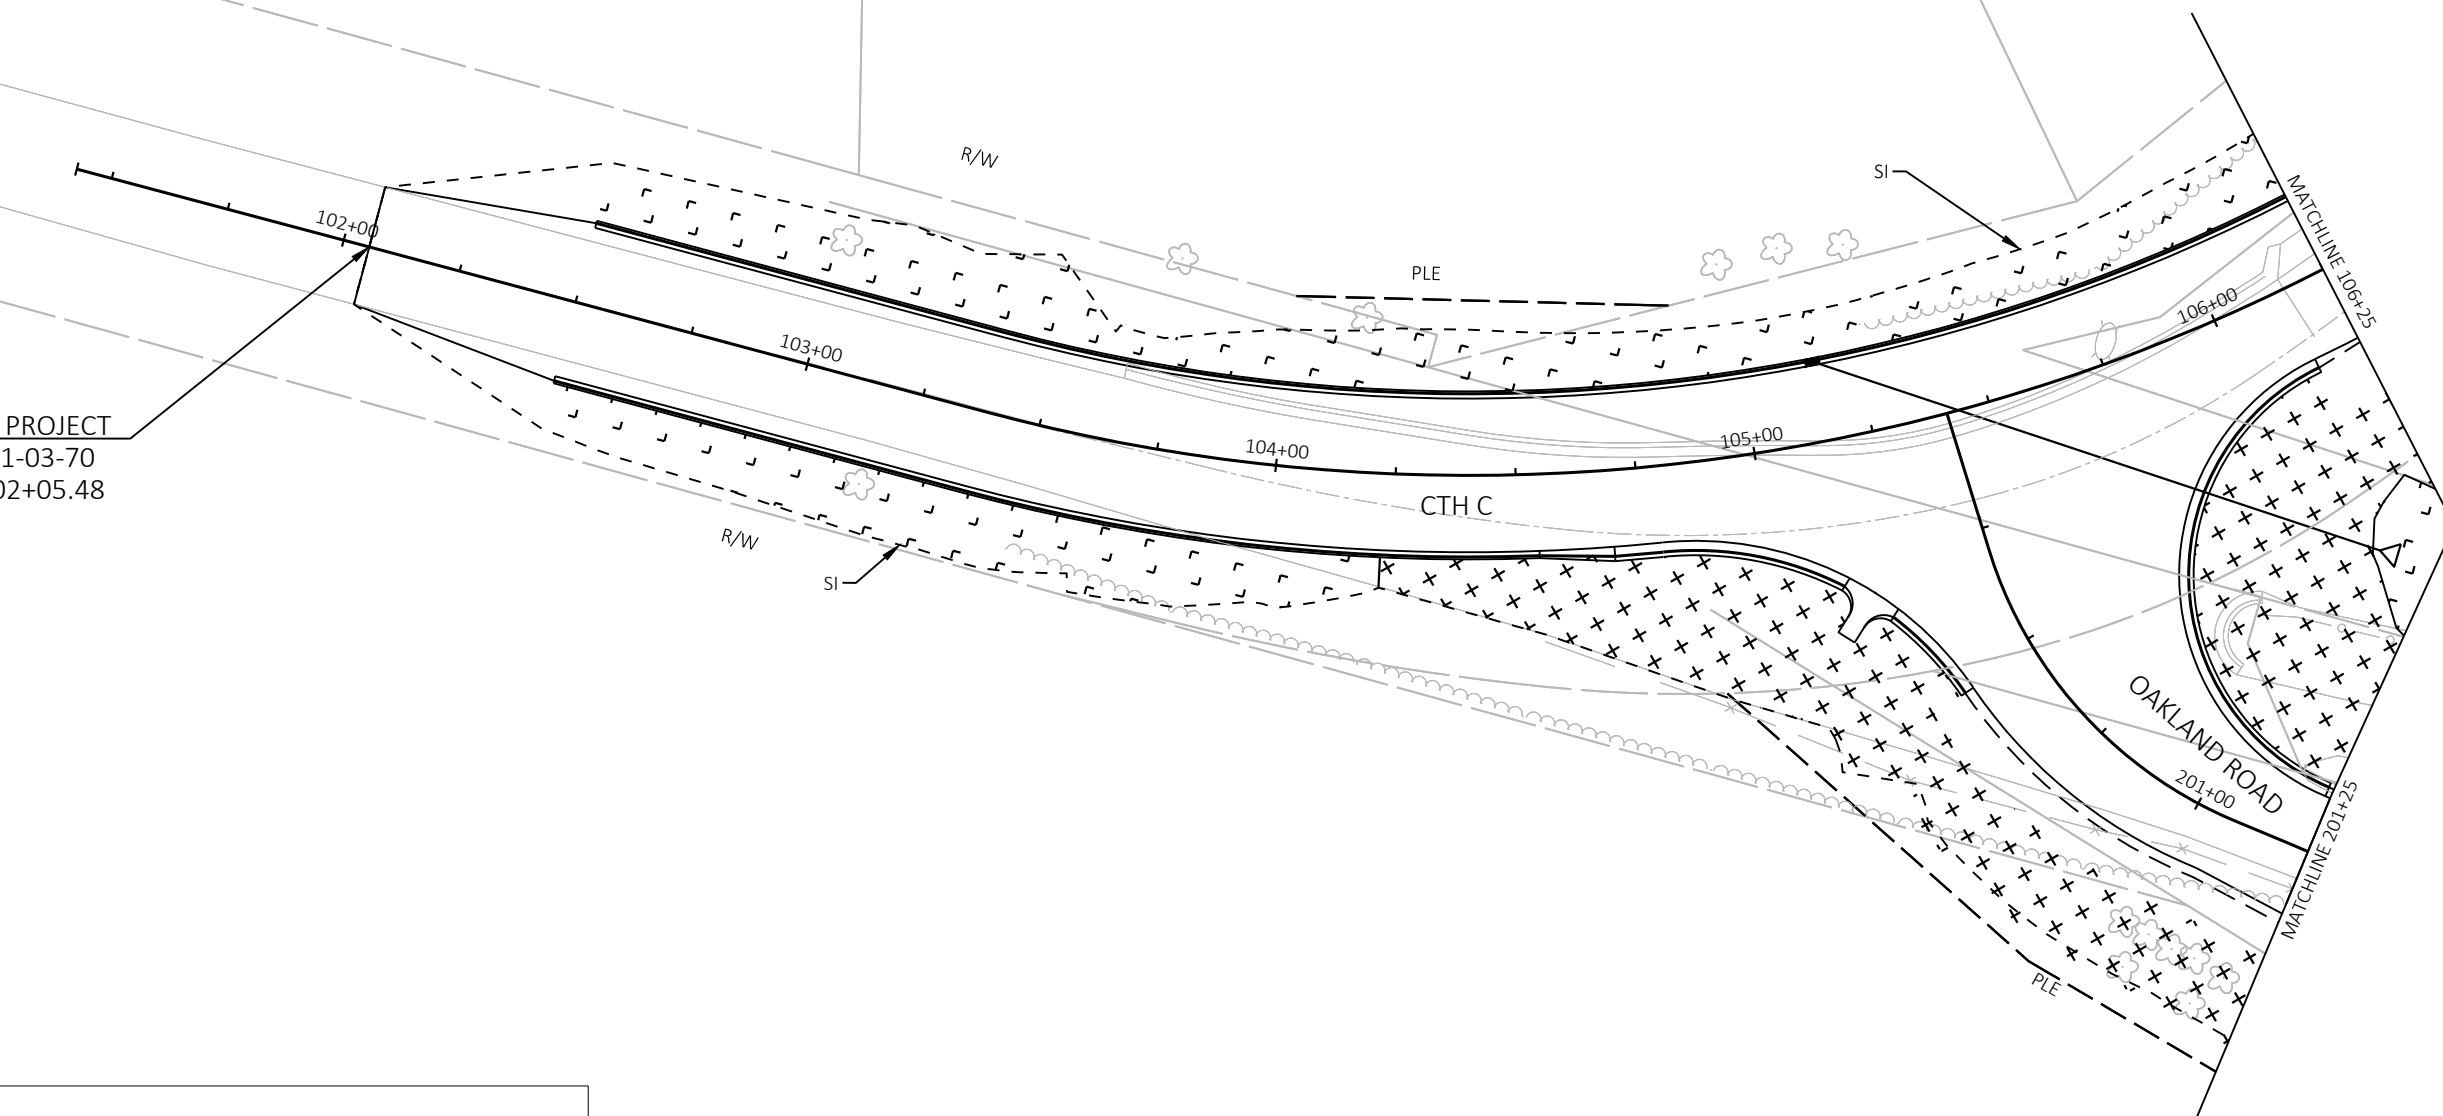


LEGEND

 -  SEEDING MIXTURE NO. 20
-  SEEDING MIXTURE NO. 70

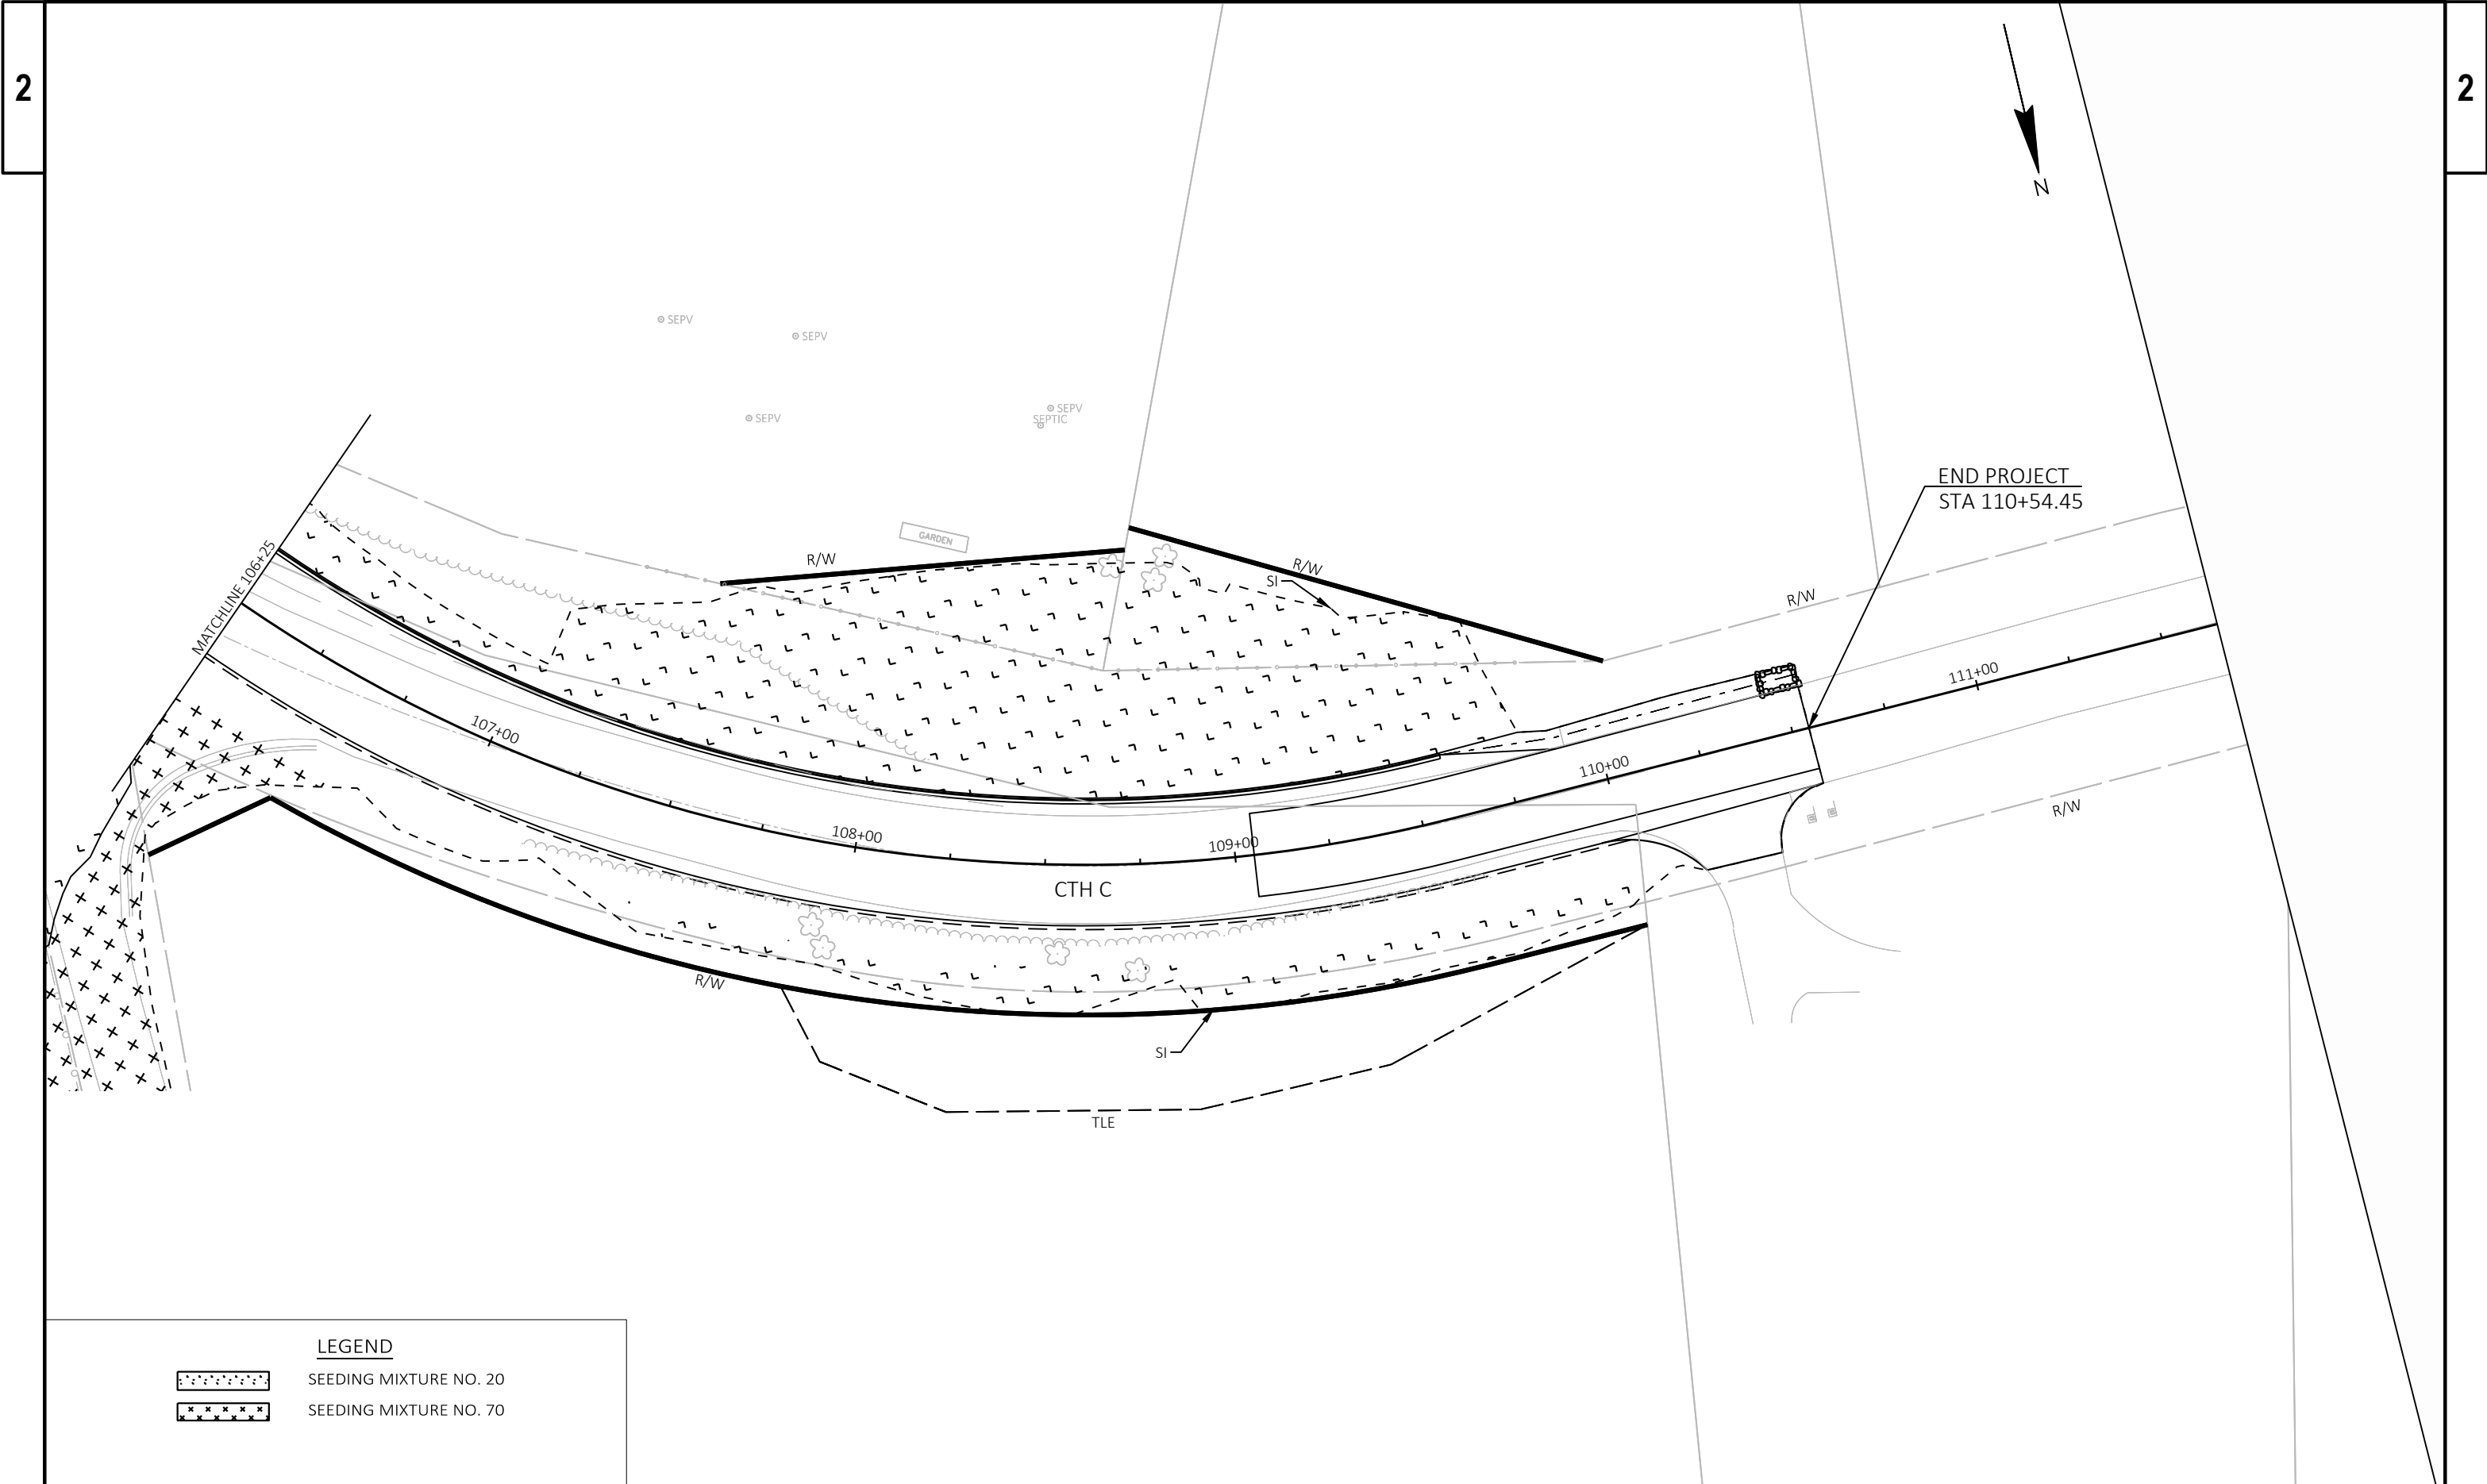


LEGEND


- SEEDING MIXTURE NO. 20
- SEEDING MIXTURE NO. 70

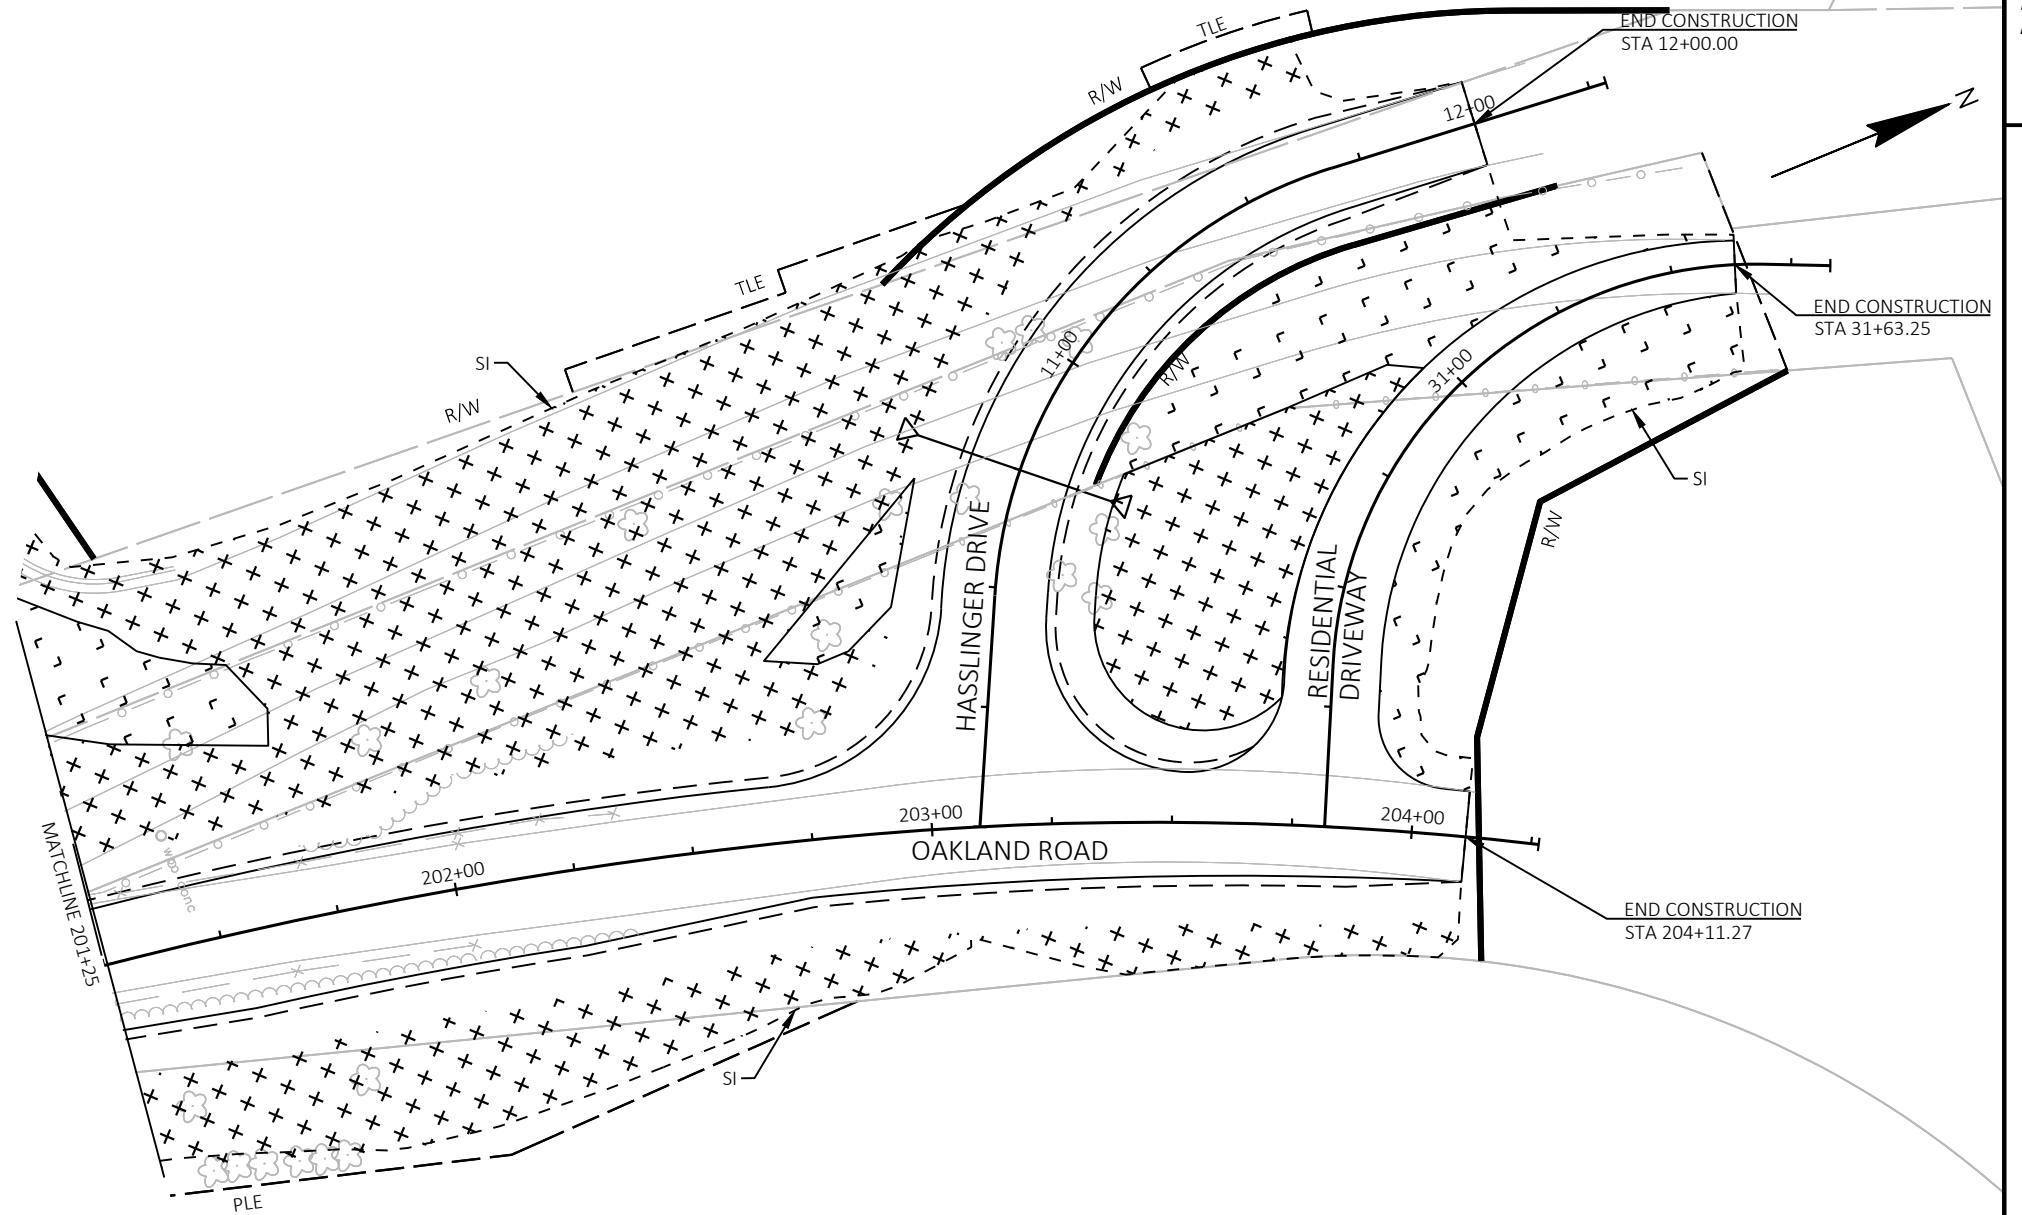

LEGEND

 

SEEDING MIXTURE NO. 20

 

SEEDING MIXTURE NO. 70

PROJECT NO: 3781-03-70

HWY: OAKLAND ROAD

COUNTY: WAUKESHA

EROSION CONTROL - SEEDING DETAILS


SHEET

E





1

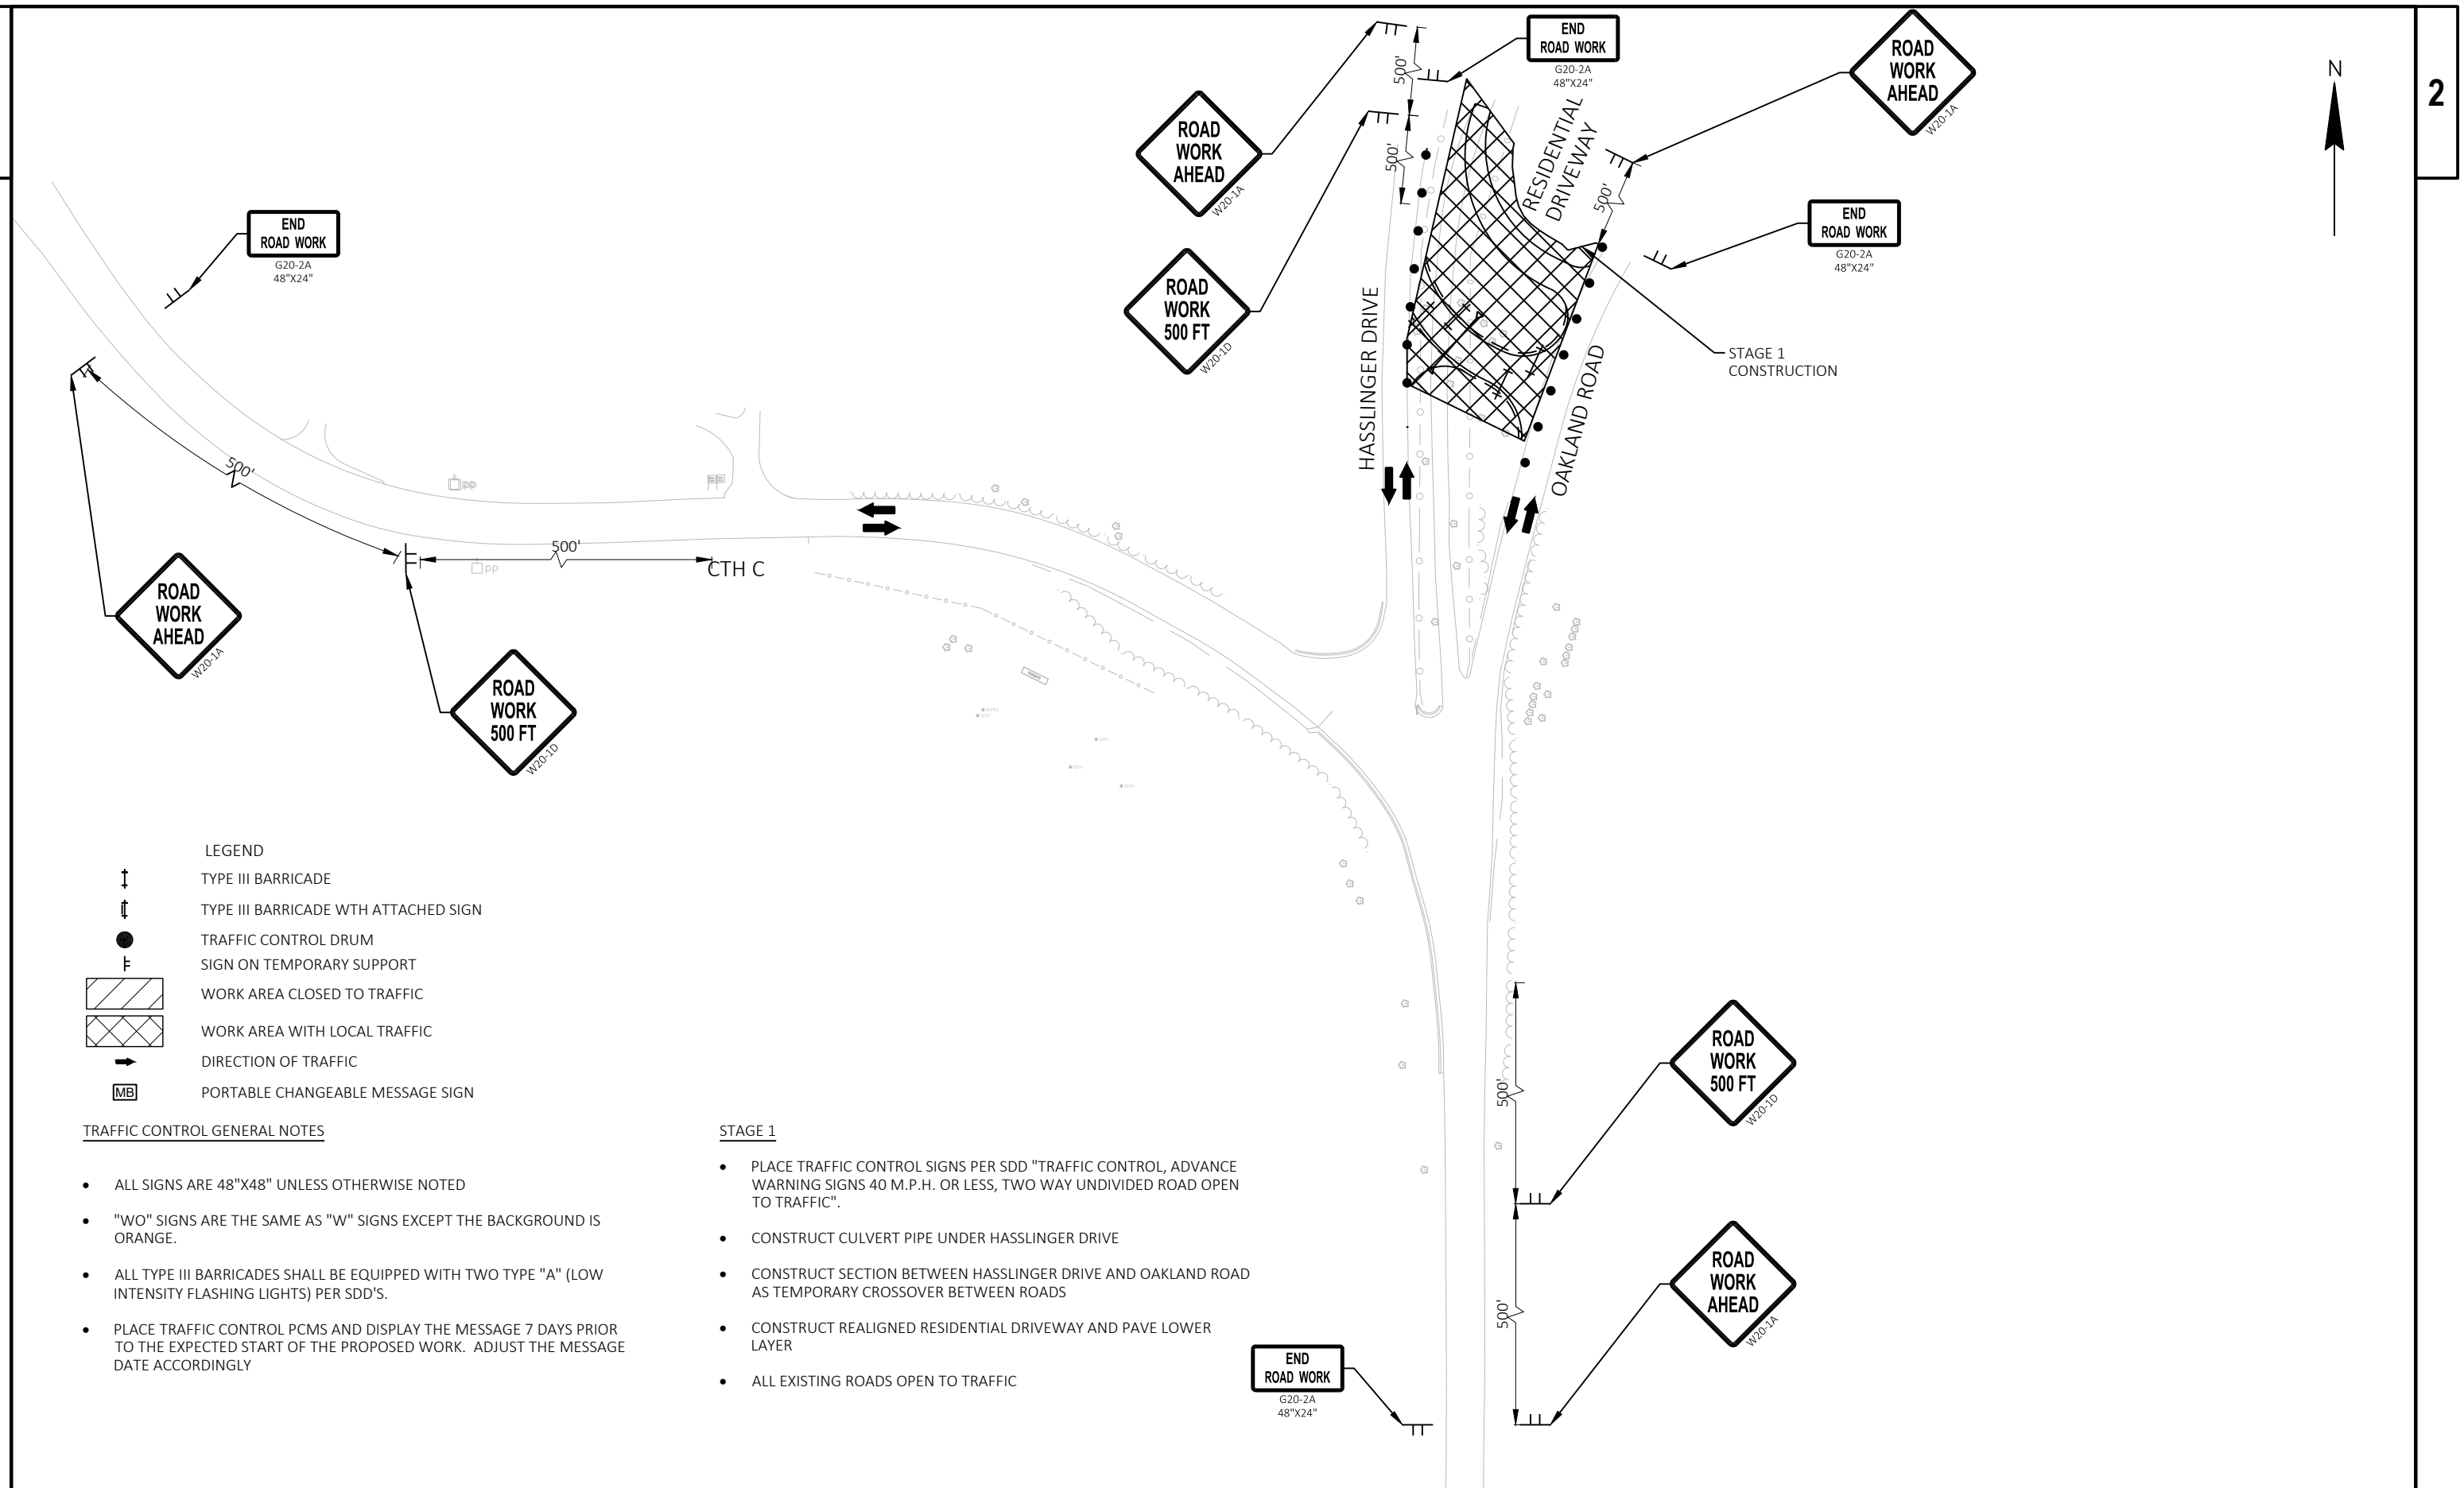




	TYPE III BARRICADE
	TYPE III BARRICADE WITH ATTACHED SIGN
	TRAFFIC CONTROL DRUM
	SIGN ON TEMPORARY SUPPORT
	WORK AREA CLOSED TO TRAFFIC
	WORK AREA WITH LOCAL TRAFFIC
	DIRECTION OF TRAFFIC
	PORTABLE CHANGEABLE MESSAGE SIGN

- ALL SIGNS ARE 48"X48" UNLESS OTHERWISE NOTED
- "WO" SIGNS ARE THE SAME AS "W" SIGNS EXCEPT THE BACKGROUND IS ORANGE.
- ALL TYPE III BARRICADES SHALL BE EQUIPPED WITH TWO TYPE "A" (LOW INTENSITY FLASHING LIGHTS) PER SDD'S.
- PLACE TRAFFIC CONTROL PCMS AND DISPLAY THE MESSAGE 7 DAYS PRIOR TO THE EXPECTED START OF THE PROPOSED WORK. ADJUST THE MESSAGE DAY ACCORDINGLY
- SEE DETOUR PLANS FOR ADDITIONAL SIGNING OUTSIDE OF WORK ZONE

- PLACE TRAFFIC CONTROL SIGNS ALONG CTH C PER SDD "BARRICADES AND SIGNS FOR MAINLINE CLOSURES". USE PROPER SPACING BETWEEN SIGNS PER SDD.
- PLACE TRAFFIC CONTROL SIGNS ALONG HASSLINGER DRIVE AND OAKLAND ROAD PER SDD "TRAFFIC CONTROL, ADVANCE WARNING SIGNS 40 MPH OR LESS TWO WAY UNDIVIDED ROADWAY OPEN TO TRAFFIC".
- TRAFFIC ON CTH C ONLY FROM WEST APPROACH
- CONSTRUCT NORTH END OF OAKLAND ROAD AND RESIDENTIAL DRIVEWAY AND PAVE LOWER LAYER
- CONSTRUCT SOUTH PORTION OF CTH C INCLUDING CURB & GUTTER AND STORM SEWER, OAKLAND ROAD, AND RESIDENTIAL DRIVEWAY AND PAVE LOWER LAYER
- PLACE TEMPORARY MARKINGS PRIOR TO STAGE 3A
- MAINTAIN ACCESS AT RESIDENTIAL DRIVEWAY UNTIL FINAL CONNECTION IS BUILT
- NORTH PORTION OF OAKLAND ROAD BUILT UNDER TRAFFIC

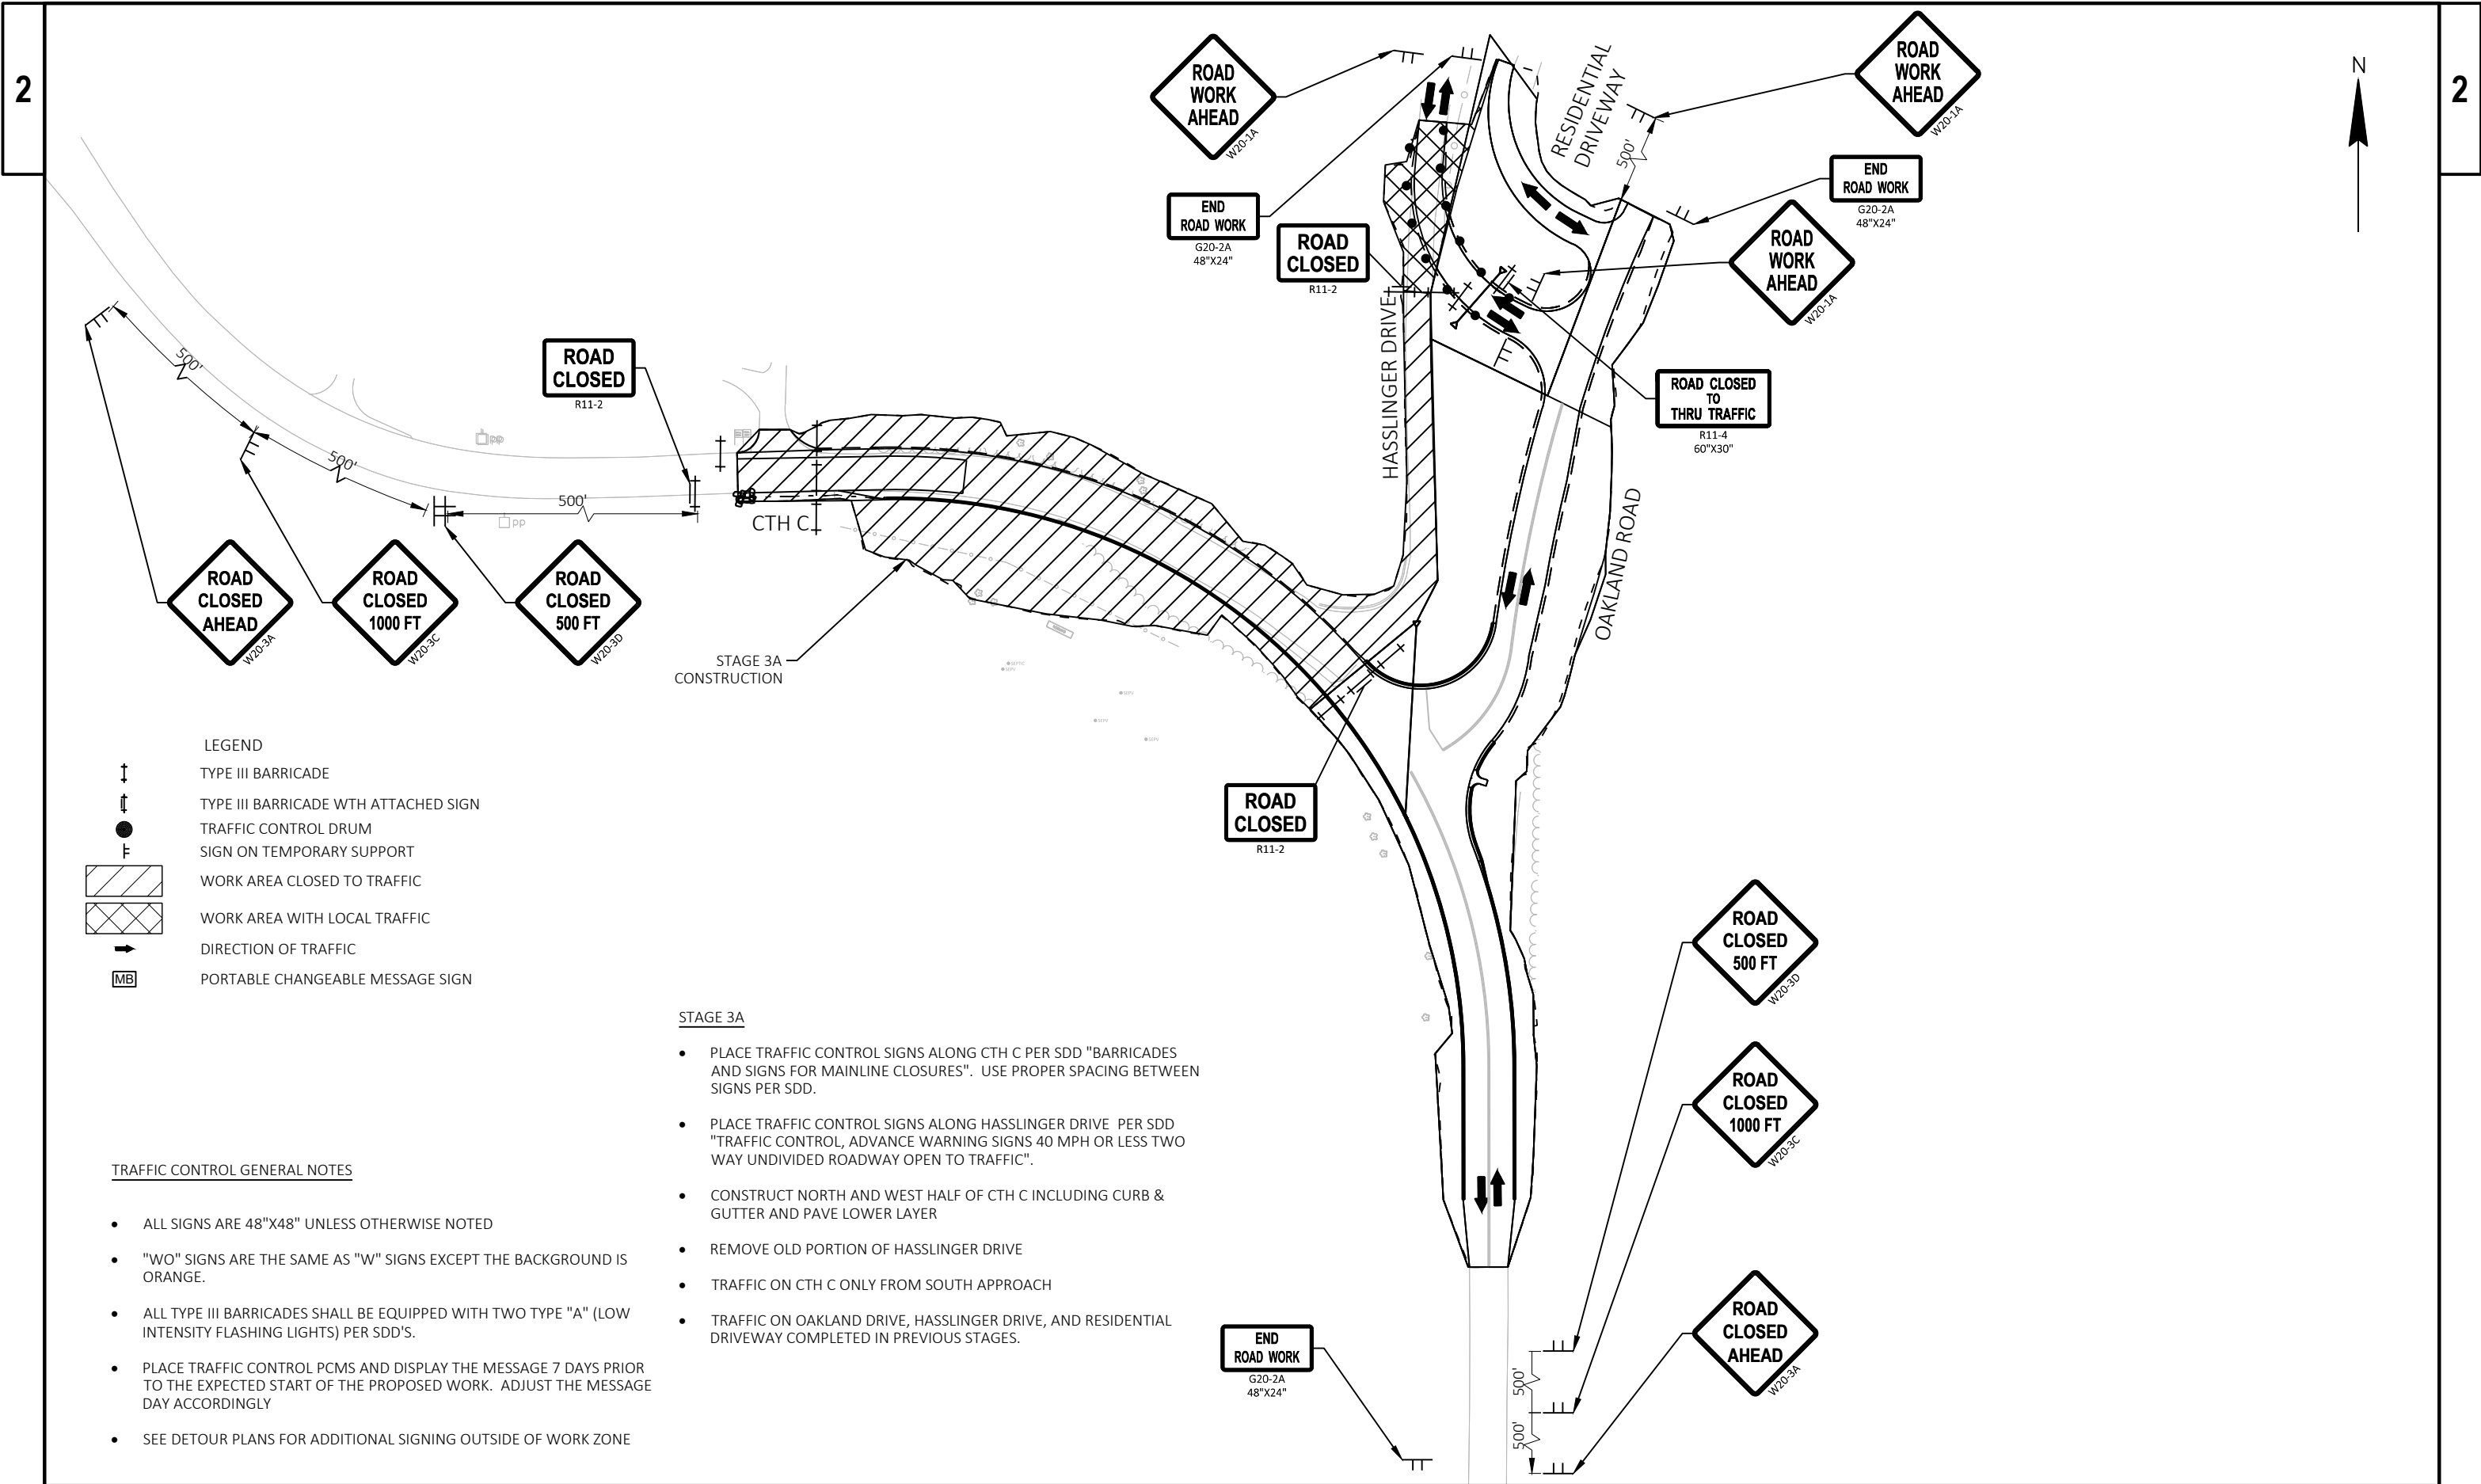

LEGEND

- TYPE III BARRICADE
- TYPE III BARRICADE WITH ATTACHED SIGN
- TRAFFIC CONTROL DRUM
- SIGN ON TEMPORARY SUPPORT
- WORK AREA CLOSED TO TRAFFIC
- WORK AREA WITH LOCAL TRAFFIC
- DIRECTION OF TRAFFIC
- PORTABLE CHANGEABLE MESSAGE SIGN

TRAFFIC CONTROL GENERAL NOTES

- ALL SIGNS ARE 48"X48" UNLESS OTHERWISE NOTED
- "WO" SIGNS ARE THE SAME AS "W" SIGNS EXCEPT THE BACKGROUND IS ORANGE.
- ALL TYPE III BARRICADES SHALL BE EQUIPPED WITH TWO TYPE "A" (LOW INTENSITY FLASHING LIGHTS) PER SDD'S.
- PLACE TRAFFIC CONTROL PCMS AND DISPLAY THE MESSAGE 7 DAYS PRIOR TO THE EXPECTED START OF THE PROPOSED WORK. ADJUST THE MESSAGE DAY ACCORDINGLY
- SEE DETOUR PLANS FOR ADDITIONAL SIGNING OUTSIDE OF WORK ZONE

STAGE 3A

- PLACE TRAFFIC CONTROL SIGNS ALONG CTH C PER SDD "BARRICADES AND SIGNS FOR MAINLINE CLOSURES". USE PROPER SPACING BETWEEN SIGNS PER SDD.
- PLACE TRAFFIC CONTROL SIGNS ALONG HASSLINGER DRIVE PER SDD "TRAFFIC CONTROL, ADVANCE WARNING SIGNS 40 MPH OR LESS TWO WAY UNDIVIDED ROADWAY OPEN TO TRAFFIC".
- CONSTRUCT NORTH AND WEST HALF OF CTH C INCLUDING CURB & GUTTER AND PAVE LOWER LAYER
- REMOVE OLD PORTION OF HASSLINGER DRIVE
- TRAFFIC ON CTH C ONLY FROM SOUTH APPROACH
- TRAFFIC ON OAKLAND DRIVE, HASSLINGER DRIVE, AND RESIDENTIAL DRIVEWAY COMPLETED IN PREVIOUS STAGES.

PROJECT NO: 3781-03-70


HWY: CTH C


COUNTY: WAUKESHA

TRAFFIC CONTROL - STAGE 3A

SHEET

E

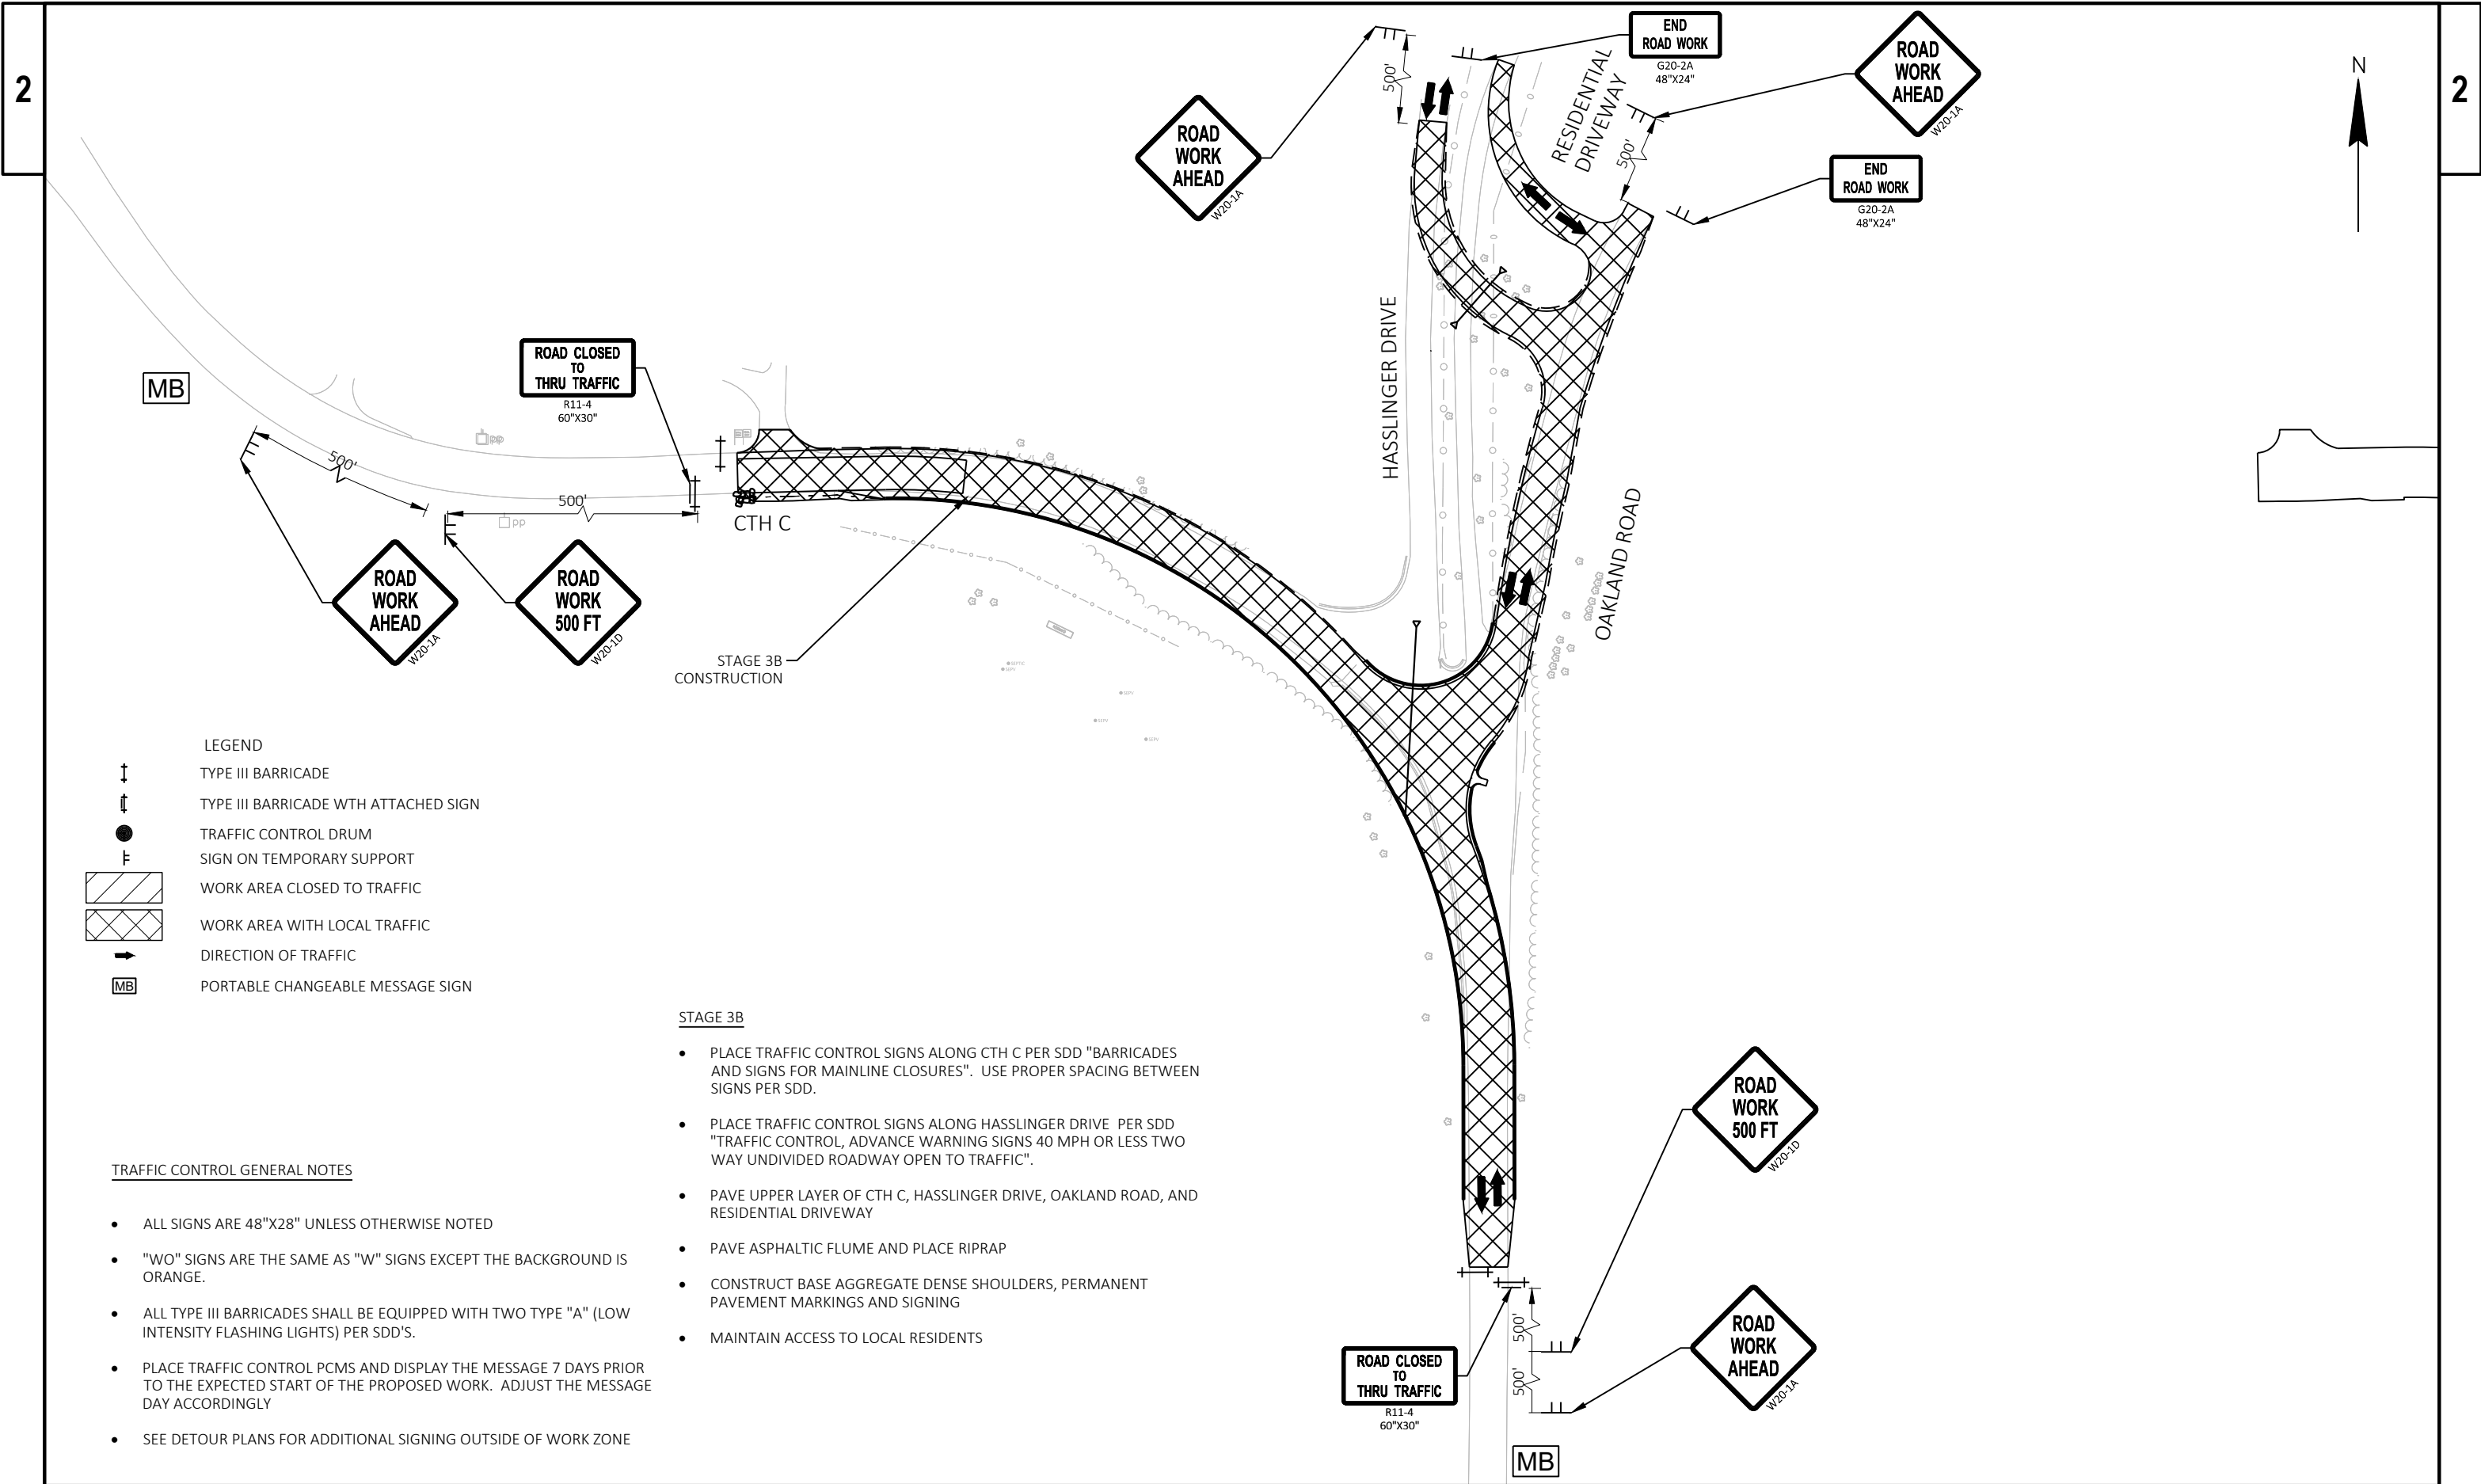

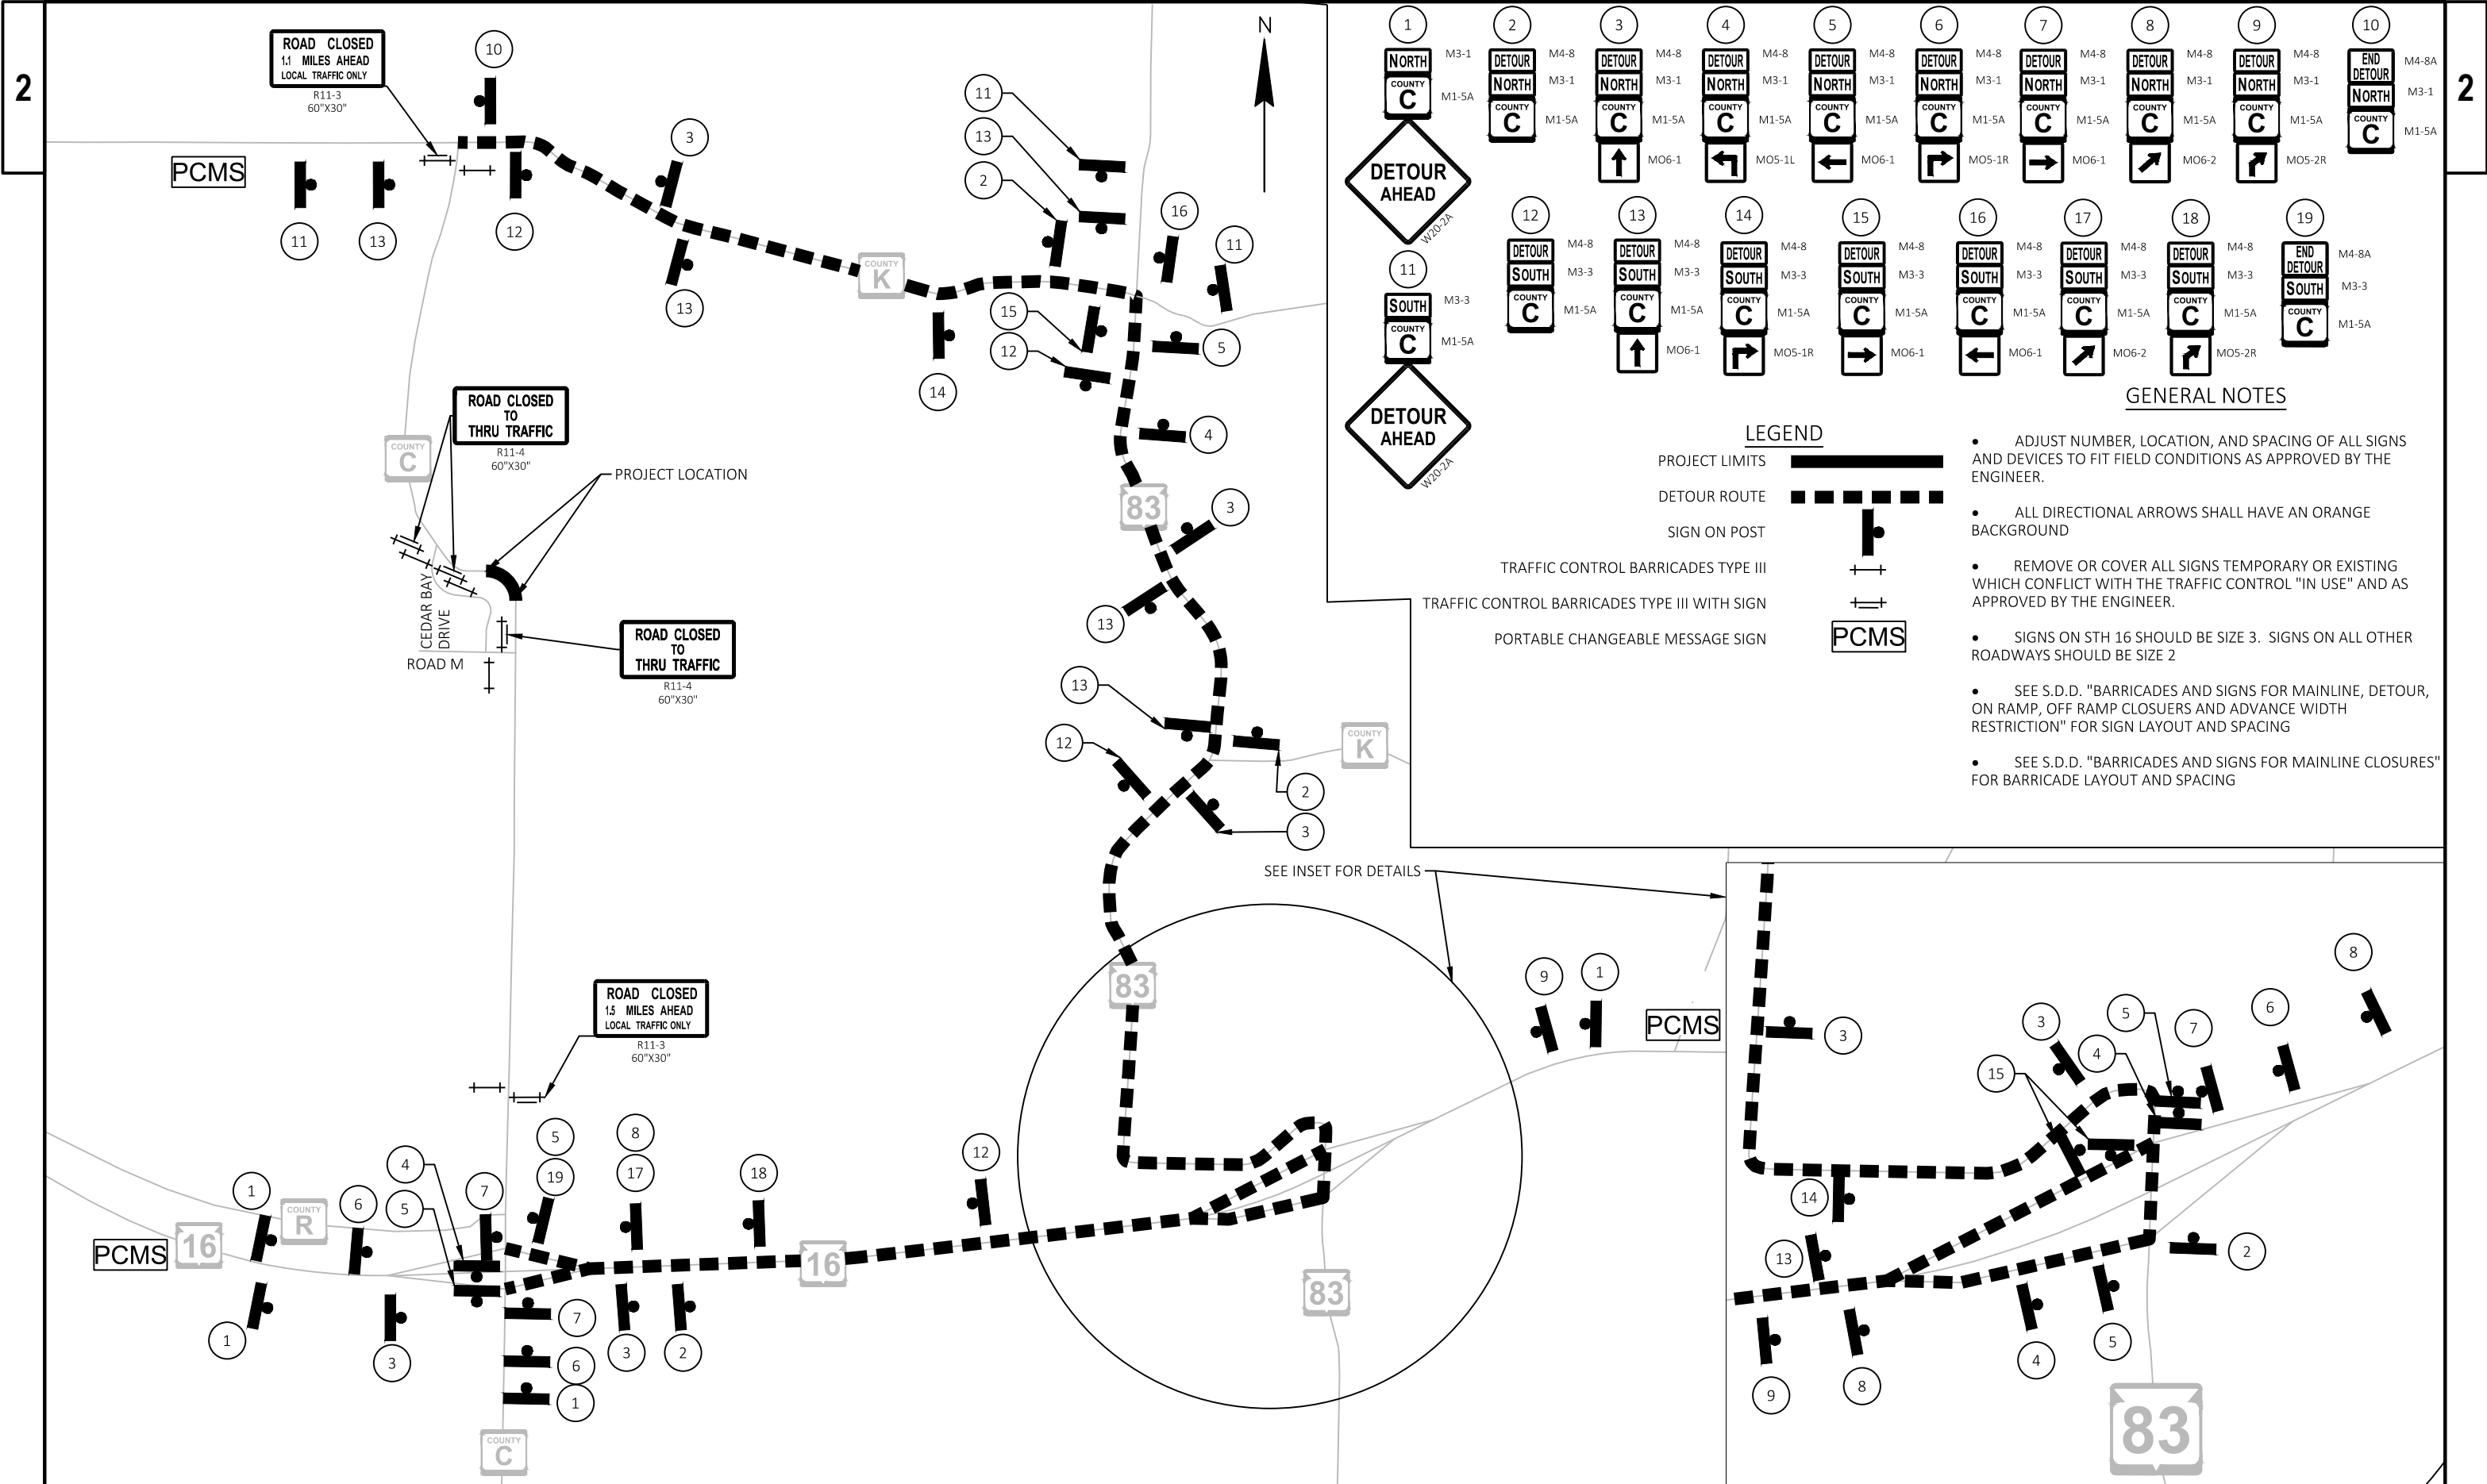

1
NORTH
COUNTY C
M3-1
M1-5A

DETOUR AHEAD
W20-2A

11
SOUTH
COUNTY C
M3-3
M1-5A

DETOUR AHEAD
W20-2A

2
DETOUR NORTH
COUNTY C
M4-8
M3-1
M1-5A

12
DETOUR SOUTH
COUNTY C
M4-8
M3-3
M1-5A

3
DETOUR NORTH
COUNTY C
M4-8
M3-1
M1-5A
MO6-1

13
DETOUR SOUTH
COUNTY C
M4-8
M3-3
M1-5A
MO6-1

4
DETOUR NORTH
COUNTY C
M4-8
M3-1
M1-5A

14
DETOUR SOUTH
COUNTY C
M4-8
M3-3
M1-5A
MO5-1R

5
DETOUR NORTH
COUNTY C
M4-8
M3-1
M1-5A
MO6-1

15
DETOUR SOUTH
COUNTY C
M4-8
M3-3
M1-5A
MO6-1

6
DETOUR NORTH
COUNTY C
M4-8
M3-1
M1-5A
MO5-1R

16
DETOUR SOUTH
COUNTY C
M4-8
M3-3
M1-5A
MO6-1

7
DETOUR NORTH
COUNTY C
M4-8
M3-1
M1-5A
MO6-1

17
DETOUR SOUTH
COUNTY C
M4-8
M3-3
M1-5A
MO6-2

8
DETOUR NORTH
COUNTY C
M4-8
M3-1
M1-5A
MO6-2

18
DETOUR SOUTH
COUNTY C
M4-8
M3-3
M1-5A
MO5-2R

9
DETOUR NORTH
COUNTY C
M4-8
M3-1
M1-5A
MO5-2R

19
END DETOUR NORTH
COUNTY C
M4-8A
M3-1
M1-5A

10
END DETOUR NORTH
COUNTY C
M4-8A
M3-1
M1-5A

LEGEND

PROJECT LIMITS

DETOUR ROUTE

SIGN ON POST

TRAFFIC CONTROL BARRICADES TYPE III


TRAFFIC CONTROL BARRICADES TYPE III WITH SIGN

PORTABLE CHANGEABLE MESSAGE SIGN

PCMS

GENERAL NOTES

- ADJUST NUMBER, LOCATION, AND SPACING OF ALL SIGNS AND DEVICES TO FIT FIELD CONDITIONS AS APPROVED BY THE ENGINEER.
- ALL DIRECTIONAL ARROWS SHALL HAVE AN ORANGE BACKGROUND
- REMOVE OR COVER ALL SIGNS TEMPORARY OR EXISTING WHICH CONFLICT WITH THE TRAFFIC CONTROL "IN USE" AND AS APPROVED BY THE ENGINEER.
- SIGNS ON STH 16 SHOULD BE SIZE 3. SIGNS ON ALL OTHER ROADWAYS SHOULD BE SIZE 2
- SEE S.D.D. "BARRICADES AND SIGNS FOR MAINLINE, DETOUR, ON RAMP, OFF RAMP CLOSURES AND ADVANCE WIDTH RESTRICTION" FOR SIGN LAYOUT AND SPACING
- SEE S.D.D. "BARRICADES AND SIGNS FOR MAINLINE CLOSURES" FOR BARRICADE LAYOUT AND SPACING

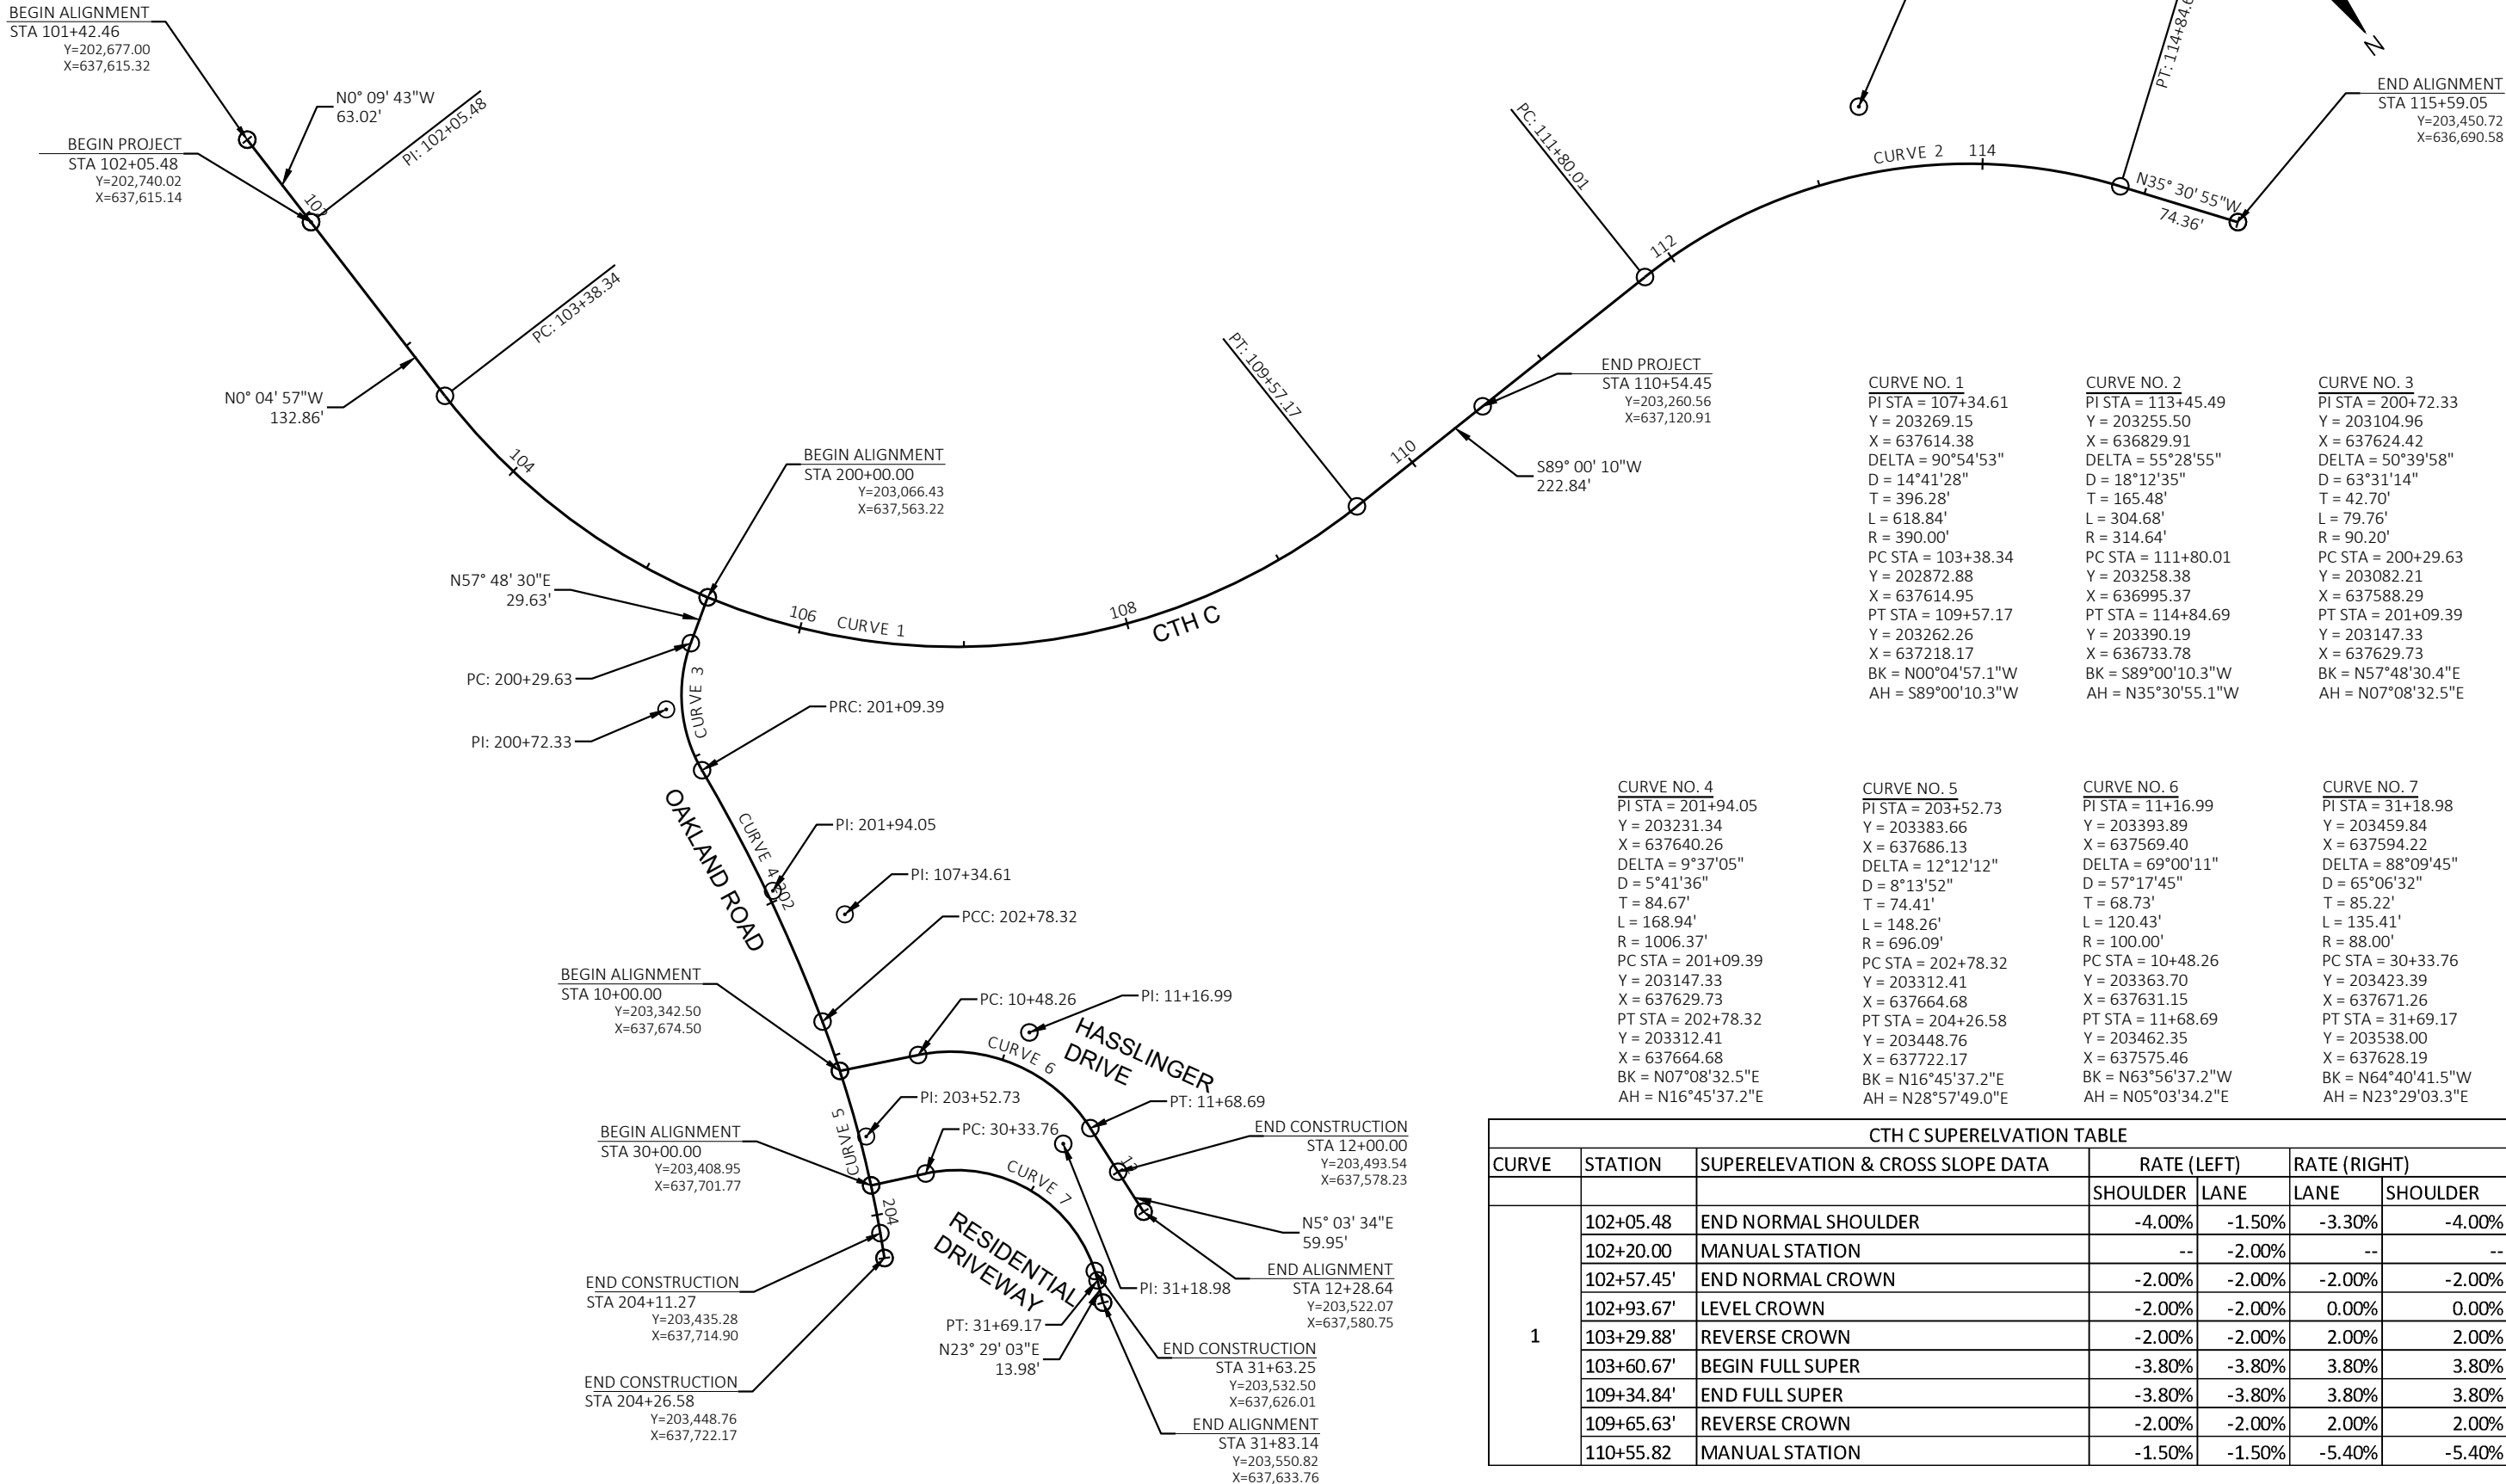

Estimate Of Quantities

3781-03-70					
Line	Item	Item Description	Unit	Total	Qty
0002	201.0105	Clearing	STA	12.000	12.000
0004	201.0205	Grubbing	STA	12.000	12.000
0006	204.0115	Removing Asphaltic Surface Butt Joints	SY	12.000	12.000
0008	204.0120	Removing Asphaltic Surface Milling	SY	370.000	370.000
0010	204.0150	Removing Curb & Gutter	LF	356.000	356.000
0012	204.0170	Removing Fence	LF	940.000	940.000
0014	205.0100	Excavation Common	CY	7,943.000	7,943.000
0016	213.0100	Finishing Roadway (project) 01. 3781-03-70	EACH	1.000	1.000
0018	214.0100	Obliterating Old Road	STA	3.000	3.000
0020	305.0110	Base Aggregate Dense 3/4-Inch	TON	126.000	126.000
0022	305.0120	Base Aggregate Dense 1 1/4-Inch	TON	3,740.000	3,740.000
0024	305.0130	Base Aggregate Dense 3-Inch	TON	1,090.000	1,090.000
0026	455.0605	Tack Coat	GAL	342.000	342.000
0028	460.2000	Incentive Density HMA Pavement	DOL	860.000	860.000
0030	460.5223	HMA Pavement 3 LT 58-28 S	TON	792.000	792.000
0032	460.5225	HMA Pavement 5 LT 58-28 S	TON	539.000	539.000
0034	465.0120	Asphaltic Surface Driveways and Field Entrances	TON	11.000	11.000
0036	465.0315	Asphaltic Flumes	SY	1.000	1.000
0038	465.0425	Asphaltic Shoulder Rumble Strips 2-Lane Rural	LF	1,445.000	1,445.000
0040	465.0475	Asphalt Centerline Rumble Strips 2-Lane Rural	LF	1,700.000	1,700.000
0042	520.1012	Apron Endwalls for Culvert Pipe 12-Inch	EACH	2.000	2.000
0044	520.4112	Culvert Pipe Class IV 12-Inch	LF	34.000	34.000
0046	522.1018	Apron Endwalls for Culvert Pipe Reinforced Concrete 18-Inch	EACH	1.000	1.000
0048	601.0407	Concrete Curb & Gutter 18-Inch Type D	LF	893.000	893.000
0050	601.0557	Concrete Curb & Gutter 6-Inch Sloped 36-Inch Type D	LF	215.000	215.000
0052	606.0100	Riprap Light	CY	1.000	1.000
0054	608.0318	Storm Sewer Pipe Reinforced Concrete Class III 18-Inch	LF	125.000	125.000
0056	611.0666	Inlet Covers Type Z	EACH	1.000	1.000
0058	611.3003	Inlets 3-FT Diameter	EACH	1.000	1.000
0060	616.0700.S	Fence Safety	LF	975.000	975.000
0062	619.1000	Mobilization	EACH	1.000	1.000
0064	624.0100	Water	MGAL	83.000	83.000
0066	625.0500	Salvaged Topsoil	SY	6,045.000	6,045.000
0068	627.0200	Mulching	SY	3,282.000	3,282.000
0070	628.1504	Silt Fence	LF	1,130.000	1,130.000
0072	628.1520	Silt Fence Maintenance	LF	1,130.000	1,130.000
0074	628.1905	Mobilizations Erosion Control	EACH	9.000	9.000
0076	628.1910	Mobilizations Emergency Erosion Control	EACH	5.000	5.000

Estimate Of Quantities

3781-03-70

Line	Item	Item Description	Unit	Total	Qty
0078	628.2006	Erosion Mat Urban Class I Type A	SY	7,110.000	7,110.000
0080	628.7005	Inlet Protection Type A	EACH	1.000	1.000
0082	628.7015	Inlet Protection Type C	EACH	1.000	1.000
0084	628.7504	Temporary Ditch Checks	LF	160.000	160.000
0086	628.7515.S	Stone or Rock Ditch Checks	CY	20.000	20.000
0088	628.7555	Culvert Pipe Checks	EACH	15.000	15.000
0090	628.7560	Tracking Pads	EACH	6.000	6.000
0092	629.0210	Fertilizer Type B	CWT	8.200	8.200
0094	630.0120	Seeding Mixture No. 20	LB	218.000	218.000
0096	630.0170	Seeding Mixture No. 70	LB	15.000	15.000
0098	630.0200	Seeding Temporary	LB	91.000	91.000
0100	630.0500	Seed Water	MGAL	216.000	216.000
0102	633.5200	Markers Culvert End	EACH	3.000	3.000
0104	634.0814	Posts Tubular Steel 2x2-Inch X 14-FT	EACH	12.000	12.000
0106	634.0816	Posts Tubular Steel 2x2-Inch X 16-FT	EACH	6.000	6.000
0108	634.0818	Posts Tubular Steel 2x2-Inch X 18-FT	EACH	2.000	2.000
0110	637.2210	Signs Type II Reflective H	SF	34.360	34.360
0112	637.2230	Signs Type II Reflective F	SF	123.750	123.750
0114	638.2102	Moving Signs Type II	EACH	5.000	5.000
0116	638.2602	Removing Signs Type II	EACH	30.000	30.000
0118	638.3000	Removing Small Sign Supports	EACH	18.000	18.000
0120	642.5001	Field Office Type B	EACH	1.000	1.000
0122	643.0300	Traffic Control Drums	DAY	1,255.000	1,255.000
0124	643.0420	Traffic Control Barricades Type III	DAY	1,350.000	1,350.000
0126	643.0705	Traffic Control Warning Lights Type A	DAY	2,700.000	2,700.000
0128	643.0900	Traffic Control Signs	DAY	15,298.000	15,298.000
0130	643.1050	Traffic Control Signs PCMS	DAY	35.000	35.000
0132	643.5000	Traffic Control	EACH	1.000	1.000
0134	645.0130	Geotextile Type R	SY	8.000	8.000
0136	645.0220	Geogrid Type SR	SY	1,780.000	1,780.000
0138	646.1020	Marking Line Epoxy 4-Inch	LF	3,459.000	3,459.000
0140	646.6120	Marking Stop Line Epoxy 18-Inch	LF	61.000	61.000
0142	649.0105	Temporary Marking Line Paint 4-Inch	LF	1,170.000	1,170.000
0144	649.0805	Temporary Marking Stop Line Paint 18-Inch	LF	44.000	44.000
0146	650.4000	Construction Staking Storm Sewer	EACH	2.000	2.000
0148	650.4500	Construction Staking Subgrade	LF	1,623.000	1,623.000
0150	650.5000	Construction Staking Base	LF	1,623.000	1,623.000
0152	650.5500	Construction Staking Curb Gutter and Curb & Gutter	LF	1,108.000	1,108.000
0154	650.6000	Construction Staking Pipe Culverts	EACH	1.000	1.000
0156	650.9910	Construction Staking Supplemental Control (project) 01.	LS	1.000	1.000

Estimate Of Quantities

3781-03-70					
Line	Item	Item Description	Unit	Total	Qty
3781-03-70					
0158	650.9920	Construction Staking Slope Stakes	LF	3,247.000	3,247.000
0160	690.0150	Sawing Asphalt	LF	355.000	355.000
0162	ASP.1T0A	On-the-Job Training Apprentice at \$5.00/HR	HRS	1,400.000	1,400.000
0164	ASP.1T0G	On-the-Job Training Graduate at \$5.00/HR	HRS	900.000	900.000
0166	SPV.0060	Special 01. Sand Bags	EACH	20.000	20.000
0168	SPV.0090	Special 01. Reflective Post Panels	LF	69.000	69.000

CLEARING & GRUBBING ITEMS

201.0105 201.0205

CATEGORY	STAGE	LOCATION	STATION TO	STATION	CLEARING STA	GRUBBING STA
0010	1	OAKLAND ROAD	203+00	- 204+25	2	2
SUBTOTAL					2	2
2	CTH C		105+25	- 106+15	2	2
	OAKLAND ROAD		201+00	- 203+00	2	2
SUBTOTAL					4	4
3A	CTH C		106+15	- 109+80	4	4
			10+88	- 12+00	2	2
SUBTOTAL					6	6
PROJECT TOTAL					12	12

OBLITERATING OLD ROAD

214.0100

CATEGORY	STAGE	LOCATION	STATION TO	STATION	OBLITERATING OLD ROAD STA
0010	3A	OAKLAND ROAD	201+43	- 203+02	3
SUBTOTAL					3
PROJECT TOTAL					3

REMOVAL ITEMS

CATEGORY	STAGE	LOCATION	STATION	OFFSET	TO	STATION	OFFSET	204.0115 REMOVING ASPHALTIC SURFACE BUTT JOINTS SY	204.0120 REMOVING ASPHALTIC SURFACE MILLING SY	204.0150 REMOVING CURB & GUTTER LF	204.0170 REMOVING FENCE LF
0010	1	OAKLAND ROAD/HASSLINGER DRIVE	200+83	LT	-	12+00	RT	--	--	--	147
		OAKLAND ROAD/RESIDENTIAL DRIVEWAY	201+18	LT	-	31+63	RT	--	--	--	197
SUBTOTAL								--	--	--	344
2	CTH C		103+65	LT	-	106+15	LT	--	--	273	--
	OAKLAND ROAD/HASSLINGER DRIVE		200+83	LT	-	12+00	RT	--	--	--	208
	OAKLAND ROAD/RESIDENTIAL DRIVEWAY		201+18	LT	-	31+63	RT	--	--	--	173
SUBTOTAL								--	--	273	381
3A	CTH C		107+18	RT	-	110+54	RT	12	370	83	215
SUBTOTAL								12	370	83	215
PROJECT TOTAL								12	370	356	940

EARTHWORK SUMMARY													
DIVISION	STATION	TO	STATION	LOCATION	205.0100		SALVAGED/UNUSABLE PAVEMENT MATERIAL (CY)	AVAILABLE MATERIAL	EXPANDED EBS BACKFILL	UNEXPANDED FILL	EXPANDED FILL	MASS ORDINATE +/-	WASTE
					EXCAVATION COMMON (CY)	EBS EXCAVATION (CY)			FACTOR 1.25		FACTOR 1.25		
1	10+11 30+10	-	11+25 31+63.21	HASSLINGER DR	564	--	29	535	--	1	1	534	534
				RESIDENTIAL DWY	236	--	24	212	--	155	194	18	18
SUBTOTAL					800	--	53	747	--	156	195	552	552
2	102+05.51 200+11.01	-	106+14.33 204+11.27	CTH C	1,360	335	216	1,144	419	137	172	972	972
				OAKLAND RD	3,678	--	465	3,213	--	58	72	3,141	3,141
SUBTOTAL					5,038	335	681	4,357	419	195	244	4,113	4,113
3	106+14.33 11+00	-	110+54.57 12+00	CTH C	1,798	210	259	1,540	263	388	485	1,055	1,055
				HASSLINGER DR	89	--	44	45	--	19	24	21	21
				DRIVEWAY	8	--	3	5	--	--	--	5	5
SUBTOTAL					1,895	210	305	1,590	263	407	509	1,081	1,081
PROJECT TOTAL					7,943		1,039	6,694	681	758	948	5,746	5,746

NOTE

1) Common Excavation is the sum of the Cut and EBS Excavation columns.

2) Salvaged/Unusable Pavement Material is included in Cut.

3) EBS Excavation to be backfilled with Base Aggregate Dense 3-Inch.

4) Salvaged/Unusable Pavement Material is the existing concrete and asphalt pavement volume, not available for fill (material to be wasted)

5) Available Material = Cut - Salvaged/Unusable Pavement Material (0 if negative)

6) Expanded EBS Backfill - amount of expanded EBS to be hauled off site.

7) Expanded Fill. Factor = 1.25

8) The Mass Ordinate + or - Qty calculated for the Division. Plus quantity indicates an excess of material within the Division. Minus indicates a shortage of material within the Division.

3

BASE AGGREGATE ITEMS									
CATEGORY	STAGE	LOCATION	STATION TO	STATION	305.0110	305.0120	305.0130	645.0220	GEOGRID TYPE
					BASE	BASE	BASE	SR	
					AGGREGATE	AGGREGATE	AGGREGATE		
					DENSE 3/4-INCH	DENSE 1 1/4-INCH	DENSE 3-INCH		SY
0010	1	HASSLINGER DRIVE	10+40	-	11+15	--	300	--	--
		RESIDENTIAL DRIVEWAY	30+24	-	31+63	--	200	--	--
		SUBTOTAL				--	500	--	--
	2					--			
		CTH C	102+05	-	106+14	--	1,340	670	1,090
		OAKLAND ROAD	200+52	-	204+11	--	900	--	--
		SUBTOTAL				--	2,240	670	1,090
	3A	CTH C	106+15	-	109+05	--	1,000	420	690
		CTH C	109+05	-	110+54	--	--	--	--
	3B	CTH C	106+15	-	109+05	22	--	--	--
		CTH C	109+05	-	110+54	8	--	--	--
		HASSLINGER DRIVE	10+40	-	12+00	39	--	--	--
		OAKLAND ROAD	200+52	-	204+11	48	--	--	--
		RESIDENTIAL DRIVEWAY	30+24	-	31+63	9	--	--	--
		SUBTOTAL				126	1,000	420	690
		PROJECT TOTAL				126	3,740	1,090	1,780

CONCRETE CURB & GUTTER							
CATEGORY	STAGE	LOCATION	STATION TO	STATION	OFFSET	601.0407	601.0557
						CONCRETE CURB	CONCRETE CURB
						& GUTTER 18-	& GUTTER 6-INCH
						INCH TYPE D	SLOPED 36-INCH
						LF	TYPE D
0010	2	CTH C	102+49	- 106+14	LT	354	--
		CTH C	102+49	- 104+69	RT	--	100
		CTH C	104+69	- 105+39	RT	209	--
		OAKLAND ROAD	200+11	- 201+23	LT	--	115
		SUBTOTAL				563	215
	3A	CTH C	106+14	- 109+58	LT	330	--
		SUBTOTAL				330	--
		PROJECT TOTAL				893	215
	RUMBLE STRIPS						
						465.0425	465.0475
						ASPHALTIC SHOULDER	ASPHALTIC
						RUMBLE STRIPS 2-	CENTERLINE RUMBLE
	CATEGORY	STAGE	LOCATION	STATION TO	STATION	LANE RURAL	STRIPS 2-LANE RURAL
						LF	LF
	0010	3B	CTH C	102+05	- 110+54	1,445	1,700
			PROJECT TOTAL			1,445	1,700

3

ASPHALTIC ITEMS								
CATEGORY	STAGE	LOCATION	STATION OFFSET	TO STATION	455.0605	460.5223	460.5225	465.0120
					TACK COAT	HMA PAVEMENT	HMA PAVEMENT	ASPHALTIC
					GAL	3 LT 58-28 S	5 LT 58-28 S	DRIVEWAYS AND
						TON	TON	FIELD
								ENTRANCES
								TON
								SY
0010	1	HASSLINGER DRIVE	10+40	- 11+15	--	50	--	--
		RESIDENTIAL DRIVEWAY	30+24	- 31+63	--	40	--	--
		SUBTOTAL			--	90	--	--
	2	CTH C	102+05	- 106+14	--	295	--	--
		OAKLAND ROAD	200+52	- 204+11	--	172	--	1
		SUBTOTAL			--	467	--	1
	3A	CTH C	106+14	- 109+05	--	194	--	--
		CTH C	109+05	- 110+54	--	41	--	--
	3B	CTH C	102+05	- 110+54	229	--	367	11
		HASSLINGER DRIVE	10+40	- 12+00	21	--	34	--
		OAKLAND ROAD	200+52	- 204+11	72	--	115	--
		RESIDENTIAL DRIVEWAY	30+24	- 31+63	20	--	24	--
		SUBTOTAL			342	235	539	11
		PROJECT TOTAL			342	792	539	11

CROSS CULVERT PIPES

CATEGORY	STAGE	LOCATION	STATION	OFFSET	TO	STATION	OFFSET	ALIGNMENT	MINIMUM THICKNESS INCHES	INLET ELEVATION	DISCHARGE ELEVATION	SLOPE	520.1012	520.4112	633.5200*
													APRON ENDWALLS FOR CULVERT PIPE 12- INCH EACH	CULVERT PIPE CLASS IV 12-INCH LF	MARKERS CULVERT END EACH
0010	1	HASSLINGER DRIVE	10+75	18.5' LT		10+75	15.8' RT	15.8' RT	0.064	924.80	924.65		2	34	2
PROJECT TOTAL													2	34	2

*ADDITIONAL QUANTITIES SHOWN ELSEWHERE

NOTE
1) STATION OFFSETS SHOWN ARE TO THE END OF PIPE AT APRON ENDWALLS (NOT INCLUDING LENGTH OF ENDWALL).

STORM SEWER STRUCTURES

CATEGORY	STAGE	LOCATION	STATION	OFFSET	RIM ELEVATION	STRUCTURE ELEVATION	BOTTOM OF STRUCTURE ELEVATION	DEPTH	INLET ELEVATION	DISCHARGE ELEVATION	522.1018	608.0318	611.0666	611.3003	633.5200*	
											ENDWALLS FOR CULVERT PIPE REINFORCED CONCRETE 18- INCH	STORM SEWER PIPE REINFORCED CONCRETE CLASS III	INLET COVERS TYPE Z	INLETS	MARKERS CULVERT END	
												EACH	18-INCH LF	INLET COVERS TYPE Z EACH	INLETS 3-FT DIAMETER EACH	EACH
0010	2	CTH C	105+15	16' LT	944.70	943.70	937.35	6.35	937.35	936.06	1	125	1	1	1	
PROJECT TOTAL												1	125	1	1	1

*ADDITIONAL QUANTITIES SHOWN ELSEWHERE

NOTE
1) STATIONS SHOWN ARE TO THE CENTER OF STRUCTURE
2) OFFSETS ARE TO THE FLANGE LINE FOR STRUCTURES IN THE ROADWAY WITH INLET GRATES
3) RIM ELEVATIONS ARE GIVEN AT THE FLANGE LINE FOR INLET GRATES
4) DEPTH = RIM ELEVATION - INVERT - CASTING HEIGHT - ADJUSTMENT

RIPRAP ITEMS						
				606.0100	645.0130	
				RIPRAP LIGHT	GEOTEXTILE	
CATEGORY	STAGE	LOCATION	STATION TO	STATION	CY	TYPE R SY
0010	3B	CTH C	110+44	- 110+54	1	8
		PROJECT TOTAL				8

EROSION CONTROL MOBILIZATION			
		628.1905	628.1910
		MOBILIZATIONS	MOBILIZATIONS
		EROSION	EMERGENCY
		CONTROL	EROSION
CATEGORY	STAGE	EACH	CONTROL EACH
0010	1	2	1
	2	2	1
	3A	2	1
	3B	2	1
	4	1	1
PROJECT TOTAL		9	5

EROSION CONTROL ITEMS												
		628.1504	628.1520	628.2006	628.7504	628.7515.S	628.7555	SPV.0060.01				
		SILT FENCE	SILT FENCE	EROSION MAT	TEMPORARY	STONE OR ROCK	CULVERT PIPE	SAND BAGS				
CATEGORY	STAGE	LOCATION	STATION TO	STATION OFFSET	LF	LF	TYPE A SY	DITCH CHECKS LF	DITCH CHECKS CY	CHECKS EACH	EACH	
0010	1	HASSLINGER DRIVE	10+40	- 11+15	LT/RT	--	610	25	--	5	--	
		RESIDENTIAL DRIVEWAY	30+24	- 31+63	RT	120	190	--	--	--	--	
		SUBTOTAL				120	120	800	25	--	5	
	2	CTH C	102+05	- 106+14	LT/RT	230	980	100	--	--	--	
		CTH C	113+75	- 106+14	LT	--	--	--	--	5	--	
		OAKLAND ROAD	200+52	- 204+11	LT/RT	120	1,800	--	--	--	--	
		SUBTOTAL				350	350	2,780	100	--	5	
	3A	CTH C	106+14	- 109+05	LT/RT	430	2,880	--	20	--	--	
		SUBTOTAL				430	430	2,880	--	20	--	
		UNDISTRIBUTED				230	230	650	35	--	5	
		PROJECT TOTAL				1,130	1,130	7,110	160	20	15	

3

3

							RESTORATION ITEMS						
							625.0500	627.0200	629.0210	630.0120	630.0170	630.0200	630.0500
CATEGORY	STAGE	LOCATION	STATION TO	STATION	OFFSET		SALVAGED TOPSOIL SY	MULCHING SY	FERTILIZER TYPE B CWT	SEEDING MIXTURE NO. 20 LB	SEEDING MIXTURE NO. 70 LB	SEEDING TEMPORARY LB	SEED WATER MGAL
0010	1	HASSLINGER DRIVE	10+40	-	11+15	LT/RT	610	300	0.6	16	--	8	14
		RESIDENTIAL DRIVEWAY	30+24	-	31+63	RT	190	94	0.2	5	--	3	4
		SUBTOTAL						800	394	0.8	21	--	11
	2	CTH C	102+05	-	106+14	LT/RT	980	489	0.9	26	--	13	22
		OAKLAND ROAD	200+52	-	204+11	LT/RT	1,800	898	1.7	48	--	24	40
		SUBTOTAL						2,780	1,387	2.6	74	--	37
	3A	CTH C	106+14	-	109+05	LT/RT	1,680	841	1.6	78	--	23	38
		SUBTOTAL						1,680	841	1.6	78	--	23
	4	OAKLAND ROAD	200+52	-	204+11	LT/RT	--	--	1.9	--	11	--	68
		SUBTOTAL						--	--	1.9	--	11	--
UNDISTRIBUTED						785	660	1	45	4	20	30	
PROJECT TOTAL						6,045	3,282	8.2	218	15	91	216	

TRACKING PADS			628.7560
CATEGORY	STAGE	LOCATION	TRACKING PADS EACH
0010	1	CTH C	2
		SUBTOTAL	2
	2	CTH C	2
		SUBTOTAL	2
	3A	CTH C	2
		SUBTOTAL	2
		PROJECT TOTAL	6

<u>INLET PROTECTION</u>						
					628.7005	628.7015
					INLET PROTECTION TYPE A EACH	INLET PROTECTION TYPE C EACH
CATEGORY	STAGE	LOCATION	STATION	OFFSET		
0010	2	CTH C	105+15	16' LT	1	1
PROJECT TOTAL					1	1

REMOVING AND MOVING SIGNS									
					638.2102	638.2602	638.3000		
					**				
					MOVING SIGNS	REMOVING SIGNS	REMOVING		
					TYPE II	TYPE II	SMALL SIGN		
CATEGORY	LOCATION	STATION	OFFSET	SIGN NUMBER	SIGN MESSAGE	EACH	EACH	SUPPORTS	COMMENTS
						EACH	EACH	EACH	
0010	CTH C	101+93	LT	1R	TURN (LEFT)	--	1	1	
		101+93	LT	2R	20 MPH	--	1	--	MOUNTED ON SAME POST AS 1R
		101+93	RT	3R	TURN (LEFT)	--	1	1	
		101+93	RT	4R	20 MPH	--	1	--	MOUNTED ON SAME POST AS 3R
		102+06	LT	5R	NEXT 2 MILES	--	1	--	MOUNTED ON SAME POST AS 1R
		102+06	LT	6R	DEER CROSSING	--	1	--	MOUNTED ON SAME POST AS 1R
		104+00	LT	7R	SPEED LIMIT 35 MPH	--	1	1	
		104+06	RT	8R	SPEED LIMIT 25 MPH	--	1	1	
		104+06	RT	9R	NO PARKING BETWEEN SIGNS	--	1	--	MOUNTED ON SAME POST AS 8R
		104+28	RT	10R	TURN (LEFT)	--	1	1	
		104+28	RT	11R	20 MPH	--	1	--	MOUNTED ON SAME POST AS 10R
		104+31	LT	12R	TURN (LEFT)	--	1	1	
		104+31	LT	13R	20 MPH	--	1	--	MOUNTED ON SAME POST AS 12R
		104+50	RT	14R	CHEVRON (RIGHT)	--	1	1	SEE NOTE 1
		104+50	RT	15R	CHEVRON (LEFT)	--	1	--	MOUNTED ON SAME POST AS 14R. SEE NOTE 1.
		104+78	RT	16R	CHEVRON (LEFT)	--	1	1	SEE NOTE 1
		104+78	RT	17R	ONE-DIRECTON LARGE ARROW	--	1	--	MOUNTED ON SAME POST AS 16R
		105+05	RT	18R	CHEVRON (LEFT)	--	1	1	SEE NOTE 1
		105+05	RT	19R	CHEVRON (RIGHT)	--	1	--	SEE NOTE 1
		106+48	RT	31R	CHEVRON (LEFT)	--	1	1	SEE NOTE 1
		106+57	RT	32R	COUNTY C	--	1	1	
		107+22	RT	33R	CHEVRON (RIGHT)	--	1	1	SEE NOTE 1
		107+22	RT	34R	CHEVRON (LEFT)	--	1	--	MOUNTED ON SAME POST AS 33R. SEE NOTE 1.
		107+86	RT	35R	CHEVRON (RIGHT)	--	1	1	SEE NOTE 1
		107+86	RT	36R	CHEVRON (LEFT)	--	1	--	MOUNTED ON SAME POST AS 25R. SEE NOTE 1.
		109+03	RT	37R	CURVE (RIGHT)	--	1	1	SEE NOTE 1
		109+03	RT	38R	NO PARKING ANY TIME	--	1	--	MOUNTED ON SAME POST AS 37R
		112+24	RT	39R	SPEED LIMIT 20 MPH	--	--	--	EXISTING SIGN TO REMAIN
		112+24	RT	40R	NO PARKING BETWEEN SIGNS	--	--	--	EXISTING SIGN TO REMAIN
		112+07	LT	41R	CURVE (RIGHT)	--	1	1	
		110+00	RT	42R	TOWN OF MERTON ADDRESSES	--	--	--	REMOVE & SALVAGE BY LOCAL MUNICIPALITY
	OAKLAND RD	200+97	RT	20R	OAKLAND ROAD	1	--	--	
		201+12	RT	21R	OAKLAND ROAD	1	--	--	OAKLAND ROAD DECORATIVE SIGN
		201+22	LT	22R	STOP SIGN	--	1	1	
		200+99	LT	23R	WILLIAMS DRIVE	--	--	--	REMOVE & SALVAGE BY LOCAL MUNICIPALITY
		203+17	RT	24R	SPEED LIMIT 20 MPH	1	--	1	
		203+17	RT	25R	PRIVATE PROPERTY	1	--	--	MOUNTED ON SAME POST AS 24R
		201+45	LT	26R	NO TRUCKS	--	--	--	REMOVE & SALVAGE BY OWNER
		201+45	LT	27R	RESIDENTIAL DRIVE	--	--	--	REMOVE & SALVAGE BY OWNER
		201+42	LT	28R	PRIVATE DRIVE KEEP OUT	--	--	--	REMOVE & SALVAGE BY OWNER
		201+44	LT	29R	STOP SIGN	--	1	1	
		201+43	LT	30R	HASSLINGER DR	1	--	--	
		HASSLINGER DR	12+28	RT	43R	SPEED LIMIT 25 MPH	--	--	--
PROJECT TOTAL				5	30	18			

NOTE 1 - SIGN REMOVAL INCLUDES THE REMOVAL OF REFLECTIVE POST PANEL
** CATEGORY 0020

TYPE II SIGNS AND SUPPORTS																

TRAFFIC CONTROL ITEMS												
			643.0300		643.0420*		643.0705*		643.0900*		643.1050*	
					TRAFFIC CONTROL BARRICADES		TRAFFIC CONTROL WARNING LIGHTS		TRAFFIC CONTROL SIGNS		TRAFFIC CONTROL SIGNS	
			STAGE DURATION		TRAFFIC CONTROL DRUMS		TYPE III		TYPE A		PCMS	
CATEGORY	STAGE	DAYS	NO.	DAY	NO.	DAY	NO.	DAY	NO.	DAY	NO.	DAY
0010	1	20	20	400	4	80	8	160	11	220	--	--
		SUBTOTAL		400	80	160	220	--	--			
	2	32	15	480	11	352	22	704	16	512	--	--
		SUBTOTAL		480	352	704	512	--	--			
	3A	25	15	375	10	250	20	500	16	400	--	--
		SUBTOTAL		375	250	500	400	--	--			
	3B	7	--	--	4	28	8	56	10	70	2	14
		SUBTOTAL		--	28	56	70	14	14			
	4	2	--	--	--	--	--	--	8	16	--	--
		SUBTOTAL		--	--	--	16	--	--			
	PROJECT TOTAL			1,255	710	1,420	1,218	14				
*ADDITIONAL QUANTITIES SHOWN ELSEWHERE												

TRAFFIC CONTROL ITEMS - DETOUR											
			643.0420*		643.0705*		643.0900*		643.1050*		
			TRAFFIC CONTROL BARRICADES		TRAFFIC CONTROL WARNING LIGHTS		TRAFFIC CONTROL SIGNS		TRAFFIC CONTROL SIGNS		
			TYPE III		TYPE A				PCMS		
CATEGORY	STAGE	LOCATION	STAGE DURATION DAYS	NO.	DAY	NO.	DAY	NO.	DAY	NO.	DAY
0010	2		32								
		CTH C		10	320	20	640	24	768	--	--
		STH 16		--	--	--	--	86	2,752	2	14
		STH 83		--	--	--	--	64	2,048	--	--
		CTH K		--	--	--	--	46	1,472	1	7
		SUBTOTAL			320		640		7,040		21
	3A		25								
		CTH C		10	250	20	500	24	600	--	--
		STH 16		--	--	--	--	86	2,150	--	--
		STH 83		--	--	--	--	64	1,600	--	--
		CTH K		--	--	--	--	46	1,150	--	--
		SUBTOTAL			250		500		5,500		--
	3B		7								
		CTH C		10	70	20	140	24	168	--	--
		STH 16		--	--	--	--	86	602	--	--
		STH 83		--	--	--	--	64	448	--	--
		CTH K		--	--	--	--	46	322	--	--
		SUBTOTAL			70		140		1,540		--
PROJECT TOTAL				640		1,280		14,080		21	
*ADDITIONAL QUANTITIES SHOWN ELSEWHERE											

TEMPORARY PAVEMENT MARKING ITEMS							
				649.0105	649.0805		
				TEMPORARY	TEMPORARY		
				MARKING LINE	MARKING STOP		
				PAINT 4-INCH	LINE PAINT 18-		
				YELLOW	INCH		
CATEGORY	STAGE	LOCATION	STATION TO	STATION	LF	LF	
0010	2						
		CTH C	102+05	- 105+40	670	--	
		OAKLAND ROAD	200+25	- 202+75	500	44	
		PROJECT TOTAL			1,170	44	

TRAFFIC CONTROL					
				643.5000	
				TRAFFIC	
				CONTROL	
CATEGORY	STAGE	LOCATION		EACH	
0010	ALL	PROJECT		1	
PROJECT TOTAL				1	

PAVEMENT MARKING ITEMS

					646.1020			646.6120	
					MARKING LINE EPOXY 4-INCH			MARKING STOP LINE EPOXY 18-INCH	
CATEGORY	STAGE	LOCATION	STATION TO	STATION	3' LINE 9' SKIP	SOLID	SOLID WHITE	SOLID WHITE	
					WHITE	YELLOW			
					LF	LF	LF	LF	
0010	3B	CTH C	102+05	- 110+54	34	1,698	1,559	--	
		OAKLAND ROAD	200+25	- 202+64	--	168	--	43	
		HASSLINGER DRIVE	10+44	- 11+44	--	--	--	18	
		PROJECT TOTAL					3,459		61

CONSTRUCTION STAKING										
						650.4000	650.4500	650.5000	650.5500	650.6000
						CONSTRUCTION STAKING STORM SEWER EACH		CONSTRUCTION STAKING SUBGRADE LF	CONSTRUCTION STAKING BASE LF	CONSTRUCTION STAKING CURB GUTTER AND CURB & GUTTER LF
CATEGORY	LOCATION	STATION TO	STATION	OFFSET				LF	LF	LF
0010	CTH C	102+05	-	110+54	LT & RT	2		849	849	993
	HASSLINGER DRIVE	10+00	-	12+00	LT & RT	--		200	200	--
	OAKLAND ROAD	200+00	-	204+11	LT & RT	--		411	411	115
	RESIDENTIAL DRIVEWAY	30+00	-	31+63	LT & RT	--		163	163	--
PROJECT TOTAL						2		1,623	1,623	1,108
									1	
										3,247

CONSTRUCTION STAKING SUPPLEMENTAL				650.9910
				CONSTRUCTION STAKING SUPPLEMENTAL CONTROL (PROJECT) LS
CATEGORY	STAGE	LOCATION		LS
0010	ALL	PROJECT		1
PROJECT TOTAL				1

FENCE SAFETY							616.0700.S
CATEGORY	STAGE	LOCATION	STATION TO	STATION	OFFSET	FENCE SAFETY LF	
0010	1	RESIDENTIAL DRIVEWAY	30+25	-	31+25 RT	100	
SUBTOTAL						100	
	2	CTH C	103+50	-	105+50 LT	200	
		OAKLAND ROAD	201+25	-	202+00 RT	75	
SUBTOTAL						275	
	3A	CTH C	107+00	-	110+00 LT & RT	600	
SUBTOTAL						600	
PROJECT TOTAL						975	

SAWING					690.0150
CATEGORY	STAGE	LOCATION	STATION TO	STATION	SAWING ASPHALT LF
0010	1	OAKLAND ROAD	204+11		19
		HASSLINGER DRIVE	12+00		18
		RESIDENTIAL DRIVEWAY	31+63		11
SUBTOTAL					48
	2	CTH C	102+05		25
SUBTOTAL					25
	3A	CTH C	109+05	- 110+54	282
SUBTOTAL					282
PROJECT TOTAL					355

FINISHING ROADWAY				213.0100
CATEGORY	STAGE	LOCATION		FINISHING ROADWAY (PROJECT) EACH
0010	ALL	PROJECT		1
PROJECT TOTAL				1

WATER				624.0100
CATEGORY	STAGE	LOCATION		WATER MGAL
0010	ALL	PROJECT-BASE COMPACTION		51
		PROJECT-COMMON EXCAVATION		32
PROJECT TOTAL				83

FIELD OFFICE				642.5001
CATEGORY	STAGE	LOCATION		FIELD OFFICE TYPE B EACH
0010	ALL	PROJECT		1
PROJECT TOTAL				1

MOBILIZATION				619.1000
CATEGORY	STAGE	LOCATION		MOBILIZATION EACH
0010	ALL	PROJECT		1
PROJECT TOTAL				1

CONVENTIONAL SYMBOLS

SECTION LINE	---	SECTION CORNER		R/W MONUMENT	•
QUARTER LINE	---	NOTATION FOR COMBUSTIBLE FLUIDS		NON-MONUMENTED R/W POINT	○
SIXTEENTH LINE	---	NOTATION FOR HIGH VOLTAGE TRANSMISSION LINES		FOUND IRON PIN	IP
NEW REFERENCE LINE	---			VALVE (GAS, WATER, ETC.)	○ (TYPE)
NEW R/W LINE	---			SIGN	
EXISTING R/W LINE	---			OFF-PREMISE SIGN	
PROPERTY LINE	---				
LOT, TIE & OTHER MINOR LINES	---				
CORPORATE LIMITS	---				
UNDERGROUND FACILITY (COMMUNICATIONS, ELECTRIC, ETC.)	---	ELECTRIC POLE		COMPENSABLE	
FEE ACQUISITION AREA (HATCHING VARIES BY OWNER)	---	TELEPHONE POLE		NON-COMPENSABLE	
TEMPORARY LIMITED EASEMENT AREA	---	PEDESTAL (LABEL TYPE) (TV, TEL, ELEC, ETC.)			
EASEMENT AREA (HIGHWAY, PERMANENT LIMITED, OR RESTRICTED DEVELOPMENT)	---	ACCESS CONTROLLED BY ACQUISITION			
TRANSMISSION STRUCTURES	---	NO ACCESS (BY STATUTORY AUTHORITY)			
BUILDING	---	ACCESS RESTRICTED (BY PREVIOUS PROJECT OR CONTROL)			
NATIONAL GEODETIC SURVEY MONUMENT	---			PARCEL NUMBER	25
SIXTEENTH CORNER MONUMENT	---			UTILITY NUMBER	40

CONVENTIONAL ABBREVIATIONS

ACCESS RIGHTS	AR	POINT OF COMPOUND CURVE	PCC
ACRES	AC	POINT OF INTERSECTION	PI
AHEAD	AH	PROPERTY LINE	PL
ALUMINUM	ALUM	RECORDED AS	(100')
AND OTHERS	ET AL	REFERENCE LINE	R/L
BACK	BK	REMAINING	REM
BLOCK	BLK	RIGHT	RT
CENTERLINE	C/L	RIGHT OF WAY	R/W
CERTIFIED SURVEY MAP	CSM	SECTION	SEC
CONCRETE	CONC	SEPTIC VENT	SEPV
COUNTY	CO	SQUARE FEET	SF
COUNTY TRUNK HIGHWAY	CTH	STATE TRUNK HIGHWAY	STH
DISTANCE	DIST	STATION	STA
CORNER	COR	SUBDIVISION	SUBD
DOCUMENT NUMBER	DOC	TANGENT	TAN
EASEMENT	EASE	TELEPHONE PEDESTAL	TP
EXISTING	EX	TEMPORARY LIMITED EASEMENT	TLE
GAS VALVE	GV	TRANSPORTATION PROJECT	TPP
GRID NORTH	GN	PLAT	
HIGHWAY EASEMENT	HE	UNITED STATES HIGHWAY	USH
IDENTIFICATION	ID	VOLUME	V
LAND CONTRACT	LC		
LEFT	LT		
MONUMENT	MON		
NATIONAL GEODETIC SURVEY	NGS		
NUMBER	NO		
OUTLOT	OL		
PAGE	P		
POINT OF TANGENCY	PT		
PERMANENT LIMITED EASEMENT	PLE		
POINT OF BEGINNING	POB		
POINT OF CURVATURE	PC		

CURVE DATA


LONG CHORD	LC
LONG CHORD BEARING	LCB
RADIUS	R
DEGREE OF CURVE	D
CENTRAL ANGLE OR DELTA	Δ
LENGTH OF CURVE	L
TANGENT	T
DIRECTION AHEAD	DA
DIRECTION BACK	DB

CONVENTIONAL UTILITY SYMBOLS

WATER	---
GAS	---
TELEPHONE	---
OVERHEAD TRANSMISSION LINES	---
ELECTRIC	---
CABLE TELEVISION	---
FIBER OPTIC	---
SANITARY SEWER	---
STORM SEWER	---

END RELOCATION ORDER

PROJECT I.D. 3781-03-00
STA. 111+00.00
Y = 203,259.56
X = 637074.95
275.20 FEET SOUTH OF AND
543.86 FEET WEST OF THE
EAST 1/4 CORNER OF SEC.
30, T 8 N, R 18 E.

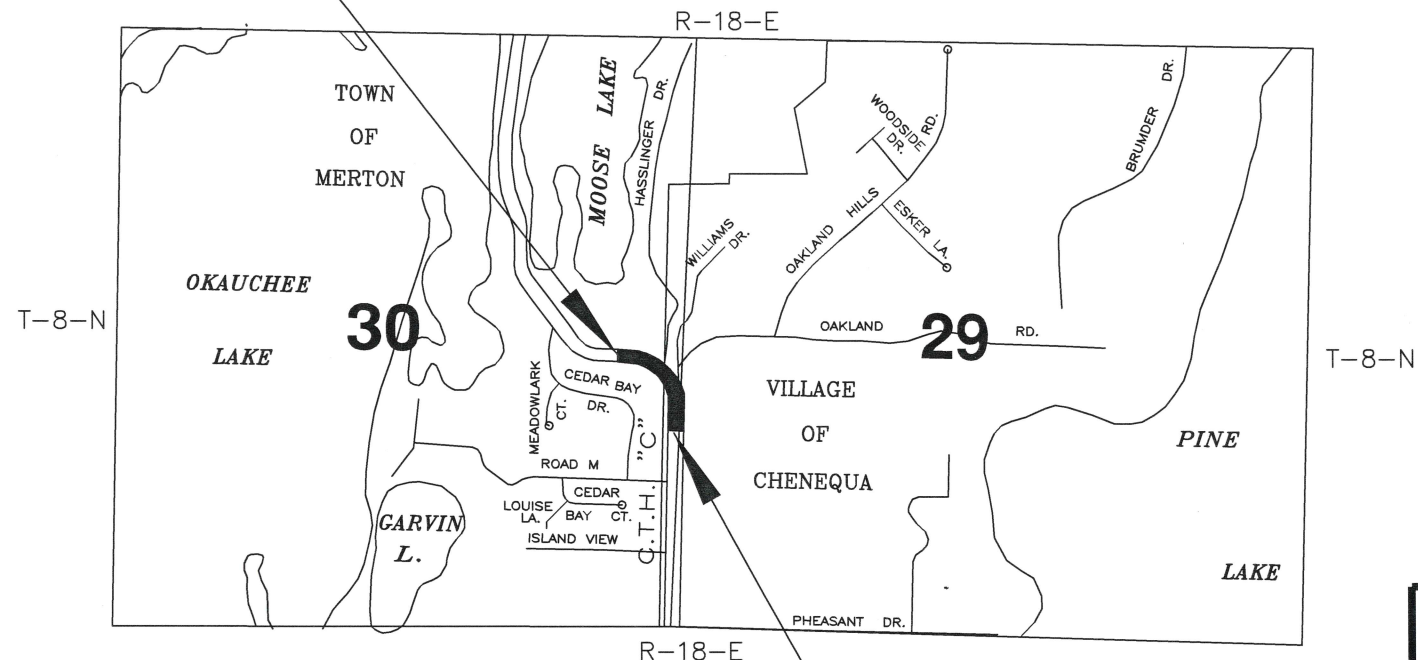

BEGIN RELOCATION ORDER
PROJECT I.D. 3781-03-00
STA. 102+00.00
Y = 202,740.03
X = 637,615.15
794.78 FEET SOUTH OF AND
1.57 FEET EAST OF THE
EAST 1/4 CORNER OF SEC.
30, T 8 N, R 18 E.

NOTES

HORIZONTAL POSITIONS SHOWN ON THIS PLAN ARE WISCONSIN COUNTY COORDINATES, WAUKESHA COUNTY, NAD83 (2011), IN U.S. SURVEY FEET. VALUES ARE GRID COORDINATES, GRID BEARINGS, AND GRID DISTANCES. GRID DISTANCES MAY BE USED AS GROUND DISTANCES.

RIGHT OF WAY BOUNDARIES ARE DEFINED WITH COURSES OF THE PERIMETER OF THE HIGHWAY LANDS REFERENCED TO THE U.S. PUBLIC LAND SURVEY OR OTHER SURVEYS OF PUBLIC RECORD

THE EXISTING HIGHWAY RIGHT OF WAY SHOWN HEREON IS BASED ON EXISTING CERTIFIED SURVEY MAPS, SUBDIVISION PLATS, AND OTHER SURVEYS OF PUBLIC RECORD.

DIMENSIONING TO THE NEW RIGHT OF WAY IS MEASURED ALONG AND PERPENDICULAR TO THE CENTERLINE OF CONSTRUCTION.

A TEMPORARY LIMITED EASEMENT (TLE) IS A RIGHT FOR CONSTRUCTION PURPOSES, AS DEFINED HEREIN. INCLUDING THE RIGHT TO OPERATE NECESSARY EQUIPMENT THEREON AND THE RIGHT OF INGRESS AND EGRESS, AS LONG AS REQUIRED FOR SUCH PUBLIC PURPOSE. INCLUDING THE RIGHT TO PRESERVE, PROTECT, REMOVE, OR PLANT THEREON ANY VEGETATION THAT THE HIGHWAY AUTHORITIES MAY DEEM NECESSARY OR DESIRABLE. ALL TLE'S EXPIRES AT THE COMPLETION OF THE CONSTRUCTION PROJECT FOR WHICH THIS INSTRUMENT IS GIVEN.

A PERMANENT LIMITED EASEMENT (PLE) IS A RIGHT FOR CONSTRUCTION AND MAINTENANCE PURPOSES, AS DEFINED HEREIN. INCLUDING THE RIGHT TO OPERATE NECESSARY EQUIPMENT THEREON AND THE RIGHT OF INGRESS AND EGRESS, AS LONG AS REQUIRED FOR SUCH PUBLIC PURPOSE. INCLUDING THE RIGHT TO PRESERVE, PROTECT, REMOVE, OR PLANT THEREON ANY VEGETATION THAT THE HIGHWAY AUTHORITIES MAY DEEM NECESSARY OR DESIRABLE. BUT WITHOUT PREJUDICE TO THE OWNERS RIGHT TO MAKE OR CONSTRUCT IMPROVEMENT ON SAID LANDS OR TO FLATTEN THE SLOPES, PROVIDING SAID ACTIVITIES WILL NOT IMPAIR OR OTHERWISE ADVERSELY AFFECT THE HIGHWAY FACILITIES.



TOTAL NET LENGTH OF CENTERLINE = 0.170 MI. (RURAL)

R/W PROJECT NUMBER	SHEET NUMBER	TOTAL SHEETS
3781-03-00	4.1	3
PLAT OF RIGHT OF WAY REQUIRED FOR CTH C HASSLINGER DRIVE INTERSECTION CTH C WAUKESHA COUNTY		
CONSTRUCTION PROJECT NUMBER	3781-03-70	



ORIGINAL PLAT PREPARED BY
WAUKESHA COUNTY D.P.W.
515 W. MORELAND BLVD. RM 220
WAUKESHA, WI 53188



DATE: 6-10-20

(Signature)

APPROVED FOR
WAUKESHA COUNTY
DEPARTMENT OF PUBLIC WORKS

DATE: 6-10-2020 *Alvin Basile*
DIRECTOR

DATE: 6/10/2020 *Carla M. [Signature]*
ENGINEERING SERVICES MANAGER

REVISION DATE

STATE OF WISCONSIN
DEPARTMENT OF TRANSPORTATION

APPROVED FOR THE DEPARTMENT



DATE: _____ N/A
(Signature)

SCHEDULE OF LANDS & INTERESTS REQUIRED



AREAS SHOWN IN THE TOTAL AREA MAY BE APPROXIMATE AND ARE DERIVED FROM TAX ROLLS OR OTHER AVAILABLE SOURCES AND MAY NOT INCLUDE LANDS OF THE OWNER WHICH ARE NOT CONTIGUOUS TO THE AREA TO BE ACQUIRED.

4

BENCHMARKS			
NO.	STATION	ELEV.	DESCRIPTION
1	105+76.38, 4.80' LT	946.47	RR SPIKE IN LIGHT POLE

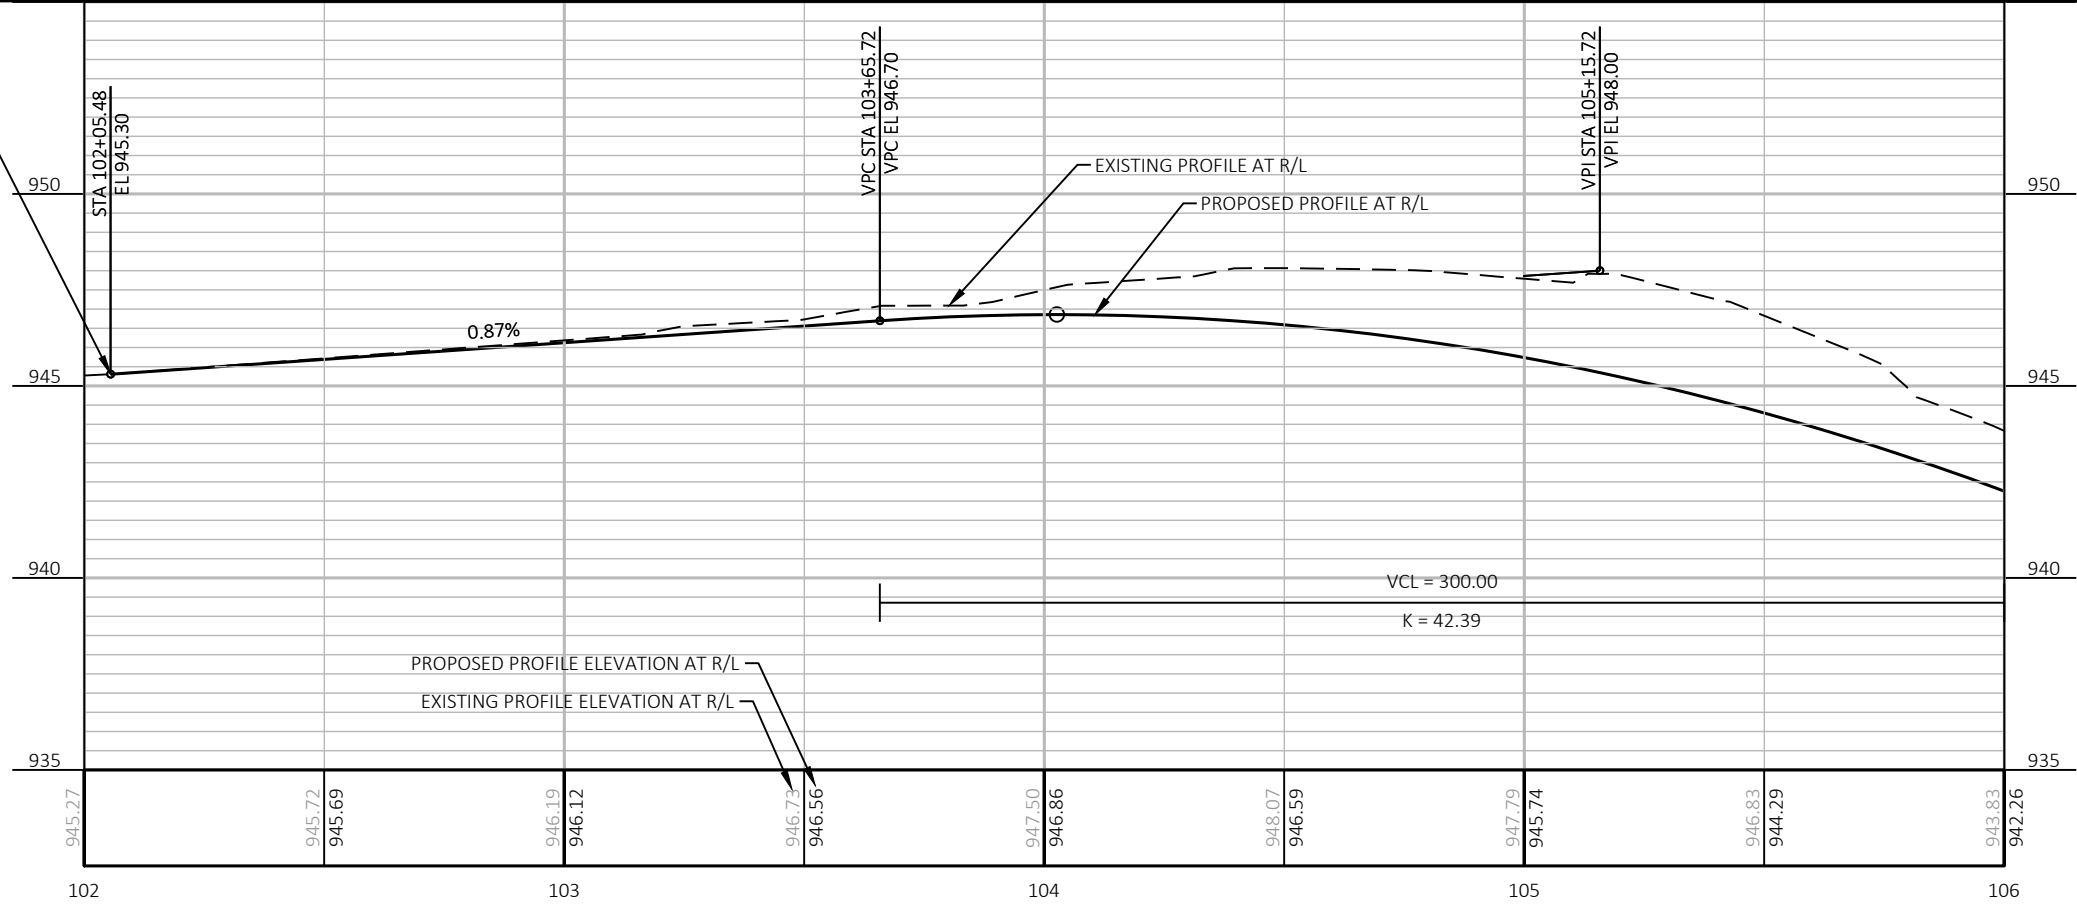
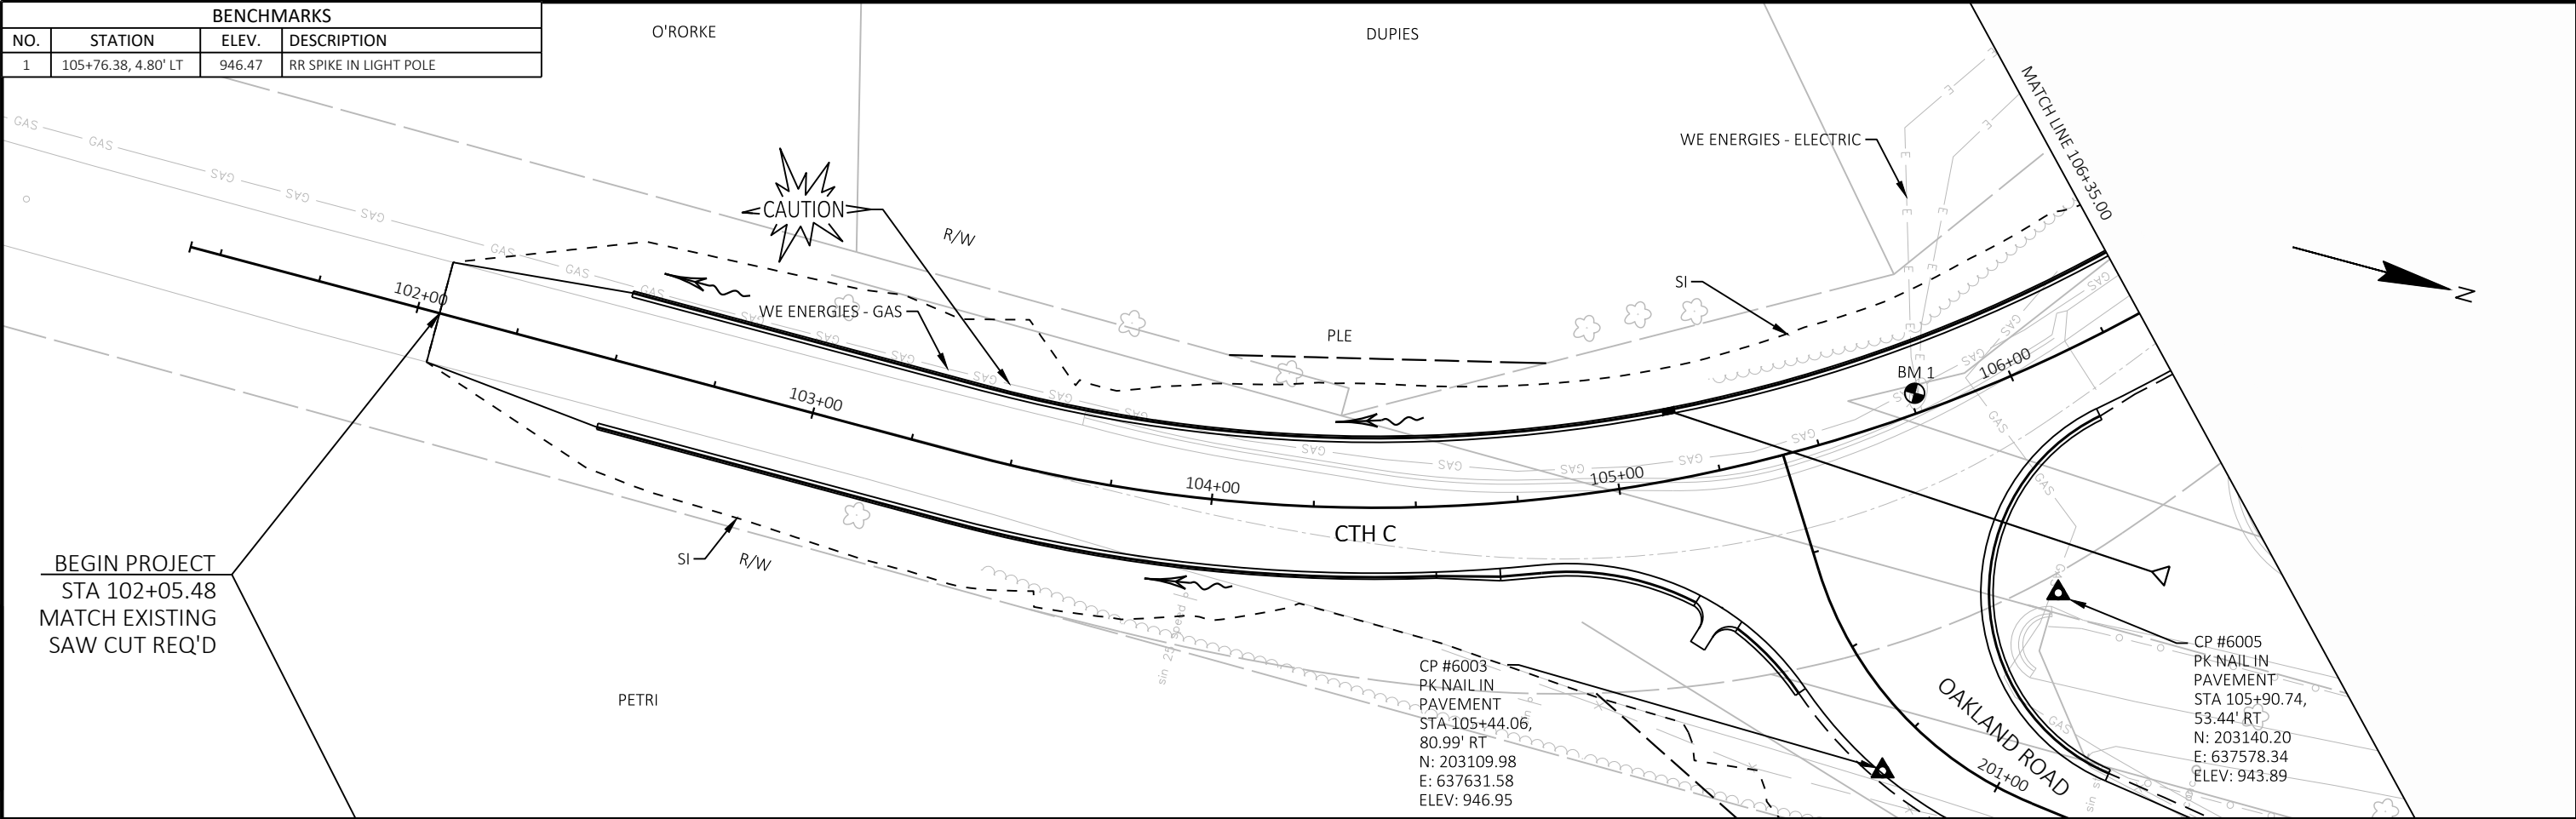


PROJECT NO: 3781-03-70	HWY: CTH C	COUNTY: WAUKESHA	PLAN AND PROFILE: CTH C	SHEET	E
------------------------	------------	------------------	-------------------------	-------	---

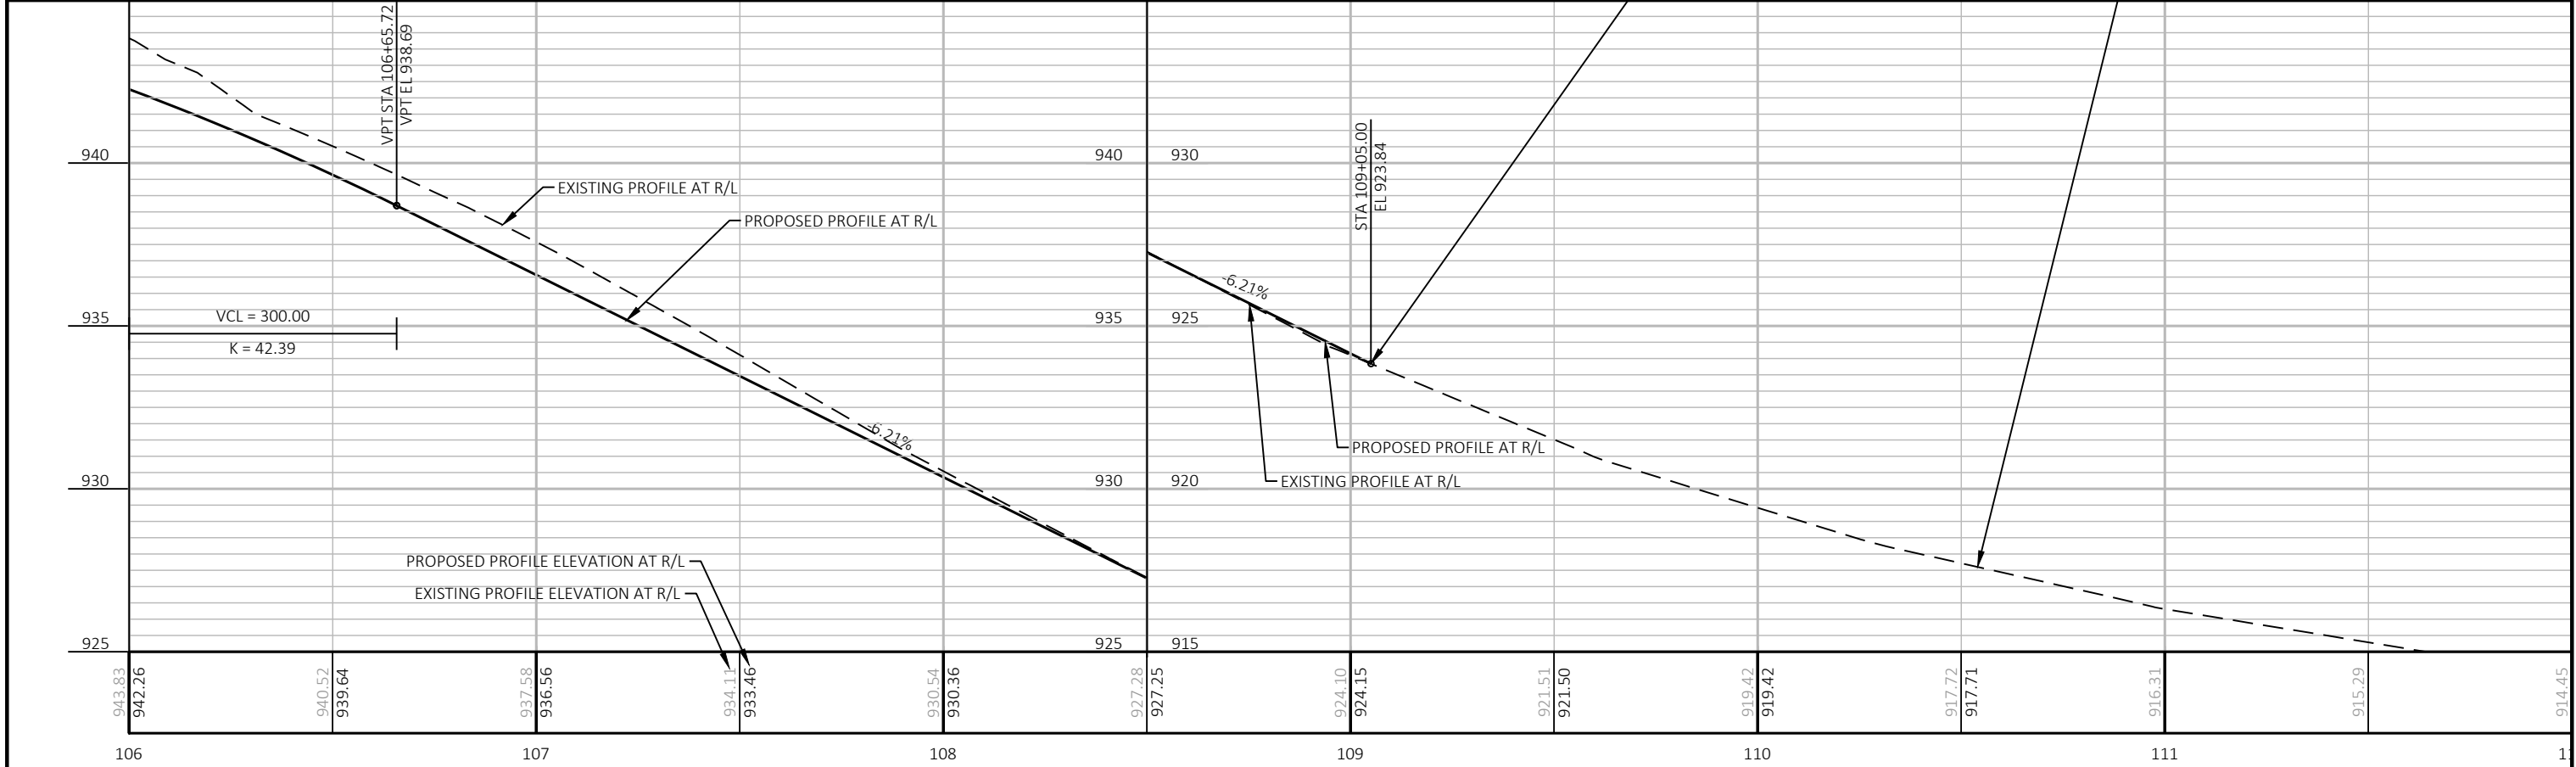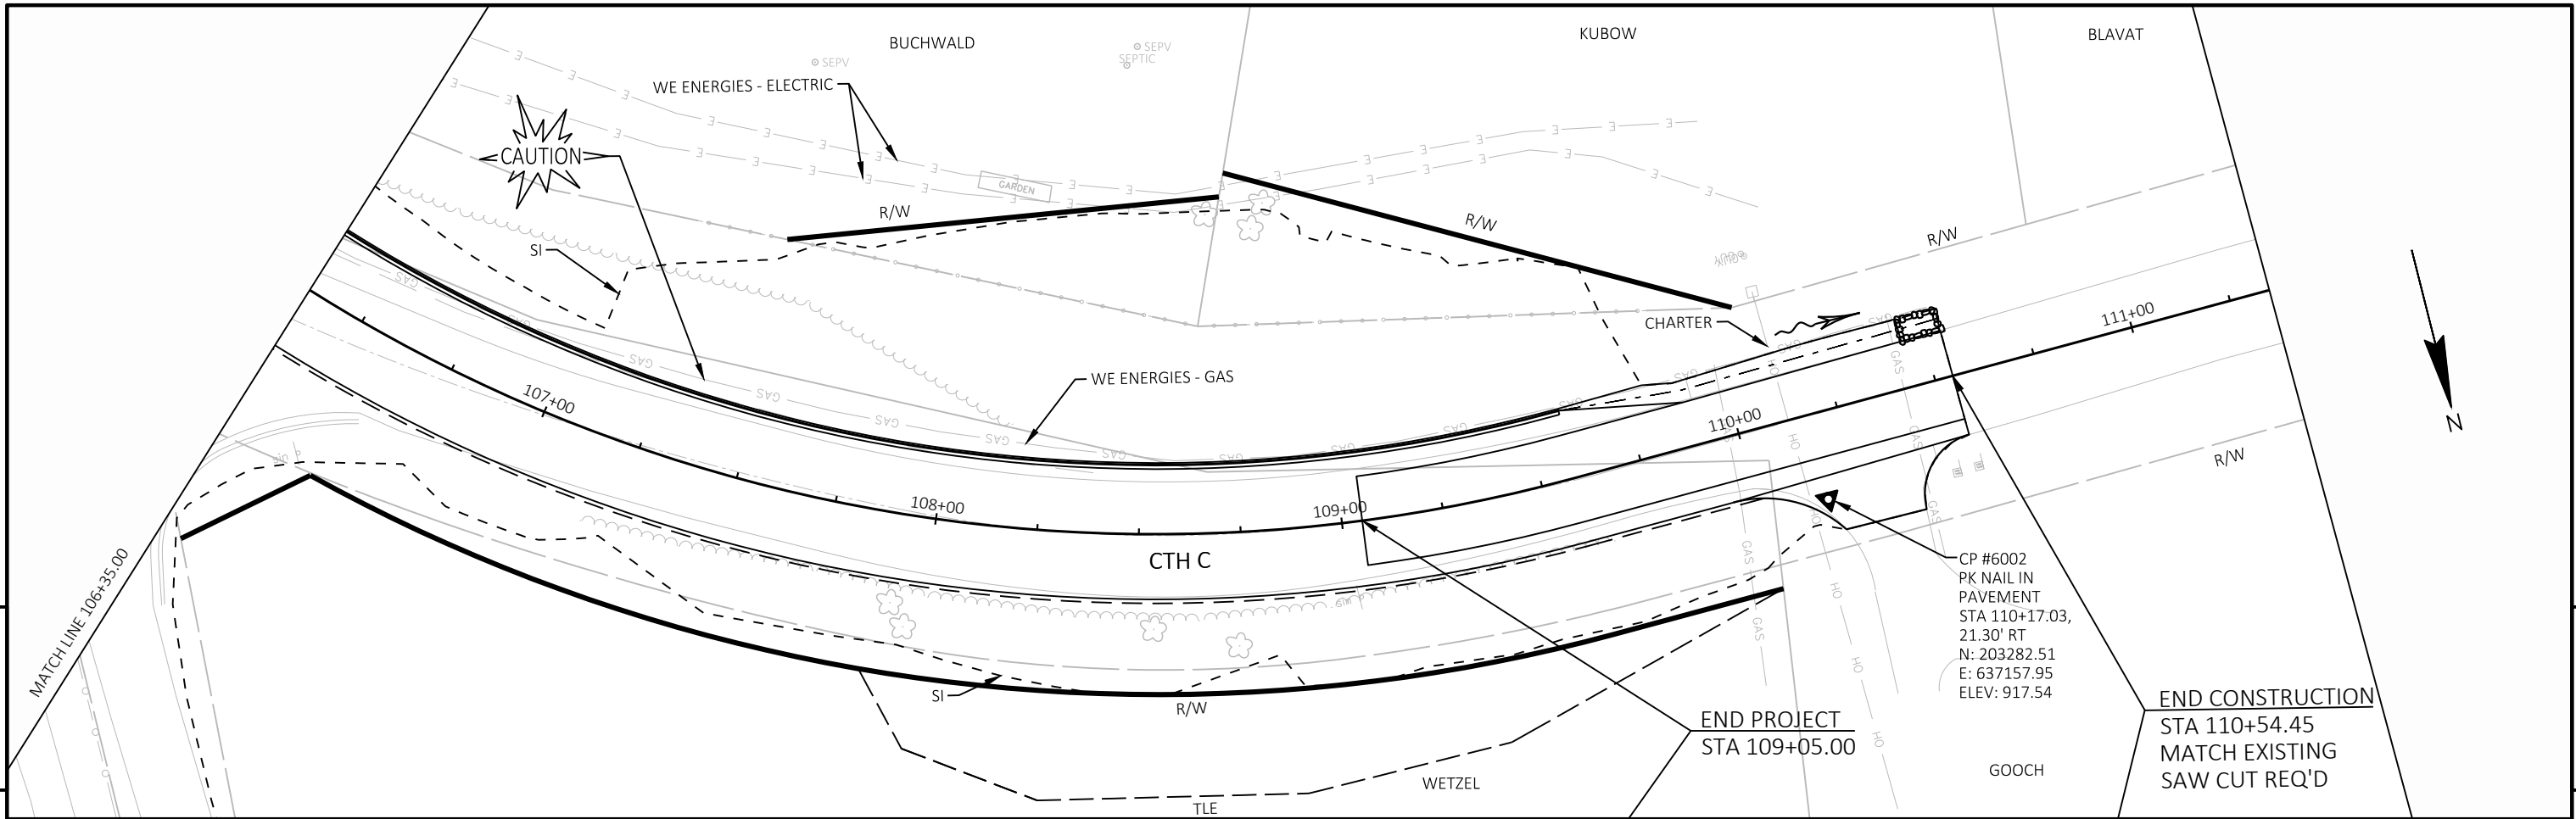




PROJECT NO: 3781-03-70	HWY: CTH C	COUNTY: WAUKESHA	PLAN AND PROFILE: CTH C	SHEET	E
------------------------	------------	------------------	-------------------------	-------	---

BENCHMARKS			
NO.	STATION	ELEV.	DESCRIPTION
1	105+76.38, 4.80' LT	946.47	RR SPIKE IN LIGHT POLE

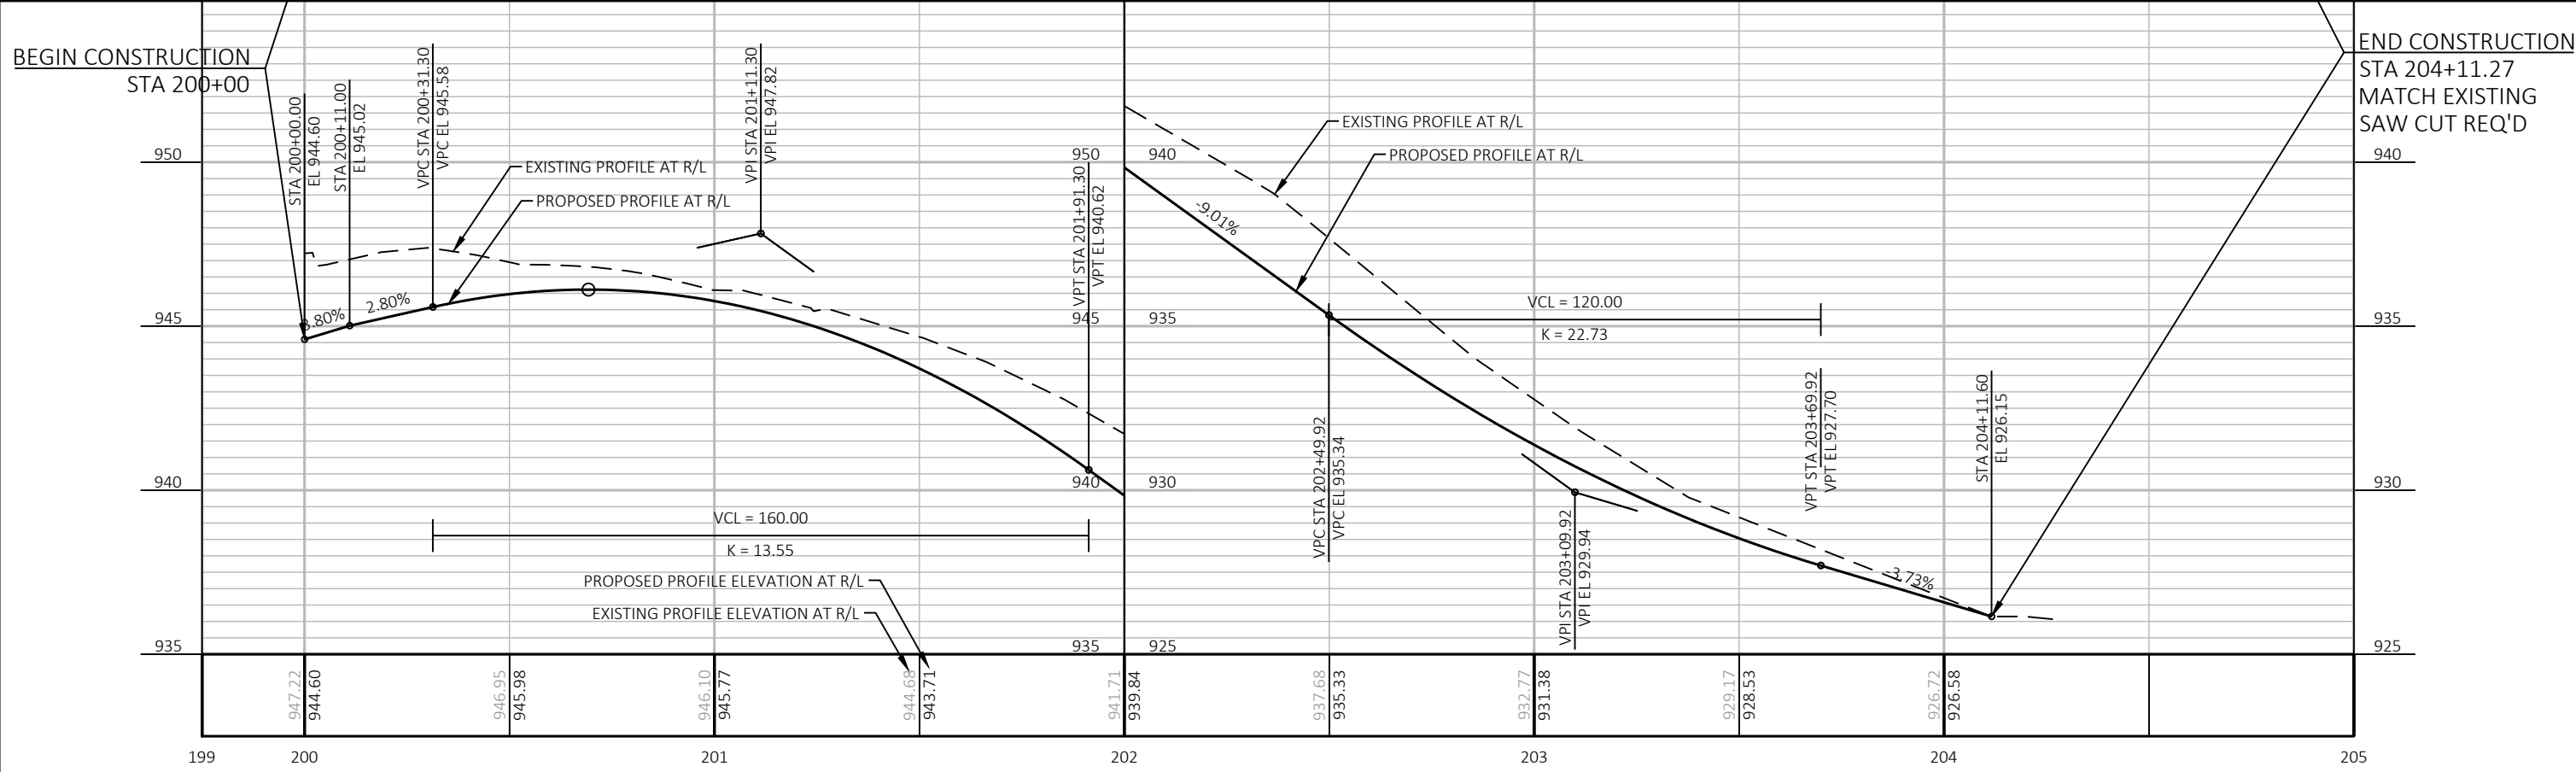
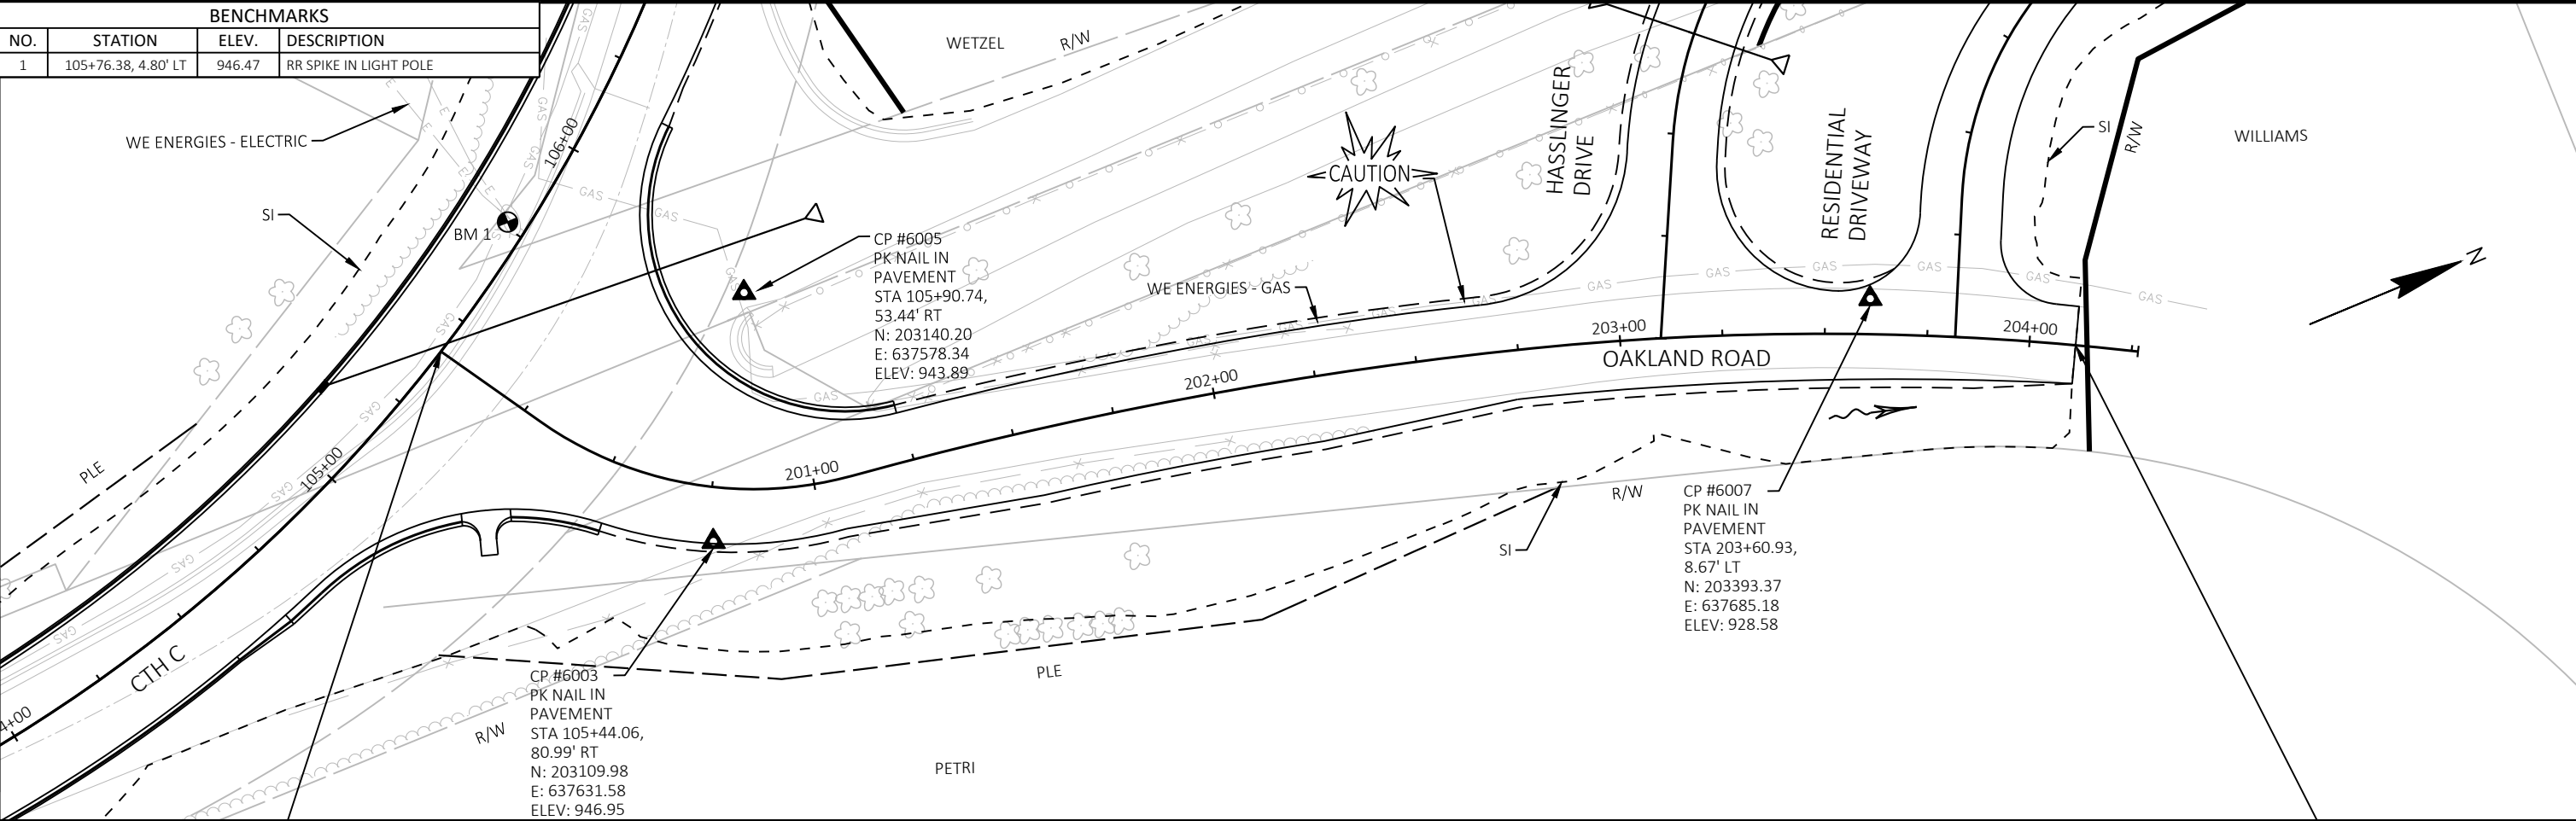


PROJECT NO:	3781-03-70	HWY:	CTH C	COUNTY:	WAUKESHA	PLAN AND PROFILE:	OAKLAND ROAD	SHEET	E
-------------	------------	------	-------	---------	----------	-------------------	--------------	-------	---

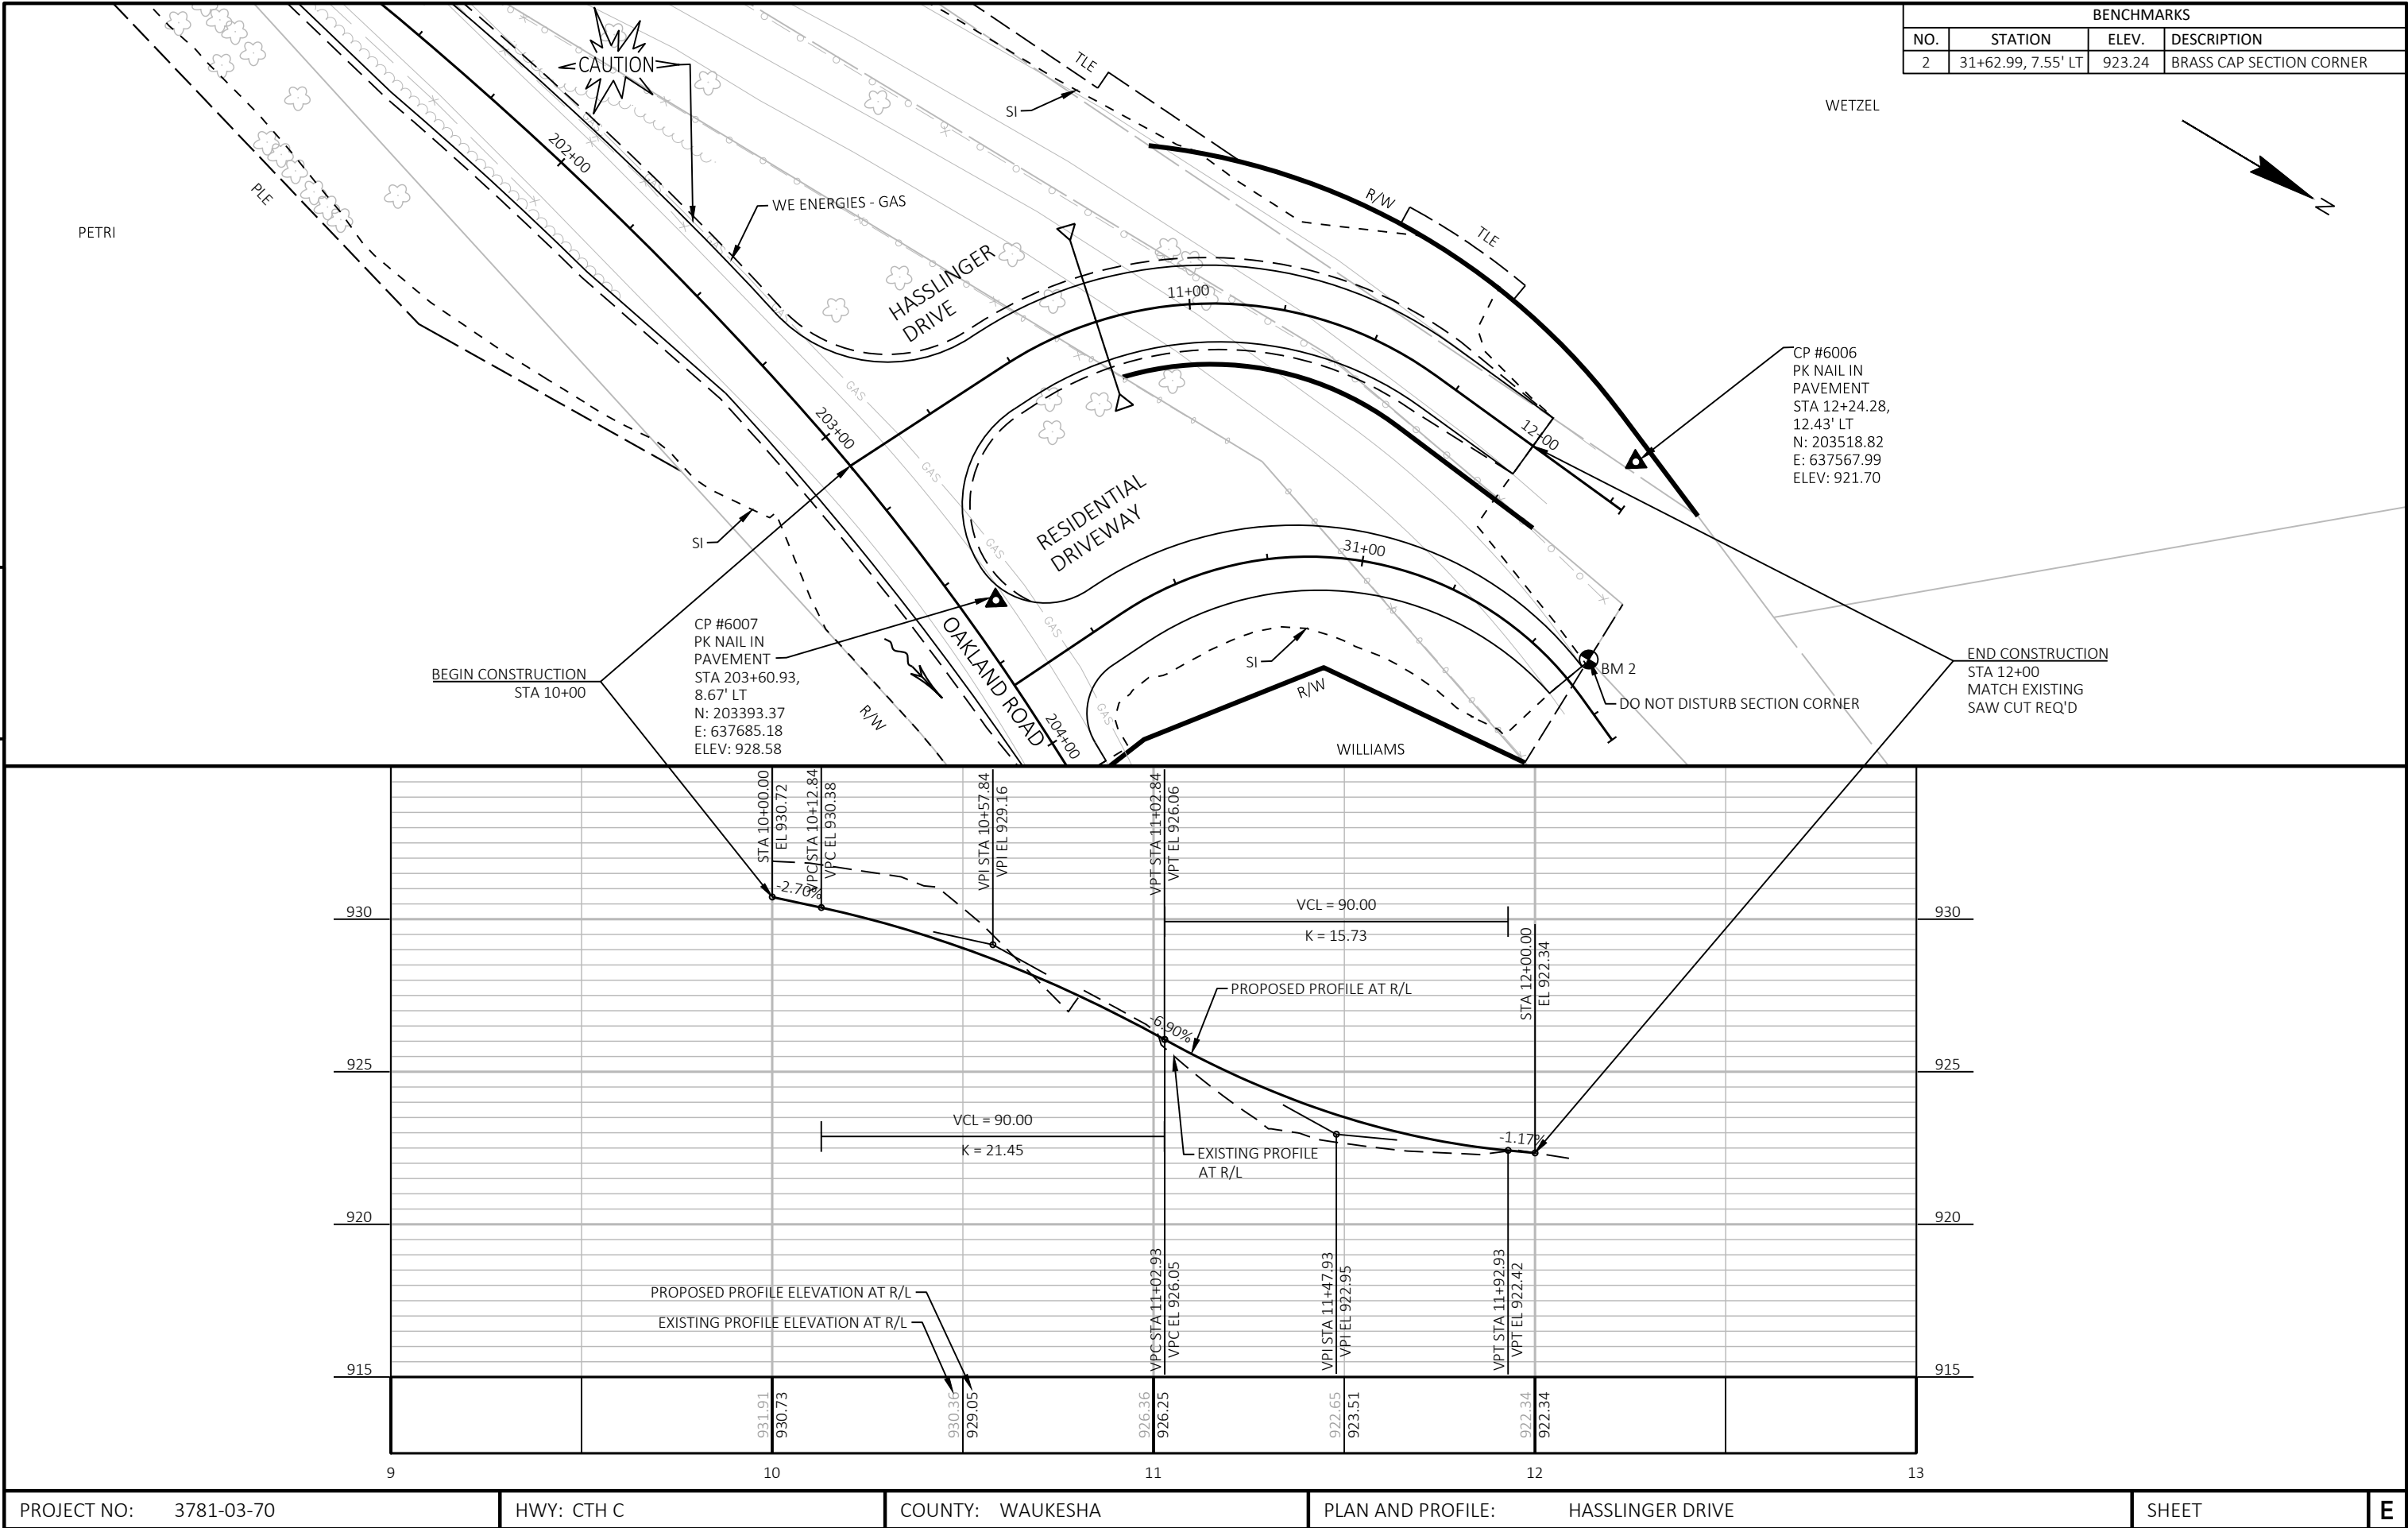

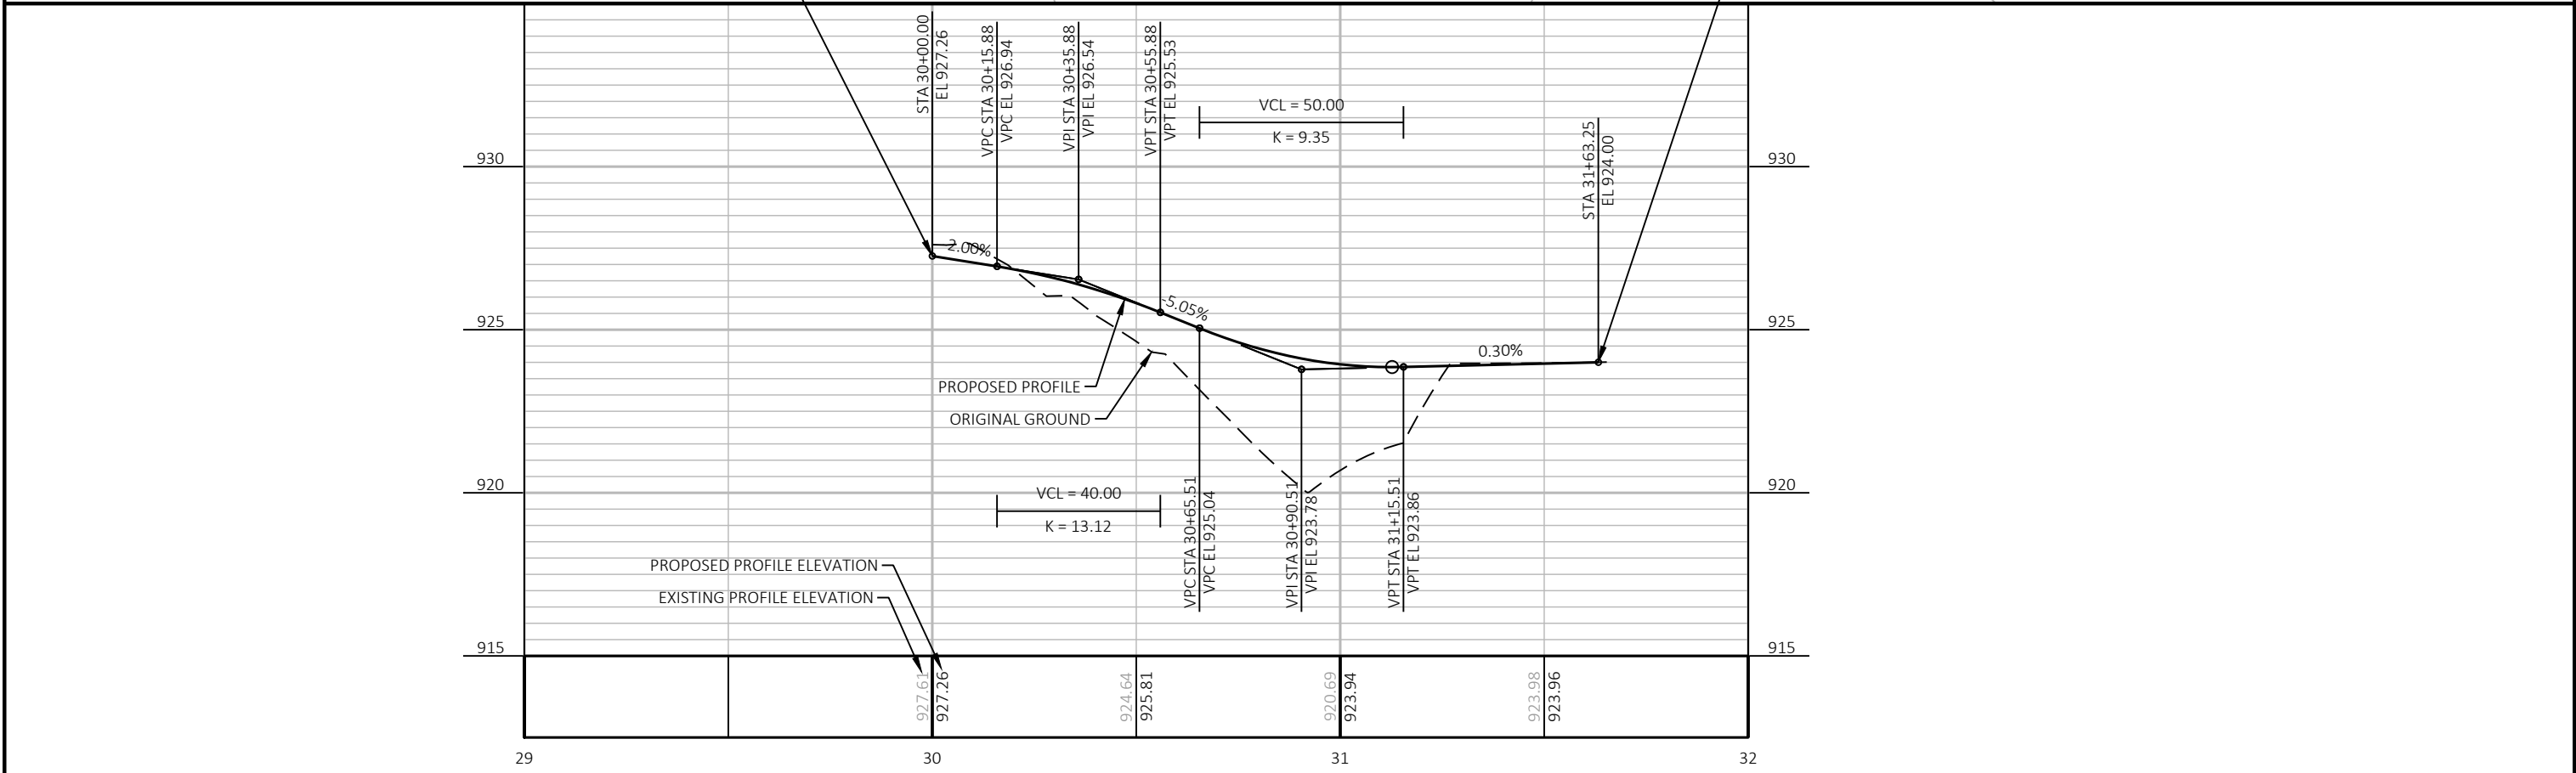
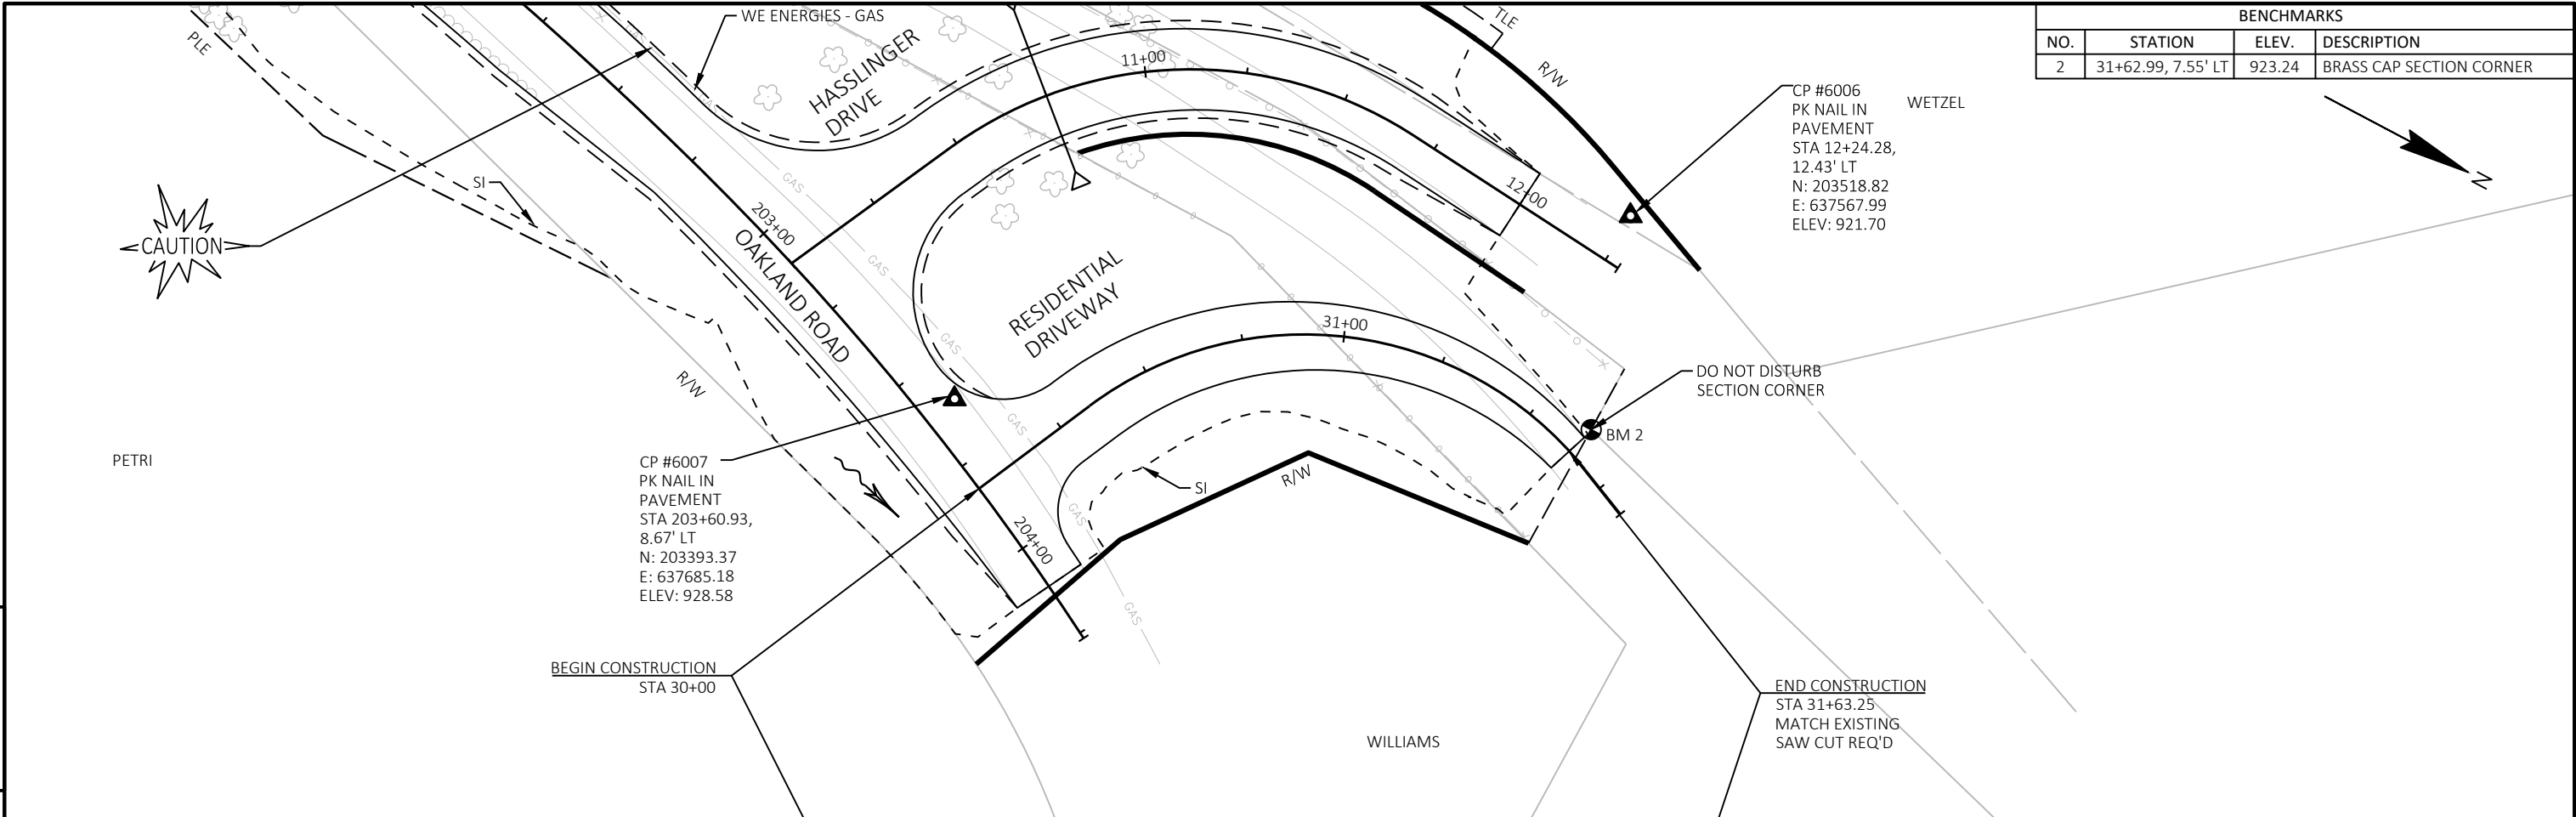


URBAN AREA

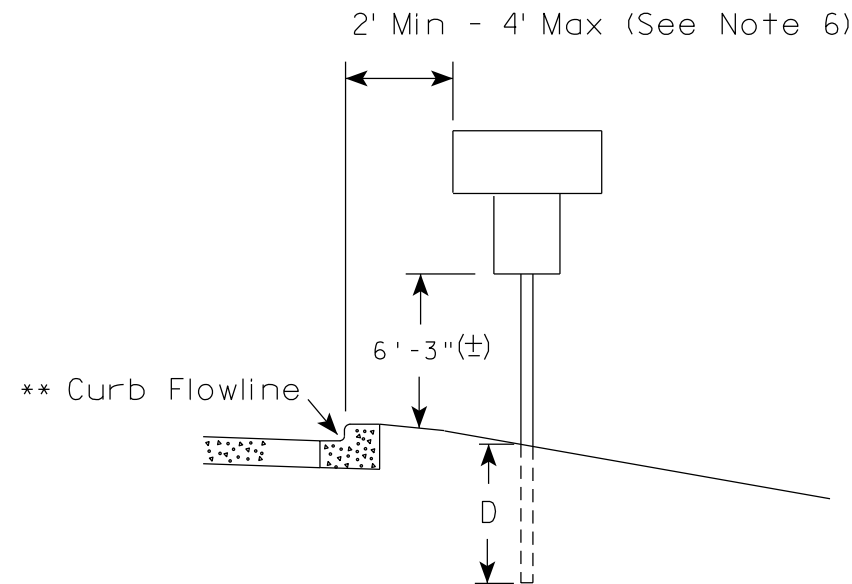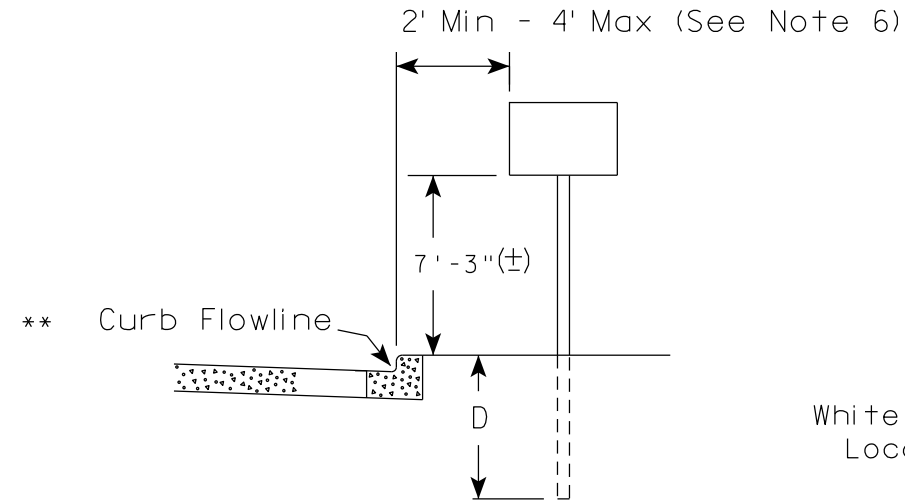

** The existence of curb and gutter does not in itself mandate the vertical clearance illustrated. That height is typically measured where there is sidewalk adjacent to the roadway or parking is permitted. In the absence of sidewalk vertical clearance is measured from the top of the curb. Offset of signs is measured from the flow line.

RURAL AREA (See Note 2)

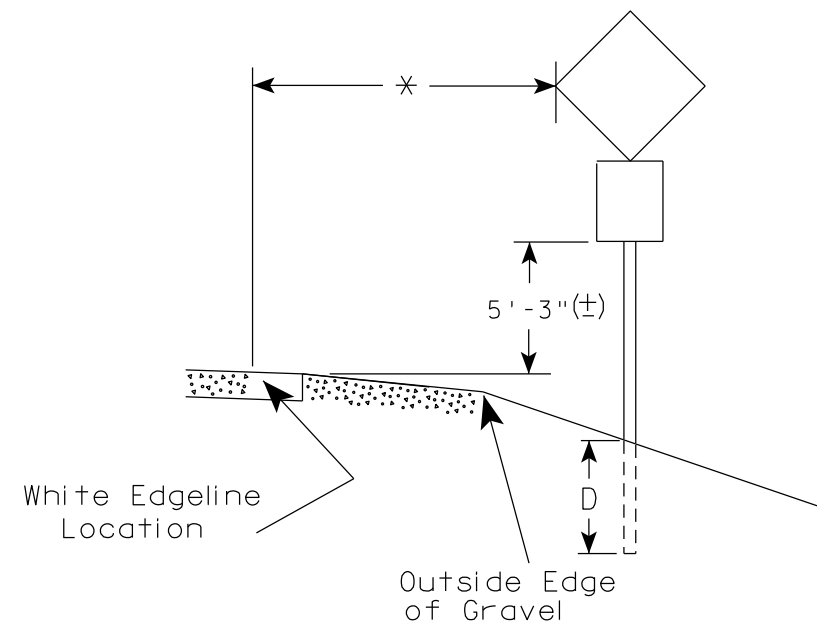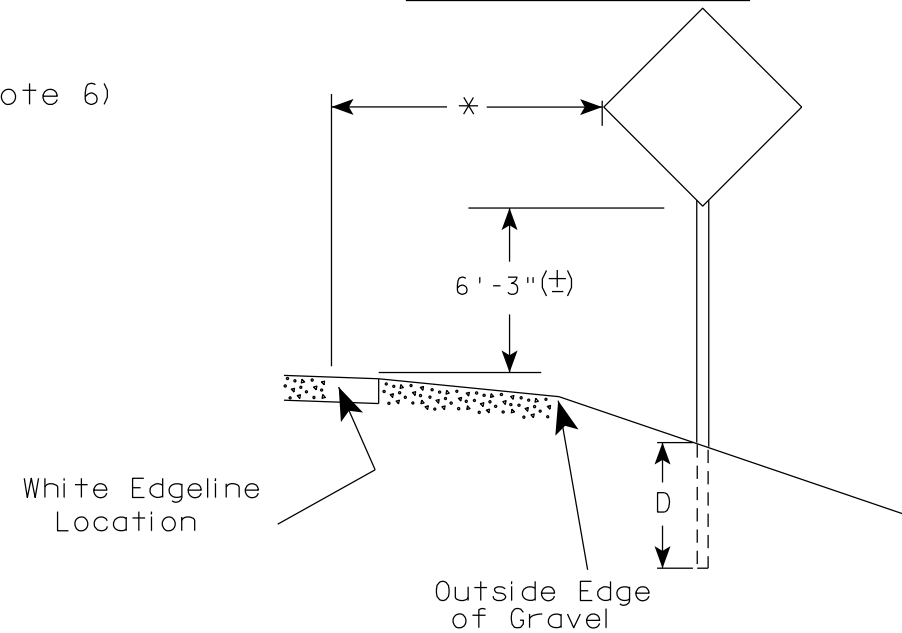

* 6 feet from edge of a paved shoulder or 12 feet from the edge of pavement (edge line location) or 2 feet from outside edge of gravel, whichever is greater unless directed by project engineer.

POST EMBEDMENT DEPTH

Area of Sign Installation (Sq. Ft.)	D (Min)
20 or Less	4'
Greater than 20	5'

GENERAL NOTES


- Signs wider than 4 feet or 20 sq.ft or larger, shall be mounted on multiple posts. Refer to plate A4-4.
- If signs are mounted on or behind barrier wall, see A4-10 sign plate.
The Double Arrow sign (W12-1D) shall be mounted at a height of 2'-3" (±). The Chevron sign (W1-8), Roundabout Chevron panel (R6-4B), Enhanced Reference Markers, Clearance Markers (W5-52), Mile Markers (D10 series), In Road Object Markers (W5-54) & End of Road Markers (W5-56) shall be mounted at a height of 4'-3" (±).
- For expressways and freeways, mounting height is 7'- 3" (±) or 6'-3" (±) depending upon existence of a sub-sign.
- Minimum mounting height for signs mounted on traffic signal poles is 5'- 3" (±).
- Offset distance shall be consistent with existing signs or consistent throughout length of project.
- The (±) tolerance for mounting height is 3 inches.
- Folding signs shall be mounted at a height of 5'-3" (±) or as directed by the Engineer.

TYPICAL INSTALLATION OF PERMANENT TYPE II SIGNS ON SINGLE POSTS

WISCONSIN DEPT OF TRANSPORTATION

APPROVED *Matthew R. Rauch*
for State Traffic Engineer


DATE 5/13/2020 PLATE NO. A4-3.22

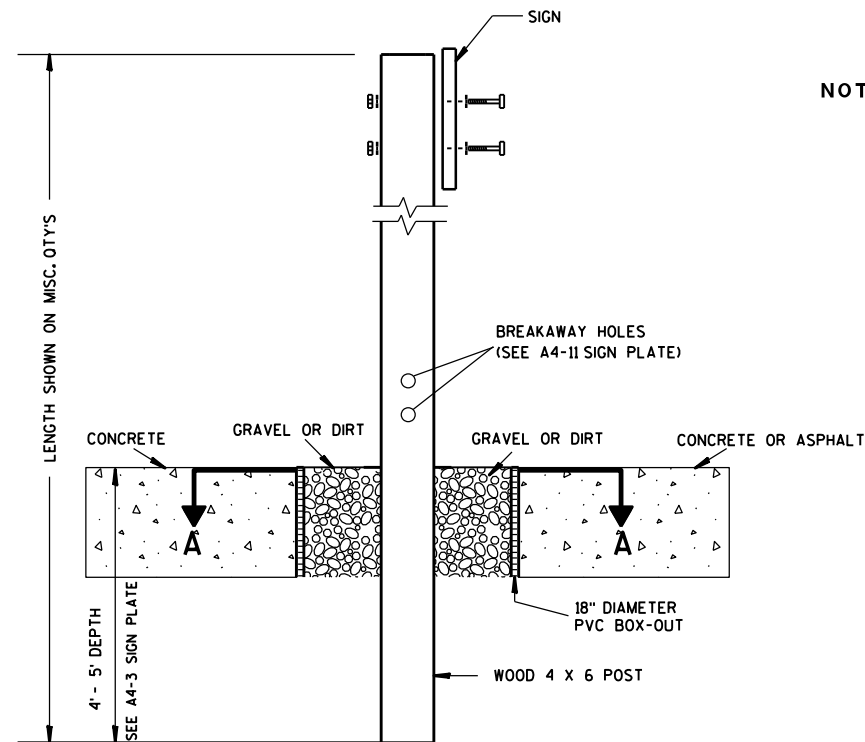

ELEVATION VIEW


DETAIL OF WOOD 4 X 6 SIGN POST IN BOX-OUT

- NOTES: 1. ALL MATERIAL TO BE APPROVED BY ENGINEER PRIOR TO INSTALLATION
2. SEE SIGN PLATE A4-8 FOR SIGN HARDWARE REQUIREMENTS
3. 18 INCH X 18 INCH SQUARE BOX-OUTS MAY BE USED FOR INSTALLATIONS IN EXISTING CONCRETE OR ASPHALT LOCATIONS.

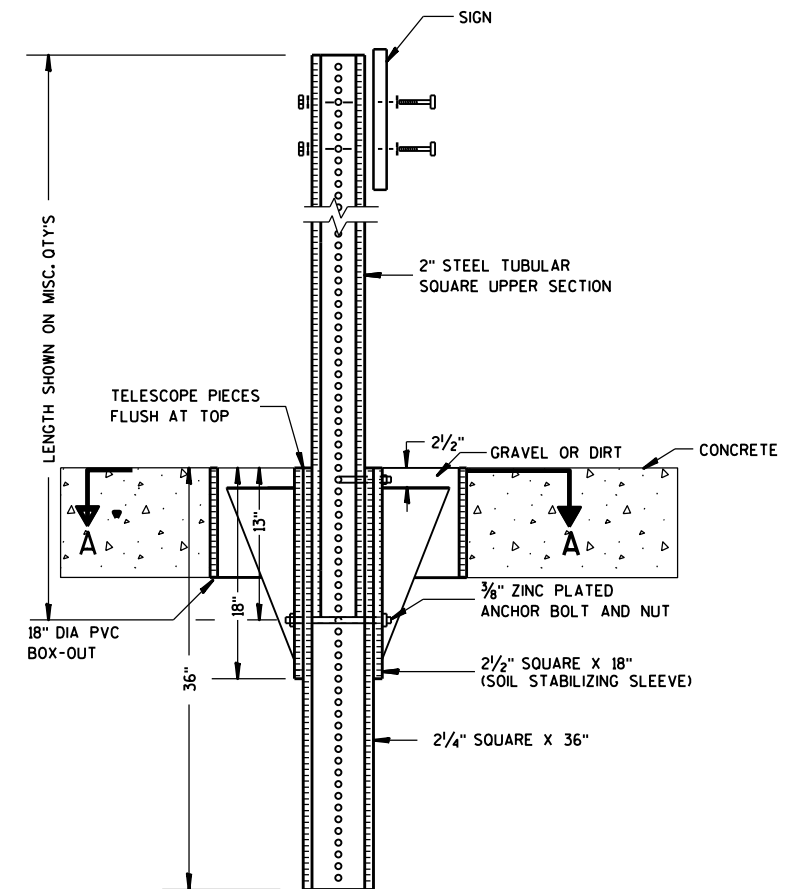

ELEVATION VIEW

DETAIL OF STEEL 2 X 2 SIGN POST IN BOX-OUT

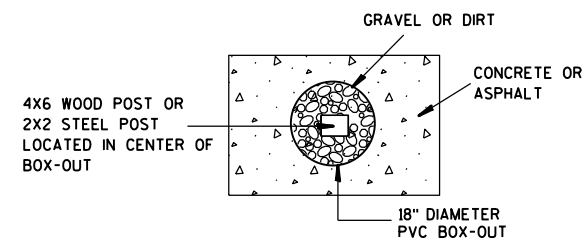

PLAN VIEW

FOR NEW CONCRETE/ASPHALT INSTALLATIONS

SIGN POST
BOX-OUTS
A4-3B

WISCONSIN DEPT OF TRANSPORTATION

APPROVED *Matthew R. Rauch*
for State Traffic Engineer

DATE 1/27/14 PLATE NO. A4-3B.1




PROJECT NO:

HWY:



COUNTY:

SHEET NO:

E

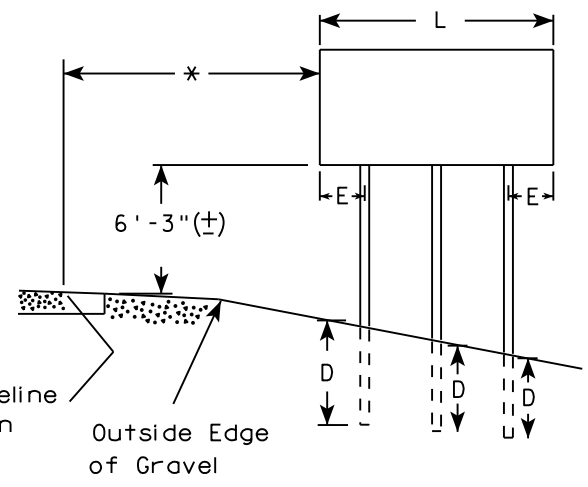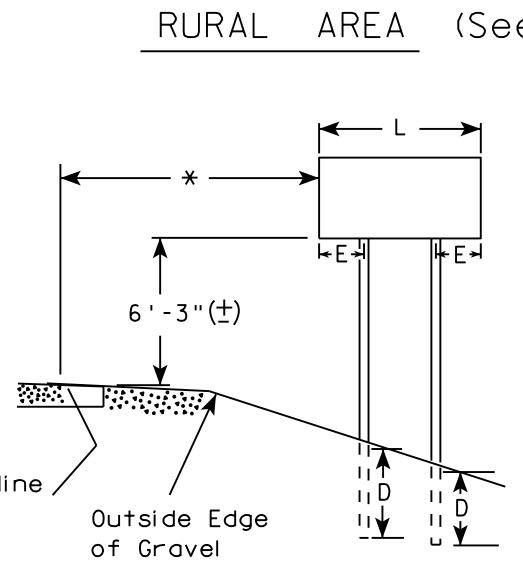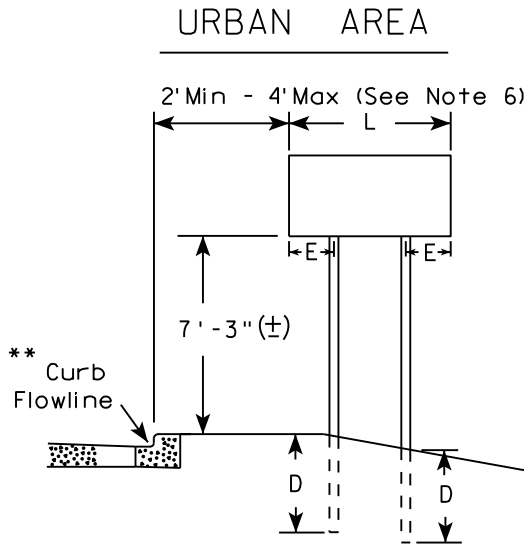

- GENERAL NOTES
1. For 3 or 4 post installations, individual post spacing shall be greater than 3'-6".
 2. See tables below for required number of posts.
 3. For expressways and freeways, mounting height is 7'-3" (±) or 6'-3" (±) depending upon existence of sub-sign.
 4. The (±) tolerance for mounting height is 3 inches.
 5. J-Assemblies are considered to be one sign for mounting height.
 6. Offset distance shall be consistent with existing signs or consistent throughout length of project.
 7. Folding signs shall be mounted at a height of 5'-3" (±) or as directed by the engineer.
 8. The Double Arrow sign (W12-1) shall be mounted at a height of 2'-3" (±). The Chevron sign (W1-8), Roundabout Chevron panel (R6-4B), Clearance Markers (W5-52), Mile Markers (D10 series), In Road Object Markers (W5-54) & End of Road Markers (W5-56) shall be mounted at a height of 4"-3" (±).

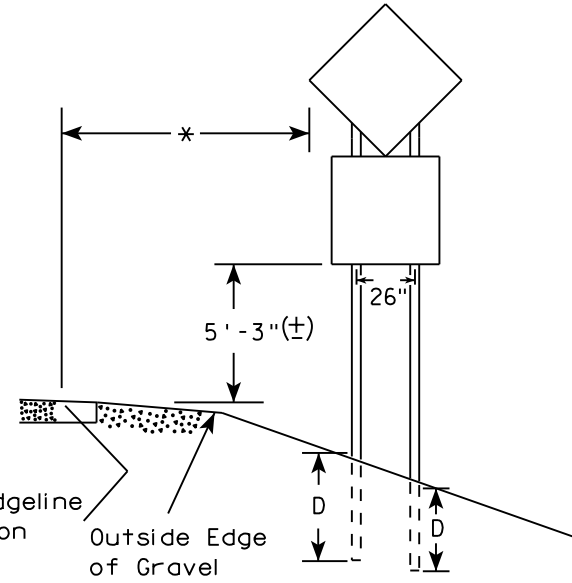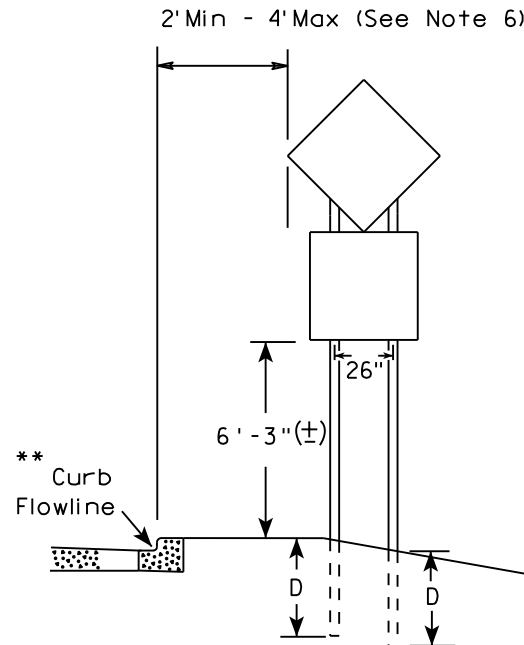

48" DIAMOND WARNING SIGN

48" DIAMOND WARNING SIGN

- * 6 feet from edge of a paved shoulder or 12 feet from the edge of pavement (edge line location) or 2 feet from outside edge of gravel, whichever is greater unless directed by project engineer.
- ** The existence of curb and gutter does not in itself mandate the vertical clearance illustrated. That height is typically measured where there is sidewalk adjacent to the roadway or parking is permitted. In the absence of sidewalk vertical clearance is measured from the top of the curb. Offset of signs is measured from the flow line.
- *** See A4-3 sign plate for signs 4' or less in width and less than 20 S.F. in area.

SIGN SHAPE OTHER THAN DIAMOND (TWO POSTS REQUIRED)	
L	E
Greater than 48" Less than 60"	12"
60" to 108"	L/5

SIGN SHAPE OTHER THAN DIAMOND (THREE POSTS REQUIRED)	
L	E
Greater than 108" to 144"	12"

POST EMBEDMENT DEPTH



Area of Sign Installation (Sq. Ft.)	D (Min)
20 or Less	4'
Greater than 20	5'

TYPICAL INSTALLATION
OF TYPE II SIGNS
ON MULTIPLE POSTS

WISCONSIN DEPT OF TRANSPORTATION

APPROVED *Matthew R. Rauch*
for State Traffic Engineer

DATE 8/21/17 PLATE NO. A4-4.15

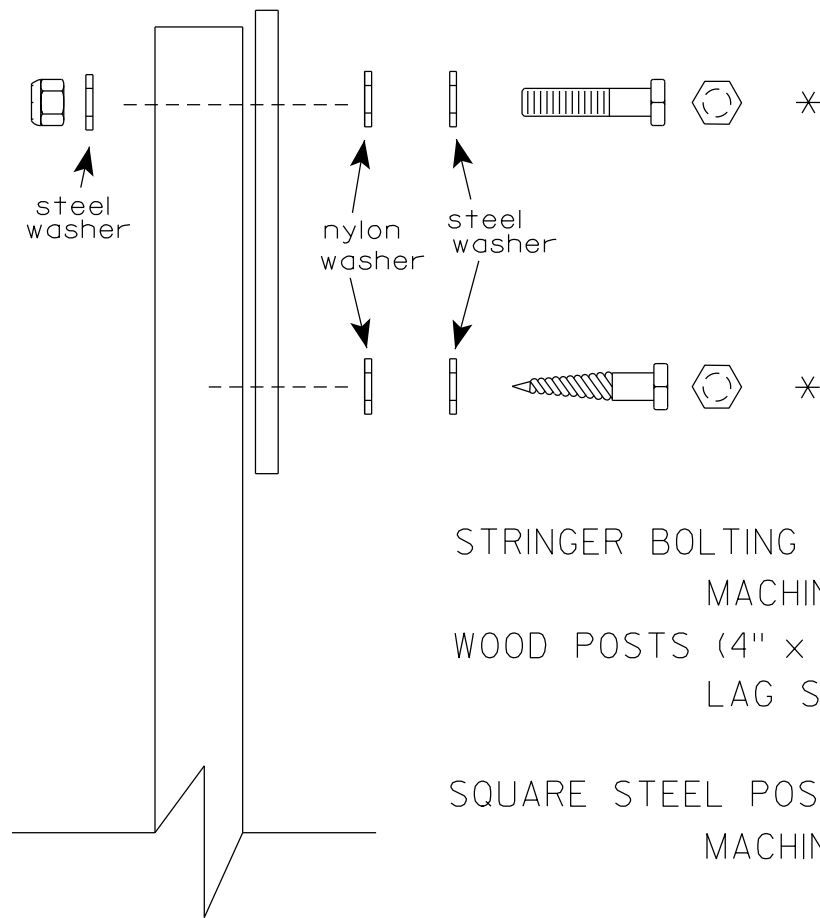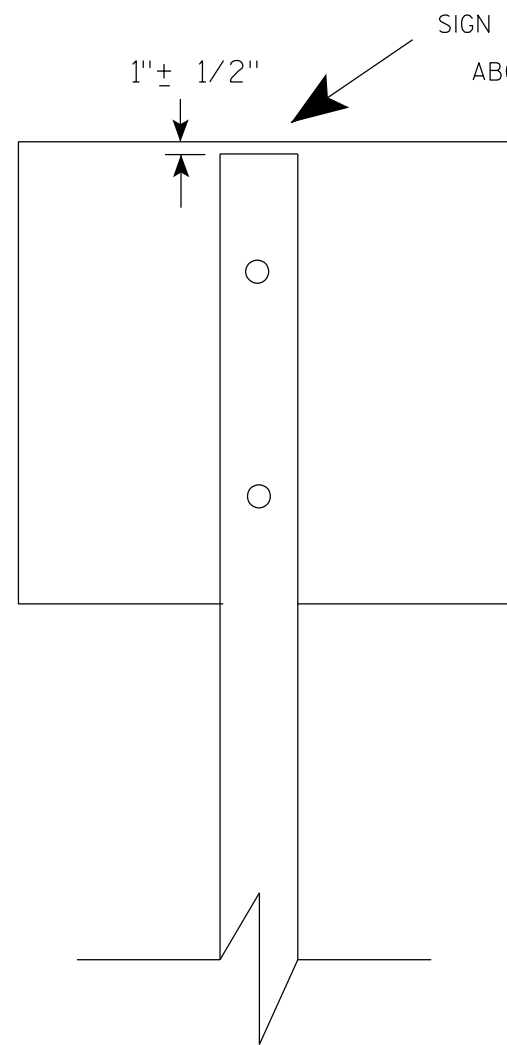

Nuts, bolts and lags used for mounting signs shall have hexagonal heads and shall be either :

- a. Hot dip galvanized in accordance with ASTM Designation: A 153, Class D, or SC 3
- b. Electro-galvanized in accordance with ASTM Designation : B 633, TYPE III, SC 3.


Threads on bolts and nuts shall be manufactured with sufficient allowance for the cadmium plate or galvanized coating to permit the nuts to run freely on the bolts.

- STRINGER BOLTING TO ALUMINUM SIGNS (SEE SIGN PLATE A4-18)
- MACHINE BOLTS - $\frac{5}{16}$ " X 1-3/4" Length w/ lock nuts
- WOOD POSTS (4" x 6")
- LAG SCREWS - $\frac{3}{8}$ " X 3" (NO STRINGERS ON BACK OF SIGN)
 $\frac{3}{8}$ " X 4" (STRINGERS ON BACK OF SIGN)
- SQUARE STEEL POSTS (2" x 2")
- MACHINE BOLTS - $\frac{3}{8}$ " X 3-1/4" Length w/ nuts (NO STRINGER ON BACK OF SIGN)
 $\frac{3}{8}$ " X 5" Length w/ nuts (STRINGERS ON BACK OF SIGN)
- RIVETS - $\frac{9}{32}$ " (6605-9-6) BULB-TITE, TRI-FOLD, ALUMINUM BODY/MANDREL
O.D. FLANGE .720-.765 INCH, GRIP RANGE .042-.375 INCH
- WASHERS (ALL POSTS) -
- 1-1/4" O.D. X $\frac{3}{8}$ " I.D. X $\frac{1}{16}$ " STEEL
 - 1-1/4" O.D. X $\frac{3}{8}$ " I.D. X .080 NYLON

* Two different fastening systems are shown for illustration purposes. On any individual sign, either one or the other system shall be used. Actual number of fasteners per sign varies with the sign area, but normally there are two. For a single post installation, all signs greater than 9 sq. ft. require the use of 3 fasteners.

ATTACHMENT OF SIGNS TO POSTS	
WISCONSIN DEPT OF TRANSPORTATION	
APPROVED	<i>Matthew R. Rauch</i> For State Traffic Engineer
DATE 4/1/2020	PLATE NO. A4-8.9

**2 1/4" SQUARE
12 GAUGE
PERFORATED
GALVANIZED FINISH**

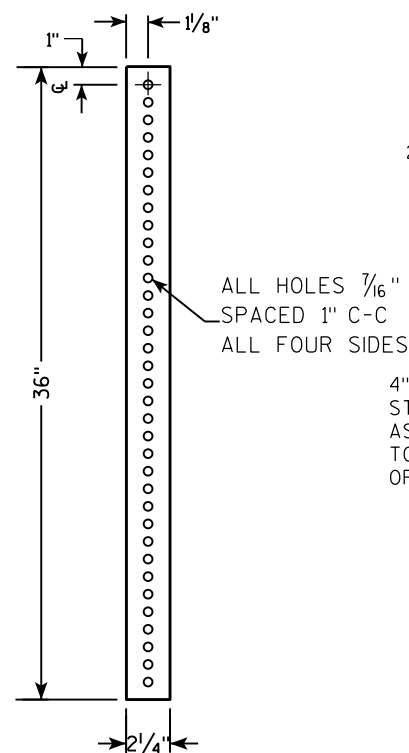

2 1/2" TELES-
PAR TUBE

4" x 10" x 10 GA.
STEEL PLATE (CUT
AS SHOWN) WELDED
TO ALL FOUR CORNERS
OF TELES-
PAR TUBE

4"

2 1/2"

10"

3 1/2"

18"

TECHNICAL DRAWING OF A SIGNPOST ASSEMBLY.

Side View Dimensions:

- Overall height: 36"
- Section A-A: 18" (top section), 12" (bottom section)
- Section B-B: 12" (top section), 18" (bottom section)

End View Details:

- Top Section:** 2" STEEL TUBULAR SQUARE UPPER SECTION. ALL HOLES $\frac{7}{16}$ " SPACED 1" C-C ALL FOUR SIDES.
- Sign:** SIGN (indicated by arrow). SEE SIGN PLATE A4-8 FOR BOLT WASHER, & NUT MATERIAL.
- Anchor Bolt:** $\frac{3}{8}$ " ZINC PLATED CORNER ANCHOR BOLT AND NUT (indicated by arrow).
- Soil Stabilizing Sleeve:** 2 1/2" SQUARE X 18" (SOIL STABILIZING SLEEVE) (indicated by arrow).
- Bottom Section:** 2 1/4" SQUARE X 36" (indicated by arrow).
- Telescope Pieces:** TELESCOPE PIECES FLUSH AT TOP (indicated by arrow).

Section A-A: Indicated by arrows pointing to the top and bottom of the signpost.

Section B-B: Indicated by arrows pointing to the side of the signpost.

A schematic diagram of a square microfluidic chip. It features a central square channel with rounded corners. This central channel is surrounded by a thin, uniform border. The entire structure is enclosed within a larger square frame. Four ports are located on the outer frame, one on each side, for fluid inlet and outlet. The central channel is designed to facilitate the mixing of two different fluid streams.

DIRECTION
OF TRAFFIC

SECTION A-A

Area of Sign Installation (Sq. Ft.)	Number of Required Posts
9 or less	1
Greater than 9 less than or equal to 18	2
Greater than 18 less than or equal to 27	3

Signs wider than 3 feet or larger than 9 sq. ft shall be mounted on multiple posts (see above table).

TUBULAR STEEL
SIGN POST
A4-9

WISCONSIN DEPT OF TRANSPORTATION

APPROVED Matthew R. Rauch

for State Traffic Engineer

DATE 2/05/15 PLATE NO. A4-9.9

PROJECT NO:


HWY:

COUNTY:

SHEET NO:

T

7

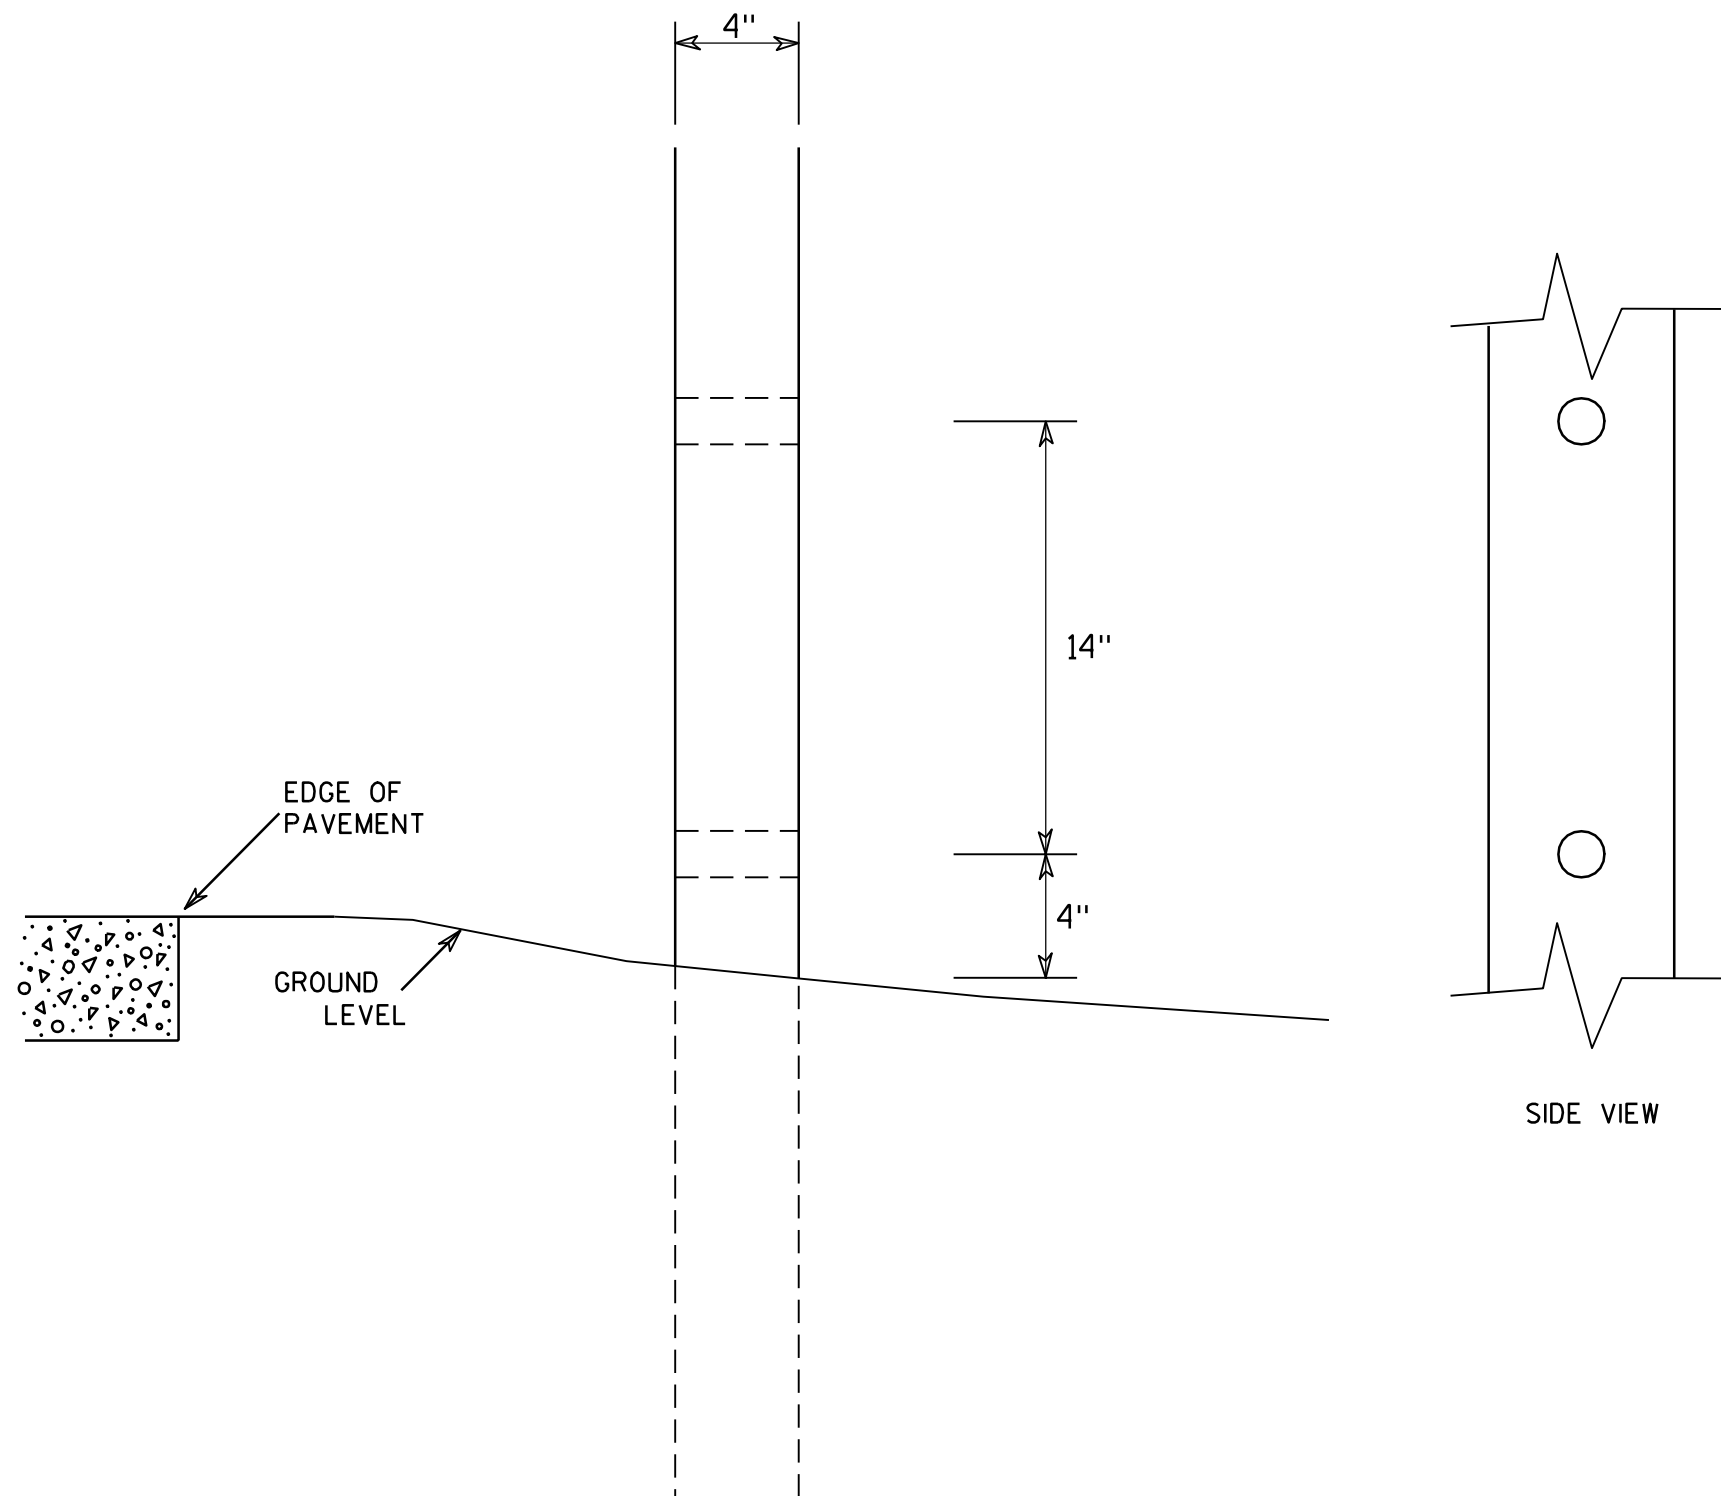GENERAL NOTES

1. All 4 x 6 Wood Posts shall be modified by having two 1½" diameter holes drilled perpendicular to the roadway centerline.

7

**4 X 6 WOOD POST
MODIFICATIONS**

WISCONSIN DEPT OF TRANSPORTATION

APPROVED

Chester J. Spang
for State Traffic Engineer

DATE 3/27/97

PLATE NO. A4-11.2

PROJECT NO:

HWY:




COUNTY:

SHEET NO:


E

BANDING

SINGLE SIGN

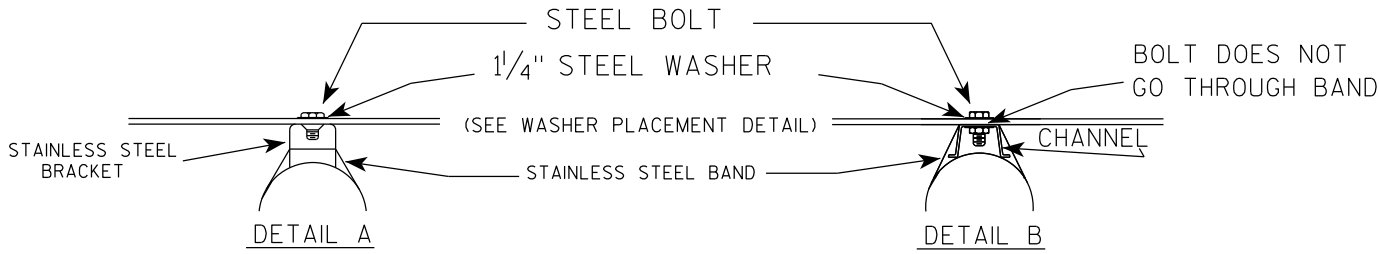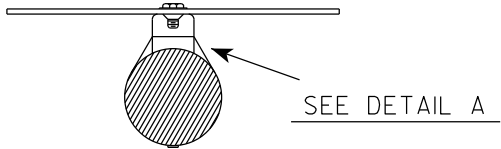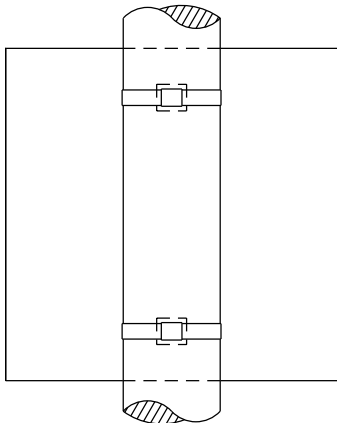

WASHER PLACEMENT


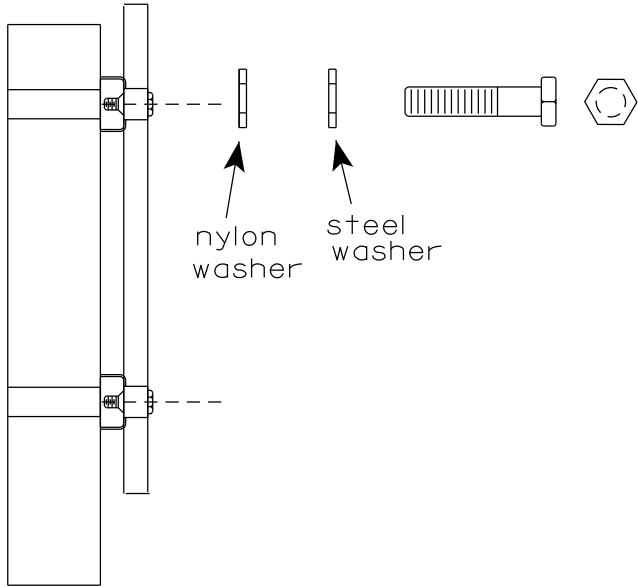


WASHERS (ALL POSTS) -
1-1/4" O.D. X 3/8" I.D. X 1/16" STEEL
1-1/4" O.D. X 3/8" I.D. X .080 NYLON
FOR ALL TYPE H SIGNS

GENERAL NOTES

1. Any sign over 3 feet in width shall use the V-Block banding method. See A5-10 standard plate.
2. Signs 3 feet or greater in height shall have three bracket bands installed. Signs less than 3 feet in height shall have two bracket bands installed.
3. Banding and assembly bracket shall be stainless steel. All bands shall be 3/4" in width and 0.025" thickness.
4. ALL SIGN MOUNTING BOLTS AND WASHERS SHALL BE EITHER:
 - a. Hot dip or mechanically galvanized in accordance with ASTM Designation: A 153, Class D
 - b. Electro-galvanized in accordance with ASTM designation: B 633, Type III, SC 3

"J" ASSEMBLY

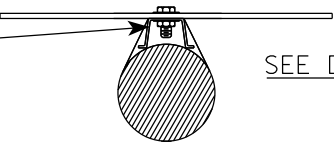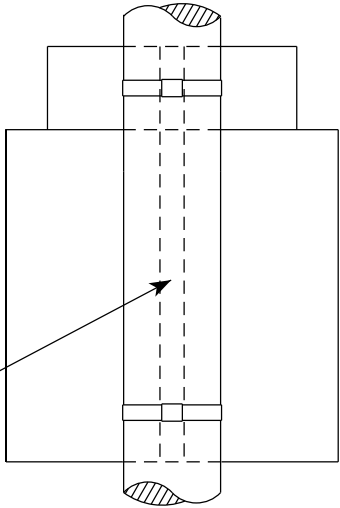


STANDARD SIGN
SIGN BANDING DETAILS


WISCONSIN DEPT OF TRANSPORTATION

APPROVED *Matthew R. Rauch*
for State Traffic Engineer
DATE 6/10/19 PLATE NO. A5-9.4

VIEW FROM
BACK

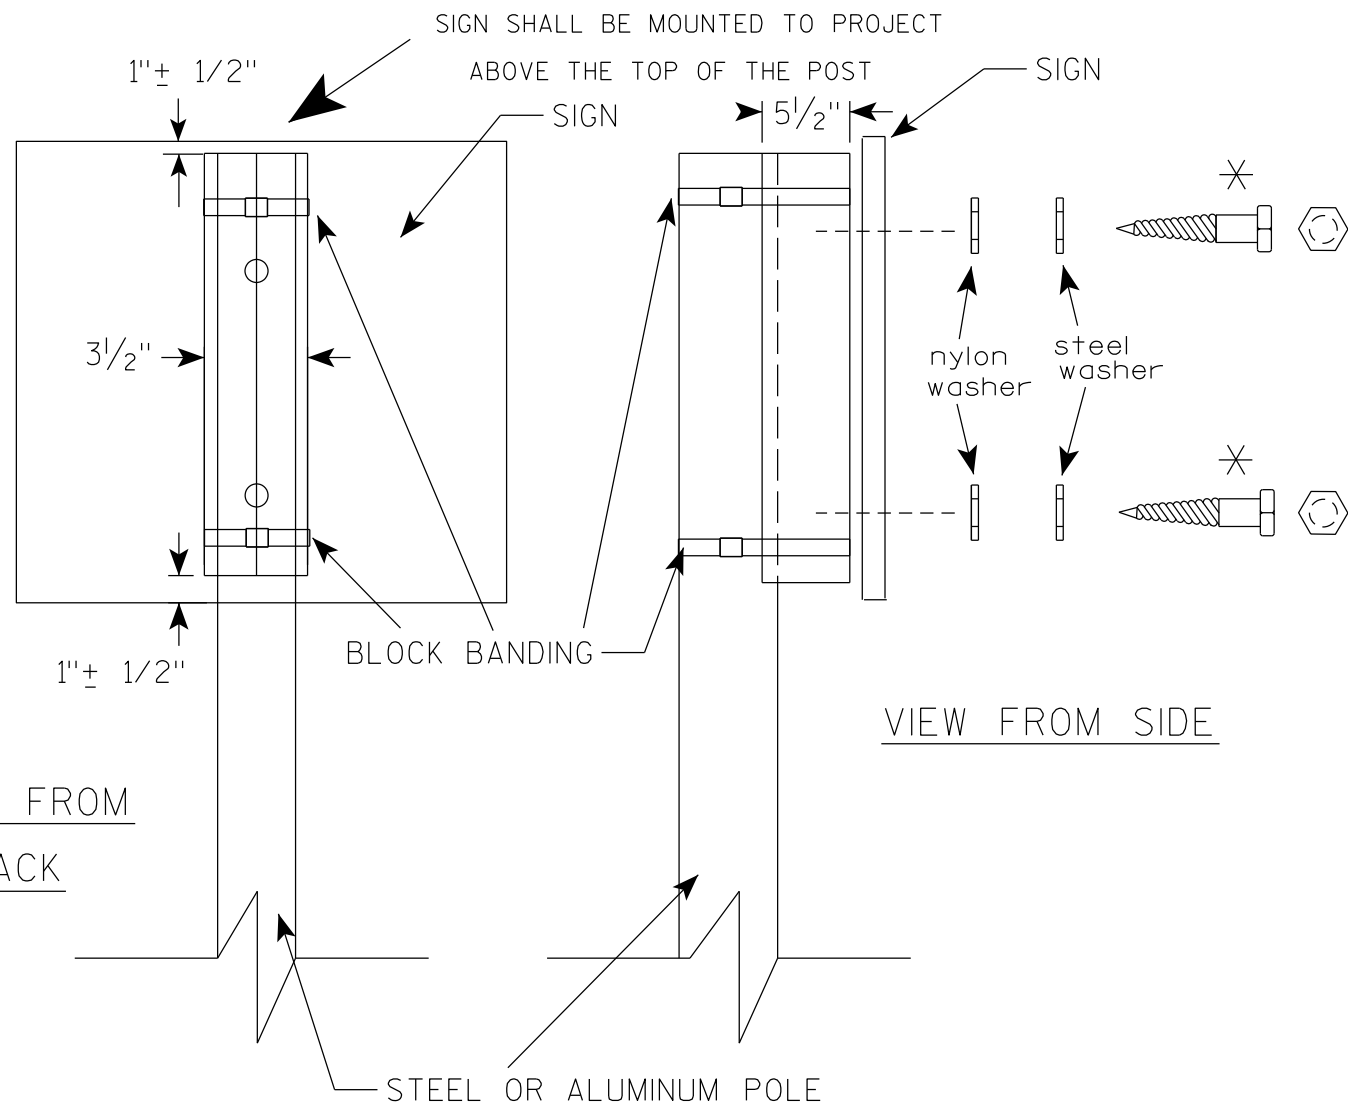

VIEW FROM SIDE

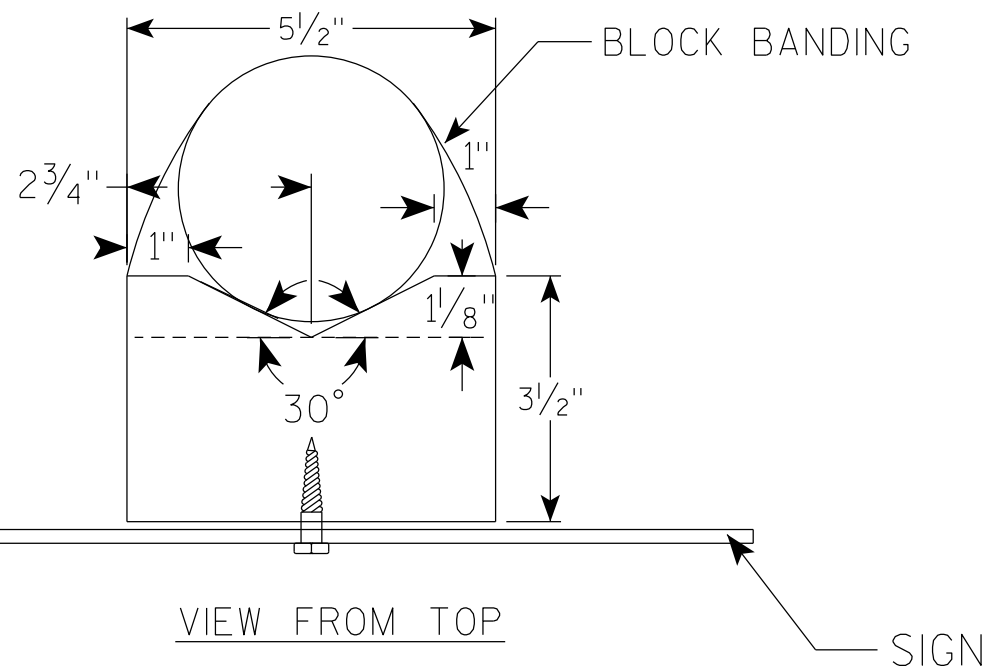

GENERAL NOTES

1. WOOD 4"X6" POST MATERIAL SHALL CONFORM TO 507.2.2 OF THE WisDOT STANDARD SPECIFICATIONS
2. BLOCK BANDING AND CLIPS SHALL BE STAINLESS STEEL, $\frac{3}{4}$ " WIDTH AND 0.025" THICKNESS
3. SIGNS 3' OR GREATER IN HEIGHT SHALL UTILIZE 3 BLOCK BANDS. SIGNS UNDER 3' IN HEIGHT SHALL UTILIZE 2 BLOCK BANDS
4. ACTUAL NUMBER OF FASTENERS PER SIGN VARIES WITH THE SIGN AREA, BUT NORMALLY THERE ARE TWO. FOR SIGNS GREATER THAN 9 S.F. 3 FASTENERS SHALL BE USED.
5. ALL SIGN MOUNTING BOLTS AND WASHERS SHALL BE EITHER:
 - a. Hot dip or mechanically galvanized in accordance with ASTM Designation: A 153, Class D
 - b. Electro-galvanized in accordance with ASTM Designation : B 633, TYPE III, SC 3
6. ALL BOLTS SHALL HAVE HEXAGONAL HEADS.
7. STEEL WASHERS SHALL BE $1\frac{1}{4}$ " O.D. X $\frac{3}{8}$ " I.D. X $\frac{1}{16}$ "
8. NYLON WASHERS SHALL BE $1\frac{1}{4}$ " O.D. X $\frac{3}{8}$ " I.D. X .080 FOR TYPE H OR TYPE F FACE SIGN

✱ LAG BOLTS SHALL BE $\frac{3}{8}$ " X $2\frac{1}{2}$ "

BLOCK BANDING DETAIL
(V-BLOCK OPTION)

WISCONSIN DEPT OF TRANSPORTATION

APPROVED Matthew R. Rauch
for State Traffic Engineer


DATE 6/10/19 PLATE NO. A5-10.2

PROJECT NO:

SHEET NO:

E

7

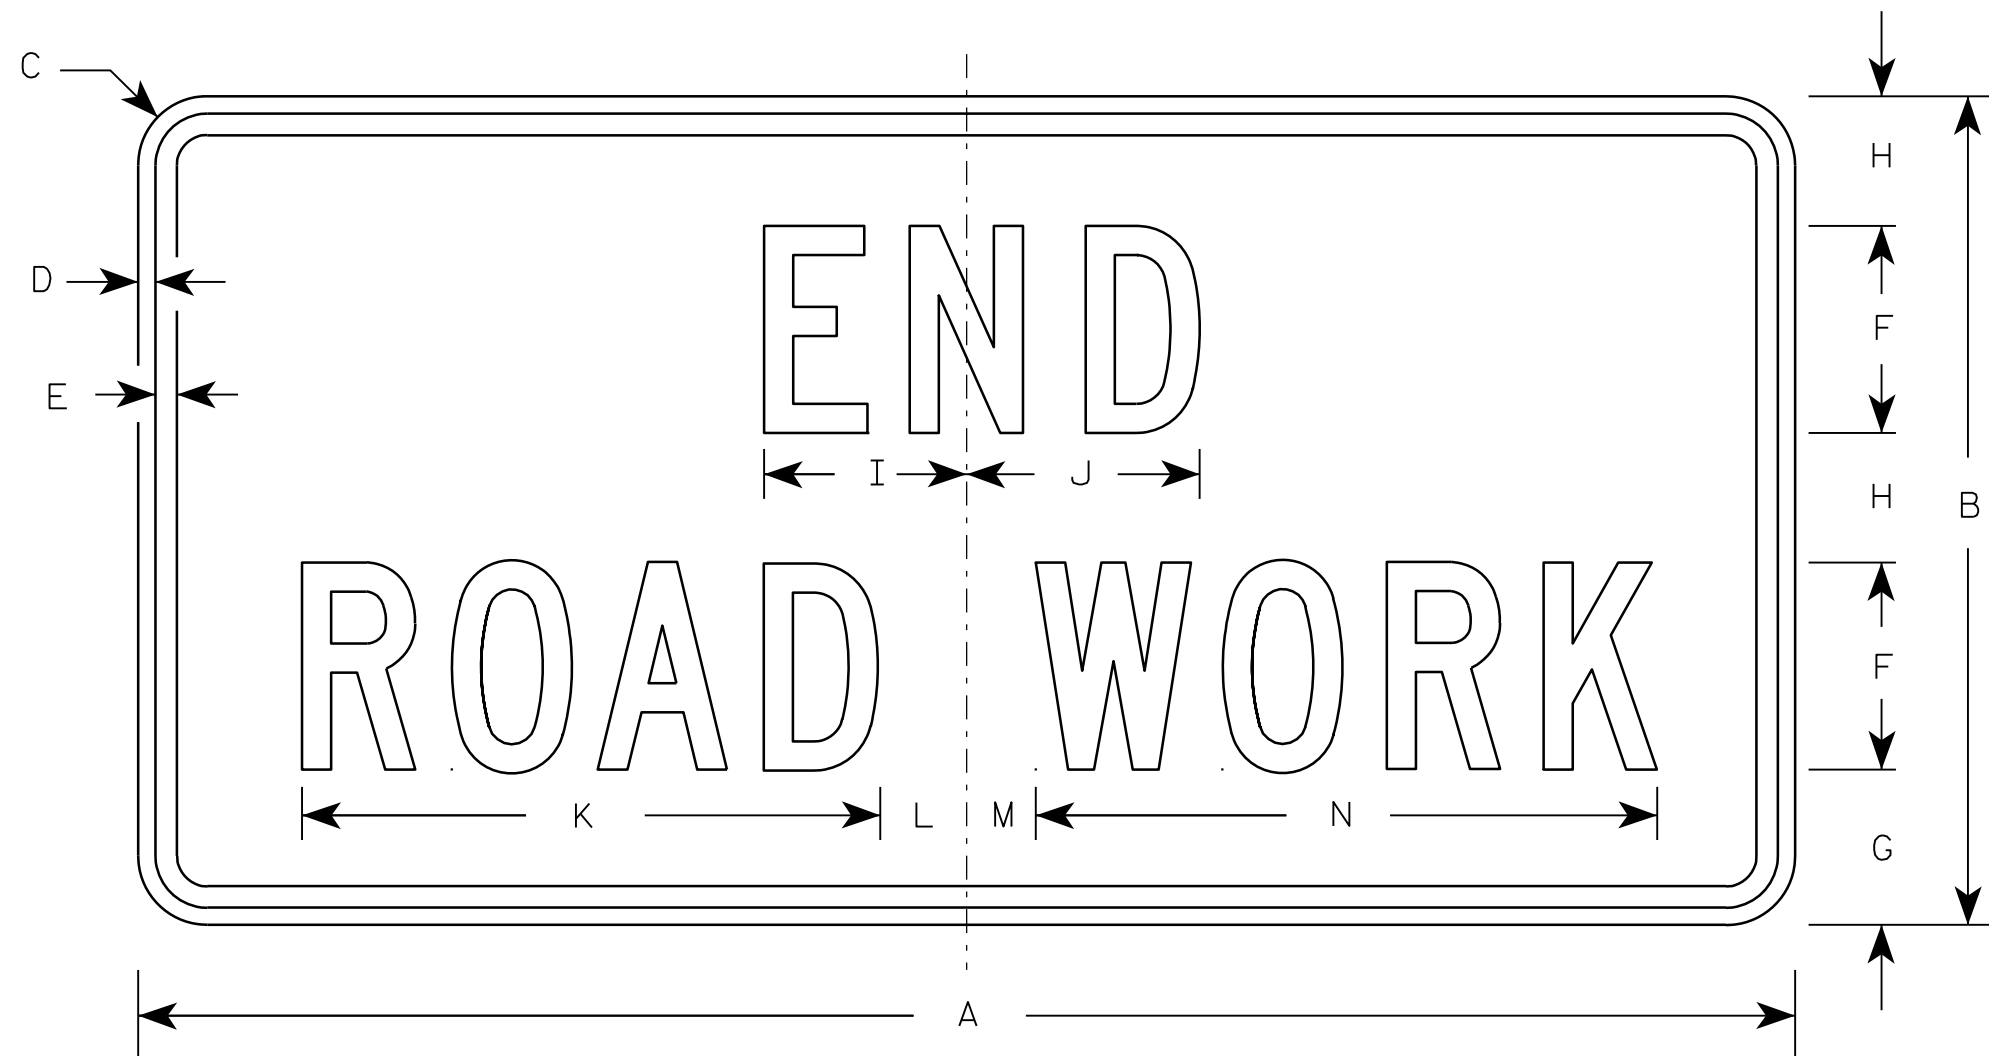

G20-2A

Metric equivalent
for this sign is:

SIZE	
1	900 mm X 450 mm
2	1200 mm X 600 mm
3	1200 mm X 600 mm
4	1200 mm X 600 mm
5	1200 mm X 600 mm

SIZE	A	B	C	D	E	F	G	H	I	J	K	L	M	N	O	P	Q	R	S	T	U	V	W	X	Y	Z	Area sq. ft.	Area sq. m
1	36	18	1 1/8	3/8	1/2	4	3 3/4	2 1/2	4 1/8	4 1/8	11 1/8	2	1	12 1/8													4.5	0.41
2	48	24	1 1/2	1/2	5/8	6	4 1/2	3 3/4	5 7/8	6 3/4	16 3/4	2 1/2	1 3/4	18 1/2													8.0	0.72
3	48	24	1 1/2	1/2	5/8	6	4 1/2	3 3/4	5 7/8	6 3/4	16 3/4	2 1/2	1 3/4	18 1/2													8.0	0.72
4	48	24	1 1/2	1/2	5/8	6	4 1/2	3 3/4	5 7/8	6 3/4	16 3/4	2 1/2	1 3/4	18 1/2													8.0	0.72
5	48	24	1 1/2	1/2	5/8	6	4 1/2	3 3/4	5 7/8	6 3/4	16 3/4	2 1/2	1 3/4	18 1/2													8.0	0.72

NOTES

- Sign is Type II - Type F Reflective - reference WIS DOT Standard Specification for HIGHWAY and STRUCTURE CONSTRUCTION latest edition.
- Color:
Background - Orange
Message - Black
- Message Series - C
- Corners may be square or rounded when base material is plywood but borders shall be rounded as shown. When base material is metal, the corners and borders shall be rounded.

7

PROJECT NO:


HWY:

COUNTY:




SHEET NO:

E

7

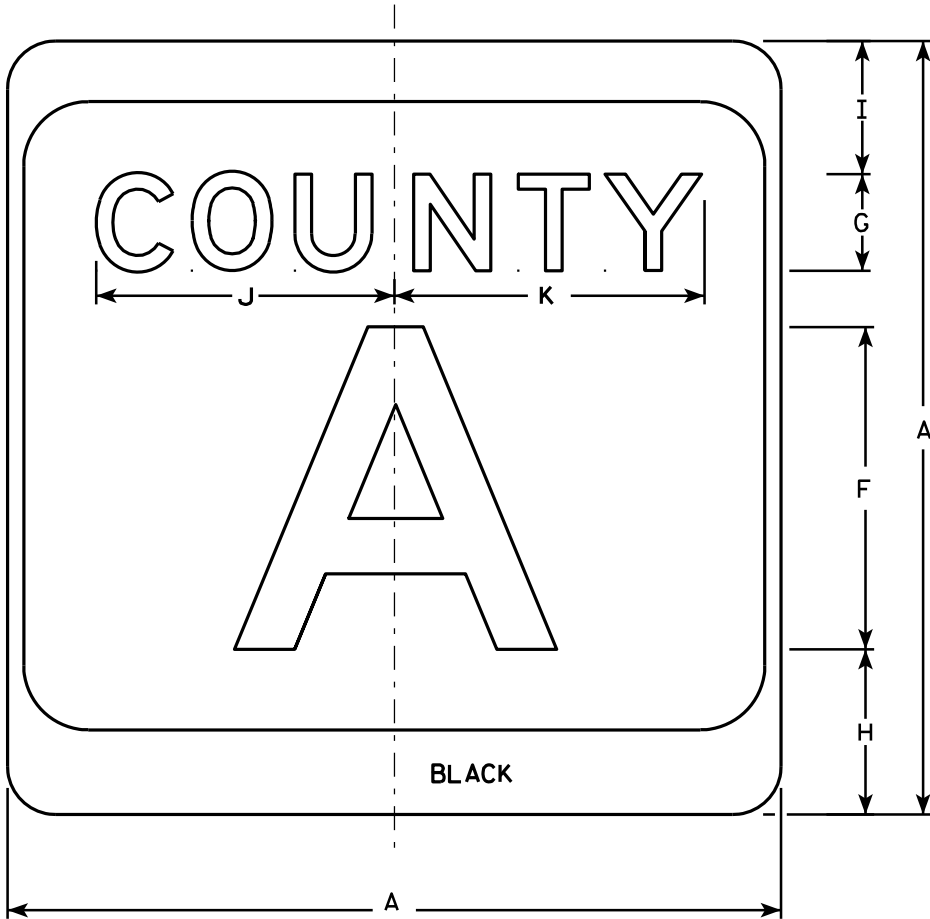

M1-5A

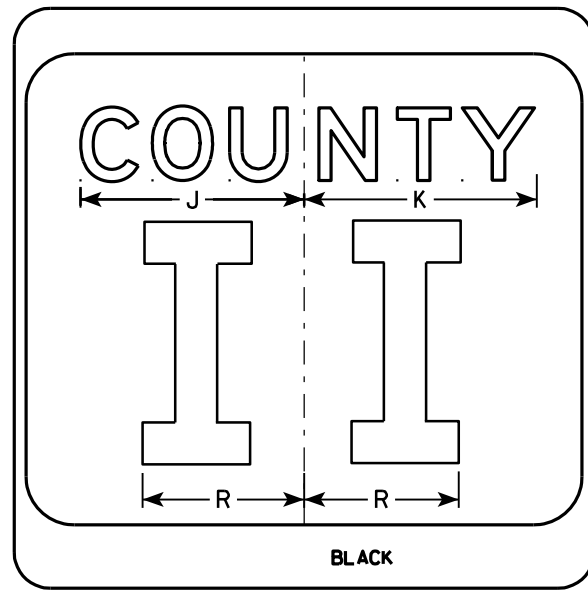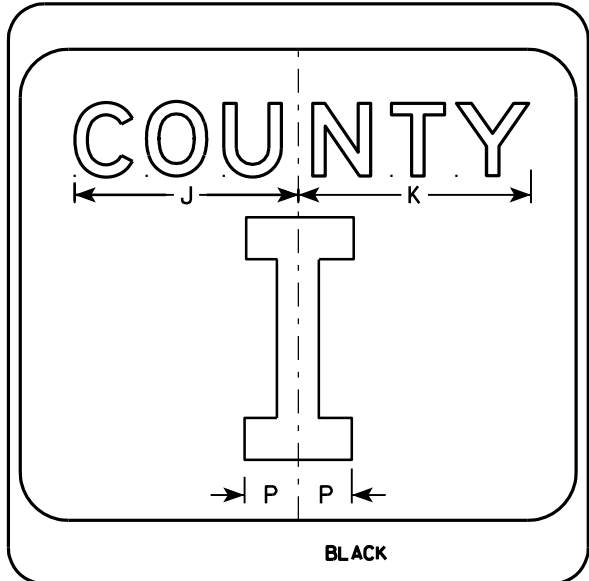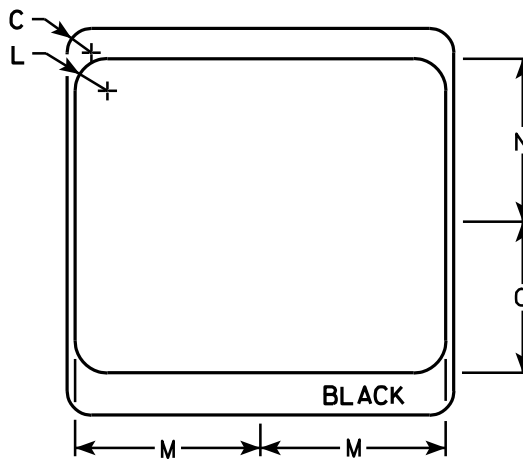

NOTES

1. Sign is Type II - see Note 7 - reference WIS DOT Standard Specification for HIGHWAY and STRUCTURE CONSTRUCTION latest edition.
2. Color:
Background - White & Black - See Note 7
Message - Black
3. Message Series - see Note 5
4. Corners may be square or rounded when base material is plywood but borders shall be rounded as shown. When base material is metal, the corners and borders shall be rounded.
5. Message Series E for 1 letter.
Message Series D for 2 letters unless message is too big then Series C.
Message Series C for 3 letters unless message is too big then Series B.
6. Substitute appropriate letters & optically center to achieve proper balance.
7. Permanent Signs
Background - Type H Reflective
Detour or temporary Signs
Background - Reflective

SIZE	A	B	C	D	E	F	G	H	I	J	K	L	M	N	O	P	Q	R	S	T	U	V	W	X	Y	Z	Area sq. ft.
1																											
2	24		1 1/2			10	3	5 1/8	4 1/8	9 1/4	9 5/8	2	11 1/2	10 1/8	9 3/8	2 1/4		6 5/8									4.0
3	36		2 1/4			16	4	7 5/8	5 5/8	12 1/4	12 7/8	3	17 1/8	15 1/4	14	3 3/8		10									9.0
4	36		2 1/4			16	4	7 5/8	5 5/8	12 1/4	12 7/8	3	17 1/8	15 1/4	14	3 3/8		10									9.0
5	36		2 1/4			16	4	7 5/8	5 5/8	12 1/4	12 7/8	3	17 1/8	15 1/4	14	3 3/8		10									9.0

CTH MARKER

M1-5A FOR ASSEMBLIES

WISCONSIN DEPT OF TRANSPORTATION

APPROVED *Matthew R. Rauch*
for State Traffic Engineer

DATE 9/27/11 PLATE NO. M1-5A.8

PROJECT NO:


HWY:

COUNTY:

SHEET NO:

E


7

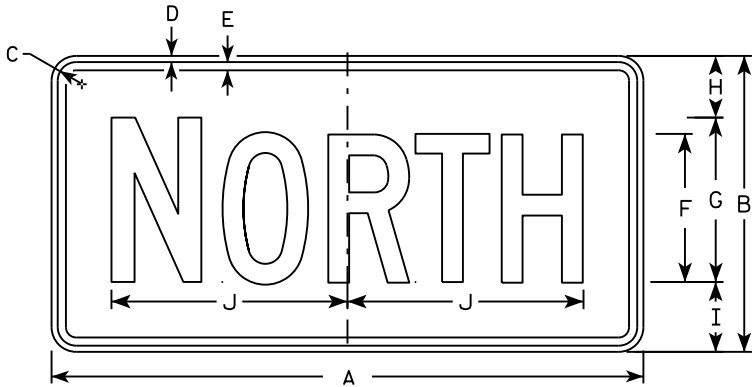


M3-1
MM3-1
MP3-1




M3-2
MM3-2
MP3-2

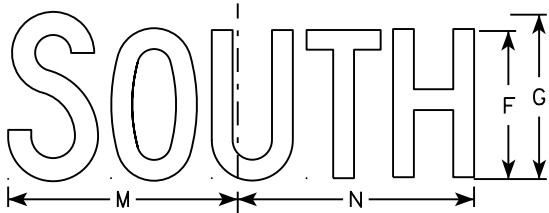


M3-3
MM3-3
MP3-3

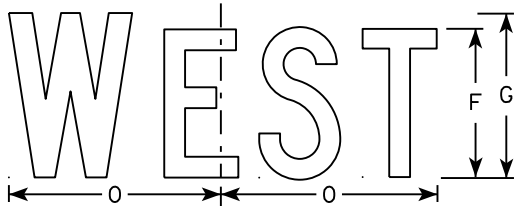


M3-4
MM3-4
MP3-4

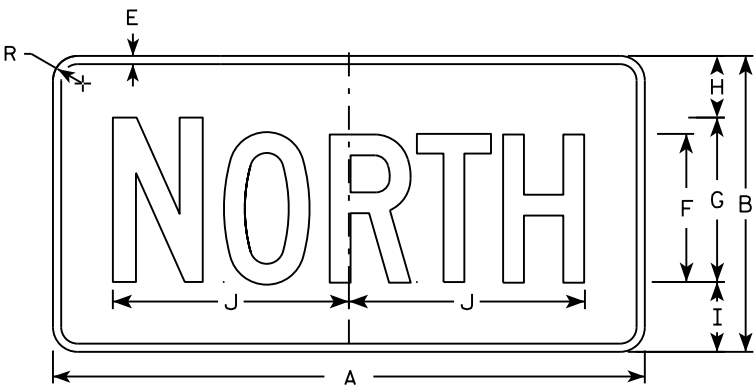


MB3-1
MK3-1
MN3-1

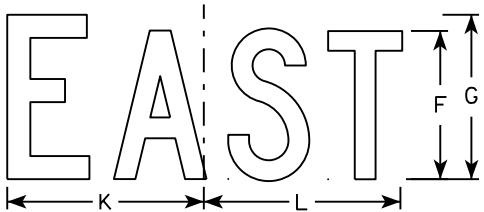

MB3-2
MK3-2
MN3-2

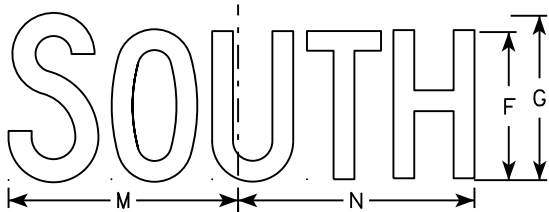

MB3-3
MK3-3
MN3-3

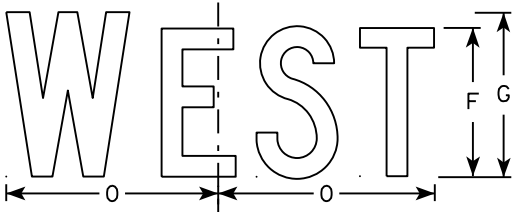

MB3-4
MK3-4
MN3-4

NOTES

1. All Signs Type II - Type H
2. Color:
Background - See note 5
Message - See note 5
3. Message Series - C
4. Corners may be square or rounded when base material is plywood but borders shall be rounded as shown. When base material is metal, the corners and borders shall be rounded.
5. M3-1 thru M3-4 Background - White
Message - Black
MB3-1 thru MB3-4 Background - Blue
Message - White
MK3-1 thru MK3-4 Background - Green
Message - White
MM3-1 thru MM3-4 Background - White
Message - Green
MN3-1 thru MN3-4 Background - Brown
Message - White
MP3-1 thru MP3-4 Background - White
Message - Blue
6. Note the first letter of each direction is larger than the remainder of the message.

SIZE	A	B	C	D	E	F	G	H	I	J	K	L	M	N	O	P	Q	R	S	T	U	V	W	X	Y	Z	Area sq. ft.
1																											
2	24	12	1 1/8	3/8	3/8	6	7	2 1/4	2 3/4	10 1/4	7 7/8	8 3/8	10 1/4	9 3/4	8 3/4			1 1/2									2.00
3	36	18	1 1/8	3/8	1/2	9	10	3 3/4	4 1/4	14 3/8	12	12 1/8	14	14 1/8	13			1 1/2									4.5
4	36	18	1 1/8	3/8	1/2	9	10	3 3/4	4 1/4	14 3/8	12	12 1/8	14	14 1/8	13			1 1/2									4.5
5	36	18	1 1/8	3/8	1/2	9	10	3 3/4	4 1/4	14 3/8	12	12 1/8	14	14 1/8	13			1 1/2									4.5

STANDARD SIGNS
M3-1 thru M3-4
SERIES

WISCONSIN DEPT OF TRANSPORTATION

APPROVED
Matthew R. Rauch
for State Traffic Engineer


DATE 10/15/15 PLATE NO. M3-1.14

NOTES

1. Sign is Type II - Type F Reflective - reference WIS DOT Standard Specification for HIGHWAY and STRUCTURE CONSTRUCTION latest edition.
2. Color:

Background - Orange

Message - Black
3. Message Series - B
4. Corners may be square or rounded when base material is plywood but borders shall be rounded as shown. When base material is metal, the corners and borders shall be rounded.

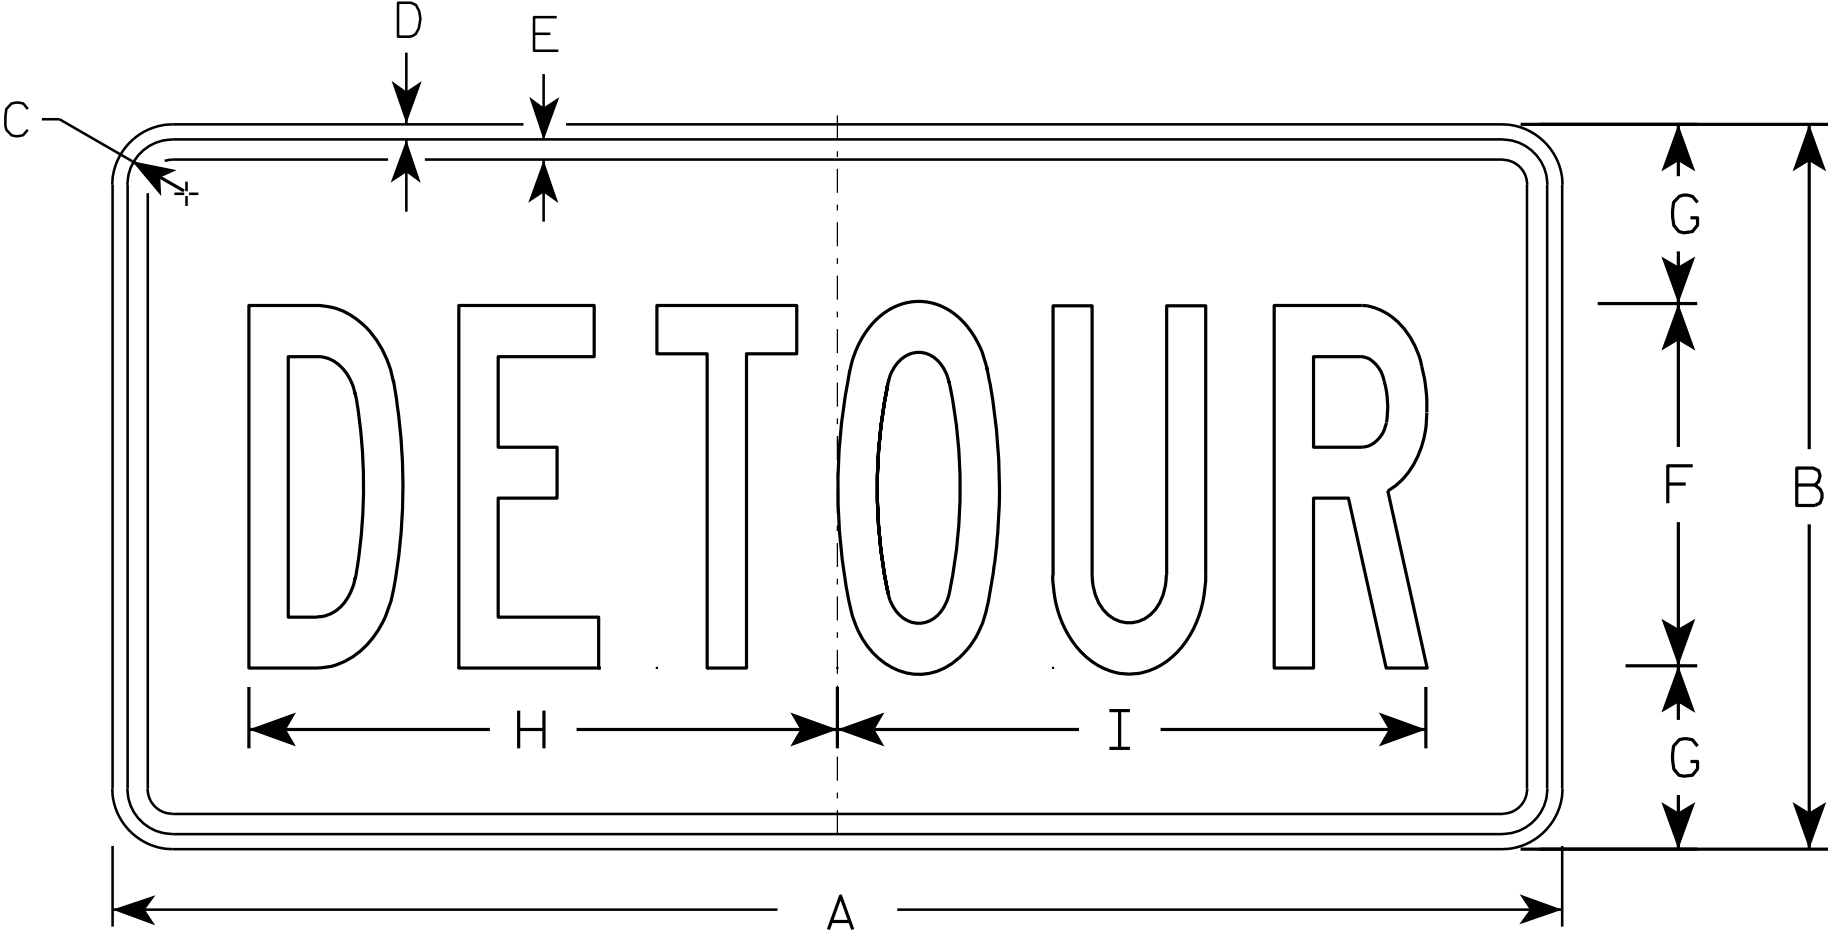

M4 - 8

SIZE	A	B	C	D	E	F	G	H	I	J	K	L	M	N	O	P	Q	R	S	T	U	V	W	X	Y	Z	Areg sq. ft.
1																											
2	24	12	1 1/8	3/8	3/8	6	3	10	10 1/4																		2.0
3	36	18	1 1/8	3/8	1/2	9	4 1/2	14 5/8	14 1/2																		4.5
4																											
5																											

STANDARD SIGN

M4 - 8

WISCONSIN DEPT OF TRANSPORTATION


APPROVED

Matthew R. Rauch
for State Traffic Engineer

DATE 11/10/10

PLATE NO. M4-8.2

7

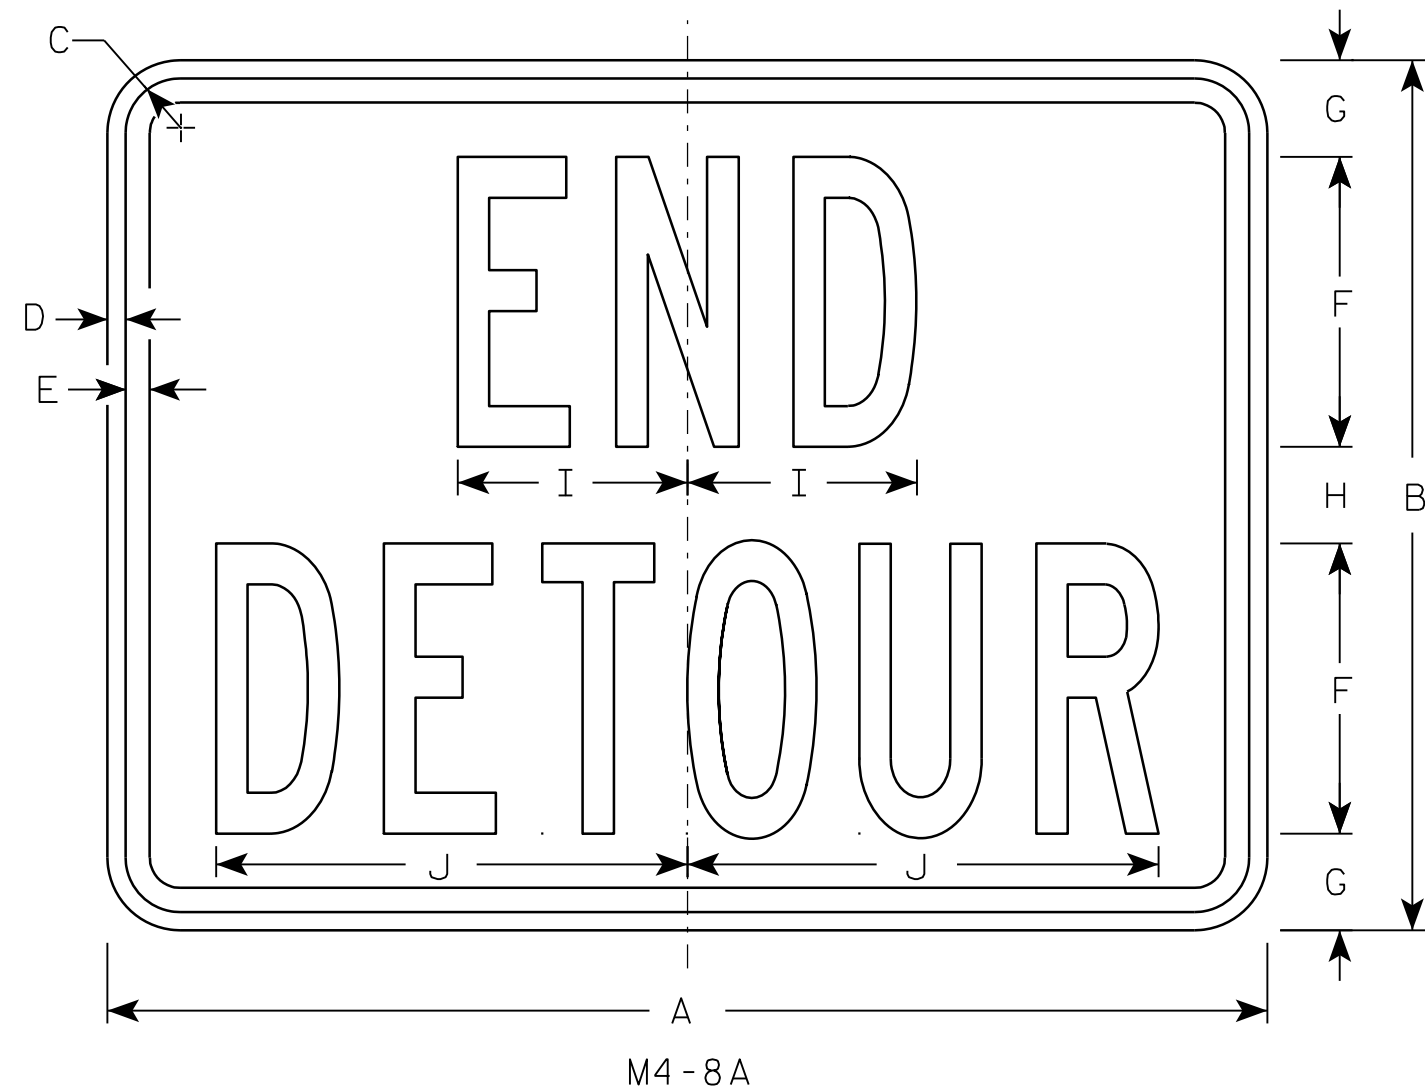

NOTES

1. Sign is Type II - Type F Reflective - reference WIS DOT Standard Specification for HIGHWAY and STRUCTURE CONSTRUCTION latest edition.
2. Color:
Background - Orange
Message - Black
3. Message Series - B
4. Corners may be square or rounded when base material is plywood but borders shall be rounded as shown. When base material is metal, the corners and borders shall be rounded.

7

SIZE	A	B	C	D	E	F	G	H	I	J	K	L	M	N	O	P	Q	R	S	T	U	V	W	X	Y	Z	Area sq. ft.
1																											
2	24	18	1 1/8	3/8	1/2	6	2	2	4 3/4	9 3/4																	3.0
3	30	24	1 1/8	3/8	1/2	8	2 1/2	3	6 3/4	13																	5.0
4																											
5																											


PROJECT NO:	HWY:	COUNTY:	SHEET NO:	E
-------------	------	---------	-----------	---

STANDARD SIGN
M4-8A


WISCONSIN DEPT OF TRANSPORTATION

APPROVED *Matthew R. Rauch*
for State Traffic Engineer


DATE 3/9/11 PLATE NO. M4-8A.2

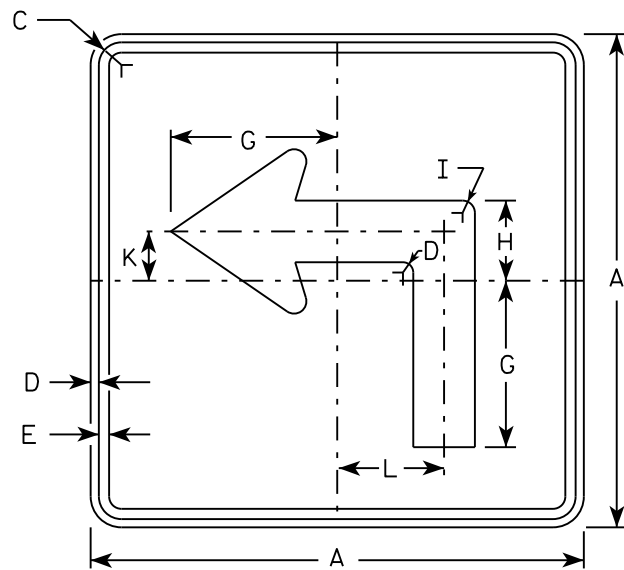


M5-1L
MM5-1L
M05-1L
MP5-1L

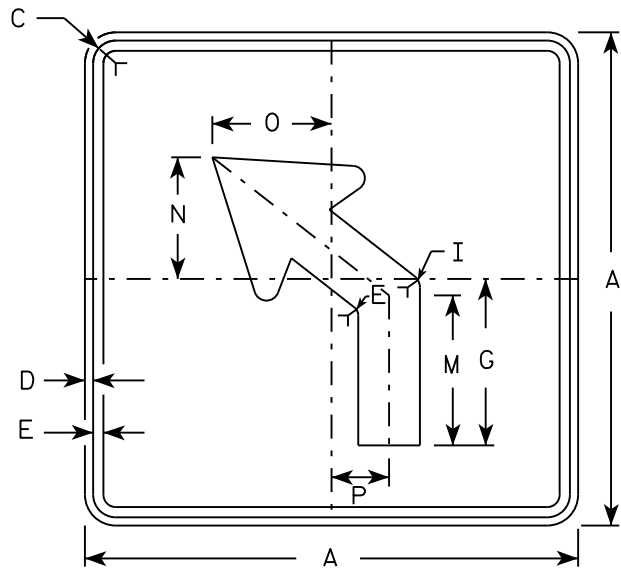


M5-2L
MM5-2L
M05-2L
MP5-2L

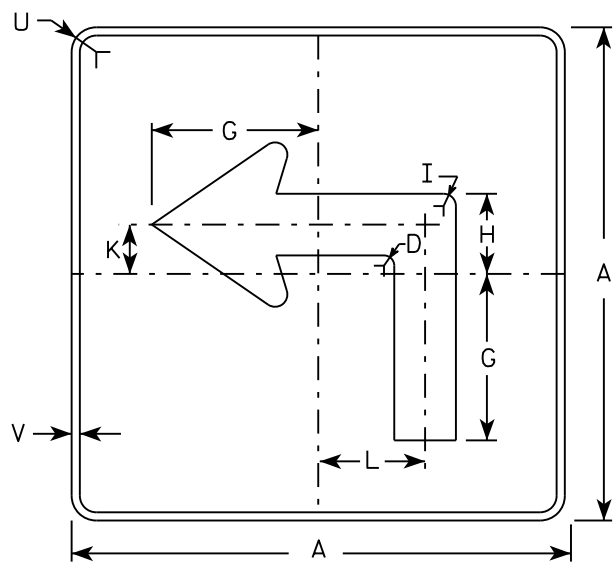

MB5-1L
MK5-1L
MN5-1L
MR5-1L

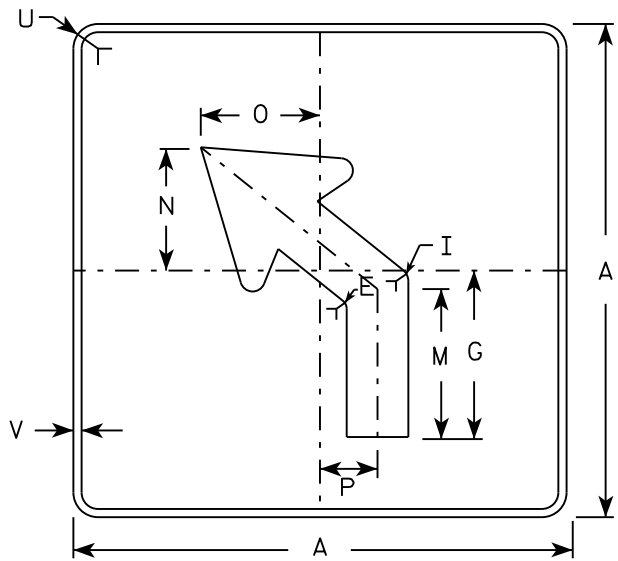


MB5-2L
MK5-2L
MN5-2L
MR5-2L

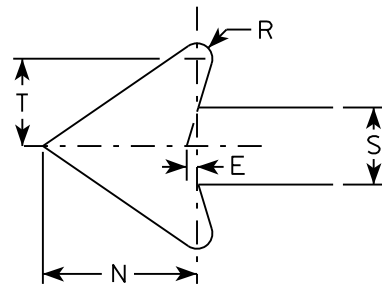


NOTES

- Signs are Type II - Type H reflective except as shown
- Color:
Background - See note 4
Message - See note 4
- Corners may be square or rounded when base material is plywood but borders shall be rounded as shown. When base material is metal, the corners and borders shall be rounded.
- | | |
|-----------------|---|
| M5-1 and M5-2 | Background - White |
| | Message - Black |
| MB5-1 and MB5-2 | Background - Blue |
| | Message - White |
| MK5-1 and MK5-2 | Background - Green |
| | Message - White |
| MM5-1 and MM5-2 | Background - White |
| | Message - Green |
| MN5-1 and MN5-2 | Background - Brown |
| | Message - White |
| M05-1 and M05-2 | Background - Orange - Type F Reflective |
| | Message - Black |
| MP5-1 and MP5-2 | Background - White - Type H Reflective |
| | Message - Blue |
| MR5-1 and MR5-2 | Background - Brown |
| | Message - Yellow |
- M5-1R same as M5-1L except arrow points right.
- M5-2R same as M5-2L except arrow tilts right.


SIZE	A	B	C	D	E	F	G	H	I	J	K	L	M	N	O	P	Q	R	S	T	U	V	W	X	Y	Z	Area sq. ft.
1																											
2	21		1 1/8	3/8	3/8		7	3 3/8	5/8		2 1/8	4 1/2	6 3/8	5 1/4	5	2 1/2		1/2	2 5/8	3	1 1/2	1/2					3.06
3	30		1 3/8	1/2	5/8		10 1/8	4 7/8	7/8		3	6 1/2	9 1/8	7 1/2	7 1/4	3 1/2		3/4	3 3/4	4 1/4	1 7/8	1/2					6.25
4	30		1 3/8	1/2	5/8		10 1/8	4 7/8	7/8		3	6 1/2	9 1/8	7 1/2	7 1/4	3 1/2		3/4	3 3/4	4 1/4	1 7/8	1/2					6.25
5	30		1 3/8	1/2	5/8		10 1/8	4 7/8	7/8		3	6 1/2	9 1/8	7 1/2	7 1/4	3 1/2		3/4	3 3/4	4 1/4	1 7/8	1/2					6.25

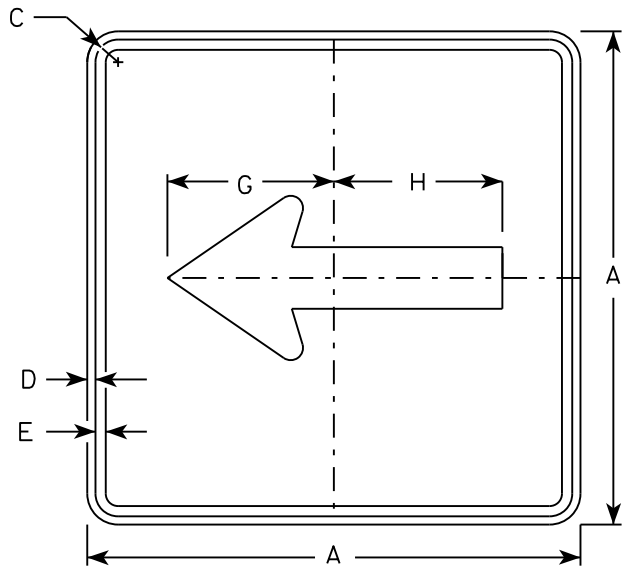


M6 - 1
MM6 - 1
M06 - 1
MP6 - 1

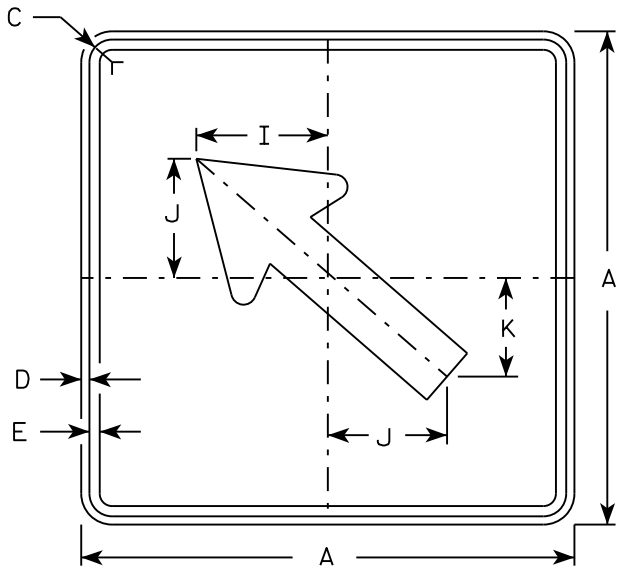


M6 - 2
MM6 - 2
M06 - 2
MP6 - 2

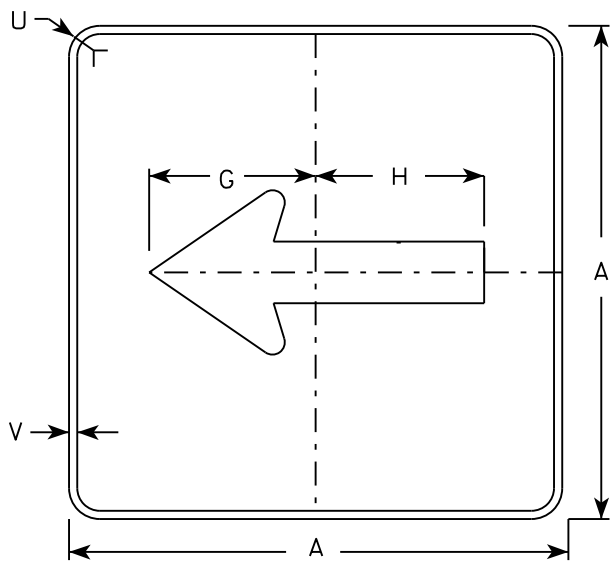

MB6 - 1
MK6 - 1
MN6 - 1
MR6 - 1

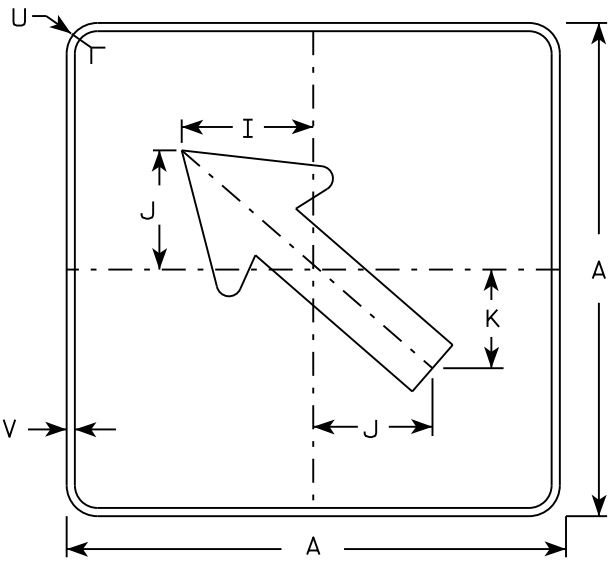

MB6 - 2
MK6 - 2
MN6 - 2
MR6 - 2

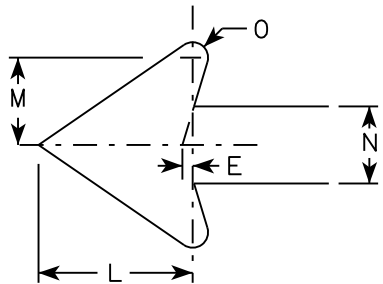

NOTES

- Signs are Type II - Type H except as Shown
- Color:
Background - See note 4
Message - See note 4
- Corners may be square or rounded when base material is plywood but borders shall be rounded as shown. When base material is metal, the corners and borders shall be rounded.
- M6-1 and M6-2 Background - White
Message - Black
MB6-1 and MB6-2 Background - Blue
Message - White
MK6-1 and MK6-2 Background - Green
Message - White
MM6-1 and MM6-2 Background - White
Message - Green
MN6-1 and MN6-2 Background - Brown
Message - White
M06-1 and M06-2 Background - Orange - Type F Reflective
Message - Black
MP6-1 and MP6-2 Background - White
Message - Blue
MR6-1 and MR6-2 Background - Brown
Message - Yellow

SIZE	A	B	C	D	E	F	G	H	I	J	K	L	M	N	O	P	Q	R	S	T	U	V	W	X	Y	Z	Area sq. ft.
1																											
2	21		1 1/8	3/8	3/8		7 1/2	7 1/8	5 5/8	5	4 1/4	5 1/4	3	2 5/8	1/2						1 1/2	1/2					3.06
3	30		1 3/8	1/2	5/8		10 3/4	10 1/4	8	7 1/4	6	7 1/2	4 1/4	3 3/4	3/4						1 7/8	1/2					6.25
4	30		1 3/8	1/2	5/8		10 3/4	10 1/4	8	7 1/4	6	7 1/2	4 1/4	3 3/4	3/4						1 7/8	1/2					6.25
5	30		1 3/8	1/2	5/8		10 3/4	10 1/4	8	7 1/4	6	7 1/2	4 1/4	3 3/4	3/4						1 7/8	1/2					6.25

PROJECT NO:

HWY:

COUNTY:

SHEET NO:

E


STANDARD SIGN
M6 - 1 & M6 - 2
SERIES

WISCONSIN DEPT OF TRANSPORTATION

APPROVED
Matthew R. Rauch
for State Traffic Engineer

DATE 10/15/15 PLATE NO. M6-1.15

7

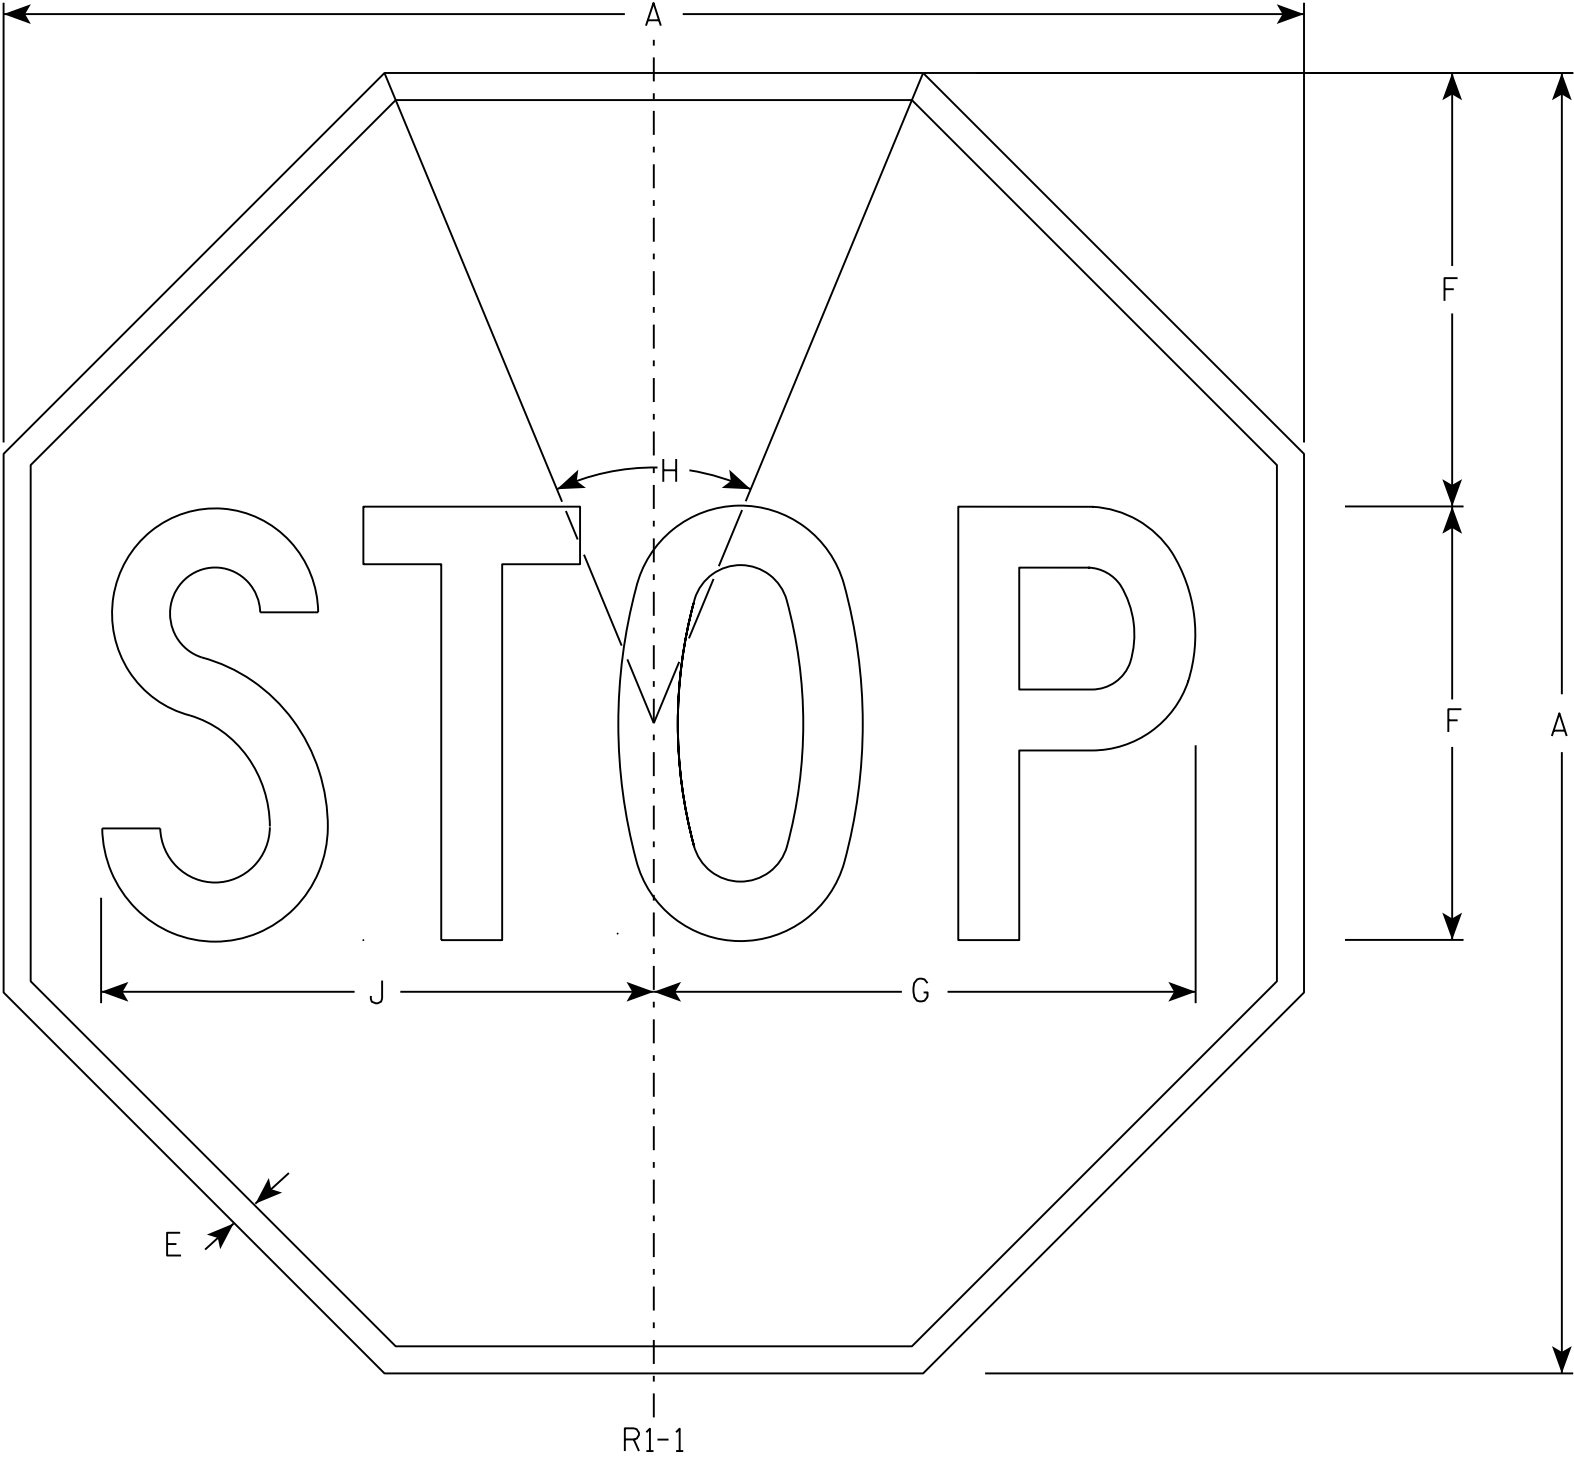

NOTES

- 1. Sign is Type II - Type H Reflective - reference WIS DOT Standard Specification for HIGHWAY and STRUCTURE CONSTRUCTION latest edition.
- 2. Color:
Background - Red
Message - White
- 3. Message Series - C

7

R1-1

SIZE	A	B	C	D	E	F	G	H	I	J	K	L	M	N	O	P	Q	R	S	T	U	V	W	X	Y	Z	Area sq. ft.
1	30				5/8	10	12 1/2	45°		12 3/4																	5.18
2S	30				5/8	10	12 1/2	45°		12 3/4																	5.18
2M	36				3/4	12	15	45°		15 3/8																	7.46
3	36				3/4	12	15	45°		15 3/8																	7.46
4	48				1	16	20	45°		20 1/2																	13.25
5	48				1	16	20	45°		20 1/2																	13.25
6	18				3/8	6	7 3/4	45°		7 3/4																	1.86
7	12				1/4	4	5	45°		5 1/8																	0.78


STANDARD SIGN

R1 - 1

WISCONSIN DEPT OF TRANSPORTATION

APPROVED *Matthew R. Rauch*
for State Traffic Engineer

DATE 11/12/15 PLATE NO. R1-1.13

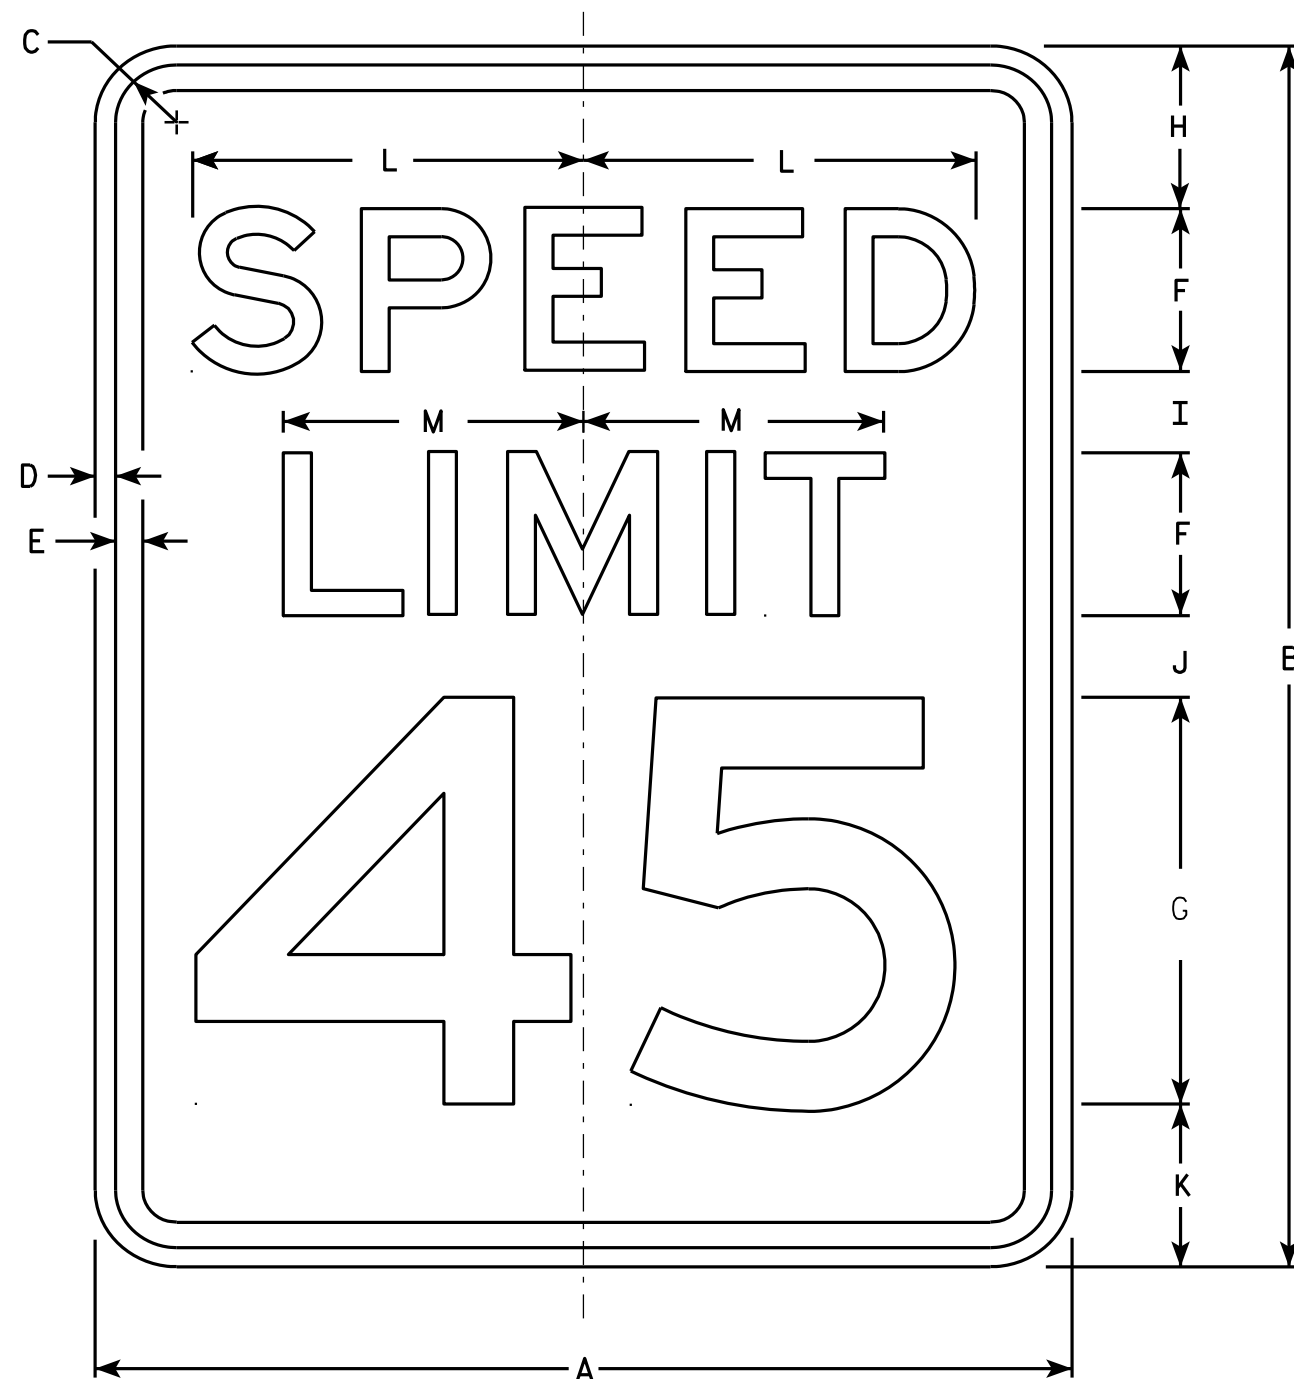

R2-1

NOTES

1. Sign is Type II - Type H Reflective - reference WIS DOT Standard Specification for HIGHWAY and STRUCTURE CONSTRUCTION latest edition.
2. Color:
Background - White
Message - Black
3. Message Series - E
4. Corners may be square or rounded when base material is plywood but borders shall be rounded as shown. When base material is metal, the corners and borders shall be rounded.
5. Substitute appropriate numerals and optically adjust spacing to achieve proper balance.

SIZE	A	B	C	D	E	F	G	H	I	J	K	L	M	N	O	P	Q	R	S	T	U	V	W	X	Y	Z	Area sq. ft.
1	18	24	1 1/8	3/8	1/2	3	8	3	2	2	3	7 1/4	5 1/2														3.0
2S	24	30	1 1/8	3/8	1/2	4	10	3	2 1/4	3 3/8	3 3/8	9 5/8	7 3/8														5.0
2M	30	36	1 3/8	1/2	5/8	5	12	5	2 1/2	2 1/2	4	12	9 1/4														7.5
3	36	48	1 3/8	1/2	5/8	6	14	6	5	5	6	14 3/8	11														12.0
4	36	48	1 3/8	1/2	5/8	6	14	6	5	5	6	14 3/8	11														12.0
5	48	60	2 1/4	3/4	1	8	20	6	4 1/2	6 3/4	6 3/4	19 1/4	14 5/8														20.0

STANDARD SIGN R2-1

WISCONSIN DEPT OF TRANSPORTATION
APPROVED *Matthew R. Rauch*
For State Traffic Engineer
DATE 5/26/10 PLATE NO. R2-1.13


PROJECT NO: HWY: COUNTY: SHEET NO: E



R7-1

NOTES

1. Sign is Type II - Type H Reflective - reference WIS DOT Standard Specification for HIGHWAY and STRUCTURE CONSTRUCTION latest edition.
2. Color:
Background - White
Message - Red
3. Message Series - See Note 5
4. Corners may be square or rounded when base material is plywood but borders shall be rounded as shown. When base material is metal, the corners and borders shall be rounded.
5. Lines 1, 3 and 4 are series C, line 2 is series B.
6. R7-1D (double arrow)
R7-1L (left arrow)
R7-1R (right arrow)

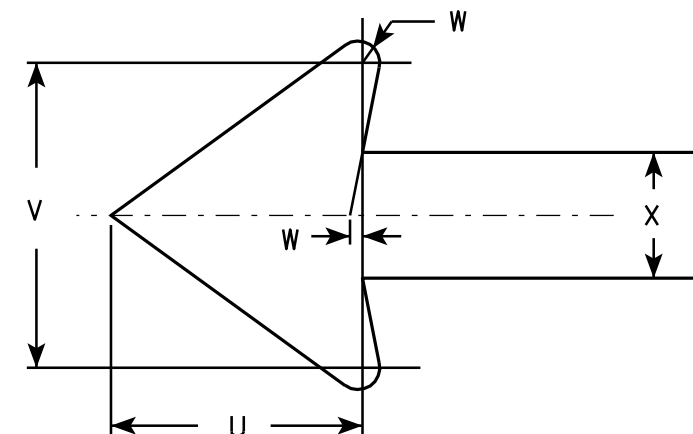

SIZE	A	B	C	D	E	F	G	H	I	J	K	L	M	N	O	P	Q	R	S	T	U	V	W	X	Y	Z	Area sq. ft.
1	12	18	1 1/8	3/8	3/8	3	1 7/8	2	7/8	5/8	1 1/2	2 1/2	2	2	4 7/8	4 7/8	2 1/4	2 1/8	2 1/2	3 7/8	1 1/2	1 3/4	1/8	3/4			1.5
2S	18	24	1 1/8	3/8	1/2	4	2 1/2	2 1/2	1 1/4	1	2	3 1/4	2 3/4	2 5/8	7 1/8	7	2 3/4	2 5/8	3 1/8	5 7/8	2 1/4	2 5/8	1/4	1 1/8			3.0
2M	24	30	1 1/8	3/8	1/2	5	3	3	2	1 1/4	2 1/2	4	3 1/4	3 3/8	9 1/4	9 1/4	3 1/4	3 1/4	3 3/4	7 3/4	3	3 1/2	1/4	1 1/2			5.0
3	24	30	1 1/8	3/8	1/2	5	3	3	2	1 1/4	2 1/2	4	3 1/4	3 3/8	9 1/4	9 1/4	3 1/4	3 1/4	3 3/4	7 3/4	3	3 1/2	1/4	1 1/2			5.0
4																											
5																											

STANDARD SIGN R7-1

WISCONSIN DEPT OF TRANSPORTATION

APPROVED *Matthew R. Rauch*
for State Traffic Engineer

DATE 3/31/2011 PLATE NO. R7-1.9


PROJECT NO: HWY: COUNTY: SHEET NO: E



R7-52

NOTES

1. Sign is Type II - Type H Reflective - reference WIS DOT Standard Specification for HIGHWAY and STRUCTURE CONSTRUCTION latest edition.
2. Color:
Background - White
Message - Red
3. Message Series - See Note 5
4. Corners may be square or rounded when base material is plywood but borders shall be rounded as shown. When base material is metal, the corners and borders shall be rounded.
5. Lines 1, 3 and 4 are series C, line 2 is series B.
6. R7-52D (double arrow)
R7-52L (left arrow)
R7-52R (right arrow)

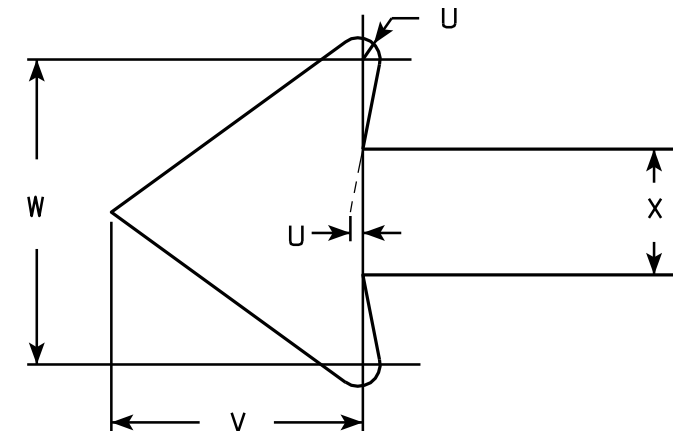

ARROW DETAIL

SIZE	A	B	C	D	E	F	G	H	I	J	K	L	M	N	O	P	Q	R	S	T	U	V	W	X	Y	Z	Area sq. ft.
1	12	18	1 1/8	3/8	3/8	3	1 7/8	1 1/2	7/8	7/8	2	2 1/2	2	2	4 7/8	4 7/8	5 1/8	5	3 1/8	3 7/8	1/8	1 1/2	1 3/4	3/4			1.5
2S	18	24	1 1/8	3/8	1/2	4	2 1/2	2 1/2	1 1/4	1	2	3 1/4	2 3/4	2 5/8	7 1/8	7	6 3/8	6 1/4	3 7/8	5 7/8	1/4	2 1/4	2 5/8	1 1/8			3.0
2M	24	30	1 1/8	3/8	1/2	5	3	3	2	1 1/4	2 1/2	4	3 1/4	3 3/8	9 1/4	9 1/4	7 5/8	7 5/8	4 3/4	7 3/4	1/4	3	3 1/2	1 1/2			5.0
3	24	30	1 1/8	3/8	1/2	5	3	3	2	1 1/4	2 1/2	4	3 1/4	3 3/8	9 1/4	9 1/4	7 5/8	7 5/8	4 3/4	7 3/4	1/4	3	3 1/2	1 1/2			5.0
4																											
5																											

STANDARD SIGN R7-52

WISCONSIN DEPT OF TRANSPORTATION

APPROVED *Matthew R. Rauch*
for State Traffic Engineer

DATE 3/31/2011 PLATE NO. R7-52.6


PROJECT NO:

HWY:

COUNTY:



SHEET NO:

E

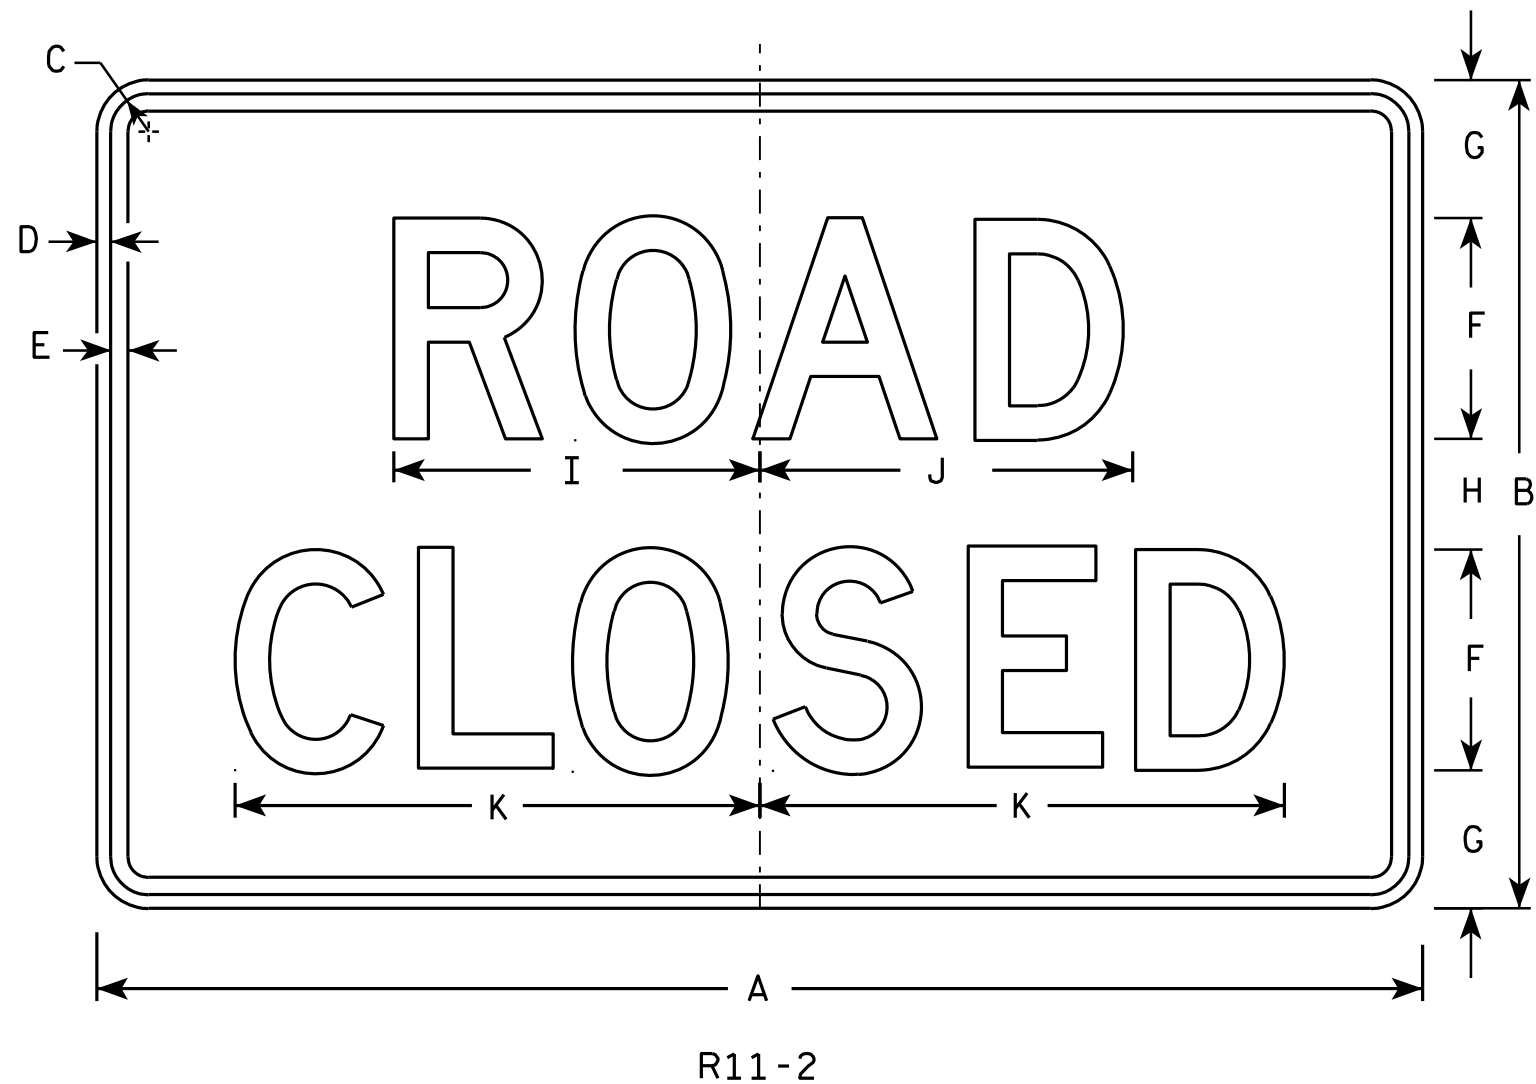

NOTES

1. Sign is Type II - Type H Reflective - reference WIS DOT Standard Specification for HIGHWAY and STRUCTURE CONSTRUCTION latest edition.
2. Color:
Background - White
Message - Black
3. Message Series - D
4. Corners may be square or rounded when base material is plywood but borders shall be rounded as shown. When base material is metal, the corners and borders shall be rounded.
5. Modify the message as required.

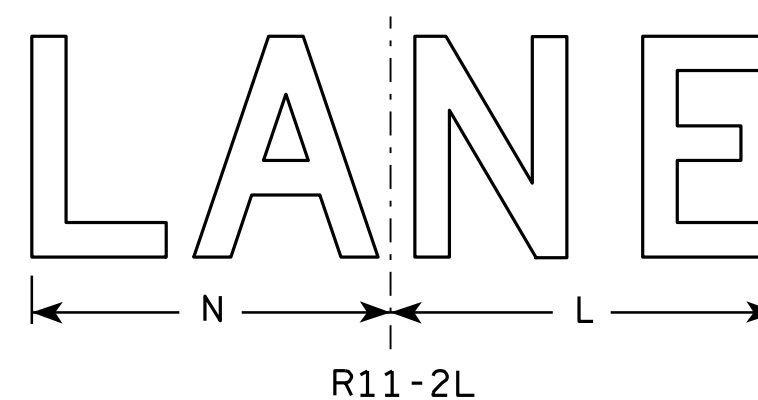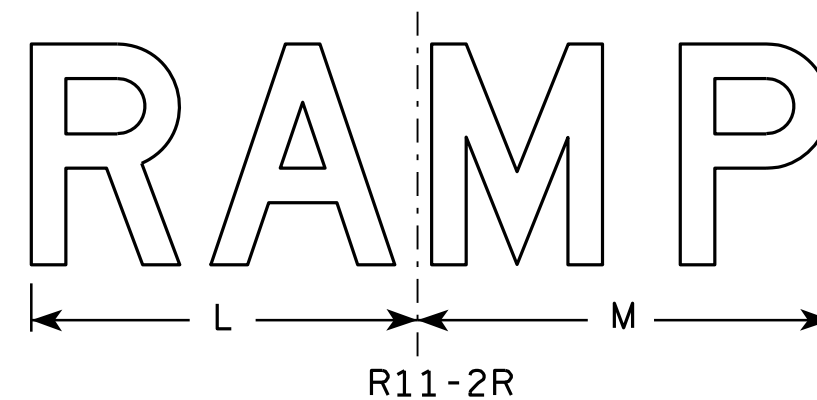

SIZE	A	B	C	D	E	F	G	H	I	J	K	L	M	N	O	P	Q	R	S	T	U	V	W	X	Y	Z	Area sq. ft.
1																											
2S	48	30	1 3⁄8	1⁄2	5⁄8	8	5	4	13 1⁄4	13 1⁄2	19	14	15	13													10.0
2M	48	30	1 3⁄8	1⁄2	5⁄8	8	5	4	13 1⁄4	13 1⁄2	19	14	15	13													10.0
3	48	30	1 3⁄8	1⁄2	5⁄8	8	5	4	13 1⁄4	13 1⁄2	19	14	15	13													10.0
4	48	30	1 3⁄8	1⁄2	5⁄8	8	5	4	13 1⁄4	13 1⁄2	19	14	15	13													10.0
5	48	30	1 3⁄8	1⁄2	5⁄8	8	5	4	13 1⁄4	13 1⁄2	19	14	15	13													10.0

STANDARD SIGN
R11-2

WISCONSIN DEPT OF TRANSPORTATION

APPROVED *Matthew R. Rauch*
for State Traffic Engineer

DATE 4/1/11 PLATE NO. R11-2.10

PROJECT NO:

HWY:


COUNTY:

SHEET NO:

E


NOTES

- 1. Sign is Type II - Type H Reflective
- 2. Color:
 - Background - White
 - Message - Black
- 3. Message Series - C
- 4. Corners may be square or rounded when base material is plywood but borders shall be rounded as shown. When base material is metal, the corners and borders shall be rounded.
- 5. Substitute appropriate numerals to nearest quarter mile and optically adjust spacing to achieve proper balance.

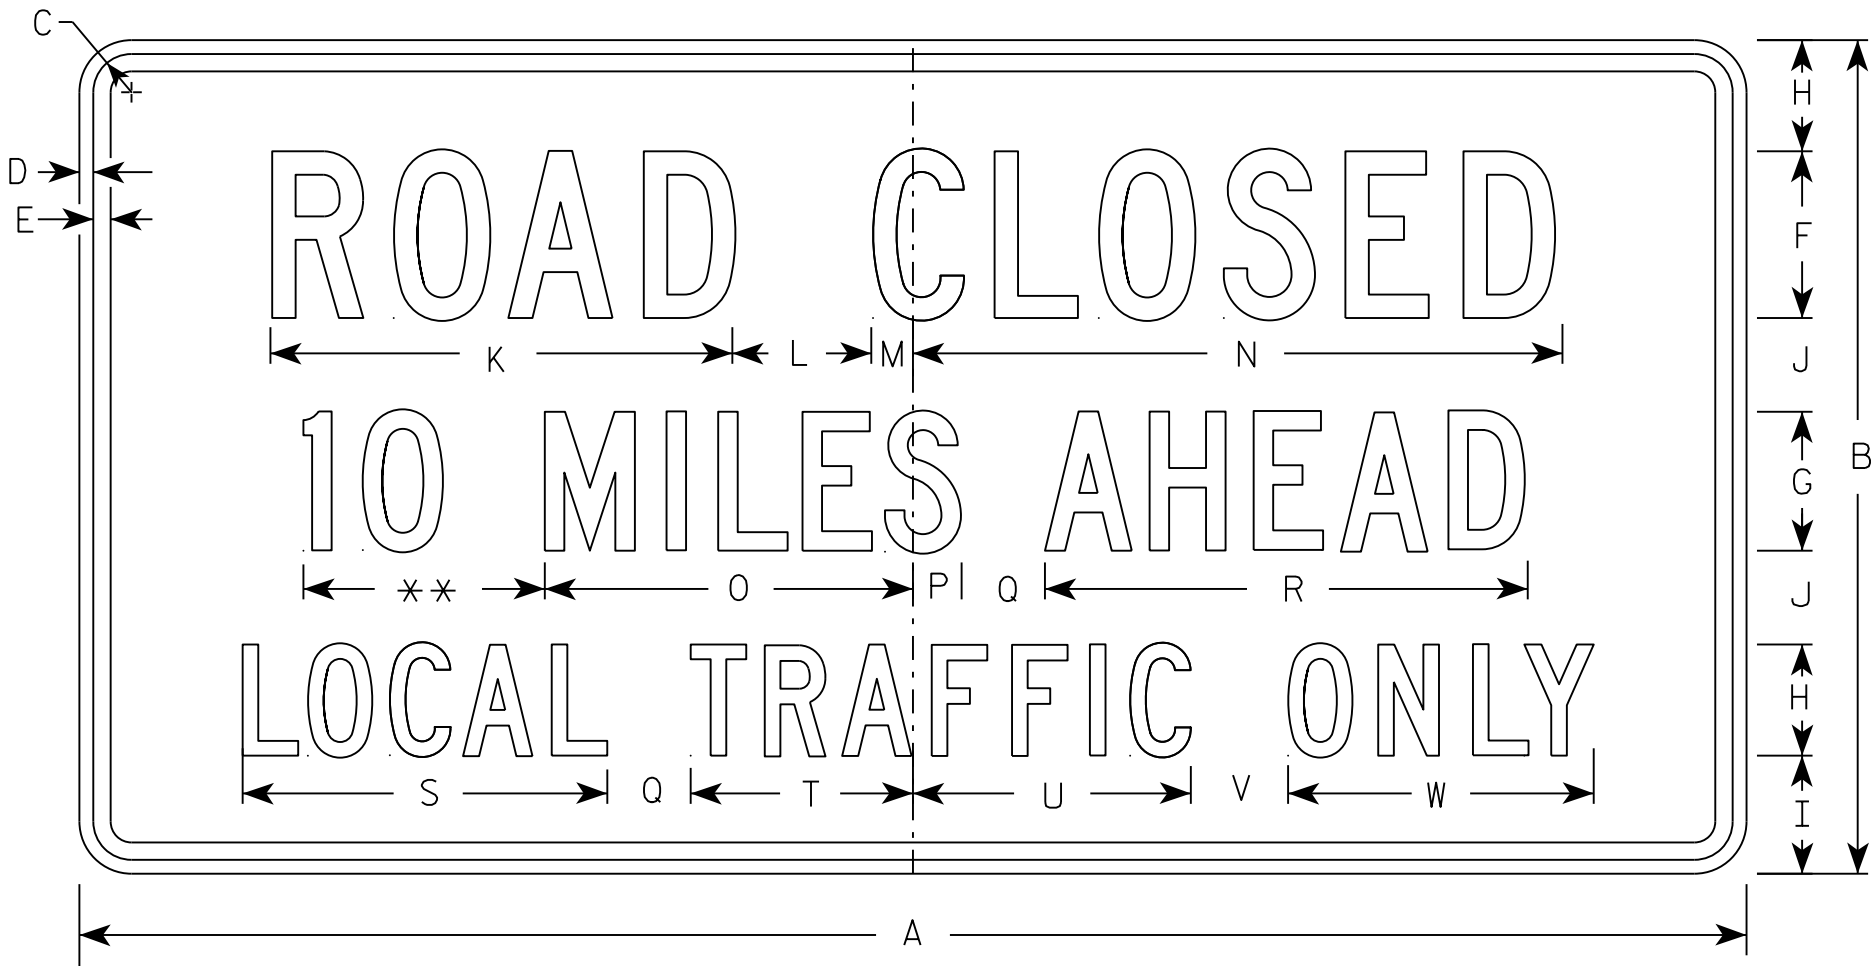

R11-3

** See Note 5

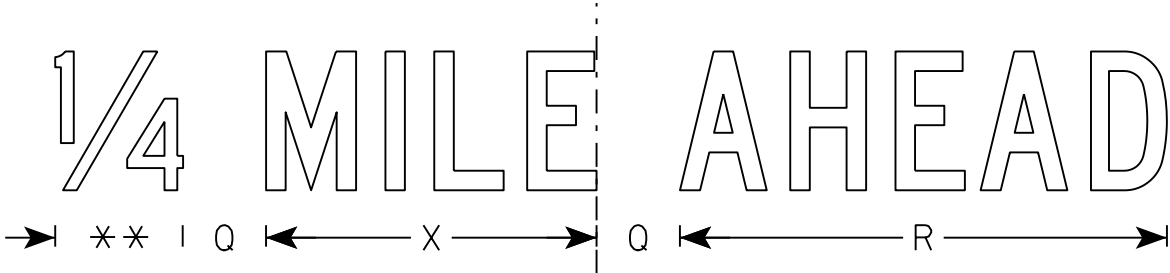


SIZE	A	B	C	D	E	F	G	H	I	J	K	L	M	N	O	P	Q	R	S	T	U	V	W	X	Y	Z	Area sq. ft.
1	36	18	1 3/8	1/2	5/8	4	3	2 1/2	2	2	11 1/8	3	1 1/8	15 1/4	8	1 1/2	2	10 3/4	8 3/8	4 3/4	6 1/2	2	6 3/4	7 1/8			4.5
2S	60	30	1 3/8	1/2	5/8	6	5	4	4 1/4	3 3/8	16 5/8	5	1 1/2	23	13 1/4	1 3/4	3	17 3/8	13 1/8	8	10	3 1/2	11	11 7/8			12.5
2M	60	30	1 3/8	1/2	5/8	6	5	4	4 1/4	3 3/8	16 5/8	5	1 1/2	23	13 1/4	1 3/4	3	17 3/8	13 1/8	8	10	3 1/2	11	11 7/8			12.5
3																											
4																											
5																											

STANDARD SIGN
R11-3

WISCONSIN DEPT OF TRANSPORTATION

APPROVED *Matthew R. Rauch*
for State Traffic Engineer
DATE 3/15/17 PLATE NO. R11-3.8

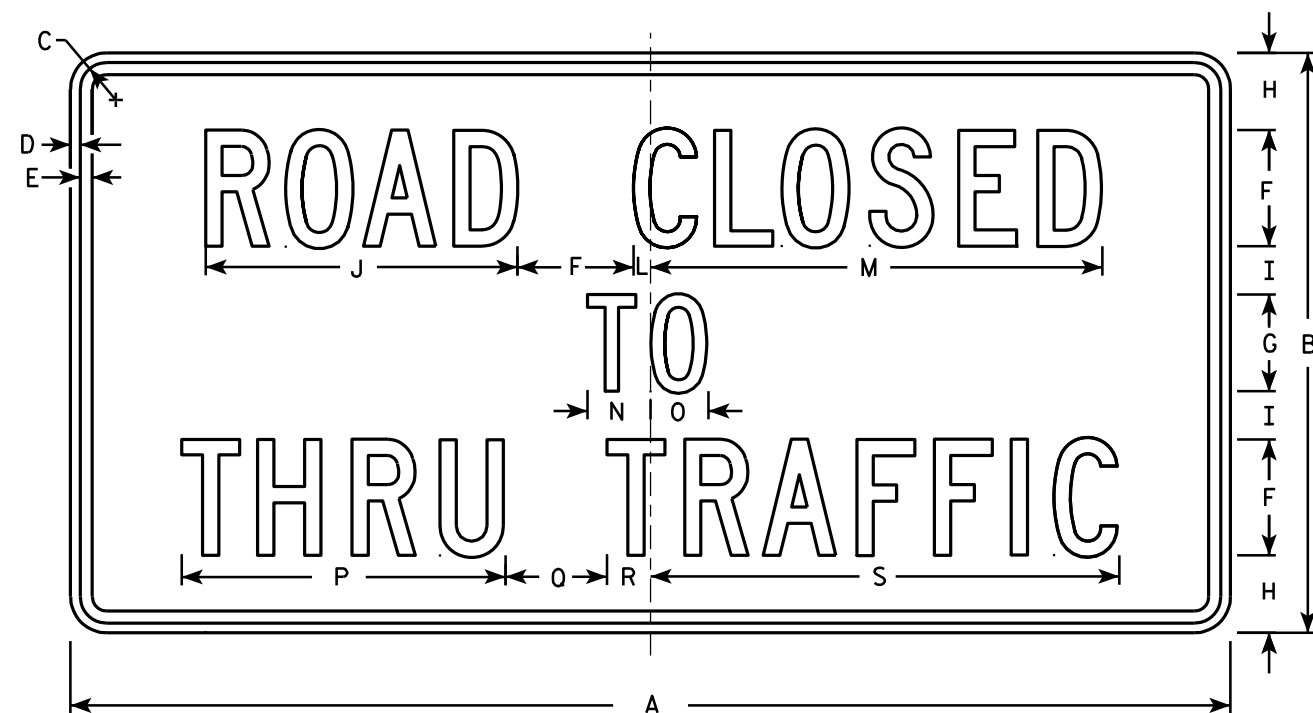

R11-4

NOTES

- 1. Sign is Type II - Type H Reflective - reference WIS DOT Standard Specification for HIGHWAY and STRUCTURE CONSTRUCTION latest edition.
- 2. Color:
Background - White
Message - Black
- 3. Message Series - C
- 4. Corners may be square or rounded when base material is plywood but borders shall be rounded as shown. When base material is metal, the corners and borders shall be rounded.

SIZE	A	B	C	D	E	F	G	H	I	J	K	L	M	N	O	P	Q	R	S	T	U	V	W	X	Y	Z	Area sq. ft.
1																											
2S	60	30	1 3⁄8	1⁄2	5⁄8	6	5	4	2 1⁄2	16 1⁄8		7⁄8	23 3⁄8	3 1⁄4	3	16 3⁄4	5 1⁄4	2 1⁄4	24 1⁄4								12.5
2M	60	30	1 3⁄8	1⁄2	5⁄8	6	5	4	2 1⁄2	16 1⁄8		7⁄8	23 3⁄8	3 1⁄4	3	16 3⁄4	5 1⁄4	2 1⁄4	24 1⁄4								12.5
3																											
4																											
5																											

STANDARD SIGN
R11 - 4

WISCONSIN DEPT OF TRANSPORTATION

APPROVED *Matthew R. Rauch*
for State Traffic Engineer

DATE 4/1/11 PLATE NO. R11-4.3

PROJECT NO:

HWY:


COUNTY:

SHEET NO:


E

NOTES

1. Sign is Type II - Type F Reflective - reference WIS DOT Standard Specification for HIGHWAY and STRUCTURE CONSTRUCTION latest edition.
2. Color:
Background - Yellow
Message - Black
3. Corners may be square or rounded when base material is plywood but borders shall be rounded as shown. When base material is metal, the corners and borders shall be rounded.
4. W1-2L is the same as W1-2R except the arrow is reversed along the vertical centerline.

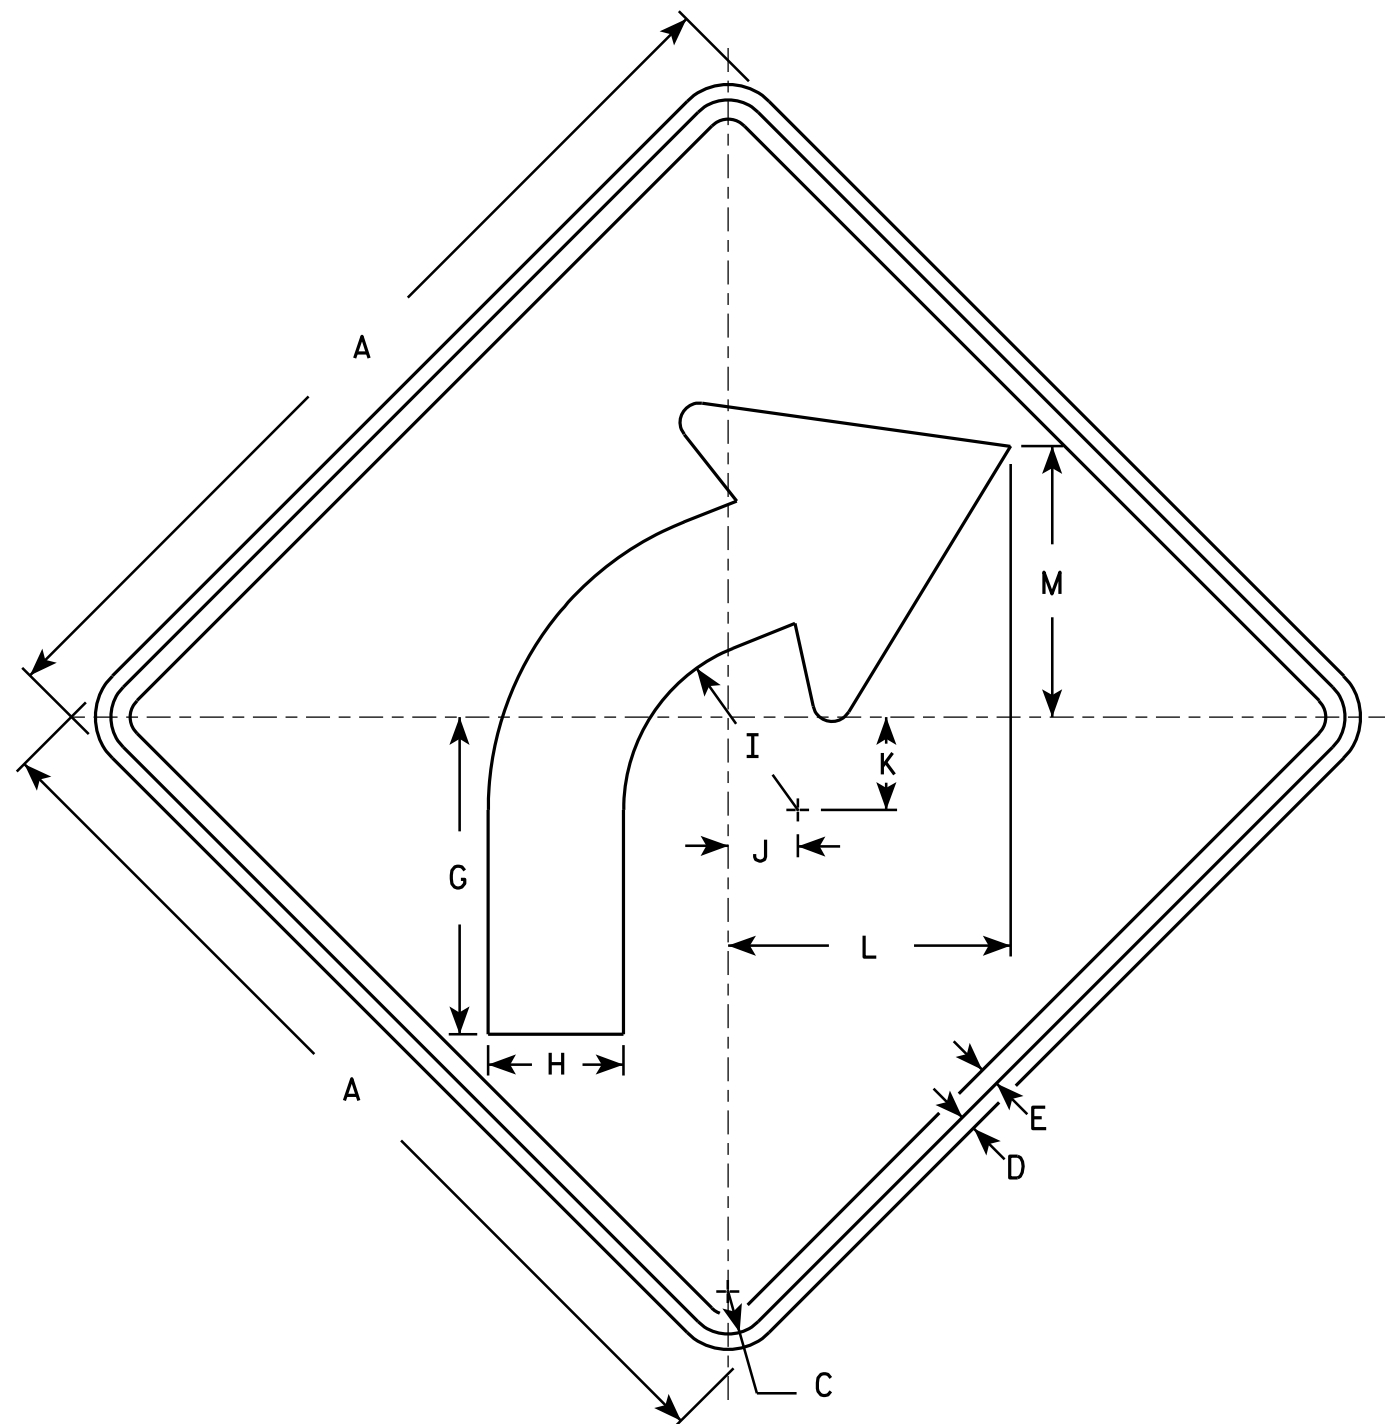

W1-2R

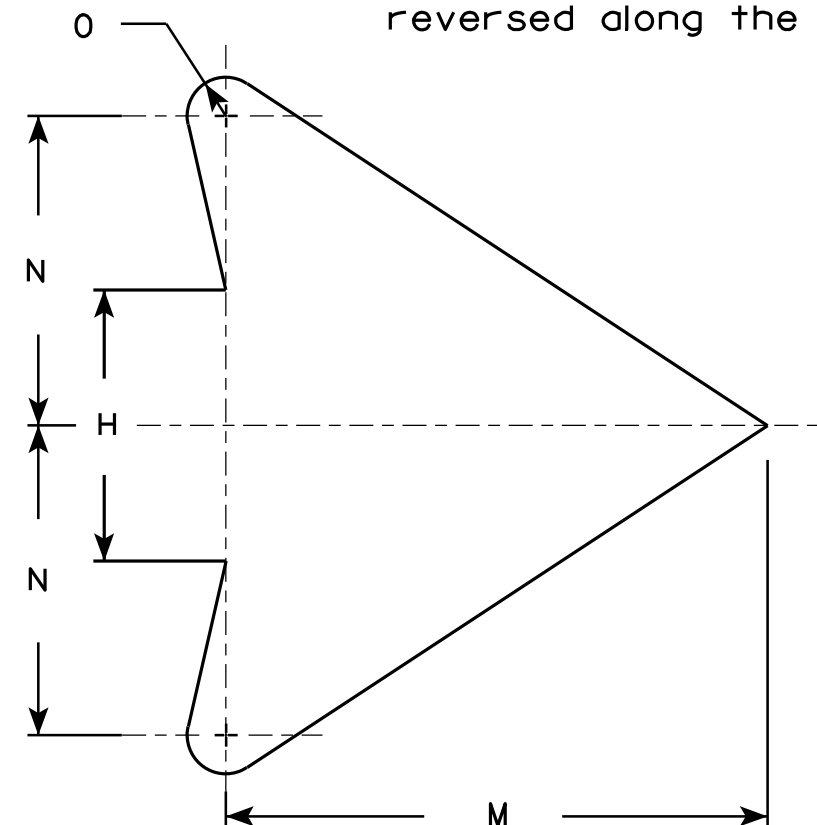

ARROW DETAIL

SIZE	A	B	C	D	E	F	G	H	I	J	K	L	M	N	O	P	Q	R	S	T	U	V	W	X	Y	Z	Area sq. ft.
1	24		1 1/8	3/8	1/2		8 1/4	3 1/2	4 1/2	1 3/4	2 3/8	7 1/4	7	4	1/2												4.0
2S	30		1 3/8	1/2	5/8		10 1/4	4 3/8	5 5/8	2 1/4	3	9 1/8	8 3/4	5	5/8												6.25
2M	36		1 5/8	5/8	3/4		12 3/8	5 1/4	6 3/4	2 5/8	3 1/2	10 7/8	10 1/2	6	3/4												9.0
3	36		1 5/8	5/8	3/4		12 3/8	5 1/4	6 3/4	2 5/8	3 1/2	10 7/8	10 1/2	6	3/4												9.0
4	36		1 5/8	5/8	3/4		12 3/8	5 1/4	6 3/4	2 5/8	3 1/2	10 7/8	10 1/2	6	3/4												9.0
5	48		2 1/4	3/4	1		16 1/2	7	9	3 1/2	4 5/8	14 1/2	14	8	1												16.0

STANDARD SIGN W1-2

WISCONSIN DEPT OF TRANSPORTATION

APPROVED *Matthew R. Rauch*
for State Traffic Engineer

DATE 5/15/12 PLATE NO. W1-2.10

PROJECT NO:

HWY:


COUNTY:

SHEET NO:

E

NOTES

1. Sign is Type II - Type F Reflective - reference
WIS DOT Standard Specification for HIGHWAY
and STRUCTURE CONSTRUCTION latest edition.
2. Color:
Background - Yellow
Message - Black
3. Corners may be square or rounded when base
material is plywood but borders shall be rounded
as shown. When base material is metal, the
corners and borders shall be rounded.

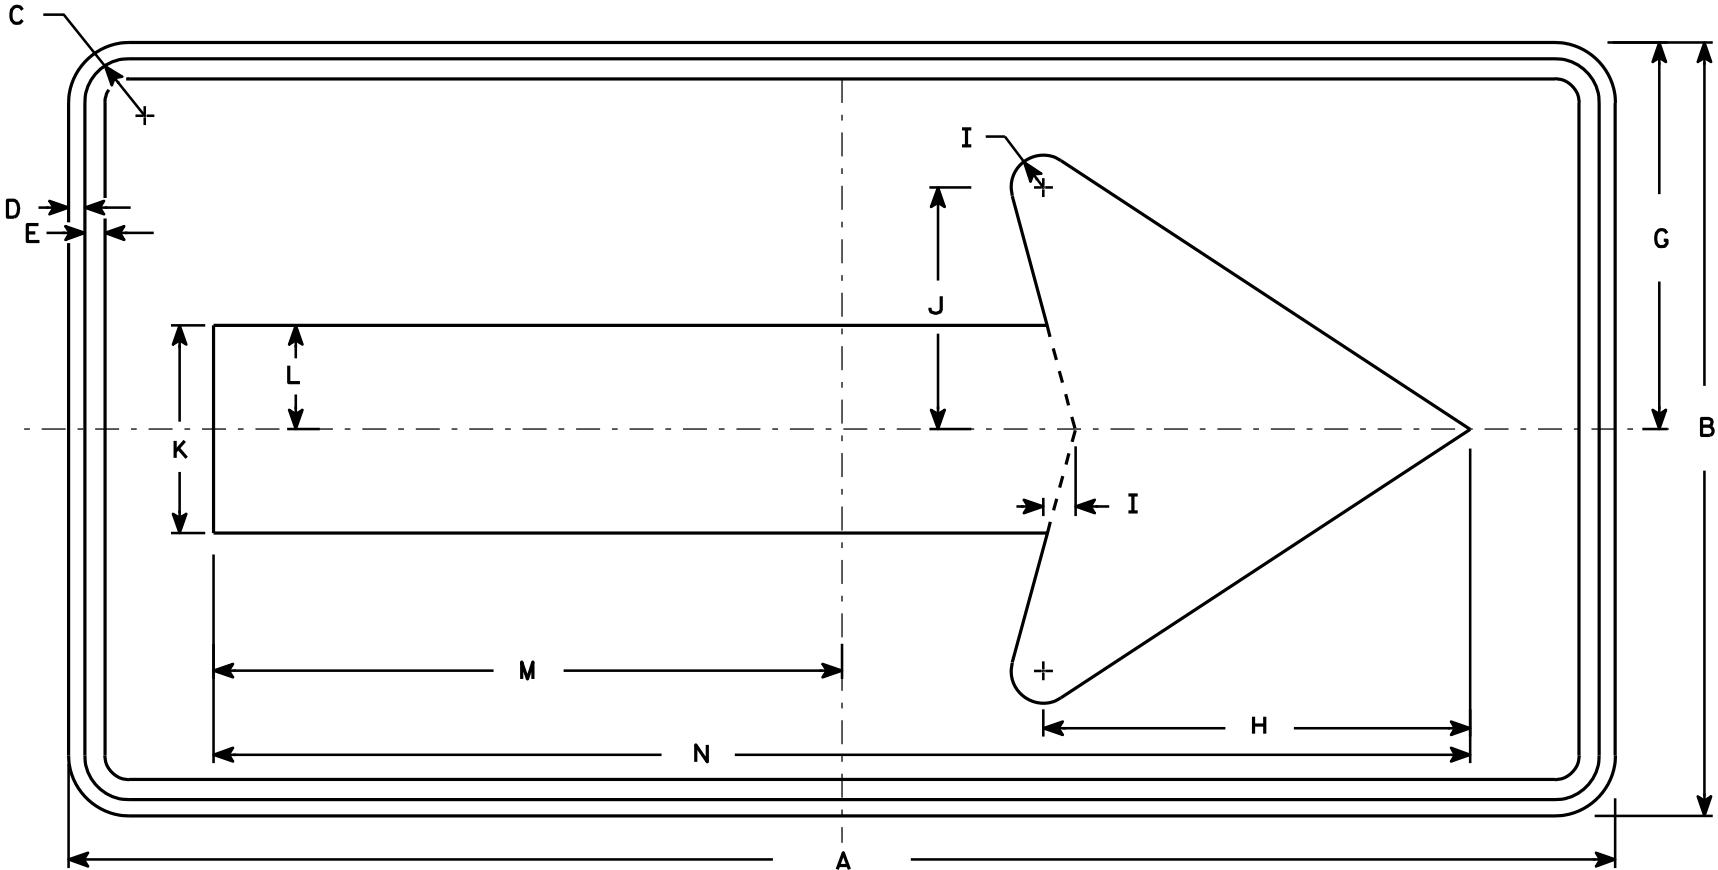


W1-6

SIZE	A	B	C	D	E	F	G	H	I	J	K	L	M	N	O	P	Q	R	S	T	U	V	W	X	Y	Z	Area sq. ft.
1	36	18	1 1/8	3/8	3/8		9	10	3/4	5 5/8	4 3/4	2 3/8	14 5/8	29 1/4													4.5
2S	48	24	1 3/8	1/2	5/8		12	13 1/4	1	7 1/2	6 1/2	3 1/4	19 1/2	39													8.0
2M	48	24	1 3/8	1/2	5/8		12	13 1/4	1	7 1/2	6 1/2	3 1/4	19 1/2	39													8.0
3	60	30	1 3/8	1/2	5/8		15	16 1/4	1 1/4	9 1/4	8	4	24 3/8	48 3/4													12.5
4	60	30	1 3/8	1/2	5/8		15	16 1/4	1 1/4	9 1/4	8	4	24 3/8	48 3/4													12.5
5	96	48	2 1/4	3/4	1		24	26 1/2	2	15	13	6 1/2	39	78													32.0

STANDARD SIGN
W1-6

WISCONSIN DEPT OF TRANSPORTATION

APPROVED *Matthew R. Rauch*
for State Traffic Engineer
DATE 6/7/10 PLATE NO. W1-6.8

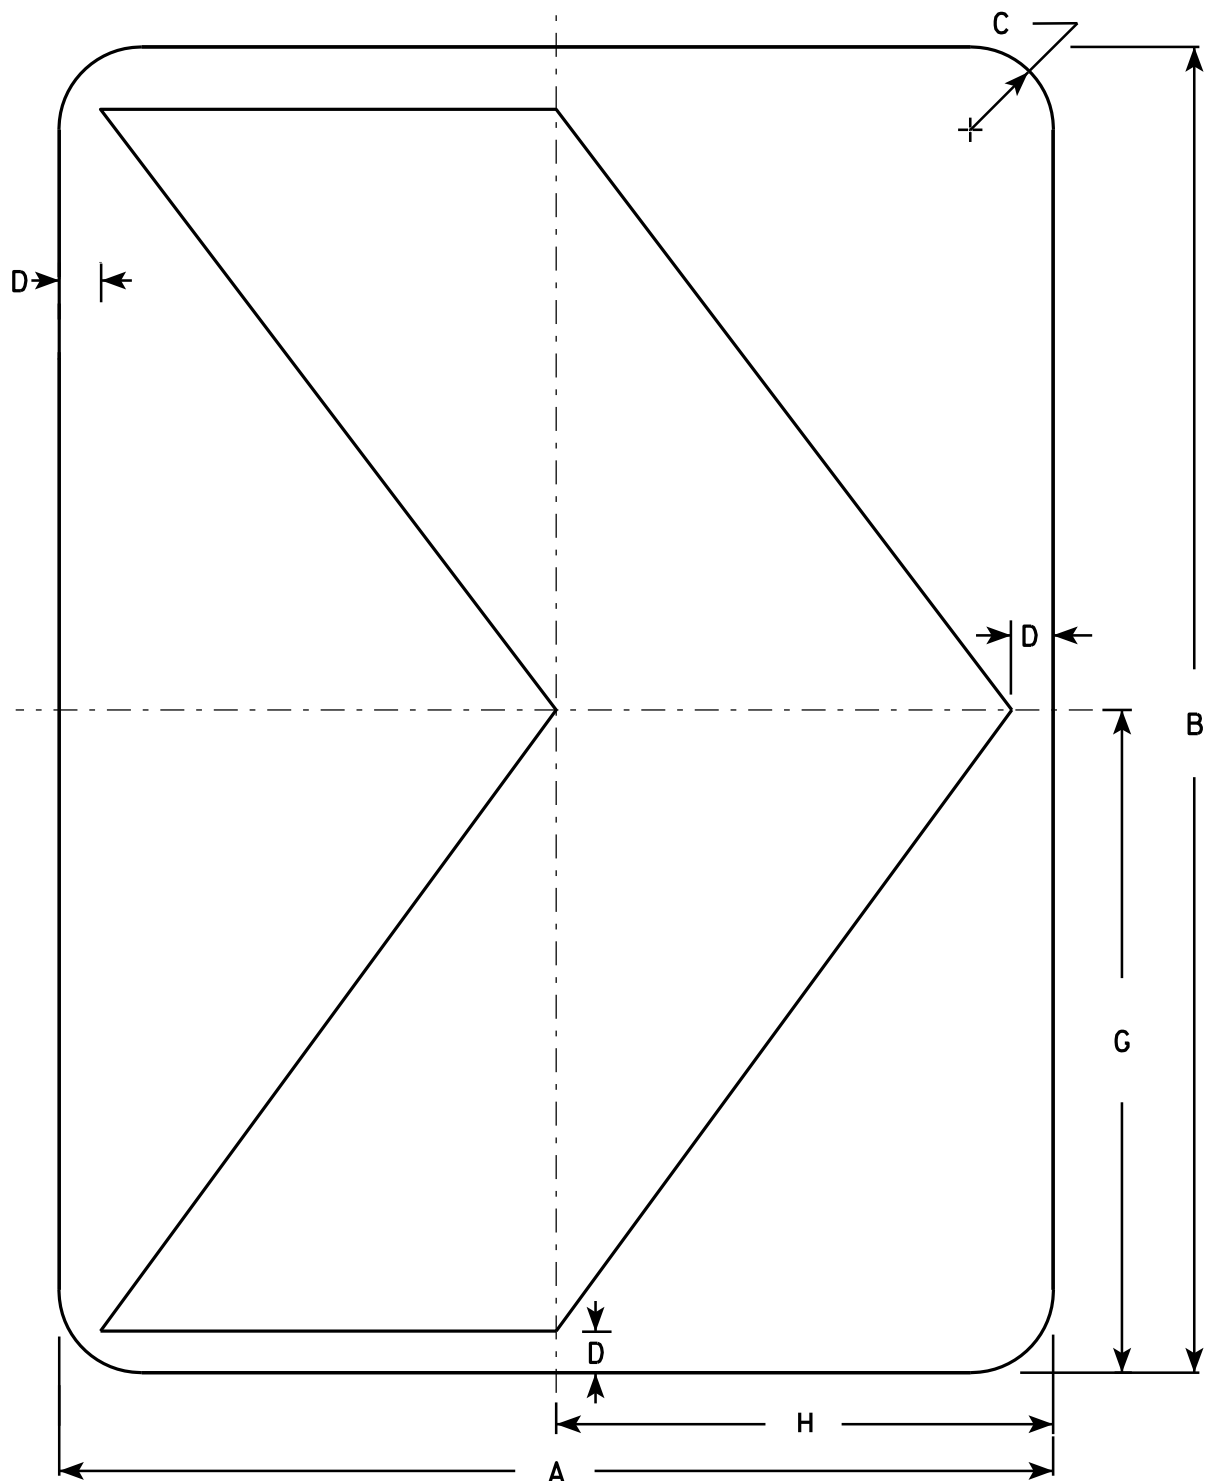

NOTES

1. Sign is Type II - Type F Reflective - reference WIS DOT Standard Specification for HIGHWAY and STRUCTURE CONSTRUCTION latest edition.
2. Color:
Background - Yellow
Message - Black
3. Corners may be square or rounded when base material is plywood but borders shall be rounded as shown. When base material is metal, the corners and borders shall be rounded.

W1-8

SIZE	A	B	C	D	E	F	G	H	I	J	K	L	M	N	O	P	Q	R	S	T	U	V	W	X	Y	Z	Area sq. ft.
1	12	18	1 1/2	1/2			9	6																			1.5
2S	18	24	1 1/2	3/4			12	9																			3.0
2M	18	24	1 1/2	3/4			12	9																			3.0
3	24	30	1 1/2	1			15	12																			5.0
4	30	36	1 7/8	1 1/4			18	15																			7.5
5	36	48	2 1/4	1 1/2			24	18																			12.0

STANDARD SIGN

W1-8

WISCONSIN DEPT OF TRANSPORTATION

APPROVED *Matthew R. Rauch*
for State Traffic Engineer

DATE 6/7/10 PLATE NO. W1-8.6



PROJECT NO:

SHEET NO:

E

NOTES

- 1. Sign is Type II - Type F Reflective - reference WIS DOT Standard Specification for HIGHWAY and STRUCTURE CONSTRUCTION latest edition.
- 2. Color:
Background - Yellow
Message - Black
- 3. Corners may be square or rounded when base material is plywood but borders shall be rounded as shown. When base material is metal, the corners and borders shall be rounded.
- 4. W1-10L is the same as W1-10R except the arrow is reversed along the vertical centerline.

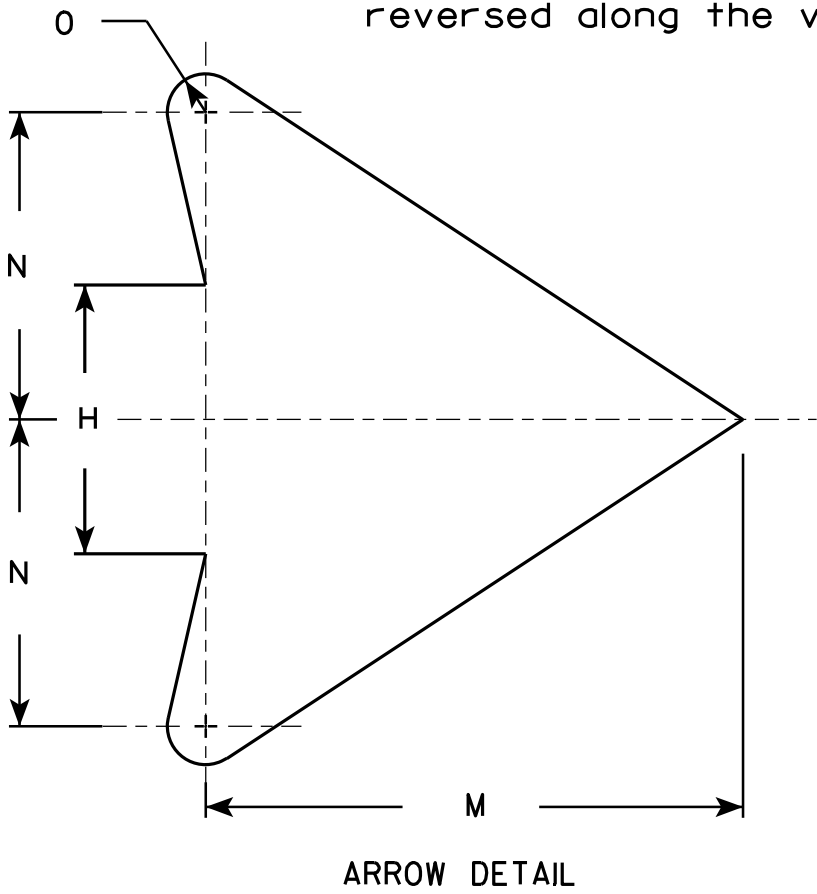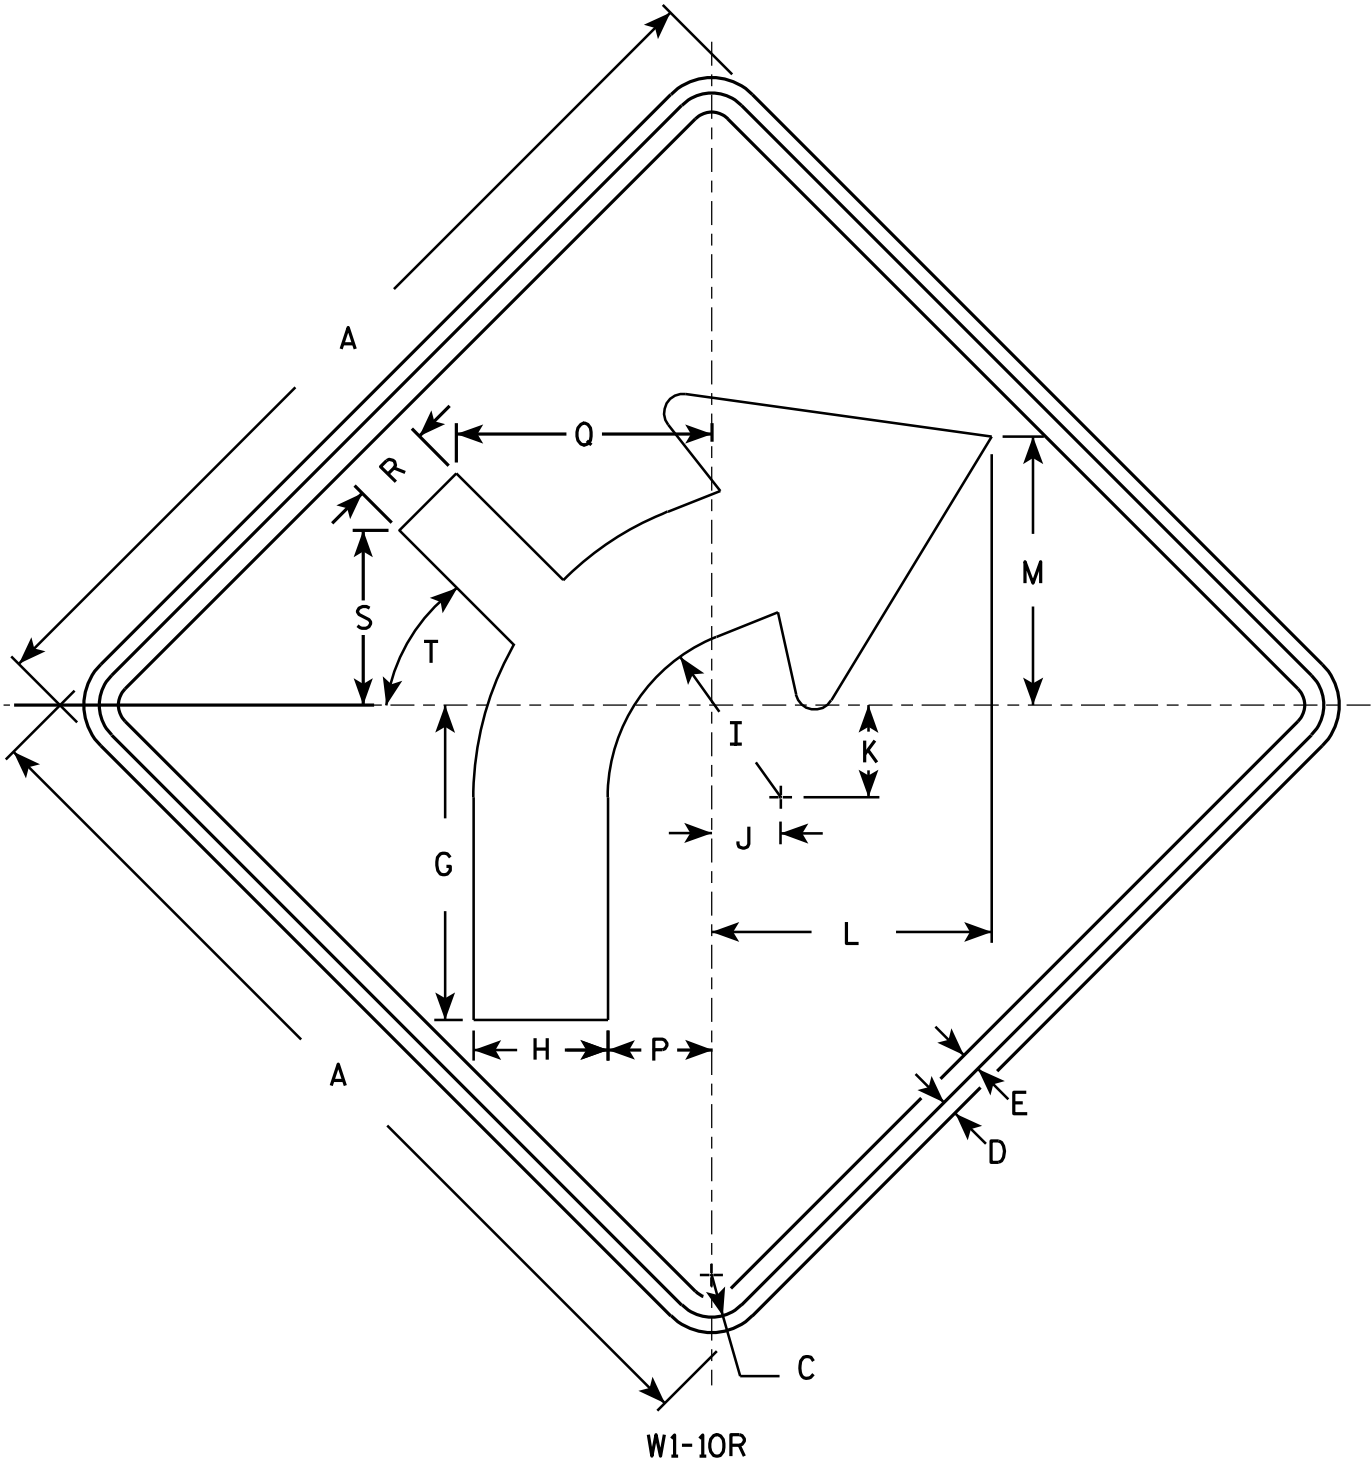

SIZE	A	B	C	D	E	F	G	H	I	J	K	L	M	N	O	P	Q	R	S	T	U	V	W	X	Y	Z	Area sq. ft.
1	24		1 1/8	3/8	1/2		8 1/4	3 1/2	4 1/2	1 3/4	2 3/8	7 1/4	7	4	1/2	2 5/8	6 5/8	2 1/8	4 1/2	45°							4.0
2S	30		1 3/8	1/2	5/8		10 1/4	4 3/8	5 5/8	2 1/4	3	9 1/8	8 3/4	5	5/8	3 3/8	8 3/8	2 5/8	5 3/4	45°							6.25
2M	36		1 5/8	5/8	3/4		12 3/8	5 1/4	6 3/4	2 5/8	3 1/2	10 7/8	10 1/2	6	3/4	4	10	3 1/4	6 7/8	45°							9.0
3	36		1 5/8	5/8	3/4		12 3/8	5 1/4	6 3/4	2 5/8	3 1/2	10 7/8	10 1/2	6	3/4	4	10	3 1/4	6 7/8	45°							9.0
4	36		1 5/8	5/8	3/4		12 3/8	5 1/4	6 3/4	2 5/8	3 1/2	10 7/8	10 1/2	6	3/4	4	10	3 1/4	6 7/8	45°							9.0
5	48		2 1/4	3/4	1		16 1/2	7	9	3 1/2	4 5/8	14 1/2	14	8	1	5 3/8	13 1/4	4 1/4	9 1/8	45°							16.0

STANDARD SIGN
W1-10

WISCONSIN DEPT OF TRANSPORTATION


APPROVED *Matthew R. Rauch*
for State Traffic Engineer

DATE 5/17/12 PLATE NO. W1-10.3


PROJECT NO: HWY: COUNTY: SHEET NO: E

NOTES


1. Sign is Type II - Type F Reflective
2. Color:
Background - Orange
Message - Black
3. Message Series - C
4. Corners may be square or rounded when base material is plywood but borders shall be rounded as shown. When base material is metal, the corners and borders shall be rounded.

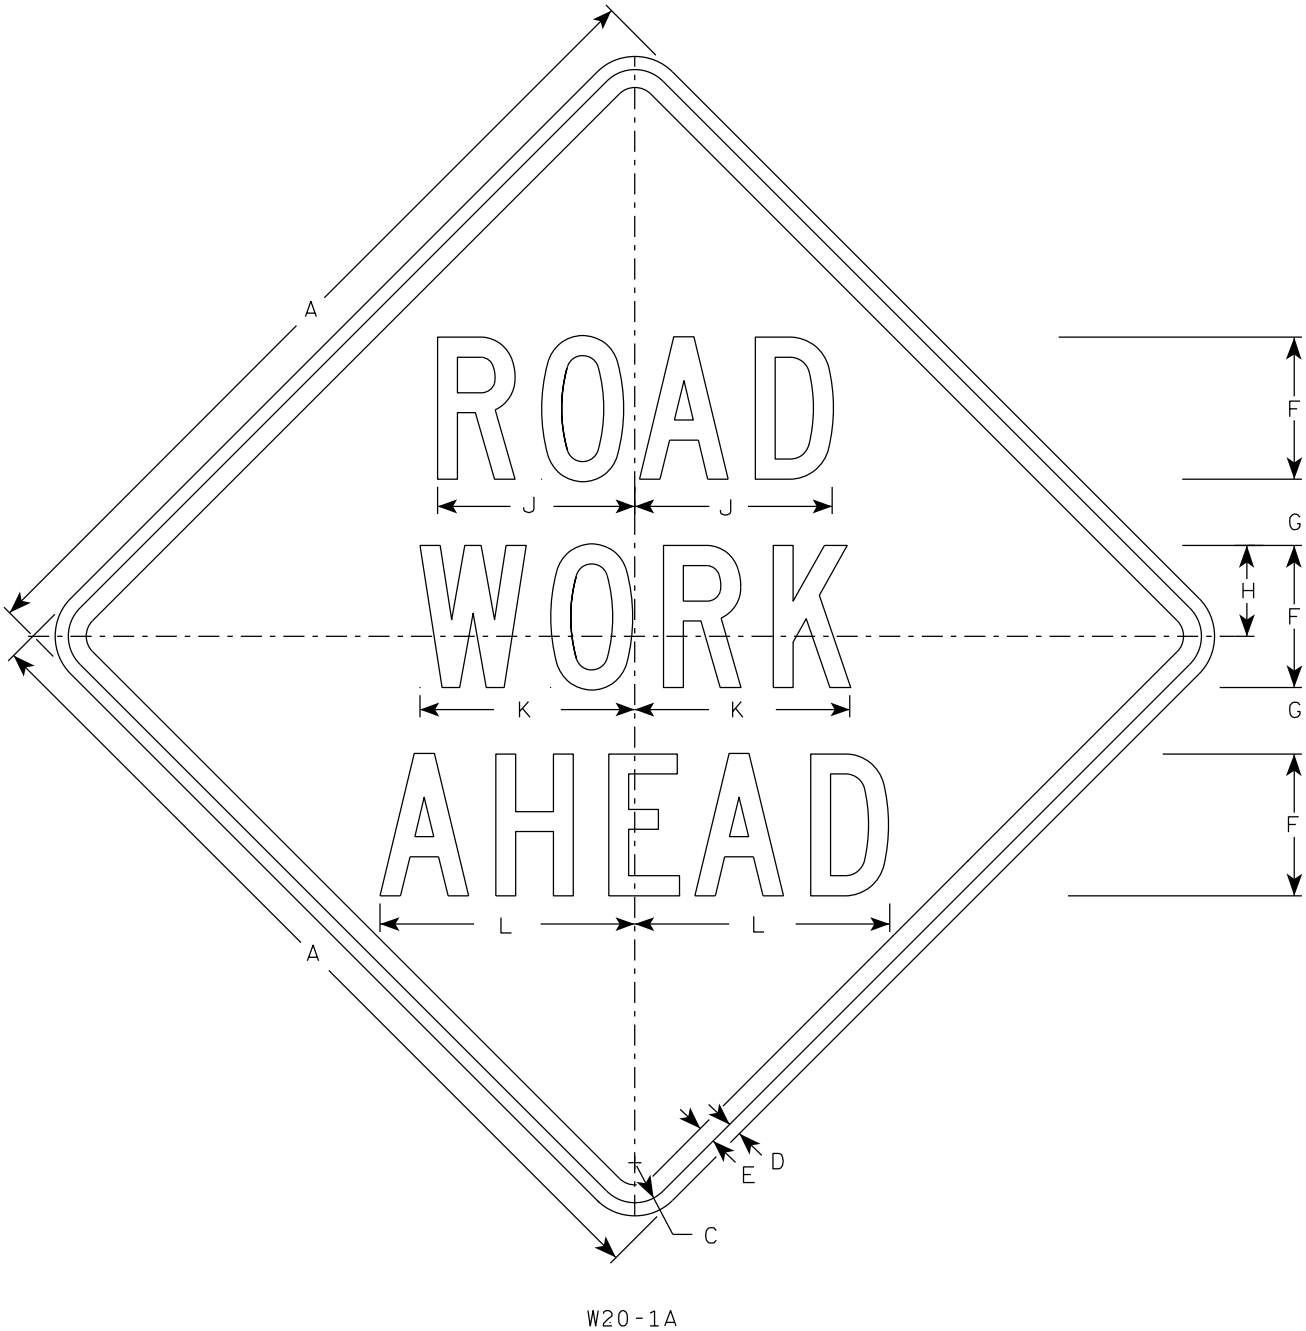

W20-1A

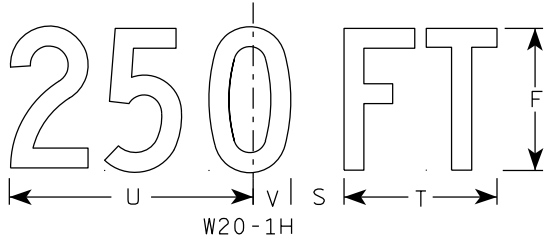

W20-1H

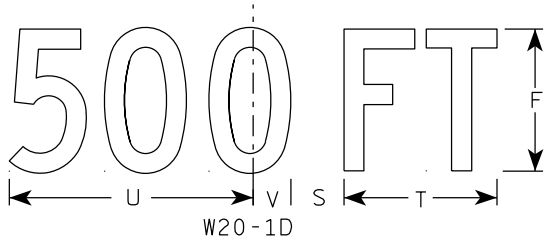


W20-1D




W20-1C




W20-1B

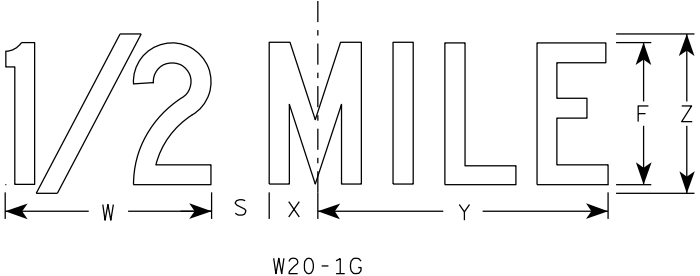

W20-1G

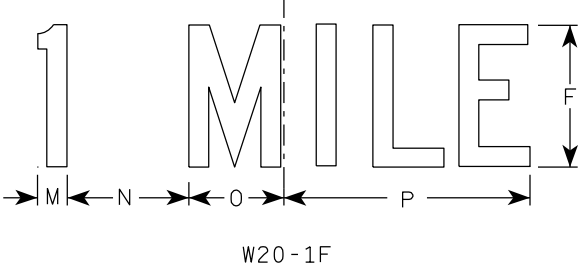

W20-1F

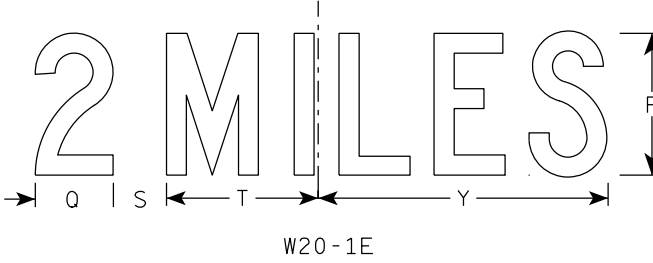

W20-1E







SIZE	A	B	C	D	E	F	G	H	I	J	K	L	M	N	O	P	Q	R	S	T	U	V	W	X	Y	Z	A _{req} sq. ft.
1	36		1 5/8	5/8	3/4	5	2 5/8	3 1/4	10 1/8	7	7 5/8	8 7/8	1 1/8	4 1/2	3 1/2	9	3 1/4	2 1/2	2 1/4	5 5/8	9	1 3/8	8	1 3/4	10 3/4	6	9.0
2S	48		2 1/4	3/4	1	8	3 3/4	5 1/8	15 3/8	11 1/8	12 1/8	14 3/8	1 5/8	6 7/8	5 3/8	13 7/8	4 3/8	3 7/8	3	8 5/8	13 3/4	2 1/8	11 7/8	2 3/4	16 3/8	9	16.0
2M	48		2 1/4	3/4	1	8	3 3/4	5 1/8	15 3/8	11 1/8	12 1/8	14 3/8	1 5/8	6 7/8	5 3/8	13 7/8	4 3/8	3 7/8	3	8 5/8	13 3/4	2 1/8	11 7/8	2 3/4	16 3/8	9	16.0
3	48		2 1/4	3/4	1	8	3 3/4	5 1/8	15 3/8	11 1/8	12 1/8	14 3/8	1 5/8	6 7/8	5 3/8	13 7/8	4 3/8	3 7/8	3	8 5/8	13 3/4	2 1/8	11 7/8	2 3/4	16 3/8	9	16.0
4	48		2 1/4	3/4	1	8	3 3/4	5 1/8	15 3/8	11 1/8	12 1/8	14 3/8	1 5/8	6 7/8	5 3/8	13 7/8	4 3/8	3 7/8	3	8 5/8	13 3/4	2 1/8	11 7/8	2 3/4	16 3/8	9	16.0
5	48		2 1/4	3/4	1	8	3 3/4	5 1/8	15 3/8	11 1/8	12 1/8	14 3/8	1 5/8	6 7/8	5 3/8	13 7/8	4 3/8	3 7/8	3	8 5/8	13 3/4	2 1/8	11 7/8	2 3/4	16 3/8	9	16.0

STANDARD SIGN
W20-1A, B, C, D, E, F, G & H

WISCONSIN DEPT OF TRANSPORTATION

APPROVED *Matthew R. Rauch*
for State Traffic Engineer

DATE 3/25/2020 PLATE NO. W20-1.11

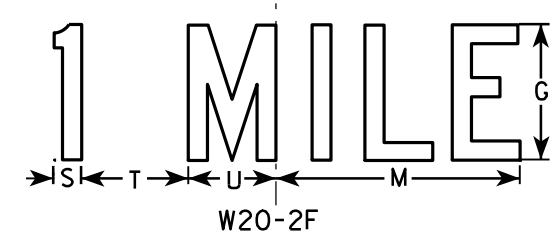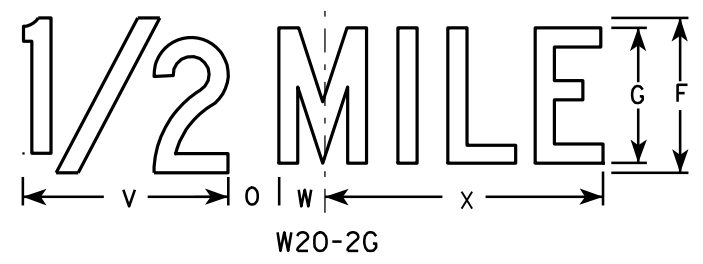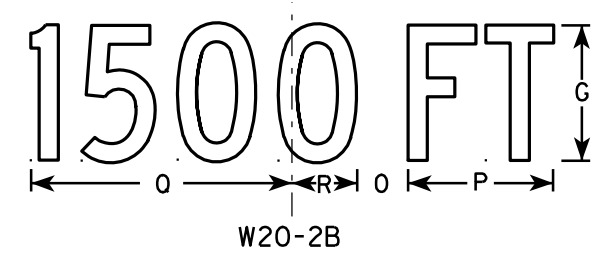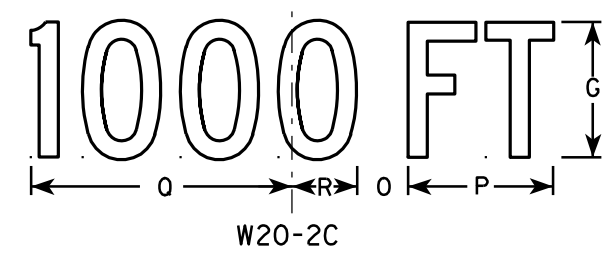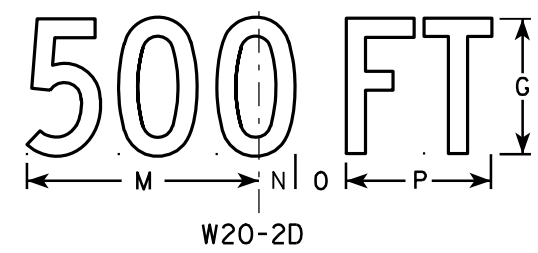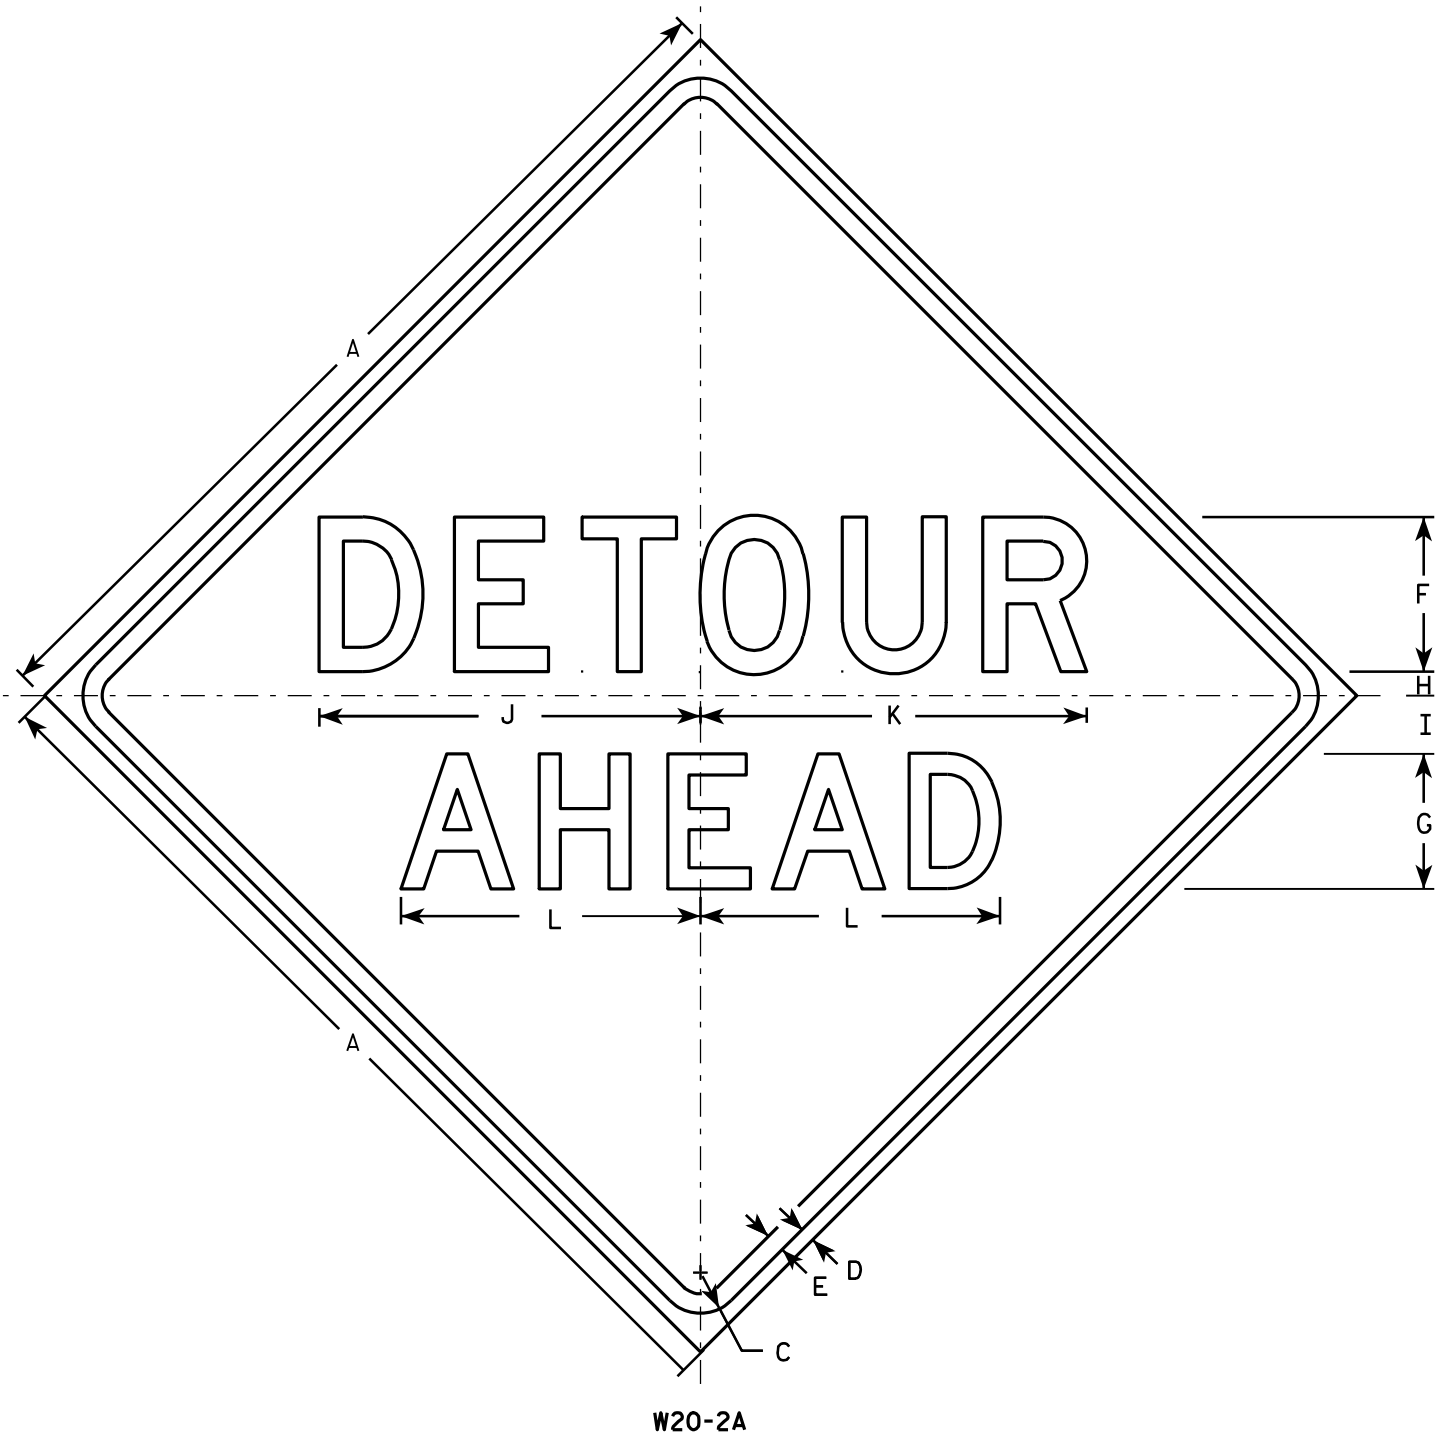

NOTES

1. Sign is Type II - Type F Reflective - reference WIS DOT Standard Specification for HIGHWAY and STRUCTURE CONSTRUCTION latest edition.
2. Color:
Background - Orange
Message - Black
3. Message Series - See note 5
4. Corners may be square or rounded when base material is plywood but borders shall be rounded as shown. When base material is metal, the corners and borders shall be rounded.
5. Line 1 is Series D.
Line 2 is Series D for AHEAD and Series C for all other distances.

SIZE	A	B	C	D	E	F	G	H	I	J	K	L	M	N	O	P	Q	R	S	T	U	V	W	X	Y	Z	Area sq. ft.
1	36		1 5/8	5/8	3/4	6	5	1	2 1/4	14 3/4	15	11 5/8	9	1 3/8	1 7/8	5 5/8	10 1/8	2 1/2	1 1/8	4 1/2	3 1/2	8	1 3/4	10 3/4			9.0
2S	48		2 1/4	3/4	1	8	7	1 1/4	3	19 3/4	20	15 1/2	12	1 7/8	2 5/8	7 1/2	13 1/2	3 3/8	1 1/2	6	4 5/8	10 5/8	2 3/8	14 3/8			16.0
2M	48		2 1/4	3/4	1	8	7	1 1/4	3	19 3/4	20	15 1/2	12	1 7/8	2 5/8	7 1/2	13 1/2	3 3/8	1 1/2	6	4 5/8	10 5/8	2 3/8	14 3/8			16.0
3	48		2 1/4	3/4	1	8	7	1 1/4	3	19 3/4	20	15 1/2	12	1 7/8	2 5/8	7 1/2	13 1/2	3 3/8	1 1/2	6	4 5/8	10 5/8	2 3/8	14 3/8			16.0
4	48		2 1/4	3/4	1	8	7	1 1/4	3	19 3/4	20	15 1/2	12	1 7/8	2 5/8	7 1/2	13 1/2	3 3/8	1 1/2	6	4 5/8	10 5/8	2 3/8	14 3/8			16.0
5	48		2 1/4	3/4	1	8	7	1 1/4	3	19 3/4	20	15 1/2	12	1 7/8	2 5/8	7 1/2	13 1/2	3 3/8	1 1/2	6	4 5/8	10 5/8	2 3/8	14 3/8			16.0

STANDARD SIGN
W20-2A,B,C,D,F & G

WISCONSIN DEPT OF TRANSPORTATION

APPROVED *Matthew R. Rauch*
for State Traffic Engineer

DATE 3/18/11 PLATE NO. W20-2.6


PROJECT NO:

HWY:

COUNTY:

SHEET NO:

E

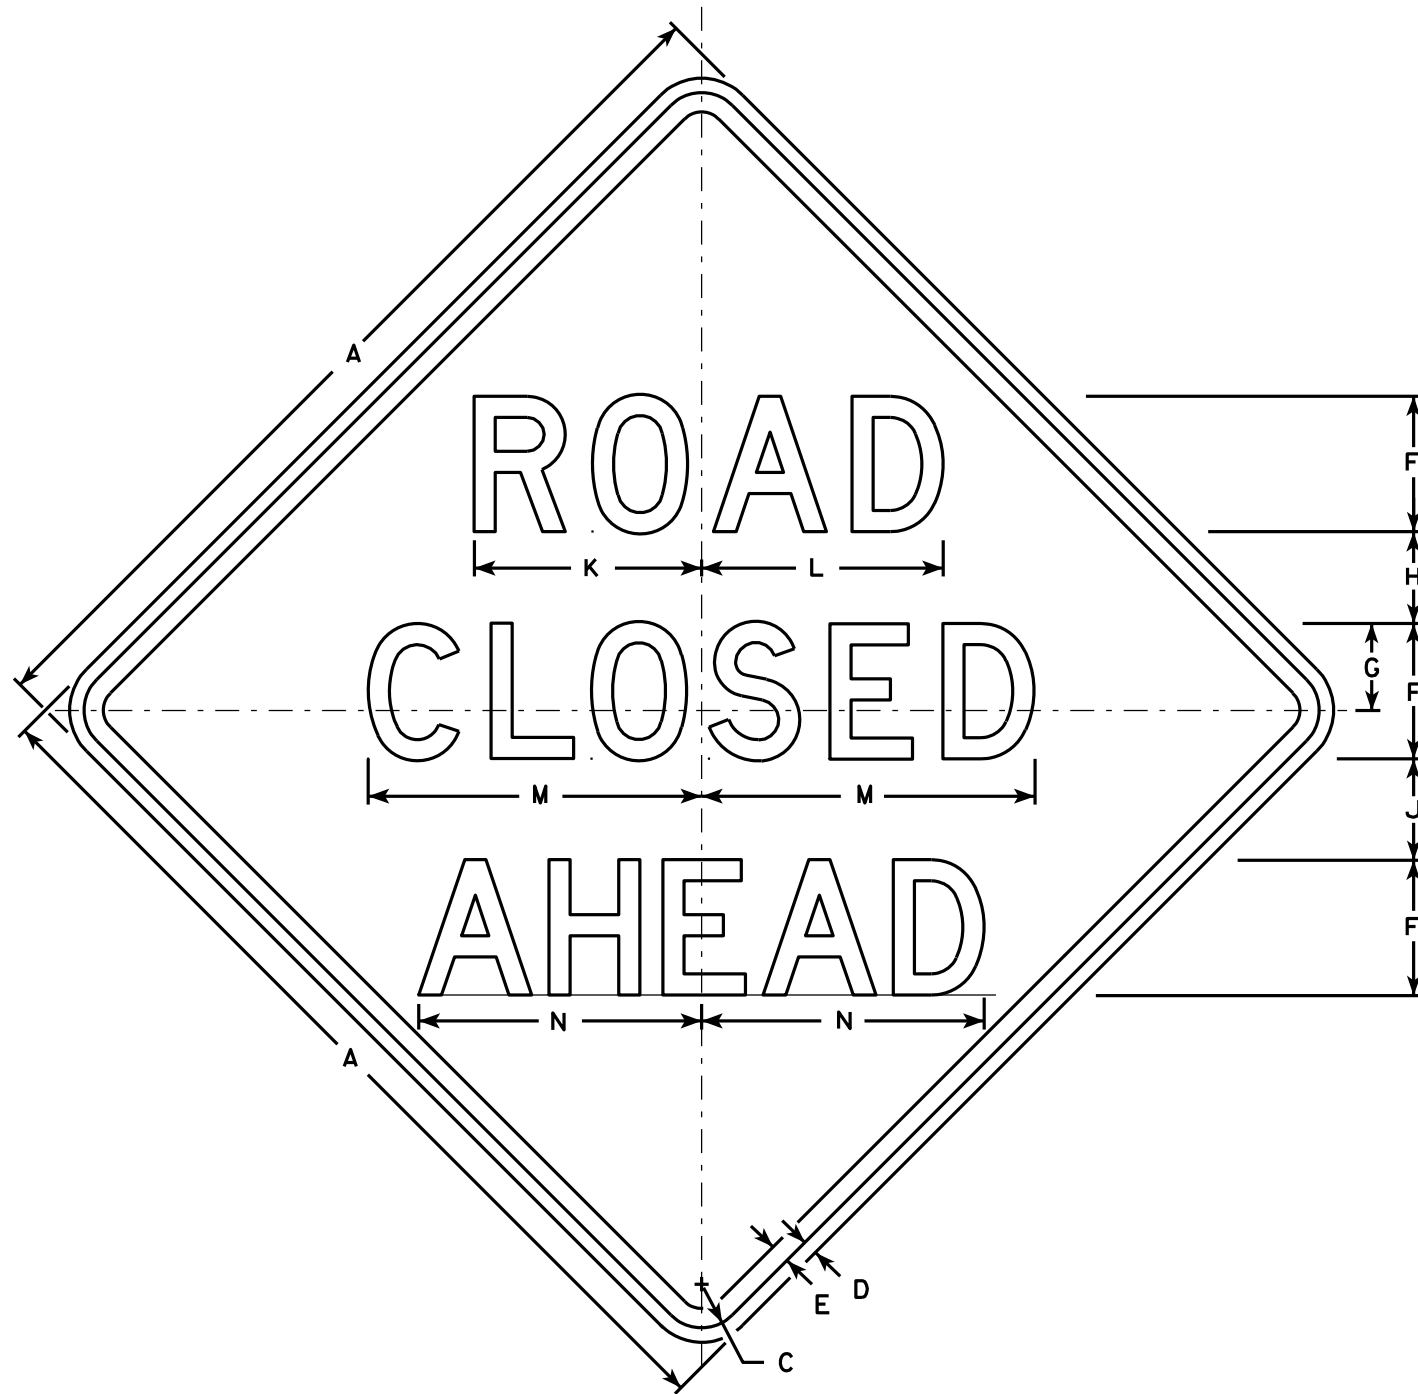

W20-3A

500 FT

W20-3D

1000 FT

W20-3C

1500 FT

W20-3B

1/2 MILE

W20-3G

1 MILE

W20-3F

NOTES

1. Sign is Type II - Type F Reflective - reference WIS DOT Standard Specification for HIGHWAY and STRUCTURE CONSTRUCTION latest edition.
2. Color:
Background - Orange
Message - Black
3. Message Series - see note 5
4. Corners may be square or rounded when base material is plywood but borders shall be rounded as shown. When base material is metal, the corners and borders shall be rounded.
5. Lines 1 and 2 are Series D.
Line 3 is Series D for AHEAD and Series C for all other distances.

SIZE	A	B	C	D	E	F	G	H	I	J	K	L	M	N	O	P	Q	R	S	T	U	V	W	X	Y	Z	Area sq. ft.
1	36		1 5/8	5/8	3/4	5	3 3/8	3 1/2	1 1/8	4	8 3/8	8 7/8	12 1/2	11	9	6	10 1/8	2 1/2	1 7/8	5 5/8	8	1 3/8	4 1/2	3 1/2	10 3/4	1 3/4	9.0
2S	48		2 1/4	3/4	1	7	4 1/2	4 3/4	1 1/2	5 1/4	11 3/4	12 1/2	17 1/4	14 5/8	12	8	13 1/2	3 3/8	2 5/8	7 1/2	10 5/8	1 7/8	6	4 5/8	14 3/8	2 3/8	16.0
2M	48		2 1/4	3/4	1	7	4 1/2	4 3/4	1 1/2	5 1/4	11 3/4	12 1/2	17 1/4	14 5/8	12	8	13 1/2	3 3/8	2 5/8	7 1/2	10 5/8	1 7/8	6	4 5/8	14 3/8	2 3/8	16.0
3	48		2 1/4	3/4	1	7	4 1/2	4 3/4	1 1/2	5 1/4	11 3/4	12 1/2	17 1/4	14 5/8	12	8	13 1/2	3 3/8	2 5/8	7 1/2	10 5/8	1 7/8	6	4 5/8	14 3/8	2 3/8	16.0
4	48		2 1/4	3/4	1	7	4 1/2	4 3/4	1 1/2	5 1/4	11 3/4	12 1/2	17 1/4	14 5/8	12	8	13 1/2	3 3/8	2 5/8	7 1/2	10 5/8	1 7/8	6	4 5/8	14 3/8	2 3/8	16.0
5	48		2 1/4	3/4	1	7	4 1/2	4 3/4	1 1/2	5 1/4	11 3/4	12 1/2	17 1/4	14 5/8	12	8	13 1/2	3 3/8	2 5/8	7 1/2	10 5/8	1 7/8	6	4 5/8	14 3/8	2 3/8	16.0

STANDARD SIGN
W20-3A, B, C, D, F & G

WISCONSIN DEPT OF TRANSPORTATION

APPROVED *Matthew R. Rauch*
For State Traffic Engineer

DATE 3/18/11 PLATE NO. W20-3.7

PROJECT NO:

HWY:


COUNTY:

SHEET NO:

E

NOTES

1. Sign is Type II - Type F Reflective - reference
WIS DOT Standard Specification for HIGHWAY
and STRUCTURE CONSTRUCTION latest edition.
2. Color:
Background - Orange
Message - Black
3. Corners may be square or rounded when base
material is plywood but borders shall be rounded
as shown. When base material is metal, the
corners and borders shall be rounded.

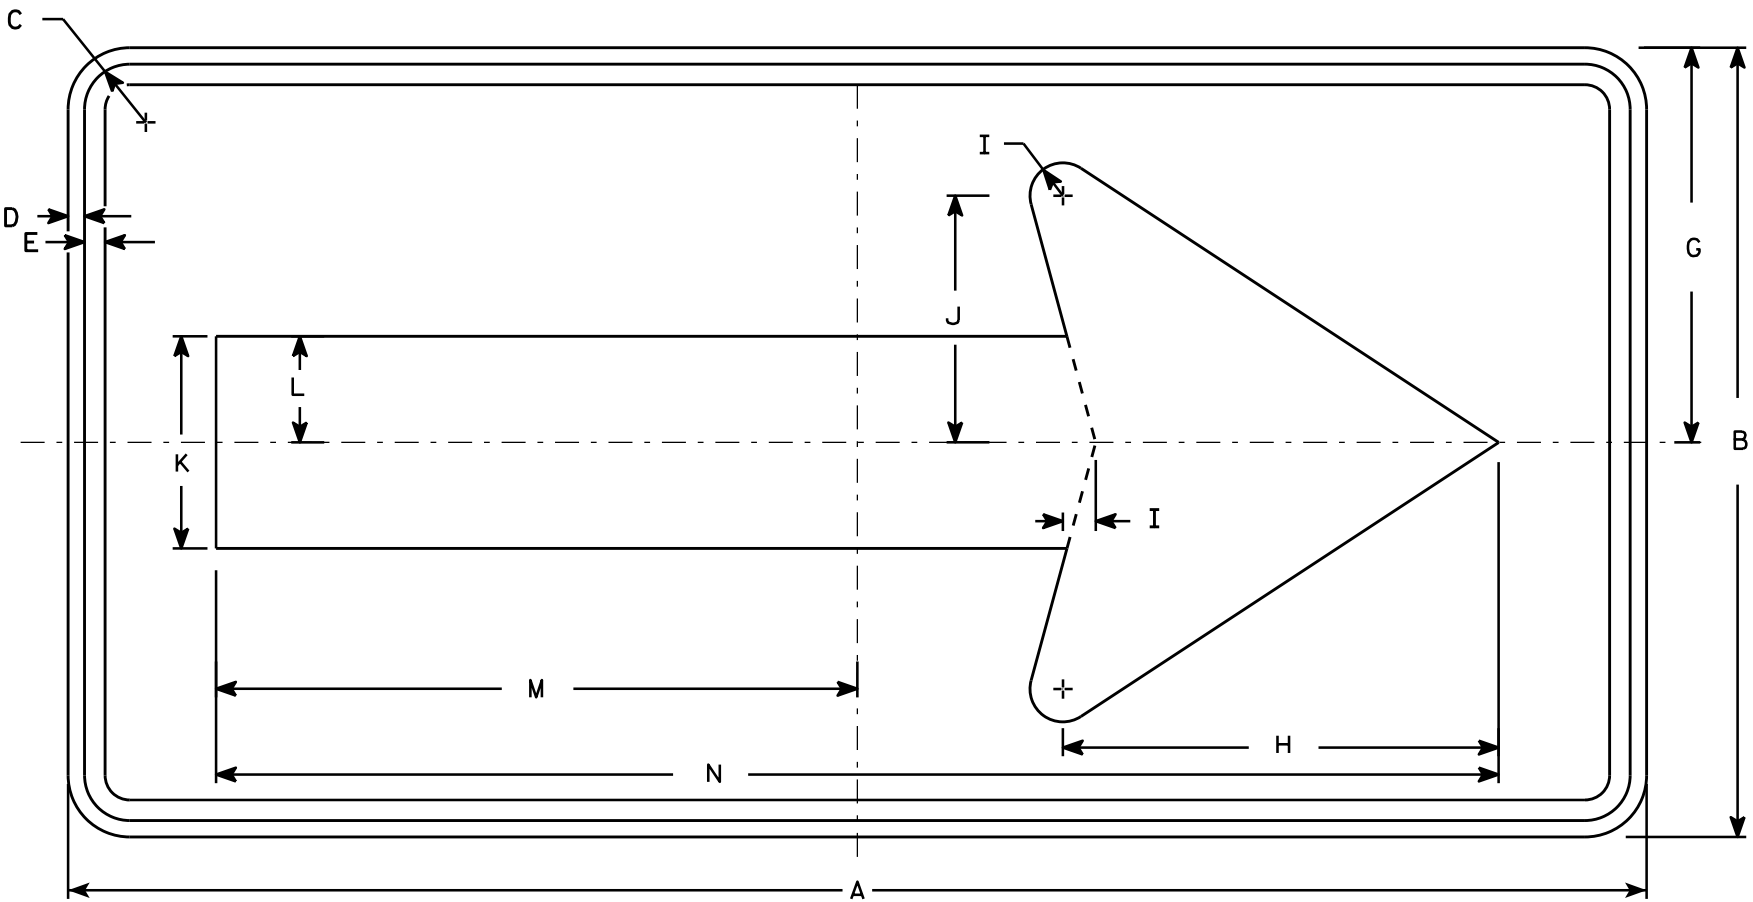

W01-6

SIZE	A	B	C	D	E	F	G	H	I	J	K	L	M	N	O	P	Q	R	S	T	U	V	W	X	Y	Z	Area sq. ft.
1																											
2S	48	24	1 3⁄8	1⁄2	5⁄8		12	13 1⁄4	1	7 1⁄2	6 1⁄2	3 1⁄4	19 1⁄2	39													8.0
2M	48	24	1 3⁄8	1⁄2	5⁄8		12	13 1⁄4	1	7 1⁄2	6 1⁄2	3 1⁄4	19 1⁄2	39													8.0
3	60	30	1 3⁄8	1⁄2	5⁄8		15	16 1⁄4	1 1⁄4	9 1⁄4	8	4	24 3⁄8	48 3⁄4													12.5
4	60	30	1 3⁄8	1⁄2	5⁄8		15	16 1⁄4	1 1⁄4	9 1⁄4	8	4	24 3⁄8	48 3⁄4													12.5
5	60	30	1 3⁄8	1⁄2	5⁄8		15	16 1⁄4	1 1⁄4	9 1⁄4	8	4	24 3⁄8	48 3⁄4													12.5

STANDARD SIGN
W01-6


WISCONSIN DEPT OF TRANSPORTATION

APPROVED
Matthew R. Rauch
for State Traffic Engineer

DATE 11/18/13 PLATE NO. W01-6.1



Standard Detail Drawing List

08A05-19A	INLET COVERS TYPE A, H, A-S, H-S & Z
08C06-02	INLETS 3-FT AND 4-FT DIAMETER
08D01-21A	CONCRETE CURB & GUTTER
08D01-21B	CONCRETE CURB, TIES AND CURB AND GUTTER APPLICATIONS
08D04-05	CONCRETE SURFACE DRAINS & ASPHALTIC FLUMES
08D21-01	DRIVEWAYS WITHOUT CURB & GUTTER
08E08-03	TYPICAL INSTALLATIONS OF EROSION BALES / TEMPORARY DITCH CHECKS
08E09-06	SILT FENCE
08E10-02	INLET PROTECTION TYPE A, B, C AND D
08E14-01	TRACKING PAD
08E15-01	CULVERT PIPE CHECK
08F01-11	APRON ENDWALLS FOR CULVERT PIPE
08F04-07	JOINT TIES FOR CONCRETE PIPE AND CONCRETE COLLAR DETAIL
13A10-02A	2-LANE RURAL SHOULDER RUMBLE STRIP, MILLING
13A10-02C	2-LANE RURAL SHOULDER RUMBLE STRIP, MILLING
13A11-03A	2-LANE RURAL CENTER LINE RUMBLE STRIP, MILLING
13A11-03B	2-LANE RURAL CENTER LINE RUMBLE STRIP, MILLING
13C19-02	HMA LONGITUDINAL JOINTS
14B29-01	SAFETY EDGE
15A03-02A	FLEXIBLE MARKER POST FOR CULVERT END
15A03-02B	FLEXIBLE MARKER POST FOR CULVERT END
15C02-08A	BARRICADES AND SIGNS FOR MAINLINE CLOSURES
15C02-08B	BARRICADES AND SIGNS FOR VARIOUS CLOSURES
15C02-08C	DETOUR SIGNING FOR MAINLINE CLOSURES
15C03-05	BARRICADES AND SIGNS FOR SIDEROAD CLOSURES
15C05-05	TRAFFIC CONTROL, ADVANCE WARNING SIGNS 40 M.P.H. OR LESS
15C08-20A	LONGITUDINAL MARKING (MAINLINE)
15C11-07B	CHANNELIZING DEVICES DRUMS, CONES, BARRICADES AND VERTICAL PANELS
15C12-07	TRAFFIC CONTROL FOR LANE CLOSURE WITH FLAGGING OPERATION
15C33-04	STOP LINE AND CROSSWALK PAVEMENT MARKING
15C35-04A	PAVEMENT MARKING (INTERSECTIONS)
15D28-04	TRAFFIC CONTROL, WORK ON SHOULDER OR PARKING LANE, UNDIVIDED ROADWAY
15D38-02A	TEMPORARY TRAFFIC CONTROL SIGN MOUNTING
15D38-02B	ATTACHMENT OF SIGNS TO POSTS




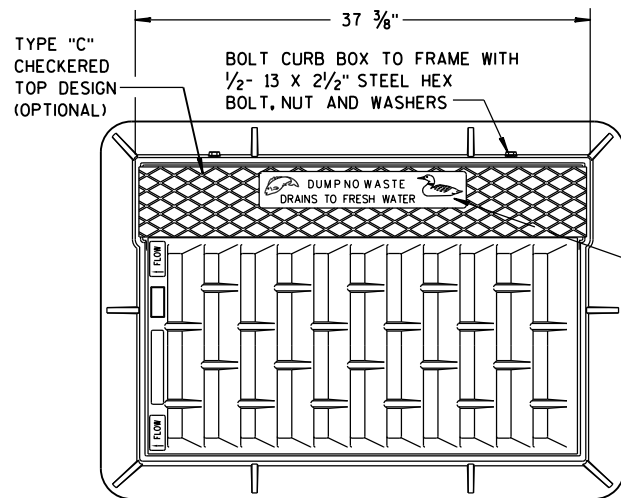


SEE LOGO
DETAIL

NOTE:
GRATE IS REVERSIBLE.

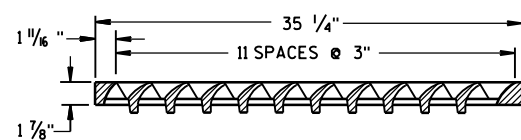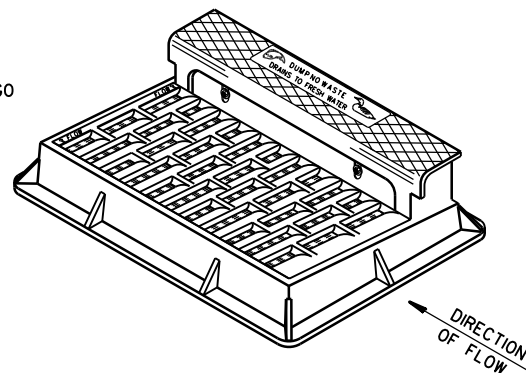


NOTE: CURB BOX HEIGHT ADJUSTABLE 6" TO 9"

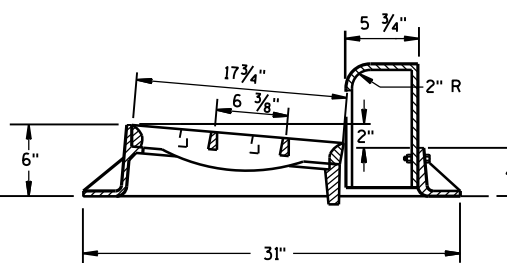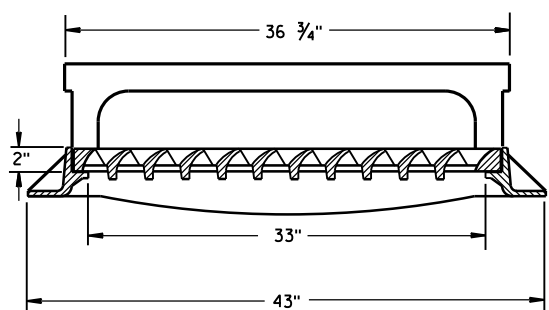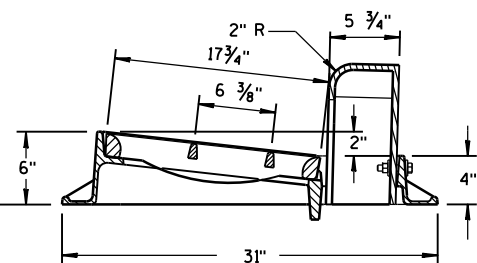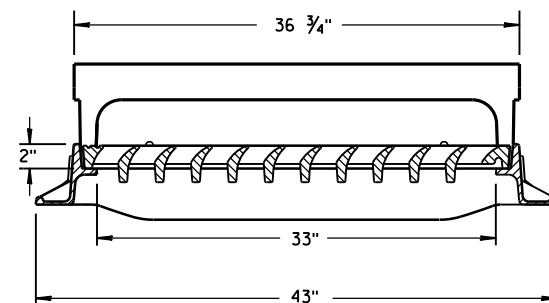


TYPE "H"

NOTE: EITHER CASTING IS ACCEPTABLE

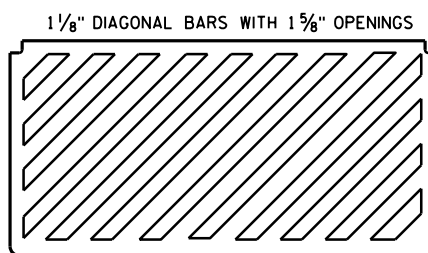


**SPECIAL GRATE FOR
TYPE "H" COVER**

(MEASURES 35 1/4" X 17 3/4" X 2")
(NOTED AS TYPE H-S ON DRAINAGE TABLE)




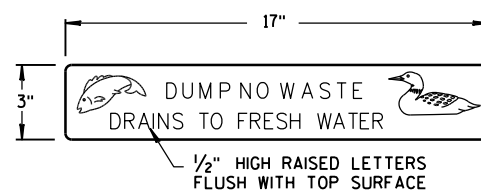


LOGO DETAIL


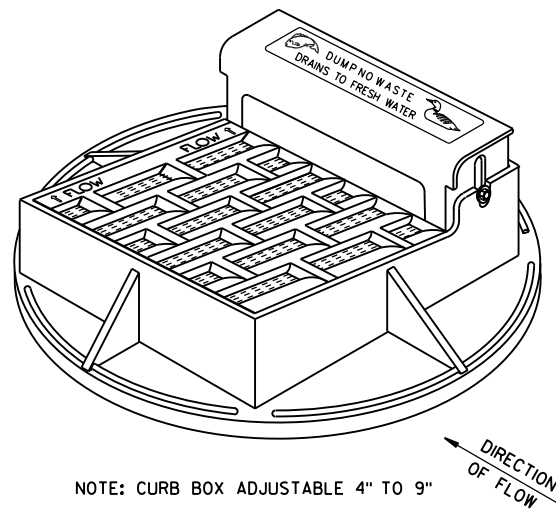


NOTE: CURB BOX ADJUSTABLE 4" TO 9"


NOTE:
GRATE IS REVERSIBLE.

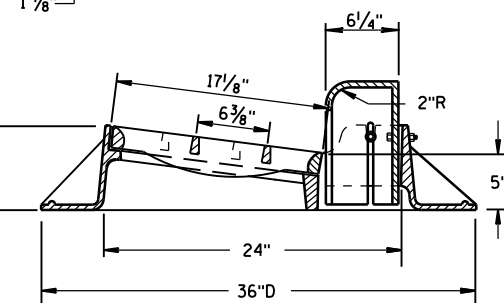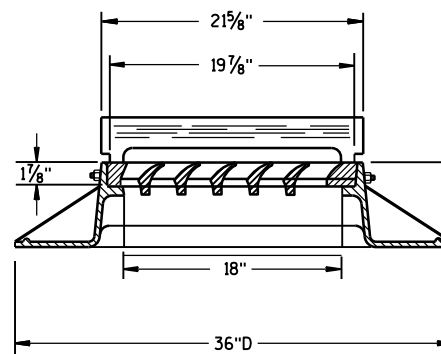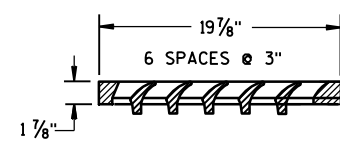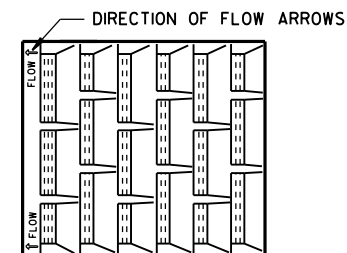

TYPE "A"

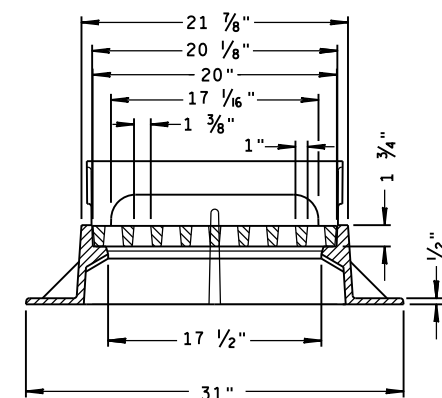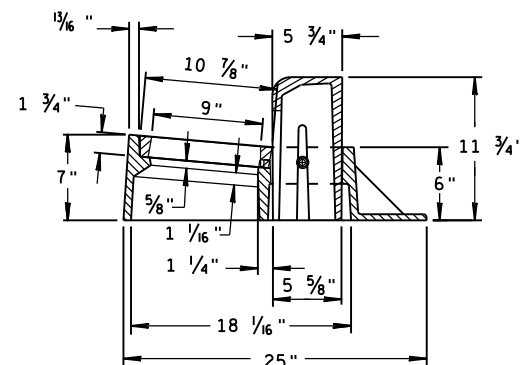

TYPE "Z"

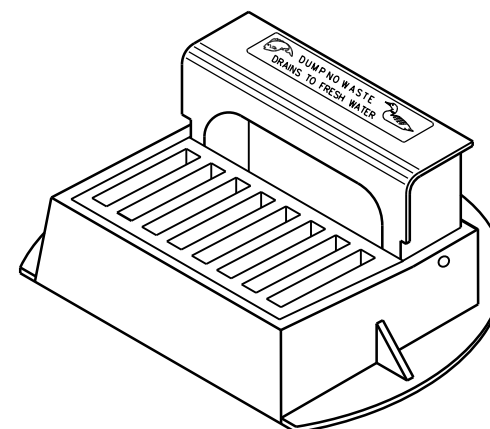


GENERAL NOTES

DETAILS OF CONSTRUCTION, MATERIALS AND WORKMANSHIP NOT SHOWN ON THIS DRAWING SHALL CONFORM TO THE PERTINENT REQUIREMENTS OF THE STANDARD SPECIFICATIONS AND THE APPLICABLE SPECIAL PROVISIONS.

DETAIL DRAWINGS FOR PROPOSED ALTERNATE DESIGNS FOR CATCH BASIN, MANHOLE AND INLET COVERS SHALL BE SUBMITTED TO THE ENGINEER FOR APPROVAL PROVIDING THAT SUCH ALTERNATE DESIGNS MAKE PROVISION FOR EQUIVALENT CAPACITY AND STRENGTH.

ROUND FRAMES AND COVERS SHALL HAVE CONTINUOUSLY MACHINED BEARING SURFACES TO PREVENT ROCKING AND RATTLING.

1" DIAGONAL BARS
WITH 1 1/2" OPENINGS

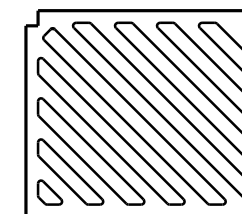

**SPECIAL GRATE FOR
TYPE "A" COVER**


(MEASURES 19 3/4" X 17" X 1 1/8")
(NOTED AS TYPE A-S ON DRAINAGE TABLE)

**INLET COVERS
TYPE A, H, A-S, H-S & Z**


**STATE OF WISCONSIN
DEPARTMENT OF TRANSPORTATION**

APPROVED
11-27-13
DATE
FHWA


/S/ Jerry H. Zogg
ROADWAY STANDARDS DEVELOPMENT
ENGINEER

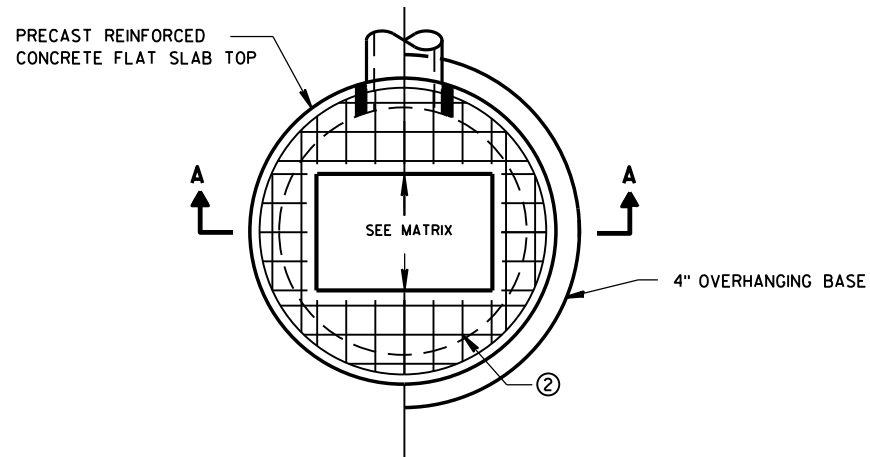

PLAN VIEW RECTANGULAR OPENING

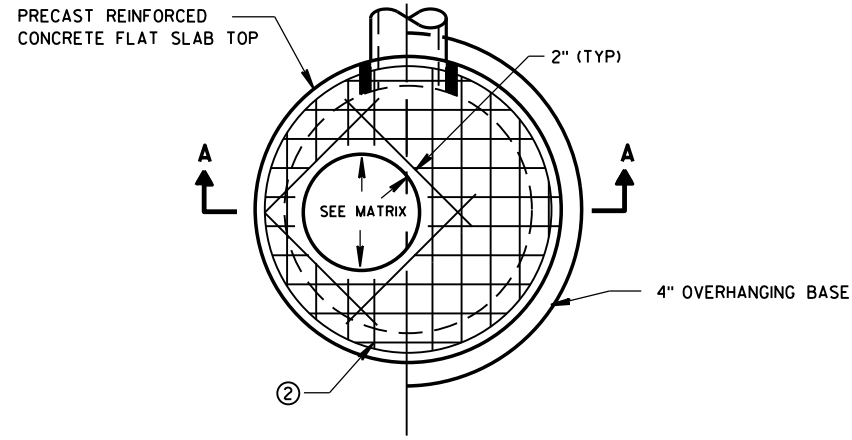


PLAN VIEW CIRCULAR OPENING

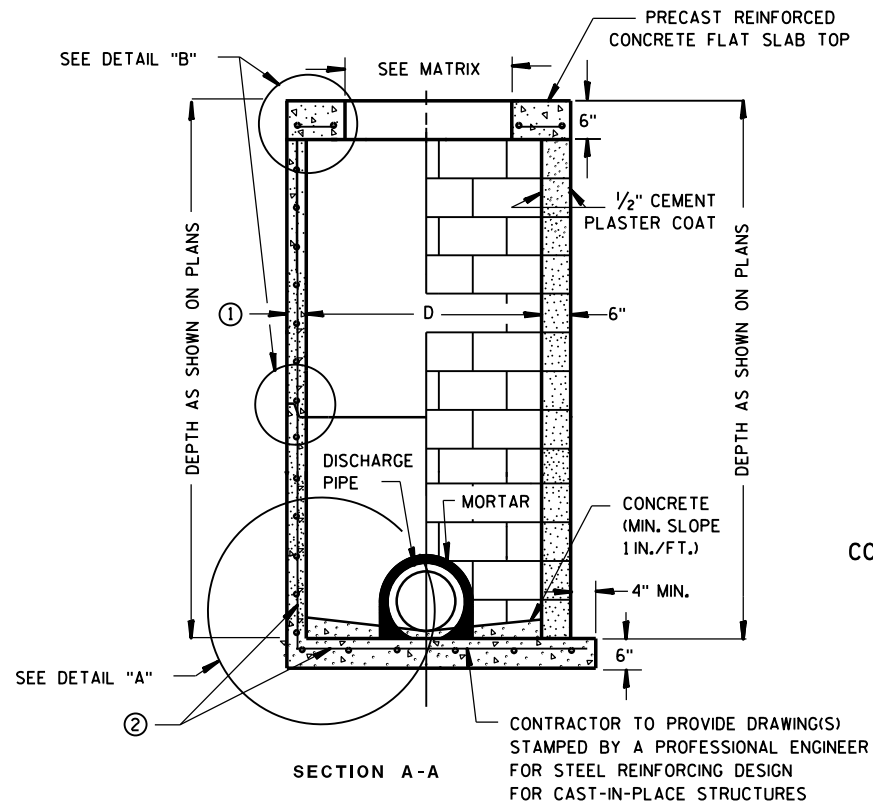

PRECAST REINFORCED CONCRETE WITH MONOLITHIC BASE OR CONCRETE BLOCK WITH CAST-IN-PLACE OR PRECAST REINFORCED CONCRETE BASE ②

CIRCULAR INLETS W/ FLAT TOP

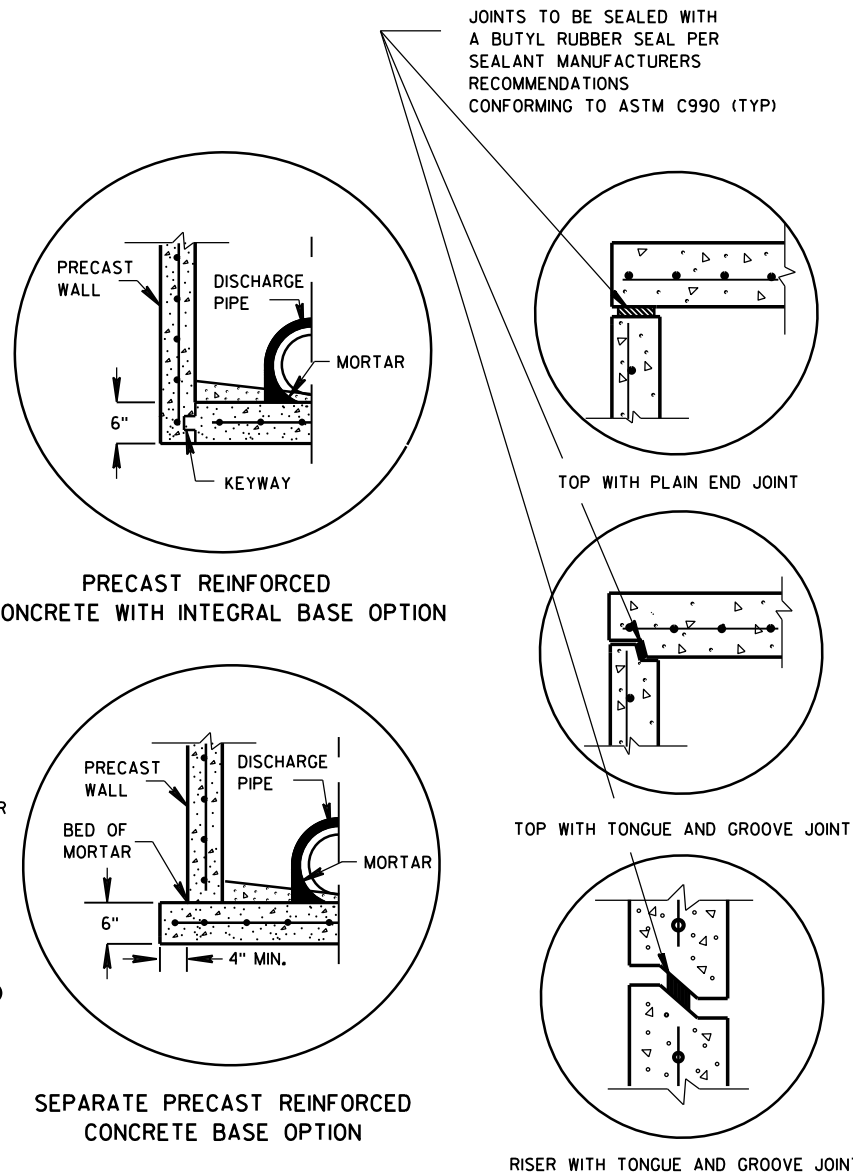

DETAIL "A"

DETAIL "B"

INLETS 3-FT AND 4-FT DIAMETER

GENERAL NOTES

DETAILS OF CONSTRUCTION, MATERIALS AND WORKMANSHIP NOT SHOWN ON THIS DRAWING SHALL CONFORM TO THE PERTINENT REQUIREMENTS OF THE STANDARD SPECIFICATIONS AND THE APPLICABLE SPECIAL PROVISIONS.

UNLESS OTHERWISE AUTHORIZED IN WRITING BY THE ENGINEER, THE CONTRACTOR SHALL NOT ORDER AND DELIVER PRECAST INLET UNITS REQUIRED FOR THE PROJECT UNTIL A LIST OF SIZES IS FURNISHED BY THE ENGINEER.

DETAILED DRAWINGS FOR PROPOSED ALTERNATE DESIGNS FOR UNDERGROUND DRAINAGE STRUCTURES SHALL BE SUBMITTED TO THE ENGINEER FOR APPROVAL PROVIDING THAT SUCH ALTERNATE DESIGNS MAKE PROVISION FOR EQUIVALENT CAPACITY AND STRENGTH.

ALL DRAINAGE STRUCTURES ARE DESIGNATED ON THE PLANS AS "MANHOLES 3X3-L", "CATCH BASINS 4-B", "INLETS 2X3-H", ETC. THE FIRST NUMBERS DESIGNATE THE SIZE OF THE STRUCTURE, AND THE FOLLOWING LETTER DESIGNATES THE TYPE OF COVER TO BE USED TO COMPRISE THE COMPLETE UNIT.

BASES SHALL BE PLACED ON A BED OF MATERIAL AT LEAST 6 INCHES IN DEPTH, WHICH MEETS THE REQUIREMENTS OF FOUNDATION BACKFILL. THIS BEDDING SHALL BE COMPACTED AND PROVIDE UNIFORM SUPPORT FOR THE ENTIRE AREA OF THE BASE.

ALL BAR STEEL REINFORCEMENT SHALL BE EMBEDDED 2 INCHES CLEAR UNLESS OTHERWISE SHOWN OR NOTED.

ALL PRECAST INLET UNITS SHALL CONFORM TO THE PERTINENT REQUIREMENTS OF AASHTO DESIGNATION M199.

PRECAST REINFORCED RISERS SHALL HAVE A TONGUE AND GROOVE JOINT WITH TONGUE UP OR DOWN.


4" OVERHANGING BASES ARE REQUIRED FOR ALL CONCRETE BLOCK INSTALLATIONS. 4" OVERHANG IS REQUIRED WHEN SEPARATE PRECAST BASE IS PROVIDED. OVERHANG IS NOT REQUIRED ON PRECAST STRUCTURES WITH AN INTEGRAL OR MONOLITHIC BASE.

FOR ADDITIONAL CONFIGURATIONS, MAINTAIN A MINIMUM OF 12 INCHES AS MEASURED FROM THE INSIDE OF THE STRUCTURE WALL BETWEEN THE OUTSIDE PIPE WALLS OF ADJACENT PIPES. SEE DETAIL "C".

- ① MINIMUM WALL THICKNESS SHALL BE 4-IN FOR 3-FT DIAMETER AND 5-IN FOR 4-FT DIAMETER PRECAST INLETS.
- ② FOR PRECAST CATCH BASINS PROVIDE REINFORCING STEEL IN ACCORDANCE TO AASHTO M199.

INLET COVER OPENING MATRIX

	INLET COVER TYPE	ALL A'S	ALL B'S	BW	C	F	ALL H'S	S	T	V	WM	Z
INLET SIZE	OPENING SIZE (FT)											
3-FT	2 DIA.				X							X
	2X2	X	X					X		X		
4-FT	2 DIA.				X							X
	2X2	X	X					X		X		
	2X2.5			X				X	X	X	X	
	2X3						X					
	2.5X3					X						

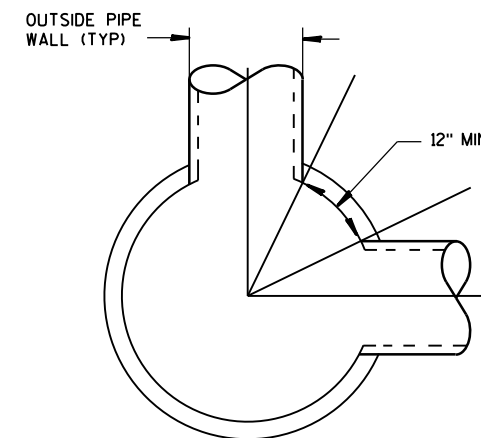

DETAIL "C"


PIPE MATRIX

INLET SIZE	MAXIMUM INSIDE PIPE DIAMETER FOR TWO PIPES	
	180° SEPARATION (IN)	90° SEPARATION (IN)
3-FT	15	12
4-FT	24	18


INLETS 3-FT AND 4-FT DIAMETER

STATE OF WISCONSIN
DEPARTMENT OF TRANSPORTATION


APPROVED
Sept., 2016 /S/ Rodney Taylor
DATE ROADWAY STANDARDS DEVELOPMENT
FHWA UNIT SUPERVISOR

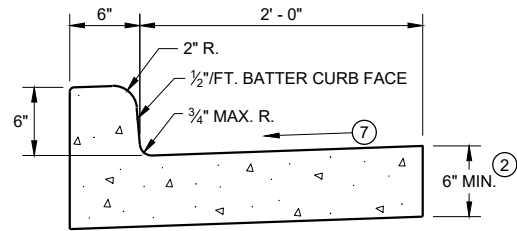


TYPES A^① & D

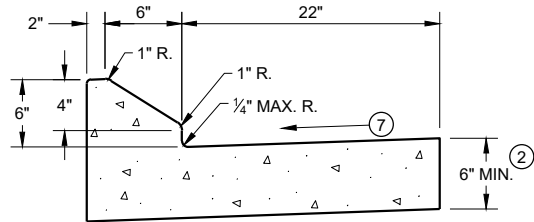


6" SLOPED CURB TYPES G^① & J

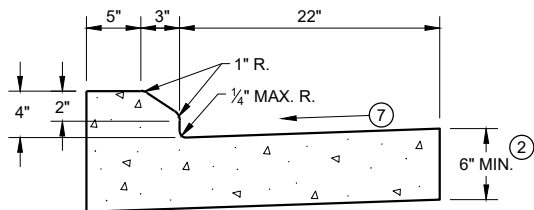

4" SLOPED CURB TYPES G^① & J

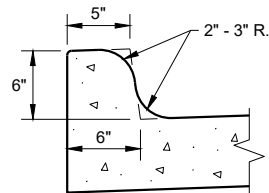


TYPES K^① & L
(OPTIONAL CURB SHAPE)

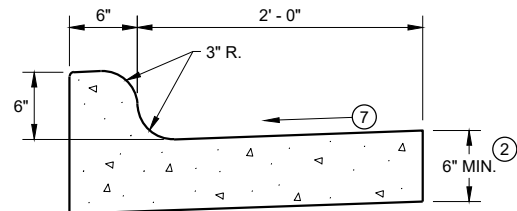


TYPES K^① & L

CONCRETE CURB AND GUTTER 30"

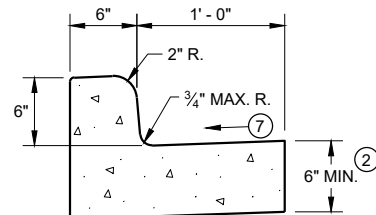


TYPES A^① & D


CONCRETE CURB AND GUTTER 18"

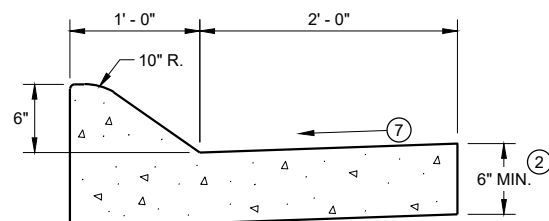

6" SLOPED CURB TYPES A^① & D

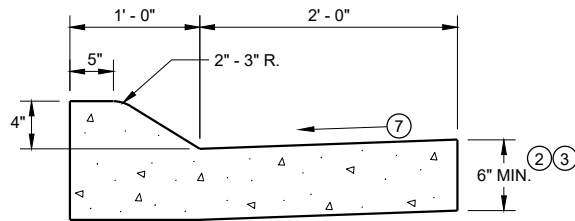


4" SLOPED CURB TYPES A^① & D

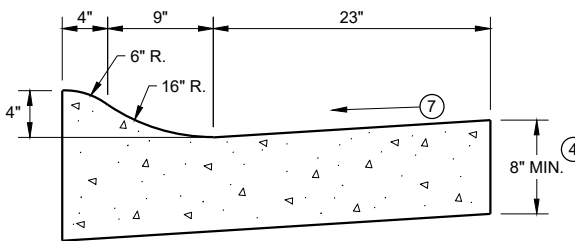

4" SLOPED CURB TYPES R^① & T^⑤

CONCRETE CURB AND GUTTER 36"

TBT & TBTT	X
30"	22"
36"	28"

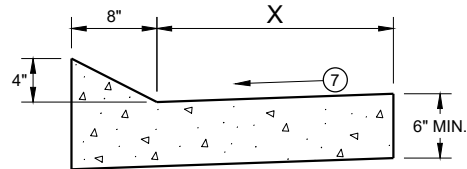


TYPES TBT & TBTT^①

CONCRETE CURB AND GUTTER


PAVEMENT THICKNESS
AND MAXIMUM CONCRETE
PANEL WIDTH TABLE

PAVEMENT THICKNESS	MAXIMUM PANEL WIDTH
LESS THAN 10"	12'
10" & ABOVE	15'

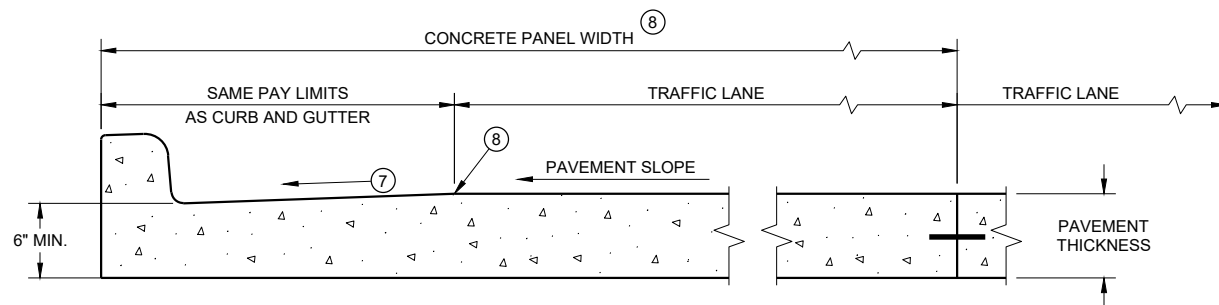

PARTIAL SECTION OF PAVEMENT *
WITH INTEGRAL CURB AND GUTTER

* BIKE LANE IS NOT SHOWN

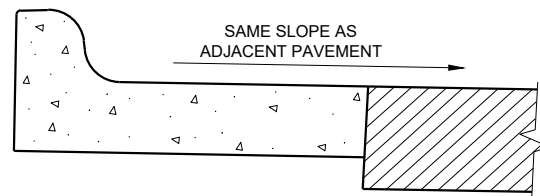

REVERSE SLOPE GUTTER^⑥
(TYPICAL FOR ALL CURB & GUTTER TYPES)

GENERAL NOTES

DETAILS OF CONSTRUCTION AND WORKMANSHIP NOT SHOWN ON THIS DRAWING SHALL CONFORM TO THE PERTINENT REQUIREMENTS OF THE CONTRACT.

PAVEMENT TIES AND TIE BARS SHALL BE EPOXY COATED IN CONFORMANCE WITH SUBSECTION 505.2.6.2 OF THE STANDARD SPECIFICATIONS.


INTEGRAL CURB AND GUTTER SHALL CONFORM TO THE DETAILS SHOWN FOR CONCRETE CURB AND GUTTER INCLUDING THE TRANSVERSE GUTTER SLOPE.

UNLESS OTHERWISE SHOWN ON THE TYPICAL CROSS SECTIONS, THE BASE AGGREGATE AND COMMON EXCAVATION LIMITS ARE 2' - 0" BEHIND THE BACK OF CURBS.


- ① TIE BARS ARE REQUIRED FOR CURB AND GUTTERS TYPES A, G, K, R, AND TBTT.
- ② THE BOTTOM OF CURB AND GUTTER MAY BE CONSTRUCTED EITHER LEVEL OR PARALLEL TO THE SLOPE OF THE SUBGRADE OR BASE AGGREGATE PROVIDED A 6" MINIMUM GUTTER THICKNESS IS MAINTAINED.
- ③ USE 8" MINIMUM GUTTER THICKNESS WHEN USED WITH AN ADJACENT CONCRETE TRUCK APRON PLACED BEHIND BACK OF CURB.
- ④ THE BOTTOM OF CURB AND GUTTER MAY BE CONSTRUCTED EITHER LEVEL OR PARALLEL TO THE SLOPE OF THE SUBGRADE OR BASE AGGREGATE PROVIDED A 8" MINIMUM GUTTER THICKNESS IS MAINTAINED.
- ⑤ THE FACE OF CURB IS 6" FROM THE BACK OF CURB.
- ⑥ WHEN REVERSE SLOPE GUTTER IS REQUIRED, THE LOCATION(S) WILL BE SHOWN ELSEWHERE IN THE PLAN.
- ⑦ USE 4% GUTTER CROSS SLOPE UNLESS OTHERWISE NOTED IN THE PLANS.
- ⑧ INCLUDE LONGITUDINAL JOINT AND TIE BARS ALONG LANE EDGE WHEN CONCRETE PANEL WIDTH EXCEEDS THE MAXIMUM WIDTH PER TABLE BELOW. LONGITUDINAL JOINT(S) ARE NOT ALLOWED WITHIN TRAFFIC LANES AND BIKE LANES. LONGITUDINAL JOINT MAY BE SAWED.

CONCRETE CURB AND GUTTER


STATE OF WISCONSIN
DEPARTMENT OF TRANSPORTATION

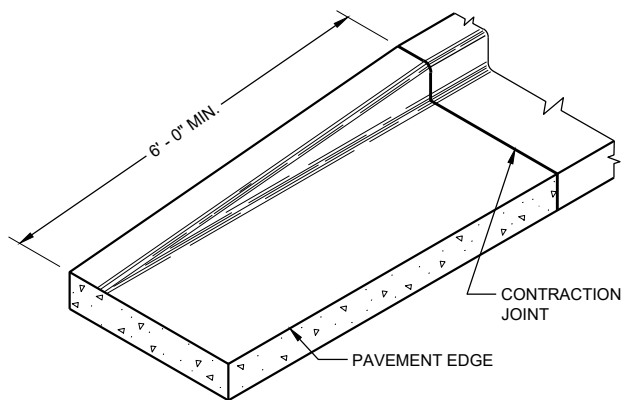


END SECTION CURB AND GUTTER

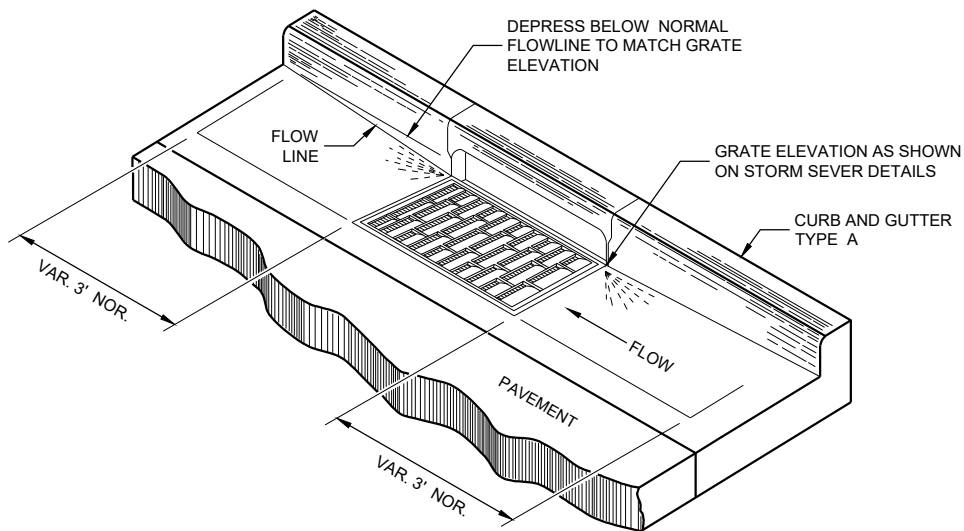

DETAIL OF CURB AND GUTTER AT INLETS
(TYPICAL H INLET COVER SHOWN)

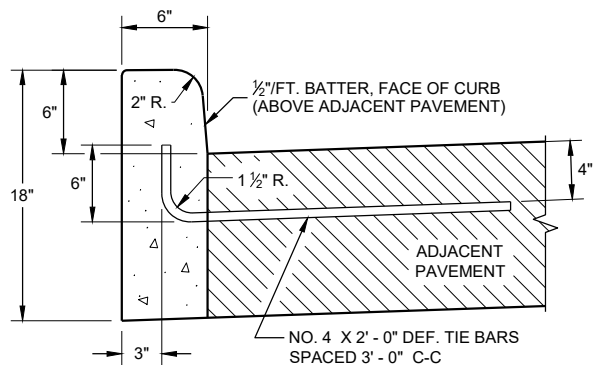


TYPES A^① & D

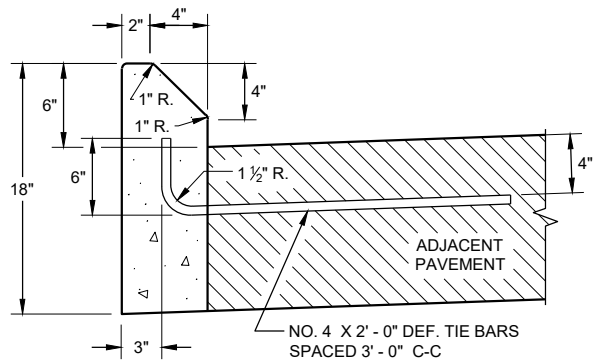


TYPES G^① & J

CONCRETE CURB

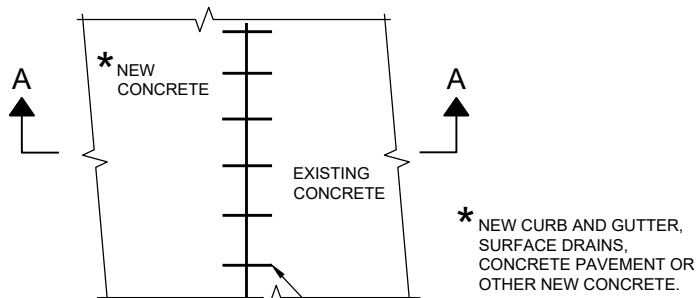

PLAN VIEW

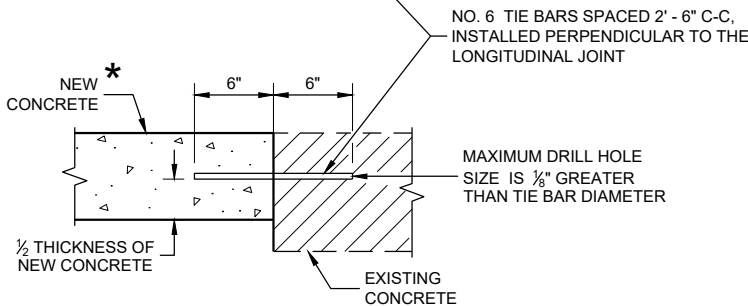

SECTION A - A

TIE BARS DRILLED
INTO EXISTING PAVEMENT


GENERAL NOTES

DETAILS OF CONSTRUCTION AND WORKMANSHIP NOT SHOWN ON THIS DRAWING SHALL CONFORM TO THE PERTINENT REQUIREMENTS OF THE CONTRACT.


PAVEMENT TIES AND TIE BARS SHALL BE EPOXY COATED IN CONFORMANCE WITH SUBSECTION 505.2.6.2 OF THE STANDARD SPECIFICATIONS.

UNLESS OTHERWISE SHOWN ON THE TYPICAL CROSS SECTIONS, THE BASE AGGREGATE AND COMMON EXCAVATION LIMITS ARE 2' - 0" BEHIND THE BACK OF CURBS.

- ① TIE BARS ARE REQUIRED FOR CURB AND GUTTERS TYPES A, G, K, R, AND TBTT.
- ② THE BOTTOM OF CURB AND GUTTER MAY BE CONSTRUCTED EITHER LEVEL OR PARALLEL TO THE SLOPE OF THE SUBGRADE OR BASE AGGREGATE PROVIDED A 6" MINIMUM GUTTER THICKNESS IS MAINTAINED.
- ⑨ REFER TO SDD 08D18 AND 08D19 FOR ADDITIONAL DRIVEWAY ENTRANCE CURB DETAILS.

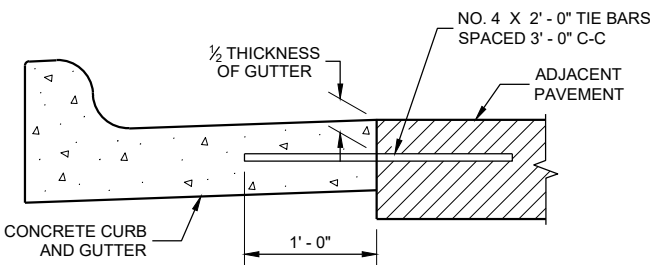

TYPICAL TIE BAR LOCATION^①

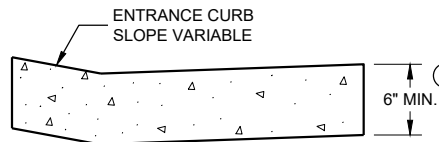

DRIVEWAY ENTRANCE CURB^⑨
(WHEN DIRECTED BY THE ENGINEER)

CONCRETE CURB, TIES AND CURB AND GUTTER APPLICATIONS


STATE OF WISCONSIN
DEPARTMENT OF TRANSPORTATION

APPROVED
February 2020
DATE /S/ Rodney Taylor
ROADWAY STANDARDS DEVELOPMENT
ENGINEER

FHWA


ASPHALTIC FLUME

NOTE: TAPER CURB ENDS
TO GUTTER IN 1'-0"

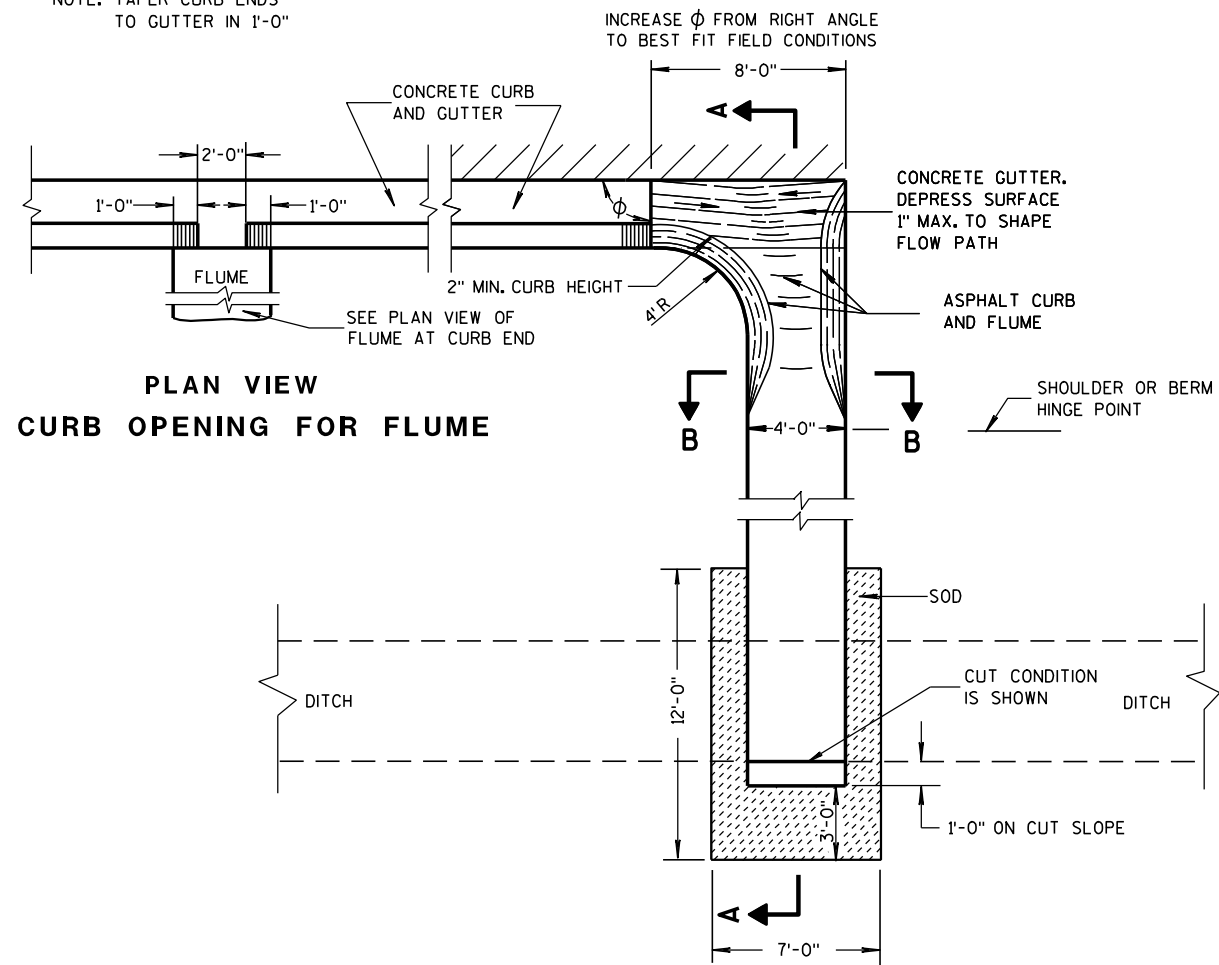


PLAN VIEW
CURB OPENING FOR FLUME

PLAN VIEW
FLUME AT CURB END

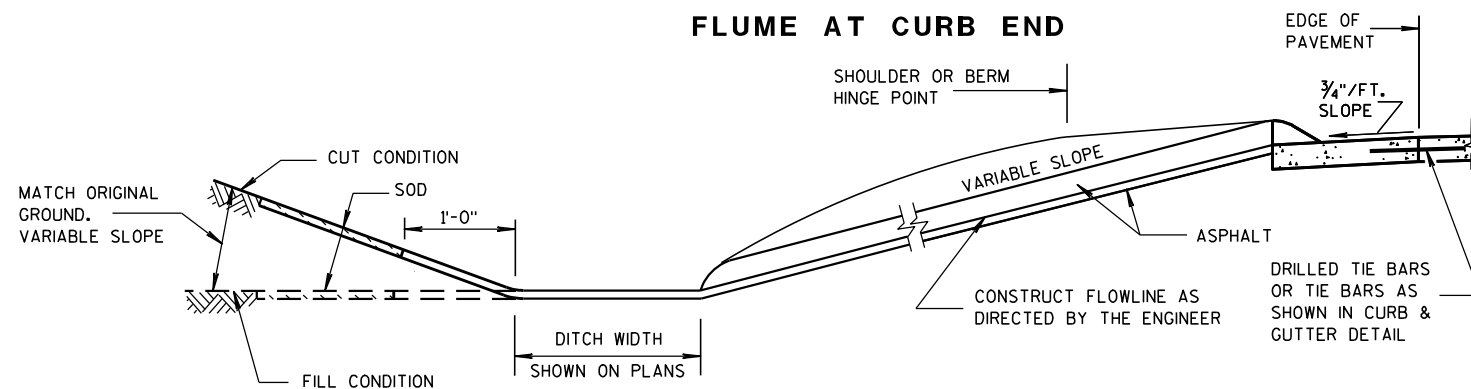

SECTION A-A

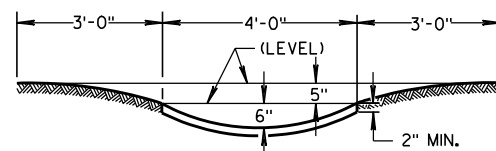

SECTION B-B


GENERAL NOTES

DETAILS OF CONSTRUCTION, MATERIALS AND WORKMANSHIP NOT SHOWN ON THIS DRAWING SHALL CONFORM TO PERTINENT REQUIREMENTS OF THE STANDARD SPECIFICATIONS AND APPLICABLE SPECIAL PROVISIONS.


WELDED STEEL WIRE FABRIC SHALL BE IN ACCORDANCE WITH AASHTO SPECIFICATION M55.

- ① JOINTS SHALL BE $\frac{1}{8}$ TO $\frac{1}{4}$ INCH WIDE BY $1\frac{1}{2}$ INCHES DEEP AND SPACED AT UNIFORM INTERVALS OF APPROXIMATELY 4 FEET.
- ② GEOTEXTILE FABRIC TYPE "R" SHALL UNDERLAY THE FULL LENGTH AND WIDTH OF THE CONCRETE SURFACE DRAIN AND RIPRAP.
- ③ CONCRETE SURFACE DRAIN WITHOUT CURB AND GUTTER MAY BE USED ON BACKSLOPES WHEN SPECIFIED


③ CONCRETE SURFACE DRAIN

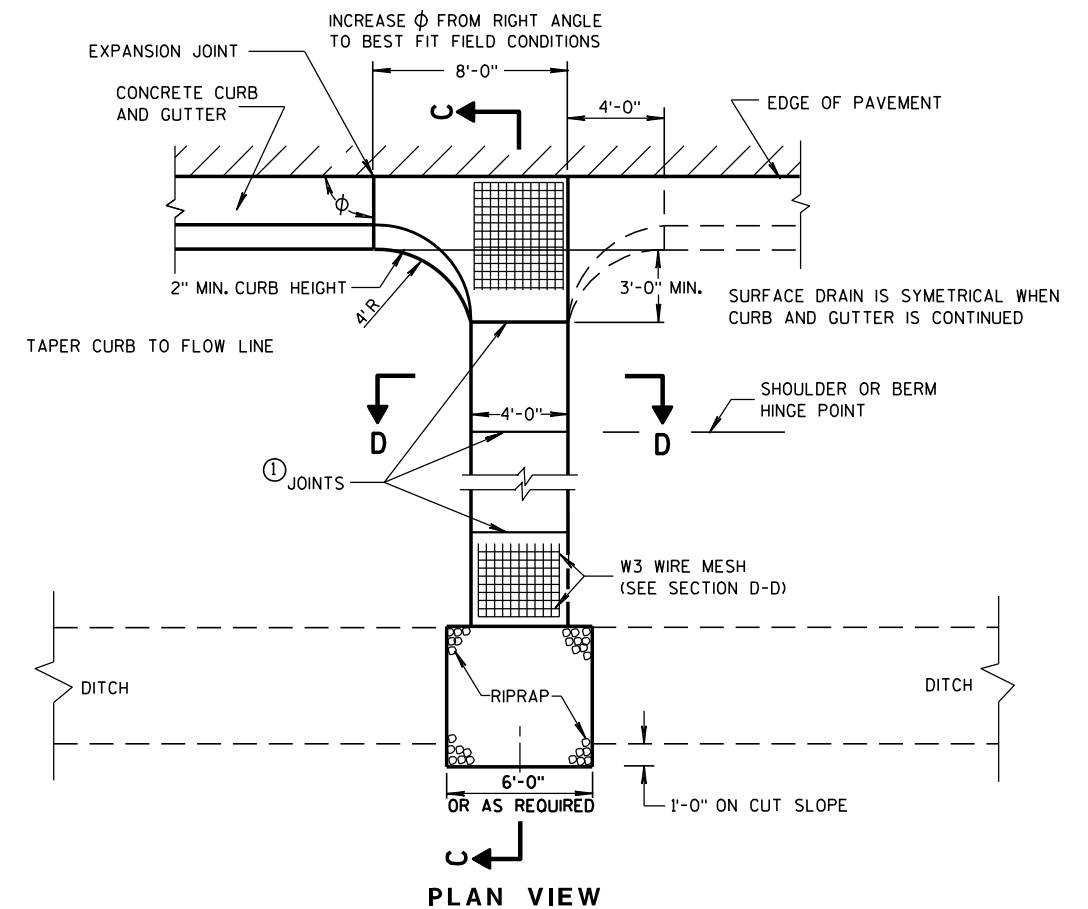

PLAN VIEW

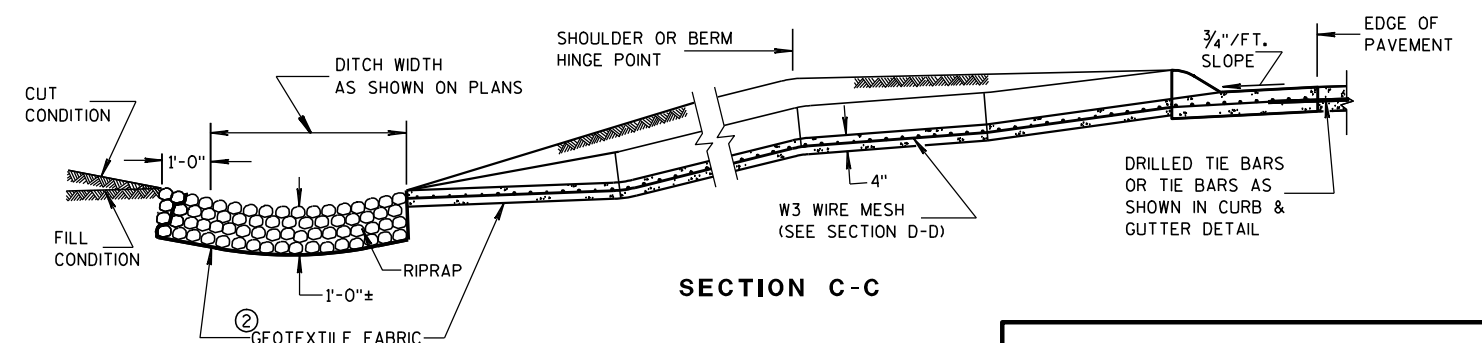

SECTION C-C

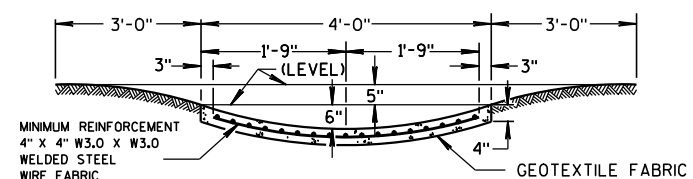

SECTION D-D

CONCRETE SURFACE DRAINS & ASPHALTIC FLUMES

STATE OF WISCONSIN
DEPARTMENT OF TRANSPORTATION


APPROVED

9-4-08

DATE

FHWA


/S/ Jerry H. Zogg
ROADWAY STANDARDS DEVELOPMENT
ENGINEER

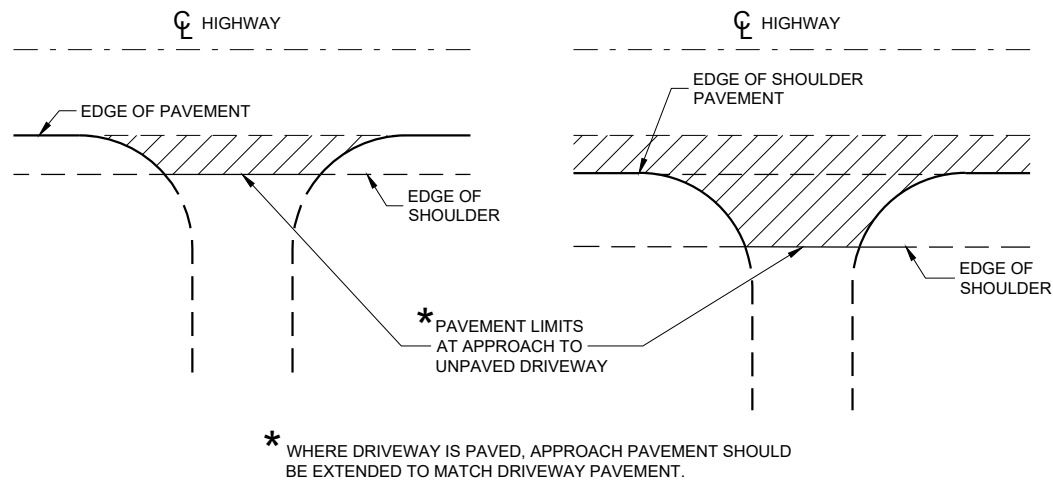

PLAN VIEW
(UNPAVED SHOULDER ON HIGHWAY)

PLAN VIEW
(PAVED SHOULDER ON HIGHWAY)


**RURAL DRIVEWAY INTERSECTION DETAIL
(NO CURB AND GUTTER OR SIDEWALK)**

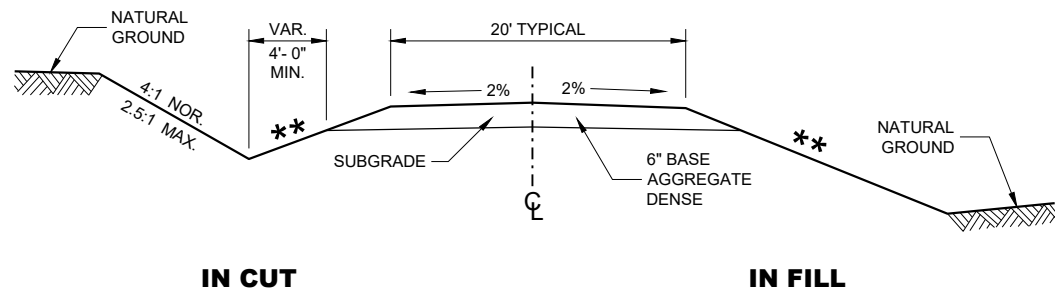


**TYPICAL CROSS SECTION FOR
PRIVATE DRIVE OR FIELD ENTRANCE
AGGREGATE SURFACE**

** SLOPE CAN VARY WITH SPEED. SEE 11-45-30.6.2

POSTED SPEED MPH	MAX. SLOPE
<35	4:1
≥ 35 TO < 60	6:1
≥60	10:1

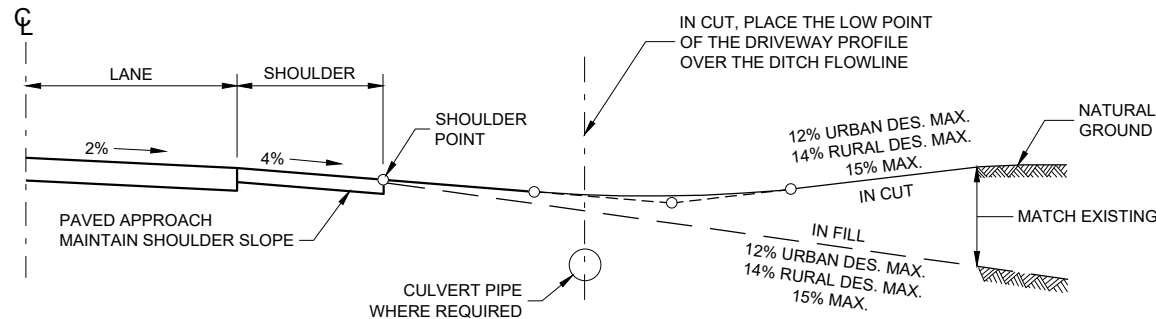

TYPICAL DRIVEWAY PROFILES

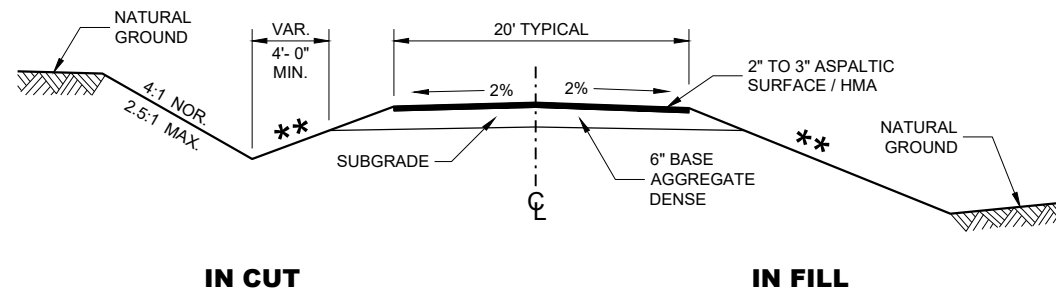


**TYPICAL CROSS SECTION FOR
PRIVATE DRIVE OR FIELD ENTRANCE
ASPHALTIC SURFACE**

**DRIVEWAYS WITHOUT
CURB AND GUTTER**

STATE OF WISCONSIN
DEPARTMENT OF TRANSPORTATION


APPROVED
December 2017
DATE /S/ Rodney Taylor
ROADWAY STANDARDS DEVELOPMENT
UNIT SUPERVISOR
FHWA

WOOD STAKES (2 PER BALE)
NOMINAL 2" X 2" X 30" MIN.
LENGTH OR EQUIVALENT

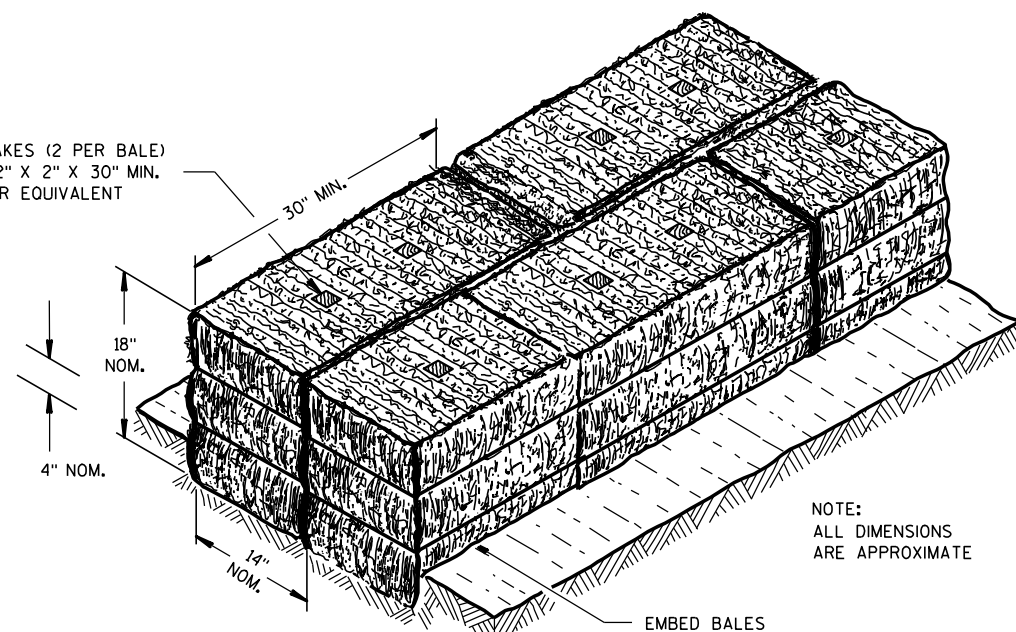


NOTE:
ALL DIMENSIONS
ARE APPROXIMATE

SECTION A-A

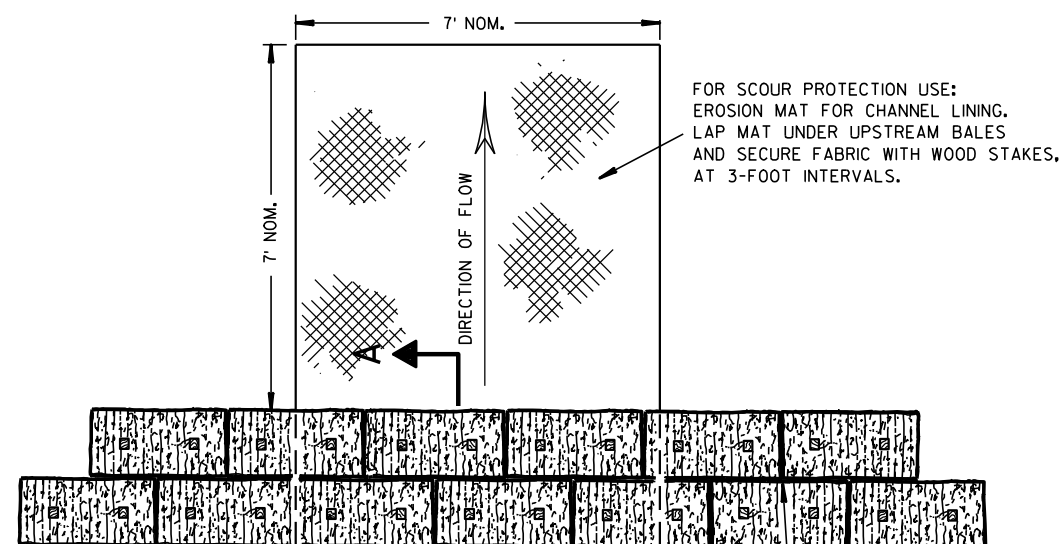

PLAN VIEW

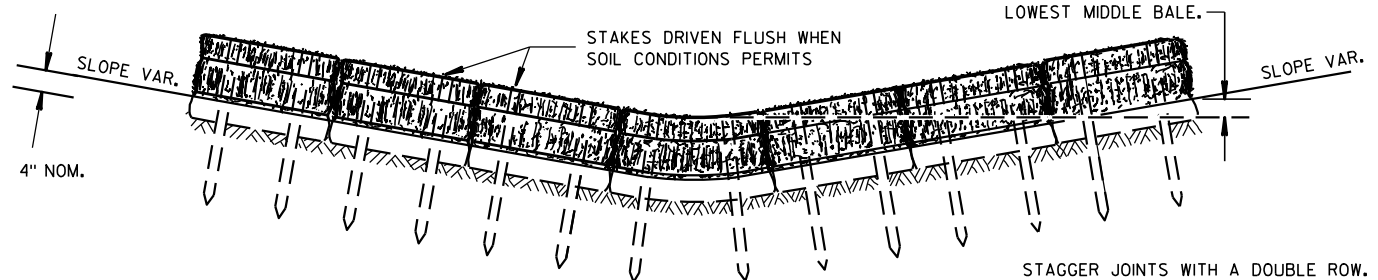


FRONT ELEVATION

TEMPORARY DITCH CHECK USING EROSION BALES ①

GENERAL NOTES


DETAILS OF CONSTRUCTION, MATERIALS AND WORKMANSHIP NOT SHOWN ON THIS DRAWING SHALL CONFORM TO THE PERTINENT REQUIREMENTS OF THE STANDARD SPECIFICATIONS AND THE APPLICABLE SPECIAL PROVISIONS.

- ① TEMPORARY DITCH CHECKS EITHER EROSION BALES OR MANUFACTURED SHALL BE PAID FOR UNDER THE BID ITEM OF TEMPORARY DITCH CHECK. THE DEPARTMENT WILL NOT PAY FOR TEMPORARY DITCH CHECKS CONSTRUCTED OF A SINGLE ROW OF EROSION BALES.

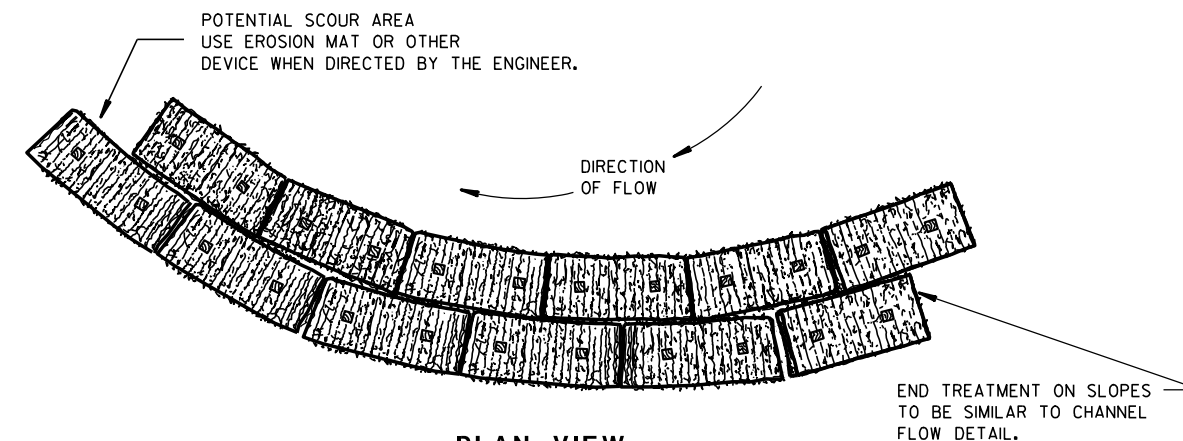


PLAN VIEW

WHEN ALTERING THE DIRECTION OF FLOW

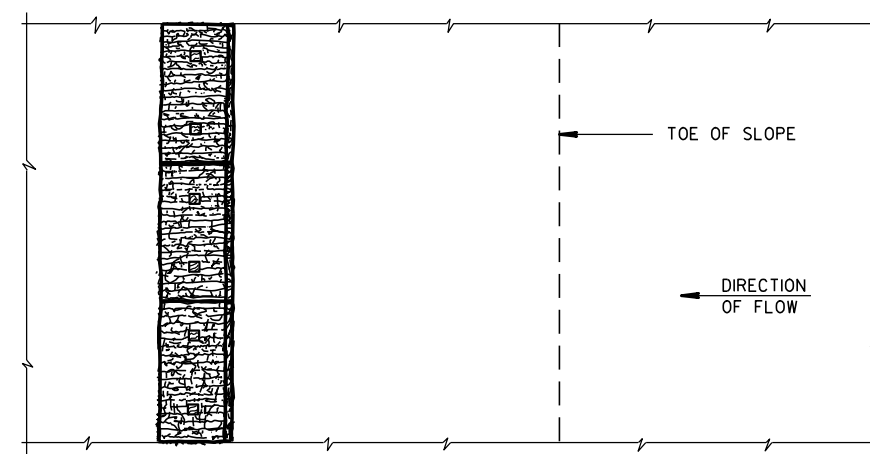

PLAN VIEW

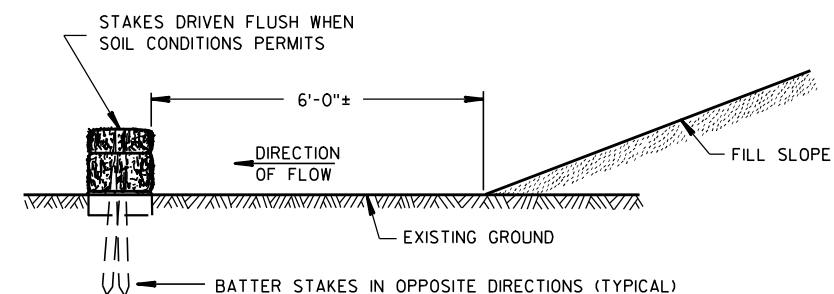

FRONT ELEVATION

WHEN EXISTING GROUND SLOPES AWAY FROM FILL SLOPE

EROSION BALES FOR SHEET FLOW

TYPICAL INSTALLATIONS OF EROSION BALES / TEMPORARY DITCH CHECKS

STATE OF WISCONSIN
DEPARTMENT OF TRANSPORTATION

APPROVED


6/04/02
DATE

FHWA



/S/ Beth Canestra
CHIEF ROADWAY DEVELOPMENT ENGINEER



- ① HORIZONTAL BRACE REQUIRED WITH 2" X 4" WOODEN FRAME OR EQUIVALENT AT TOP OF POSTS.
- ② FOR MANUAL INSTALLATIONS THE TRENCH SHALL BE A MINIMUM OF 4" WIDE & 6" DEEP TO BURY AND ANCHOR THE GEOTEXTILE FABRIC. FOLD MATERIAL TO FIT TRENCH AND BACKFILL & COMPACT TRENCH WITH EXCAVATED SOIL.
- ③ WOOD POSTS SHALL BE A MINIMUM SIZE OF 1½" X 1½" OF OAK OR HICKORY.
- ④ SILT FENCE TO EXTEND ACROSS THE TOP OF THE PIPE.
- ⑤ CONSTRUCT SILT FENCE FROM A CONTINUOUS ROLL IF POSSIBLE BY CUTTING LENGTHS TO AVOID JOINTS. IF A JOINT IS NECESSARY USE ONE OF THE FOLLOWING TWO METHODS; A) OVERLAP THE END POSTS AND TWIST, OR ROTATE, AT LEAST 180 DEGREES, B) HOOK THE END OF EACH SILT FENCE LENGTH.

 

SILT FENCE	
STATE OF WISCONSIN DEPARTMENT OF TRANSPORTATION	
APPROVED <u>4-29-05</u> <u>DATE</u>	<u>/S/ Beth Canestra</u> CHIEF ROADWAY DEVELOPMENT ENGINEER

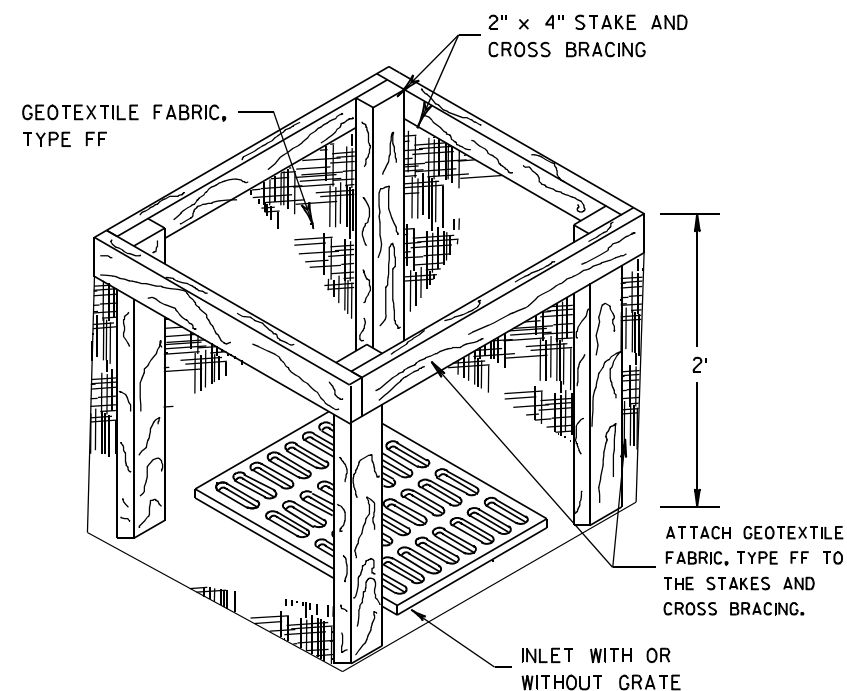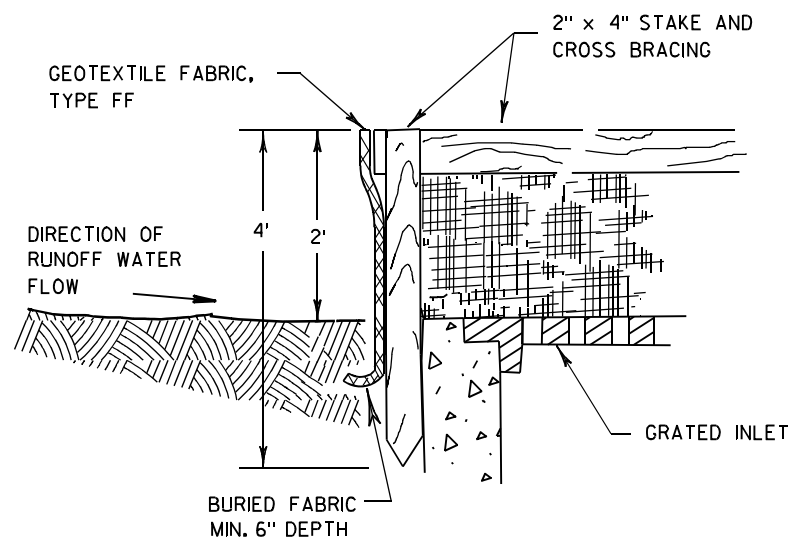

INLET PROTECTION, TYPE A


GENERAL NOTES

INLET PROTECTION DEVICES SHALL BE MAINTAINED OR REPLACED AT THE DIRECTION OF THE ENGINEER.

MANUFACTURED ALTERNATIVES APPROVED AND LISTED ON THE DEPARTMENT'S EROSION CONTROL PRODUCT ACCEPTABILITY LIST MAY BE SUBSTITUTED.


WHEN REMOVING OR MAINTAINING INLET PROTECTION, CARE SHALL BE TAKEN SO THAT THE SEDIMENT TRAPPED ON THE GEOTEXTILE FABRIC DOES NOT FALL INTO THE INLET. ANY MATERIAL FALLING INTO THE INLET SHALL BE REMOVED IMMEDIATELY.

- ① FINISHED SIZE, INCLUDING FLAP POCKETS WHERE REQUIRED, SHALL EXTEND A MINIMUM OF 10" AROUND THE PERIMETER TO FACILITATE MAINTENANCE OR REMOVAL.
- ② FOR INLET PROTECTION, TYPE C (WITH CURB BOX), AN ADDITIONAL 18" OF FABRIC IS WRAPPED AROUND THE WOOD AND SECURED WITH STAPLES. THE WOOD SHALL NOT BLOCK THE ENTIRE HEIGHT OF THE CURB BOX OPENING.
- ③ FLAP POCKETS SHALL BE LARGE ENOUGH TO ACCEPT WOOD 2X4.

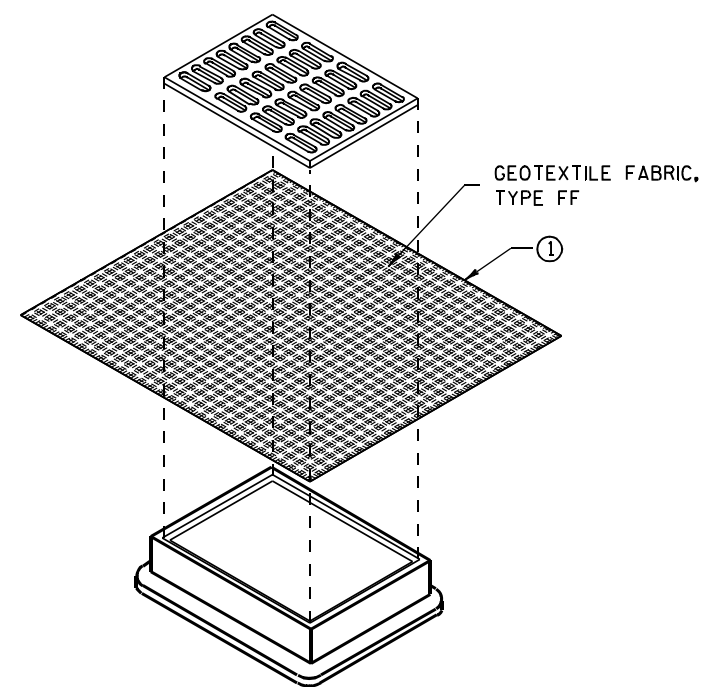

**INLET PROTECTION, TYPE B
(WITHOUT CURB BOX)**

(CAN BE INSTALLED IN ANY INLET WITHOUT A CURB BOX)

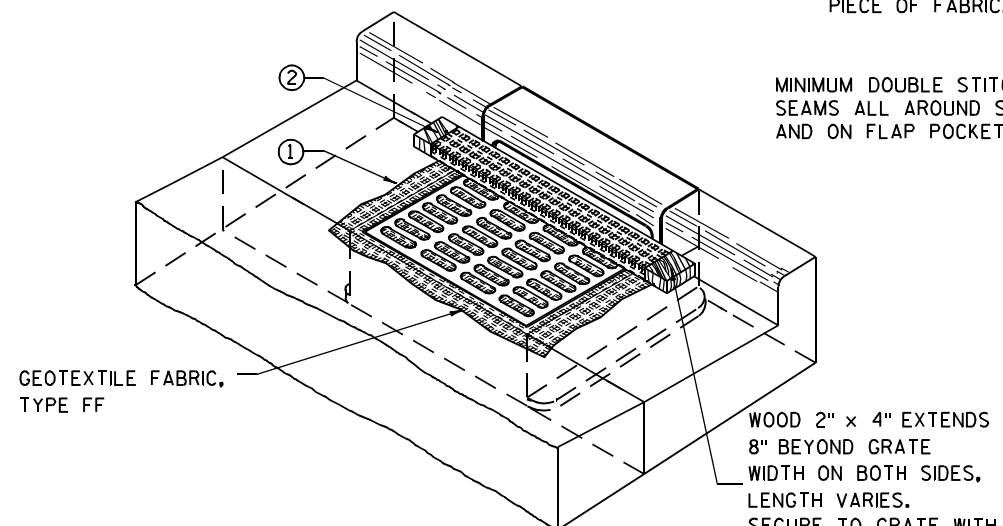

INLET PROTECTION, TYPE C (WITH CURB BOX)

INSTALLATION NOTES

TYPE B & C

TRIM EXCESS FABRIC IN THE FLOW LINE TO WITHIN 3" OF THE GRATE.


THE CONTRACTOR SHALL DEMONSTRATE A METHOD OF MAINTENANCE, USING A SEWN FLAP, HAND HOLDS OR OTHER METHOD TO PREVENT ACCUMULATED SEDIMENT FROM ENTERING THE INLET.

TYPE D

DO NOT INSTALL INLET PROTECTION TYPE D IN INLETS SHALLower THAN 30", MEASURED FROM THE BOTTOM OF THE INLET TO THE TOP OF THE GRATE.

TRIM EXCESS FABRIC IN THE FLOW LINE TO WITHIN 3" OF THE GRATE.

THE INSTALLED BAG SHALL HAVE A MINIMUM SIDE CLEARANCE, BETWEEN THE INLET WALLS AND THE BAG, MEASURED AT THE BOTTOM OF THE OVERFLOW HOLES, OF 3". WHERE NECESSARY THE CONTRACTOR SHALL CINCH THE BAG, USING PLASTIC ZIP TIES, TO ACHIEVE THE 3" CLEARANCE. THE TIES SHALL BE PLACED AT A MAXIMUM OF 4" FROM THE BOTTOM OF THE BAG.

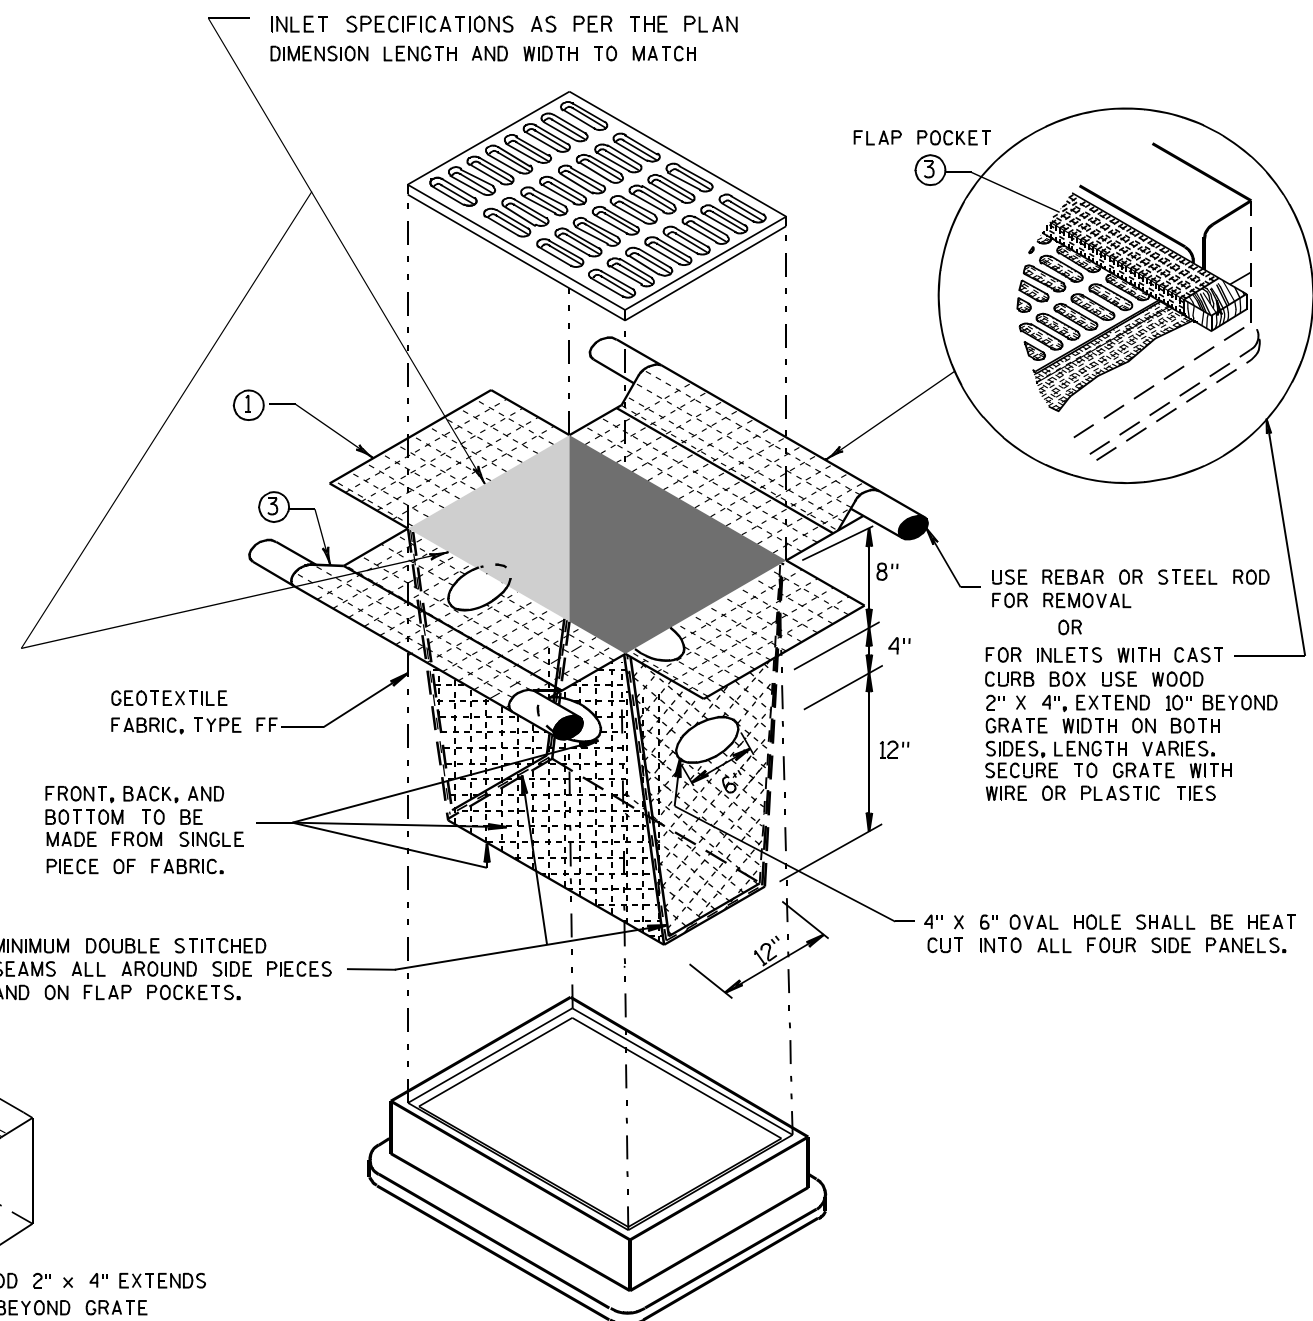


INLET PROTECTION, TYPE D

(CAN BE INSTALLED IN ANY INLET TYPE WITH OR WITHOUT A CURB BOX AS PER NOTE ②)

**INLET PROTECTION
TYPE A, B, C, AND D**

STATE OF WISCONSIN
DEPARTMENT OF TRANSPORTATION

APPROVED
10/16/02 /S/ Beth Cannestra
DATE
FHWA CHIEF ROADWAY DEVELOPMENT ENGINEER

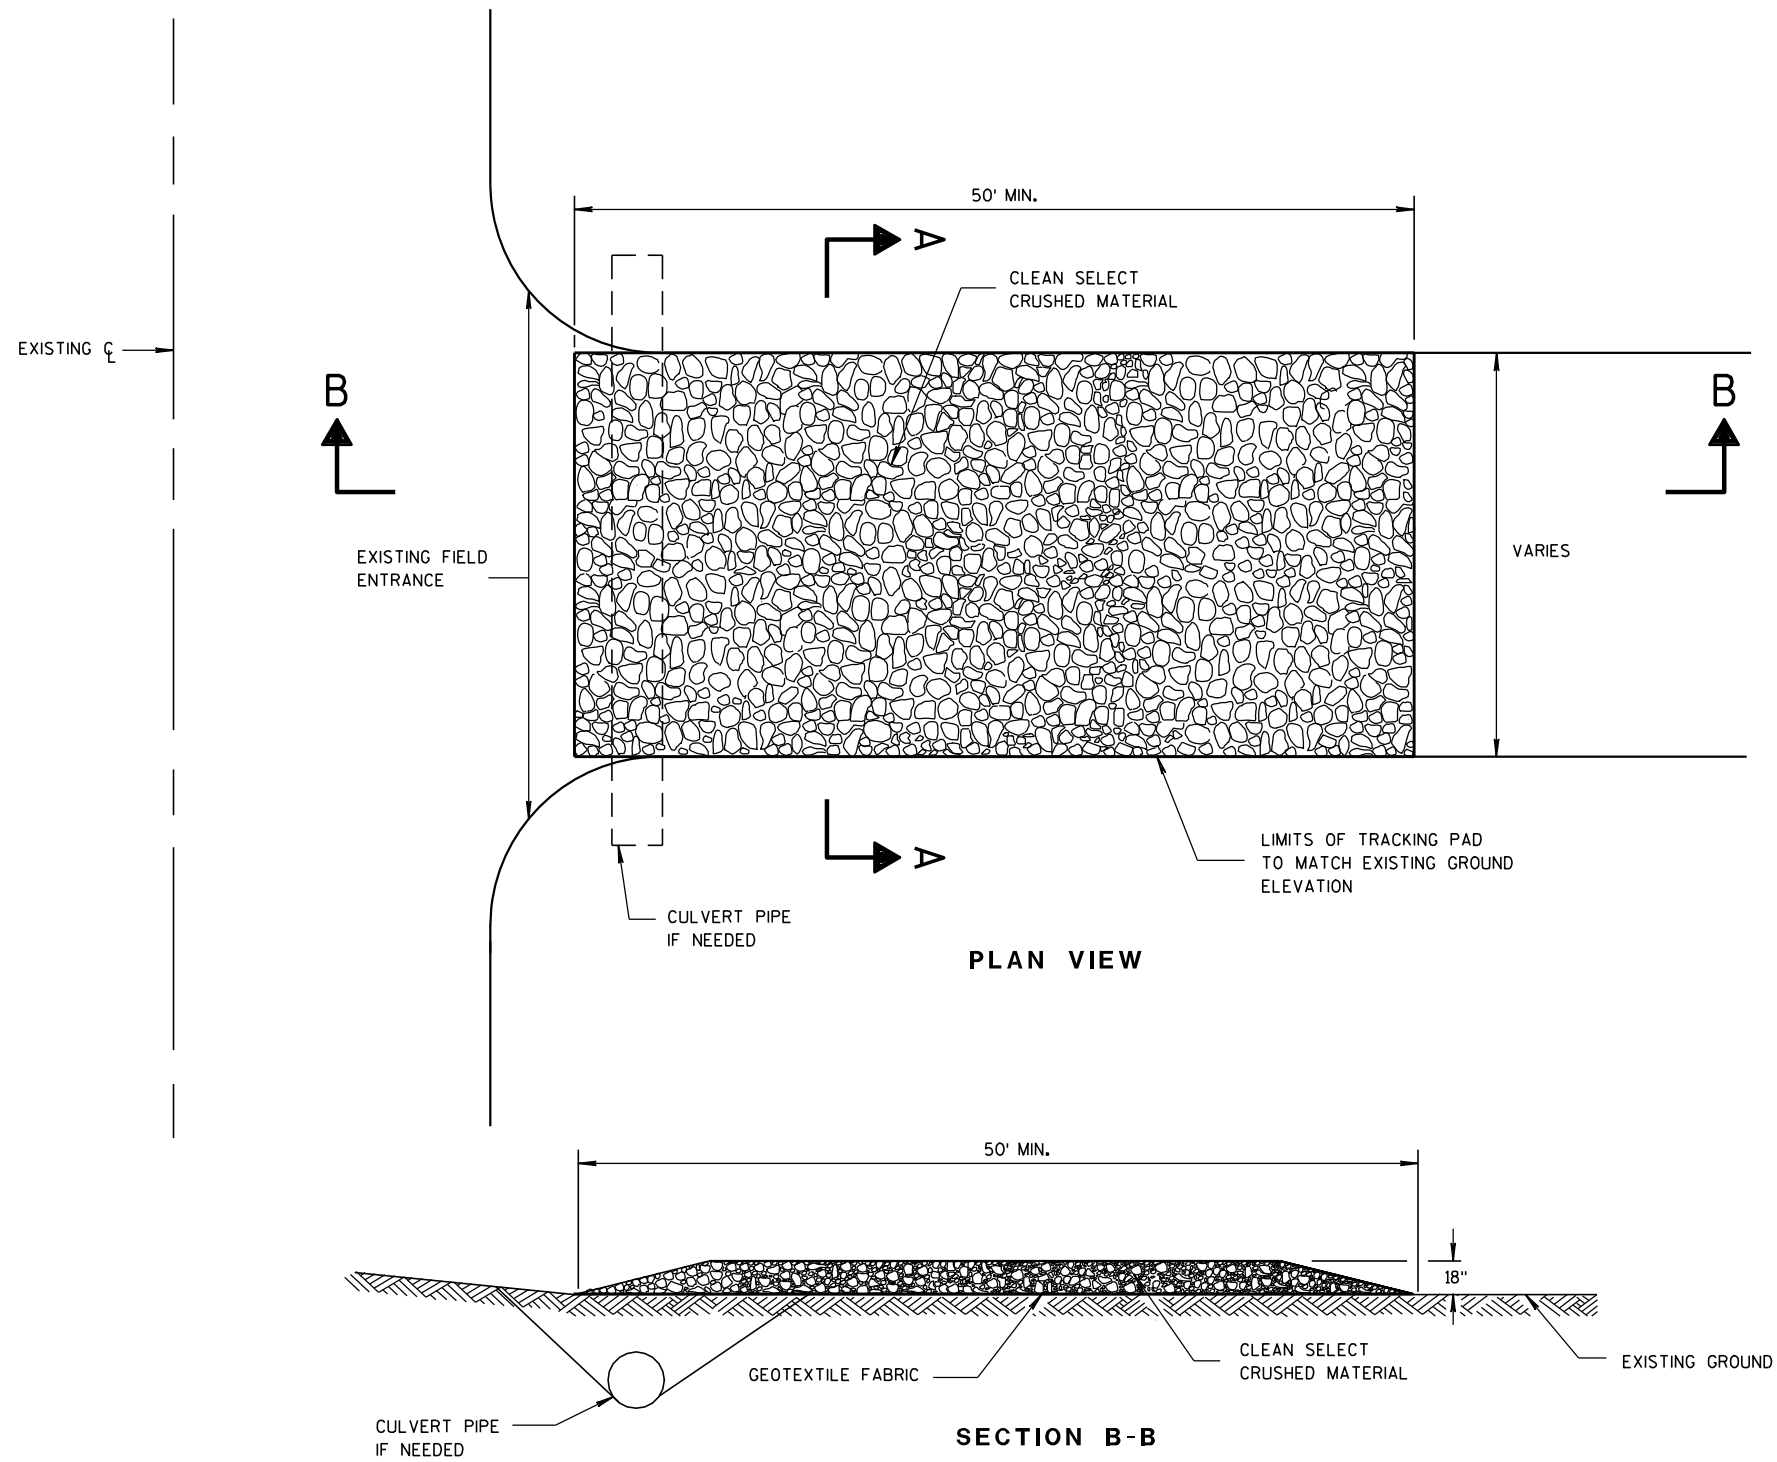

TRACKING PAD

GENERAL NOTES

DETAILS OF CONSTRUCTION, MATERIALS AND WORKMANSHIP NOT SHOWN ON THIS DRAWING SHALL CONFORM TO THE PERTINENT REQUIREMENTS OF THE STANDARD SPECIFICATIONS AND THE APPLICABLE SPECIAL PROVISIONS.

TRACKING PAD SHALL BE INSPECTED DAILY. DEFICIENT AREAS SHALL BE REPAIRED OR REPLACED IMMEDIATELY.


TRACKING PAD TO BE REMOVED AFTER CONSTRUCTION IS COMPLETED.

TRACKING PAD SHALL BE THE FULL WIDTH OF THE EGRESS POINT.

SURFACE WATER MUST BE PREVENTED FROM PASSING THROUGH THE TRACKING PAD. FLOWS SHALL BE DIVERTED AWAY, AROUND OR CONVEYED UNDER THE TRACKING PAD.

CULVERT PIPE OR OTHER BMP USED TO DIVERT WATER AWAY, AROUND OR UNDER THE TRACKING PAD SHALL BE DESIGNED TO CONVEY THE 2 YEAR - 24 HOUR EVENT.

THE COST OF ADDITIONAL BMP TO DIVERT WATER ARE INCIDENTAL TO THE TRACKING PAD BID ITEM.

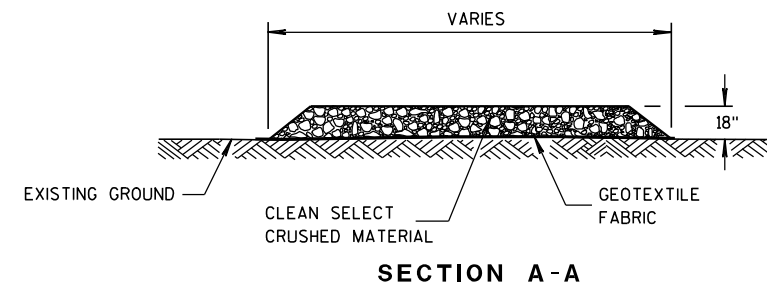

TRACKING PAD

STATE OF WISCONSIN
DEPARTMENT OF TRANSPORTATION

APPROVED

3/24/2011


DATE

FHWA


/S/ Jerry H. Zogg

ROADWAY STANDARDS DEVELOPMENT

ENGINEER

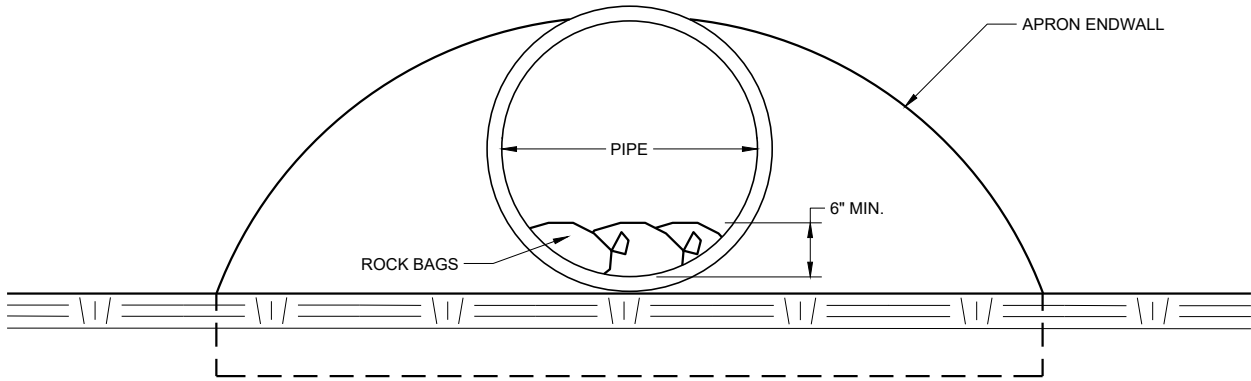

END VIEW

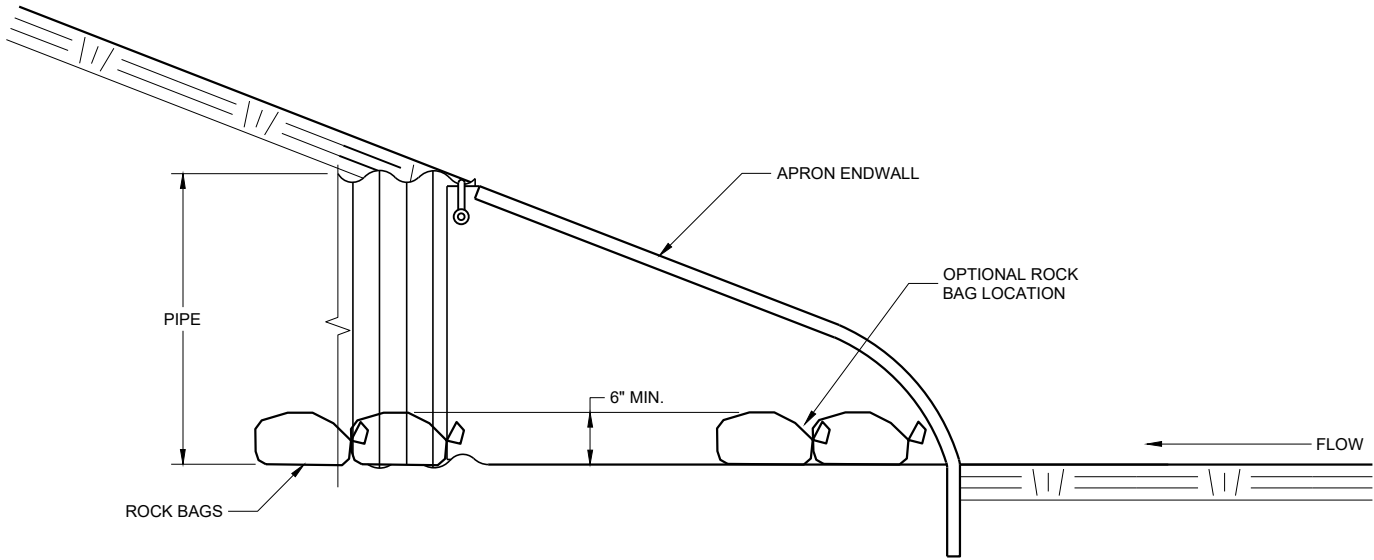


SIDE VIEW

CULVERT PIPE CHECK
(INSTALL ON INLET END ONLY)

CULVERT PIPE CHECK	
STATE OF WISCONSIN DEPARTMENT OF TRANSPORTATION	
APPROVED May 2019 DATE	/S/ Daniel Schave EROSION CONTROL ENGINEER
FHWA	



METAL APRON ENDWALLS											
PIPE DIA. (IN.)	MIN. THICK. (Inches)		DIMENSIONS (Inches)							APPROX. SLOPE	BODY
	STEEL	ALUM.	A (±1")	B (MAX.)	H (±1")	L (±1 1/2")	L1 ①	L2 ①	W (±2")		
12	.064	.060	6	6	6	21	12	17 1/2	24	2 1/2 to 1	1 Pc.
15	.064	.060	7	8	6	26	14	21 3/4	30	2 1/2 to 1	1 Pc.
18	.064	.060	8	10	6	31	15	28 1/4	36	2 1/2 to 1	1 Pc.
21	.064	.060	9	12	6	36	18	29 5/8	42	2 1/2 to 1	1 Pc.
24	.064	.075	10	13	6	41	18	37 1/4	48	2 1/2 to 1	1 Pc.
30	.079	.075	12	16	8	51	18	52 1/4	60	2 1/2 to 1	1 Pc.
36	.079	.105	14	19	9	60	24	59 3/4	72	2 1/2 to 1	2 Pc.
42	.109	.105	16	22	11	69	24	75 5/8	84	2 1/2 to 1	2 Pc.
48	.109	.105	18	27	12	78	24	81	90	2 1/4 to 1	3 Pc.
54	.109	.105	18	30	12	84	30	85 1/2	102	2 1/4 to 1	3 Pc.
60	.109x	.105x	18	33	12	87	—	—	114	2 to 1	3 Pc.
66	.109x	.105x	18	36	12	87	—	—	120	2 to 1	3 Pc.
72	.109x	.105x	18	39	12	87	—	—	126	2 to 1	3 Pc.
78	.109x	.105x	18	42	12	87	—	—	132	1 1/2 to 1	3 Pc.
84	.109x	.105x	18	45	12	87	—	—	138	1 1/2 to 1	3 Pc.
90	.109x	.105x	18	37	12	87	—	—	144	1 1/2 to 1	3 Pc.
96	.109x	.105x	18	35	12	87	—	—	150	1 1/2 to 1	3 Pc.

* EXCEPT CENTER PANEL
SEE GENERAL NOTES

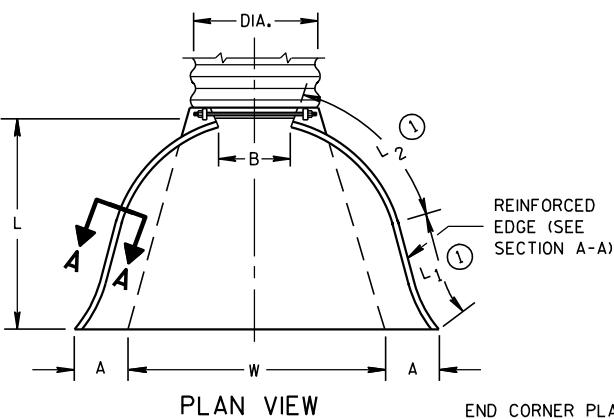

END CORNER PLATES MAY BE FASTENED TO APRON PROPER BY BOLTS, RIVETS, OR RESISTANCE SPOT WELDS WHICH WILL HOLD THE SURFACES TIGHTLY TOGETHER



TOE PLATE (SAME THICKNESS AND METAL AS APRON) SHALL BE FURNISHED WHEN CALLED FOR ON THE PLANS

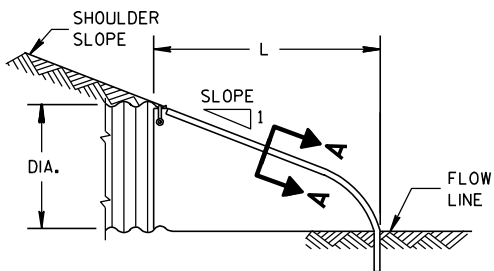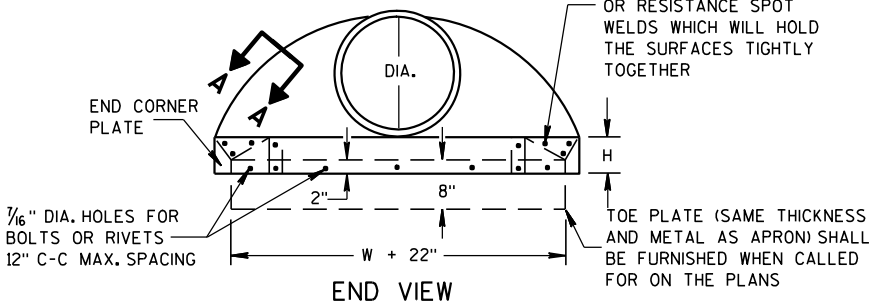


SIDE ELEVATION
METAL ENDWALLS

REINFORCED CONCRETE APRON ENDWALLS											
PIPE DIA. (IN.)	DIMENSIONS (Inches)							APPROX. SLOPE			
	T	A	B	C	D	E	G				
12	2	4	24	48 7/8	72 7/8	24	2	3 to 1			
15	2 1/4	6	27	46	73	30	2 1/4	3 to 1			
18	2 1/2	9	27	46	73	36	2 1/2	3 to 1			
21	2 3/4	9	36	37 1/2	73 1/2	42	2 3/4	3 to 1			
24	3	9 1/2	43 1/2	30	73 1/2	48	3	3 to 1			
27	3 1/4	10 1/2	49 1/2	24	73 1/2	54	3 1/4	3 to 1			
30	3 1/2	12	54	19 3/4	73 1/2	60	3 1/2	3 to 1			
36	4	15	63	34 3/4	97 3/4	72	4	3 to 1			
42	4 1/2	21	63	35	98	78	4 1/2	3 to 1			
48	5	24	72	26	98	84	5	3 to 1			
54	5 1/2	27	65	33 1/4-35	98 1/4-100	90	5 1/2	2 2/5 to 1			
60	6	30-35	60	39	99	96	5	2 to 1			
66	6 1/2	24-30	72-78	21-27	99	102	5 1/2	2 to 1			
72	7	24-36	78	21	99	108	6	2 to 1			
78	7 1/2	24-36	78	21	99	114	6 1/2	2 to 1			
84	8	36	90 1/2	21	111 1/2	120	6 1/2	1 1/2 to 1			
90	8 1/2	41	87 1/2	24	111 1/2	132	6 1/2	1 1/2 to 1			


* MINIMUM
** MAXIMUM

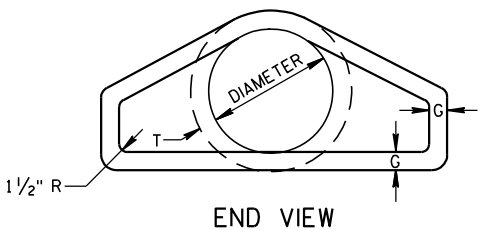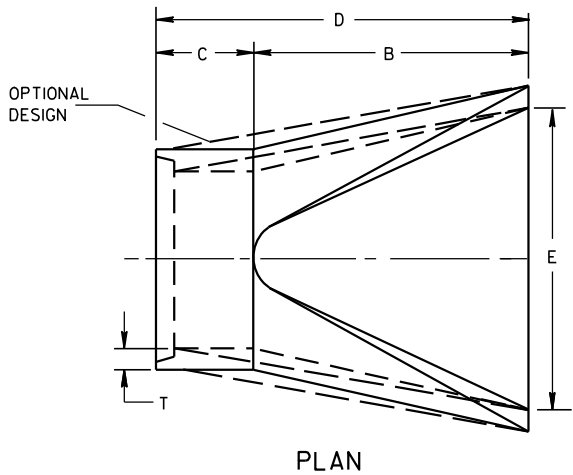





LONGITUDINAL SECTION
CONCRETE ENDWALLS

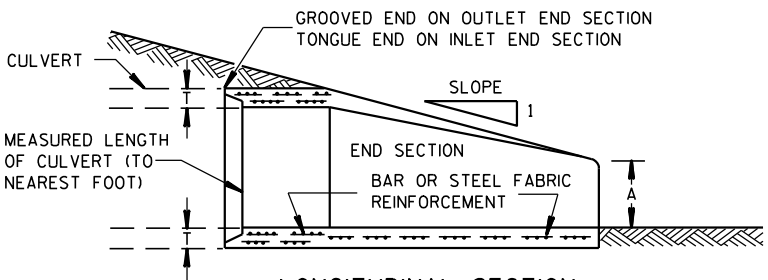

1" WIDE, 12 GA. (0.109" THICK) GALVANIZED STRAP WITH STANDARD 6" X 1/2" BAND BOLT AND NUT

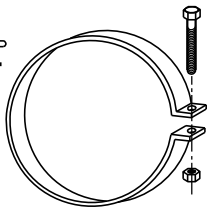

ALTERNATE FOR TYPE 1 CONNECTION
END SECTION CONNECTOR STRAP

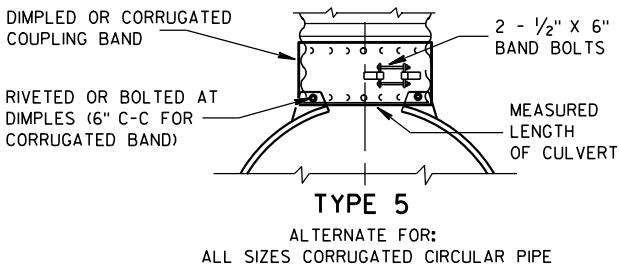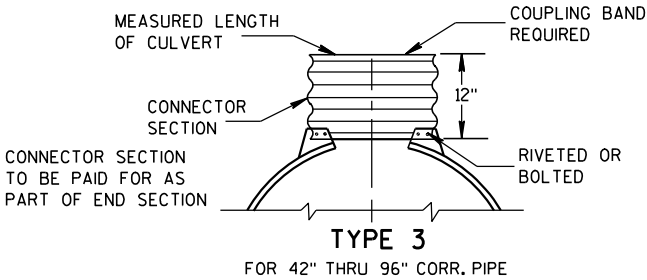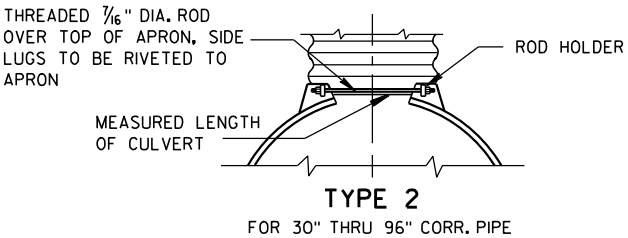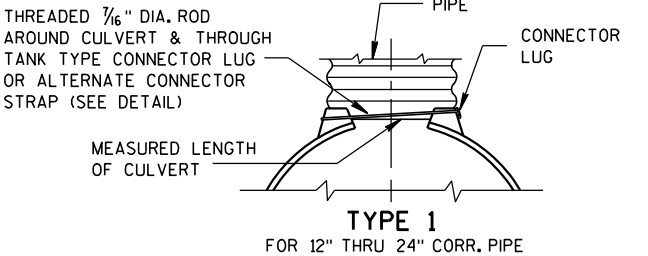


NOTE: DIMPLED BAND FITS OVER OUTSIDE OF ENDWALL, AND CORRUGATED BAND FITS INSIDE ENDWALL. DIMPLED BAND MAY BE USED WITH HELICALLY CORRUGATED PIPE.

FOR CIRCUMFERENTIALLY CORRUGATED PIPE USE ENDWALL CONNECTION DETAILS 1, 2, 3 OR 5 AS APPLICABLE.

FOR HELICALLY CORRUGATED PIPE USE ENDWALL CONNECTION DETAILS 1, 2 OR 5.

FOR HELICALLY CORRUGATED PIPES WITH TWO CIRCUMFERENTIAL CORRUGATIONS AT EACH END USE ENDWALL CONNECTION DETAILS 1, 2 OR 3.

CONNECTION DETAILS

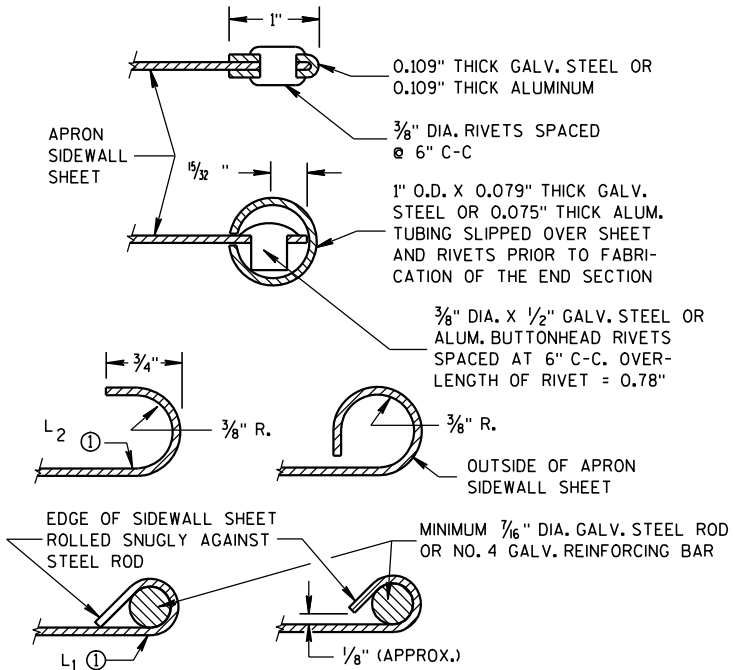

SECTION A-A

GENERAL NOTES

DETAILS OF CONSTRUCTION, MATERIALS AND WORKMANSHIP NOT SHOWN ON THIS DRAWING SHALL CONFORM TO THE PERTINENT REQUIREMENTS OF THE STANDARD SPECIFICATIONS AND THE APPLICABLE SPECIAL PROVISIONS.

CONCRETE CULVERT ENDWALLS MAY NOT BE USED WITH GALVANIZED STEEL OR ALUMINUM CULVERT PIPE OR VISE VERSA. GALVANIZED STEEL OR ALUMINUM ENDWALLS SHALL NORMALLY BE INSTALLED ON CULVERT PIPE OF THE SAME METAL.

ALL THREE PIECE STEEL APRON ENDWALLS FOR 60" DIAMETER PIPE AND LARGER SHALL HAVE 0.109" SIDES AND 0.138" CENTER PANELS. ALL THREE PIECE ALUMINUM APRON ENDWALLS FOR 60" DIAMETER PIPE AND LARGER SHALL HAVE 0.105" SIDES AND 0.134" CENTER PANELS. THE WIDTH OF CENTER PANELS SHALL BE GREATER THAN 20 PERCENT OF THE PIPE PERIMETER.

LAP SEAMS SHALL BE TIGHTLY JOINED BY GALVANIZED RIVETS OR BOLTS FOR STEEL UNITS AND ALUMINUM RIVETS AND BOLTS FOR ALUMINUM UNITS. FOR THE 60" THROUGH 96" DIAMETER APRON ENDWALL SIZES, THE REINFORCED EDGES AND CENTER PANEL SEAMS SHALL BE FURTHER REINFORCED WITH GALVANIZED STEEL OR ALUMINUM STIFFENER ANGLES. THE ANGLES SHALL BE ATTACHED BY GALVANIZED NUTS AND BOLTS FOR STEEL UNITS AND ALUMINUM NUTS AND BOLTS FOR ALUMINUM UNITS.





WHERE TWO OR MORE PIPES WITH APRON ENDWALLS ARE LAID ADJACENT TO EACH OTHER, THEY SHALL BE SEPARATED BY A DISTANCE SUFFICIENT TO PROVIDE A MINIMUM CLEARANCE OF 6 INCHES BETWEEN APRON ENDWALLS.


① FOR PIPE SIZES UP TO 60" DIAMETER, A 180° ROLLED EDGE MAY BE USED INSTEAD OF STEEL ROD REINFORCEMENT. SEE SECTION A-A.

APRON ENDWALLS FOR
CULVERT PIPE

STATE OF WISCONSIN
DEPARTMENT OF TRANSPORTATION

APPROVED
11/30/94
DATE
/S/ Rory L. Rhinesmith
CHIEF ROADWAY DEVELOPMENT ENGINEER
FHWA

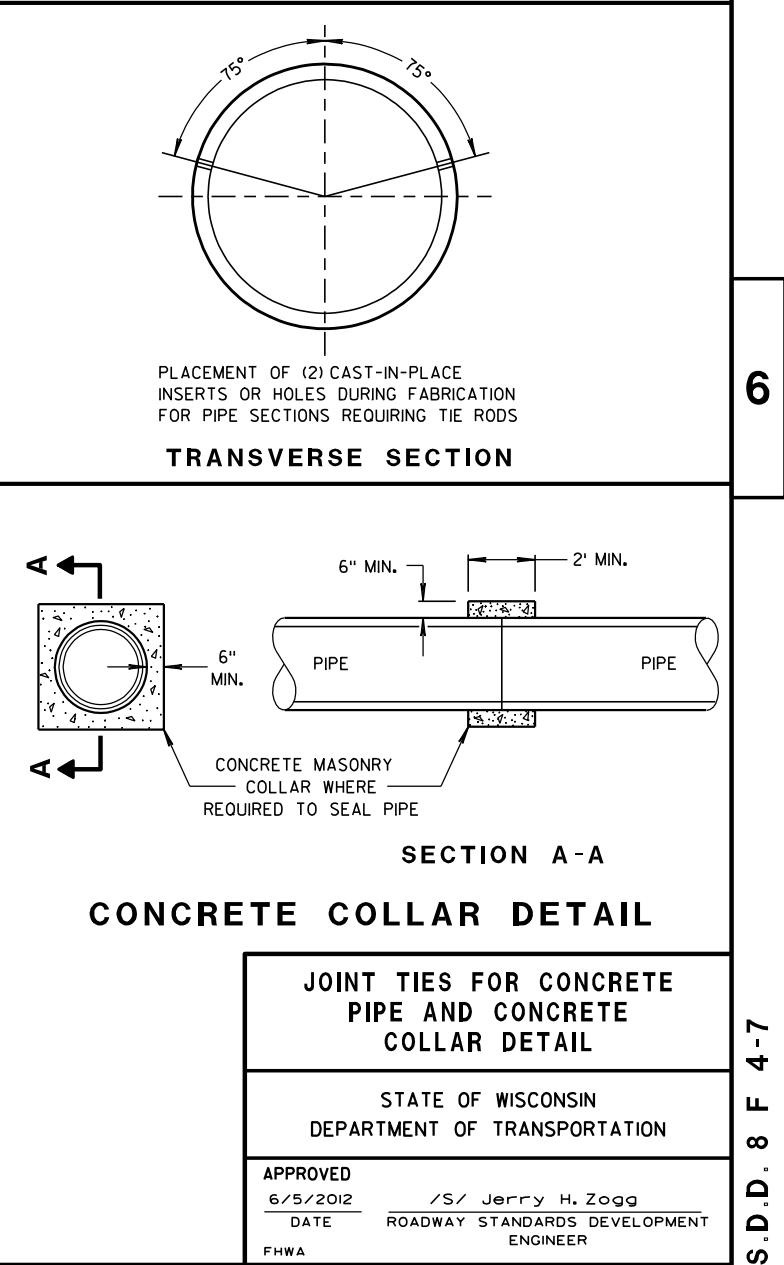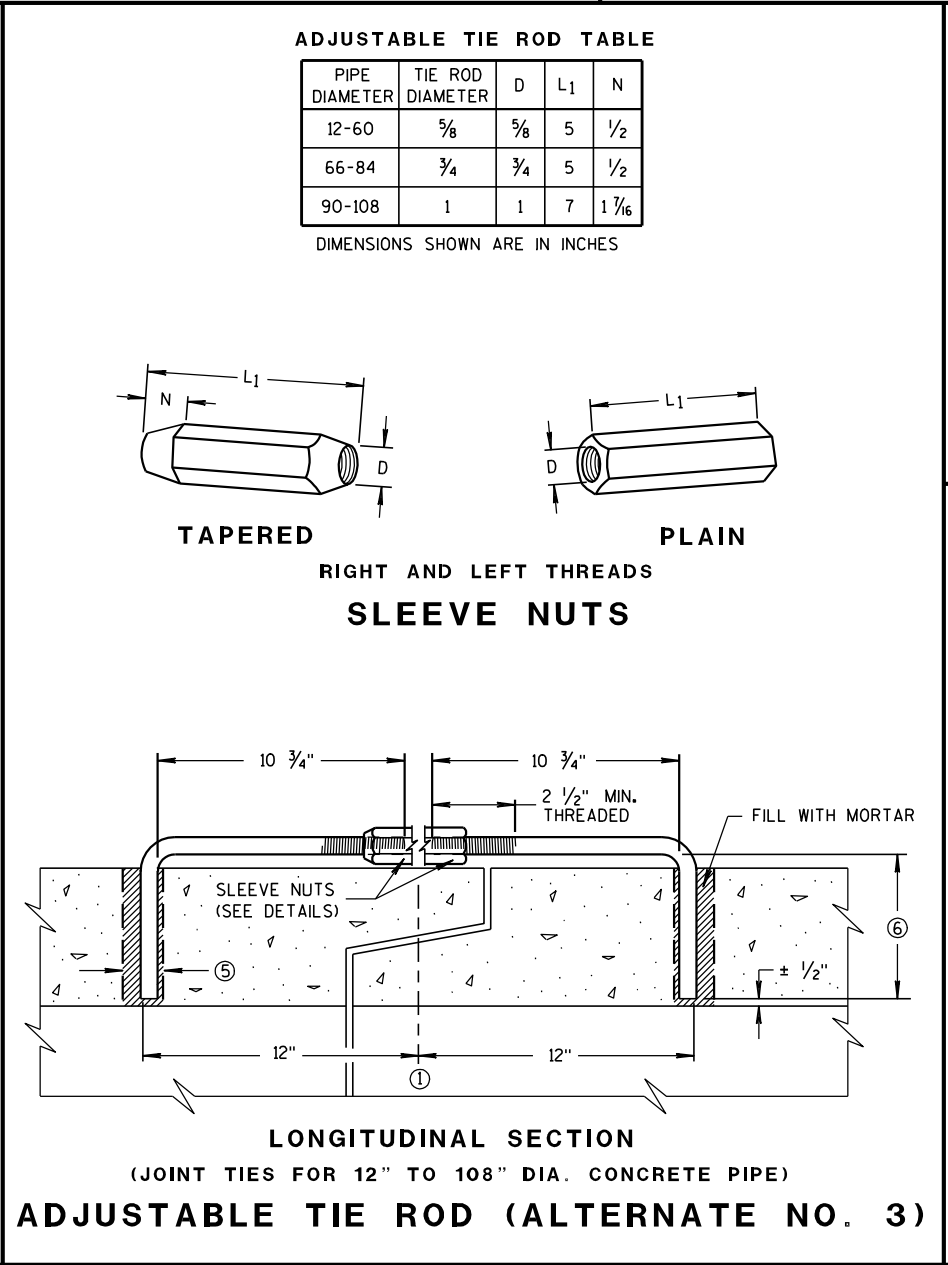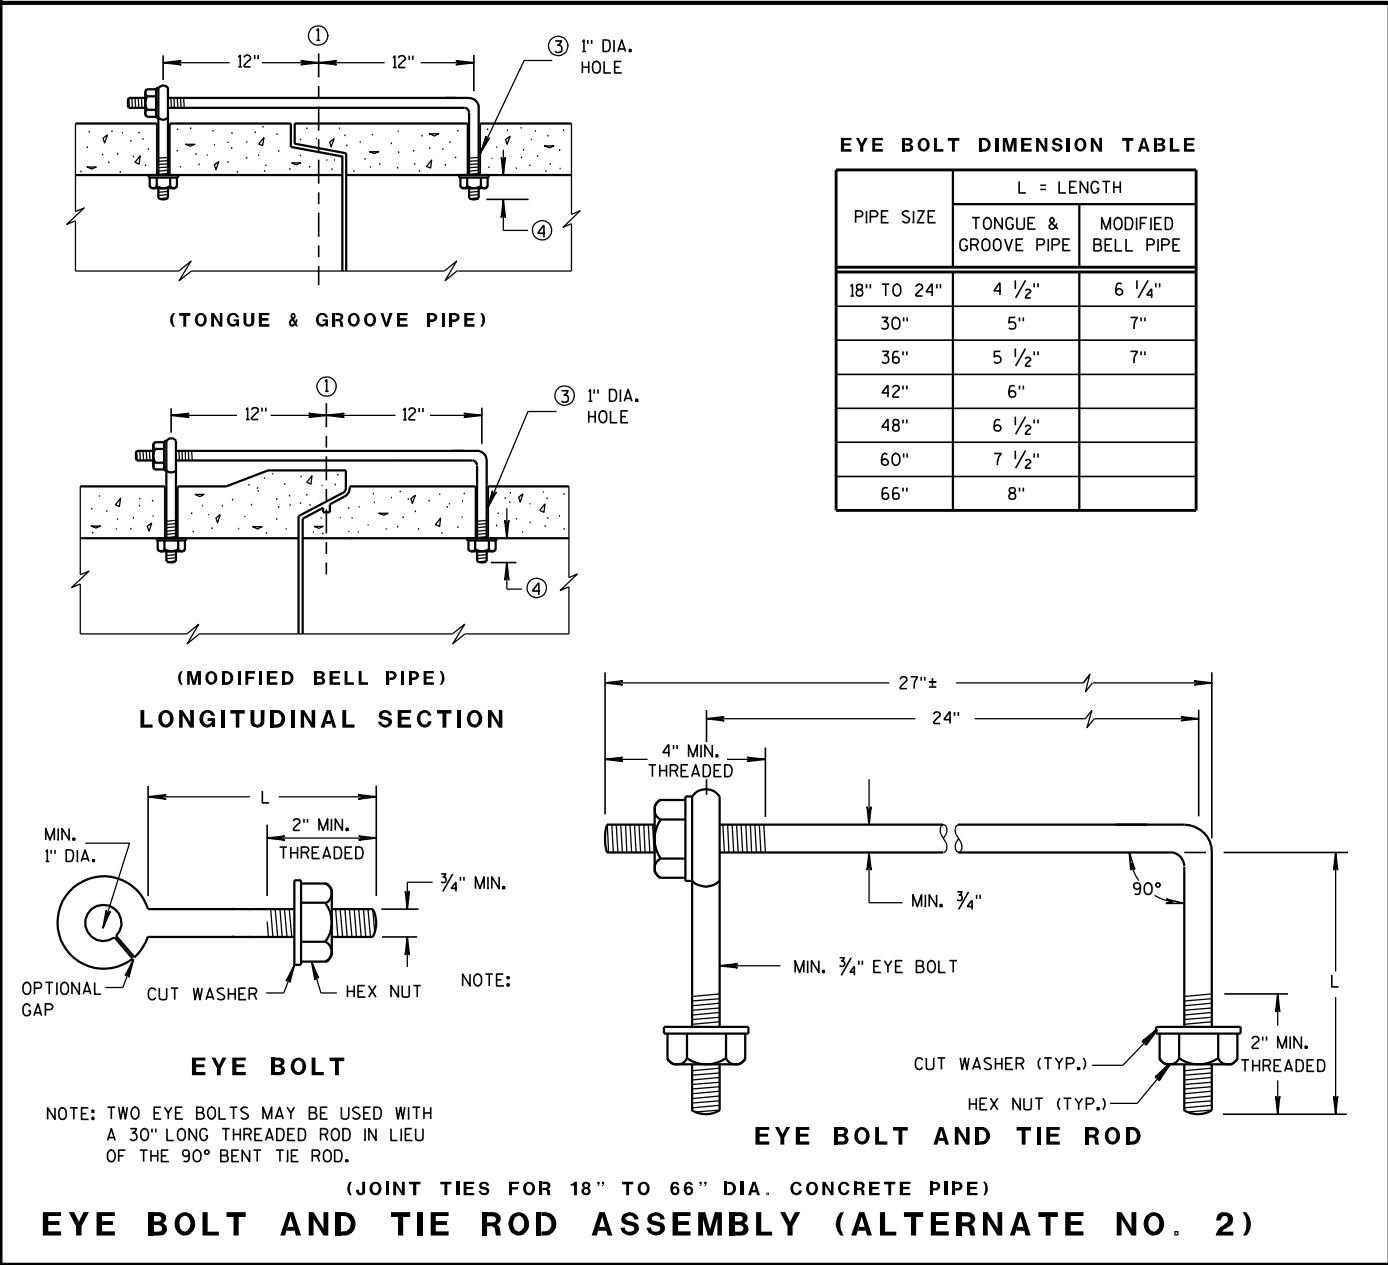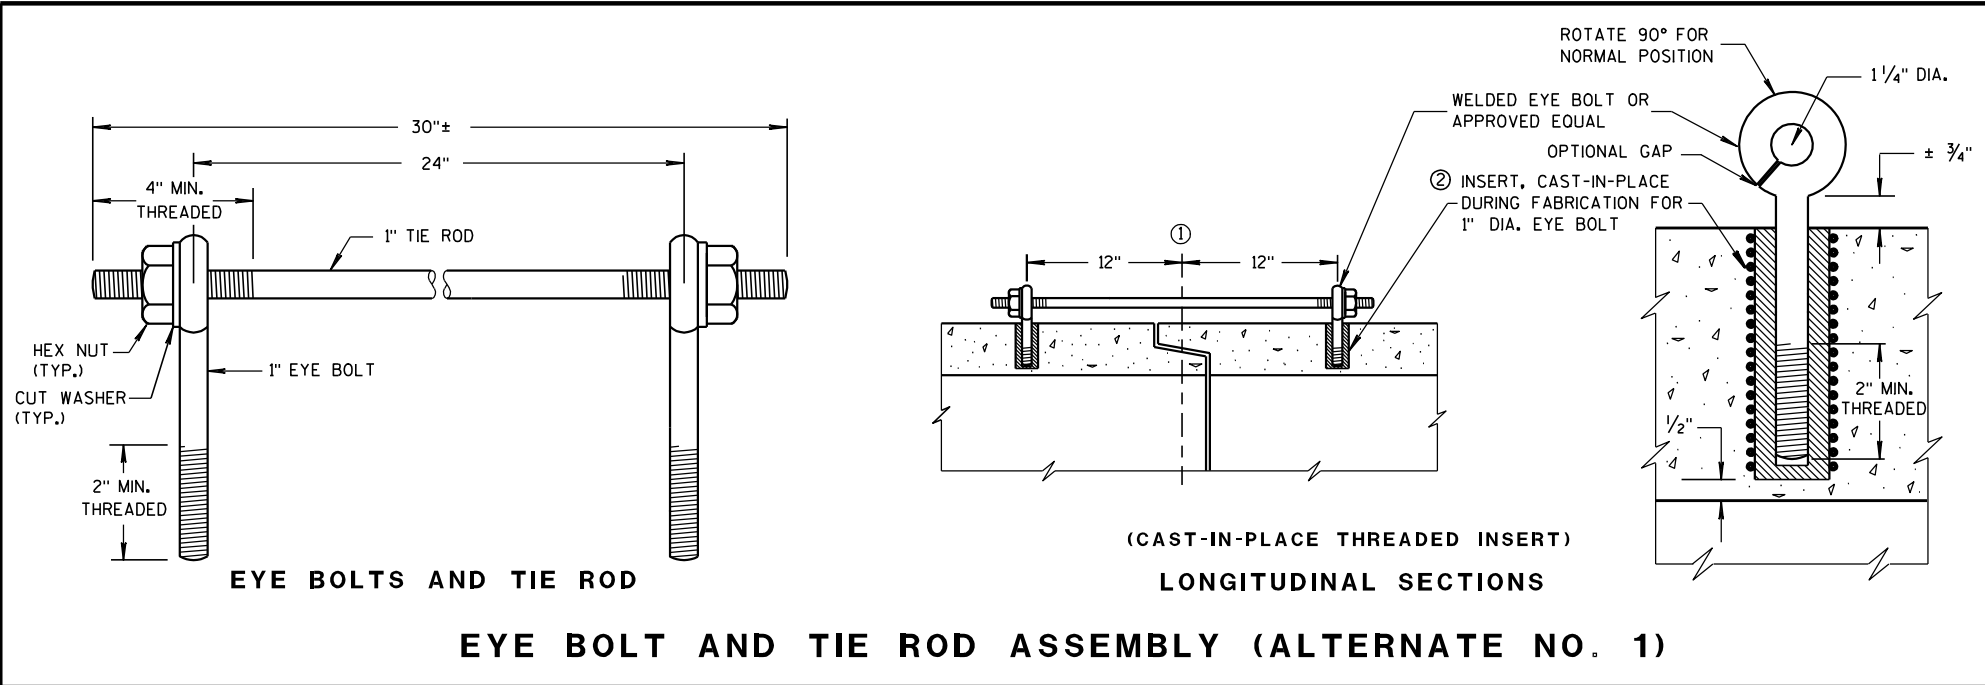

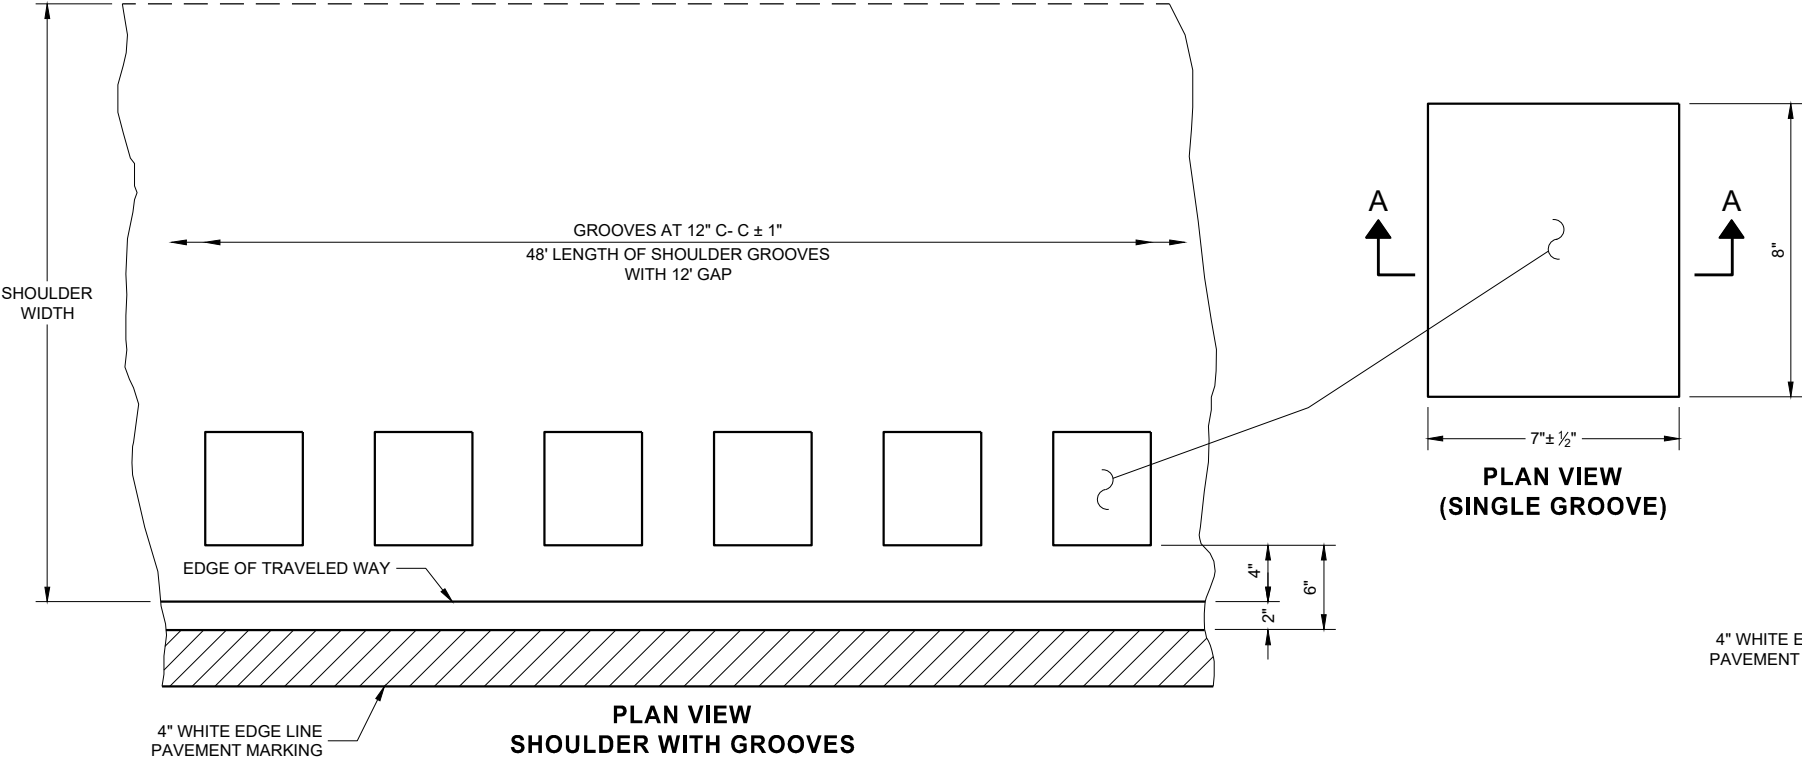

6



PLACEMENT DETAIL FOR TYPE 1 MILLED RUMBLE STRIP

GENERAL NOTES


DETAILS OF CONSTRUCTION NO SHOWN ON THIS DRAWING SHALL CONFORM TO THE PERTINENT REQUIREMENTS OF THE STANDARD SPECIFICATIONS AND APPLICABLE SPECIAL PROVISIONS.

DO NOT MILL SHOULDER GROOVES THROUGH ANY INTERSECTION, MARKED CROSSWALK, NON-MOTORIZED PATH CROSSING, OR SNOWMOBILE CROSSING.

- ① SHOULDER GROOVES MAY BE OMITTED IN AREAS WITH HIGH CONCENTRATIONS OF DRIVEWAYS. WHEN DIRECTED BY THE ENGINEER.

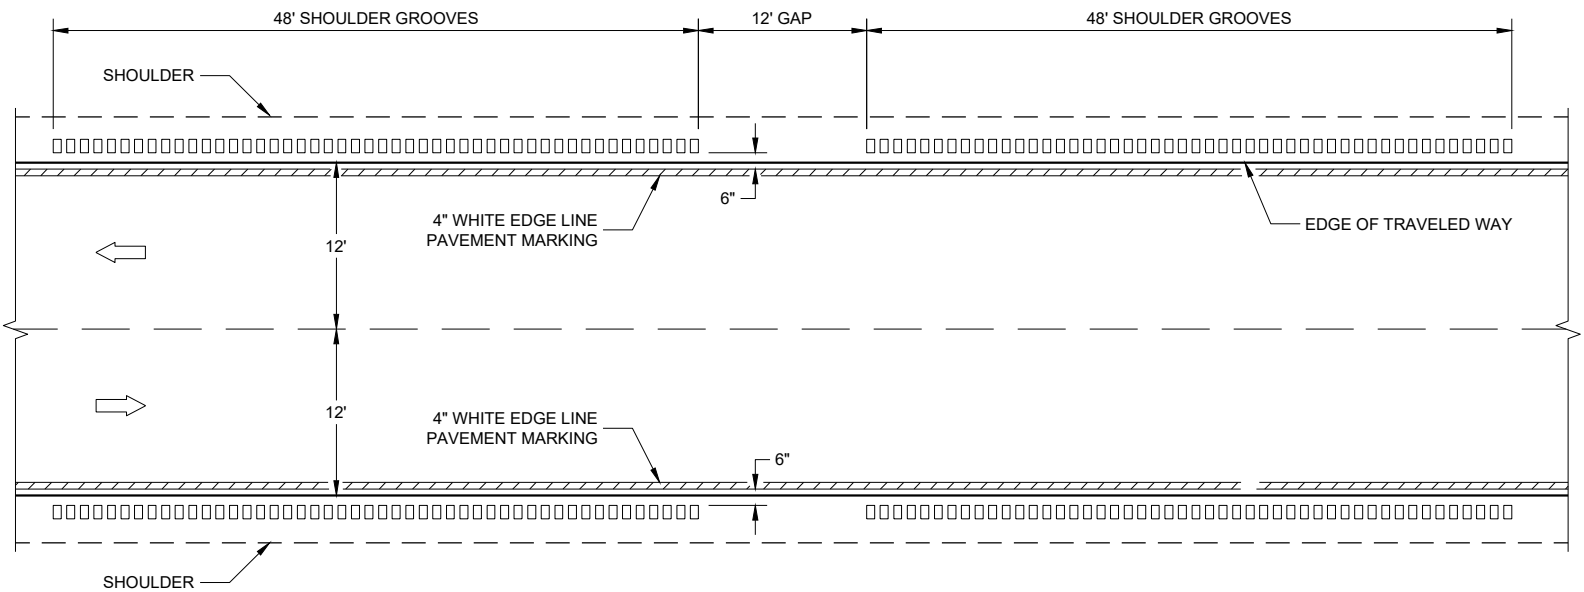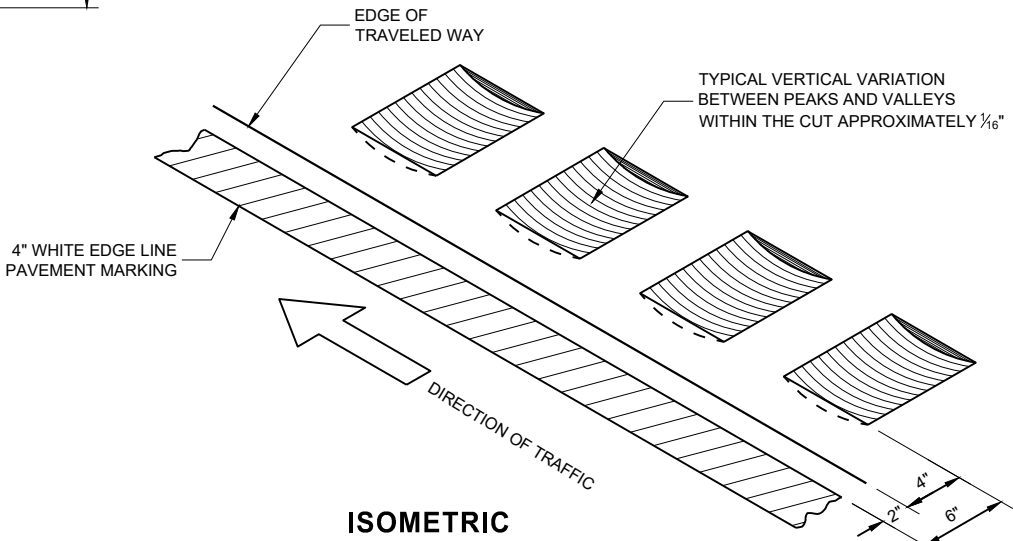


TYPE 1
2 - LANE SHOULDER RUMBLE STRIP

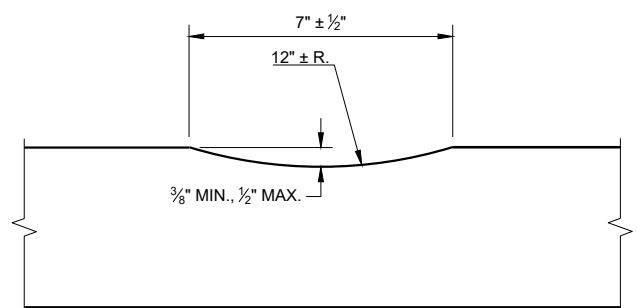


2-LANE RURAL SHOULDER
RUMBLE STRIP, MILLING


STATE OF WISCONSIN
DEPARTMENT OF TRANSPORTATION

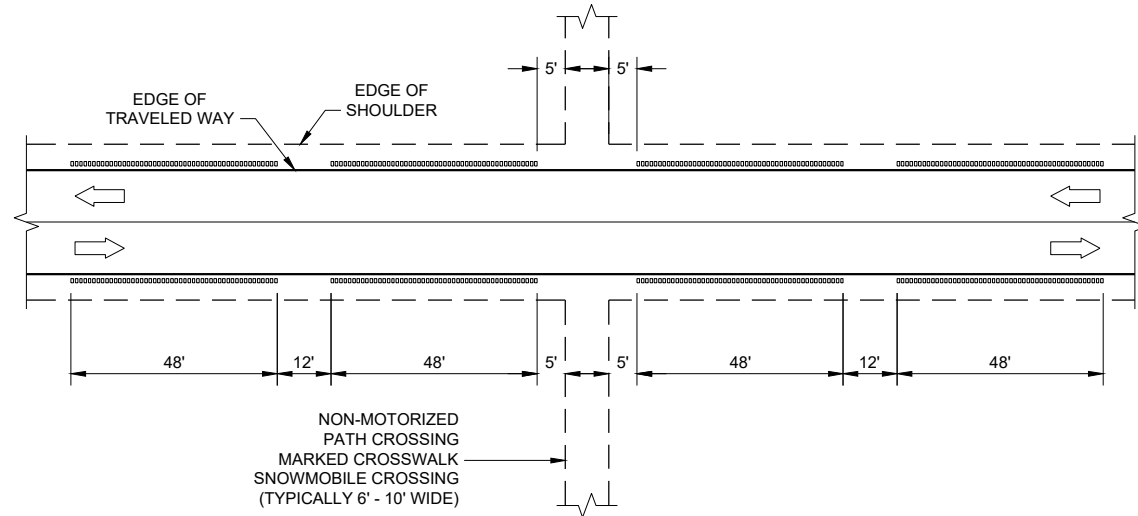


SHOULDER GROOVES AT MISCELLANEOUS CROSSINGS

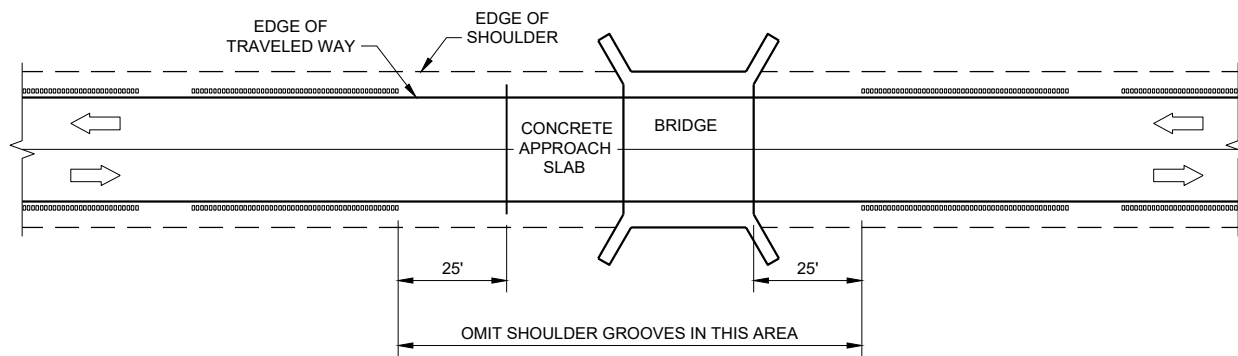

SHOULDER GROOVES AT BRIDGES

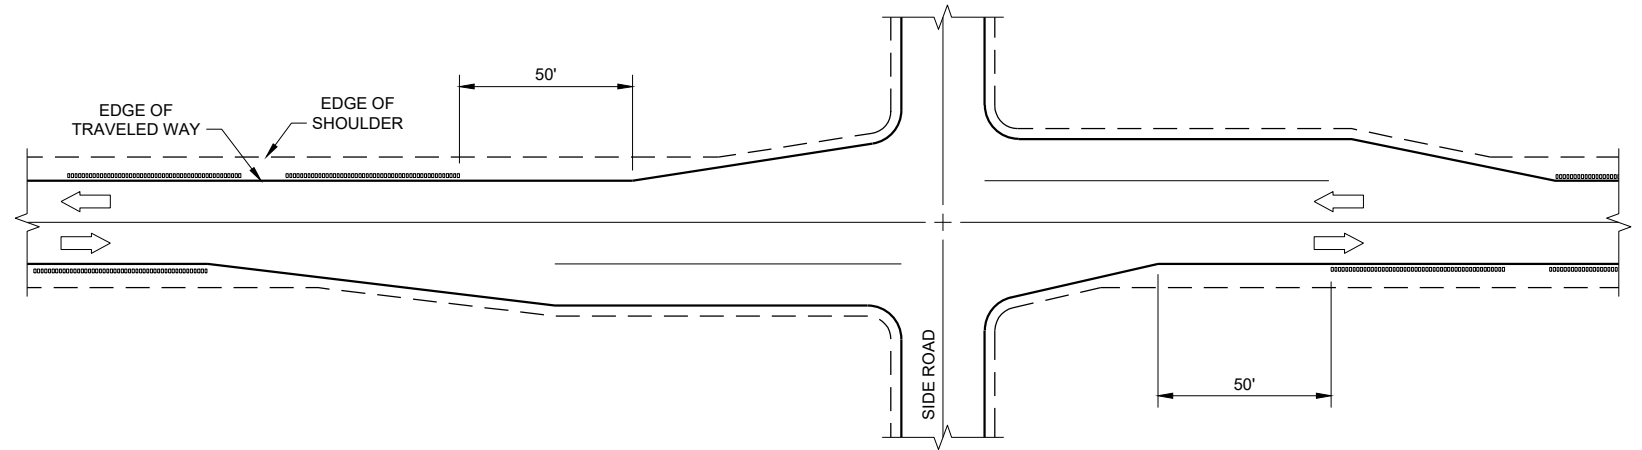


SHOULDER GROOVES AT RIGHT TURN LANE

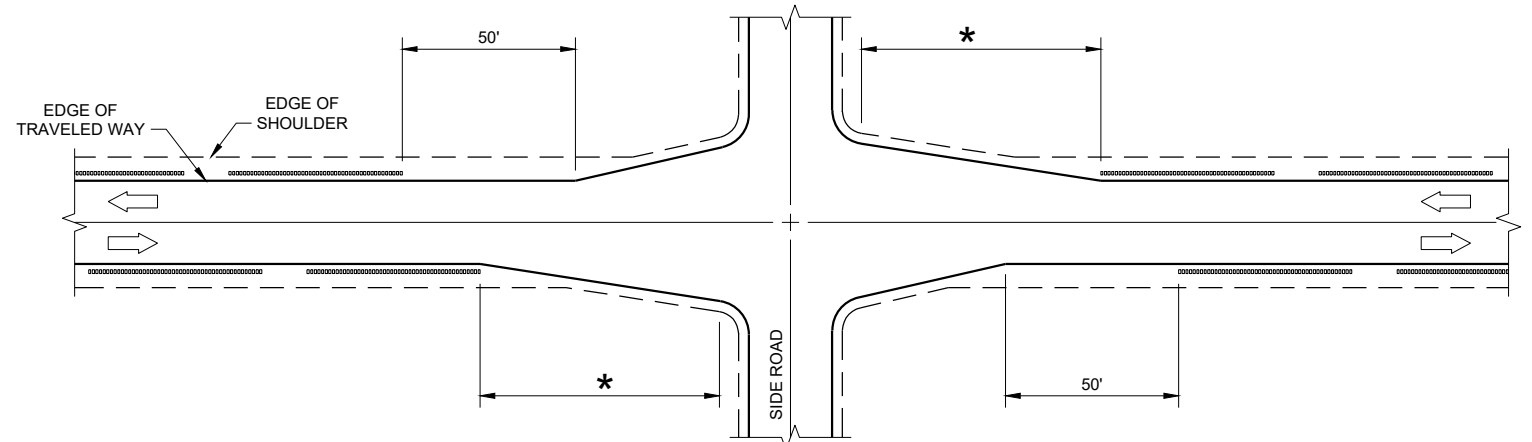

* GREATER OF 100' OR APPROACH TAPER LENGTH

SHOULDER GROOVES AT INTERSECTIONS WITH APPROACH TAPER

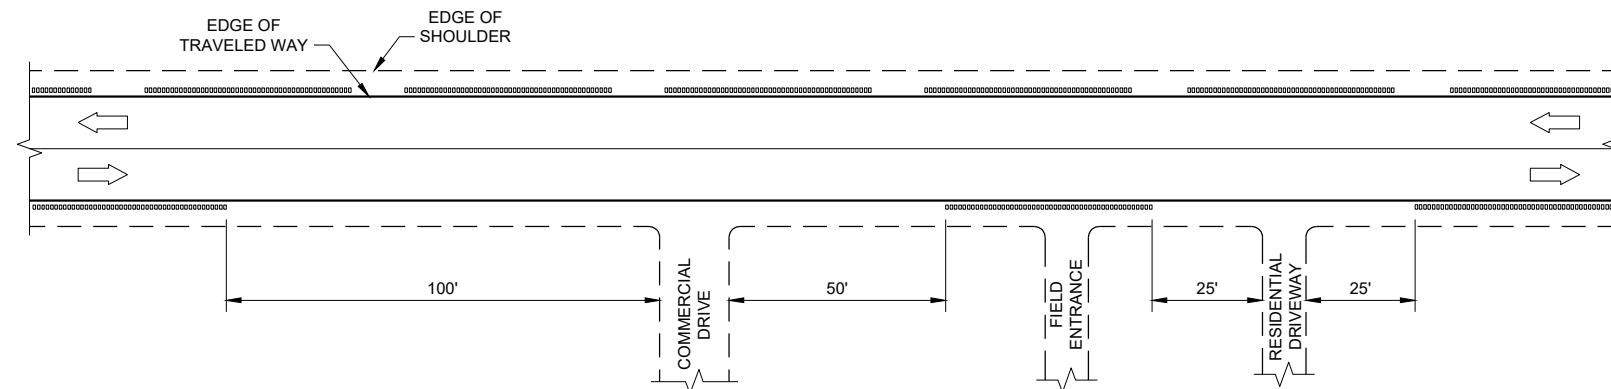


SHOULDER GROOVES AT DRIVEWAYS^①

GENERAL NOTES

- ① SHOULDER GROOVES MAY BE OMITTED IN AREAS WITH HIGH CONCENTRATIONS OF DRIVEWAYS. WHEN DIRECTED BY THE ENGINEER.


**2-LANE RURAL SHOULDER
RUMBLE STRIP, MILLING**

STATE OF WISCONSIN
DEPARTMENT OF TRANSPORTATION

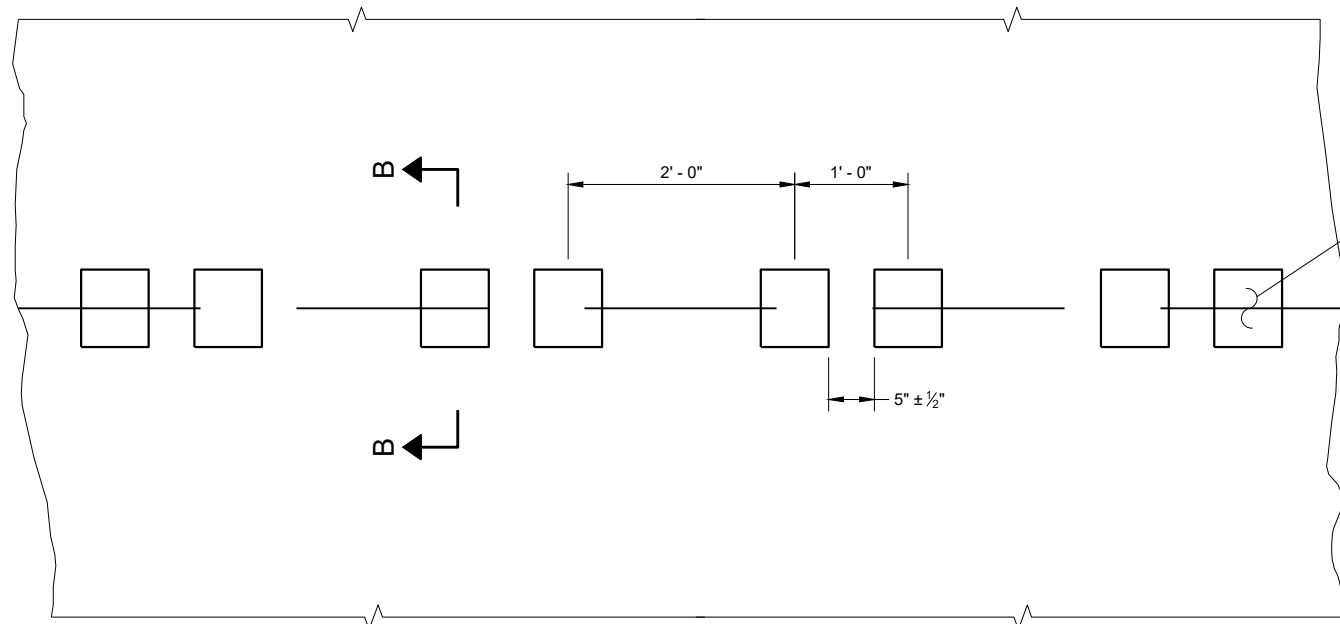

PLAN VIEW
SHOULDER WITH GROOVES

PLACEMENT DETAIL FOR TYPE 1 MILLED RUMBLE STRIP

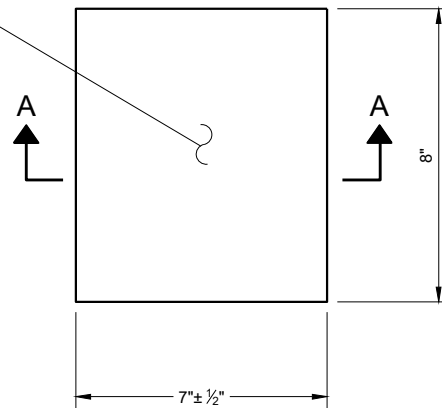

PLAN VIEW
(SINGLE GROOVE)

GENERAL NOTES


DETAILS OF CONSTRUCTION NOT SHOWN ON THIS DRAWING SHALL CONFORM TO THE PERTINENT REQUIREMENTS OF THE STANDARD SPECIFICATIONS AND APPLICABLE SPECIAL PROVISIONS.

DO NOT MILL CENTERLINE GROOVES THROUGH ANY INTERSECTION, MARKED CROSSWALK, NON-MOTORIZED PATH CROSSING, OR SNOWMOBILE CROSSING.


INSTALL PAVEMENT MARKING AFTER THE GROOVES ARE INSTALLED.

SEE SIGNING PLAN FOR SIGN REQUIREMENTS THAT MAY BE NEEDED.


- ① CENTERLINE GROOVES MAY BE OMITTED IN AREAS WITH HIGH CONCENTRATIONS OF DRIVEWAYS. WHEN DIRECTED BY THE ENGINEER.

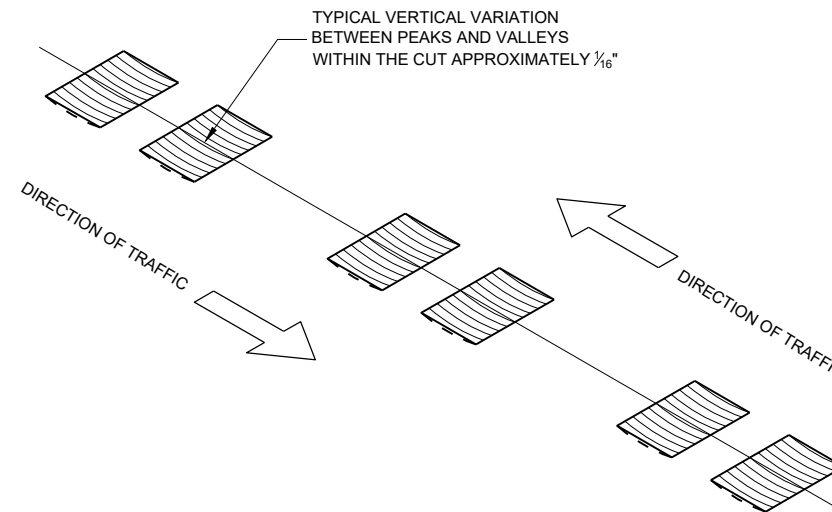


ISOMETRIC

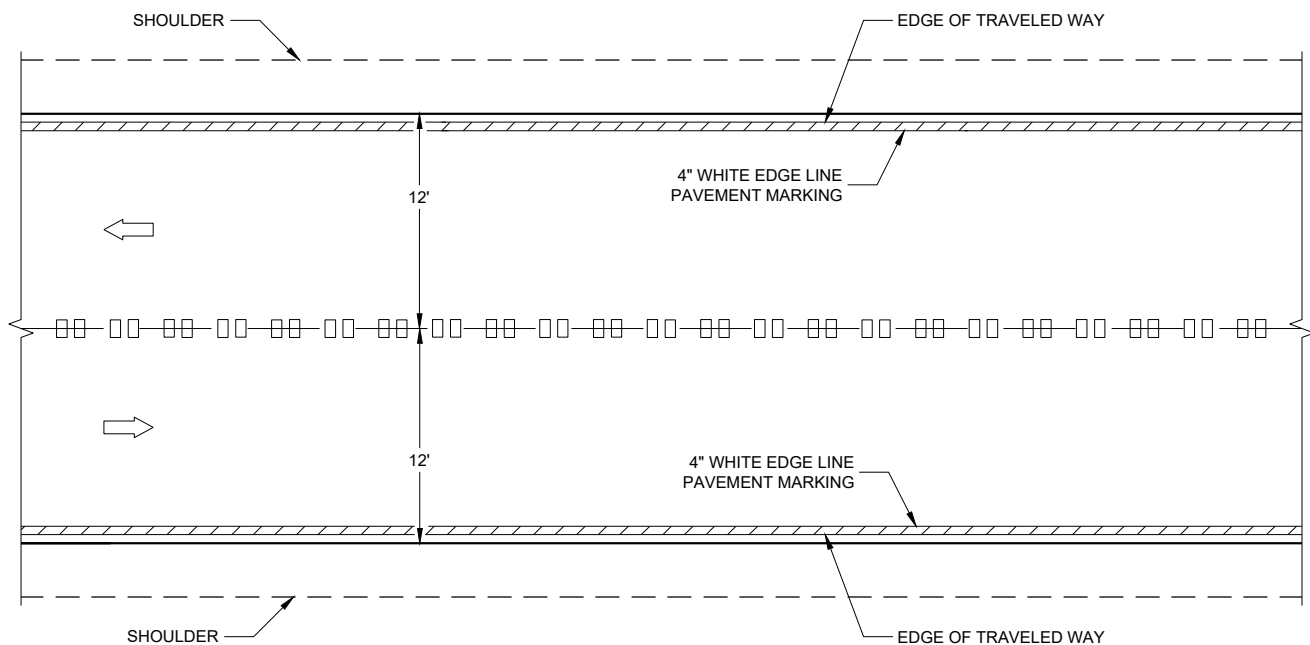


CENTERLINE GROOVES ON TWO-WAY ROADWAYS

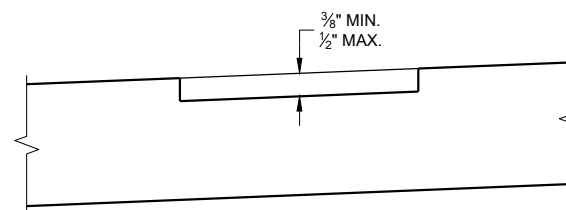

SECTION B - B
SUPERELEVATED ROADWAY

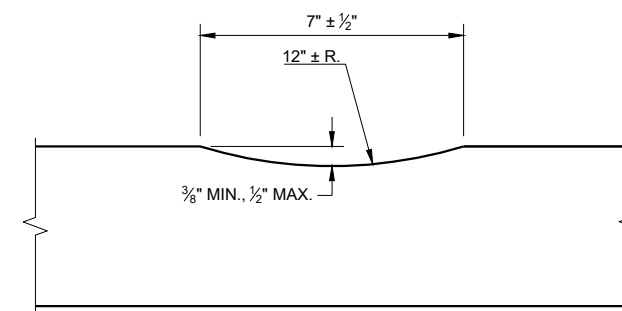


SECTION A - A

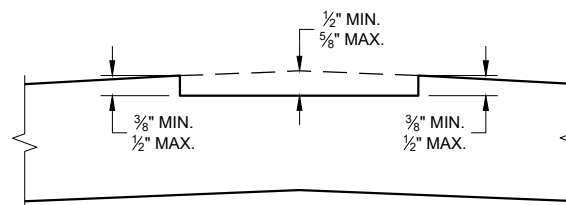


SECTION B - B
CROWNED ROADWAY

**2-LANE RURAL
CENTER LINE RUMBLE STRIP,
MILLING**


STATE OF WISCONSIN
DEPARTMENT OF TRANSPORTATION

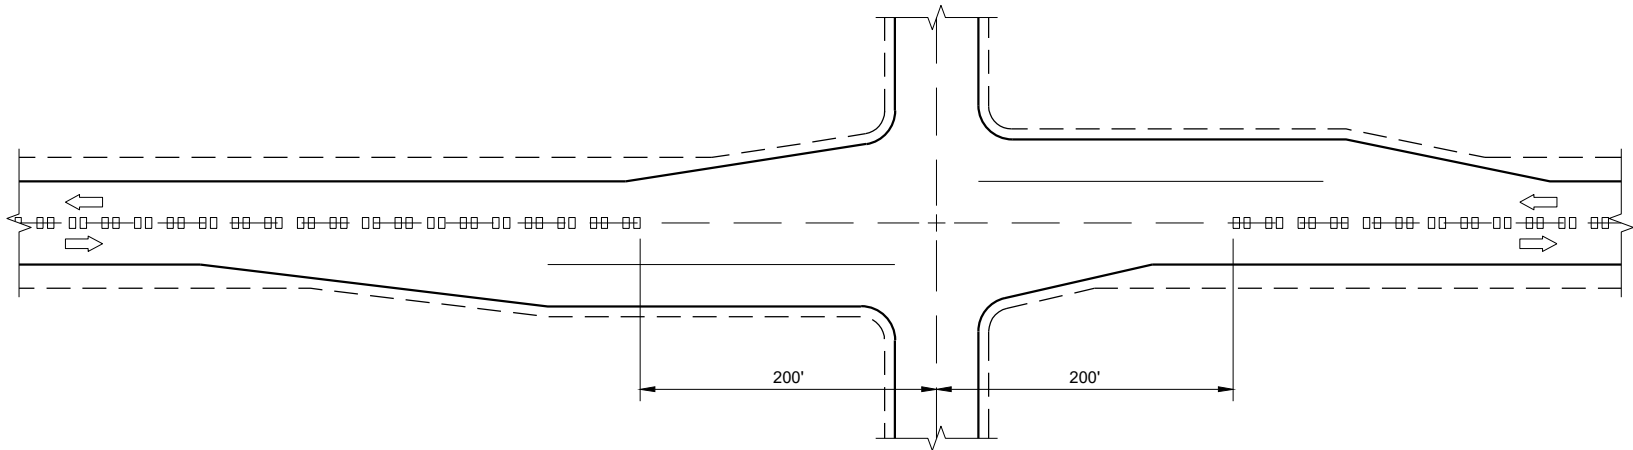

CENTERLINE GROOVES AT INTERSECTIONS

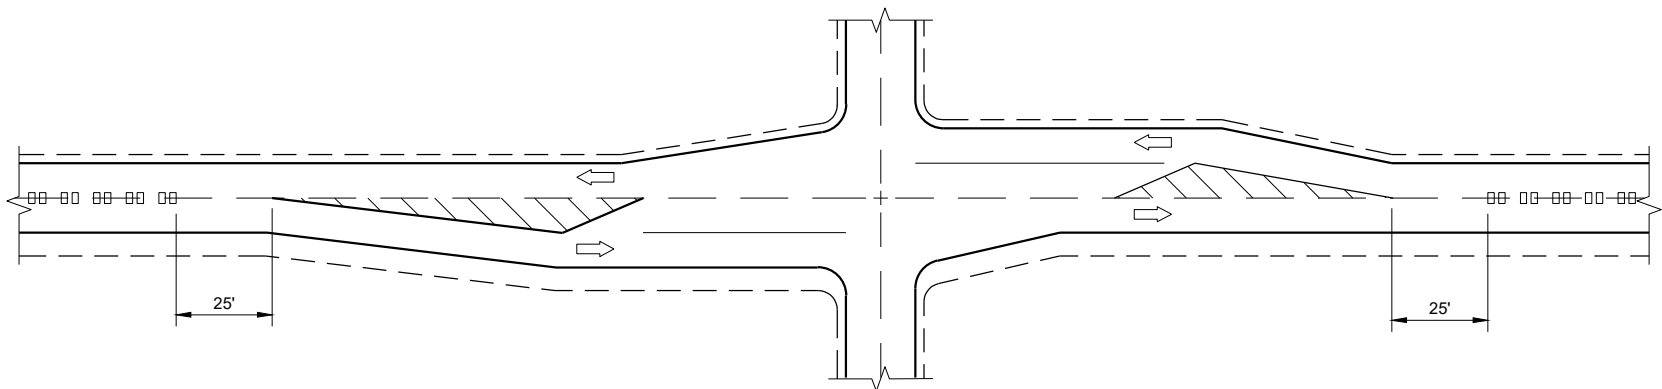


CENTERLINE GROOVES AT INTERSECTIONS
(WITH LEFT TURN LANES)

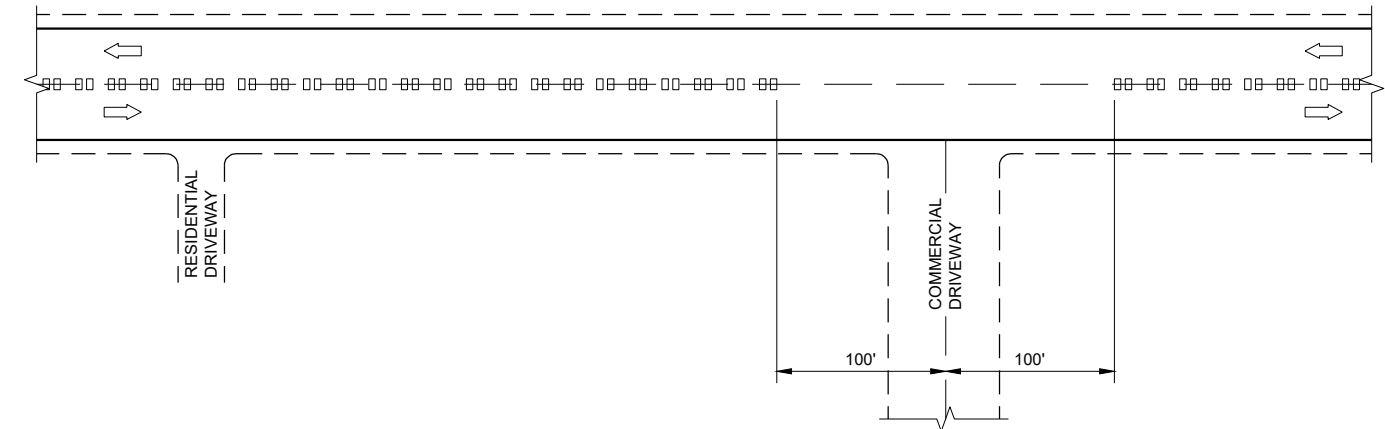


CENTERLINE GROOVES AT DRIVEWAYS^①

GENERAL NOTES

- ① CENTERLINE GROOVES MAY BE OMITTED IN AREAS WITH HIGH CONCENTRATIONS OF DRIVEWAYS. WHEN DIRECTED BY THE ENGINEER.

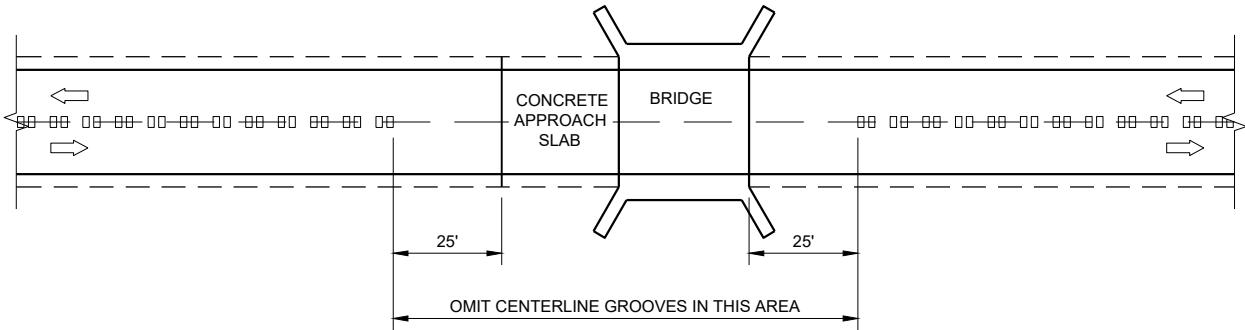

CENTERLINE GROOVES AT BRIDGES

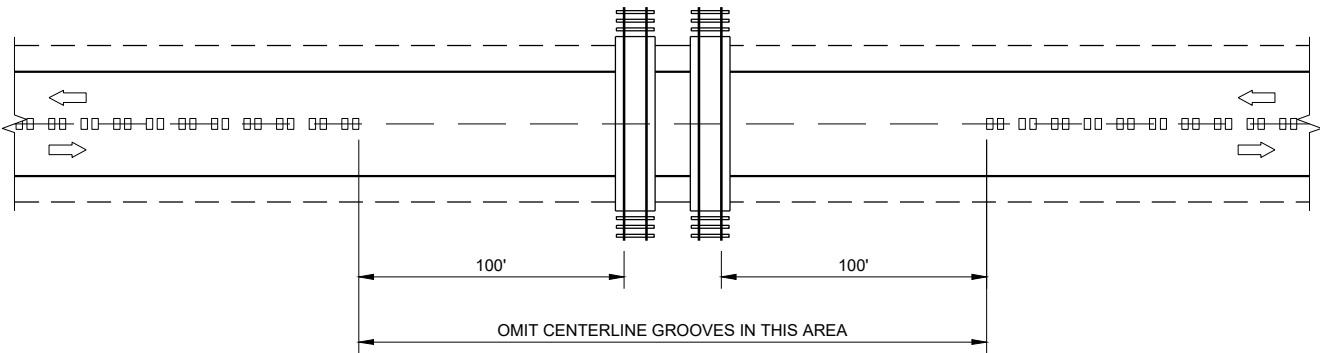


CENTERLINE GROOVES AT RAILROADS

2-LANE RURAL
CENTERLINE RUMBLE STRIP,
MILLING


STATE OF WISCONSIN
DEPARTMENT OF TRANSPORTATION

APPROVED
7/2018
DATE
/S/ Rodney Taylor
ROADWAY STANDARDS DEVELOPMENT
ENGINEER


FHWA

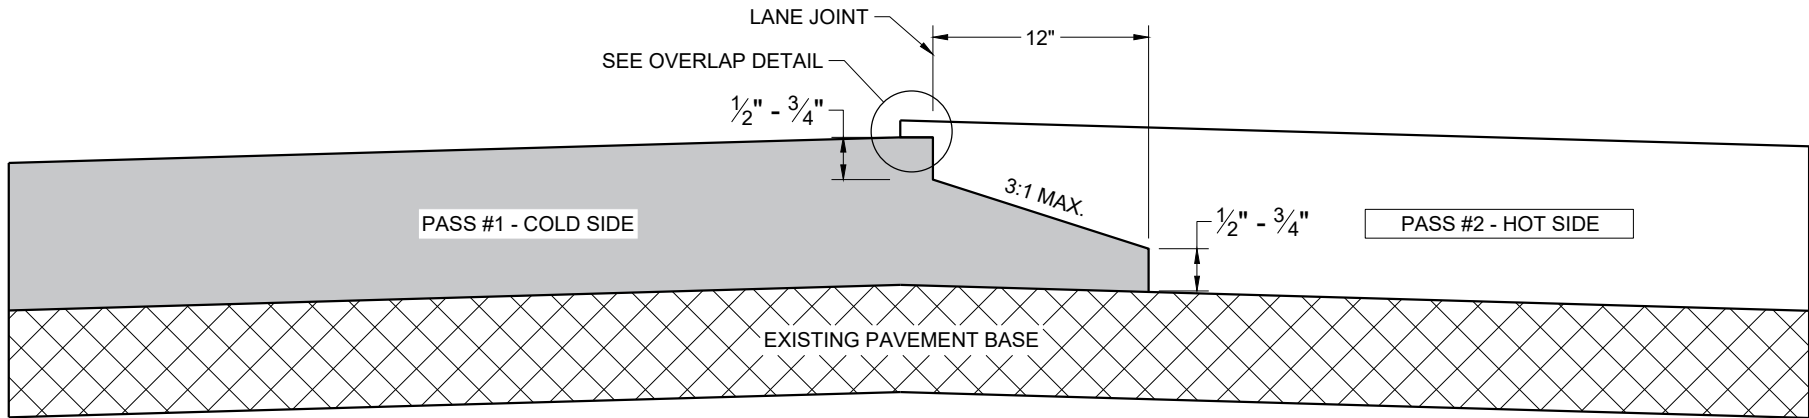

TYPICAL PAVEMENT CROSS SECTION
OF NOTCHED WEDGE LONGITUDINAL JOINT

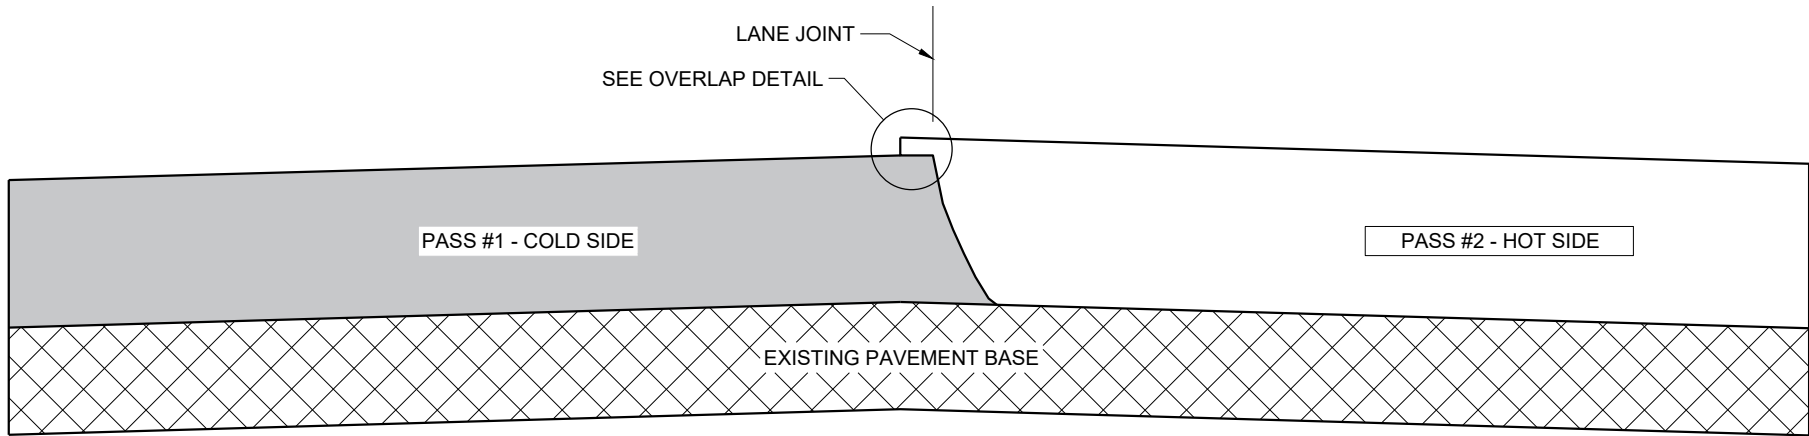

TYPICAL PAVEMENT CROSS SECTION
VERTICAL LONGITUDINAL JOINT

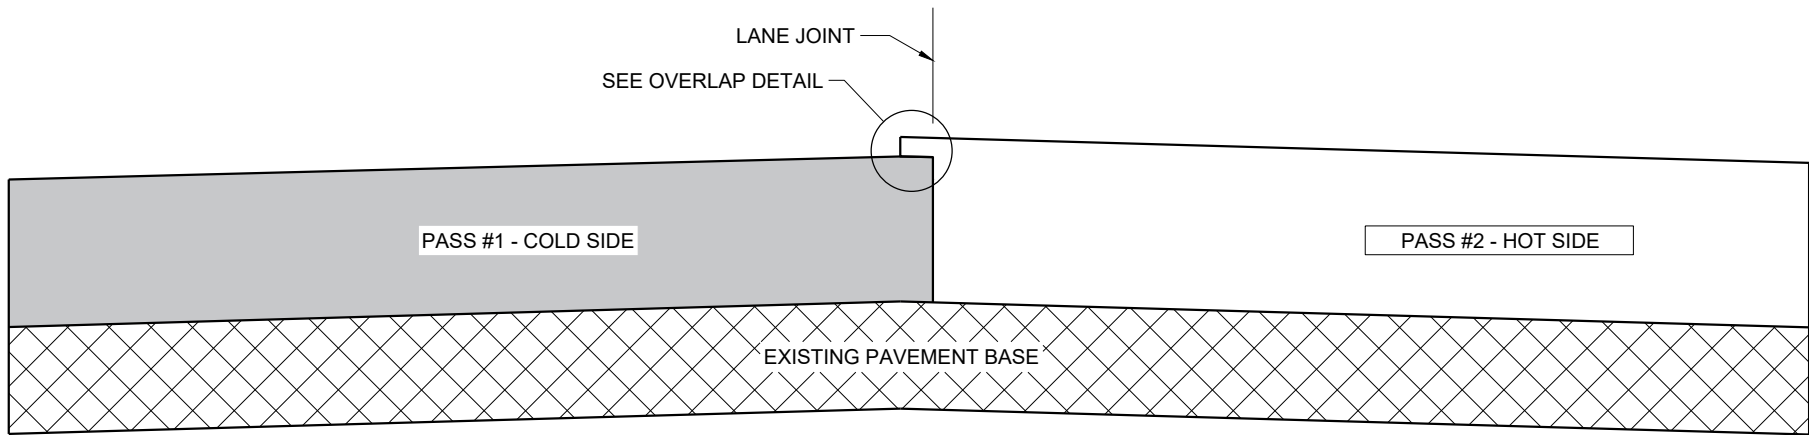

TYPICAL PAVEMENT CROSS SECTION
OF MILLED LONGITUDINAL JOINT

GENERAL NOTES


IN ADDITION TO THE DETAILS PROVIDED IN THIS DRAWING, CONFORM TO STANDARD SPECIFICATION 450.3.2.8 FOR WHEN A NOTCHED WEDGE JOINT IS REQUIRED AND FOR GENERAL JOINT CONSTRUCTION REQUIREMENTS.

FOR ALL LONGITUDINAL JOINTS, ENSURE THE PAVER SCREED OVERLAPS THE PREVIOUSLY PLACED PAVEMENT BY 1" ± 0.5" AND THE HOT SIDE OF THE JOINT REMAINS HIGHER THAN THE COLD SIDE BY APPROXIMATELY 0.1" AFTER FINAL COMPACTION.

ONLY REMOVE THE LONGITUDINAL NOTCHED WEDGE JOINT FOR SMA PAVEMENT OR AS DIRECTED BY THE ENGINEER TO ADDRESS SPECIFIC LENGTHS OF JOINT DAMAGED BY TRAFFIC.

WHEN MILLING BACK OR REMOVING ANY LONGITUDINAL JOINT, LIMIT THE MATERIAL REMOVED TO 2" FROM THE TOP NOTCH OR FROM THE VERTICAL JOINT EDGE ON THE COLD SIDE OF THE JOINT.

USE LONGITUDINAL MILLED JOINT AS PLANS SHOW OR THE AS THE ENGINEER DIRECTS.

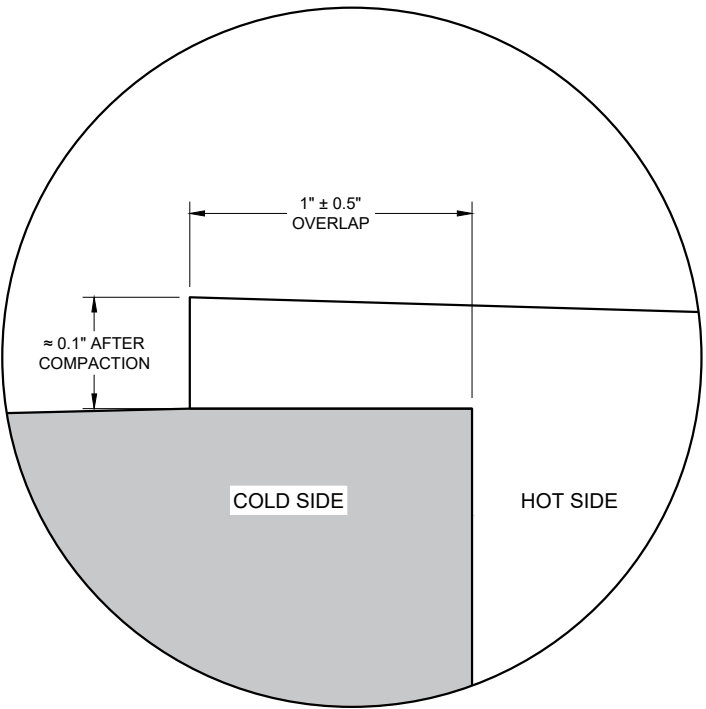


OVERLAP DETAIL (TYPICAL)


HMA LONGITUDINAL JOINTS

STATE OF WISCONSIN
DEPARTMENT OF TRANSPORTATION


APPROVED
February 2020 /S/ Steven Hefel
DATE HMA PAVEMENT ENGINEER
FHWA

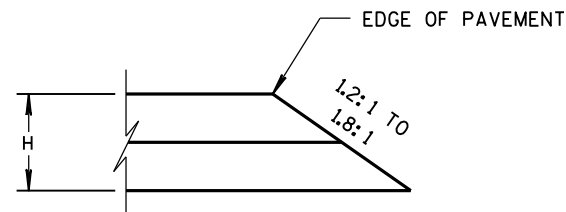


CONSTRUCTED WITH FINAL TWO LAYERS
FOR H 5" OR LESS

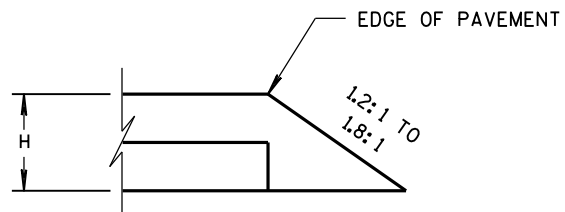

CONSTRUCTED WITH FINAL LAYER
FOR H 5" OR LESS

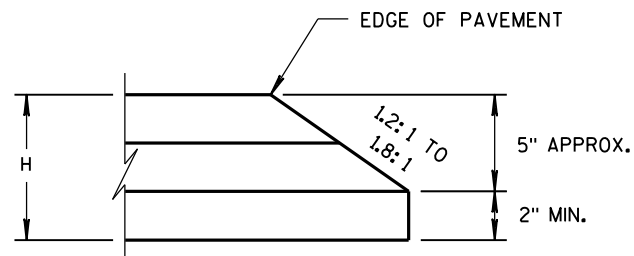


CONSTRUCTED WITH FINAL TWO LAYERS
FOR H GREATER THAN 5"

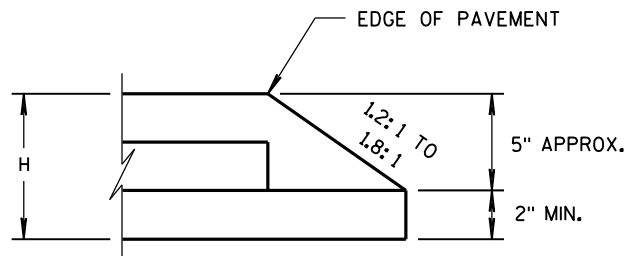

CONSTRUCTED WITH FINAL LAYER
FOR H GREATER THAN 5"

HMA PAVEMENT AND HMA OVERLAYS

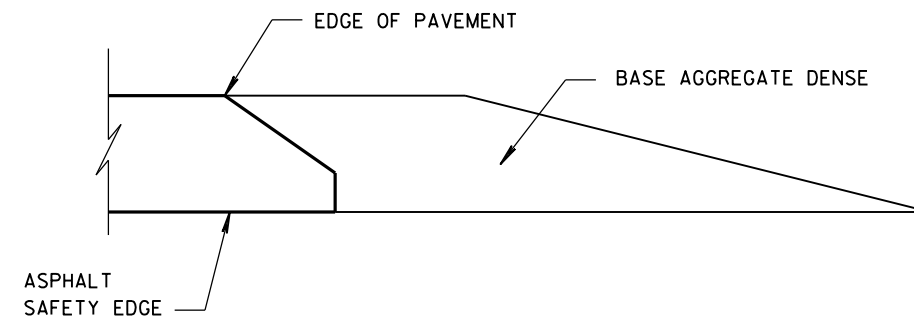


FINISHED SHOULDER AGGREGATE PLACEMENT

SAFETY EDGE_{SM}



STATE OF WISCONSIN
DEPARTMENT OF TRANSPORTATION

APPROVED
11/30/2012
DATE
FHWA

/s/ Jerry H. Zogg
ROADWAY STANDARDS DEVELOPMENT
ENGINEER

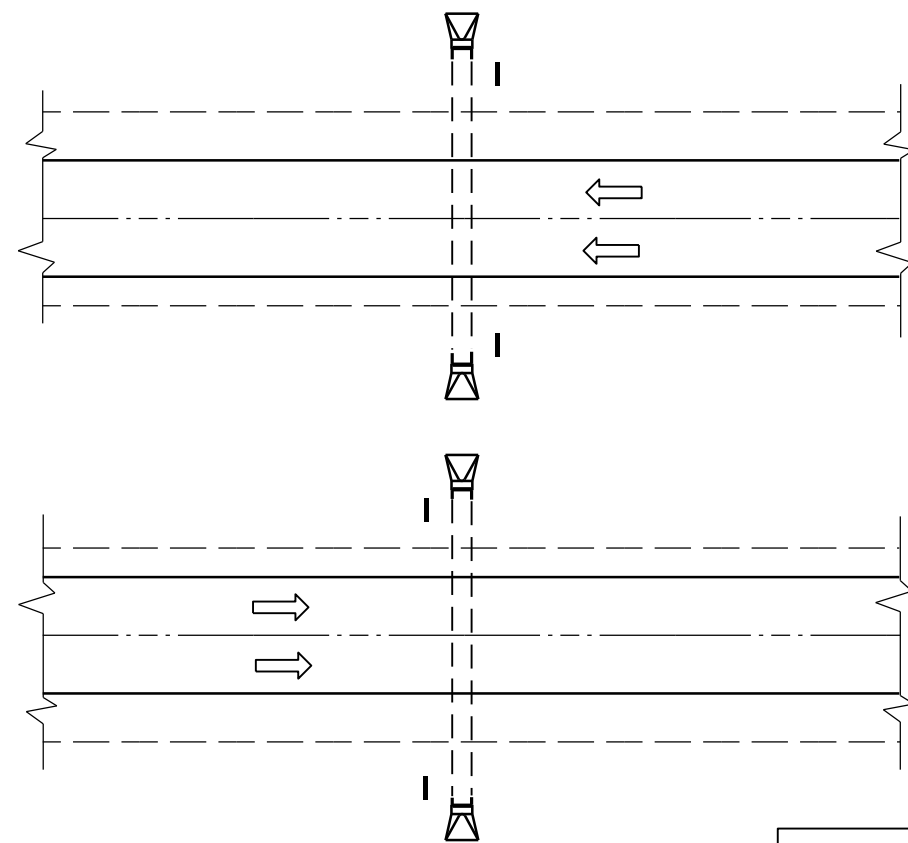

PLAN VIEW
DIVIDED HIGHWAY

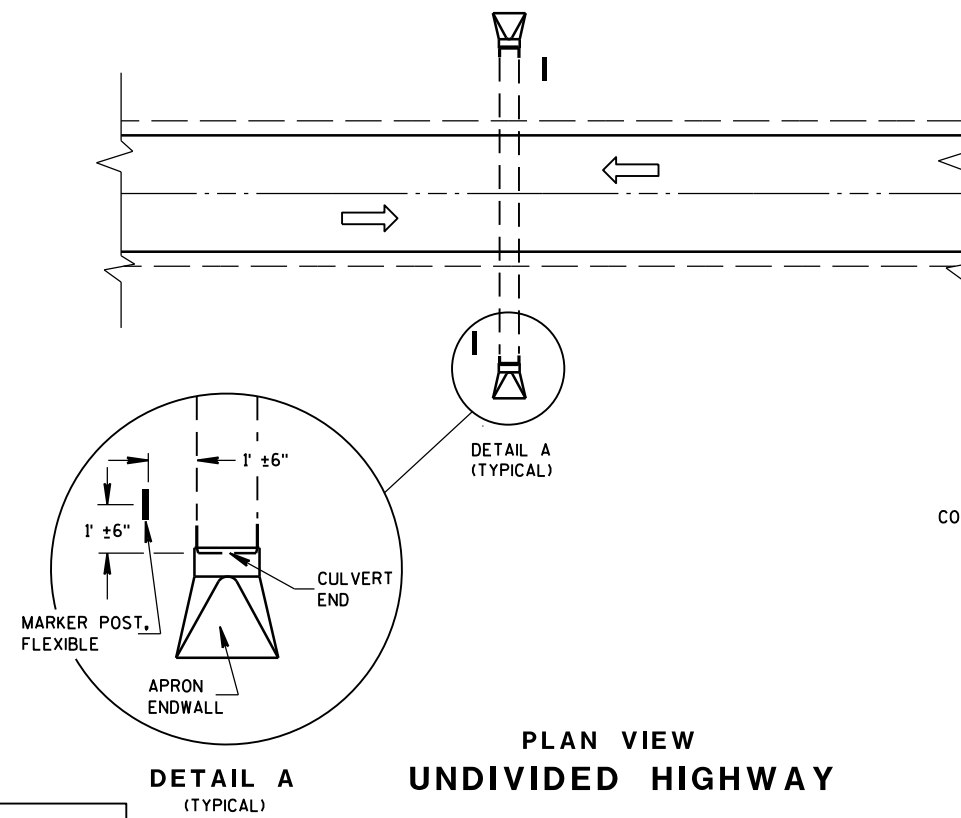 


PLAN VIEW
UNDIVIDED HIGHWAY


FLEXIBLE MARKER POST LOCATION

GENERAL NOTES

DETAILS OF CONSTRUCTION, MATERIALS AND WORKMANSHIP NOT SHOWN ON THIS DRAWING SHALL CONFORM TO THE PERTINENT REQUIREMENTS OF THE STANDARD SPECIFICATIONS AND THE APPLICABLE SPECIAL PROVISIONS.

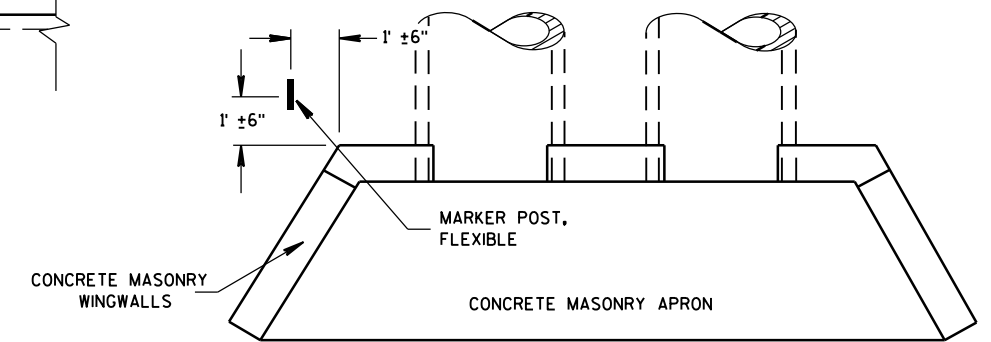



PLAN VIEW
CONCRETE MASONRY ENDWALLS FOR
CULVERT PIPE AND PIPE ARCH

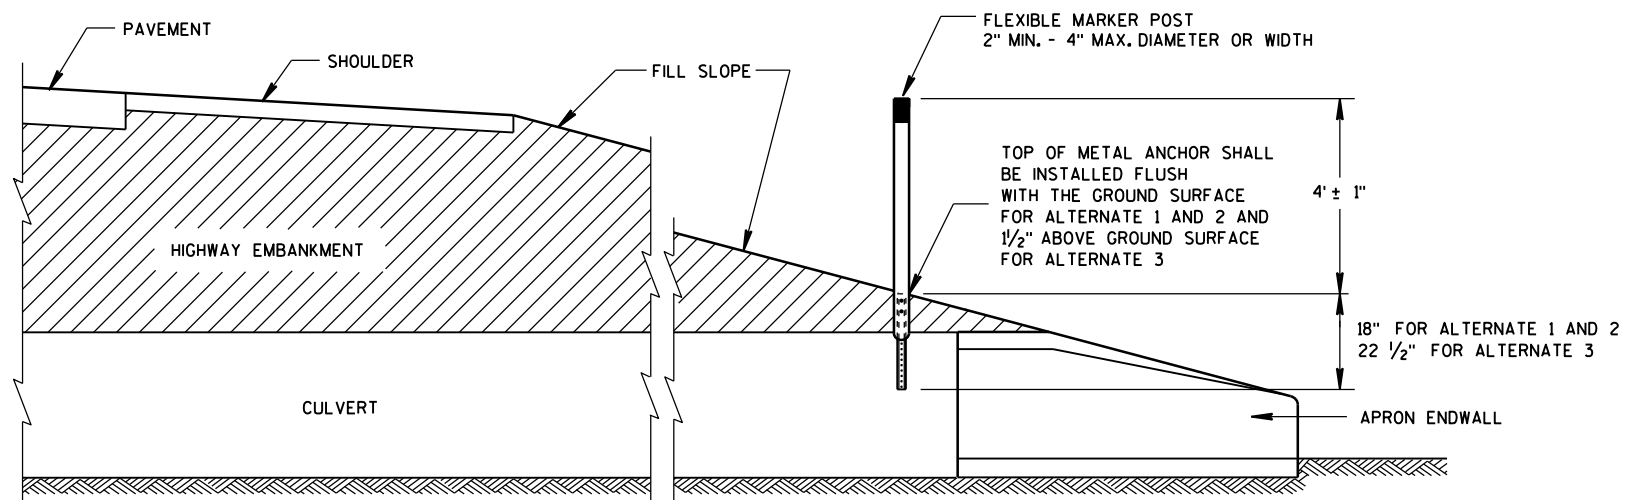


CROSS SECTION
FLEXIBLE MARKER POST

FLEXIBLE MARKER POST
FOR CULVERT END



STATE OF WISCONSIN
DEPARTMENT OF TRANSPORTATION

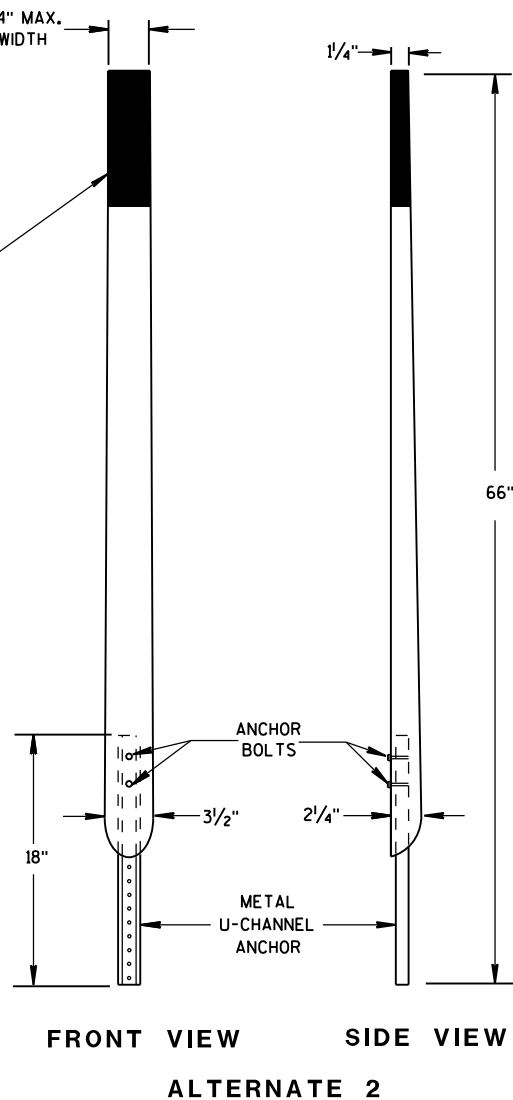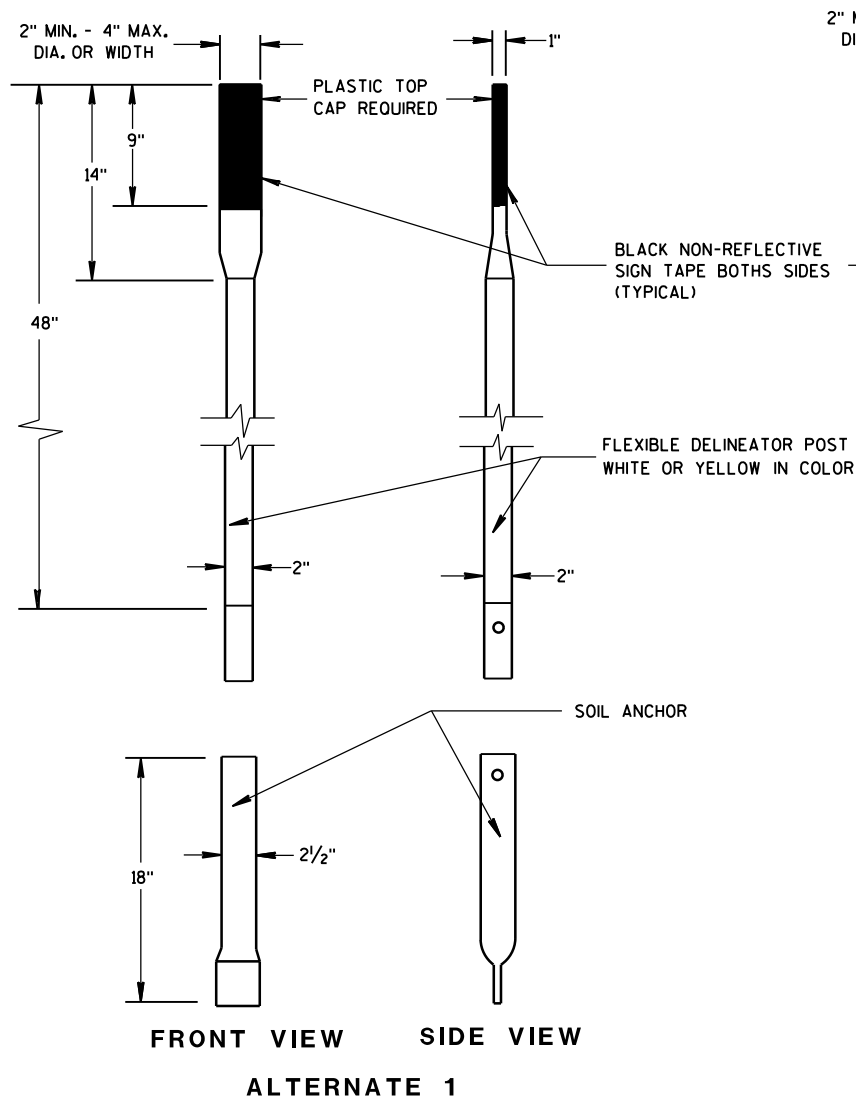


FLEXIBLE MARKER POSTS

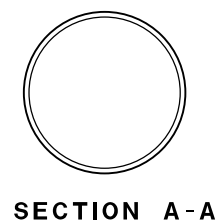



SECTION A-A

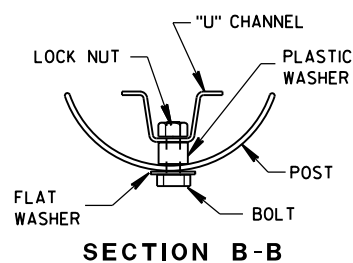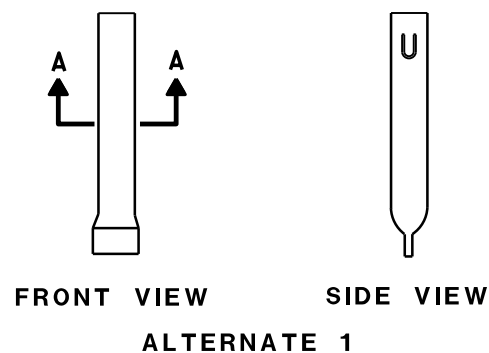



SECTION B-B

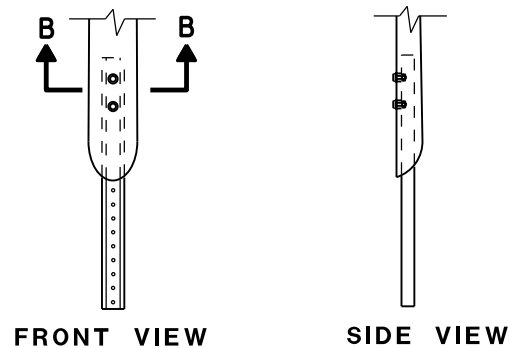


FLEXIBLE MARKER POST ANCHORS

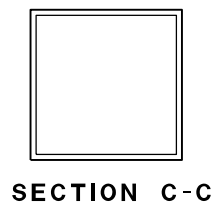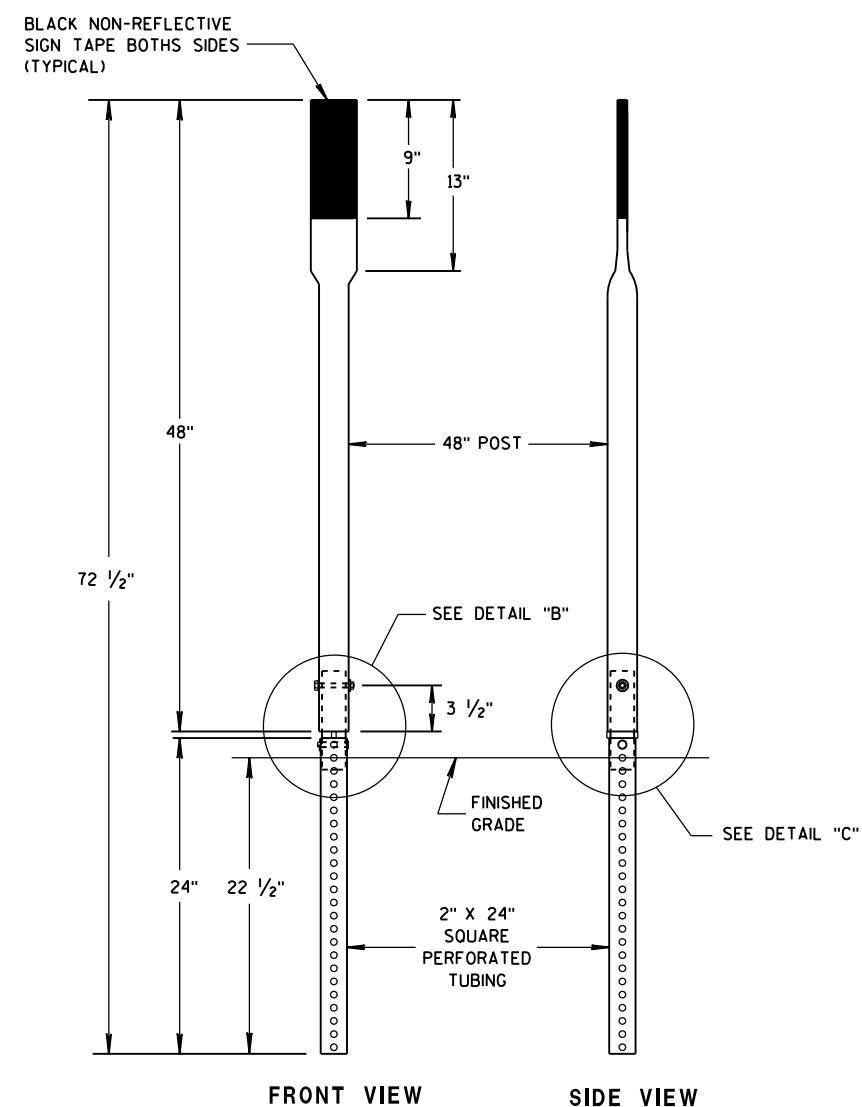

SECTION C-C

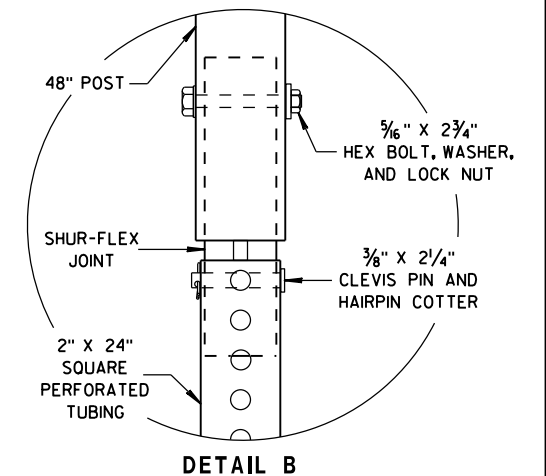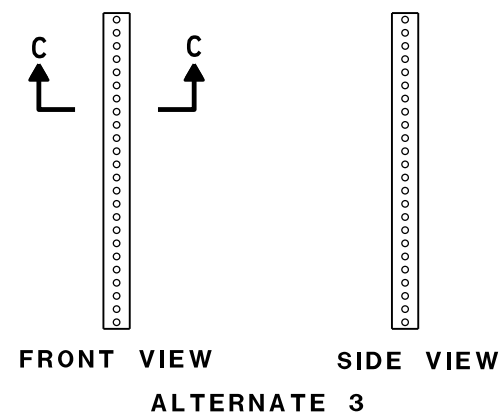

DETAIL B

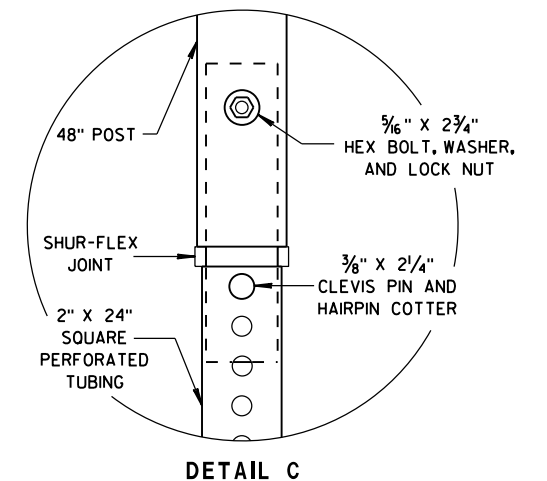


DETAIL C

FLEXIBLE MARKER POST FOR CULVERT END

STATE OF WISCONSIN
DEPARTMENT OF TRANSPORTATION

APPROVED
10/1/2012 DATE /S/ Travis Feltes
STATE TRAFFIC ENGINEER OF DESIGN
FHWA

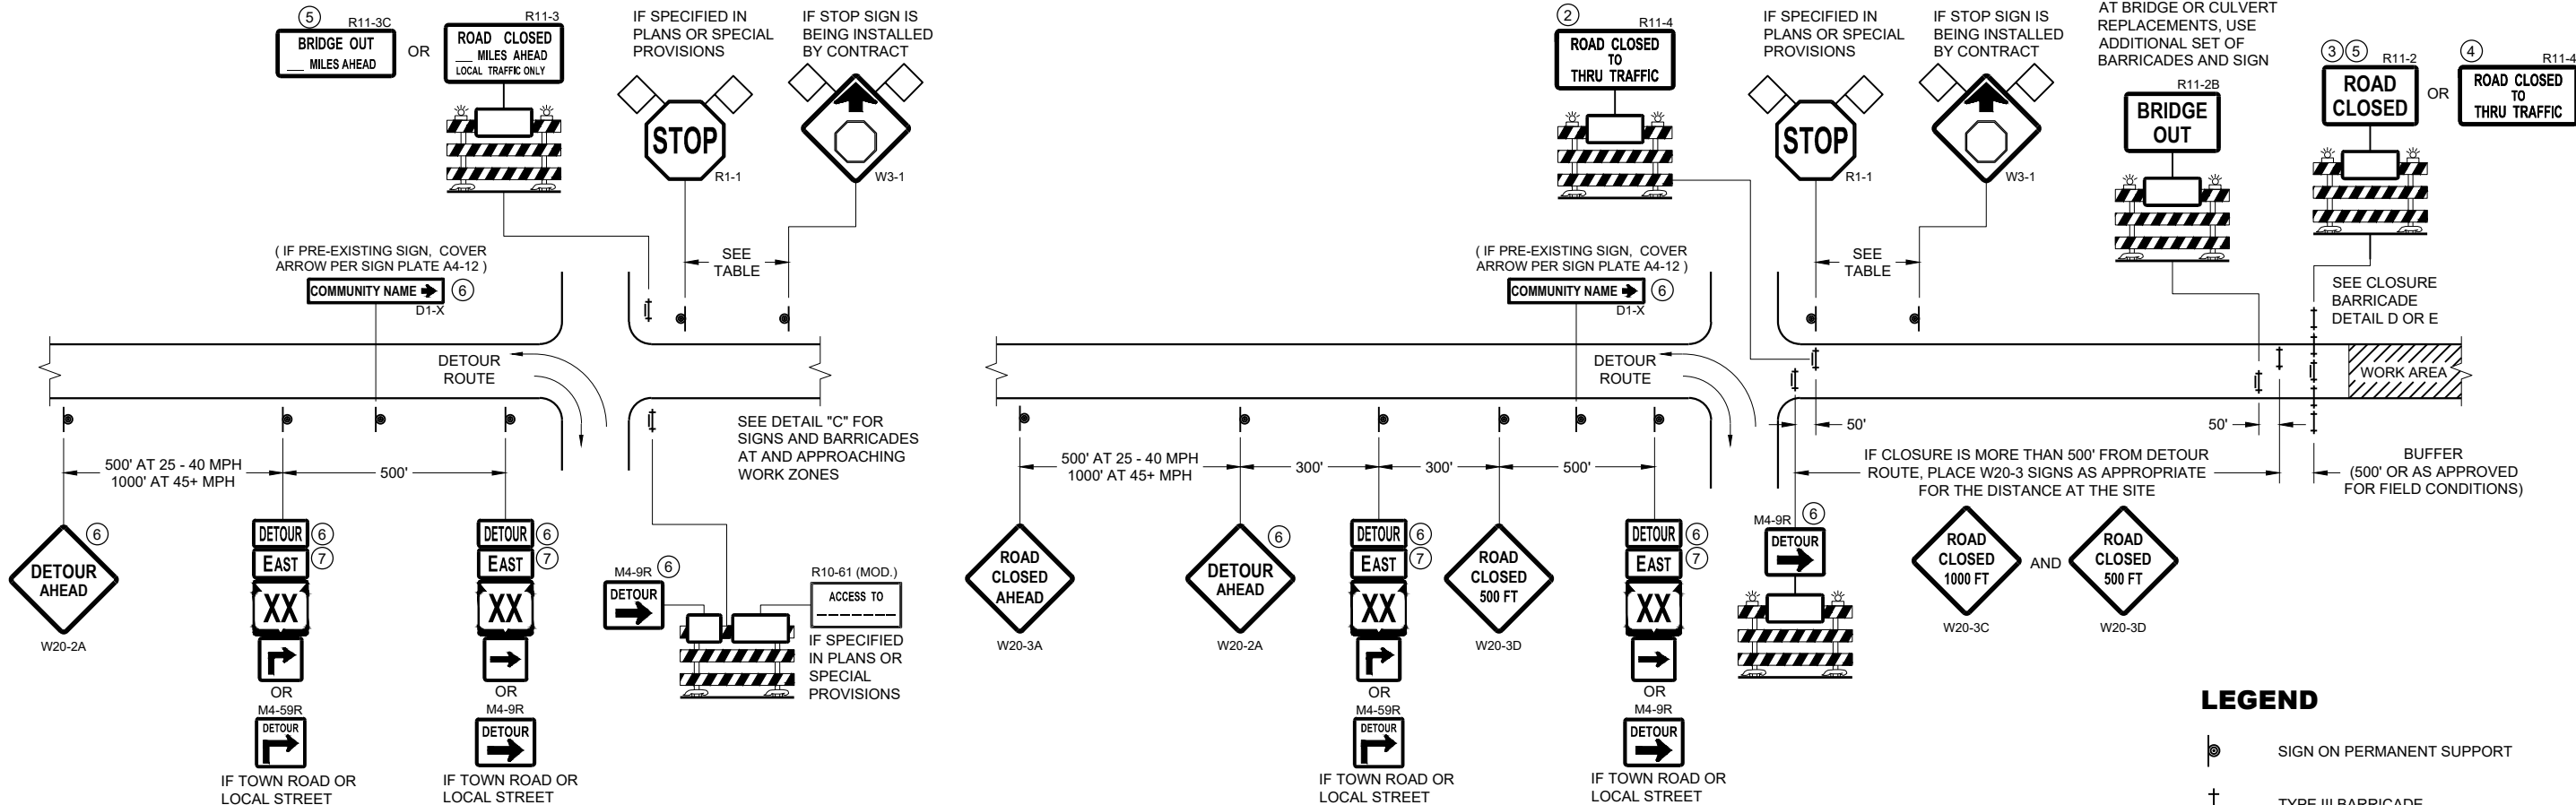


DETAIL A
MAINLINE CLOSURE WITH POSTED DETOUR

WORK ZONE GREATER THAN OR EQUAL TO 1/2 MILE FROM
DETOUR ROUTE (1000 FEET IF URBAN)

DETAIL B
MAINLINE CLOSURE WITH POSTED DETOUR

WORK ZONE LESS THAN 1/2 MILE FROM
DETOUR ROUTE (1000 FEET IF URBAN)

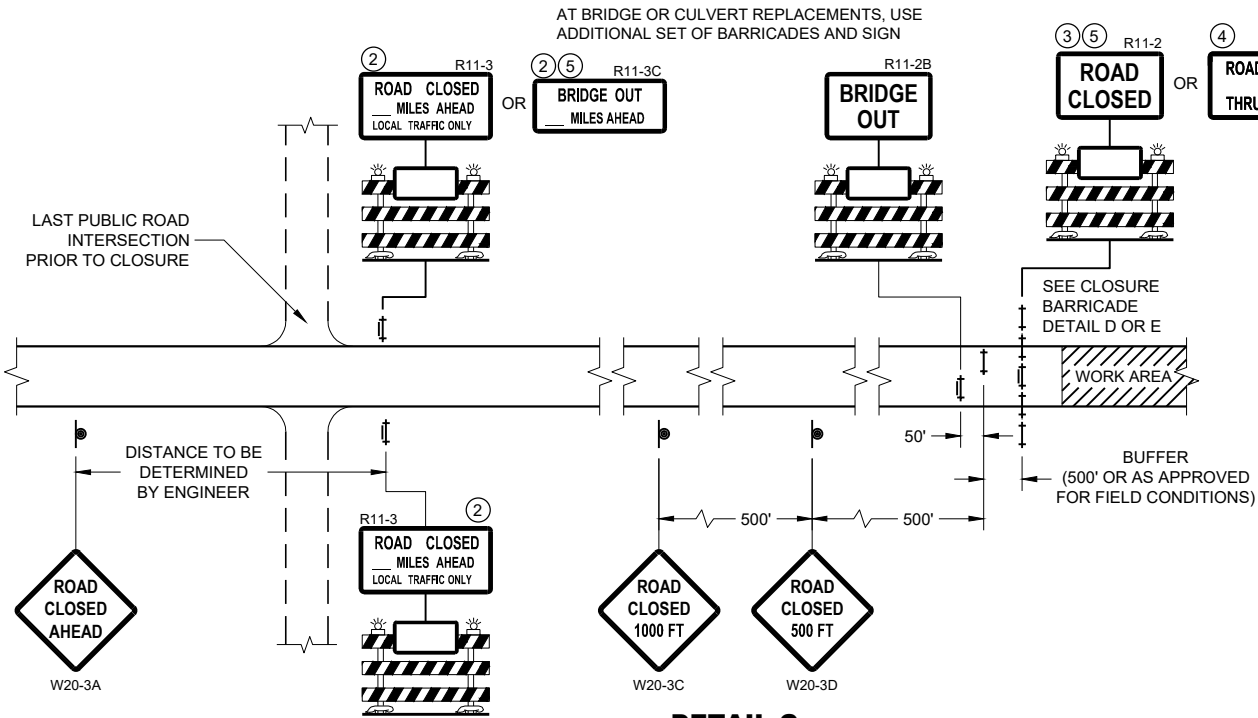

DETAIL C
MAINLINE CLOSURE, NO POSTED DETOUR

SPEED LIMIT (MPH)	"STOP AHEAD" ADVANCE WARNING DISTANCE (FT)
25	200
30	200
35	350
40	350
45	500
50	550
55	750

SEE SDD 15C2-SHEET "b"
FOR GENERAL NOTES
AND FOOTNOTES ① THROUGH ⑦


LEGEND

- SIGN ON PERMANENT SUPPORT
- TYPE III BARRICADE
- TYPE III BARRICADE WITH ATTACHED SIGN
- TYPE "A" WARNING LIGHT (FLASHING)
- WORK AREA
- FLAGS, 16" X 16" MIN. (ORANGE)
- DETOUR M4 - 8
- EAST M3 - X
- XX M1 - 4 OR XX M1 - 6 OR COUNTY X M1 - 5A
- M05 - 1 OR M06 - 1


**BARRICADES AND SIGNS
FOR MAINLINE CLOSURES**

STATE OF WISCONSIN
DEPARTMENT OF TRANSPORTATION

APPROVED
February 2020 /S/ Andrew Heidtke
DATE WORK ZONE ENGINEER
FHWA

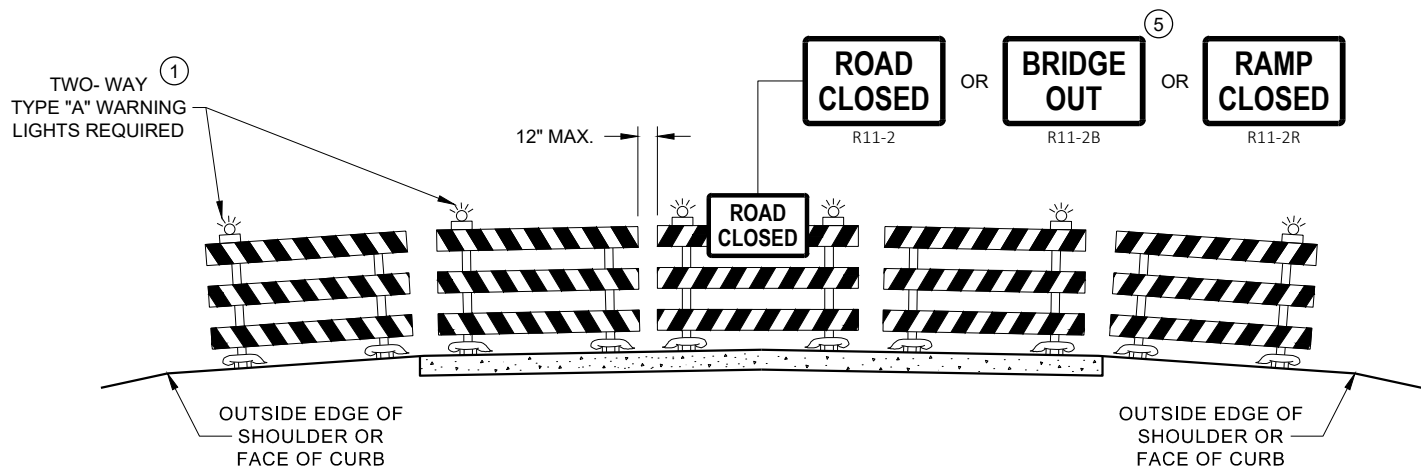

DETAIL D
ROAD CLOSURE BARRICADE DETAIL
APPROACH VIEW

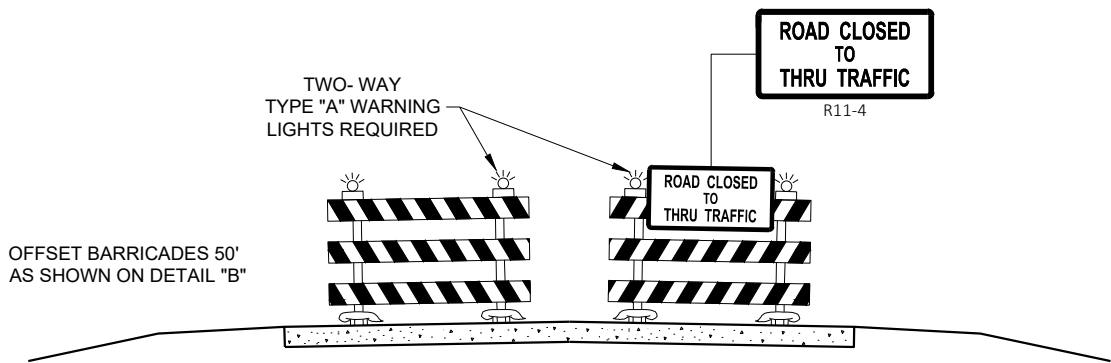

DETAIL E
LANE CLOSURE BARRICADE DETAIL
APPROACH VIEW

SEE SDD 15C2 - SHEET "a" FOR LEGEND

GENERAL NOTES

THE EXACT NUMBER, LOCATION, AND SPACING OF ALL SIGNS AND BARRICADES SHALL BE ADJUSTED TO FIT FIELD CONDITIONS AS APPROVED BY THE ENGINEER.

ANY SIGNS TEMPORARY OR EXISTING, WHICH CONFLICT WITH TRAFFIC CONTROL "IN USE", SHALL BE REMOVED OR COVERED AS NEEDED AND AS APPROVED BY THE ENGINEER.

THE SPACING BETWEEN TRAFFIC CONTROL SIGNS SHOULD BE ADJUSTED TO NOT CONFLICT WITH AND SHOULD PROVIDE A DESIRABLE MINIMUM OF 200 FEET CLEARANCE TO EXISTING SIGNS THAT WILL REMAIN IN PLACE.

BARRICADES THAT MUST BE MOVED FOR A WORK OPERATION SHALL BE IMMEDIATELY RE-ESTABLISHED UPON COMPLETION OF THE OPERATION, OR FOR CONTINUING OPERATIONS, AT THE END OF EACH WORKING DAY.

SIGNS THAT WILL BE IN PLACE LESS THAN 7 CONTINUOUS DAYS AND NIGHTS MAY BE MOUNTED ON PORTABLE SUPPORTS.

ALL TYPE III BARRICADES SHALL HAVE RAILS REFLECTORIZED ON BOTH FACES. STRIPES SHALL BE PROPERLY SLOPED DOWN TOWARD THE TRAFFIC SIDE OR AS SHOWN IN THE ROAD CLOSURE BARRICADE DETAIL "D" FOR FULL ROAD CLOSURES.

TYPE "A" LOW - INTENSITY FLASHING WARNING LIGHTS SHALL BE VISIBLE ON BOTH SIDES OF THE BARRICADE.

THE R11 - 2, R11 - 3, M4 - 9, R11 - 4, AND R10 - 61 SIGNS PLACED ON THE BARRICADES SHALL COVER NO MORE THAN THE TOP RAIL. THE SIGNS SHALL NOT COVER ANY PORTION OF THE MIDDLE RAIL OR BOTTOM RAILS.

"WO" AND "MO" SIGNS ARE THE SAME AS "W" AND "M" SIGNS EXCEPT THE BACKGROUND IS ORANGE.

ALL SIGNS SHALL BE 48" X 48" UNLESS OTHERWISE NOTED BELOW:

- R11 - 2 SHALL BE 48" X 30"
- R11 - 3 SHALL, R11 - 4 AND R10 - 61 SHALL BE 60 " X 30"
- M4 - 9 SHALL BE 30" X 24"
- M3 - X SHALL BE 24" X 12" (36" X 18" IF NEEDED TO MATCH EXISTING SIGNS)
- M4 - 8 SHALL BE 24" X 12" (36" X 18" IF NEEDED TO MATCH EXISTING SIGNS)
- M1 - 4, M1 - 5A AND M1 - 6 SHALL BE 24" X 24" (36" X 36" IF NEEDED TO MATCH EXISTING SIGNS)
- MO5 - 1 AND MO6 - 1 SHALL BE 21" X 21" (30" X 30" IF NEEDED TO MATCH EXISTING SIGNS)
- D1 - X SHALL BE AS SHOWN ON SPECIFIC PROJECT SIGNING DETAIL SHEETS.
- R1 - 1 SHALL BE 36" X 36"


- ① TWO WARNING LIGHTS SHALL BE PROVIDED ON THE CENTER BARRICADE AND A MINIMUM OF ONE WARNING LIGHT SHALL BE PROVIDED ON EACH OF THE OTHER BARRICADES WITHIN THE ROADWAY LIMITS. SPACING OF THE WARNING LIGHTS SHALL BE UNIFORM TO THE EDGE OF ROADWAY AS SHOWN (APPROX. 8 FOOT LIGHT SPACING).
- ② THESE SIGNS AND BARRICADES ARE NOT REQUIRED IF ROAD CLOSURE BEGINS AT AN INTERSECTION.
- ③ FOR ROAD CLOSURE WITHOUT LOCAL ACCESS TO PROJECT, SEE ROAD CLOSURE BARRICADE DETAIL "D".
- ④ FOR ROAD CLOSURE WITH LOCAL ACCESS TO PROJECT, SEE ROAD CLOSURE BARRICADE DETAIL "E".
- ⑤ FOR BRIDGE OR CULVERT REPLACEMENTS, SUBSTITUTE "BRIDGE OUT" INSTEAD OF "ROAD CLOSED" ON R11 - 2 AND R11 - 3 SIGNS.
- ⑥ INSTALL DETOUR AND COMMUNITY GUIDE SIGNS AND ARROWS ONLY IF SPECIFIED IN THE CONTRACT. IF THERE ARE EXISTING ROUTE MARKER ASSEMBLIES THAT WILL REMAIN IN PLACE, ADJUST THE LOCATION OF THE DETOUR ROUTE SIGNS TO CORRESPOND WITH THE EXISTING ASSEMBLIES. MODIFY EXISTING SIGNS WHERE POSSIBLE. SEE SPECIFIC PROJECT DETOUR SIGNING DETAIL SHEETS. IF DETOUR SIGNS ARE BEING INSTALLED BY OTHERS, PLACE THE CONTRACTED TRAFFIC CONTROL SIGNS TO ALLOW FOR PLACEMENT OF ALL WARNING, DETOUR AND GUIDE SIGNS AS SHOWN.
- ⑦ "EAST" CARDINAL DIRECTION MARKERS AND RIGHT TURN ARROWS ARE SHOWN. USE OTHER CARDINAL DIRECTIONS AND ARROWS AS APPROPRIATE.

BARRICADES AND SIGNS
FOR
VARIOUS CLOSURES

STATE OF WISCONSIN
DEPARTMENT OF TRANSPORTATION

APPROVED
February 2020 /S/ Andrew Heidtke
DATE WORK ZONE ENGINEER


FHWA

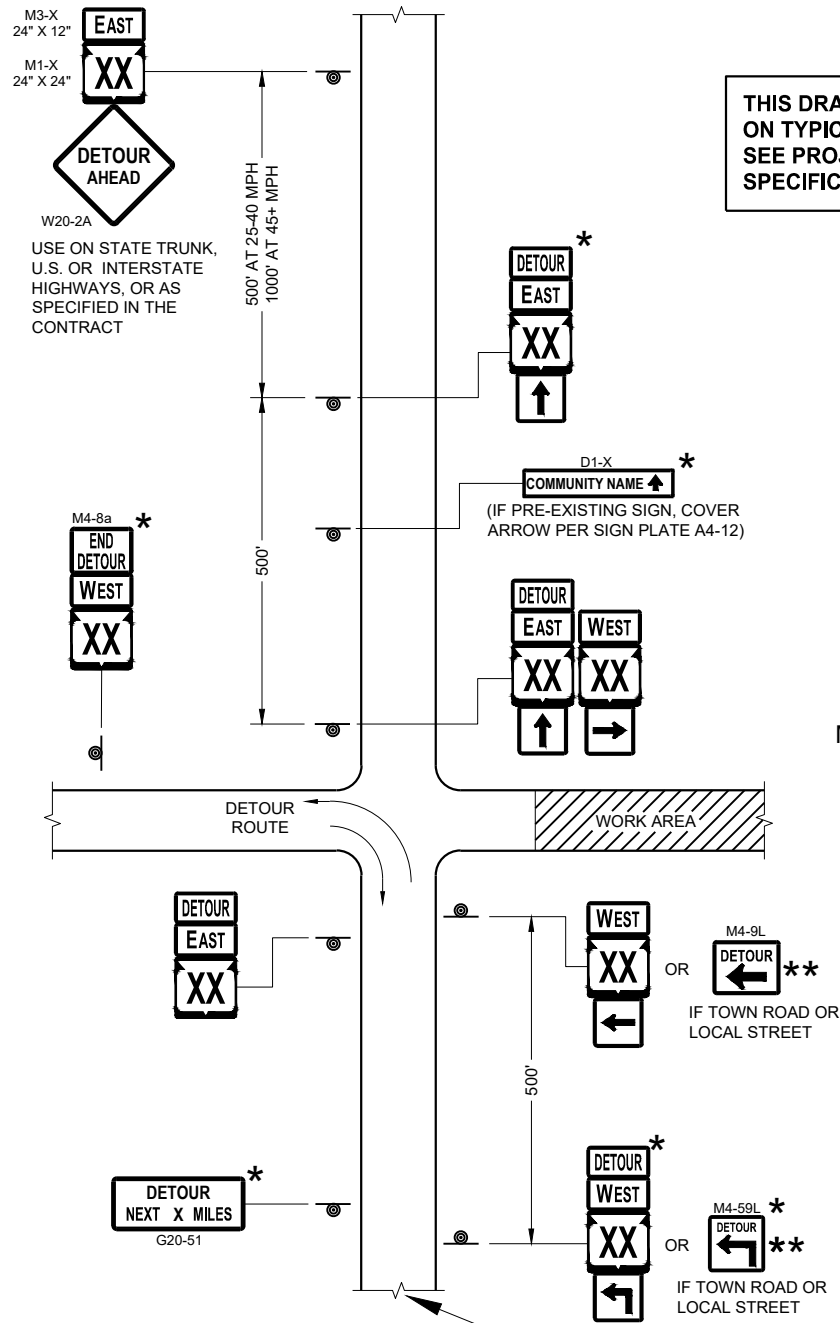

SEE SPECIFIC PROJECT DETOUR
SIGNING DETAIL SHEETS AND
DETAIL A OR B ON SDD SHEET 15C02 - SHEET "a"

THIS DRAWING PROVIDES GENERAL GUIDANCE
ON TYPICAL DETOUR SIGN LAYOUT AND SPACING.
SEE PROJECT DETOUR SIGNING SHEETS FOR
SPECIFIC DETAILS FOR EACH PROJECT.

MATCH POINT

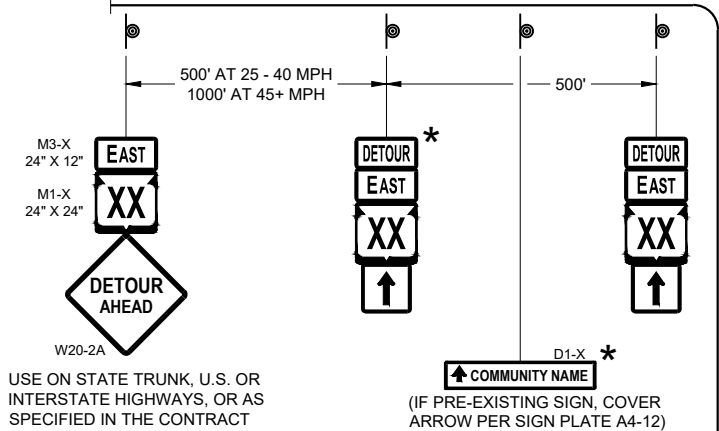

DETAIL F
DETOUR SIGNING

LEGEND

- SIGN ON PERMANENT SUPPORT
- WORK AREA
- DETOUR EAST (M4 - 8)
- DETOUR WEST (M3 - X)
- DETOUR AHEAD (M1 - 4)
- DETOUR EAST (M1 - 6)
- DETOUR WEST (M1 - 5A)
- DETOUR EAST (M05 - 1)
- DETOUR WEST (M06 - 1)
- DETOUR AHEAD (M06 - 1)

GENERAL NOTES

THE EXACT NUMBER, LOCATION AND SPACING OF ALL SIGNS SHALL BE ADJUSTED TO FIT FIELD CONDITIONS AS APPROVED BY THE ENGINEER.

IF THERE ARE EXISTING ROUTE MARKER ASSEMBLIES THAT WILL REMAIN IN PLACE, ADJUST THE LOCATION OF THE DETOUR ROUTE SIGNS TO CORRESPOND WITH THE EXISTING ASSEMBLIES. SEE SPECIFIC PROJECT DETOUR SIGNING DETAIL SHEETS. MODIFY EXISTING SIGNS WHERE POSSIBLE.

THE SPACING BETWEEN TRAFFIC CONTROL AND DETOUR SIGNS SHOULD BE ADJUSTED TO NOT CONFLICT WITH AND TO PROVIDE A DESIRABLE MINIMUM OF 200 FEET CLEARANCE TO EXISTING SIGNS THAT WILL REMAIN IN PLACE.

ANY SIGNS TEMPORARY OR EXISTING, WHICH CONFLICT WITH TRAFFIC CONTROL "IN USE" SHALL BE REMOVED OR COVERED AS NEEDED AND AS APPROVED BY THE ENGINEER.


SIGNS THAT WILL BE IN PLACE LESS THAN 7 CONTINUOUS DAYS AND NIGHTS MAY BE MOUNTED ON PORTABLE SUPPORTS.

"MO" SIGNS ARE THE SAME AS "M" SIGNS EXCEPT THE BACKGROUND IS ORANGE.

SIGN SIZES SHALL BE AS FOLLOWS:

- M3-X SHALL BE 24" X 12" (36" X 18" IF NEEDED TO MATCH EXISTING SIGNS)
- M4-8 SHALL BE 24" X 12" (36" X 18" IF NEEDED TO MATCH EXISTING SIGNS)
- M1-4, M1-5A AND M1-6 SHALL BE 24" X 24" (30" X 30" IF NEEDED TO MATCH EXISTING SIGNS)
- M05-1 AND M06-1 SHALL BE 21" X 21" (30" X 30" IF NEEDED TO MATCH EXISTING SIGNS)
- M4-9 AND M4-59 SHALL BE 30" X 24"
- M4-8a SHALL BE 24" X 18"
- G20-51 SHALL BE 60" X 24"
- W20-2A SHALL BE 48" X 48"
- D1-X SHALL BE AS SHOWN ON SPECIFIC PROJECT SIGNING DETAIL SHEETS.

- * OPTIONAL SIGNS. SEE SPECIFIC PROJECT DETOUR SIGNING DETAIL SHEETS.
- ** FOR A TOWN ROAD OR LOCAL STREET DETOURED ONTO A STATE TRUNK HIGHWAY, PLACE A ROAD NAME PLAQUE ABOVE THE M4-9 SIGN AS SPECIFIED IN THE CONTRACT.

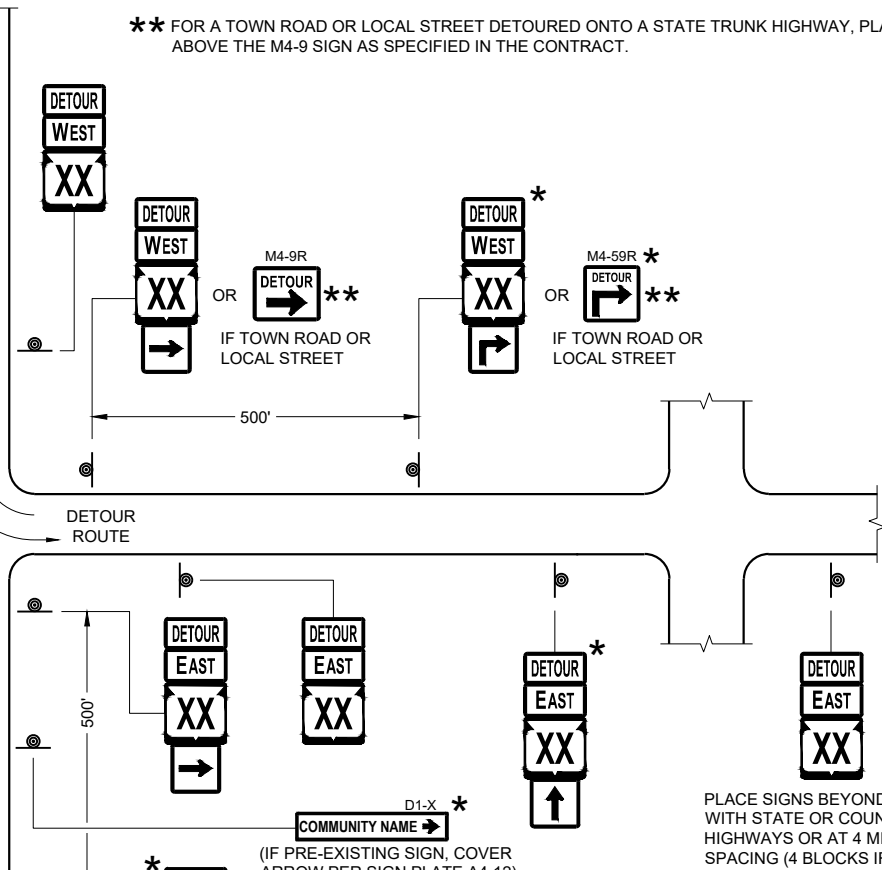


PLACE SIGNS BEYOND INTERSECTIONS
WITH STATE OR COUNTY TRUNK
HIGHWAYS OR AT 4 MILE MAXIMUM
SPACING (4 BLOCKS IF URBAN AREA)

DETOUR SIGNING
FOR MAINLINE CLOSURES


STATE OF WISCONSIN
DEPARTMENT OF TRANSPORTATION

APPROVED
February 2020 /S/ Andrew Heidtke
DATE WORK ZONE ENGINEER


FHWA

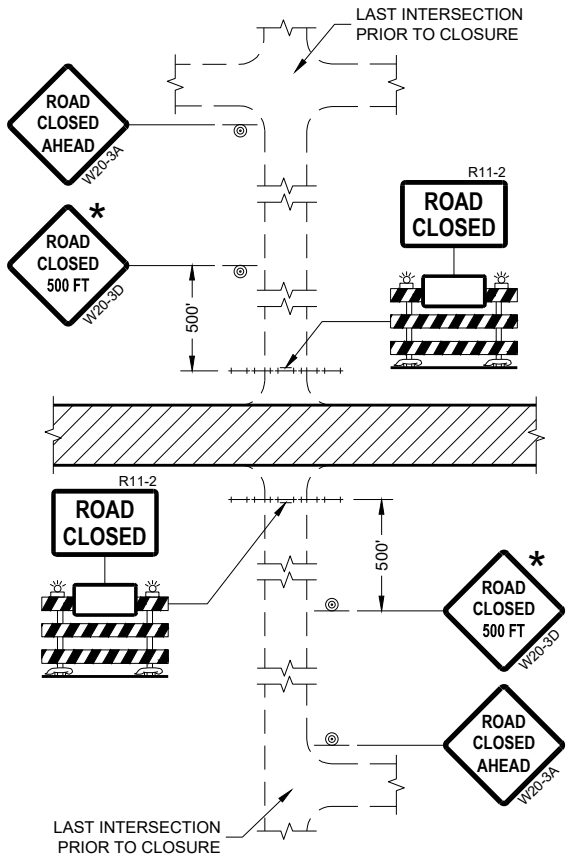


DETAIL 1
(NO ACCESS TO PROJECT)

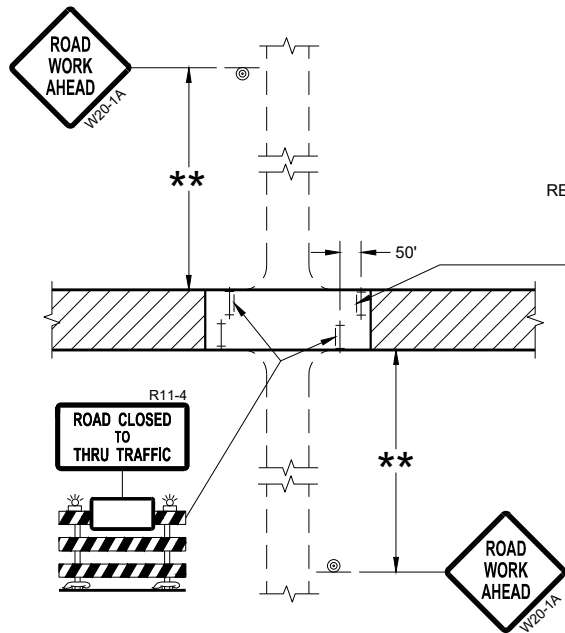

DETAIL 3
(PUBLIC CROSS-TRAFFIC MAINTAINED.
CONTRACTOR, LOCAL BUSINESS AND
RESIDENT ACCESS TO PROJECT)

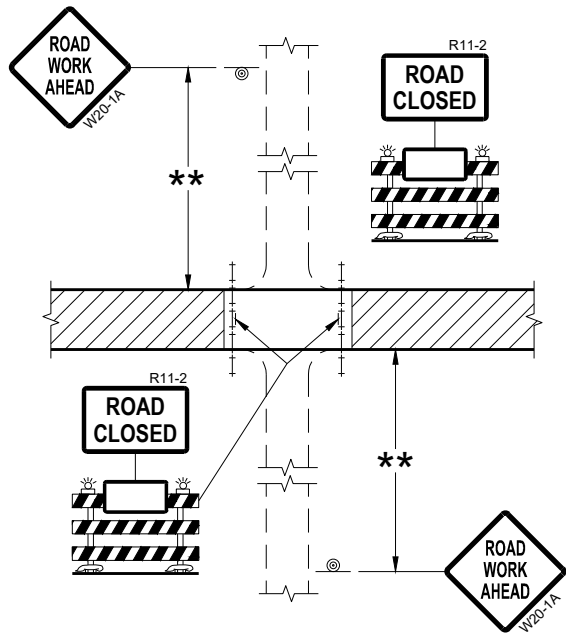

DETAIL 2
(PUBLIC CROSS-TRAFFIC MAINTAINED.
NO ACCESS TO PROJECT)

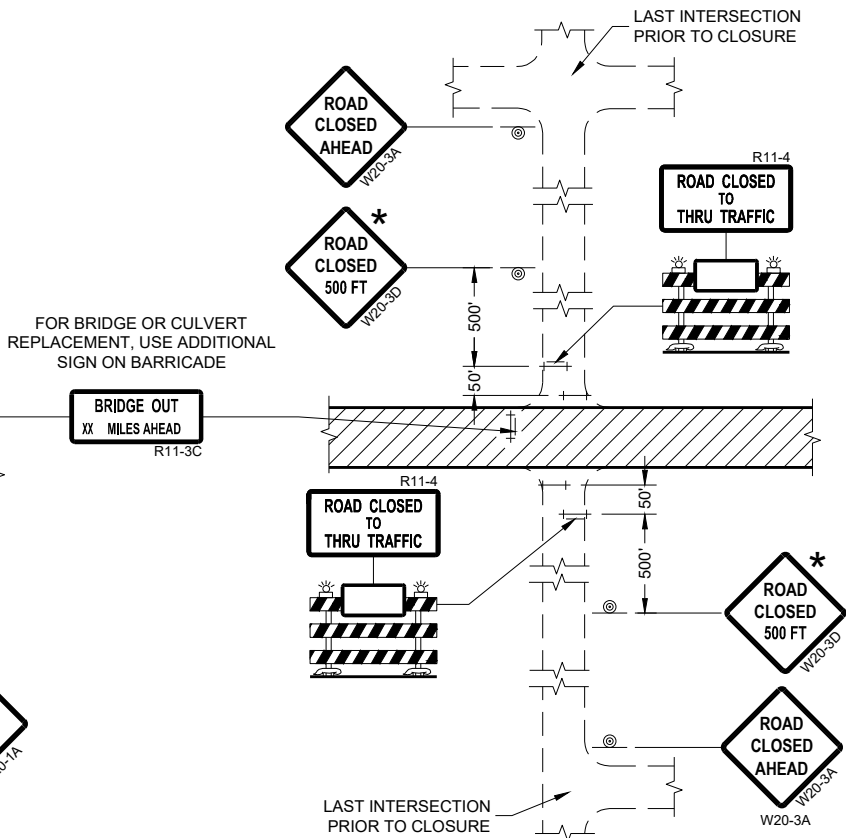

DETAIL 4
(CONTRACTOR, LOCAL BUSINESS AND
RESIDENT ACCESS TO PROJECT)

GENERAL NOTES

THE EXACT NUMBER, LOCATION, AND SPACING OF ALL SIGNS AND BARRICADES SHALL BE ADJUSTED TO FIT FIELD CONDITIONS AS APPROVED BY THE ENGINEER.

ANY SIGNS TEMPORARY OR EXISTING, WHICH CONFLICT WITH TRAFFIC CONTROL "IN USE" SHALL BE REMOVED OR COVERED AS NEEDED AND AS APPROVED BY THE ENGINEER.

THE SPACING BETWEEN TRAFFIC CONTROL SIGNS SHOULD BE ADJUSTED TO NOT CONFLICT WITH AND SHOULD PROVIDE A DESIRABLE MINIMUM OF 200 FEET CLEARANCE (500 FEET DESIRABLE) TO EXISTING SIGNS THAT WILL REMAIN IN PLACE.

IF A "STOP" SIGN MUST BE REMOVED FOR A WORK OPERATION, A TEMPORARY "STOP" SIGN SHALL BE PLACED PRIOR TO THE SIGN REMOVAL, OR A FLAGGER SHALL BE PROVIDED UNTIL THE SIGN IS REESTABLISHED.

BARRICADES THAT MUST BE MOVED FOR A WORK OPERATION SHALL BE IMMEDIATELY REESTABLISHED UPON COMPLETION OF THE OPERATION OR FOR CONTINUING OPERATIONS, AT THE END OF EACH WORKING DAY.

SIGNS THAT WILL BE IN PLACE LESS THAN SEVEN CONTINUOUS DAYS AND NIGHTS MAY BE MOUNTED ON PORTABLE SUPPORTS.

ALL TYPE III BARRICADES SHALL HAVE RAILS REFLECTORIZED ON BOTH FACES. STRIPES SHALL BE PROPERLY SLOPED DOWN TOWARD THE TRAFFIC SIDE OR AS SHOWN IN THE ROAD CLOSURE BARRICADE DETAIL "D" FOR FULL ROAD CLOSURES.

TYPE "A" LOW-INTENSITY FLASHING WARNING LIGHTS SHALL BE VISIBLE ON BOTH SIDES OF THE BARRICADE.

THE R11-2, R11-3, AND R11-4 SIGNS PLACED ON BARRICADES SHALL COVER NO MORE THAN THE TOP RAIL. THE SIGNS SHALL NOT COVER ANY PORTION OF THE MIDDLE OR BOTTOM RAILS.

ALL SIGNS SHALL BE 48" X 48" UNLESS OTHERWISE NOTED BELOW:
R11-2 SHALL BE 48" X 30".
R11-4 AND R11-3 SHALL BE 60" X 30".

- * OMIT THE "ROAD CLOSED 500 FT." SIGN IF THE LAST INTERSECTION IS 500 FEET OR LESS FROM THE WORK ZONE.
- ** 500' MAX. OR AT LAST INTERSECTION, WHICHEVER IS CLOSEST.

LEGEND

- SIGN ON PERMANENT SUPPORT
- TYPE III BARRICADE
- TYPE III BARRICADE WITH ATTACHED SIGN
- TYPE "A" WARNING LIGHT (FLASHING)
- WORK AREA

BARRICADES AND SIGNS FOR SIDEROAD CLOSURES

STATE OF WISCONSIN
DEPARTMENT OF TRANSPORTATION

APPROVED
July 2018 /S/ Andrew Heidtke
DATE WORK ZONE ENGINEER

FHWA

GENERAL NOTES

THE EXACT NUMBER, LOCATION, AND SPACING OF ALL SIGNS AND DEVICES SHALL BE ADJUSTED TO FIT FIELD CONDITIONS.

THE SPACING BETWEEN TRAFFIC CONTROL SIGNS SHOULD BE ADJUSTED TO NOT CONFLICT WITH AND SHOULD PROVIDE A MINIMUM OF 200 FEET (500 FEET DESIRABLE) CLEARANCE TO EXISTING SIGNS THAT WILL REMAIN IN PLACE.

ALL SIGNS ARE 48" X 48" UNLESS OTHERWISE NOTED. IF NECESSARY DUE TO SPACE CONSTRAINTS, 36"X36" SIGNS MAY BE USED INSTEAD OF 48" X 48" SIGNS.


SIGNS THAT WILL BE IN PLACE LESS THAN SEVEN CONTINUOUS DAYS AND NIGHTS MAY BE MOUNTED ON PORTABLE SUPPORTS.

IF A "STOP" SIGN MUST BE REMOVED FOR A WORK OPERATION, A TEMPORARY "STOP" SIGN SHALL BE PLACED PRIOR TO THE SIGN REMOVAL, OR A FLAGGER SHALL BE PROVIDED UNTIL THE SIGN IS REESTABLISHED.


* THE THIRD W20-1 SIGN IS REQUIRED ONLY IF THERE IS AN INTERSECTION BETWEEN THE "ROAD WORK 500 FEET" SIGN AND THE WORK ZONE. ADJUST THE PLACEMENT OF THIS SIGN BASED ON INTERSECTION LOCATION AND OTHER FIELD CONDITIONS.

LEGEND

-  SIGN ON PERMANENT SUPPORT
-  DIRECTION OF TRAFFIC
-  WORK AREA

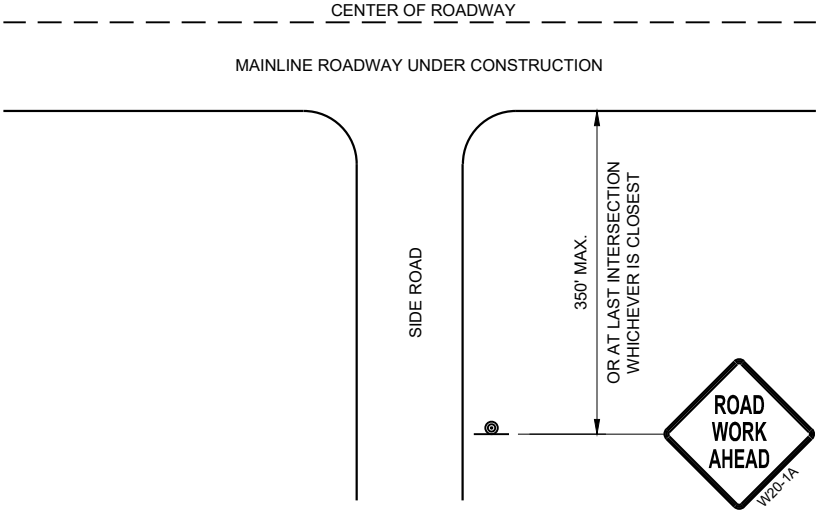

TYPICAL SIDE ROAD APPROACH
WARNING SIGN DETAIL

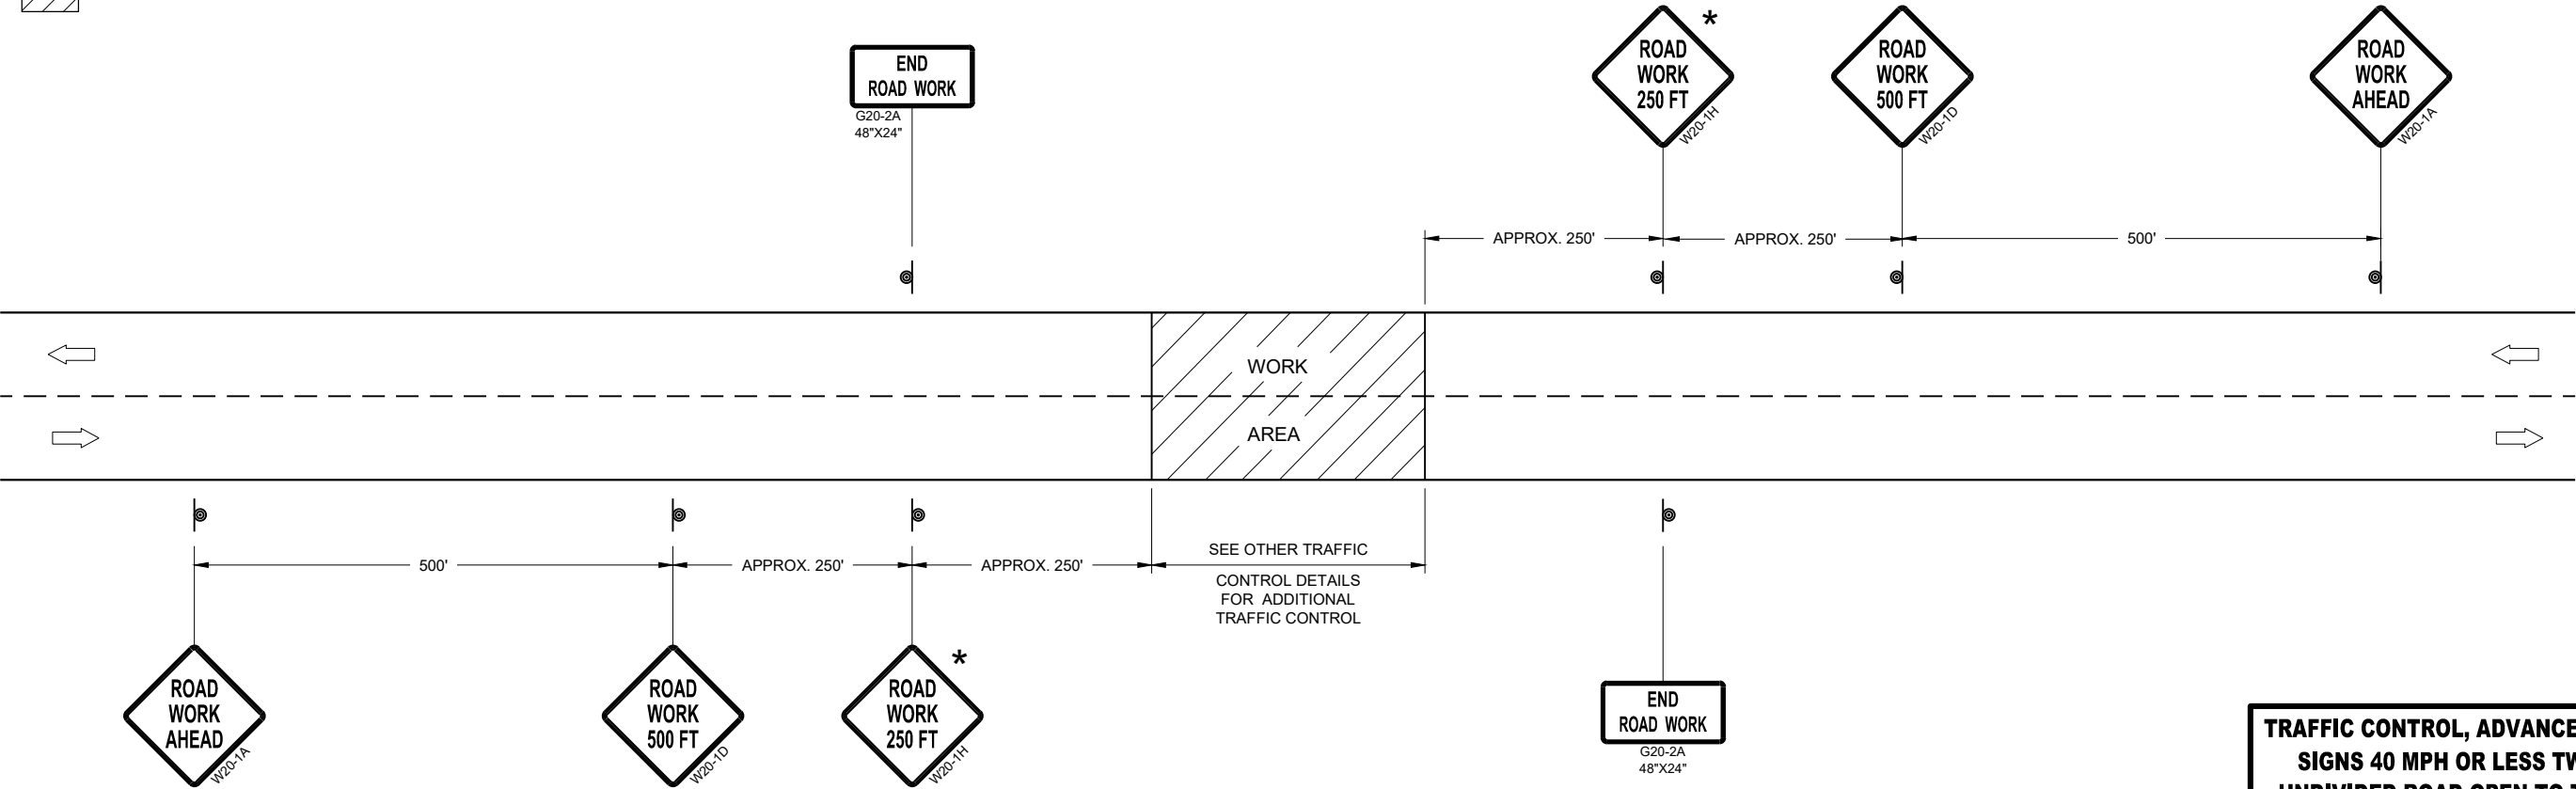


TRAFFIC CONTROL, ADVANCE WARNING SIGNS 40MPH OR LESS

TRAFFIC CONTROL, ADVANCE WARNING
SIGNS 40 MPH OR LESS TWO-WAY
UNDIVIDED ROAD OPEN TO TRAFFICE


STATE OF WISCONSIN
DEPARTMENT OF TRANSPORTATION

APPROVED
July 2018
DATE /S/ Andrew Heidtke
WORK ZONE ENGINEER

FHWA

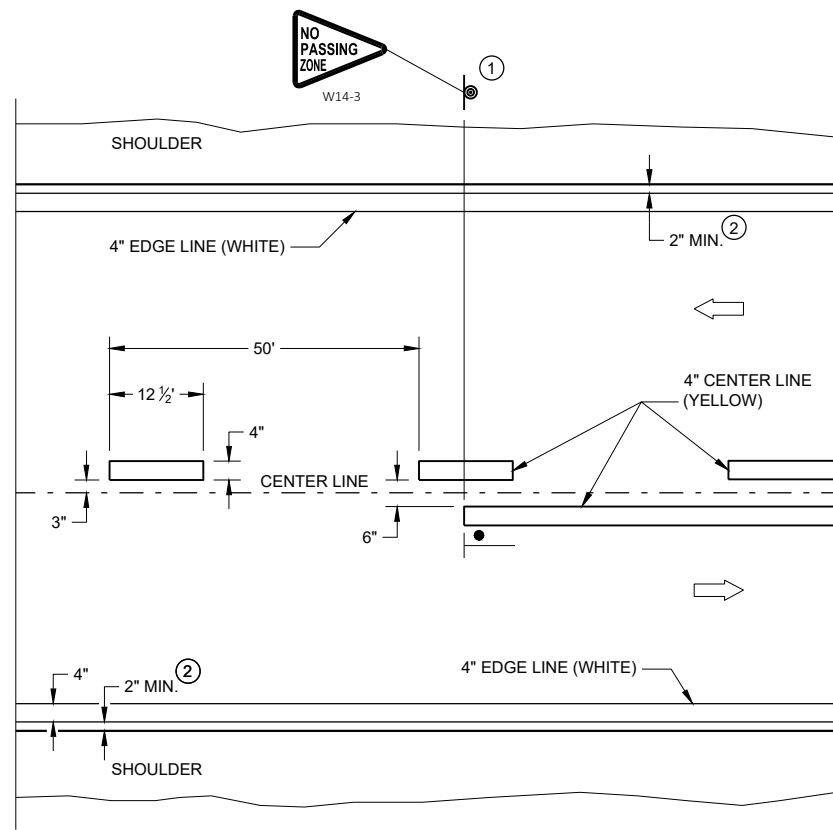


TWO WAY TRAFFIC

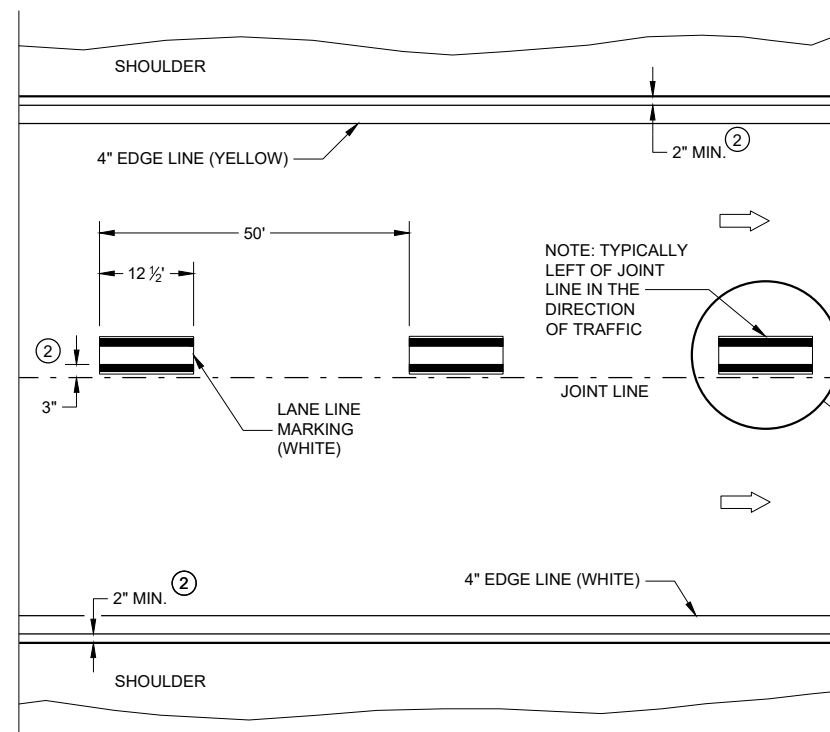


ONE WAY TRAFFIC

PERMANENT PAVEMENT MARKING

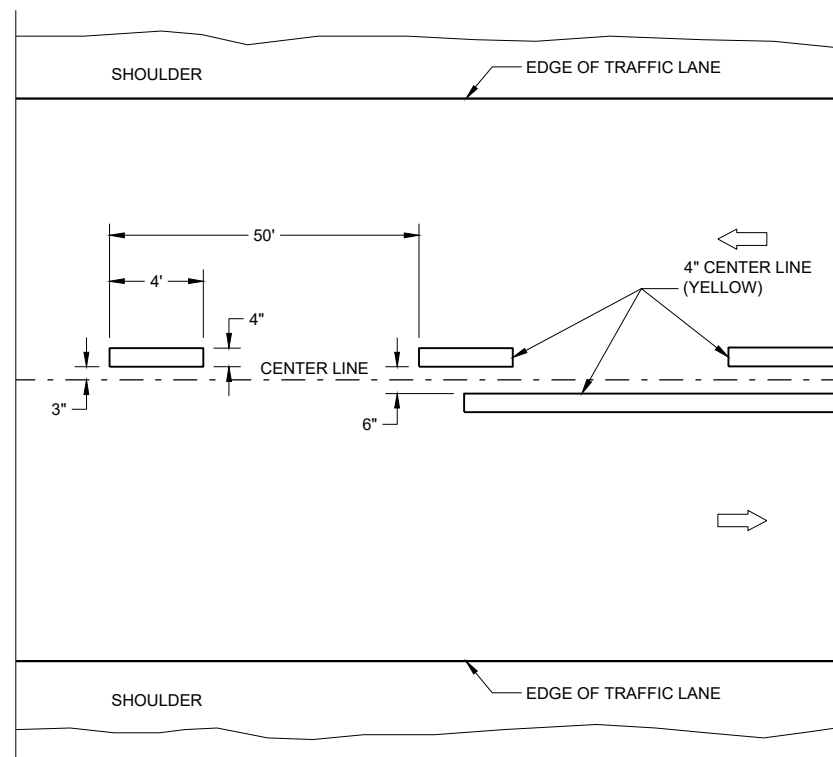

TWO WAY TRAFFIC

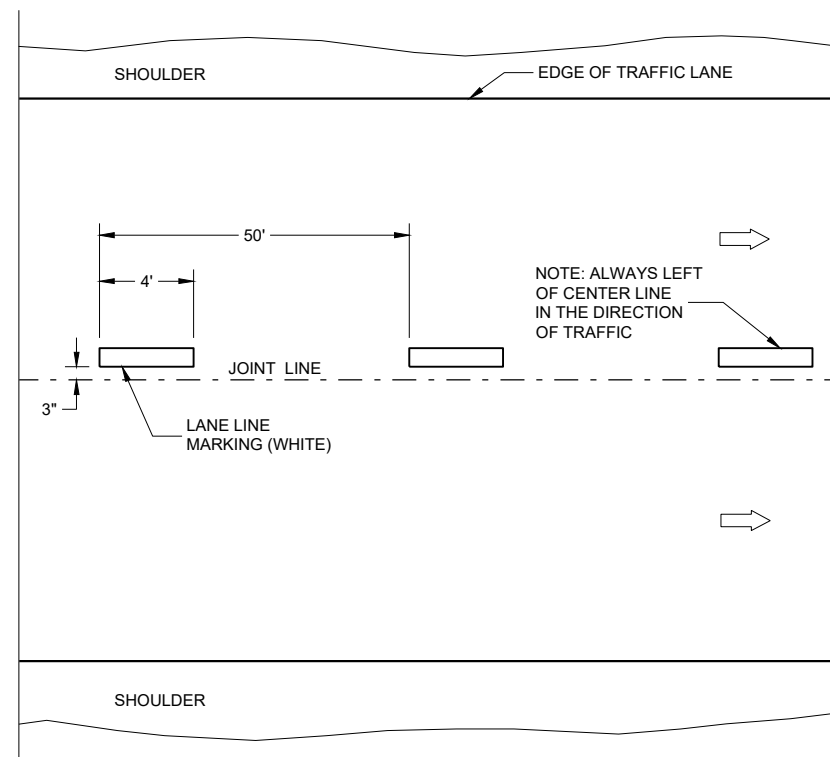

ONE WAY TRAFFIC

TEMPORARY PAVEMENT MARKING


GENERAL NOTES

DETAILS OF CONSTRUCTION NOT SHOWN ON THIS DRAWING SHALL CONFORM TO STANDARD SPECIFICATIONS AND SPECIAL PROVISIONS.

- ① LOCATE THE NO PASSING ZONE W14-3 SIGN WITH 50 FEET OF THE "T" MARKING
- ② MEASURE FROM EDGE OF MARKING TO JOINT LINE. THIS DOES NOT INCLUDE SPACE NEEDED FOR GROOVING OPERATIONS.

LEGEND

-  "T" MARKING
 SIGN ON PERMANENT SUPPORT
 DIRECTION OF TRAFFIC


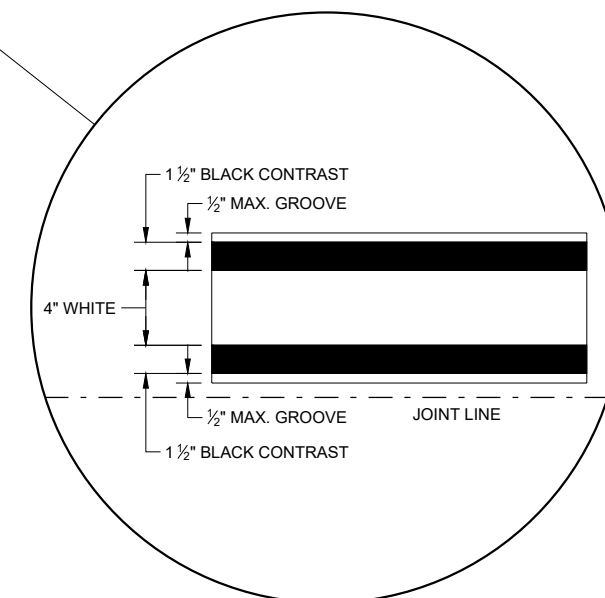


LONGITUDINAL MARKING (MAINLINE)


STATE OF WISCONSIN
DEPARTMENT OF TRANSPORTATION

APPROVED
February 2020
DATE


/S/ Matthew Rauch
STATEWIDE SIGNING AND MARKING
ENGINEER

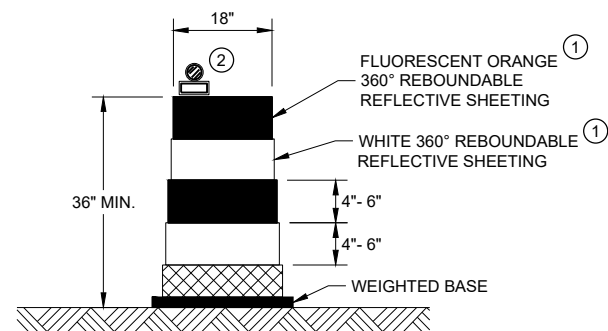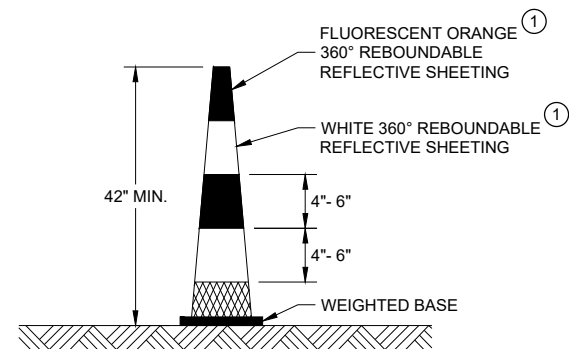**DRUM****42" CONE**


DO NOT USE IN TAPERS
 $\frac{1}{2}$ SPACING OF DRUMS

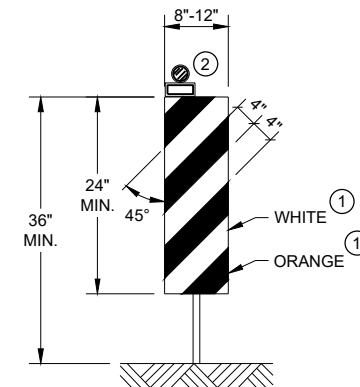**VERTICAL PANEL**

THE STRIPES SHALL SLOPE DOWNWARD TO
 THE TRAFFIC SIDE FOR CHANNELIZATION.

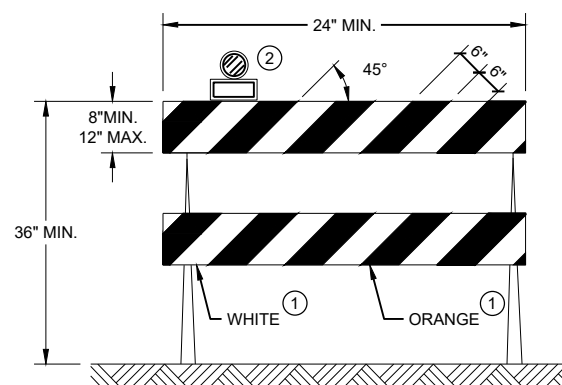**TYPE II BARRICADE**

FOR RAILS LESS THAN 36" LONG, 4" WIDE STRIPES
 MAY BE USED. ALL STRIPES SHALL SLOPE DOWNWARD
 TO THE TRAFFIC SIDE FOR CHANNELIZATION.

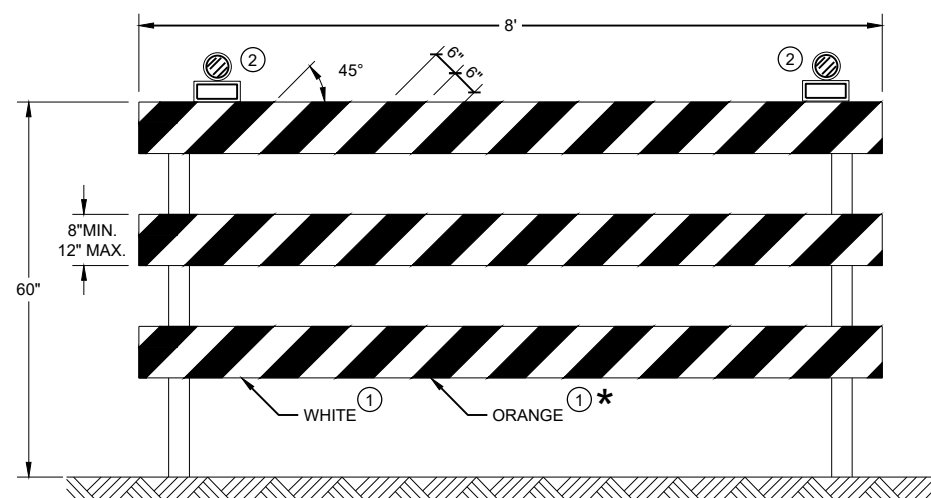**TYPE III BARRICADE**

IF SIGN MOUNTED, DO NOT COVER MORE THAN 50% OF THE TOP
 TWO RAILS OR 33% OF THE TOTAL AREA OF THE THREE RAILS.

* IF USED FOR A PERMANENT APPLICATION USE RED SHEETING.

GENERAL NOTES

- ① REFLECTIVE SHEETING SHALL FOLLOW THE REQUIREMENTS IN THE APPROVED PRODUCTS LISTING FOR SIGN SHEETING.
- ② LOCATION OF WARNING LIGHTS WHEN SHOWN ON THE PLAN.

**CHANNELIZING DEVICES
 DRUMS, CONES, BARRICADES
 AND VERTICAL PANELS**

STATE OF WISCONSIN
 DEPARTMENT OF TRANSPORTATION

APPROVED
 June 2017 /S/ Andrew Heidtke
 DATE WORK ZONE ENGINEER

FHWA

LEGEND

-  SIGN ON PORTABLE OR PERMANENT SUPPORT
-  TEMPORARY PORTABLE RUMBLE STRIP ARRAY
-  DIRECTION OF TRAFFIC
-  WORK AREA
-  FLAGGER, EQUIPPED WITH STOP/SLOW PADDLE FASTENED ON SUPPORT STAFF

GENERAL NOTES

DETAILS OF TRAFFIC CONTROL DEVICES AND INSTALLATION NOT SHOWN ON THIS DRAWING SHALL CONFORM TO THE PERTINENT REQUIREMENTS OF THE STANDARD SPECIFICATIONS, THE SPECIAL PROVISIONS, AND THE MANUAL ON UNIFORM TRAFFIC CONTROL DEVICES.

ALL SIGNS ARE 48" X 48" UNLESS OTHERWISE NOTED.

"WO" SIGNS ARE THE SAME AS "W" SIGNS EXCEPT THE BACKGROUND IS ORANGE.

THE EXACT NUMBER, LOCATION AND SPACING OF ALL SIGNS, DEVICES, AND LOCATION OF ALL FLAGGERS SHALL BE ADJUSTED TO FIT FIELD CONDITIONS AS APPROVED BY THE ENGINEER.

THE FIRST ADVANCE WARNING SIGN SHOULD TYPICALLY BE LOCATED IN ADVANCE OF THE ANTICIPATED TRAFFIC BACKUP OR QUEUE.

WHEN A SIDE ROAD OR RAMP INTERSECTS THE FACILITY ON WHICH THE WORK IS BEING PERFORMED, ADDITIONAL TRAFFIC CONTROLS SHALL BE PROVIDED AS SPECIFIED IN THE PLANS AND/OR THE SPECIAL PROVISIONS OR AS APPROVED BY THE ENGINEER.

FLAGGING

FLAGGERS SHALL BE IN SIGHT OF EACH OTHER OR IN DIRECT COMMUNICATION AT ALL TIMES. THEY SHALL BE EQUIPPED WITH STOP/SLOW PADDLES FASTENED ON SUPPORT STAFFS. WHEN THE FLAGGING OPERATION IS NOT IN EFFECT REMOVE TEMPORARY PORTABLE RUMBLE STRIPS PRIOR TO COVERING OR REMOVING ALL ADVANCE SIGNING.

① FOR MOVING WORK OPERATIONS, POST ADDITIONAL W20-7A FLAGGER SIGNS AT APPROXIMATELY 3,500' INTERVALS IN THE MOVING WORK OPERATION OR AS APPROVED BY THE ENGINEER.

② SIGN NOT REQUIRED IF FLAGGING OPERATION OCCURS WITHIN A SIGNED ROAD WORK ZONE AREA.

WHEN THE DISTANCE BETWEEN FLAGGERS EXCEEDS 2 MILES, A PILOT CAR IS REQUIRED. WHEN CURVES REDUCE SIGHT DISTANCE BELOW 400', A PILOT CAR IS REQUIRED.

TEMPORARY PORTABLE RUMBLE STRIPS

UTILIZE TEMPORARY PORTABLE RUMBLE STRIPS ON ALL FLAGGING OPERATIONS.


③ EACH TEMPORARY PORTABLE RUMBLE STRIP ARRAY CONSISTS OF THREE RUMBLE STRIPS SPACED ACCORDING TO MANUFACTURER'S RECOMMENDATION, PLACED TRANSVERSE ACROSS THE LANE AT LOCATIONS SHOWN.

ONLY USE TEMPORARY PORTABLE RUMBLE STRIPS FOR THE APPROVED PRODUCTS LIST.

INSTALL TEMPORARY RUMBLE STRIPS PER MANUFACTURER'S RECOMMENDATIONS.

PLACE ADVANCE SIGNING PRIOR TO INSTALLING TEMPORARY RUMBLE STRIPS.

DO NOT INSTALL TEMPORARY PORTABLE RUMBLE STRIPS ON GRAVEL, MILLED SURFACES, OR ASPHALT THAT HAS BEEN PAVED LESS THAN 12 HOURS.

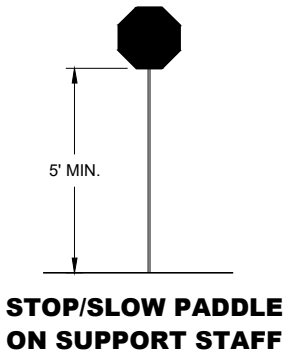


SIGN AND TEMPORARY RUMBLE STRIP ARRAY SPACING TABLE

SPEED LIMIT	SPACING "A"
25-30 MPH	200'
35-40 MPH	350'
45-55 MPH	500'



USE OF W03-4 SIGN IS OPTIONAL. WHEN USED, THIS SIGN SHALL BE LOCATED BETWEEN THE W20-7A AND W20-4A SIGNS, USING SPACING "A".

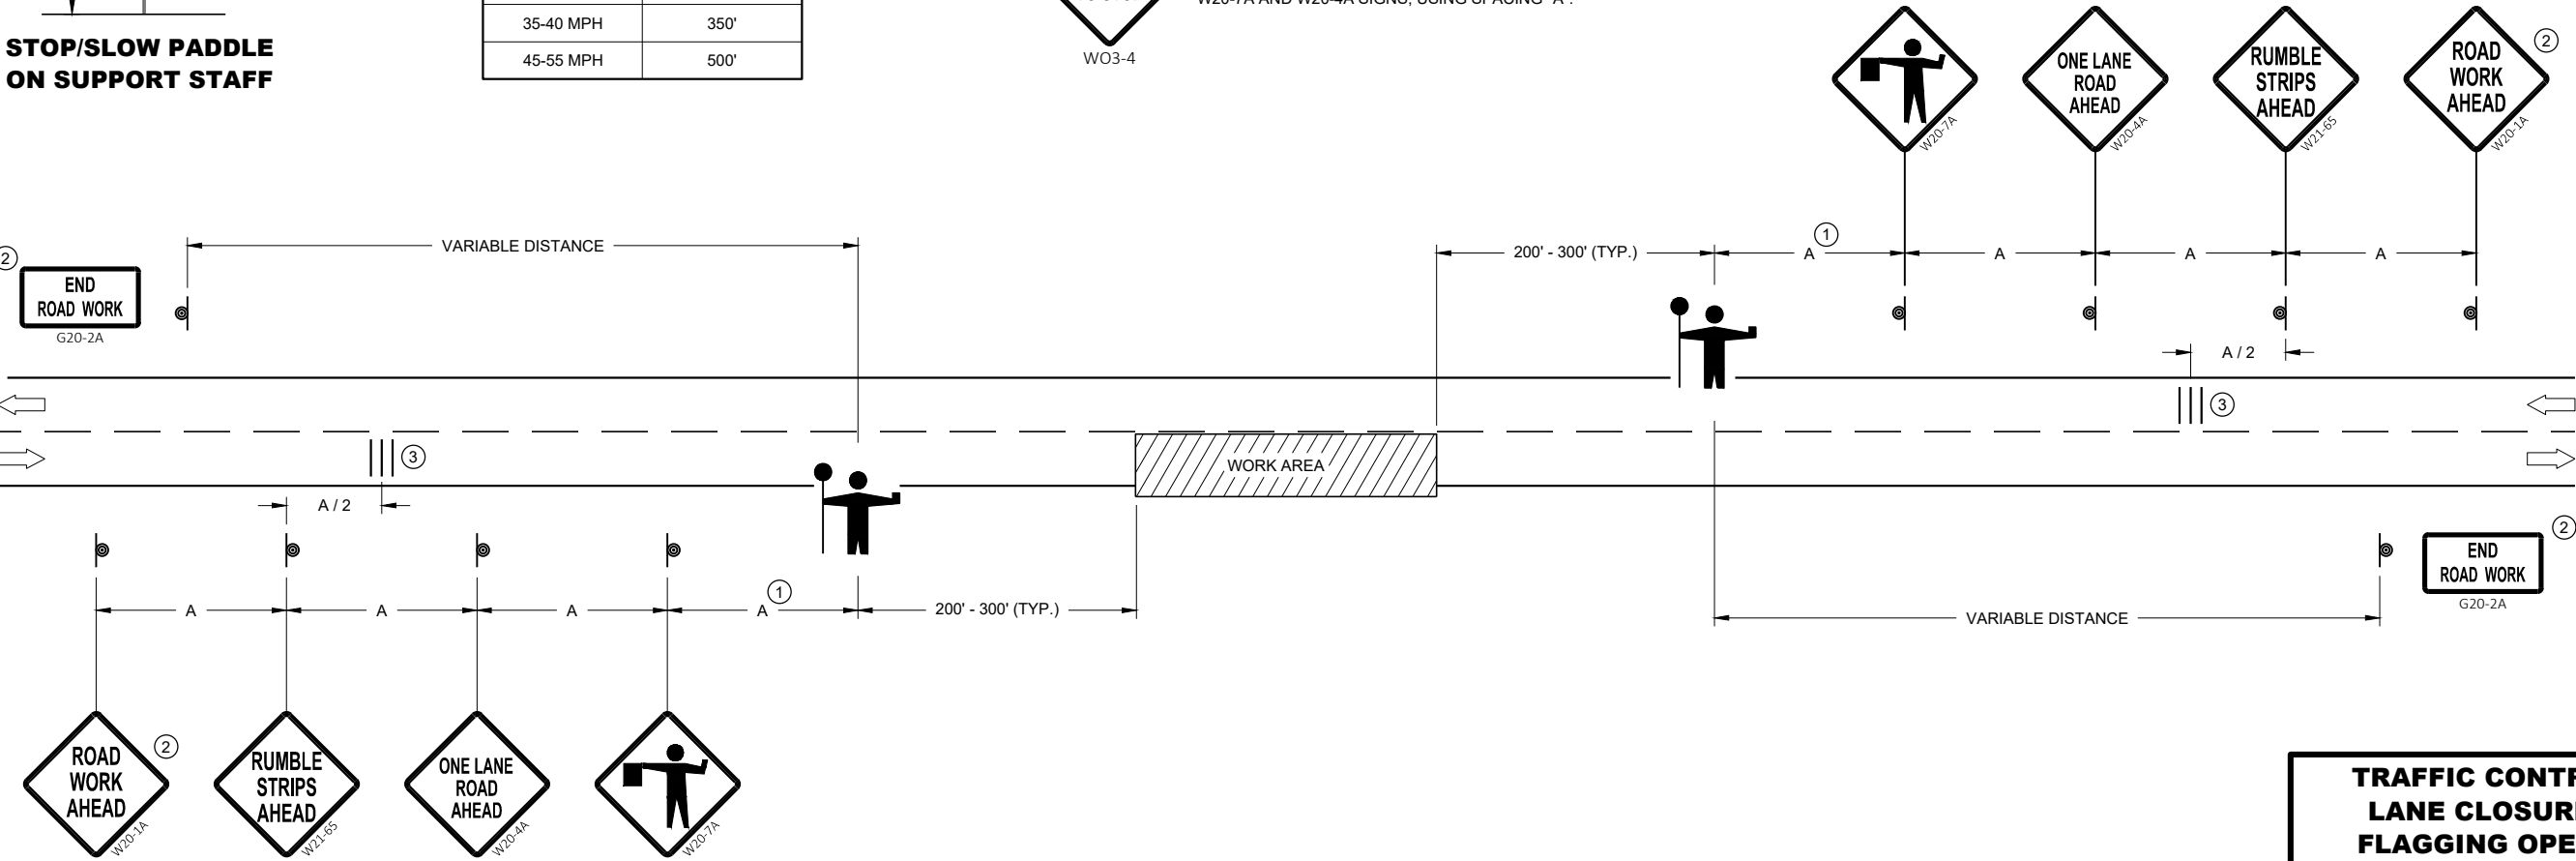


TRAFFIC CONTROL FOR LANE CLOSURE WITH FLAGGING OPERATION

TRAFFIC CONTROL FOR LANE CLOSURE WITH FLAGGING OPERATION


STATE OF WISCONSIN
DEPARTMENT OF TRANSPORTATION

APPROVED
May 2019 /S/ Andrew Heidtke
DATE WORK ZONE ENGINEER


FHWA

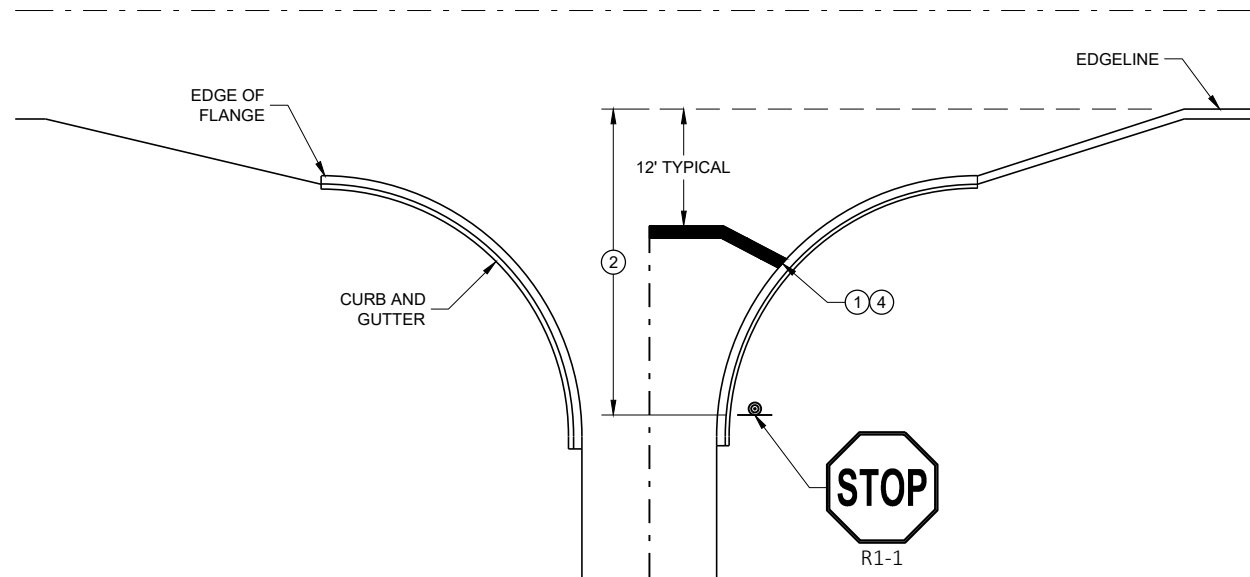


TYPICAL STOP LINE PAVEMENT MARKING
WITH CURB AND GUTTER

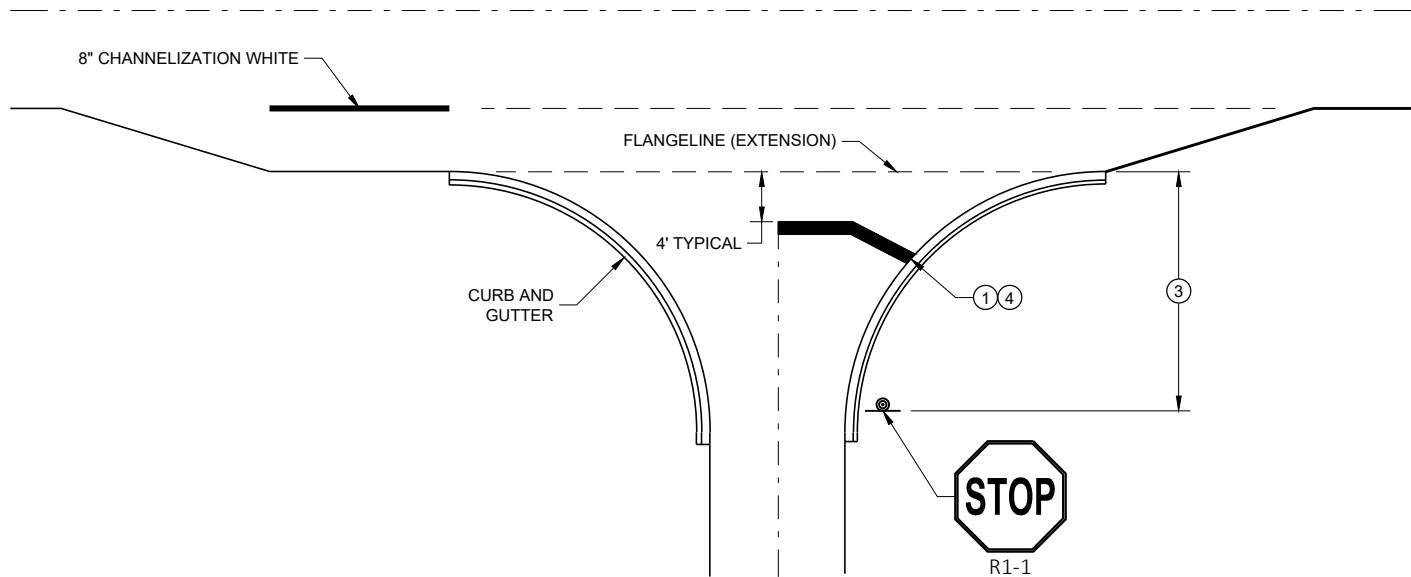

TYPICAL STOP LINE PAVEMENT MARKING
FOR SIDEROADS WITH RIGHT TURN LANE

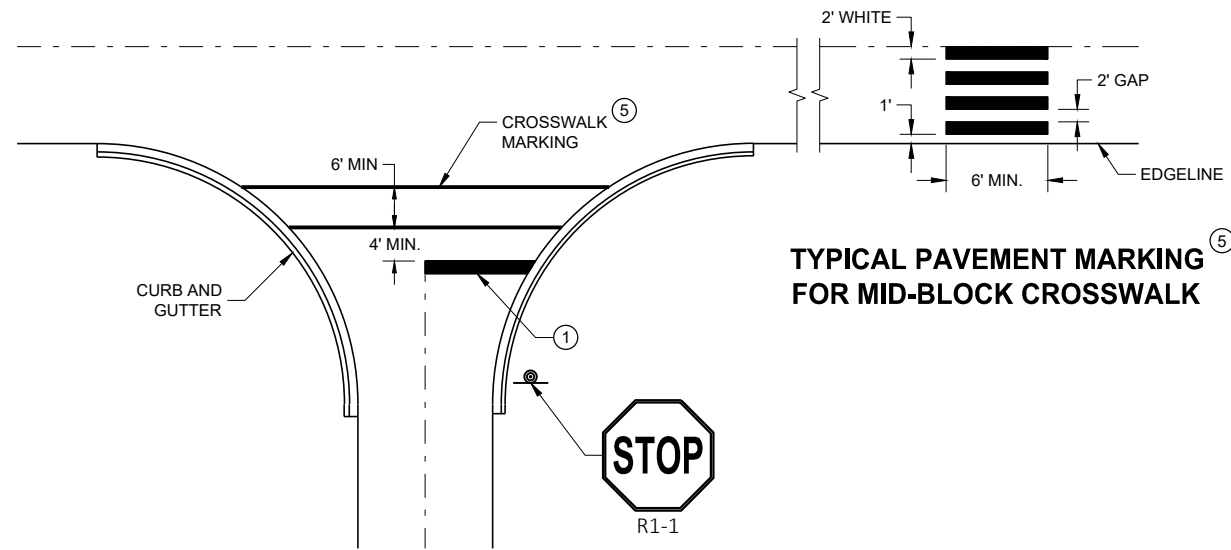

TYPICAL STOP LINE PAVEMENT MARKING FOR
SIDEROADS WITH CROSSWALK MARKING

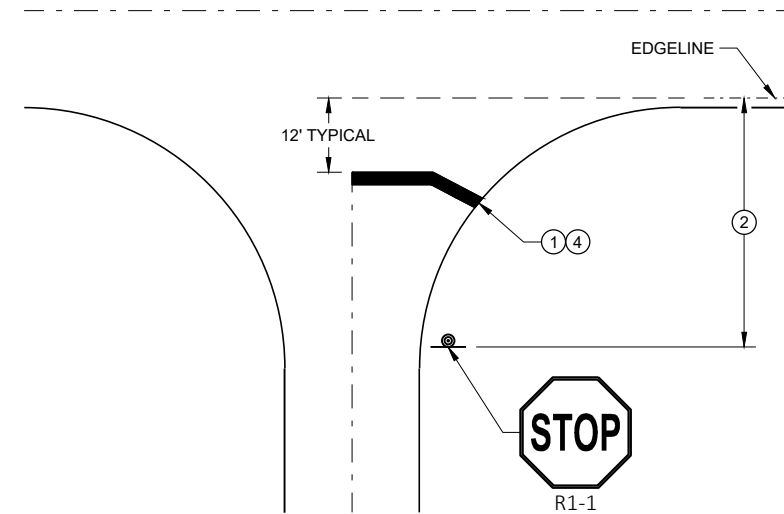

TYPICAL STOP LINE PAVEMENT MARKING
WITHOUT CURB AND GUTTER

GENERAL NOTES


STOP SIGN SHALL BE PLACED A MINIMUM OF 6 FEET TO A MAXIMUM OF 50 FEET FROM THE EDGE LINE LOCATION.

- ① 18-INCH STOP LINES MAY BE DELETED OR ADDED BY THE REGION MARKING ENGINEER BASED ON VISIBILITY AND SIGHT LINES.
- ② NO STOP LINE IS REQUIRED IF STOP SIGN IS LESS THAN OR EQUAL TO 40 FEET FROM THE EDGE LINE.
- ③ NO STOP LINE IS REQUIRED IF STOP SIGN IS LESS THAN OR EQUAL TO 30 FEET FROM THE FLANGE LINE EXTENSION.
- ④ MOVE CLOSER TO THE EDGE OF TRAVEL LINE AS NEEDED FOR VISIBILITY AND SIGHT LINES (NO CLOSER THAN 4 FEET).
- ⑤ LADDER BAR CROSSWALKS SHOULD ONLY BE USED FOR MID BLOCK CROSSINGS. USE 2 - 6" TRANSVERSE LINES INSTEAD.

STOP LINE AND CROSSWALK
PAVEMENT MARKING

STATE OF WISCONSIN
DEPARTMENT OF TRANSPORTATION

APPROVED
November 2019 /S/ Matthew Rauch
DATE STATE SIGNING AND MARKING
ENGINEER
FHWA

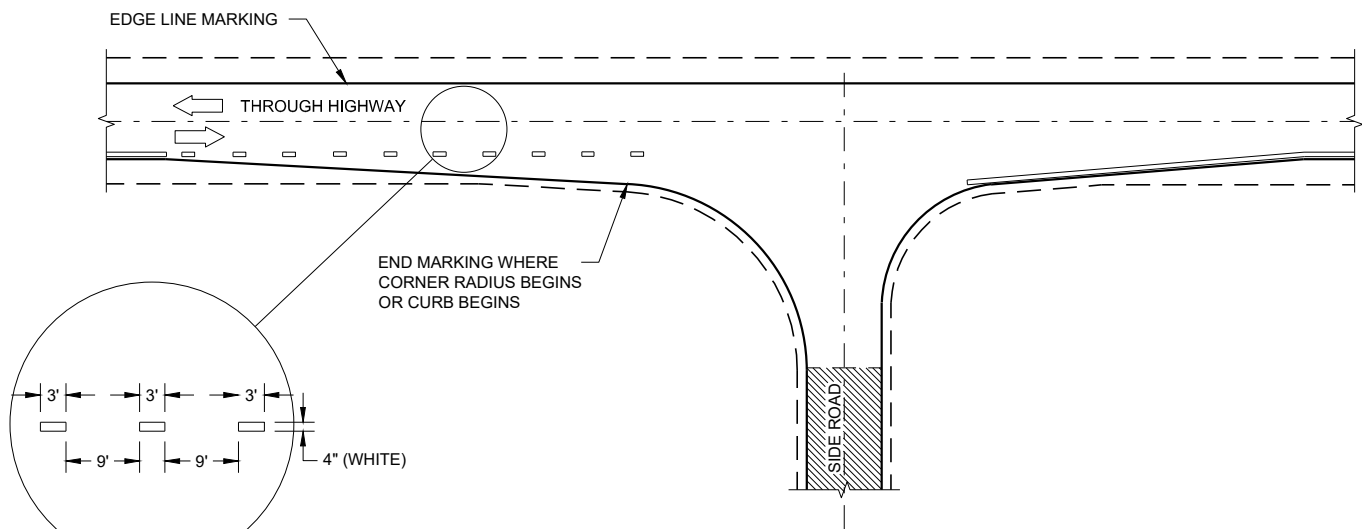

MINOR INTERSECTION


GENERAL NOTES

OMIT EDGE LINES THROUGH INTERSECTIONS. CONTINUE EDGE LINES THROUGH DRIVEWAYS.


- ① WHEN DISTANCE "A" IS LESS THAN 250 FEET, OMIT LANE LINE.
- ② WHEN DISTANCE "B" IS LESS THAN 100 FEET, OMIT CHANNELIZING LANE LINE.
- ③ BARRIER LINE ENDS AT SIDE ROAD PAVEMENT / SURFACE EDGE EXTENSION.
- ④ BARRIER LINE STARTS 500 FEET PRIOR TO THE BYPASS TAPER.

LEGEND

➡ DIRECTION OF TRAVEL

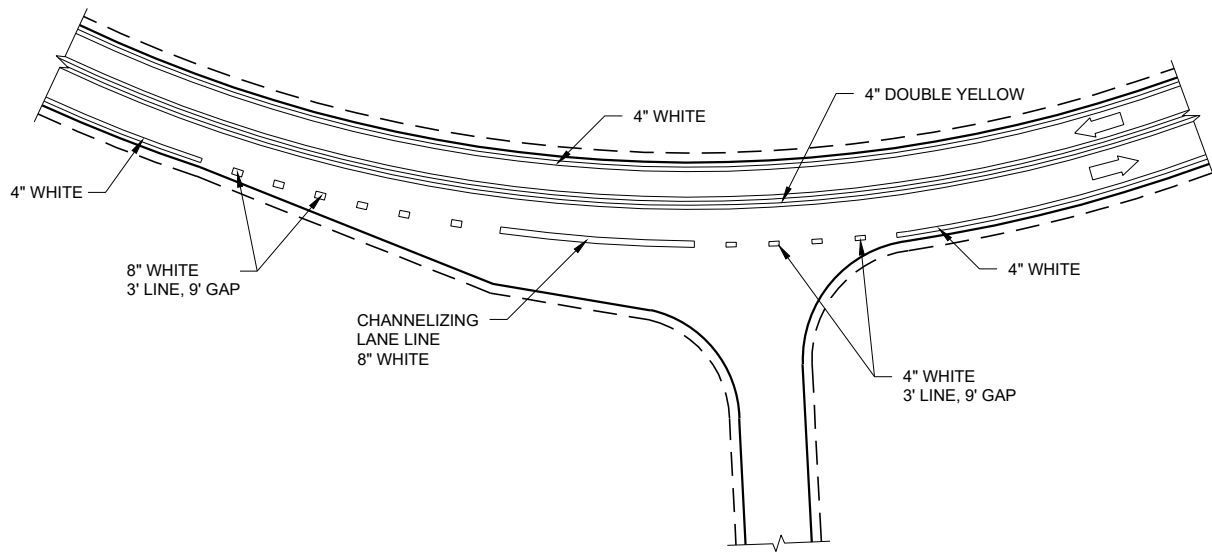

INTERSECTION ON OUTSIDE OF CURVE

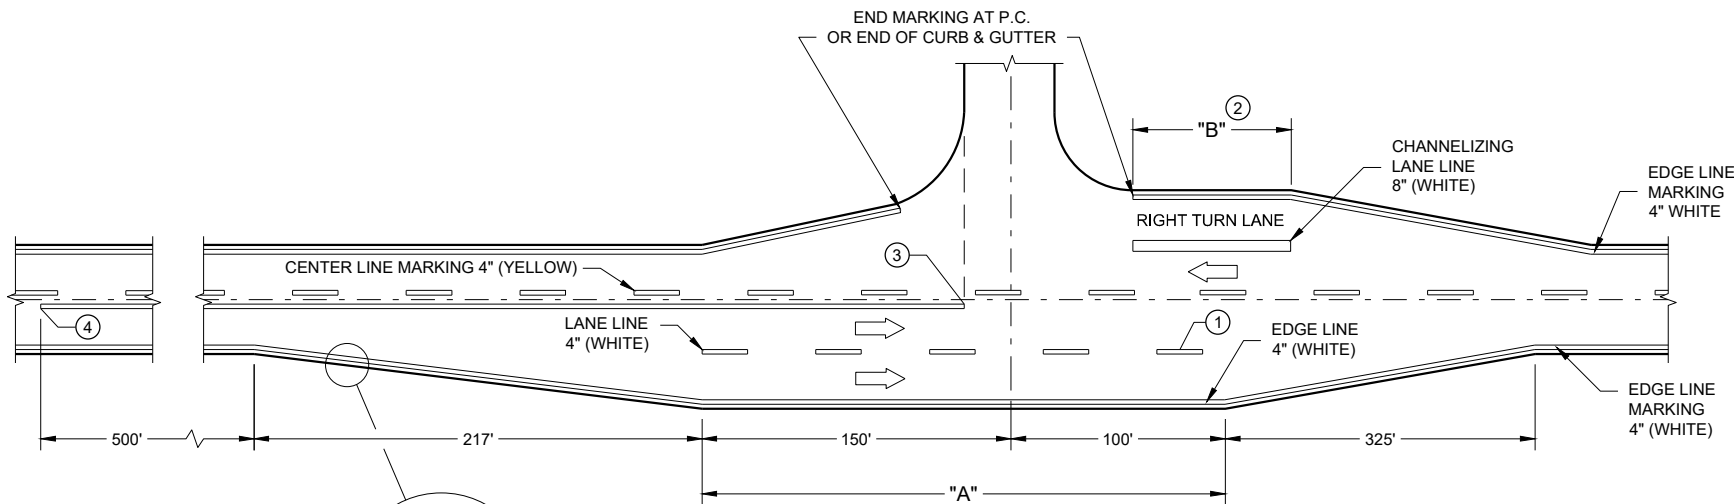


MAJOR INTERSECTIONS
(INTERSECTION WITH FULL RIGHT TURN LANE OR BYPASS LANE)

PAVEMENT MARKING
(INTERSECTIONS)

STATE OF WISCONSIN
DEPARTMENT OF TRANSPORTATION

LEGEND

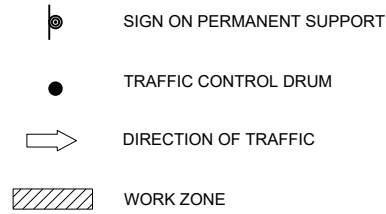

GENERAL NOTES

ALL SIGNS ARE 48"X48" UNLESS OTHERWISE NOTED. IF NECESSARY DUE TO SPACE CONSTRAINTS IN URBAN AREAS, 36" X 36" SIGNS MAY BE USED IF APPROVED BY THE REGIONAL TRAFFIC UNIT.

"WO" SIGN IS THE SAME AS "W" SIGN EXCEPT THE BACKGROUND IS ORANGE.


ANY SIGNS TEMPORARY OR EXISTING, WHICH CONFLICT WITH THE TRAFFIC CONTROL "IN USE"
SHALL BE REMOVED OR COVERED AS NEEDED AND AS APPROVED BY THE ENGINEER.

THE EXACT NUMBER, LOCATION, AND SPACING OF ALL SIGNS AND DEVICES SHALL BE ADJUSTED TO FIT FIELD CONDITIONS AS APPROVED BY THE ENGINEER.

CHANNELIZING DEVICES PLACED ADJACENT TO WORK AREA SHALL BE PULLED BACK FROM THE TRAVEL LANE WHEN WORK IS NOT IN PROGRESS.

SIGNS THAT WILL BE IN PLACE LESS THAN 7 CONTINUOUS DAYS AND NIGHTS MAY BE MOUNTED ON PORTABLE SUPPORTS.

W20-1A AND G20-2A SIGNS ARE NOT REQUIRED IF THE WORK AREA IS WITHIN A LARGER WORK ZONE WHERE THESE SIGNS ARE ALREADY PRESENT. G20-2A SIGNS MAY ALSO BE OMITTED IF DURATION OF WORK IS LESS THAN 7 CONTINUOUS DAYS AND NIGHTS.

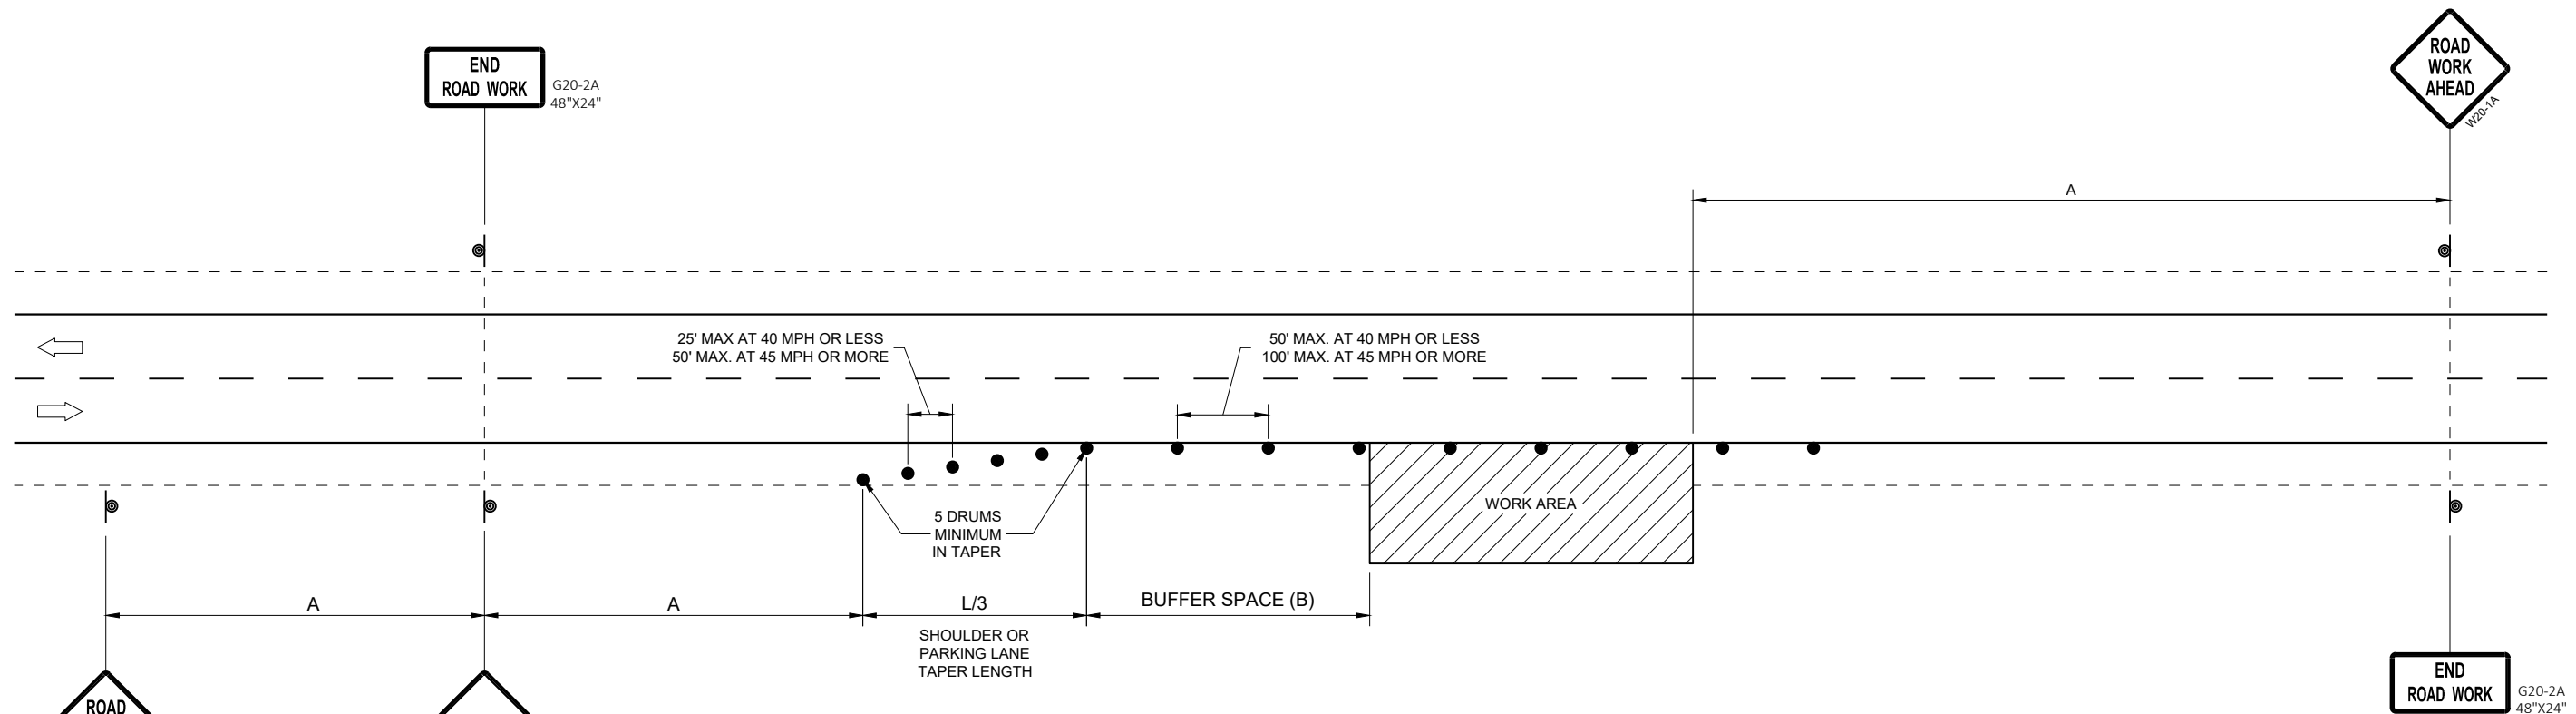

POSTED SPEED LIMIT PRIOR TO WORK STARTING (MPH)	ADVANCE WARNING SIGN SPACING (A) FEET	SHOULDER TAPER L / 3						BUFFER SPACE (B) FEET
		W, LATERAL OFFSET (FT)						
		3	4	5	6	7	8	
25	200'	10	14	17	21	24	28	55
30	200'	15	20	25	30	35	40	85
35	350'	20	27	34	40	47	54	120
40	350'	26	35	44	53	62	70	170
45	500'	45	59	74	89	104	119	220
50	500'	50	66	83	99	116	132	280
55	500'	54	73	91	109	127	145	335'


**TRAFFIC CONTROL, WORK ON
SHOULDER OR PARKING LANE,
UNDIVIDED ROADWAY**

STATE OF WISCONSIN
DEPARTMENT OF TRANSPORTATION

APPROVED
May 2020
DATE

/S/ Andrew Heidtke
STATEWIDE WORK ZONE TRAFFIC
SAFETY ENGINEER

FWHA

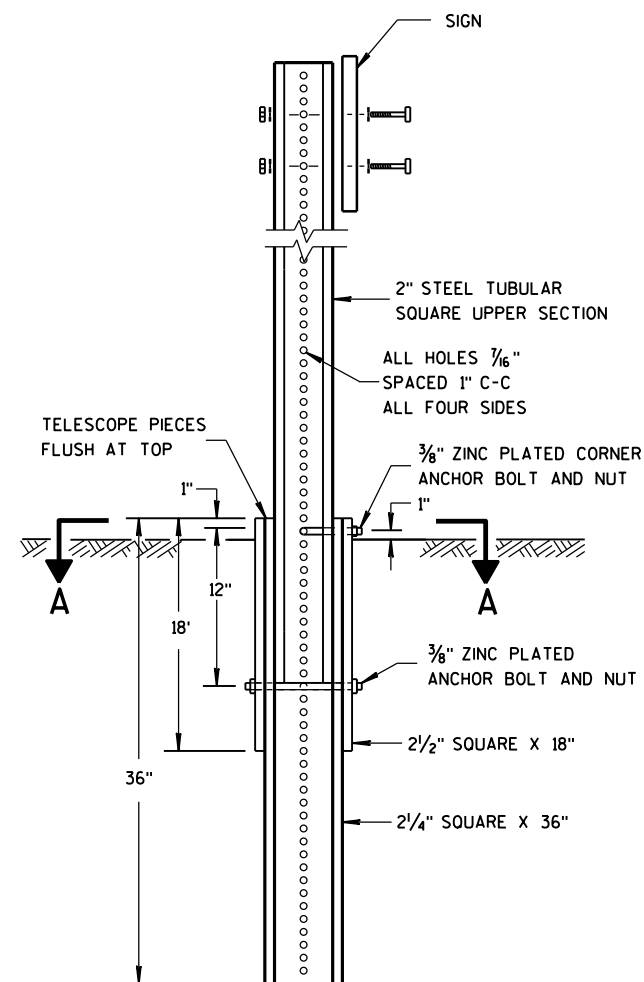


DETAIL OF TUBULAR
STEEL SIGN POST


TUBULAR STEEL POSTS

AREA OF SIGN INSTALLATION (SQ. FT.)	NUMBER OF REQUIRED TUBULAR STEEL POSTS
9 OR LESS	1
GREATER THAN 9 LESS THAN OR EQUAL TO 18	2
GREATER THAN 18 LESS THAN OR EQUAL TO 27	3

SIGNS WIDER THAN 3 FEET OR LARGER THAN 9 SQ. FT. SHALL
BE MOUNTED ON MULTIPLE POSTS (SEE ABOVE TABLE).
SIGNS LARGER THAN 27 SQ. FT. SHALL NOT BE MOUNTED
ON TUBULAR STEEL POSTS.

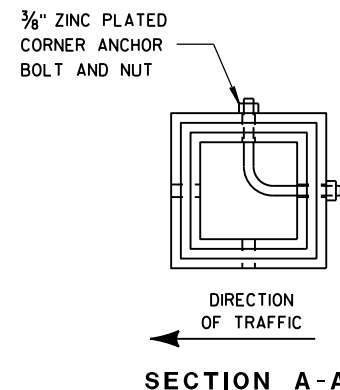


SECTION A-A

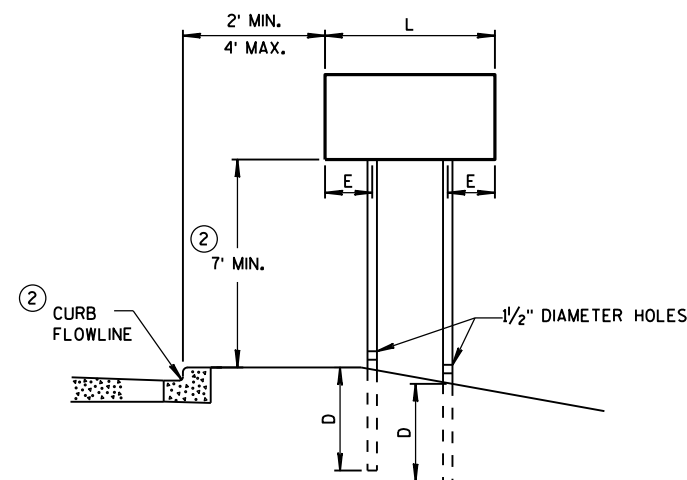


URBAN AREA

POST MOUNTING DETAIL FOR TEMPORARY TRAFFIC CONTROL FIXED MESSAGE SIGNS

WOOD POST EMBEDMENT DEPTH	
AREA OF SIGN INSTALLATION (SQ. FT.)	D (MIN)
20 OR LESS	4'
GREATER THAN 20	5'

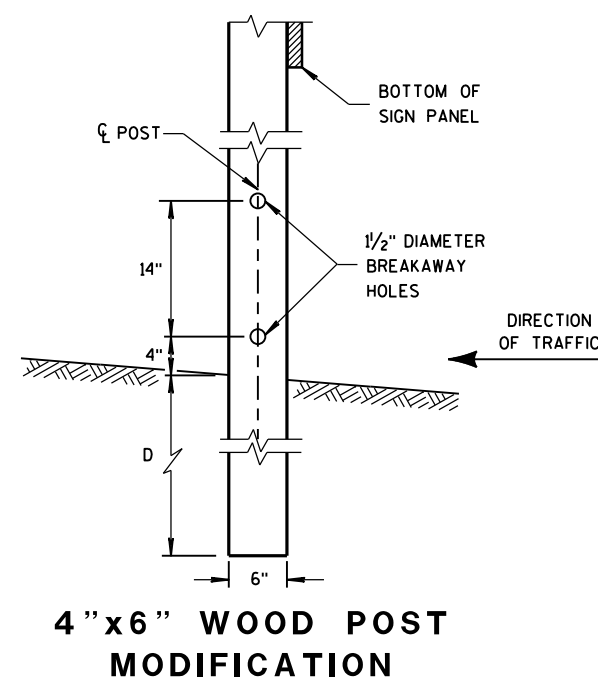

4 "x6 " WOOD POST
MODIFICATION

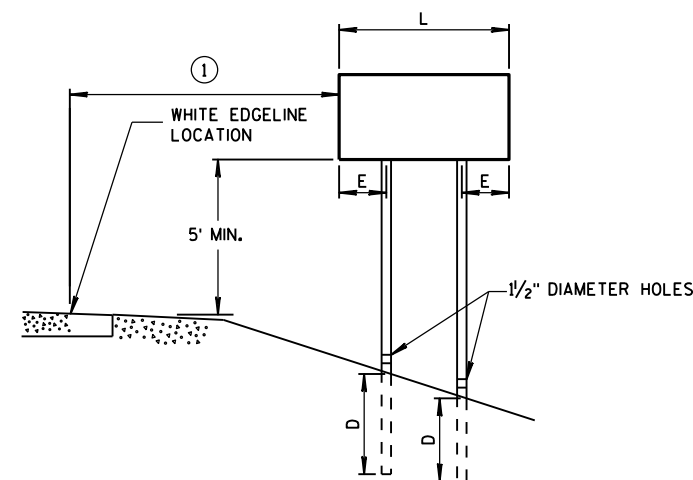

RURAL AREA

POST SPACING REQUIREMENTS		NUMBER OF WOOD POSTS REQUIRED
L	E	
48" OR LESS AND LESS THAN 20 SQ. FT.	-	1
LESS THAN 60"	12"	2
60" TO 120"	L/5	2
GREATER THAN 120" LESS THAN 168"	12"	3
168" AND GREATER	12"	4


SEE NOTE ③

GENERAL NOTES

- ① 6 FEET FROM THE EDGE OF PAVEMENT (EDGE LINE LOCATION) UNLESS OTHERWISE DIRECTED BY THE PROJECT ENGINEER. LATERAL OFFSET SHOULD BE ADJUSTED TO AVOID THE DITCH FLOWLINE.
- ② THE EXISTENCE OF CURB AND GUTTER DOES NOT IN ITSELF MANDATE THE VERTICAL CLEARANCE ILLUSTRATED. THAT HEIGHT IS TYPICALLY MEASURED WHERE THERE IS SIDEWALK ADJACENT TO THE ROADWAY OR PARKING IS PERMITTED. IN THE ABSENCE OF SIDEWALK, VERTICAL CLEARANCE IS MEASURED FROM THE TOP OF THE CURB. IF NO SIDEWALK AND NO PARKING, VERTICAL CLEARANCE MAY BE REDUCED TO 5 FOOT MINIMUM. OFFSET OF SIGNS IS MEASURED FROM THE CURB FLOWLINE.
- ③ FOR SIGNS REQUIRING 4 POSTS, SPACE INTERMEDIATE POSTS EVENLY.

TEMPORARY TRAFFIC CONTROL
SIGN MOUNTING

STATE OF WISCONSIN
DEPARTMENT OF TRANSPORTATION

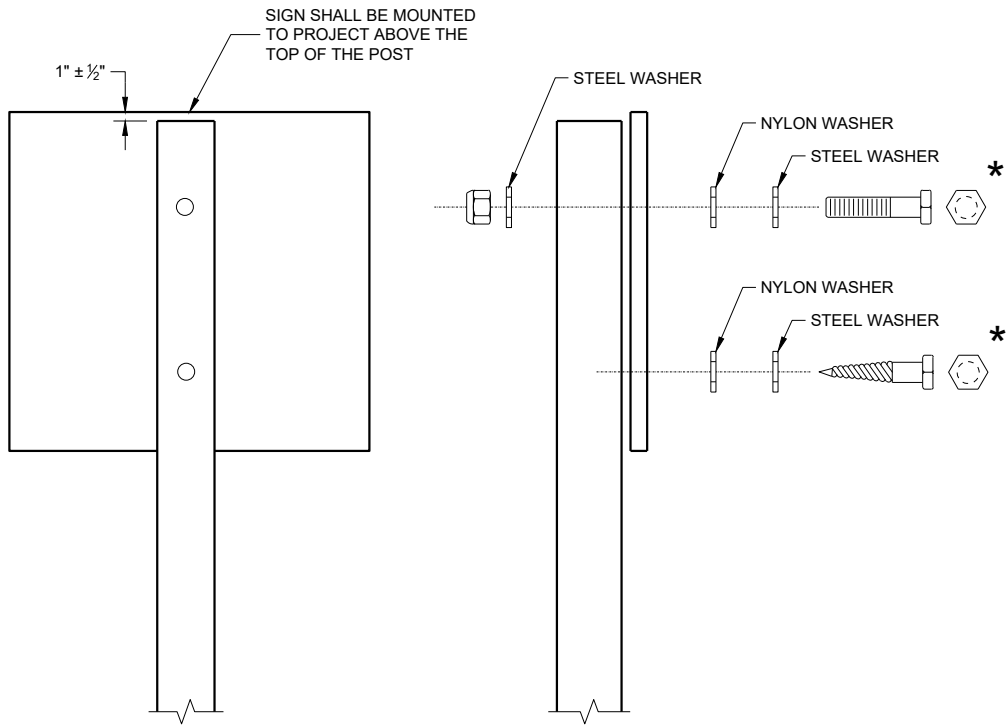

NUTS, BOLTS AND LAGS USED FOR MOUNTING SIGNS SHALL HAVE HEXAGONAL HEADS AND SHALL BE EITHER:

- A. HOT DIP GALVANIZED IN ACCORDANCE WITH ASTM DESIGNATION: A 153, CLASS D, OR SC 3
- B. ELECTRO-GALVANIZED IN ACCORDANCE WITH ASTM DESIGNATION: B 633, TYPE III, SC 3

THREADS ON BOLTS AND NUTS SHALL BE MANUFACTURED WITH SUFFICIENT ALLOWANCE FOR THE CADMIUM PLATE OR GALVANIZED COATING TO PERMIT THE NUTS TO RUN FREELY ON THE BOLTS.

WOOD POST (4" x 6")
LAG SCREWS - ¾" x 3"
MACHINE BOLTS - ⅝" x 6 ½" OR 7" LENGTH W/NUTS

SQUARE STEEL POST (2" x 2")
MACHINE BOLTS - ¾" x 3 ¼" LENGTH W/NUTS
RIVETS - ⅝" (6605-9-6) BULB-TITE, TRI-FOLD, ALUMINUM
BODY/MANDREL O.D. FLANGE 0.720 - 0.765 INCH,
GRIP RANGE 0.042 - 0.375 INCH

WASHERS (ALL POSTS) -
1 ¼" O.D. x ⅜" I.D. x ⅛" STEEL
1 ¼" O.D. x ⅜" I.D. x 0.080 NYLON

* TWO DIFFERENT FASTENING SYSTEMS ARE SHOWN FOR ILLUSTRATION PURPOSES. ON ANY INDIVIDUAL SIGN, EITHER ONE OR THE OTHER SYSTEM SHALL BE USED. ACTUAL NUMBER OF FASTENERS PER SIGN VARIES WITH THE SIGN AREA. FOR A SINGLE POST INSTALLATION, ALL SIGNS GREATER THAN 9 SQ. FT. REQUIRE THE USE OF 3 FASTENERS.

ATTACHMENT OF SIGNS TO POSTS	
STATE OF WISCONSIN DEPARTMENT OF TRANSPORTATION	
APPROVED June 2017 DATE	/S/ Andrew Heidtke WORK ZONE ENGINEER
FHWA	

OAKLAND RD STAGE 2											
STATION	DISTANCE	AREA (SF)			INCREMENTAL VOLUME (CY) (UNADJUSTED)			CUMULATIVE VOLUME (CY)			MASS ORDINATE
		CUT	SALVAGED/ UNUSABLE PAVEMENT MATERIAL	FILL	CUT	SALVAGED/ UNUSABLE PAVEMENT MATERIAL	FILL	CUT 1.00	SALVAGED/ UNUSABLE PAVEMENT 1.00	EXPANDED FILL 1.25	
200+11.01 AH	0.00	479.65	114.67	0.00	0.00	0.00	0.00	0.00	0.00	0.00	0.00
200+50	38.99	377.80	78.33	0.48	619.16	139.36	0.34	619.16	139.36	0.43	479.36
201+00	50.00	238.62	43.00	2.14	570.76	112.35	2.42	1189.92	251.71	3.46	934.32
201+50	50.00	304.11	20.00	0.00	502.54	58.33	1.98	1692.45	310.04	5.93	1372.59
202+00	50.00	355.54	19.33	0.00	610.79	36.42	0.00	2303.24	346.46	5.93	1941.03
202+50	50.00	390.07	20.00	0.00	690.37	36.42	0.00	2993.62	382.88	5.93	2589.05
203+00	50.00	96.62	12.67	0.00	450.63	30.25	0.00	3444.25	413.13	5.93	3003.51
203+50	50.00	50.74	12.67	16.82	136.44	23.46	15.57	3580.69	436.59	25.39	3091.10
204+00	50.00	38.88	12.67	18.67	82.98	23.46	32.85	3663.67	460.04	66.46	3084.16
204+11.27 BK	11.27	30.29	12.67	2.09	14.43	5.29	4.33	3678.11	465.33	71.88	3021.43
					3678.11	465.33	57.50				


CTH C STAGE 3											
STATION	DISTANCE	AREA (SF)			INCREMENTAL VOLUME (CY) (UNADJUSTED)			CUMULATIVE VOLUME (CY)			MASS ORDINATE
		CUT	SALVAGED/ UNUSABLE PAVEMENT MATERIAL	FILL	CUT	SALVAGED/ UNUSABLE PAVEMENT MATERIAL	FILL	CUT 1.00	SALVAGED/ UNUSABLE PAVEMENT 1.00	EXPANDED FILL 1.25	
106+14.33 AH	0.00	110.99	12.25	0.00	0.00	0.00	0.00	0.00	0.00	0.00	0.00
106+50	35.67	137.79	21.88	0.00	164.33	22.54	0.00	164.33	22.54	0.00	141.79
107+00	50.00	81.07	15.46	3.50	202.65	34.57	3.24	366.98	57.11	4.05	305.82
107+50	50.00	114.38	15.46	0.79	180.98	28.63	3.97	547.95	85.74	9.01	449.17
108+00	50.00	176.88	15.75	23.07	269.69	28.90	22.10	817.65	114.63	36.63	653.33
108+50	50.00	201.65	16.33	56.17	350.49	29.71	73.37	1168.14	144.34	128.34	845.78
109+00	50.00	138.86	15.75	64.62	315.29	29.71	111.85	1483.43	174.05	268.16	863.20
109+50	50.00	74.44	14.58	47.30	197.51	28.09	103.63	1680.94	202.13	397.70	634.93
110+00	50.00	15.90	14.88	14.18	83.65	27.28	56.92	1764.59	229.41	468.85	222.45
110+50	50.00	18.88	15.17	0.00	32.20	27.82	13.13	1796.78	257.22	485.26	-258.43
110+54.57 BK	4.57	0.00	0.00	0.00	1.60	1.28	0.00	1798.38	258.51	485.26	-743.37
					1798.38	258.51	388.21				


CONTINUED FROM PREVIOUS PAGE


HASSLINGER DR STAGE 1											
STATION	DISTANCE	AREA (SF)			INCREMENTAL VOLUME (CY) (UNADJUSTED)			CUMULATIVE VOLUME (CY)			MASS ORDINATE
		CUT	SALVAGED/ UNUSABLE PAVEMENT MATERIAL	FILL	CUT	SALVAGED/ UNUSABLE PAVEMENT MATERIAL	FILL	CUT	SALVAGED/ UNUSABLE PAVEMENT 1.00	EXPANDED FILL 1.25	
10+11	AH	0.00	204.10	0.00	0.00	0.00	0.00	0.00	0.00	0.00	0.00
10+25		14.00	204.97	0.00	106.06	0.00	0.00	106.06	0.00	0.00	106.06
10+50		25.00	212.22	6.67	193.14	3.09	0.00	299.20	3.09	0.00	296.11
10+75		25.00	104.82	11.33	146.78	8.33	0.00	445.98	11.42	0.00	434.56
11+00		25.00	50.24	9.33	71.79	9.57	0.36	517.76	20.99	0.45	496.32
11+25	BK	25.00	50.17	8.00	46.49	8.02	0.36	564.25	29.01	0.91	533.88
					564.25	29.01	0.73				

PRIVATE DWY STAGE 1											
STATION	DISTANCE	AREA (SF)			INCREMENTAL VOLUME (CY) (UNADJUSTED)			CUMULATIVE VOLUME (CY)			MASS ORDINATE
		CUT	SALVAGED/ UNUSABLE PAVEMENT MATERIAL	FILL	CUT	SALVAGED/ UNUSABLE PAVEMENT MATERIAL	FILL	CUT	SALVAGED/ UNUSABLE PAVEMENT 1.00	EXPANDED FILL 1.25	
30+10	AH	0.00	94.60	0.00	0.00	0.00	0.00	0.00	0.00	0.00	0.00
30+25		15.00	62.99	0.00	43.77	0.00	0.55	43.77	0.00	0.69	43.09
30+50		25.00	71.22	0.00	62.13	0.00	4.73	105.91	0.00	6.60	98.62
30+75		25.00	37.04	0.00	50.12	0.00	35.60	156.03	0.00	51.10	97.65
31+00		25.00	39.55	9.00	35.46	4.17	53.08	191.49	4.17	117.45	11.49
31+25		25.00	10.79	8.67	23.30	8.18	36.01	214.79	12.35	162.45	-135.84
31+50		25.00	17.27	7.67	12.99	7.56	21.69	227.78	19.91	189.56	-319.97
31+63.21	BK	13.21	15.61	7.33	8.04	3.67	3.68	235.82	23.58	194.17	-509.77
					235.82	23.58	155.33				

CTH C STAGE 2											
STATION	DISTANCE	AREA (SF)			INCREMENTAL VOLUME (CY) (UNADJUSTED)			CUMULATIVE VOLUME (CY)			MASS ORDINATE
		CUT	SALVAGED/ UNUSABLE PAVEMENT MATERIAL	FILL	CUT	SALVAGED/ UNUSABLE PAVEMENT MATERIAL	FILL	CUT	SALVAGED/ UNUSABLE PAVEMENT 1.00	EXPANDED FILL 1.25	
102+05.51	AH	0.00	35.80	14.58	0.00	0.00	0.00	0.00	0.00	0.00	0.00
102+50		44.49	42.75	14.58	64.73	24.03	16.50	64.73	24.03	20.62	20.07
103+00		50.00	41.25	14.58	77.78	27.01	41.01	142.50	51.04	71.88	-1.04
103+50		50.00	54.25	15.46	88.42	27.82	43.36	230.93	78.86	126.08	-66.52
104+00		50.00	89.56	18.67	133.16	31.60	28.74	364.08	110.45	162.01	-126.97
104+50		50.00	144.46	23.04	216.68	38.62	7.85	580.77	149.07	171.82	-120.72
105+00		50.00	126.33	10.21	250.73	30.79	0.00	831.49	179.86	171.82	-72.61
105+50		50.00	135.38	6.71	242.33	15.66	0.00	1073.82	195.52	171.82	-17.77
106+00		50.00	111.72	9.33	228.80	14.85	0.00	1302.62	210.38	171.82	24.35
106+14.33	BK	14.33	104.10	12.25	57.28	5.73	0.00	1359.89	216.10	171.82	-95.92
					1359.89	216.10	137.46				



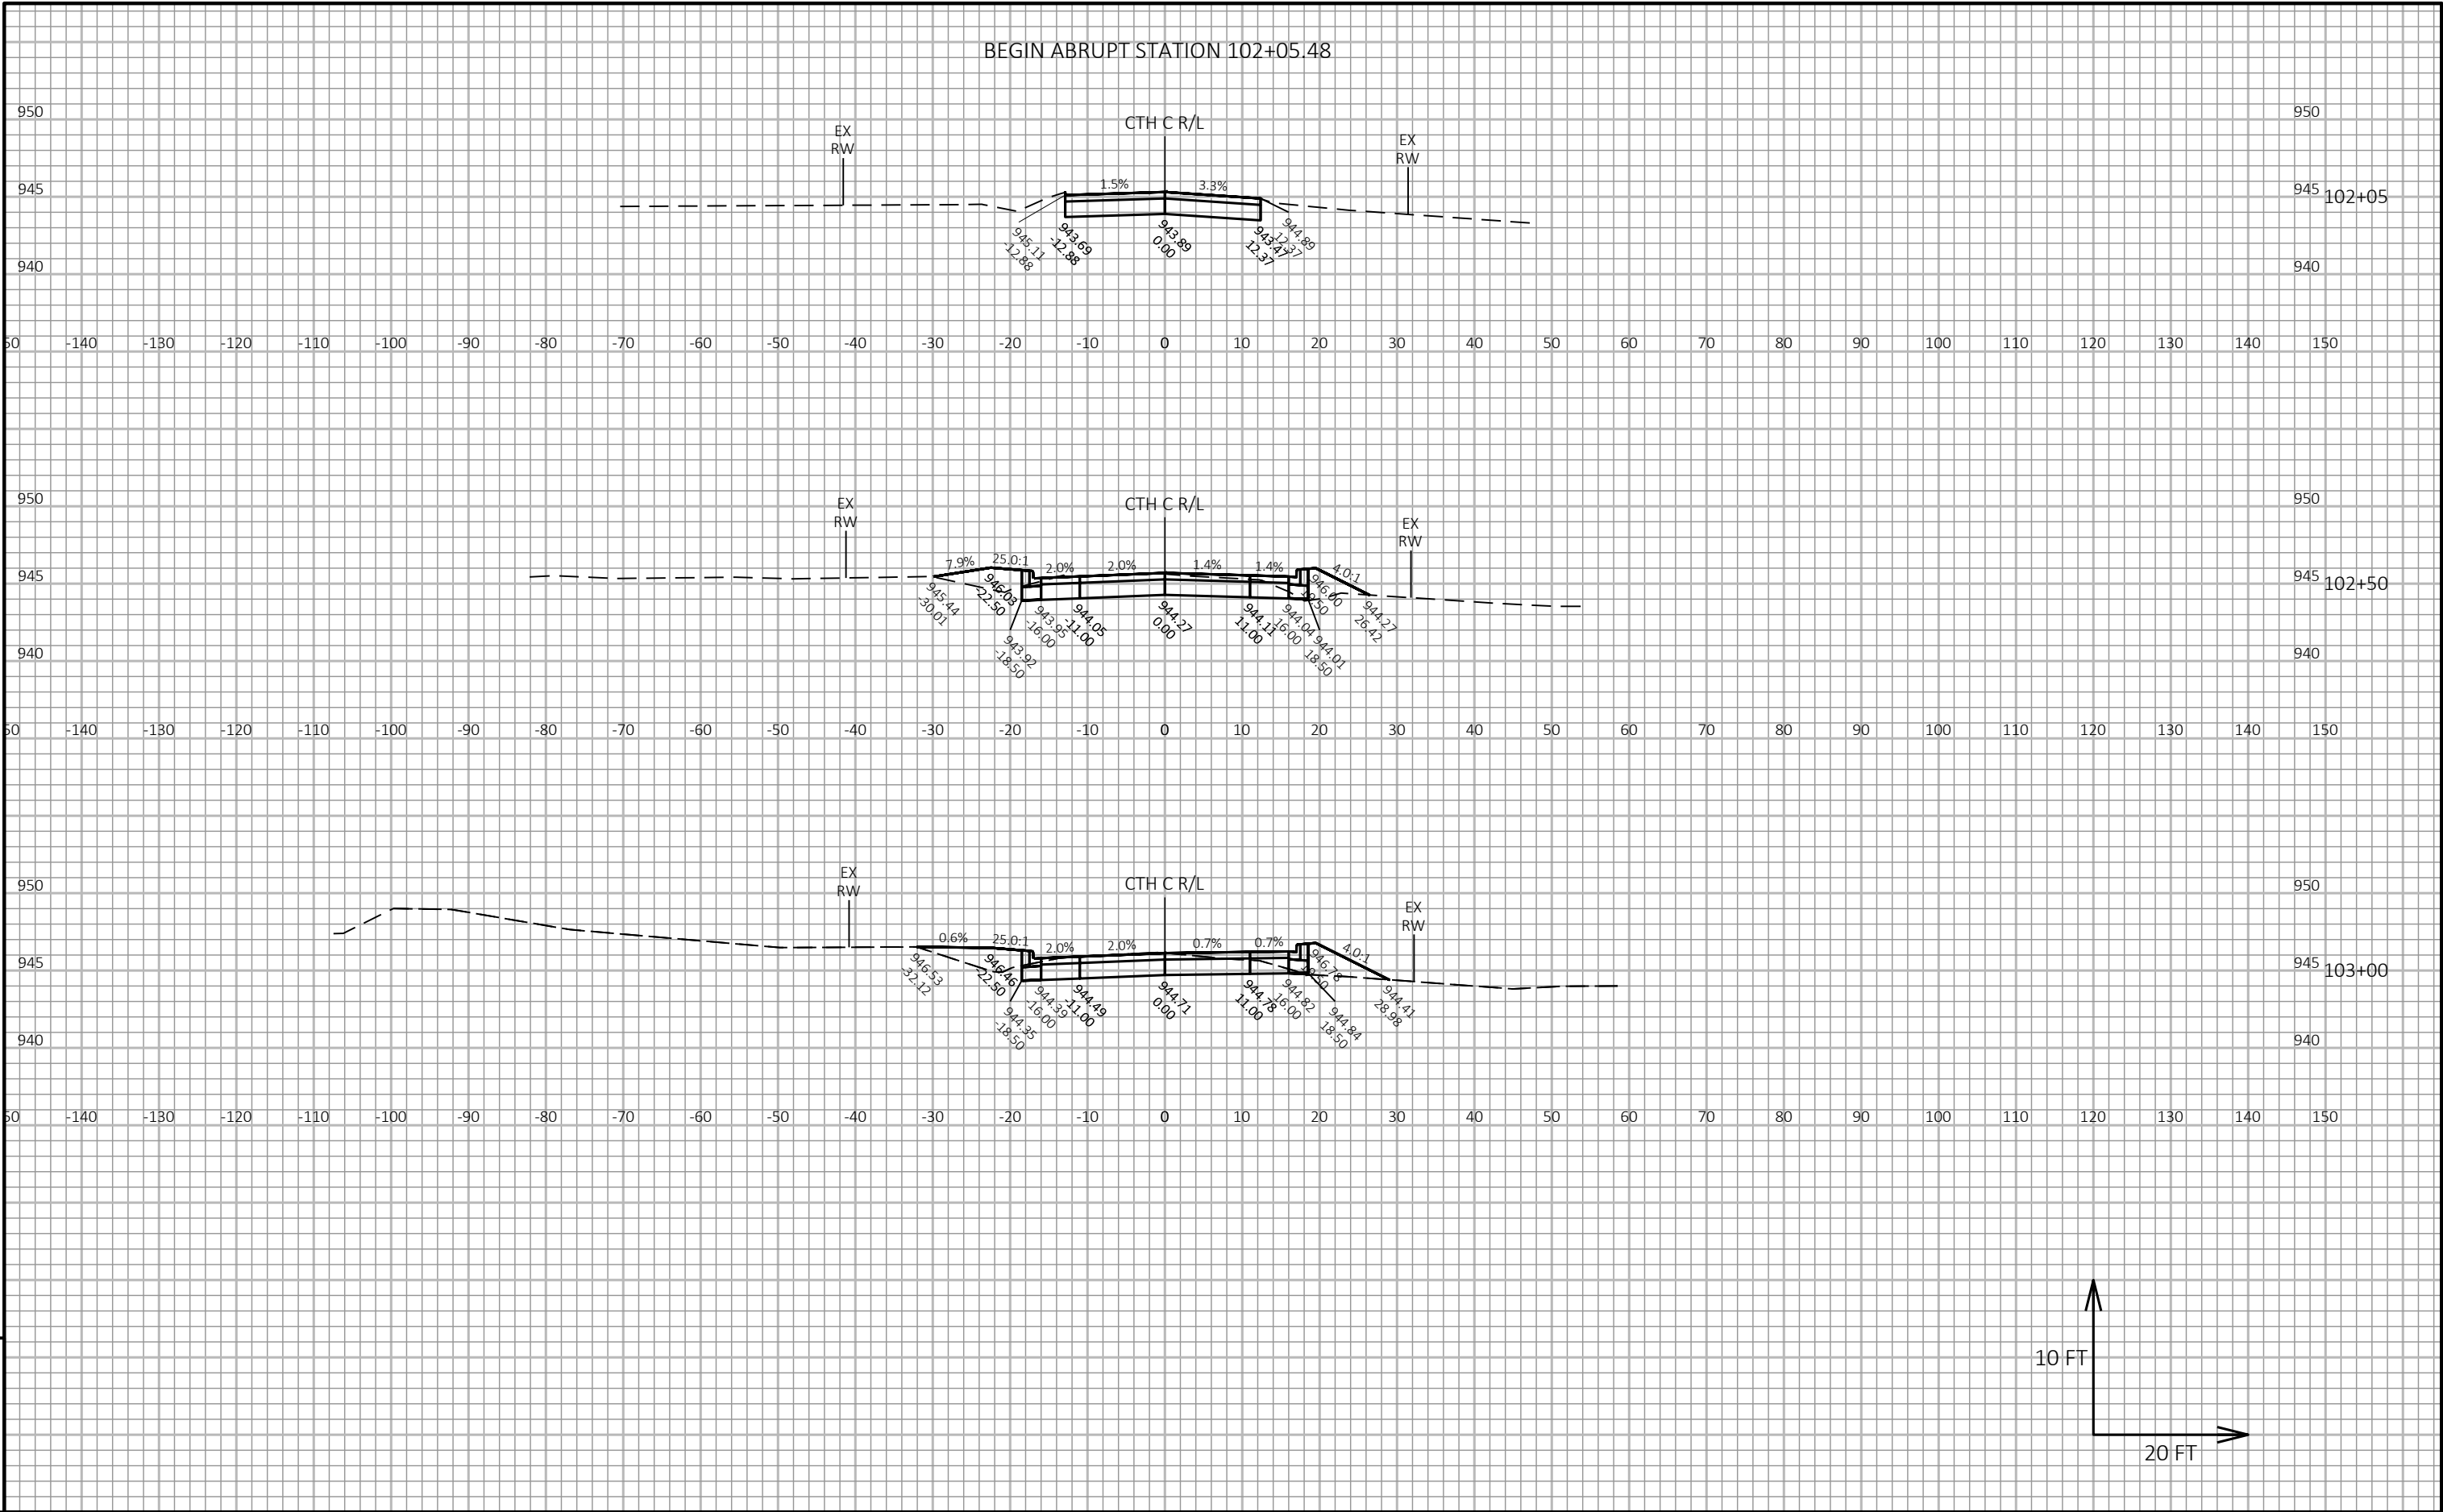


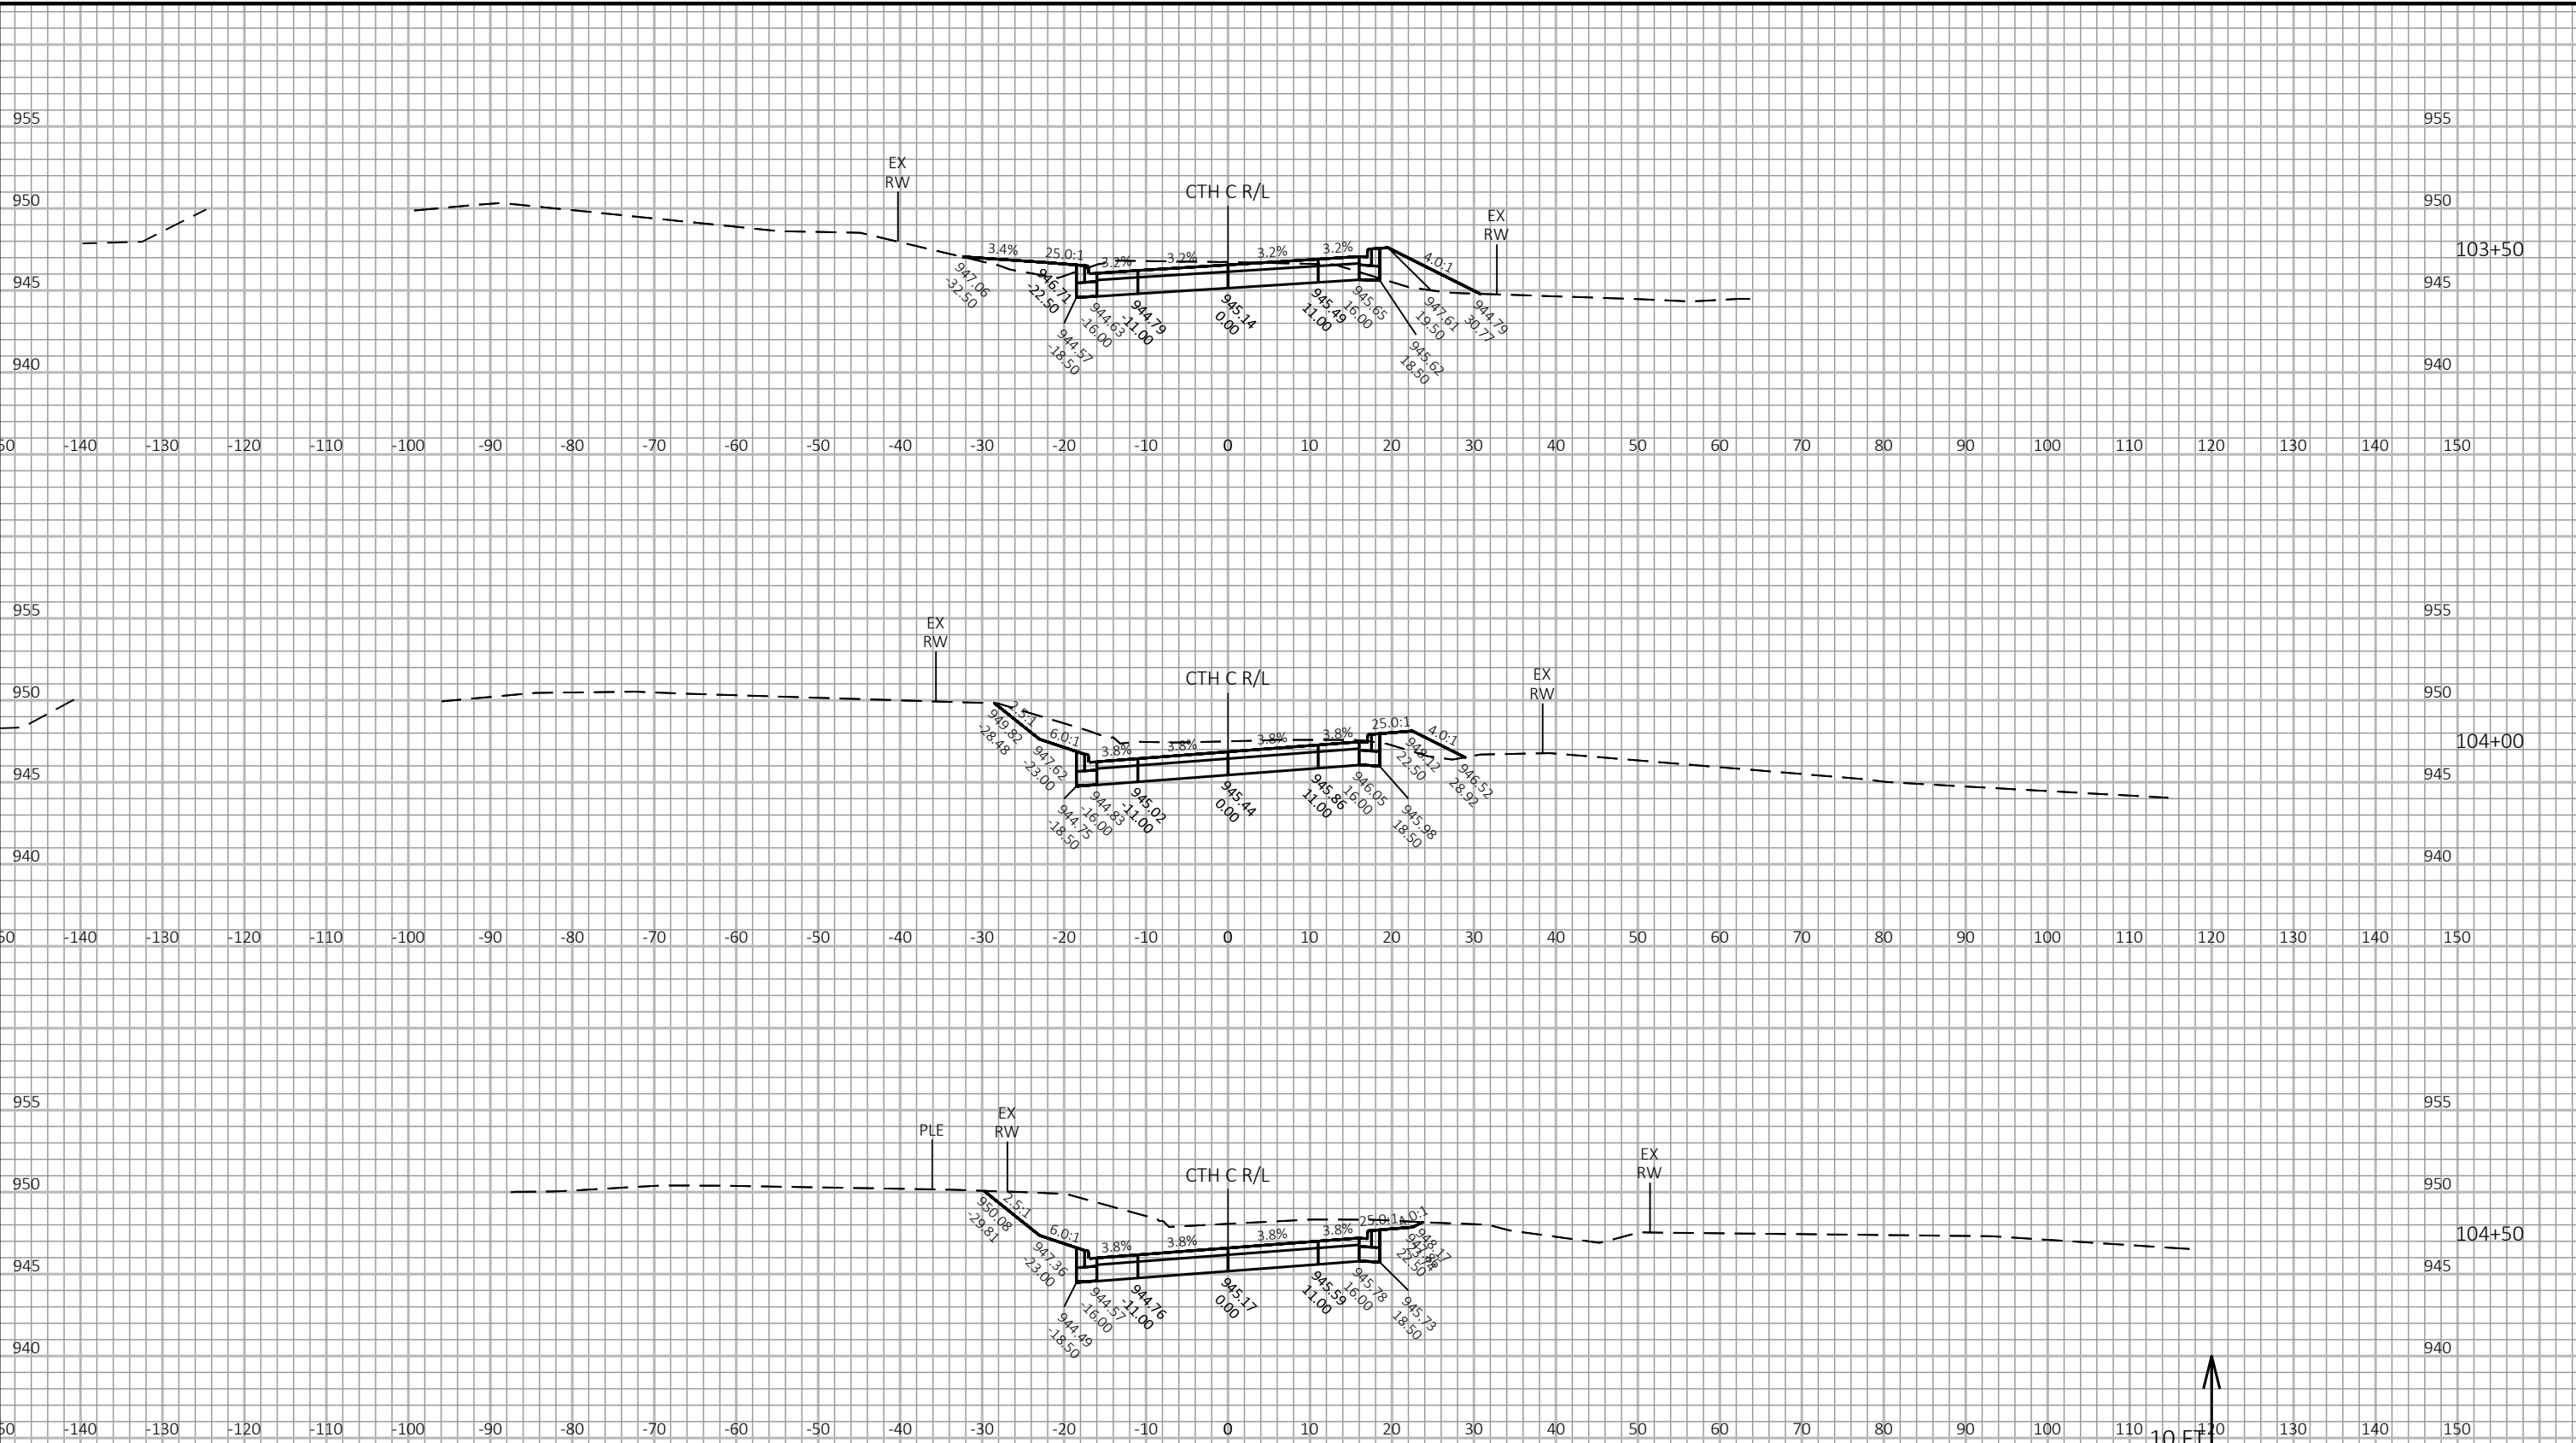

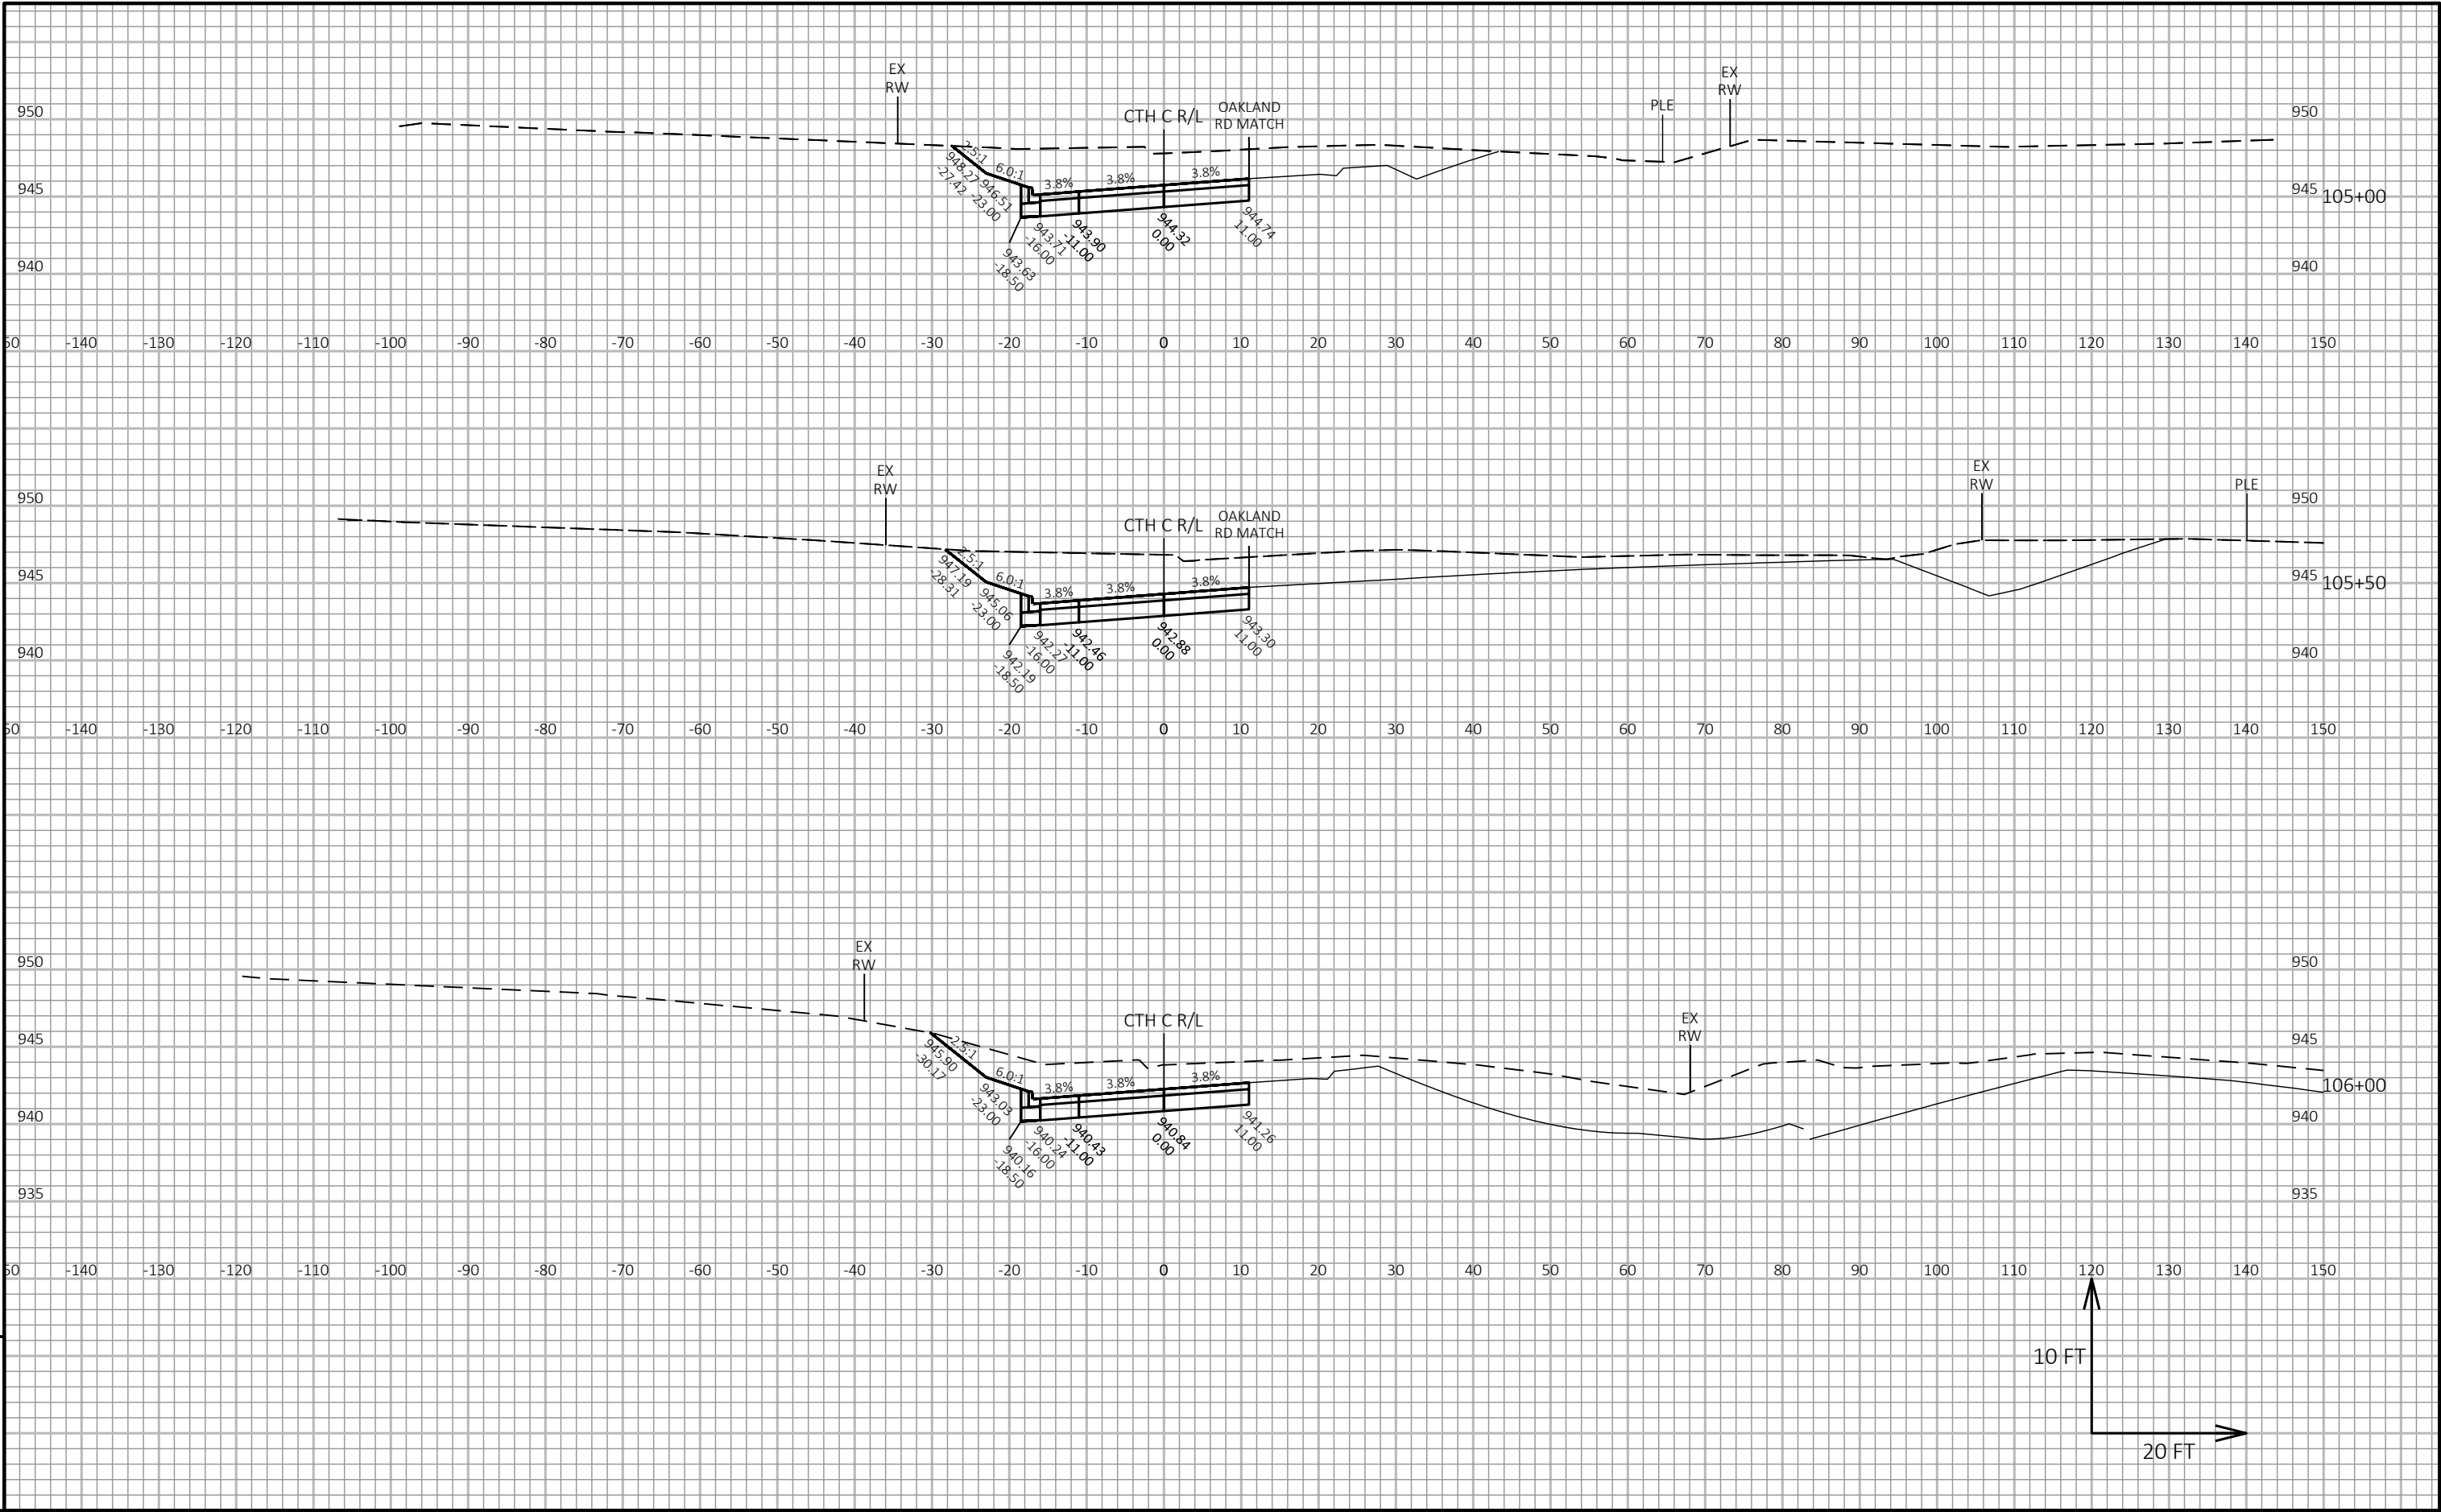



9

9

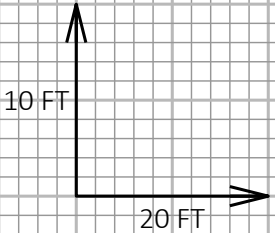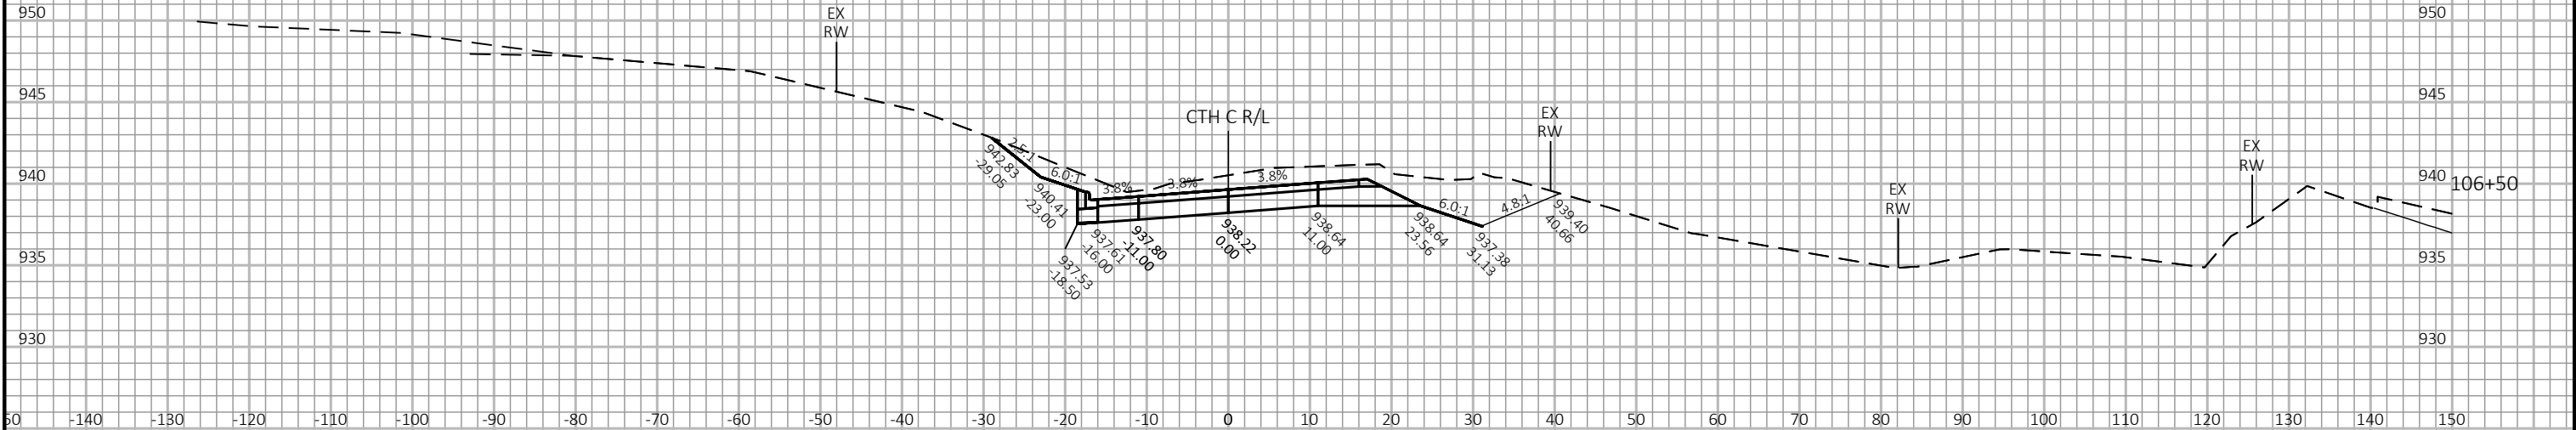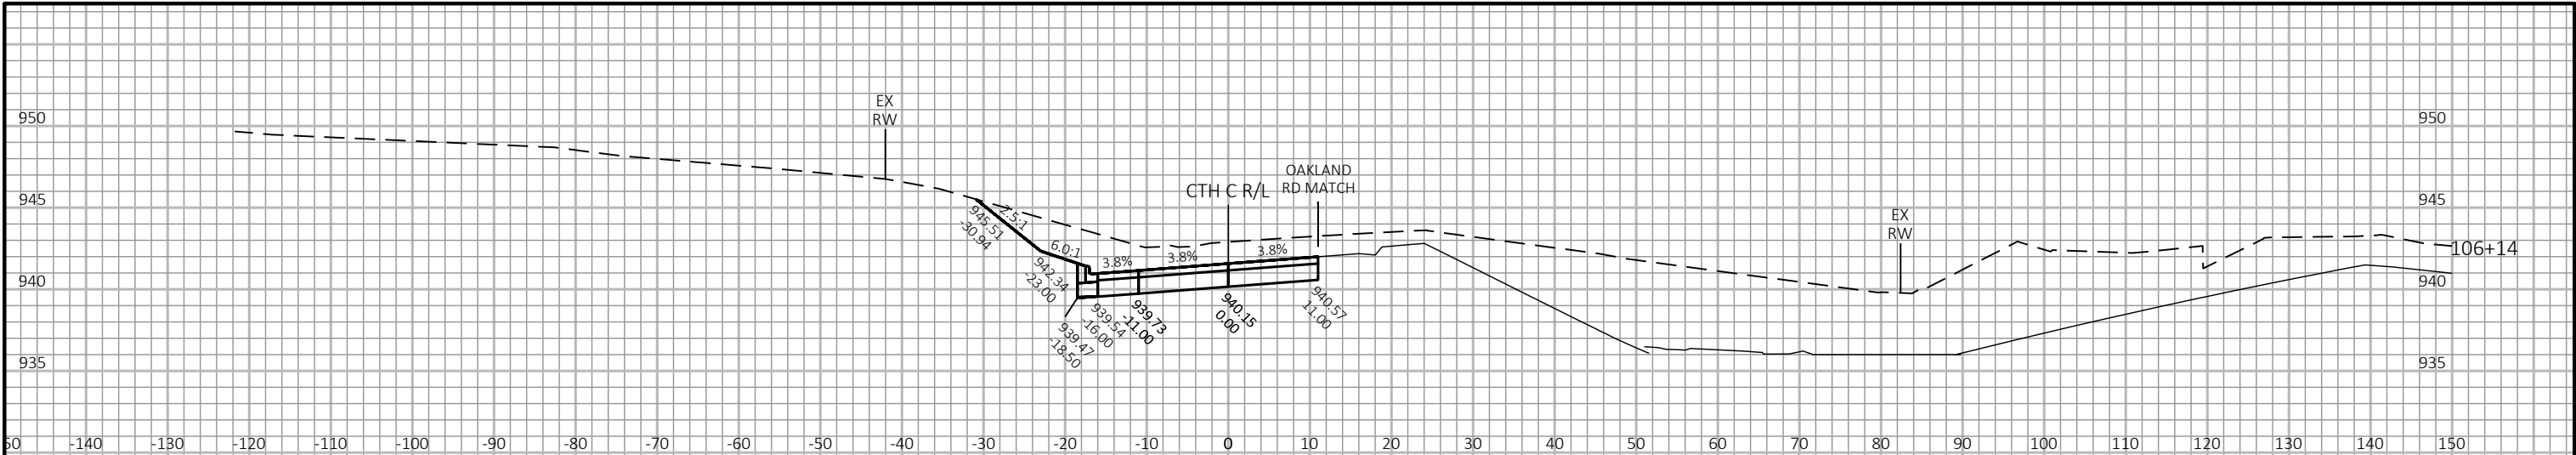

9


9

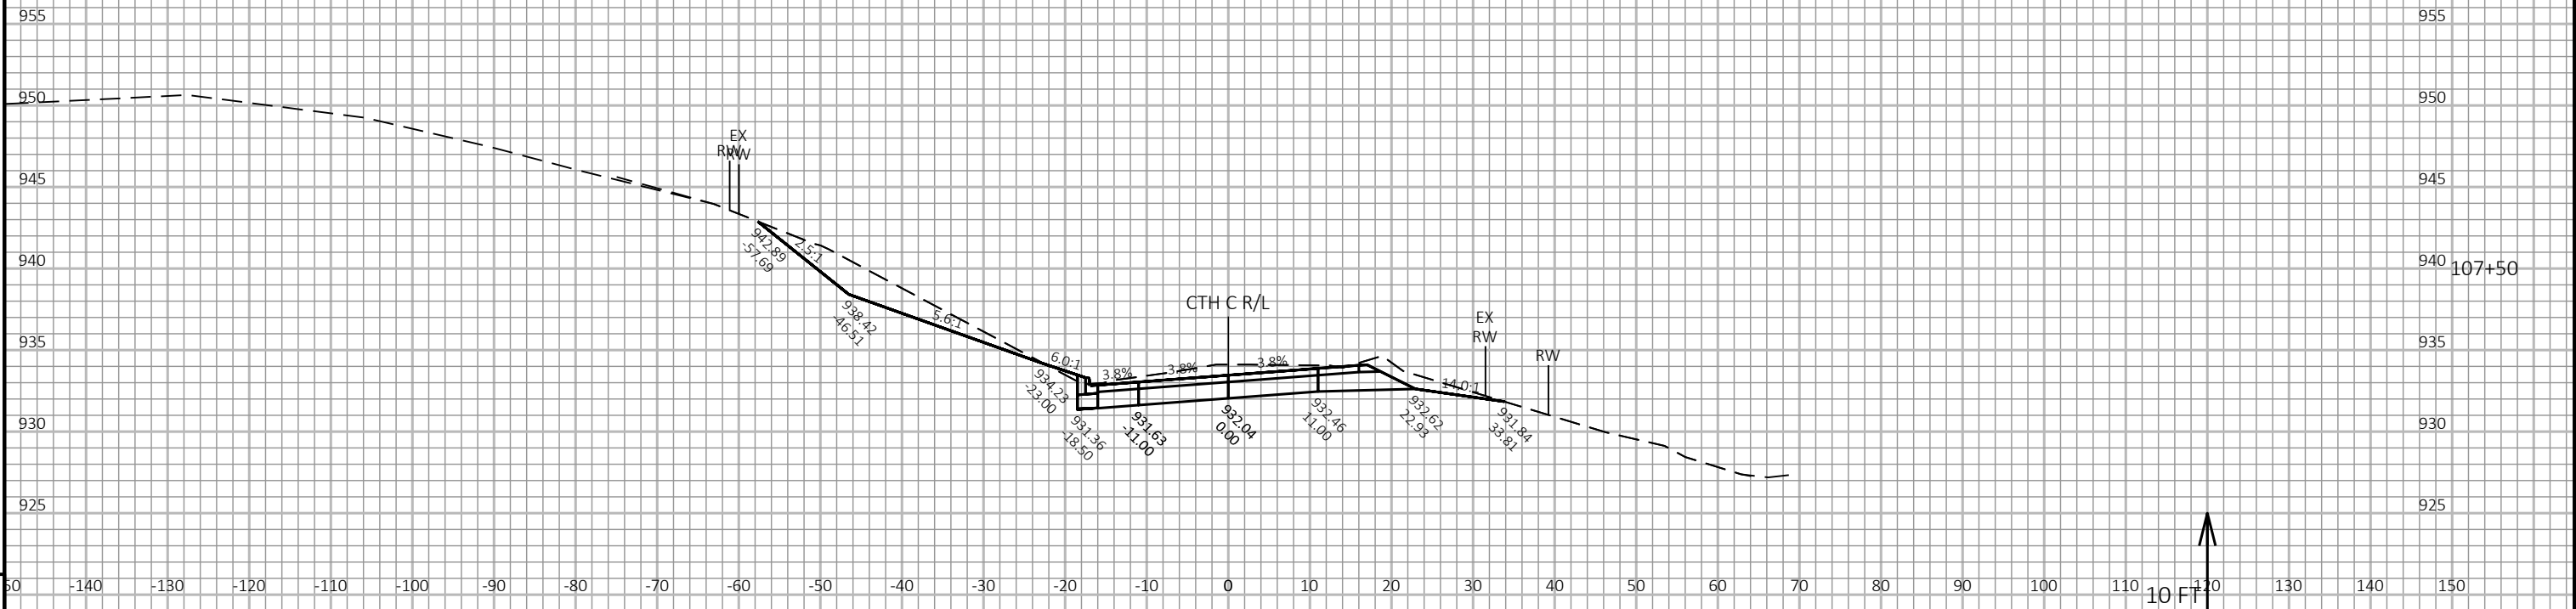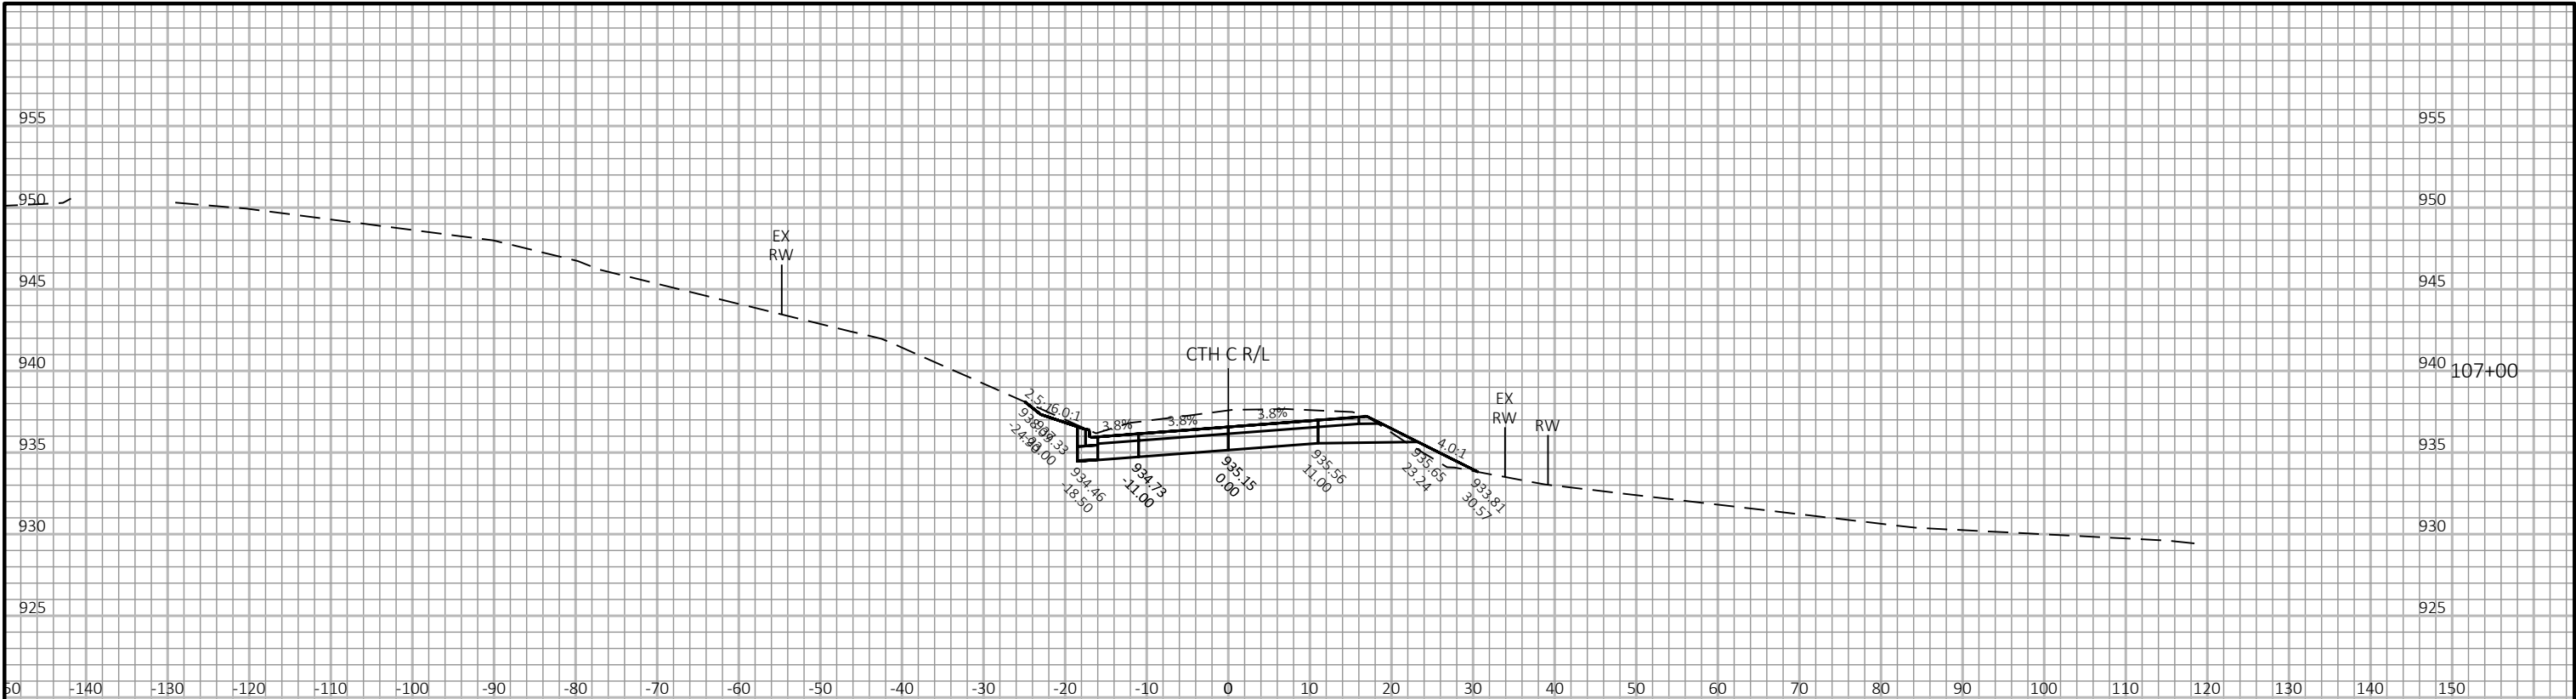

9


9




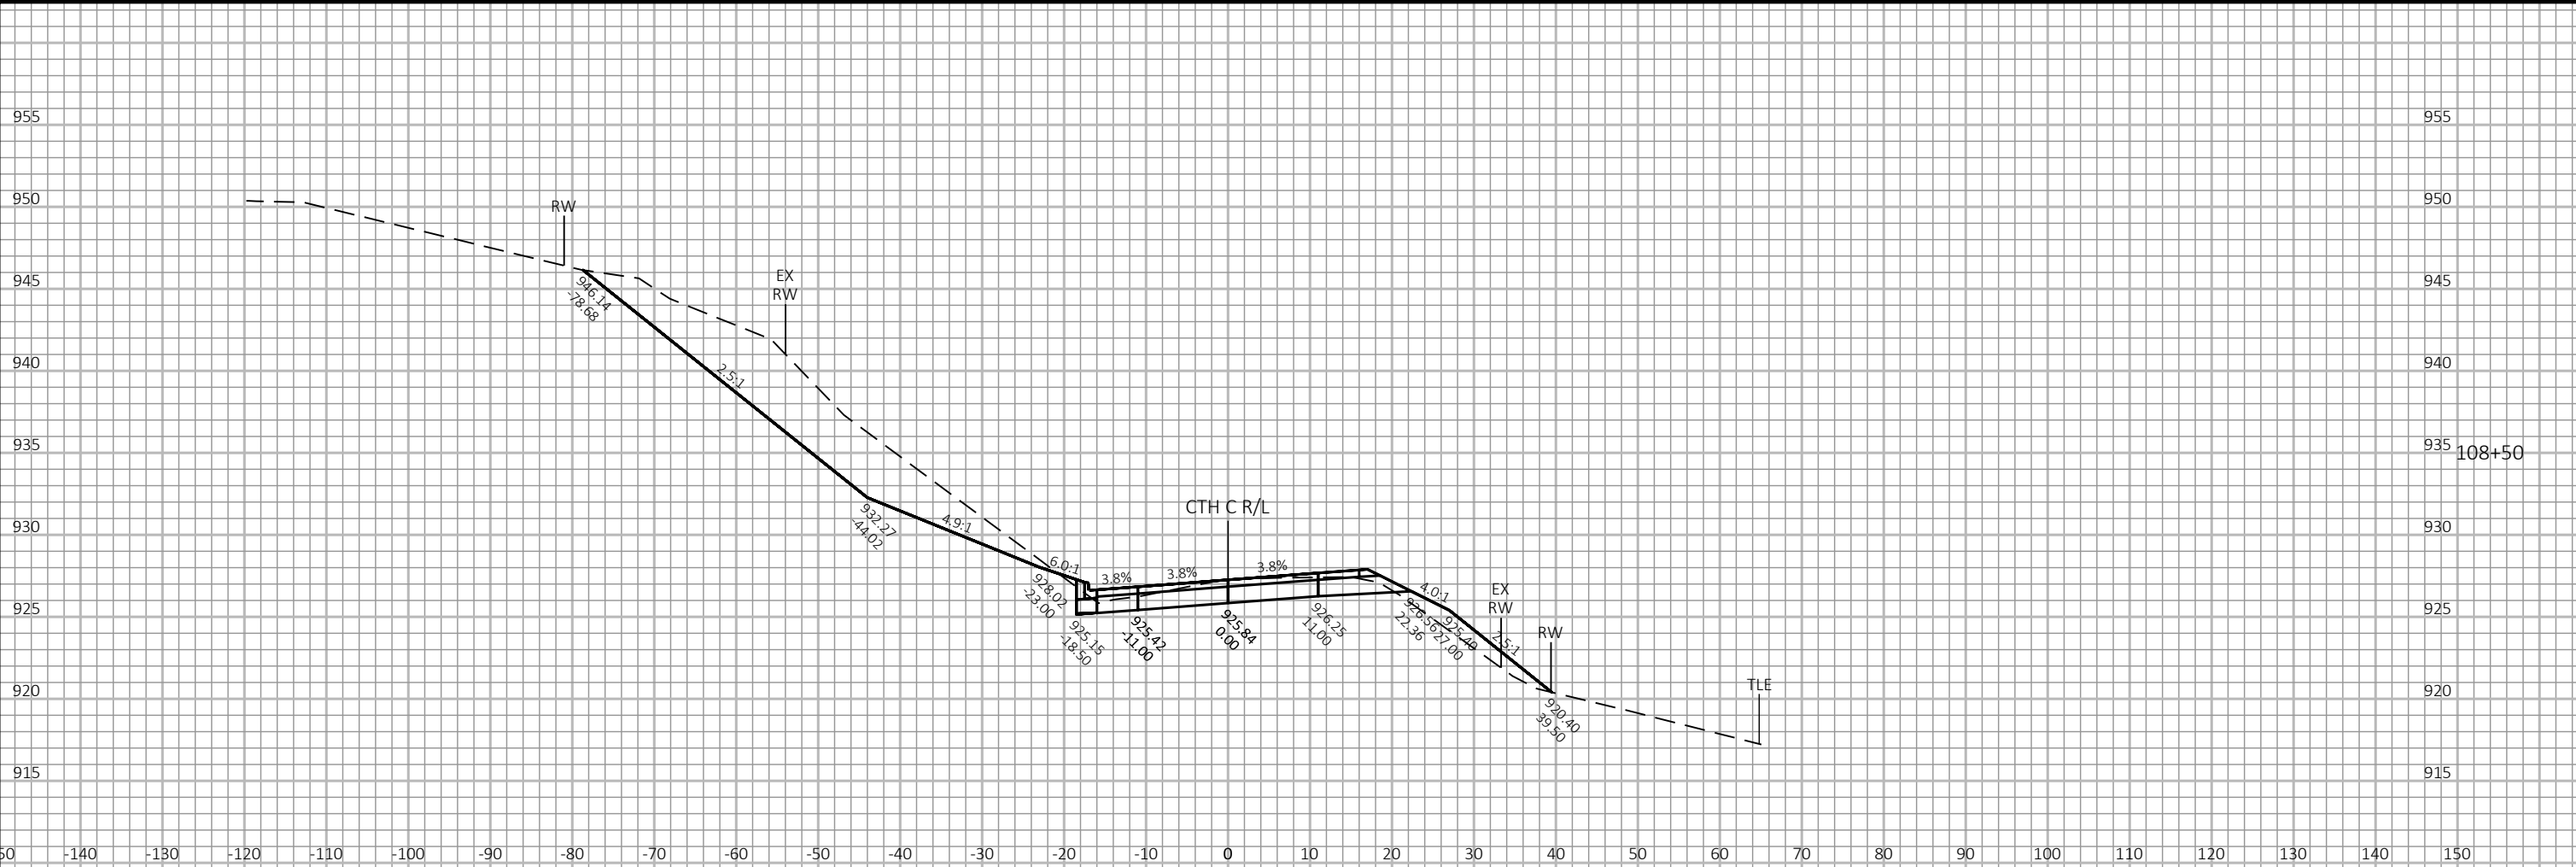


9

9

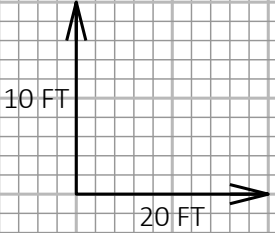




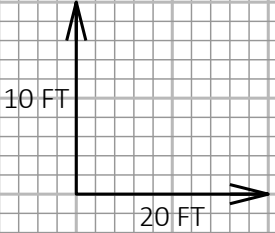


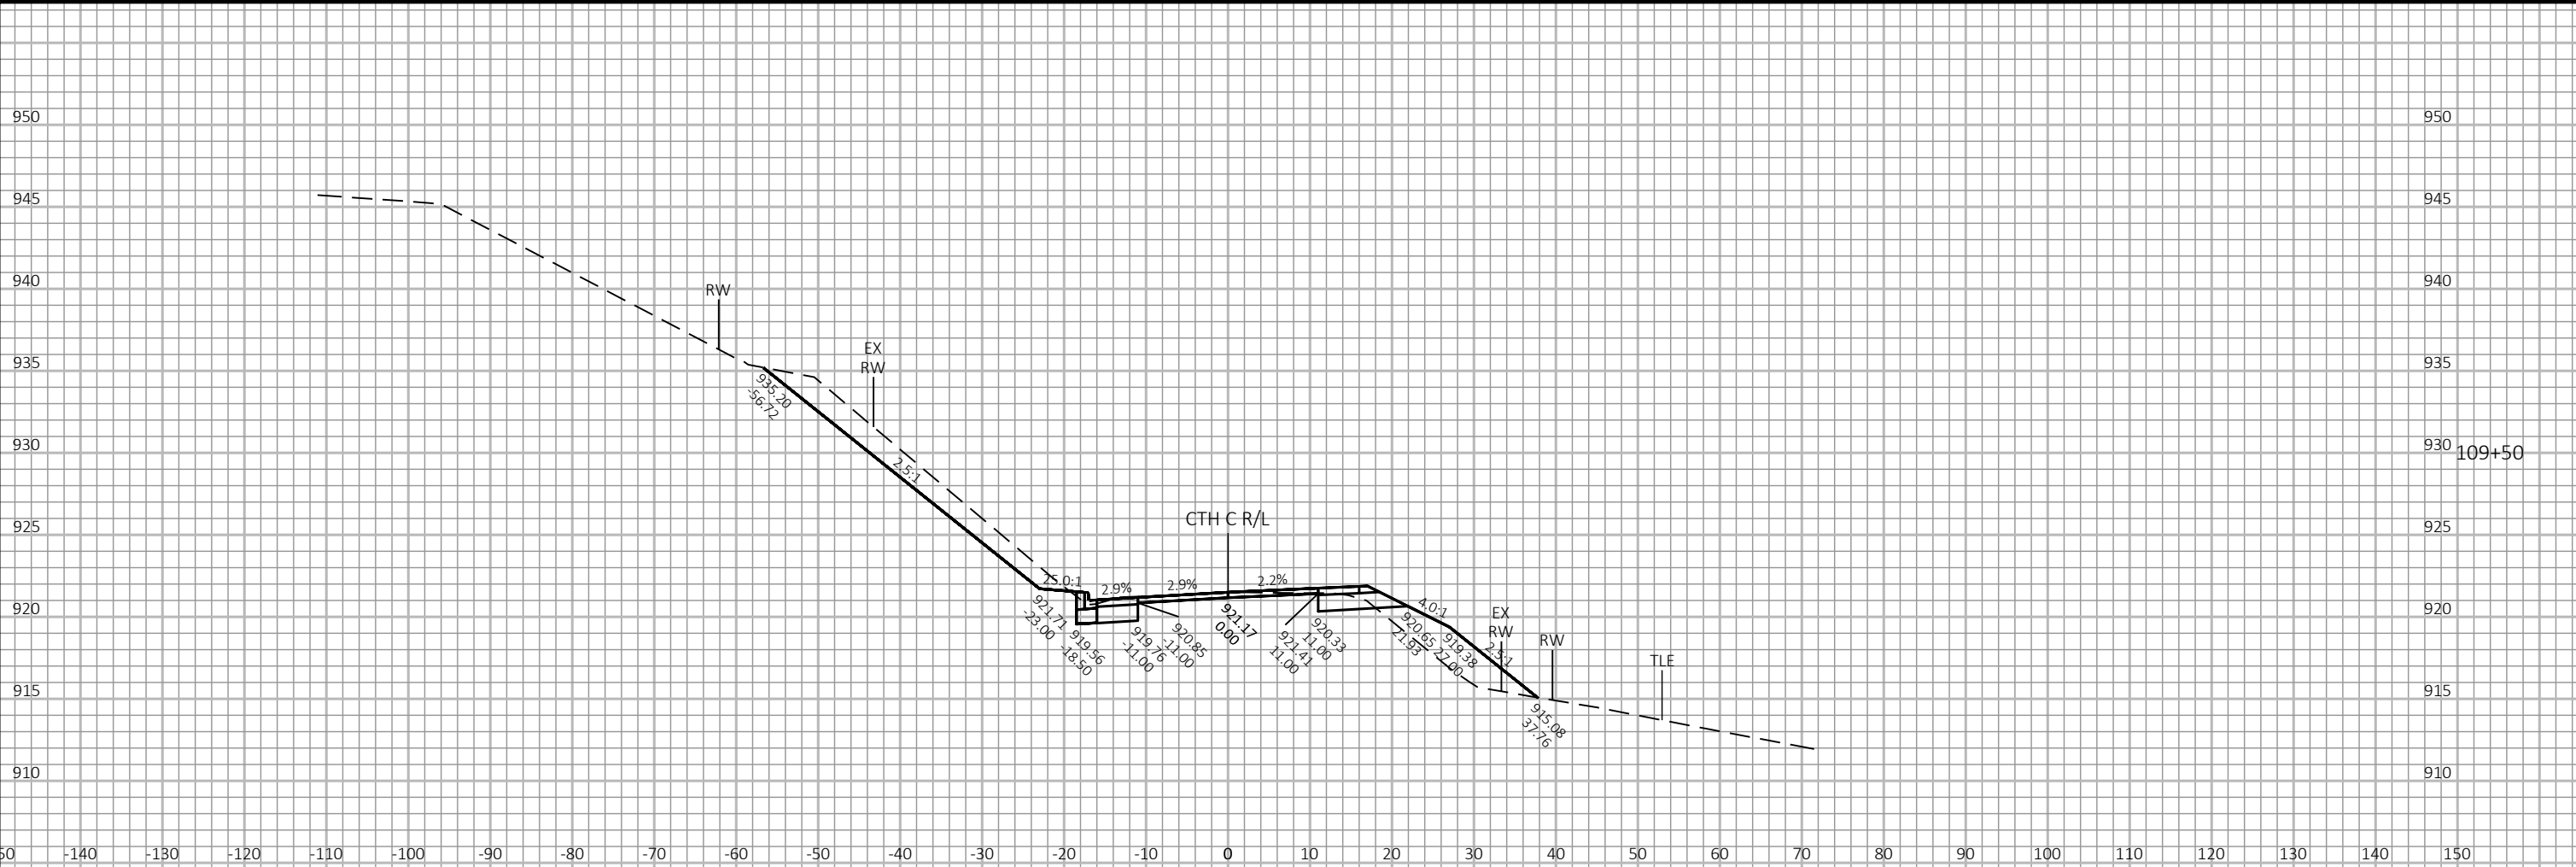


9


9

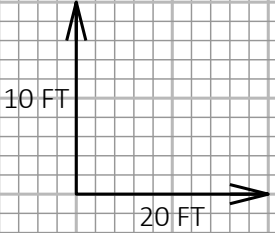


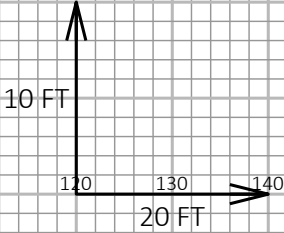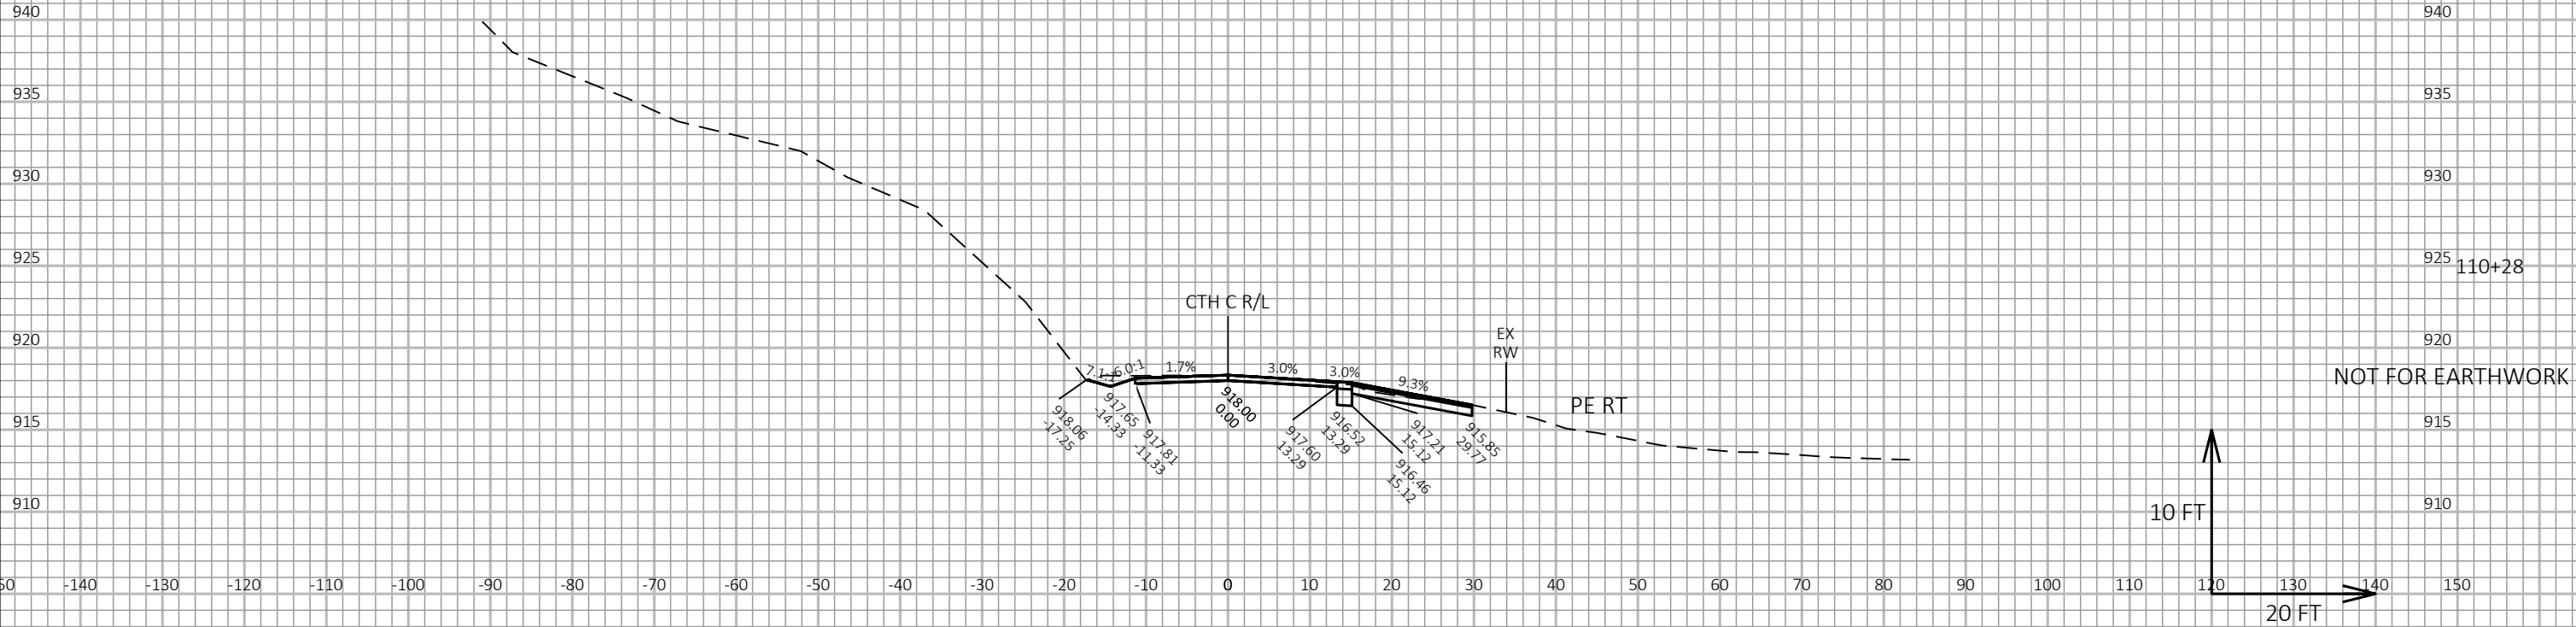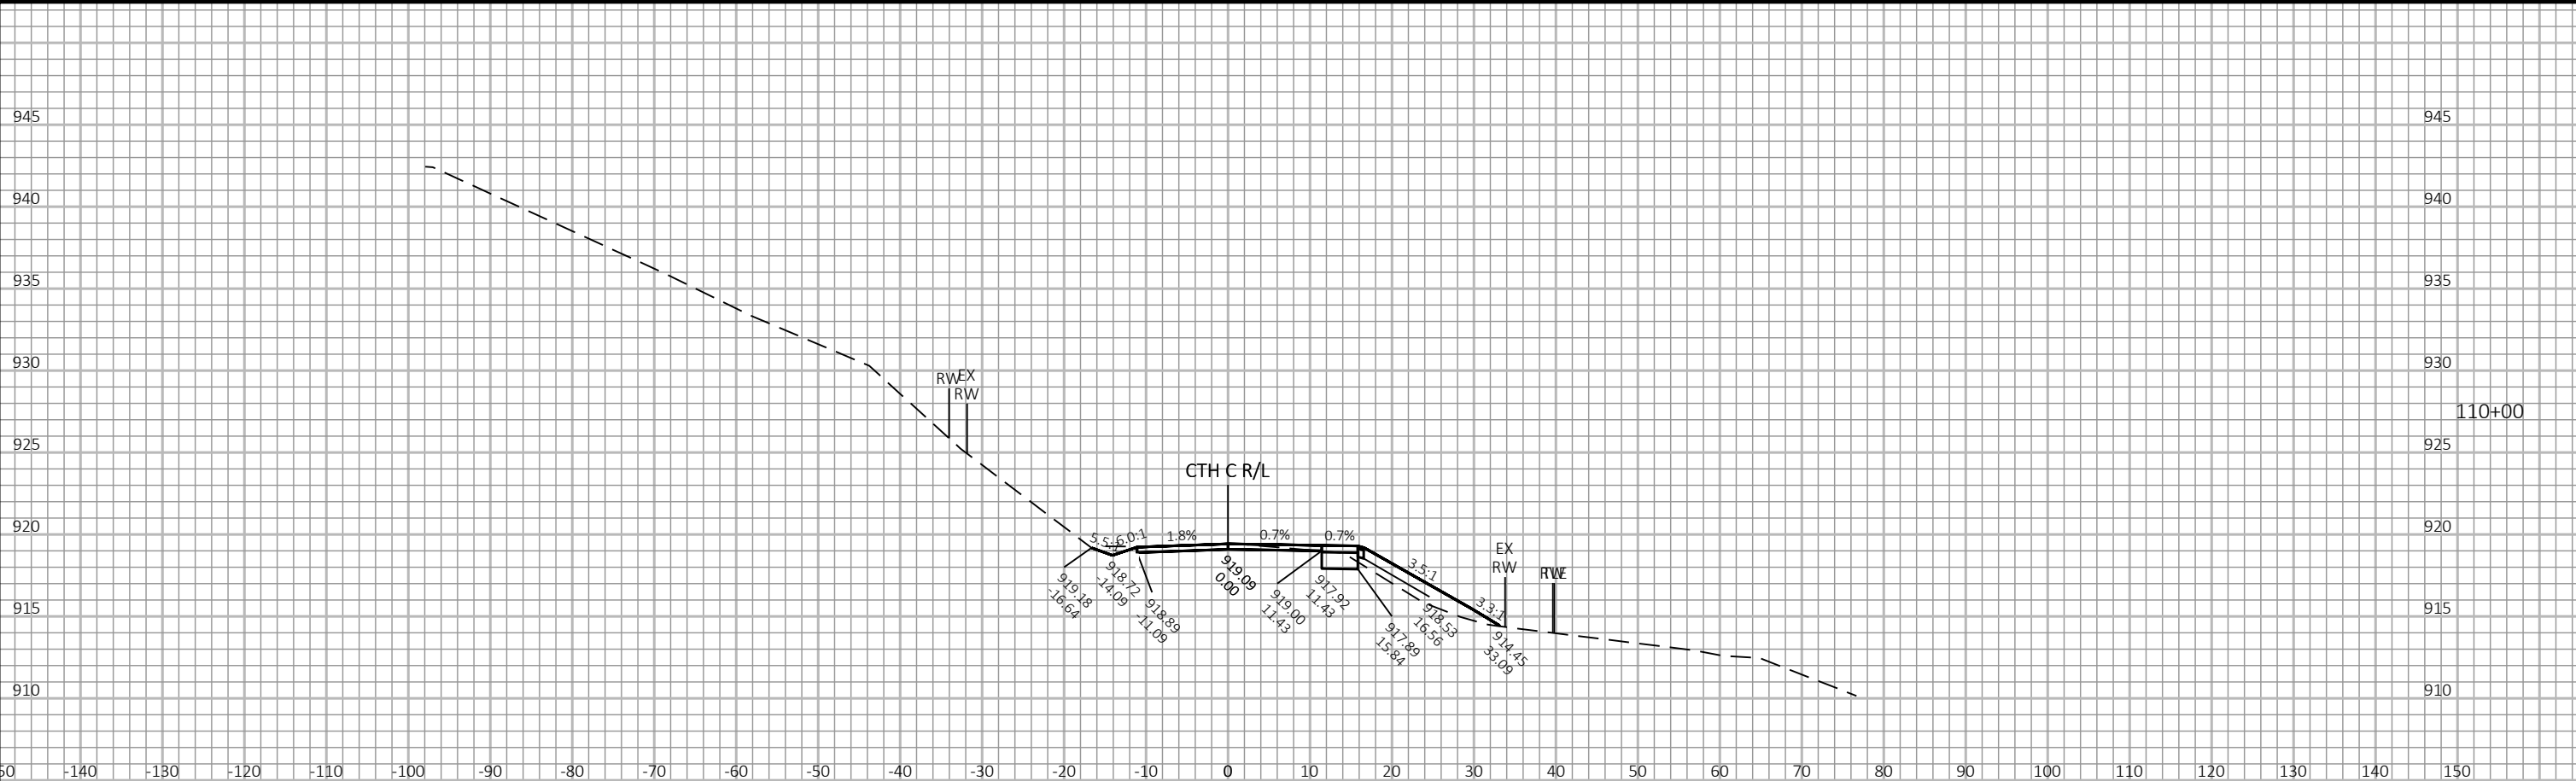

NOT FOR EARTHWORK

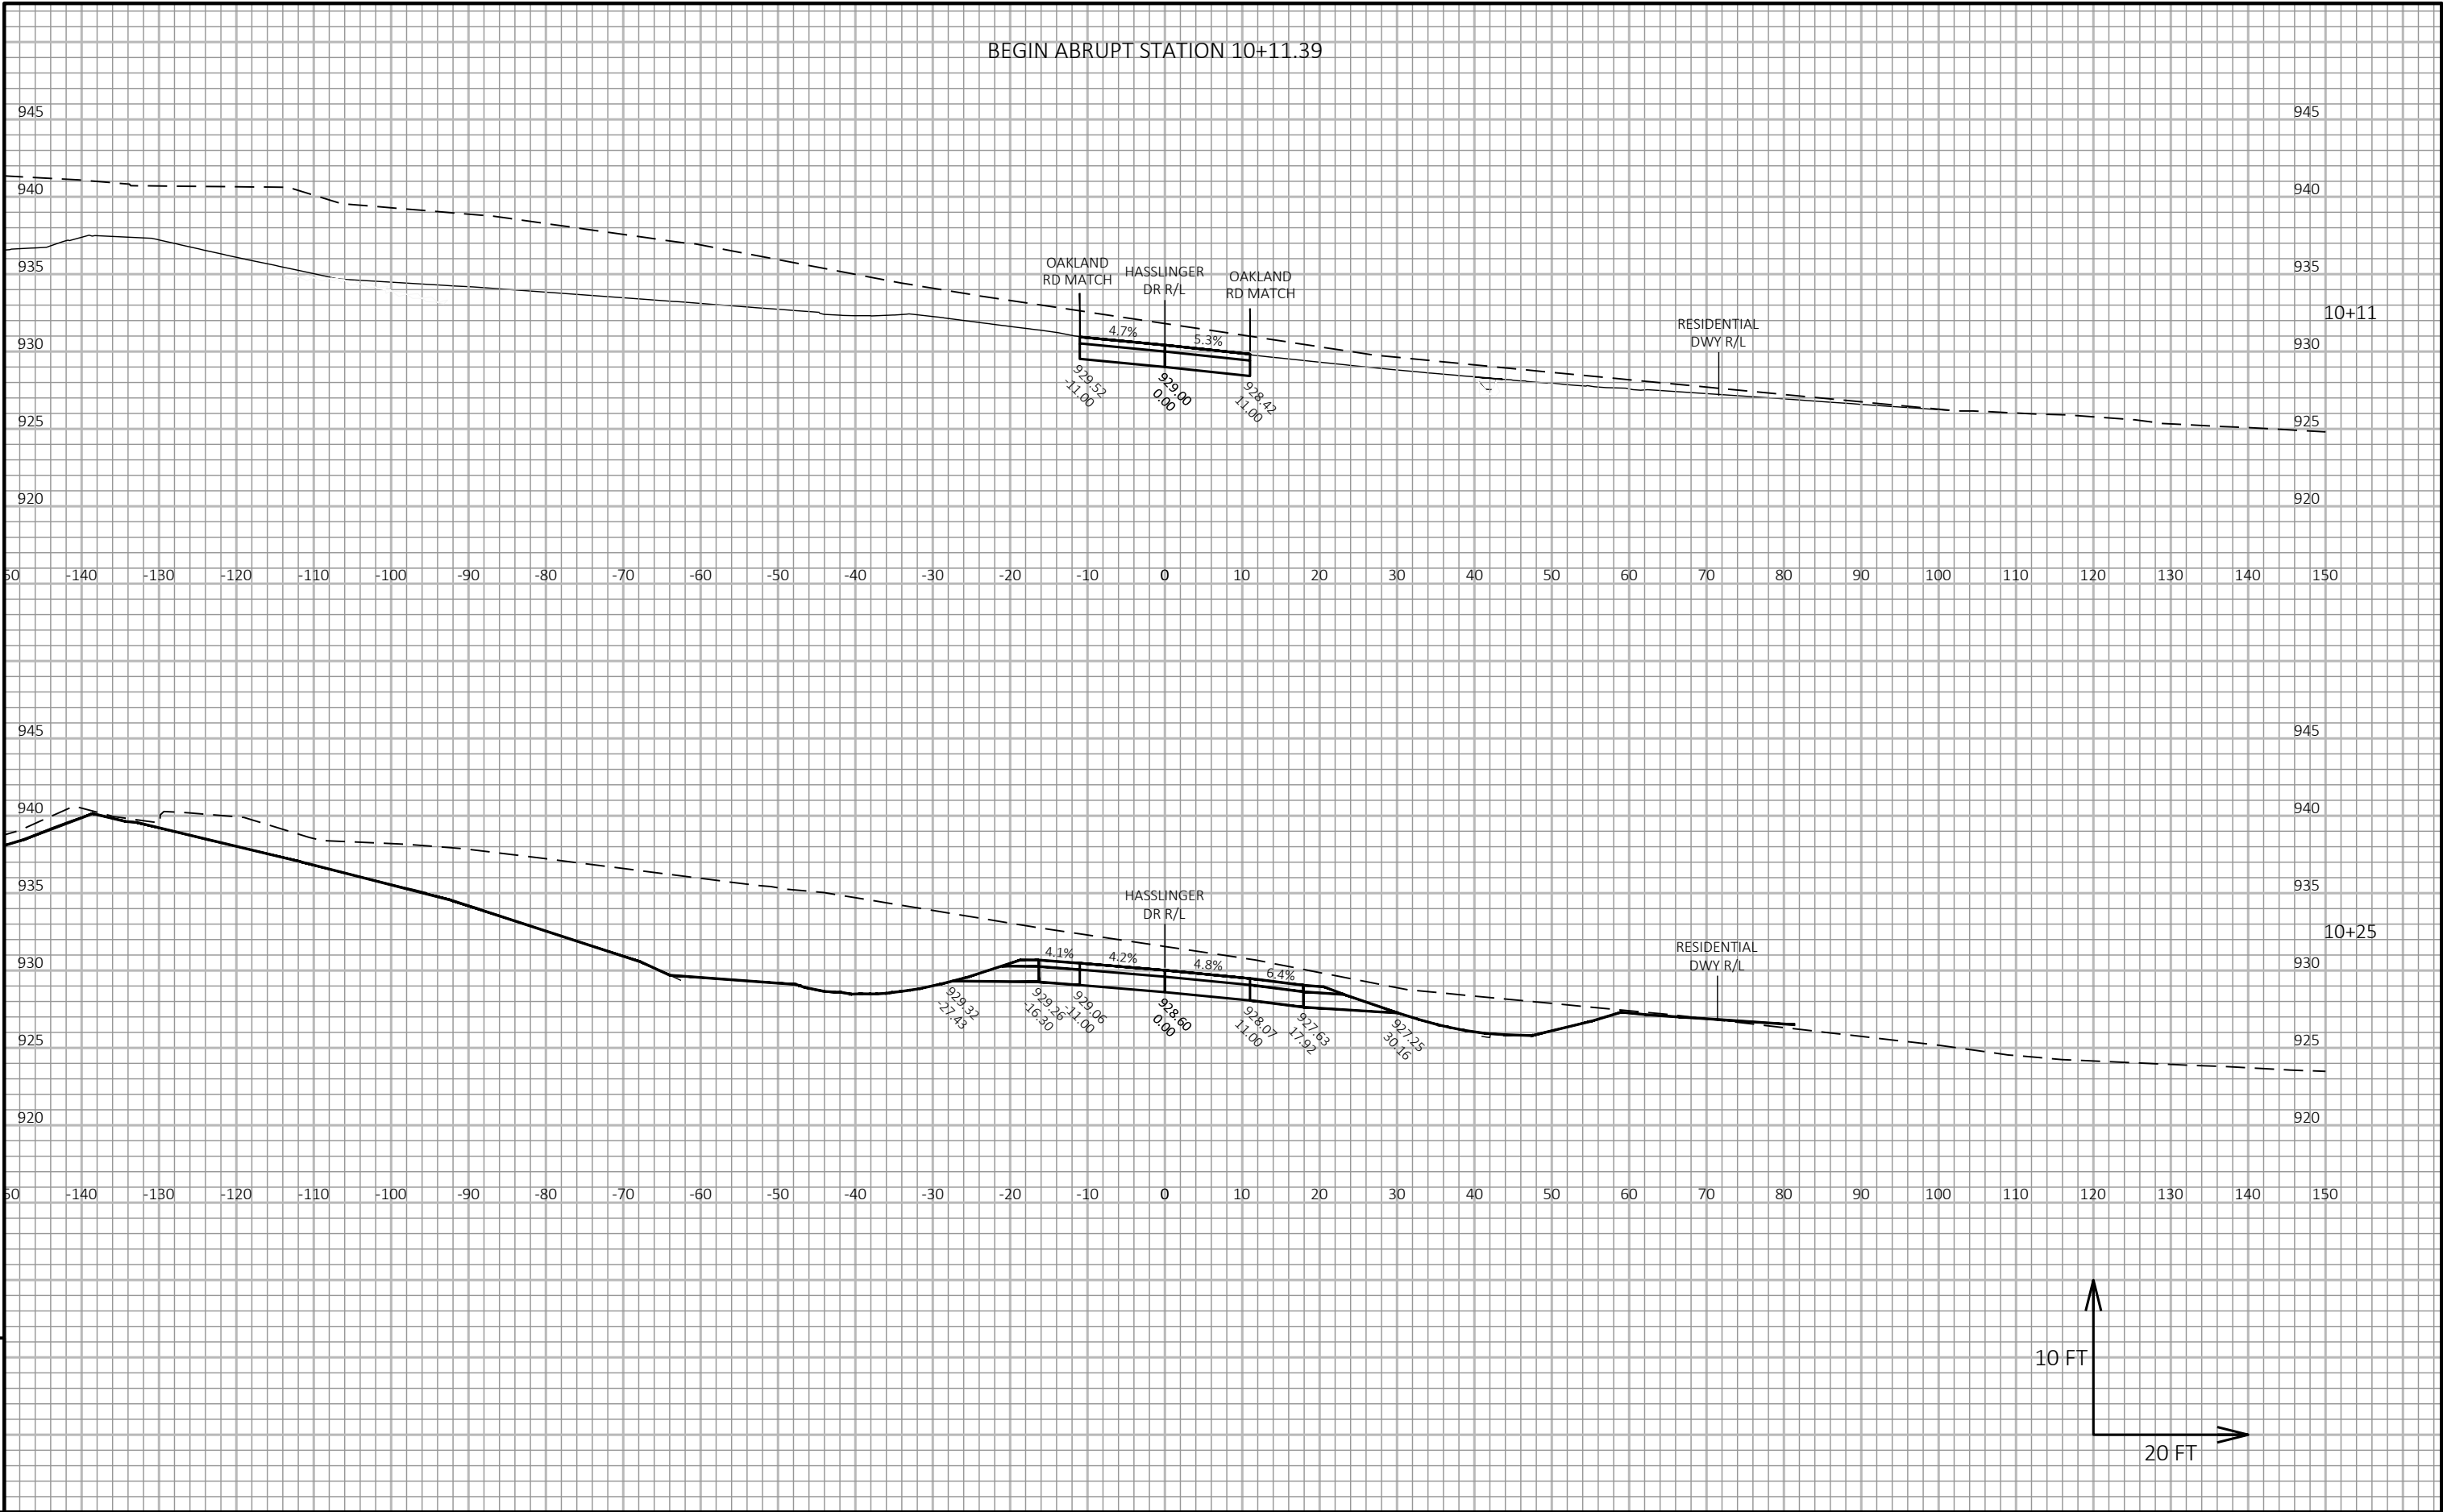


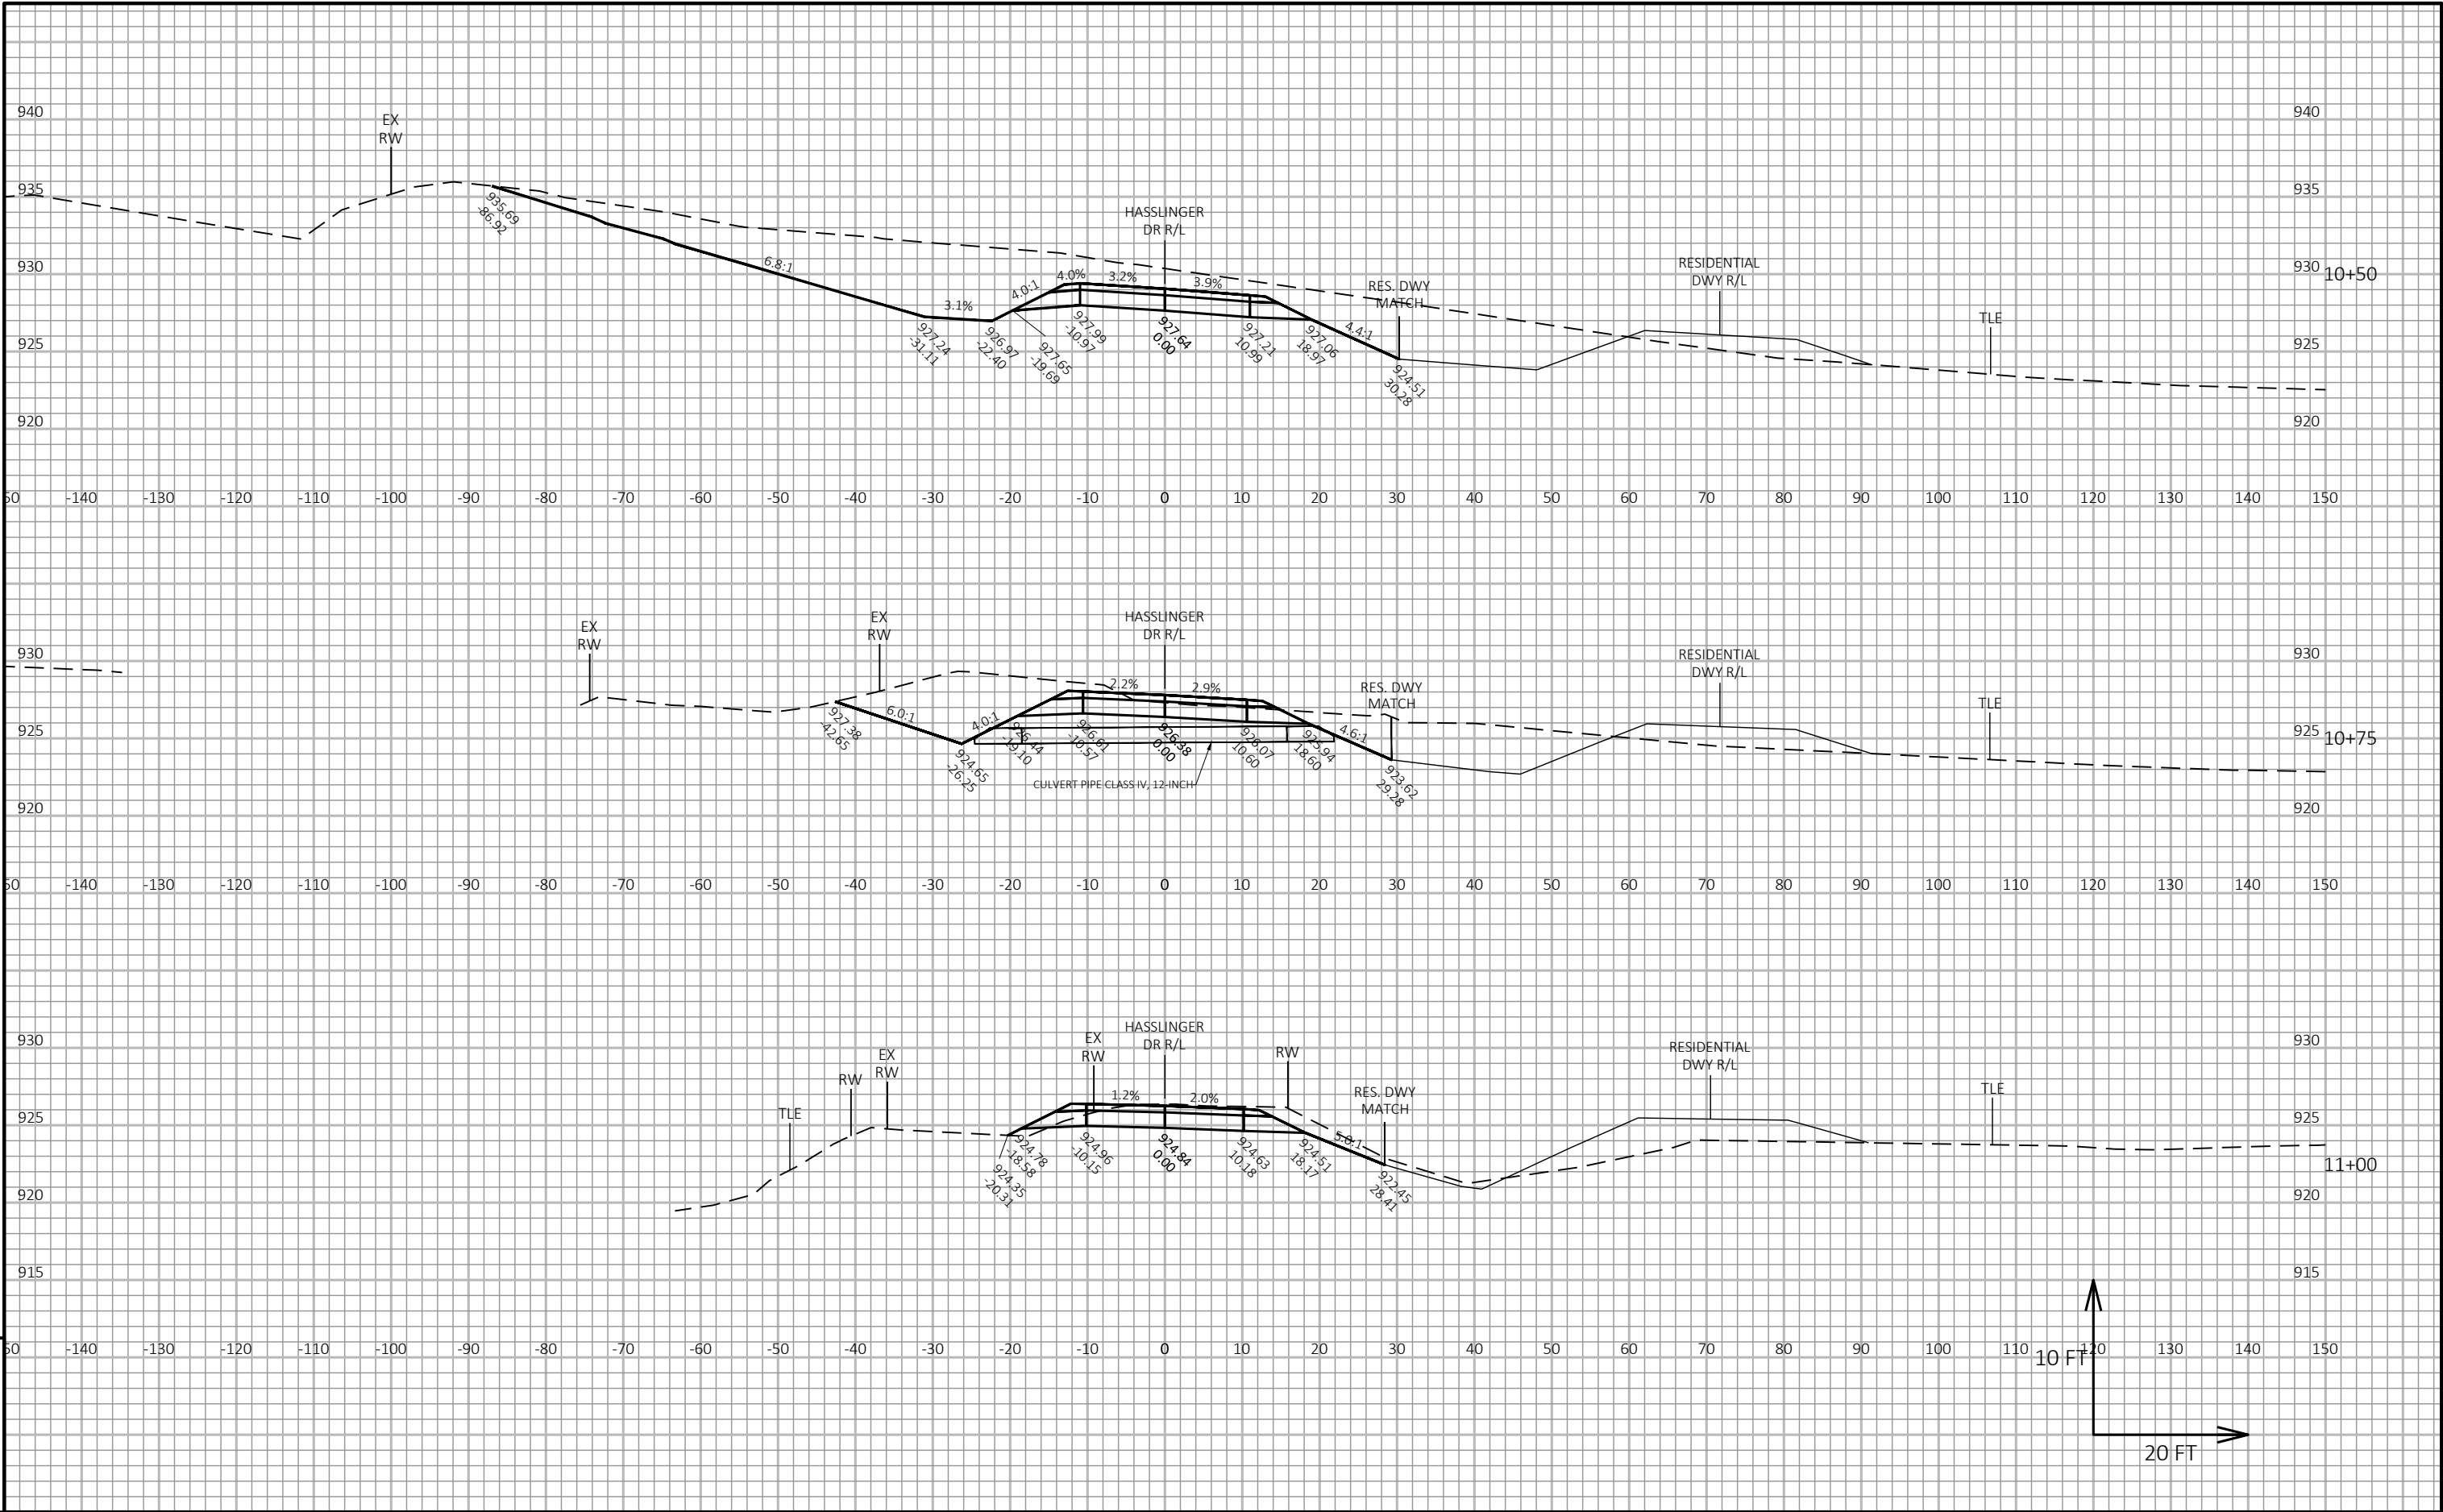

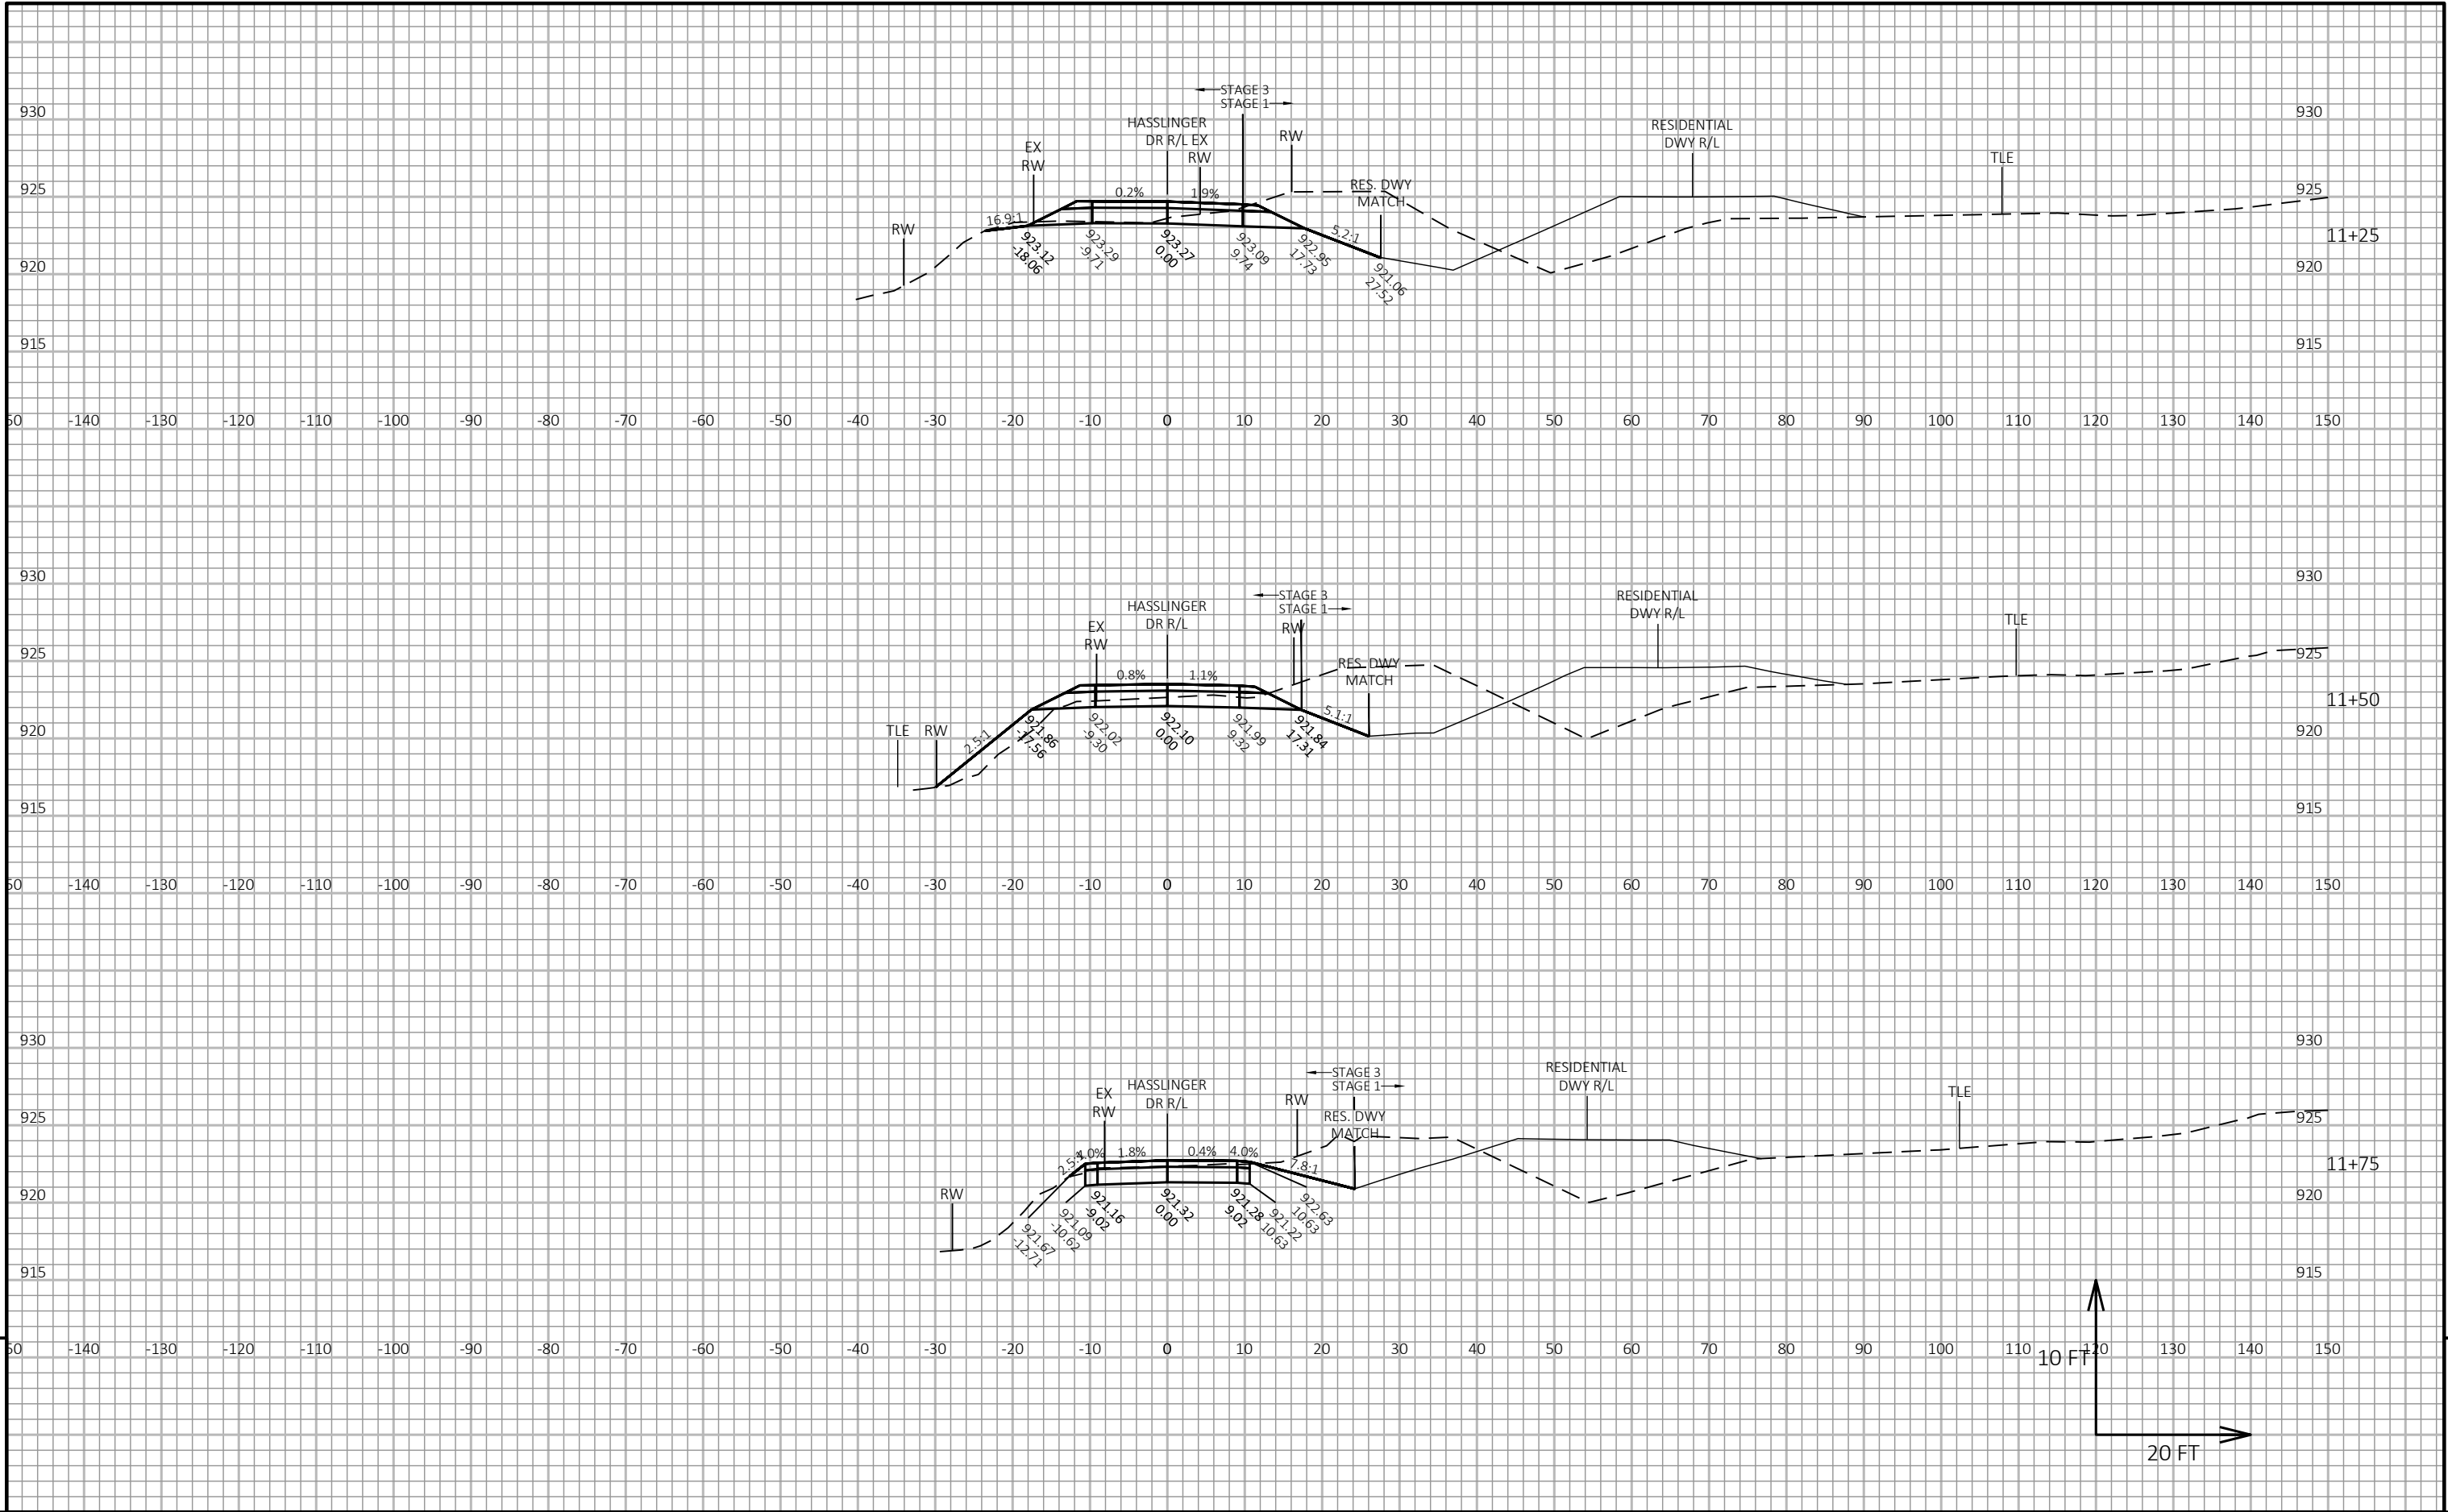



END ABRUPT STATION 12+00.00

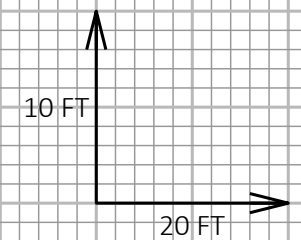

9

9 |

PROJECT NO: 3781-03-70

HWY: CTH C

COUNTY: WAUKESHA

CROSS SECTIONS: HASSLINGER DRIVE

SHEET

FILE NAME : Y:\51XX\5141_DS.CTHC.WKS\CADD5\37810300\SHEETSPLAN\090201-XS_HASSLINGER.DWG
LAYOUT NAME - 4


PLOT DATE : 10/21/2020 8:51 AM


PLOT BY : NICHOLAS BECKER


PLOT NAME :


PLOT SCALE : 1 IN:20 FT HORZ. / 1 IN:10 FT VERT.

WISDOT/CADDS SHEET 49

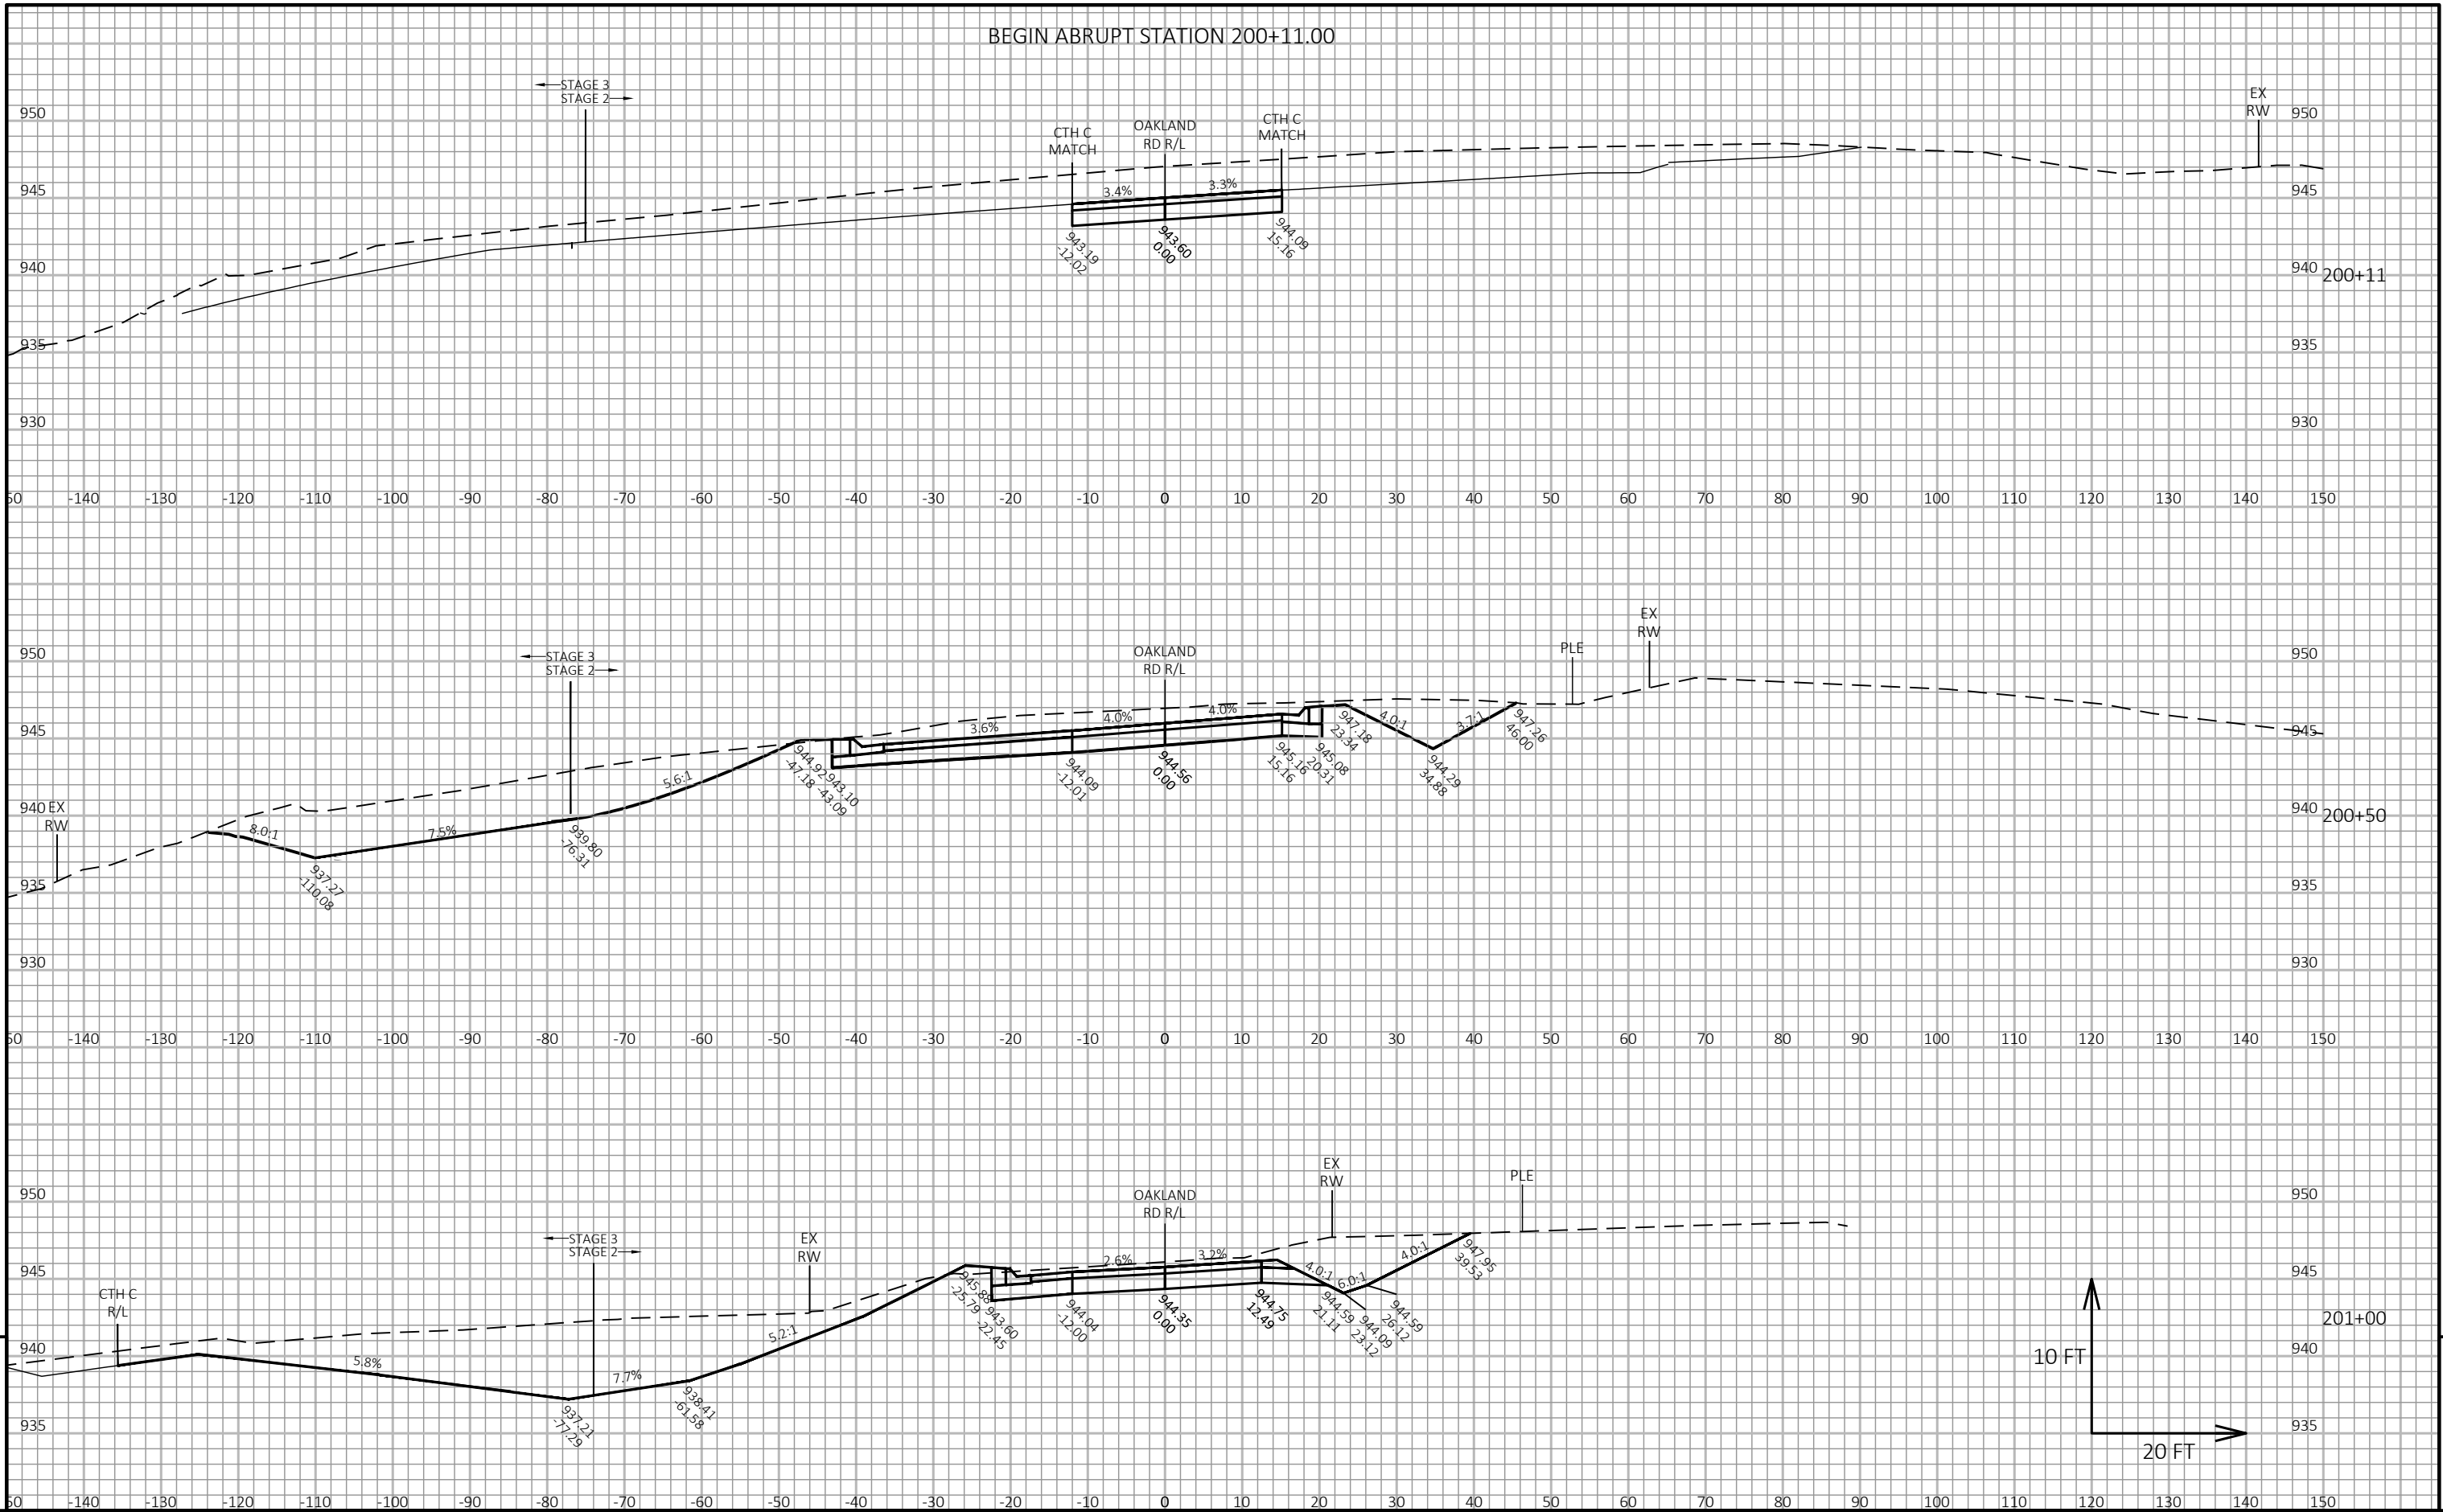

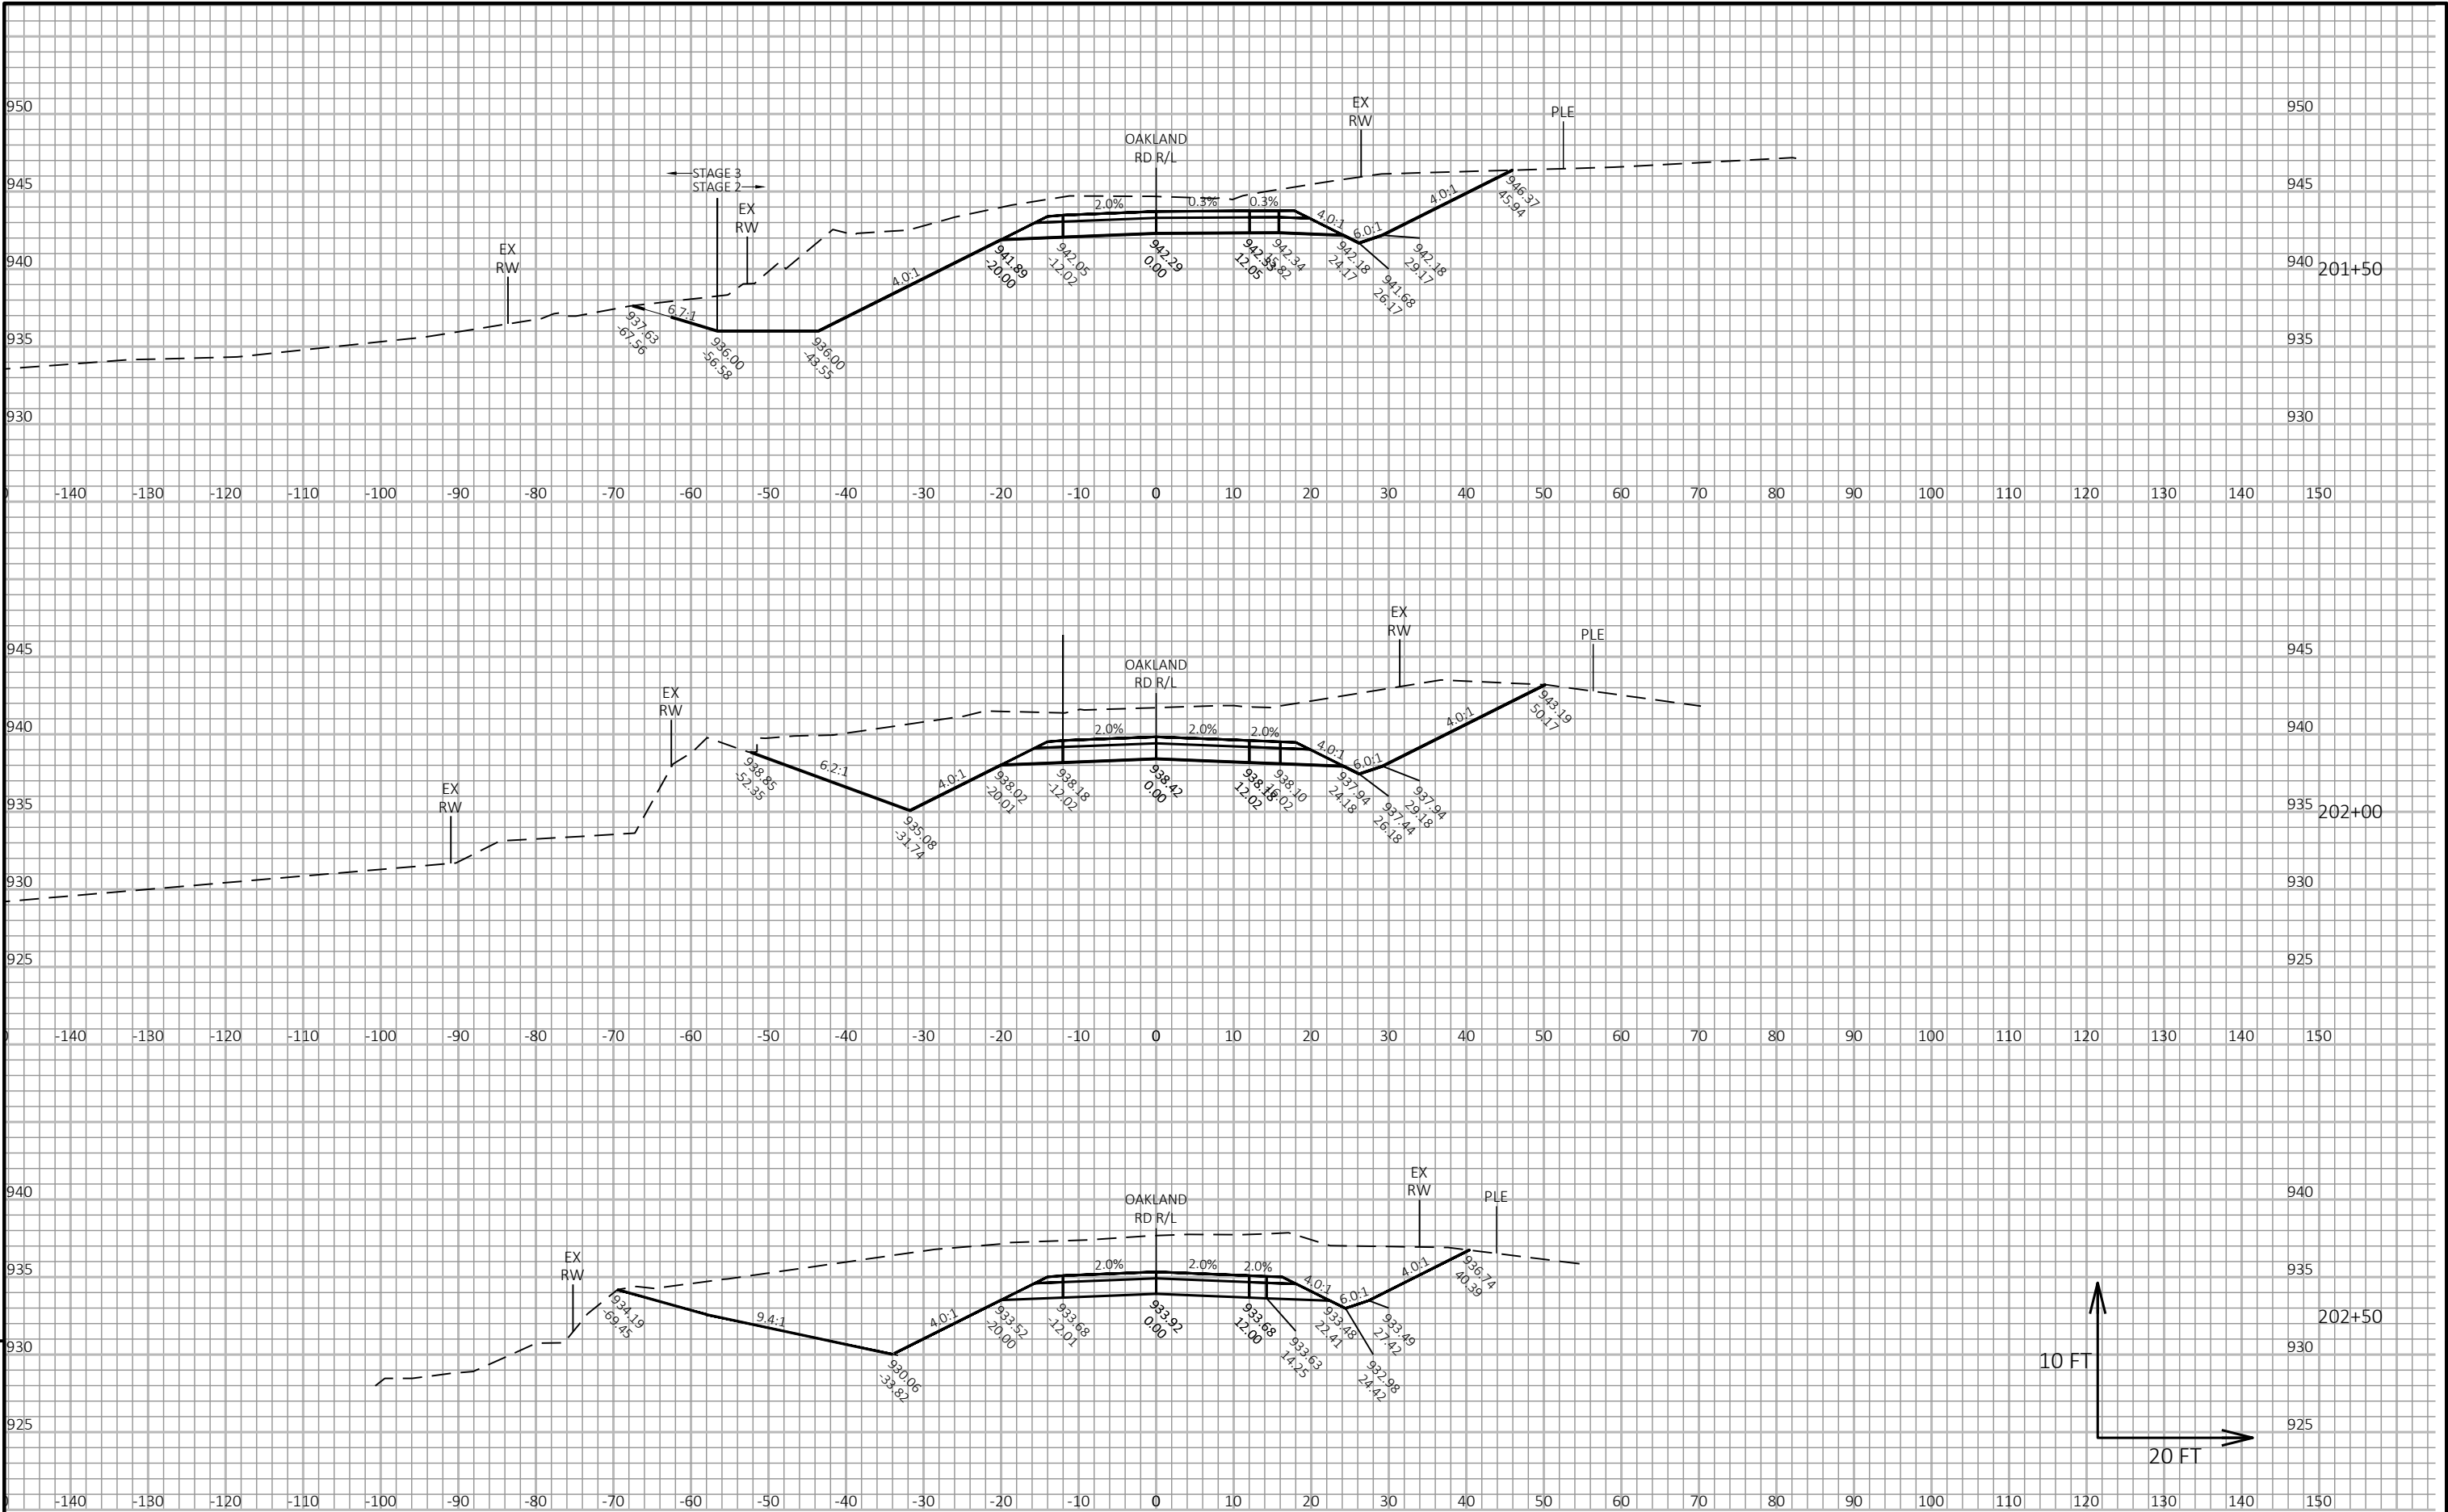


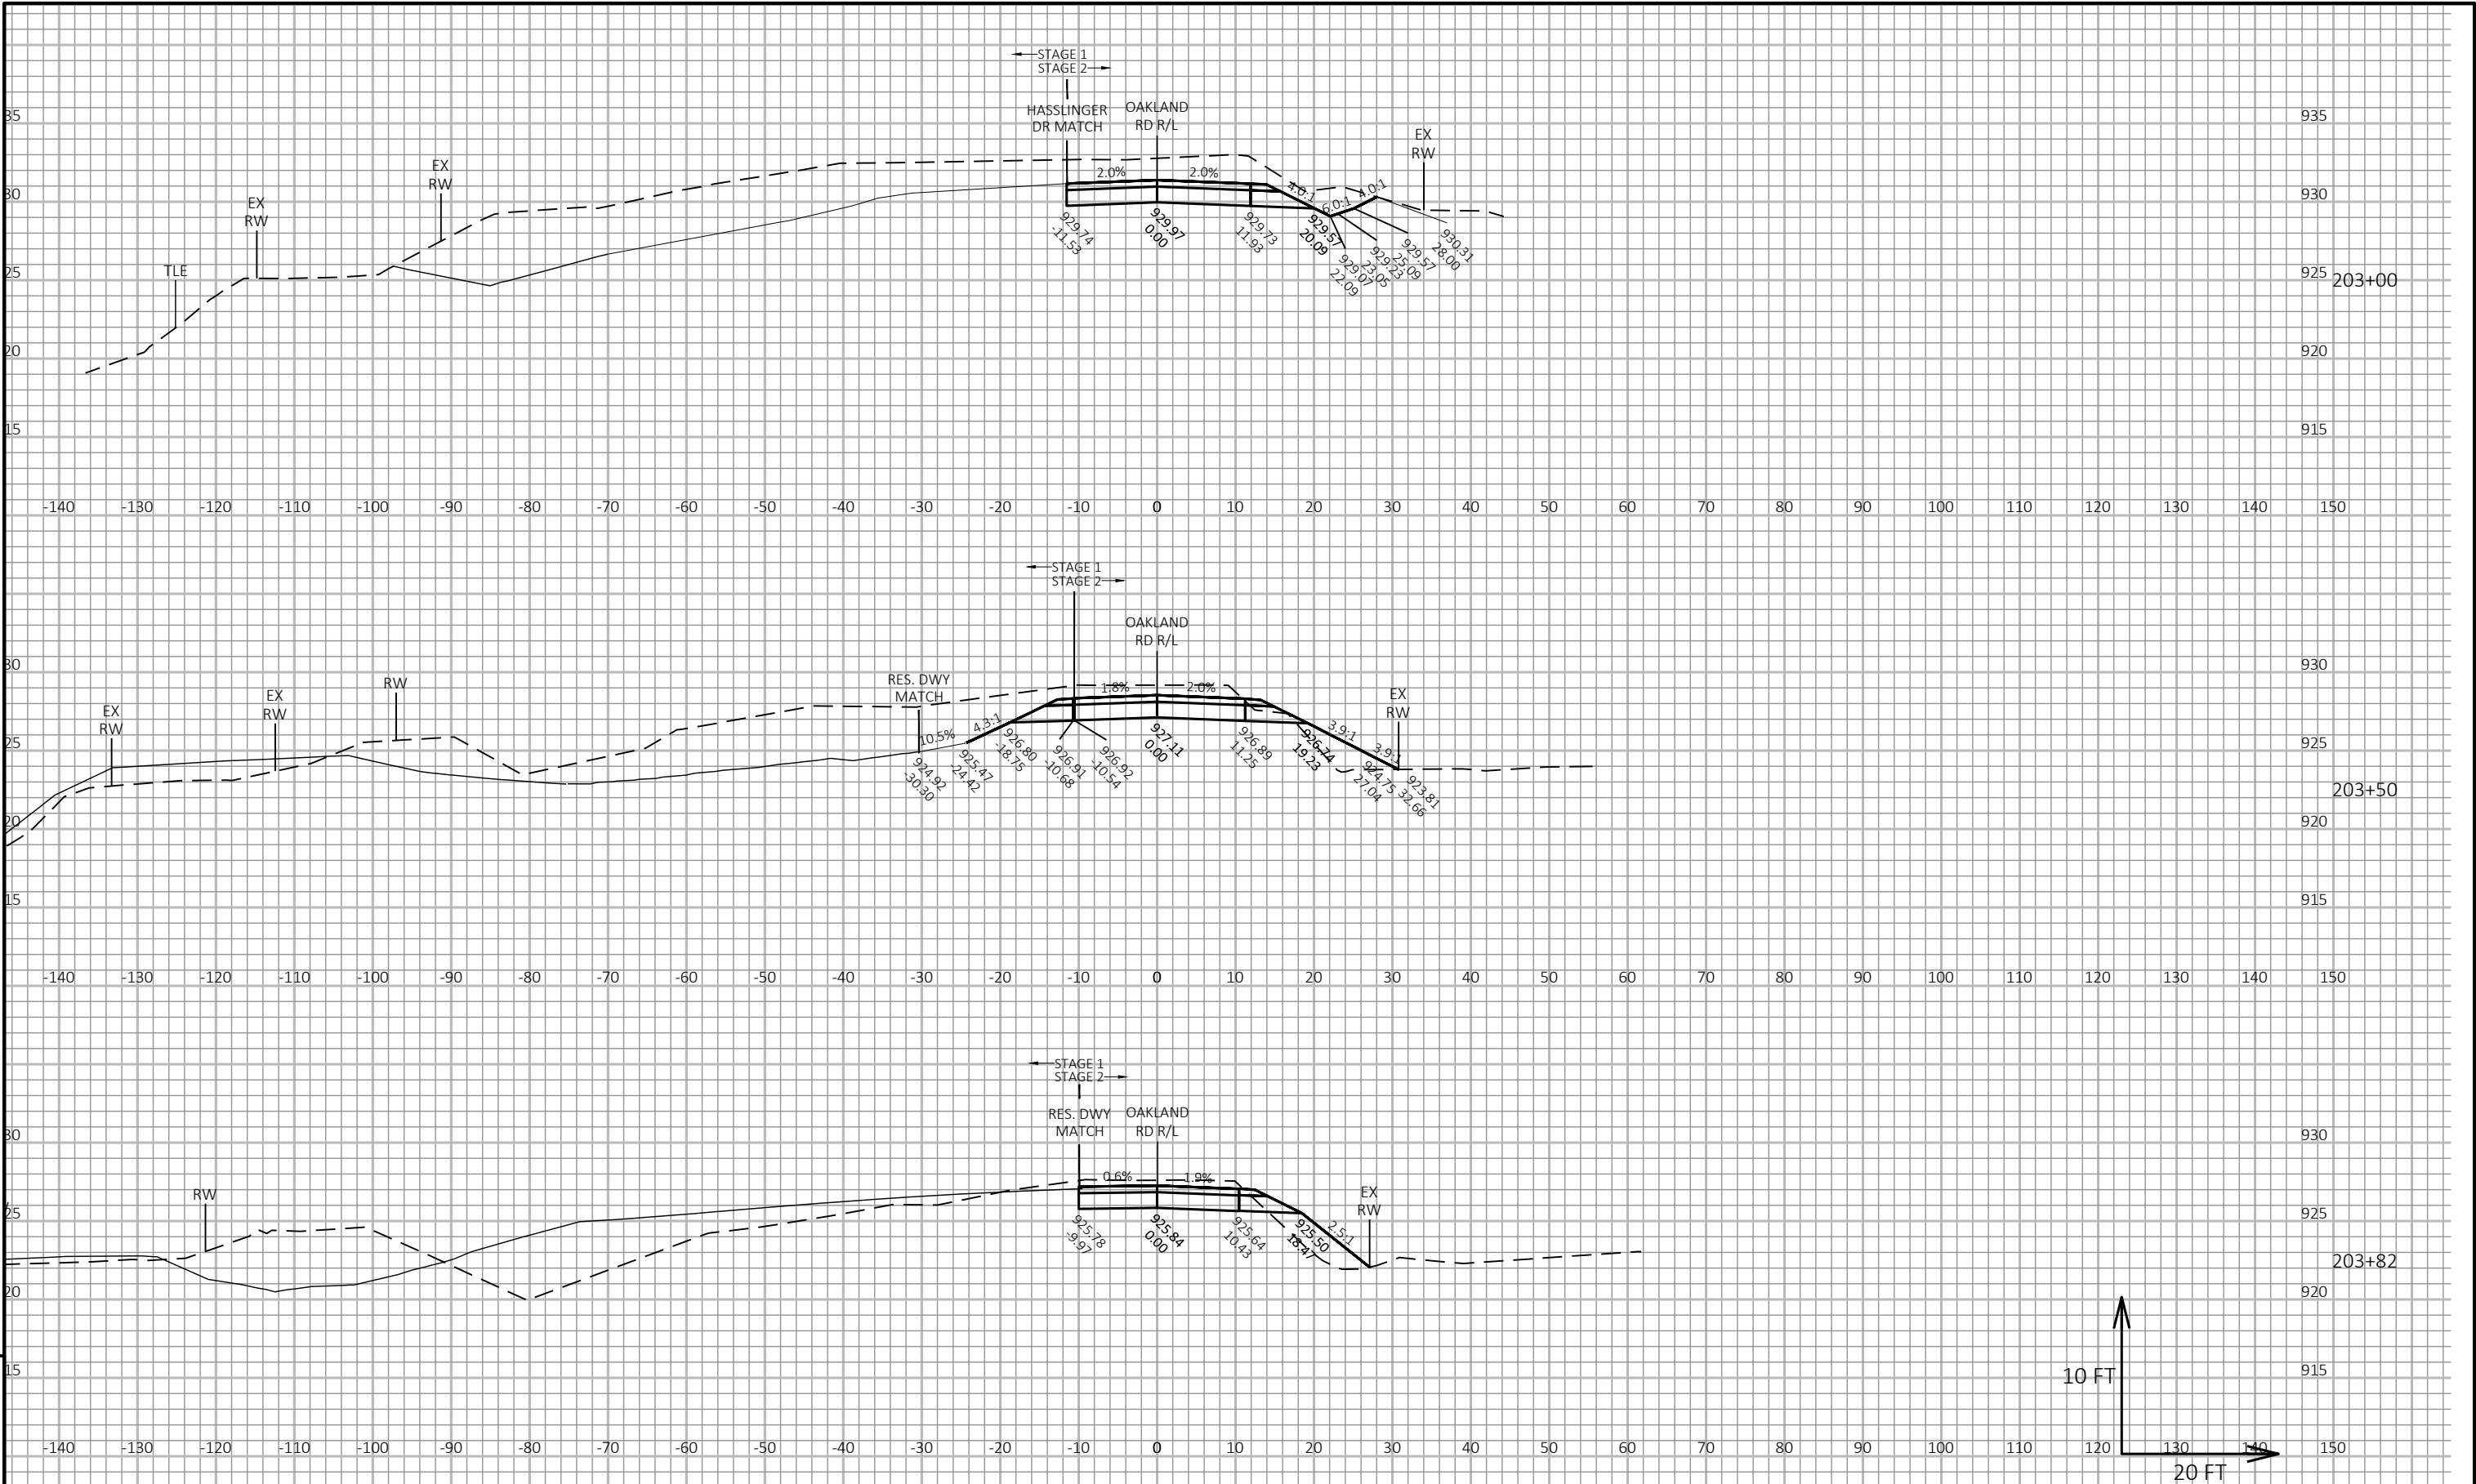

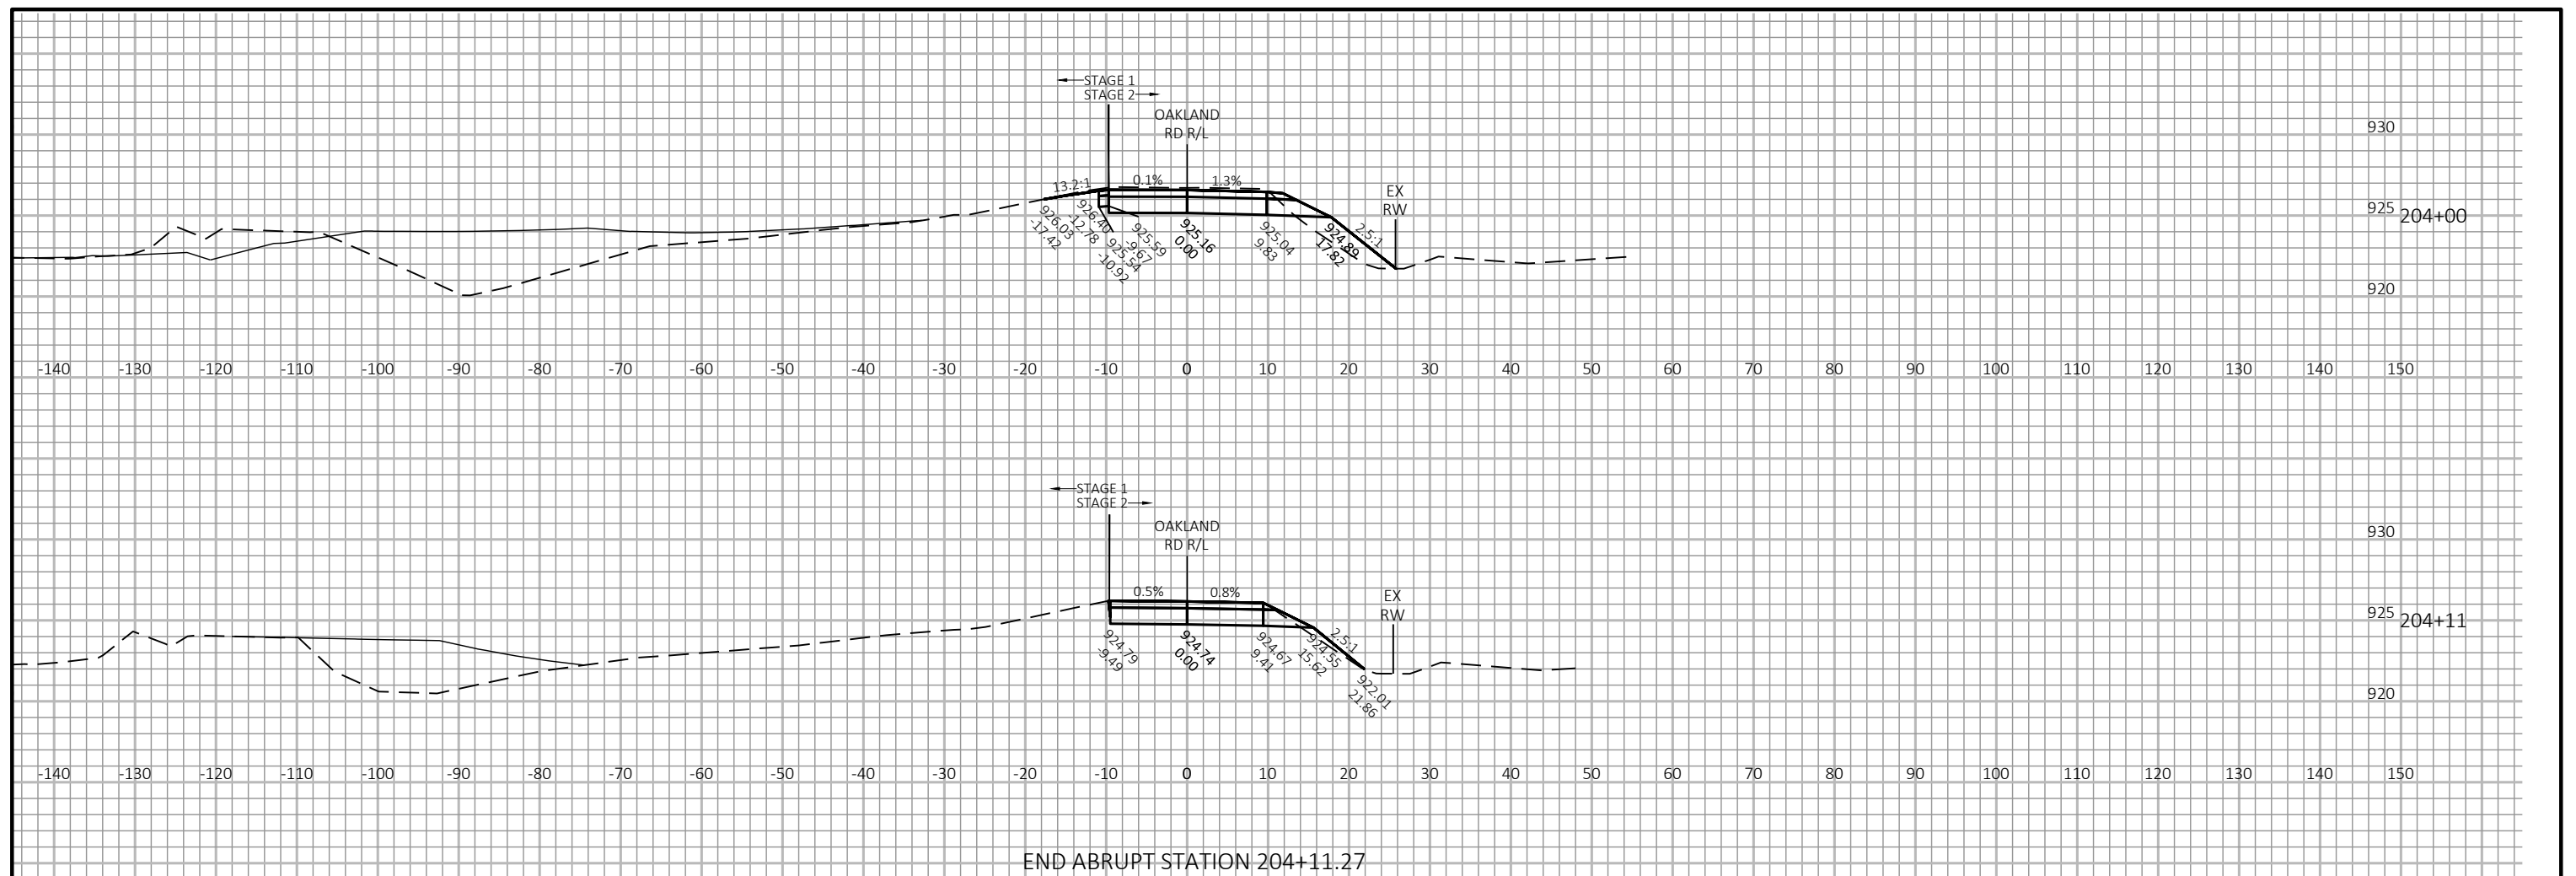


9


9

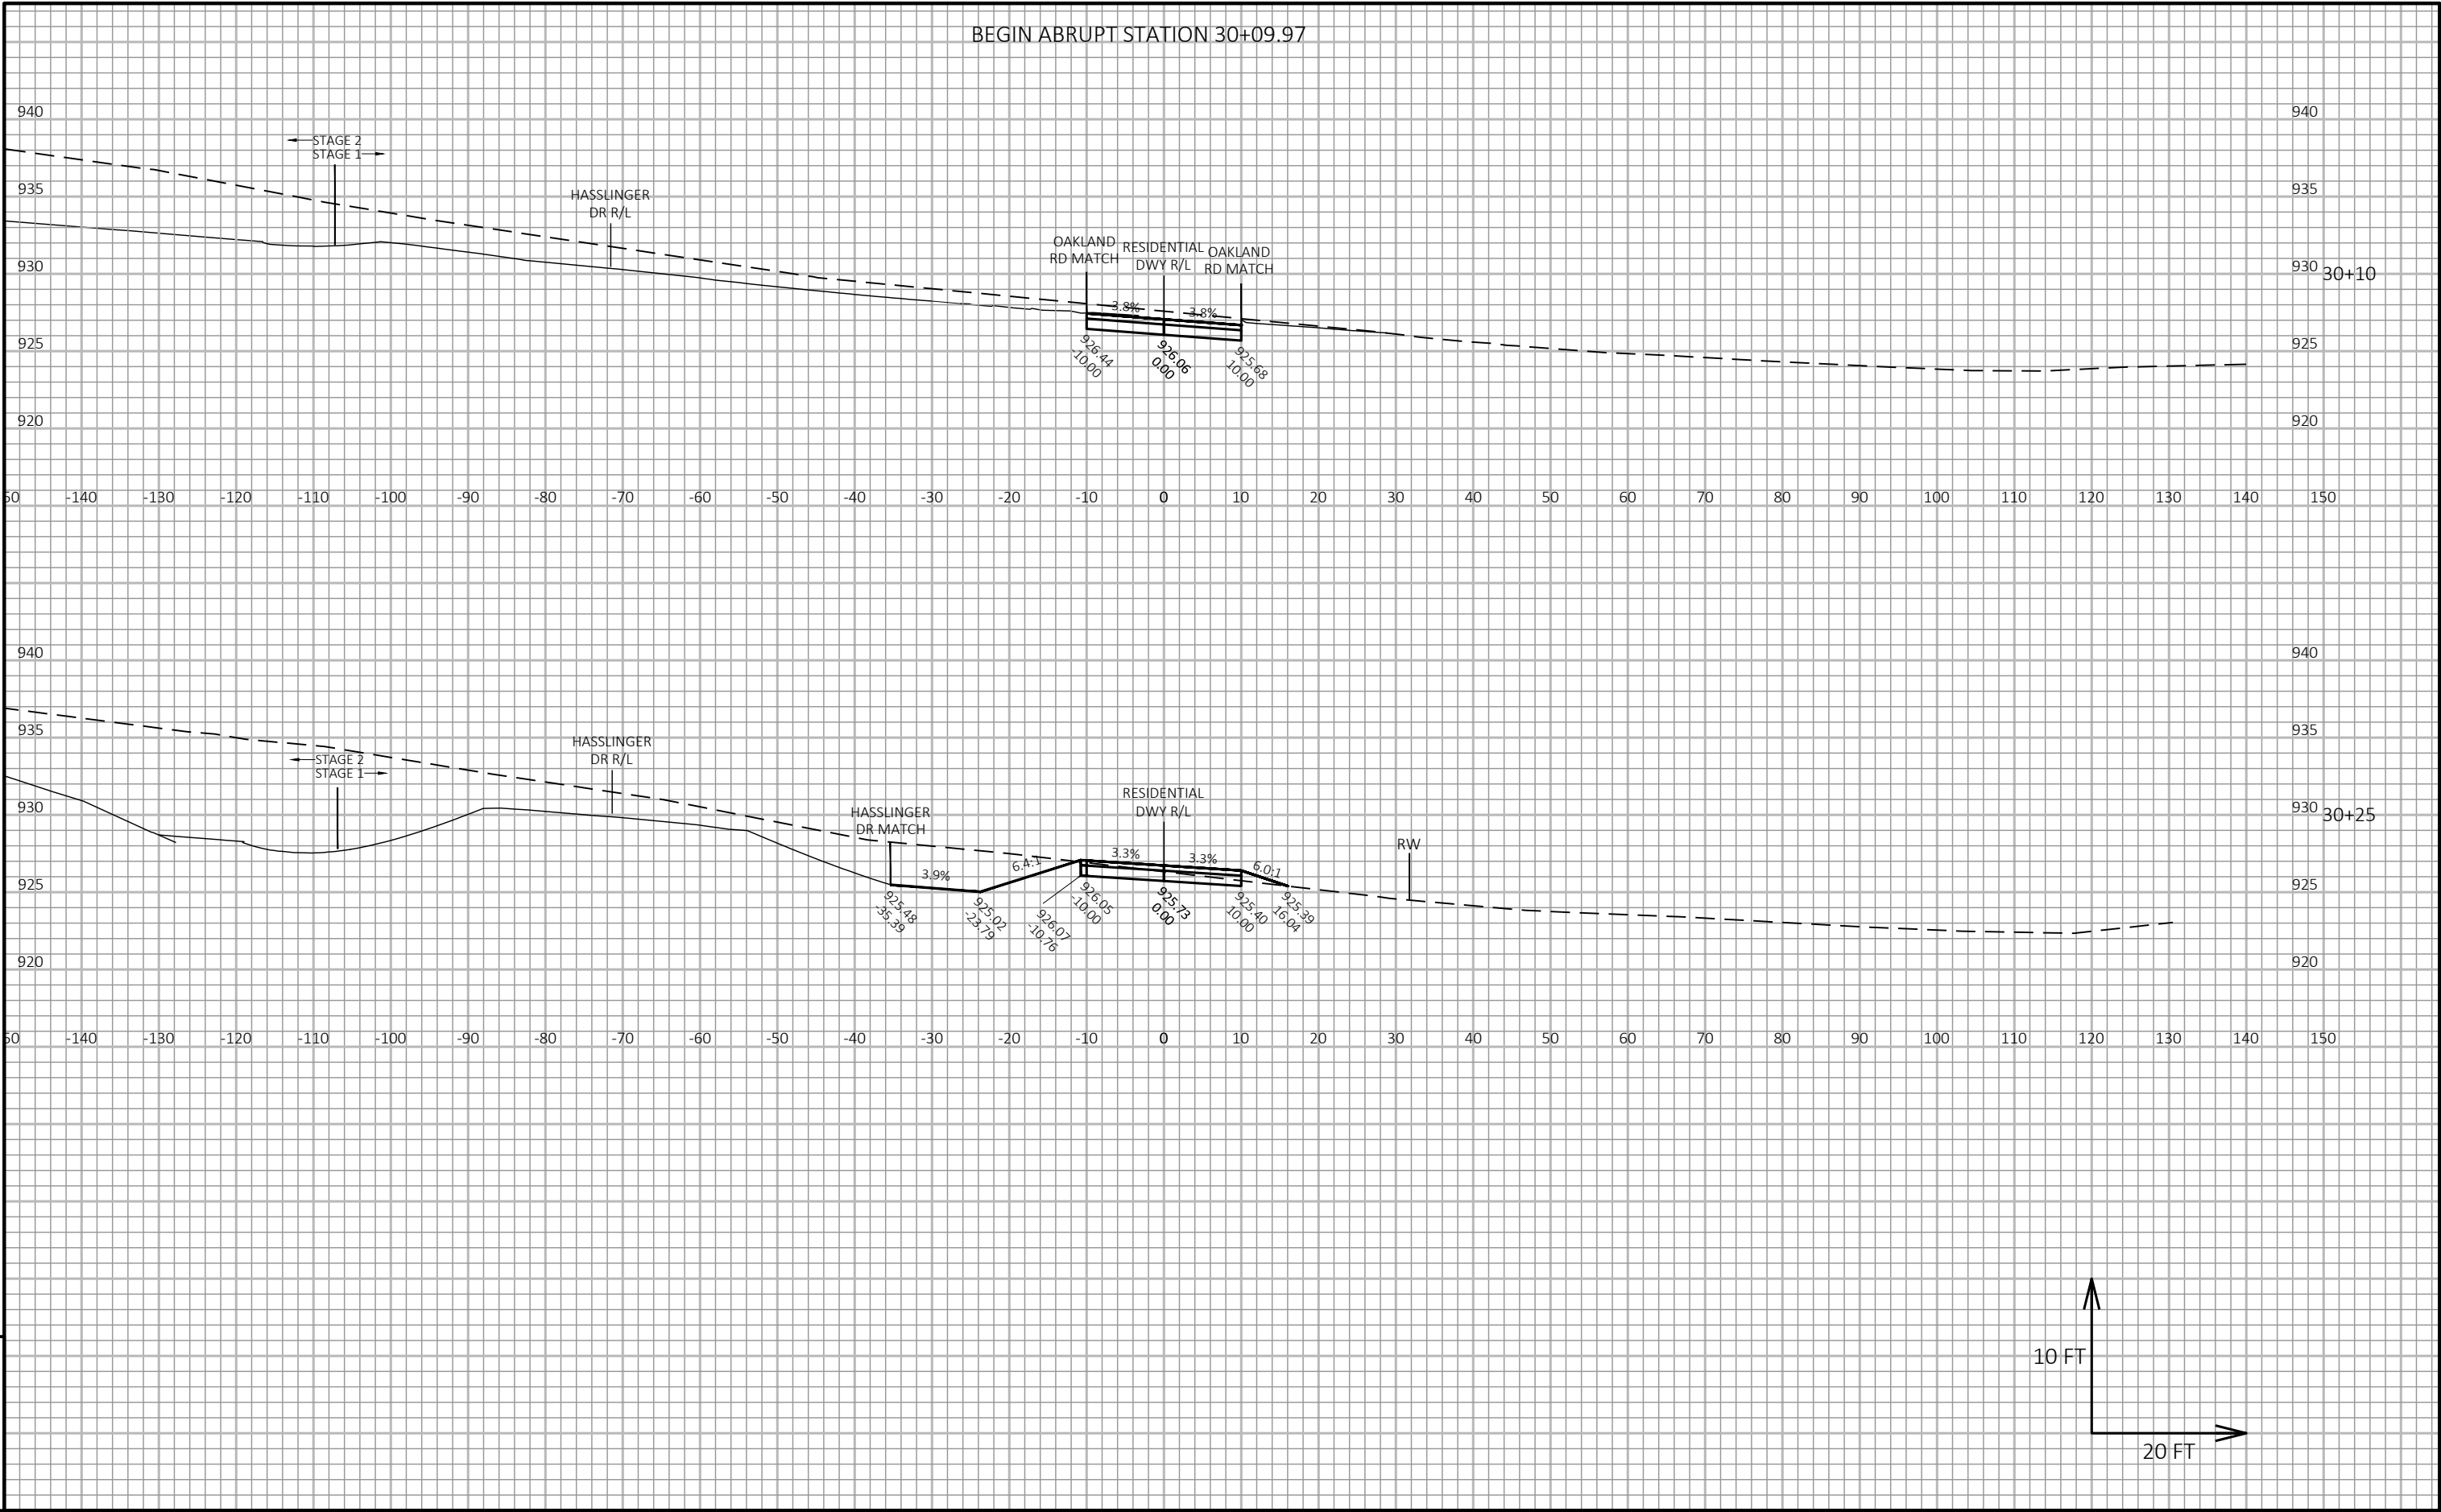

9

9

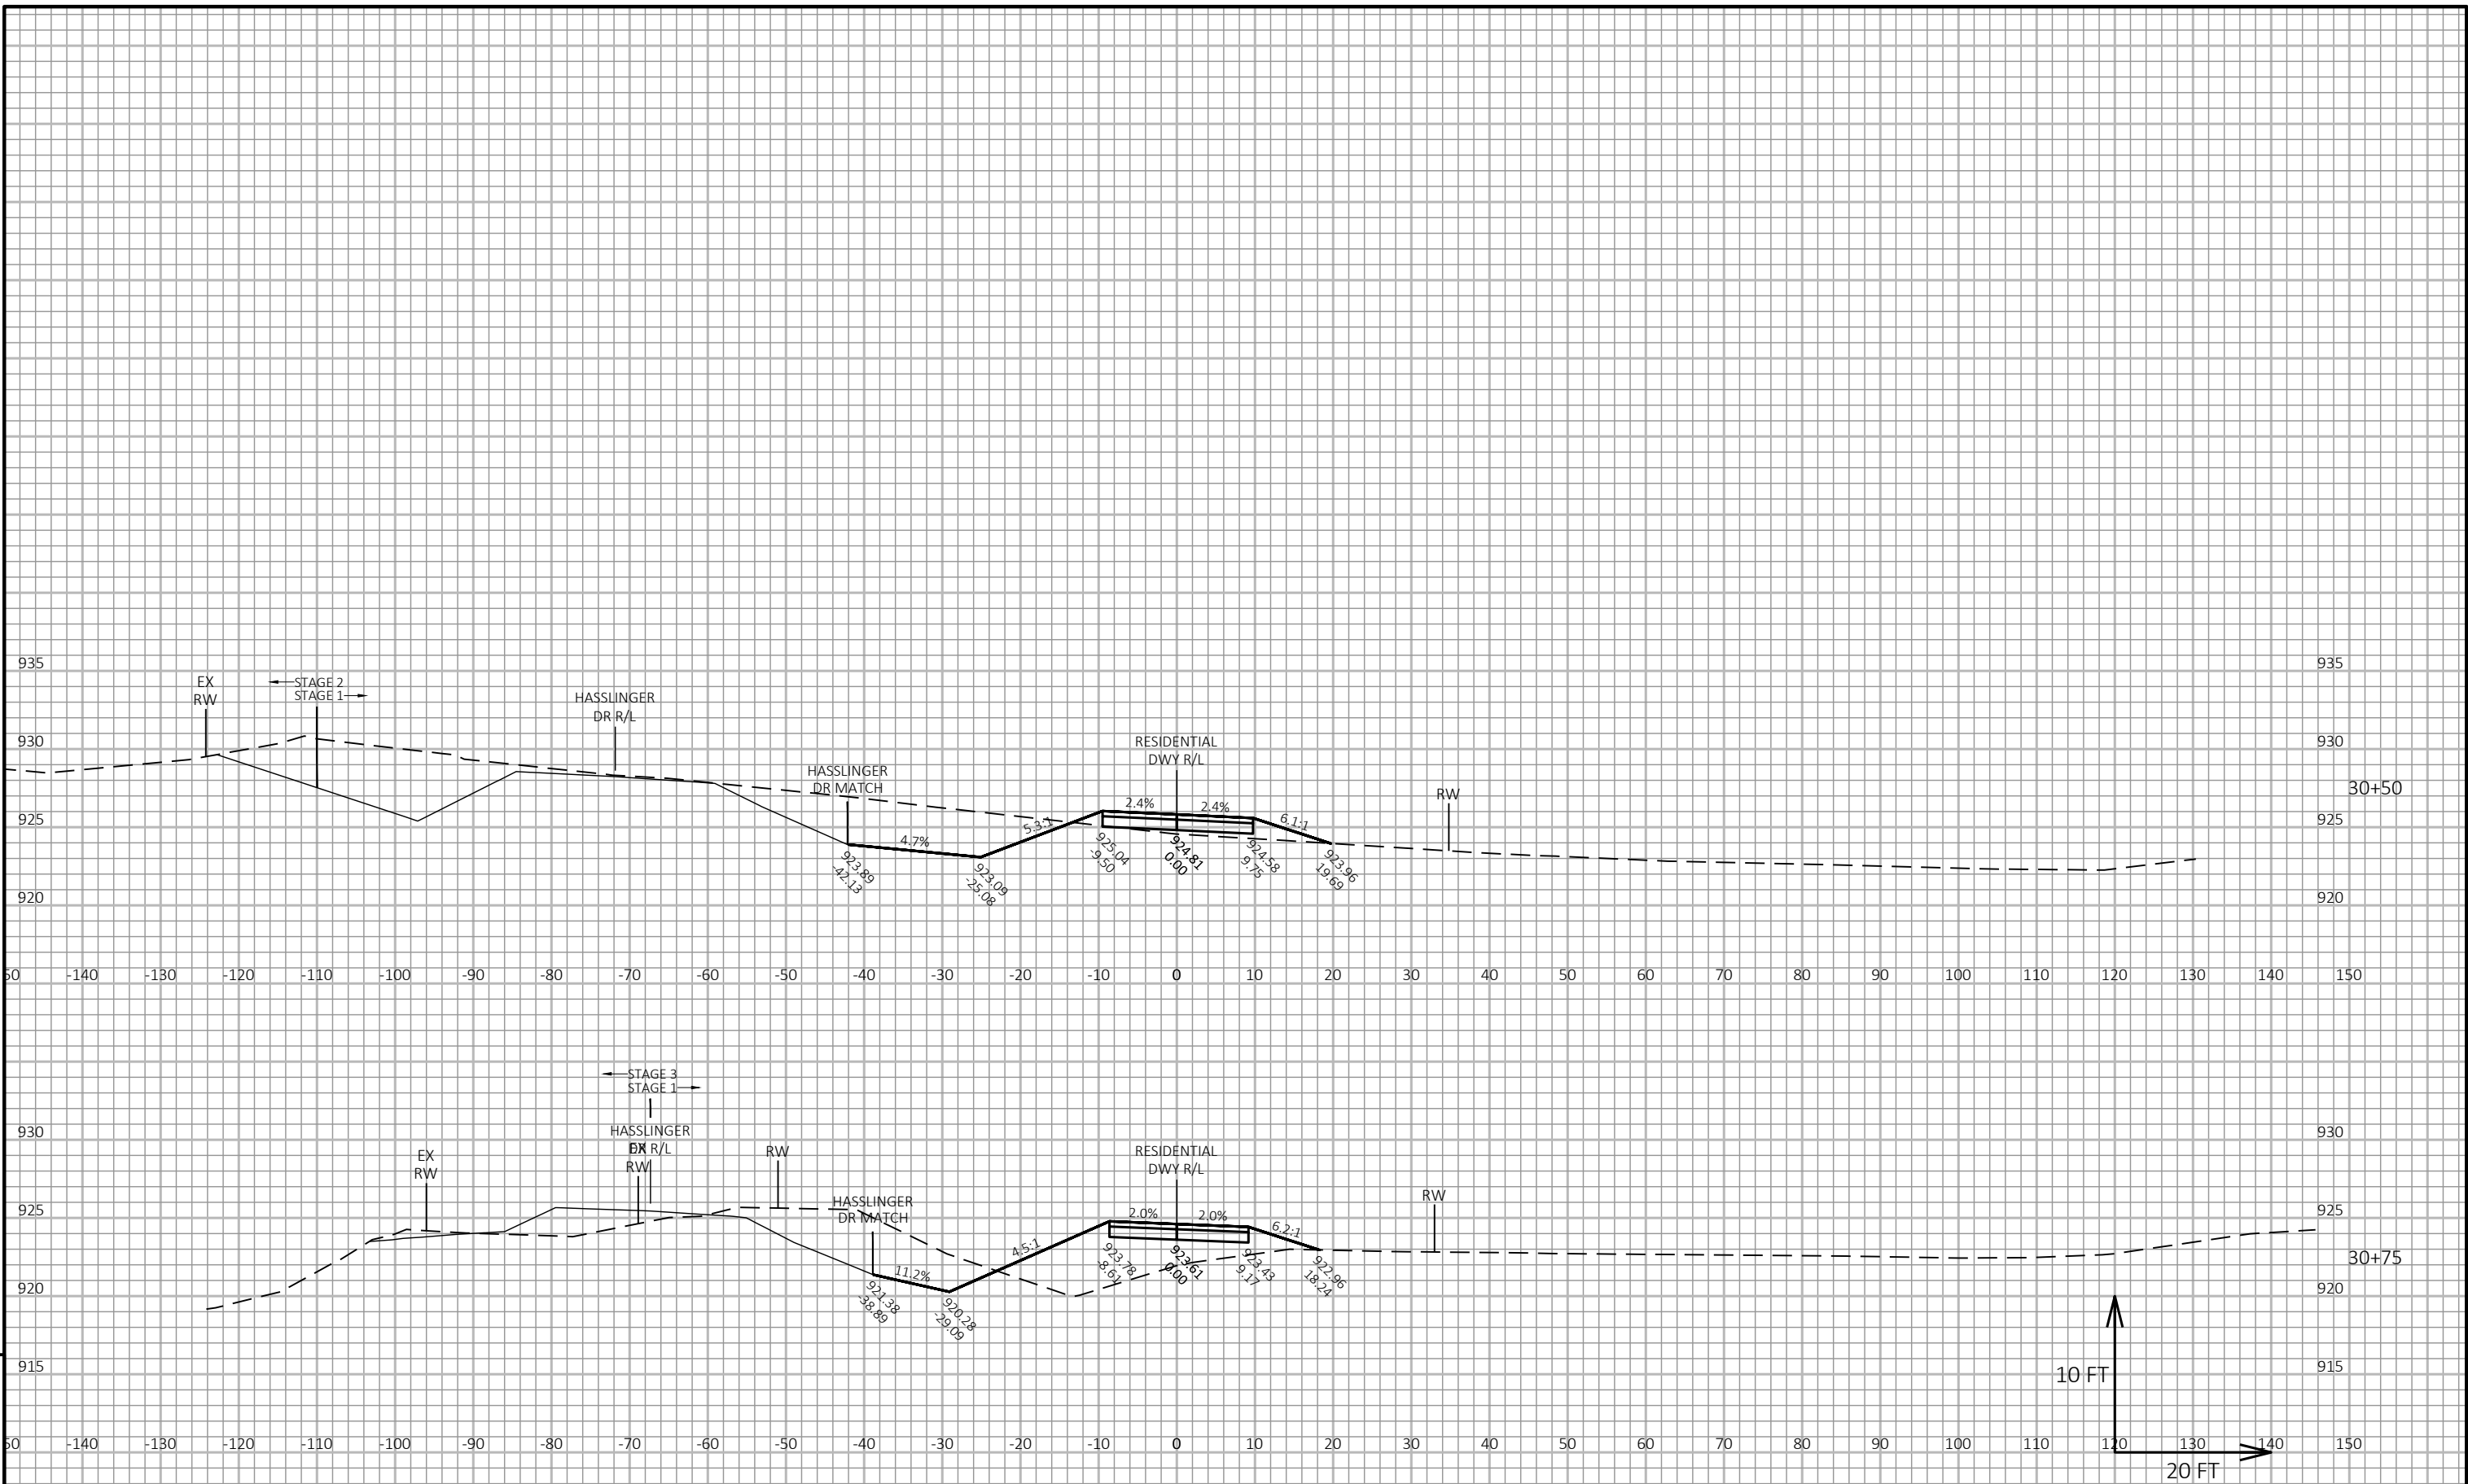

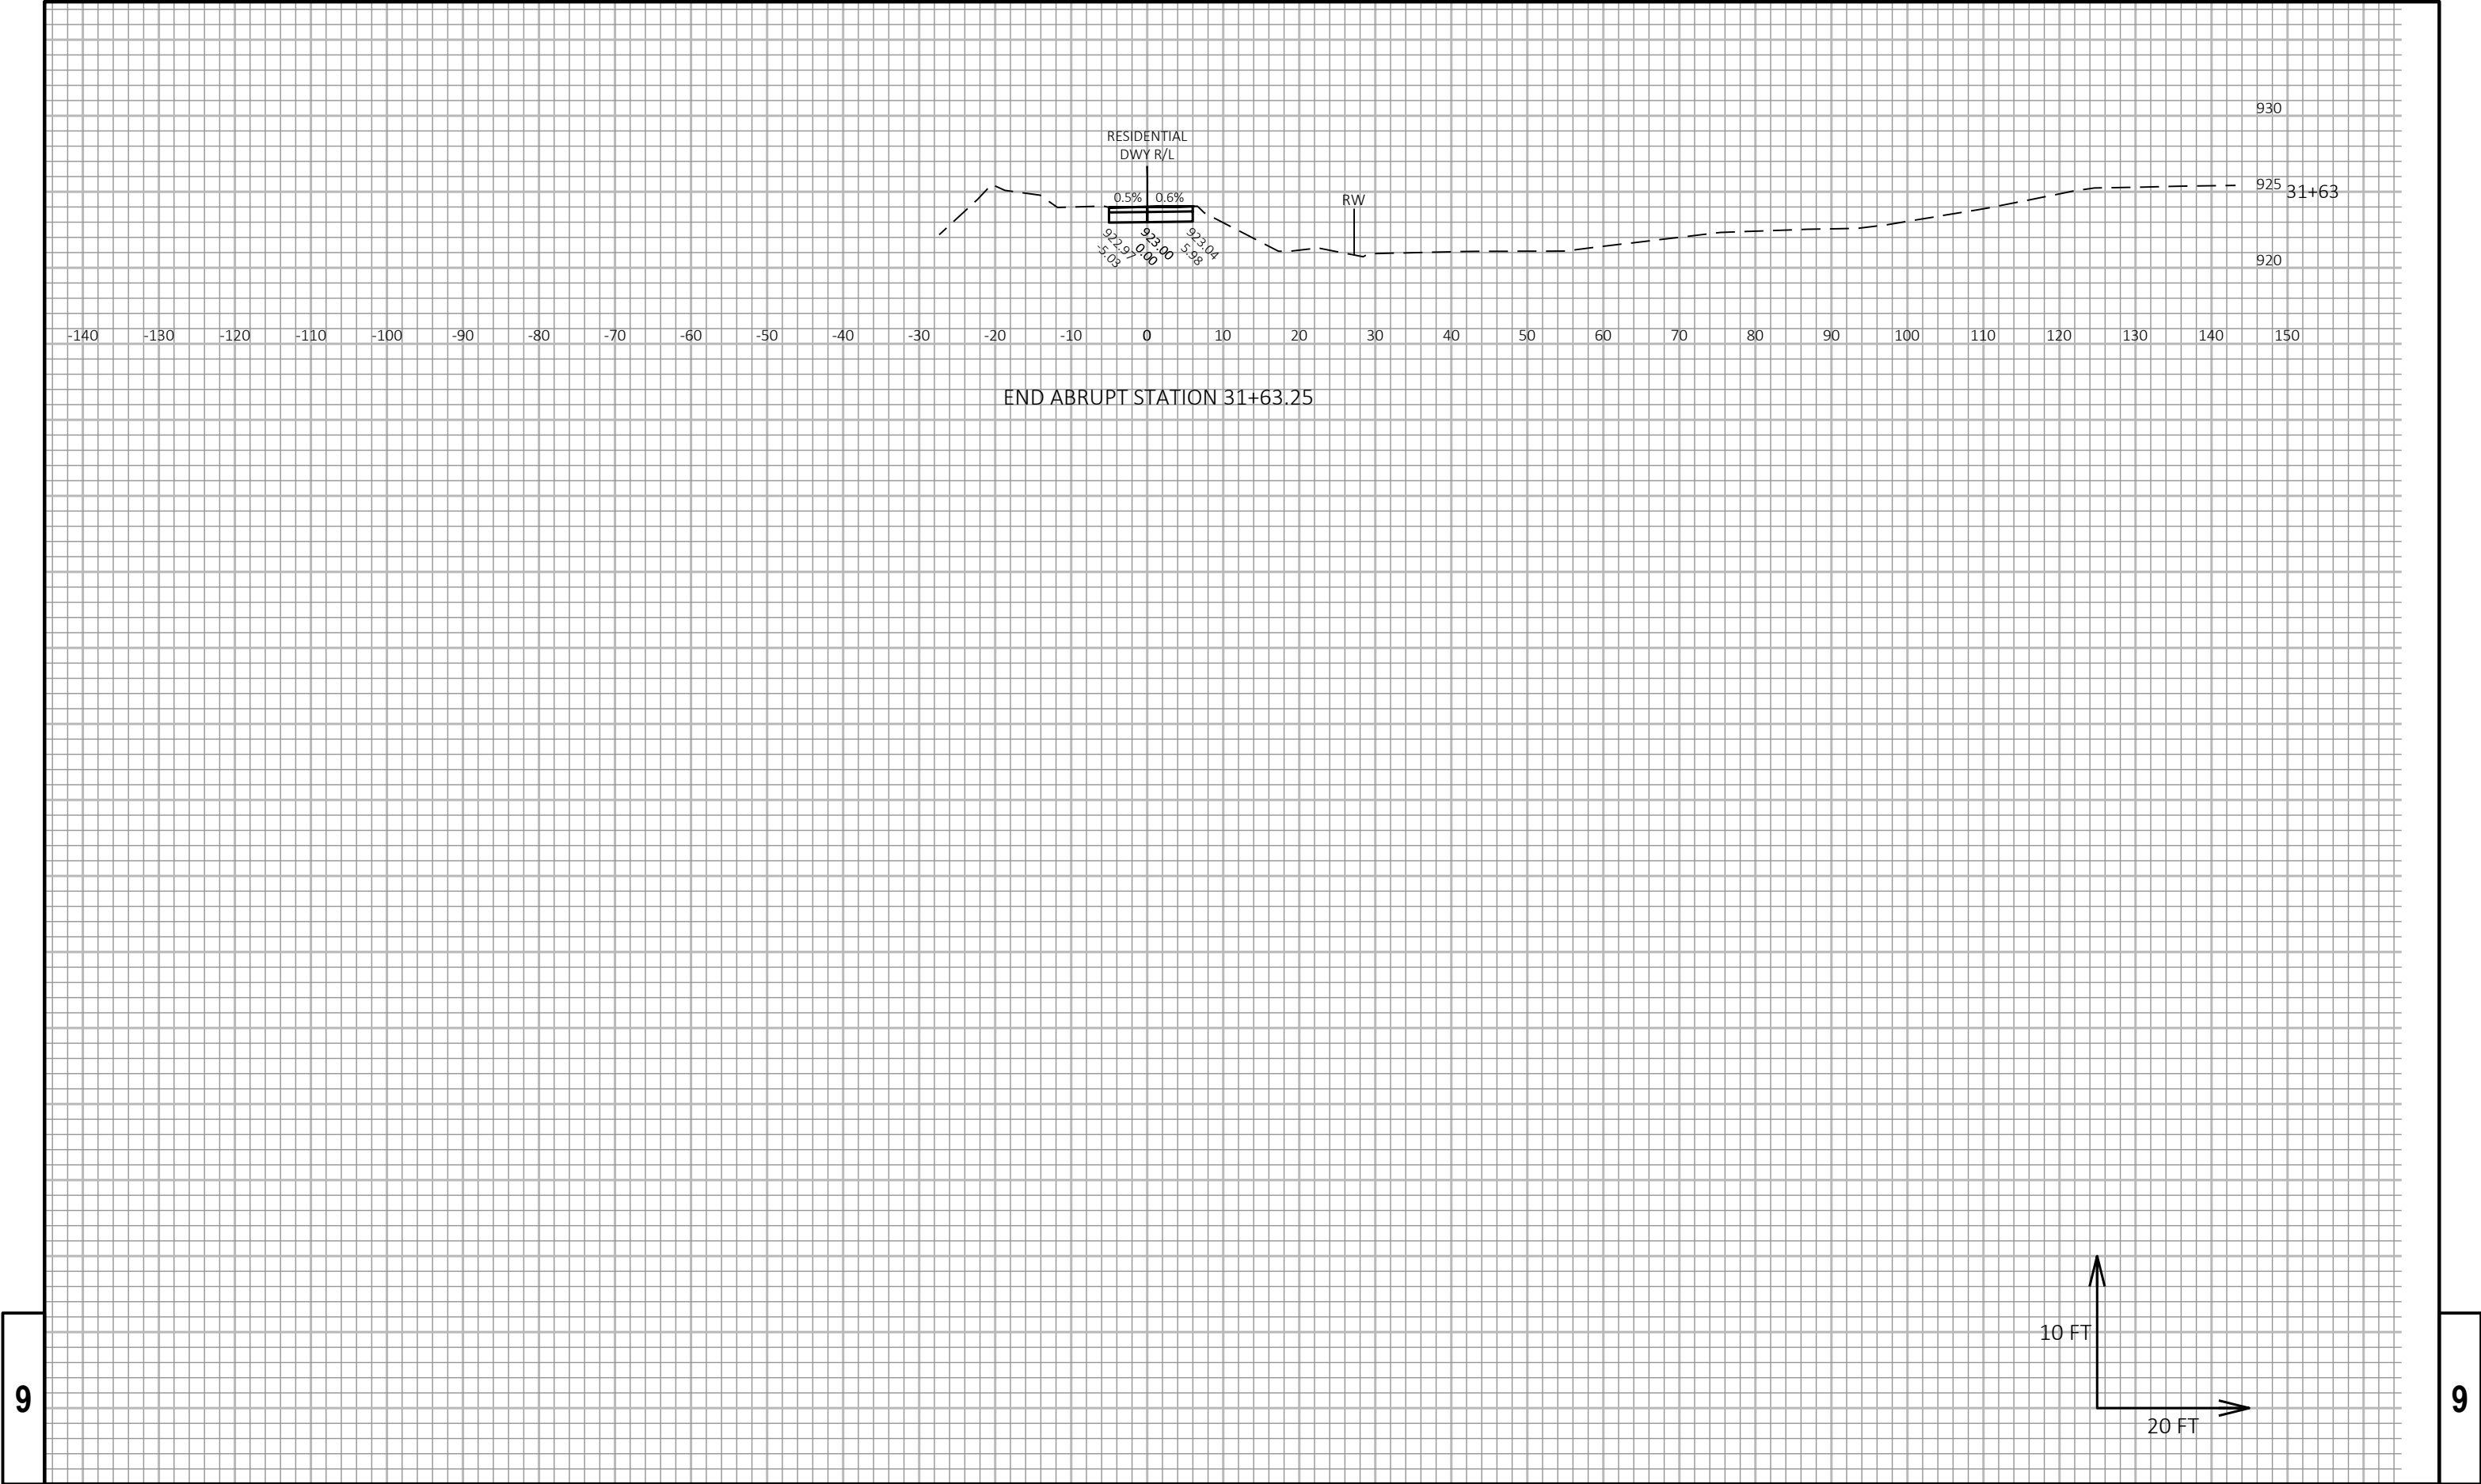

PROJECT NO: 3781-03-70


HWY: CTH C

COUNTY: WAUKESHA

CROSS SECTIONS: RESIDENTIAL DRIVEWAY

SHEET

E

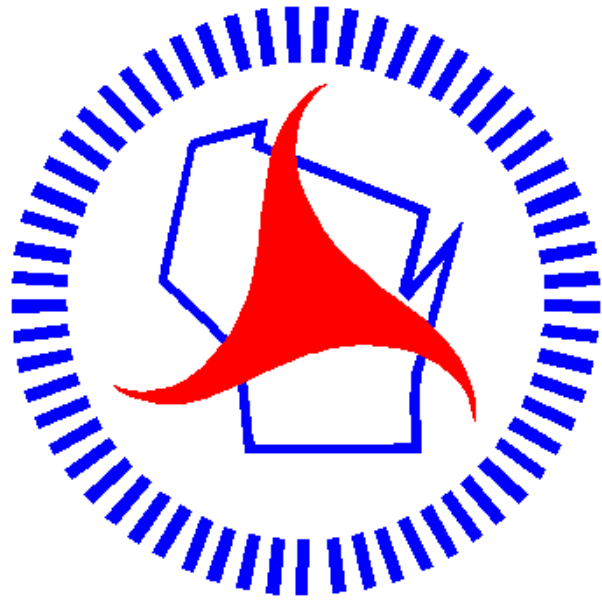

Wisconsin Department of Transportation

Dedicated people creating transportation solutions
through innovation and exceptional service.

<http://www.dot.wisconsin.gov>