

MAY 11, 2021

2712-03-70

COUNTY:

WASHINGTON

ORDER OF SHEETS

Section No.	1	Title
Section No.	2	Typical Sections and Details
Section No.	3	Estimate of Quantities
Section No.	3	Miscellaneous Quantities
Section No.	4	Right of Way Plat
Section No.	5	Plan and Profile
Section No.	6	Standard Detail Drawings
Section No.	7	Sign Plates
Section No.	8	Structure Plans
Section No.	9	Computer Earthwork Data
Section No.	9	Cross Sections

TOTAL SHEETS = 192



DESIGN DESIGNATION

A.A.D.T.	2021	=	5100
A.A.D.T.	2031	=	5900
D.H.V.		=	700
D.D.		=	0.5
T.		=	9.1
DESIGN SPEED		=	45
ESALS		=	650,000


CONVENTIONAL SYMBOLS

PLAN	
CORPORATE LIMITS	
PROPERTY LINE	
LOT LINE	
LIMITED HIGHWAY EASEMENT	
EXISTING RIGHT OF WAY	
PROPOSED OR NEW R/W LINE	
SLOPE INTERCEPT	
REFERENCE LINE	
EXISTING CULVERT	
PROPOSED CULVERT (Box or Pipe)	
COMBUSTIBLE FLUIDS	
MARSH AREA	
WOODED OR SHRUB AREA	

PROFILE
GRADE LINE
ORIGINAL GROUND
MARSH OR ROCK PROFILE
(To be noted as such)
SPECIAL DITCH

GRADE ELEVATION

CULVERT (Profile View)
UTILITIES
ELECTRIC
FIBER OPTIC
GAS
SANITARY SEWER
STORM SEWER
TELEPHONE
WATER
UTILITY PEDESTAL
POWER POLE
TELEPHONE POLE

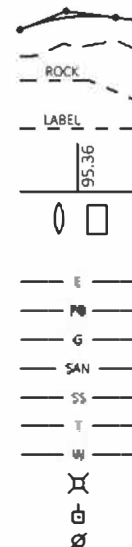


STATE OF WISCONSIN
DEPARTMENT OF TRANSPORTATION

PLAN OF PROPOSED IMPROVEMENT

**FREISTADT ROAD
INTERSECTION WITH MAPLE ROAD
LOCAL STREET
WASHINGTON COUNTY**

STATE PROJECT NUMBER
2712-03-70

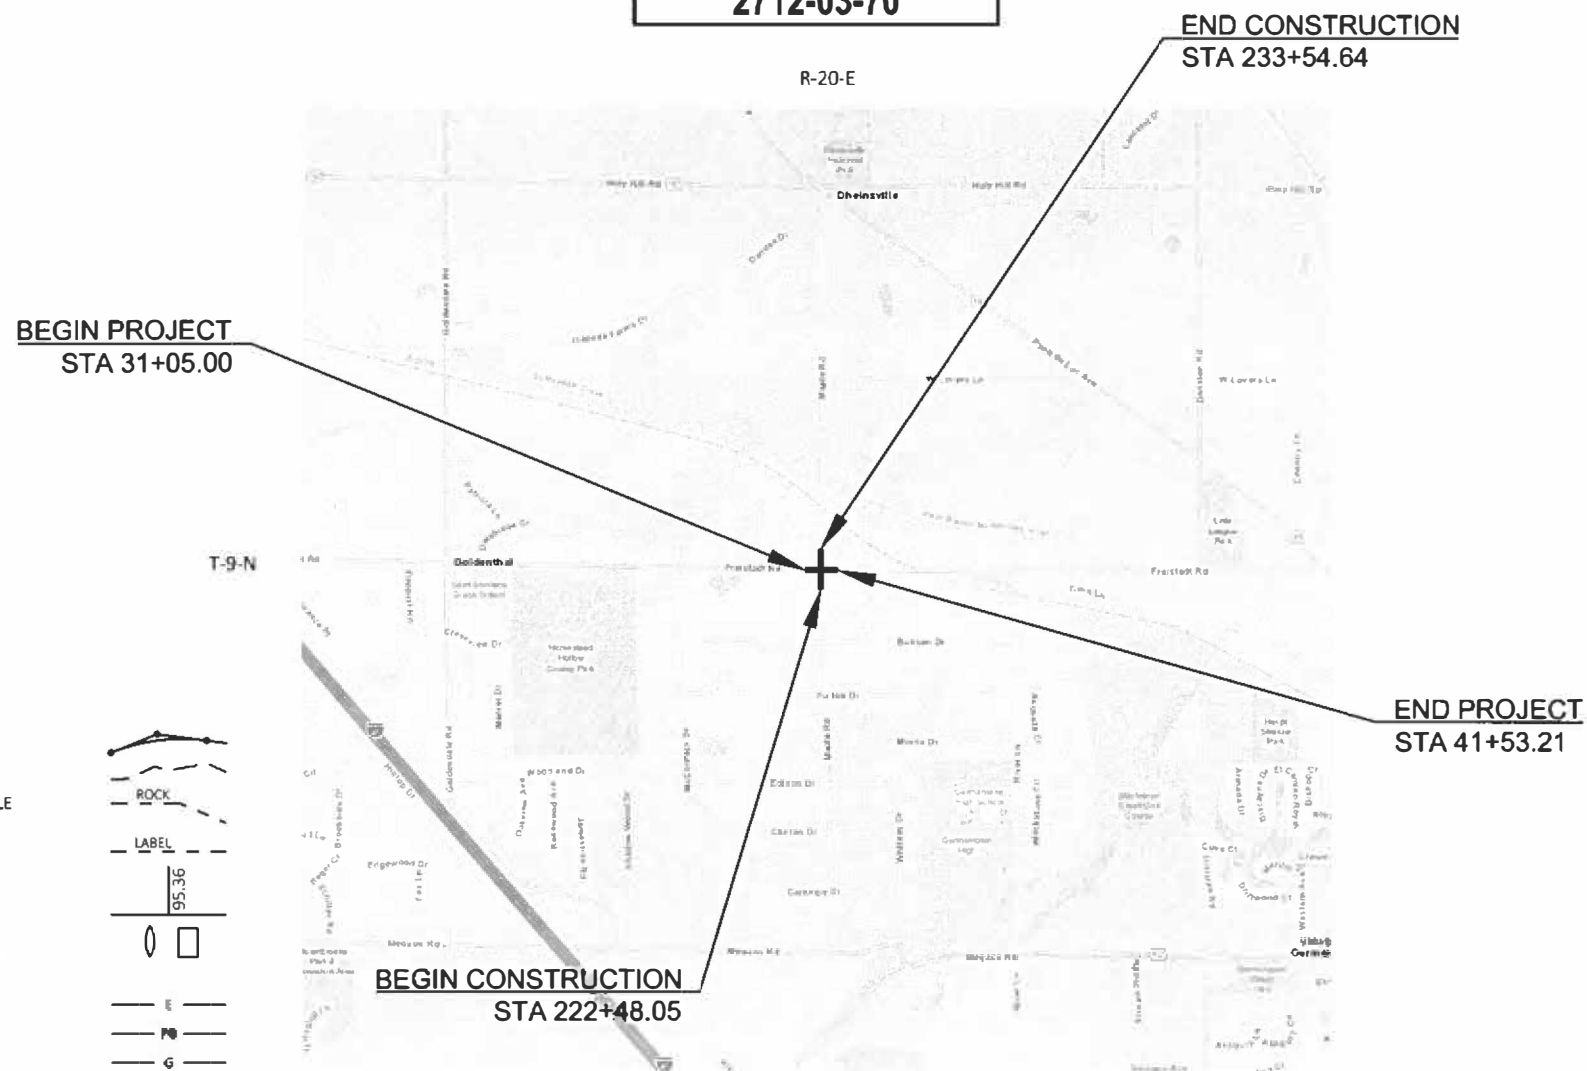

HORIZONTAL POSITIONS SHOWN ON THIS PLAN ARE WISCONSIN COORDINATE REFERENCE SYSTEM (WISCRS), WASHINGTON COUNTY NAD83 (2011), IN U.S. SURVEY FEET, POSITIONS SHOWN ARE GRID COORDINATES, GRID BEARINGS, AND GRID DISTANCES. GRID DISTANCES ARE THE SAME AS GROUND DISTANCES.

ELEVATIONS ARE REFERENCED TO NAVD 88 (2012). GPS DERIVED
ELEVATIONS ARE BASED ON GEOID 12A.

STATE PROJECT	FEDERAL PROJECT	
	PROJECT	CONTRACT
2712-03-70	WISC 2021306	1


ACCEPTED FOR

VILLAGE of GERMANTOWN

Lawrence W. Katayssak
1/19/2021 Director of Public
(Date) (Signature & Title of Official)

ORIGINAL PLANS PREPARED BY

GRÄEF 275 W. Wisconsin Avenue, Suite 300
Milwaukee, WI 53203

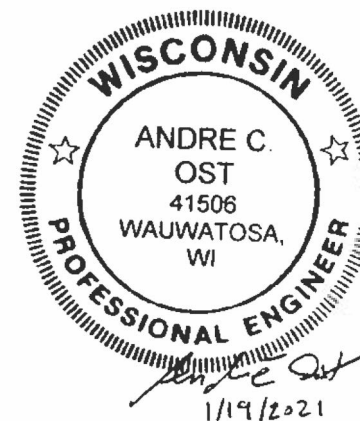STATE OF WISCONSIN
DEPARTMENT OF TRANSPORTATION

PREPARED BY

Surveyor	GRAEF
Designer	GRAEF
Project Manager	KATHY KRAMER
Regional Examiner	
Regional Supervisor	JEFF BOHEN

APPROVED FOR THE DEPARTMENT **Kathleen** Digitally signed by
1-28-21 **Kramer** Kathleen Kramer
DATE: 18 49 08 -06 00 Date: 2021.01.28
(Signature)

(Signature)

1

FILE NAME: X:\ML\2020\20200211\DESIGN\TRANSPORTATION\SHEETSPLAN\010101 TI.DWG

PLOT DATE : 1/14/2021 2:30 PM

PLOT BY: CHAPMAN, JULIE

PLOT NAME :

GENERAL NOTES

NO TREES OR SHRUBS ARE TO BE REMOVED UNLESS INDICATED FOR REMOVAL BY THE ENGINEER.

THE EXACT LOCATION OF PRIVATE ENTRANCES ARE TO BE DETERMINED IN THE FIELD BY THE ENGINEER.

ALL HOLES OR OPENINGS BELOW SUBGRADE RESULTING FROM THE ABANDONMENT OR REMOVAL OF EXISTING STRUCTURES OR FROM GRUBBING OF TREES OR STUMPS SHALL BE BACKFILLED WITH GRANULAR BACKFILL. GRANULAR BACKFILL MATERIAL IS INCIDENTAL TO THE REMOVAL ITEM.

ALL RADIUS DIMENSIONS FOR CURB & GUTTER ARE GIVEN TO THE FLANGE. ALL ELEVATIONS ALONG CURB & GUTTER ARE GIVEN TO THE FLANGE. OFFSETS NOTED ARE TO THE FLANGE OR EDGE OF LANE IF NO CURB, UNLESS OTHERWISE NOTED. POINT CALLOUTS FOR INTEGRAL CURB & GUTTER GIVEN TO FACE OF CURB AND LABELED AS SUCH IN POINTS TABLE.

THE LOCATION OF KNOWN EXISTING UTILITIES IN THE VICINITY OF THE PROJECT ON THE PLANS IS APPROXIMATE. THERE MAY BE OTHER UTILITIES IN THE AREA THAT ARE NOT SHOWN.

ASPHALT AND CONCRETE DRIVEWAYS SHALL BE SAWCUT AT THE MATCH LINE AS SHOWN ON THE PLANS OR AS DIRECTED BY THE ENGINEER.

THE CONTRACTOR SHALL NOTIFY DIGGERS HOTLINE AND AFFECTED UTILITIES PRIOR TO THE START OF WORK. ANY LOCAL MUNICIPAL UTILITY WHICH IS NOT A MEMBER OF THE DIGGERS HOTLINE MUST BE CONTACTED SEPARATELY.

INLET PROTECTION IS REQUIRED AT ALL INLETS AS PER DETAIL OR AS DIRECTED BY THE ENGINEER.

TRAFFIC CONTROL DEVICES SHALL BE ADJUSTED TO FIT FIELD CONDITIONS AS DIRECTED BY THE ENGINEER.

RE-TOPSOIL OF GRADED AREAS, AS DESIGNATED BY THE ENGINEER, IMMEDIATELY AFTER GRADING IS COMPLETED WITHIN THOSE AREAS. IF GRADED AREAS ARE LEFT EXPOSED FOR MORE THAN (14) CALENDAR DAYS, SEED THOSE AREAS WITH TEMPORARY SEED AND MULCH.

STOCKPILE EXCESS MATERIAL OR SPOILS ON UPLAND AREAS. STOCKPILED SOIL SHALL BE PROTECTED AGAINST EROSION. IF STOCKPILED MATERIAL IS LEFT FOR MORE THAN FOURTEEN (14) CALENDAR DAYS, SEED THE STOCKPILE WITH TEMPORARY SEED AND MULCH.

CONTRACTOR MUST CONTACT WASHINGTON COUNTY SURVEYOR - SCOTT SCHMIDT, AT LEAST TWO WEEKS PRIOR TO WORK NEAR ANY PUBLIC SURVEY MONUMENT.

HMA PAVEMENT WHERE INDICATED ON THE PLANS SHALL CONSIST OF LAYERS AS FOLLOWS, UNLESS OTHERWISE NOTED ON THE PLANS OR DIRECTED BY THE ENGINEER:

6" DEPTH 2" OF HMA PAVEMENT 4 MT 58-28 H AS THE UPPER LAYER
4" OF HMA PAVEMENT 3 MT 58-28 S AS THE LOWER LAYER

2" DEPTH 2" OF HMA PAVEMENT 4 MT 58-28 H AS THE UPPER LAYER

THE CONTRACTOR SHALL CONTACT SCOTT SCHMIDT, DIRECTOR OF PUBLIC WORKS/COUNTY SURVEYOR WITH WASHINGTON COUNTY AT (262) 335-6881 BEFORE DISTURBING ANY PUBLIC SURVEY MONUMENTS OR MONUMENT RELOCATION PROCEDURES.

STANDARD ABBREVIATIONS

AEW	APRON END WALL
AGG	AGGREGATE
BAD	BASE AGGREGATE DENSE
BM	BENCH MARK
C&G	CURB AND GUTTER
C/L	CENTER OR CONSTRUCTION LINE
CONC	CONCRETE
CP	CULVERT PIPE
CPCM	CULVERT PIPE CORRUGATED METAL
CPRC	CULVERT PIPE REINFORCED CONCRETE
CPRCHE	CULVERT PIPE REINFORCED CONCRETE HORIZONTAL ELLIPTICAL
CSCP	CORRUGATED STEEL CULVERT PIPE
CSPA	CORRUGATED STEEL PIPE ARCH
CSD	CONCRETE SURFACE DRAIN
CY	CUBIC-YARD
D	DEGREE OF CURVE
Δ	DELTA
DISCH	DISCHARGE
FE	FIELD ENTRANCE
HERCP	HORIZONTAL ELLIPTICAL REINFORCED CONCRETE PIPE
HMA	HOT MIX ASPHALT
INV	INVERT
L	LENGTH OF CURVE
LHF	LEFT HAND FORWARD
LT	LEFT
MIN	MINIMUM
M/L	MATCHLINE
NB	NORTHBOUND
NC	NORMAL CROWN
NTS	NOT TO SCALE
PAVT	PAVEMENT
PB	PULL BOX
PC	POINT-OF-CURVE
PCC	POINT OF COMPOUND CURVE
PE	PRIVATE ENTRANCE
PI	POINT OF INTERSECTION
PLE	PERMANENT LIMITED EASEMENT
PT	POINT OF TANGENT
PVC	POINT OF VERTICAL CURVE
PVI	POINT OF VERTICAL INTERSECTION
PVT	POINT OF VERTICAL TANGENT
R	RADIUS OF CURVE
R/L	REFERENCE LINE
R/W	RIGHT OF WAY
RAD	RADIUS
RC	REVERSE CROWN
RCAEW	APRON ENDWALL FOR CULVERT PIPE REINFORCED CONCRETE
RCHES	REINFORCED CONCRETE HORIZONTAL ELLIPTICAL STORM SEWER
RCPSS	REINFORCED CONCRETE PIPE - STORM SEWER
REQD	REQUIRED
RHF	RIGHT HAND FORWARD
RO	RUN OFF LENGTH
RT	RIGHT
SALV	SALVAGED
SB	SIGNAL BASE
SDD	STANDARD DETAIL DRAWING
SE	SUPER ELEVATION
SF	SQUARE FOOT
STA	STATION
SY	SQUARE YARD
T	TANGENT LENGTH
TC	TOP OF CURB
TLE	TEMPORARY LIMITED EASEMENT

AGENCIES

VILLAGE OF GERMANTOWN
DIRECTOR OF PUBLIC WORKS
MR. LAWRENCE RATAYCZAK, P.E.
N112 W17001 MEQUON ROAD
GERMANTOWN, WI 53022-0337
(262) 250-4721
LRATAYCZAK@VILLAGE.GERMANTOWN.WI.US

WASHINGTON COUNTY
WASHINGTON COUNTY HIGHWAY COMMISSIONER
MR. SCOTT SCHMIDT, P.E., PLS
900 LANG STREET
WEST BEND, WI 53090
(262) 335-6881
SCOTT.SCHMIDT@CO.WASHINGTON.WI.US

DEPT. OF NATURAL RESOURCES

WISCONSIN DEPT. OF NATURAL RESOURCES
MS. KRISTINA BETZOLD
2300 NORTH DR. MARTIN LUTHER KING JR. DRIVE
MILWAUKEE, WI 53212
(414) 507-4946
KRISTINA.BETZOLD@WISCONSIN.GOV

DESIGN CONTACT

GRAEF
MR. ANDRE OST, P.E., PTOE
275 W. WISCONSIN AVENUE, SUITE 300
MILWAUKEE, WI 53203
(414) 266-9256
ANDRE.OST@GRAEF-USA.COM

UTILITIES

AT&T WISCONSIN
MR. JEFF OLDENBURG
2005 PEWAUKEE ROAD
WAUKESHA, WI 53188
(414) 896-7522
JO2376@ATT.COM

MIDWEST FIBER NETWORKS
MR. CORY SCHMUKI
6070 NORTH FLINT ROAD
GLENDALE, WI 53209
(414) 459-3561
CSCHMUKI@MIDWESTFIBERNETWORKS.COM

SPECTRUM MID-AMERICA LLC
SEND ALL CORRESPONDENCE TO:
WIS.ENGINEERING@CARTER.COM

MR. BEAU ABUYA
1320 N. DR. MARTIN LUTER KING DRIVE
MILWAUKEE, WI 53212
(414)908-1343

VILLAGE OF GERMANTOWN WATER UTILITY
MR. PAUL HAUGEN
PO BOX 337
N122W17177 FOND DU LAC AVENUE
GERMANTOWN , WI 53022
(262) 253-8254
PHAUGEN@VILLAGE.GERMANTOWN.WI.US

VILLAGE OF GERMANTOWN WASTEWATER UTILITY
MR. TIM ZIMMERMAN
PO BOX 337
N122 W17177 FOND DU LAC AVENUE
GERMANTOWN, WI 53022
(262) 253-7765
TZIMMERMAN@VILLAGE.GERMANTOWN.WI.US

WE ENERGIES (GAS OPERATIONS)
CONSTRUCTION CONTACT
MR. JACOB CHRISTENSEN
(414) 944-5977
JACOB.CHRISTENSEN@WE-ENERGIES.COM

WE ENERGIES (ELECTRIC)
MR. KEVIN LATERBACH
(262) 305-7515
KEVIN.LAUTERBACH@UTILITRA.COM

OTHER CONTACTS

VILLAGE OF GERMANTOWN
FOREMAN OF HIGHWAYS, PARKS,
BUILDINGS AND GROUNDS
SCOTT ANDERSON
PO BOX 337
N122 W17177 FOND DU LAC AVENUE
GERMANTOWN, WI 53022
(262) 253-08253
SANDERSON@VILLAGE.GERMANTOWN.WI.US

MACHINING CONCEPTS (PRIVATE SANITARY)
MR. WAYNE BEEBOUT
GERMANTOWN REALTY INVESTMENTS
203 W. ACORN DRIVE
GRAFTON, WI 53024
(414) 807-9578
WAYNE.BEEBOUT@GMAIL.COM


INDEX OF TYPICAL SECTION AND DETAIL SHEETS

- PROJECT OVERVIEW
- TYPICAL SECTIONS
- CONSTRUCTION DETAILS
- CURB RAMP DETAILS
- PLAN DETAILS
- EROSION CONTROL PLAN
- STORM SEWER PLAN
- PERMANENT SIGNING PLAN
- SIGNAL PLAN
- PAVEMENT MARKING
- TRAFFIC CONTROL PLAN
- ALIGNMENT PLAN



Dial 811 or (800) 242-8511


www.DiggersHotline.com


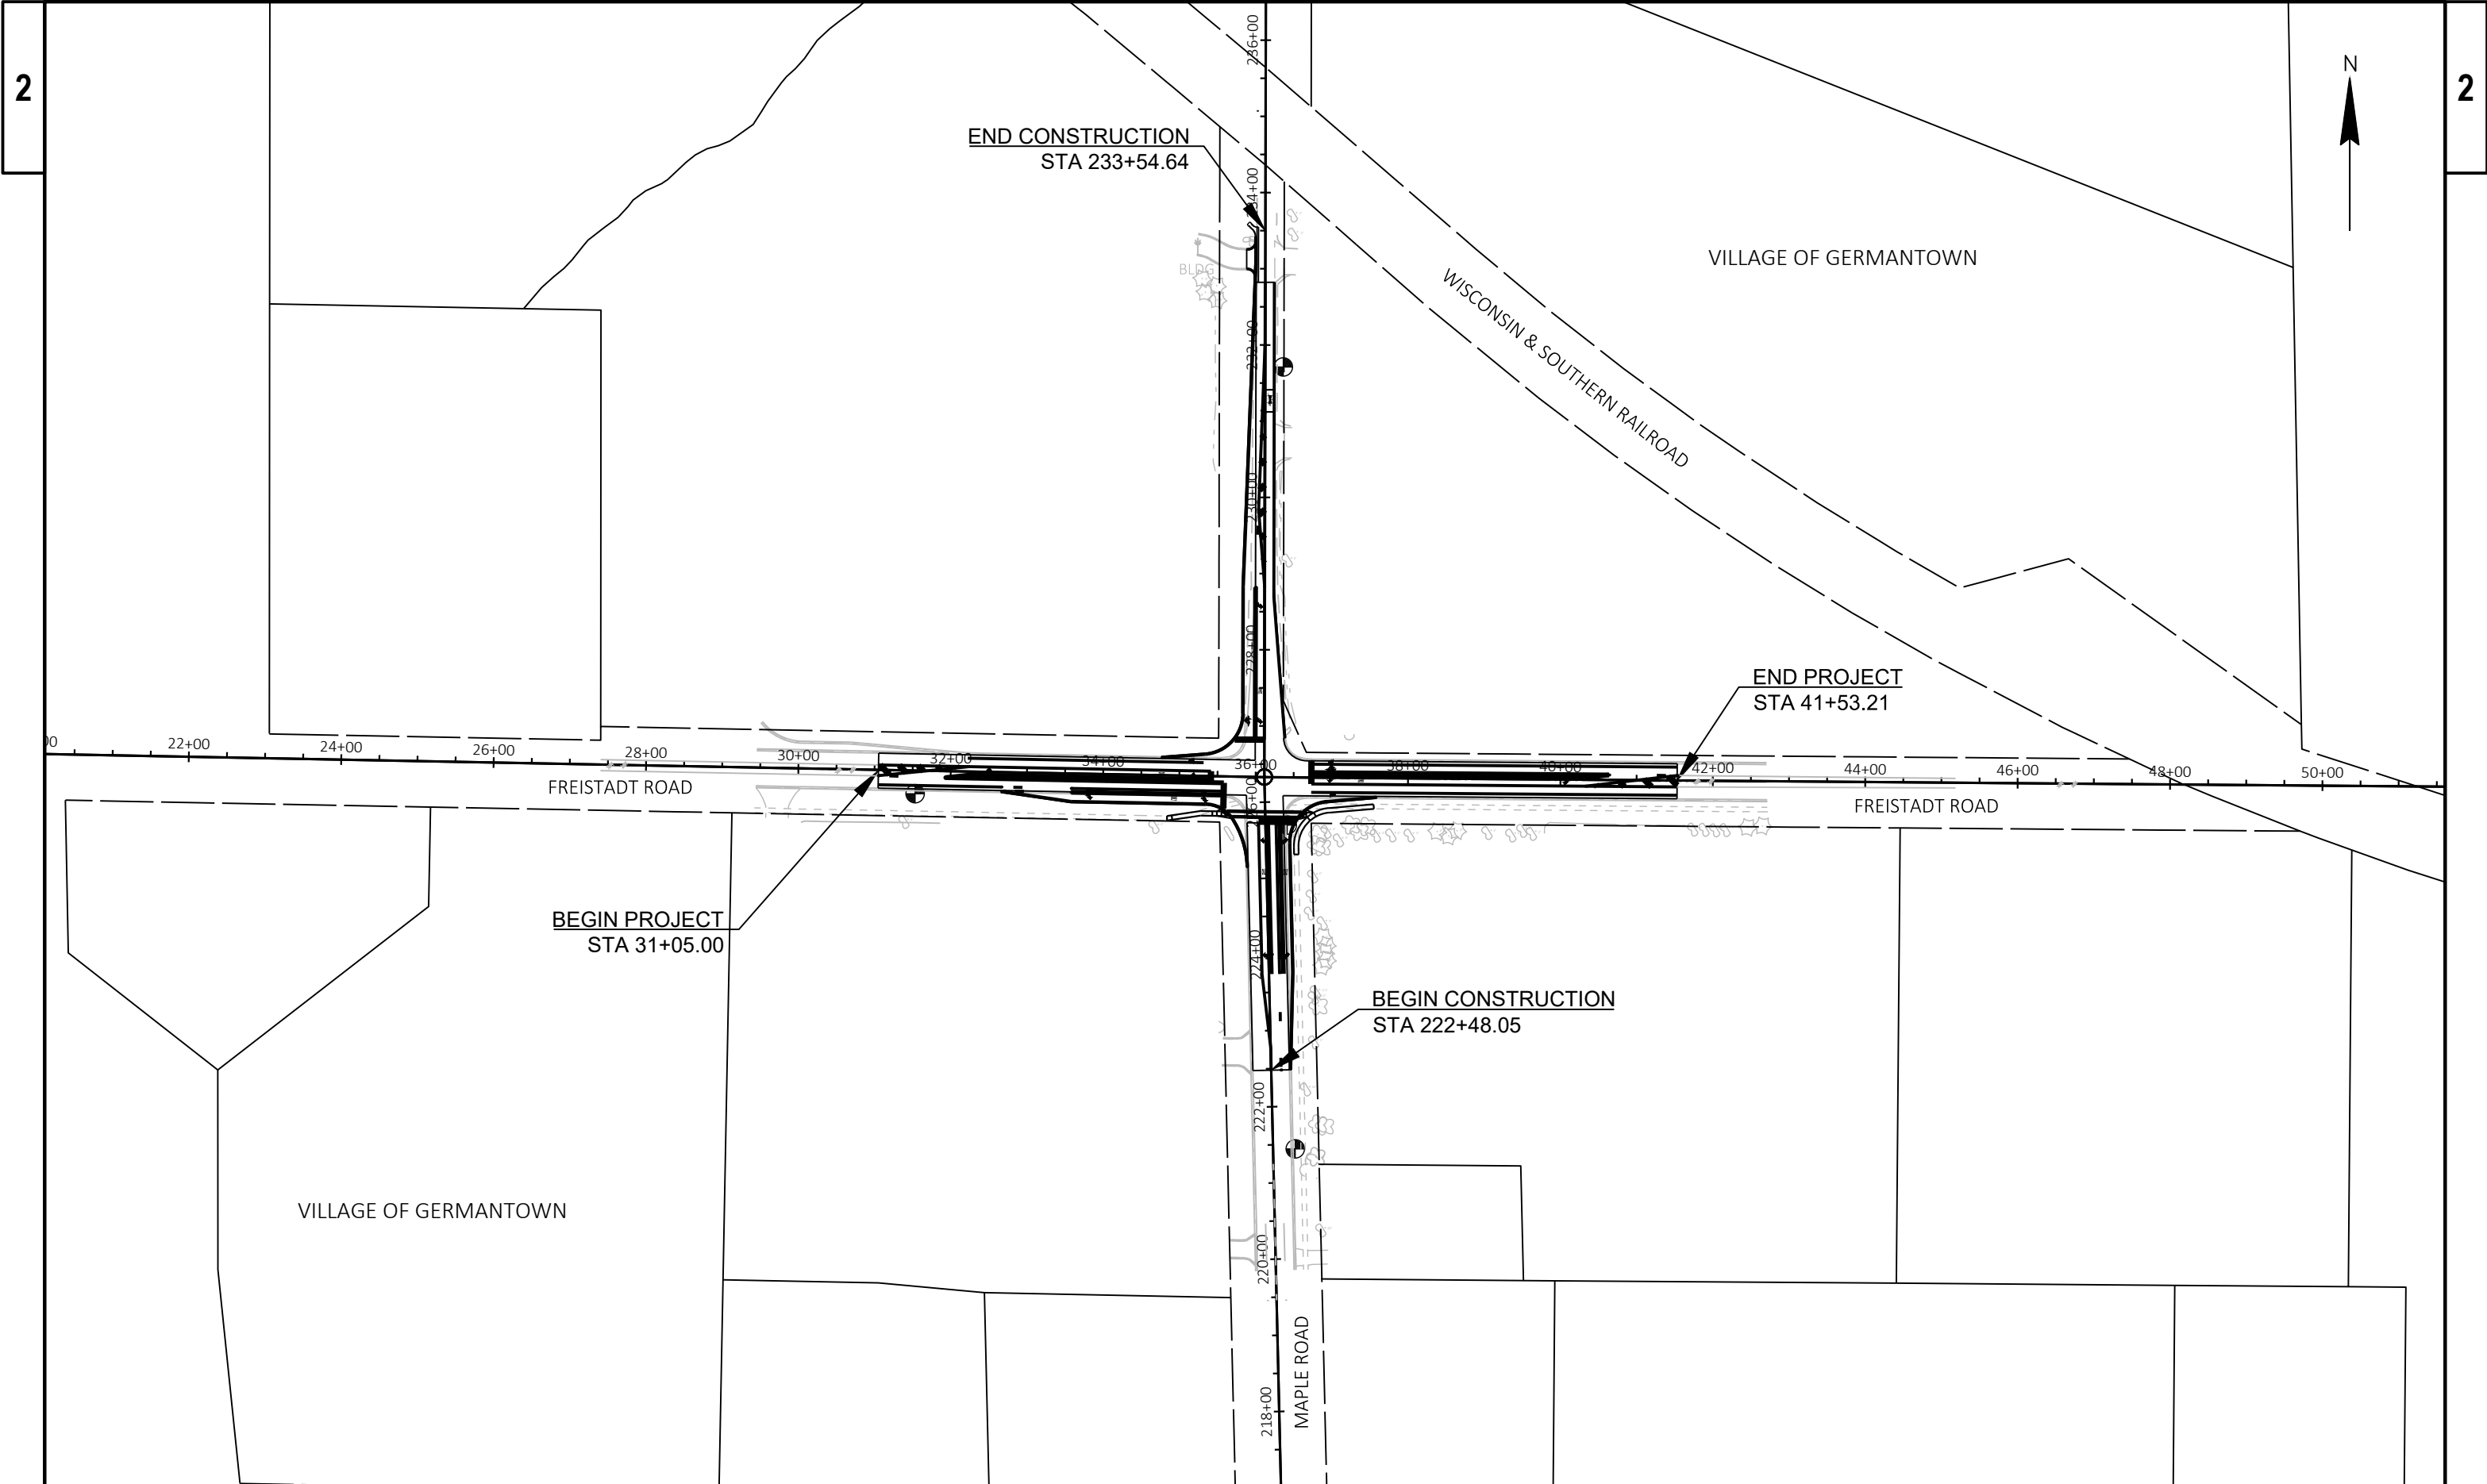




2


2

PROJECT NO: 2712-03-70	HWY: FREISTADT ROAD	COUNTY: WASHINGTON	PROJECT OVERVIEW	SHEET 3	E
------------------------	---------------------	--------------------	------------------	---------	---

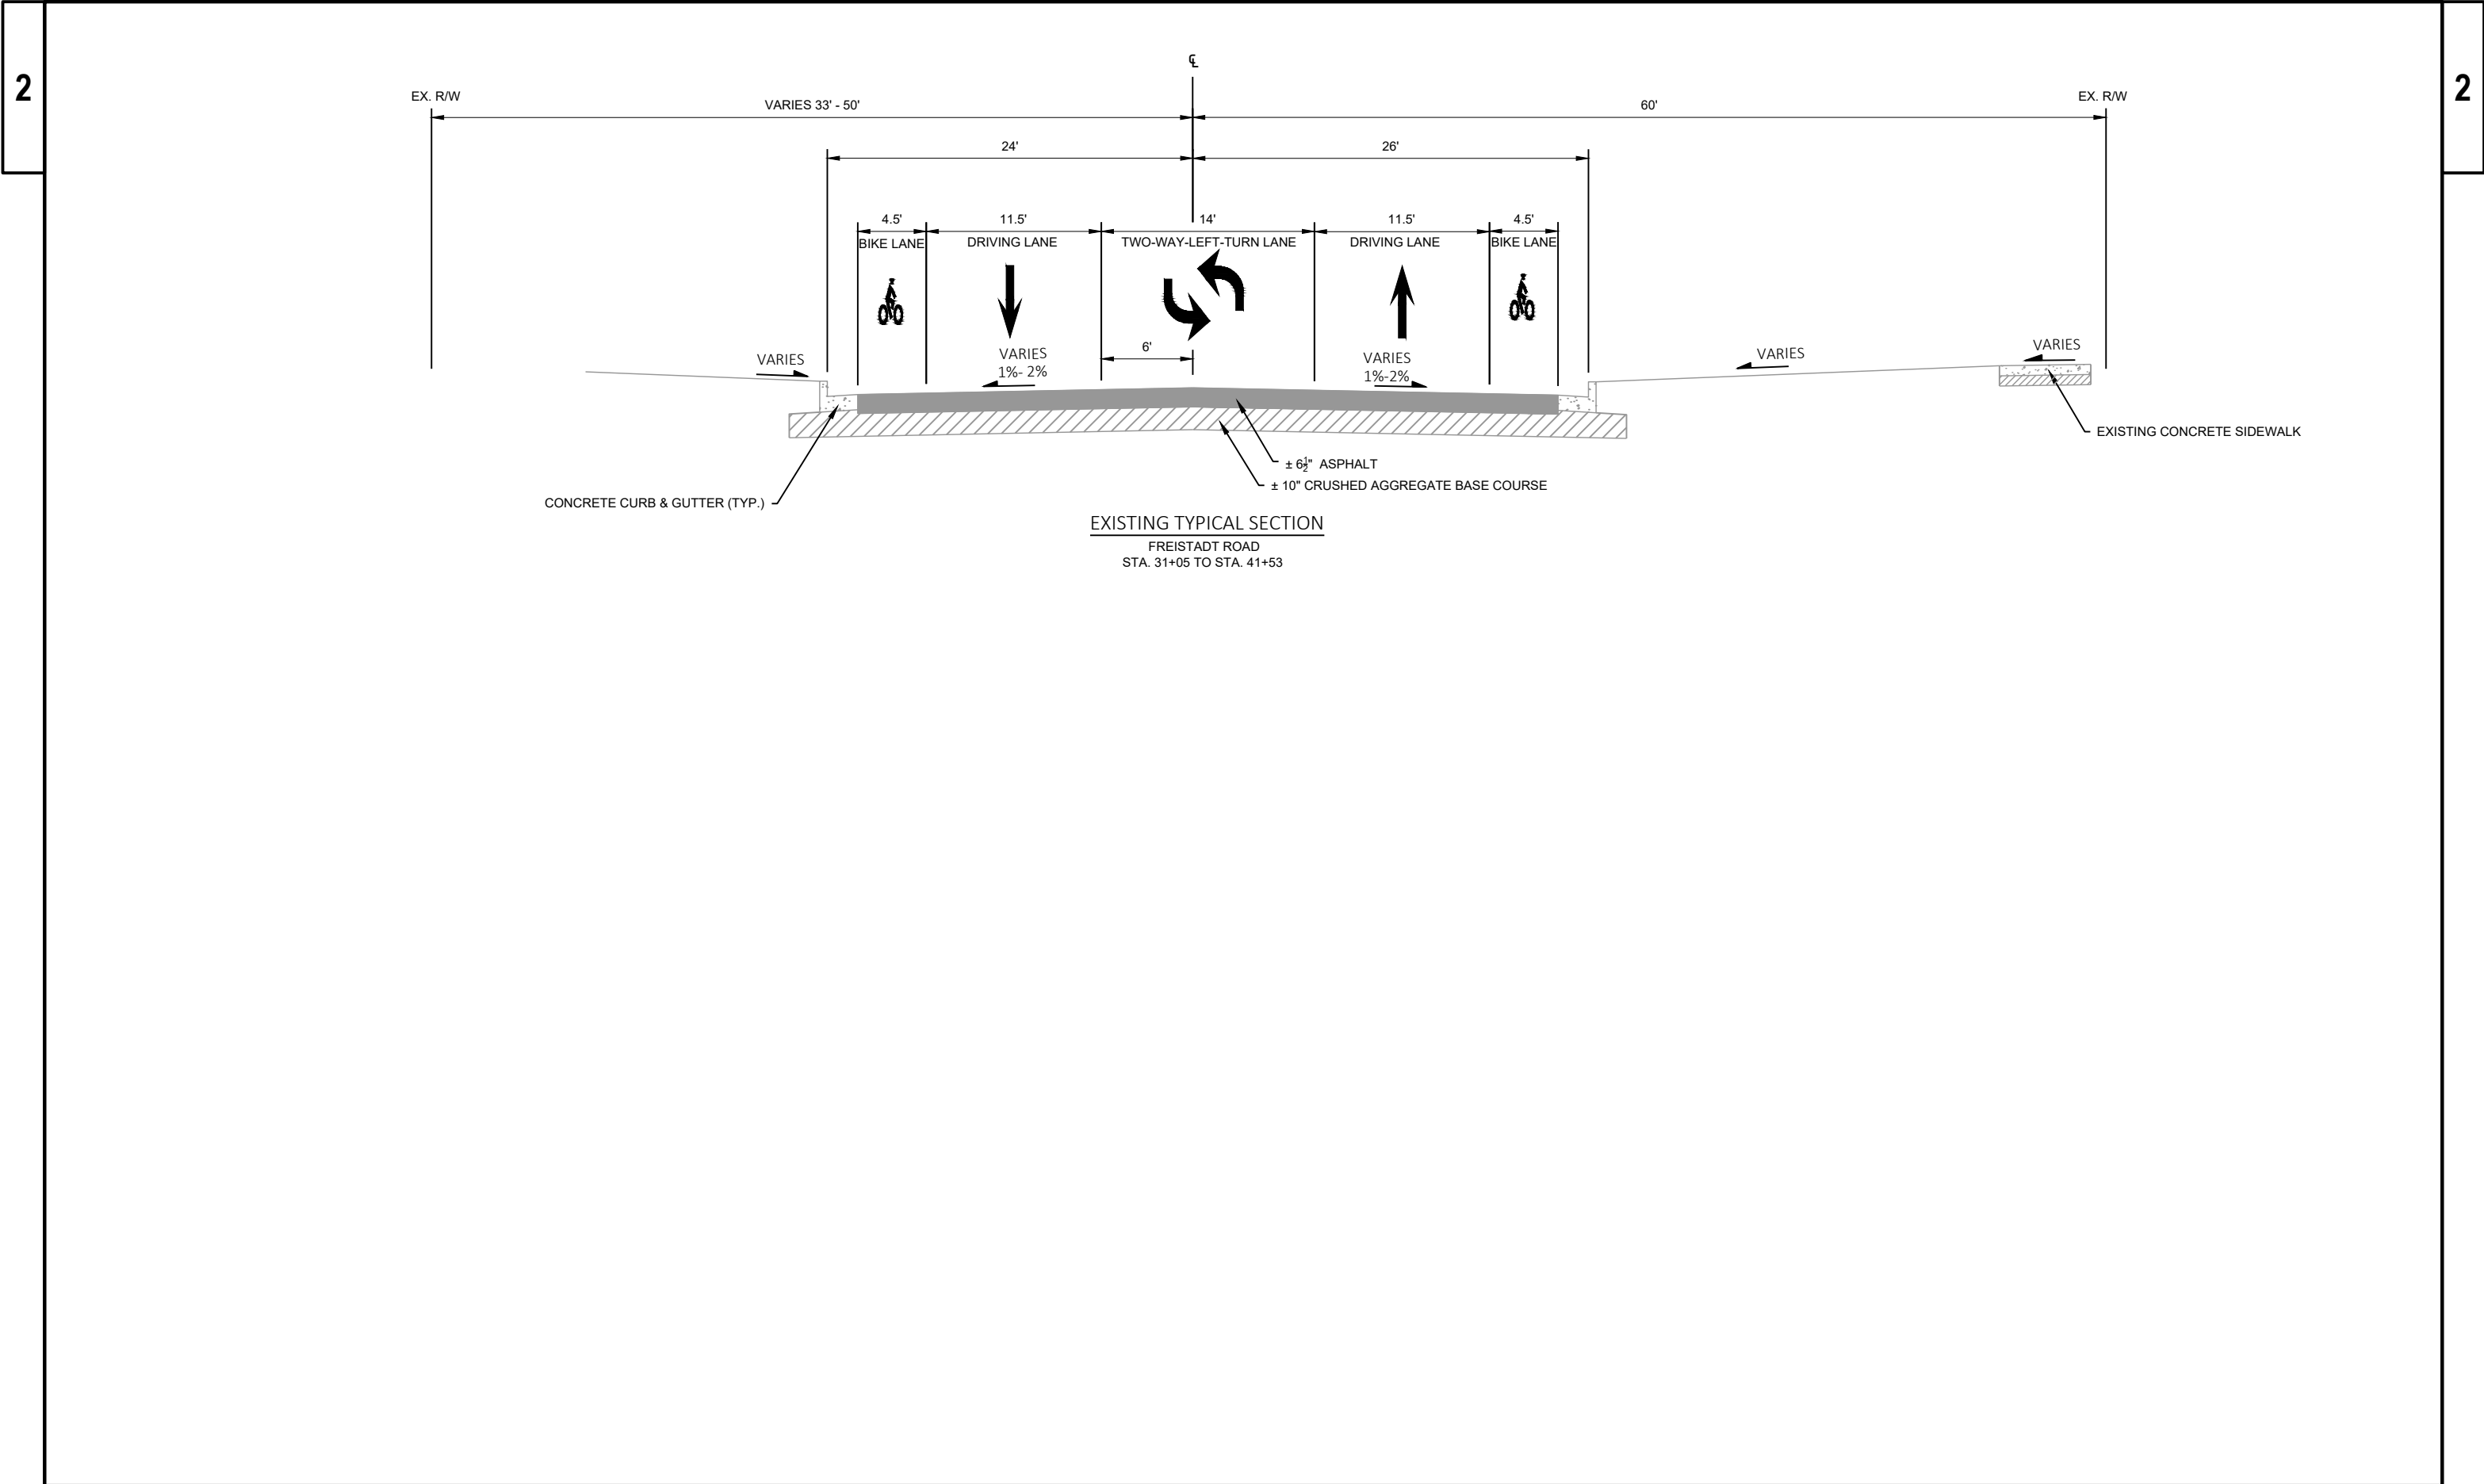


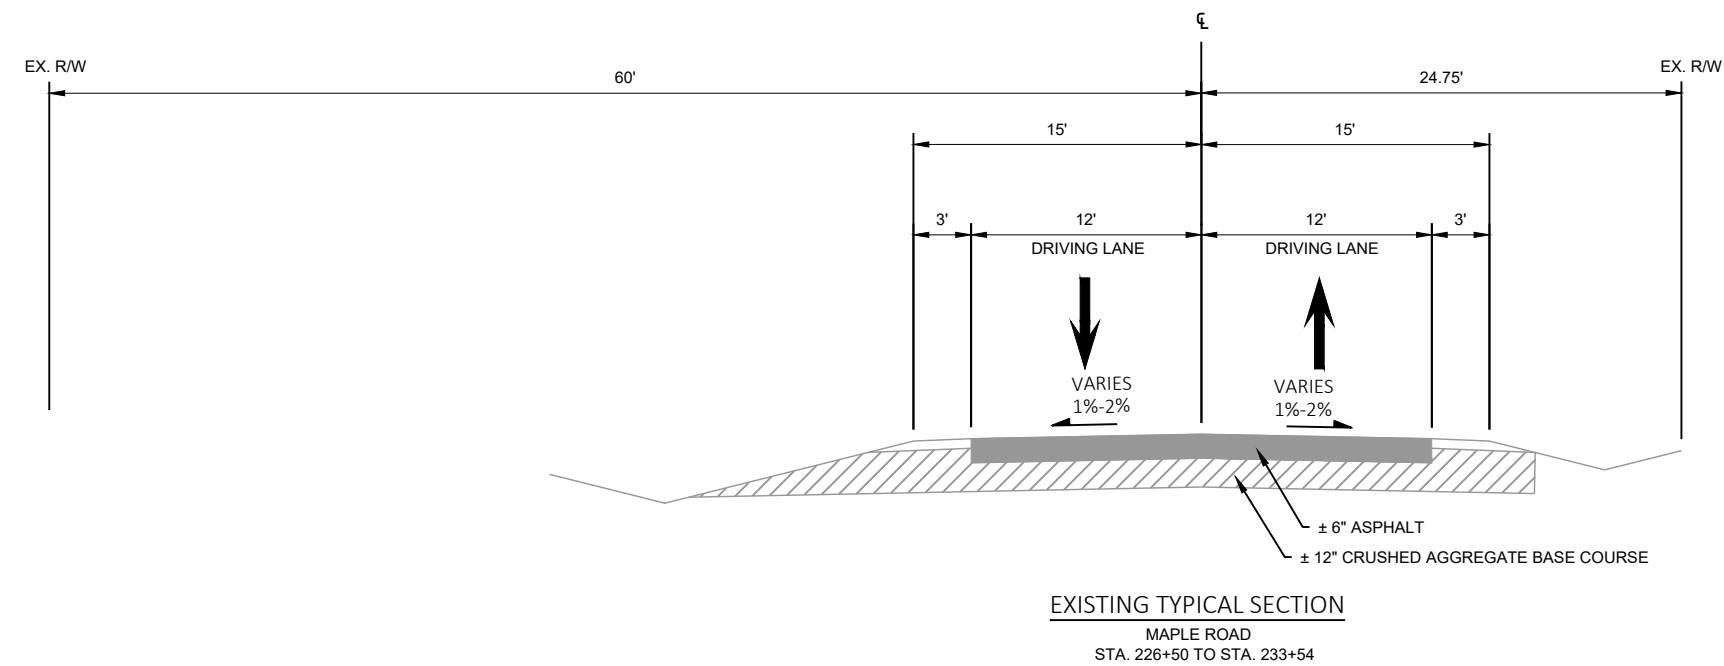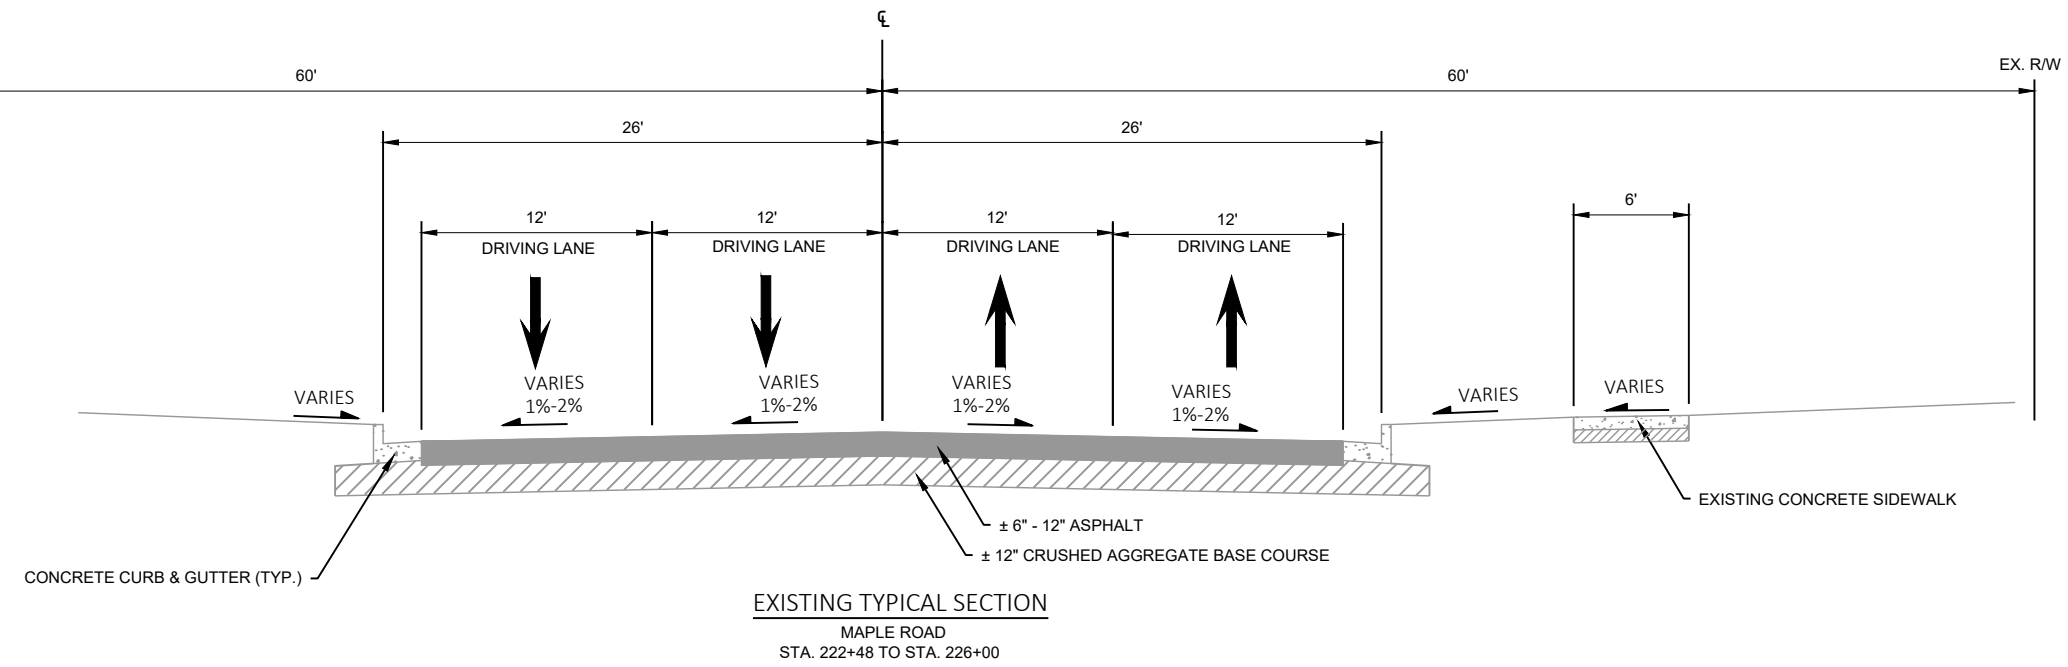

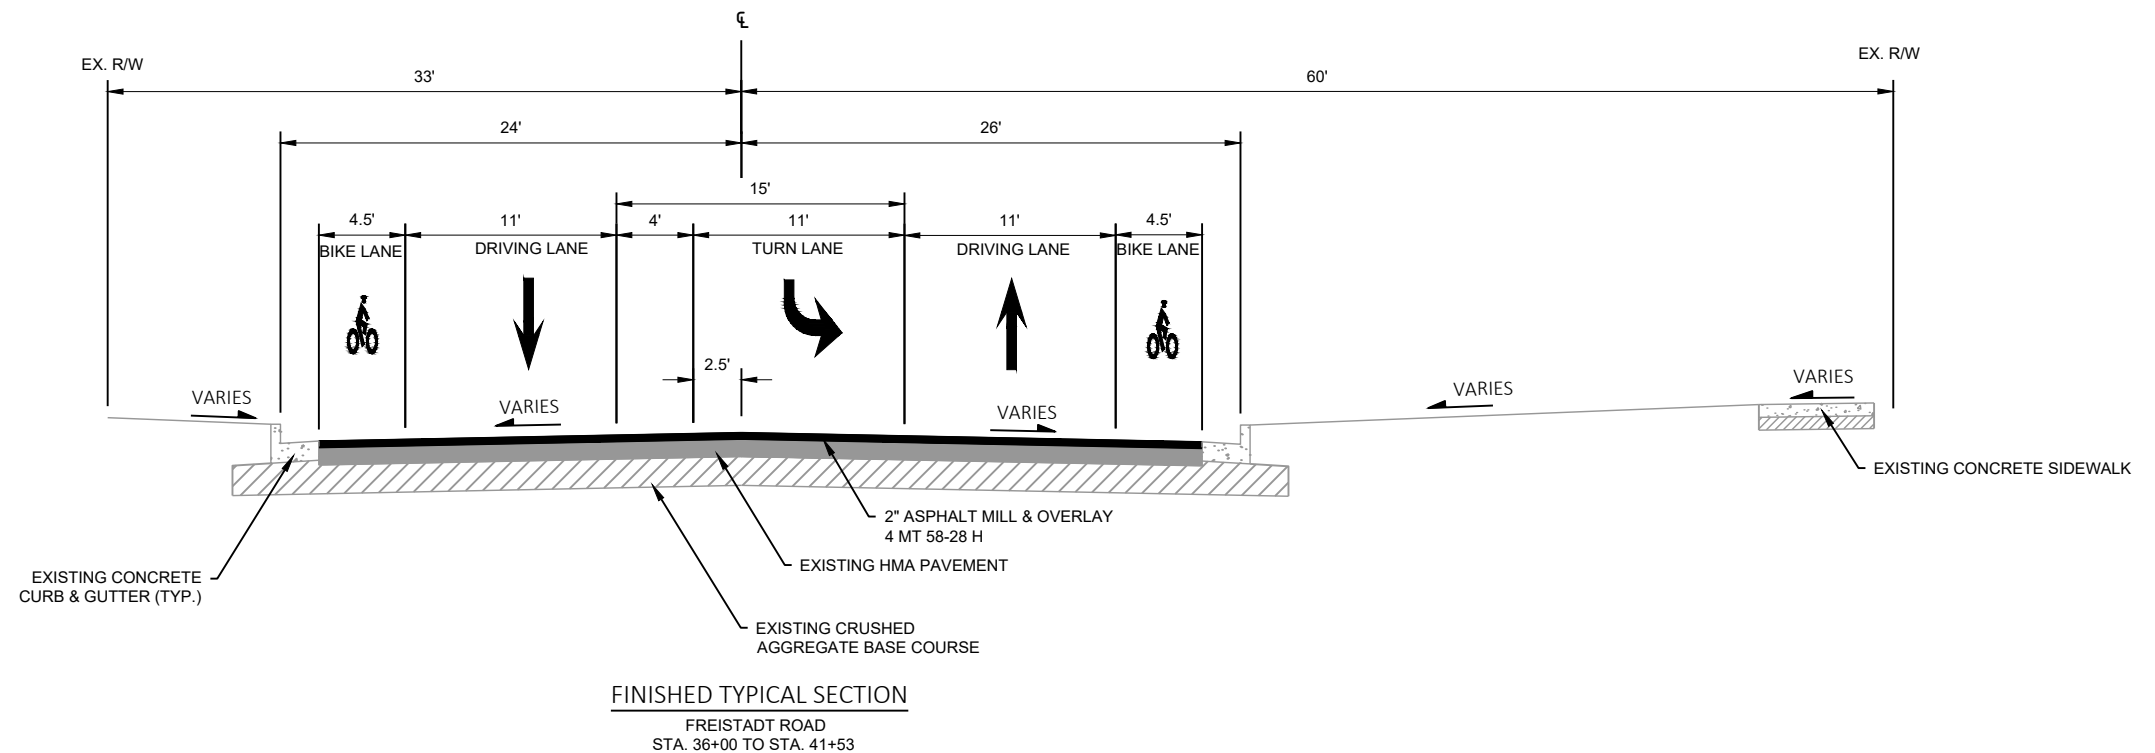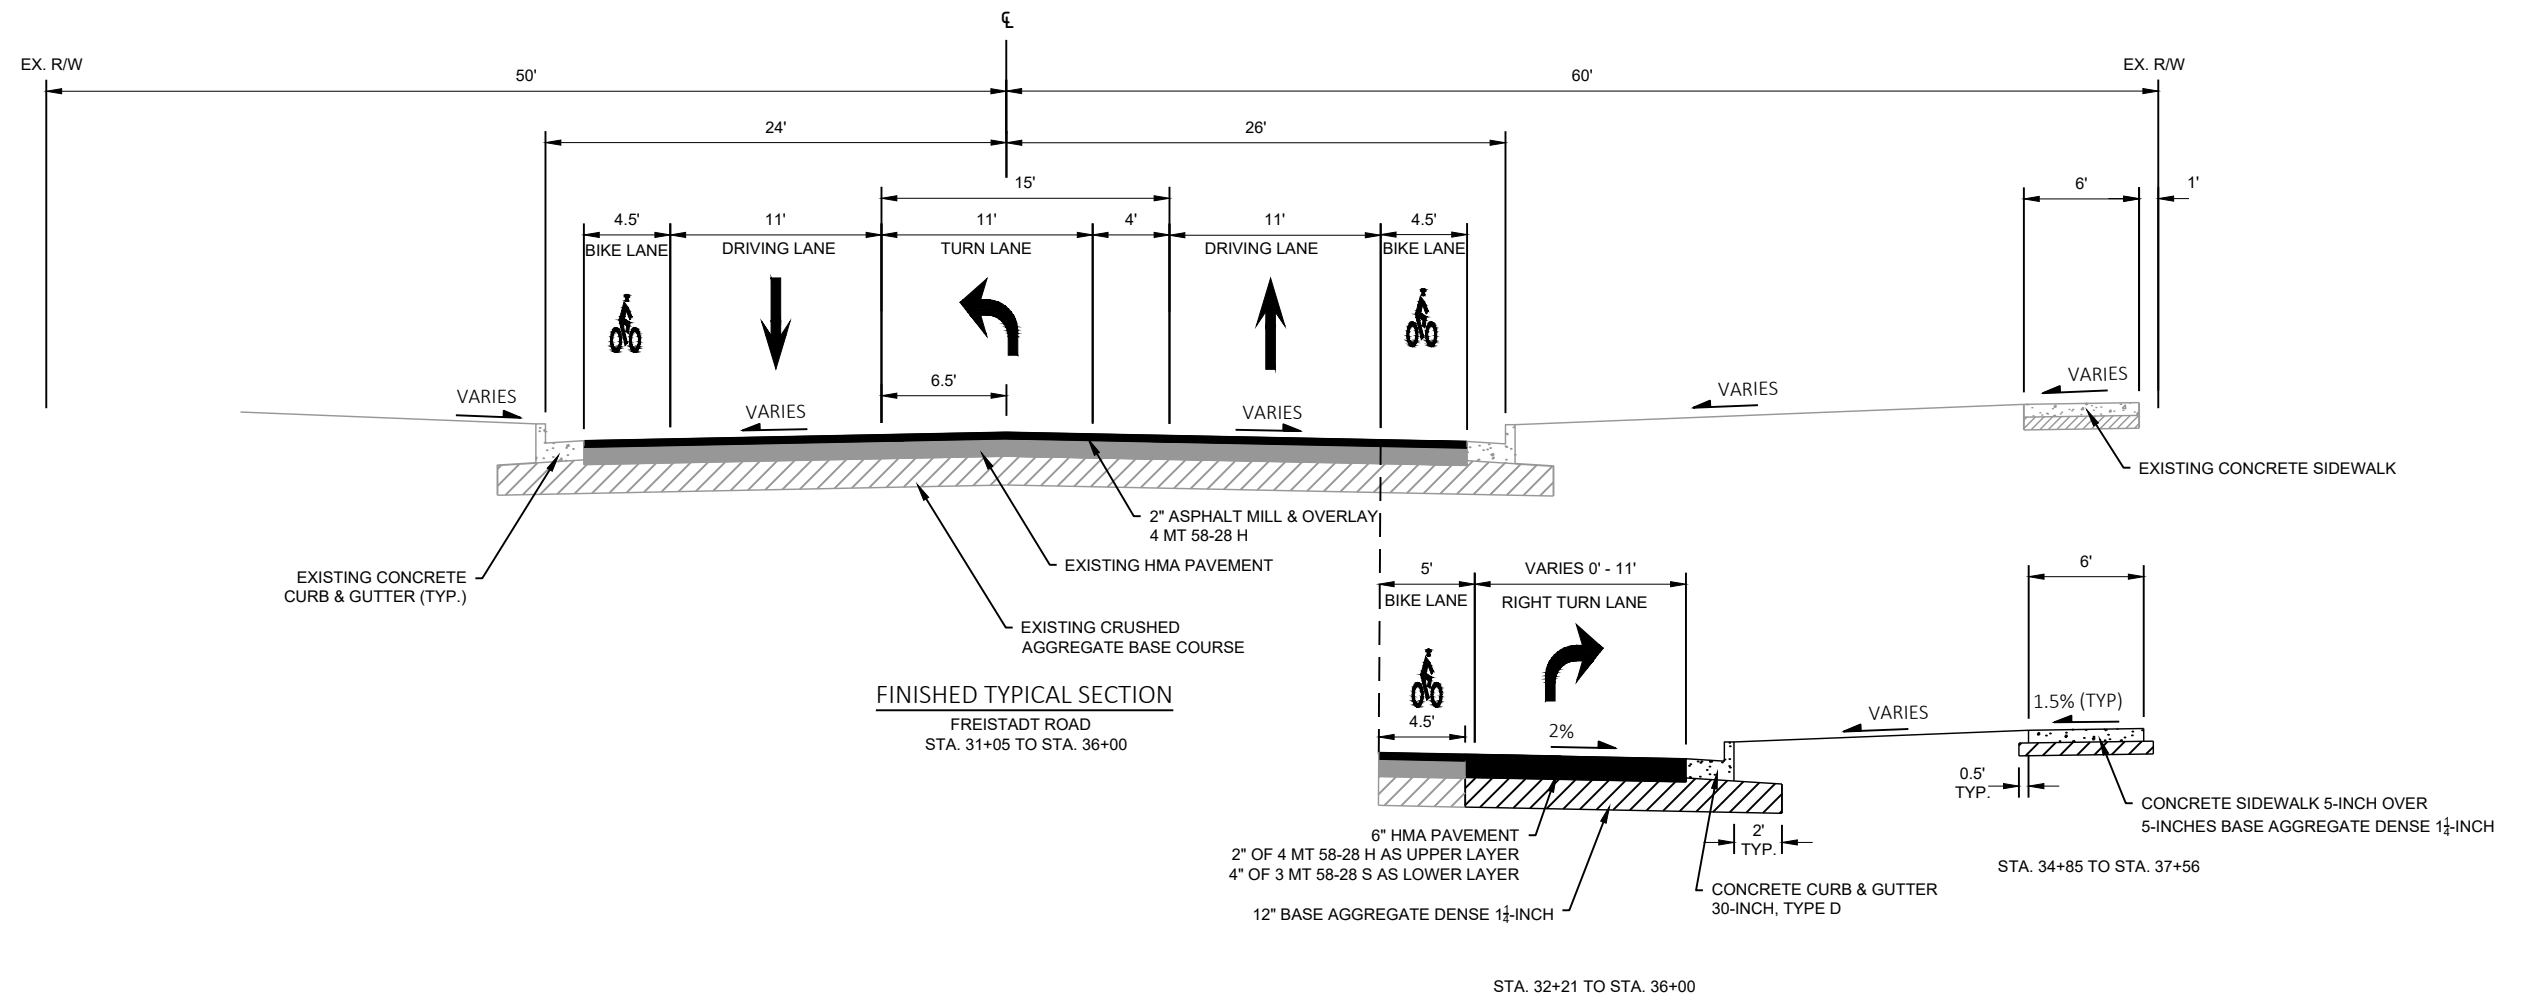




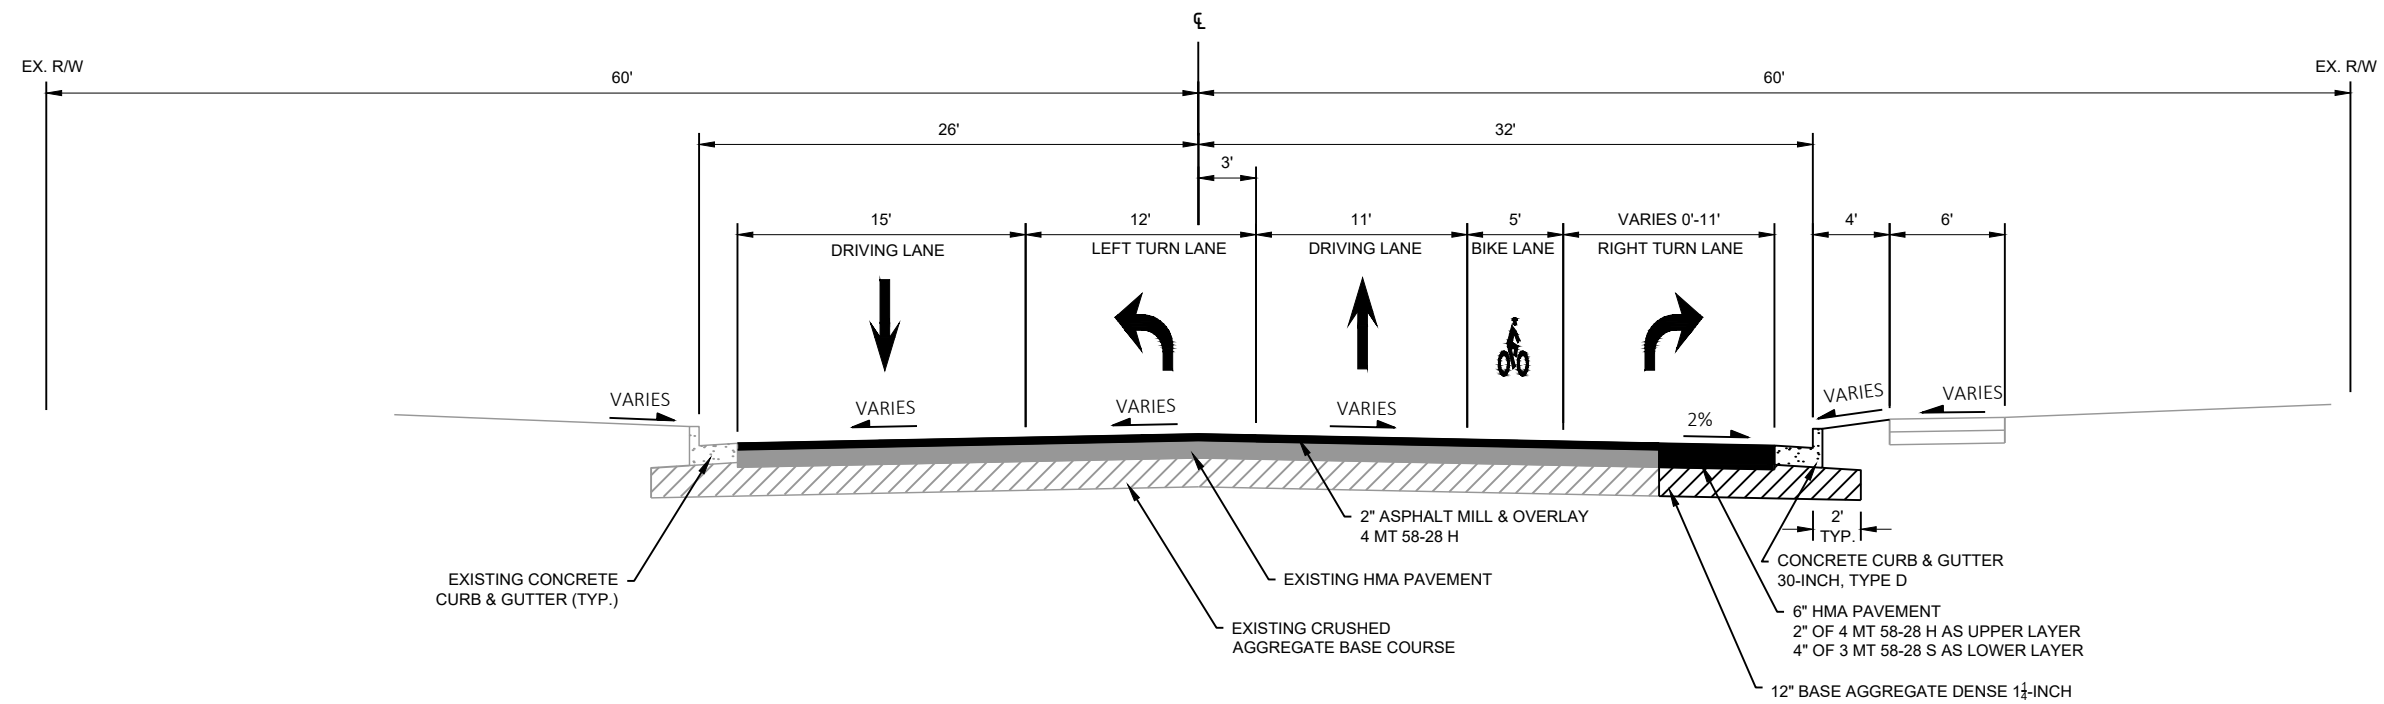



FINISHED TYPICAL SECTION

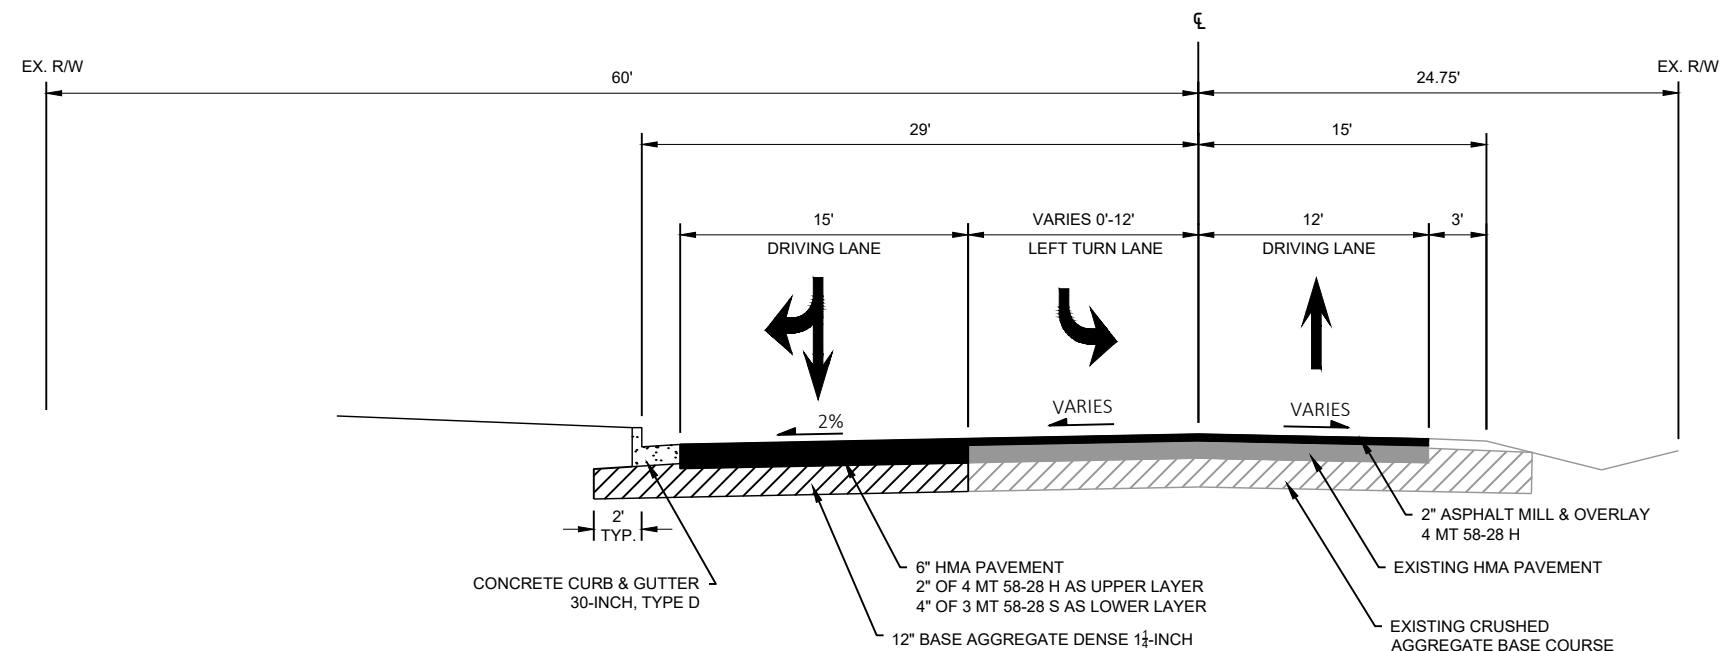MAPLE ROAD
STA. 222+48 TO STA. 226+00


FINISHED TYPICAL SECTION

MAPLE ROAD
STA. 226+50 TO STA. 233+54

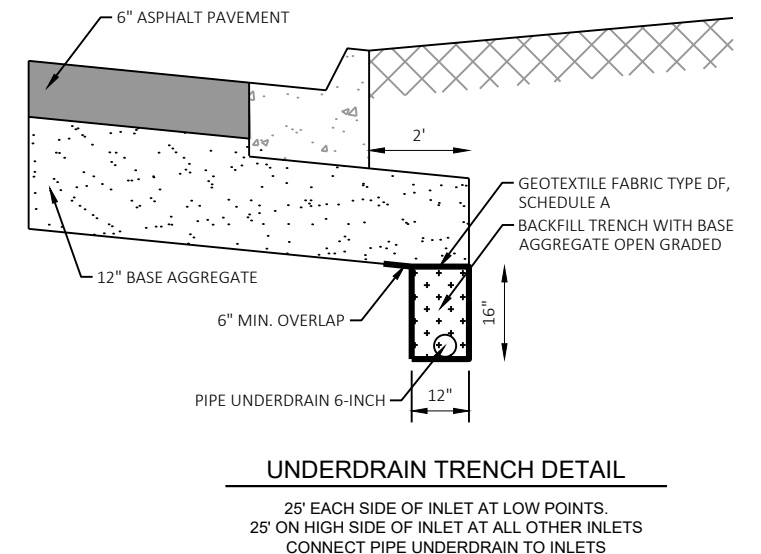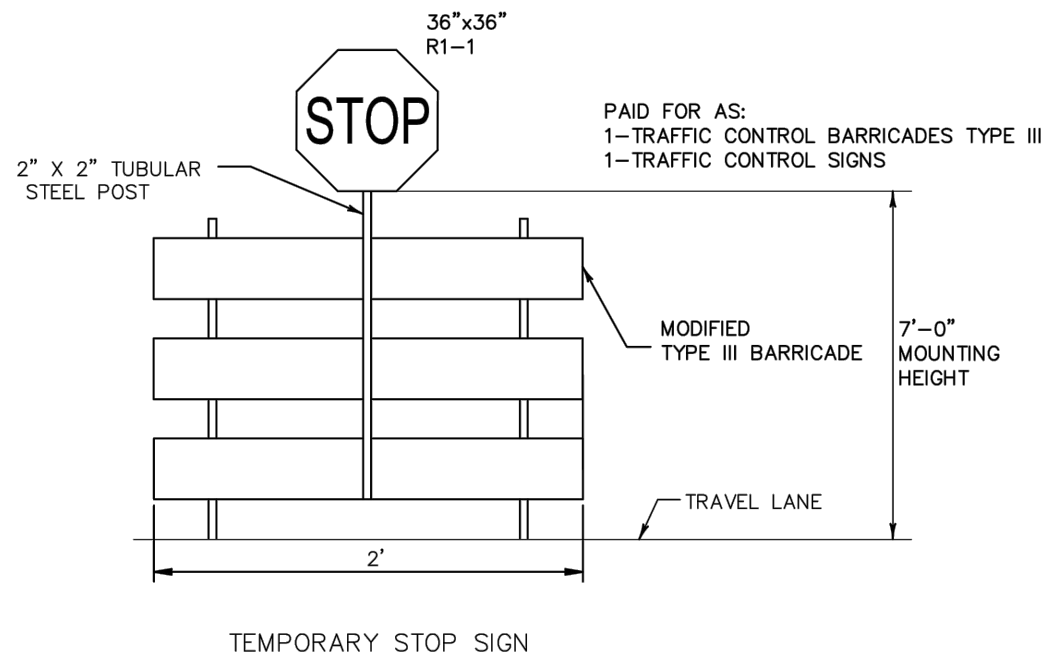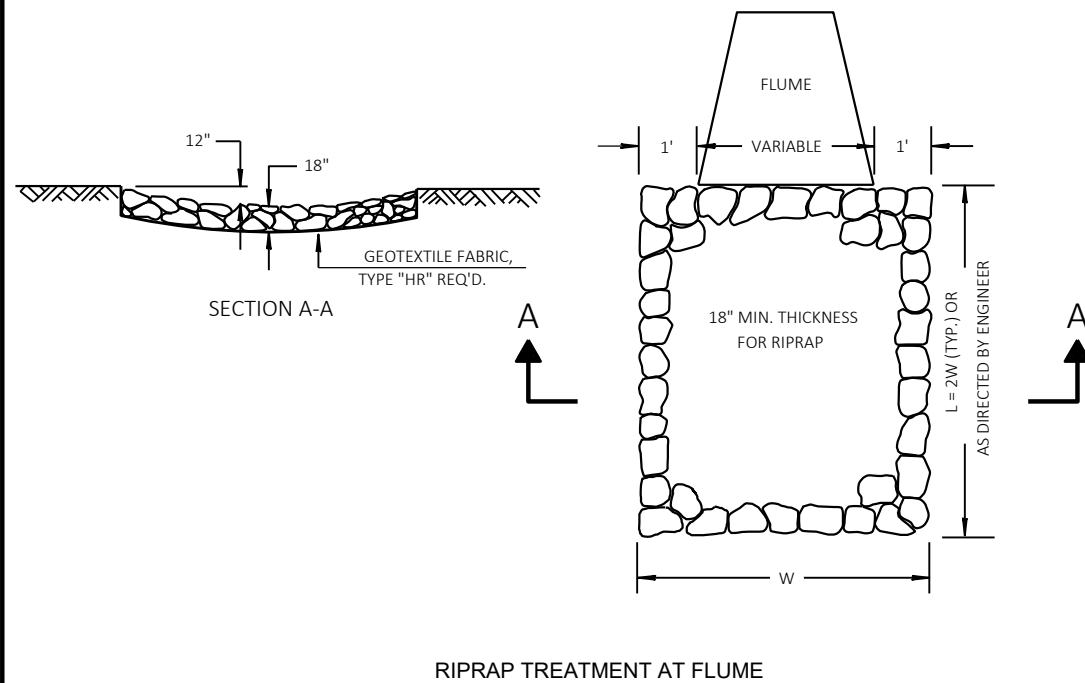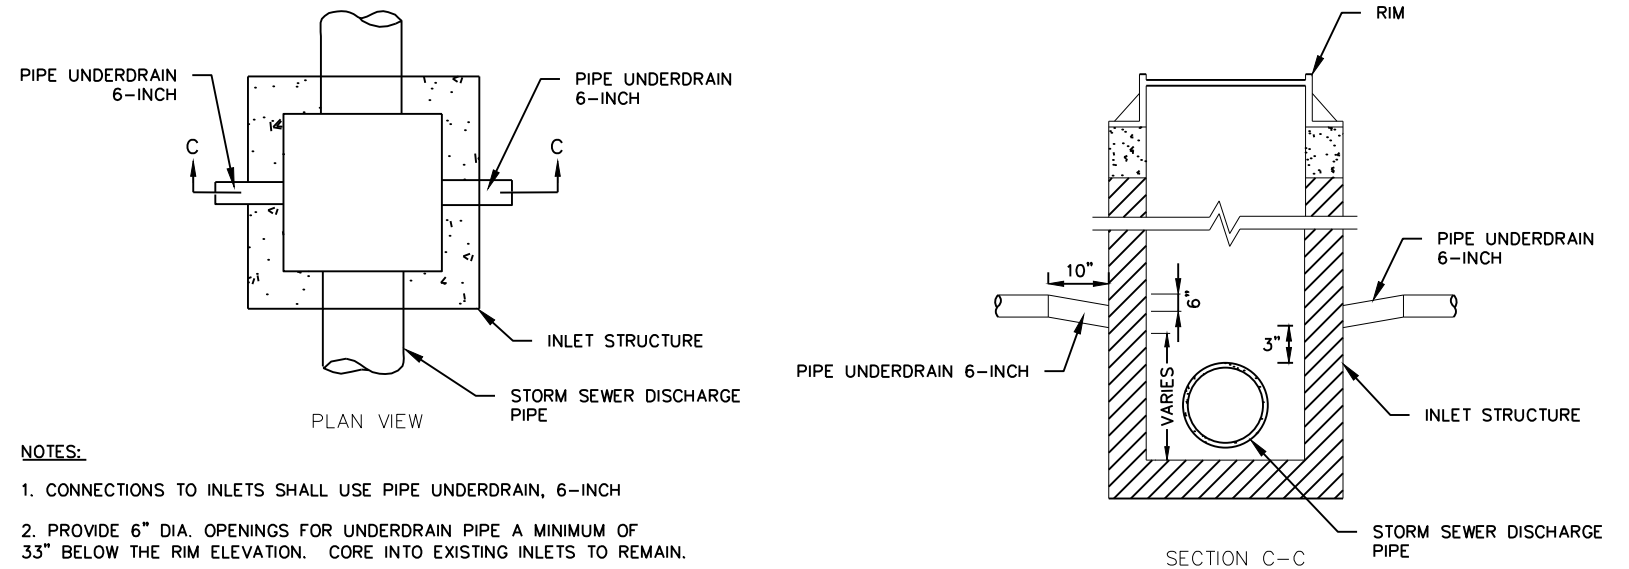

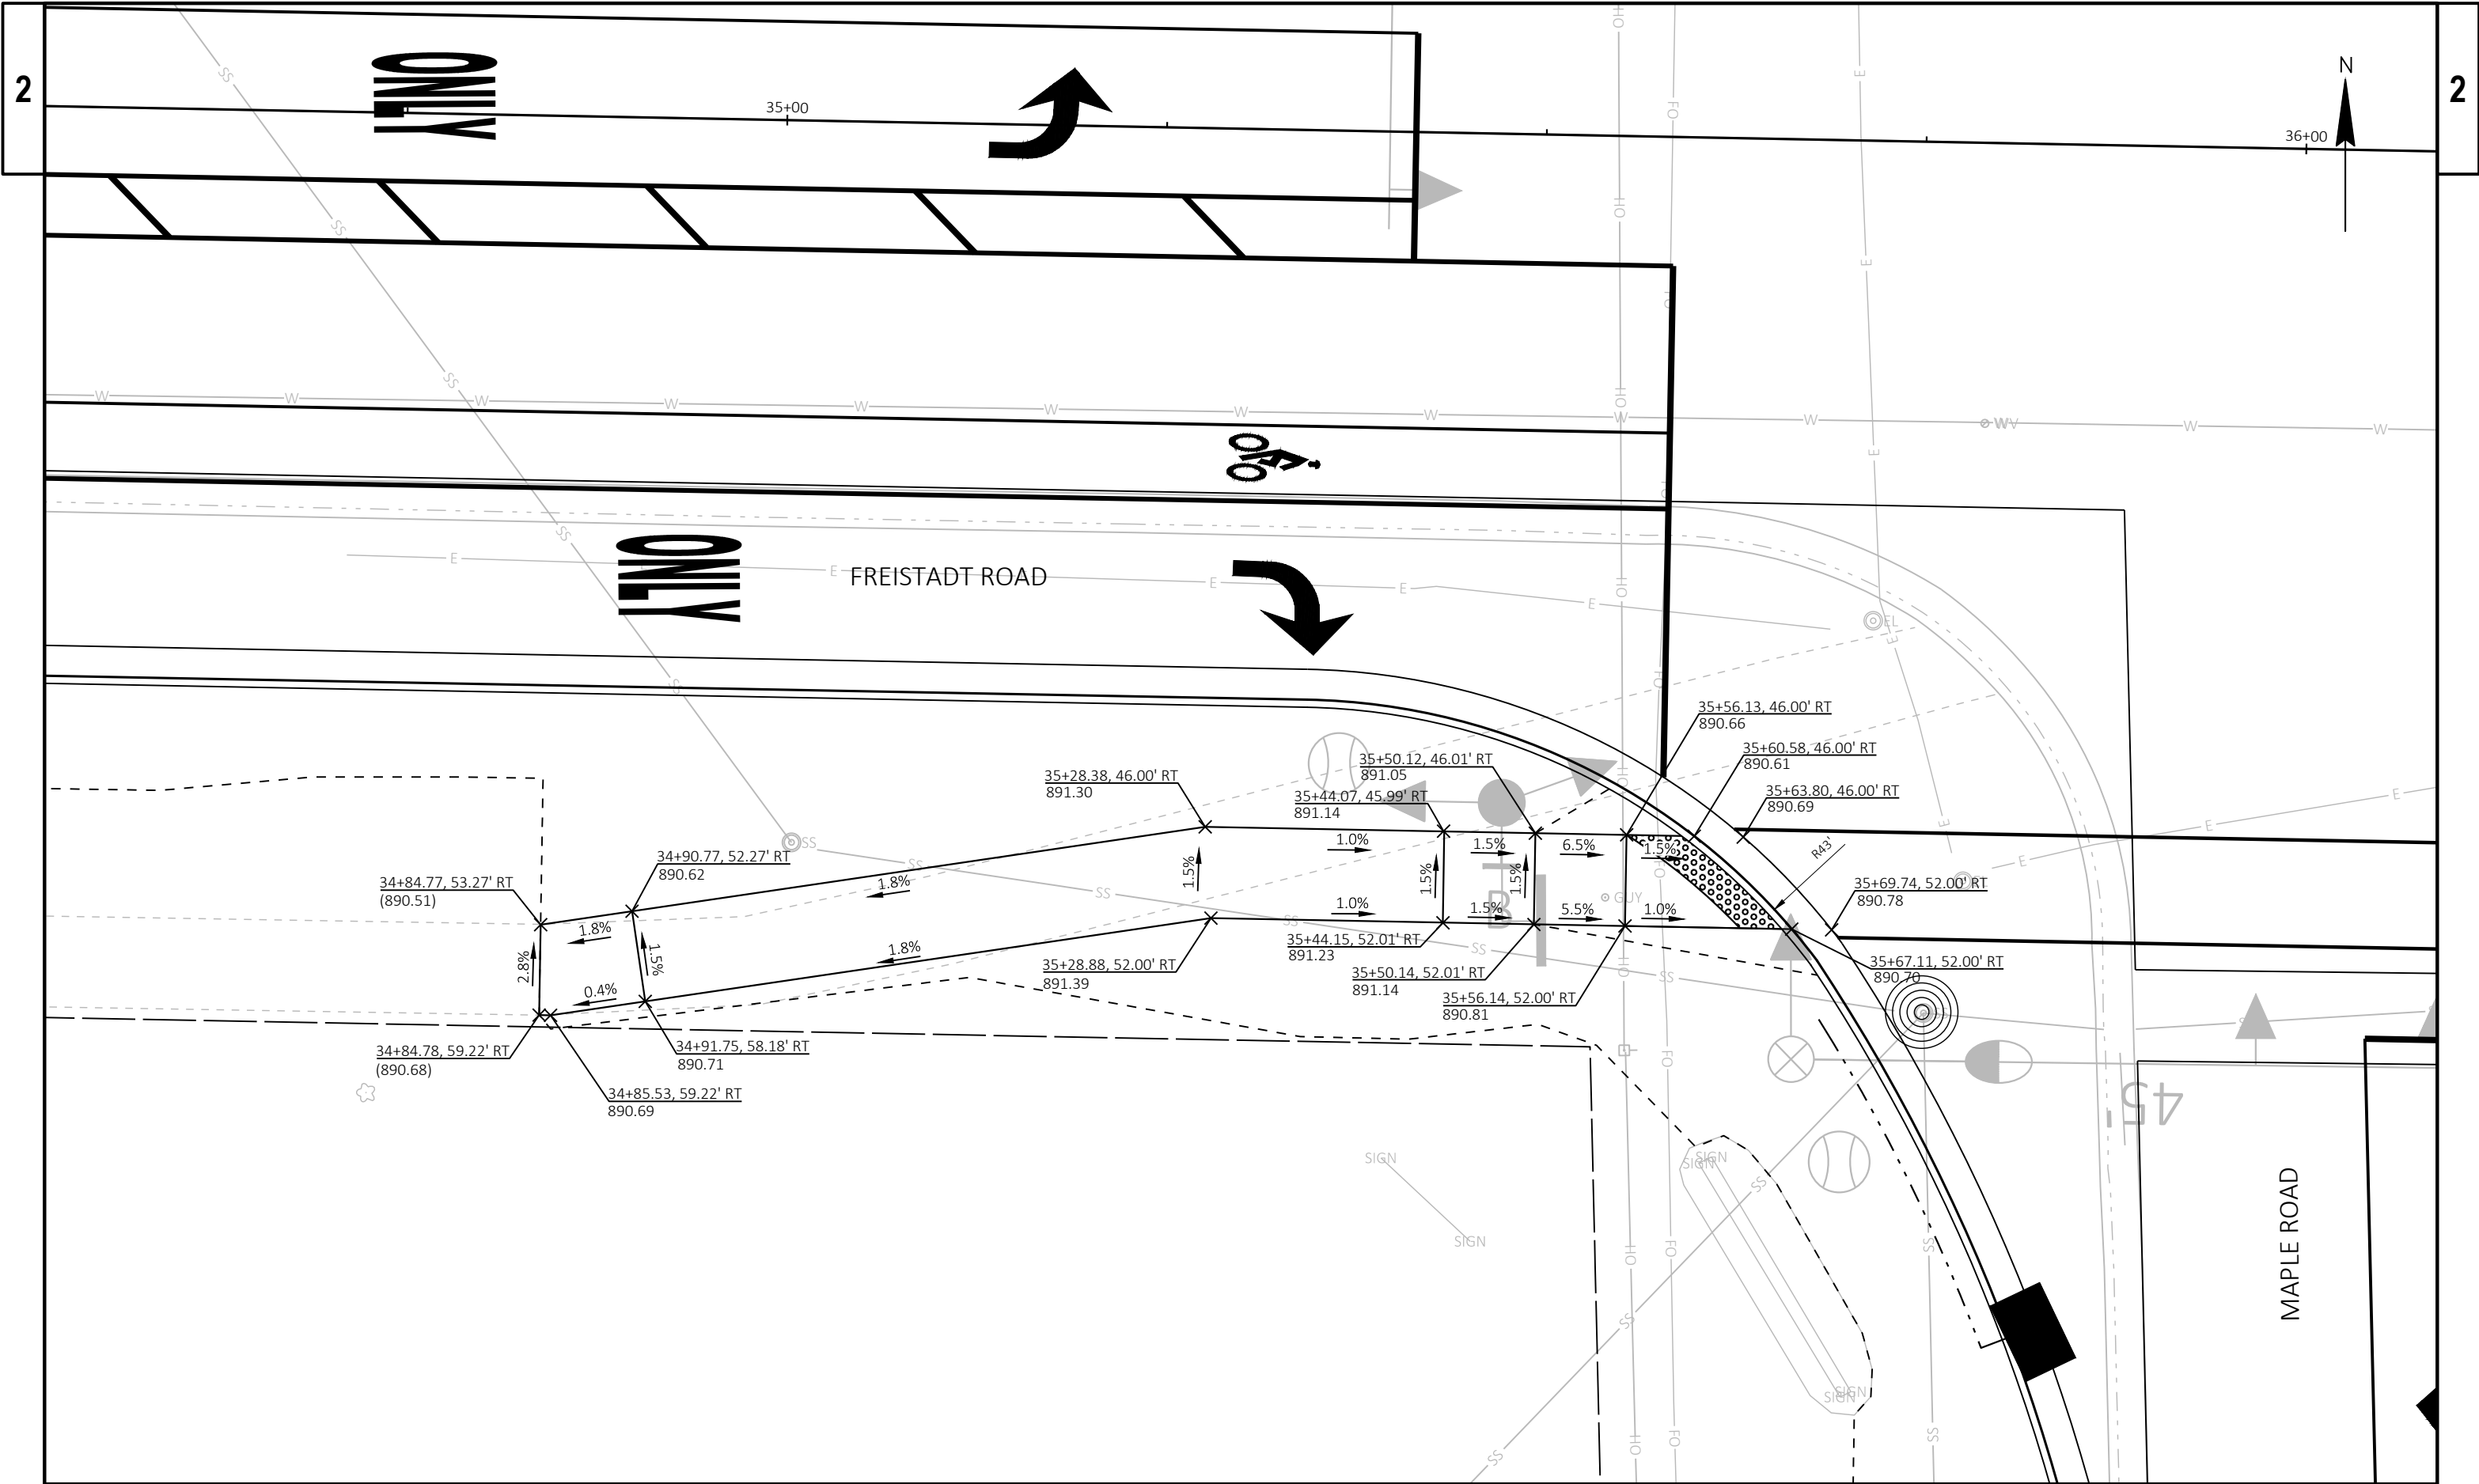


PROJECT NO: 2712-03-70	HWY: FREISTADT ROAD	COUNTY: WASHINGTON	CURB RAMP DETAILS	SHEET 9
------------------------	---------------------	--------------------	-------------------	---------

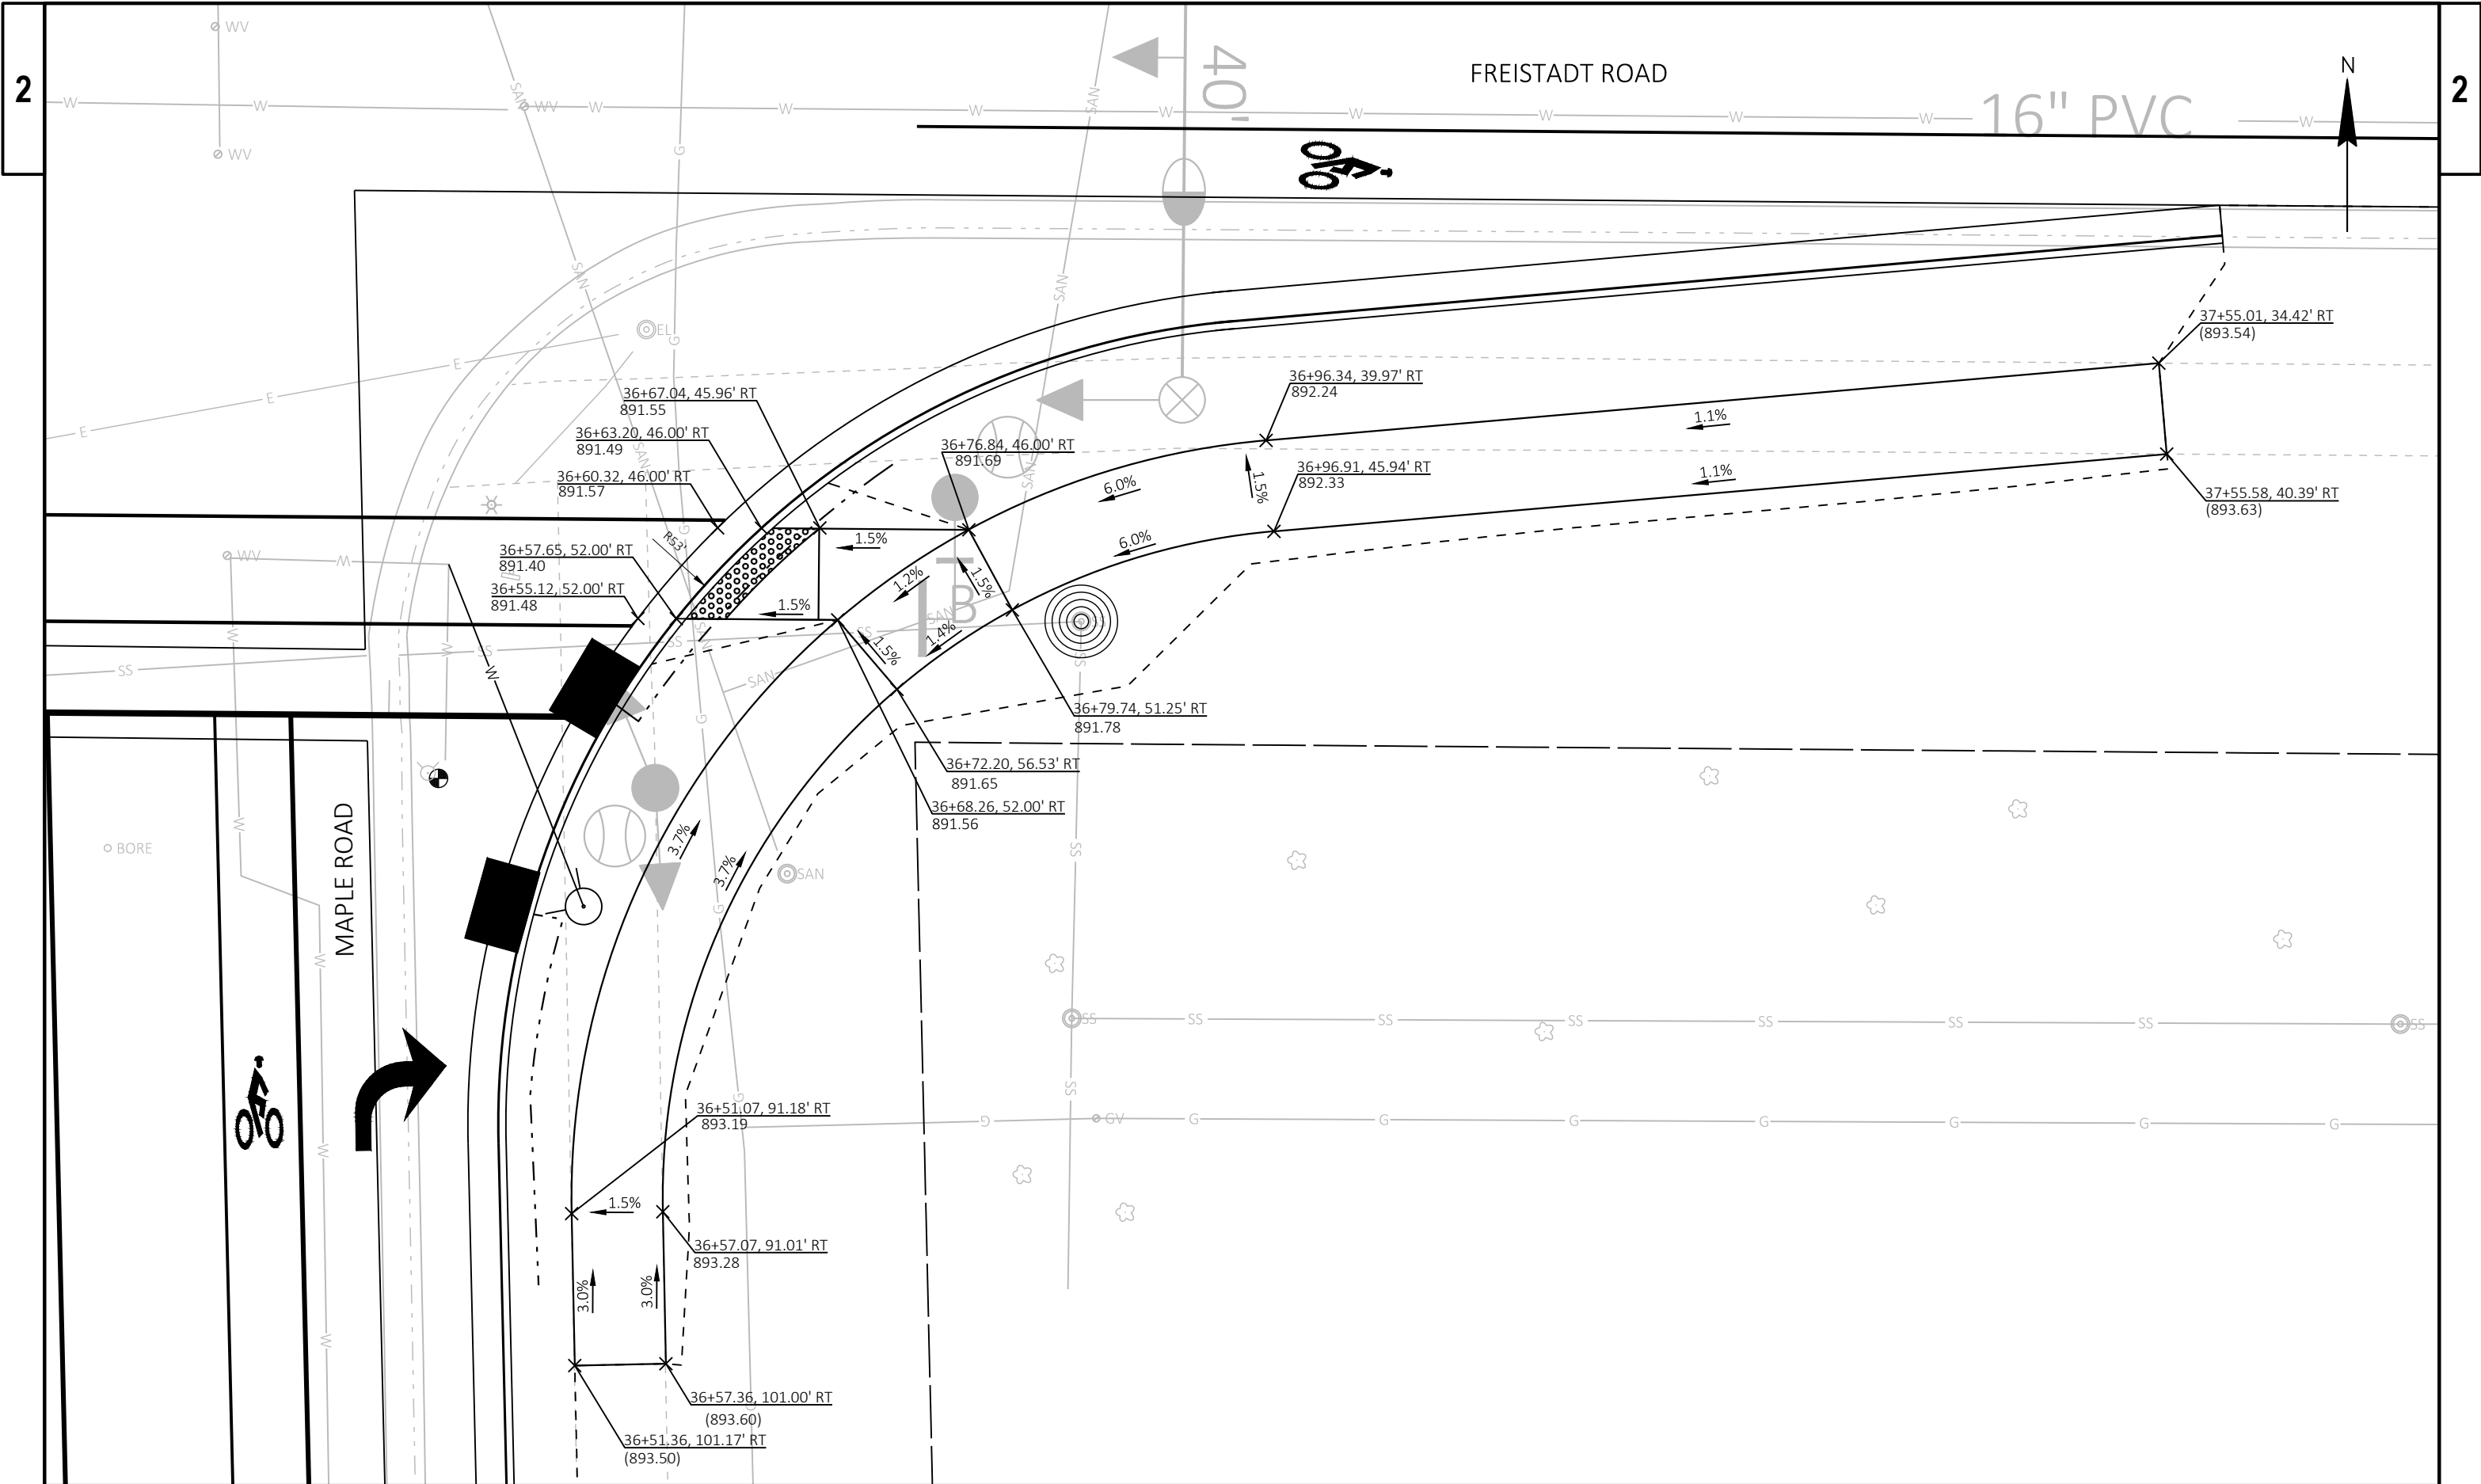

LEGEND


- 2-INCH REMOVING ASPHALTIC SURFACE MILLING
- REMOVING CONCRETE SIDEWALK
- REMOVING CURB & GUTTER
- SAWING CONCRETE
- SAWING ASPHALT

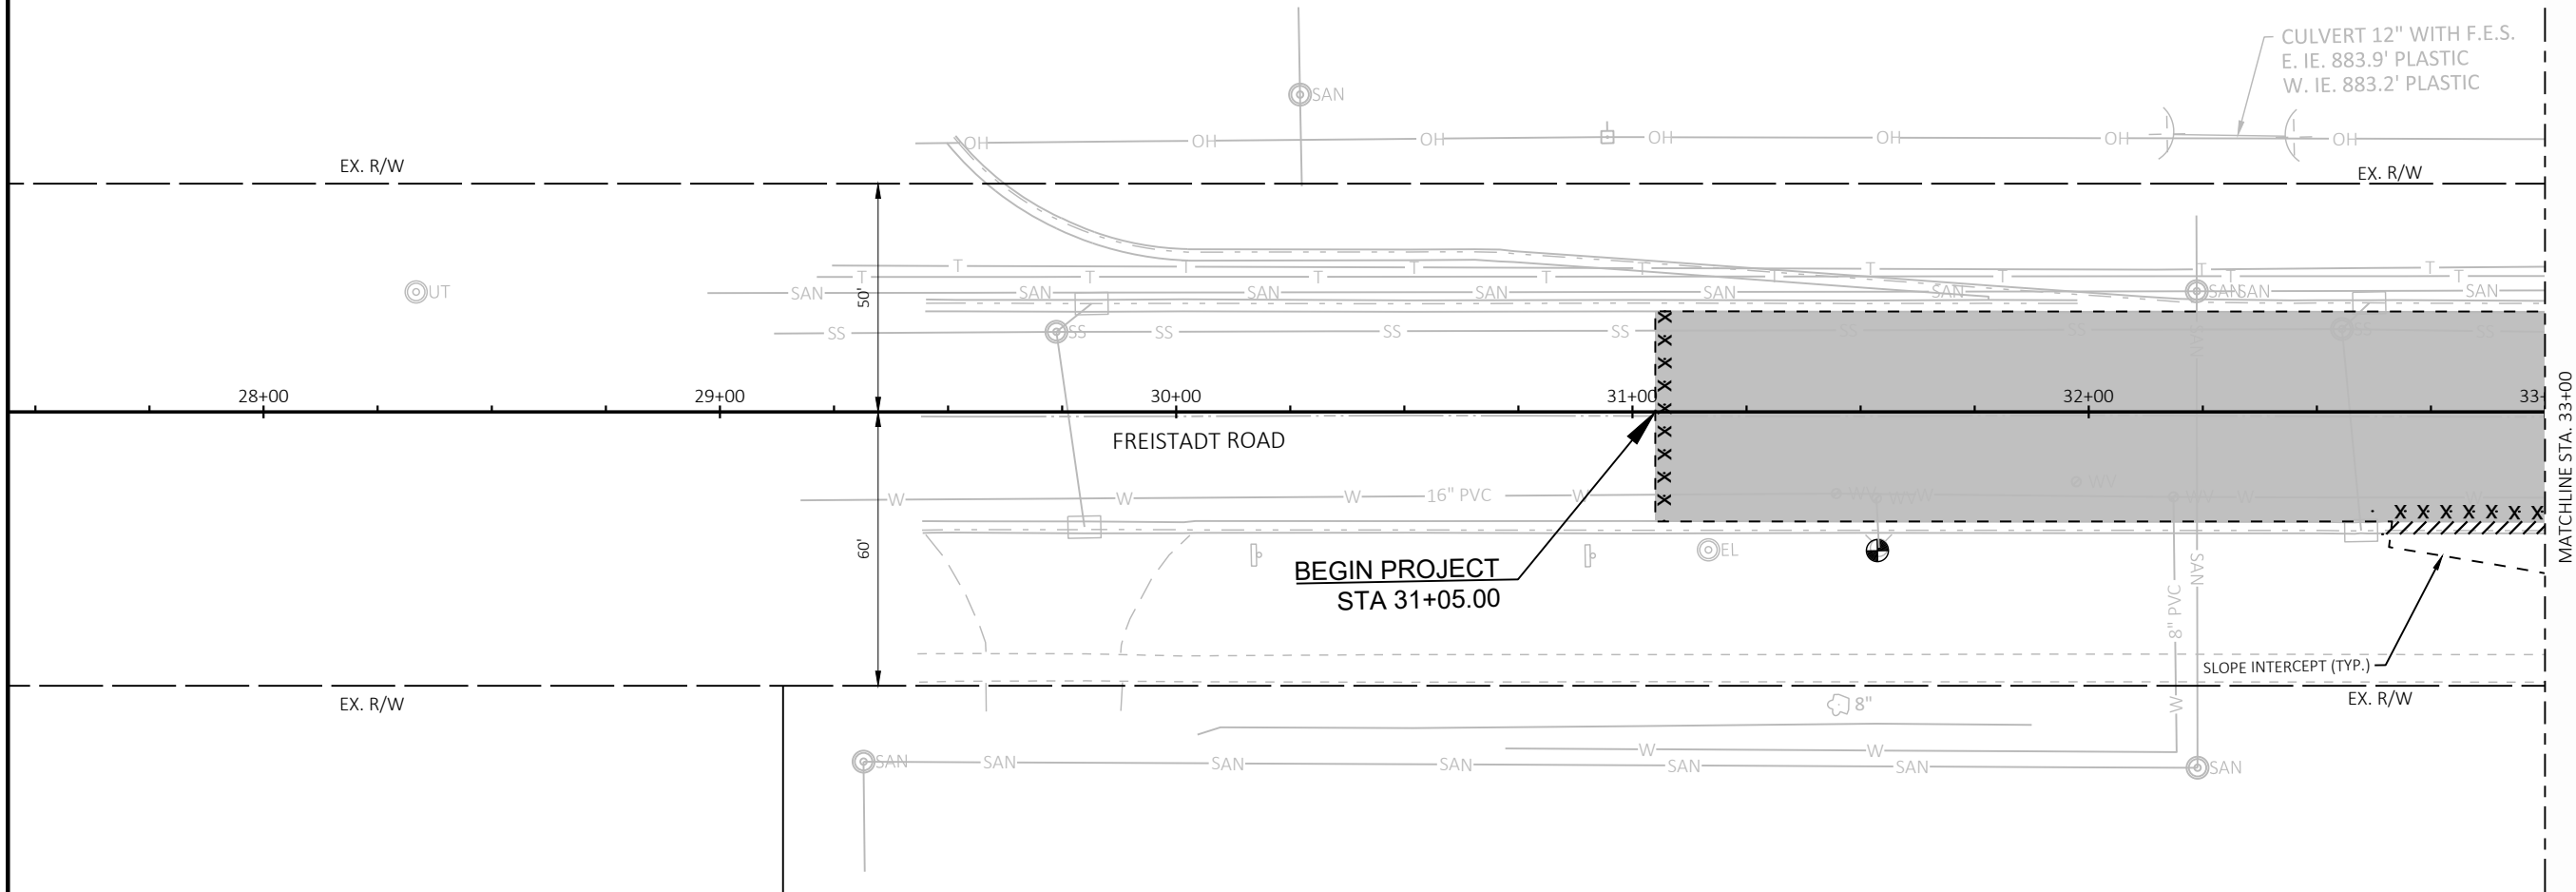

2

2 |

LEGEND

 


2-INCH REMOVING ASPHALTIC SURFACE MILLING

REMOVING CONCRETE SIDEWALK

./././././ REMOVING CURB & GUTTER

·Y Y Y · SAWING CONCRETE

·X X X · SAWING ASPHALT

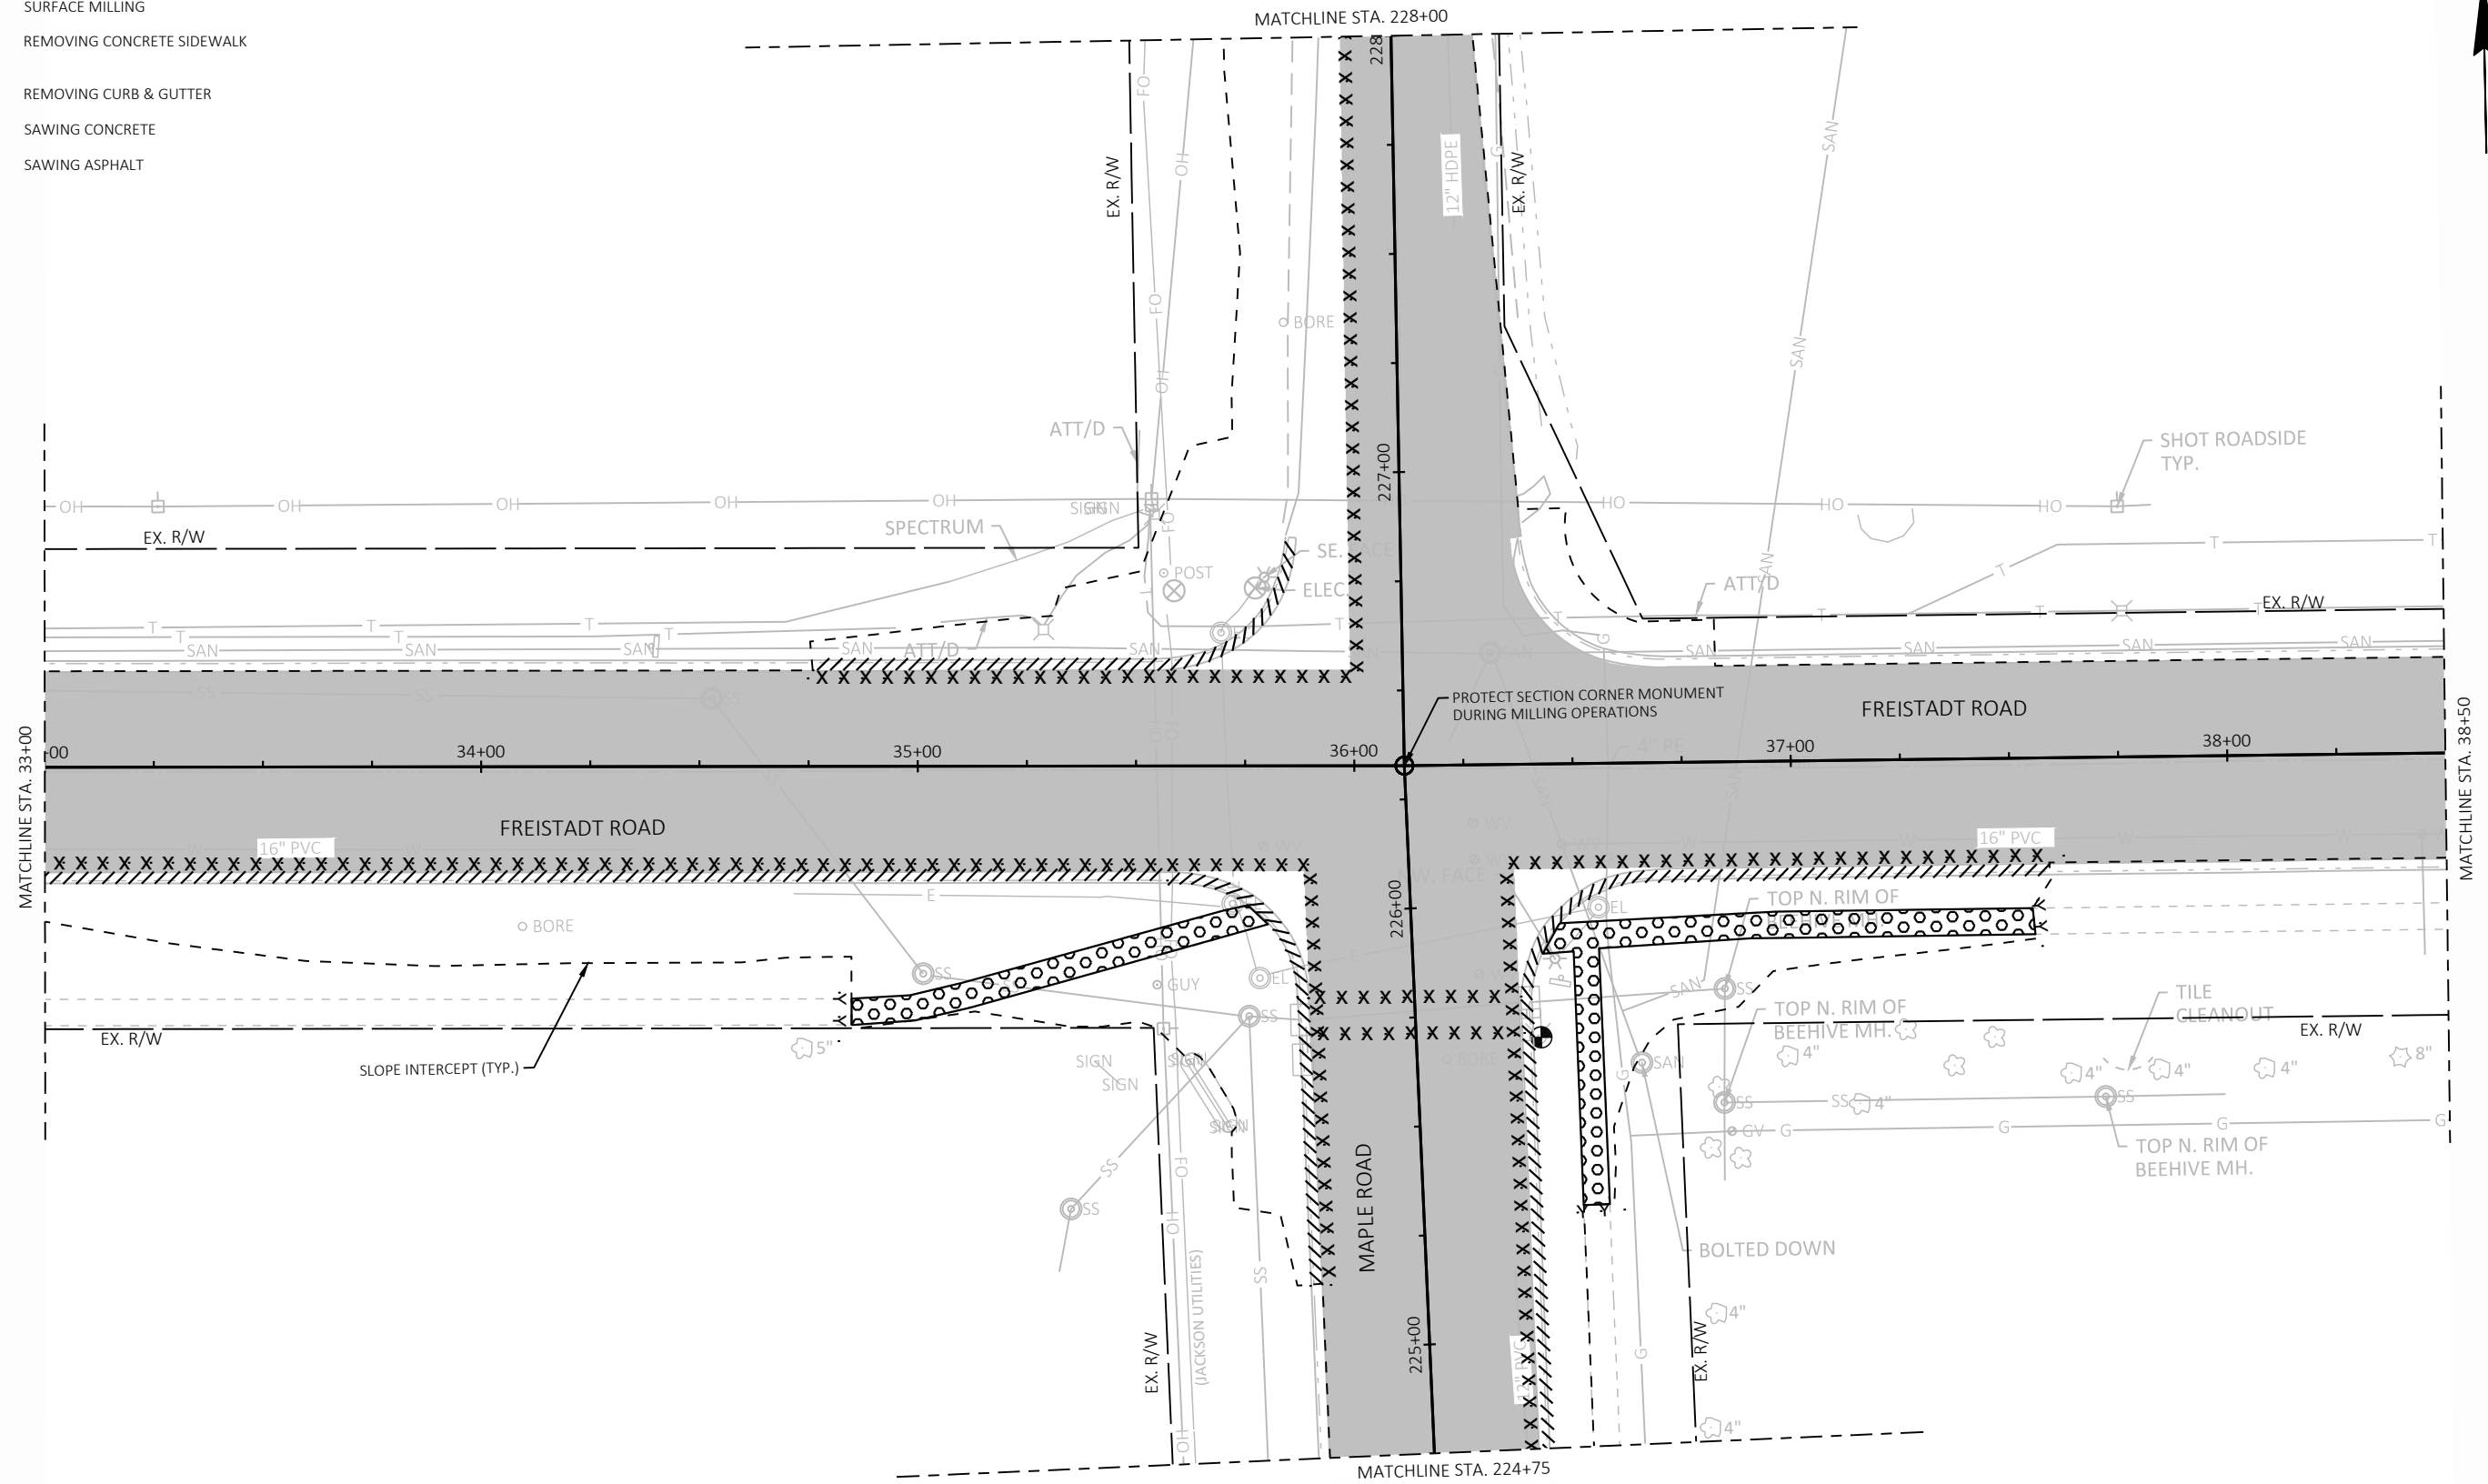

PROJECT NO: 2712-03-70

HWY: FREISTADT ROAD

COUNTY: WASHINGTON

REMOVAL PLAN

SHEET

2

■

FILE NAME : X:\ML\2020\20200211\DESIGN\TRANSPORTATION\SHEETSPLAN\021200_RM.DWG
LAYOUT NAME - 021202_rm

PLOT DATE : 1/26/2021 1:47 PM

PLOT BY : CHAPMAN, JULIE


PLOT NAME :

PLOT SCALE : 1 IN:40 FT

WISDOT/CADDS SHEET 42


LEGEND

- 2-INCH REMOVING ASPHALTIC SURFACE MILLING
- REMOVING CONCRETE SIDEWALK
- REMOVING CURB & GUTTER
- SAWING CONCRETE
- SAWING ASPHALT

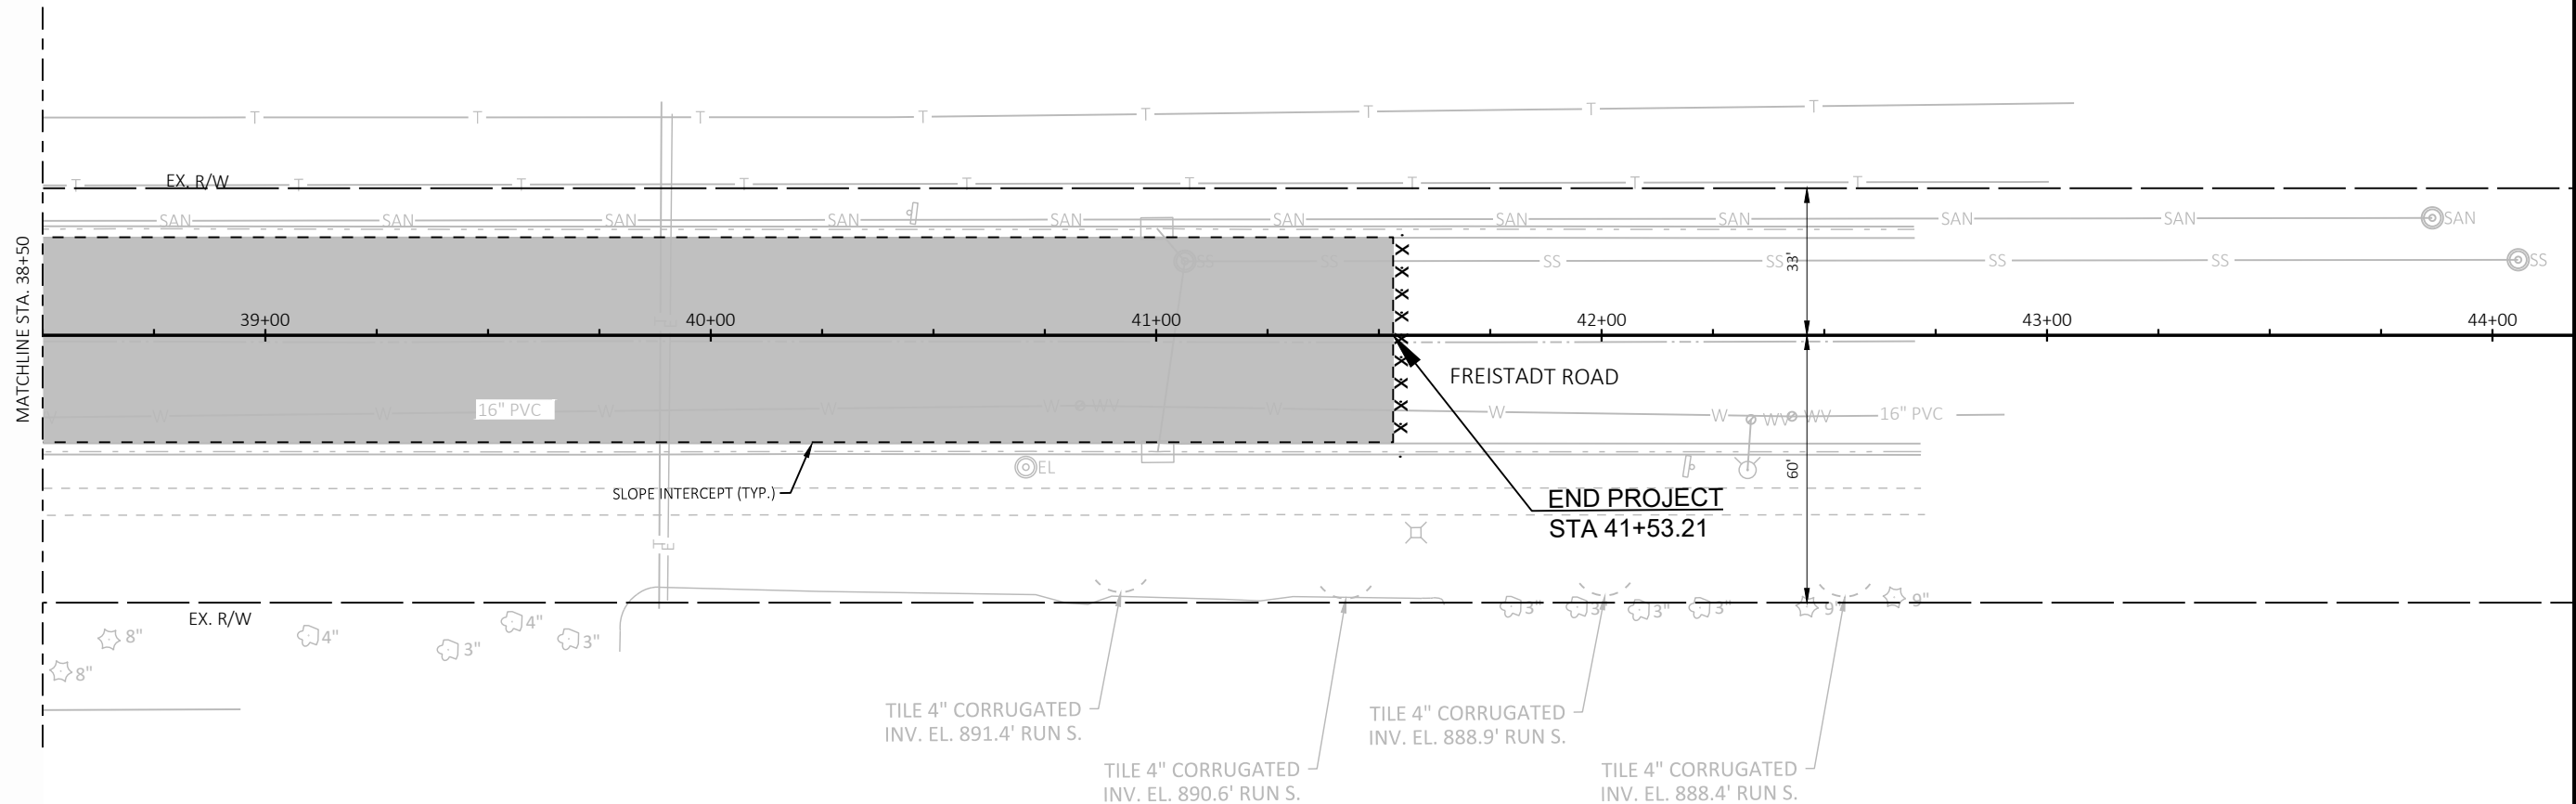


LEGEND

- 2-INCH REMOVING ASPHALTIC SURFACE MILLING
- REMOVING CONCRETE SIDEWALK
- REMOVING CURB & GUTTER
- SAWING CONCRETE
- SAWING ASPHALT

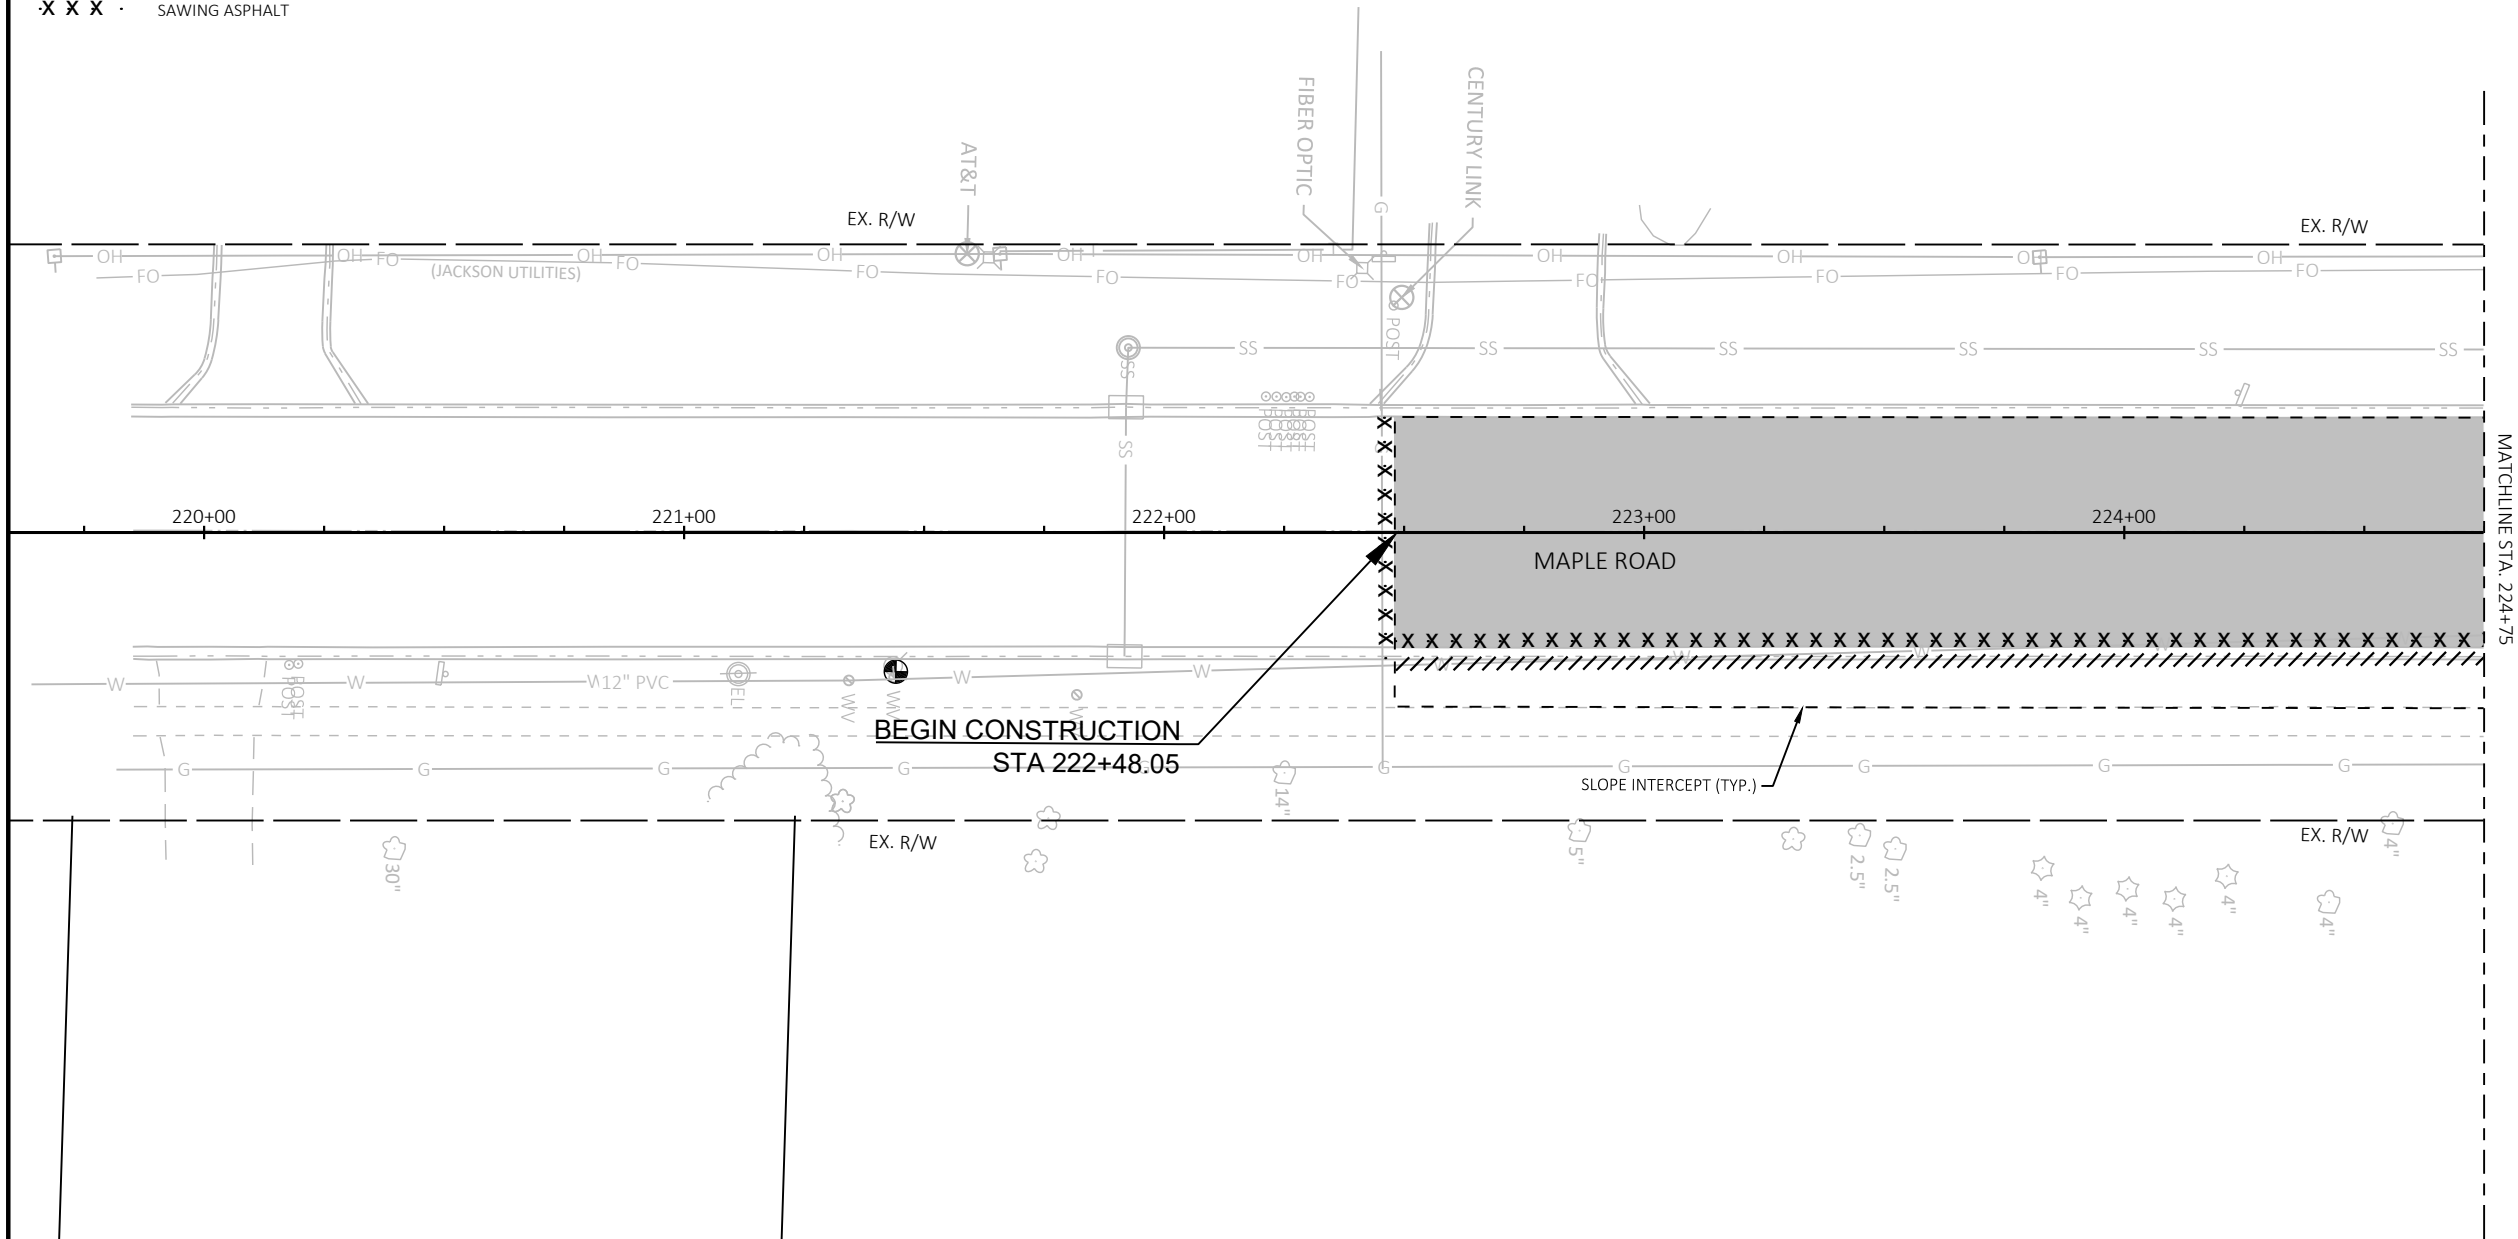


LEGEND

- 2-INCH REMOVING ASPHALTIC SURFACE MILLING
- REMOVING CONCRETE SIDEWALK
- REMOVING CURB & GUTTER
- SAWING CONCRETE
- SAWING ASPHALT

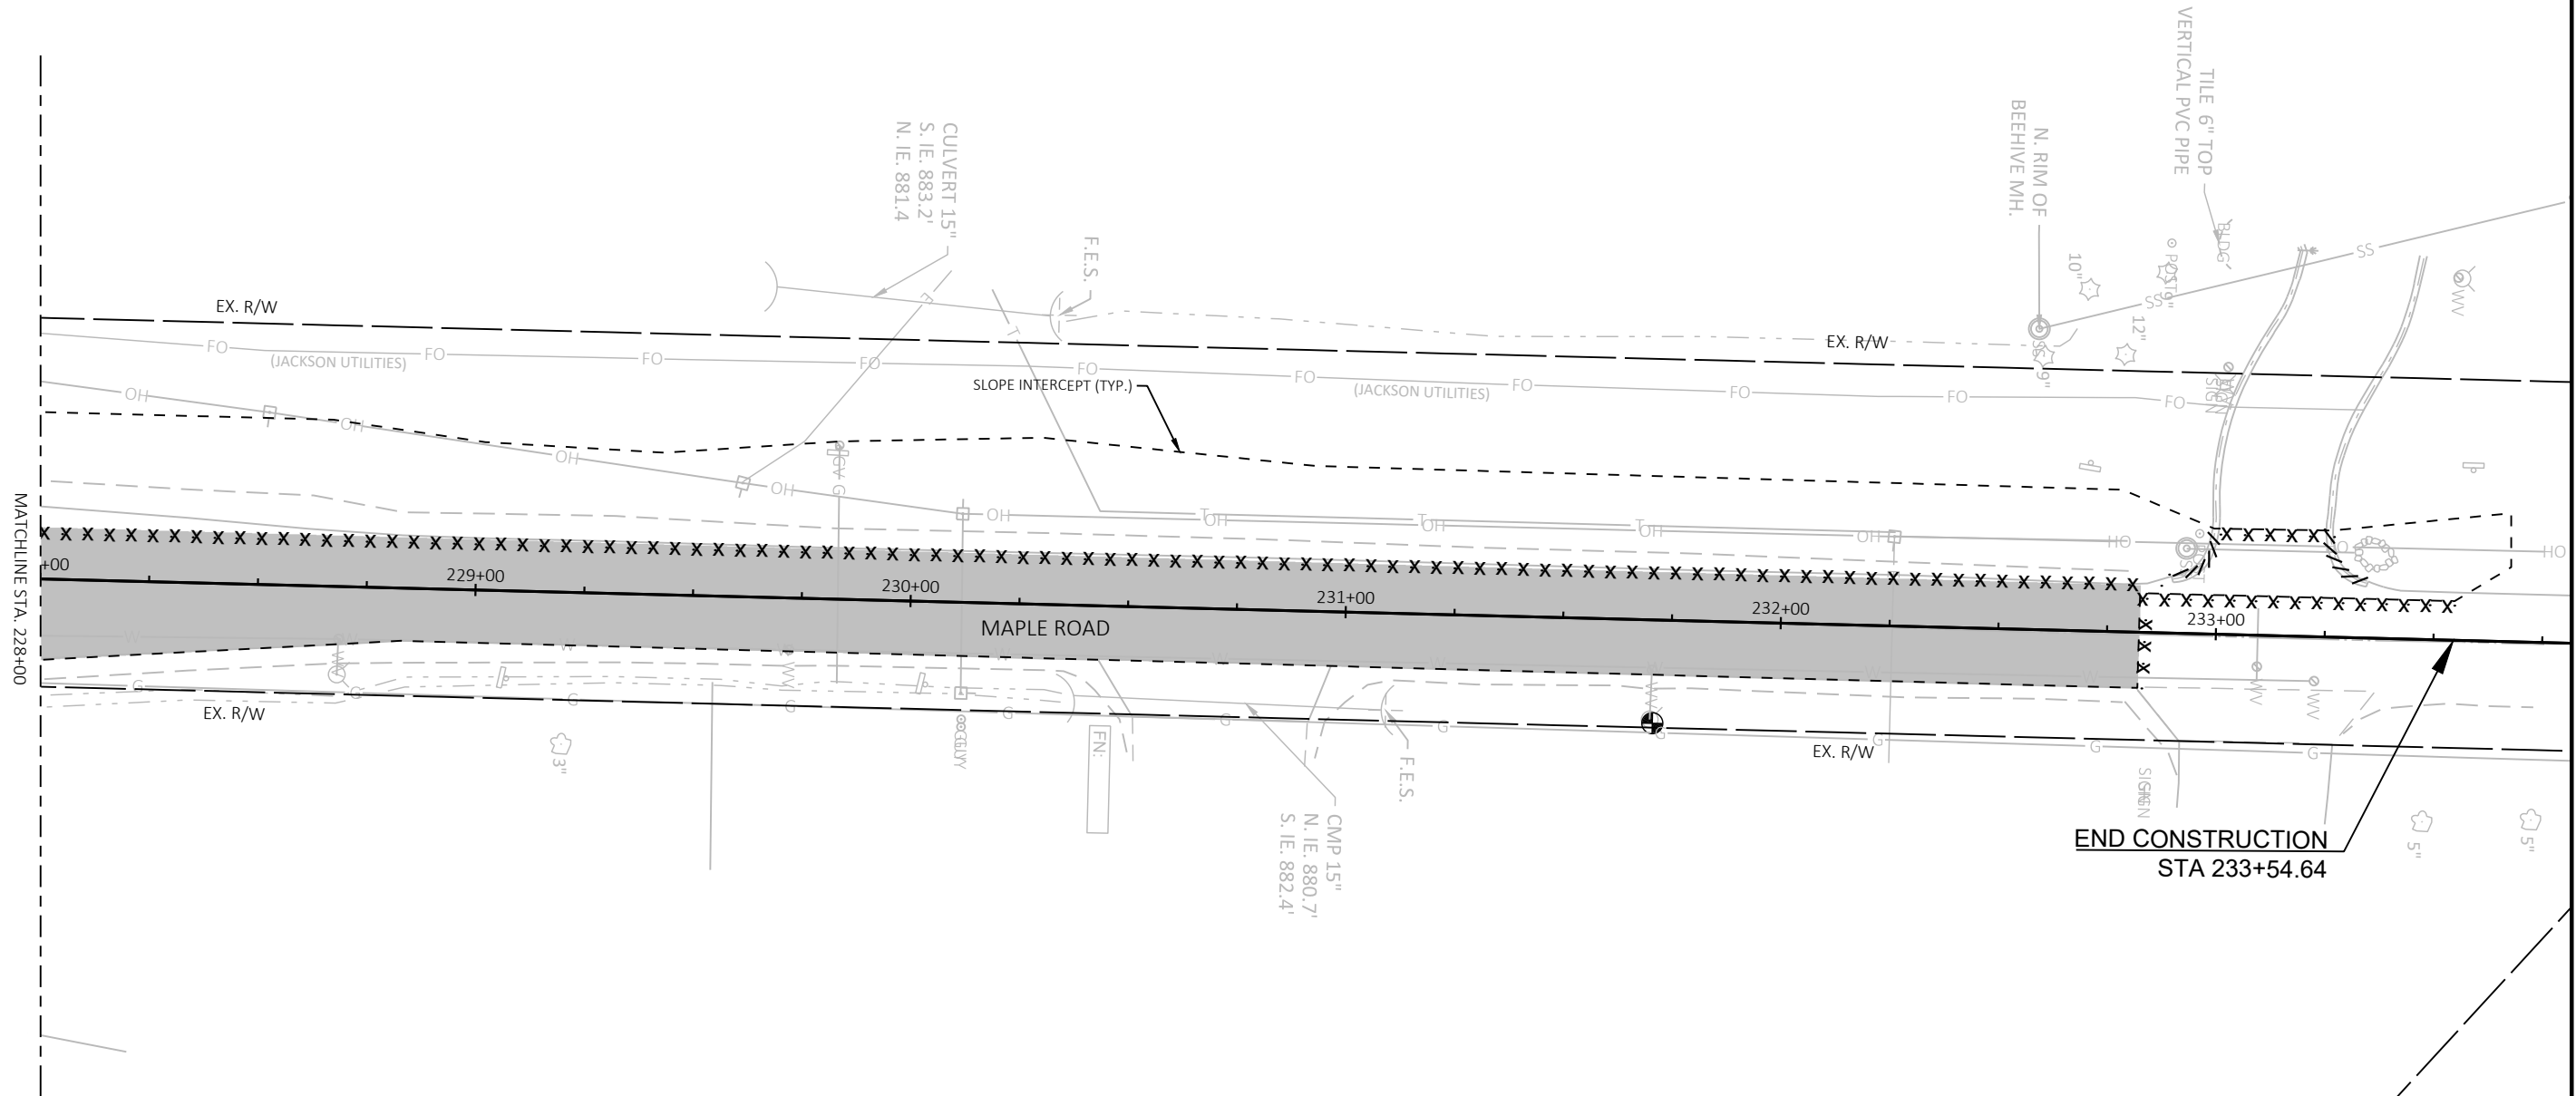

LEGEND

- PAV1 6" HMA PAVEMENT OVER
12" BASE AGGREGATE DENSE 1½-INCH
- PAV2 2" MILL WITH 2" HMA OVERLAY
- XXD XX-INCH CONCRETE CURB & GUTTER, TYPE D
- SW5 CONCRETE SIDEWALK 5-INCH OVER
5" BASE AGGREGATE DENSE 1½-INCH
- CRX CURB RAMP, TYPE X
- AWV ADJUSTING WATER VALVE BOXES

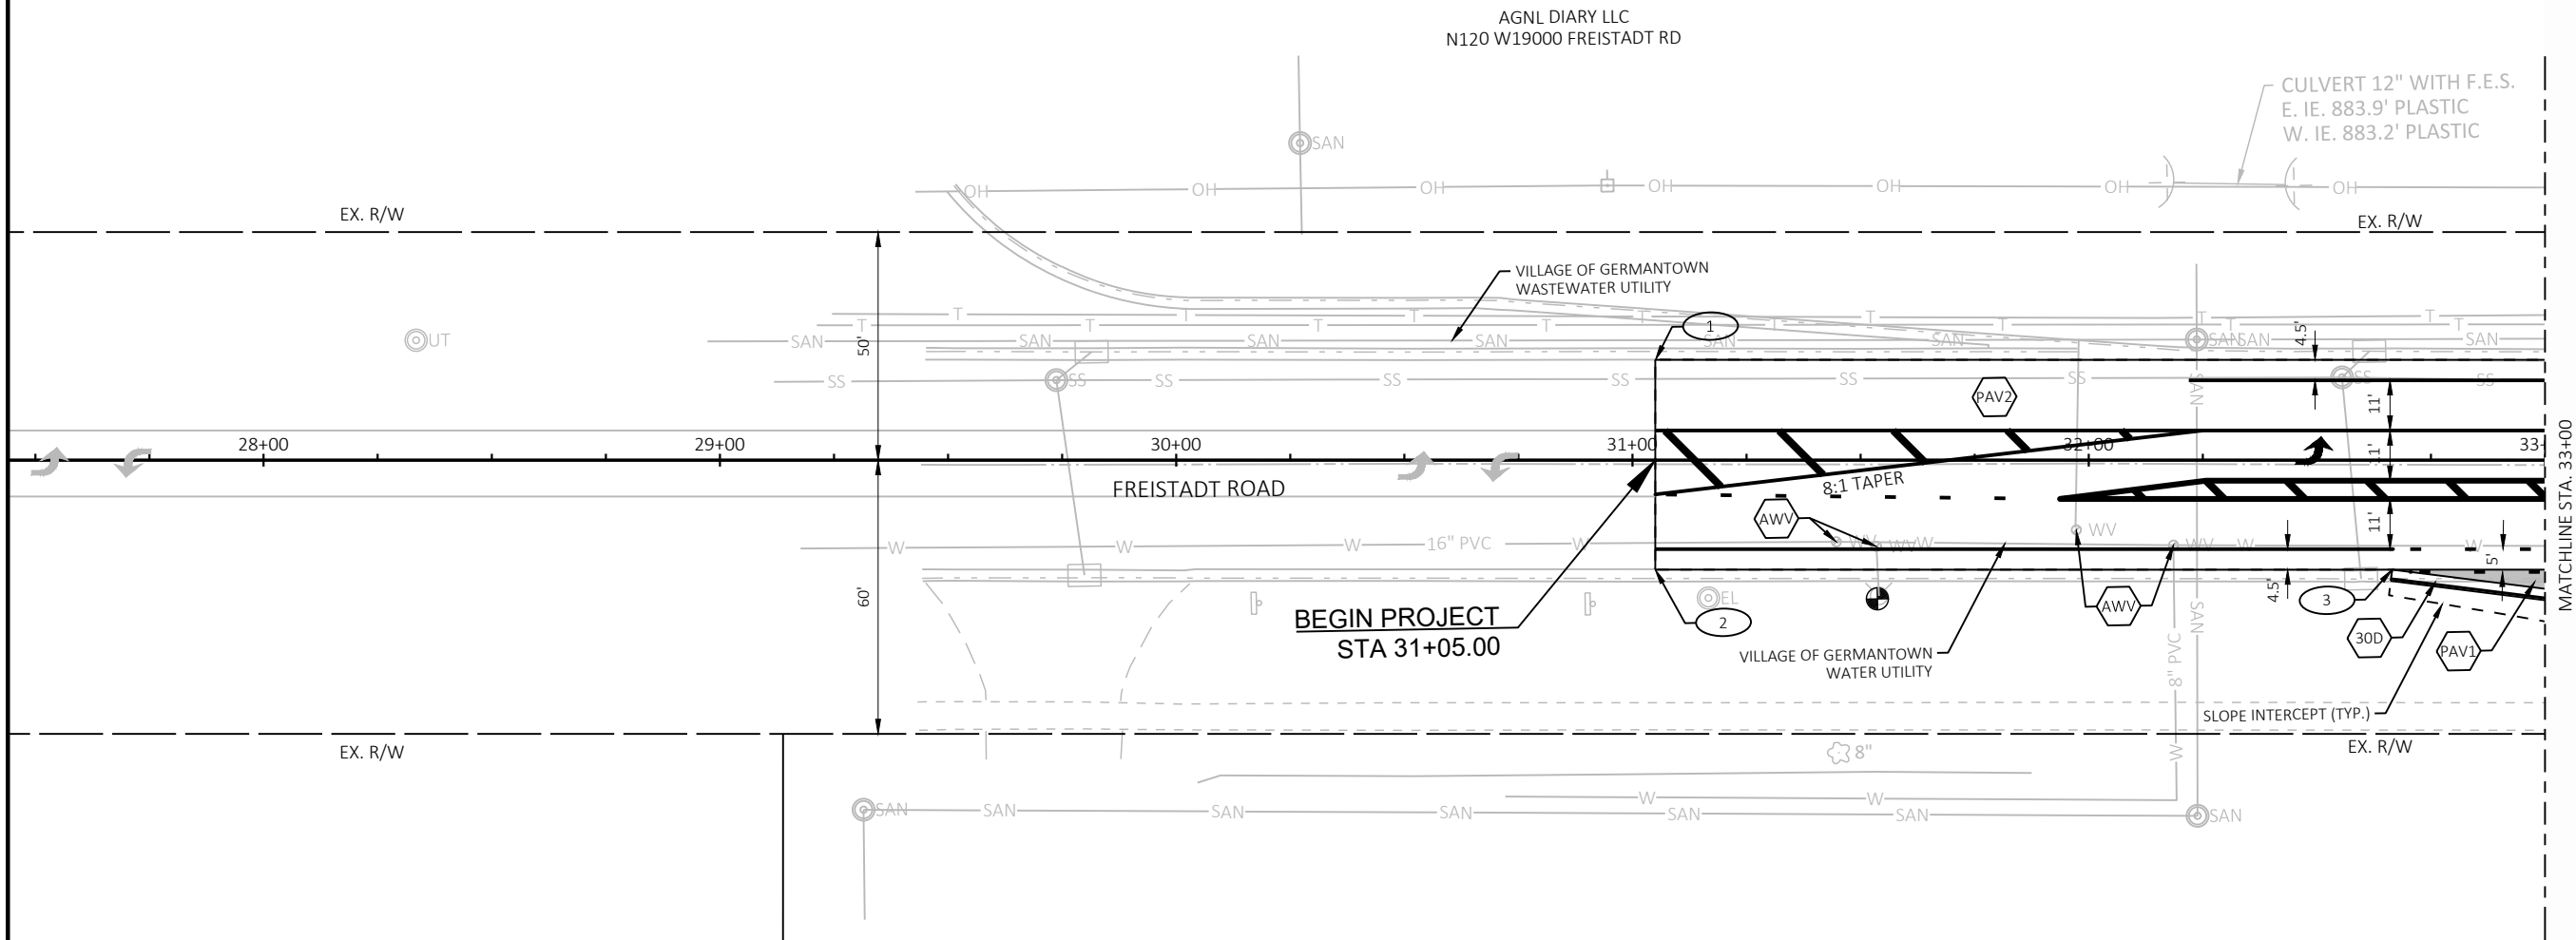

POINT NUMBER	STATION	OFFSET	DESCRIPTION
1	31+05.07	22.02' LT	SAWCUT, MATCH EXISTING
2	31+05.06	24.00' RT	SAWCUT, MATCH EXISTING
3	32+66.48	24.00' RT	BEGIN CURB & GUTTER


LEGEND

- PAV1 6" HMA PAVEMENT OVER
12" BASE AGGREGATE DENSE 1½-INCH
- PAV2 2" MILL WITH 2" HMA OVERLAY
- XXD XX-INCH CONCRETE CURB & GUTTER, TYPE D
- CONCRETE SIDEWALK 5-INCH OVER
5" BASE AGGREGATE DENSE 1½-INCH
- CRX CURB RAMP, TYPE X
- AWV ADJUSTING WATER VALVE BOXES




POINT NUMBER	STATION	OFFSET	DESCRIPTION
10	34+76.00	22.00' LT	BEGIN CURB & GUTTER
11	35+31.34	27.19' LT	BEGIN 55' RADIUS
12	227+16.32	82.00' LT	55' RADIUS
13	227+16.32	27.00' LT	END 55' RADIUS
14	35+99.11	22.00' LT	MATCH EXISTING, RECONSTRUCTION LIMIT
15	33+58.47	35.50' RT	END 8:1 CURB & GUTTER TAPER
16	35+34.91	35.50' RT	BEGIN 45' RADIUS

POINT NUMBER	STATION	OFFSET	DESCRIPTION
17	35+34.91	80.50' RT	45' RADIUS
18	35+70.44	52.88' RT	END 45' RADIUS, BEGIN 125' RADIUS
19	225+15.00	149.00' LT	125' RADIUS
20	225+15.00	24.00' LT	END 125' RADIUS, END CURB & GUTTER, RECONSTRUCTION LIMIT
21	35+88.48	24.00' RT	MATCH EXISTING, RECONSTRUCTION LIMIT
22	225+79.46	24.00' LT	MATCH EXISTING, RECONSTRUCTION LIMIT
23	225+77.77	24.00' RT	MATCH EXISTING, RECONSTRUCTION LIMIT
24	36+36.25	24.00' RT	MATCH EXISTING, RECONSTRUCTION LIMIT
25	225+45.12	30.00' RT	BEGIN 55' RADIUS
26	225+45.12	85.00' RT	55' RADIUS
27	36+92.71	30.27' RT	END 55' RADIUS
28	37+58.93	24.00' RT	END CURB & GUTTER, RECONSTRUCTION LIMIT

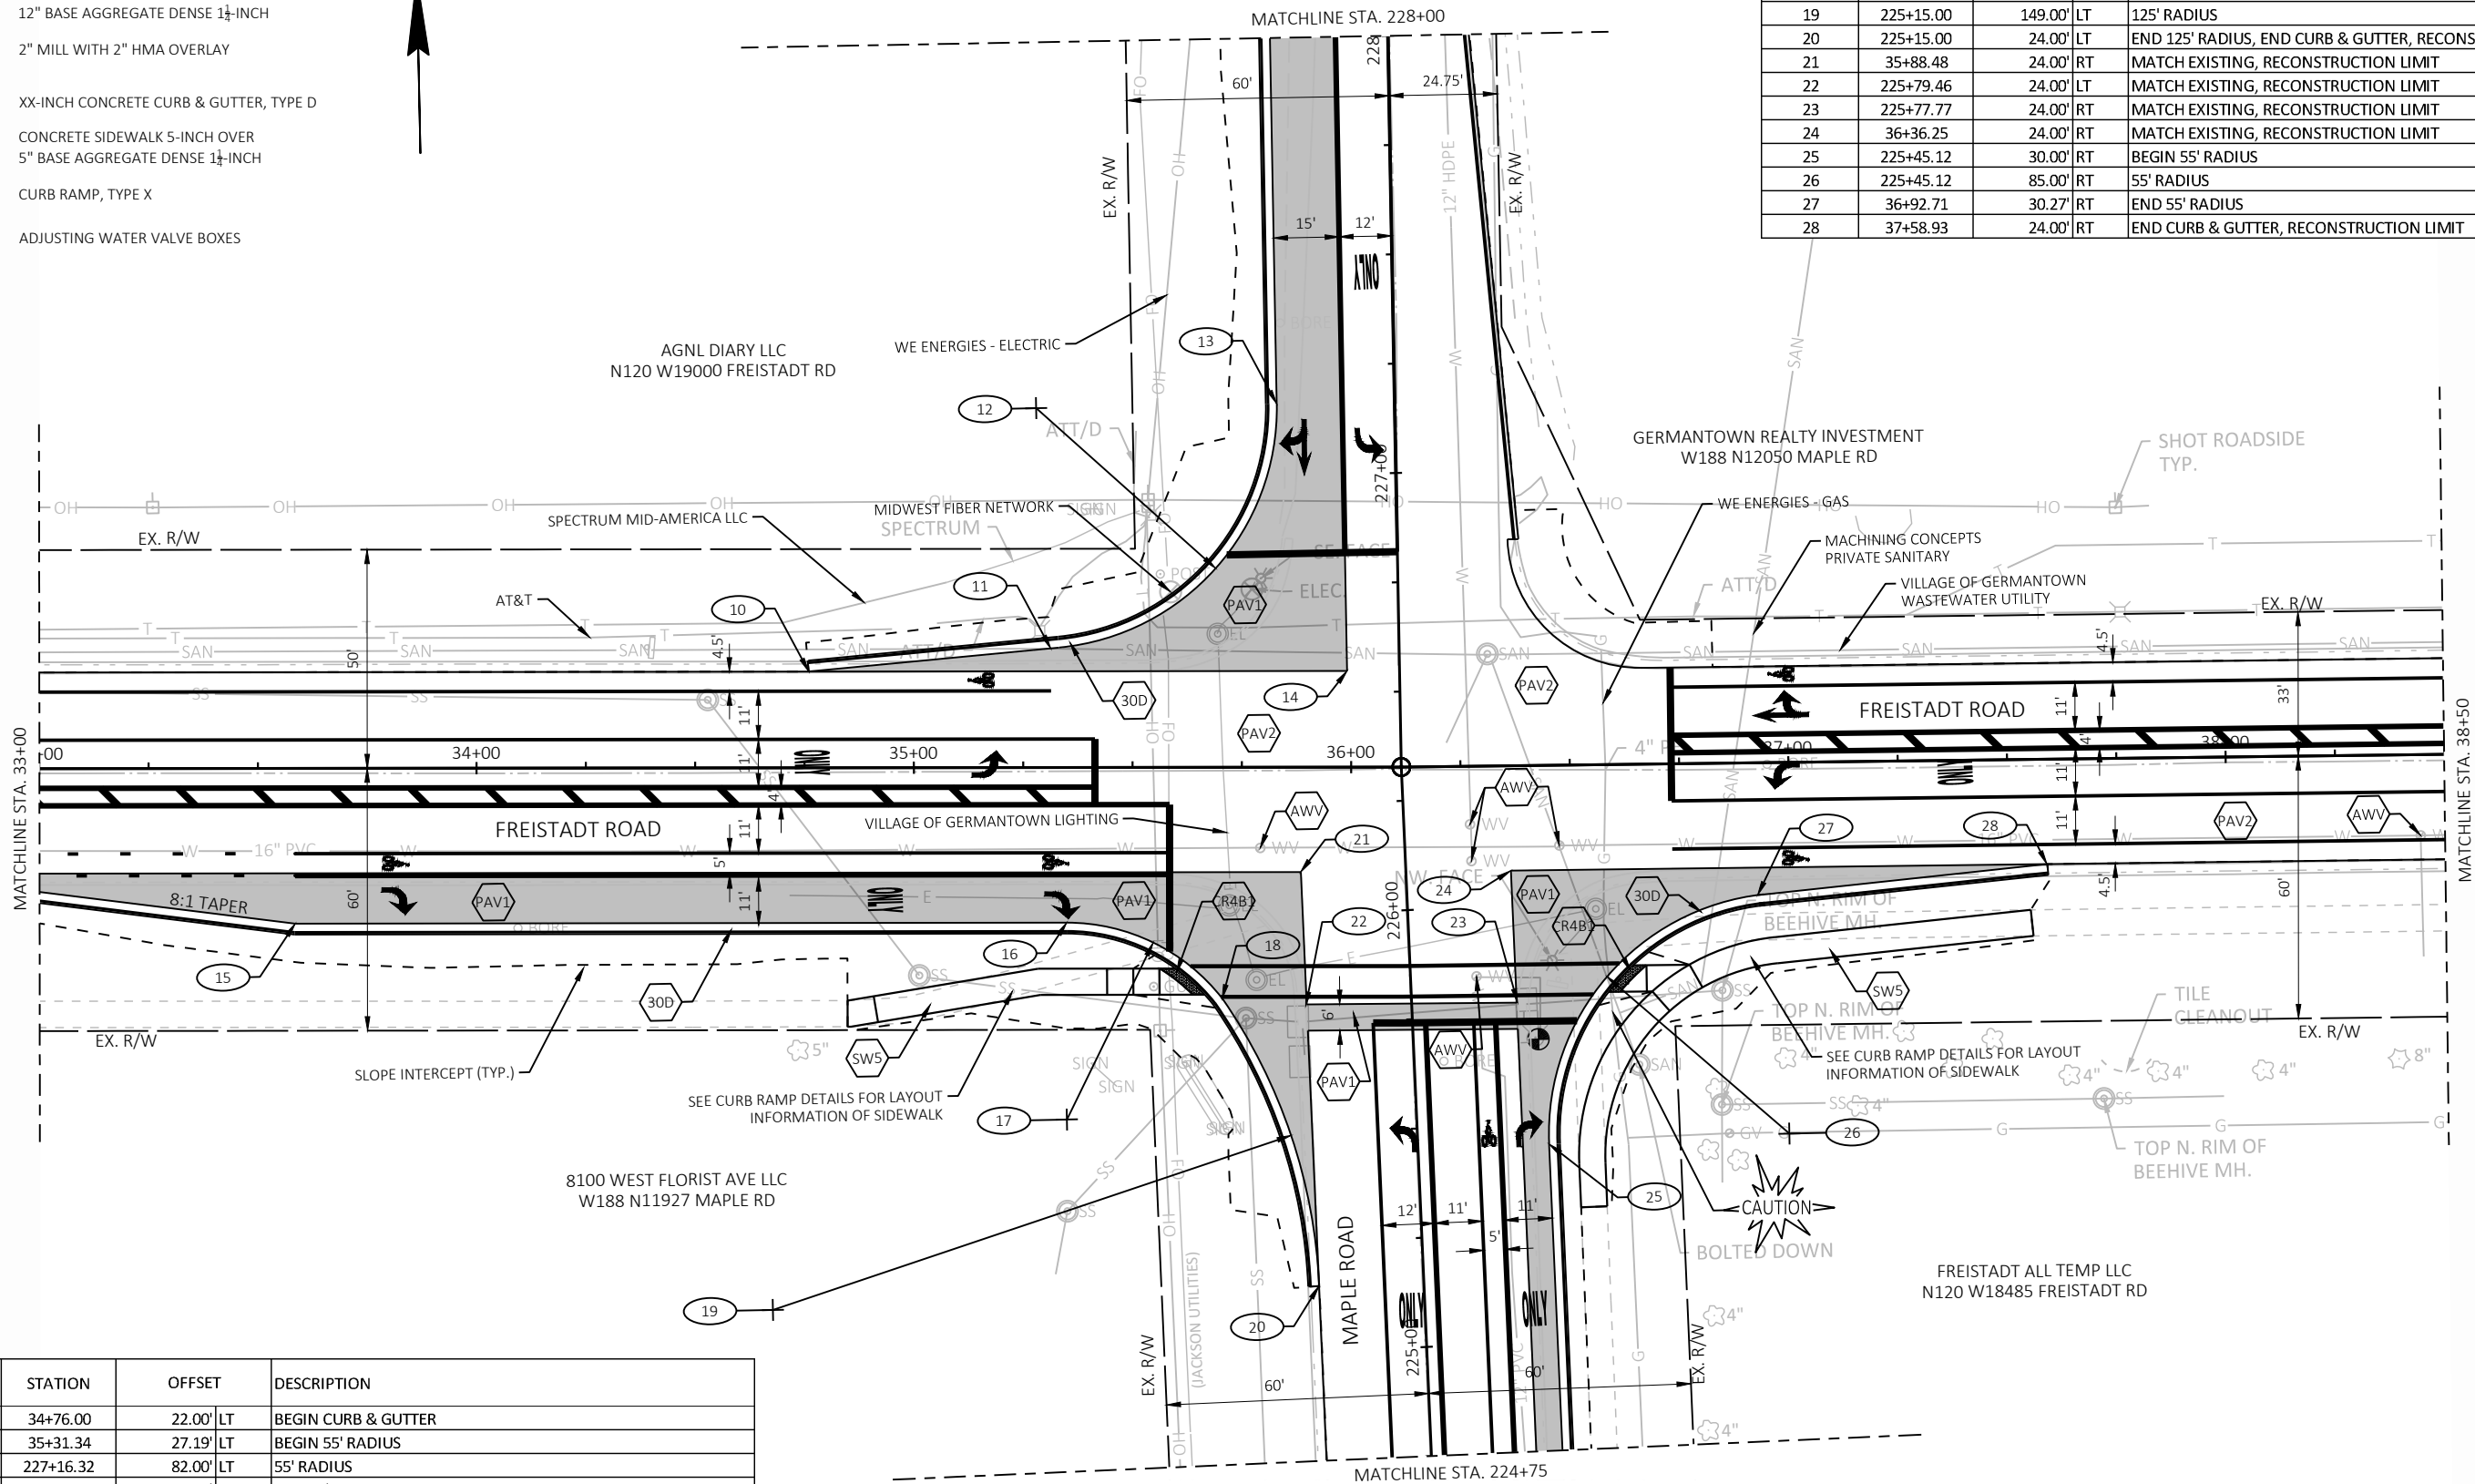

LEGEND


- PAV1 6" HMA PAVEMENT OVER
12" BASE AGGREGATE DENSE 1½-INCH
- PAV2 2" MILL WITH 2" HMA OVERLAY
- XXD XX-INCH CONCRETE CURB & GUTTER, TYPE D
- SW5 CONCRETE SIDEWALK 5-INCH OVER
5" BASE AGGREGATE DENSE 1½-INCH
- CRX CURB RAMP, TYPE X
- AWV ADJUSTING WATER VALVE BOXES

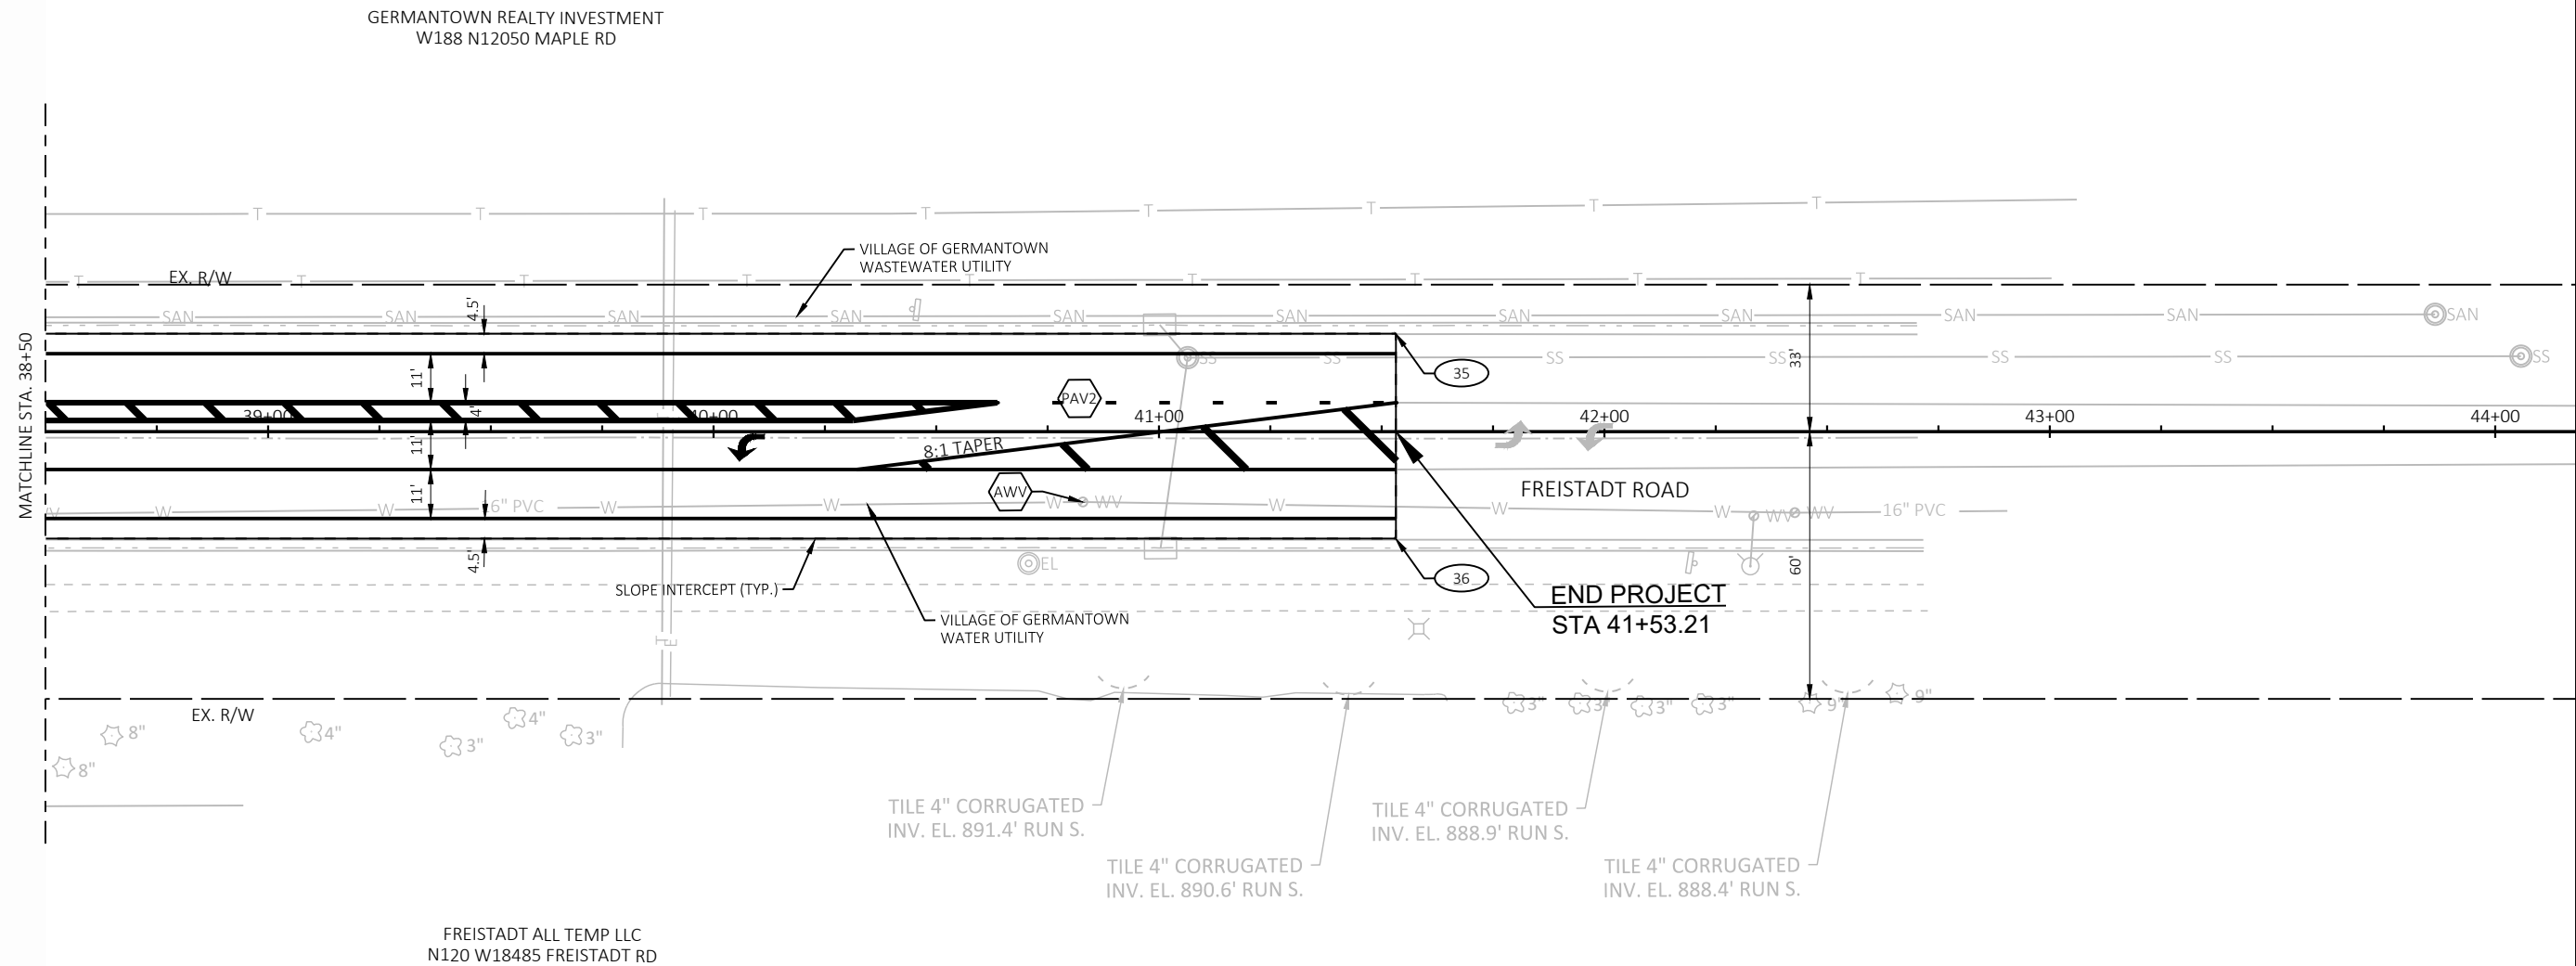

POINT NUMBER	STATION	OFFSET	DESCRIPTION
35	41+53.21	22.00' LT	SAWCUT, MATCH EXISTING
36	41+53.21	24.00' RT	SAWCUT, MATCH EXISTING


LEGEND

- PAV1 6" HMA PAVEMENT OVER
12" BASE AGGREGATE DENSE 1½-INCH
- PAV2 2" MILL WITH 2" HMA OVERLAY
- XXD XX-INCH CONCRETE CURB & GUTTER, TYPE D
- SW5 CONCRETE SIDEWALK 5-INCH OVER
5" BASE AGGREGATE DENSE 1½-INCH
- CRX CURB RAMP, TYPE X
- AWV ADJUSTING WATER VALVE BOXES

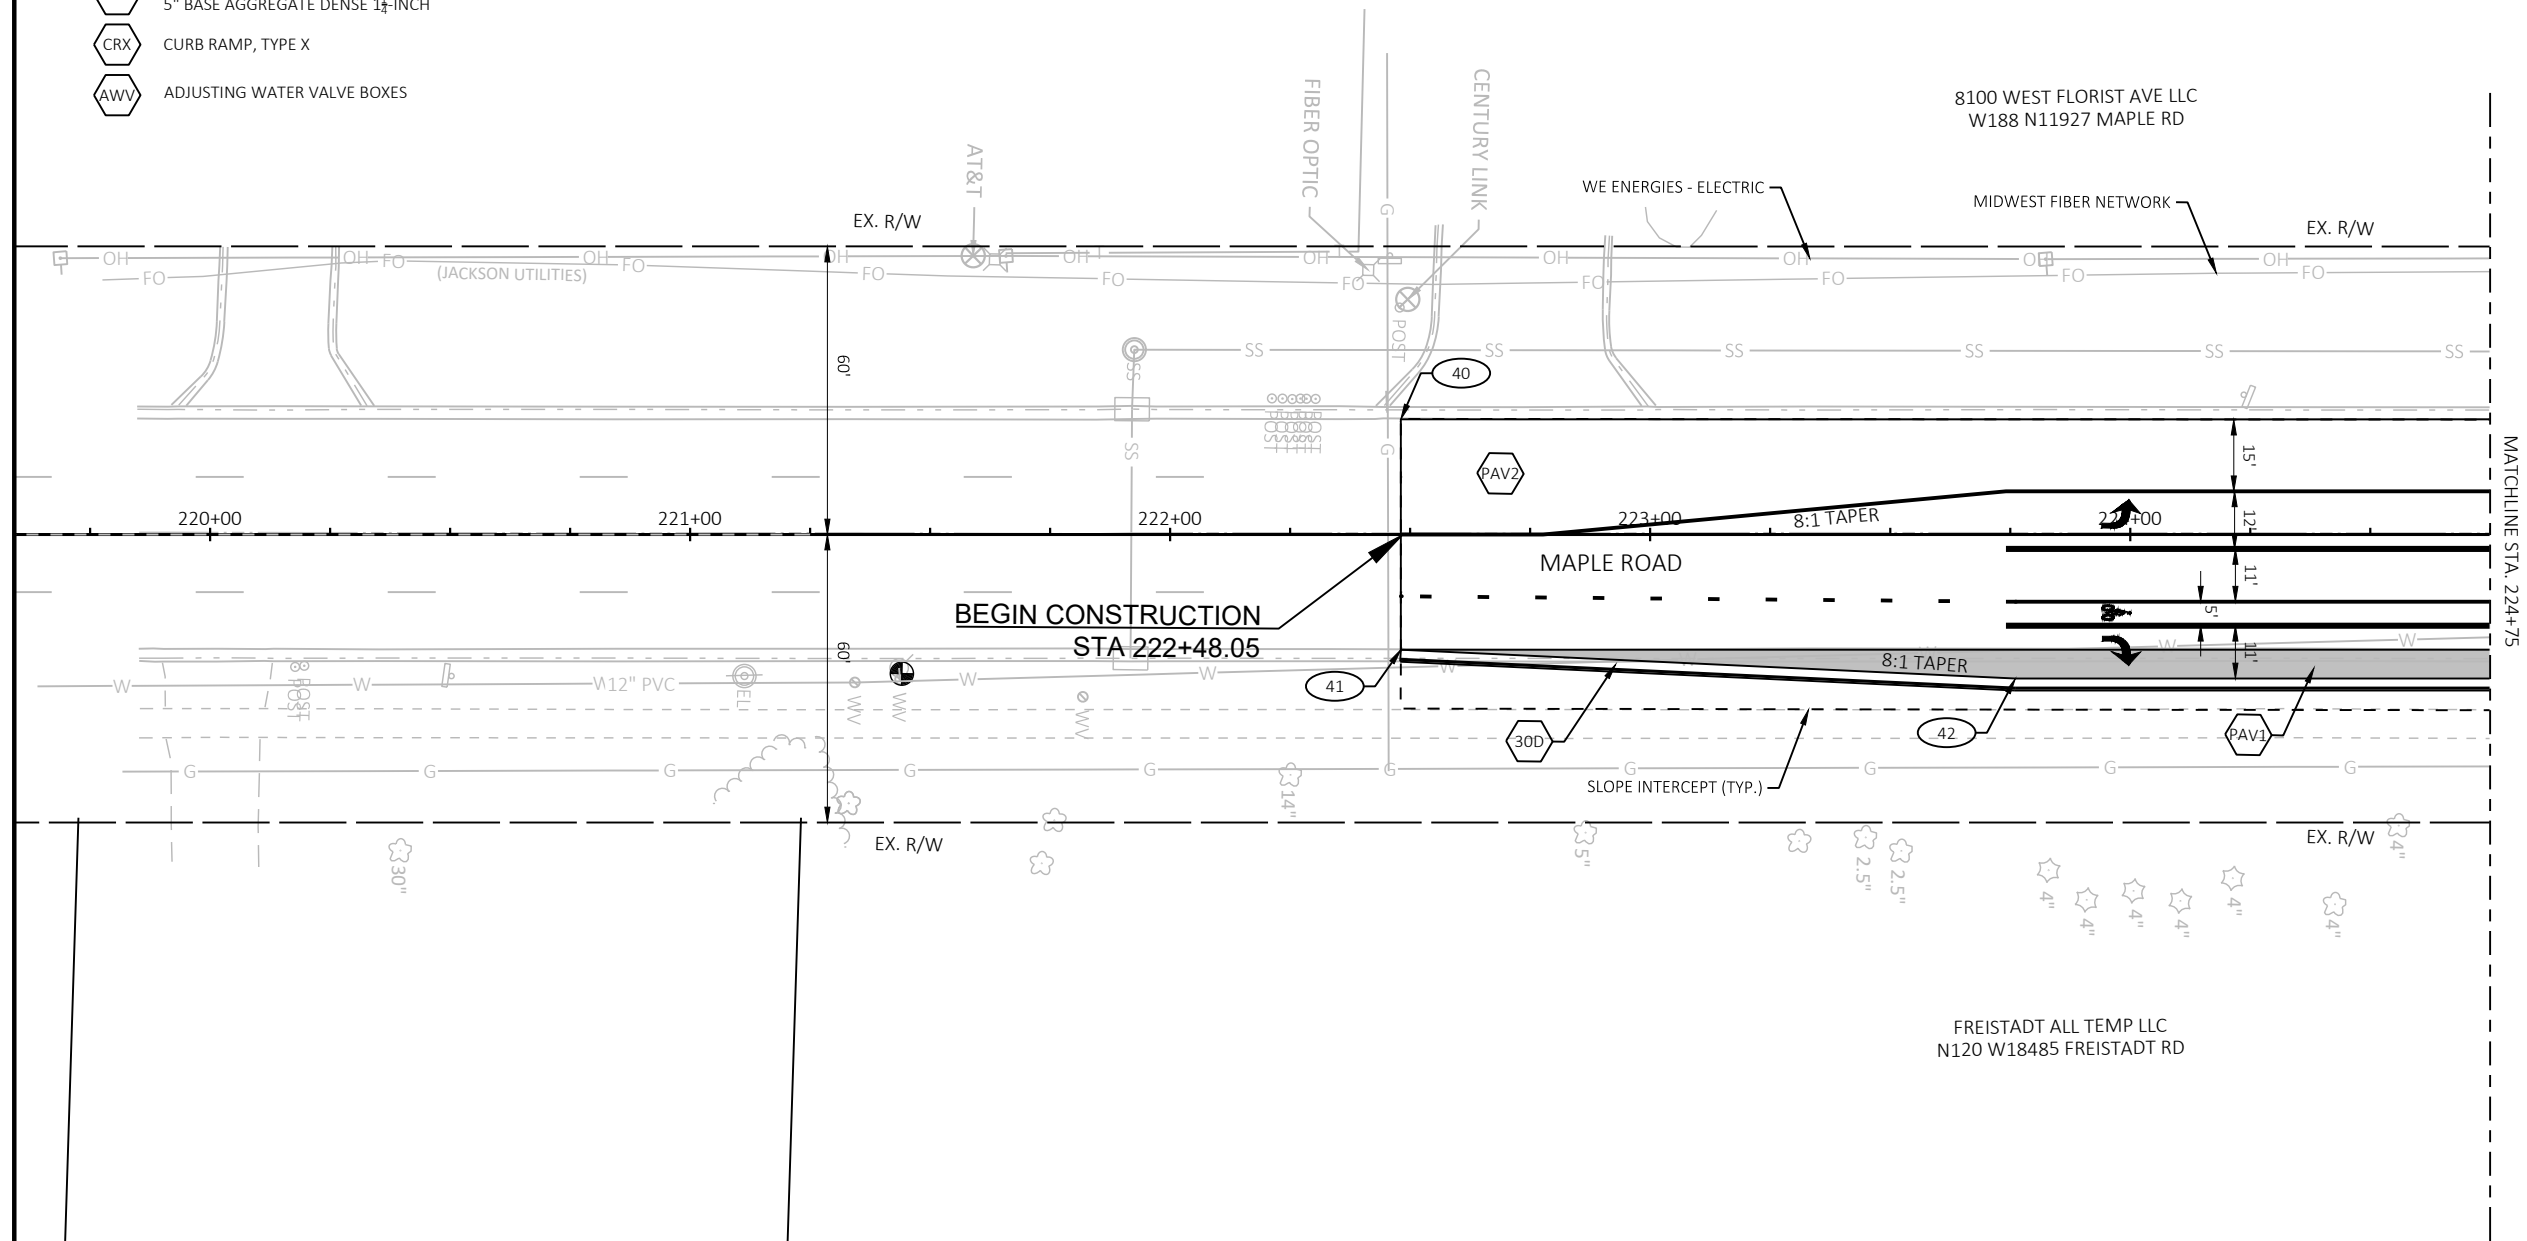

POINT NUMBER	STATION	OFFSET	DESCRIPTION
40	222+48.05	24.00' LT	SAWCUT, MATCH EXISTING
41	222+48.05	24.00' RT	SAWCUT, MATCH EXISTING, BEGIN CURB & GUTTER
42	223+76.05	30.00' RT	END 8:1 CURB & GUTTER TAPER


PAV1	6" HMA PAVEMENT OVER 12" BASE AGGREGATE DENSE 1½-INCH
PAV2	2" MILL WITH 2" HMA OVERLAY
XXD	XX-INCH CONCRETE CURB & GUTTER, TYPE D
SW5	CONCRETE SIDEWALK 5-INCH OVER 5" BASE AGGREGATE DENSE 1½-INCH
CRX	CURB RAMP, TYPE X
AWV	ADJUSTING WATER VALVE BOXES

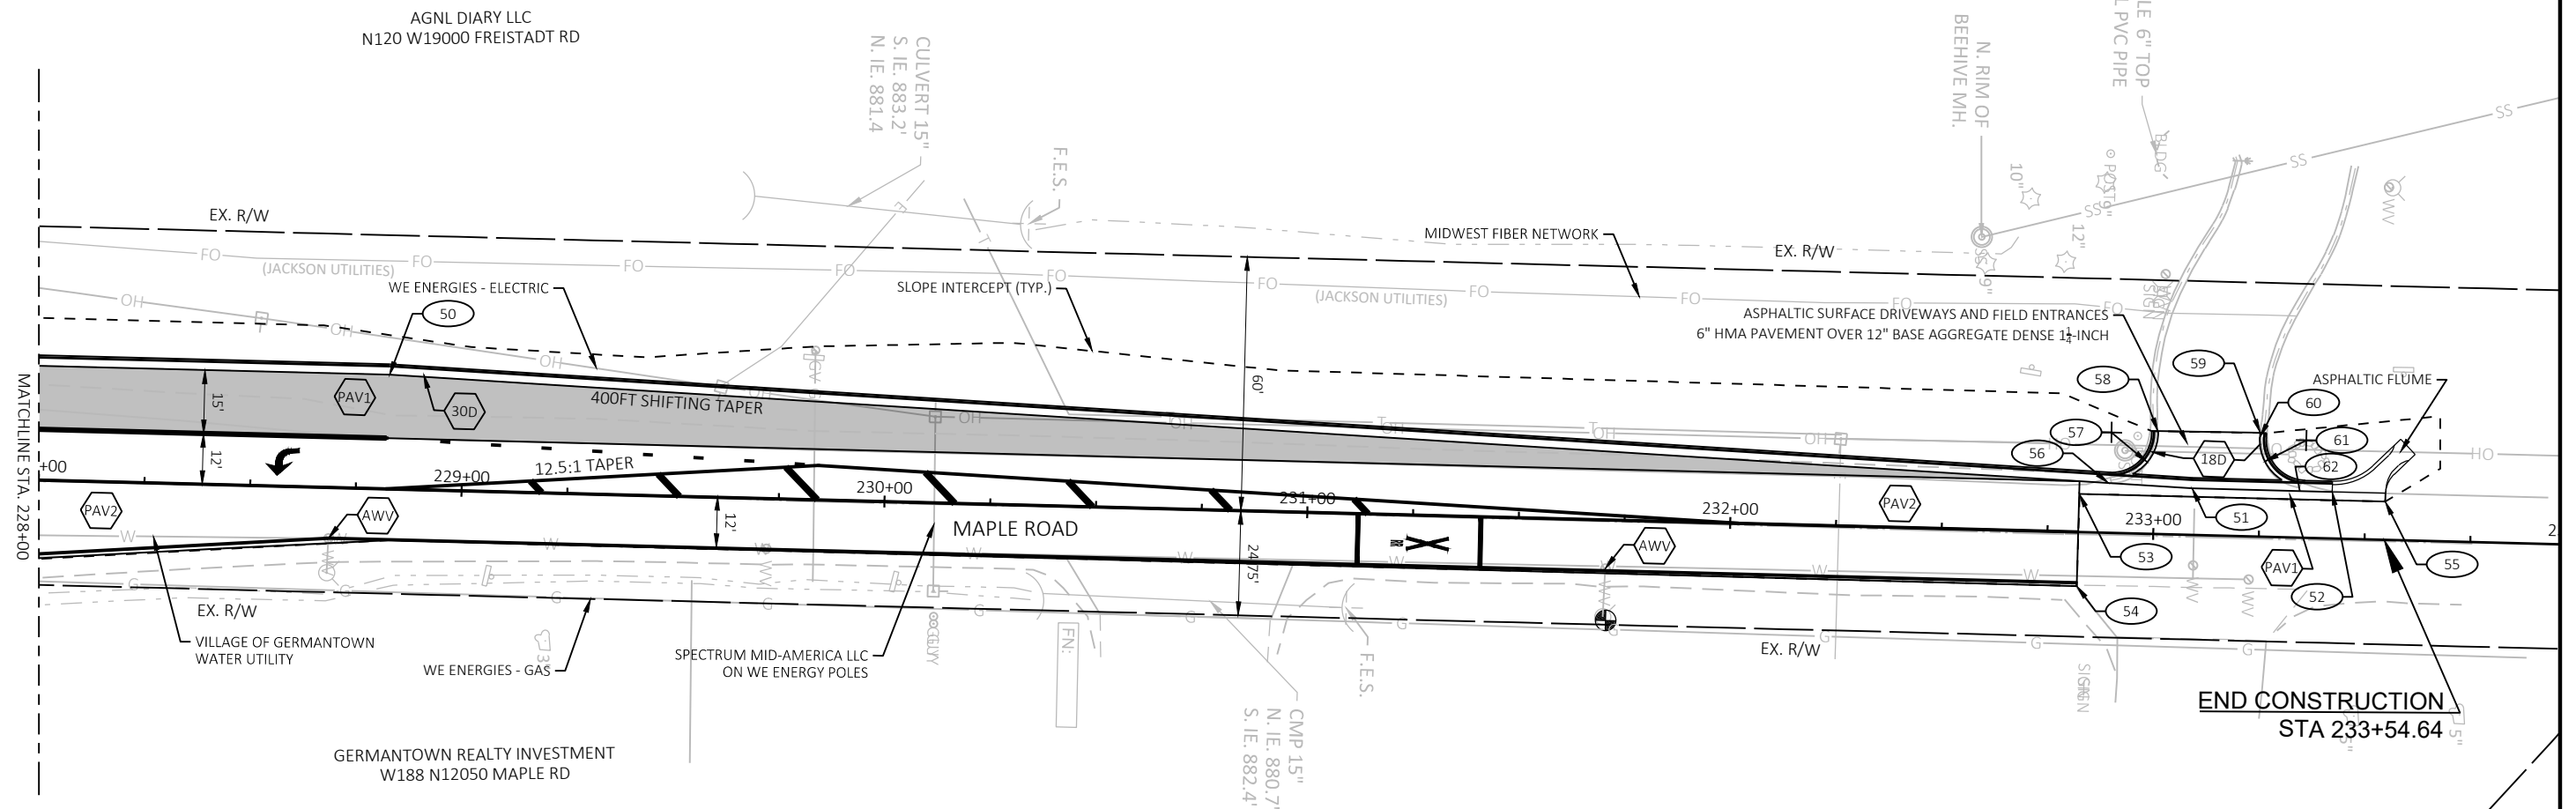

POINT NUMBER	STATION	OFFSET	DESCRIPTION
50	228+82.23	27.00' LT	CURB & GUTTER PI
51	233+08.94	11.00' LT	CURB & GUTTER PI
52	233+42.06	11.00' LT	END CURB & GUTTER
53	232+82.37	9.00' LT	SAWCUT, MATCH EXISTING
54	232+82.28	12.79' RT	SAWCUT, MATCH EXISTING
55	233+54.64	9.00' LT	SAWCUT, MATCH EXISTING
56	232+89.10	11.74' LT	BEGIN 11' RADIUS
57	232+89.55	23.73' LT	11' RADIUS
58	233+00.54	24.35' LT	END 11' RADIUS, END C&G
59	233+24.69	24.55' LT	BEGIN CUR & GUTTER
60	233+24.64	23.55' LT	BEGIN 11' RADIUS
61	233+35.63	23.00' LT	11' RADIUS
62	233+34.69	11.00' LT	END 11' RADIUS

LEGEND

(XXX.XX) EXISTING ELEVATION
XXX.XX PROPOSED ELEVATION

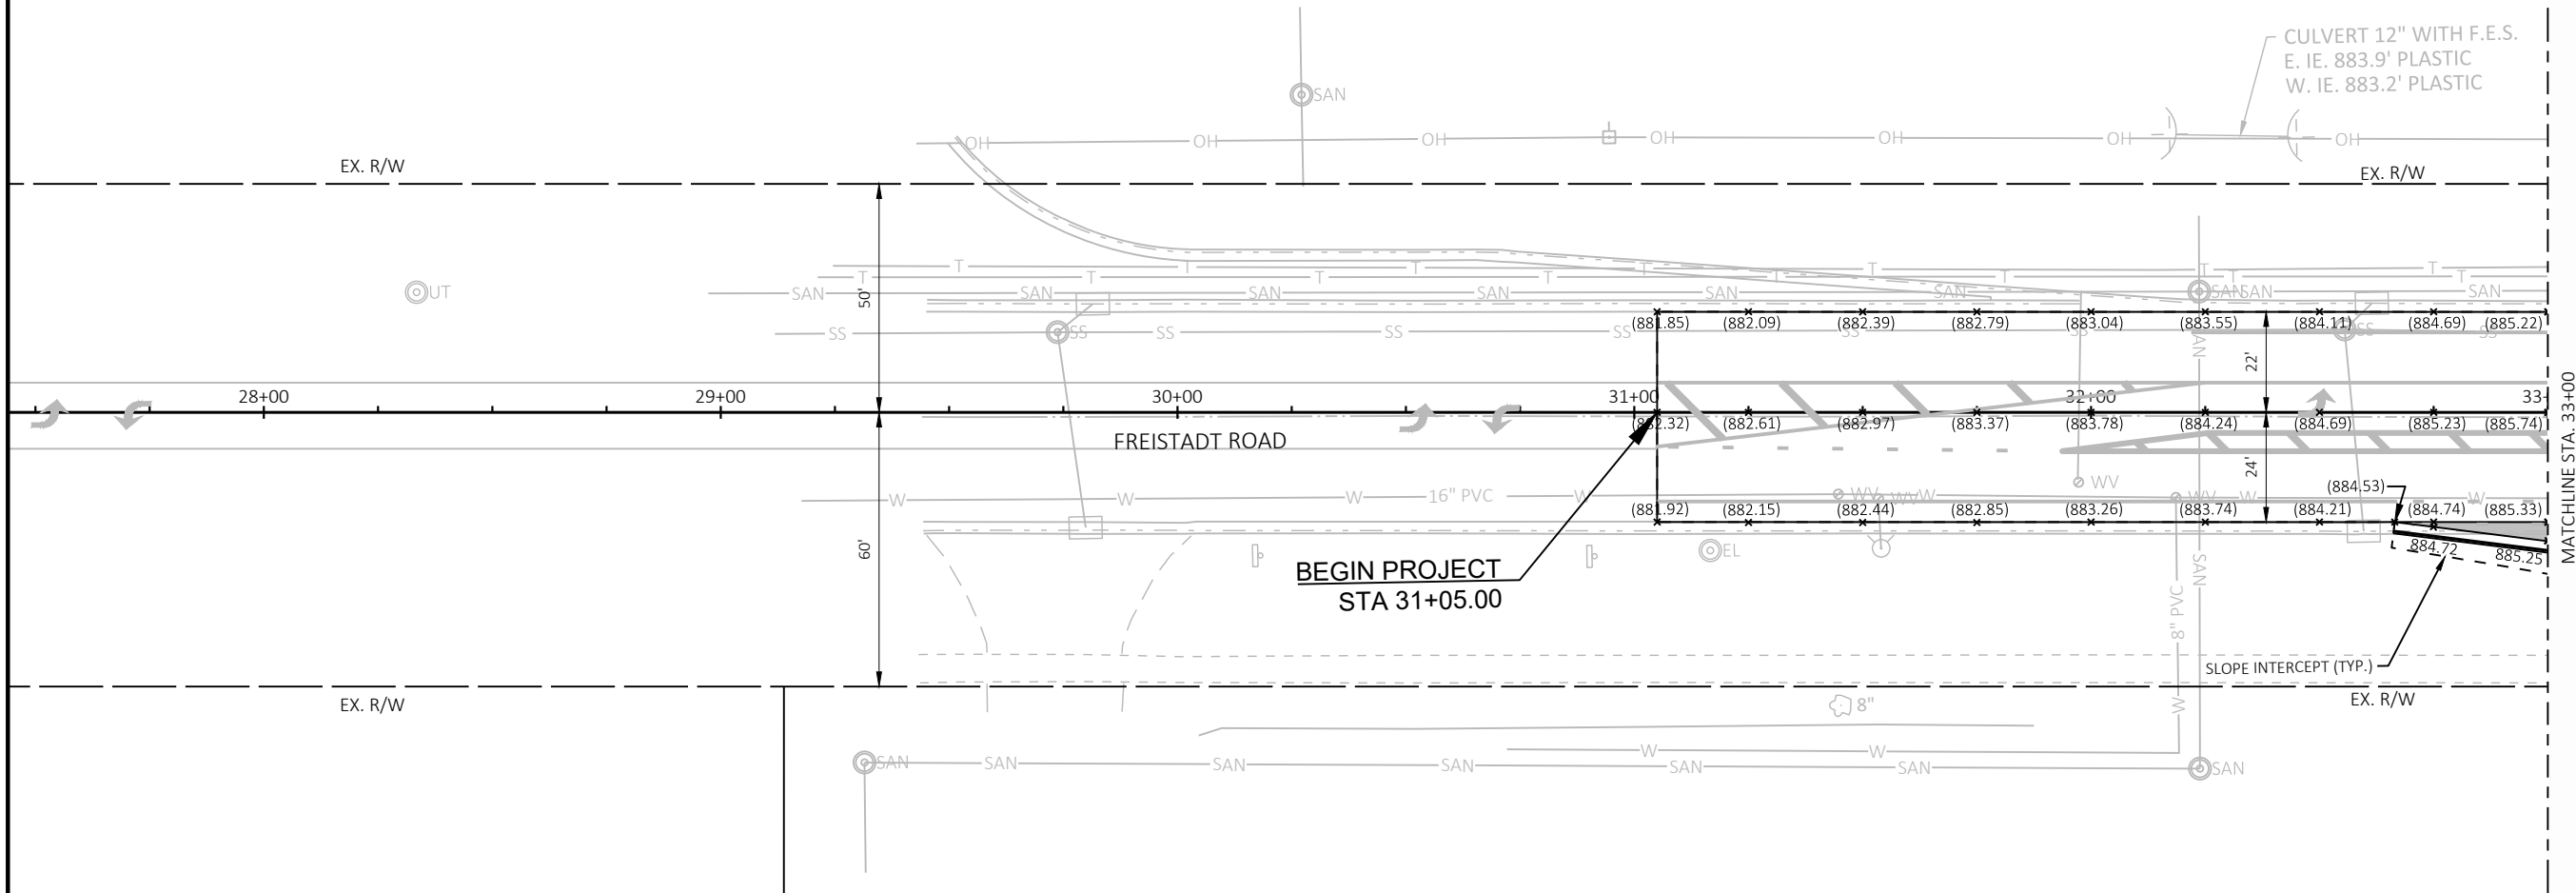


(XXX.XX)	EXISTING ELEVATION
XXX.XX	PROPOSED ELEVATION




LEGEND

(XXX.XX) EXISTING ELEVATION
XXX.XX PROPOSED ELEVATION

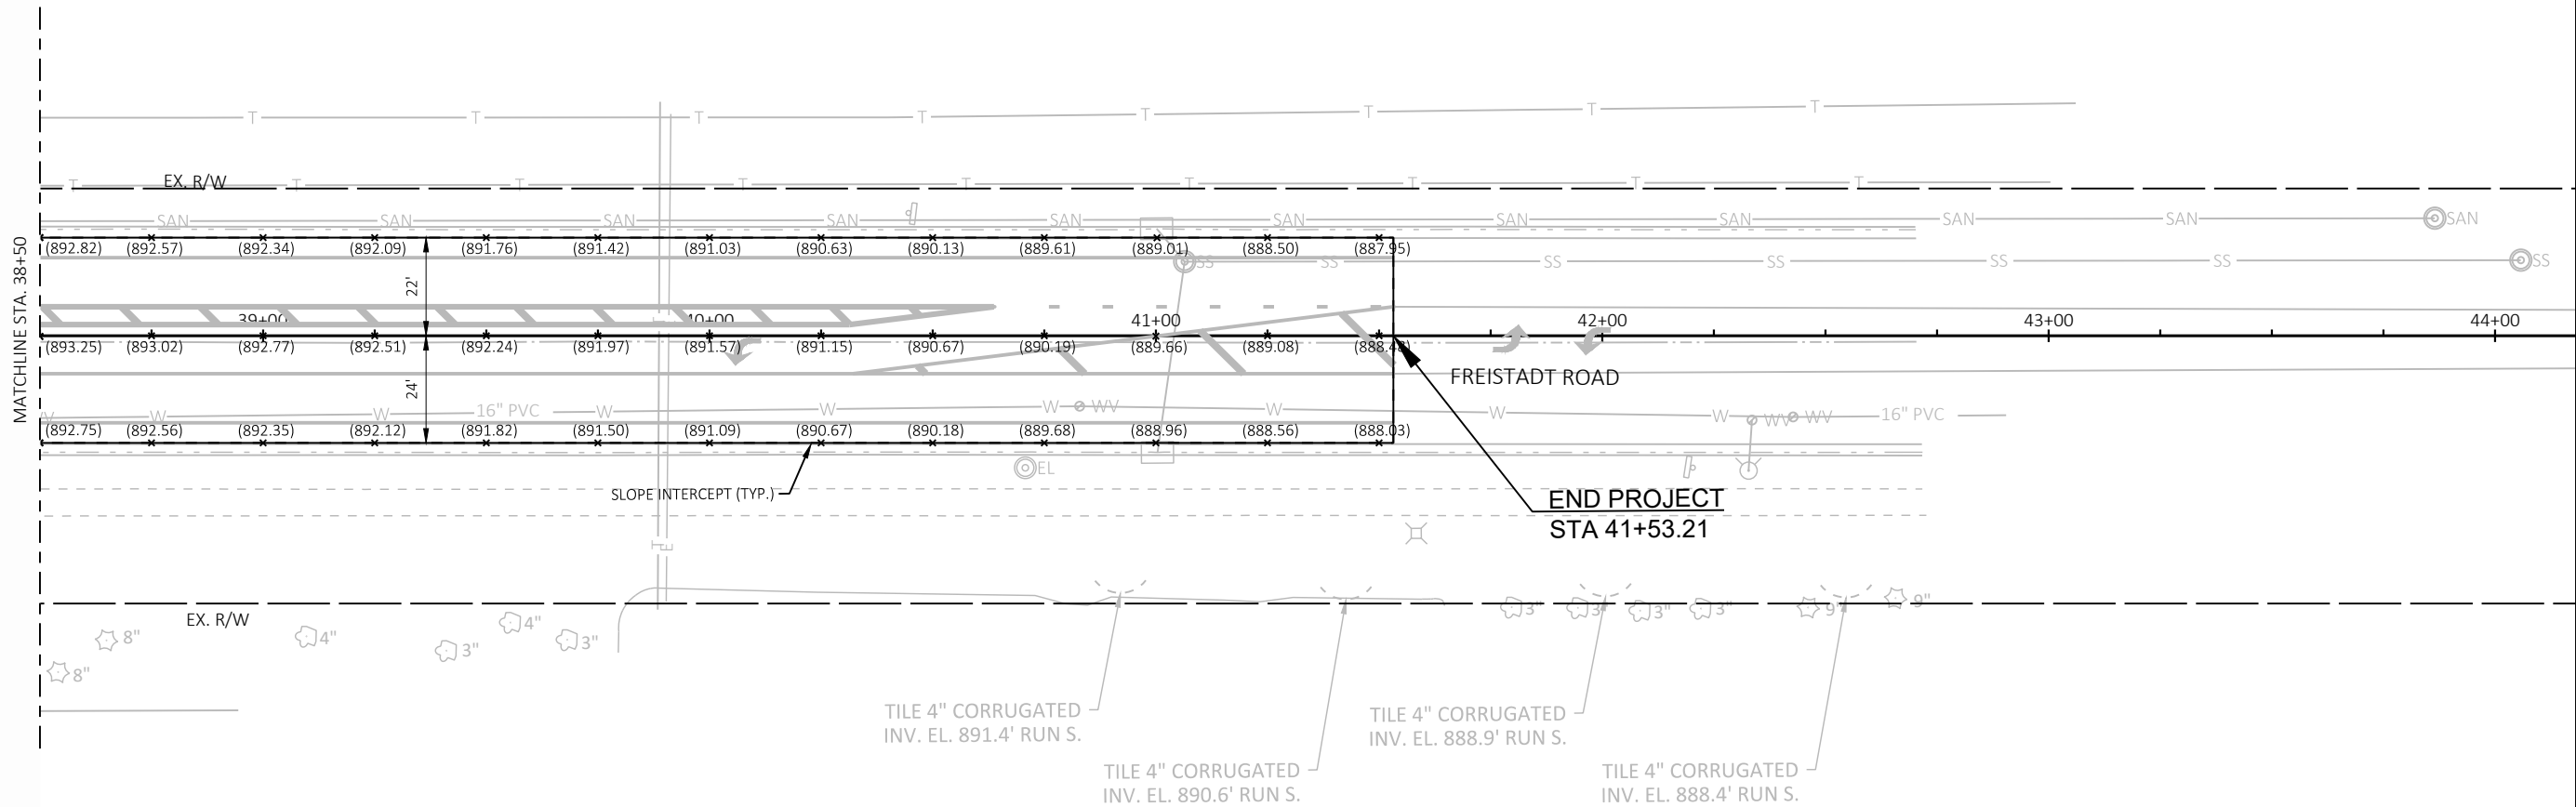


LEGEND

(XXX.XX) EXISTING ELEVATION
XXX.XX PROPOSED ELEVATION

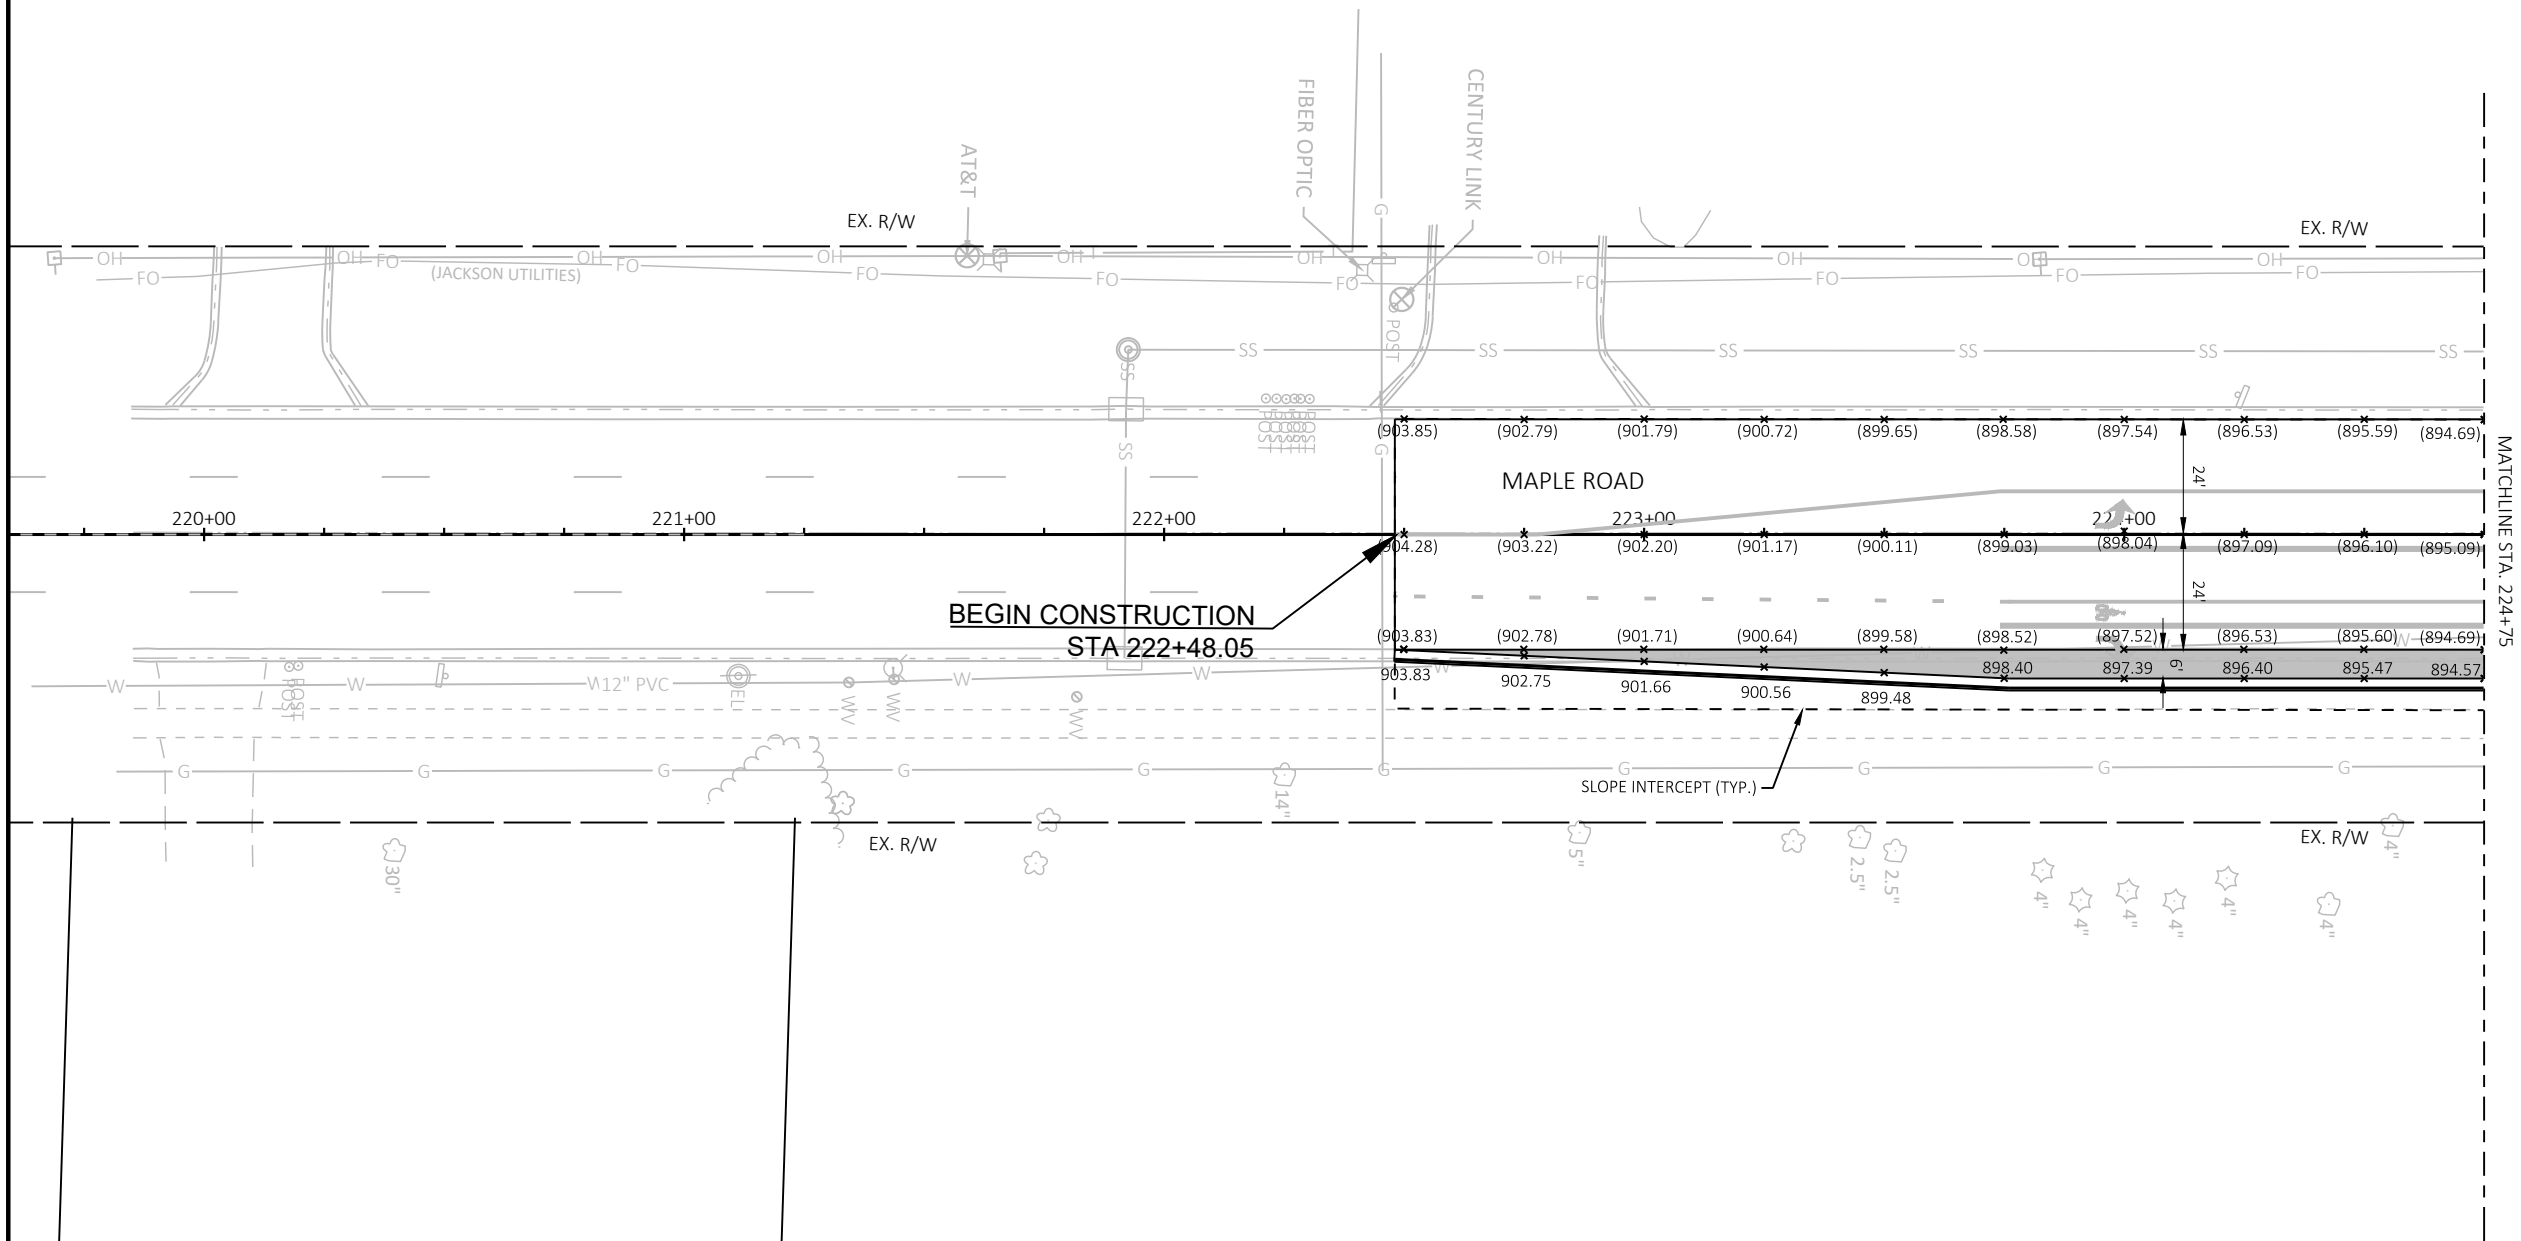


LEGEND

(XXX.XX)	EXISTING ELEVATION
XXX.XX	PROPOSED ELEVATION

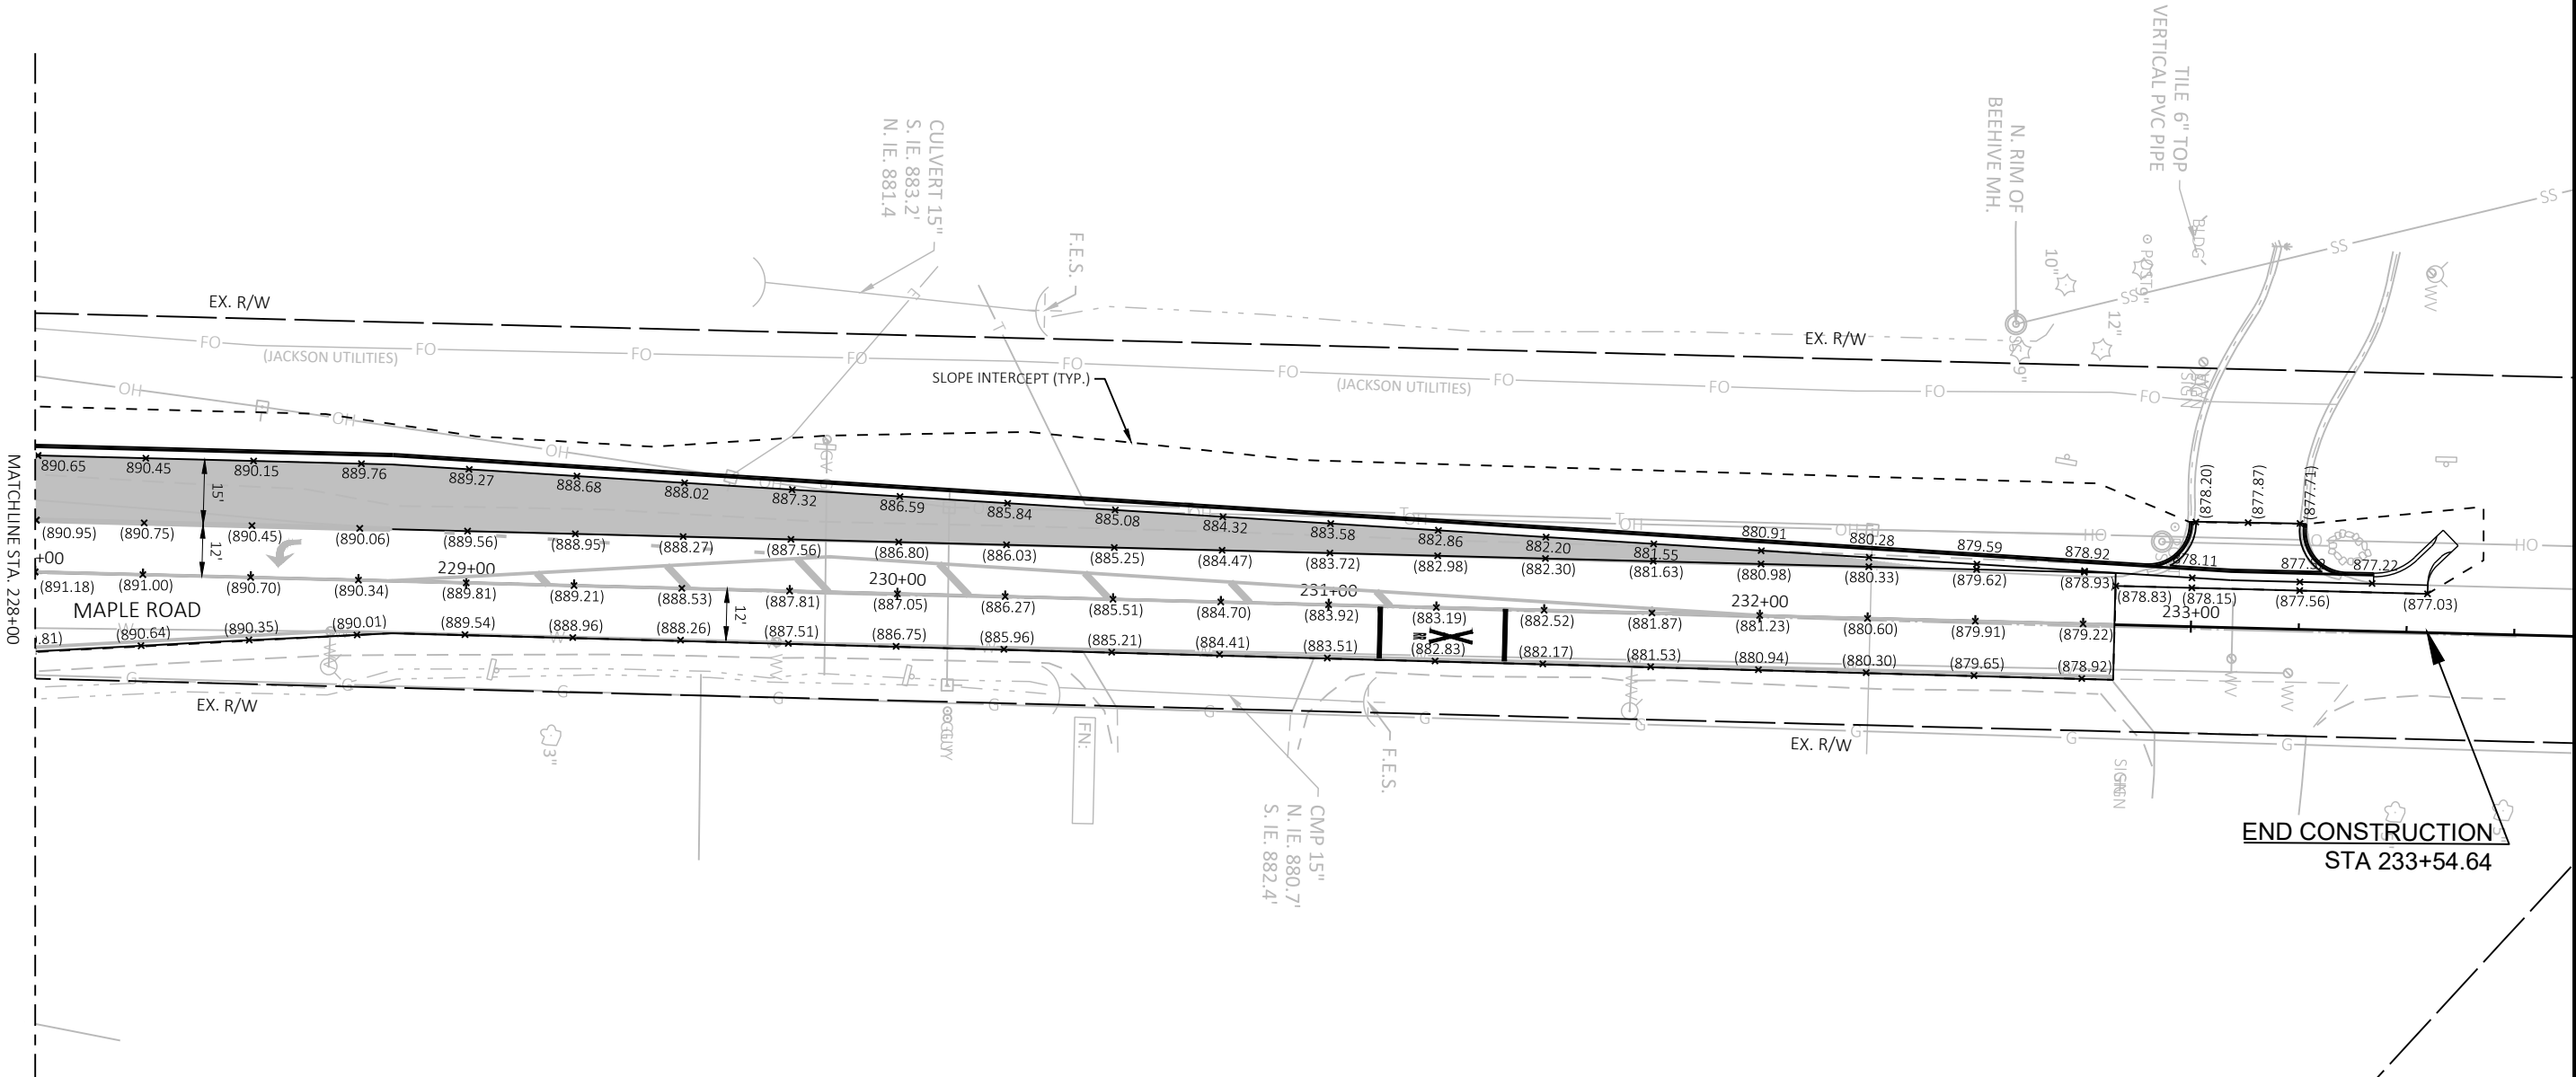

LEGEND

-  INLET PROTECTION, TYPE C UNLESS OTHERWISE NOTED
-  SALVAGED TOPSOIL AND HYDROSEED
-  SILT FENCE
-  CULVERT PIPE CHECK
-  TEMPORARY DITCH CHECK
-  RIPRAP MEDIUM

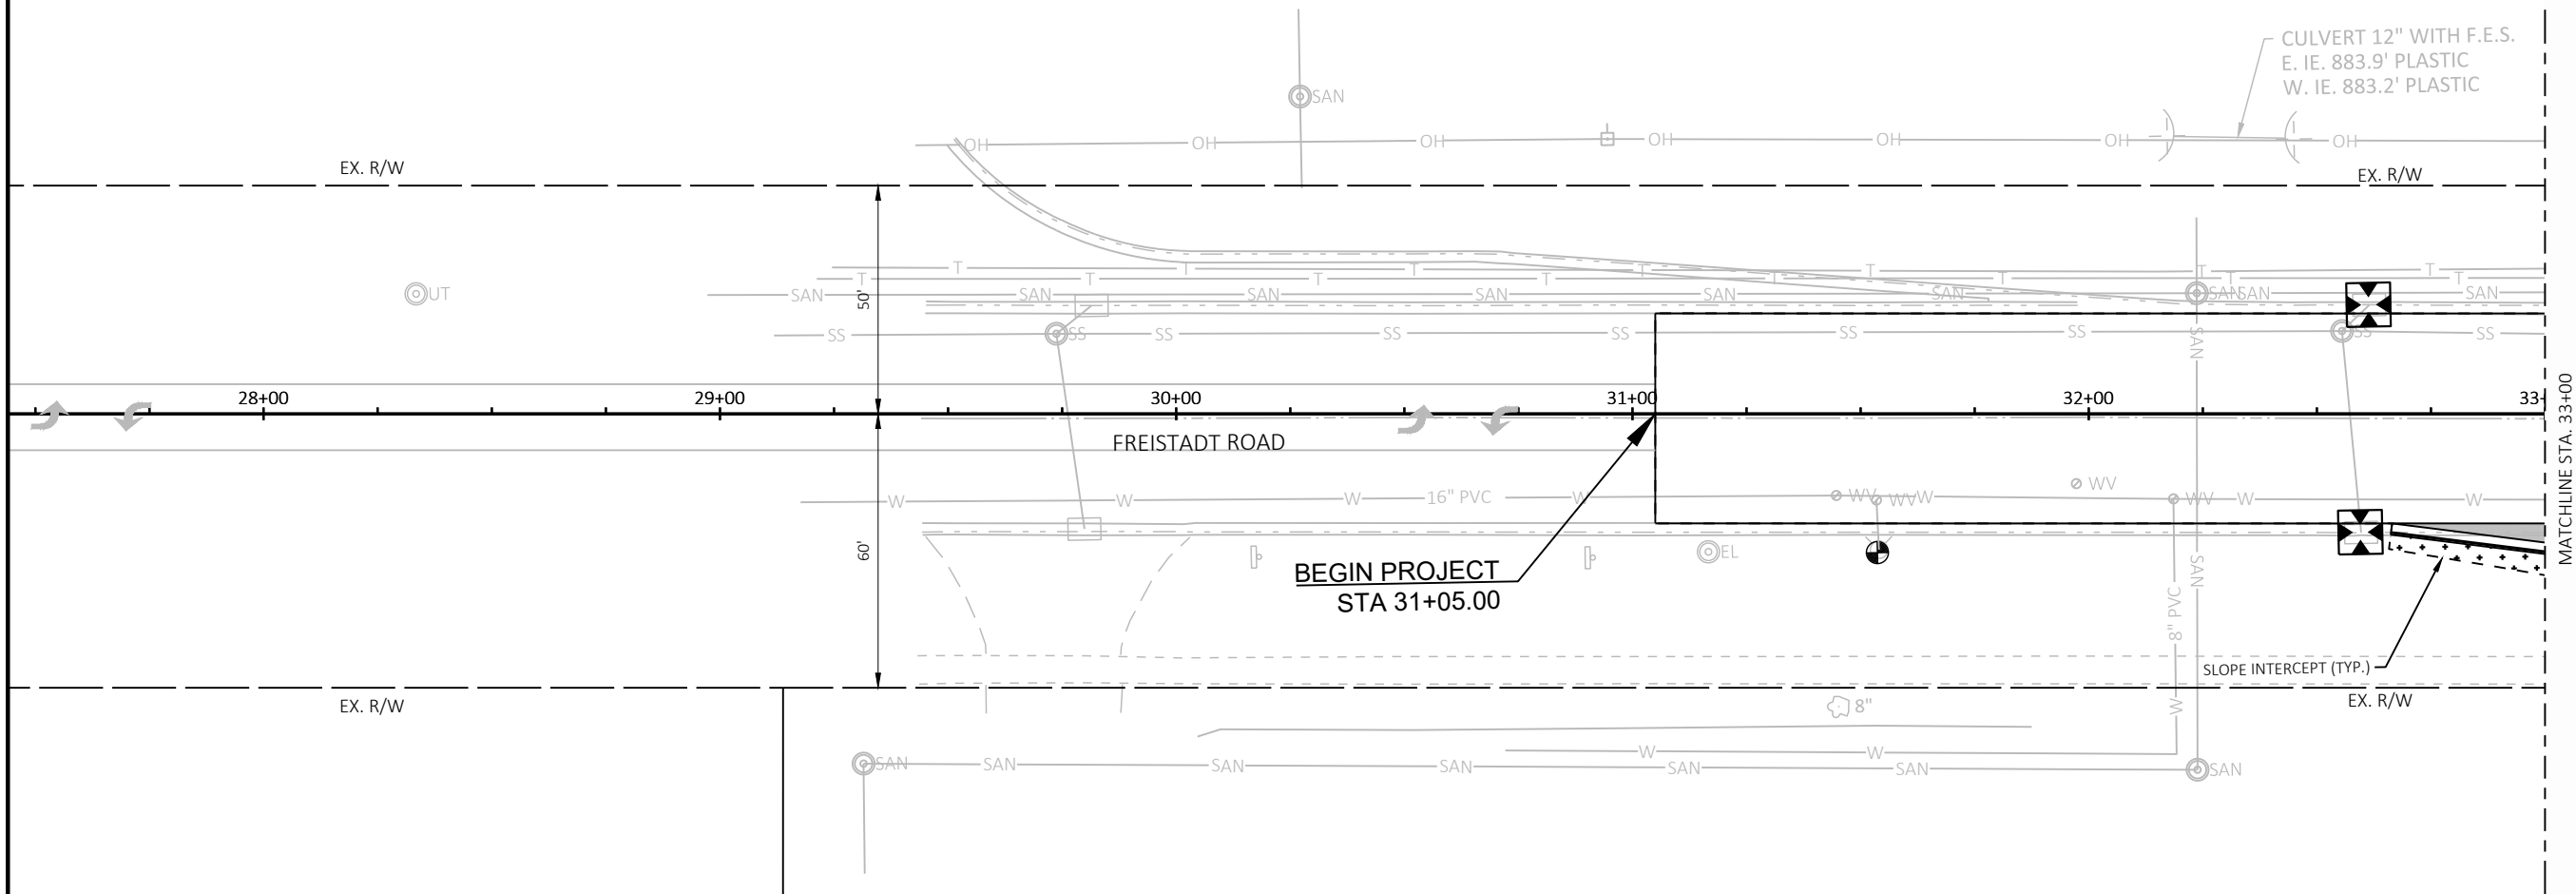



LEGEND

INLET PROTECTION, TYPE C UNLESS OTHERWISE NOTED



SALVAGED TOPSOIL AND HYDROSEED



SILT FENCE




CULVERT PIPE CHECK



TEMPORARY DITCH CHECK



RIPRAP MEDIUM

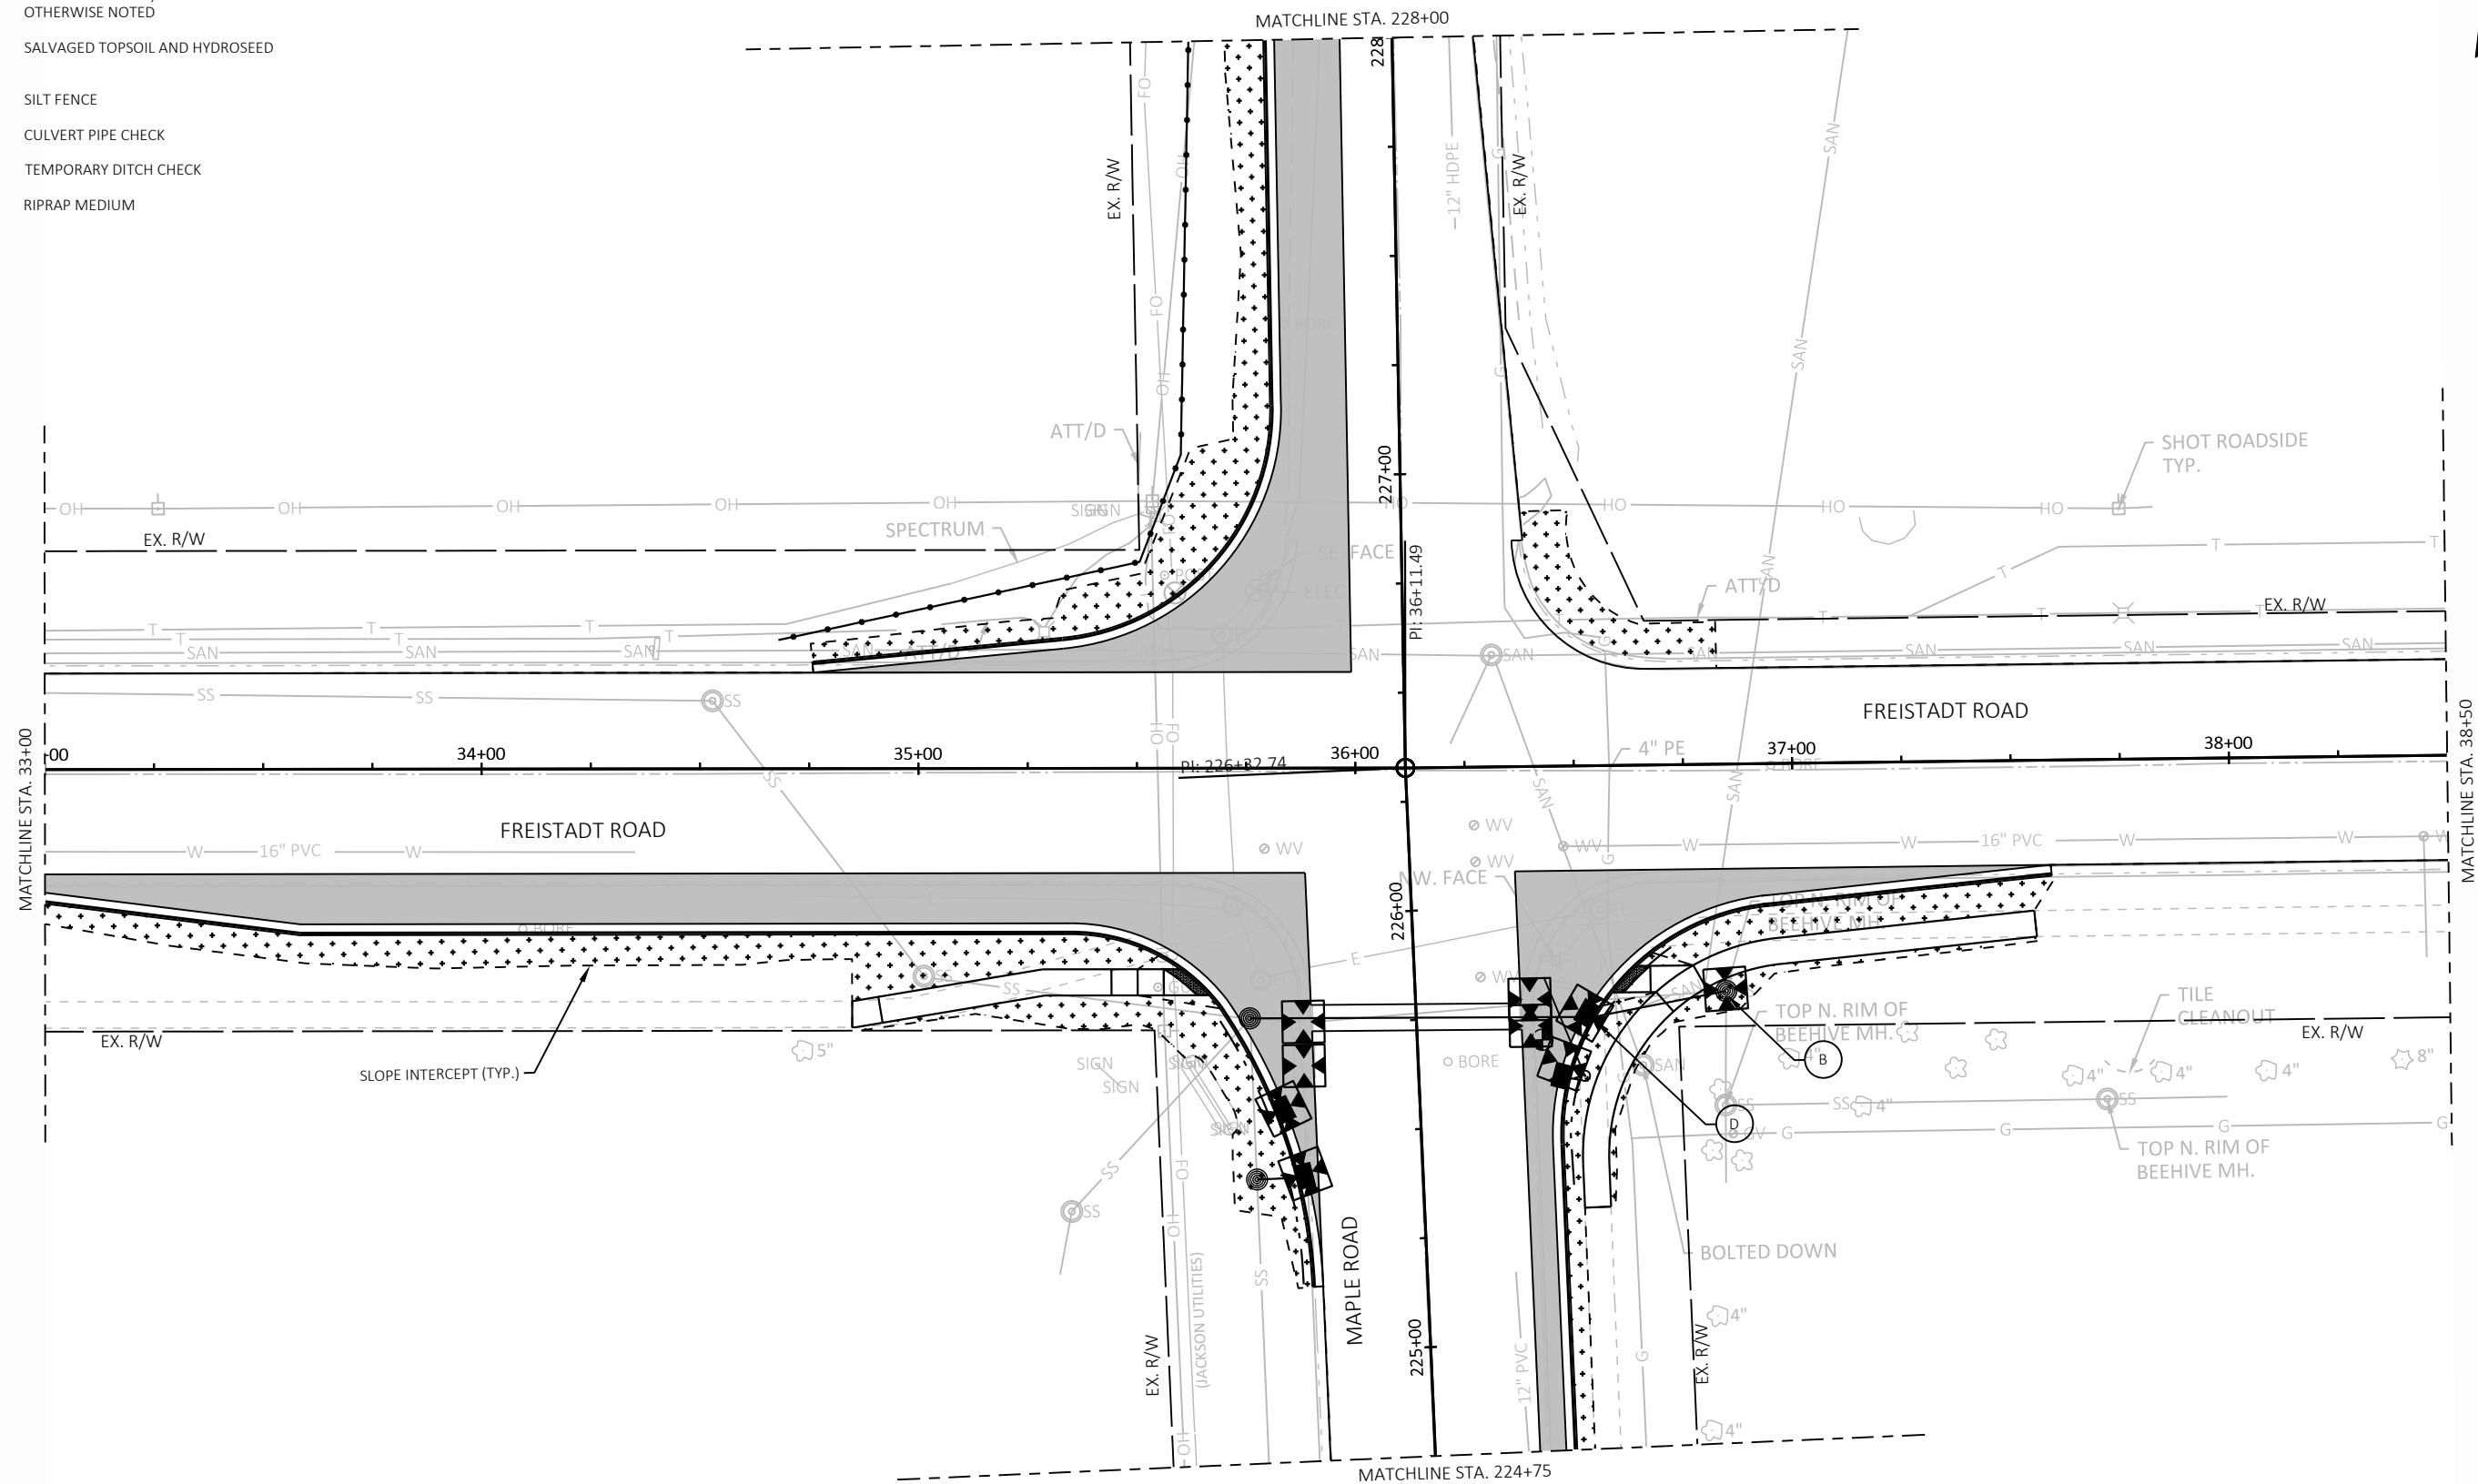

2

2

LEGEND



INLET PROTECTION, TYPE C UNLESS OTHERWISE NOTED



SALVAGED TOPSOIL AND HYDROSEED



SILT FENCE




CULVERT PIPE CHECK



TEMPORARY DITCH CHECK



RIPRAP MEDIUM

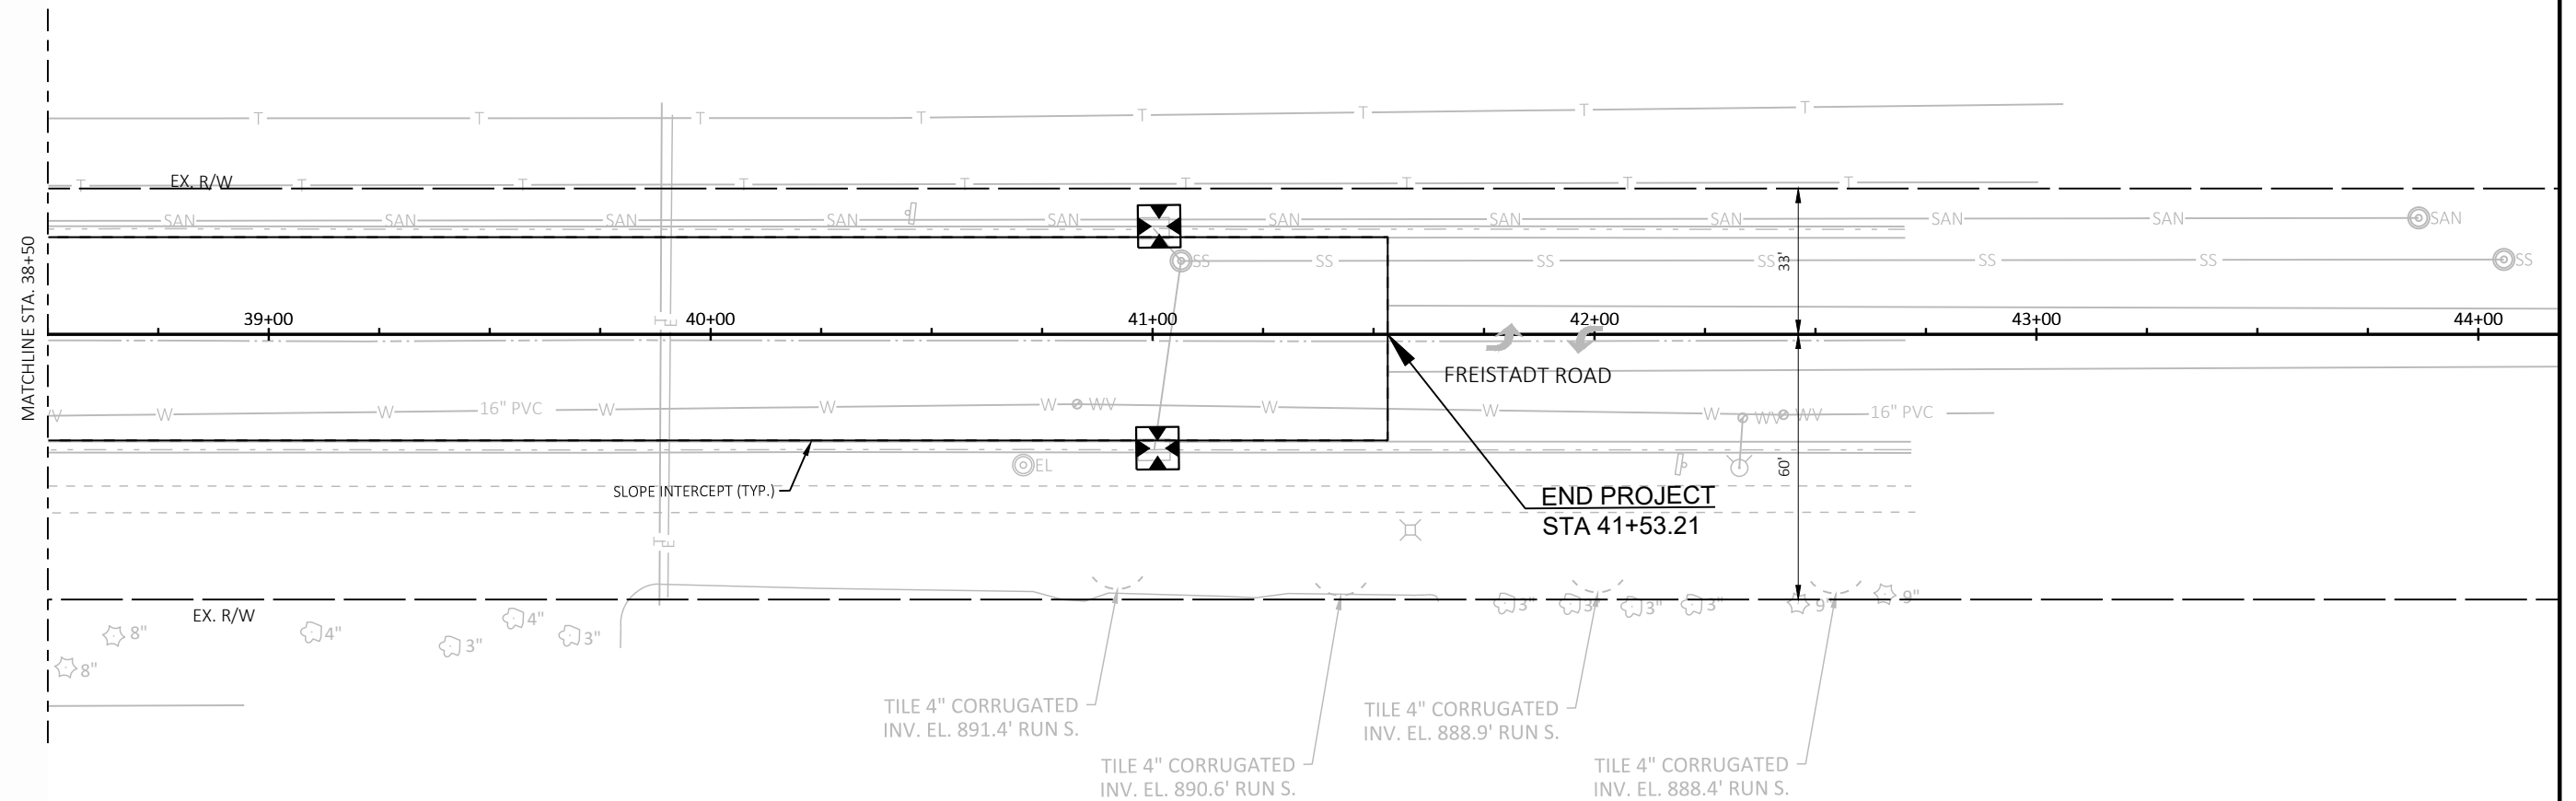

PROJECT NO: 2712-03-70

HWY: FREISTADT ROAD

COUNTY: WASHINGTON

EROSION CONTROL

SHEET

28

—

FILE NAME : X:\ML\2020\20200211\DESIGN\TRANSPORTATION\SHEETSPLAN\022001_EC.DWG
LAYOUT NAME - 022003 ec

PLOT DATE : 1/26/2021 1:48 PM

PLOT BY : CHAPMAN, JULIE


PLOT NAME

PLOT SCALE : 1 IN:40 FT

WISDOT/CADDS SHEET 42


LEGEND



-  INLET PROTECTION, TYPE C UNLESS OTHERWISE NOTED
-  SALVAGED TOPSOIL AND HYDROSEED
-  SILT FENCE
-  CULVERT PIPE CHECK
-  TEMPORARY DITCH CHECK
-  RIPRAP MEDIUM

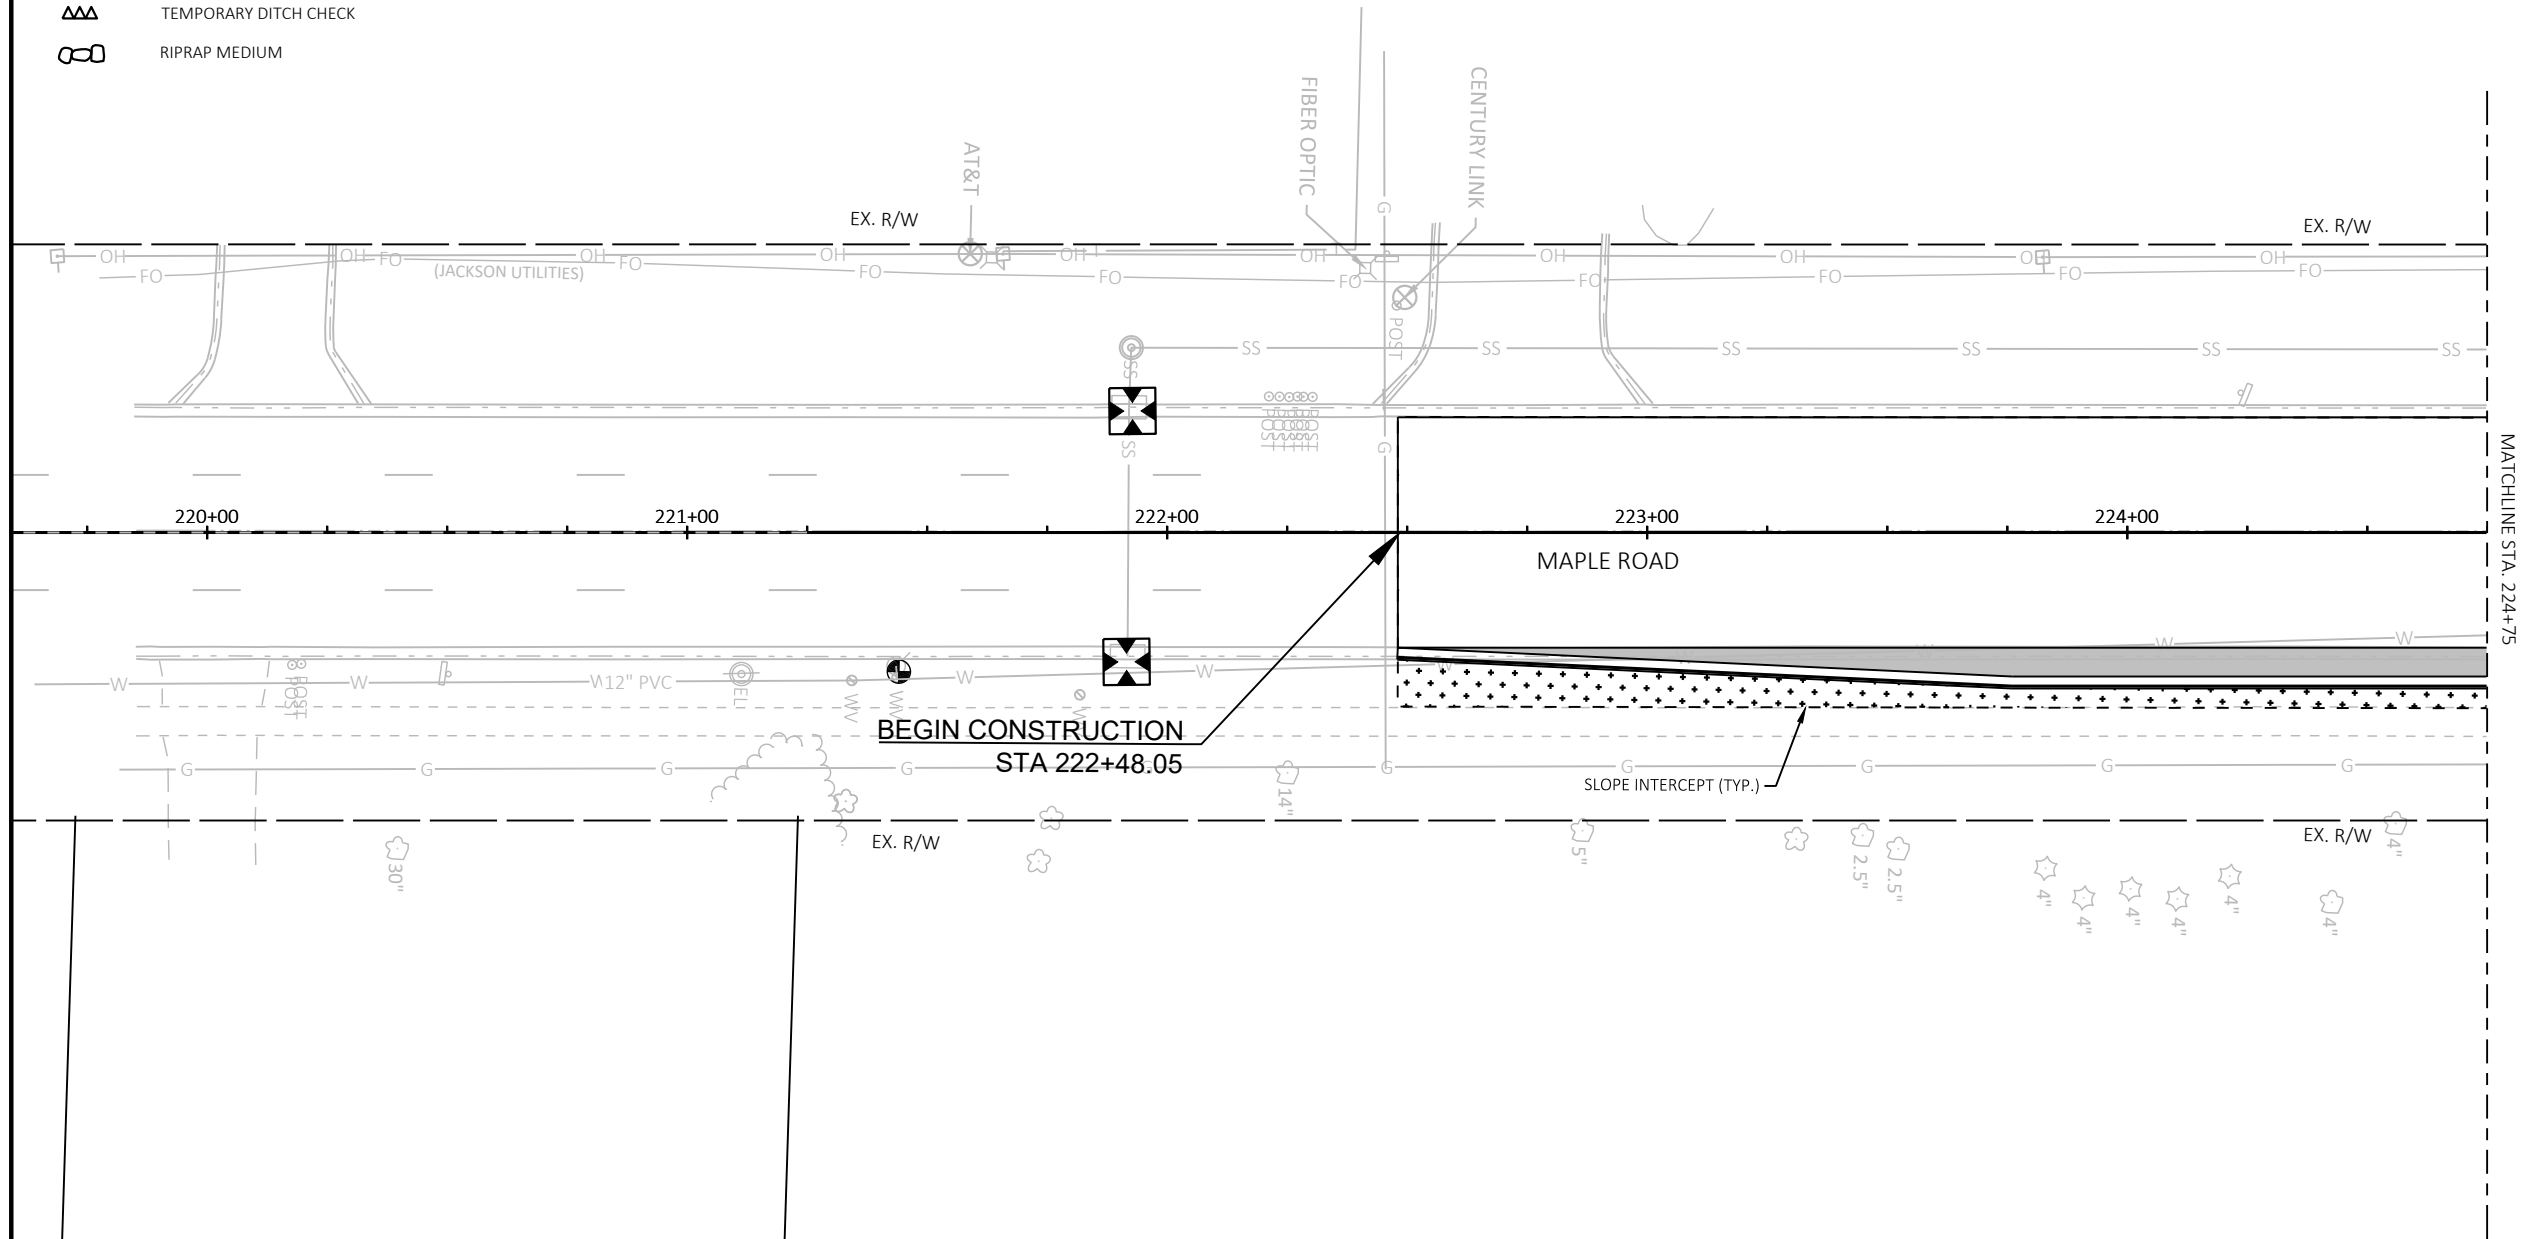


LEGEND

-  INLET PROTECTION, TYPE C UNLESS OTHERWISE NOTED
-  SALVAGED TOPSOIL AND HYDROSEED
-  SILT FENCE
-  CULVERT PIPE CHECK
-  TEMPORARY DITCH CHECK
-  RIPRAP MEDIUM

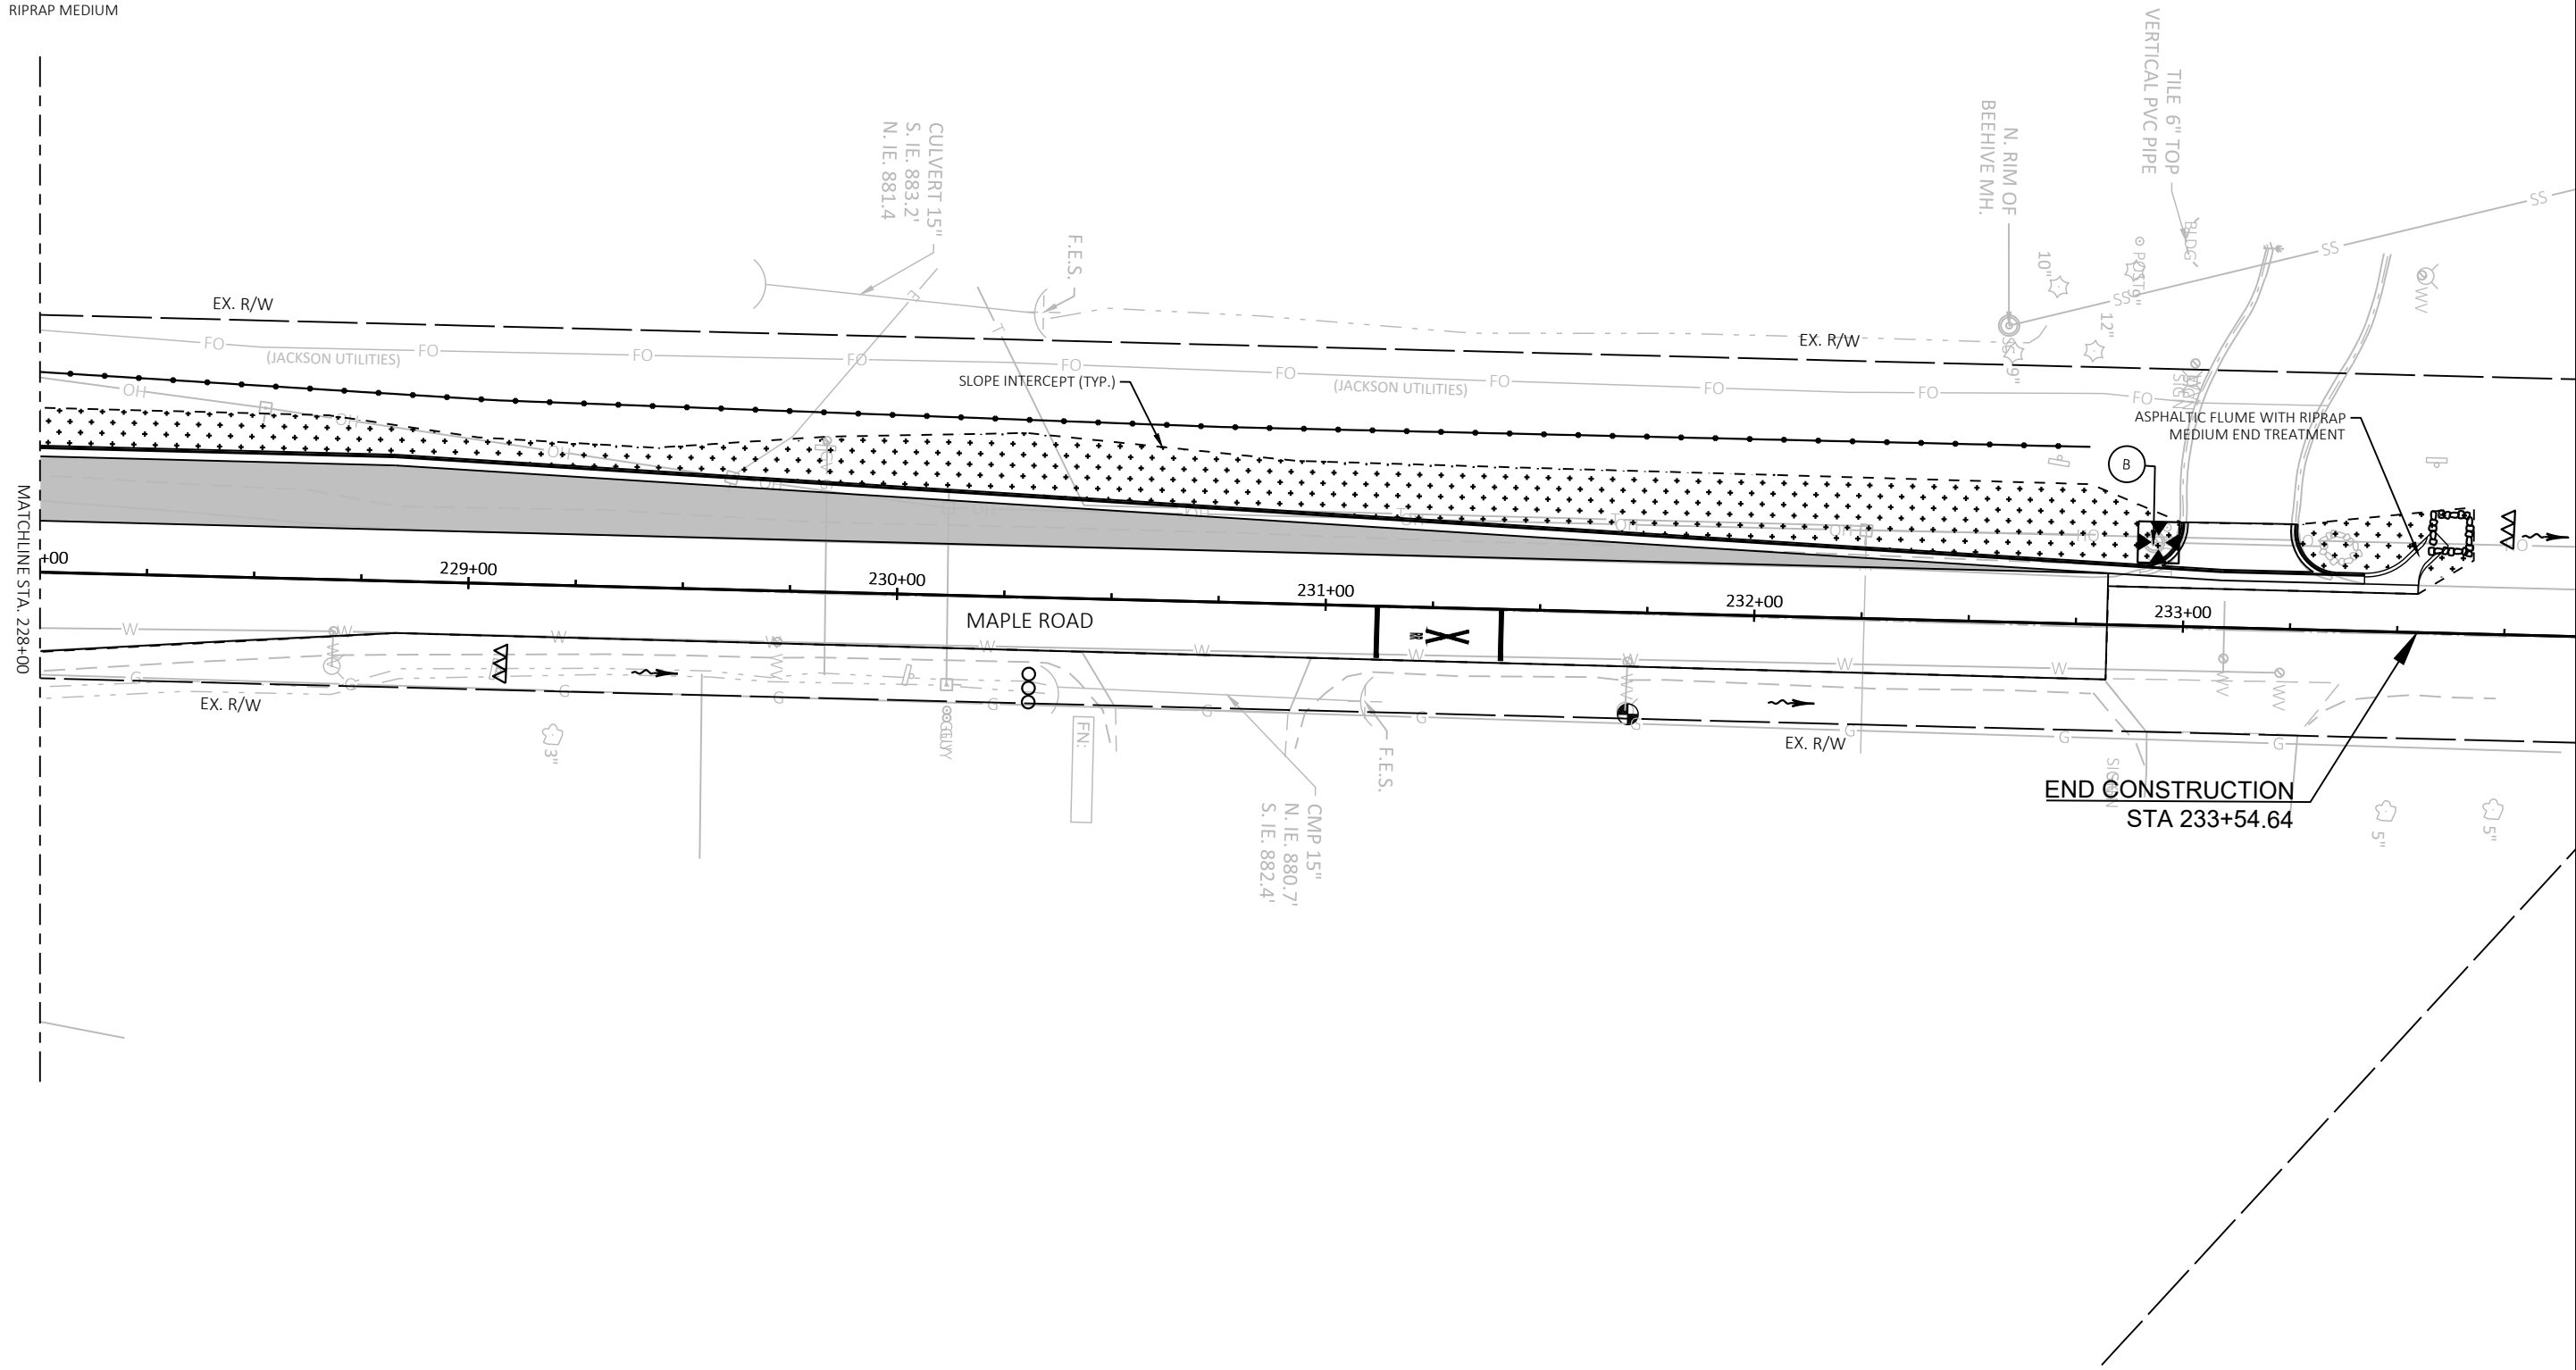

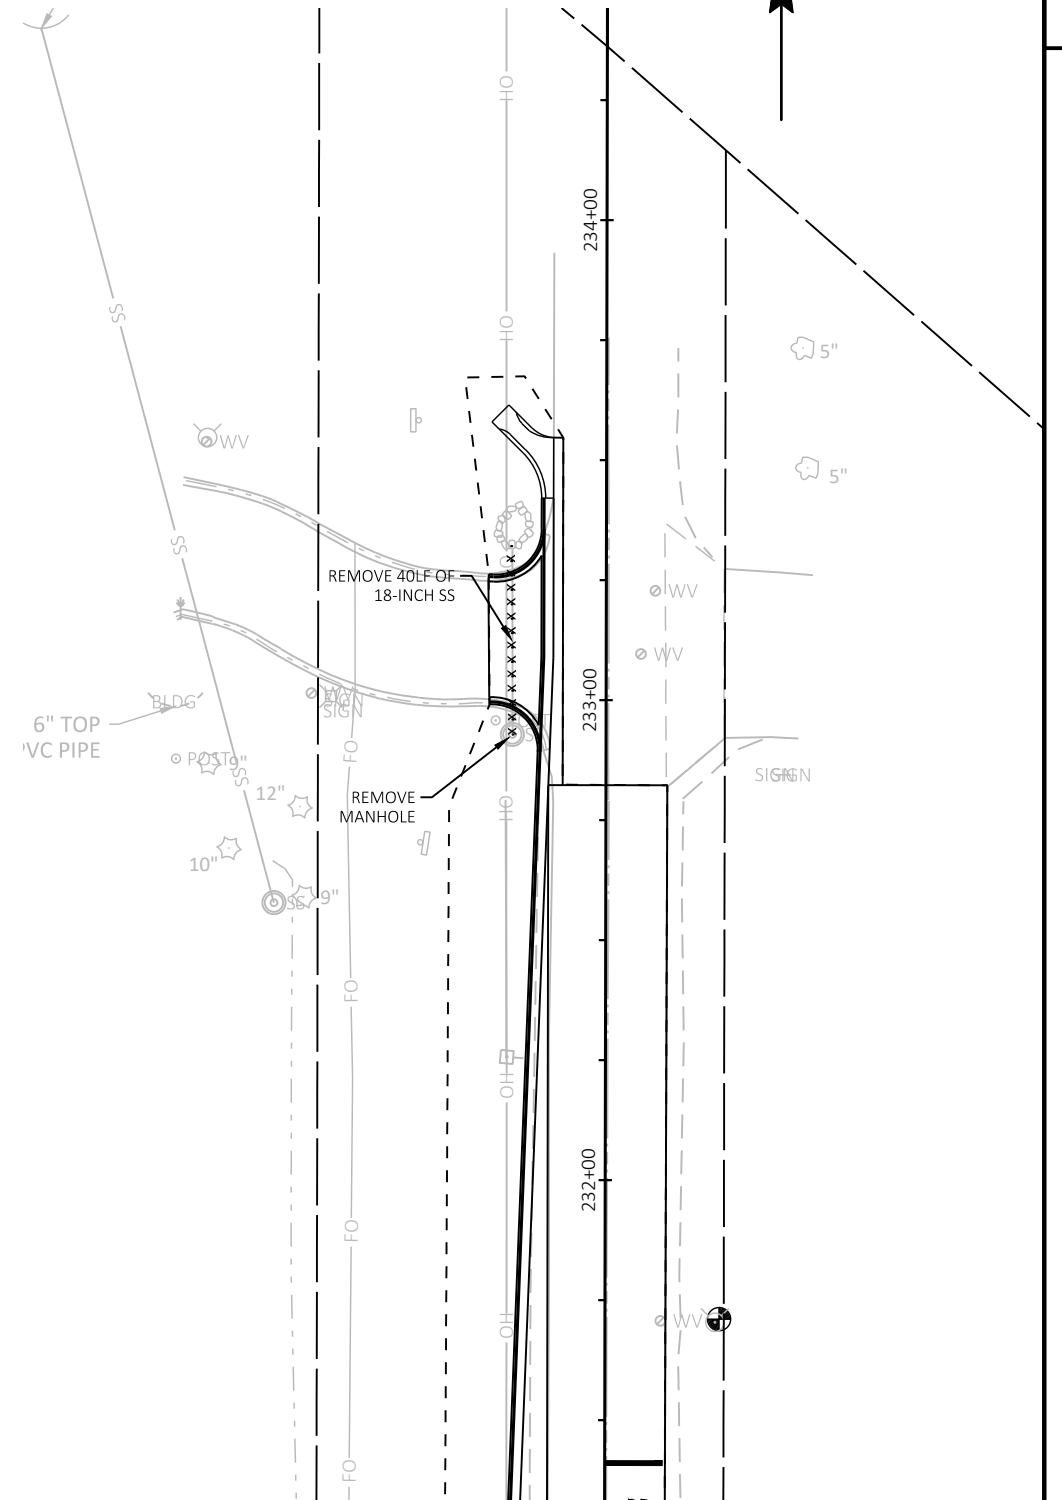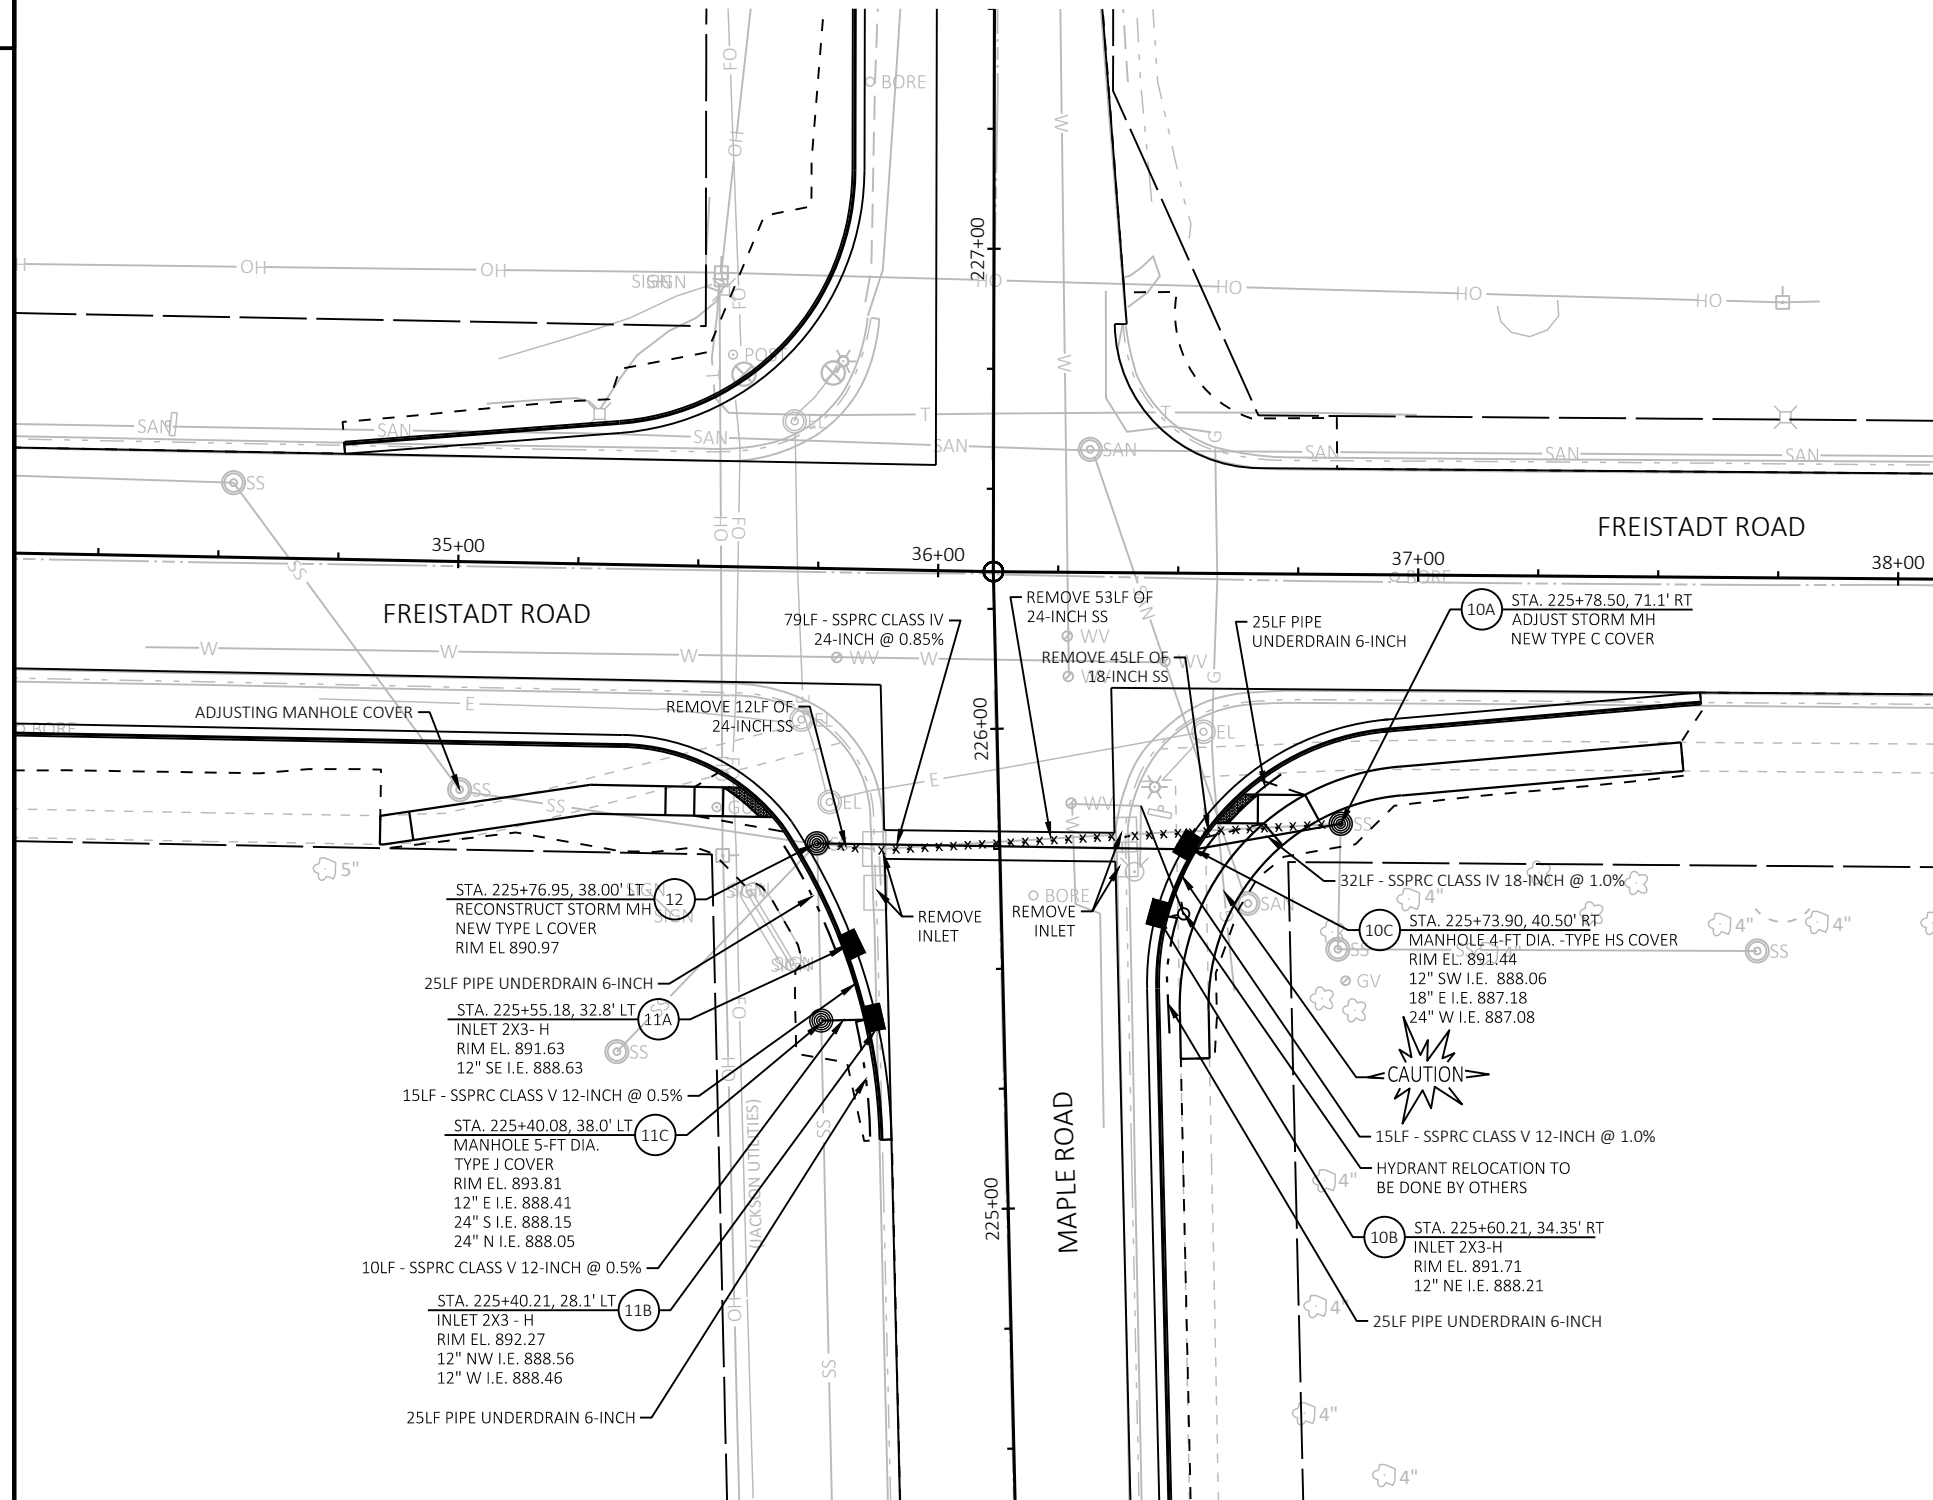

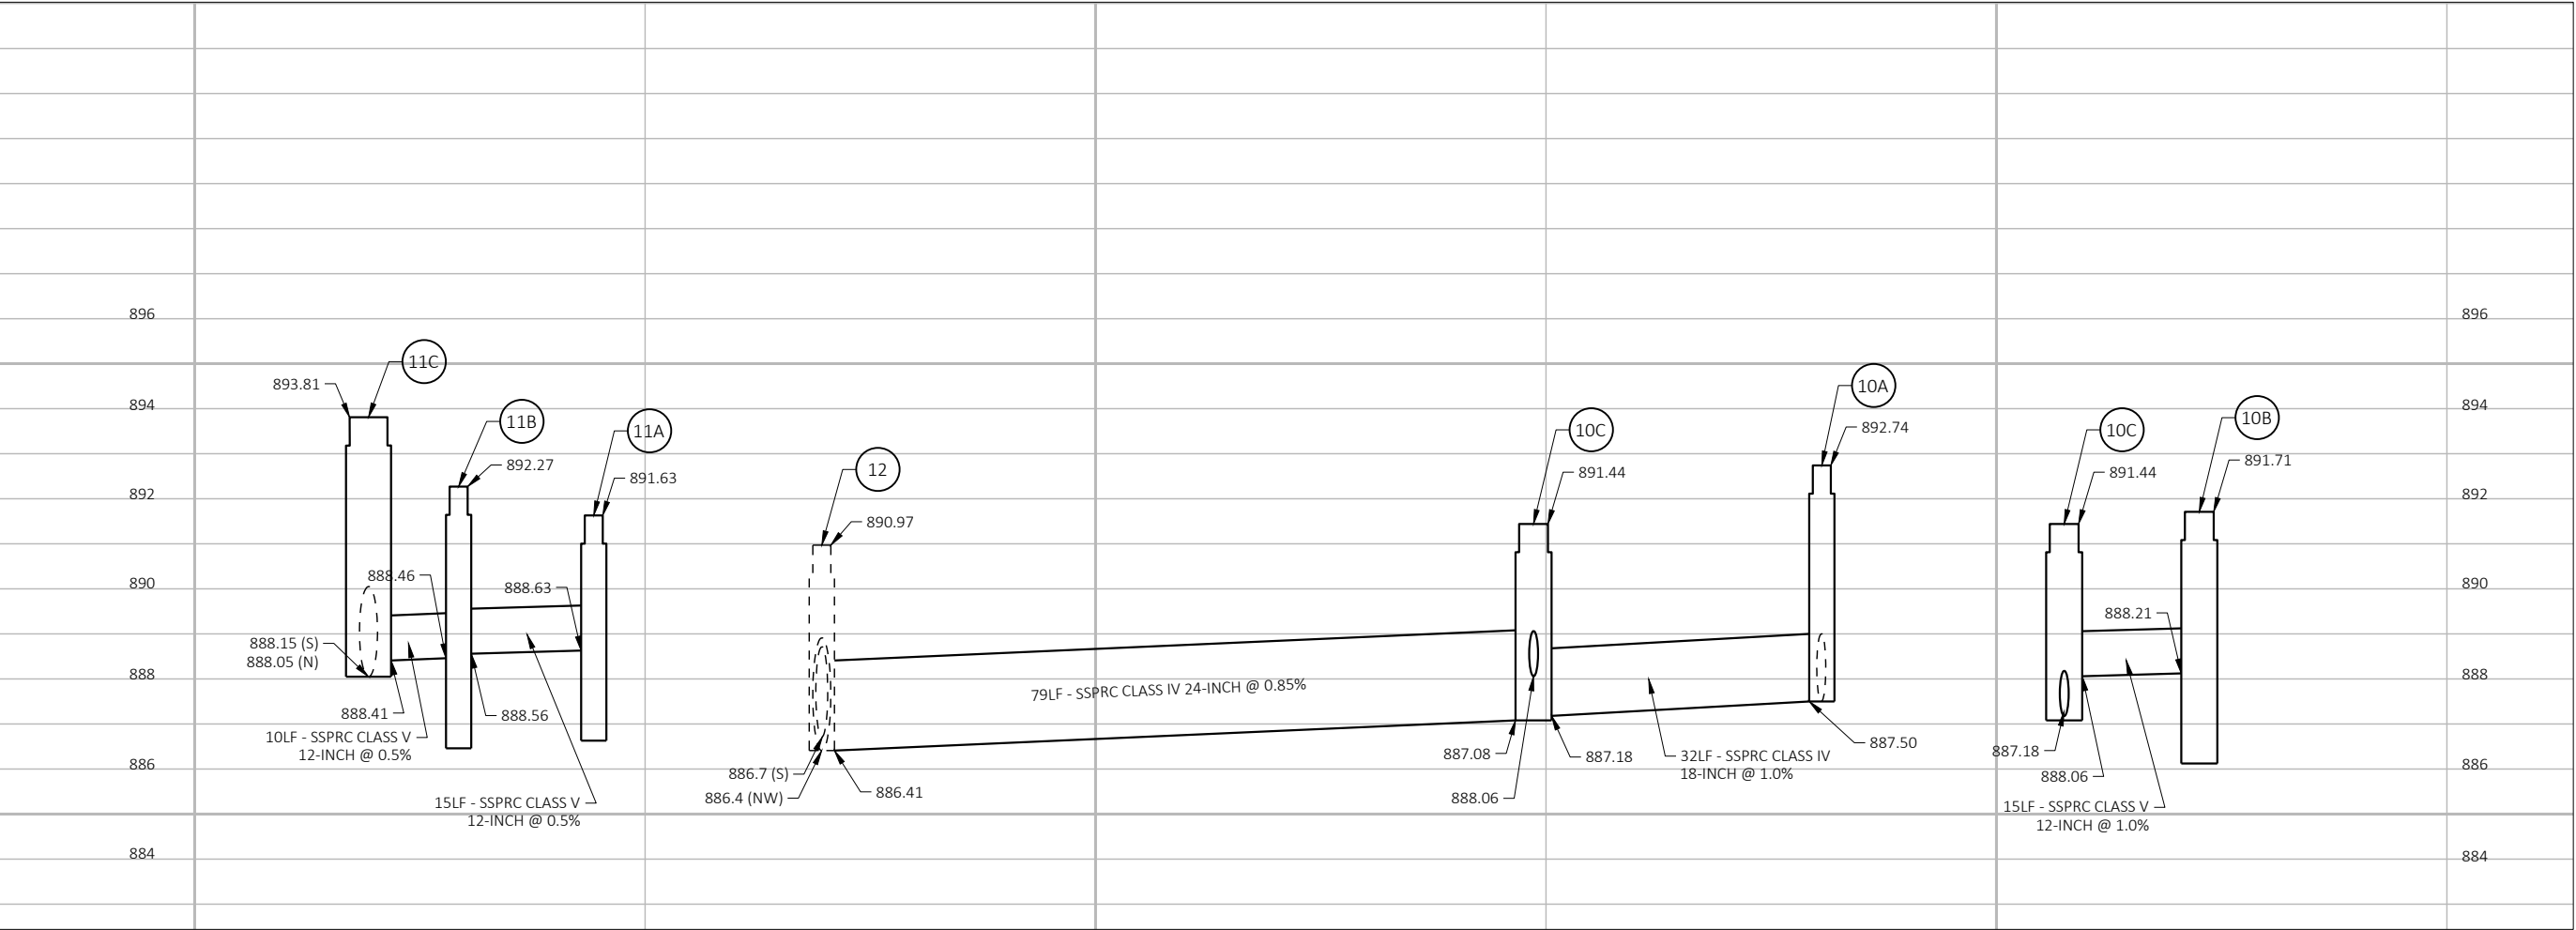

STRUCT. NO.	STATION	OFFSET	PIPE NO.	C-C (FT)	TO STRUCT.	INLET TYPE & COVER		MH TYPE & COVER		RIM/GRATE ELEV.	DEPTH (FT)	SIZE (IN)	DISCHARGE PIPE				REMARKS	
													INLET ELEV.	DISCH. ELEV.	LENGTH (FT)	SLOPE (%)		PIPE CLASS
10A	225+78.50	71.1' RT	P-10A	32.0	10C	--	--	--	C	892.74	5.24	18	887.50	887.18	32.00	1.00	IV	ADJUST STORM MH WITH NEW TYP C COVER
10B	225+60.21	34.35' RT	P-10B	15.0	10C	2X3	H	--	--	891.71	3.50	12	888.21	888.06	15.00	1.00	IV	2-FT SUMP
10C	225+73.90	40.50' RT	P-10C	79.0	12	--	--	4-FT	HS	891.44	4.36	24	887.08	886.41	79.00	0.85	IV	
11A	225+55.18	32.8' LT	P-11A	15.0	11B	2X3	H	--	--	891.63	3.00	12	888.63	888.56	15.00	0.50	V	2-FT SUMP
11B	225+40.21	28.1' LT	P-11B	10.0	11C	2X3	H	--	--	892.27	3.81	12	888.46	888.41	10.00	0.50	V	2-FT SUMP
11C	225+40.08	38.0' LT	--	--	--	--	--	5-FT	J	893.81	5.76	--	888.05	--	--	--	--	
12	225+76.95	38.00' LT	--	--	--	--	--	--	L	890.97	4.67	--	886.30	--	--	--	--	RECONSTRUCT MANHOLE WITH NEW TYPE L COVER

STORM SEWER NOTES:

1. STATION / OFFSETS TO MANHOLES ARE GIVEN TO THE CENTER OF STRUCTURE.

2. STATION / OFFSETS TO INLETS ARE GIVEN TO THE FACE OF CURB.

3. MANHOLE RIM/GRATE ELEVATIONS ARE GIVEN TO THE CENTER OF THE STRUCTURE.


4. INLET RIM/GRATE ELEVATIONS ARE GIVEN TO THE FLANGE LINE.
5. DEPTH OF MANHOLES AND INLETS ARE MEASURED FROM THE LOWEST PIPE INVERT OF THE STRUCTURE TO THE RIM/GRATE ELEVATION.

6. PIPE LENGTHS FOR STRUCTURES ARE SHOWN FROM CENTER OF STRUCTURE TO CENTER OF STRUCTURE.

7. CONTRACTOR SHALL VERIFY DEPTH OF ALL EXISTING STORM SEWER STRUCTURES BEFORE BEGINNING WORK AND SHALL REPORT ANY DISCREPANCIES TO ENGINEER PRIOR TO BEGINNING WORK


LEGEND

- | | |
|---|---|
|  | EXISTING SIGN MOUNTED ON POST(S) |
|  | EXISTING SIGN MOUNTED ON UTILITY/LIGHT POLE |
|  | PROPOSED SIGN MOUNTED ON POST(S) |
|  | PROPOSED SIGN MOUNTED ON UTILITY/LIGHT POLE |
| ESTR | EXISTING SIGN TO REMAIN |
|  | SIGN NUMBER |

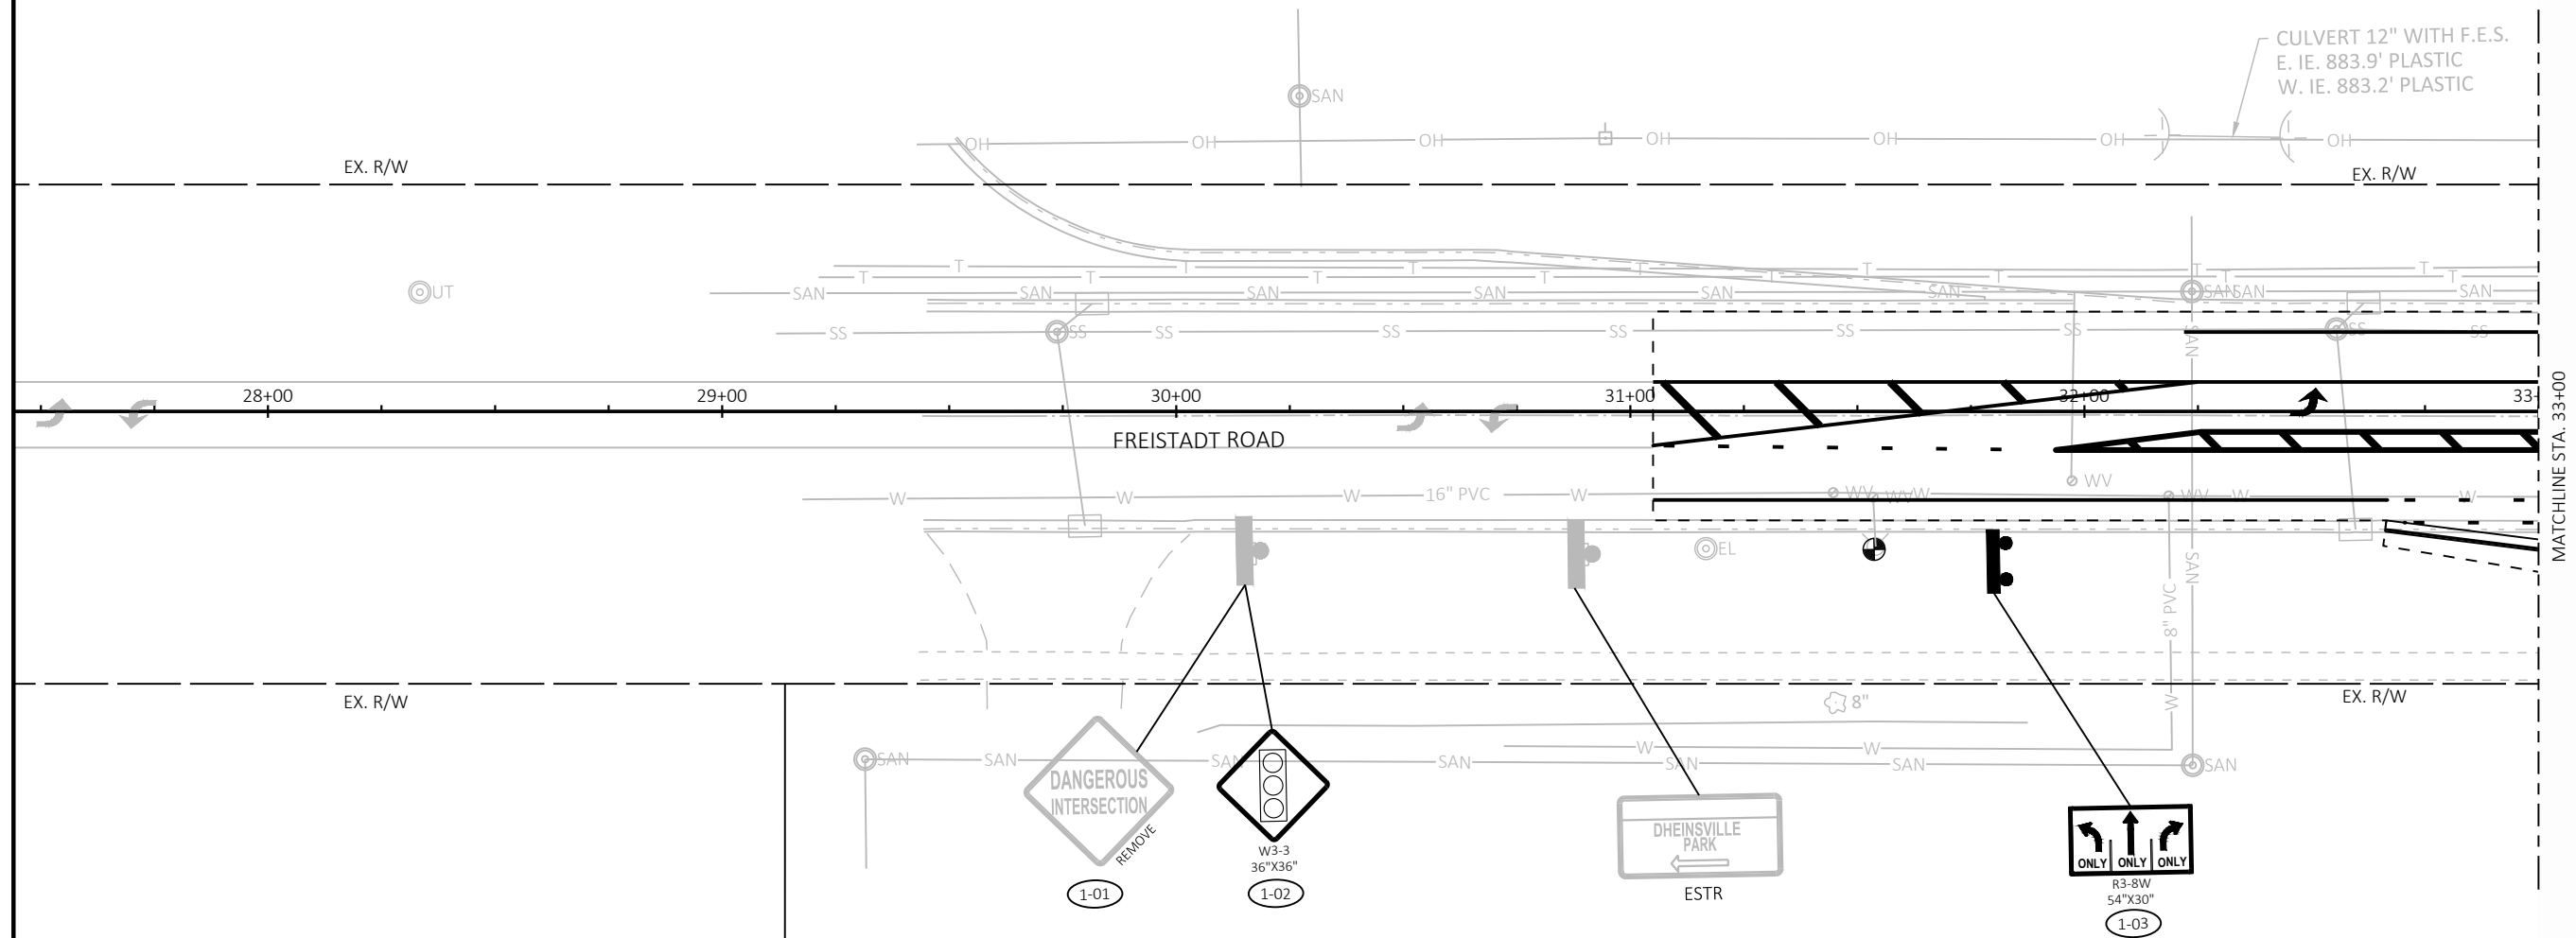


LEGEND

- EXISTING SIGN MOUNTED ON POST(S)
EXISTING SIGN MOUNTED ON UTILITY/LIGHT POLE
PROPOSED SIGN MOUNTED ON POST(S)
PROPOSED SIGN MOUNTED ON UTILITY/LIGHT POLE
ESTR
EXISTING SIGN TO REMAIN
SIGN NUMBER

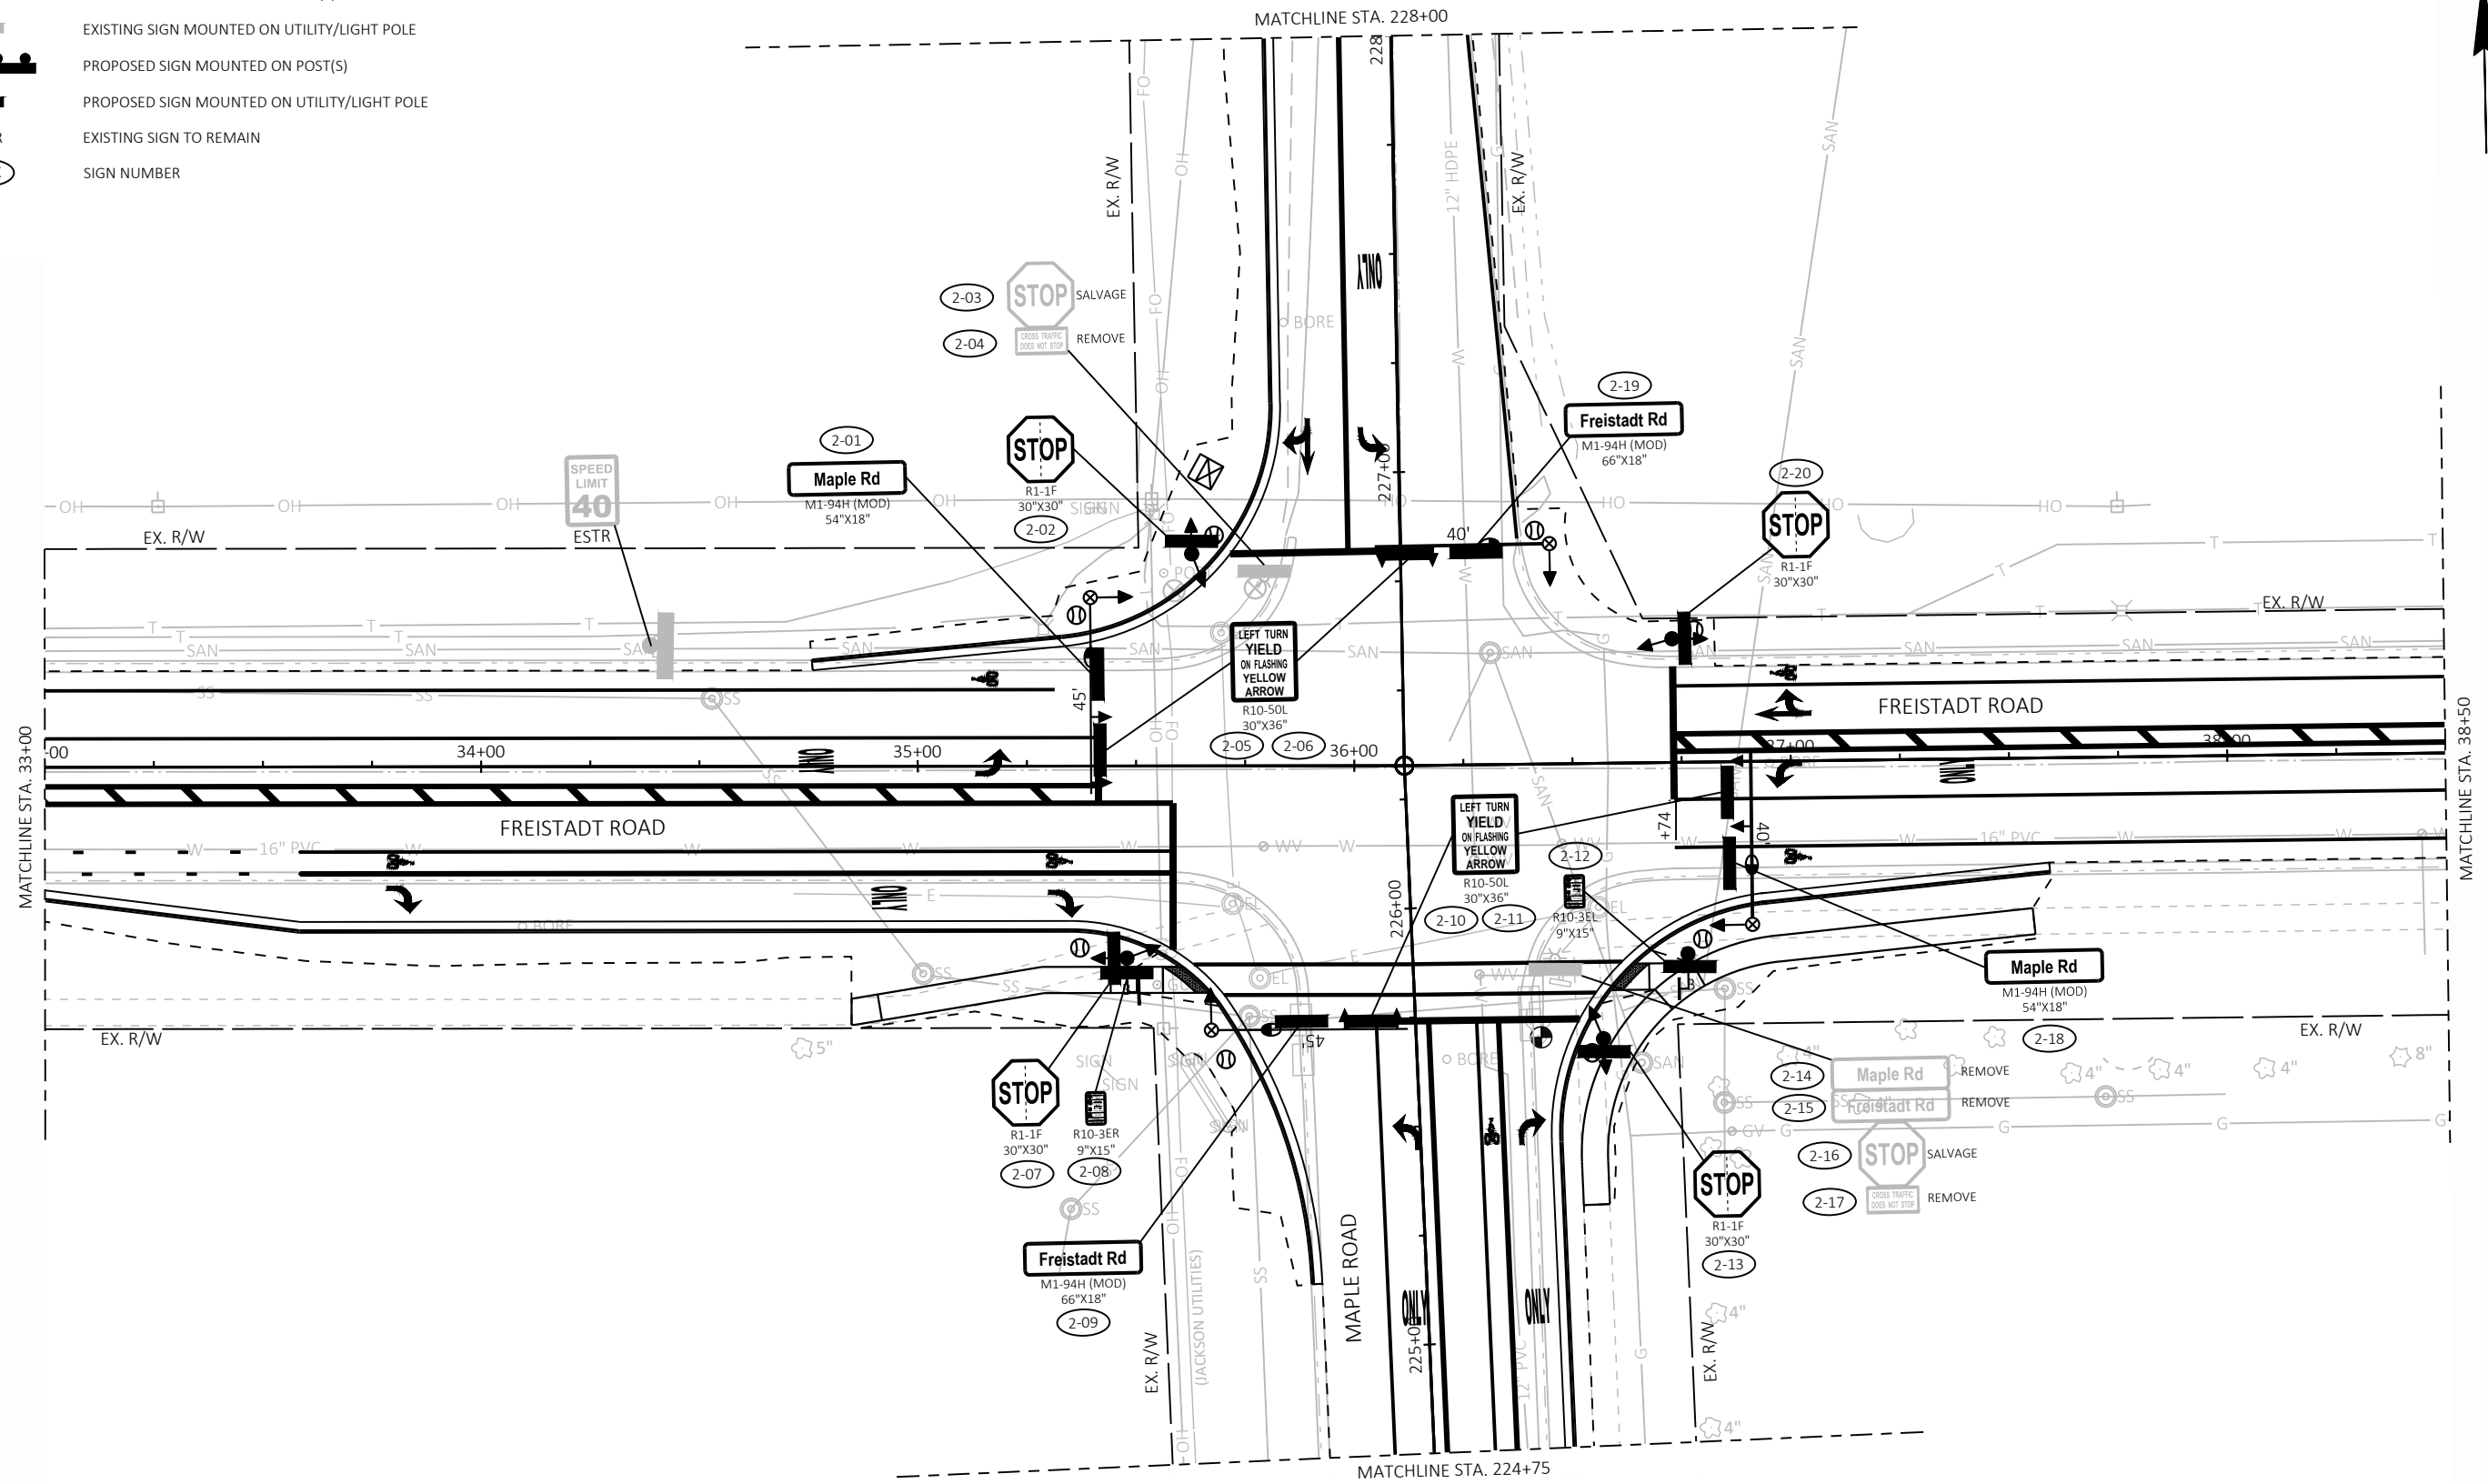


LEGEND

- EXISTING SIGN MOUNTED ON POST(S)
- EXISTING SIGN MOUNTED ON UTILITY/LIGHT POLE
- PROPOSED SIGN MOUNTED ON POST(S)
- PROPOSED SIGN MOUNTED ON UTILITY/LIGHT POLE
- ESTR
- EXISTING SIGN TO REMAIN
- SIGN NUMBER

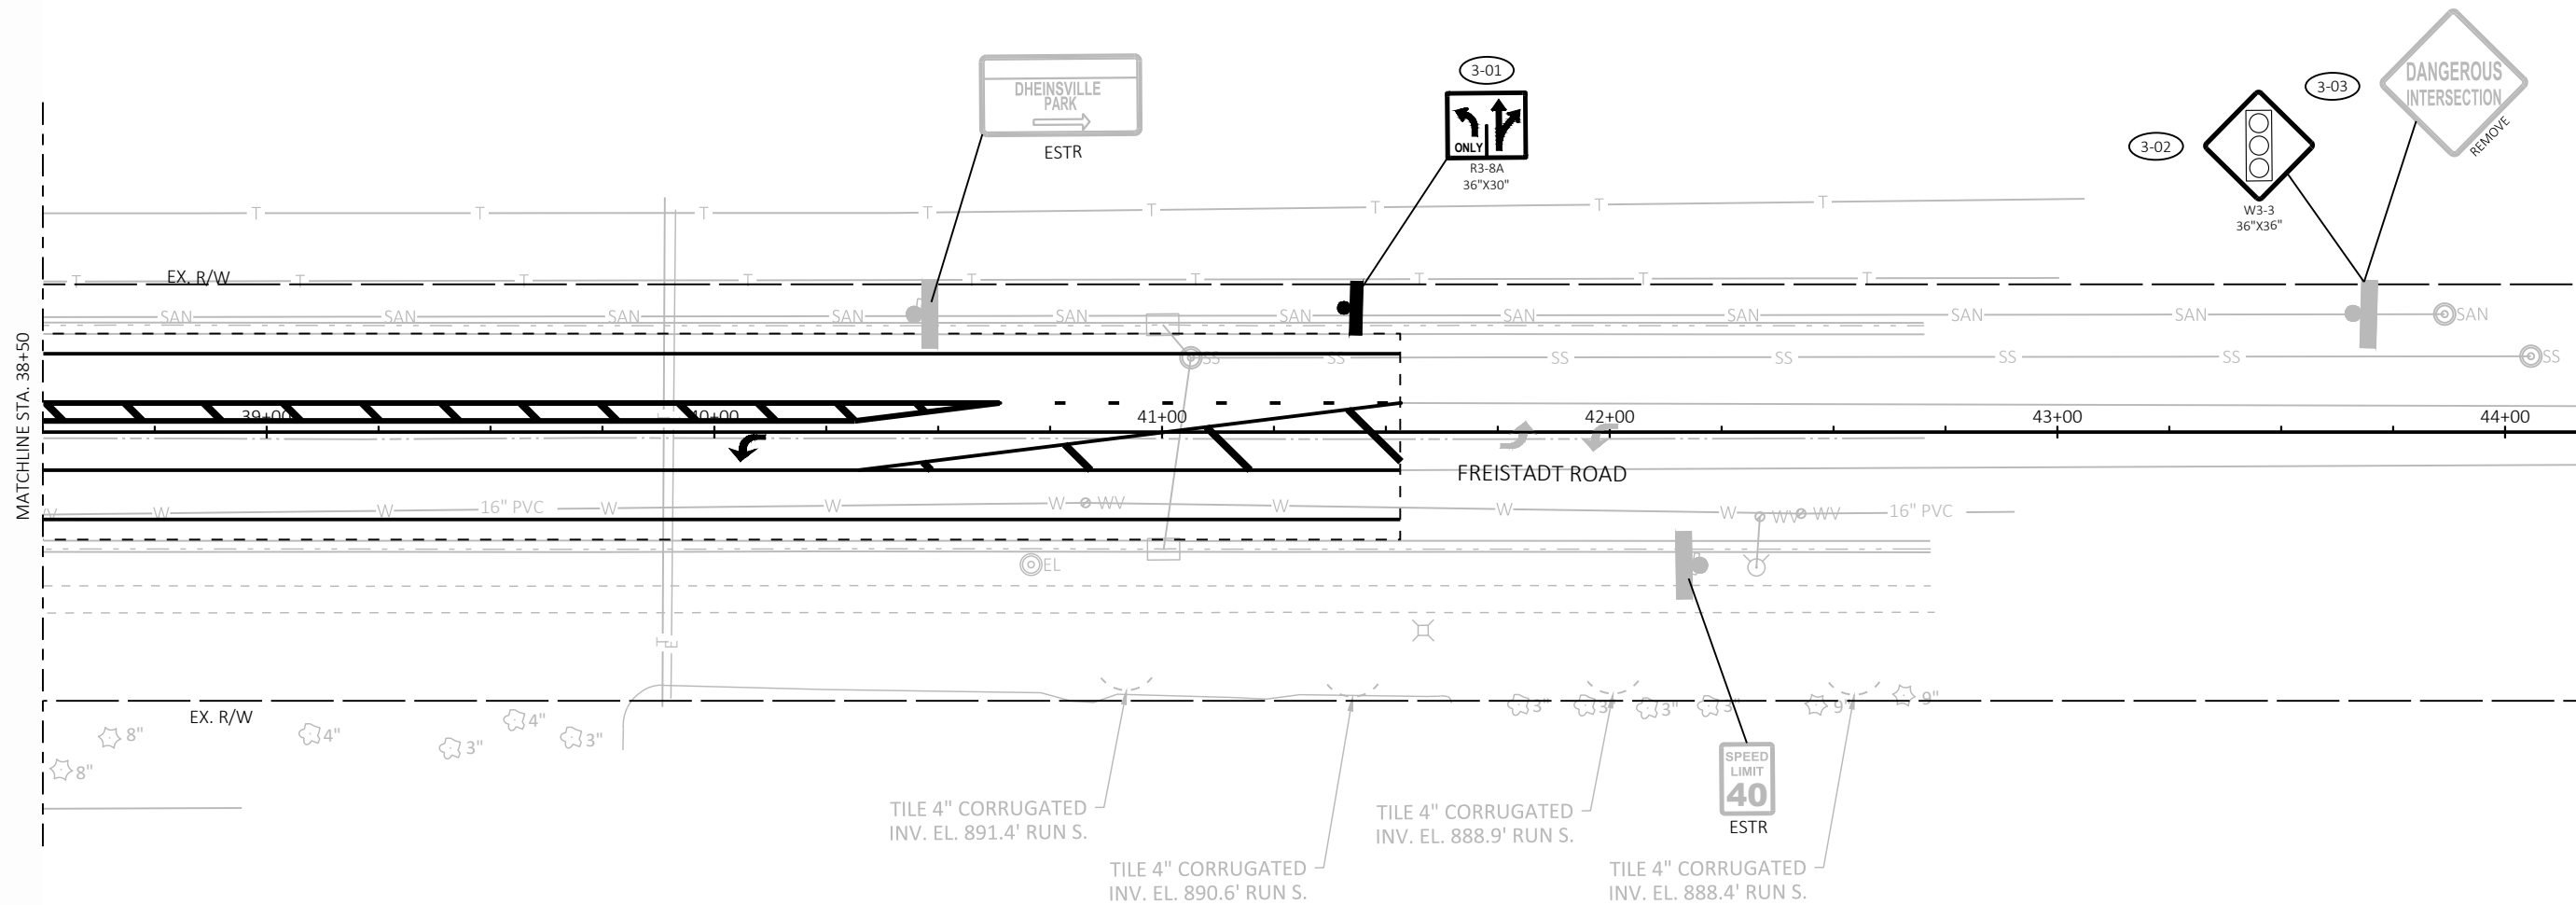



LEGEND

- EXISTING SIGN MOUNTED ON POST(S)
- EXISTING SIGN MOUNTED ON UTILITY/LIGHT POLE
- PROPOSED SIGN MOUNTED ON POST(S)
- PROPOSED SIGN MOUNTED ON UTILITY/LIGHT POLE
- ESTR
- EXISTING SIGN TO REMAIN
- SIGN NUMBER

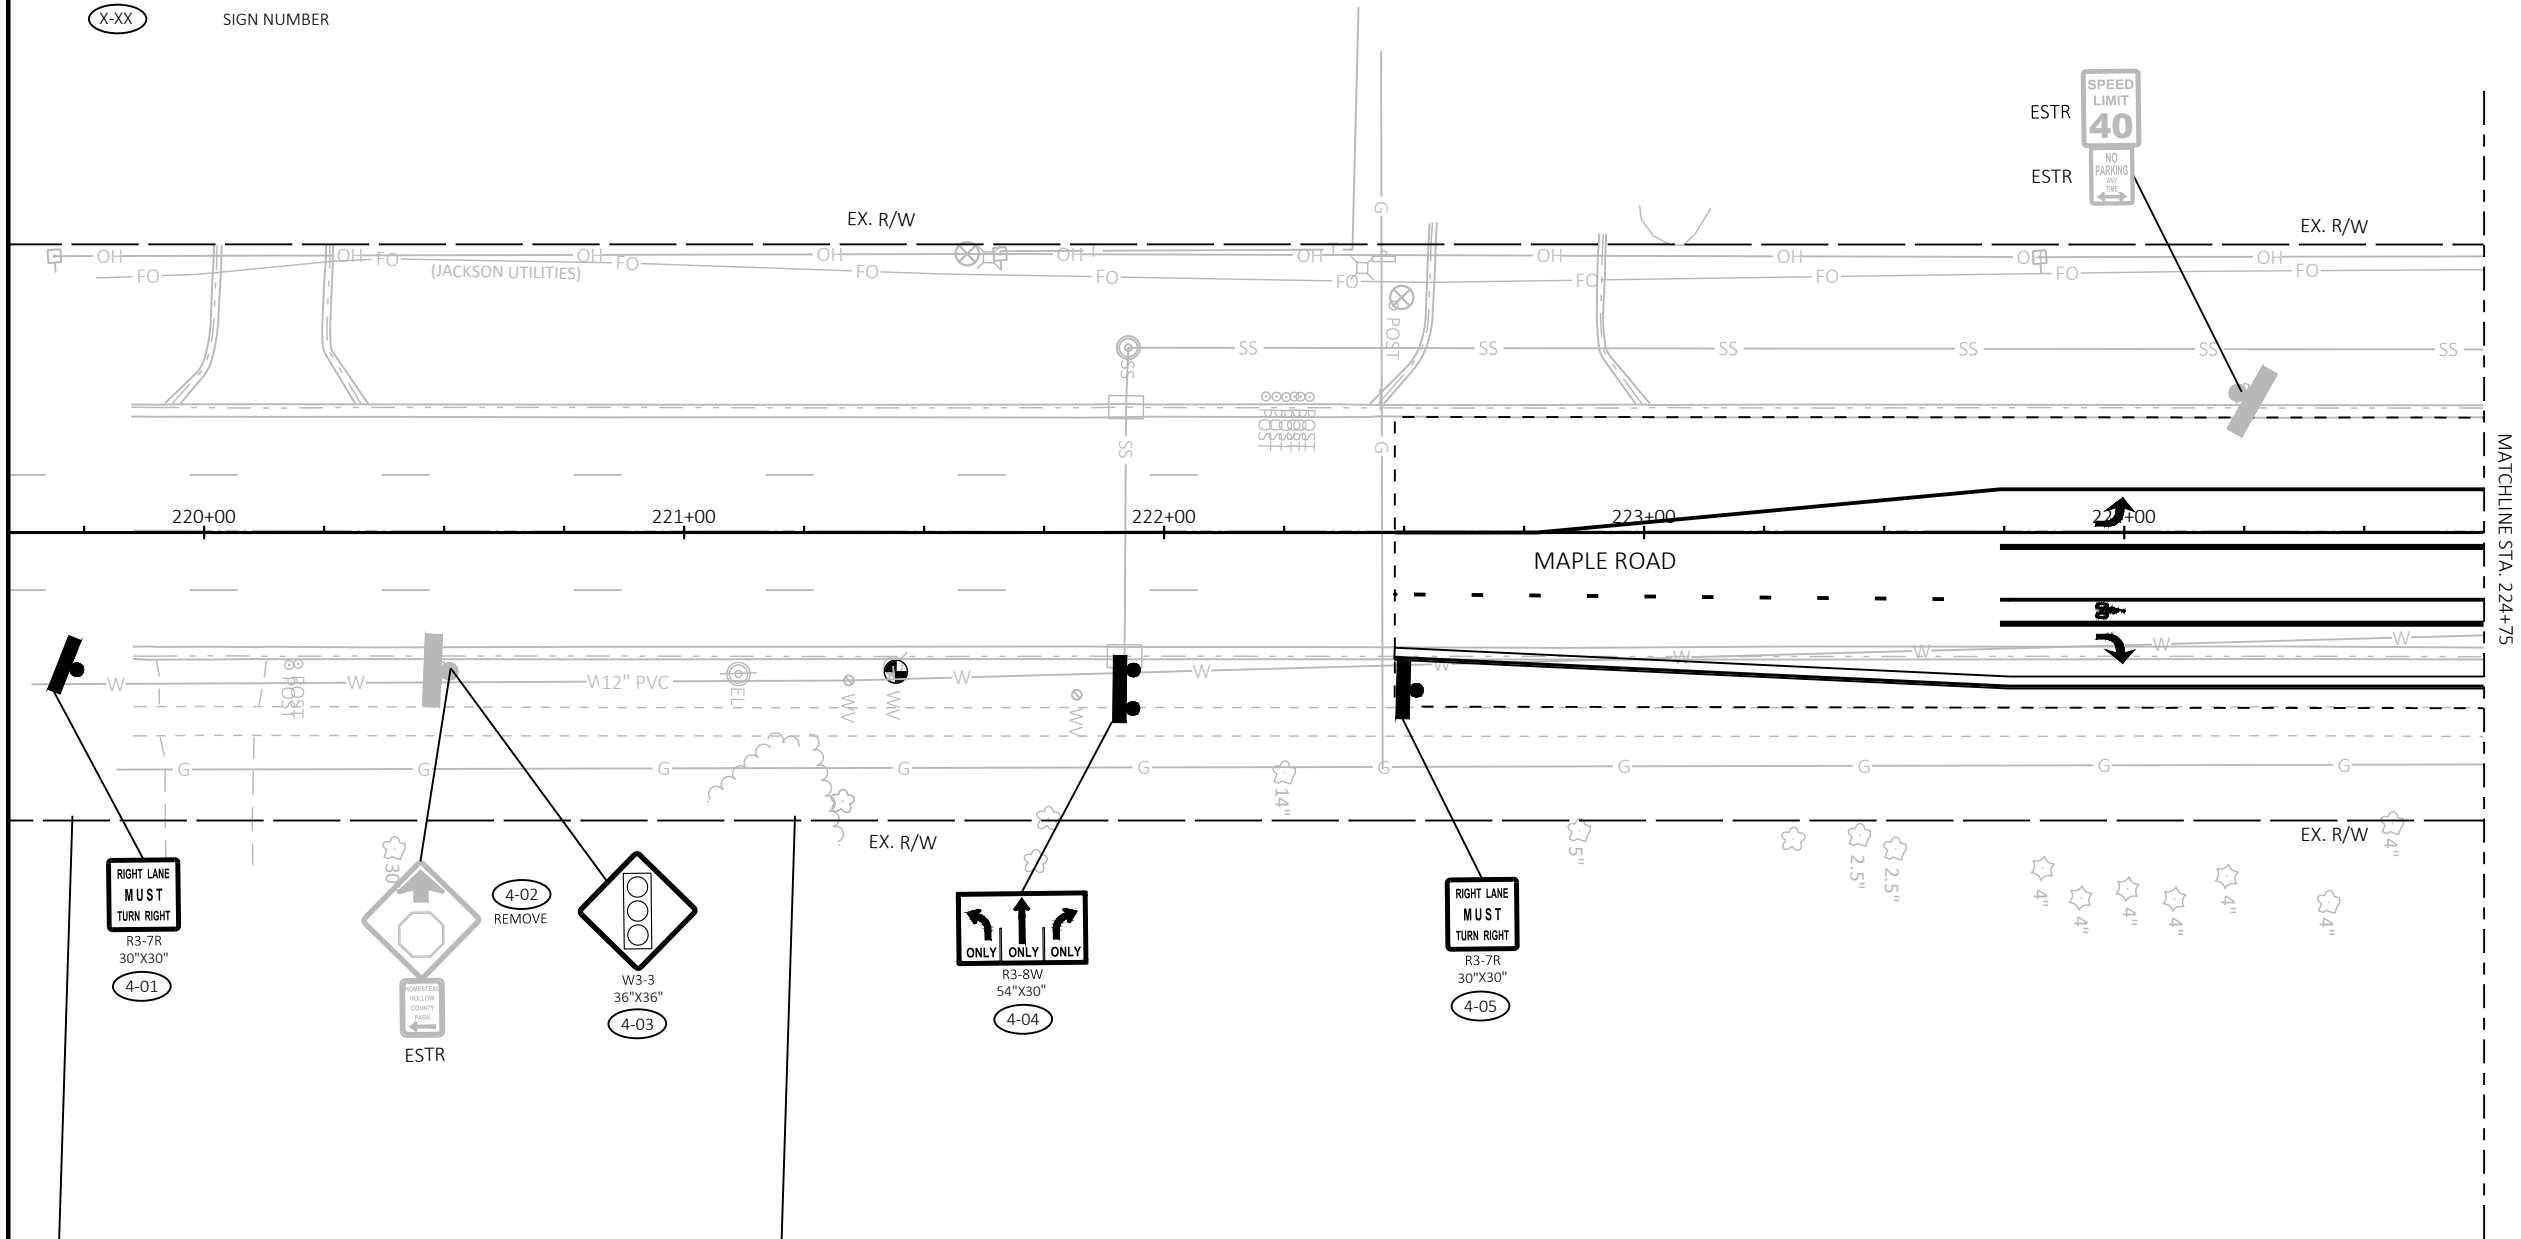

LEGEND

 -  EXISTING SIGN MOUNTED ON POST(S)
-  EXISTING SIGN MOUNTED ON UTILITY/LIGHT POLE
-  PROPOSED SIGN MOUNTED ON POST(S)
-  PROPOSED SIGN MOUNTED ON UTILITY/LIGHT POLE
-  ESTR
-  EXISTING SIGN TO REMAIN
-  SIGN NUMBER

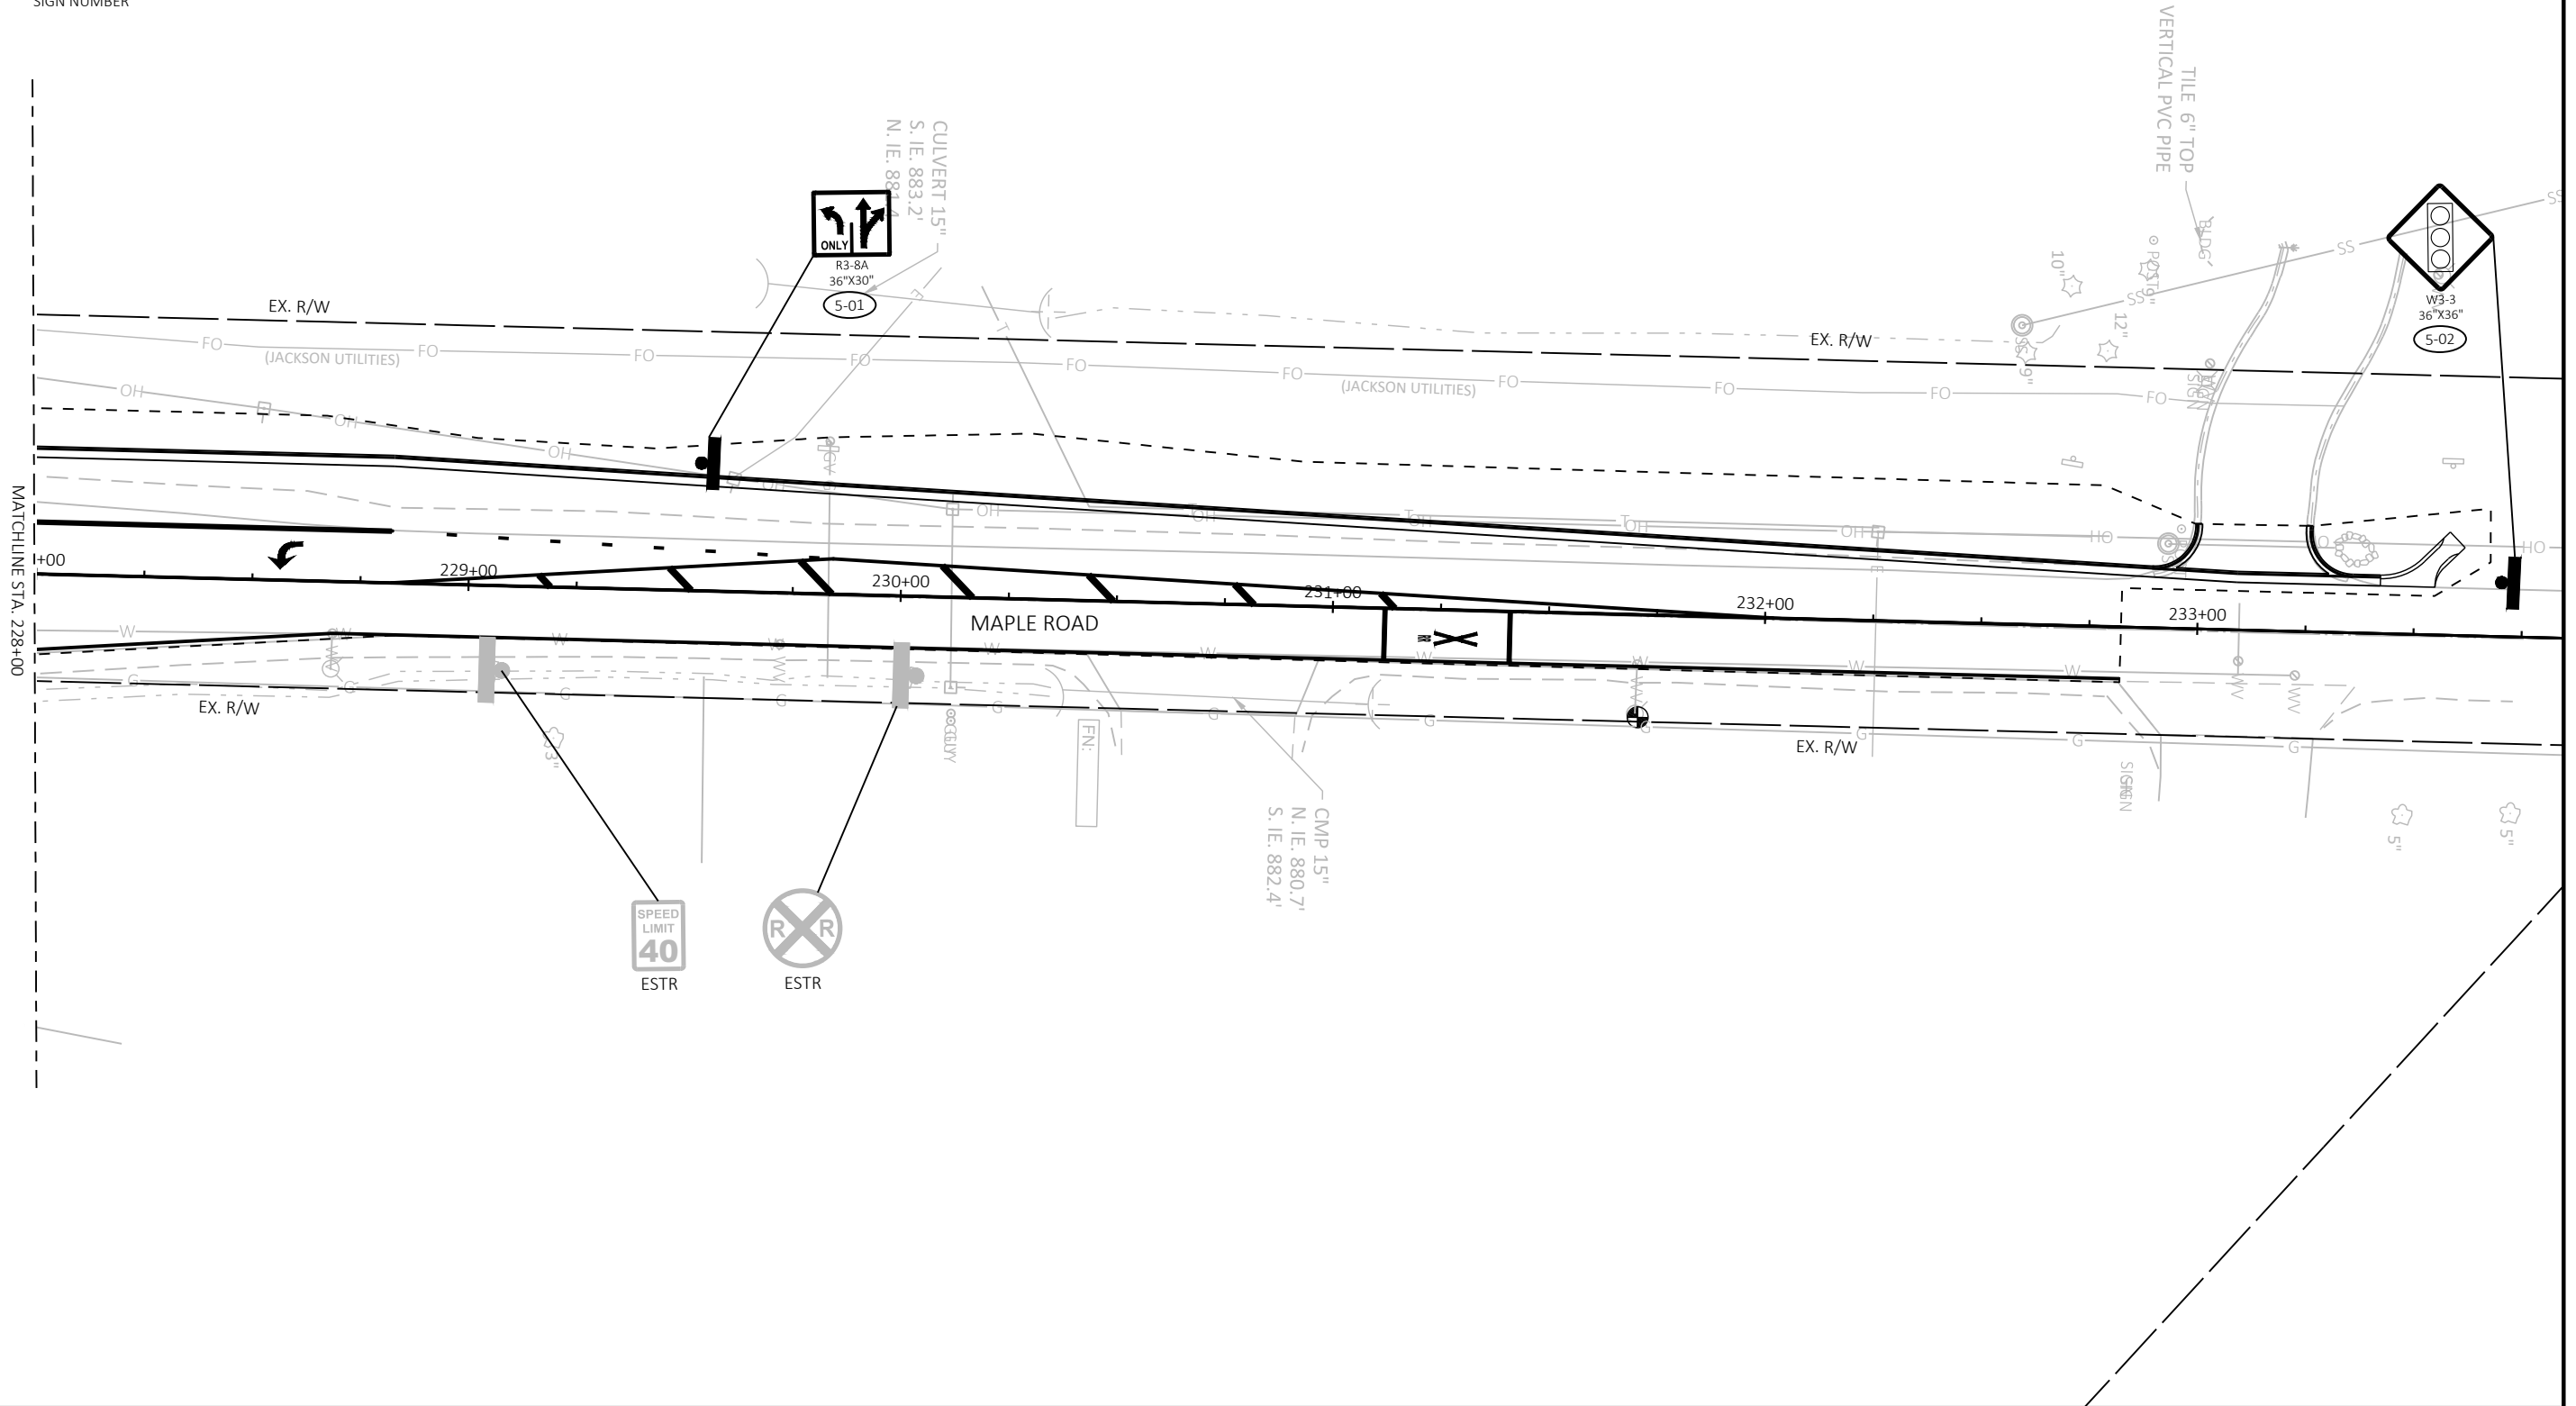

2

LEGEND

- 
 EXISTING VILLAGE POLE, ARM, FIXTURE AND CONCRETE BASE TO BE REMOVED


 EXISTING LIGHTING WIRE TO BE REMOVED. CONDUIT TO BE ABANDONED UNLESS OTHERWISE NOTED.

KEYED NOTES:

- | | | | |
|---|---|---|--|
| 1 | EXISTING ELECTRICAL PULL BOX TO REMAIN. | 5 | DE-ENERGIZE, DISCONNECT AND REMOVE EXISTING WIRING BETWEEN THE TWO (2) PULLBOXES, ABANDON EXISTING CONDUIT. |
| 2 | DE-ENERGIZE, DISCONNECT AND REMOVE EXISTING WIRING BETWEEN PULL BOX STA. 31+16.5, 30.2' RT AND EXISTING PULL BOX STA. 35+78.3, 48.6' RT. ABANDON EXISTING CONDUIT WITHIN SLOPE INTERCEPTS. EXISTING CONDUIT OUTSIDE OF SLOPE INTERCEPTS SHALL REMAIN AS IS. | 6 | DE-ENERGIZE, DISCONNECT AND REMOVE EXISTING WIRING BETWEEN PULL BOX AND EXISTING LIGHT POLE. ABANDON EXISTING CONDUIT. |
| 3 | EXISTING ELECTRICAL PULL BOX AND GROUNDING ROD TO BE REMOVED. PULL BOX FRAMES AND LIDS TO BE SALVAGED TO THE VILLAGE OF GERMANTOWN. | 7 | DE-ENERGIZE, DISCONNECT AND REMOVE EXISTING WIRING BETWEEN PULL BOX STA. 36+44.0, 33.0 RT AND EXISTING PULL BOX STA. 221+11.3, 29.3' RT. ABANDON EXISTING CONDUIT |
| 4 | REMOVE LIGHTING UNIT. TURN OVER POLE, ARM, LUMINAIRE TO THE VILLAGE OF GERMANTOWN. | 8 | DE-ENERGIZE, DISCONNECT AND REMOVE EXISTING WIRING BETWEEN PULL BOX STA. 36+44.0, 33.0' RT AND EXISTING PULL BOX STA. 40+70.7, 29.8' RT. EXISTING CONDUIT TO BE ABANDON WITHIN SLOPE INTERCEPTS. |

N

2 |

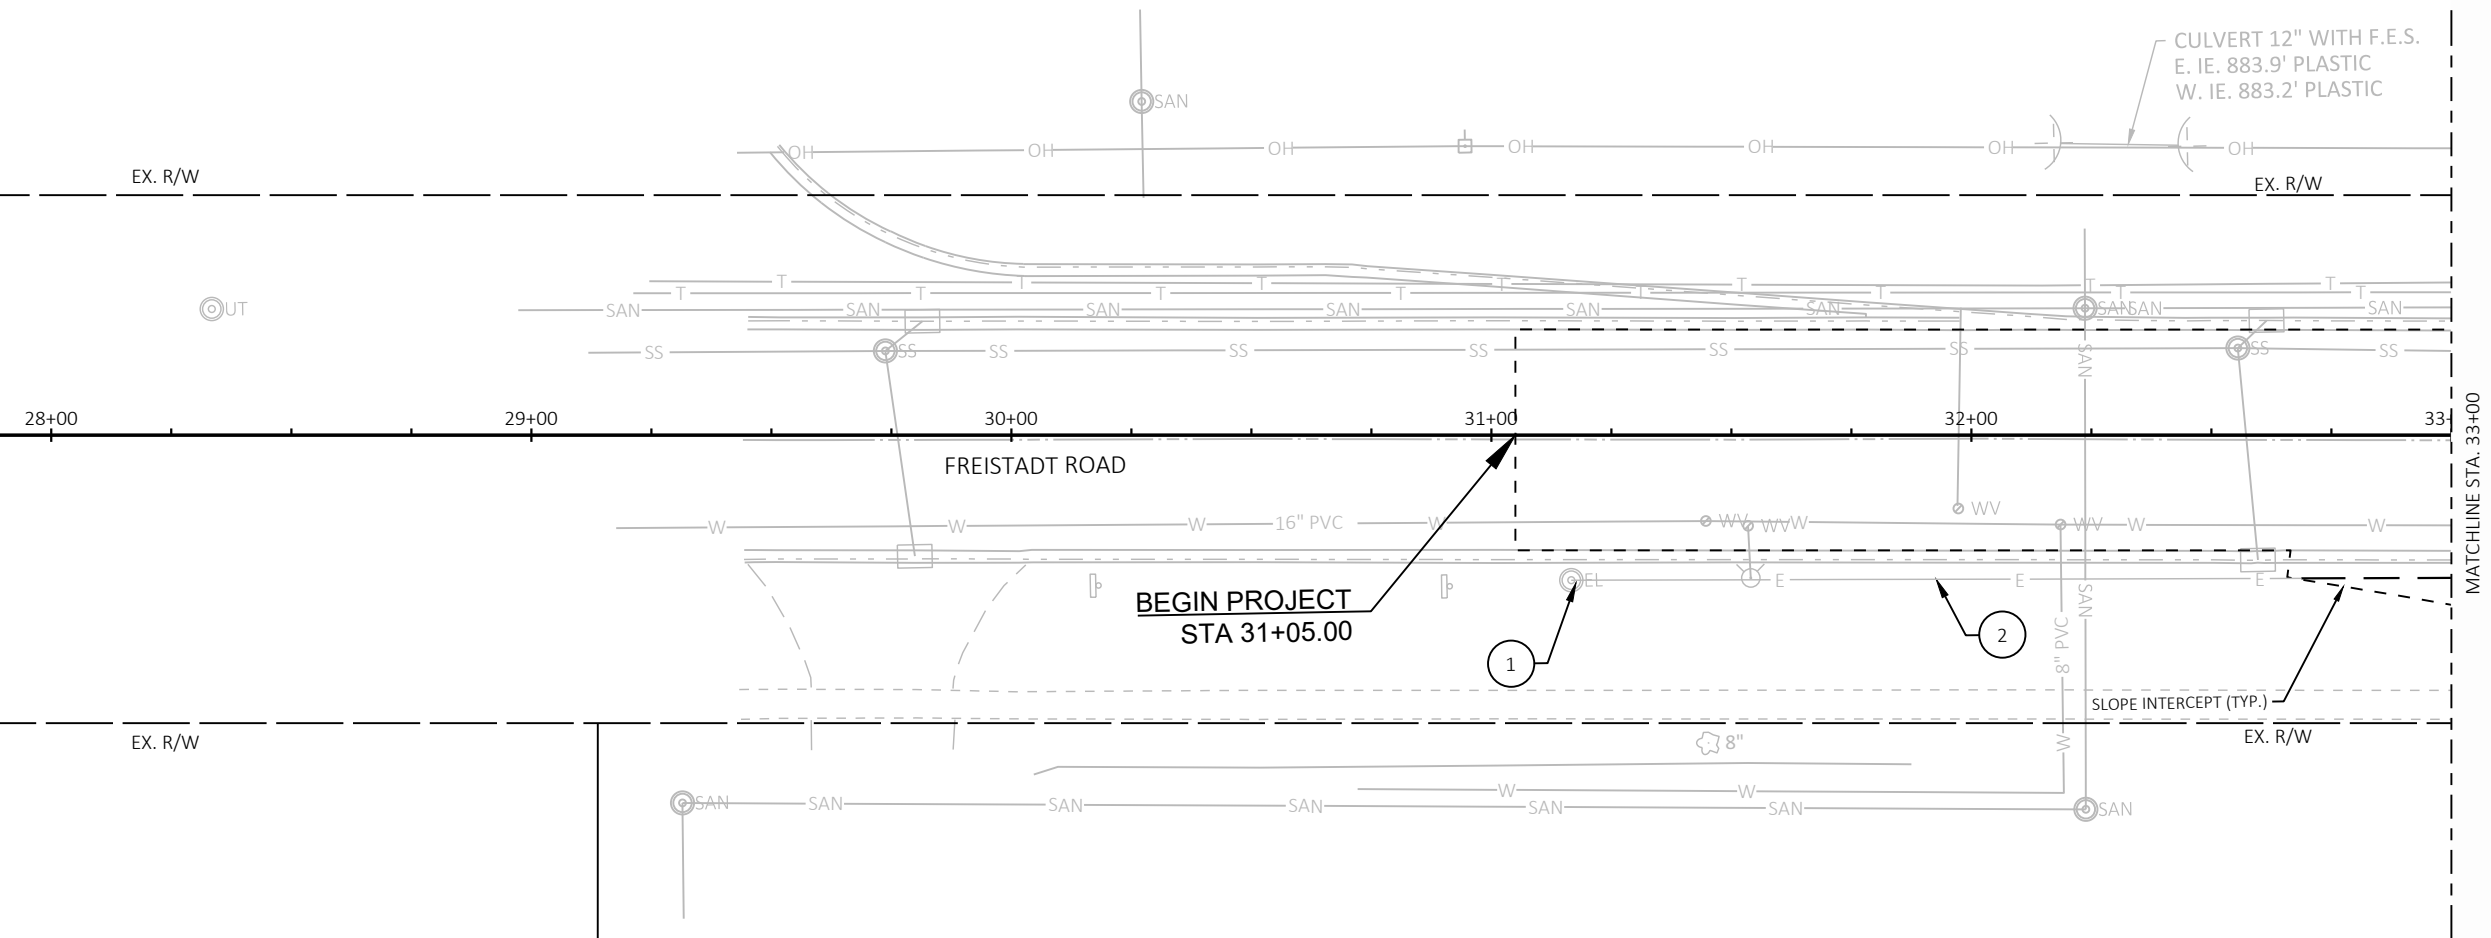

PROJECT NO: 2712-03-70

HWY: FREISTADT ROAD

COUNTY: WASHINGTON

LIGHTING REMOVAL PLAN

SHEET

38


11

LEGEND

- EXISTING VILLAGE POLE, ARM, FIXTURE AND CONCRETE BASE TO BE REMOVED
- EXISTING LIGHTING WIRE TO BE REMOVED. CONDUIT TO BE ABANDONED UNLESS OTHERWISE NOTED.

KEYED NOTES:

- 1 EXISTING ELECTRICAL PULL BOX TO REMAIN.
- 2 DE-ENERGIZE, DISCONNECT AND REMOVE EXISTING WIRING BETWEEN PULL BOX STA. 31+16.5, 30.2' RT AND EXISTING PULL BOX STA. 35+78.3, 48.6' RT. ABANDON EXISTING CONDUIT WITHIN SLOPE INTERCEPTS. EXISTING CONDUIT OUTSIDE OF SLOPE INTERCEPTS SHALL REMAIN AS IS.
- 3 EXISTING ELECTRICAL PULL BOX AND GROUNDING ROD TO BE REMOVED. PULL BOX FRAMES AND LIDS TO BE SALVAGED TO THE VILLAGE OF GERMANTOWN.
- 4 REMOVE LIGHTING UNIT. TURN OVER POLE, ARM, LUMINAIRE TO THE VILLAGE OF GERMANTOWN.
- 5 DE-ENERGIZE, DISCONNECT AND REMOVE EXISTING WIRING BETWEEN THE TWO (2) PULLBOXES, ABANDON EXISTING CONDUIT.
- 6 DE-ENERGIZE, DISCONNECT AND REMOVE EXISTING WIRING BETWEEN PULL BOX AND EXISTING LIGHT POLE. ABANDON EXISTING CONDUIT.
- 7 DE-ENERGIZE, DISCONNECT AND REMOVE EXISTING WIRING BETWEEN PULL BOX STA. 36+44.0, 33.0 RT AND EXISTING PULL BOX STA. 221+11.3, 29.3' RT. ABANDON EXISTING CONDUIT
- 8 DE-ENERGIZE, DISCONNECT AND REMOVE EXISTING WIRING BETWEEN PULL BOX STA. 36+44.0, 33.0' RT AND EXISTING PULL BOX STA. 40+70.7, 29.8' RT. EXISTING CONDUIT TO BE ABANDON WITHIN SLOPE INTERCEPTS.

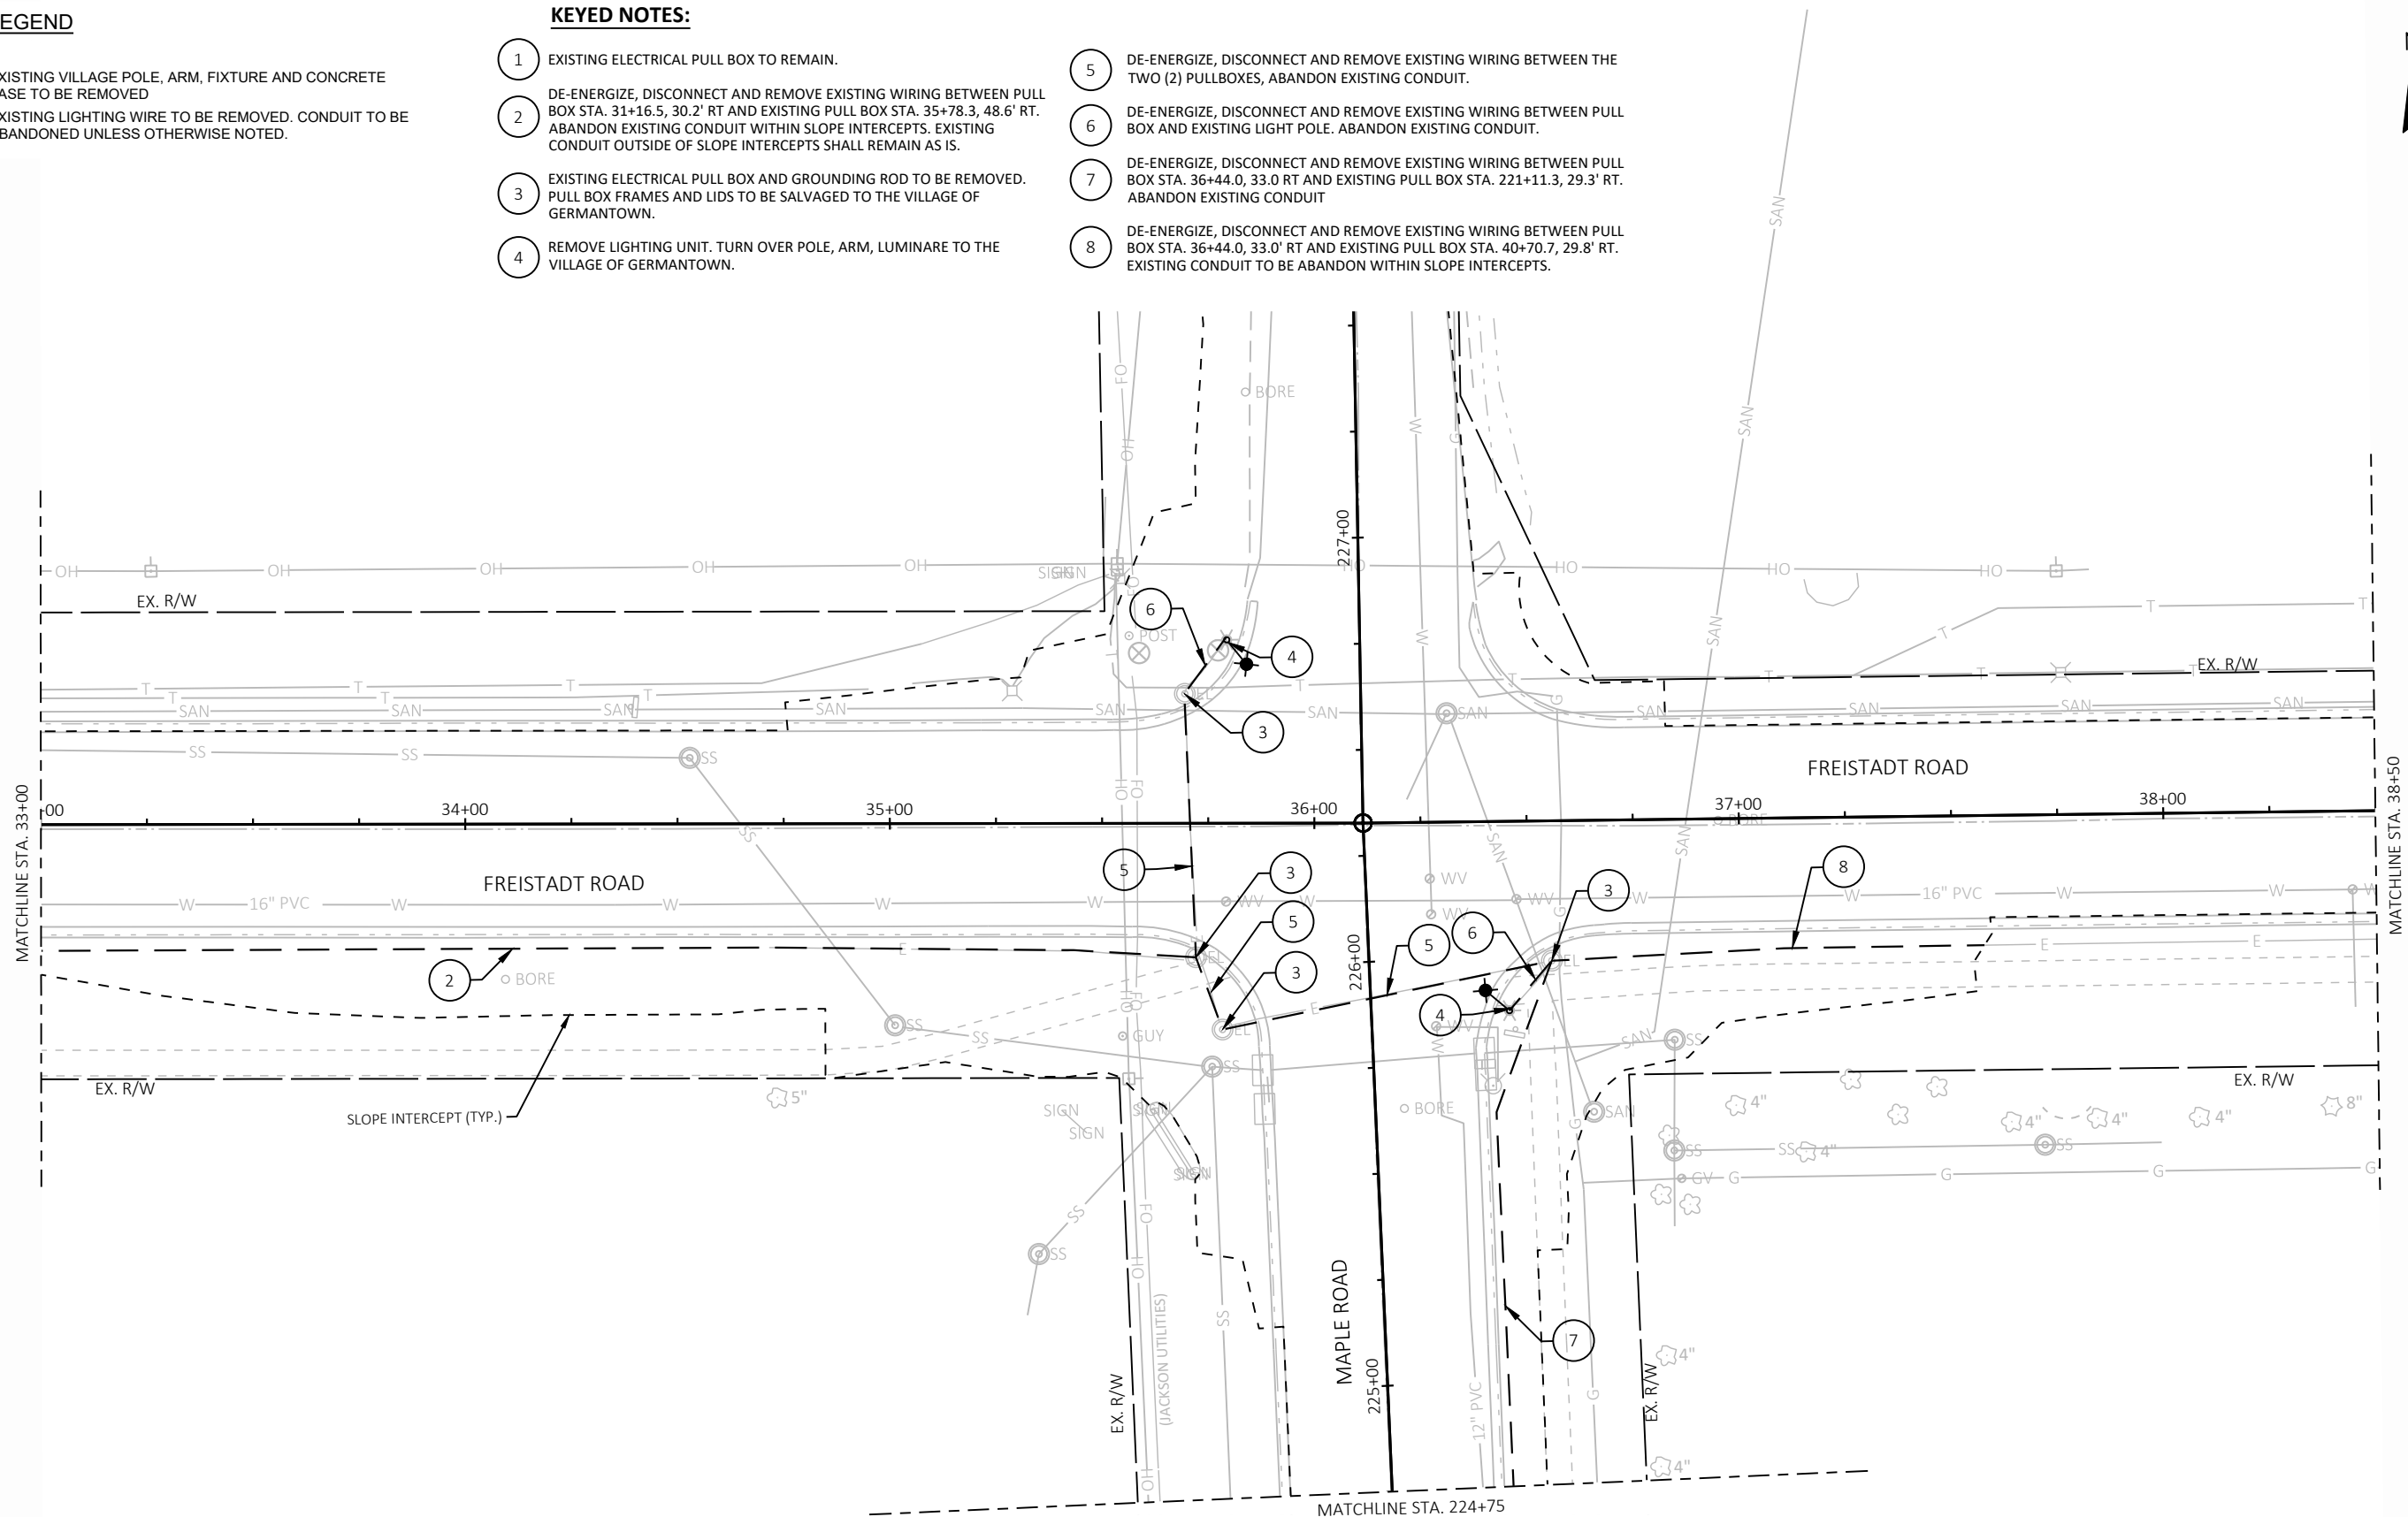

LEGEND

- EXISTING VILLAGE POLE, ARM, FIXTURE AND CONCRETE BASE TO BE REMOVED
- EXISTING LIGHTING WIRE TO BE REMOVED. CONDUIT TO BE ABANDONED UNLESS OTHERWISE NOTED.

KEYED NOTES:

- 1

EXISTING ELECTRICAL PULL BOX TO REMAIN.
- 2

DE-ENERGIZE, DISCONNECT AND REMOVE EXISTING WIRING BETWEEN PULL BOX STA. 31+16.5, 30.2' RT AND EXISTING PULL BOX STA. 35+78.3, 48.6' RT. ABANDON EXISTING CONDUIT WITHIN SLOPE INTERCEPTS. EXISTING CONDUIT OUTSIDE OF SLOPE INTERCEPTS SHALL REMAIN AS IS.
- 3

EXISTING ELECTRICAL PULL BOX AND GROUNDING ROD TO BE REMOVED. PULL BOX FRAMES AND LIDS TO BE SALVAGED TO THE VILLAGE OF GERMANTOWN.
- 4


REMOVE LIGHTING UNIT. TURN OVER POLE, ARM, LUMINARE TO THE VILLAGE OF GERMANTOWN.
- 5

DE-ENERGIZE, DISCONNECT AND REMOVE EXISTING WIRING BETWEEN THE TWO (2) PULLBOXES, ABANDON EXISTING CONDUIT.
- 6

DE-ENERGIZE, DISCONNECT AND REMOVE EXISTING WIRING BETWEEN PULL BOX AND EXISTING LIGHT POLE. ABANDON EXISTING CONDUIT.
- 7

DE-ENERGIZE, DISCONNECT AND REMOVE EXISTING WIRING BETWEEN PULL BOX STA. 36+44.0, 33.0 RT AND EXISTING PULL BOX STA. 221+11.3, 29.3' RT. ABANDON EXISTING CONDUIT
- 8

DE-ENERGIZE, DISCONNECT AND REMOVE EXISTING WIRING BETWEEN PULL BOX STA. 36+44.0, 33.0' RT AND EXISTING PULL BOX STA. 40+70.7, 29.8' RT. EXISTING CONDUIT TO BE ABANDON WITHIN SLOPE INTERCEPTS.

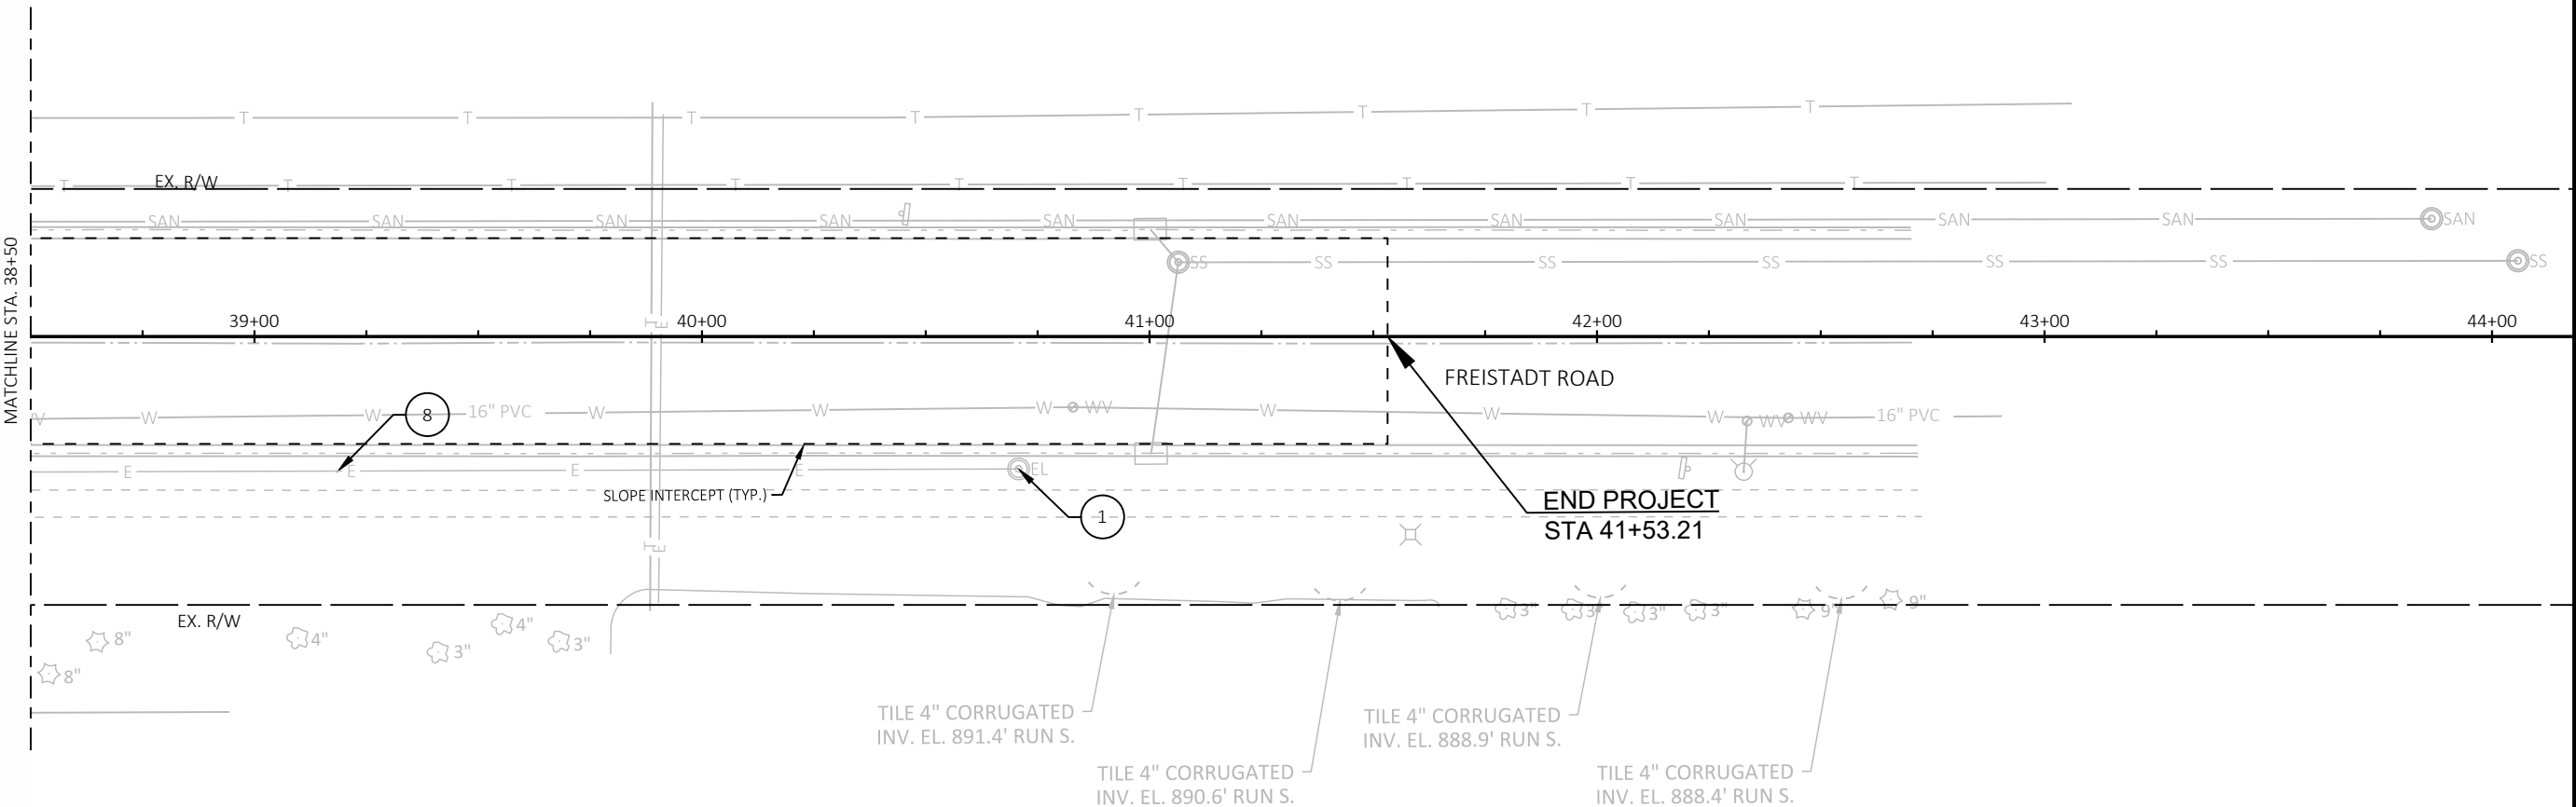

2


LEGEND

- 
 EXISTING VILLAGE POLE, ARM, FIXTURE AND CONCRETE BASE TO BE REMOVED
 — — — EXISTING LIGHTING WIRE TO BE REMOVED. CONDUIT TO BE ABANDONED UNLESS OTHERWISE NOTED.

KEYED NOTES:

- | | | | |
|---|---|---|--|
| 1 | EXISTING ELECTRICAL PULL BOX TO REMAIN. | 5 | DE-ENERGIZE, DISCONNECT AND REMOVE EXISTING WIRING BETWEEN THE TWO (2) PULLBOXES, ABANDON EXISTING CONDUIT. |
| 2 | DE-ENERGIZE, DISCONNECT AND REMOVE EXISTING WIRING BETWEEN PULL BOX STA. 31+16.5, 30.2' RT AND EXISTING PULL BOX STA. 35+78.3, 48.6' RT. ABANDON EXISTING CONDUIT WITHIN SLOPE INTERCEPTS. EXISTING CONDUIT OUTSIDE OF SLOPE INTERCEPTS SHALL REMAIN AS IS. | 6 | DE-ENERGIZE, DISCONNECT AND REMOVE EXISTING WIRING BETWEEN PULL BOX AND EXISTING LIGHT POLE. ABANDON EXISTING CONDUIT. |
| 3 | EXISTING ELECTRICAL PULL BOX AND GROUNDING ROD TO BE REMOVED. PULL BOX FRAMES AND LIDS TO BE SALVAGED TO THE VILLAGE OF GERMANTOWN. | 7 | DE-ENERGIZE, DISCONNECT AND REMOVE EXISTING WIRING BETWEEN PULL BOX STA. 36+44.0, 33.0 RT AND EXISTING PULL BOX STA. 221+11.3, 29.3' RT. ABANDON EXISTING CONDUIT |
| 4 | REMOVE LIGHTING UNIT. TURN OVER POLE, ARM, LUMINAIRE TO THE VILLAGE OF GERMANTOWN. | 8 | DE-ENERGIZE, DISCONNECT AND REMOVE EXISTING WIRING BETWEEN PULL BOX STA. 36+44.0, 33.0' RT AND EXISTING PULL BOX STA. 40+70.7, 29.8' RT. EXISTING CONDUIT TO BE ABANDON WITHIN SLOPE INTERCEPTS. |

2 |

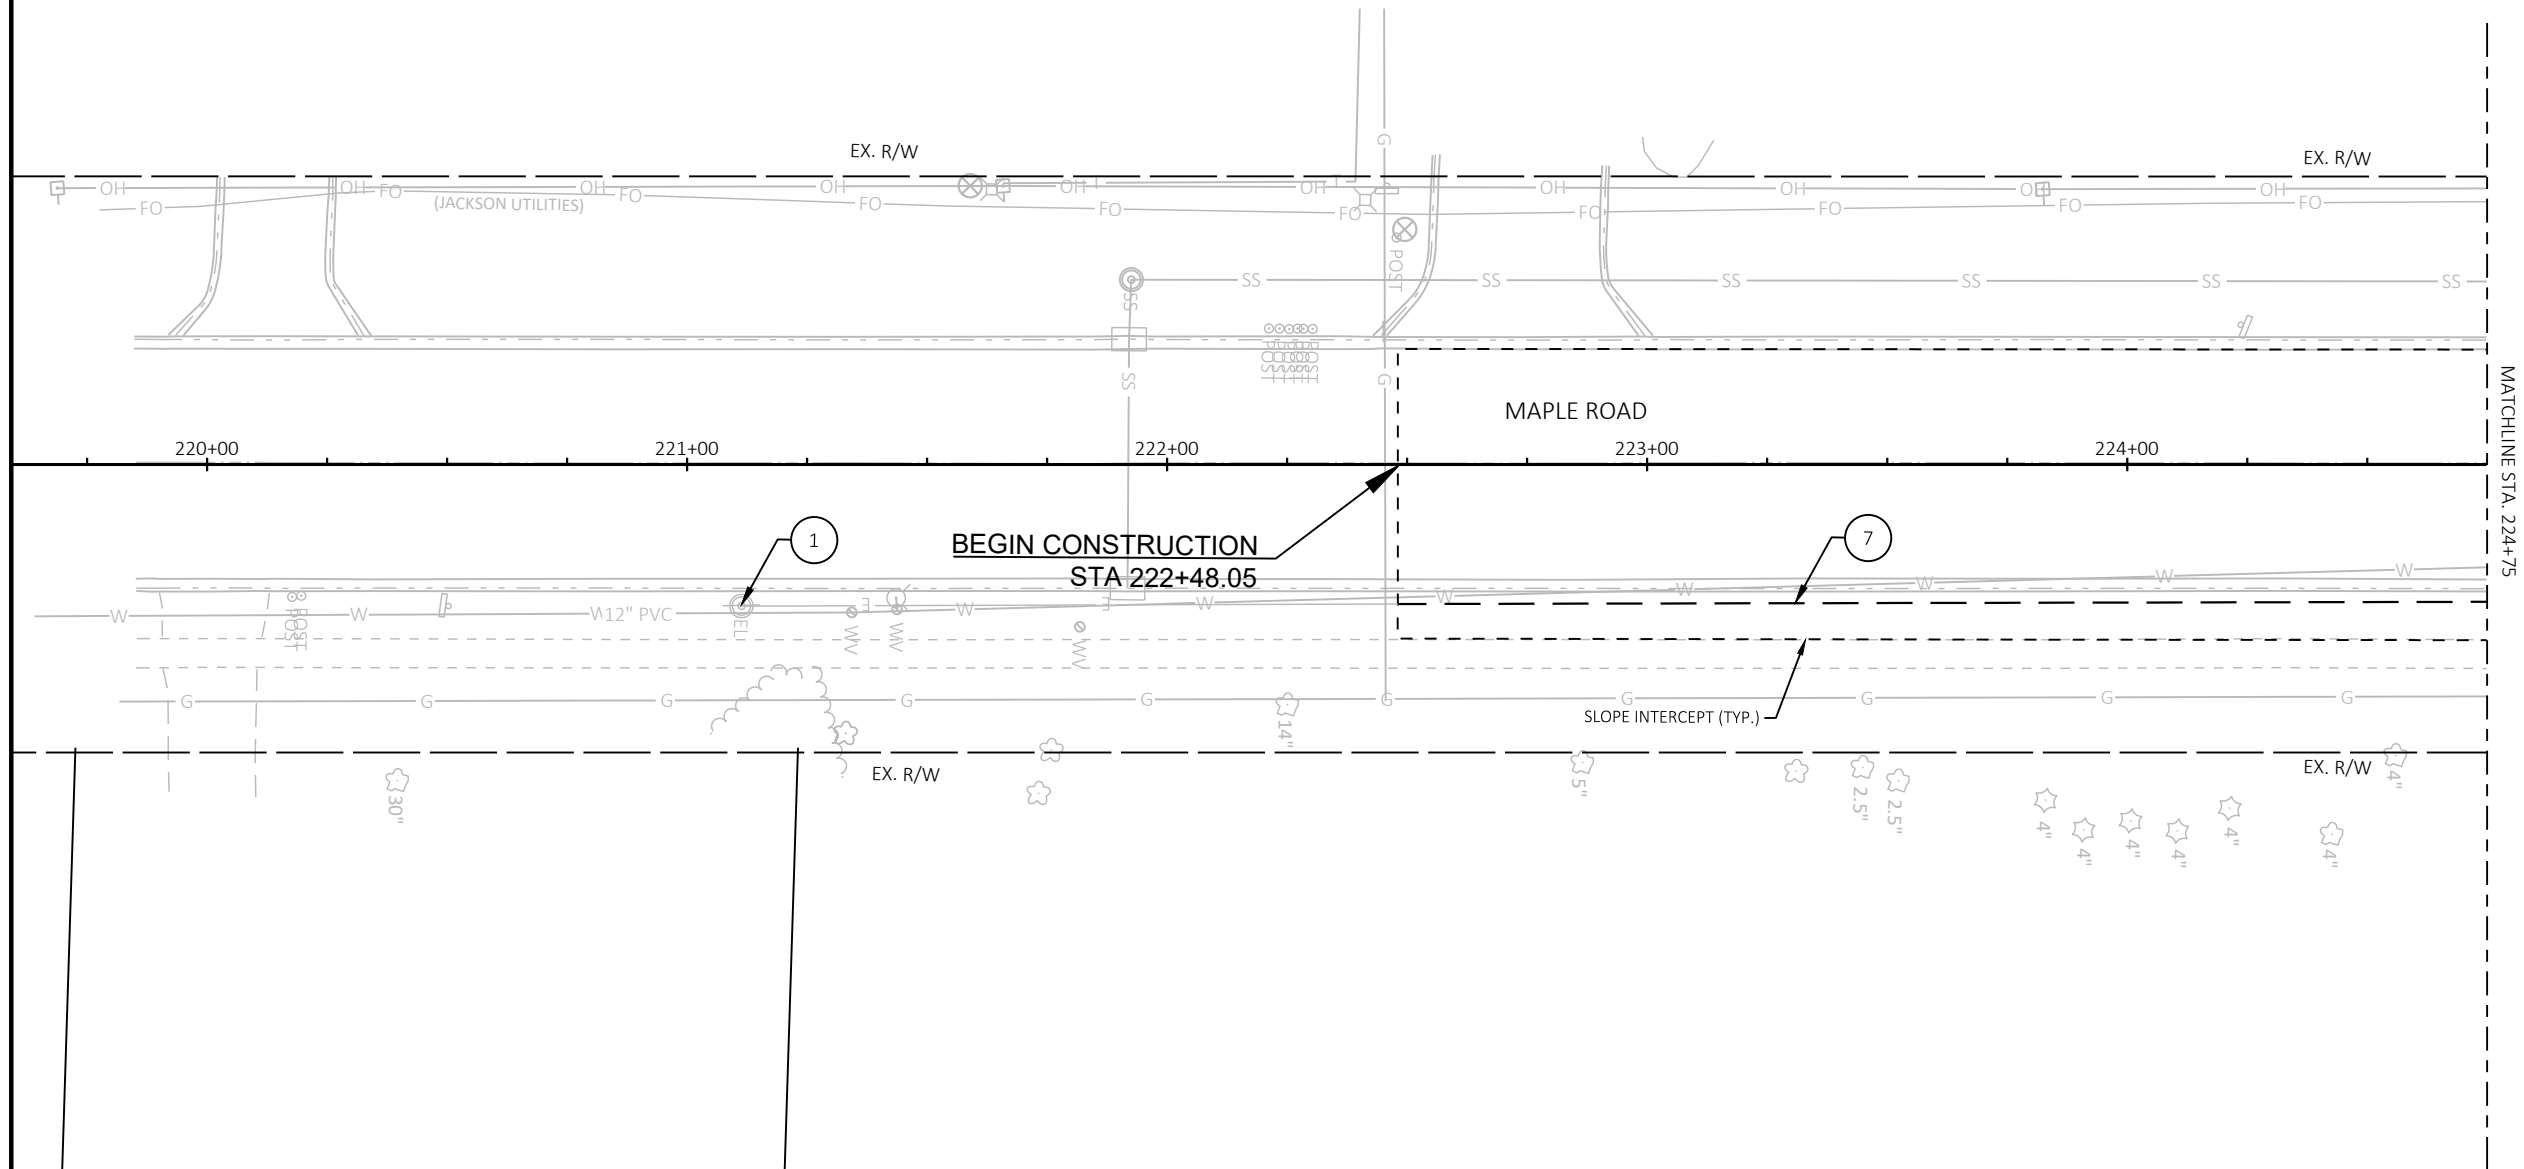

PROJECT NO: 2712-03-70

HWY: FREISTADT ROAD

COUNTY: WASHINGTON

LIGHTING REMOVAL PLAN

SHEET


41

11

CABLE AND CONDUIT LEGEND:

1. EXISTING ELECTRICAL PULL BOX TO REMAIN.
2. PROVIDE WEATHERPROOF SPLICING KIT RATED FOR UNDERGROUND USE IN PULL BOX. SPLICE NEW WIRE TO EXISTING. FINAL SPLICE LOCATIONS TO BE APPROVED BY VILLAGE OF GERMANTOWN STAFF. CONTACT SCOTT ANDERSON, FOREMAN OF HIGHWAYS, PARKS, BUILDING AND GROUNDS AT (414) 915-1663 PRIOR TO CONSTRUCTION.
3. VERIFY NEW WIRE SIZE AND QUANTITY TO MATCH EXISTING WIRE PRIOR TO INSTALLATION.
4. COUPLE NEW CONDUIT TO EXISTING AS REQUIRED. EXTEND NEW CONDUIT TO PULL BOX AS INDICATED.

- | | |
|---|--|
| A | 3 #2/0 WIRE, 1 HOT, 1 NEUTRAL AND 1 GROUND IN NEW 2" CONDUIT.
FIELD VERIFY SIZE AND QUANTITIES OF WIRE. |
| B | 3 #2/0 WIRE, 1 HOT, 1 NEUTRAL AND 1 GROUND IN EXISTING CONDUIT.
FIELD VERIFY SIZE AND QUANTITIES OF WIRE. |
| C | EXISTING LIGHTING CIRCUIT(S) TO REMAIN. |

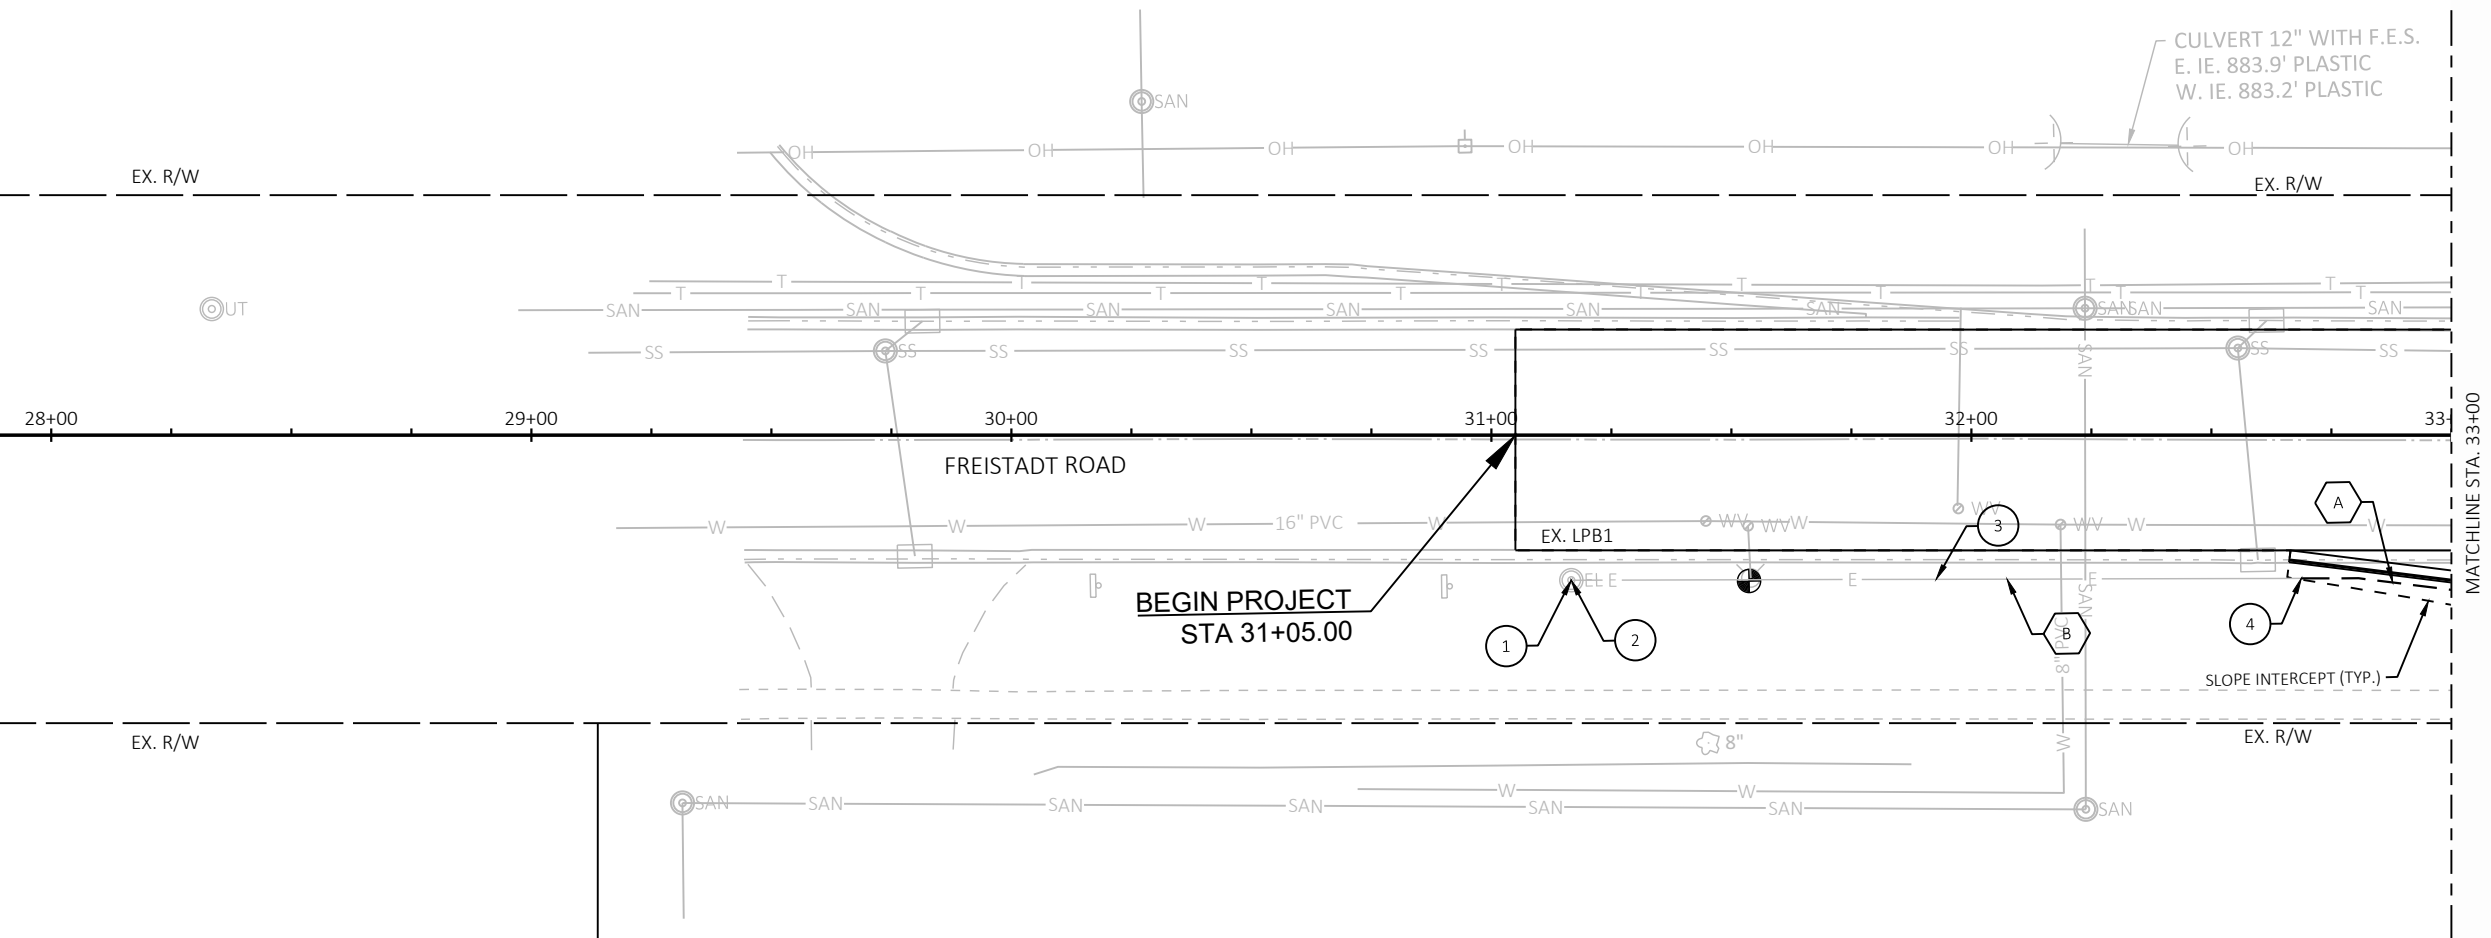

LEGEND


- — CONDUIT RIGID NONMETALLIC
SCHEDULE 80, 2-INCH
- ① LIGHTING PULL BOX, 24" X 36"

KEYED NOTES:

- ① EXISTING ELECTRICAL PULL BOX TO REMAIN.
- ② PROVIDE WEATHERPROOF SPlicing KIT RATED FOR UNDERGROUND USE IN PULL BOX. SPlice NEW WIRE TO EXISTING. FINAL SPlice LOCATIONS TO BE APPROVED BY VILLAGE OF GERMANTOWN STAFF. CONTACT SCOTT ANDERSON, FOREMAN OF HIGHWAYS, PARKS, BUILDING AND GROUNDS AT (414) 915-1663 PRIOR TO CONSTRUCTION.
- ③ VERIFY NEW WIRE SIZE AND QUANTITY TO MATCH EXISTING WIRE PRIOR TO INSTALLATION.
- ④ COUPLE NEW CONDUIT TO EXISTING AS REQUIRED. EXTEND NEW CONDUIT TO PULL BOX AS INDICATED.

CABLE AND CONDUIT LEGEND:

- A 3 #2/0 WIRE, 1 HOT, 1 NEUTRAL AND 1 GROUND IN NEW 2" CONDUIT. FIELD VERIFY SIZE AND QUANTITIES OF WIRE.
- B 3 #2/0 WIRE, 1 HOT, 1 NEUTRAL AND 1 GROUND IN EXISTING CONDUIT. FIELD VERIFY SIZE AND QUANTITIES OF WIRE.
- C EXISTING LIGHTING CIRCUIT(S) TO REMAIN.

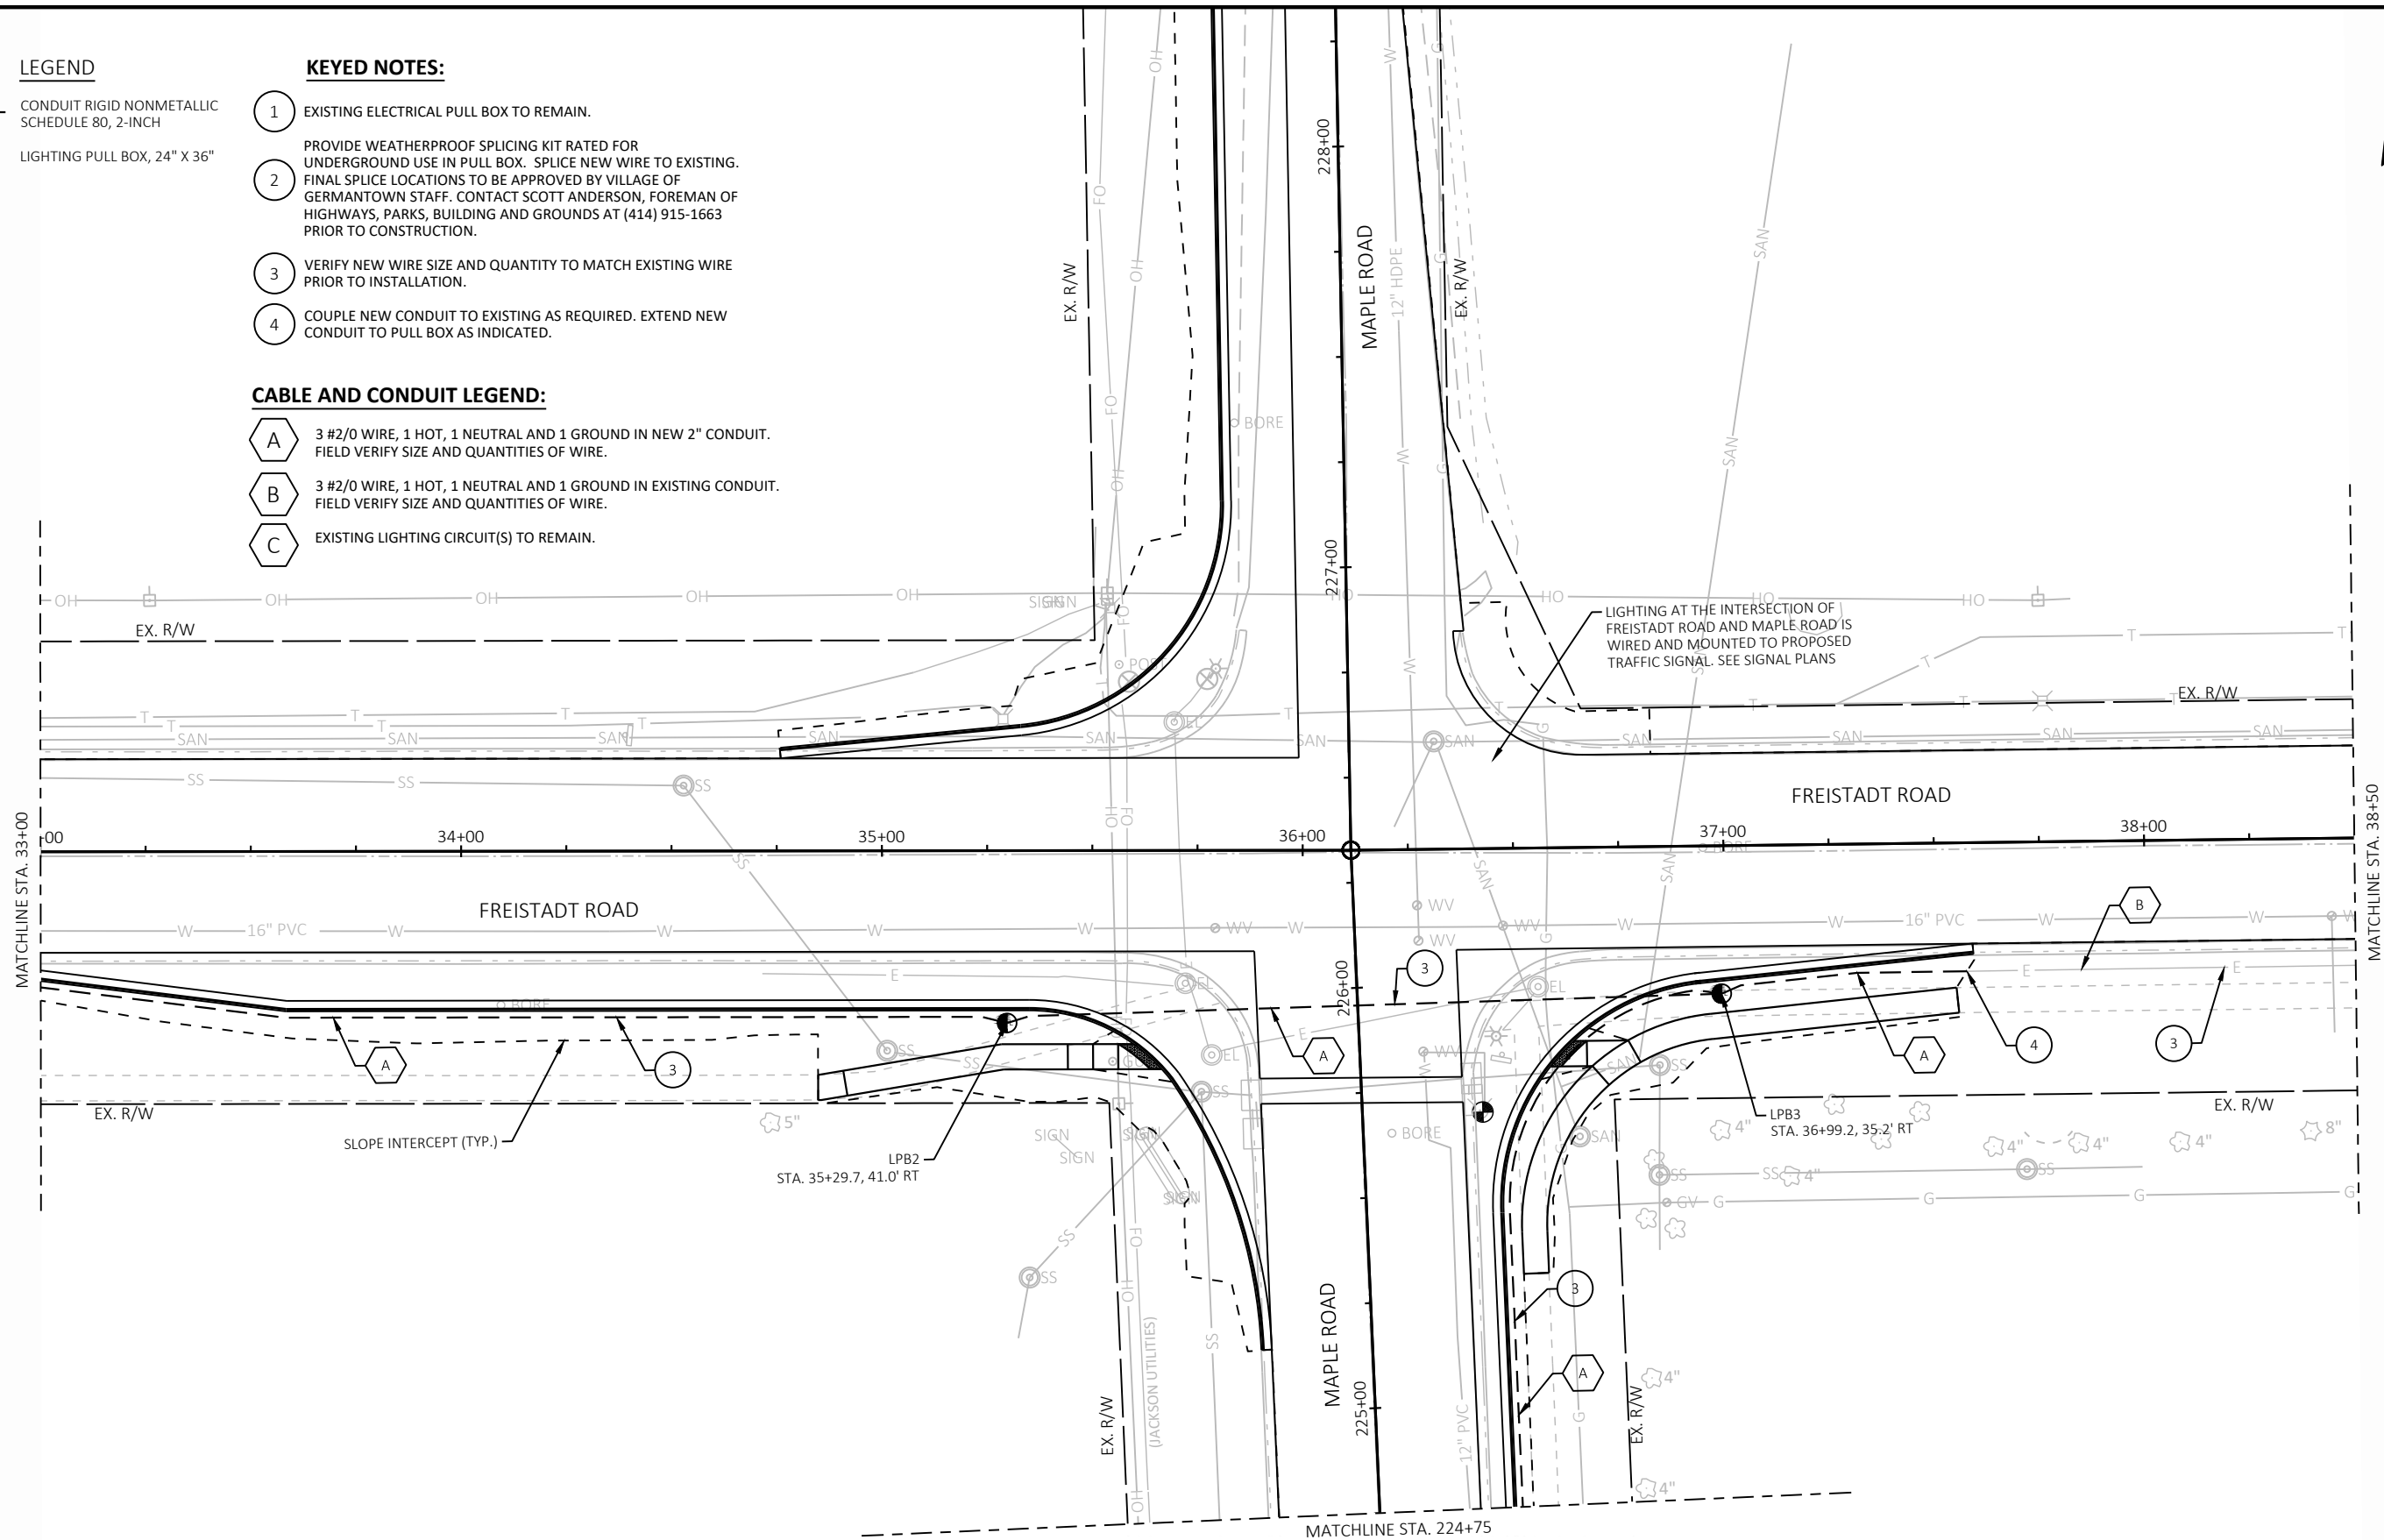

LEGEND


- CONDUIT RIGID NONMETALLIC SCHEDULE 80, 2-INCH
- LIGHTING PULL BOX, 24" X 36"

KEYED NOTES:

- 1 EXISTING ELECTRICAL PULL BOX TO REMAIN.
- 2 PROVIDE WEATHERPROOF SPlicing KIT RATED FOR UNDERGROUND USE IN PULL BOX. SPlice NEW WIRE TO EXISTING. FINAL SPlice LOCATIONS TO BE APPROVED BY VILLAGE OF GERMANTOWN STAFF. CONTACT SCOTT ANDERSON, FOREMAN OF HIGHWAYS, PARKS, BUILDING AND GROUNDS AT (414) 915-1663 PRIOR TO CONSTRUCTION.
- 3 VERIFY NEW WIRE SIZE AND QUANTITY TO MATCH EXISTING WIRE PRIOR TO INSTALLATION.
- 4 COUPLE NEW CONDUIT TO EXISTING AS REQUIRED. EXTEND NEW CONDUIT TO PULL BOX AS INDICATED.

CABLE AND CONDUIT LEGEND:

- A 3 #2/0 WIRE, 1 HOT, 1 NEUTRAL AND 1 GROUND IN NEW 2" CONDUIT. FIELD VERIFY SIZE AND QUANTITIES OF WIRE.
- B 3 #2/0 WIRE, 1 HOT, 1 NEUTRAL AND 1 GROUND IN EXISTING CONDUIT. FIELD VERIFY SIZE AND QUANTITIES OF WIRE.
- C EXISTING LIGHTING CIRCUIT(S) TO REMAIN.

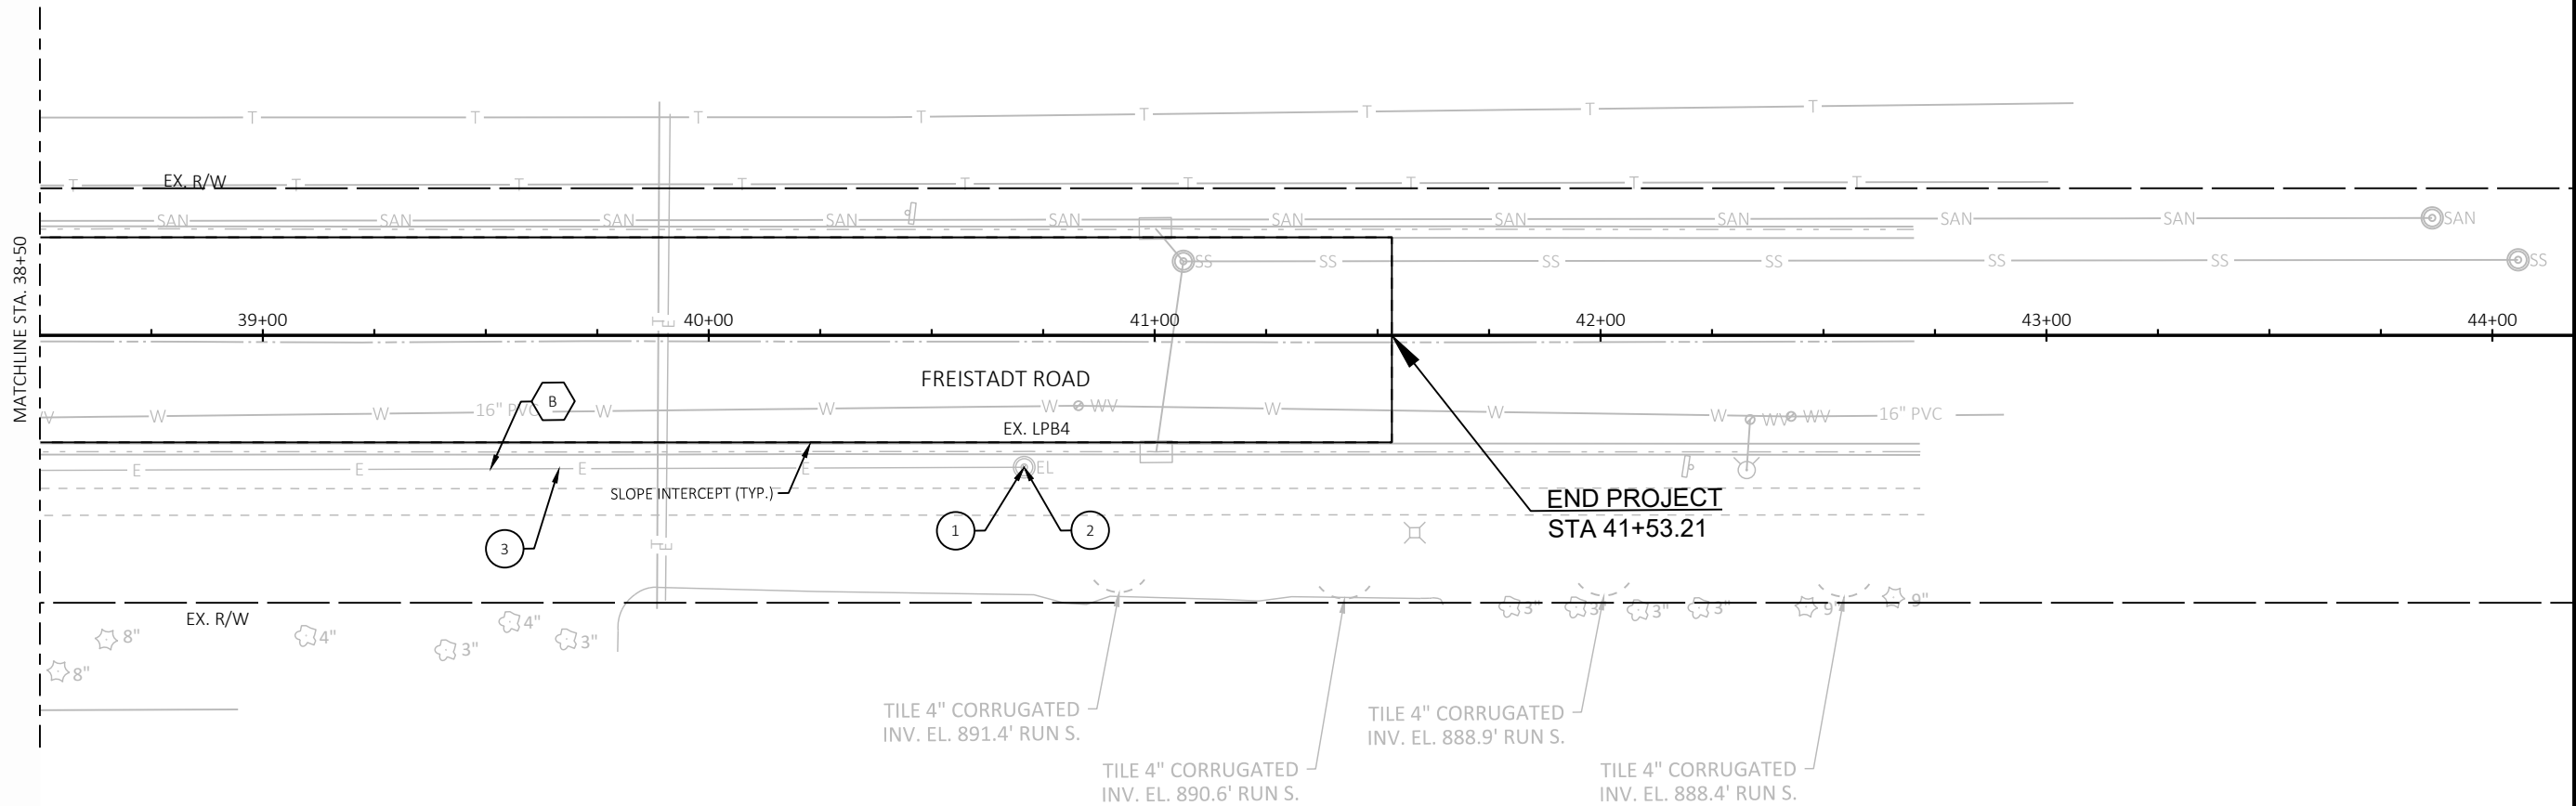

LEGEND


- — — CONDUIT RIGID NONMETALLIC SCHEDULE 80, 2-INCH
- LIGHTING PULL BOX, 24" X 36"

KEYED NOTES:



- 1 EXISTING ELECTRICAL PULL BOX TO REMAIN.
PROVIDE WEATHERPROOF SPLICING KIT RATED FOR UNDERGROUND USE IN PULL BOX. SPLICE NEW WIRE TO EXISTING. FINAL SPLICE LOCATIONS TO BE APPROVED BY VILLAGE OF GERMANTOWN STAFF. CONTACT SCOTT ANDERSON, FOREMAN OF HIGHWAYS, PARKS, BUILDING AND GROUNDS AT (414) 915-1663 PRIOR TO CONSTRUCTION.
- 2
- 3 VERIFY NEW WIRE SIZE AND QUANTITY TO MATCH EXISTING WIRE PRIOR TO INSTALLATION.
- 4 COUPLE NEW CONDUIT TO EXISTING AS REQUIRED. EXTEND NEW CONDUIT TO PULL BOX AS INDICATED.

CABLE AND CONDUIT LEGEND:

- A 3 #2/0 WIRE, 1 HOT, 1 NEUTRAL AND 1 GROUND IN NEW 2" CONDUIT. FIELD VERIFY SIZE AND QUANTITIES OF WIRE.
- B 3 #2/0 WIRE, 1 HOT, 1 NEUTRAL AND 1 GROUND IN EXISTING CONDUIT. FIELD VERIFY SIZE AND QUANTITIES OF WIRE.
- C EXISTING LIGHTING CIRCUIT(S) TO REMAIN.

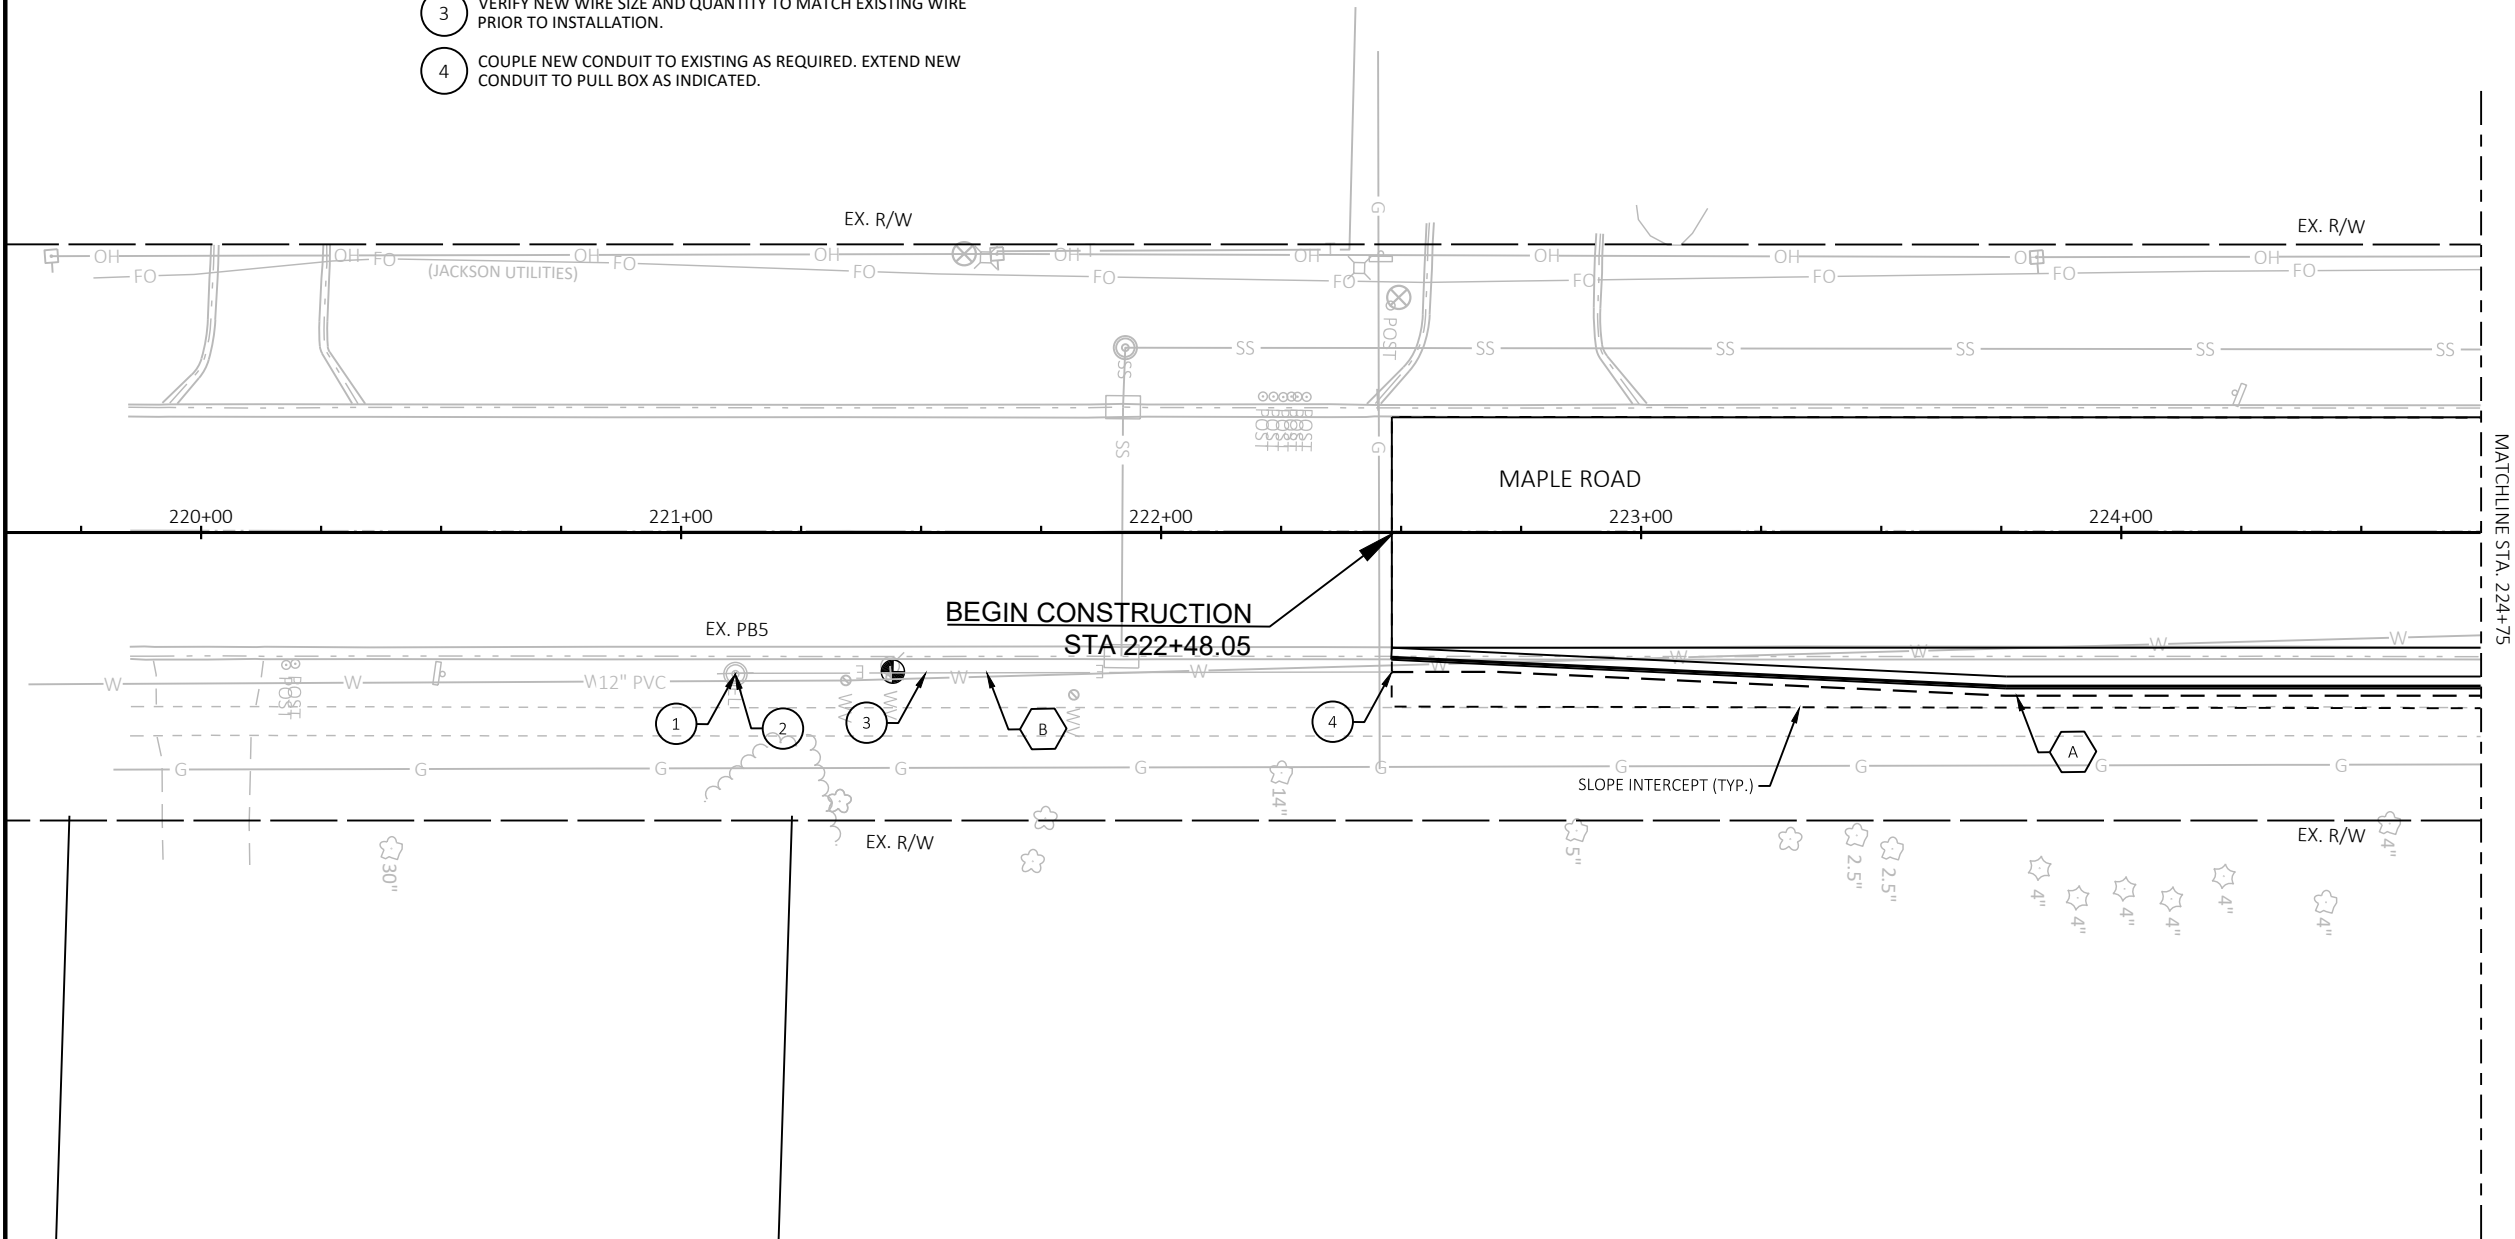


LEGEND

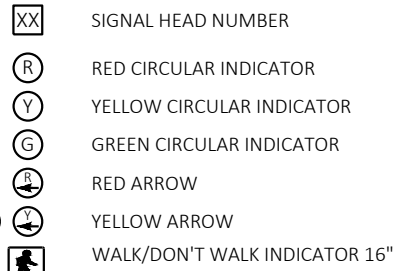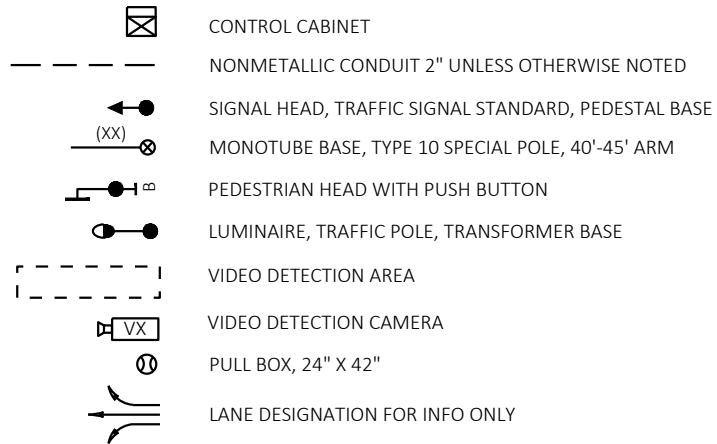

NOTES:

- ALL LENSES ARE 12-INCH
- GRAYSHADE REPRESENTS EXISTING

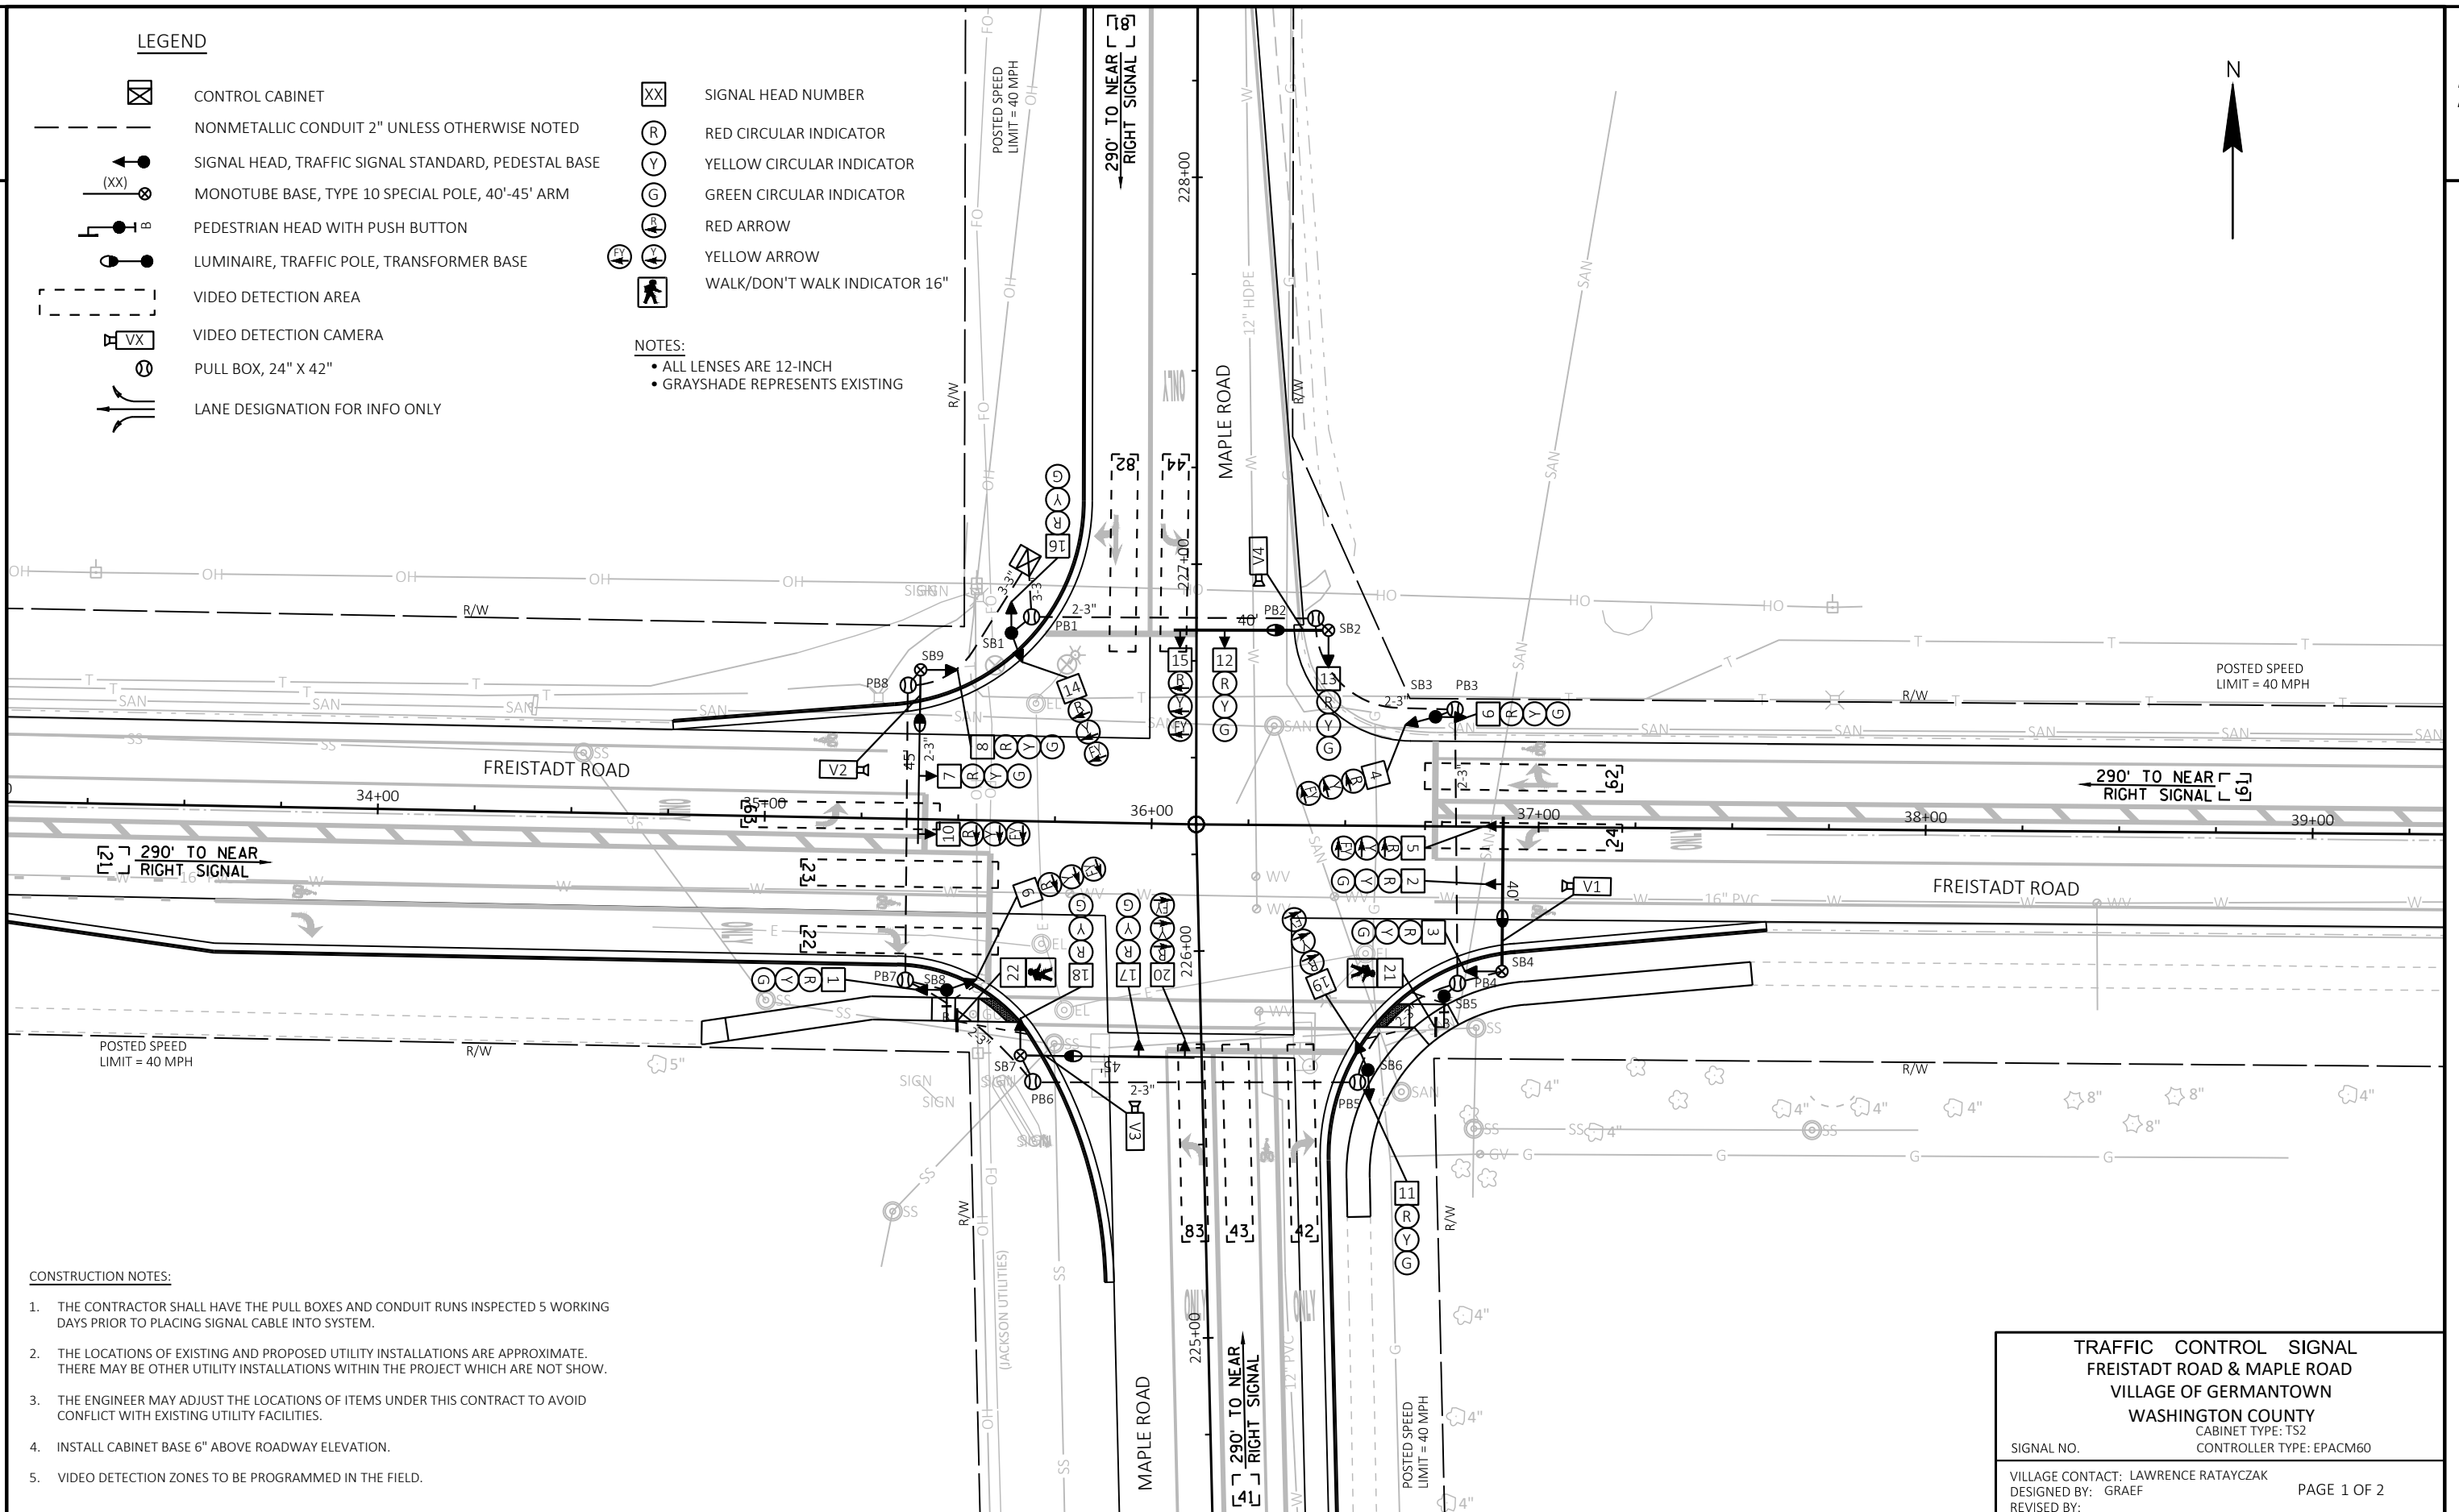

CONSTRUCTION NOTES:

- THE CONTRACTOR SHALL HAVE THE PULL BOXES AND CONDUIT RUNS INSPECTED 5 WORKING DAYS PRIOR TO PLACING SIGNAL CABLE INTO SYSTEM.
- THE LOCATIONS OF EXISTING AND PROPOSED UTILITY INSTALLATIONS ARE APPROXIMATE. THERE MAY BE OTHER UTILITY INSTALLATIONS WITHIN THE PROJECT WHICH ARE NOT SHOW.
- THE ENGINEER MAY ADJUST THE LOCATIONS OF ITEMS UNDER THIS CONTRACT TO AVOID CONFLICT WITH EXISTING UTILITY FACILITIES.
- INSTALL CABINET BASE 6" ABOVE ROADWAY ELEVATION.
- VIDEO DETECTION ZONES TO BE PROGRAMMED IN THE FIELD.

TRAFFIC CONTROL SIGNAL
FREISTADT ROAD & MAPLE ROAD
VILLAGE OF GERMANTOWN
WASHINGTON COUNTY
CABINET TYPE: TS2
CONTROLLER TYPE: EPACM60

SIGNAL NO.

VILLAGE CONTACT: LAWRENCE RATAYCZAK
DESIGNED BY: GRAEF
REVISED BY:

PAGE 1 OF 2

PROJECT NO: 2712-03-70

HWY: FREISTADT ROAD

COUNTY: WASHINGTON

TRAFFIC SIGNAL PLAN



SHEET

46



E

	HEAD NUMBERS	F L A S H
Ø1		
Ø2	1, 2, 3	R
Ø3		
Ø4	11, 12, 13	R
Ø5		
Ø6	6, 7, 8	R
Ø7		
Ø8	16, 17, 18	R
Ø2P	21, 22	
Ø4P		
Ø6P		
Ø8P		
OLA	9, 10	R ←
OLB	19, 20	R ←
OLC	4, 5	R ←
OLD	14, 15	R ←

RING 1

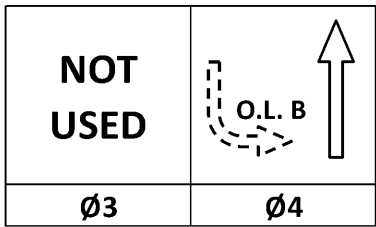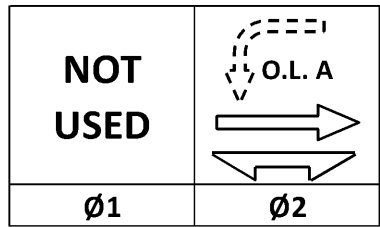

RING 2

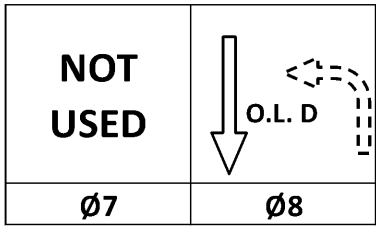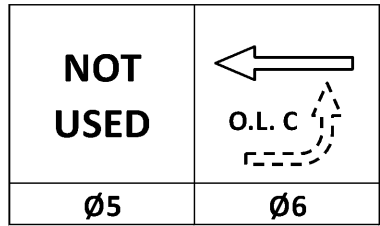

BARRIER

N



CONTROLLER LOGIC

PHASE NUMBER	PHASE LOCKING	DUAL ENTRY W / Ø	PHASE RECALL	PHASE ACTIVE
1				
2	X	6	MIN	X
3				
4		8		X
5				
6	X	2	MIN	X
7				
8		4		X

TYPE OF INTERCONNECT/COMMUNICATION

NONE	X
CLOSED LOOP	
TWISTED PAIR	
FIBER OPTIC*	
FIBER OPTIC (ETHERNET)	
RADIO	
CELL MODEM	

TYPE OF COORDINATION

NONE	X
TBC	
TRAFFIC RESPONSIVE	
ADAPTIVE	
*LOCATION OF MASTER	
CONTROLLER NO:	S-
SIGNAL SYSTEM NO:	SS-

TYPE OF LIGHTING

BY OTHER AGENCY	
IN TRAFFIC CABINET	X
IN SEPARATE DOT LIGHTING CABINET	

TYPE OF PRE-EMPT

NONE	X
RAILROAD	
EMERGENCY VEHICLE	
GTT	
TOMAR	
HARDWIRE	
OTHER	
LIFT BRIDGE	
QUEUE DETECTION	

DETECTOR LOGIC

DETECTOR INPUT	3	1	7	5	11	9	15	13
PLAN LOOP DETECTOR*(S)	21	23	41	43	61	63	82	
ASSIGNED PHASE	2	2	4	4	6	6	8	
OPERATION MODE	VEH	VEH	VEH	VEH	VEH	VEH	VEH	
SWITCH								
EXTEND	X		X		X			
DELAY								
DETECTOR INPUT	4	2	8	6	12	10	16	14
PLAN LOOP DETECTOR*(S)	22	24	42	44	62	81	83	
ASSIGNED PHASE	2	2	4	4	6	8	8	
OPERATION MODE	VEH	VEH	VEH	VEH	VEH	VEH	VEH	
SWITCH								
EXTEND	X		X			X		
DELAY								

19	17	23	21	27	25	31	29	DETECTOR INPUT
								PLAN LOOP DETECTOR*(S)
								ASSIGNED PHASE
VEH	VEH	VEH	VEH	VEH	VEH	VEH	VEH	OPERATION MODE
								SWITCH
								EXTEND
								DELAY
20	18	24	22	28	26	32	30	DETECTOR INPUT
								PLAN LOOP DETECTOR*(S)
								ASSIGNED PHASE
VEH	VEH	VEH	VEH	VEH	VEH	VEH	VEH	OPERATION MODE
								SWITCH
								EXTEND
								DELAY

FREISTADT RD & MAPLE RD	
VILLAGE OF GERMANTOWN	
WASHINGTON COUNTY	
SIGNAL NO.	CABINET TYPE: TS2
CONTROLLER TYPE: EPACM60	
DATE: 12/2020	PAGE NO. 2 OF 2

PROJECT ID:	2712-03-70
INTERSECTION:	FREISTADT ROAD AND MAPLE ROAD

SIGNAL WIRE COLOR CODING	BLK-BLACK	RED-RED	GRN-GREEN
	WHT-WHITE	BLU-BLUE	ORG-ORANGE

CB1 TO	AWG14 # OF CONDUCTORS	HEAD NO.	SIGNAL INDICATION WIRE COLOR								PED BUTTON	
			RED	YELLOW	GREEN	<RED>	<YELLOW>	<GREEN>	FLASHING <YELLOW>	D/WALK	WALK	
SB1	12	14				RED	ORG		GRN			
		16	RED/BLK	ORG/BLK	GRN/BLK							
SB2	12	12	RED	ORG	GRN							
		13	RED	ORG	GRN							
		15				RED/BLK	ORG/BLK		GRN/BLK			
SB3	12	4				RED	ORG		GRN			
		6	RED/BLK	ORG/BLK	GRN/BLK							
SB4	12	2	RED	ORG	GRN							
		3	RED	ORG	GRN							
		5				RED/BLK	ORG/BLK		GRN/BLK			
SB5	7	21								BLK	BLU	
		B									WHT/BLK	
SB6	12	11	RED	ORG	GRN							
		19				RED/BLK	ORG/BLK		GRN/BLK			
SB7	12	17	RED	ORG	GRN							
		18	RED	ORG	GRN							
		20				RED/BLK	ORG/BLK		GRN/BLK			
SB8	12	1	RED	ORG	GRN							
		9				RED/BLK	ORG/BLK		GRN/BLK			
		22								BLK	BLU	
		B									WHT/BLK	
SB9	12	7	RED	ORG	GRN							
		8	RED	ORG	GRN							
		10				RED/BLK	ORG/BLK		GRN/BLK			

NOTES:

- *USE WHITE CONDUCTOR IN THE SIGNAL CABLE AS THE GROUNDED CONDUCTOR FOR ALL TRAFFIC SIGNAL INDICATIONS.
- *ENSURE THE GROUNDED CONDUCTOR IN THE FEEDER CABLE AND THE POLE CABLES ARE BOTH 18" LONGER THAN THE UNGROUNDED CONDUCTORS.
- *RECONNECT THE GROUNDING CONDUCTORS WHENEVER THE CIRCUIT HAS BEEN INTERRUPTED TO ENSURE THE GROUNDING CIRCUIT IS COMPLETE.

EQUIPMENT GROUNDING CONDUCTOR 10 AWG GRN XLP	
FROM	TO
CB1	SB1
SB1	SB2
SB2	SB3
SB3	SB4
SB4	SB5
SB5	SB6
SB6	SB7
SB7	SB8
SB8	SB9
SB9	CB1

PULL BOX BONDING JUMPER 10 AWG GRN XLP	
FROM	TO
PB1	SB1
PB2	SB2
PB3	SB3
PB4	SB5
PB5	SB6
PB6	SB7
PB7	SB8
PB8	SB9

LIGHTING UF 10 AWG W/ GROUND	
FROM	TO
CB1	SB2
SB2	SB4
CB1	SB9
SB9	SB7

FREISTADT RD & MAPLE RD	
VILLAGE OF GERMANTOWN	
WASHINGTON COUNTY	
SIGNAL NO.	CABINET TYPE: TS2
CONTROLLER TYPE: EPACM60	
DATE: 12/2020	PAGE NO. 1 OF 1

LEGEND

- 1

MARKING LINE EPOXY 4-INCH, WHITE
- 2

MARKING LINE EPOXY 4-INCH, WHITE (3' LINE, 9' SKIP)
- 3

MARKING LINE EPOXY 4-INCH, YELLOW
- 4

MARKING LINE EPOXY 8-INCH, WHITE
- 5

MARKING LINE EPOXY 8-INCH, WHITE (3' LINE, 9' SKIP)
- 6

MARKING ARROW EPOXY, WHITE
- 7

MARKING SYMBOL EPOXY, WHITE
- 8

MARKING WORD EPOXY, WHITE
- 9


MARKING STOP LINE EPOXY 18-INCH, WHITE
- 10

MARKING DIAGONAL EPOXY 12-INCH, WHITE (25' C-C)
- 11

MARKING DIAGONAL EPOXY 12-INCH, YELLOW (25' C-C)
- 12


MARKING CROSSWALK EPOXY TRAVERSE LINE 6-INCH, WHITE
- 13

MARKING RAILROAD CROSSING EPOXY

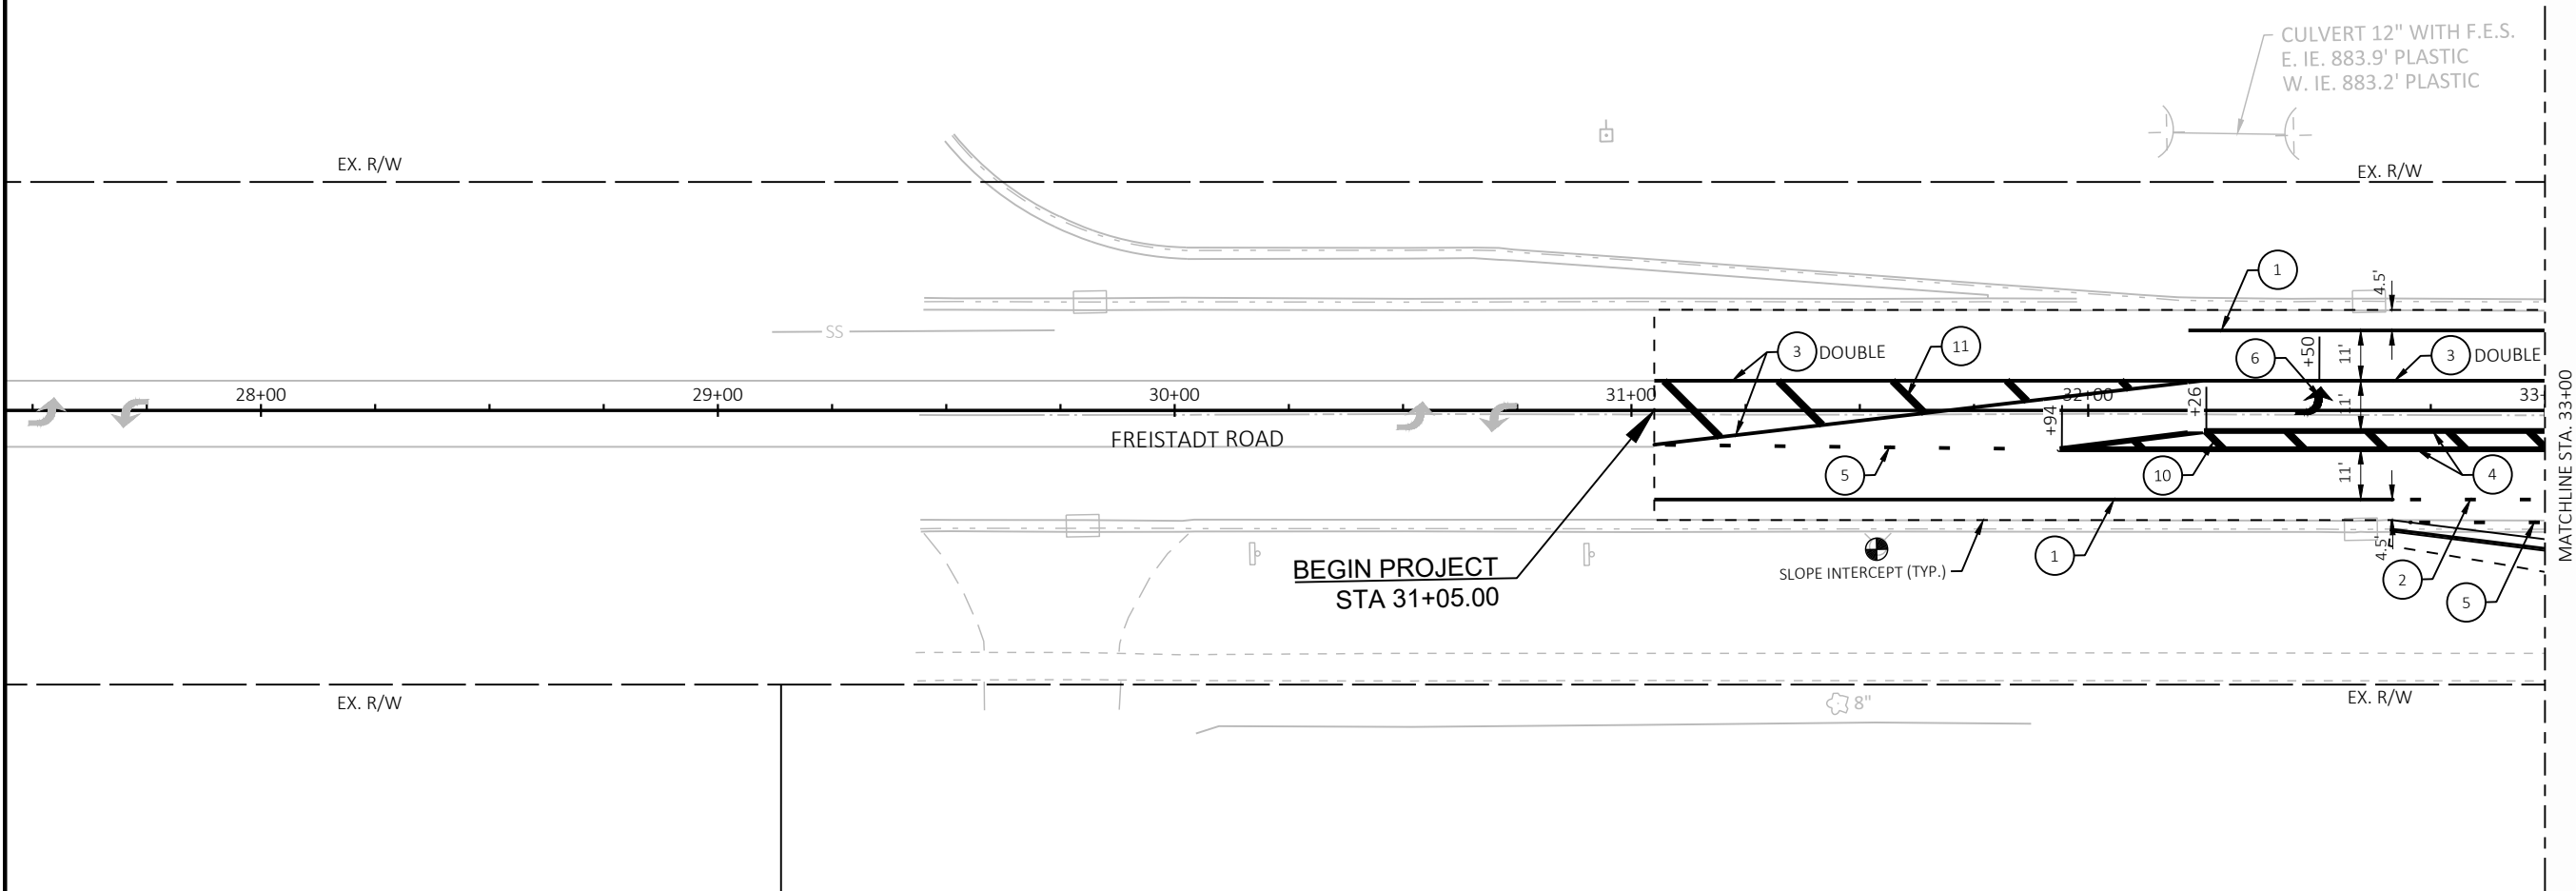

LEGEND

- | | | | |
|---|--|----|---|
| 1 | MARKING LINE EPOXY 4-INCH, WHITE | 8 | MARKING WORD EPOXY, WHITE |
| 2 | MARKING LINE EPOXY, 4-INCH, WHITE (3' LINE, 9' SKIP) | 9 | MARKING STOP LINE EPOXY 18-INCH, WHITE |
| 3 | MARKING LINE EPOXY 4-INCH, YELLOW | 10 | MARKING DIAGONAL EPOXY 12-INCH, WHITE (25' C-C) |
| 4 | MARKING LINE EPOXY 8-INCH, WHITE | 11 | MARKING DIAGONAL EPOXY 12-INCH, YELLOW (25' C-C) |
| 5 | MARKING LINE EPOXY 8-INCH, WHITE (3' LINE, 9' SKIP) | 12 | MARKING CROSSWALK EPOXY TRAVERSE LINE 6-INCH, WHITE |
| 6 | MARKING ARROW EPOXY, WHITE | 13 | MARKING RAILROAD CROSSING EPOXY |
| 7 | MARKING SYMBOL EPOXY, WHITE | | |

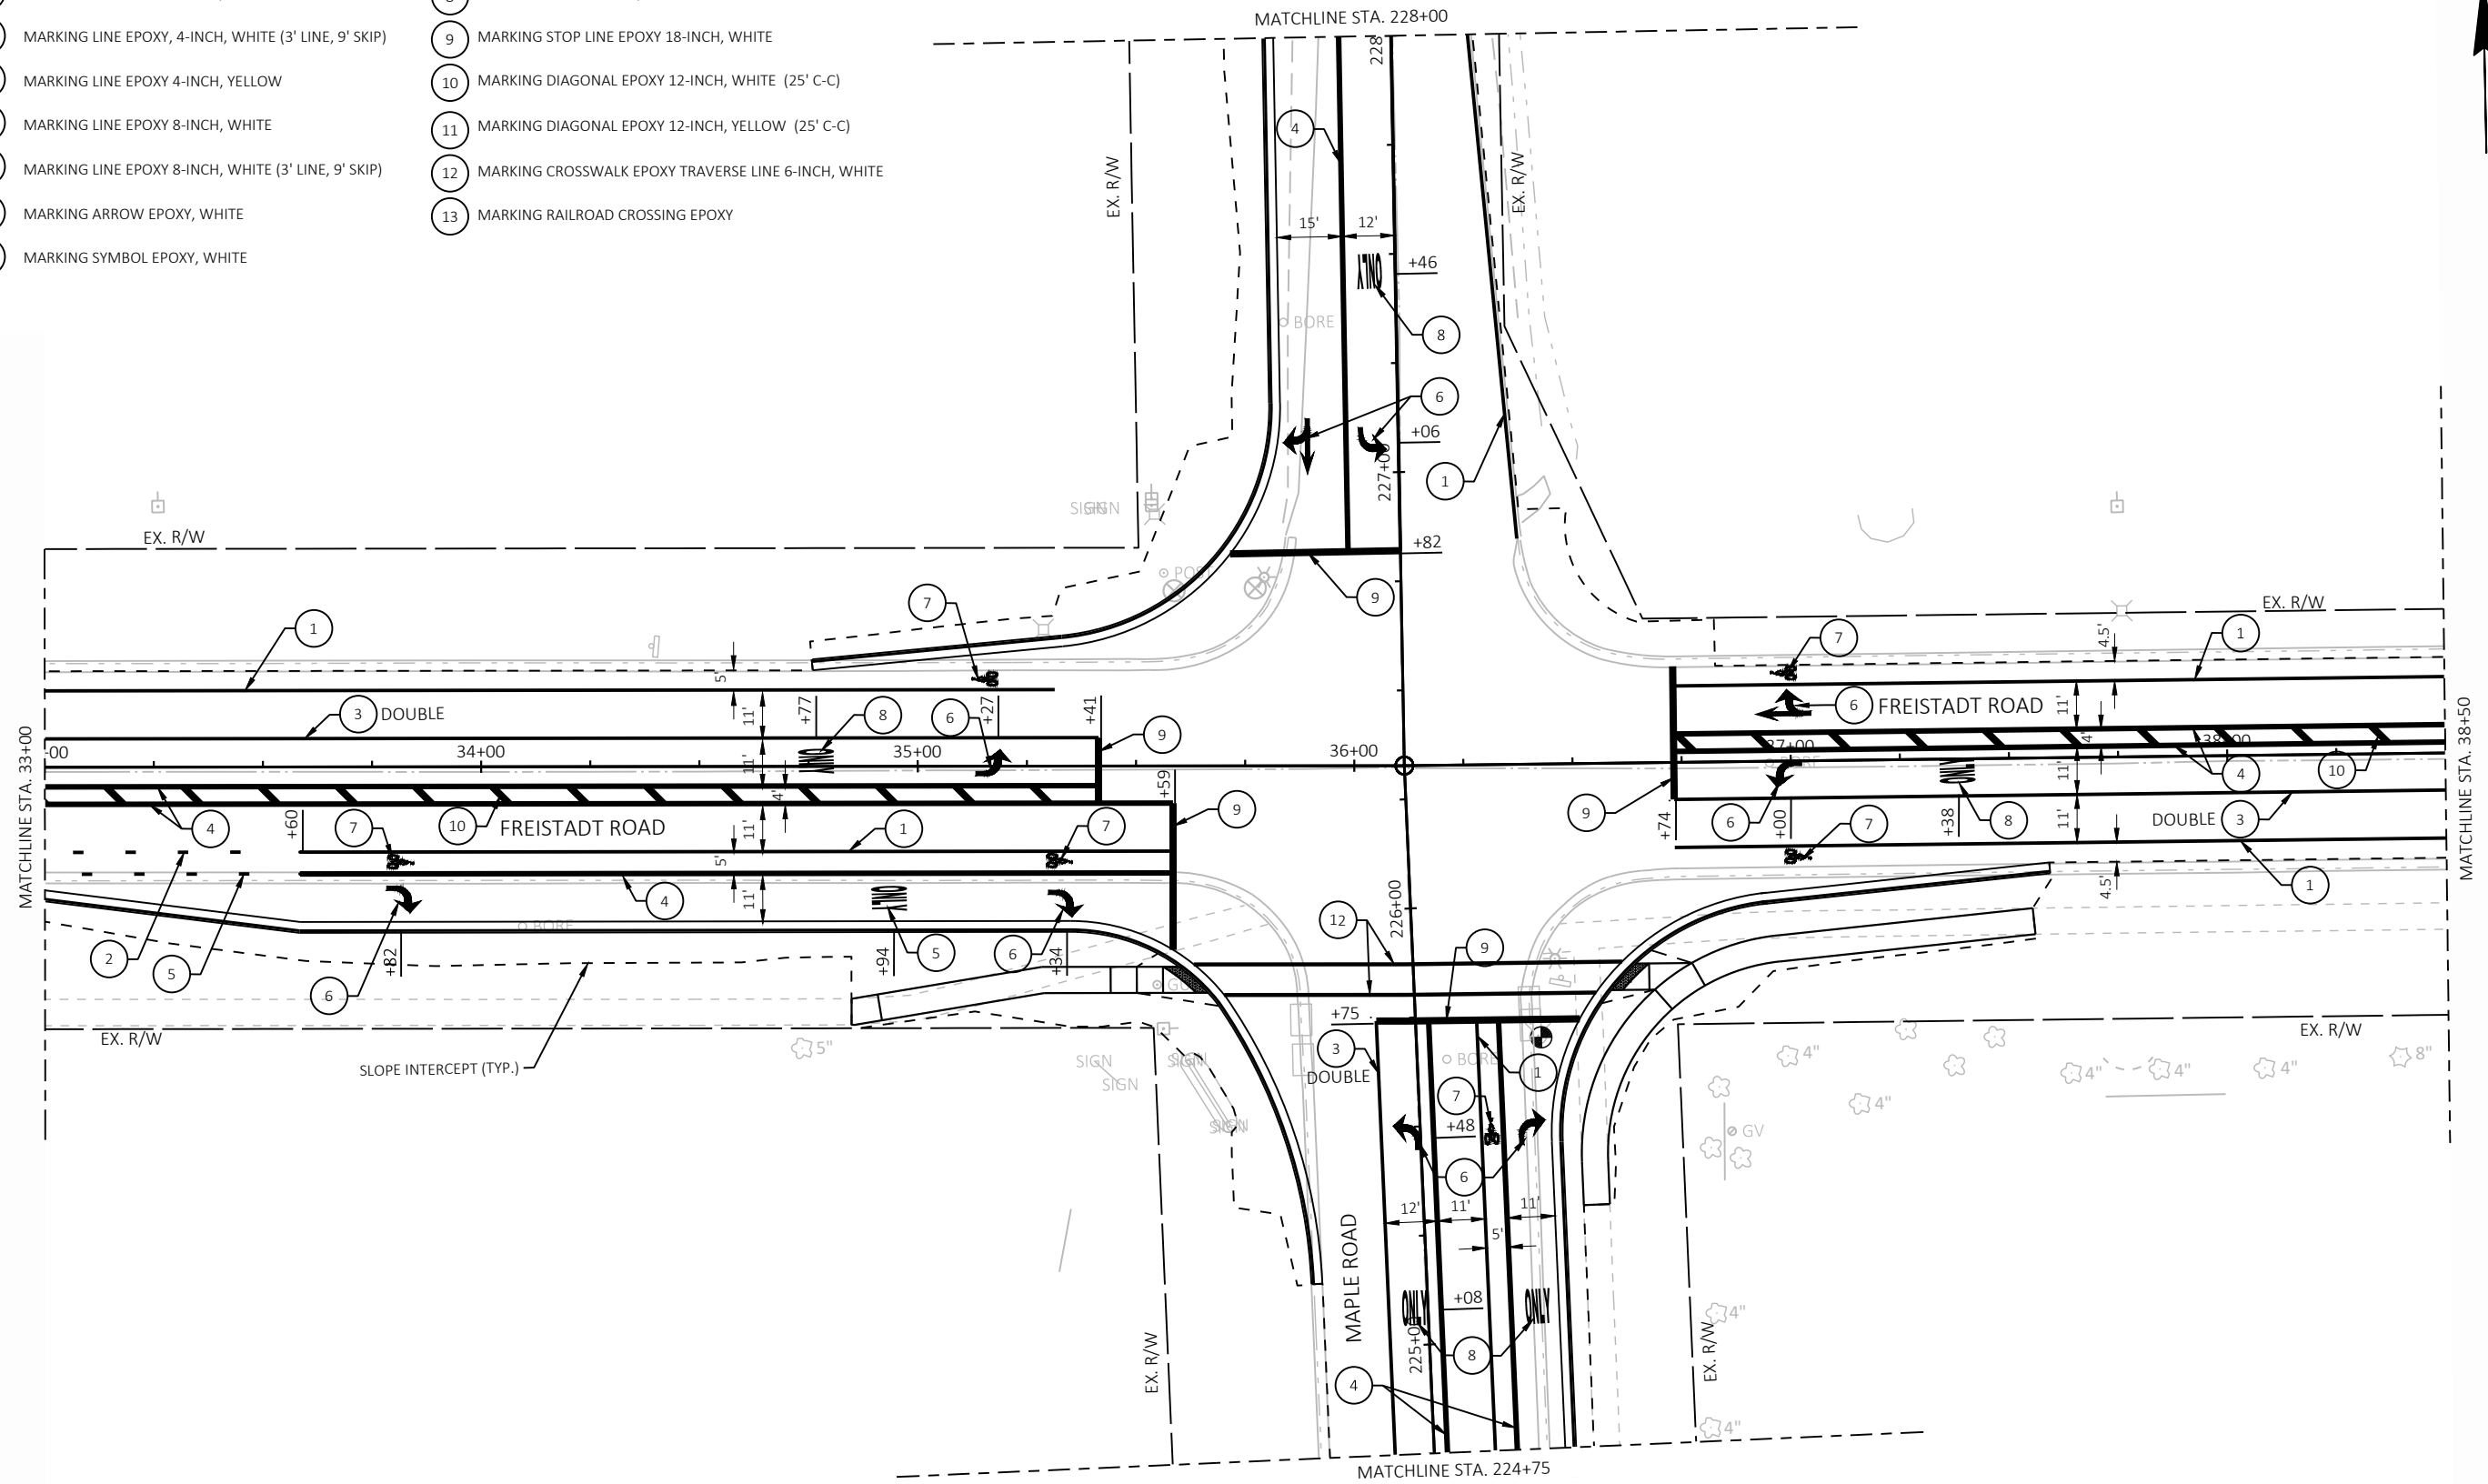

LEGEND

- 1

MARKING LINE EPOXY 4-INCH, WHITE
- 2

MARKING LINE EPOXY, 4-INCH, WHITE (3' LINE, 9' SKIP)
- 3

MARKING LINE EPOXY 4-INCH, YELLOW
- 4

MARKING LINE EPOXY 8-INCH, WHITE
- 5

MARKING LINE EPOXY 8-INCH, WHITE (3' LINE, 9' SKIP)
- 6

MARKING ARROW EPOXY, WHITE
- 7

MARKING SYMBOL EPOXY, WHITE
- 8

MARKING WORD EPOXY, WHITE
- 9


MARKING STOP LINE EPOXY 18-INCH, WHITE
- 10

MARKING DIAGONAL EPOXY 12-INCH, WHITE (25' C-C)
- 11

MARKING DIAGONAL EPOXY 12-INCH, YELLOW (25' C-C)
- 12

MARKING CROSSWALK EPOXY TRAVERSE LINE 6-INCH, WHITE
- 13

MARKING RAILROAD CROSSING EPOXY

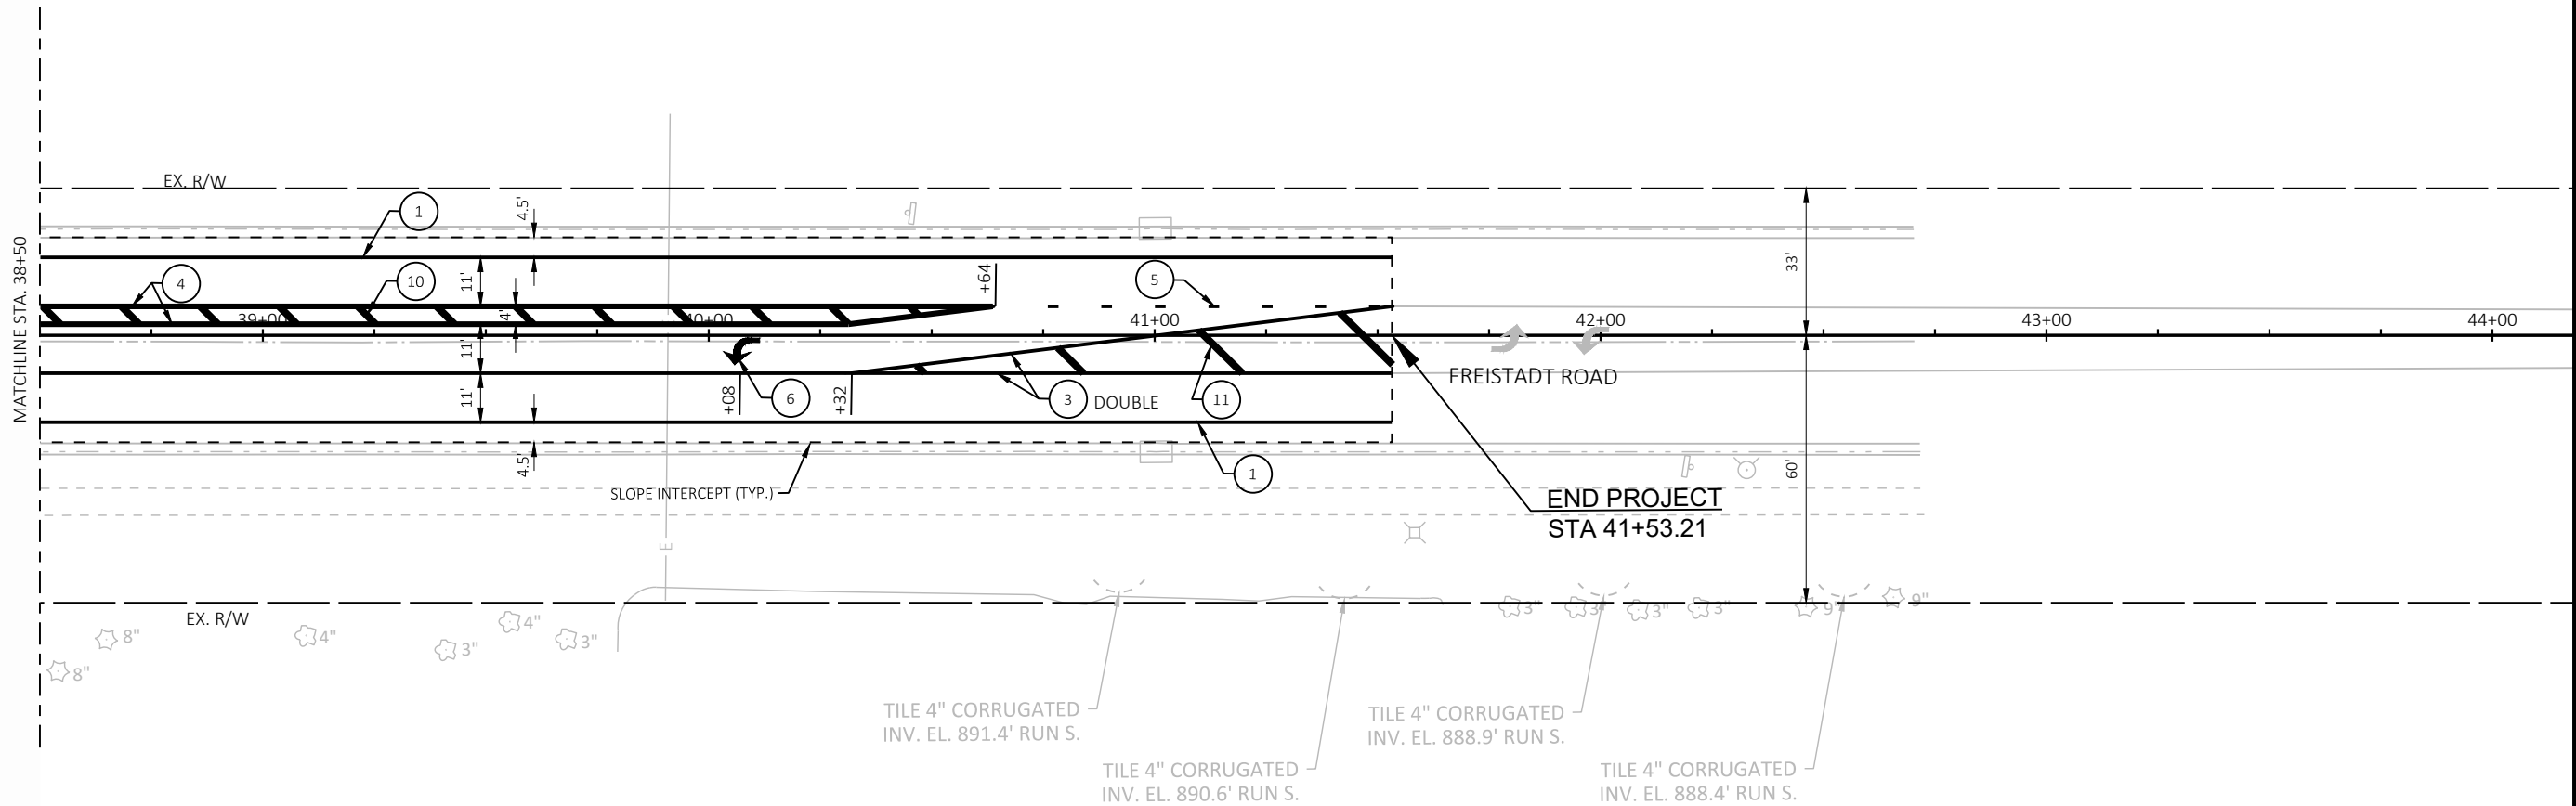

LEGEND

- 1

MARKING LINE EPOXY 4-INCH, WHITE
- 2

MARKING LINE EPOXY, 4-INCH, WHITE (3' LINE, 9' SKIP)
- 3

MARKING LINE EPOXY 4-INCH, YELLOW
- 4

MARKING LINE EPOXY 8-INCH, WHITE
- 5

MARKING LINE EPOXY 8-INCH, WHITE (3' LINE, 9' SKIP)
- 6

MARKING ARROW EPOXY, WHITE
- 7

MARKING SYMBOL EPOXY, WHITE
- 8

MARKING WORD EPOXY, WHITE
- 9


MARKING STOP LINE EPOXY 18-INCH, WHITE
- 10

MARKING DIAGONAL EPOXY 12-INCH, WHITE (25' C-C)
- 11


MARKING DIAGONAL EPOXY 12-INCH, YELLOW (25' C-C)
- 12

MARKING CROSSWALK EPOXY TRAVERSE LINE 6-INCH, WHITE
- 13

MARKING RAILROAD CROSSING EPOXY

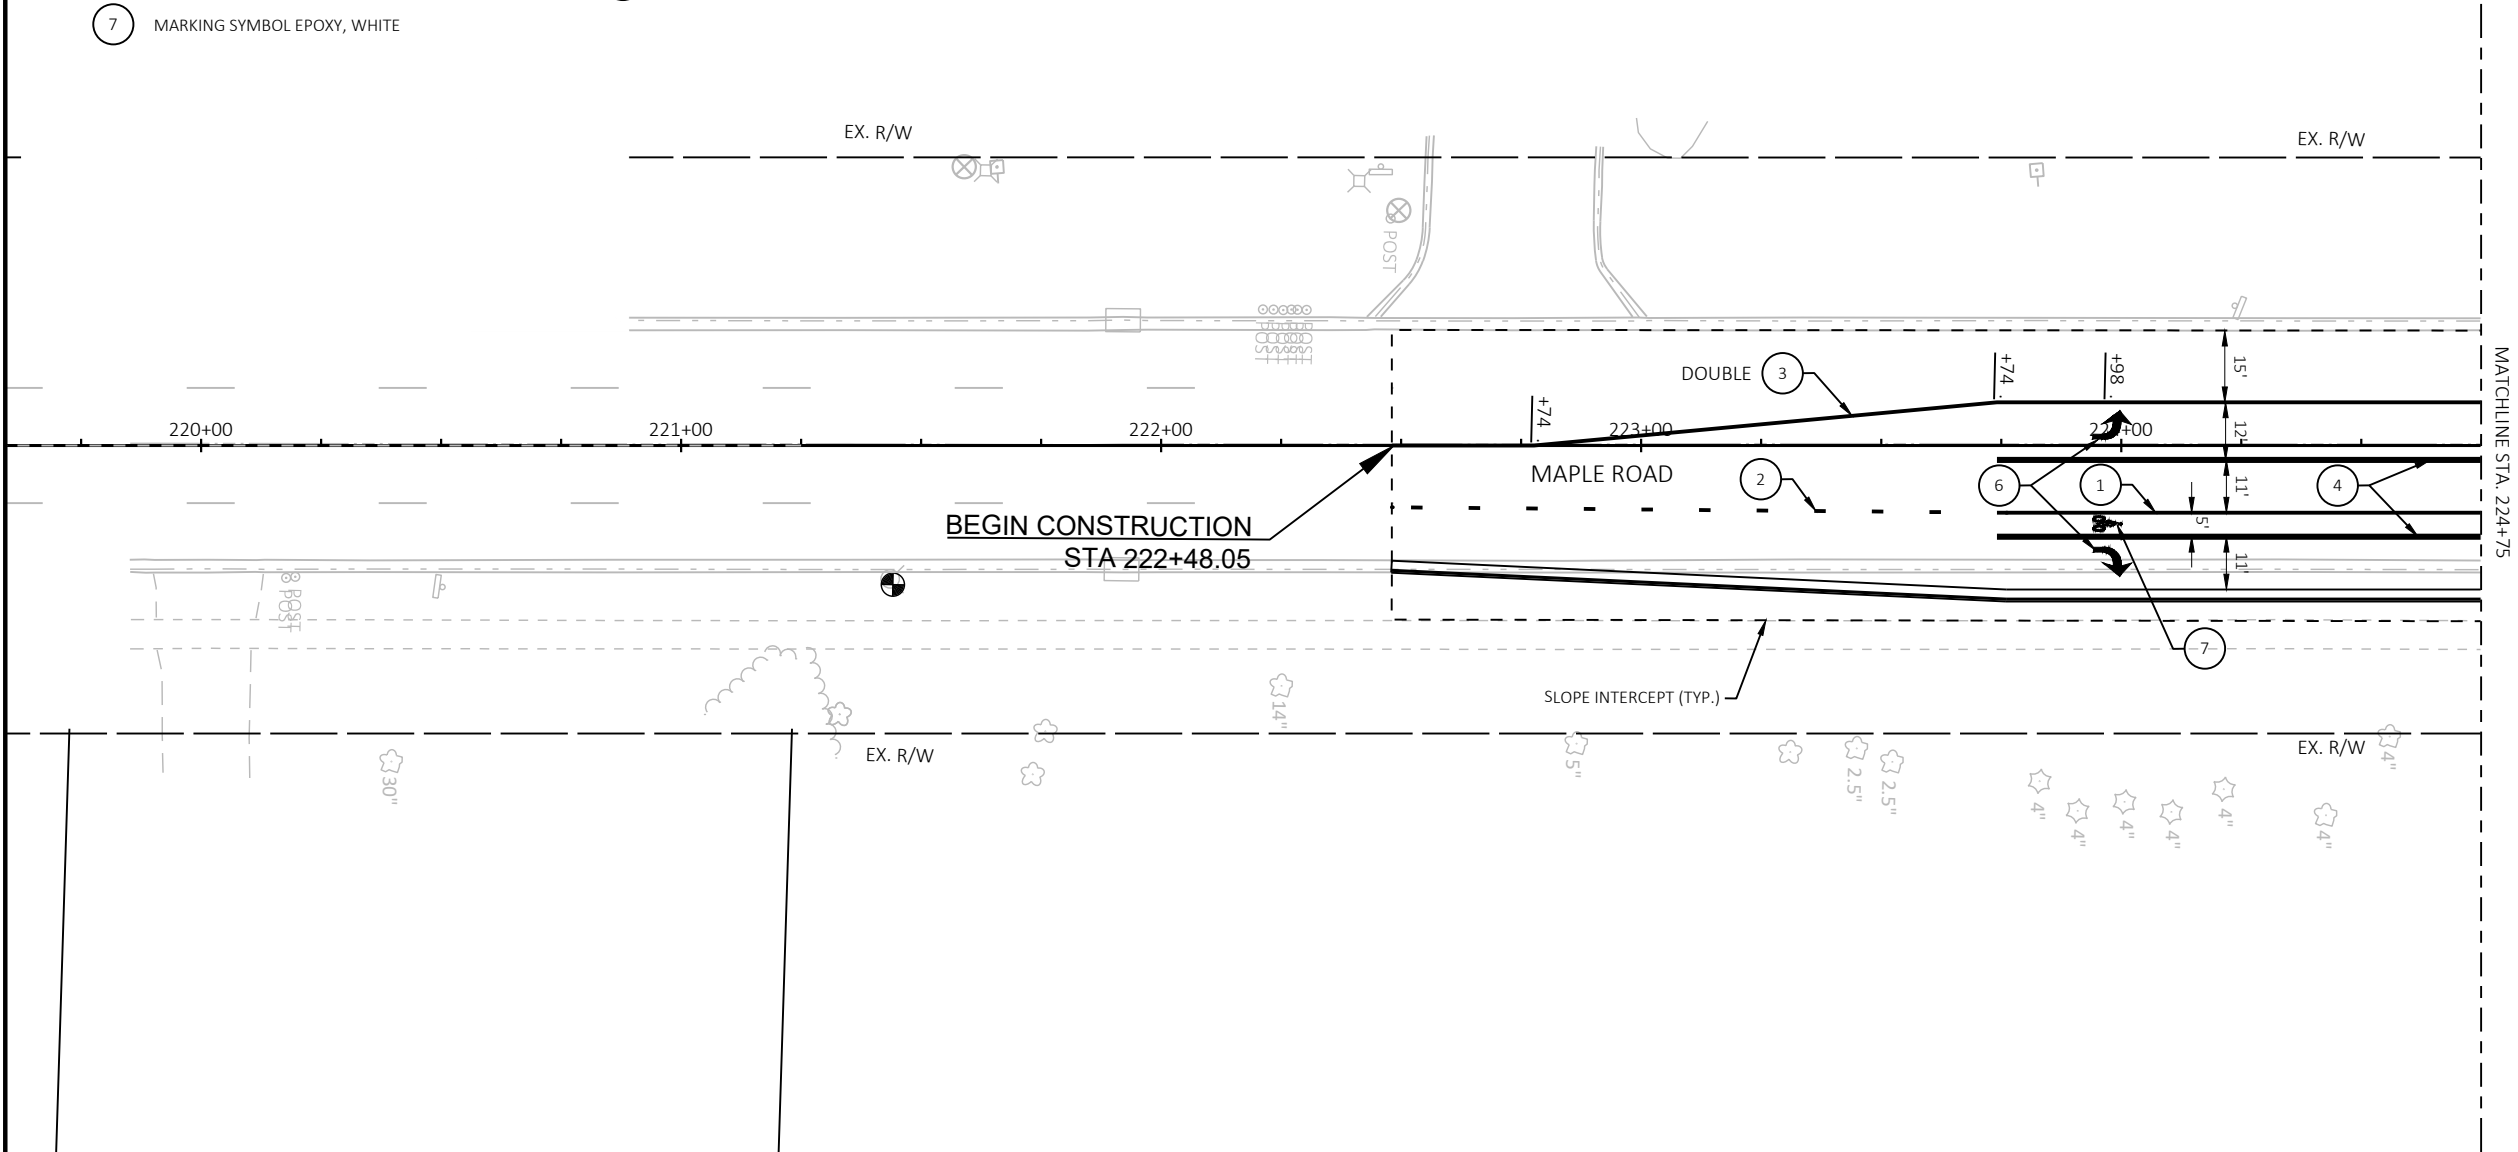

1	MARKING LINE EPOXY 4-INCH, WHITE	8	MARKING WORD EPOXY, WHITE
2	MARKING LINE EPOXY, 4-INCH, WHITE (3' LINE, 9' SKIP)	9	MARKING STOP LINE EPOXY 18-INCH, WHITE
3	MARKING LINE EPOXY 4-INCH, YELLOW	10	MARKING DIAGONAL EPOXY 12-INCH, WHITE (25' C-C)
4	MARKING LINE EPOXY 8-INCH, WHITE	11	MARKING DIAGONAL EPOXY 12-INCH, YELLOW (25' C-C)
5	MARKING LINE EPOXY 8-INCH, WHITE (3' LINE, 9' SKIP)	12	MARKING CROSSWALK EPOXY TRAVERSE LINE 6-INCH, WHITE
6	MARKING ARROW EPOXY, WHITE	13	MARKING RAILROAD CROSSING EPOXY
7	MARKING SYMBOL EPOXY, WHITE		

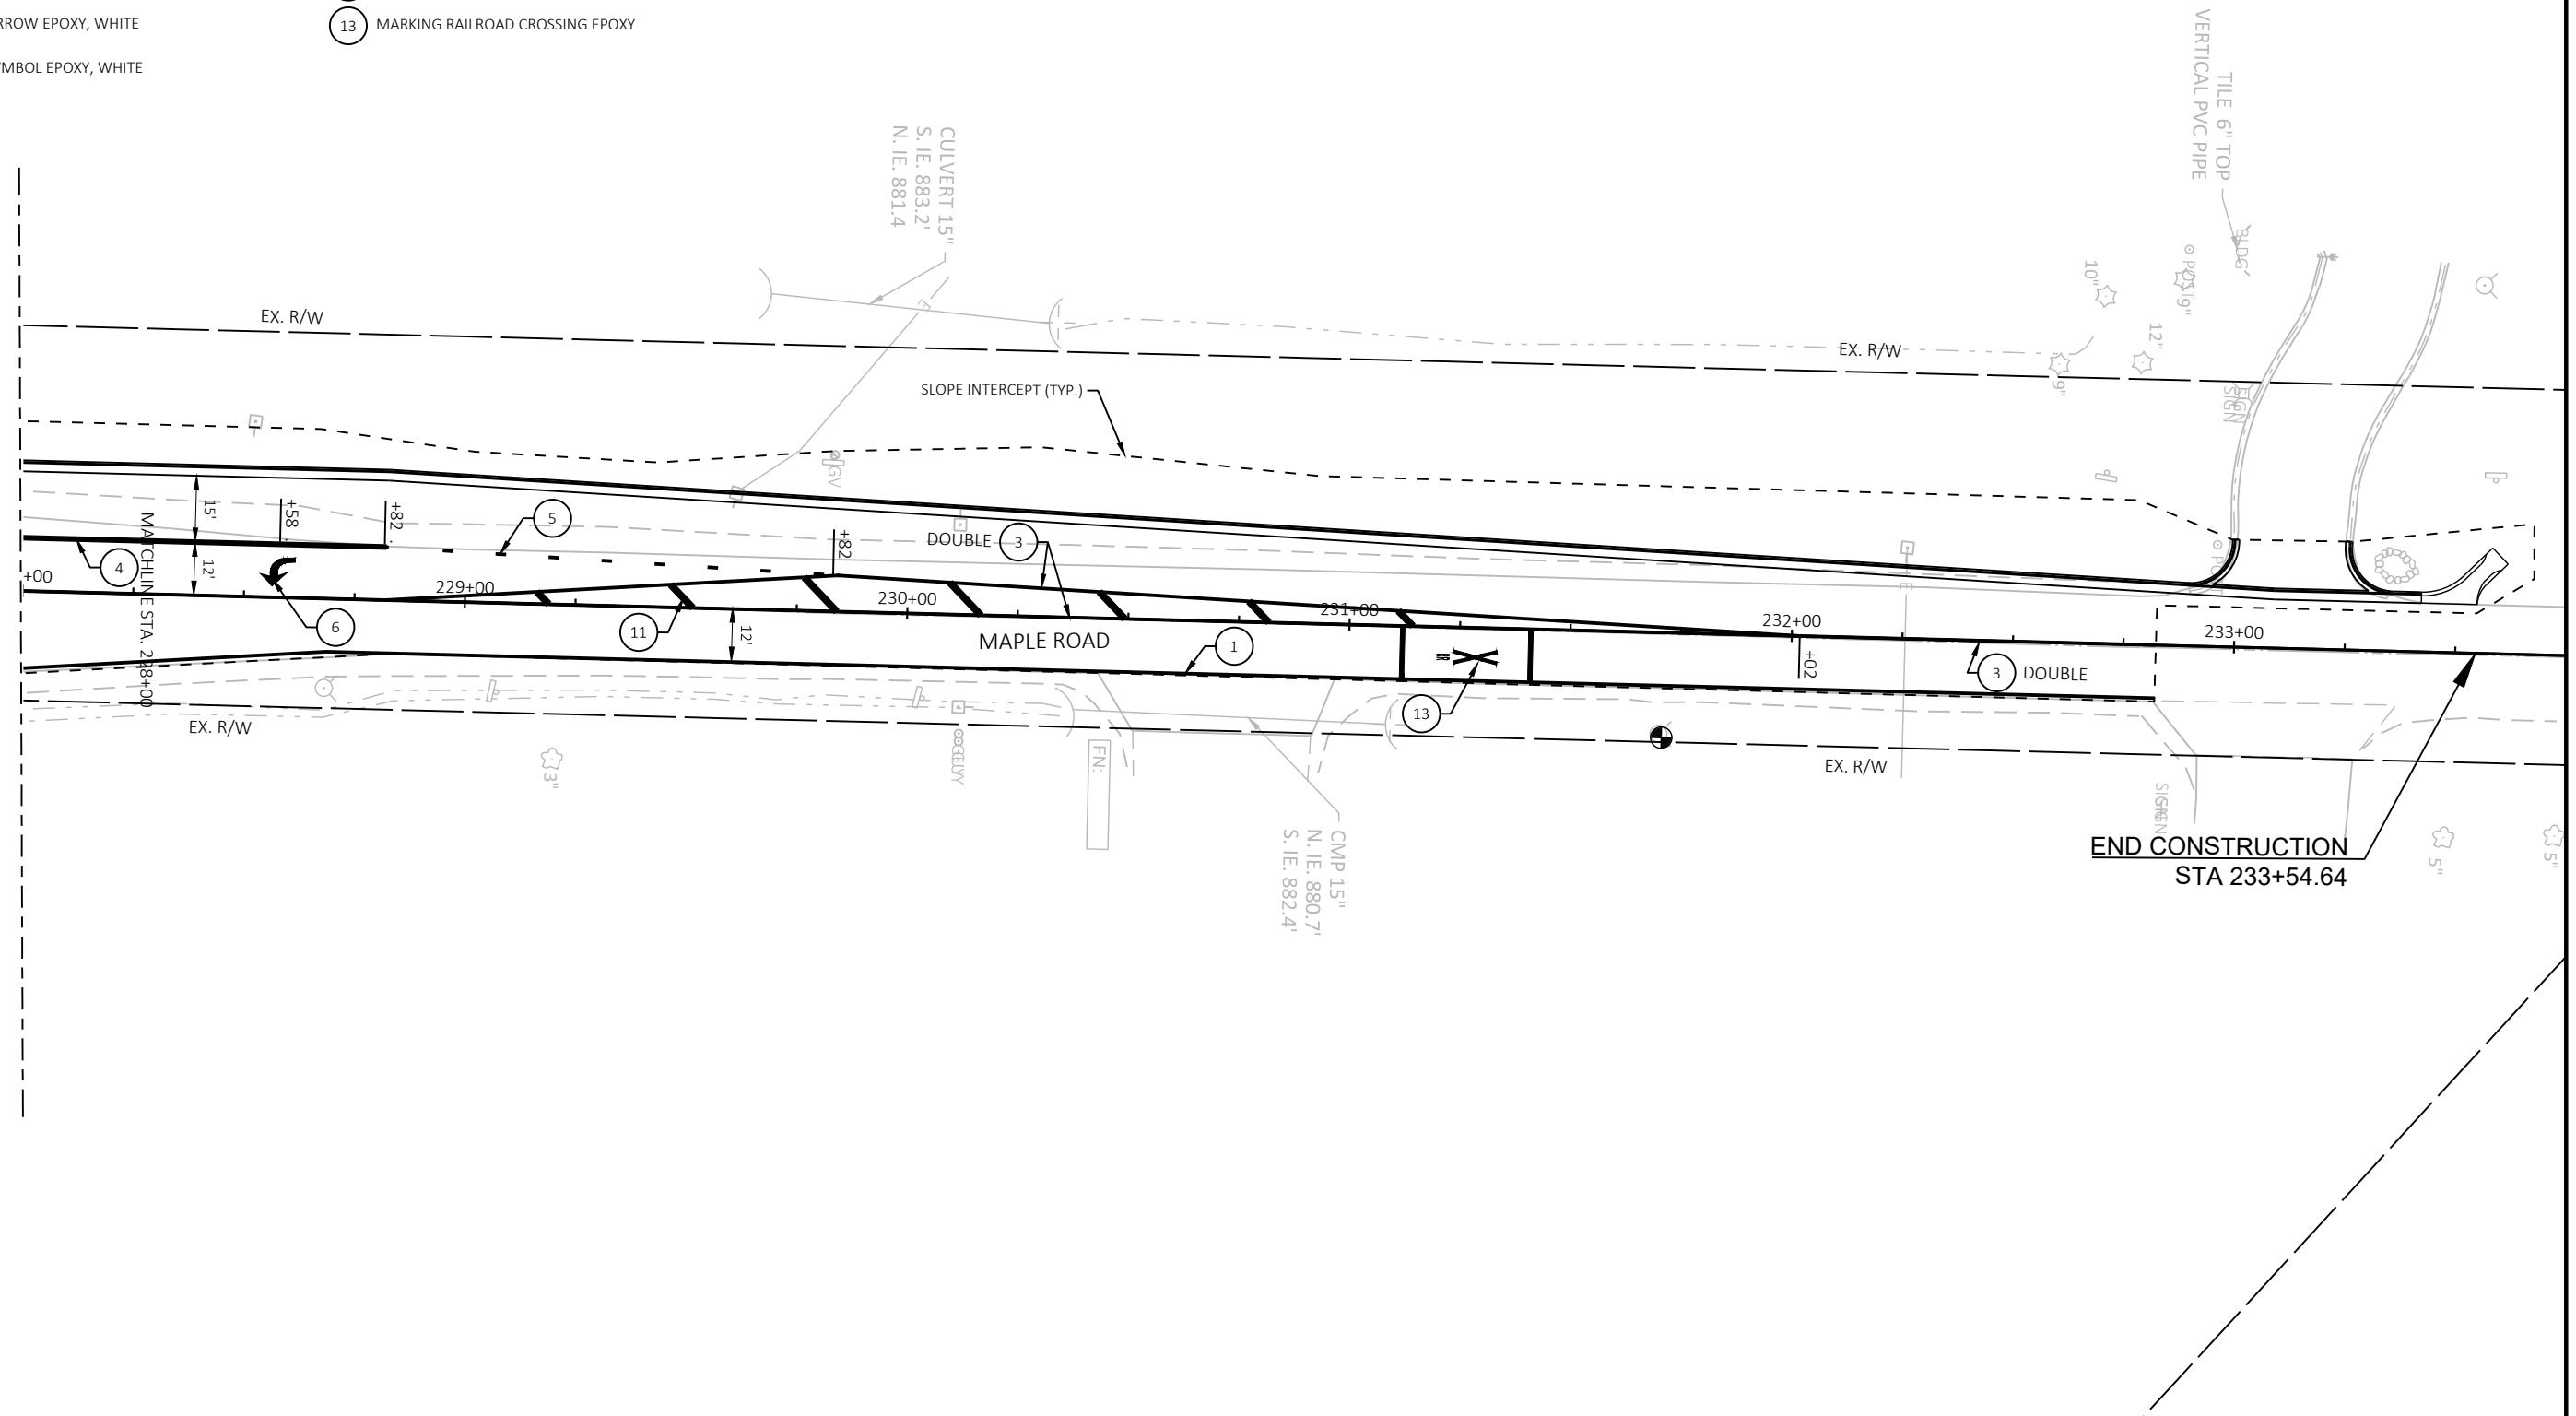

LEGEND


- /● TRAFFIC CONTROL DRUM / DRUM WITH LIGHT
- ⊙ TRAFFIC CONTROL 42" CONE
- ▨ WORK ZONE
- ⊙ TRAFFIC CONTROL SIGN WITH POST
- ||/|| TYPE 2/3 BARRICADE WITH SIGN
- ┼ TEMPORARY SIGN SUPPORT
- MB PORTABLE CHANGEABLE MESSAGE SIGN
- — — TEMPORARY PEDESTRIAN BARRICADE

NOTES:

- ALL SIGNS ARE 48"X48" UNLESS OTHERWISE NOTED. IF NECESSARY DUE TO SPACE CONSTRAINTS, 26"X36" SIGNS MAY BE USED INSTEAD.
- THE CONTRACTOR SHALL STAGE CONSTRUCTION IN A MANNER THAT MAINTAINS ONE LANE OF TRAFFIC ON ALL LEGS OF FREISTADT ROAD AND MAPLE ROAD AT ALL TIMES DURING CONSTRUCTION.
- CONTRACTOR SHALL FOLLOW WISDOT SDD FOR "TRAFFIC CONTROL, WORK ON SHOULDER OR PARKING LANE, UNDIVIDED HIGHWAY" AND "TRAFFIC CONTROL, LANE CLOSURE" ON FREISTADT ROAD.
- CONTRACTOR SHALL STAGE CONSTRUCTION IN A MANNER THAT ALLOWS TWO LANES OF TRAFFIC ON NORTH LEG OF MAPLE ROAD. MINIMUM LANE WIDTH SHALL BE 11-FT. TRAFFIC CONTROL CONES 42-INCH SHALL BE USED ADJACENT TO THE NORTH LEG WORK ZONE FOR PROPER LANE WIDTHS AND CLEARANCE FROM WORK ZONE. SEE WISDOT SDD "CHANNELIZING DEVICES".
- CONTRACTOR SHALL FOLLOW WISDOT SDD FOR "TRAFFIC CONTROL, SINGLE RIGHT LANE CLOSURE, UNDIVIDED NON-FREEWAY/EXPRESSWAY" FOR SOUTH LEG OF MAPLE ROAD.
- CONTRACTOR TO INSTALL ADVANCED WARNING SIGNS ACCORDING TO WISDOT SDD "TRAFFIC CONTROL, ADVANCED WARNING SIGNS 40MPH OR LESS".
- CONTRACTOR SHALL FOLLOW WISDOT SDD "TRAFFIC CONTROL, LANE CLOSURE FLAGGING OPERATION" OR "TRAFFIC CONTROL, SHORT DURATION MOBILE OPERATIONS FOR MILL AND OVERLAY OPERATIONS".
- CONTRACTOR TO PULL BACK DRUMS AT ALL CORNERS OF RECONSTRUCTION AT THE CENTER OF THE INTERSECTION TO ALLOW FOR TRUCK TURNING MOVEMENTS. FLAGGING OPERATIONS SHOULD BE UTILIZED WHEN WORKING IN THESE AREAS TO ASSIST TRUCKS IN TURNING WITH TIGHT CONSTRAINTS DURING CONSTRUCTION.
- CONTRACTOR TO BRING GRADE UP TO EDGE OF PAVEMENT AT THE END OF DAY TO ELIMINATE DROP-OFF BETWEEN EXISTING ROADWAY SURFACE AND RECONSTRUCTION LIMITS.
- PORTABLE CHANGEABLE MESSAGE SIGNS SHALL BE OPERATIONAL 3 DAYS PRIOR TO START OF NEW TRAFFIC PATTERN FOR PRE-WARNING TO MOTORISTS AND 3 DAYS AFTER PATTERN HAS CHANGED ON FREISTADT ROAD. MESSAGE SIGNS TO SAY "NEW TRAFFIC PATTERN. STOP AHEAD."


STAGE 1 CONSTRUCTION NOTES:

- CONSTRUCT EASTBOUND RIGHT TURN LANE
- CONSTRUCT NORTHBOUND RIGHT TURN LANE
- CONSTRUCT PEDESTRIAN CURB RAMPS
- CONSTRUCT STORM SEWER
- INSTALL TRAFFIC SIGNAL IN SOUTHEAST AND SOUTHWEST QUADRANTS
- INSTALL LIGHTING COMPONENTS
- MILLING OPERATIONS TO OCCUR AT END OF STAGE 1

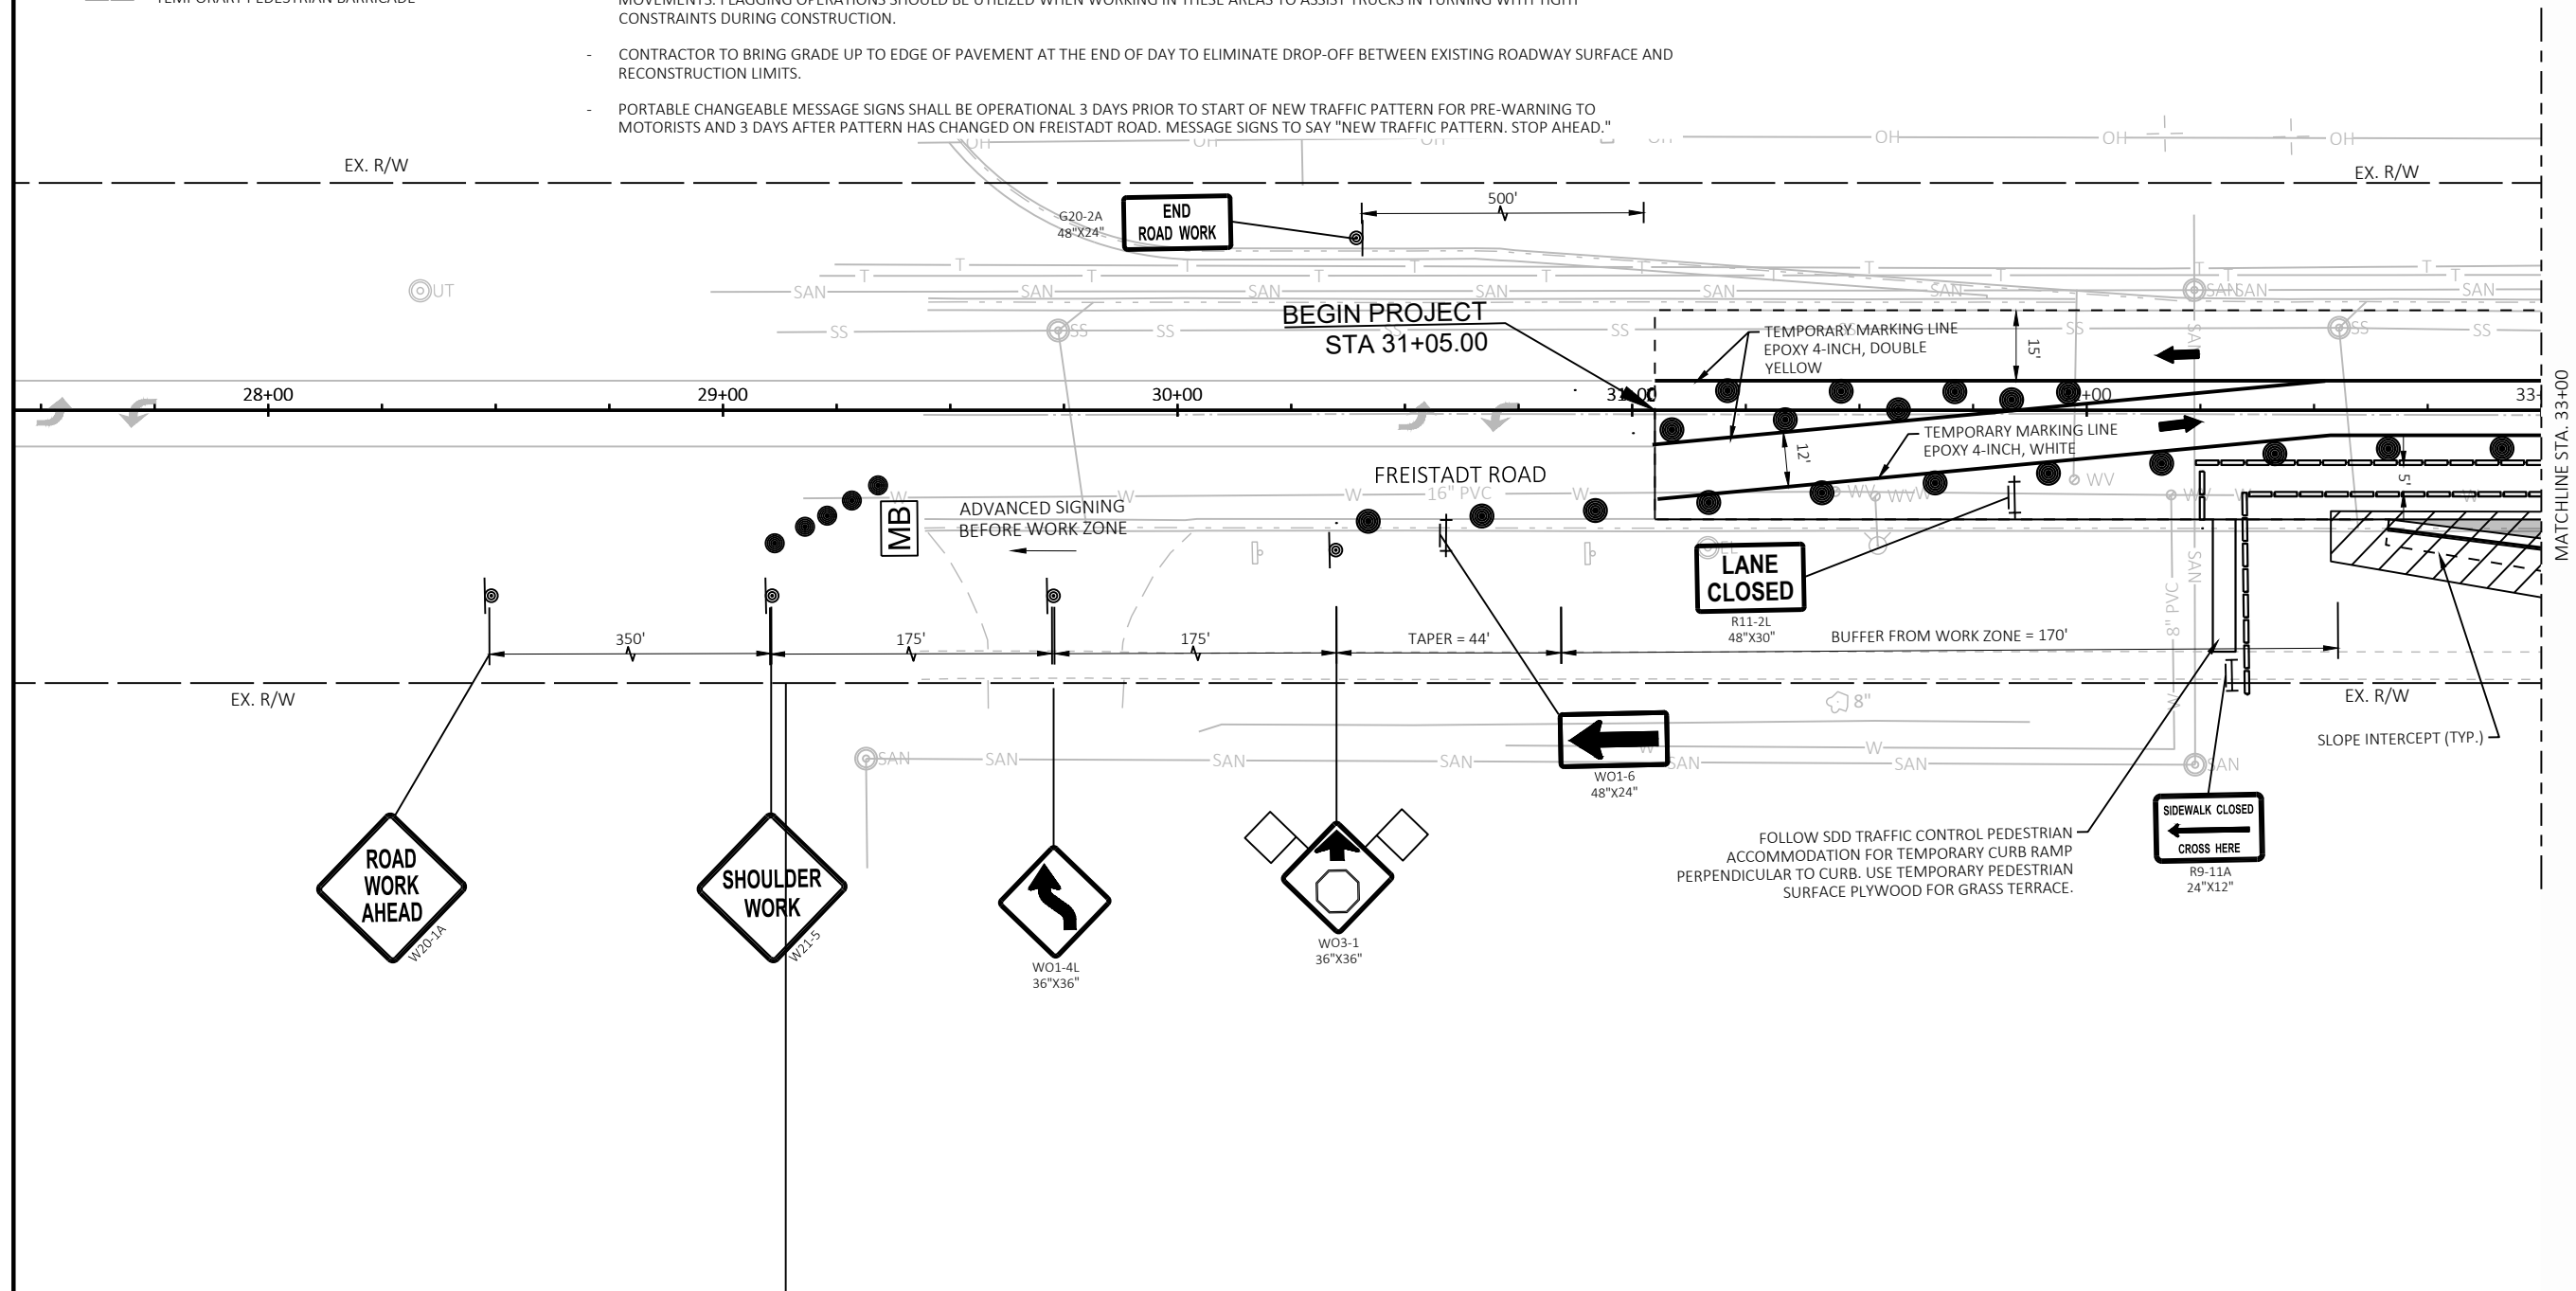


LEGEND

- /● TRAFFIC CONTROL DRUM / DRUM WITH LIGHT
- ⊙ TRAFFIC CONTROL 42" CONE
- ▨ WORK ZONE
- ⊙ TRAFFIC CONTROL SIGN WITH POST
- ||/|| TYPE 2/3 BARRICADE WITH SIGN
- └ TEMPORARY SIGN SUPPORT
- MB PORTABLE CHANGEABLE MESSAGE SIGN
- TEMPORARY PEDESTRIAN BARRICADE

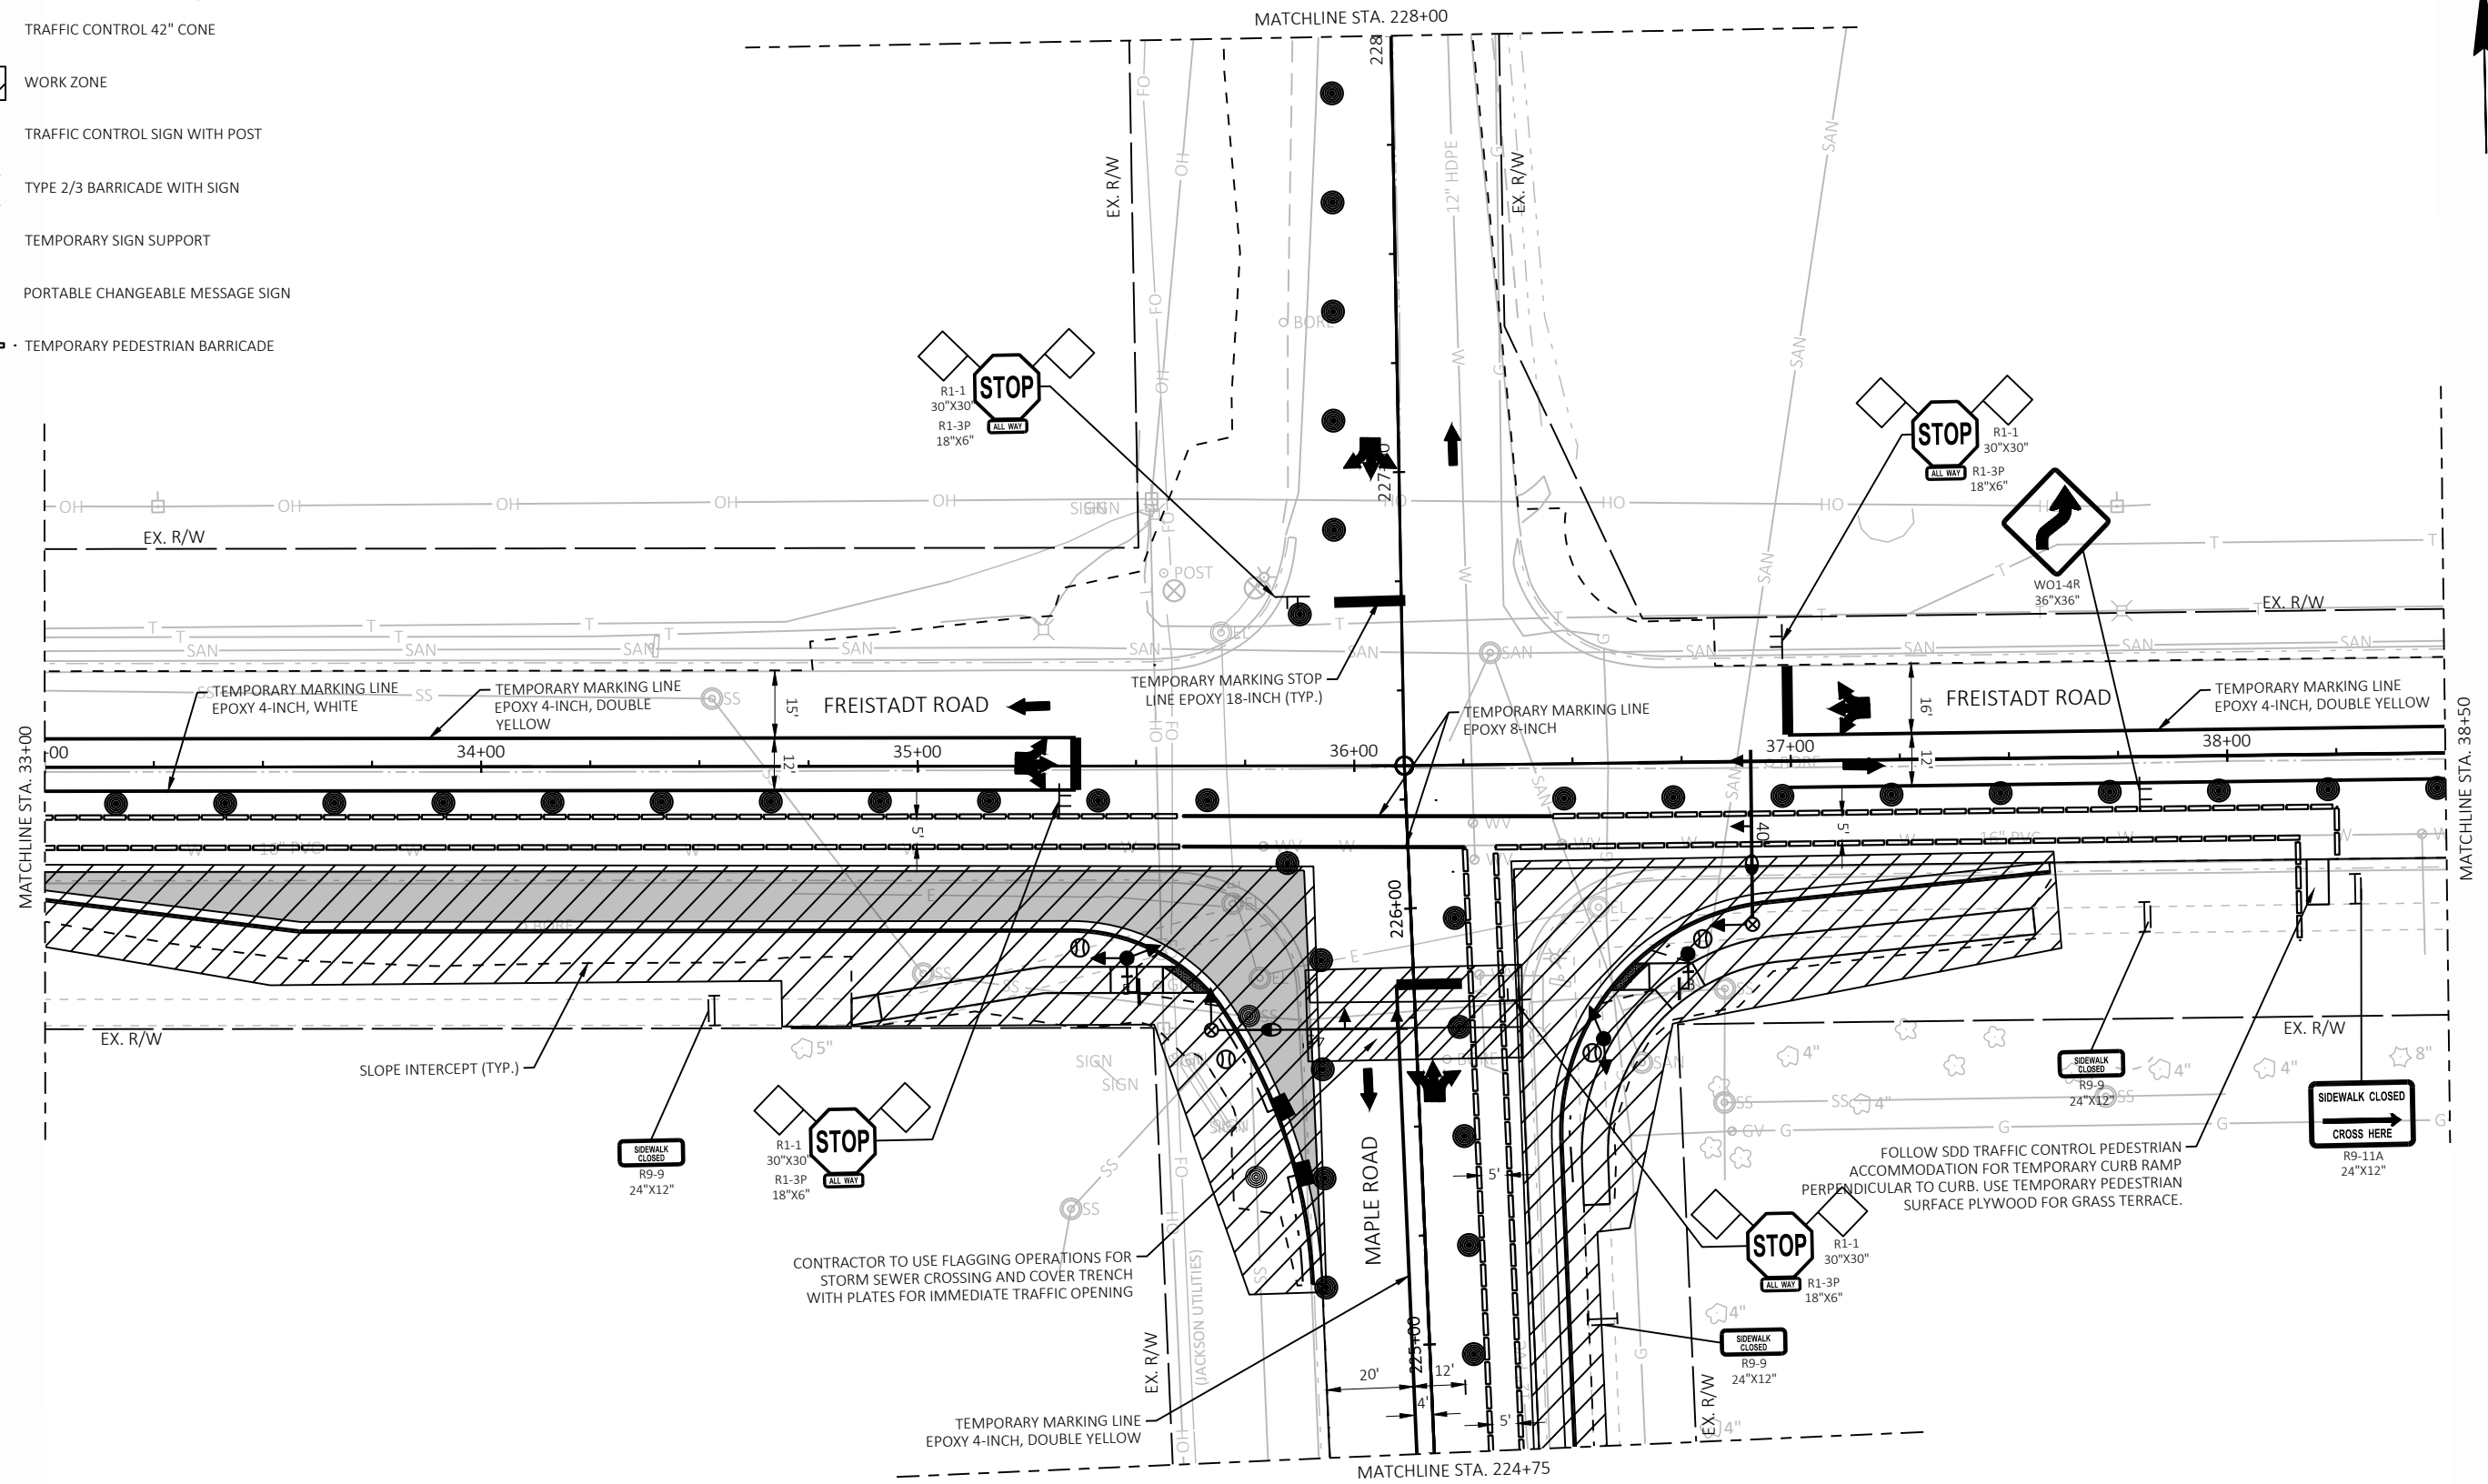


LEGEND

- /● TRAFFIC CONTROL DRUM / DRUM WITH LIGHT
- ⊙ TRAFFIC CONTROL 42" CONE
- ▨ WORK ZONE
- ⊙ TRAFFIC CONTROL SIGN WITH POST
- ||/|| TYPE 2/3 BARRICADE WITH SIGN
- └ TEMPORARY SIGN SUPPORT
- MB PORTABLE CHANGEABLE MESSAGE SIGN
- TEMPORARY PEDESTRIAN BARRICADE

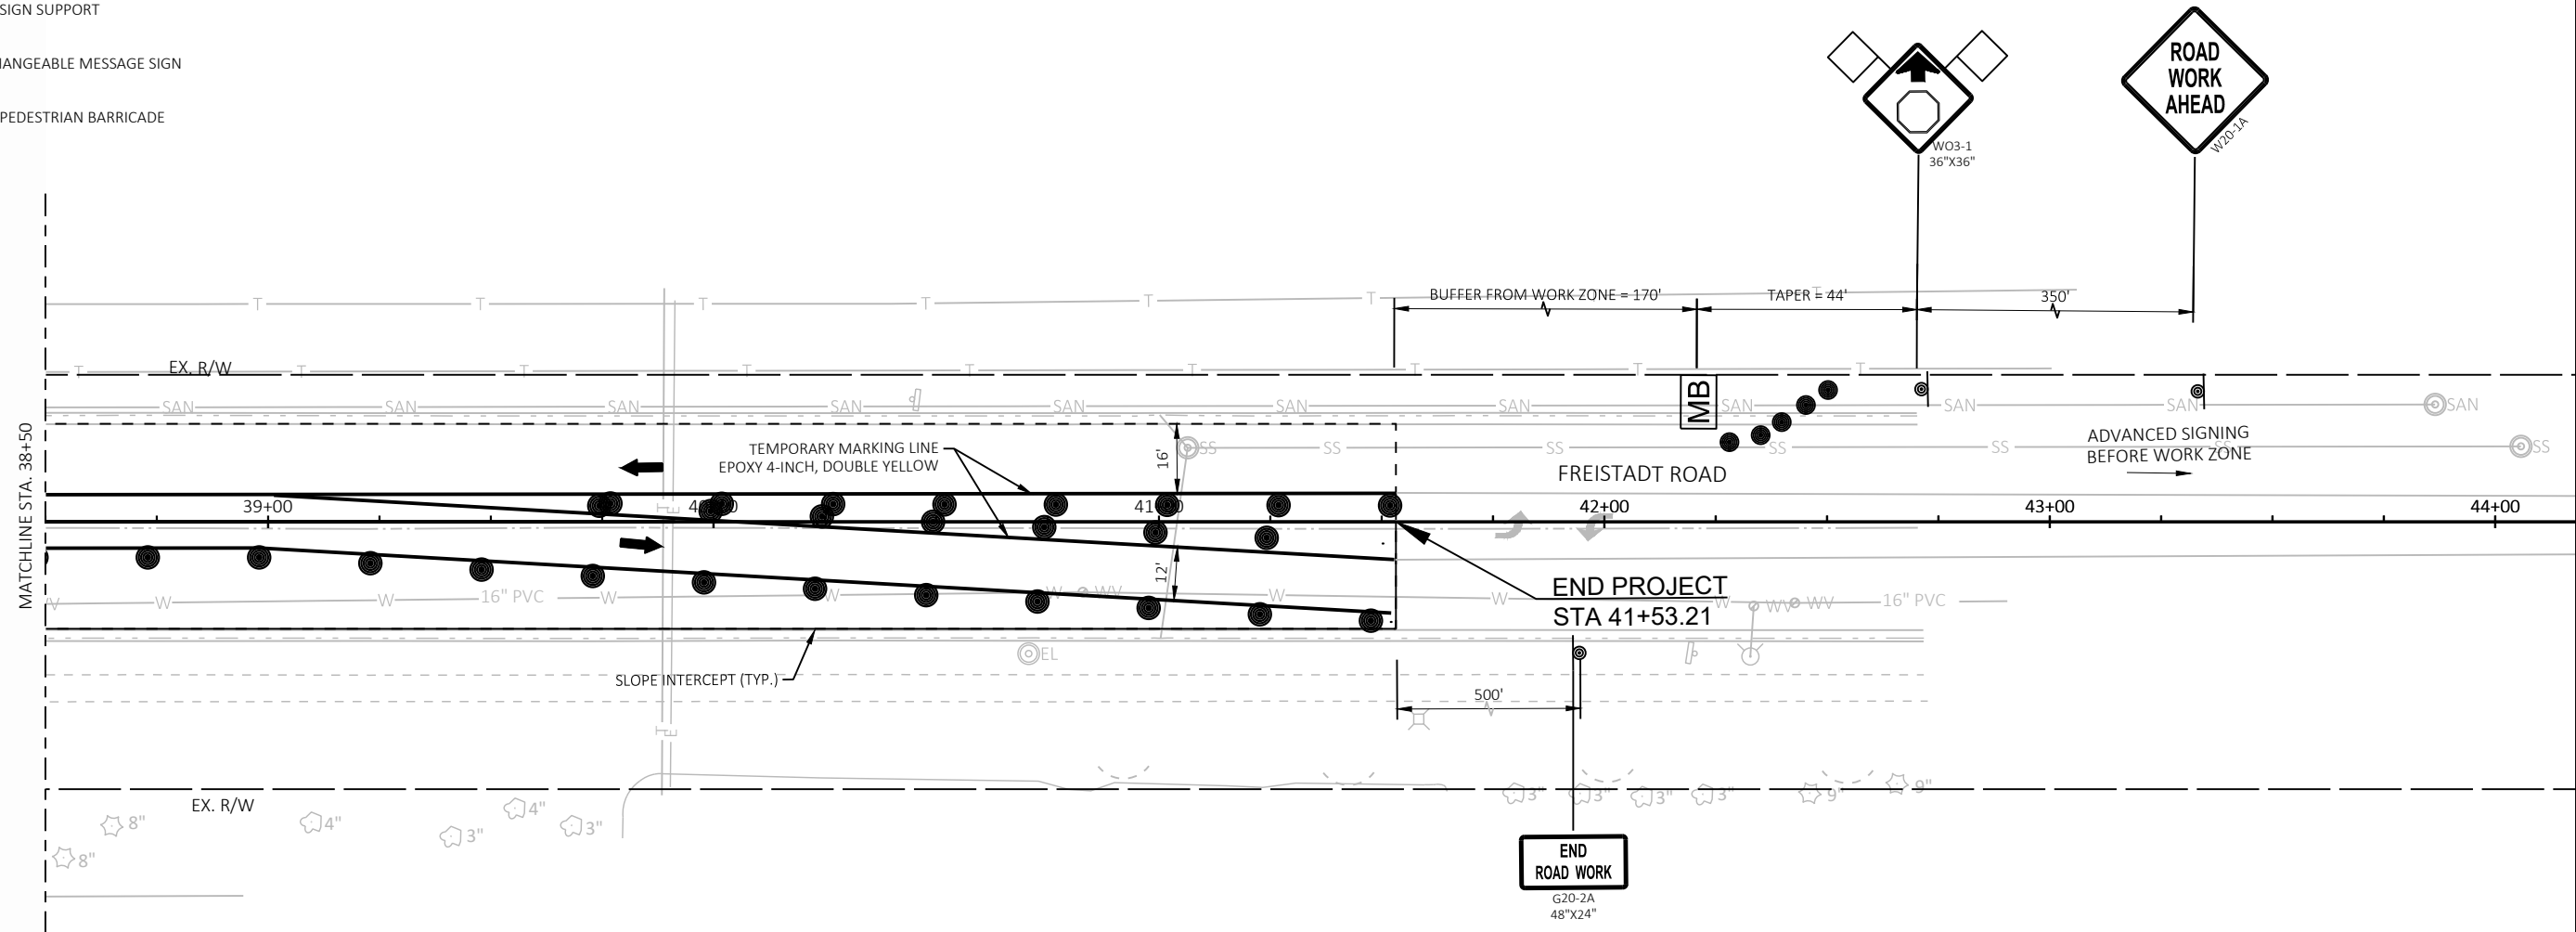



LEGEND

- /● TRAFFIC CONTROL DRUM / DRUM WITH LIGHT
⊙ TRAFFIC CONTROL 42" CONE
▨ WORK ZONE
⊙ TRAFFIC CONTROL SIGN WITH POST
||/|| TYPE 2/3 BARRICADE WITH SIGN
├ TEMPORARY SIGN SUPPORT
MB PORTABLE CHANGEABLE MESSAGE SIGN
—•— TEMPORARY PEDESTRIAN BARRICADE

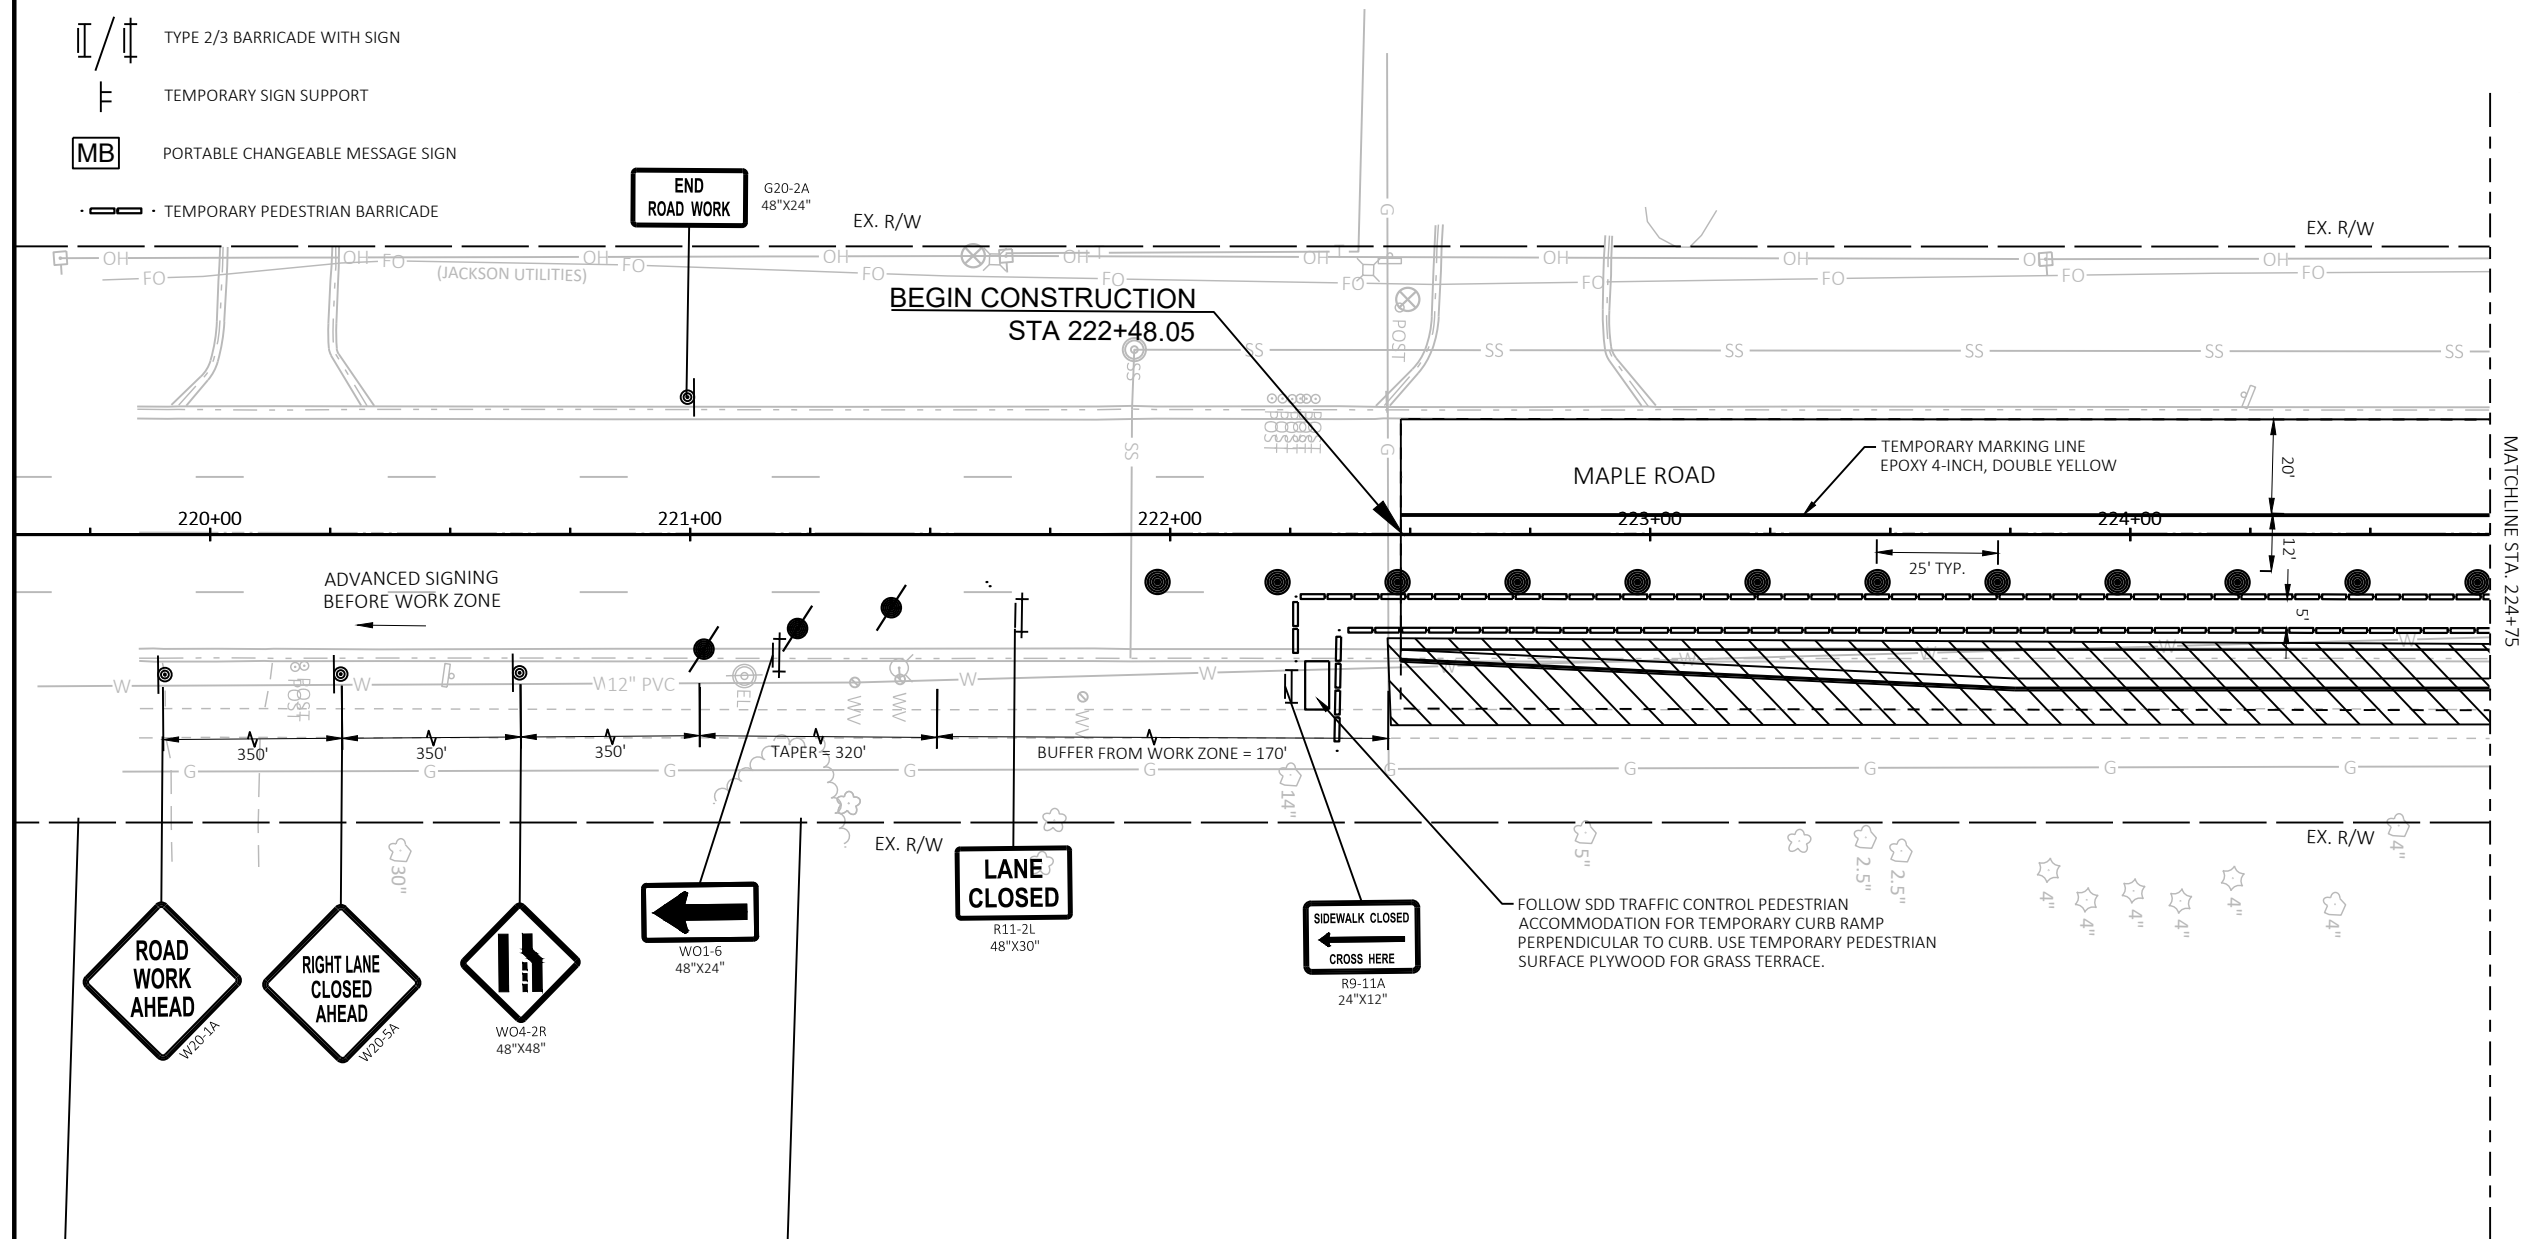

LEGEND

- /● TRAFFIC CONTROL DRUM / DRUM WITH LIGHT
- ⊙ TRAFFIC CONTROL 42" CONE
- ▨ WORK ZONE
- ⊙ TRAFFIC CONTROL SIGN WITH POST
- ||/|| TYPE 2/3 BARRICADE WITH SIGN
- └ TEMPORARY SIGN SUPPORT
- MB PORTABLE CHANGEABLE MESSAGE SIGN
- · — TEMPORARY PEDESTRIAN BARRICADE

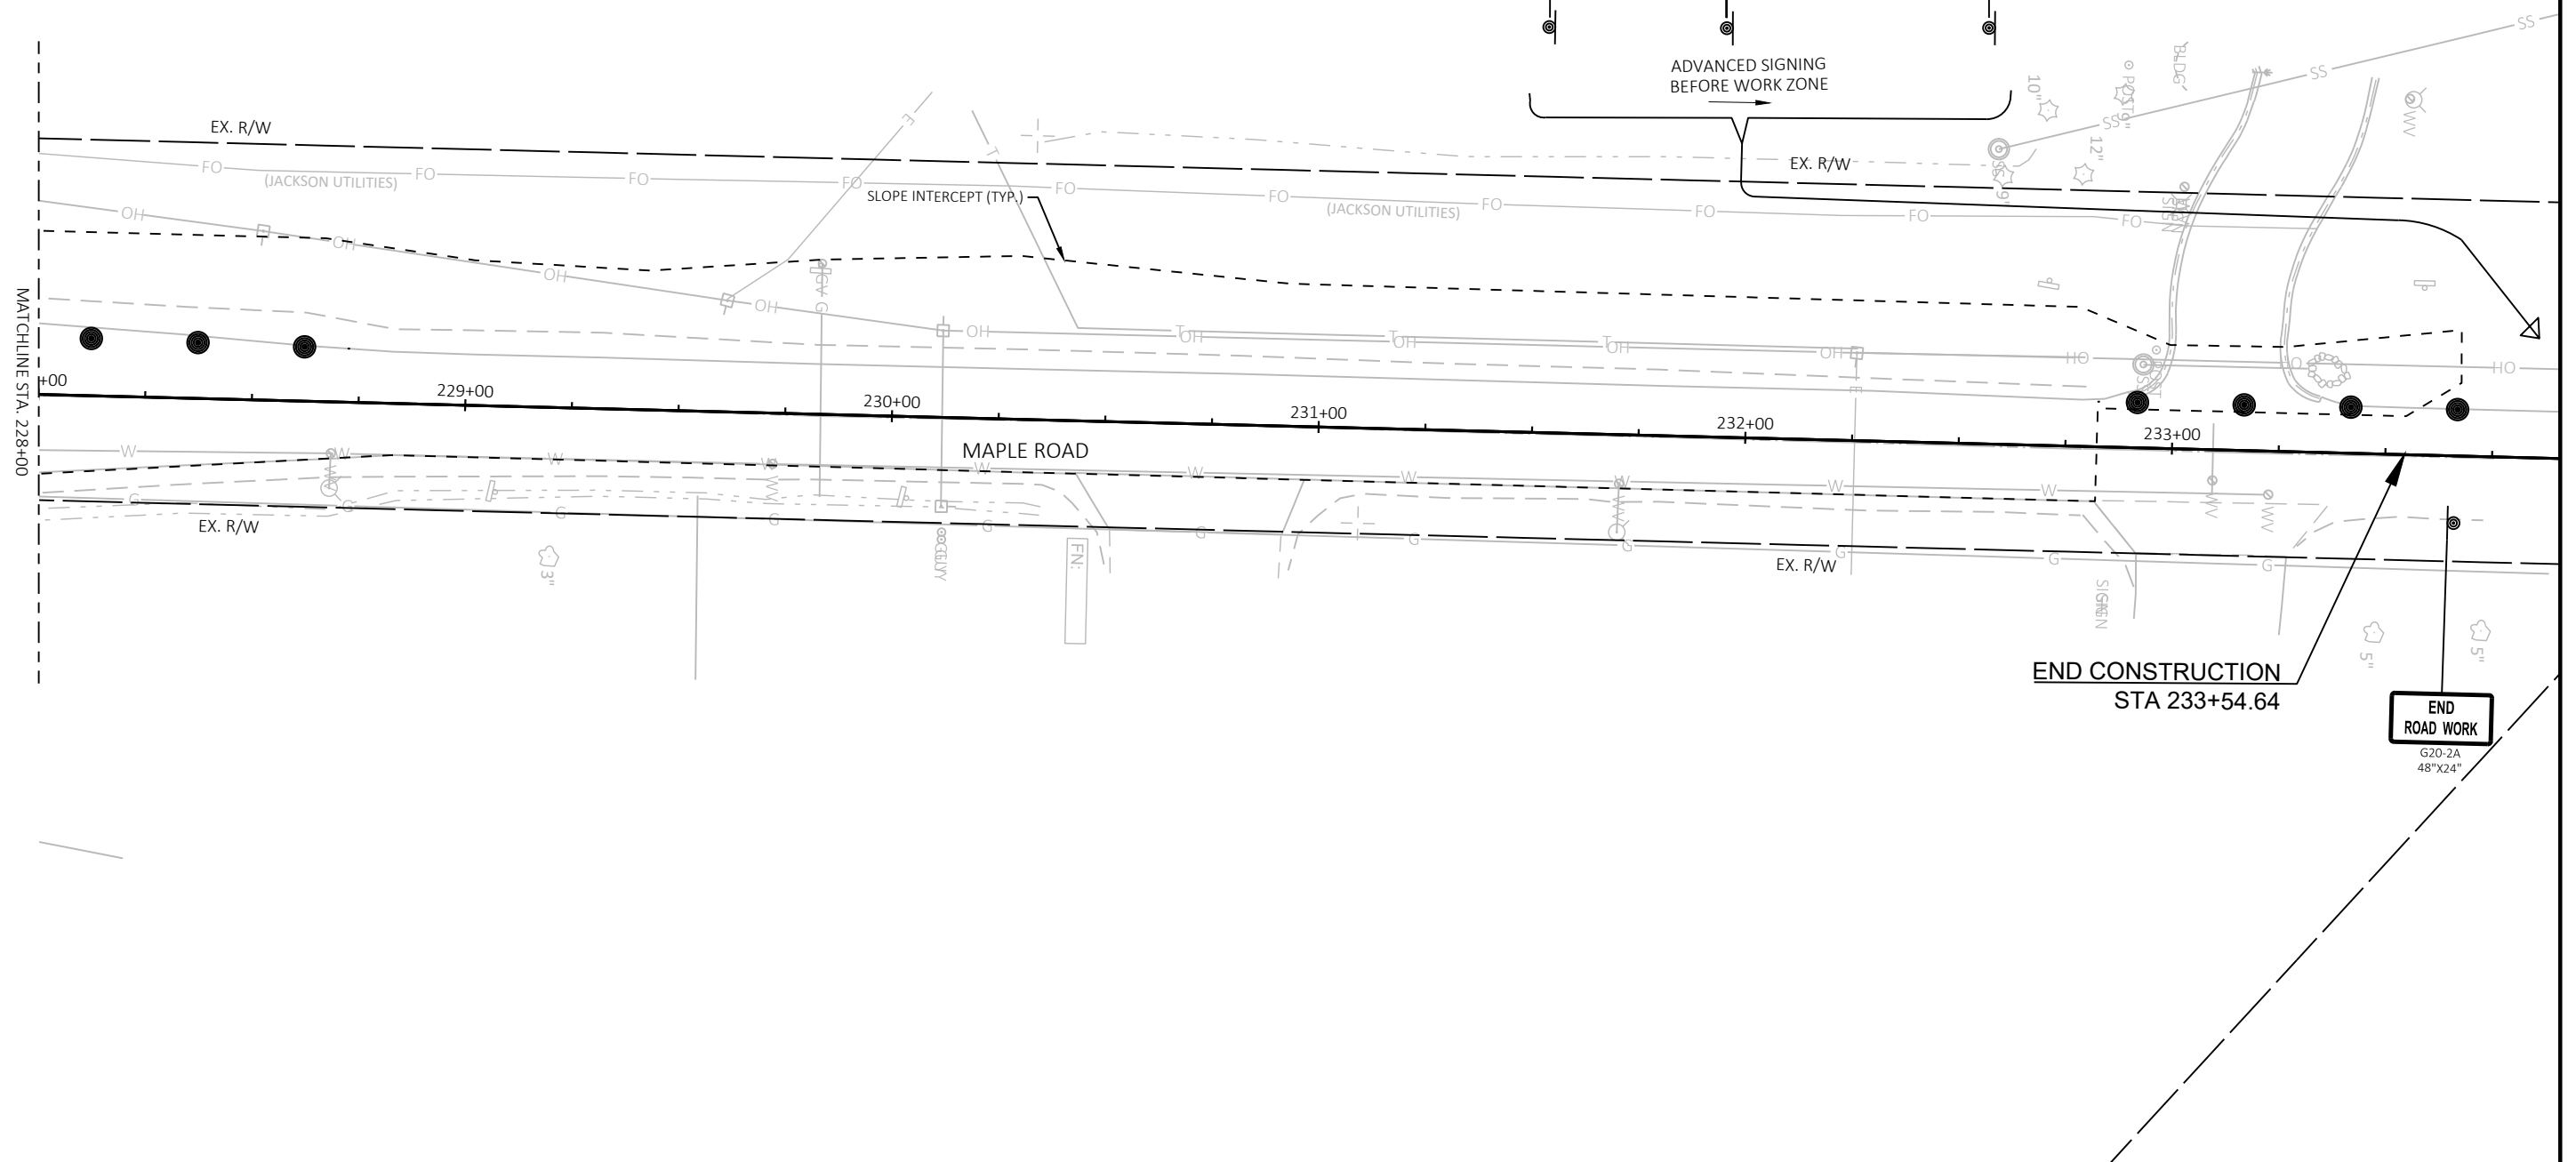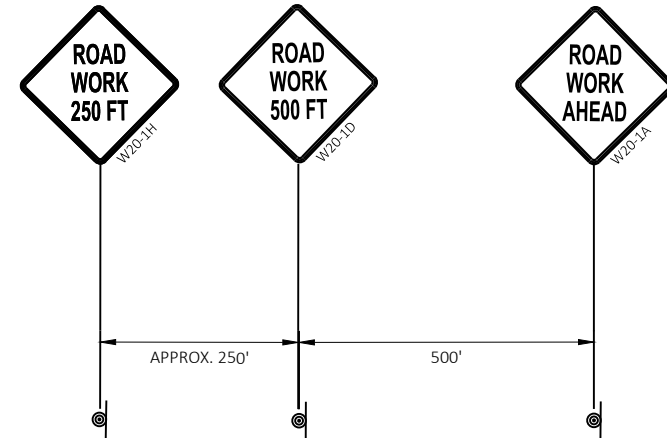

LEGEND

- /● TRAFFIC CONTROL DRUM / DRUM WITH LIGHT
- ⊙ TRAFFIC CONTROL 42" CONE
- ▨ WORK ZONE
- ⊙ TRAFFIC CONTROL SIGN WITH POST
- ||| TYPE 3 BARRICADE WITH SIGN
- ⊥ TEMPORARY SIGN SUPPORT
- FLASHING ARROW BOARD


NOTES:

- THE CONTRACTOR SHALL STAGE CONSTRUCTION IN A MANNER THAT MAINTAINS ONE LANE OF TRAFFIC ON ALL LEGS OF FREISTADT ROAD AND MAPLE ROAD AT ALL TIMES DURING CONSTRUCTION.
- CONTRACTOR SHALL FOLLOW WISDOT SDD FOR "TRAFFIC CONTROL, WORK ON SHOULDER OR PARKING LANE, UNDIVIDED HIGHWAY" AND "TRAFFIC CONTROL, LANE CLOSURE" ON FREISTADT ROAD.
- CONTRACTOR SHALL STAGE CONSTRUCTION IN A MANNER THAT ALLOWS TWO LANES OF TRAFFIC ON NORTH LEG OF MAPLE ROAD. MINIMUM LANE WIDTH SHALL BE 11-FT. 42" CONES SHALL BE USED ADJACENT TO THE NORTH LEG WORK ZONE FOR PROPER LANE WIDTHS AND CLEARANCE FROM WORK ZONE. SEE WISDOT SDD "CHANNELIZING DEVICES".
- CONTRACTOR SHALL FOLLOW WISDOT SDD FOR "TRAFFIC CONTROL, SINGLE RIGHT LANE CLOSURE, UNDIVIDED NON-FREEWAY/EXPRESSWAY" FOR SOUTH LEG OF MAPLE ROAD.
- CONTRACTOR TO INSTALL ADVANCED WARNING SIGNS ACCORDING TO WISDOT SDD "TRAFFIC CONTROL, ADVANCED WARNING SIGNS 40MPH OR LESS".
- CONTRACTOR SHALL FOLLOW WISDOT SDD "TRAFFIC CONTROL, LANE CLOSURE FLAGGING OPERATION" OR "TRAFFIC CONTROL, SHORT DURATION MOBILE OPERATIONS FOR MILL AND OVERLAY OPERATIONS".
- CONTRACTOR TO PULL BACK DRUMS AT ALL CORNERS OF RECONSTRUCTION AT THE CENTER OF THE INTERSECTION TO ALLOW FOR TRUCK TURNING MOVEMENTS. FLAGGING OPERATIONS SHOULD BE UTILIZED WHEN WORKING IN THESE AREAS TO ASSIST TRUCKS IN TURNING WITH TIGHT CONSTRAINTS DURING CONSTRUCTION.
- CONTRACTOR TO BRING GRADE UP TO EDGE OF PAVEMENT AT THE END OF DAY TO ELIMINATE DROP-OFF BETWEEN EXISTING ROADWAY SURFACE AND RECONSTRUCTION LIMITS.


STAGE 2 CONSTRUCTION NOTES:

- CONSTRUCT SOUTHBOUND THRU/RIGHT TURN LANE
- INSTALL TRAFFIC SIGNALS IN NORTHEAST AND NORTHWEST QUADRANTS
- OVERLAY OPERATIONS

N

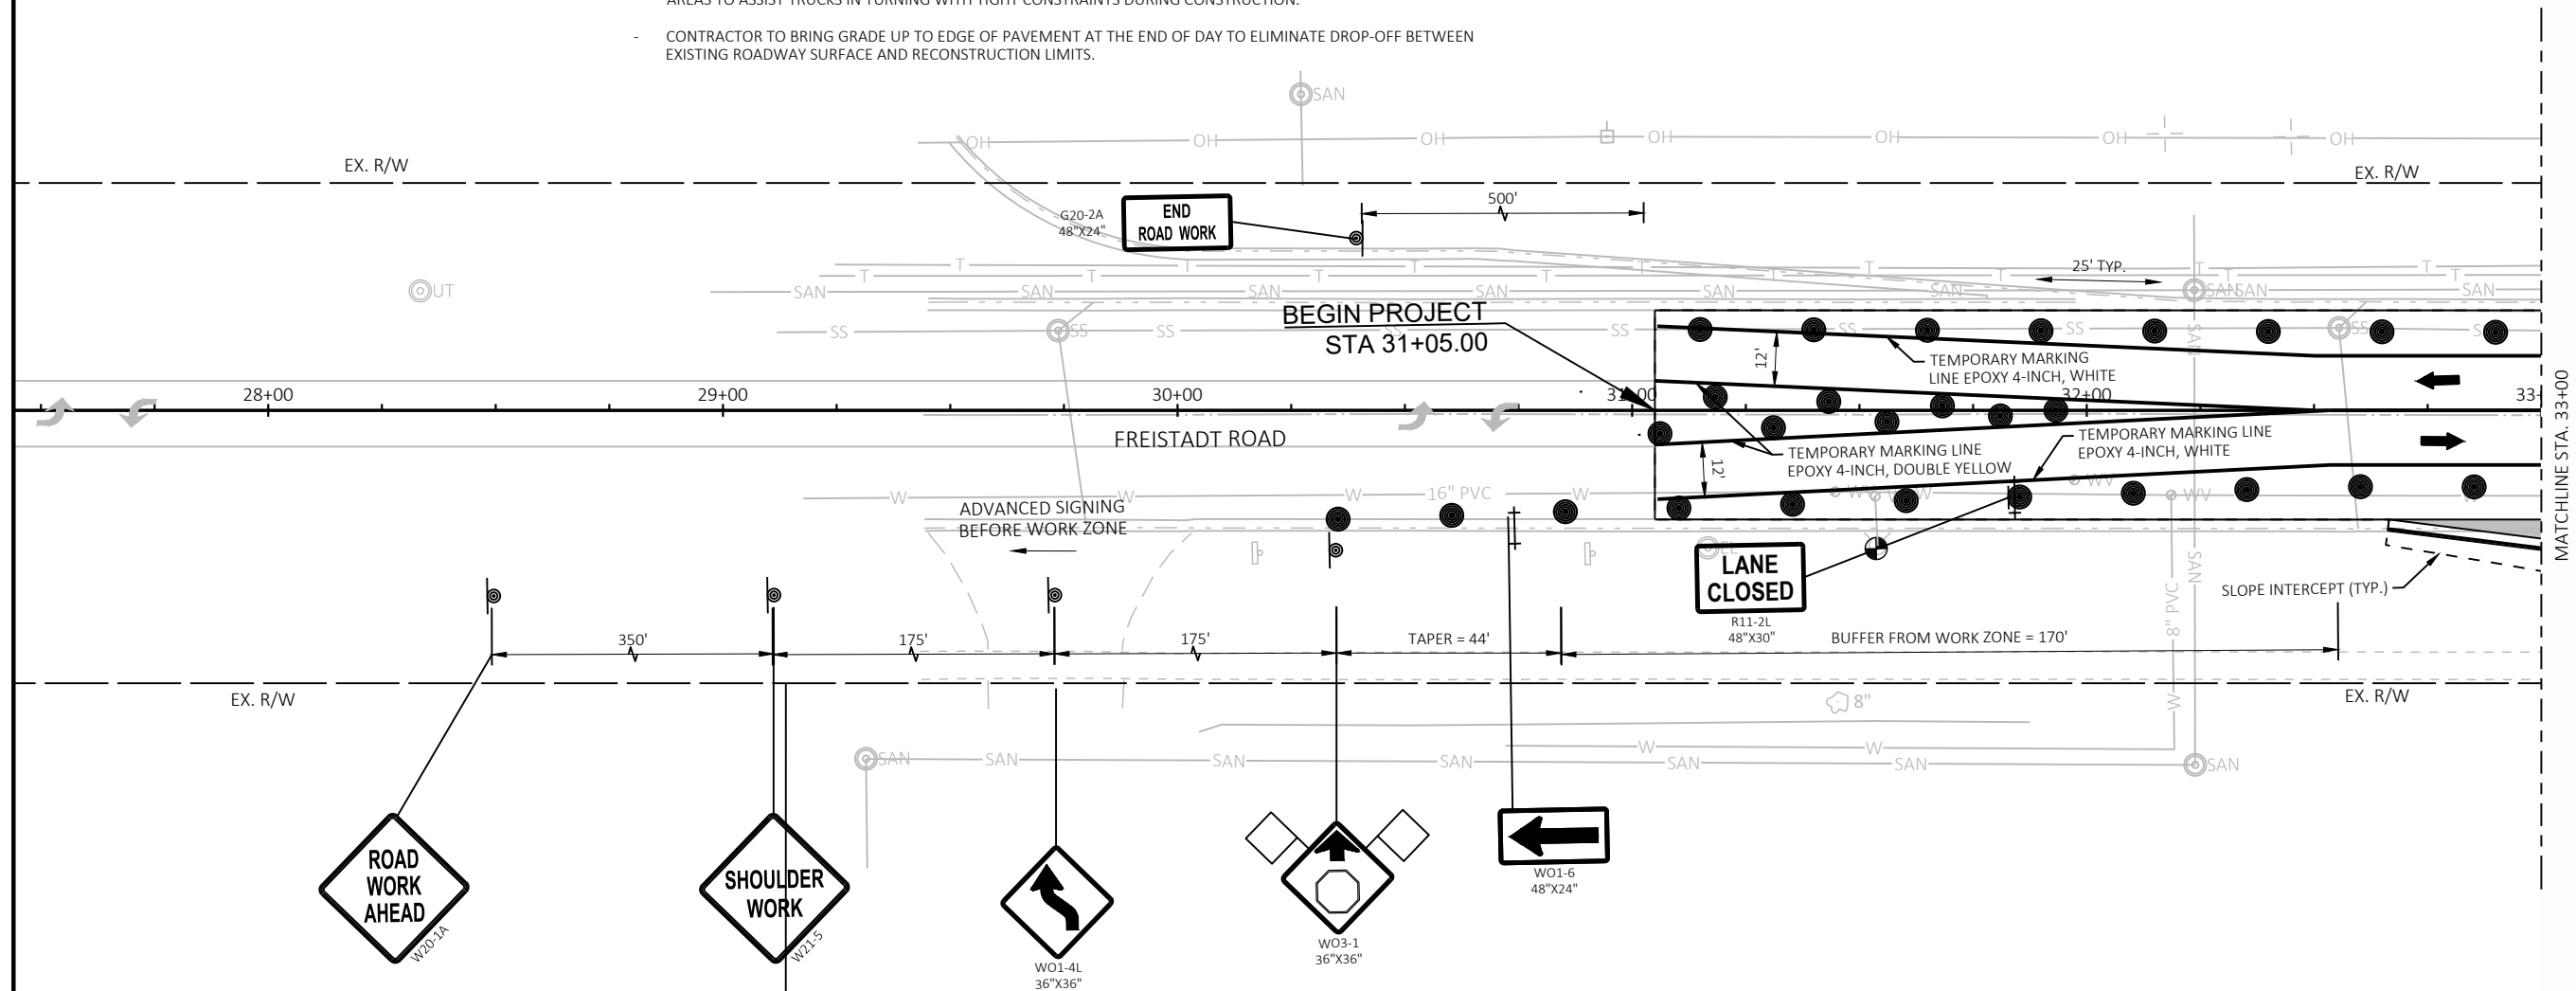


	TRAFFIC CONTROL DRUM / DRUM WITH LIGHT
	TRAFFIC CONTROL 42" CONE
	WORK ZONE
	TRAFFIC CONTROL SIGN WITH POST
	TYPE 3 BARRICADE WITH SIGN
	TEMPORARY SIGN SUPPORT
	FLASHING ARROW BOARD

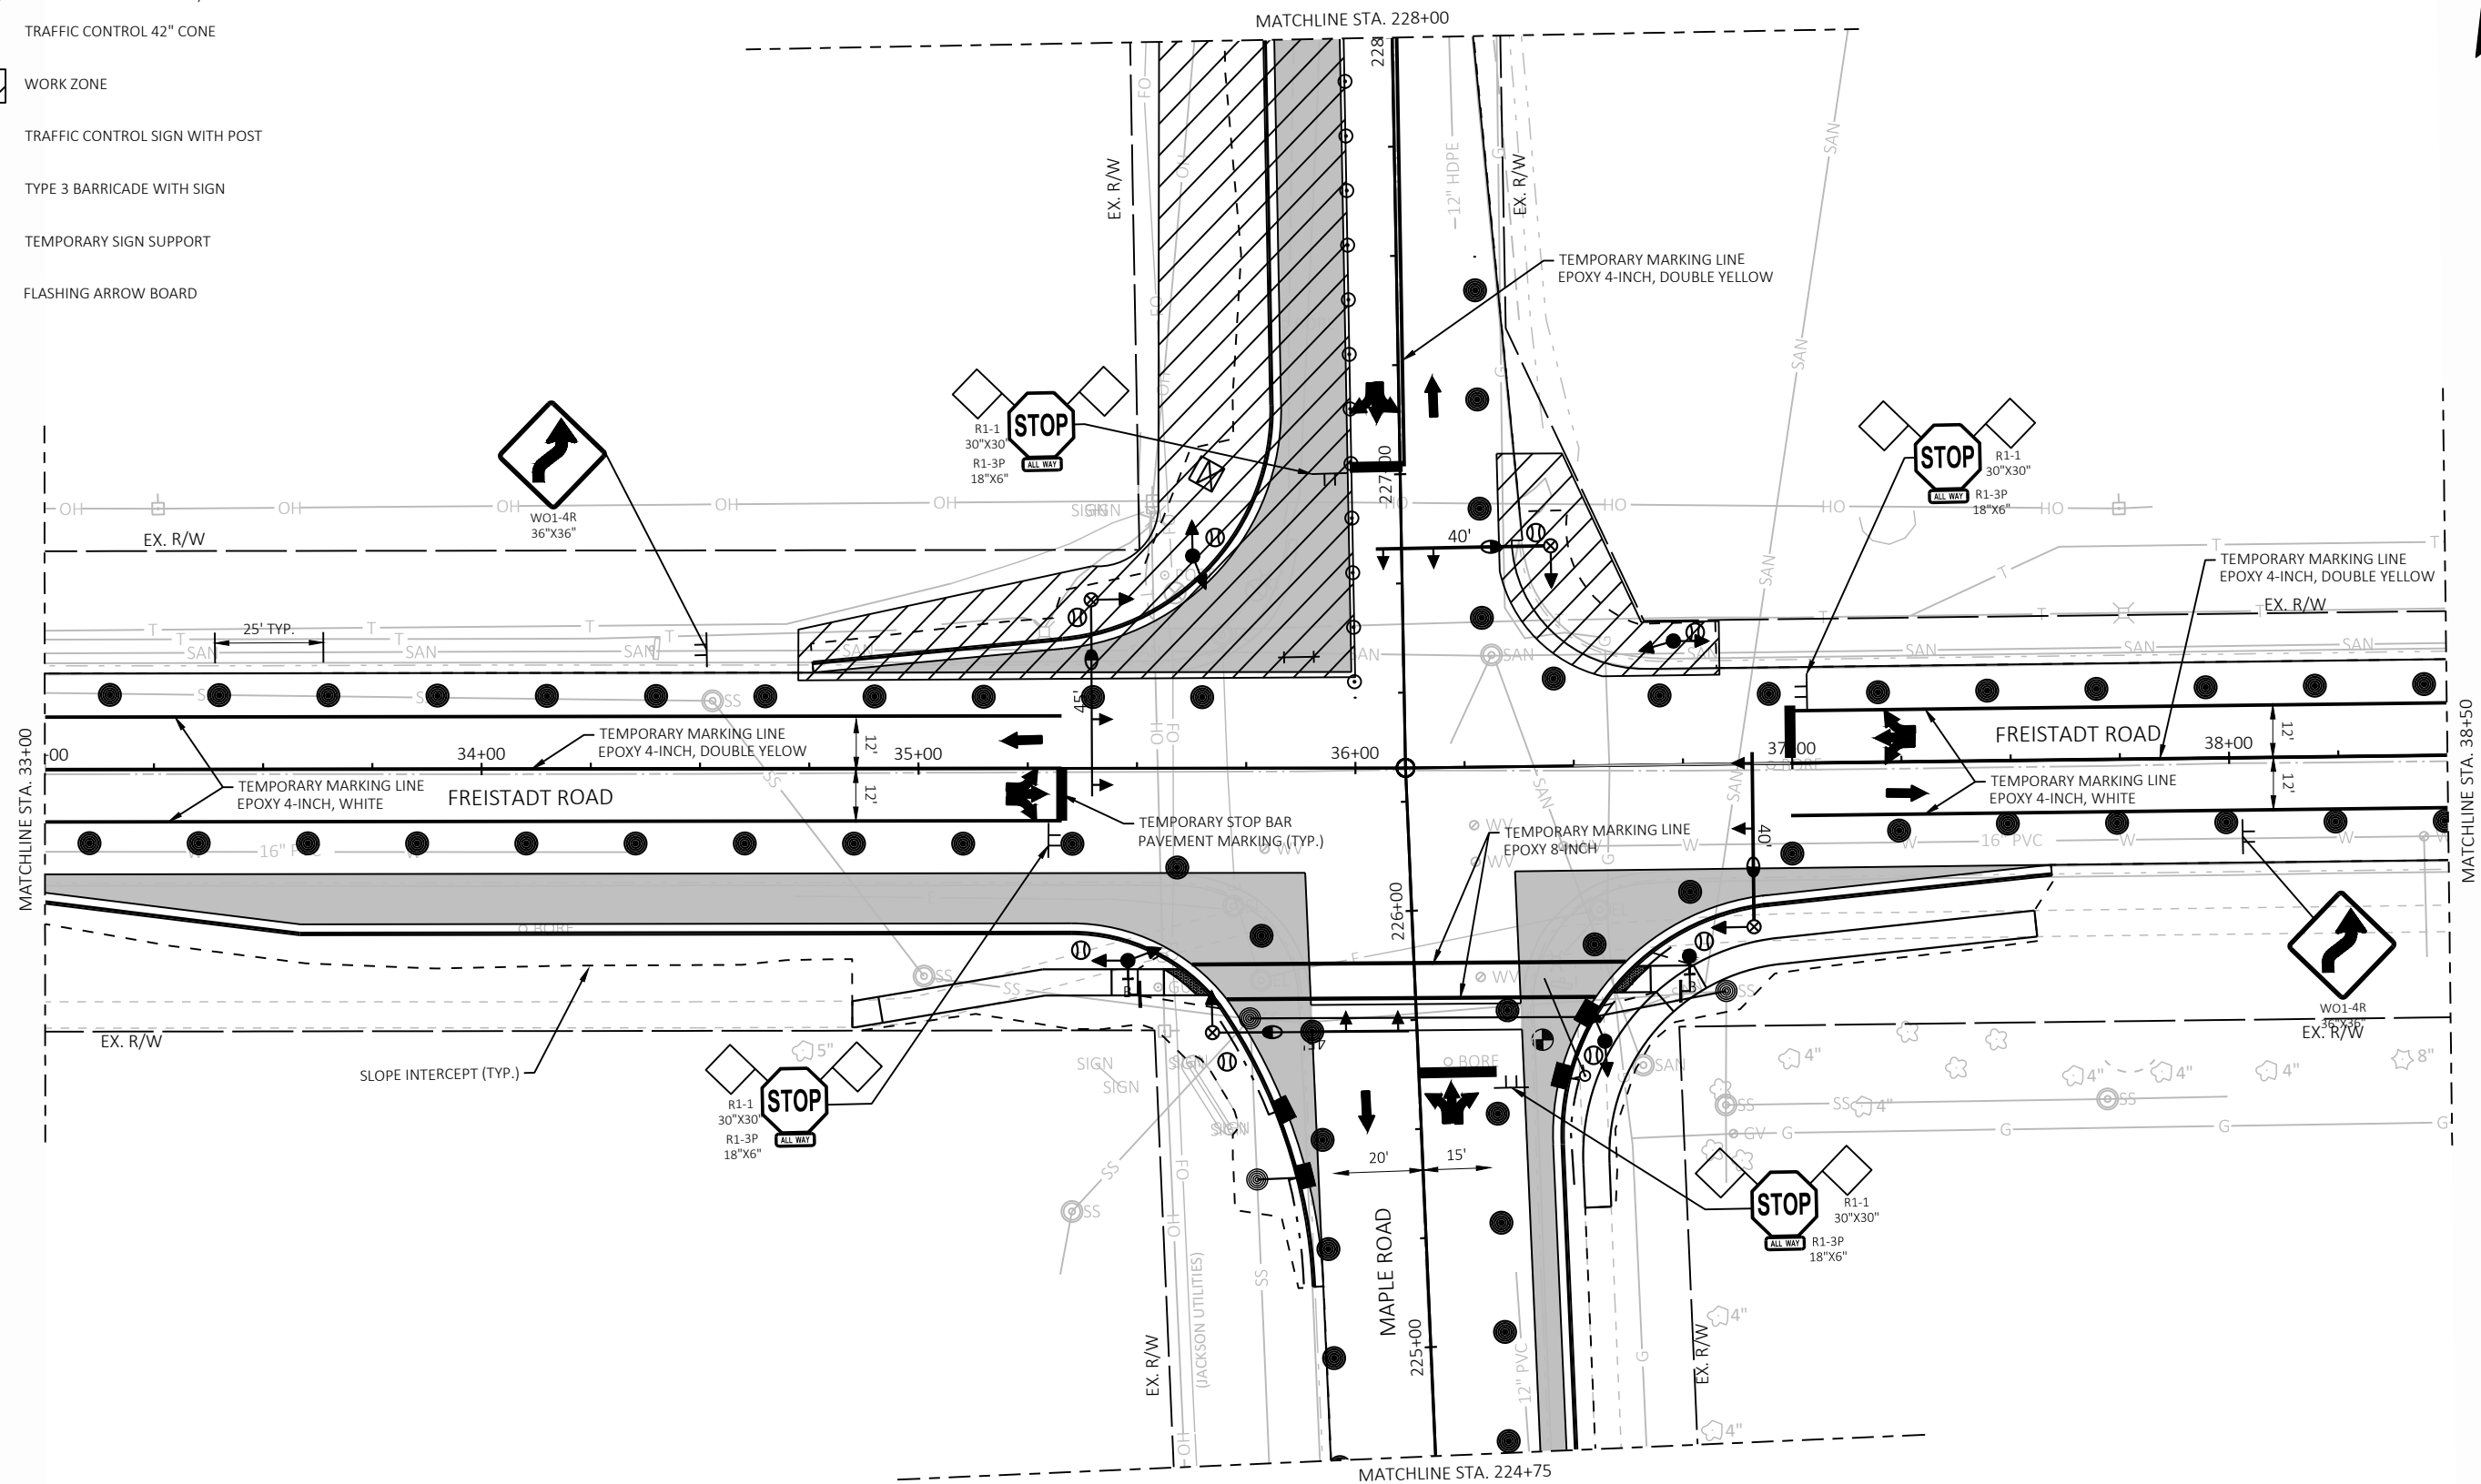


LEGEND

- /● TRAFFIC CONTROL DRUM / DRUM WITH LIGHT
- ⊙ TRAFFIC CONTROL 42" CONE
- ▨ WORK ZONE
- ⊙ TRAFFIC CONTROL SIGN WITH POST
- ||| TYPE 3 BARRICADE WITH SIGN
- ⊥ TEMPORARY SIGN SUPPORT
- ⬅ FLASHING ARROW BOARD

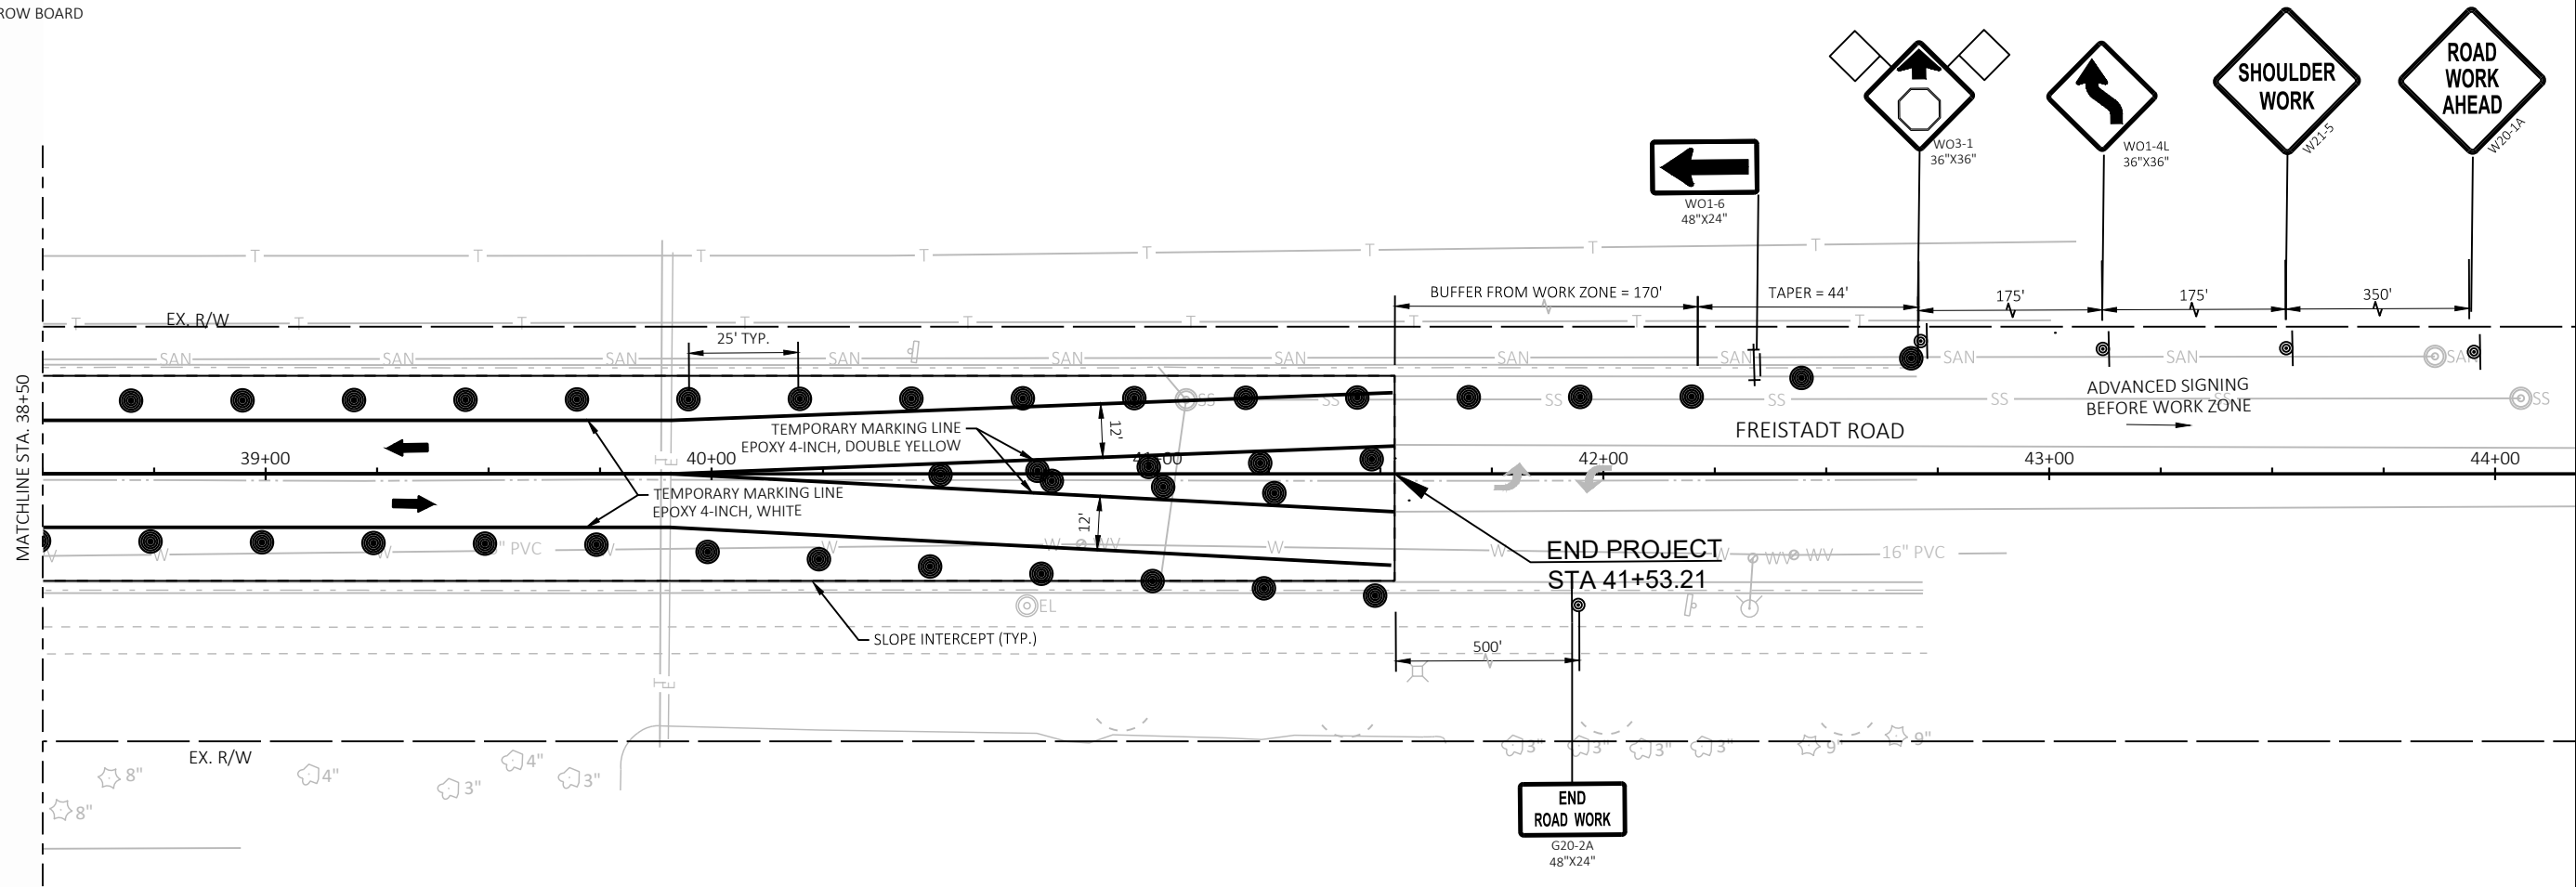


LEGEND


- /● TRAFFIC CONTROL DRUM / DRUM WITH LIGHT
- ⊙ TRAFFIC CONTROL 42" CONE
- ▨ WORK ZONE
- ⊙ TRAFFIC CONTROL SIGN WITH POST
- ||| TYPE 3 BARRICADE WITH SIGN
- ┼ TEMPORARY SIGN SUPPORT
- ➡ FLASHING ARROW BOARD

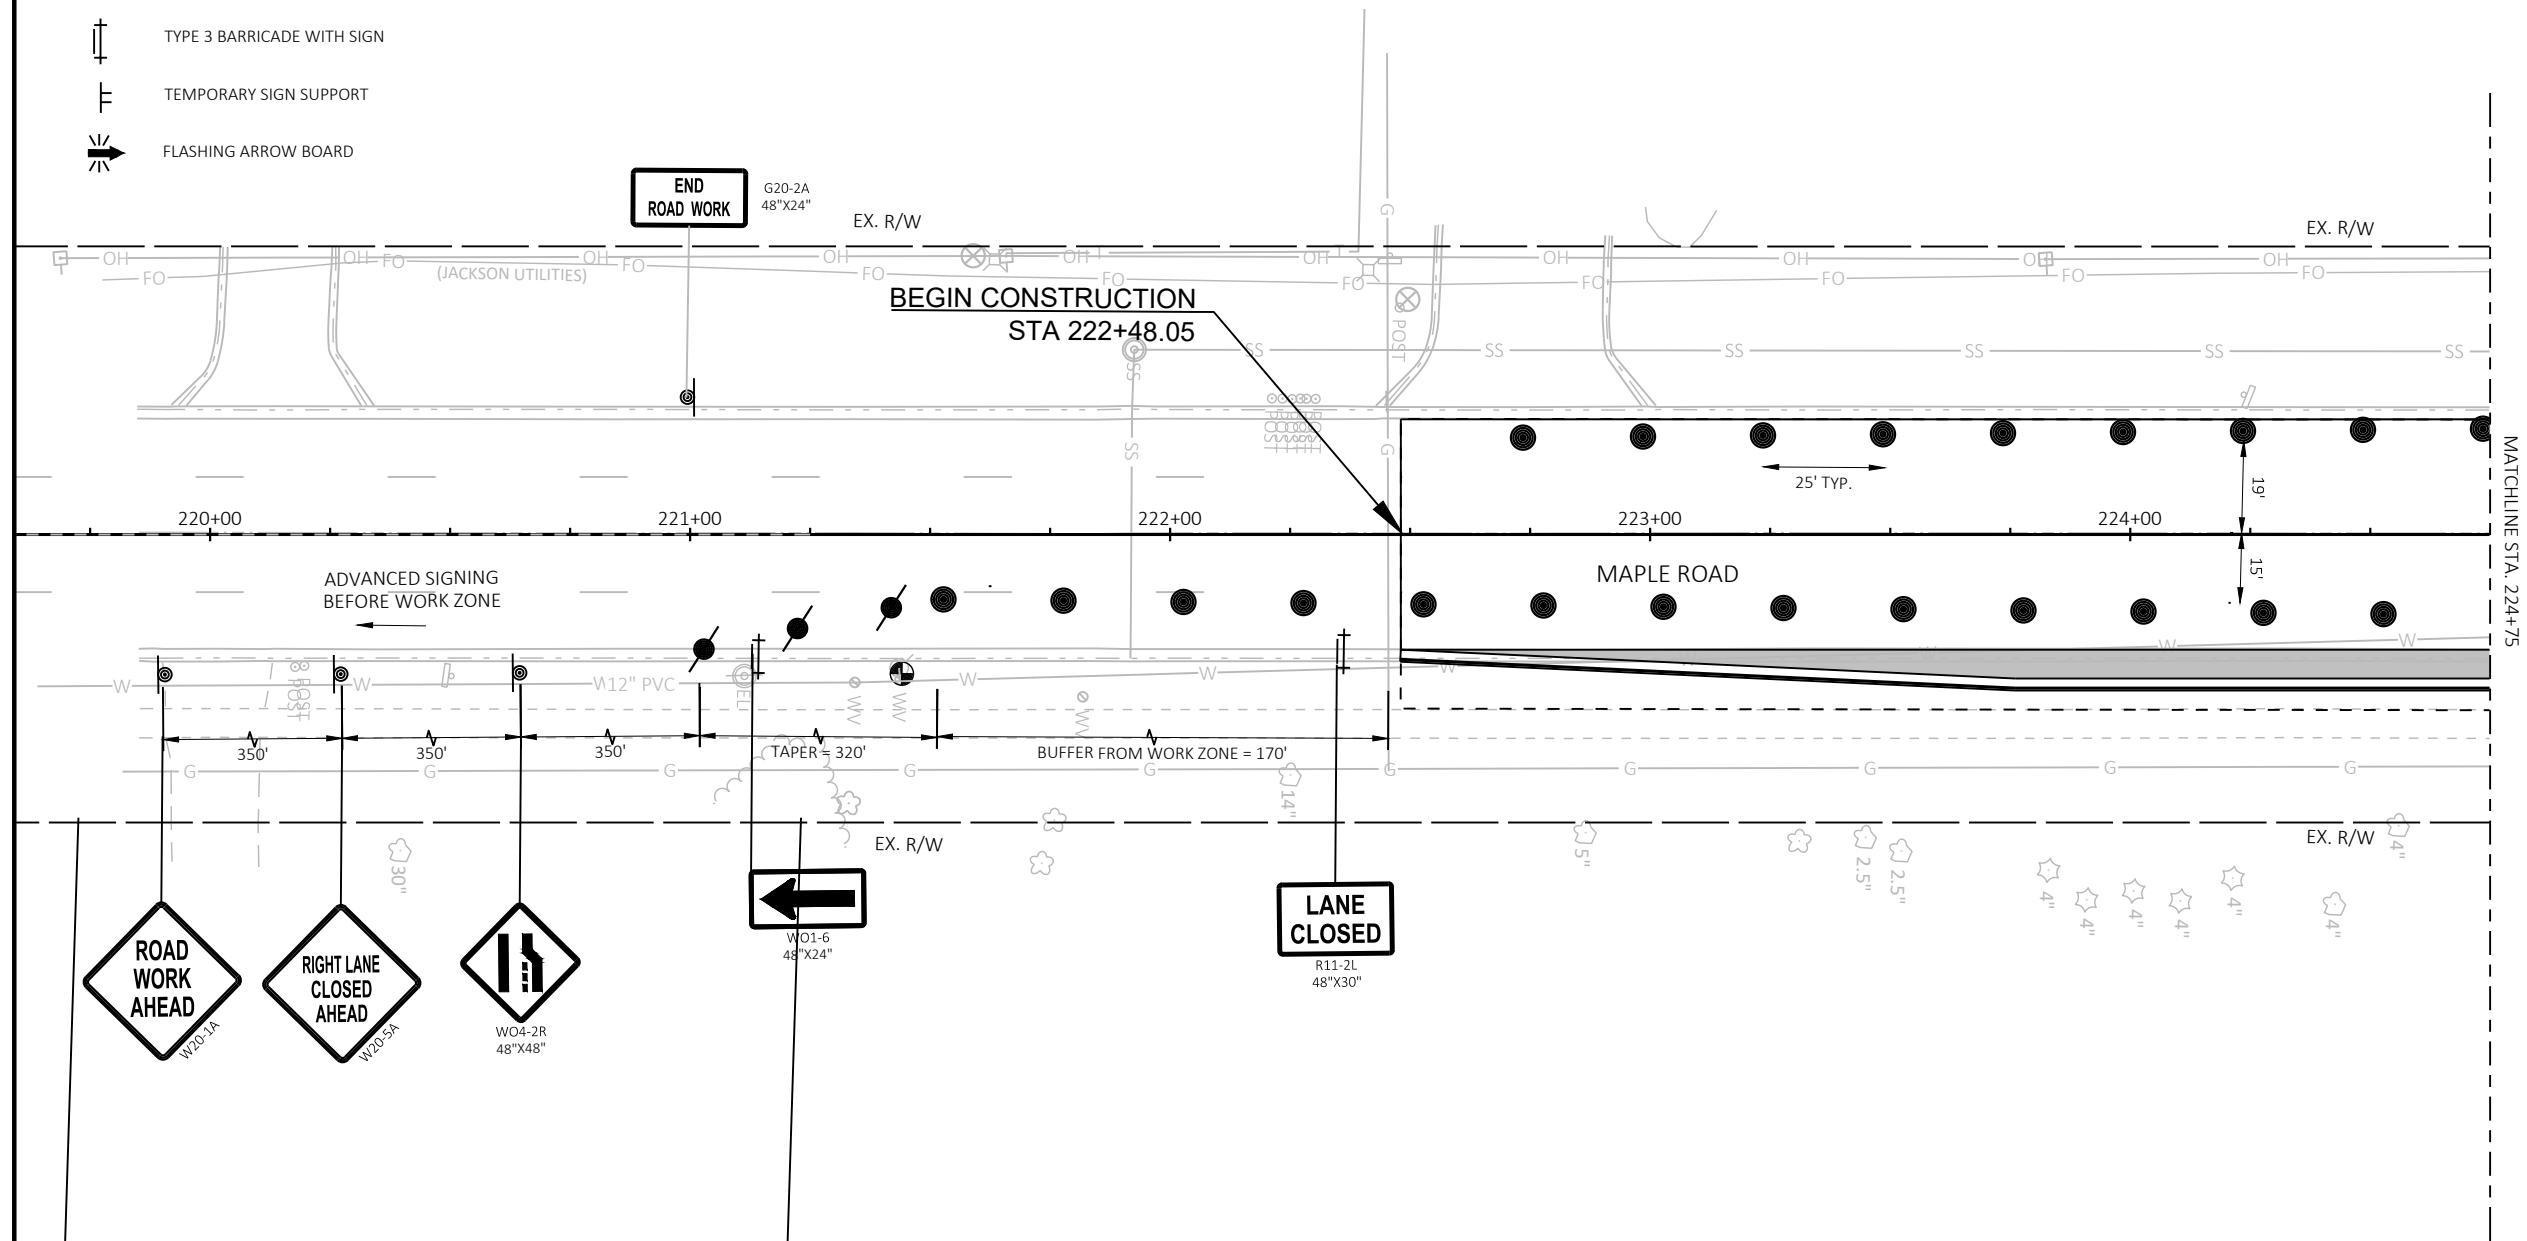

LEGEND

- /● TRAFFIC CONTROL DRUM / DRUM WITH LIGHT
- ⊙ TRAFFIC CONTROL 42" CONE
- ▨ WORK ZONE
- ⊙ TRAFFIC CONTROL SIGN WITH POST
- || TYPE 3 BARRICADE WITH SIGN
- ┼ TEMPORARY SIGN SUPPORT
- ➡ FLASHING ARROW BOARD

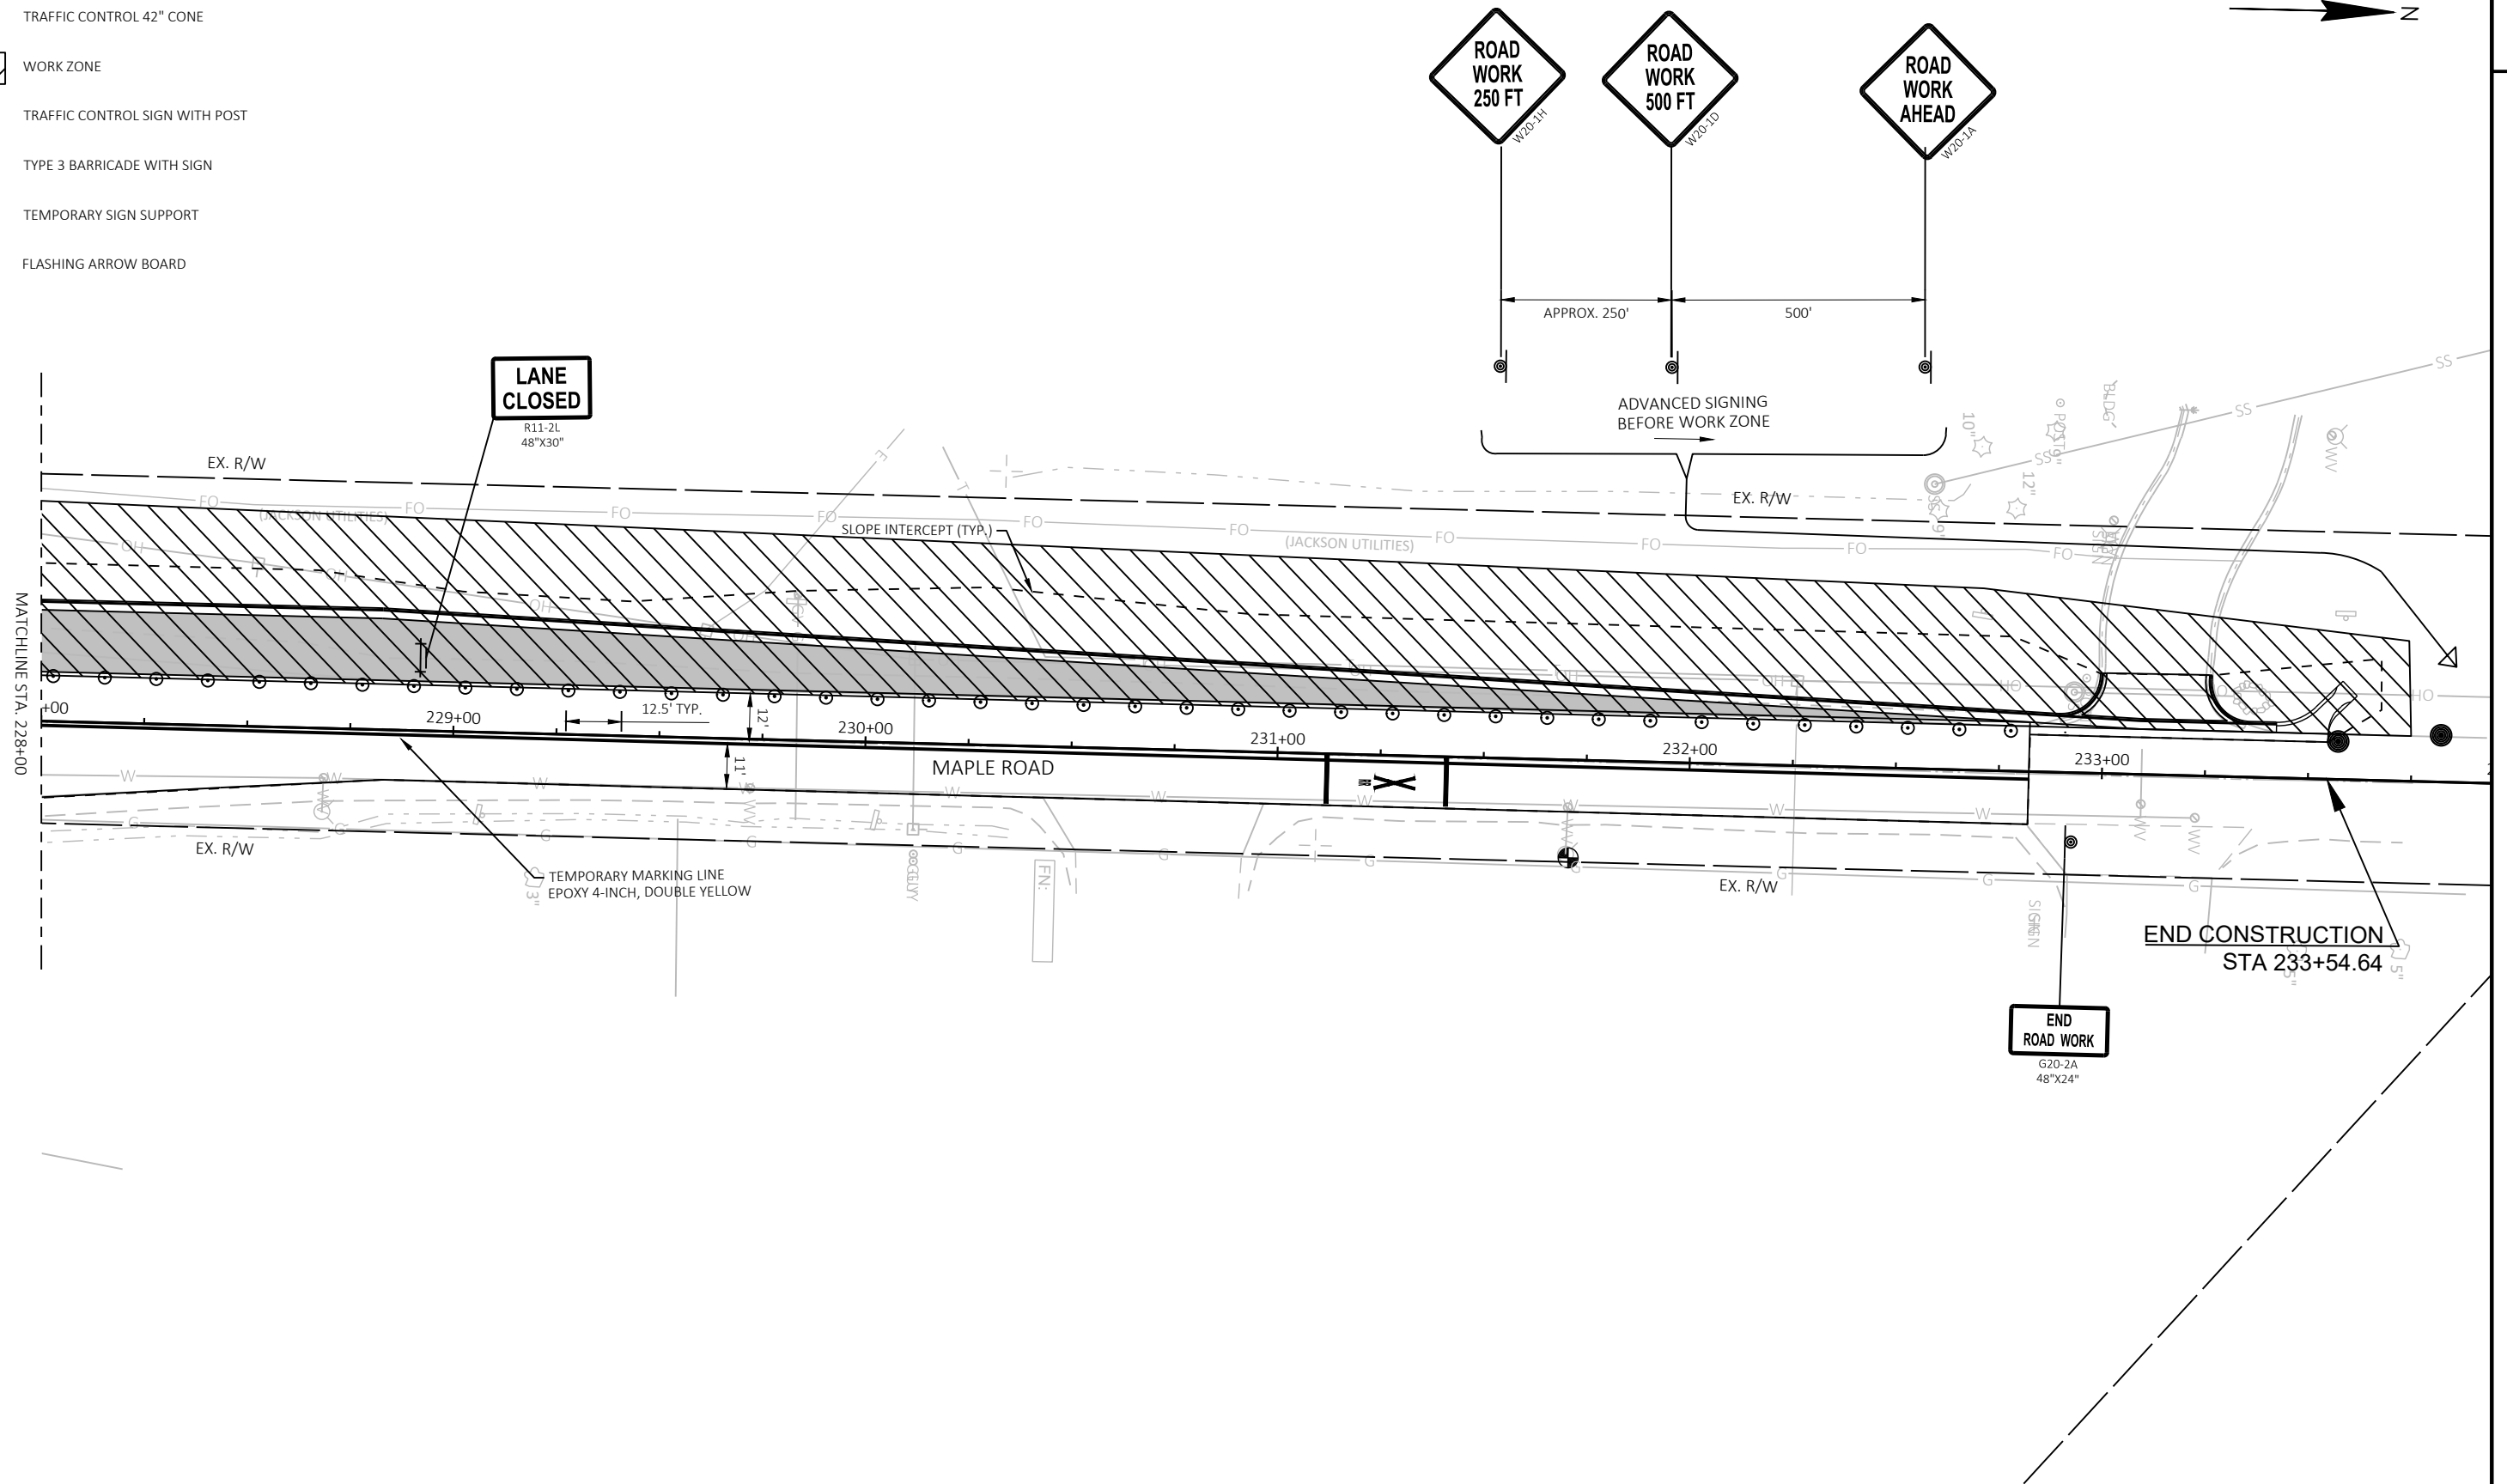

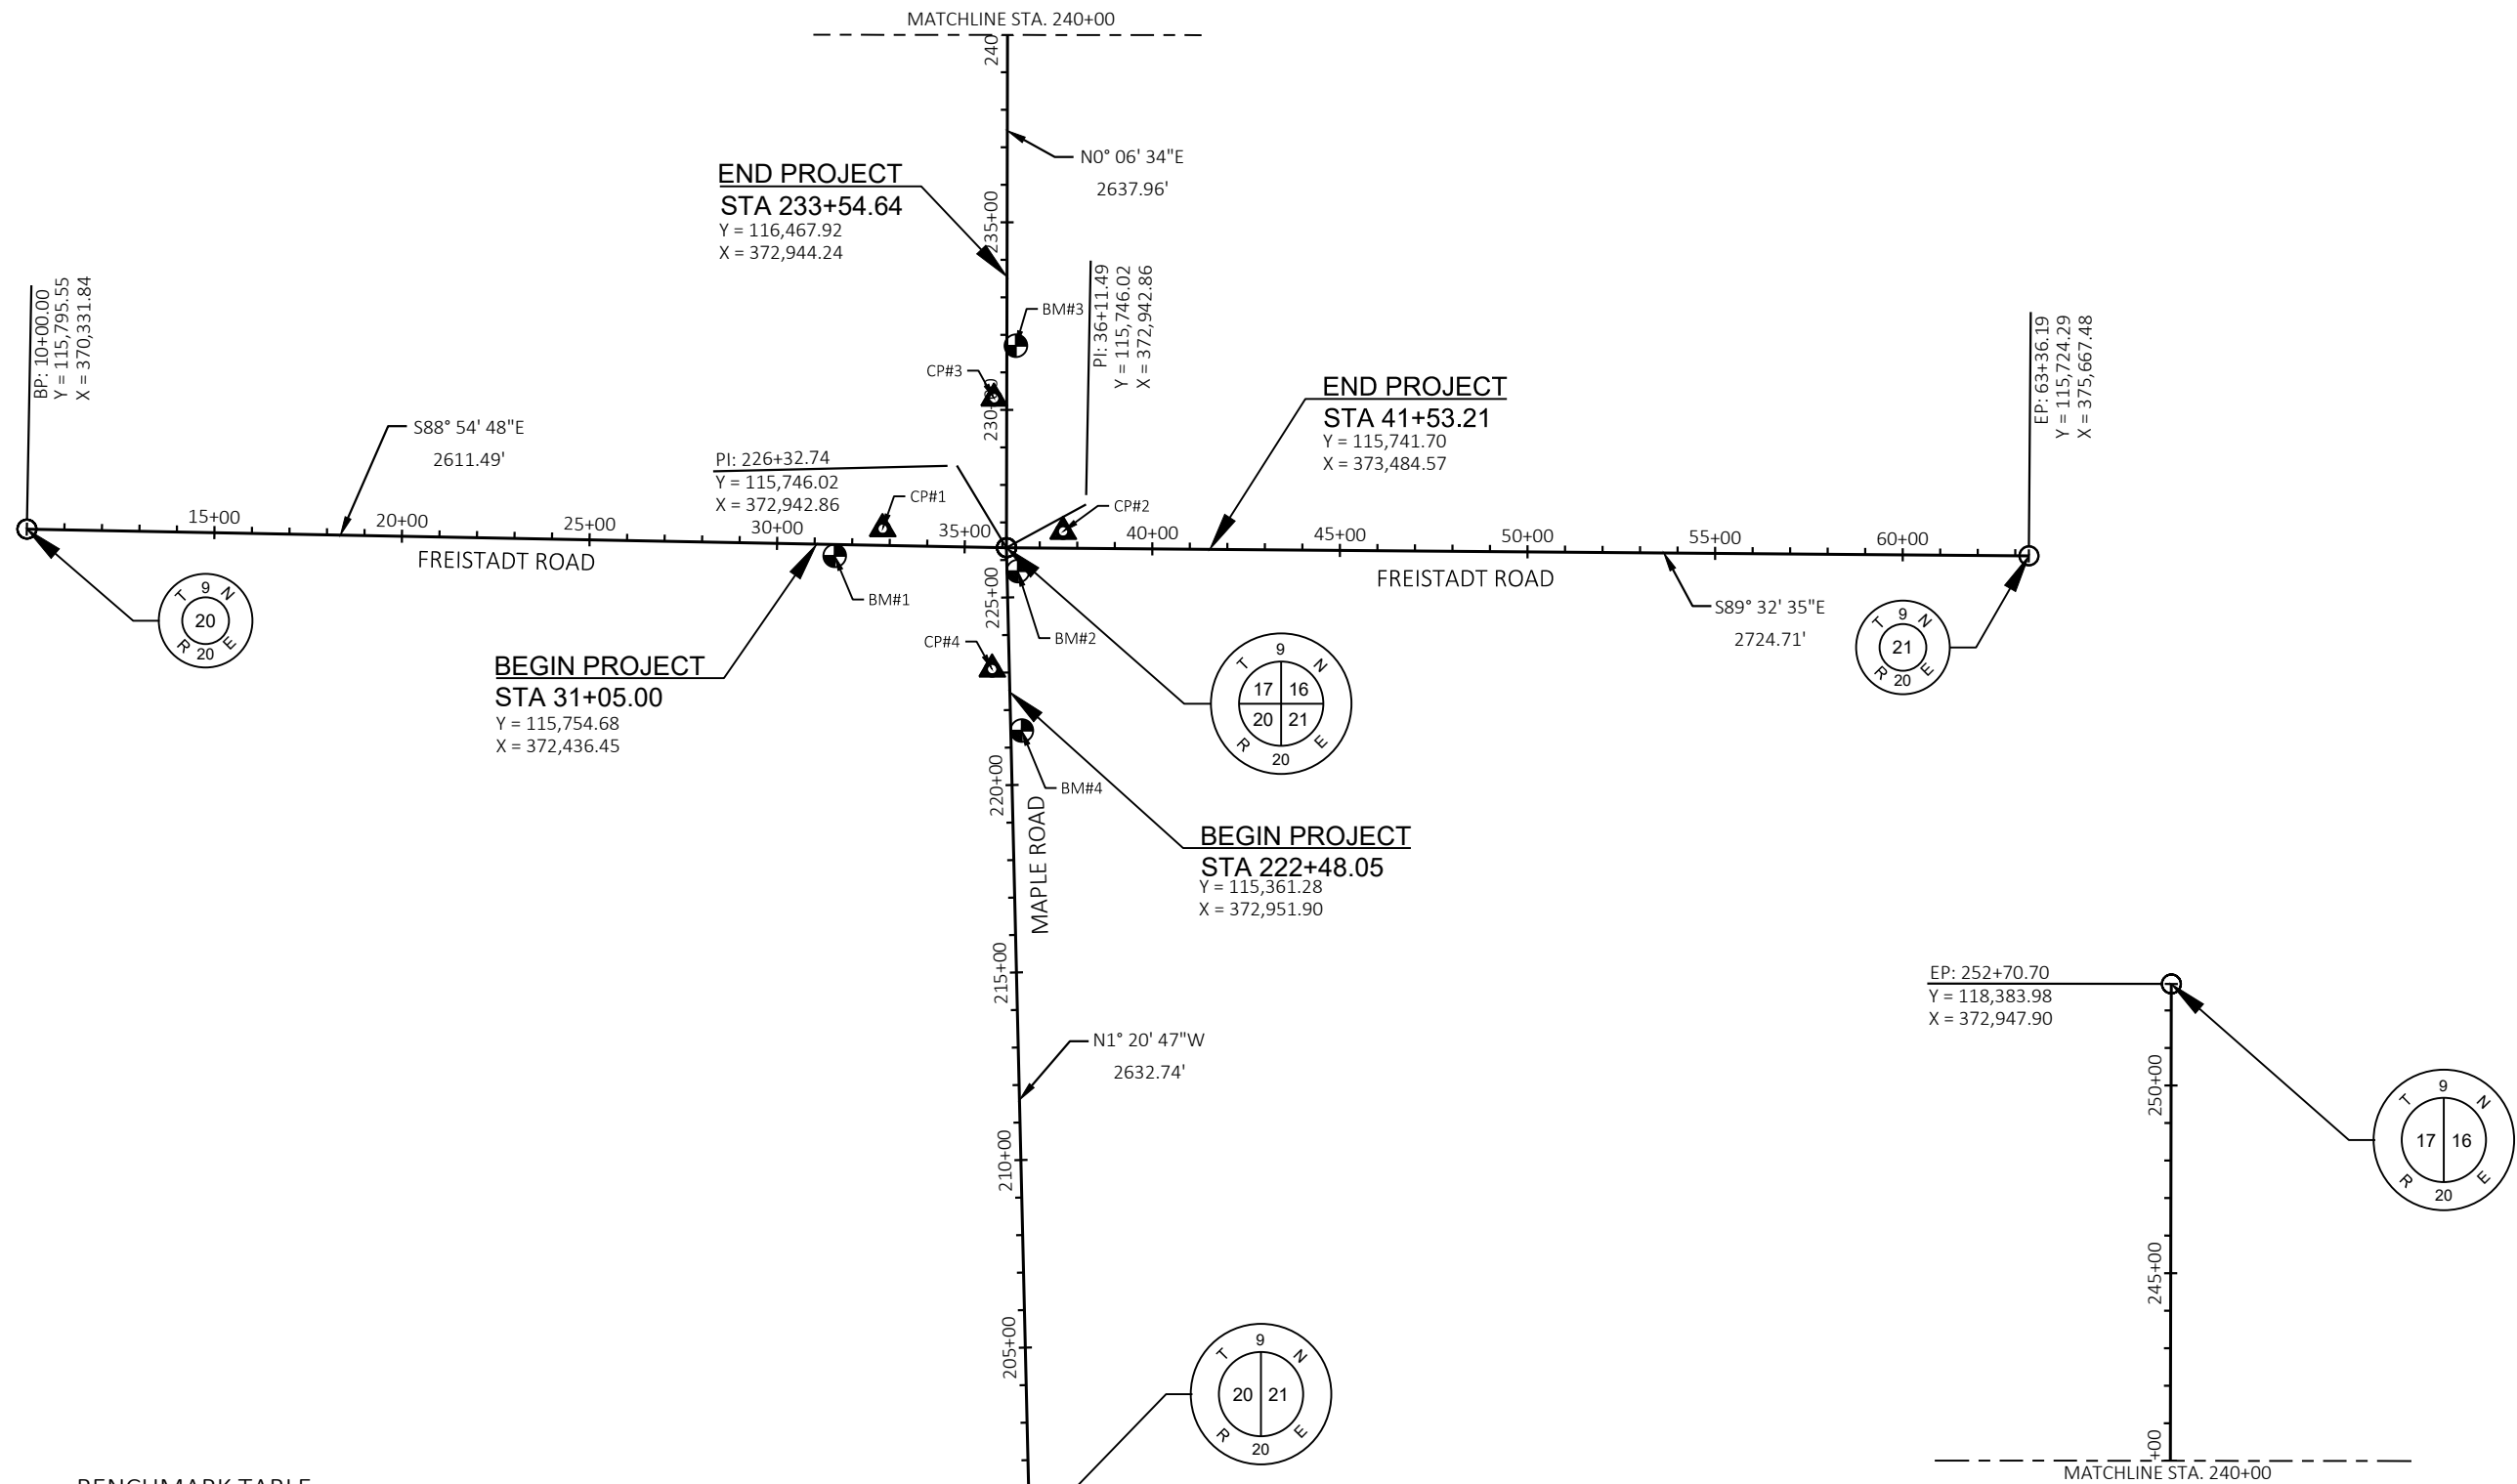

BENCHMARK TABLE

BM	STATION	OFFSET	DESCRIPTION	ELEVATION
BM1	31+53.67	30.41' RT	CHISELED CROSS "X" TOP NORTHWEST FLANGE BOLT BYDRANT SOUTH SIDE FREISTADT RD 400-FT WEST OF MAPLE RD	885.40
BM2	225+69.17	28.61' RT	FOUND CHISELED CROSS "X" TOP SOUTH FLANGE HYDRANT SOUTHEAST CORNER MAPLE RD AND FREISTADT RD	894.53
BM3	231+71.08	23.76' RT	CHISELED CROSS "X" TOP NORTH FLANGE BOLT HYDRANT EAST SIDE MAPLE RD 500-FT NORTH OF FREISTADT RD	883.73
BM4	221+44.10	28.99' RT	CHISELED CROSS "X" TOP NORTHEAST FLANGE BOLT HYDRANT EAST SIDE OF MAPLE RD 450-FT SOUTH OF FREISTADT RD	910.97

BP: 200+00.00
Y = 113,114.01
X = 373,004.72

CONTROL POINTS

POINT	DESCRIPTION	STATION	OFFSET	Y-COORDINATE	X-COORDINATE
CP#1	CP 5/8IN REBAR WITH PINK CAP	32+80.43	44.06' LT	115,796.35	372,612.70
CP#2	CP 5/8IN REBAR WITH PINK CAP	37+61.88	44.22' LT	115,789.04	373,093.60
CP#3	CP 5/8IN REBAR WITH PINK CAP	230+30.67	34.08' LT	116,144.02	372,909.54
CP#4	CP 5/8IN REBAR WITH PINK CAP	223+09.68	45.96' LT	115,421.97	372,904.50

Estimate Of Quantities

2712-03-70					
Line	Item	Item Description	Unit	Total	Qty
0002	204.0120	Removing Asphaltic Surface Milling	SY	9,213.000	9,213.000
0004	204.0150	Removing Curb & Gutter	LF	1,038.000	1,038.000
0006	204.0155	Removing Concrete Sidewalk	SY	183.000	183.000
0008	204.0195	Removing Concrete Bases	EACH	2.000	2.000
0010	204.0210	Removing Manholes	EACH	1.000	1.000
0012	204.0220	Removing Inlets	EACH	4.000	4.000
0014	204.0245	Removing Storm Sewer (size) 01. 18-INCH	LF	85.000	85.000
0016	204.0245	Removing Storm Sewer (size) 02. 24-INCH	LF	65.000	65.000
0018	204.9105.S	Removing (item description) 01. EXISTING LIGHTING	LS	1.000	1.000
0020	205.0100	Excavation Common	CY	1,735.000	1,735.000
0022	213.0100	Finishing Roadway (project) 01. 2712-03-70	EACH	1.000	1.000
0024	305.0110	Base Aggregate Dense 3/4-Inch	TON	23.000	23.000
0026	305.0120	Base Aggregate Dense 1 1/4-Inch	TON	1,712.000	1,712.000
0028	305.0500	Shaping Shoulders	STA	6.000	6.000
0030	310.0110	Base Aggregate Open-Graded	TON	10.000	10.000
0032	455.0605	Tack Coat	GAL	1,085.000	1,085.000
0034	460.2000	Incentive Density HMA Pavement	DOL	1,060.000	1,060.000
0036	460.6223	HMA Pavement 3 MT 58-28 S	TON	384.000	384.000
0038	460.6424	HMA Pavement 4 MT 58-28 H	TON	1,248.000	1,248.000
0040	465.0120	Asphaltic Surface Driveways and Field Entrances	TON	11.000	11.000
0042	465.0315	Asphaltic Flumes	SY	9.000	9.000
0044	601.0407	Concrete Curb & Gutter 18-Inch Type D	LF	33.000	33.000
0046	601.0411	Concrete Curb & Gutter 30-Inch Type D	LF	1,583.000	1,583.000
0048	602.0410	Concrete Sidewalk 5-Inch	SF	1,380.000	1,380.000
0050	602.0605	Curb Ramp Detectable Warning Field Radial Yellow	SF	36.000	36.000
0052	606.0200	Riprap Medium	CY	4.000	4.000
0054	608.0418	Storm Sewer Pipe Reinforced Concrete Class IV 18-Inch	LF	32.000	32.000
0056	608.0424	Storm Sewer Pipe Reinforced Concrete Class IV 24-Inch	LF	79.000	79.000
0058	608.0512	Storm Sewer Pipe Reinforced Concrete Class V 12-Inch	LF	40.000	40.000
0060	611.0420	Reconstructing Manholes	EACH	1.000	1.000
0062	611.0530	Manhole Covers Type J	EACH	1.000	1.000
0064	611.0545	Manhole Covers Type L	EACH	1.000	1.000
0066	611.0612	Inlet Covers Type C	EACH	1.000	1.000
0068	611.0624	Inlet Covers Type H	EACH	3.000	3.000
0070	611.0639	Inlet Covers Type H-S	EACH	1.000	1.000
0072	611.2004	Manholes 4-FT Diameter	EACH	1.000	1.000
0074	611.2005	Manholes 5-FT Diameter	EACH	1.000	1.000
0076	611.3230	Inlets 2x3-FT	EACH	3.000	3.000

Estimate Of Quantities

2712-03-70

Line	Item	Item Description	Unit	Total	Qty
0078	611.8110	Adjusting Manhole Covers	EACH	2.000	2.000
0080	612.0106	Pipe Underdrain 6-Inch	LF	100.000	100.000
0082	619.1000	Mobilization	EACH	1.000	1.000
0084	624.0100	Water	MGAL	34.000	34.000
0086	625.0500	Salvaged Topsoil	SY	1,999.000	1,999.000
0088	628.1504	Silt Fence	LF	854.000	854.000
0090	628.1520	Silt Fence Maintenance	LF	854.000	854.000
0092	628.1905	Mobilizations Erosion Control	EACH	3.000	3.000
0094	628.1910	Mobilizations Emergency Erosion Control	EACH	3.000	3.000
0096	628.7010	Inlet Protection Type B	EACH	3.000	3.000
0098	628.7015	Inlet Protection Type C	EACH	14.000	14.000
0100	628.7020	Inlet Protection Type D	EACH	1.000	1.000
0102	628.7504	Temporary Ditch Checks	LF	30.000	30.000
0104	628.7555	Culvert Pipe Checks	EACH	2.000	2.000
0106	630.0200	Seeding Temporary	LB	6.000	6.000
0108	634.0812	Posts Tubular Steel 2x2-Inch X 12-FT	EACH	9.000	9.000
0110	637.2210	Signs Type II Reflective H	SF	141.000	141.000
0112	637.2230	Signs Type II Reflective F	SF	36.000	36.000
0114	638.2602	Removing Signs Type II	EACH	7.000	7.000
0116	638.3000	Removing Small Sign Supports	EACH	3.000	3.000
0118	642.5001	Field Office Type B	EACH	1.000	1.000
0120	643.0300	Traffic Control Drums	DAY	17,592.000	17,592.000
0122	643.0410	Traffic Control Barricades Type II	DAY	312.000	312.000
0124	643.0420	Traffic Control Barricades Type III	DAY	729.000	729.000
0126	643.0705	Traffic Control Warning Lights Type A	DAY	1,458.000	1,458.000
0128	643.0715	Traffic Control Warning Lights Type C	DAY	1,547.000	1,547.000
0130	643.0900	Traffic Control Signs	DAY	4,552.000	4,552.000
0132	643.1050	Traffic Control Signs PCMS	DAY	28.000	28.000
0134	643.1070	Traffic Control Cones 42-Inch	DAY	3,484.000	3,484.000
0136	643.5000	Traffic Control	EACH	1.000	1.000
0138	644.1420	Temporary Pedestrian Surface Plywood	SF	171.000	171.000
0140	644.1601	Temporary Pedestrian Curb Ramp	DAY	156.000	156.000
0142	644.1810	Temporary Pedestrian Barricade	LF	1,933.000	1,933.000
0144	645.0111	Geotextile Type DF Schedule A	SY	66.000	66.000
0146	645.0120	Geotextile Type HR	SY	8.000	8.000
0148	646.1020	Marking Line Epoxy 4-Inch	LF	7,298.000	7,298.000
0150	646.3020	Marking Line Epoxy 8-Inch	LF	2,390.000	2,390.000
0152	646.5020	Marking Arrow Epoxy	EACH	14.000	14.000
0154	646.5120	Marking Word Epoxy	EACH	6.000	6.000
0156	646.5220	Marking Symbol Epoxy	EACH	7.000	7.000

Estimate Of Quantities

2712-03-70

Line	Item	Item Description	Unit	Total	Qty
0158	646.5320	Marking Railroad Crossings Epoxy	EACH	1.000	1.000
0160	646.6120	Marking Stop Line Epoxy 18-Inch	LF	166.000	166.000
0162	646.7120	Marking Diagonal Epoxy 12-Inch	LF	387.000	387.000
0164	646.7420	Marking Crosswalk Epoxy Transverse Line 6-Inch	LF	184.000	184.000
0166	646.9000	Marking Removal Line 4-Inch	LF	10,228.000	10,228.000
0168	646.9300	Marking Removal Special Marking	EACH	5.000	5.000
0170	649.0120	Temporary Marking Line Epoxy 4-Inch	LF	7,597.000	7,597.000
0172	649.0220	Temporary Marking Line Epoxy 8-Inch	LF	335.000	335.000
0174	649.0820	Temporary Marking Stop Line Epoxy 18-Inch	LF	109.000	109.000
0176	650.4000	Construction Staking Storm Sewer	EACH	6.000	6.000
0178	650.4500	Construction Staking Subgrade	LF	1,724.000	1,724.000
0180	650.5000	Construction Staking Base	LF	1,724.000	1,724.000
0182	650.5500	Construction Staking Curb Gutter and Curb & Gutter	LF	1,616.000	1,616.000
0184	650.8000	Construction Staking Resurfacing Reference	LF	2,156.000	2,156.000
0186	650.8500	Construction Staking Electrical Installations (project) 01. 2712-03-70	LS	1.000	1.000
0188	650.9000	Construction Staking Curb Ramps	EACH	2.000	2.000
0190	650.9910	Construction Staking Supplemental Control (project) 01. 2712-03-70	LS	1.000	1.000
0192	650.9920	Construction Staking Slope Stakes	LF	2,156.000	2,156.000
0194	652.0225	Conduit Rigid Nonmetallic Schedule 40 2-Inch	LF	34.000	34.000
0196	652.0235	Conduit Rigid Nonmetallic Schedule 40 3-Inch	LF	448.000	448.000
0198	652.0325	Conduit Rigid Nonmetallic Schedule 80 2-Inch	LF	700.000	700.000
0200	652.0605	Conduit Special 2-Inch	LF	170.000	170.000
0202	652.0615	Conduit Special 3-Inch	LF	610.000	610.000
0204	653.0135	Pull Boxes Steel 24x36-Inch	EACH	2.000	2.000
0206	653.0140	Pull Boxes Steel 24x42-Inch	EACH	8.000	8.000
0208	653.0905	Removing Pull Boxes	EACH	4.000	4.000
0210	654.0101	Concrete Bases Type 1	EACH	5.000	5.000
0212	654.0120	Concrete Bases Type 10-Special	EACH	4.000	4.000
0214	654.0217	Concrete Control Cabinet Bases Type 9 Special	EACH	1.000	1.000
0216	655.0230	Cable Traffic Signal 5-14 AWG	LF	750.000	750.000
0218	655.0240	Cable Traffic Signal 7-14 AWG	LF	276.000	276.000
0220	655.0260	Cable Traffic Signal 12-14 AWG	LF	1,482.000	1,482.000
0222	655.0320	Cable Type UF 2-10 AWG Grounded	LF	586.000	586.000
0224	655.0515	Electrical Wire Traffic Signals 10 AWG	LF	1,186.000	1,186.000
0226	655.0610	Electrical Wire Lighting 12 AWG	LF	516.000	516.000
0228	656.0200	Electrical Service Meter Breaker Pedestal (location) 01. INTERSECTION OF FREISTADT ROAD & MAPLE ROAD	LS	1.000	1.000
0230	657.0100	Pedestal Bases	EACH	5.000	5.000

Estimate Of Quantities

2712-03-70					
Line	Item	Item Description	Unit	Total	Qty
0232	657.0352	Poles Type 10-Special	EACH	4.000	4.000
0234	657.0420	Traffic Signal Standards Aluminum 13-FT	EACH	4.000	4.000
0236	657.0430	Traffic Signal Standards Aluminum 10-FT	EACH	1.000	1.000
0238	657.0541	Monotube Arms 40-FT-Special	EACH	2.000	2.000
0240	657.0546	Monotube Arms 45-FT-Special	EACH	2.000	2.000
0242	657.0810	Luminaire Arms Steel 10-FT	EACH	4.000	4.000
0244	658.0173	Traffic Signal Face 3S 12-Inch	EACH	20.000	20.000
0246	658.0416	Pedestrian Signal Face 16-Inch	EACH	2.000	2.000
0248	658.0500	Pedestrian Push Buttons	EACH	2.000	2.000
0250	658.5069	Signal Mounting Hardware (location) 01. INTERSECTION OF FREISTADT ROAD & MAPLE ROAD	LS	1.000	1.000
0252	690.0150	Sawing Asphalt	LF	2,011.000	2,011.000
0254	690.0250	Sawing Concrete	LF	24.000	24.000
0256	ASP.1T0A	On-the-Job Training Apprentice at \$5.00/HR	HRS	600.000	600.000
0258	ASP.1T0G	On-the-Job Training Graduate at \$5.00/HR	HRS	800.000	800.000
0260	SPV.0060	Special 01. LED LUMINAIRE	EACH	4.000	4.000
0262	SPV.0060	Special 02. TRAFFIC SIGNAL CABINET AND CONTROLLER	EACH	1.000	1.000
0264	SPV.0060	Special 03. ADJUST WATER VALVE BOXES	EACH	13.000	13.000
0266	SPV.0090	Special 01. ELECTRICAL WIRE LIGHTING 2/0 AWG	LF	4,536.000	4,536.000
0268	SPV.0105	Special 01. VIDEO DETECTION SYSTEM (4 CAMERAS)	LS	1.000	1.000
0270	SPV.0105	Special 02. GPS LOCATING	LS	1.000	1.000
0272	SPV.0180	Special 01. HYDROSEEDING	SY	1,999.000	1,999.000

3

REMOVING ASPHALTIC SURFACE MILLING				
STREET	STATION	TO	STATION	204.0120 SY
FREISTADT RD	31+05	-	36+12	2,590
FREISTADT RD	36+12	-	41+53	2,768
MAPLE RD	222+48	-	226+33	1,922
MAPLE RD	226+33	-	232+83	1,933
PROJECT TOTAL				9,213

REMOVING CONCRETE BASES				
STREET	STATION	OFFSET		204.0195 EACH
FREISTADT ROAD	225+87.1	31.6'	RT	1
FREISTADT ROAD	226+76.5	31.3'	LT	1
TOTAL				2

3

REMOVING CURB & GUTTER				
STREET	STATION	TO	STATION	204.0150 LF
FREISTADT RD	31+05	-	36+12	467
FREISTADT RD	36+12	-	41+53	141
MAPLE RD	222+48	-	226+33	394
MAPLE RD	226+33	-	232+83	36
PROJECT TOTAL				1,038

REMOVING STRUCTURES					
STREET	STATION	LOCATION	204.0210 REMOVING MANHOLES EACH	204.0220 REMOVING INLETS EACH	
MAPLE RD	225+66	25.0' LT	--	1	
MAPLE RD	225+75	25.0' LT	--	1	
MAPLE RD	225+78	25.0' RT	--	1	
MAPLE RD	225+72	25.0' RT	--	1	
MAPLE RD	232+93	19.5' LT	1	--	
PROJECT TOTAL			1	4	

REMOVING CONCRETE SIDEWALK				
STREET	STATION	TO	STATION	204.0155 SY
FREISTADT RD	31+05	-	36+12	64
FREISTADT RD	36+12	-	41+53	119
MAPLE RD	222+48	-	226+33	--
MAPLE RD	226+33	-	232+83	--
PROJECT TOTAL				183

REMOVING STORM SEWER				
STREET	STATION	LOCATION	204.0245.01 18-INCH LF	204.0245.02 24-INCH LF
MAPLE RD	225+75	LT	--	12
MAPLE RD	225+78	LT & RT	--	53
MAPLE RD	225+78	RT	45	--
MAPLE RD	233+10	LT	40	--
PROJECT TOTAL			85	65

ALL BID ITEMS ARE CATEGORY
0010 UNLESS OTHERWISE NOTED

REMOVING EXISTING LIGHTING	
LOCATION	204.9105.S LS
PROJECT 2712-03-70	1
PROJECT TOTAL	1

DIVISION	FROM/TO STATION	LOCATION	205.0100 COMMON EXCAVATION (1)		SALVAGED/UNUSABLE PAVEMENT MATERIAL (4)	AVAILABLE MATERIAL (5)	UNEXPANDED FILL	EXPANDED FILL (13)	MASS ORDINATE +/- (14)	WASTE	208.0100 BORROW	COMMENT
			CUT (2)	EBS EXCAVATION (3)				FACTOR 1.30				
DIVISION 1												
FREISTADT	32+66.48/37+58.93		810	0	0	810	1	1	809	809	0	
MAPLE	222+48.05/233+42.02		925	0	0	925	37	48	877	877	0	
DIVISION 1 SUBTOTAL			1,735	0	0	1,735	38	49	1,686	1,686	0	
GRAND TOTAL			1,735	0	0	1,735	38	49	1,686	1,686	0	
TOTAL COMMON EXC			1,735									

NOTES:
(1) COMMON EXCAVATION IS THE SUM OF THE CUT AND EBS EXCAVATION COLUMNS. ITEM NUMBER 205.0100
(2) SALVAGED/UNSUALE PAVEMENT MATERIAL IS INCLUDED IN CUT.
(3) EBS EXCAVATION
(4) SALVAGED/UNUSABLE PAVEMENT MATERIAL
(5) AVAILABLE MATERIAL = CUT - SALVAGED/UNUSUALE PAVEMENT MATERIAL
(13) EXPANDED FILL FACTOR = 1.3
EXPANDED FILL = (UNEXPANDED FILL - REDUCED EBS) * FILL FACTOR
(14) THE MASS ORDINATE + OR - QTY CALCULATED FOR THE DIVISION. PLUS QUANTITY INDICATES AN EXCESS OF MATERIAL WITHIN THE DIVISION. MINUS INDICATES A SHORTAGE OF MATERIAL WITHIN THE DIVISION.
(15) FACTORS USED TO COMPUTE ANTICIPATED WASTE AND THE COMPUTED WASTE VOLUME IDENTIFIED ARE FOR GENERAL INFORMATION ONLY.

ALL BID ITEMS ARE CATEGORY
0010 UNLESS OTHERWISE NOTED

3

FINISHING ROADWAY	
	213.0100
PROJECT	EACH
PROJECT 2712-03-70	1
PROJECT TOTAL	1

ASPHALTIC FLUMES			
			465.0315
STREET	STATION	STATION	SY
FREISTADT RD	31+05	36+12	--
FREISTADT RD	36+12	41+53	--
MAPLE RD	222+48	226+33	--
MAPLE RD	226+33	232+83	9
PROJECT TOTAL			9

3

BASE AGGREGATE						
				305.0110	305.0120	305.0500
				BASE AGGREGATE	BASE AGGREGATE	SHAPING
				DENSE	DENSE	SHOULDERS
				3/4-INCH	1 1/4-INCH	
STREET	STATION	TO	STATION	TON	TON	STA
FREISTADT RD	31+05	-	36+12	--	529	--
FREISTADT RD	36+12	-	41+53	--	146	--
MAPLE RD	222+48	-	226+33	--	321	--
MAPLE RD	226+33	-	232+83	--	716	--
UNDISTRIBUTED				23	--	6
PROJECT TOTAL				23	1,712	6

CONCRETE CURB & GUTTER					
				601.0407	601.0411
				18-INCH	30-INCH
				TYPE D	TYPE D
				LF	LF
STREET	STATION	TO	STATION		
FREISTADT RD	31+05	-	36+12	--	405
FREISTADT RD	36+12	-	41+53	--	105
MAPLE RD	222+48	-	226+33	--	407
MAPLE RD	226+33	-	232+83	33	666
PROJECT TOTAL				33	1,583

HMA PAVEMENT							
				455.0605	460.6223	460.6424	465.012
				TACK COAT	3 MT	4 MT	ASPHALTIC
					58-28 S	58-28 H	SURFACE
				(GAL)	(TON)	(TON)	DRIVEWAYS AND
							(TON)
STREET	STATION	TO	STATION	(GAL)	(TON)	(TON)	
FREISTADT RD	31+05	-	36+12	315	129	362	--
FREISTADT RD	36+12	-	41+53	290	30	333	--
MAPLE RD	222+48	-	226+33	217	64	250	--
MAPLE RD	226+33	-	232+83	263	161	303	11
PROJECT TOTALS				1,085	384	1,248	11

CONCRETE SIDEWALK 5-INCH				
				602.0410
				SF
STREET	STATION	TO	STATION	
FREISTADT RD	31+05	-	36+12	474
FREISTADT RD	36+12	-	41+53	597
MAPLE RD	222+48	-	226+33	309
MAPLE RD	226+33	-	232+83	--
PROJECT TOTAL				1,380

ALL BID ITEMS ARE CATEGORY 0010 UNLESS OTHERWISE NOTED

3

CURB RAMP DETECTABLE WARNING FIELD RADIAL YELLOW

STREET	STATION	TO	STATION	602.0605 SF
FREISTADT RD	31+05	-	36+12	19
FREISTADT RD	36+12	-	41+53	17
MAPLE RD	222+48	-	226+33	--
MAPLE RD	226+33	-	232+83	--
PROJECT TOTAL				36

MOBILIZATION

LOCATION	619.1000 EACH
PROJECT 2712-03-70	1
PROJECT TOTAL	1

3

STORM SEWER SUMMARY

ITEM NUMBER	ITEM	TOTAL	
608.0418	Storm Sewer Pipe Reinforced Concrete Class IV 18-Inch	32	LF
608.0424	Storm Sewer Pipe Reinforced Concrete Class IV 24-Inch	79	LF
608.0512	Storm Sewer Pipe Reinforced Concrete Class V 12-Inch	40	LF
611.0420	Reconstructing Manholes	1	EACH
611.0530	Manhole Covers Type J	1	EACH
611.0545	Manhole Covers Type L	1	EACH
611.0612	Inlet Covers Type C	1	EACH
611.0624	Inlet Covers Type H	3	EACH
611.0639	Inlet Covers Type H-S	1	EACH
611.2004	Manholes 4-FT Diameter	1	EACH
611.2005	Manholes 5-FT Diameter	1	EACH
611.3230	Inlets 2x3-FT	3	EACH
611.8110	Adjusting Manhole Covers	2	EACH

PIPE UNDERDRAIN & GEOTEXTILE FABRIC

STREET	STATION	TO	STATION	310.0110 BASE AGGREGATE OPEN GRADED TON	612.0106 PIPE UNDERDRAIN 6-INCH LF	645.0111 GEOTEXTILE TYPE DF SCHEDULE A SY
FREISTADT RD	31+05	-	36+12	5	50	33
FREISTADT RD	36+12	-	41+53	5	50	33
MAPLE RD	222+48	-	226+33	--	--	--
MAPLE RD	226+33	-	232+83	--	--	--
PROJECT TOTAL				10	100	66

RESTORATION ITEMS

STREET	FROM	TO	625.0500 SALVAGED TOPSOIL SY	630.0200 SEEDING TEMPORARY LB	SPV.0180.01 HYDROSEEDING SY
FREISTADT RD	31+05	36+12	288	0.9	288
FREISTADT RD	36+12	41+53	168	0.5	168
MAPLE RD	222+48	226+33	312	0.9	312
MAPLE RD	226+33	232+83	831	2.5	831
UNDISTRIBUTED			400	1.2	400
PROJECT TOTAL			1,999	6.0	1,999

ALL BID ITEMS ARE CATEGORY
0010 UNLESS OTHERWISE NOTED

3

SILT FENCE				
			628.1504 SILT FENCE	628.1520 SILT FENCE MAINTENANCE
STREET	FROM	TO	LF	LF
FREISTADT RD	31+05	36+12	--	--
FREISTADT RD	36+12	41+53	--	--
MAPLE RD	222+48	226+33	--	--
MAPLE RD	226+33	232+83	683	683
UNDISTRIBUTED			171	171
PROJECT TOTALS			854	854

DITCH CHECKS				
STREET	FROM	TO	628.7504	628.7555
			TEMPORARY DITCH CHECKS	CULVERT PIPE CHECKS
			LF	EACH
FREISTADT RD	31+05	36+12	--	--
FREISTADT RD	36+12	41+53	--	--
MAPLE RD	222+48	226+33	--	--
MAPLE RD	226+33	232+83	30	2
PROJECT TOTAL			30	2

3

EROSION CONTROL MOBILIZATIONS		
LOCATION	628.1905	628.1910
	MOBILIZATIONS EROSION CONTROL	MOBILIZATIONS EMERGENCY EROSION CONTROL
		EACH
PROJECT 2712-03-70	3	3
PROJECT TOTAL	3	3

RIPRAP AND GEOTEXTILE FABRIC				
STREET	FROM	TO	606.0200	645.0120
			RIP RAP MEDIUM CY	GEOTEXTILE TYPE HR SY
FREISTADT RD	31+05	36+12	--	--
FREISTADT RD	36+12	41+53	--	--
MAPLE RD	222+48	226+33	--	--
MAPLE RD	226+33	232+83	4	8
PROJECT TOTAL			4	8

INLET PROTECTION					
STREET	FROM	TO	628.7010	628.7015	628.7020
			INLET	INLET	INLET
			PROTECTION	PROTECTION	PROTECTION
			TYPE B	TYPE C	TYPE D
			EACH	EACH	EACH
FREISTADT RD	31+05	36+12	--	2	--
FREISTADT RD	36+12	41+53	--	2	--
MAPLE RD	222+48	226+33	1	7	1
MAPLE RD	226+33	232+83	1	--	--
UNDISTRIBUTED			1	3	--
PROJECT TOTAL			3	14	1

WATER			
STREET	FROM	TO	624.0100
			WATER MGAL
FREISTADT RD	31+05	36+12	11
FREISTADT RD	36+12	41+53	3
MAPLE RD	222+48	226+33	6
MAPLE RD	226+33	232+83	14
PROJECT TOTAL			34

ALL BID ITEMS ARE CATEGORY 0010 UNLESS OTHERWISE NOTED

TYPE II SIGNS

SIGN NO.	LOCATION	STATION		SIGN CODE	MESSAGE	SIZE		637.2210	637.2230	638.2602	638.3000	634.0812	REMARKS
								SIGNS TYPE II REFLECTIVE H SF	SIGNS TYPE II REFLECTIVE F SF	REMOVING SIGNS TYPE II EACH	REMOVING SMALL SIGN SUPPORTS EACH	POSTS TUBULAR STEEL POSTS 2X2 12 ft	
1-01	FREISTADT RD	30+18	RT	-	DANGEROUS INTERSECTION	-	-	-	-	1	1	-	-
1-02	FREISTADT RD	30+18	RT	W3-3	SIGNAL AHEAD	36	36	-	9.00	-	-	-	MOUNT TO EXISTING POST
1-03	FREISTADT RD	31+82	RT	R3-8W	-	54	30	11.25	-	-	-	2	-
2-01	FREISTADT RD	35+39	LT	M1-94H (MOD)	MAPLE RD	18	54	6.75	-	-	-	-	ON MONOTUE ARM
2-02	MAPLE RD	226+82	LT	R1-1F	STOP	30	40	8.33	-	-	-	-	ON SIGNAL POLE
2-03	MAPLE RD	226_77	LT	-	STOP	-	-	-	-	-	-	-	SOLAR POWERED STOP SIGN TO BE SALVAGED AND DROPPED OFF AT VILLAGE DPW. PAID FOR WITH REMOVING EXISTING LIGHTING BID ITEM.
2-04	MAPLE RD	226_77	LT	-	CROSS TRAFFIC DOES NOT STOP	-	-	-	-	1	-	-	
2-05	FREISTADT RD	35+42	LT	R10-50L	-	30	36	7.50	-	-	-	-	ON MONOTUE ARM
2-06	MAPLE RD	226+81	RT	R10-50L	-	30	36	7.50	-	-	-	-	ON MONOTUE ARM
2-07	FREISTADT RD	35+46	RT	R1-1F	STOP	30	30	6.25	-	-	-	-	ON SIGNAL POLE
2-08	FREISTADT RD	35+46	RT	R10-3ER	-	9	15	0.94	-	-	-	-	ON SIGNAL POLE
2-09	MAPLE RD	225+74	LT	M1-94H (MOD)	FREISTADT RD	66	18	8.25	-	-	-	-	ON MONOTUE ARM
2-10	MAPLE RD	225+74	LT	R10-50L	-	30	36	7.50	-	-	-	-	ON MONOTUE ARM
2-11	FREISTADT RD	36+86	RT	R10-50L	-	30	36	7.50	-	-	-	-	ON MONOTUE ARM
2-12	FREISTADT RD	36+76	RT	R10-3EL	-	9	15	0.94	-	-	-	-	ON SIGNAL POLE
2-13	MAPLE RD	225+67	RT	R1-1F	STOP	30	30	6.25	-	-	-	-	ON SIGNAL POLE
2-14	MAPLE RD	225+85	RT	STREET SIGNS	MAPLE RD	-	-	-	-	1	-	-	SOLAR POWERED STOP SIGN TO BE SALVAGED AND DROPPED OFF AT VILLAGE DPW. PAID FOR WITH REMOVING EXISTING LIGHTING BID ITEM.
2-15	MAPLE RD	225+85	RT	STREET SIGNS	FREISTADT RD	-	-	-	-	1		-	
2-16	MAPLE RD	225+85	RT	R1-1F	STOP	-	-	-	-	-		-	
2-17	MAPLE RD	225+85	RT	-	CROSS TRAFFIC DOES NOT STOP	-	-	-	-	1		-	
2-18	FREISTADT RD	36+86	RT	M1-94H (MOD)	MAPLE RD	54	18	6.75	-	-	-	-	ON MONOTUE ARM
2-19	MAPLE RD	226+81	RT	M1-94H (MOD)	FREISTADT RD	66	18	8.25	-	-	-	-	ON MONOTUE ARM
2-20	FREISTADT RD	36+74	LT	R1-1F	STOP	30	40	8.33	-	-	-	-	ON SIGNAL POLE
3-01	FREISTADT RD	41+40	LT	R3-8A	-	36	30	7.50	-	-	-	1	-
3-02	FREISTADT RD	43+67	LT	W3-3	SIGNAL AHEAD	36	36	-	9.00	-	-	-	MOUNT ON EXISTING POLE
3-03	FREISTADT RD	43+67	LT	-	DANGEROUS INTERSECTION	-	-	-	-	1	1	-	-
4-01	MAPLE RD	219+75	RT	R3-7R	RIGHT LANE MUST TURN RIGHT	30	30	6.25	-	-	-	1	-
4-02	MAPLE RD	220+51	RT	W3-3	SIGNAL AHEAD	36	36	-	9.00	-	-	-	MOUNT ON EXISTING POLE
4-03	MAPLE RD	220+51	RT	-	STOP AHEAD	-	-	-	-	1	1	-	-
4-04	MAPLE RD	221+93	RT	R3-8W	-	54	30	11.25	-	-	-	2	-
4-05	MAPLE RD	222+50	RT	R3-7R	RIGHT LANE MUST TURN RIGHT	30	30	6.25	-	-	-	1	-
5-01	MAPLE RD	229+55	LT	R3-8A	-	36	30	7.50	-	-	-	1	-
5-02	MAPLE RD	233+75	LT	W3-3	SIGNAL AHEAD	36	36	-	9.00	-	-	1	-
TOTAL								141.0	36.0	7	3	9	

FIELD OFFICE TYPE B

LOCATION	642.5001 EACH
PROJECT 2712-03-70	1
PROJECT TOTAL	1

TRAFFIC CONTROL

		643.0300 TRAFFIC CONTROL DRUMS		643.0410 TRAFFIC CONTROL BARRICADES TYPE II		643.0420 TRAFFIC CONTROL BARRICADES TYPE III		643.0705 TRAFFIC CONTROL WARNING LIGHTS TYPE A		643.0715 TRAFFIC CONTROL WARNING LIGHTS TYPE C		643.0900 TRAFFIC CONTROL SIGNS		643.1050 TRAFFIC CONTROL SIGNS PCMS		643.1070 TRAFFIC CONTROL CONES 42-INCH	
LOCATION	DAYS	EACH	DAYS	EACH	DAYS	EACH	DAYS	EACH	DAYS	EACH	DAYS	EACH	DAYS	DAY	DAY		
FREISTADT RD & MAPLE RD																	
STAGE 1	52	127	6,604	6	312	5	260	10	520	13	676	36	1,872	28	--		
STAGE 2	67	164	10,988	--	--	7	469	14	938	13	871	40	2,680	--		3,484	
PROJECT TOTALS			17,592		312		729		1,458		1,547		4,552	28		3,484	

ALL BID ITEMS ARE CATEGORY
0010 UNLESS OTHERWISE NOTED

TRAFFIC CONTROL	
LOCATION	643.5000 EACH
PROJECT 2712-03-70	1
PROJECT TOTAL	1

TEMPORARY PEDESTRIAN ACCOMMODATIONS					
		644.1420 TEMPORARY PEDESTRIAN SURFACE PLYWOOD	644.1601 TEMPORARY PEDESTRIAN CURB RAMP	644.1810 TEMPORARY PEDESTRIAN BARRICADE	
STREET	DAY	SF	DAY	LF	
FREISTADT ROAD	STAGE 1	52	171	156	1933
PROJECT TOTAL			171	156	1933

MARKING													
		646.1020		646.3020	646.5020	646.5120	646.5220	646.5320	646.6120	646.7120		646.7420	
		LINE	LINE	LINE	ARROW	WORD	SYMBOL	RAILROAD	STOP LINE	DIAGONAL	DIAGONAL	CROSSWALK	
		EPOXY	EPOXY	EPOXY	EPOXY	EPOXY	EPOXY	CROSSING	EPOXY	EPOXY	EPOXY	EPOXY	
		4-INCH	4-INCH	8-INCH				EPOXY	18-INCH	12-INCH	12-INCH	TRANSVERSE	
		WHITE	YELLOW							WHITE	YELLOW	LINE	
												6-INCH	
STREET	LOCATION	LF	LF	LF	EACH	EACH	EACH	EACH	LF	LF	LF	LF	
FREISTADT RD	31+05 - 36+12	695	1,114	958	4	2	3	--	49	111	51	--	
FREISTADT RD	36+12 - 41+53	960	1,204	806	3	1	2	--	31	129	42	--	
MAPLE RD	222+48 - 226+33	232	654	400	4	2	2	--	47	--	--	184	
MAPLE RD	226+33 - 232+83	599	1,840	226	3	1	--	1	39	--	54	--	
PROJECT TOTAL		7,298		2,390	14	6	7	1	166		387	184	

TEMPORARY PAVEMENT MARKING						
LOCATION	646.9000 MARKING REMOVAL LINE 4-INCH	646.9300 MARKING REMOVAL SPECIAL MARKING	649.0120 TEMPORARY MARKING LINE EPOXY 4-INCH (WHITE)	649.0220 TEMPORARY MARKING LINE EPOXY 8-INCH (YELLOW)	649.0820 TEMPORARY MARKING STOP LINE EPOXY 18-INCH	
	LF	EACH	LF	LF	LF	LF
FREISTADT RD & MAPLE RD						
STAGE 1	2,662	5	885	2,572	150	61
STAGE 2	7,566	--	1,764	2,376	185	48
PROJECT TOTALS	10,228	5	7,597	335	109	

CONSTRUCTION STAKING ITEMS			
ITEM	QUANTITY	UNIT	CATEGORY
650.4000	6	EACH	CONSTRUCTION STAKING STORM SEWER
650.4500	1,724	LF	CONSTRUCTION STAKING SUBGRADE
650.5000	1,724	LF	CONSTRUCTION STAKING BASE
650.5500	1,616	LF	CONSTRUCTION STAKING CURB GUTTER AND CURB & GUTTER
650.8000	2,156	LF	CONSTRUCTION STAKING RESURFACING REFERENCE
650.8500	1	LS	CONSTRUCTION STAKING ELECTRICAL INSTALLATIONS (ID 2712-03-70)
650.9000	2	EACH	CONSTRUCTION STAKING CURB RAMPS
650.9910	1	LS	CONSTRUCTION STAKING SUPPLEMENTAL CONTROL (ID 2712-03-70)
650.9920	2,156	LF	CONSTRUCTION STAKING SLOPE STAKES

ALL BID ITEMS ARE CATEGORY 0010 UNLESS OTHERWISE NOTED

3

STREET LIGHTING WIRING AND CONDUIT

		652.0325 CONDUIT RIGID NONMETALLIC SCHEDULE 80 2-INCH	652.0605 CONDUIT SPECIAL 2-INCH	SPV.0090.01 ELECTRICAL WIRE LIGHTING 2/0 AWG
FROM	TO	LF	LF	LF
EX PB 1	LPB2	262	--	1272
LPB2	LPB3	--	170	540
LPB3	EX PB4	59	--	1146
EX PB5	LPB3	379	--	1578
PROJECT TOTAL		700	170	4536

PULL BOXES STEEL 24X36

STREET	DESCRIPTION	STATION	OFFSET	653.0135 EACH
FREISTADT ROAD	LPB2	35+29.7	41.0' RT	1
FREISTADT ROAD	LPB3	36+99.2	35.2' RT	1
TOTAL				2

REMOVING PULL BOXES

STREET	STATION	OFFSET	653.0905 EACH
FREISTADT ROAD	35+71.4	31.6' RT	1
FREISTADT ROAD	36+55.5	33.0' RT	1
MAPLE ROAD	225+85.6	35.2' LT	1
MAPLE ROAD	226+63.9	41.5' LT	1
TOTAL			4

SAWING PAVEMENT

STREET	LOCATION	TO	LOCATION	690.0150 SAWING ASPHALT	690.0250 SAWING CONCRETE
				LF	LF
FREISTADT RD	31+05	-	36+12	543	6
FREISTADT RD	36+12	-	41+53	194	6
MAPLE RD	222+48	-	226+33	546	6
MAPLE RD	226+33	-	232+83	728	6
PROJECT TOTAL				2,011	24

ADJUSTING WATER VALVE BOXES

STREET	STATION	OFFSET	CAT 0020 SPV.0060.03 EACH
FREISTADT ROAD	31+44.7	17.9' RT	1
FREISTADT ROAD	31+53.5	18.9' RT	1
FREISTADT ROAD	31+97.3	15.3' RT	1
FREISTADT ROAD	32+18.56	18.6' RT	1
FREISTADT ROAD	35+79.2	18.5' RT	1
FREISTADT ROAD	36+27.0	13.3' RT	1
FREISTADT ROAD	36+27.3	21.7' RT	1
FREISTADT ROAD	36+47.4	18.4' RT	1
FREISTADT ROAD	38+44.4	18.5' RT	1
FREISTADT ROAD	40+82.9	15.8' RT	1
MAPLE ROAD	225+84.2	15.1' RT	1
MAPLE ROAD	228+68.8	12.1' RT	1
MAPLE ROAD	231+70.7	11.5' RT	1
PROJECT TOTAL			13

GPS LOCATING

LOCATION	SPV.0105.02 LS
PROJECT 2712-03-70	1
PROJECT TOTAL	1

ALL BID ITEMS ARE CATEGORY 0010 UNLESS OTHERWISE NOTED

3

CONDUIT RIGID NONMETALLIC SCHEDULE 40 2-INCH
CONDUIT RIGID NONMETALLIC SCHEDULE 40 3-INCH
CONDUIT SPECIAL 3-INCH

		652.0225 CONDUIT RIGID NONMETALLIC SCHEDULE 40 2-INCH L.F.	652.0235 CONDUIT RIGID NONMETALLIC SCHEDULE 40 3-INCH L.F.	652.0615 CONDUIT SPECIAL 3-INCH L.F.
FROM	TO			
CB1	PB1		43	
PB1	PB2			147
PB2	PB3		71	
PB3	PB4			142
PB4	PB5		77	
PB5	PB6			168
PB6	PB7		85	
PB7	PB8			153
PB8	CB1		141	
PB1	SB1	7		
PB2	SB2		5	
PB3	SB3	6		
PB4	SB4		12	
PB4	SB5	5		
PB5	SB6	5		
PB6	SB7		8	
PB7	SB8	11		
PB8	SB9		6	
TOTALS		34	448	610

CABLE TYPE UF 2-10 AWG GROUNDED
ELECTRICAL WIRE LIGHTING 12 AWG

		655.0320 CABLE TYPE UF 2-10 AWG GROUNDED L.F.	655.0610 ELECTRICAL WIRE LIGHTING 12 AWG L.F.
FROM	TO		
CB1	SB2	137	--
SB2	LUMIN	--	129
SB2	SB4	179	--
SB4	LUMIN	--	129
CB1	SB9	80	--
SB8	LUMIN	--	129
SB8	SB6	190	--
SB6	LUMIN	--	129
TOTALS		586	516

PULL BOXES STEEL 24X42-INCH

PULL BOX NO.	STATION	LOCATION	653.0140 PULL BOXES STEEL 24X42-INCH EACH
PB1	35+67.95	52.81 LT	1
PB2	36+41.96	53.47 LT	1
PB3	36+78.14	30.23 LT	1
PB4	36+79.35	40.57 RT	1
PB5	36+53.71	66.33 RT	1
PB6	35+70.52	67.25 RT	1
PB7	35+37.11	41.65 RT	1
PB8	35+36.39	34.54 LT	1
TOTALS			8

CABLE TRAFFIC SIGNAL 5-14 AWG
CABLE TRAFFIC SIGNAL 7-14 AWG
CABLE TRAFFIC SIGNAL 12-14 AWG

		655.0230 CABLE TRAFFIC SIGNAL 5-14 AWG L.F.	655.0240 CABLE TRAFFIC SIGNAL 7-14 AWG L.F.	655.0260 CABLE TRAFFIC SIGNAL 12-14 AWG L.F.
FROM	TO			
CB1	SB1			49
SB1	HEAD 14	19		
SB1	HEAD 16	19		
CB1	SB2			137
SB2	HEAD 12	53		
SB2	HEAD 13	19		
SB2	HEAD 15	65		
CB1	SB3			190
SB3	HEAD 4	19		
SB3	HEAD 6	19		
CB1	SB4			283
SB4	HEAD 2	53		
SB4	HEAD 3	19		
SB4	HEAD 5	65		
CB1	SB5		276	
SB5	HEAD 21	15		
CB1	SB6			331
SB6	HEAD 11	19		
SB6	HEAD 19	19		
CB1	SB7			234
SB7	HEAD 17	58		
SB7	HEAD 18	19		
SB7	HEAD 20	70		
CB1	SB8			178
SB8	HEAD 1	19		
SB8	HEAD 9	19		
SB8	HEAD 22	15		
CB1	SB9			80
SB9	HEAD 7	58		
SB9	HEAD 8	19		
SB9	HEAD 10	70		
TOTALS		750	276	1482

CONCRETE BASES TYPE 1
CONCRETE BASES TYPE 10 SPECIAL
CONCRETE CONTROL CABINET BASES TYPE 9 SPECIAL

			654.0101 CONCRETE BASES TY PE 1 EACH	654.0120 CONCRETE BASES TY PE 10 SPECIAL EACH	CONCRETE CONTROL CABINET BASES TY PE 9 SPECIAL EACH
BASE NO.	STATION	LOCATION			
CB1	35+66.89	66.88 LT			1
SB1	35+62.82	48.56 LT	1		
SB2	36+45.28	50.46 LT		1	
SB3	36+73.12	28.31 LT	1		
SB4	36+90.79	37.35 RT		1	
SB5	36+75.91	43.88 RT	1		
SB6	36+56.35	63.12 RT	1		
SB7	35+67.22	60.61 RT		1	
SB8	35+47.86	44.04 RT	1		
SB9	35+39.57	38.45 LT		1	
TOTALS			5	4	1

* FINAL LOCATION TO BE DETERMINED BY THE ENGINEER IN THE FIELD

ELECTRICAL WIRE TRAFFIC SIGNALS 10 AWG

		655.0515 ELECTRICAL WIRE TRAFFIC SIGNALS 10 AWG L.F.
FROM	TO	
CB1	SB1	48
SB1	SB2	126
SB2	SB3	87
SB3	SB4	129
SB4	SB5	41
SB5	SB6	89
SB6	SB7	137
SB7	SB8	102
SB8	SB9	134
SB9	CB1	80
PB1	SB1	27
PB2	SB2	25
PB3	SB3	26
PB4	SB5	25
PB5	SB6	25
PB6	SB7	28
PB7	SB8	31
PB8	SB9	26
TOTAL		1186

ELECTRICAL SERVICE METER BREAKER PEDESTAL
INTERSECTION OF FREISTADT ROAD & MAPLE ROAD

		656.0200.01 ELECTRICAL SERVICE METER BREAKER PEDESTAL L.S.
BASE NO.		
CB1		1
TOTAL		1

* FINAL LOCATION TO BE DETERMINED BY THE
ENGINEER IN THE FIELD

ALL BID ITEMS ARE CATEGORY
0010 UNLESS OTHERWISE NOTED

3

3

SIGNAL MOUNTING HARDWARE

LOCATION		658.5069.01 SIGNAL MOUNTING HARDWARE L.S.
INTERSECTION OF FREISTADT ROAD & MAPLE ROAD		1
TOTAL		1

PEDESTAL BASES
POLES TYPE 10 SPECIAL
TRAFFIC SIGNAL STANDARDS ALUMINUM 10-FT
TRAFFIC SIGNAL STANDARDS ALUMINUM 13-FT
MONOTUBE ARMS 40-FT SPECIAL
MONOTUBE ARMS 45-FT SPECIAL
LUMINAIRE ARMS STEEL 10-FT
LED LUMINAIRE
PEDESTRIAN PUSH BUTTONS

SIGNAL BASE NO.	657.0100 PEDESTAL BASES EACH	657.0352 POLES TYPE 10 SPECIAL EACH	657.0430 TRAFFIC SIGNAL STANDARDS ALUMINUM 10-FT EACH	657.0420 TRAFFIC SIGNAL STANDARDS ALUMINUM 13-FT EACH	657.0541 MONOTUBE ARMS 40-FT SPECIAL EACH	657.0546 MONOTUBE ARMS 45-FT SPECIAL EACH	657.0810 LUMINAIRE ARMS STEEL 10-FT EACH	SPV.0060.01 LED LUMINAIRE EACH	658.0500 PEDESTRIAN PUSH BUTTONS EACH
SB1	1			1					
SB2		1			1		1	1	
SB3	1			1					
SB4		1			1		1	1	
SB5	1		1						1
SB6	1			1					
SB7		1				1	1	1	
SB8	1			1					1
SB9		1				1	1	1	
TOTALS	5	4	1	4	2	2	4	4	2

TRAFFIC SIGNAL CABINET AND CONTROLLER
BATTERY BACK-UP SYSTEM

LOCATION		SPV.0060.02 TRAFFIC SIGNAL CABINET AND CONTROLLER EACH
FREISTADT ROAD AND MAPLE ROAD		1
TOTAL		1

QUANTITIES FOR INTERSECTION OF
FREISTADT ROAD AND MAPLE ROAD

TRAFFIC SIGNAL FACE 3S 12-INCH
PEDESTRIAN SIGNAL FACE 16-INCH

SIGNAL HEAD NO.	SIGNAL BASE NO.	658.0173 TRAFFIC SIGNAL FACE 3S 12-INCH EACH	658.0416 PEDESTRIAN SIGNAL FACE 16-INCH EACH
1	SB8	1	
2	SB4	1	
3	SB4	1	
4	SB3	1	
5	SB4	1	
6	SB3	1	
7	SB9	1	
8	SB9	1	
9	SB8	1	
10	SB9	1	
11	SB6	1	
12	SB2	1	
13	SB2	1	
14	SB1	1	
15	SB2	1	
16	SB1	1	
17	SB7	1	
18	SB7	1	
19	SB6	1	
20	SB7	1	
21	SB5		1
22	SB8		1
TOTALS		20	2

VIDEO DETECTION SYSTEM (4 CAMERAS)


LOCATION		SPV.0105.01 VIDEO DETECTION SYSTEM (4 CAMERAS) L.S.
FREISTADT ROAD AND MAPLE ROAD		1
TOTAL		1

CAMERA NO.	BASE NO	INSTALLATION
V1	SB4	ON LUMINAIRE ARM
V2	SB9	ON LUMINAIRE ARM
V3	SB2	ON LUMINAIRE ARM
V4	SB7	ON LUMINAIRE ARM



ALL BID ITEMS ARE CATEGORY
0010 UNLESS OTHERWISE NOTED

Standard Detail Drawing List





08A05-19A	INLET COVERS TYPE A, H, A-S, H-S & Z
08A05-19B	INLET COVERS TYPE B, B-A, C, MS, MS-A, & WM
08A05-19D	INLET COVER TYPE BW, MANHOLE COVERS, TYPE K, J, J-S, L & M
08B09-02	MANHOLES 3-FT, 4-FT, 5-FT, 6-FT, 7-FT AND 8-FT DIAMETER
08C07-02	INLETS 2X2-FT, 2X2.5-FT, 2X3-FT AND 2.5X3-FT
08D01-21A	CONCRETE CURB & GUTTER
08D01-21B	CONCRETE CURB, TIES AND CURB AND GUTTER APPLICATIONS
08D04-05	CONCRETE SURFACE DRAINS & ASPHALTIC FLUMES
08D05-20A	CURB RAMPS TYPES 1 AND 1-A
08D05-20B	CURB RAMPS TYPES 2 AND 3
08D05-20C	CURB RAMPS TYPES 4A AND 4A1
08D05-20D	CURB RAMPS TYPE 4B AND 4B1
08D05-20E	CURB RAMPS TYPES 5, 6, 7A, 7B & 8
08D05-20F	CURB RAMPS RADIAL DETECTABLE WARNING FIELD APPLICATIONS
08D05-20G	CURB RAMPS RECTANGULAR AND RADIAL DETECTABLE WARNING PLATES
08D15-05B	EDGEDRAIN AND BASE AGGREGATE OPEN GRADED
08E08-03	TYPICAL INSTALLATIONS OF EROSION BALES / TEMPORARY DITCH CHECKS
08E09-06	SILT FENCE
08E10-02	INLET PROTECTION TYPE A, B, C AND D
08E15-01	CULVERT PIPE CHECK
08F04-07	JOINT TIES FOR CONCRETE PIPE AND CONCRETE COLLAR DETAIL
09B02-10	CONDUIT
09B04-11	PULL BOX
09C02-09	CONCRETE BASES, TYPES 1, 2, 5, & 6
09C03-04	TRANSFORMER/PEDESTAL BASES
09C06-07	CONCRETE CONTROL CABINET BASE, TYPE 9, SPECIAL
09C13-02	CONCRETE BASE TYPE 10 & TYPE 13 EXTENSION
09C15-01	CONCRETE BASE TYPE 10 SPECIAL
09D01-05	CABINET SERVICE INSTALLATION (METER BREAKER PEDESTAL)
09D02-03	SIGNAL CONTROL CABINET
09E06-05	TRAFFIC SIGNAL STANDARD POLY BRACKET MOUNTINGS (TYPICAL) 13 FT. OR 15 FT.
09E07-06	TRAFFIC SIGNAL STANDARD PEDESTRIAN AND FLASHER TYPICAL MOUNTING DETAILS
09E08-09G	TYPE 10 SPECIAL POLE 40' MONOTUBE ARM
09E08-09H	TYPE 10 SPECIAL POLE 45' MONOTUBE ARM
09E08-09K	GENERAL NOTES,HARDWARE DETAILS FOR TYPE 9/10,9/10 SPECIAL,12 & 13 POLES W/MONOTUBE ARMS
13C19-02	HMA LONGITUDINAL JOINTS
15C05-05	TRAFFIC CONTROL, ADVANCE WARNING SIGNS 40 M.P.H. OR LESS
15C07-15A	PAVEMENT MARKING SYMBOLS
15C07-15B	PAVEMENT MARKING WORDS
15C07-15C	PAVEMENT MARKING ARROWS
15C07-15E	PAVEMENT MARKING FOR BIKE LANES
15C08-20A	LONGITUDINAL MARKING (MAINLINE)
15C08-20B	PAVEMENT MARKING (TURN LANES)
15C08-20C	PAVEMENT MARKING (TURN LANES)
15C09-11A	SIGNING AND PAVEMENT MARKING DETAILS FOR RAILROAD-HIGHWAY GRADE CROSSINGS
15C11-08B	CHANNELIZING DEVICES DRUMS, CONES, BARRICADES AND VERTICAL PANELS
15C12-07	TRAFFIC CONTROL FOR LANE CLOSURE WITH FLAGGING OPERATION
15C19-06A	MOVING PAVEMENT MARKING OPERATION TWO-LANE TWO-WAY ROADWAY
15C19-06B	MOVING PAVEMENT MARKING OPERATION MULTI-LANE UNDIVIDED ROADWAY
15C33-04	STOP LINE AND CROSSWALK PAVEMENT MARKING
15C35-04A	PAVEMENT MARKING (INTERSECTIONS)
15D12-09A	TRAFFIC CONTROL, LANE CLOSURE
15D20-05B	TRAFFIC CONTROL, SINGLE RIGHT LANE CLOSURE, UNDIVIDED NON-FREEWAY/EXPRESSWAY
15D21-07A	TRAFFIC CONTROL, INTERSECTION WITHIN SINGLE LANE CLOSURE
15D23-06A	TRAFFIC CONTROL, INTERSECTION WITHIN TWO LANE CLOSURE
15D27-03	TRAFFIC CONTROL, SHOULDER CLOSURE ON DIVIDED ROADWAY, SPEEDS GREATER THAN 40 MPH
15D28-04	TRAFFIC CONTROL, WORK ON SHOULDER OR PARKING LANE, UNDIVIDED ROADWAY
15D30-06A	TRAFFIC CONTROL, PEDESTRIAN ACCOMMODATION
15D30-06B	TRAFFIC CONTROL, TEMPORARY ADA COMPLIANT PEDESTRIAN ACCOMMODATION
15D30-06C	TRAFFIC CONTROL, PEDESTRIAN ACCOMMODATION
15D38-02A	TEMPORARY TRAFFIC CONTROL SIGN MOUNTING
15D38-02B	ATTACHMENT OF SIGNS TO POSTS

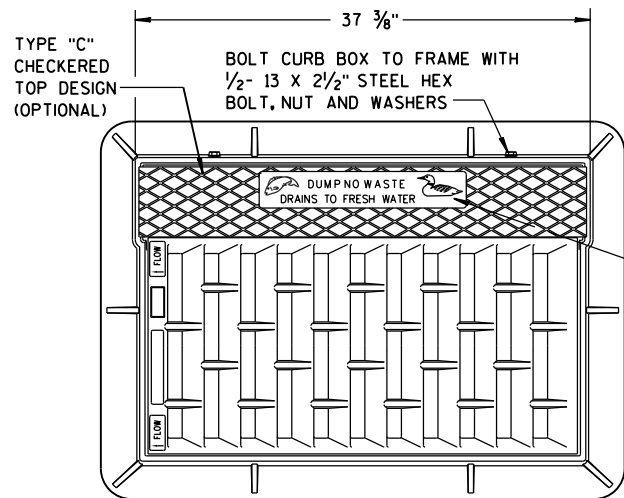

NOTE:
GRATE IS REVERSIBLE.

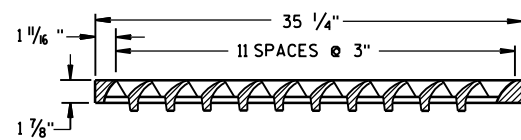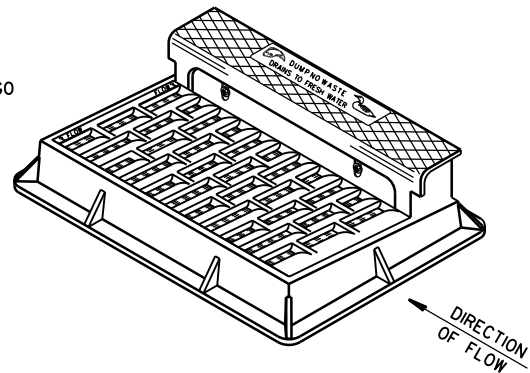


NOTE: CURB BOX HEIGHT ADJUSTABLE 6" TO 9"

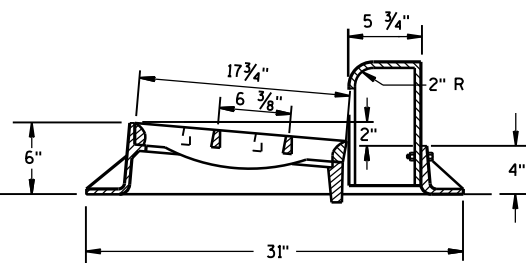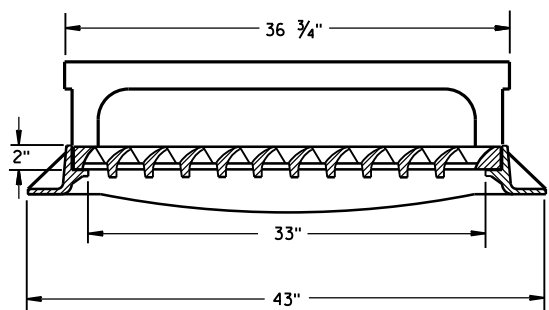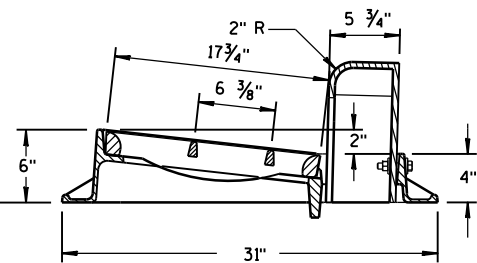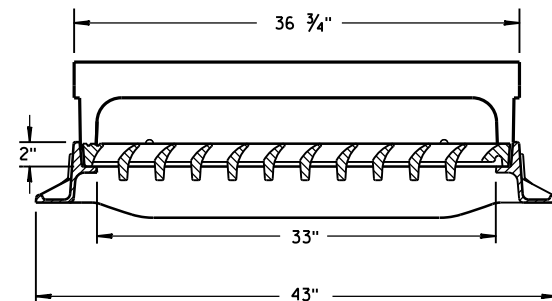


TYPE "H"

NOTE: EITHER CASTING IS ACCEPTABLE

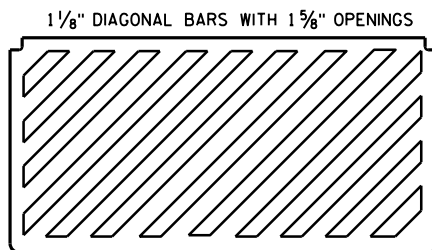


SPECIAL GRATE FOR
TYPE "H" COVER

(MEASURES 35 1/4" X 17 3/4" X 2")
(NOTED AS TYPE H-S ON DRAINAGE TABLE)

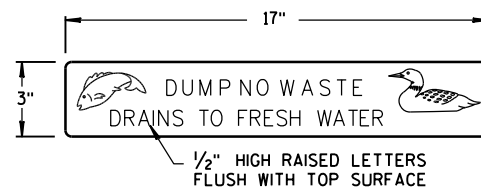


LOGO DETAIL

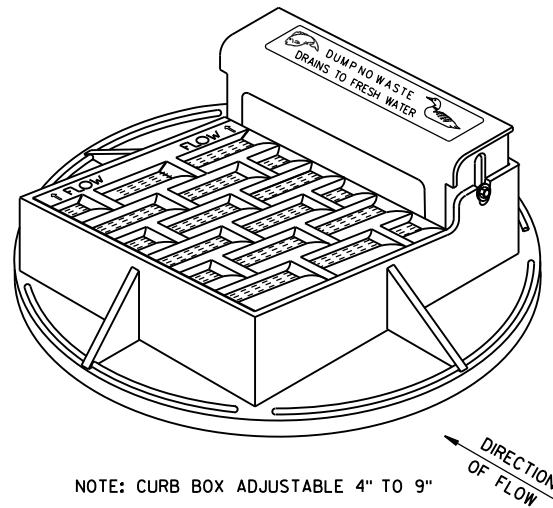


NOTE: CURB BOX ADJUSTABLE 4" TO 9"

NOTE:
GRATE IS REVERSIBLE.


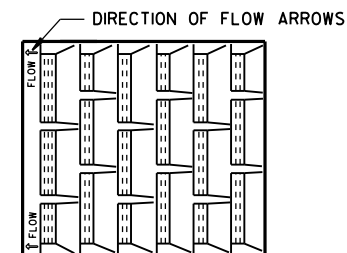


1" DIAGONAL BARS
WITH 1 1/2" OPENINGS


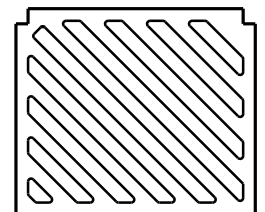


SPECIAL GRATE FOR
TYPE "A" COVER


(MEASURES 19 3/4" X 17" X 1 1/8")
(NOTED AS TYPE A-S ON DRAINAGE TABLE)

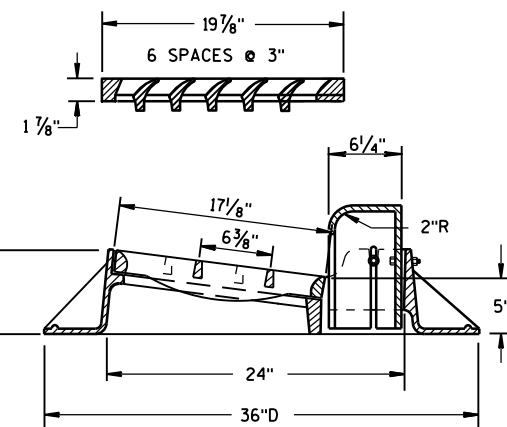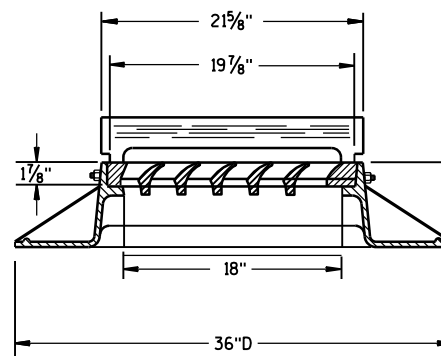

TYPE "A"

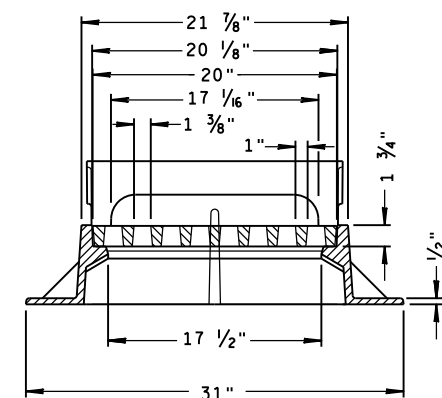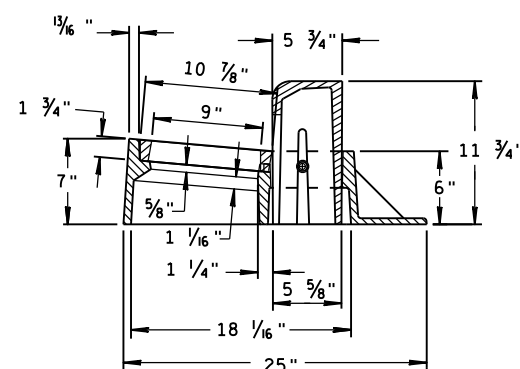

TYPE "Z"

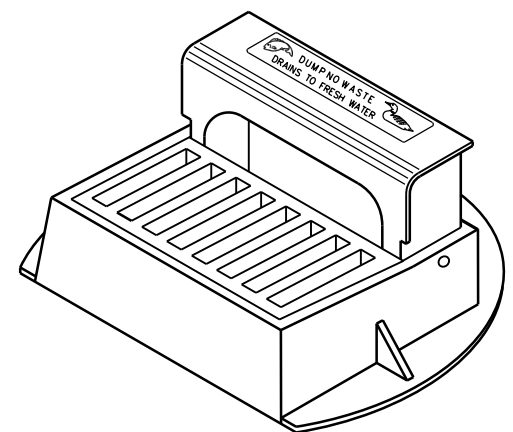

INLET COVERS
TYPE A, H, A-S, H-S & Z

STATE OF WISCONSIN
DEPARTMENT OF TRANSPORTATION

APPROVED

11-27-13



DATE

FHWA


/S/ Jerry H. Zogg

ROADWAY STANDARDS ENGINEER




180 ENT

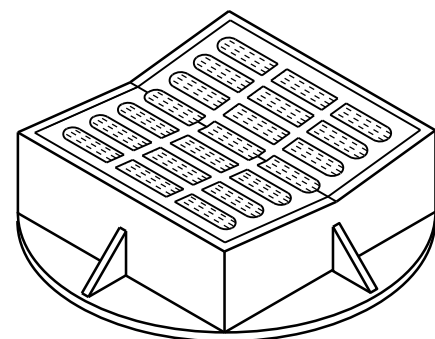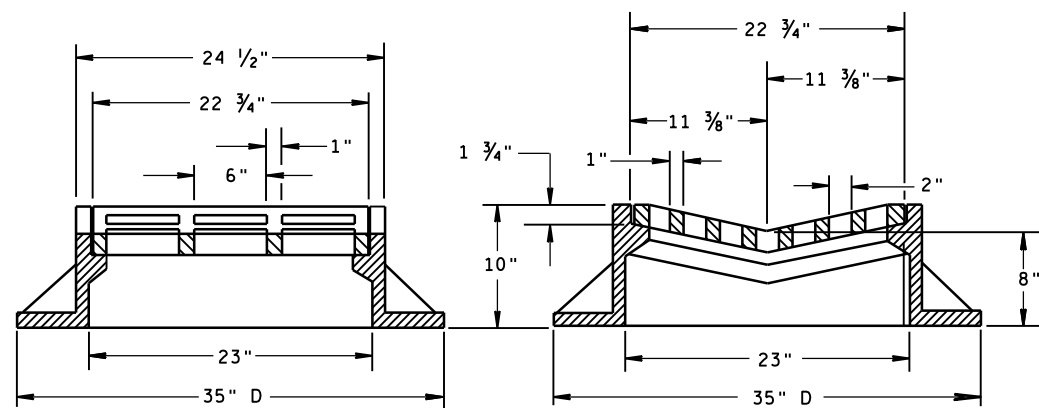

TYPE "B"

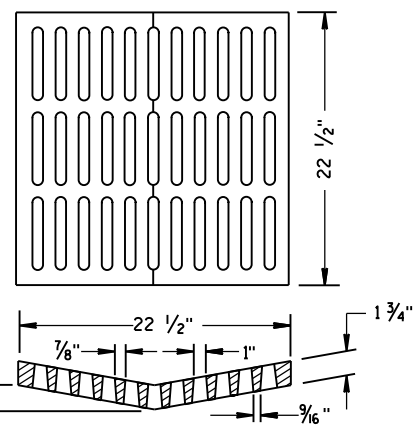ALTERNATIVE GRATE FOR
TYPE "B" COVER

USE WHERE PEDESTRIAN OR BICYCLE TRAFFIC IS POSSIBLE.
 NOTED AS TYPE B-A ON THE DRAINAGE TABLE

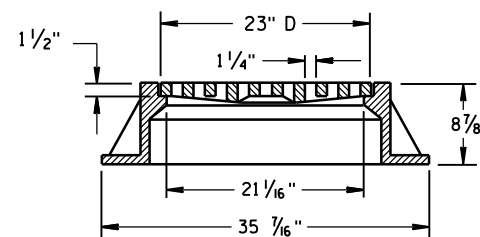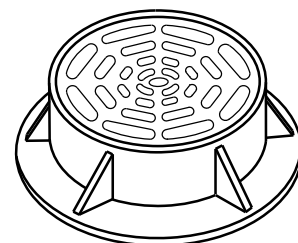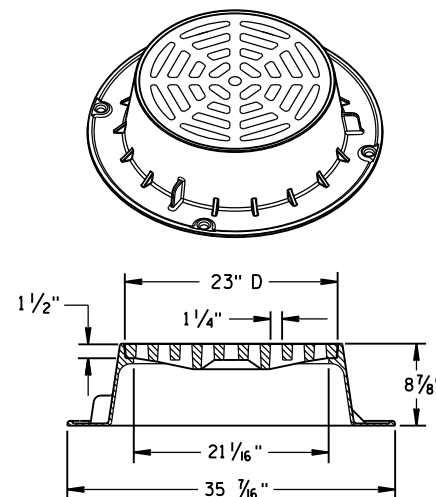

TYPE "C"


NOTE: EITHER CASTING IS ACCEPTABLE

GENERAL NOTES

DETAILS OF CONSTRUCTION, MATERIALS AND WORKMANSHIP NOT SHOWN ON THIS DRAWING SHALL CONFORM TO THE PERTINENT REQUIREMENTS OF THE STANDARD SPECIFICATIONS AND THE APPLICABLE SPECIAL PROVISIONS.


DETAIL DRAWINGS FOR PROPOSED ALTERNATE DESIGNS FOR CATCH BASIN, MANHOLE AND INLET COVERS SHALL BE SUBMITTED TO THE ENGINEER FOR APPROVAL PROVIDING THAT SUCH ALTERNATE DESIGNS MAKE PROVISION FOR EQUIVALENT CAPACITY AND STRENGTH.

ROUND FRAMES AND COVERS SHALL HAVE CONTINUOUSLY MACHINED BEARING SURFACES TO PREVENT ROCKING AND RATTLING.

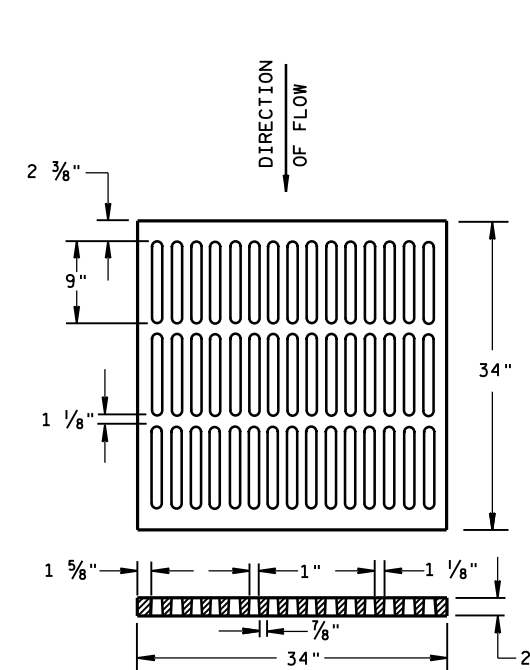



ALTERNATIVE TYPE "MS"

USE WHERE PEDESTRIAN OR BICYCLE TRAFFIC IS PERMITTED
 NOTED AS TYPE MS-A ON THE DRAINAGE TABLE

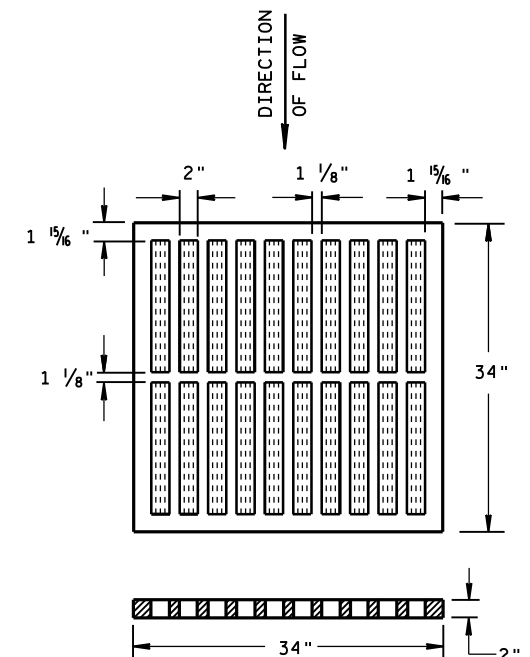

TYPE "MS"

USE ON FREEWAYS AND EXPRESSWAYS
 NOTED AS TYPE MS ON DRAINAGE TABLE

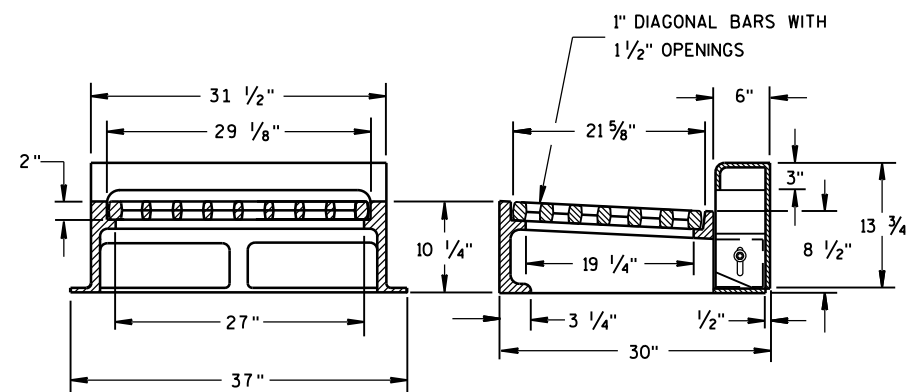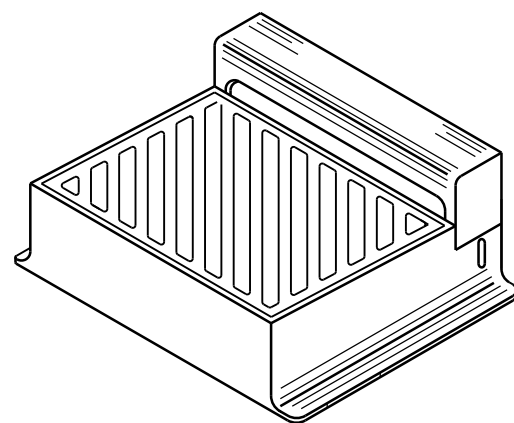

NOTE: CURB BOX HEIGHT ADJUSTABLE 6" TO 9"

TYPE "WM"

DIAGONAL SLOTS, SHALL BE ORIENTED
 TO THE DIRECTION OF FLOW AS ILLUSTRATED.
 GRATES ARE MANUFACTURED TO BE REVERSIBLE.

DIRECTION
OF FLOW

INLET COVERS
 TYPE B, B-A, C,
 MS, MS-A, & WM

STATE OF WISCONSIN
 DEPARTMENT OF TRANSPORTATION

APPROVED



DATE 11/27/2013

FHWA



/S/ Jerry H. Zogg

ROADWAY STANDARDS ENGINEER

81 NT



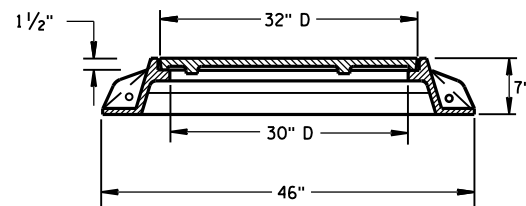
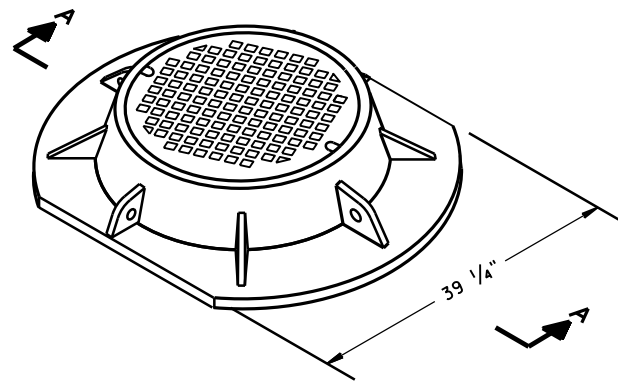


SECTION A-A
TYPE "K"

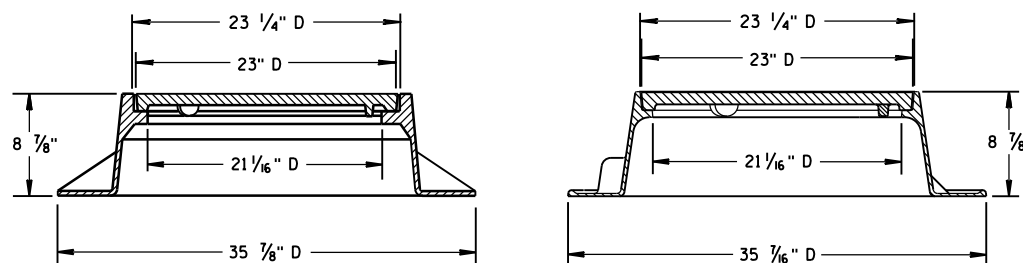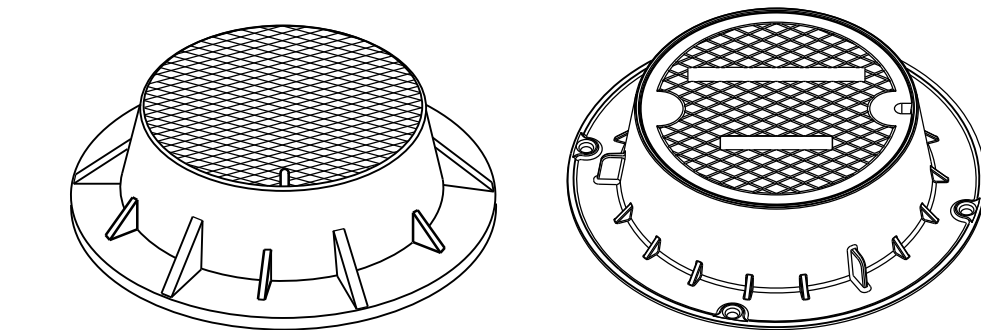

TYPE "J"

NOTE: EITHER CASTING IS ACCEPTABLE

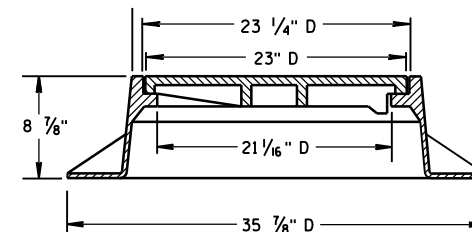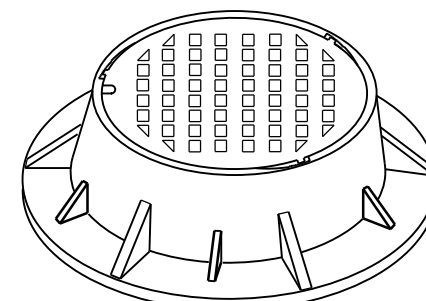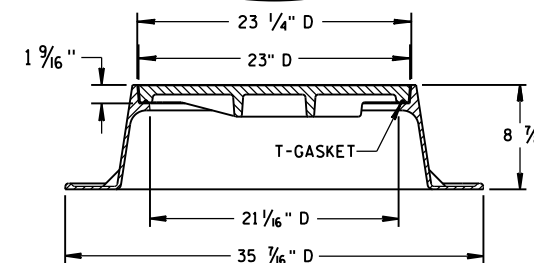
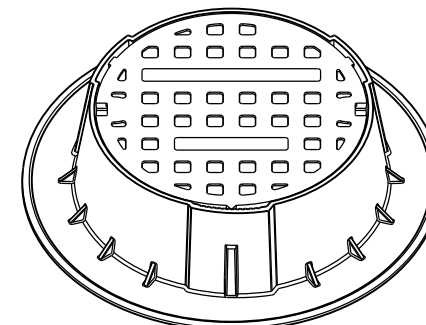


TYPE "J" SPECIAL



TYPE "B" NON-ROCKING SELF-SEAL LID

(NOTED AS TYPE J-S ON THE DRAINAGE TABLE)



NOTE: EITHER CASTING IS ACCEPTABLE

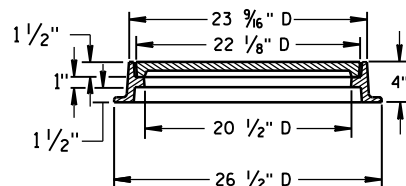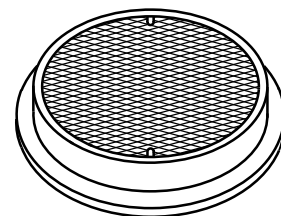

TYPE "L"

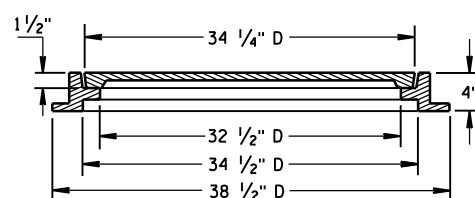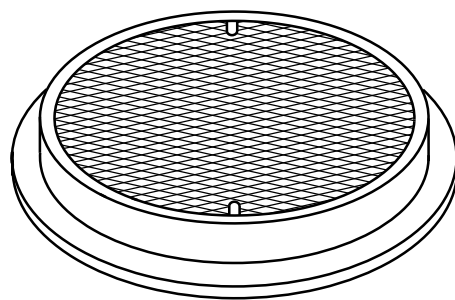

TYPE "M"

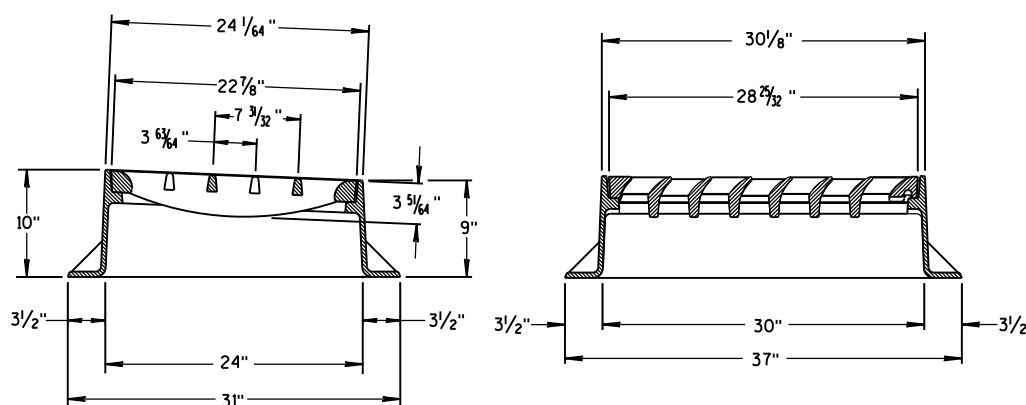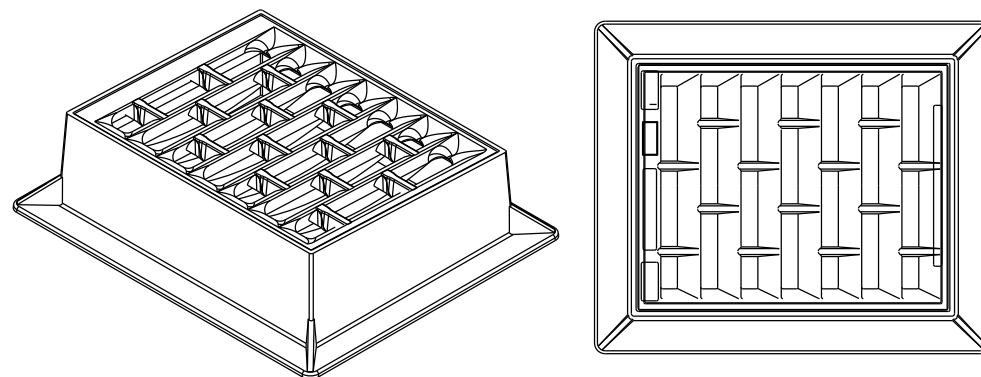

INLET COVER TYPE "BW"

GENERAL NOTES

DETAILS OF CONSTRUCTION, MATERIALS AND WORKMANSHIP NOT SHOWN ON THIS DRAWING SHALL CONFORM TO THE PERTINENT REQUIREMENTS OF THE STANDARD SPECIFICATIONS AND THE APPLICABLE SPECIAL PROVISIONS.

DETAIL DRAWINGS FOR PROPOSED ALTERNATE DESIGNS FOR MANHOLE COVERS SHALL BE SUBMITTED TO THE ENGINEER FOR APPROVAL PROVIDING THAT SUCH ALTERNATE DESIGNS MAKE PROVISION FOR EQUIVALENT CAPACITY AND STRENGTH.

ROUND FRAMES AND COVERS SHALL HAVE CONTINUOUSLY MACHINED BEARING SURFACES TO PREVENT ROCKING AND RATTLING.

INLET COVER TYPE BW
MANHOLE COVERS, TYPE K,
J, J-S, L & M

STATE OF WISCONSIN
DEPARTMENT OF TRANSPORTATION

APPROVED

11/27/2013

DATE


FHWA

/S/ Jerry H. Zogg


ROADWAY STANDARDS 82

ENGINEER

VT

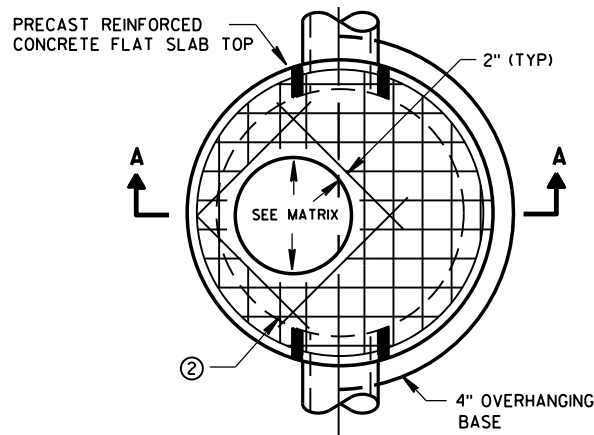


PLAN VIEW CIRCULAR OPENING

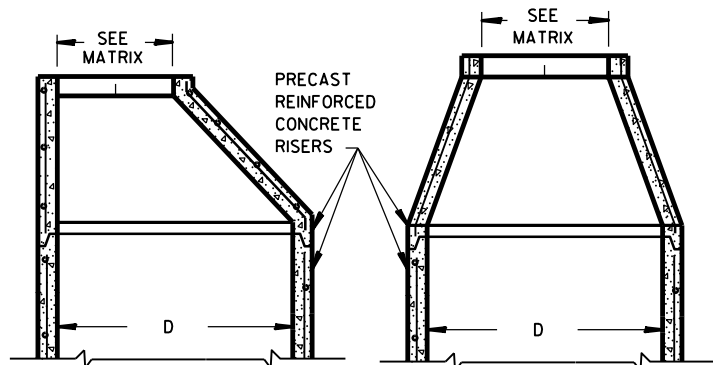


OPTIONAL PRECAST REINFORCED CONCRETE ECCENTRIC TOP


OPTIONAL PRECAST REINFORCED CONCRETE CONCENTRIC TOP

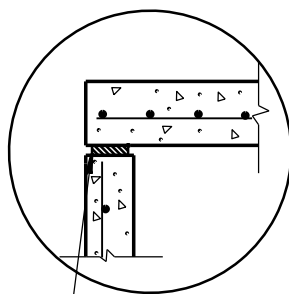

TOP WITH PLAIN END JOINT

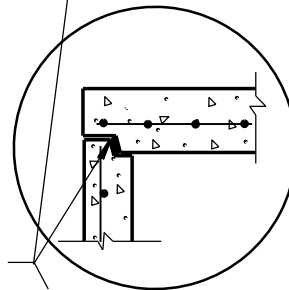


TOP WITH TONGUE AND GROOVE JOINT

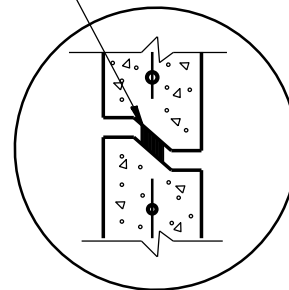


DETAIL "B"

JOINTS TO BE SEALED WITH A BUTYL RUBBER SEAL PER SEALANT MANUFACTURERS RECOMMENDATIONS CONFORMING TO ASTM C990 (TYP)

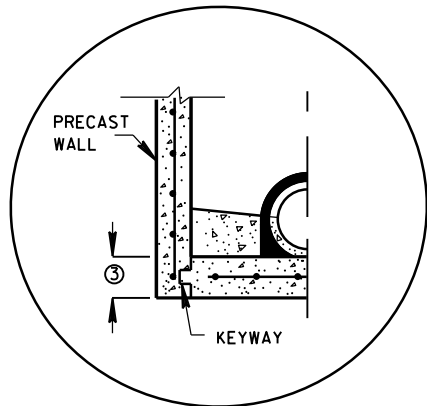


PRECAST REINFORCED CONCRETE WITH INTEGRAL BASE OPTION

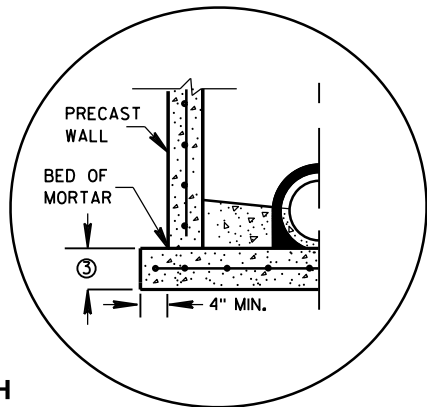


SEPARATE PRECAST REINFORCED CONCRETE BASE OPTION

DETAIL "A"

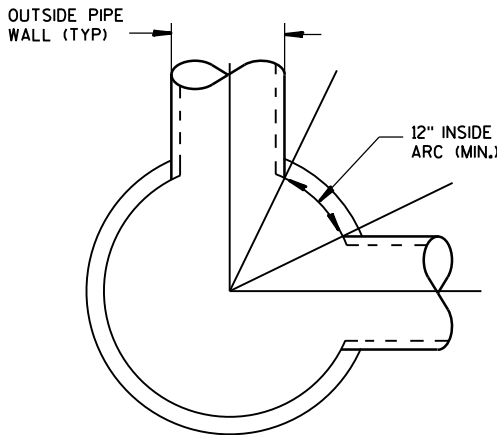

DETAIL "C"

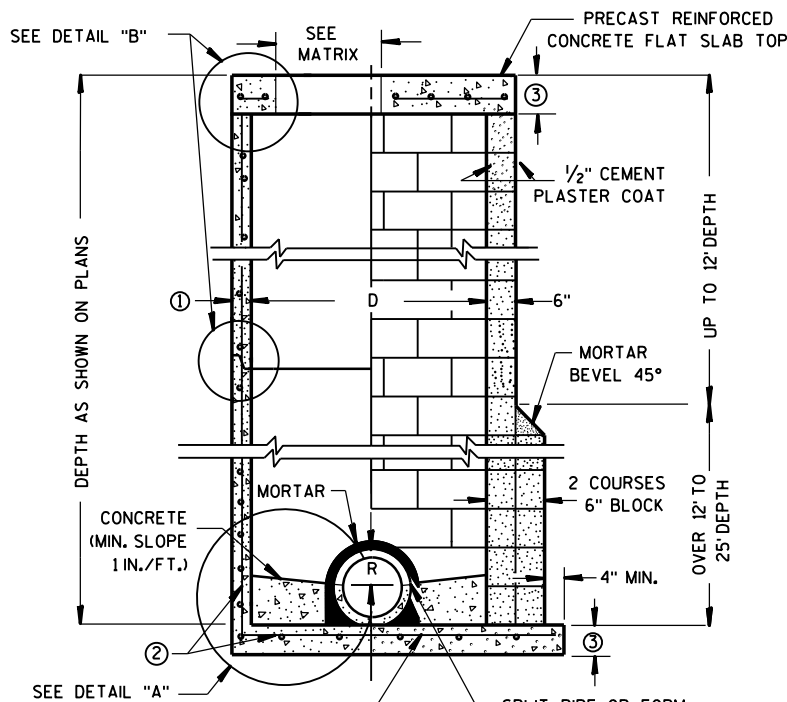

CONTRACTOR TO PROVIDE DRAWING(S) STAMPED BY A PROFESSIONAL ENGINEER FOR STEEL REINFORCING DESIGN FOR CAST-IN-PLACE STRUCTURES

PRECAST REINFORCED CONCRETE BLOCK WITH CONCRETE WITH MONOLITHIC BASE CAST-IN-PLACE OR PRECAST REINFORCED CONCRETE BASE ②

MANHOLES 3-FT, 4-FT, 5-FT, 6-FT, 7-FT AND 8-FT DIAMETER

GENERAL NOTES

DETAILS OF CONSTRUCTION, MATERIALS AND WORKMANSHIP NOT SHOWN ON THIS DRAWING SHALL CONFORM TO THE PERTINENT REQUIREMENTS OF THE STANDARD SPECIFICATIONS AND THE APPLICABLE SPECIAL PROVISIONS. UNLESS OTHERWISE AUTHORIZED IN WRITING BY THE ENGINEER, THE CONTRACTOR SHALL NOT ORDER AND DELIVER PRECAST MANHOLE UNITS REQUIRED FOR THE PROJECT UNTIL A LIST OF SIZES IS FURNISHED BY THE ENGINEER.

DETAILED DRAWINGS FOR PROPOSED ALTERNATE DESIGNS FOR UNDERGROUND DRAINAGE STRUCTURES SHALL BE SUBMITTED TO THE ENGINEER FOR APPROVAL PROVIDING THAT SUCH ALTERNATE DESIGNS MAKE PROVISION FOR EQUIVALENT CAPACITY AND STRENGTH.

ALL DRAINAGE STRUCTURES ARE DESIGNATED ON THE PLANS AS "MANHOLES 3X3-L", "CATCH BASINS 4-B", "INLETS 2X3-H", ETC. THE FIRST NUMBERS DESIGNATE THE SIZE OF THE STRUCTURE, AND THE FOLLOWING LETTER DESIGNATES THE TYPE OF COVER TO BE USED TO COMPRISE THE COMPLETE UNIT.

BASES SHALL BE PLACED ON A BED OF MATERIAL AT LEAST 6 INCHES IN DEPTH, WHICH MEETS THE REQUIREMENTS OF FOUNDATION BACKFILL. THIS BEDDING SHALL BE COMPACTED AND PROVIDE UNIFORM SUPPORT FOR THE ENTIRE AREA OF THE BASE.

PRECAST REINFORCED CONE TOPS (ECCENTRIC OR CONCENTRIC) OR PRECAST REINFORCED FLAT SLAB TOPS MAY BE USED ON CONCRETE BLOCK STRUCTURES.

ECCENTRIC CONE TOPS MAY BE USED ON ALL STRUCTURES, AND CONCENTRIC CONE TOPS SHALL BE USED ONLY ON STRUCTURES 5 FEET OR LESS IN DEPTH, UNLESS OTHERWISE DIRECTED BY THE ENGINEER.

STEPS MEETING AASHTO M199 AND THE FOLLOWING REQUIREMENTS SHALL BE INSTALLED IN ALL STRUCTURES OVER 5 FEET IN DEPTH: 16 INCH C-C MAXIMUM SPACING; PROJECT A MINIMUM CLEAR DISTANCE OF 4 INCHES FROM THE WALL AT THE POINT OF EMBEDMENT; MINIMUM LENGTH OF 10 INCHES; MINIMUM WALL EMBEDMENT OF 3 INCHES. FERROUS METAL STEPS NOT PAINTED OR TREATED TO RESIST CORROSION SHALL HAVE A MINIMUM CROSS SECTIONAL DIMENSION OF 1 INCH.

STEPS OF APPROVED POLYPROPYLENE PLASTIC COATED REINFORCEMENT BAR ARE ACCEPTABLE. REINFORCING BAR MUST BE A MINIMUM OF 1/2" AND MEET THE REQUIREMENTS OF ASTM A615.

CERTIFICATION SHALL BE PROVIDED THAT INSTALLED STEPS WHEN TESTED IN ACCORDANCE WITH SECTION 10 OF AASHTO T280 CAN WITHSTAND A VERTICAL LOAD OF 800 LBS. AND A HORIZONTAL LOAD OF 400 LBS.

ALL BAR STEEL REINFORCEMENT SHALL BE EMBEDDED 2 INCHES CLEAR UNLESS OTHERWISE SHOWN OR NOTED.

CONCRETE BLOCK WILL NOT BE PERMITTED FOR STRUCTURES GREATER THAN 4 FEET IN DIAMETER.

PRECAST REINFORCED RISERS SHALL HAVE A TONGUE AND GROOVE JOINT WITH TONGUE UP OR DOWN.

ALL PRECAST MANHOLE UNITS SHALL CONFORM TO THE PERTINENT REQUIREMENTS OF AASHTO DESIGNATION M 199.

4" OVERHANGING BASES ARE REQUIRED FOR ALL CONCRETE BLOCK INSTALLATIONS. 4" OVERHANG IS REQUIRED WHEN SEPARATE PRECAST BASE IS PROVIDED. OVERHANG IS NOT REQUIRED ON PRECAST STRUCTURES WITH AN INTEGRAL OR MONOLITHIC BASE.

FOR ADDITIONAL CONFIGURATIONS, MAINTAIN A MINIMUM OF 12 INCHES AS MEASURED FROM THE INSIDE OF THE STRUCTURE WALL BETWEEN THE OUTSIDE PIPE WALLS OF ADJACENT PIPES. SEE DETAIL "C".

- ① MINIMUM WALL THICKNESS SHALL BE 4 INCHES FOR 3-FT, 5 INCHES FOR 4-FT, 6 INCHES FOR 5-FT, 7 INCHES FOR 6-FT, 8 INCHES FOR 7-FT AND 9 INCHES FOR 8-FT DIAMETER PRECAST MANHOLES.
- ② FOR PRECAST MANHOLES PROVIDE REINFORCING STEEL IN ACCORDANCE TO AASHTO M199.
- ③ PRECAST FLAT SLAB TOPS AND BASES WITH A DIAMETER OF 48" AND LESS SHALL HAVE A MINIMUM THICKNESS OF 6". PRECAST FLAT SLAB TOPS AND BASES WITH A DIAMETER LARGER THAN 48" SHALL HAVE A MINIMUM THICKNESS OF 8".

MANHOLE COVER OPENING MATRIX

MANHOLE COVER TYPE	C	ALL J'S	K	L	M
OPENING SIZE (FT)					
2 DIA.	X	X		X	
3 DIA.			X		X

PIPE MATRIX

MANHOLE SIZE	MAXIMUM INSIDE PIPE DIAMETER FOR TWO PIPES	
	180° SEPARATION (IN)	90° SEPARATION (IN)
3-FT	15	12
4-FT	24	18
5-FT	36	24
6-FT	42	36
7-FT	48	36
8-FT	60	42

MANHOLES 3-FT, 4-FT, 5-FT, 6-FT, 7-FT AND 8-FT DIAMETER

STATE OF WISCONSIN
DEPARTMENT OF TRANSPORTATION

APPROVED

Sept., 2016


DATE

FHWA


/S/ Rodney Taylor

ROADWAY STANDARDS DEVELOPMENT


UNIT SUPERV 83

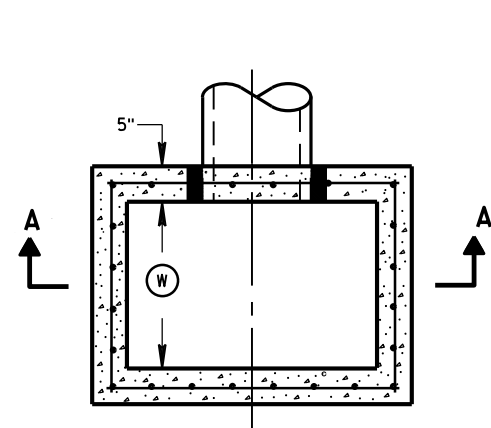


PLAN VIEW

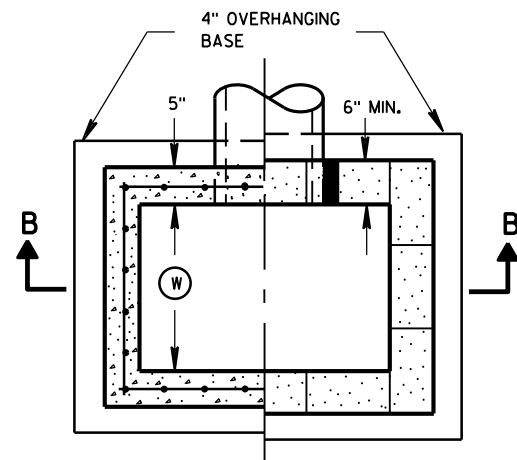


PLAN VIEW

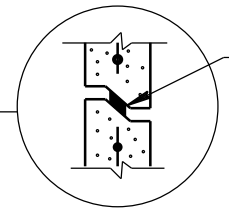


RISER JOINTS TO BE SEALED WITH A BUTYL RUBBER SEAL PER SEALANT MANUFACTURERS RECOMMENDATIONS CONFORMING TO ASTM C 990 (TYP)

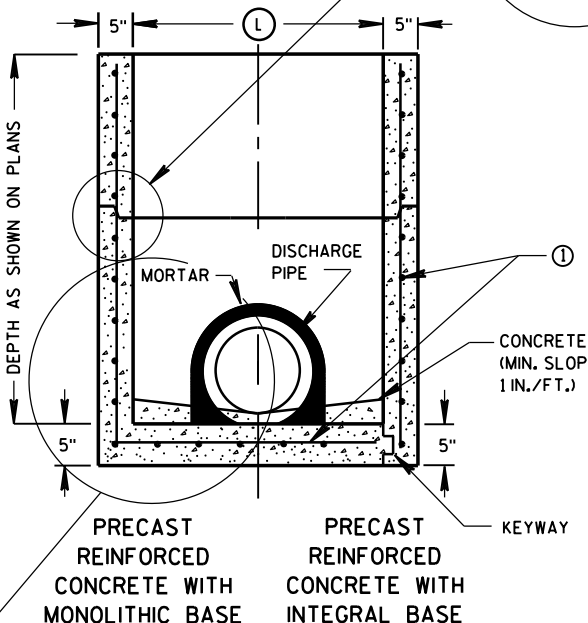

SECTION A-A

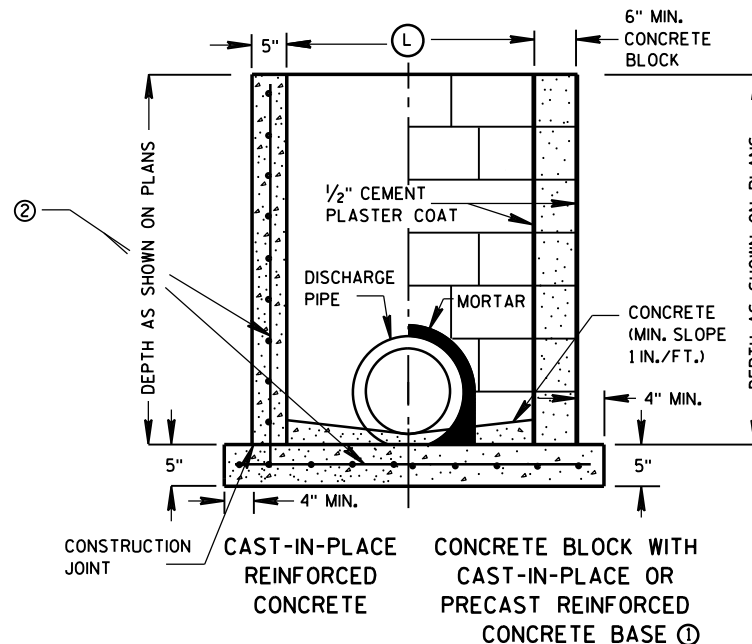

SECTION B-B

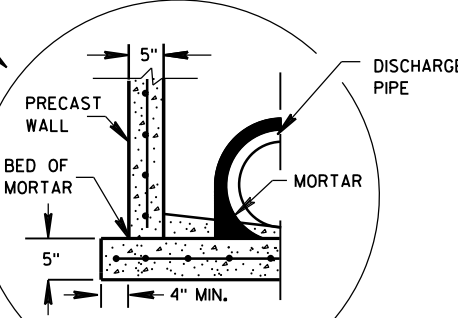

SEPARATE PRECAST REINFORCED CONCRETE BASE OPTION

GENERAL NOTES

DETAILS OF CONSTRUCTION, MATERIALS AND WORKMANSHIP NOT SHOWN ON THIS DRAWING SHALL CONFORM TO THE PERTINENT REQUIREMENTS OF THE STANDARD SPECIFICATIONS AND THE APPLICABLE SPECIAL PROVISIONS.

UNLESS OTHERWISE AUTHORIZED IN WRITING BY THE ENGINEER, THE CONTRACTOR SHALL NOT ORDER AND DELIVER PRECAST INLET UNITS REQUIRED FOR THE PROJECT UNTIL A LIST OF SIZES IS FURNISHED BY THE ENGINEER.

DETAILED DRAWINGS FOR PROPOSED ALTERNATE DESIGNS FOR UNDERGROUND DRAINAGE STRUCTURES SHALL BE SUBMITTED TO THE ENGINEER FOR APPROVAL PROVIDING THAT SUCH ALTERNATE DESIGNS MAKE PROVISION FOR EQUIVALENT CAPACITY AND STRENGTH.

ALL PRECAST INLET UNITS SHALL CONFORM TO THE PERTINENT REQUIREMENTS OF ASTM C 913.

ALL DRAINAGE STRUCTURES ARE DESIGNATED ON THE PLANS AS "MANHOLES 3X3-L", "CATCH BASINS 4-B", "INLETS 2X3-H", ETC. THE FIRST NUMBERS DESIGNATES THE SIZE OF THE STRUCTURE, AND THE FOLLOWING LETTER DESIGNATES THE TYPE OF COVER TO BE USED TO COMPRISE THE COMPLETE UNIT.

BASES SHALL BE PLACED ON A BED OF MATERIAL AT LEAST 6 INCHES IN DEPTH, WHICH MEETS THE REQUIREMENTS OF FOUNDATION BACKFILL. THIS BEDDING SHALL BE COMPACTED AND PROVIDE UNIFORM SUPPORT FOR THE ENTIRE AREA OF THE BASE.

ALL BAR STEEL REINFORCEMENT SHALL BE EMBEDDED 2 INCHES CLEAR UNLESS OTHERWISE SHOWN OR NOTED.

PRECAST REINFORCED RISERS SHALL HAVE A TONGUE AND GROOVE JOINT WITH TONGUE UP OR DOWN.

4" OVERHANGING BASES ARE REQUIRED FOR CAST-IN-PLACE REINFORCED CONCRETE AND CONCRETE BLOCK INSTALLATIONS. 4" OVERHANG IS REQUIRED WHEN SEPARATE PRECAST BASE IS PROVIDED. OVERHANG IS NOT REQUIRED ON PRECAST STRUCTURES WITH AN INTEGRAL OR MONOLITHIC BASE.

MAXIMUM INSIDE PIPE DIAMETER DETERMINED BY 3 INCH CLEARANCE ON EACH SIDE OF THE OUTSIDE WALL OF THE PIPE. SEE DETAIL "A". ASSUMES PIPE ENTERS PERPENDICULAR TO THE STRUCTURE.


- ① FOR PRECAST INLETS PROVIDE REINFORCING STEEL IN ACCORDANCE TO ASTM C 913.
- ② CONTRACTOR TO PROVIDE DRAWING(S) STAMPED BY A PROFESSIONAL ENGINEER FOR STEEL REINFORCING DESIGN FOR CAST-IN-PLACE STRUCTURES.

INLET COVER MATRIX

INLET SIZE		INLET COVER TYPE	ALL A'S	ALL B'S	BW	F	ALL H'S	S	T	V	WM
	WIDTH ① (FT)	LENGTH ② (FT)									
2X2-FT	2	2	X	X				X		X	
2X2.5-FT	2	2.5			X			X	X	X	X
2X3-FT	2	3					X				
2.5X3-FT	2.5	3				X					

PIPE MATRIX

INLET SIZE	MAXIMUM INSIDE PIPE DIAMETER	
	WIDTH (IN)	LENGTH (IN)
2X2-FT	12	12
2X2.5-FT	12	18
2X3-FT	12	24
2.5X3-FT	18	24

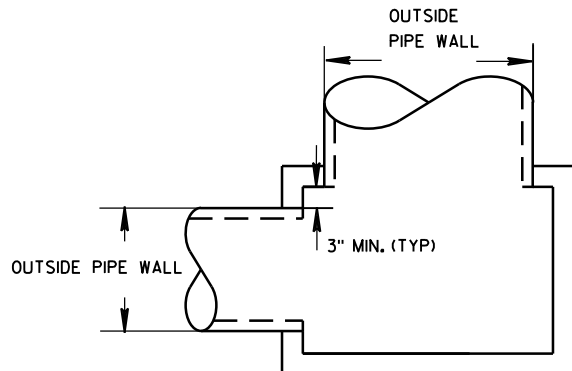


DETAIL "A"

INLETS 2X2-FT, 2X2.5-FT, 2X3-FT AND 2.5X3-FT


INLETS 2X2-FT, 2X2.5-FT, 2X3-FT AND 2.5X3-FT

STATE OF WISCONSIN
DEPARTMENT OF TRANSPORTATION


APPROVED
Sept., 2016 /S/ Rodney Taylor
DATE ROADWAY STANDARDS D 84 IT
FHWA UNIT SUPERVIS

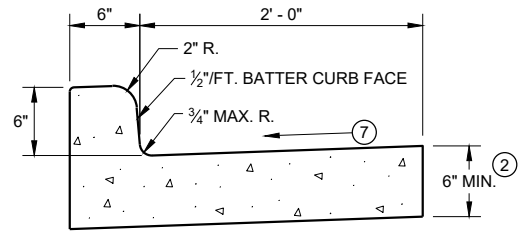


TYPES A^① & D

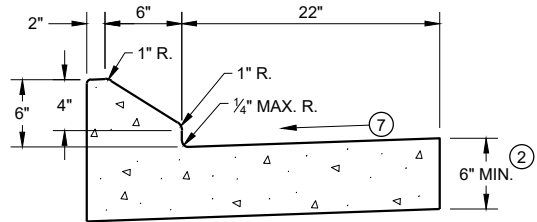


6" SLOPED CURB TYPES G^① & J

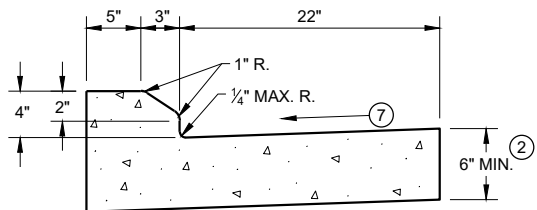

4" SLOPED CURB TYPES G^① & J

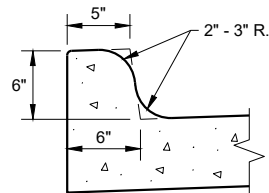


TYPES K^① & L
(OPTIONAL CURB SHAPE)

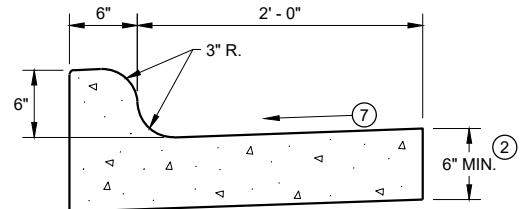


TYPES K^① & L

CONCRETE CURB AND GUTTER 30"

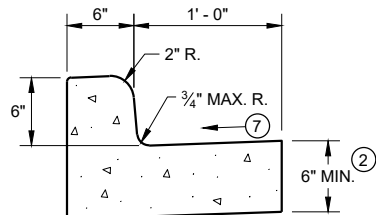


TYPES A^① & D


CONCRETE CURB AND GUTTER 18"

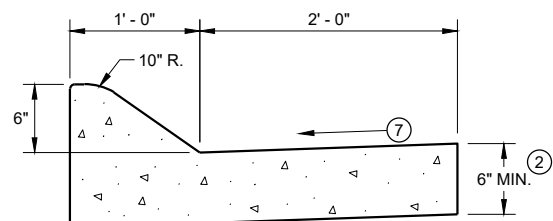

6" SLOPED CURB TYPES A^① & D

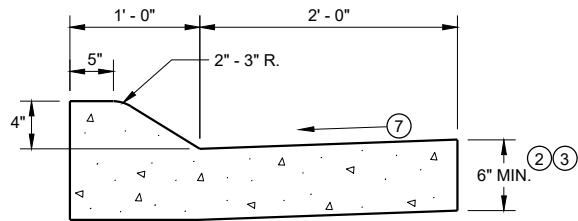


4" SLOPED CURB TYPES A^① & D

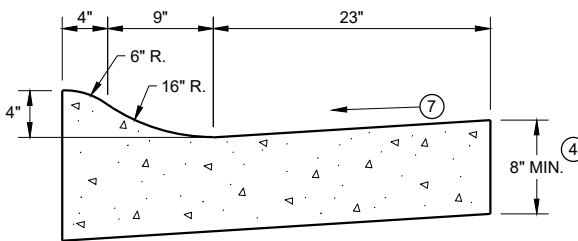

4" SLOPED CURB TYPES R^① & T^⑤

CONCRETE CURB AND GUTTER 36"

TBT & TBTT	X
30"	22"
36"	28"

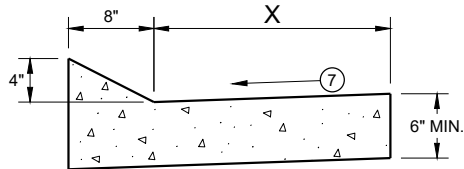


TYPES TBT & TBTT^①

CONCRETE CURB AND GUTTER


PAVEMENT THICKNESS
AND MAXIMUM CONCRETE
PANEL WIDTH TABLE

PAVEMENT THICKNESS	MAXIMUM PANEL WIDTH
LESS THAN 10"	12'
10" & ABOVE	15'

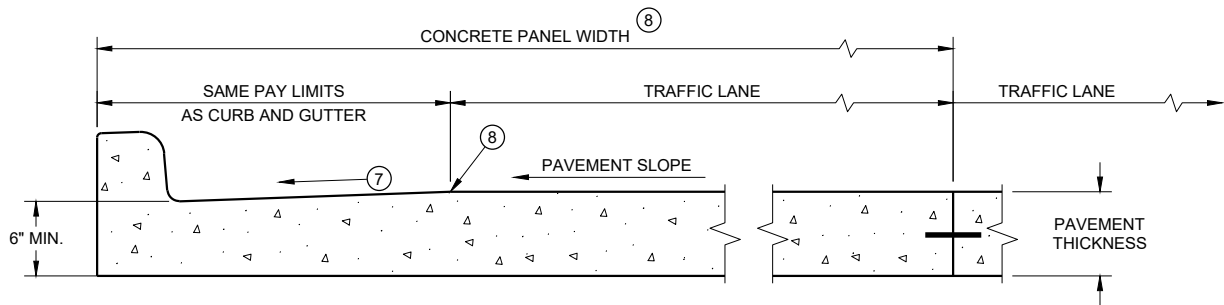

PARTIAL SECTION OF PAVEMENT *
WITH INTEGRAL CURB AND GUTTER

* BIKE LANE IS NOT SHOWN

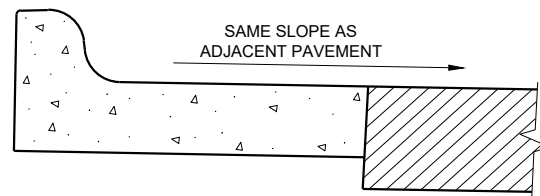

REVERSE SLOPE GUTTER^⑥
(TYPICAL FOR ALL CURB & GUTTER TYPES)

GENERAL NOTES

DETAILS OF CONSTRUCTION AND WORKMANSHIP NOT SHOWN ON THIS DRAWING SHALL CONFORM TO THE PERTINENT REQUIREMENTS OF THE CONTRACT.

PAVEMENT TIES AND TIE BARS SHALL BE EPOXY COATED IN CONFORMANCE WITH SUBSECTION 505.2.6.2 OF THE STANDARD SPECIFICATIONS.


INTEGRAL CURB AND GUTTER SHALL CONFORM TO THE DETAILS SHOWN FOR CONCRETE CURB AND GUTTER INCLUDING THE TRANSVERSE GUTTER SLOPE.

UNLESS OTHERWISE SHOWN ON THE TYPICAL CROSS SECTIONS, THE BASE AGGREGATE AND COMMON EXCAVATION LIMITS ARE 2' - 0" BEHIND THE BACK OF CURBS.


- ① TIE BARS ARE REQUIRED FOR CURB AND GUTTERS TYPES A, G, K, R, AND TBTT.
- ② THE BOTTOM OF CURB AND GUTTER MAY BE CONSTRUCTED EITHER LEVEL OR PARALLEL TO THE SLOPE OF THE SUBGRADE OR BASE AGGREGATE PROVIDED A 6" MINIMUM GUTTER THICKNESS IS MAINTAINED.
- ③ USE 8" MINIMUM GUTTER THICKNESS WHEN USED WITH AN ADJACENT CONCRETE TRUCK APRON PLACED BEHIND BACK OF CURB.
- ④ THE BOTTOM OF CURB AND GUTTER MAY BE CONSTRUCTED EITHER LEVEL OR PARALLEL TO THE SLOPE OF THE SUBGRADE OR BASE AGGREGATE PROVIDED A 8" MINIMUM GUTTER THICKNESS IS MAINTAINED.
- ⑤ THE FACE OF CURB IS 6" FROM THE BACK OF CURB.
- ⑥ WHEN REVERSE SLOPE GUTTER IS REQUIRED, THE LOCATION(S) WILL BE SHOWN ELSEWHERE IN THE PLAN.
- ⑦ USE 4% GUTTER CROSS SLOPE UNLESS OTHERWISE NOTED IN THE PLANS.
- ⑧ INCLUDE LONGITUDINAL JOINT AND TIE BARS ALONG LANE EDGE WHEN CONCRETE PANEL WIDTH EXCEEDS THE MAXIMUM WIDTH PER TABLE BELOW. LONGITUDINAL JOINT(S) ARE NOT ALLOWED WITHIN TRAFFIC LANES AND BIKE LANES. LONGITUDINAL JOINT MAY BE SAWED.

CONCRETE CURB AND GUTTER


STATE OF WISCONSIN
DEPARTMENT OF TRANSPORTATION

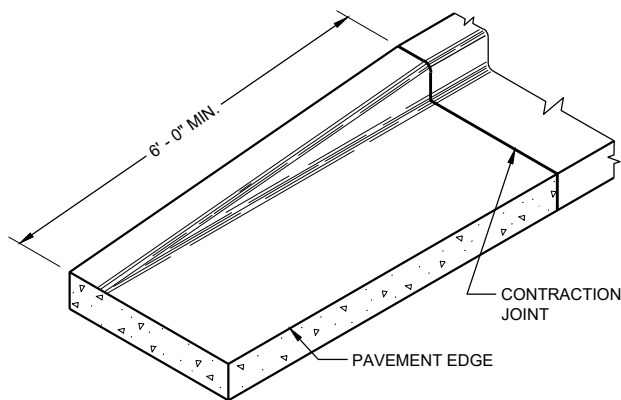


END SECTION CURB AND GUTTER

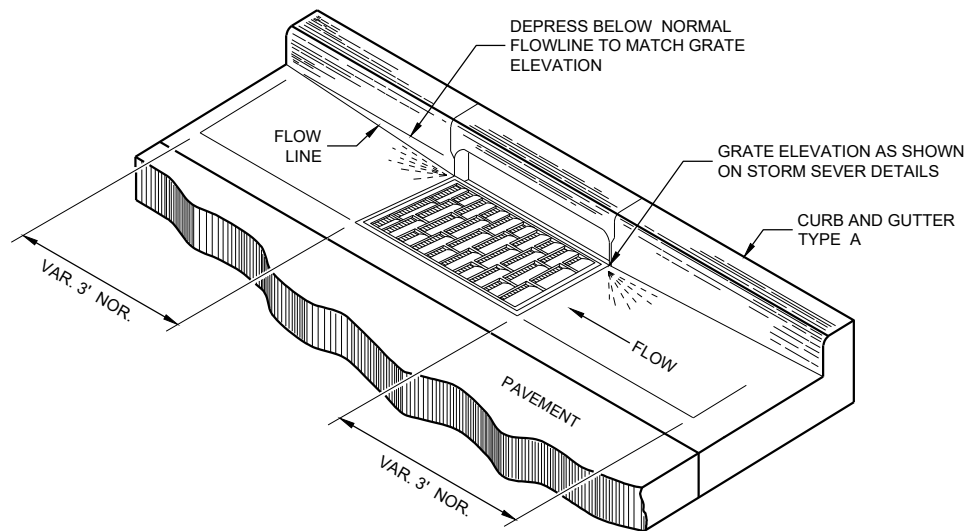

DETAIL OF CURB AND GUTTER AT INLETS
(TYPICAL H INLET COVER SHOWN)

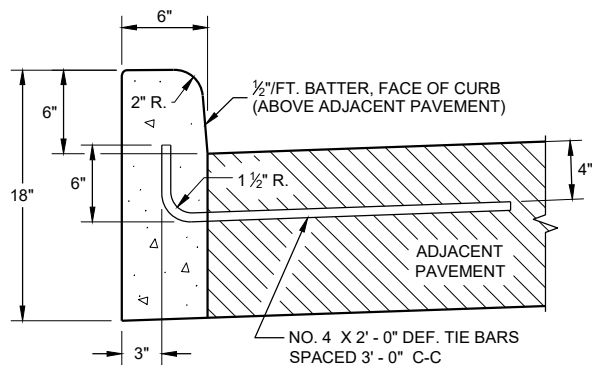


TYPES A^① & D

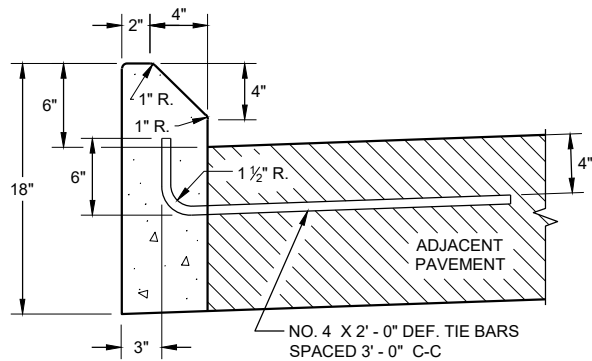


TYPES G^① & J

CONCRETE CURB

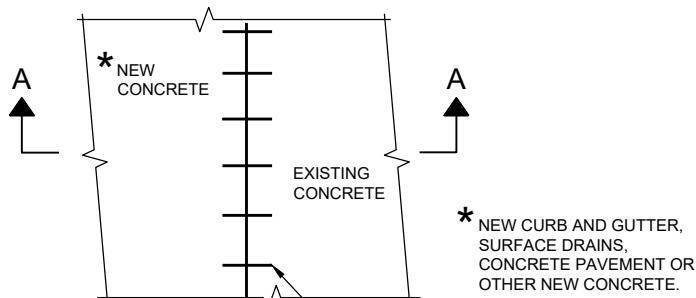

PLAN VIEW

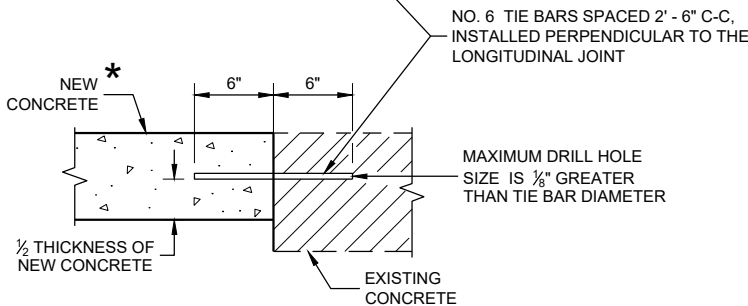

SECTION A - A

TIE BARS DRILLED
INTO EXISTING PAVEMENT


GENERAL NOTES

DETAILS OF CONSTRUCTION AND WORKMANSHIP NOT SHOWN ON THIS DRAWING SHALL CONFORM TO THE PERTINENT REQUIREMENTS OF THE CONTRACT.


PAVEMENT TIES AND TIE BARS SHALL BE EPOXY COATED IN CONFORMANCE WITH SUBSECTION 505.2.6.2 OF THE STANDARD SPECIFICATIONS.

UNLESS OTHERWISE SHOWN ON THE TYPICAL CROSS SECTIONS, THE BASE AGGREGATE AND COMMON EXCAVATION LIMITS ARE 2' - 0" BEHIND THE BACK OF CURBS.

- ① TIE BARS ARE REQUIRED FOR CURB AND GUTTERS TYPES A, G, K, R, AND TBTT.
- ② THE BOTTOM OF CURB AND GUTTER MAY BE CONSTRUCTED EITHER LEVEL OR PARALLEL TO THE SLOPE OF THE SUBGRADE OR BASE AGGREGATE PROVIDED A 6" MINIMUM GUTTER THICKNESS IS MAINTAINED.
- ⑨ REFER TO SDD 08D18 AND 08D19 FOR ADDITIONAL DRIVEWAY ENTRANCE CURB DETAILS.

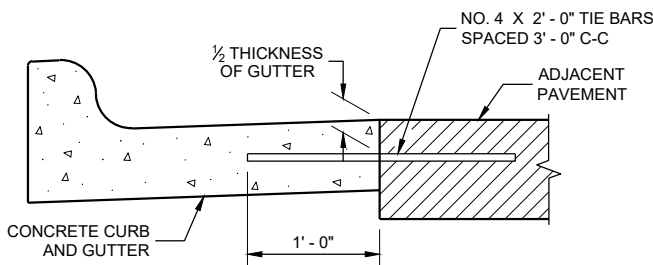

TYPICAL TIE BAR LOCATION^①

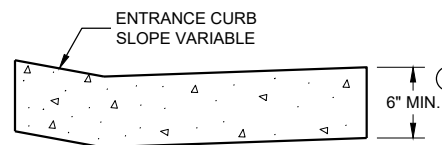

DRIVEWAY ENTRANCE CURB^⑨
(WHEN DIRECTED BY THE ENGINEER)

CONCRETE CURB, TIES AND CURB AND GUTTER APPLICATIONS


STATE OF WISCONSIN
DEPARTMENT OF TRANSPORTATION

APPROVED
February 2020
DATE /S/ Rodney Taylor
ROADWAY STANDARDS DEVELOPMENT ENGINEER 86

FHWA


ASPHALTIC FLUME

NOTE: TAPER CURB ENDS
TO GUTTER IN 1'-0"

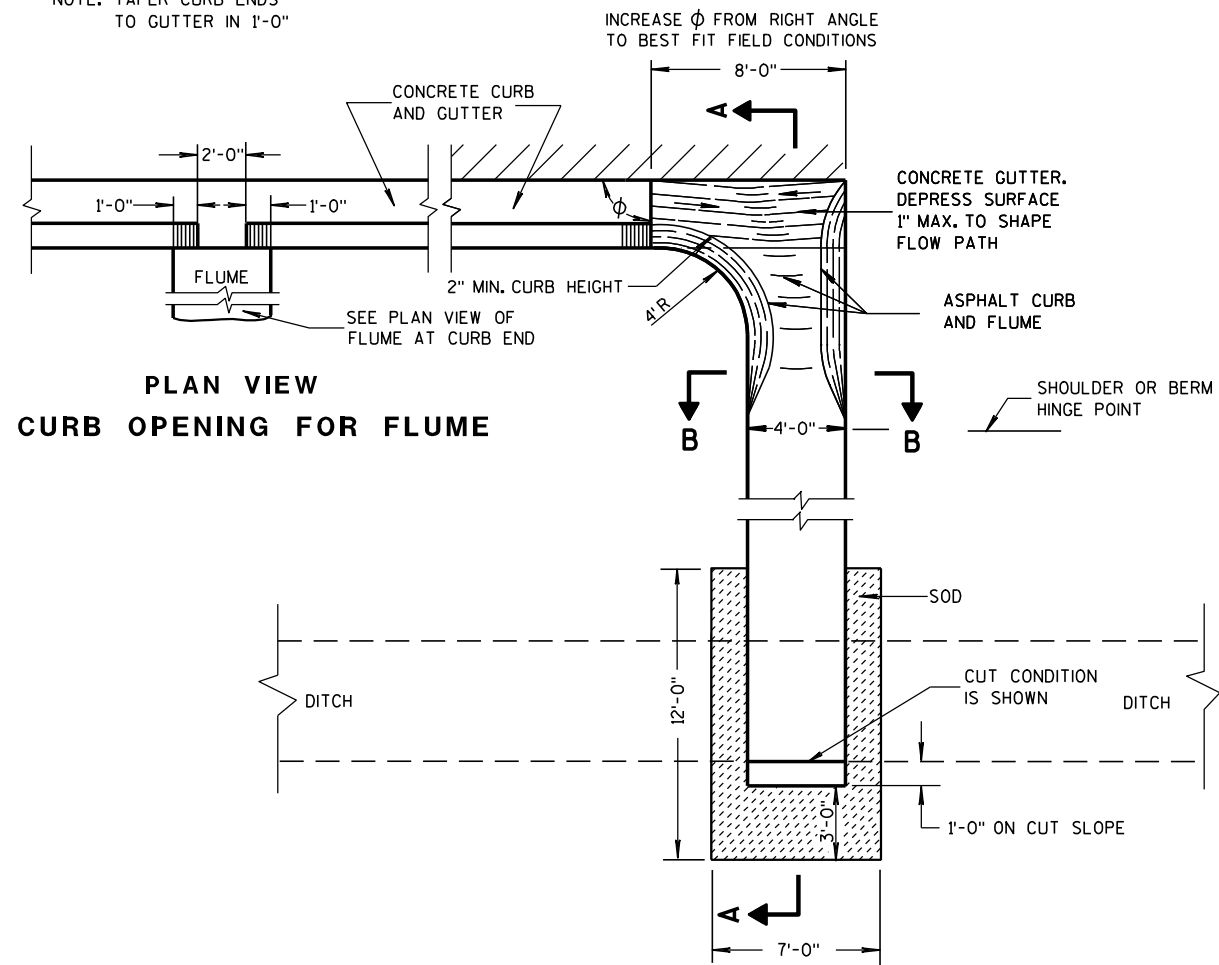


PLAN VIEW
CURB OPENING FOR FLUME

PLAN VIEW
FLUME AT CURB END

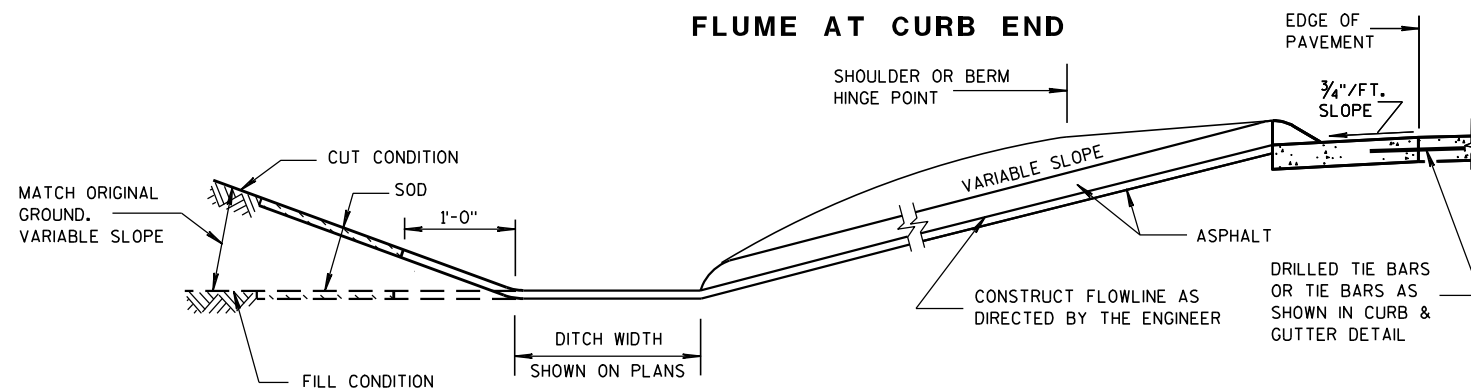

SECTION A-A

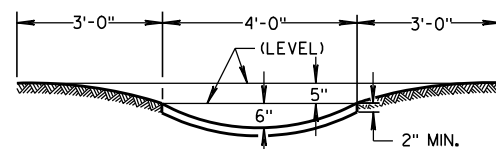

SECTION B-B


GENERAL NOTES

DETAILS OF CONSTRUCTION, MATERIALS AND WORKMANSHIP NOT SHOWN ON THIS DRAWING SHALL CONFORM TO PERTINENT REQUIREMENTS OF THE STANDARD SPECIFICATIONS AND APPLICABLE SPECIAL PROVISIONS.


WELDED STEEL WIRE FABRIC SHALL BE IN ACCORDANCE WITH AASHTO SPECIFICATION M55.

- ① JOINTS SHALL BE $\frac{1}{8}$ TO $\frac{1}{4}$ INCH WIDE BY $1\frac{1}{2}$ INCHES DEEP AND SPACED AT UNIFORM INTERVALS OF APPROXIMATELY 4 FEET.
- ② GEOTEXTILE FABRIC TYPE "R" SHALL UNDERLAY THE FULL LENGTH AND WIDTH OF THE CONCRETE SURFACE DRAIN AND RIPRAP.
- ③ CONCRETE SURFACE DRAIN WITHOUT CURB AND GUTTER MAY BE USED ON BACKSLOPES WHEN SPECIFIED


③ CONCRETE SURFACE DRAIN

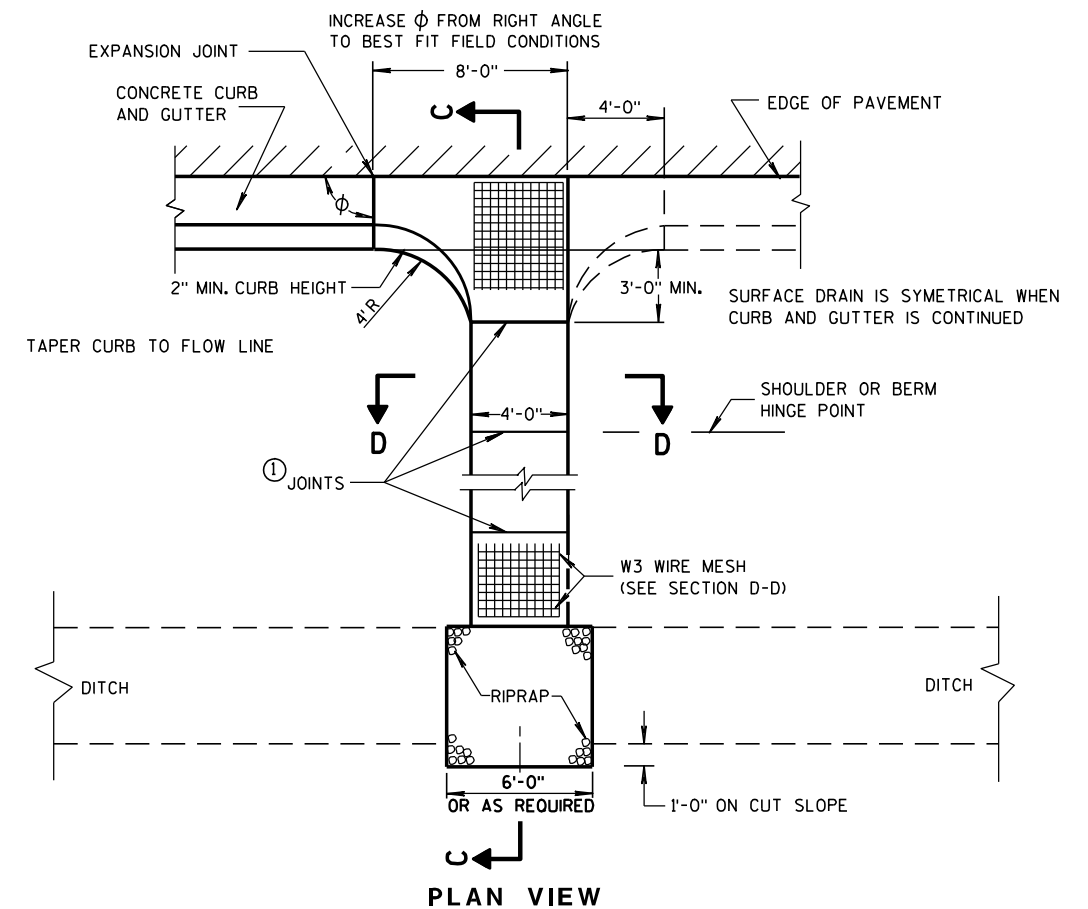

PLAN VIEW

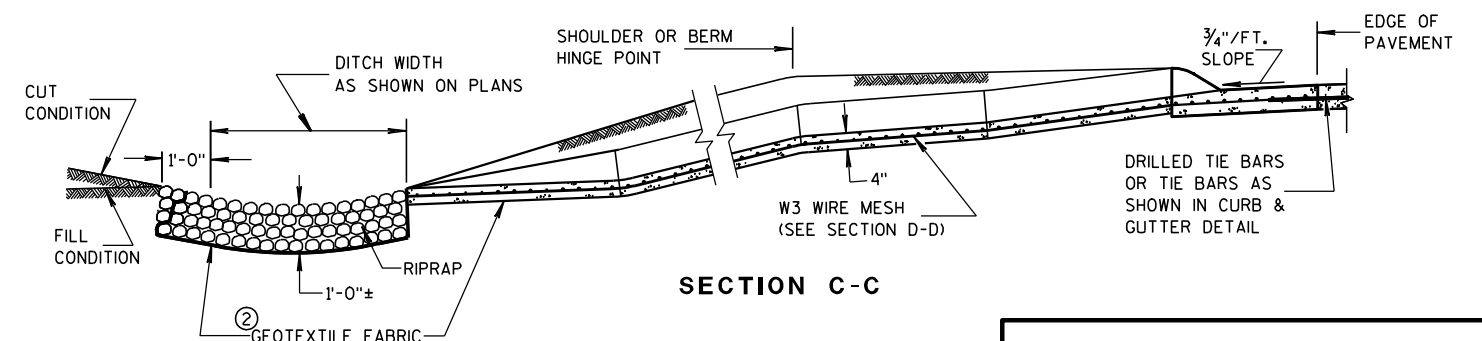

SECTION C-C

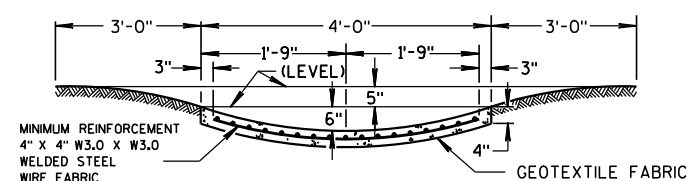

SECTION D-D

CONCRETE SURFACE DRAINS & ASPHALTIC FLUMES

STATE OF WISCONSIN
DEPARTMENT OF TRANSPORTATION

APPROVED

9-4-08


DATE

/S/ Jerry H. 7000


ROADWAY STANDARDS 87

ENGINEER

FHWA

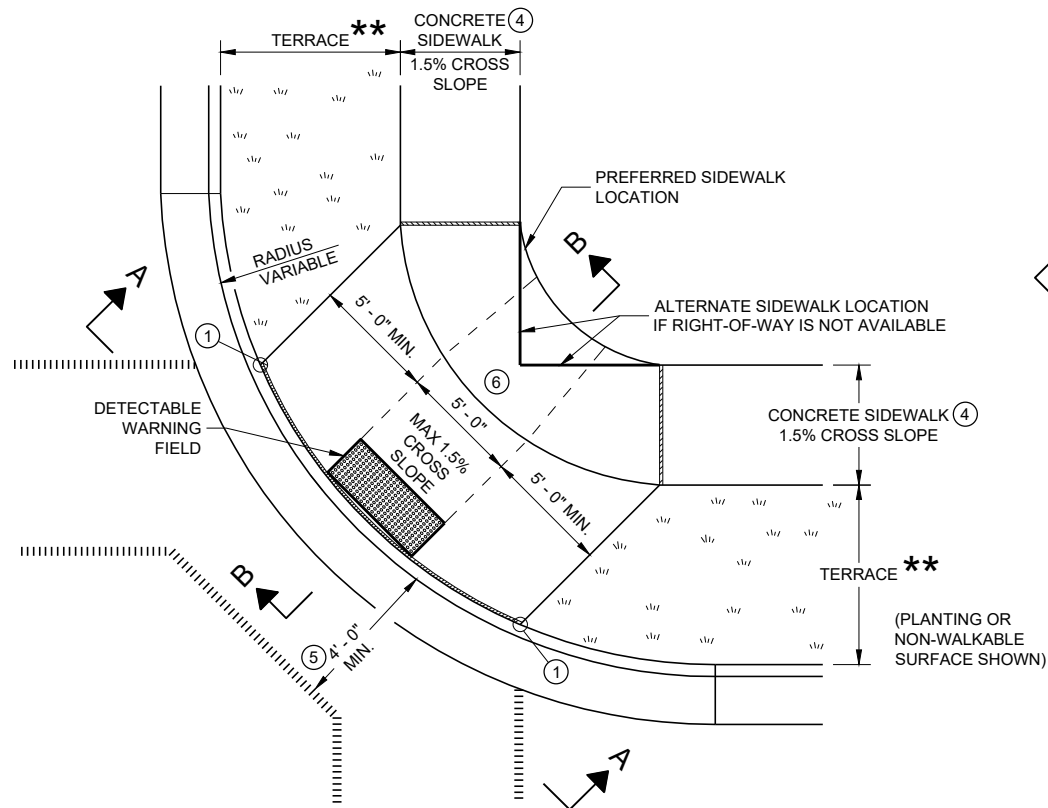


PLAN VIEW
CURB RAMP TYPE 1
(CENTER OF CORNER RADIUS)

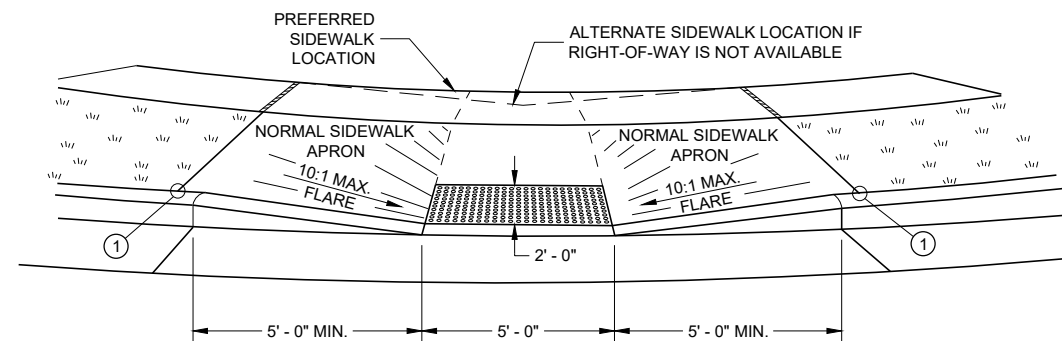


VIEW A - A FOR TYPE 1


** WIDTH SHOWN ELSEWHERE
IN THE PLANS

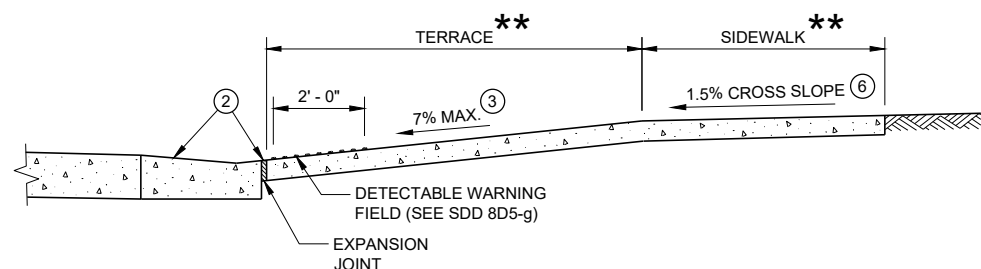


SECTION B - B FOR TYPE 1

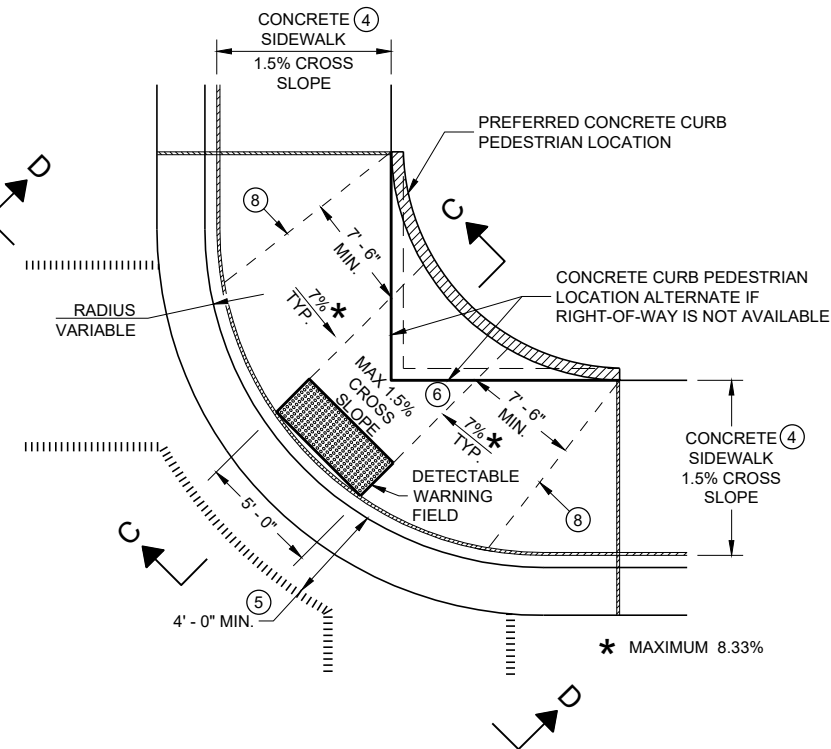

PLAN VIEW
CURB RAMP TYPE 1 - A
(NO TERRACE)

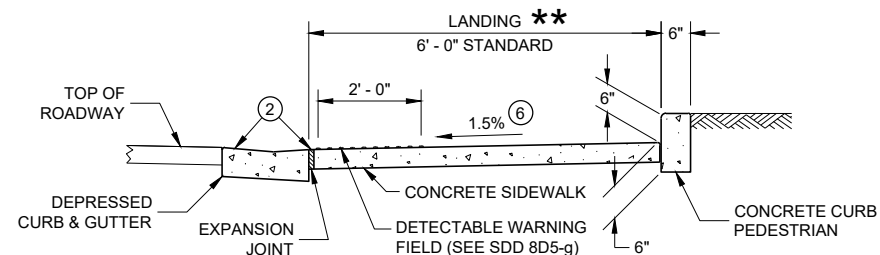

SECTION C - C FOR TYPE 1 - A

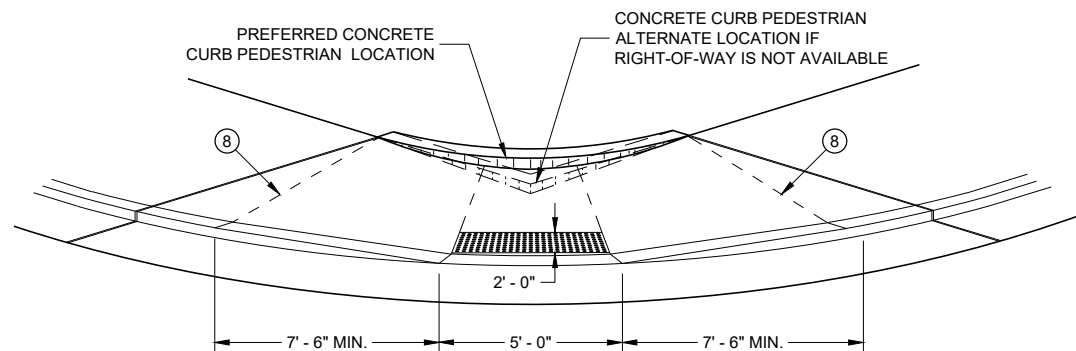

VIEW D - D FOR TYPE 1 - A

GENERAL NOTES

AVOID PLACING DRAINAGE STRUCTURES, JUNCTION BOXES OR OTHER OBSTRUCTIONS IN FRONT OF RAMP ACCESS AREAS.

DETAILS OF CONSTRUCTION, MATERIALS AND WORKMANSHIP NOT SHOWN ON THIS DRAWING SHALL CONFORM TO THE PERTINENT REQUIREMENTS OF THE STANDARD SPECIFICATIONS AND THE APPLICABLE SPECIAL PROVISIONS.

WHEN NECESSARY, THE SIDEWALK ELEVATION MAY BE LOWERED TO MEET THE HIGH POINT ON THE RAMP.

TYPE 1 CURB RAMPS SHALL HAVE A NORMAL SIDEWALK APRON AND CURB ON BOTH SIDES OF RAMP.

DETECTABLE WARNING FIELD SHALL BE MEASURED AND PAID BY THE SQUARE FOOT AS "CURB RAMP DETECTABLE WARNING FIELD". THE CONCRETE PEDESTRIAN CURB, IF NEEDED, SHALL BE MEASURED AND PAID BY THE LINEAR FOOT AS "CONCRETE CURB PEDESTRIAN". CONCRETE SIDEWALK IN THE CURB RAMP AREA SHALL BE MEASURED AND PAID BY THE SQUARE FOOT AS CONCRETE SIDEWALK, INCLUDING THE AREA UNDER THE DETECTABLE WARNING FIELD.

SELECT CURB RAMP DETECTABLE WARNING FIELD MATERIALS AND DEVICES FROM THE DEPARTMENT'S APPROVED MATERIALS LIST. THE COLOR OF THE DETECTABLE WARNING FIELD IS SPECIFIED ELSEWHERE AND IS INCIDENTAL TO THE BID ITEM OF "CURB RAMP DETECTABLE WARNING FIELD"

DETECTABLE WARNING FIELDS THAT ARE INSTALLED AS A GROUP OR SIDE BY SIDE, SHALL BE FROM THE SAME MANUFACTURER.

SURFACE TEXTURE OF THE RAMP SHALL BE OBTAINED BY COARSE BROOMING TRANSVERSE TO THE SLOPE OF THE RAMP.


- 1 THIS POINT IS AN EXTENSION OF OUTSIDE EDGE OF APPROACHING SIDEWALK WHERE IT MEETS THE BACK OF CONCRETE CURB. POINT LOCATION MAY BE ADJUSTED TO ALIGN WITH BEGINNING OF FULL-HEIGHT CURB IF THIS DISTANCE IS SHORT.
- 2 GRADE CHANGE BETWEEN GUTTER FLAG SLOPE AND THE CURB RAMP SLOPE SHALL NOT EXCEED 11%. MAXIMUM GUTTER FLAG SLOPE IS 4%. PROVIDE LONGITUDINAL DRAINAGE AROUND CURB AND AWAY FROM CURB RAMP. NO VERTICAL LIPS OR DISCONTINUITIES GREATER THAN 1/4 - INCH ARE ALLOWED. SLOPE OF CURB HEAD OPENING SHALL MATCH THE RAMP SLOPE, MINIMALLY 1.5% AND NOT TO EXCEED 7%. WHEN ADJACENT TO 1.5% LANDING, CONSTRUCT CURB HEAD OPENING AT 1.5% IN THE DIRECTION OF PEDESTRIAN TRAVEL.
- 3 MAXIMUM 8.33% CURB RAMP SLOPE IS ALLOWABLE WITH FLATTENED GUTTER FLAG SLOPE AND NOT TO EXCEED 11% GRADE CHANGE.
- 4 ±0.5% CONSTRUCTION TOLERANCE IN SIDEWALK CROSS SLOPE. THE SIDEWALK CROSS SLOPE SHALL NOT EXCEED 2% WITHOUT PRIOR APPROVAL FROM THE ENGINEER.
- 5 PROVIDE A LEVEL LANDING IN THE STREET AND GUTTER AREA (2% MAXIMUM SLOPE IN ANY DIRECTION). WHEN THE GUTTER SLOPE EXCEEDS 2%, CONSTRUCT THE LEVEL LANDING IN THE STREET AREA.
- 6 PROVIDE A LEVEL LANDING (MAXIMUM 2% SLOPE) IN ANY DIRECTION OF PEDESTRIAN TRAVEL. STANDARD LEVEL LANDING SIZE IS 5 FEET BY 5 FEET.
- 8 PROVIDE GRADE BREAK PERPENDICULAR TO DIRECTION OF WHEELCHAIR TRAVEL.

LEGEND


- 1/2" EXPANSION JOINT SIDEWALK
- CONTRACTION JOINT FIELD LOCATED
- PAVEMENT MARKING CROSSWALK (WHITE)

CURB RAMPS TYPE 1 AND 1-A

STATE OF WISCONSIN
DEPARTMENT OF TRANSPORTATION

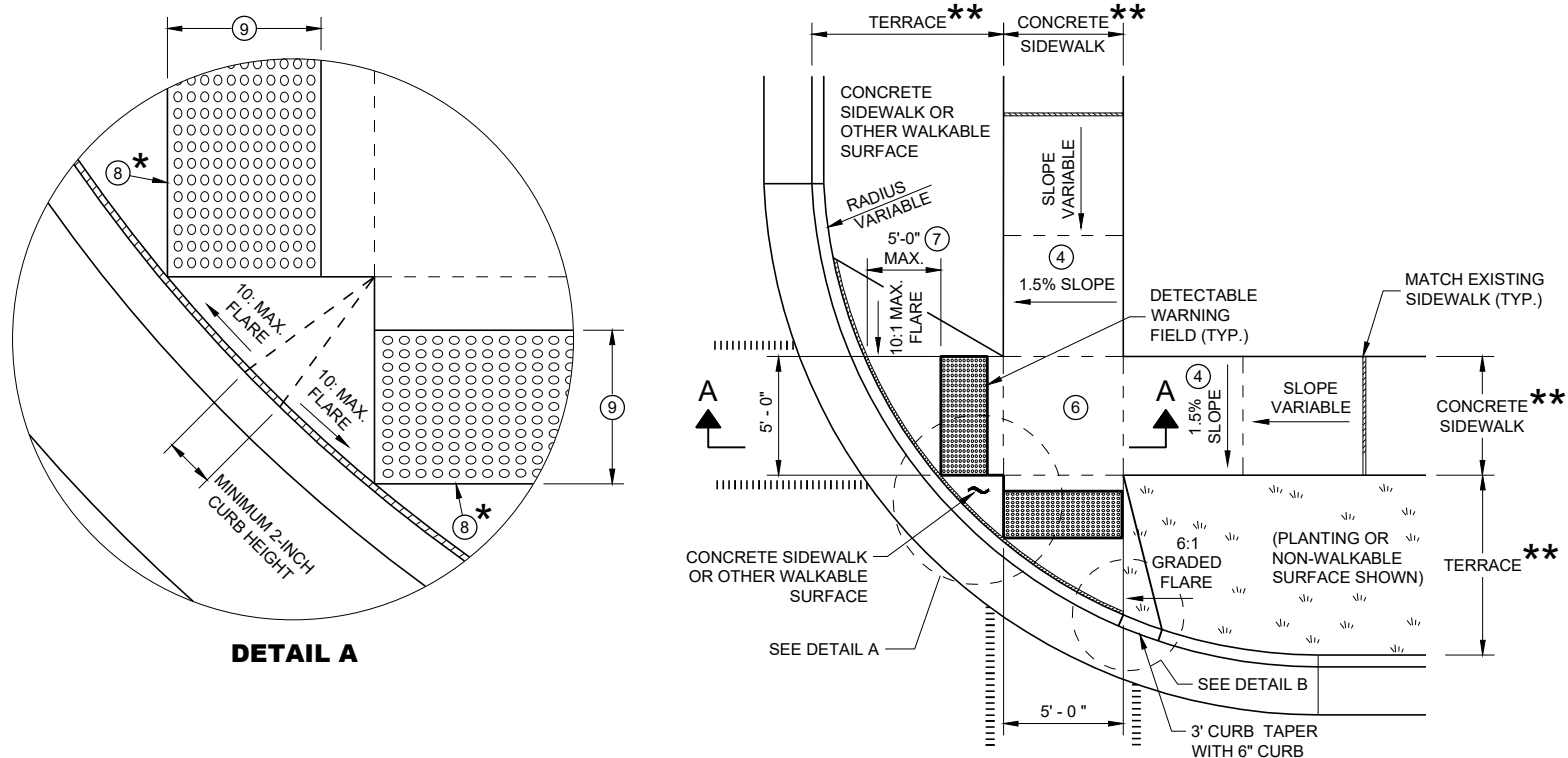


PLAN VIEW
CURB RAMP TYPE 2
(CENTER OF CORNER RADIUS)

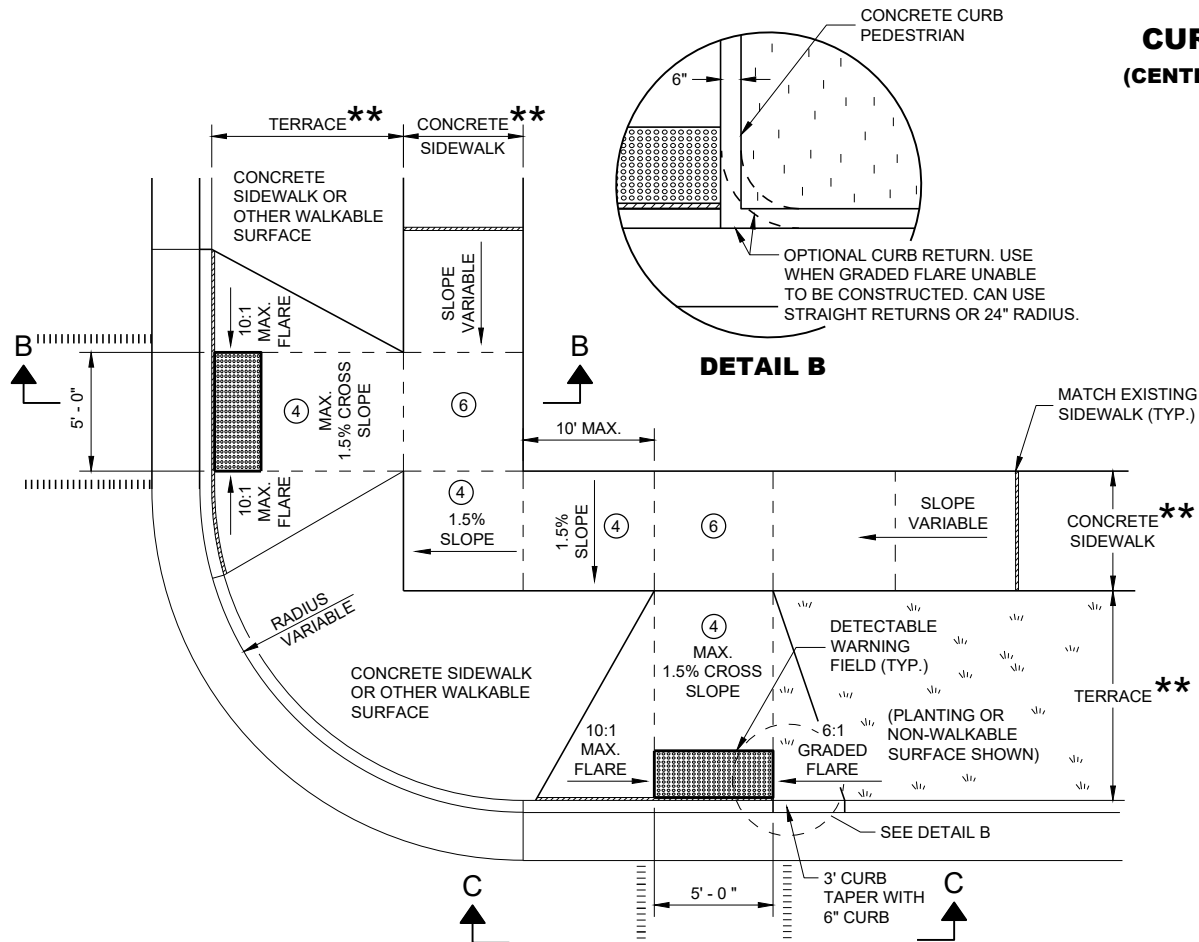


PLAN VIEW
CURB RAMP TYPE 3
(OUTSIDE OF CROSSWALK AREA)

GENERAL NOTES


- AVOID PLACING DRAINAGE STRUCTURES, JUNCTION BOXES OR OTHER OBSTRUCTIONS IN FRONT OF RAMP ACCESS AREAS.
- DETAILS OF CONSTRUCTION, MATERIALS AND WORKMANSHIP NOT SHOWN ON THIS DRAWING SHALL CONFORM TO THE PERTINENT REQUIREMENTS OF THE STANDARD SPECIFICATIONS AND THE APPLICABLE SPECIAL PROVISIONS.
- DETECTABLE WARNING FIELDS THAT ARE INSTALLED AS A GROUP OR SIDE BY SIDE SHALL BE FROM THE SAME MANUFACTURER.
- ② GRADE CHANGE BETWEEN GUTTER FLAG SLOPE AND THE CURB RAMP SLOPE SHALL NOT EXCEED 11%. MAXIMUM GUTTER FLAG SLOPE IS 4%. PROVIDE LONGITUDINAL DRAINAGE AROUND CURB AND AWAY FROM CURB RAMP. NO VERTICAL LIPS OR DISCONTINUITIES GREATER THAN 1/2 - INCH ARE ALLOWED. SLOPE OF CURB HEAD OPENING SHALL MATCH THE RAMP SLOPE, MINIMALLY 1.5% AND NOT TO EXCEED 7%. WHEN ADJACENT TO 1.5% LANDING, CONSTRUCT CURB HEAD OPENING AT 1.5% IN THE DIRECTION OF PEDESTRIAN TRAVEL.
 - ③ AN 8.33% CURB RAMP SLOPE IS ALLOWABLE WITH FLATTENED GUTTER FLAG SLOPE (2.67% OR LESS) AND NOT TO EXCEED 11% GRADE CHANGE.
 - ④ ±0.5% CONSTRUCTION TOLERANCE IN SIDEWALK CROSS SLOPE. THE SIDEWALK CROSS SLOPE SHALL NOT EXCEED 2% WITHOUT PRIOR APPROVAL FROM THE ENGINEER.
 - ⑥ PROVIDE A LEVEL LANDING (MAXIMUM 2% SLOPE) IN ANY DIRECTION OF PEDESTRIAN TRAVEL. STANDARD LEVEL LANDING SIZE IS 5 FEET X 5 FEET.
 - ⑦ WHEN GRADE BREAK DISTANCE EXCEEDS 5 FEET, USE RADIAL DETECTABLE WARNING FIELD PER SDD 8D5-f.
 - ⑧ PROVIDE GRADE BREAK PERPENDICULAR TO DIRECTION OF WHEELCHAIR TRAVEL.
 - ⑨ WHEN DISTANCE IS LESS THAN 6' - 0", IT MAY BE DIFFICULT TO ACHIEVE A 7% SLOPE OR FLATTER ALONG THE RAMP. REDUCE CURB HEIGHT IN TRIANGLE AREA TO ACHIEVE 7% SLOPE OR FLATTER ON RAMP. CONSTRUCT 2-INCH MINIMUM CURB HEIGHT BETWEEN 10:1 FLARES.

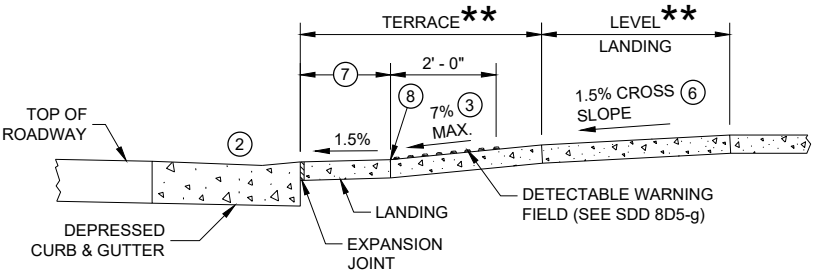

SECTION A - A FOR TYPE 2

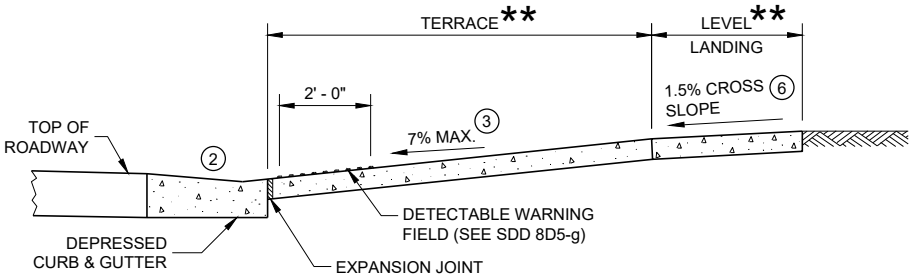

SECTION B - B FOR TYPE 3

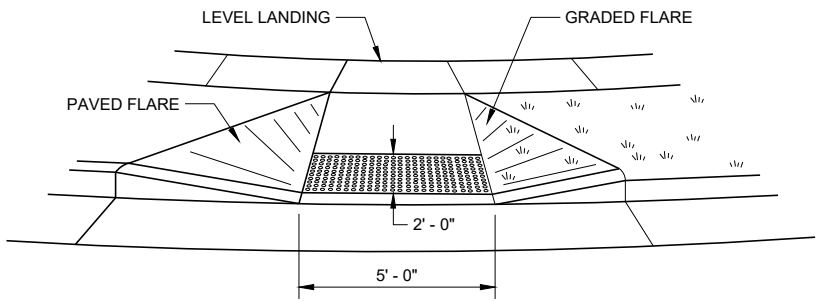

VIEW C - C FOR TYPE 3

LEGEND


- 1/2" EXPANSION JOINT SIDEWALK
- CONTRACTION JOINT SIDEWALK
- PAVEMENT MARKING CROSSWALK (WHITE)

* MAXIMUM 2.0% SLOPE
IN ALL DIRECTIONS IN
FRONT OF GRADE BREAK


** WIDTH SHOWN ELSEWHERE
IN THE PLANS

CURB RAMPS
TYPE 2 AND 3


STATE OF WISCONSIN
DEPARTMENT OF TRANSPORTATION

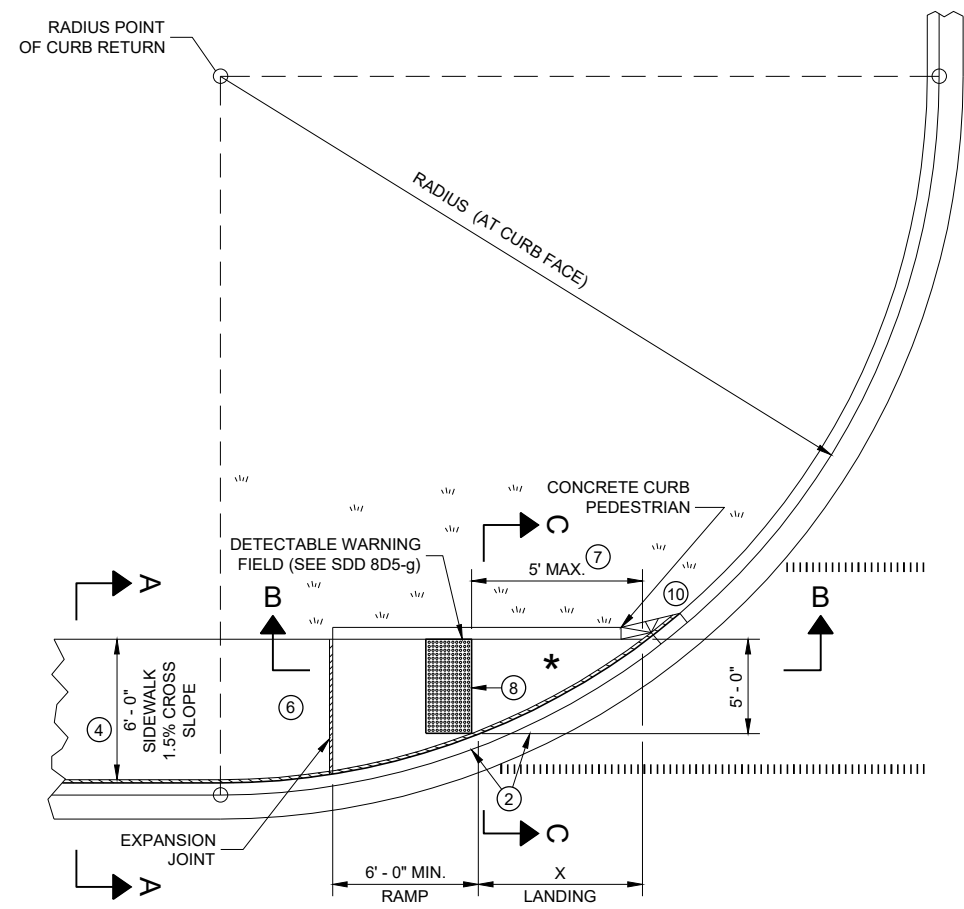

PLAN VIEW
CURB RAMP TYPE 4A

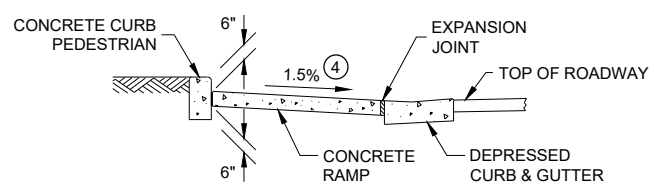

SECTION C - C FOR TYPE 4A

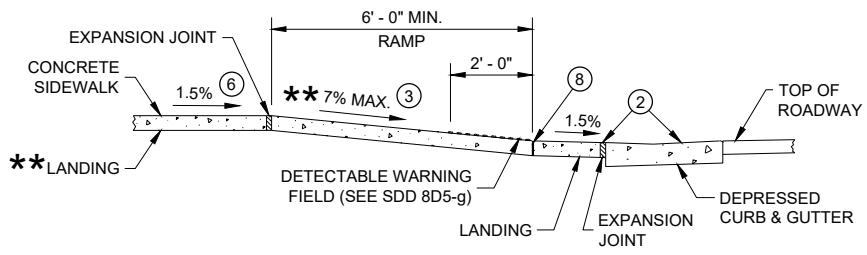


SECTION B - B FOR
TYPE 4A AND TYPE 4A1

** IF RAMP SLOPE IS LESS THAN 5.0%, THEN NO ADJACENT UPHILL LANDING IS REQUIRED


* MAXIMUM 2.0% SLOPE IN ALL DIRECTIONS IF FRONT OF GRADE BREAK

RADIUS (AT CURB FACE)	X
10 FEET	4' - 7"
15 FEET	6' - 5 1/2"

INTERMEDIATE RADII CAN BE INTERPOLATED

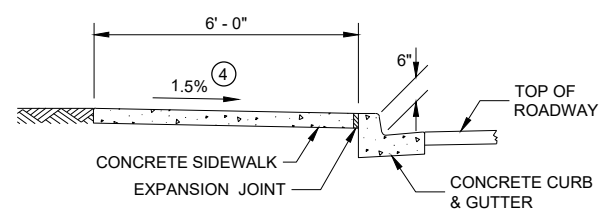

SECTION A - A FOR TYPE 4A

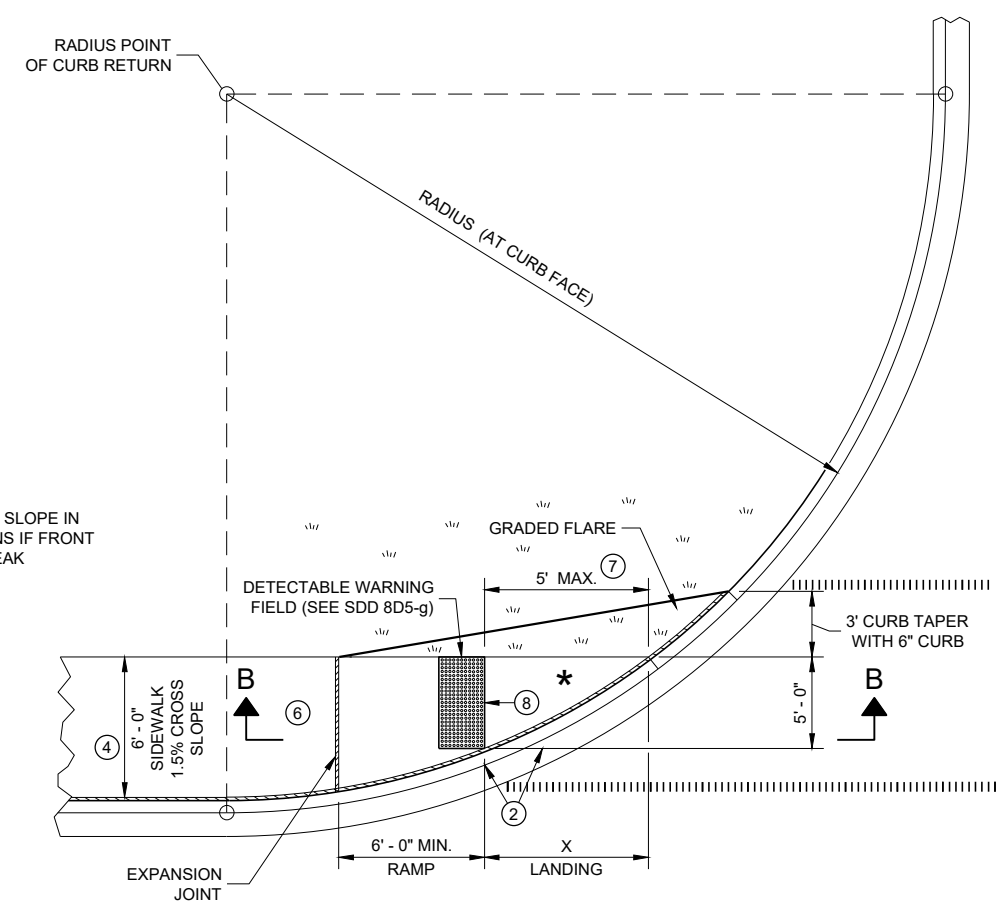


PLAN VIEW
CURB RAMP TYPE 4A1

GENERAL NOTES


- AVOID PLACING DRAINAGE STRUCTURES, JUNCTION BOXES OR OTHER OBSTRUCTIONS IN FRONT OF RAMP ACCESS AREAS.
- DETAILS OF CONSTRUCTION, MATERIALS AND WORKMANSHIP NOT SHOWN ON THIS DRAWING SHALL CONFORM TO THE PERTINENT REQUIREMENTS OF THE STANDARD SPECIFICATIONS AND THE APPLICABLE SPECIAL PROVISIONS.
- DETECTABLE WARNING FIELDS THAT ARE INSTALLED AS A GROUP OR SIDE BY SIDE, SHALL BE FROM THE SAME MANUFACTURER.
- ② GRADE CHANGE BETWEEN GUTTER FLAG SLOPE AND THE CURB RAMP SLOPE SHALL NOT EXCEED 11%. MAXIMUM GUTTER FLAG SLOPE IS 4%. PROVIDE LONGITUDINAL DRAINAGE AROUND CURB AND AWAY FROM CURB RAMP. NO VERTICAL LIPS OR DISCONTINUITIES GREATER THAN 1/4 - INCH ARE ALLOWED. SLOPE OF CURB HEAD OPENING SHALL MATCH THE RAMP SLOPE, MINIMALLY 1.5% AND NOT TO EXCEED 7%. WHEN ADJACENT TO 1.5% LANDING, CONSTRUCT CURB HEAD OPENING AT 1.5% IN THE DIRECTION OF PEDESTRIAN TRAVEL.
 - ③ AN 8.33% CURB RAMP SLOPE IS ALLOWABLE WITH FLATTENED GUTTER FLAG SLOPE AND NOT TO EXCEED 11% GRADE CHANGE.
 - ④ ±0.5% CONSTRUCTION TOLERANCE IN SIDEWALK CROSS SLOPE. THE SIDEWALK CROSS SLOPE SHALL NOT EXCEED 2% WITHOUT PRIOR APPROVAL FROM THE ENGINEER.
 - ⑥ PROVIDE A LEVEL LANDING (MAXIMUM 2% SLOPE) IN ANY DIRECTION OF PEDESTRIAN TRAVEL. STANDARD LEVEL LANDING SIZE IS 5 FEET BY 5 FEET.
 - ⑦ WHEN THIS GRADE BREAK DISTANCE EXCEEDS 5 FEET, USE RADIAL DETECTABLE WARNING FIELD PER SDD 8D5-f.
 - ⑧ PROVIDE GRADE BREAK PERPENDICULAR TO DIRECTION OF WHEELCHAIR TRAVEL.
 - ⑩ INSTALL TRANSITION NOSE (INCIDENTAL TO OTHER PAY ITEMS). DO NOT MARK TRANSITION NOSE.

LEGEND

- 1/2" EXPANSION JOINT SIDEWALK
- CONTRACTION JOINT SIDEWALK
- PAVEMENT MARKING CROSSWALK (WHITE)

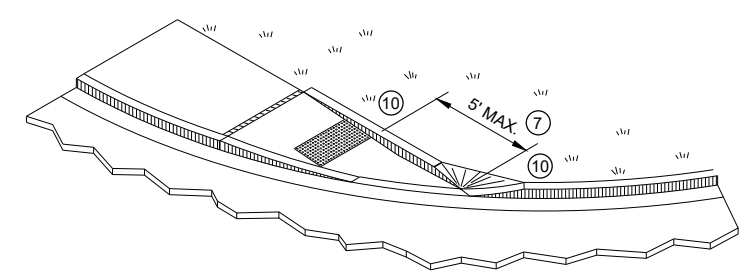


ISOMETRIC VIEW FOR TYPE 4A

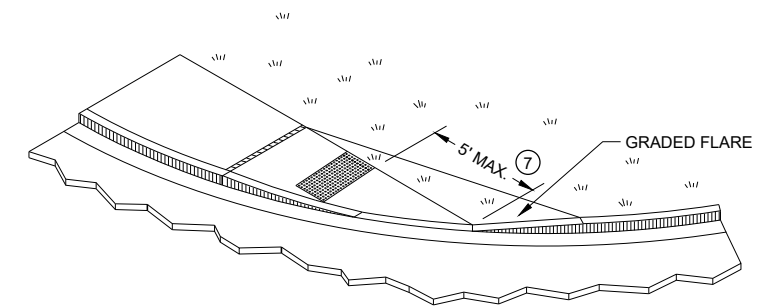


ISOMETRIC VIEW FOR TYPE 4A1

CURB RAMPS TYPE 4A AND 4A1


STATE OF WISCONSIN
DEPARTMENT OF TRANSPORTATION

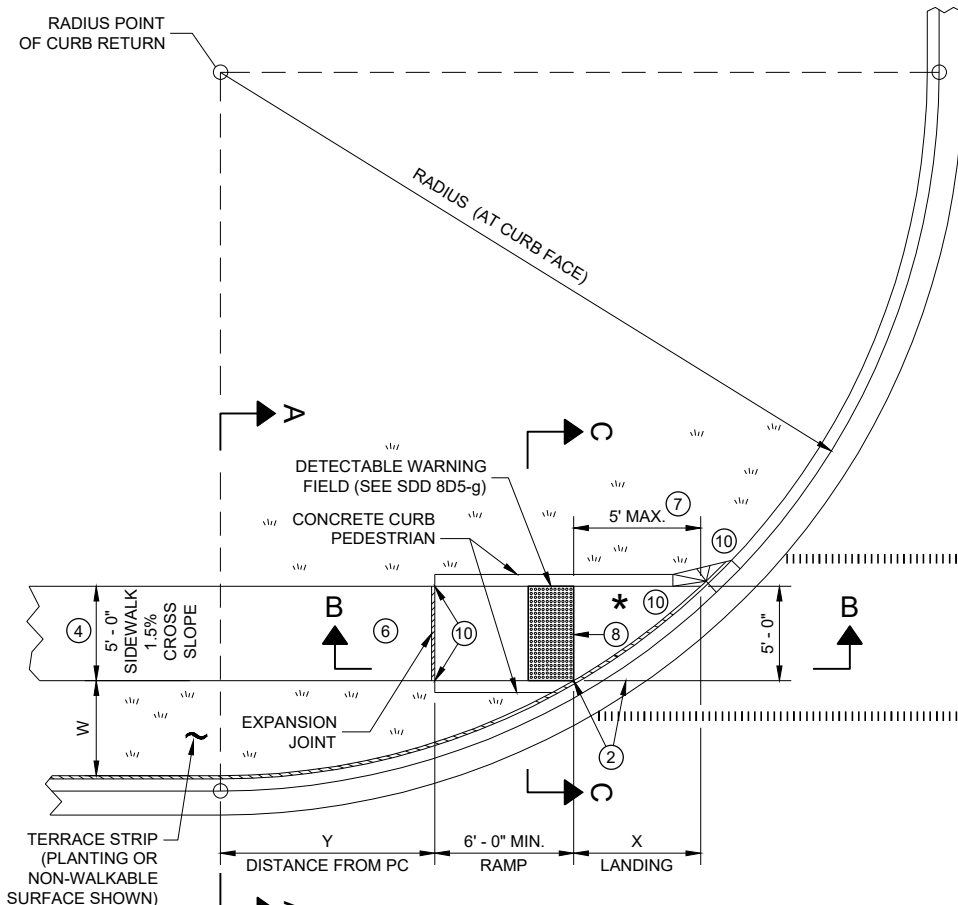

PLAN VIEW
CURB RAMP TYPE 4B

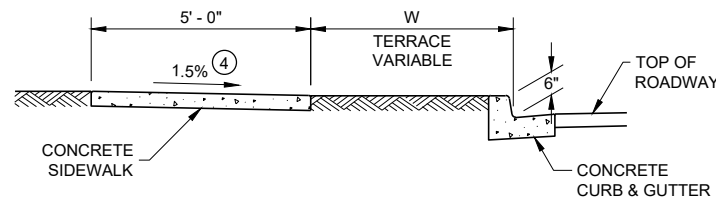

SECTION A - A FOR TYPE 4B

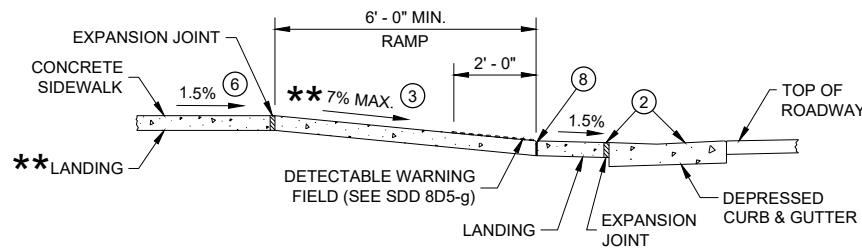


SECTION B - B FOR
TYPE 4B AND TYPE 4B1

** IF RAMP SLOPE IS LESS THAN 5.0%, THEN NO ADJACENT UPHILL LANDING IS REQUIRED


* MAXIMUM 2.0% SLOPE IN ALL DIRECTIONS IF FRONT OF GRADE BREAK

RADIUS (AT CURB FACE)	W = 3' - 0"		W = 4' - 0"		W = 5' - 0"		W = 6' - 0"		W = 7' - 0"		W = 8' - 0"		W = 9' - 0"		W = 10' - 0"	
	X	Y	X	Y	X	Y	X	Y	X	Y	X	Y	X	Y	X	Y
10 FEET	2' - 10 1/4"	0' - 5"	2' - 1"	1' - 4 1/2"	1' - 5"	2' - 1"	0' - 10"	2' - 7 1/2"	0' - 3 3/4"	3' - 0 1/4"						
15 FEET	4' - 6 3/4"	2' - 1 3/4"	3' - 9"	3' - 5 3/4"	3' - 1 1/4"	4' - 6"	2' - 6 3/4"	5' - 4 1/2"	2' - 1"	6' - 1"	1' - 8"	6' - 8 1/2"	1' - 3 1/4"	7' - 2 1/2"	0' - 10 3/4"	7' - 7 1/4"
20 FEET	5' - 9 3/4"	3' - 6 1/2"	4' - 11 1/2"	5' - 1 3/4"	4' - 3 1/4"	6' - 5 1/2"	3' - 8 3/4"	7' - 7"	3' - 3"	8' - 6 1/2"	2' - 10"	9' - 4 1/2"	2' - 5 1/2"	10' - 1 1/4"	2' - 1 1/4"	10' - 9"
30 FEET			6' - 9 1/4"	7' - 11 1/4"	6' - 0 1/4"	9' - 8"	5' - 5"	11' - 1 3/4"	4' - 10 3/4"	12' - 5 3/4"	4' - 5 1/2"	13' - 7 3/4"	4' - 0 3/4"	14' - 8 1/2"	3' - 8 1/2"	15' - 8 1/4"
40 FEET									6' - 1 3/4"	15' - 8 1/2"	5' - 8"	17' - 2"	5' - 3"	18' - 5 3/4"	4' - 10 3/4"	19' - 8 1/4"
50 FEET															5' - 10 1/4"	23' - 2"


INTERMEDIATE RADII CAN BE INTERPOLATED
DIMENSION "Y" IS CALCULATED BASED ON 6'-0" RAMP LENGTH
DIMENSION "X" IS CALCULATED BASED ON 5'-0" SIDEWALK WIDTH

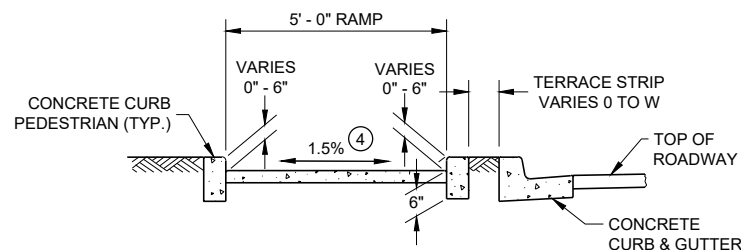


SECTION C - C FOR TYPE 4B

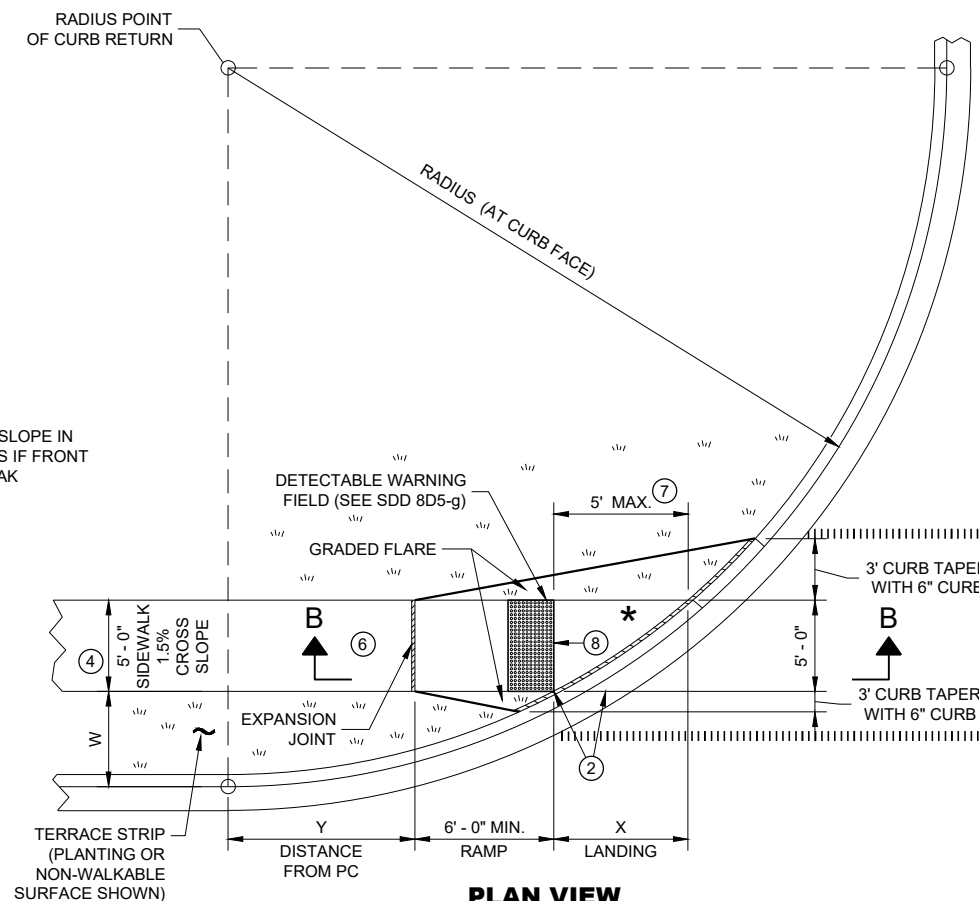

PLAN VIEW
CURB RAMP TYPE 4B1

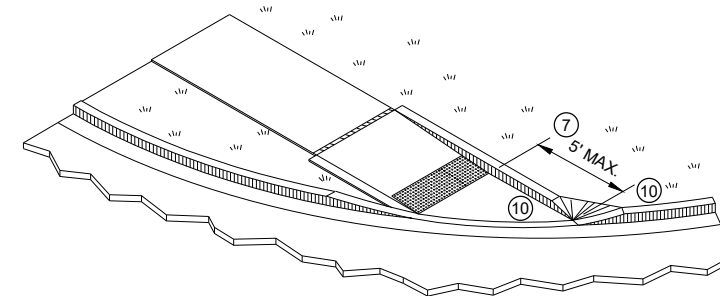

ISOMETRIC VIEW FOR TYPE 4B

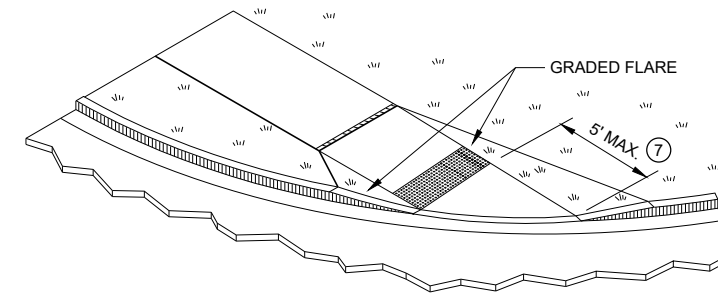

ISOMETRIC VIEW FOR TYPE 4B1

LEGEND


- 1/2" EXPANSION JOINT SIDEWALK
- CONTRACTION JOINT SIDEWALK
- PAVEMENT MARKING CROSSWALK (WHITE)

GENERAL NOTES

- AVOID PLACING DRAINAGE STRUCTURES, JUNCTION BOXES OR OTHER OBSTRUCTIONS IN FRONT OF RAMP ACCESS AREAS.
- DETAILS OF CONSTRUCTION, MATERIALS AND WORKMANSHIP NOT SHOWN ON THIS DRAWING SHALL CONFORM TO THE PERTINENT REQUIREMENTS OF THE STANDARD SPECIFICATIONS AND THE APPLICABLE SPECIAL PROVISIONS.
- DETECTABLE WARNING FIELDS THAT ARE INSTALLED AS A GROUP OR SIDE BY SIDE, SHALL BE FROM THE SAME MANUFACTURER.
- GRADE CHANGE BETWEEN GUTTER FLAG SLOPE AND THE CURB RAMP SLOPE SHALL NOT EXCEED 11%. MAXIMUM GUTTER FLAG SLOPE IS 4%. PROVIDE LONGITUDINAL DRAINAGE AROUND CURB AND AWAY FROM CURB RAMP. NO VERTICAL LIPS OR DISCONTINUITIES GREATER THAN 1/4" INCH ARE ALLOWED. SLOPE OF CURB HEAD OPENING SHALL MATCH THE RAMP SLOPE, MINIMALLY 1.5% AND NOT TO EXCEED 7%. WHEN ADJACENT TO 1.5% LANDING, CONSTRUCT CURB HEAD OPENING AT 1.5% IN THE DIRECTION OF PEDESTRIAN TRAVEL.
- AN 8.33% CURB RAMP SLOPE IS ALLOWABLE WITH FLATTENED GUTTER FLAG SLOPE AND NOT TO EXCEED 11% GRADE CHANGE.
- ±0.5% CONSTRUCTION TOLERANCE IN SIDEWALK CROSS SLOPE. THE SIDEWALK CROSS SLOPE SHALL NOT EXCEED 2% WITHOUT PRIOR APPROVAL FROM THE ENGINEER.
- PROVIDE A LEVEL LANDING (MAXIMUM 2% SLOPE) IN ANY DIRECTION OF PEDESTRIAN TRAVEL. STANDARD LEVEL LANDING SIZE IS 5 FEET BY 5 FEET.
- WHEN THIS GRADE BREAK DISTANCE EXCEEDS 5 FEET, USE RADIAL DETECTABLE WARNING FIELD PER SDD 8D5-f.
- PROVIDE GRADE BREAK PERPENDICULAR TO DIRECTION OF WHEELCHAIR TRAVEL.
- INSTALL TRANSITION NOSE (INCIDENTAL TO OTHER PAY ITEMS). DO NOT MARK TRANSITION NOSE.


CURB RAMPS
TYPE 4B AND 4B1

STATE OF WISCONSIN
DEPARTMENT OF TRANSPORTATION

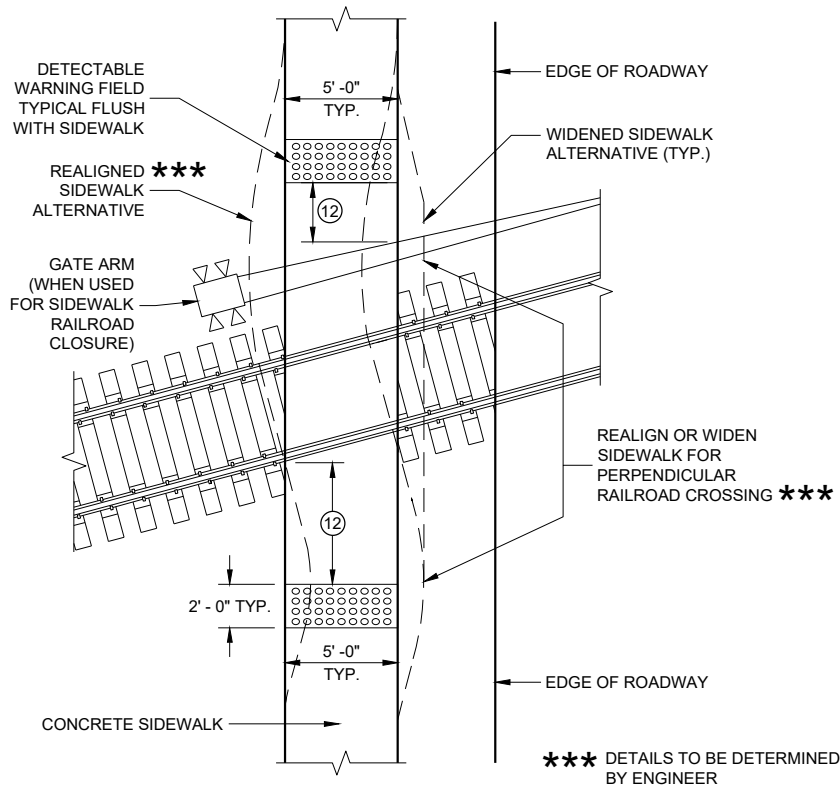

CURB RAMP TYPE 8


**DETECTABLE WARNINGS
AT RAILROAD CROSSING**

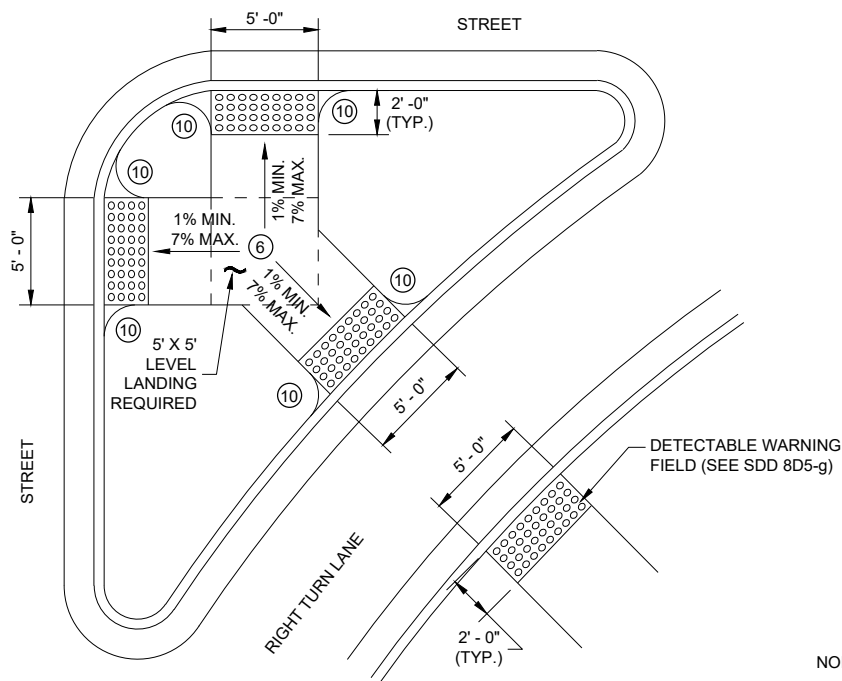

CURB RAMP TYPE 6


DETECTABLE WARNING AT ISLANDS

REFER TO GENERAL NOTES (2) AND (3)
FOR ALL ISLAND CURB RAMPS

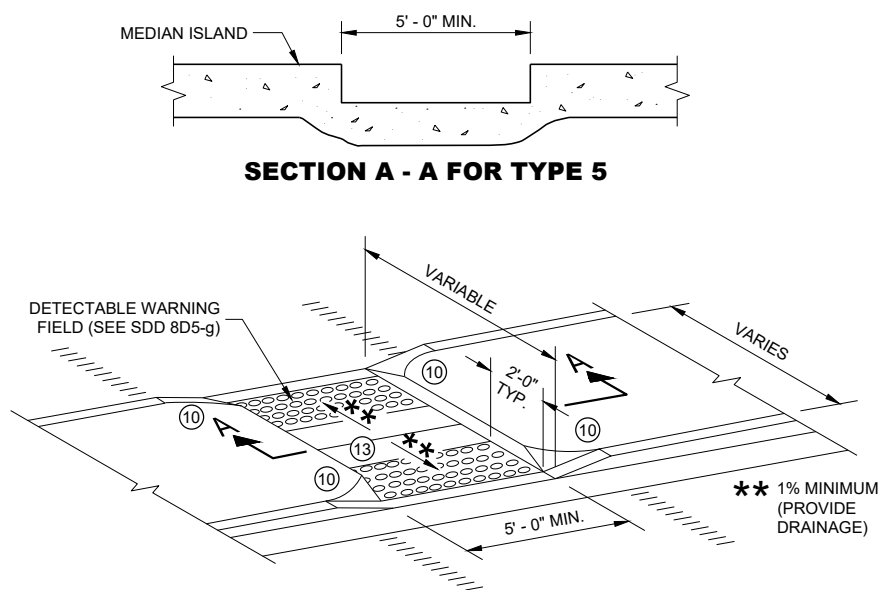


CURB RAMP TYPE 5

**MEDIAN ISLAND
NON-ELEVATED PEDESTRIAN CROSSING**

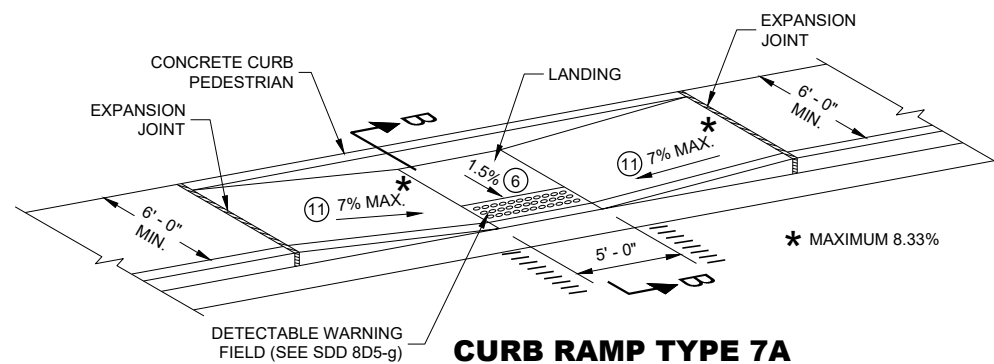

**CURB RAMP TYPE 7A
MID BLOCK CROSSING**

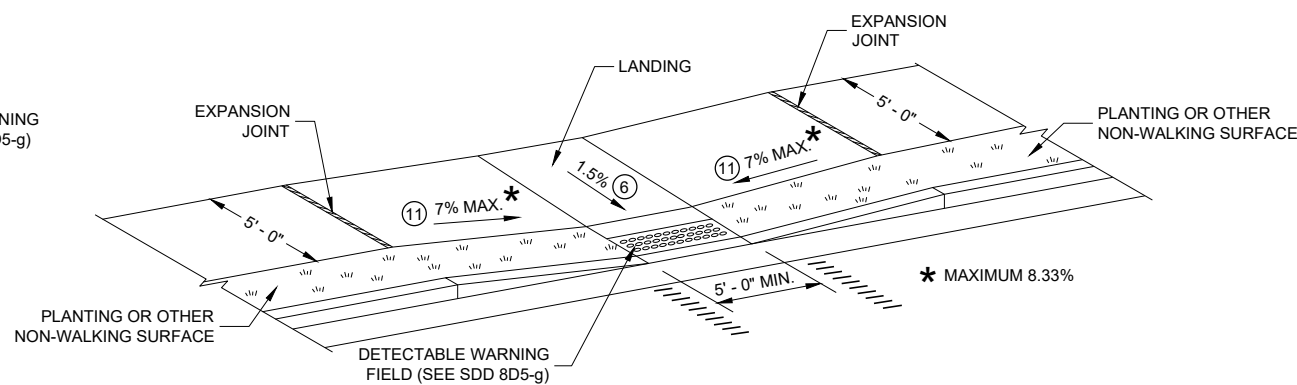

**CURB RAMP TYPE 7B
MID BLOCK CROSSING**

NOTE: THESE PARALLEL AND PARALLEL/PERPENDICULAR CURB RAMPS
MAY BE USED AT INTERSECTIONS AND MID BLOCK LOCATIONS.

GENERAL NOTES

AVOID PLACING DRAINAGE STRUCTURES, JUNCTION BOXES OR OTHER OBSTRUCTIONS IN FRONT OF RAMP ACCESS AREAS.

DETAILS OF CONSTRUCTION, MATERIALS AND WORKMANSHIP NOT SHOWN ON THIS DRAWING SHALL CONFORM TO THE PERTINENT REQUIREMENTS OF THE STANDARD SPECIFICATIONS AND THE APPLICABLE SPECIAL PROVISIONS.


SIDEWALK CROSS SLOPE SHALL NOT EXCEED 2%.

DETECTABLE WARNING FIELDS THAT ARE INSTALLED AS A GROUP OR SIDE BY SIDE, SHALL BE FROM THE SAME MANUFACTURER.

- (2) GRADE CHANGE BETWEEN GUTTER FLAG SLOPE AND THE CURB RAMP SLOPE SHALL NOT EXCEED 11%. MAXIMUM GUTTER FLAG SLOPE IS 4%. PROVIDE LONGITUDINAL DRAINAGE AROUND CURB AND AWAY FROM CURB RAMP. NO VERTICAL LIPS OR DISCONTINUITIES GREATER THAN 1/4 - INCH ARE ALLOWED. SLOPE OF CURB HEAD OPENING SHALL MATCH THE RAMP SLOPE, MINIMALLY 1.5% AND NOT TO EXCEED 7%. WHEN ADJACENT TO 1.5% LANDING, CONSTRUCT CURB HEAD OPENING AT 1.5% IN THE DIRECTION OF PEDESTRIAN TRAVEL.
- (3) AN 8.33% CURB RAMP SLOPE IS ALLOWABLE WITH FLATTENED GUTTER FLAG SLOPE AND NOT TO EXCEED 11% GRADE CHANGE.
- (4) ±0.5% CONSTRUCTION TOLERANCE IN SIDEWALK CROSS SLOPE. THE SIDEWALK CROSS SLOPE SHALL NOT EXCEED 2% WITHOUT PRIOR APPROVAL FROM THE ENGINEER.
- (6) PROVIDE A LEVEL LANDING (MAXIMUM 2% SLOPE) IN ANY DIRECTION OF PEDESTRIAN TRAVEL. STANDARD LEVEL LANDING SIZE IS 5 FEET BY 5 FEET.
- (10) INSTALL TRANSITION NOSE (INCIDENTAL TO OTHER PAY ITEMS). DO NOT MARK TRANSITION NOSE.
- (11) SLOPE SIDEWALK TOWARD LANDING AS SHOWN WHERE THERE IS NO TERRACE OR WHERE THE TERRACE WIDTH IS LESS THAN 6 FEET WIDE.
- (12) THE EDGE OF THE DETECTABLE WARNING FIELD NEAREST TO A RAILROAD CROSSING SHALL BE 1.5 FEET ±0.1' FROM THE FACE OF THE GATE ARM IF THE GATE ARM EXTENDS ACROSS THE SIDEWALK. WHERE THERE IS NO PEDESTRIAN GATE, THE EDGE OF THE DETECTABLE WARNING FIELD NEAREST TO THE RAILROAD CROSSING SHALL BE 15 FEET FROM THE NEAREST RAIL.
- (13) DO NOT INSTALL DETECTABLE WARNING FIELDS AT THE EDGES OF STEET-LEVEL PEDESTRIAN REFUGE ISLANDS IF A MINIMUM 2 FOOT CONCRETE SURFACE WITHOUT DETECTABLE WARNINGS (MEASURED IN THE DIRECTION OF PEDESTRIAN TRAVEL) CANNOT BE ACHIEVED.

LEGEND

- 1/2" EXPANSION JOINT SIDEWALK
- CONTRACTION JOINT FIELD LOCATED
- PAVEMENT MARKING CROSSWALK (WHITE)

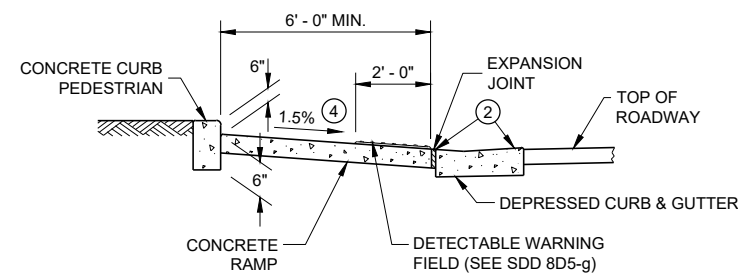

SECTION B - B FOR TYPE 7A

**CURB RAMPS
TYPE 5, 6, 7A, 7B & 8**

STATE OF WISCONSIN
DEPARTMENT OF TRANSPORTATION

6



SDD 08D05 - 20f



SDD 08D05 - 20f



SDD 08D05 - 20f




SDD 08D05 - 20f




	MIN.	MAX.
A	1.6"	2.4"
B	0.65"	1.5"
C	*	*
D	0.9"	1.4"

* THE C DIMENSION IS 50% TO 65% OF THE D DIMENSION.

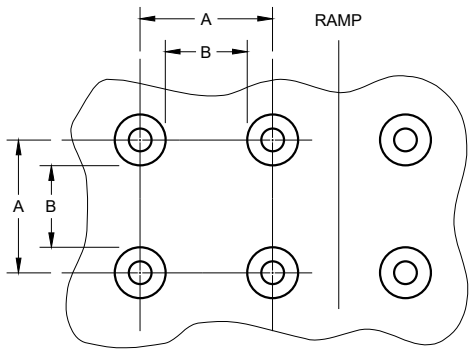


PLAN VIEW

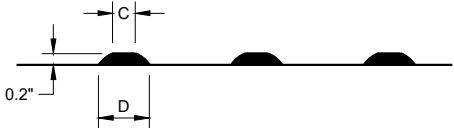


ELEVATION VIEW

TRUNCATED DOMES
DETECTABLE WARNING PATTERN DETAIL

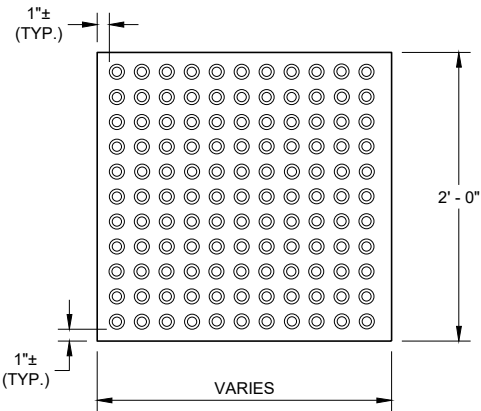

RECTANGULAR
PLATES

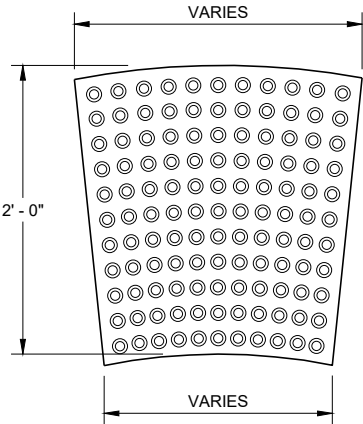

RADIAL
PLATES

PLAN VIEW
DETECTABLE WARNING FIELDS (TYPICAL)

GENERAL NOTES

DETECTABLE WARNING FIELDS THAT ARE INSTALLED AT A CURB RAMP SHALL BE FROM THE SAME MANUFACTURER.

PLACE ALL DETECTABLE WARNING FIELD SYSTEMS IN ACCORDANCE TO THE MANUFACTURER'S RECOMMENDATION.

FIELD CUTS AT INTERMEDIATE JOINTS WITHIN THE RADIAL DETECTABLE WARNING FILED ARE PROHIBITED.


DETERMINE FINAL RADIAL WARNING FIELD CONFIGURATION AND ITS INDIVIDUAL PLATE LOCATIONS. PERFORM PRE-LAYOUT PRIOR TO PLACEMENT IN PLASTIC CONCRETE. FOLLOW MANUFACTURER'S PRODUCT LIST AND INSTALLATION RECOMMENDATIONS.

FOR RADIAL DETECTABLE WARNING FIELD APPLICATIONS WHERE STANDARD RADIAL PLATES ARE NOT AVAILABLE AT AN INTERSECTION CURB RADIUS, A COMBINATION OF SQUARE OR RECTANGULAR PLATES AND RADIAL PLATES MAY BE USED TO FORM RADIAL CONFIGURATION. RADIAL WEDGE PLATES IN COMBINATION WITH SQUARE PLATES ARE ALSO ACCEPTABLE. FOLLOW MANUFACTURER'S RECOMMENDATIONS.


REFER TO CONTRACT AND STANDARD SPECIFICATIONS FOR FIELD CUTTING REQUIREMENTS.

DO NOT EMBED IN CONCRETE ANY FIELD-CUT PLATES WITH CUT EDGES SHORTER THAN 6 INCHES. CONSULT WITH MANUFACTURER FOR RE-DRILLING AND ANCHORING REQUIREMENTS OF FIELD-CUT PLATES.

15 FIELD SAW CUTS ALONG RADIAL DETECTABLE WARNING PLATES WILL BE NECESSARY TO MATCH EACH CURB RAMP EDGE. AVOID CUTTING THROUGH DOMES WHENEVER POSSIBLE. MAKE FIELD CUTS TRUE TO LINE AND WITHIN 1/8" DEVIATION. SMOOTH EDGES OF FIELD CUT PLATES.

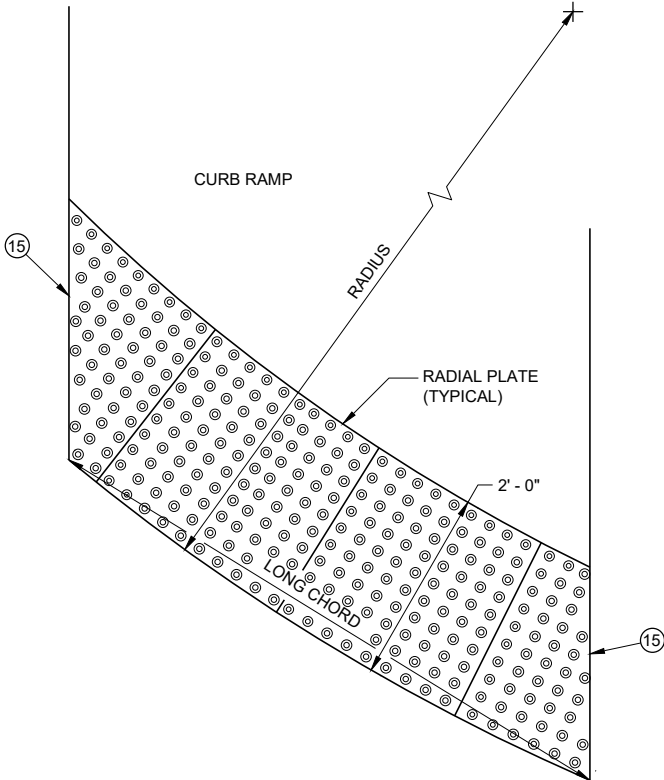

PLAN VIEW
RADIAL DETECTABLE
WARNING FIELD ATTRIBUTES

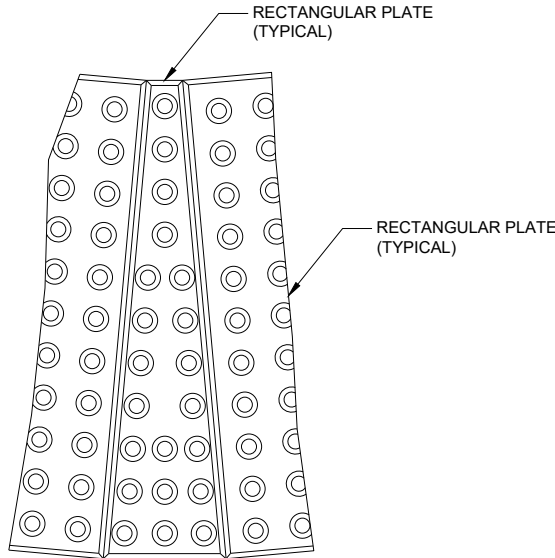

PLAN VIEW
RADIAL WEDGE PLATE
CONNECTION DETAIL

CURB RAMPS
RECTANGULAR AND RADIAL
DETECTABLE WARNING PLATES

STATE OF WISCONSIN
DEPARTMENT OF TRANSPORTATION

APPROVED
May 2019 /S/ Rodney Taylor
DATE ROADWAY STANDARDS DEVELOPMENT UNIT SUPERVISOR
FHWA 94

THE DIMENSIONS SHOWN ON THE TYPICAL CROSS SECTIONS WILL GOVERN IN THE EVENT THERE IS A CONFLICT WITH THE DETAILS SHOWN ON THIS DRAWING.

① FOLD OVER EXCESS GEOTEXTILE FABRIC AT THIS LOCATION.


② TOTAL FABRIC WIDTH IS 6'-3" FOR PAYMENT.



EDGEDRAIN AND BASE
AGGREGATE OPEN GRADED

STATE OF WISCONSIN
DEPARTMENT OF TRANSPORTATION



APPROVED
Sept. 2015 /S/ Peter Kemp, P.E.
DATE PAVEMENT SUPE 95
FHWA

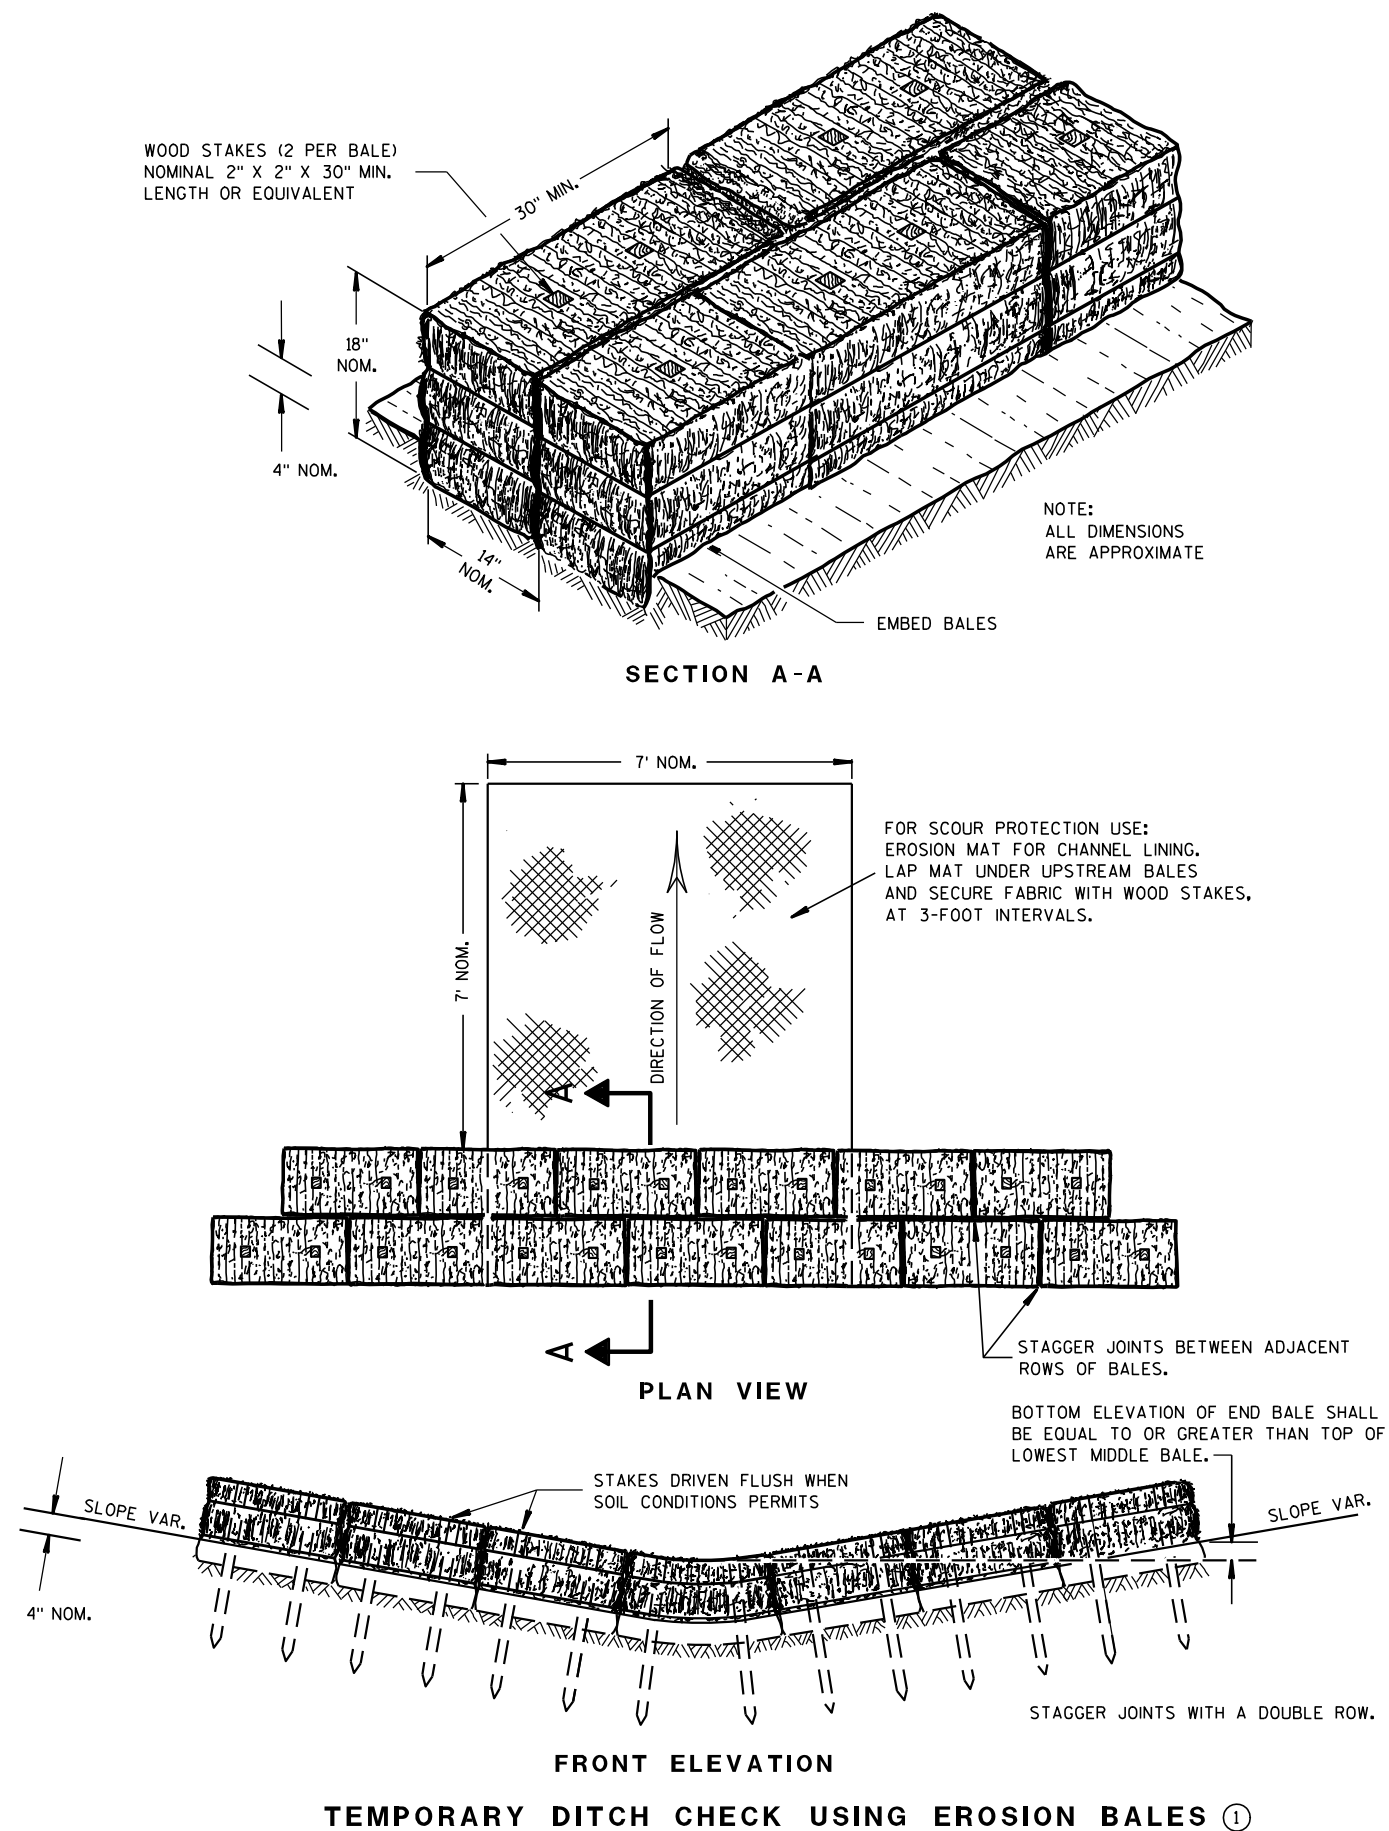

GENERAL NOTES

DETAILS OF CONSTRUCTION, MATERIALS AND WORKMANSHIP NOT SHOWN ON THIS DRAWING SHALL CONFORM TO THE PERTINENT REQUIREMENTS OF THE STANDARD SPECIFICATIONS AND THE APPLICABLE SPECIAL PROVISIONS.

- ① TEMPORARY DITCH CHECKS EITHER EROSION BALES OR MANUFACTURED SHALL BE PAID FOR UNDER THE BID ITEM OF TEMPORARY DITCH CHECK. THE DEPARTMENT WILL NOT PAY FOR TEMPORARY DITCH CHECKS CONSTRUCTED OF A SINGLE ROW OF EROSION BALES.

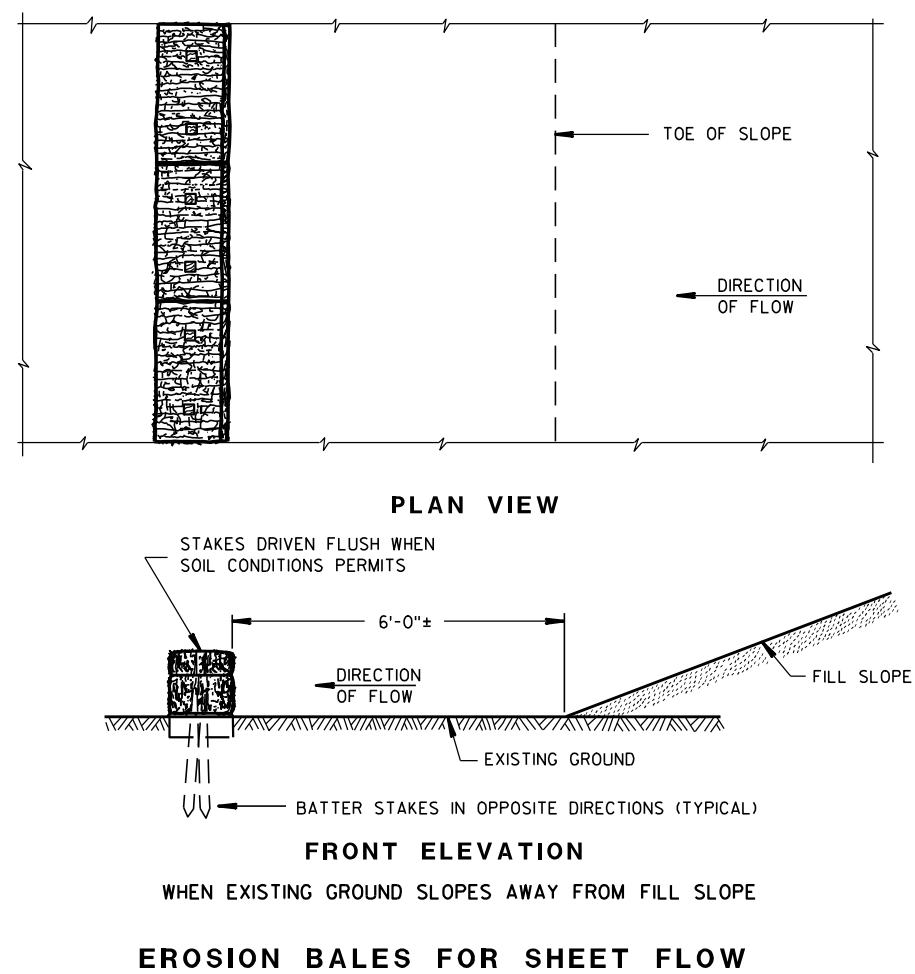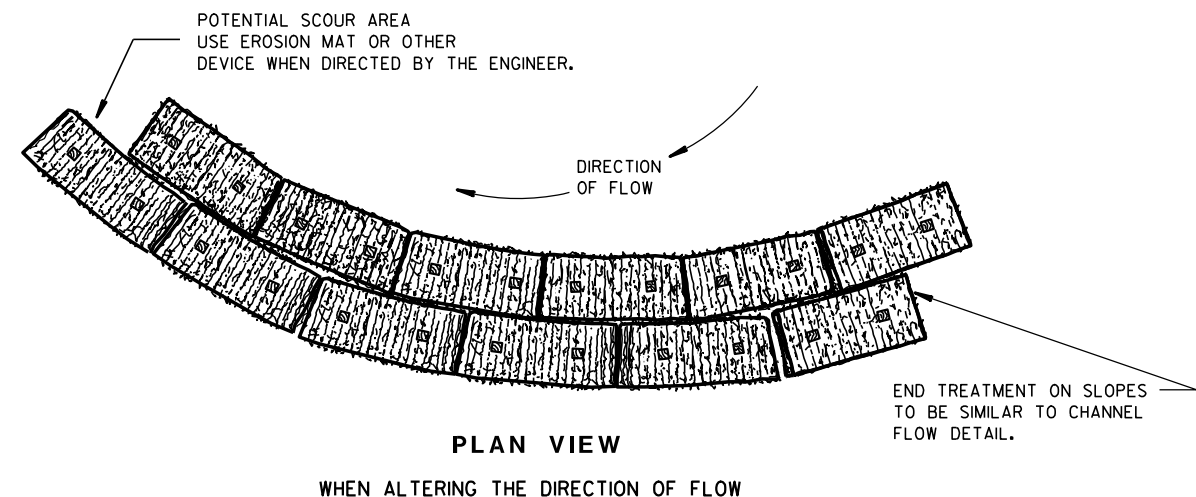TYPICAL INSTALLATIONS OF
EROSION BALES / TEMPORARY
DITCH CHECKS

STATE OF WISCONSIN
DEPARTMENT OF TRANSPORTATION

APPROVED


6/04/02
DATE/S/ Beth Conn
CHIEF ROADWAY DEVELOPER

ENGINEER

FHWA



- ① HORIZONTAL BRACE REQUIRED WITH 2" X 4" WOODEN FRAME OR EQUIVALENT AT TOP OF POSTS.
- ② FOR MANUAL INSTALLATIONS THE TRENCH SHALL BE A MINIMUM OF 4" WIDE & 6" DEEP TO BURY AND ANCHOR THE GEOTEXTILE FABRIC. FOLD MATERIAL TO FIT TRENCH AND BACKFILL & COMPACT TRENCH WITH EXCAVATED SOIL.
- ③ WOOD POSTS SHALL BE A MINIMUM SIZE OF 1½" X 1½" OF OAK OR HICKORY.
- ④ SILT FENCE TO EXTEND ACROSS THE TOP OF THE PIPE.
- ⑤ CONSTRUCT SILT FENCE FROM A CONTINUOUS ROLL IF POSSIBLE BY CUTTING LENGTHS TO AVOID JOINTS. IF A JOINT IS NECESSARY USE ONE OF THE FOLLOWING TWO METHODS; A) OVERLAP THE END POSTS AND TWIST, OR ROTATE, AT LEAST 180 DEGREES, B) HOOK THE END OF EACH SILT FENCE LENGTH.

 

SILT FENCE

STATE OF WISCONSIN
DEPARTMENT OF TRANSPORTATION



APPROVED
4-29-05
DATE

/S/ Beth Connolly
CHIEF ROADWAY DEVELOPMENT

97

ENGINEER

FHWA

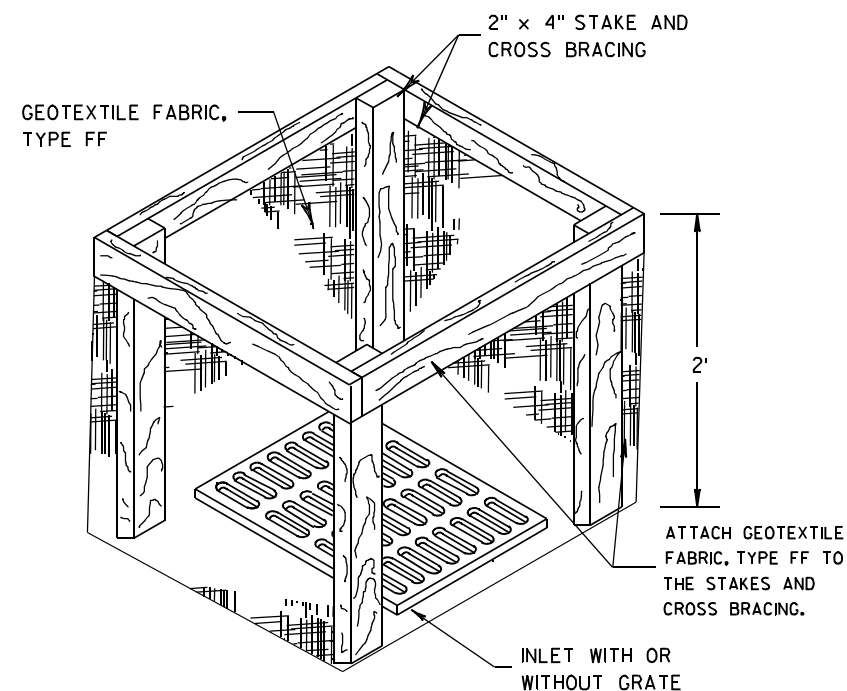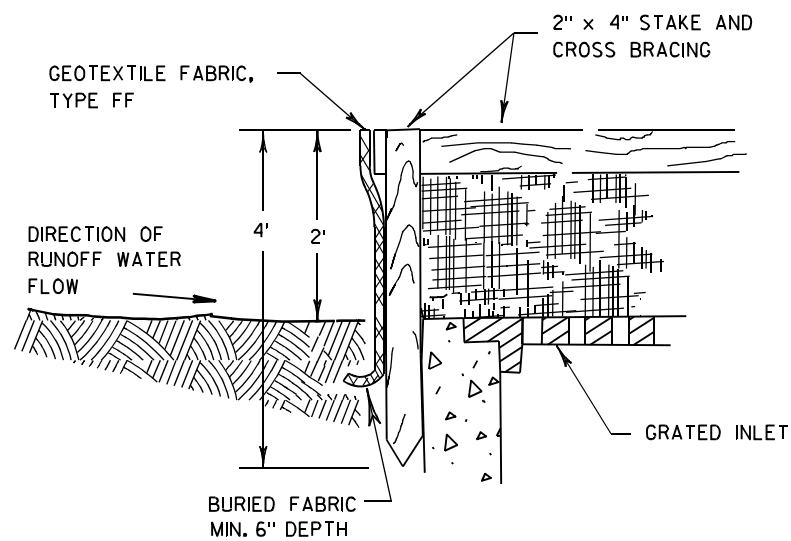

INLET PROTECTION, TYPE A


GENERAL NOTES

INLET PROTECTION DEVICES SHALL BE MAINTAINED OR REPLACED AT THE DIRECTION OF THE ENGINEER.

MANUFACTURED ALTERNATIVES APPROVED AND LISTED ON THE DEPARTMENT'S EROSION CONTROL PRODUCT ACCEPTABILITY LIST MAY BE SUBSTITUTED.


WHEN REMOVING OR MAINTAINING INLET PROTECTION, CARE SHALL BE TAKEN SO THAT THE SEDIMENT TRAPPED ON THE GEOTEXTILE FABRIC DOES NOT FALL INTO THE INLET. ANY MATERIAL FALLING INTO THE INLET SHALL BE REMOVED IMMEDIATELY.

- ① FINISHED SIZE, INCLUDING FLAP POCKETS WHERE REQUIRED, SHALL EXTEND A MINIMUM OF 10" AROUND THE PERIMETER TO FACILITATE MAINTENANCE OR REMOVAL.
- ② FOR INLET PROTECTION, TYPE C (WITH CURB BOX), AN ADDITIONAL 18" OF FABRIC IS WRAPPED AROUND THE WOOD AND SECURED WITH STAPLES. THE WOOD SHALL NOT BLOCK THE ENTIRE HEIGHT OF THE CURB BOX OPENING.
- ③ FLAP POCKETS SHALL BE LARGE ENOUGH TO ACCEPT WOOD 2X4.

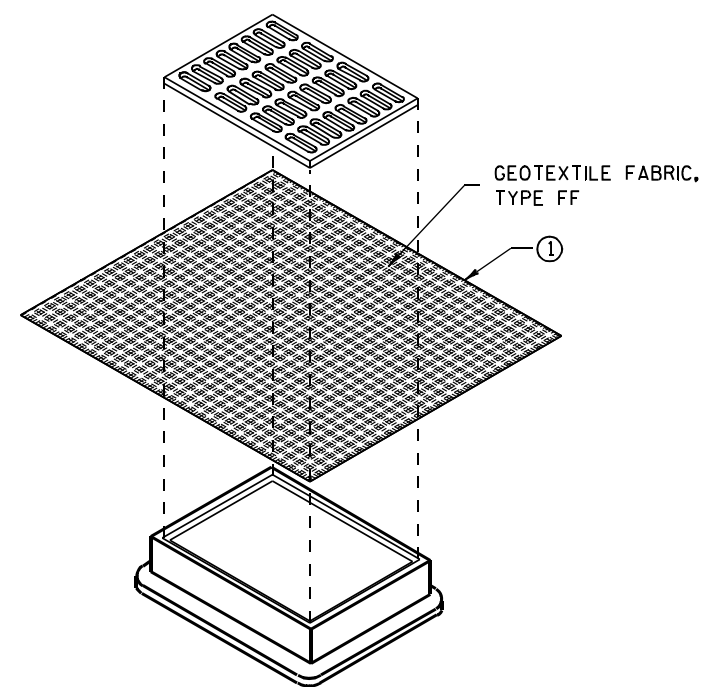

**INLET PROTECTION, TYPE B
(WITHOUT CURB BOX)**

(CAN BE INSTALLED IN ANY INLET WITHOUT A CURB BOX)

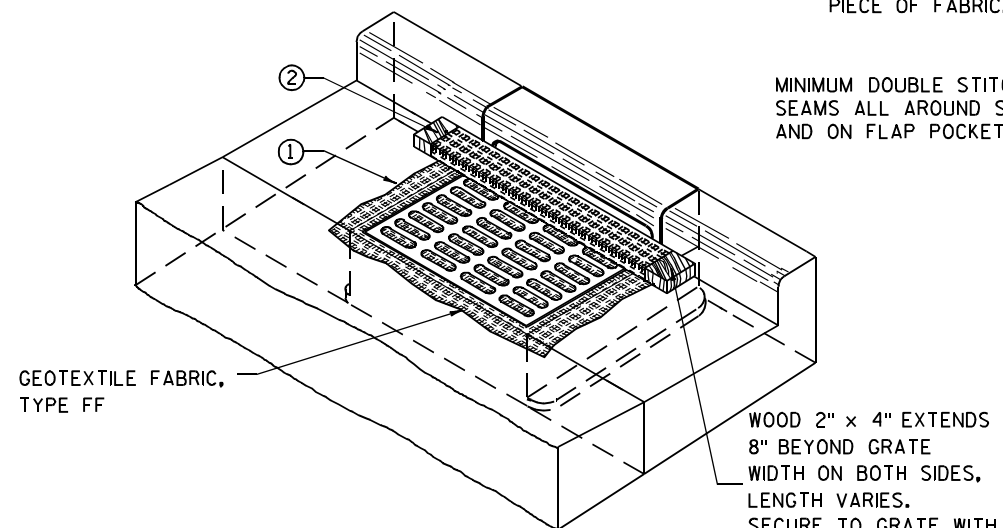

INLET PROTECTION, TYPE C (WITH CURB BOX)

INSTALLATION NOTES

TYPE B & C

TRIM EXCESS FABRIC IN THE FLOW LINE TO WITHIN 3" OF THE GRATE.


THE CONTRACTOR SHALL DEMONSTRATE A METHOD OF MAINTENANCE, USING A SEWN FLAP, HAND HOLDS OR OTHER METHOD TO PREVENT ACCUMULATED SEDIMENT FROM ENTERING THE INLET.

TYPE D

DO NOT INSTALL INLET PROTECTION TYPE D IN INLETS SHALLOWER THAN 30", MEASURED FROM THE BOTTOM OF THE INLET TO THE TOP OF THE GRATE.

TRIM EXCESS FABRIC IN THE FLOW LINE TO WITHIN 3" OF THE GRATE.


THE INSTALLED BAG SHALL HAVE A MINIMUM SIDE CLEARANCE, BETWEEN THE INLET WALLS AND THE BAG, MEASURED AT THE BOTTOM OF THE OVERFLOW HOLES, OF 3". WHERE NECESSARY THE CONTRACTOR SHALL CINCH THE BAG, USING PLASTIC ZIP TIES, TO ACHIEVE THE 3" CLEARANCE. THE TIES SHALL BE PLACED AT A MAXIMUM OF 4" FROM THE BOTTOM OF THE BAG.

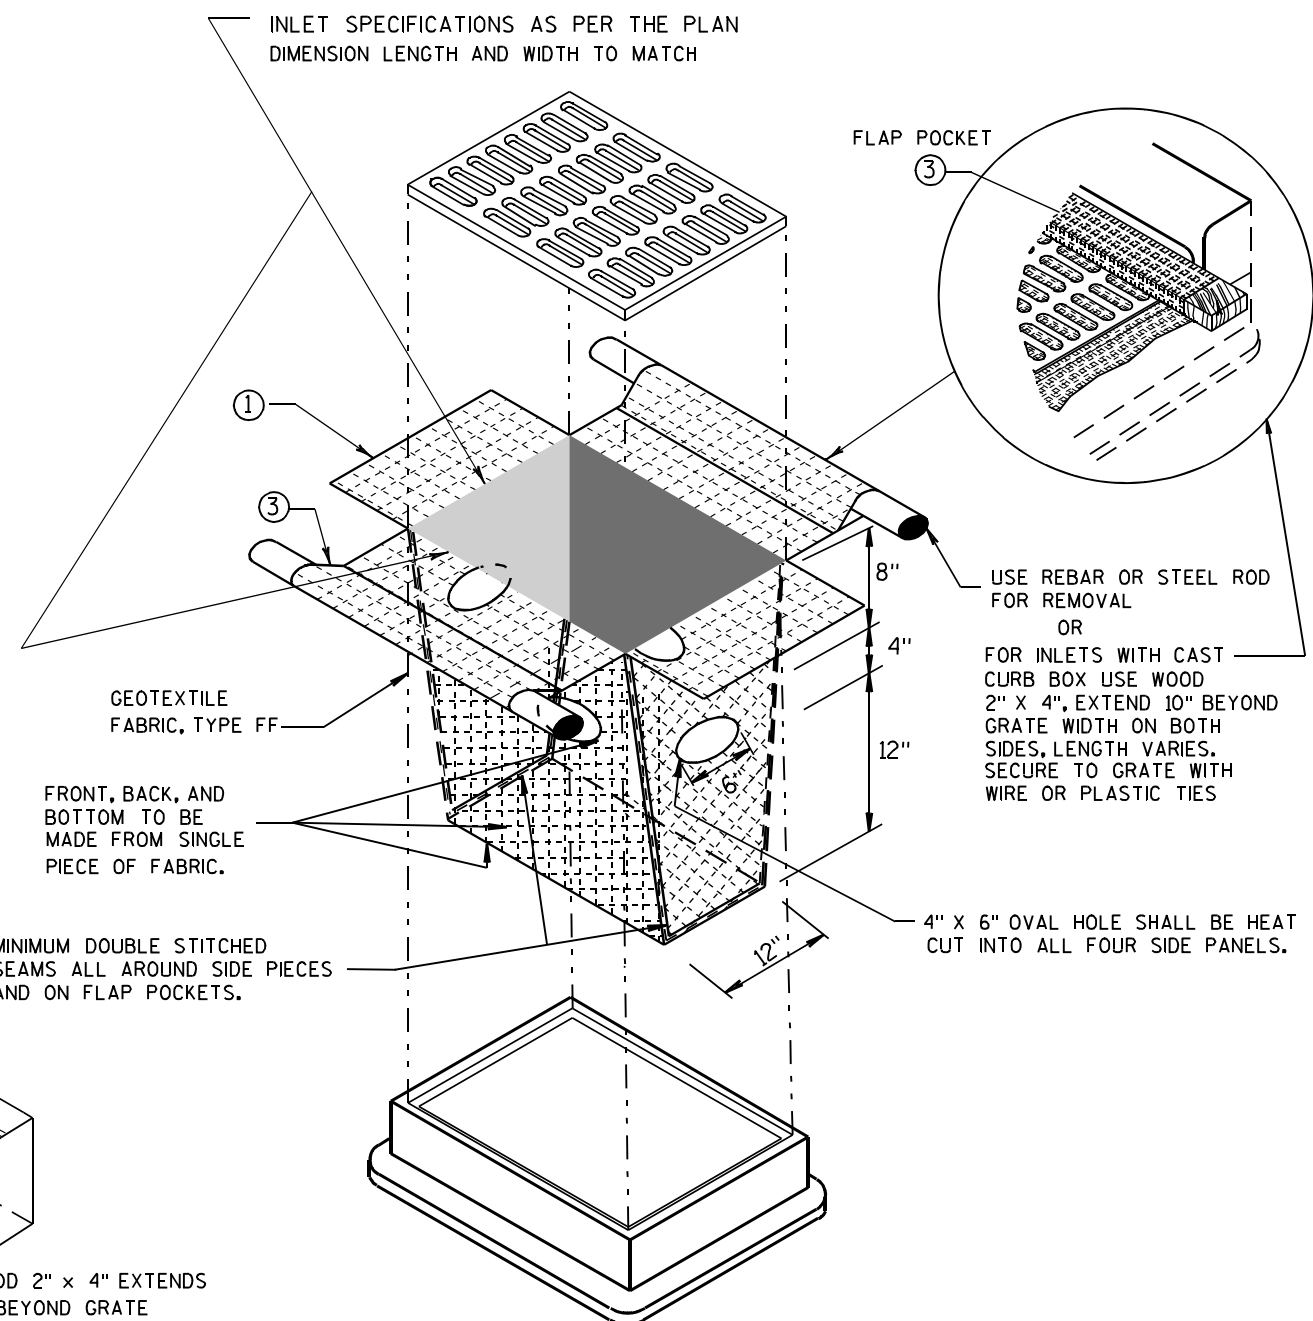


INLET PROTECTION, TYPE D

(CAN BE INSTALLED IN ANY INLET TYPE WITH OR WITHOUT A CURB BOX AS PER NOTE ②)

INLET PROTECTION TYPE A, B, C, AND D	
STATE OF WISCONSIN DEPARTMENT OF TRANSPORTATION	
APPROVED 10/16/02 DATE	/S/ Beth Connolly 98 CHIEF ROADWAY DEVELOPMENT ENGINEER
FHWA	

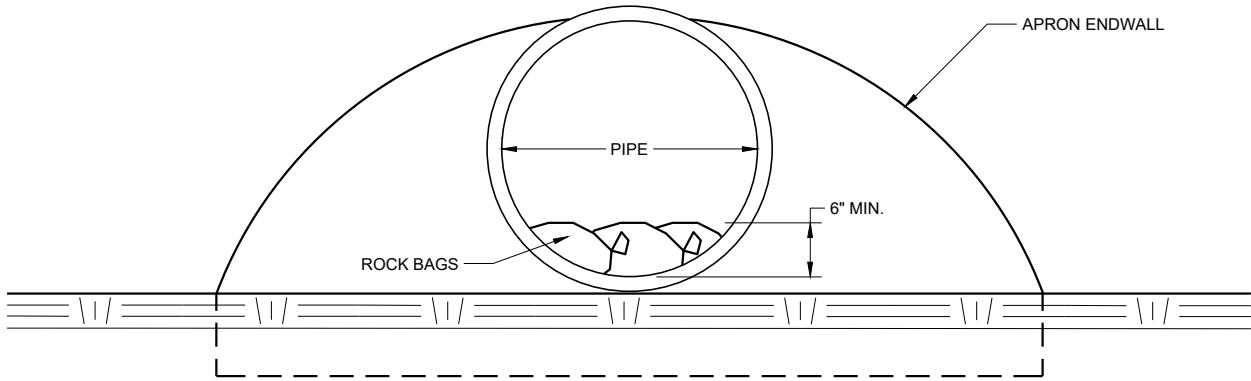


END VIEW

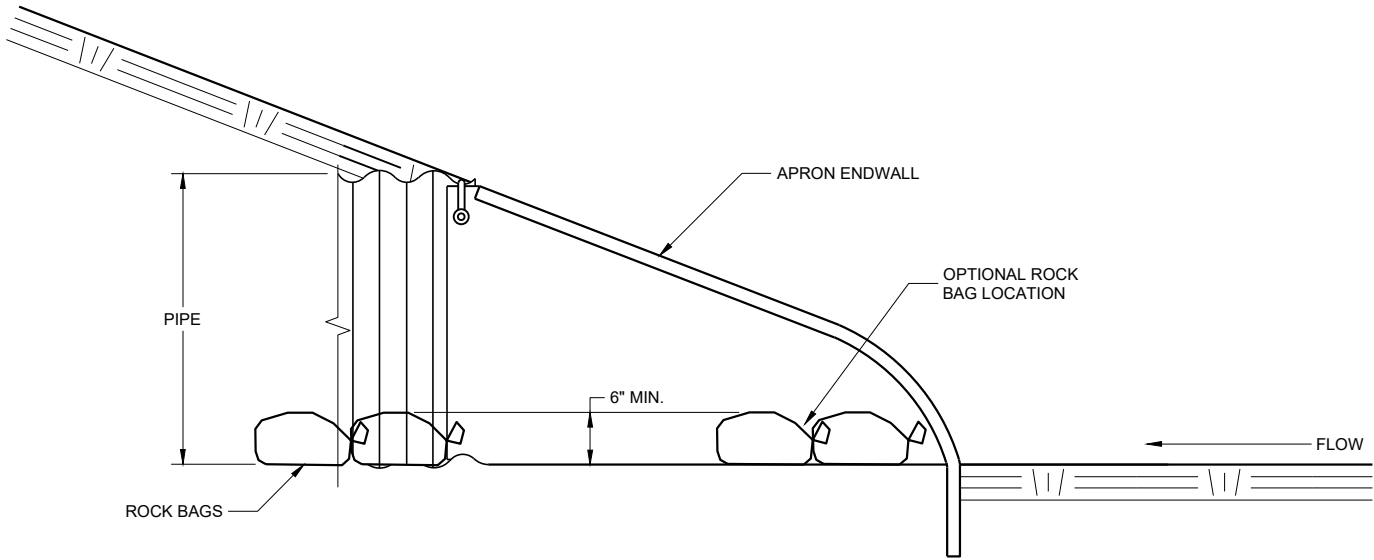

SIDE VIEW


CULVERT PIPE CHECK
(INSTALL ON INLET END ONLY)

CULVERT PIPE CHECK	
STATE OF WISCONSIN DEPARTMENT OF TRANSPORTATION	
APPROVED May 2019 DATE	/S/ Daniel Schave EROSION CONTROL ENGR 99
FHWA	

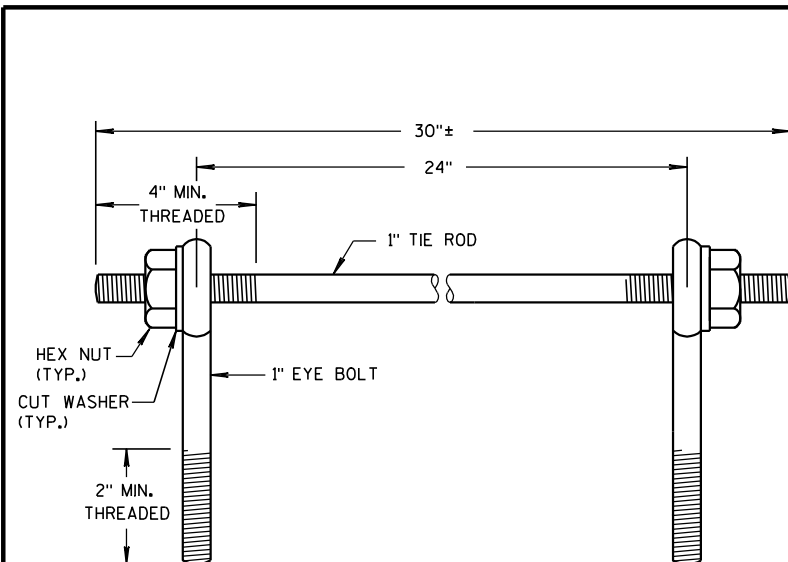

EYE BOLTS AND TIE ROD

EYE BOLT AND TIE ROD ASSEMBLY (ALTERNATE NO. 1)

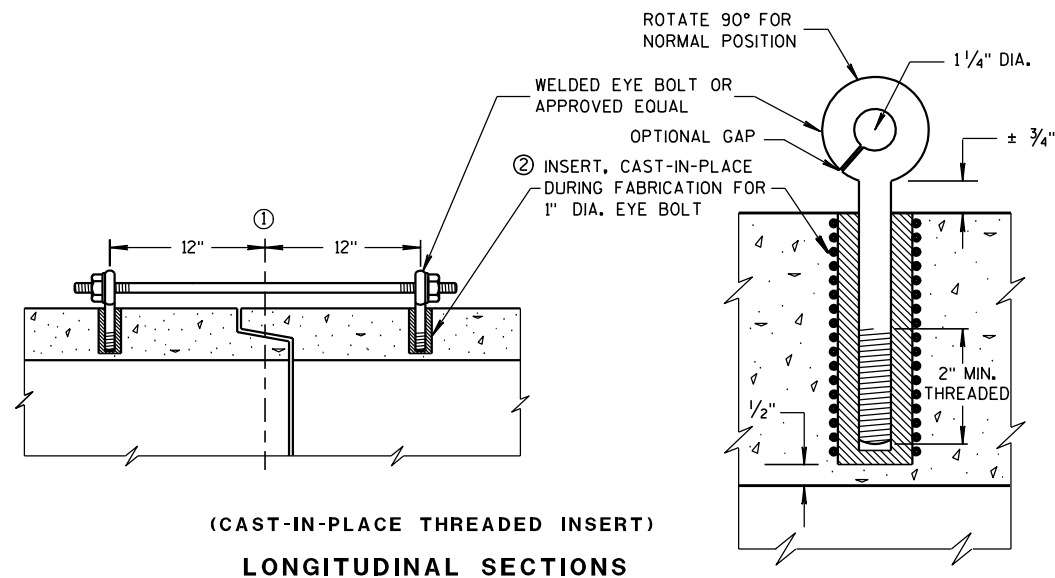(CAST-IN-PLACE THREADED INSERT)
LONGITUDINAL SECTIONS

GENERAL NOTES


DETAILS OF CONSTRUCTION, MATERIALS, AND WORKMANSHIP NOT SHOWN ON THIS DRAWING SHALL CONFORM TO THE PERTINENT REQUIREMENTS OF THE STANDARD SPECIFICATIONS AND APPLICABLE SPECIAL PROVISIONS.

CONCRETE CULVERT AND STORM SEWER PIPE SHALL BE TIED TOGETHER IN THE MANNER ILLUSTRATED BY THIS DETAIL AT LOCATIONS DESIGNATED IN THE STANDARD SPECIFICATIONS AND THE PLAN. THE CONTRACTOR MAY USE EITHER ALTERNATE 1, 2 OR 3 FOR DRAINAGE STRUCTURES. ONLY ALTERNATE 1 AND 3 MAY BE USED FOR CATTLE PASSES, UNLESS OTHERWISE STATED IN THE CONTRACT. THE MATERIALS, FABRICATION AND WORK NECESSARY TO TIE THE PIPE BY THIS DETAIL WILL BE CONSIDERED INCIDENTAL TO THE PIPE AND APRON ENDWALLS IF REQUIRED.


DETAILED DRAWINGS FOR PROPOSED ALTERNATE DESIGNS FOR JOINT TIES SHALL BE SUBMITTED TO THE ENGINEER FOR APPROVAL.

JOINT TIES TO BE HOT-DIP GALVANIZED PER ASTM A 153.

- ① ϕ OF TONGUE AND GROOVE OR BELL AND SPIGOT JOINTS.
- ② THE INSIDE OF THE THREADED INSERTS SHALL BE CLEAN TO ALLOW THE INSERTION OF THREADED EYE BOLTS.
- ③ HOLES SHALL BE CAST-IN-PLACE OR DRILLED 12 INCHES FROM ϕ OF TONGUE AND GROOVE.
- ④ BOLT PROJECTION INSIDE OF PIPE SHALL NOT EXCEED 2 INCHES.
- ⑤ OPENING TO BE ROD DIAMETER PLUS 1 INCH.
- ⑥ LENGTH ADEQUATE TO EXTEND TO WITHIN $\frac{1}{2}$ INCH OF THE INNER SURFACE OF THE PIPE.

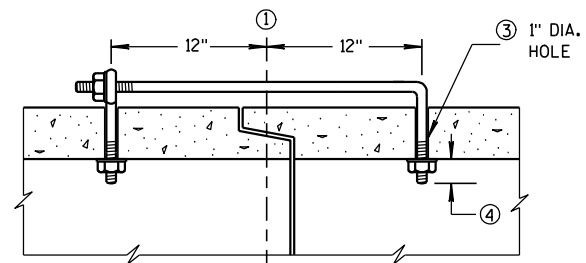


(TONGUE & GROOVE PIPE)

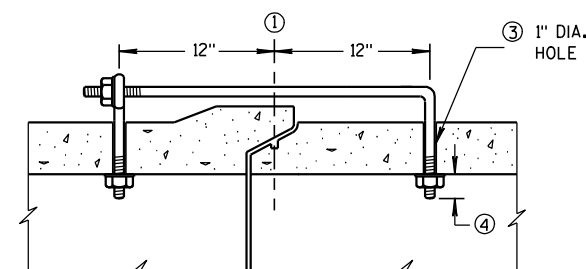(MODIFIED BELL PIPE)
LONGITUDINAL SECTION

EYE BOLT DIMENSION TABLE

PIPE SIZE	L = LENGTH	
	TONGUE & GROOVE PIPE	MODIFIED BELL PIPE
18" TO 24"	4 1/2"	6 1/4"
30"	5"	7"
36"	5 1/2"	7"
42"	6"	
48"	6 1/2"	
60"	7 1/2"	
66"	8"	

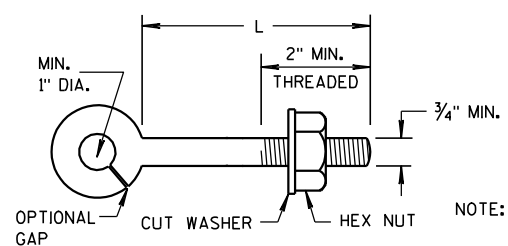


EYE BOLT

NOTE: TWO EYE BOLTS MAY BE USED WITH A 30" LONG THREADED ROD IN LIEU OF THE 90° BENT TIE ROD.

(JOINT TIES FOR 18" TO 66" DIA. CONCRETE PIPE)

EYE BOLT AND TIE ROD ASSEMBLY (ALTERNATE NO. 2)

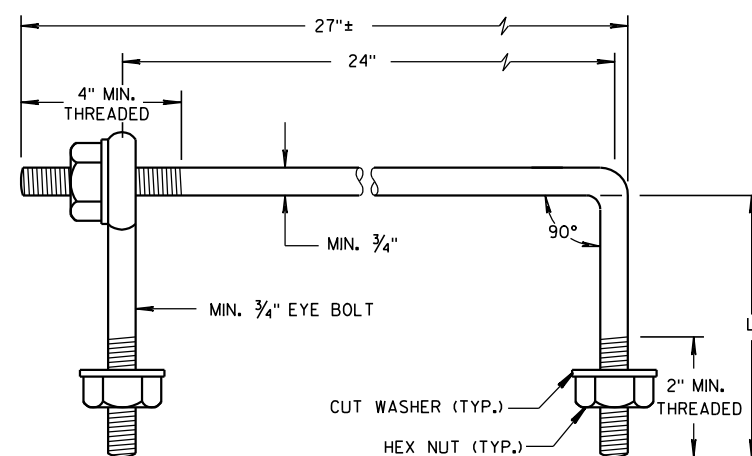


EYE BOLT AND TIE ROD


ADJUSTABLE TIE ROD TABLE

PIPE DIAMETER	TIE ROD DIAMETER	D	L ₁	N
12-60	5/8	5/8	5	1/2
66-84	3/4	3/4	5	1/2
90-108	1	1	7	1 1/16

DIMENSIONS SHOWN ARE IN INCHES

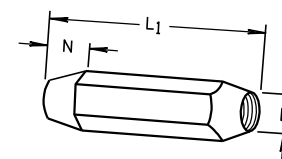


TAPERED

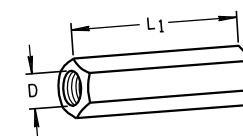

PLAIN

RIGHT AND LEFT THREADS


SLEEVE NUTS

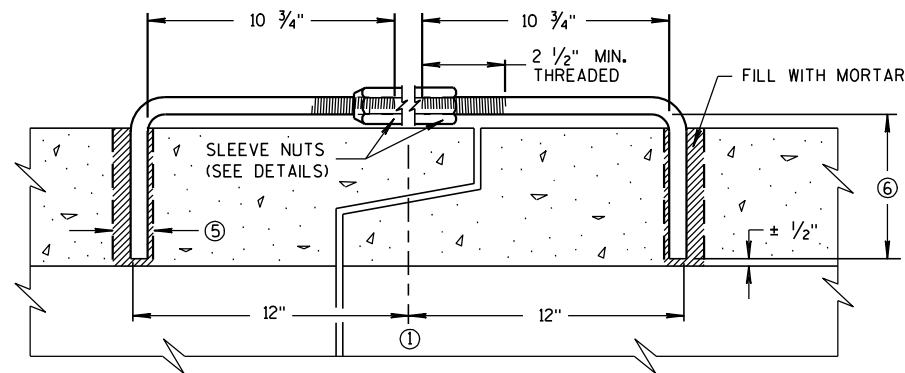

LONGITUDINAL SECTION


(JOINT TIES FOR 12" TO 108" DIA. CONCRETE PIPE)

ADJUSTABLE TIE ROD (ALTERNATE NO. 3)

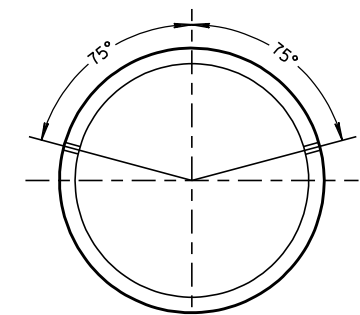

PLACEMENT OF (2) CAST-IN-PLACE INSERTS OR HOLES DURING FABRICATION FOR PIPE SECTIONS REQUIRING TIE RODS

TRANSVERSE SECTION

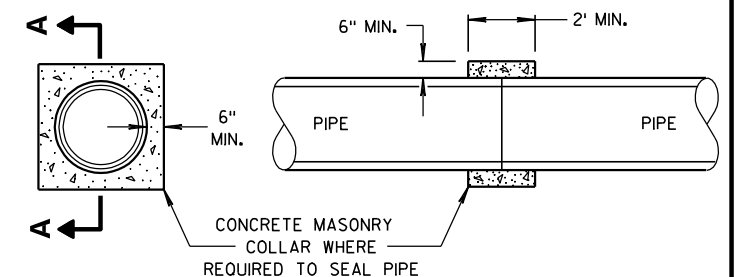

SECTION A-A

CONCRETE COLLAR DETAIL

JOINT TIES FOR CONCRETE
PIPE AND CONCRETE
COLLAR DETAIL

STATE OF WISCONSIN
DEPARTMENT OF TRANSPORTATION


APPROVED

6/5/2012


DATE

FHWA

/S/ Jerry H. Zogg
ROADWAY STANDARDS 100
ENGINEER

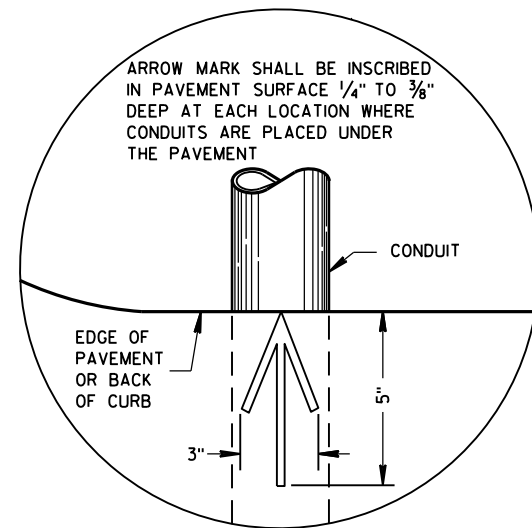

PLAN VIEW
ARROW MARK

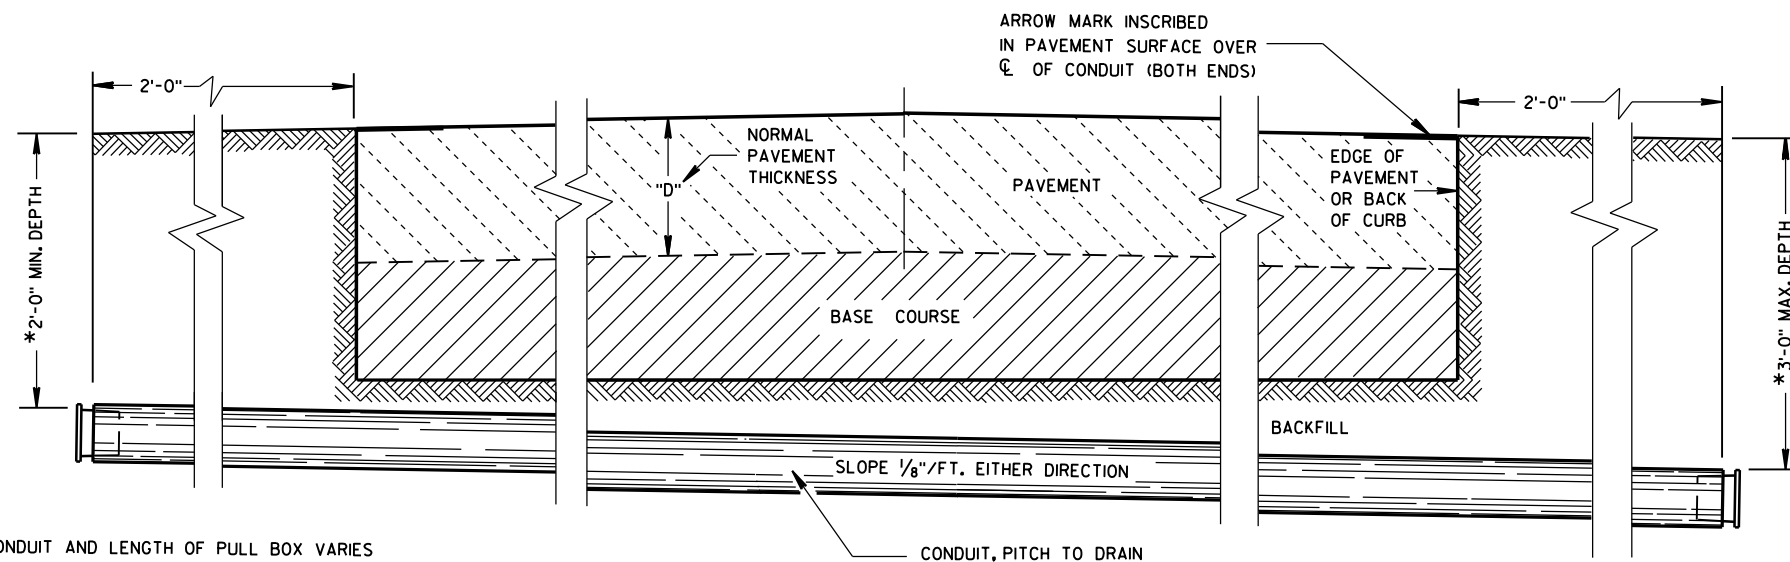

SIDE ELEVATION
DETAIL FOR CONDUIT UNDER PAVED HIGHWAYS

*DEPTH OF CONDUIT AND LENGTH OF PULL BOX VARIES
WITH HEIGHT OF CURB USED. ALSO SEE PULL BOX S.D.D. 9B4

GENERAL NOTES

DETAILS OF CONSTRUCTION, MATERIALS AND WORKMANSHIP NOT SHOWN ON THIS DRAWING SHALL CONFORM TO THE PERTINENT REQUIREMENTS OF THE CONTRACT.

METALLIC (STANDARD SPECIFICATION 652.2.2) OR NONMETALLIC (STANDARD SPECIFICATION 652.2.3) CONDUIT SHALL BE FURNISHED AND PLACED AS SHOWN.

DEPTH OF CONDUIT INSTALLED BELOW THE TRAVELED WAY SHALL BE 24 INCHES MINIMUM AND 36 INCHES MAXIMUM.

DEPTH OF CONDUIT INSTALLED THAT IS NOT BELOW THE TRAVELED WAY SHALL BE 18 INCHES MINIMUM AND 36 INCHES MAXIMUM.

ANY EXCEPTION TO THE MAXIMUM DEPTH SHALL BE ONLY WITH THE WRITTEN APPROVAL OF THE ENGINEER.

THE TRENCH SHALL NOT BE BACKFILLED PRIOR TO INSPECTION OF THE CONDUIT.

ALL METALLIC CONDUIT RACEWAY ENDS SHALL BE REAMED AND THREADED.

ALL METALLIC CONDUIT IN WHICH WIRE OR CABLE IS TO BE INSTALLED SHALL BE BUSHED WITH APPROVED THREADED BUSHINGS BEFORE INSTALLATION OF THE WIRE OR CABLE.

ALL METALLIC CONDUITS IN WHICH WIRE OR CABLE IS NOT TO BE INSTALLED SHALL BE CAPPED WITH THREADED PROTECTIVE CAPS, AS APPROVED BY THE ENGINEER.

ALL NONMETALLIC CONDUIT SHALL BE CAPPED OR PLUGGED IMMEDIATELY AFTER INSTALLATION AND SHALL REMAIN CAPPED OR PLUGGED UNTIL WIRE/CABLES ARE INSTALLED.

NONMETALLIC CONDUITS IN WHICH WIRE OR CABLE IS NOT BEING INSTALLED SHALL REMAIN CAPPED OR PLUGGED.

BENDING OF PVC ELECTRICAL CONDUIT SHALL BE ACCOMPLISHED BY USING A BLANKET OR EMERSION TYPE TANK DESIGNED FOR THE PURPOSE OF BENDING PVC ELECTRICAL CONDUIT.

ALL CUT ENDS SHALL BE TRIMMED INSIDE AND OUTSIDE TO REMOVE ALL ROUGH EDGES ON NONMETALLIC CONDUIT. (SEE NEC 347.5)

WHEN REQUIRED TO CONNECT NONMETALLIC CONDUIT TO METALLIC CONDUIT, ONLY U.L. LISTED ADAPTER FITTINGS SHALL BE USED.

PRIOR TO CONDUIT ACCEPTANCE, CONDUIT CAPS OR PLUGS SHALL BE REMOVED, AND THE CAPS, PLUGS AND CONDUIT ENDS SHALL BE THOROUGHLY CLEANED AND THEN THE CAPS OR PLUGS REINSTALLED TO ENSURE THAT THE CAPS OR PLUGS CAN BE EASILY REMOVED IN THE FUTURE.

ALL CONDUIT BEING FURNISHED AND INSTALLED SHALL HAVE THE U.L. LABEL FIRMLY ATTACHED.

CONDUIT RUNS SHALL BE THE SAME SIZE OF CONDUIT FROM ONE END TO THE OTHER (FROM PULL BOX TO PULL BOX-OR-JUNCTION BOX TO JUNCTION BOX-OR-BASE TO BASE, ETC.).

TRACER WIRE SHALL BE INSTALLED AS STATED IN THE STANDARD SPECIFICATION, ITEM 652.3.1.1.

ALL CONDUIT RUNS SHALL BE STRAIGHT (WITHOUT BENDS) FROM PULL BOX TO PULL BOX, PULL BOX TO BASE AND BASE TO BASE AS SHOWN ON THE PLANS.

CONDUIT

STATE OF WISCONSIN
DEPARTMENT OF TRANSPORTATION

APPROVED
March, 2017 /S/ Ahmet Demirbilek
DATE STATE ELECTRICAL 101
FHWA

TABLE OF NOMINAL DIMENSIONS AND WEIGHTS

DIMENSION IN INCHES		CORRUGATED STEEL PIPE								
PIPE DIAMETER (INSIDE)	A	12	12	12	18	18	18	24	24	24
PIPE LENGTH **	B	24	30	36	24	30	36	36	42	48
WALL THICKNESS	C	0.064	0.064	0.064	0.064	0.064	0.064	0.064	0.064	0.064
COVER	D	10 1/4	10 1/4	10 1/4	16 1/4	16 1/4	16 1/4	22 1/4	22 1/4	22 1/4
FRAME	E	14 1/2	14 1/2	14 1/2	20 1/2	20 1/2	20 1/2	26 1/2	26 1/2	26 1/2
FRAME	F	8 1/2	8 1/2	8 1/2	14 1/2	14 1/2	14 1/2	20 1/2	20 1/2	20 1/2
FRAME	G	11 1/2	11 1/2	11 1/2	17 1/2	17 1/2	17 1/2	23 1/2	23 1/2	23 1/2
WEIGHT IN POUNDS *										
FRAME AND COVER		60	60	60	110	110	110	155	155	155

* THE ACTUAL WEIGHT OF THE MANHOLE FRAME AND COVER MAY VARY WITHIN 5 PERCENT PLUS OR MINUS OF THE WEIGHTS SHOWN.

** NORMALLY USED LENGTHS. THE PROJECT ENGINEER SHALL DETERMINE IF PIPE LENGTHS, OTHER THAN THOSE SPECIFIED, SHALL BE USED, TO A MAXIMUM OF 48" (CONTINUOUS LENGTH, NON-SPLICED). THE ADDITIONAL LENGTH SHALL BE INCIDENTAL TO THE PULL BOX BID PRICE.

GENERAL NOTES

DETAILS OF CONSTRUCTION, MATERIALS AND WORKMANSHIP NOT SHOWN ON THIS DRAWING SHALL CONFORM TO THE PERTINENT REQUIREMENTS OF THE CONTRACT.

ALL FRAMES AND COVERS SHALL BE HEAVY DUTY TYPE, SUITABLE FOR VEHICULAR TRAFFIC LOADS.

PULL BOXES LOCATED IN THE ROADWAYS SHALL HAVE LOCKING COVERS.






ENTRANCE HOLES INTO PULL BOXES SHALL BE CUT WITH A CIRCULAR HOLE SAW OR HYDRAULIC CONDUIT PUNCH. HOLE SIZE SHALL BE THE OUTSIDE DIAMETER OF THE CONDUIT THAT IS TO FIT IN THE OPENING PLUS NO MORE THAN 1/4".

THE CONTRACTOR SHALL NOT INSTALL WIRE IN ANY PULL BOX UNTIL ITS INSTALLATION HAS BEEN INSPECTED AND ACCEPTED BY THE ENGINEER.

GROUNDING LUGS (MECHANICAL CONNECTORS) SHALL BE U.L. LISTED AND APPROVED FOR USE WITH COPPER WIRE.


ALL METALLIC CONDUIT IN WHICH WIRE AND/OR CABLE IS TO BE INSTALLED, SHALL BE BUSHED BEFORE INSTALLATION OF THE WIRE AND/OR CABLE.

WHEN PULL BOXES ARE INSTALLED FOR FUTURE USE, DO NOT INSTALL THE EQUIPMENT GROUNDING LUG. THE EQUIPMENT GROUNDING LUG, THE EQUIPMENT GROUNDING ELECTRODE AND THE EQUIPMENT GROUNDING CONDUCTOR SHALL BE REQUIRED AND INSTALLED UNDER A FUTURE WIRING CONTRACT.

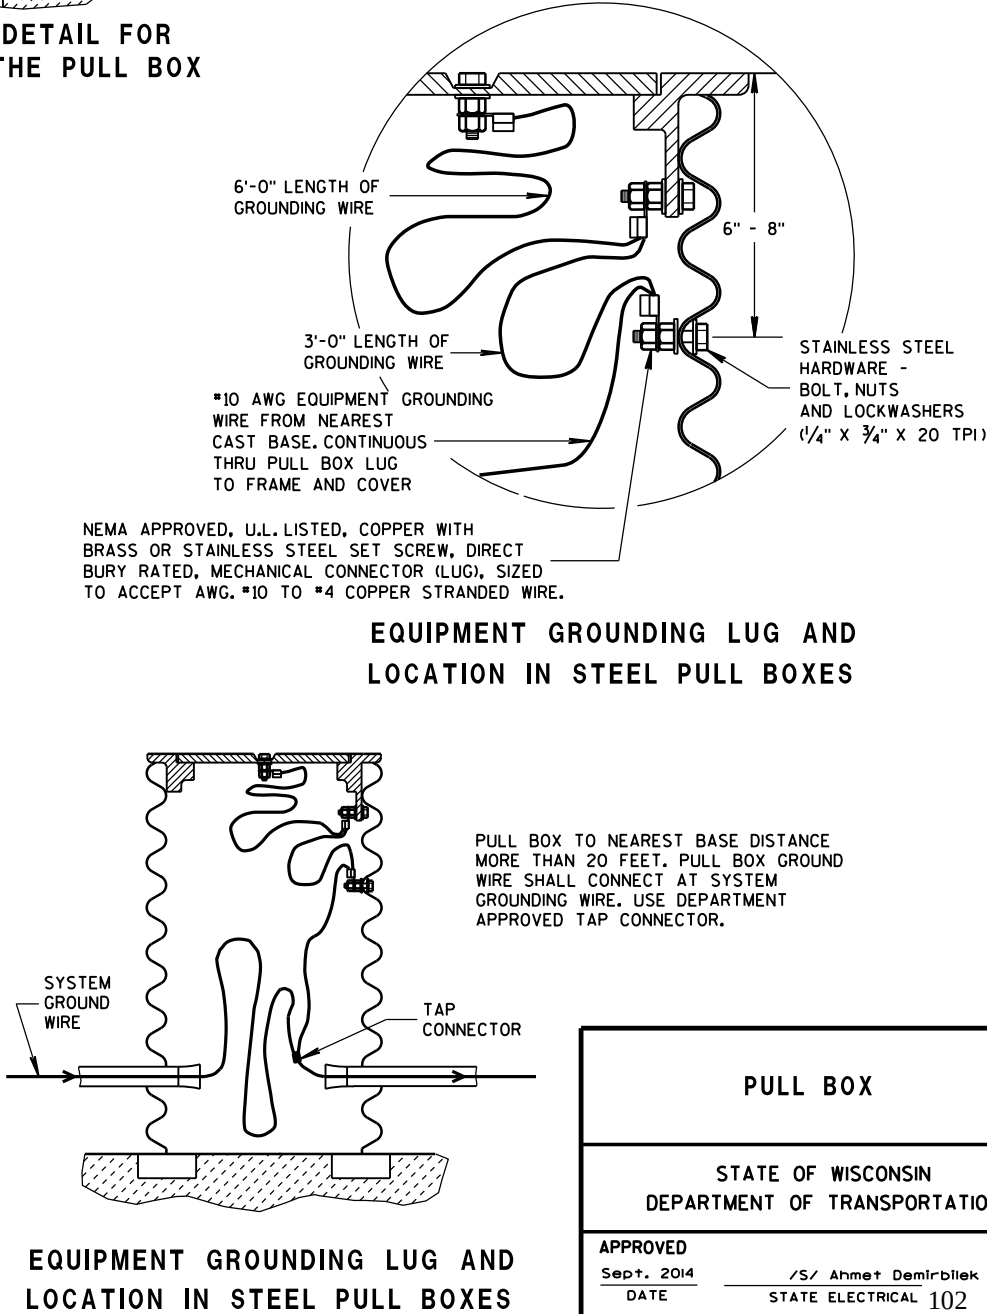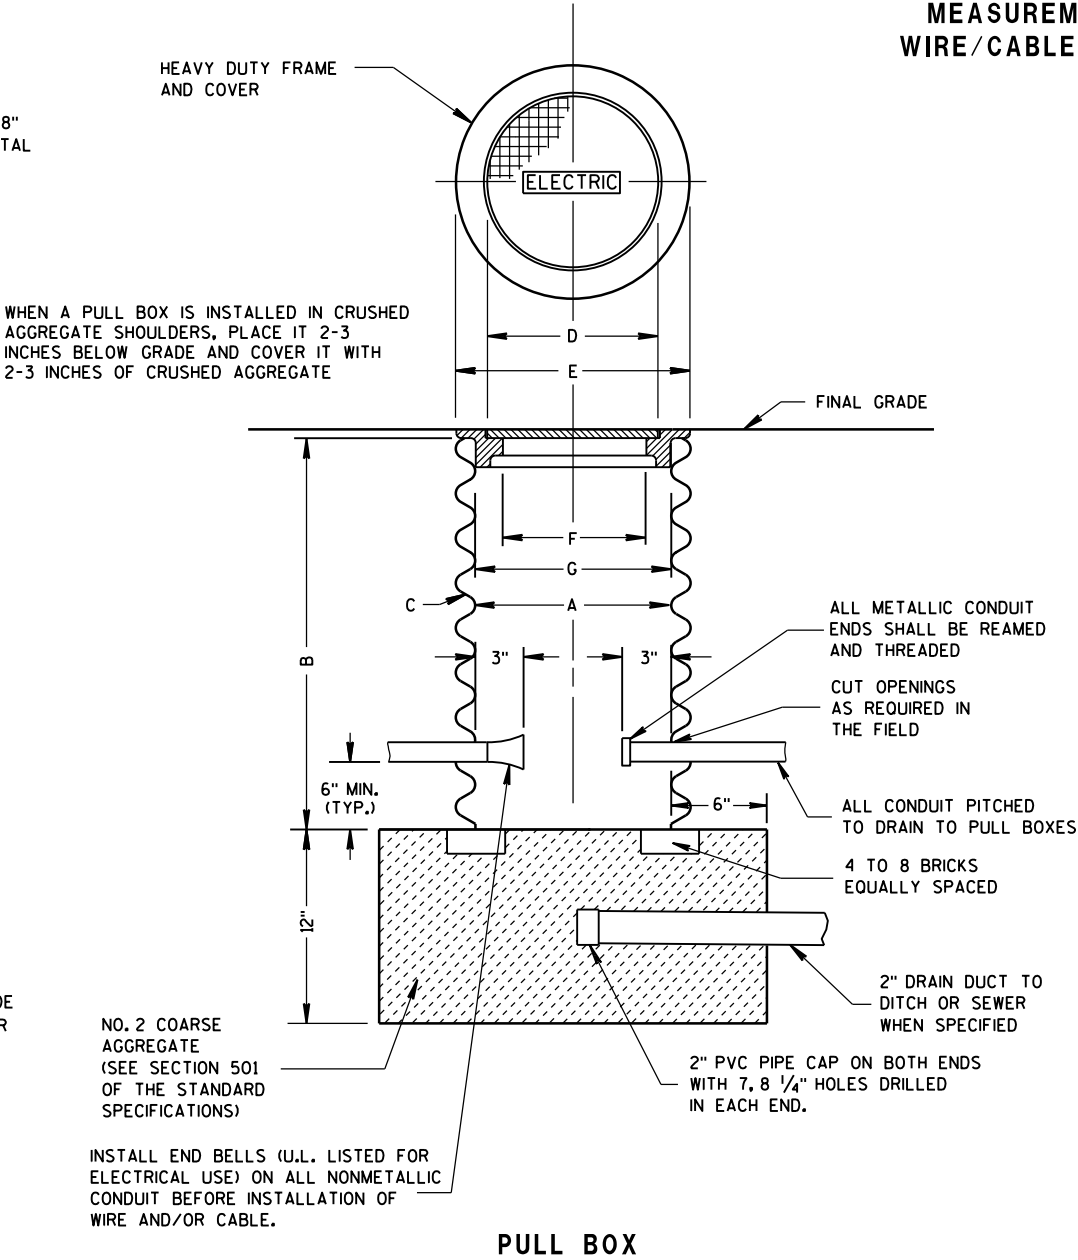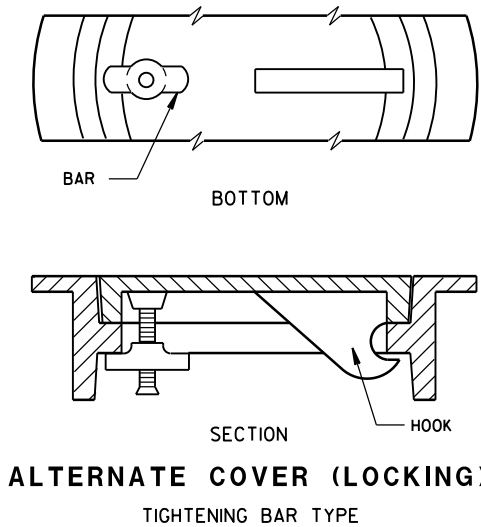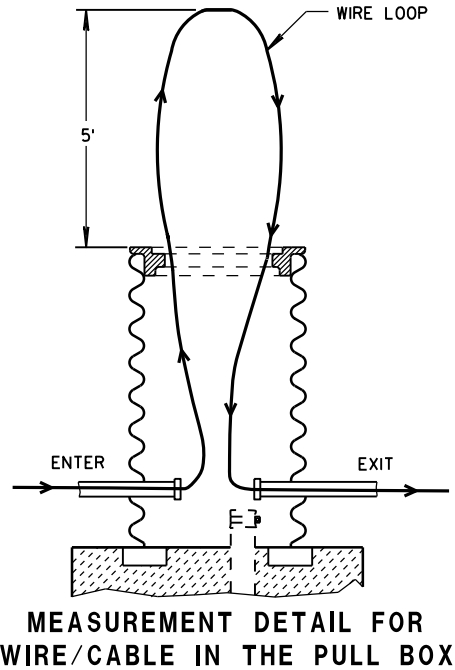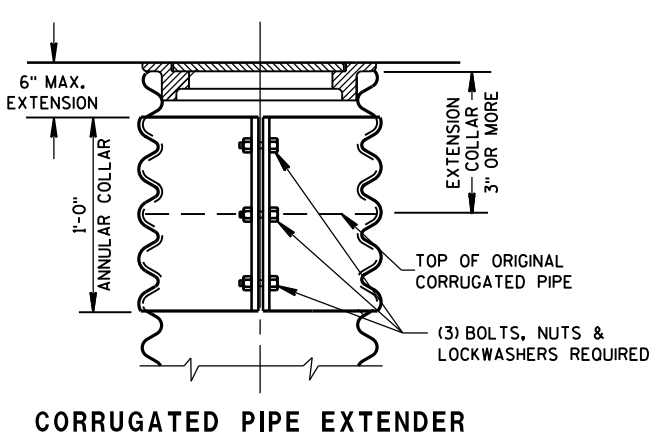

PULL BOX	
STATE OF WISCONSIN DEPARTMENT OF TRANSPORTATION	
APPROVED Sept. 2014 DATE	/S/ Ahmet Demirbilek STATE ELECTRICAL 102
FHWA	

FORM DEPTH SHALL BE NO MORE THAN 6" BELOW GRADE ON THE LOWER SIDE OF BASE

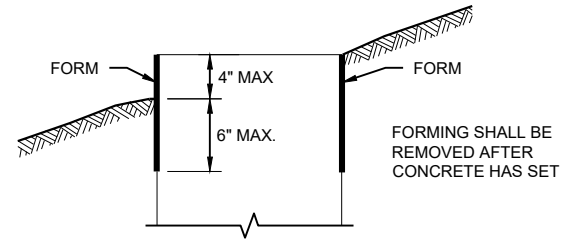

FORMING DETAIL

QUANTITY REQUIREMENTS	CONCRETE BASE TYPE		
	1	2	5 & 6
APPROX. CUBIC YARDS OF CONCRETE	0.40	0.57	0.40
LBS. OF HOOP BAR STEEL	NONE	23	16
LBS. OF VERTICAL BAR STEEL	NONE	60	18

DETAILS OF CONSTRUCTION, MATERIALS AND WORKMANSHIP NOT SHOWN ON THIS DRAWING SHALL CONFORM TO THE PERTINENT REQUIREMENTS OF THE CONTRACT.

BASES SHALL BE EXCAVATED BY USE OF A CIRCULAR AUGER.

TOP SURFACES OF CONCRETE BASES SHALL BE TROWEL FINISHED SMOOTH AND LEVEL.

CONDUIT SIZES AND LOCATIONS SHALL BE SHOWN ON THE PLANS

THE FINAL OR TERMINATING CONCRETE BASE IN A CONDUIT RUN SHALL HAVE A 6" EXIT STUB INSTALLED FOR FUTURE CABLING USE. THE EXIT STUB SHALL BE SIZED AS USED THROUGHOUT THE CONDUIT RUN AS SHOWN AT THE ENTRANCE OF THE BASE.

ENDS OF CONDUIT INSTALLED BELOW GRADE FOR FUTURE USE SHALL BE CAPPED IF METALLIC OR PLUGGED IF NON-METALLIC.

MINIMUM BENDING RADIUS OF CONDUIT IS EQUAL TO 6X THE DIAMETER.

CONDUIT HEIGHT ABOVE CONCRETE BASES SHALL BE 1 INCH. ALL METALLIC CONDUIT ENDS SHALL BE REAMED AND THREADED.

ALL CONDUIT ENDS AT THE TOP OF CONCRETE BASES SHALL BE CAPPED IF METALLIC OR PLUGGED IF NON-METALLIC IMMEDIATELY AFTER PLACEMENT AND BEFORE CONCRETE IS POURED. CONDUITS IN WHICH WIRE OR CABLE IS NOT INSTALLED SHALL REMAIN CAPPED OR PLUGGED.

GENERAL NOTES

BELL ENDS SHALL BE INSTALLED ON ALL PVC CONDUIT EXPOSED AT THE TOP OF CONCRETE BASES BEFORE INSTALLATION.

WHEN REQUIRED TO CONNECT NON-METALLIC CONDUIT TO METALLIC CONDUIT, ONLY ADAPTER FITTINGS, U.L. LISTED FOR ELECTRICAL USE, SHALL BE USED.

IF A BASE REQUIRES A DEEP FORM BECAUSE OF LOOSE DIRT OR FILL, THE FORM SHALL BE REMOVED BEFORE BACKFILLING AROUND THE BASE. BACKFILL SHALL BE TAMPED TIGHT AGAINST THE BARE CONCRETE BASE IN LAYERS OF 1 FOOT OR LESS.

A NO. 4 AWG STRANDED COPPER EQUIPMENT GROUNDING CONDUCTOR SHALL BE EXOTHERMICALLY WELDED TO THE EQUIPMENT GROUNDING ELECTRODE (GROUND ROD) FOR TYPE 2, TYPE 5 AND TYPE 6 BASES.

THE EQUIPMENT GROUNDING CONDUCTOR SHALL BE FURNISHED AND INSTALLED TO ENTER ALL BASE TYPES THROUGH A 1 INCH CONDUIT INSTALLED FOR GROUNDING PURPOSES, LEAVING A 4 FOOT COIL OF WIRE ABOVE THE CONCRETE BASE. THE EQUIPMENT GROUNDING CONDUCTOR SHALL BE NEATLY COILED AND THE COILS TIED TOGETHER.

ANCHOR RODS SHALL BE THREADED 12" IN LENGTH ON EACH END OF THE ROD. ANCHOR RODS SHALL BE MANUFACTURED IN ACCORDANCE WITH SECTION 654.2.1 OF THE STANDARD SPECIFICATIONS.

WASHERS AND LOCK WASHERS ARE REQUIRED ON ALL ANCHOR RODS.

WHEN ANCHOR RODS USING THE ALTERNATE "L" BEND ARE FURNISHED, THE 4 INCH "L" BEND SHALL BE IN ADDITION TO THE SPECIFIED ANCHOR ROD BAR LENGTH. THE "L" BEND SHALL NOT BE THREADED.


ANCHOR RODS SHALL BE INSTALLED WITH MISALIGNMENTS OF LESS THAN 1:40 FROM VERTICAL.

WELDING OF THE ANCHOR RODS TO THE CAGE IS UNACCEPTABLE. TIE WIRES SHALL BE USED.

BAR STEEL REINFORCEMENT SHALL BE COATED WITH POWDERED EPOXY RESIN IN ACCORDANCE WITH SECTION 505 OF THE STANDARD SPECIFICATIONS (LATEST EDITION).


- 1 THE MINIMUM DEPTH OF CONDUIT EXITING THE CONCRETE BASE AND INSTALLED BELOW THE TRAVELED WAY SHALL BE 24 INCHES. THE MINIMUM DEPTH OF CONDUIT EXITING THE CONCRETE BASE THAT IS NOT INSTALLED BELOW THE TRAVELED WAY SHALL BE 18 INCHES. THE MAXIMUM DEPTH OF ALL CONDUIT SHALL BE 36 INCHES EXCEPT WITH WRITTEN APPROVAL OF THE ENGINEER.
- 2 (4) 1" DIA. X 3' - 6" ANCHOR RODS.
- 3 (4) 1" DIA. X 5' - 0" ANCHOR RODS.
- 4 (6) NO. 6 X 6' - 8" BAR STEEL REINFORCEMENT.
- 5 (7) NO. 4 X 5' - 1" BAR STEEL REINFORCEMENT @ 1' - 0" C - C.
- 6 (4) 1" DIA. X 3' - 6" ANCHOR RODS.
- 7 (6) NO. 4 X 4' - 8" BAR STEEL REINFORCEMENT.
- 8 (5) NO. 4 X 5' - 1" BAR STEEL REINFORCEMENT @ 1' - 0" C - C.
- 9 EXOTHERMIC CONNECTION TO EQUIPMENT GROUNDING CONDUCTOR
- 10 5/8" DIA. X 8' - 0" COPPERCLAD EQUIPMENT GROUNDING ELECTRODE REQUIRED
- 11 ANY ANCHOR ROD PROJECTION SHORTER THAN 2 3/4" OR LONGER THAN 3 1/2" SHALL REQUIRE THE BASE TO BE REMOVED AND REPLACED AT THE CONTRACTOR'S EXPENSE.
- 12 FOR NON - BREAKAWAY INSTALLATIONS, 4 1/2" ± ANCHOR ROD PROJECTION WITH THE USE OF LEVELING NUTS. RODENT SCREEN REQUIRED.

HALF SECTION IN UNPAVED AREA

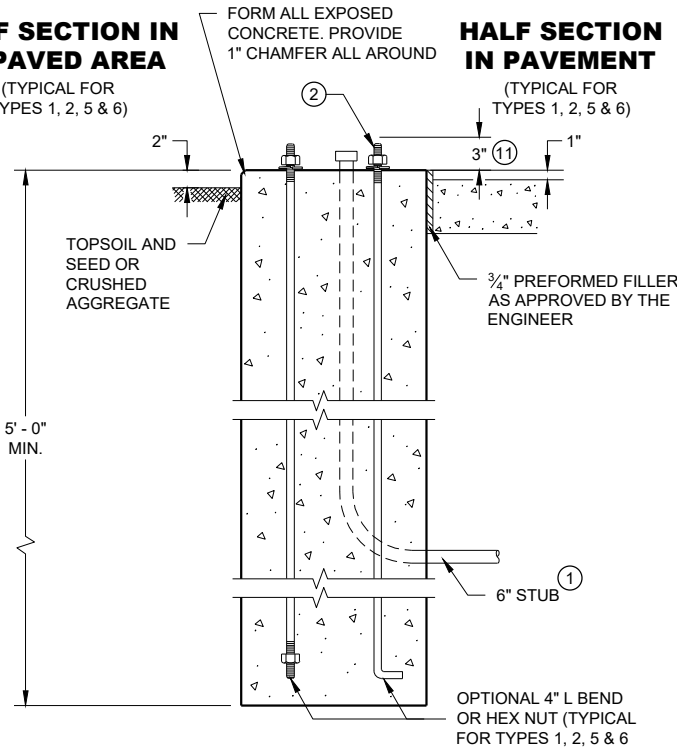



TYPE 1

HALF SECTION IN PAVEMENT

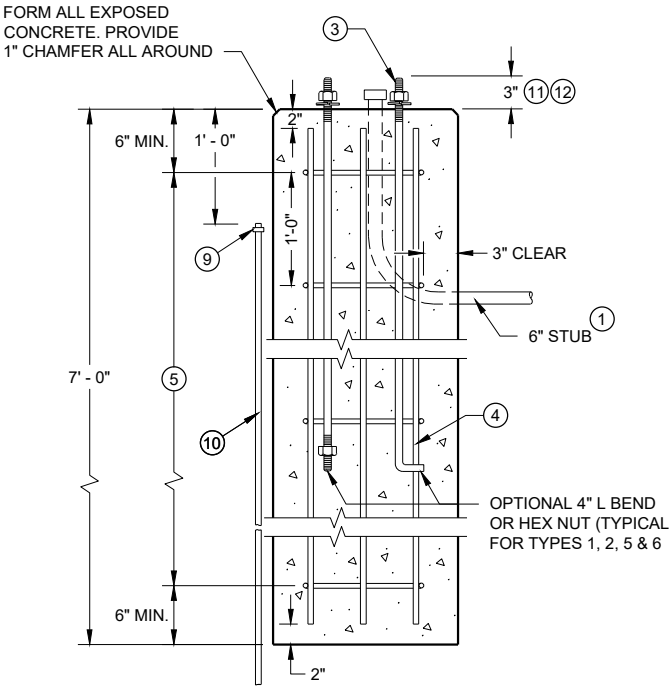

TYPE 2

CONCRETE BASES

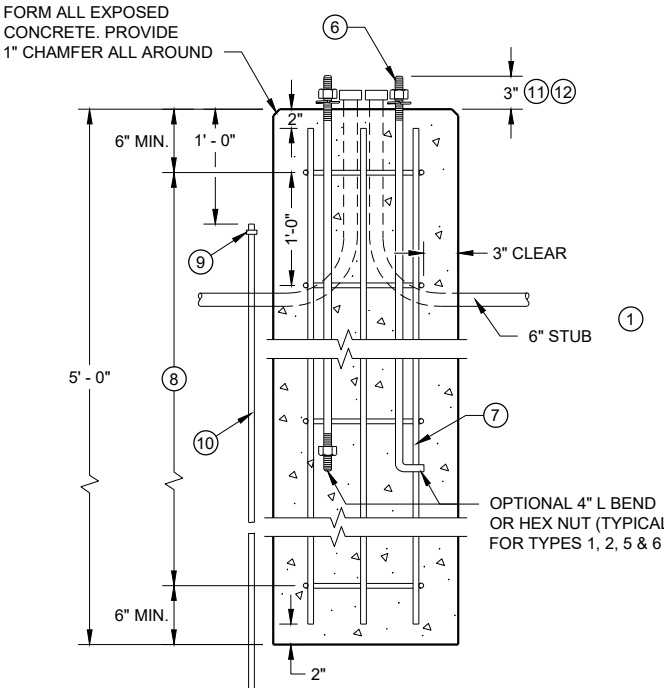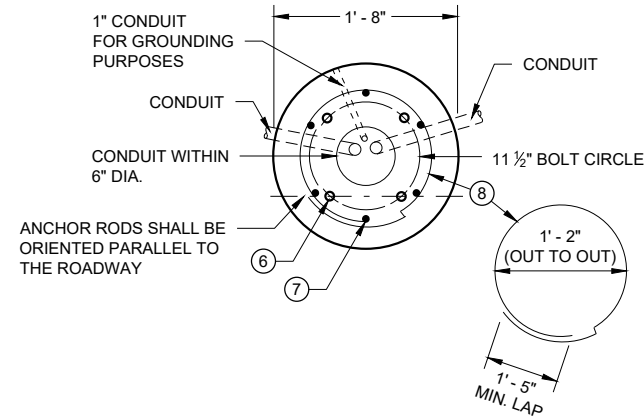

TYPE 5 & 6

GENERAL NOTES

DETAILS OF CONSTRUCTION, MATERIALS AND WORKMANSHIP NOT SHOWN ON THIS DRAWING SHALL CONFORM TO THE PERTINENT REQUIREMENTS OF THE CONTRACT.

FOUR (4) BOLTS SHALL BE FURNISHED WITH EACH TRANSFORMER BASE. BOLTS SHALL BE 1" DIAMETER, 4" IN LENGTH, WITH WASHERS, LOCK WASHERS AND NUTS. BOLTS, NUTS AND WASHERS SHALL BE MANUFACTURED IN ACCORDANCE WITH SECTION 531.2.2 OF THE STANDARD SPECIFICATIONS.

LEVELING SHIMS, IF NEEDED, SHALL BE DESIGNED FOR THE PURPOSE AND USED UNDER CAST BASES WHEN PLUMBING POLES OR STANDARDS DURING INSTALLATION. THE USE OF WASHERS IN LIEU OF PROPER LEVELING SHIMS IS NOT ACCEPTABLE.

SHIM LENGTH SHALL BE LONG ENOUGH TO COMPLETELY COVER THE AREA UNDER THE LENGTH AND WIDTH OF THE BASE MOUNTING FLANGE.

DOUBLE NUTTING IS NOT ACCEPTABLE FOR LEVELING OR MOUNTING PURPOSES.

A NEMA APPROVED, U.L. LISTED, COPPER WITH BRASS OR STAINLESS STEEL SET SCREW, DIRECT BURY RATED, MECHANICAL CONNECTOR (LUG), SIZED TO ACCEPT AWG. #10 TO #4 COPPER STRANDED WIRE SHALL BE FURNISHED AND INSTALLED IN THE PEDESTAL AND TRANSFORMER BASES.


THE MECHANICAL CONNECTOR SHALL BE INSTALLED USING A 1/4" - 20 (TPI) STAINLESS STEEL HEX HEAD BOLT OF SUFFICIENT LENGTH TO FIRMLY ATTACH THE LUG TO THE BASE.

SHOULD THE MANNER OF ATTACHMENT OF THE LUG REQUIRE WASHERS, HEX NUTS, LOCK WASHER - THEY SHALL BE STAINLESS STEEL AS IS THE BOLT. THE MANNER OF ATTACHMENT SHALL NOT BLOCK ACCESSIBILITY TO WIRE PLACEMENT IN THE CONNECTOR.

PEDESTAL BASE COLLAR THREADING SHALL BE TAPERED AND IN ACCORDANCE WITH NATIONAL PIPE THREADING DIMENSIONS.

BASE COLLAR THREADING SHALL EXTEND INTO THE BASE COLLAR WITH SUFFICIENT DEPTH TO ACCEPT THE INSTALLATION OF TRAFFIC SIGNAL STANDARDS TO A DEPTH OF 1/2", THEN TIGHTENING TO A POINT OF BEING IMMOVABLE.

THE ACCESS DOOR SHALL BE OF THE SAME MATERIAL AS THE BASE.

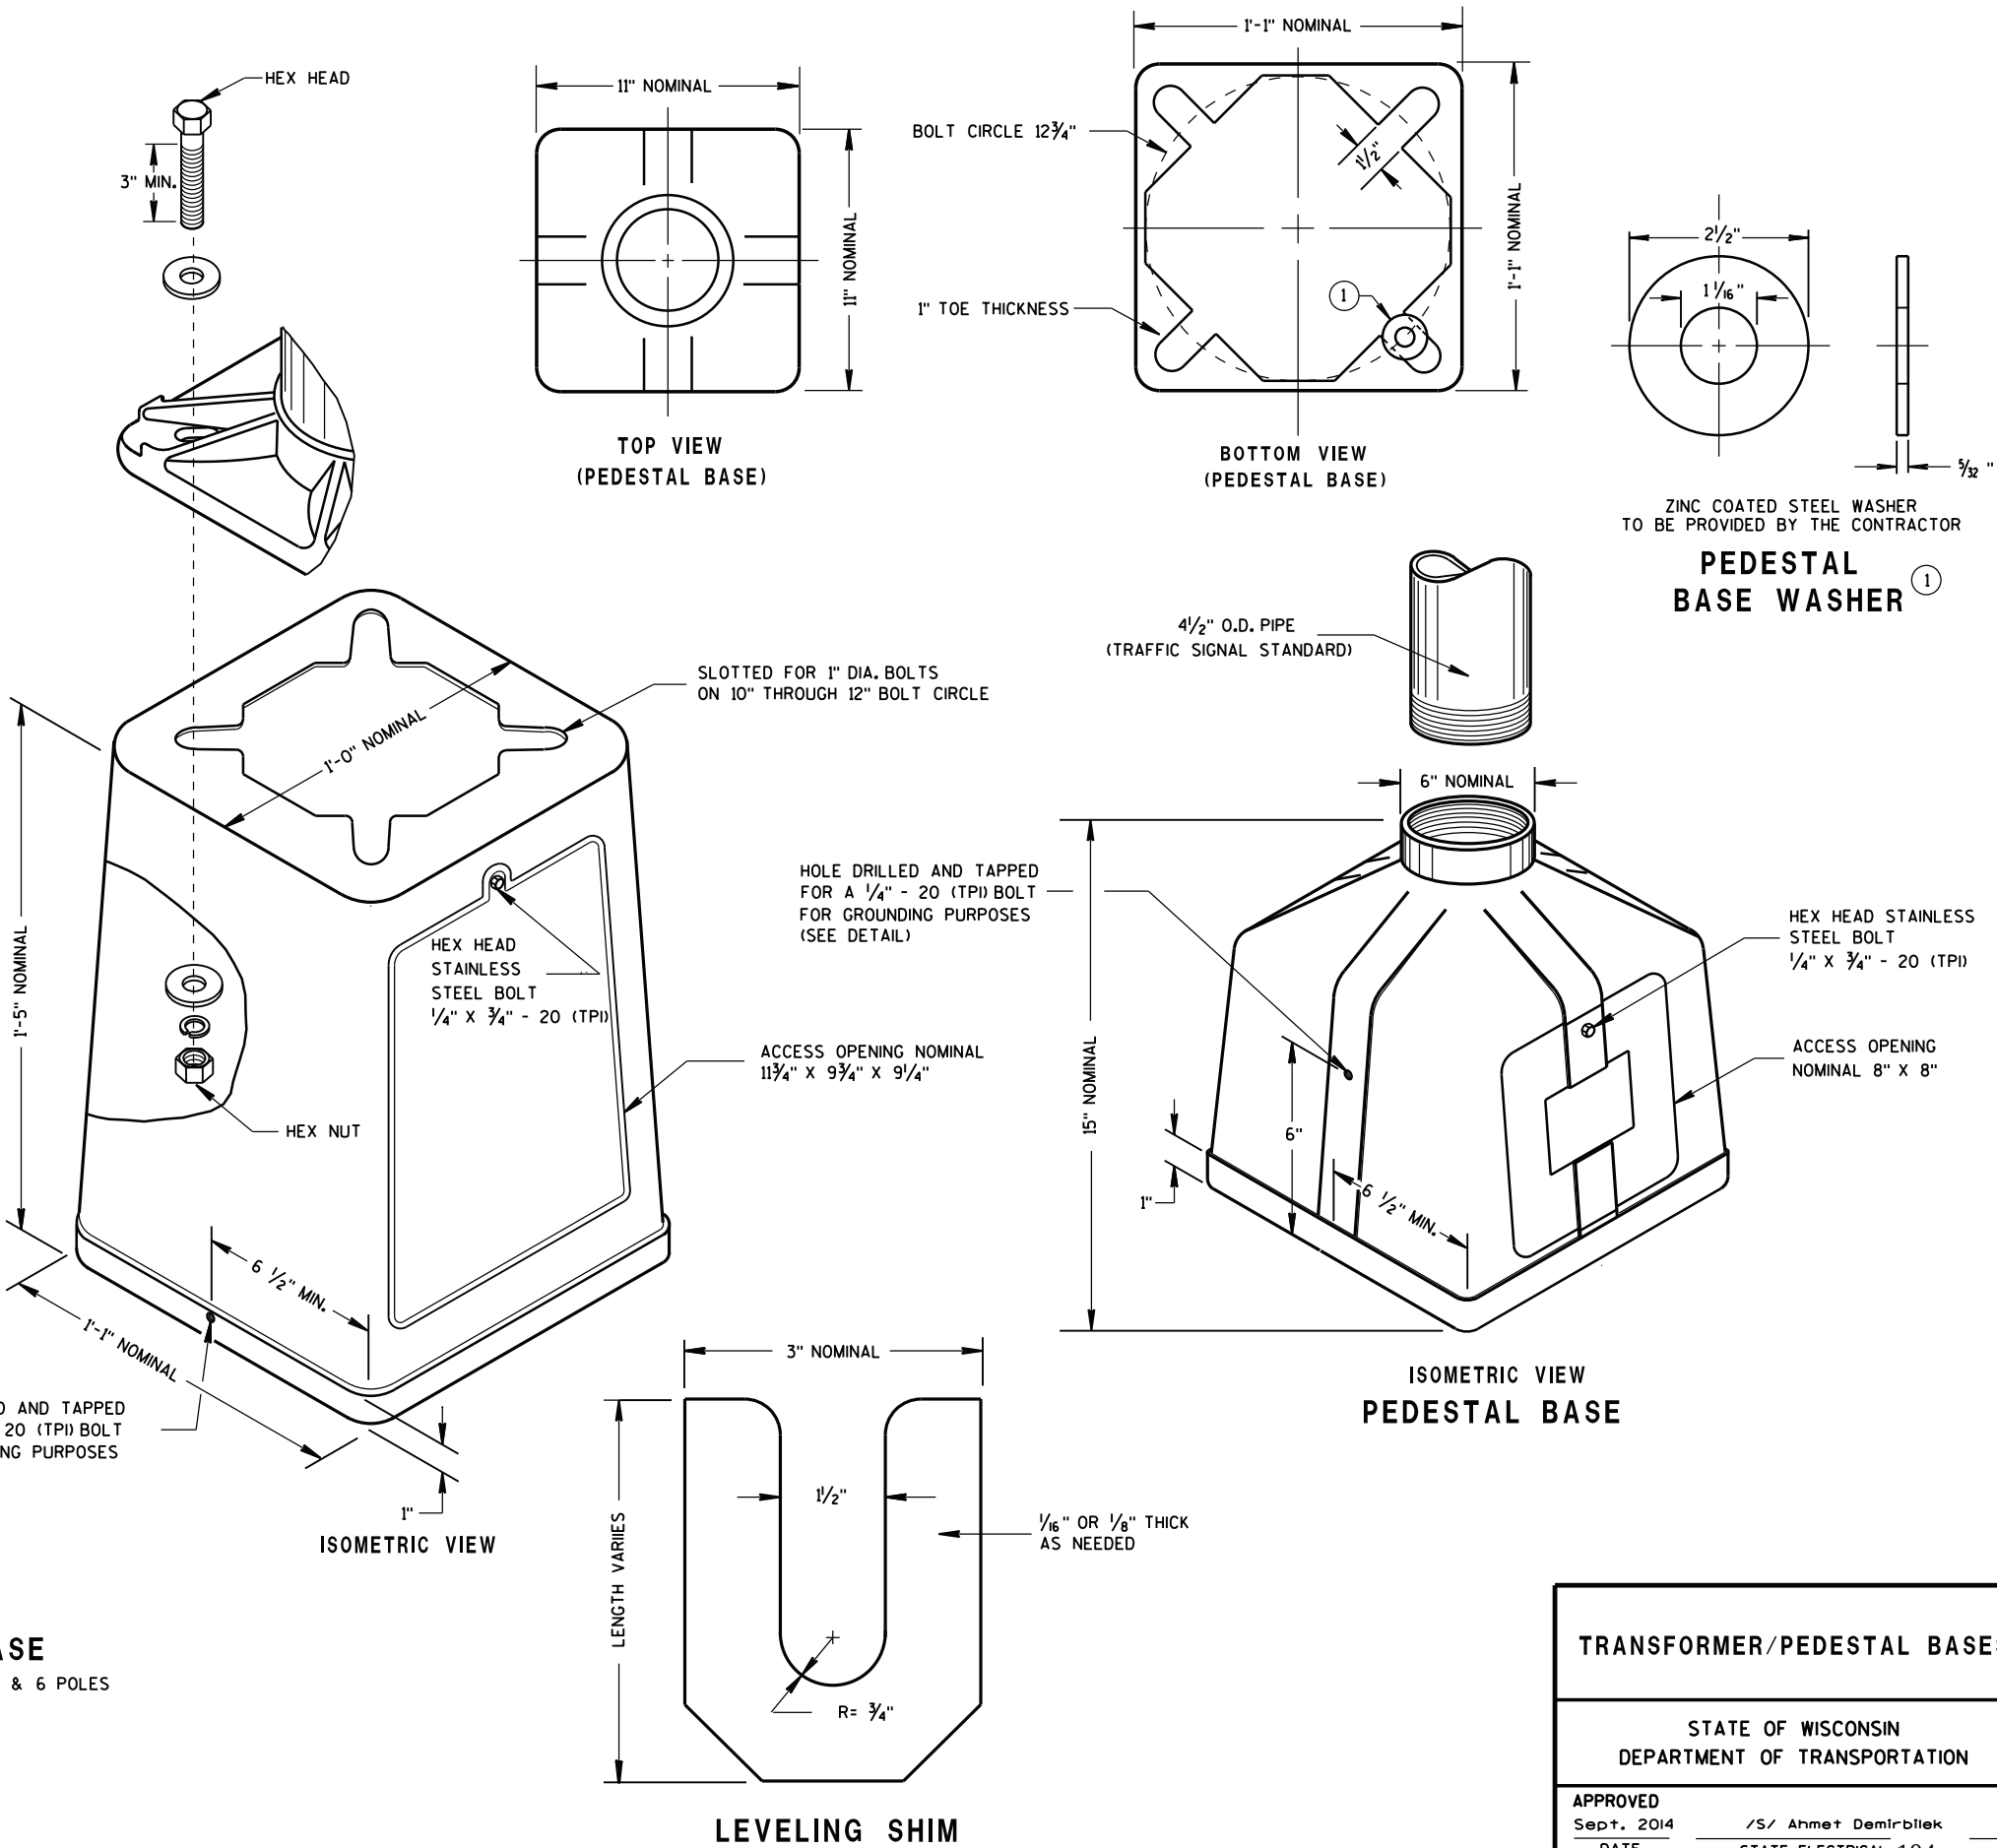

TYPICAL MECHANICAL
CONNECTOR LUG
TO BE FURNISHED WITH EACH BASE

TRANSFORMER BASE
INTENDED FOR USE WITH TYPE 2, 3, 4, 5 & 6 POLES


ISOMETRIC VIEW
PEDESTAL BASE

LEVELING SHIM

TRANSFORMER/PEDESTAL BASES


STATE OF WISCONSIN
DEPARTMENT OF TRANSPORTATION

APPROVED
Sept. 2014 /S/ Ahmet Demirbilek
DATE STATE ELECTRICAL 104
FHWA

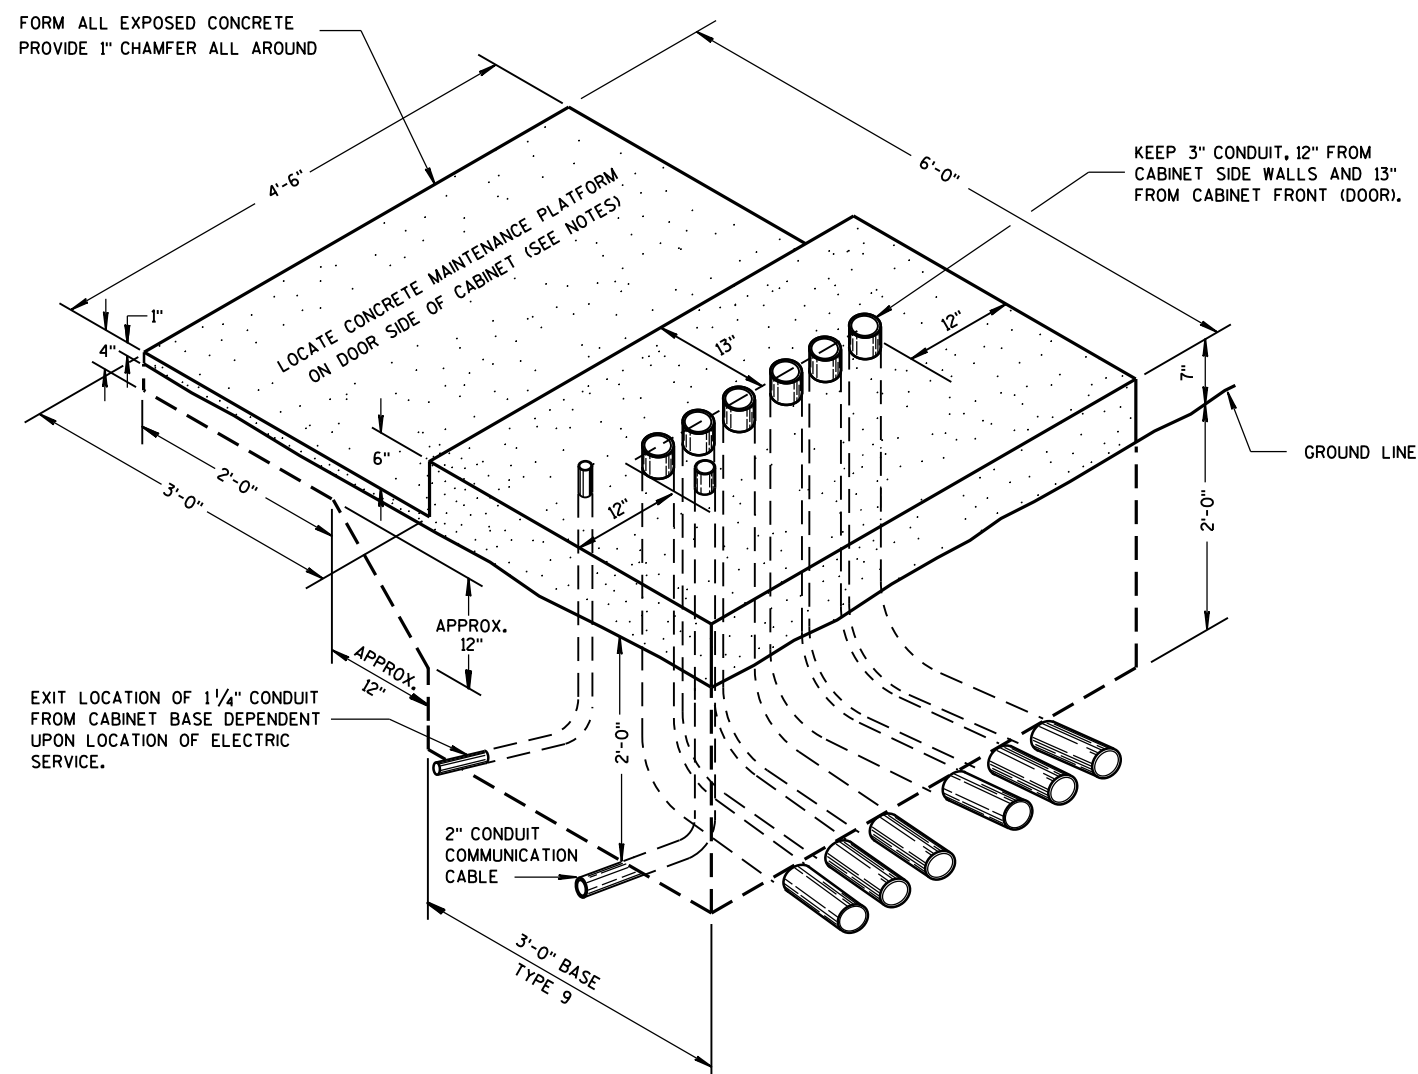

ISOMETRIC VIEW
TYPE 9, SPECIAL

(C.Y. CONCRETE = APPROX. 1.56)

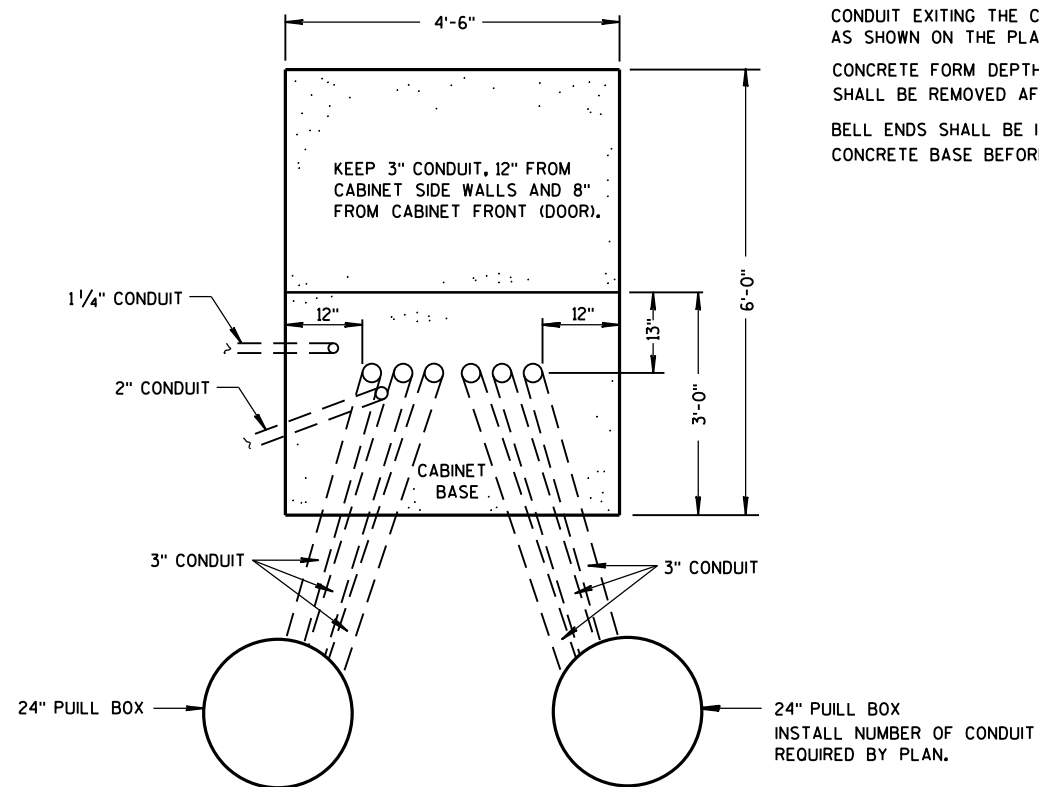

PLAN VIEW

CONCRETE CONTROL CABINET BASE, TYPE 9, SPECIAL

GENERAL NOTES

DETAILS OF CONSTRUCTION, MATERIALS AND WORKMANSHIP NOT SHOWN ON THIS DRAWING SHALL CONFORM TO THE PERTINENT REQUIREMENTS OF THE CONTRACT.

INSTALL FOUR 1/2 INCH MINIMUM DIAMETER X 4 INCH MINIMUM LENGTH STAINLESS STEEL APPROVED CONCRETE MASONRY ANCHORS WITH A PULLOUT STRENGTH OF 9,000 LBS. TO ANCHOR THE CABINET TO TYPE 6, 7, 8, AND 9 BASES. THE ANCHOR STUDS SHALL BE LOCATED AS DIRECTED BY THE ENGINEER TO PROPERLY ANCHOR THE CONTROL CABINET TO THE BASE.

WHEN REQUIRED TO CONNECT NONMETALLIC CONDUIT TO METALLIC CONDUIT, ONLY ADAPTER FITTINGS, U.L. LISTED FOR ELECTRICAL USE, SHALL BE USED.

CONDUIT HEIGHT ABOVE THE CONCRETE BASE SHALL BE 1 INCH.

DEPTH OF CONDUIT INSTALLED BELOW THE TRAVELED WAY SHALL BE 24 INCHES MINIMUM AND 36 INCHES MAXIMUM.

DEPTH OF CONDUIT INSTALLED THAT IS NOT BELOW THE TRAVELED WAY SHALL BE 18 INCHES MINIMUM AND 36 INCHES MAXIMUM.

ANY EXCEPTION TO THE MAXIMUM DEPTH SHALL BE ONLY WITH THE WRITTEN APPROVAL OF THE ENGINEER.

CONTROL CABINET BASE TOP SURFACE SHALL BE TROWEL FINISHED SMOOTH AND LEVEL.

MAINTENANCE PLATFORM SHALL BE FLOAT OR BROOM FINISHED AND BE LEVEL.

MAINTENANCE PLATFORMS ARE NOT REQUIRED WHEN THE SURROUNDING AREA IS PAVED.

MINIMUM BENDING RADIUS OF CONDUIT = 6 X THE DIAMETER.

ALL METALLIC CONDUIT ENDS SHALL BE REAMED AND THREADED.

CAP ALL BELOW GRADE METALLIC CONDUIT ENDS IN WHICH WIRE OR CABLE IS NOT BEING INSTALLED.

PLUG ALL BELOW GRADE NONMETALLIC CONDUIT ENDS IN WHICH WIRE OR CABLE IS NOT BEING INSTALLED.

ALL CONDUIT ENDS AT THE TOP OF CONCRETE BASES SHALL BE CAPPED IF METALLIC OR PLUGGED IF NONMETALLIC IMMEDIATELY AFTER PLACEMENT AND BEFORE CONCRETE IS POURED. CONDUITS IN WHICH WIRE OR CABLE IS NOT BEING INSTALLED SHALL REMAIN CAPPED OR PLUGGED.

CONDUIT EXITING THE CONCRETE BASE (SIX THREE INCH) SHALL TERMINATE IN PULL BOXES AS SHOWN ON THE PLANS.

CONCRETE FORM DEPTH BELOW FINISHED GRADE SHALL BE 6" MAXIMUM. CONCRETE FORMS SHALL BE REMOVED AFTER CONCRETE HAS SET.

BELL ENDS SHALL BE INSTALLED ON ALL PVC CONDUIT EXPOSED AT THE TOP OF THE CONCRETE BASE BEFORE INSTALLATION OF CABLE OR WIRE.


CONCRETE CONTROL CABINET
BASE, TYPE 9, SPECIAL

STATE OF WISCONSIN
DEPARTMENT OF TRANSPORTATION

APPROVED
Sept. 2014 /S/ Ahmet Demirbilek
DATE STATE ELECTRICAL 105
FHWA

REINFORCEMENT AND CONCRETE QUANTITIES
ADJUSTED FOR EXTENDED TYPE 10 CONCRETE BASE


HEIGHT INCREASE REQUIRED	* HEIGHT ABOVE GROUND SURFACE ON LOW SIDE (MAXIMUM)	SHAFT LENGTH	LENGTH OF #6 VERTICAL REINF.	NO. OF #4 HOOPS	C.Y. OF CONCRETE	LBS. OF HOOP BAR STEEL	LBS. OF VERTICAL BAR STEEL
>0" TO 6"	10"	14'-6"	14'-1"	16	2.6	78	127
>6" TO 1'-0"	1'-4"	15'-0"	14'-7"	16	2.7	78	131
>1'-0" TO 1'-6"	1'-10"	15'-6"	15'-1"	17	2.8	83	136
>1'-6" TO 2'-0"	2'-4"	16'-0"	15'-7"	17	2.9	83	141

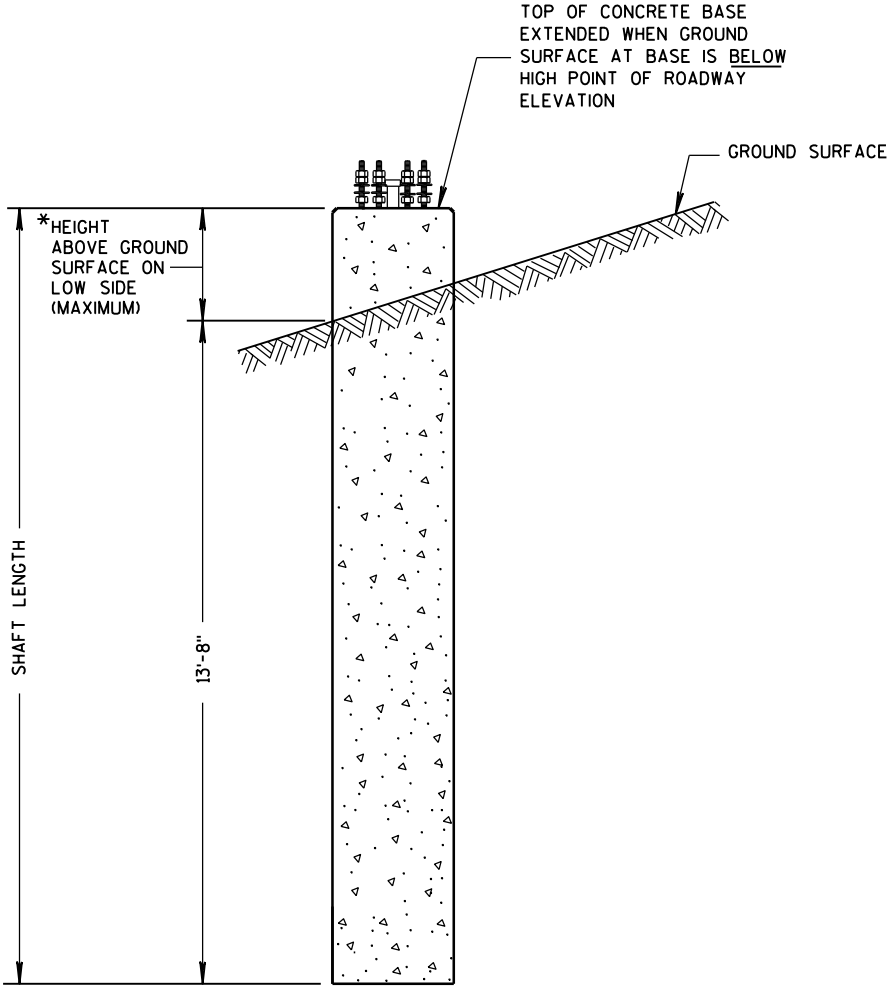

CONCRETE BASE TYPE 10 (EXTENDED)

REINFORCEMENT AND CONCRETE QUANTITIES
ADJUSTED FOR EXTENDED TYPE 13 CONCRETE BASE

HEIGHT INCREASE REQUIRED	* HEIGHT ABOVE GROUND SURFACE ON LOW SIDE (MAXIMUM)	SHAFT LENGTH	LENGTH OF #6 VERTICAL REINF.	NO. OF #4 HOOPS	C.Y. OF CONCRETE	LBS. OF H.S. BAR STEEL
>0" TO 6"	10"	15'-0"	14'-7"	16	6.5	447
>6" TO 1'-0"	1'-4"	15'-6"	15'-1"	16	6.6	454
>1'-0" TO 1'-6"	1'-10"	16'-0"	15'-7"	17	6.8	469
>1'-6" TO 2'-0"	2'-4"	16'-6"	16'-1"	17	7.0	476

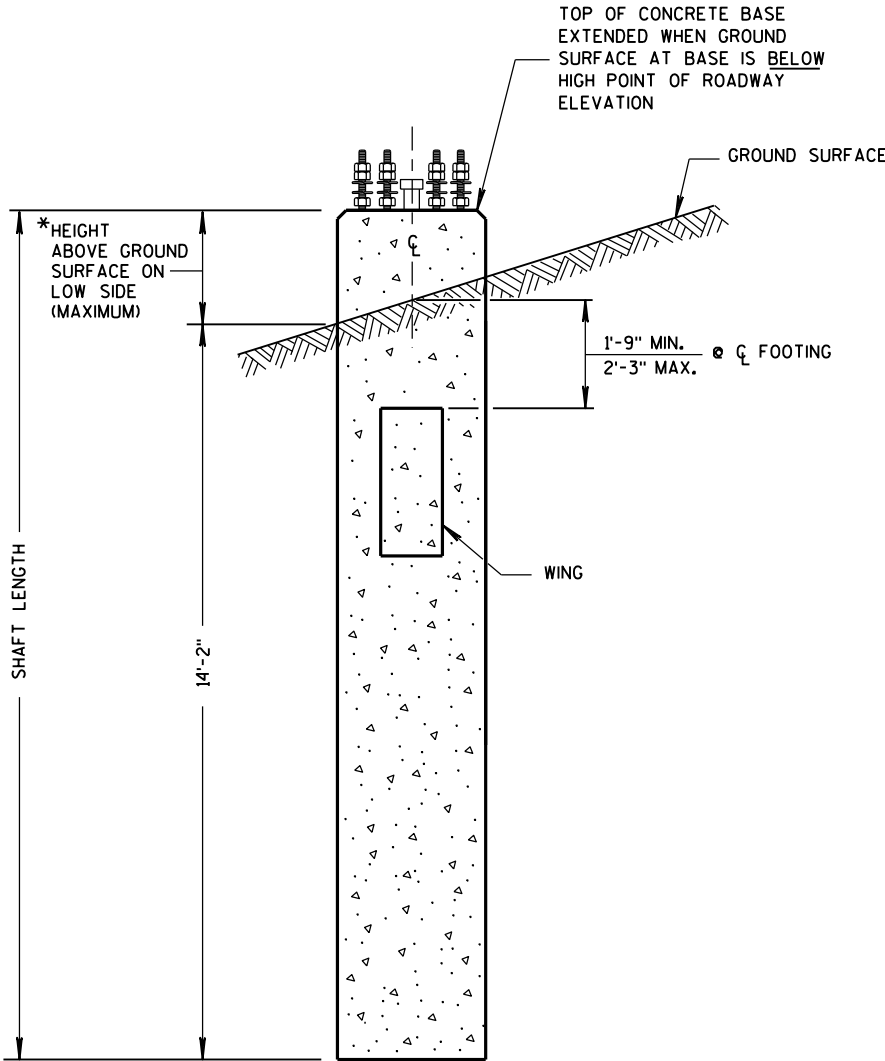

CONCRETE BASE TYPE 13 (EXTENDED)

CONCRETE BASE
TYPE 10 & TYPE 13 EXTENSION

STATE OF WISCONSIN
DEPARTMENT OF TRANSPORTATION

APPROVED
DATE 11-26-2013
/S/ Ahmet Demirbilek
STATE ELECTRICAL 106
FHWA

GENERAL NOTES

DETAILS OF CONSTRUCTION, MATERIALS AND WORKMANSHIP NOT SHOWN ON THIS DRAWING SHALL CONFORM TO THE PERTINENT REQUIREMENTS OF THE CONTRACT.

THE CONTRACTOR IS RESPONSIBLE FOR MAKING THEIR OWN DETERMINATION AS TO THE TYPE AND LOCATION OF UNDERGROUND UTILITIES AS MAY BE NECESSARY TO AVOID DAMAGE THERETO.

BASES (SHAFT) SHALL BE EXCAVATED BY THE USE OF A CIRCULAR AUGER. IF BASE REQUIRES A DEEP FORM BECAUSE OF LOOSE SOIL, THE FORM SHALL BE REMOVED BEFORE BACKFILLING. A STEEL CASING OR CORRUGATED METAL PIPE IS ALLOWED TO REMAIN. BACKFILL SHALL BE TAMPED TIGHT AGAINST THE BASE IN LAYERS OF ONE FOOT OR LESS.

TOP SURFACE OF THE CONCRETE BASE SHALL BE TROWEL FINISHED AND LEVEL.

ANY DAMAGE TO THE CONCRETE BASE AND ANCHOR RODS DURING CONSTRUCTION OPERATIONS SHALL BE REPAIRED AT THE ENGINEER'S DIRECTION, AT THE EXPENSE OF THE CONTRACTOR.

THE REINFORCEMENT AND ANCHOR RODS SHALL BE ADEQUATELY SUPPORTED IN THE PROPER POSITIONS SO NO MOVEMENT OCCURS DURING CONCRETE PLACEMENT.

ORIENT ANCHOR RODS IN FOOTING AND PROVIDE ANCHOR RODS STICK OUT ABOVE TOP OF CONCRETE FOOTING BASE PER THIS SHEET.

ANCHOR RODS SHALL BE INSTALLED WITH MISALIGNMENTS OF LESS THAN 1:40 FROM VERTICAL.

BAR STEEL REINFORCEMENT SHALL BE COATED WITH POWDERED EPOXY RESIN IN ACCORDANCE WITH SECTION 505 OF THE STANDARD SPECIFICATIONS (LATEST EDITION).

BENDING DIMENSIONS FOR REINFORCING BARS ARE OUT TO OUT.

WELDING OF ANCHOR RODS TO THE CAGE IS UNACCEPTABLE. TEMPLATES SHALL BE USED.

USE 3" CLEAR FOR ALL REINFORCEMENT UNLESS NOTED OTHERWISE.

FORM ALL EXPOSED CONCRETE CORNERS WITH 1" CHAMFER ALL AROUND. TOP OF THE CONCRETE BASE SHALL BE TROWEL FINISHED AND LEVEL.

CONDUIT SIZES AND LOCATIONS SHALL BE SHOWN ON THE PLANS.

MINIMUM BENDING RADIUS OF CONDUIT IS EQUAL TO 6 TIMES THE DIAMETER.

CONDUIT HEIGHT ABOVE CONCRETE BASES SHALL BE 4 1/2" INCHES. ALL METALLIC CONDUIT ENDS SHALL BE REAMED AND THREADED. NON-METALLIC CONDUIT SHALL HAVE BELL ENDS INSTALLED. ALL CONDUIT SHALL SLOPE TO PULL BOX.

ALL CONDUIT ENDS AT THE TOP OF CONCRETE BASES SHALL BE CAPPED IF METALLIC OR PLUGGED IF NON-METALLIC IMMEDIATELY AFTER PLACEMENT AND BEFORE CONCRETE IS POURED. CONDUITS IN WHICH WIRE OR CABLE IS NOT INSTALLED SHALL REMAIN CAPPED OR PLUGGED.

BELL ENDS SHALL BE INSTALLED ON ALL PVC CONDUIT EXPOSED AT THE TOP OF CONCRETE BASES BEFORE INSTALLATION OF CABLE OR WIRE.

WHEN REQUIRED TO CONNECT NON-METALLIC CONDUIT TO METALLIC CONDUIT, ONLY ADAPTER FITTINGS, U.L. LISTED FOR ELECTRICAL USE, SHALL BE USED.



A NO. 4 AWG STRANDED COPPER EQUIPMENT GROUNDING CONDUCTOR SHALL BE EXOTHERMICALLY WELDED TO THE EQUIPMENT GROUNDING ELECTRODE (GROUND ROD).

THE EQUIPMENT GROUNDING CONDUCTOR SHALL BE FURNISHED AND INSTALLED TO ENTER THE BASE THROUGH A 1 INCH CONDUIT INSTALLED FOR GROUNDING PURPOSES, LEAVING A 4 FOOT COIL OF WIRE ABOVE THE CONCRETE BASE. THE EQUIPMENT GROUNDING CONDUCTOR SHALL BE NEATLY COILED AND THE COILS TIED TOGETHER.

THE FINAL OR TERMINATING CONCRETE BASE IN A CONDUIT RUN SHALL HAVE A 6" EXIT STUB INSTALLED FOR FUTURE CABLING USE. THE EXIT STUB SHALL BE SIZED AS USED THROUGHOUT THE CONDUIT RUN AS SHOWN A THE ENTRANCE OF THE BASE.

1 THE MINIMUM DEPTH OF CONDUIT EXITING THE CONCRETE BASE AND INSTALLED BELOW THE TRAVELED WAY SHALL BE 24 INCHES. THE MINIMUM DEPTH OF CONDUIT EXITING THE CONCRETE BASE THAT IS NOT INSTALLED BELOW THE TRAVELED WAY SHALL BE 18 INCHES. THE MAXIMUM DEPTH OF ALL CONDUIT SHALL BE 36 INCHES (GREATER THAN 36 INCHES IF INSTALLED IN BREAKER RUN) EXCEPT WITH WRITTEN APPROVAL OF THE ENGINEER.




CONCRETE MASONRY.....fc = 3,500 p.s.i
HIGH STRENGTH BAR STEEL REINFORCEMENT, GRADE 60.....fy = 60,000 p.s.i.
ANCHOR RODS, ASTM F1554 GRADE 55 (IN ACCORDANCE WITH SECTION 531.2.2 OF THE STANDARD SPECIFICATION).....fy = 55,000 p.s.i.
TEMPLATES, ASTM A709, GRADE 36.....fy = 36,000 p.s.i.

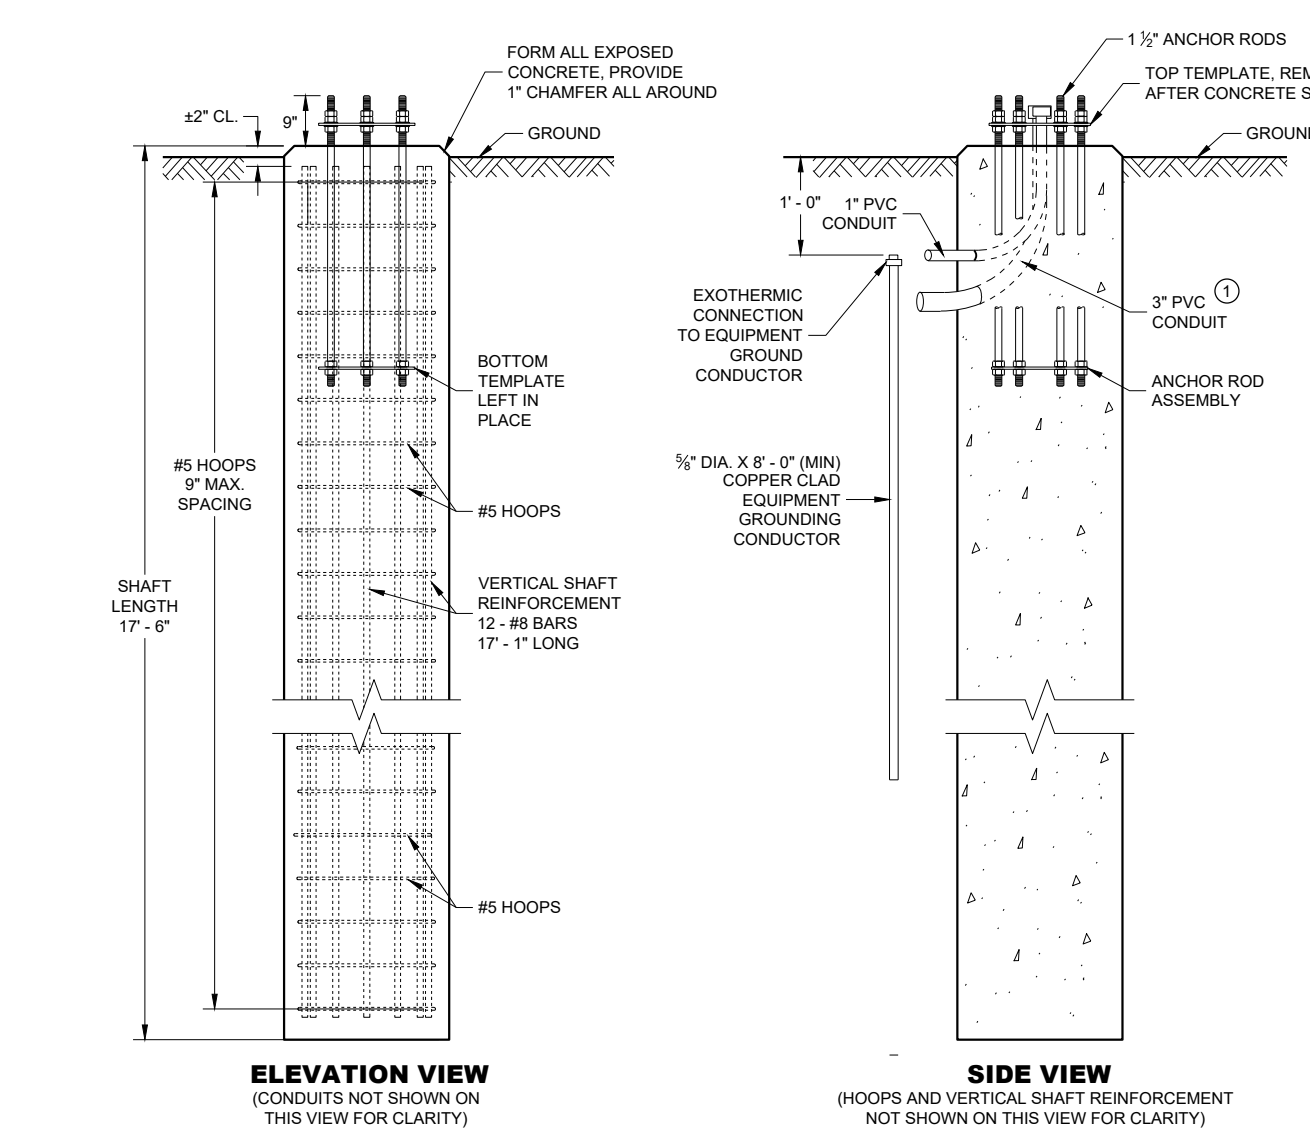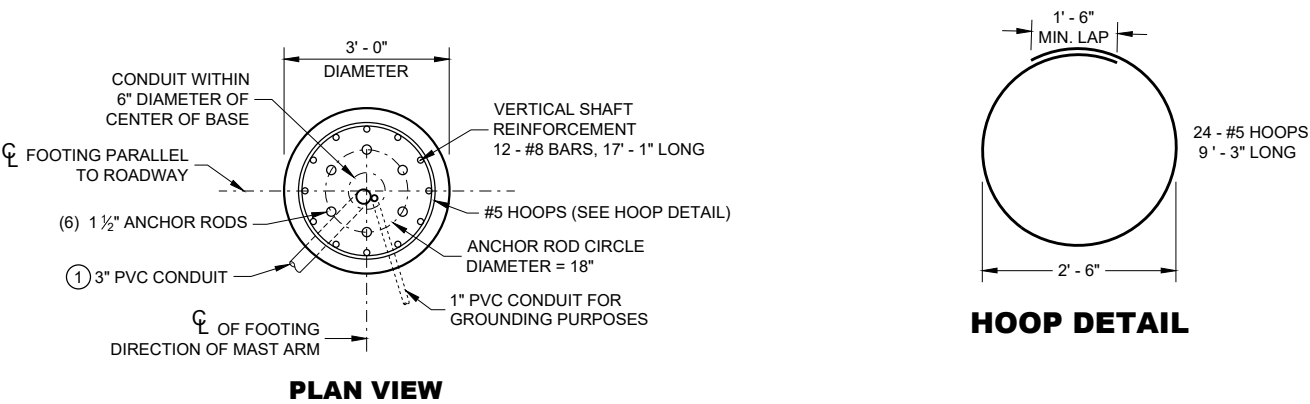

CONCRETE BASE, TYPE 10 SPECIAL
(FOR TYPE 9 SPECIAL AND TYPE 10 SPECIAL POLES)

CONCRETE = 4.6 CUBIC YARD
H.S. REINFORCEMENT = 779 LBS.

FOR USE WHEN GROUND ELEVATION AT BASE EQUALS OR IS GREATER THAN HIGH POINT OF ROADWAY ELEVATION.

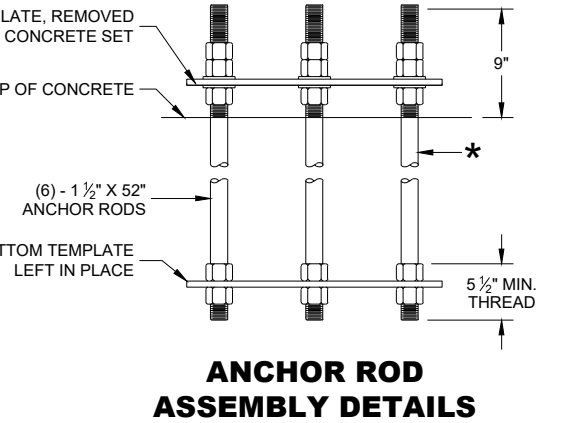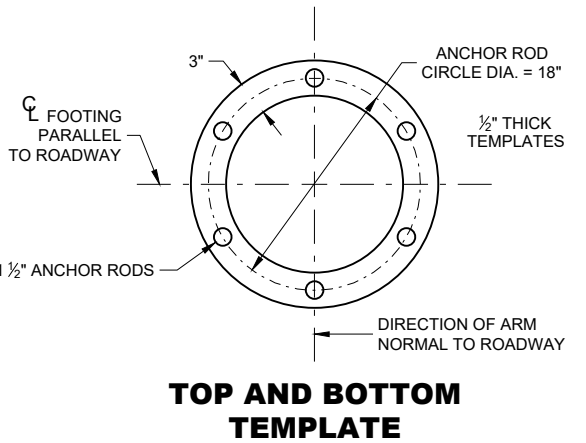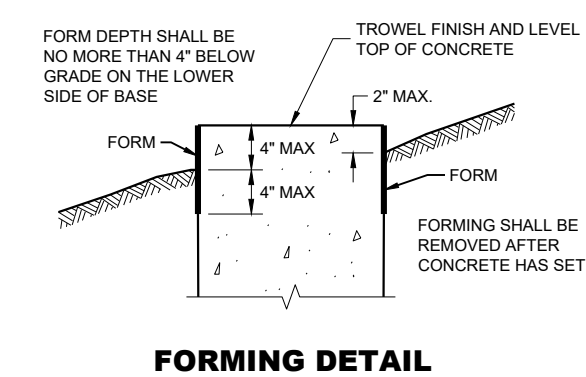


* THREAD TOP 10" OF ANCHOR ROD FOR 3 NUTS AND 2 WASHERS AND BOTTOM 5 1/2" FOR 2 NUTS PER ANCHOR ROD. HOT DIP GALVANIZE THE ENTIRE LENGTH OF THE ANCHOR ROD (ASTM A123) AND HOT DIP NUTS AND WASHERS (ASTM A153. USE ZINC COATED NUTS MANUFACTURED WITH SUFFICIENT ALLOWANCE TO ALLOW NUTS TO RUN FREELY ON THE THREADS.

CONCRETE BASE
TYPE 10 SPECIAL

STATE OF WISCONSIN
DEPARTMENT OF TRANSPORTATION

APPROVED
August 2020 /S/ Alex Crabtree
DATE WIND LOADED STRUCTL PROGRAM LEADER 107
FHWA

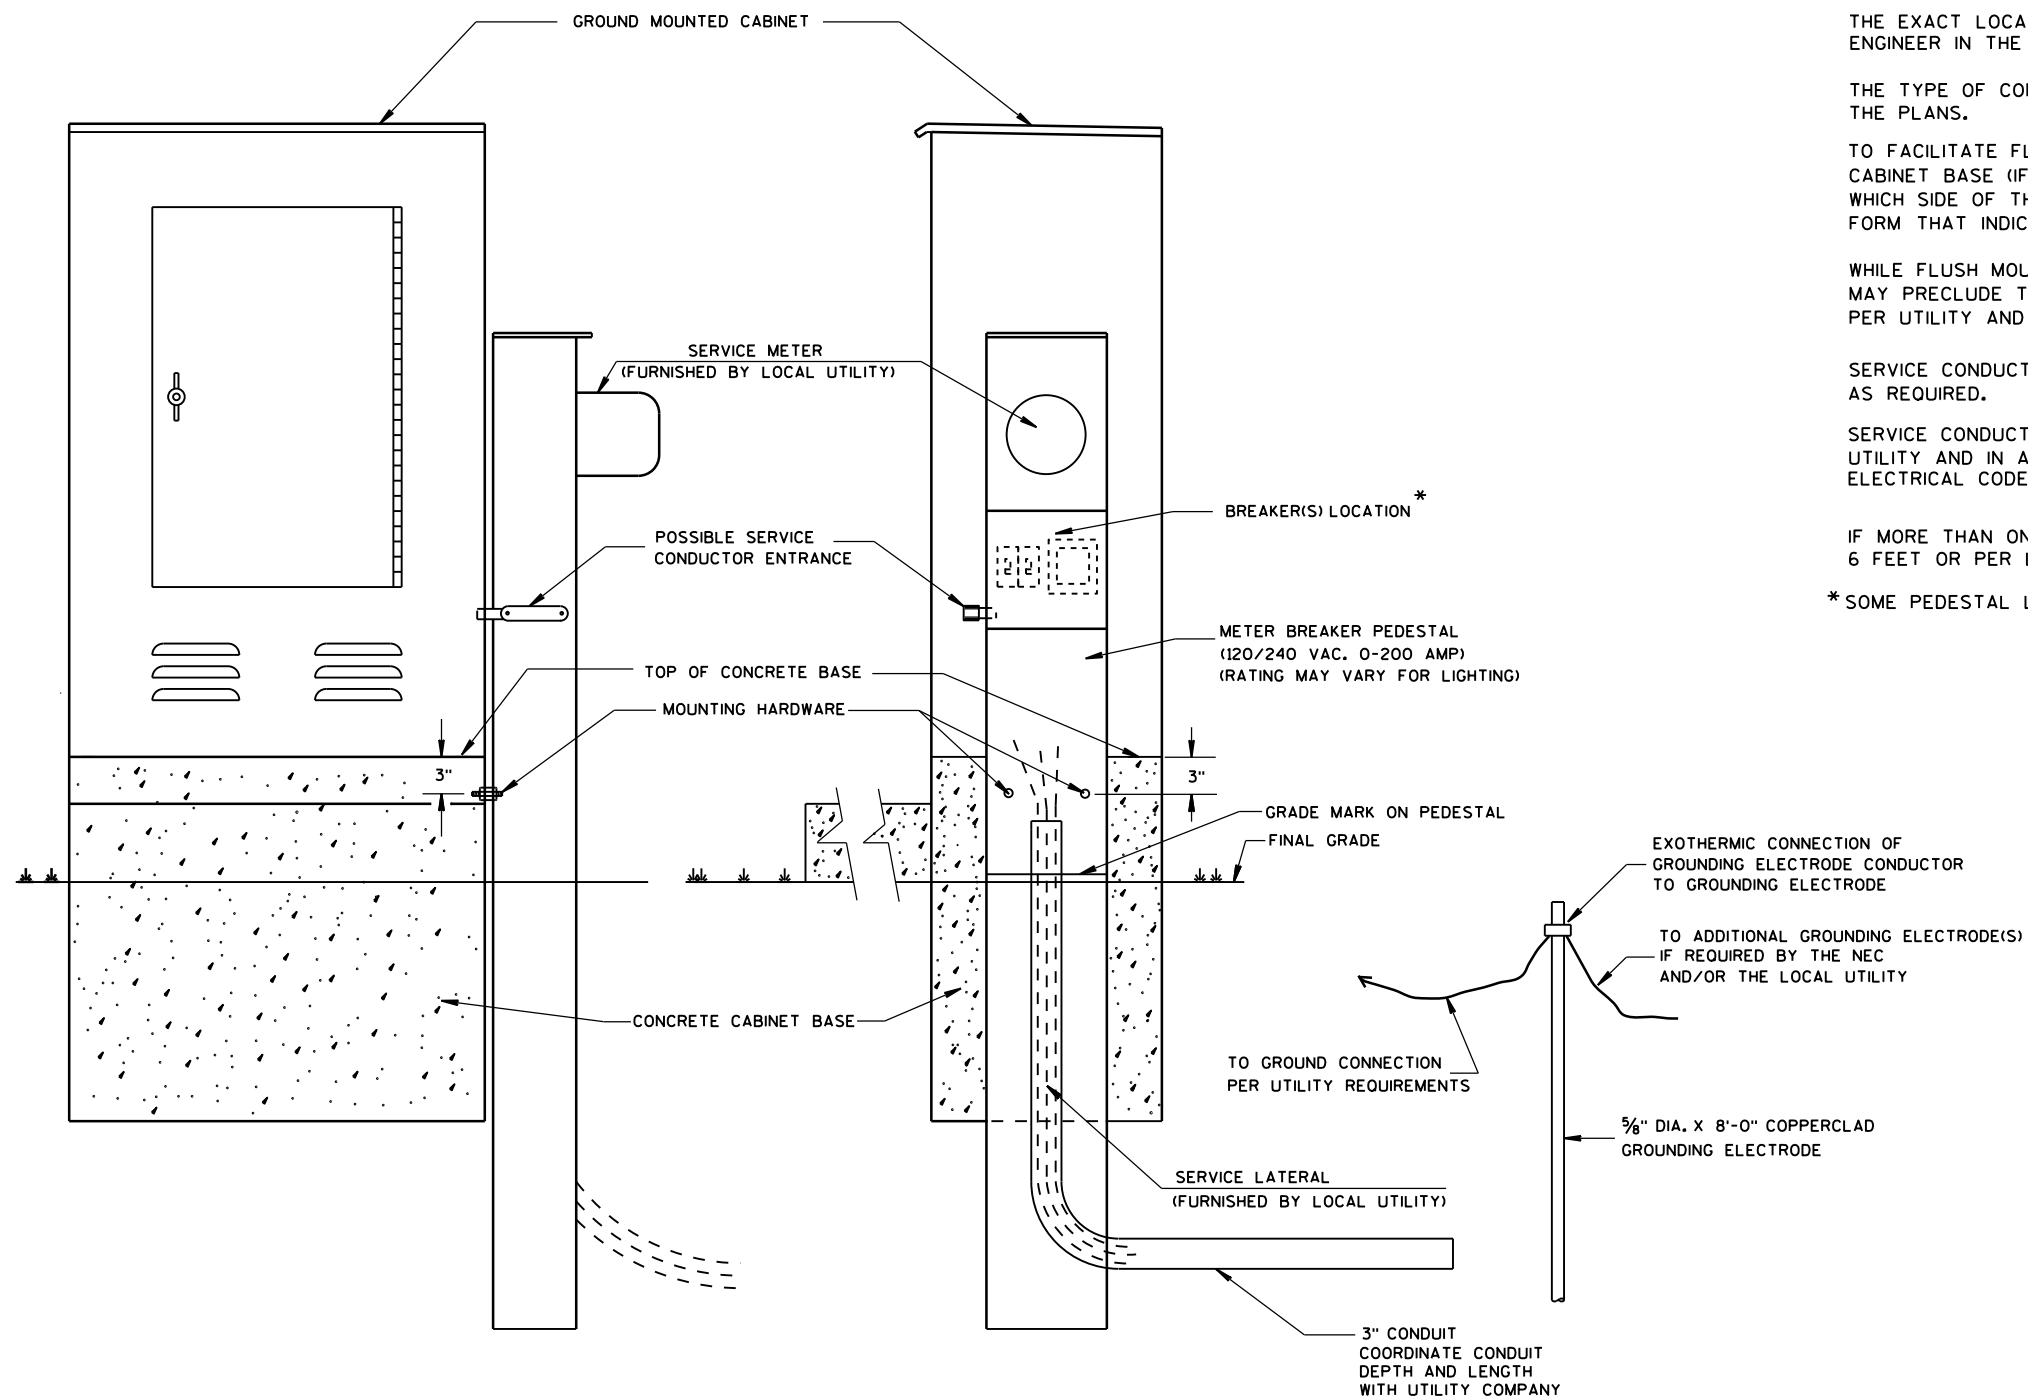

TYPICAL CABINET SERVICE INSTALLATION

GENERAL NOTES

DETAILS OF CONSTRUCTION, MATERIALS AND WORKMANSHIP NOT SHOWN ON THIS DRAWING SHALL CONFORM TO THE PERTINENT REQUIREMENTS OF THE CONTRACT.

THE EXACT LOCATION OF THE METER BREAKER PEDESTAL SHALL BE DETERMINED BY THE ENGINEER IN THE FIELD.

THE TYPE OF CONCRETE CABINET BASE TO BE INSTALLED SHALL BE AS CALLED FOR IN THE PLANS.

TO FACILITATE FLUSH MOUNTING OF THE METER BREAKER PEDESTAL AGAINST THE SIDE OF THE CABINET BASE (IF FLUSH MOUNTING POSSIBLE, CONFER WITH THE LOCAL UTILITY TO DETERMINE WHICH SIDE OF THE CONCRETE BASE THE ELECTRICAL SERVICE LATERAL WILL APPROACH, THEN FORM THAT INDICATED SIDE FOR FULL SIDE DEPTH.

WHILE FLUSH MOUNTING IS THE MOST DESIRABLE MOUNTING CONFIGURATION UTILITY REQUIREMENTS MAY PRECLUDE THIS OPTION. CONTRACTOR MUST PROVIDE UTILITY APPROVED PEDESTAL AND INSTALL PER UTILITY AND MANUFACTURERS REQUIREMENTS.

SERVICE CONDUCTOR ENTRANCES SHALL BE RIGID METALLIC CONDUIT, NIPPLES AND/OR CONDULETS AS REQUIRED.

SERVICE CONDUCTOR ENTRANCES SHALL BE SIZED AND LOCATED AS REQUIRED BY THE LOCAL UTILITY AND IN ACCORDANCE WITH APPROPRIATE ARTICLES OF THE LATEST ACCEPTED NATIONAL ELECTRICAL CODE.

IF MORE THAN ONE GROUNDING ELECTRODE IS REQUIRED, THE DISTANCE APART SHALL BE 6 FEET OR PER LOCAL UTILITY REGULATIONS.

* SOME PEDESTAL LIGHTING PLANS SHOW MAIN LUGS ONLY.

CABINET SERVICE INSTALLATION
(METER BREAKER PEDESTAL)

STATE OF WISCONSIN
DEPARTMENT OF TRANSPORTATION


APPROVED

Sept. 2014
DATE

/S/ Ahmet Demirbilek
STATE ELECTRICAL 108


FHWA

TYPICAL PHOTOCELL
LOCATION OR UNDER
DRIP LIP IF POSSIBLE

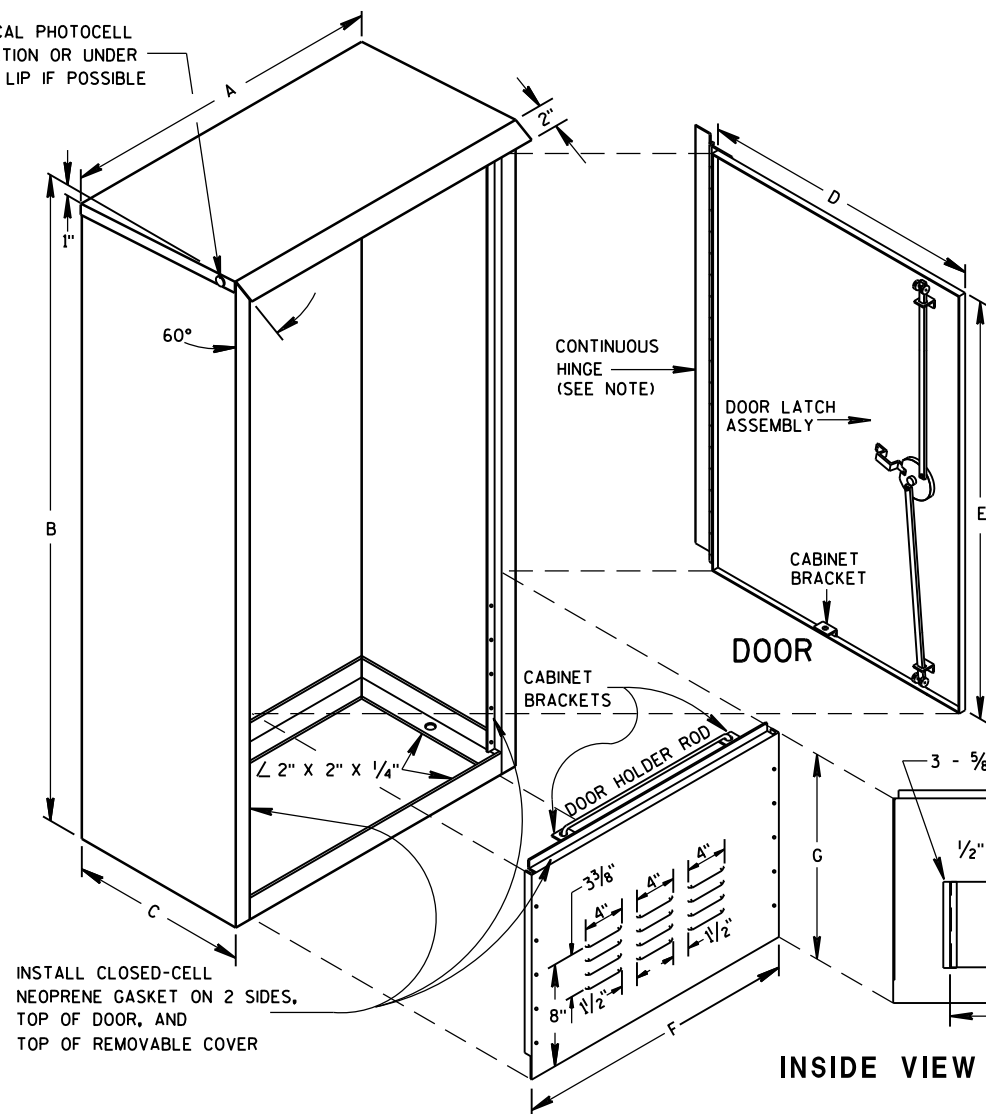


INSTALL CLOSED-CELL
NEOPRENE GASKET ON 2 SIDES,
TOP OF DOOR, AND
TOP OF REMOVABLE COVER


REMOVABLE COVER

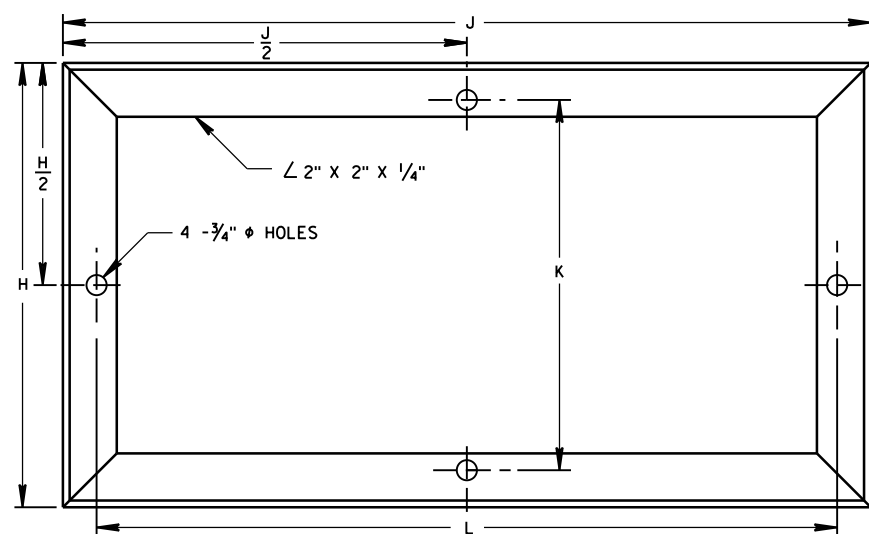


MOUNTING BASE

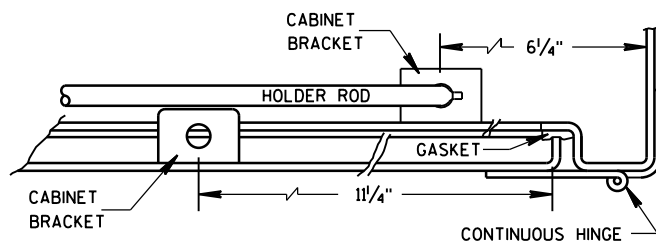

HINGE & DOOR HOLDER

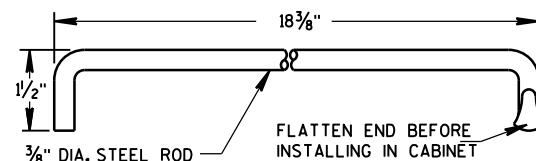

HOLDER ROD

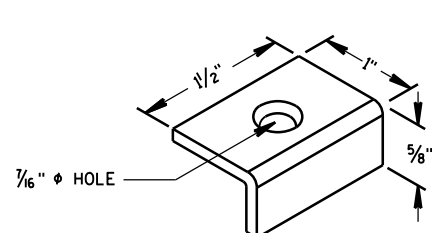

CABINET BRACKET

INSIDE VIEW SHOWING FILTER

TABLE OF DIMENSIONS (INCHES)

MARK	CABINET TYPE		
	3060	3860	3866
A	30	38	38
B	60	60	66
C	16 1/2	16 1/2	24
D	26 1/2	34 3/4	33 3/4
E	38 3/4	38 3/4	38 3/4
F	26 1/2	34 3/4	33 3/4
G	19	19	25
H	16 1/2	16 1/2	24
H/2	8 1/4	8 1/4	12
J	30	38	38
J/2	15	19	19
K	13 3/4	13 3/4	21 1/4
L	27 1/2	35 1/2	35 1/2

GENERAL NOTES

DETAILS OF CONSTRUCTION, MATERIALS AND WORKMANSHIP NOT SHOWN ON THIS DRAWING SHALL CONFORM TO THE PERTINENT REQUIREMENTS OF THE STANDARD SPECIFICATIONS AND APPLICABLE SPECIAL PROVISIONS.

PRIME WITH PHOSPHATE TREATMENT AND PRIMER.

FINISH EXTERIOR SURFACES WITH RUSTOLEUM #906 SILVER GRAY OR APPROVED EQUAL.

FINISH INTERIOR WITH RUSTOLEUM #2766 HIGH GLOSS WHITE ENAMEL OR APPROVED EQUAL.

ALL SHEET METAL PARTS SHALL BE .125 INCH THICK ALUMINUM.


ALL SEAMS SHALL BE CONTINUOUSLY WELDED.

ALUMINUM SHALL BE TYPE 5052-H32.


CONTINUOUS HINGE SHALL BE HEAVY GAUGE ALUMINUM WITH 1/4" DIAMETER STAINLESS STEEL HINGE PIN. HINGE IS SECURED WITH 1/4" X 20 TPI STAINLESS STEEL CARRIAGE BOLTS AND STAINLESS STEEL NYLOCK NUTS.

A SINGLE PHOTOCELL SHALL BE LOCATED ON THE NORTH-NORTHEAST SIDE OF THE CABINET UNLESS OTHERWISE CALLED FOR IN THE SPECIAL PROVISIONS. THE PHOTOCELL SHALL BE PLACED AS SHOWN AND SHALL BE LISTED ON THE DEPARTMENTS APPROVED PRODUCTS LIST.

DOOR LATCH ASSEMBLY TO BE PROVIDED WITH THREE-POINT LOCKING MECHANISM.

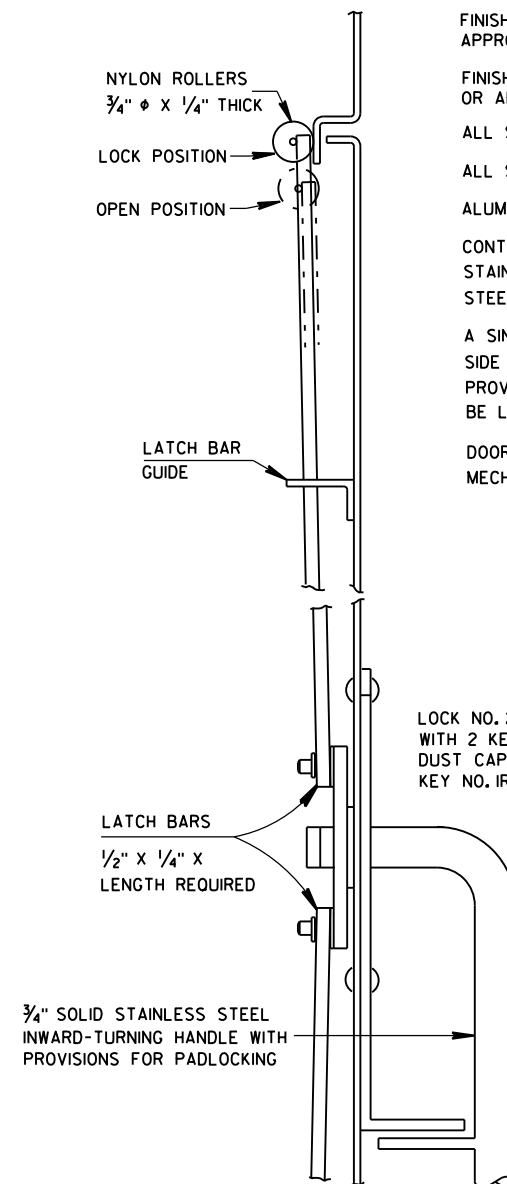


SIDE VIEW

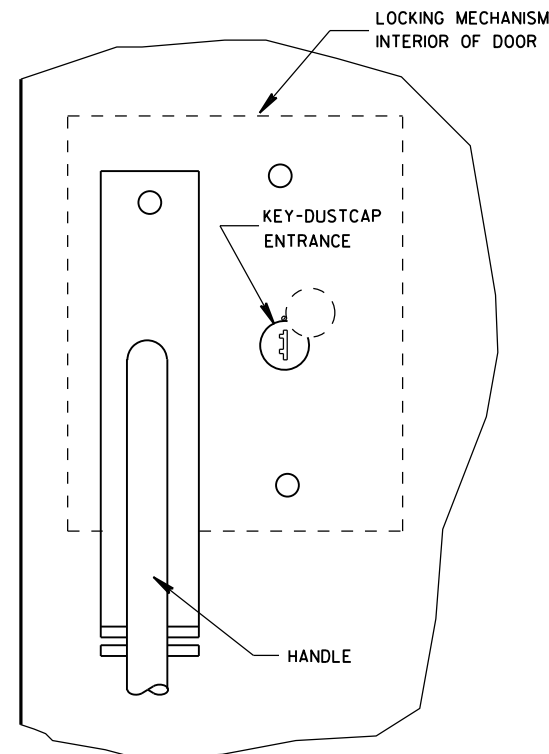

FRONT VIEW

LATCH ASSEMBLY

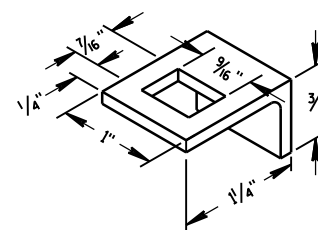

LATCH BAR GUIDE

SIGNAL
CONTROL CABINET

STATE OF WISCONSIN
DEPARTMENT OF TRANSPORTATION

APPROVED


Sept. 2014

DATE

FHWA

/S/ Ahmet Demirbilek

STATE ELECTRICAL 109

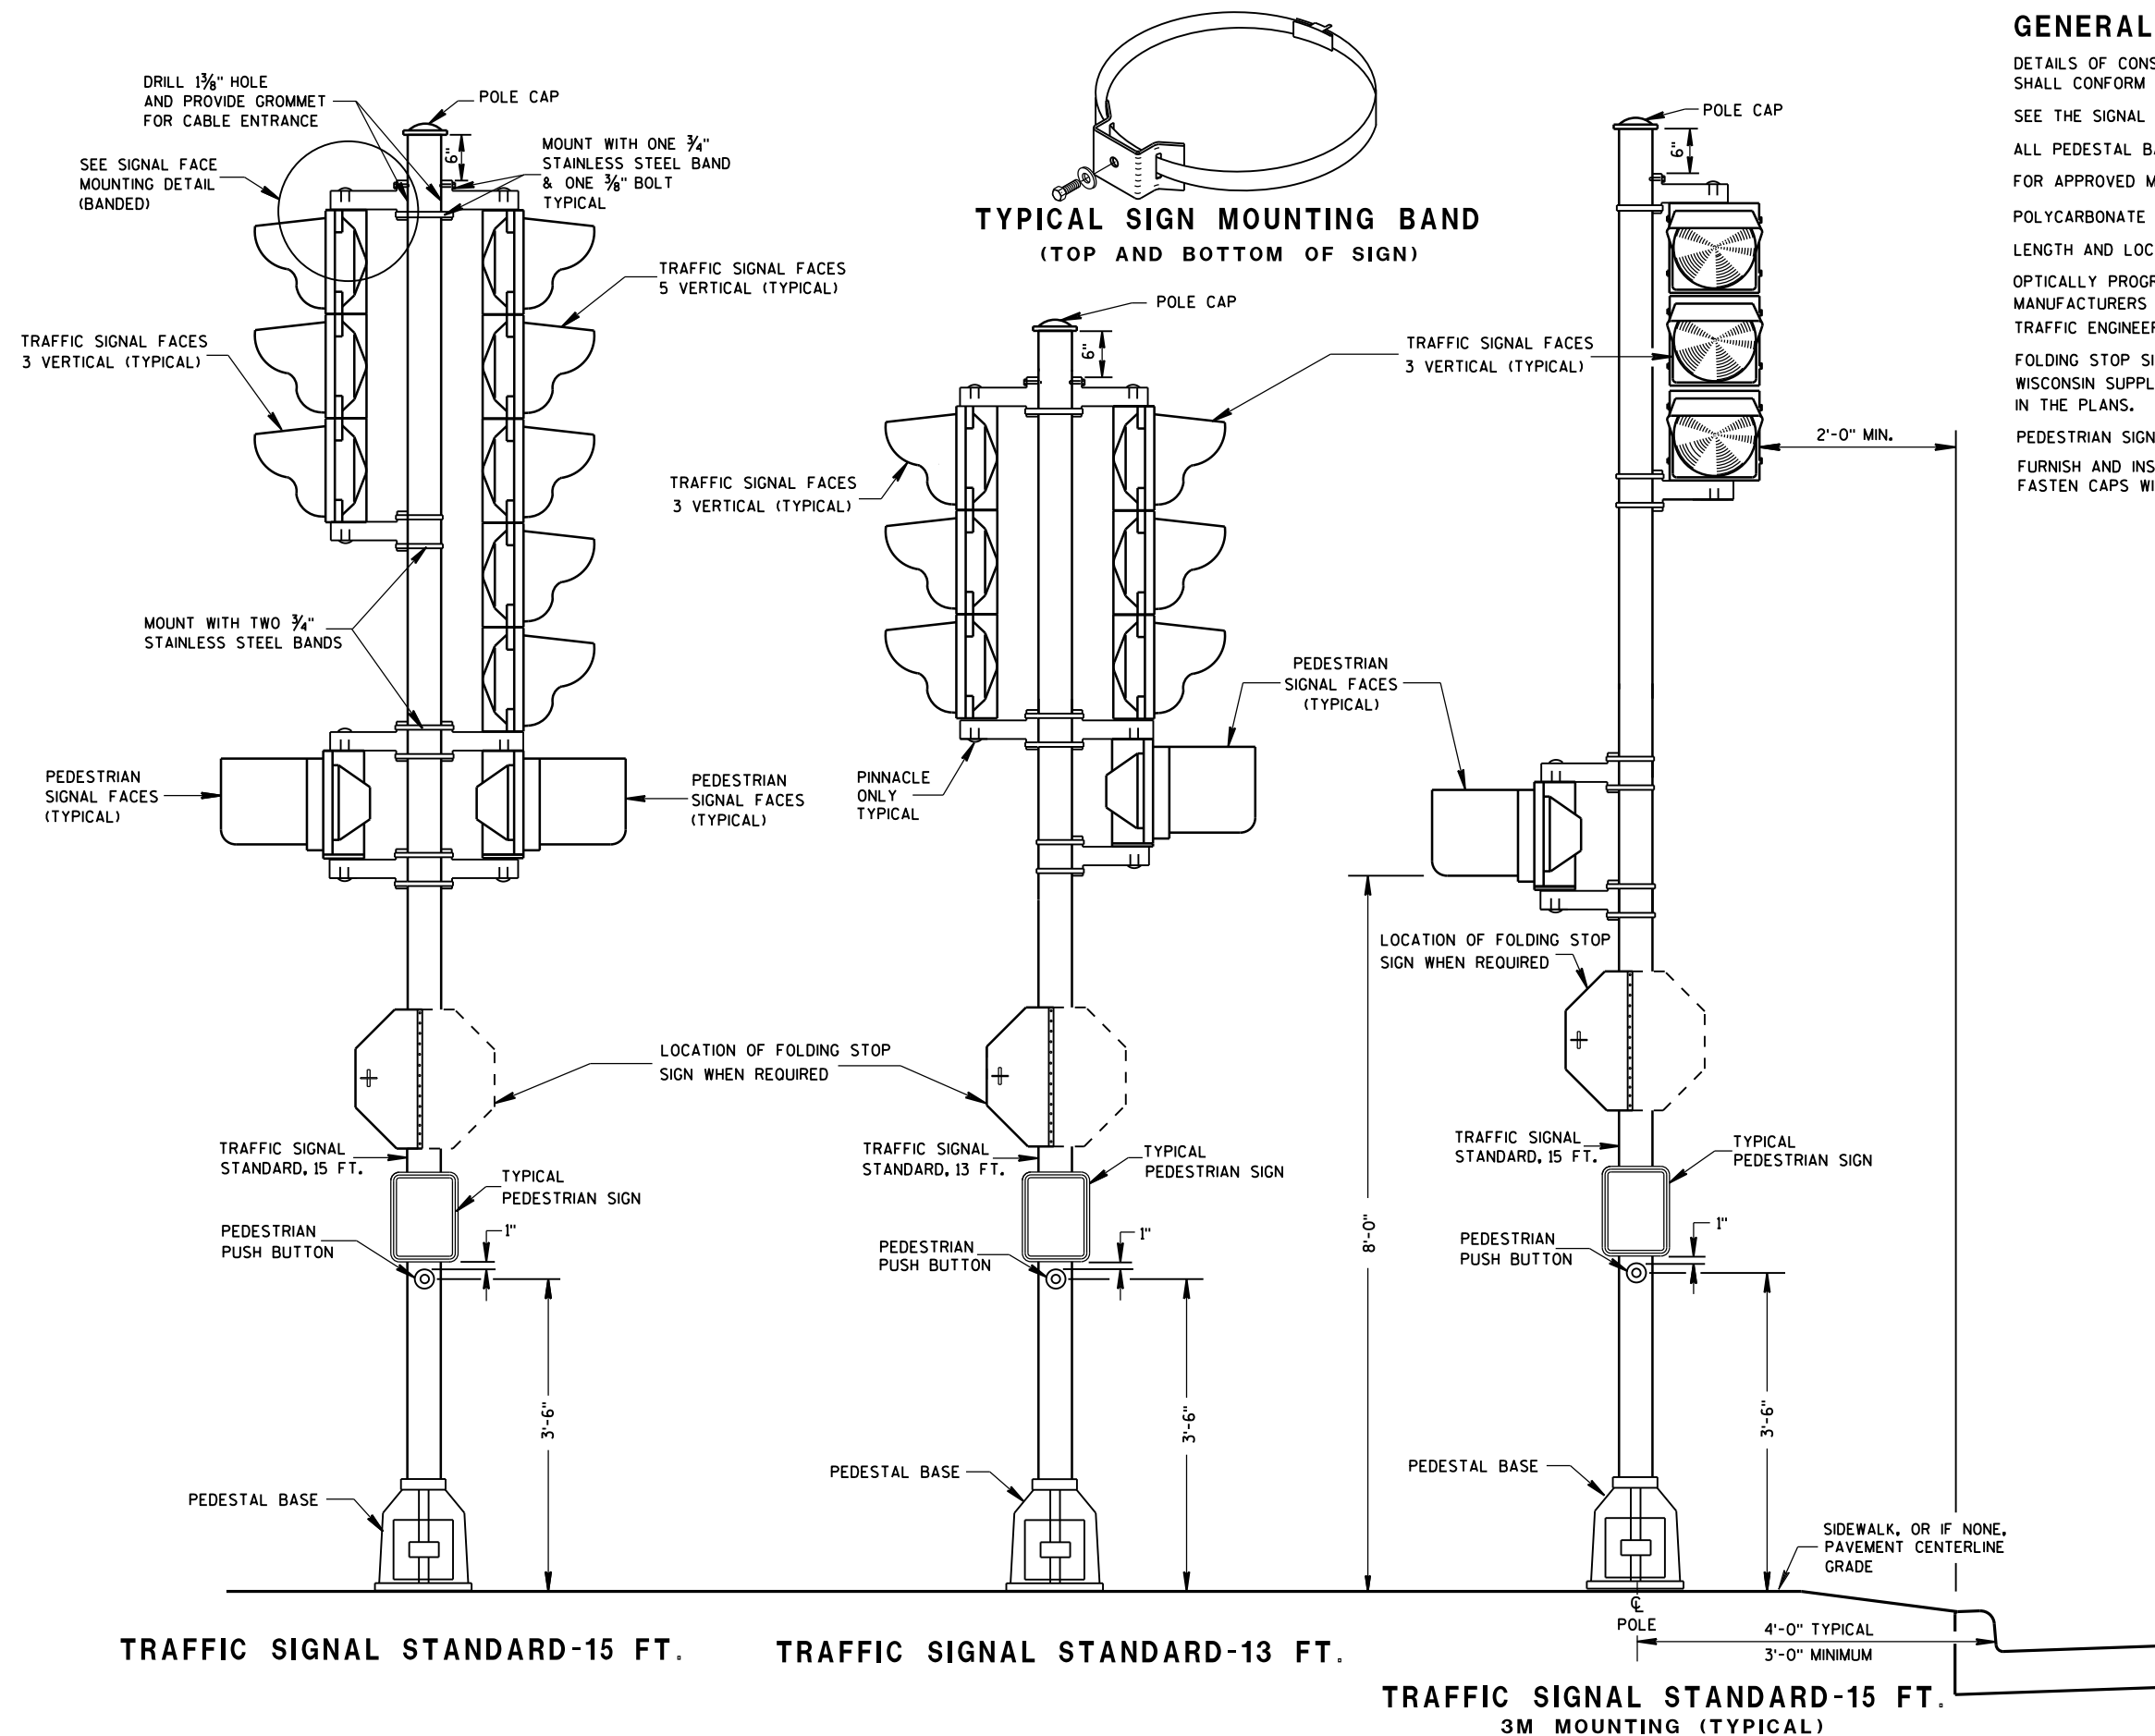

GENERAL NOTES

DETAILS OF CONSTRUCTION, MATERIALS AND WORKMANSHIP NOT SHOWN ON THIS DRAWING SHALL CONFORM TO THE PERTINENT REQUIREMENTS OF THE CONTRACT.

SEE THE SIGNAL PLAN FOR REQUIRED SIGNAL FACE SIZES.

ALL PEDESTAL BASES SHALL BE MOUNTED ON CONCRETE BASE - TYPE 1.

FOR APPROVED MOUNTING HARDWARE, SEE THE CONTRACT SPECIAL PROVISIONS.

POLYCARBONATE MOUNTING BRACKETS SHALL BE USED.


LENGTH AND LOCATION OF TRAFFIC SIGNAL STANDARDS SHALL BE AS SHOWN ON THE PLANS.

OPTICALLY PROGRAMMED SIGNAL FACES SHALL BE MASKED IN ACCORDANCE WITH MANUFACTURERS INSTRUCTIONS, AND UNDER THE DIRECTIONS OF THE REGION TRAFFIC ENGINEER.

FOLDING STOP SIGNS SHALL BE IN ACCORDANCE WITH THE MUTCD AND/OR THE LATEST WISCONSIN SUPPLEMENT. THE SIGNS SHALL BE SIZED AND LOCATED AS CALLED FOR IN THE PLANS.

PEDESTRIAN SIGNS SHALL BE AS DESIGNATED IN THE PLANS.

FURNISH AND INSTALL VENTILATED, CAST, METALLIC (ALUMINUM ALLOY) CAPS. FASTEN CAPS WITH ONE (1) $\frac{1}{4}$ " X $\frac{3}{4}$ " - 20 TPI STAINLESS STEEL, HEX HEAD BOLT.

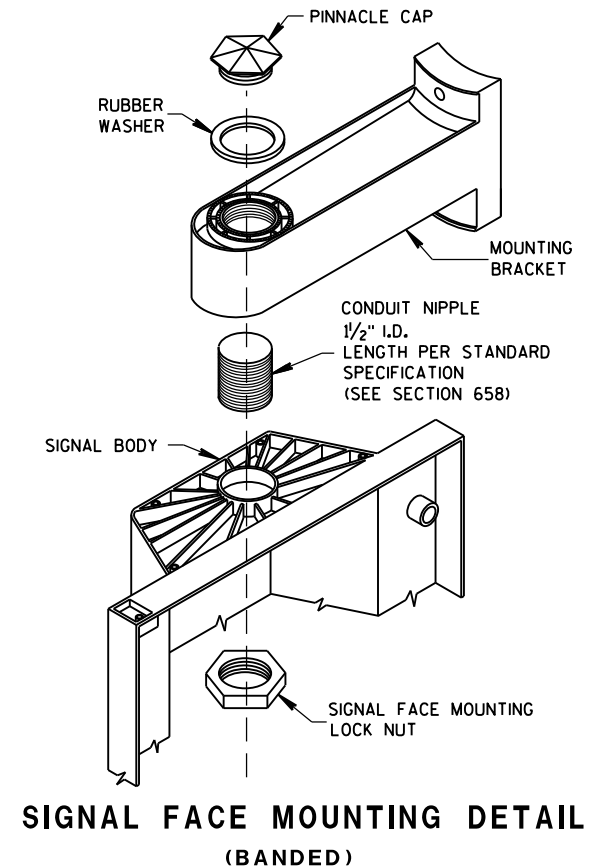



TRAFFIC SIGNAL STANDARD
POLY BRACKET MOUNTINGS
(TYPICAL) 13 FT. OR 15 FT.

STATE OF WISCONSIN
DEPARTMENT OF TRANSPORTATION


APPROVED
2/28/2013
DATE

/S/ Ahmet Demirbilek
STATE ELECTRICAL 110

FHWA

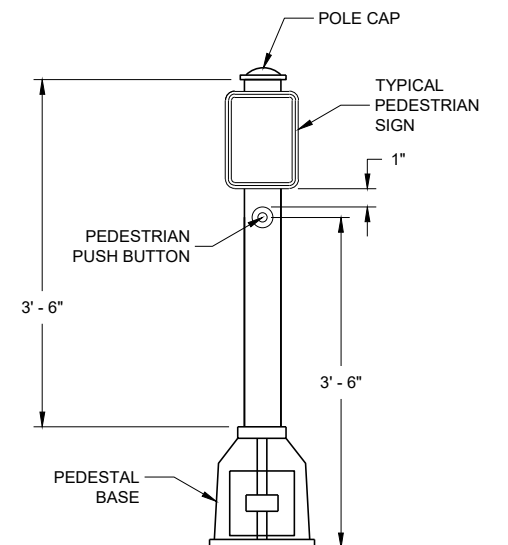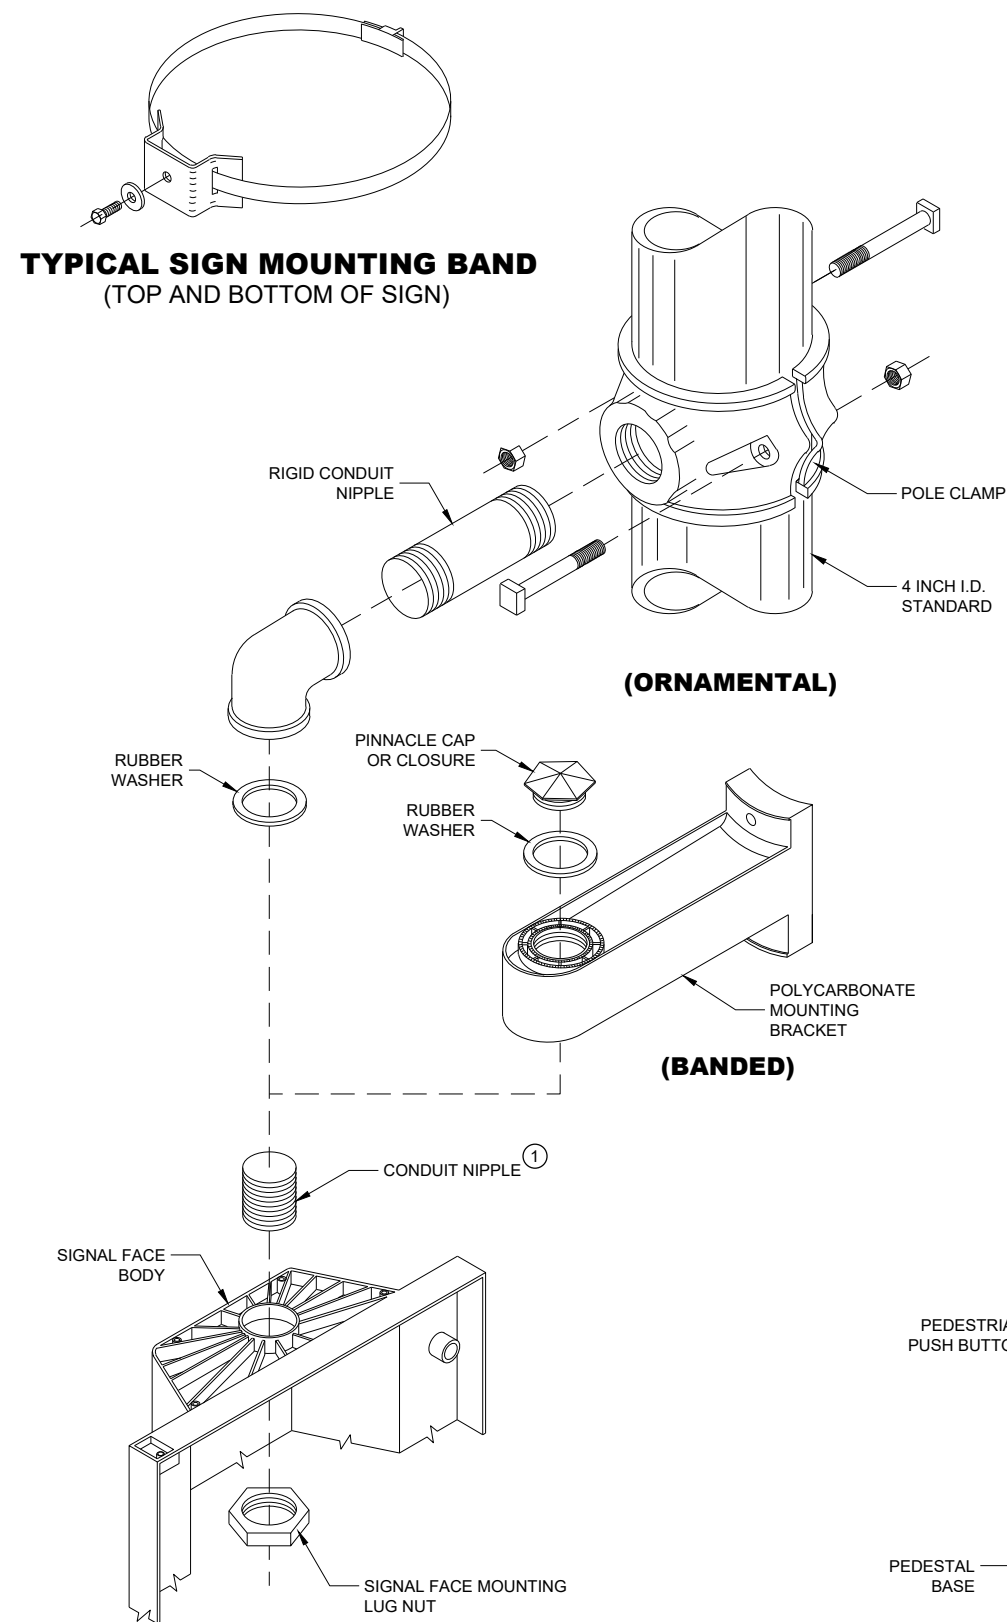

**PEDESTRIAN PUSH BUTTON
TYPICAL MOUNTING**

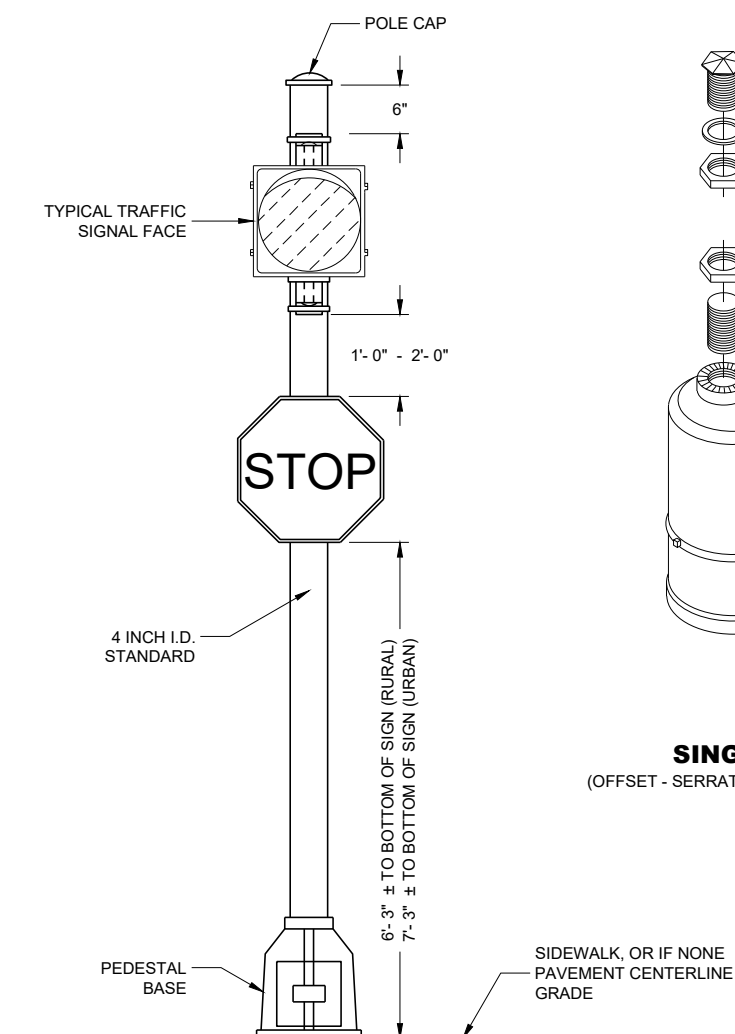

STANDARD FLASHER
10 FOOT, 13 FOOT OR 15 FOOT AS REQUIRED

GENERAL NOTES

DETAILS OF CONSTRUCTION, MATERIALS AND WORKMANSHIP NOT SHOWN ON THIS DRAWING SHALL CONFORM TO THE PERTINENT REQUIREMENTS OF THE CONTRACT.

SEE THE SIGNAL PLAN FOR REQUIRED SIGNAL FACE SIZES.

LOCATIONS SHALL BE AS SHOWN ON THE PLANS, UNLESS APPROVED BY THE ENGINEER IN THE FIELD.

ALL PEDESTAL BASES SHALL BE MOUNTED ON CONCRETE BASE - TYPE 1.

FOR APPROVED MOUNTING HARDWARE, SEE THE CONTRACT SPECIFICATIONS.

POLYCARBONATE SIGNAL FACE MOUNTING BRACKETS SHALL BE USED UNLESS ORNAMENTAL POLE CLAMPS ARE SPECIFIED.


LENGTH OF TRAFFIC STANDARDS SHALL BE AS SHOWN ON THE PLANS.

MOUNTINGS AND BRACKETS SHALL BE AS SHOWN ON THE PLANS OR DESCRIBED IN THE SPECIAL PROVISIONS (BY THE REGION TRAFFIC ENGINEER).

PEDESTRIAN SIGNS SHALL BE AS DESIGNATED IN THE PLANS.

FURNISH AND INSTALL VENTILATED, CAST, METALLIC (ALUMINUM ALLOY) CAPS. FASTEN CAPS WITH ONE (1) 1/2" X 3/4" - 20 TPI STAINLESS STEEL, HEX HEAD BOLT.

- ① USE 1 1/2" ID NIPPLES ZINC-COATED RIGID METAL CONDUIT, LONG ENOUGH TO ACCOMMODATE FULL DEPTH THREADING INTO THE HEAD MOUNTING LOCK NUT IN ORDER TO TIGHTEN THE FACE, BUT THAT DO NOT INTERFERE WITH REFLECTOR CLOSURE. THREAD THE NIPPLE INTO THE MOUNTING BRACKET/ELBOW UNTIL TIGHT. USE APPROVED PINNACLE TYPE HARDWARE FROM A DEPARTMENT APPROVED MANUFACTURER TO CLOSE THE UNUSED 1 1/2" OPENING IN SIGNAL FACES AND BRACKET ENDS.

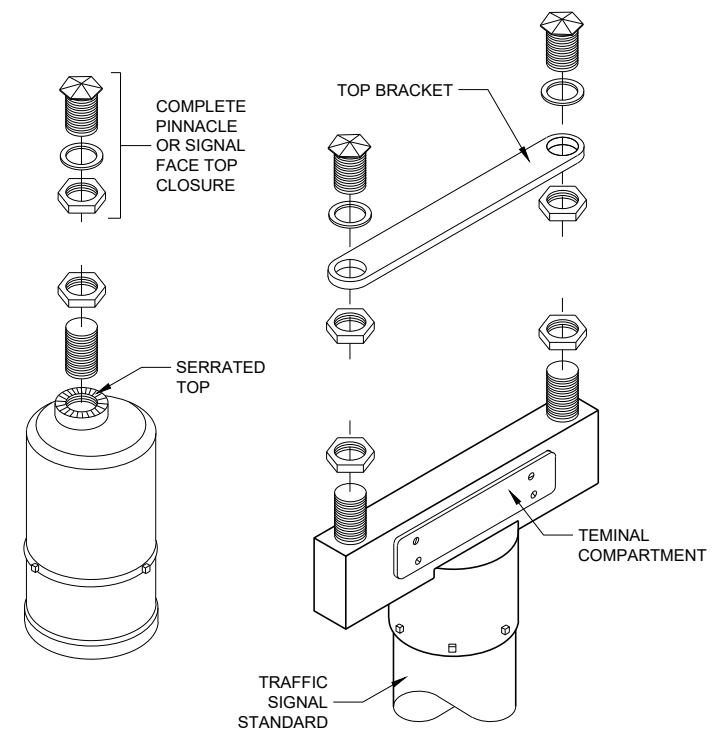

SINGLE
(OFFSET - SERRATED MOUNTING)





DOUBLE
(SERRATED MOUNTING)

SLIPFITTERS

TRAFFIC SIGNAL STANDARD PEDESTRIAN AND FLASHER TYPICAL MOUNTING DETAILS

STATE OF WISCONSIN
DEPARTMENT OF TRANSPORTATION

APPROVED
November 2018 /S/ Ahmet Demirbilek
DATE STATE ELECTRICAL ENGI 111
FHWA

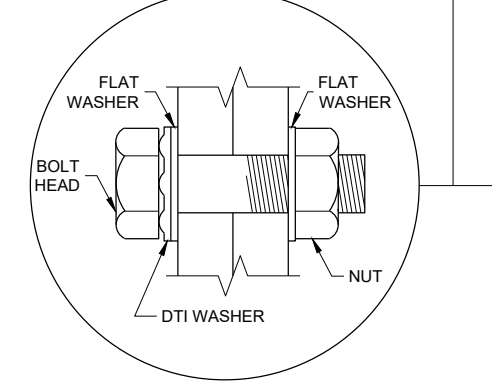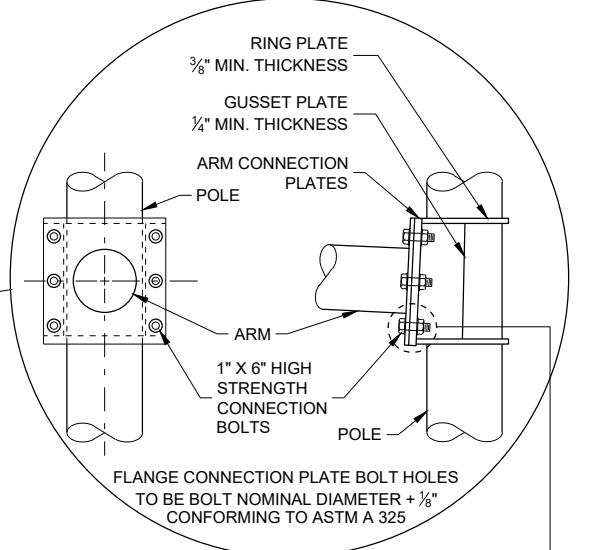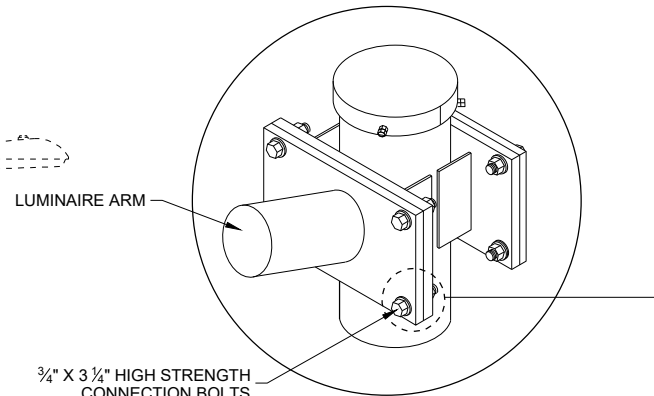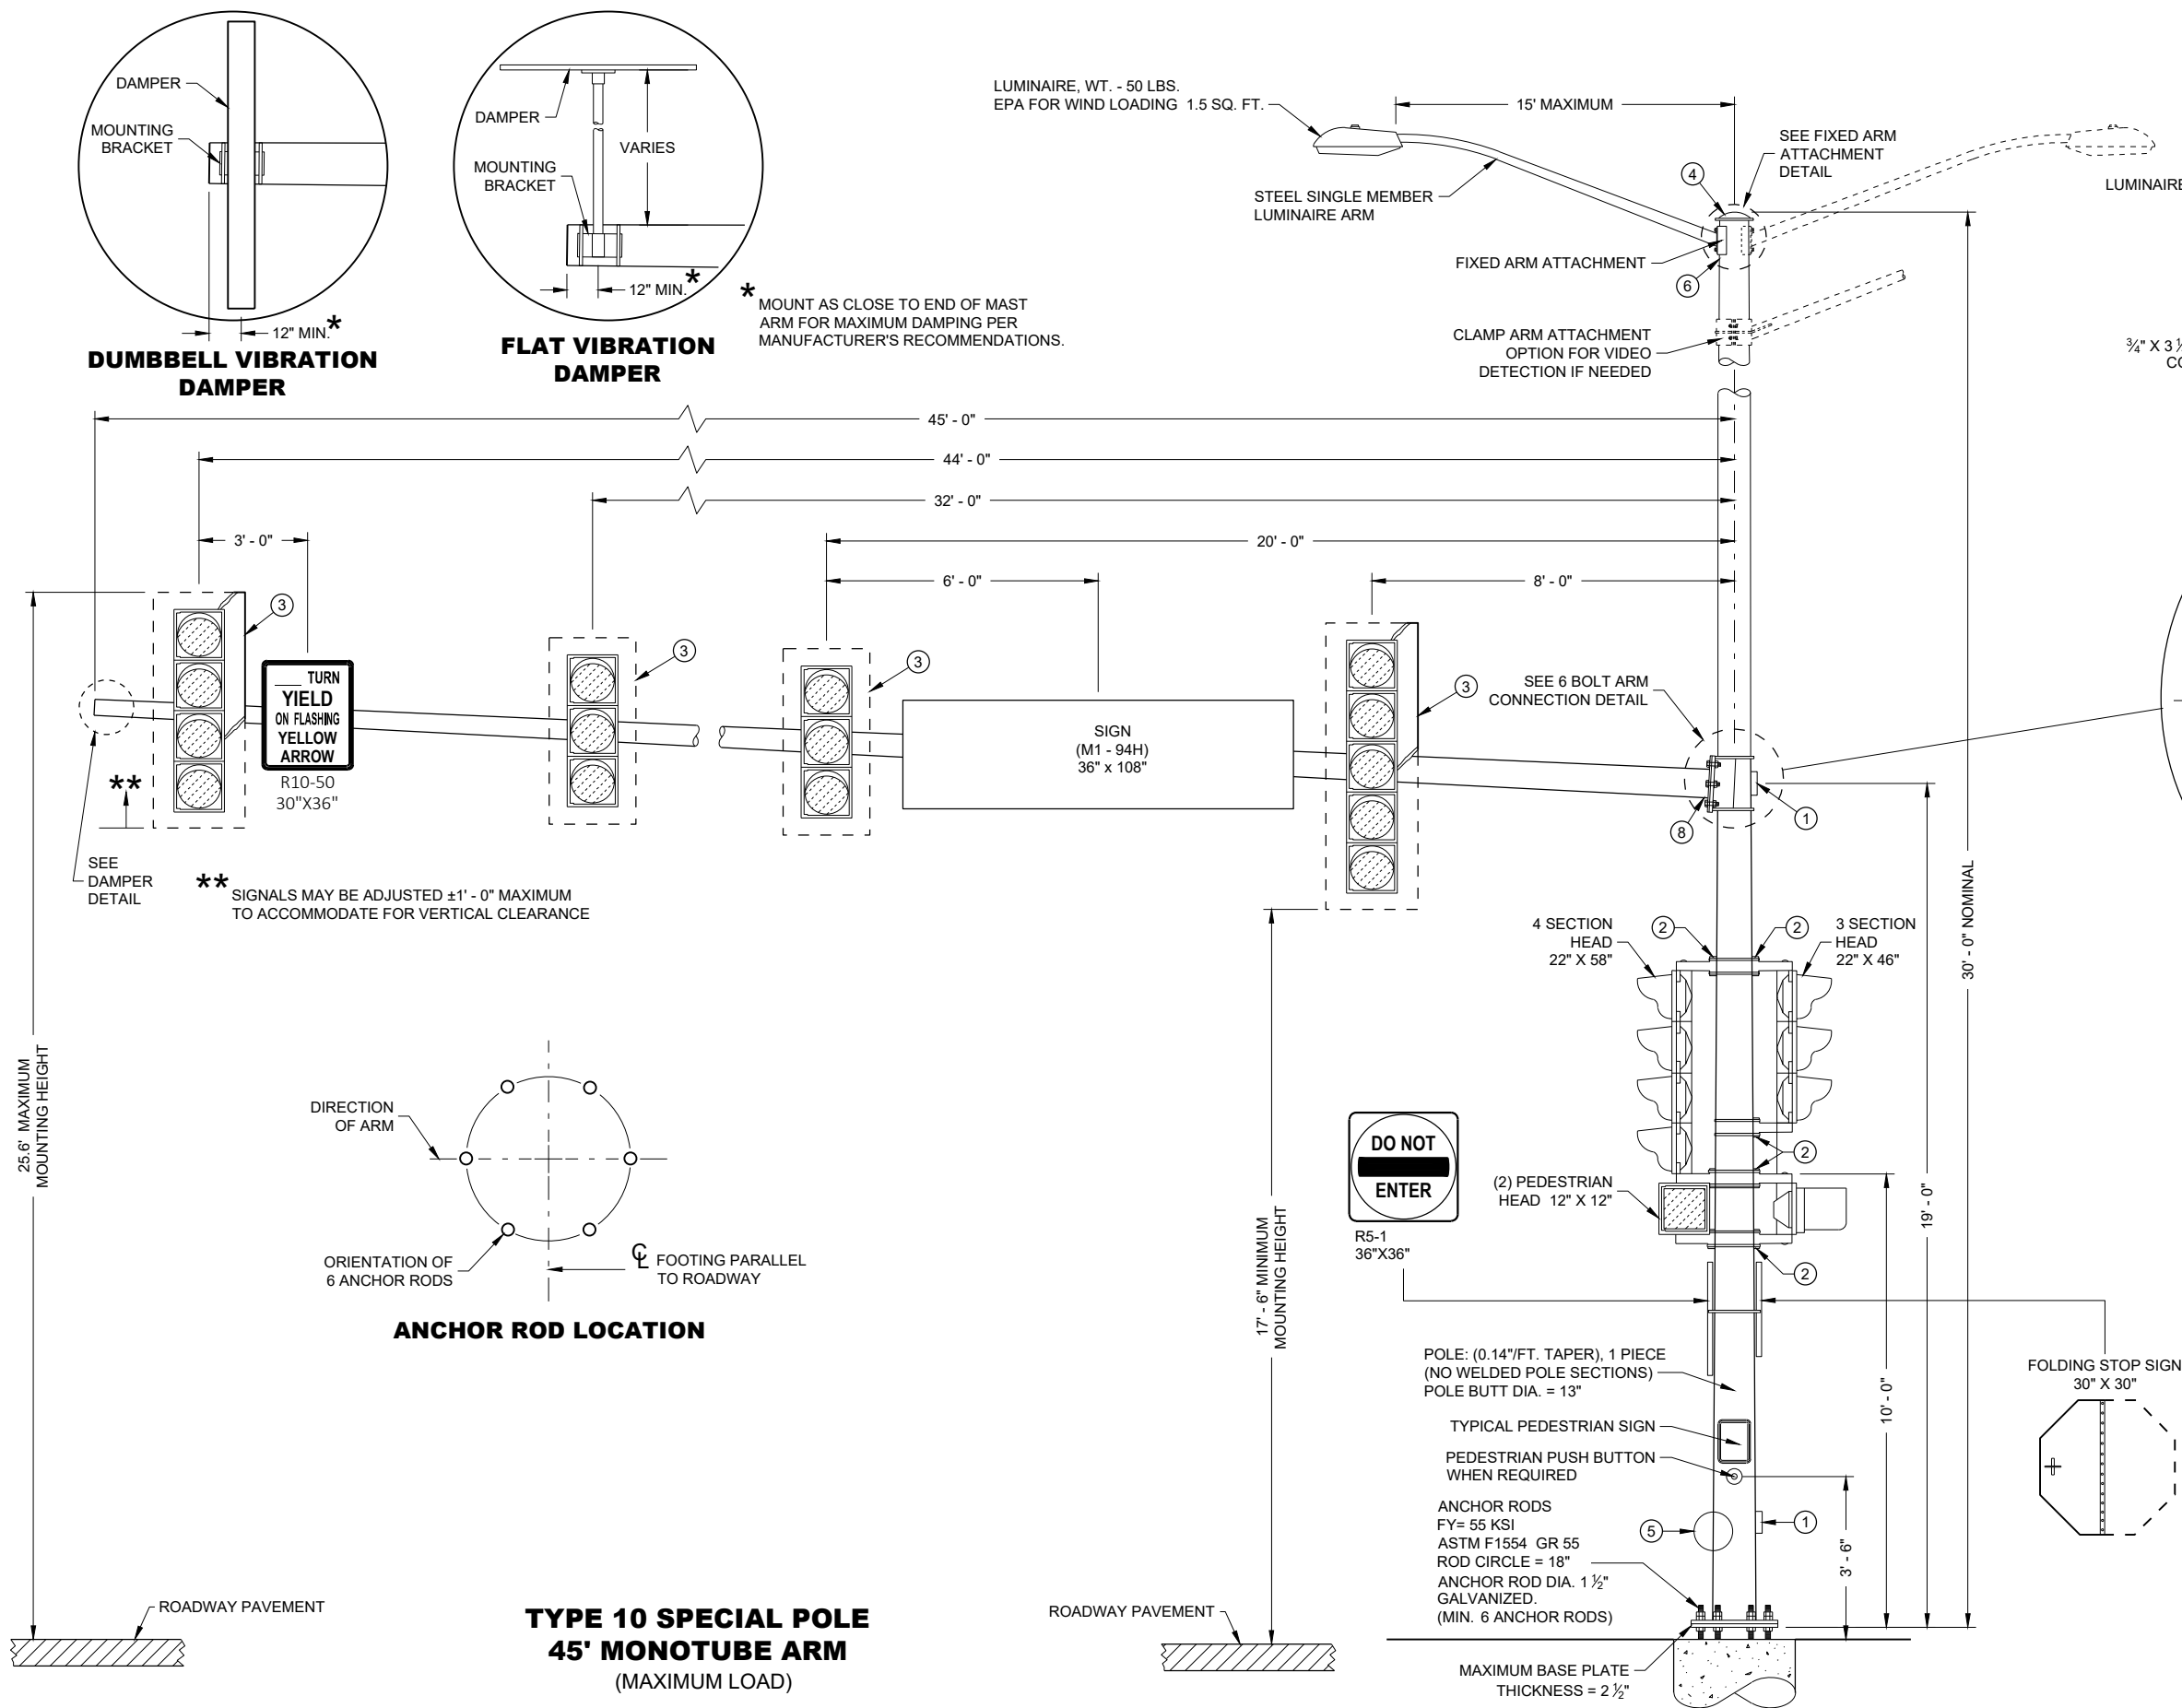

TYPE 10 SPECIAL POLE 45' MONTUBE ARM	
STATE OF WISCONSIN DEPARTMENT OF TRANSPORTATION	
APPROVED August 2020 DATE	/S/ Ahmet Demirelek STATE ELECTRICAL ENGI 113
FHWA	

GENERAL NOTES

DETAILS OF CONSTRUCTION NOT SHOWN ON THIS DRAWING SHALL CONFORM TO THE PERTINENT REQUIREMENTS OF THE CONTRACT.

POLE TYPES 9 AND 10 ARE FOR ARM LENGTHS 15 FOOT TO 30 FOOT.

POLE TYPES 9 SPECIAL AND 10 SPECIAL ARE FOR ARM LENGTHS 35 FOOT, 40 FOOT, AND 45 FOOT.

POLE TYPES 12 AND 13 ARE FOR ARM LENGTHS 35 FOOT TO 55 FOOT.

MONOTUBE POLES AND ARMS SHALL BE GALVANIZED STEEL.

RING STIFFENED BUILT UP BOX TYPE OF ATTACHMENT FOR TRAFFIC SIGNAL ARM.

ONE PIECE POLE CONSTRUCTION (NO WELDED POLE SECTIONS).

STANDARD STRAIGHT ARM DESIGN (3% ± RISE).

SECTION 657, POLES OF THE STANDARD SPECIFICATION SHALL APPLY TO THIS DRAWING.

PROVIDE WIREWAY THRU POLE WALL AND ARM CONNECTION PLATES. PROVIDE ROUND, SMOOTH INSIDE SURFACE.

MANUFACTURER'S SUBMITTED POLE DESIGNS AND DRAWINGS SHALL BE SIGNED AND STAMPED BY A REGISTERED PROFESSIONAL ENGINEER AND CERTIFIED AS BEING IN COMPLIANCE WITH THE AASHTO "LRFD SPECIFICATIONS FOR STRUCTURAL SUPPORTS FOR HIGHWAY SIGNS, LUMINAIRES AND TRAFFIC SIGNAL 2015 1ST EDITION (INCLUDING INTERIM REVISIONS)" AND ALL PERTINENT WISDOT SPECIFICATIONS AND DRAWINGS FOR THE LIGHTING STRUCTURES AS FOLLOWS:

CATEGORY III FATIGUE LOADS OF GALLOPING, TRUCK GUSTS (AT 45 MPH VEHICLE VELOCITY) AND NATURAL WIND GUSTS FOR DESIGN OF TYPE 9 AND TYPE 10 STRUCTURES.

CATEGORY II FATIGUE LOADS OF TRUCK GUSTS (AT 45 MPH VEHICLE VELOCITY) AND NATURAL WIND GUSTS FOR DESIGN OF TYPE 9 SPECIAL AND TYPE 10 SPECIAL STRUCTURES. IN LIEU OF DESIGNING FOR GALLOPING, A VIBRATION DAMPER MITIGATION DEVICE IS REQUIRED TO BE SUPPLIED AND INSTALLED AT THE END OF THE MAST ARM.

CATEGORY II FATIGUE FATIGUE LOADS OF GALLOPING, TRUCK GUSTS (AT 45 MPH VEHICLE VELOCITY) AND NATURAL WIND GUSTS FOR DESIGN OF TYPE12 AND TYPE 13 STRUCTURES.

115 MPH (700 YEAR MRI BASIC WIND SPEED).

SECURE THE OPENING BELOW THE BASE PLATE WITH STAINLESS STEEL OR GALVANIZED STEEL MESH AND SECURE THE MESH WITH ¾" STAINLESS STEEL BANDING AROUND THE LEVELING NUTS.

INDENT PRINT (NOMINAL ½" HIGH) THE POLE LENGTH AND FIRST TWO LETTERS OF THE MANUFACTURERS NAME ON TWO SIDES OF THE BASE PLATE 180 DEGREES APART, BEFORE GALVANIZING. THE ARM SHALL BE IDENTIFIED WITH THE SAME INFORMATION BY INDENT PRINT.

SIGNAL FACE SHALL BE MOUNTED 6 INCHES (NOMINAL) FROM THE END OF THE MONOTUBE ARM OR AS SHOWN ON THE PLAN CONSTRUCTION DETAIL OR A S DIRECTED BY THE PROJECT ENGINEER/ELECTRICAL OPERATIONS PERSONNEL. MOUNT ALL LIKE HEAD AT SAME ELEVATION.

SIGN MOUNTING BRACKETS SHALL BE FURNISHED IN ACCORDANCE WITH SECTION 637 OF THE STANDARD SPECIFICATIONS FOR HIGHWAY AND STRUCTURE CONSTRUCTION.



- ① DESIGN FOR MAXIMUM ALLOWABLE HAND HOLE WITH COVER ASSEMBLY WITH TWO ¼" X ¾" - 20 TPI STAINLESS STEEL HEX HEAD BOLTS.
- ② SIGNAL MOUNTING BRACKETS FOR POLE MOUNTING, MOUNT WITH CAP SCREW AND BANDING (SEE SPECIFICATION SECTION 658).
- ③ SECURELY MOUNT BACK PLATES, PROJECTING 5" BEYOND ALL SIDES OF THE SIGNAL FACE HOUSING, PER MANUFACTURERS RECOMMENDATIONS.
- ④ THE TOP OF THE POLE SHAFT AND THE MONOTUBE ARM SHALL BE EQUIPPED WITH A REMOVABLE, VENTILATED CAP HELD SECURELY IN PLACE WITH SET SCREWS.
- ⑤ FACTORY WELDED BRACKET FOR GROUNDING LUG, OPPOSITE HAND HOLD, (LUG AND HARDWARE PAID UNDER SEPARATE ITEM). PROVIDE HOLE IN BRACKET FOR ¼" X ¾" - 20 TPI STAINLESS STEEL HEX HEAD BOLT.
- ⑥ FACTORY WELDED "J" HOOK FOR STRAIN RELIEF FOR POLE LUMINAIRE WIRE.
- ⑦ INSTALL STRUCTURAL IDENTIFICATION PLAQUES.

STRUCTURAL IDENTIFICATION PLAQUES SHALL BE PLACED ON THE POLES IN THE SAME DIRECTION AS THE ARM.


MOUNTING HEIGHT SHALL BE 6' - 0" ABOVE THE CURB OR SHOULDER. ADJUST IF IT IS KNOWN THAT REQUIRED TRAFFIC SIGNS WILL BE OBSTRUCTED.

- ⑧ FACTORY DRILLED ½" DRAIN HOLE 2" FROM FLANGE CONNECTION PLATE.

STRUCTURAL IDENTIFICATION
PLAQUE PLACEMENT

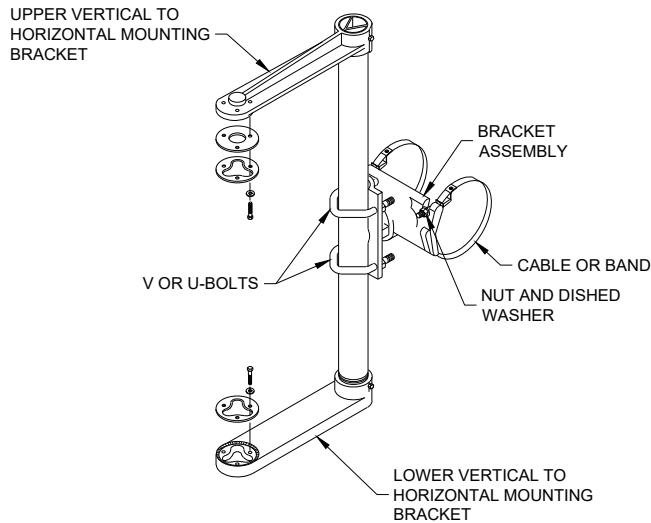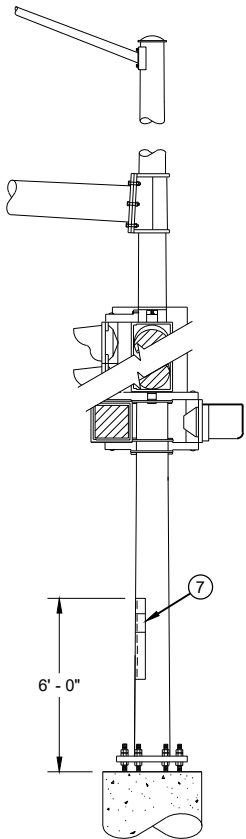


SIGNAL FACE MOUNTING BRACKET
DETAIL FOR MONOTUBE ARM
(MOUNT PER MANUFACTURER'S RECOMMENDATION)

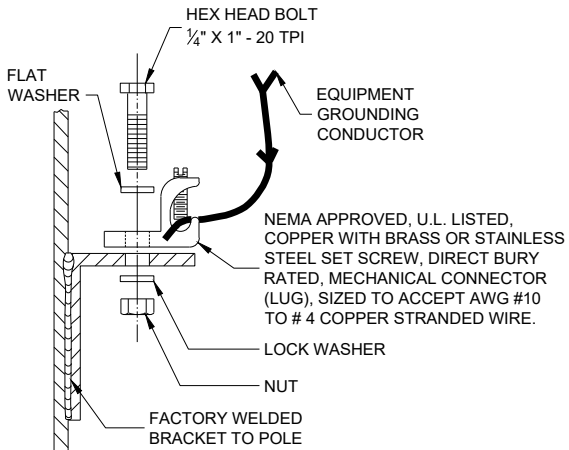


TYPICAL GROUNDING
CONNECTIONS

NUT, BOLT AND WASHERS SHALL BE STAINLESS STEEL

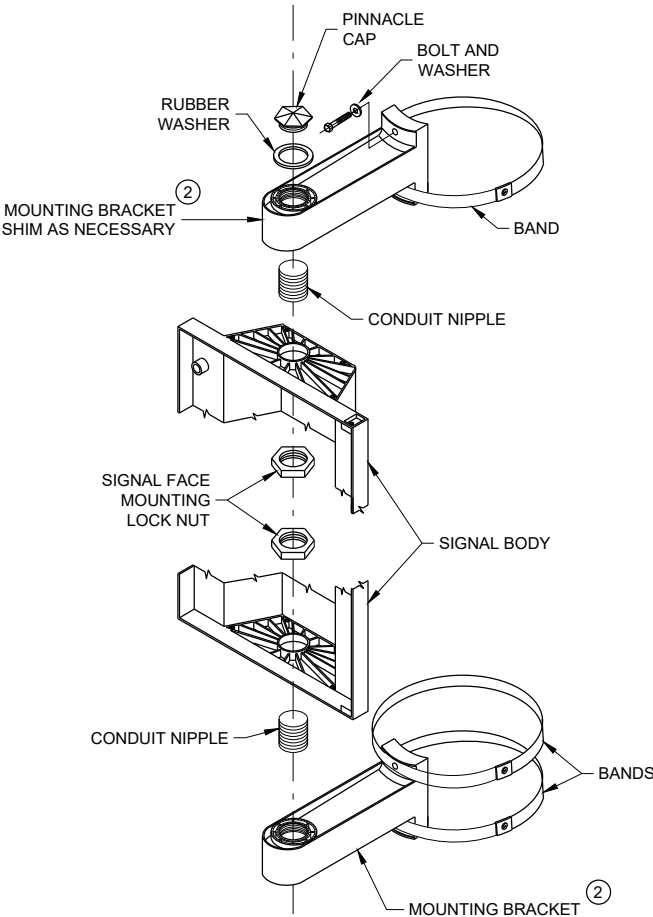


SIGNAL FACE VERTICAL
MOUNTING DETAIL

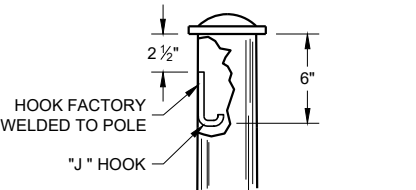


TYPICAL "J" HOOK
WIRE SUPPORT


GENERAL NOTES AND HARDWARE FOR TYPES 9,10, 9/10 SPECIAL, 12 AND 13 POLES WITH MONOTUBE ARMS	
STATE OF WISCONSIN DEPARTMENT OF TRANSPORTATION	
APPROVED August 2020 DATE	/S/ Ahmet Demirbilek STATE ELECTRICAL ENGINEER 114
FHWA	

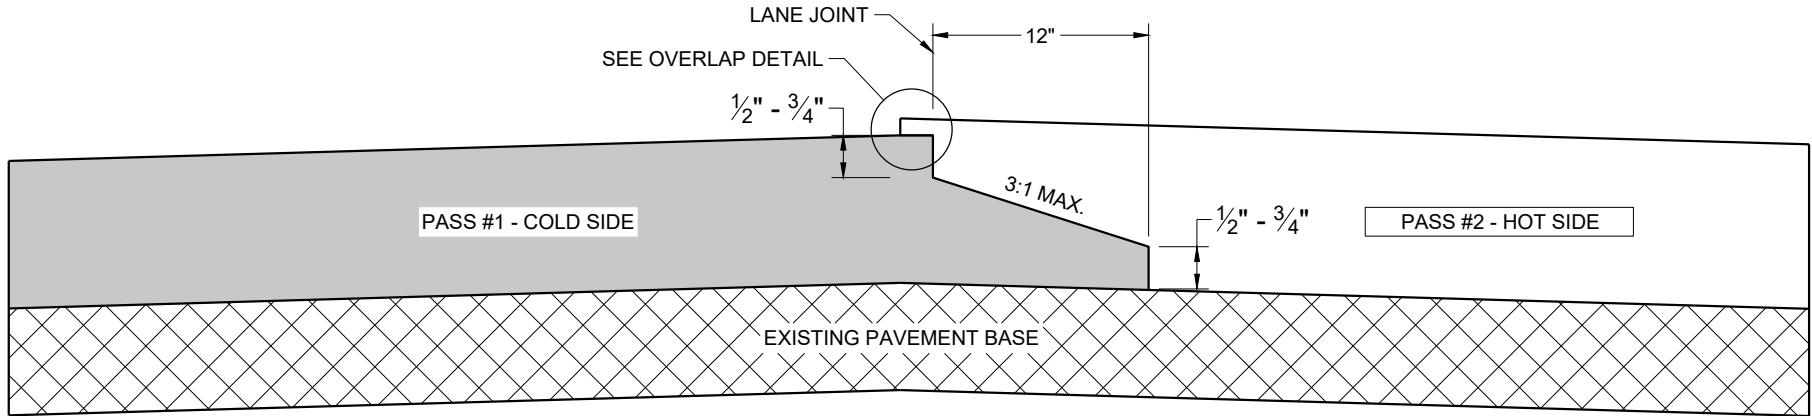

**TYPICAL PAVEMENT CROSS SECTION
OF NOTCHED WEDGE LONGITUDINAL JOINT**

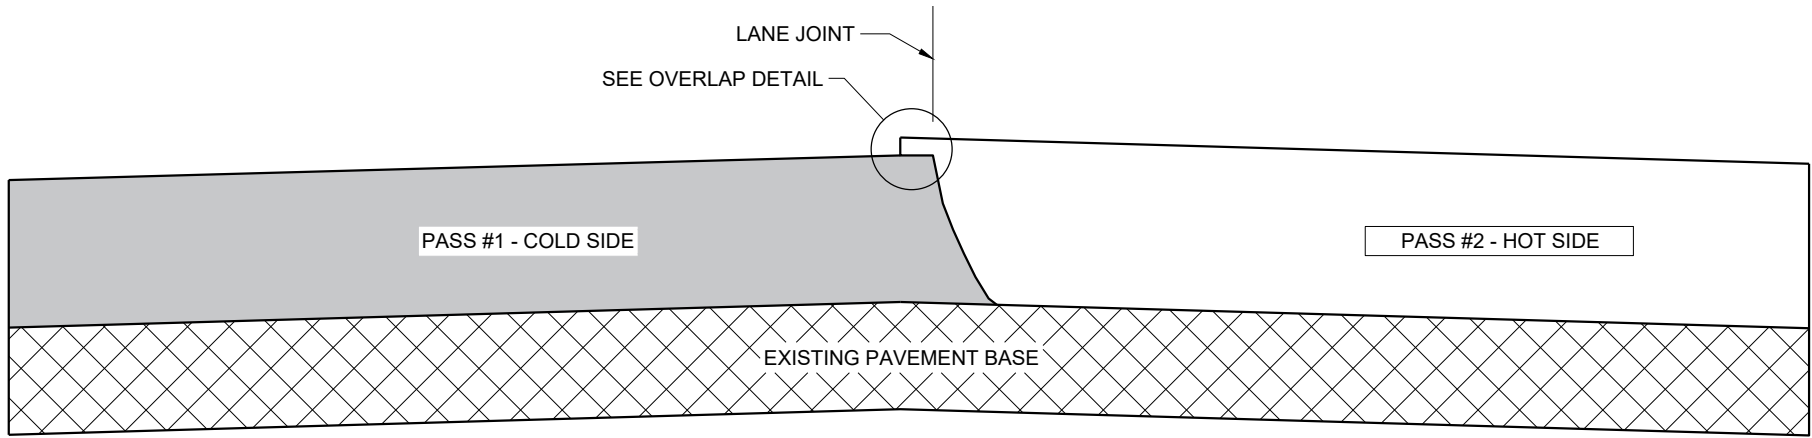

**TYPICAL PAVEMENT CROSS SECTION
VERTICAL LONGITUDINAL JOINT**

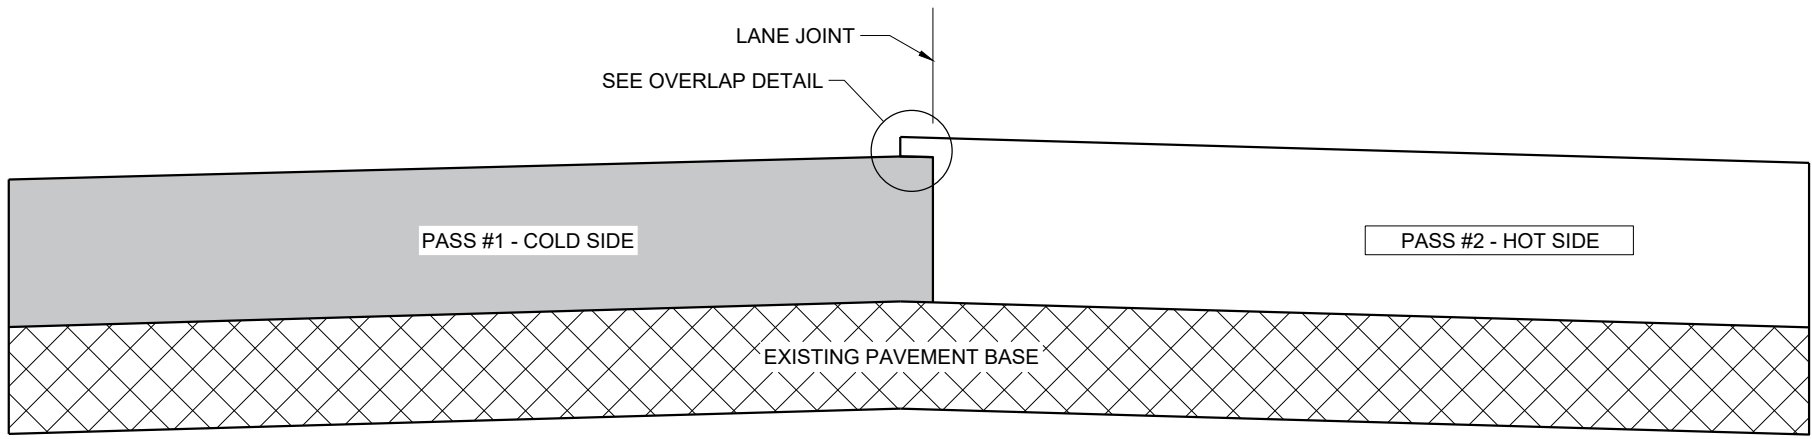

**TYPICAL PAVEMENT CROSS SECTION
OF MILLED LONGITUDINAL JOINT**

GENERAL NOTES


IN ADDITION TO THE DETAILS PROVIDED IN THIS DRAWING, CONFORM TO STANDARD SPECIFICATION 450.3.2.8 FOR WHEN A NOTCHED WEDGE JOINT IS REQUIRED AND FOR GENERAL JOINT CONSTRUCTION REQUIREMENTS.

FOR ALL LONGITUDINAL JOINTS, ENSURE THE PAVER SCREED OVERLAPS THE PREVIOUSLY PLACED PAVEMENT BY 1" ± 0.5" AND THE HOT SIDE OF THE JOINT REMAINS HIGHER THAN THE COLD SIDE BY APPROXIMATELY 0.1" AFTER FINAL COMPACTION.

ONLY REMOVE THE LONGITUDINAL NOTCHED WEDGE JOINT FOR SMA PAVEMENT OR AS DIRECTED BY THE ENGINEER TO ADDRESS SPECIFIC LENGTHS OF JOINT DAMAGED BY TRAFFIC.

WHEN MILLING BACK OR REMOVING ANY LONGITUDINAL JOINT, LIMIT THE MATERIAL REMOVED TO 2" FROM THE TOP NOTCH OR FROM THE VERTICAL JOINT EDGE ON THE COLD SIDE OF THE JOINT.

USE LONGITUDINAL MILLED JOINT AS PLANS SHOW OR THE AS THE ENGINEER DIRECTS.

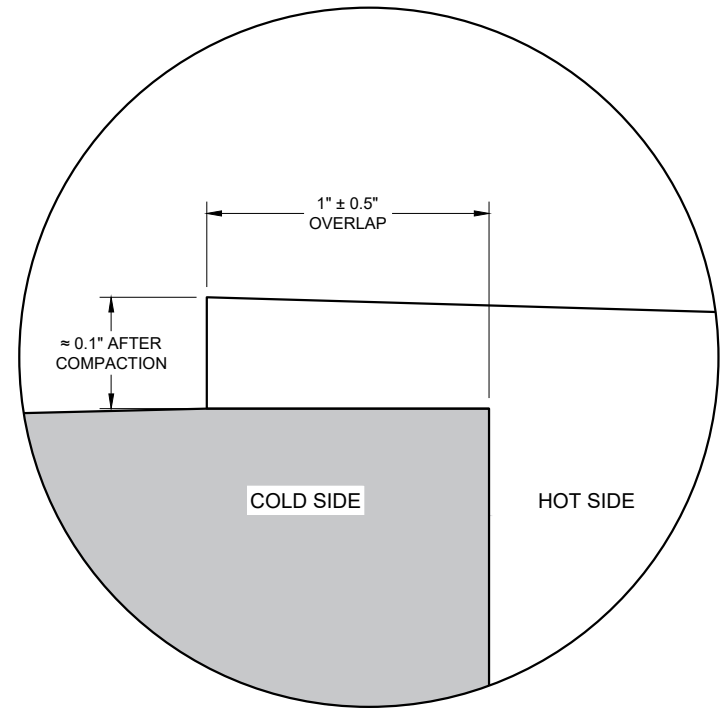

OVERLAP DETAIL (TYPICAL)

HMA LONGITUDINAL JOINTS

STATE OF WISCONSIN
DEPARTMENT OF TRANSPORTATION

APPROVED
February 2020 /S/ Steven Hefel
DATE HMA PAVEMENT ENGIN 115

FHWA

GENERAL NOTES

THE EXACT NUMBER, LOCATION, AND SPACING OF ALL SIGNS AND DEVICES SHALL BE ADJUSTED TO FIT FIELD CONDITIONS.

THE SPACING BETWEEN TRAFFIC CONTROL SIGNS SHOULD BE ADJUSTED TO NOT CONFLICT WITH AND SHOULD PROVIDE A MINIMUM OF 200 FEET (500 FEET DESIRABLE) CLEARANCE TO EXISTING SIGNS THAT WILL REMAIN IN PLACE.

ALL SIGNS ARE 48" X 48" UNLESS OTHERWISE NOTED. IF NECESSARY DUE TO SPACE CONSTRAINTS, 36"X36" SIGNS MAY BE USED INSTEAD OF 48" X 48" SIGNS.


SIGNS THAT WILL BE IN PLACE LESS THAN SEVEN CONTINUOUS DAYS AND NIGHTS MAY BE MOUNTED ON PORTABLE SUPPORTS.

IF A "STOP" SIGN MUST BE REMOVED FOR A WORK OPERATION, A TEMPORARY "STOP" SIGN SHALL BE PLACED PRIOR TO THE SIGN REMOVAL, OR A FLAGGER SHALL BE PROVIDED UNTIL THE SIGN IS REESTABLISHED.


* THE THIRD W20-1 SIGN IS REQUIRED ONLY IF THERE IS AN INTERSECTION BETWEEN THE "ROAD WORK 500 FEET" SIGN AND THE WORK ZONE. ADJUST THE PLACEMENT OF THIS SIGN BASED ON INTERSECTION LOCATION AND OTHER FIELD CONDITIONS.

LEGEND

-  SIGN ON PERMANENT SUPPORT
-  DIRECTION OF TRAFFIC
-  WORK AREA

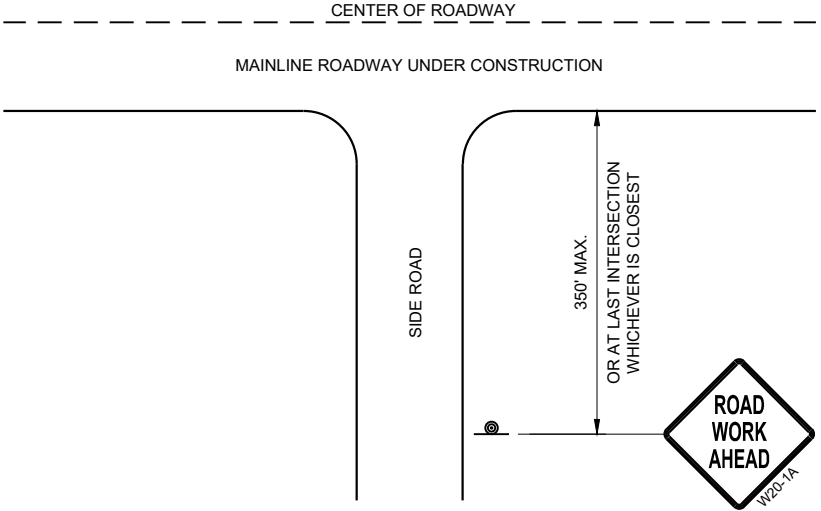

TYPICAL SIDE ROAD APPROACH
WARNING SIGN DETAIL

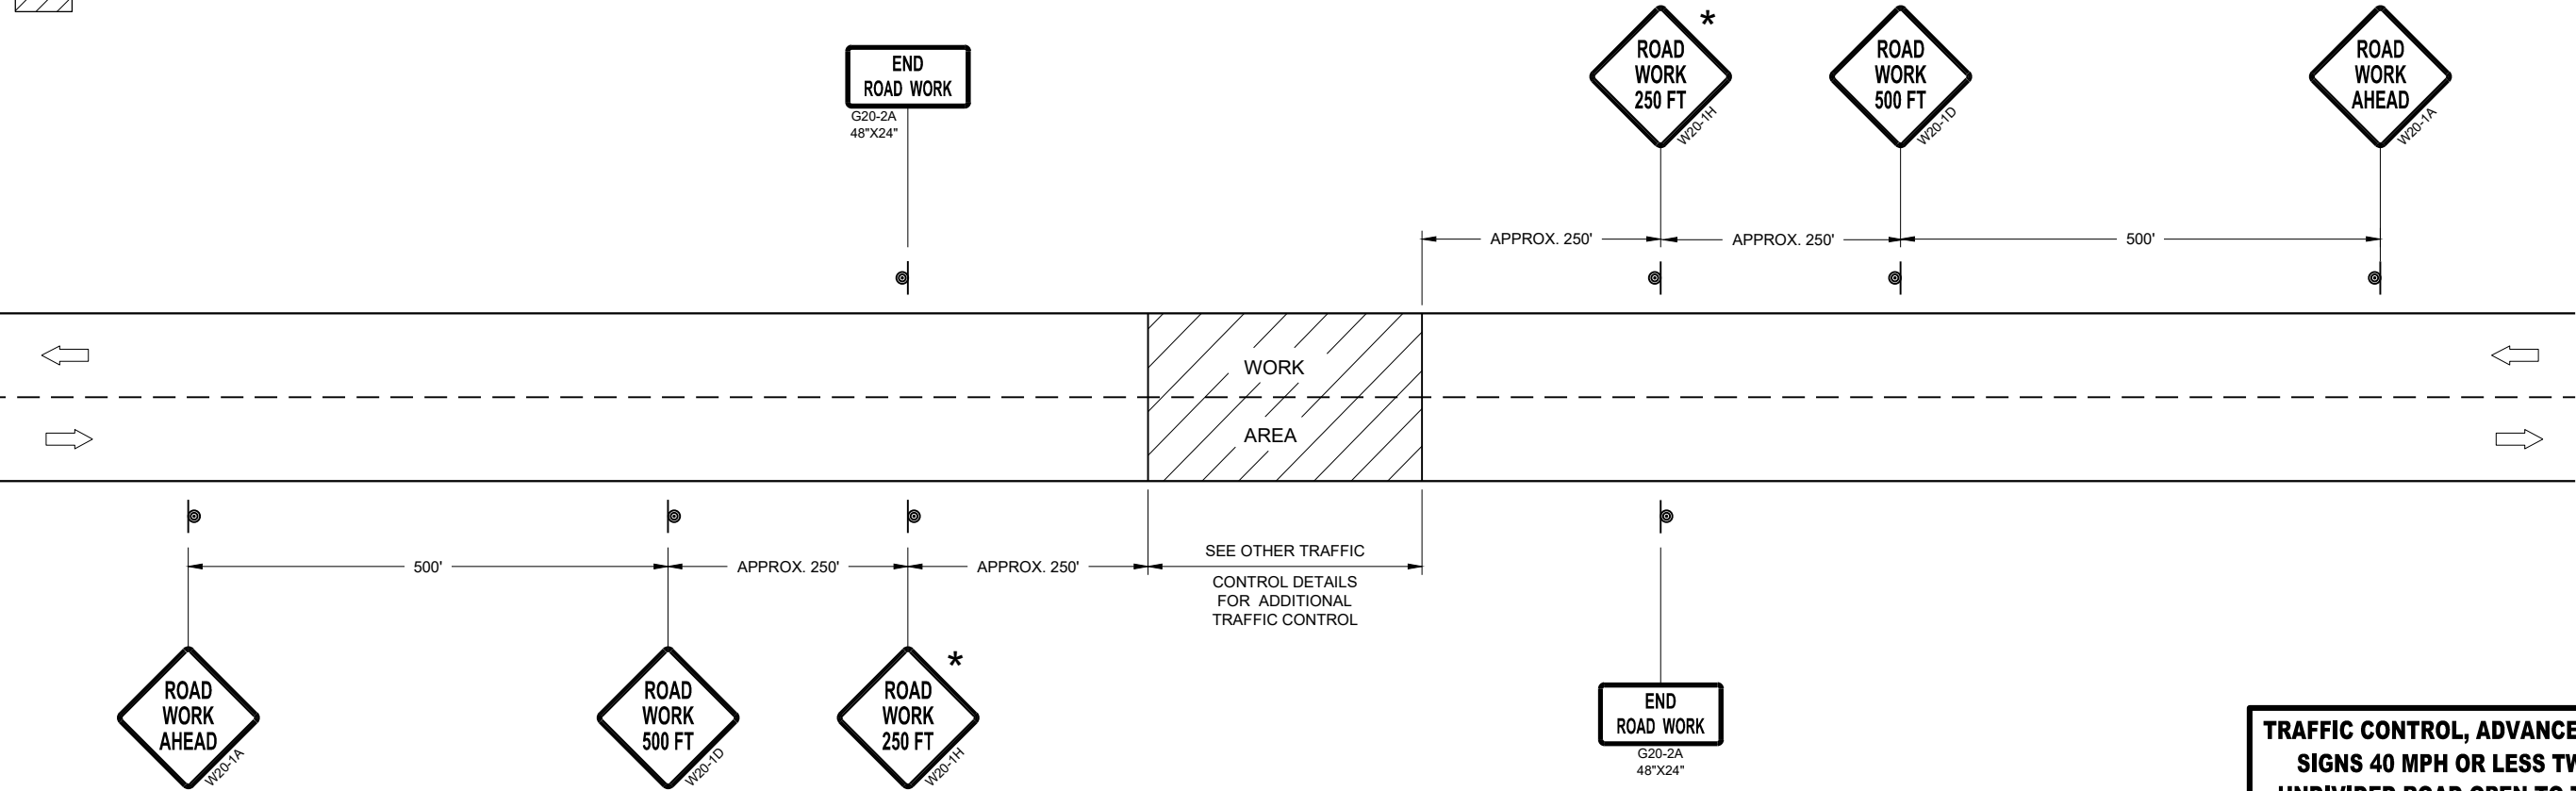


TRAFFIC CONTROL, ADVANCE WARNING SIGNS 40MPH OR LESS


TRAFFIC CONTROL, ADVANCE WARNING
SIGNS 40 MPH OR LESS TWO-WAY
UNDIVIDED ROAD OPEN TO TRAFFICE

STATE OF WISCONSIN
DEPARTMENT OF TRANSPORTATION

APPROVED
July 2018 /S/ Andrew Heidtke
DATE WORK ZONE ENGINEER 116
FHWA

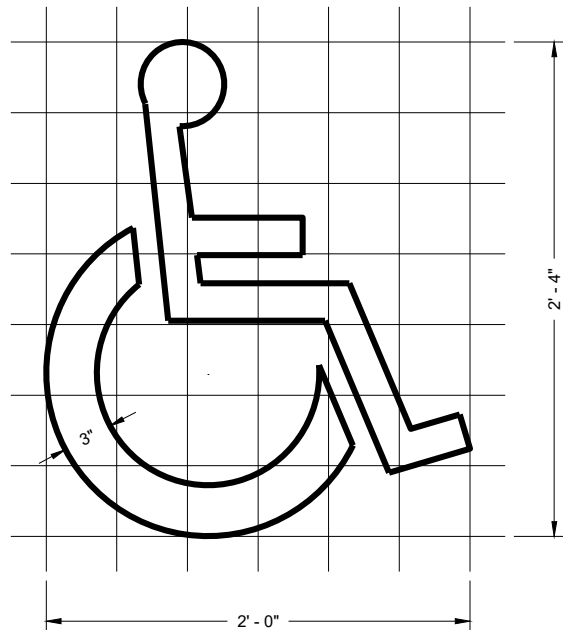

HANDICAP SYMBOL

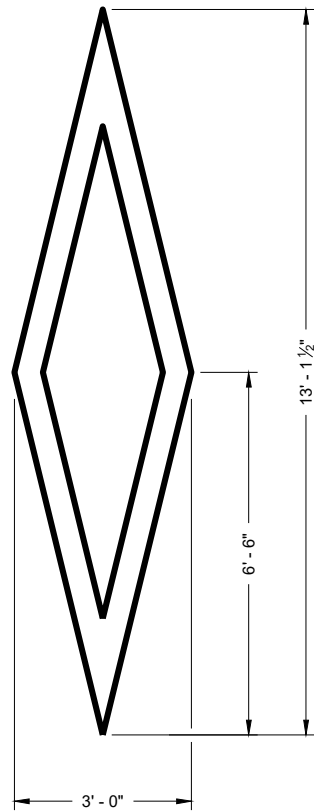

PREFERENTIAL
LANE SYMBOL









GENERAL NOTES

DETAILS OF INSTALLATION, MATERIALS AND WORKMANSHIP NOT SHOWN ON THIS DRAWING SHALL CONFORM TO THE PERTINENT REQUIREMENTS OF THE STANDARD SPECIFICATIONS AND APPLICABLE SPECIAL PROVISIONS.

PAVEMENT MARKING SYMBOLS

STATE OF WISCONSIN
DEPARTMENT OF TRANSPORTATION

APPROVED
November 2019 /S/ Matthew Rauch
DATE STATE SIGNING AND MAP ENGINEER 117
FHWA

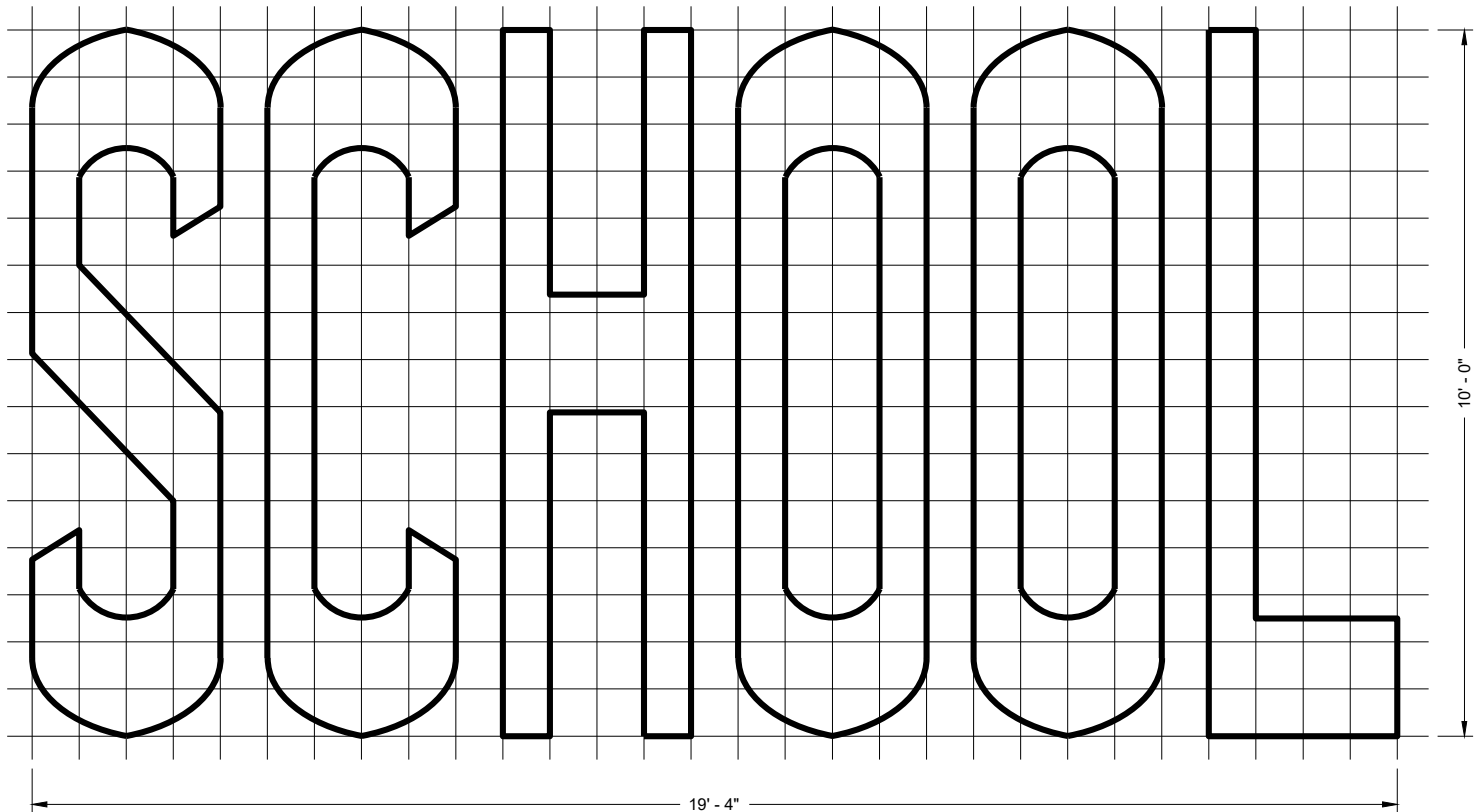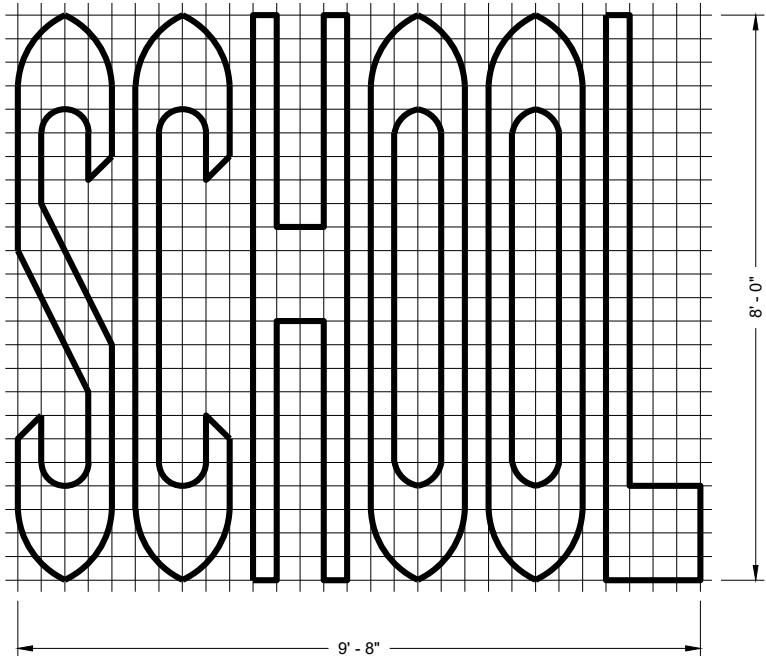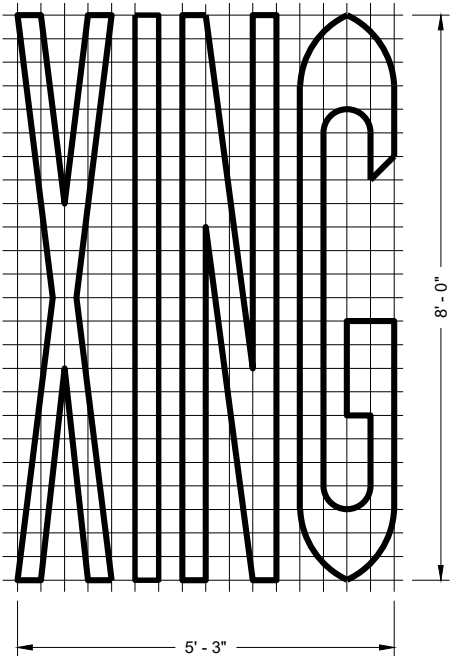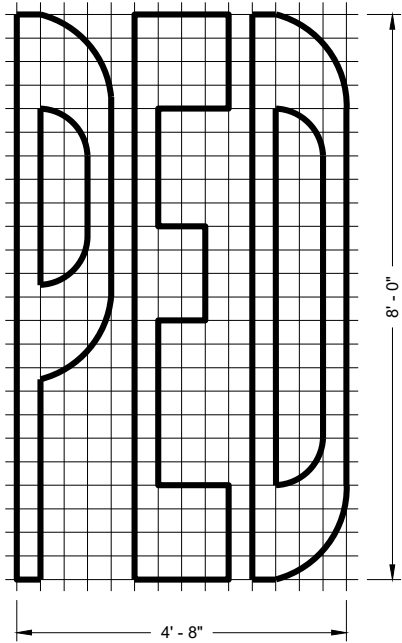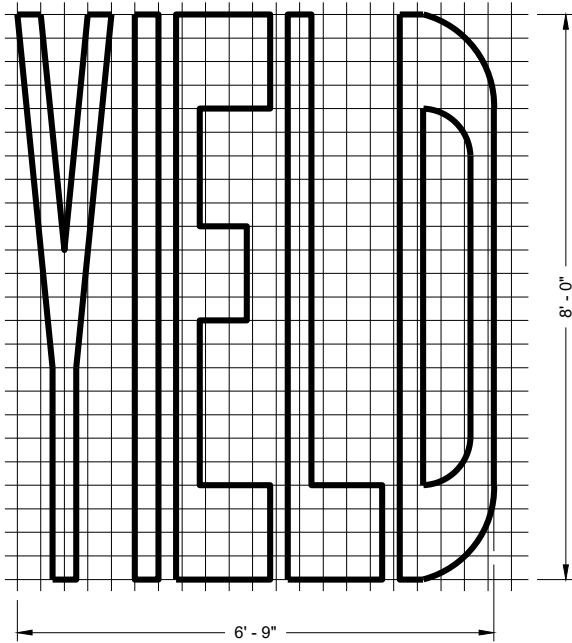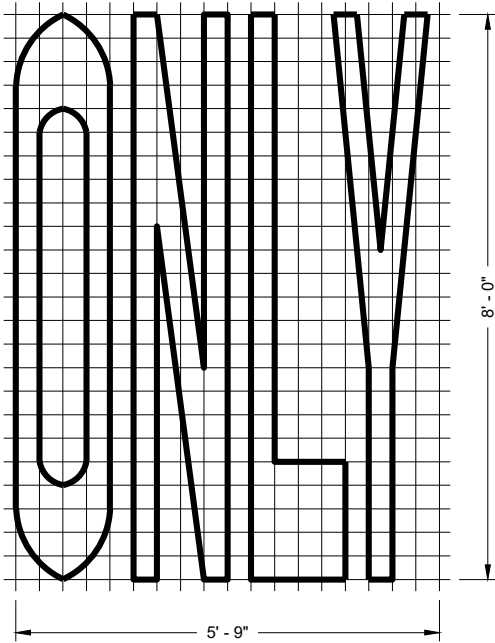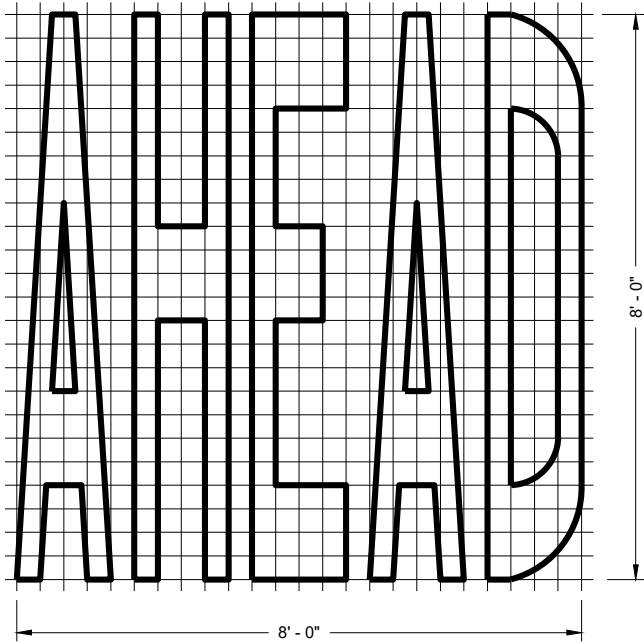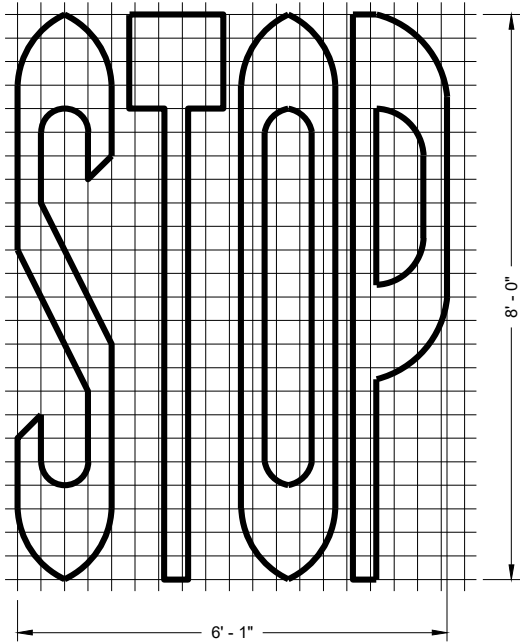

SINGLE LANE

TWO - LANE








GENERAL NOTES

DETAILS OF INSTALLATION, MATERIALS AND WORKMANSHIP NOT SHOWN ON THIS DRAWING SHALL CONFORM TO THE PERTINENT REQUIREMENTS OF THE STANDARD SPECIFICATIONS AND APPLICABLE SPECIAL PROVISIONS.

PAVEMENT MARKING WORDS

STATE OF WISCONSIN
DEPARTMENT OF TRANSPORTATION

APPROVED
November 2019 /S/ Matthew Rauch
DATE STATE SIGNING AND MAP ENGINEER 118
FHWA

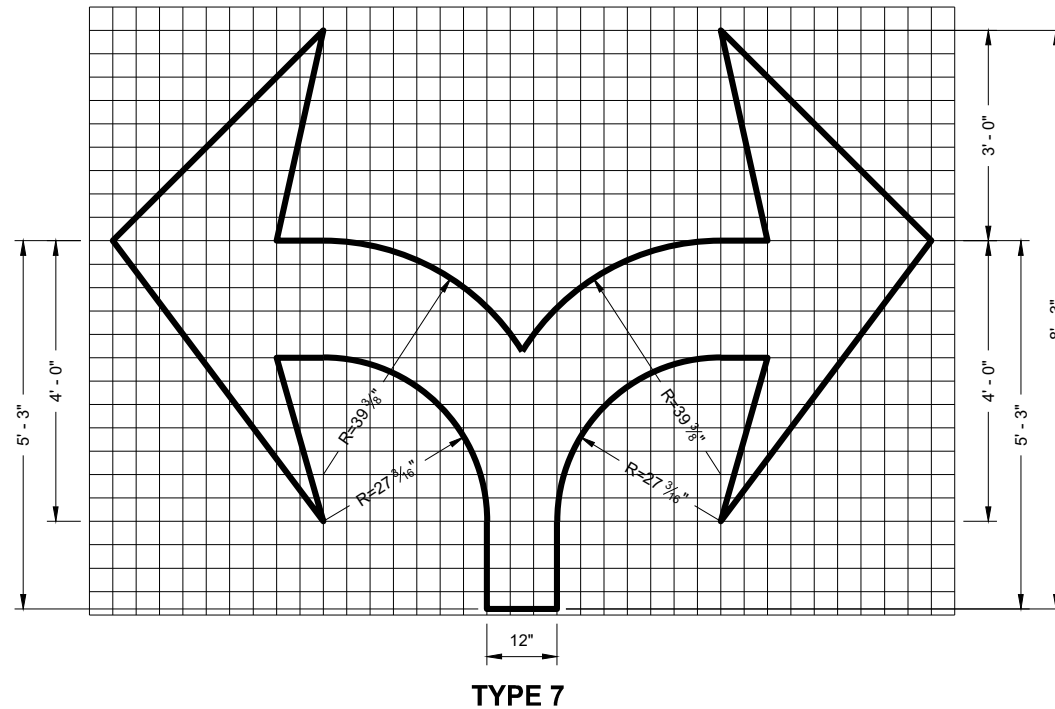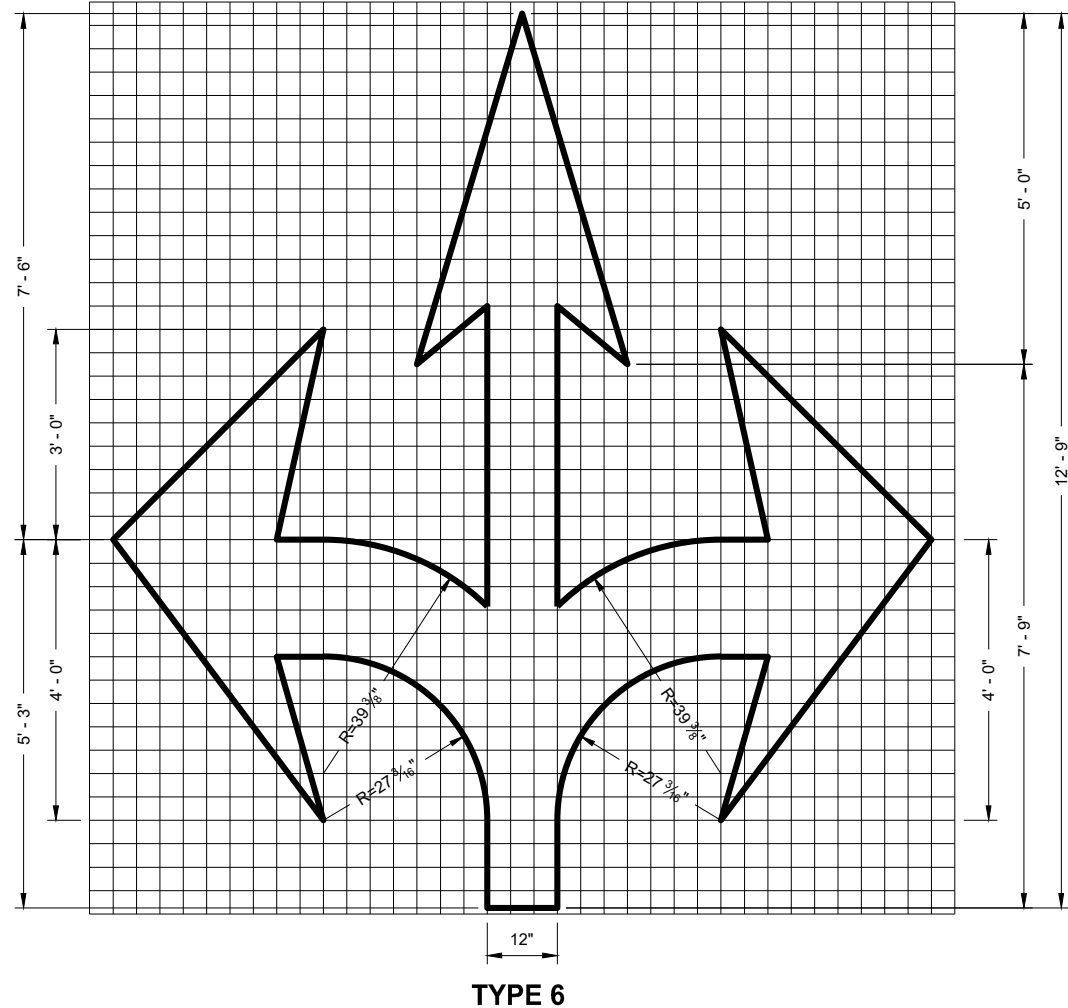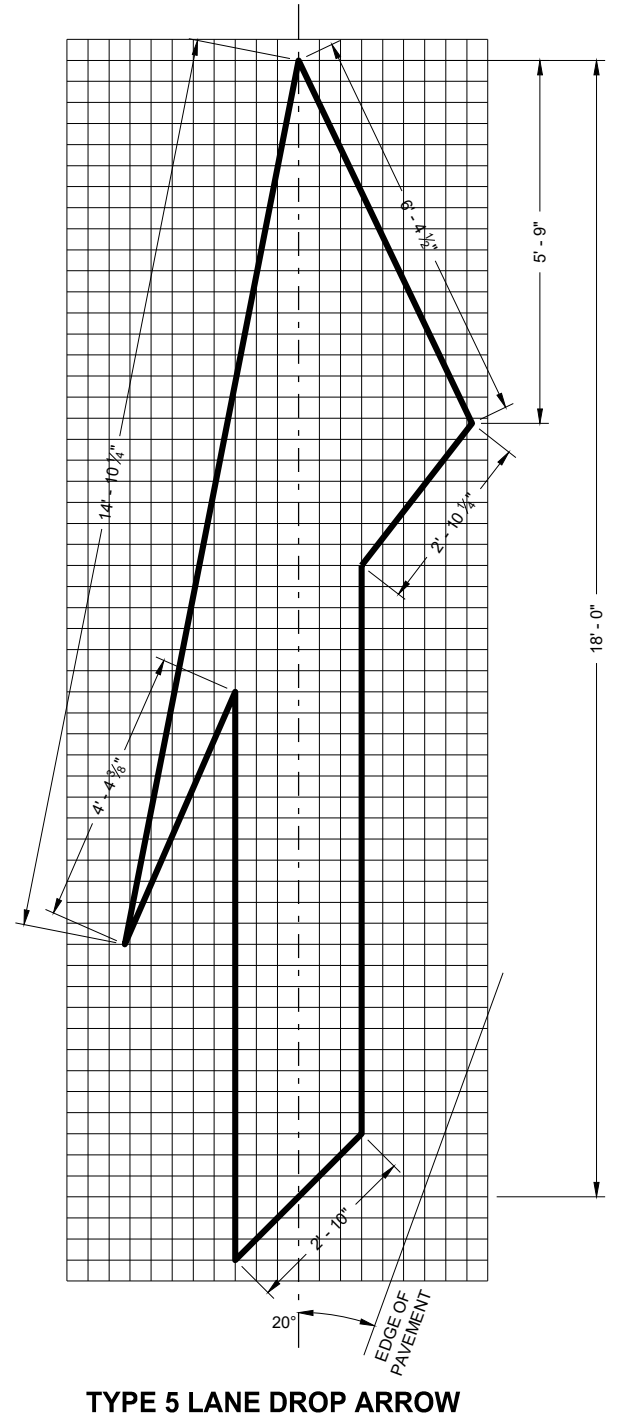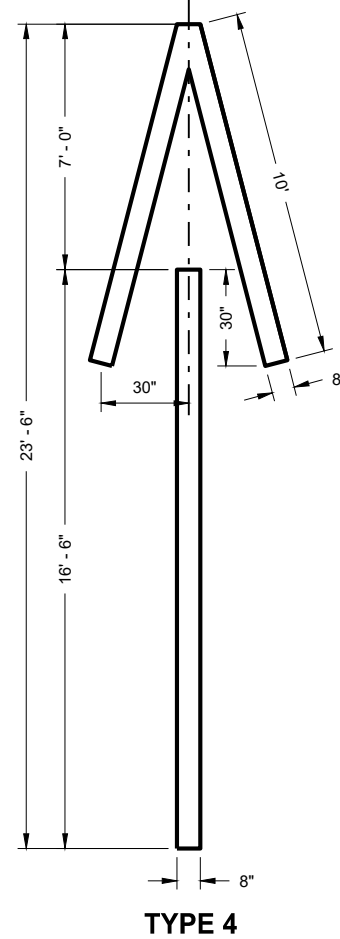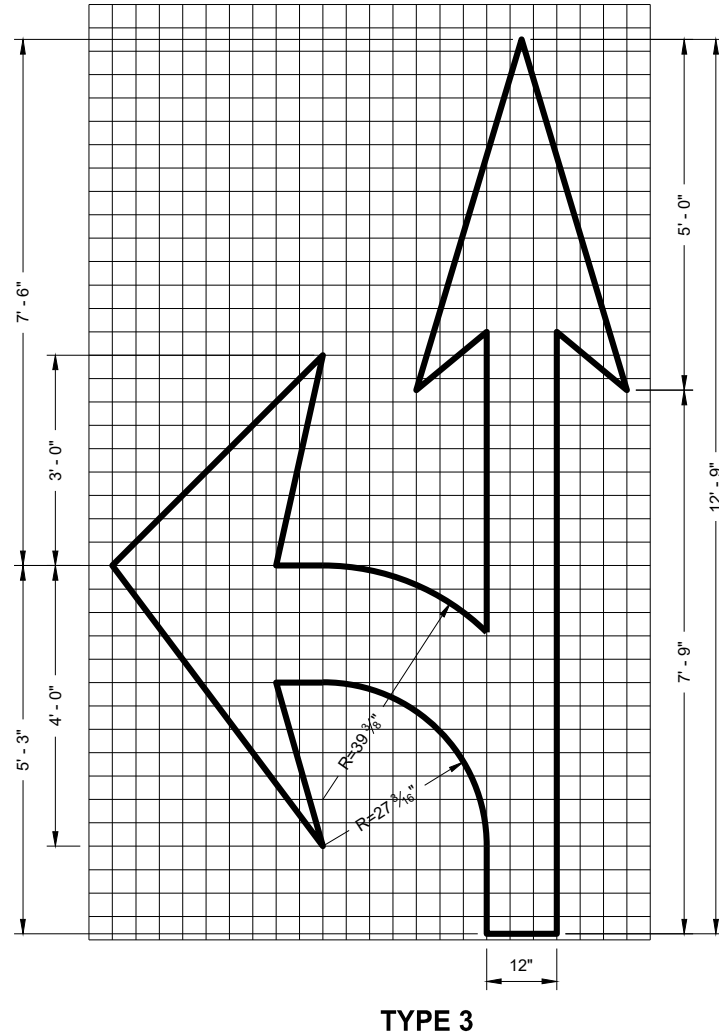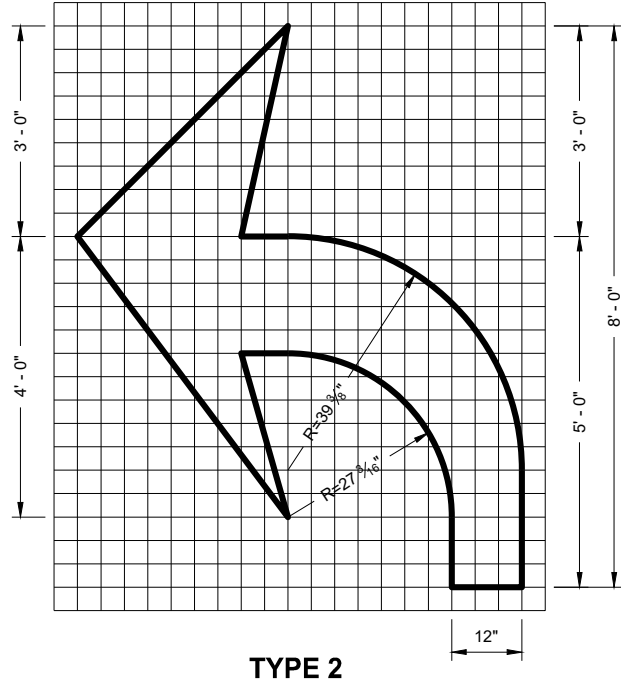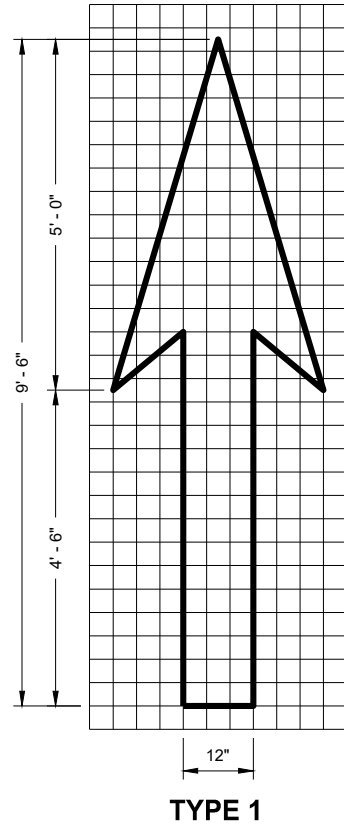




GENERAL NOTES

DETAILS OF INSTALLATION, MATERIALS AND WORKMANSHIP NOT SHOWN ON THIS DRAWING SHALL CONFORM TO THE PERTINENT REQUIREMENTS OF THE STANDARD SPECIFICATIONS AND APPLICABLE SPECIAL PROVISIONS.

PAVEMENT MARKING ARROWS

STATE OF WISCONSIN
DEPARTMENT OF TRANSPORTATION



APPROVED
November 2019
DATE
/S/ Matthew Rauch
STATE SIGNING AND MAF
ENGINEER 119
FHWA

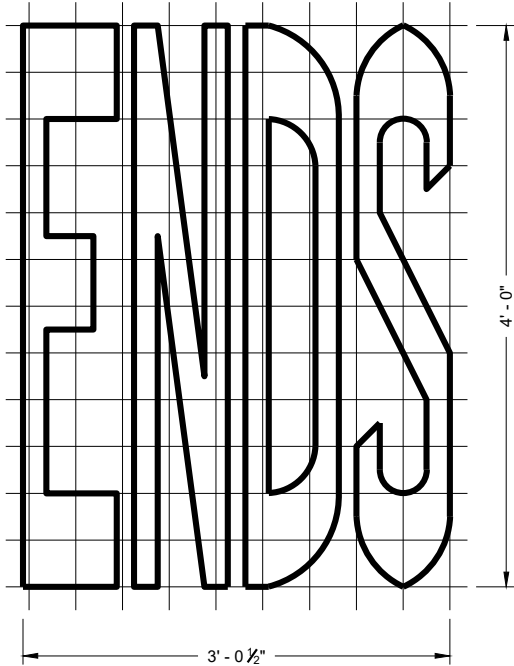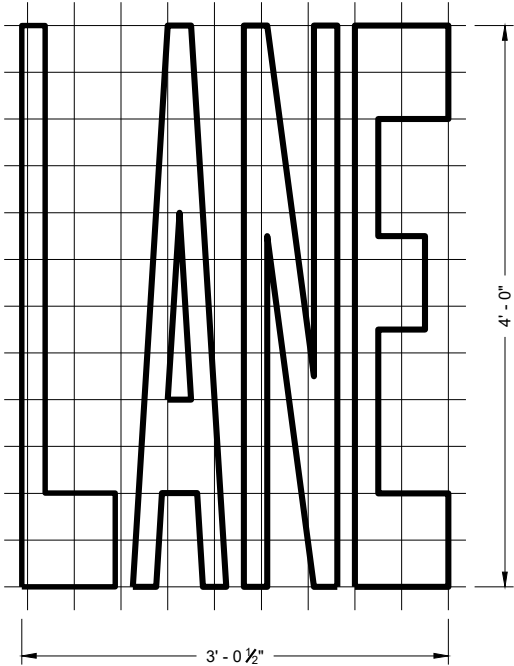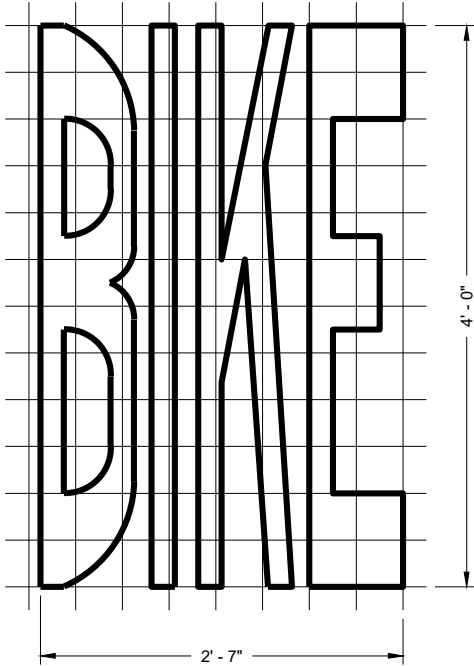


BIKE LANE WORDS

GENERAL NOTES


DETAILS OF INSTALLATION, MATERIALS AND WORKMANSHIP NOT SHOWN ON THIS DRAWING SHALL CONFORM TO THE PERTINENT REQUIREMENTS OF THE STANDARD SPECIFICATIONS AND APPLICABLE SPECIAL PROVISIONS.

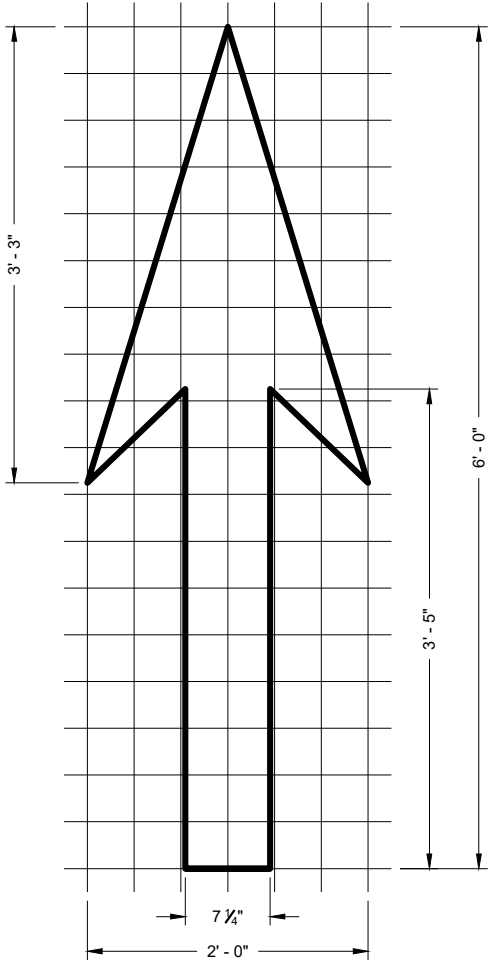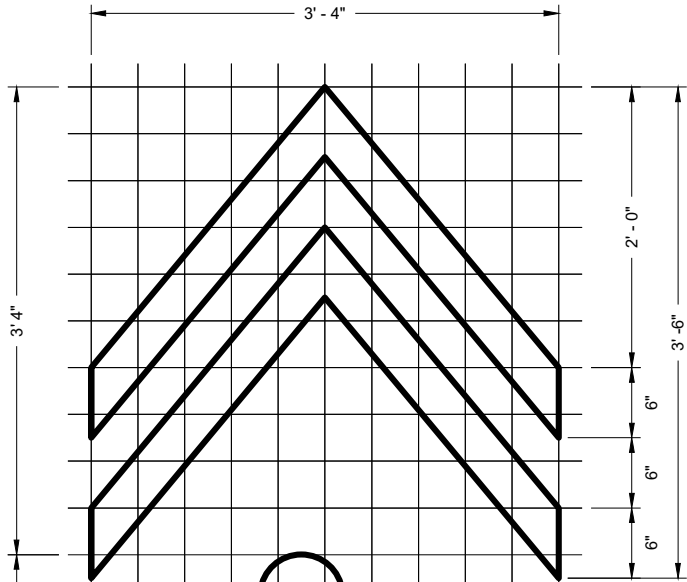


BIKE LANE ARROW

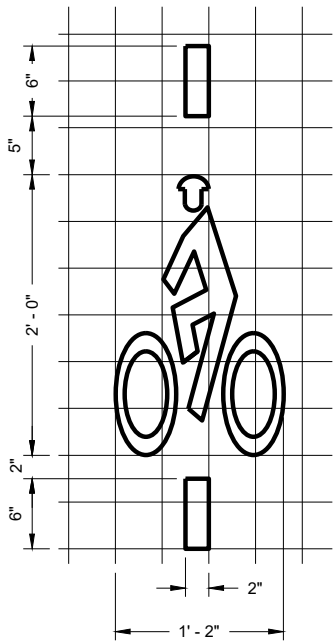

BICYCLE DETECTOR PAVEMENT MARKING

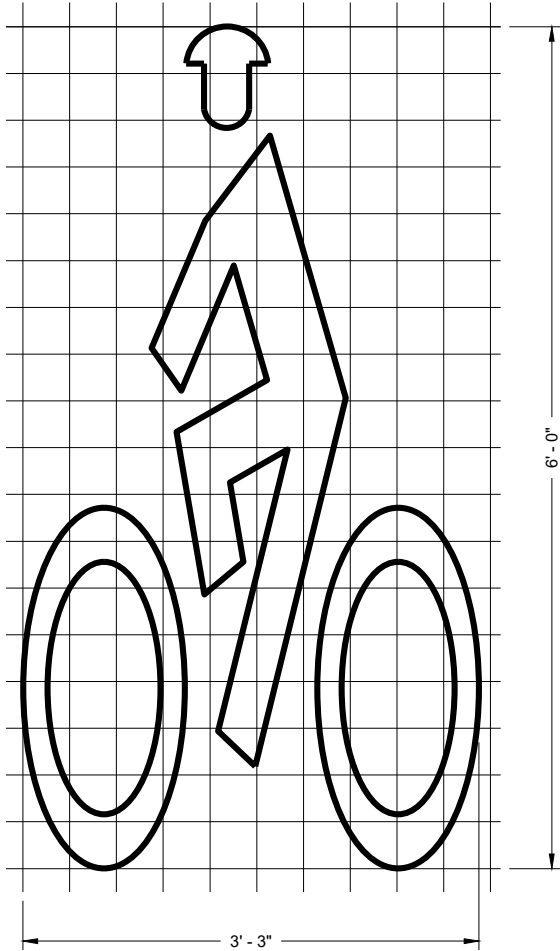

BIKE LANE SYMBOL

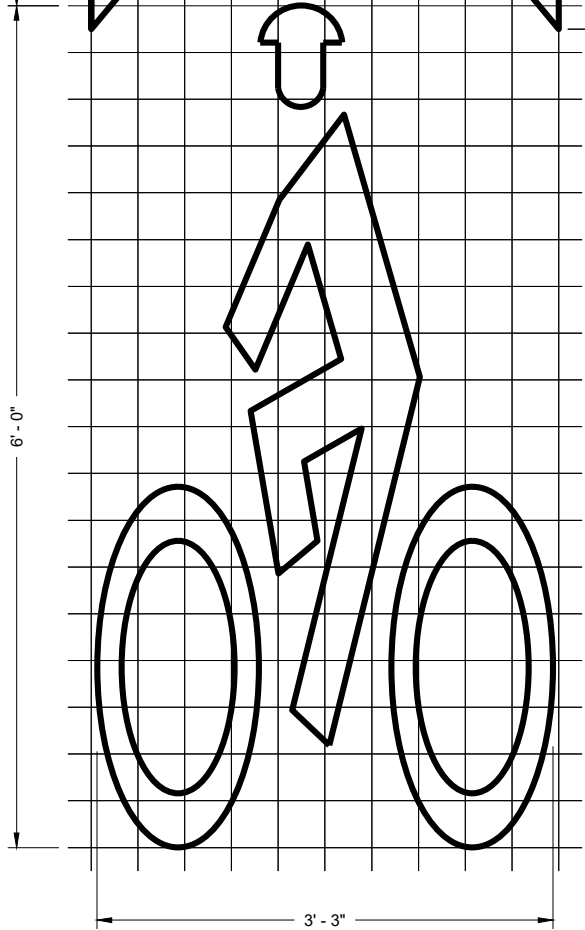


BIKE LANE SYMBOL FOR SHARED LANE


PAVEMENT MARKING FOR BIKE LANES

STATE OF WISCONSIN
DEPARTMENT OF TRANSPORTATION

APPROVED
November 2019 /S/ Matthew Rauch
DATE STATE SIGNING AND MAP ENGINEER 120
FHWA

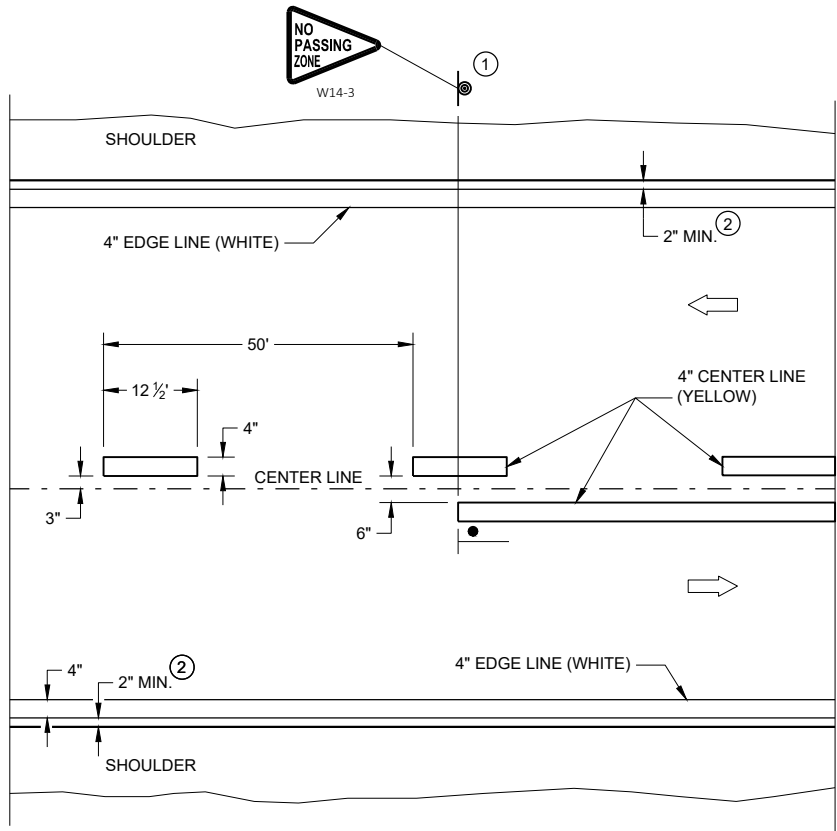


TWO WAY TRAFFIC

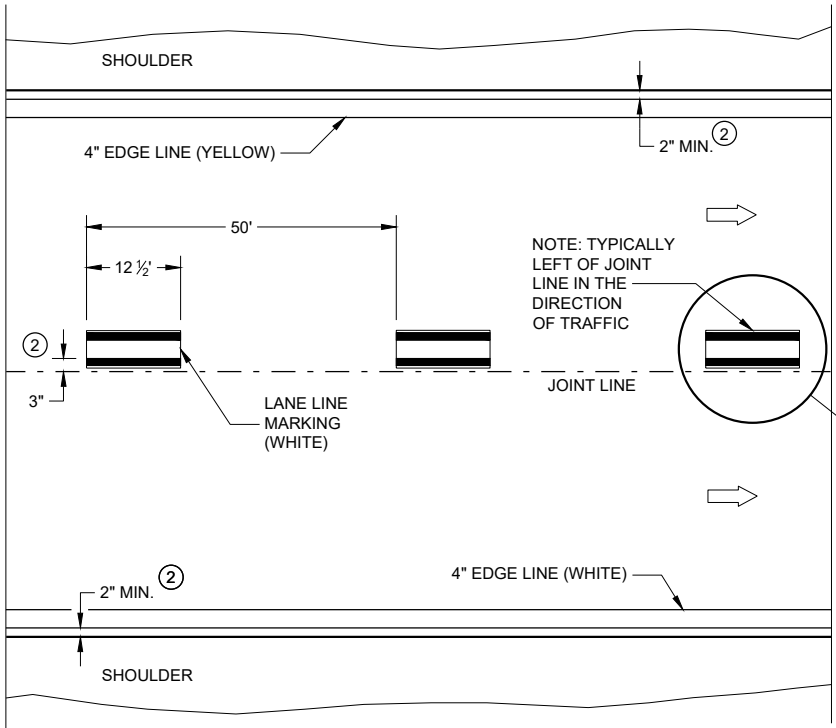


ONE WAY TRAFFIC

PERMANENT PAVEMENT MARKING

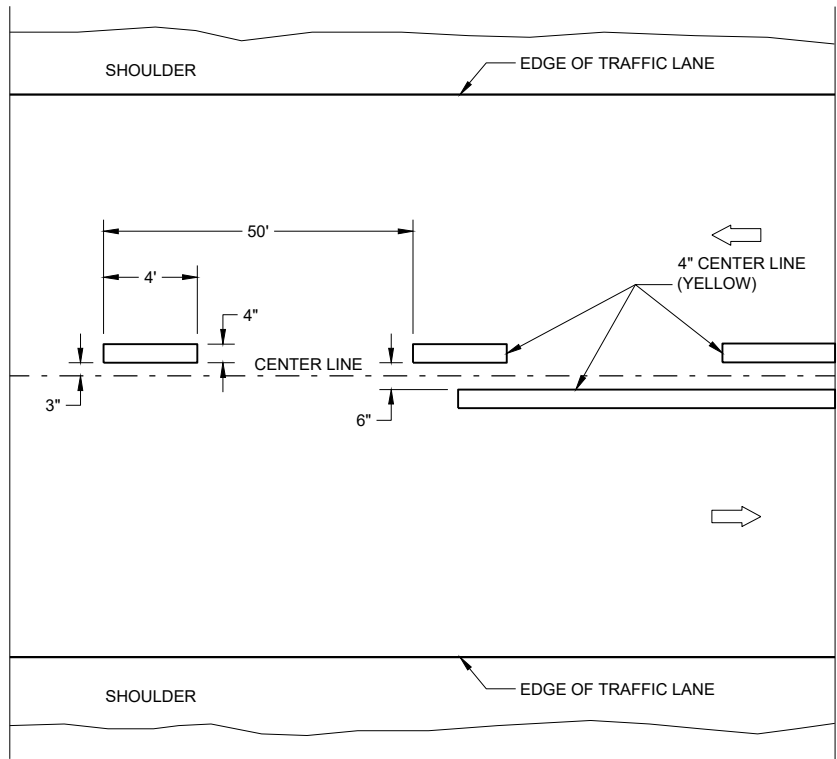

TWO WAY TRAFFIC

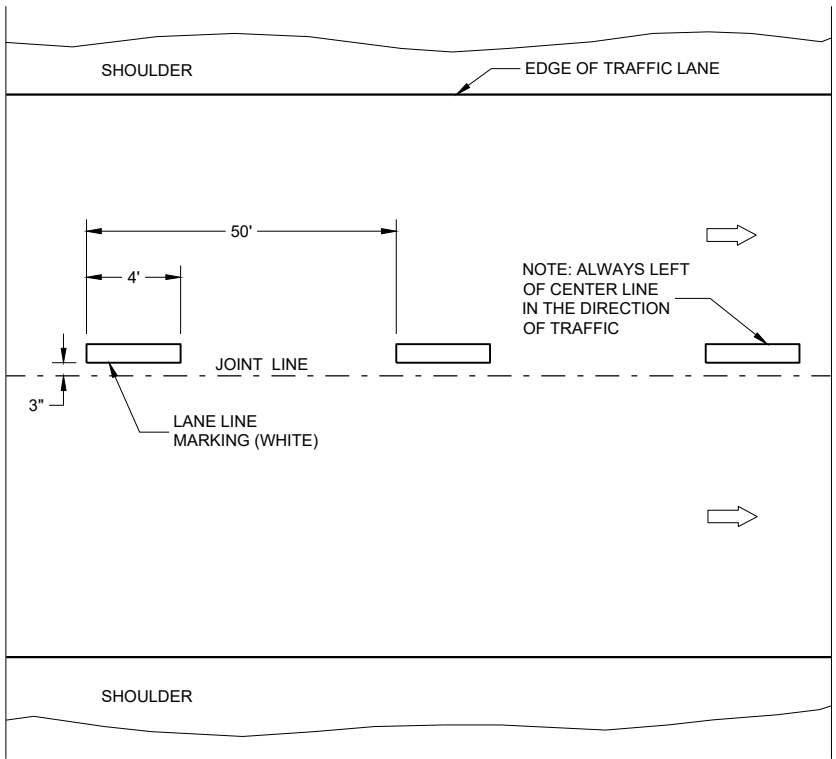

ONE WAY TRAFFIC

TEMPORARY PAVEMENT MARKING


GENERAL NOTES

DETAILS OF CONSTRUCTION NOT SHOWN ON THIS DRAWING SHALL CONFORM TO STANDARD SPECIFICATIONS AND SPECIAL PROVISIONS.

- ① LOCATE THE NO PASSING ZONE W14-3 SIGN WITH 50 FEET OF THE "T" MARKING
- ② MEASURE FROM EDGE OF MARKING TO JOINT LINE. THIS DOES NOT INCLUDE SPACE NEEDED FOR GROOVING OPERATIONS.

LEGEND

- "T" MARKING
- SIGN ON PERMANENT SUPPORT
- DIRECTION OF TRAFFIC

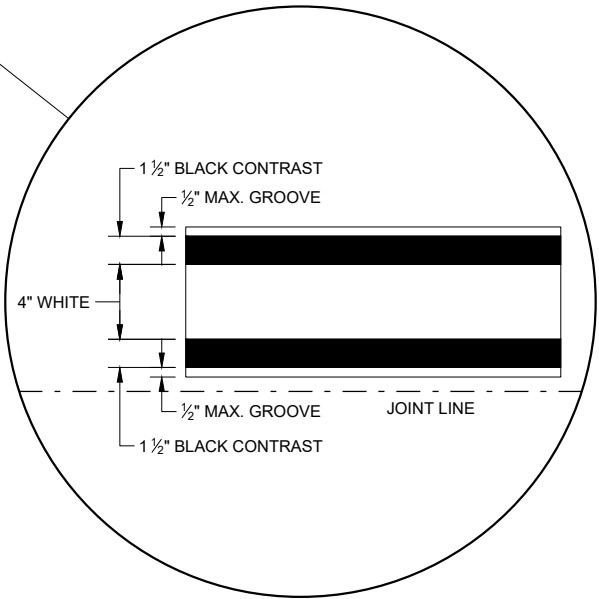


LONGITUDINAL MARKING (MAINLINE)

STATE OF WISCONSIN
DEPARTMENT OF TRANSPORTATION

APPROVED
February 2020 /S/ Matthew Rauch
DATE STATEWIDE SIGNING AND N
ENGINEER 121

FHWA

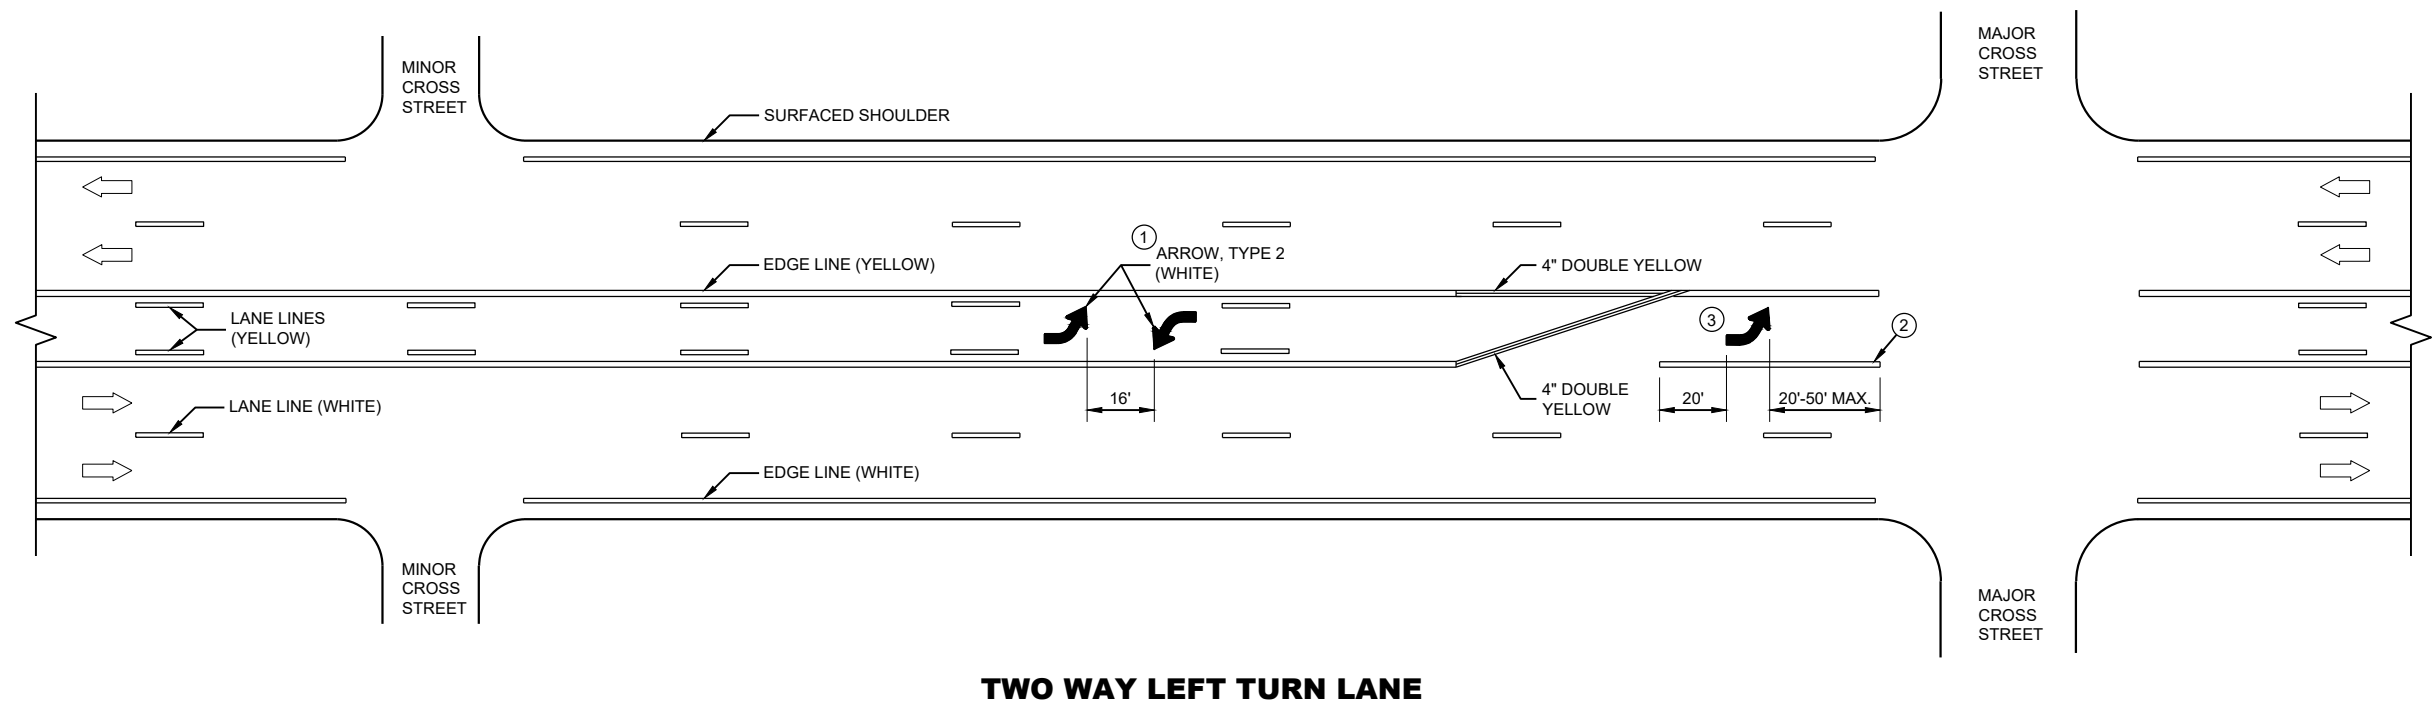


GENERAL NOTES

- ① A SET OF ARROWS IS REQUIRED EVERY 400 FEET OR NEAR INTERSECTIONS OR DRIVEWAYS WITH TURNING TRAFFIC.
- ② 8" WHITE
- ③ TURN BAY LENGTH OF LESS THAN 48' DOES NOT REQUIRE PAVEMENT ARROWS OR TEXT.

➡ DIRECTION OF TRAFFIC




**PAVEMENT MARKING
(TURN LANES)**

STATE OF WISCONSIN
DEPARTMENT OF TRANSPORTATION 122

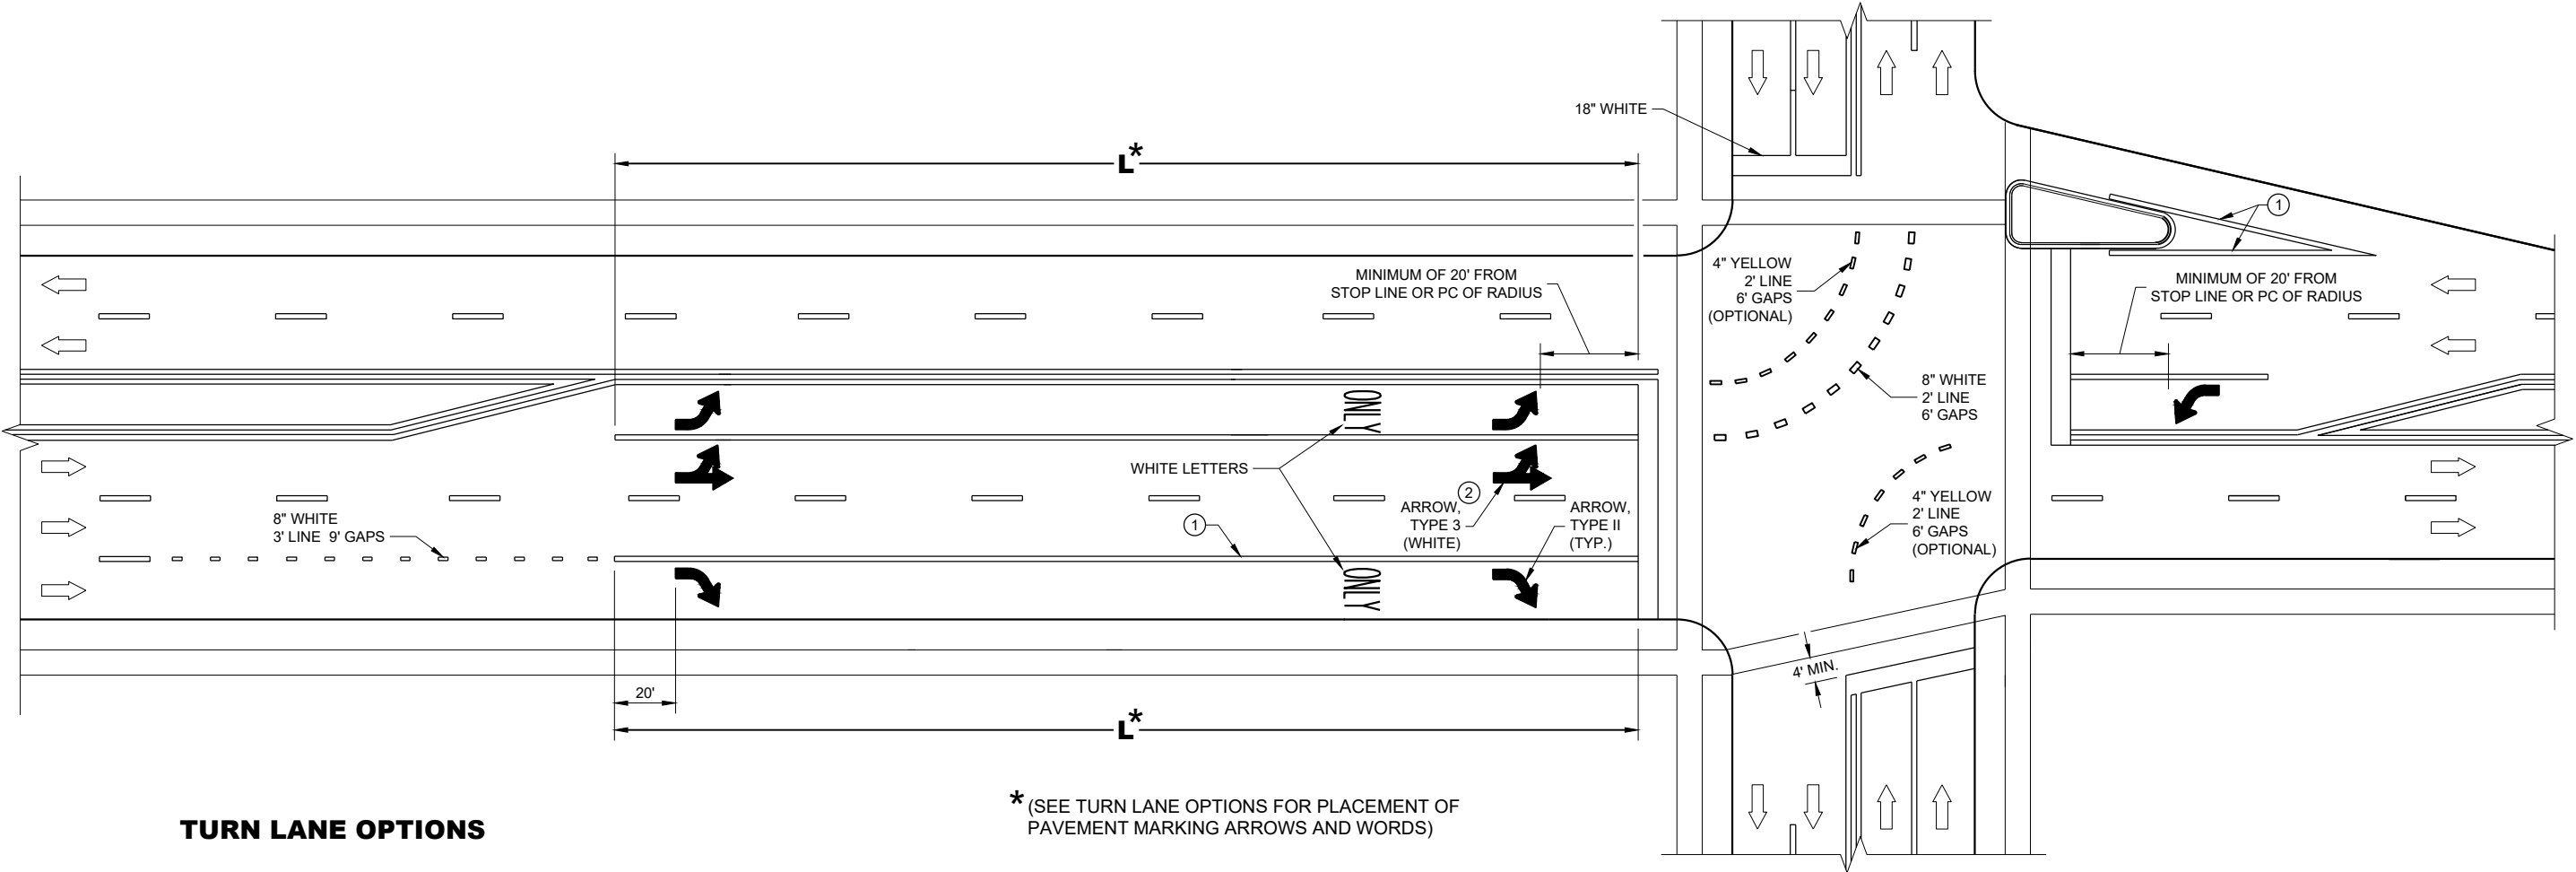

TURN LANE OPTIONS

LENGTH OF TURN BAY (**L**) OF 0 - 47' DOES NOT REQUIRE PAVEMENT MARKING ARROWS OR WORDS

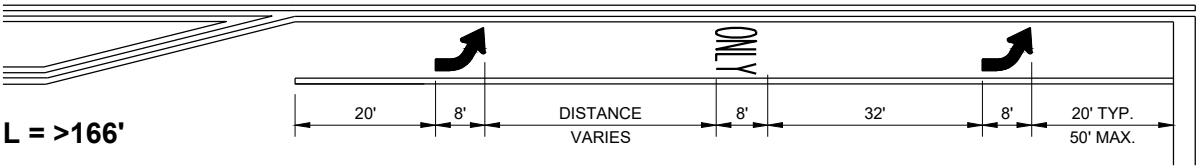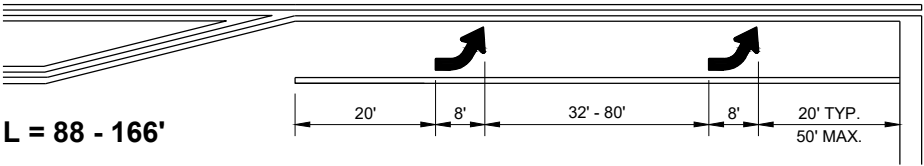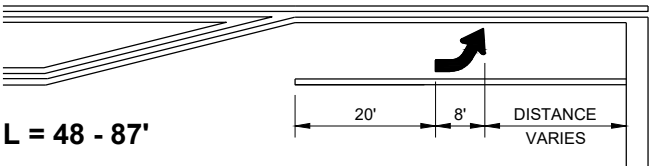

*(SEE TURN LANE OPTIONS FOR PLACEMENT OF PAVEMENT MARKING ARROWS AND WORDS)

GENERAL NOTES


- ① 8" WHITE
- ② QUANTITY AND LOCATION OF TYPE 3 ARROWS ARE THE SAME AS THE TYPE II ARROWS IN THE ADJACENT TURN LANE. FOR TURN LANES WITH A PHYSICAL SEPARATION IN THE SAME DIRECTION OF TRAVEL, THE ARROWS AND "ONLY" MARKING MAY BE ELIMINATED.

➡ DIRECTION OF TRAFFIC

L = LENGTH OF TURN BAY

**PAVEMENT MARKING
(TURN LANES)**

STATE OF WISCONSIN
DEPARTMENT OF TRANSPORTATION 123

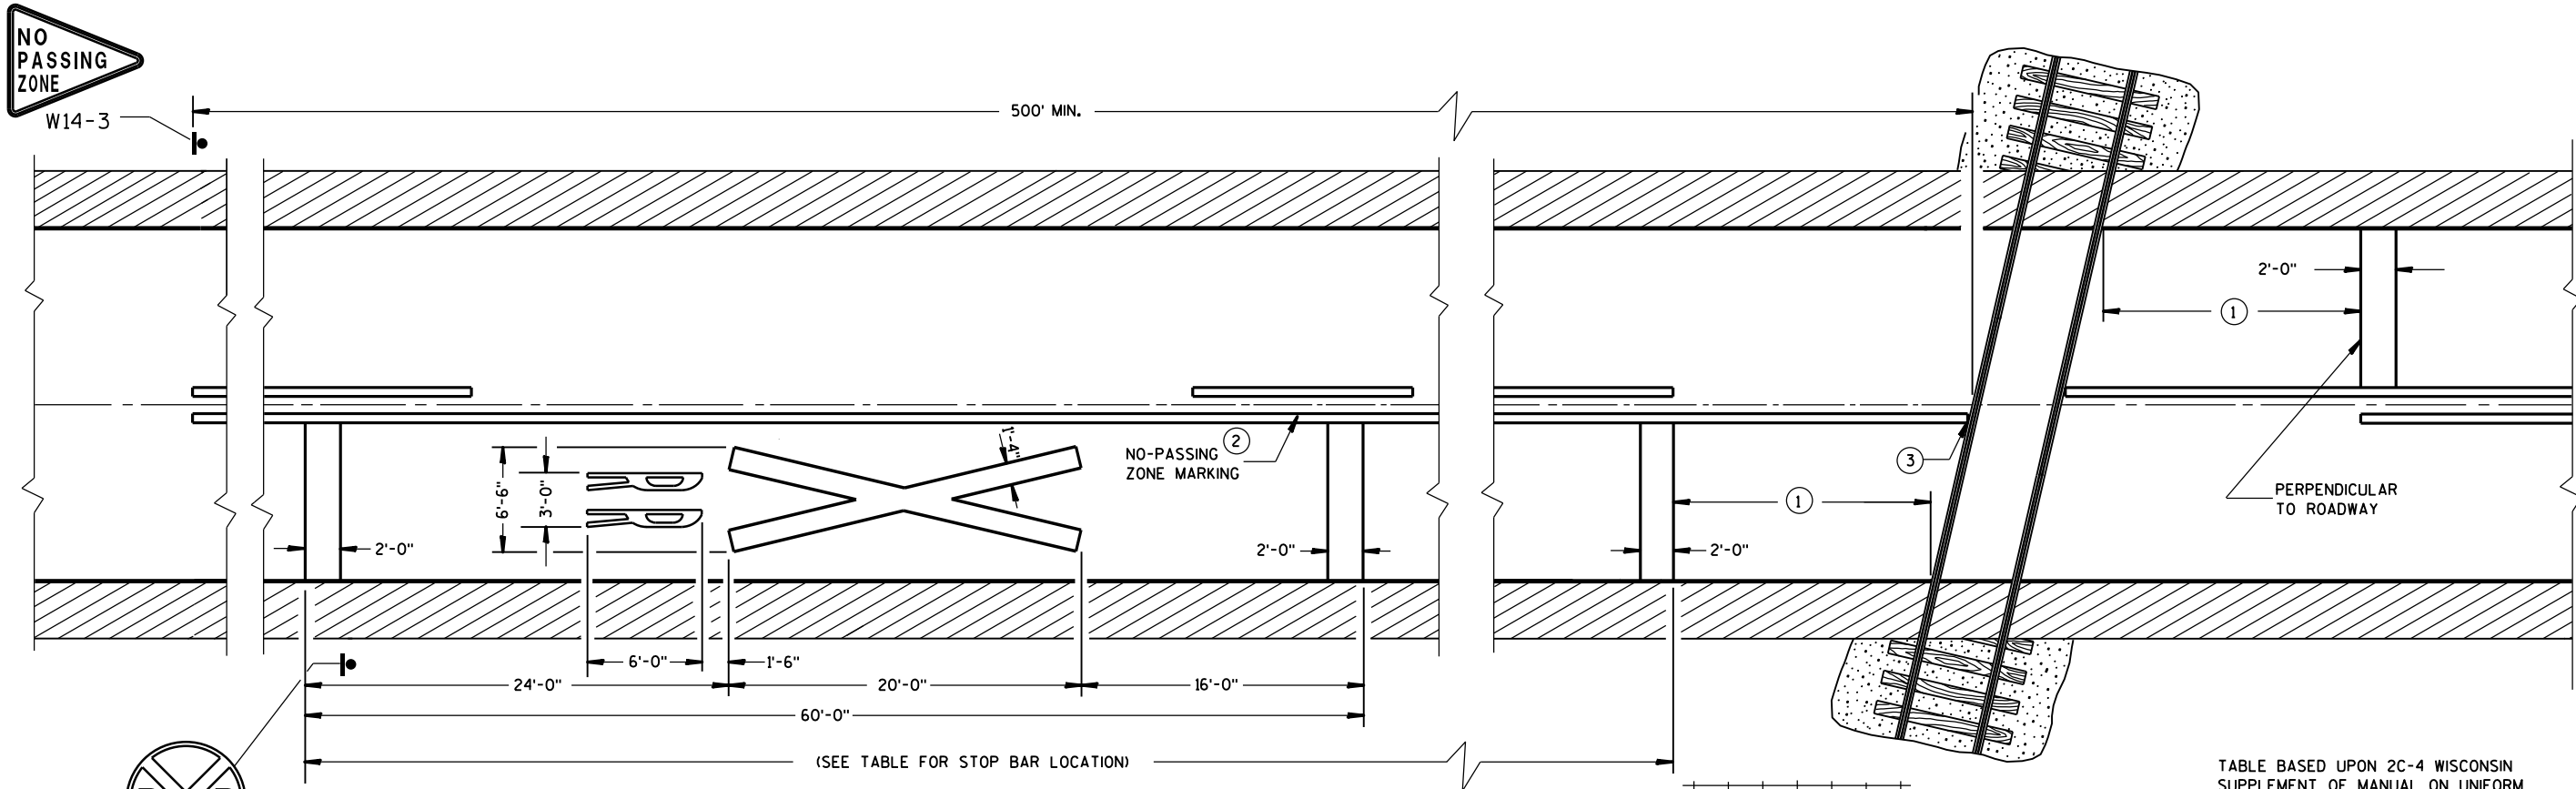

PAVEMENT MARKING

GENERAL NOTES

DETAILS OF CONSTRUCTION, MATERIALS, AND WORKMANSHIP NOT SHOWN ON THIS DRAWING SHALL CONFORM TO THE PERTINENT REQUIREMENTS OF THE STANDARD SPECIFICATIONS AND THE APPLICABLE SPECIAL PROVISIONS.

ON MULTI-LANE ROADS THE TRANSVERSE BANDS SHOULD EXTEND ACROSS ALL APPROACH LANES, AND INDIVIDUAL R X R SYMBOLS SHOULD BE USED IN EACH APPROACH LANE.

CENTER OR LANE LINES AND NO-PASSING ZONE MARKINGS SHOWN ON THIS DRAWING ARE REQUIRED AND PAID FOR UNDER OTHER ITEMS IN THE CONTRACT.

RETRACE EXISTING SYMBOL WHERE EXISTING SYMBOLS ARE PLACED.

- ① MINIMUM 8' FROM ANY RAILROAD WARNING DEVICES (SIGNALS, GATES, ETC.) OR 25' FROM THE NEAREST RAIL, WHICHEVER DISTANCE IS GREATER.
- ② 500' MINIMUM. MARKING LIMITS MAY BE EXTENDED AS DIRECTED BY THE ENGINEER TO MEET ADJACENT NO-PASSING ZONE MARKINGS.
- ③ FOR MULTIPLE TRACK CROSSINGS, THE BARRIER LINE SHALL EXTEND TO THE NEAR RAIL OF THE FURTHEST TRACK IN THE DIRECTION OF HIGHWAY TRAVEL.

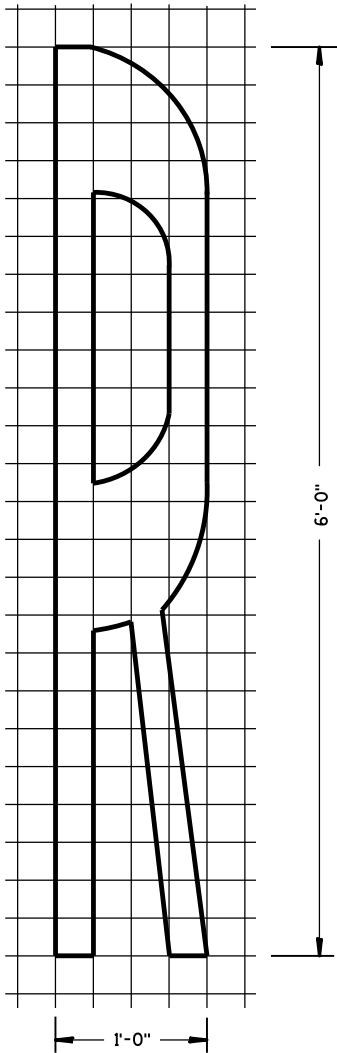


TABLE BASED UPON 2C-4 WISCONSIN SUPPLEMENT OF MANUAL ON UNIFORM TRAFFIC CONTROL DEVICES.


Posted Speed (M.P.H.)	Dimension Range (Feet)
25	150*- 250
30	200*- 300
35	250*- 450
40	300*- 500
45	400*- 650
50	550*- 800
55	750*- 1000
60	1000*- 1250
65	1000*- 1250

* THE MINIMUM DISTANCES IN THE TABLE ARE DESIRABLE AND SHOULD BE USED. THE DISTANCES MAY BE INCREASED UP TO THE MAXIMUM TO ALLOW FOR FIELD CONDITIONS SUCH AS THE CLOSE PROXIMITY OF DRIVEWAYS, BRIDGES, SIDEROADS OR OTHER FEATURES THAT WOULD PROHIBIT THE MINIMUM DISTANCES FROM BEING USED.


SIGNING AND PAVEMENT MARKING
DETAILS FOR RAILROAD-HIGHWAY
GRADE CROSSINGS

STATE OF WISCONSIN
DEPARTMENT OF TRANSPORTATION

APPROVED
DATE Sept., 2017 /S/ Matthew R. Rauch
STATE SIGNING AND MAINTENANCE ENGINEER
FHWA

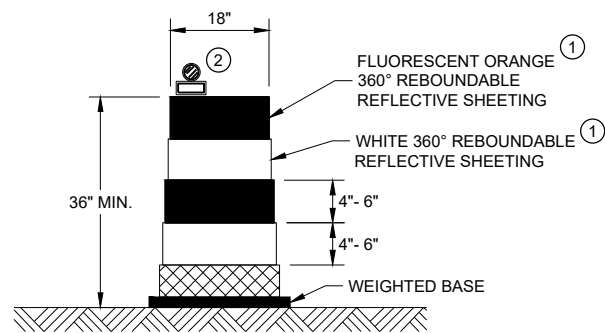


DRUM

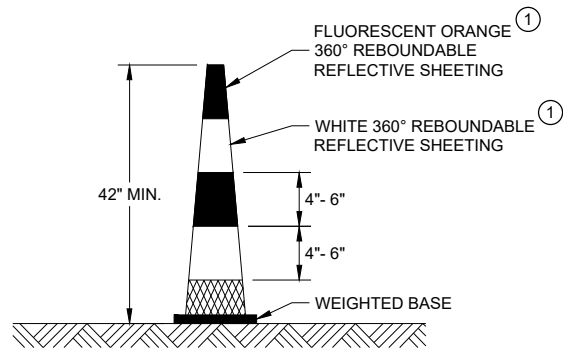


42" CONE

DO NOT USE IN TAPERS
½ SPACING OF DRUMS

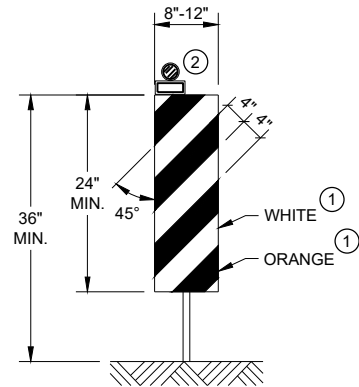


VERTICAL PANEL

THE STRIPES SHALL SLOPE DOWNWARD TO
THE TRAFFIC SIDE FOR CHANNELIZATION.

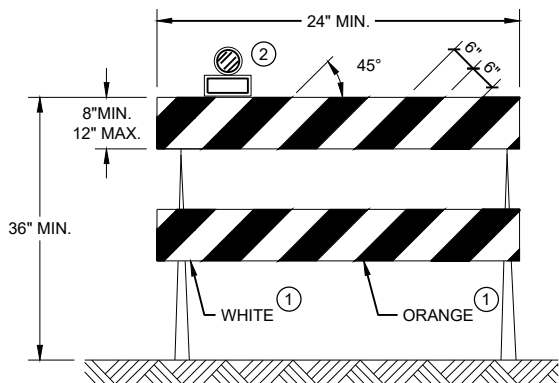

TYPE II BARRICADE

FOR RAILS LESS THAN 36" LONG, 4" WIDE STRIPES
MAY BE USED. ALL STRIPES SHALL SLOPE DOWNWARD
TO THE TRAFFIC SIDE FOR CHANNELIZATION.

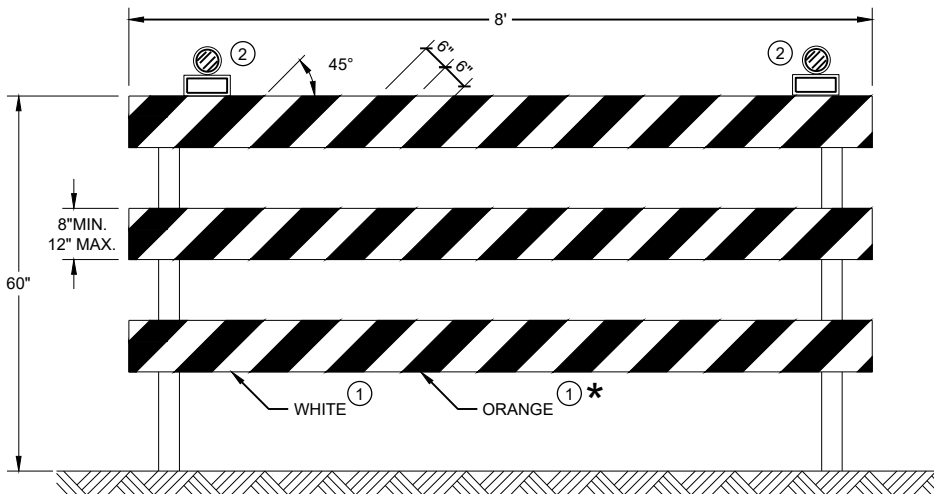

TYPE III BARRICADE

IF SIGN MOUNTED, DO NOT COVER MORE THAN 50% OF THE TOP
TWO RAILS OR 33% OF THE TOTAL AREA OF THE THREE RAILS.

* IF USED FOR A PERMANENT APPLICATION USE RED SHEETING.

GENERAL NOTES

- ① REFLECTIVE SHEETING SHALL FOLLOW THE REQUIREMENTS IN THE APPROVED PRODUCTS LISTING FOR SIGN SHEETING.
- ② LOCATION OF WARNING LIGHTS WHEN SHOWN ON THE PLAN.

CHANNELIZING DEVICES
DRUMS, CONES, BARRICADES
AND VERTICAL PANELS

STATE OF WISCONSIN
DEPARTMENT OF TRANSPORTATION

APPROVED
November 2020 /S/ Andrew Heidtke
DATE WORK ZONE ENGINEER 125
FHWA

LEGEND

-  SIGN ON PORTABLE OR PERMANENT SUPPORT
-  TEMPORARY PORTABLE RUMBLE STRIP ARRAY
-  DIRECTION OF TRAFFIC
-  WORK AREA
-  FLAGGER, EQUIPPED WITH STOP/SLOW PADDLE FASTENED ON SUPPORT STAFF

GENERAL NOTES

DETAILS OF TRAFFIC CONTROL DEVICES AND INSTALLATION NOT SHOWN ON THIS DRAWING SHALL CONFORM TO THE PERTINENT REQUIREMENTS OF THE STANDARD SPECIFICATIONS, THE SPECIAL PROVISIONS, AND THE MANUAL ON UNIFORM TRAFFIC CONTROL DEVICES.

ALL SIGNS ARE 48" X 48" UNLESS OTHERWISE NOTED.

"WO" SIGNS ARE THE SAME AS "W" SIGNS EXCEPT THE BACKGROUND IS ORANGE.


THE EXACT NUMBER, LOCATION AND SPACING OF ALL SIGNS, DEVICES, AND LOCATION OF ALL FLAGGERS SHALL BE ADJUSTED TO FIT FIELD CONDITIONS AS APPROVED BY THE ENGINEER.

THE FIRST ADVANCE WARNING SIGN SHOULD TYPICALLY BE LOCATED IN ADVANCE OF THE ANTICIPATED TRAFFIC BACKUP OR QUEUE.

WHEN A SIDE ROAD OR RAMP INTERSECTS THE FACILITY ON WHICH THE WORK IS BEING PERFORMED, ADDITIONAL TRAFFIC CONTROLS SHALL BE PROVIDED AS SPECIFIED IN THE PLANS AND/OR THE SPECIAL PROVISIONS OR AS APPROVED BY THE ENGINEER.

FLAGGING

- FLAGGERS SHALL BE IN SIGHT OF EACH OTHER OR IN DIRECT COMMUNICATION AT ALL TIMES. THEY SHALL BE EQUIPPED WITH STOP/SLOW PADDLES FASTENED ON SUPPORT STAFFS. WHEN THE FLAGGING OPERATION IS NOT IN EFFECT REMOVE TEMPORARY PORTABLE RUMBLE STRIPS PRIOR TO COVERING OR REMOVING ALL ADVANCE SIGNING.
- FOR MOVING WORK OPERATIONS, POST ADDITIONAL W20-7A FLAGGER SIGNS AT APPROXIMATELY 3,500' INTERVALS IN THE MOVING WORK OPERATION OR AS APPROVED BY THE ENGINEER.
 - SIGN NOT REQUIRED IF FLAGGING OPERATION OCCURS WITHIN A SIGNED ROAD WORK ZONE AREA.
- WHEN THE DISTANCE BETWEEN FLAGGERS EXCEEDS 2 MILES, A PILOT CAR IS REQUIRED. WHEN CURVES REDUCE SIGHT DISTANCE BELOW 400', A PILOT CAR IS REQUIRED.
- TEMPORARY PORTABLE RUMBLE STRIPS**
- UTILIZE TEMPORARY PORTABLE RUMBLE STRIPS ON ALL FLAGGING OPERATIONS.
- EACH TEMPORARY PORTABLE RUMBLE STRIP ARRAY CONSISTS OF THREE RUMBLE STRIPS SPACED ACCORDING TO MANUFACTURER'S RECOMMENDATION, PLACED TRANSVERSE ACROSS THE LANE AT LOCATIONS SHOWN.
- ONLY USE TEMPORARY PORTABLE RUMBLE STRIPS FOR THE APPROVED PRODUCTS LIST.
- INSTALL TEMPORARY RUMBLE STRIPS PER MANUFACTURER'S RECOMMENDATIONS.
- PLACE ADVANCE SIGNING PRIOR TO INSTALLING TEMPORARY RUMBLE STRIPS.
- DO NOT INSTALL TEMPORARY PORTABLE RUMBLE STRIPS ON GRAVEL, MILLED SURFACES, OR ASPHALT THAT HAS BEEN PAVED LESS THAN 12 HOURS.

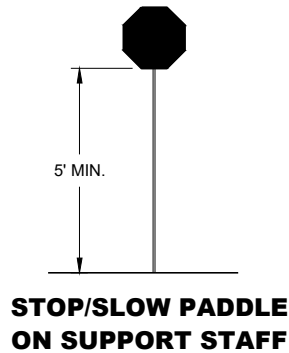


SIGN AND TEMPORARY RUMBLE STRIP ARRAY SPACING TABLE

SPEED LIMIT	SPACING "A"
25-30 MPH	200'
35-40 MPH	350'
45-55 MPH	500'



USE OF W03-4 SIGN IS OPTIONAL. WHEN USED, THIS SIGN SHALL BE LOCATED BETWEEN THE W20-7A AND W20-4A SIGNS, USING SPACING "A".

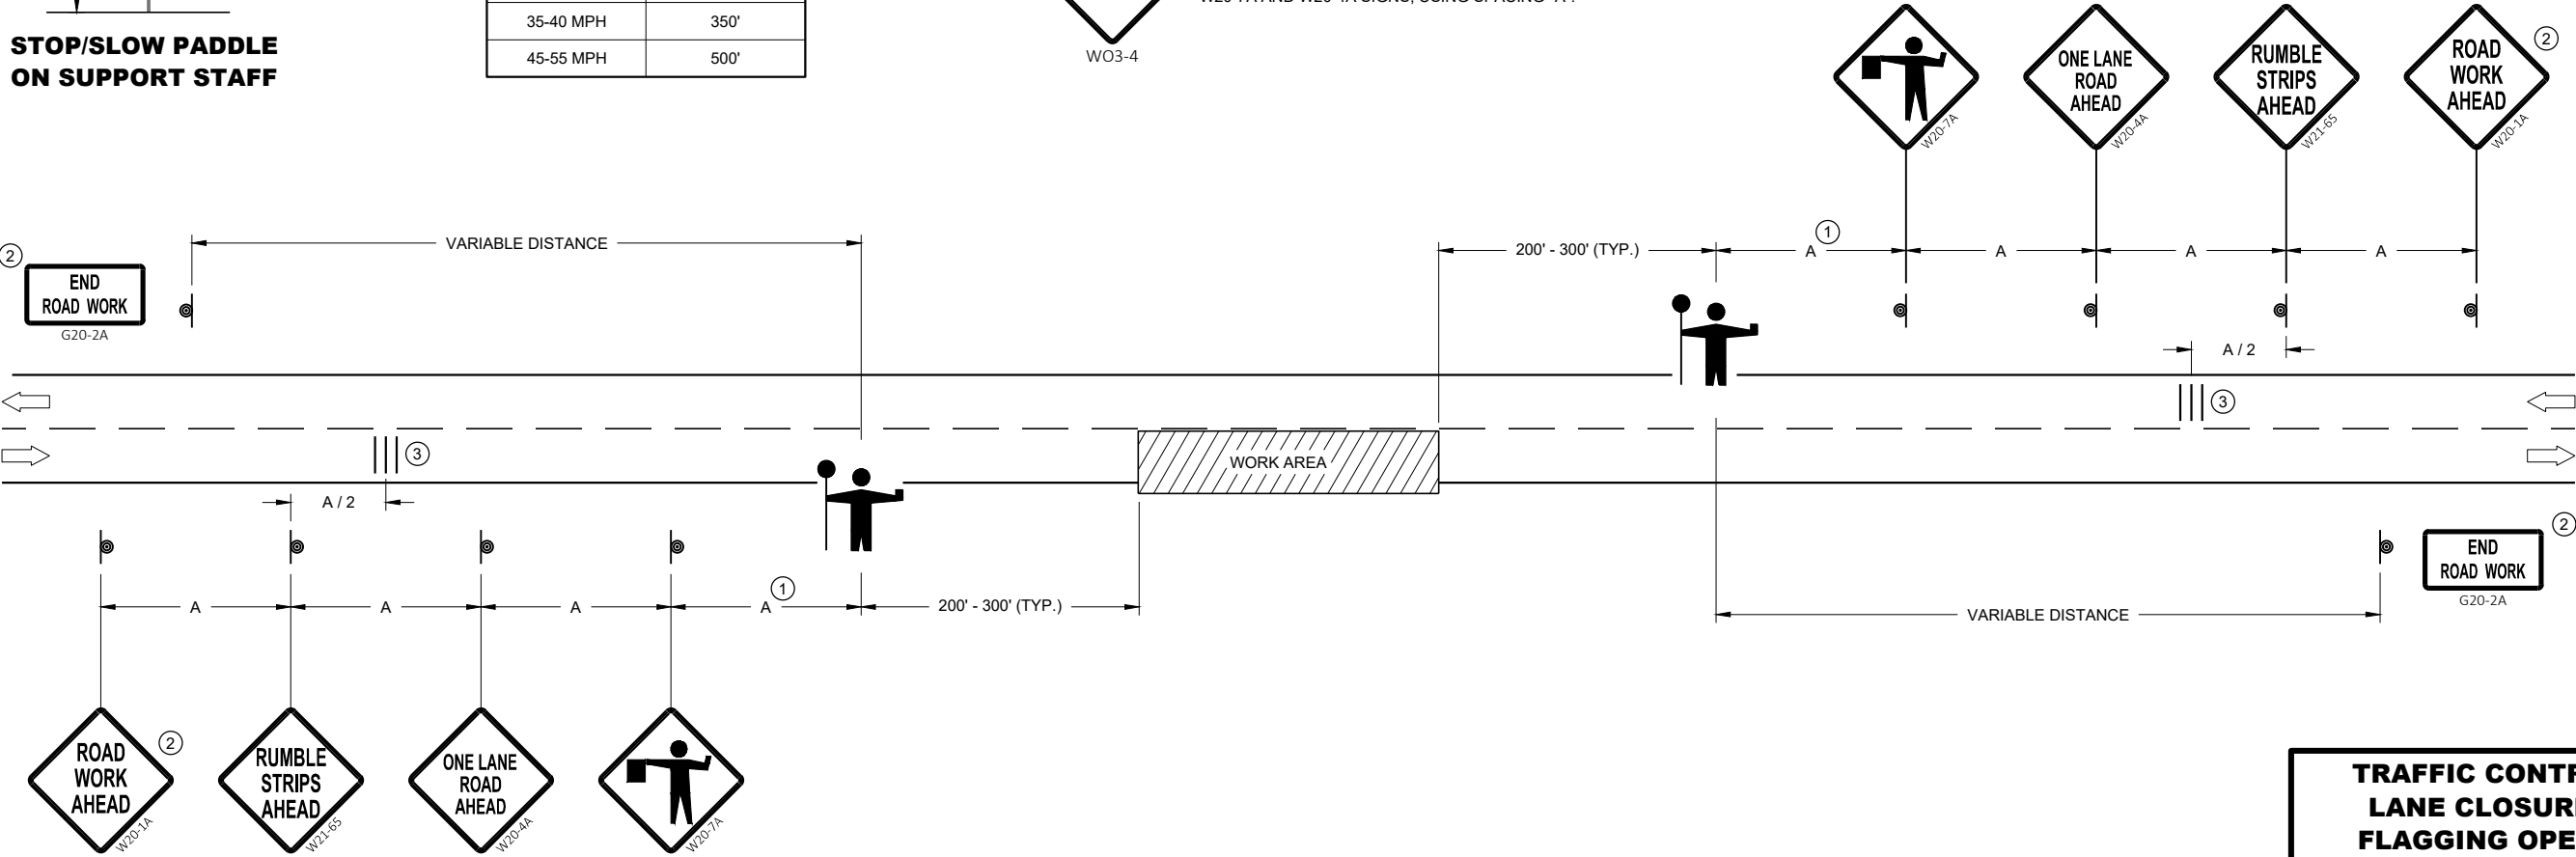

TRAFFIC CONTROL FOR LANE CLOSURE WITH FLAGGING OPERATION

TRAFFIC CONTROL FOR LANE CLOSURE WITH FLAGGING OPERATION

STATE OF WISCONSIN
DEPARTMENT OF TRANSPORTATION

APPROVED
May 2019 /S/ Andrew Heidtke
DATE WORK ZONE ENGINEER 126

FHWA

LEGEND

- V1 LEAD VEHICLE
- V2 MARKING VEHICLE
- V3 SHADOW VEHICLE
-  TRUCK MOUNTED ATTENUATOR (TMA)
-  SIGN ON TEMPORARY SUPPORT
-  DIRECTION OF TRAFFIC
-  FLASHING ARROW PANEL (CAUTION)

GENERAL NOTES

ALL VEHICLES SHALL BE EQUIPPED WITH TWO 360 DEGREE HIGH INTENSITY YELLOW FLASHING LIGHTS OR STROBE LIGHTS AND OPERATED WITH HEADLIGHTS TURNED ON.

ALL VEHICLES SHALL BE EQUIPPED WITH REAR FACING TYPE B OR C FLASHING ARROW PANEL OPERATING IN CAUTION MODE. SIGNS PLACED ON VEHICLES MUST NOT OBSCURE THE ARROW PANEL.

ALL SIGNS ARE 48" X 48" UNLESS OTHERWISE SPECIFIED.

DISTANCE BETWEEN VEHICLES MAY VARY ACCORDING TO TERRAIN, SIGHT DISTANCE, PAINT DRYING TIME, AND OTHER FACTORS. WHENEVER ADEQUATE STOPPING SIGHT DISTANCE EXISTS TO THE REAR, SHADOW VEHICLES SHOULD MAINTAIN THE MINIMUM DISTANCE FROM THE WORK VEHICLE AND PROCEED AT THE SAME SPEED AS THE WORK VEHICLE. SHADOW VEHICLES SHOULD SLOW DOWN IN ADVANCE OF VERTICAL AND HORIZONTAL CURVES THAT RESTRICT SIGHT DISTANCE.


THE WORK AND SHADOW VEHICLES SHOULD PULL OVER PERIODICALLY TO ALLOW TRAFFIC TO PASS.

WHEN NO WORK ACTIVITY IS TAKING PLACE, REMOVE OR LAY STATIONARY SIGNS AND SUPPORTS FLAT ON THE GRADE WITH UPRIGHTS ORIENTED PARALLEL TO AND DOWNSTREAM FROM TRAFFIC.

CONES SHOULD BE USED BETWEEN THE MARKING AND SHADOW VEHICLE AT 100 FOOT SPACING. CONES MAY BE OMITTED ON PAINTED LINE IF APPROVED BY THE ENGINEER. CONSIDER PAVEMENT MARKING DRY OR CURE TIMES AND TRAFFIC VOLUME.

CONES SHALL BE A MINIMUM OF 18" FOR WET PAVEMENT MARKING .

- ① SIGNS SHALL BE REPEATED APPROXIMATELY EVERY THREE MILES.
- ② IF CONSTRUCTION WORK ZONE SIGNS ARE IN PLACE, W20-1A OR W21-63 ARE NOT REQUIRED.

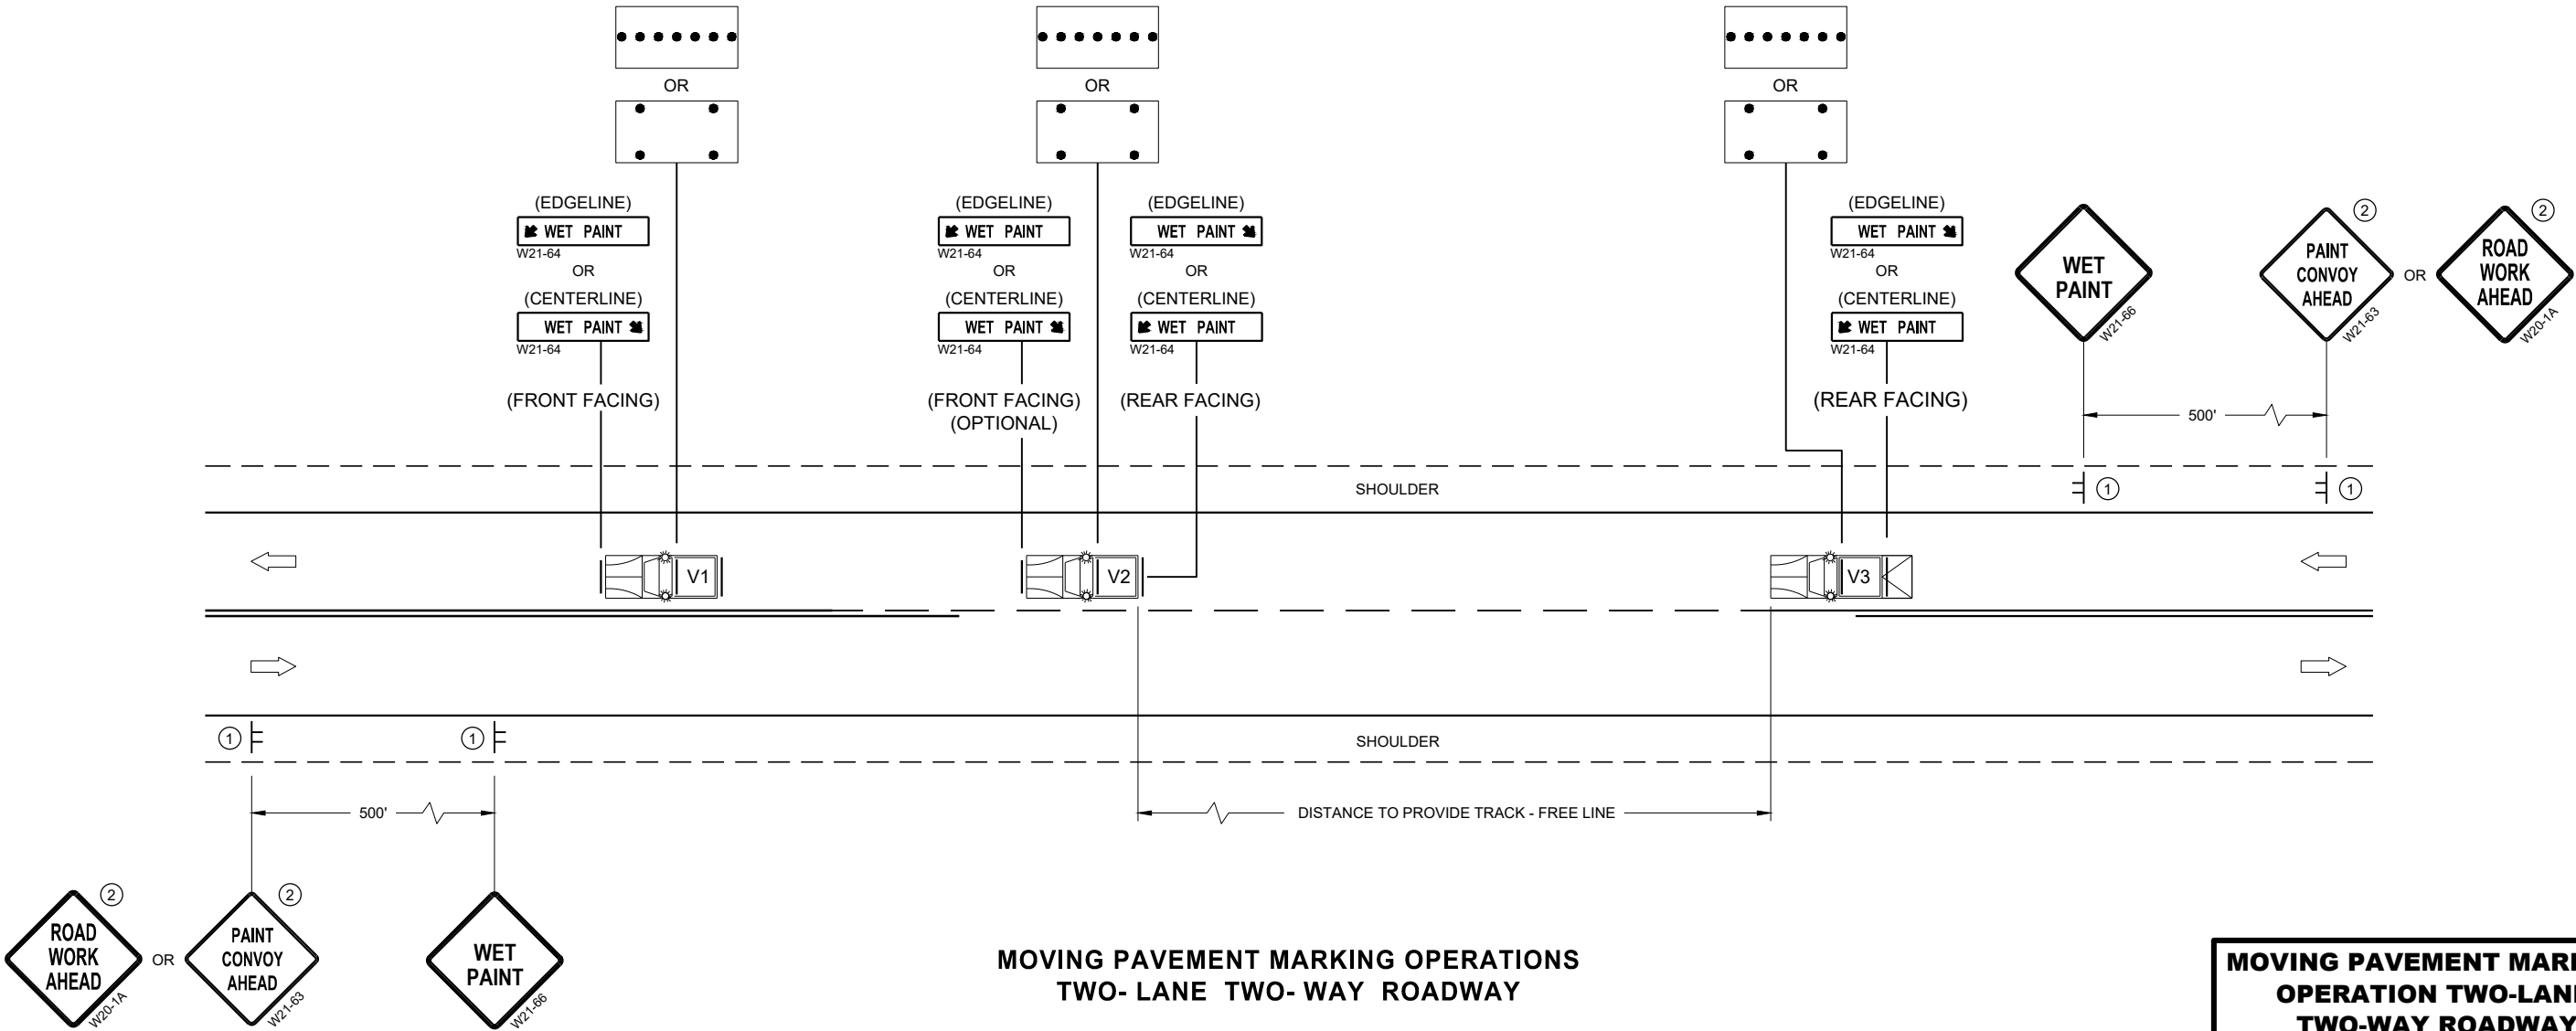

MOVING PAVEMENT MARKING
OPERATION TWO-LANE
TWO-WAY ROADWAY

STATE OF WISCONSIN
DEPARTMENT OF TRANSPORTATION

APPROVED
November 2019 /S/ Andrew Heidtke
DATE WORK ZONE ENGINEER 127
FHWA

LEGEND

- V1 LEAD VEHICLE
- V2 MARKING VEHICLE
- V3 SHADOW VEHICLE
-  TRUCK MOUNTED ATTENUATOR (TMA)
-  SIGN ON TEMPORARY SUPPORT
-  DIRECTION OF TRAFFIC
-  FLASHING ARROW PANEL (MERGE)
-  FLASHING ARROW PANEL (CAUTION)

GENERAL NOTES

ALL VEHICLES SHALL BE EQUIPPED WITH TWO 360 DEGREE HIGH INTENSITY YELLOW FLASHING LIGHTS OR STROBE LIGHTS AND OPERATED WITH HEADLIGHTS TURNED ON.

ALL VEHICLES SHALL BE EQUIPPED WITH REAR FACING TYPE B OR C FLASHING ARROW PANEL. SIGNS PLACED ON VEHICLES MUST NOT OBSCURE THE ARROW PANEL.

ALL SIGNS ARE 48" X 48" UNLESS OTHERWISE SPECIFIED.

DISTANCE BETWEEN VEHICLES MAY VARY ACCORDING TO TERRAIN, SIGHT DISTANCE, PAINT DRYING TIME, AND OTHER FACTORS. WHENEVER ADEQUATE STOPPING SIGHT DISTANCE EXISTS TO THE REAR, SHADOW VEHICLES SHOULD MAINTAIN THE MINIMUM DISTANCE FROM THE WORK VEHICLE AND PROCEED AT THE SAME SPEED AS THE WORK VEHICLE. SHADOW VEHICLES SHOULD SLOW DOWN IN ADVANCE OF VERTICAL AND HORIZONTAL CURVES THAT RESTRICT SIGHT DISTANCE.

WHEN WORK ACTIVITY BLOCKS THE LEFT LANE, REVERSE TRAFFIC CONTROL.


WHEN A RAMP INTERSECTS THE FACILITY ON WHICH THE WORK IS BEING PERFORMED, PROVIDE ADDITIONAL TRAFFIC CONTROLS AS SPECIFIED IN THE CONTRACT OR AS APPROVED BY THE ENGINEER.

WHEN NO WORK ACTIVITY IS TAKING PLACE, REMOVE OR LAY STATIONARY SIGNS AND SUPPORTS FLAT ON THE GRADE WITH UPRIGHTS ORIENTED PARALLEL TO AND DOWNSTREAM FROM TRAFFIC.

CONES SHOULD BE USED BETWEEN THE MARKING AND SHADOW VEHICLES AT 100 FOOT SPACING. CONES MAY BE OMITTED ON PAINTED LINE IF APPROVED BY THE ENGINEER. CONSIDER PAVEMENT MARKING DRY OR CURE TIMES AND TRAFFIC VOLUME.

CONES SHALL HAVE A MINIMUM HEIGHT OF 18" FOR WET PAVEMENT MARKINGS.

- ① SIGNS SHALL BE REPEATED APPROXIMATELY EVERY THREE MILES.
- ② IF CONSTRUCTION WORK ZONE SIGNS ARE IN PLACE, W20-1A OR W21-63 ARE NOT REQUIRED.

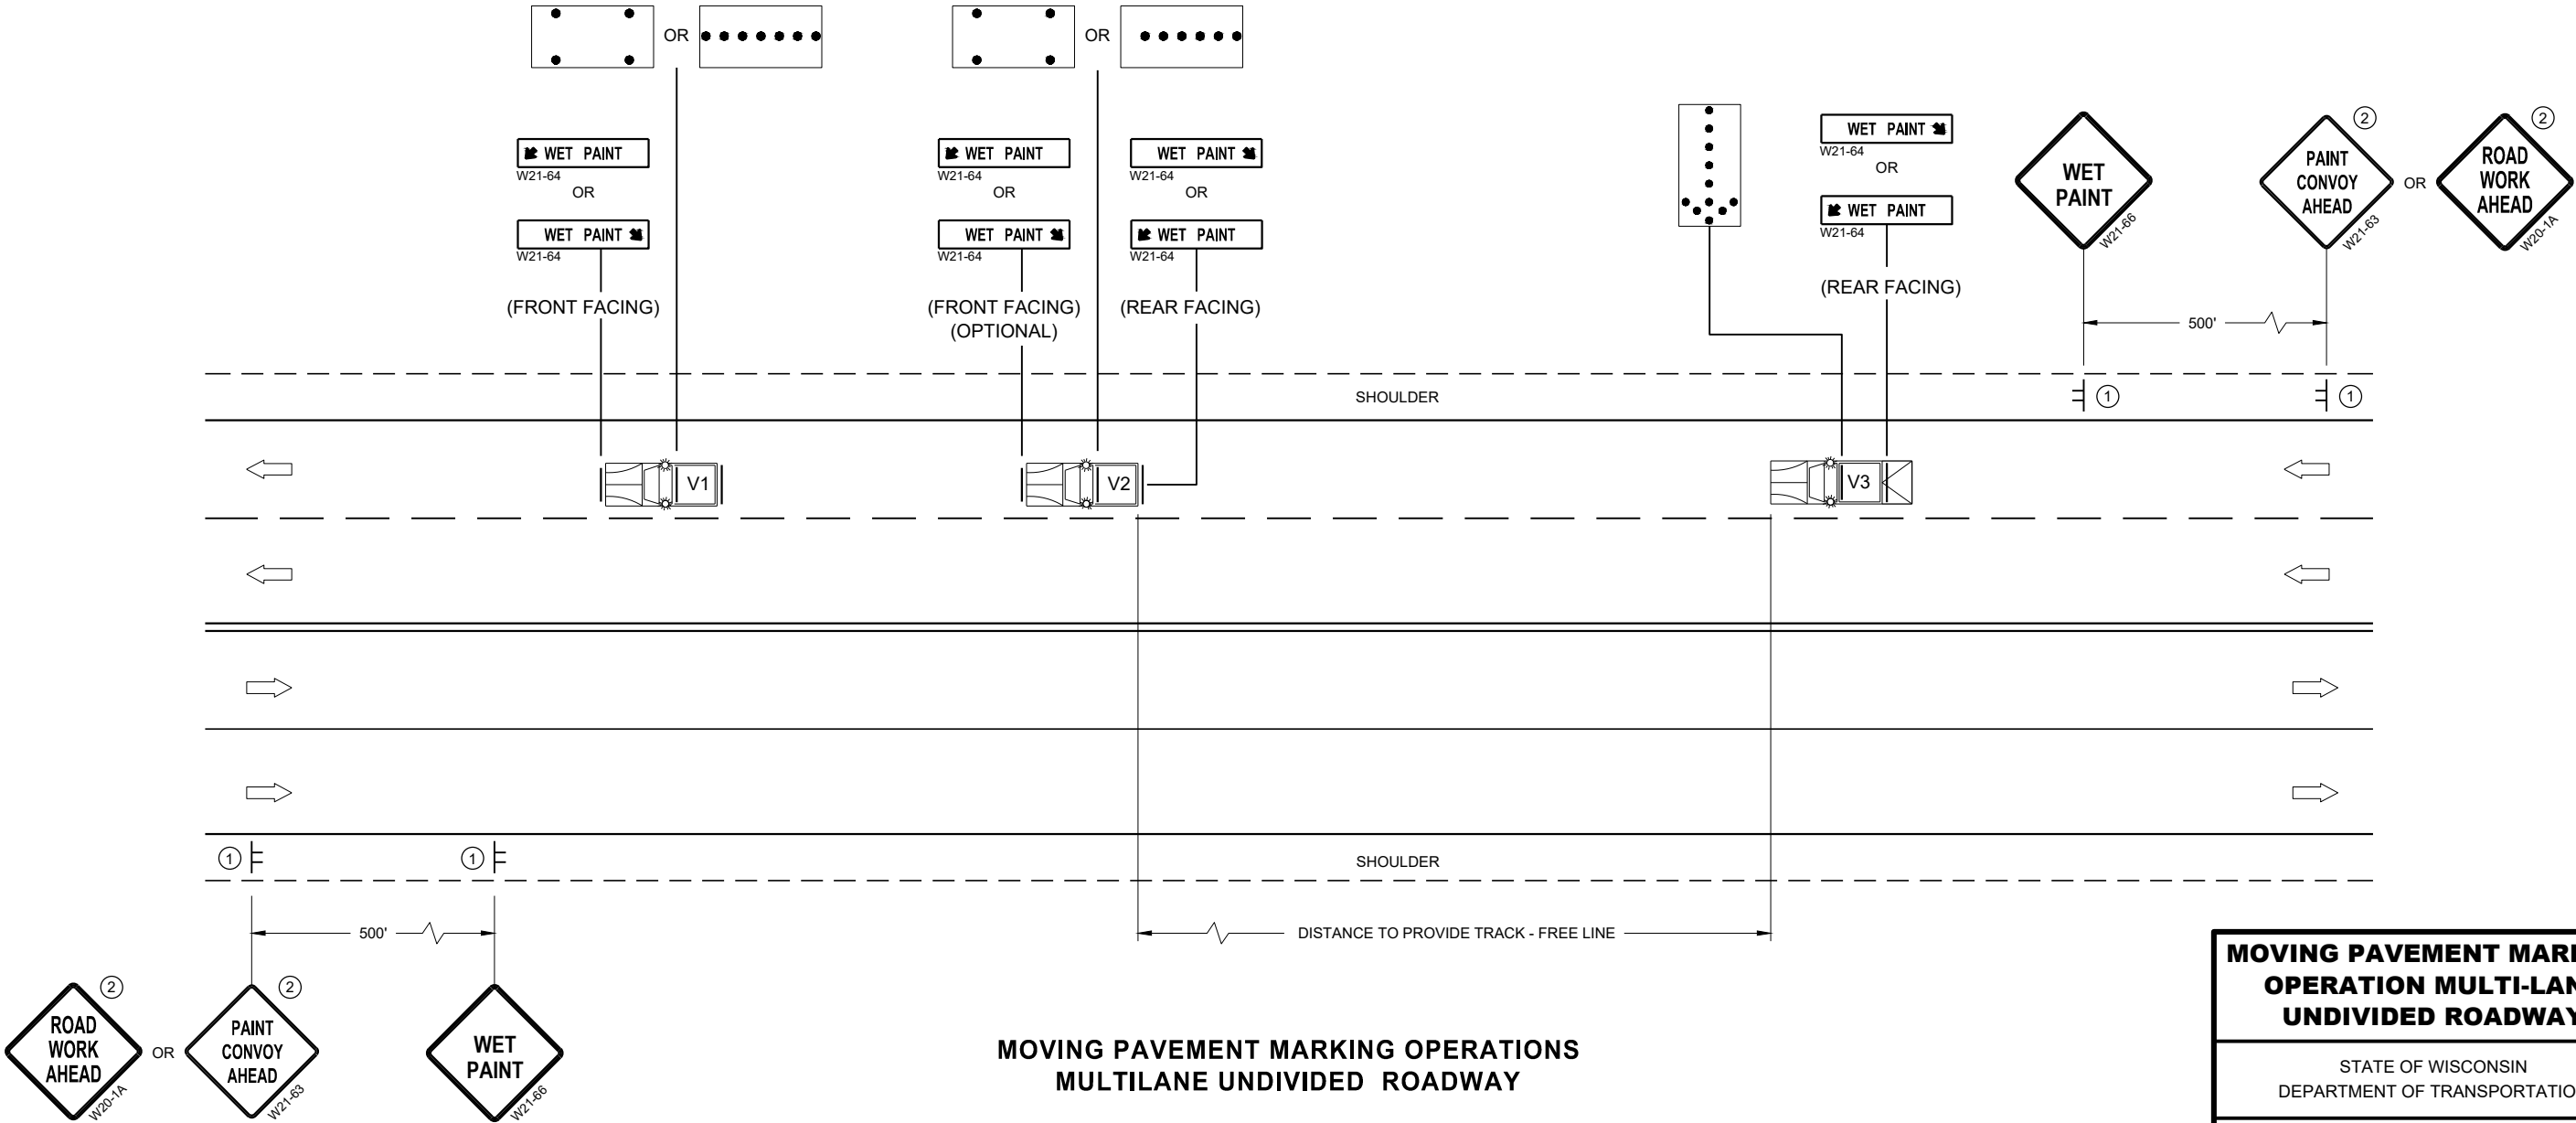


MOVING PAVEMENT MARKING
OPERATION MULTI-LANE
UNDIVIDED ROADWAY


STATE OF WISCONSIN
DEPARTMENT OF TRANSPORTATION

APPROVED
November 2019 /S/ Andrew Heidtke
DATE WORK ZONE ENGINEER 128


FHWA

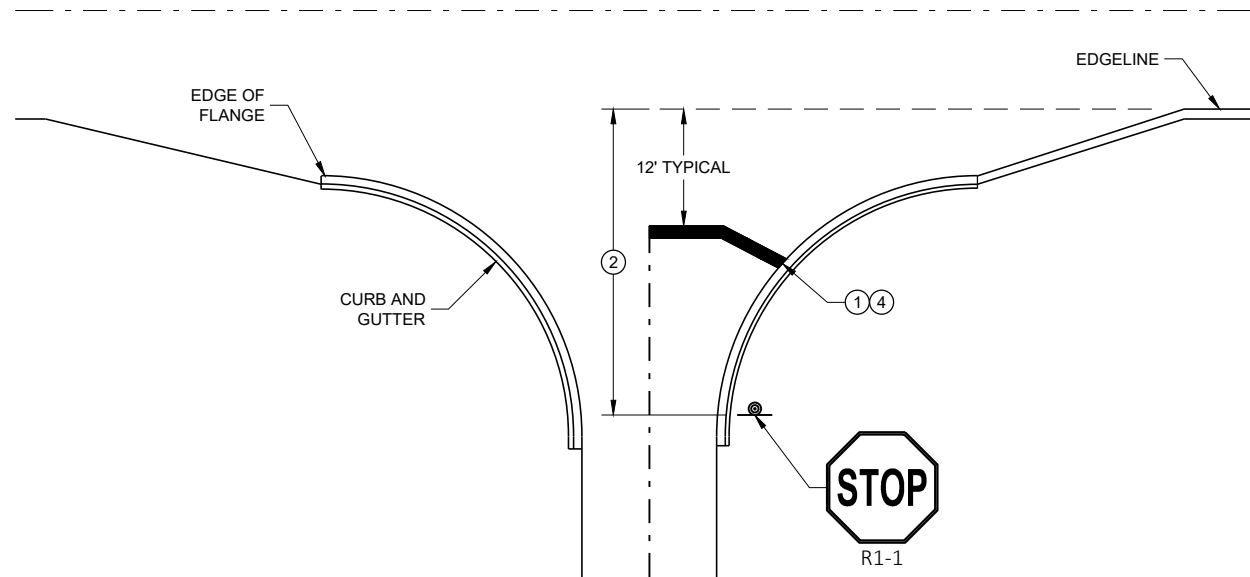


TYPICAL STOP LINE PAVEMENT MARKING
WITH CURB AND GUTTER

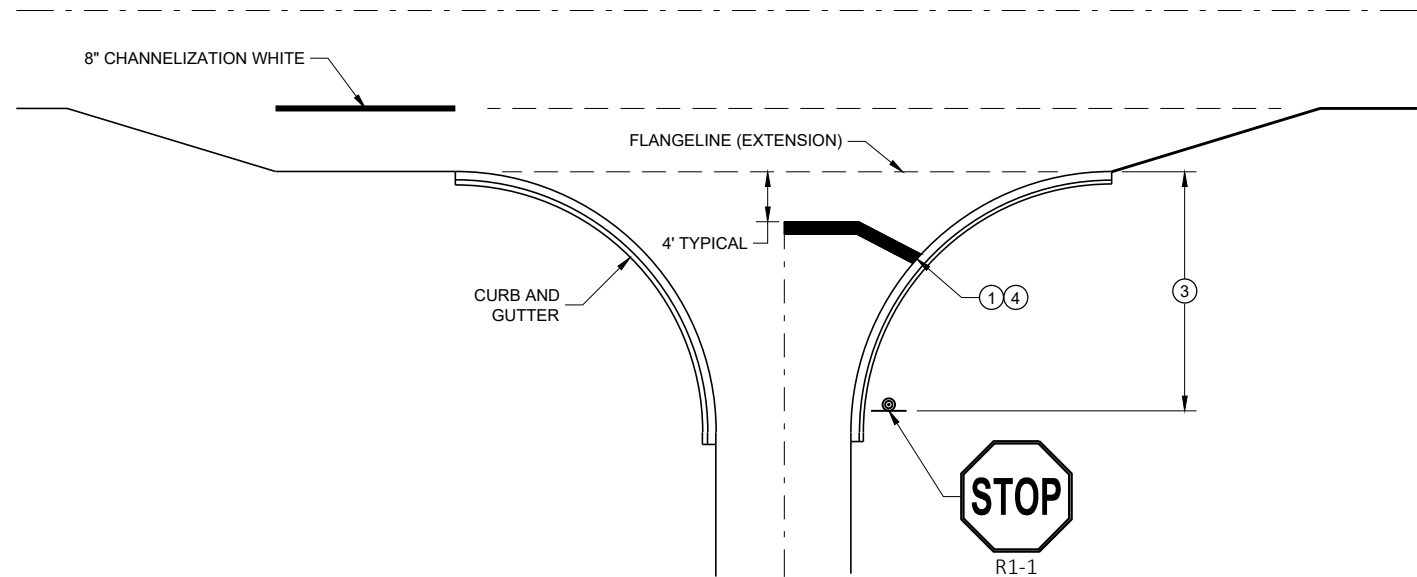

TYPICAL STOP LINE PAVEMENT MARKING
FOR SIDEROADS WITH RIGHT TURN LANE

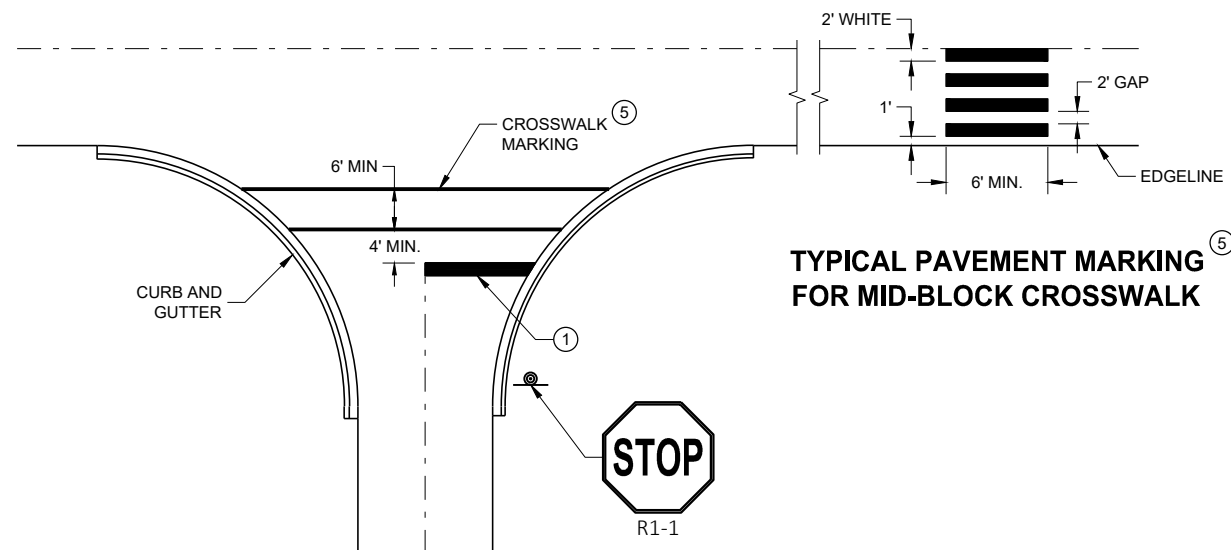

TYPICAL STOP LINE PAVEMENT MARKING FOR
SIDEROADS WITH CROSSWALK MARKING

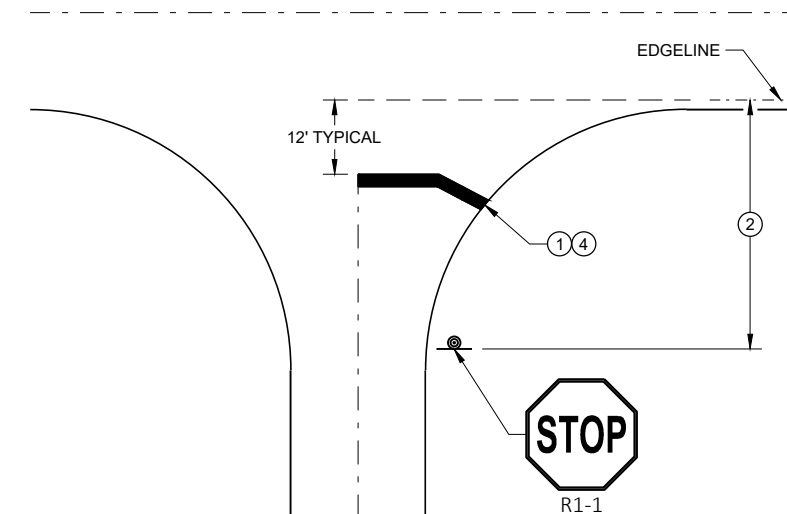

TYPICAL STOP LINE PAVEMENT MARKING
WITHOUT CURB AND GUTTER

GENERAL NOTES


STOP SIGN SHALL BE PLACED A MINIMUM OF 6 FEET TO A MAXIMUM OF 50 FEET FROM THE EDGE LINE LOCATION.

- ① 18-INCH STOP LINES MAY BE DELETED OR ADDED BY THE REGION MARKING ENGINEER BASED ON VISIBILITY AND SIGHT LINES.
- ② NO STOP LINE IS REQUIRED IF STOP SIGN IS LESS THAN OR EQUAL TO 40 FEET FROM THE EDGE LINE.
- ③ NO STOP LINE IS REQUIRED IF STOP SIGN IS LESS THAN OR EQUAL TO 30 FEET FROM THE FLANGELINE EXTENSION.
- ④ MOVE CLOSER TO THE EDGE OF TRAVEL LINE AS NEEDED FOR VISIBILITY AND SIGHT LINES (NO CLOSER THAN 4 FEET).
- ⑤ LADDER BAR CROSSWALKS SHOULD ONLY BE USED FOR MID BLOCK CROSSINGS. USE 2 - 6" TRANSVERSE LINES INSTEAD.


STOP LINE AND CROSSWALK
PAVEMENT MARKING

STATE OF WISCONSIN
DEPARTMENT OF TRANSPORTATION

APPROVED
November 2019 /S/ Matthew Rauch
DATE STATE SIGNING AND MAP ENGINEER 129
FHWA

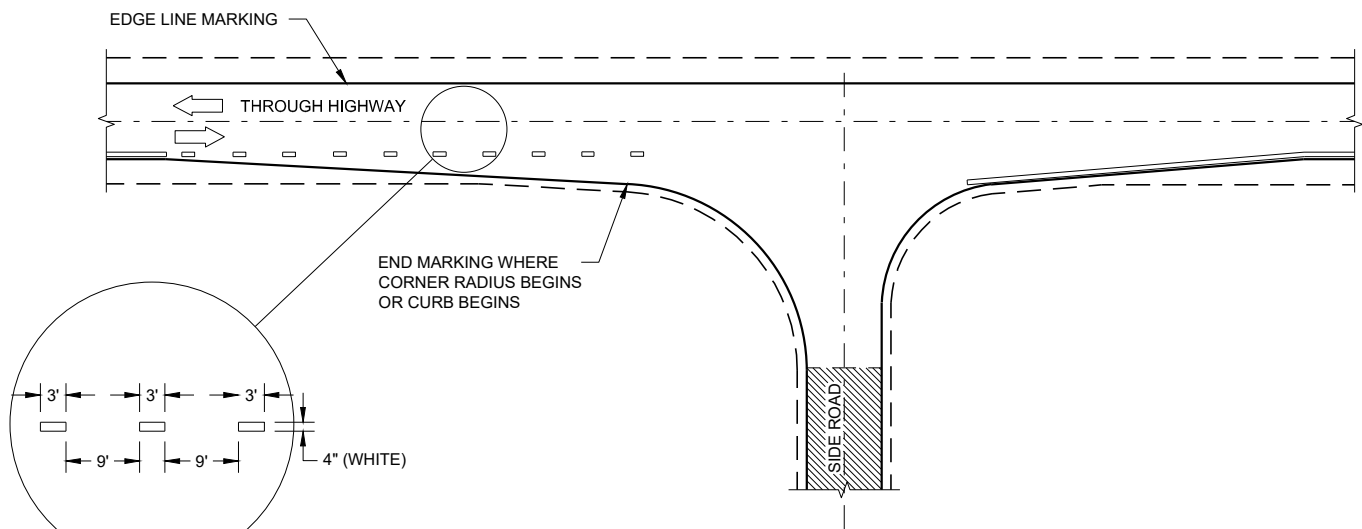

MINOR INTERSECTION

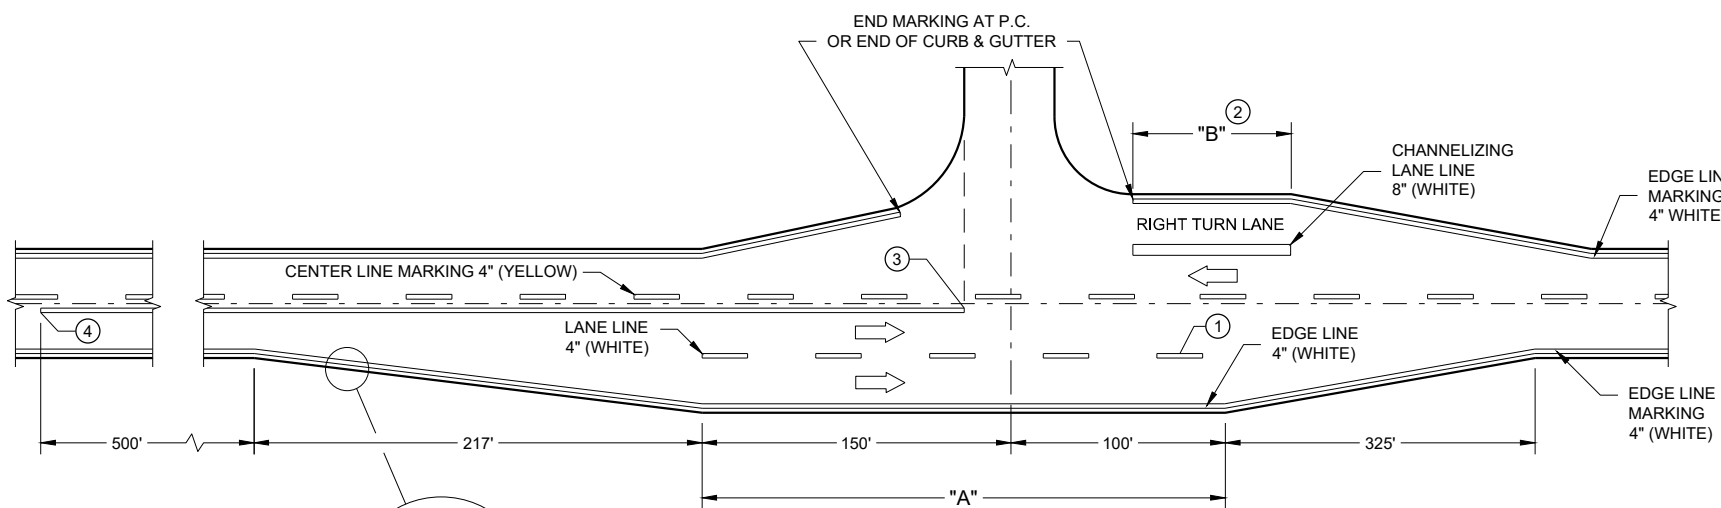

MAJOR INTERSECTIONS
(INTERSECTION WITH FULL RIGHT TURN LANE OR BYPASS LANE)


GENERAL NOTES

OMIT EDGE LINES THROUGH INTERSECTIONS. CONTINUE EDGE LINES THROUGH DRIVEWAYS.

- ① WHEN DISTANCE "A" IS LESS THAN 250 FEET, OMIT LANE LINE.
- ② WHEN DISTANCE "B" IS LESS THAN 100 FEET, OMIT CHANNELIZING LANE LINE.
- ③ BARRIER LINE ENDS AT SIDE ROAD PAVEMENT / SURFACE EDGE EXTENSION.
- ④ BARRIER LINE STARTS 500 FEET PRIOR TO THE BYPASS TAPER.

LEGEND

➡ DIRECTION OF TRAVEL

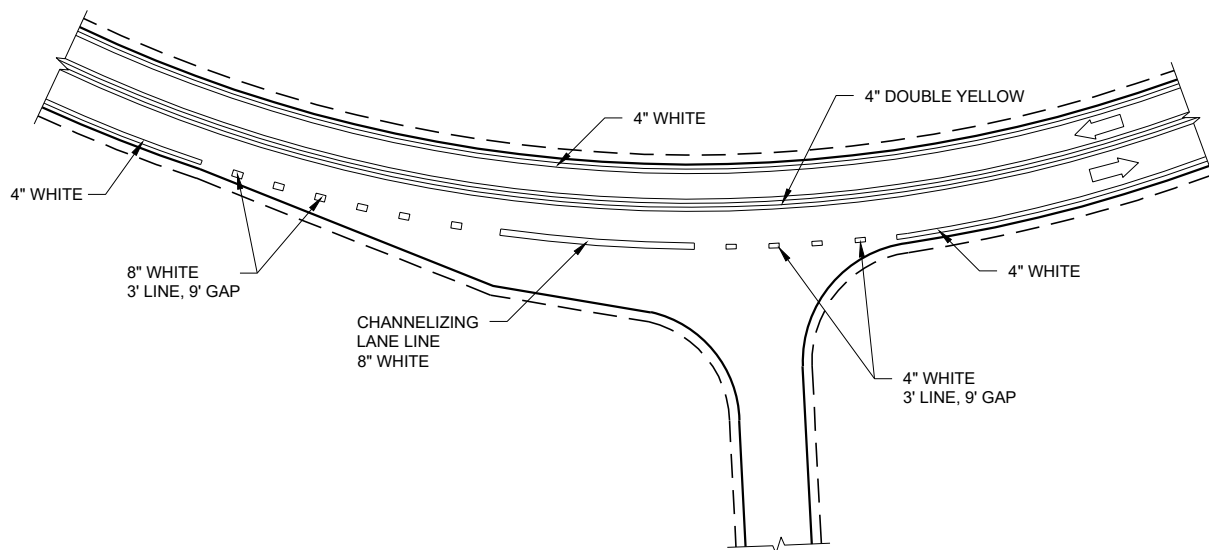

INTERSECTION ON OUTSIDE OF CURVE

PAVEMENT MARKING
(INTERSECTIONS)

STATE OF WISCONSIN
DEPARTMENT OF TRANSPORTATION 130

GENERAL NOTES

THE EXACT NUMBER, LOCATION, AND SPACING OF ALL SIGNS AND DEVICES SHALL BE ADJUSTED TO FIT FIELD CONDITIONS AS APPROVED BY THE ENGINEER.

THE SPACING BETWEEN SIGNS SHOULD BE ADJUSTED TO NOT CONFLICT WITH AND TO PROVIDE A MINIMUM OF 200 FEET (500 FEET DESIRABLE) CLEARANCE TO EXISTING SIGNS.

THIS LANE CLOSURE IS TYPICAL FOR CLOSING RIGHT LANE - REVERSE FOR CLOSING LEFT LANE.

ALL SIGNS ARE 48" x 48" UNLESS OTHERWISE NOTED.

"WO" IS THE SAME AS "W" EXCEPT THE BACKGROUND IS ORANGE.

ANY SIGNS TEMPORARY OR EXISTING, WHICH CONFLICT WITH TRAFFIC CONTROL "IN USE" SHALL BE REMOVED OR COVERED AS NEEDED OR AS APPROVED BY THE ENGINEER.

FOR A LANE CLOSURE THAT IS IN PLACE LESS THAN 7 CONTINUOUS DAYS AND NIGHTS, THE ADVANCED WARNING SIGNS MAY BE MOUNTED ON PORTABLE SUPPORTS.

REMOVE PAVEMENT MARKINGS IF LANE CLOSURE IS TO BE IN PLACE 4 OR MORE CONTINUOUS DAYS AND NIGHTS.

IF THE HORIZONTAL ALIGNMENT IS SUCH THAT A CURVE MAY REQUIRE ADDITIONAL DELINEATION, THE DEVICE SPACING MAY BE DECREASED TO 50 FEET.

WARNING LIGHTS ARE NOT REQUIRED IF THE LANE CLOSURE IS A DAYTIME ONLY OPERATION.

ADJUSTMENTS IN BUFFER SPACE NEED TO BE INCORPORATED WHEN THE LANE CLOSURE OCCURS


NEAR AN INTERCHANGE EXIT OR ENTRANCE RAMP OR INTERSECTION. THE LANE CLOSURE MUST TAKE PLACE FAR ENOUGH IN ADVANCE OF AN EXIT OR ENTRANCE RAMP TO STILL ALLOW FOR ADEQUATE BUFFER SPACE. THE MINIMUM LENGTH OF THE BUFFER SPACE BEFORE AN EXIT RAMP SHOULD BE ONE HALF THE LENGTH OF THE TRANSITION AREA. THE ENTRANCE RAMP SHOULD BE FOLLOWED BY THE ORIGINAL BUFFER SPACE LENGTH OF 800 FEET DESIRABLE PRIOR TO ANOTHER TRAFFIC CONTROL CHANGE SUCH AS A CROSSOVER MANEUVER.

CONSIDER ROADWAY GEOMETRICS WHEN LOCATING SIGNS AND ARROW BOARD SO THE DRIVER HAS A CLEAR VIEW OF THE ARROW BOARD AND LANE CLOSURE DRUMS.

LEGEND

- SIGN ON PERMANENT SUPPORT
- TRAFFIC CONTROL DRUM
- TRAFFIC CONTROL DRUM WITH TYPE "C" STEADY BURN LIGHT
- TYPE III BARRICADE WITH ATTACHED SIGN
- TYPE "A" WARNING LIGHT (FLASHING)
- REMOVING PAVEMENT MARKINGS
- DIRECTION OF TRAFFIC
- WORK AREA
- FLASHING ARROW BOARD

6

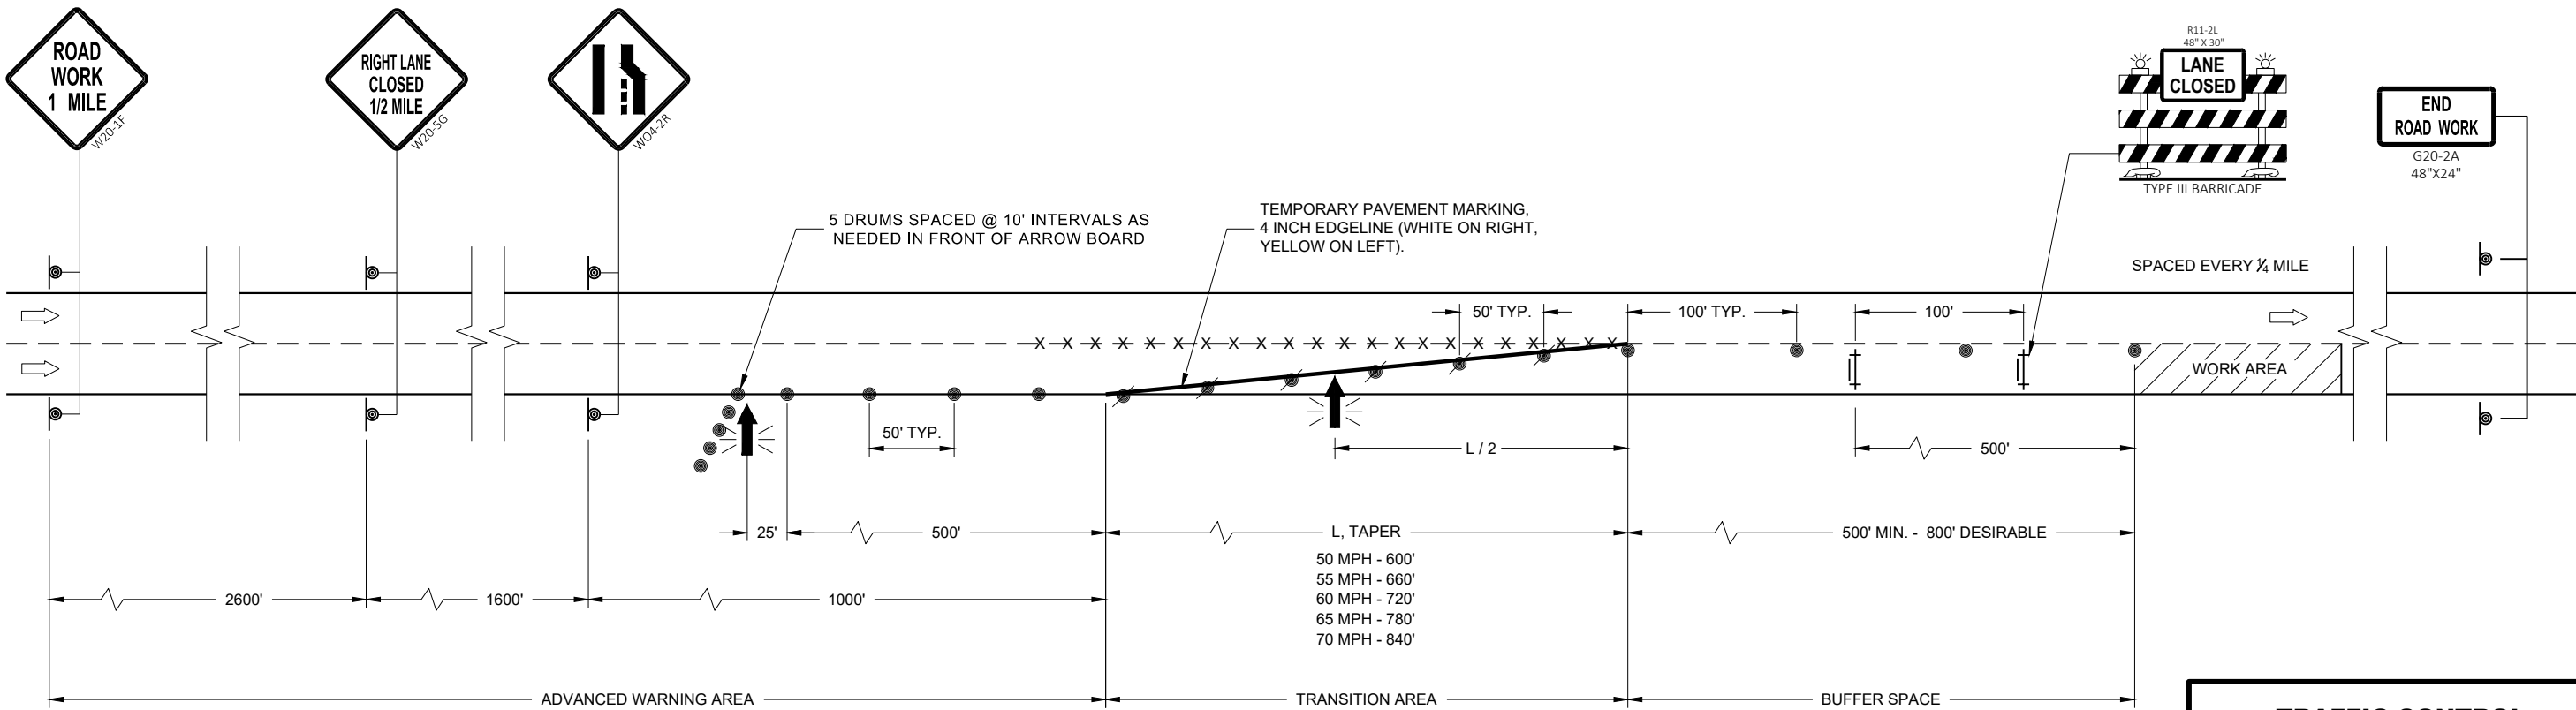

6

SDD 15D12 - 09a

SDD 15D12 - 09a

TRAFFIC CONTROL LANE CLOSURE	
STATE OF WISCONSIN DEPARTMENT OF TRANSPORTATION	
APPROVED August 2020 DATE	/S/ Andrew Heidtke WORK ZONE ENGINEER 131
FHWA	

LEGEND

-  SIGN ON PERMANENT SUPPORT
-  TRAFFIC CONTROL DRUM
-  TRAFFIC CONTROL DRUM WITH TYPE "C" STEADY BURN LIGHT
-  TYPE III BARRICADE WITH ATTACHED SIGN
-  TYPE "A" WARNING LIGHT (FLASHING)
-  FLASHING ARROW BOARD
-  DIRECTION OF TRAFFIC
-  REMOVE PAVEMENT MARKING (SEE GENERAL NOTES)
-  WORK AREA

GENERAL NOTES

THIS DETAIL MAY BE USED FOR ROADWAYS WITH EITHER TWO OR THREE LANES IN EACH DIRECTION.

ALL SIGNS ARE 48"X48" UNLESS OTHERWISE NOTED. IF NECESSARY DUE TO SPACE CONSTRAINTS IN URBAN AREAS, 36"X 36" SIGNS MAY BE USED IF APPROVED BY REGIONAL TRAFFIC UNIT.

"WO" SIGN IS THE SAME AS "W" SIGN EXCEPT THE BACKGROUND IS ORANGE.

ANY SIGNS TEMPORARY OR EXISTING, WHICH CONFLICT WITH THE TRAFFIC CONTROL "IN USE" SHALL BE REMOVED OR COVERED AS NEEDED AND AS APPROVED BY THE ENGINEER. NO WARNING LIGHTS SHALL BE WORKING ON COVERED OR "DOWNED" SIGNS.

SIGNS THAT WILL BE IN PLACE LESS THAN 7 CONTINUOUS DAYS AND NIGHTS OR THAT WILL BE PLACED IN A CLOSED LANE MAY BE MOUNTED ON TEMPORARY SUPPORTS.

THE EXACT NUMBER, LOCATION, AND SPACING OF ALL SIGNS AND DEVICES SHALL BE ADJUSTED TO FIT FIELD CONDITIONS AS APPROVED BY THE ENGINEER.

THE SPACING BETWEEN TRAFFIC CONTROL SIGNS SHOULD BE ADJUSTED TO NOT CONFLICT WITH AND TO PROVIDE A MINIMUM OF 200 FEET (500' DESIRABLE) DISTANCE TO EXISTING SIGNS THAT WILL REMAIN IN PLACE

W20-1A, G20-1 AND G20-2A SIGNS ARE NOT REQUIRED IF THE LANE CLOSURE IS WITHIN A LARGER WORK ZONE WHERE THESE SIGNS ARE ALREADY PRESENT.

REMOVE PAVEMENT MARKINGS AND PLACE TEMPORARY PAVEMENT MARKING, REMOVABLE TAPE IF LANE CLOSURE IS TO BE IN PLACE FOR 4 OR MORE CONTINUOUS DAYS AND NIGHTS.

CONSIDER GEOMETRICS WHEN LOCATING SIGNS AND ARROW BOARDS SO THE APPROACHING DRIVER HAS A CLEAR VIEW OF THE ARROW BOARDS AND LANE CLOSURE DRUMS FOR A MINIMUM 1500 FEET IN FRONT OF DRUMS.


BARRICADES IN A CLOSED LANE THAT MUST BE MOVED FOR A WORK OPERATION SHALL BE IMMEDIATELY REESTABLISHED UPON COMPLETION OF THE OPERATION, OR FOR CONTINUING OPERATIONS, AT THE END OF EACH WORKING DAY.

CHANNELIZING DEVICES PLACED ADJACENT TO WORK AREA SHALL BE PULLED BACK FROM THE TRAVEL LANE WHEN WORK IS NOT IN PROGRESS.

WARNING LIGHTS ARE NOT REQUIRED IF THE LANE CLOSURE IS A DAYTIME ONLY OPERATION.

① OMIT G20-1 SIGNS IF LENGTH OF WORK AREA IS 2 MILES OR LESS.

POSTED SPEED LIMIT PRIOR TO WORK STARTING (MPH)	ADVANCE WARNING SIGN SPACING (A) FEET	TAPER LENGTH (12 FT. LANE) (L) FEET	BUFFER SPACE (B) FEET
25	200'	125'	55'
30	200'	180'	85'
35	350'	245'	120'
40	350'	320'	170'
45	500'	540'	220'
50	500'	600'	280'
55	500'	660'	335'

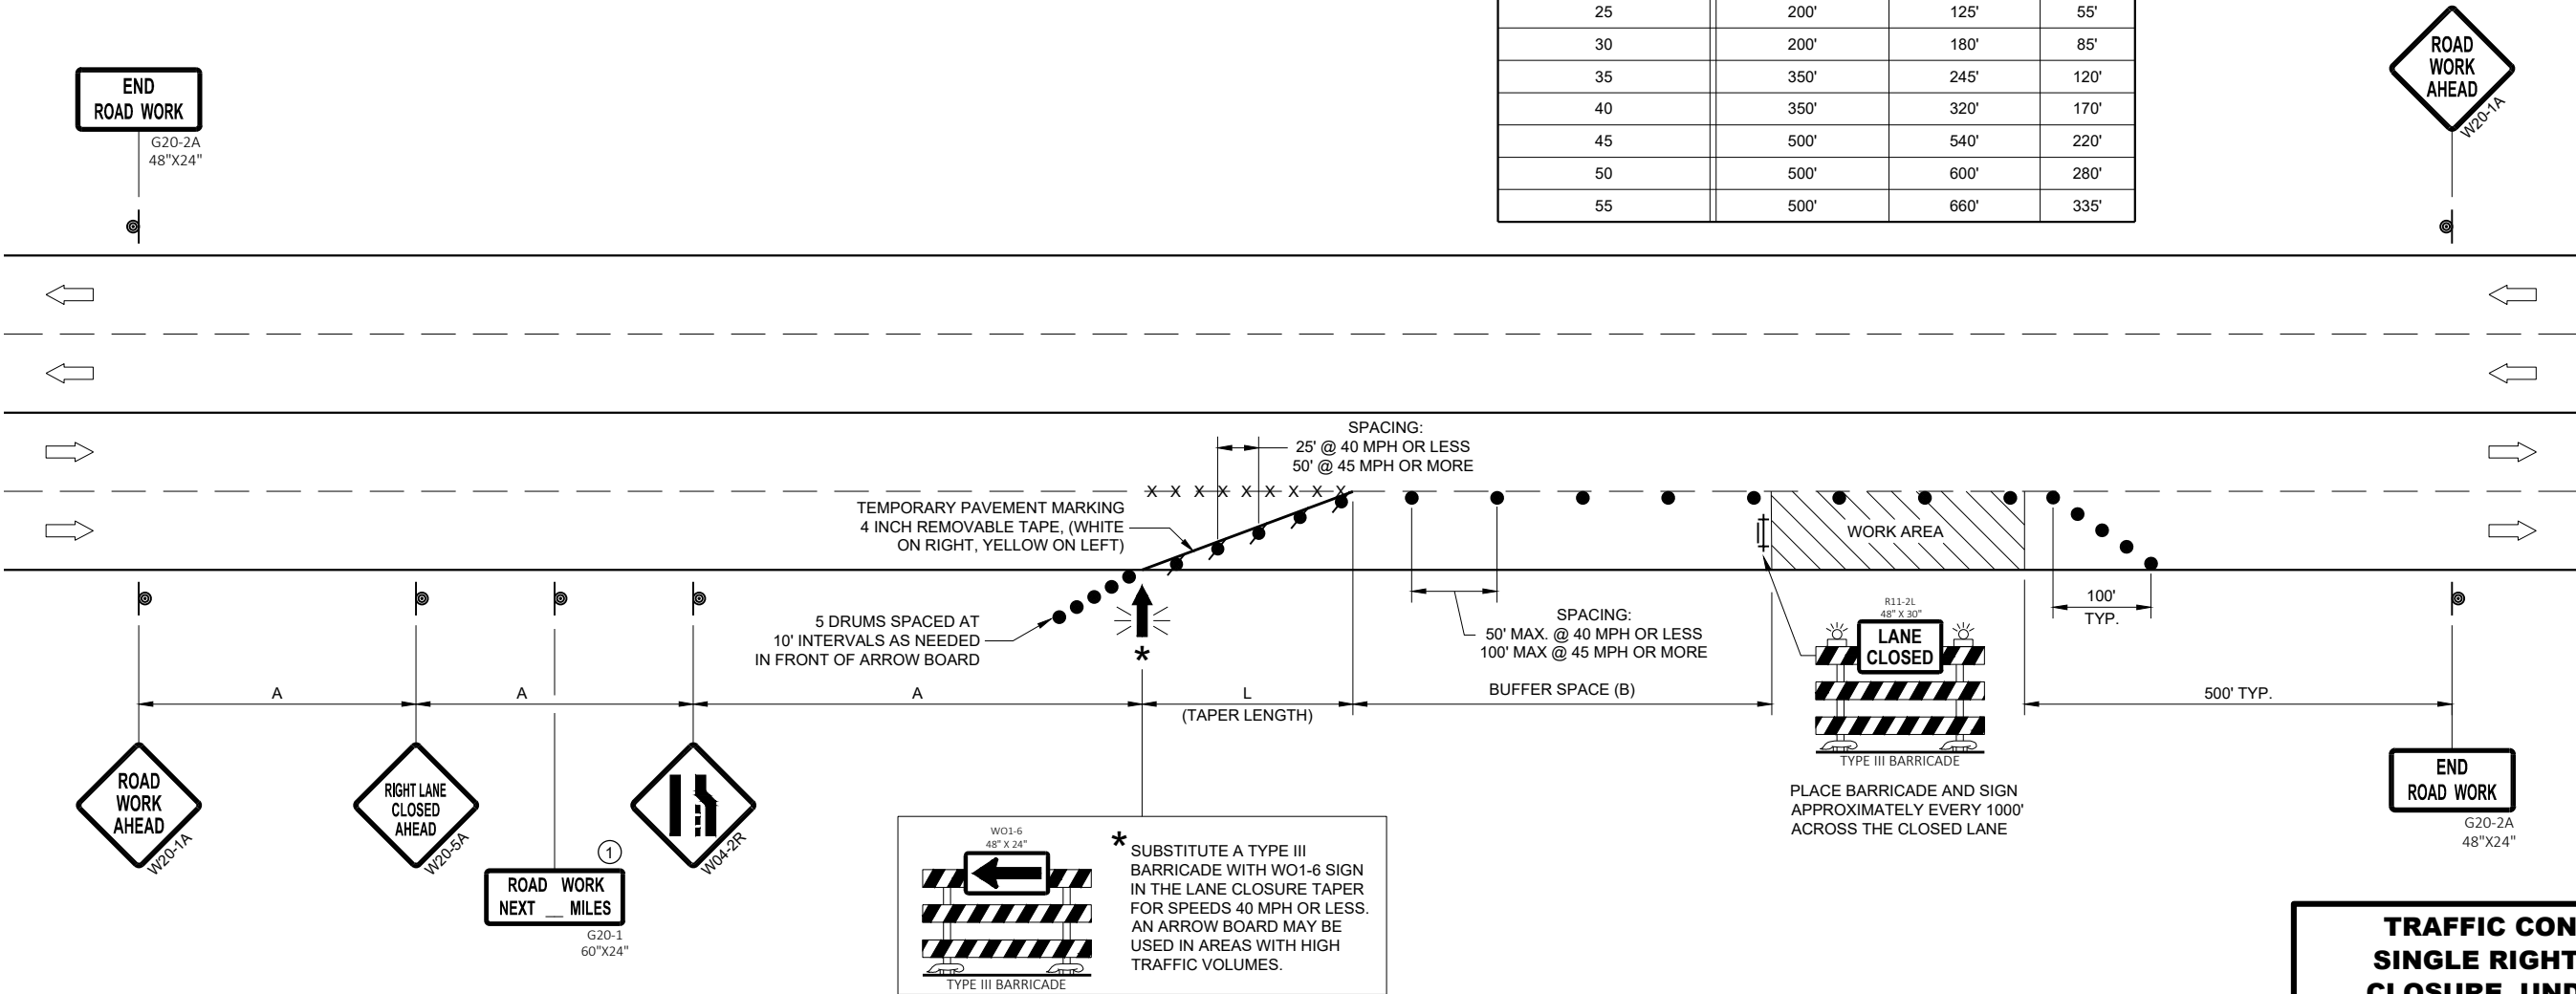

**TRAFFIC CONTROL,
SINGLE RIGHT LANE
CLOSURE, UNDIVIDED
NON-FREEWAY/EXPRESSWAY**


STATE OF WISCONSIN
DEPARTMENT OF TRANSPORTATION

APPROVED
May 2020
DATE

/S/ Andrew Heidtke
STATEWIDE WORK ZONE T
SAFETY ENGINEER

132

FHWA

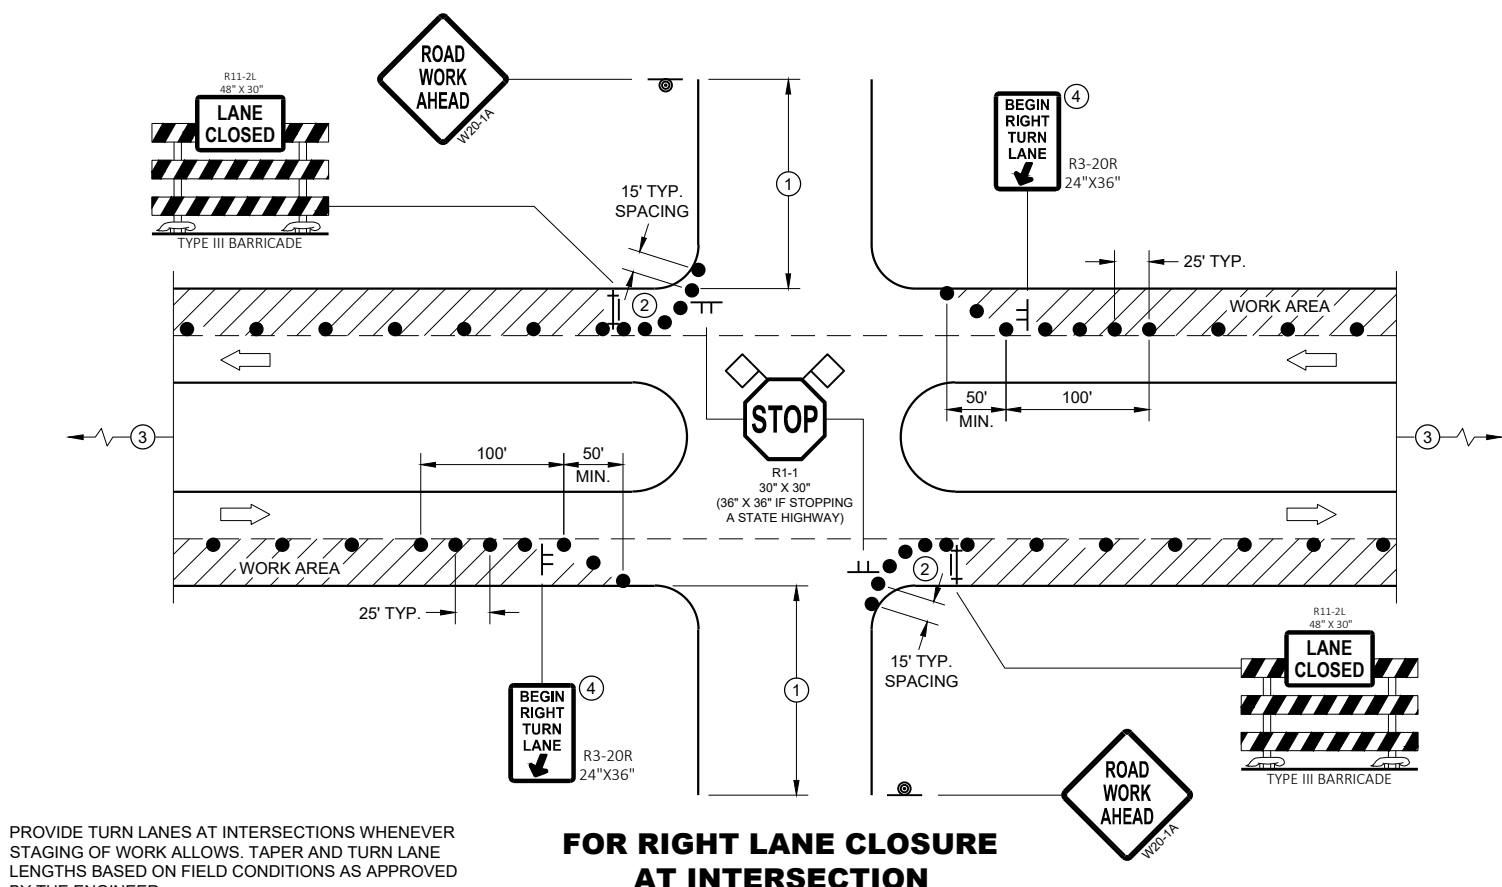

PROVIDE TURN LANES AT INTERSECTIONS WHENEVER STAGING OF WORK ALLOWS. TAPER AND TURN LANE LENGTHS BASED ON FIELD CONDITIONS AS APPROVED BY THE ENGINEER.

FOR RIGHT LANE CLOSURE AT INTERSECTION

GENERAL NOTES

ALL SIGNS ARE 48"X48" UNLESS OTHERWISE NOTED. IF NECESSARY DUE TO SPACE CONSTRAINTS IN URBAN AREAS, 36" X 36" MAY BE USED IF APPROVED BY THE DISTRICT TRAFFIC UNIT.

"WO" SIGN IS THE SAME AS "W" SIGN EXCEPT THE BACKGROUND IS ORANGE.

ANY SIGNS TEMPORARY OR EXISTING, WHICH CONFLICT WITH THE TRAFFIC CONTROL "IN USE" SHALL BE REMOVED OR COVERED AS NEEDED AND AS APPROVED BY THE ENGINEER. NO WARNING LIGHTS SHALL BE WORKING ON COVERED OR "DOWNED" SIGNS.

THE EXACT NUMBER, LOCATION, AND SPACING OF ALL SIGNS AND DEVICES SHALL BE ADJUSTED TO FIT FIELD CONDITIONS AS APPROVED BY THE ENGINEER.

THE SPACING BETWEEN TRAFFIC CONTROL SIGNS SHOULD BE ADJUSTED TO NOT CONFLICT WITH AND TO PROVIDE A MINIMUM OF 200 FEET (500' DESIRABLE) DISTANCE TO EXISTING SIGNS THAT WILL REMAIN IN PLACE


SIGN LAYOUTS SHALL BE IN ACCORDANCE WITH THE FHWA'S MANUAL OF STANDARD HIGHWAY SIGNS OR THE WISCONSIN STANDARD SIGN PLATES.

SIGNS THAT WILL REMAIN IN PLACE LESS THAN 7 CONTINUOUS DAYS AND NIGHTS OR THAT WILL BE PLACED IN A CLOSED LANE MAY BE MOUNTED ON PORTABLE SUPPORTS.

BARRICADES IN A CLOSED LANE THAT MUST BE MOVED FOR A WORK OPERATION SHALL BE IMMEDIATELY REESTABLISHED UPON COMPLETION OF THE OPERATION, OR FOR CONTINUING OPERATIONS, AT THE END OF EACH WORKING DAY.

CHANNELIZING DEVICES PLACED ADJACENT TO WORK AREA SHALL BE PULLED BACK FROM THE TRAVEL LANE WHEN WORK IS NOT IN PROGRESS.

- ① 500' TYPICAL OR AT LAST INTERSECTION, WHICHEVER IS CLOSER.
350' IF 35 - 40 MPH.
200' IF 25 - 30 MPH.
- ② ALSO USE BARRICADE AND 15 FOOT TYPICAL DRUM SPACING AT COMMERCIAL DRIVEWAYS
- ③ SEE SEPARATE LANE CLOSURE DETAIL FOR ADDITIONAL TRAFFIC CONTROL.
- ④ MINIMUM MOUNTING HEIGHT OF 5 FEET FROM EDGE OF PAVEMENT (AT EDGE LINE LOCATION) TO BOTTOM OF SIGN.

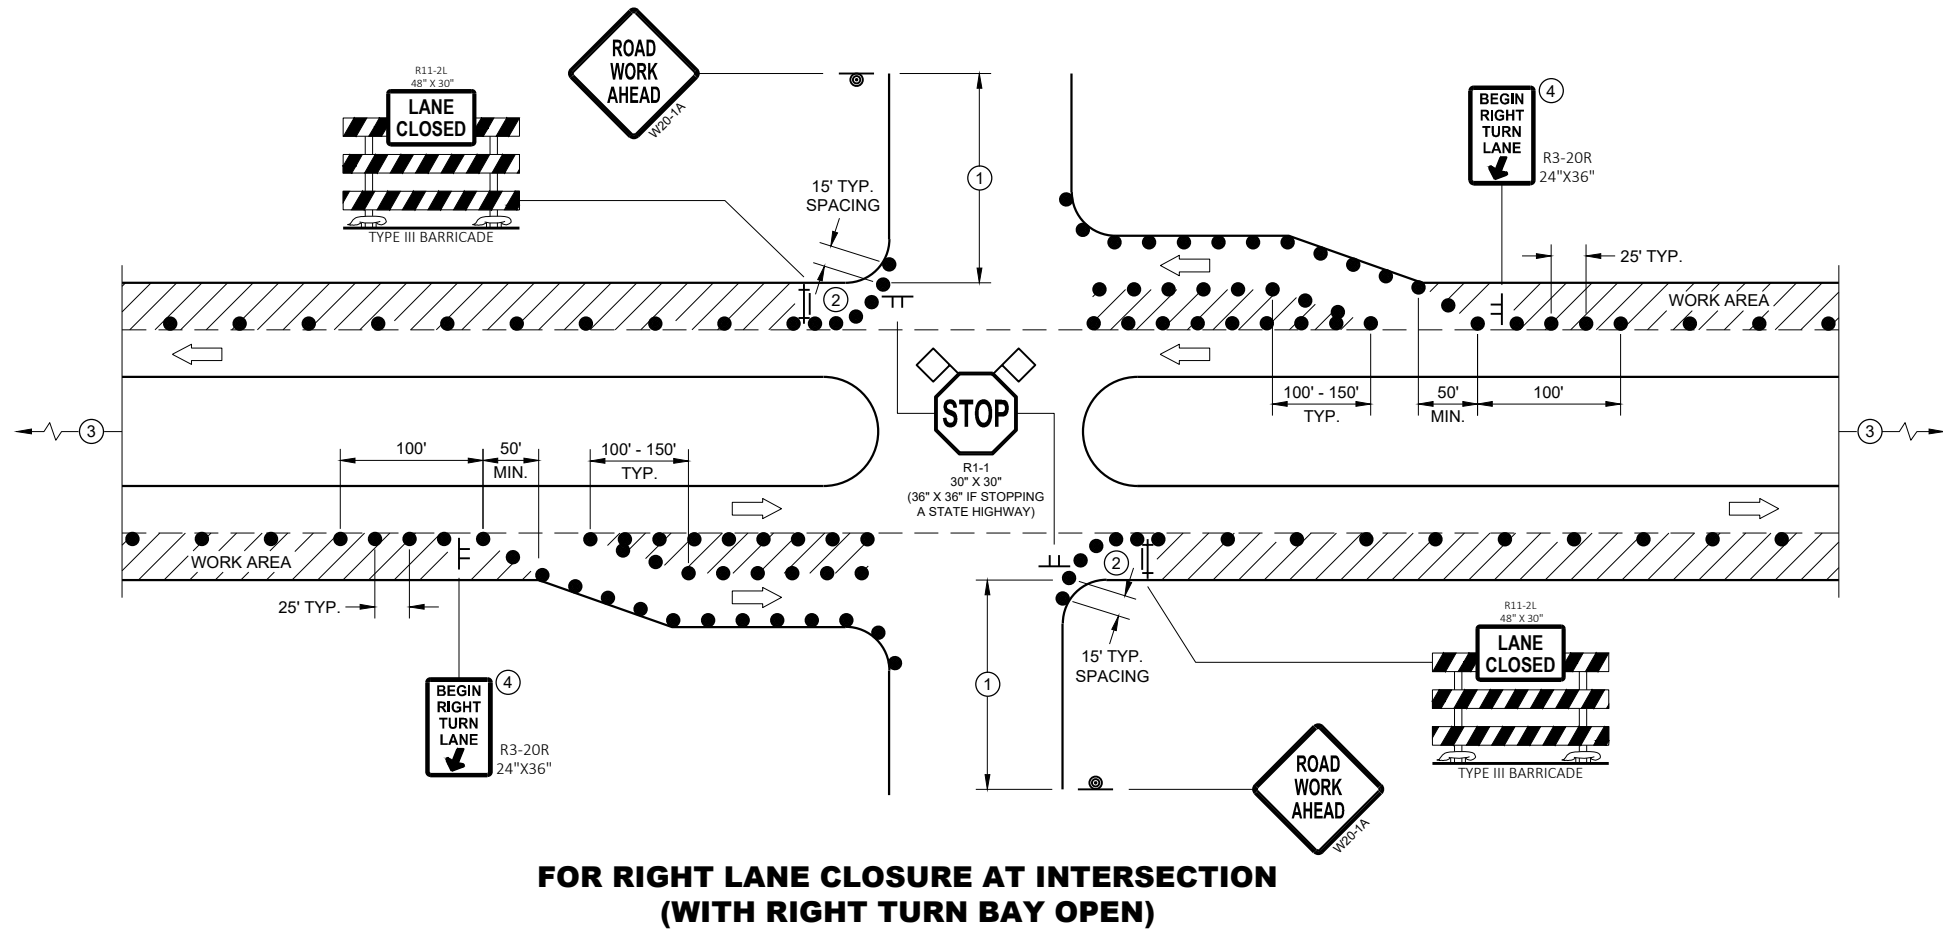


FOR RIGHT LANE CLOSURE AT INTERSECTION (WITH RIGHT TURN BAY OPEN)

LEGEND

- SIGN ON TEMPORARY SUPPORT
- SIGN ON PERMANENT SUPPORT
- TRAFFIC CONTROL DRUM
- TYPE III BARRICADE WITH ATTACHED SIGN
- DIRECTION OF TRAFFIC
- ◇ ◇ FLAGS, 16" X 16" MIN., ORANGE
- ▨ WORK AREA


**TRAFFIC CONTROL,
INTERSECTION WITHIN SINGLE
RIGHT LANE CLOSURE**

STATE OF WISCONSIN
DEPARTMENT OF TRANSPORTATION 133

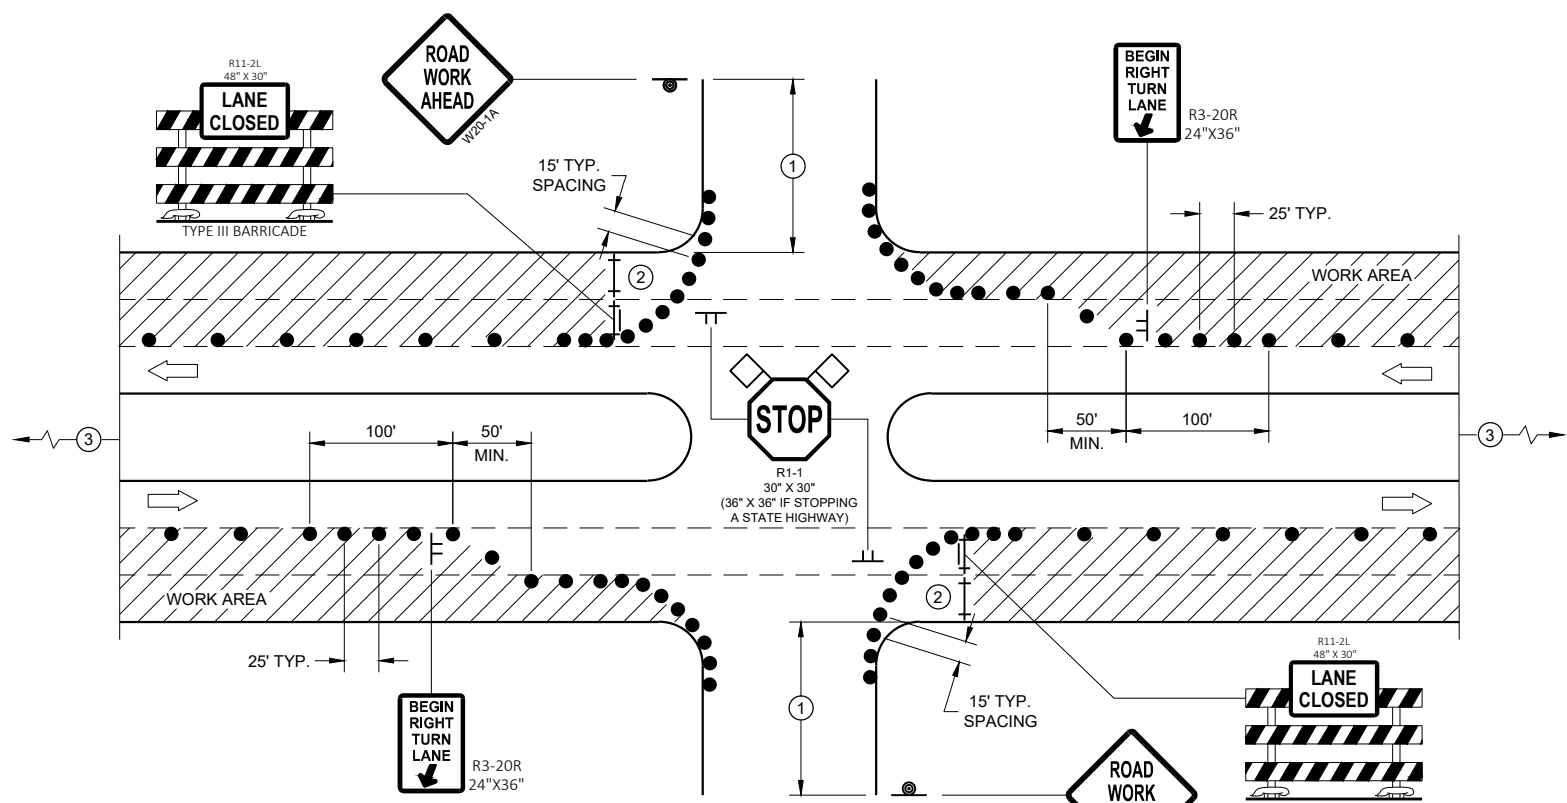

PROVIDE TURN LANES AT INTERSECTIONS WHENEVER STAGING OF WORK ALLOWS. TAPER AND TURN LANE LENGTHS BASED ON FIELD CONDITIONS AS APPROVED BY THE ENGINEER.

FOR RIGHT TWO LANES CLOSED AT INTERSECTION

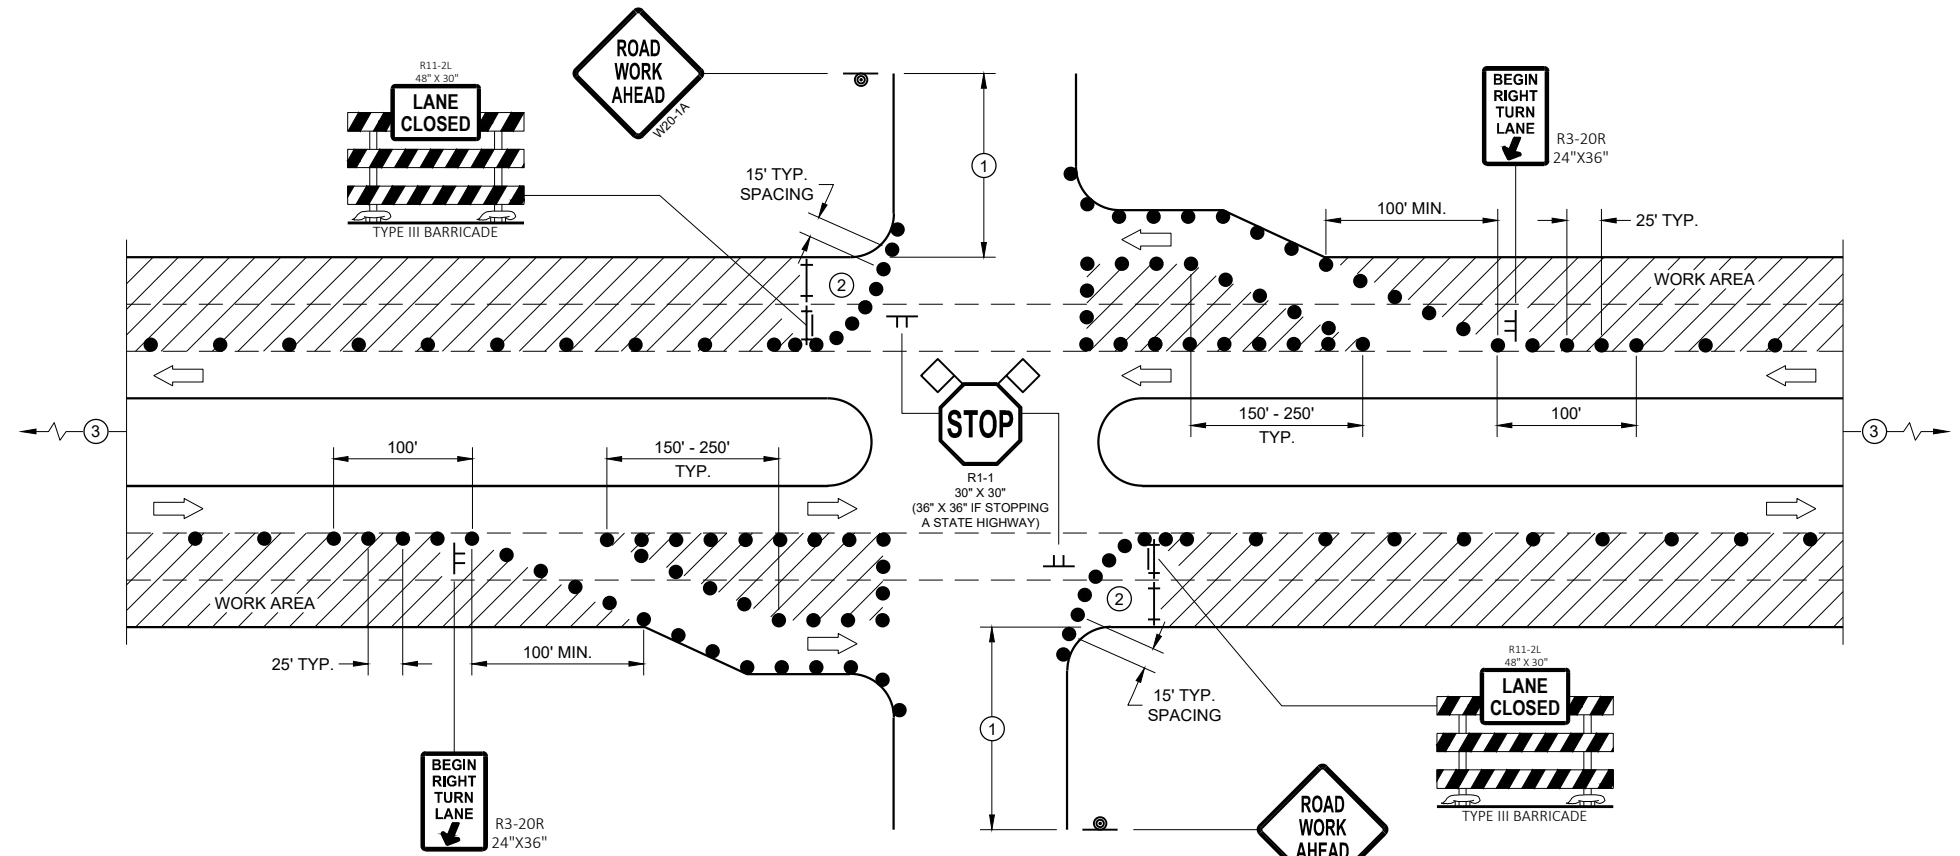

FOR RIGHT TWO LANES CLOSED AT INTERSECTION (WITH RIGHT TURN BAY OPEN)

GENERAL NOTES

ALL SIGNS ARE 48"X48" UNLESS OTHERWISE NOTED. IF NECESSARY DUE TO SPACE CONSTRAINTS IN URBAN AREAS, 36" X 36" MAY BE USED IF APPROVED BY THE DISTRICT TRAFFIC UNIT.

"WO" SIGN IS THE SAME AS "W" SIGN EXCEPT THE BACKGROUND IS ORANGE.

ANY SIGNS TEMPORARY OR EXISTING, WHICH CONFLICT WITH THE TRAFFIC CONTROL "IN USE" SHALL BE REMOVED OR COVERED AS NEEDED AND AS APPROVED BY THE ENGINEER. NO WARNING LIGHTS SHALL BE WORKING ON COVERED OR "DOWNED" SIGNS.

THE EXACT NUMBER, LOCATION, AND SPACING OF ALL SIGNS AND DEVICES SHALL BE ADJUSTED TO FIT FIELD CONDITIONS AS APPROVED BY THE ENGINEER.

THE SPACING BETWEEN TRAFFIC CONTROL SIGNS SHOULD BE ADJUSTED TO NOT CONFLICT WITH AND TO PROVIDE A MINIMUM OF 200 FEET (500' DESIRABLE) DISTANCE TO EXISTING SIGNS THAT WILL REMAIN IN PLACE

SIGN LAYOUTS SHALL BE IN ACCORDANCE WITH THE FHWA'S MANUAL OF STANDARD HIGHWAY SIGNS OR THE WISCONSIN STANDARD SIGN PLATES.

SIGNS THAT WILL REMAIN IN PLACE LESS THAN 7 CONTINUOUS DAYS AND NIGHTS OR THAT WILL BE PLACED IN A CLOSED LANE MAY BE MOUNTED ON PORTABLE SUPPORTS.

BARRICADES IN A CLOSED LANE THAT MUST BE MOVED FOR A WORK OPERATION SHALL BE IMMEDIATELY REESTABLISHED UPON COMPLETION OF THE OPERATION, OR FOR CONTINUING OPERATIONS, AT THE END OF EACH WORKING DAY.

CHANNELIZING DEVICES PLACED ADJACENT TO WORK AREA SHALL BE PULLED BACK FROM THE TRAVEL LANE WHEN WORK IS NOT IN PROGRESS.

- ① 500' TYPICAL OR AT LAST INTERSECTION, WHICHEVER IS CLOSER.
350' IF 35 - 40 MPH.
200' IF 25 - 30 MPH.
- ② ALSO USE BARRICADE AND 15 FOOT TYPICAL DRUM SPACING AT COMMERCIAL DRIVEWAYS
- ③ SEE SEPARATE LANE CLOSURE DETAIL FOR ADDITIONAL TRAFFIC CONTROL.

LEGEND

- SIGN ON TEMPORARY SUPPORT
- SIGN ON PERMANENT SUPPORT
- TRAFFIC CONTROL DRUM
- TYPE III BARRICADE
- TYPE III BARRICADE WITH ATTACHED SIGN
- DIRECTION OF TRAFFIC
- FLAGS, 16" X 16" MIN., ORANGE
- WORK AREA

**TRAFFIC CONTROL,
INTERSECTION WITHIN
TWO RIGHT LANE CLOSURE**

STATE OF WISCONSIN
DEPARTMENT OF TRANSPORTATION

LEGEND

- TRAFFIC CONTROL DRUM
- ⦿ SIGN ON PERMANENT SUPPORT
- ➡ DIRECTION OF TRAFFIC
- ⚡➡ FLASHING ARROW BOARD
- ▨ WORK AREA

GENERAL NOTES

THIS DETAIL IS TYPICAL FOR CLOSING THE RIGHT SHOULDER. FOR CLOSING THE LEFT SHOULDER, REVERSE THE TRAFFIC CONTROL.

THIS DETAIL MAY BE USED FOR DIVIDED ROADWAYS WITH ANY NUMBER OF TRAVEL LANES.

THE EXACT NUMBER, LOCATION AND SPACING OF ALL SIGNS AND DEVICES SHALL BE ADJUSTED TO FIT FIELD CONDITIONS AS APPROVED BY THE ENGINEER.

ALL SIGNS ARE 48" X 48" UNLESS OTHERWISE NOTED.

SIGN LAYOUTS SHALL BE IN ACCORDANCE WITH THE FHWA'S MANUAL OF STANDARD HIGHWAY SIGNS OR THE WISCONSIN STANDARD SIGN PLATES.


SIGNS THAT WILL BE IN PLACE LESS THAN 7 CONTINUOUS DAYS AND NIGHTS MAY BE MOUNTED ON PORTABLE SUPPORTS.

ANY SIGNS TEMPORARY OR EXISTING, WHICH CONFLICT WITH TRAFFIC CONTROL "IN USE" SHALL BE REMOVED OR COVERED AS NEEDED AND AS APPROVED BY THE ENGINEER.

CHANNELIZING DEVICES PLACED ADJACENT TO THE WORK AREA SHALL BE PULLED BACK FROM THE TRAVEL LANE WHEN WORK IS NOT IN PROGRESS.

WHEN A RAMP INTERSECTS THE FACILITY ON WHICH THE WORK IS BEING PERFORMED, ADDITIONAL TRAFFIC CONTROLS SHALL BE PROVIDED AS SPECIFIED IN THE PLANS AND/OR THE SPECIAL PROVISIONS OR AS APPROVED BY THE ENGINEER.

*FOR SHORT DURATION SHOULDER WORK OF LESS THAN ONE HOUR, THE W21-5a SIGN MAY BE OMITTED.

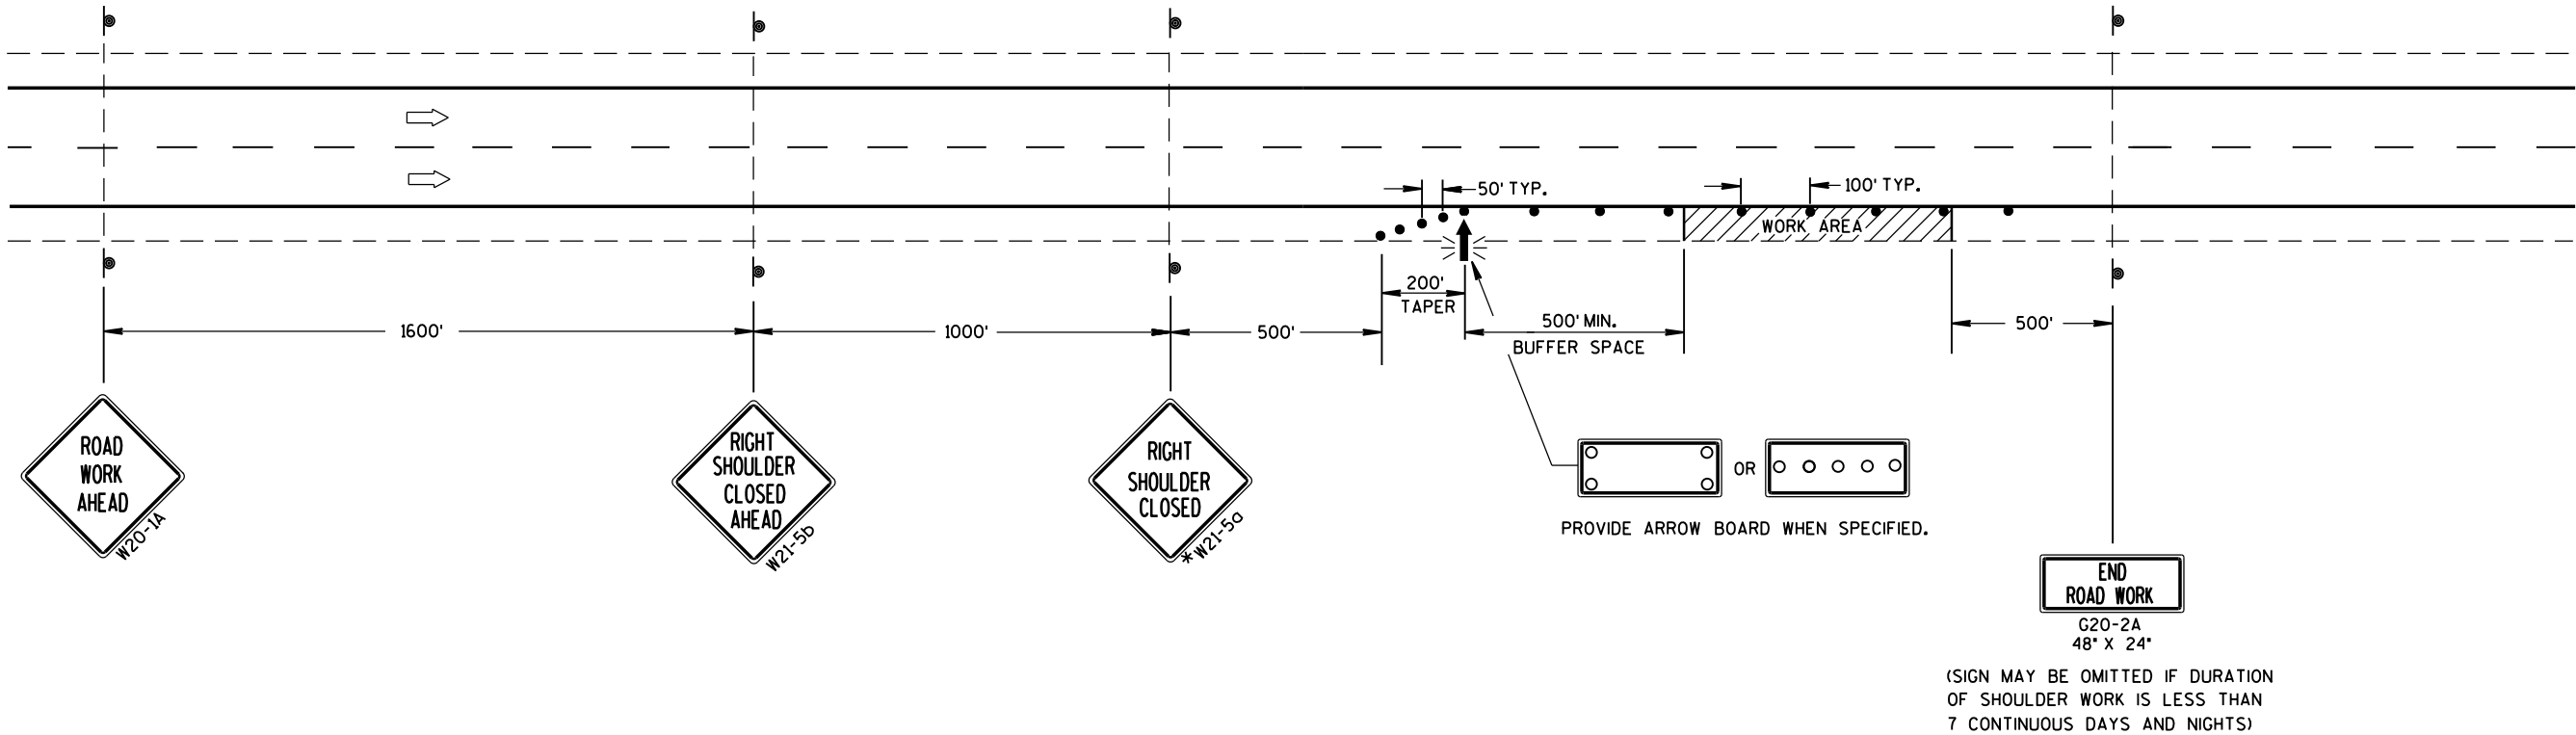

TRAFFIC CONTROL SHOULDER CLOSURE ON DIVIDED ROADWAY, SPEEDS GREATER THAN 40 MPH		
STATE OF WISCONSIN DEPARTMENT OF TRANSPORTATION		
APPROVED		
June 2016	/S/ Peter Amakobe Atepe	
DATE	STATEWIDE WORK ZONE	135
FHWA	SAFETY ENGINEER	IC

LEGEND

-  SIGN ON PERMANENT SUPPORT
-  TRAFFIC CONTROL DRUM
-  DIRECTION OF TRAFFIC
-  WORK ZONE

GENERAL NOTES

ALL SIGNS ARE 48"X48" UNLESS OTHERWISE NOTED. IF NECESSARY DUE TO SPACE CONSTRAINTS IN URBAN AREAS, 36" X 36" SIGNS MAY BE USED IF APPROVED BY THE REGIONAL TRAFFIC UNIT.

"WO" SIGN IS THE SAME AS "W" SIGN EXCEPT THE BACKGROUND IS ORANGE.


ANY SIGNS TEMPORARY OR EXISTING, WHICH CONFLICT WITH THE TRAFFIC CONTROL "IN USE" SHALL BE REMOVED OR COVERED AS NEEDED AND AS APPROVED BY THE ENGINEER.

THE EXACT NUMBER, LOCATION, AND SPACING OF ALL SIGNS AND DEVICES SHALL BE ADJUSTED TO FIT FIELD CONDITIONS AS APPROVED BY THE ENGINEER.

CHANNELIZING DEVICES PLACED ADJACENT TO WORK AREA SHALL BE PULLED BACK FROM THE TRAVEL LANE WHEN WORK IS NOT IN PROGRESS.

SIGNS THAT WILL BE IN PLACE LESS THAN 7 CONTINUOUS DAYS AND NIGHTS MAY BE MOUNTED ON PORTABLE SUPPORTS.

W20-1A AND G20-2A SIGNS ARE NOT REQUIRED IF THE WORK AREA IS WITHIN A LARGER WORK ZONE WHERE THESE SIGNS ARE ALREADY PRESENT. G20-2A SIGNS MAY ALSO BE OMITTED IF DURATION OF WORK IS LESS THAN 7 CONTINUOUS DAYS AND NIGHTS.

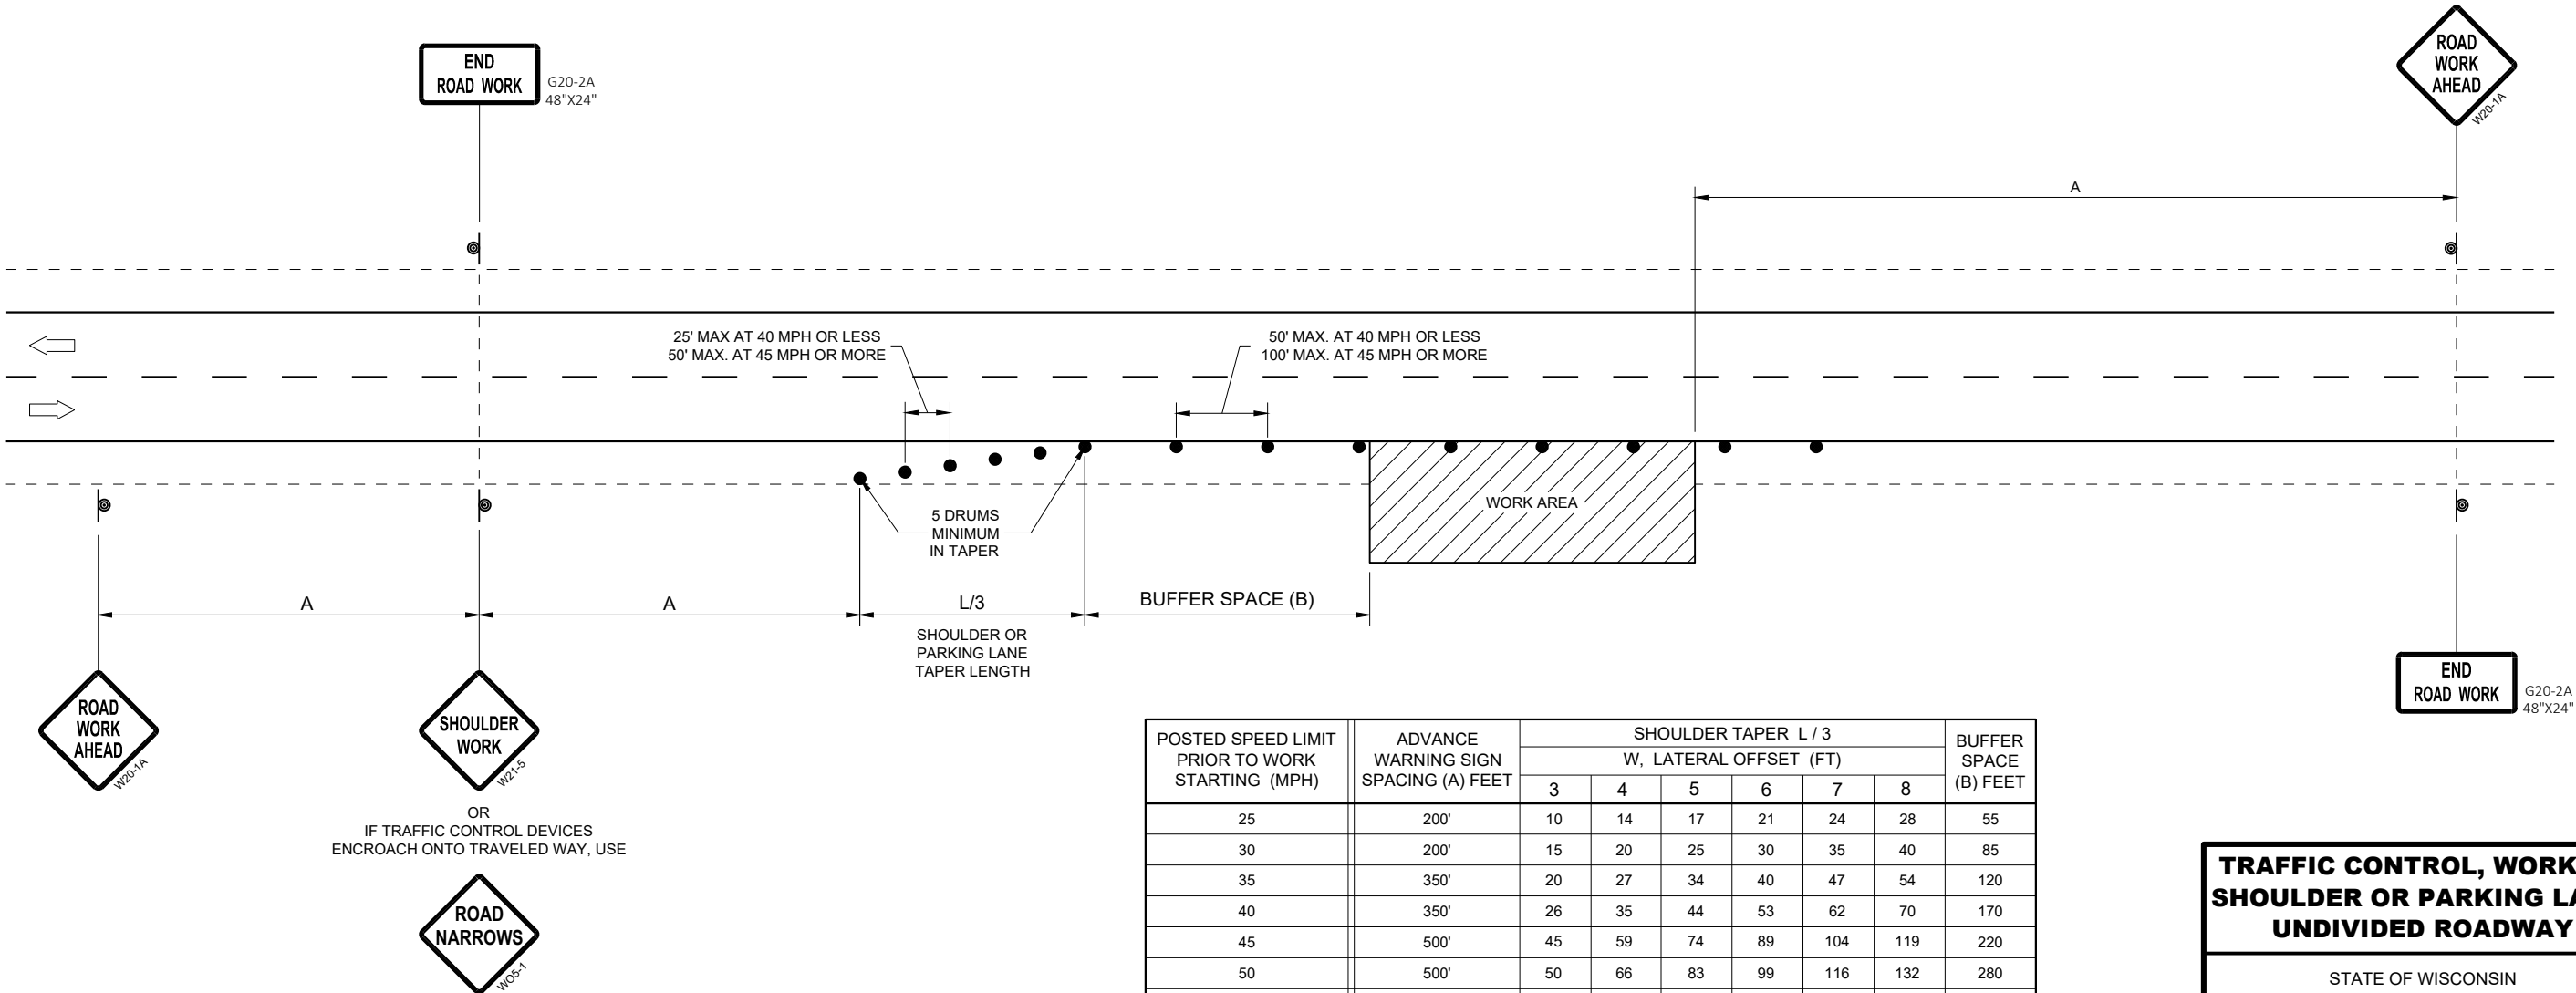


POSTED SPEED LIMIT PRIOR TO WORK STARTING (MPH)	ADVANCE WARNING SIGN SPACING (A) FEET	SHOULDER TAPER L / 3 W, LATERAL OFFSET (FT)						BUFFER SPACE (B) FEET
		3	4	5	6	7	8	
25	200'	10	14	17	21	24	28	55
30	200'	15	20	25	30	35	40	85
35	350'	20	27	34	40	47	54	120
40	350'	26	35	44	53	62	70	170
45	500'	45	59	74	89	104	119	220
50	500'	50	66	83	99	116	132	280
55	500'	54	73	91	109	127	145	335'

TRAFFIC CONTROL, WORK ON
SHOULDER OR PARKING LANE,
UNDIVIDED ROADWAY

STATE OF WISCONSIN
DEPARTMENT OF TRANSPORTATION


APPROVED
May 2020 /S/ Andrew Heidtke
DATE STATEWIDE WORK ZONE T
SAFETY ENGINEER 136
FHWA

NOTE: MAY BE USED ON ROADWAY WITH POSTED SPEED OF LESS THAN 40 MPH.

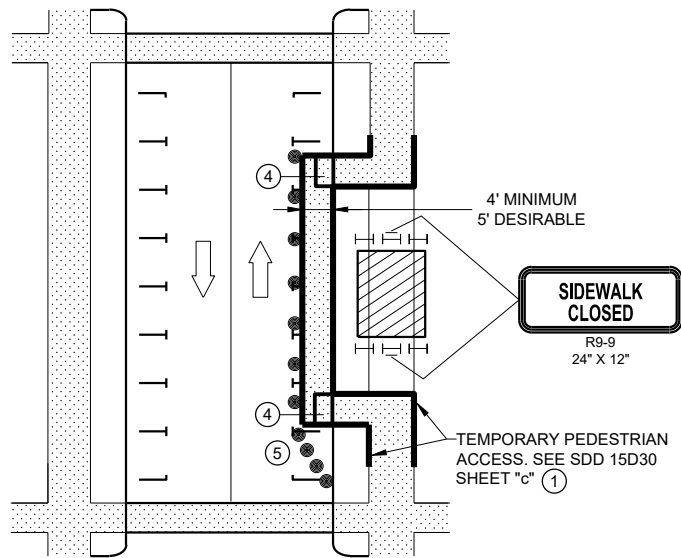


MID-BLOCK SIDEWALK CLOSURE
IN PARKING LANE


NOTE: LAYOUT SAME AS ABOVE.

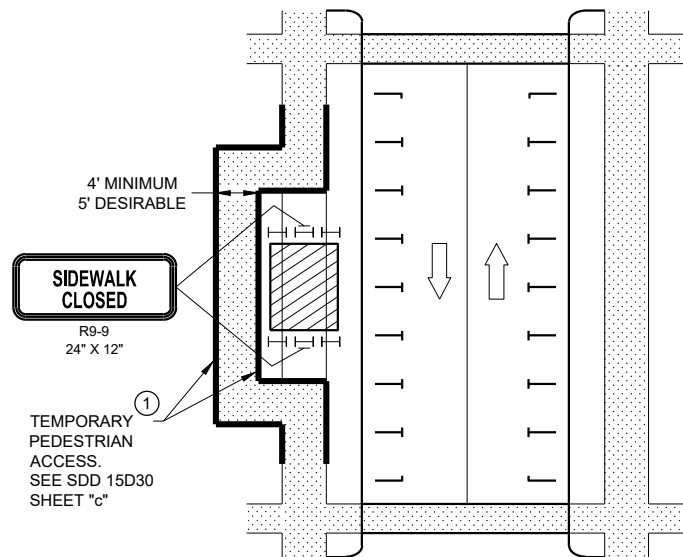

SIDEWALK DIVERSION

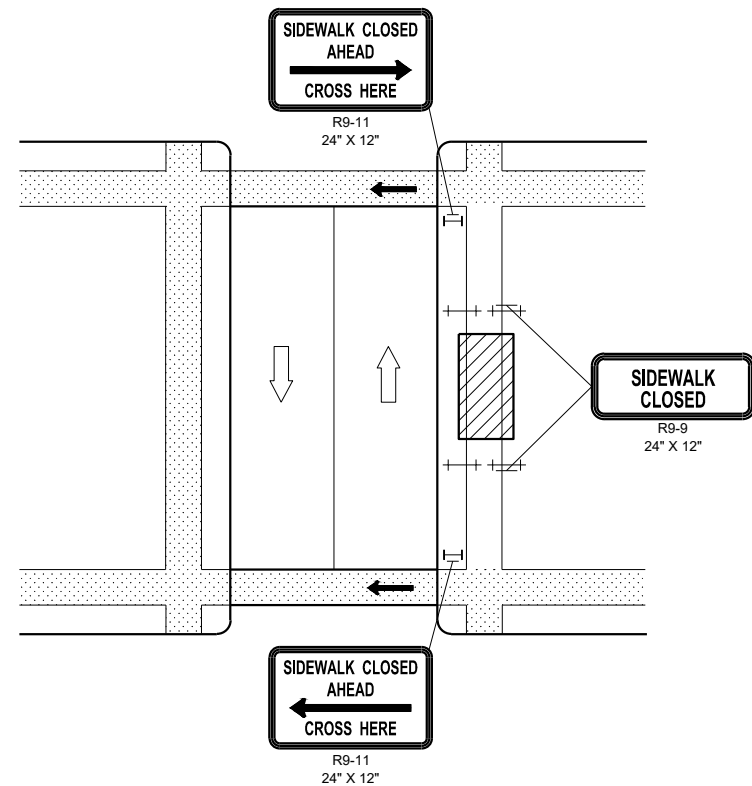

MID-BLOCK SIDEWALK
CLOSURE

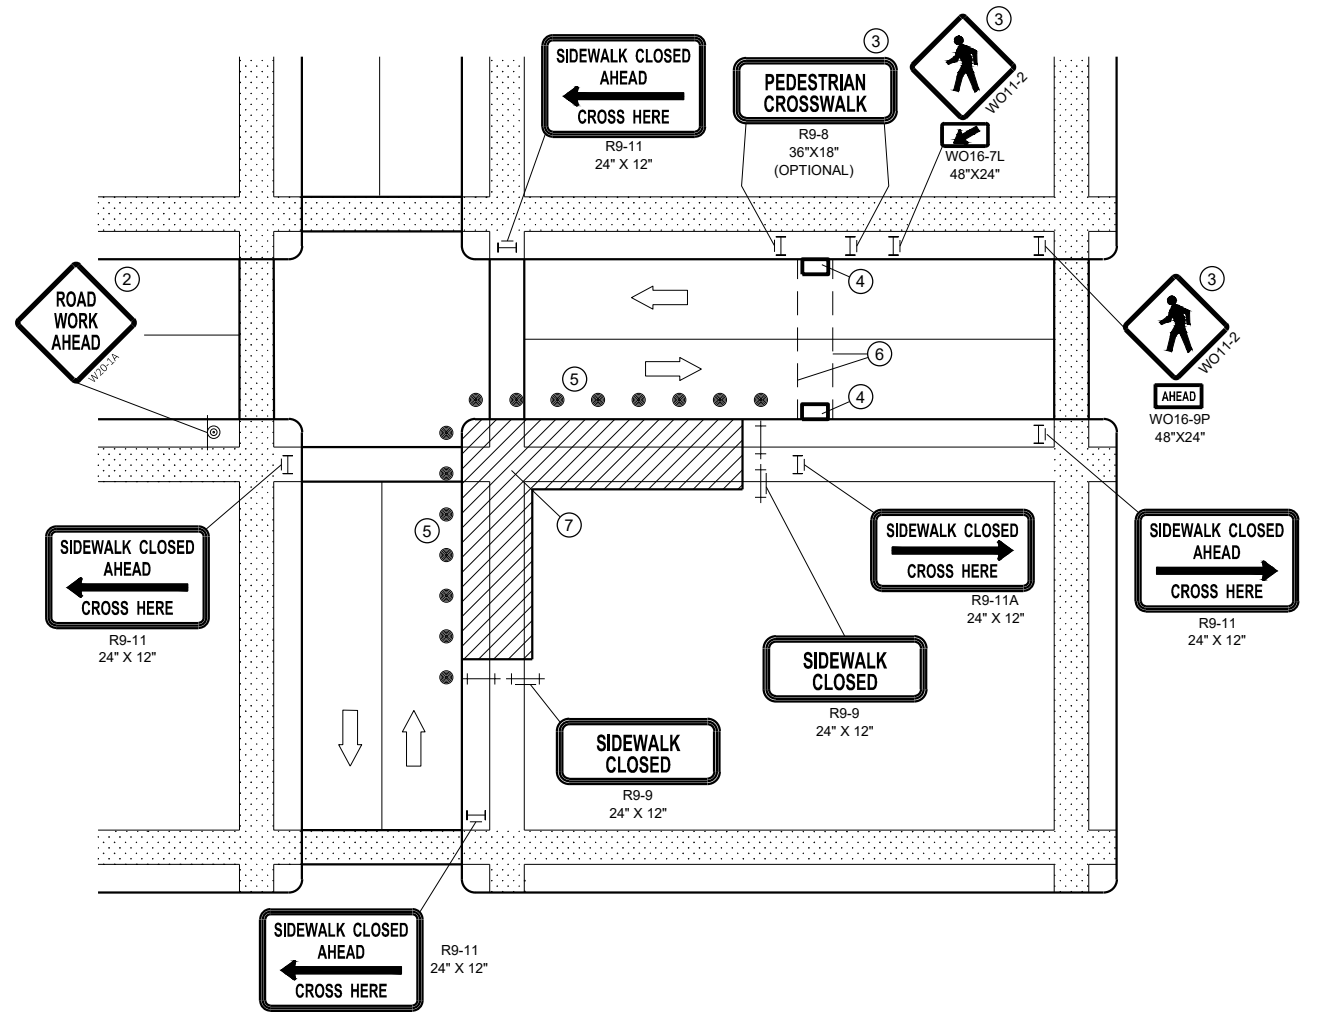

CORNER SIDEWALK CLOSURE WITH TEMPORARY CROSSWALK

GENERAL NOTES

WHEN CLOSING OR RELOCATING CROSSWALKS OR SIDEWALKS, PROVIDE DETECABLE TEMPORARY FACILITIES AND INCLUDE ACCESSIBILITY FEATURES CONSISTENT WITH EXISTING PEDESTRIAN FACILITIES.

TEMPORARY TRAFFIC CONTROL DEVICES FOR PEDESTRIANS ARE SHOWN. OTHER DEVICES MAY BE NECESSARY TO CONTROL VEHICULAR TRAFFIC. STAGE WORK AS NECESSARY, TO PROVIDE A TEMPORARY PEDESTRIAN ACCESS ROUTE AT ALL TIMES. FOR ROADWAYS WITH NO AVAILABLE DETOURS, MAINTAIN ONE OPEN SIDEWALK AT ALL TIMES.

"WO" SIGN IS THE SAME AS "W" SIGN, EXCEPT THE BACKGROUND IS ORANGE.

FOR NIGHTTIME CLOSURE, USE TYPE "A" FLASHING WARNING LIGHTS ON BARRICADES, SUPPORTING SIGNS AND CLOSING SIDEWALK. USE TYPE "C" STEADY BURN LIGHTS ON CHANNELIZING DEVICES SEPARATING THE WORK AREA FROM VEHICULAR TRAFFIC.

PEDESTRIAN TRAFFIC SIGNAL DISPLAY CONTROLLING CLOSED CROSSWALK SHALL BE COVERED OR DEACTIVATED.

POST MOUNTED SIGNS LOCATED ADJACENT TO A SIDEWALK SHALL HAVE A 7 FOOT MINIMUM CLEARANCE FROM THE BOTTOM OF THE SIGN TO THE SIDEWALK SURFACE.

ALTERNATE SIDEWALK WORK BETWEEN LEFT AND RIGHT SIDE OF ROADWAY TO MAINTAIN PEDESTRIAN ACCESS.


- ① IF SIDEWALK CLOSURE AFFECTS AN ACCESSIBLE AND DETECTABLE FACILITY, MAINTAIN ACCESSIBILITY AND DETECTABILITY ALONG THE ALTERNATE PEDESTRIAN ROUTE
- ② "ROAD WORK AHEAD" SIGNS ARE NOT REQUIRED IF THE SIDEWALK CLOSURE OCCURS WITHIN A LARGER WORK ZONE WHERE ADVANCE WARNING SIGNS ARE ALREADY PRESENT, OR IF THE WORK AREA AND EQUIPMENT ARE MORE THAN 2 FEET BEHIND THE CURB.
- ③ IF TEMPORARY PEDESTRIAN CROSSWALK IS NOT PROVIDED, OMIT R9-8 AND WO11-2 SIGN ASSEMBLIES. IF PROVIDED INCLUDE ON BOTH SIDES OF THE CROSSWALK.
- ④ TEMPORARY CURB RAMPS. SEE SDD 15D30 SHEET "b'.
- ⑤ DRUMS OR BARRICADES AT 25 FOOT SPACING. STREET PARKING SHALL BE PROHIBITED FOR AT LEAST 50 FEET IN ADVANCE OF THE MID-BLOCK CROSSWALK.
- ⑥ TEMPORARY PAVEMENT MARKING FOR CROSSWALK LINES.
- ⑦ LIMIT WORK TO ONE QUADRANT AT A TIME TO MINIMIZE PEDESTRIAN DISRUPTION.

LEGEND


- SIGN ON PERMANENT SUPPORT
- TRAFFIC CONTROL DRUM
- TYPE II BARRICADE WITH/WITHOUT SIGN (ALL WITH ONE WARNING LIGHT, TYPE A, LOW INTENSITY FLASHING)
- TYPE III BARRICADE WITH/WITHOUT SIGN (ALL WITH ONE WARNING LIGHT, TYPE A, LOW INTENSITY FLASHING)
- UNDER PEDESTRIAN TRAFFIC
- WORK AREA
- PEDESTRIAN CHANNELIZATION DEVICE
- DIRECTION OF TRAFFIC

TRAFFIC CONTROL, PEDESTRIAN ACCOMMODATION


STATE OF WISCONSIN
DEPARTMENT OF TRANSPORTATION

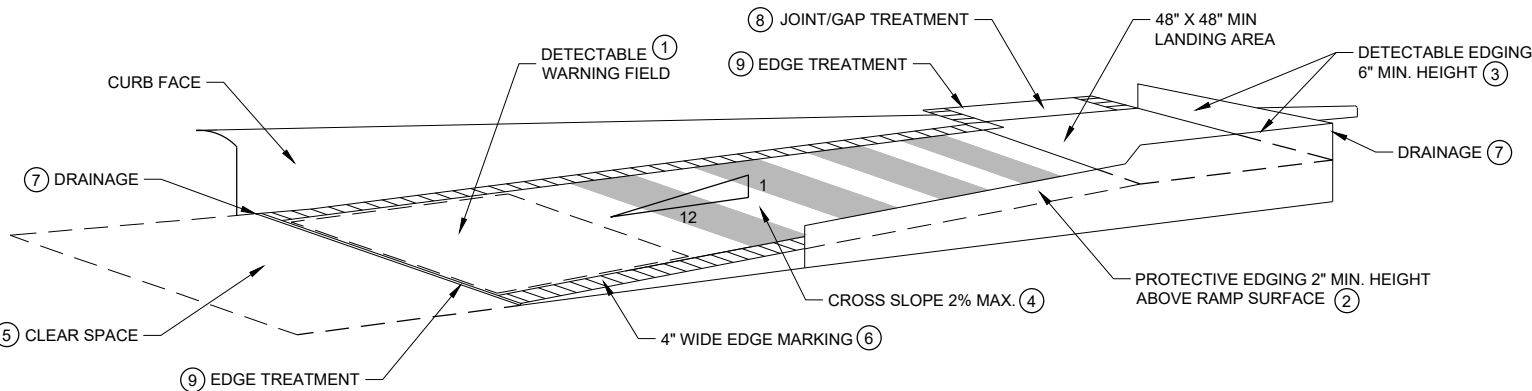

TEMPORARY CURB RAMP PARALLEL TO CURB

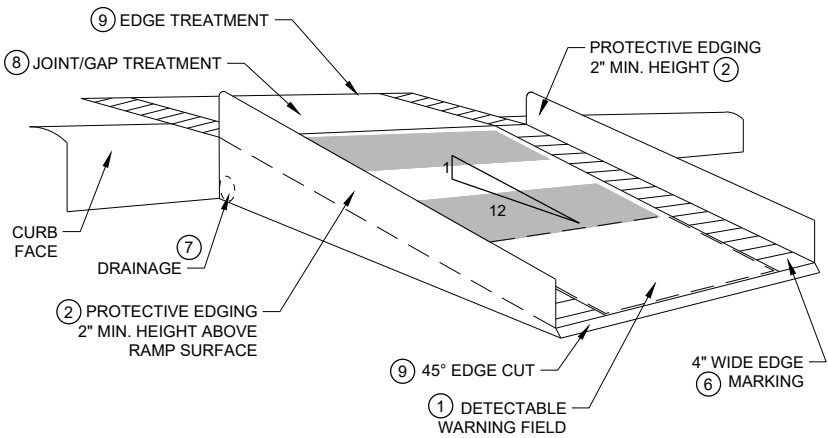

WITH PROTECTIVE EDGE

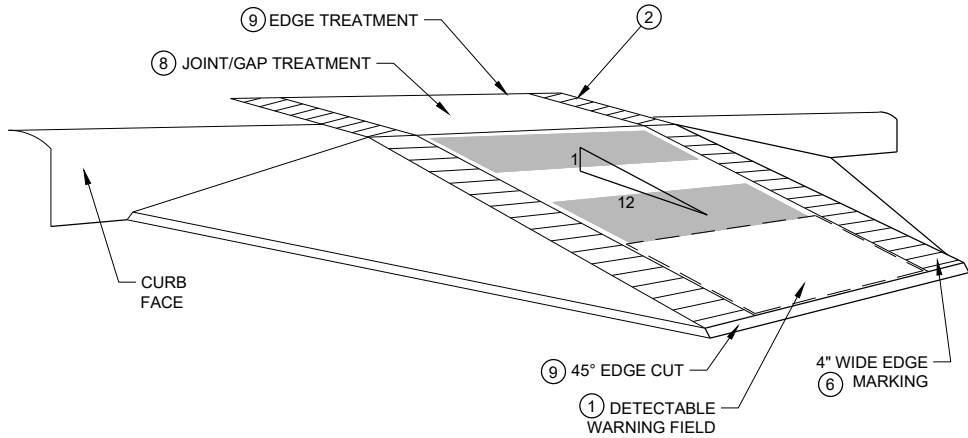


WITH SIDE APRON

TEMPORARY CURB RAMP PERPENDICULAR TO CURB

GENERAL NOTES

- NOTIFY THE BUS COMPANY 7 DAYS IN ADVANCE OF THE BUS STOP RELOCATION.
- ALTERNATE SIDEWALK WORK BETWEEN LEFT AND RIGHT SIDE OF ROADWAY TO MAINTAIN PEDESTRIAN ACCESS.
- 1 CURB RAMPS SHALL BE 48" MIN. WIDTH WITH A FIRM, STABLE AND SLIP RESISTANT SURFACE. INSTALL CONTRASTING DETECTABLE WARNING FIELD AT PEDESTRIAN STREET CROSSINGS. REFER TO SDD 08D05, SHEET "e".
 - 2 PROTECTIVE EDGING WITH A 2" MIN. HEIGHT SHALL BE INSTALLED WHEN A CURB RAMP OR LANDING PLATFORM HAS A VERTICAL DROP OF 6" OR GREATER OR HAS A SIDE APRON SLOPE STEEPER THAN 1:3 (33%). PROTECTIVE EDGING SHOULD BE CONSIDERED WHEN CURB RAMPS OR LANDING PLATFORMS HAVE A VERTICAL DROP OF 3" OR MORE.
 - 3 DETECTABLE EDGING WITH 6" MIN. HEIGHT AND CONTRASTING COLOR SHALL BE INSTALLED ON ALL CURB RAMP LANDINGS WHERE THE WALKWAY CHANGES DIRECTION (TURNS).
 - 4 CURB RAMPS AND LANDINGS SHALL HAVE A 1:50 (2%) MAX. CROSS-SLOPE.
 - 5 CLEAR SPACE OF 48" X 48" SHALL BE PROVIDED ABOVE AND BELOW THE CURB RAMP.
 - 6 THE CURB RAMP WALKWAY EDGE SHALL BE MARKED WITH A YELLOW COLOR, 4" WIDE MARKING, UNLESS A CONTRASTING DETECTABLE WARNING FIELD IS PROVIDED.
 - 7 DO NOT RESTRICT WATER FLOW IN THE GUTTER SYSTEM.
 - 8 LATERAL JOINTS OR GAPS BETWEEN SURFACES SHALL BE LESS THAN 1/2" WIDTH.
 - 9 CHANGES BETWEEN SURFACE HEIGHTS SHALL NOT EXCEED 1/2". LATERAL EDGES SHALL BE VERTICAL UP TO 1/4" HIGH AND BEVELED AT 1:2 BETWEEN 1/4" AND 1/2".
 - 10 5' WIDE MIN. WITH PEDESTRIAN SAFETY BARRICADE, 10' WIDE MIN. WITHOUT PEDESTRIAN SAFETY BARRICADE.

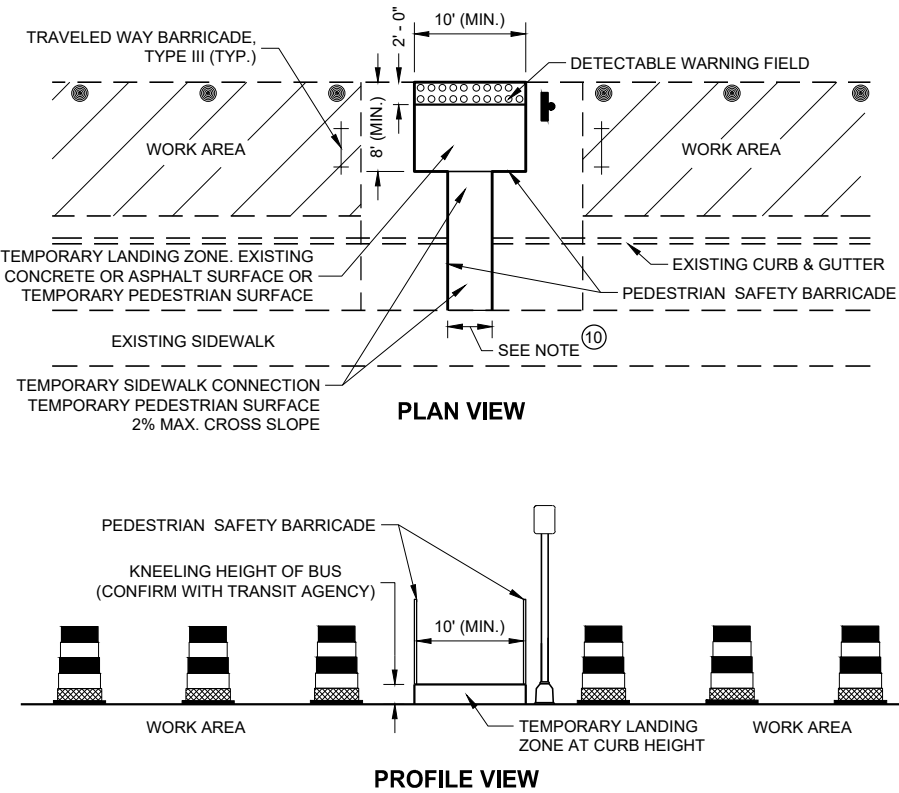


TEMPORARY BUS STOP PAD


- LEGEND
- TRAFFIC CONTROL DRUM
 - † TYPE III BARRICADE
 - ▨ WORK AREA

TRAFFIC CONTROL,
PEDESTRIAN ACCOMMODATION


STATE OF WISCONSIN
DEPARTMENT OF TRANSPORTATION

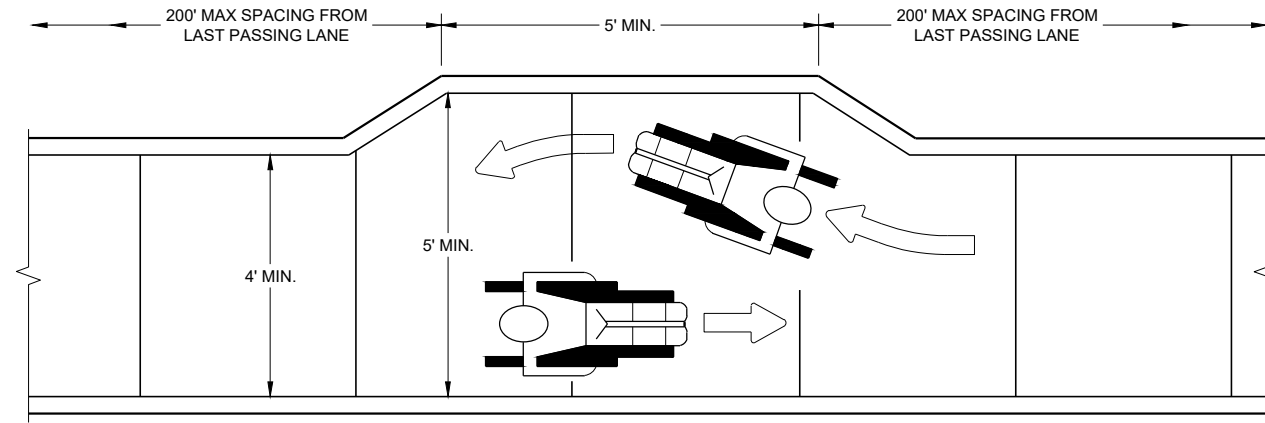


NARROW SIDEWALK PASSING DETAIL

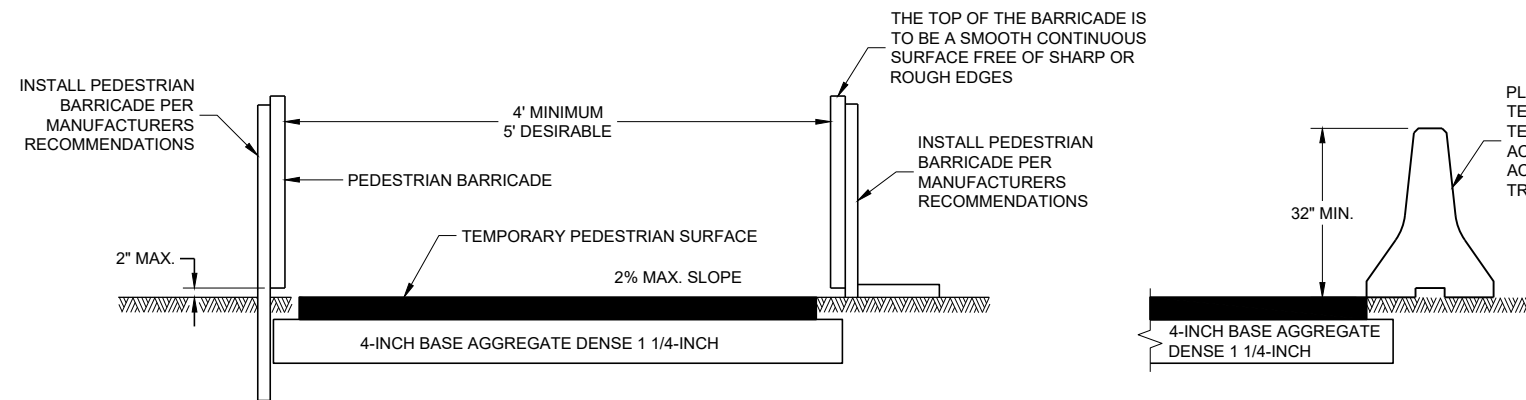


TEMPORARY PEDESTRIAN ACCESS

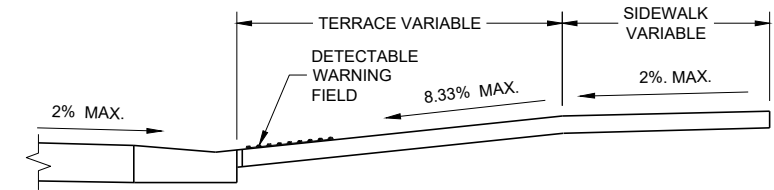


SECTION A - A

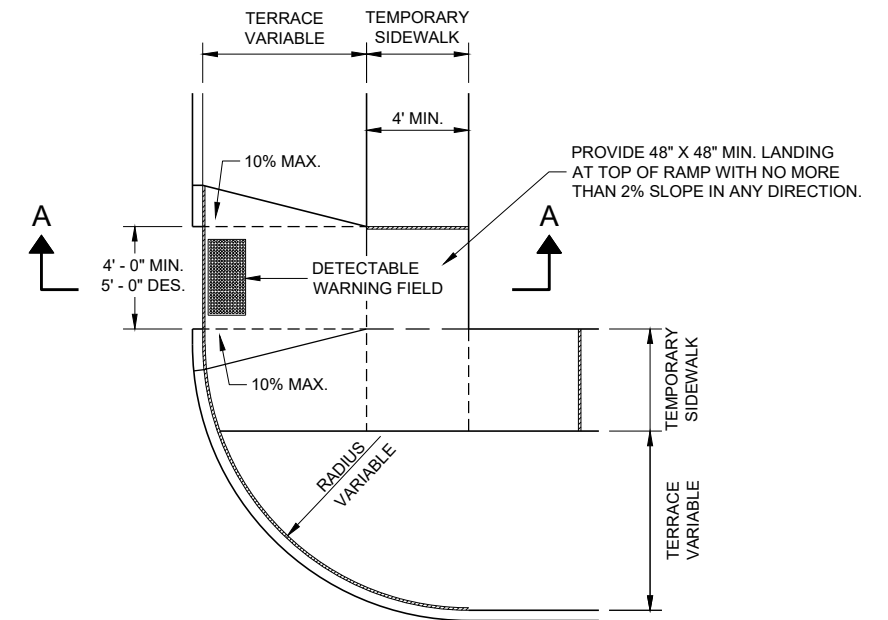

**PLAN VIEW
TEMPORARY TYPE 3 RAMP
(OUTSIDE OF CROSSWALK AREA)**

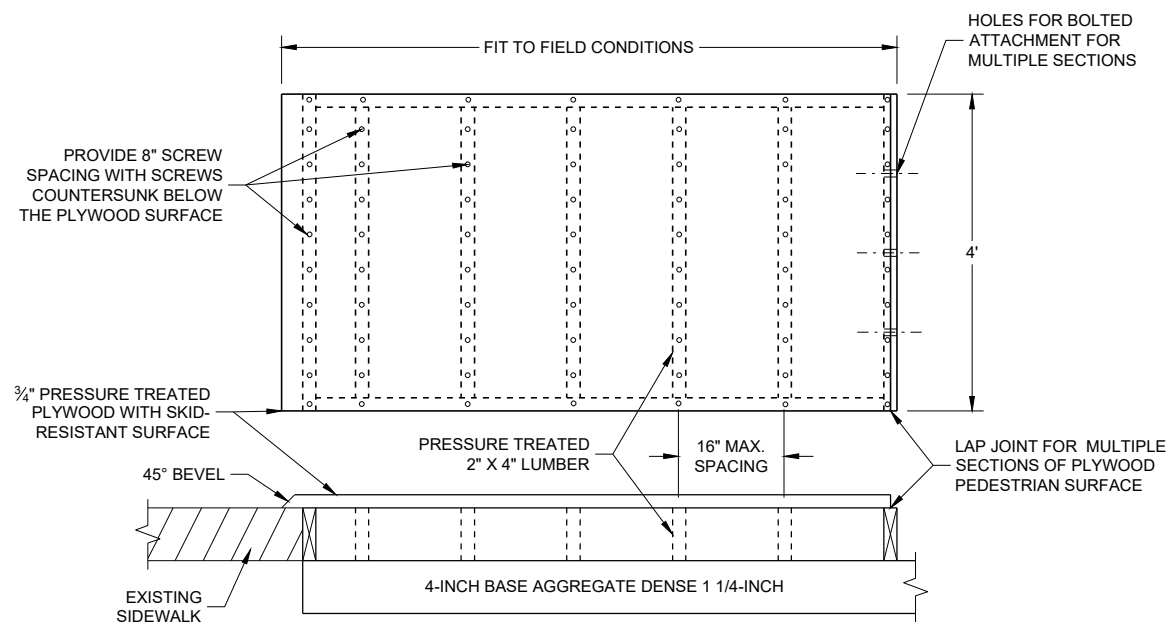

TEMPORARY PEDESTRIAN SURFACE PLYWOOD

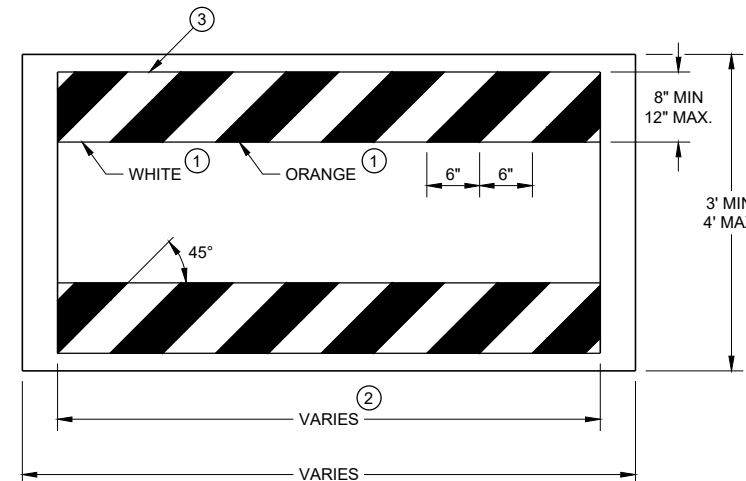

TEMPORARY PEDESTRIAN BARRICADE *

GENERAL NOTES

- BARRICADE DEVICE SELECTED FROM APPROVED PRODUCT LIST
- ① REFLECTIVE SHEETING SHALL FOLLOW THE REQUIREMENTS IN THE APPROVED PRODUCTS LISTING FOR SIGN SHEETING.
- ② SHEETING REQUIRED ON MORE THAN 50% OF BARRICADE WIDTH.
- ③ PLACE SHEETING ON BOTH SIDES OF THE BARRICADE.
- * USE THIS DETAIL FOR SHEETING PLACEMENT REFERENCE.



TRAFFIC CONTROL, PEDESTRIAN ACCOMMODATION	
STATE OF WISCONSIN DEPARTMENT OF TRANSPORTATION	
APPROVED November 2019 DATE	/S/ Andrew Heidtke WORK ZONE ENGINEER 139
FHWA	



TUBULAR STEEL POSTS

AREA OF SIGN INSTALLATION (SQ. FT.)	NUMBER OF REQUIRED TUBULAR STEEL POSTS
9 OR LESS	1
GREATER THAN 9 LESS THAN OR EQUAL TO 18	2
GREATER THAN 18 LESS THAN OR EQUAL TO 27	3

SIGNS LARGER THAN 27 SQ.FT. SHALL NOT BE MOUNTED ON TUBULAR STEEL POSTS.

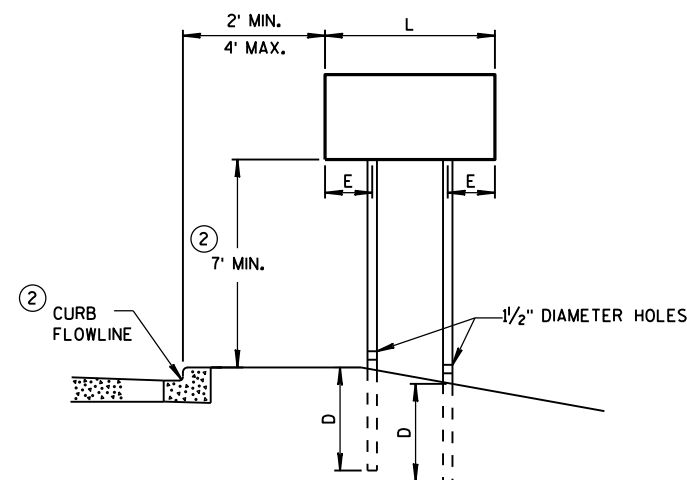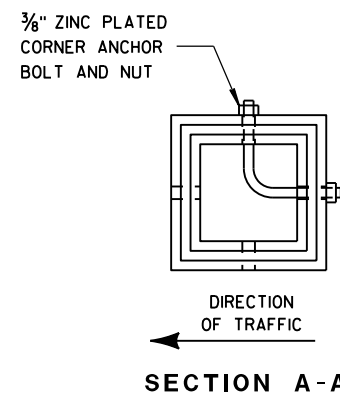


URBAN AREA


POST MOUNTING DETAIL FOR TEMPORARY TRAFFIC CONTROL FIXED MESSAGE SIGNS

WOOD POST
EMBEDMENT DEPTH


AREA OF SIGN INSTALLATION (SQ. FT.)	D (MIN)
20 OR LESS	4'
GREATER THAN 20	5'

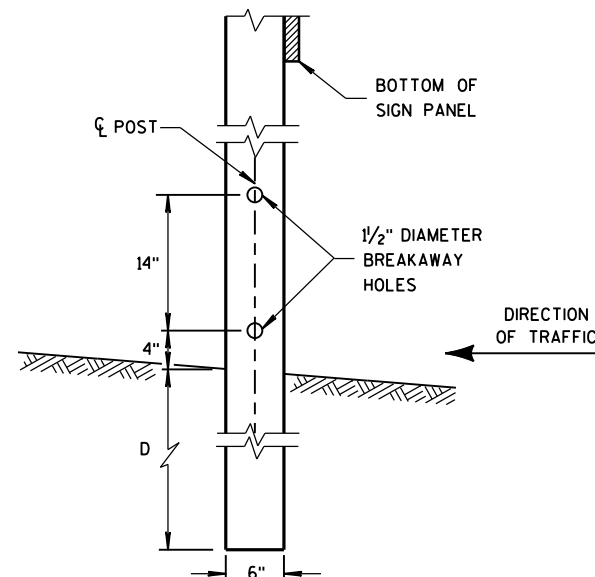

4" x 6" WOOD POST MODIFICATION

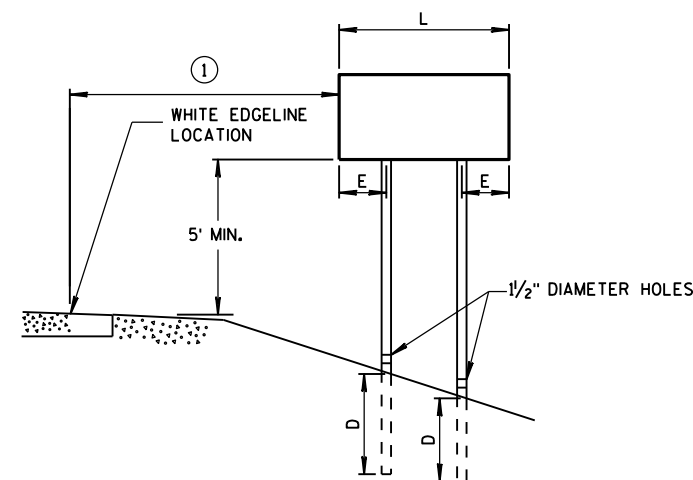

RURAL AREA

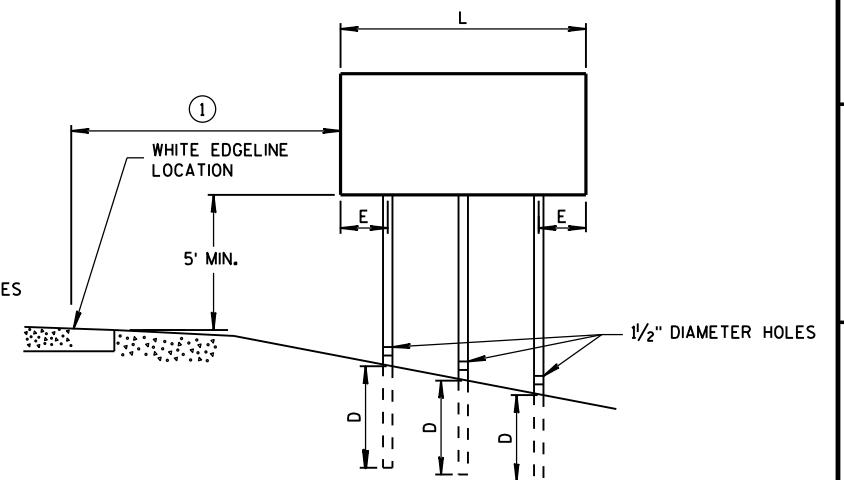

GENERAL NOTES

- ① 6 FEET FROM THE EDGE OF PAVEMENT (EDGE LINE LOCATION) UNLESS OTHERWISE DIRECTED BY THE PROJECT ENGINEER. LATERAL OFFSET SHOULD BE ADJUSTED TO AVOID THE DITCH FLOWLINE.
- ② THE EXISTENCE OF CURB AND GUTTER DOES NOT IN ITSELF MANDATE THE VERTICAL CLEARANCE ILLUSTRATED. THAT HEIGHT IS TYPICALLY MEASURED WHERE THERE IS SIDEWALK ADJACENT TO THE ROADWAY OR PARKING IS PERMITTED. IN THE ABSENCE OF SIDEWALK, VERTICAL CLEARANCE IS MEASURED FROM THE TOP OF THE CURB. IF NO SIDEWALK AND NO PARKING, VERTICAL CLEARANCE MAY BE REDUCED TO 5 FOOT MINIMUM. OFFSET OF SIGNS IS MEASURED FROM THE CURB FLOWLINE.
- ③ FOR SIGNS REQUIRING 4 POSTS, SPACE INTERMEDIATE POSTS EVENLY.


4" X 6" WOOD POST

POST SPACING REQUIREMENTS		NUMBER OF WOOD POSTS REQUIRED
L	E	
48" OR LESS AND LESS THAN 20 SQ. FT.	-	1
LESS THAN 60"	12"	2
60" TO 120"	L/5	2
GREATER THAN 120" LESS THAN 168"	12"	3
168" AND GREATER	12"	4

SEE NOTE (3)

TEMPORARY TRAFFIC CONTROL SIGN MOUNTING

STATE OF WISCONSIN
DEPARTMENT OF TRANSPORTATION 140

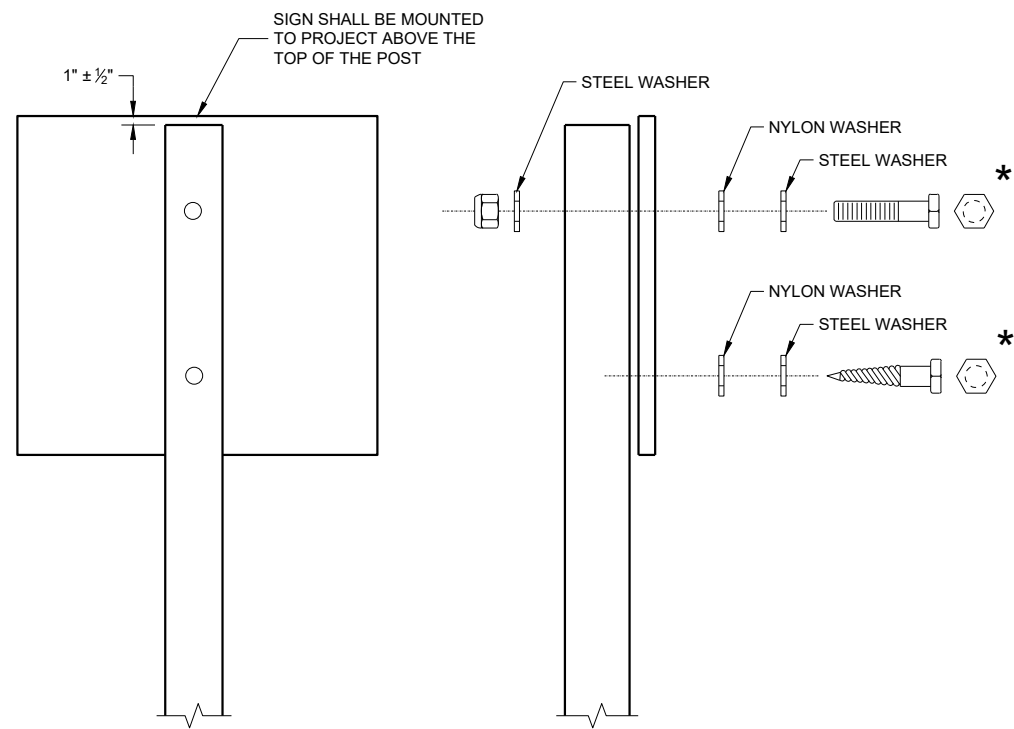

NUTS, BOLTS AND LAGS USED FOR MOUNTING SIGNS
SHALL HAVE HEXAGONAL HEADS AND SHALL BE EITHER:

- A. HOT DIP GALVANIZED IN ACCORDANCE WITH ASTM
DESIGNATION: A 153, CLASS D, OR SC 3
- B. ELECTRO-GALVANIZED IN ACCORDANCE WITH ASTM
DESIGNATION: B 633, TYPE III, SC 3

THREADS ON BOLTS AND NUTS SHALL BE MANUFACTURED WITH
SUFFICIENT ALLOWANCE FOR THE CADMIUM PLATE OR GALVANIZED
COATING TO PERMIT THE NUTS TO RUN FREELY ON THE BOLTS.

WOOD POST (4" x 6")
LAG SCREWS - 3/8" x 3"
MACHINE BOLTS - 5/16" x 6 1/2" OR 7" LENGTH W/NUTS

SQUARE STEEL POST (2" x 2")
MACHINE BOLTS - 3/8" x 3 1/4" LENGTH W/NUTS
RIVETS - 3/32" (6605-9-6) BULB-TITE, TRI-FOLD, ALUMINUM
BODY/MANDREL O.D. FLANGE 0.720 - 0.765 INCH,
GRIP RANGE 0.042 - 0.375 INCH


WASHERS (ALL POSTS) -
1 1/4" O.D. x 3/8" I.D. x 1/16" STEEL
1 1/4" O.D. x 3/8" I.D. x 0.080 NYLON

* TWO DIFFERENT FASTENING SYSTEMS ARE SHOWN FOR ILLUSTRATION
PURPOSES. ON ANY INDIVIDUAL SIGN, EITHER ONE OR THE OTHER SYSTEM
SHALL BE USED. ACTUAL NUMBER OF FASTENERS PER SIGN VARIES WITH
THE SIGN AREA. FOR A SINGLE POST INSTALLATION, ALL SIGNS GREATER
THAN 9 SQ. FT. REQUIRE THE USE OF 3 FASTENERS.

ATTACHMENT OF SIGNS TO POSTS	
STATE OF WISCONSIN DEPARTMENT OF TRANSPORTATION	
APPROVED June 2017 DATE	/S/ Andrew Heidtke WORK ZONE ENGINEER 141


FHWA

7

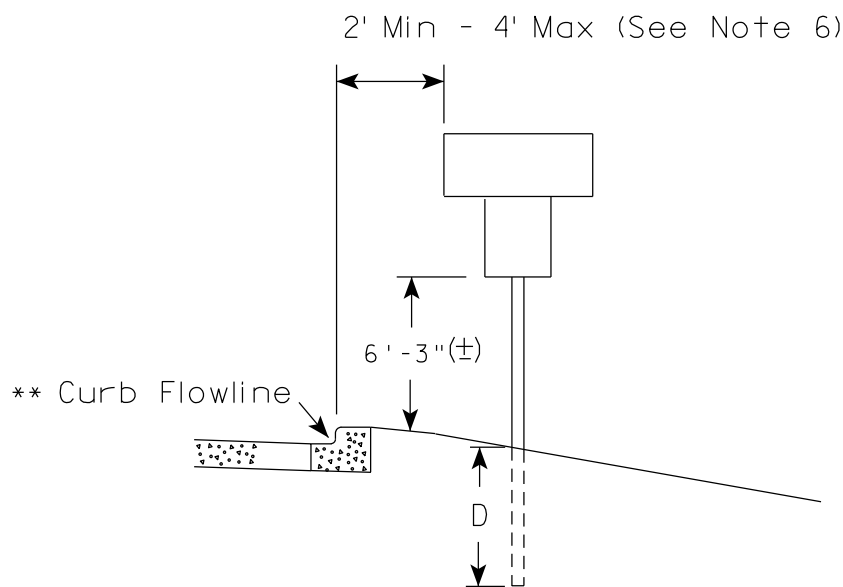

* 6 feet from edge of a paved shoulder or 12 feet from the edge of pavement (edge line location) or 2 feet from outside edge of gravel, whichever is greater unless directed by project engineer.

7

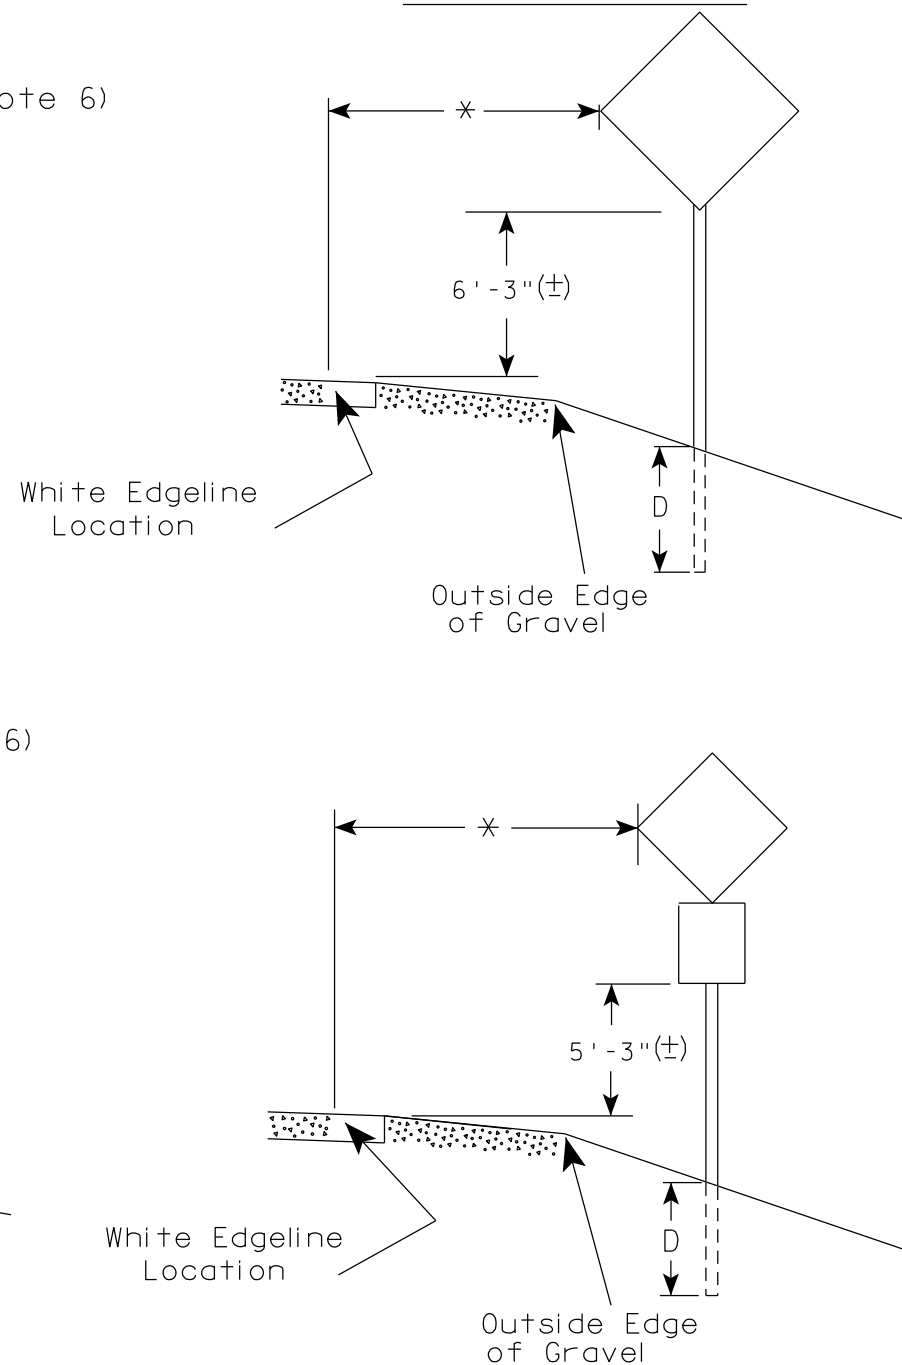


TYPICAL INSTALLATION
OF PERMANENT TYPE II
SIGNS ON SINGLE POSTS

WISCONSIN DEPT OF TRANSPORTATION

APPROVED Matthew R. Rauch
for State Traffic Engineer

DATE 5/13/2020 PLATE NO. A4-3.22


1. Signs wider than 4 feet or 20 sq.ft or larger, shall be mounted on multiple posts. Refer to plate A4-4.
2. If signs are mounted on or behind barrier wall, see A4-10 sign plate.
The Double Arrow sign (W12-1D) shall be mounted at a height of 2'-3" ($\pm$). The Chevron sign (W1-8), Roundabout Chevron panel (R6-4B), Enhanced Reference Markers, Clearance Markers (W5-52), Mile Markers (D10 series), In Road Object Markers (W5-54) & End of Road Markers (W5-56) shall be mounted at a height of 4'-3" ($\pm$).
3. For expressways and freeways, mounting height is 7'- 3" ($\pm$) or 6'-3" ($\pm$) depending upon existence of a sub-sign.
4. Minimum mounting height for signs mounted on traffic signal poles is 5'- 3" ($\pm$).
5. Offset distance shall be consistent with existing signs or consistent throughout length of project.
6. The ($\pm$) tolerance for mounting height is 3 inches.
7. Folding signs shall be mounted at a height of 5'-3" ($\pm$) or as directed by the Engineer.

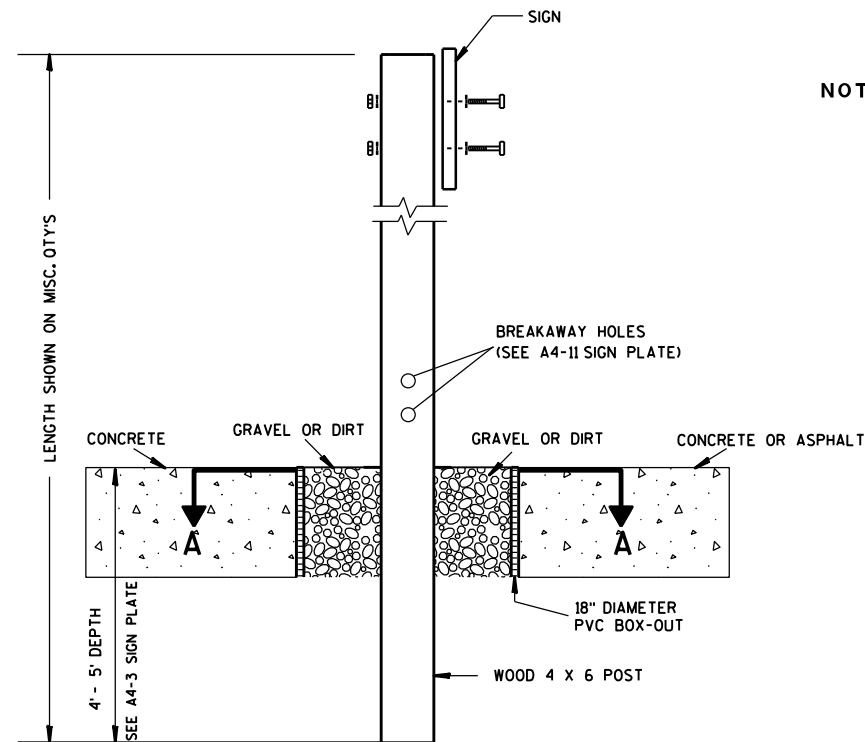

ELEVATION VIEW


DETAIL OF WOOD 4 X 6 SIGN POST IN BOX-OUT

- NOTES: 1. ALL MATERIAL TO BE APPROVED BY ENGINEER PRIOR TO INSTALLATION
2. SEE SIGN PLATE A4-8 FOR SIGN HARDWARE REQUIREMENTS
3. 18 INCH X 18 INCH SQUARE BOX-OUTS MAY BE USED FOR INSTALLATIONS IN EXISTING CONCRETE OR ASPHALT LOCATIONS.

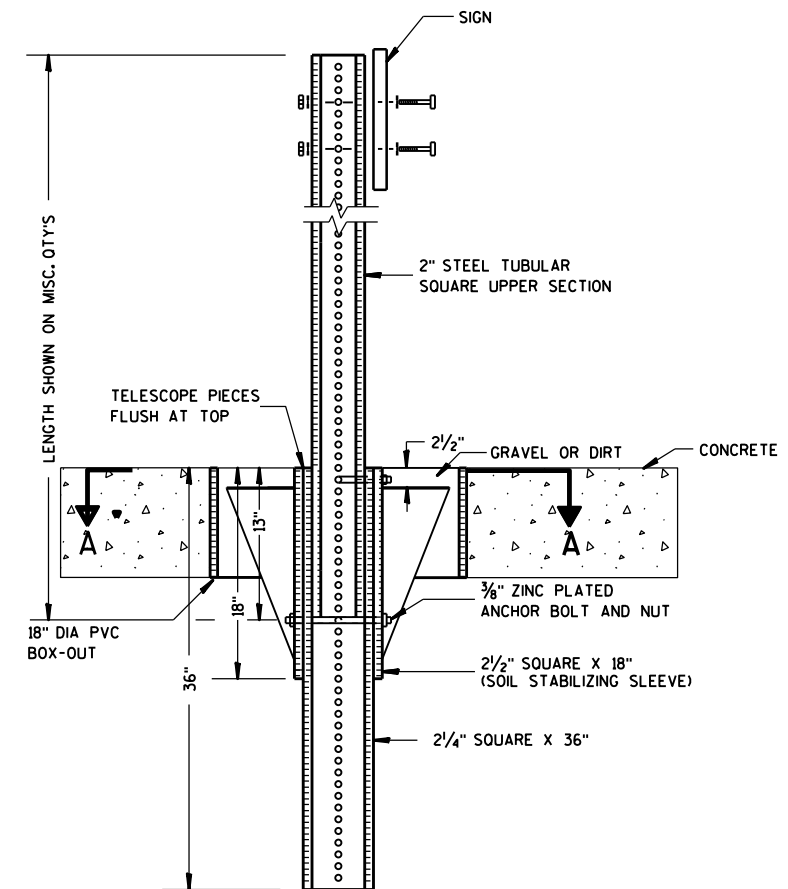

ELEVATION VIEW

DETAIL OF STEEL 2 X 2 SIGN POST IN BOX-OUT

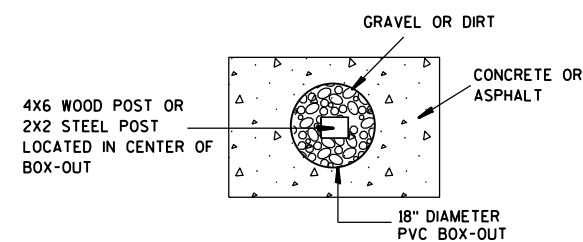

PLAN VIEW

FOR NEW CONCRETE/ASPHALT INSTALLATIONS

SIGN POST
BOX-OUTS
A4-3B

WISCONSIN DEPT OF TRANSPORTATION

APPROVED *Matthew R. Rauch*
for State Traffic Engineer

DATE 1/27/14 PLAT 143 A4-3B.1






PROJECT NO:

HWY:

COUNTY:

SHEET NO:

E

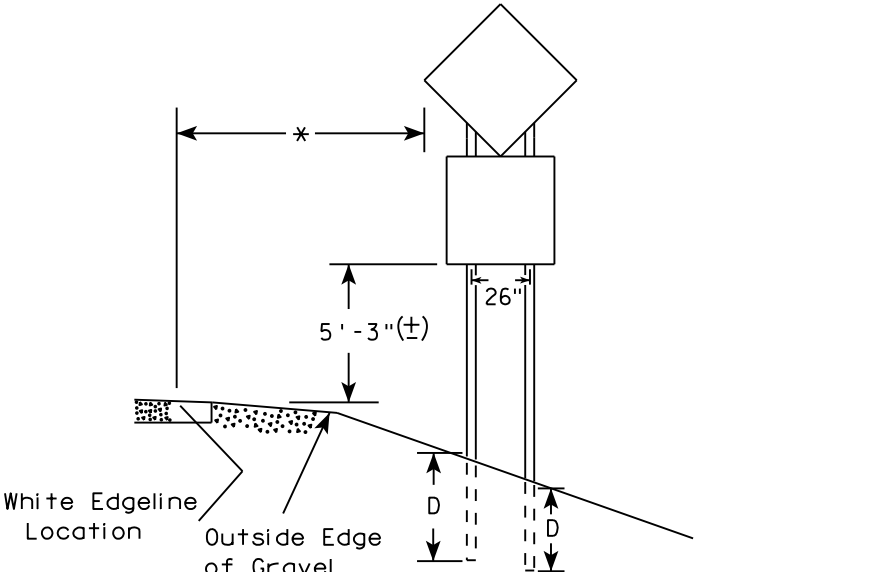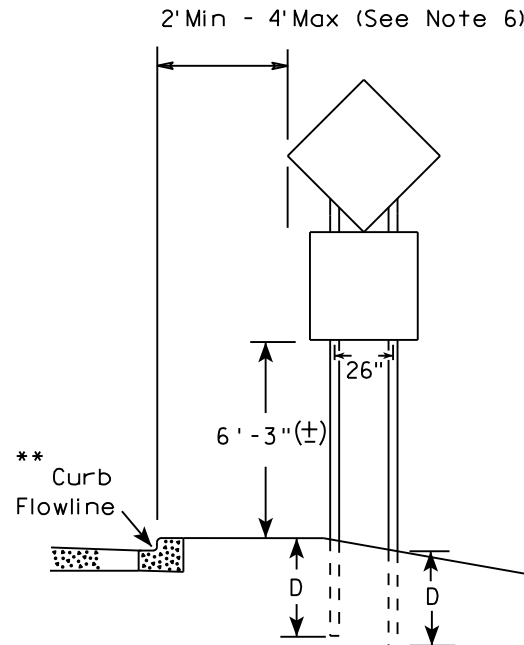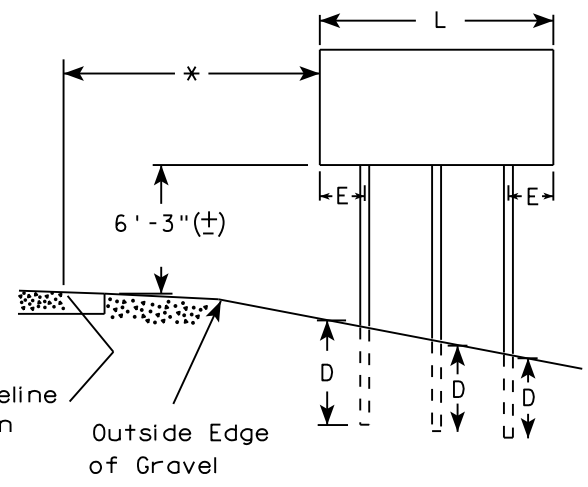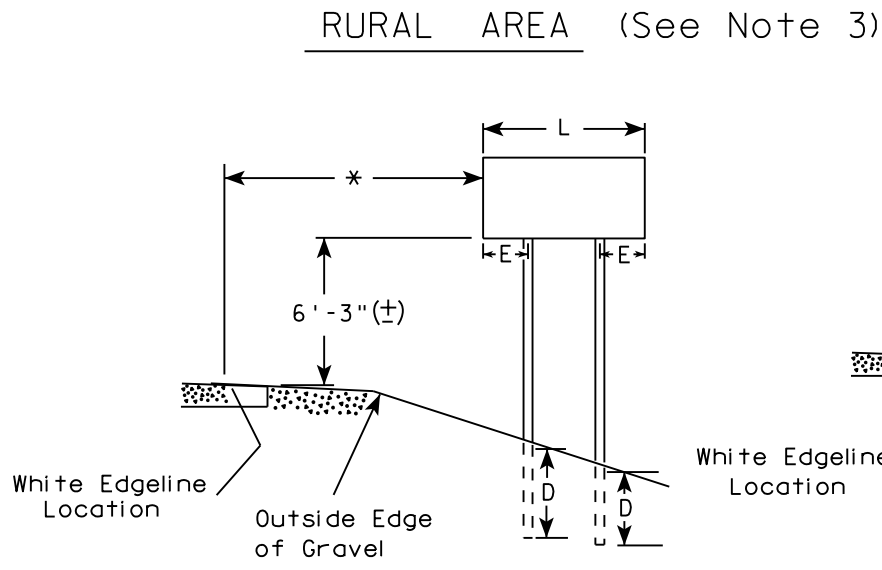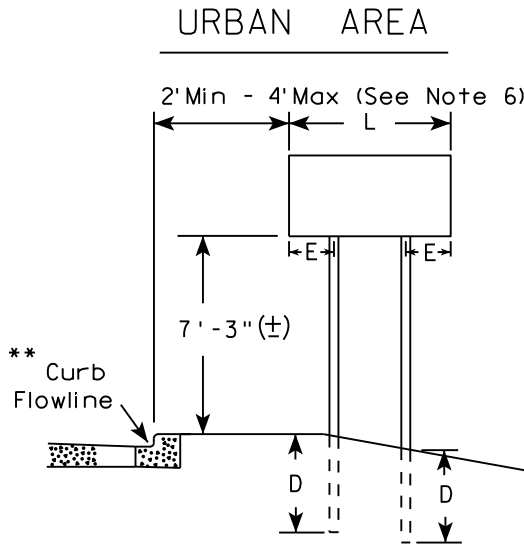

- GENERAL NOTES
1. For 3 or 4 post installations, individual post spacing shall be greater than 3'-6".
 2. See tables below for required number of posts.
 3. For expressways and freeways, mounting height is 7'-3" (±) or 6'-3" (±) depending upon existence of sub-sign.
 4. The (±) tolerance for mounting height is 3 inches.
 5. J-Assemblies are considered to be one sign for mounting height.
 6. Offset distance shall be consistent with existing signs or consistent throughout length of project.
 7. Folding signs shall be mounted at a height of 5'-3" (±) or as directed by the engineer.
 8. The Double Arrow sign (W12-1) shall be mounted at a height of 2'-3" (±). The Chevron sign (W1-8), Roundabout Chevron panel (R6-4B), Clearance Markers (W5-52), Mile Markers (D10 series), In Road Object Markers (W5-54) & End of Road Markers (W5-56) shall be mounted at a height of 4"-3" (±).

- * 6 feet from edge of a paved shoulder or 12 feet from the edge of pavement (edge line location) or 2 feet from outside edge of gravel, whichever is greater unless directed by project engineer.
- ** The existence of curb and gutter does not in itself mandate the vertical clearance illustrated. That height is typically measured where there is sidewalk adjacent to the roadway or parking is permitted. In the absence of sidewalk vertical clearance is measured from the top of the curb. Offset of signs is measured from the flow line.
- *** See A4-3 sign plate for signs 4' or less in width and less than 20 S.F. in area.

SIGN SHAPE OTHER THAN DIAMOND (TWO POSTS REQUIRED)	
L	E
Greater than 48" Less than 60"	12"
60" to 108"	L/5

SIGN SHAPE OTHER THAN DIAMOND (THREE POSTS REQUIRED)	
L	E
Greater than 108" to 144"	12"

POST EMBEDMENT DEPTH



Area of Sign Installation (Sq. Ft.)	D (Min)
20 or Less	4'
Greater than 20	5'

TYPICAL INSTALLATION
OF TYPE II SIGNS
ON MULTIPLE POSTS

WISCONSIN DEPT OF TRANSPORTATION

APPROVED *Matthew R. Rauch*
for State Traffic Engineer

DATE 8/21/17 PLATE NO. A4-4.15

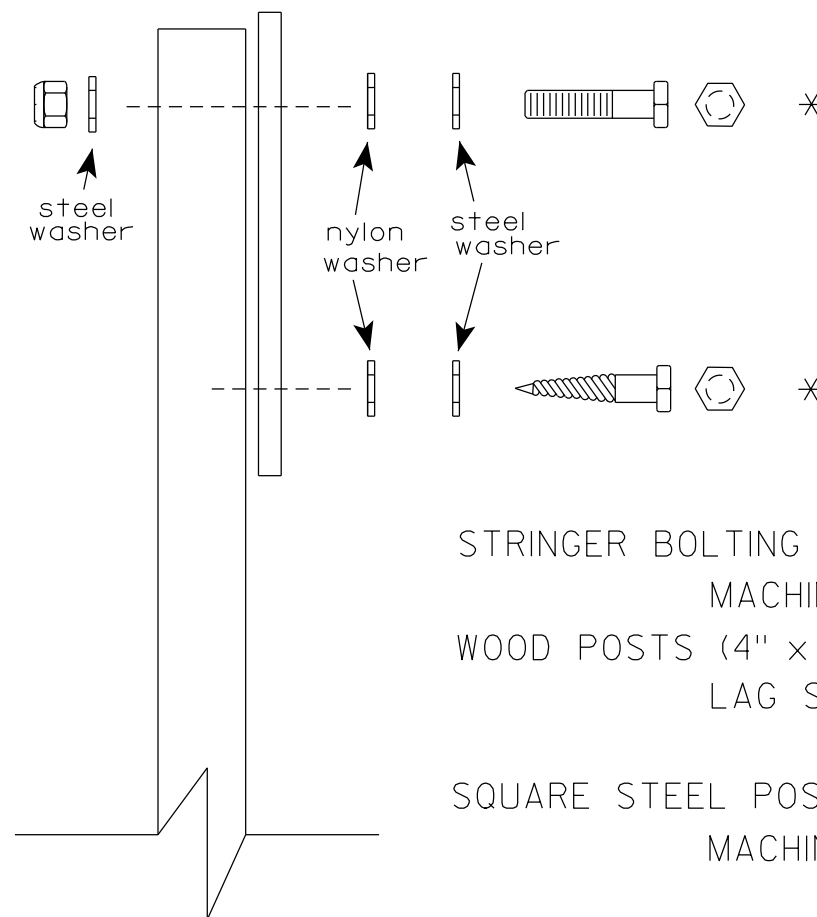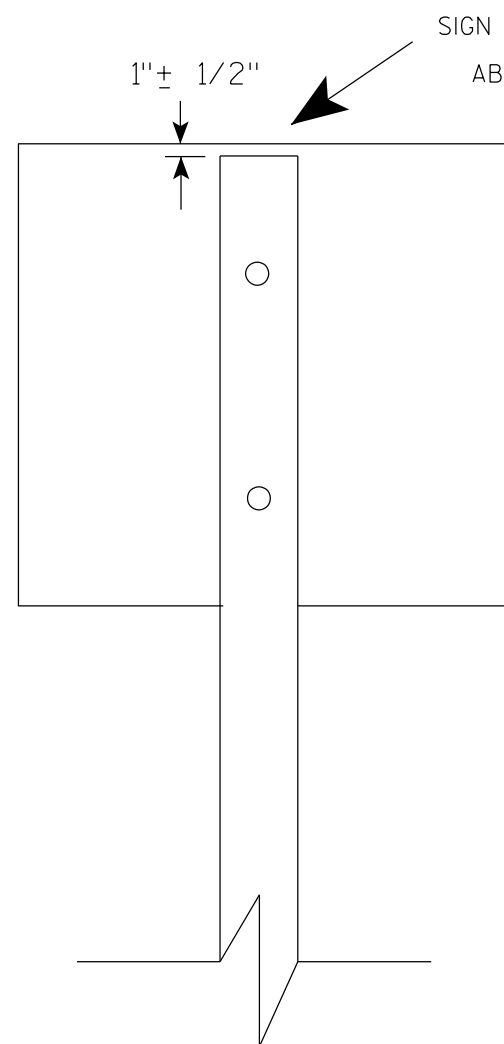

Nuts, bolts and lags used for mounting signs shall have hexagonal heads and shall be either :

- a. Hot dip galvanized in accordance with ASTM Designation: A 153, Class D, or SC 3
- b. Electro-galvanized in accordance with ASTM Designation : B 633, TYPE III, SC 3.


Threads on bolts and nuts shall be manufactured with sufficient allowance for the cadmium plate or galvanized coating to permit the nuts to run freely on the bolts.

- STRINGER BOLTING TO ALUMINUM SIGNS (SEE SIGN PLATE A4-18)
- MACHINE BOLTS - $\frac{5}{16}$ " X 1-3/4" Length w/ lock nuts
- WOOD POSTS (4" x 6")
- LAG SCREWS - $\frac{3}{8}$ " X 3" (NO STRINGERS ON BACK OF SIGN)
 $\frac{3}{8}$ " X 4" (STRINGERS ON BACK OF SIGN)
- SQUARE STEEL POSTS (2" x 2")
- MACHINE BOLTS - $\frac{3}{8}$ " X 3-1/4" Length w/ nuts (NO STRINGER ON BACK OF SIGN)
 $\frac{3}{8}$ " X 5" Length w/ nuts (STRINGERS ON BACK OF SIGN)
- RIVETS - $\frac{9}{32}$ " (6605-9-6) BULB-TITE, TRI-FOLD, ALUMINUM BODY/MANDREL
O.D. FLANGE .720-.765 INCH, GRIP RANGE .042-.375 INCH
- WASHERS (ALL POSTS) -
- 1-1/4" O.D. X $\frac{3}{8}$ " I.D. X $\frac{1}{16}$ " STEEL
 - 1-1/4" O.D. X $\frac{3}{8}$ " I.D. X .080 NYLON


* Two different fastening systems are shown for illustration purposes. On any individual sign, either one or the other system shall be used. Actual number of fasteners per sign varies with the sign area, but normally there are two. For a single post installation, all signs greater than 9 sq. ft. require the use of 3 fasteners.

ATTACHMENT OF SIGNS TO POSTS	
WISCONSIN DEPT OF TRANSPORTATION	
APPROVED	<i>Matthew R. Rauch</i> For State Traffic Engineer
DATE 4/1/2020	PLATE NO. A4-8.9



TELESCOPIC TUBING ANCHORS
TWO PIECE SYSTEM

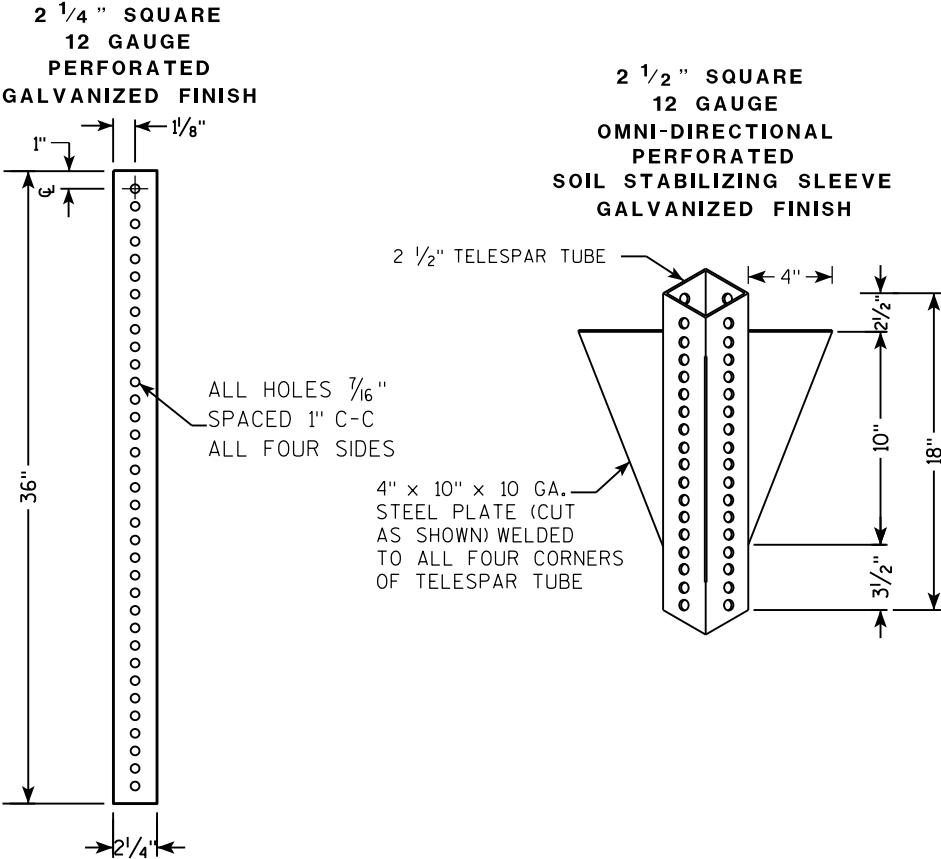

DETAIL OF TUBULAR STEEL SIGN POST
(IN POURED CONCRETE OR ASPHALT)

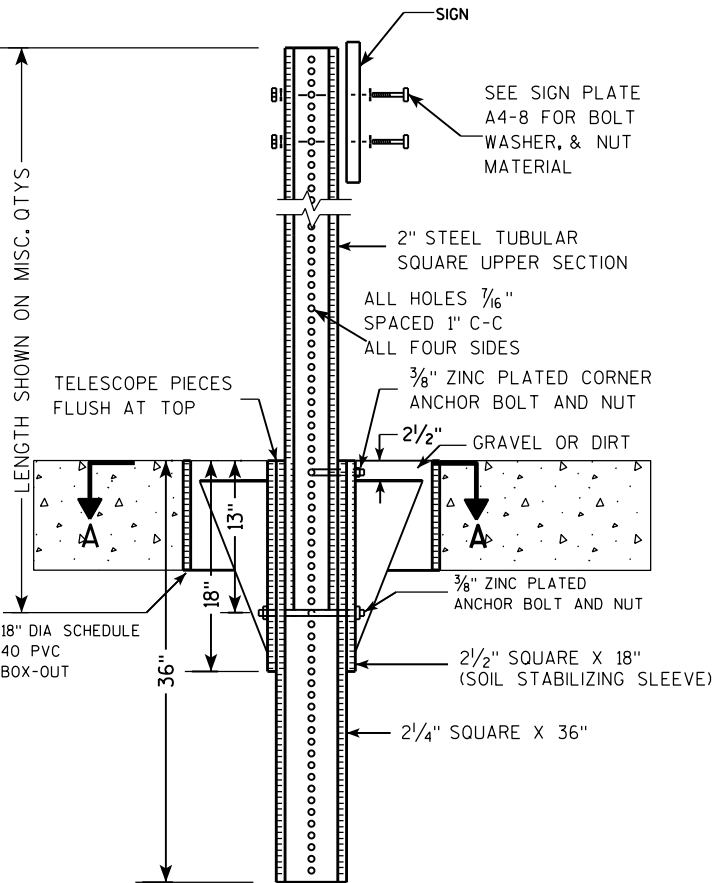

DETAIL OF TUBULAR STEEL SIGN POST
(IN LOCATIONS OTHER THAN POURED CONCRETE OR ASPHALT)

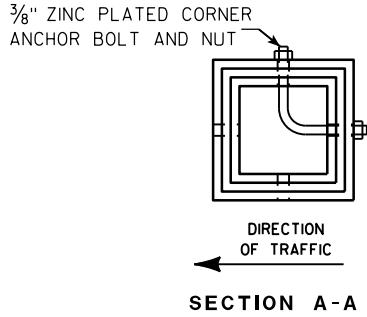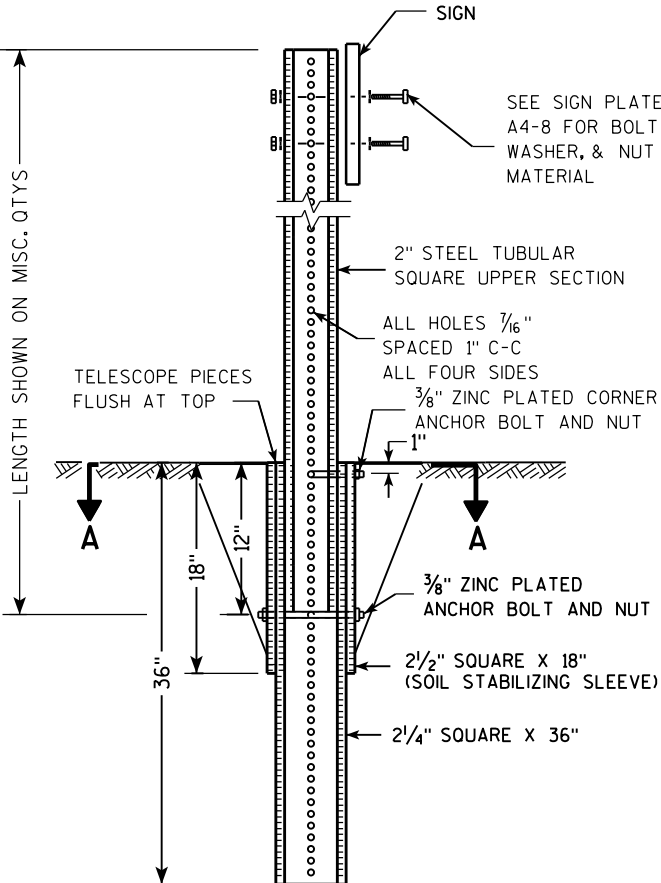

Area of Sign Installation (Sq. Ft.)	Number of Required Posts
9 or less	1
Greater than 9 less than or equal to 18	2
Greater than 18 less than or equal to 27	3

Signs wider than 3 feet or larger than 9 sq. ft shall be mounted on multiple posts (see above table).


TUBULAR STEEL
SIGN POST
A4-9

WISCONSIN DEPT OF TRANSPORTATION

APPROVED *Matthew R. Rauch*
for State Traffic Engineer

DATE 2/05/15 PLAT 146 14-9.9

7

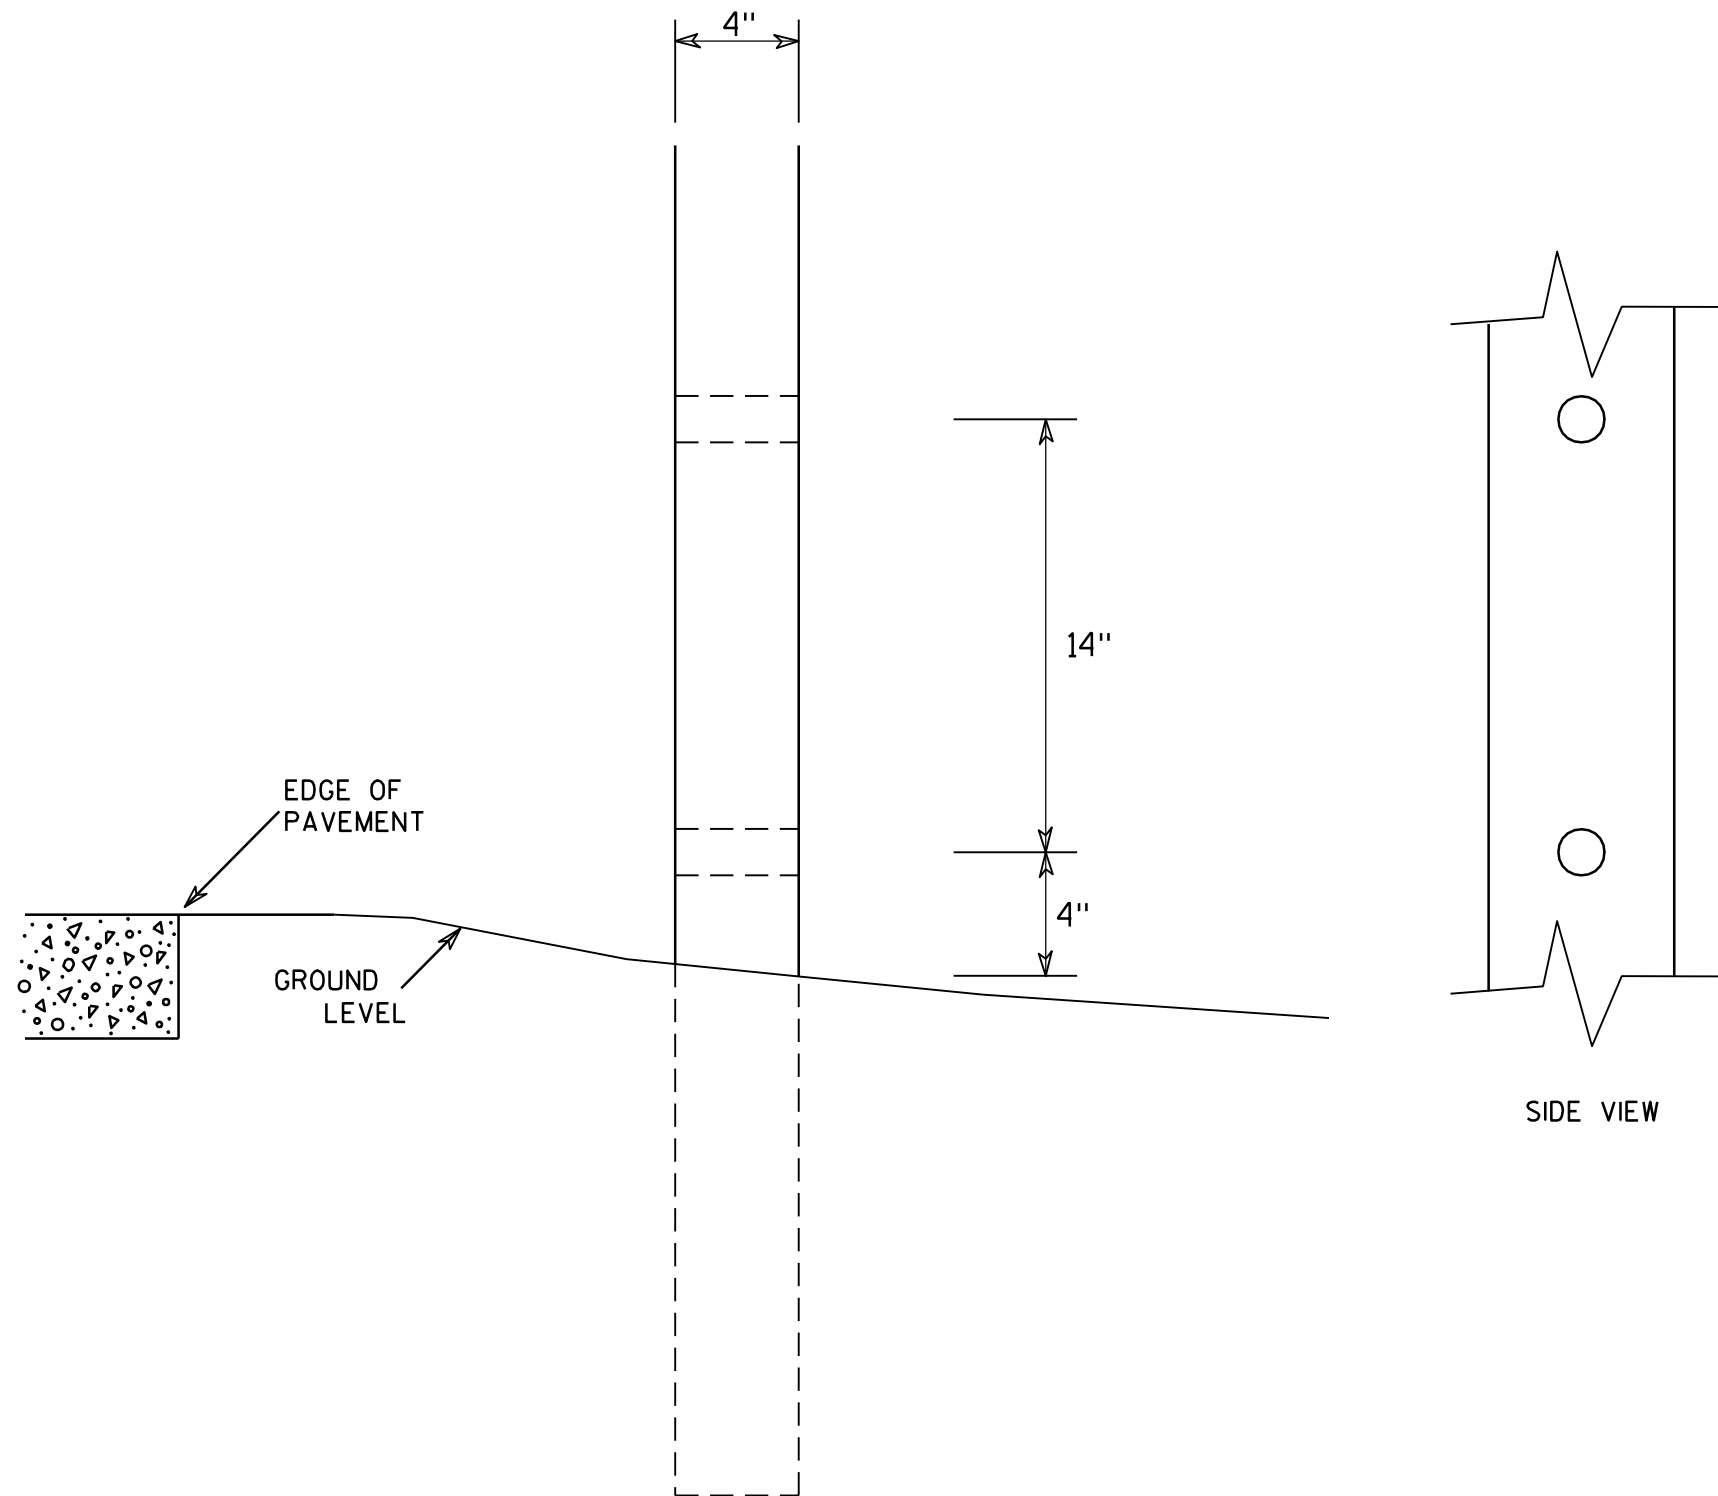

GENERAL NOTES

1. All 4 x 6 Wood Posts shall be modified by having two 1½" diameter holes drilled perpendicular to the roadway centerline.

7

4 X 6 WOOD POST
MODIFICATIONS

WISCONSIN DEPT OF TRANSPORTATION

APPROVED

Chester J. Spang
for State Traffic Engineer

DATE 3/27/97

PLATE NO. A4-11.2

PROJECT NO:

HWY:




COUNTY:

SHEET NO: 147


E

BANDING

SINGLE SIGN

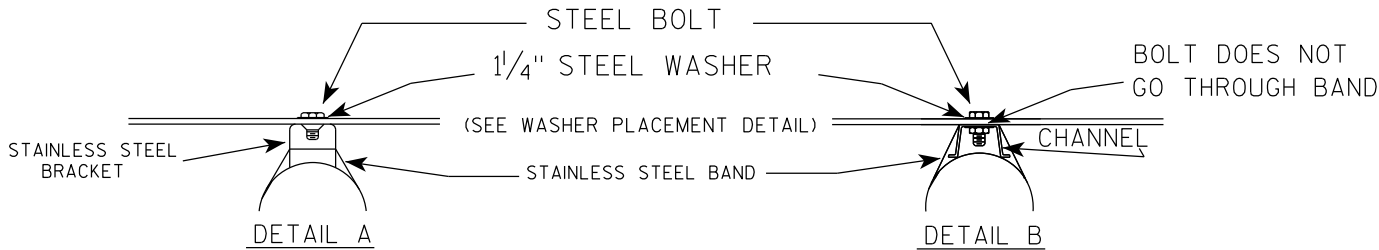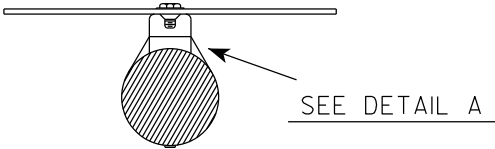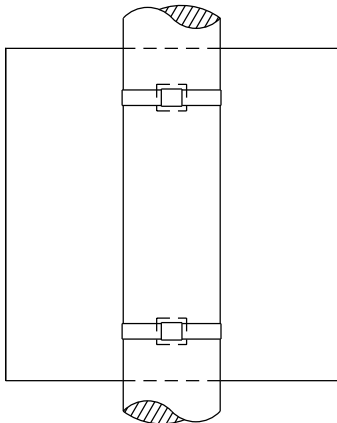

WASHER PLACEMENT

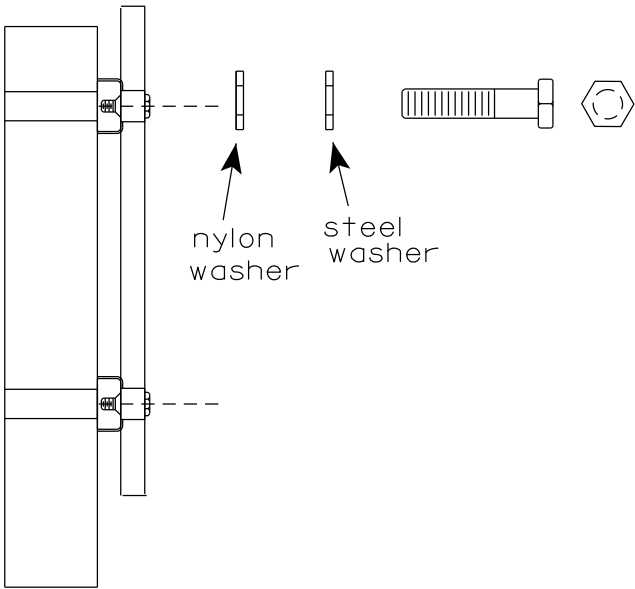


WASHERS (ALL POSTS) -
1-1/4" O.D. X 3/8" I.D. X 1/16" STEEL
1-1/4" O.D. X 3/8" I.D. X .080 NYLON
FOR ALL TYPE H SIGNS


GENERAL NOTES

1. Any sign over 3 feet in width shall use the V-Block banding method. See A5-10 standard plate.
2. Signs 3 feet or greater in height shall have three bracket bands installed. Signs less than 3 feet in height shall have two bracket bands installed.
3. Banding and assembly bracket shall be stainless steel. All bands shall be 3/4" in width and 0.025" thickness.
4. ALL SIGN MOUNTING BOLTS AND WASHERS SHALL BE EITHER:
 - a. Hot dip or mechanically galvanized in accordance with ASTM Designation: A 153, Class D
 - b. Electro-galvanized in accordance with ASTM designation: B 633, Type III, SC 3

"J" ASSEMBLY

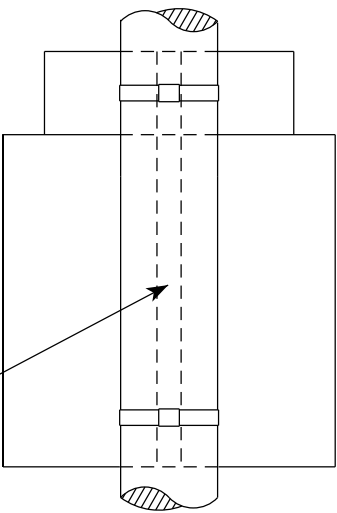

CHANNEL
SEE TYPICAL PANEL
INSTALLATION SHEET

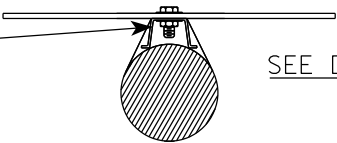


STANDARD SIGN
SIGN BANDING DETAILS

WISCONSIN DEPT OF TRANSPORTATION


APPROVED *Matthew R. Rauch*
for State Traffic Engineer

DATE 6/10/19 PLATE NO. A5-9.4

VIEW FROM
BACK

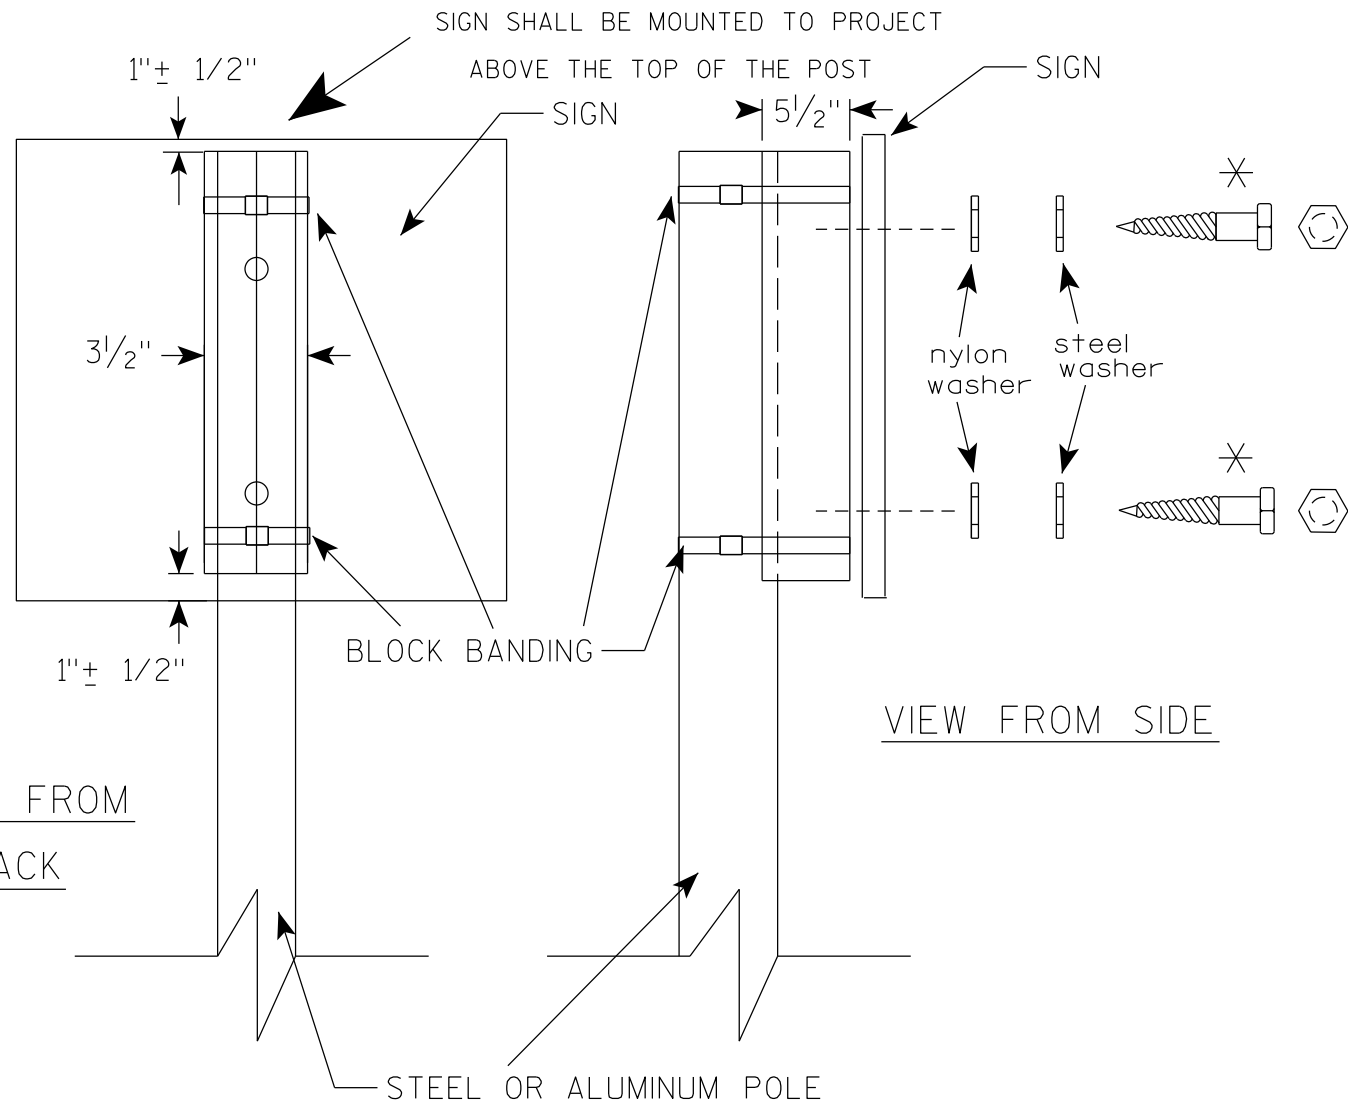

VIEW FROM SIDE

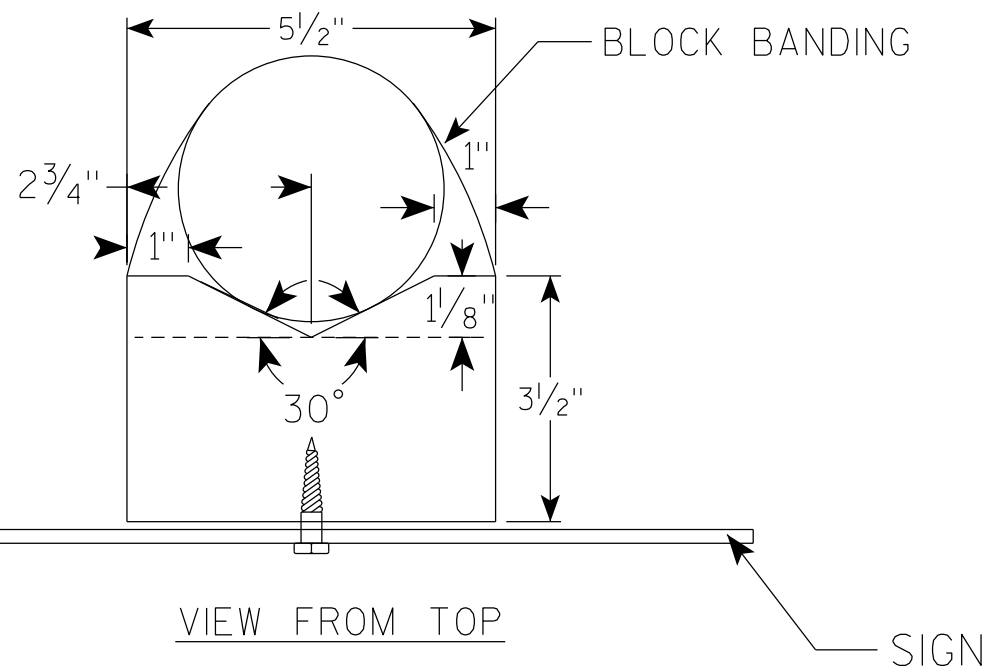

GENERAL NOTES

1. WOOD 4"X6" POST MATERIAL SHALL CONFORM TO 507.2.2 OF THE WisDOT STANDARD SPECIFICATIONS
2. BLOCK BANDING AND CLIPS SHALL BE STAINLESS STEEL, $\frac{3}{4}$ " WIDTH AND 0.025" THICKNESS
3. SIGNS 3' OR GREATER IN HEIGHT SHALL UTILIZE 3 BLOCK BANDS. SIGNS UNDER 3' IN HEIGHT SHALL UTILIZE 2 BLOCK BANDS
4. ACTUAL NUMBER OF FASTENERS PER SIGN VARIES WITH THE SIGN AREA, BUT NORMALLY THERE ARE TWO. FOR SIGNS GREATER THAN 9 S.F. 3 FASTENERS SHALL BE USED.
5. ALL SIGN MOUNTING BOLTS AND WASHERS SHALL BE EITHER:
 - a. Hot dip or mechanically galvanized in accordance with ASTM Designation: A 153, Class D
 - b. Electro-galvanized in accordance with ASTM Designation : B 633, TYPE III, SC 3
6. ALL BOLTS SHALL HAVE HEXAGONAL HEADS.
7. STEEL WASHERS SHALL BE $1\frac{1}{4}$ " O.D. X $\frac{3}{8}$ " I.D. X $\frac{1}{16}$ "
8. NYLON WASHERS SHALL BE $1\frac{1}{4}$ " O.D. X $\frac{3}{8}$ " I.D. X .080 FOR TYPE H OR TYPE F FACE SIGN

✱ LAG BOLTS SHALL BE $\frac{3}{8}$ " X $2\frac{1}{2}$ "

BLOCK BANDING DETAIL
(V-BLOCK OPTION)

WISCONSIN DEPT OF TRANSPORTATION

APPROVED *Matthew R. Rauch*
for State Traffic Engineer


DATE 6/10/19 PLATE NO. A5-10.2

PROJECT NO:

SHEET NO: 149

E

7

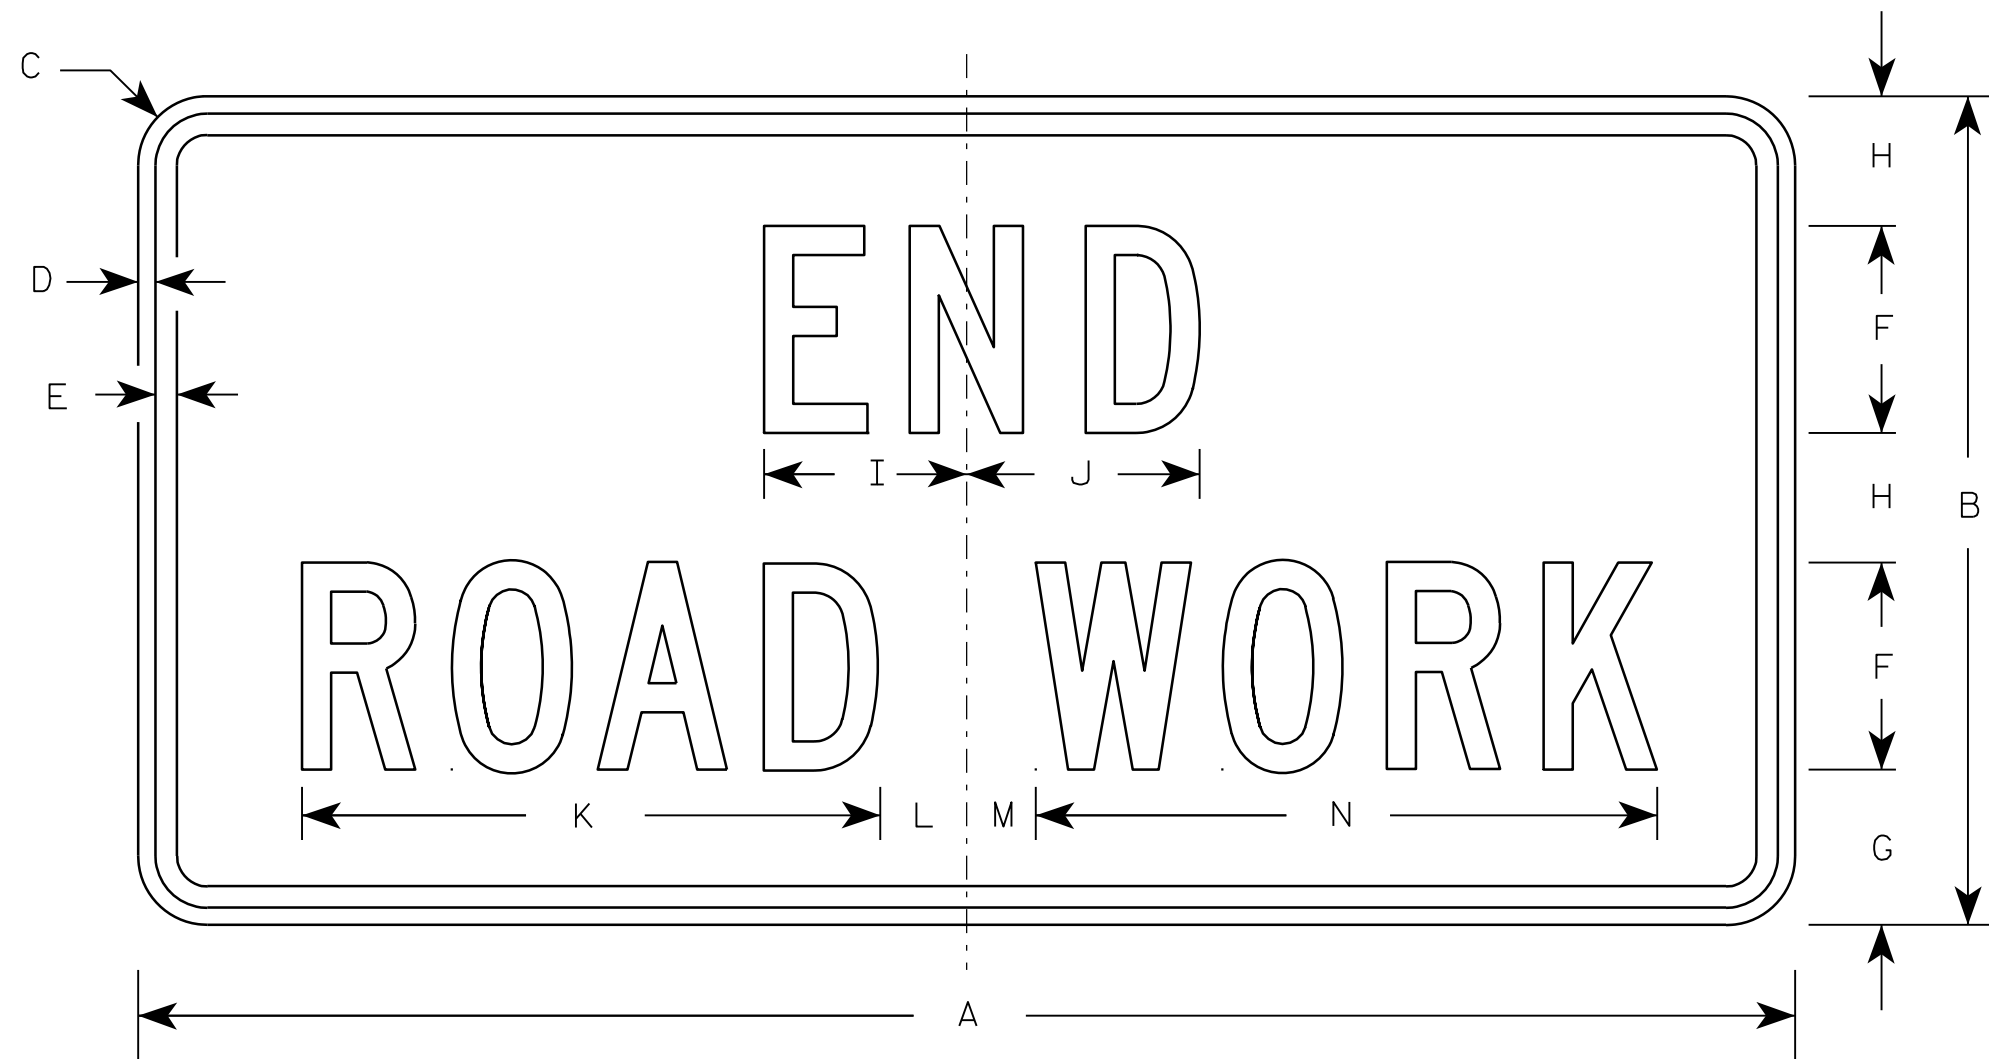

G20-2A

Metric equivalent
for this sign is:

SIZE	
1	900 mm X 450 mm
2	1200 mm X 600 mm
3	1200 mm X 600 mm
4	1200 mm X 600 mm
5	1200 mm X 600 mm

SIZE	A	B	C	D	E	F	G	H	I	J	K	L	M	N	O	P	Q	R	S	T	U	V	W	X	Y	Z	Area sq. ft.	Area sq. m
1	36	18	1 1/8	3/8	1/2	4	3 3/4	2 1/2	4 1/8	4 1/8	11 1/8	2	1	12 1/8													4.5	0.41
2	48	24	1 1/2	1/2	5/8	6	4 1/2	3 3/4	5 7/8	6 3/4	16 3/4	2 1/2	1 3/4	18 1/2													8.0	0.72
3	48	24	1 1/2	1/2	5/8	6	4 1/2	3 3/4	5 7/8	6 3/4	16 3/4	2 1/2	1 3/4	18 1/2													8.0	0.72
4	48	24	1 1/2	1/2	5/8	6	4 1/2	3 3/4	5 7/8	6 3/4	16 3/4	2 1/2	1 3/4	18 1/2													8.0	0.72
5	48	24	1 1/2	1/2	5/8	6	4 1/2	3 3/4	5 7/8	6 3/4	16 3/4	2 1/2	1 3/4	18 1/2													8.0	0.72

NOTES

- Sign is Type II - Type F Reflective - reference WIS DOT Standard Specification for HIGHWAY and STRUCTURE CONSTRUCTION latest edition.
- Color:
Background - Orange
Message - Black
- Message Series - C
- Corners may be square or rounded when base material is plywood but borders shall be rounded as shown. When base material is metal, the corners and borders shall be rounded.

7

PROJECT NO:


HWY:

COUNTY:

SHEET NO: 150

E

7

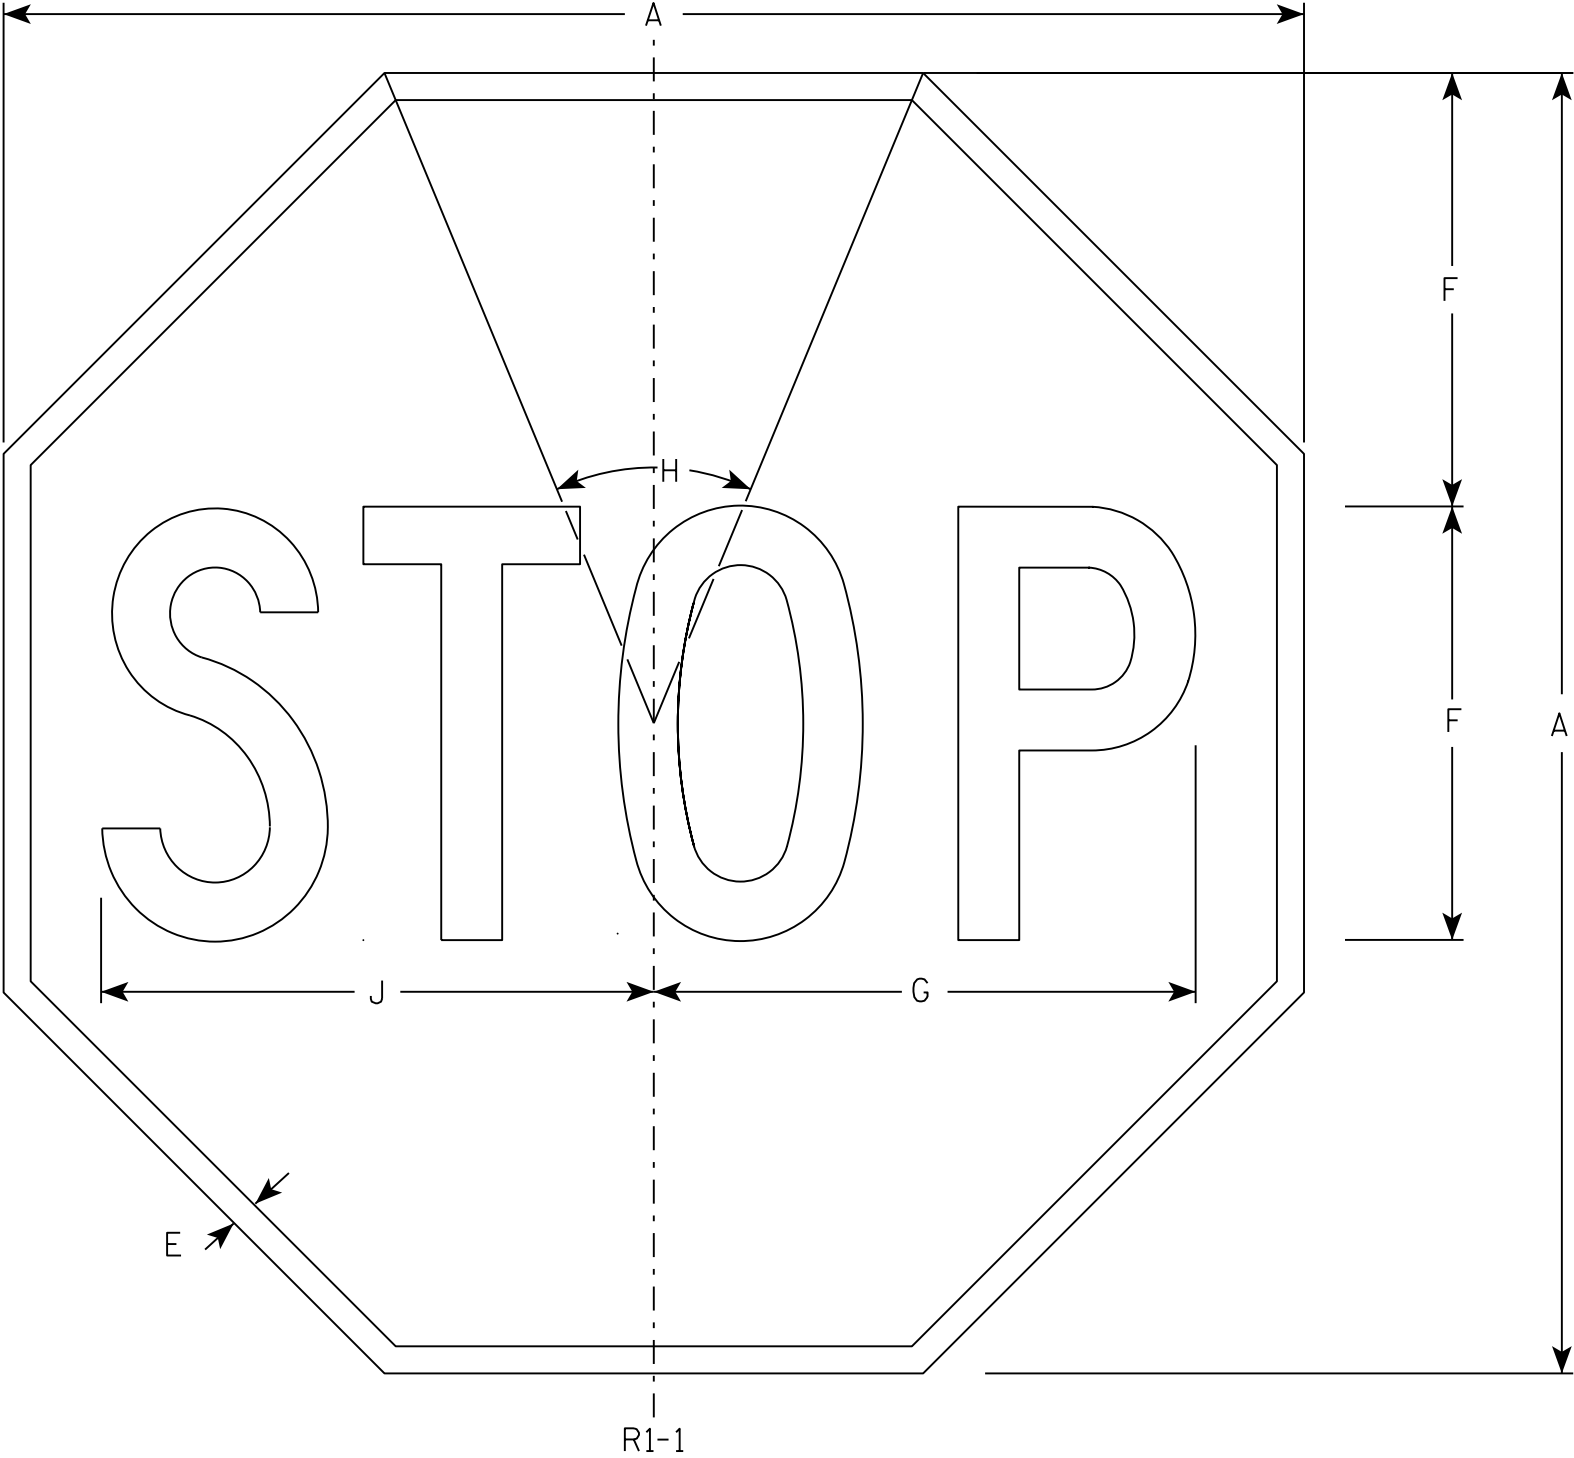

NOTES

- 1. Sign is Type II - Type H Reflective - reference WIS DOT Standard Specification for HIGHWAY and STRUCTURE CONSTRUCTION latest edition.
- 2. Color:
Background - Red
Message - White
- 3. Message Series - C

7

SIZE	A	B	C	D	E	F	G	H	I	J	K	L	M	N	O	P	Q	R	S	T	U	V	W	X	Y	Z	Area sq. ft.
1	30				5/8	10	12 1/2	45°		12 3/4																	5.18
2S	30				5/8	10	12 1/2	45°		12 3/4																	5.18
2M	36				3/4	12	15	45°		15 3/8																	7.46
3	36				3/4	12	15	45°		15 3/8																	7.46
4	48				1	16	20	45°		20 1/2																	13.25
5	48				1	16	20	45°		20 1/2																	13.25
6	18				3/8	6	7 3/4	45°		7 3/4																	1.86
7	12				1/4	4	5	45°		5 1/8																	0.78



STANDARD SIGN

R1 - 1

WISCONSIN DEPT OF TRANSPORTATION





APPROVED *Matthew R. Rauch*
for State Traffic Engineer

DATE 11/12/15 PLATE NO. R1-1.13

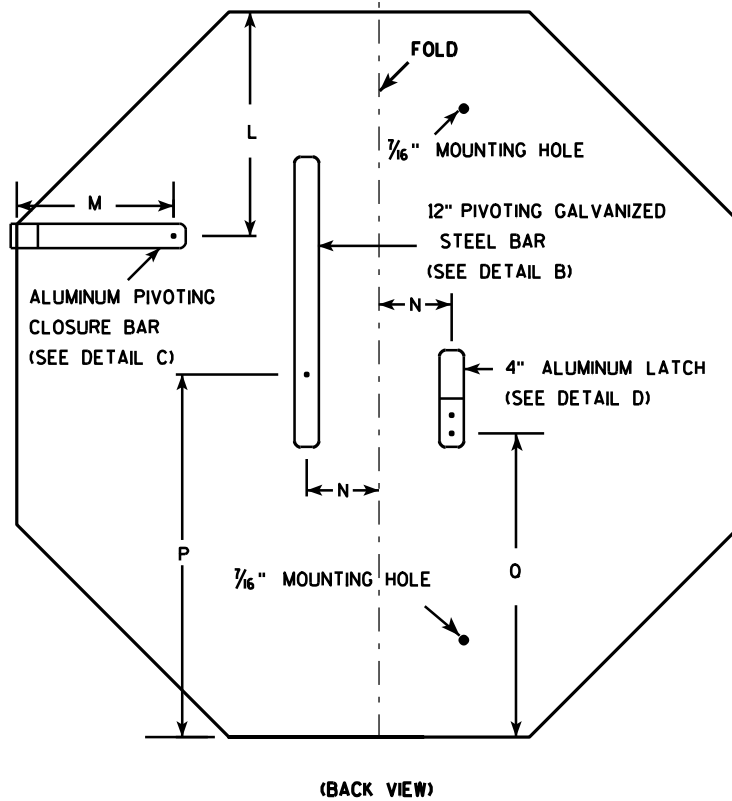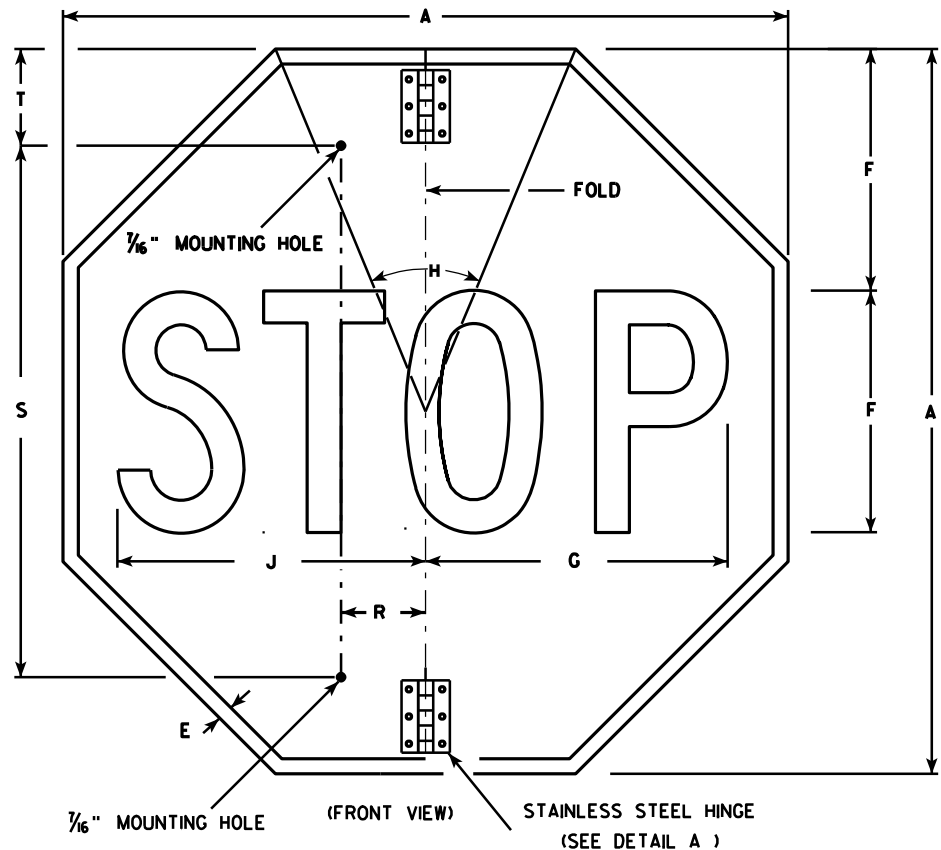

NOTES

- Sign is Type II - Type H Reflective - reference WIS DOT Standard Specification for HIGHWAY and STRUCTURE CONSTRUCTION latest edition.
- Color:
Background - Red
Message - White
- Message Series - C
- All hardware used on the folding STOP sign installation shall conform to 637.2.4 of the WIS DOT Standard Specification.

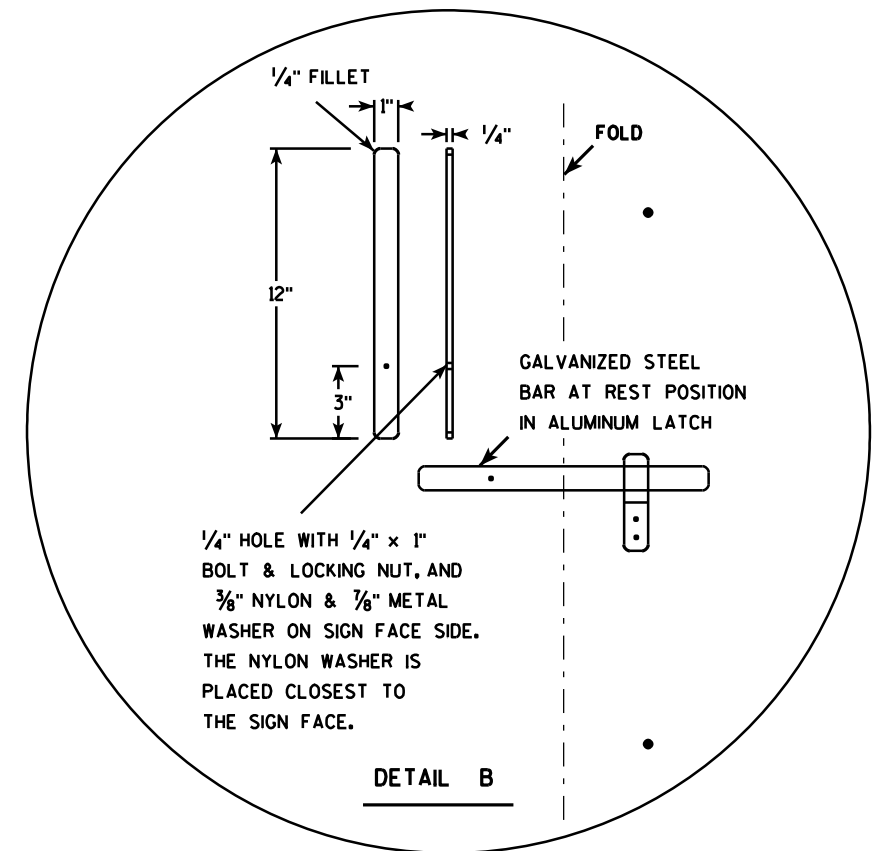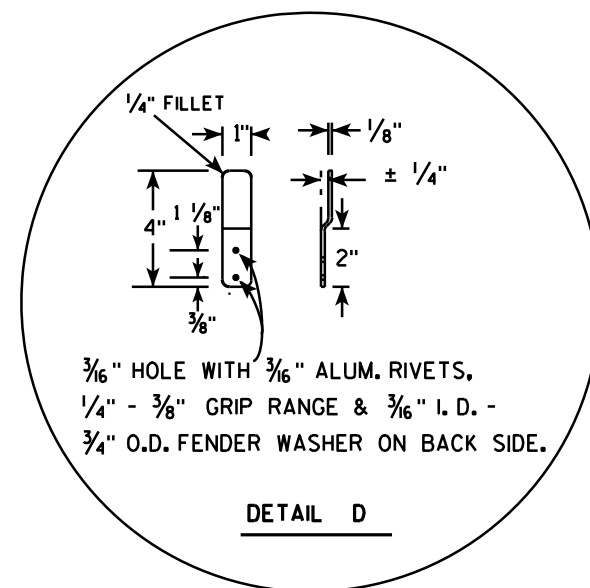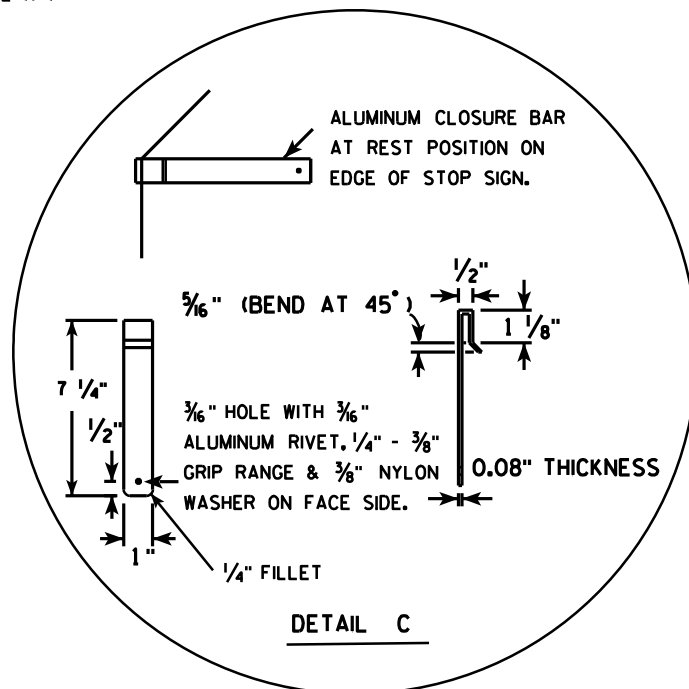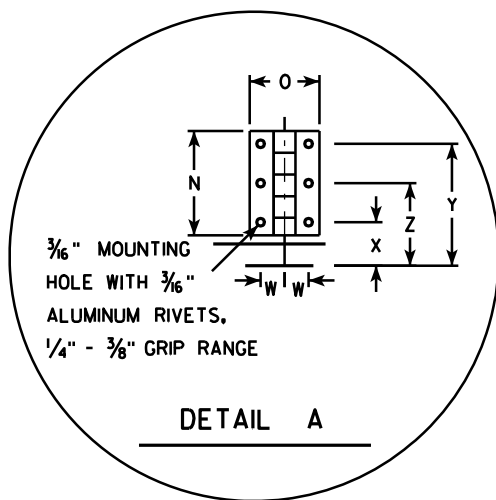


SIZE	A	B	C	D	E	F	G	H	I	J	K	L	M	N	O	P	Q	R	S	T	U	V	W	X	Y	Z	Area sq. ft.
1																											
2S	30				$\frac{5}{8}$	10	12 $\frac{1}{2}$	45		12 $\frac{3}{4}$		9 $\frac{1}{4}$	6 $\frac{1}{2}$	3	2	15	12 $\frac{3}{8}$	2 $\frac{1}{2}$	22	5			$\frac{1}{16}$	1 $\frac{1}{4}$	3 $\frac{1}{2}$	2 $\frac{3}{8}$	5.18
2M	36				$\frac{3}{4}$	12	15	45		15 $\frac{3}{8}$		11	6 $\frac{1}{2}$	3	2	18	15 $\frac{3}{8}$	2 $\frac{1}{2}$	26	5			$\frac{1}{16}$	1 $\frac{1}{4}$	3 $\frac{1}{2}$	2 $\frac{3}{8}$	7.46
3	36				$\frac{3}{4}$	12	15	45		15 $\frac{3}{8}$		11	6 $\frac{1}{2}$	3	2	18	15 $\frac{3}{8}$	2 $\frac{1}{2}$	26	5			$\frac{1}{16}$	1 $\frac{1}{4}$	3 $\frac{1}{2}$	2 $\frac{3}{8}$	7.46
4																											
5																											

PROJECT NO:	HWY:	COUNTY:	SHEET NO: 152	E
-------------	------	---------	---------------	---

STANDARD SIGN R1-1F	
WISCONSIN DEPT OF TRANSPORTATION	
APPROVED	<i>Matthew R. Rauch</i> for State Traffic Engineer
DATE 12/03/10	PLATE NO. R1-1F.3

NOTES

- 1. Sign is Type II - Type H Reflective
- 2. Color:
Background - Red
Message - White
- 3. Message Series - C
- 4. For 30"x30" R1-1 use 18"x6" R1-3P sign
For 36"x36" R1-1 use 24"x9" R1-3P sign
For 48"x48" R1-1 use 30"x12" R1-3P sign

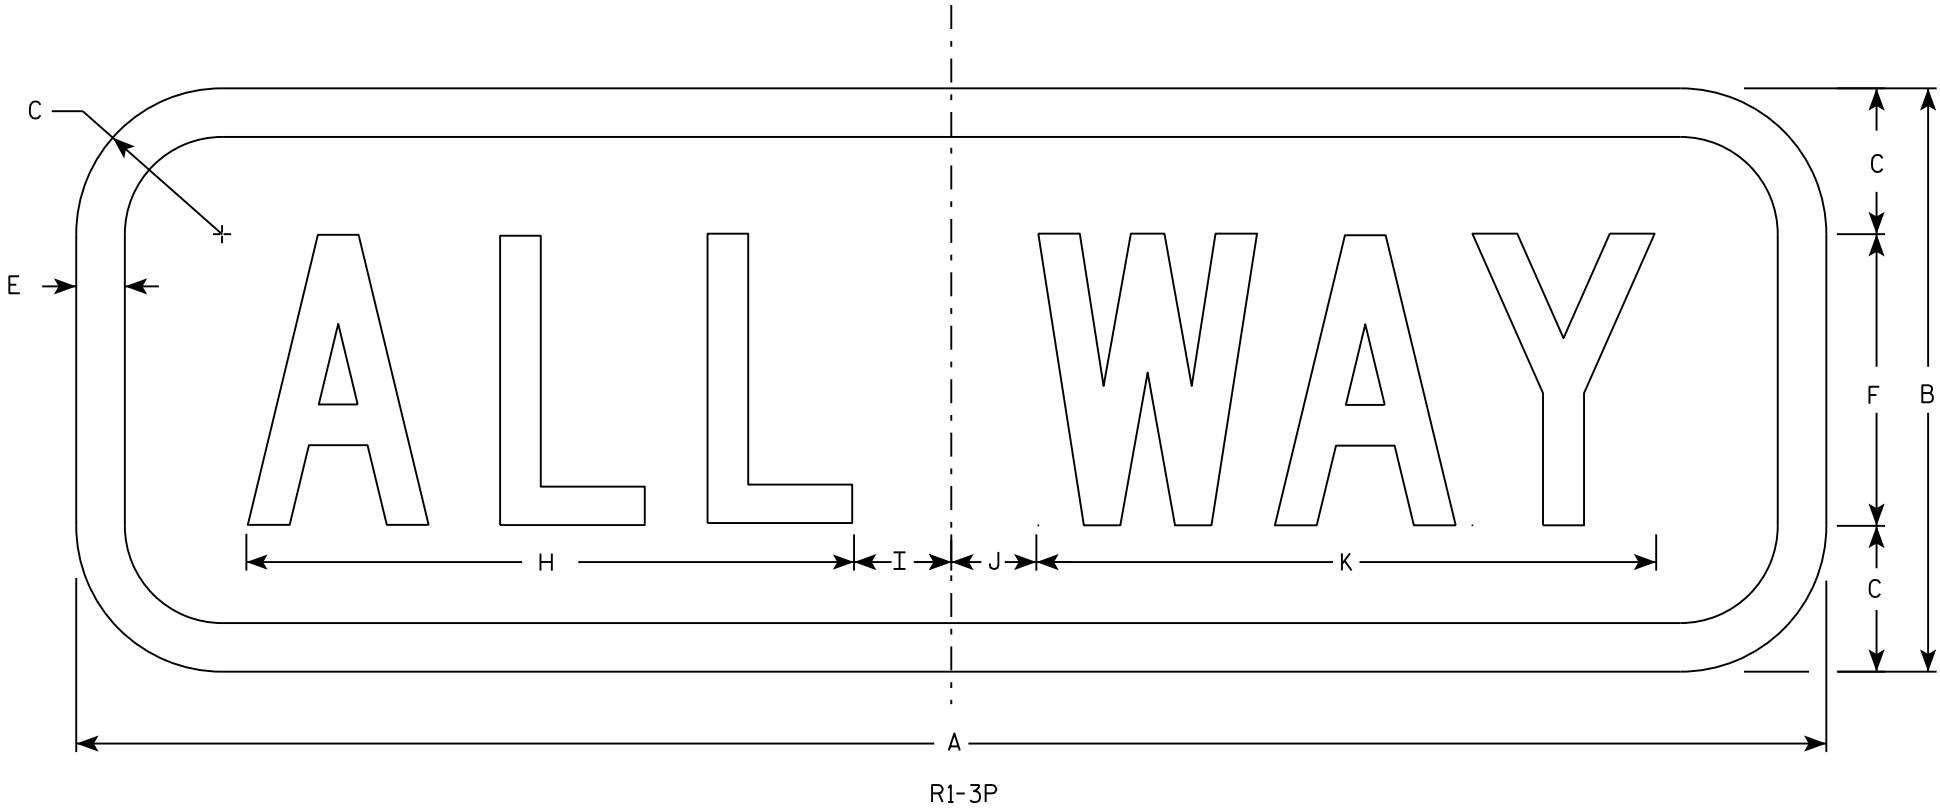

SIZE	A	B	C	D	E	F	G	H	I	J	K	L	M	N	O	P	Q	R	S	T	U	V	W	X	Y	Z	Area sq. ft.
1	18	6	1 1/2		1/2	3		6 1/4	1 1/4	7/8	6 3/8																0.75
2S	18	6	1 1/2		1/2	3		6 1/4	1 1/4	7/8	6 3/8																1.5
2M	24	9	1 1/2		1/2	5		9 1/4	1 1/4	3/4	9 3/4																1.5
3	24	9	1 1/2		1/2	5		9 1/4	1 1/4	3/4	9 3/4																1.5
4	30	12	2 1/4		5/8	6		11	2 1/4	1 1/2	11 3/4																2.5
5	30	12	2 1/4		5/8	6		11	2 1/4	1 1/2	11 3/4																2.5

PROJECT NO:

HWY:

COUNTY:

SHEET NO: 153

E

STANDARD SIGN

R1 - 3P

WISCONSIN DEPT OF TRANSPORTATION


APPROVED

Matthew R. Rauch


for State Traffic Engineer

DATE 11/29/16

PLATE NO. R1-3P.3

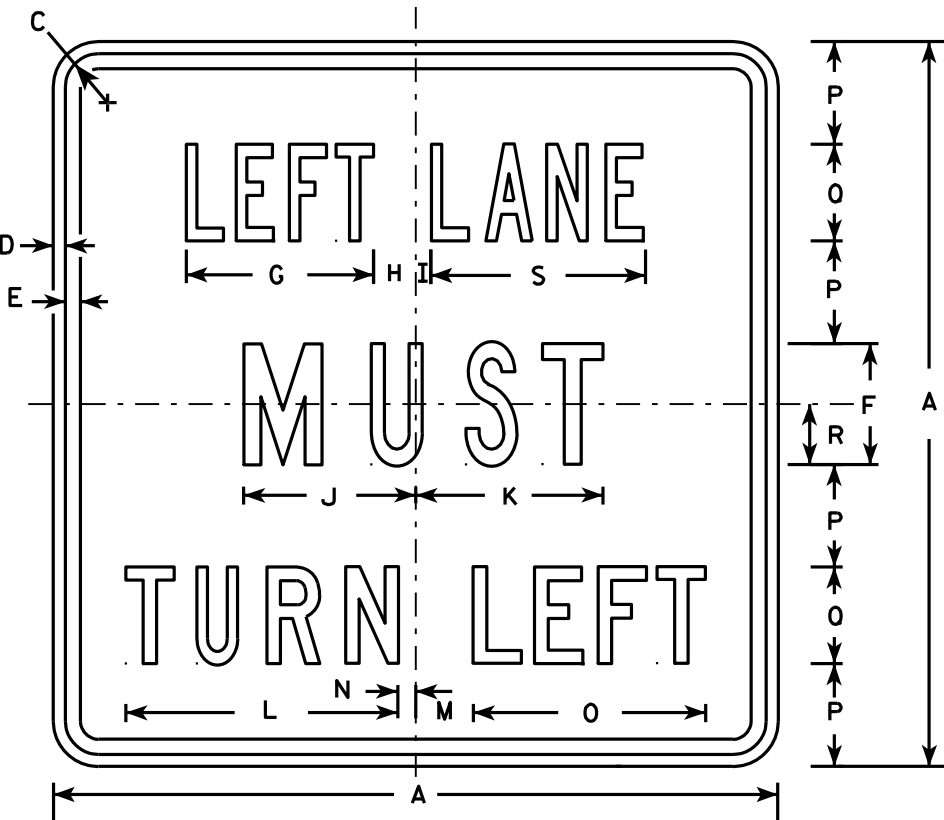

R3-7L











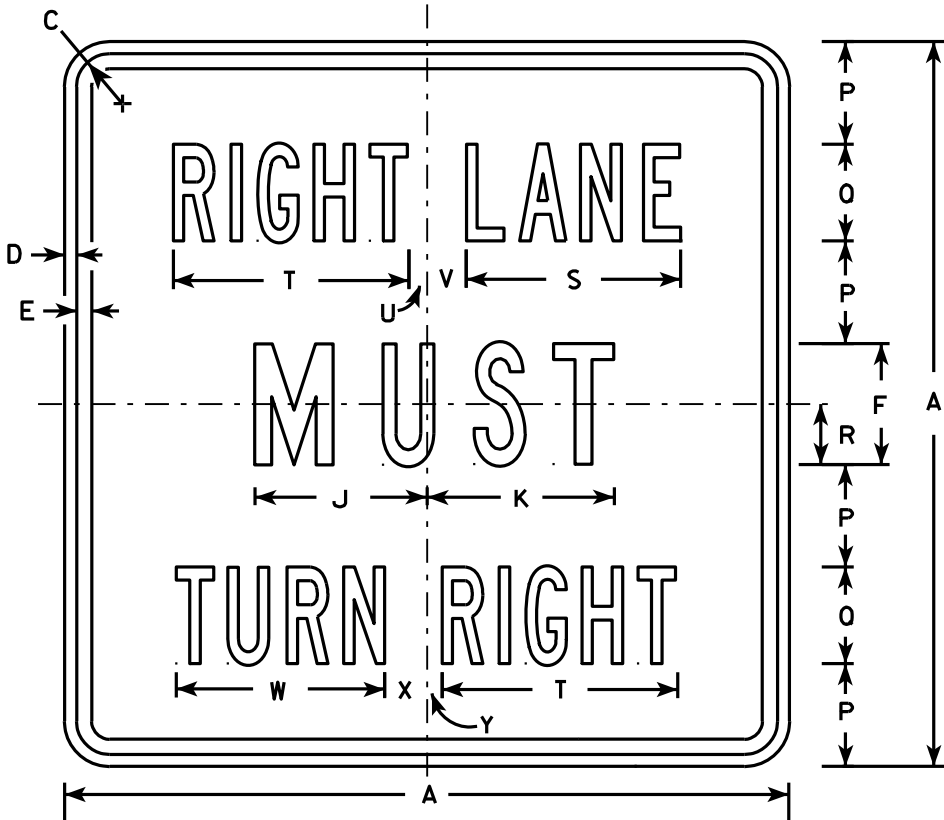


R3-7R

NOTES

1. Sign is Type II - Type H Reflective - reference WIS DOT Standard Specification for HIGHWAY and STRUCTURE CONSTRUCTION latest edition.
2. Color:
Background - White
Message - Black
3. Message Series - Line 1 is Series B.
Line 2 is Series C.
Line 3 on plate R3-7R is Series B and Series C on plate R3-7L.
4. Corners may be square or rounded when base material is plywood but borders shall be rounded as shown. When base material is metal, the corners and borders shall be rounded.

SIZE	A	B	C	D	E	F	G	H	I	J	K	L	M	N	O	P	O	R	S	T	U	V	W	X	Y	Z	Area sq. ft.
1	30		1 3/8	1/2	5/8	5	7 3/4	1 3/4	5/8	7 1/8	7 3/4	11 1/4	2 3/8	3/4	9 5/8	4 1/4	4	2 1/2	8 7/8	9 3/4	3/4	1 5/8	8 5/8	1 5/8	5/8		6.25
2S	30		1 3/8	1/2	5/8	5	7 3/4	1 3/4	5/8	7 1/8	7 3/4	11 1/4	2 3/8	3/4	9 5/8	4 1/4	4	2 1/2	8 7/8	9 3/4	3/4	1 5/8	8 5/8	1 5/8	5/8		6.25
2M	30		1 3/8	1/2	5/8	5	7 3/4	1 3/4	5/8	7 1/8	7 3/4	11 1/4	2 3/8	3/4	9 5/8	4 1/4	4	2 1/2	8 7/8	9 3/4	3/4	1 5/8	8 5/8	1 5/8	5/8		6.25
3	36		1 5/8	5/8	3/4	6	9 5/8	2	1 1/8	8 3/4	9	13 1/2	3 7/8	1 1/2	12 1/2	5	5	3	10 5/8	12	7/8	2 1/4	10 5/8	2 1/8	1		9.00
4	48		2 1/4	3/4	1	8	13 1/2	2 3/8	1 1/2	11 1/2	11 7/8	17 3/4	3 5/8	2 1/2	16 3/8	6 1/2	7	4	14 3/8	16 7/8	5/8	3 1/4	15 1/8	2 3/4	1 1/8		16.00
5																											

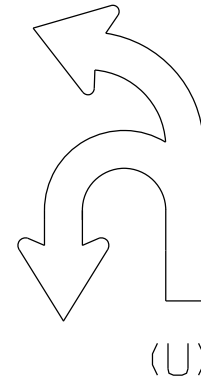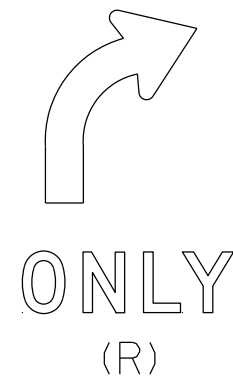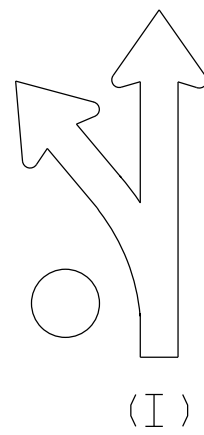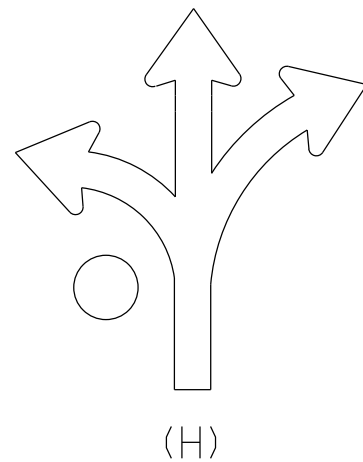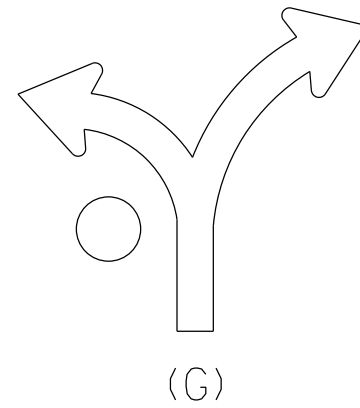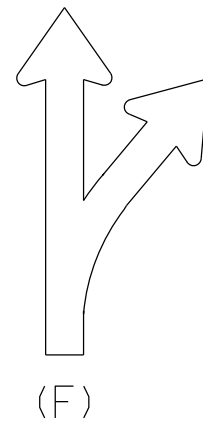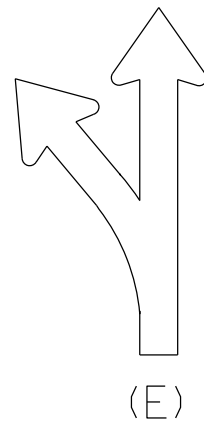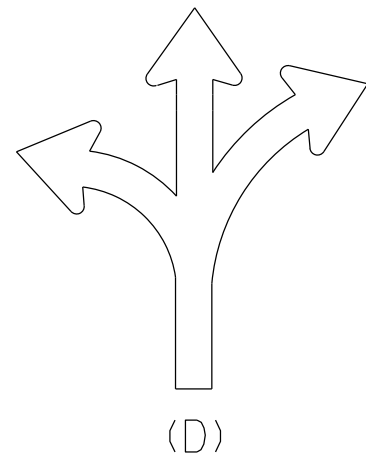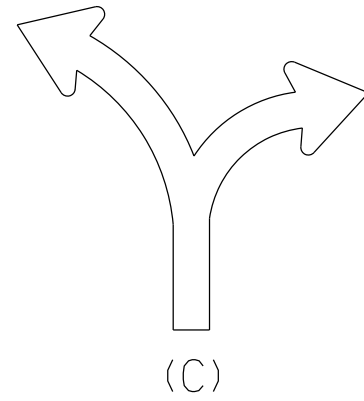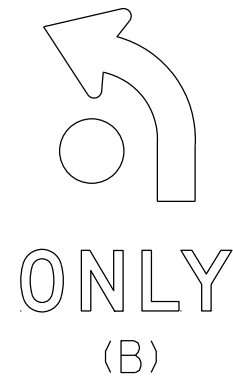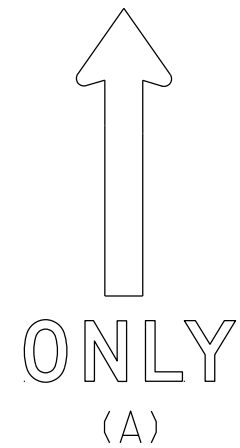

NOTES

1. Sigs are Type II - Type H Reflective
2. Color:
Background - White
Message - Black
3. Message Series - D
4. Use appropriate Letter for Sign Code
Each letter added makes sign wider. Example R3-8EAR
5. Square footage of sign varies by letters

1 Letter = 3.75 sq ft for Size 2

6.0 sq ft for Size 3

10.0 sq ft for Size 4 or 5

2 Letters = 7.5 sq ft for Size 2

12.0 sq ft for Size 3

20.0 sq ft for Size 4 or 5

3 Letters = 11.25 sq ft for Size 2

18.0 sq ft for Size 3

30.0 sq ft for Size 4 or 5

4 Letters = 15.0 sq ft for Size 2

24.0 sq ft for Size 3

40.0 sq ft for Size 4 or 5

5 Letters = 18.75 sq ft for Size 2

30.0 sq ft for Size 3

50.0 sq ft for Size 4 or 5

6 Letters = 22.5 sq ft for Size 2

36.0 sq ft for Size 3

60.0 sq ft for Size 4 or 5

6. When letters C,D,G,H are used on the Left or Right end of the sign the Sq.Ft. changes.

Add the amounts when these letters are used:

1.25 sq ft for Size 2

1.5 sq ft for Size 3

2.0 sq ft for Size 4 or 5

STANDARD SIGN
R3-8 Series

WISCONSIN DEPT OF TRANSPORTATION





APPROVED *Matthew R. Rauch*
for State Traffic Engineer

DATE 5/21/19 PLATE NO. R3-8.1

7

NOTES

- 1. Sign is Type II - Type H Reflective
- 2. Color:
Background - White
Message - Black
- 3. Message Series - D

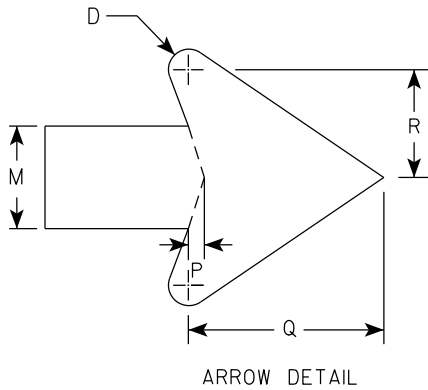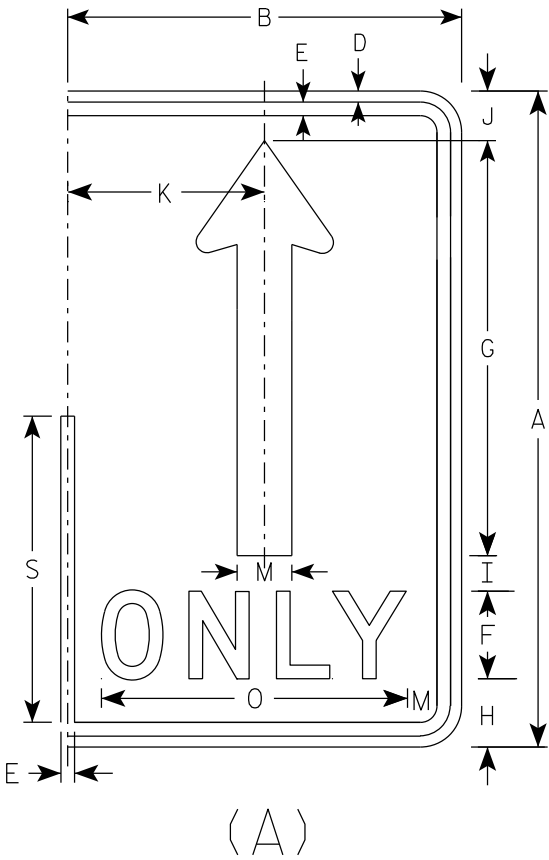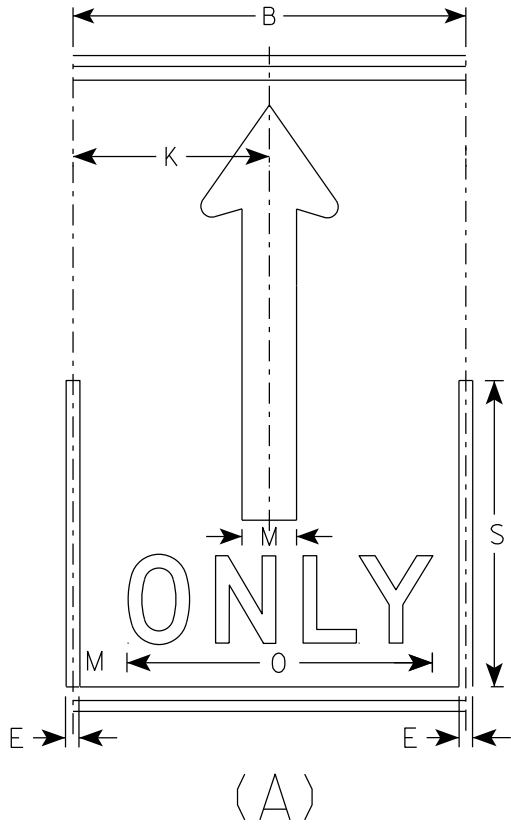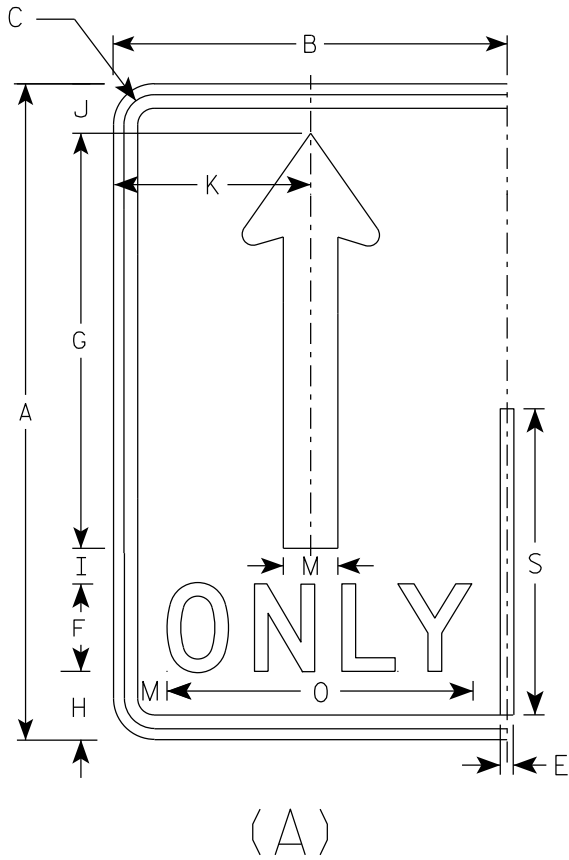

7

SIZE	A	B	C	D	E	F	G	H	I	J	K	L	M	N	O	P	Q	R	S	T	U	V	W	X	Y	Z	Area sq. ft.
1																											
2S	30	18	1 3⁄8	1⁄2	5⁄8	4	19	3 1⁄8	1 5⁄8	2 1⁄4	9		2 1⁄2		14	3⁄8	4 3⁄4	2 5⁄8	14								3.75
2M	30	18	1 3⁄8	1⁄2	5⁄8	4	19	3 1⁄8	1 5⁄8	2 1⁄4	9		2 1⁄2		14	3⁄8	4 3⁄4	2 5⁄8	14								3.75
3	36	24	1 3⁄8	1⁄2	5⁄8	5	22 3⁄4	3 3⁄4	1 3⁄4	2 3⁄4	12		3		17 5⁄8	1⁄2	5 3⁄4	3 1⁄8	16 3⁄4								6.0
4	48	30	2 1⁄4	3⁄4	1	6	30 3⁄8	5 1⁄8	2 7⁄8	3 5⁄8	15		4		21 3⁄4	5⁄8	7 5⁄8	4 1⁄4	22 3⁄8								10.0
5	48	30	2 1⁄4	3⁄4	1	6	30 3⁄8	5 1⁄8	2 7⁄8	3 5⁄8	15		4		21 3⁄4	5⁄8	7 5⁄8	4 1⁄4	22 3⁄8								10.0

STANDARD SIGN
R3-8 (A) Arrow

WISCONSIN DEPT OF TRANSPORTATION

APPROVED *Matthew R. Rauch*
for State Traffic Engineer

DATE 5/21/19 PLATE NO. R3-8.1



NOTES

1. Sign is Type II - Type H Reflective
2. Color:

Background - White

Message - Black

Message Series - D

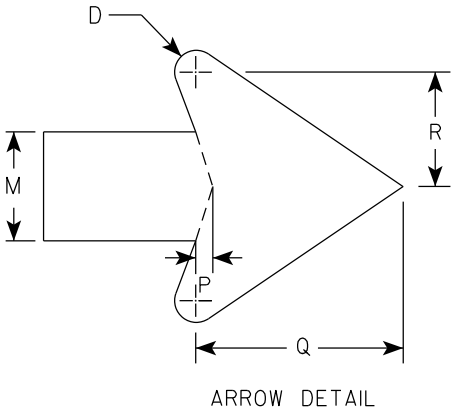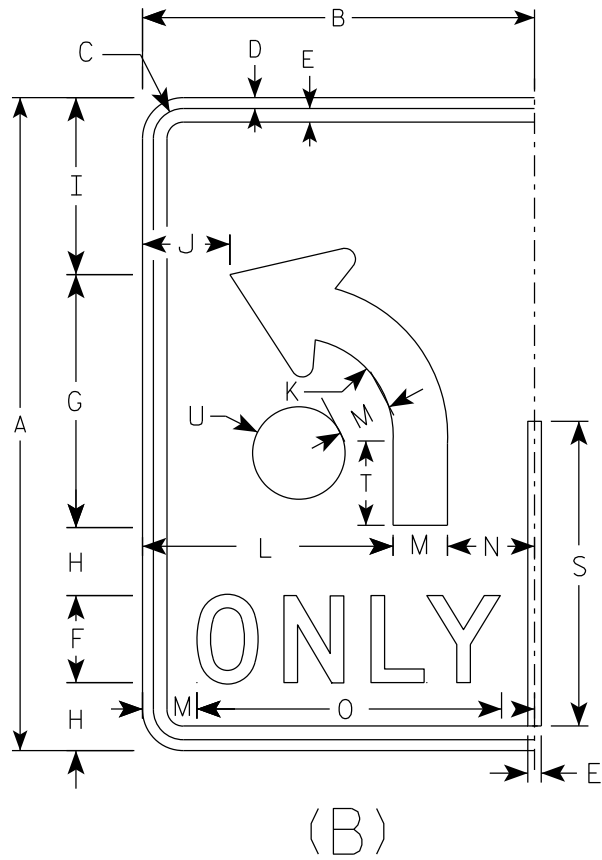

SIZE	A	B	C	D	E	F	G	H	I	J	K	L	M	N	O	P	Q	R	S	T	U	V	W	X	Y	Z	Area sq. ft.
1																											
2S	30	18	1 3⁄8	1⁄2	5⁄8	4	11 5⁄8	3 1⁄8	8 1⁄8	4	4 1⁄2	11 1⁄2	2 1⁄2	4	14	3⁄8	4 3⁄4	2 5⁄8	14	3 7⁄8	2 1⁄8						3.75
2M	30	18	1 3⁄8	1⁄2	5⁄8	4	11 5⁄8	3 1⁄8	8 1⁄8	4	4 1⁄2	11 1⁄2	2 1⁄2	4	14	3⁄8	4 3⁄4	2 5⁄8	14	3 7⁄8	2 1⁄8						3.75
3	36	24	1 3⁄8	1⁄2	5⁄8	5	14	3 1⁄2	9 3⁄4	6	5 3⁄8	15	3	6	17 5⁄8	1⁄2	5 3⁄4	3 1⁄8	16 3⁄4	4 5⁄8	2 1⁄2						6.0
4	48	30	2 1⁄4	3⁄4	1	6	18 5⁄8	5 1⁄8	13 1⁄8	6 1⁄8	7 1⁄4	18	4	8	21 3⁄4	5⁄8	7 5⁄8	4 1⁄4	22 3⁄8	6 1⁄4	3 3⁄8						10.0
5	48	30	2 1⁄4	3⁄4	1	6	18 5⁄8	5 1⁄8	13 1⁄8	6 1⁄8	7 1⁄4	18	4	8	21 3⁄4	5⁄8	7 5⁄8	4 1⁄4	22 3⁄8	6 1⁄4	3 3⁄8						10.0

STANDARD SIGN

R3-8 (B) Arrow

WISCONSIN DEPT OF TRANSPORTATION

APPROVED *Matthew R. Rauch*

for State Traffic Engineer





DATE 5/21/19

PLATE NO. R3-8.1

7

NOTES

1. Sign is Type II - Type H Reflective
2. Color:
Background - White
Message - Black
3. Message Series - None

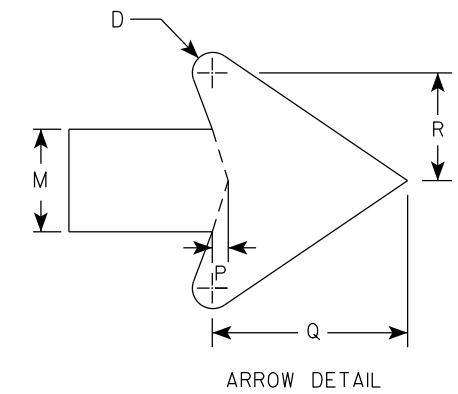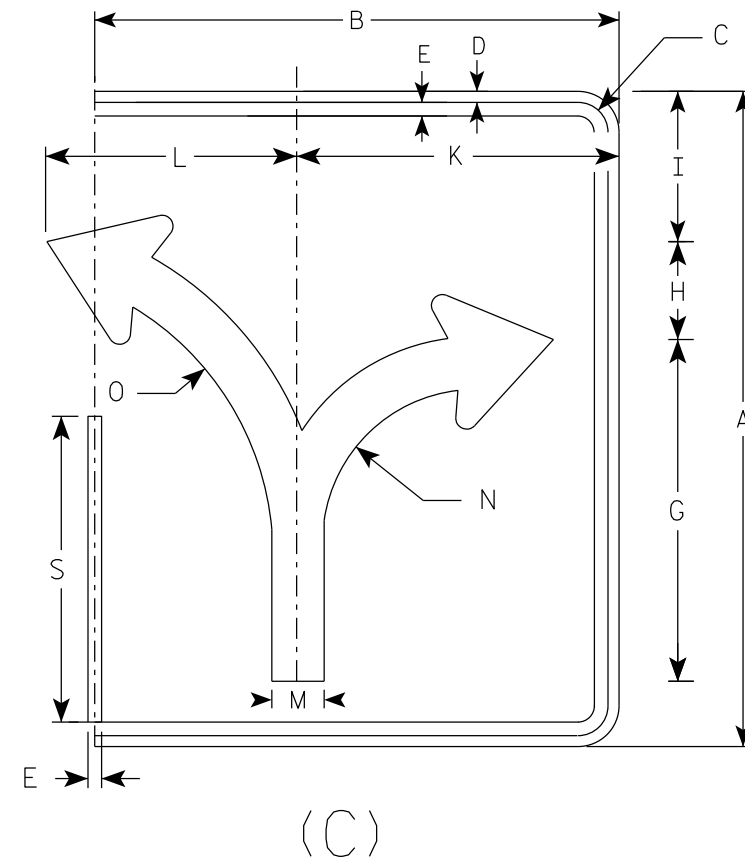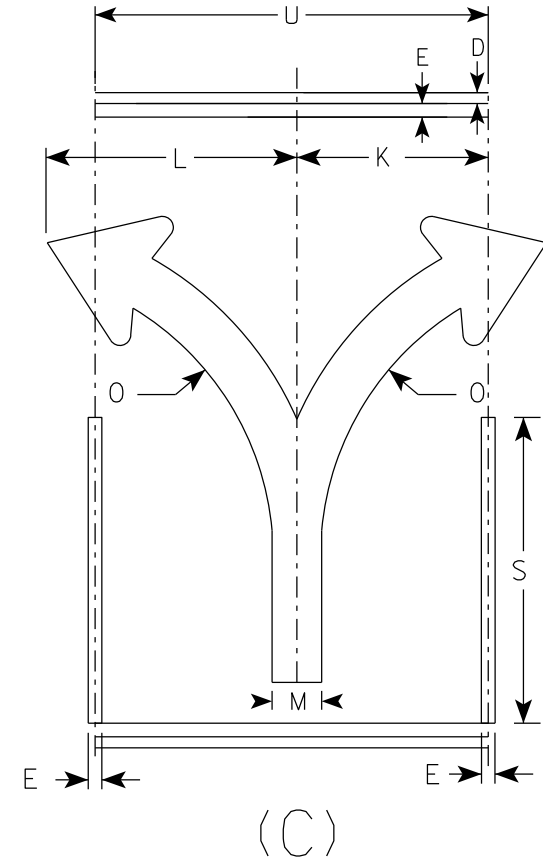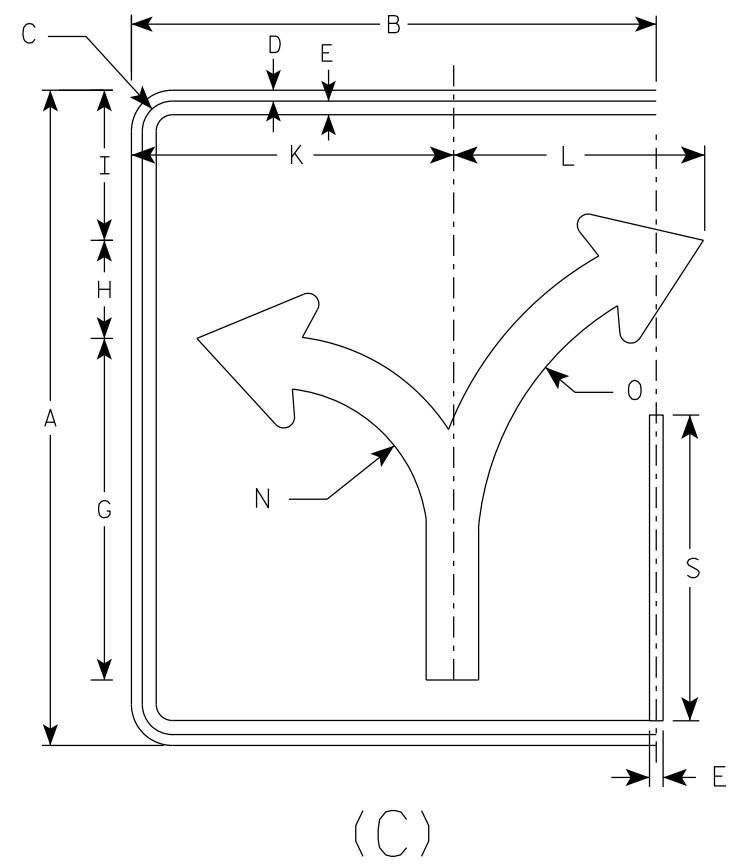

7

																												ENDS	MIDDLE
SIZE	A	B	C	D	E	F	G	H	I	J	K	L	M	N	O	P	Q	R	S	T	U	V	W	X	Y	Z	Area sq. ft.	Area sq. ft.	
1																													
2S	30	24	1 3⁄8	1⁄2	5⁄8		15 5⁄8	4 1⁄2	6 7⁄8		14 3⁄4	11 1⁄2	2 3⁄8	7	13 1⁄4	3⁄8	4 1⁄2	2 1⁄2	14		18						5.0	3.75	
2M	30	24	1 3⁄8	1⁄2	5⁄8		15 5⁄8	4 1⁄2	6 7⁄8		14 3⁄4	11 1⁄2	2 3⁄8	7	13 1⁄4	3⁄8	4 1⁄2	2 1⁄2	14		18						5.0	3.75	
3	36	30	1 3⁄8	1⁄2	5⁄8		18 3⁄4	5 1⁄2	8 1⁄4		17 1⁄4	17 1⁄4	2 7⁄8	8 3⁄8	16	1⁄2	5 1⁄2	3	16 3⁄4		24						7.5	6.0	
4	48	36	2 1⁄4	3⁄4	1		24 7⁄8	7 1⁄4	11		23 1⁄8	18	3 3⁄4	11 1⁄8	21 1⁄4	5⁄8	7 1⁄8	4	22 3⁄8		30						12.0	10.0	
5	48	36	2 1⁄4	3⁄4	1		24 7⁄8	7 1⁄4	11		23 1⁄8	18	3 3⁄4	11 1⁄8	21 1⁄4	5⁄8	7 1⁄8	4	22 3⁄8		30						12.0	10.0	

PROJECT NO:

HWY:

COUNTY:

SHEET NO: 158

E

STANDARD SIGN
R3-8 (C) Arrow

WISCONSIN DEPT OF TRANSPORTATION





APPROVED *Matthew R. Rauch*
for State Traffic Engineer

DATE 5/21/19 PLATE NO. R3-8.1

7

NOTES

- 1. Sign is Type II - Type H Reflective
- 2. Color:
Background - White
Message - Black
- 3. Message Series - None

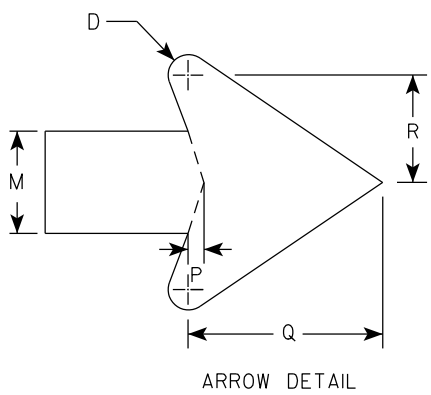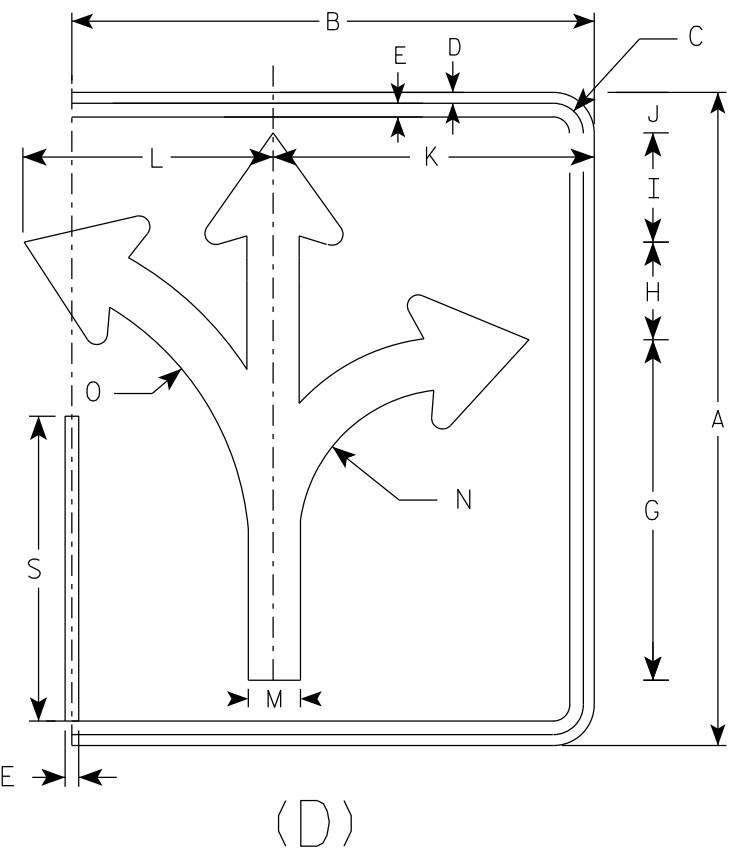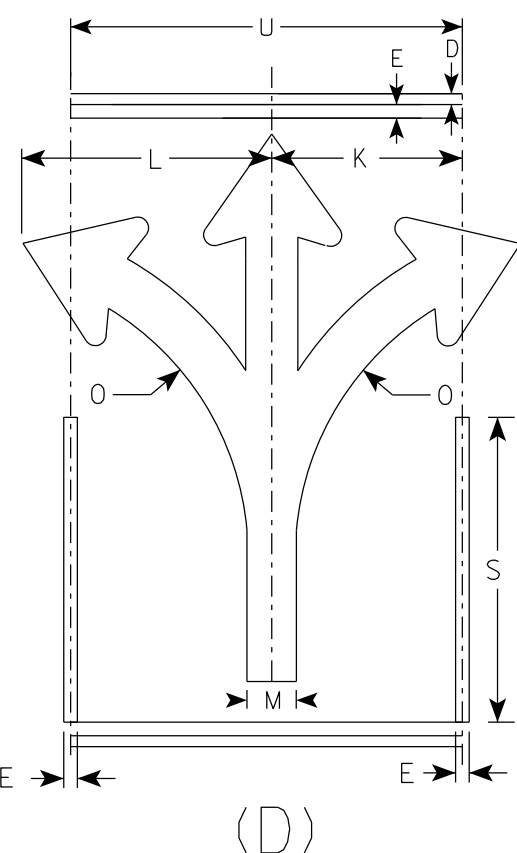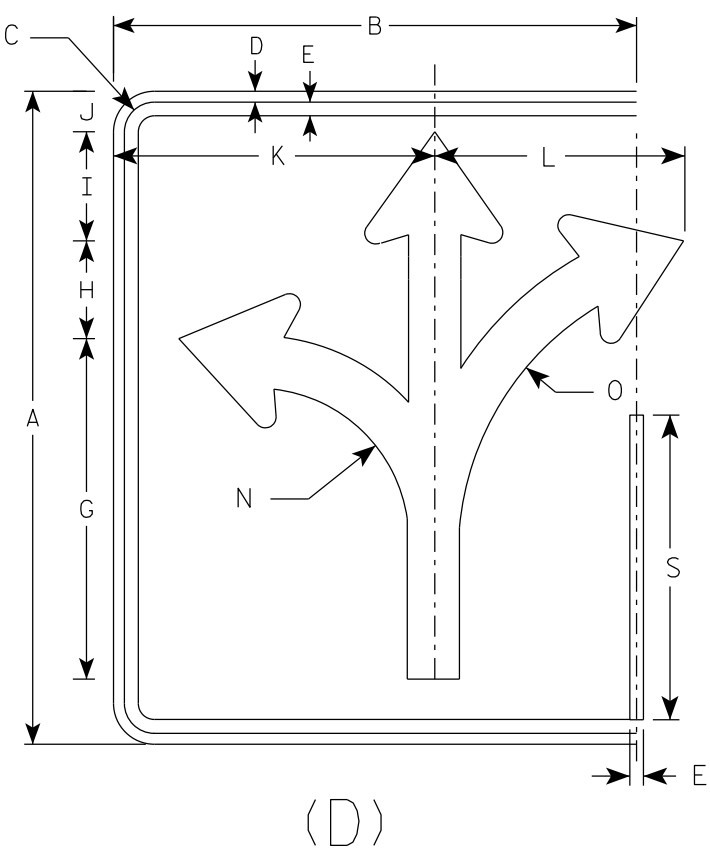

7

																											ENDS	MIDDLE
SIZE	A	B	C	D	E	F	G	H	I	J	K	L	M	N	O	P	Q	R	S	T	U	V	W	X	Y	Z	Area sq. ft.	Area sq. ft.
1																												
2S	30	24	1 3⁄8	1⁄2	5⁄8		15 5⁄8	4 1⁄2	5	1 7⁄8	14 3⁄4	11 1⁄2	2 3⁄8	7	13 1⁄4	3⁄8	4 1⁄2	2 1⁄2	14		18						5.0	3.75
2M	30	24	1 3⁄8	1⁄2	5⁄8		15 5⁄8	4 1⁄2	5	1 7⁄8	14 3⁄4	11 1⁄2	2 3⁄8	7	13 1⁄4	3⁄8	4 1⁄2	2 1⁄2	14		18						5.0	3.75
3	36	30	1 3⁄8	1⁄2	5⁄8		18 3⁄4	5 1⁄2	6	2 1⁄4	17 1⁄4	17 1⁄4	2 7⁄8	8 3⁄8	16	1⁄2	5 1⁄2	3	16 3⁄4		24						7.5	6.0
4	48	36	2 1⁄4	3⁄4	1		24 7⁄8	7 1⁄4	7 7⁄8	3 1⁄8	23 1⁄8	18	3 3⁄4	11 1⁄8	21 1⁄4	5⁄8	7 1⁄8	4	22 3⁄8		30						12.0	10.0
5	48	36	2 1⁄4	3⁄4	1		24 7⁄8	7 1⁄4	7 7⁄8	3 1⁄8	23 1⁄8	18	3 3⁄4	11 1⁄8	21 1⁄4	5⁄8	7 1⁄8	4	22 3⁄8		30						12.0	10.0

PROJECT NO:

HWY:

COUNTY:

SHEET NO: 159

E

FILE NAME : C:\CAEfiles\Projects\stdplate_R38.dgn

PLOT DATE : 21-MAY 2019 4:38

PLOT BY : mscj9h

PLOT NAME :

PLOT SCALE : \$\$.....plotscale.....\$\$WISDOT/CADDs SHEET 42

STANDARD SIGN
R3-8 (D) Arrow



WISCONSIN DEPT OF TRANSPORTATION

APPROVED *Matthew R. Rauch*
for State Traffic Engineer

DATE 5/21/19 PLATE NO. R3-8.1

NOTES

- 1. Sign is Type II - Type H Reflective
- 2. Color:
Background - White
Message - Black
- 3. Message Series - None

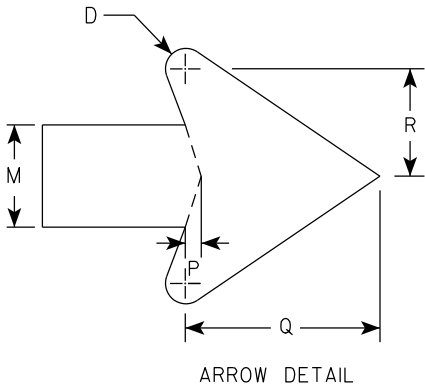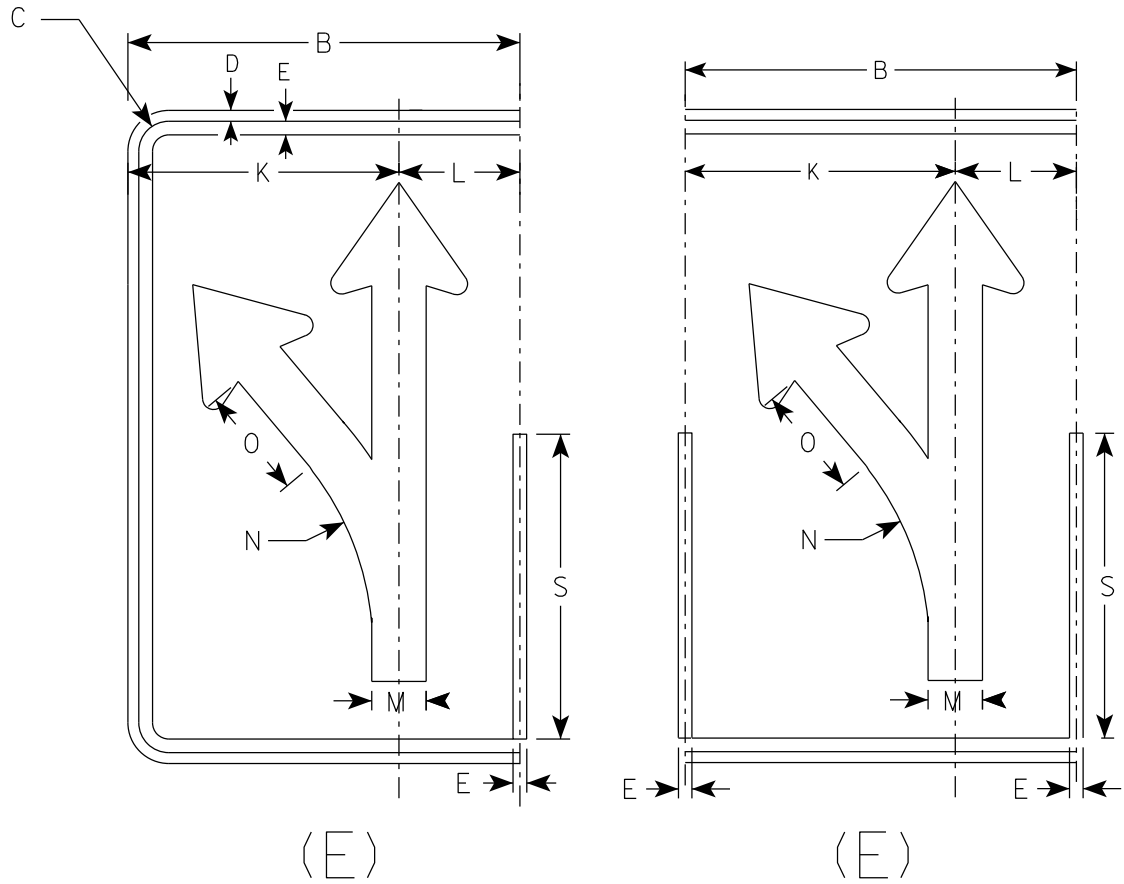

SIZE	A	B	C	D	E	F	G	H	I	J	K	L	M	N	O	P	Q	R	S	T	U	V	W	X	Y	Z	Area sq. ft.
1																											
2S	30	18	1 3⁄8	1⁄2	5⁄8		18 1⁄4	4 3⁄4	3 1⁄4	3	12 1⁄2	5 1⁄2	2 1⁄2	13 1⁄4	5 1⁄8	3⁄8	4 3⁄4	2 5⁄8	14								3.75
2M	30	18	1 3⁄8	1⁄2	5⁄8		18 1⁄4	4 3⁄4	3 1⁄4	3	12 1⁄2	5 1⁄2	2 1⁄2	13 1⁄4	5 1⁄8	3⁄8	4 3⁄4	2 5⁄8	14								3.75
3	36	24	1 3⁄8	1⁄2	5⁄8		21 7⁄8	5 5⁄8	4	4 7⁄8	16 1⁄8	7 3⁄4	3	15 7⁄8	6 1⁄8	1⁄2	5 3⁄4	3 1⁄8	16 3⁄4								6.0
4	48	30	2 1⁄4	3⁄4	1		29 1⁄8	7 1⁄2	5 1⁄4	5 3⁄8	20 1⁄2	9 1⁄2	4	21 1⁄4	8 1⁄4	5⁄8	7 5⁄8	4 1⁄4	22 3⁄8								10.0
5	48	30	2 1⁄4	3⁄4	1		29 1⁄8	7 1⁄2	5 1⁄4	5 3⁄8	20 1⁄2	9 1⁄2	4	21 1⁄4	8 1⁄4	5⁄8	7 5⁄8	4 1⁄4	22 3⁄8								10.0

PROJECT NO:

HWY:

COUNTY:

SHEET NO: 160

E

STANDARD SIGN
R3-8 (E) Arrow

WISCONSIN DEPT OF TRANSPORTATION

APPROVED *Matthew R. Rauch*
for State Traffic Engineer




DATE 5/21/19 PLATE NO. R3-8.1

NOTES

1. Sign is Type II - Type H Reflective
2. Color:

Background - White

Message - Black
3. Message Series - None

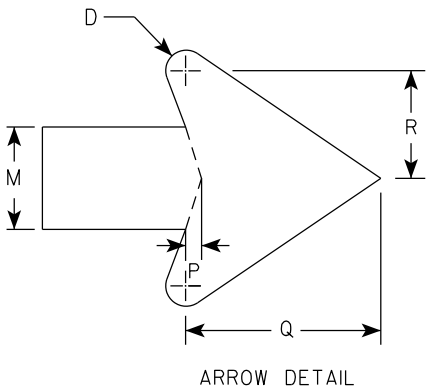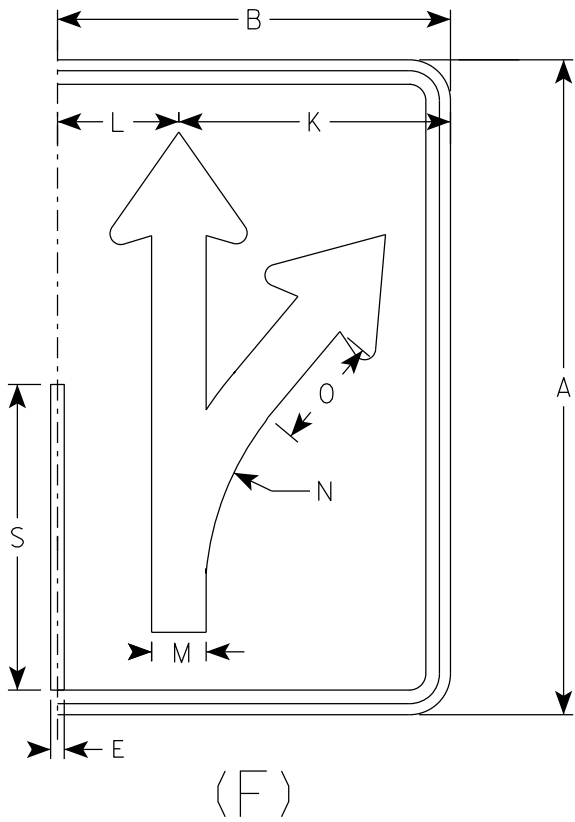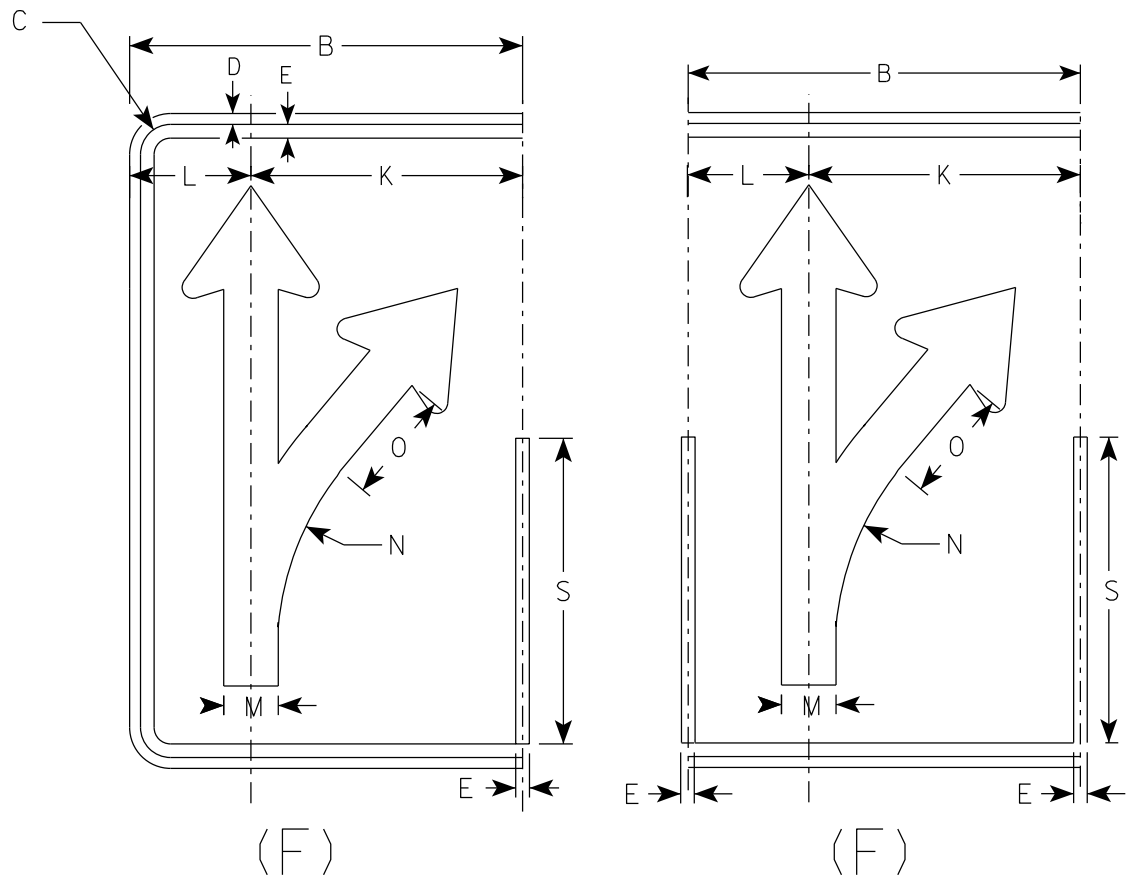

SIZE	A	B	C	D	E	F	G	H	I	J	K	L	M	N	O	P	Q	R	S	T	U	V	W	X	Y	Z	Area sq. ft.
1																											
2S	30	18	1 3⁄8	1⁄2	5⁄8		18 1⁄4	4 3⁄4	3 1⁄4	3	12 1⁄2	5 1⁄2	2 1⁄2	13 1⁄4	5 1⁄8	3⁄8	4 3⁄4	2 5⁄8	14								3.75
2M	30	18	1 3⁄8	1⁄2	5⁄8		18 1⁄4	4 3⁄4	3 1⁄4	3	12 1⁄2	5 1⁄2	2 1⁄2	13 1⁄4	5 1⁄8	3⁄8	4 3⁄4	2 5⁄8	14								3.75
3	36	24	1 3⁄8	1⁄2	5⁄8		21 7⁄8	5 5⁄8	4	4 7⁄8	16 1⁄8	7 3⁄4	3	15 7⁄8	6 1⁄8	1⁄2	5 3⁄4	3 1⁄8	16 3⁄4								6.0
4	48	30	2 1⁄4	3⁄4	1		29 1⁄8	7 1⁄2	5 1⁄4	5 3⁄8	20 1⁄2	9 1⁄2	4	21 1⁄4	8 1⁄4	5⁄8	7 5⁄8	4 1⁄4	22 3⁄8								10.0
5	48	30	2 1⁄4	3⁄4	1		29 1⁄8	7 1⁄2	5 1⁄4	5 3⁄8	20 1⁄2	9 1⁄2	4	21 1⁄4	8 1⁄4	5⁄8	7 5⁄8	4 1⁄4	22 3⁄8								10.0

PROJECT NO:

HWY:



COUNTY:

SHEET NO: 161

E

NOTES

- 1. Sign is Type II - Type H Reflective
- 2. Color:
Background - White
Message - Black
- 3. Message Series - None

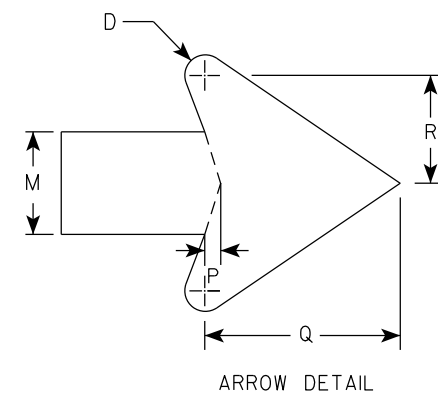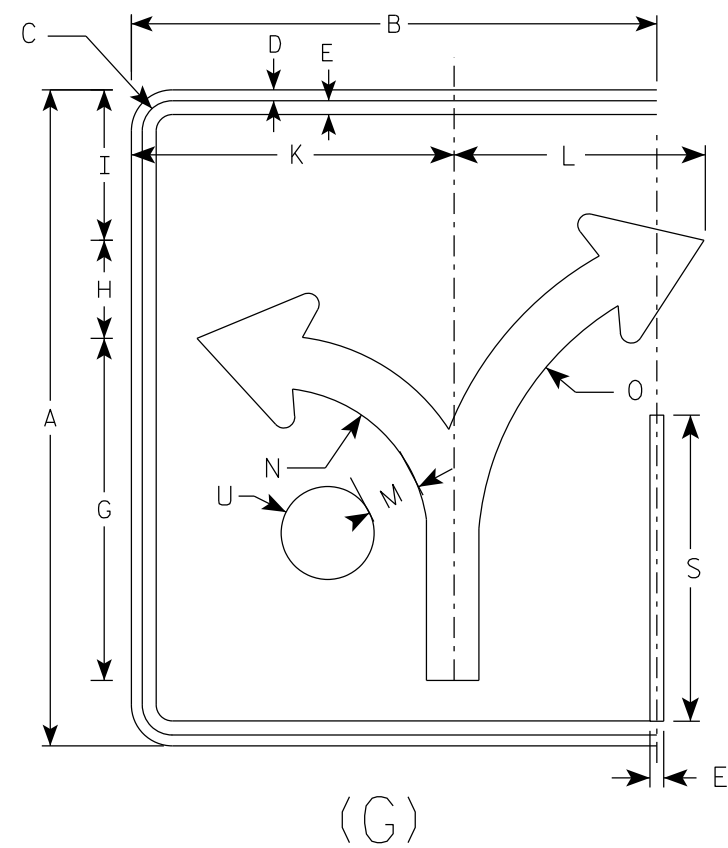

SIZE	A	B	C	D	E	F	G	H	I	J	K	L	M	N	O	P	Q	R	S	T	U	V	W	X	Y	Z	Area sq. ft.
1																											
2S	30	24	1 3⁄8	½	5⁄8		15 5⁄8	4 ½	6 7⁄8		14 ¾	11 ½	2 3⁄8	7	13 ¼	3⁄8	4 ½	2 ½	14		2 ⅛						5.0
2M	30	24	1 3⁄8	½	5⁄8		15 5⁄8	4 ½	6 7⁄8		14 ¾	11 ½	2 3⁄8	7	13 ¼	3⁄8	4 ½	2 ½	14		2 ⅛						5.0
3	36	30	1 3⁄8	½	5⁄8		18 ¾	5 ½	8 ¼		17 ¼	17 ¼	2 7⁄8	8 3⁄8	16	½	5 ½	3	16 ¾		2 ½						7.5
4	48	36	2 ¼	¾	1		24 7⁄8	7 ¼	11		23 ⅛	18	3 ¾	11 ⅛	21 ¼	5⁄8	7 ⅛	4	22 3⁄8		3 3⁄8						12.0
5	48	36	2 ¼	¾	1		24 7⁄8	7 ¼	11		23 ⅛	18	3 ¾	11 ⅛	21 ¼	5⁄8	7 ⅛	4	22 3⁄8		3 3⁄8						12.0

PROJECT NO:

HWY:

COUNTY:

SHEET NO: 162

E

STANDARD SIGN
R3-8 (G) Arrow



WISCONSIN DEPT OF TRANSPORTATION

APPROVED *Matthew R. Rauch*
for State Traffic Engineer

DATE 5/21/19 PLATE NO. R3-8.1

NOTES

- 1. Sign is Type II - Type H Reflective
- 2. Color:
Background - White
Message - Black
- 3. Message Series - None

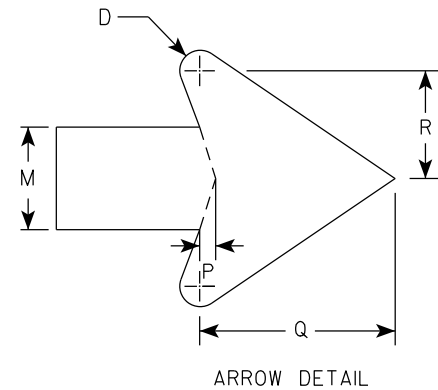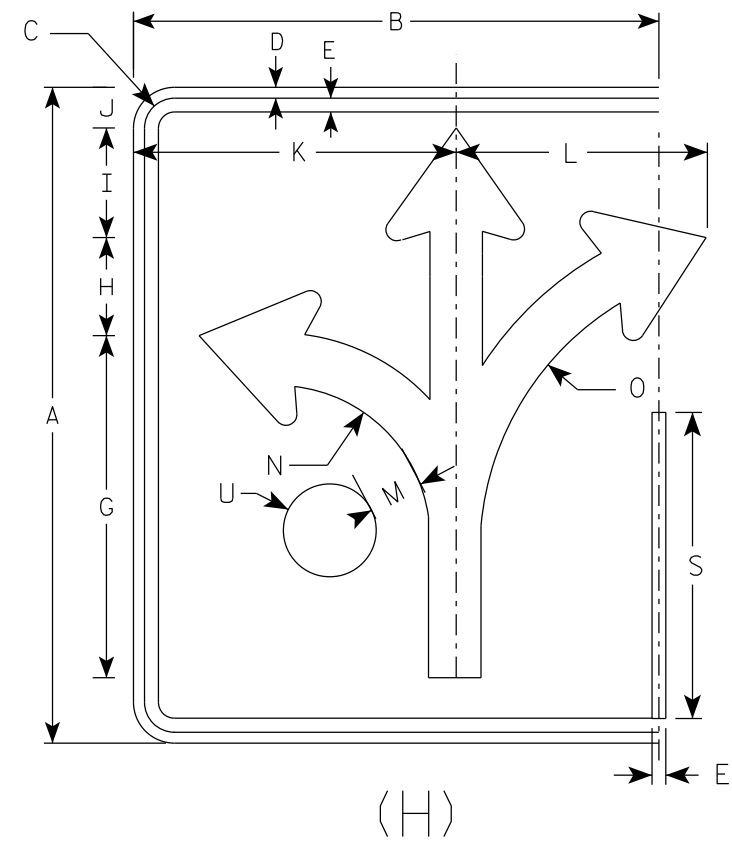

SIZE	A	B	C	D	E	F	G	H	I	J	K	L	M	N	O	P	Q	R	S	T	U	V	W	X	Y	Z	Area sq. ft.
1																											
2S	30	24	1 3⁄8	½	5⁄8		15 5⁄8	4 ½	5	1 7⁄8	14 ¾	11 ½	2 3⁄8	7	13 ¼	3⁄8	4 ½	2 ½	14		2 ⅛						5.0
2M	30	24	1 3⁄8	½	5⁄8		15 5⁄8	4 ½	5	1 7⁄8	14 ¾	11 ½	2 3⁄8	7	13 ¼	3⁄8	4 ½	2 ½	14		2 ⅛						5.0
3	36	30	1 3⁄8	½	5⁄8		18 ¾	5 ½	6	3 ⅛	17 ¼	17 ¼	2 7⁄8	8 3⁄8	16	½	5 ½	3	16 ¾		2 ½						7.5
4	48	36	2 ¼	¾	1		24 7⁄8	7 ¼	7 7⁄8	3 ⅛	23 ⅛	18	3 ¾	11 ⅛	21 ¼	5⁄8	7 ⅛	4	22 3⁄8		3 3⁄8						12.0
5	48	36	2 ¼	¾	1		24 7⁄8	7 ¼	7 7⁄8	3 ⅛	23 ⅛	18	3 ¾	11 ⅛	21 ¼	5⁄8	7 ⅛	4	22 3⁄8		3 3⁄8						12.0

STANDARD SIGN
R3-8 (H) Arrow

WISCONSIN DEPT OF TRANSPORTATION

APPROVED *Matthew R. Rauch*
For State Traffic Engineer


DATE 5/21/19 PLATE NO. R3-8.1

NOTES


1. Sign is Type II - Type H Reflective
2. Color:

Background - White

Message - Black
3. Message Series - None

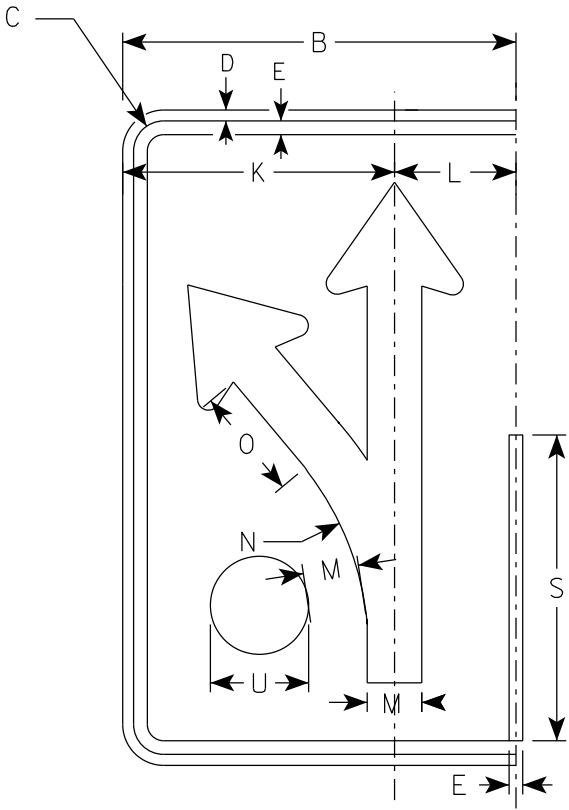

(I)

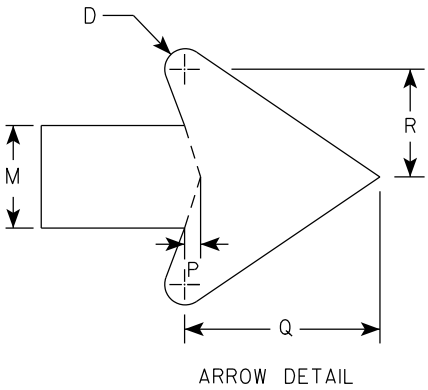

SIZE	A	B	C	D	E	F	G	H	I	J	K	L	M	N	O	P	Q	R	S	T	U	V	W	X	Y	Z	Area sq. ft.
1																											
2S	30	18	1 3⁄8	1⁄2	5⁄8		18 1⁄4	4 3⁄4	3 1⁄4	3	12 1⁄2	5 1⁄2	2 1⁄2	13 1⁄4	5 1⁄8	3⁄8	4 3⁄4	2 5⁄8	14		2 1⁄8						3.75
2M	30	18	1 3⁄8	1⁄2	5⁄8		18 1⁄4	4 3⁄4	3 1⁄4	3	12 1⁄2	5 1⁄2	2 1⁄2	13 1⁄4	5 1⁄8	3⁄8	4 3⁄4	2 5⁄8	14		2 1⁄8						3.75
3	36	24	1 3⁄8	1⁄2	5⁄8		21 7⁄8	5 5⁄8	4	4 7⁄8	16 1⁄8	7 3⁄4	3	15 7⁄8	6 1⁄8	1⁄2	5 3⁄4	3 1⁄8	16 3⁄4		2 1⁄2						6.0
4	48	30	2 1⁄4	3⁄4	1		29 1⁄8	7 1⁄2	5 1⁄4	5 3⁄8	20 1⁄2	9 1⁄2	4	21 1⁄4	8 1⁄4	5⁄8	7 5⁄8	4 1⁄4	22 3⁄8		3 3⁄8						10.0
5	48	30	2 1⁄4	3⁄4	1		29 1⁄8	7 1⁄2	5 1⁄4	5 3⁄8	20 1⁄2	9 1⁄2	4	21 1⁄4	8 1⁄4	5⁄8	7 5⁄8	4 1⁄4	22 3⁄8		3 3⁄8						10.0

PROJECT NO:

HWY:

COUNTY:

SHEET NO: 164

E

STANDARD SIGN

R3-8 (I) Arrow

WISCONSIN DEPT OF TRANSPORTATION



APPROVED *Matthew R. Rauch*

for State Traffic Engineer

DATE 5/21/19 PLATE NO. R3-8.1

NOTES

- 1. Sign is Type II - Type H Reflective
- 2. Color:
Background - White
Message - Black
- 3. Message Series - D

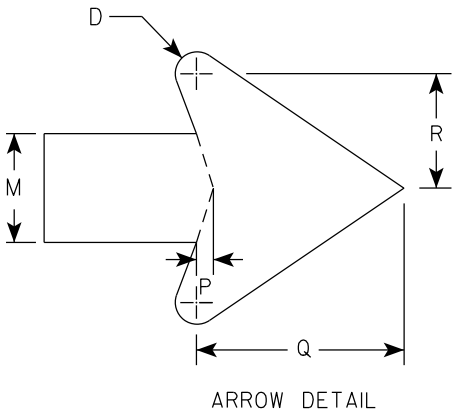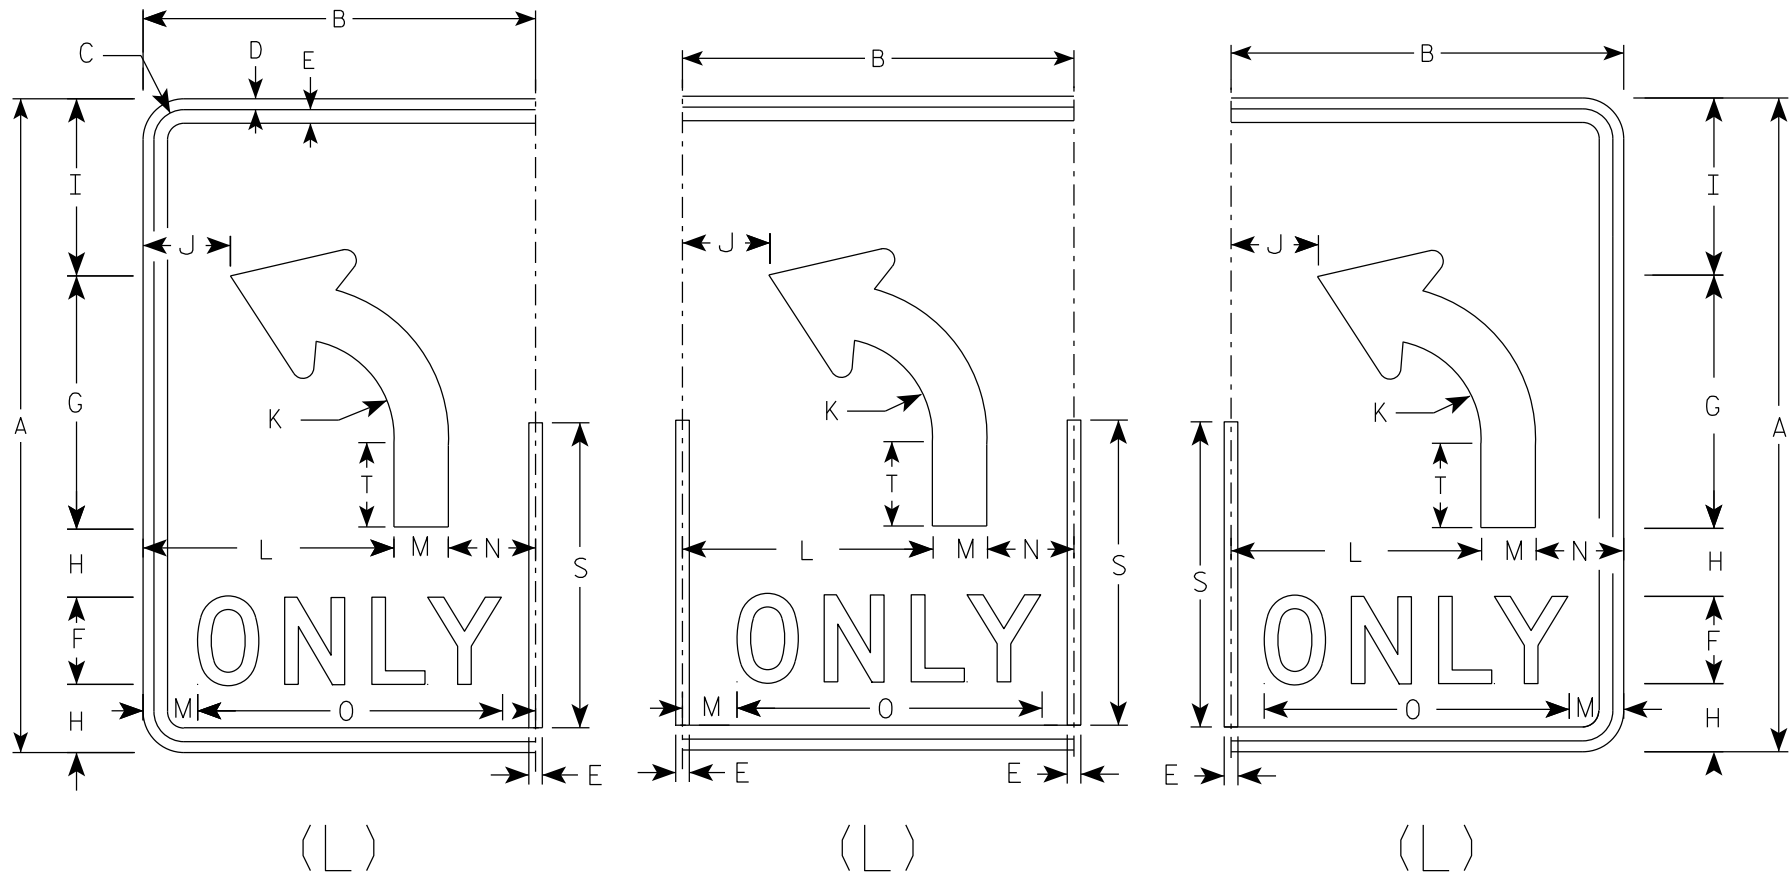

SIZE	A	B	C	D	E	F	G	H	I	J	K	L	M	N	O	P	Q	R	S	T	U	V	W	X	Y	Z	Area sq. ft.
1																											
2S	30	18	1 3⁄8	1⁄2	5⁄8	4	11 5⁄8	3 1⁄8	8 1⁄8	4	4 1⁄2	11 1⁄2	2 1⁄2	4	14	3⁄8	4 3⁄4	2 5⁄8	14	3 7⁄8							3.75
2M	30	18	1 3⁄8	1⁄2	5⁄8	4	11 5⁄8	3 1⁄8	8 1⁄8	4	4 1⁄2	11 1⁄2	2 1⁄2	4	14	3⁄8	4 3⁄4	2 5⁄8	14	3 7⁄8							3.75
3	36	24	1 3⁄8	1⁄2	5⁄8	5	14	3 1⁄2	9 3⁄4		5 3⁄8	15	3	6	17 5⁄8	1⁄2	5 3⁄4	3 1⁄8	16 3⁄4	4 5⁄8							6.0
4	48	30	2 1⁄4	3⁄4	1	6	18 5⁄8	5 1⁄8	13 1⁄8	6 1⁄8	7 1⁄4	18	4	8	21 3⁄4	5⁄8	7 5⁄8	4 1⁄4	22 3⁄8	6 1⁄4							10.0
5	48	30	2 1⁄4	3⁄4	1	6	18 5⁄8	5 1⁄8	13 1⁄8	6 1⁄8	7 1⁄4	18	4	8	21 3⁄4	5⁄8	7 5⁄8	4 1⁄4	22 3⁄8	6 1⁄4							10.0

STANDARD SIGN

R3-8 (L) Arrow

WISCONSIN DEPT OF TRANSPORTATION

APPROVED *Matthew R. Rauch*




for State Traffic Engineer

DATE 5/21/19

PLATE NO. R3-8.1

NOTES

- 1. Sign is Type II - Type H Reflective
- 2. Color:
Background - White
Message - Black
- 3. Message Series - D

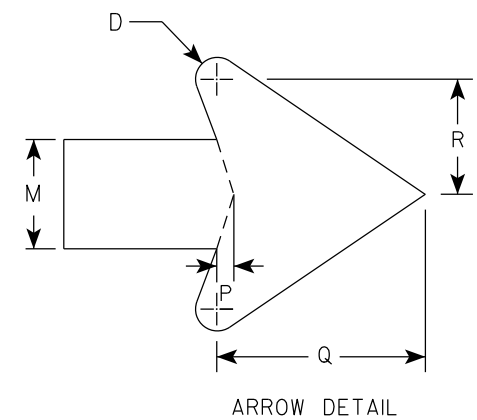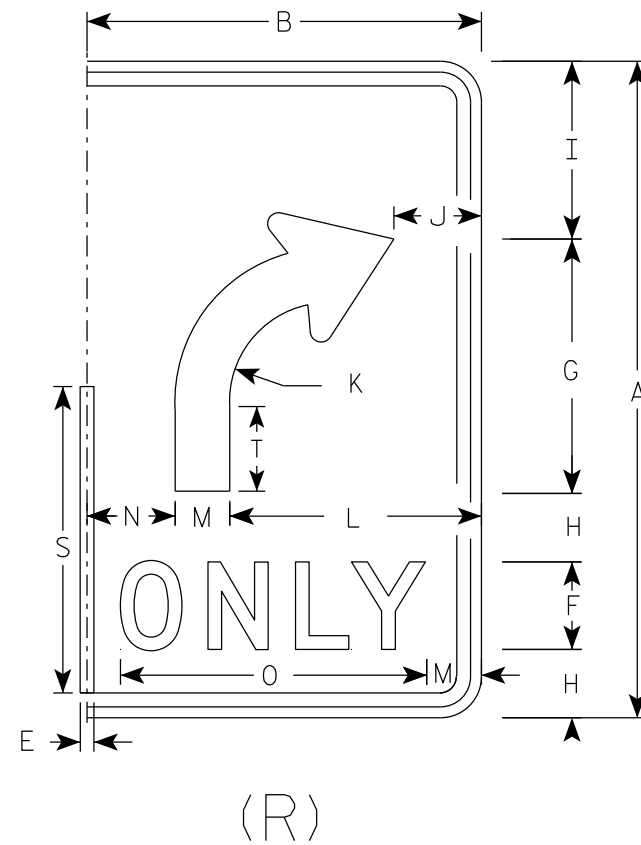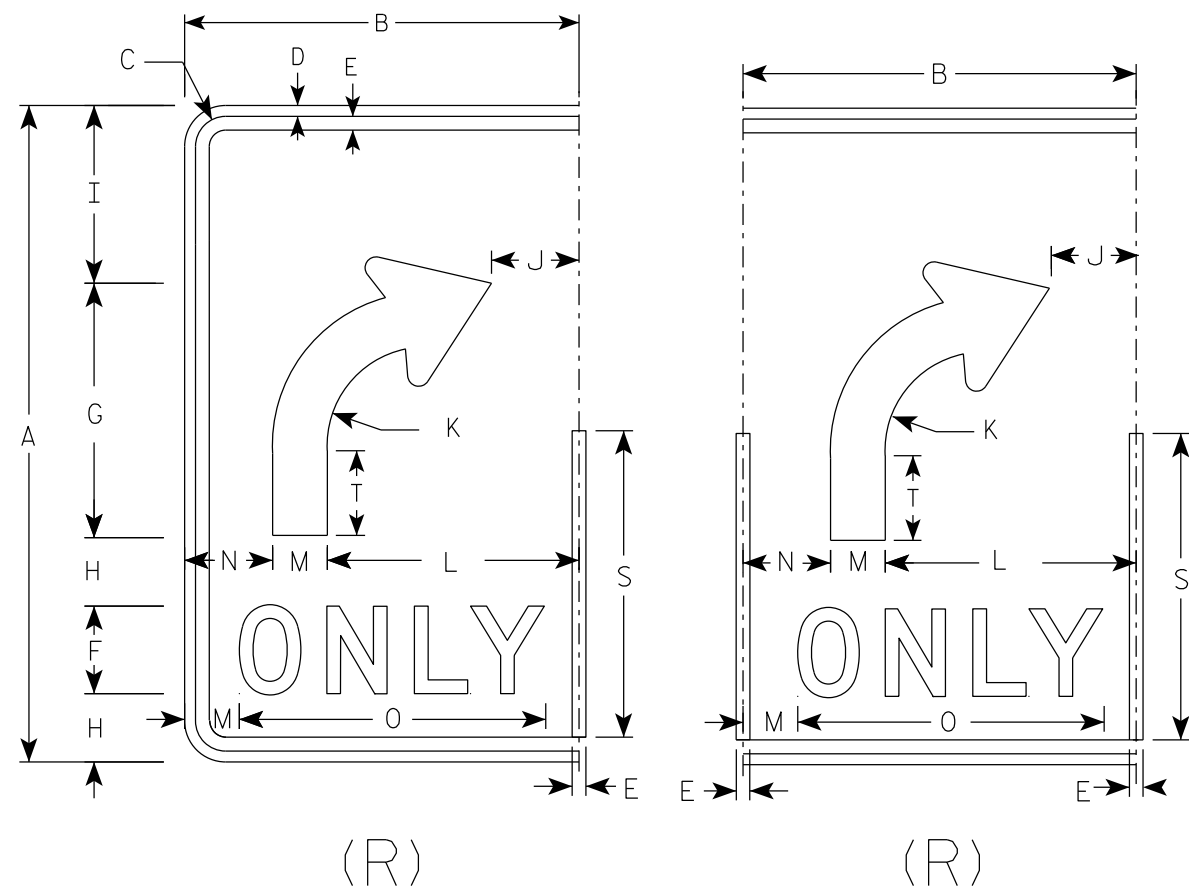

SIZE	A	B	C	D	E	F	G	H	I	J	K	L	M	N	O	P	Q	R	S	T	U	V	W	X	Y	Z	Area sq. ft.
1																											
2S	30	18	1 3⁄8	1⁄2	5⁄8	4	11 5⁄8	3 1⁄8	8 1⁄8	4	4 1⁄2	11 1⁄2	2 1⁄2	4	14	3⁄8	4 3⁄4	2 5⁄8	14	3 7⁄8							3.75
2M	30	18	1 3⁄8	1⁄2	5⁄8	4	11 5⁄8	3 1⁄8	8 1⁄8	4	4 1⁄2	11 1⁄2	2 1⁄2	4	14	3⁄8	4 3⁄4	2 5⁄8	14	3 7⁄8							3.75
3	36	24	1 3⁄8	1⁄2	5⁄8	5	14	3 1⁄2	9 3⁄4	6	5 3⁄8	15	3	6	17 5⁄8	1⁄2	5 3⁄4	3 1⁄8	16 3⁄4	4 5⁄8							6.0
4	48	30	2 1⁄4	3⁄4	1	6	18 5⁄8	5 1⁄8	13 1⁄8	6 1⁄8	7 1⁄4	18	4	8	21 3⁄4	5⁄8	7 5⁄8	4 1⁄4	22 3⁄8	6 1⁄4							10.0
5	48	30	2 1⁄4	3⁄4	1	6	18 5⁄8	5 1⁄8	13 1⁄8	6 1⁄8	7 1⁄4	18	4	8	21 3⁄4	5⁄8	7 5⁄8	4 1⁄4	22 3⁄8	6 1⁄4							10.0

STANDARD SIGN

R3-8 (R) Arrow



WISCONSIN DEPT OF TRANSPORTATION

APPROVED *Matthew R. Rauch*
for State Traffic Engineer

DATE 5/21/19 PLATE NO. R3-8.1

NOTES

- 1. Sign is Type II - Type H Reflective
- 2. Color:
Background - White
Message - Black
- 3. Message Series - None

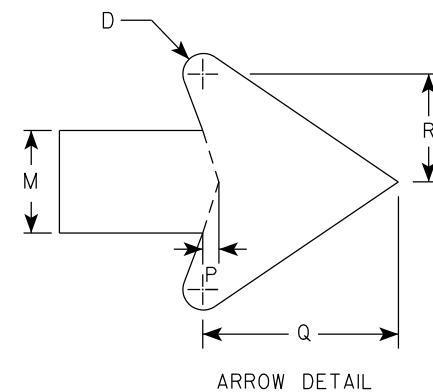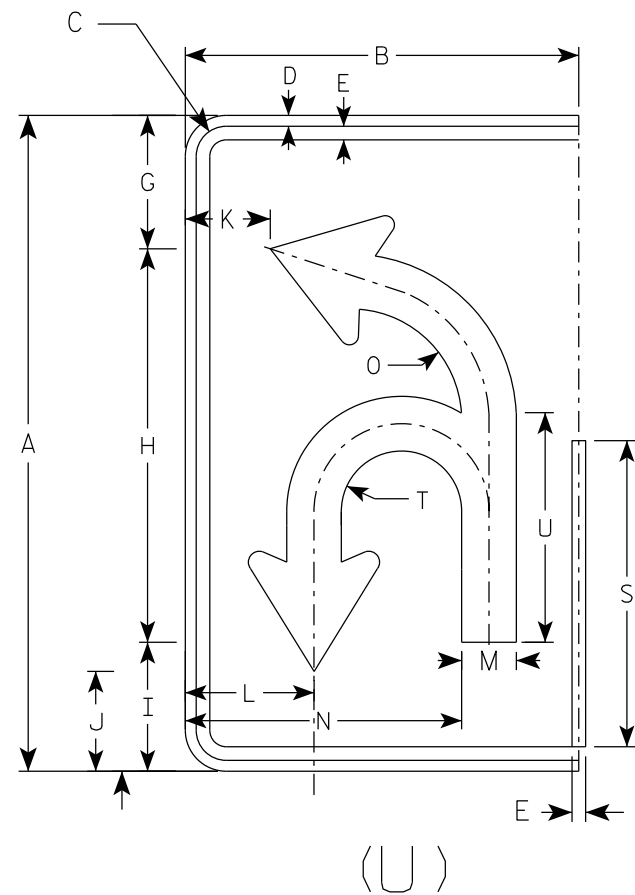


SIZE	A	B	C	D	E	F	G	H	I	J	K	L	M	N	O	P	Q	R	S	T	U	V	W	X	Y	Z	Area sq. ft.
1																											
2S	30	18	1 3⁄8	½	5⁄8		6 1⁄8	18	5 7⁄8	4 5⁄8	3 7⁄8	5 7⁄8	2 ½	12 5⁄8	5 1⁄8	3⁄8	4 ¾	2 5⁄8	14	2 ¾	10 ½						3.75
2M	30	18	1 3⁄8	½	5⁄8		6 1⁄8	18	5 7⁄8	4 5⁄8	3 7⁄8	5 7⁄8	2 ½	12 5⁄8	5 1⁄8	3⁄8	4 ¾	2 5⁄8	14	2 ¾	10 ½						3.75
3	36	24	1 3⁄8	½	5⁄8		21 7⁄8	21 5⁄8	7 1⁄8	5 ½	5 7⁄8	8 ¼	3	16 3⁄8	6 1⁄8	½	5 ¾	3 1⁄8	16 ¾	3 ¼	12 5⁄8						6.0
4	48	30	2 ¼	¾	1		29 1⁄8	28 ¾	9 3⁄8	7 ¼	6 7⁄8	10	4	20 7⁄8	8 1⁄8	5⁄8	7 5⁄8	4 ¼	22 3⁄8	4 3⁄8	16 ¾						10.0
5	48	30	2 ¼	¾	1		29 1⁄8	28 ¾	9 3⁄8	7 ¼	6 7⁄8	10	4	20 7⁄8	8 1⁄8	5⁄8	7 5⁄8	4 ¼	22 3⁄8	4 3⁄8	16 ¾						10.0

STANDARD SIGN
R3-8 (U) Arrow

WISCONSIN DEPT OF TRANSPORTATION

APPROVED *Matthew R. Rauch*
for State Traffic Engineer

DATE 5/21/19 PLATE NO. R3-8.1

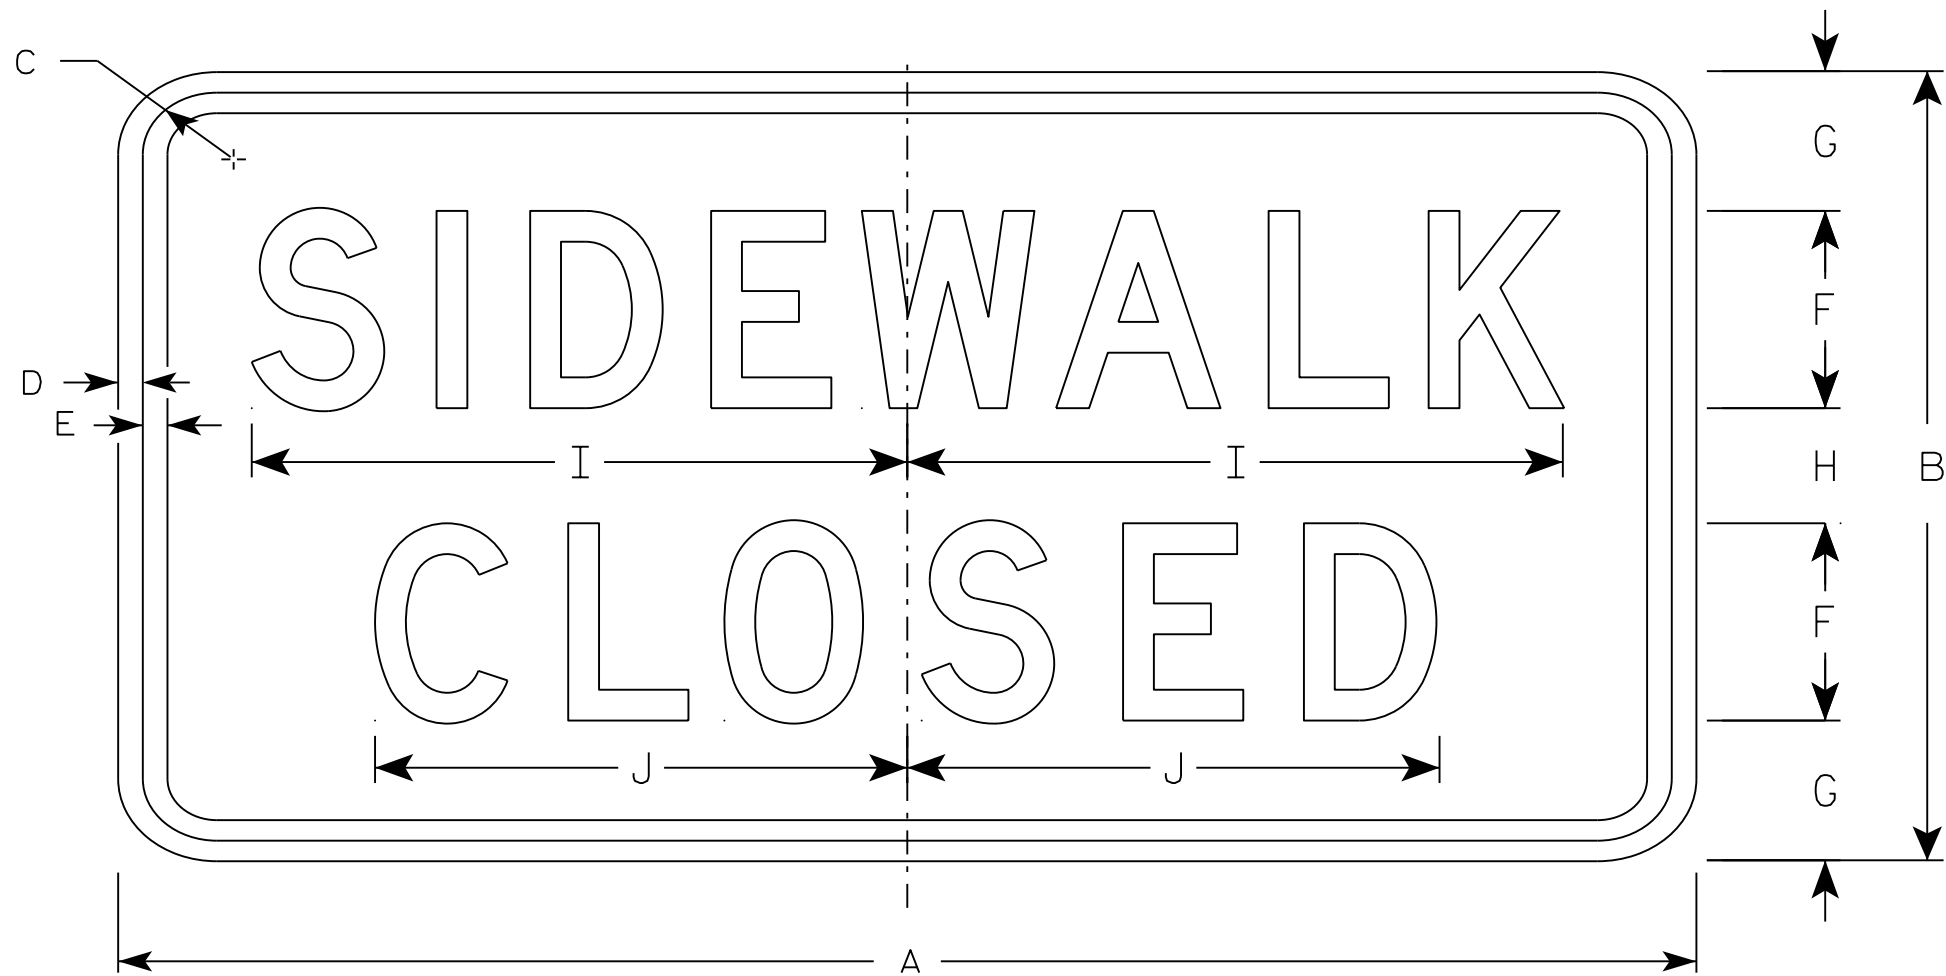

R9-9

NOTES

- 1. Sign is Type II - Type H Reflective - reference WIS DOT Standard Specification for HIGHWAY and STRUCTURE CONSTRUCTION latest edition.
- 2. Color:
Background - White
Message - Black
- 3. Message Series - C
- 4. Corners may be square or rounded when base material is plywood but borders shall be rounded as shown. When base material is metal, the corners and borders shall be rounded.
- 5. Use Size 2 for Sidewalks. Use Size 3 for Paths and Trails.

SIZE	A	B	C	D	E	F	G	H	I	J	K	L	M	N	O	P	Q	R	S	T	U	V	W	X	Y	Z	Area sq. ft.
1																											
2S	24	12	1 ¾	½	½	3	2 ⅛	1 ¾	10	8 ⅛																	2.0
2M	24	12	1 ¾	½	½	3	2 ⅛	1 ¾	10	8 ⅛																	2.0
3	30	18	1 ¾	½	½	4	3 ½	3	12 ½	10 ¼																	3.75
4																											
5																											

PROJECT NO:

HWY:

COUNTY:

SHEET NO:

E

STANDARD SIGN
R9-9



WISCONSIN DEPT OF TRANSPORTATION

APPROVED *Matthew R. Rauch*
for State Traffic Engineer

DATE 8/11/16 PLATE 168 R9-9.6

NOTES


- 1. Sign is Type II - Type H Reflective
- 2. Color:
Background - White
Message - Black
- 3. Message Series - C
- 4. Corners may be square or rounded when base material is plywood but borders shall be rounded as shown. When base material is metal, the corners and borders shall be rounded.
- 5. Use Size 2 for Sidewalks. Use Size 3 for paths and Trails.

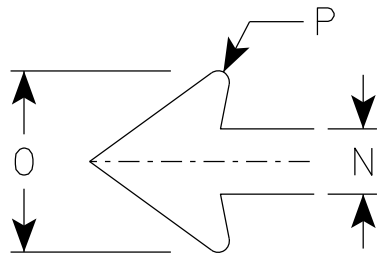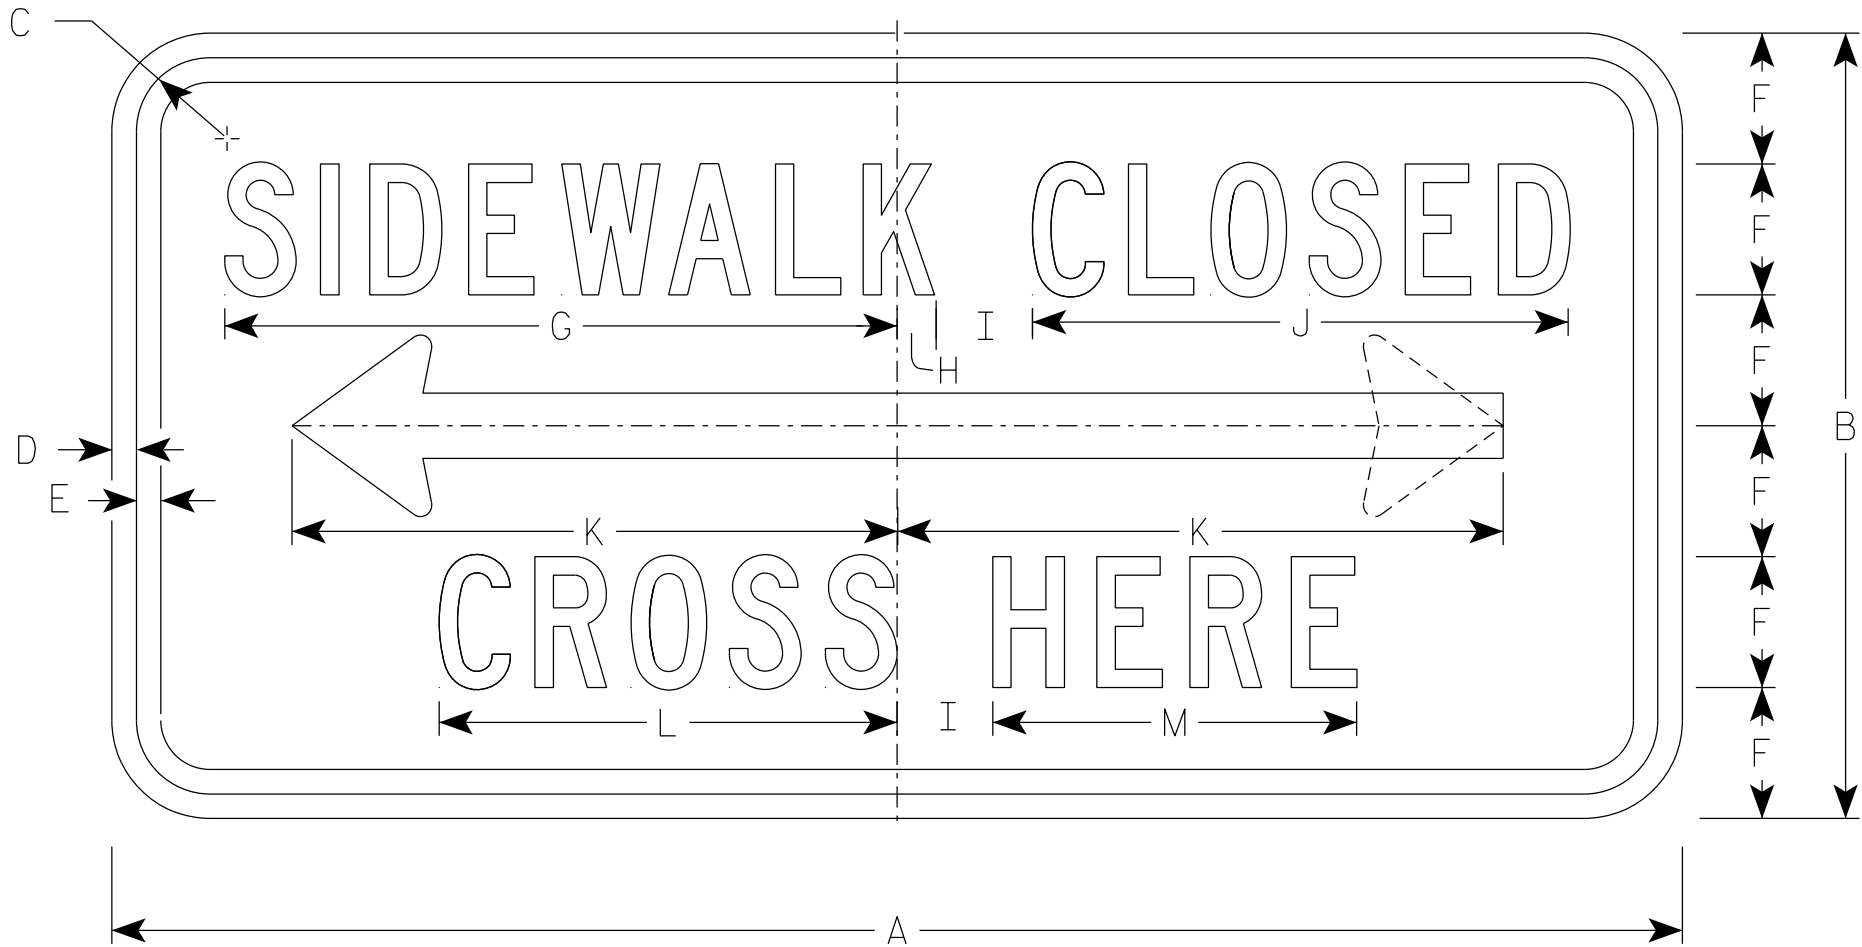

ARROW DETAIL


R9-11A

SIZE	A	B	C	D	E	F	G	H	I	J	K	L	M	N	O	P	Q	R	S	T	U	V	W	X	Y	Z	Area sq. ft.
1																											
2S	24	12	1 1/8	3/8	3/8	2	10 1/4	5/8	1 1/2	8 1/4	9 1/4	7	5 5/8	1	2 3/4	1/8											2.0
2M	24	12	1 1/8	3/8	3/8	2	10 1/4	5/8	1 1/2	8 1/4	9 1/4	7	5 5/8	1	2 3/4	1/8											2.0
3	30	15	1 1/8	3/8	1/2	2 1/2	12 3/4	1/2	2	10 1/4	12 3/8	8 5/8	6 3/4	1 1/4	3 5/8	1/4											3.125
4																											
5																											

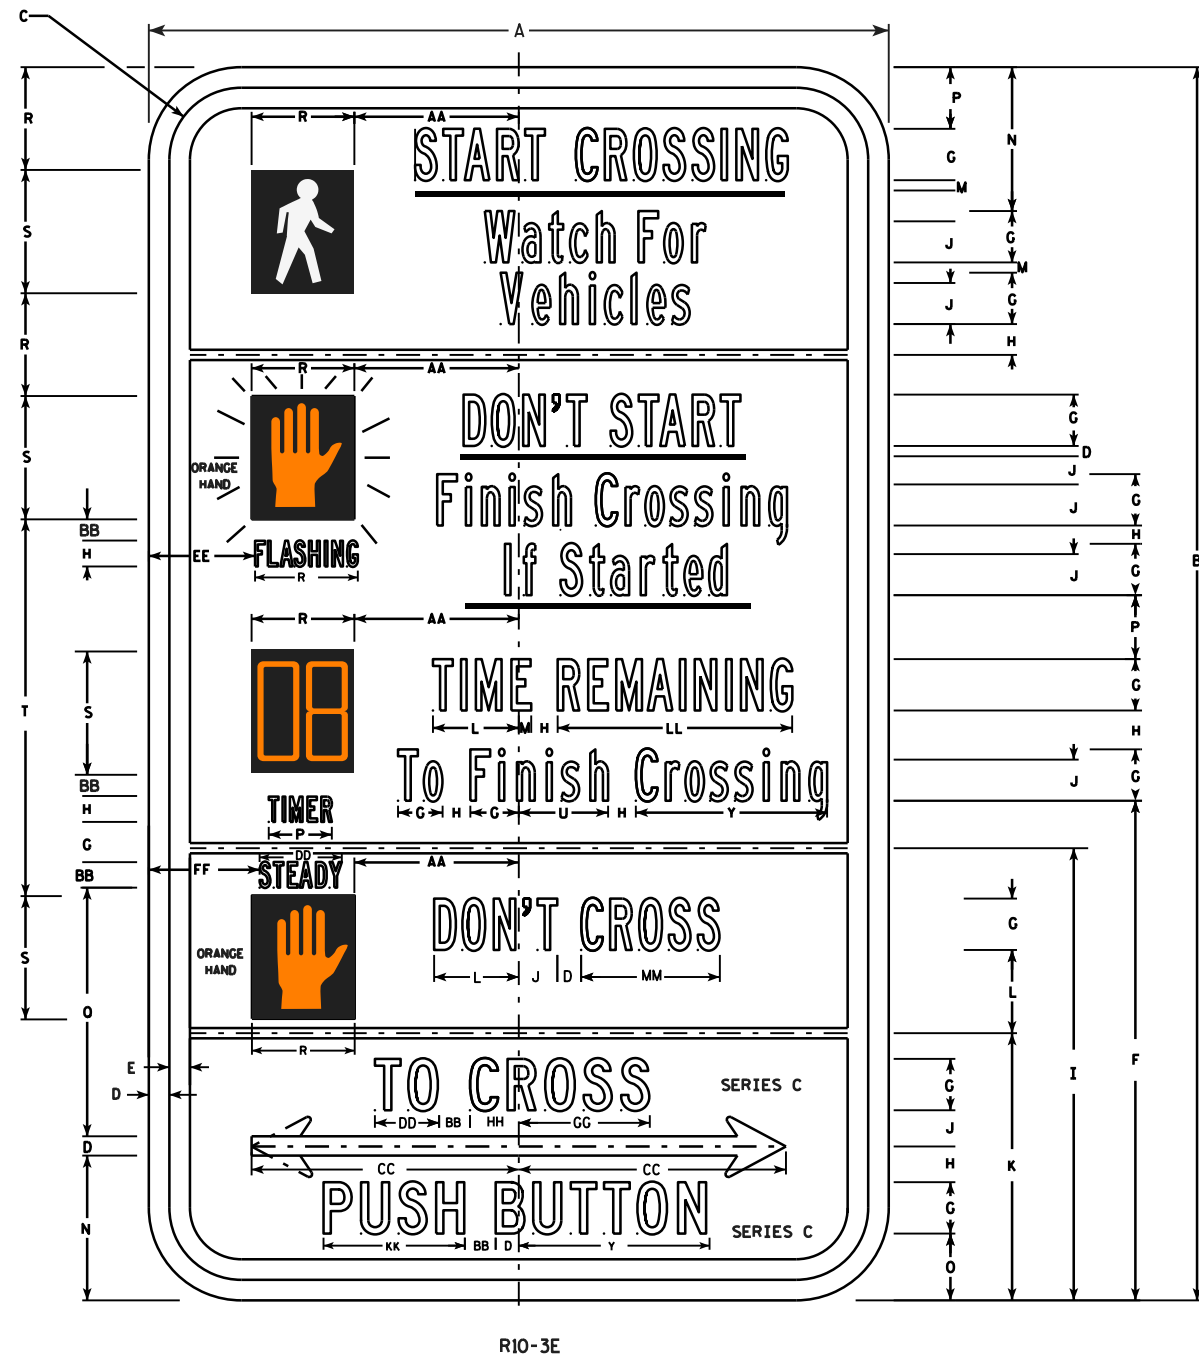

NOTES

1. All Signs Type II - Type H Reflective - reference WIS DOT Standard Specification for HIGHWAY and STRUCTURE CONSTRUCTION latest edition.
2. Color:
Background - WHITE
Message - BLACK except Hand Symbol which is Orange with black background.
3. Message Series - B or as noted on the sign.
4. R10-3ER (right arrow)
R10-3EL (left arrow)
R10-3ED (double arrow)

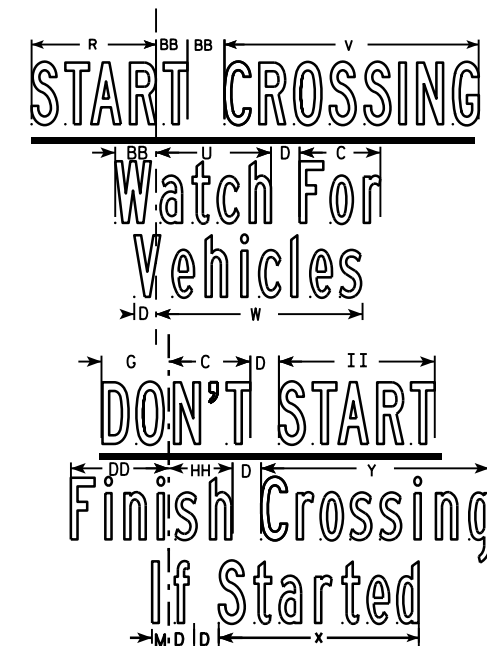

SIZE	A	B	C	D	E	F	G	H	I	J	K	L	M	N	O	P	Q	R	S	T	U	V	W	X	Y	Z	Area sq. ft.
1	6	10	1/2	1/8	1/8	4	3/8	1/4	4 1/8	1/4	2 1/8	3/4	1/8	1 1/8	1/2	1/2	2 1/4	7/8	1	3	3/4	1 3/4	1 5/8	1 3/8	1 1/2	5/8	0.42
2S	9	15	7/8	1/4	1/4	6 1/8	5/8	3/8	5 1/2	1/2	3 1/4	1	1/8	1 3/4	7/8	3/4	3	1 1/4	1 1/2	4 5/8	1 1/8	2 5/8	2 1/8	2	2 3/8	1 3/8	0.94
2M	9	15	7/8	1/4	1/4	6 1/8	5/8	3/8	5 1/2	1/2	3 1/4	1	1/8	1 3/4	7/8	3/4	3	1 1/4	1 1/2	4 5/8	1 1/8	2 5/8	2 1/8	2	2 3/8	1 3/8	0.94
3																											
4																											

SIZE	AA	BB	CC	DD	EE	FF	GG	HH	II	JJ	KK	LL	MM	NN	OO	PP	OO	RR	SS	TT	UU	VV	WW	XX	YY	ZZ	Area sq. ft.
1	1 3/8	1/4	2 1/4	1/2	7/8	7/8	1 1/8	3/8	1	1/2	1 1/8	1 7/8	1 1/8														
2S	2	3/8	3 1/4	1	1 1/4	1 3/8	1 5/8	5/8	1 5/8	3/4	1 3/4	2 7/8	1 5/8														
2M	2	3/8	3 1/4	1	1 1/4	1 3/8	1 5/8	5/8	1 5/8	3/4	1 3/4	2 7/8	1 5/8														
3																											
4																											

PROJECT NO:

STANDARD SIGN
R10-3EL,R,D


WISCONSIN DEPT OF TRANSPORTATION

APPROVED
Matthew R. Rauch
for State Traffic Engineer

DATE 4/12/2011 PLA 170 R10-3E.2

SHEET NO:

E

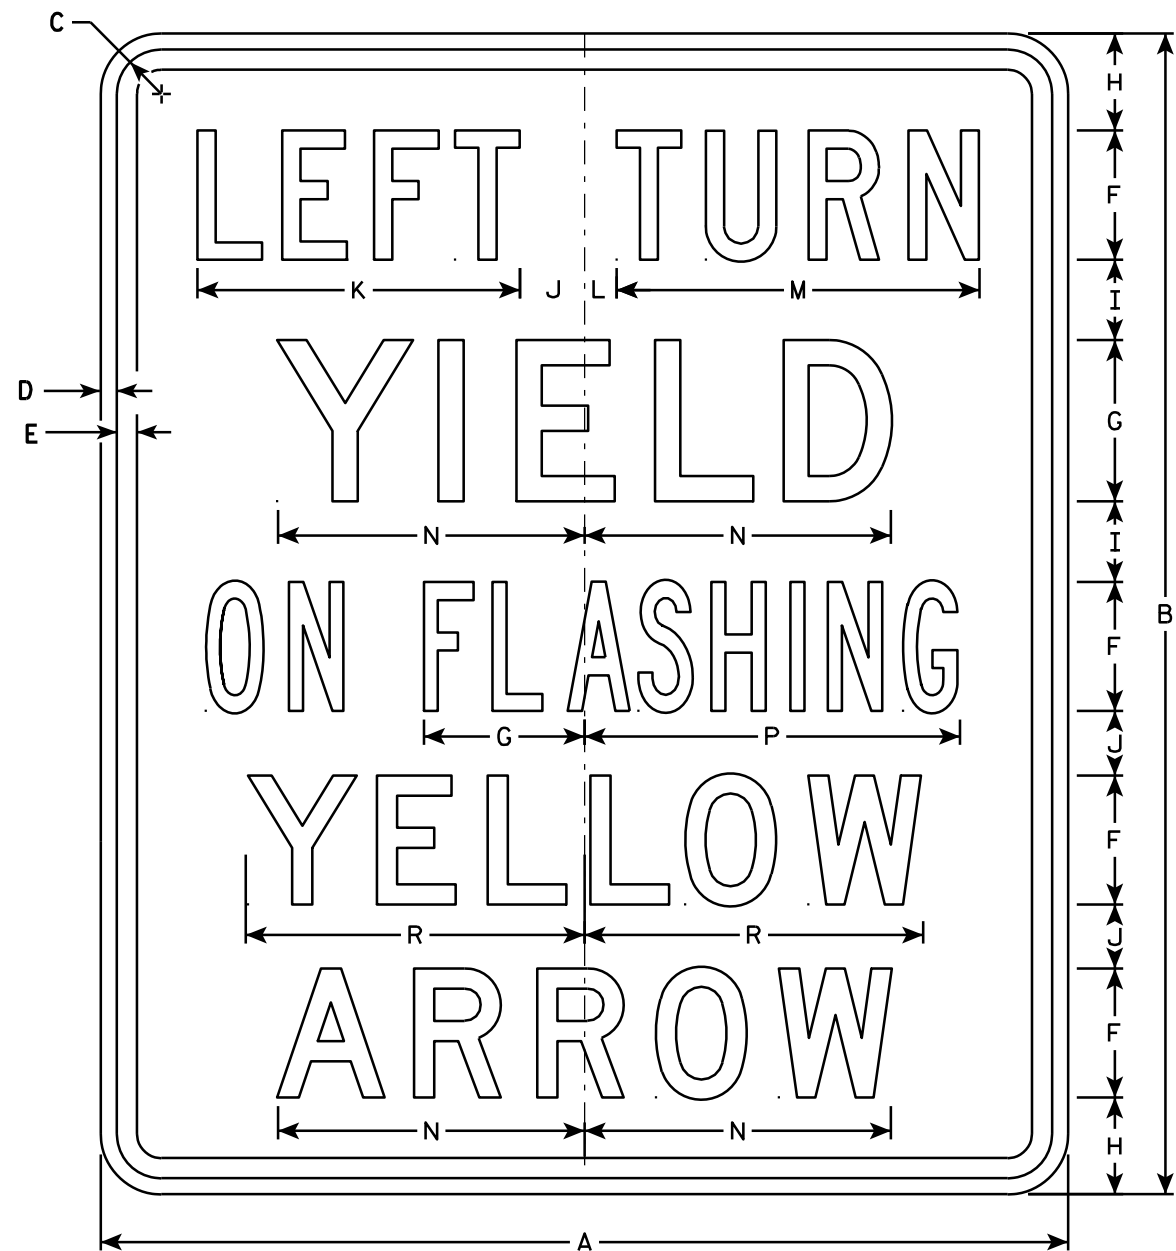


R10-50L

NOTES

1. Sign is Type II - Type H Reflective - reference WIS DOT Standard Specification for HIGHWAY and STRUCTURE CONSTRUCTION latest edition.
2. Color:
Background - White
Message - Black
3. Message Series - see note 5
4. Corners may be square or rounded when base material is plywood but borders shall be rounded as shown. When base material is metal, the corners and borders shall be rounded.
5. Line 1 is Series C.
Lines 2, 4 and 5 are Series D.
Line 3 is Series B.

"RIGHT" Is Series B

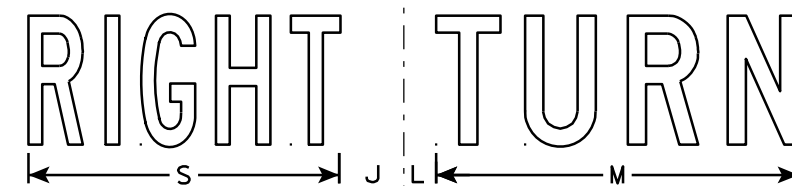

R10-50R

SIZE	A	B	C	D	E	F	G	H	I	J	K	L	M	N	O	P	Q	R	S	T	U	V	W	X	Y	Z	Area sq. ft.
1																											
2S	30	36	1 3⁄8	1⁄2	5⁄8	4	5	3	2 1⁄2	2	10	1	11 1⁄4	9 1⁄2	4 1⁄4	11 5⁄8		10 1⁄2	9 5⁄8								7.5
2M	30	36	1 3⁄8	1⁄2	5⁄8	4	5	3	2 1⁄2	2	10	1	11 1⁄4	9 1⁄2	4 1⁄4	11 5⁄8		10 1⁄2	9 5⁄8								7.5
3																											
4																											
5																											


STANDARD SIGN R10-50

WISCONSIN DEPT OF TRANSPORTATION

APPROVED *Matthew R. Rauch*
for State Traffic Engineer



DATE 4/11/13 PLATE NO. R10-50.2

PROJECT NO: HWY: COUNTY: SHEET NO: 171 E

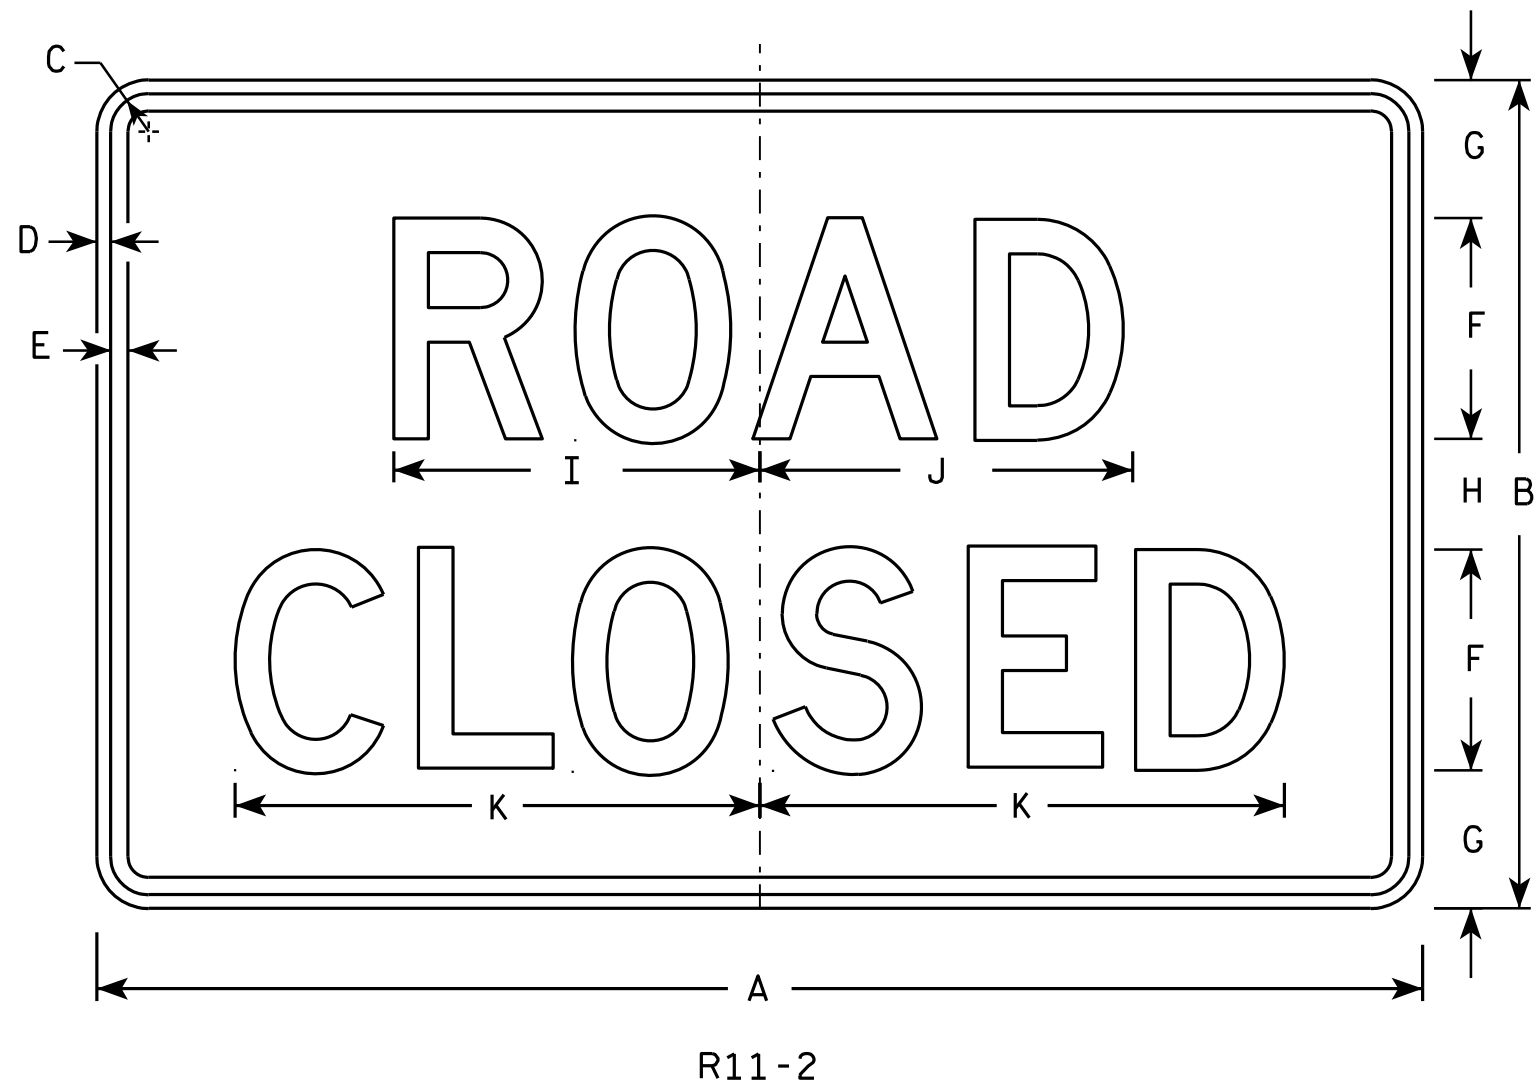

NOTES

1. Sign is Type II - Type H Reflective - reference WIS DOT Standard Specification for HIGHWAY and STRUCTURE CONSTRUCTION latest edition.
2. Color:
Background - White
Message - Black
3. Message Series - D
4. Corners may be square or rounded when base material is plywood but borders shall be rounded as shown. When base material is metal, the corners and borders shall be rounded.
5. Modify the message as required.

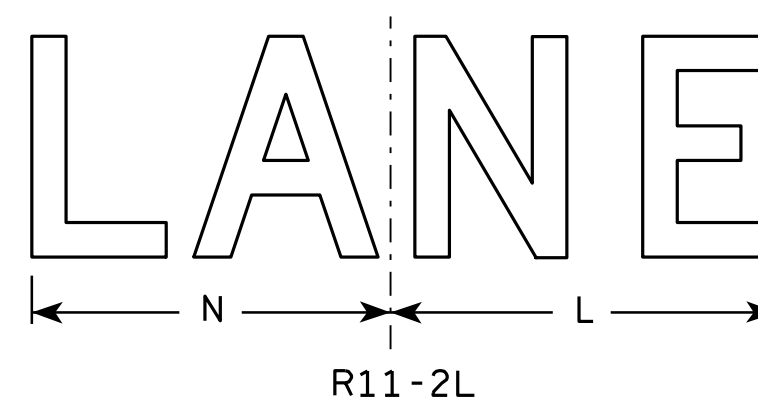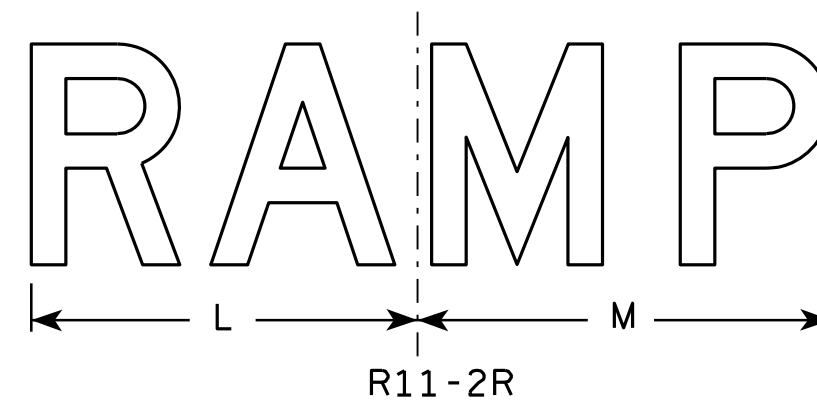


SIZE	A	B	C	D	E	F	G	H	I	J	K	L	M	N	O	P	Q	R	S	T	U	V	W	X	Y	Z	Area sq. ft.
1																											
2S	48	30	1 3⁄8	1⁄2	5⁄8	8	5	4	13 1⁄4	13 1⁄2	19	14	15	13													10.0
2M	48	30	1 3⁄8	1⁄2	5⁄8	8	5	4	13 1⁄4	13 1⁄2	19	14	15	13													10.0
3	48	30	1 3⁄8	1⁄2	5⁄8	8	5	4	13 1⁄4	13 1⁄2	19	14	15	13													10.0
4	48	30	1 3⁄8	1⁄2	5⁄8	8	5	4	13 1⁄4	13 1⁄2	19	14	15	13													10.0
5	48	30	1 3⁄8	1⁄2	5⁄8	8	5	4	13 1⁄4	13 1⁄2	19	14	15	13													10.0

STANDARD SIGN
R11-2

WISCONSIN DEPT OF TRANSPORTATION
APPROVED *Matthew R. Rauch*
for State Traffic Engineer
DATE 4/1/11 PLATE NO. R11-2.10

PROJECT NO: HWY: COUNTY: SHEET NO: 172 E

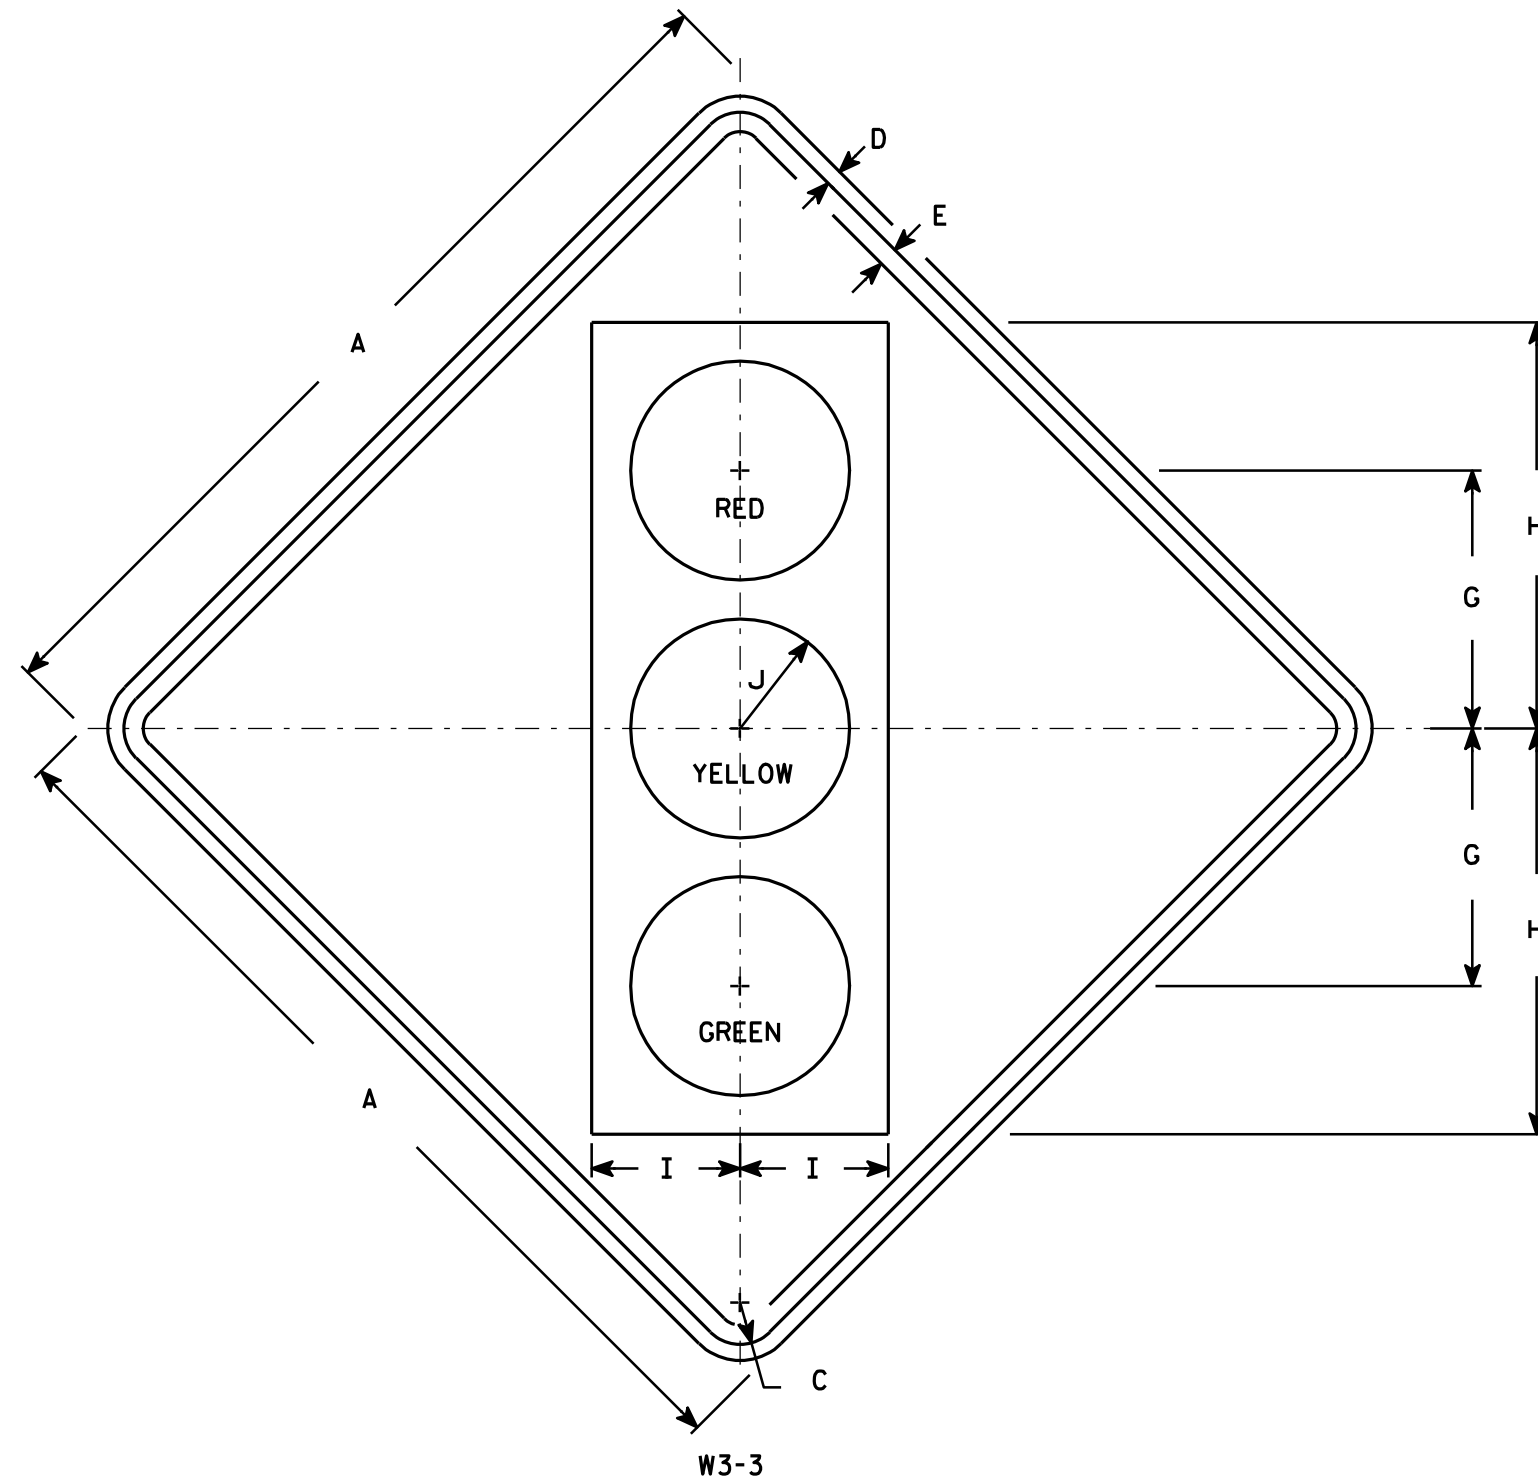

NOTES

- Sign is Type II - Type F Reflective - reference WIS DOT Standard Specification for HIGHWAY and STRUCTURE CONSTRUCTION latest edition.
- Color:
Background - Yellow
Message - See Note 4
- Corners may be square or rounded when base material is plywood but borders shall be rounded as shown. When base material is metal, the corners and borders shall be rounded.
- Symbol and border are non-reflective black.
Top circle - Type H Reflectorized Red
Center circle - Same as background
Bottom circle - Type H Reflectorized Green

SIZE	A	B	C	D	E	F	G	H	I	J	K	L	M	N	O	P	Q	R	S	T	U	V	W	X	Y	Z	Area sq. ft.
1	30		1 3/8	1/2	5/8		8 3/4	13 3/4	5	3 3/4																	6.25
2S	36		1 5/8	5/8	3/4		10	15 3/4	5 3/4	4 1/4																	9.0
2M	36		1 5/8	5/8	3/4		10	15 3/4	5 3/4	4 1/4																	9.0
3	36		1 5/8	5/8	3/4		10	15 3/4	5 3/4	4 1/4																	9.0
4	48		2 1/4	3/4	1		12 1/2	20	7 1/2	5																	16.0
5	48		2 1/4	3/4	1		12 1/2	20	7 1/2	5																	16.0

STANDARD SIGN W3-3

WISCONSIN DEPT OF TRANSPORTATION

APPROVED

Matthew R. Rauch
for State Traffic Engineer

DATE 6/7/10

PLATE NO. W3-3.11

PROJECT NO:

HWY:








COUNTY:

SHEET NO: 173

E

NOTES

1. Sign is Type II - Type F Reflective
2. Color:
Background - Orange
Message - Black
3. Message Series - C
4. Corners may be square or rounded when base material is plywood but borders shall be rounded as shown. When base material is metal, the corners and borders shall be rounded.

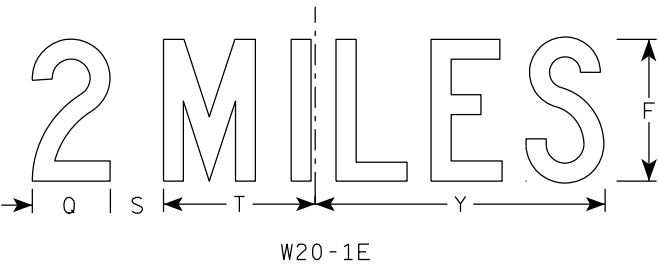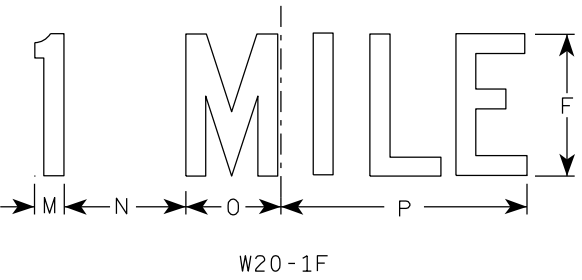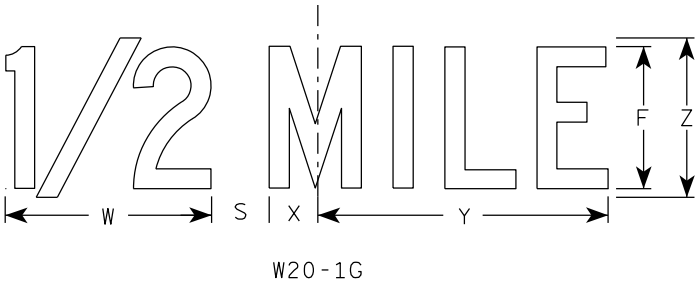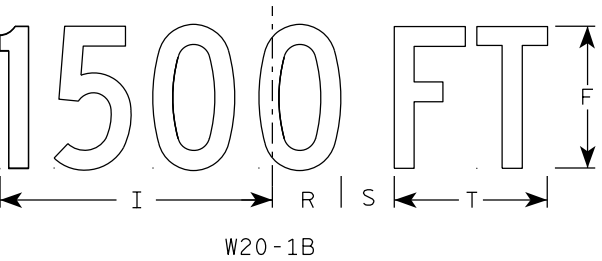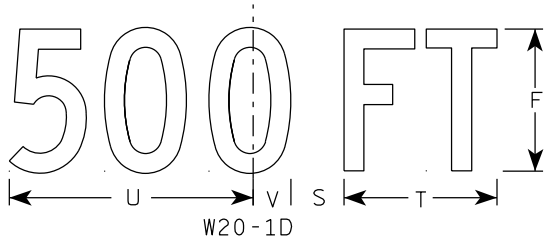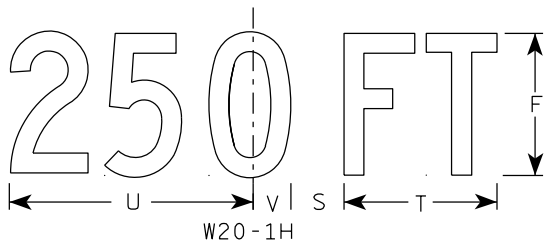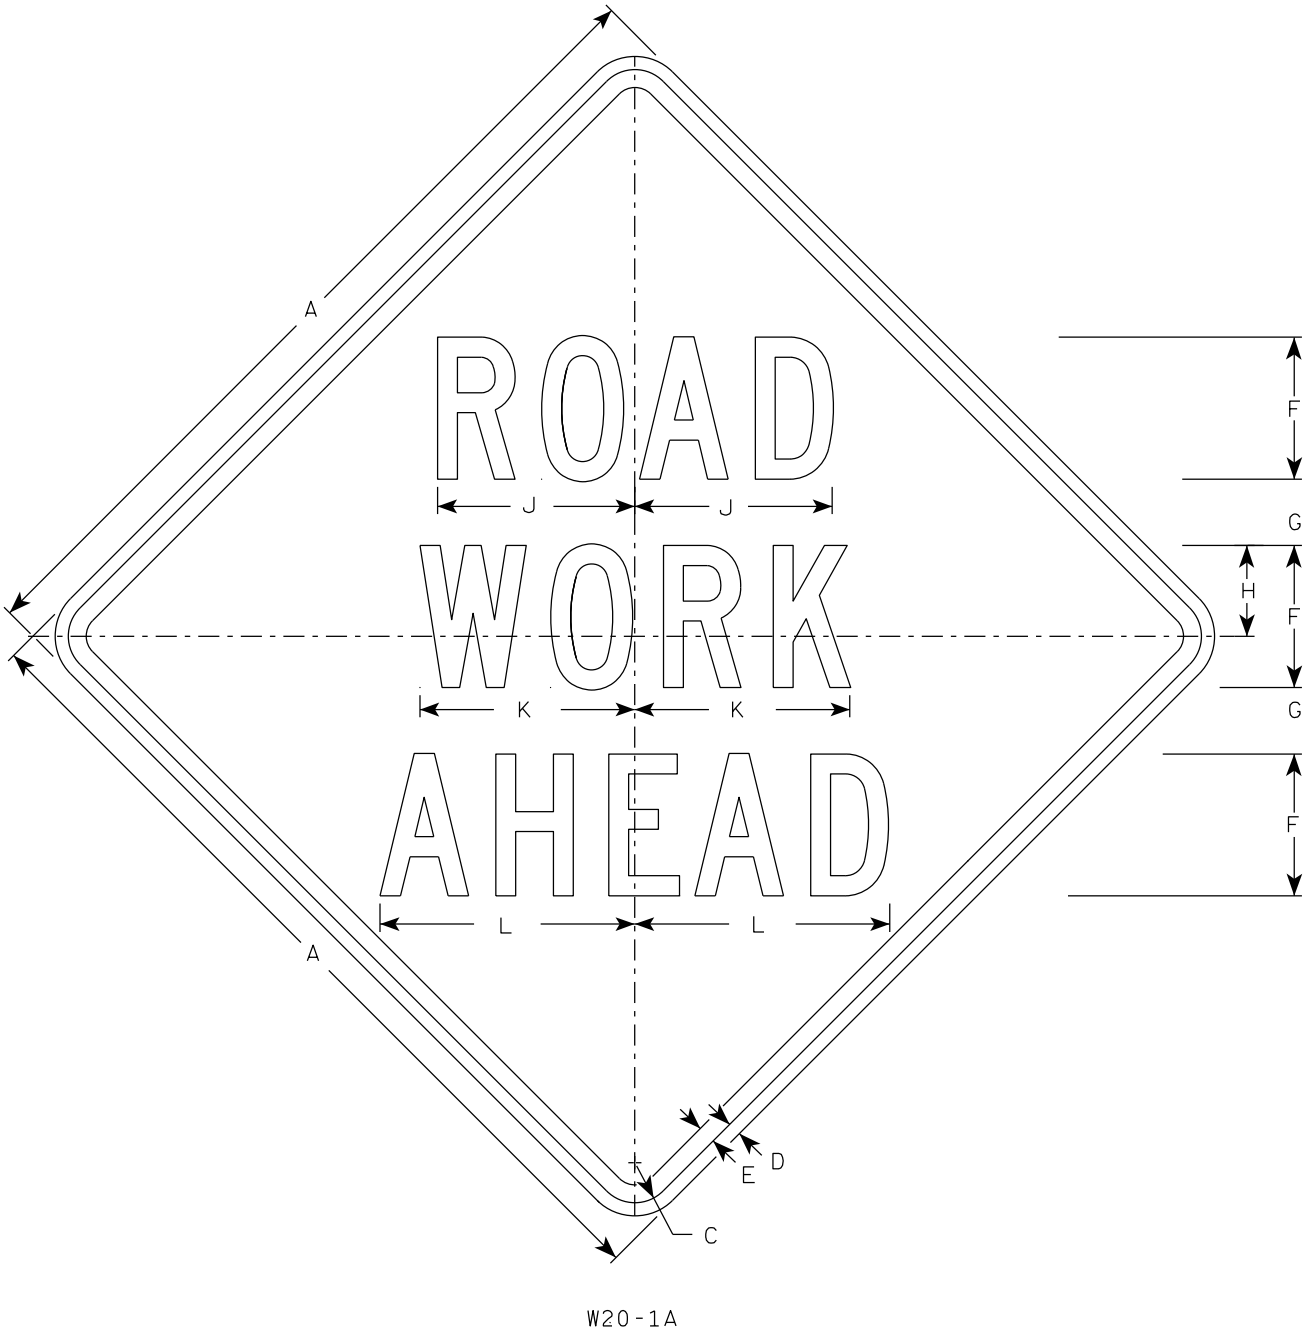

SIZE	A	B	C	D	E	F	G	H	I	J	K	L	M	N	O	P	Q	R	S	T	U	V	W	X	Y	Z	A _{req} sq. ft.
1	36		1 5/8	5/8	3/4	5	2 5/8	3 1/4	10 1/8	7	7 5/8	8 7/8	1 1/8	4 1/2	3 1/2	9	3 1/4	2 1/2	2 1/4	5 5/8	9	1 3/8	8	1 3/4	10 3/4	6	9.0
2S	48		2 1/4	3/4	1	8	3 3/4	5 1/8	15 3/8	11 1/8	12 1/8	14 3/8	1 5/8	6 7/8	5 3/8	13 7/8	4 3/8	3 7/8	3	8 5/8	13 3/4	2 1/8	11 7/8	2 3/4	16 3/8	9	16.0
2M	48		2 1/4	3/4	1	8	3 3/4	5 1/8	15 3/8	11 1/8	12 1/8	14 3/8	1 5/8	6 7/8	5 3/8	13 7/8	4 3/8	3 7/8	3	8 5/8	13 3/4	2 1/8	11 7/8	2 3/4	16 3/8	9	16.0
3	48		2 1/4	3/4	1	8	3 3/4	5 1/8	15 3/8	11 1/8	12 1/8	14 3/8	1 5/8	6 7/8	5 3/8	13 7/8	4 3/8	3 7/8	3	8 5/8	13 3/4	2 1/8	11 7/8	2 3/4	16 3/8	9	16.0
4	48		2 1/4	3/4	1	8	3 3/4	5 1/8	15 3/8	11 1/8	12 1/8	14 3/8	1 5/8	6 7/8	5 3/8	13 7/8	4 3/8	3 7/8	3	8 5/8	13 3/4	2 1/8	11 7/8	2 3/4	16 3/8	9	16.0
5	48		2 1/4	3/4	1	8	3 3/4	5 1/8	15 3/8	11 1/8	12 1/8	14 3/8	1 5/8	6 7/8	5 3/8	13 7/8	4 3/8	3 7/8	3	8 5/8	13 3/4	2 1/8	11 7/8	2 3/4	16 3/8	9	16.0

STANDARD SIGN
W20-1A, B, C, D, E, F, G & H

WISCONSIN DEPT OF TRANSPORTATION

APPROVED *Matthew R. Rauch*
for State Traffic Engineer


DATE 3/25/2020 PLATE NO. W20-1.11

CENTER LANE

W20-56A

LEFT LANE

W20-55A

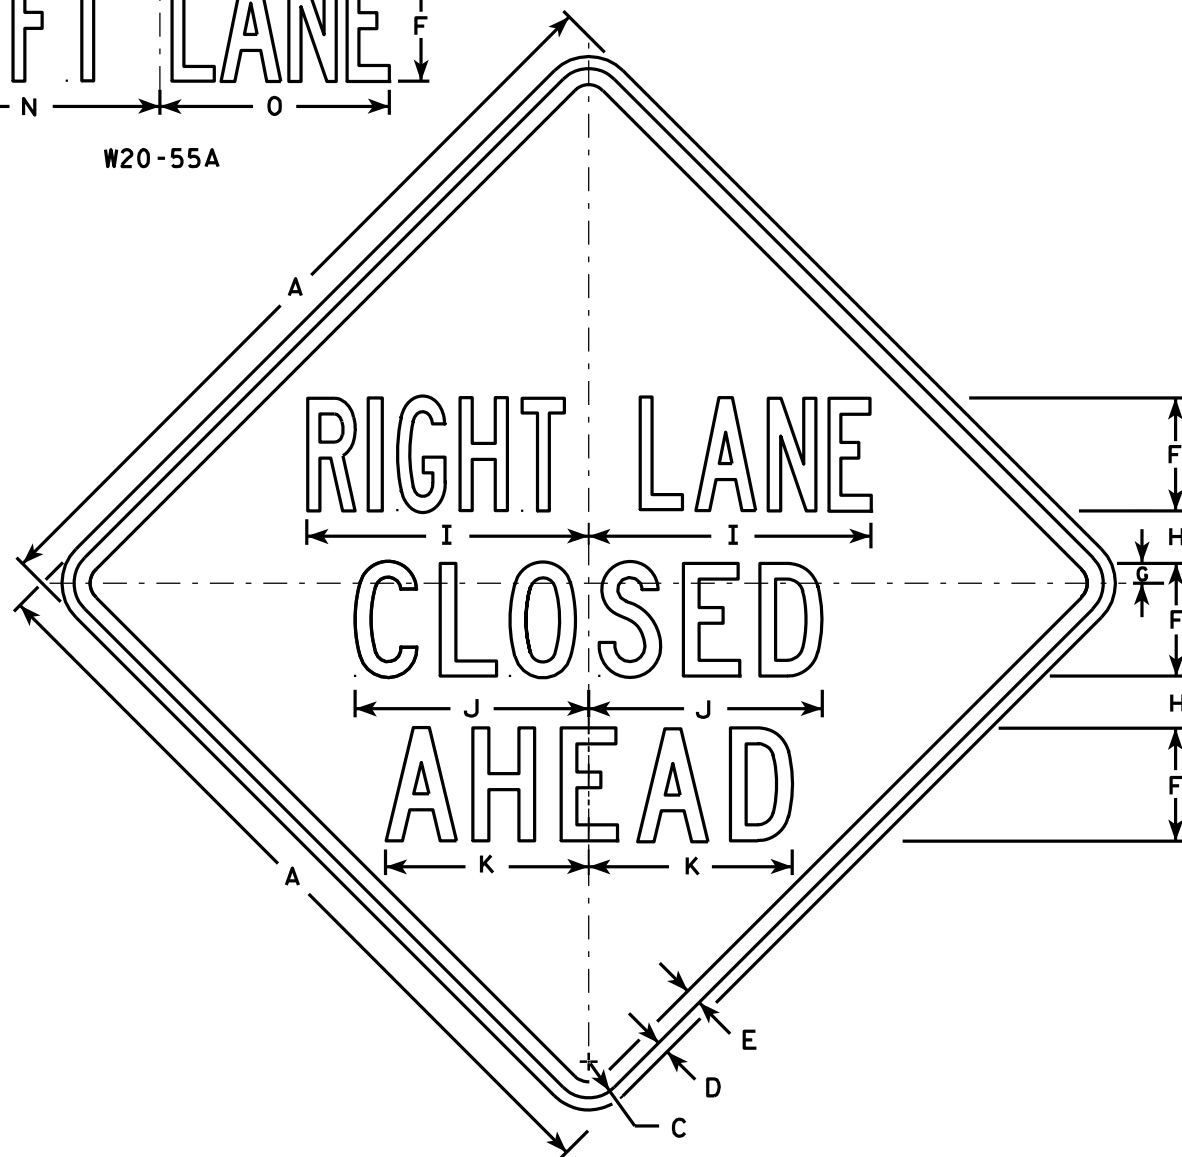

W20-5A

500 FT

W20-5D

1000 FT

W20-5C

1500 FT

W20-5B

1/2 MILE

W20-5G

1 MILE

W20-5F

NOTES

1. Sign is Type II - Type F Reflective - reference WIS DOT Standard Specification for HIGHWAY and STRUCTURE CONSTRUCTION latest edition.
2. Color:
Background - Orange
Message - Black
3. Message Series - See Note 5
4. Corners may be square or rounded when base material is plywood but borders shall be rounded as shown. When base material is metal, the corners and borders shall be rounded.
5. "----- LANE" is Series B.
All other copy is Series C.

SIZE	A	B	C	D	E	F	G	H	I	J	K	L	M	N	O	P	Q	R	S	T	U	V	W	X	Y	Z	Area sq. ft.
1	36	6	1 5/8	5/8	3/4	5	7/8	2 1/2	13 1/8	10 3/4	9 1/2	14 1/4	13 5/8	12	12	1 3/8	1 1/8	4 1/2	3 1/2	9	1 7/8	5 5/8	10 1/8	2 1/2	1 3/4	8	9.0
2S	48	8	2 1/4	3/4	1	7	1 1/4	3 1/4	17 1/2	14 3/8	12 5/8	19	18 3/8	16	14 1/4	1 7/8	1 1/2	6	4 5/8	12	2 5/8	7 1/2	13 1/2	3 3/8	2 3/8	10 5/8	16.0
2M	48	8	2 1/4	3/4	1	7	1 1/4	3 1/4	17 1/2	14 3/8	12 5/8	19	18 3/8	16	14 1/4	1 7/8	1 1/2	6	4 5/8	12	2 5/8	7 1/2	13 1/2	3 3/8	2 3/8	10 5/8	16.0
3	48	8	2 1/4	3/4	1	7	1 1/4	3 1/4	17 1/2	14 3/8	12 5/8	19	18 3/8	16	14 1/4	1 7/8	1 1/2	6	4 5/8	12	2 5/8	7 1/2	13 1/2	3 3/8	2 3/8	10 5/8	16.0
4	48	8	2 1/4	3/4	1	7	1 1/4	3 1/4	17 1/2	14 3/8	12 5/8	19	18 3/8	16	14 1/4	1 7/8	1 1/2	6	4 5/8	12	2 5/8	7 1/2	13 1/2	3 3/8	2 3/8	10 5/8	16.0
5	48	8	2 1/4	3/4	1	7	1 1/4	3 1/4	17 1/2	14 3/8	12 5/8	19	18 3/8	16	14 1/4	1 7/8	1 1/2	6	4 5/8	12	2 5/8	7 1/2	13 1/2	3 3/8	2 3/8	10 5/8	16.0

PROJECT NO:

HWY:

COUNTY:

STANDARD SIGN
W20-5A, B, C, D, F & G


WISCONSIN DEPT OF TRANSPORTATION

APPROVED *Matthew R. Rauch*
for State Traffic Engineer

DATE 3/18/11 PLATE NO. W20-5.11

SHEET NO: 175

E

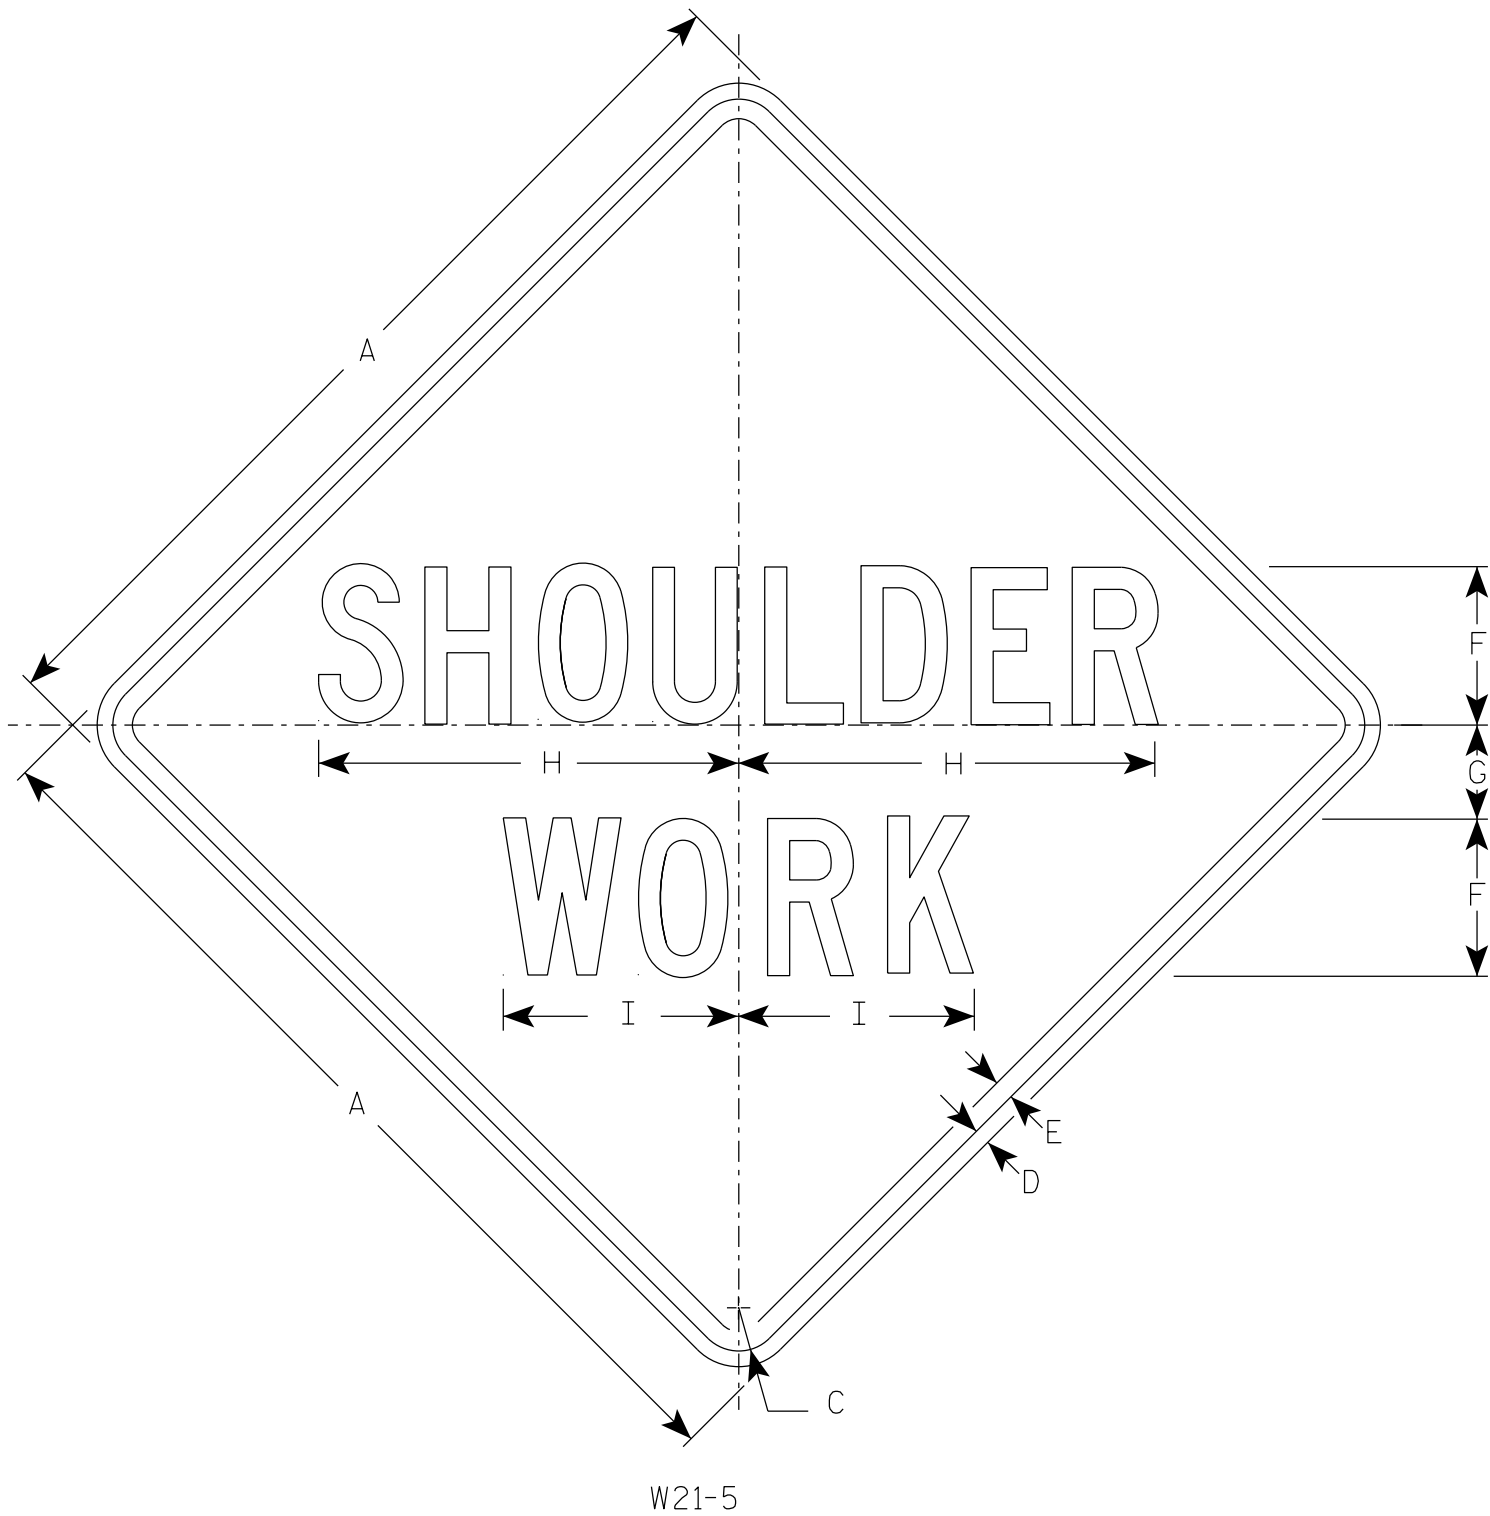

NOTES

- 1. Sign is Type II - Type F Reflective
- 2. Color:
 - Background - Orange
 - Message - Black
- 3. Message Series - C
- 4. Corners may be square or rounded when base material is plywood but borders shall be rounded as shown. When base material is metal, the corners and borders shall be rounded.

SIZE	A	B	C	D	E	F	G	H	I	J	K	L	M	N	O	P	Q	R	S	T	U	V	W	X	Y	Z	Area sq. ft.
1	36		1 5/8	5/8	3/4	6	3 1/2	16	9																		9.0
2S	48		2 1/4	3/4	1	8	5	21 3/8	11 1/4																		16.0
2M	48		2 1/4	3/4	1	8	5	21 3/8	11 1/4																		16.0
3	48		2 1/4	3/4	1	8	5	21 3/8	11 1/4																		16.0
4	48		2 1/4	3/4	1	8	5	21 3/8	11 1/4																		16.0
5	48		2 1/4	3/4	1	8	5	21 3/8	11 1/4																		16.0


STANDARD SIGN

W21-5

WISCONSIN DEPT OF TRANSPORTATION

APPROVED *Matthew R. Rauch*
for State Traffic Engineer

DATE 4/30/2020 PLATE NO. W21-5.6

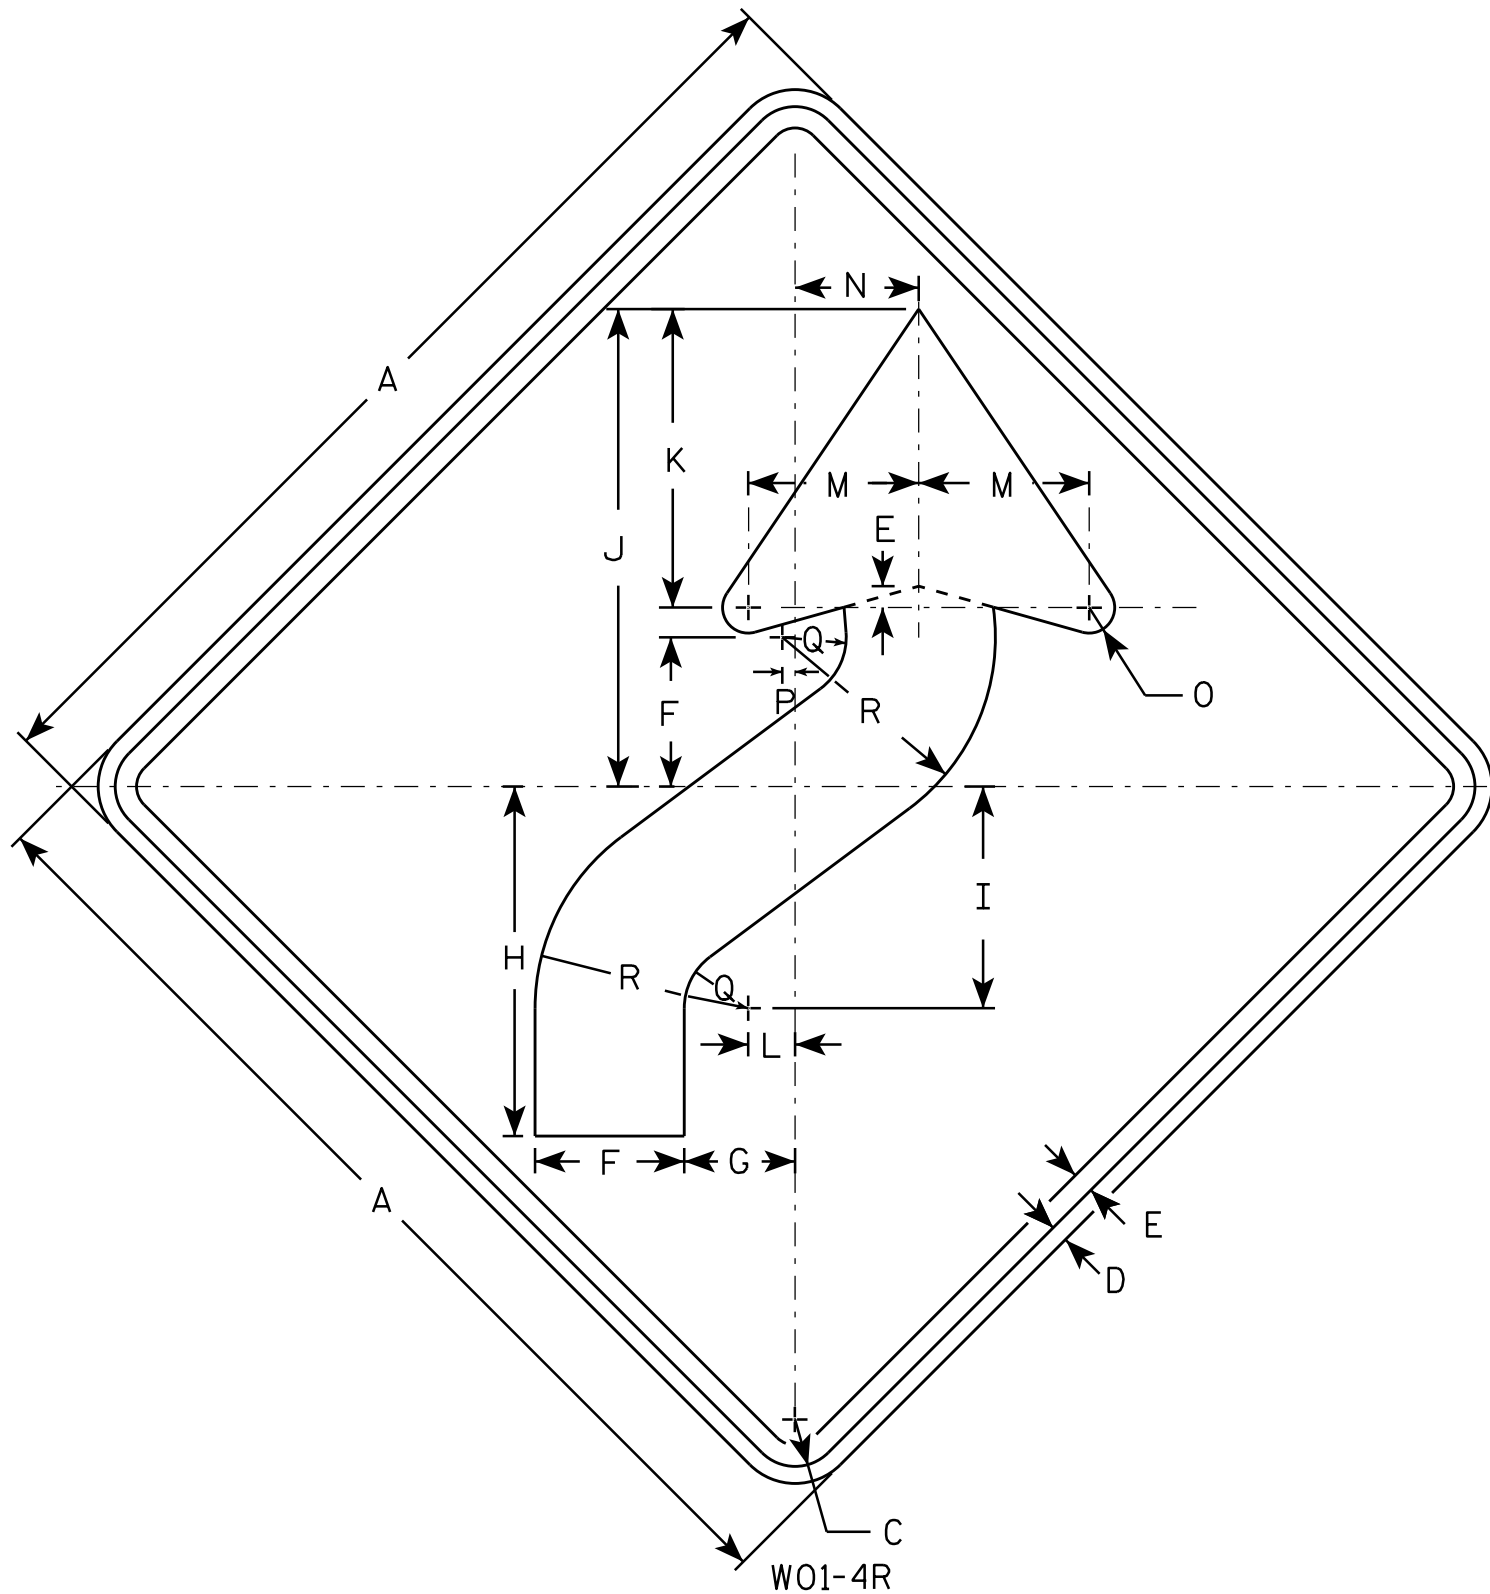

NOTES

1. Sign is Type II - Type F Reflective - reference WIS DOT Standard Specification for HIGHWAY and STRUCTURE CONSTRUCTION latest edition.
2. Color:
Background - Orange
Message - Black
3. Corners may be square or rounded when base material is plywood but borders shall be rounded as shown. When base material is metal, the corners and borders shall be rounded.
4. W01-4L is the same as W01-4R except the arrow is reversed along the vertical centerline.

SIZE	A	B	C	D	E	F	G	H	I	J	K	L	M	N	O	P	Q	R	S	T	U	V	W	X	Y	Z	Area sq. ft.
1	36		1 5/8	5/8	3/4	5 1/4	4	12 3/8	7 7/8	16 7/8	10 1/2	1 5/8	6	4 1/2	1	1/2	2 1/4	7 1/2									9.0
2S	48		2 1/4	3/4	1	7	5 1/4	16 1/2	10 1/2	22 1/2	14	2 1/4	8	6	1 1/4	5/8	3	10									16.0
2M	48		2 1/4	3/4	1	7	5 1/4	16 1/2	10 1/2	22 1/2	14	2 1/4	8	6	1 1/4	5/8	3	10									16.0
3	48		2 1/4	3/4	1	7	5 1/4	16 1/2	10 1/2	22 1/2	14	2 1/4	8	6	1 1/4	5/8	3	10									16.0
4	48		2 1/4	3/4	1	7	5 1/4	16 1/2	10 1/2	22 1/2	14	2 1/4	8	6	1 1/4	5/8	3	10									16.0
5	48		2 1/4	3/4	1	7	5 1/4	16 1/2	10 1/2	22 1/2	14	2 1/4	8	6	1 1/4	5/8	3	10									16.0

STANDARD SIGN W01-4


WISCONSIN DEPT OF TRANSPORTATION

APPROVED *Matthew R. Rauch*
for State Traffic Engineer

DATE 11/18/13 PLATE NO. W01-4.1
177

PROJECT NO: HWY: COUNTY: SHEET NO: E

7

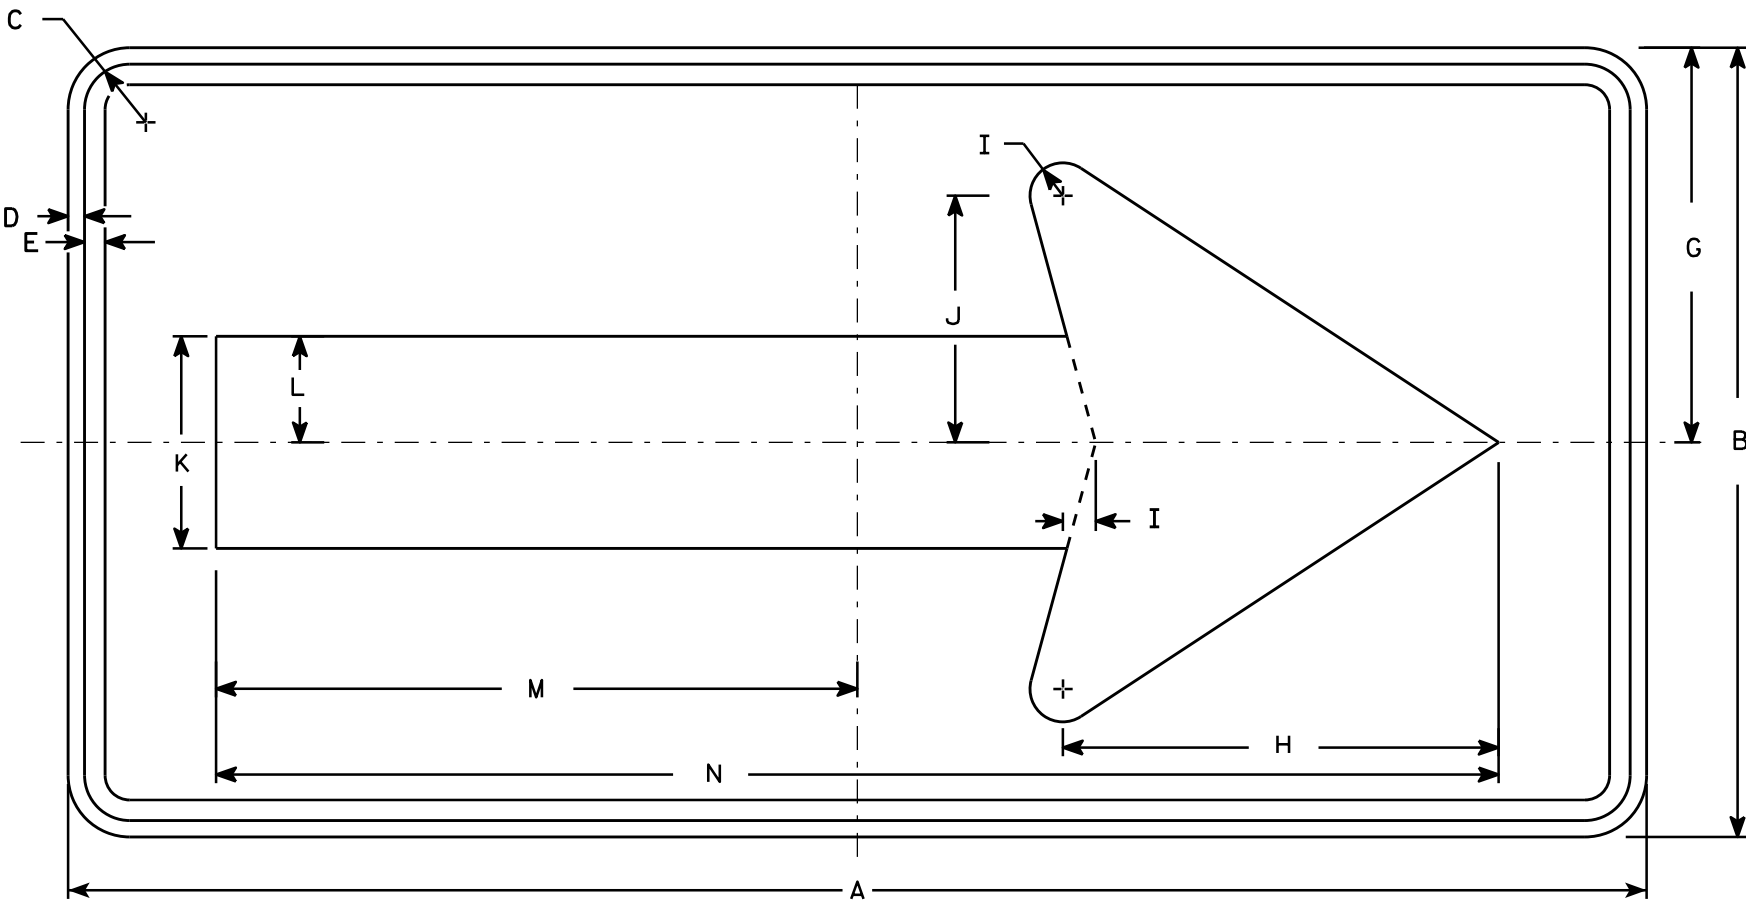

W01-6

NOTES

- 1. Sign is Type II - Type F Reflective - reference WIS DOT Standard Specification for HIGHWAY and STRUCTURE CONSTRUCTION latest edition.
- 2. Color:
Background - Orange
Message - Black
- 3. Corners may be square or rounded when base material is plywood but borders shall be rounded as shown. When base material is metal, the corners and borders shall be rounded.

7

SIZE	A	B	C	D	E	F	G	H	I	J	K	L	M	N	O	P	Q	R	S	T	U	V	W	X	Y	Z	Area sq. ft.
1																											
2S	48	24	1 3/8	1/2	5/8		12	13 1/4	1	7 1/2	6 1/2	3 1/4	19 1/2	39													8.0
2M	48	24	1 3/8	1/2	5/8		12	13 1/4	1	7 1/2	6 1/2	3 1/4	19 1/2	39													8.0
3	60	30	1 3/8	1/2	5/8		15	16 1/4	1 1/4	9 1/4	8	4	24 3/8	48 3/4													12.5
4	60	30	1 3/8	1/2	5/8		15	16 1/4	1 1/4	9 1/4	8	4	24 3/8	48 3/4													12.5
5	60	30	1 3/8	1/2	5/8		15	16 1/4	1 1/4	9 1/4	8	4	24 3/8	48 3/4													12.5


STANDARD SIGN

W01-6

WISCONSIN DEPT OF TRANSPORTATION

APPROVED *Matthew R. Rauch*
for State Traffic Engineer


DATE 11/18/13 PLATE NO. 178 SIGN NO. W01-6.1

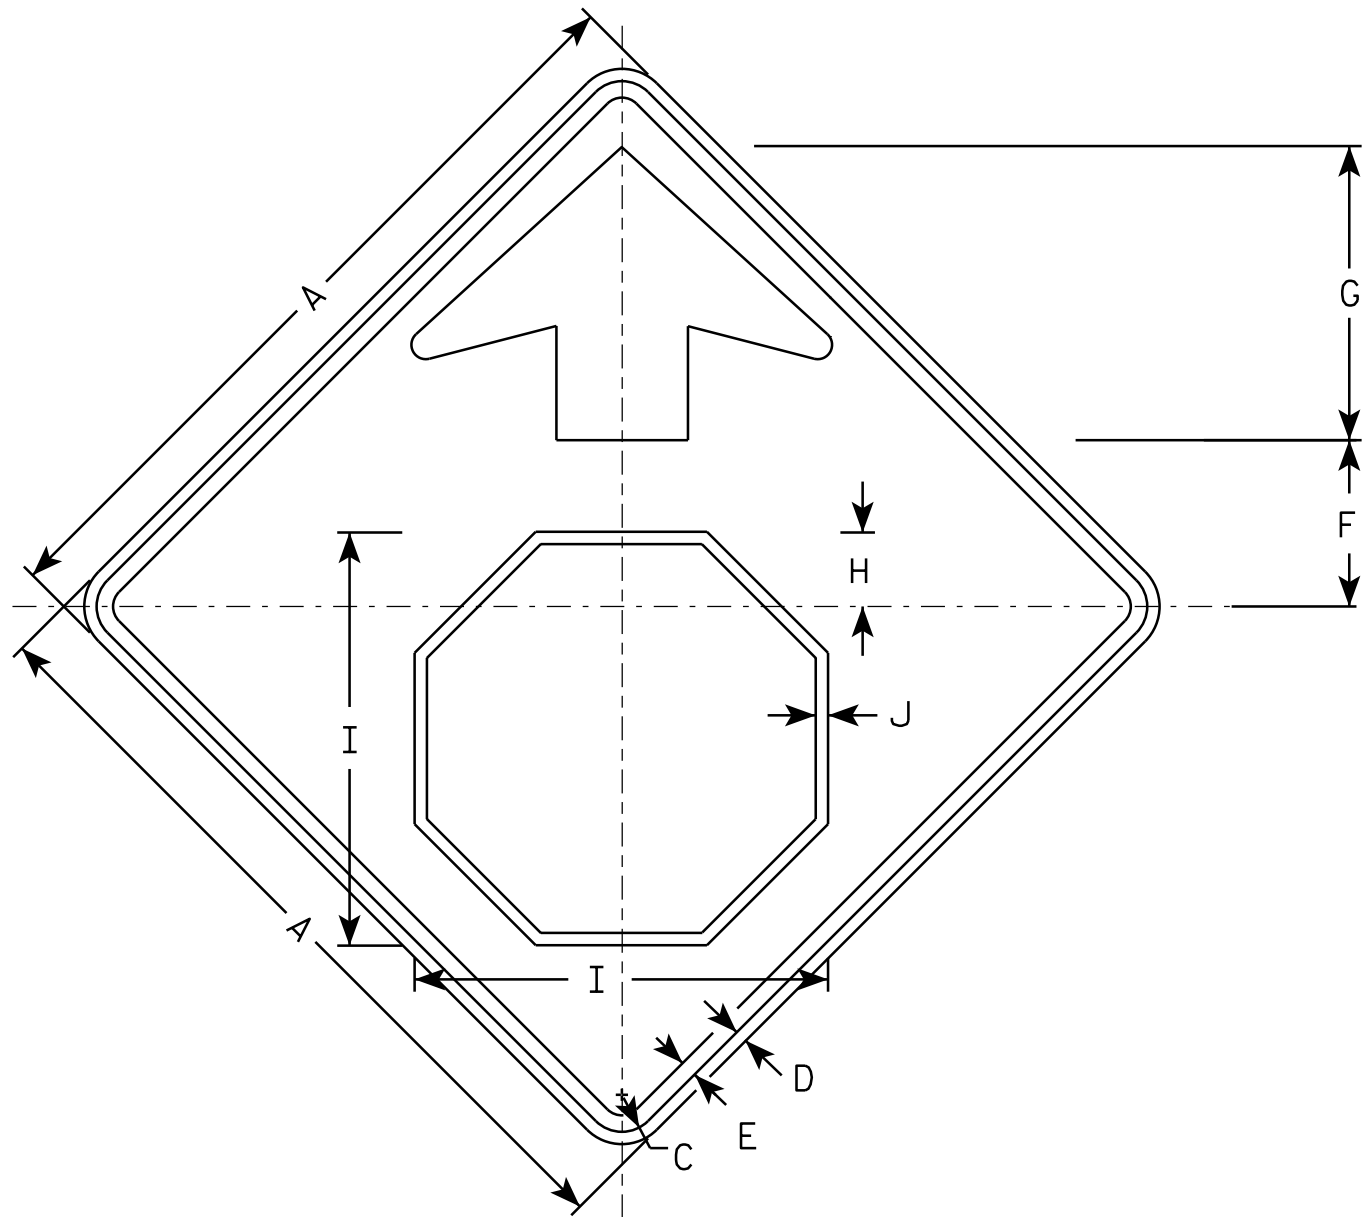

W03-1

NOTES

- 1. All Signs Type II - Type F Reflective - reference WIS DOT Standard Specification for HIGHWAY and STRUCTURE CONSTRUCTION latest edition.
- 2. Color:
 - Background - ORANGE
 - Arrow & Border - BLACK
 - Stop Symbol - WHITE BORDER ON RED BACKGROUND

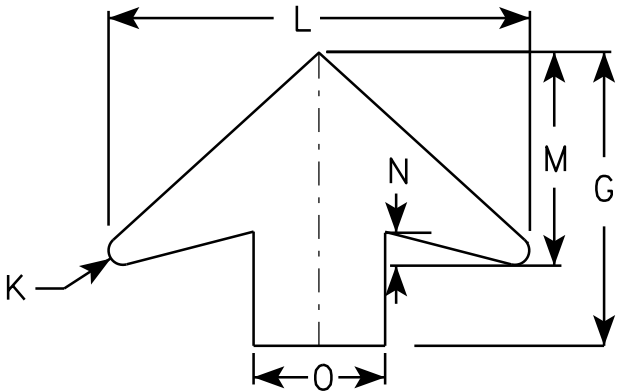

ARROW DETAIL

SIZE	A	B	C	D	E	F	G	H	I	J	K	L	M	N	O	P	Q	R	S	T	U	V	W	X	Y	Z	Area sq. ft.
1	36		1 5/8	5/8	3/4	7 1/2	13 1/2	3 1/2	19	5/8	5/8	19 1/4	9 3/4	1 5/8	6												9.0
2S	48		2 1/4	3/4	1	10	17 7/8	4 1/2	25 1/8	3/4	7/8	25 5/8	13	2	8												16.0
2M	48		2 1/4	3/4	1	10	17 7/8	4 1/2	25 1/8	3/4	7/8	25 5/8	13	2	8												16.0
3	48		2 1/4	3/4	1	10	17 7/8	4 1/2	25 1/8	3/4	7/8	25 5/8	13	2	8												16.0
4	48		2 1/4	3/4	1	10	17 7/8	4 1/2	25 1/8	3/4	7/8	25 5/8	13	2	8												16.0
5	48		2 1/4	3/4	1	10	17 7/8	4 1/2	25 1/8	3/4	7/8	25 5/8	13	2	8												16.0

PROJECT NO:

SHEET NO:

E

STANDARD SIGN

W03-1

WISCONSIN DEPT OF TRANSPORTATION

APPROVED


Matthew R. Rauch

for State Traffic Engineer

DATE 11/20/13

PLATE 179

03-1.1

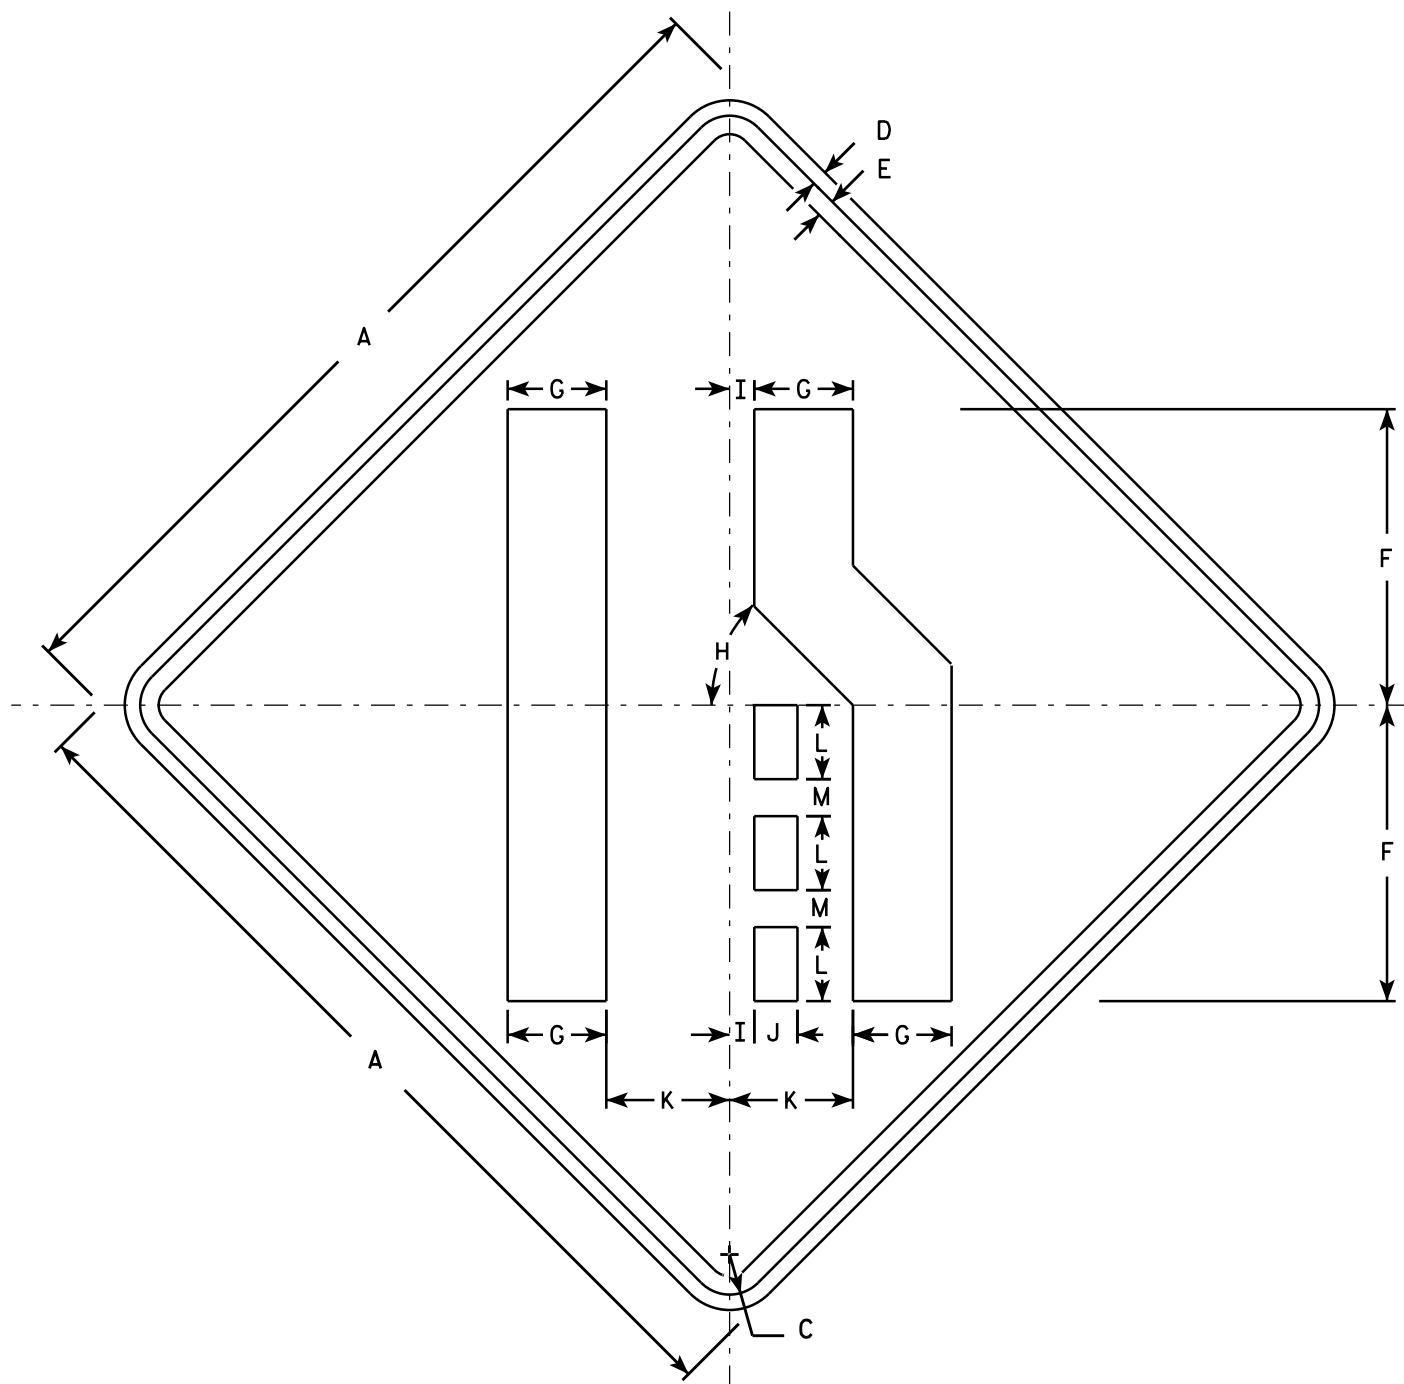

W04-2R

NOTES

1. Sign is Type II - Type F Reflective - reference WIS DOT Standard Specification for HIGHWAY and STRUCTURE CONSTRUCTION latest edition.
2. Color:
Background - Orange
Message - Black
3. Corners may be square or rounded when base material is plywood but borders shall be rounded as shown. When base material is metal, the corners and borders shall be rounded.
4. W04-2L is the same as W04-2R except the symbols are reversed along the vertical centerline.

SIZE	A	B	C	D	E	F	G	H	I	J	K	L	M	N	O	P	Q	R	S	T	U	V	W	X	Y	Z	Area sq. ft.
1	36		1 5/8	5/8	3/4	12	4	45°	1	1 3/4	5	3	1 1/2														9.0
2S	48		2 1/4	3/4	1	16	5 3/8	45°	1 1/4	2 3/8	6 3/4	4	2														16.0
2M	48		2 1/4	3/4	1	16	5 3/8	45°	1 1/4	2 3/8	6 3/4	4	2														16.0
3	48		2 1/4	3/4	1	16	5 3/8	45°	1 1/4	2 3/8	6 3/4	4	2														16.0
4	48		2 1/4	3/4	1	16	5 3/8	45°	1 1/4	2 3/8	6 3/4	4	2														16.0
5	48		2 1/4	3/4	1	16	5 3/8	45°	1 1/4	2 3/8	6 3/4	4	2														16.0

STANDARD SIGN

W04-2

WISCONSIN DEPT OF TRANSPORTATION

APPROVED

Matthew R. Rauch
For State Traffic Engineer


DATE 11/20/13

PLATE 180


W04-2.1

SHEET NO:

E

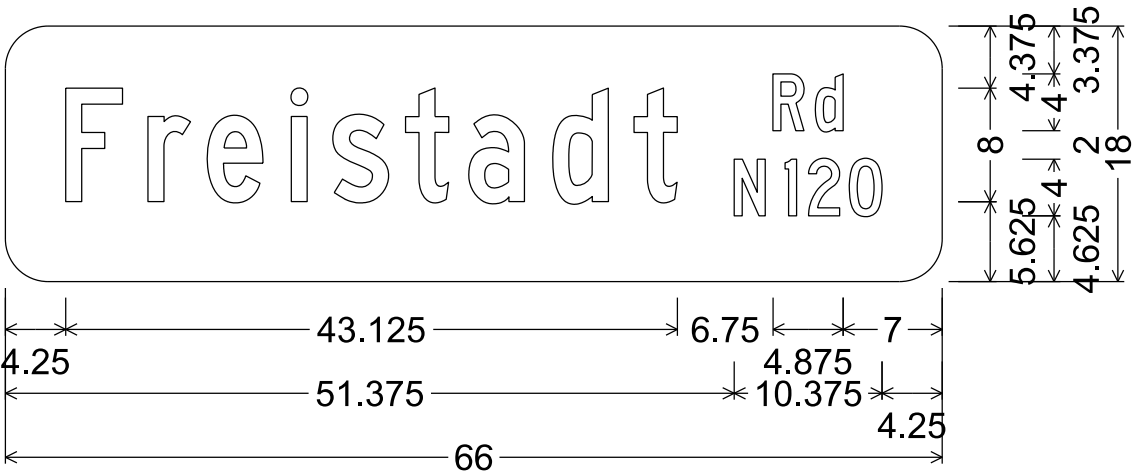

M1-94H; 3.000" Radius, No border

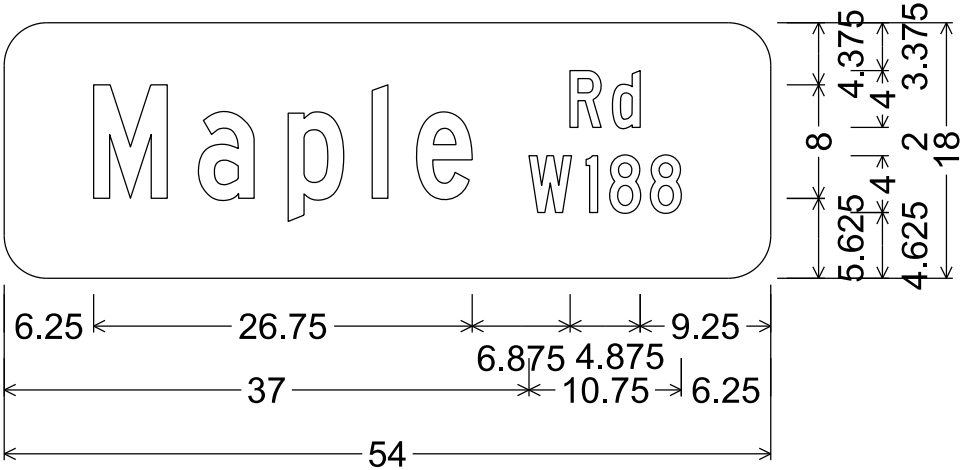

M1-94H; 3.000" Radius, No border

NOTES


- 1. Signs are Type II- Type H Reflective
- 2. Color:
Background - Green
Message - White
- 3. Message Series - C


DIVISION 1 - FREISTADT ROAD

STATION	DISTANCE	AREA (SF)			INCREMENTAL VOL (CY) (UNADJUSTED)			CUMULATIVE VOL (CY)		
		CUT	SALVAGED/UNUSABLE PAVEMENT MATERIAL	FILL	CUT NOTE 1	SALVAGED/UNUSABLE PAVEMENT MATERIAL NOTE 2	FILL NOTE 3	CUT 1.00 NOTE 1	EXPANDED FILL 1.30 NOTE 1	MASS ORDINATE NOTE 8
32+66.48	0.00	0.00	0.00	0.00	0	0	0	0	0	0
33+00	33.52	16.82	0.00	0.00	10	0	0	10	0	10
33+50	50.00	36.23	0.00	0.00	49	0	0	59	0	59
34+00	50.00	41.02	0.00	0.00	72	0	0	131	0	131
34+50	50.00	41.08	0.00	0.00	76	0	0	207	0	207
35+00	50.00	61.05	0.00	0.12	95	0	0	302	0	302
35+50	50.00	86.34	0.00	0.38	136	0	0	438	0	438
37+00	150.00	30.62	0.00	0.00	325	0	1	763	1	762
37+50	50.00	15.83	0.00	0.09	43	0	0	806	1	805
37+58.93	8.93	7.38	0.00	0.00	4	0	0	810	1	809

DIVISION 1 - MAPLE ROAD


STATION	DISTANCE	AREA (SF)			INCREMENTAL VOL (CY) (UNADJUSTED)			CUMULATIVE VOL (CY)		
		CUT	SALVAGED/UNUSABLE PAVEMENT MATERIAL	FILL	CUT NOTE 1	SALVAGED/UNUSABLE PAVEMENT MATERIAL NOTE 2	FILL NOTE 3	CUT 1.00 NOTE 1	EXPANDED FILL 1.30 NOTE 1	MASS ORDINATE NOTE 8
222+48.05	0.00	7.50	0.00	1.25	0	0	0	0	0	0
222+50	1.95	7.66	0.00	1.20	1	0	0	1	0	1
223+00	50.00	11.87	0.00	0.42	18	0	1	19	1	18
223+50	50.00	16.64	0.00	0.00	26	0	0	45	1	44
224+00	50.00	19.79	0.00	0.01	34	0	0	79	1	78
224+50	50.00	20.08	0.00	0.00	37	0	0	116	1	115
225+00	50.00	20.46	0.00	0.00	38	0	0	154	1	153
225+50	50.00	54.91	0.00	0.00	70	0	0	224	1	223
227+00	150.00	36.52	0.00	0.04	254	0	0	478	1	477
227+50	50.00	29.23	0.00	0.44	61	0	0	539	1	538
228+00	50.00	26.91	0.00	0.98	52	0	1	591	3	588
228+50	50.00	26.02	0.00	0.79	49	0	2	640	5	635
229+00	50.00	26.12	0.00	0.29	48	0	1	688	7	682
229+50	50.00	23.85	0.00	0.29	46	0	1	734	8	726
230+00	50.00	18.56	0.00	1.59	39	0	2	773	10	763
230+50	50.00	16.04	0.00	1.25	32	0	3	805	14	791
231+00	50.00	13.25	0.00	2.48	27	0	3	832	18	814
231+50	50.00	11.80	0.00	2.46	23	0	5	855	25	830
232+00	50.00	10.31	0.00	2.81	20	0	5	875	31	844
232+50	50.00	8.36	0.00	4.17	17	0	6	892	39	853
233+00	50.00	10.54	0.00	1.22	17	0	5	909	46	864
233+12.09	12.09	10.09	0.00	1.24	5	0	1	914	47	867
233+42.02	29.93	9.30	0.00	1.02	11	0	1	925	48	877

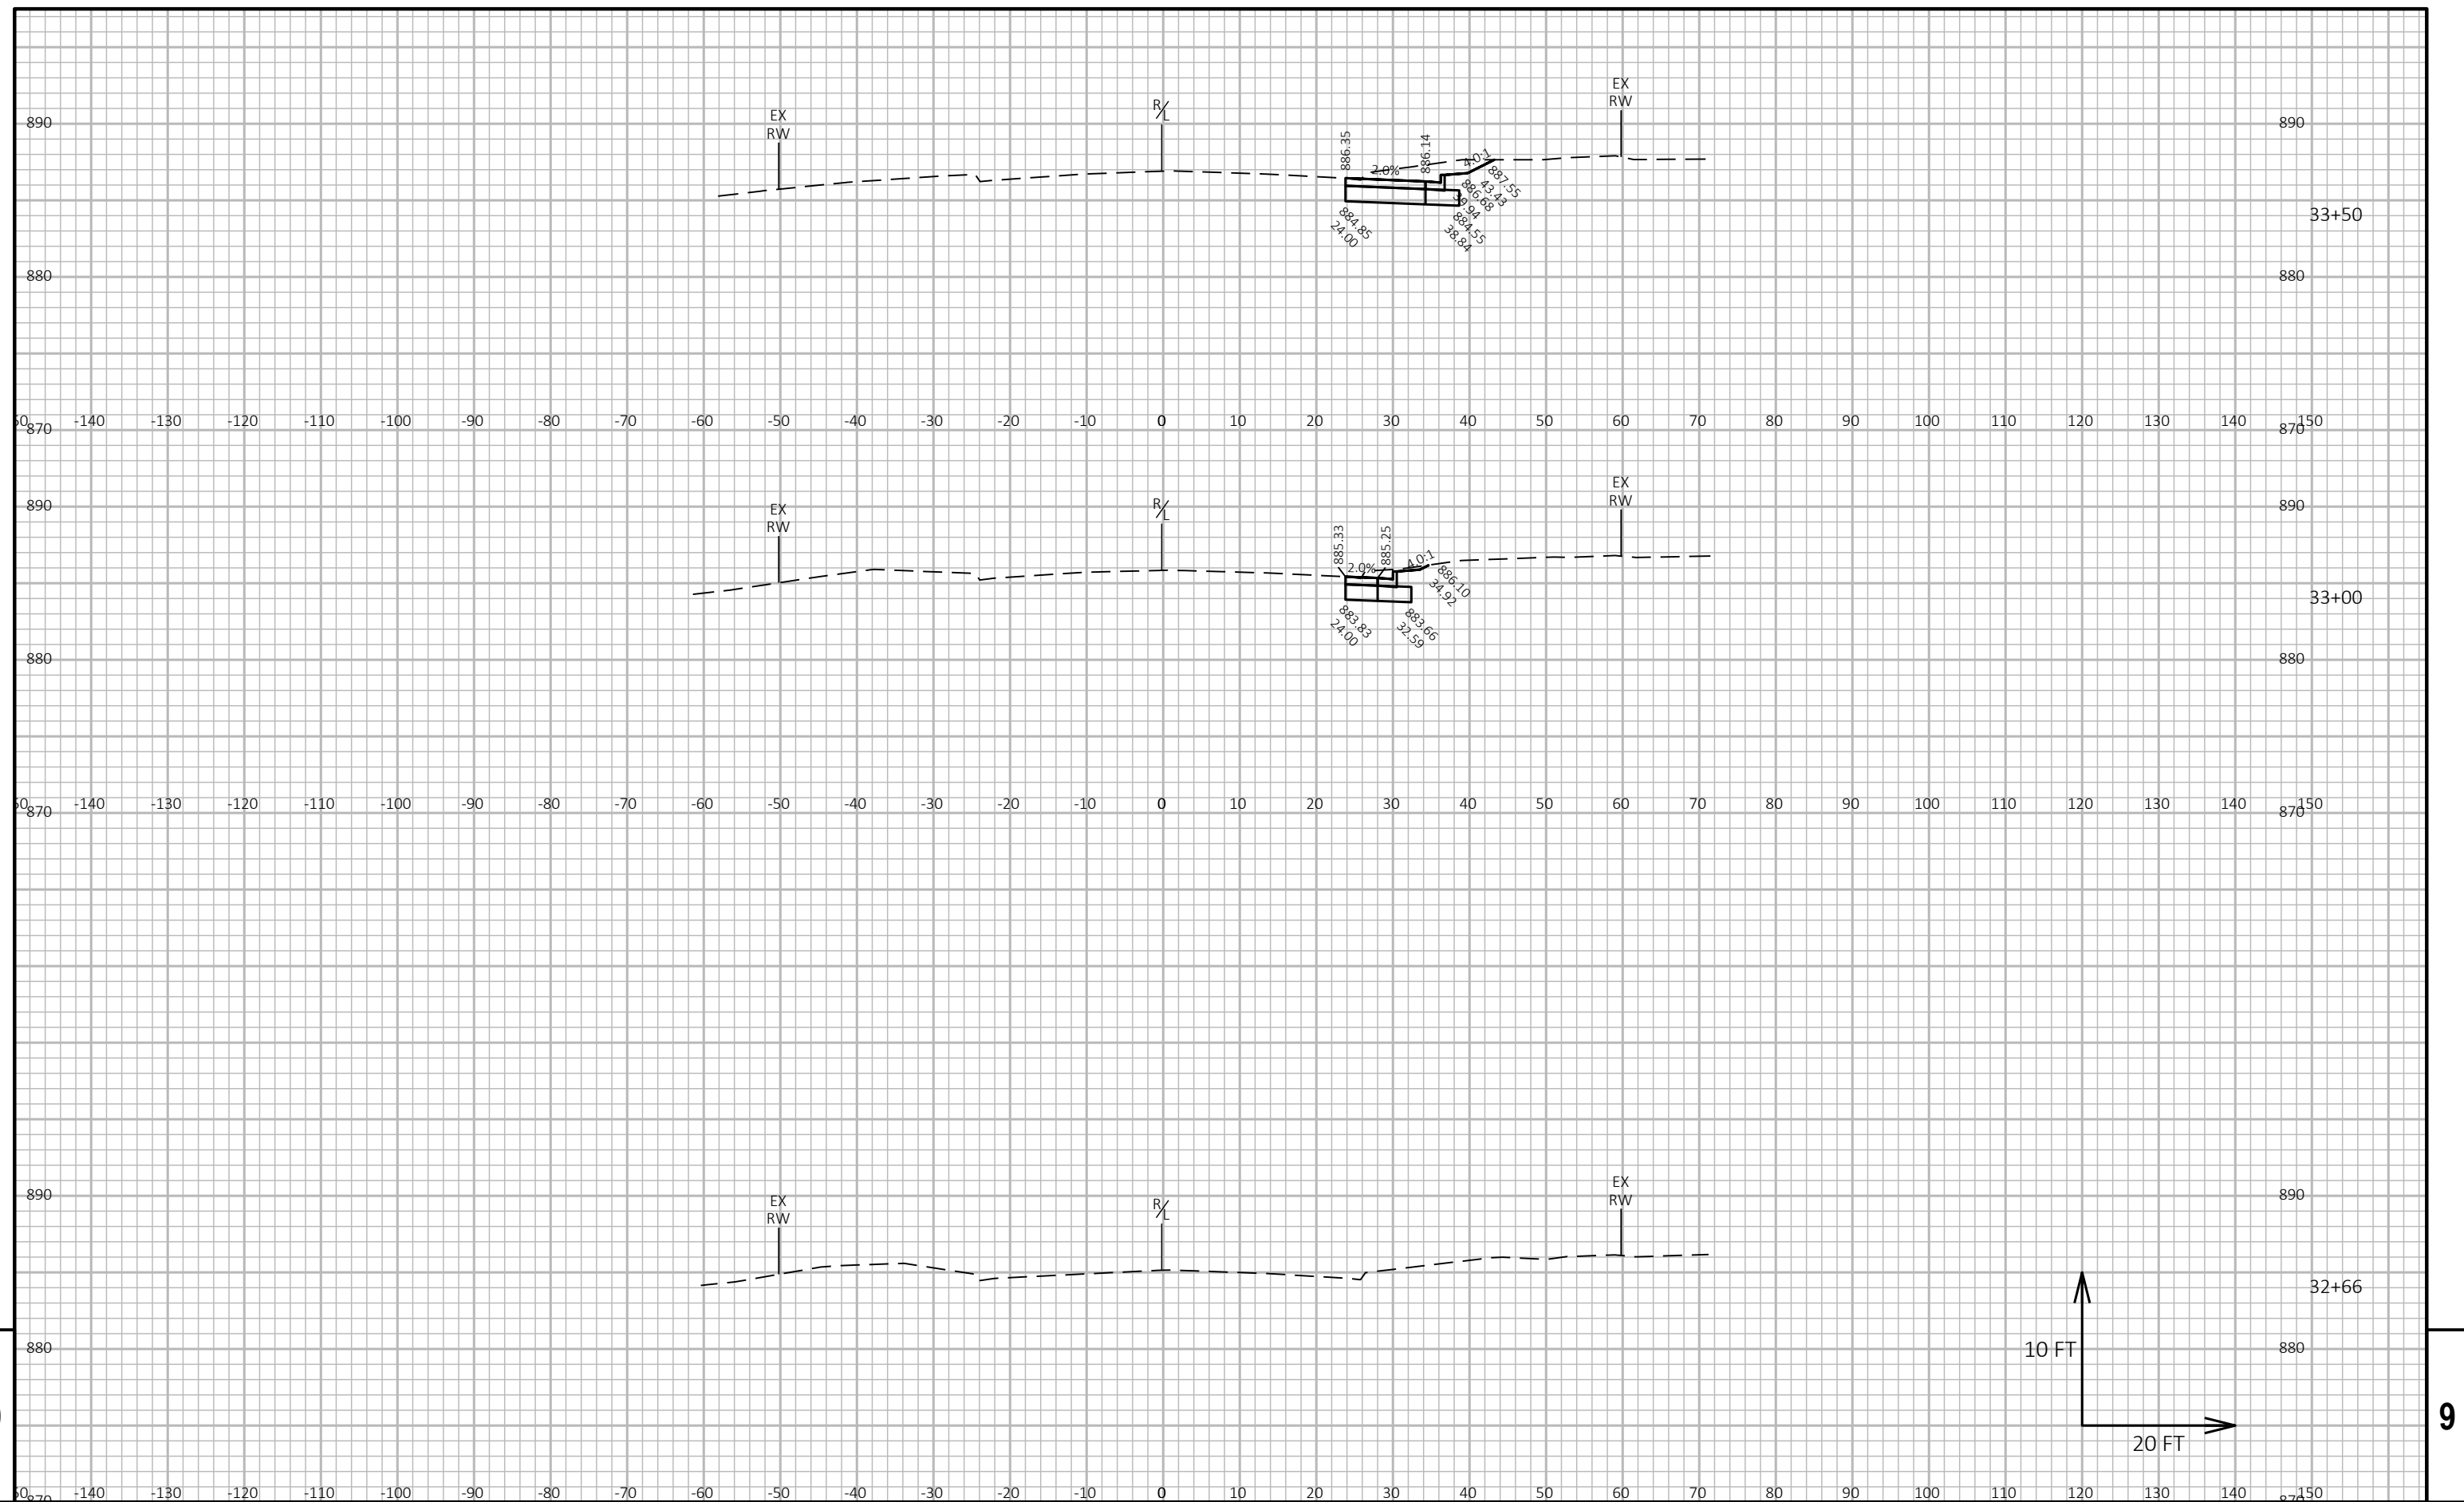

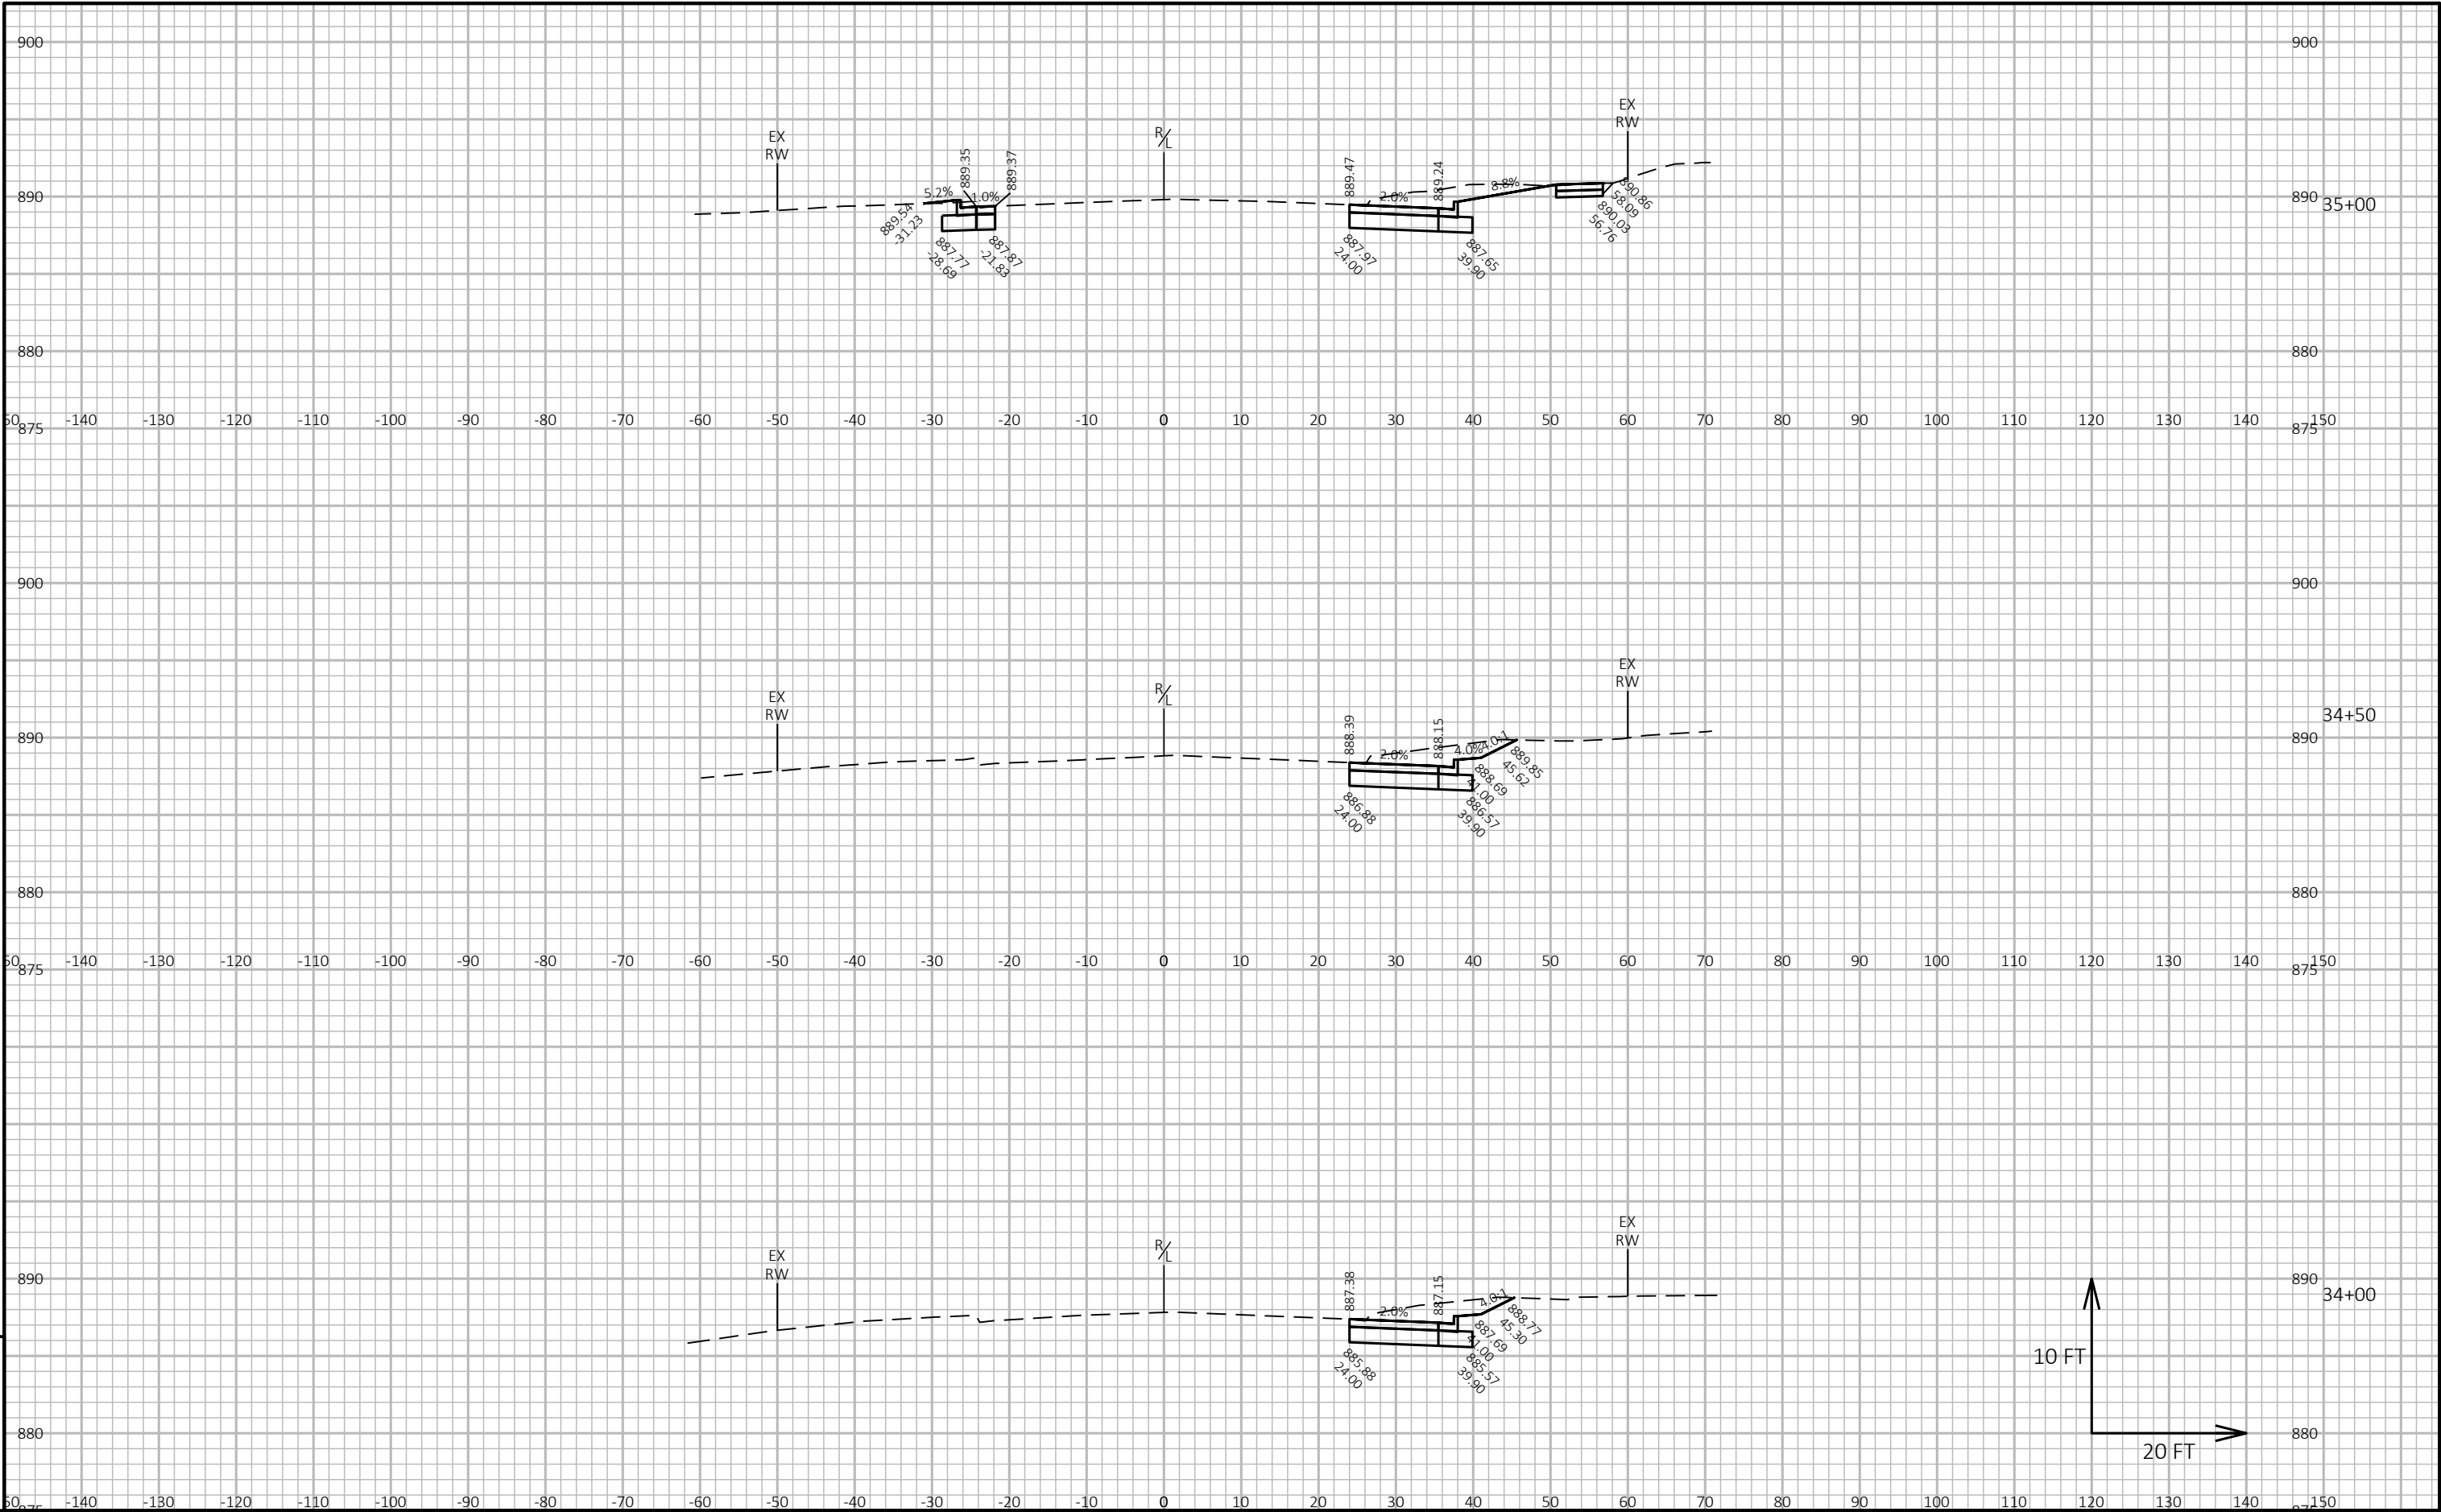


9

9

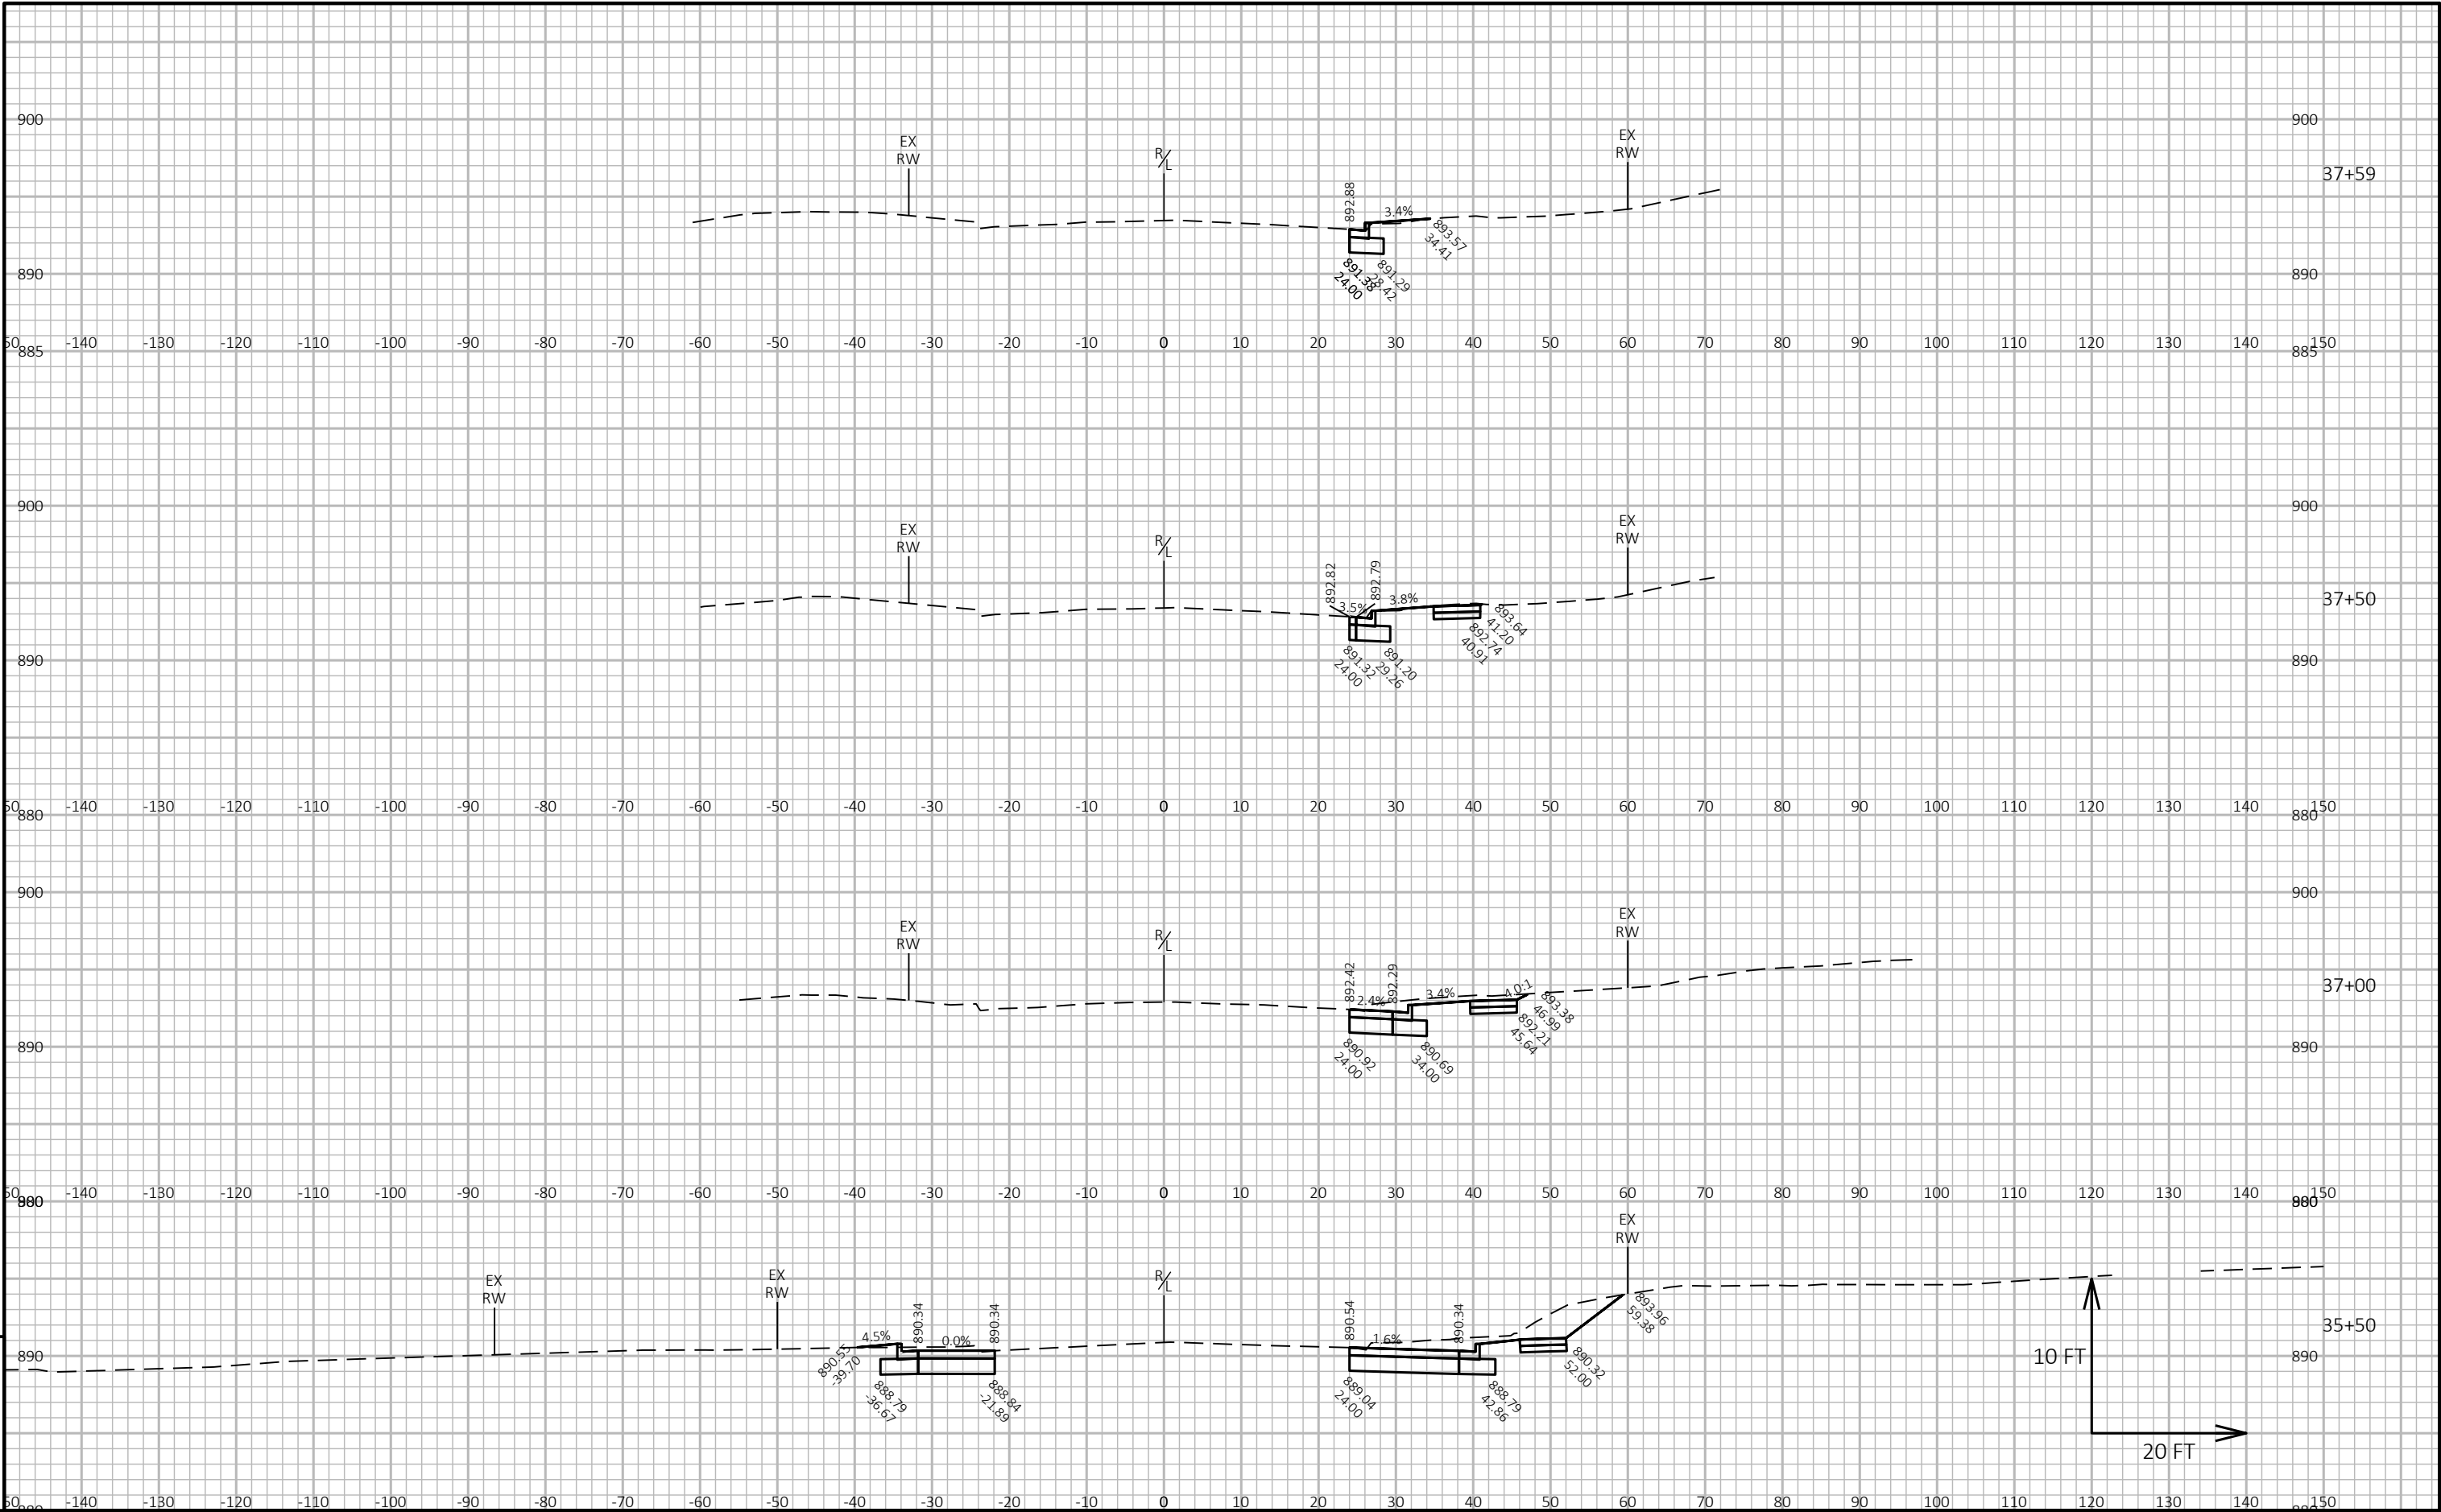

9

9

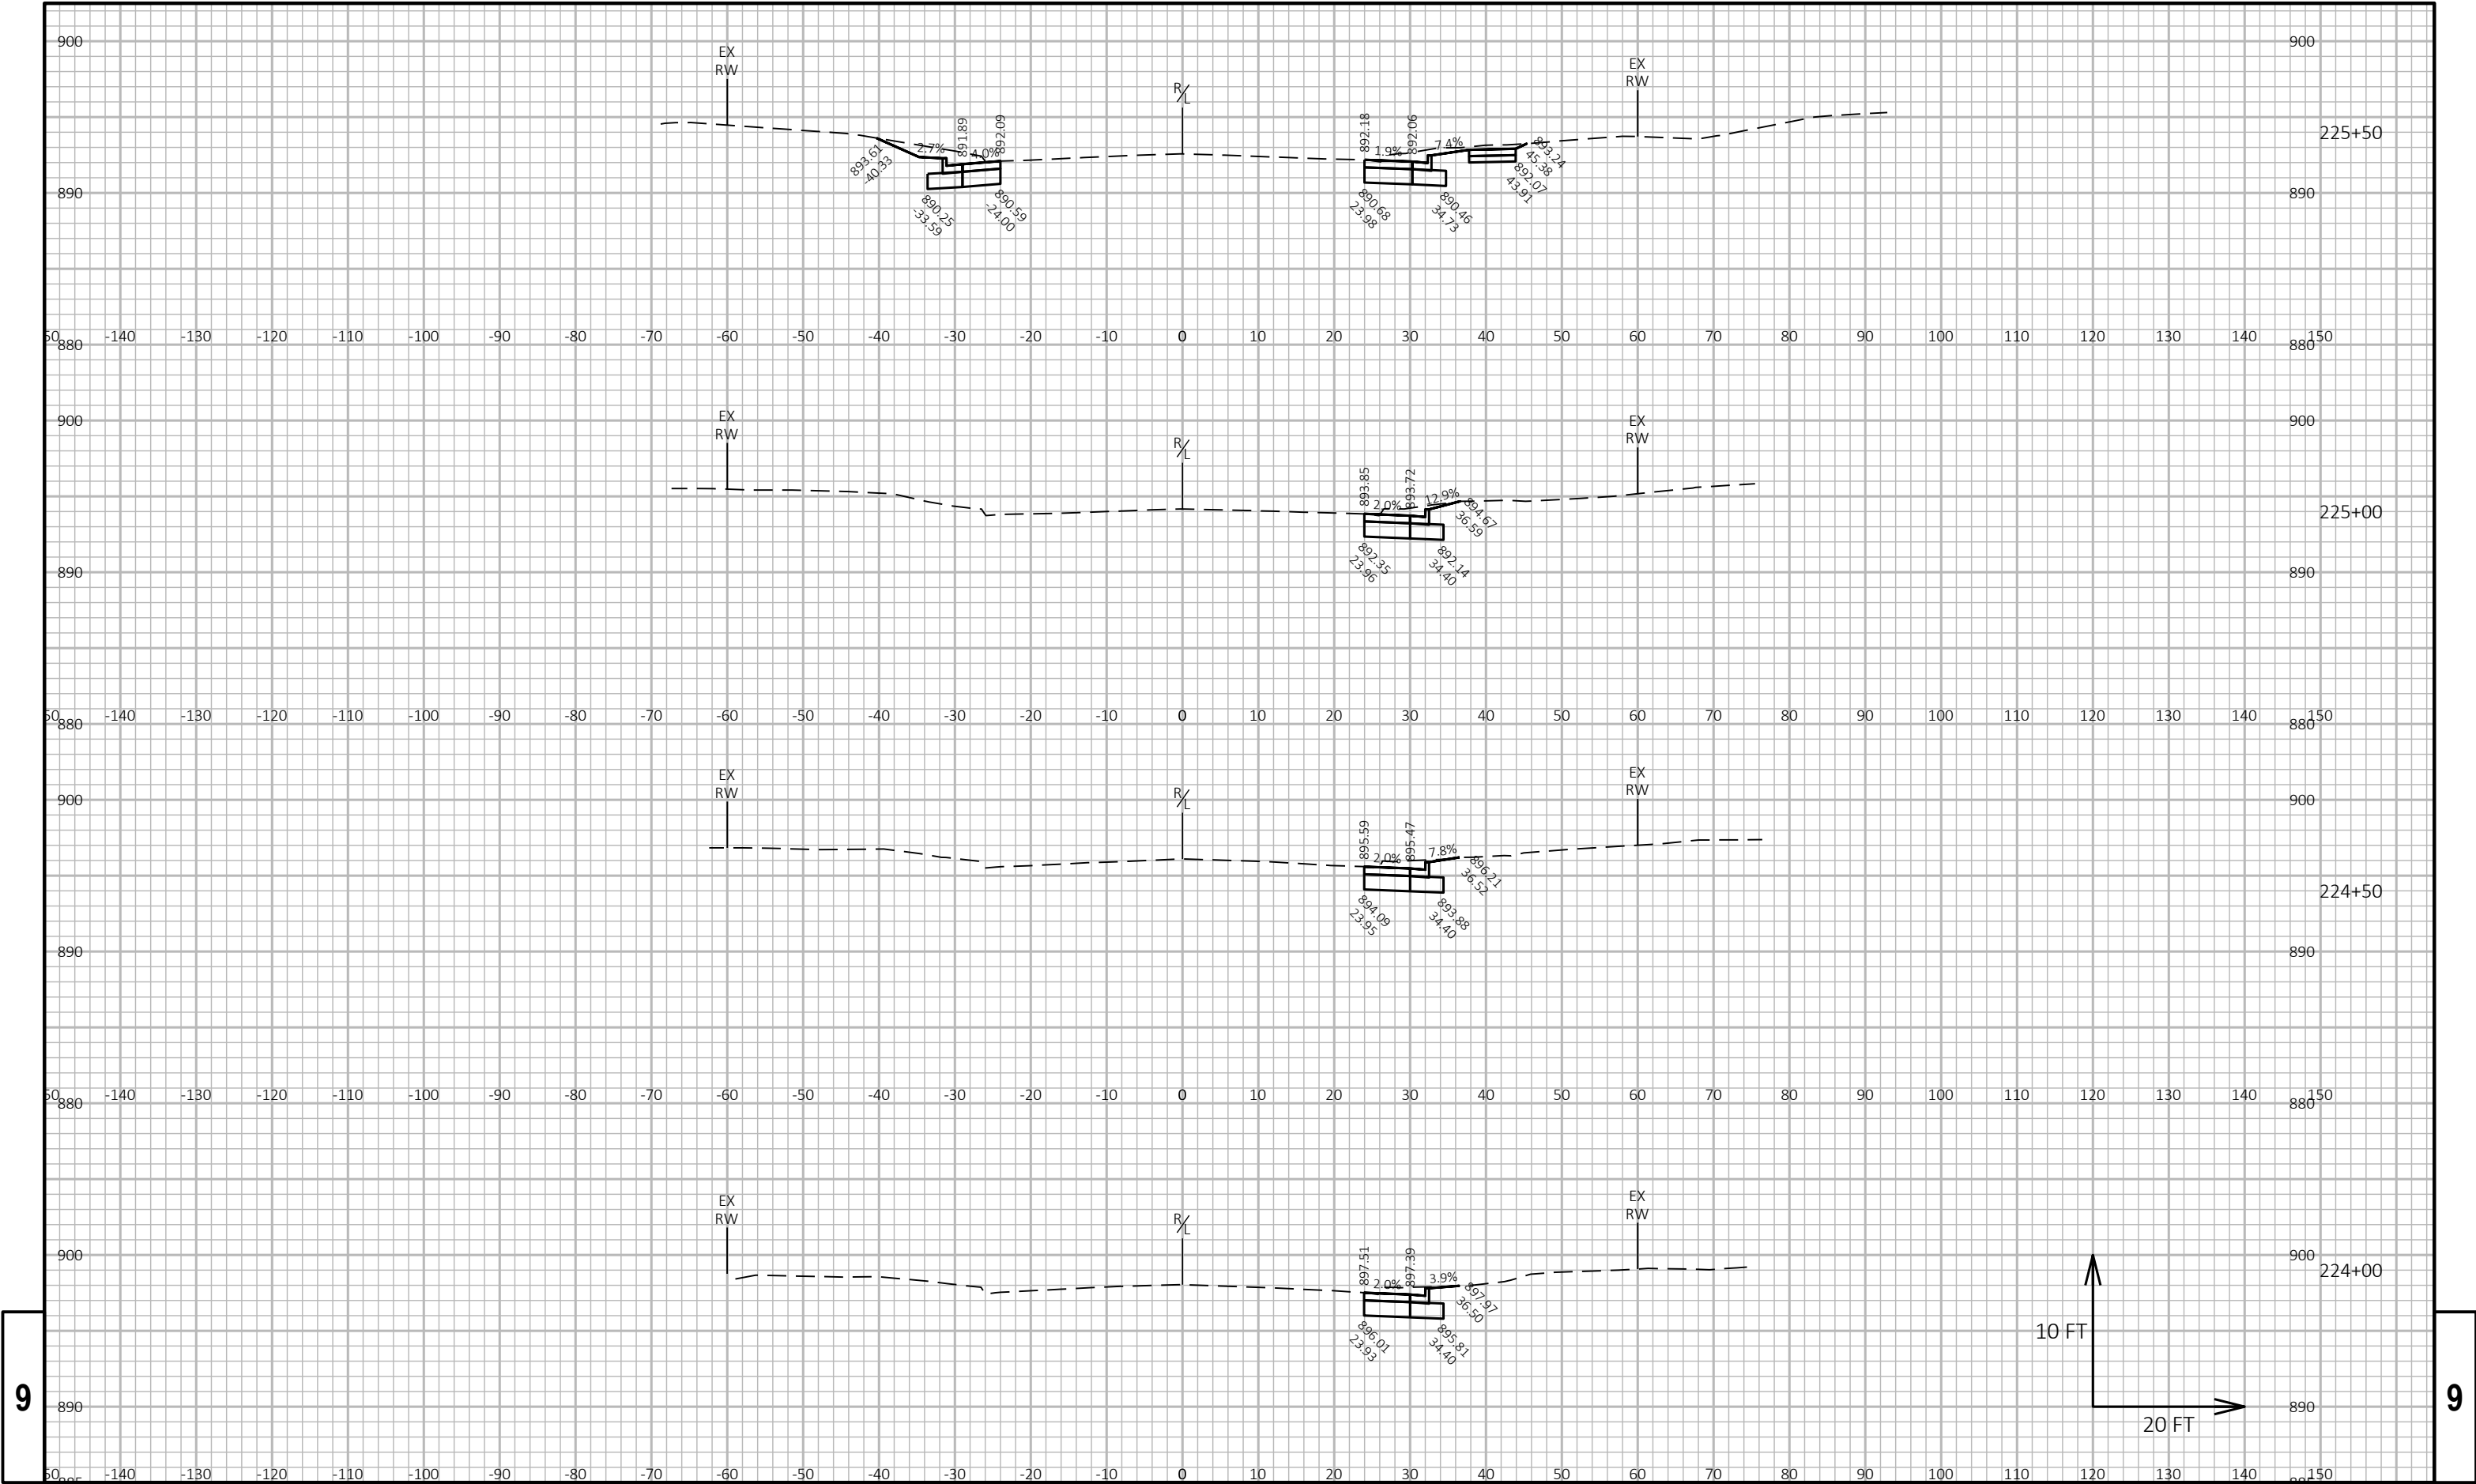

9

9

PROJECT NO: 2712-03-70

HWY: FREISTADT ROAD

COUNTY: WASHINGTON

CROSS SECTIONS: MAPLE ROAD

SHEET

187

E

FILE NAME : X:\ML\2020\20200211\DESIGN\TRANSPORTATION\SHEETSPLAN\090201_XS.DWG
LAYOUT NAME - 090105_xs


PLOT DATE : 1/26/2021 1:51 PM

PLOT BY : CHAPMAN, JULIE

PLOT NAME :

PLOT SCALE : 1 IN:20 FT HORZ. / 1 IN:10 FT VERT.

WISDOT/CADDs SHEET 49

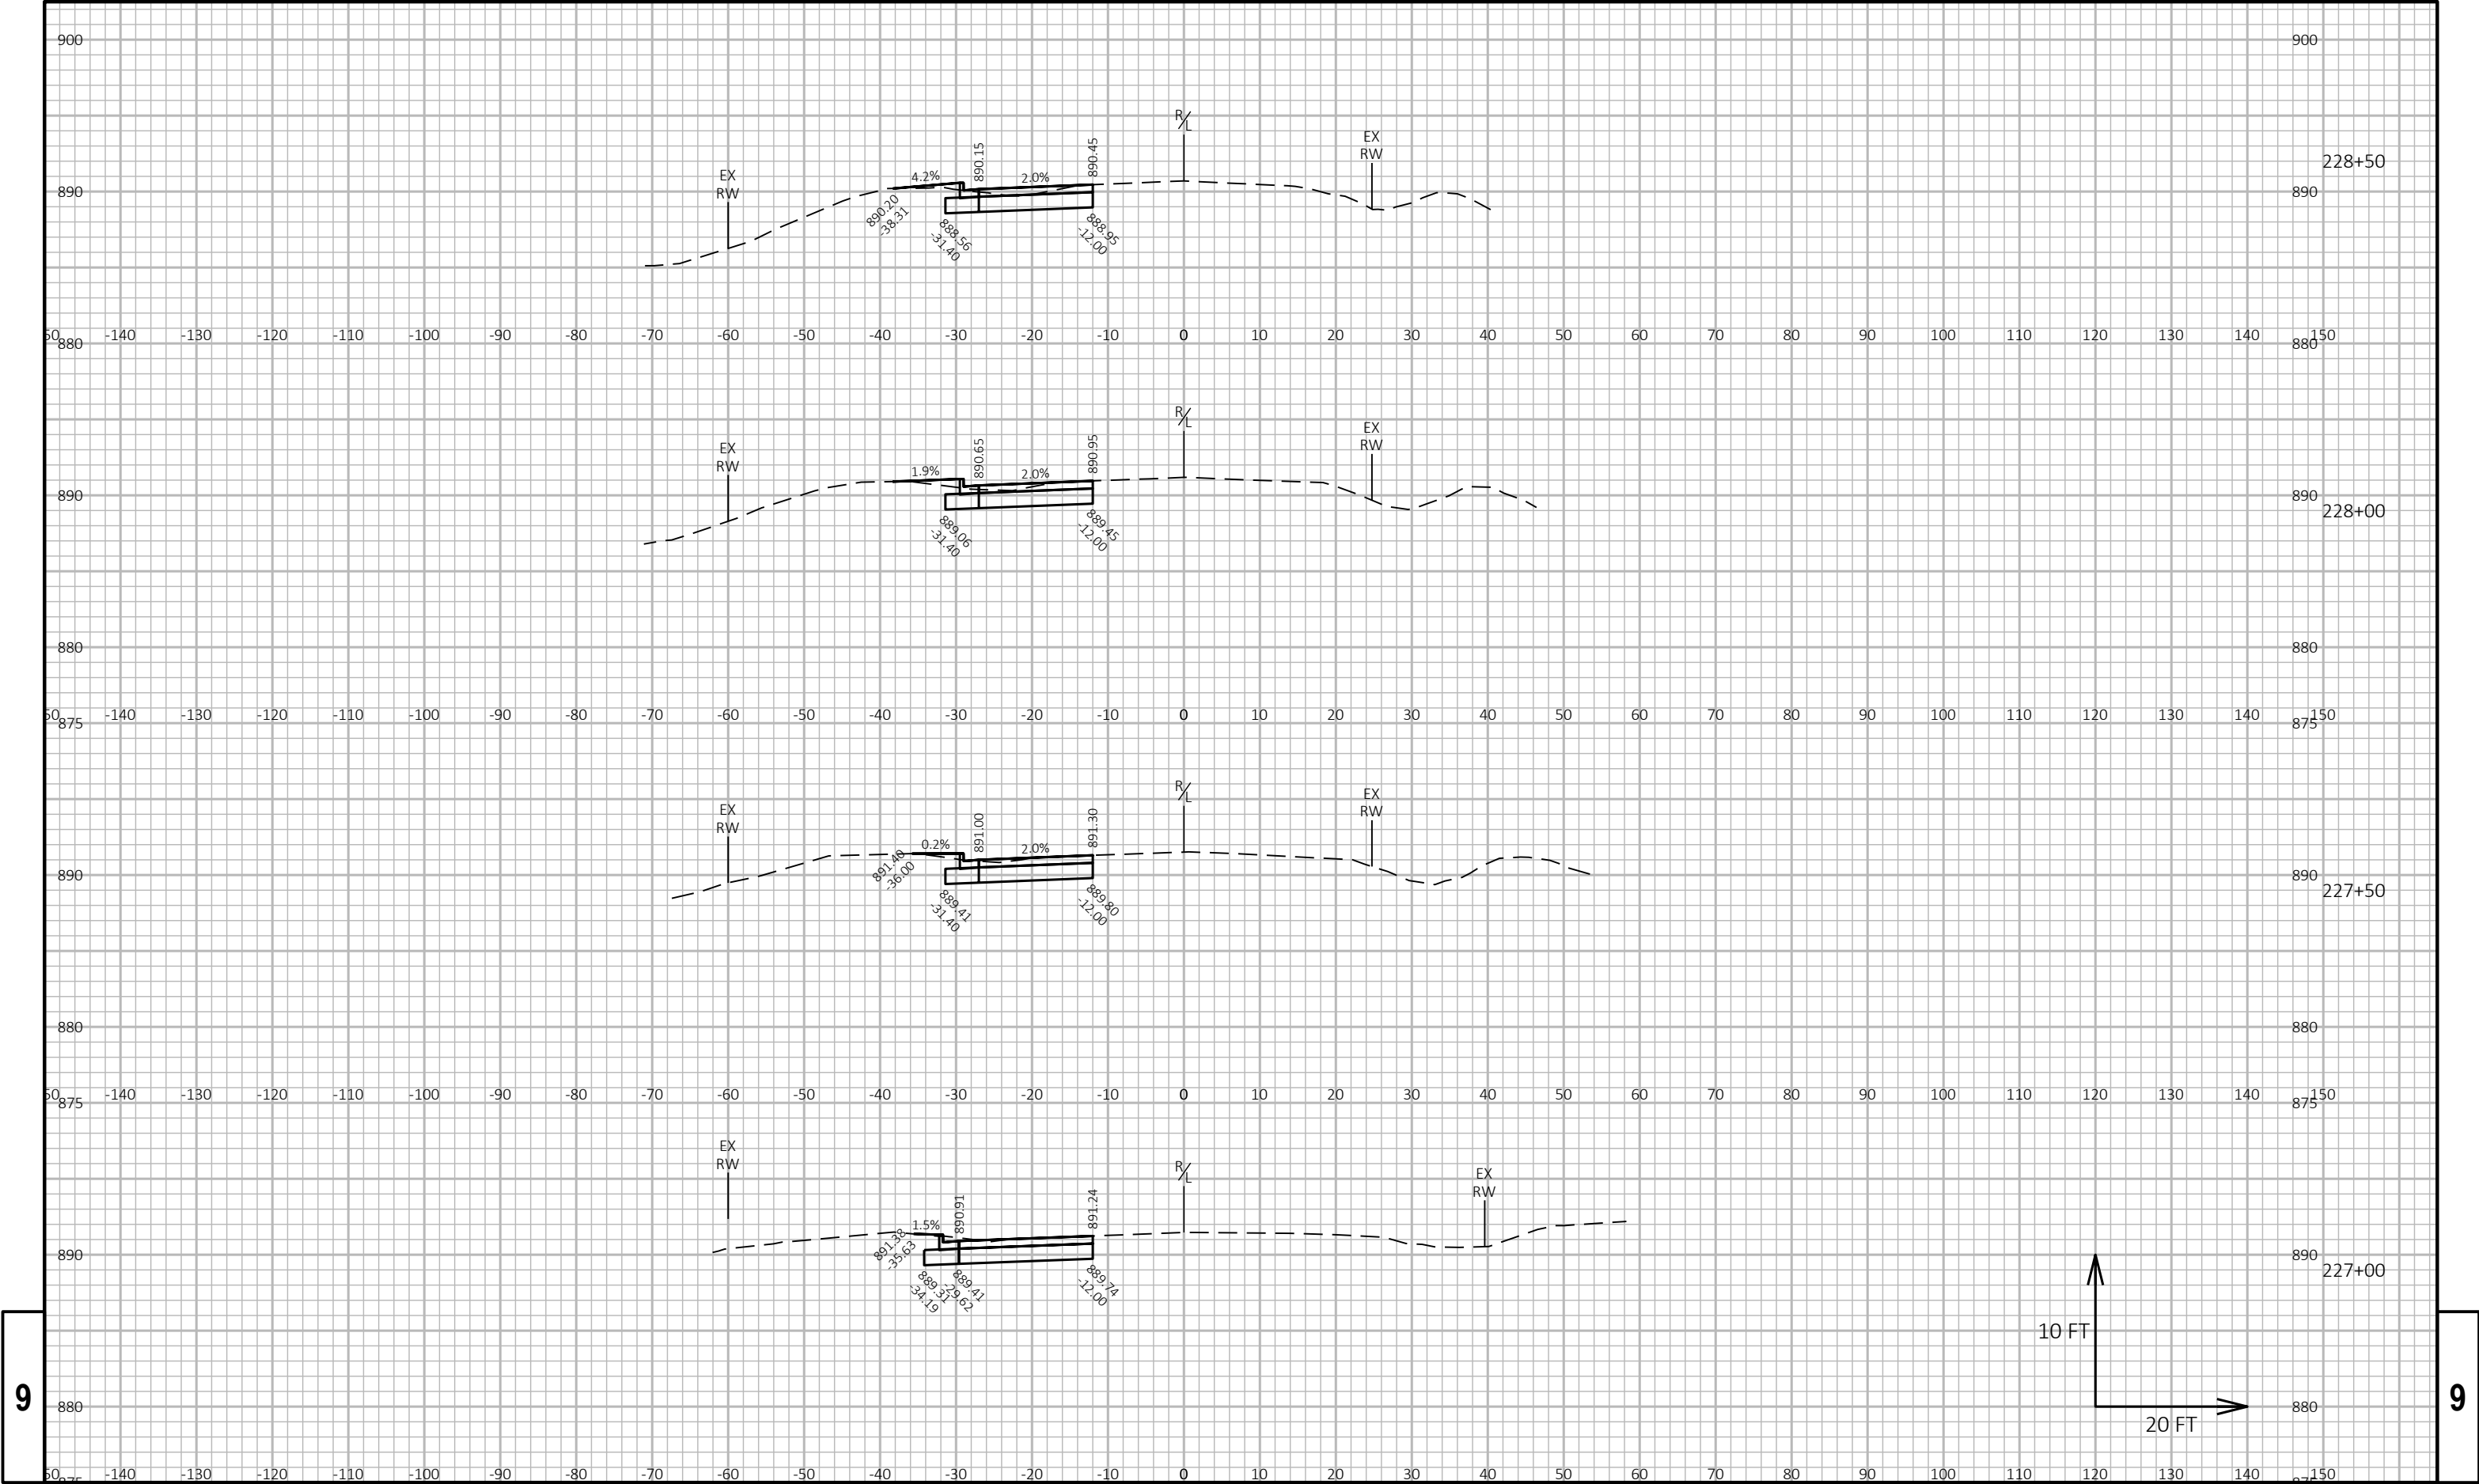

9

9

PROJECT NO: 2712-03-70

HWY: FREISTADT ROAD

COUNTY: WASHINGTON

CROSS SECTIONS: MAPLE ROAD

SHEET

188

E

FILE NAME : X:\ML\2020\20200211\DESIGN\TRANSPORTATION\SHEETSPLAN\090201_XS.DWG
LAYOUT NAME - 090106_xs


PLOT DATE : 1/26/2021 1:51 PM

PLOT BY : CHAPMAN, JULIE

PLOT NAME :

PLOT SCALE : 1 IN:20 FT HORZ. / 1 IN:10 FT VERT.

WISDOT/CADDs SHEET 49

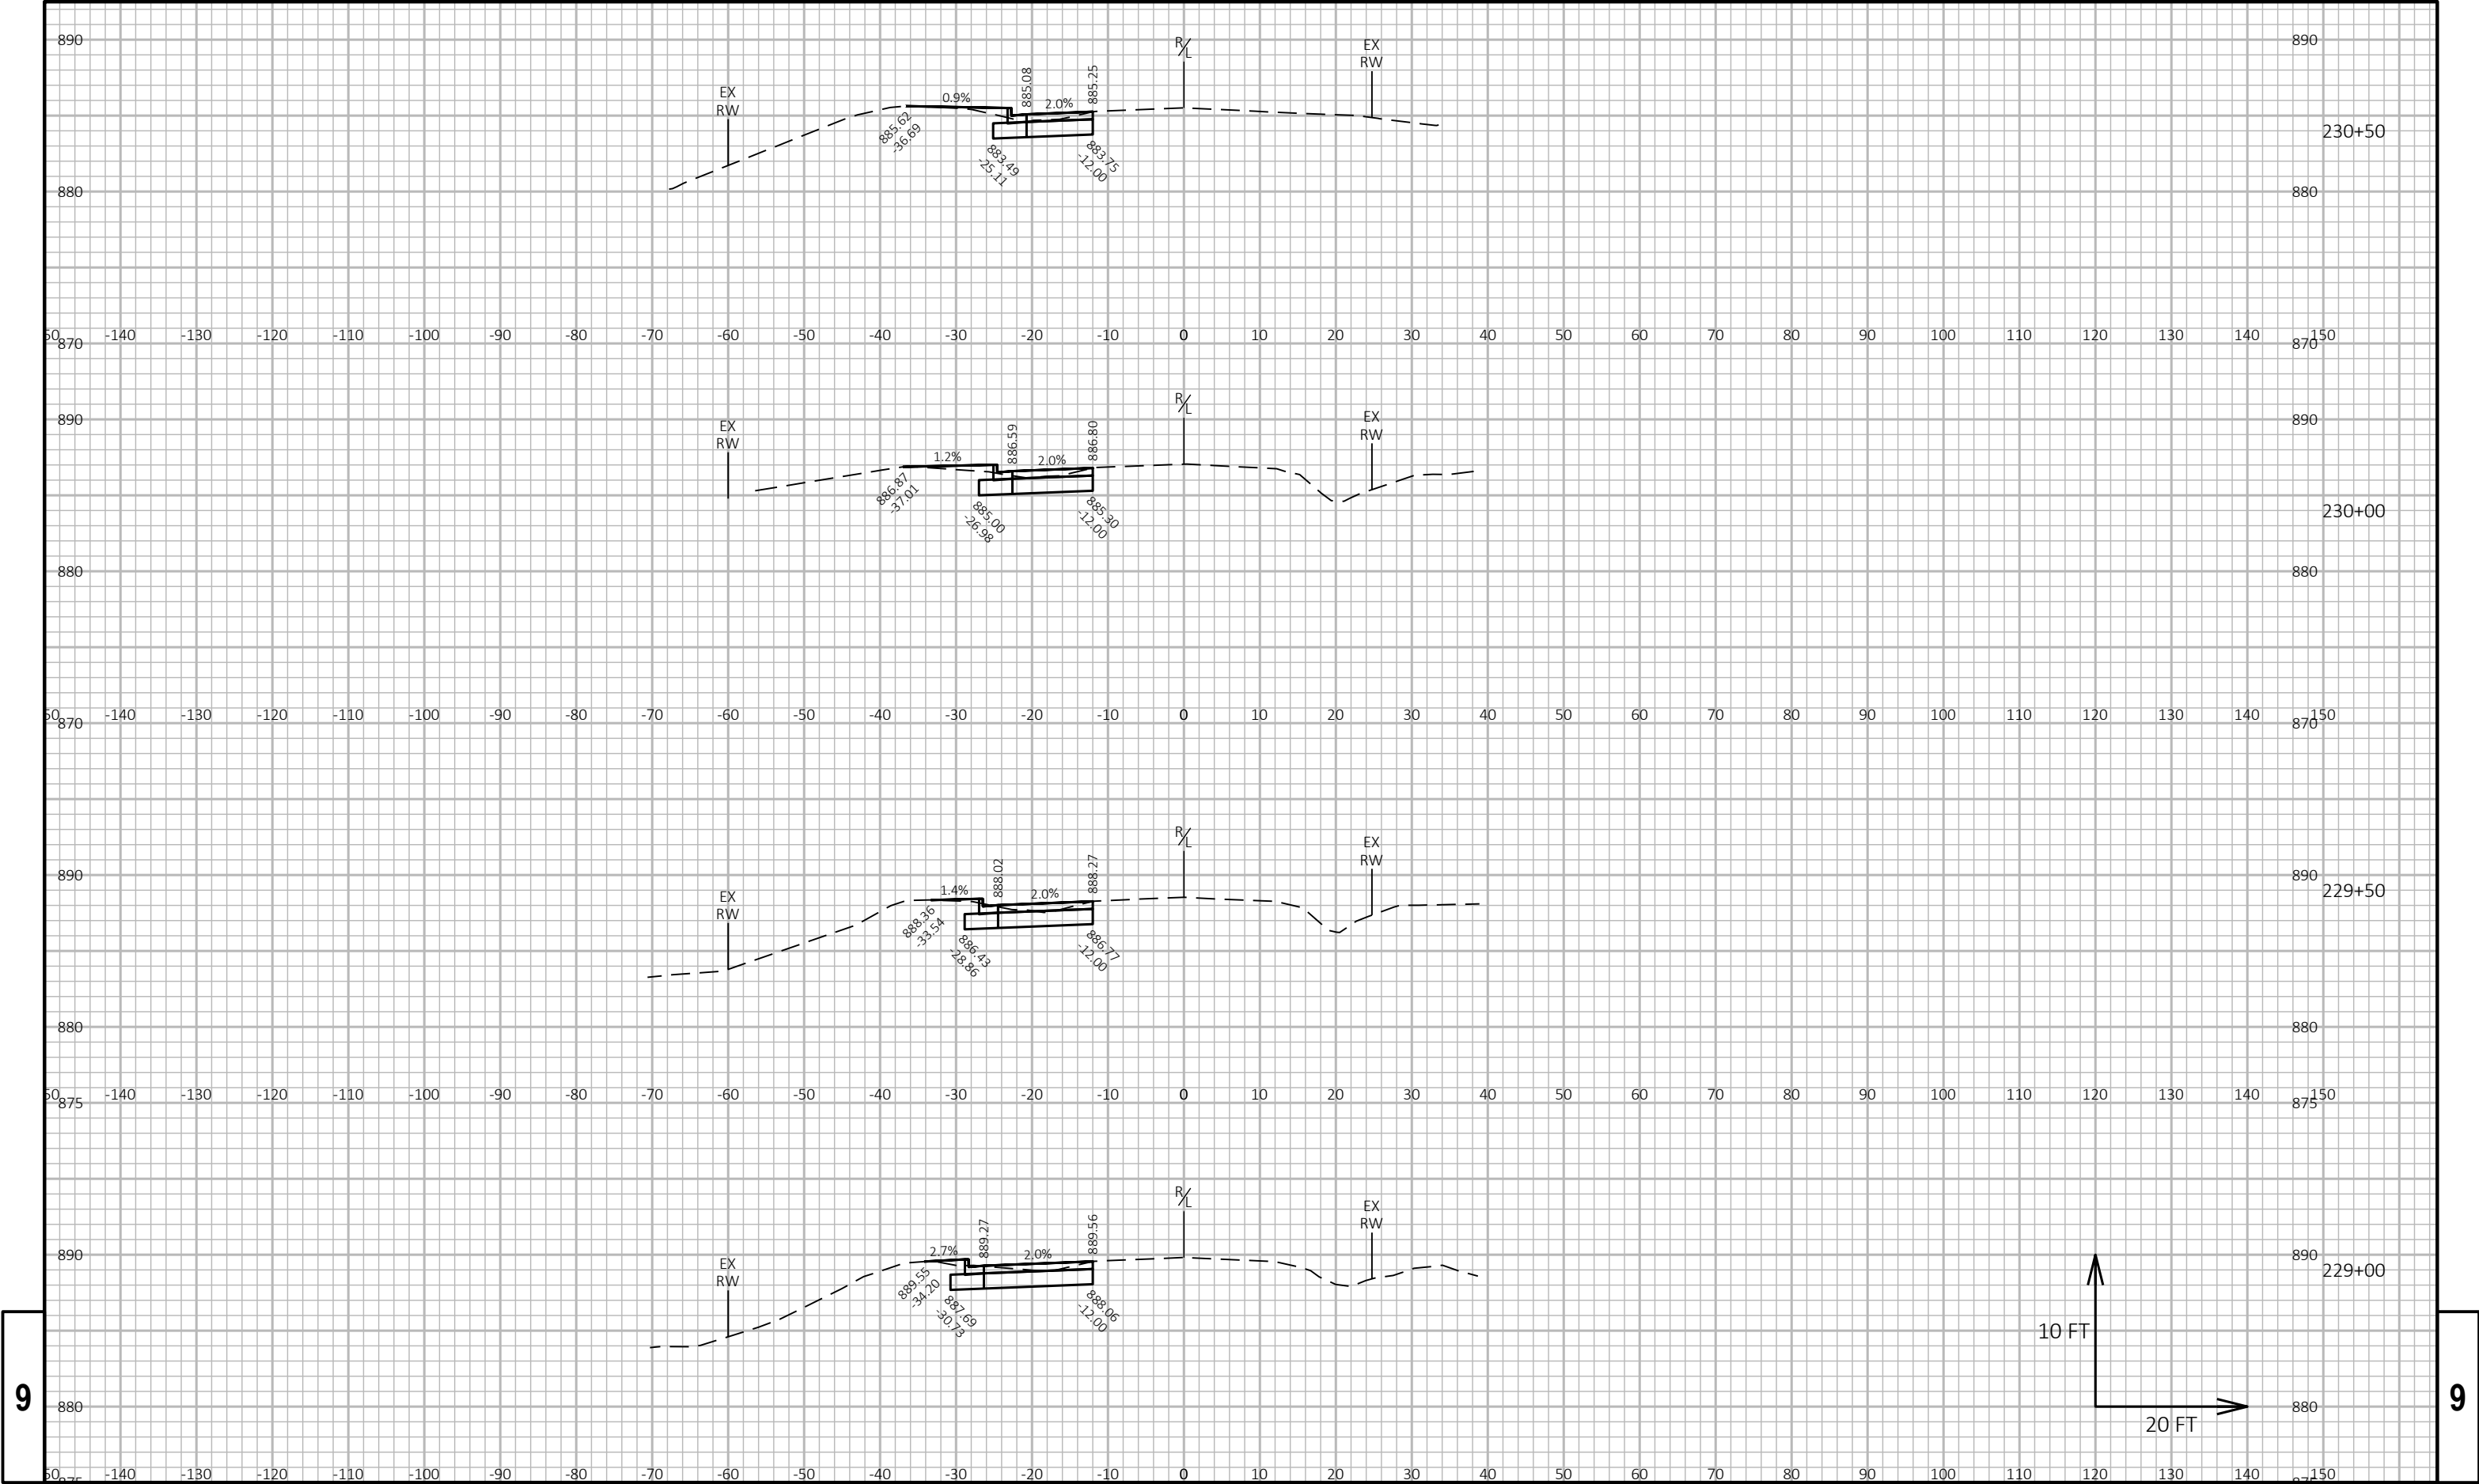

9

9

PROJECT NO: 2712-03-70

HWY: FREISTADT ROAD

COUNTY: WASHINGTON

CROSS SECTIONS: MAPLE ROAD

SHEET

189

E

FILE NAME : X:\ML\2020\20200211\DESIGN\TRANSPORTATION\SHEETSPLAN\090201_XS.DWG
LAYOUT NAME - 090107_xs


PLOT DATE : 1/26/2021 1:51 PM

PLOT BY : CHAPMAN, JULIE

PLOT NAME :


PLOT SCALE : 1 IN:20 FT HORZ. / 1 IN:10 FT VERT.

WISDOT/CADDs SHEET 49

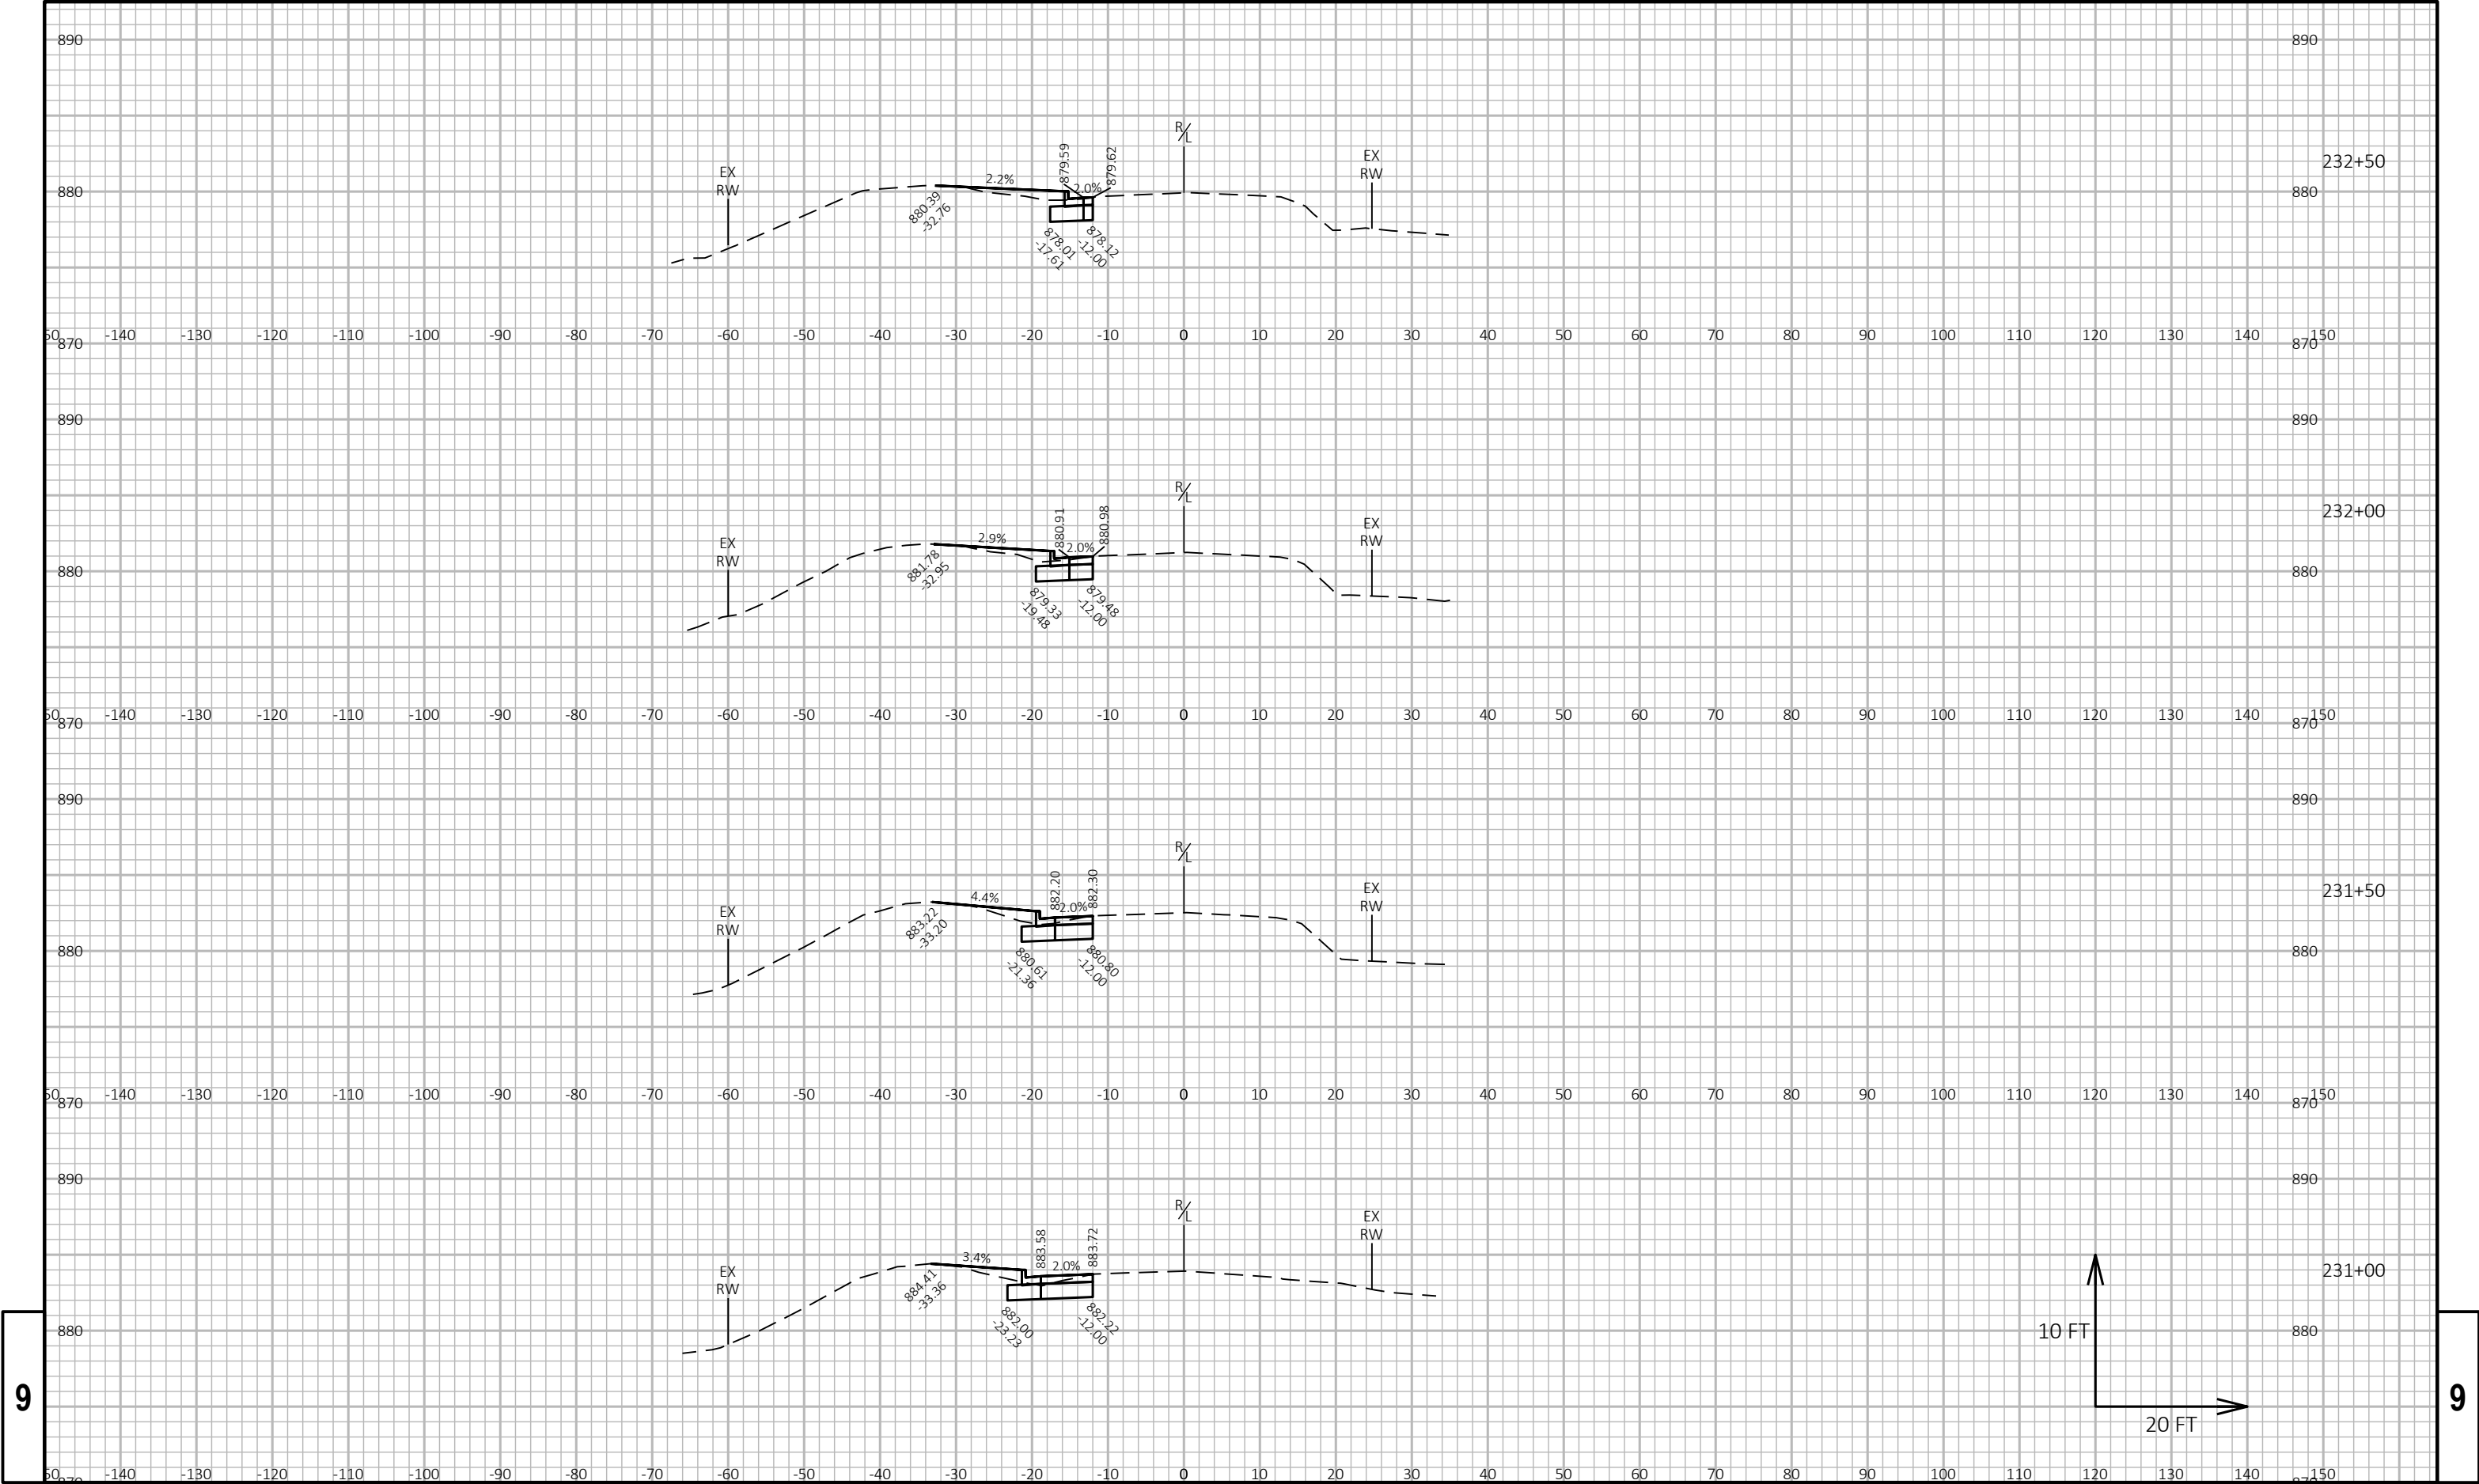


9

9

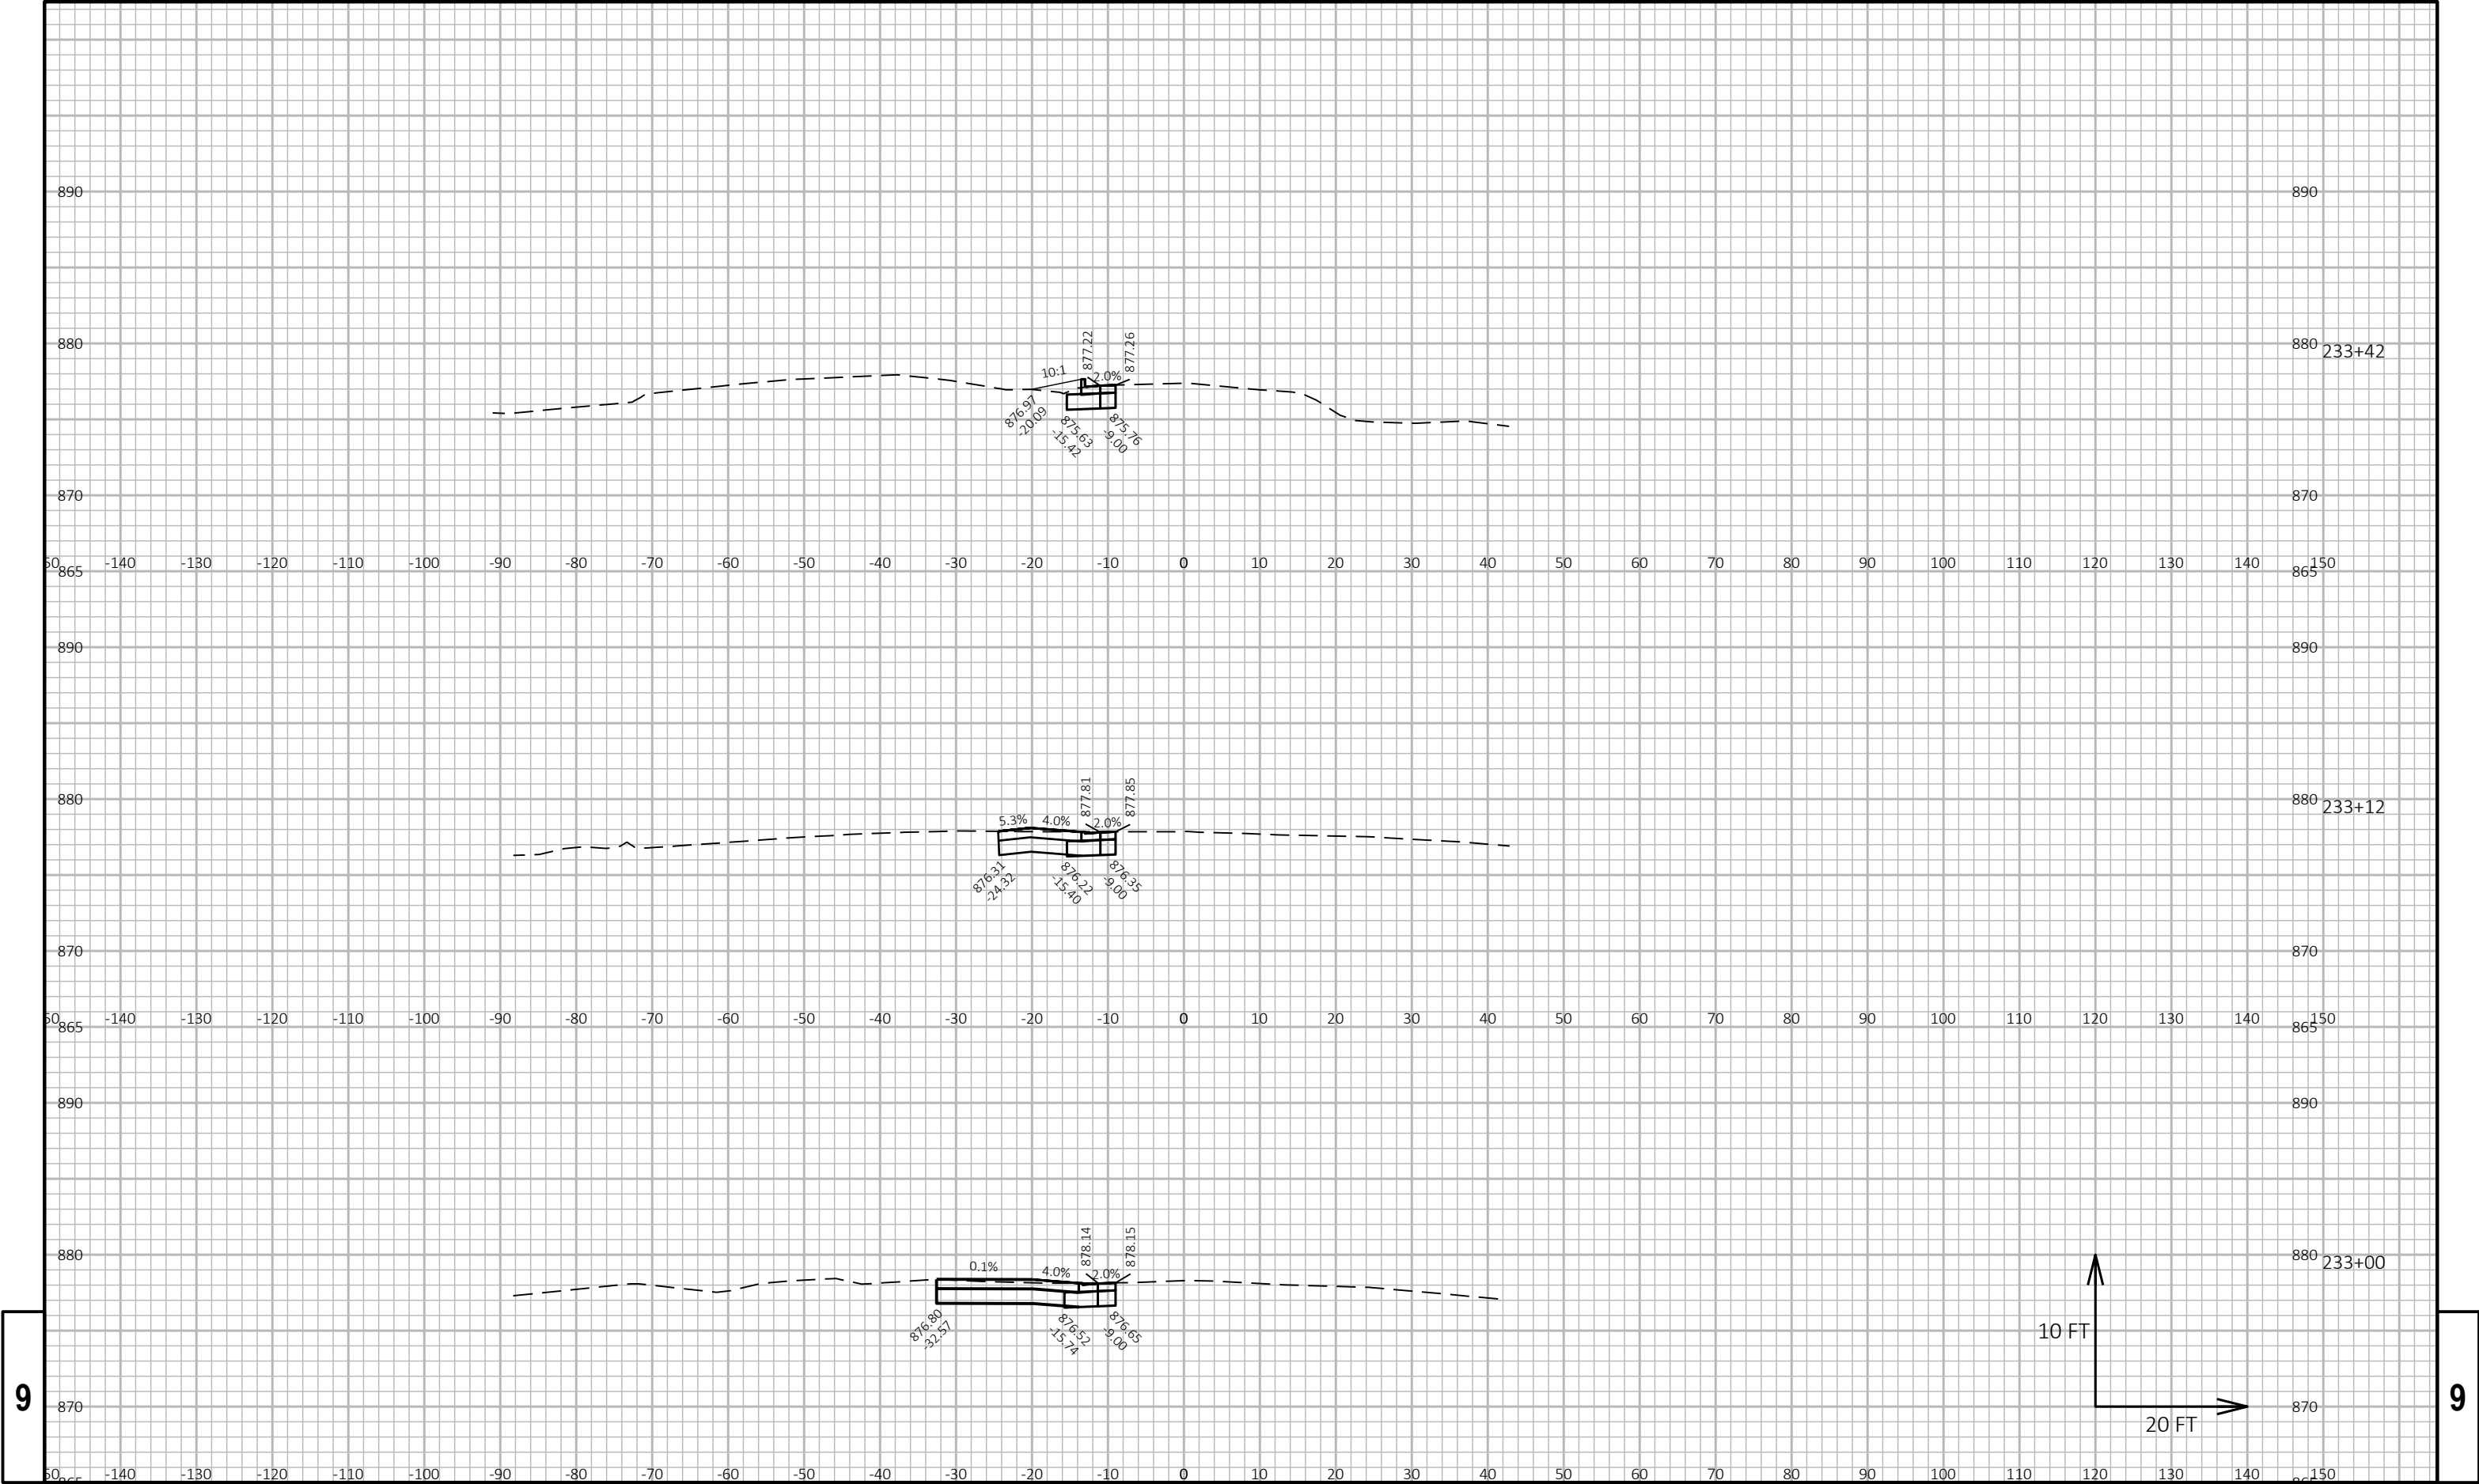

9

9

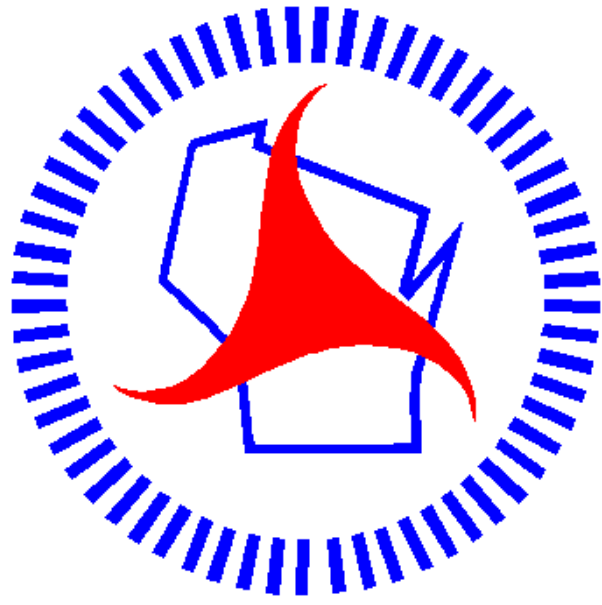

Wisconsin Department of Transportation

Dedicated people creating transportation solutions through innovation and exceptional service.

<http://www.dot.wisconsin.gov>