


WKE

JUNE 08, 2021

ORDER OF SHEETS

Section No. 1	Title
Section No. 2	Typical Sections and Details
Section No. 3	Estimate of Quantities
Section No. 3	Miscellaneous Quantities
Section No. 4	Right of Way Plat
Section No. 5	Plan and Profile
Section No. 6	Standard Detail Drawings
Section No. 7	Sign Plates
Section No. 8	Structure Plans
Section No. 9	Computer Earthwork Data
Section No. 9	Cross Sections

TOTAL SHEETS = 214

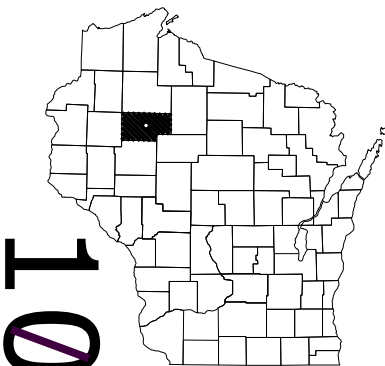

DESIGN DESIGNATION 1580-31-00

A.A.D.T.	2017	=	10,350
A.A.D.T.	2037	=	12,450
D.H.V.		=	1,457
D.D.		=	59/41
T.		=	18.16%
DESIGN SPEED		=	30 MPH
ESALS		=	4,300,000

CONVENTIONAL SYMBOLS

PLAN	
CORPORATE LIMITS	
PROPERTY LINE	
LOT LINE	
LIMITED HIGHWAY EASEMENT	
EXISTING RIGHT OF WAY	
PROPOSED OR NEW R/W LINE	
SLOPE INTERCEPT	
REFERENCE LINE	
EXISTING CULVERT	
PROPOSED CULVERT (Box or Pipe)	
COMBUSTIBLE FLUIDS	
MARSH AREA	
WOODED OR SHRUB AREA	

PROFILE	
GRADE LINE	
ORIGINAL GROUND	
MARSH OR ROCK PROFILE (To be noted as such)	
SPECIAL DITCH	
GRADE ELEVATION	
CULVERT (Profile View)	
UTILITIES	
ELECTRIC	
FIBER OPTIC	
GAS	
SANITARY SEWER	
STORM SEWER	
TELEPHONE	
WATER	
UTILITY PEDESTAL	
POWER POLE	
TELEPHONE POLE	

STATE OF WISCONSIN DEPARTMENT OF TRANSPORTATION

PLAN OF PROPOSED IMPROVEMENT

C LADYSMITH, LAKE AVENUE & E 3RD ST

STH 27 TO RIVER AVE

USH 8

RUSK

STATE PROJECT NUMBER

1580-31-71

STATE PROJECT

1580-31-71


FEDERAL PROJECT

PROJECT

WISC 2021186

CONTRACT

1

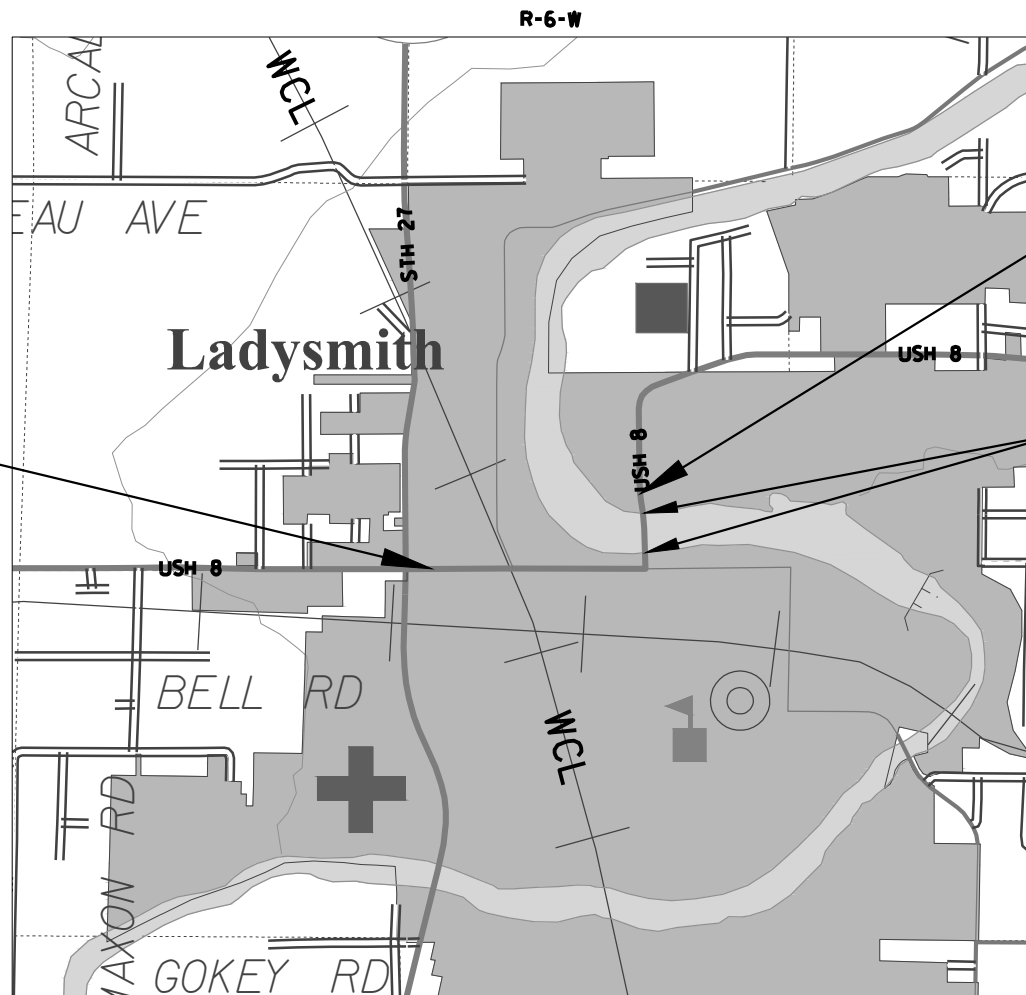

BEGIN PROJECT 1580-31-71

STA. 326+28

X = 810826.1768
Y = 563544.7071

END PROJECT 1580-31-71
STA. 367+86.50

X = 813801.8319
Y = 564684.1715

EXCEPTION TO NET CENTERLINE LENGTH
STA. 357+99.35 - 362+04.96
B 54-65

STATE OF WISCONSIN
DEPARTMENT OF TRANSPORTATION

PREPARED BY

Surveyor	TOM ARMSTRONG
Designer	MICHAEL PEARSON
Project Manager	PHILIP KEPPERS
Regional Examiner	REGIONAL EXAMINER
Regional Supervisor	JEFF OLSON

APPROVED FOR THE DEPARTMENT

DATE: 3/4/2020 *Philip L. Keppers*
(Signature)

E

LIST OF STANDARD ABBREVIATIONS

ABUT.	ABUTMENT
AGG.	AGGREGATE
AH.	AHEAD
APPROX.	APPROXIMATE
A.E.W.	APRON ENDWALL
ASPH.	ASPHALTIC
A.D.T.	AVERAGE DAILY TRAFFIC
AZ.	AZIMUTH
BK.	BACK
BEG.	BEGIN
B.M.	BENCH MARK
C/L	CENTER LINE
CONC.	CONCRETE
CONST.	CONSTRUCTION
CO.	COUNTY
C.T.H.	COUNTY TRUNK HIGHWAY
X-SEC.	CROSS SECTION
CR.	CRUSHED
CFS	CUBIC FEET/SECOND
C.Y., CU. YD.	CUBIC YARD
CULV.	CULVERT
C.P.	CULVERT PIPE
D.O.T.	DEPARTMENT OF TRANSPORTATION
D.H.V.	DESIGN HOUR VOLUME
DIA.	DIAMETER
D.	DIRECTIONAL DISTRIBUTION
DISCH. OR DIS.	DISCHARGE
EA.	EACH
ELECT.	ELECTRIC
EL. OR ELEV.	ELEVATION
EMB.	EMBANKMENT
E.B.S.	EXCAVATION BELOW SUBGRADE
EXIST.	EXISTING
FERT.	FERTILIZE
F.E.	FIELD ENTRANCE
FIN.	FINISHED
FT.	FOOT
F.L.	FLOW LINE
GA.	GAUGE
HORIZ.	HORIZONTAL
CWT.	HUNDREDWEIGHT
INL.	INLET
LT.	LEFT
L.H.F.	LEFT-HAND FORWARD
LIN.	LINEAR
LIN. FT.	LINEAR FOOT
L.S.	LUMP SUM
MAX.	MAXIMUM
MI.	MILE
MISC.	MISCELLANEOUS
N.E.	NORTH EAST
N.W.	NORTH WEST
PAV'T	PAVEMENT
P.C.	POINT OF CURVATURE
P.I.	POINT OF INTERSECTION
P.T.	POINT OF TANGENCY
P.O.T.	POINT ON TANGENT
LB.	POUND
P.E.	PRIVATE ENTRANCE
PROJ.	PROJECT
R.	RANGE
REQ'D	REQUIRED
RT.	RIGHT
R.H.F.	RIGHT-HAND FORWARD
R/W	RIGHT OF WAY
RD.	ROAD
SHR.	SHRINKAGE
SL.	SLOPE
STD.	STANDARD
S.D.D.	STANDARD DETAIL DRAWINGS
S.T.H.	STATE TRUNK HIGHWAY
STA.	STATION
S.P.P.A.	STRUCTURAL PLATE PIPE ARCH
STRUCT.	STRUCTURE
SURF.	SURFACE
TEL.	TELEPHONE
TN.	TOWN
T.	TRUCKS (PERCENT OF)
UNCL.	UNCLASSIFIED
U.G.	UNDERGROUND
V.	VELOCITY OR DESIGN SPEED
V.C.	VERTICAL CURVE

GENERAL NOTES

THE LOCATIONS OF EXISTING AND PROPOSED UTILITY FACILITIES AS SHOWN ON THE PLAN ARE APPROXIMATE. THERE MAY BE OTHER UTILITY INSTALLATIONS WITHIN THE PROJECT THAT ARE NOT SHOWN. THE CONTRACTOR SHALL COORDINATE THEIR CONSTRUCTION ACTIVITIES WITH A CALL TO DIGGERS HOTLINE AND/OR A DIRECT CALL TO THE UTILITIES THAT HAVE FACILITIES IN THE AREA. NOT ALL UTILITIES ARE MEMBERS OF DIGGERS HOTLINE.

WHEN THE QUANTITY OF BASE AGG. DENSE AND ASPHALTIC PAVEMENT ARE MEASURED FOR PAYMENT BY THE TON, THE DEPTH OR THICKNESS AS SHOWN ON THE PLAN IS APPROXIMATE AND THE ACTUAL THICKNESS WILL DEPEND UPON THE DISTRIBUTION OF THE MATERIAL AS DIRECTED BY THE ENGINEER IN THE FIELD.

CURVE DATA SHOWN ON THE PLAN IS "ARC DEFINITION".

SURVEY IS REFRENCED TO THE RUSK COUNTY COORDINATE SYSTEM, WISCONSIN: NAD83 (2011); NAVD88 (GEOID 12A)

ALL DISTURBED AREAS WITHIN THE RIGHT-OF-WAY, SHALL BE SEEDED, MULCHED AND STABILIZED WITHIN 7 WORKING DAYS.

CROSS SLOPES AS SHOWN ON THE TYPICAL SECTION WILL VARY AT THE INTERSECTIONS.

NO TREE SHALL BE REMOVED WITHOUT THE APPROVAL OF THE ENGINEER.

EXPANSION JOINTS TO BE CONSTRUCTED AT ALL RADIUS POINTS IN CURB AND GUTTER OR AT LOCATIONS SHOWN ON THE PLAN.

ALL RADII ARE MEASURED TO EDGE OF PAVEMENT UNLESS OTHERWISE SHOWN OR NOTED ON THE PLAN.

INLET GRATE ELEVATIONS REFERRED TO ON THE PLAN ARE GUTTER FLOW LINE ELEVATIONS. REFER TO CONSTRUCTION DETAILS FOR INSTALLATION.

CROSS SECTION ELEVATIONS ARE BASED ON THE AVAILABLE T.I.N. MODEL AND MAY NEED VERIFICATION IN THE FIELD. INLET AND INVERT ELEVATIONS ARE BASED ON FIELD SURVEY DATA.

FIELD VERIFY ALL RAMP SLOPES AND GRADES PRIOR TO CONSTRUCTION

RAILROAD
WISCONSIN CENTRAL LTD
3912 S. POKEGAMA ROAD
SUPERIOR, WI 54880
ATTN: JACKIE MACEWICZ
PHONE: (715) 345-2503
jackie.macewicz@CN.CA

DESIGN CONTACT
MICHAEL PEARSON
WISDOT NORTHWEST REGION
1701 N. 4TH STREET
SUPERIOR WI, 54880
PHONE: (715) 395-3024

RUSK COUNTY HIGHWAY
COMMISSIONER
SCOTT EMCH
N4711 HWY 27
LADYSMITH, WI 54848
PHONE: (715) 532-2633

CITY OF LADYSMITH
120 MINER AVE.
LADYSMITH, WI 54848
PHONE: (715) 532-2600

DNR CONTACT
ANDREW BARTA
WDNR - NORTHWEST DISTRICT
HEADQUARTERS
810 WEST MAPLE STREET
SPOONER, WI 54801
PHONE: (715) 635-4071

UTILITIES

CENTURYLINK-COMMUNICATIONS
425 ELLINGSON AVE.
HAWKINS, WI 54530
ATTN: BRIAN HUHN
PHONE: (715) 532-0023
brian.huhn@centurylink.com

CHARTER COMMUNICATIONS
1201 MCCANN DR.
ALTOONA, WI 54720
ATTN: TERRY WRIGHT
PHONE: (715) 370-8430
TERRY.WRIGHT@charter.com


LADYSMITH MUNICIPLE WATER
120 MINER AVE. W.
P.O. BOX 431
LADYSMITH, WI 54848-0431
ATTN: KURTIS GORSEGNER
PHONE: (715) 532-2603
MOBILE: (715) 403-1466

WE ENERGIES (GAS/PETROLEUM)
104 W. SOUTH ST.
RICE LAKE, WI 54868
ATTN: STEVEN CHAVERS
PHONE: (715) 234-9605
steven.chavers@we-energies.com

XCEL ENERGY-ELECTRICITY
310 HICKORY HILLS LANE
PHILLIPS, WI 54555
ATTN: ANDY HALOPKA
PHONE: (715) 737-1183
ANDREW.A.HALOPKA@xcelenergy.com



Dial 811 or (800)242-8511
www.DiggersHotline.com

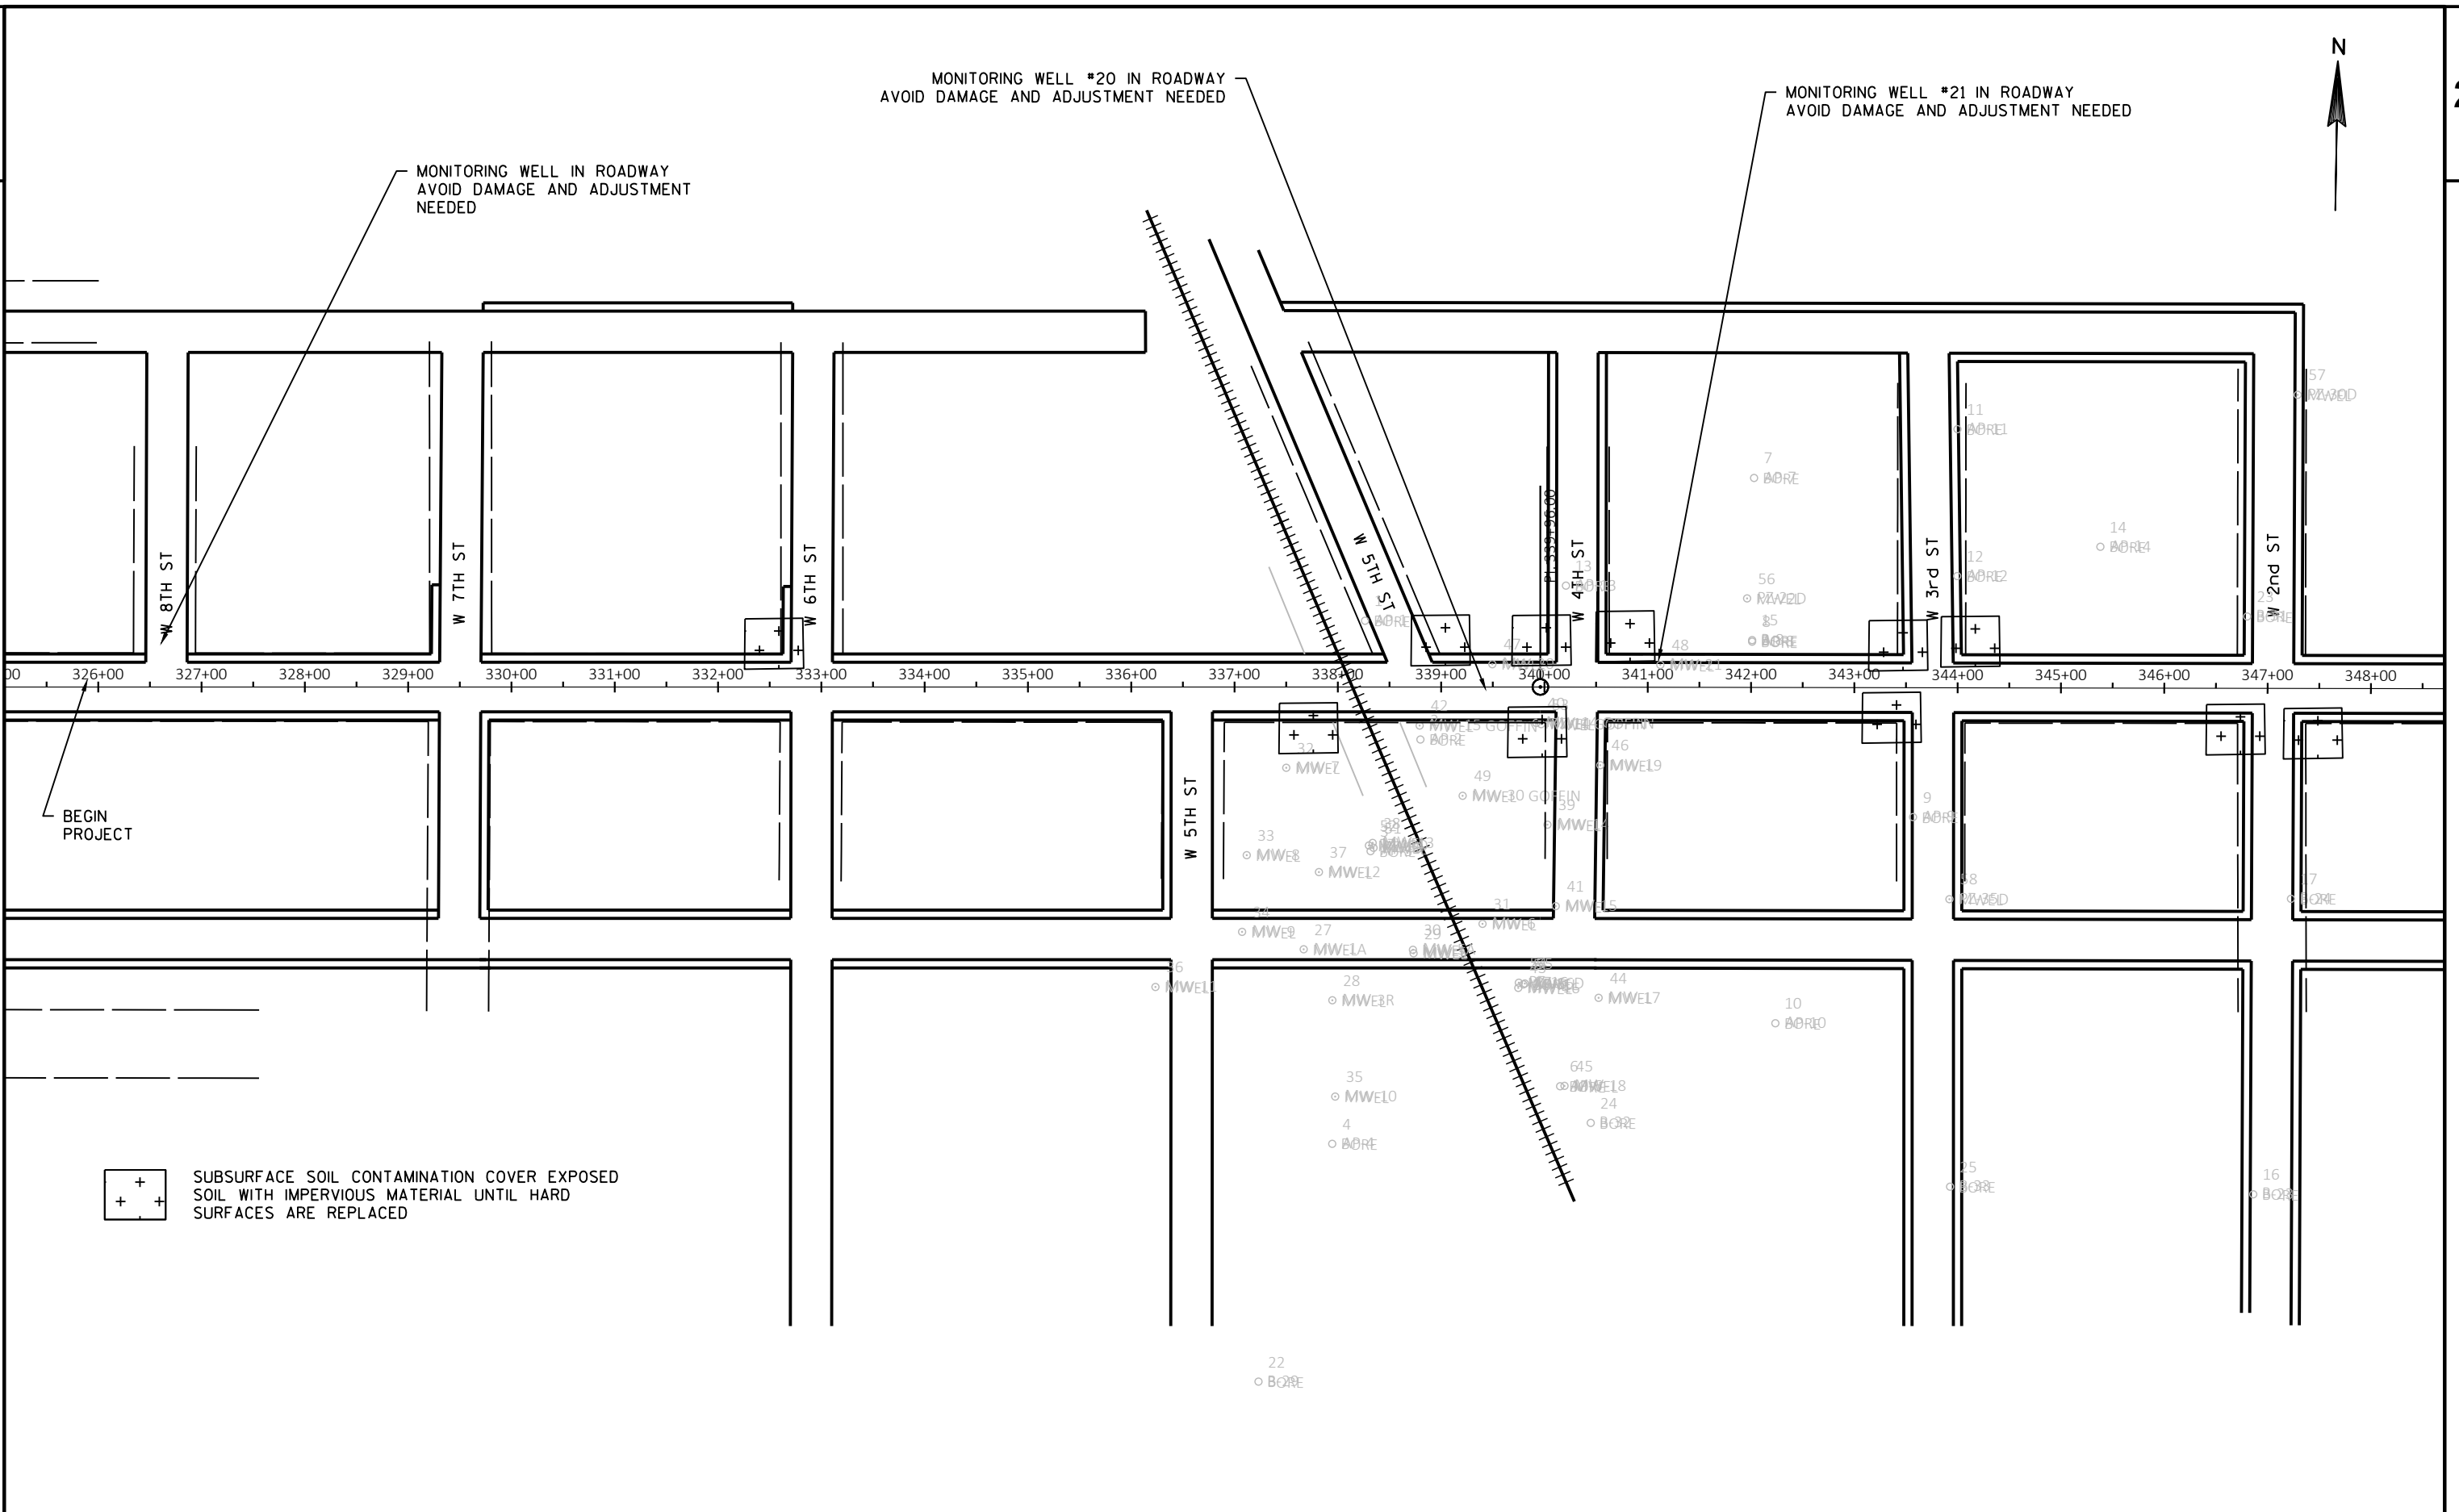




SUBSURFACE SOIL CONTAMINATION COVER EXPOSED
SOIL WITH IMPERVIOUS MATERIAL UNTIL HARD
SURFACES ARE REPLACED

RIGHT OF WAY IS EXTREMELY TIGHT,
TAKE EXTRA CARE TO AVOID ENCROACHMENT.
SURVEY PRIOR TO CONSTRUCTION RECOMMENDED.

MONITORING WELL #20 IN ROADWAY
AVOID DAMAGE AND ADJUSTMENT NEEDED

MONITORING WELL #21 IN ROADWAY
AVOID DAMAGE AND ADJUSTMENT NEEDED

HISTORICAL STRUCTURE. AVOID ANY IMPACT
TO THE EXISTING RETAINING WALL OR OTHER
STRUCTURES.

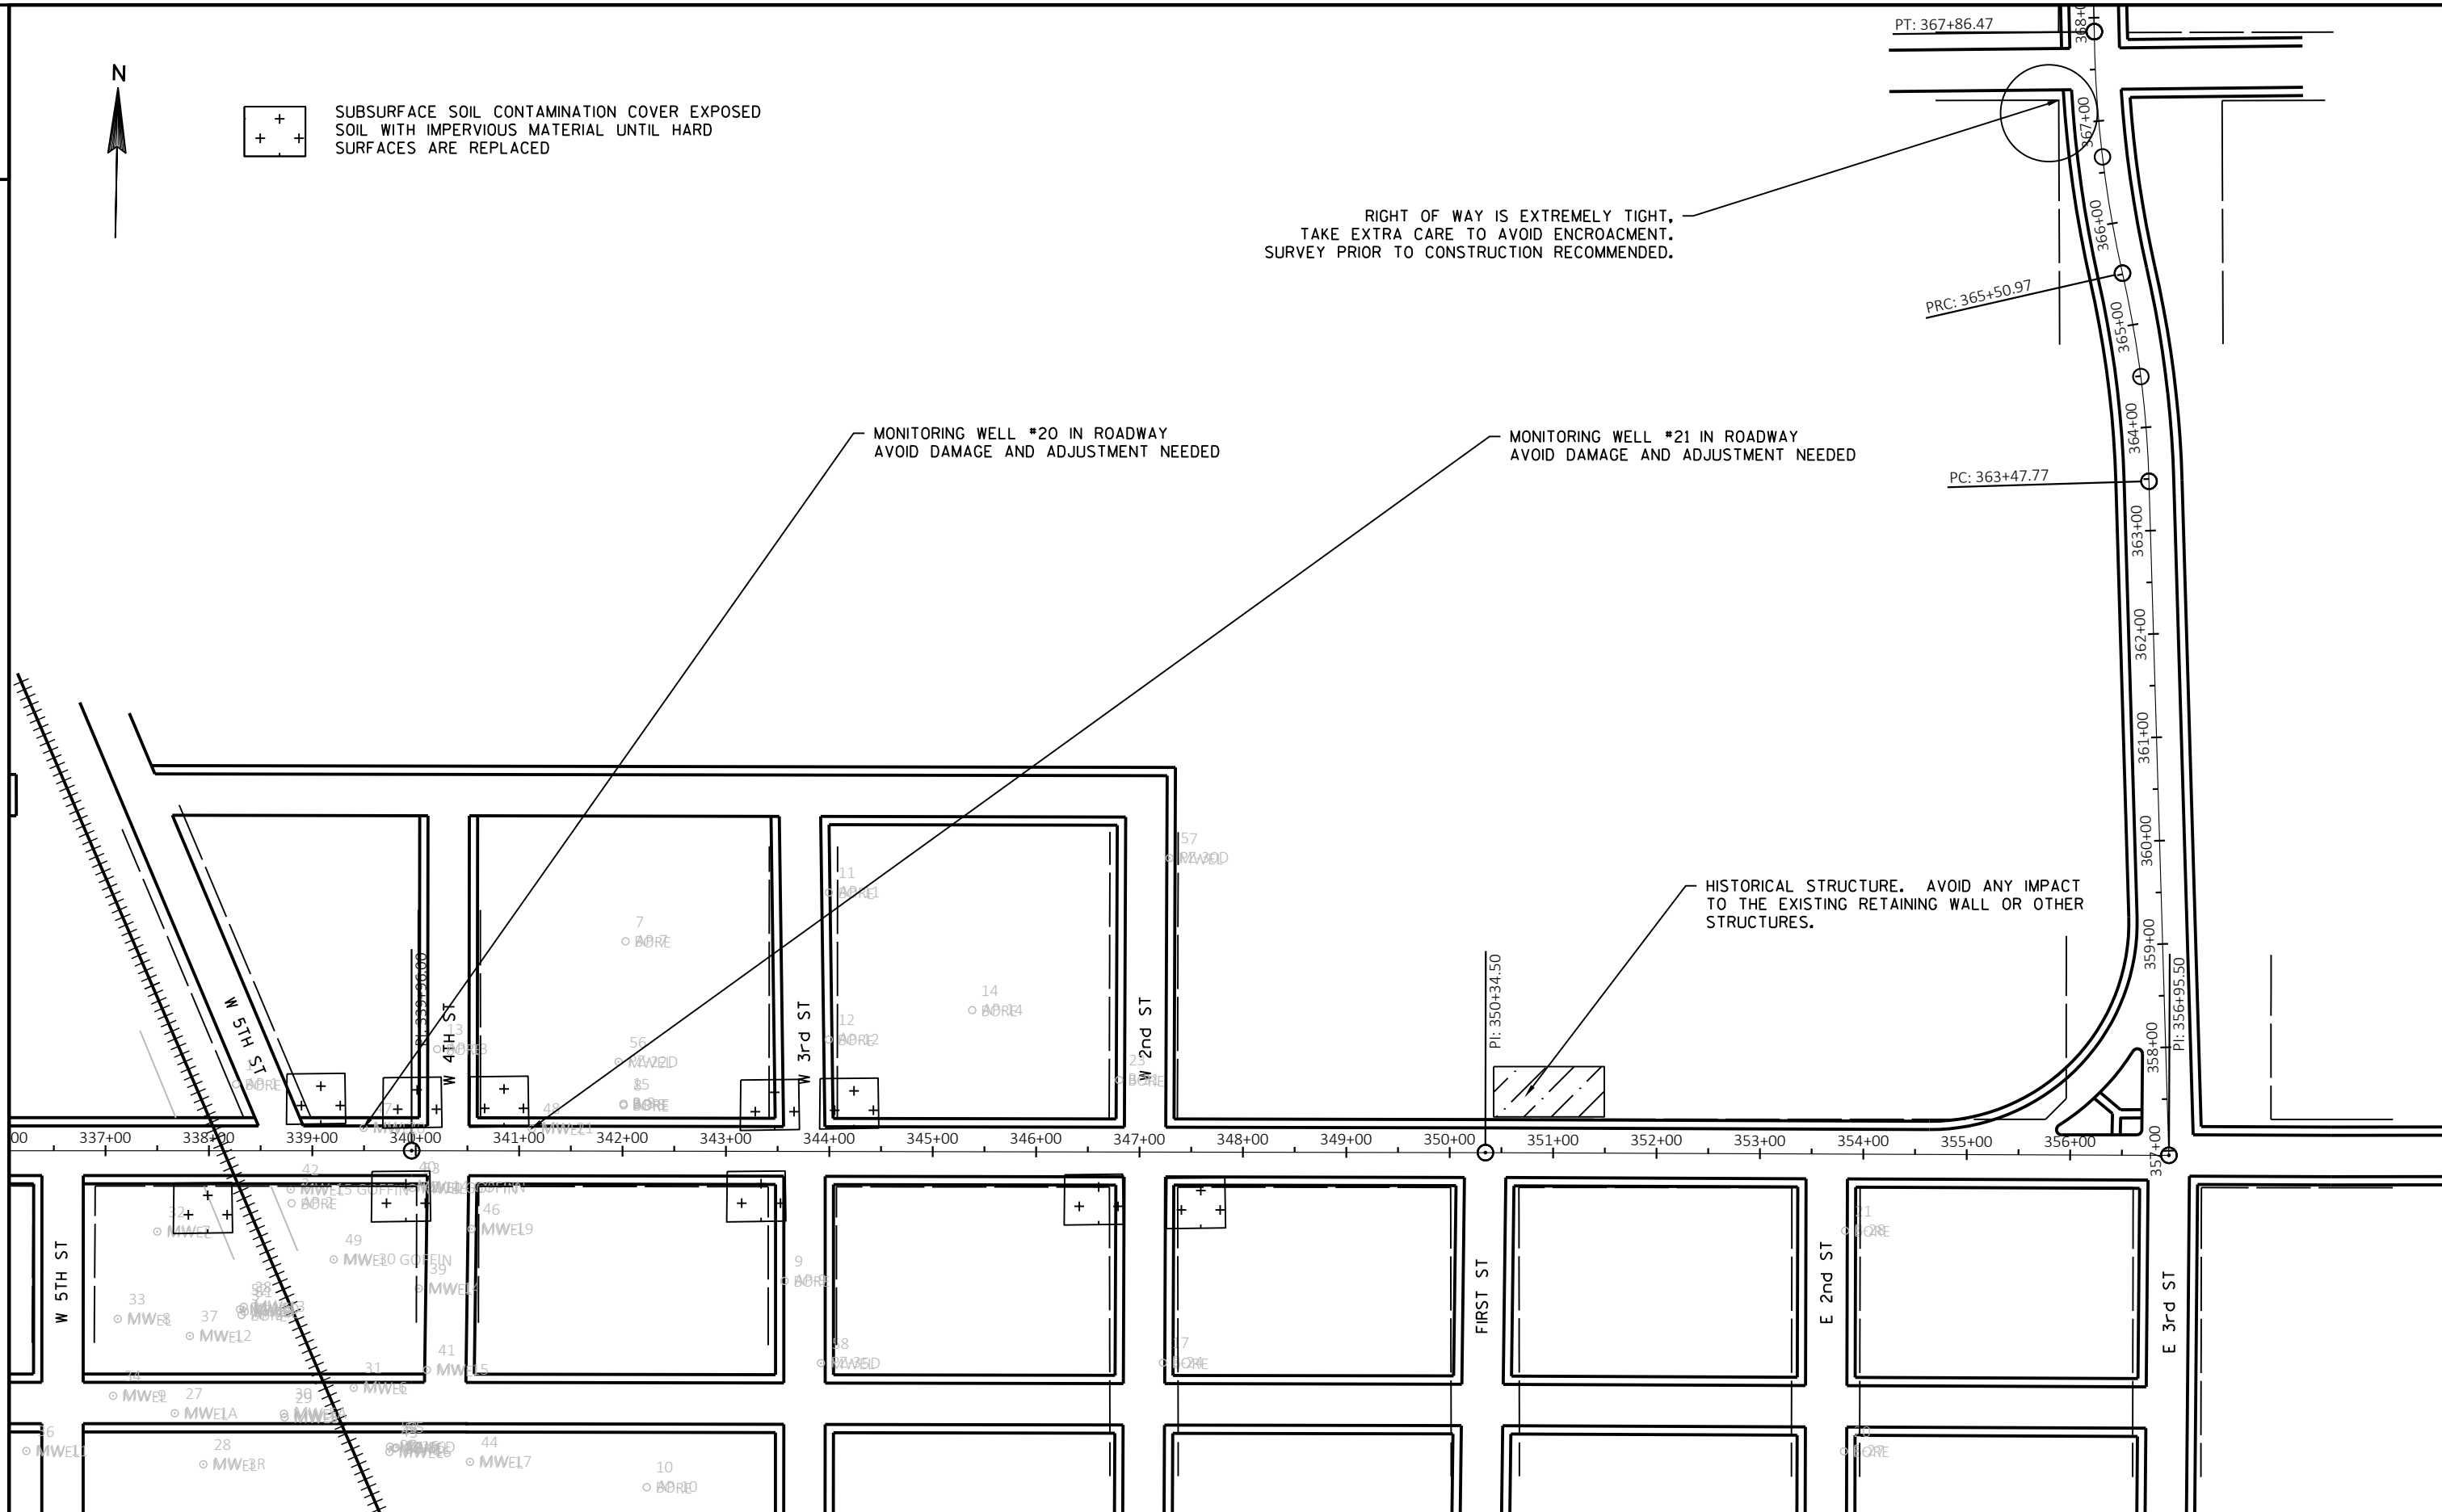

PROJECT NO:1580-31-71

HWY:USH 8



COUNTY:RUSK


TRAFFIC CONTROL - STAGE 1 OVERVIEW




SHEET

4



E

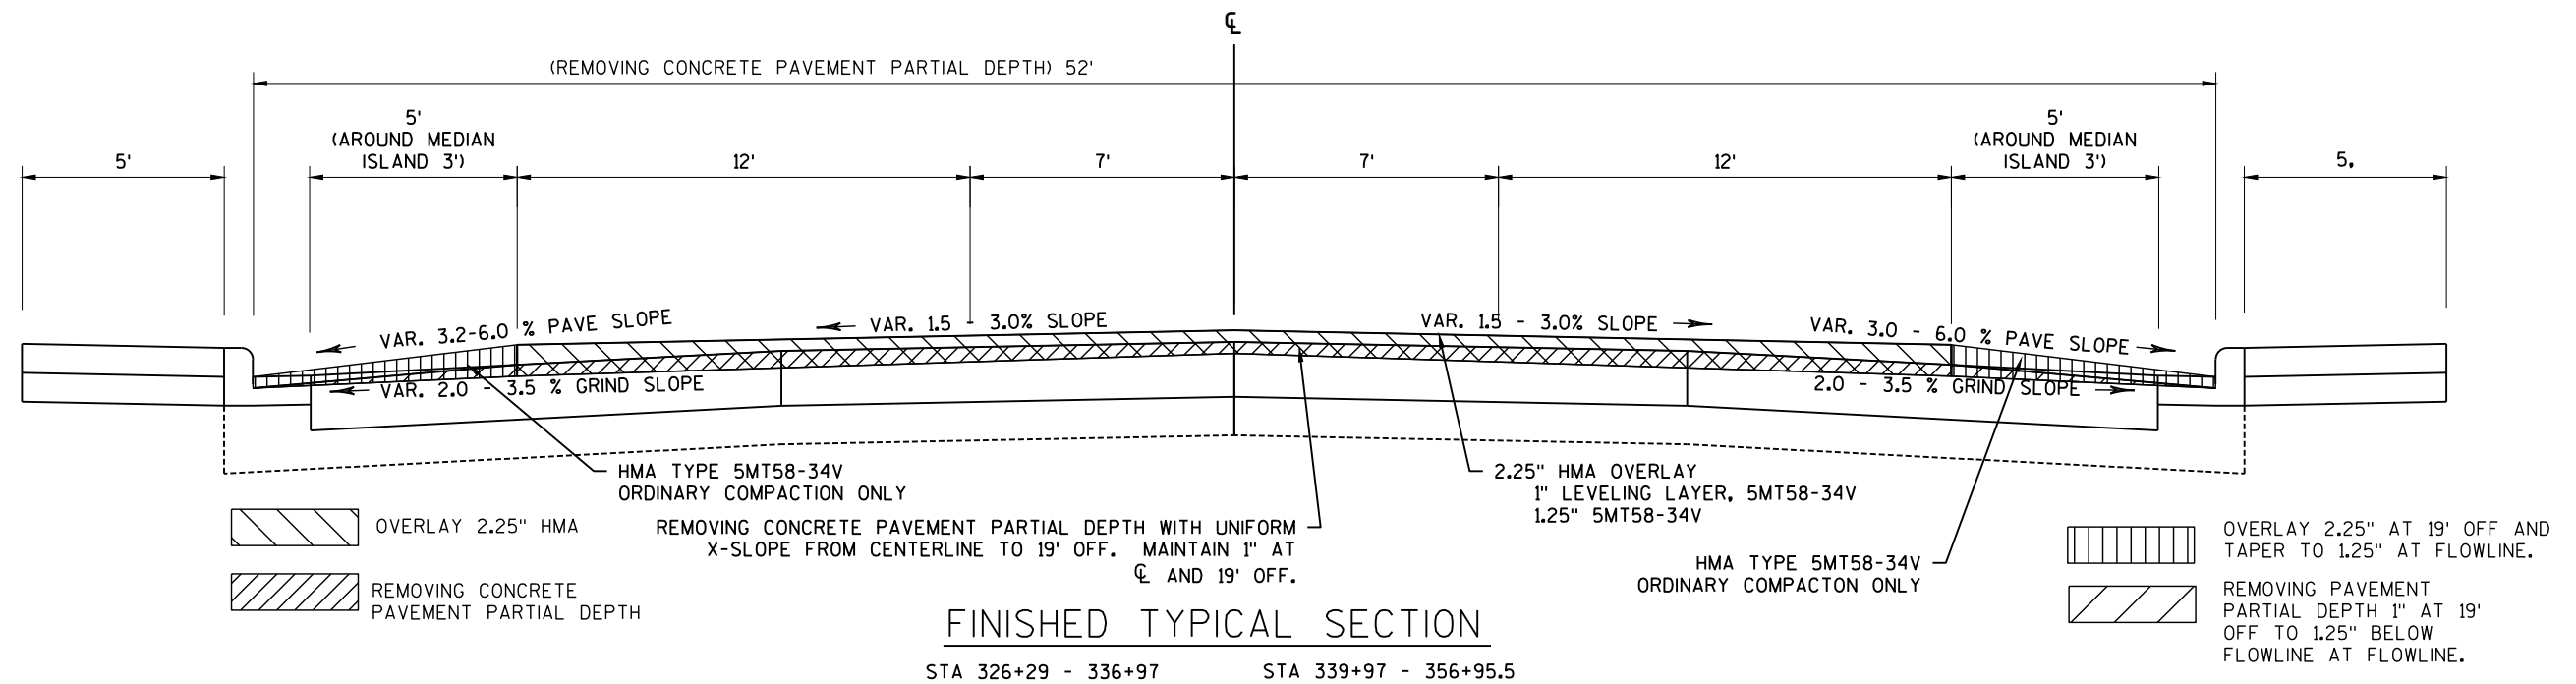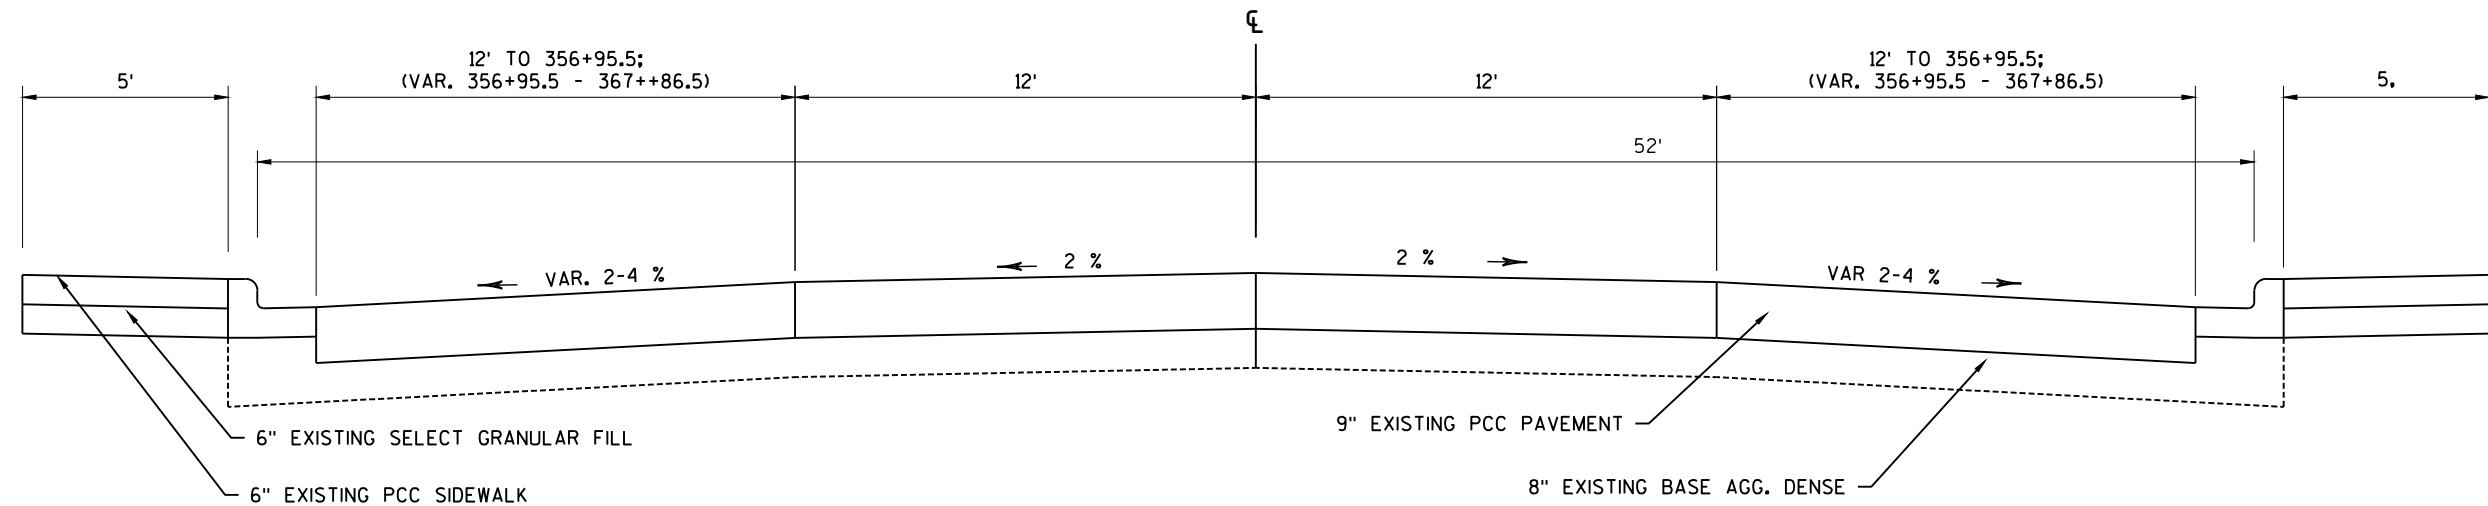



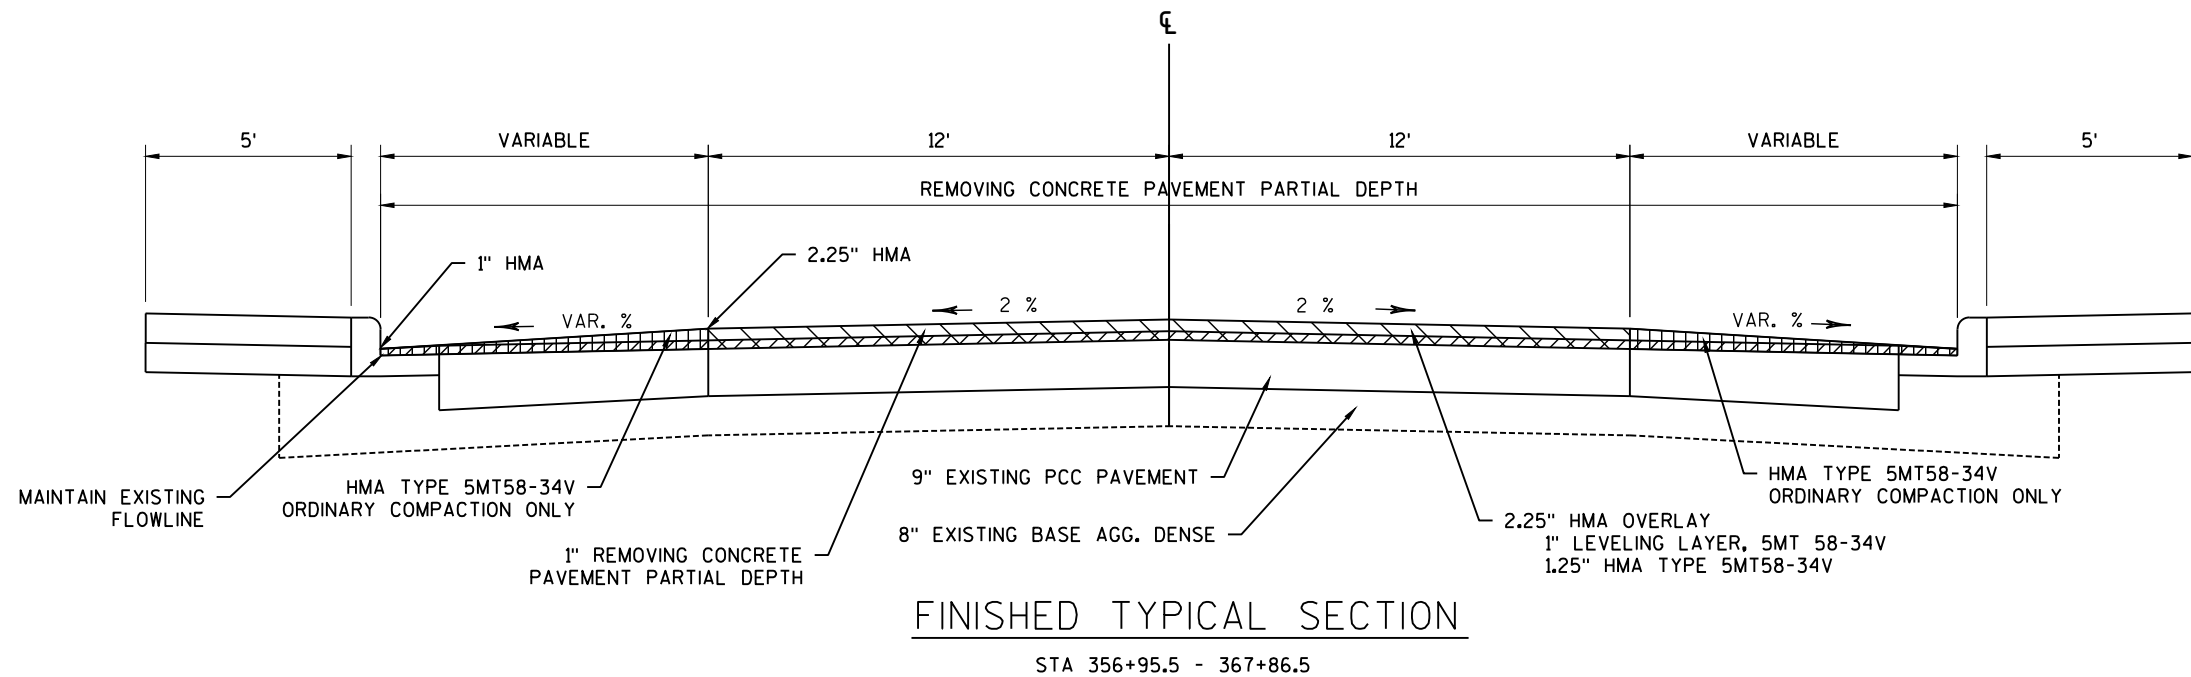


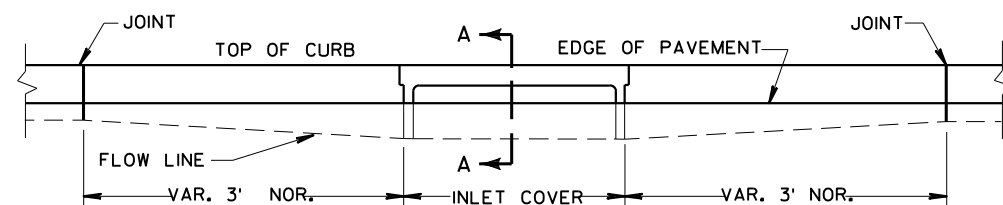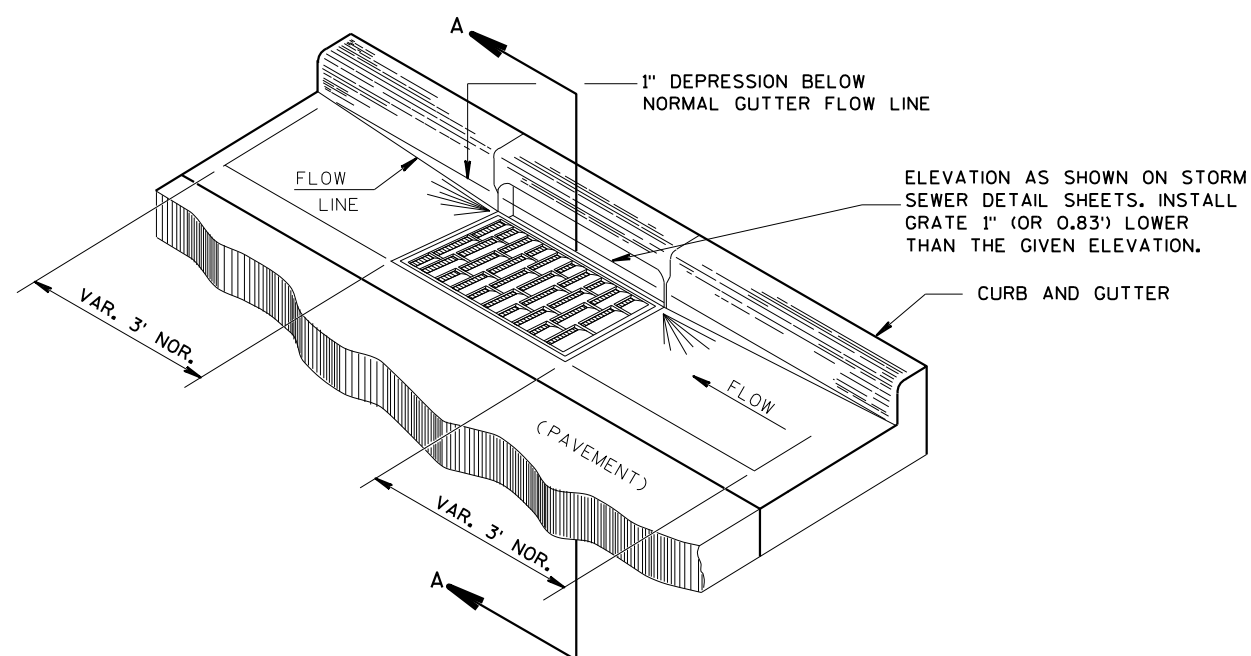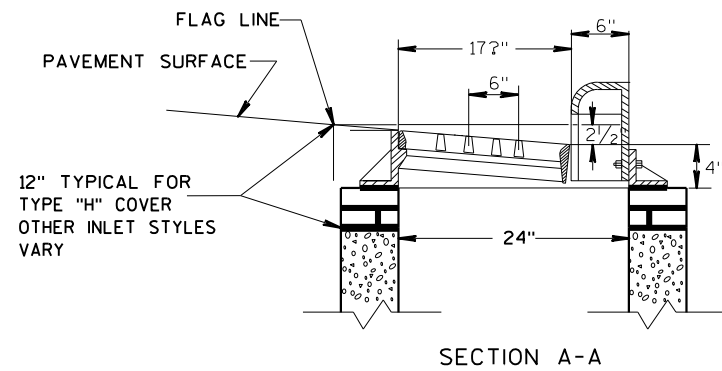

DETAIL OF CURB AND GUTTER AT INELETs
(TYPE 3-H INLET SHOWN FOR INFORMATION ONLY)

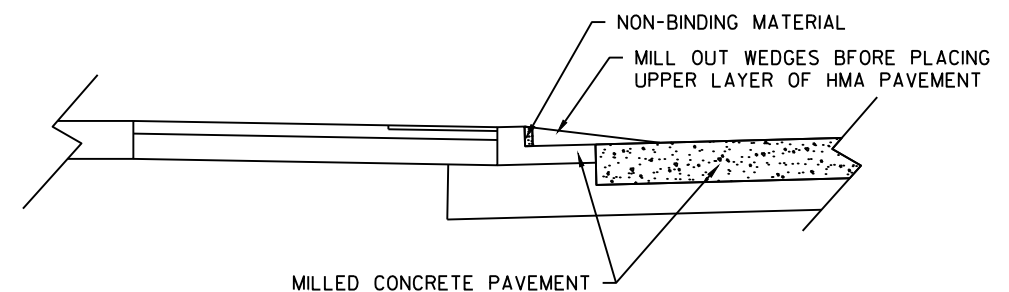
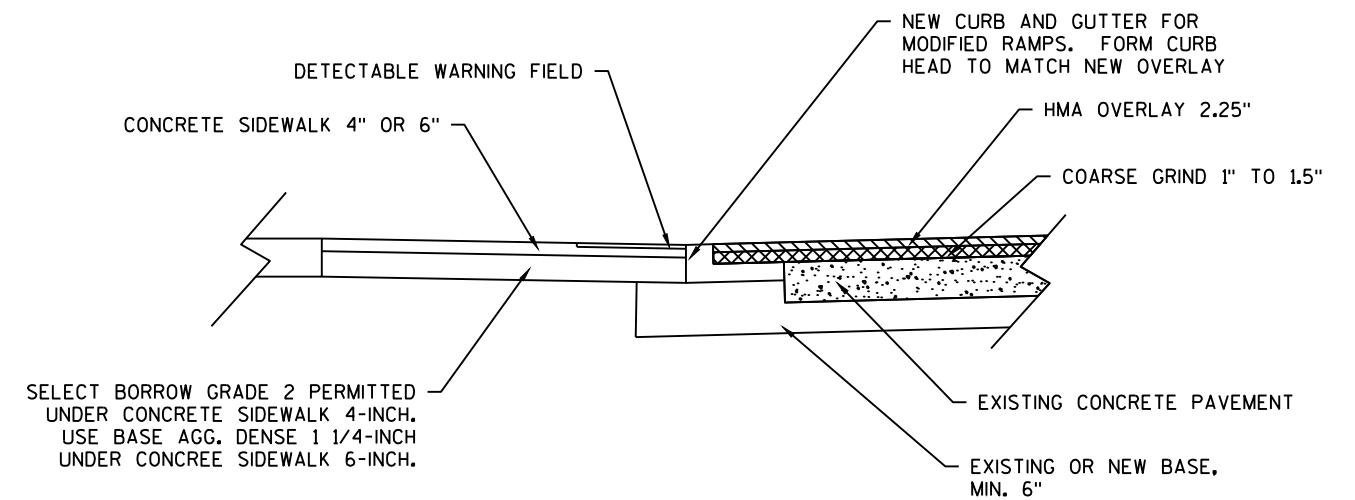


NOTE: MOBILE TEMPORARY RAMPS MAY BE USED
IN LIEU OF HMA RAMPS.

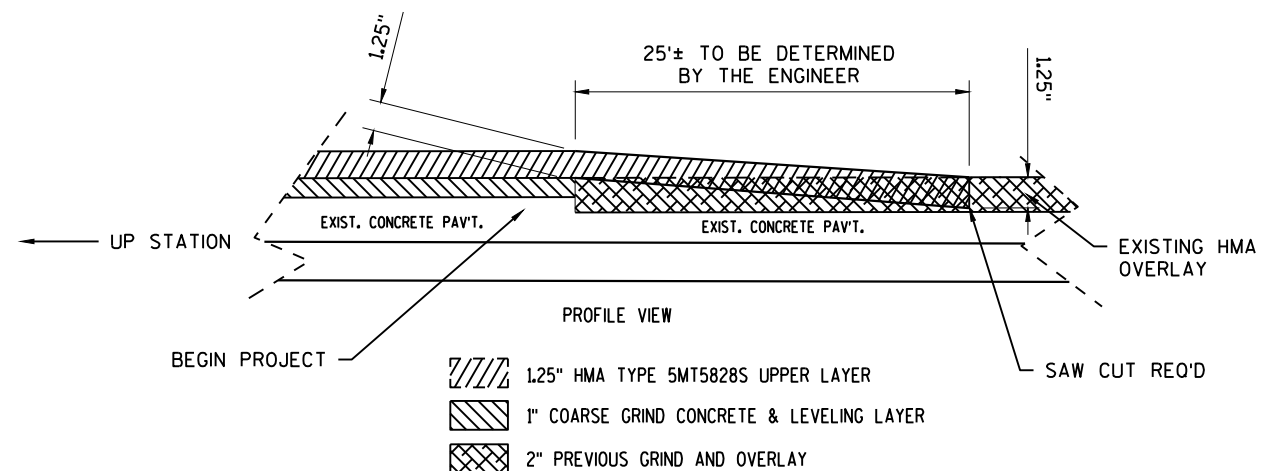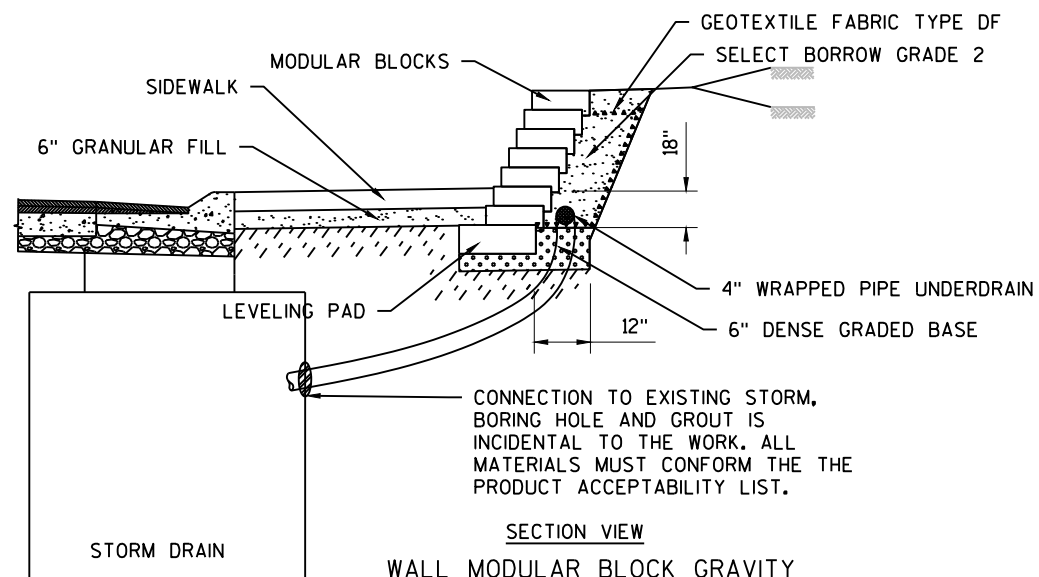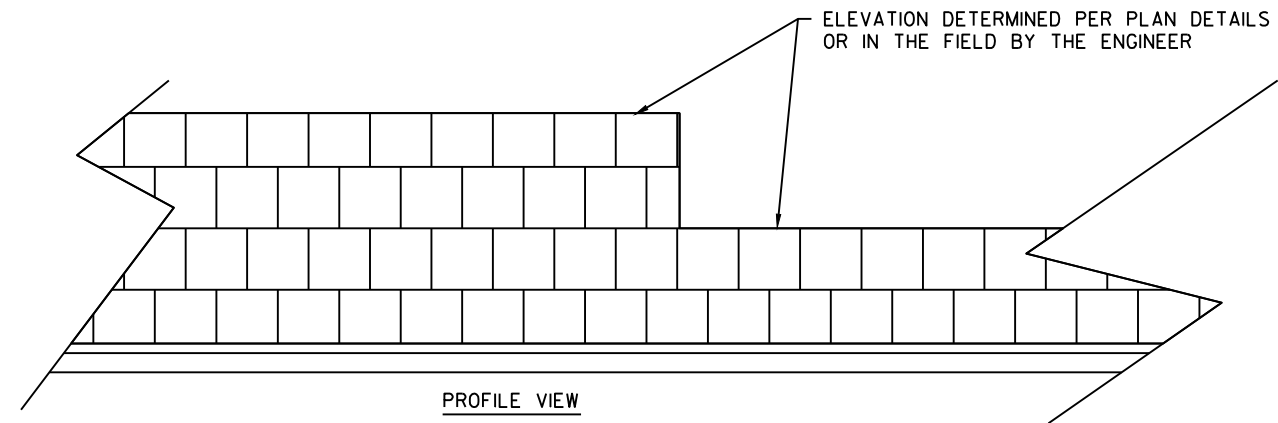


TERMINAL BUTTED JOINT DETAIL

STA. 326+28
STA. 367+86.50

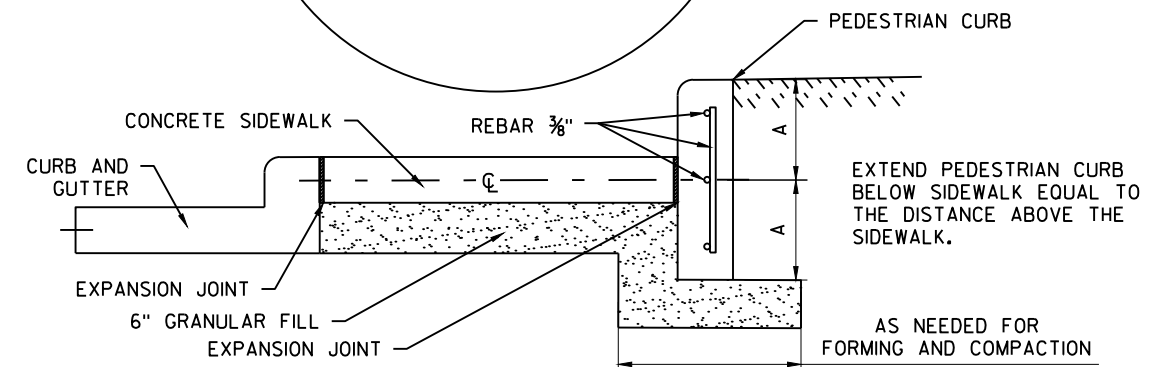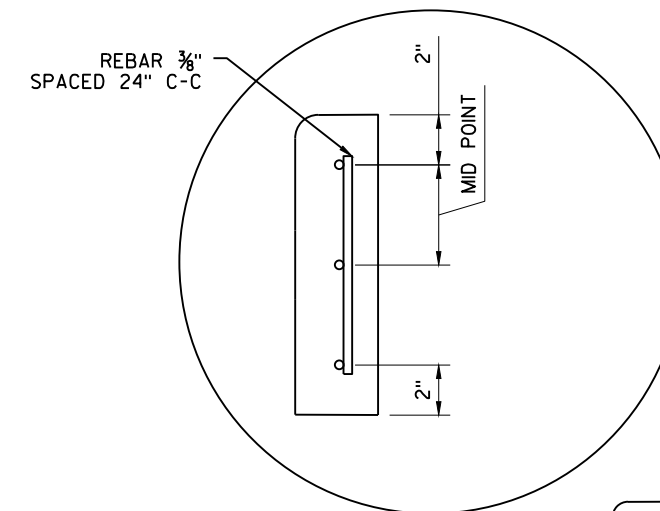

PEDESTRIAN CURB CONSTRUCTION DETAIL

W8TH ST. N.E. CORNER
RIVER AVE N.E. CORNER

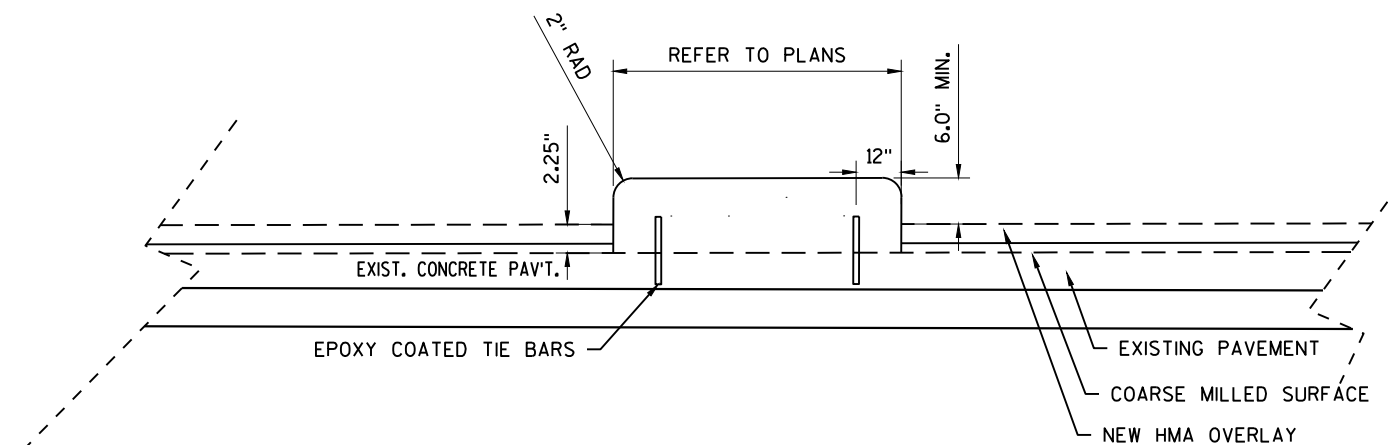


CONCRETE SAFETY ISLAND DETAIL

STA. 337+00± TO 340+00±

ISLAND DOWELLED TO EXISTING PAVEMENT WITH No. 5 X 12" EPOXY COATED TIE BARS IMBEDDED 6" INTO PAVEMENT 48" C-C. INCIDENTAL TO CONSTRUCTION.

MUST MAINTAIN A 6" MIN. CURB HEAD ABOVE THE NEW PAVEMENT SURFACE. MINIMUM THICKNESS 8.25".

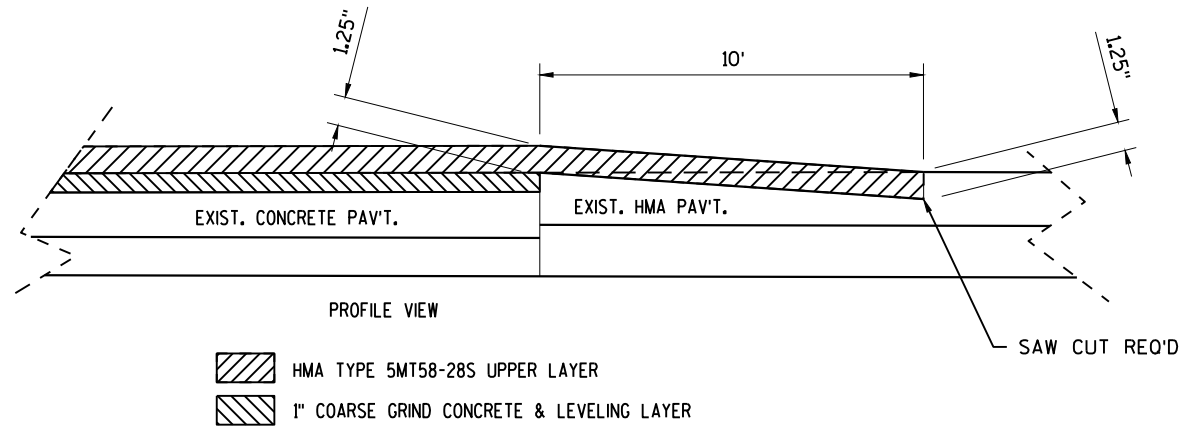


SIDE STREET BUTT JOINT DETAIL

RUNOFF COEFFICIENT TABLE

	HYDROLOGIC SOIL GROUP											
	A			B			C			D		
	SLOPE RANGE (PERCENT)			SLOPE RANGE (PERCENT)			SLOPE RANGE (PERCENT)			SLOPE RANGE (PERCENT)		
LAND USE:	0-2	2-6	6 & OVER	0-2	2-6	6 & OVER	0-2	2-6	6 & OVER	0-2	2-6	6 & OVER
ROW CROPS	.08	.16	.22	.12	.20	.27	.15	.24	.33	.19	.28	.38
	.22	.30	.38	.26	.34	.44	.30	.37	.50	.34	.41	.56
MEDIAN STRIP- TURF	.19	.20	.24	.19	.22	.26	.20	.23	.30	.20	.25	.30
	.24	.26	.30	.25	.28	.33	.26	.30	.37	.27	.32	.40
SIDE SLOPE- TURF			.25			.27			.28			.30
			.32			.34			.36			.38
PAVEMENT:												
ASPHALT						.70 - .95						
CONCRETE						.80 - .95						
BRICK						.70 - .80						
DRIVES, WALKS						.75 - .85						
ROOFS						.75 - .95						
GRAVEL ROADS, SHOULDERS						.40 - .60						

TOTAL PROJECT AREA = _____ACRES
TOTAL AREA EXPECTED TO BE DISTURBED BY CONSTRUCTION ACTIVITIES = _____ACRES

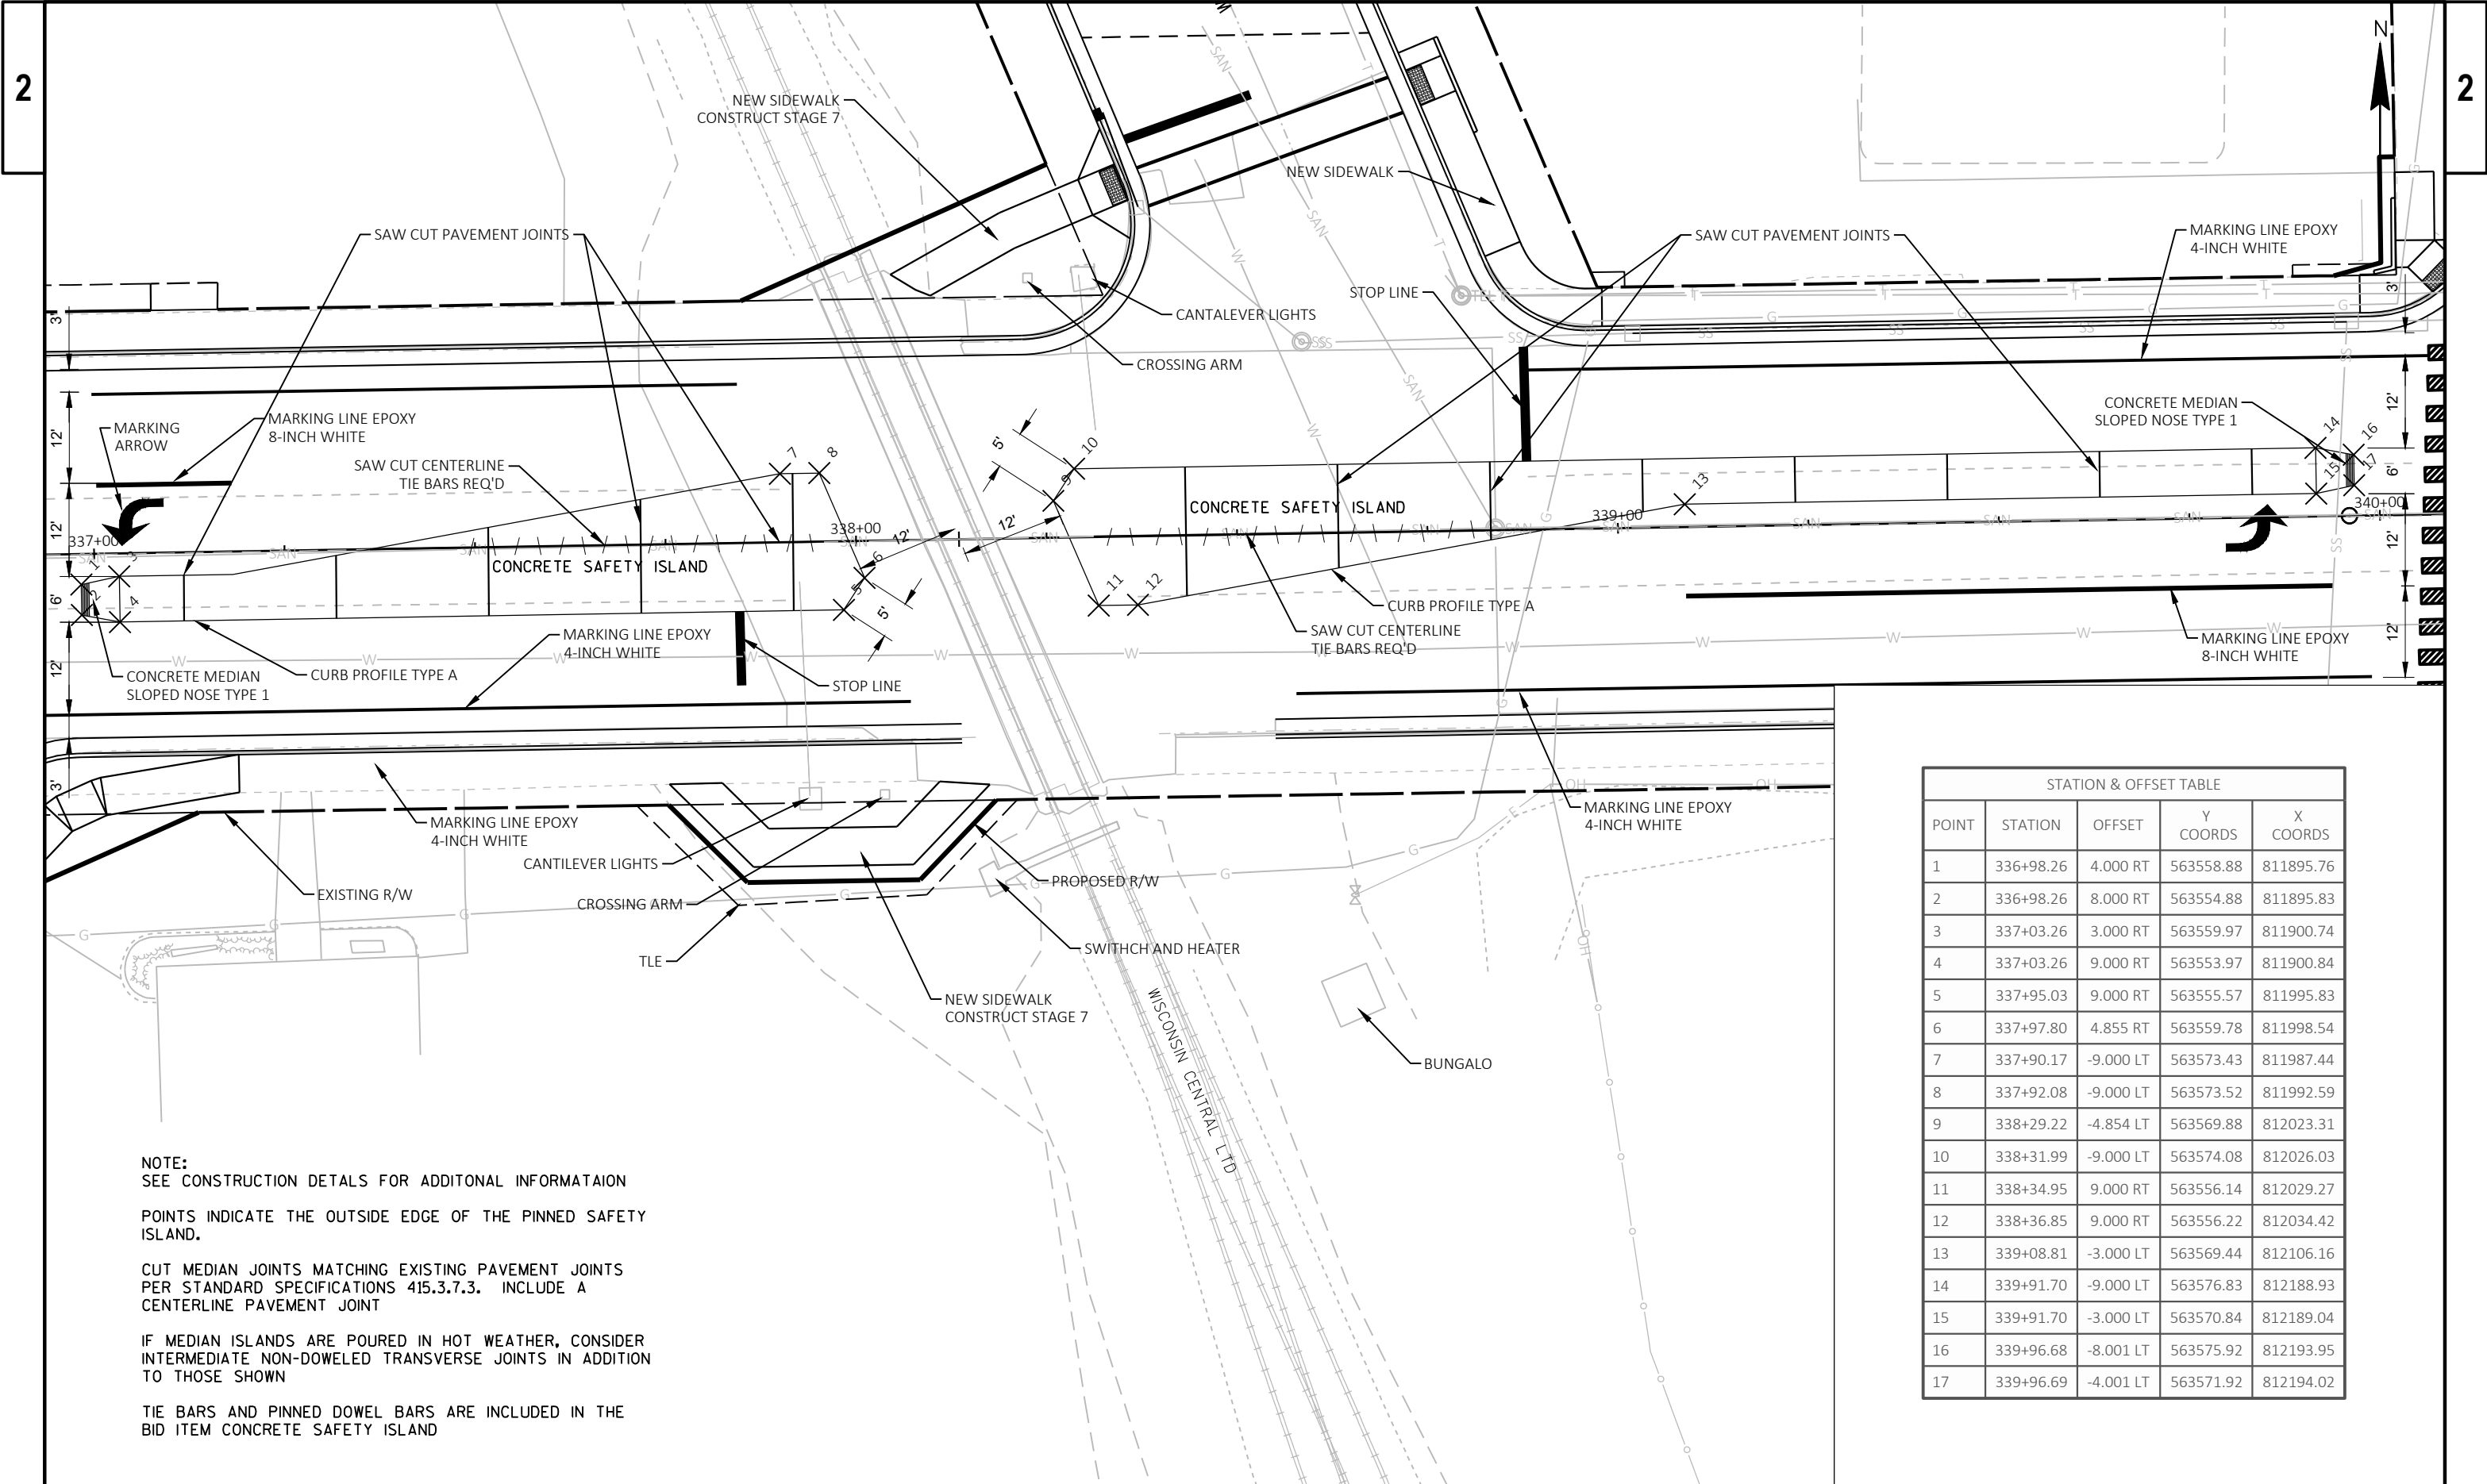

NOTE:
SEE CONSTRUCTION DETAILS FOR ADDITIONAL INFORMATION

POINTS INDICATE THE OUTSIDE EDGE OF THE PINNED SAFETY ISLAND.

CUT MEDIAN JOINTS MATCHING EXISTING PAVEMENT JOINTS PER STANDARD SPECIFICATIONS 415.3.7.3. INCLUDE A CENTERLINE PAVEMENT JOINT


IF MEDIAN ISLANDS ARE POURED IN HOT WEATHER, CONSIDER INTERMEDIATE NON-DOWELED TRANSVERSE JOINTS IN ADDITION TO THOSE SHOWN


TIE BARS AND PINNED DOWEL BARS ARE INCLUDED IN THE BID ITEM CONCRETE SAFETY ISLAND


STATION & OFFSET TABLE				
POINT	STATION	OFFSET	Y COORDS	X COORDS
1	336+98.26	4.000 RT	563558.88	811895.76
2	336+98.26	8.000 RT	563554.88	811895.83
3	337+03.26	3.000 RT	563559.97	811900.74
4	337+03.26	9.000 RT	563553.97	811900.84
5	337+95.03	9.000 RT	563555.57	811995.83
6	337+97.80	4.855 RT	563559.78	811998.54
7	337+90.17	-9.000 LT	563573.43	811987.44
8	337+92.08	-9.000 LT	563573.52	811992.59
9	338+29.22	-4.854 LT	563569.88	812023.31
10	338+31.99	-9.000 LT	563574.08	812026.03
11	338+34.95	9.000 RT	563556.14	812029.27
12	338+36.85	9.000 RT	563556.22	812034.42
13	339+08.81	-3.000 LT	563569.44	812106.16
14	339+91.70	-9.000 LT	563576.83	812188.93
15	339+91.70	-3.000 LT	563570.84	812189.04
16	339+96.68	-8.001 LT	563575.92	812193.95
17	339+96.69	-4.001 LT	563571.92	812194.02


2


2

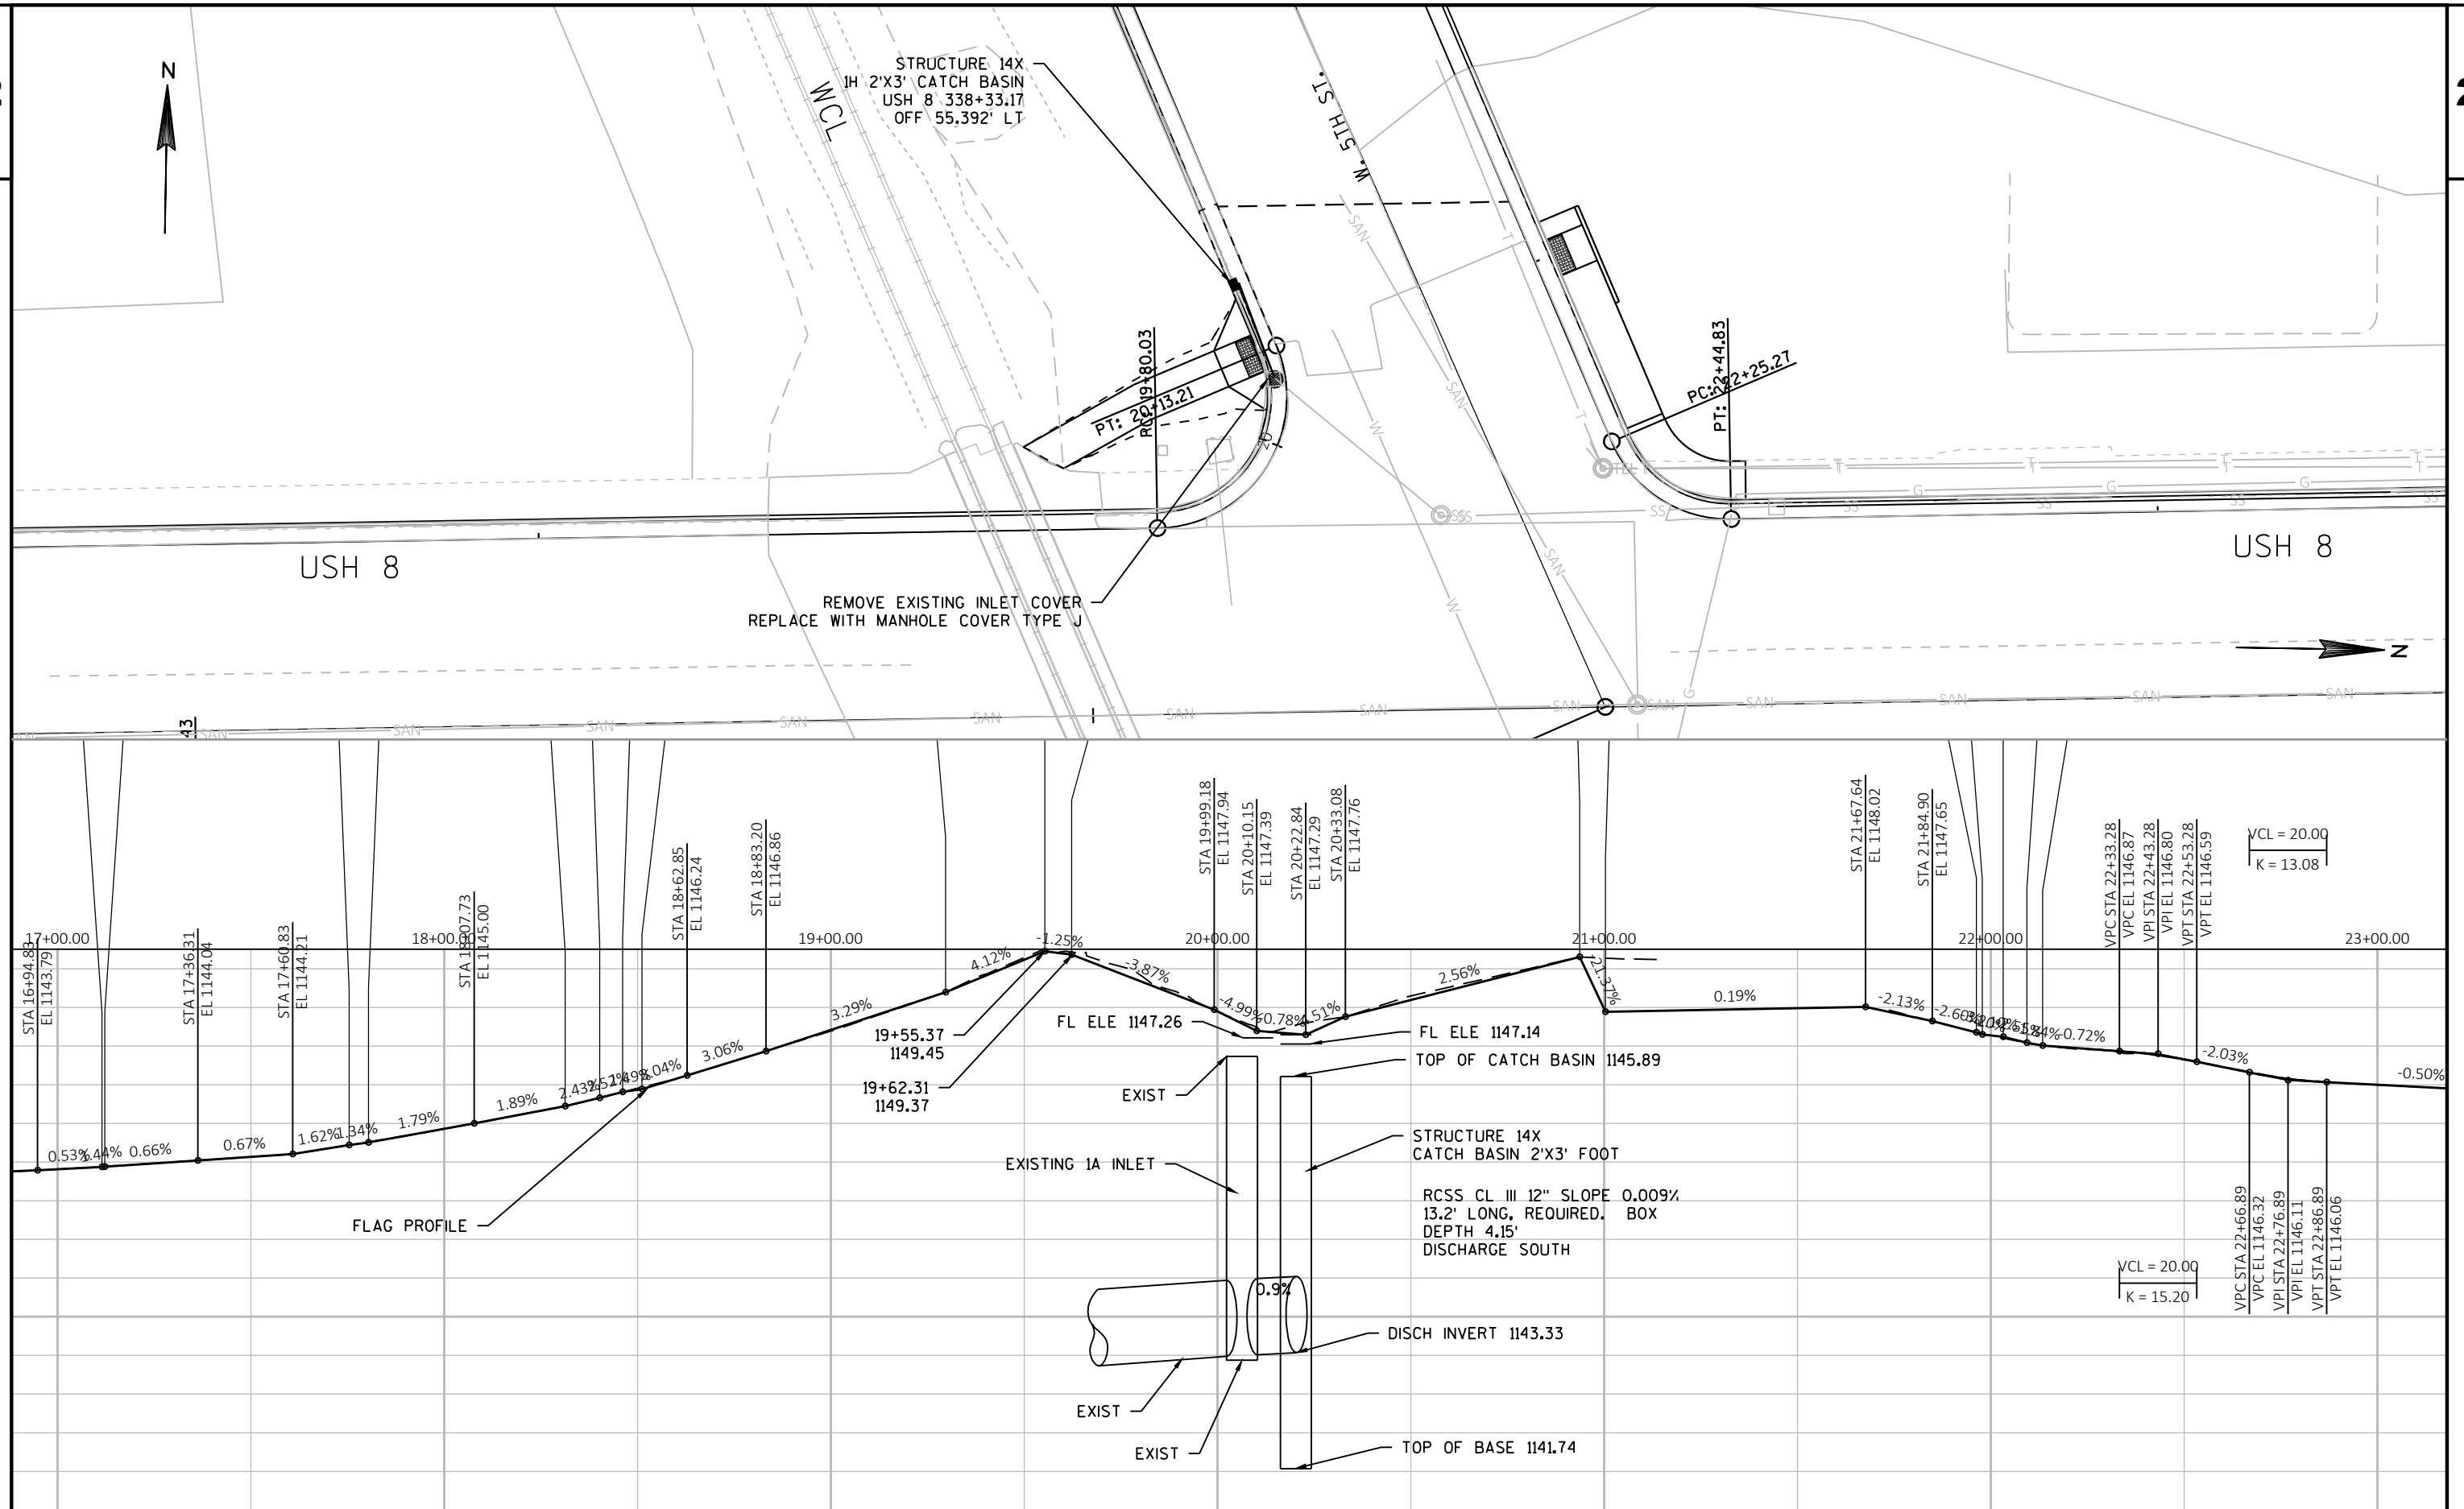

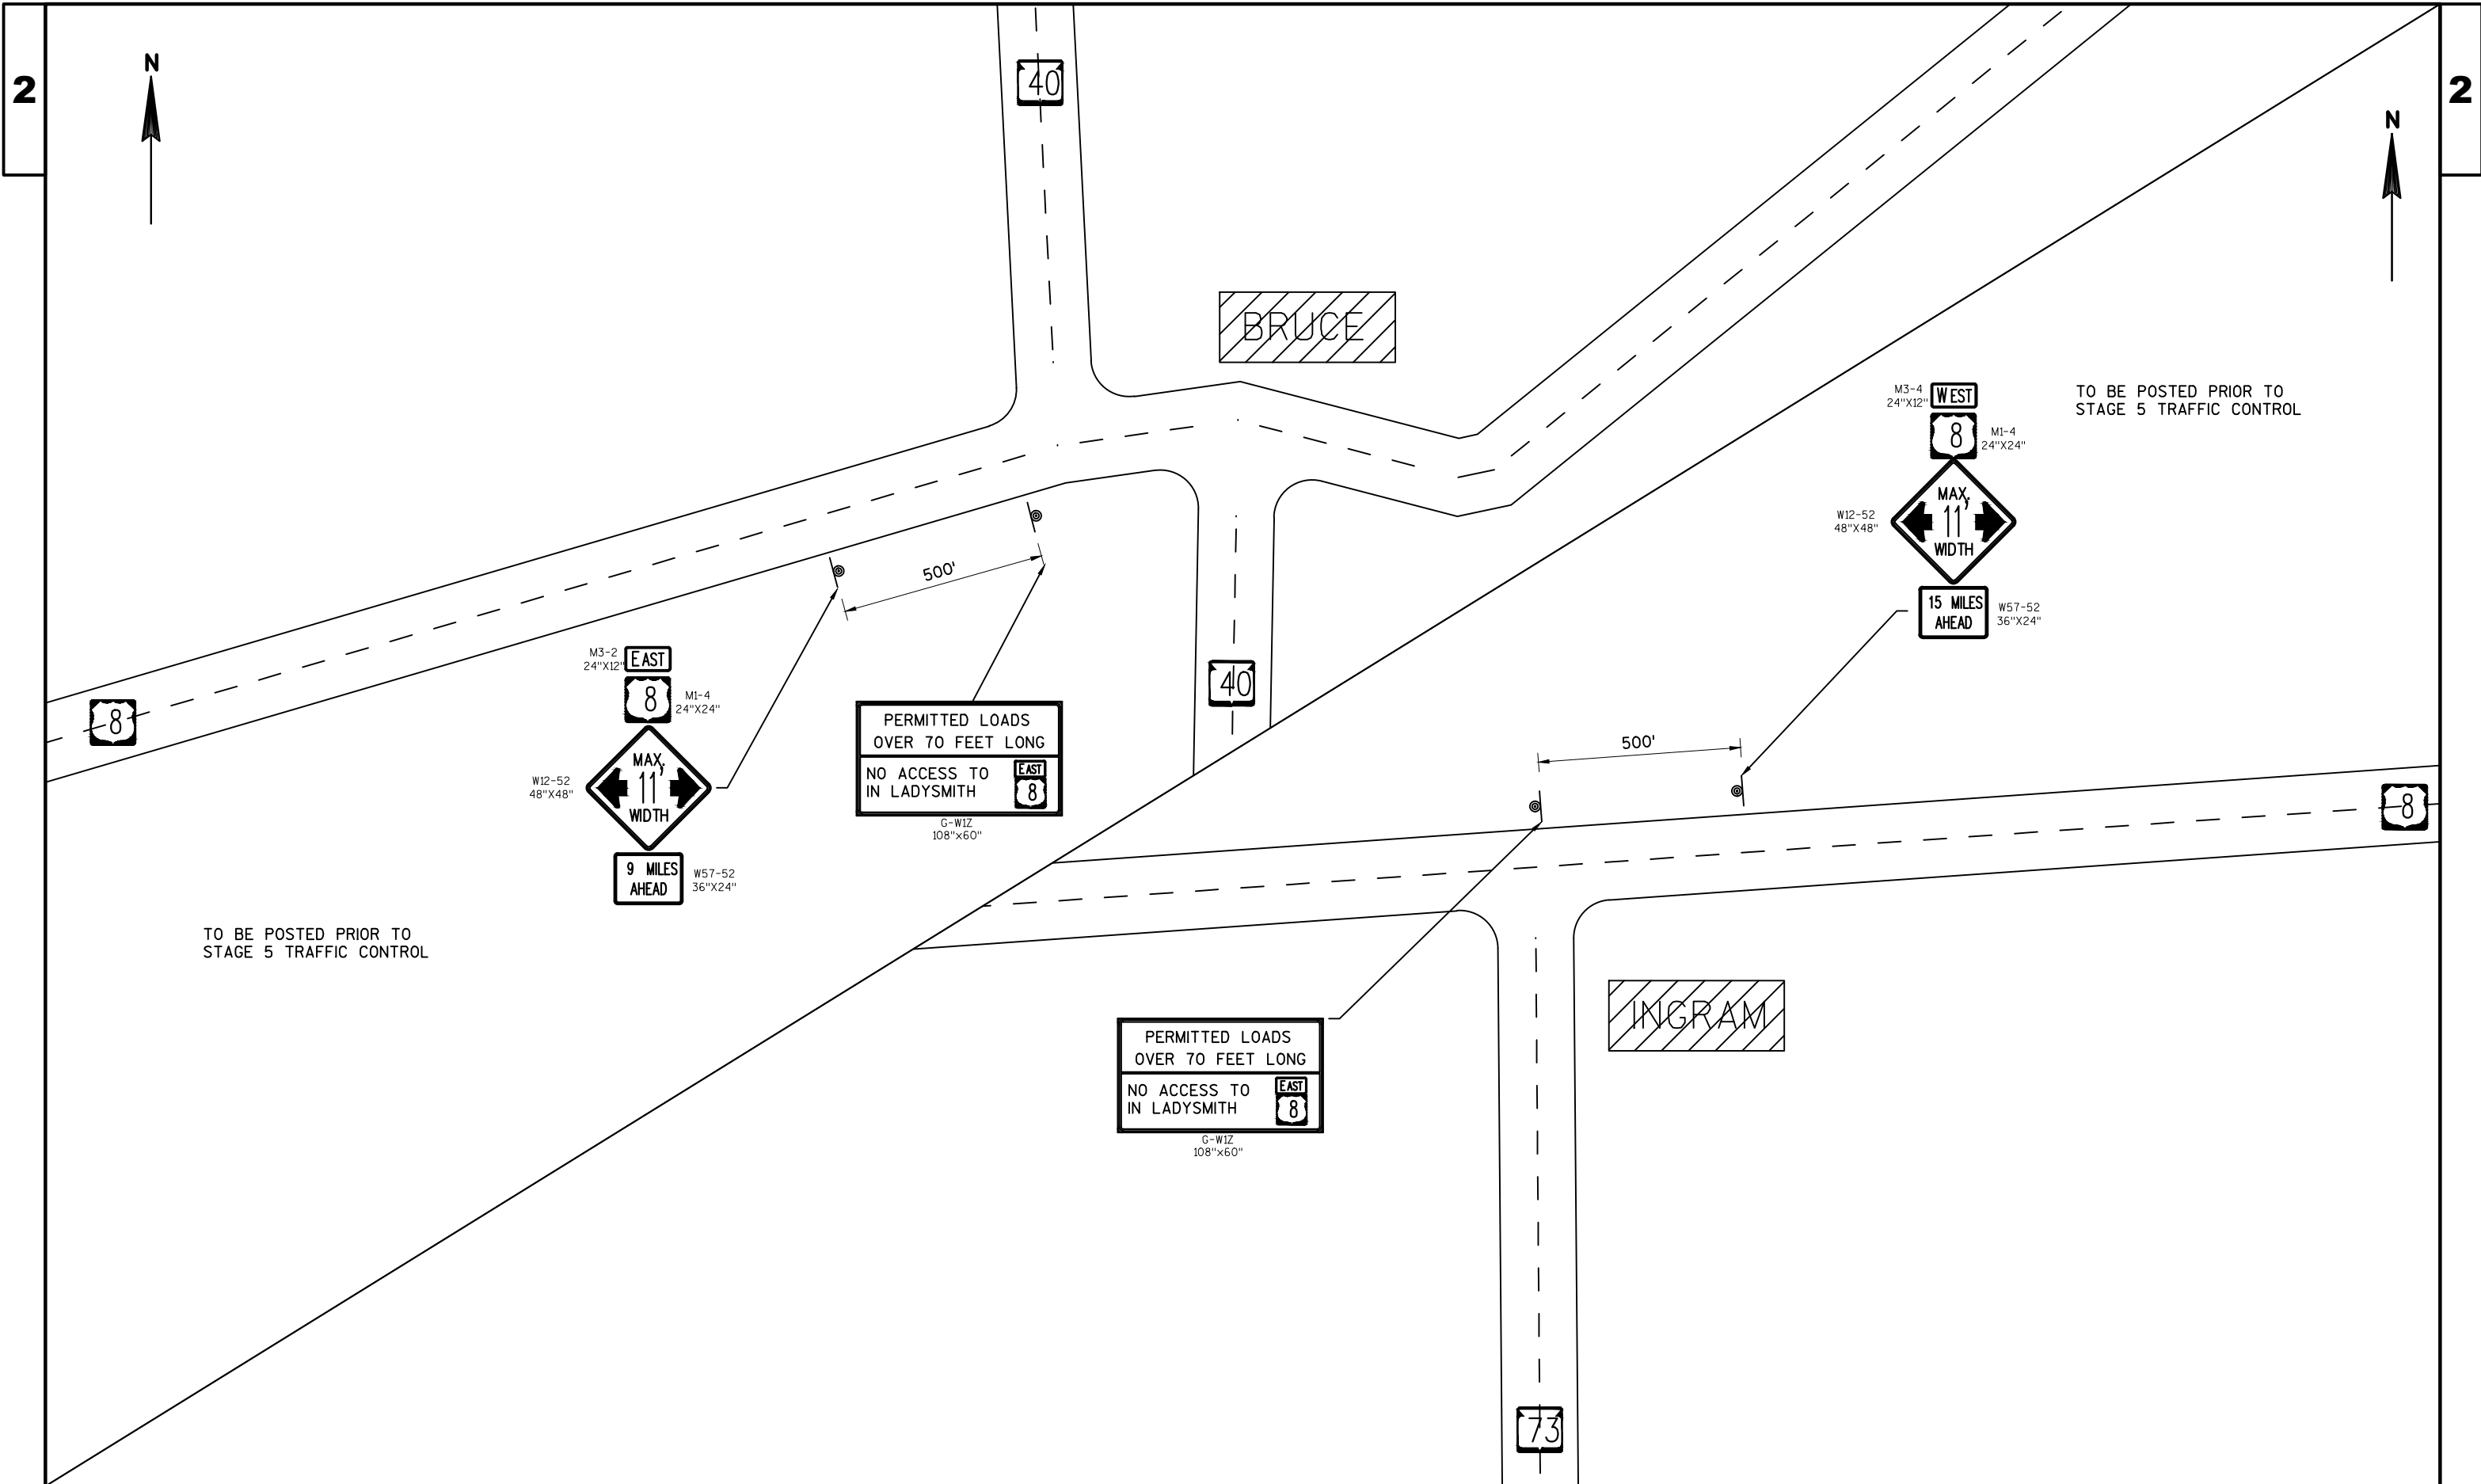


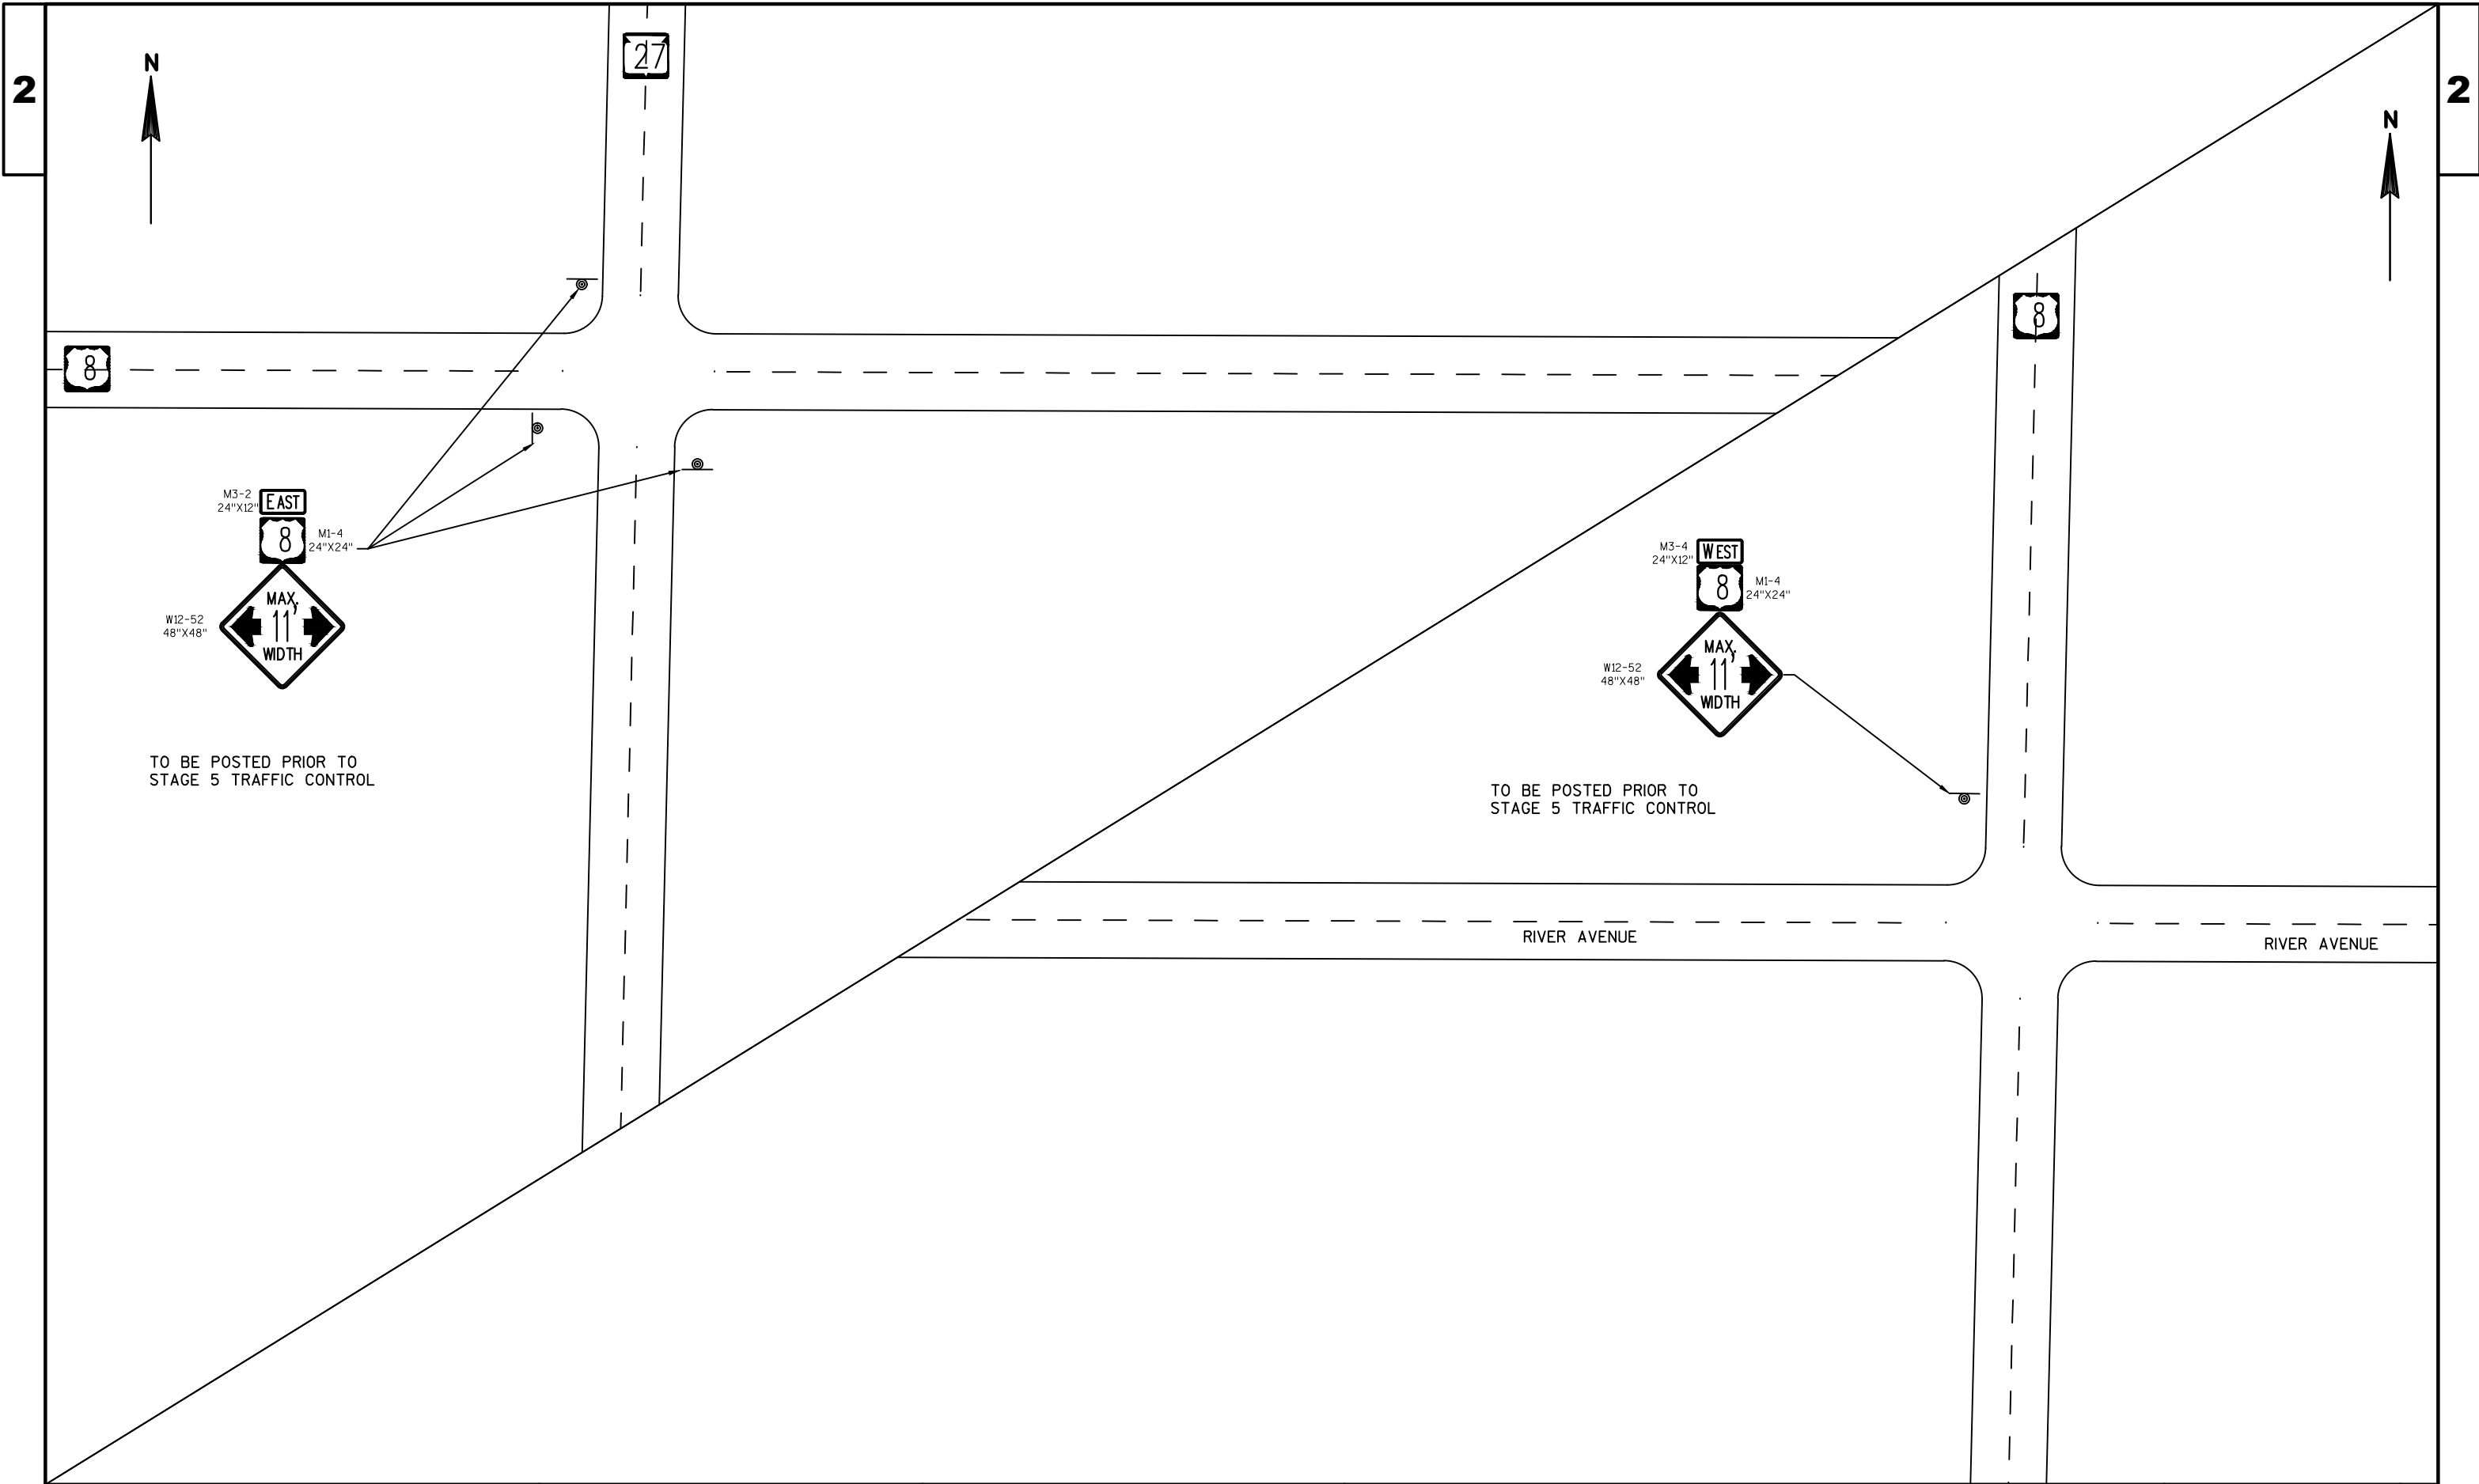


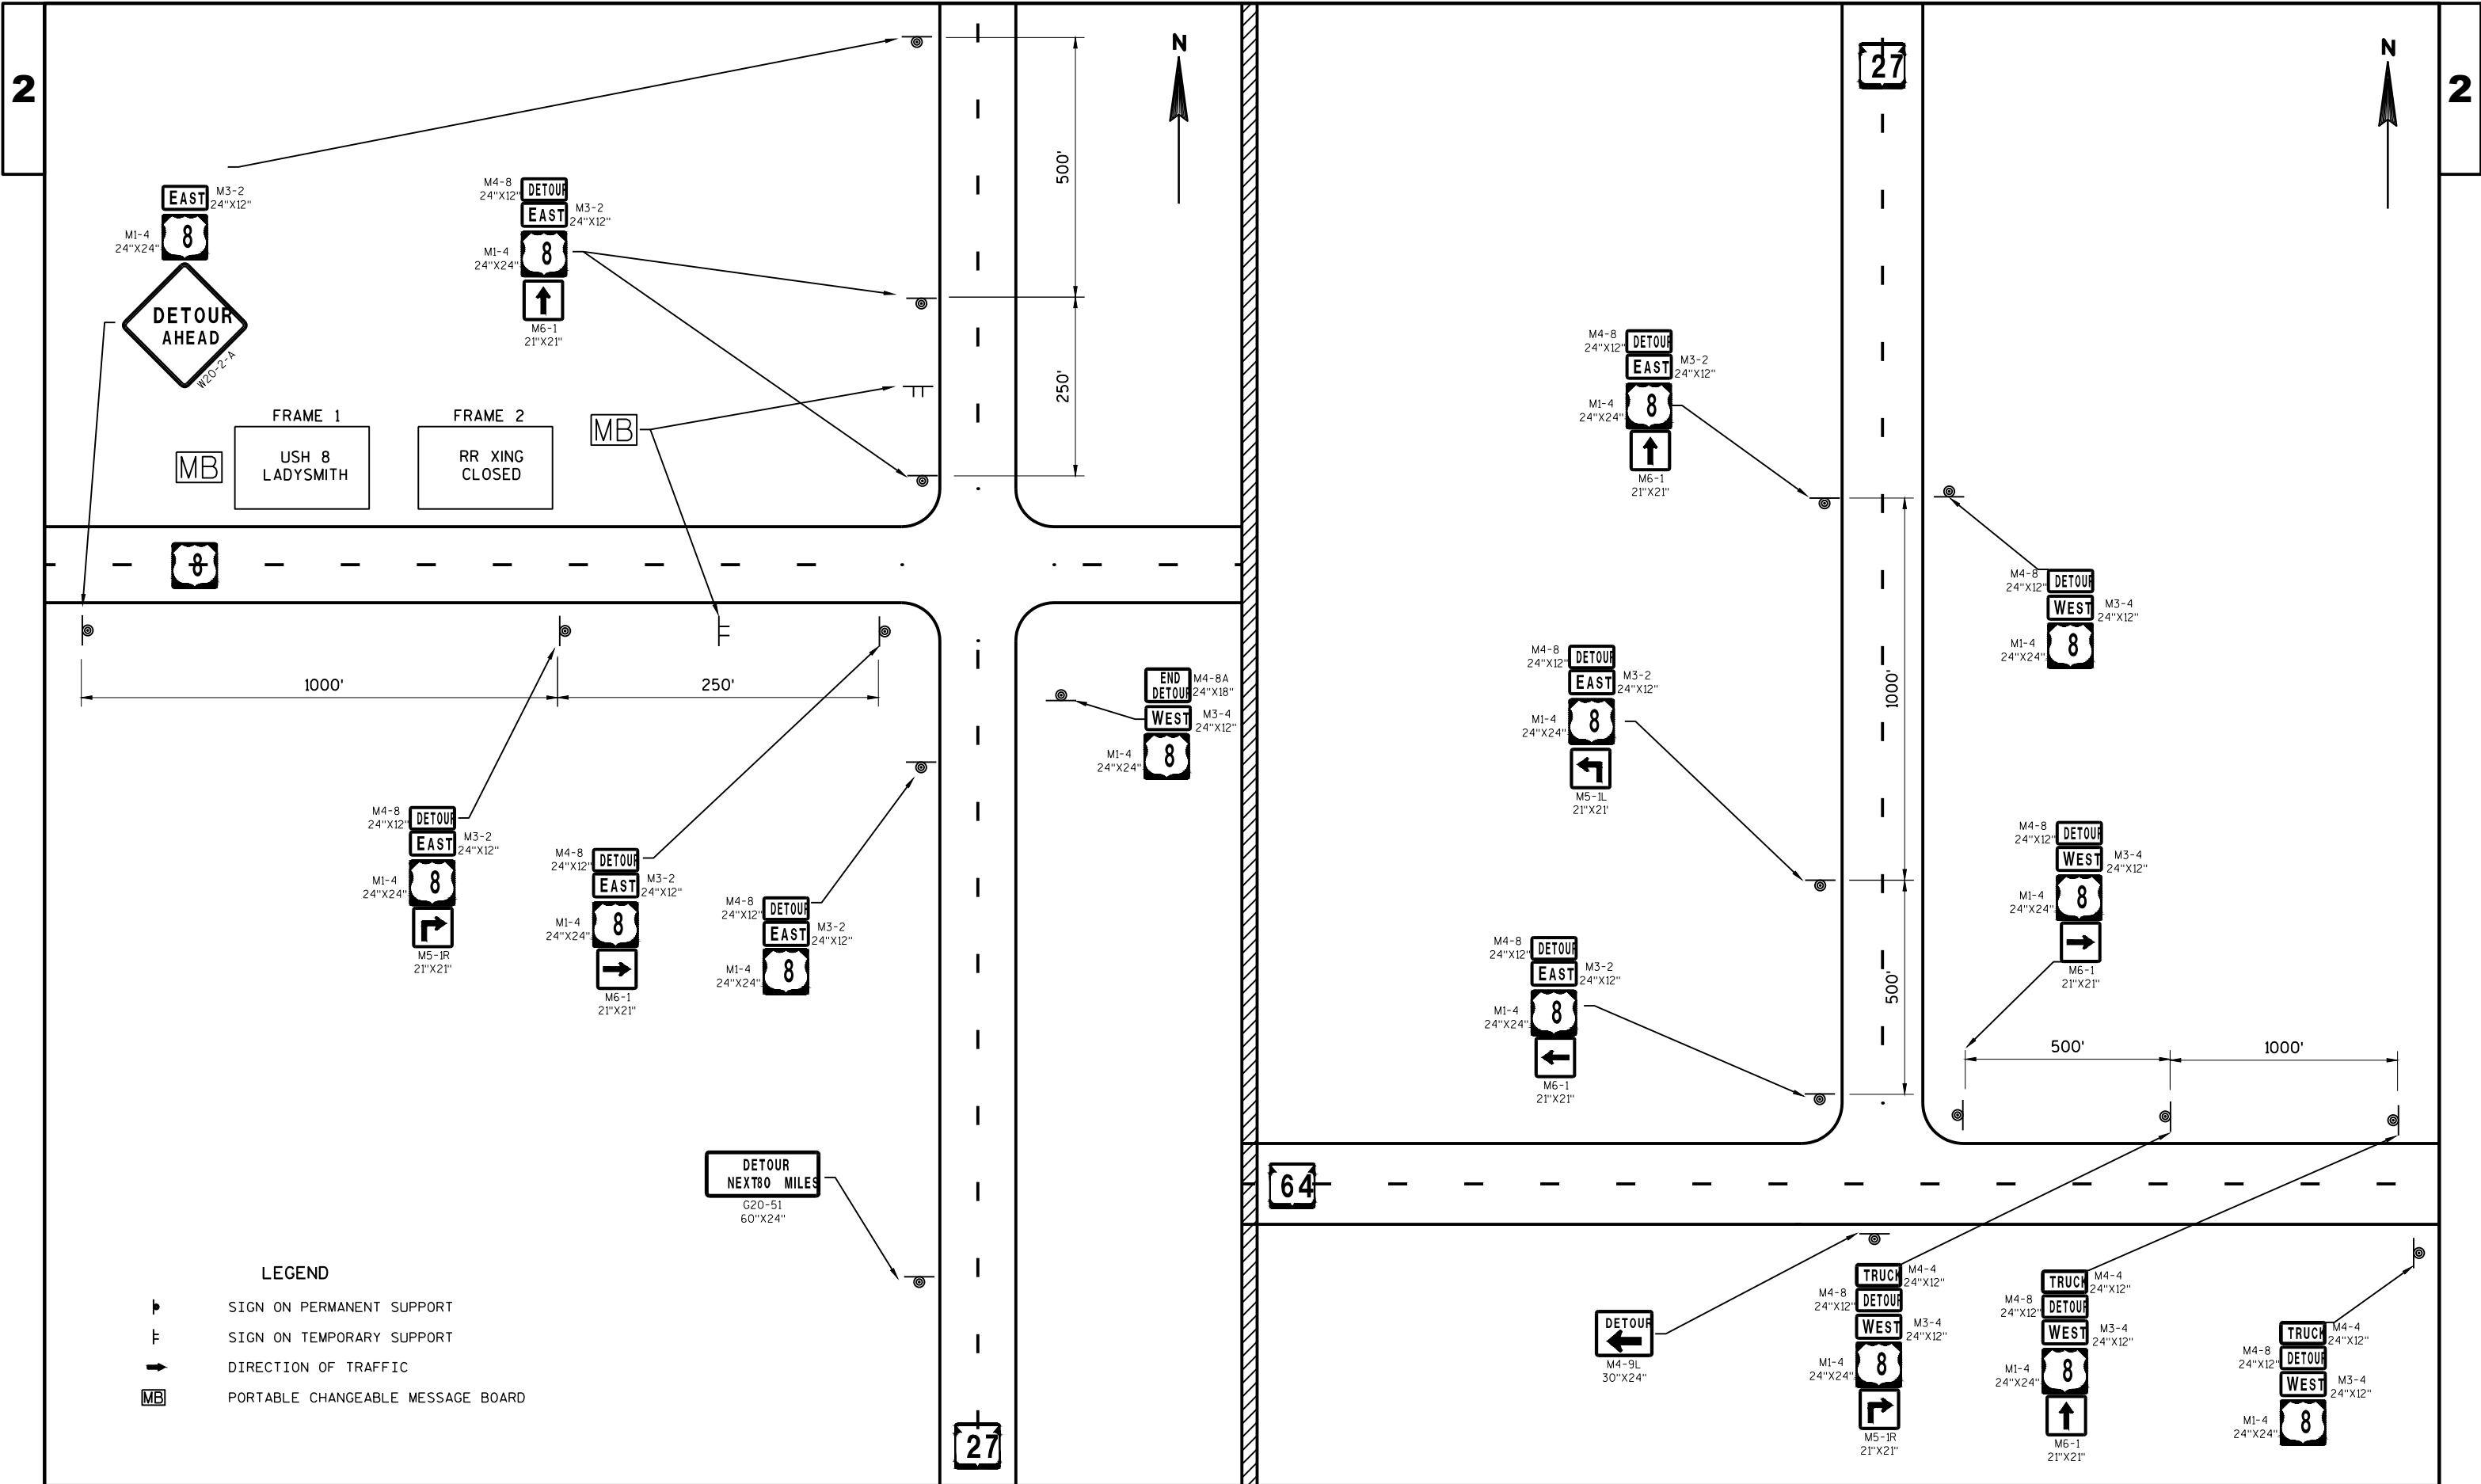

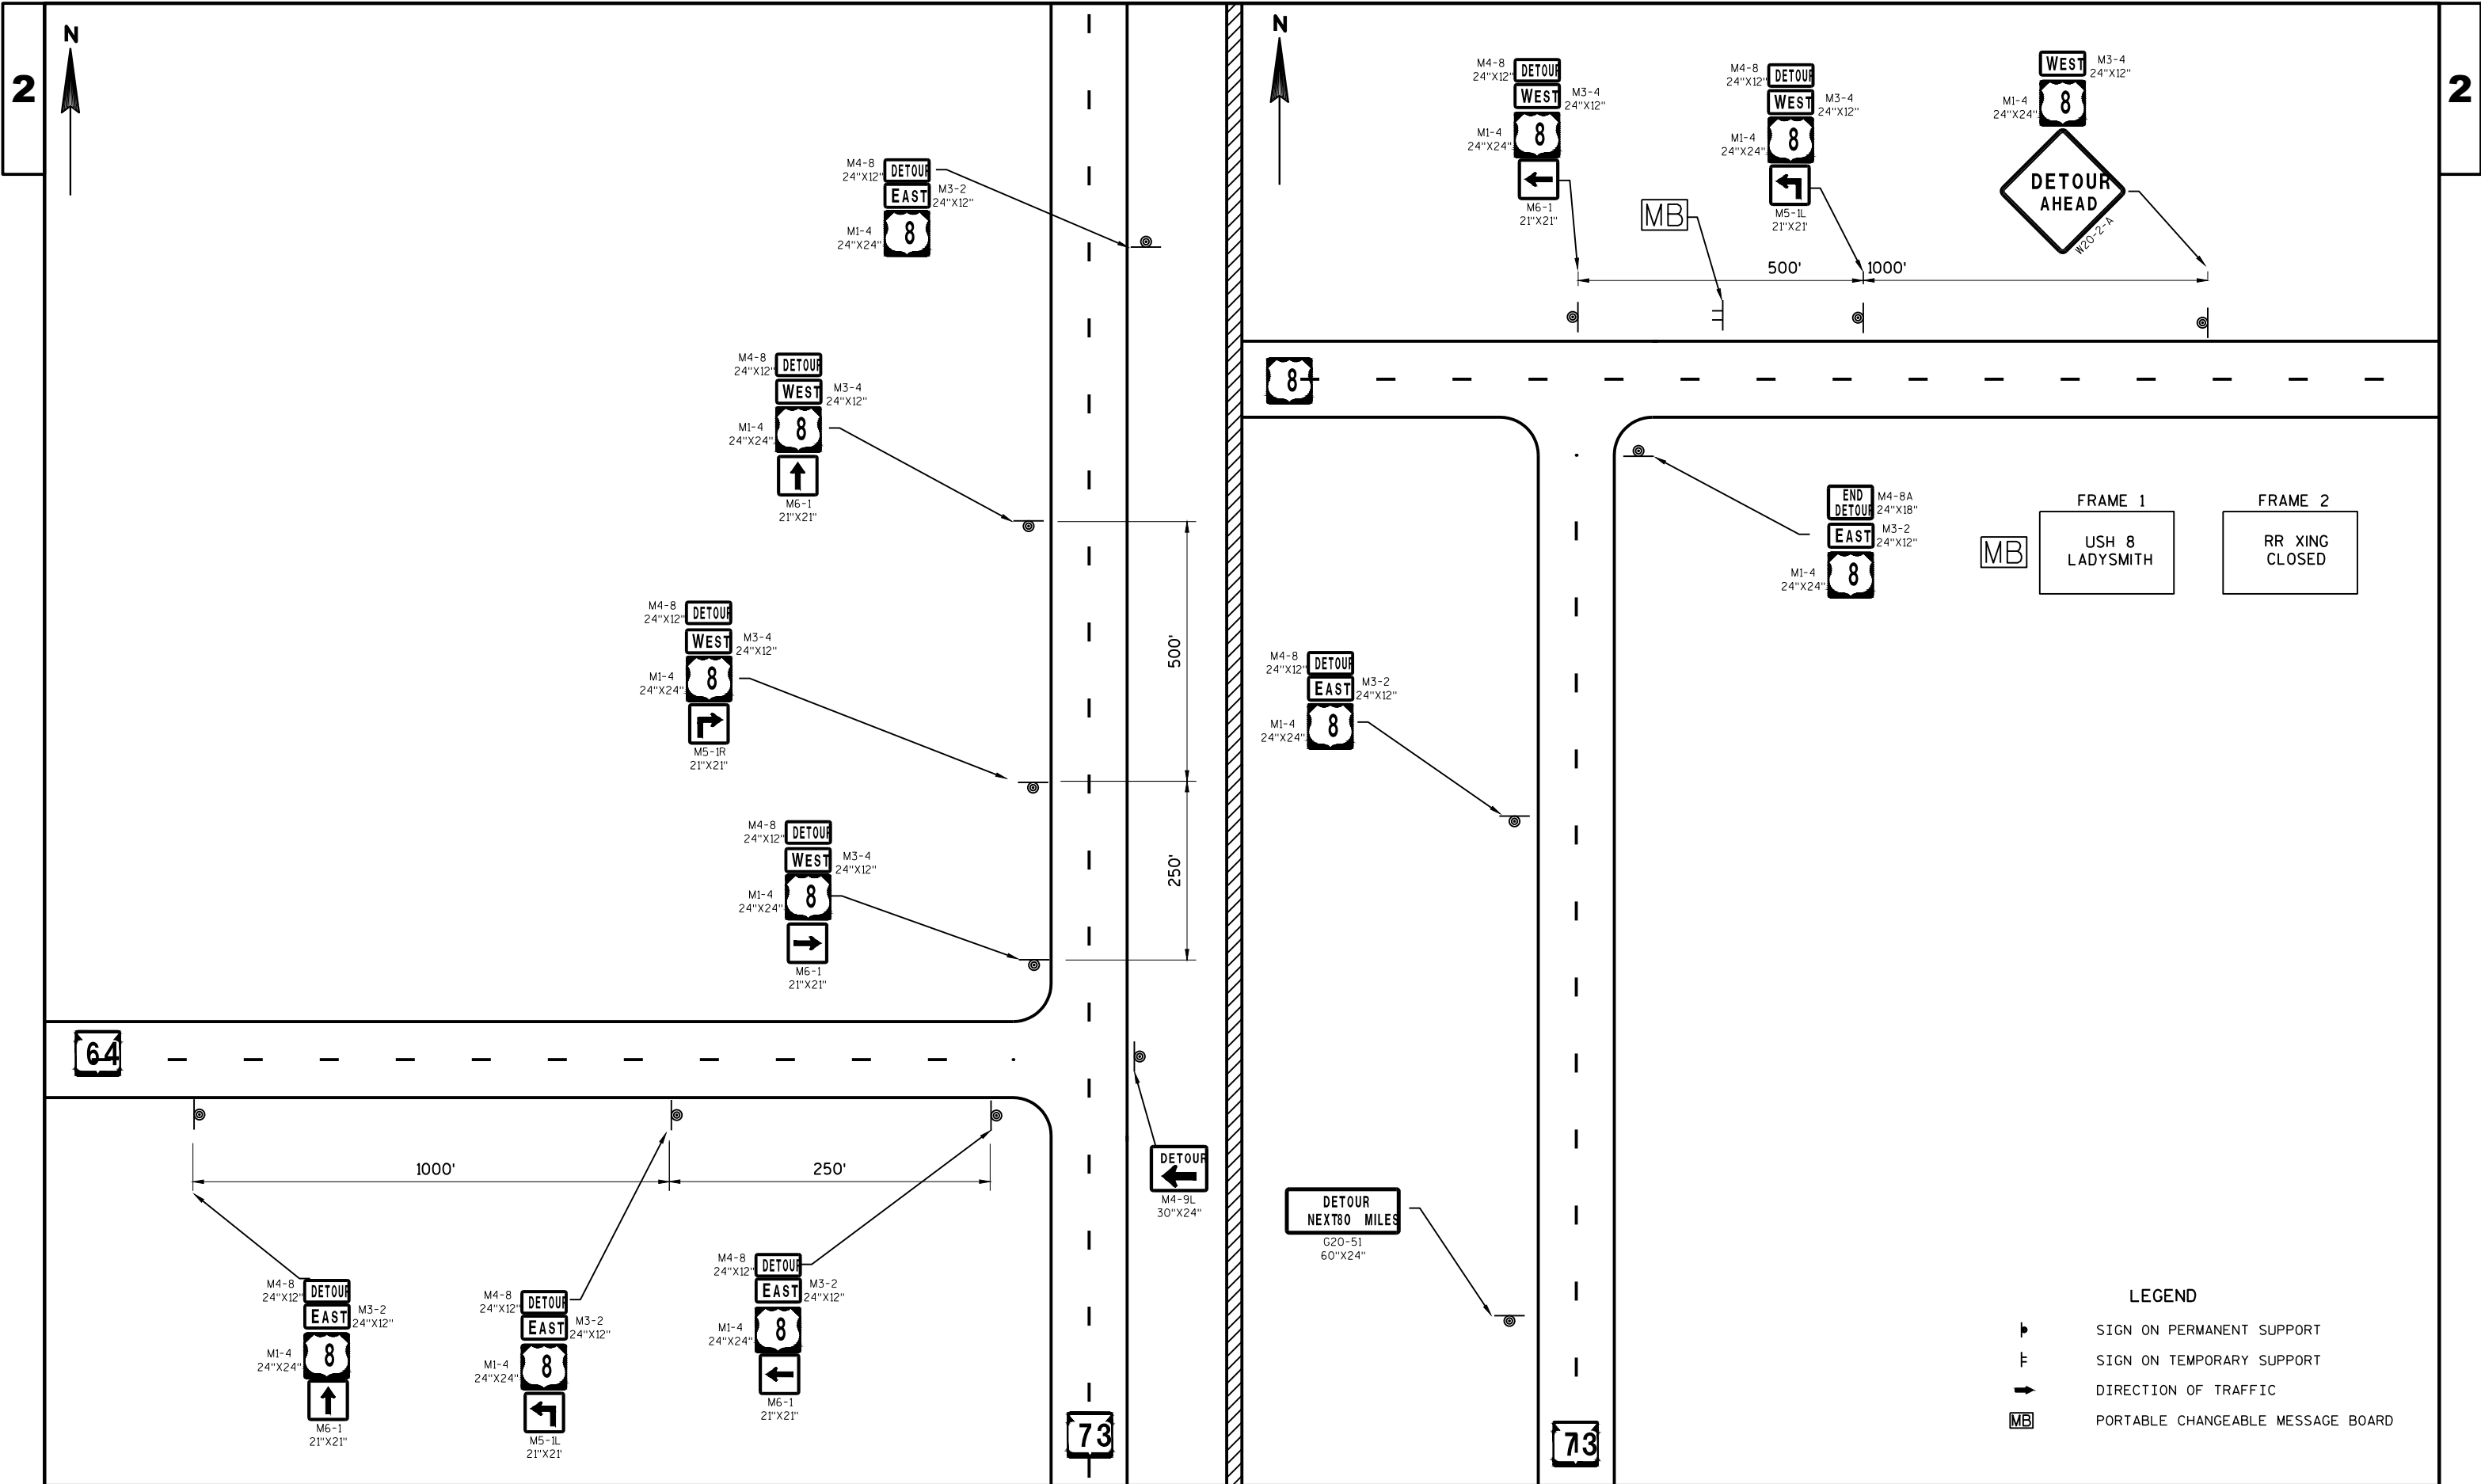


2

MAINTAIN SIDE STREET WARNING SIGNS PER SDD 15C05-05

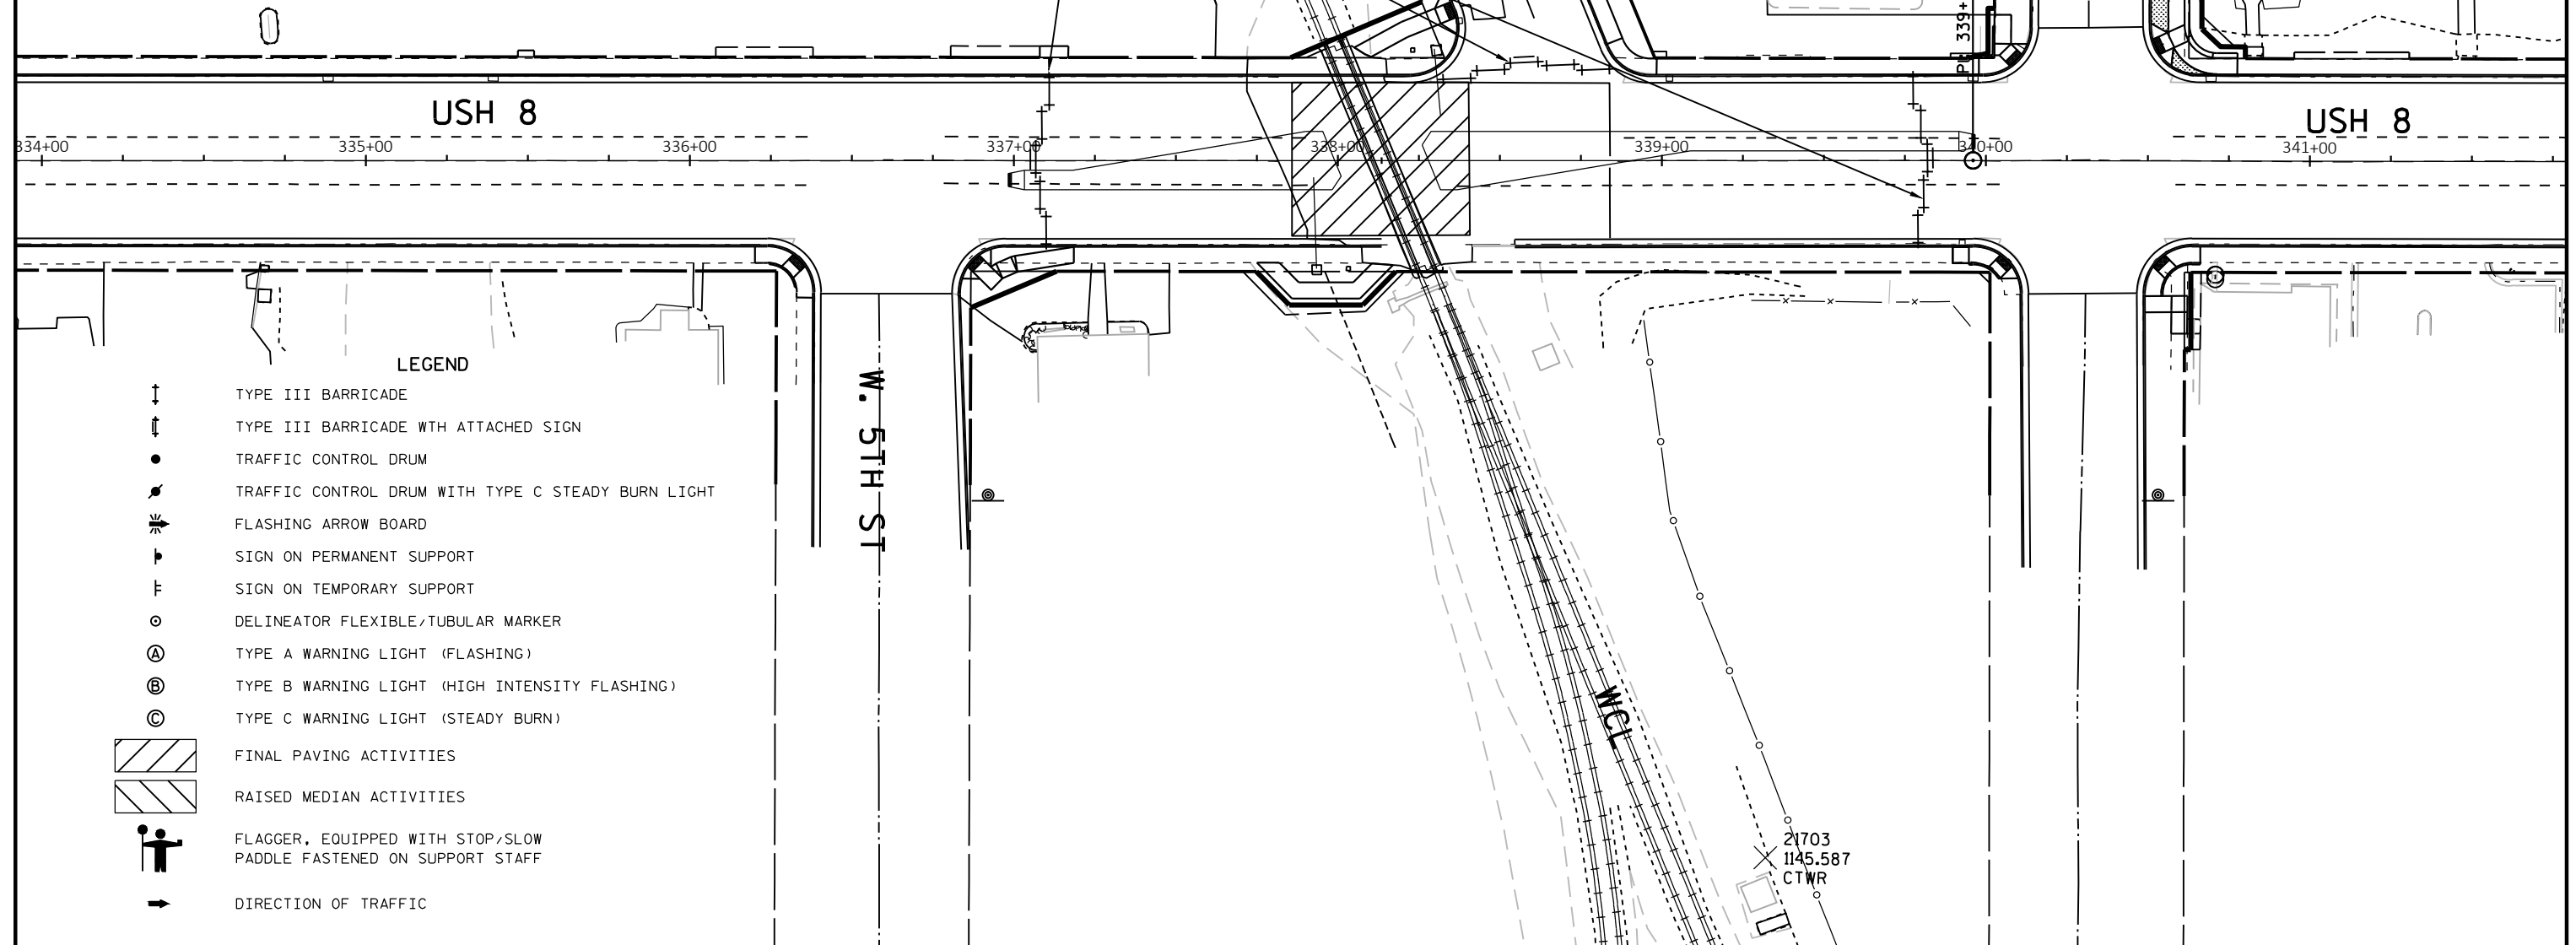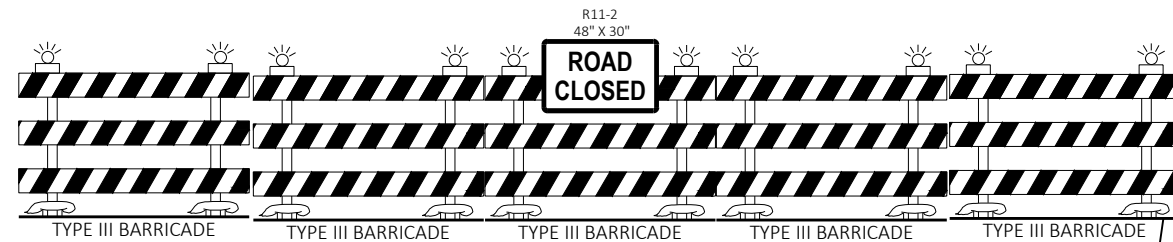

6

WISDOT/CADDS SHEET 42

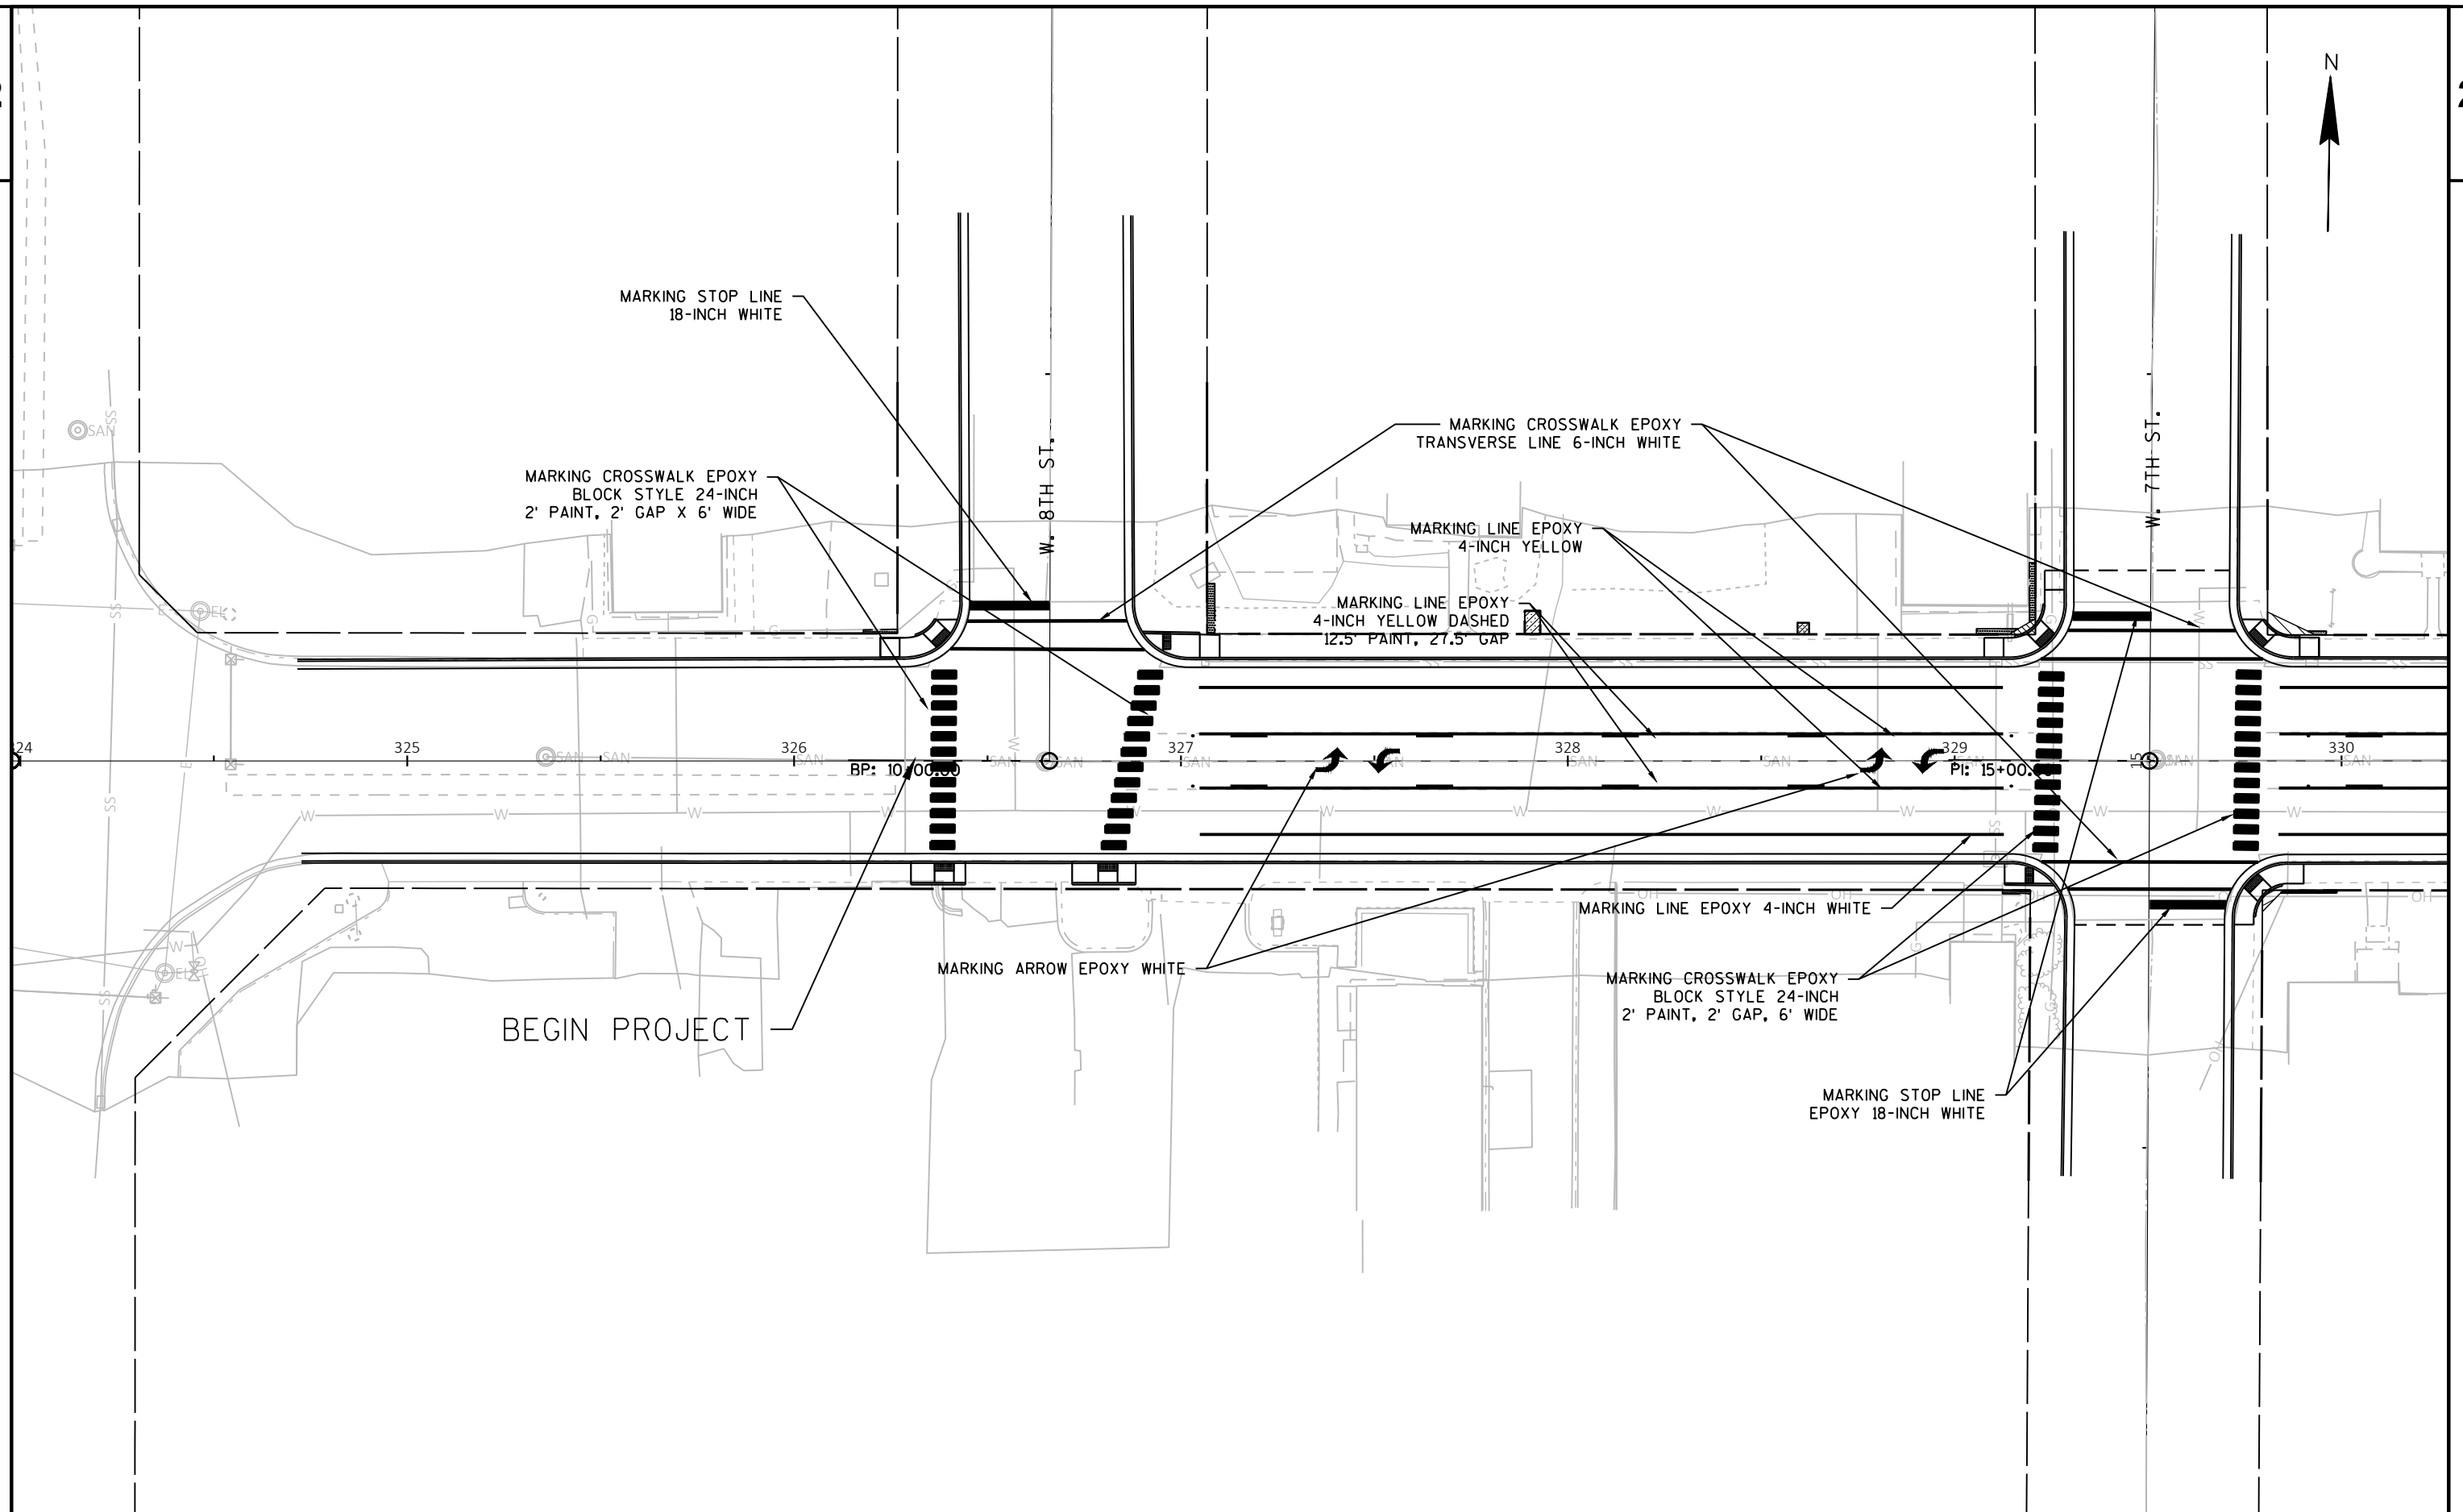



2




3

WISDOT/CADDS SHEET 44

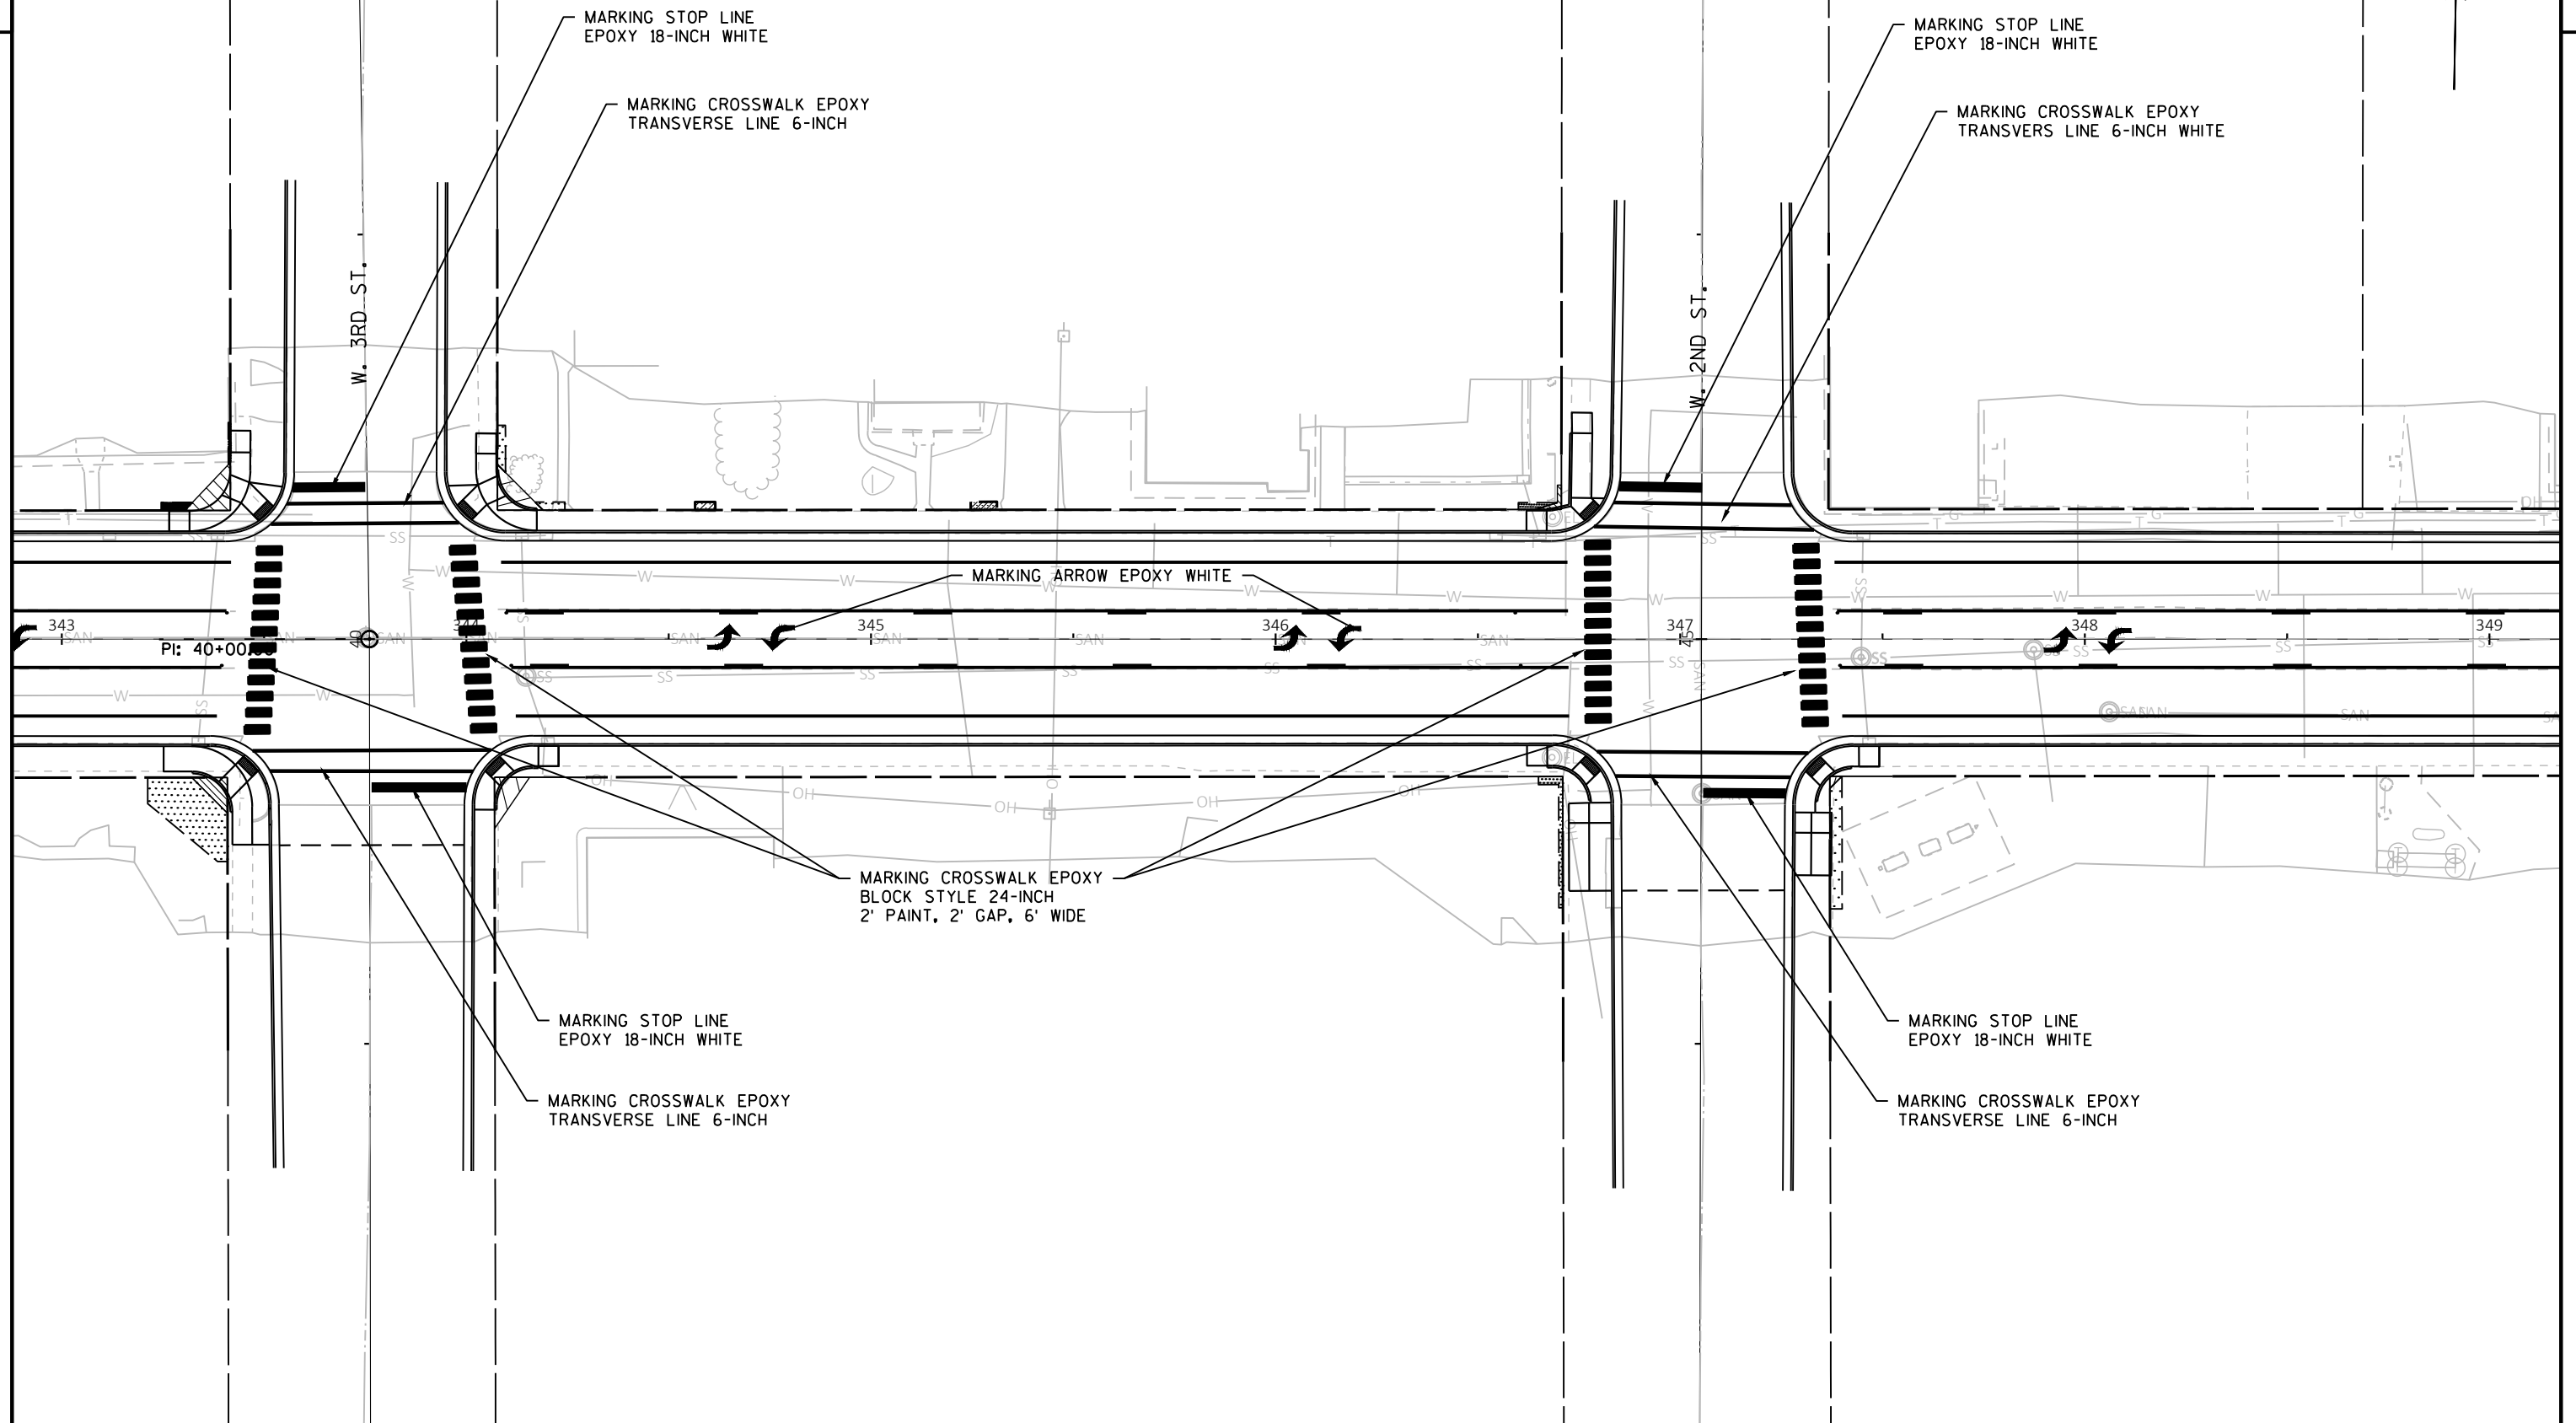


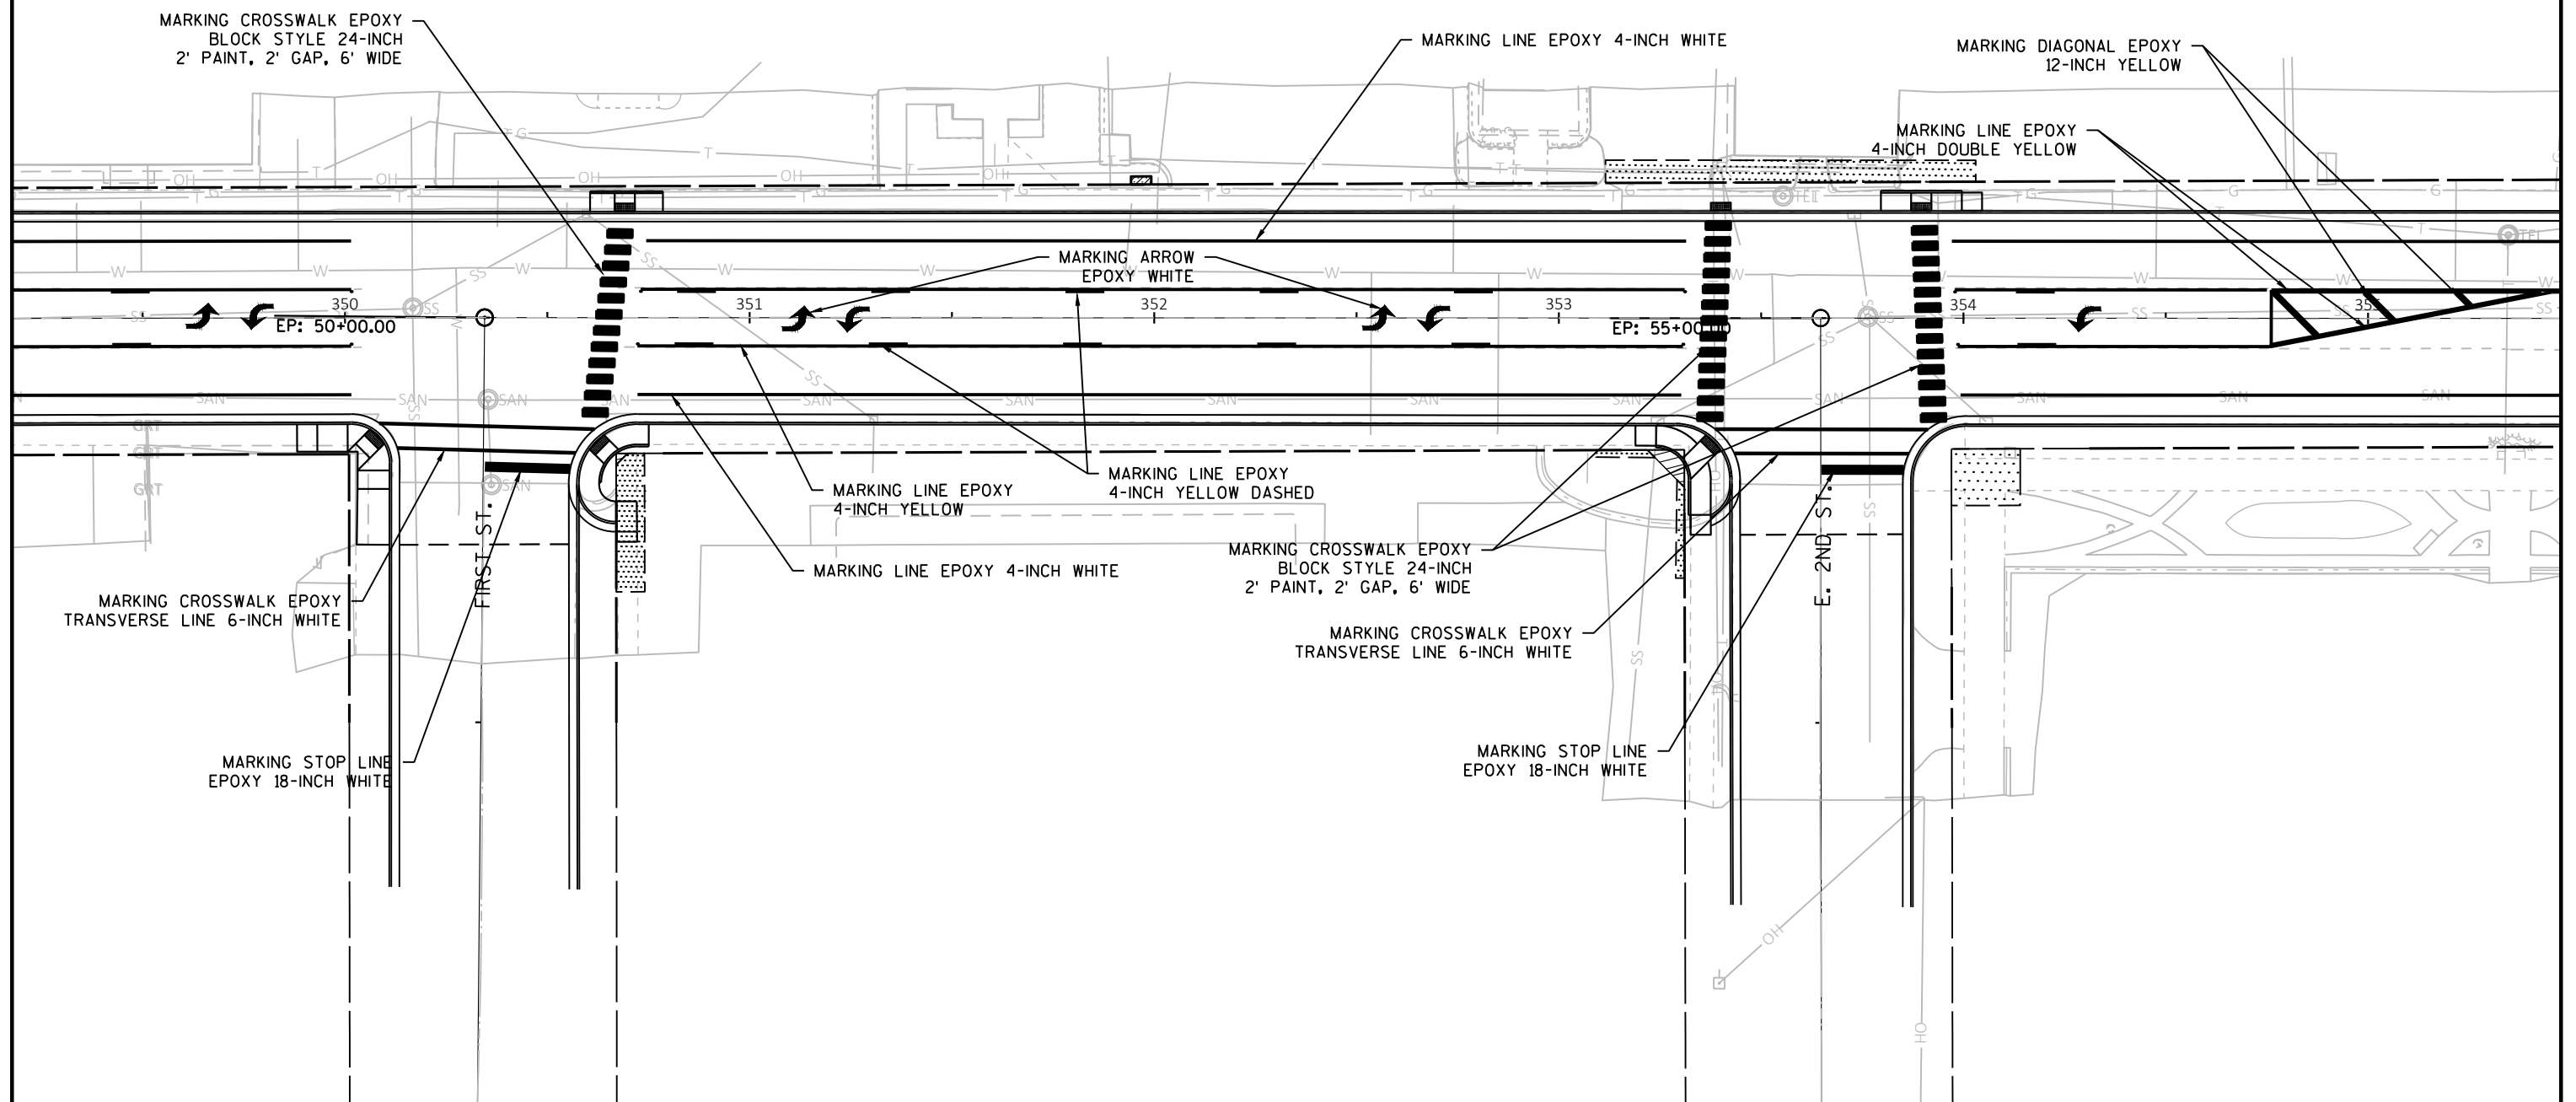

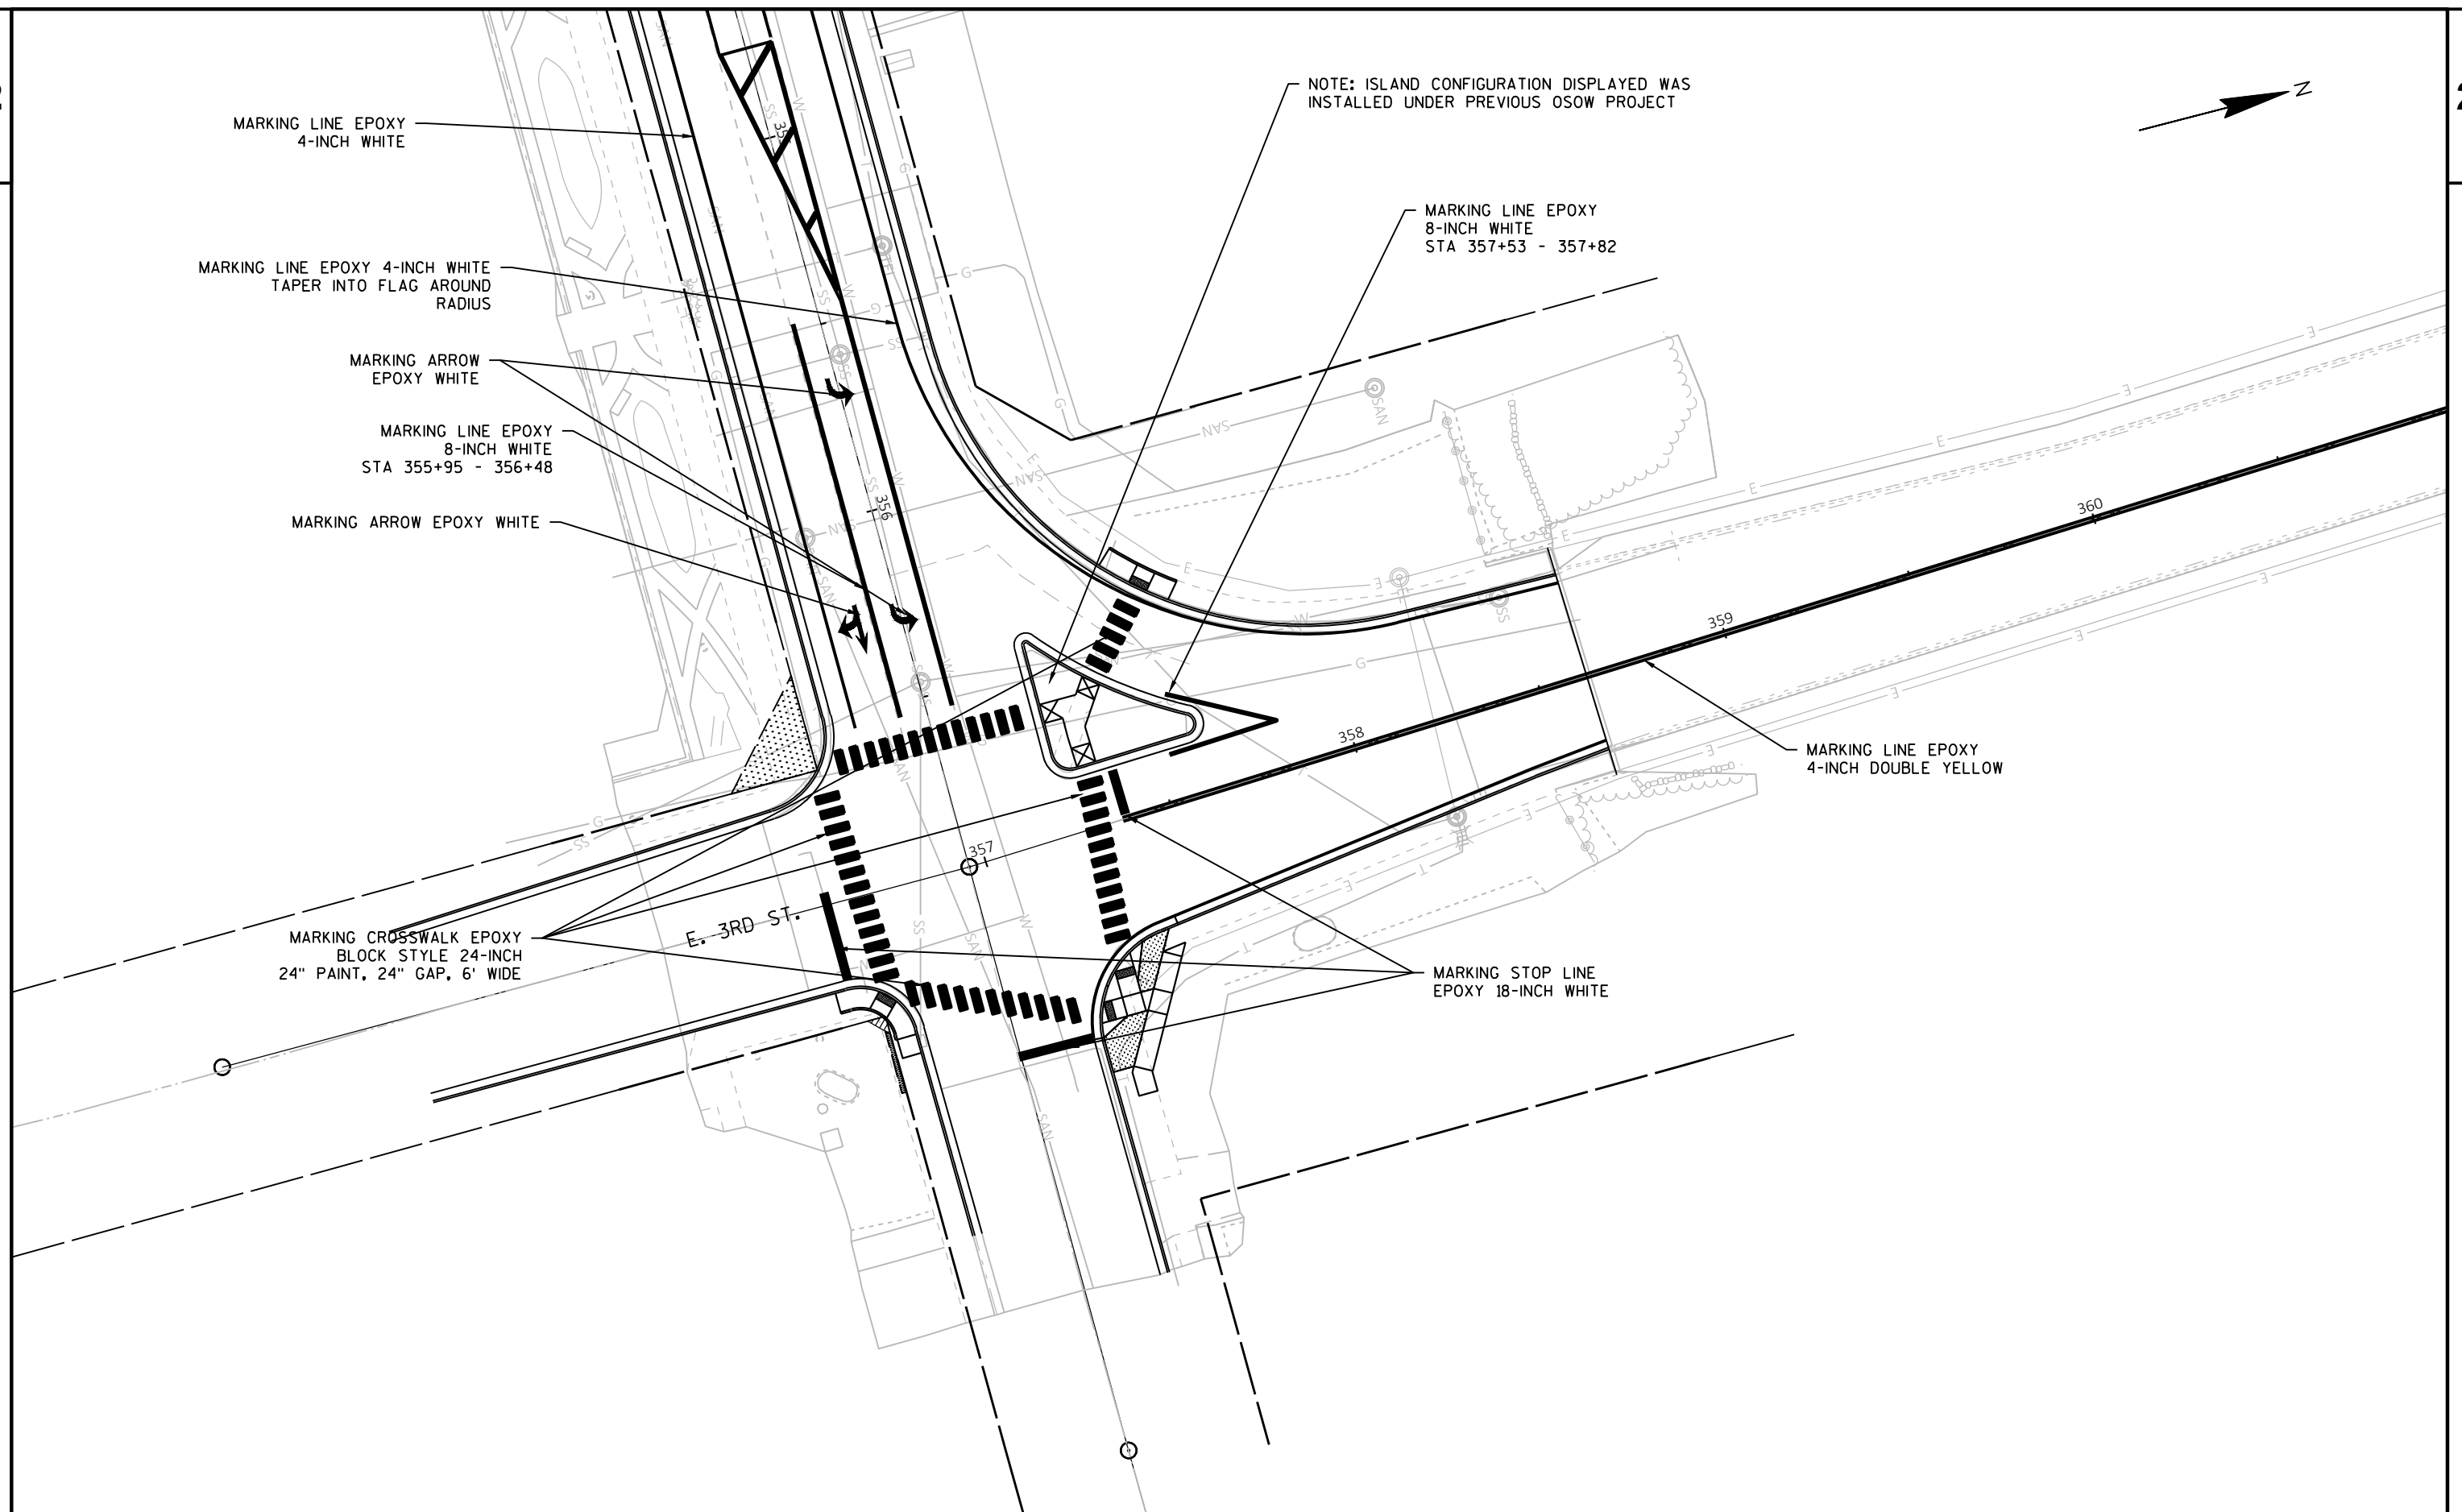

2

2

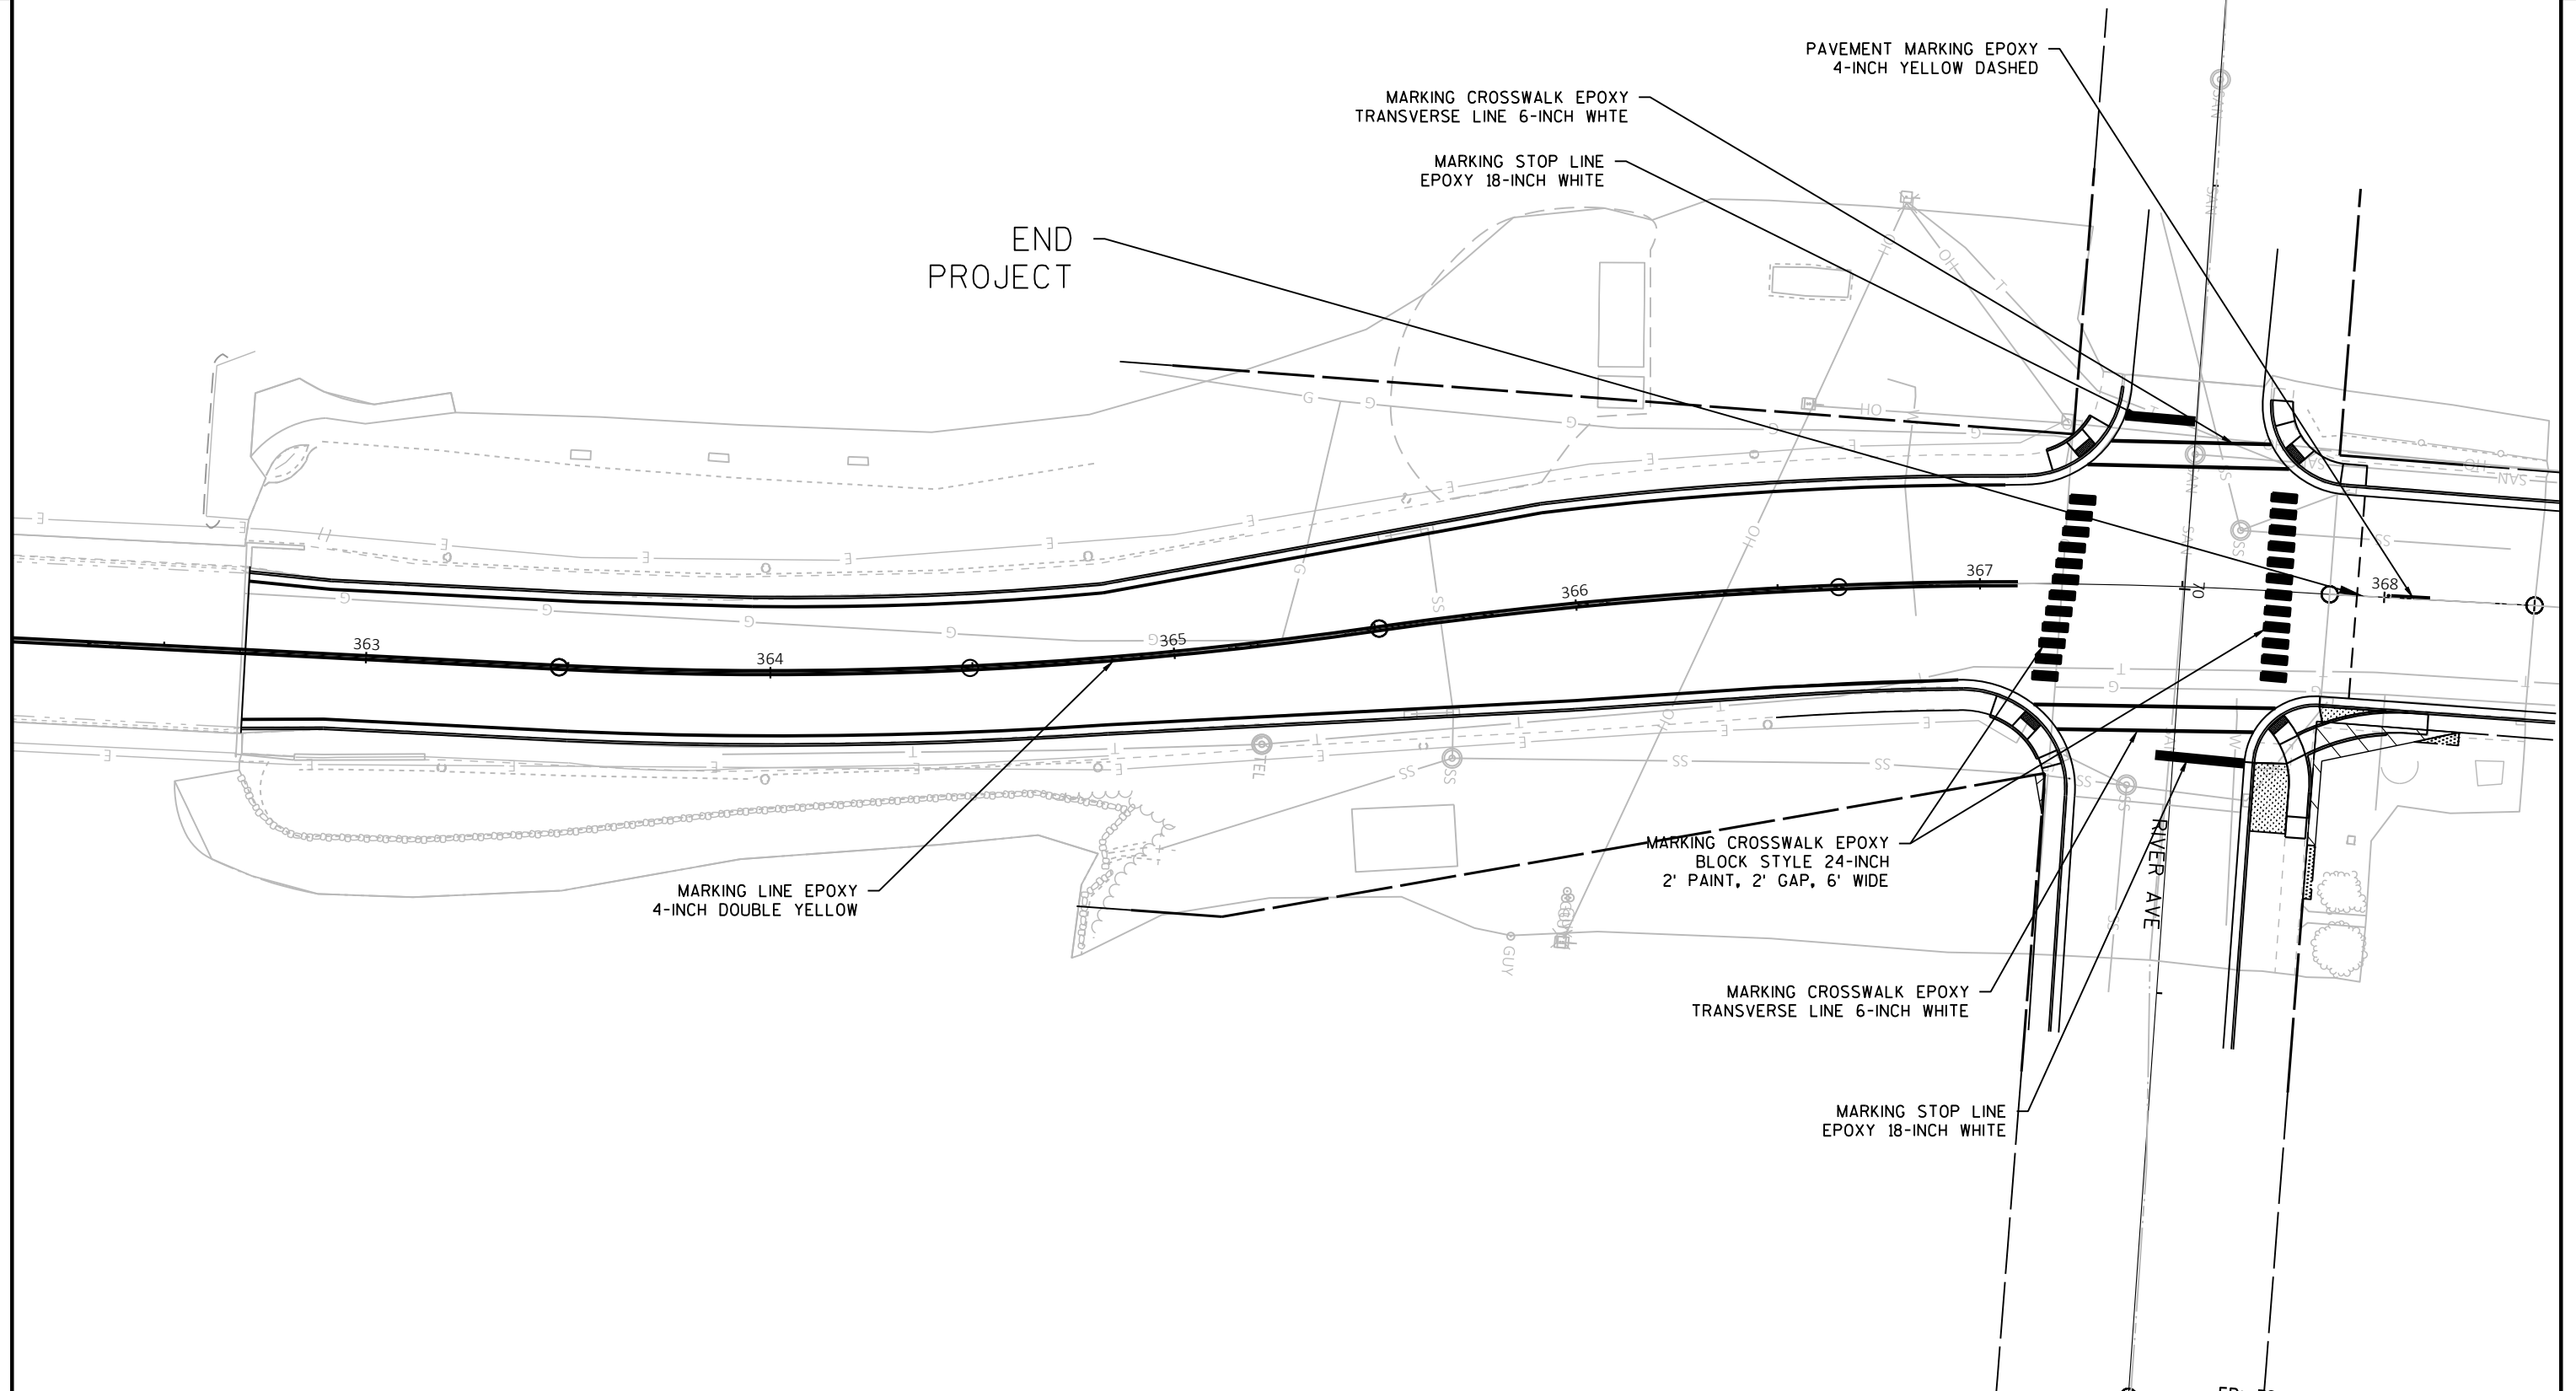

PROJECT NO:1580-31-71

HWY: USH 8

COUNTY: RUSK

PAVEMENT MARKING

SHEET 23

三


FILE NAME : C:\CIVIL 3D PROJECTS\15803100\SHEETSP\PS\PM SHEETS NO SIGNS.DWG
LAYOUT NAME - SHEET - (7)

PLOT DATE : 10/5/2020 2:34 PM

PLOT BY : PEARSON, MICHAEL R PLOT NAME :

PLOT SCALE : 1 IN:40 FT


WISDOT/CADDs SHEET 44

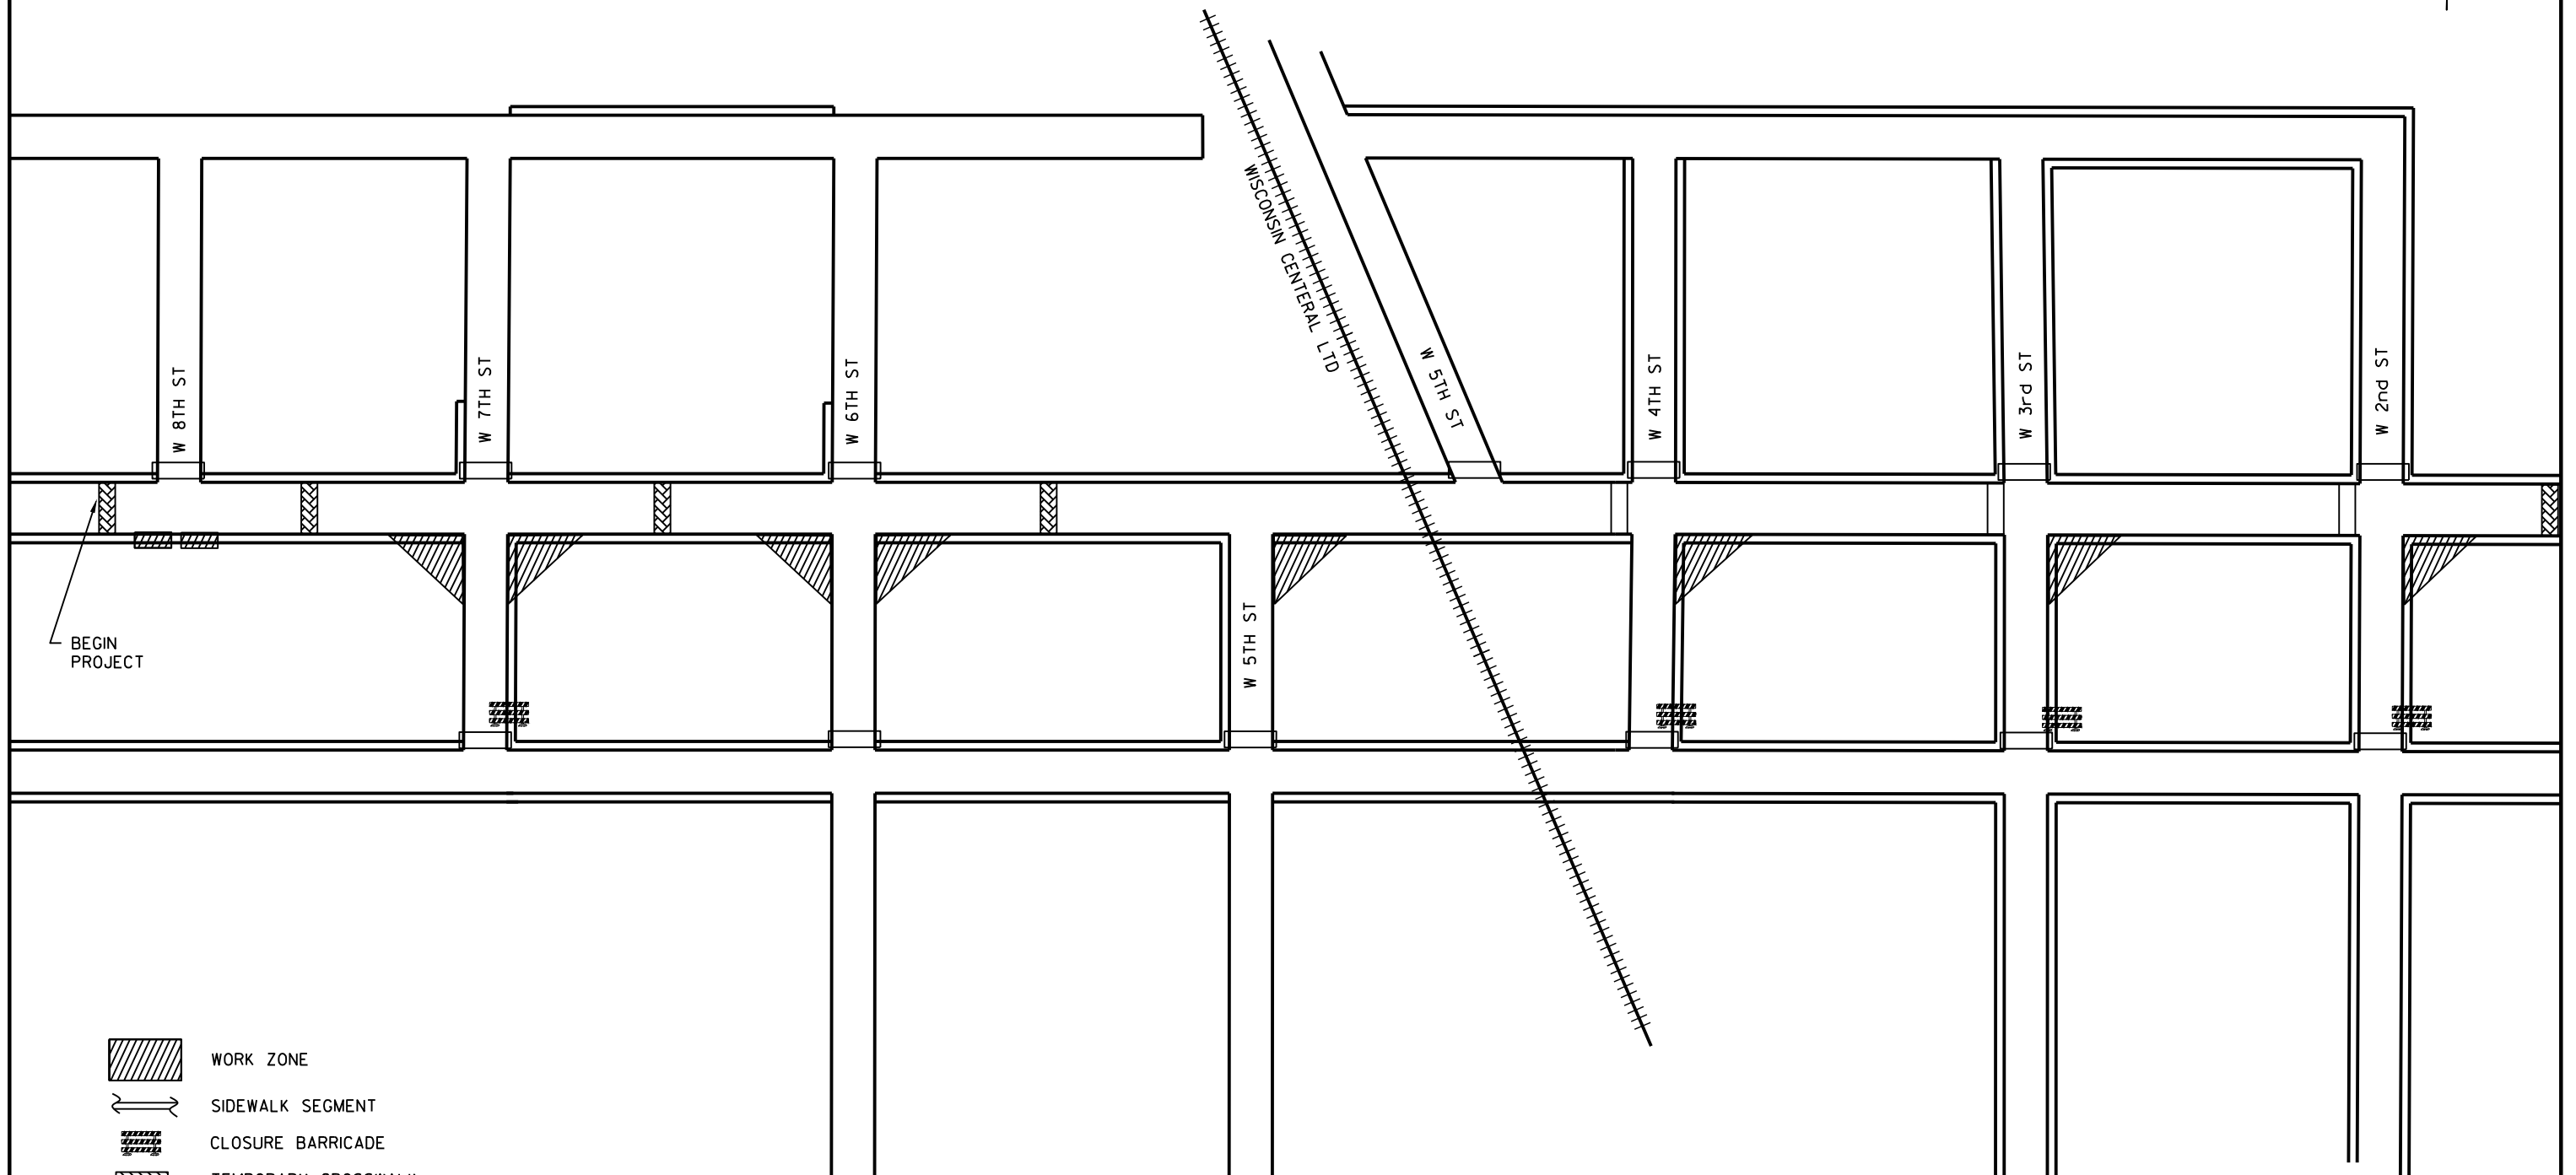

-  WORK ZONE
-  SIDEWALK SEGMENT
-  CLOSURE BARRICADE
-  TEMPORARY CROSSWALK
-  EXISTING OR PERMANENT CROSSWALK



-  WORK ZONE
-  SIDEWALK SEGMENT
-  CLOSURE BARRICADE
-  TEMPORARY CROSSWALK
-  EXISTING OR PERMANENT CROSSWALK

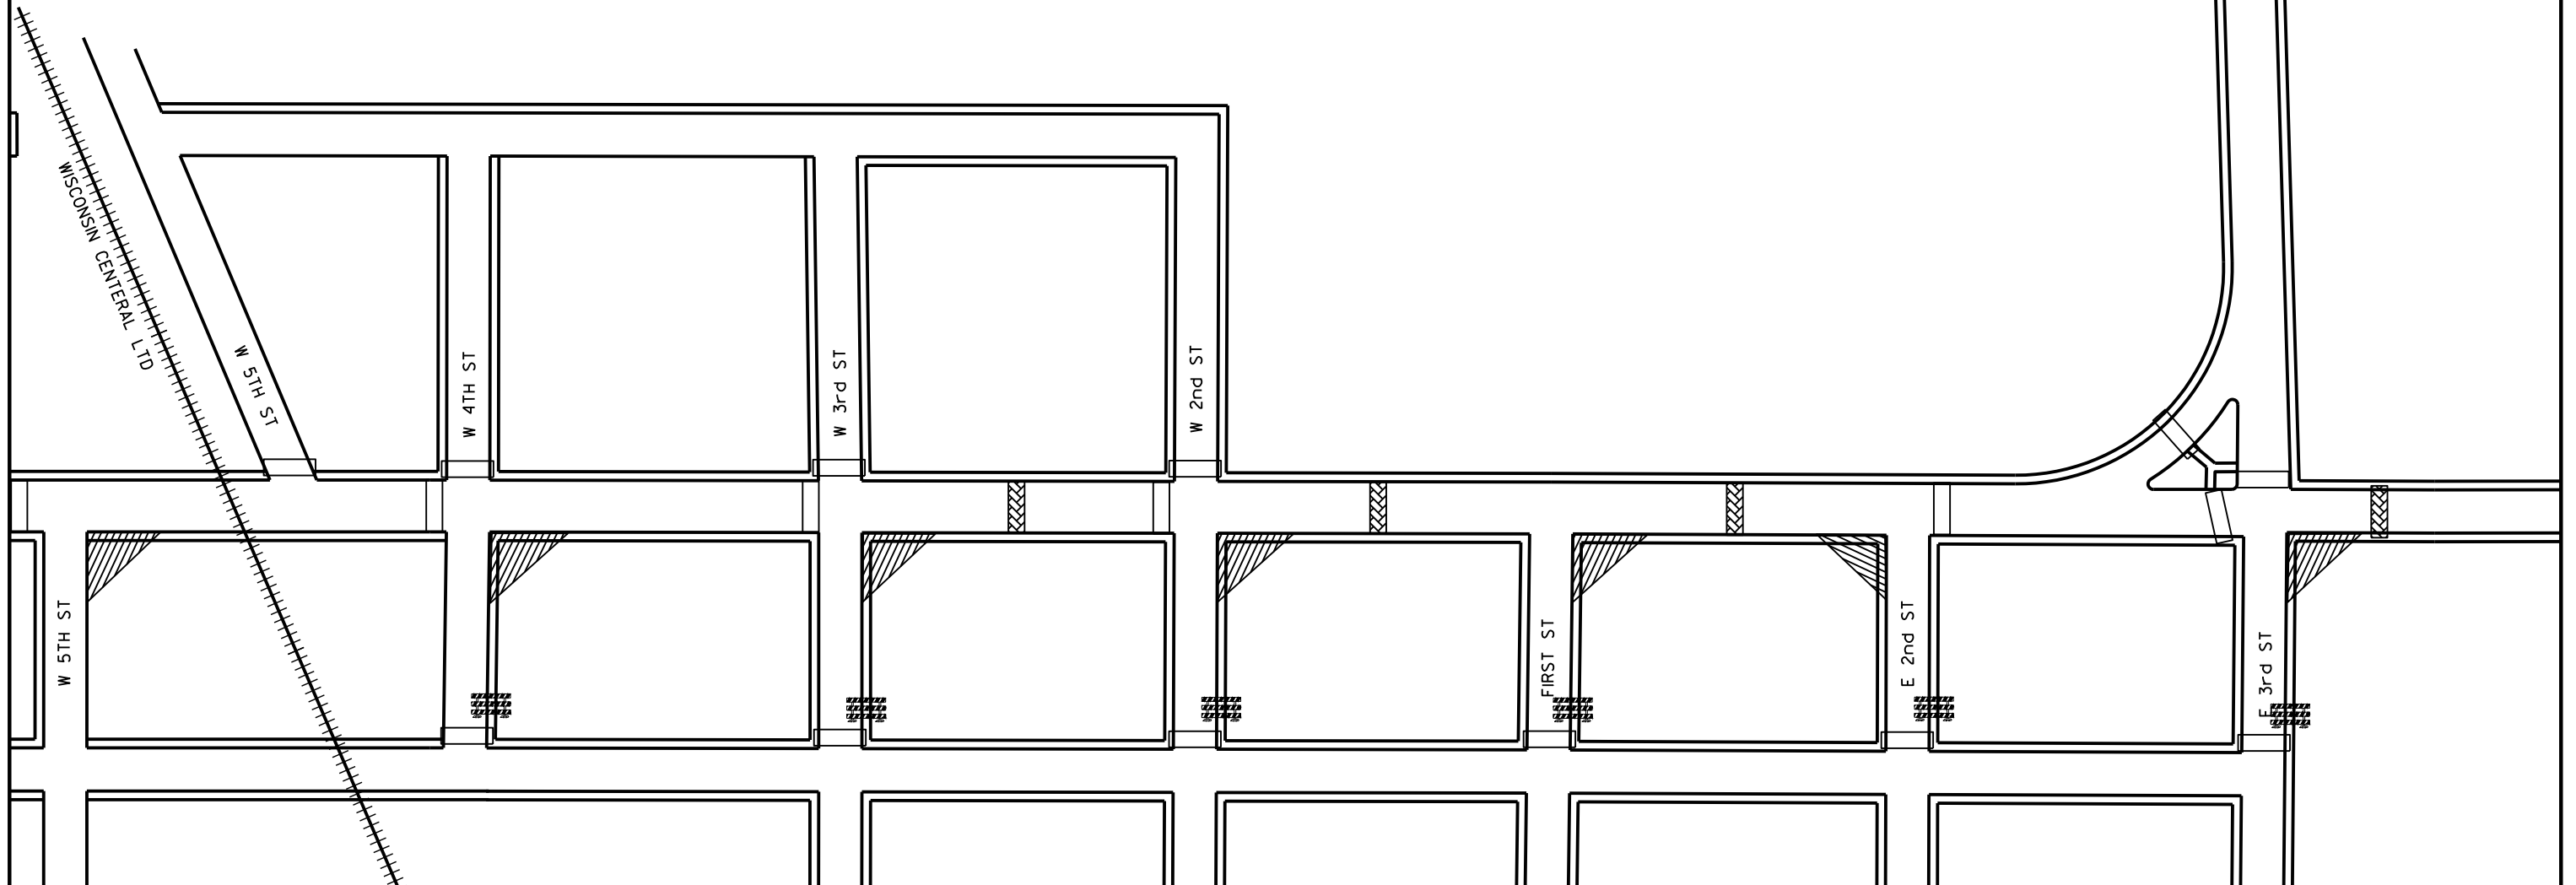

PROJECT NO:1580-31-71

HWY:USH 8

COUNTY:RUSK


TRAFFIC CONTROL - STAGE 1 OVERVIEW

SHEET


25

E


-  PEDESTRIAN TRAVEL ARROW
-  TYPE II BARRICADE WITH OR WITHOUT SIGN AND WITH ONE TYPE A LOW INTENSITY FLASHING LIGHT.
-  TYPE III BARRICADE WITH OR WITHOUT SIGN AND WITH ONE TYPE A LOW INTENSITY FLASHING LIGHT.
-  TRAFFIC CONTROL DRUM
-  TEMPORARY PEDESTRIAN CURB RAMP
-  WORK ZONE
-  TEMPORARY SIGN ON WOOD POST

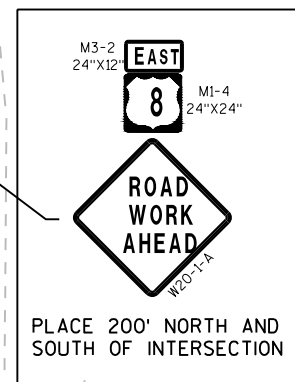


TO REMAIN
THROUGHOUT
PROJECT

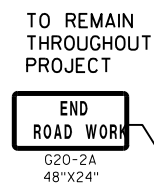


TO REMAIN
THROUGHOUT
PROJECT

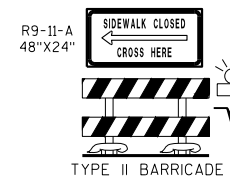


TYPE II BARRICADE

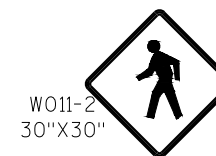

W011-2
30"X30"

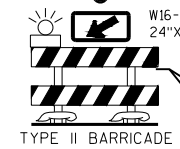

TYPE II BARRICADE

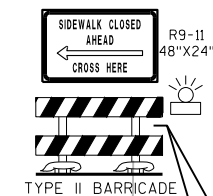

TYPE II BARRICADE

BP: 323+97.70
PI: 632+95.70
324+00

325+00


326+00

327+00


328+00

TEMPORARY CROSSWALK
PAVEMENT MARKING


BEGIN PROJECT
326+28

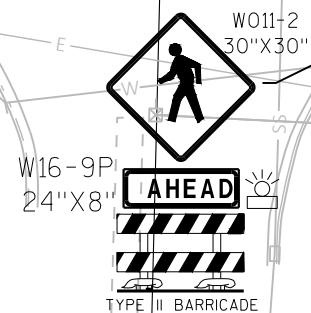

TYPE II BARRICADE

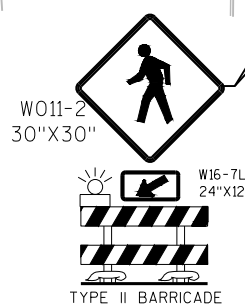

TYPE II BARRICADE

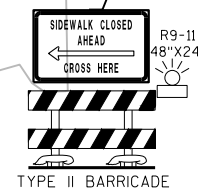

TYPE II BARRICADE

R9-9
24"X12"

SIDEWALK
CLOSED

TYPE III BARRICADE

TYPE III BARRICADE

DISPLAY PER SDD 15D30-06.
ACTUAL QUANTITY OF TYPE 3
BARRICADES WILL BE DETERMINED IN
THE FIELD.

TO REMAIN THROUGHOUT PROJECT

500'


250'

250'


STA
326+28




2

 



2

 

-  PEDESTRIAN TRAVEL ARROW
-  TYPE II BARRICADE WITH OR WITHOUT SIGN AND WITH ONE TYPE A LOW INTENSITY FLASHING LIGHT.
-  TYPE III BARRICADE WITH OR WITHOUT SIGN AND WITH ONE TYPE A LOW INTENSITY FLASHING LIGHT.
-  TRAFFIC CONTROL DRUM
-  TEMPORARY PEDESTRIAN CURB RAMP
-  WORK ZONE
-  TEMPORARY SIGN ON WOOD POST

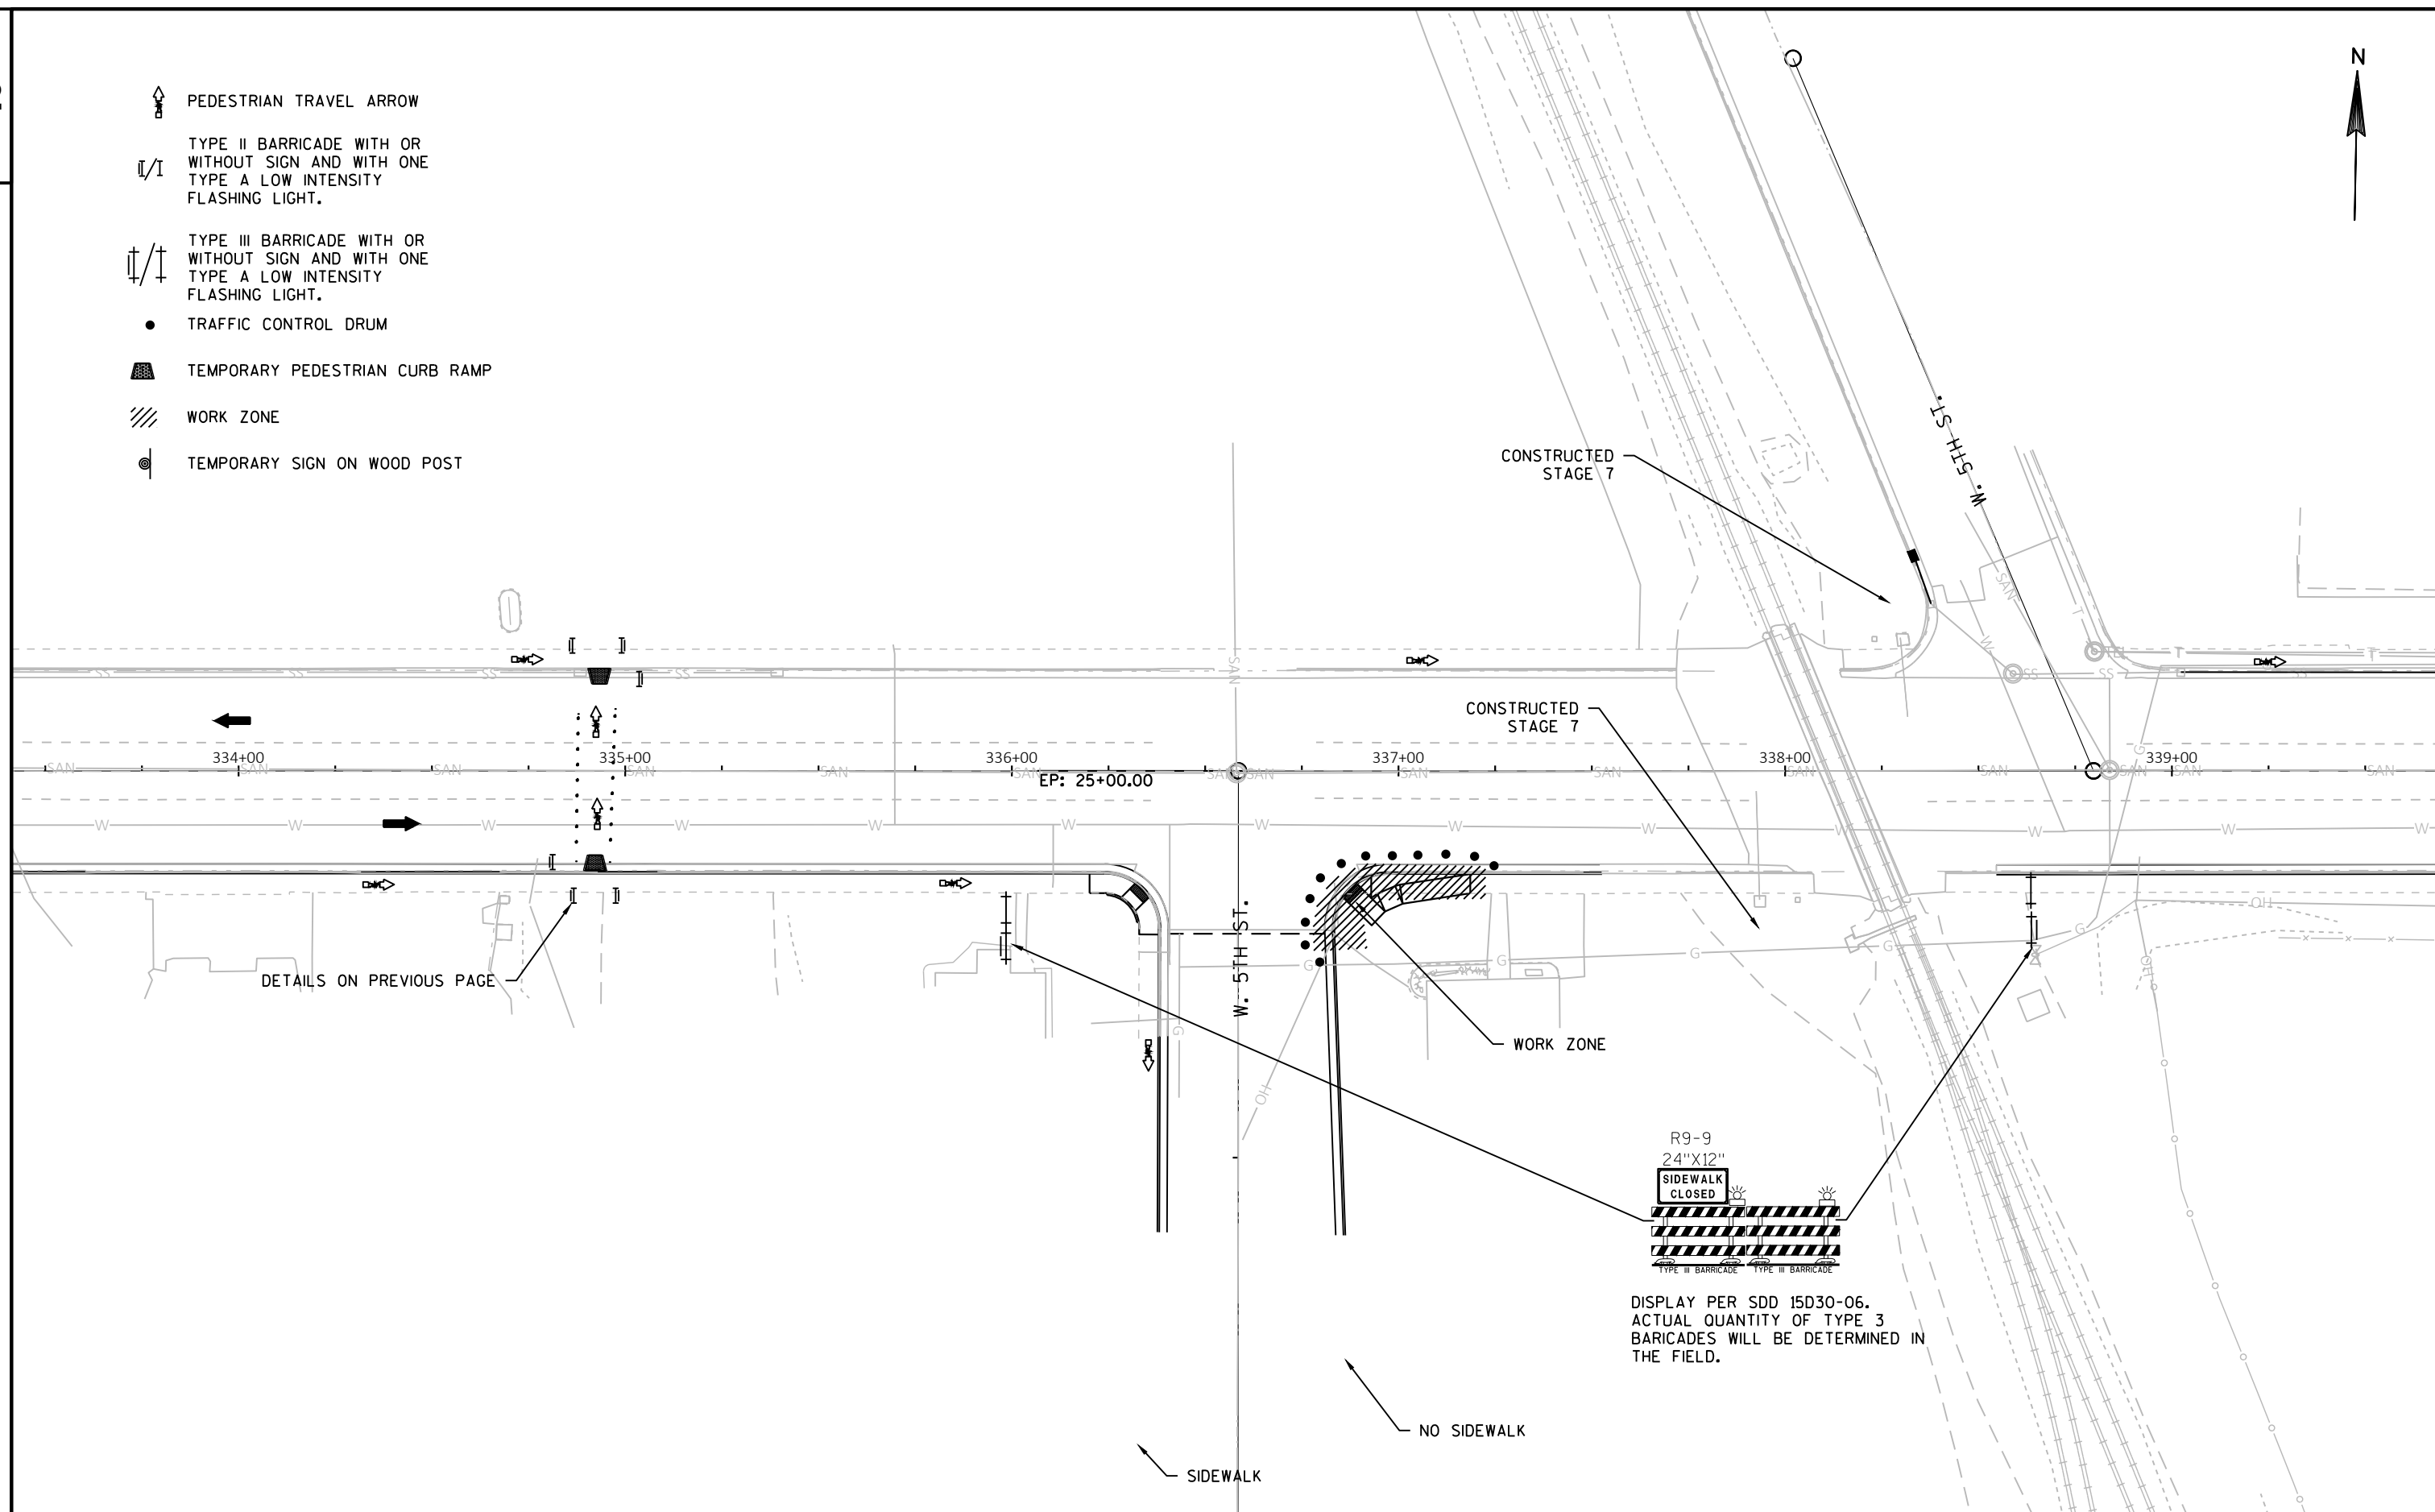

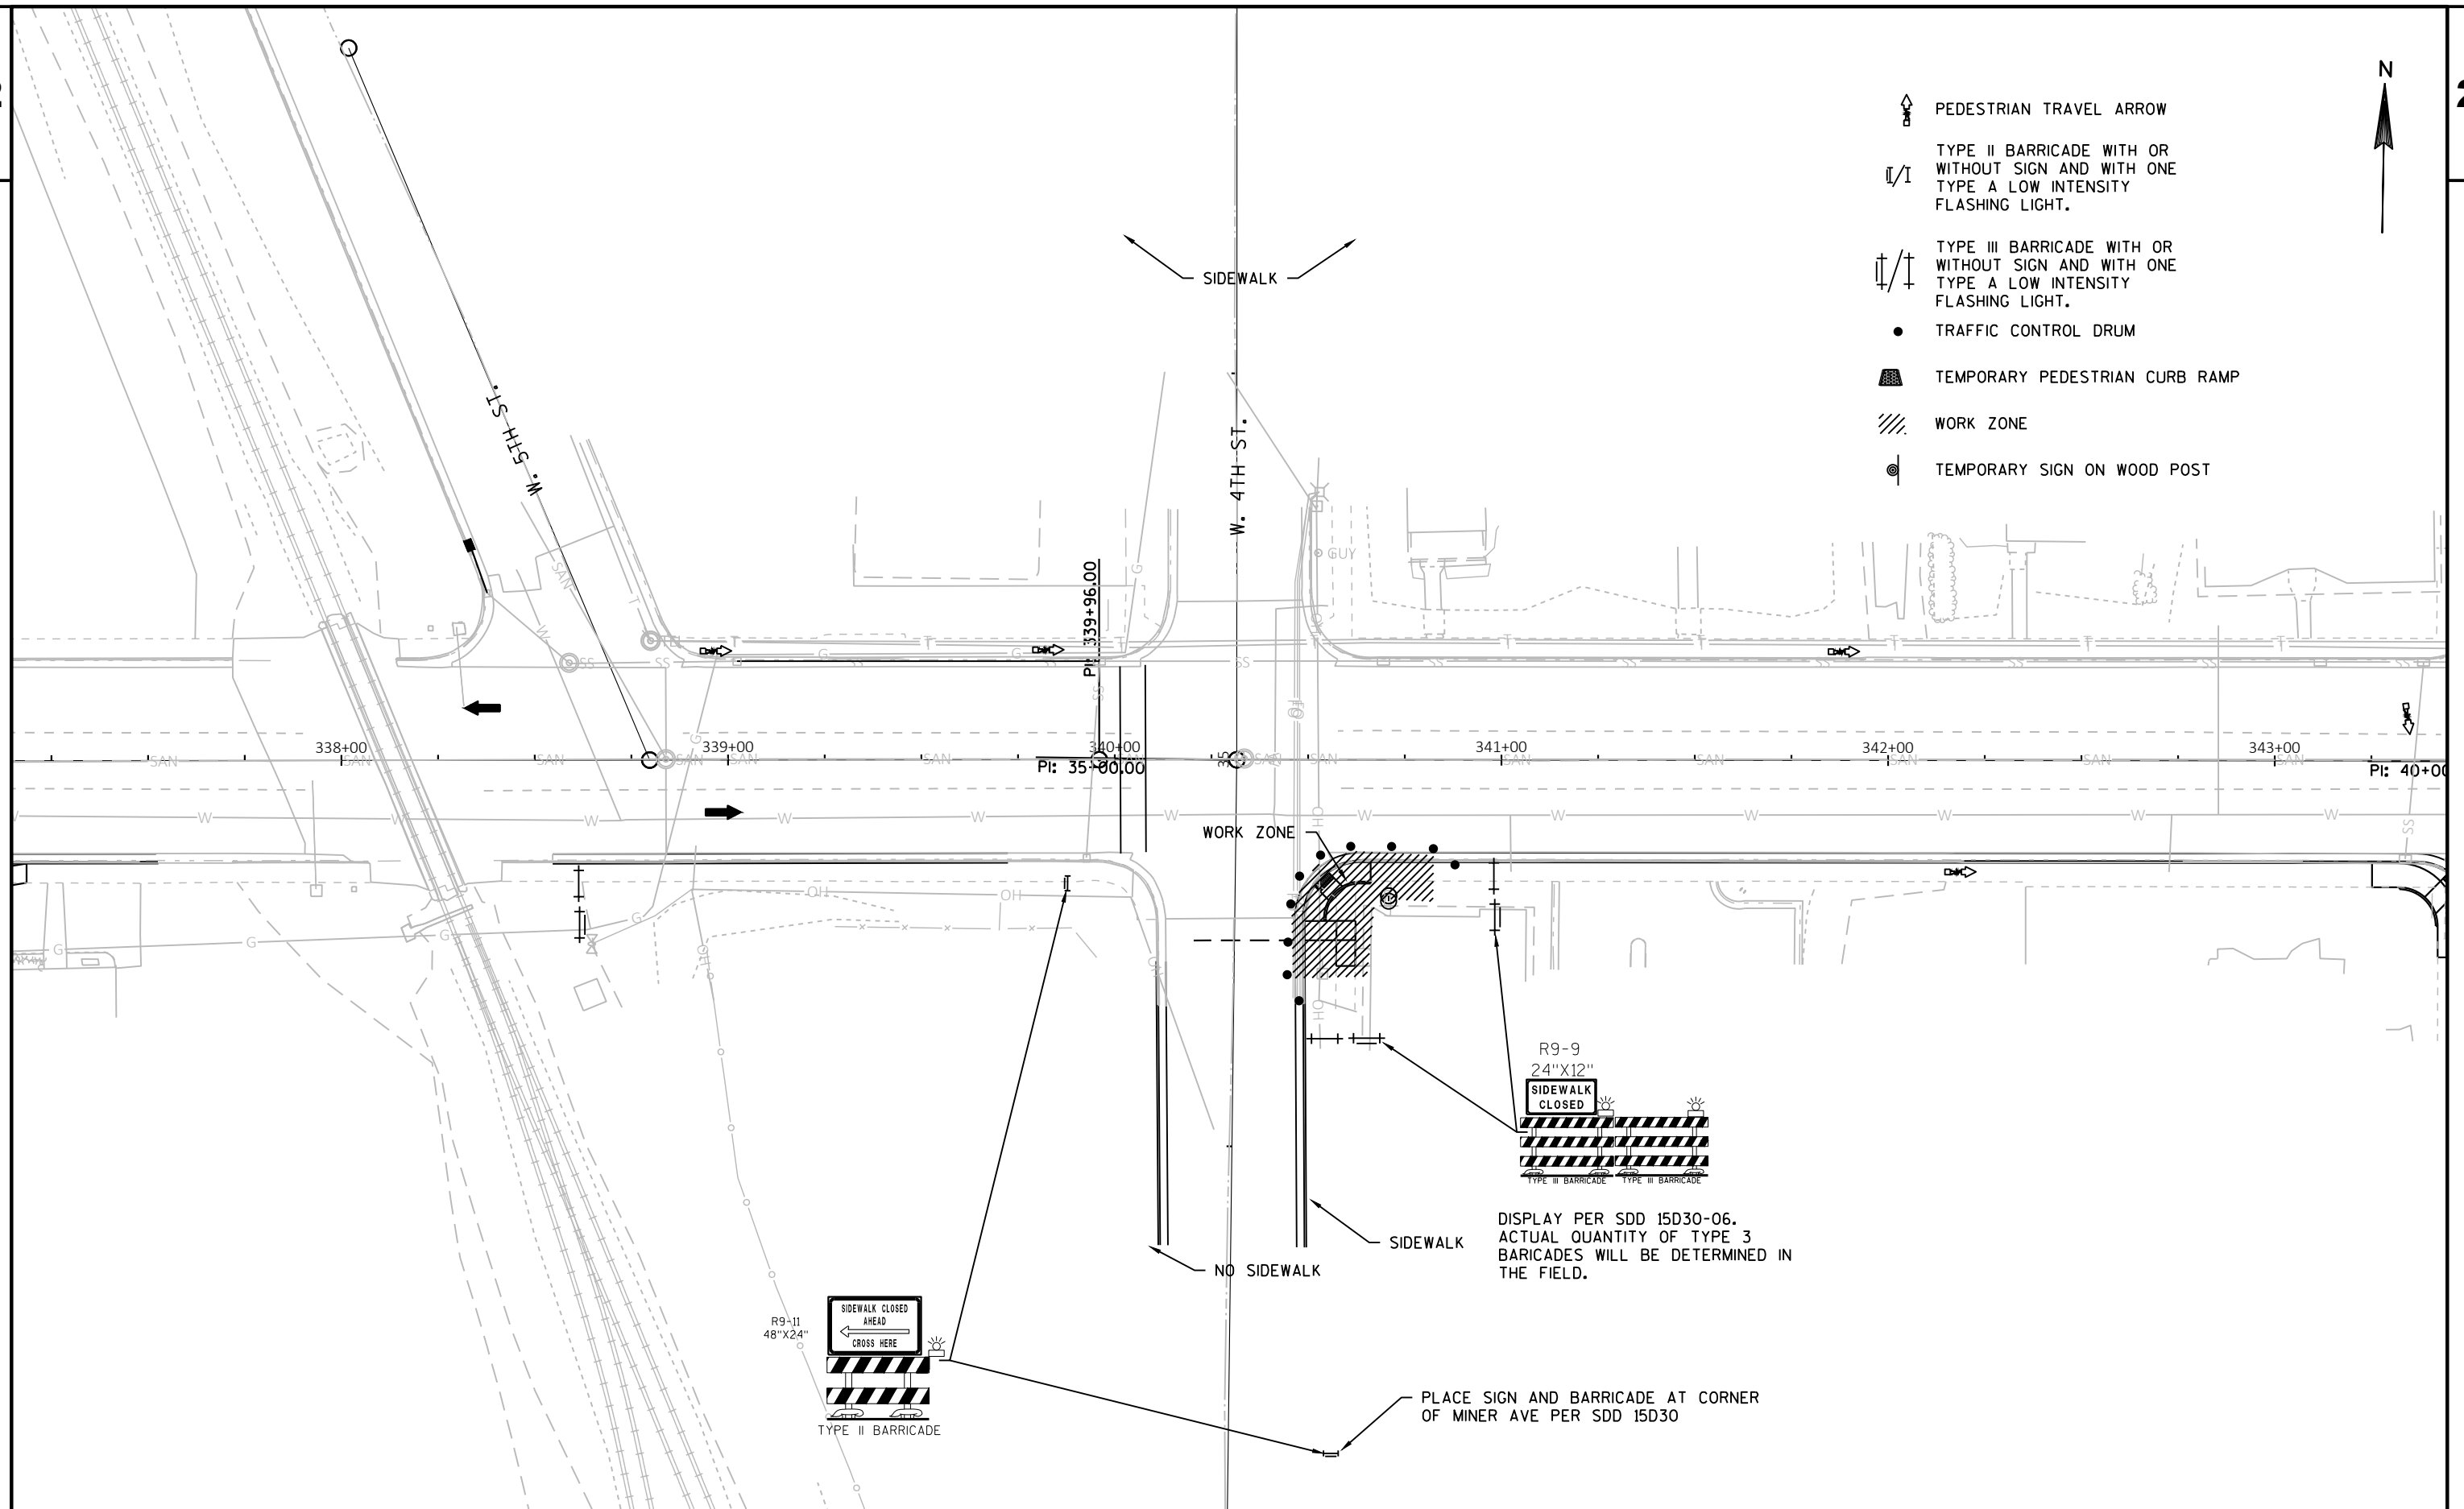

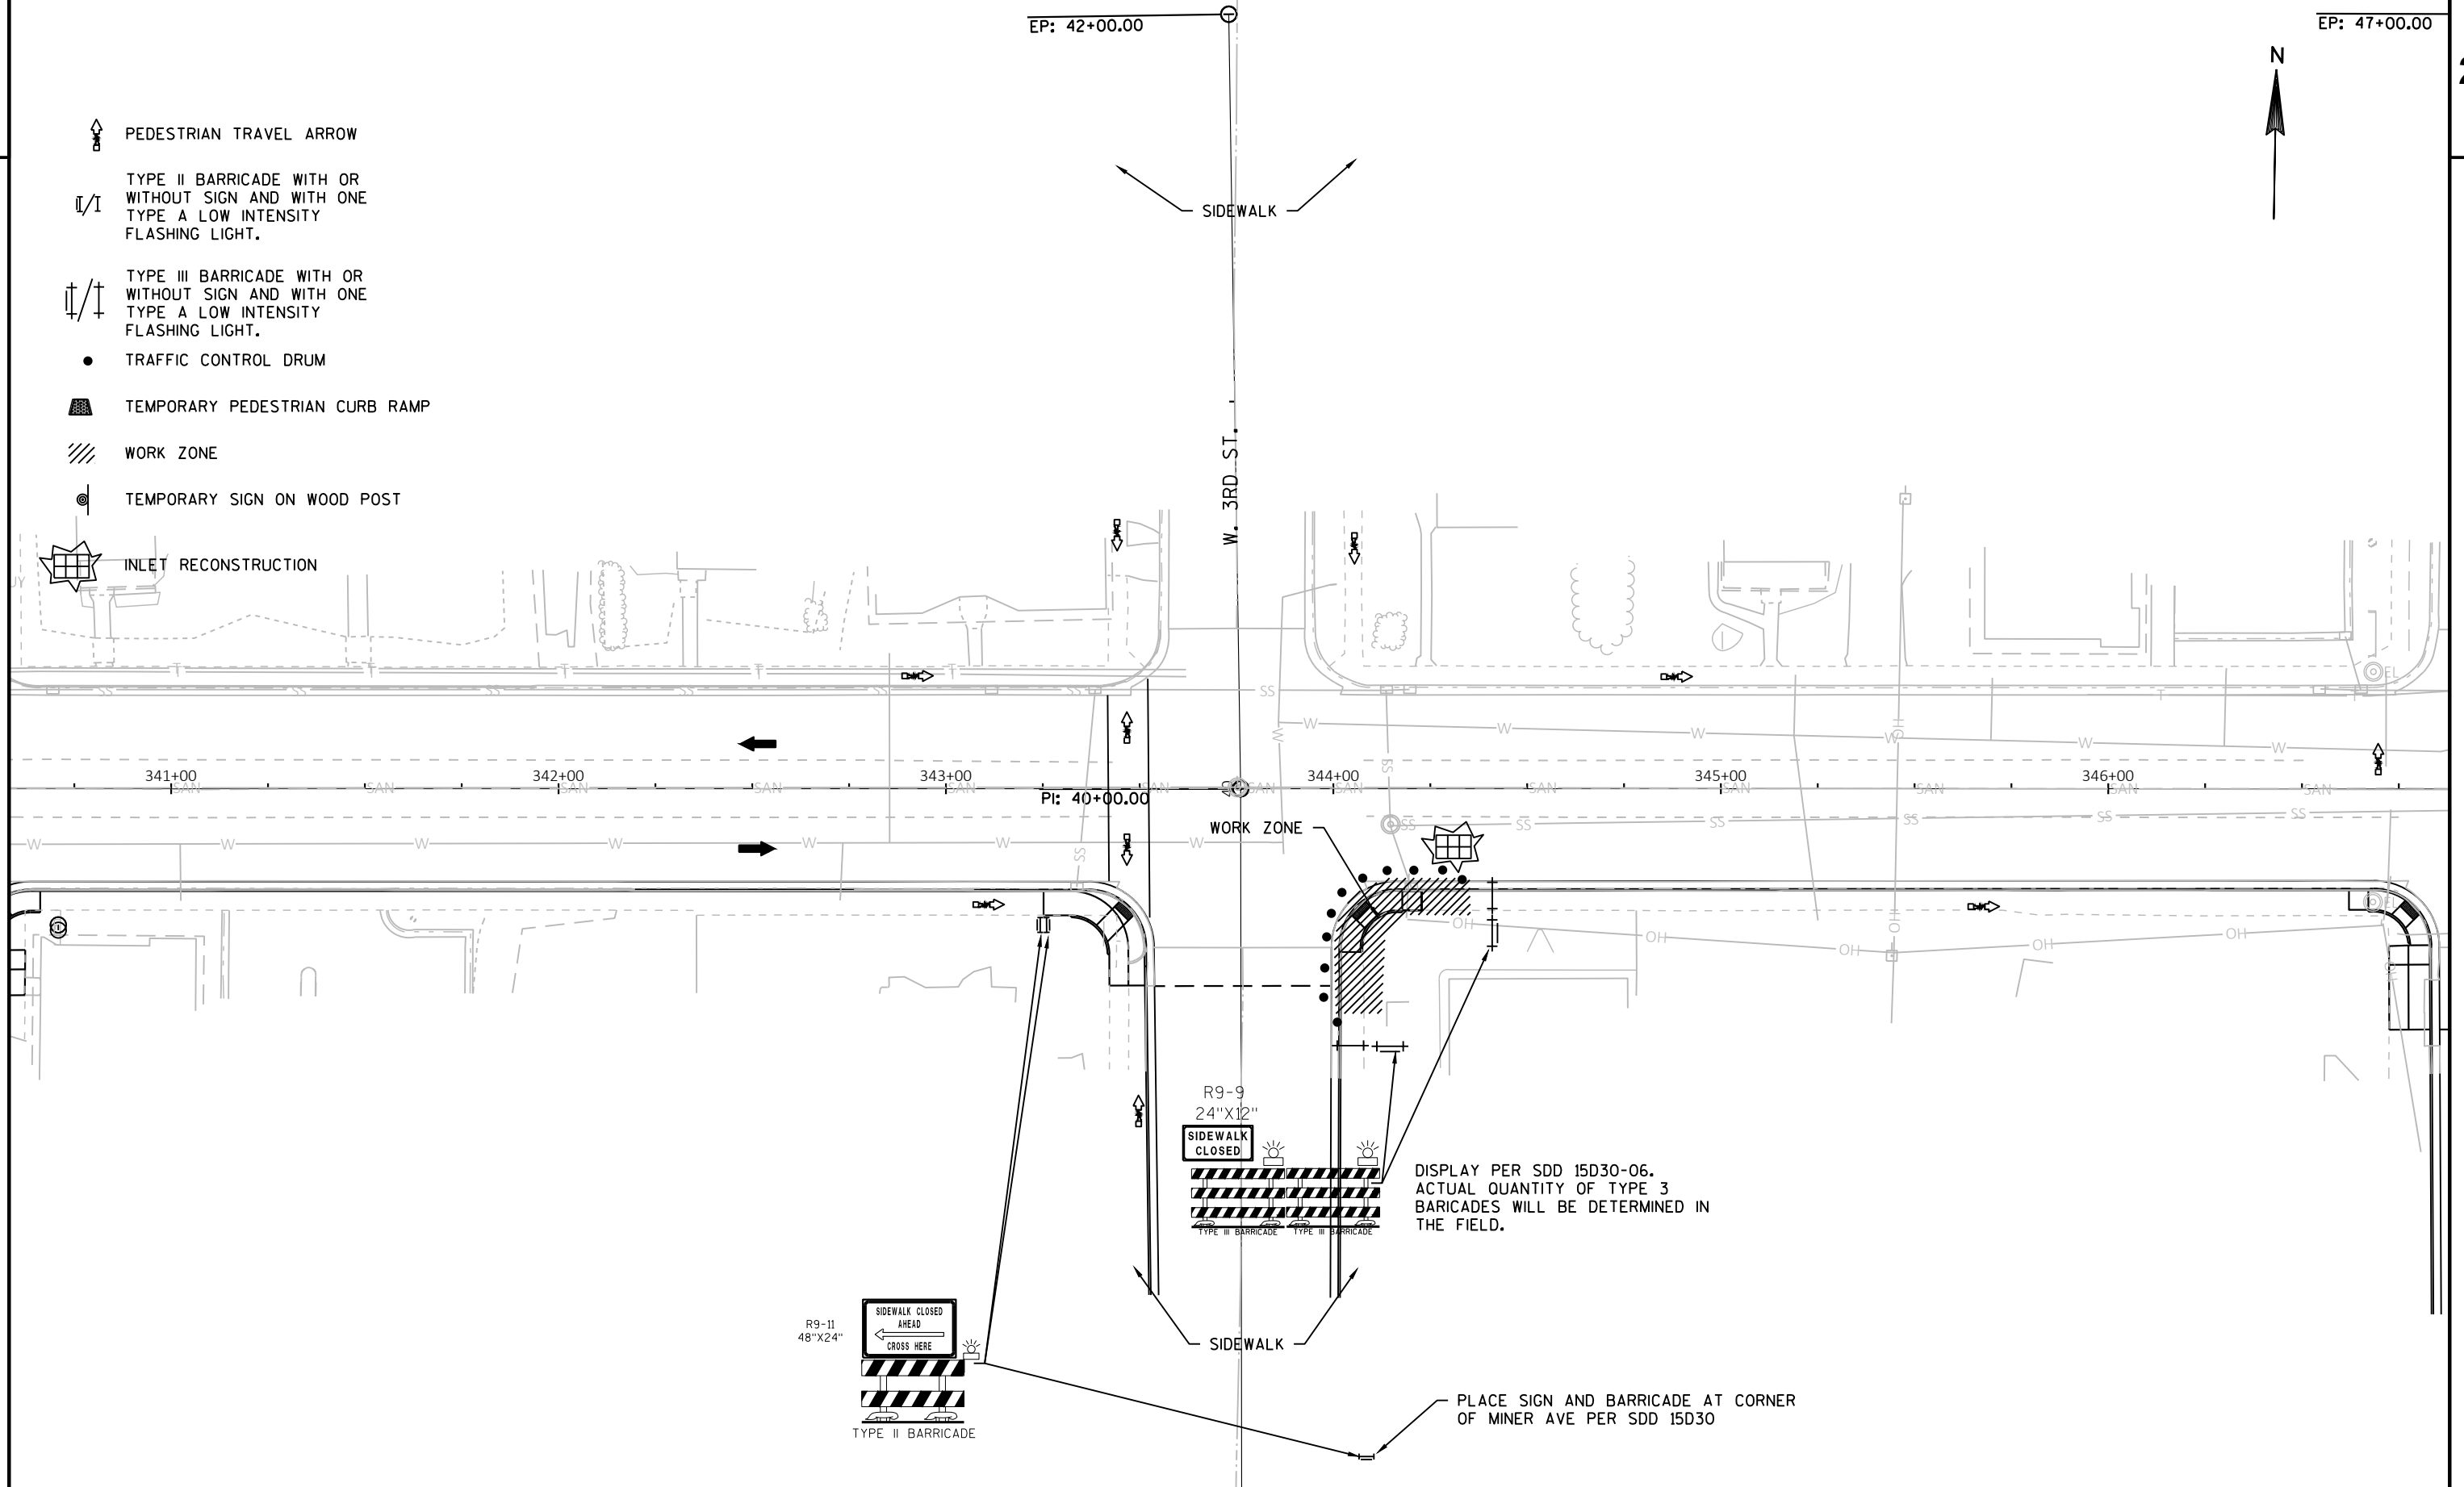

PEDESTRIAN TRAVEL ARROW

TYPE II BARRICADE WITH OR WITHOUT SIGN AND WITH ONE TYPE A LOW INTENSITY FLASHING LIGHT.

TYPE III BARRICADE WITH OR WITHOUT SIGN AND WITH ONE TYPE A LOW INTENSITY FLASHING LIGHT.

TRAFFIC CONTROL DRUM

TEMPORARY PEDESTRIAN CURB RAMP

WORK ZONE

TEMPORARY SIGN ON WOOD POST

INLET RECONSTRUCTION

EP: 47+00.00

SIDEWALK




W. 2ND ST.

WORK ZONE

SAN

SIDEWALK

R9-9
24"X12"
SIDEWALK
CLOSED

 

DISPLAY PER SDD 15D30-06.
ACTUAL QUANTITY OF TYPE 3
BARRICADES WILL BE DETERMINED IN
THE FIELD.

R9-11
48"X24"

SIDEWALK CLOSED
AHEAD
CROSS HERE



PLACE SIGN AND BARRICADE AT CORNER
OF MINER AVE PER SDD 15D30

DETAILS ON NEXT PAGE

EP: 50+00.00

PEDESTRIAN TRAVEL ARROW

TYPE II BARRICADE WITH OR WITHOUT SIGN AND WITH ONE TYPE A LOW INTENSITY FLASHING LIGHT.

TYPE III BARRICADE WITH OR WITHOUT SIGN AND WITH ONE TYPE A LOW INTENSITY FLASHING LIGHT.

TRAFFIC CONTROL DRUM

TEMPORARY PEDESTRIAN CURB RAMP

WORK ZONE

TEMPORARY SIGN ON WOOD POST

INLET RECONSTRUCTION

TEMPORARY CROSSWALK PAVEMENT MARKINGS

W011-2
30"X30"

W16-7L
24"X12"

TYPE II BARRICADE

R9-11
48"X24"

TYPE II BARRICADE

W16-7L
24"X12"

TYPE II BARRICADE

W011-2
30"X30"

EP: 50+00.00

WORK ZONE

FIRST ST.

SIDEWALK

R9-9
24"X12"

SIDEWALK CLOSED

TYPE III BARRICADE

DISPLAY PER SDD 15D30-06.
ACTUAL QUANTITY OF TYPE 3
BARRICADES WILL BE DETERMINED IN
THE FIELD.

R9-11
48"X24"

TYPE II BARRICADE

R9-11
48"X24"

TYPE II BARRICADE

PLACE SIGN AND BARRICADE AT CORNER
OF MINER AVE PER SDD 15D30


BP: 48+00.00

BP: 53+00.00


-  PEDESTRIAN TRAVEL ARROW
 TYPE II BARRICADE WITH OR WITHOUT SIGN AND WITH ONE TYPE A LOW INTENSITY FLASHING LIGHT.
 TYPE III BARRICADE WITH OR WITHOUT SIGN AND WITH ONE TYPE A LOW INTENSITY FLASHING LIGHT.
 TRAFFIC CONTROL DRUM
 TEMPORARY PEDESTRIAN CURB RAMP
 WORK ZONE


TEMPORARY SIGN ON WOOD POST


INLET RECONSTRUCTION

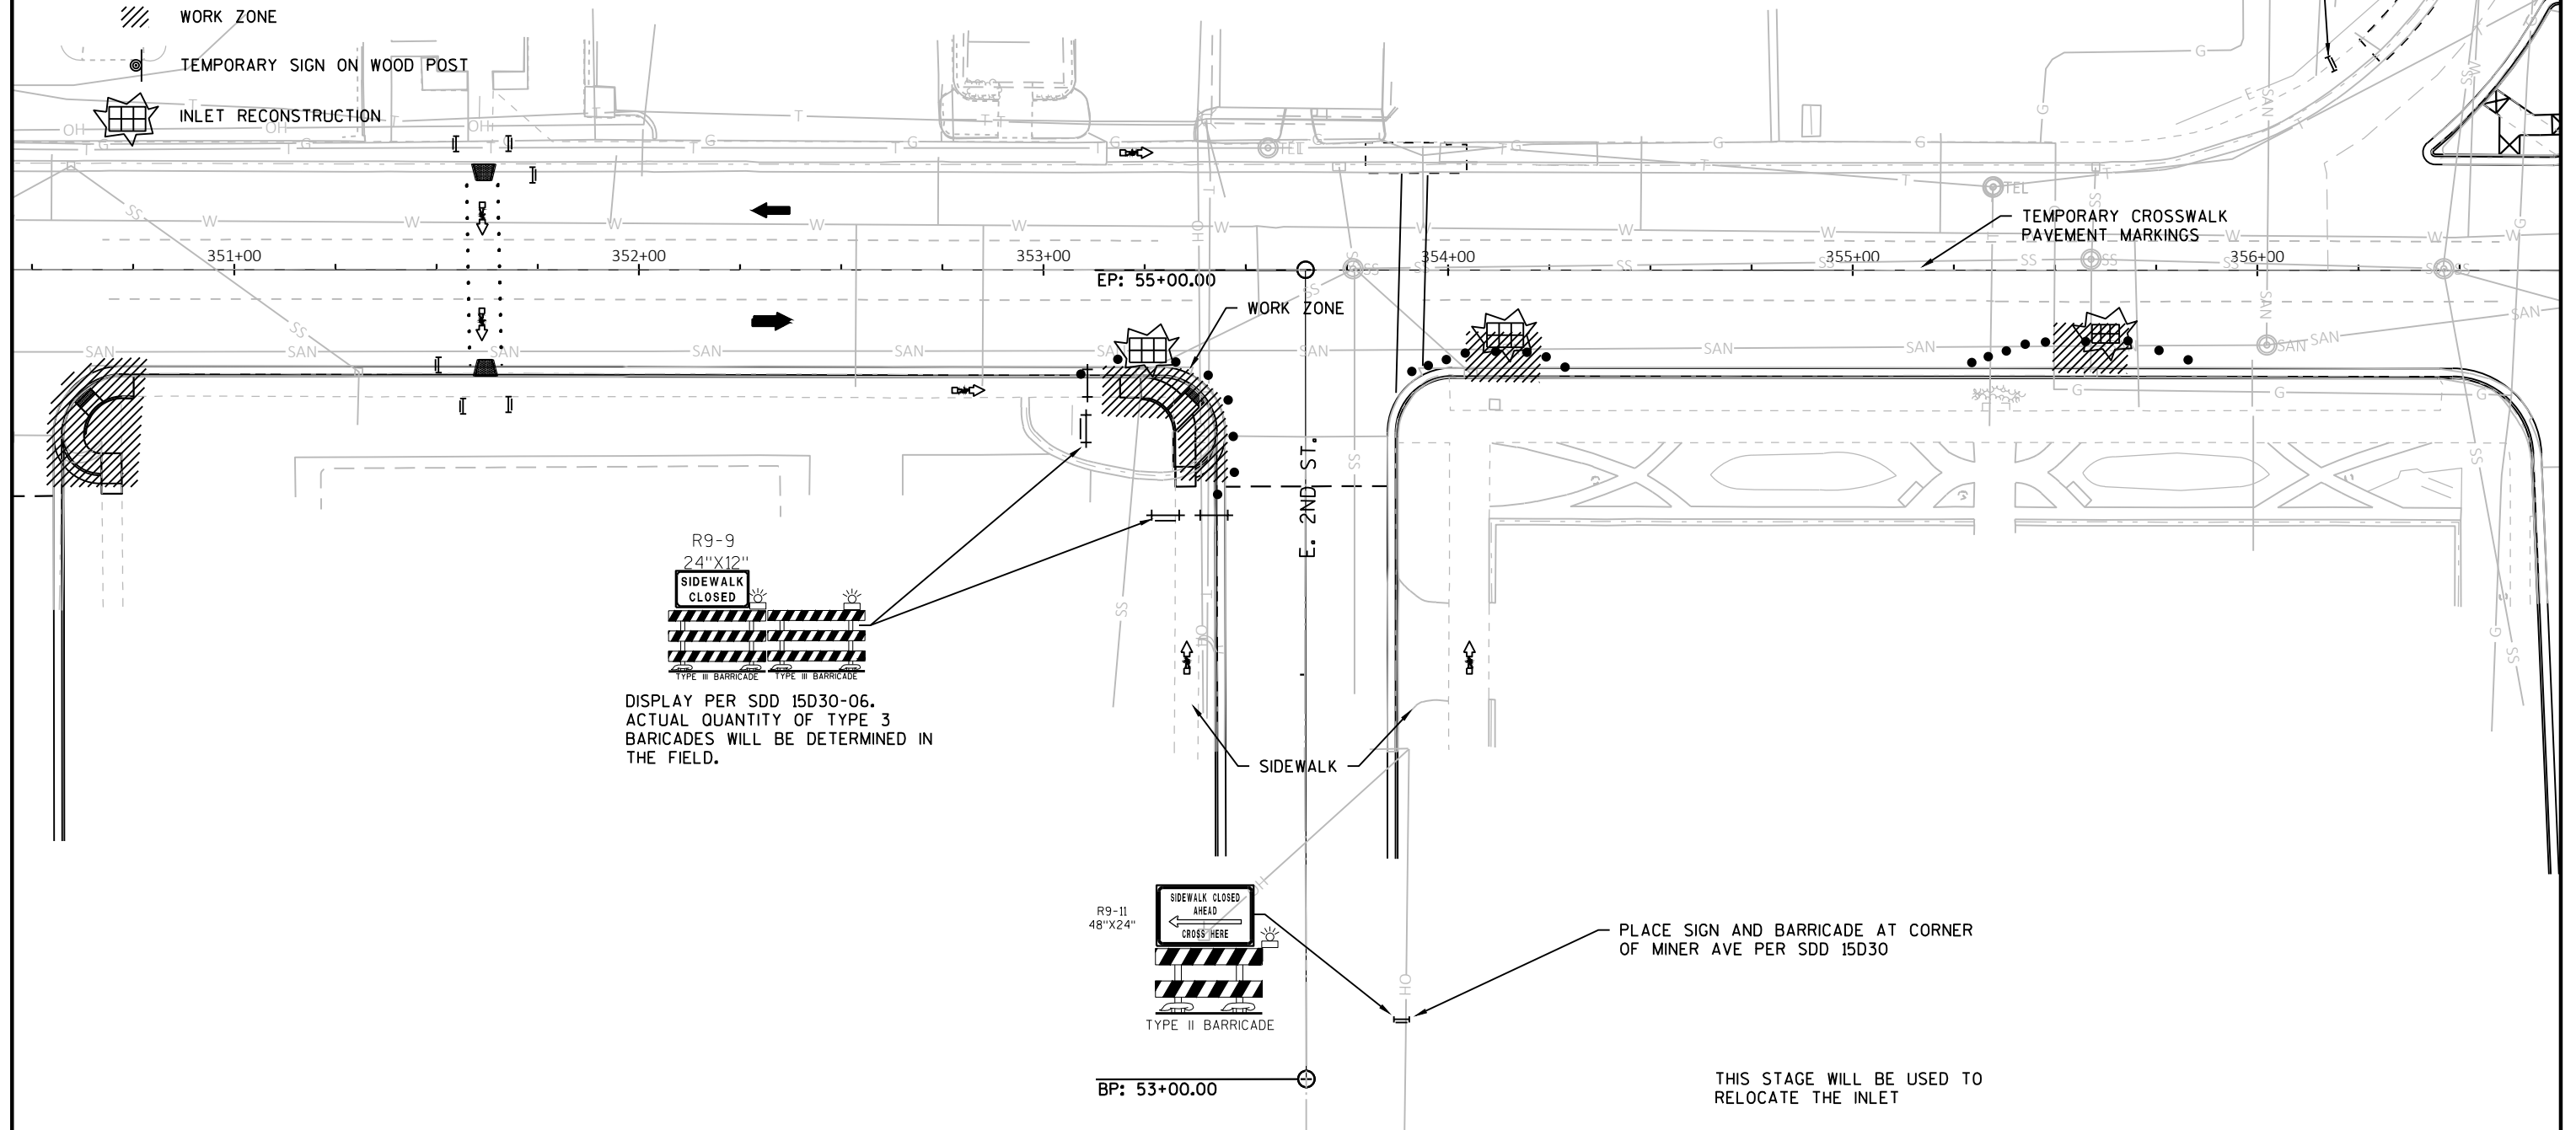

-  PEDESTRIAN TRAVEL ARROW
 TYPE II BARRICADE WITH OR WITHOUT SIGN AND WITH ONE TYPE A LOW INTENSITY FLASHING LIGHT.
 TYPE III BARRICADE WITH OR WITHOUT SIGN AND WITH ONE TYPE A LOW INTENSITY FLASHING LIGHT.
 TRAFFIC CONTROL DRUM
 TEMPORARY PEDESTRIAN CURB RAMP
 WORK ZONE
 TEMPORARY SIGN ON WOOD POST
 INLET RECONSTRUCTION

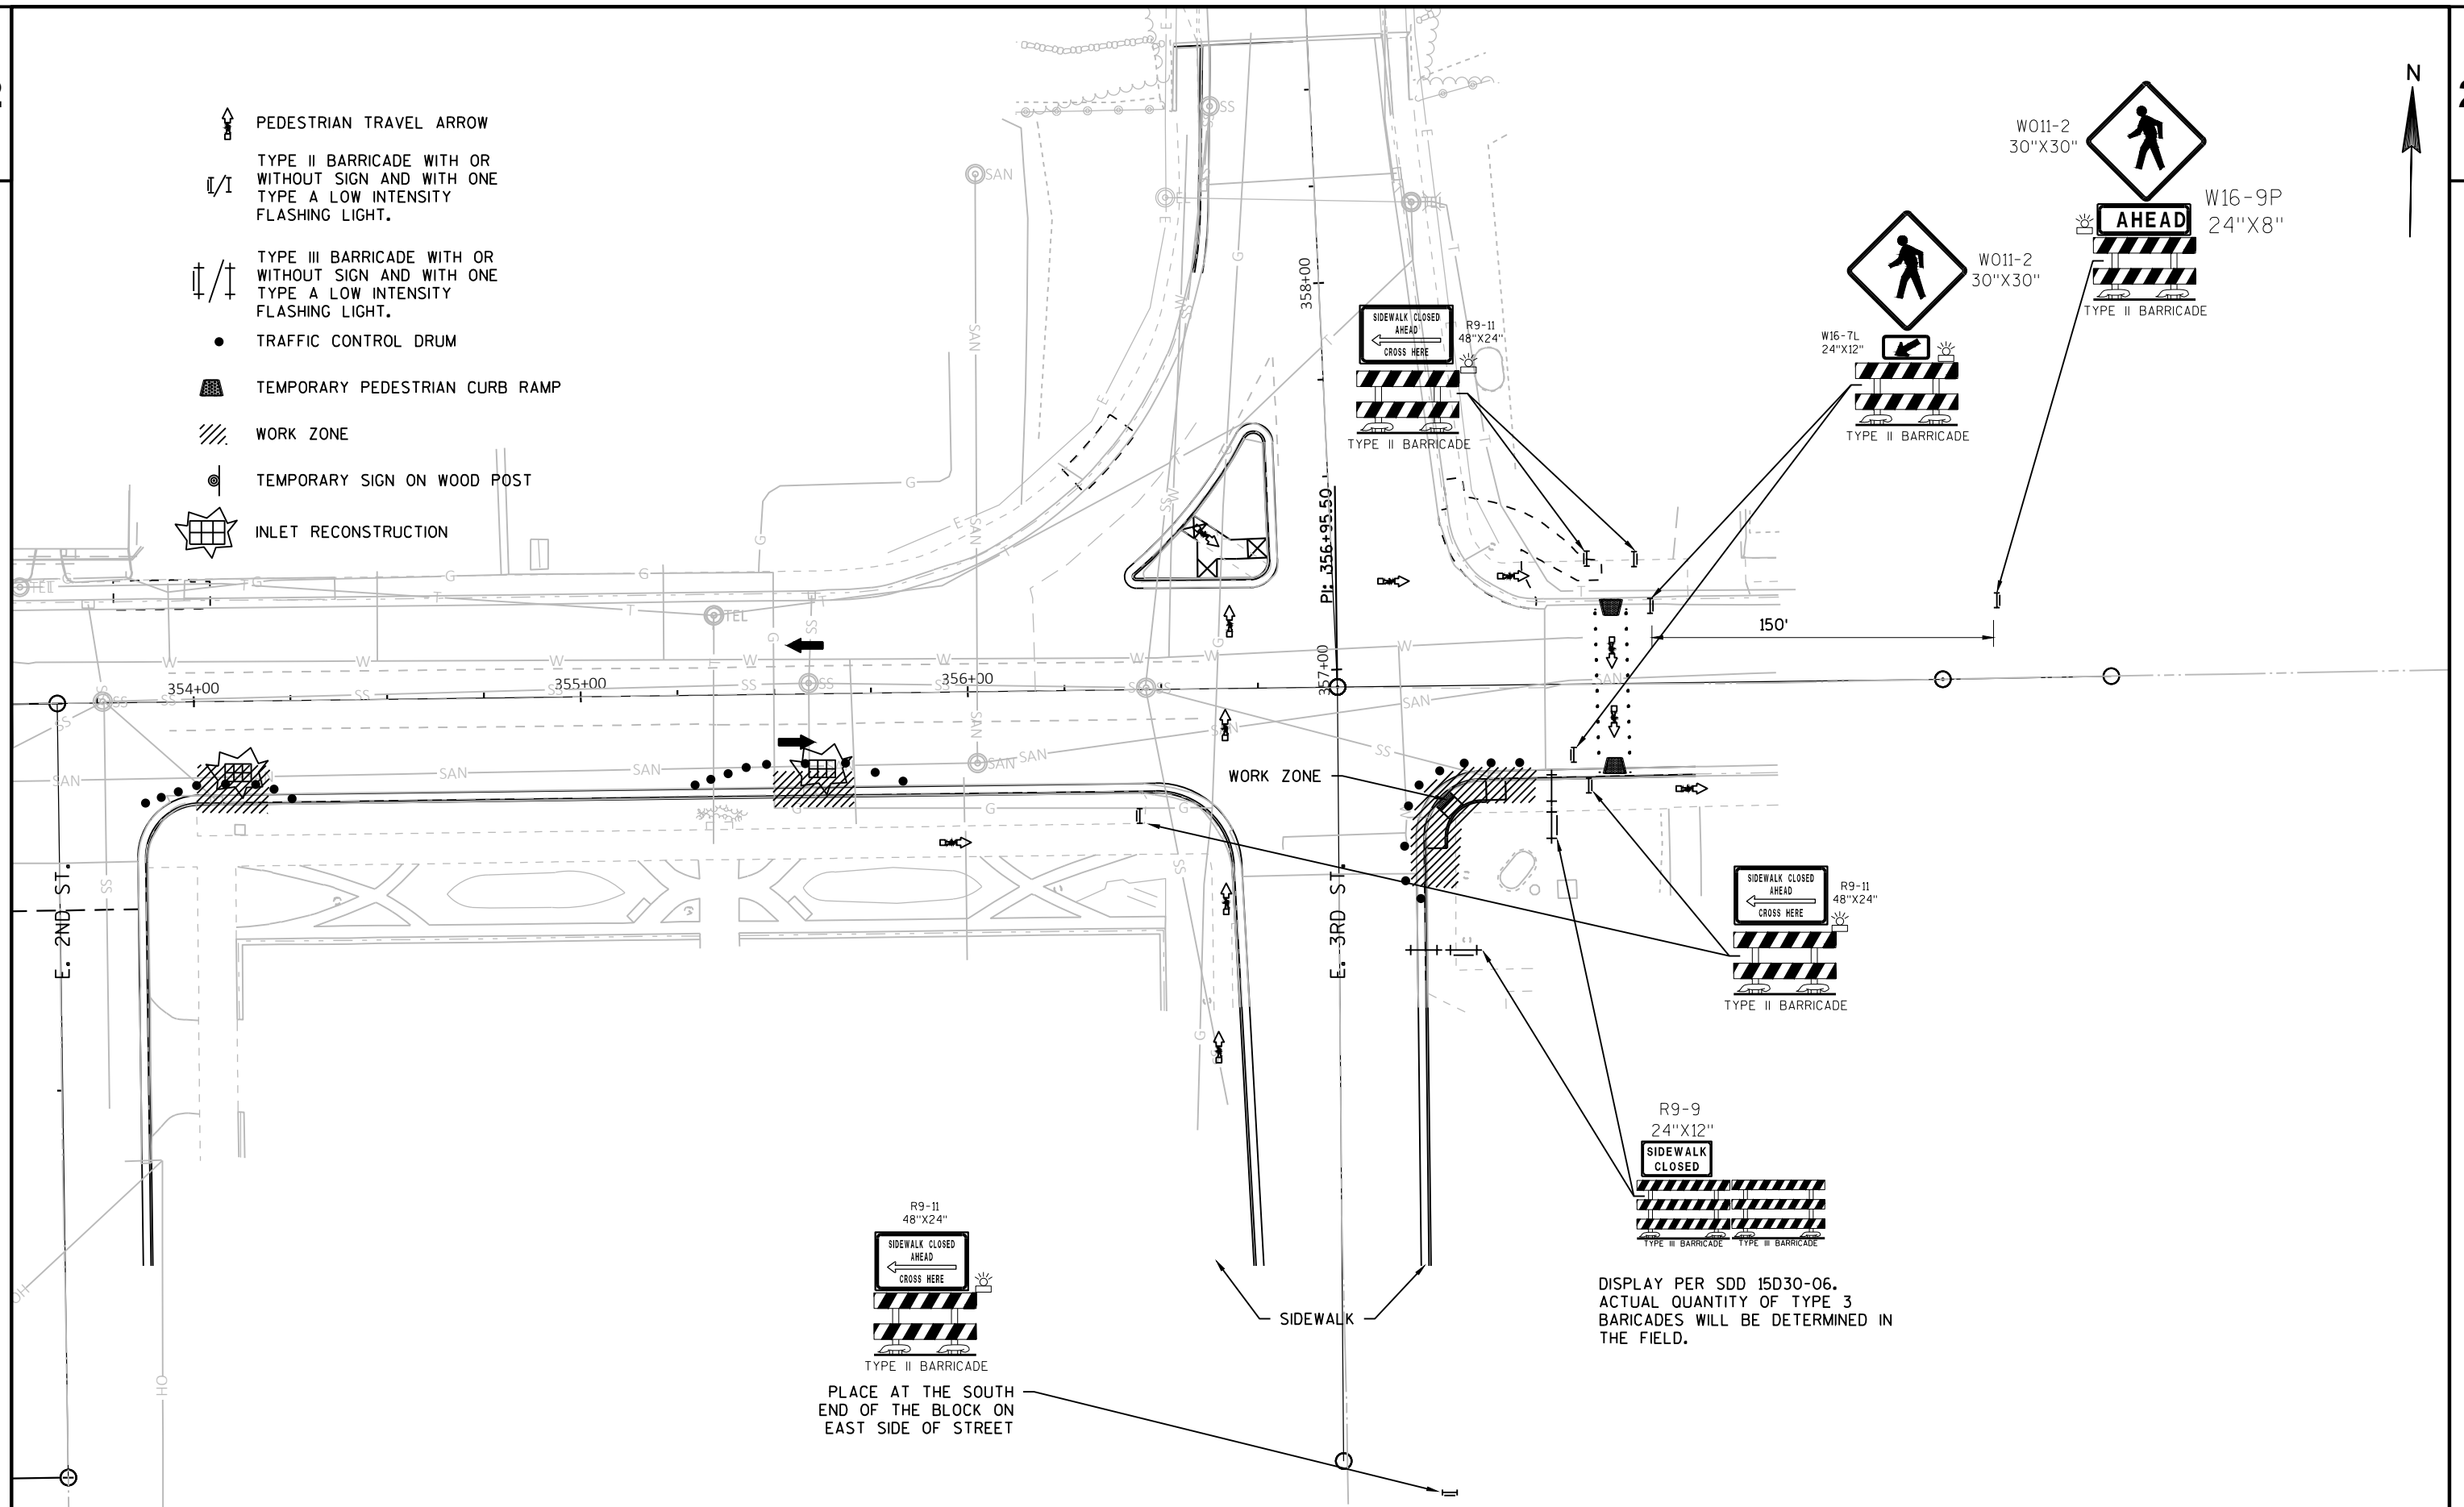

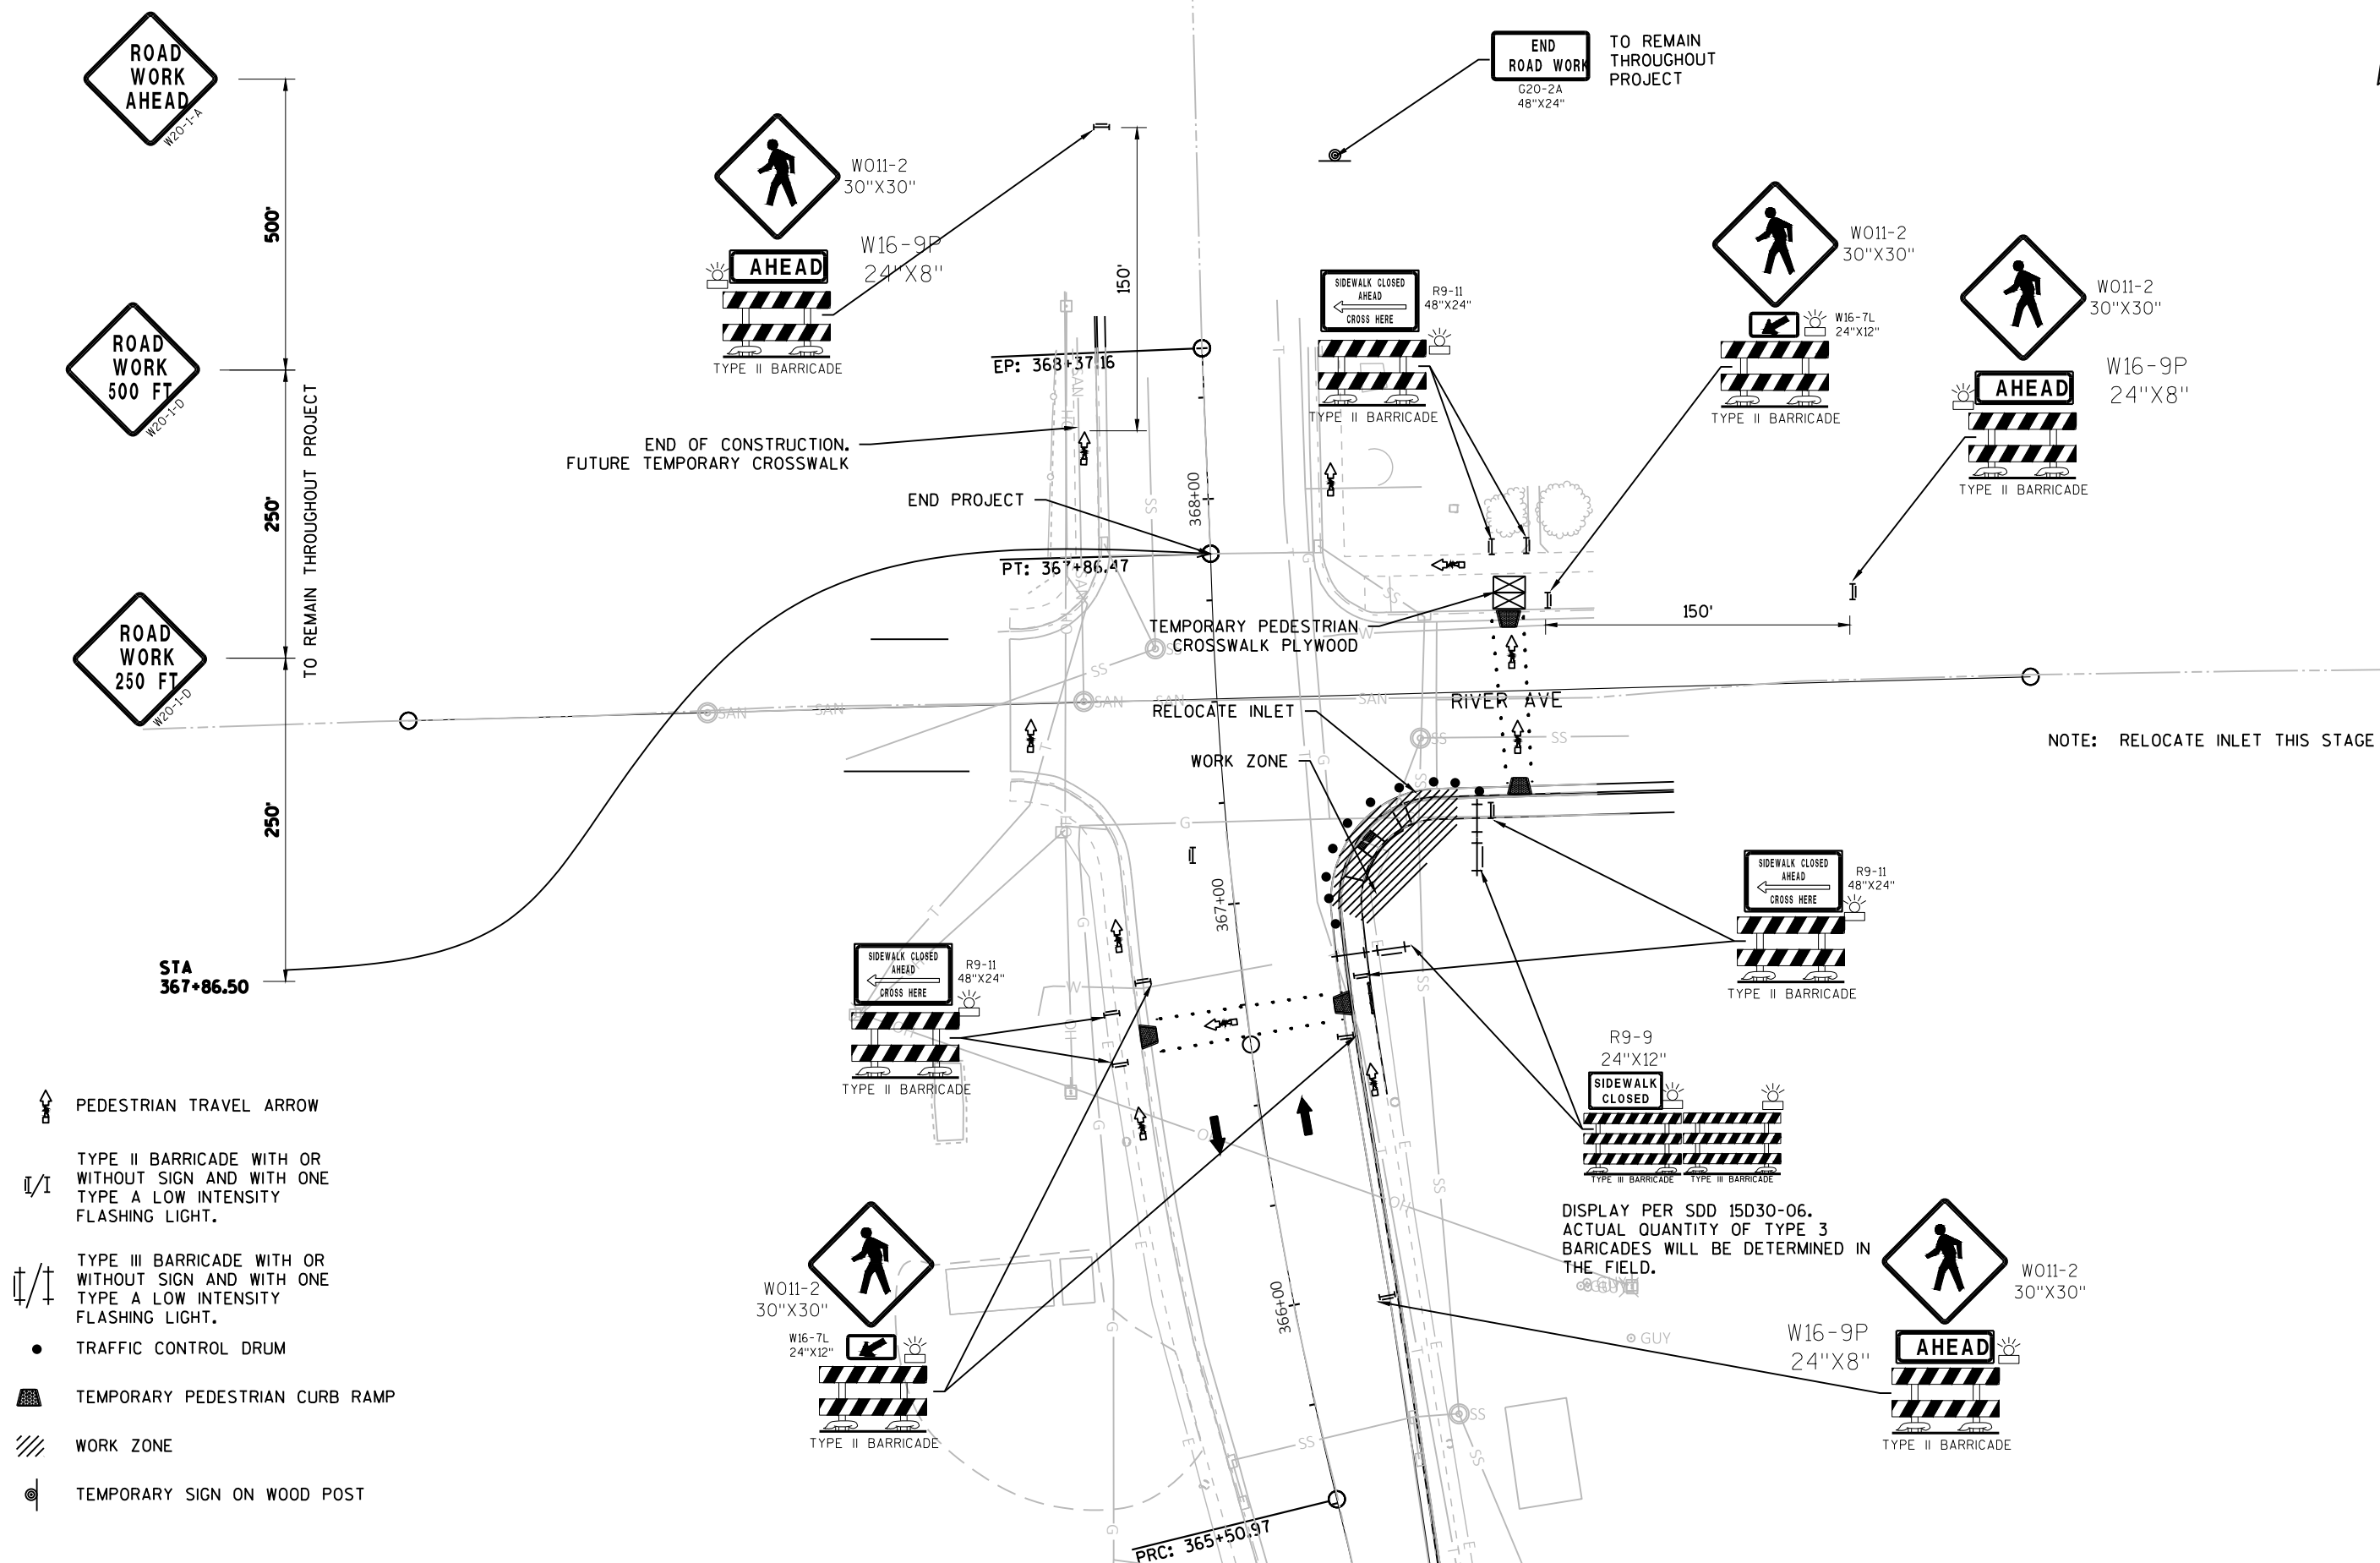


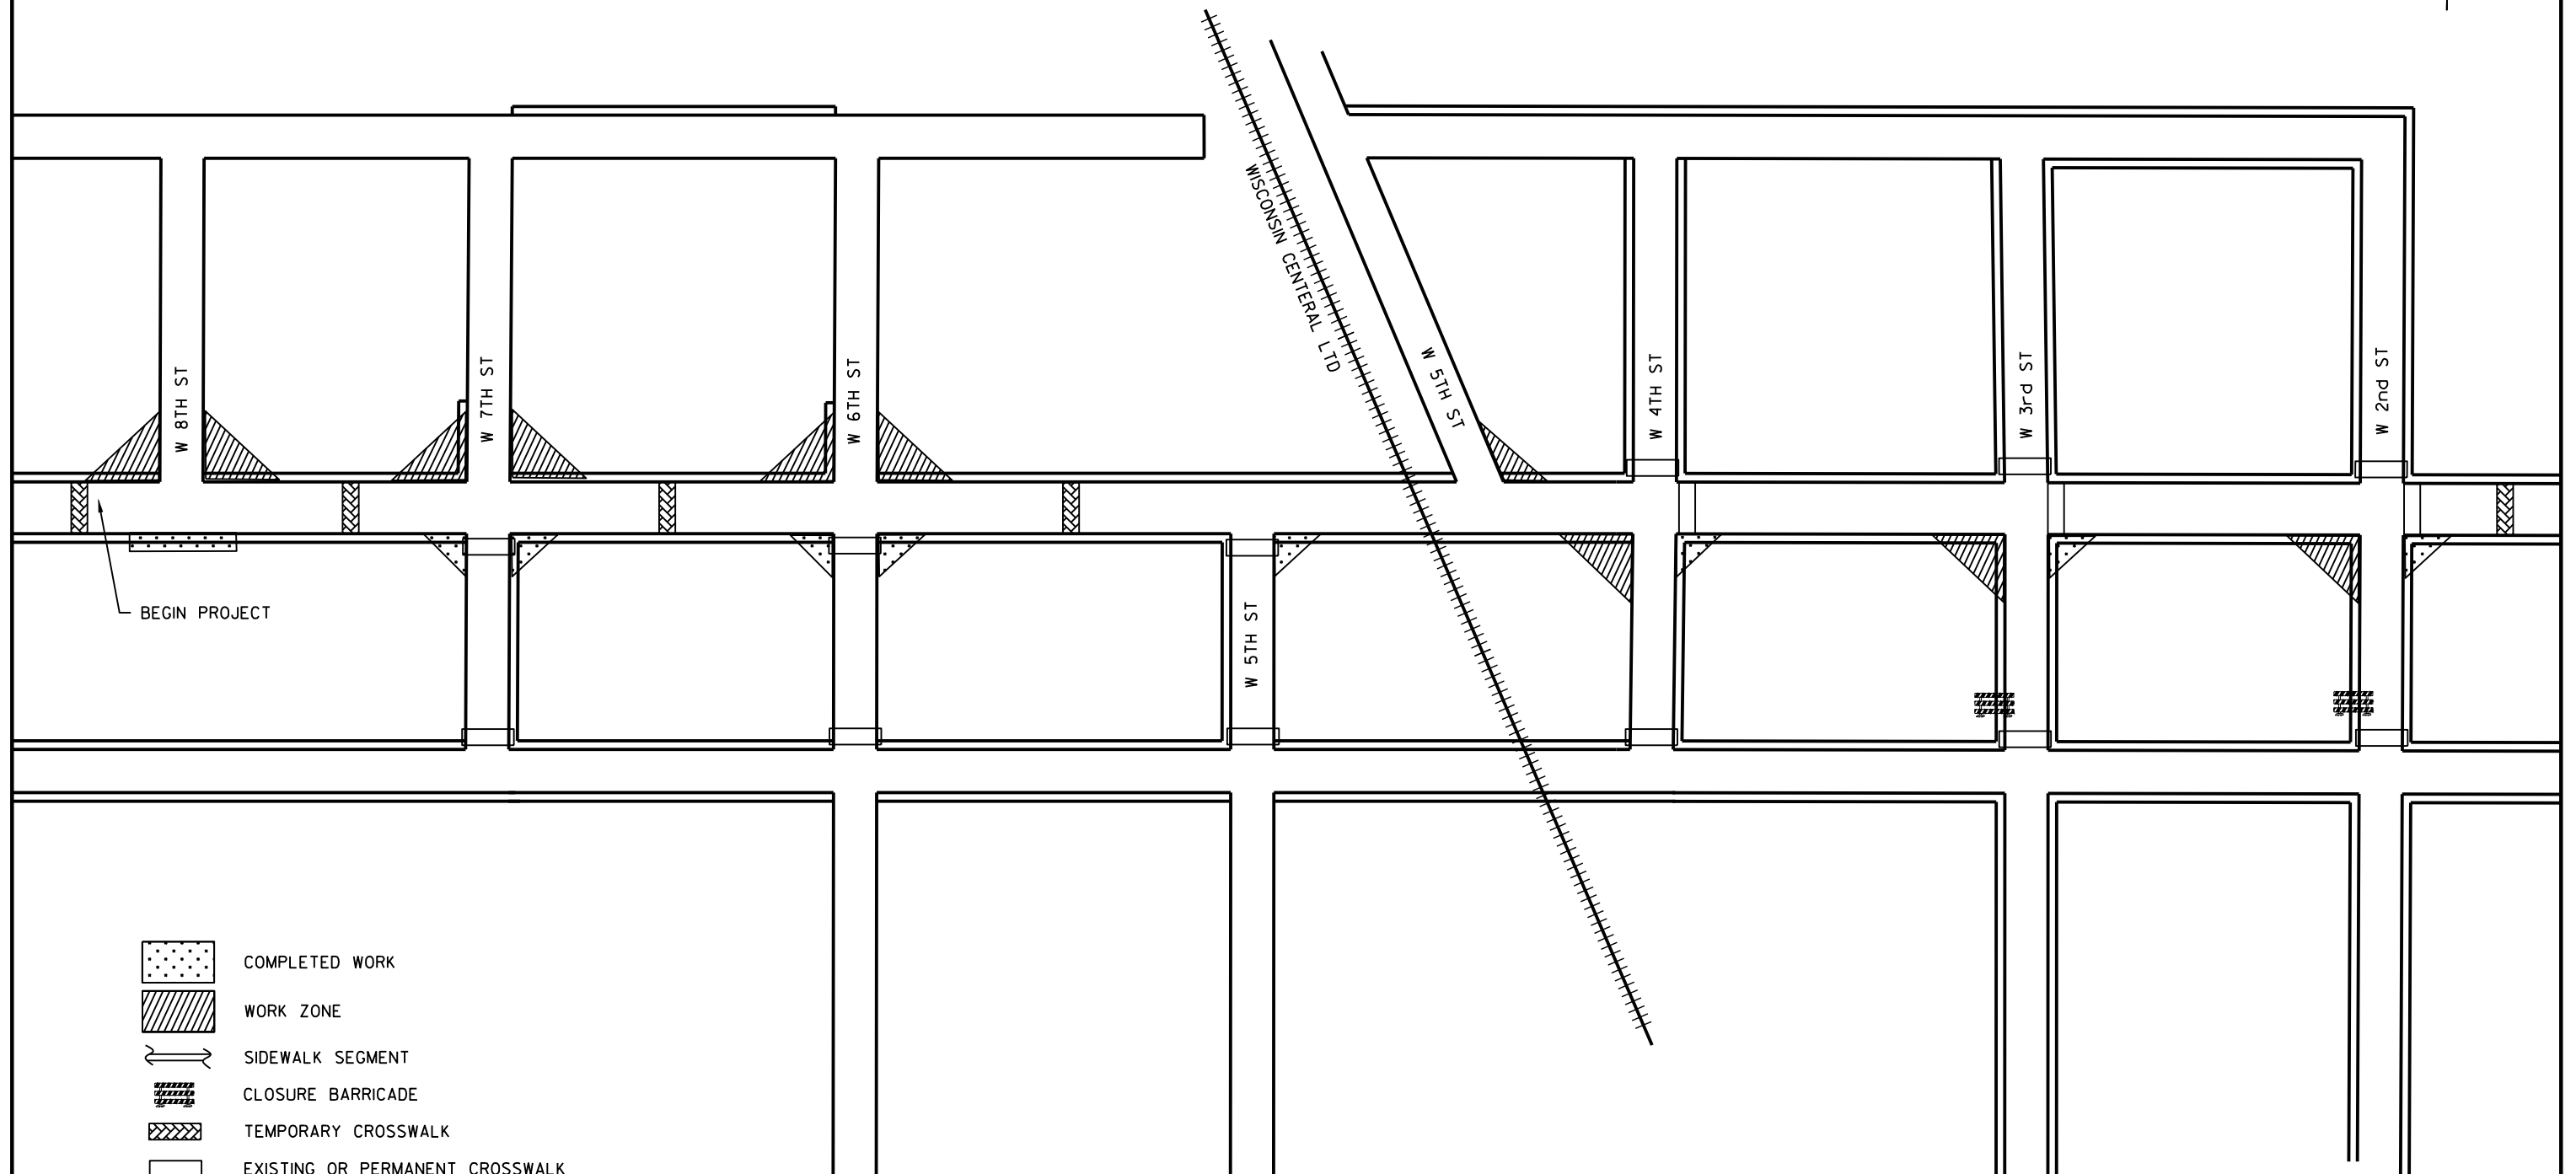



-  COMPLETED WORK
-  WORK ZONE
-  SIDEWALK SEGMENT
-  CLOSURE BARRICADE
-  TEMPORARY CROSSWALK
-  EXISTING OR PERMANENT CROSSWALK

LOCATE NORTH OF INTERSECTION

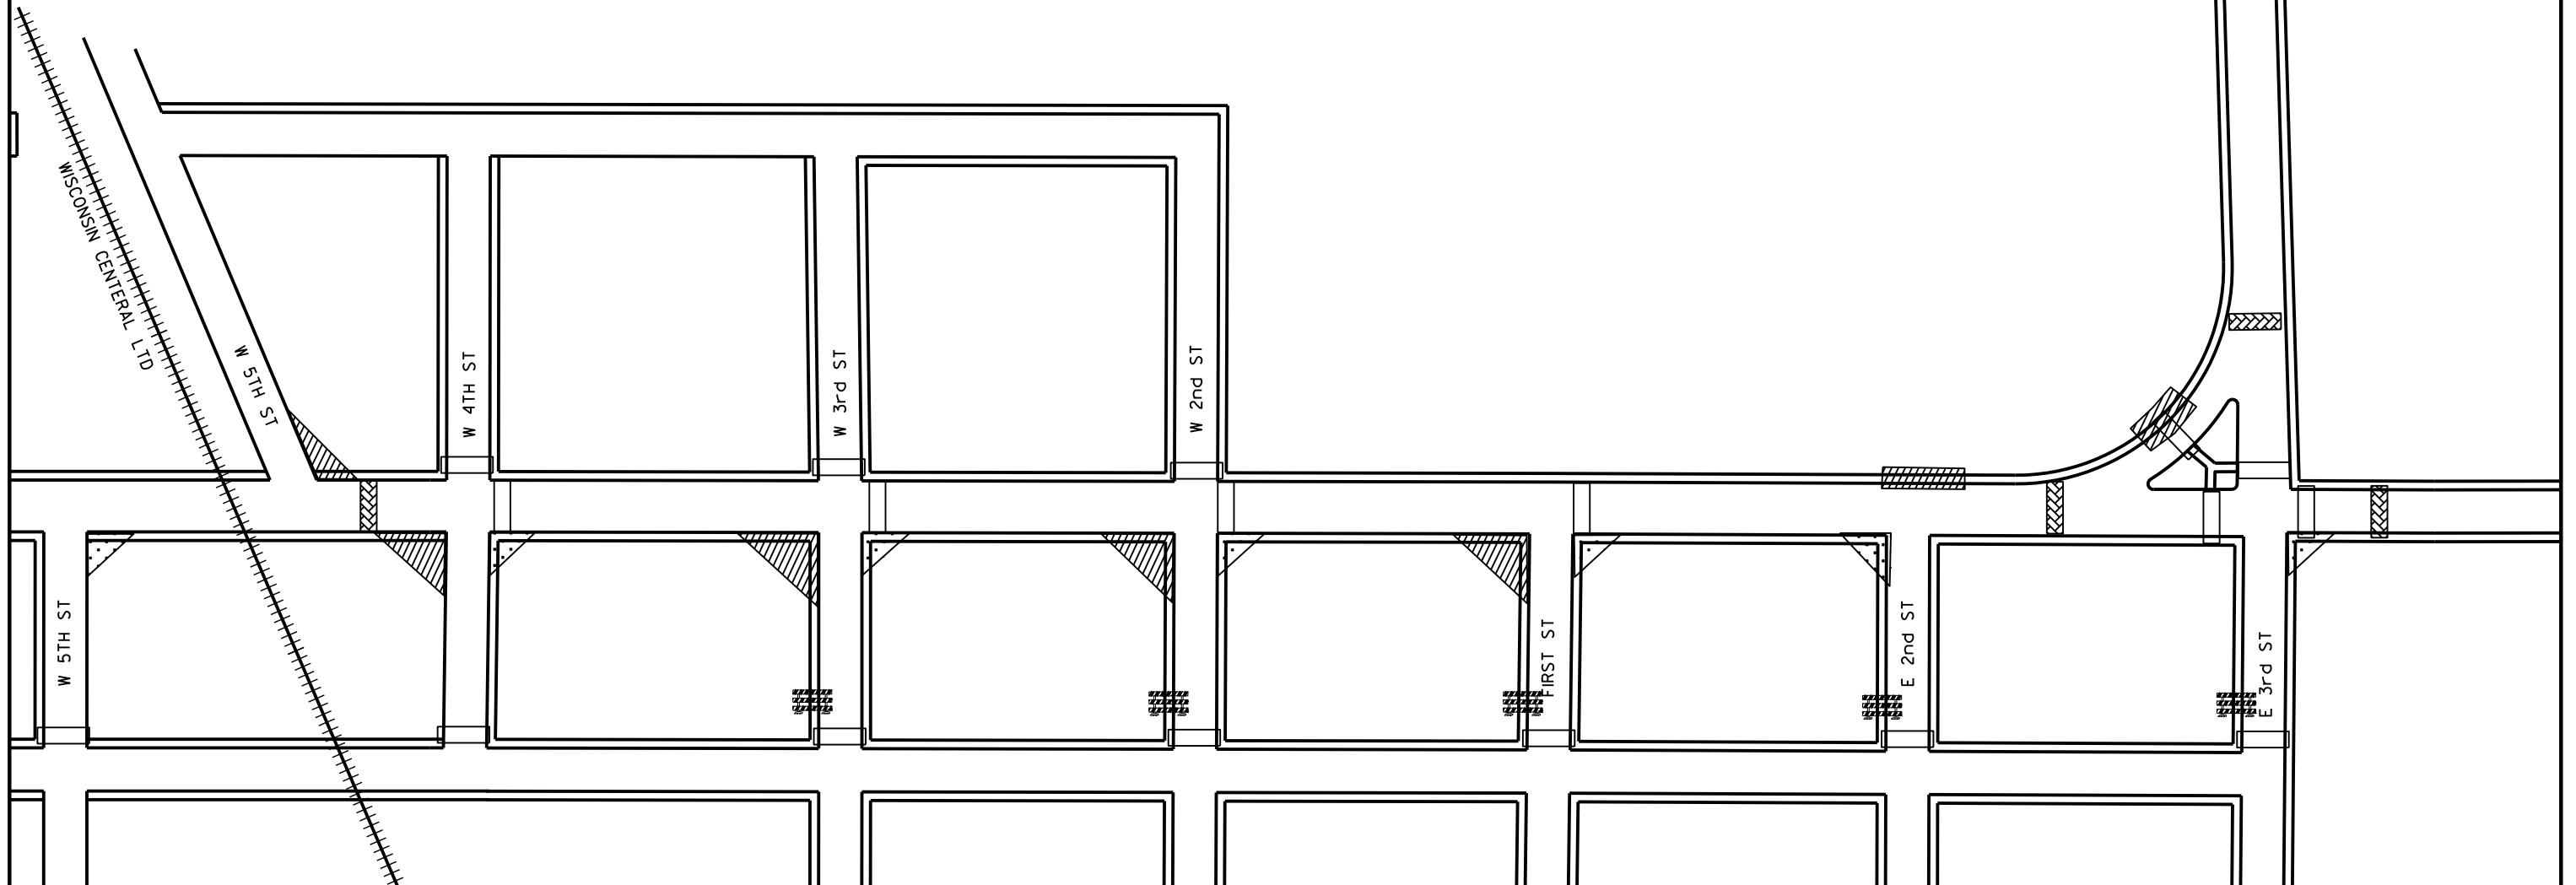REMAINS FOR
STAGE 2TO REMAIN IN PLACE
FOR STAGE 3

PROJECT NO:1580-31-71

HWY:USH 8

COUNTY:RUSK

TRAFFIC CONTROL - STAGE 2 OVERVIEW

SHEET


38

E

- PEDESTRIAN TRAVEL ARROW
- TYPE II BARRICADE WITH OR WITHOUT SIGN AND WITH ONE TYPE A LOW INTENSITY FLASHING LIGHT.
- TYPE III BARRICADE WITH OR WITHOUT SIGN AND WITH ONE TYPE A LOW INTENSITY FLASHING LIGHT.
- TRAFFIC CONTROL DRUM
- TEMPORARY PEDESTRIAN CURB RAMP
- WORK ZONE
- TEMPORARY SIGN ON WOOD POST
- FINISHED WORK
- INLET RECONSTRUCTION

RETAIN PREVIOUSLY PLACED
EARLY WARNING SIGNS

RETAIN CROSSWALK
FOR STAGES 1 & 2

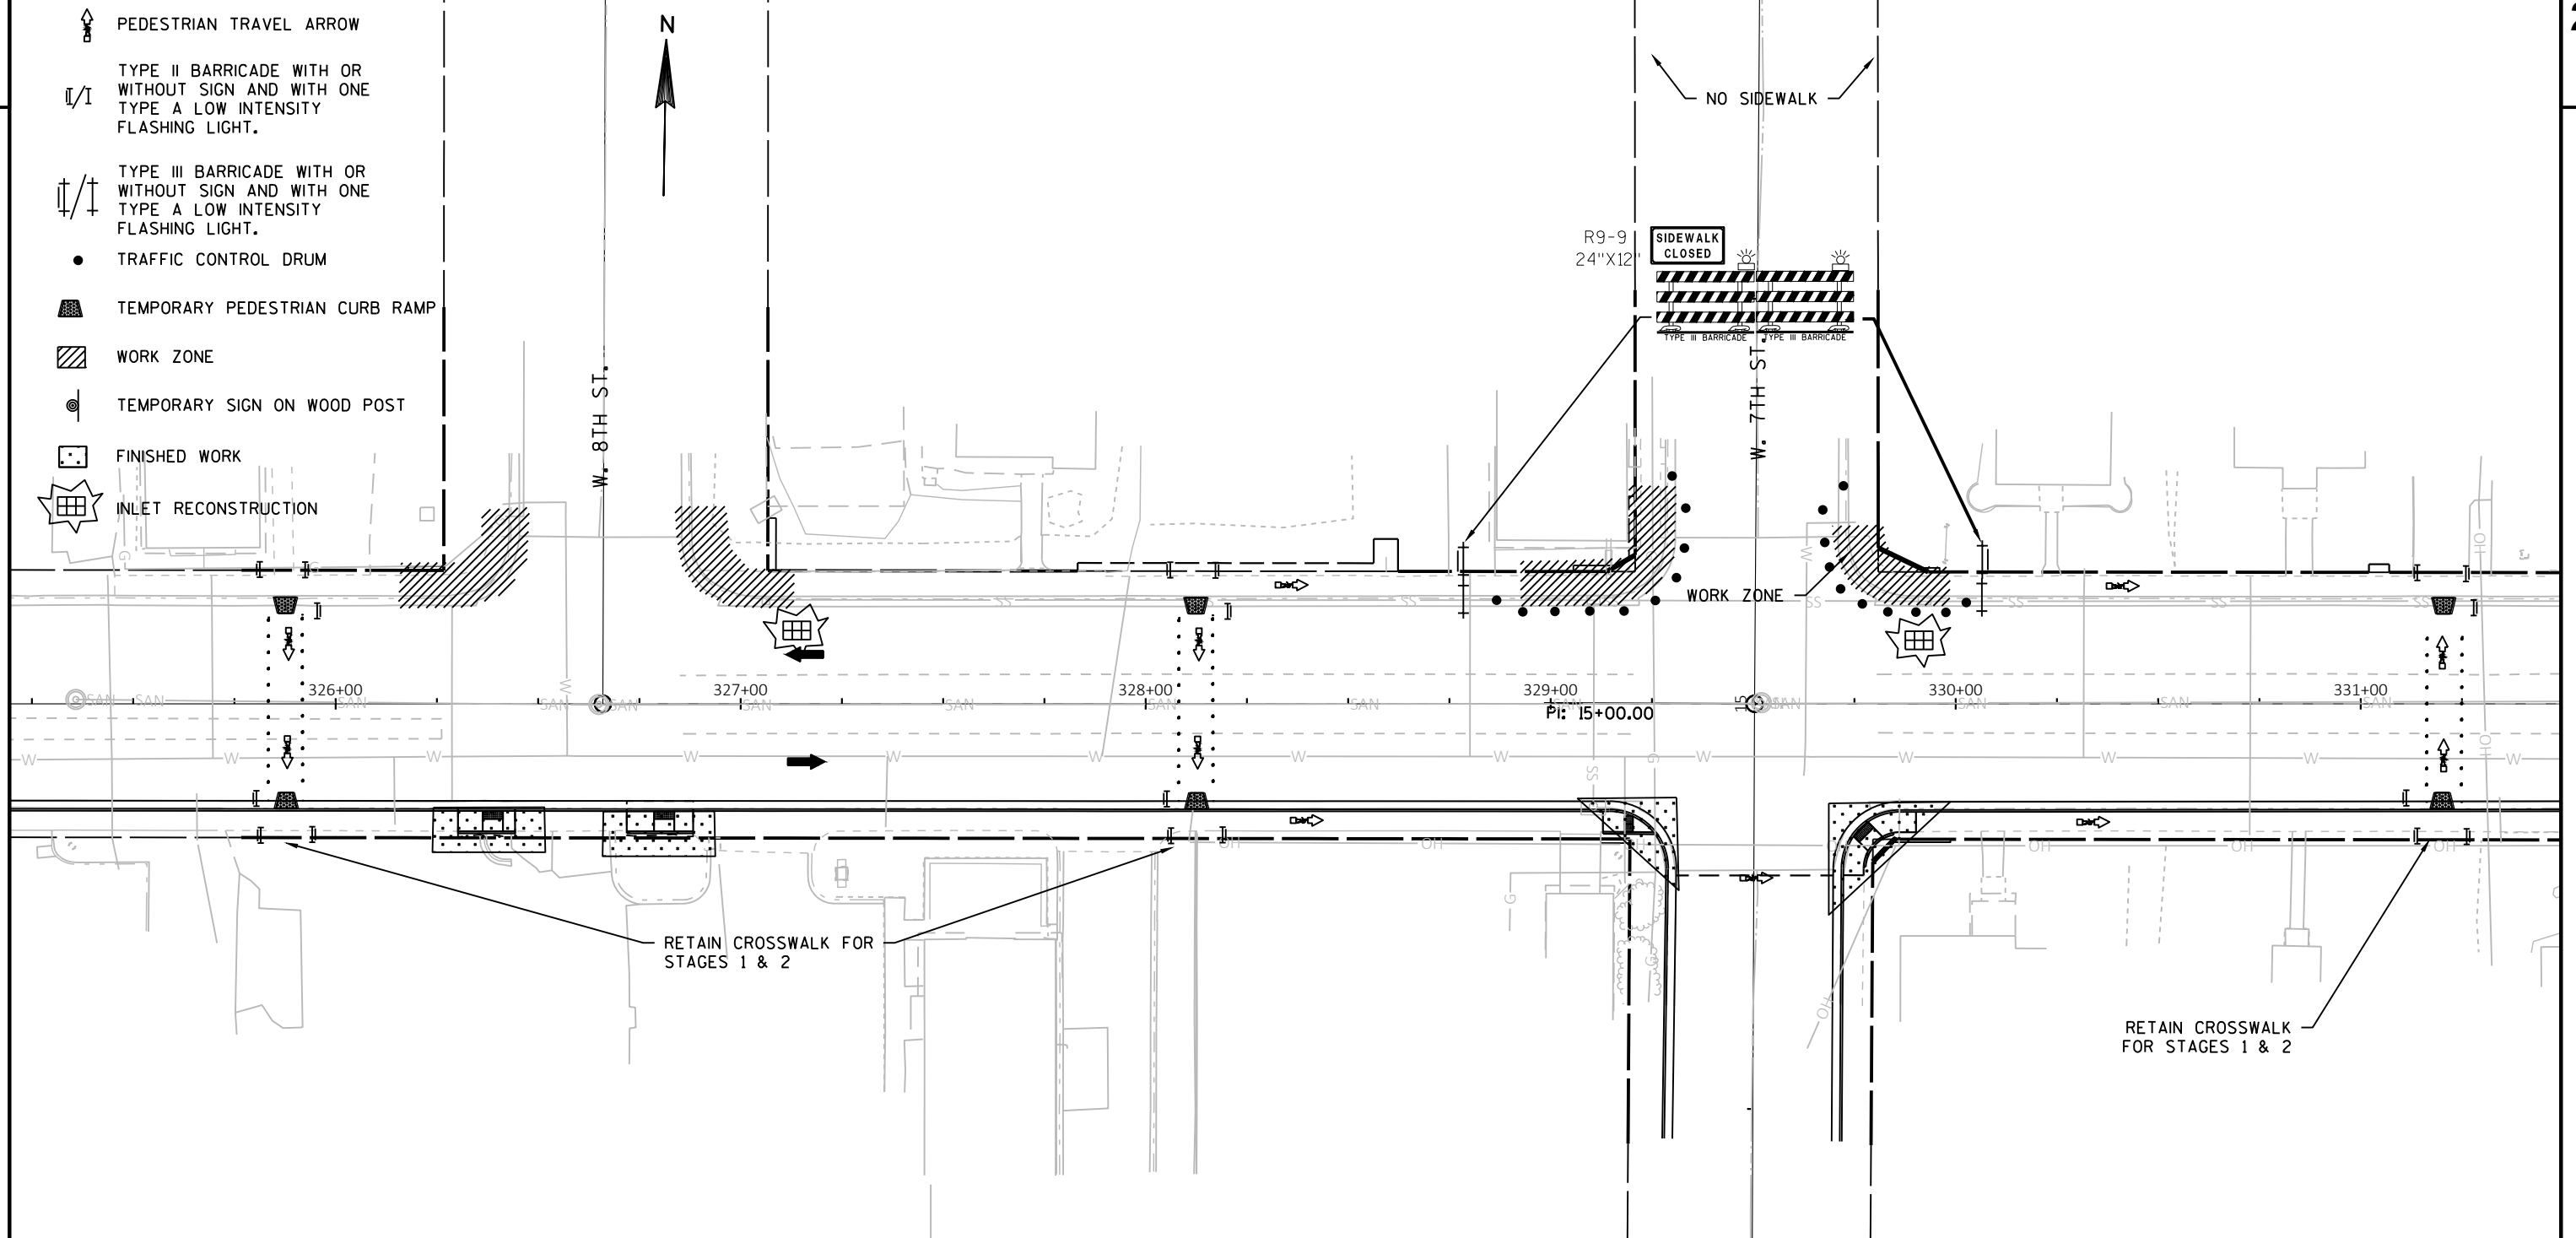

2



2

PEDESTRIAN TRAVEL ARROW

TYPE II BARRICADE WITH OR WITHOUT SIGN AND WITH ONE TYPE A LOW INTENSITY FLASHING LIGHT.

TYPE III BARRICADE WITH OR WITHOUT SIGN AND WITH ONE TYPE A LOW INTENSITY FLASHING LIGHT.

TRAFFIC CONTROL DRUM

TEMPORARY PEDESTRIAN CURB RAMP

WORK ZONE


TEMPORARY SIGN ON WOOD POST

FINISHED WORK

R9-11-A
48"X24"
SIDEWALK CLOSED
CROSS HERE
TYPE II BARRICADER9-9
24"X12"
SIDEWALK CLOSED
TYPE III BARRICADE TYPE III BARRICADEDISPLAY PER SDD 15D30-06.
ACTUAL QUANTITY OF TYPE 3
BARRICADES WILL BE DETERMINED
IN THE FIELD.R9-9
24"X12"
SIDEWALK CLOSEDDISPLAY PER SDD 15D30-06.
ACTUAL QUANTITY OF TYPE
3 BARRICADES WILL BE
DETERMINED IN THE FIELD.

N

2

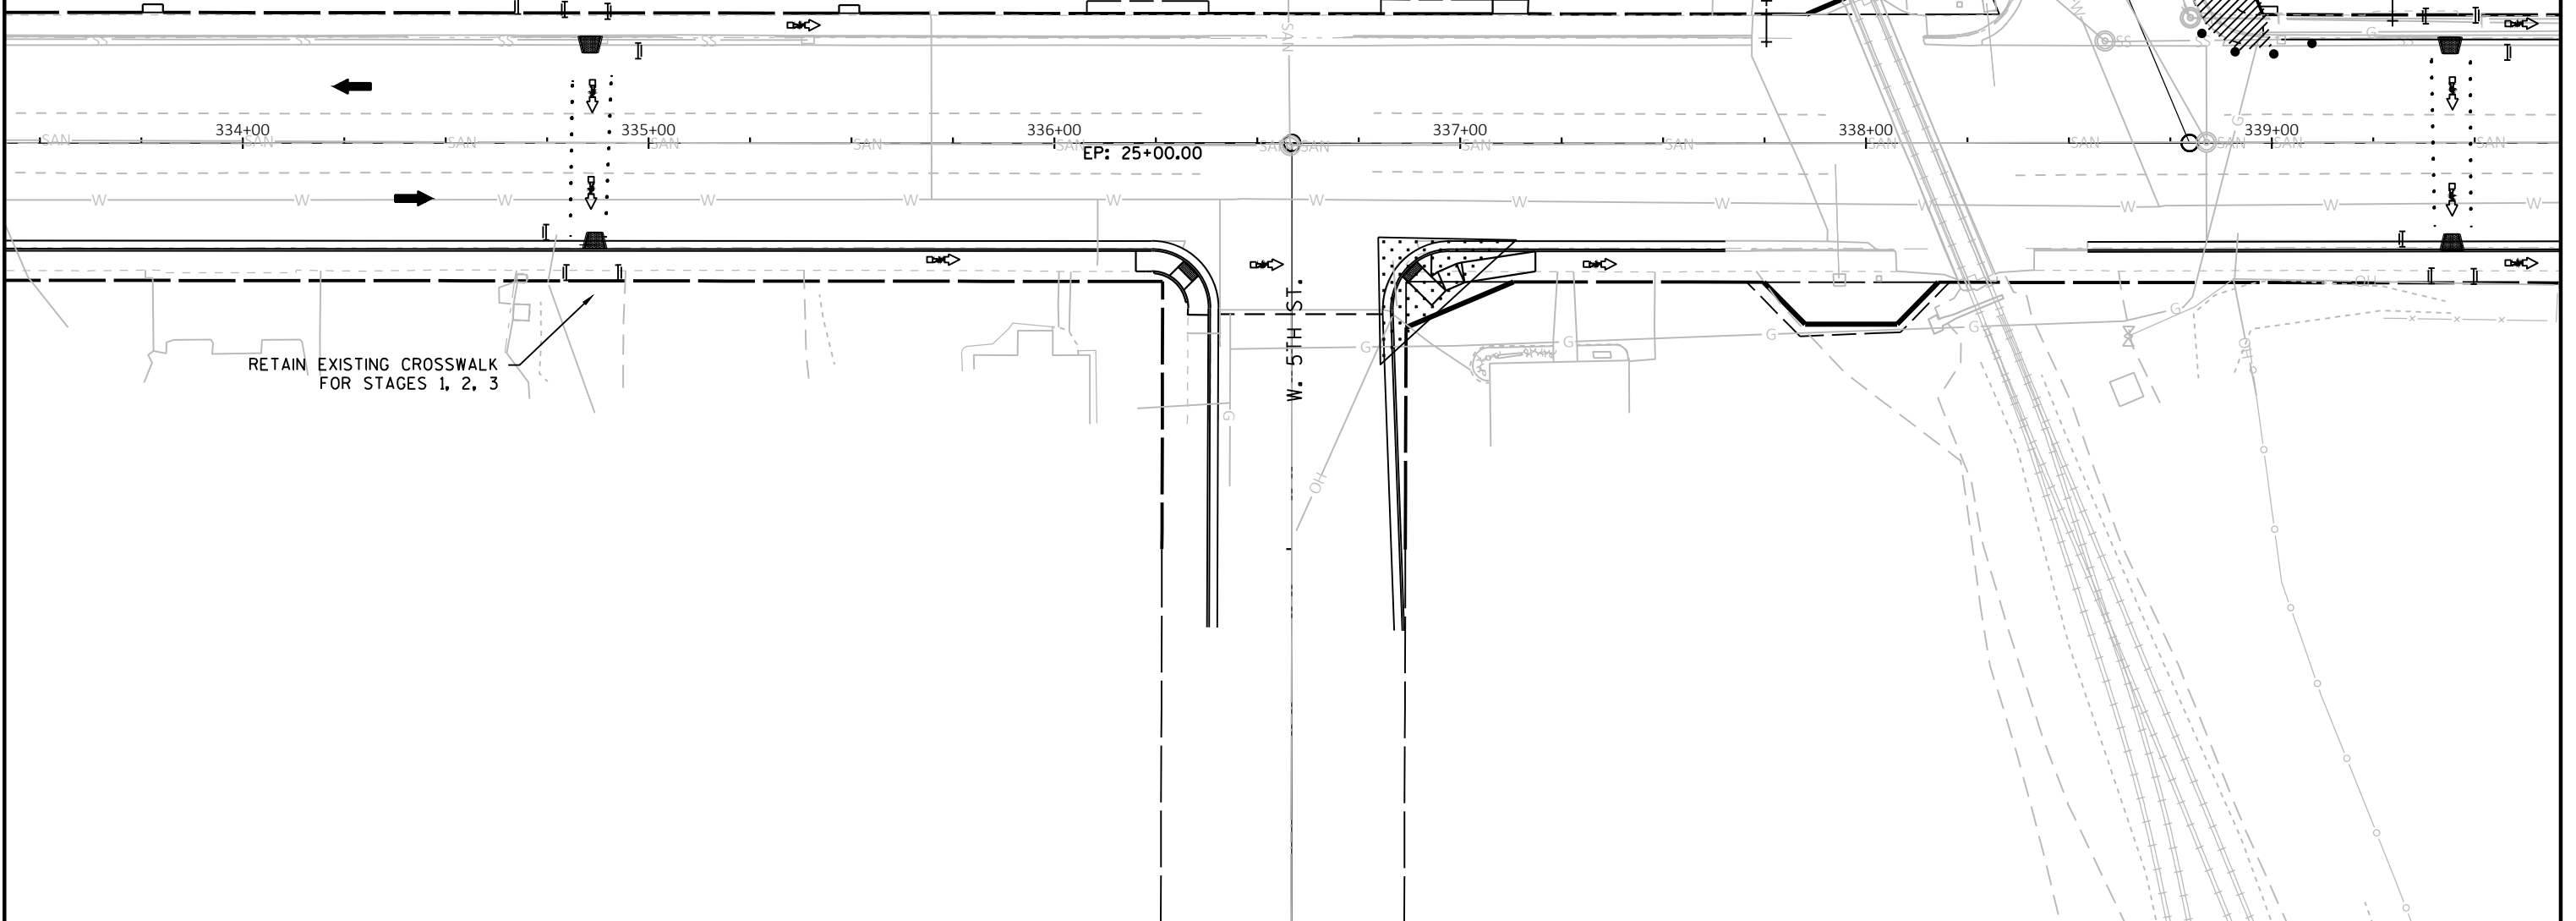

PROJECT NO:1580-31-71

HWY:USH 8

COUNTY:RUSK

PEDESTRIAN TRAFFIC CONTROL - STAGE 2

SHEET

42

E


FILE NAME : C:\CIVIL 3D PROJECTS\15803100\SHEETSPLAN\TC\RAMP TC-2.DWG
LAYOUT NAME - SHEET - (2)

PLOT DATE : 10/8/2020 11:22 AM

PLOT BY : PEARSON, MICHAEL R PLOT NAME :

PLOT SCALE : 1 IN:40 FT

WISDOT/CADDs SHEET 44

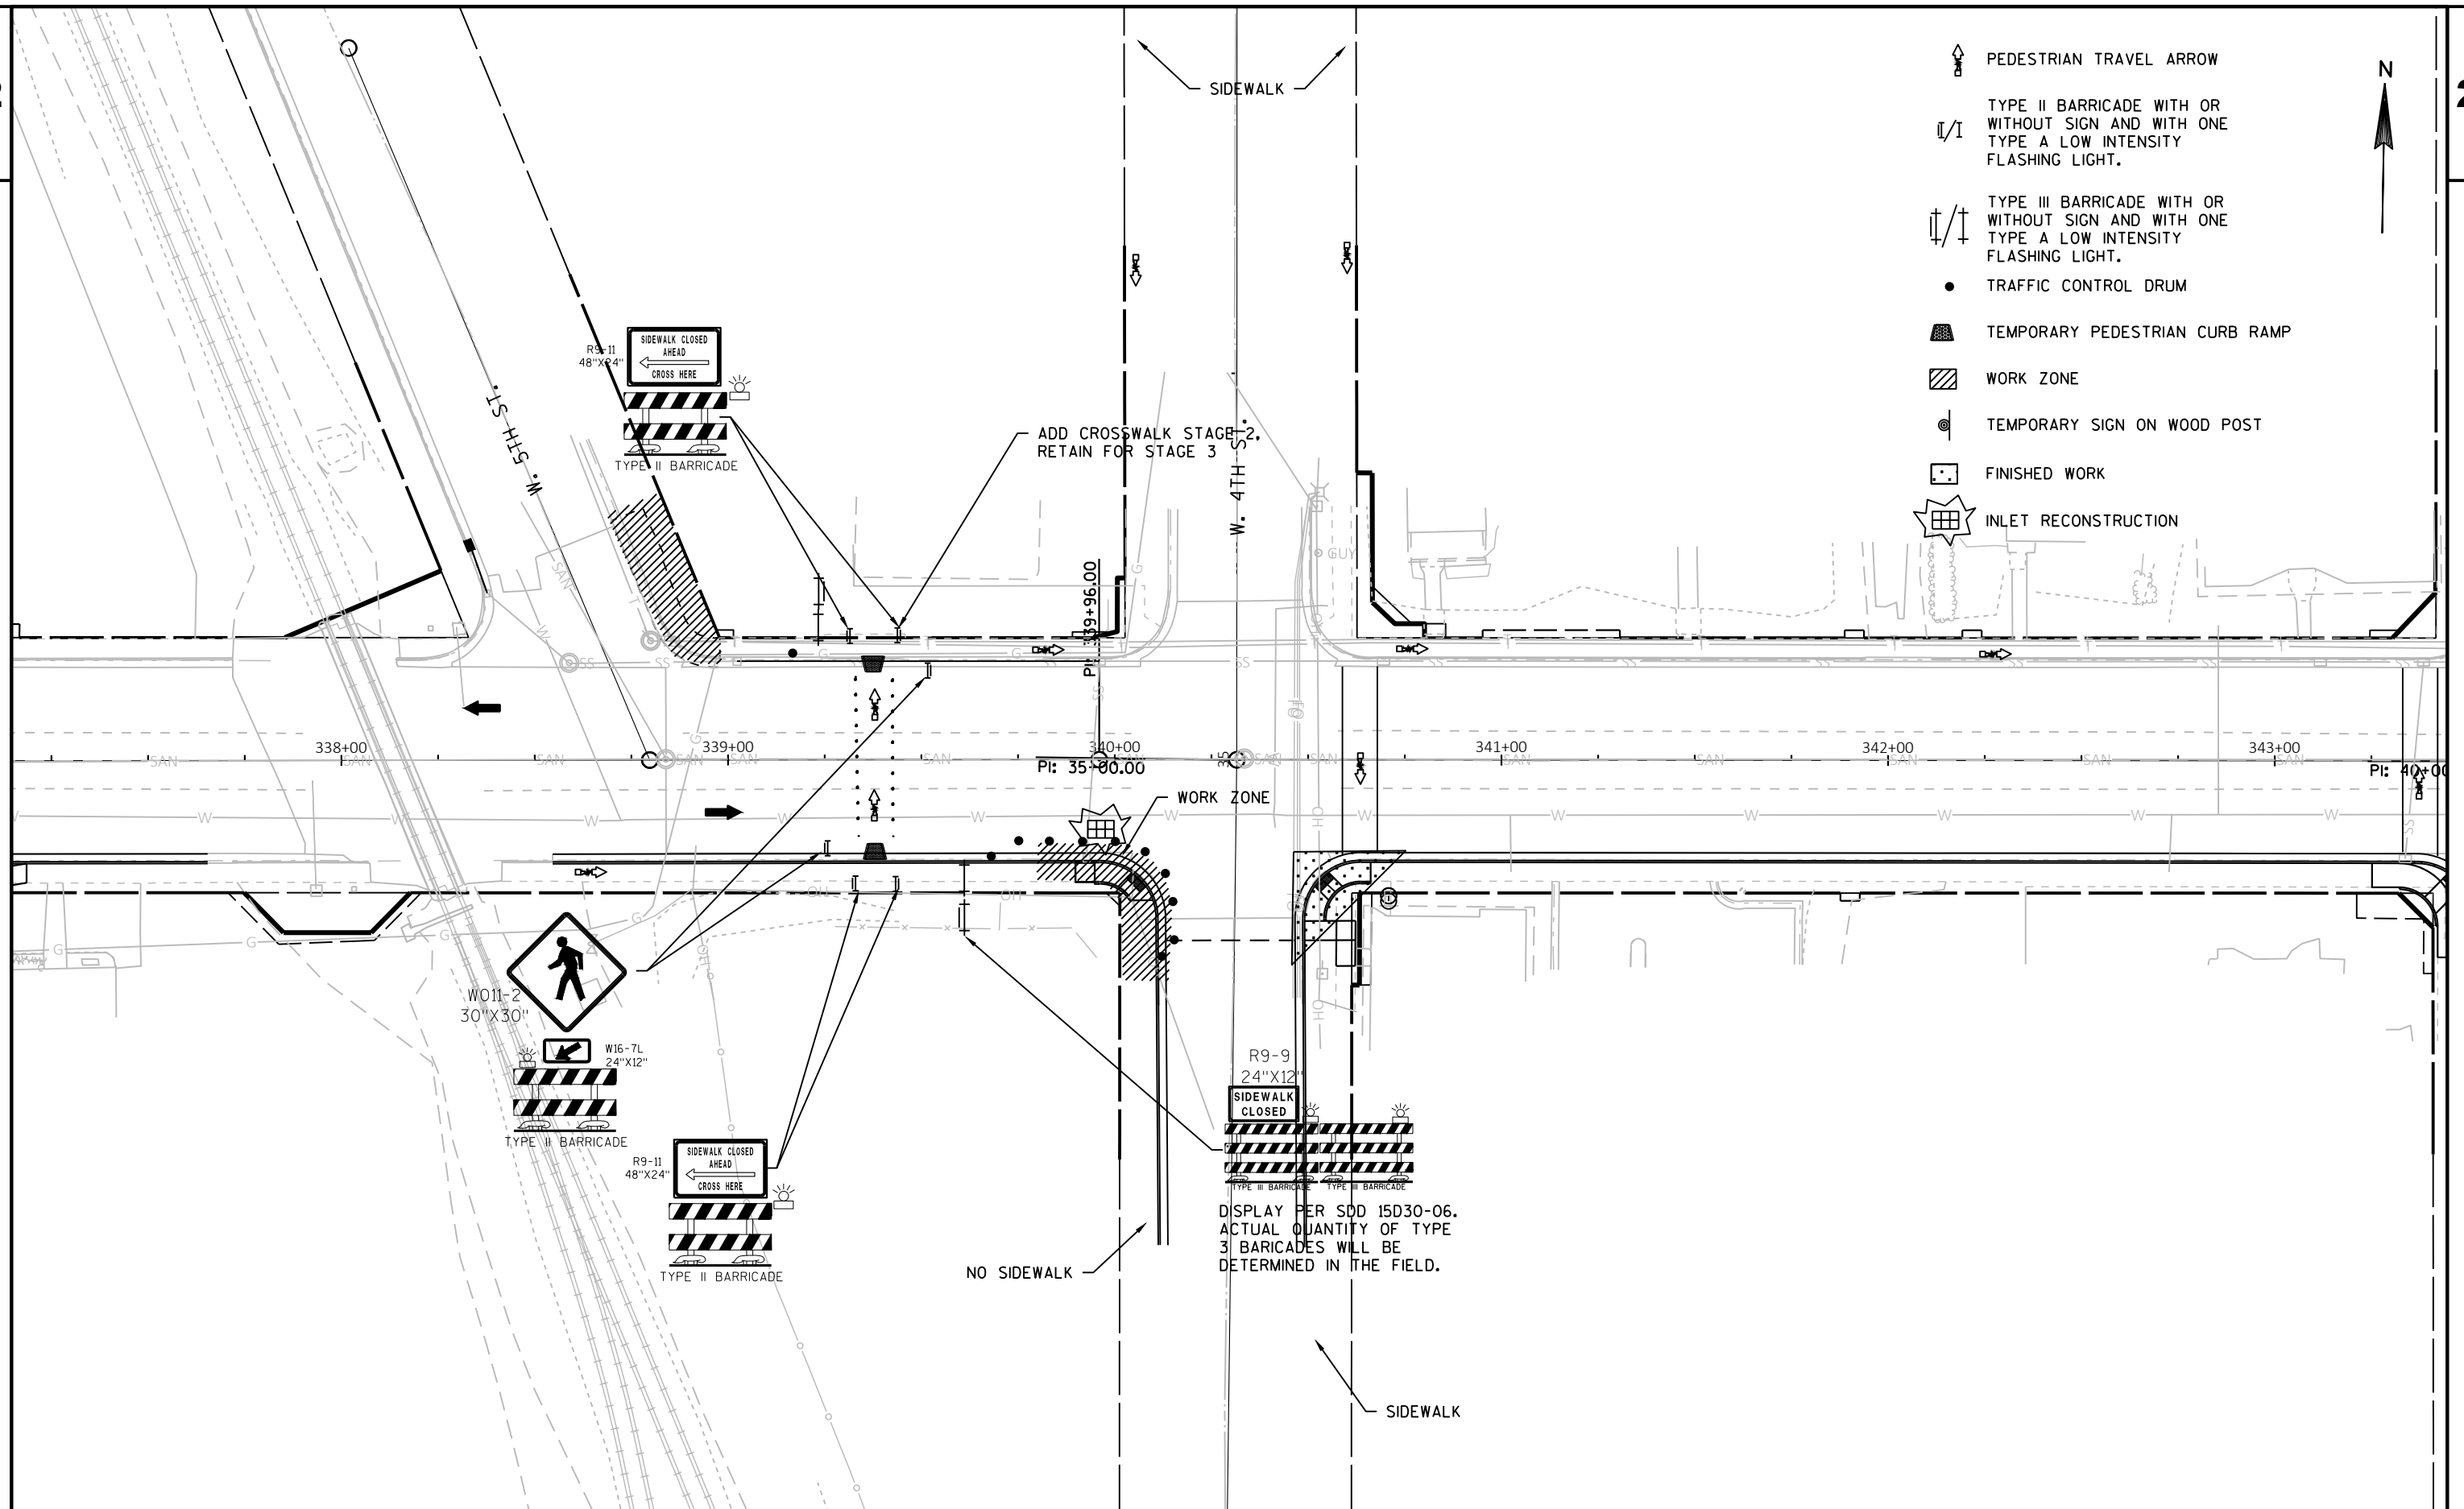

PEDESTRIAN TRAVEL ARROW

TYPE II BARRICADE WITH OR WITHOUT SIGN AND WITH ONE TYPE A LOW INTENSITY FLASHING LIGHT.

TYPE III BARRICADE WITH OR WITHOUT SIGN AND WITH ONE TYPE A LOW INTENSITY FLASHING LIGHT.

TRAFFIC CONTROL DRUM


TEMPORARY PEDESTRIAN CURB RAMP

WORK ZONE


TEMPORARY SIGN ON WOOD POST

FINISHED WORK



INLET RECONSTRUCTION

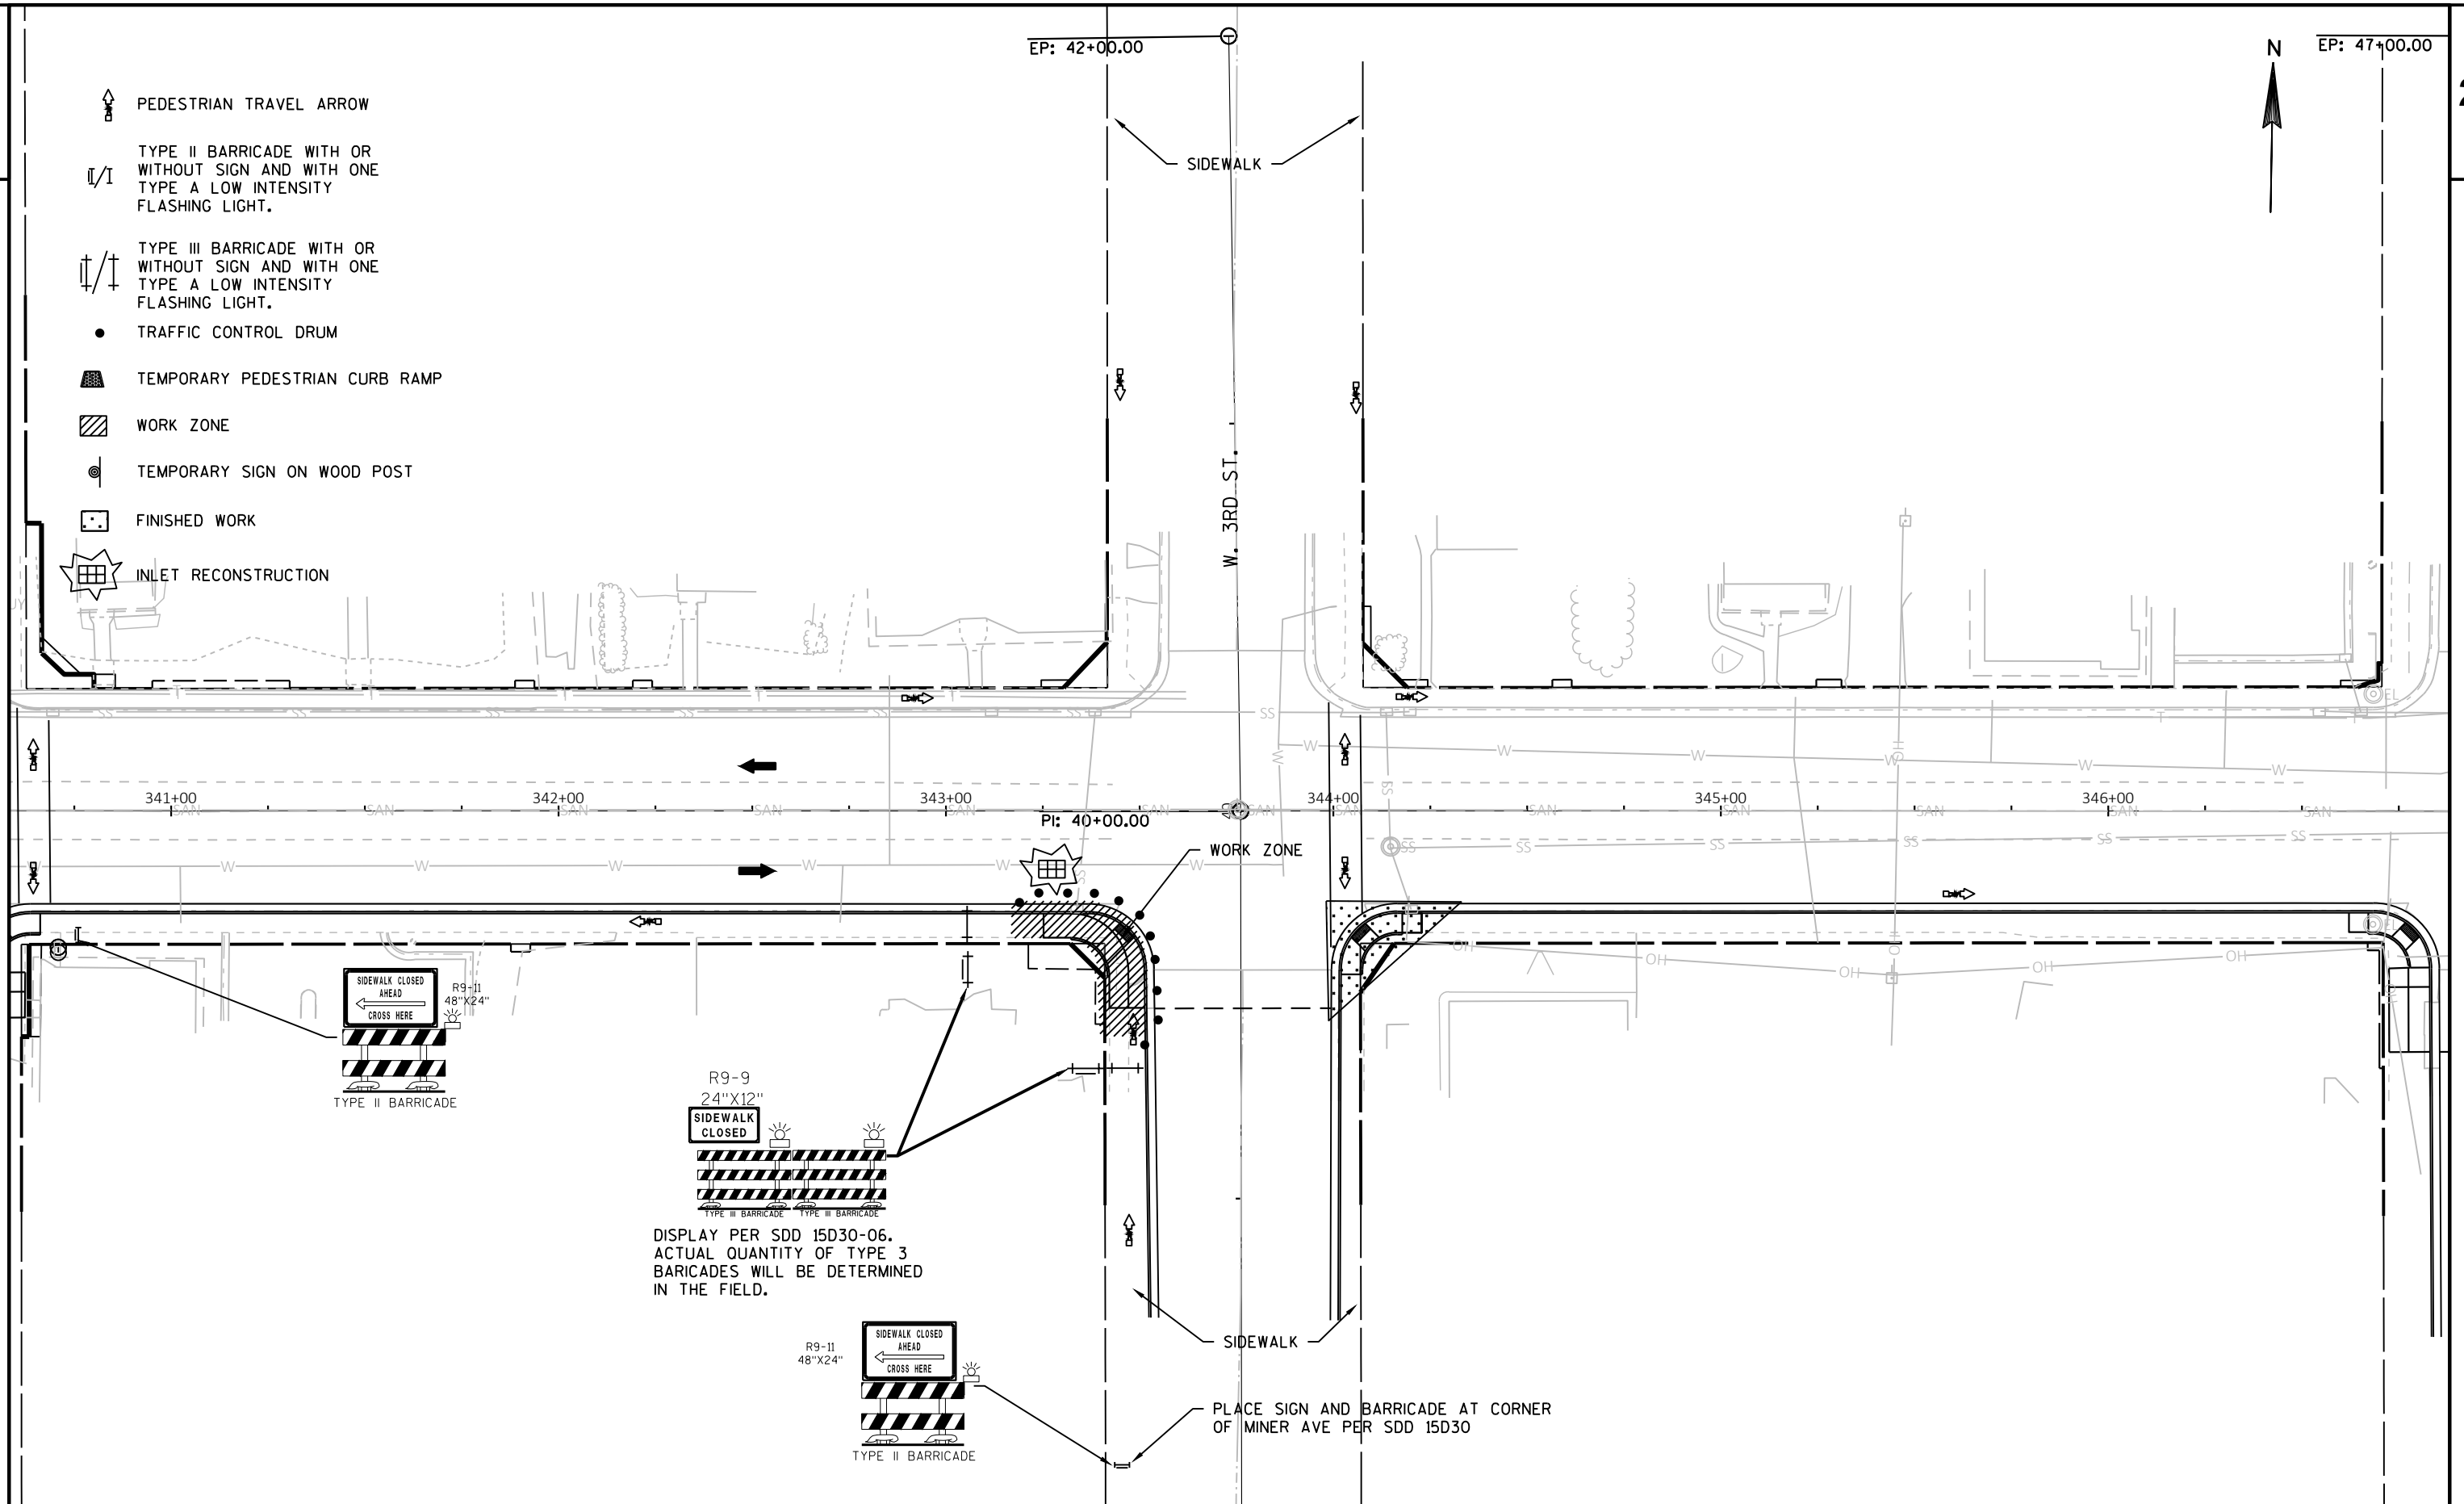

-  PEDESTRIAN TRAVEL ARROW
-  TYPE II BARRICADE WITH OR WITHOUT SIGN AND WITH ONE TYPE A LOW INTENSITY FLASHING LIGHT.
-  TYPE III BARRICADE WITH OR WITHOUT SIGN AND WITH ONE TYPE A LOW INTENSITY FLASHING LIGHT.
-  TRAFFIC CONTROL DRUM
-  TEMPORARY PEDESTRIAN CURB RAMP
-  WORK ZONE
-  TEMPORARY SIGN ON WOOD POST
-  FINISHED WORK

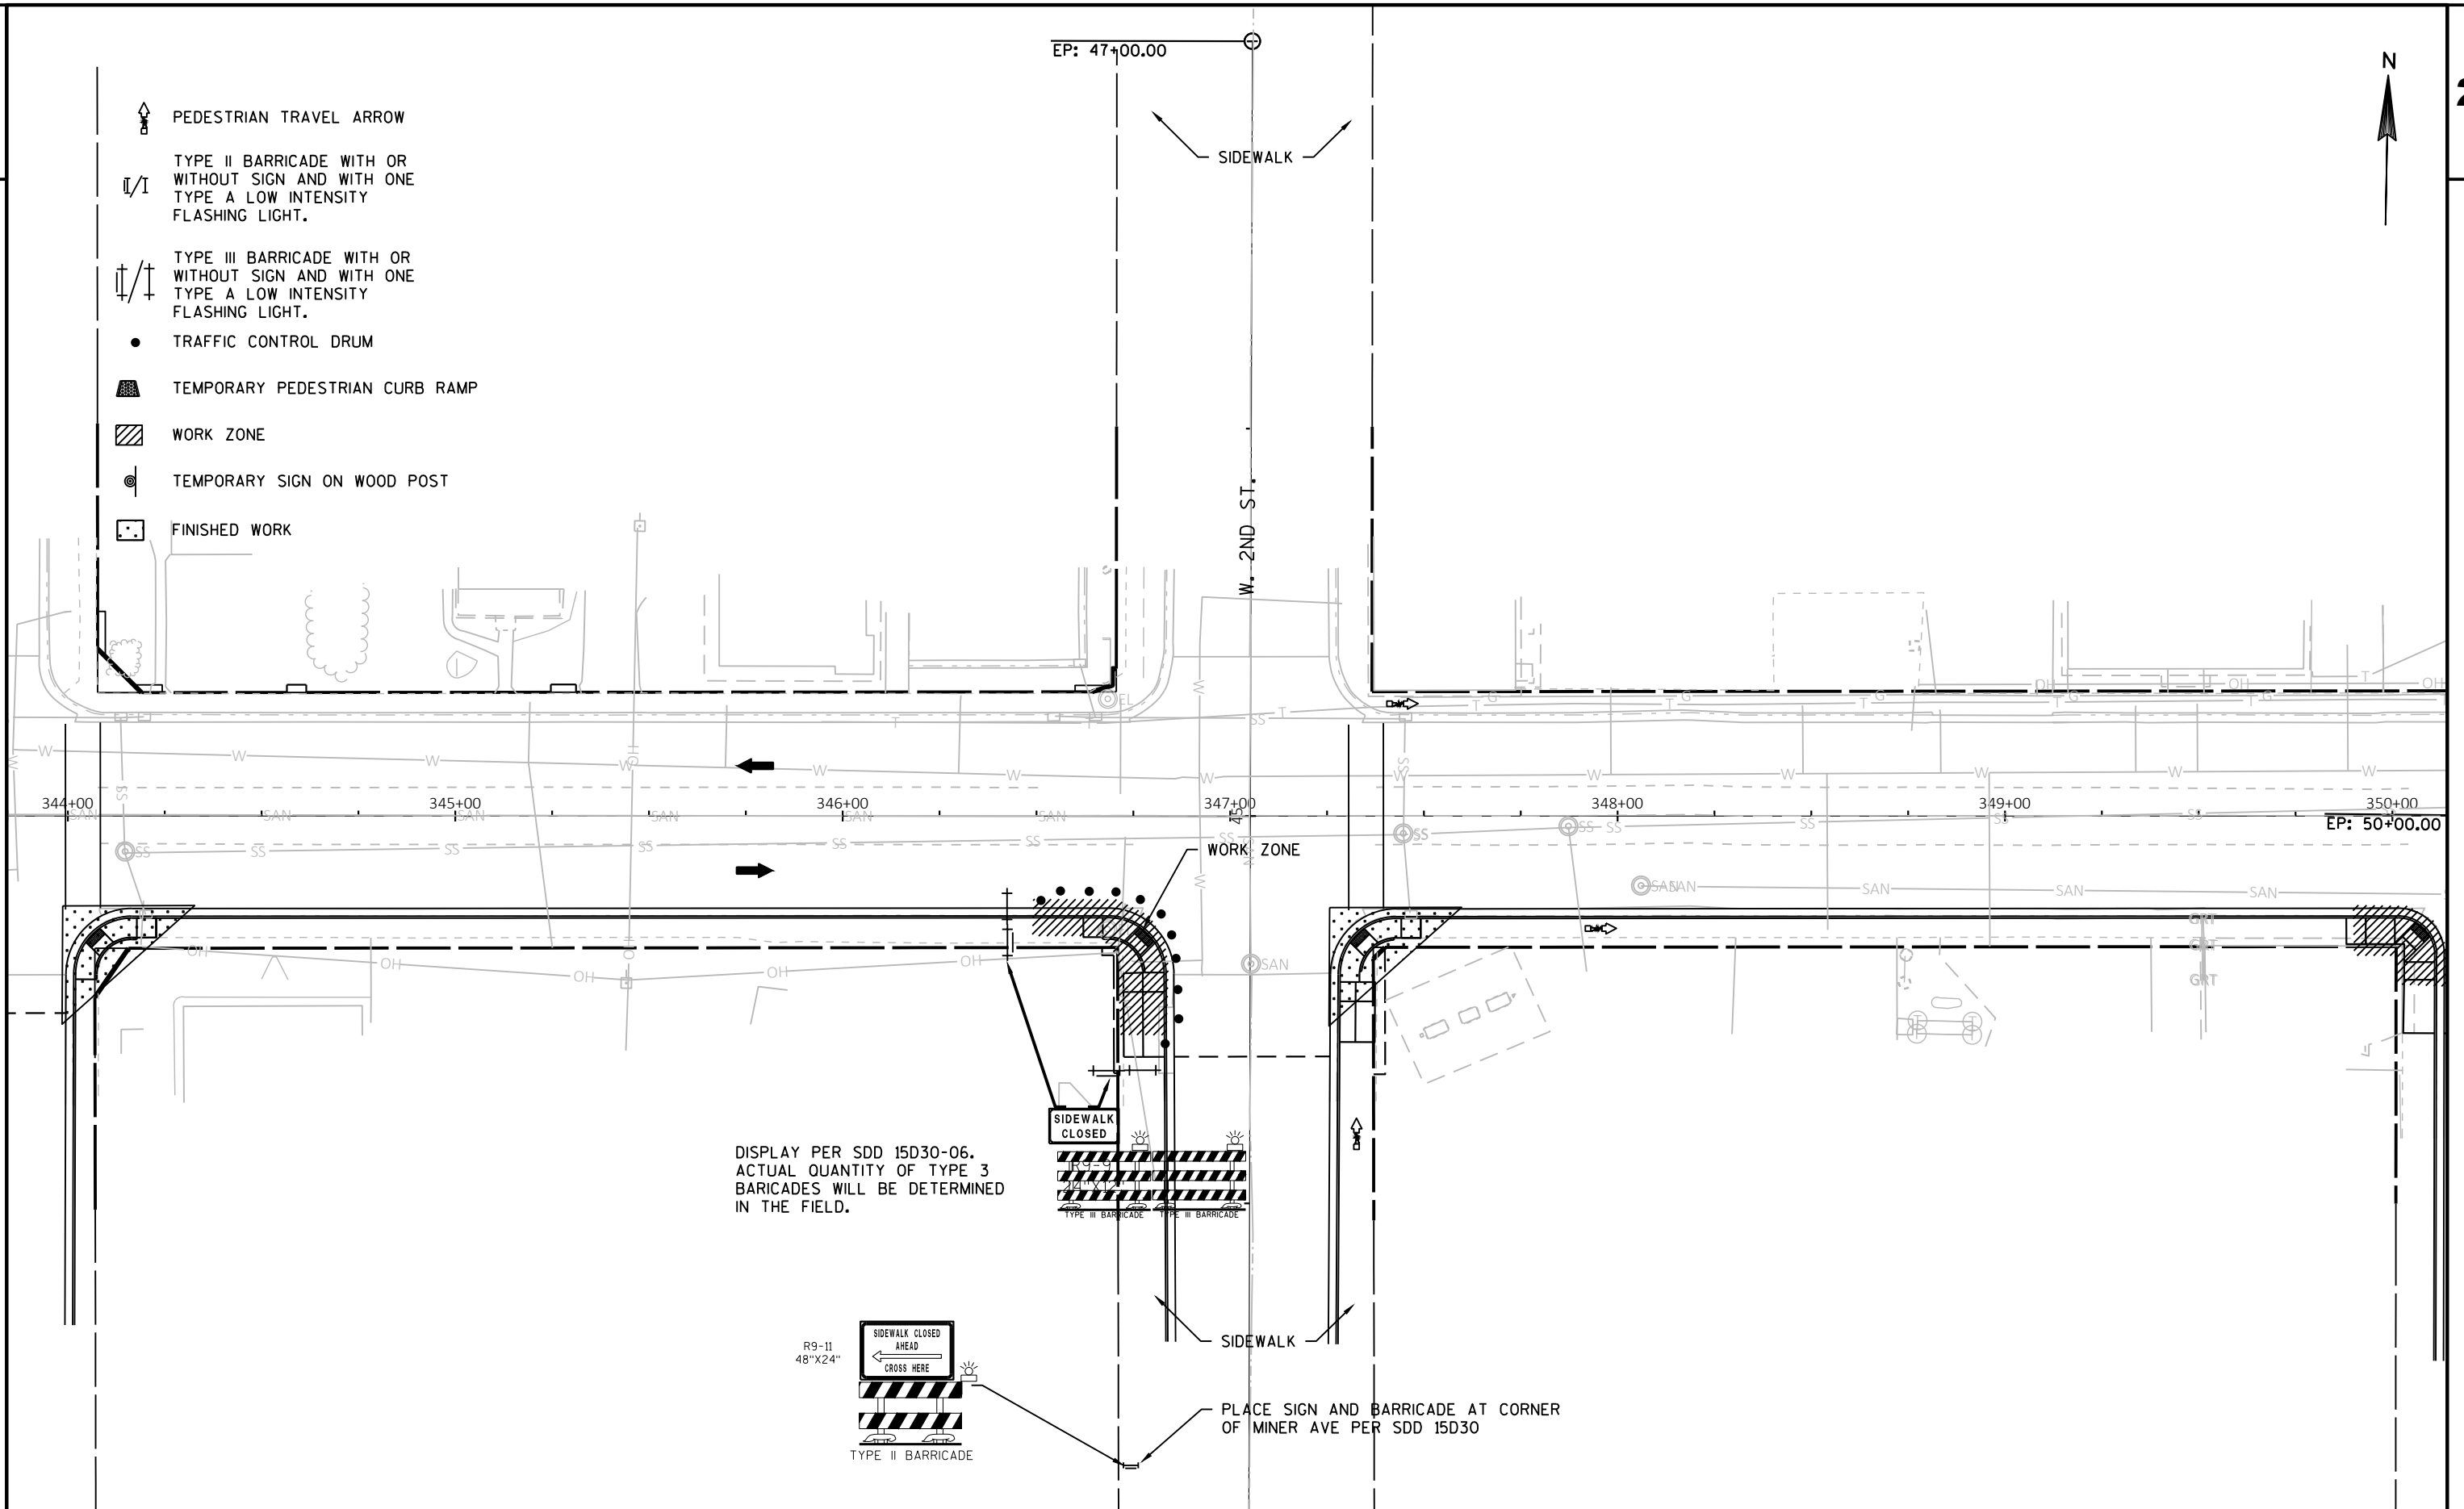

2

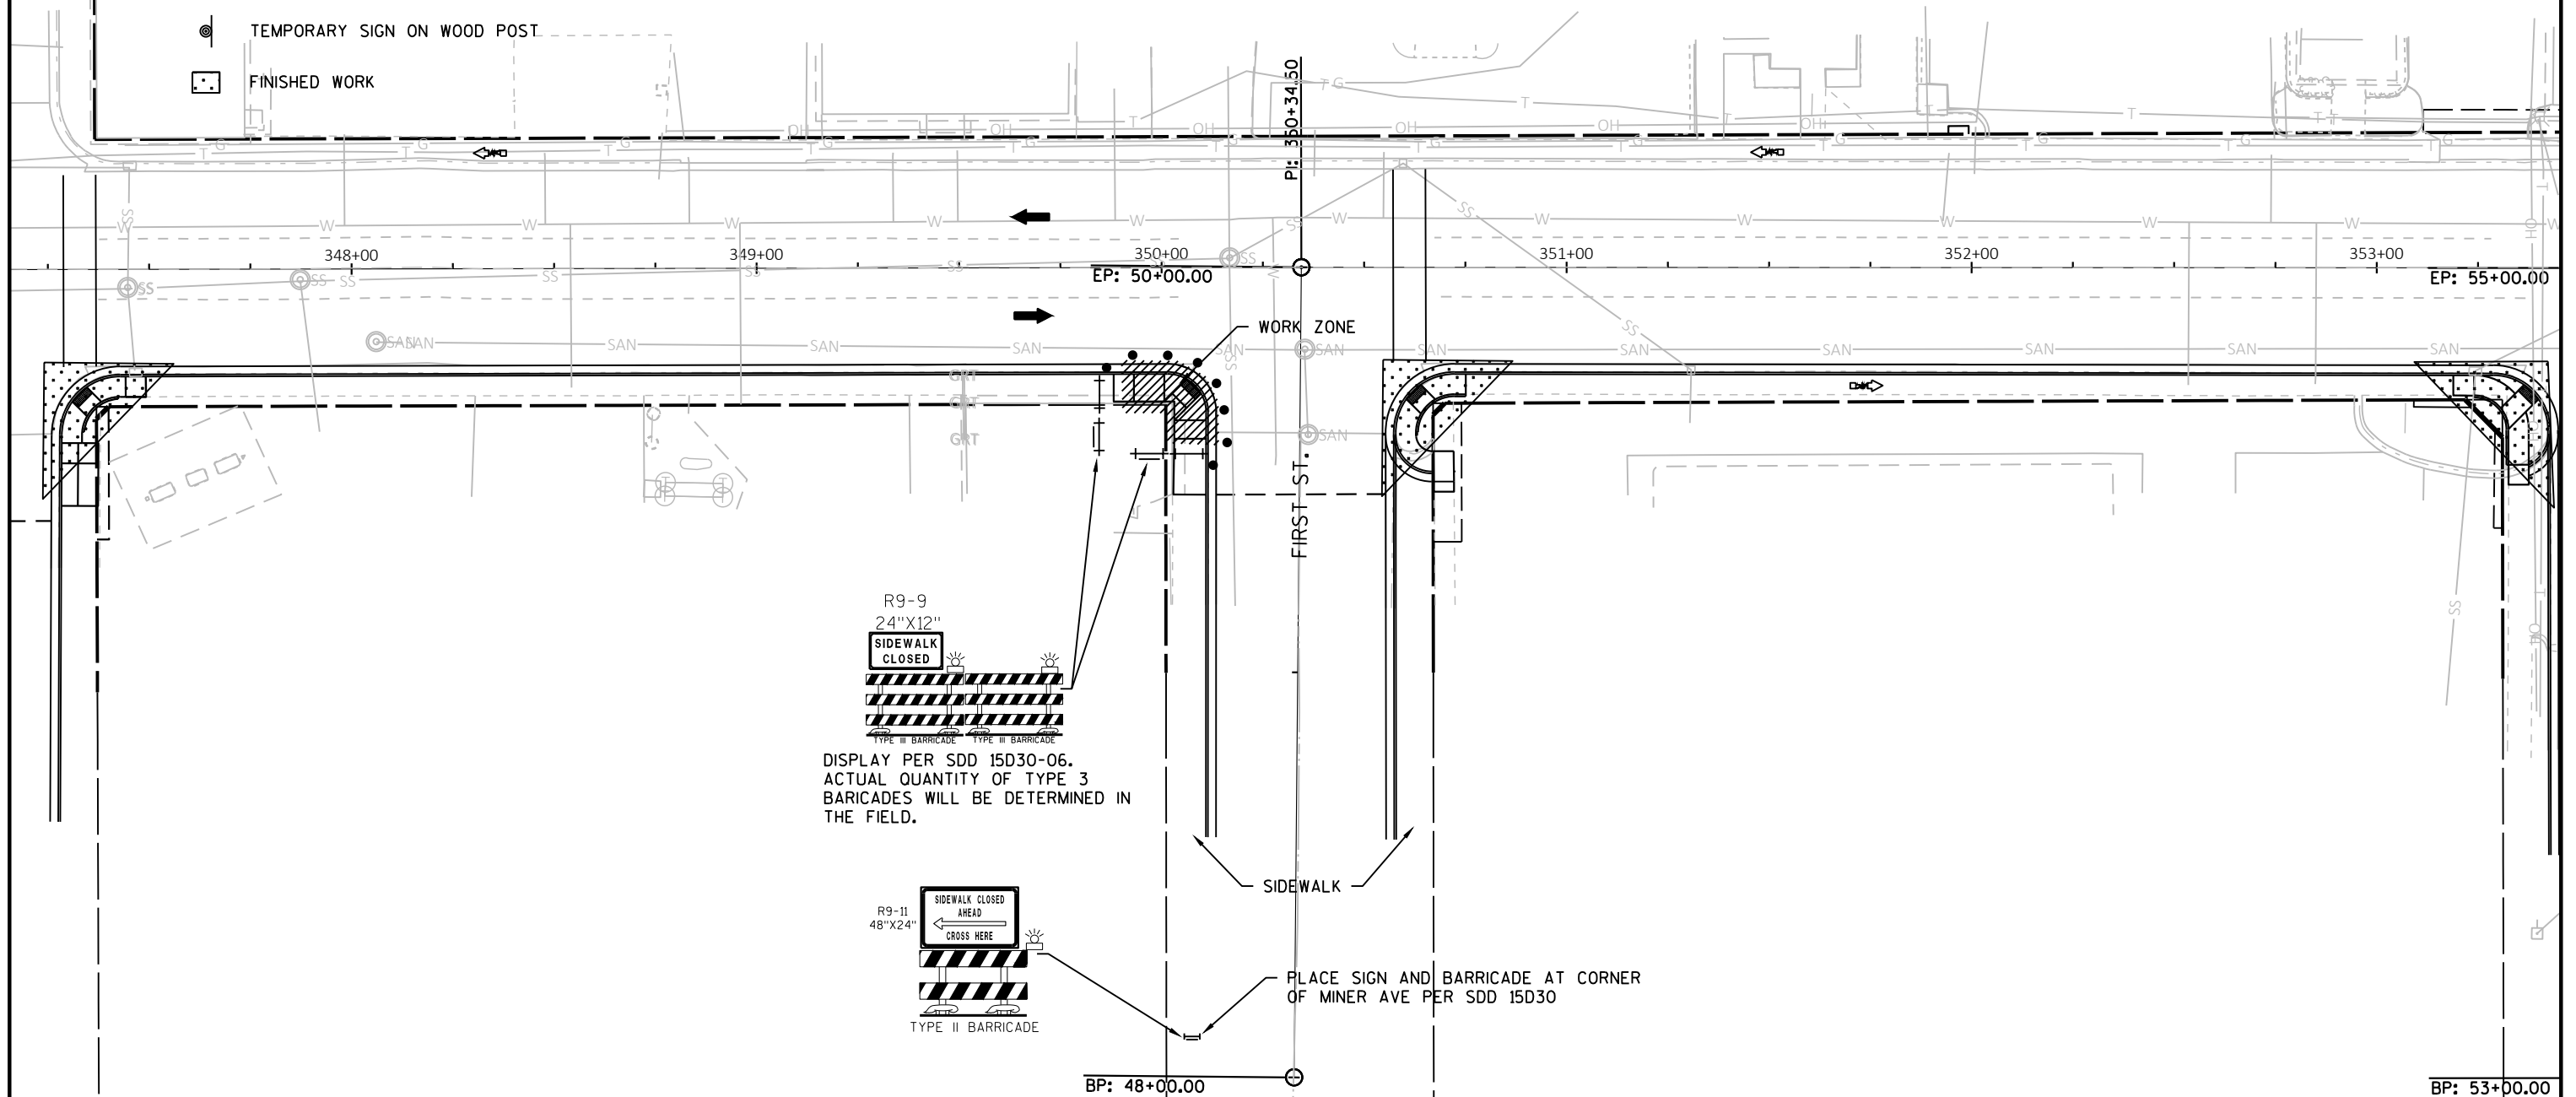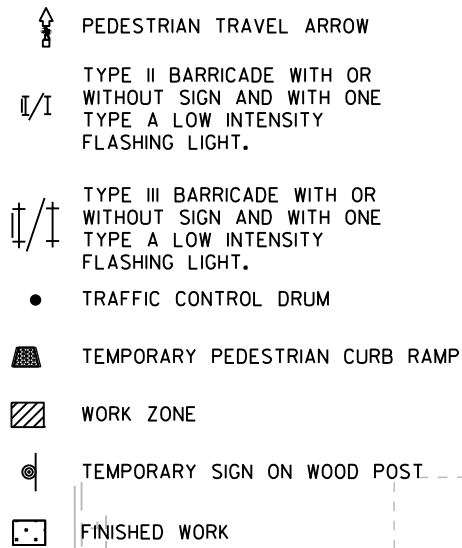

2

2



I/I TYPE II BARRICADE WITH OR WITHOUT SIGN AND WITH ONE TYPE A LOW INTENSITY FLASHING LIGHT.

 TYPE III BARRICADE WITH OR WITHOUT SIGN AND WITH ONE TYPE A LOW INTENSITY FLASHING LIGHT.

- TRAFFIC CONTROL DRUM

 TEMPORARY PEDESTRIAN CURB RAMP

 WORK ZONE

TEMPORARY SIGN ON WOOD POST

☐ FINISHED WORK

 INLET RECONSTRUCTION

DISPLAY PER SDD 15D30-06.
ACTUAL QUANTITY OF TYPE 3
BARICADES WILL BE DETERMINED IN
THE FIELD.

R9-9

24"X12"
SIDEWALK

CLOSED

A horizontal beam is shown with a uniformly distributed load (UDL) represented by a series of downward-pointing arrows along its length. A reaction force is shown as an upward-pointing arrow at the left end of the beam.

TYPE III BARRIC.

DETAILS ON
NEXT PAGE

EP: 55+00.00

— WORK ZONE

E. 2ND ST.

PLACE SIGN AND BARRICADE AT CORNER
OF MINER AVE PER SDD 15D30

BP: 53+00.00

PROJECT NO:1580-31-71

HWY: USH 8

COUNTY: RUSK

PEDESTRIAN TRAFFIC CONTROL - STAGE 2

SHEET	47
-------	----


FILE NAME : C:\CIVIL 3D PROJECTS\15803100\SHEETS\PLAN\TC\RAMP TC-2.DWG
LAYOUT NAME - SHEET - (5)

PLOT DATE : 10/7/2020 12:04 PM


PLOT BY : PEARSON, MICHAEL R PLOT NAME :

PLOT SCALE : 1 IN:40 FT

WISDOT/CADDS SHEET 44

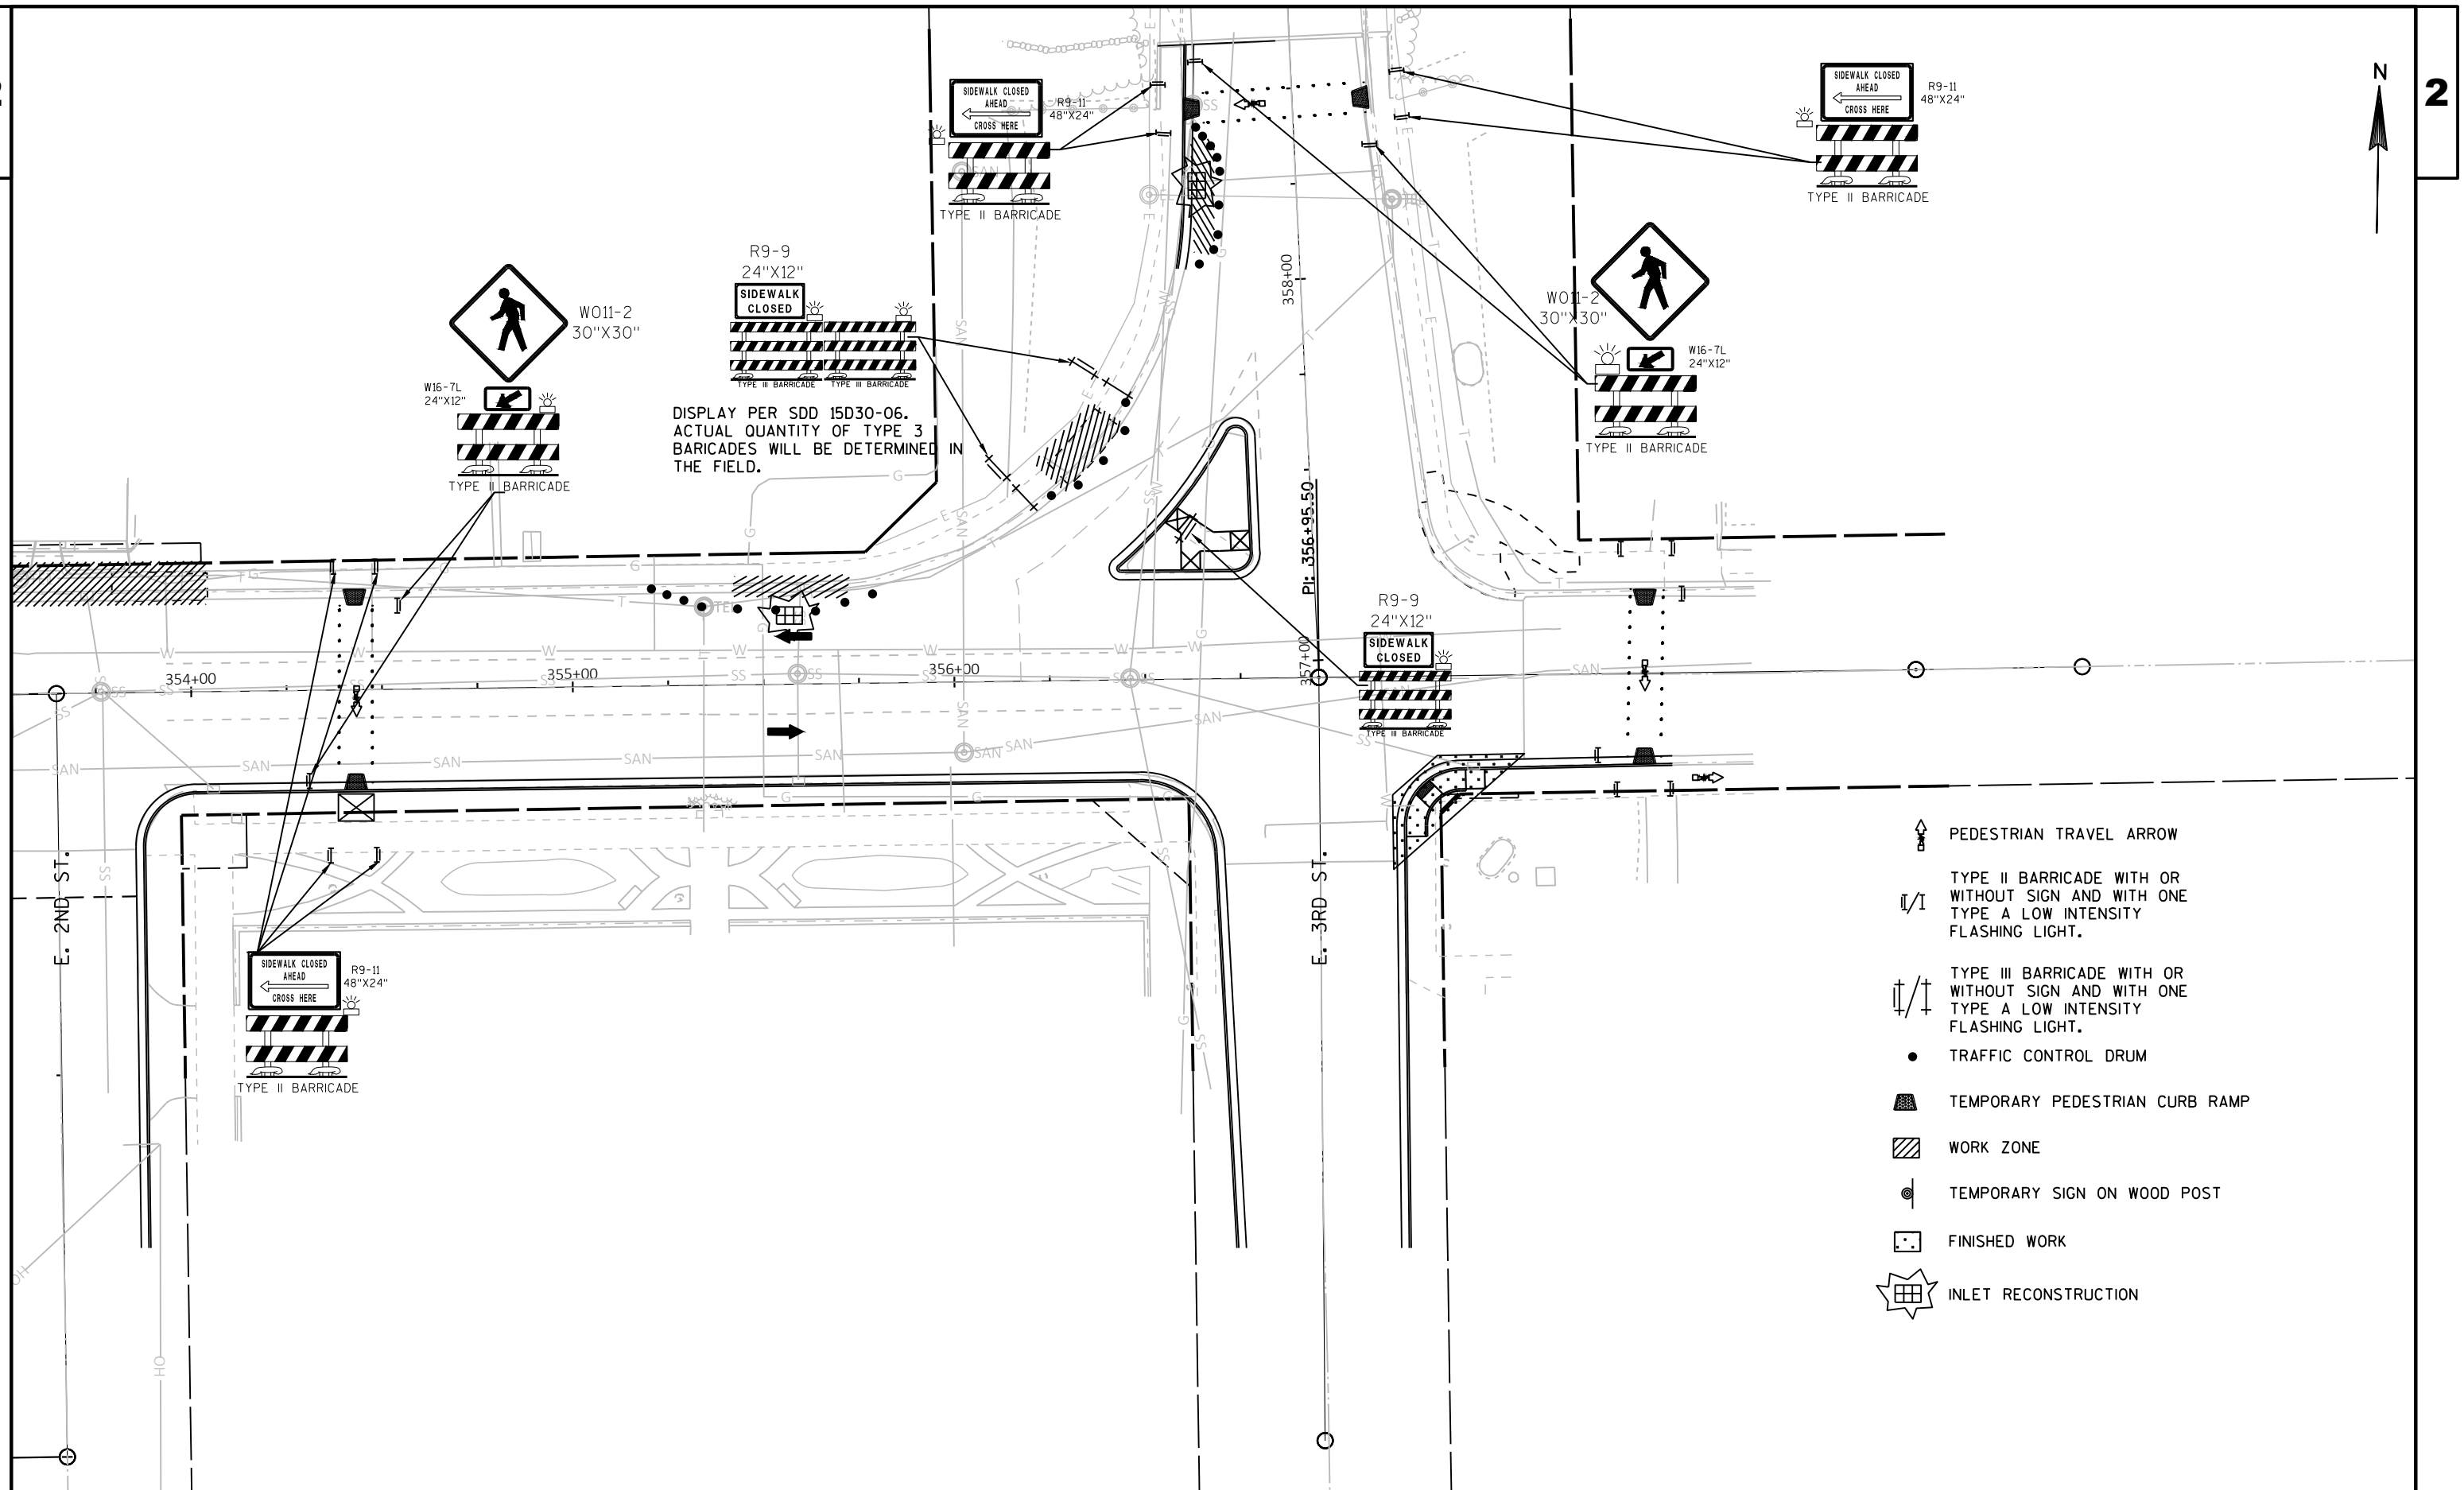

- PEDESTRIAN TRAVEL ARROW
- TYPE II BARRICADE WITH OR WITHOUT SIGN AND WITH ONE TYPE A LOW INTENSITY FLASHING LIGHT.
- TYPE III BARRICADE WITH OR WITHOUT SIGN AND WITH ONE TYPE A LOW INTENSITY FLASHING LIGHT.
- TRAFFIC CONTROL DRUM
- TEMPORARY PEDESTRIAN CURB RAMP
- WORK ZONE
- TEMPORARY SIGN ON WOOD POST
- FINISHED WORK
- INLET RECONSTRUCTION

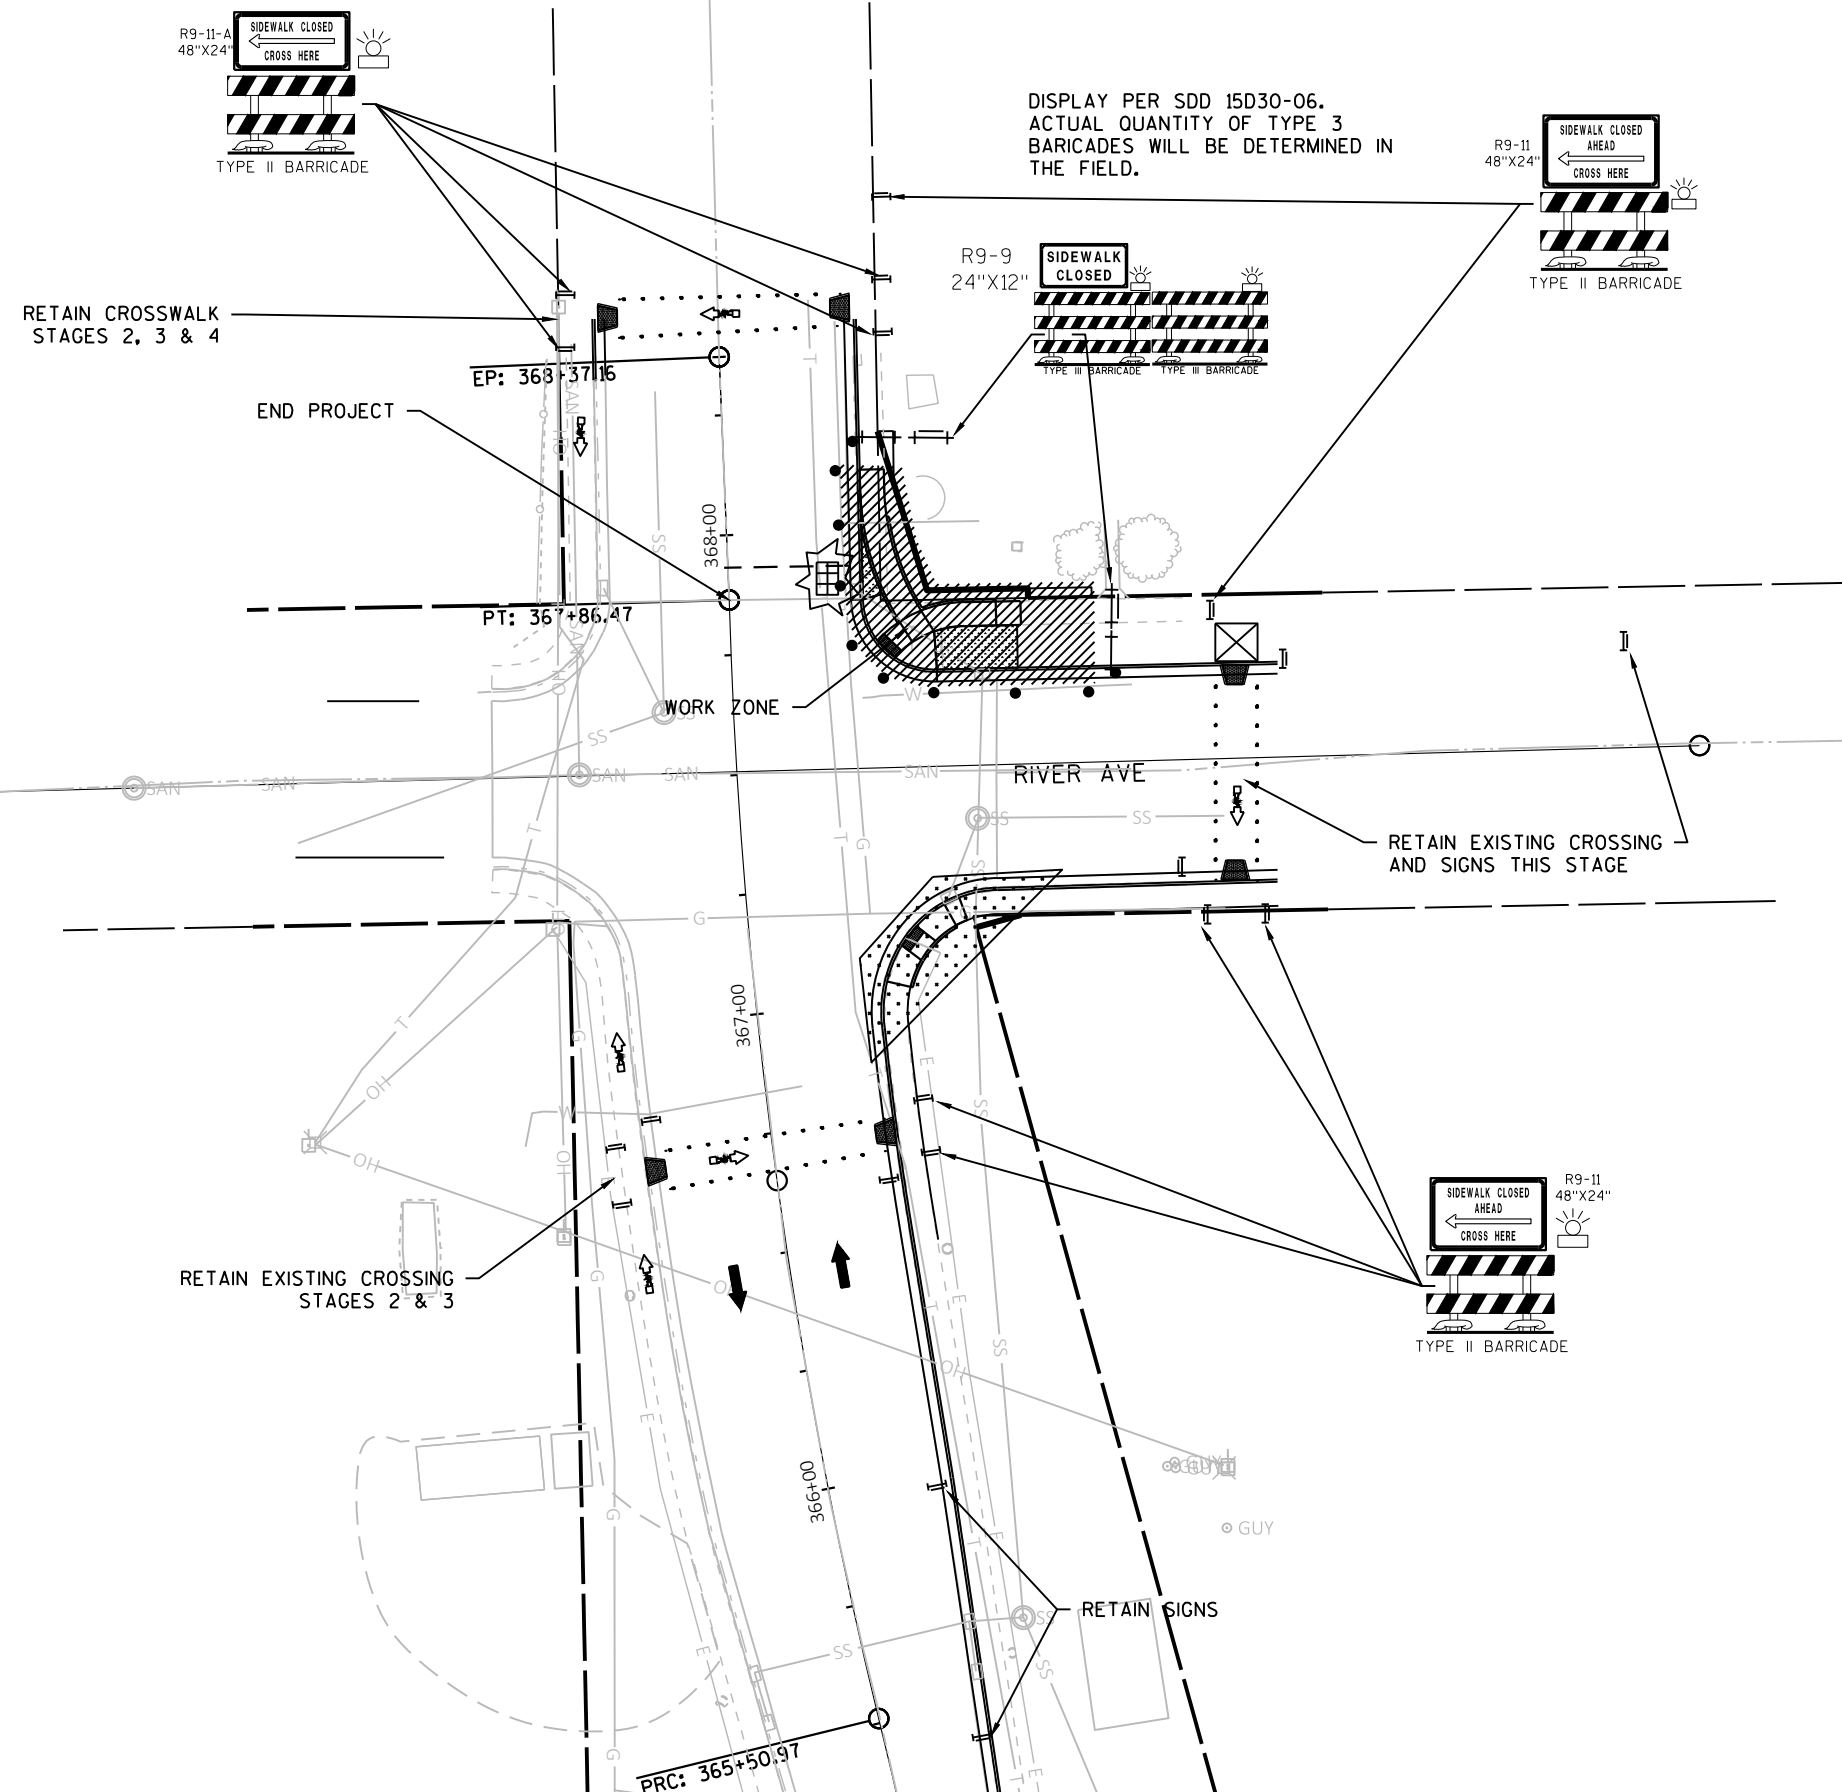




-  COMPLETED WORK
-  WORK ZONE
-  SIDEWALK SEGMENT
-  CLOSURE BARRICADE
-  TEMPORARY CROSSWALK
-  EXISTING OR PERMANENT CROSSWALK

 LOCATE NORTH OF INTERSECTION
REMAINS FOR STAGE 3 AND 4

TO REMAIN IN PLACE
FOR STAGE 3

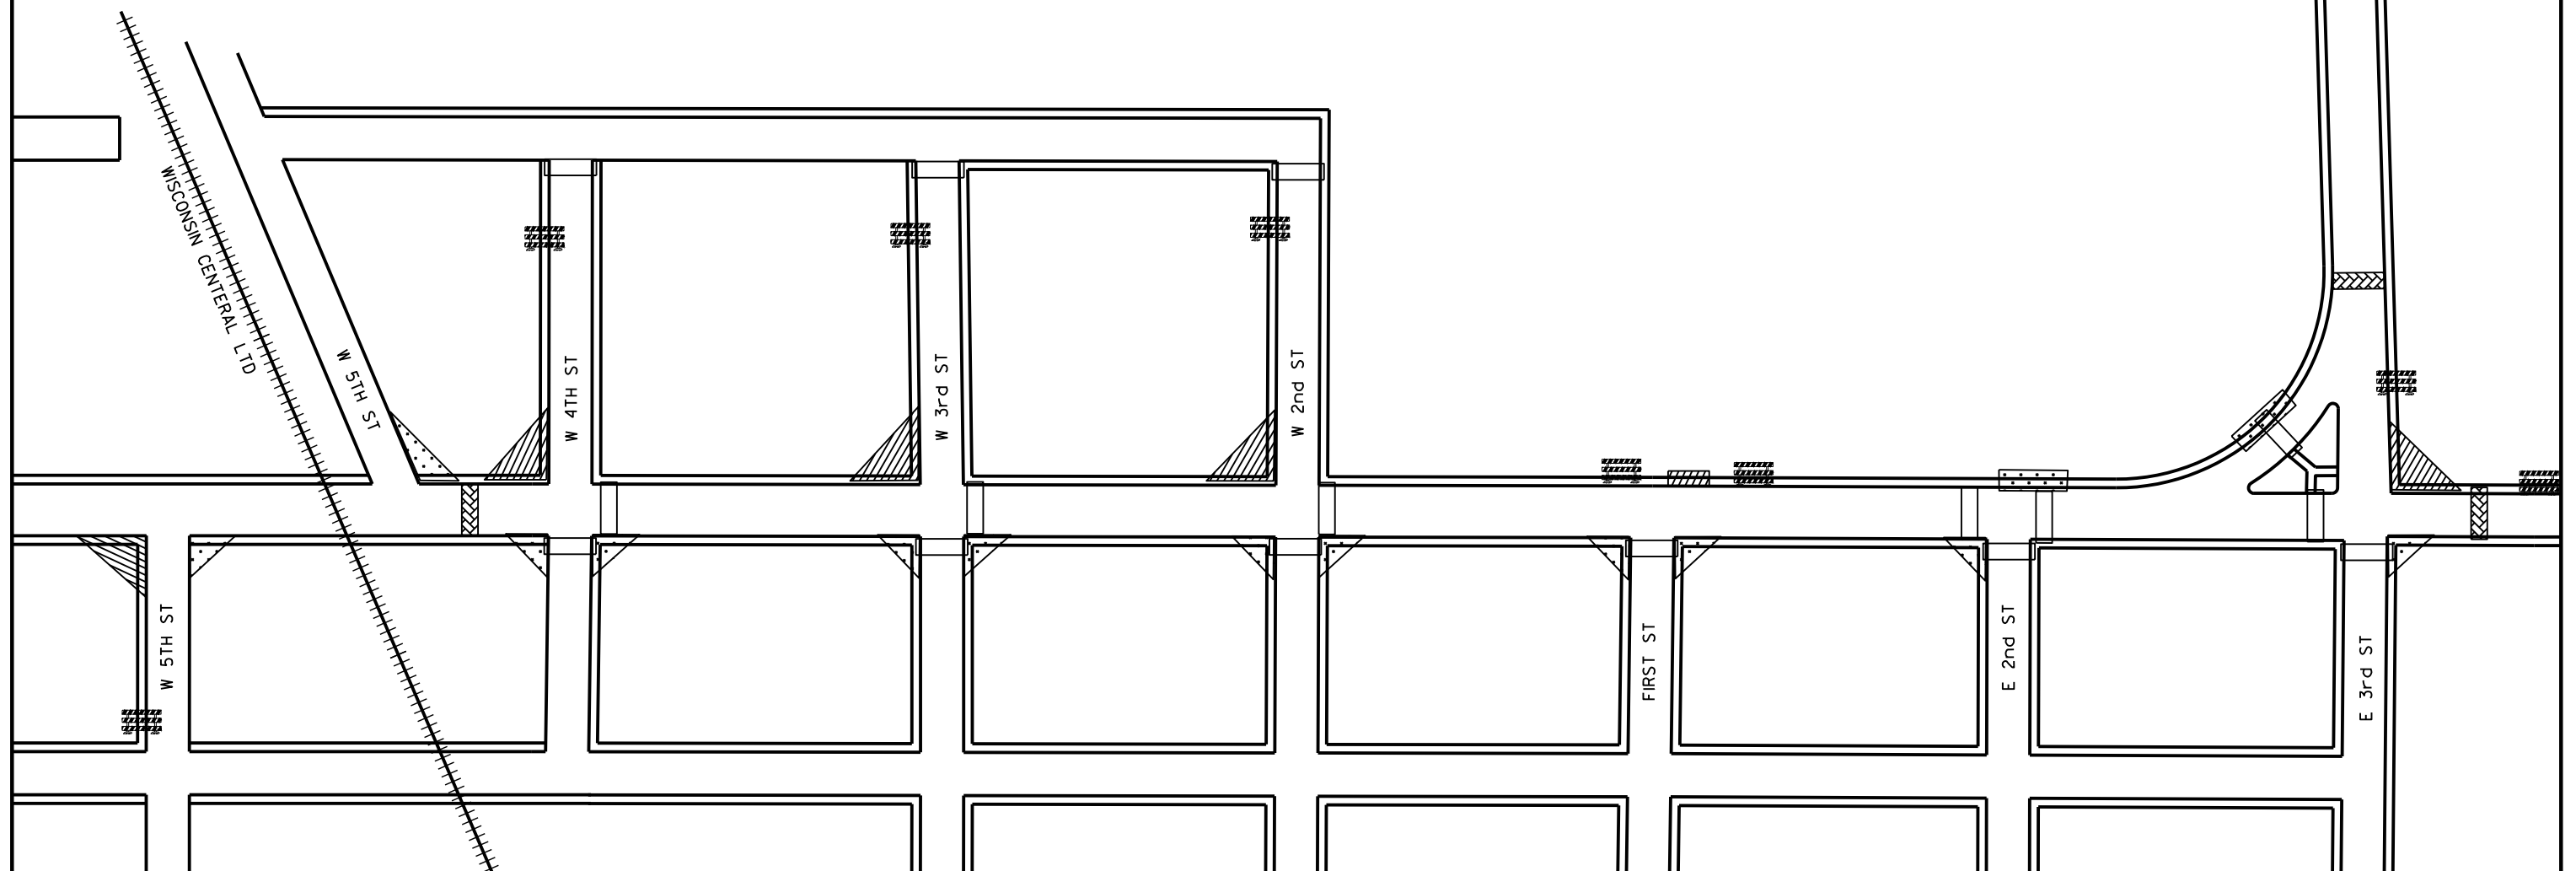

PROJECT NO:1580-31-71

HWY:USH 8

COUNTY:RUSK

TRAFFIC CONTROL - STAGE 3 OVERVIEW

SHEET

50

E

PEDESTRIAN TRAVEL ARROW

TYPE II BARRICADE WITH OR WITHOUT SIGN AND WITH ONE TYPE A LOW INTENSITY FLASHING LIGHT.

TYPE III BARRICADE WITH OR WITHOUT SIGN AND WITH ONE TYPE A LOW INTENSITY FLASHING LIGHT.

TRAFFIC CONTROL DRUM

TEMPORARY PEDESTRIAN CURB RAMP

WORK ZONE

TEMPORARY SIGN ON WOOD POST

FINISHED WORK



INLET RECONSTRUCTION

PLACE BARRICADE AND SIGN AT THE CORNER OF W. 6TH ST. PER SDD 15D30

PLACE SIGN AND BARRICADE AT CORNER OF PETERSON AVE PER SDD 15D30

DISPLAY PER SDD 15D30-06. ACTUAL QUANTITY OF TYPE 3 BARRICADES WILL BE DETERMINED IN THE FIELD.

R9-9
24"X12"

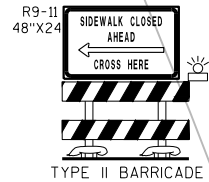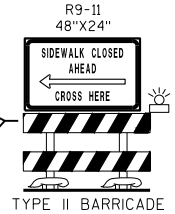


FINAL CROSSWALKS MAY NOT BE IN PLACE. IMAGE TO SHOW EXPECTED PEDESTRIAN BEHAVIOR

RETAIN CROSSWALK STAGE 3



DISPLAY PER SDD 15D30-06. ACTUAL QUANTITY OF TYPE 3 BARRICADES WILL BE DETERMINED IN THE FIELD.

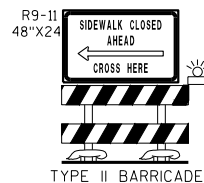

PLACE BARRICADE AND SIGN AT THE CORNER OF MINER AVE. PER SDD 15D30

PROJECT NO: 1580-31-71

HWY: USH 8

COUNTY: RUSK

PEDESTRIAN TRAFFIC CONTROL - STAGE 3

SHEET

51

E


FILE NAME : C:\CIVIL 3D PROJECTS\15803100\SHEETS\PLAN\TC\RAMP TC-3.DWG
LAYOUT NAME - SHEET - (3)


PLOT DATE : 10/7/2020 12:17 PM

PLOT BY : PEARSON, MICHAEL R PLOT NAME :

PLOT SCALE : 1 IN:40 FT


WISDOT/CADDs SHEET 44

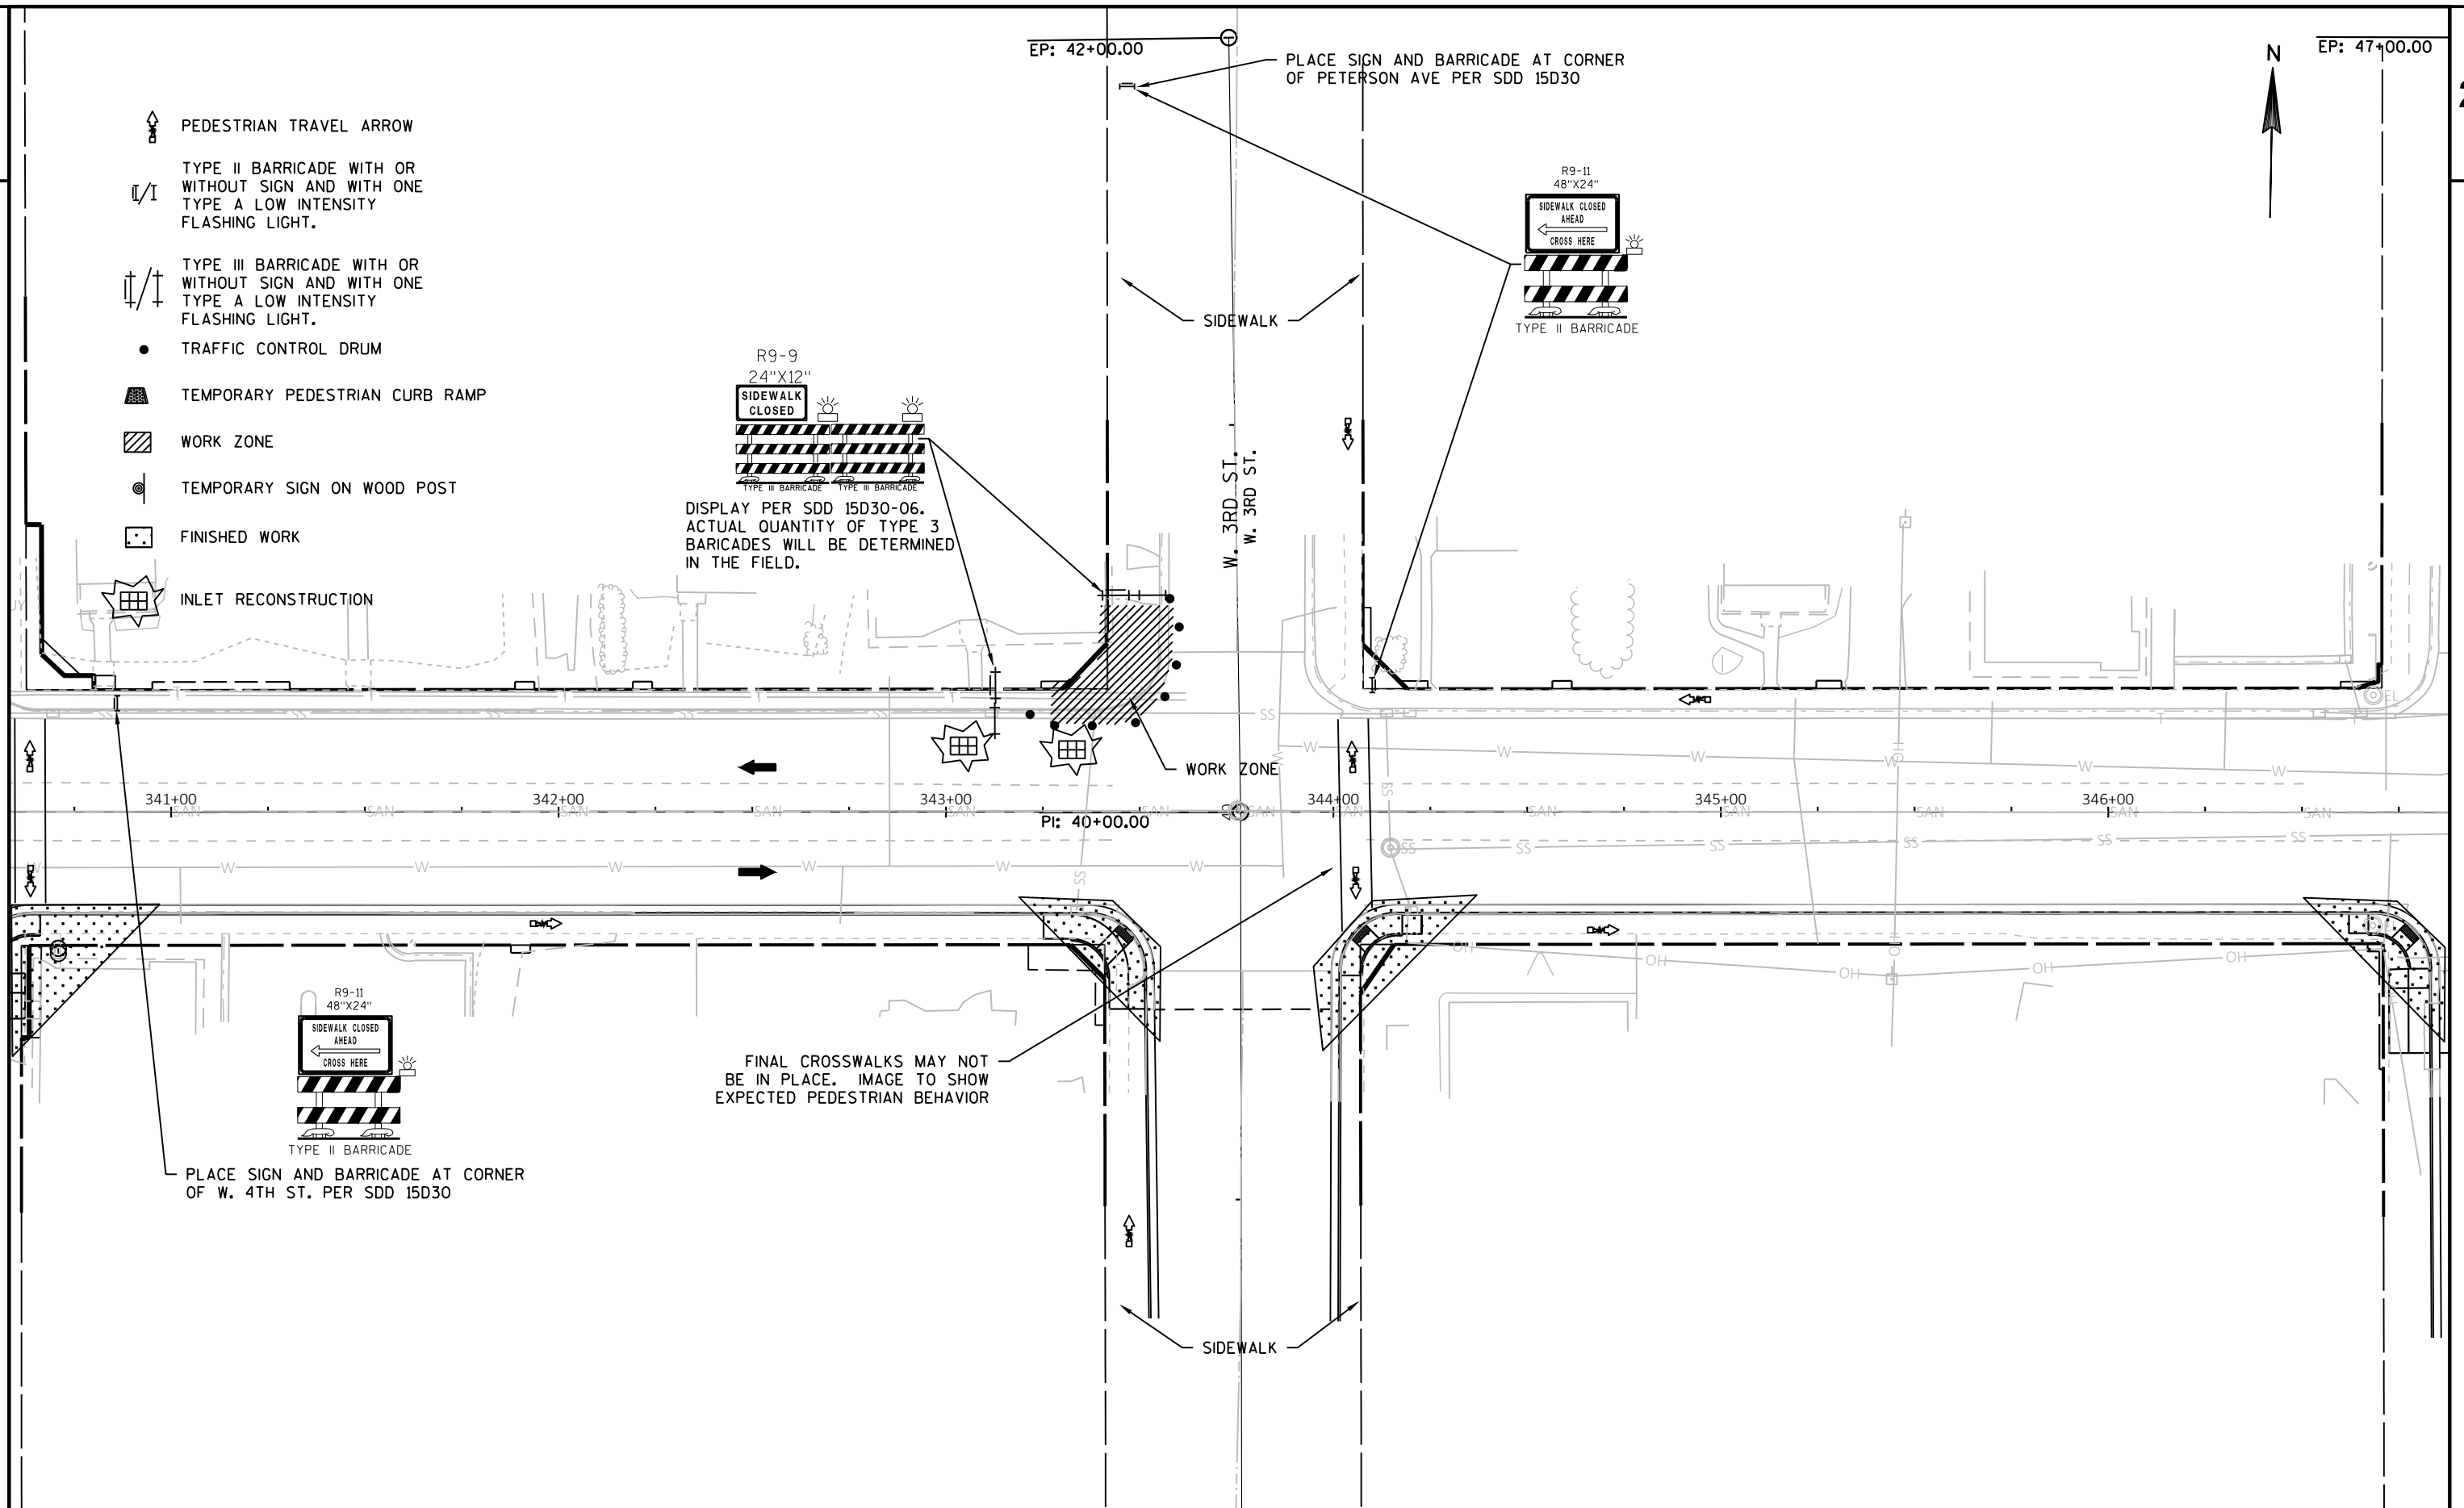


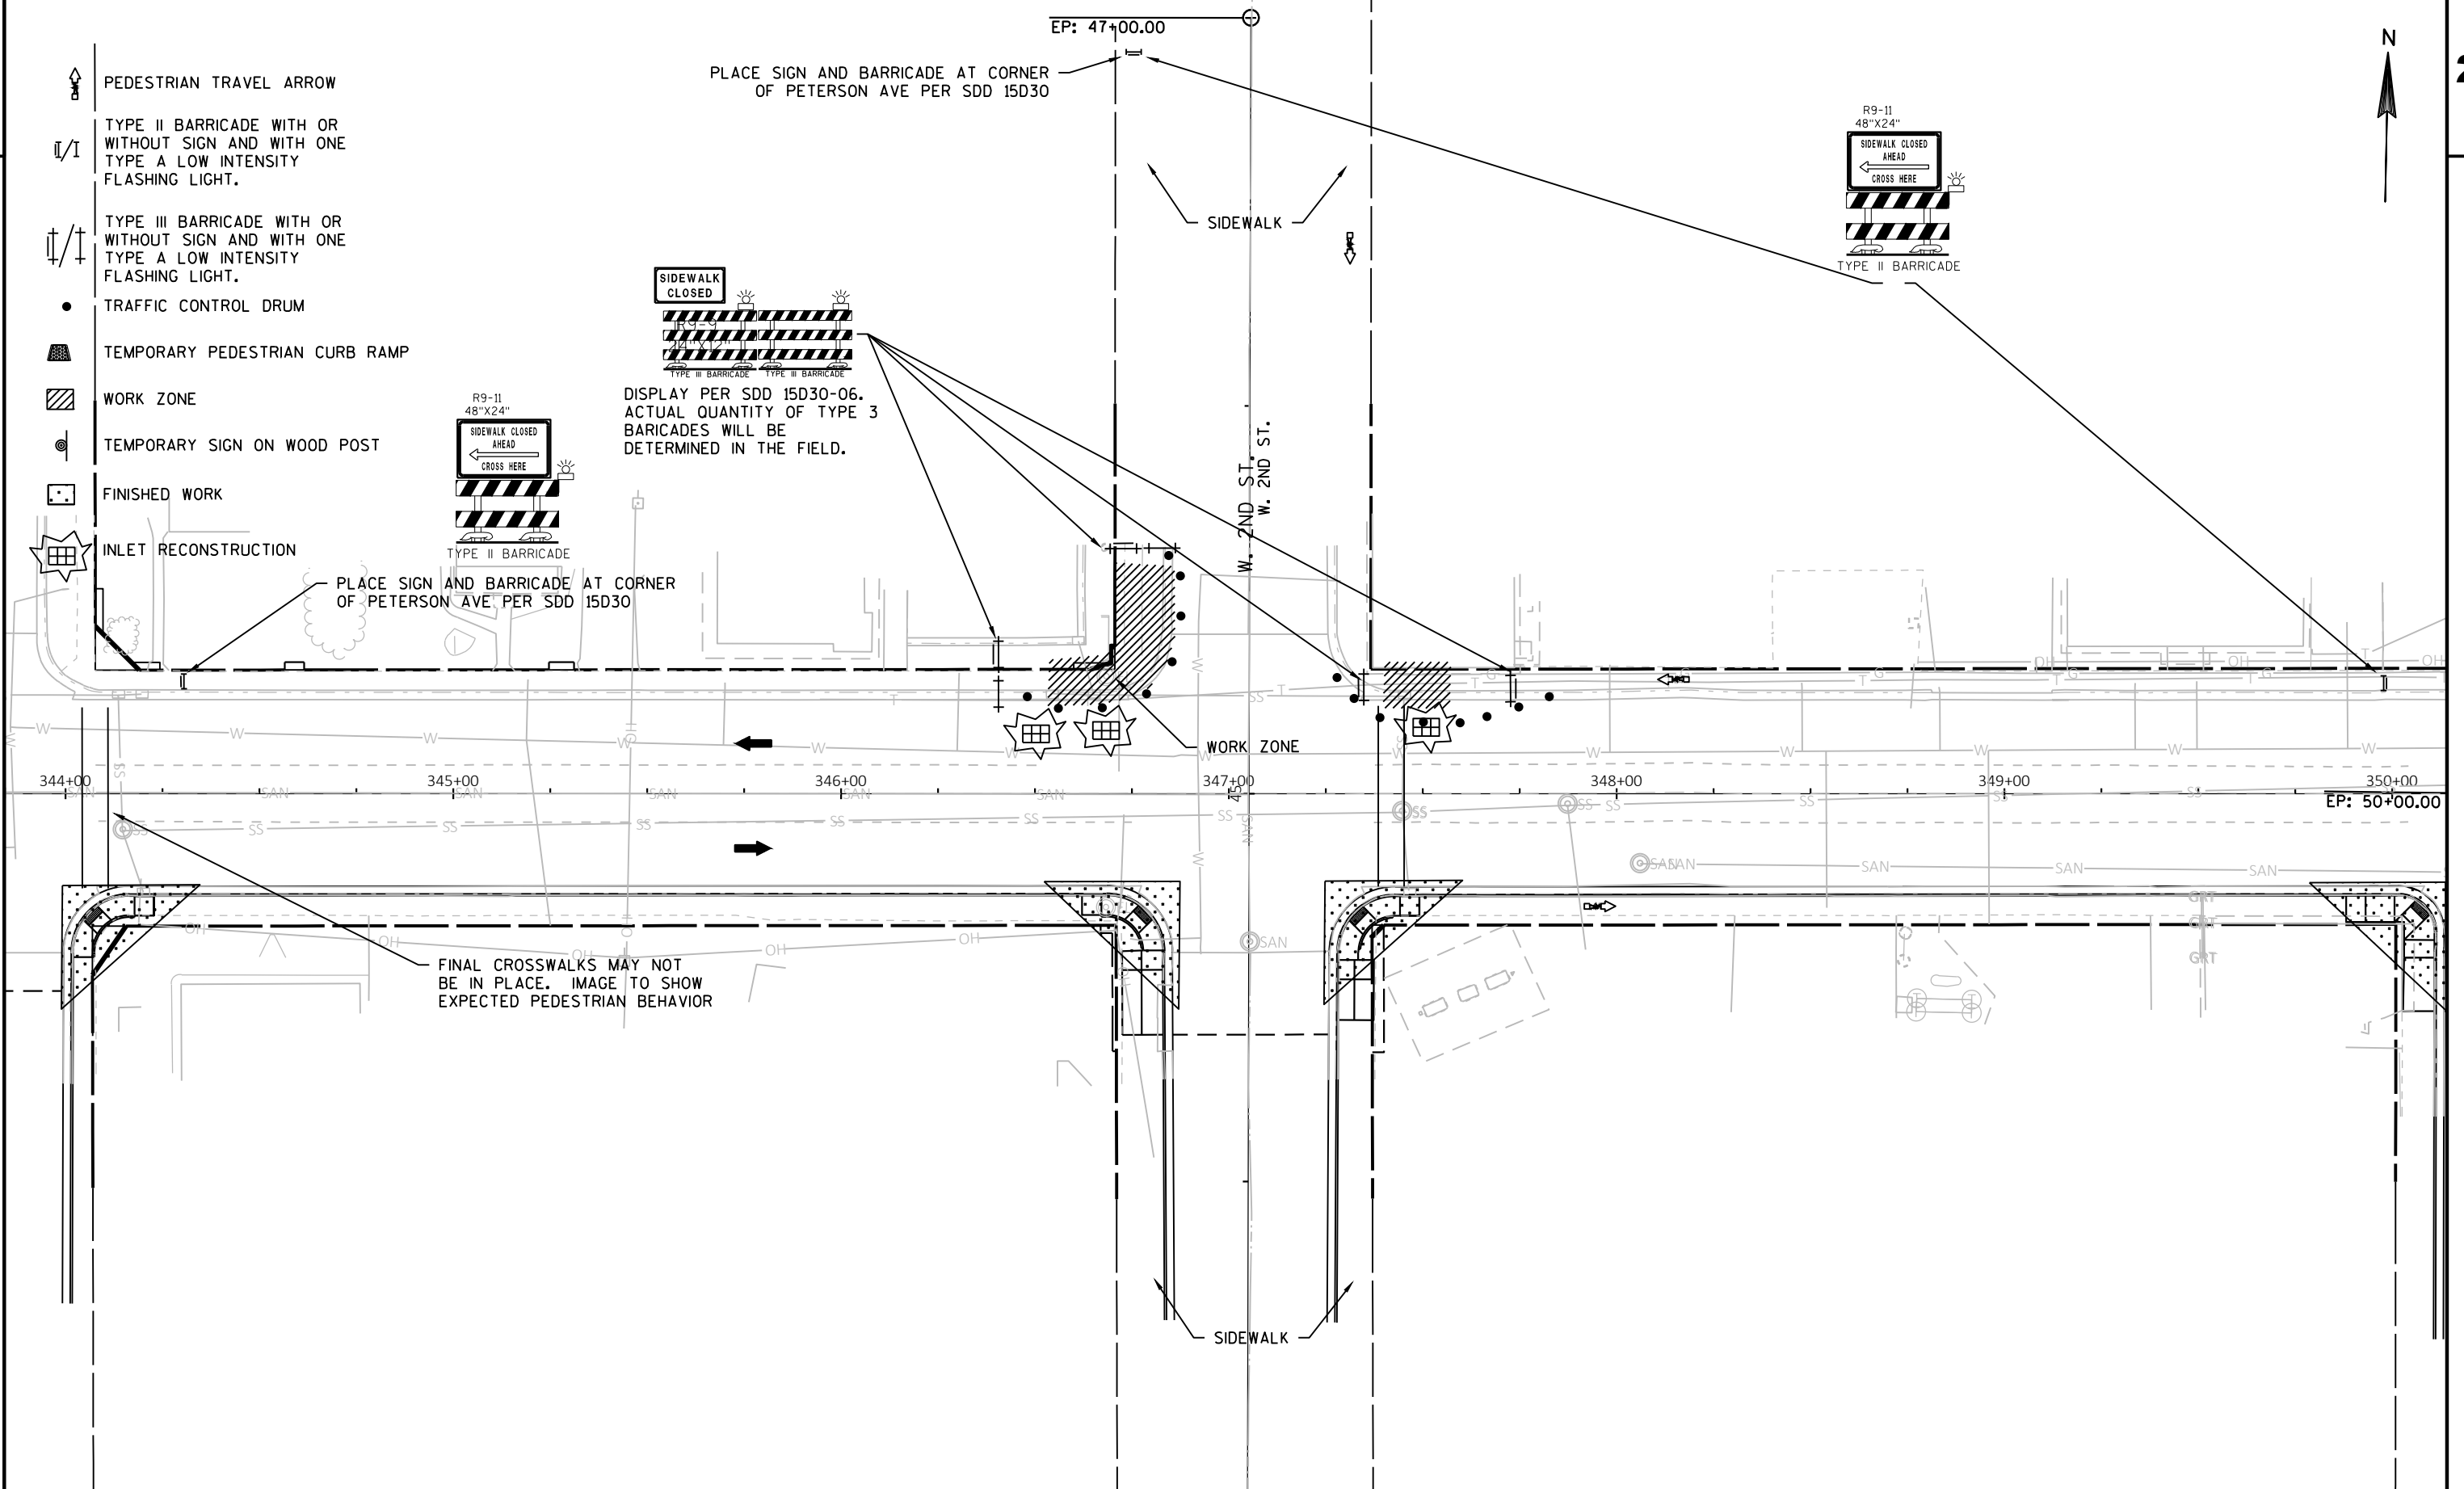

2


2

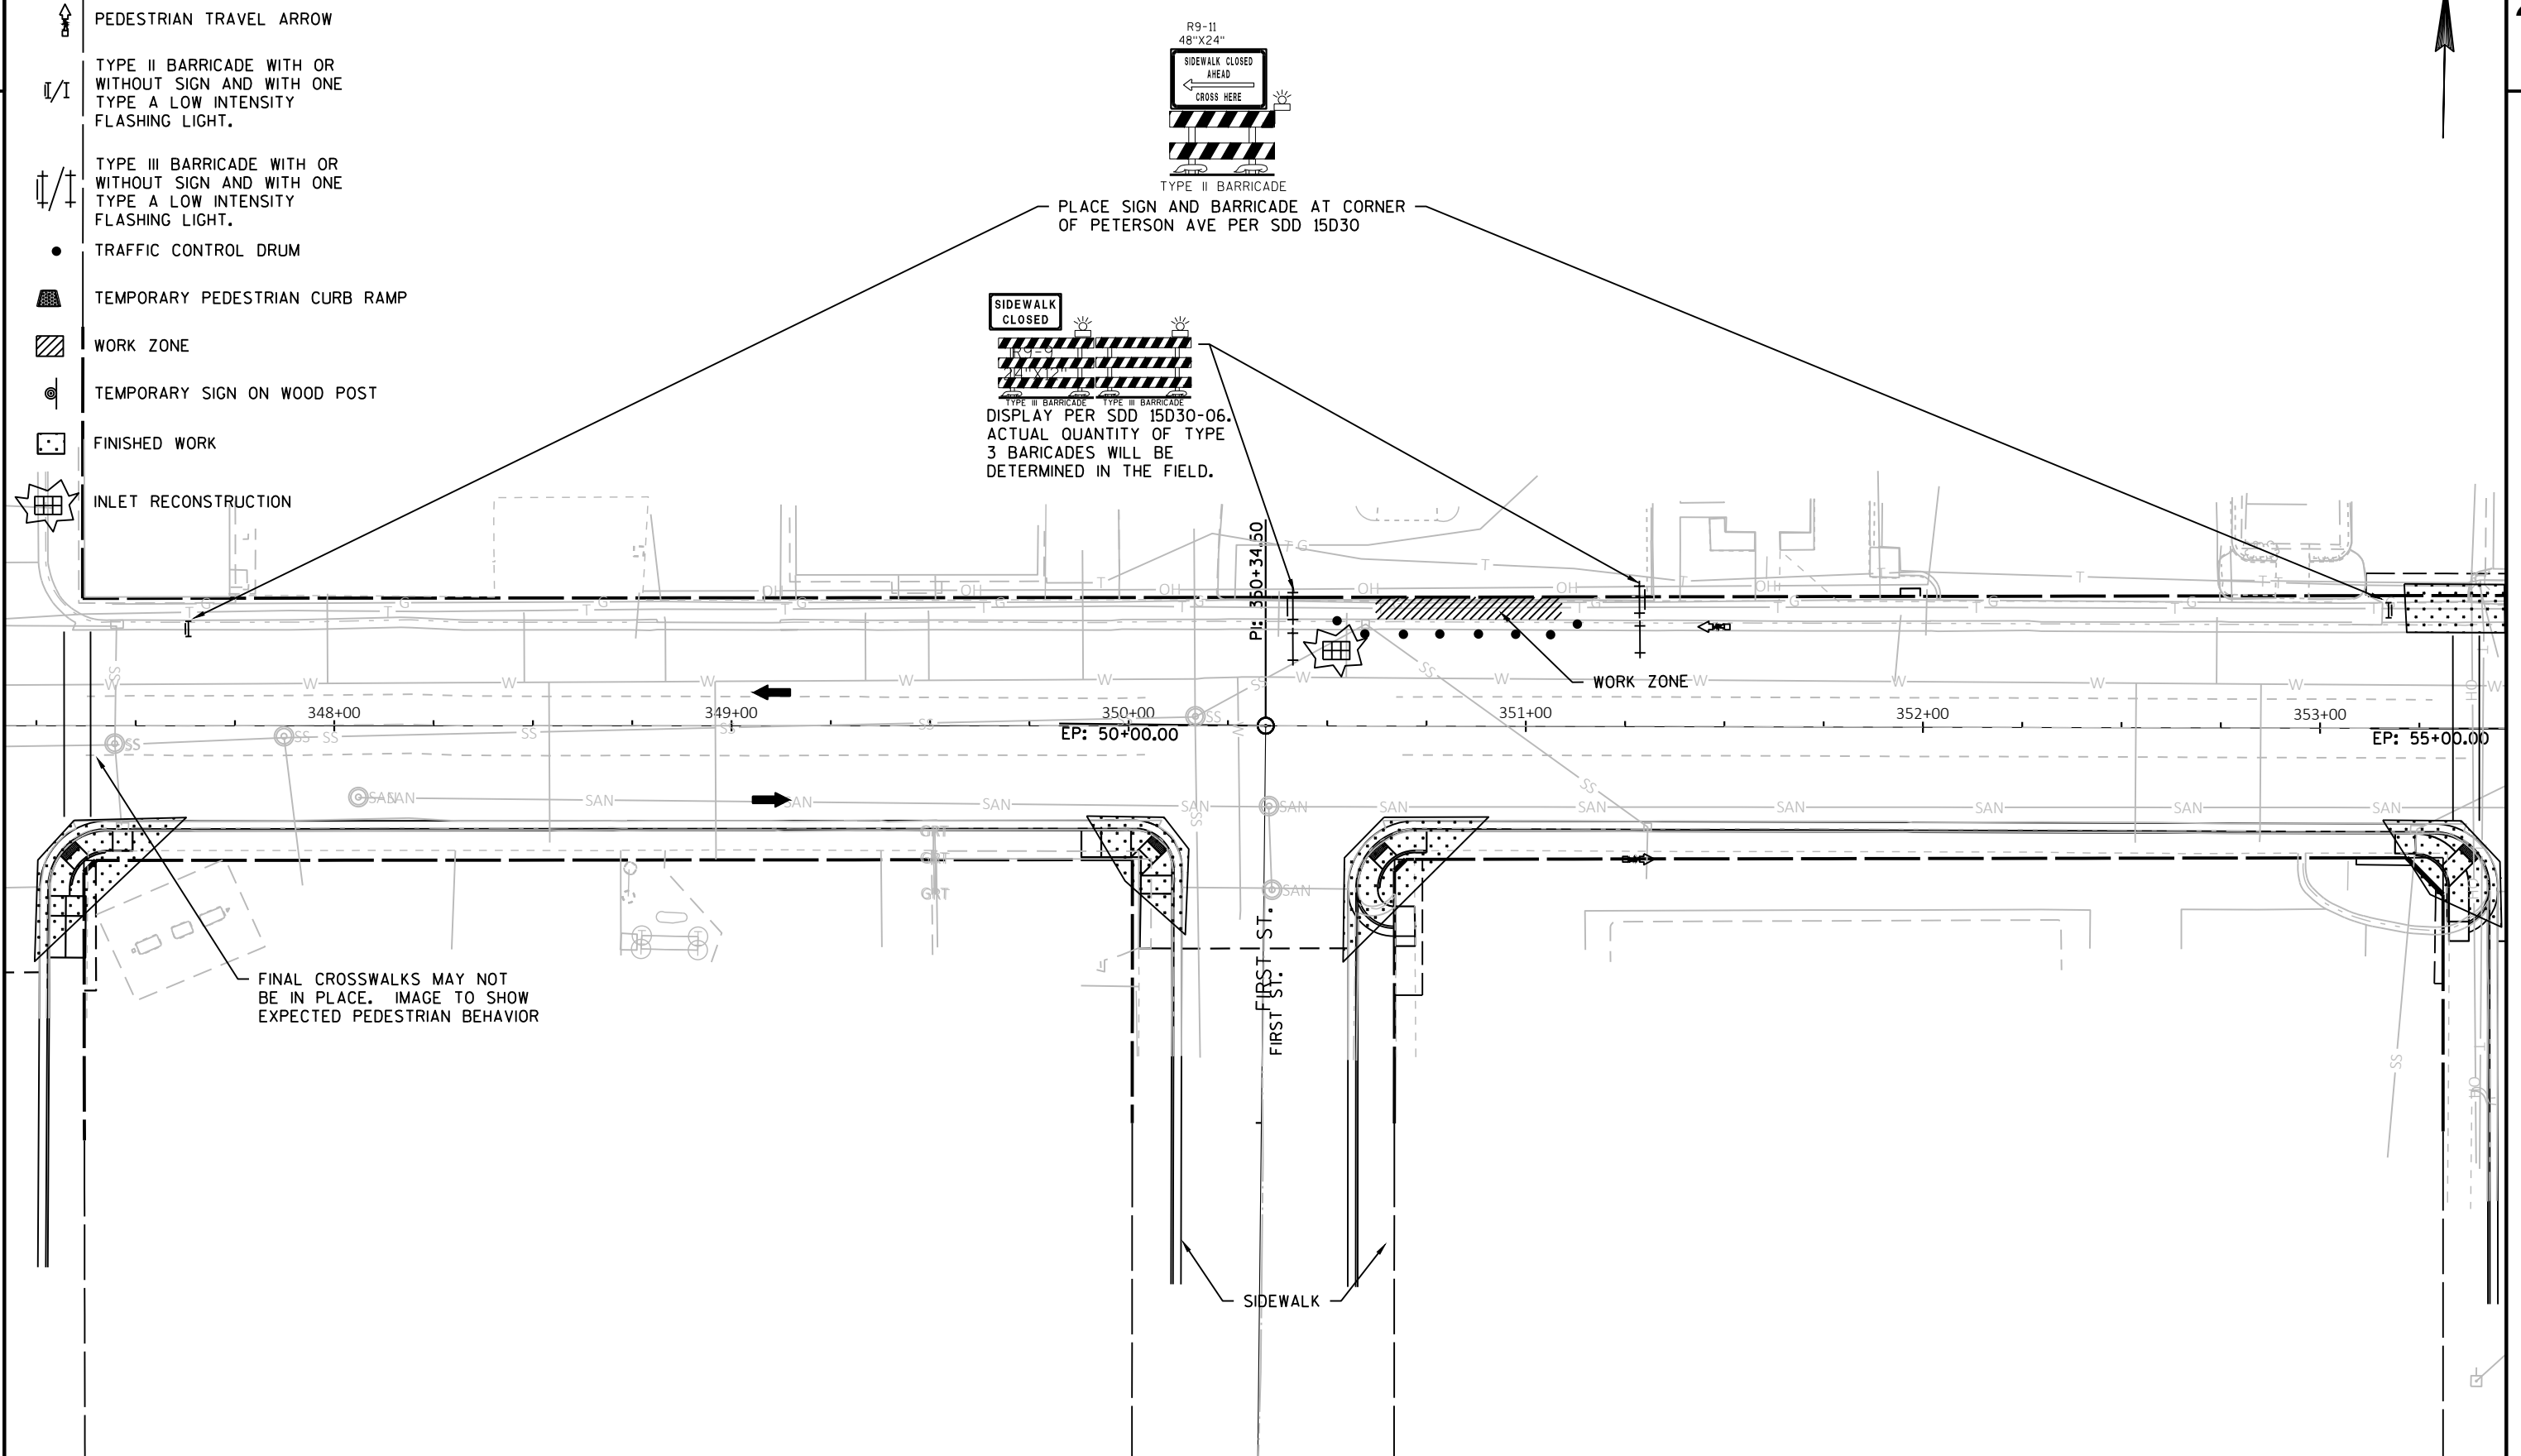

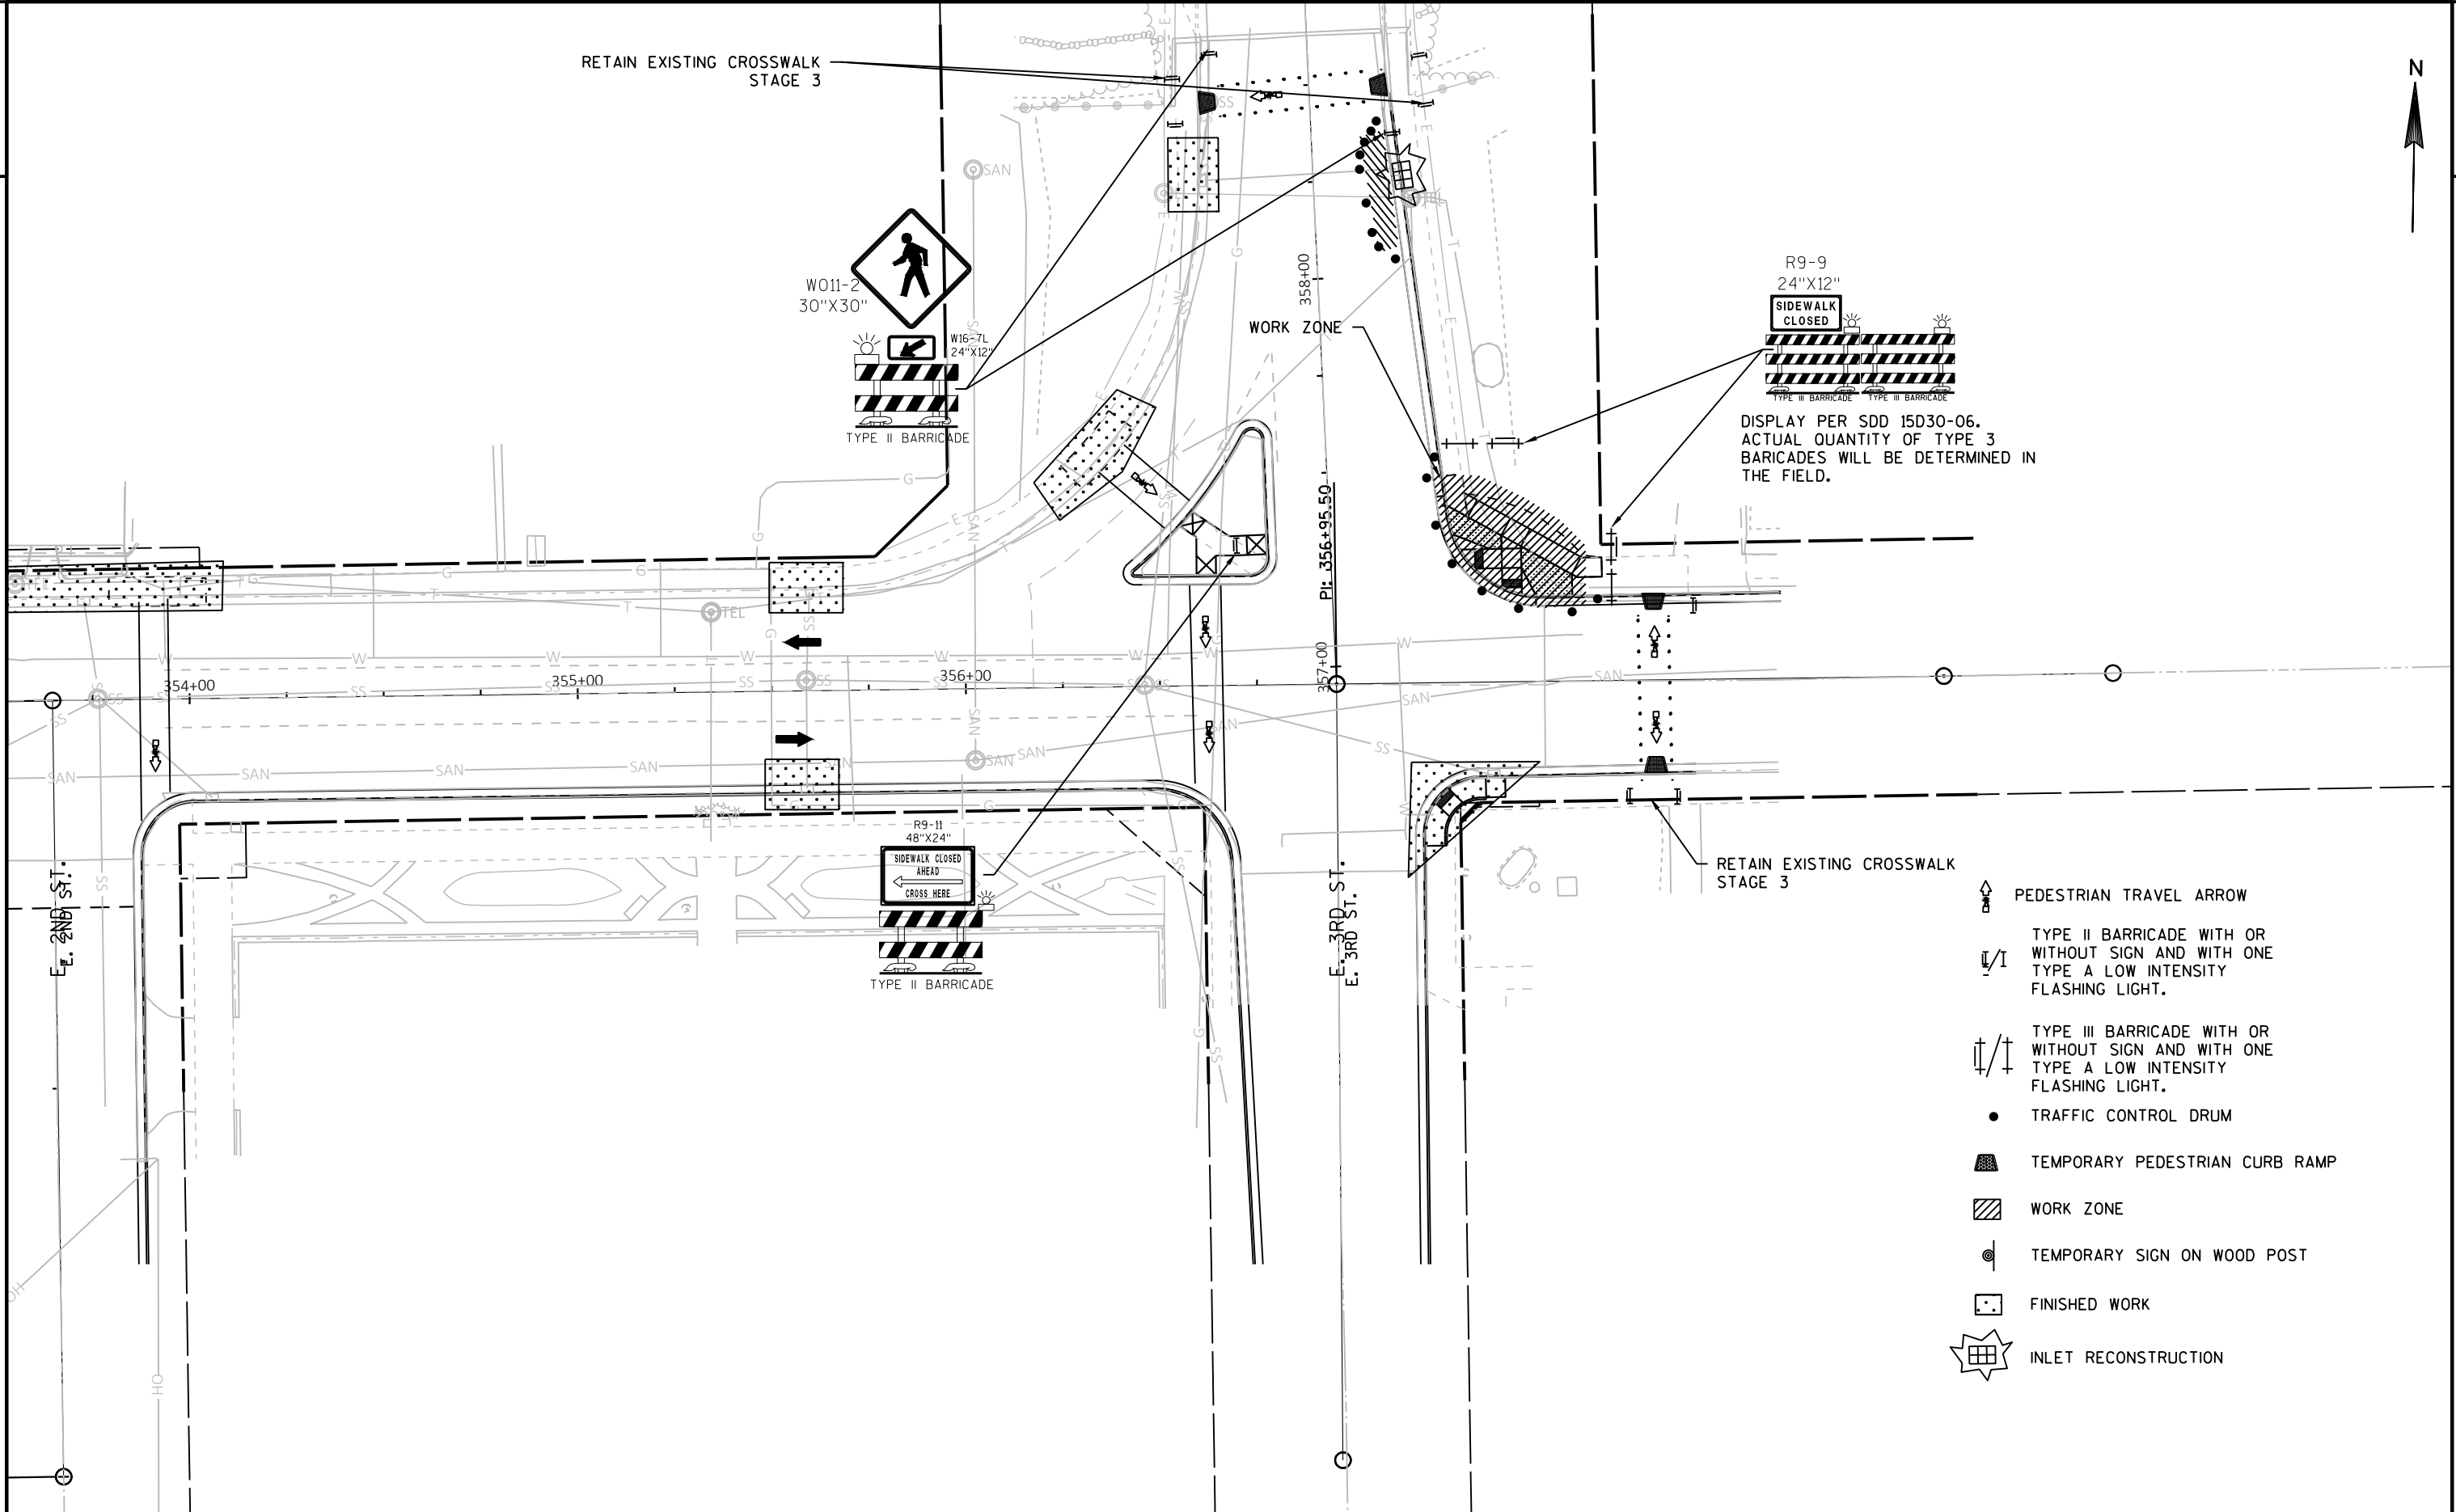

- PEDESTRIAN TRAVEL ARROW
- TYPE II BARRICADE WITH OR WITHOUT SIGN AND WITH ONE TYPE A LOW INTENSITY FLASHING LIGHT.
- TYPE III BARRICADE WITH OR WITHOUT SIGN AND WITH ONE TYPE A LOW INTENSITY FLASHING LIGHT.
- TRAFFIC CONTROL DRUM
- TEMPORARY PEDESTRIAN CURB RAMP
- WORK ZONE
- TEMPORARY SIGN ON WOOD POST
- FINISHED WORK
- INLET RECONSTRUCTION


-  PEDESTRIAN TRAVEL ARROW
-  TYPE II BARRICADE WITH OR WITHOUT SIGN AND WITH ONE TYPE A LOW INTENSITY FLASHING LIGHT.
-  TYPE III BARRICADE WITH OR WITHOUT SIGN AND WITH ONE TYPE A LOW INTENSITY FLASHING LIGHT.
-  TRAFFIC CONTROL DRUM
-  TEMPORARY PEDESTRIAN CURB RAMP
-  WORK ZONE
-  TEMPORARY SIGN ON WOOD POST
-  FINISHED WORK
-  INLET RECONSTRUCTION

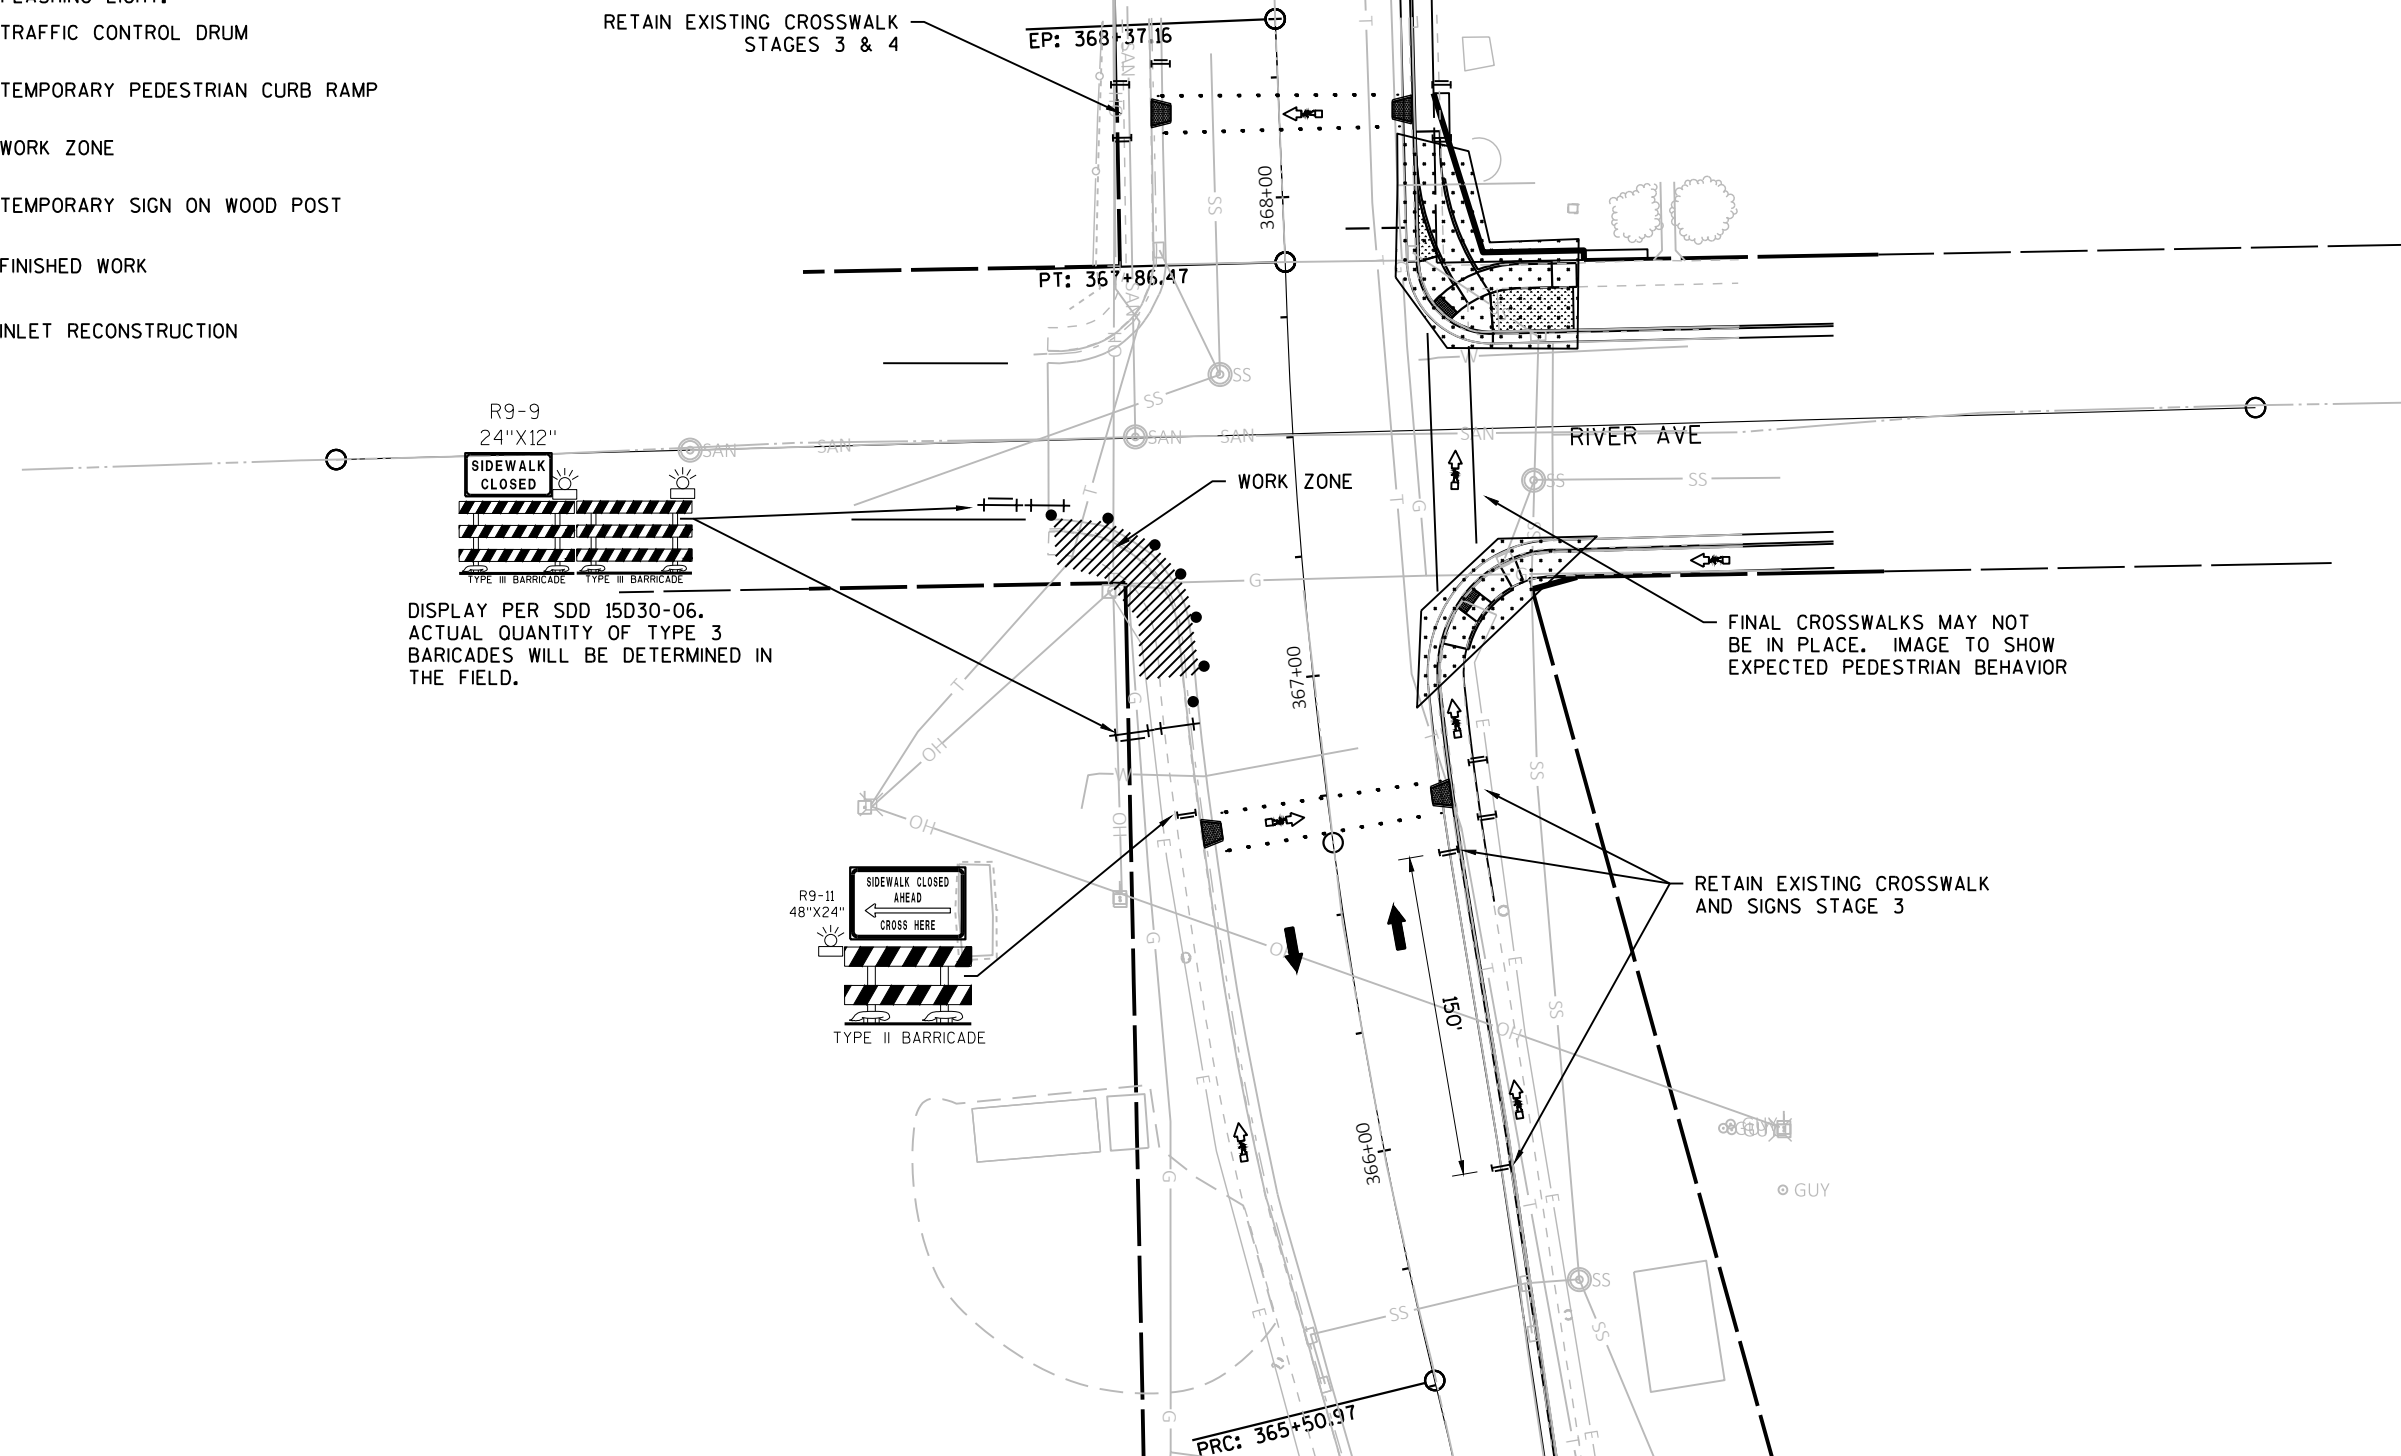



-  COMPLETED WORK
-  WORK ZONE
-  SIDEWALK SEGMENT
-  CLOSURE BARRICADE
-  TEMPORARY CROSSWALK
-  EXISTING OR PERMANENT CROSSWALK

 LOCATE NORTH OF INTERSECTION
REMAINS FOR STAGE 3 AND 4

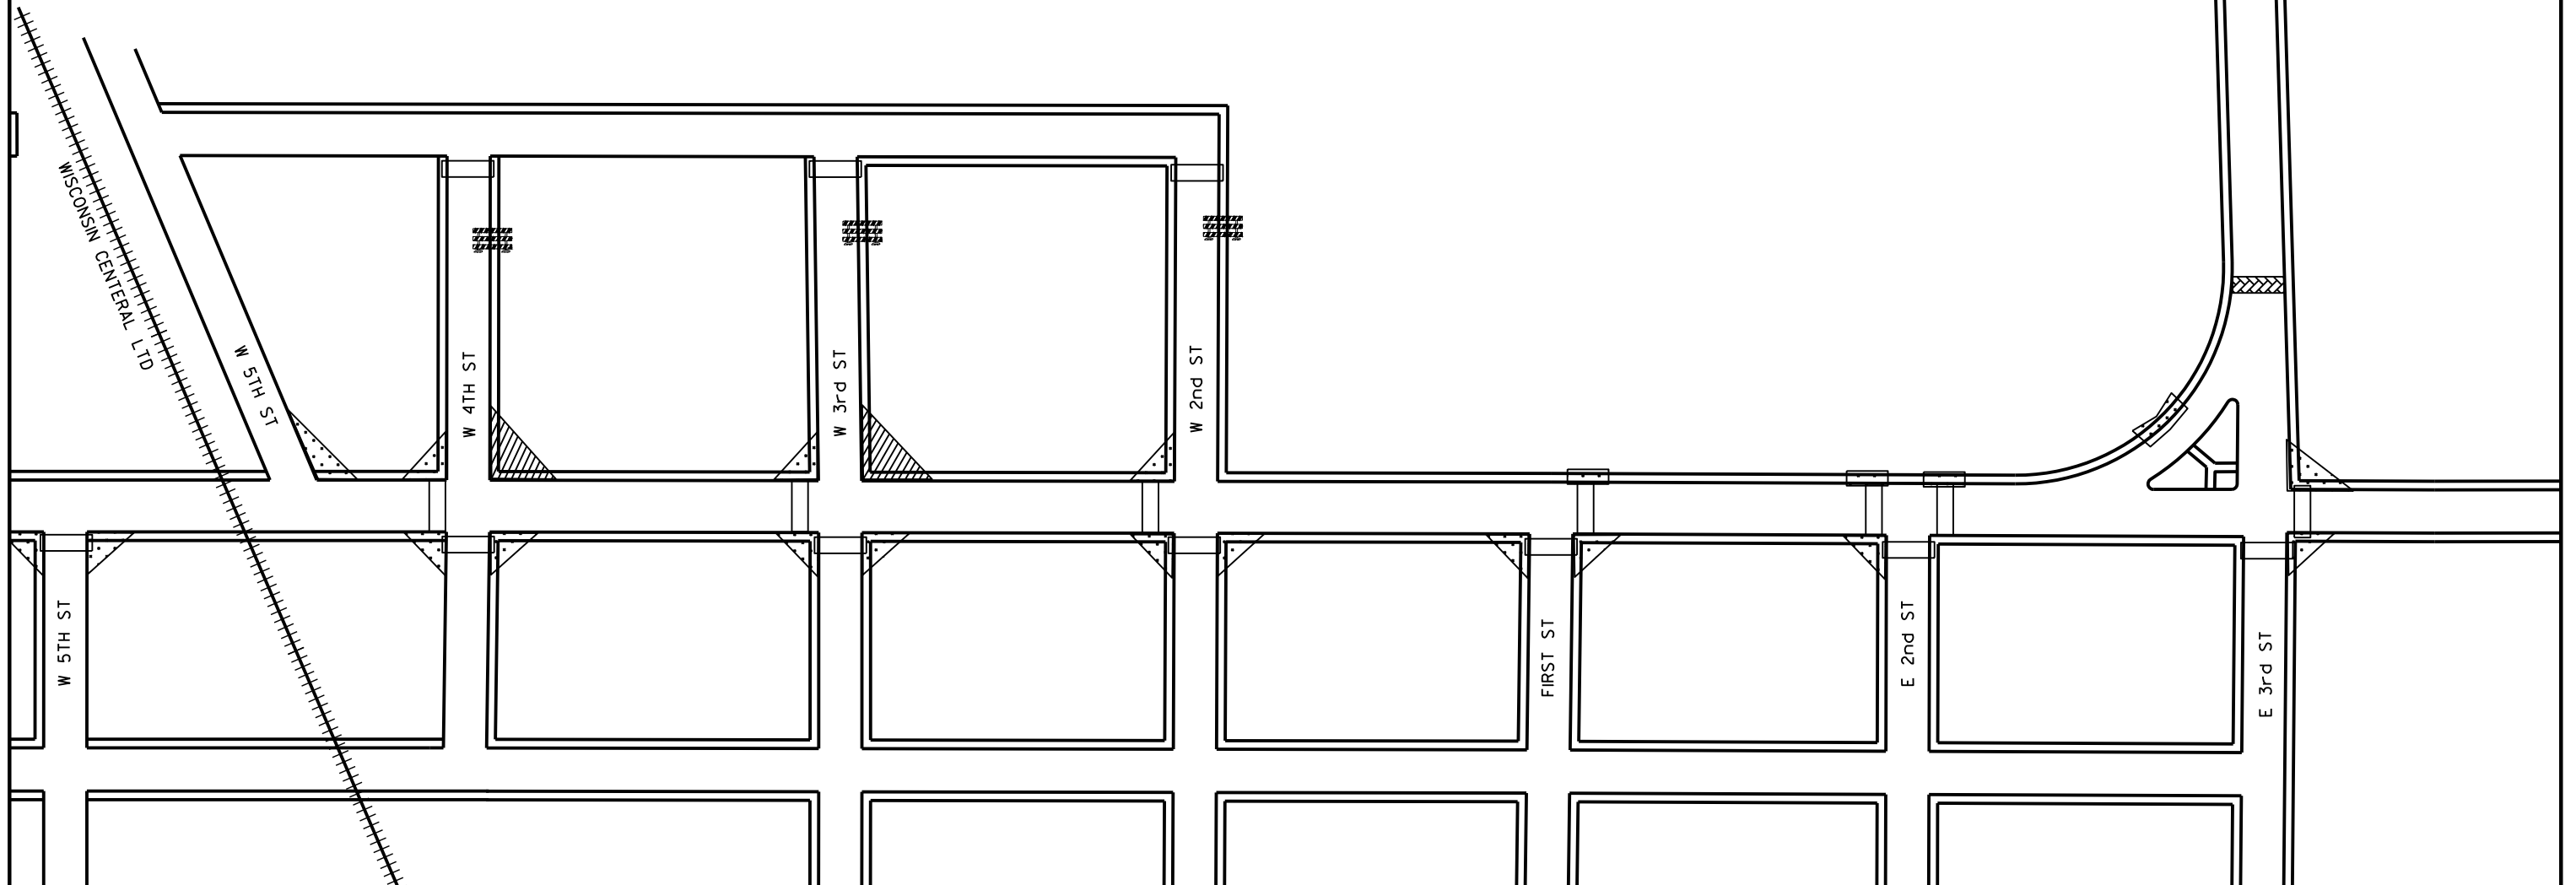

PROJECT NO:1580-31-71

HWY:USH 8


COUNTY:RUSK

TRAFFIC CONTROL - STAGE 4 OVERVIEW

SHEET

57


E

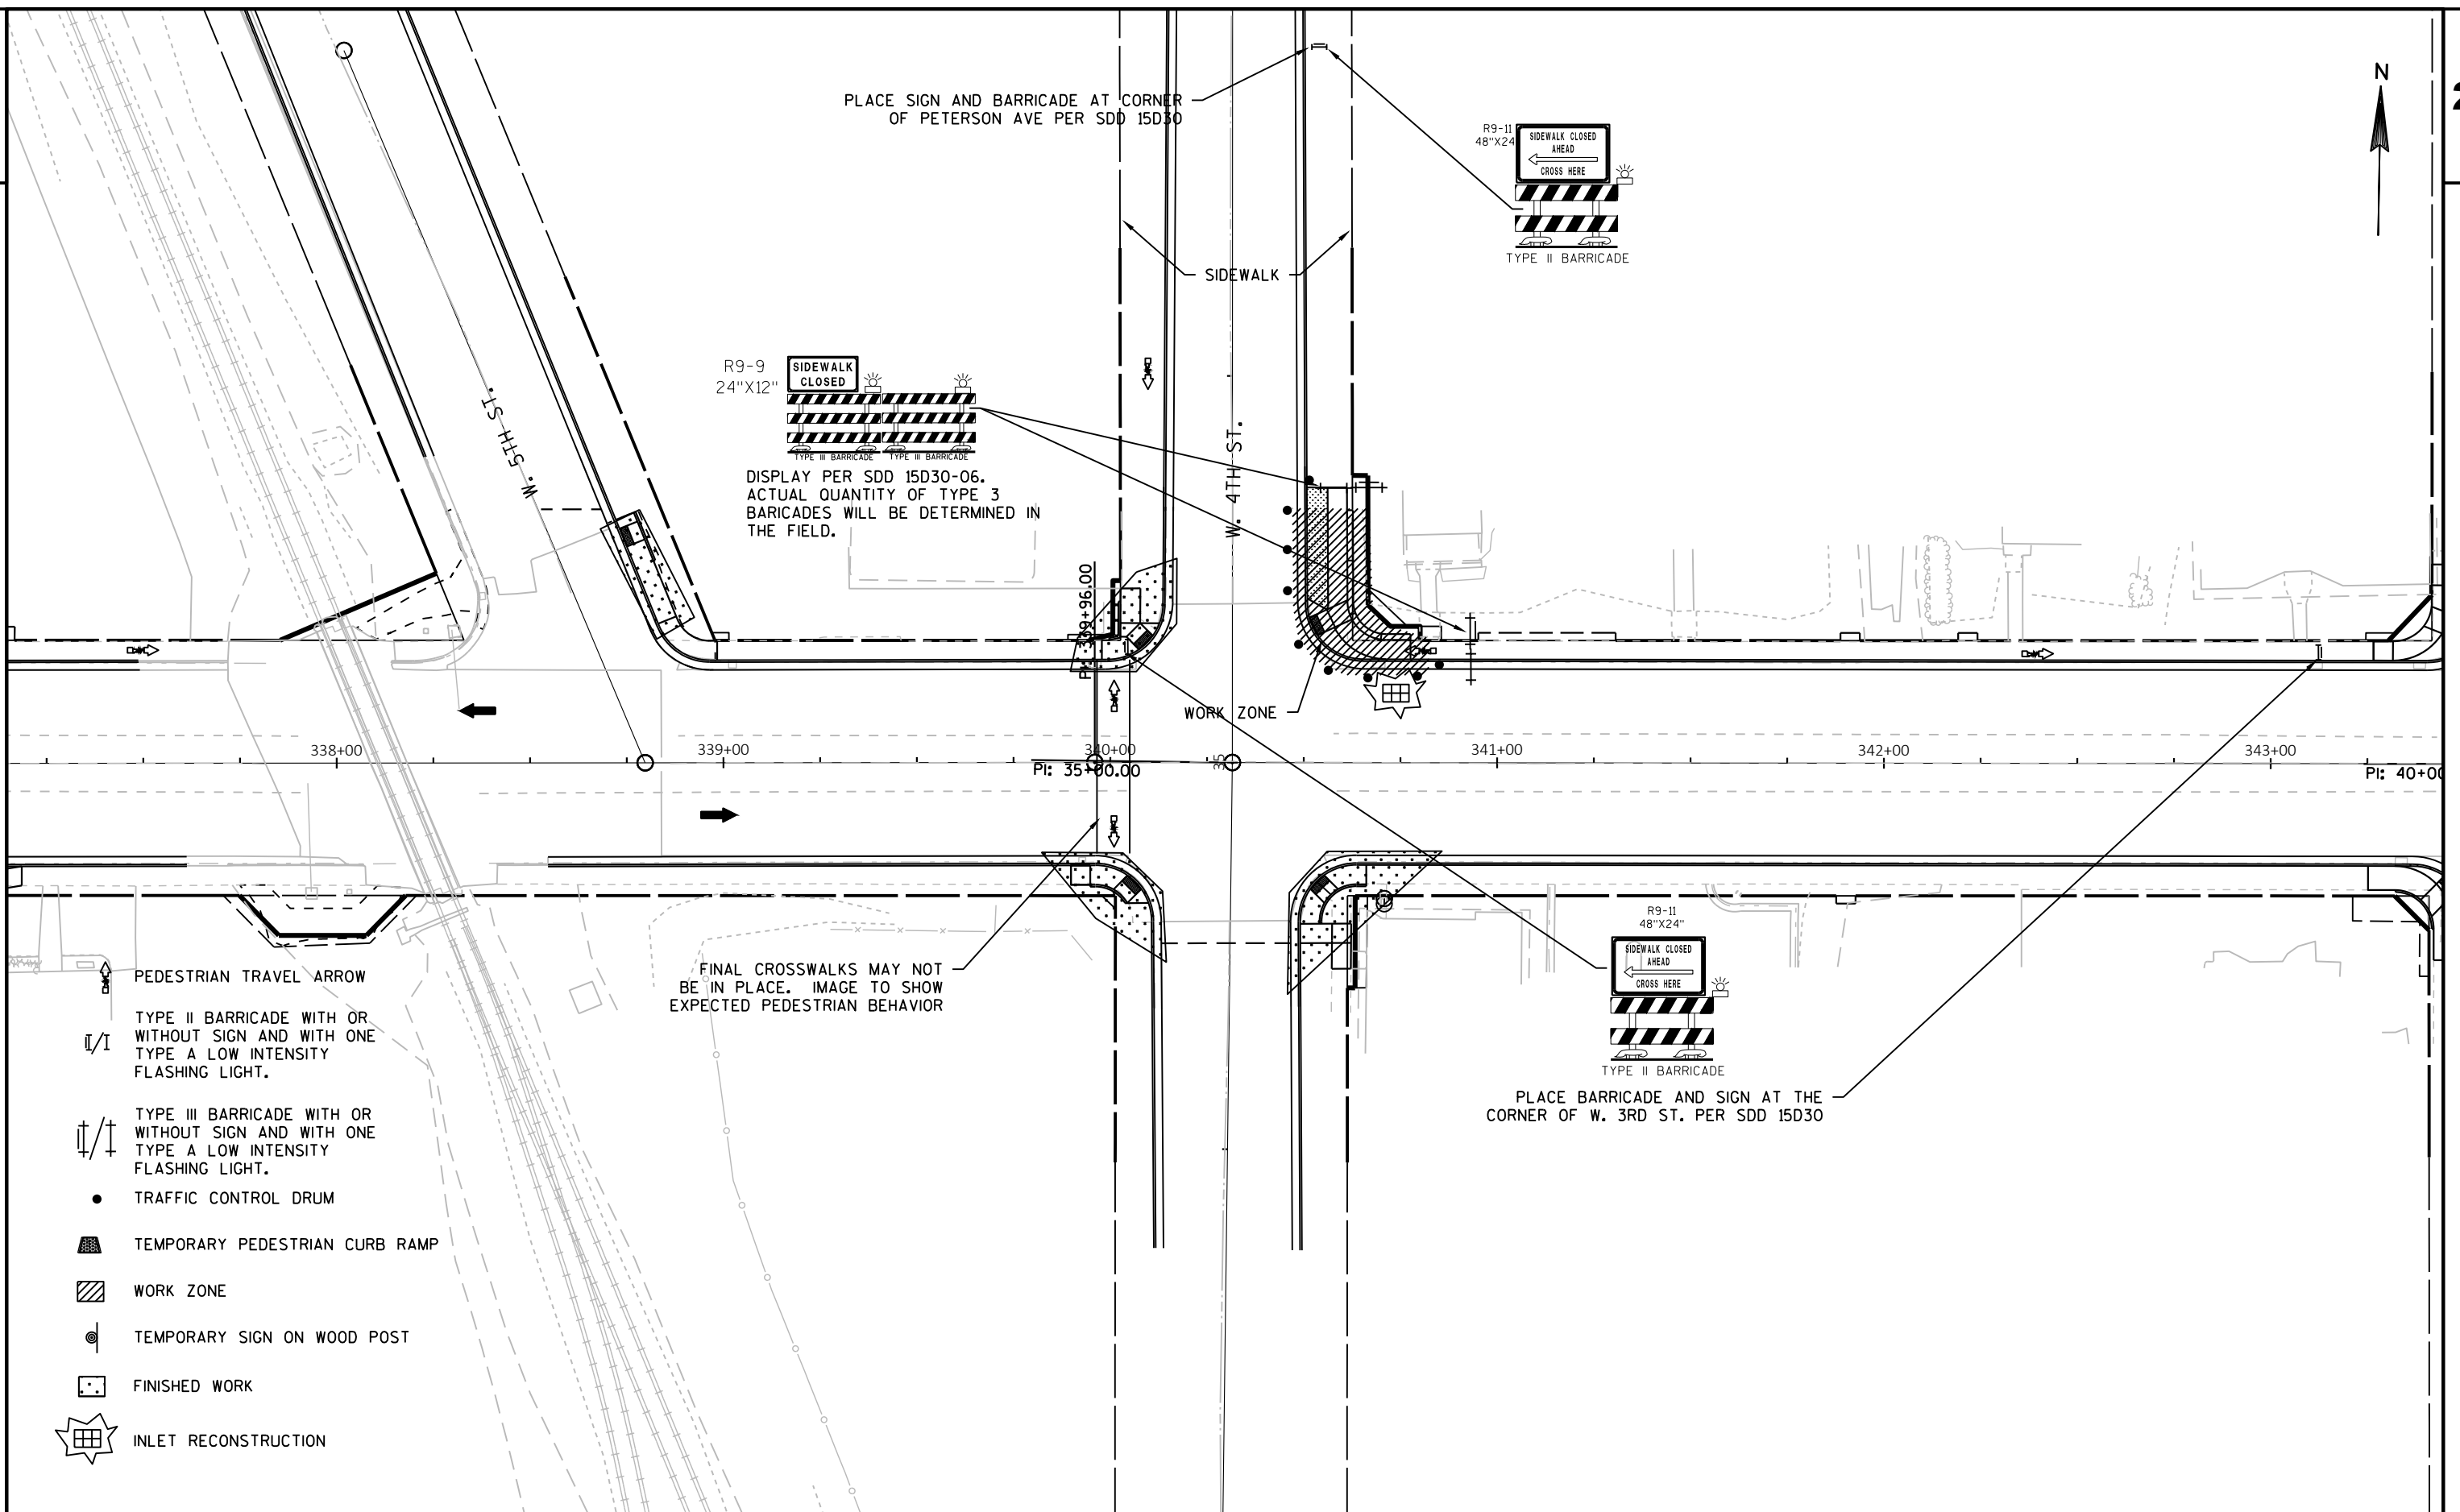

2

2

-  PEDESTRIAN TRAVEL ARROW
-  TEMPORARY PEDESTRIAN RAILING
-  TYPE II BARRICADE WITH OR WITHOUT SIGN AND WITH ONE TYPE A LOW INTENSITY FLASHING LIGHT.
-  TYPE III BARRICADE WITH OR WITHOUT SIGN AND WITH ONE TYPE A LOW INTENSITY FLASHING LIGHT.
-  TRAFFIC CONTROL DRUM
-  TEMPORARY PEDESTRIAN CURB RAMP
-  WORK ZONE
-  TEMPORARY SIGN ON WOOD POST
-  FINISHED WORK
-  INLET RECONSTRUCTION

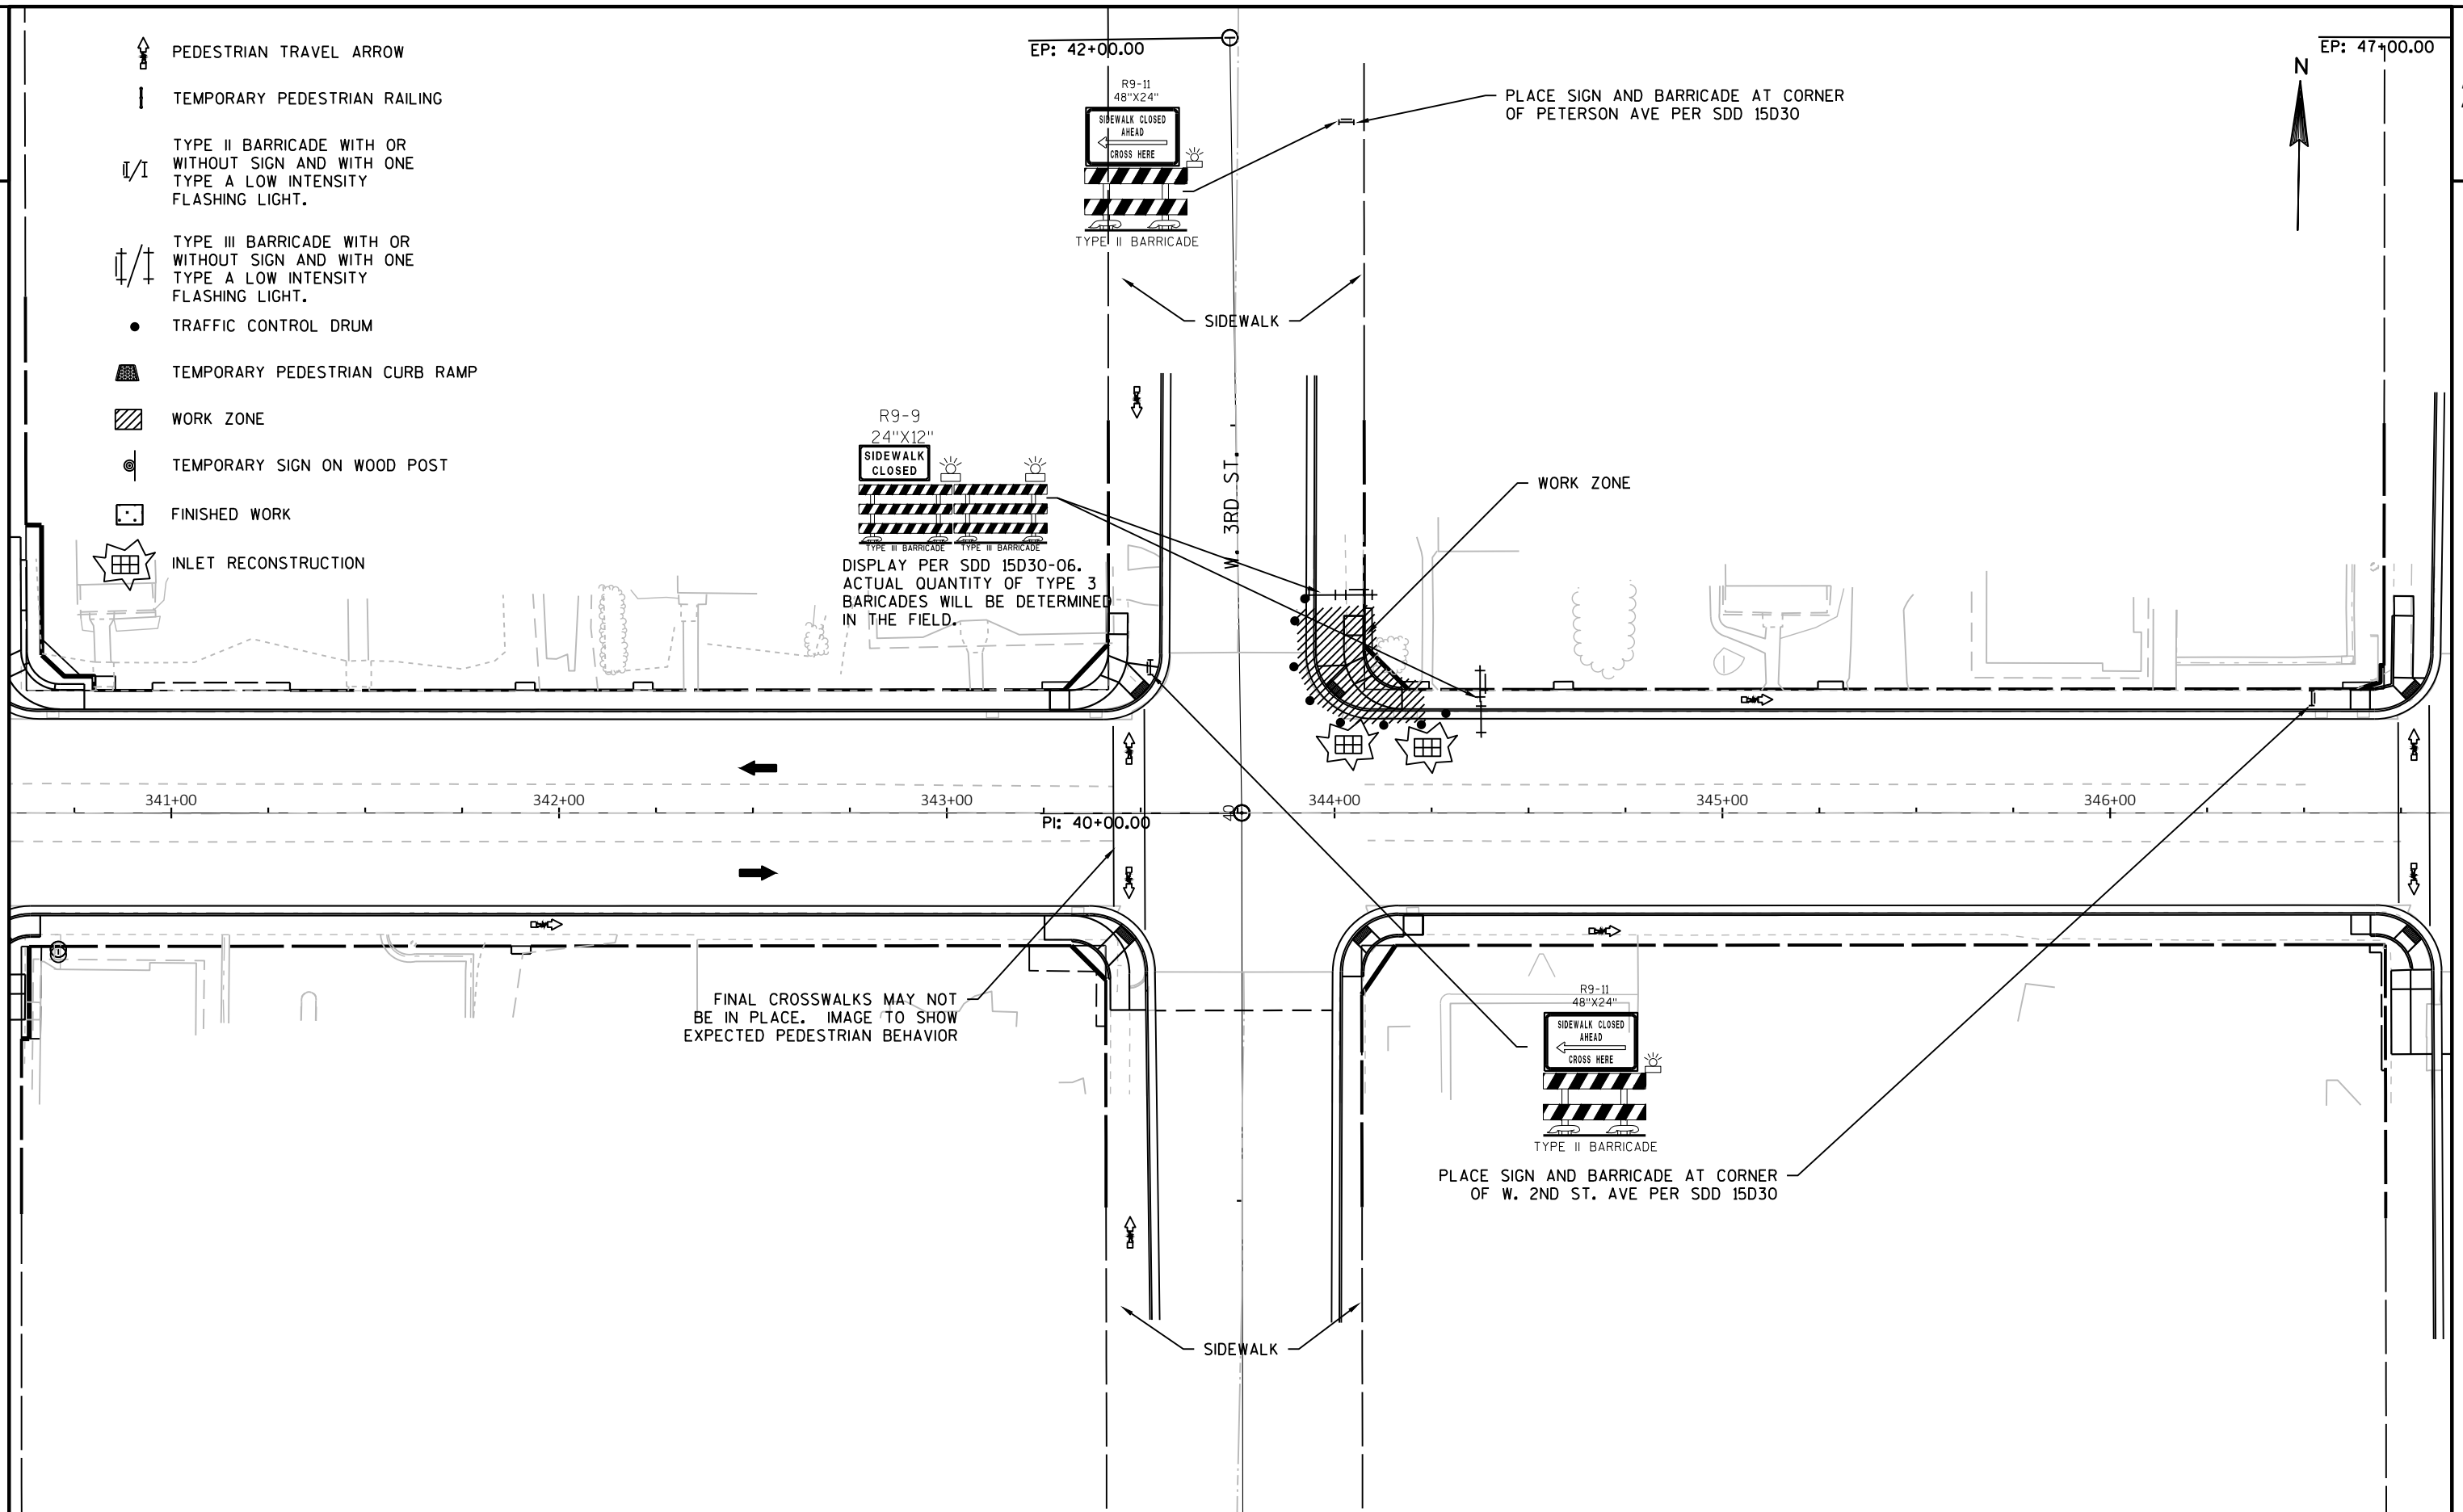

PROJECT NO:1580-31-71

HWY:USH 8

COUNTY:RUSK

PEDESTRIAN TRAFFIC CONTROL - STAGE 4

SHEET

59

E

FILE NAME : C:\CIVIL 3D PROJECTS\15803100\SHEETSPLAN\TC\RAMP TC-4.DWG
LAYOUT NAME - SHEET - (4)


PLOT DATE : 10/7/2020 12:26 PM


PLOT BY : PEARSON, MICHAEL R PLOT NAME :

PLOT SCALE : 1 IN:40 FT

WISDOT/CADDs SHEET 44

-  PEDESTRIAN TRAVEL ARROW
-  TEMPORARY PEDESTRIAN RAILING
-  TYPE II BARRICADE WITH OR WITHOUT SIGN AND WITH ONE TYPE A LOW INTENSITY FLASHING LIGHT.
-  TYPE III BARRICADE WITH OR WITHOUT SIGN AND WITH ONE TYPE A LOW INTENSITY FLASHING LIGHT.
-  TRAFFIC CONTROL DRUM
-  TEMPORARY PEDESTRIAN CURB RAMP
-  WORK ZONE
-  TEMPORARY SIGN ON WOOD POST
-  FINISHED WORK
-  INLET RECONSTRUCTION

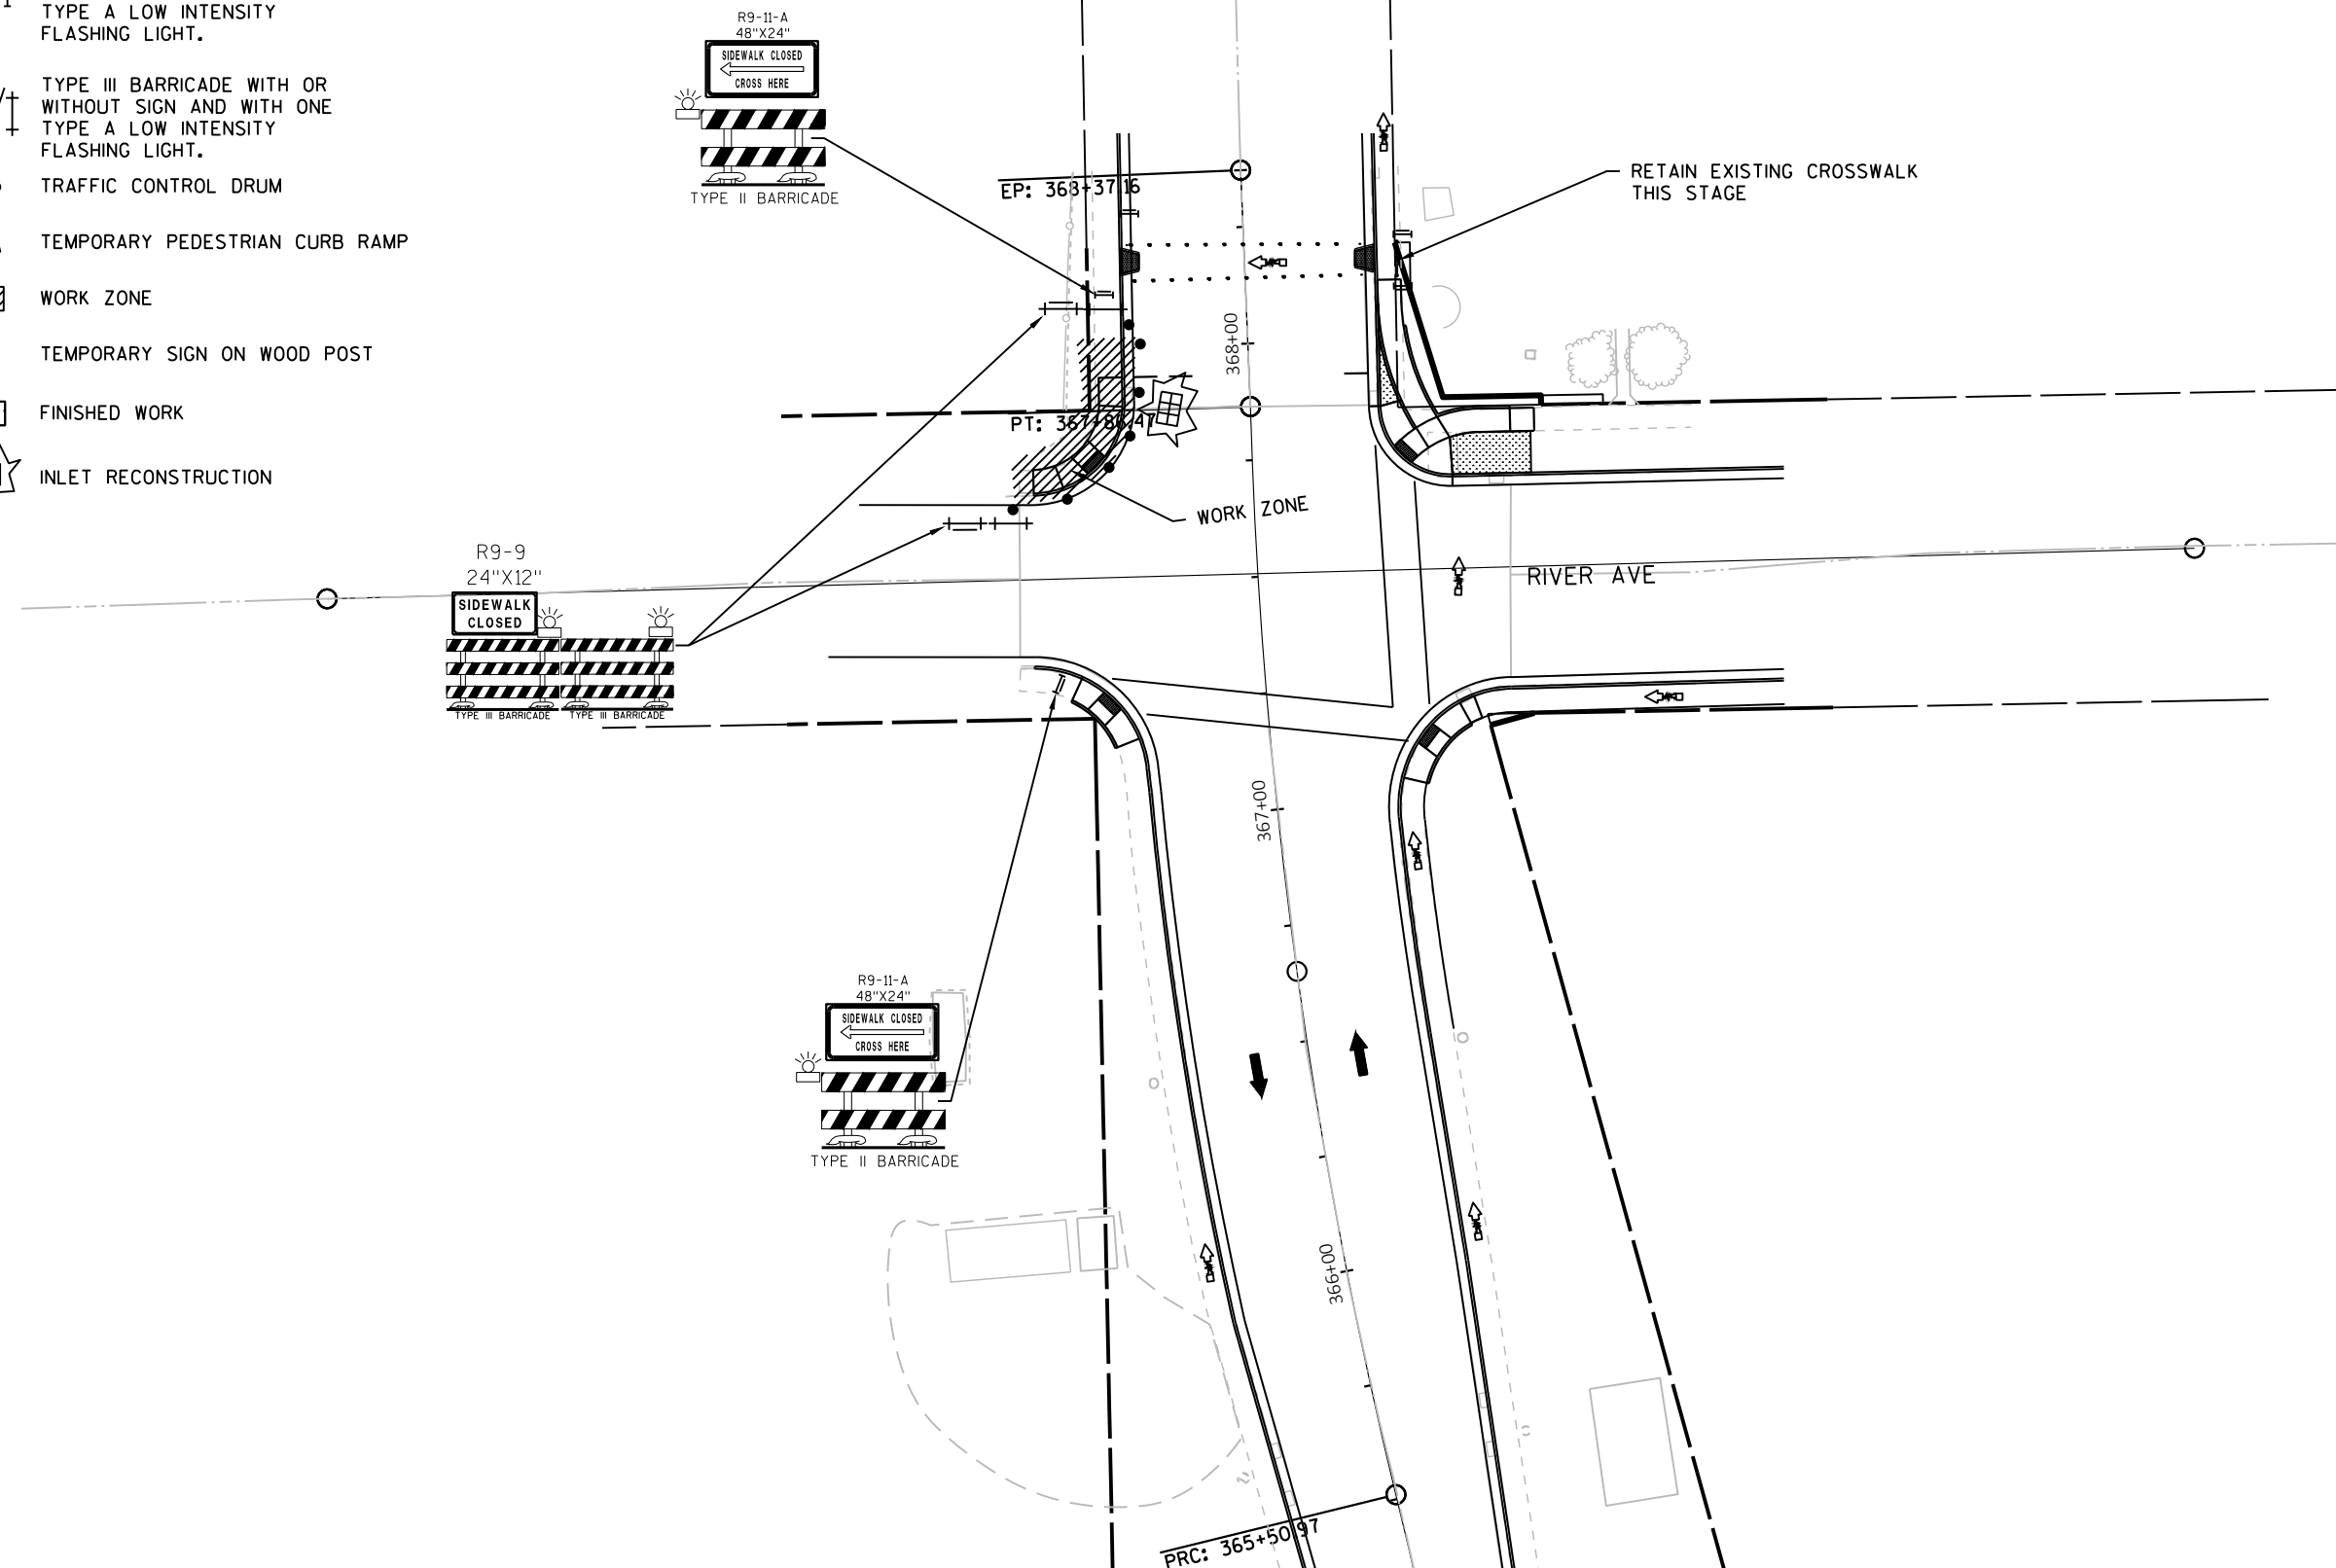

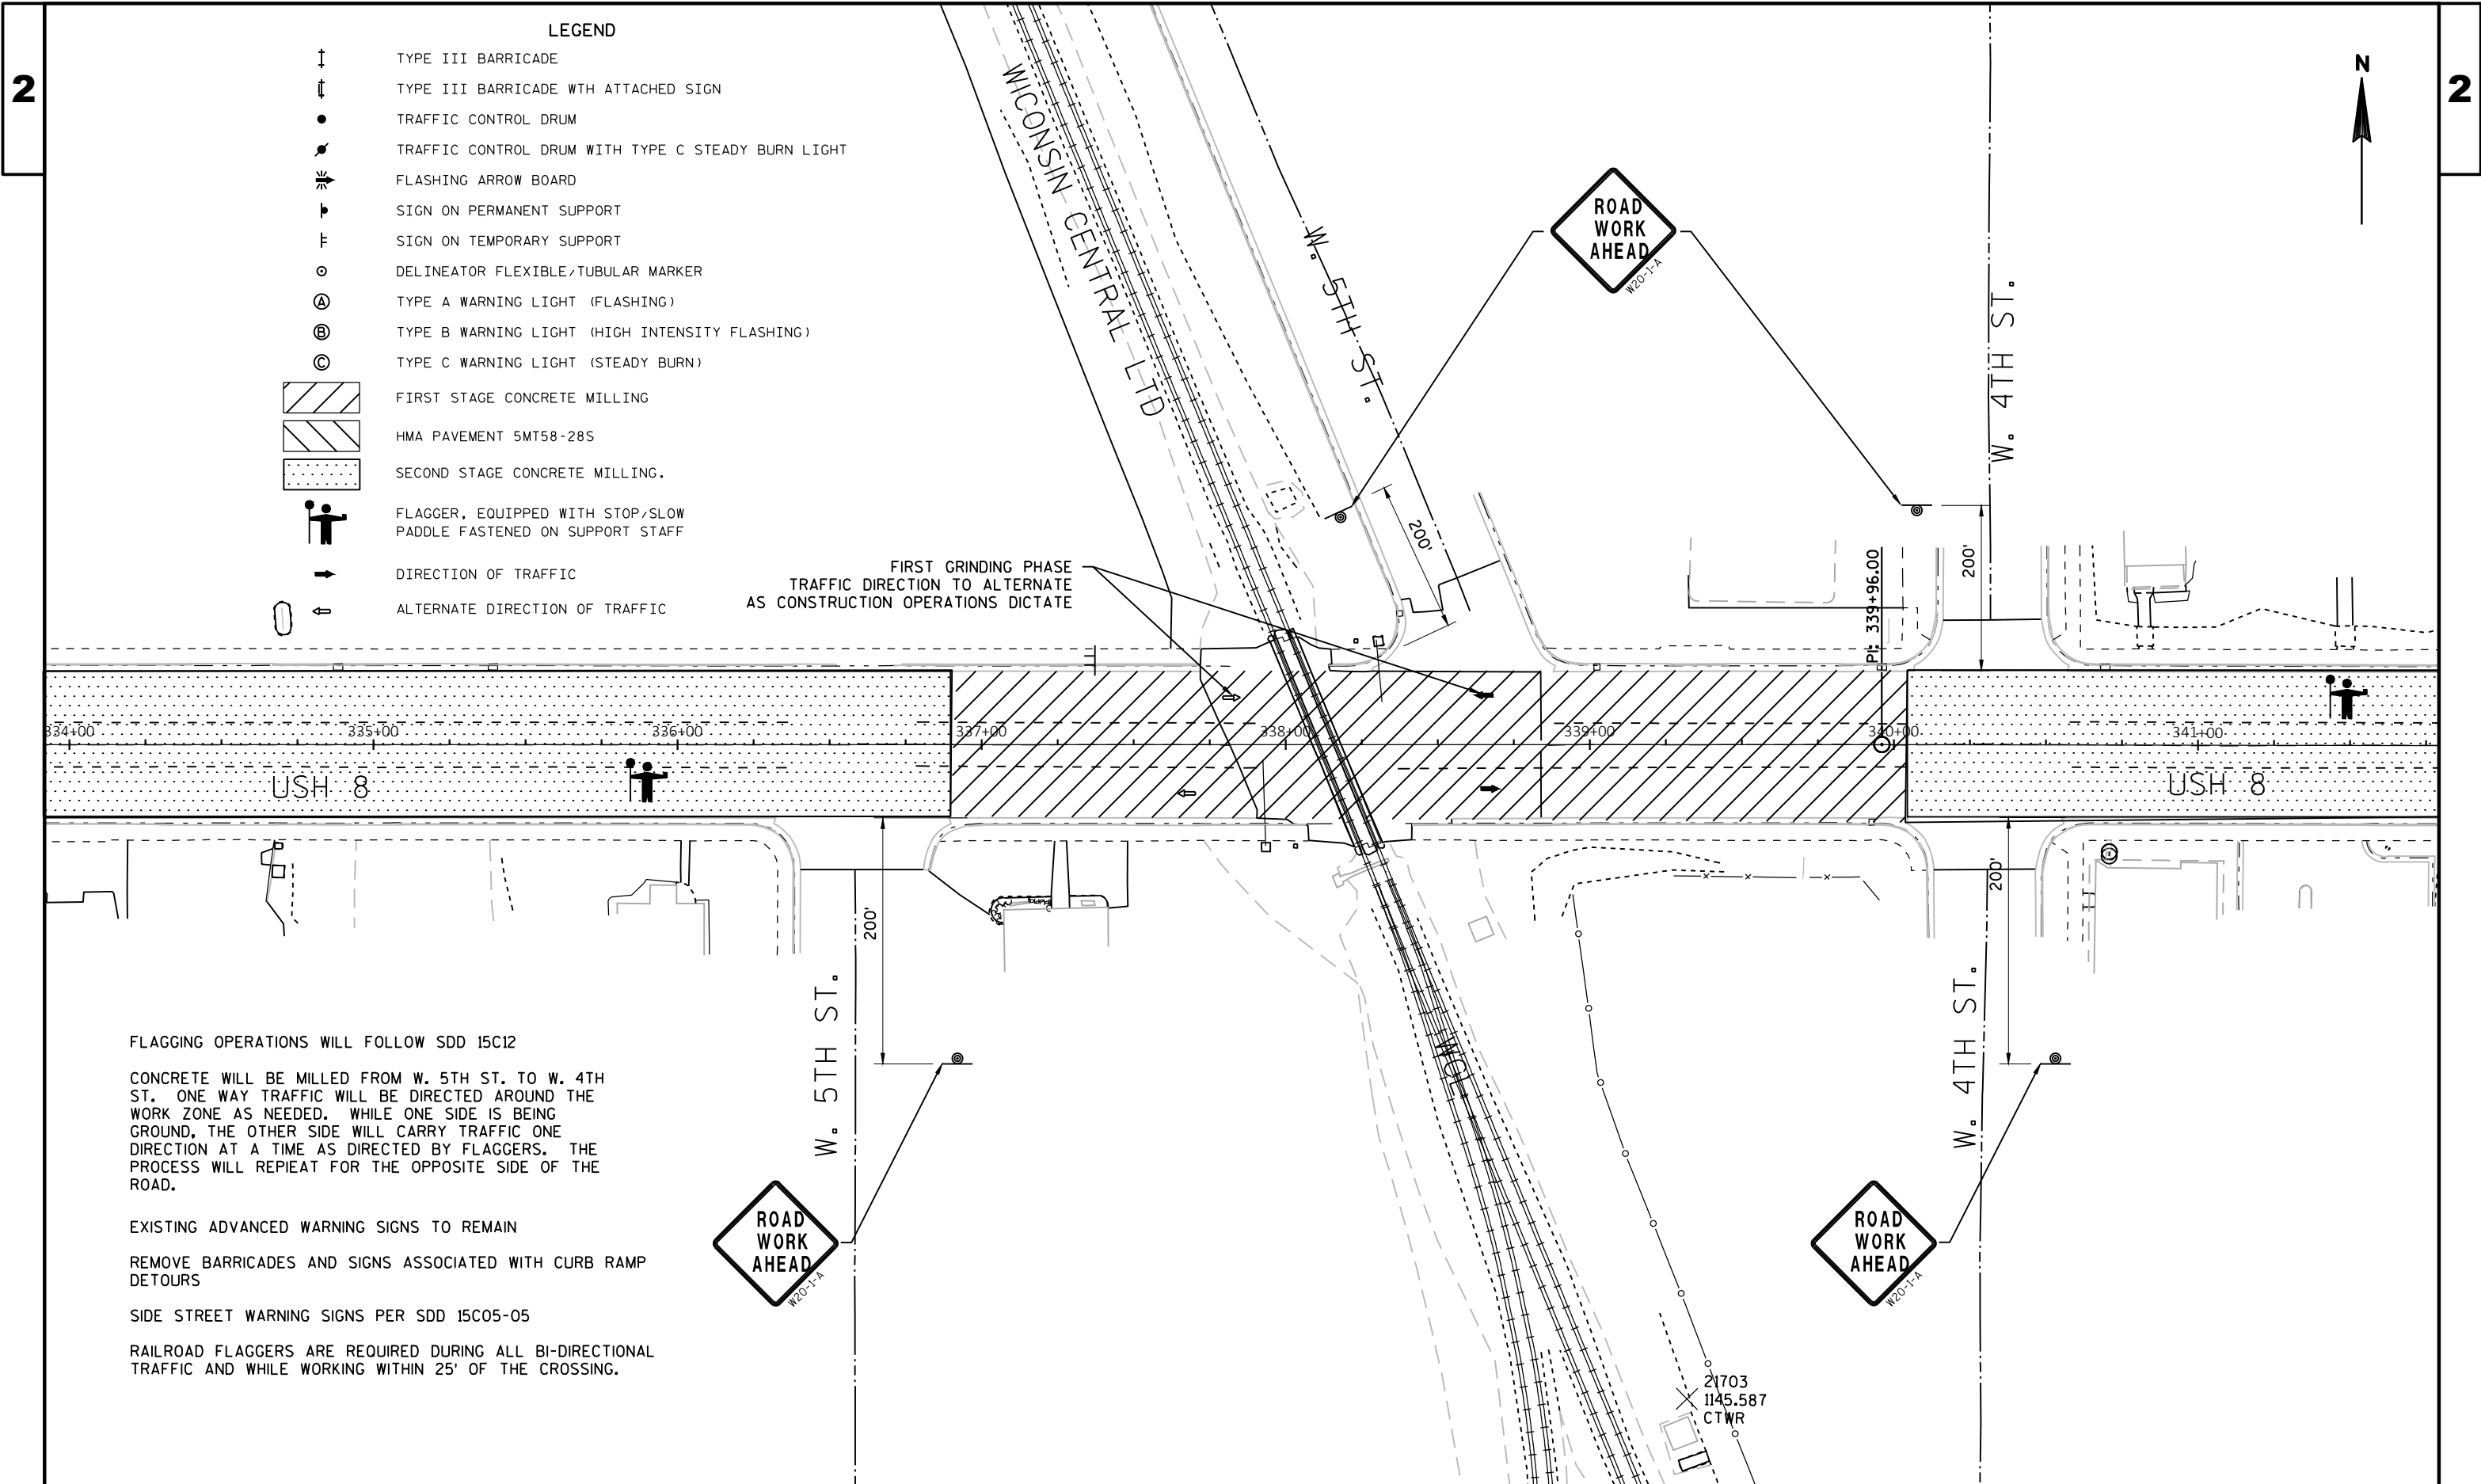

FLAGGING OPERATIONS WILL FOLLOW SDD 15C12

CONCRETE WILL BE MILLED FROM W. 5TH ST. TO W. 4TH ST. ONE WAY TRAFFIC WILL BE DIRECTED AROUND THE WORK ZONE AS NEEDED. WHILE ONE SIDE IS BEING GROUND, THE OTHER SIDE WILL CARRY TRAFFIC ONE DIRECTION AT A TIME AS DIRECTED BY FLAGGERS. THE PROCESS WILL REPEAT FOR THE OPPOSITE SIDE OF THE ROAD.

EXISTING ADVANCED WARNING SIGNS TO REMAIN

REMOVE BARRICADES AND SIGNS ASSOCIATED WITH CURB RAMP DETOURS

SIDE STREET WARNING SIGNS PER SDD 15C05-05


RAILROAD FLAGGERS ARE REQUIRED DURING ALL BI-DIRECTIONAL TRAFFIC AND WHILE WORKING WITHIN 25' OF THE CROSSING.

TRAFFIC WILL BE DIRECTED TO ALTERNATE SIDES OF THE
MEDIAN DURING FINAL PAVING


EXISTING ADVANCED WARNING SIGNS TO REMAIN

MAINTAIN SIDE STREET WARNING SIGNS PER SDD 15C05-05

RAILROAD FLAGGERS ARE REQUIRED DURING BI-DIRECTIONAL
TRAFFIC AND WHEN WORKING WITHIN 25' OF THE TRACKS.

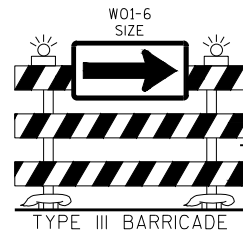

TYPE III BARRICADE

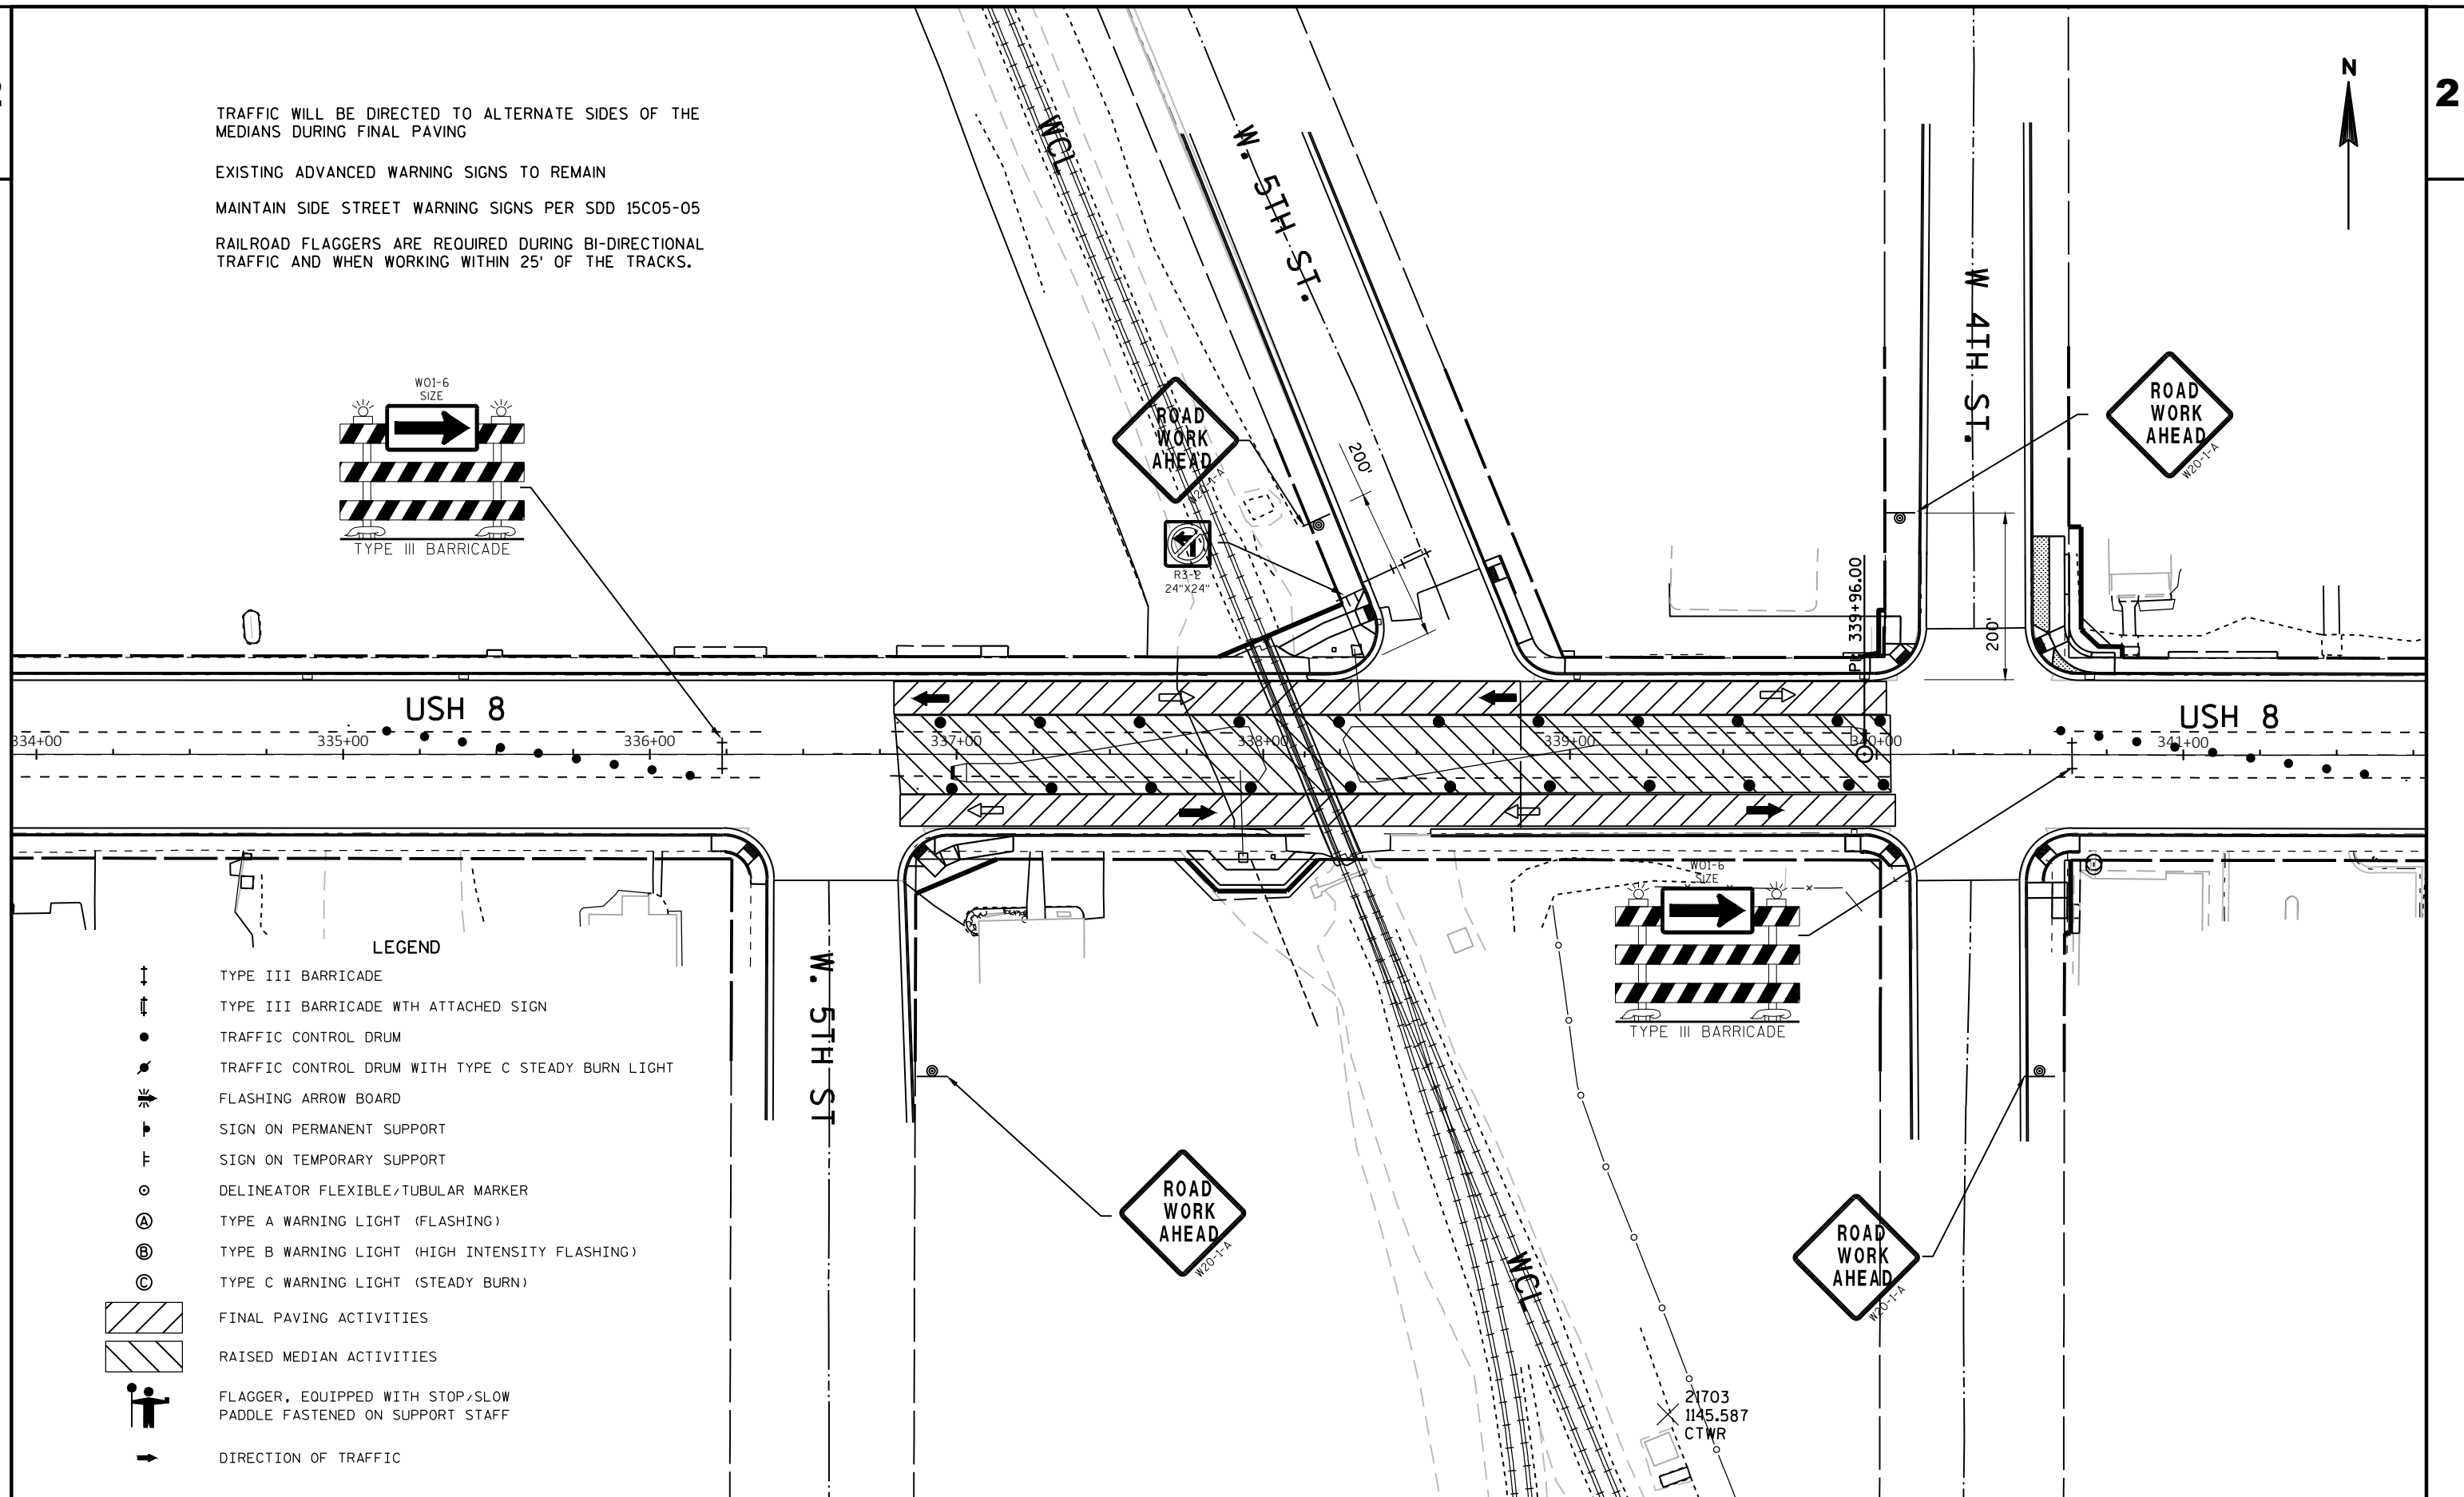

LEGEND

- ↑ TYPE III BARRICADE
- ↑ TYPE III BARRICADE WITH ATTACHED SIGN
- TRAFFIC CONTROL DRUM
- TRAFFIC CONTROL DRUM WITH TYPE C STEADY BURN LIGHT
- ⚡ FLASHING ARROW BOARD
- ⬆ SIGN ON PERMANENT SUPPORT
- ⬆ SIGN ON TEMPORARY SUPPORT
- DELINEATOR FLEXIBLE/TUBULAR MARKER
- Ⓐ TYPE A WARNING LIGHT (FLASHING)
- Ⓑ TYPE B WARNING LIGHT (HIGH INTENSITY FLASHING)
- Ⓒ TYPE C WARNING LIGHT (STEADY BURN)
- ▨ FINAL PAVING ACTIVITIES
- ▨ RAISED MEDIAN ACTIVITIES
- 🚧 FLAGGER, EQUIPPED WITH STOP/SLOW PADDLE FASTENED ON SUPPORT STAFF
- DIRECTION OF TRAFFIC

PAVING THE FIRST AND SECOND LAYERS. WHILE PAVING AROUND AND UP TO THE RR MEDIANS, TRAFFIC WILL BE ALTERNATELY DIRECTED BY FLAGGERS TO ONE SIDE OR THE OTHER, ONE DIRECTION AT A TIME.

PAVING WILL PROGRESS FROM PROJECT BEGINNING TO END FOR EACH LAYER.

NEW SIDEWALKS CAN BE INSTALLED AT THIS TIME.

EXISTING ADVANCED WARNING SIGNS TO REMAIN

MAINTAIN SIDE STREET WARNING SIGNS PER SDD 15C05-05

RAILROAD FLAGGERS ARE REQUIRED DURING ALL BI-DIRECTIONAL TRAFFIC AND WHILE WORKING WITHIN 25' OF THE CROSSING.

FLAGGING OPERATIONS WILL CONFORM TO SDD 15C12

DIRECTION TO ALTERNATE
DEPENDING ON WHICH SIDE IS
BEING PAVED

LEGEND

- ↑ TYPE III BARRICADE
- ↑↓ TYPE III BARRICADE WITH ATTACHED SIGN
- TRAFFIC CONTROL DRUM
- TRAFFIC CONTROL DRUM WITH TYPE C STEADY BURN LIGHT
- ⚡ FLASHING ARROW BOARD
- ▮ SIGN ON PERMANENT SUPPORT
- ▮ SIGN ON TEMPORARY SUPPORT
- DELINEATOR FLEXIBLE/TUBULAR MARKER
- Ⓐ TYPE A WARNING LIGHT (FLASHING)
- Ⓑ TYPE B WARNING LIGHT (HIGH INTENSITY FLASHING)
- Ⓒ TYPE C WARNING LIGHT (STEADY BURN)
- ▨ FINAL PAVING ACTIVITIES
- 🚧 FLAGGER, EQUIPPED WITH STOP/SLOW PADDLE FASTENED ON SUPPORT STAFF
- DIRECTION OF TRAFFIC
- ↔ ALTERNATE DIRECTION OF TRAFFIC

W. 5TH ST

W. 4TH ST

USH 8

ROAD
WORK
AHEAD

R3-2
24"X24"

CONSTRUCT SIDEWALK BYPASS THIS STAGE
UNLESS THE CONTRACTOR ELECTS TO DO
IT DURING THE ONE WEEK DETOUR FOR THE
RR GRADE CROSSING.


ROAD
WORK
AHEAD


ROAD
WORK
AHEAD

ROAD
WORK
AHEAD


21703
1145.587
CTWR

STATION & OFFSET TABLE					
POINT	STATION	OFFSET	Y COORDS	X COORDS	ELEVATION
W8NW-(1)	326+22.33	-26.89	563571.60	810819.46	1146.477
W8NW-(2)	326+27.34	-26.90	563571.70	810824.47	1146.496
W8NW-(3)	326+40.32	-32.94	563577.96	810837.35	1146.594
W8NW-(4)	326+42.09	-36.50	563581.55	810839.05	1146.800
W8NW-(7)	326+36.78	-36.47	563581.43	810833.75	1146.669
W8NW-(8)	326+27.33	-31.75	563576.55	810824.38	1146.571
W8NW-(9)	326+22.31	-31.77	563576.48	810819.36	1146.552
W8NW-(11)	326+36.86	-29.47	563574.43	810833.95	1146.849
W8NW-(12)	326+33.39	-32.93	563577.83	810830.42	1146.884
W8NW-(14)	326+36.35	-36.54	563581.49	810833.32	1146.921
W8NW-(15)	326+31.37	-32.69	563577.56	810828.40	1146.893
W8NW-(22)	326+27.34	-24.41	563569.21	810824.51	1146.575
W8NW-(23)	326+38.46	-27.53	563572.52	810835.58	1146.630
W8NW-(24)	326+42.36	-31.49	563576.54	810839.41	1146.674
W8NW-(25)	326+44.45	-35.70	563580.79	810841.43	1146.693

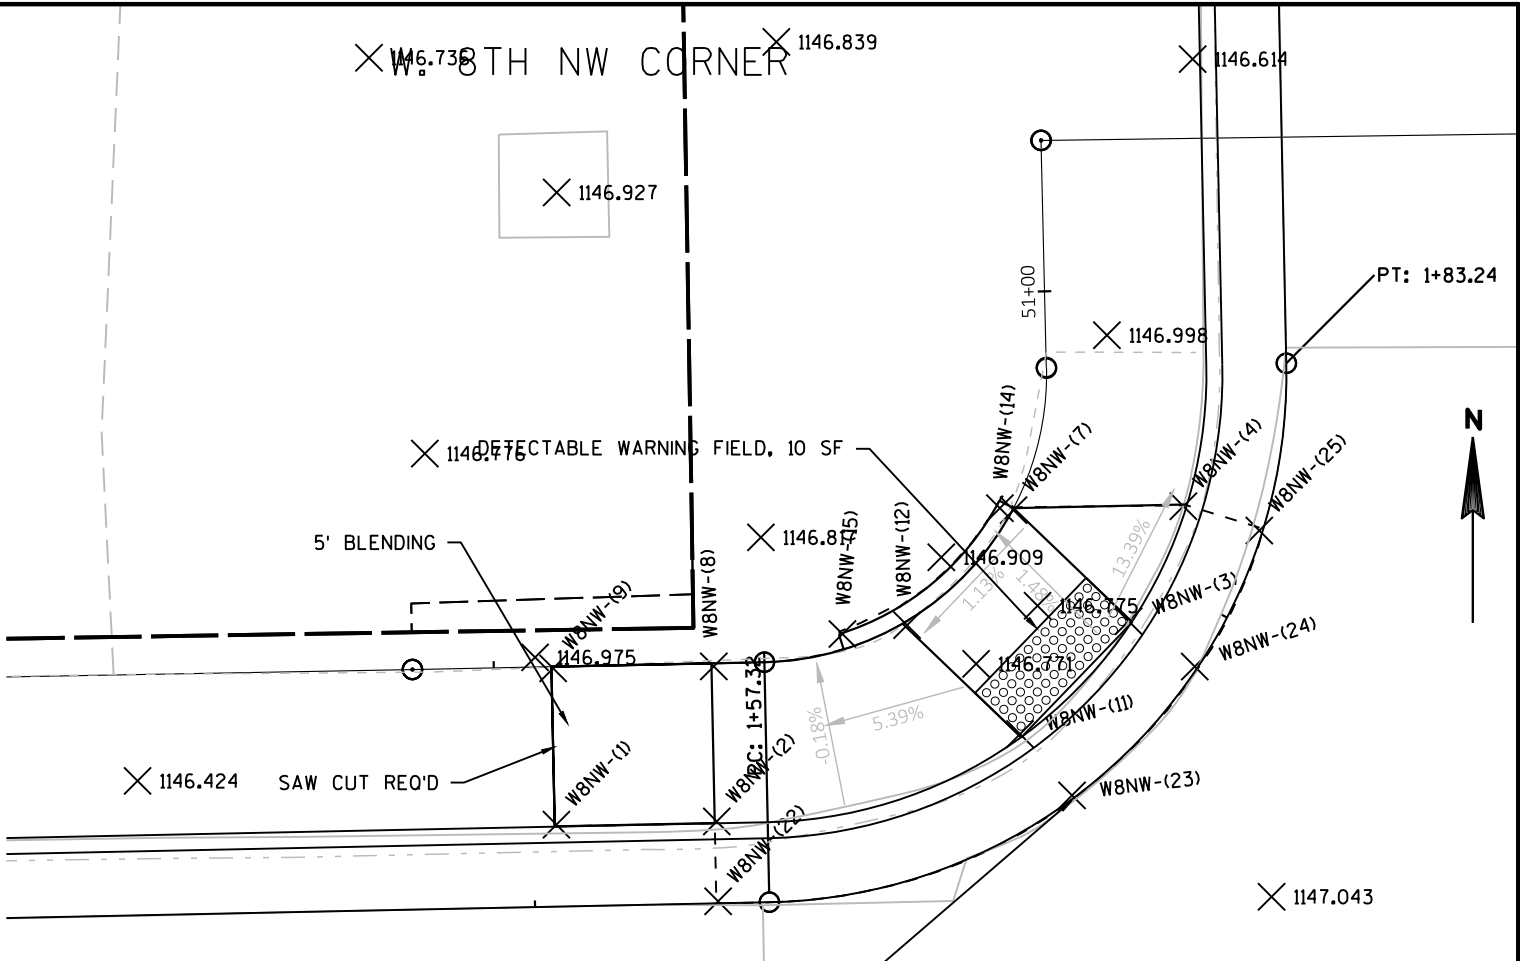

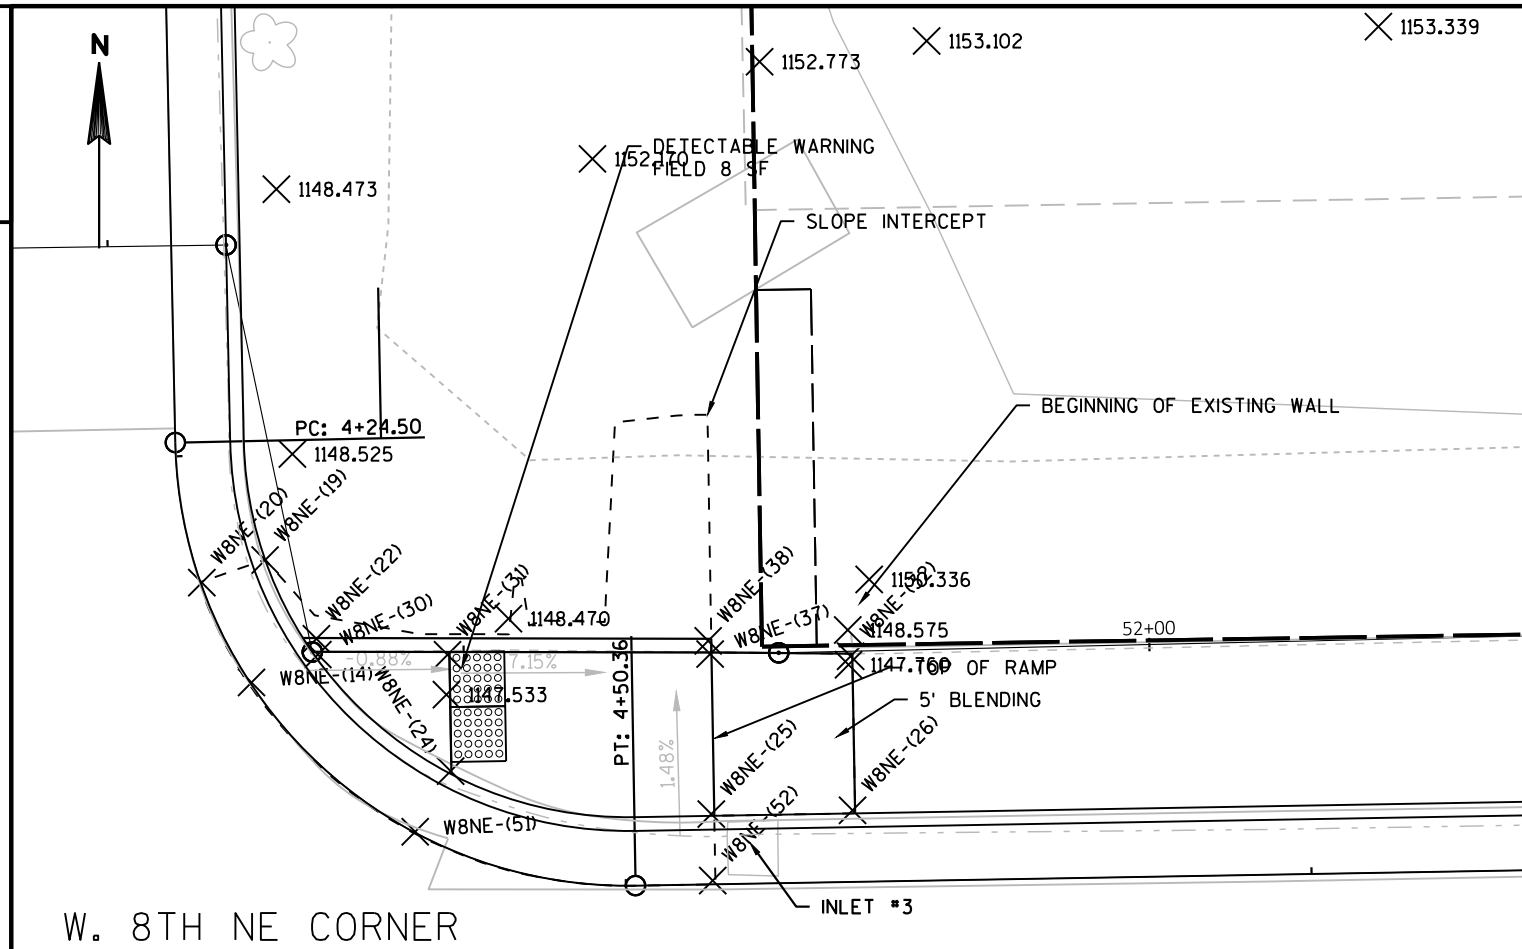

STATION & OFFSET TABLE					
POINT	STATION	OFFSET	Y COORDS	X COORDS	ELEVATION
W8NE-(14)	326+88.09	-31.89	563577.71	810885.13	1147.298
W8NE-(19)	326+88.66	-36.34	563582.17	810885.63	1147.723
W8NE-(20)	326+86.34	-35.55	563581.35	810883.32	1147.301
W8NE-(22)	326+90.48	-33.44	563579.30	810887.50	1148.207
W8NE-(24)	326+95.29	-28.53	563574.48	810892.39	1147.113
W8NE-(25)	327+04.77	-26.81	563572.91	810901.89	1147.550
W8NE-(26)	327+09.92	-26.85	563573.05	810907.04	1147.609
W8NE-(30)	326+90.53	-32.86	563578.73	810887.55	1147.220
W8NE-(31)	326+95.25	-32.77	563578.72	810892.28	1147.177
W8NE-(32)	327+09.94	-32.48	563578.67	810906.97	1147.877
W8NE-(37)	327+04.83	-32.64	563578.75	810901.85	1147.637
W8NE-(38)	327+04.76	-33.12	563579.23	810901.78	1148.206
W8NE-(51)	326+93.97	-26.35	563572.27	810891.10	1147.193
W8NE-(52)	327+04.78	-24.38	563570.49	810901.94	1147.123

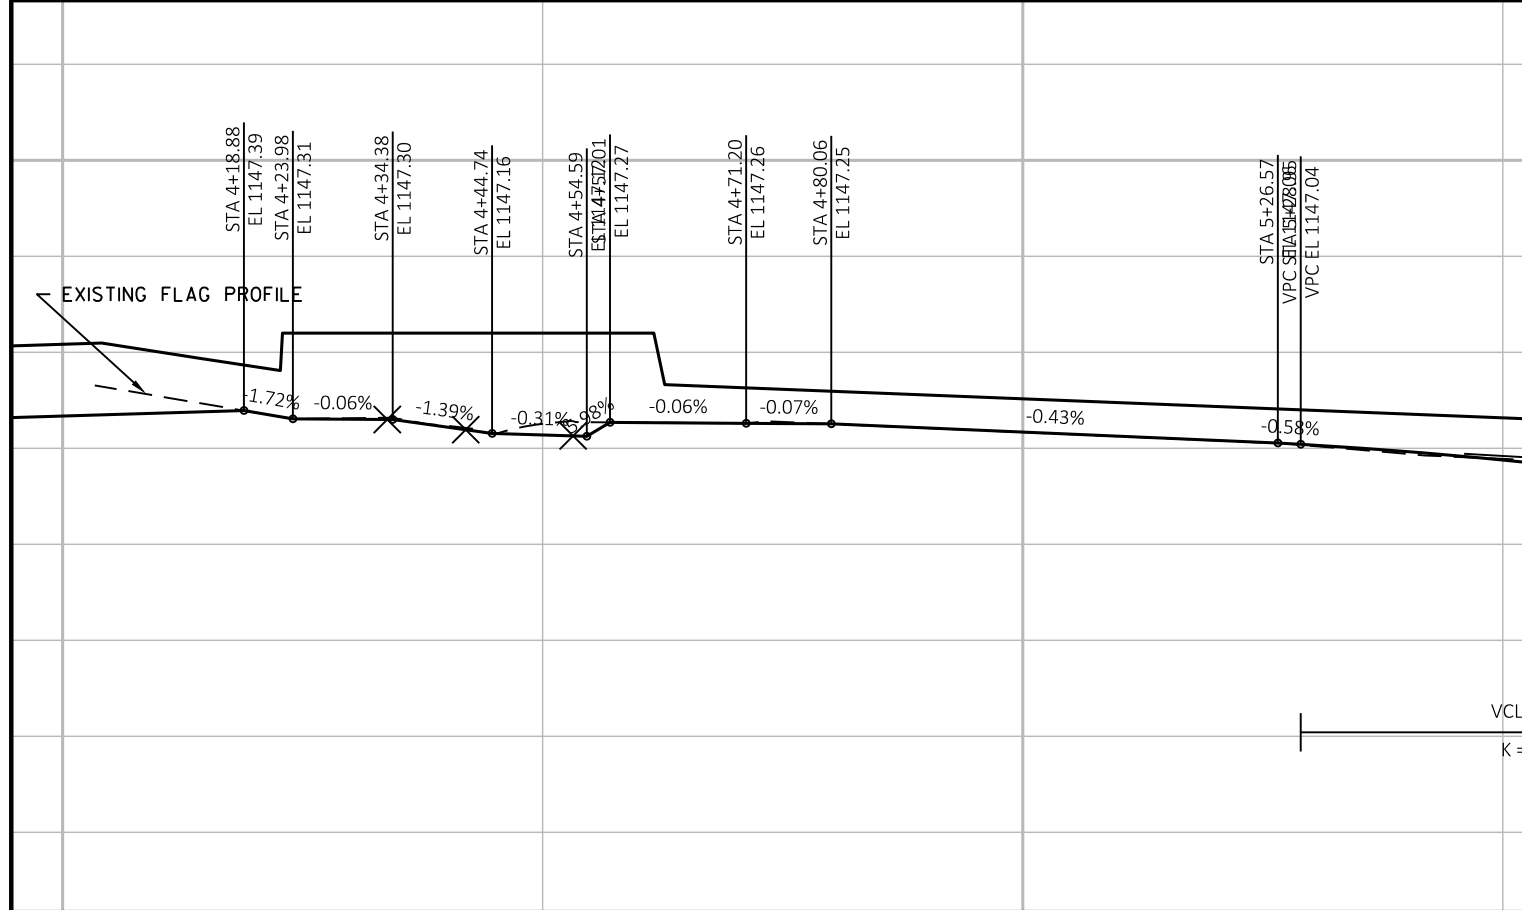




W. 8TH SW CORNER, EMPTY LOT
ENTRANCE

DETECTABLE WARNING
FIELD 10 SF



SAW CUT REQ'D

TOP OF RAMP SAW CUT REQ'D


STATION & OFFSET TABLE					
POINT	STATION	OFFSET	Y COORDS	X COORDS	ELEVATION
W8SW-(1)	326+31.34	26.46	563518.40	810828.25	1147.308
W8SW-(2)	326+36.32	30.41	563514.55	810834.42	1146.935
W8SW-(3)	326+41.28	30.35	563514.69	810839.38	1146.984
W8SW-(4)	326+44.29	26.48	563518.62	810842.32	1147.045
W8SW-(5)	326+31.33	31.05	563513.79	810828.32	1147.169
W8SW-(6)	326+36.32	30.48	563513.97	810834.46	1146.936
W8SW-(7)	326+41.28	30.48	563513.68	810839.37	1146.986
W8SW-(8)	326+44.28	30.45	563514.65	810842.37	1147.102
W8SW-(11)	326+36.32	26.46	563518.50	810834.35	1146.876
W8SW-(12)	326+41.28	26.49	563518.55	810839.31	1146.926

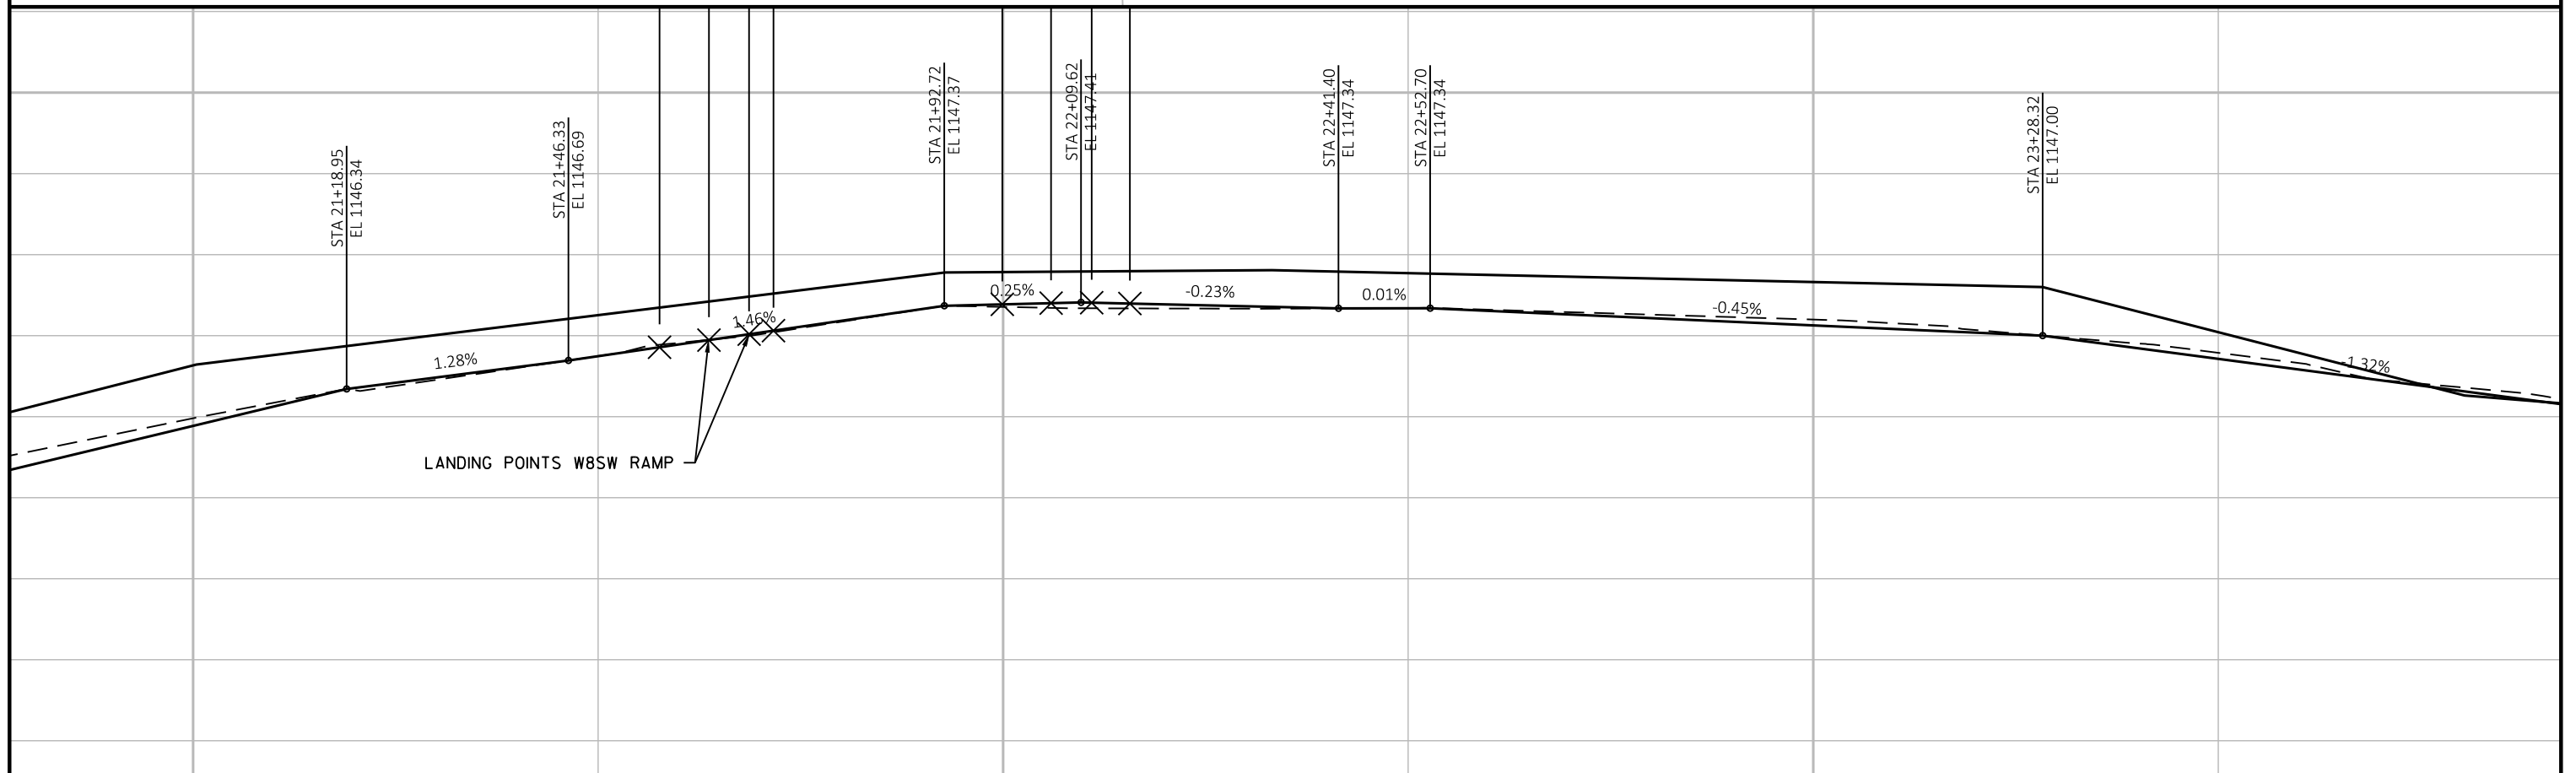


STATION & OFFSET TABLE					
POINT	STATION	OFFSET	Y COORDS	X COORDS	ELEVATION
W8SE-(1)	326+72.54	26.49	563519.08	810870.57	1147.774
W8SE-(2)	326+78.56	26.45	563519.23	810876.58	1147.302
W8SE-(3)	326+83.56	26.49	563519.27	810881.59	1147.259
W8SE-(5)	326+78.65	31.86	563513.81	810876.76	1147.837
W8SE-(6)	326+78.68	31.37	563514.31	810876.79	1147.370
W8SE-(7)	326+83.51	31.33	563514.43	810881.62	1147.330
W8SE-(8)	326+83.51	31.88	563513.88	810881.62	1147.830
W8SE-(9)	326+72.54	31.95	563513.62	810870.66	1147.849
W8SE-(10)	326+88.28	31.95	563513.88	810886.39	1147.823
W8SE-(46)	326+88.28	26.47	563519.37	810886.30	1147.589

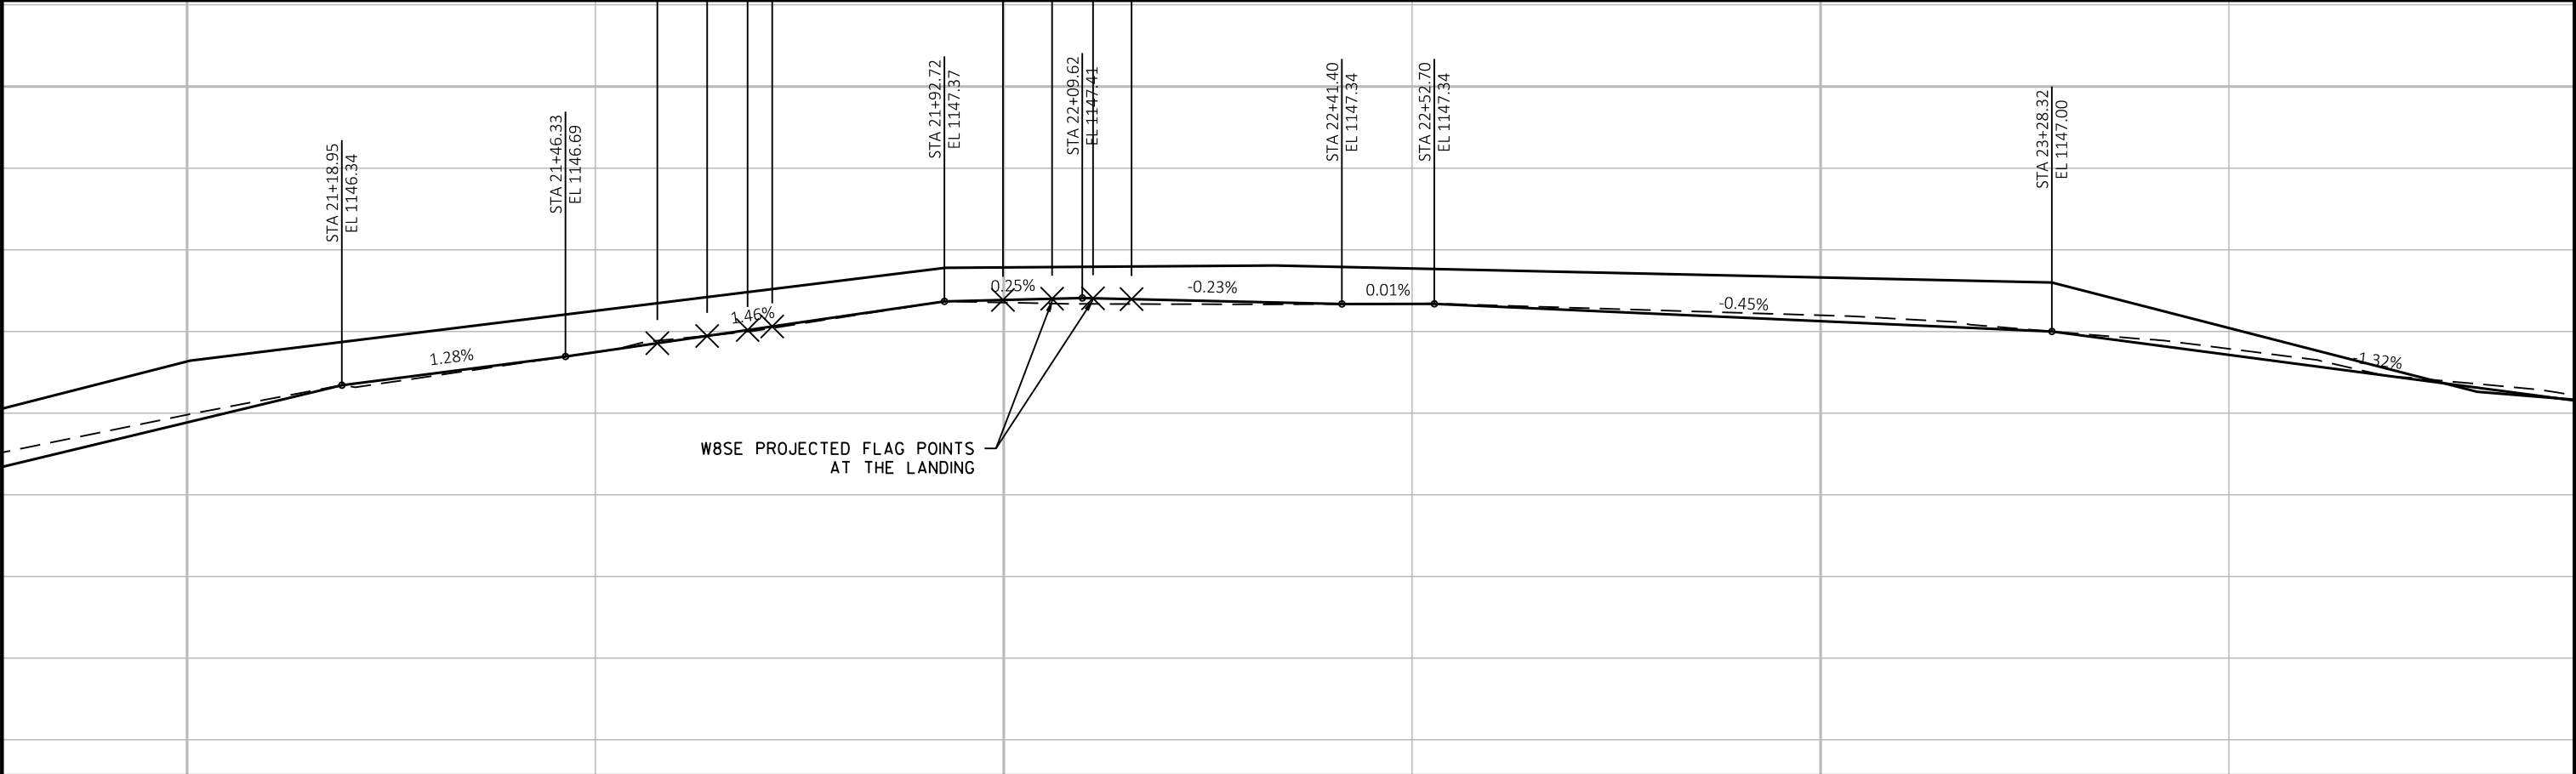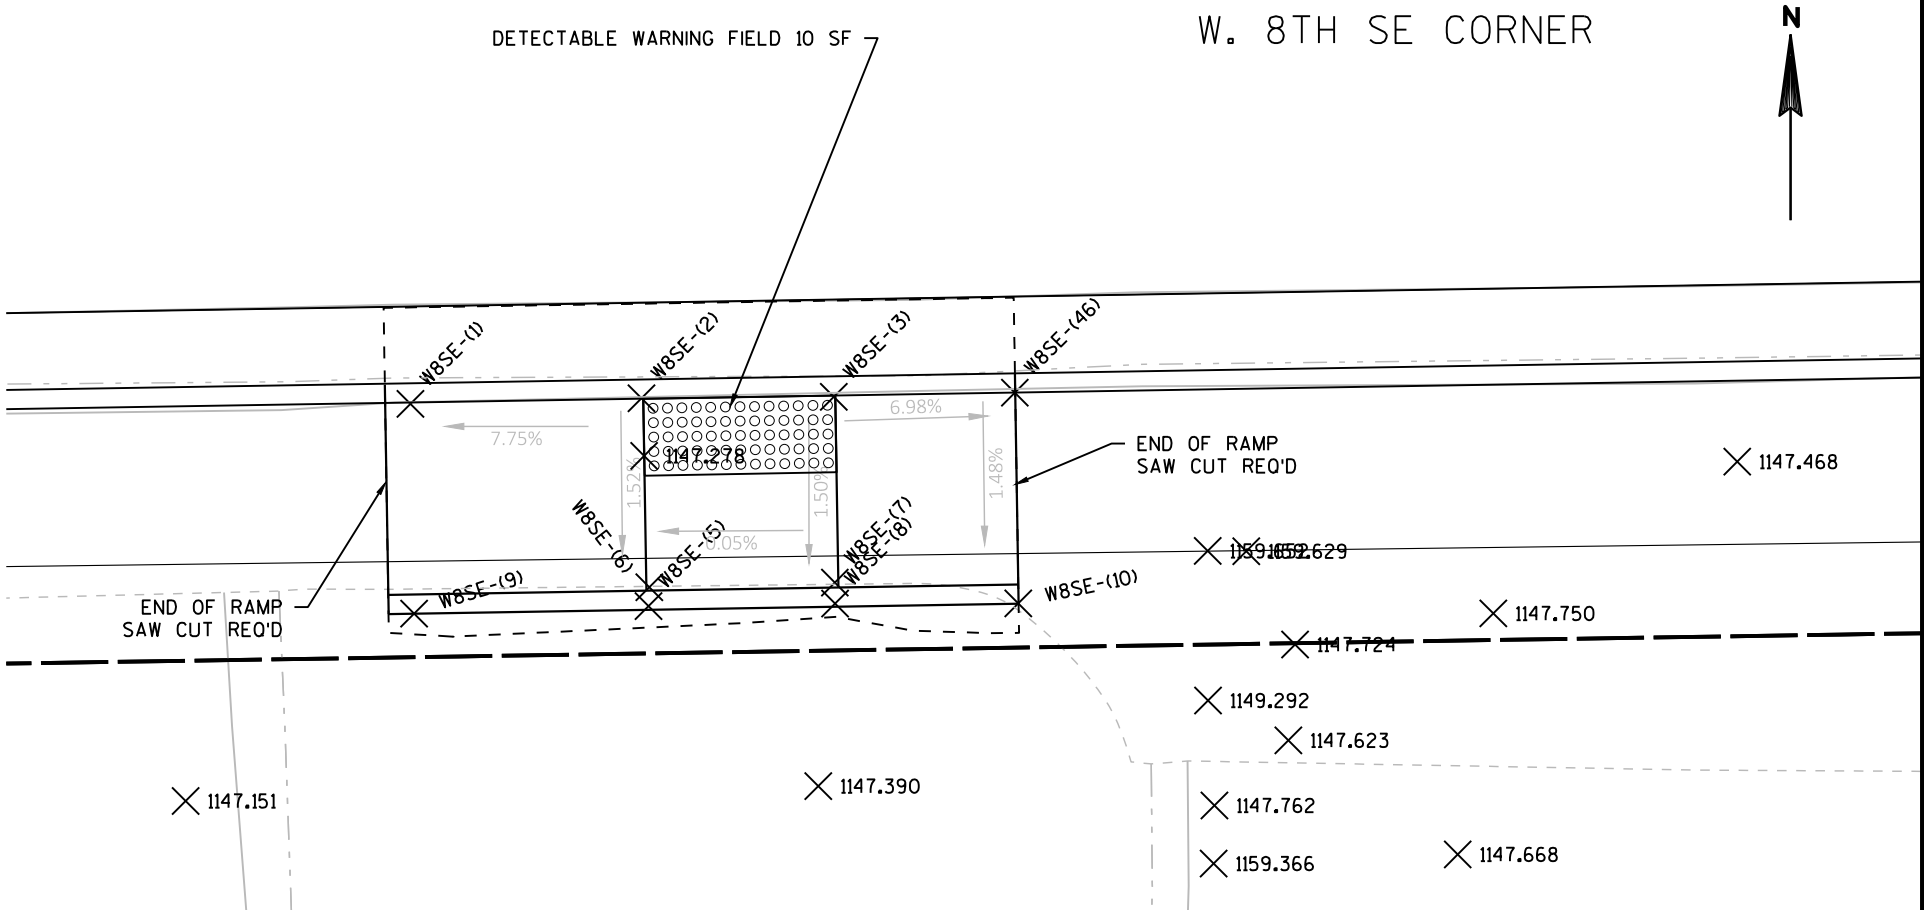



2

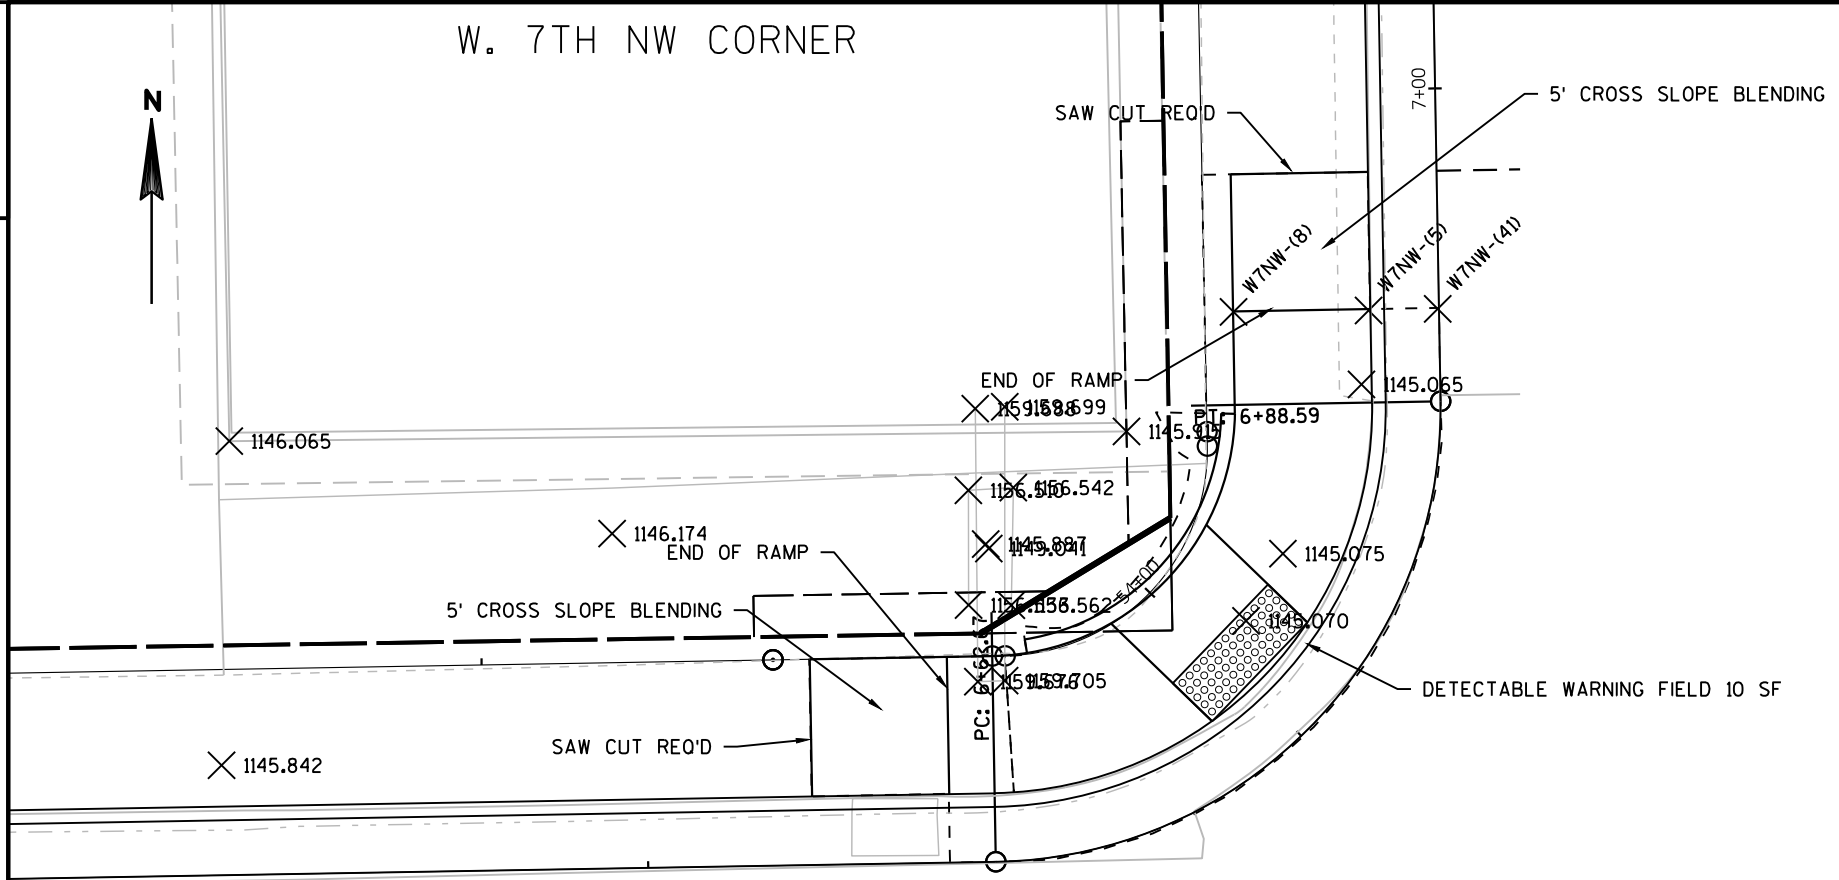


STATION & OFFSET TABLE					
POINT	STATION	OFFSET	Y COORDS	X COORDS	ELEVATION
W7NW-(2)	329+12.65	-26.87	563576.48	811109.75	1145.553
W7NW-(3)	329+22.26	-29.36	563579.14	811119.31	1144.764
W7NW-(4)	329+25.72	-32.87	563582.71	811122.71	1144.707
W7NW-(5)	329+28.21	-44.20	563594.08	811125.01	1145.305
W7NW-(8)	329+23.28	-44.23	563594.02	811120.08	1145.367
W7NW-(9)	329+22.19	-36.38	563586.16	811119.12	1144.777
W7NW-(10)	329+18.76	-32.91	563582.63	811115.75	1144.838
W7NW-(11)	329+12.65	-31.80	563581.41	811109.66	1145.602
W7NW-(14)	329+15.52	-32.40	563582.06	811112.52	1145.410
W7NW-(16)	329+22.79	-40.40	563590.19	811119.65	1145.079
W7NW-(38)	329+12.65	-24.38	563574.00	811109.79	1145.175
W7NW-(39)	329+23.86	-27.44	563577.25	811120.94	1144.839
W7NW-(40)	329+27.96	-31.58	563581.45	811124.97	1144.784
W7NW-(41)	329+30.73	-44.22	563594.13	811127.53	1144.885

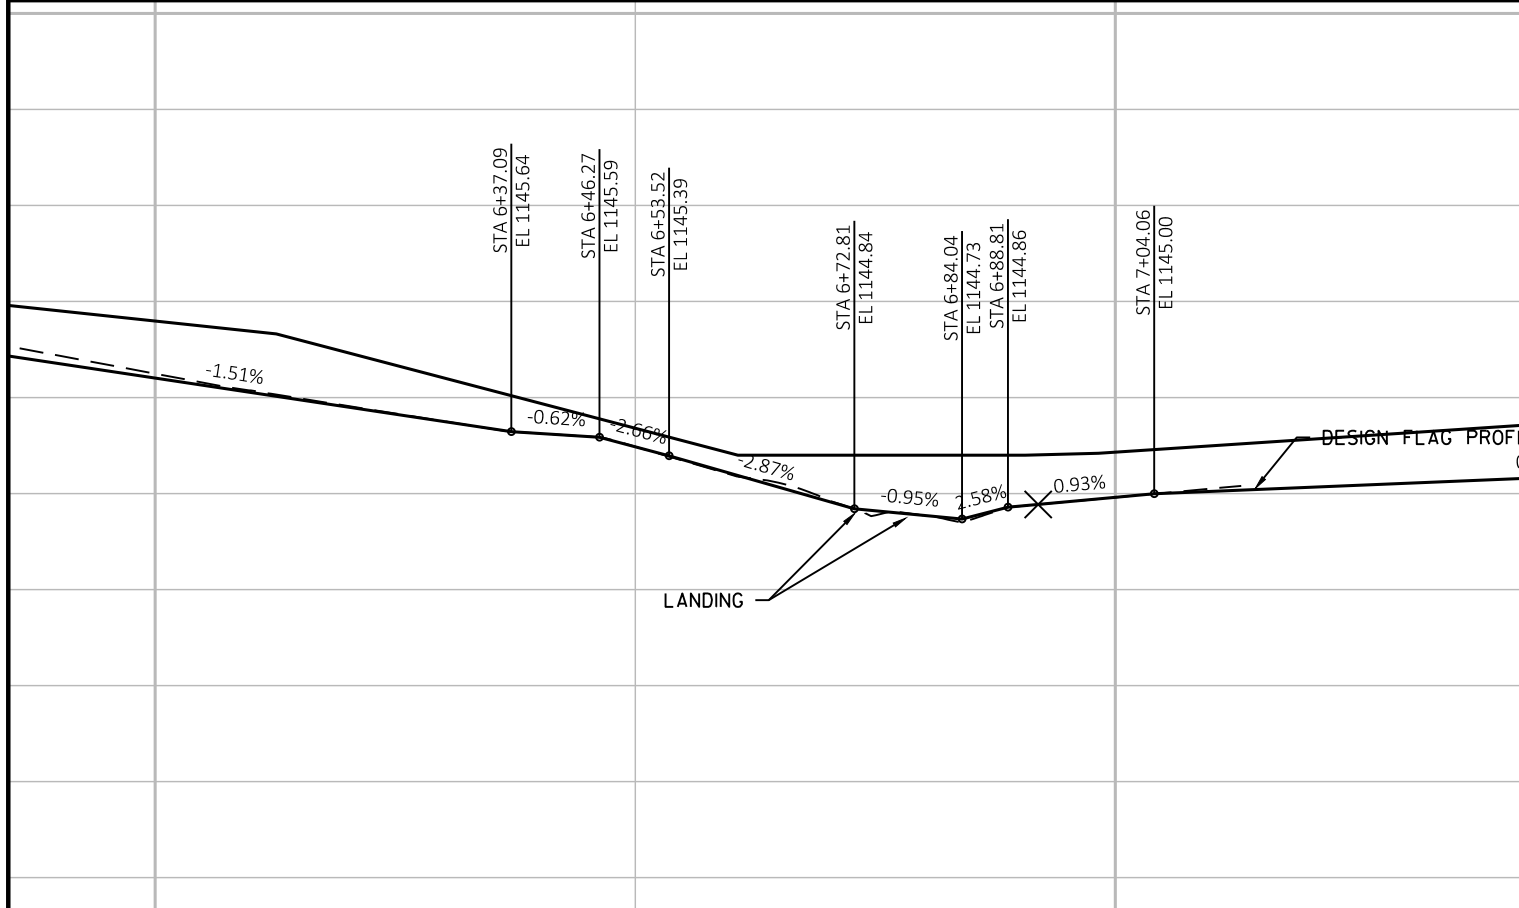


STATION & OFFSET TABLE					
POINT	STATION	OFFSET	Y COORDS	X COORDS	ELEVATION
W7NE-(2)	329+89.02	-26.95	563577.85	811186.10	1144.218
W7NE-(3)	329+79.54	-29.51	563580.25	811176.58	1143.844
W7NE-(4)	329+76.07	-32.97	563583.65	811173.05	1143.863
W7NE-(5)	329+74.20	-36.56	563587.21	811171.12	1144.319
W7NE-(9)	329+79.60	-36.48	563587.23	811176.52	1143.937
W7NE-(10)	329+80.27	-36.35	563587.11	811177.19	1144.307
W7NE-(11)	329+83.08	-33.01	563583.81	811180.06	1143.917
W7NE-(12)	329+89.07	-31.76	563582.66	811186.07	1144.289
W7NE-(14)	329+89.02	-32.33	563583.23	811186.01	1144.306
W7NE-(32)	329+71.85	-35.80	563586.42	811168.78	1143.948
W7NE-(33)	329+74.08	-31.45	563582.11	811171.08	1143.938
W7NE-(34)	329+77.94	-27.55	563578.27	811175.01	1143.918
W7NE-(35)	329+89.07	-24.44	563575.35	811186.19	1143.843

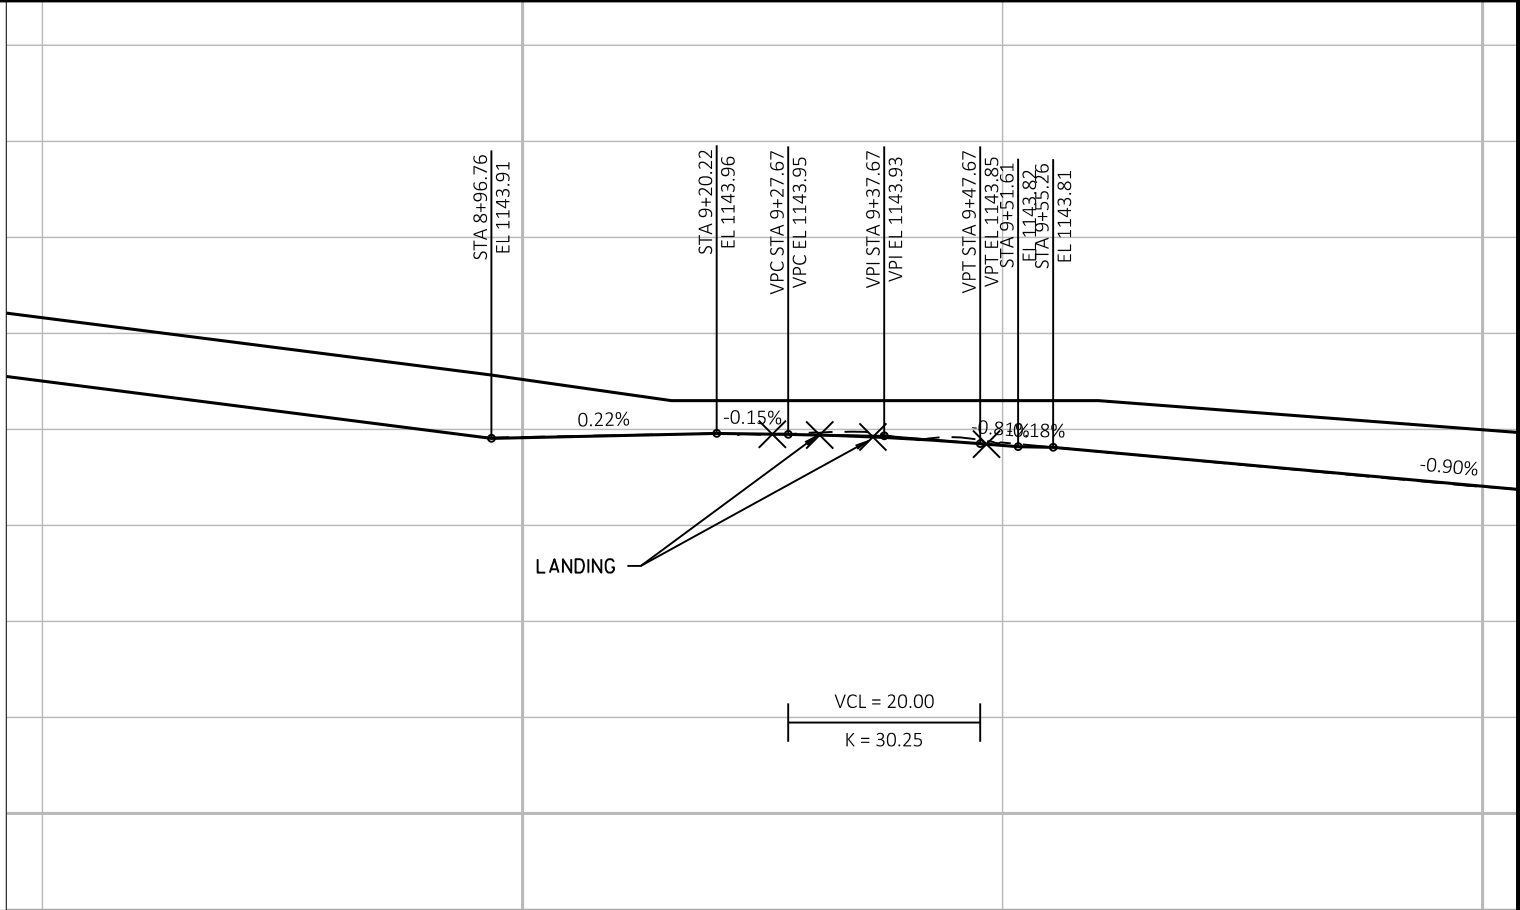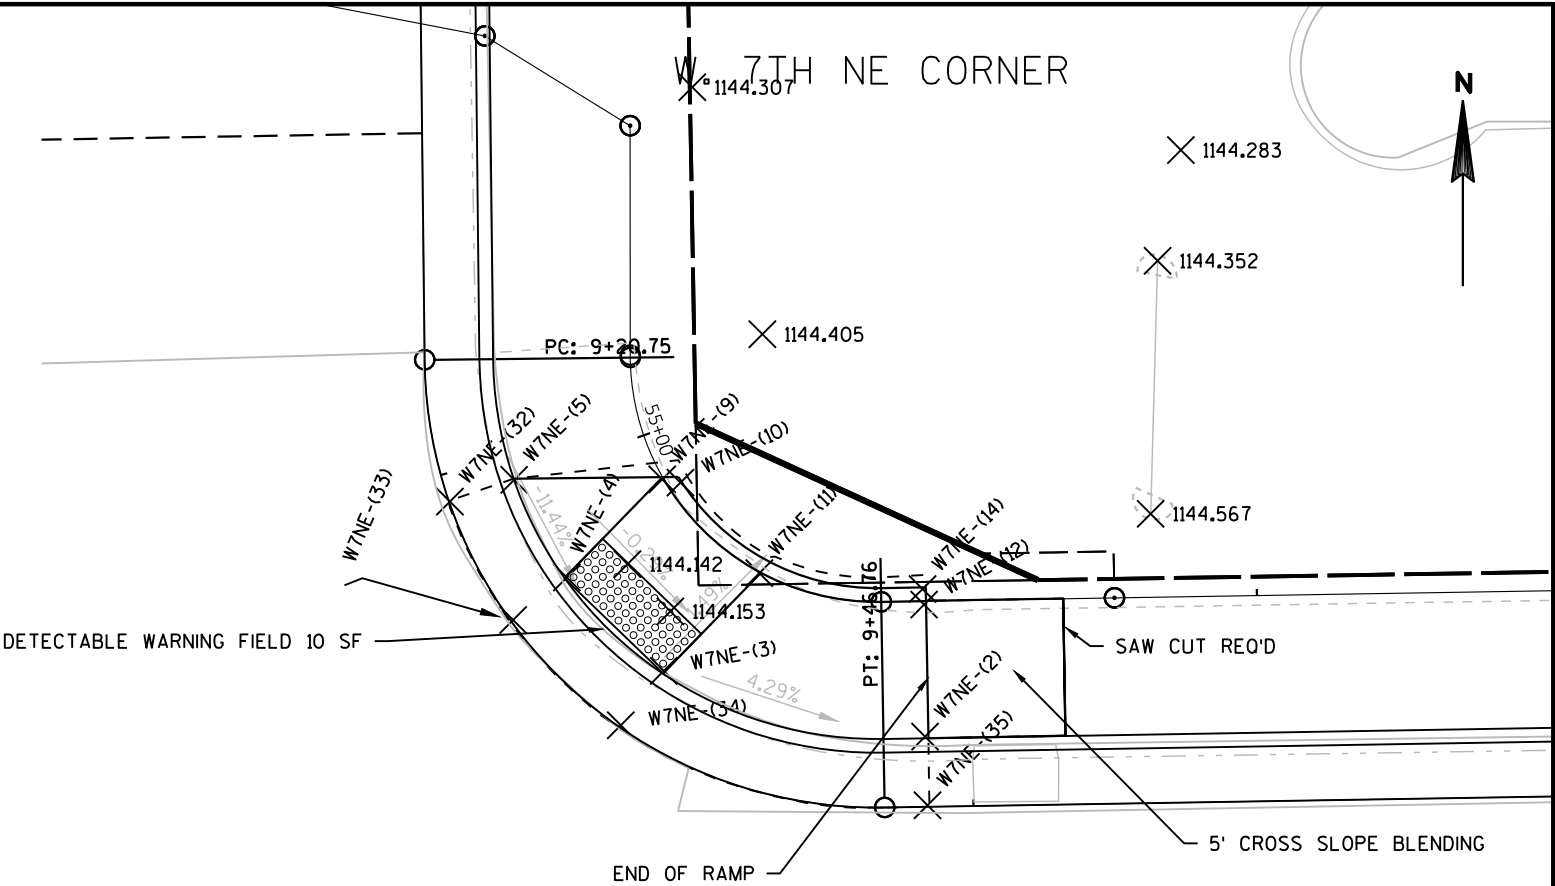

W. 7TH SW CORNER


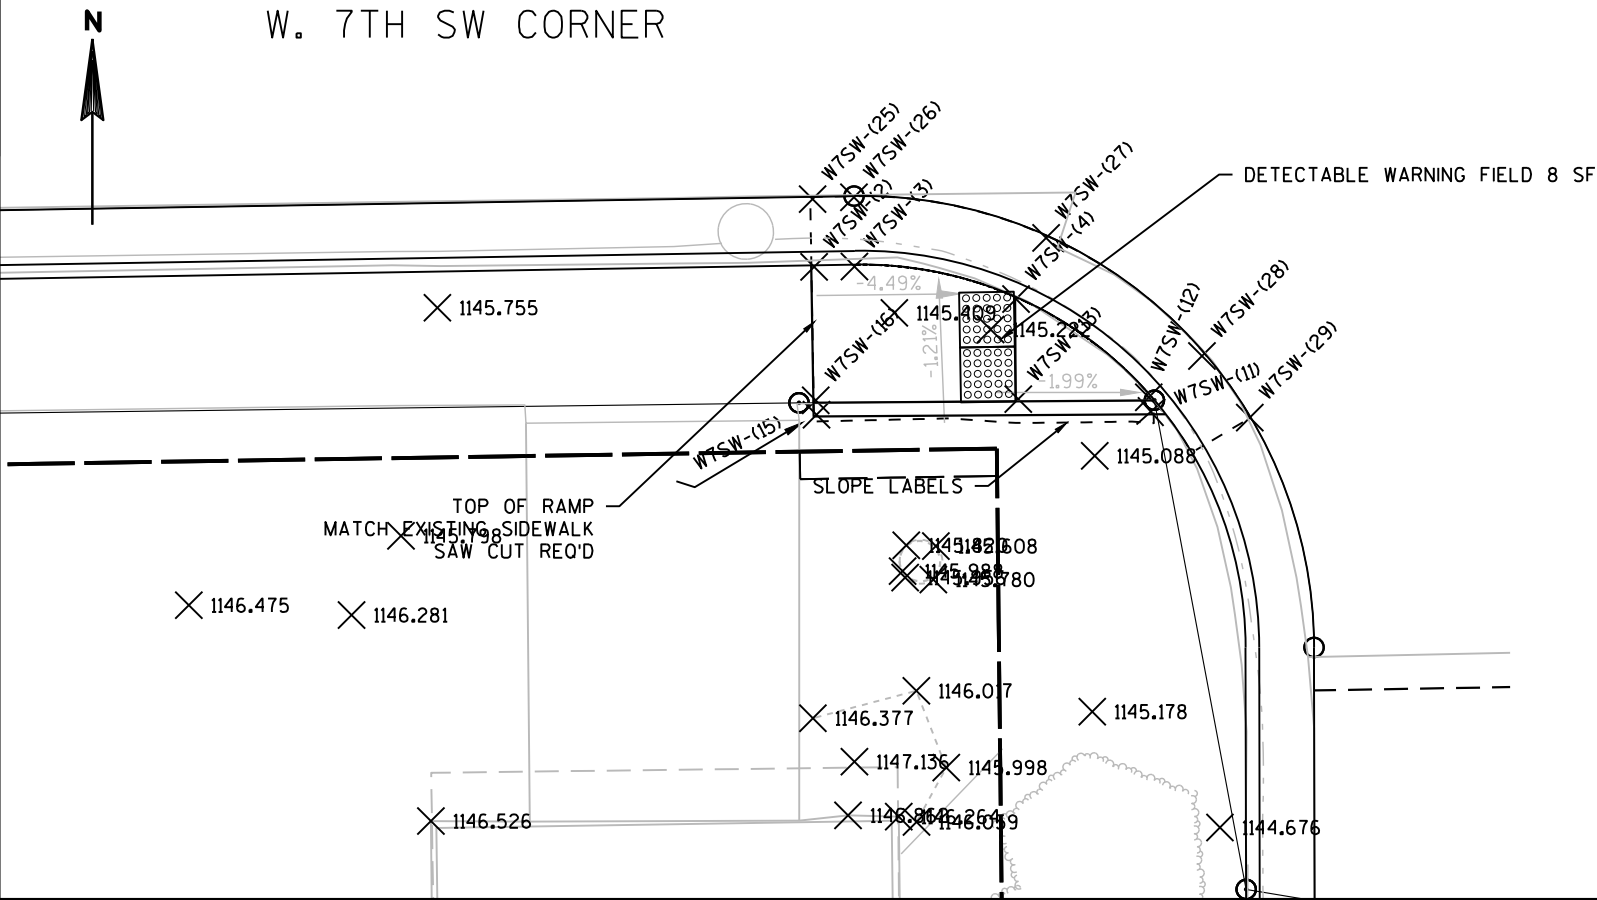



STATION & OFFSET TABLE					
POINT	STATION	OFFSET	Y COORDS	X COORDS	ELEVATION
W7SW-(2)	329+13.00	26.61	563523.02	811110.99	1145.152
W7SW-(3)	329+14.47	26.62	563523.03	811112.46	1145.226
W7SW-(4)	329+20.34	27.90	563521.85	811118.36	1144.769
W7SW-(11)	329+25.18	32.09	563517.75	811123.27	1145.156
W7SW-(12)	329+25.12	31.56	563518.27	811123.19	1144.720
W7SW-(13)	329+20.36	31.55	563518.20	811118.43	1144.824
W7SW-(15)	329+12.99	32.00	563517.63	811111.08	1145.668
W7SW-(16)	329+12.98	31.47	563518.16	811111.05	1145.576
W7SW-(25)	329+12.99	24.14	563525.49	811110.94	1145.214
W7SW-(26)	329+14.49	24.09	563525.56	811112.45	1145.144
W7SW-(27)	329+21.47	25.70	563524.08	811119.45	1144.840
W7SW-(28)	329+27.08	30.09	563519.78	811125.13	1144.786
W7SW-(29)	329+28.79	32.37	563517.53	811126.88	1144.600

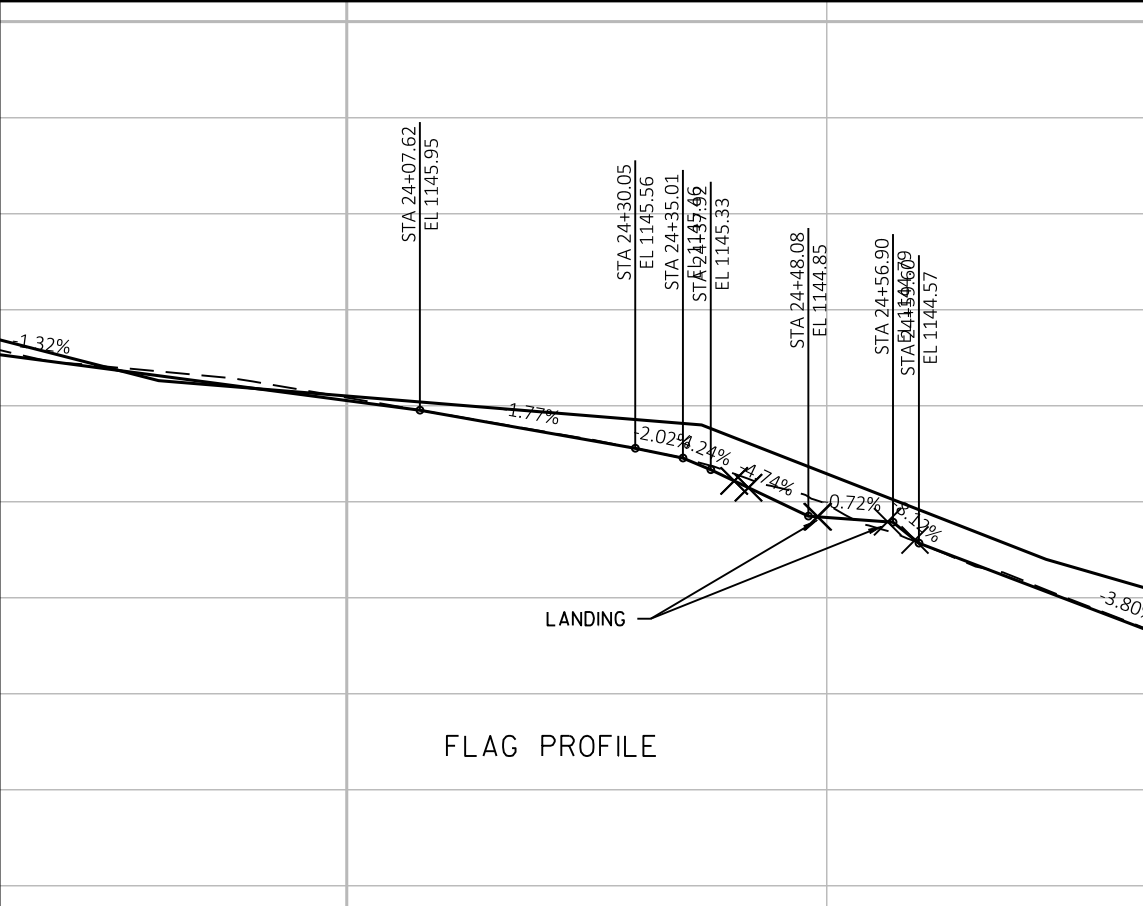


FLAG PROFILE


STATION & OFFSET TABLE					
POINT	STATION	OFFSET	Y COORDS	X COORDS	ELEVATION
W7SE-(3)	329+77.17	42.25	563508.47	811175.42	1143.989
W7SE-(6)	329+69.79	42.20	563508.39	811168.04	1143.544
W7SE-(7)	329+72.99	31.06	563519.58	811171.06	1144.001
W7SE-(8)	329+76.89	27.24	563523.47	811174.89	1144.029
W7SE-(9)	329+90.06	24.29	563526.64	811188.01	1143.931
W7SE-(12)	329+90.11	26.75	563524.18	811188.10	1144.314
W7SE-(13)	329+78.31	29.22	563521.52	811176.34	1143.954
W7SE-(14)	329+74.84	32.69	563517.99	811172.93	1143.925
W7SE-(15)	329+72.32	42.21	563508.42	811170.57	1143.919
W7SE-(20)	329+77.75	40.24	563510.48	811175.97	1144.074
W7SE-(21)	329+78.34	36.18	563514.56	811176.49	1143.999
W7SE-(22)	329+81.76	32.79	563518.00	811179.85	1144.028
W7SE-(23)	329+84.65	32.31	563518.53	811182.73	1144.321
W7SE-(24)	329+90.15	31.63	563519.30	811188.22	1144.467

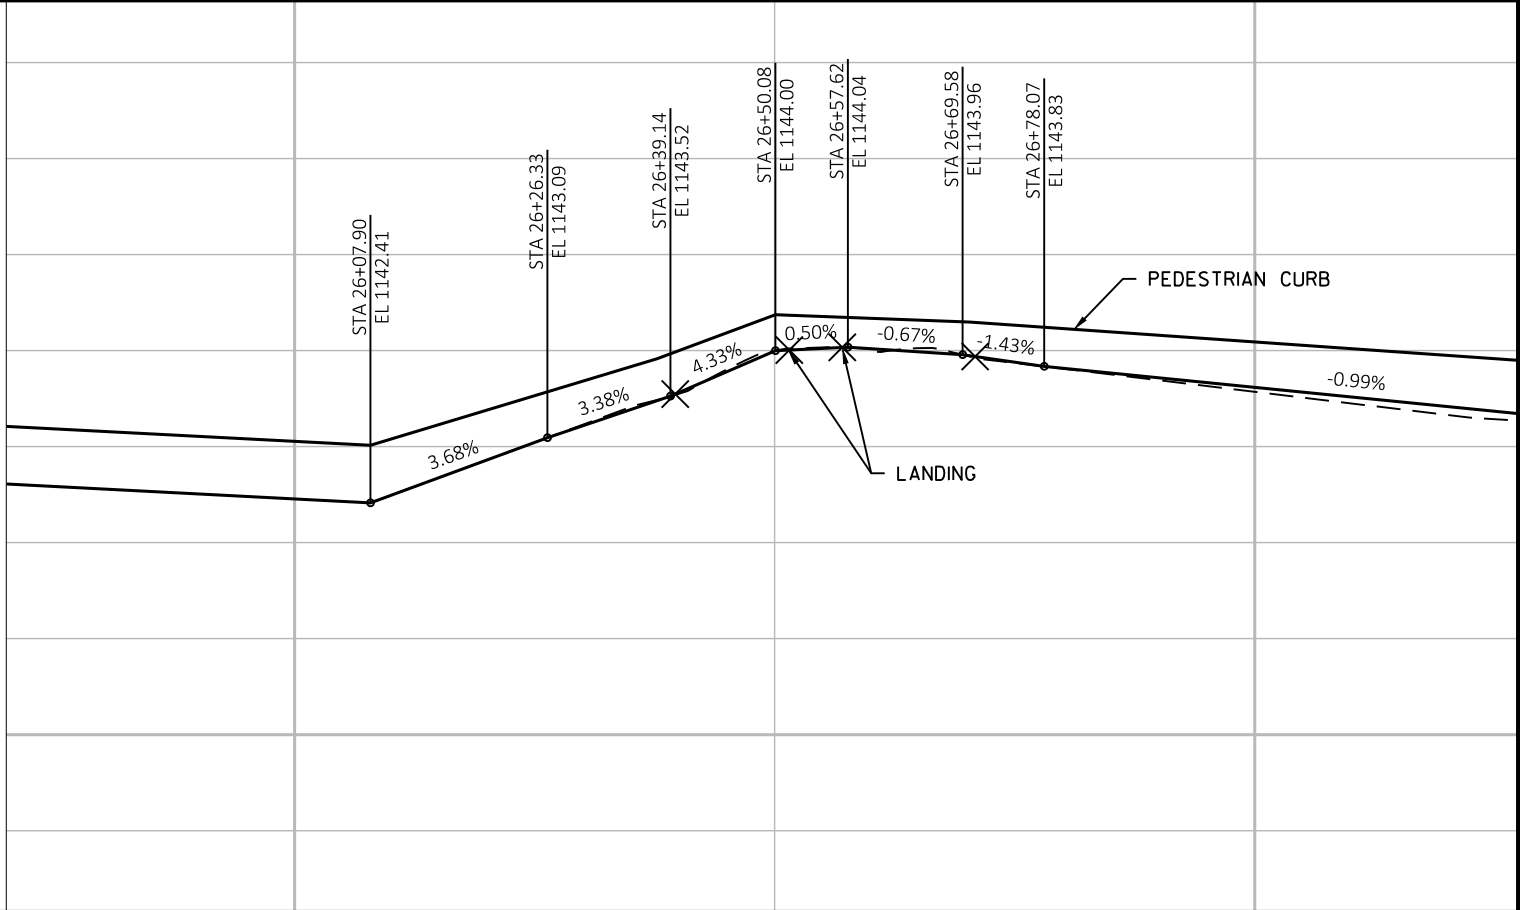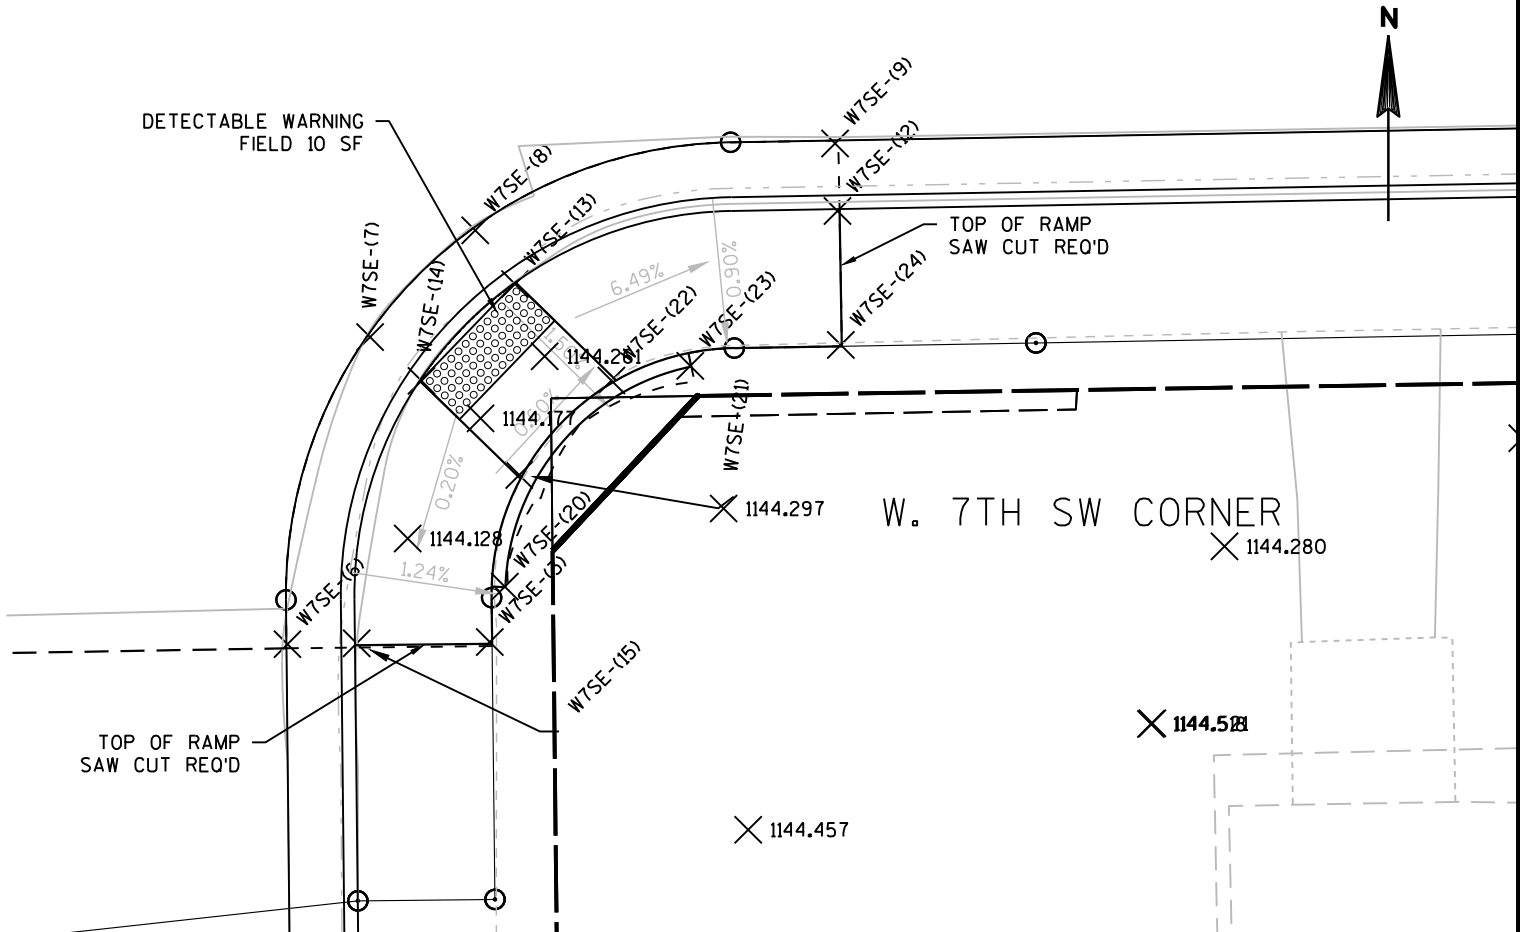

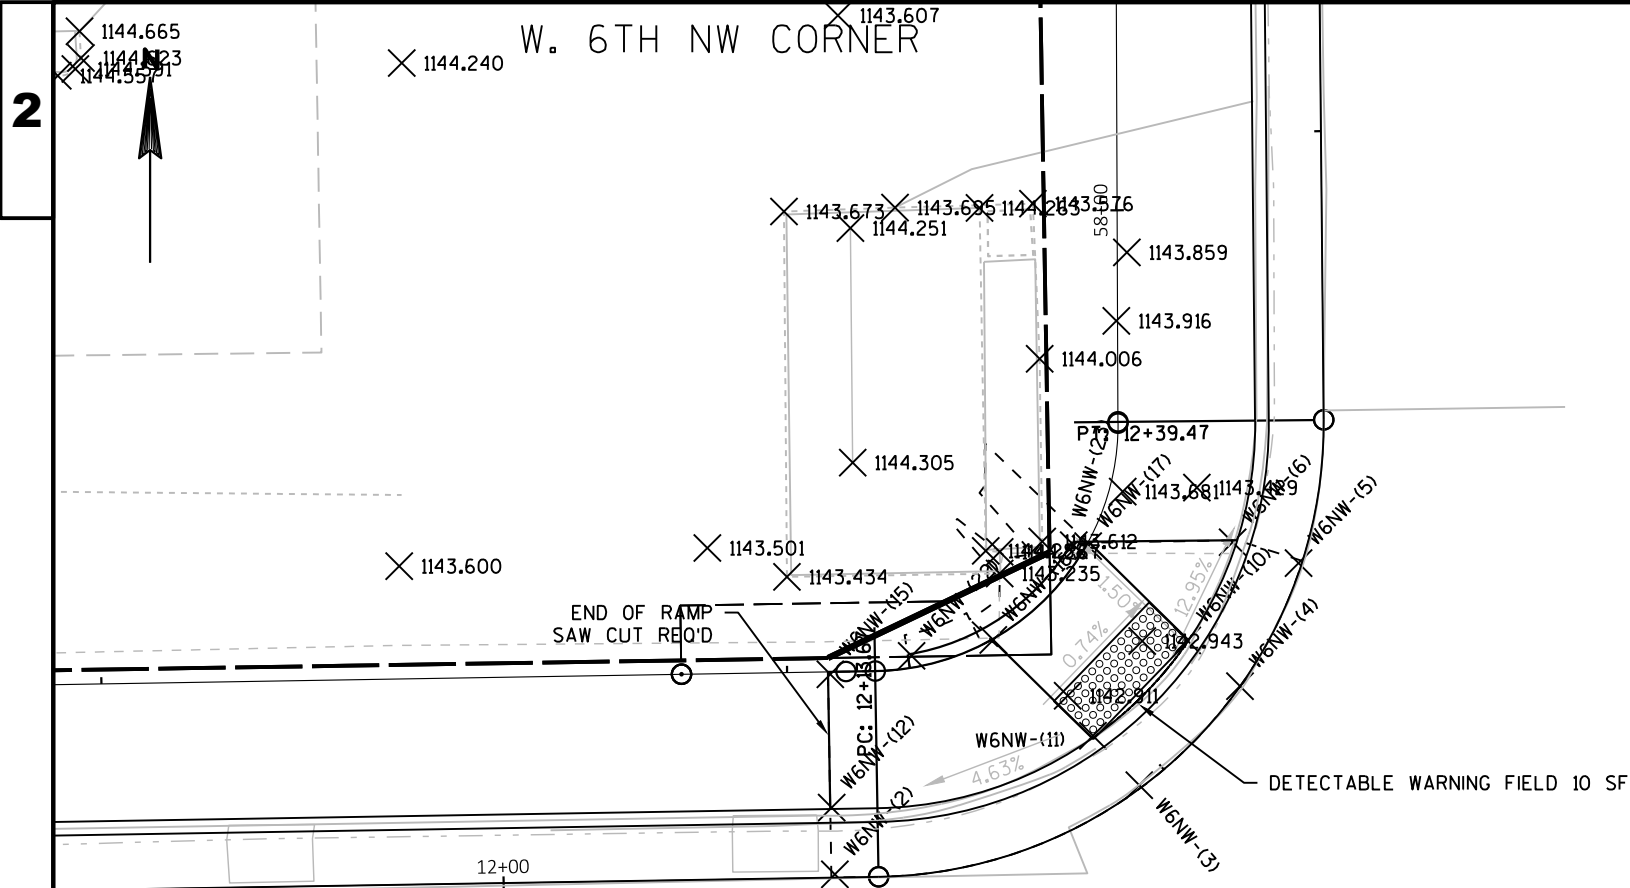


STATION & OFFSET TABLE					
POINT	STATION	OFFSET	Y COORDS	X COORDS	ELEVATION
W6NW-(2)	332+52.82	-24.43	563579.79	811449.91	1142.637
W6NW-(3)	332+63.97	-27.49	563583.04	811461.01	1142.710
W6NW-(4)	332+67.71	-31.04	563586.65	811464.68	1142.745
W6NW-(5)	332+69.92	-35.49	563591.13	811466.81	1142.771
W6NW-(6)	332+67.53	-36.29	563591.89	811464.41	1143.175
W6NW-(10)	332+65.81	-32.74	563588.32	811462.76	1142.668
W6NW-(11)	332+62.32	-29.32	563584.84	811459.32	1142.634
W6NW-(12)	332+52.75	-26.86	563582.22	811449.79	1143.019
W6NW-(15)	332+52.78	-31.72	563587.08	811449.74	1143.163
W6NW-(16)	332+58.74	-32.88	563588.33	811455.68	1142.709
W6NW-(17)	332+62.26	-36.23	563591.75	811459.14	1142.743
W6NW-(22)	332+55.76	-32.34	563587.75	811452.71	1143.006
W6NW-(23)	332+61.73	-36.27	563591.78	811458.62	1143.006


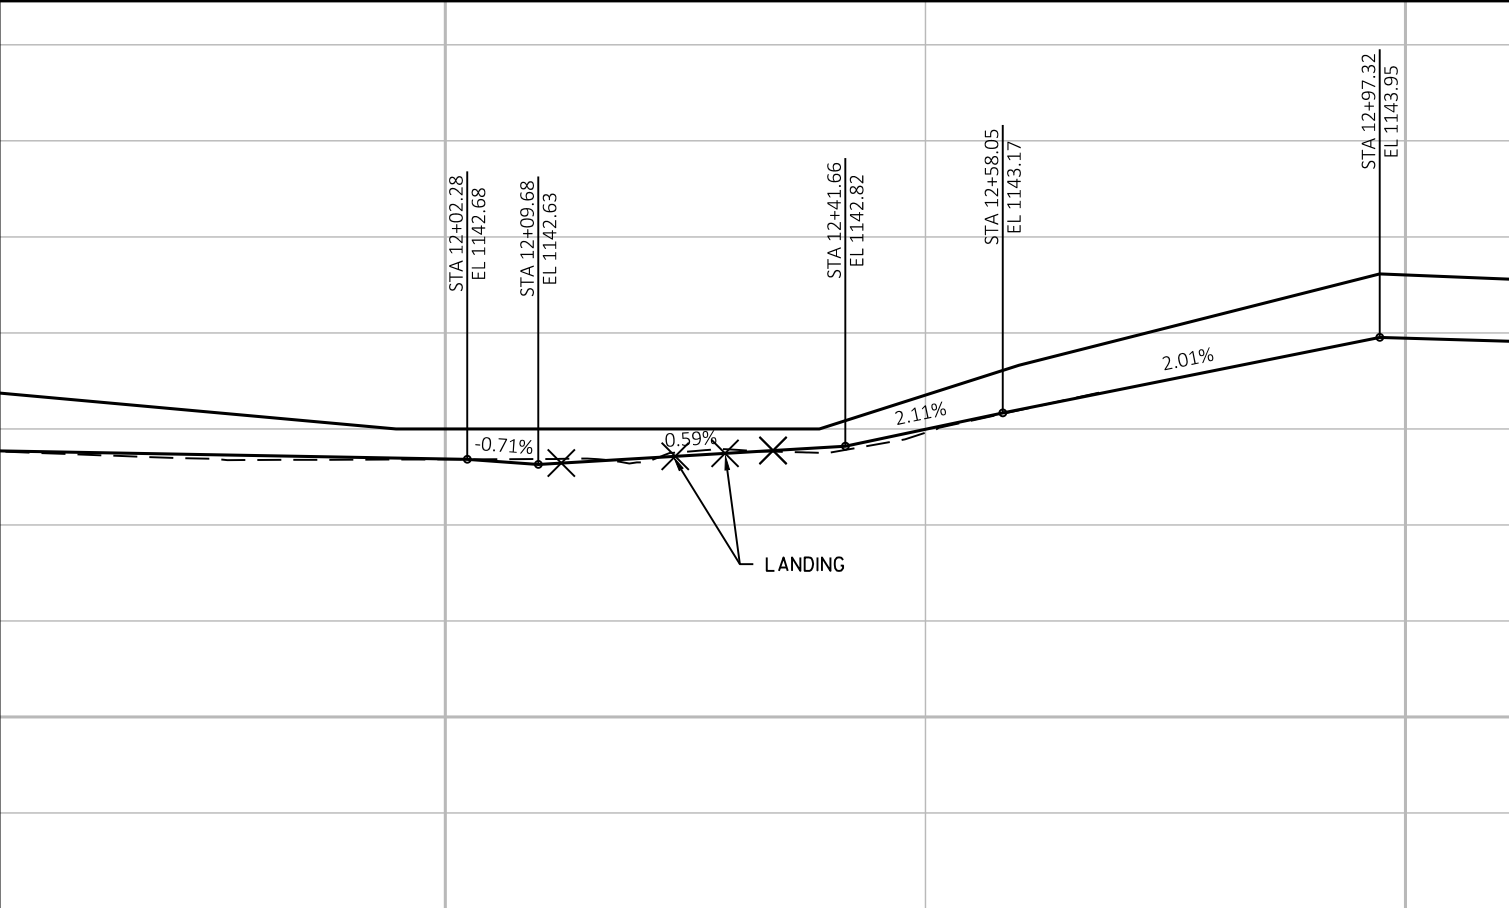


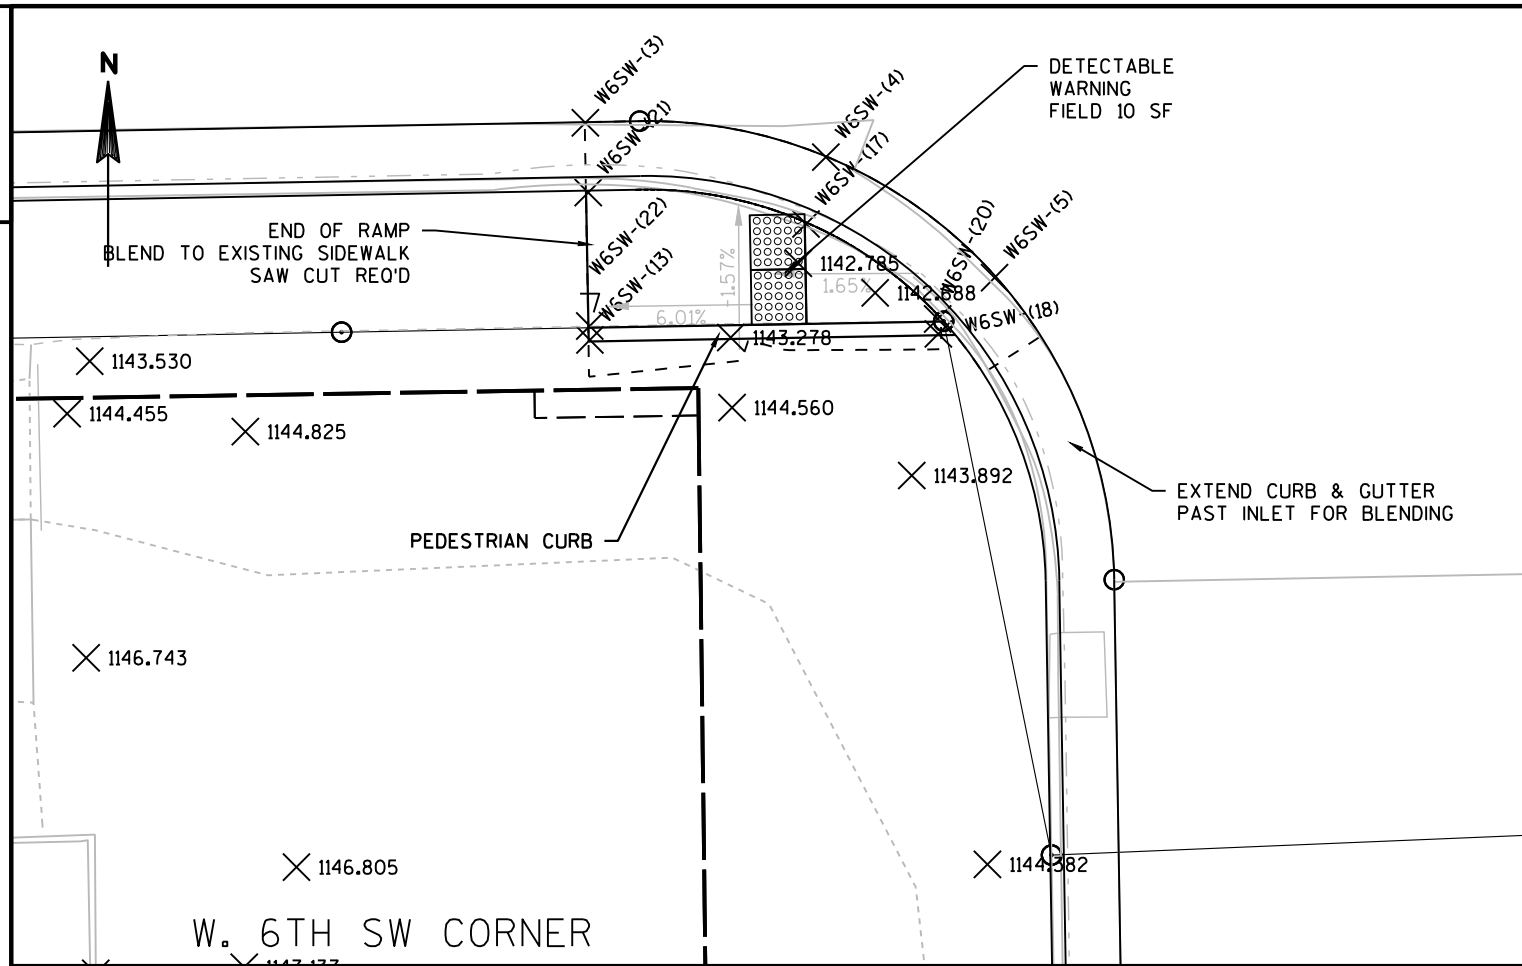


STATION & OFFSET TABLE					
POINT	STATION	OFFSET	Y COORDS	X COORDS	ELEVATION
W6SW-(3)	332+55.20	23.96	563531.45	811453.10	1142.595
W6SW-(4)	332+63.95	25.36	563530.20	811461.87	1142.593
W6SW-(5)	332+70.02	29.85	563525.80	811468.02	1142.549
W6SW-(13)	332+55.23	31.87	563523.53	811453.27	1143.504
W6SW-(17)	332+63.18	27.78	563527.76	811461.14	1142.556
W6SW-(18)	332+67.94	31.87	563523.75	811465.97	1143.260
W6SW-(20)	332+67.92	31.32	563524.30	811465.95	1142.378
W6SW-(21)	332+55.26	26.50	563528.91	811453.21	1142.970
W6SW-(22)	332+55.24	31.37	563524.04	811453.26	1143.044

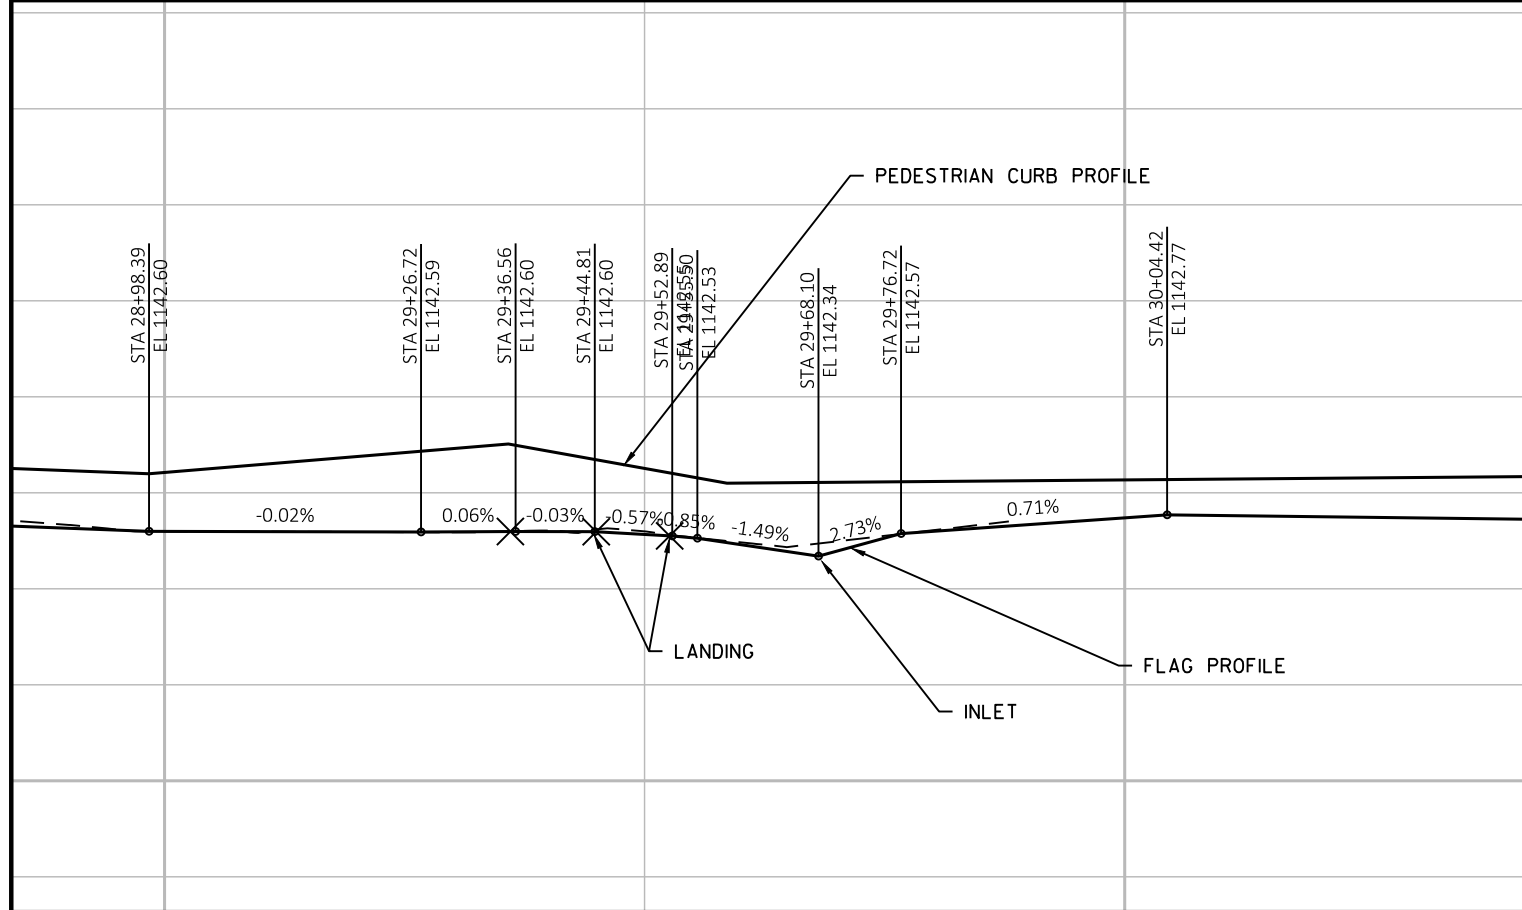


STATION & OFFSET TABLE					
POINT	STATION	OFFSET	Y COORDS	X COORDS	ELEVATION
W6SE-(5)	333+10.58	34.75	563521.59	811508.66	1142.526
W6SE-(6)	333+12.96	35.56	563520.82	811511.05	1142.884
W6SE-(7)	333+29.08	30.88	563525.77	811527.09	1143.241
W6SE-(8)	333+31.09	26.52	563530.17	811529.02	1142.879
W6SE-(9)	333+12.54	31.02	563525.36	811510.55	1142.588
W6SE-(10)	333+14.59	32.48	563523.93	811512.62	1142.459
W6SE-(11)	333+17.66	35.60	563520.87	811515.75	1142.525
W6SE-(12)	333+18.13	35.85	563520.62	811516.22	1143.107
W6SE-(13)	333+16.34	27.12	563529.32	811514.28	1142.647
W6SE-(14)	333+18.08	29.09	563527.38	811516.05	1142.516
W6SE-(15)	333+20.98	32.01	563524.50	811519.00	1142.578
W6SE-(19)	333+24.59	31.38	563525.20	811522.61	1143.100
W6SE-(20)	333+26.85	26.52	563530.09	811524.78	1143.143
W6SE-(21)	333+29.09	26.52	563530.13	811527.03	1143.175
W6SE-(22)	333+26.85	30.89	563525.73	811524.85	1143.114
W6SE-(24)	333+37.02	24.08	563532.71	811534.91	1142.985
W6SE-(25)	333+37.01	26.59	563530.20	811534.94	1142.901
W6SE-(26)	333+37.05	30.82	563525.97	811535.06	1143.026
W6SE-(27)	333+31.09	30.89	563525.80	811529.09	1142.945

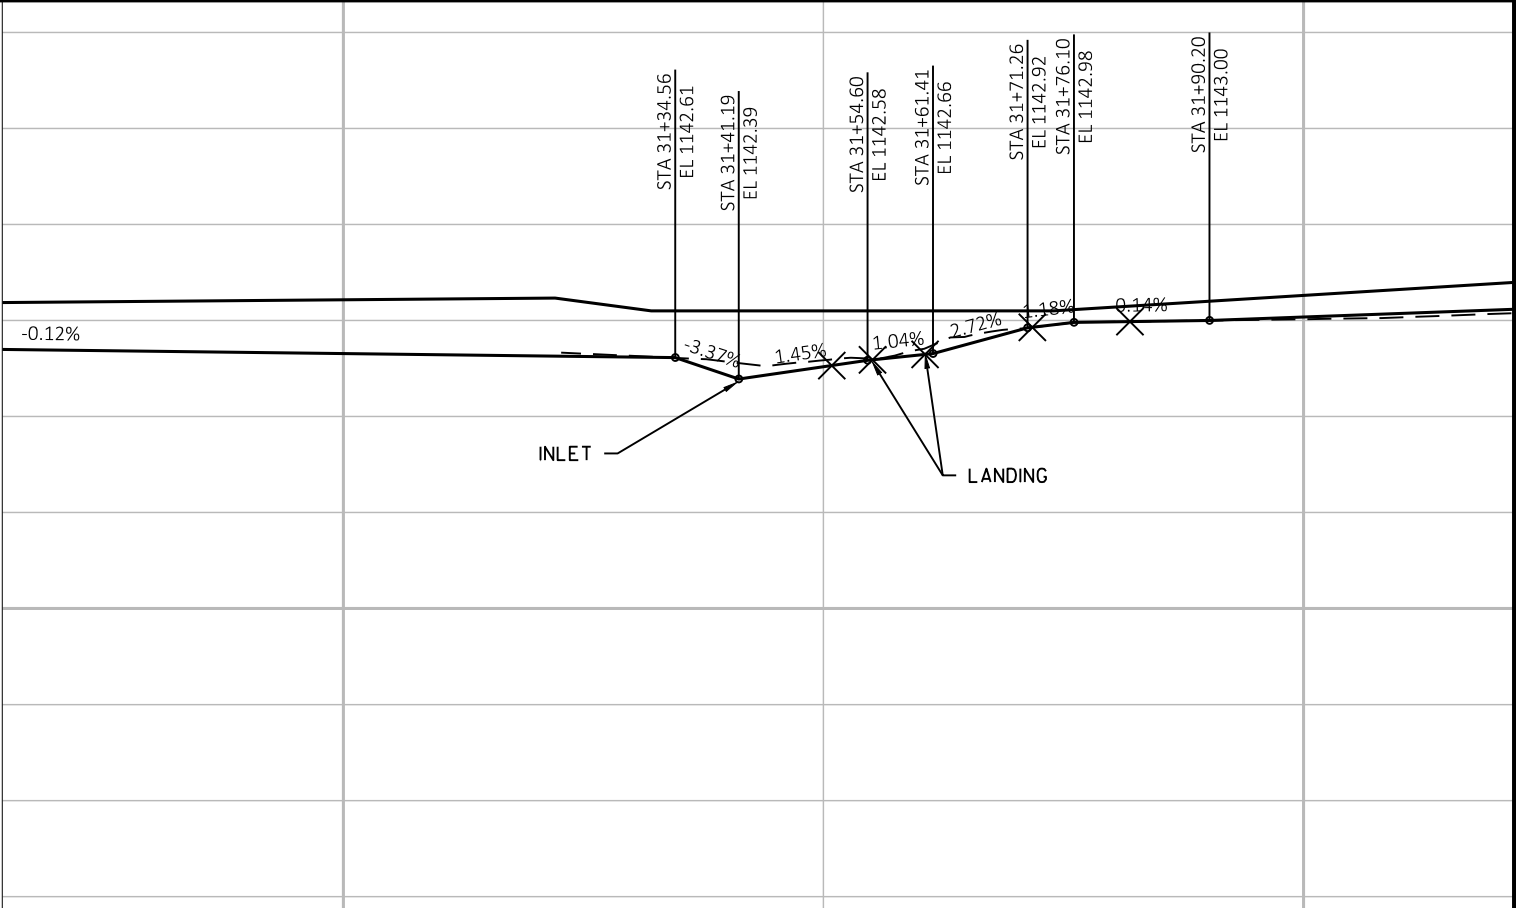
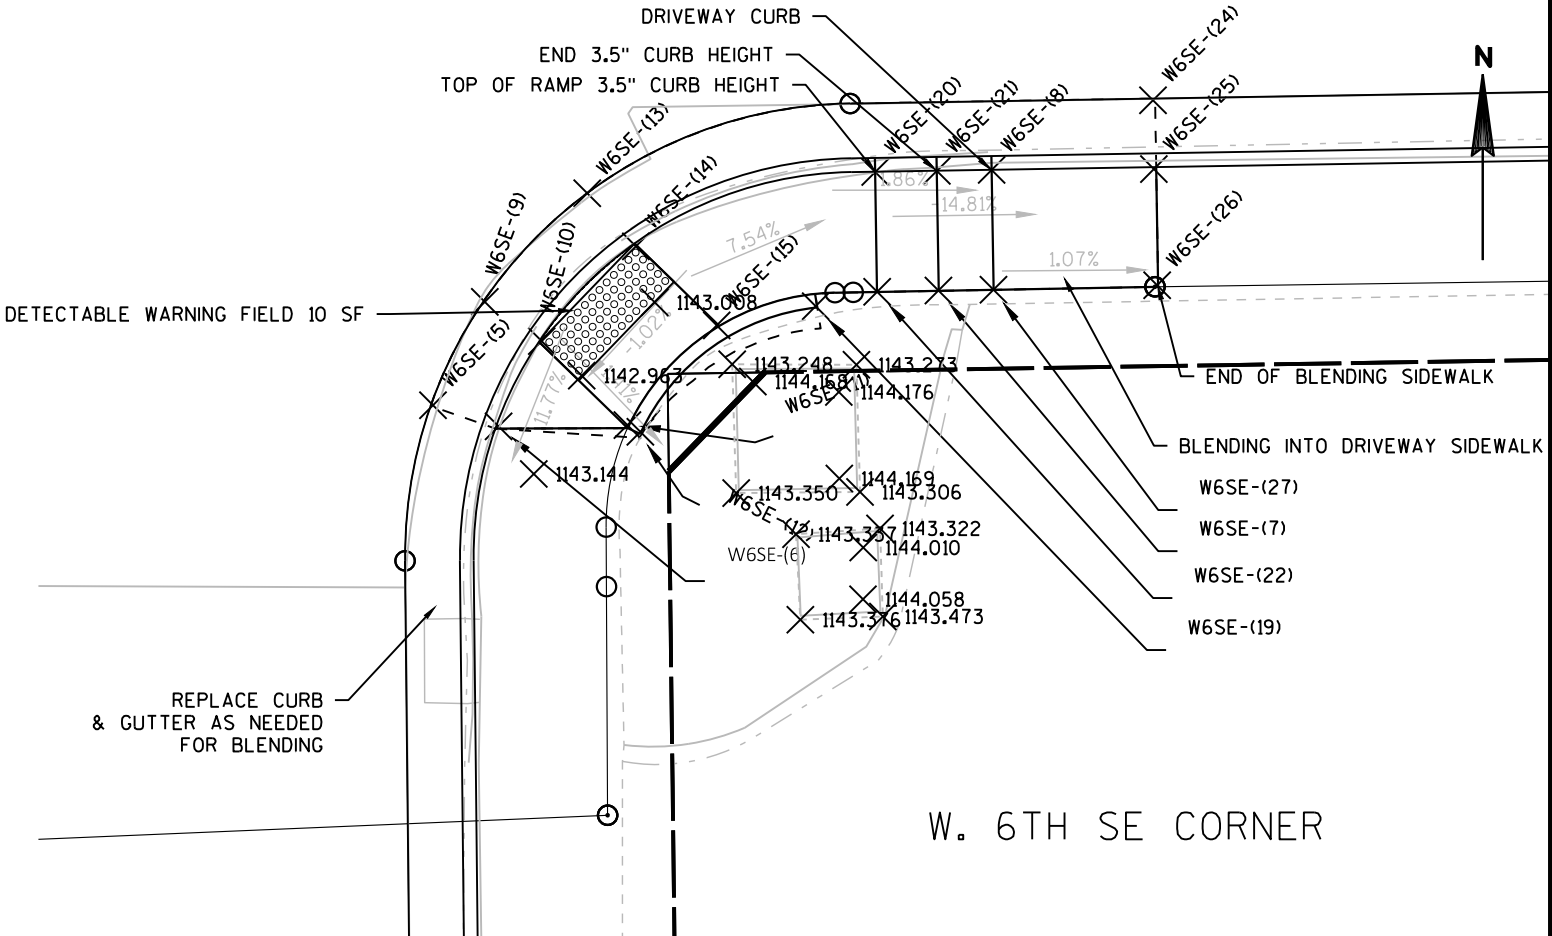


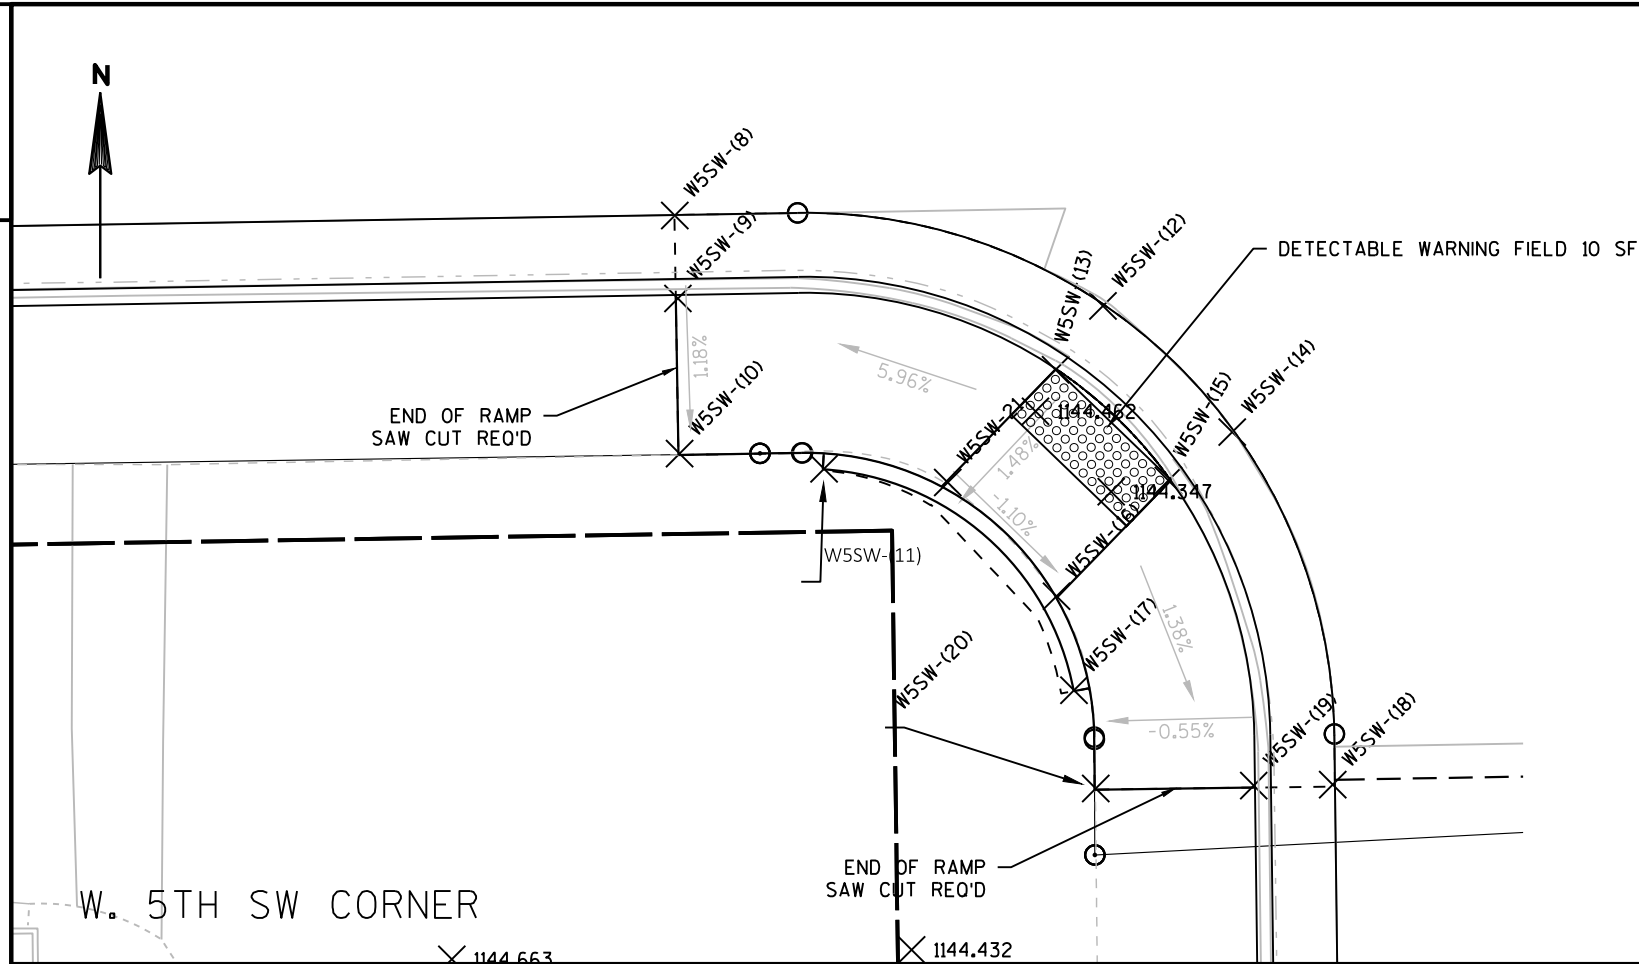


STATION & OFFSET TABLE					
POINT	STATION	OFFSET	Y COORDS	X COORDS	ELEVATION
W5SW-(8)	336+20.10	24.11	563537.45	811817.95	1144.416
W5SW-(9)	336+20.16	26.71	563534.86	811818.05	1144.837
W5SW-(10)	336+20.13	31.56	563530.01	811818.11	1144.909
W5SW-(11)	336+24.63	32.11	563529.54	811822.62	1144.802
W5SW-(12)	336+33.43	27.17	563534.63	811831.33	1144.321
W5SW-(13)	336+31.92	29.14	563532.63	811829.86	1144.245
W5SW-(14)	336+37.41	31.17	563530.69	811835.37	1144.267
W5SW-(15)	336+35.39	32.65	563529.17	811833.38	1144.190
W5SW-(16)	336+31.83	36.21	563525.56	811829.89	1144.265
W5SW-(17)	336+32.33	39.16	563522.62	811830.43	1144.420
W5SW-(18)	336+40.36	42.24	563519.67	811838.51	1143.792
W5SW-(19)	336+37.89	42.23	563519.64	811836.05	1144.215
W5SW-(20)	336+32.95	42.24	563519.55	811831.11	1144.287
W5SW-21	336+28.49	32.60	563529.11	811826.49	1144.287



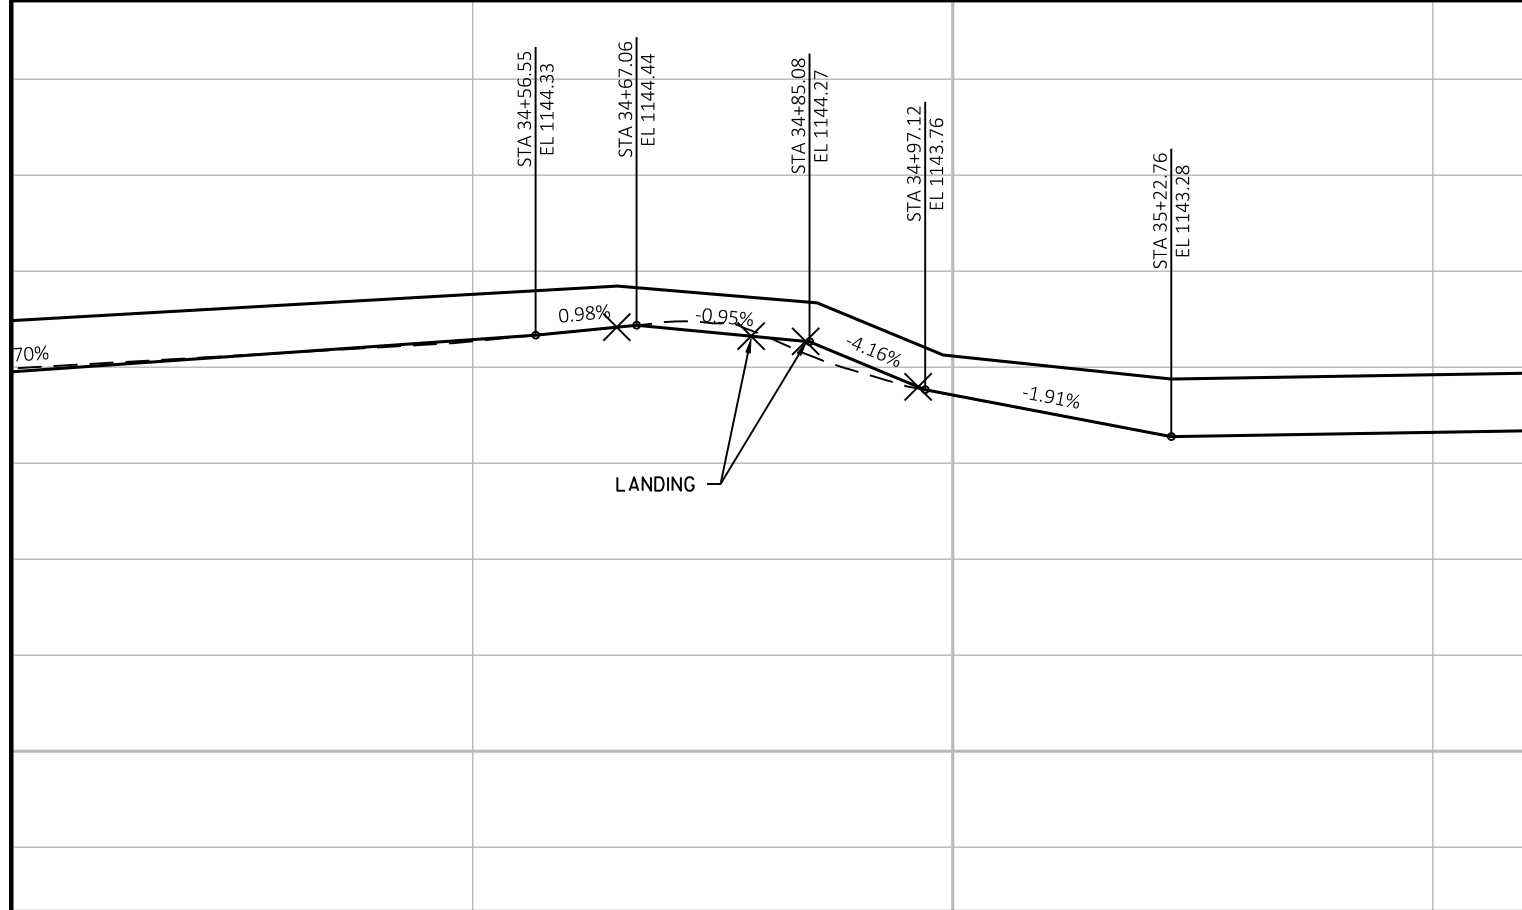


STATION & OFFSET TABLE					
POINT	STATION	OFFSET	Y COORDS	X COORDS	ELEVATION
W5SE-(1)	336+84.13	31.04	563531.61	811882.09	1144.775
W5SE-(2)	336+87.87	27.27	563535.47	811885.73	1144.845
W5SE-(3)	336+85.91	32.81	563529.87	811883.90	1144.702
W5SE-(4)	336+89.32	29.38	563533.35	811887.25	1144.771
W5SE-(5)	336+93.07	39.84	563522.96	811891.17	1144.986
W5SE-(6)	336+96.41	36.40	563526.46	811894.45	1145.051
W5SE-(7)	336+92.94	33.00	563529.80	811890.93	1145.122
W5SE-(8)	336+99.05	29.87	563533.03	811896.99	1145.525
W5SE-(9)	337+00.95	34.30	563528.63	811898.96	1145.498
W5SE-(10)	337+18.52	31.60	563531.63	811916.49	1146.576
W5SE-(11)	336+89.58	36.45	563526.29	811887.63	1145.056
W5SE-(12)	336+94.59	31.75	563531.07	811892.56	1145.237
W5SE-(13)	337+00.39	29.40	563533.52	811898.32	1145.608
W5SE-(14)	337+18.52	26.68	563536.55	811916.41	1146.746
W5SE-(15)	336+84.14	36.40	563526.26	811882.08	0.000
W5SE-(16)	336+81.76	35.63	563526.98	811879.79	1144.423


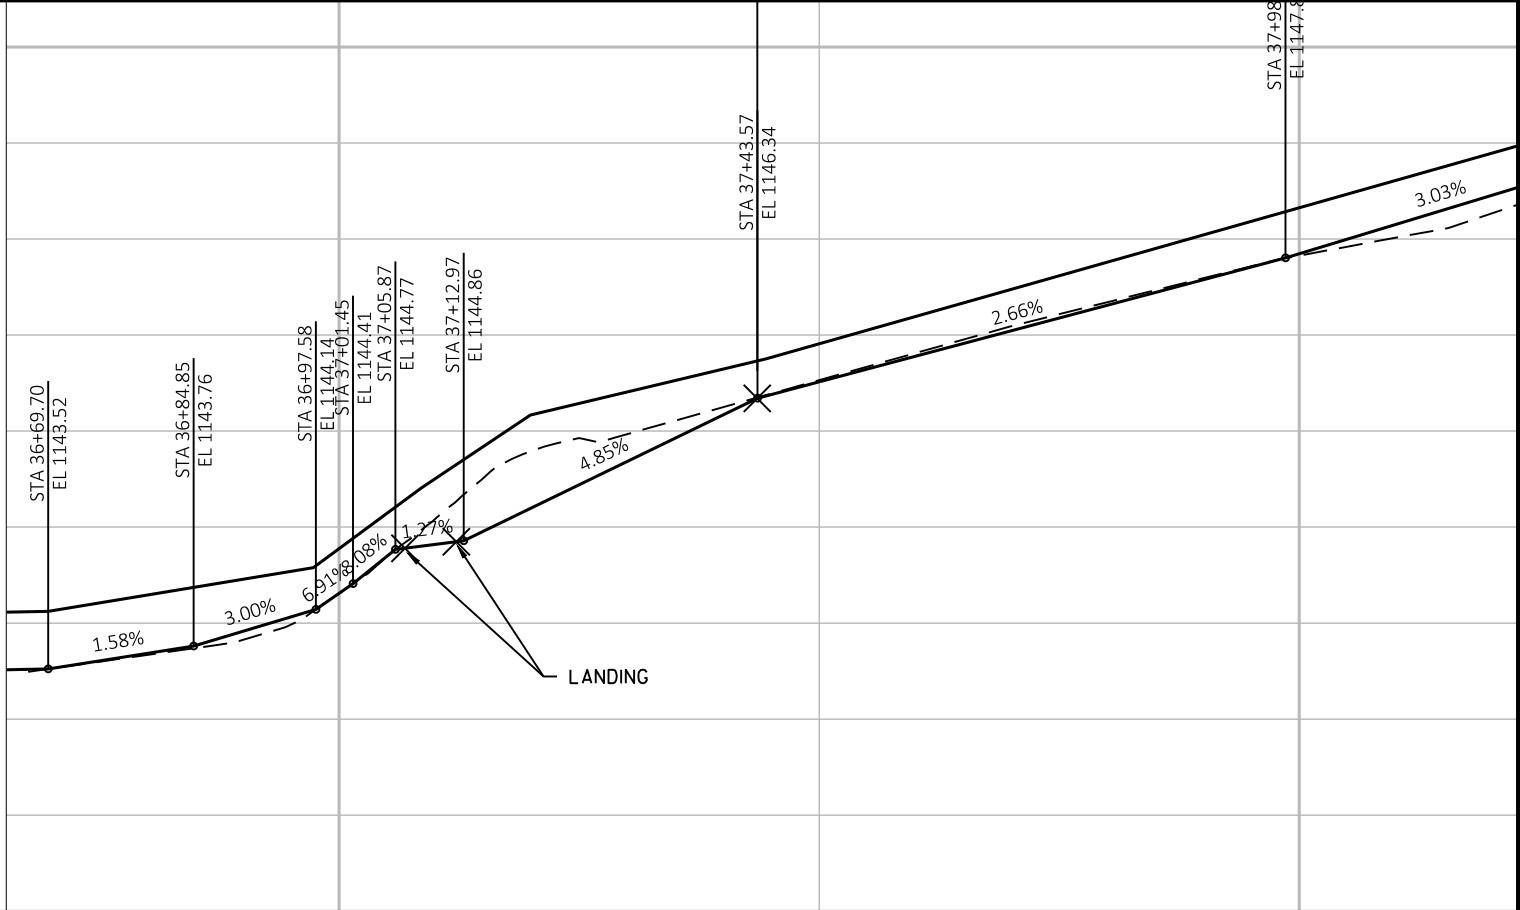
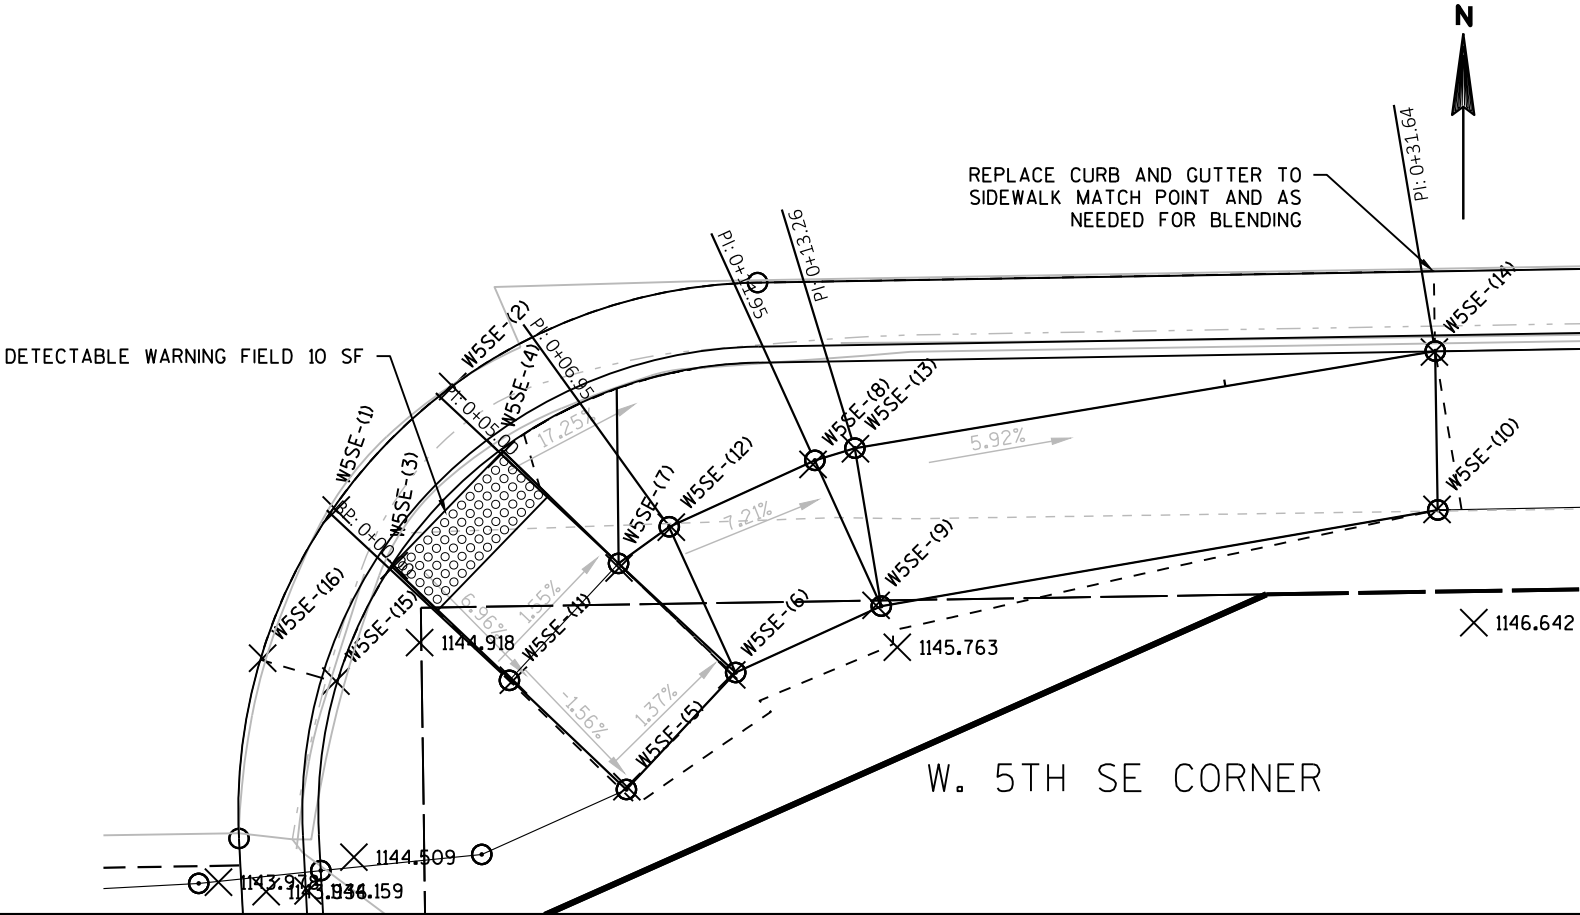


2

 

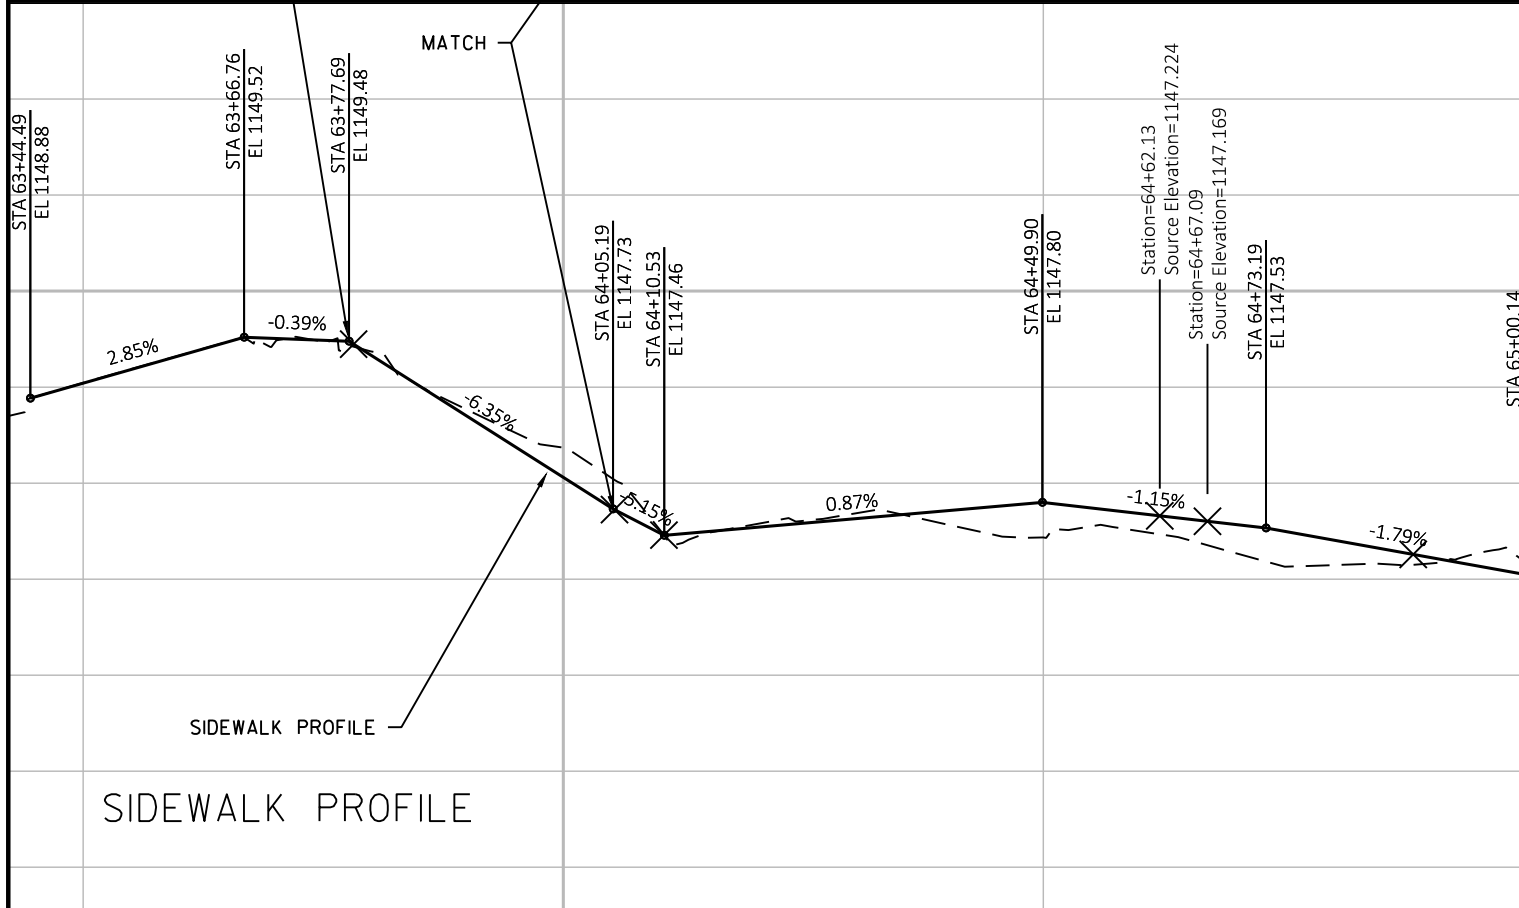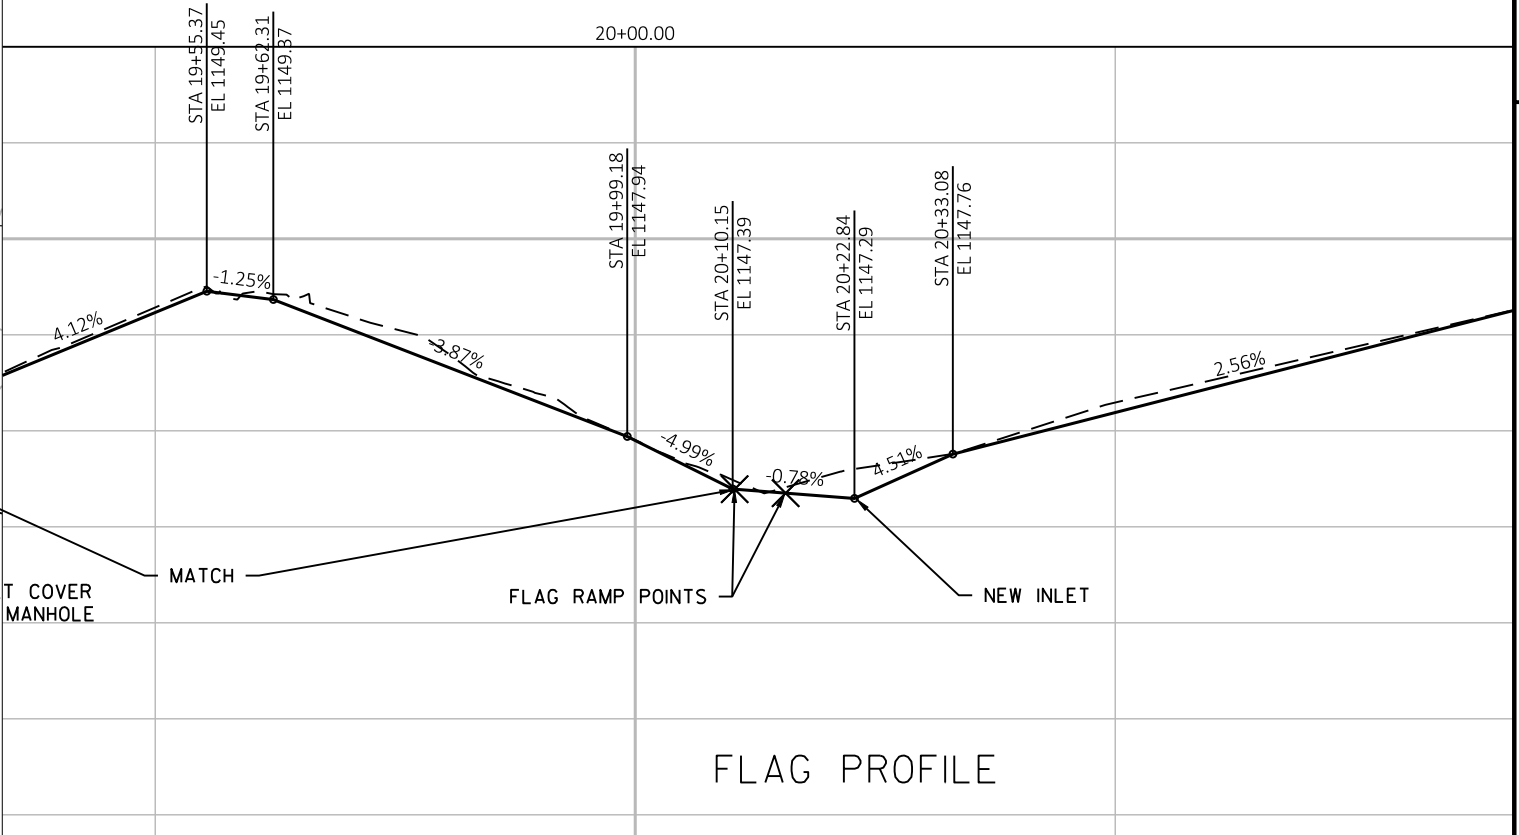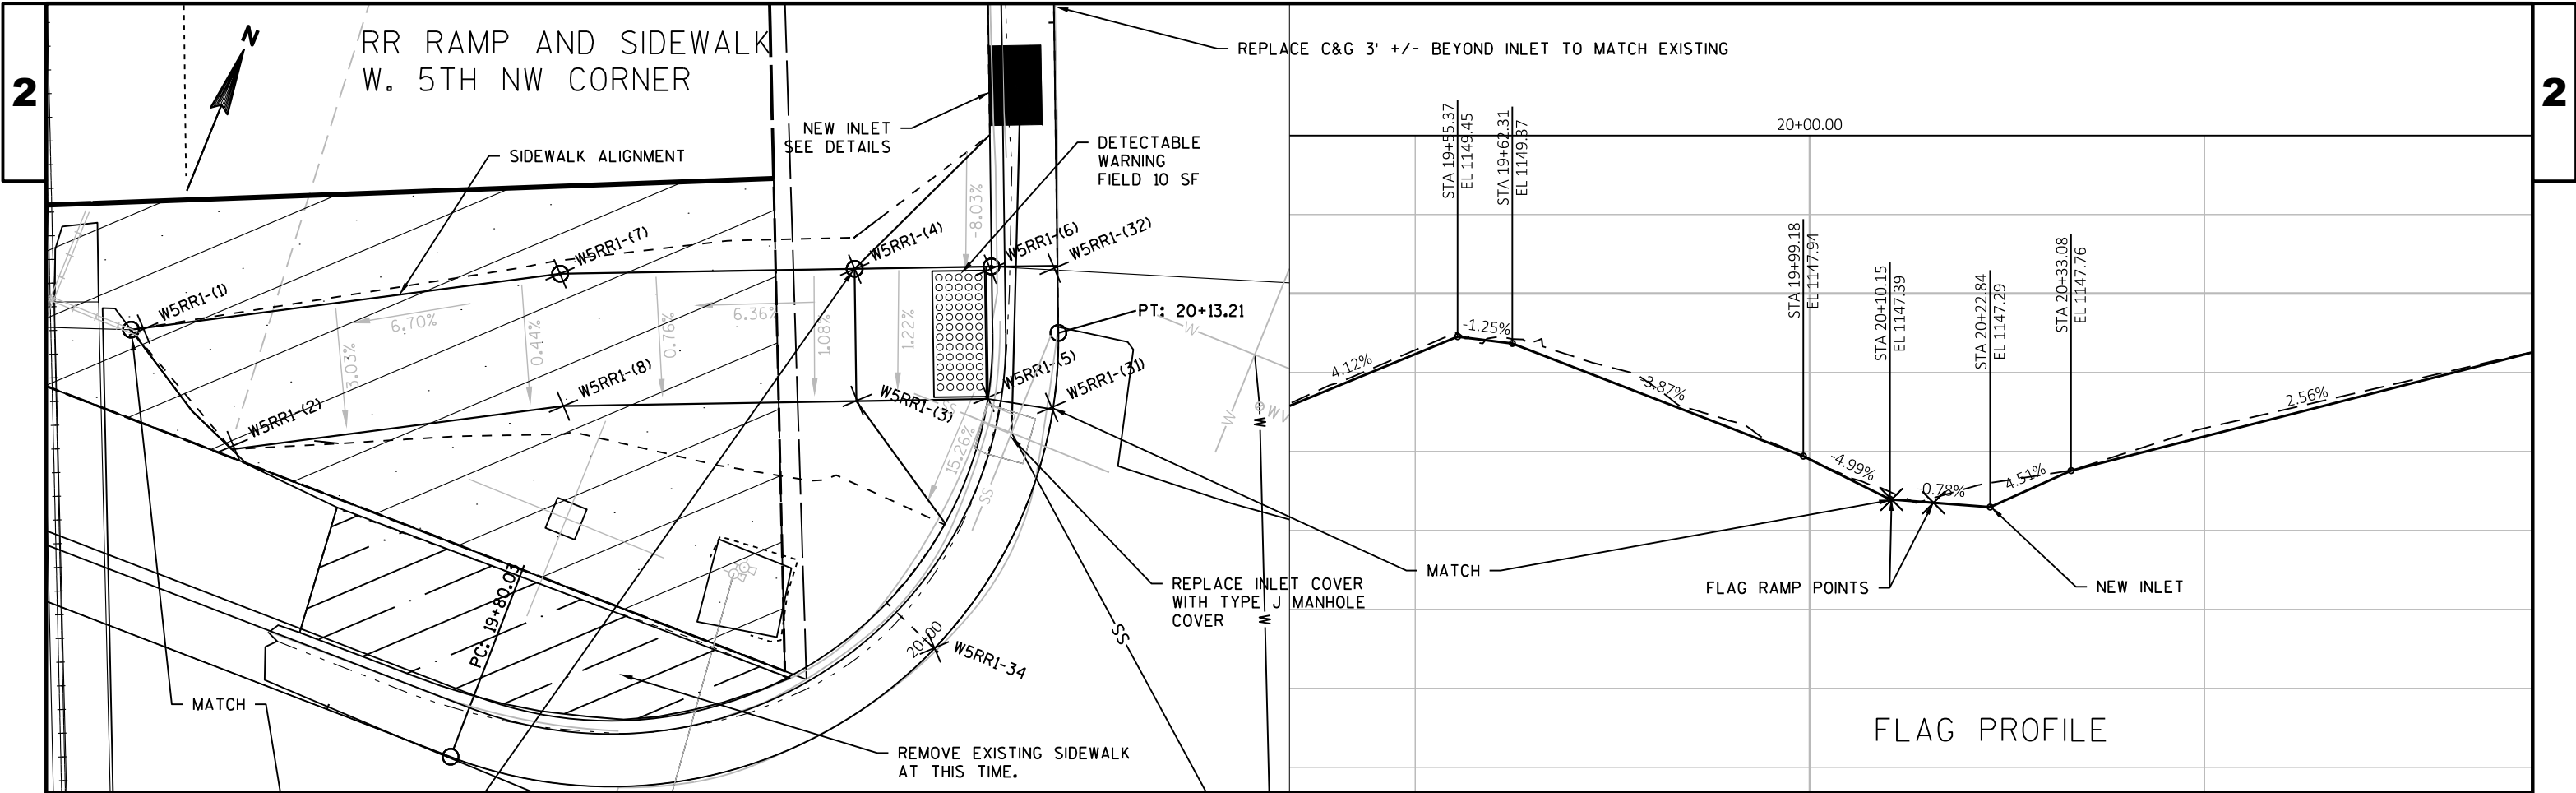


STATION & OFFSET TABLE					
POINT	STATION	OFFSET	Y COORDS	X COORDS	ELEVATION
W5RR1-(1)	338+05.51	-35.093	563599.78	812002.34	1149.445
W5RR1-(2)	338+10.29	-32.184	563596.95	812007.16	1149.491
W5RR1-(3)	338+31.80	-42.294	563607.42	812028.50	1147.824
W5RR1-(4)	338+29.92	-46.917	563612.02	812026.55	1147.725
W5RR1-(5)	338+36.40	-44.183	563609.39	812033.06	1147.313
W5RR1-(6)	338+34.74	-48.765	563613.94	812031.33	1147.275
W5RR1-(7)	338+19.53	-42.733	563607.66	812016.23	1148.379
W5RR1-(8)	338+21.46	-38.088	563603.05	812018.23	1148.459
W5RR1-(31)	338+38.79	-44.701	563609.95	812035.45	1147.390
W5RR1-(32)	338+36.99	-49.671	563614.89	812033.56	1147.346
W5RR1-34	338+37.91	-34.574	563599.81	812034.74	1147.898
W5RR1-35	338+30.61	-65.918	563631.03	812026.91	1147.758

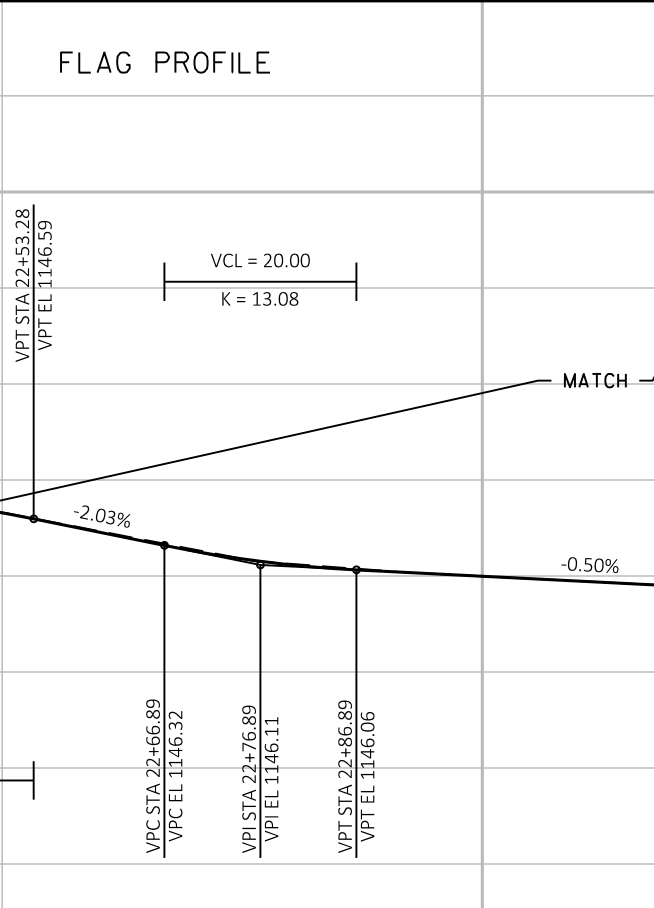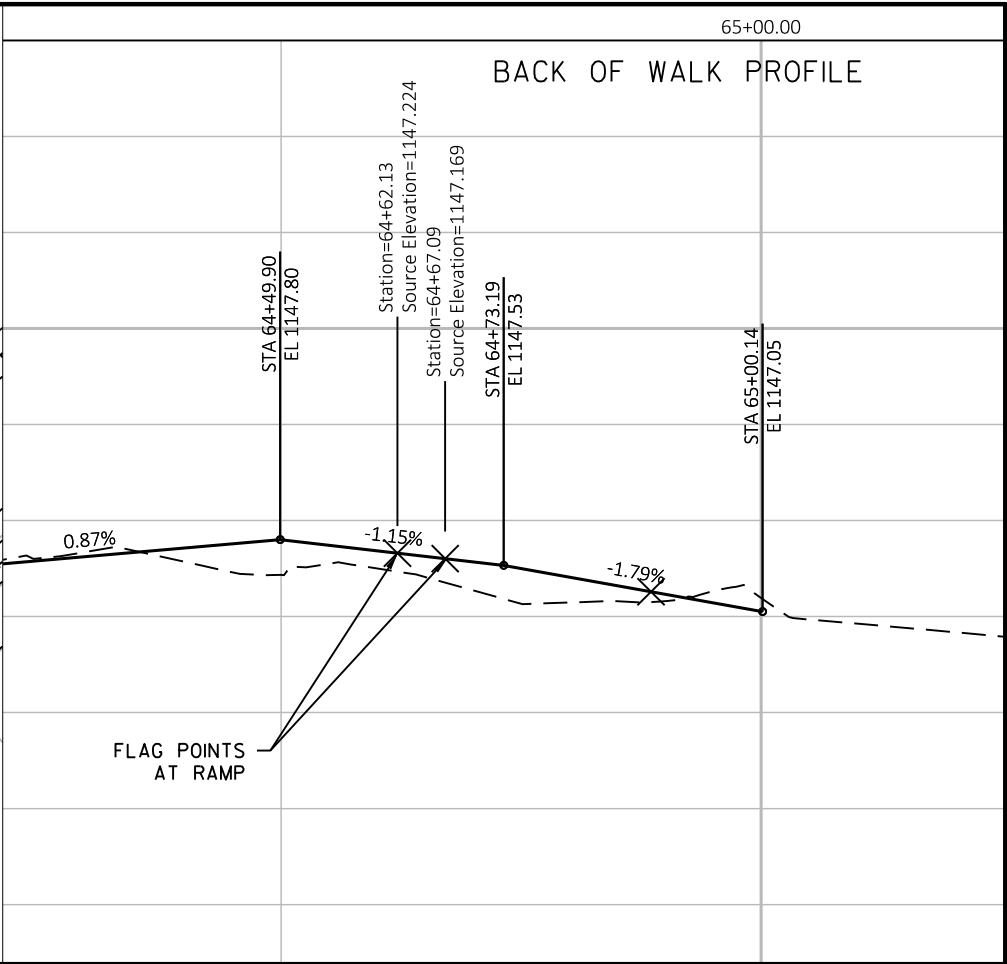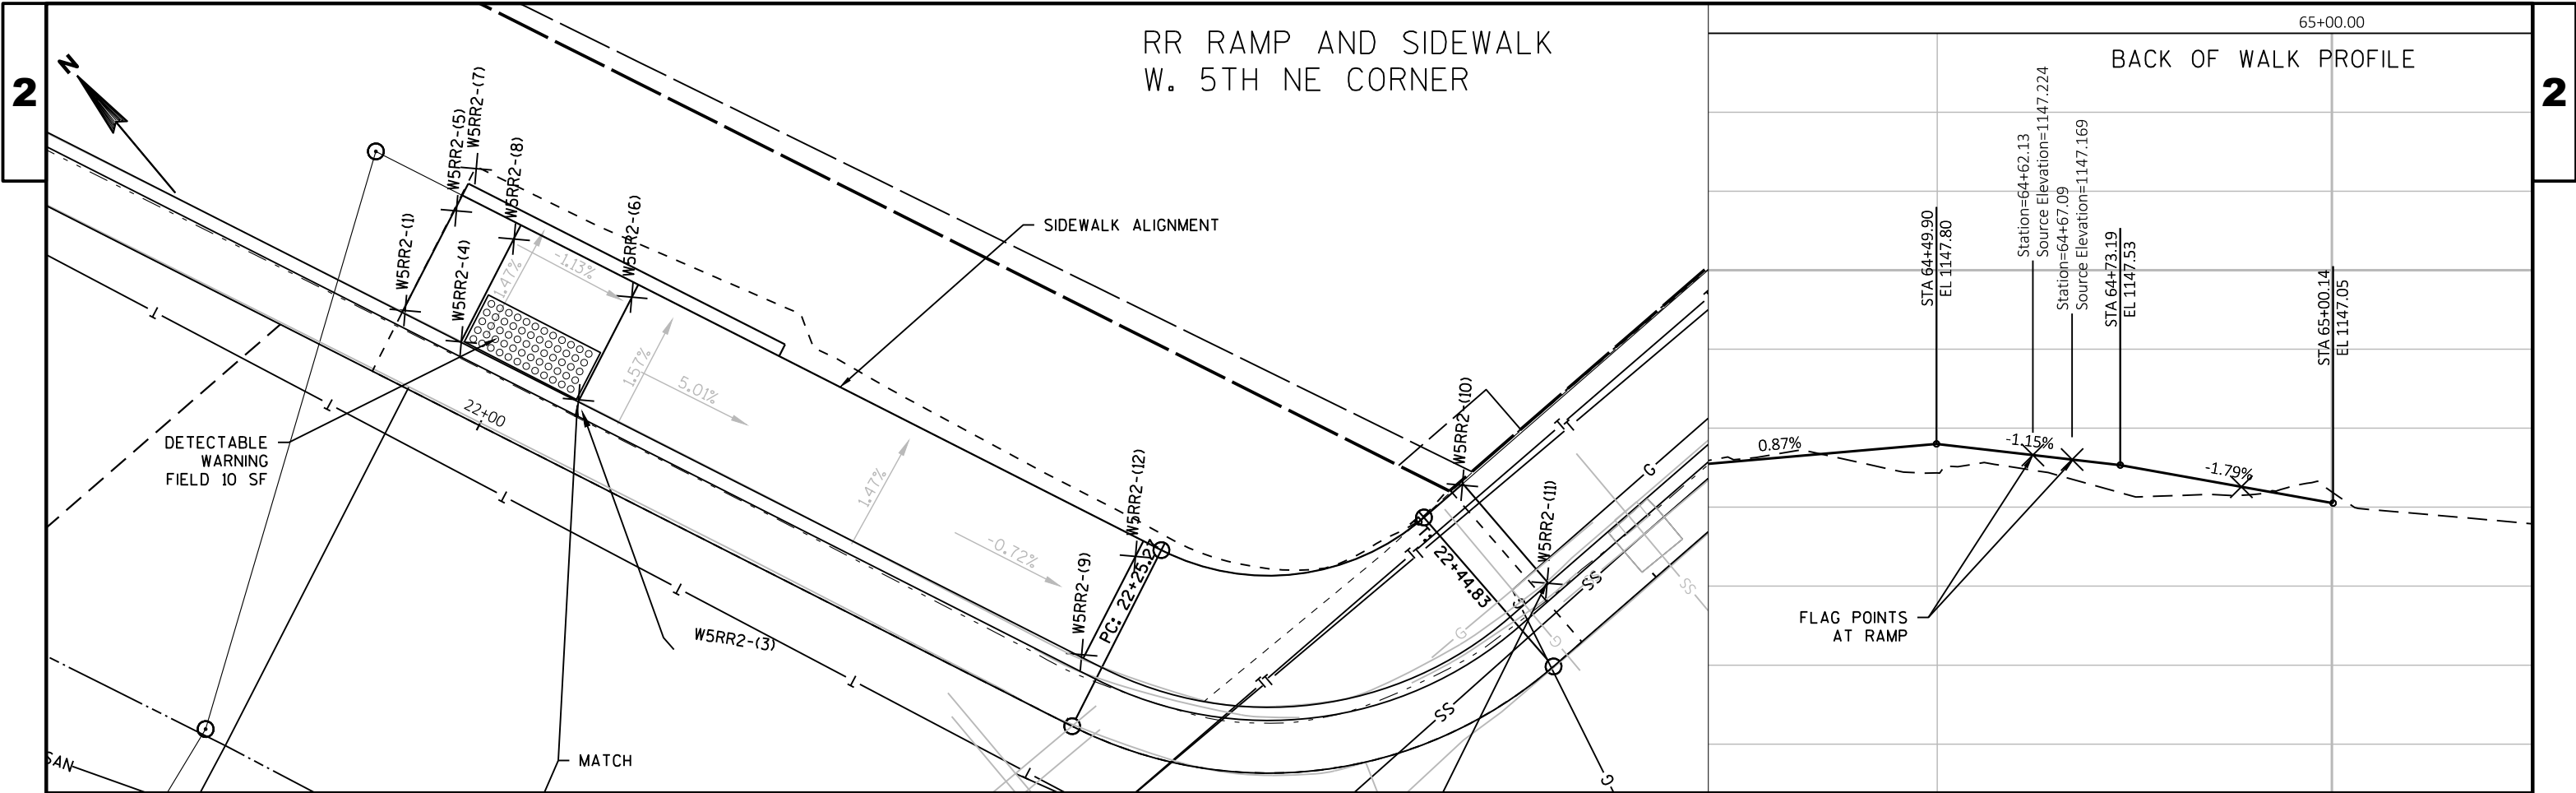



STATION & OFFSET TABLE					
POINT	STATION	OFFSET	Y COORDS	X COORDS	ELEVATION
W5RR2-(1)	338+72.36	-62.843	563628.66	812068.70	1147.302
W5RR2-(3)	338+75.10	-55.966	563621.83	812071.57	1147.169
W5RR2-(4)	338+73.18	-60.546	563626.37	812069.57	1147.224
W5RR2-(5)	338+76.31	-64.427	563630.31	812072.63	1147.437
W5RR2-(6)	338+79.19	-57.581	563623.51	812075.63	1147.421
W5RR2-(7)	338+77.93	-65.143	563631.05	812074.24	1147.512
W5RR2-(8)	338+77.26	-62.177	563628.07	812073.62	1147.496
W5RR2-(9)	338+83.20	-36.119	563602.12	812079.99	1147.206
W5RR2-(10)	338+98.34	-31.492	563597.75	812095.22	1147.057
W5RR2-(11)	338+98.33	-26.571	563592.83	812095.29	1146.983
W5RR2-(12)	338+87.19	-37.594	563603.66	812083.96	1147.131






W 4TH NW CURB RAMP

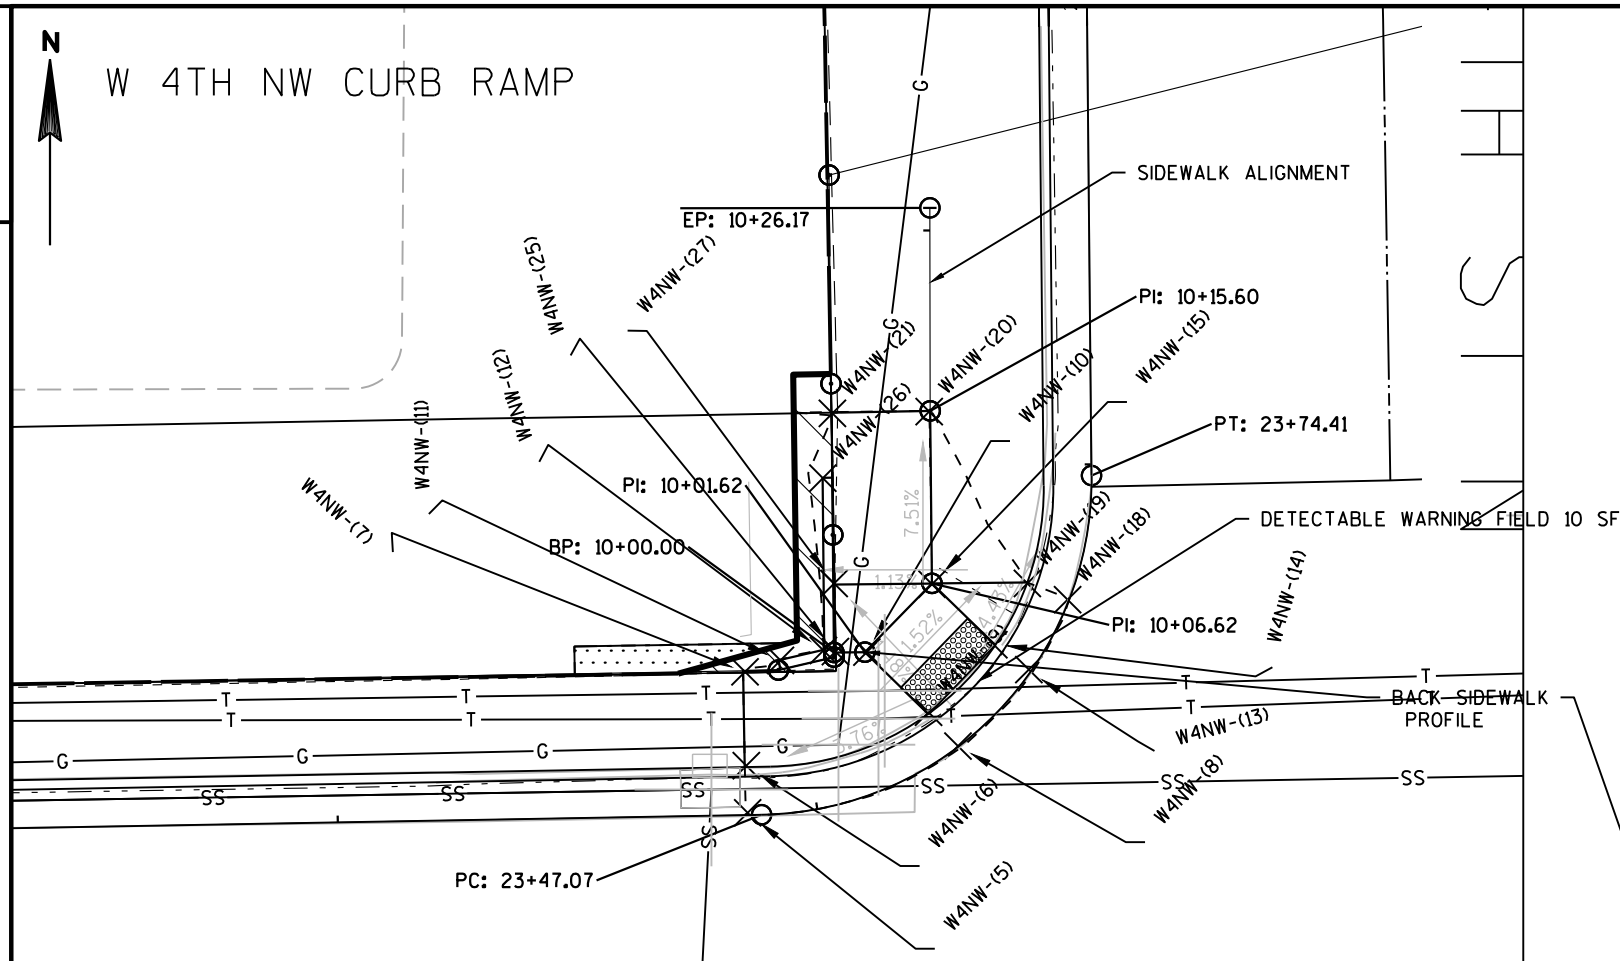


STATION & OFFSET TABLE					
POINT	STATION	OFFSET	Y COORDS	X COORDS	ELEVATION
W4NW-(5)	339+97.92	-24.241	563592.18	812194.94	1145.737
W4NW-(6)	339+97.89	-26.697	563594.63	812194.87	1146.117
W4NW-(7)	339+97.89	-31.584	563599.52	812194.81	1146.187
W4NW-(8)	340+08.92	-27.550	563595.65	812205.90	1145.896
W4NW-(9)	340+07.42	-29.336	563597.41	812204.36	1145.815
W4NW-(10)	340+04.25	-32.514	563600.54	812201.15	1145.880
W4NW-(11)	339+99.75	-32.150	563600.11	812196.65	1146.215
W4NW-(12)	340+01.99	-32.632	563600.63	812198.89	1146.219
W4NW-(13)	340+12.67	-31.477	563599.63	812209.58	1145.963
W4NW-(14)	340+10.87	-32.801	563600.93	812207.76	1145.891
W4NW-(15)	340+07.70	-35.997	563604.08	812204.54	1145.956
W4NW-(18)	340+14.74	-35.087	563603.27	812211.60	1146.019
W4NW-(19)	340+12.66	-35.966	563604.12	812209.51	1146.397
W4NW-(20)	340+07.69	-44.991	563613.07	812204.40	1146.621
W4NW-(21)	340+02.64	-44.974	563612.98	812199.36	1146.764
W4NW-(25)	340+02.61	-32.565	563600.57	812199.51	1146.078
W4NW-(26)	340+02.10	-41.608	563609.60	812198.86	1146.438
W4NW-(27)	340+02.60	-36.117	563604.12	812199.44	1146.001

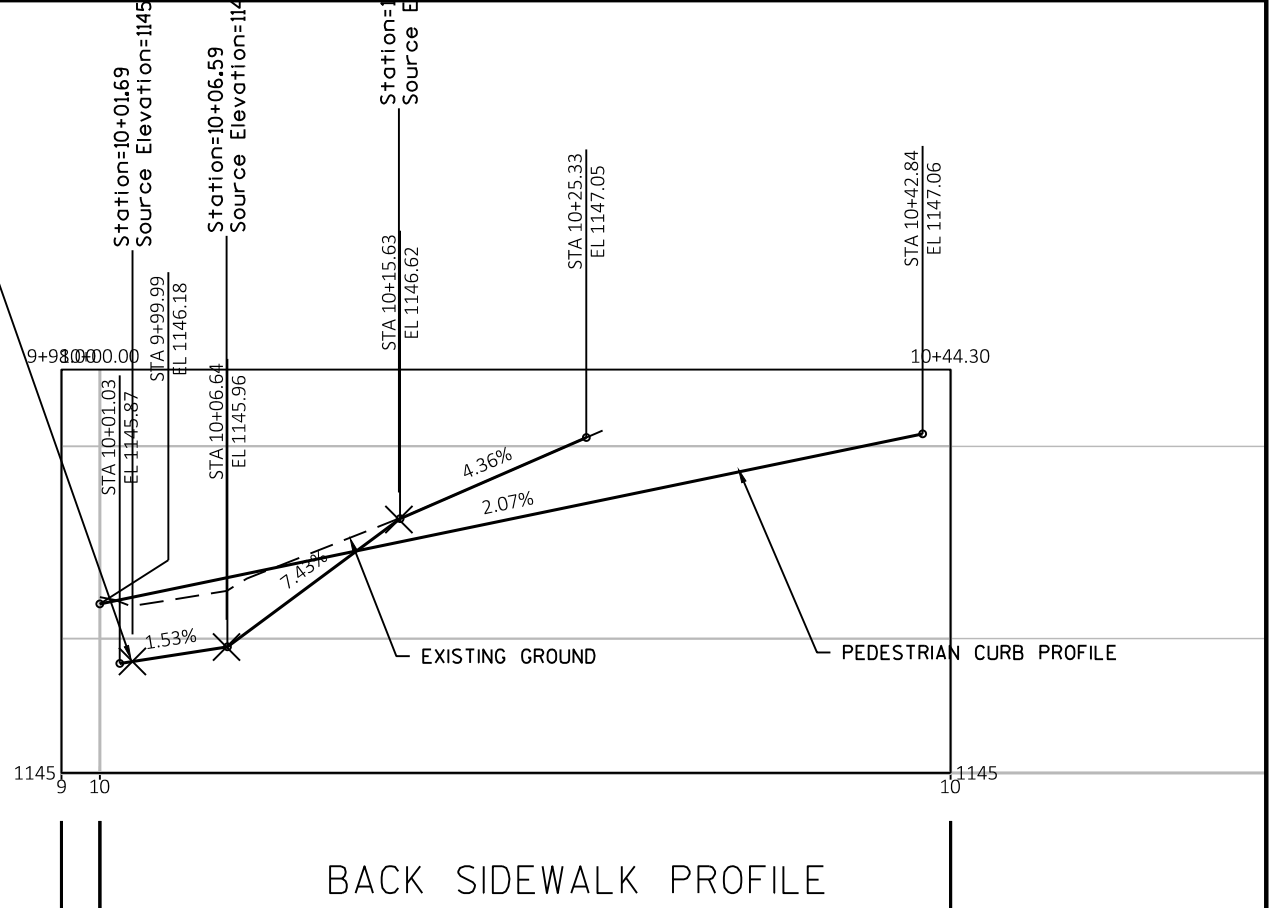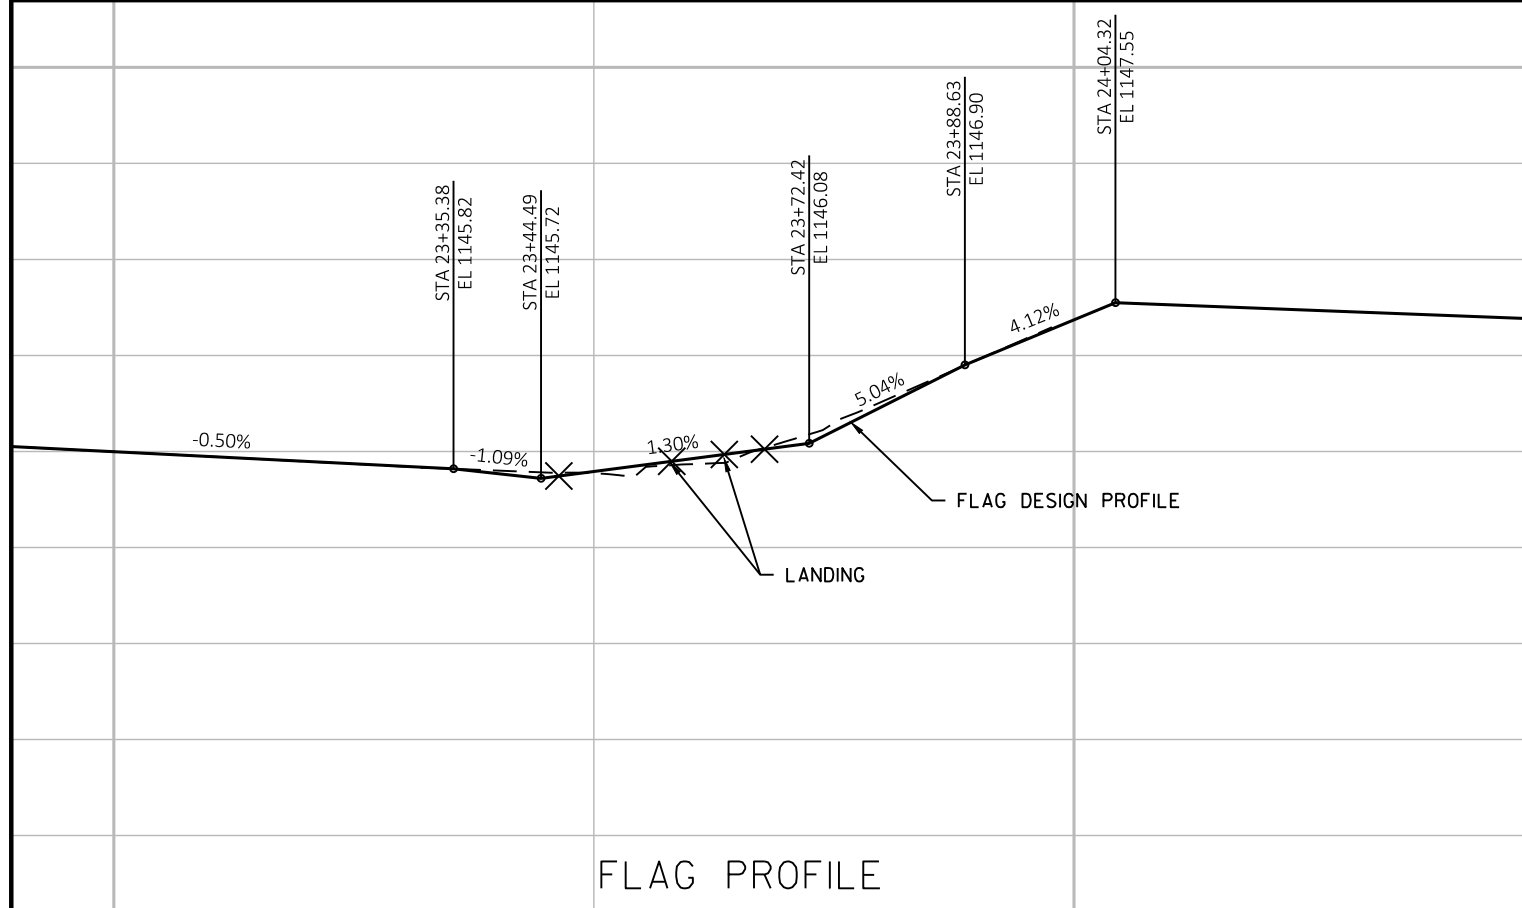


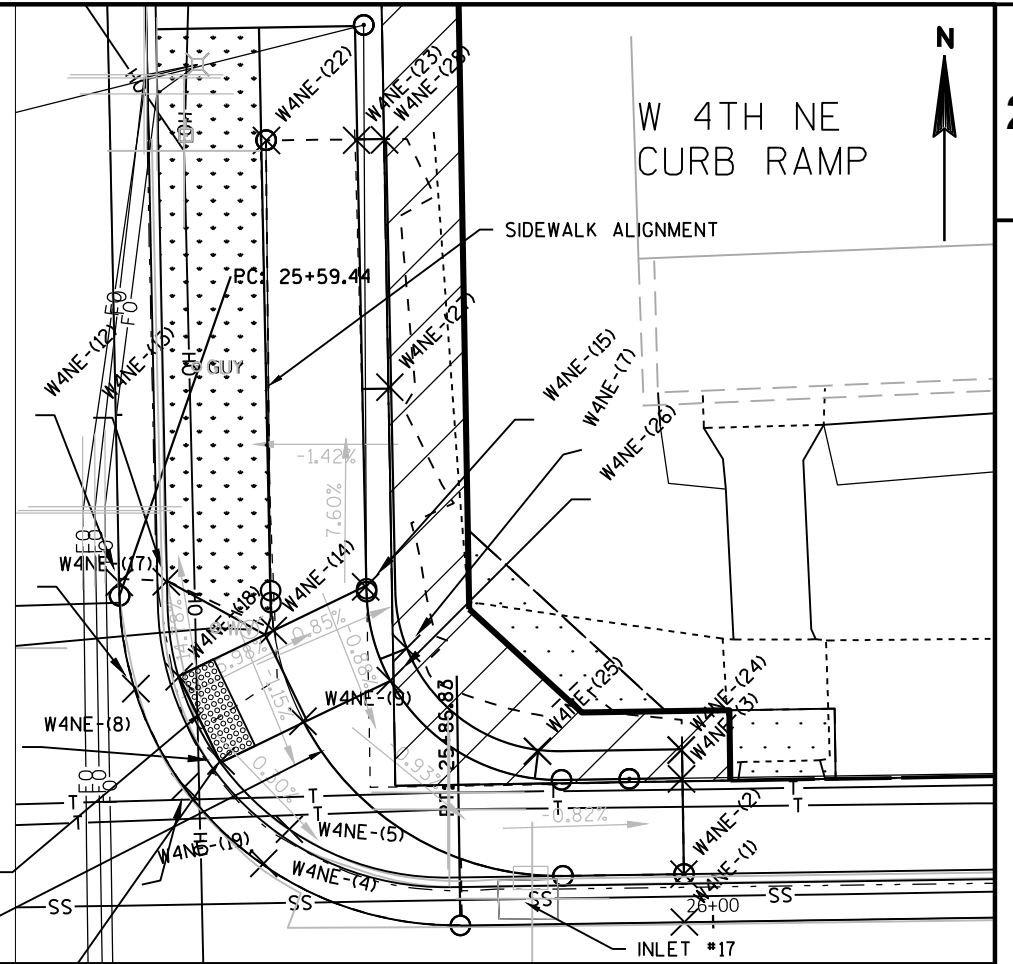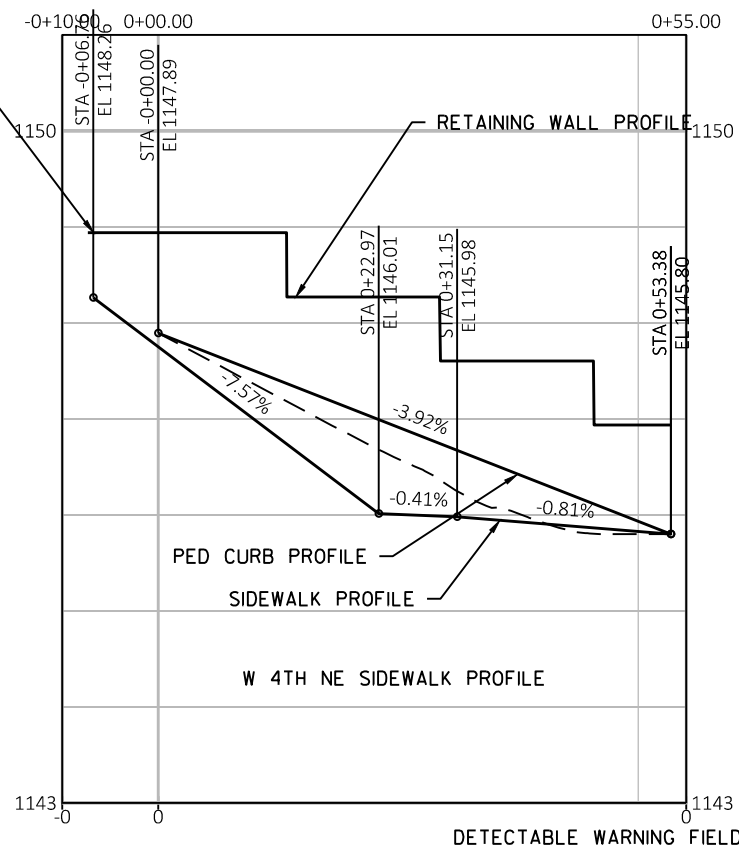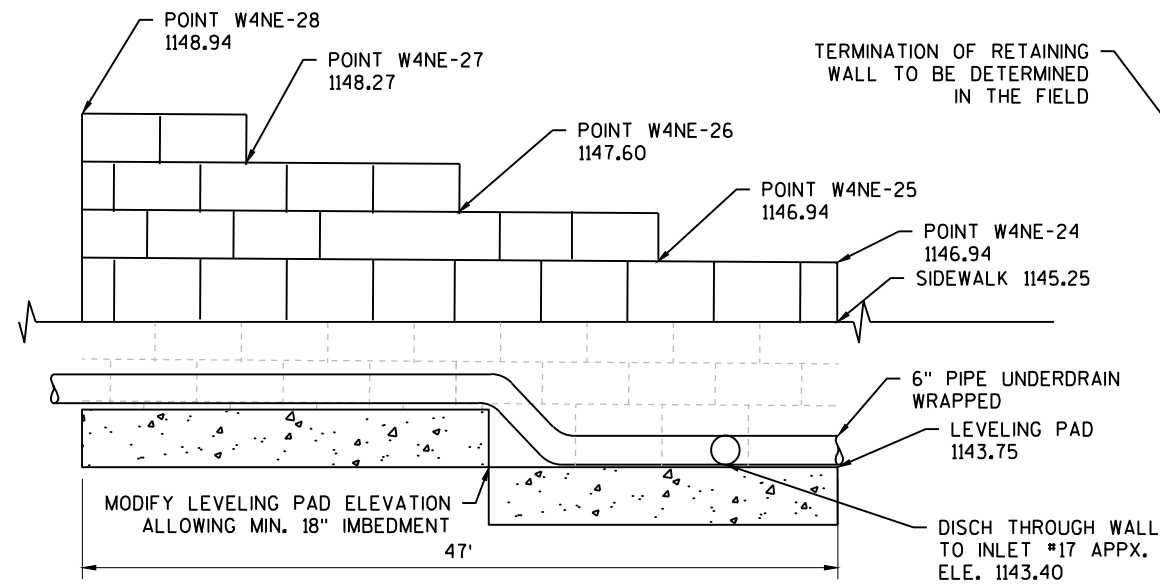


STATION & OFFSET TABLE					
POINT	STATION	OFFSET	Y COORDS	X COORDS	ELEVATION
W4NE-(1)	340+77.57	-24.272	563593.41	812274.58	1145.409
W4NE-(2)	340+77.58	-26.768	563595.90	812274.56	1145.800
W4NE-(3)	340+77.53	-31.733	563600.87	812274.43	1145.875
W4NE-(4)	340+55.72	-27.654	563596.46	812252.68	1145.621
W4NE-(5)	340+57.07	-29.414	563598.24	812254.01	1145.999
W4NE-(7)	340+63.31	-38.746	563607.67	812260.11	1148.285
W4NE-(8)	340+53.57	-33.020	563601.79	812250.46	1145.671
W4NE-(9)	340+57.87	-35.026	563603.86	812254.72	1145.987
W4NE-(12)	340+48.42	-42.405	563611.10	812245.16	1146.032
W4NE-(13)	340+50.87	-42.395	563611.13	812247.61	1146.447
W4NE-(14)	340+56.39	-39.772	563608.59	812253.17	1146.055
W4NE-(15)	340+61.24	-41.969	563610.86	812257.99	1146.242
W4NE-(17)	340+49.19	-36.851	563605.56	812246.02	1145.784
W4NE-(18)	340+51.45	-37.442	563606.18	812248.27	1145.726
W4NE-(19)	340+51.67	-31.727	563600.47	812248.57	1145.739
W4NE-(22)	340+56.42	-65.285	563634.10	812252.82	1147.794
W4NE-(23)	340+61.11	-65.230	563634.11	812257.51	1147.862
W4NE-(24)	340+77.53	-33.223	563602.36	812274.41	1146.951
W4NE-(25)	340+70.06	-33.285	563602.31	812266.94	1147.618
W4NE-(26)	340+62.44	-37.068	563605.97	812259.27	1146.058
W4NE-(27)	340+62.65	-52.349	563621.26	812259.25	1148.951
W4NE-(28)	340+62.58	-65.234	563634.14	812258.98	1148.950

SOIL DATA
MAGNOR SILT LOAM
UNIT WT 120 PCF
FRICTION ANGLE 28 DEG
COHESION 0 PSF


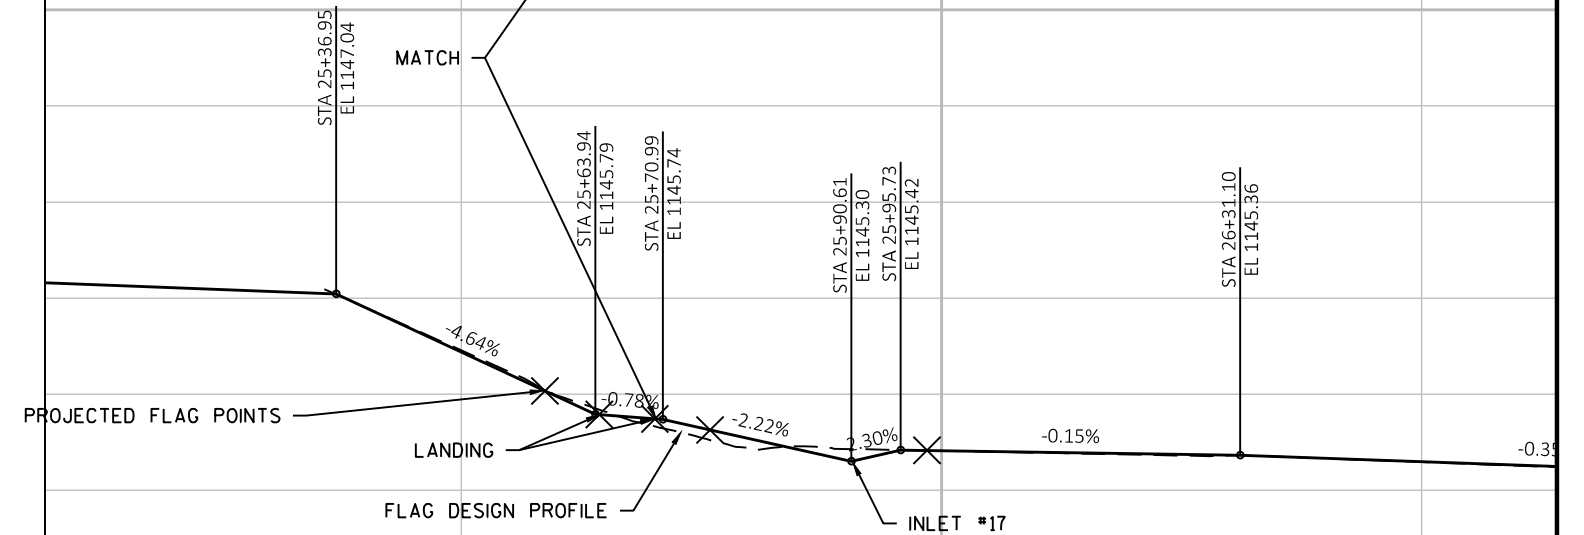




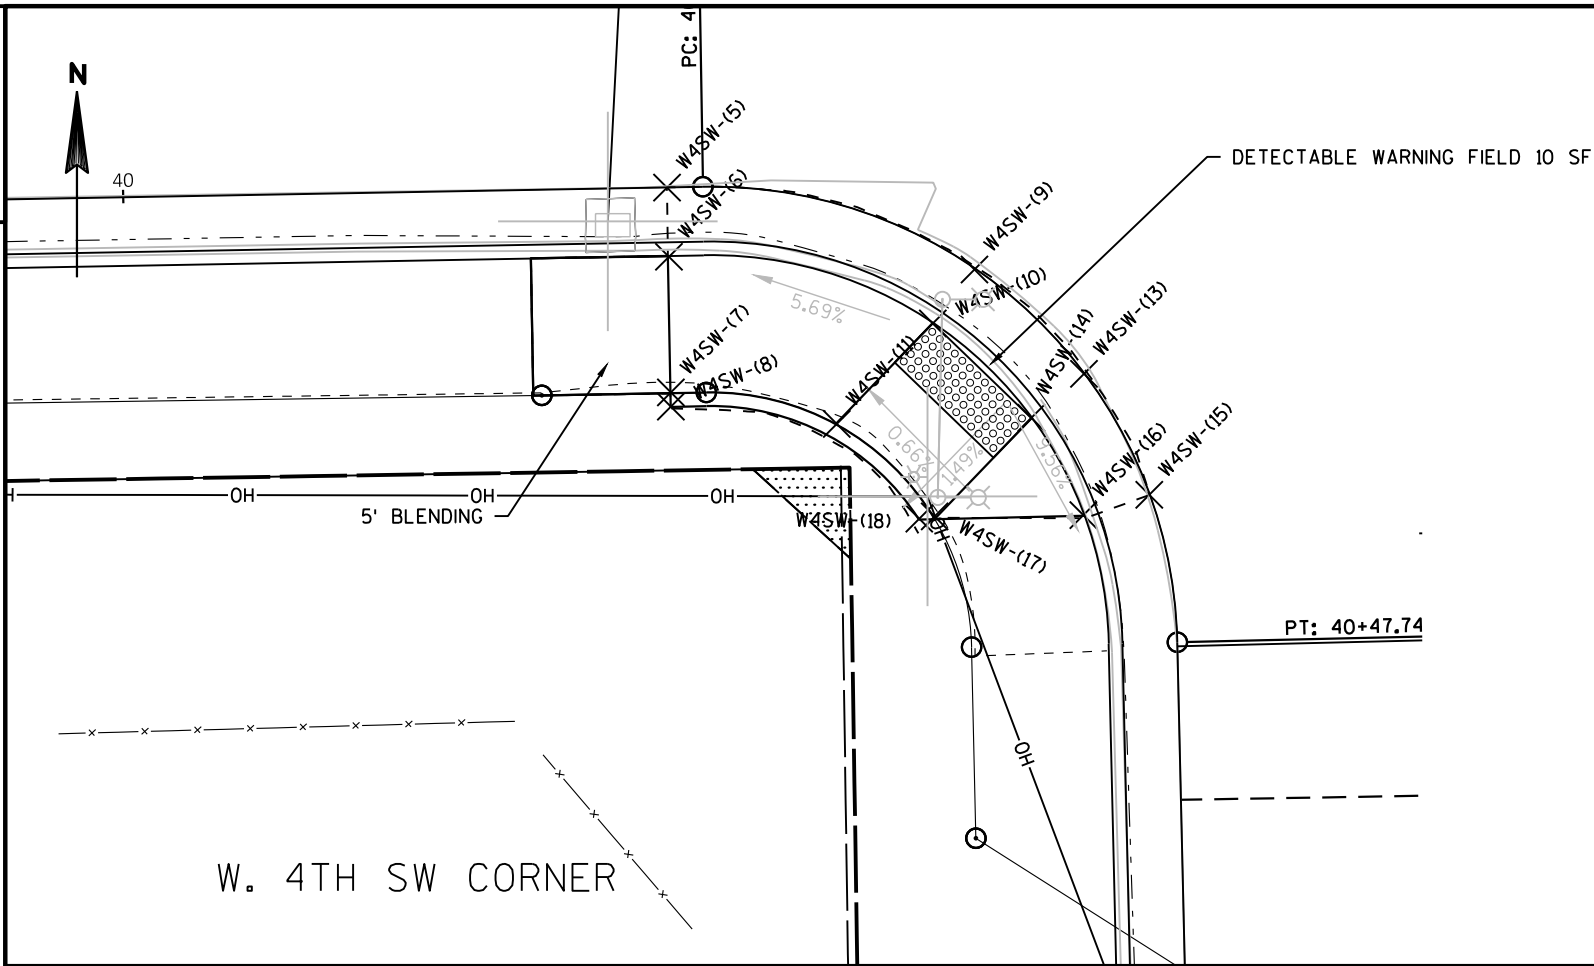


STATION & OFFSET TABLE					
POINT	STATION	OFFSET	Y COORDS	X COORDS	ELEVATION
W4SW-(5)	339+94.80	24.143	563543.75	812192.60	1145.673
W4SW-(6)	339+94.83	26.667	563541.23	812192.67	1146.048
W4SW-(7)	339+94.81	31.611	563536.28	812192.74	1146.122
W4SW-(8)	339+94.81	32.131	563535.76	812192.74	1146.133
W4SW-(9)	340+06.01	27.299	563540.76	812203.81	1145.684
W4SW-(10)	340+04.46	29.241	563538.80	812202.29	1145.607
W4SW-(11)	340+00.90	32.850	563535.14	812198.79	1145.683
W4SW-(13)	340+09.94	31.161	563536.96	812207.80	1145.653
W4SW-(14)	340+08.00	32.737	563535.36	812205.88	1145.573
W4SW-(15)	340+12.25	35.607	563532.55	812210.18	1145.546
W4SW-(16)	340+09.84	36.312	563531.81	812207.78	1145.960
W4SW-(17)	340+04.42	36.279	563531.76	812202.35	1145.648
W4SW-(18)	340+03.86	36.354	563531.68	812201.80	1145.985



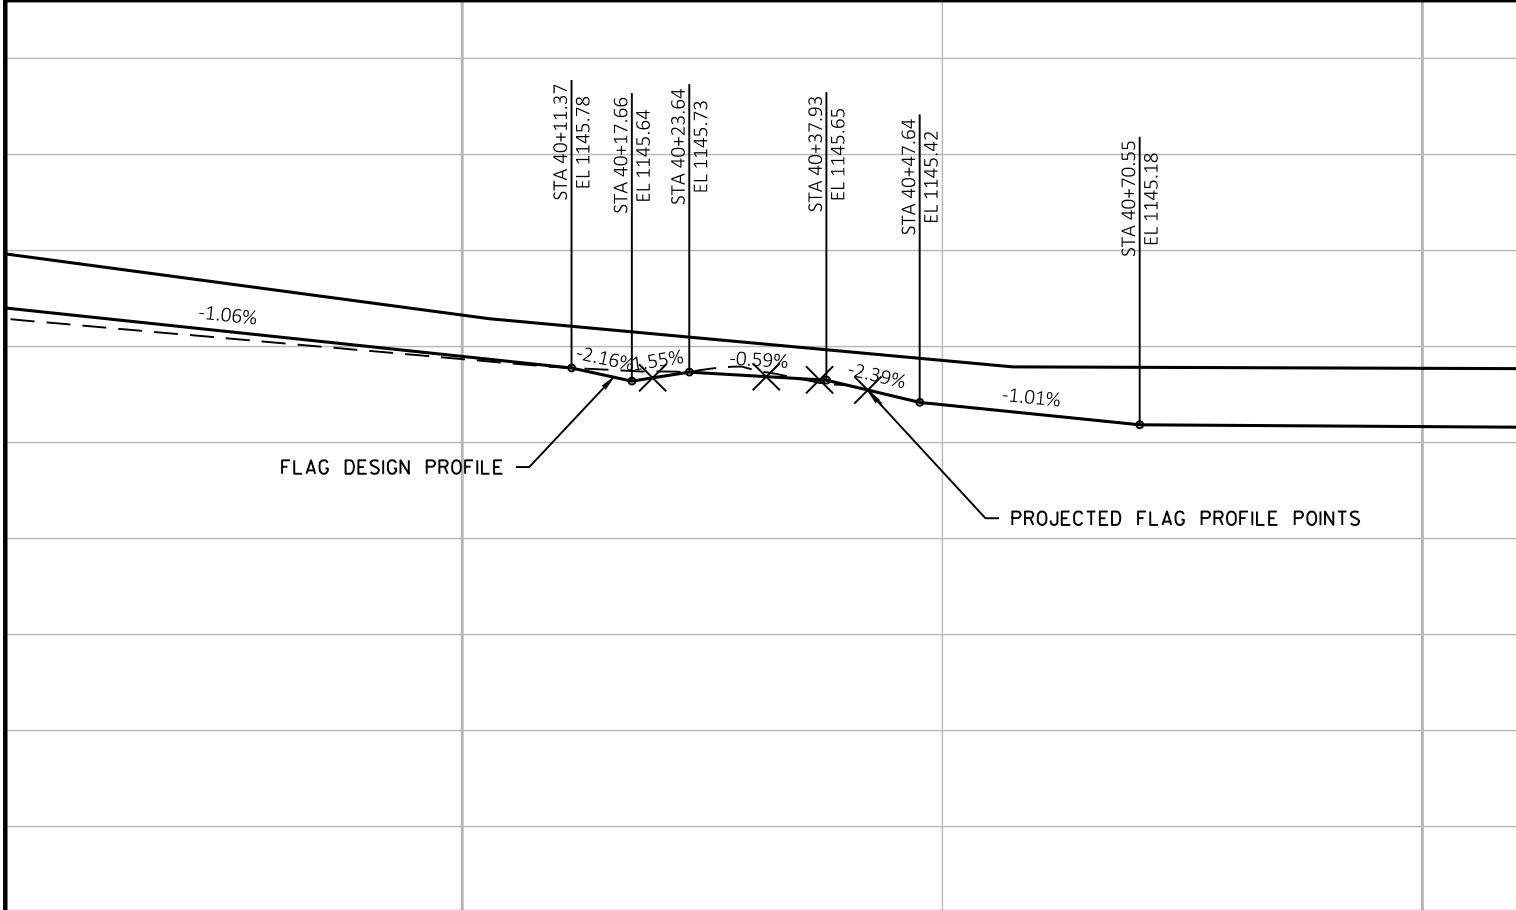



STATION & OFFSET TABLE					
POINT	STATION	OFFSET	Y COORDS	X COORDS	ELEVATION
W4SE-(2)	340+57.34	53.282	563515.56	812255.52	1146.185
W4SE-(3)	340+62.20	53.245	563515.67	812260.39	1146.278
W4SE-(4)	340+46.70	46.671	563522.01	812244.79	1145.176
W4SE-(5)	340+49.21	46.646	563522.07	812247.30	1145.597
W4SE-(6)	340+57.37	46.636	563522.20	812255.46	1145.891
W4SE-(7)	340+62.26	46.589	563522.32	812260.35	1145.964
W4SE-(8)	340+54.64	41.638	563527.16	812252.65	1145.761
W4SE-(9)	340+46.71	41.585	563527.09	812244.73	1145.229
W4SE-(10)	340+49.18	41.712	563527.00	812247.19	1145.650
W4SE-(11)	340+57.39	41.658	563527.18	812255.41	1145.947
W4SE-(12)	340+62.25	41.644	563527.27	812260.26	1146.020
W4SE-(13)	340+55.39	36.239	563532.57	812253.32	1145.345
W4SE-(14)	340+55.29	29.136	563539.67	812253.11	1145.331
W4SE-(15)	340+51.81	32.664	563536.09	812249.69	1145.269
W4SE-(16)	340+58.90	32.715	563536.15	812256.78	1145.453
W4SE-(17)	340+66.18	31.443	563537.53	812264.04	1145.977
W4SE-(18)	340+66.18	31.939	563537.03	812264.05	1146.029
W4SE-(19)	340+66.17	23.975	563545.00	812263.92	1145.483
W4SE-(20)	340+66.17	26.479	563542.49	812263.95	1145.903
W4SE-(23)	340+49.71	31.263	563537.46	812247.57	1145.347
W4SE-(24)	340+53.63	27.287	563541.49	812251.42	1145.406

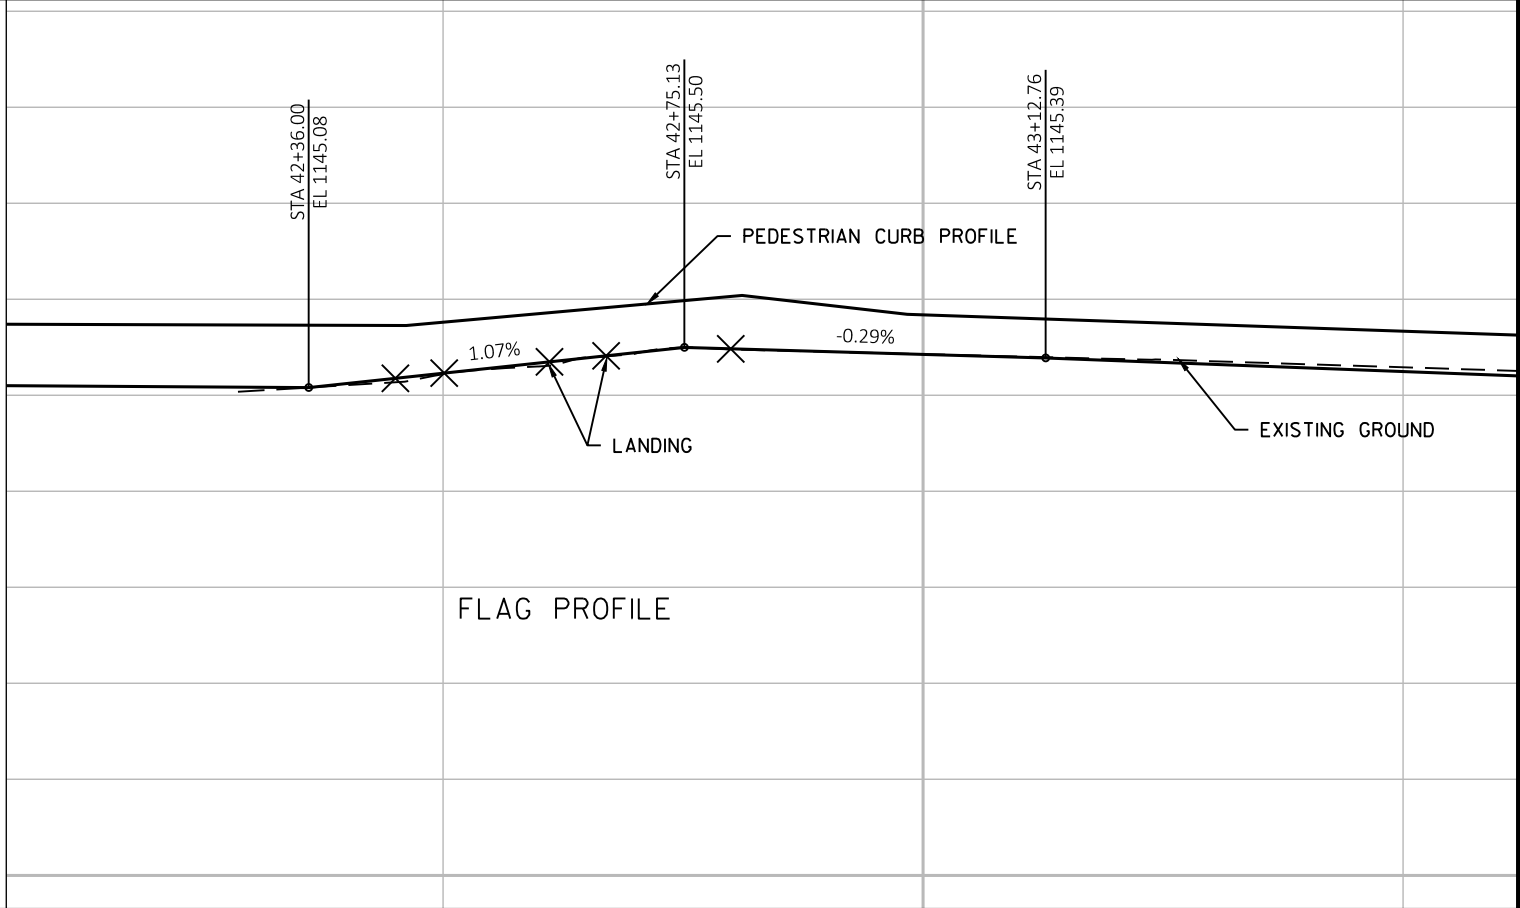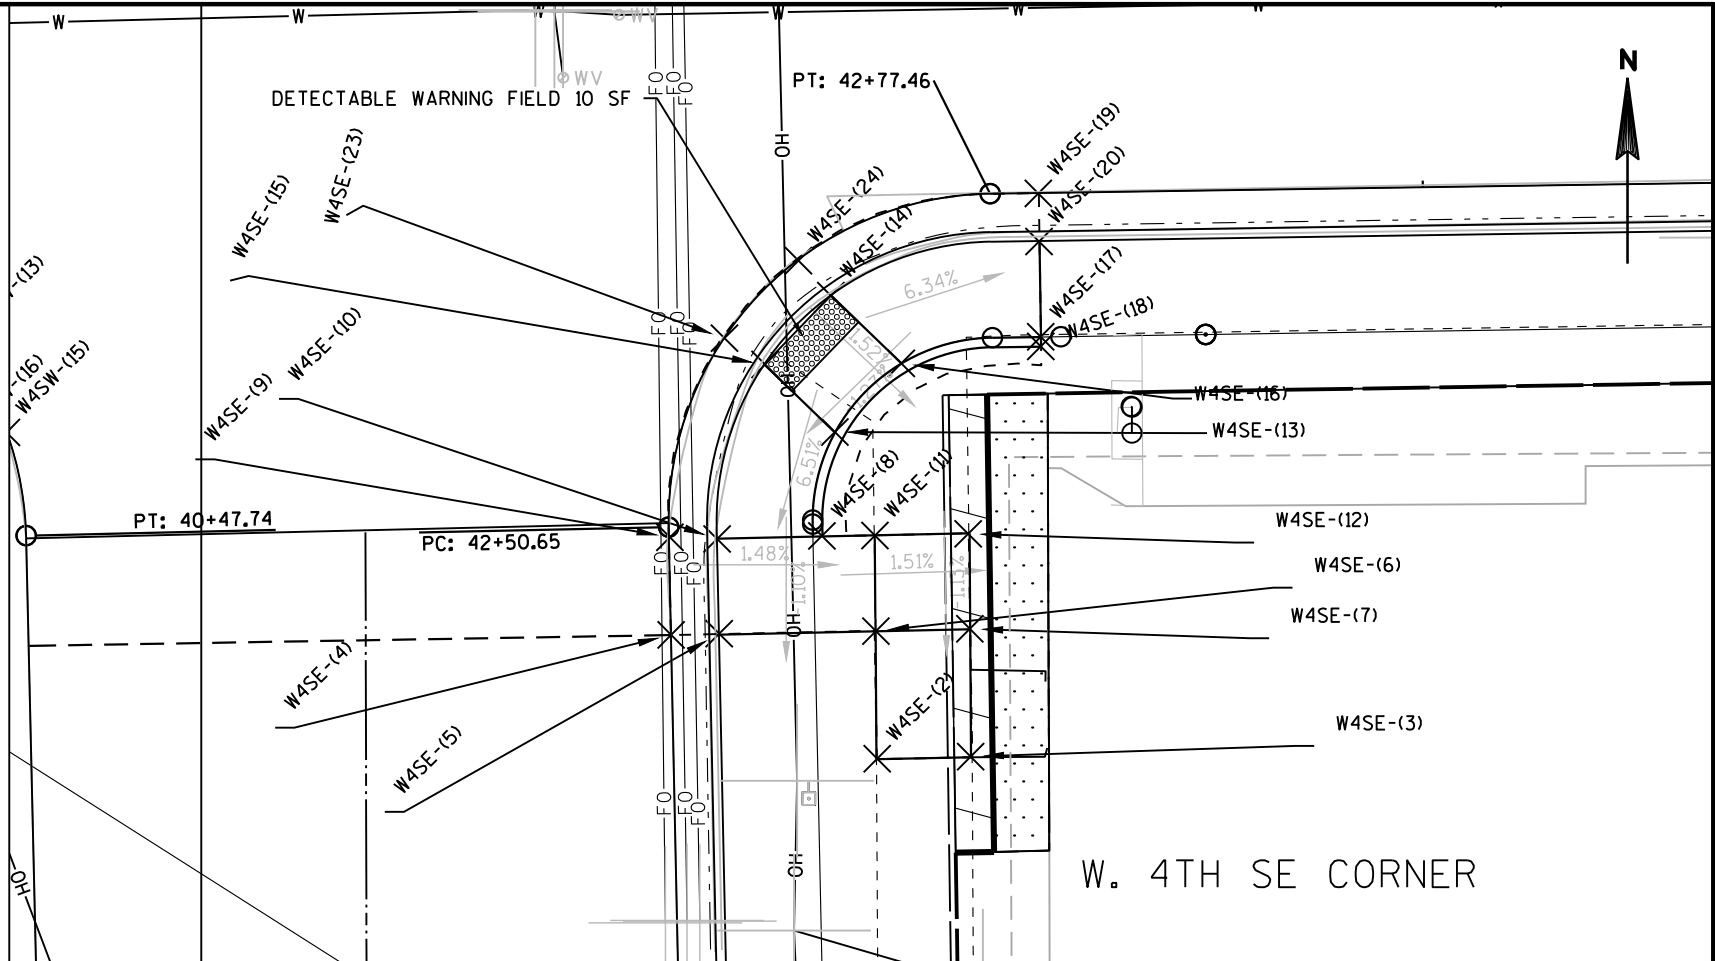

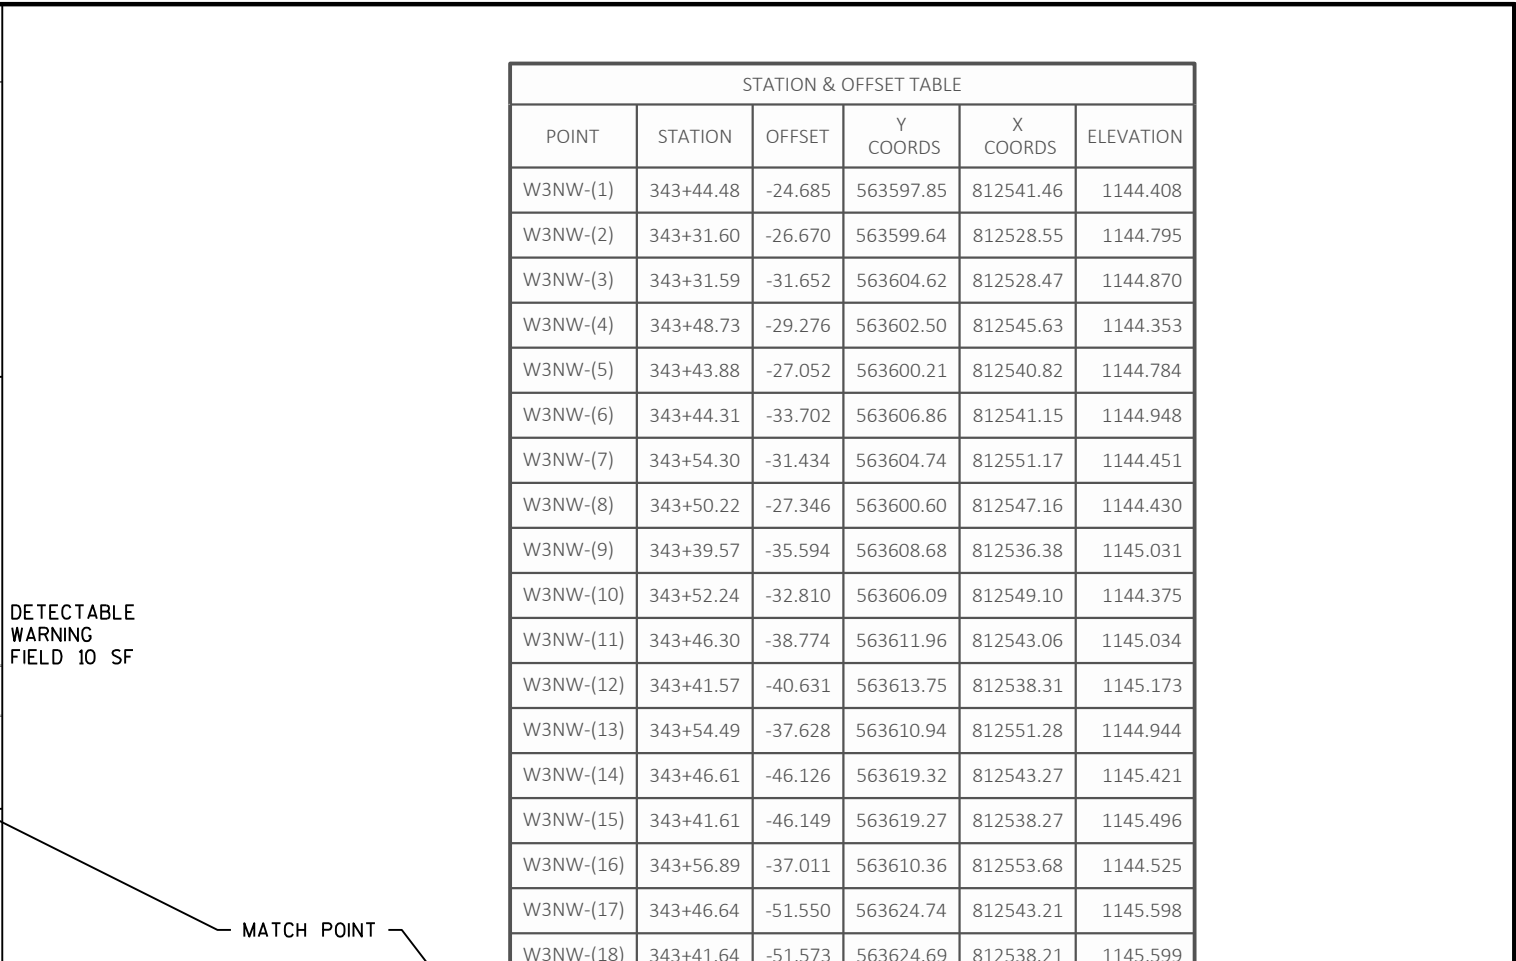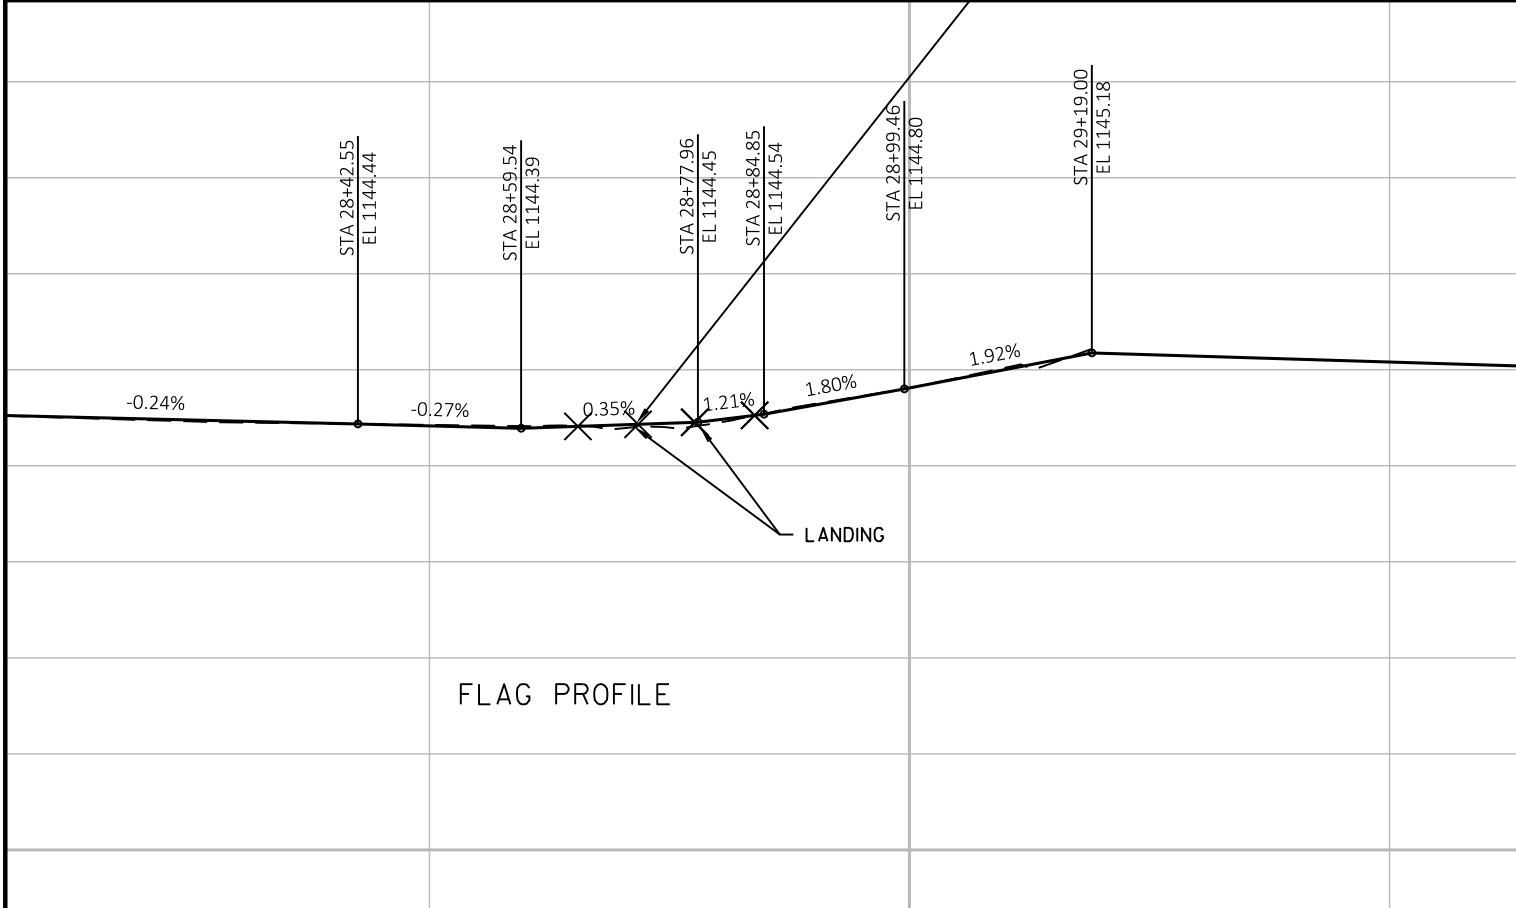
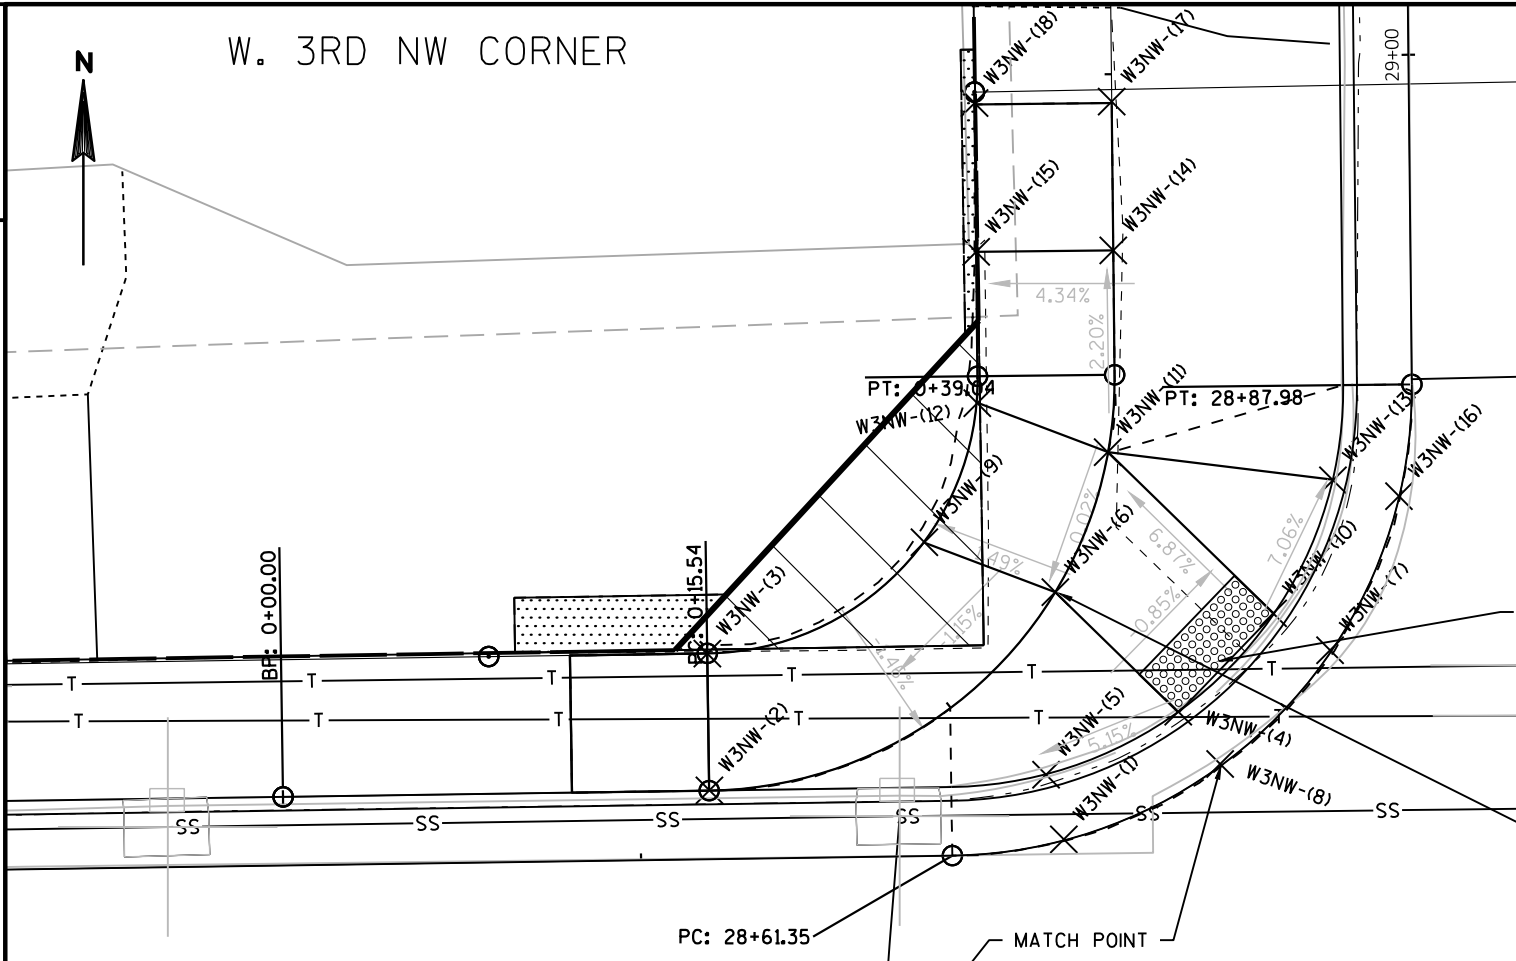


STATION & OFFSET TABLE					
POINT	STATION	OFFSET	Y COORDS	X COORDS	ELEVATION
W3NE-(1)	343+93.15	-37.282	563611.18	812589.94	1144.672
W3NE-(2)	343+95.54	-37.874	563611.81	812592.31	1144.838
W3NE-(3)	344+06.12	-27.247	563601.34	812603.06	1144.839
W3NE-(4)	343+95.76	-31.647	563605.58	812592.63	1144.609
W3NE-(5)	344+02.42	-45.853	563619.89	812599.07	1144.818
W3NE-(6)	344+07.41	-45.821	563619.93	812604.06	1144.819
W3NE-(7)	343+97.77	-33.017	563606.98	812594.61	1144.555
W3NE-(8)	344+02.87	-38.115	563612.16	812599.64	1144.800
W3NE-(9)	344+07.52	-40.239	563614.35	812604.26	1144.789
W3NE-(10)	343+99.77	-27.574	563601.57	812596.70	1144.359
W3NE-(11)	344+05.09	-33.273	563607.35	812601.93	1144.375
W3NE-(12)	344+09.72	-35.403	563609.55	812606.52	1144.375
W3NE-(13)	344+01.30	-29.508	563603.53	812598.20	1144.287
W3NE-(16)	344+05.51	-24.885	563598.97	812602.48	1144.392
W3NE-(17)	344+17.39	-26.842	563601.11	812614.32	1144.824
W3NE-(18)	344+17.35	-31.829	563606.09	812614.21	1144.825

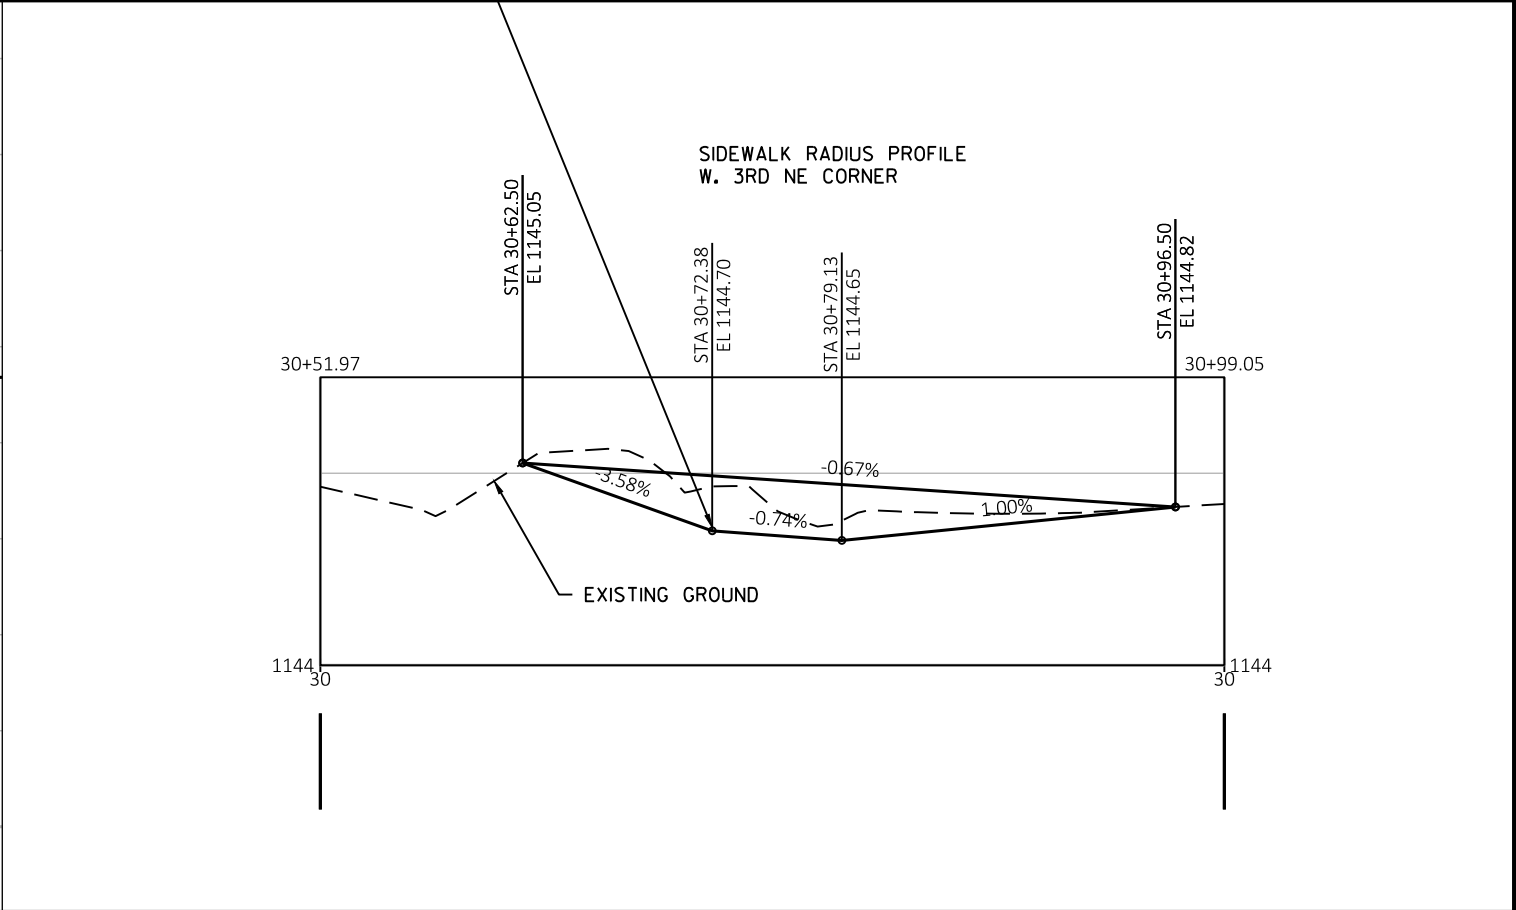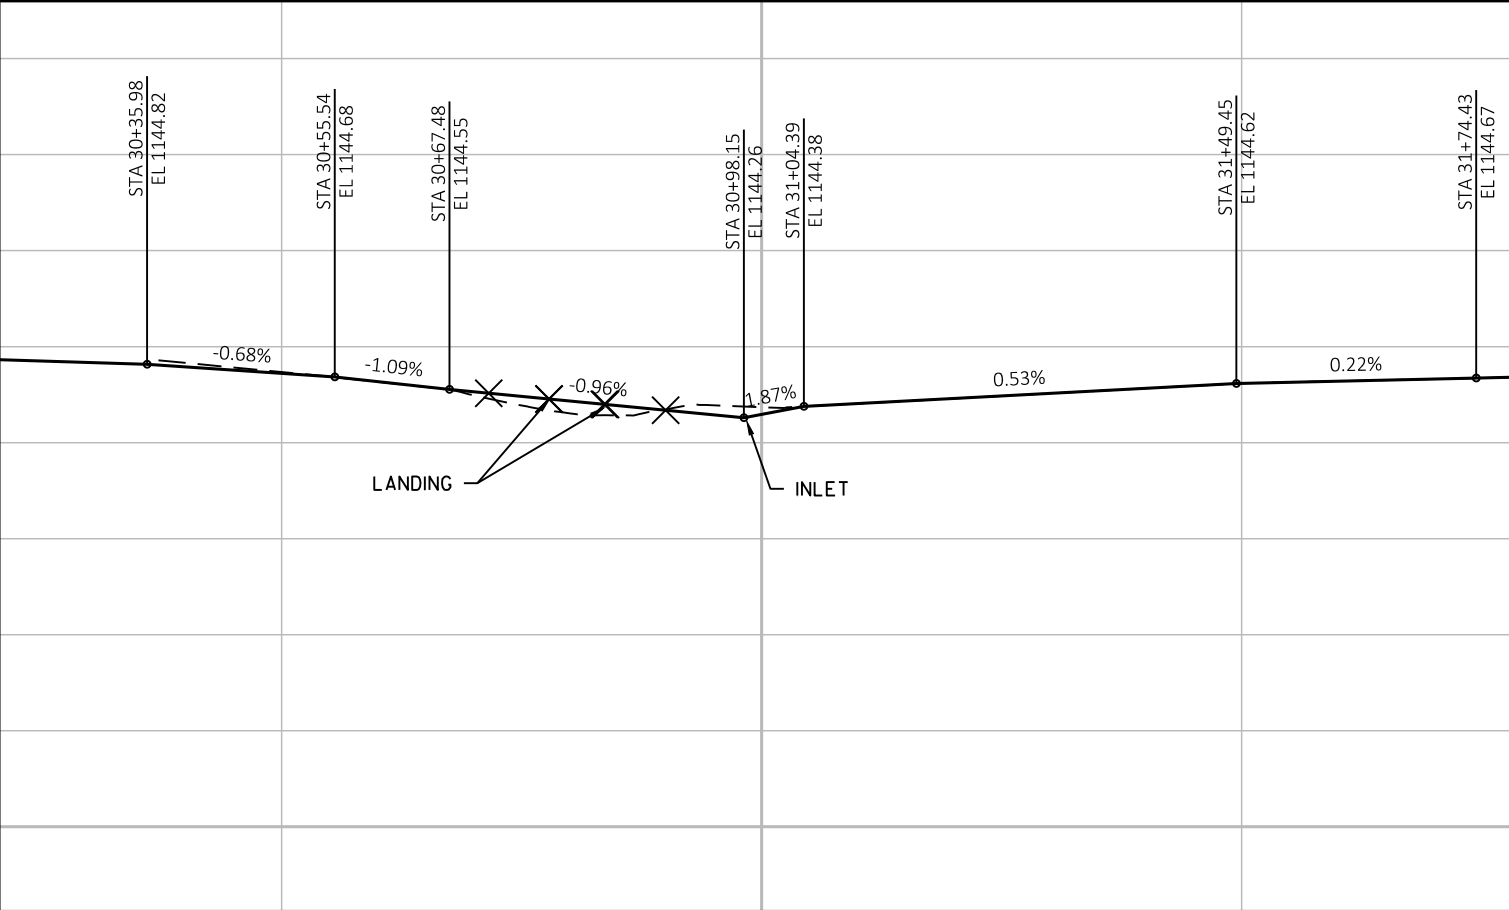
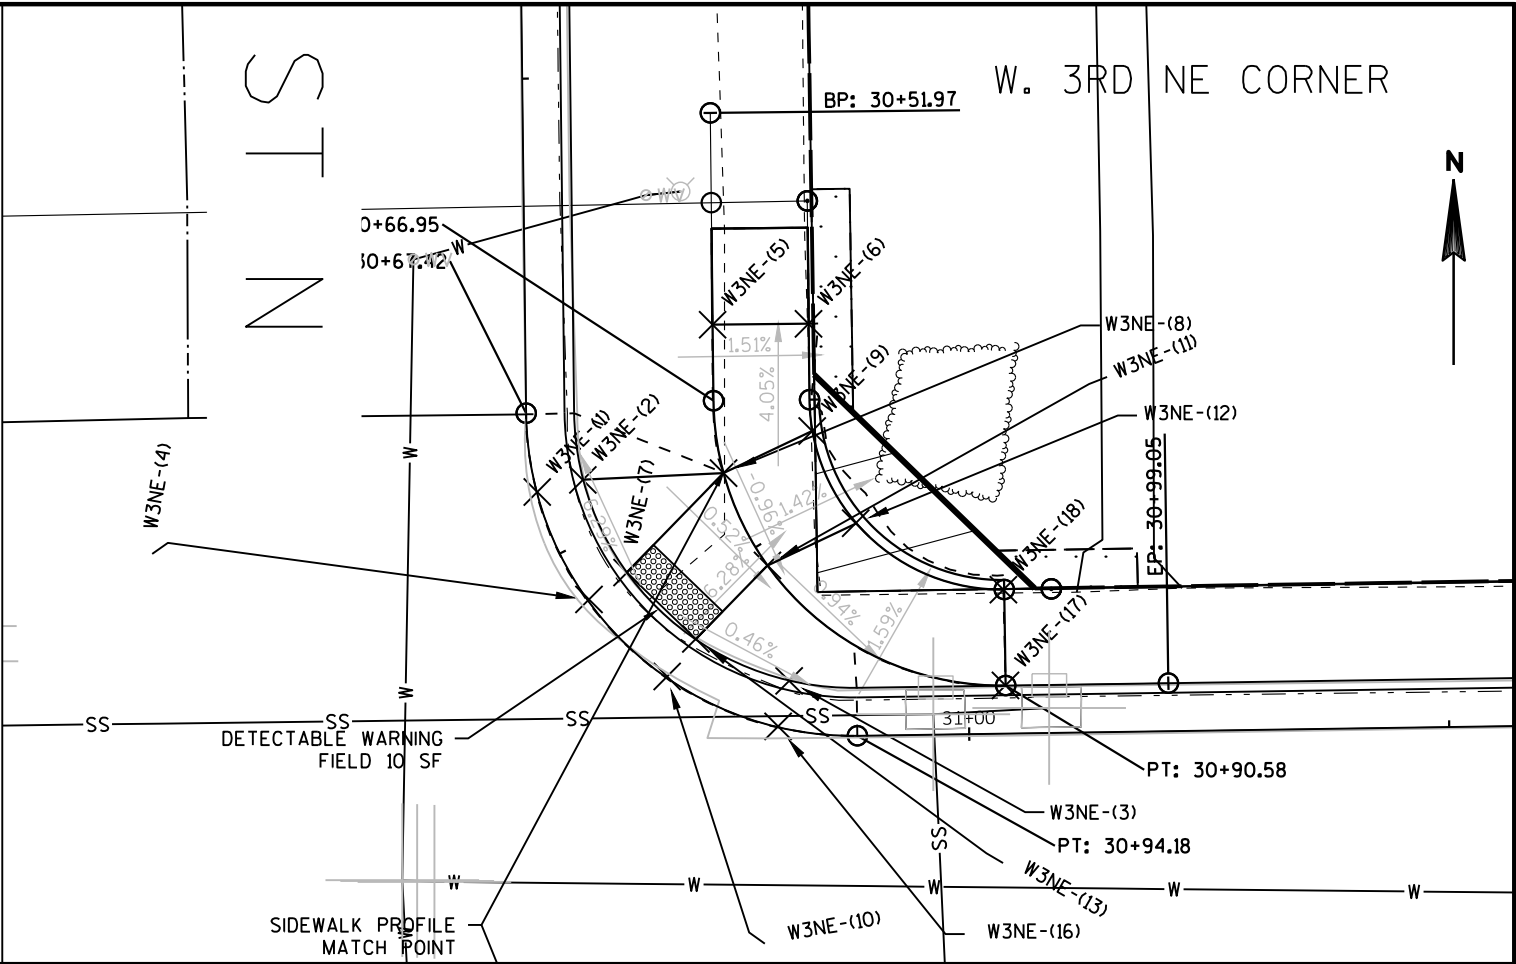


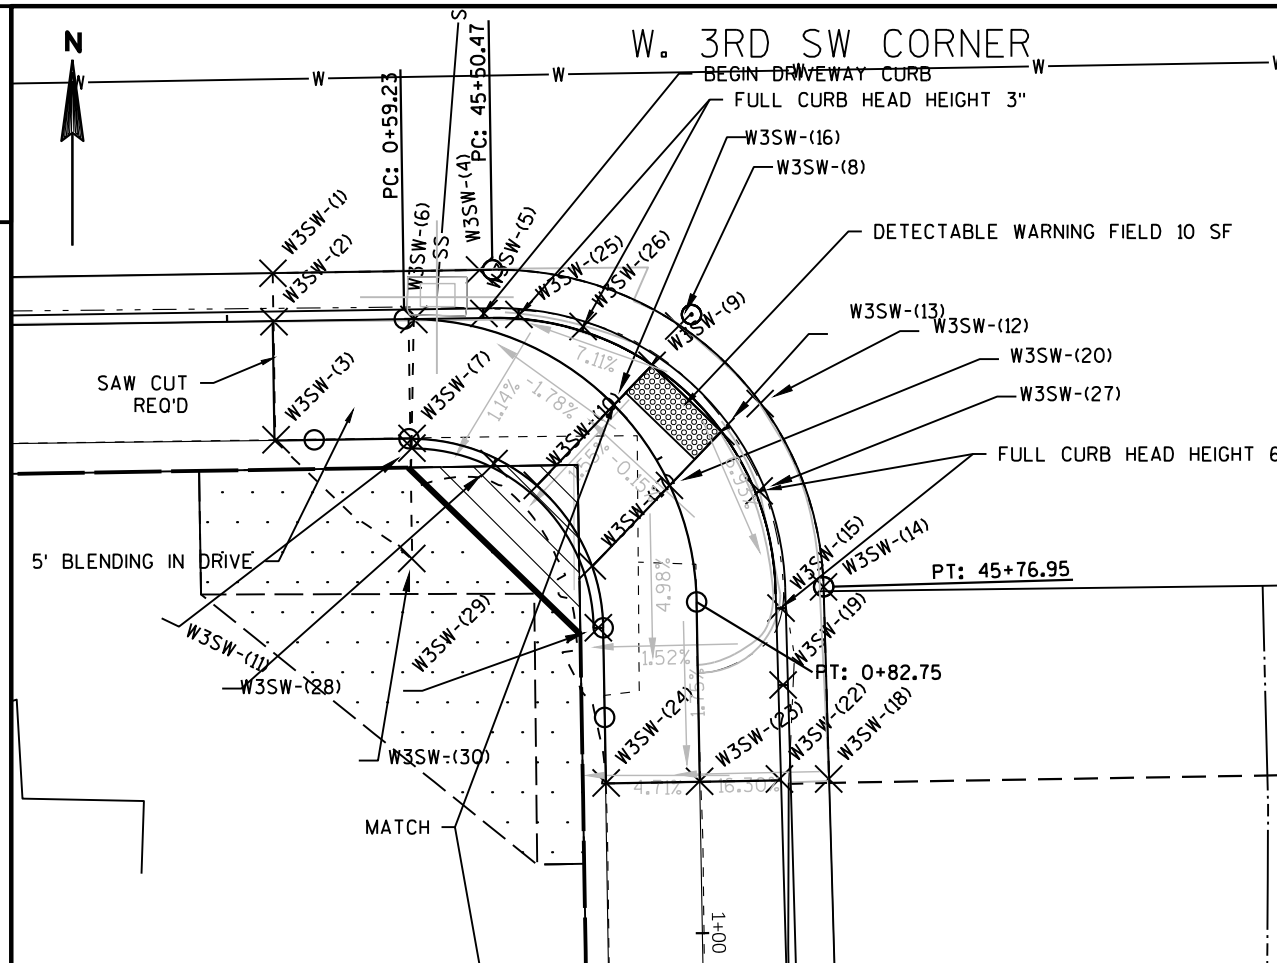




STATION & OFFSET TABLE					
POINT	STATION	OFFSET	Y COORDS	X COORDS	ELEVATION
W3SW-(1)	343+25.25	23.979	563548.90	812522.96	1144.527
W3SW-(2)	343+25.27	26.502	563546.38	812523.02	1144.457
W3SW-(3)	343+25.28	32.651	563540.23	812523.12	1145.047
W3SW-(4)	343+36.01	23.970	563549.07	812533.72	1144.469
W3SW-(5)	343+36.20	26.235	563546.81	812533.95	1144.393
W3SW-(6)	343+32.55	26.491	563546.50	812530.30	1144.400
W3SW-(7)	343+32.36	32.686	563540.30	812530.21	1144.511
W3SW-(8)	343+46.34	27.041	563546.16	812544.10	1144.464
W3SW-(9)	343+44.92	29.071	563544.11	812542.71	1144.390
W3SW-(10)	343+38.84	35.230	563537.86	812536.73	1144.686
W3SW-(11)	343+32.35	33.191	563539.80	812530.20	1144.572
W3SW-(12)	343+50.51	31.150	563542.11	812548.34	1144.463
W3SW-(13)	343+48.45	32.566	563540.66	812546.29	1144.397
W3SW-(14)	343+53.67	40.739	563532.57	812551.64	1144.453
W3SW-(15)	343+51.44	41.809	563531.47	812549.42	1144.781
W3SW-(16)	343+42.89	31.120	563542.03	812540.71	1144.598
W3SW-(17)	343+41.64	39.463	563533.67	812539.59	1144.863
W3SW-(18)	343+53.79	50.747	563522.57	812551.90	1144.443
W3SW-(19)	343+51.49	45.816	563527.46	812549.53	1144.383
W3SW-(20)	343+45.73	35.337	563537.85	812543.61	1144.659
W3SW-(22)	343+51.23	50.709	563522.57	812549.34	1144.401
W3SW-(23)	343+47.06	50.764	563522.45	812545.18	1145.078
W3SW-(24)	343+42.20	50.778	563522.36	812540.31	1145.320
W3SW-(25)	343+38.02	26.313	563546.76	812535.77	1144.789
W3SW-(26)	343+41.35	26.992	563546.13	812539.11	1144.787
W3SW-(27)	343+50.39	35.690	563537.57	812548.28	1144.776
W3SW-(28)	343+36.61	34.060	563538.99	812534.48	1144.905
W3SW-(29)	343+41.91	42.694	563530.44	812539.91	1145.060
W3SW-(30)	343+32.25	38.938	563534.05	812530.19	1145.143

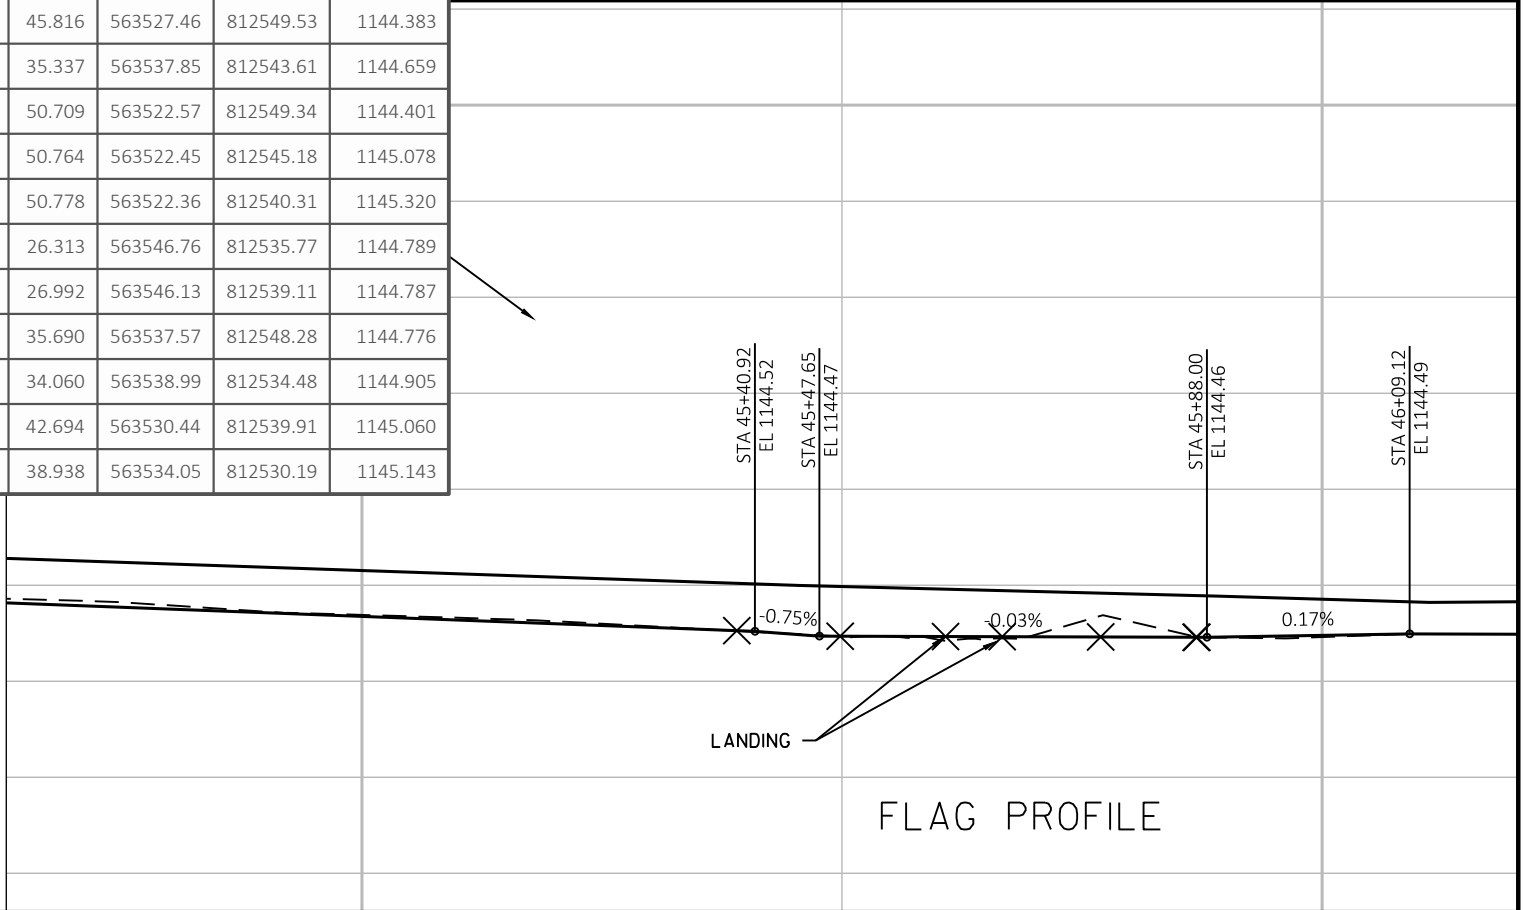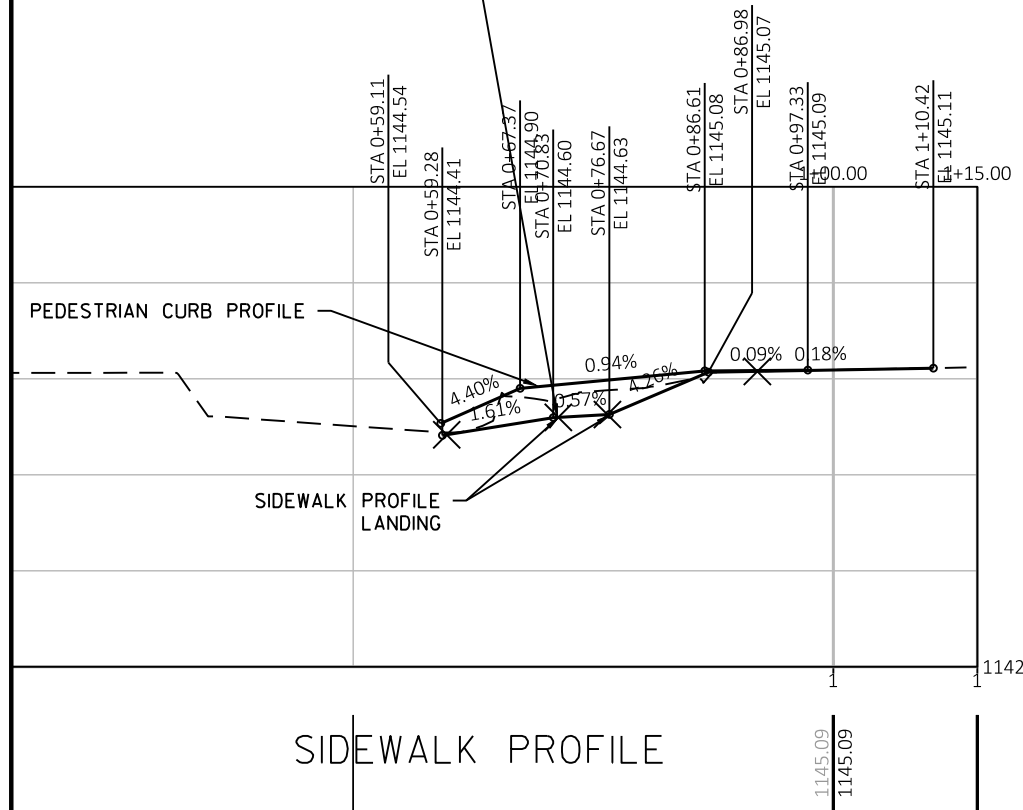


STATION & OFFSET TABLE					
POINT	STATION	OFFSET	Y COORDS	X COORDS	ELEVATION
W3SE-(7)	343+99.50	42.136	563531.87	812597.48	1144.429
W3SE-(8)	344+02.01	42.123	563531.92	812599.99	1144.849
W3SE-(9)	344+08.26	36.115	563538.02	812606.15	1144.405
W3SE-(10)	344+07.48	42.142	563531.98	812605.46	1144.952
W3SE-(11)	344+02.58	31.169	563542.88	812600.40	1144.407
W3SE-(12)	344+04.67	32.539	563541.54	812602.50	1144.329
W3SE-(13)	344+06.97	42.133	563531.98	812604.95	1144.923
W3SE-(14)	344+06.64	27.139	563546.97	812604.39	1144.394
W3SE-(15)	344+08.18	29.052	563545.08	812605.96	1144.318
W3SE-(16)	344+11.76	32.625	563541.56	812609.60	1144.394
W3SE-(18)	344+17.79	23.894	563550.38	812615.49	1144.374
W3SE-(19)	344+17.79	26.396	563547.88	812615.53	1144.749
W3SE-(20)	344+17.78	31.364	563542.91	812615.60	1144.823
W3SE-(21)	344+17.78	31.859	563542.42	812615.60	1144.929

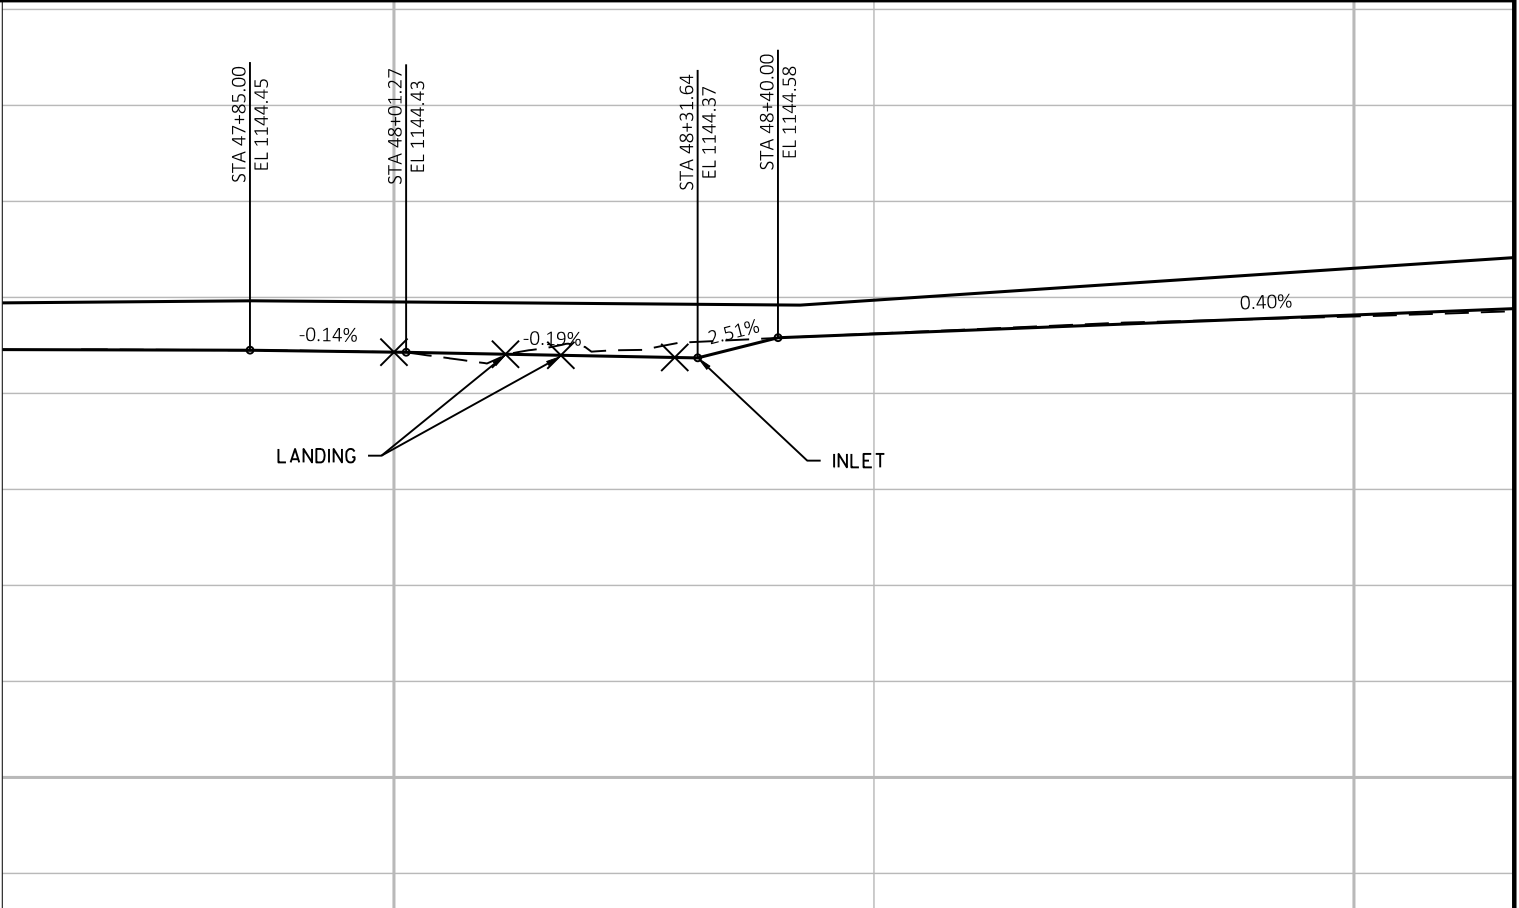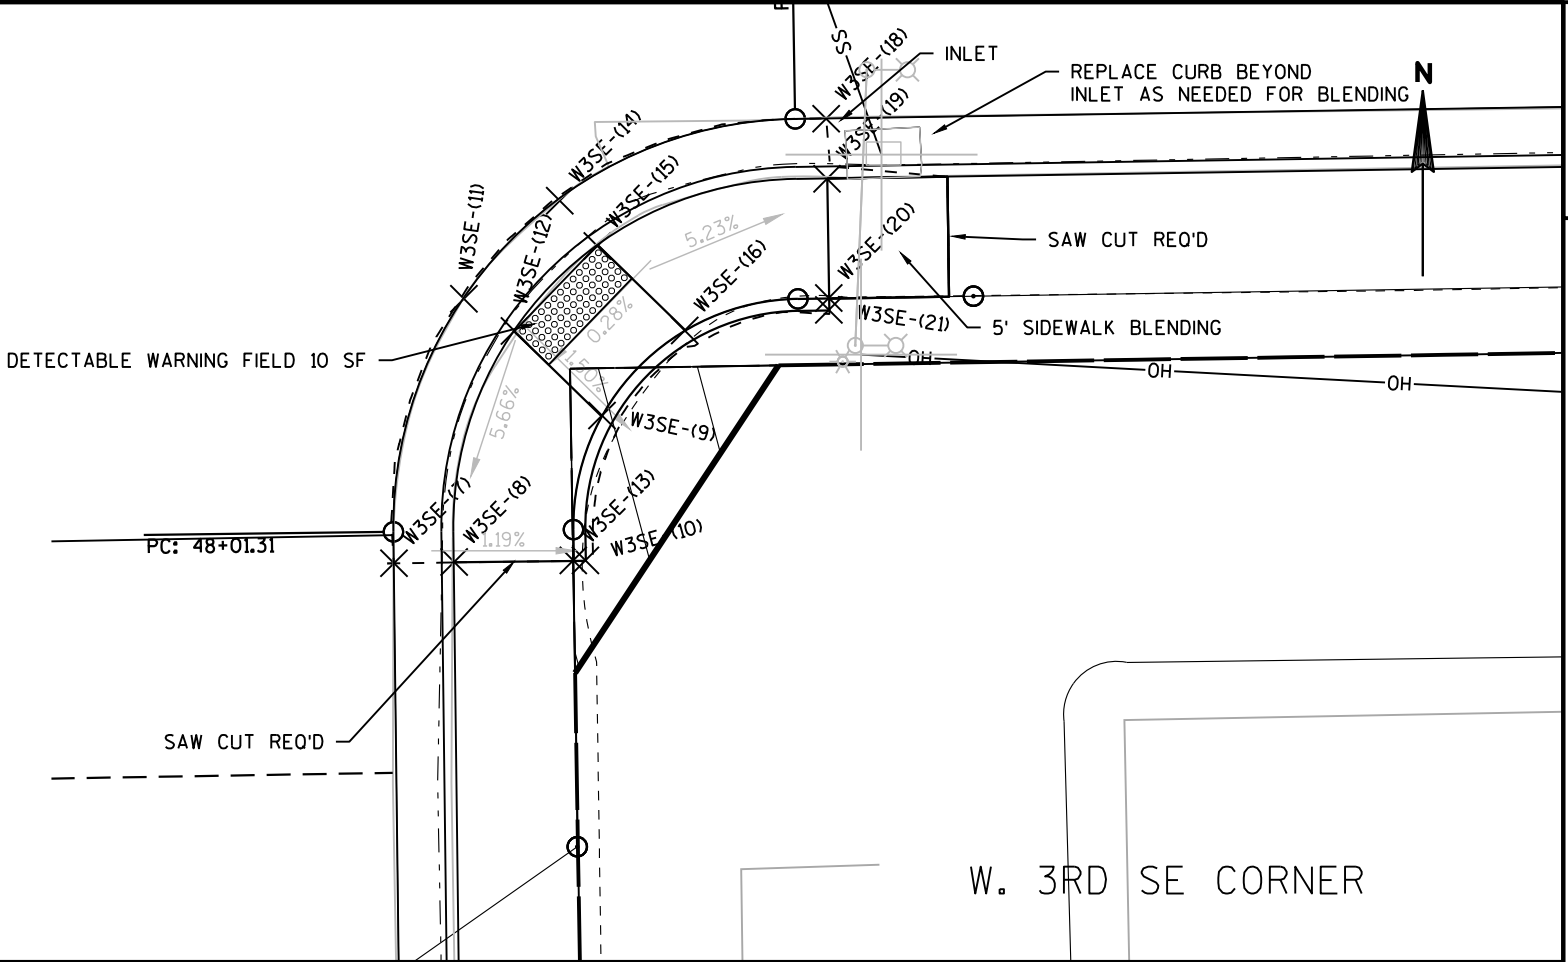


STATION & OFFSET TABLE					
POINT	STATION	OFFSET	Y COORDS	X COORDS	ELEVATION
W2NW-(9)	346+67.07	-24.292	563602.32	812864.01	1145.506
W2NW-(10)	346+67.05	-26.819	563604.85	812863.96	1145.926
W2NW-(12)	346+67.00	-31.742	563609.77	812863.84	1145.997
W2NW-(13)	346+67.01	-32.238	563610.27	812863.83	1146.088
W2NW-(14)	346+83.30	-33.672	563611.95	812880.10	1145.585
W2NW-(15)	346+81.22	-34.760	563613.00	812878.01	1145.965
W2NW-(16)	346+73.04	-32.861	563610.98	812869.85	1145.545
W2NW-(17)	346+72.53	-33.378	563611.49	812869.34	1146.078
W2NW-(18)	346+72.80	-50.906	563629.02	812869.34	1146.344
W2NW-(19)	346+79.97	-32.835	563611.06	812876.79	1145.509
W2NW-(20)	346+78.02	-34.741	563612.94	812874.81	1145.551
W2NW-(24)	346+76.48	-29.370	563607.54	812873.35	1145.477
W2NW-(25)	346+78.13	-50.844	563629.04	812874.68	1146.243
W2NW-(26)	346+73.31	-50.891	563629.01	812869.86	1146.315
W2NW-(33)	346+78.19	-27.547	563605.75	812875.09	1145.506
W2NW-(34)	346+82.09	-31.583	563609.84	812878.93	1145.506
W2NW-(35)	346+73.04	-34.919	563613.04	812869.82	1145.551

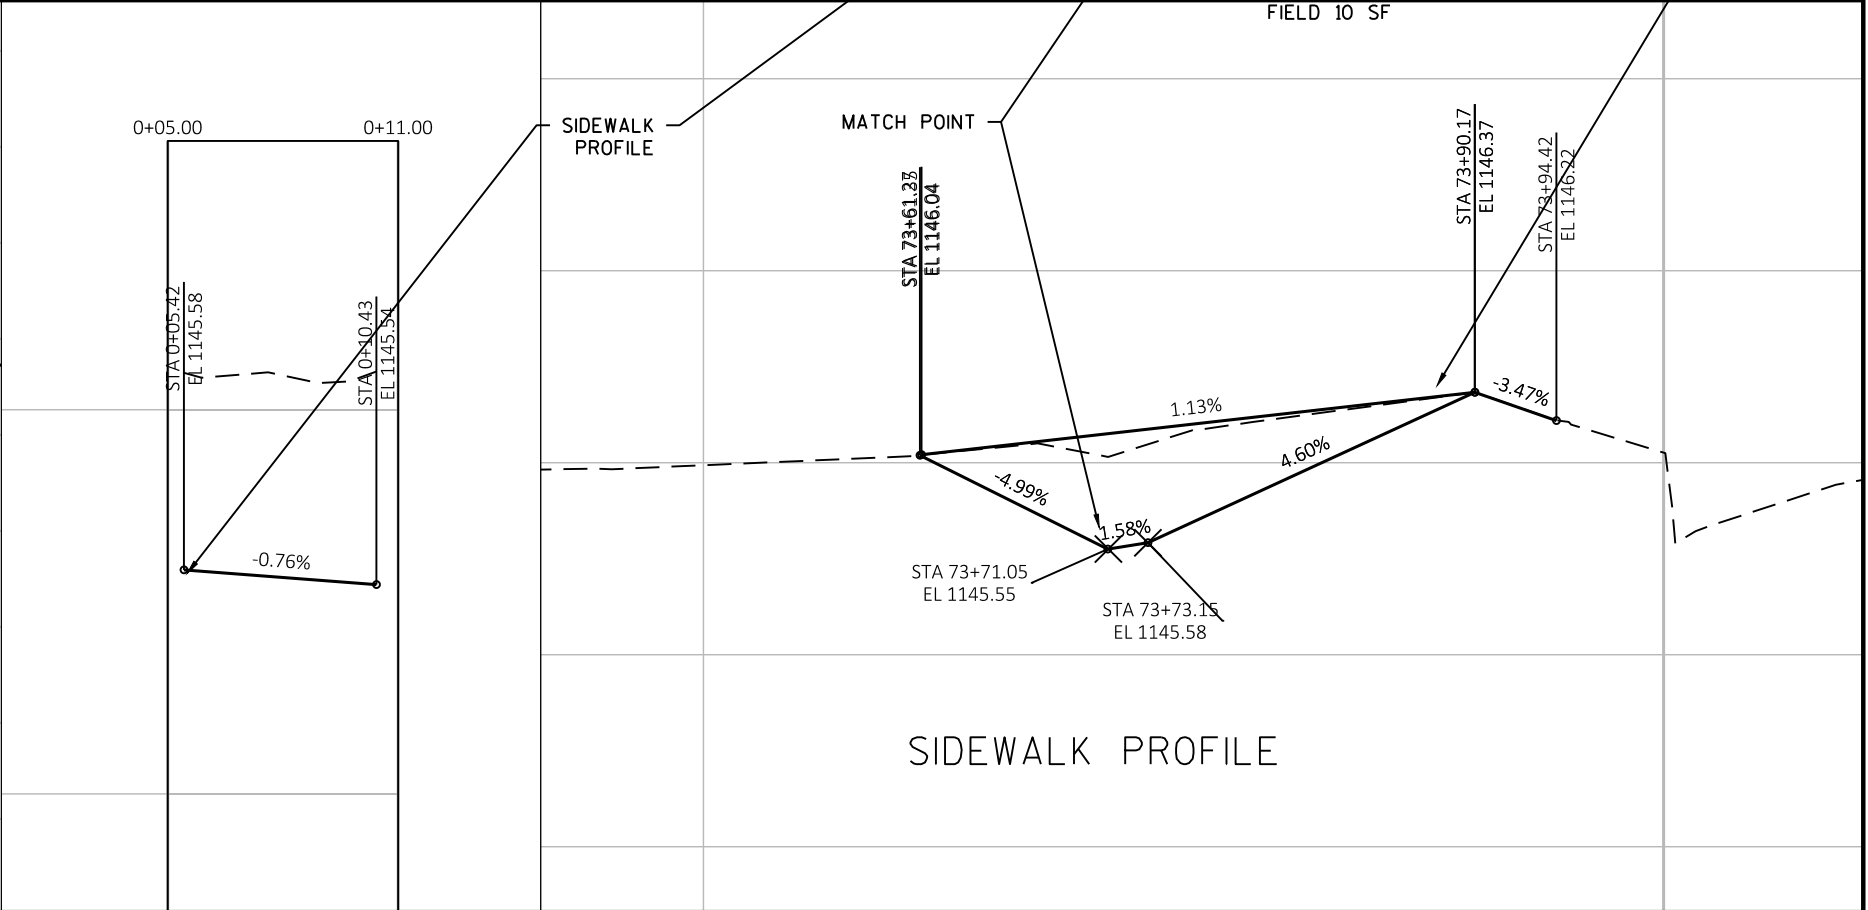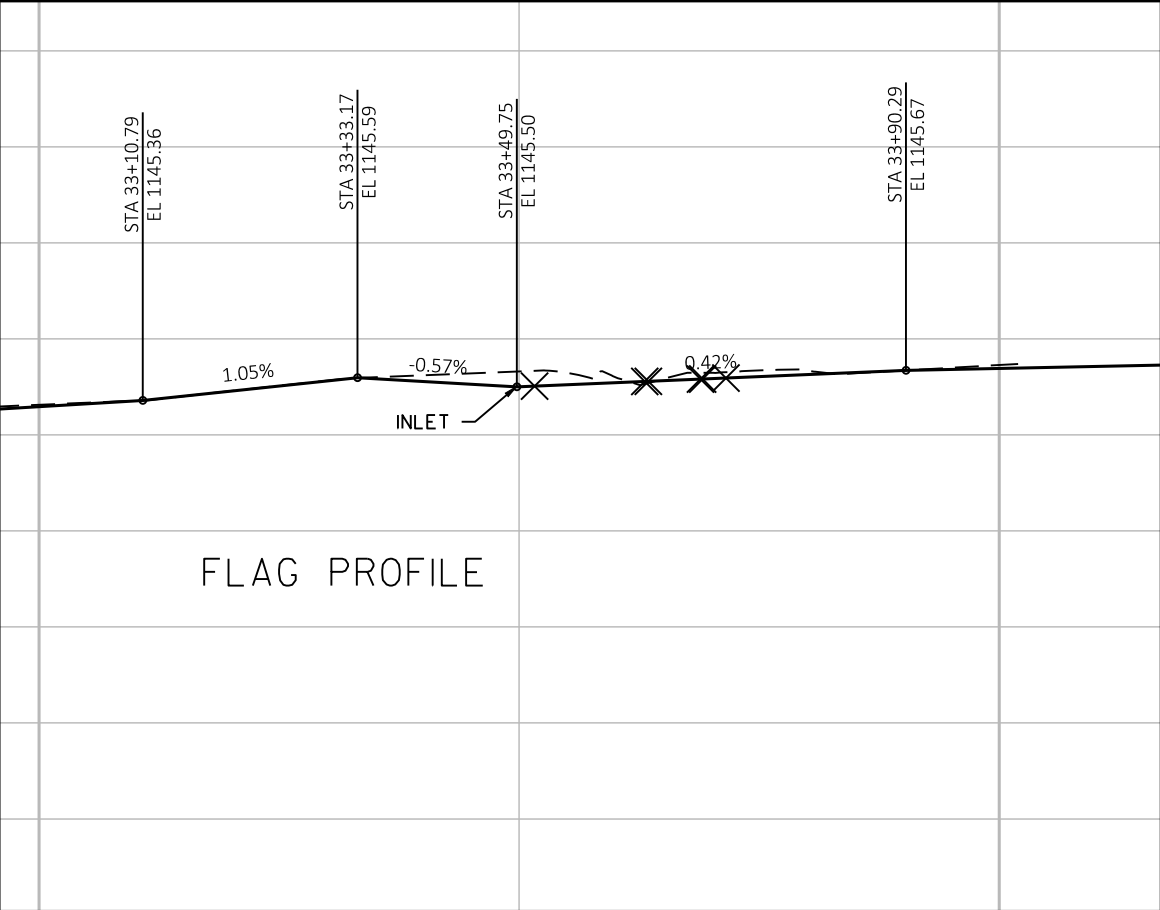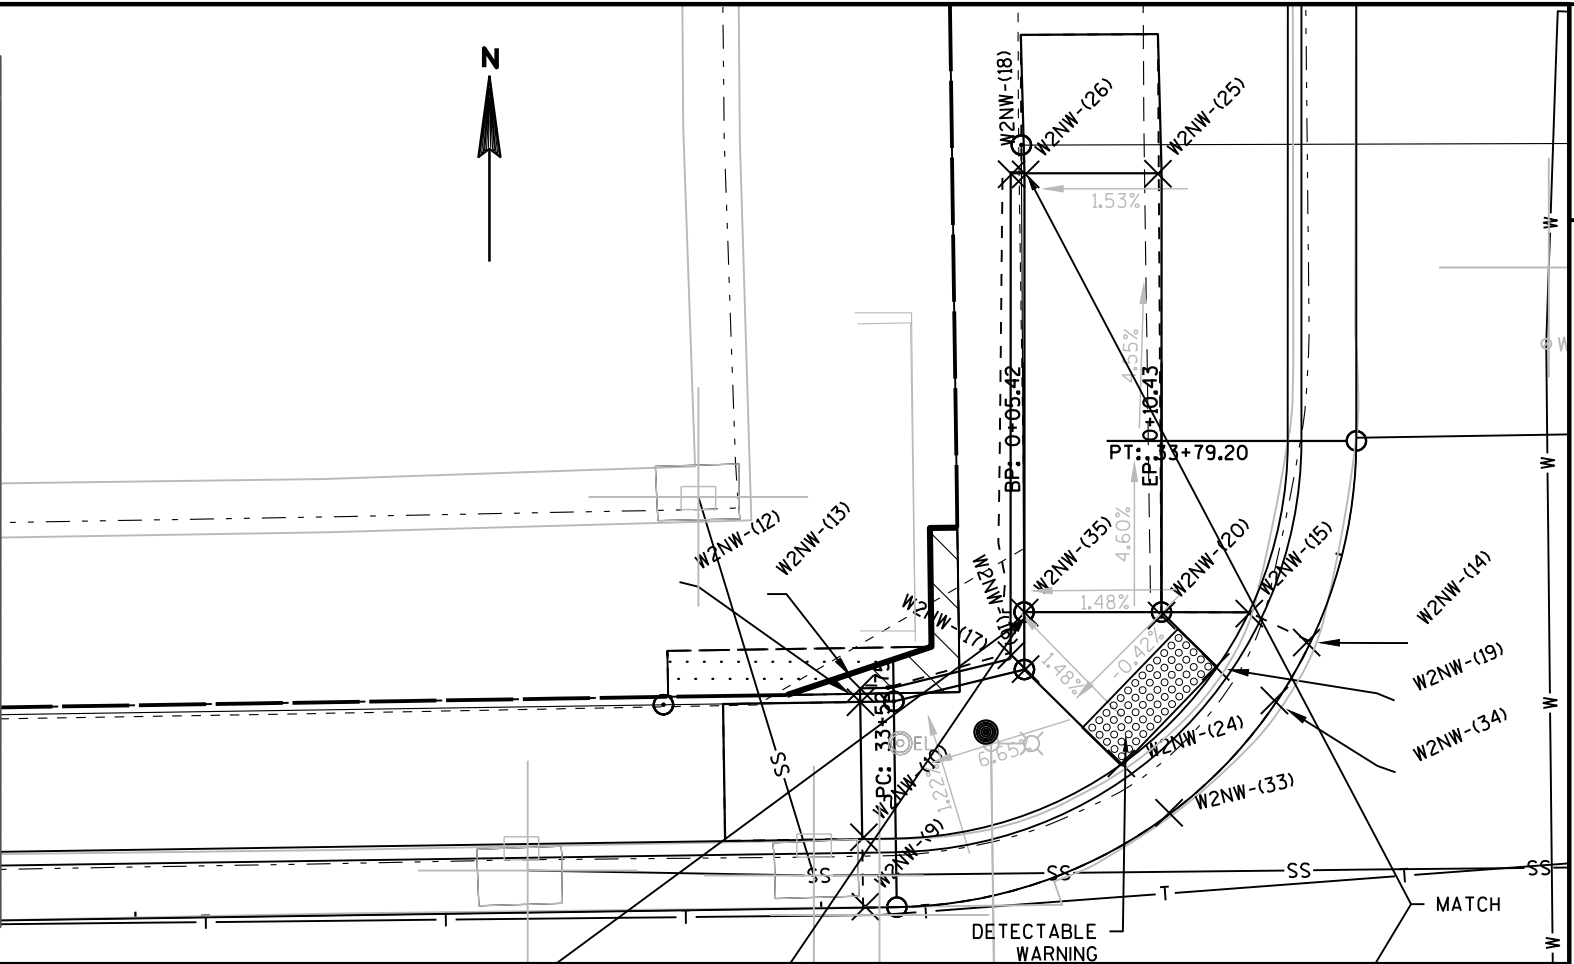


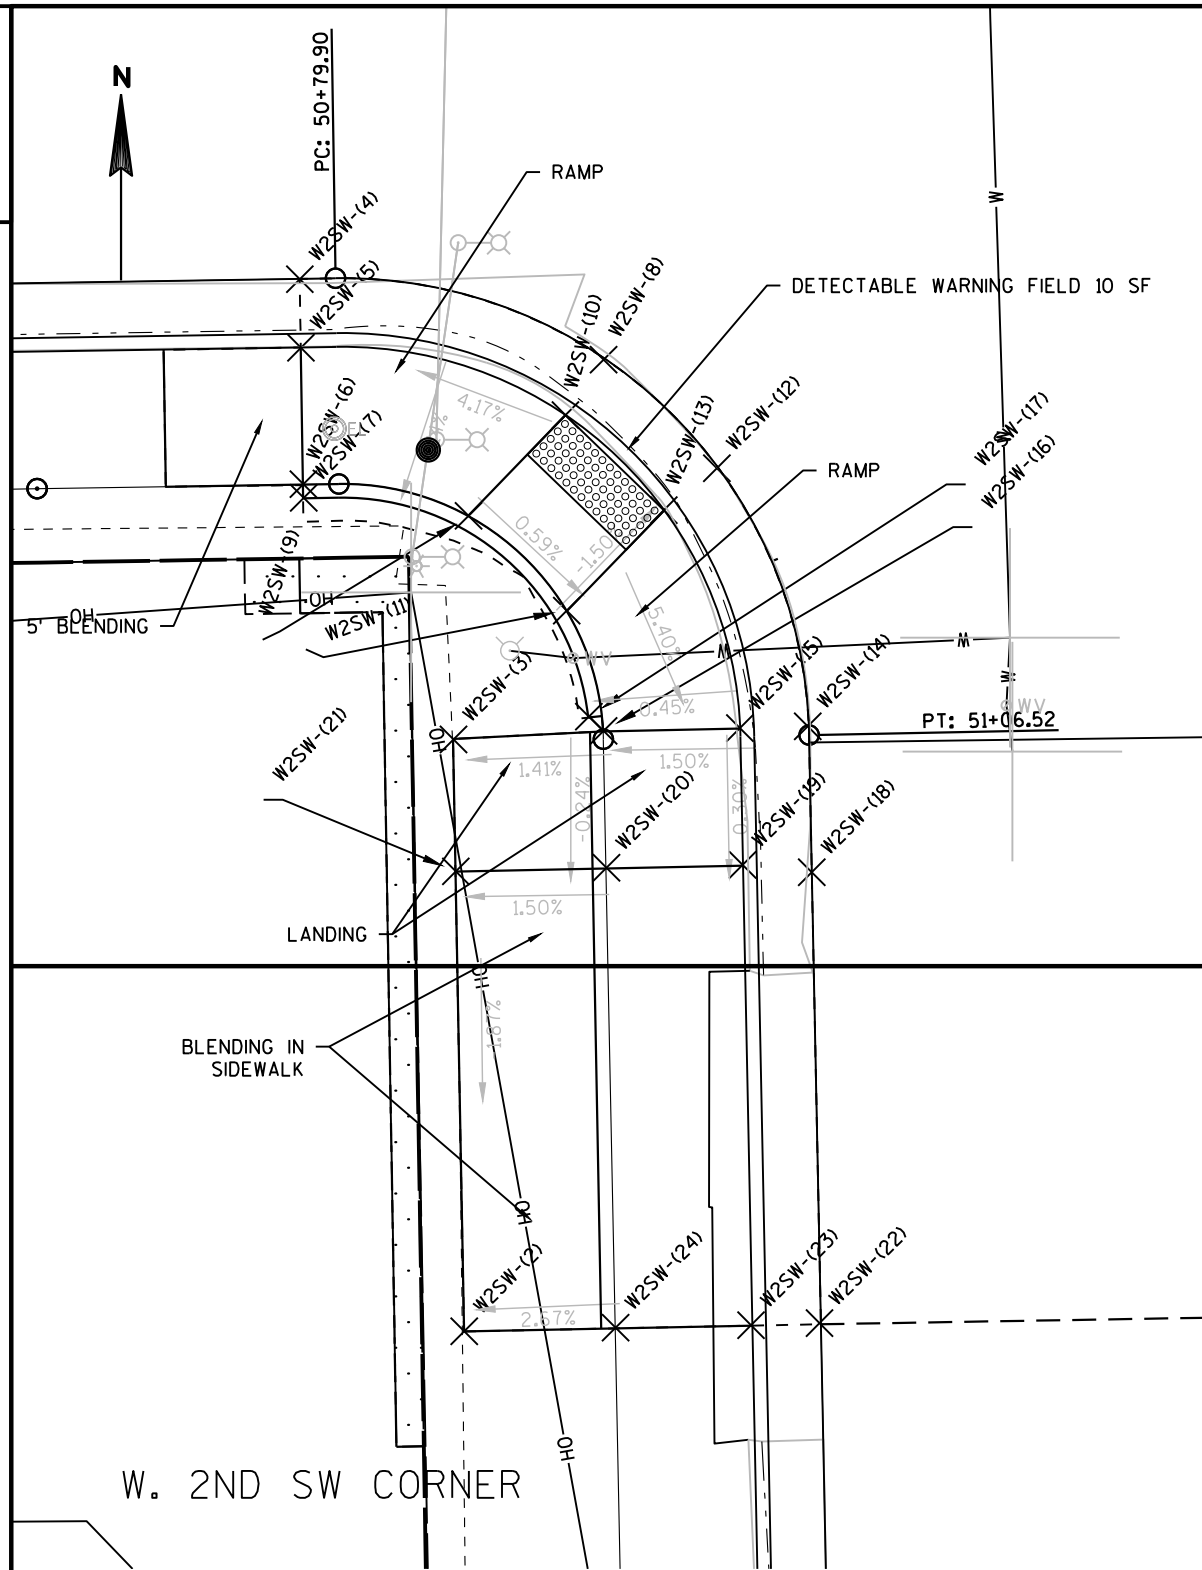


STATION & OFFSET TABLE					
POINT	STATION	OFFSET	Y COORDS	X COORDS	ELEVATION
W2SW-(2)	346+72.55	62.209	563515.91	812870.80	1145.829
W2SW-(3)	346+72.48	40.629	563537.49	812870.41	1146.220
W2SW-(4)	346+67.13	23.768	563554.27	812864.80	1145.625
W2SW-(5)	346+67.13	26.267	563551.77	812864.84	1146.001
W2SW-(6)	346+67.15	31.242	563546.80	812864.93	1146.082
W2SW-(7)	346+67.15	31.738	563546.30	812864.95	1146.084
W2SW-(8)	346+78.16	26.868	563551.34	812875.88	1145.685
W2SW-(9)	346+73.15	32.486	563545.64	812870.95	1145.698
W2SW-(10)	346+76.74	28.871	563549.31	812874.49	1145.607
W2SW-(11)	346+76.68	35.996	563542.19	812874.53	1145.751
W2SW-(12)	346+82.23	30.890	563547.38	812880.01	1145.715
W2SW-(13)	346+80.27	32.389	563545.85	812878.08	1145.638
W2SW-(14)	346+85.40	40.345	563537.97	812883.32	1145.814
W2SW-(15)	346+82.93	40.374	563537.90	812880.85	1145.991
W2SW-(16)	346+77.95	40.400	563537.80	812875.88	1146.063
W2SW-(17)	346+77.43	39.873	563538.32	812875.34	1146.267
W2SW-(18)	346+85.47	45.669	563532.65	812883.47	1145.801
W2SW-(19)	346+82.95	45.363	563532.92	812880.95	1145.955
W2SW-(20)	346+77.99	45.390	563532.81	812875.98	1146.056
W2SW-(21)	346+72.49	45.439	563532.68	812870.49	1146.133
W2SW-(22)	346+85.50	62.108	563516.21	812883.75	1145.545
W2SW-(23)	346+83.00	62.145	563516.14	812881.25	1145.425
W2SW-(24)	346+78.06	62.161	563516.05	812876.32	1145.675

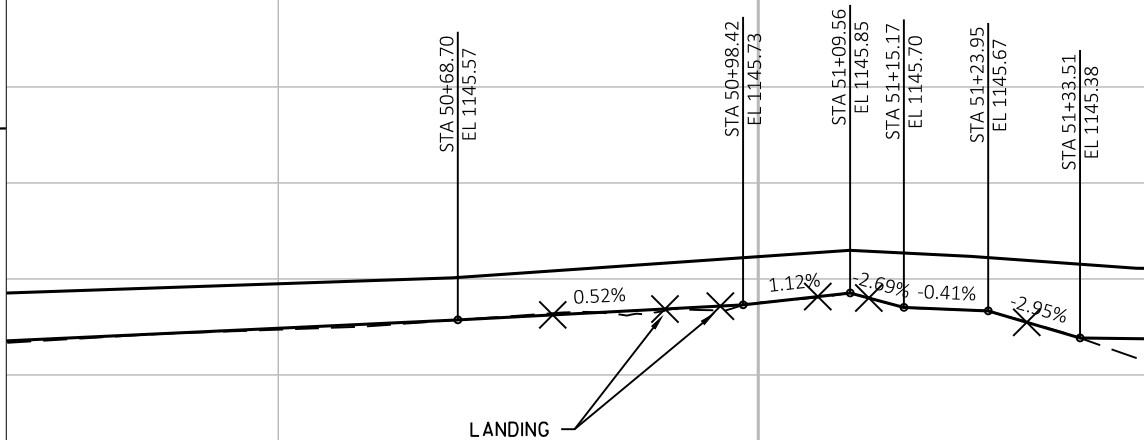

53+00.00

STATION & OFFSET TABLE					
POINT	STATION	OFFSET	Y COORDS	X COORDS	ELEVATION
W2SE-(1)	347+25.80	58.308	563520.62	812923.99	1145.543
W2SE-(2)	347+28.28	58.325	563520.64	812926.47	1145.420
W2SE-(3)	347+32.32	58.345	563520.68	812930.51	1145.771
W2SE-(4)	347+28.35	47.832	563531.13	812926.38	1146.063
W2SE-(5)	347+32.38	47.852	563531.17	812930.41	1146.095
W2SE-(6)	347+37.42	42.889	563536.21	812935.38	1146.261
W2SE-(7)	347+37.31	58.377	563520.72	812935.50	1146.023
W2SE-(8)	347+25.90	42.764	563536.16	812923.85	1145.915
W2SE-(9)	347+28.38	42.849	563536.11	812926.33	1146.190
W2SE-(10)	347+33.35	42.849	563536.19	812931.30	1146.262
W2SE-(11)	347+33.89	40.070	563538.98	812931.80	1146.187
W2SE-(12)	347+29.16	31.000	563547.97	812926.93	1145.779
W2SE-(13)	347+31.05	32.616	563546.39	812928.85	1145.702
W2SE-(14)	347+33.19	27.031	563552.00	812930.91	1145.770
W2SE-(15)	347+34.56	29.118	563549.94	812932.31	1145.691
W2SE-(16)	347+38.16	32.715	563546.40	812935.96	1145.768
W2SE-(17)	347+34.63	36.223	563542.84	812932.49	1145.778
W2SE-(18)	347+44.14	23.993	563555.21	812941.81	1145.817
W2SE-(19)	347+44.14	26.503	563552.70	812941.84	1146.191
W2SE-(20)	347+44.17	31.463	563547.74	812941.95	1146.267
W2SE-(21)	347+42.33	31.974	563547.20	812940.12	1146.159
W2SE-(24)	347+37.38	47.877	563531.22	812935.41	1146.184

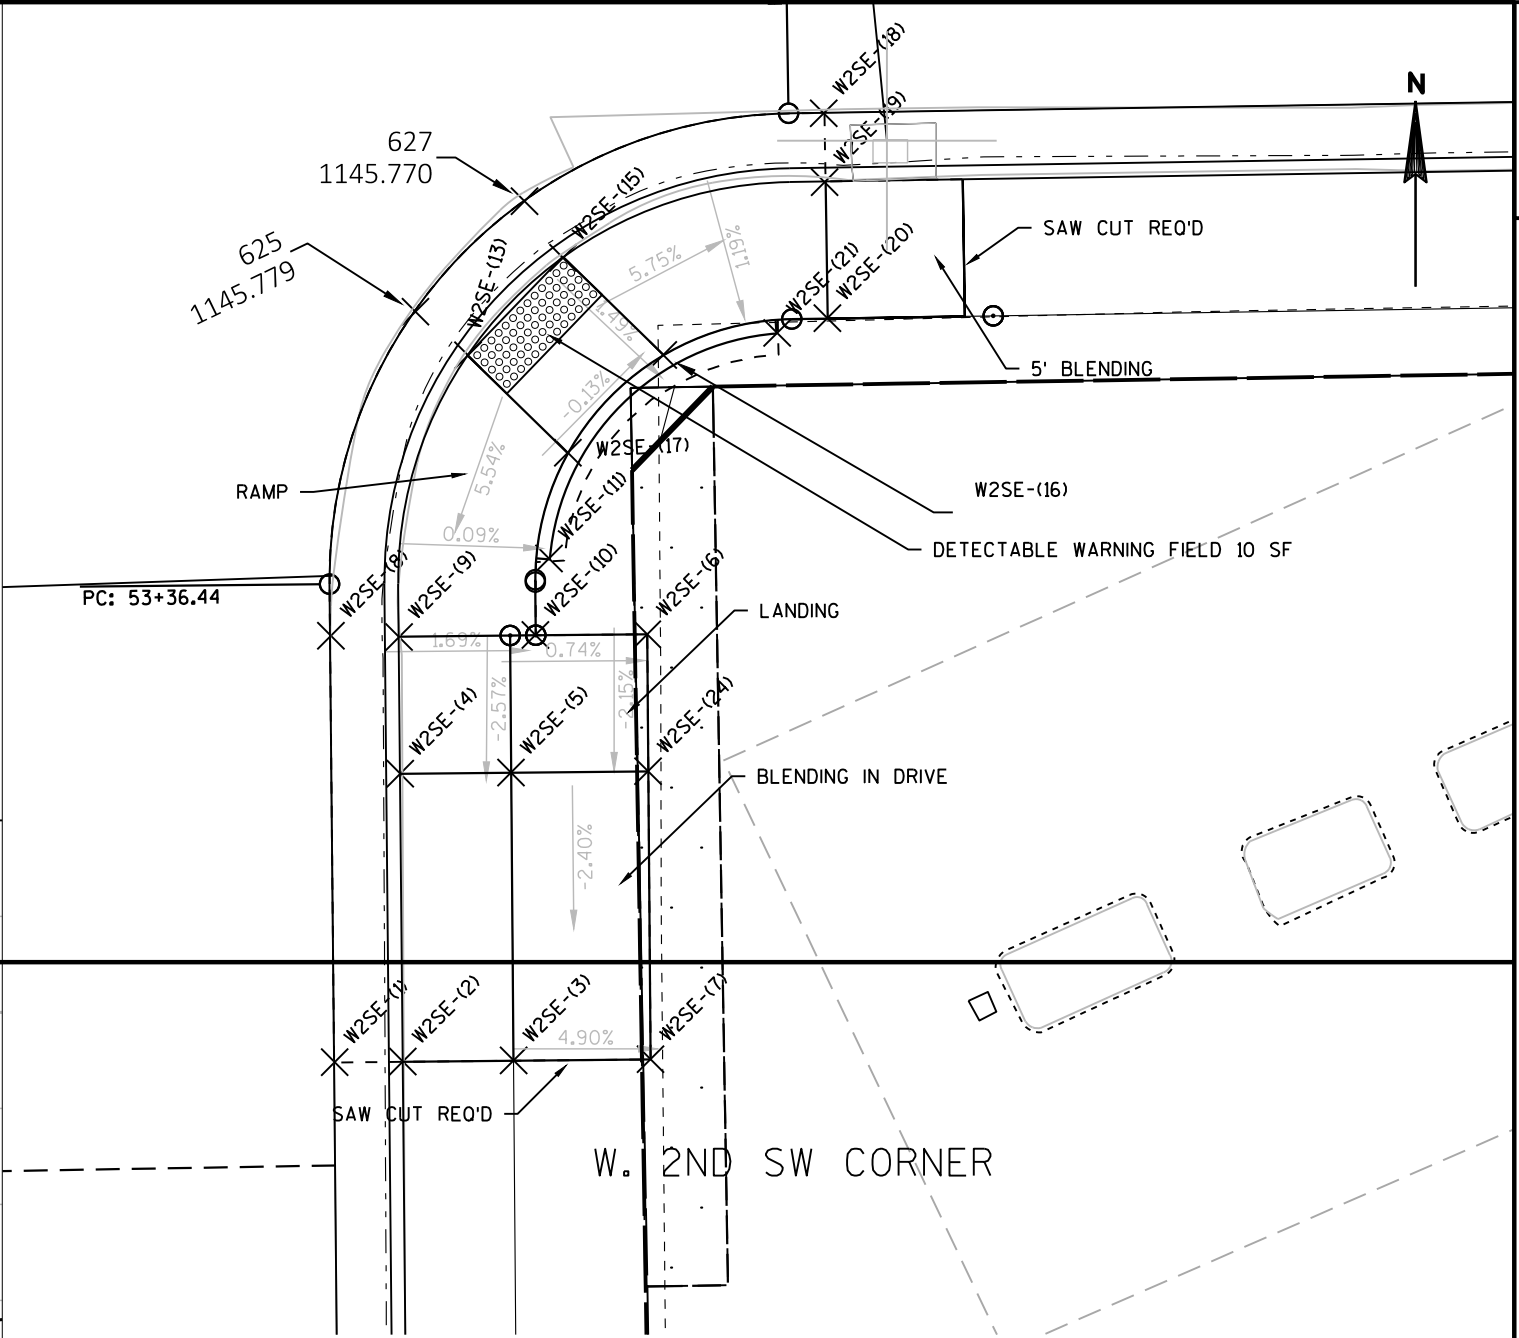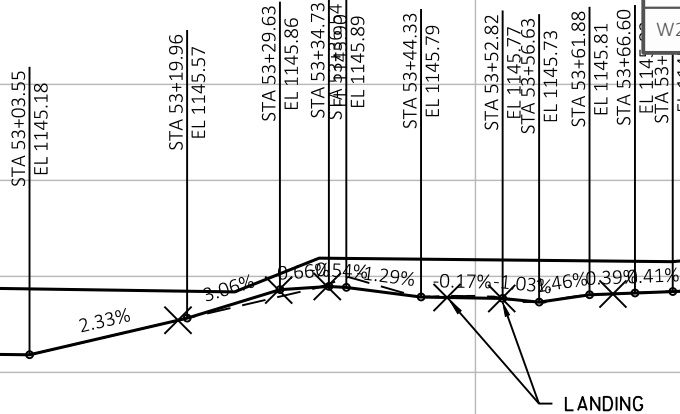


2




SHEET 91

WISDOT/CADDS SHEET 44

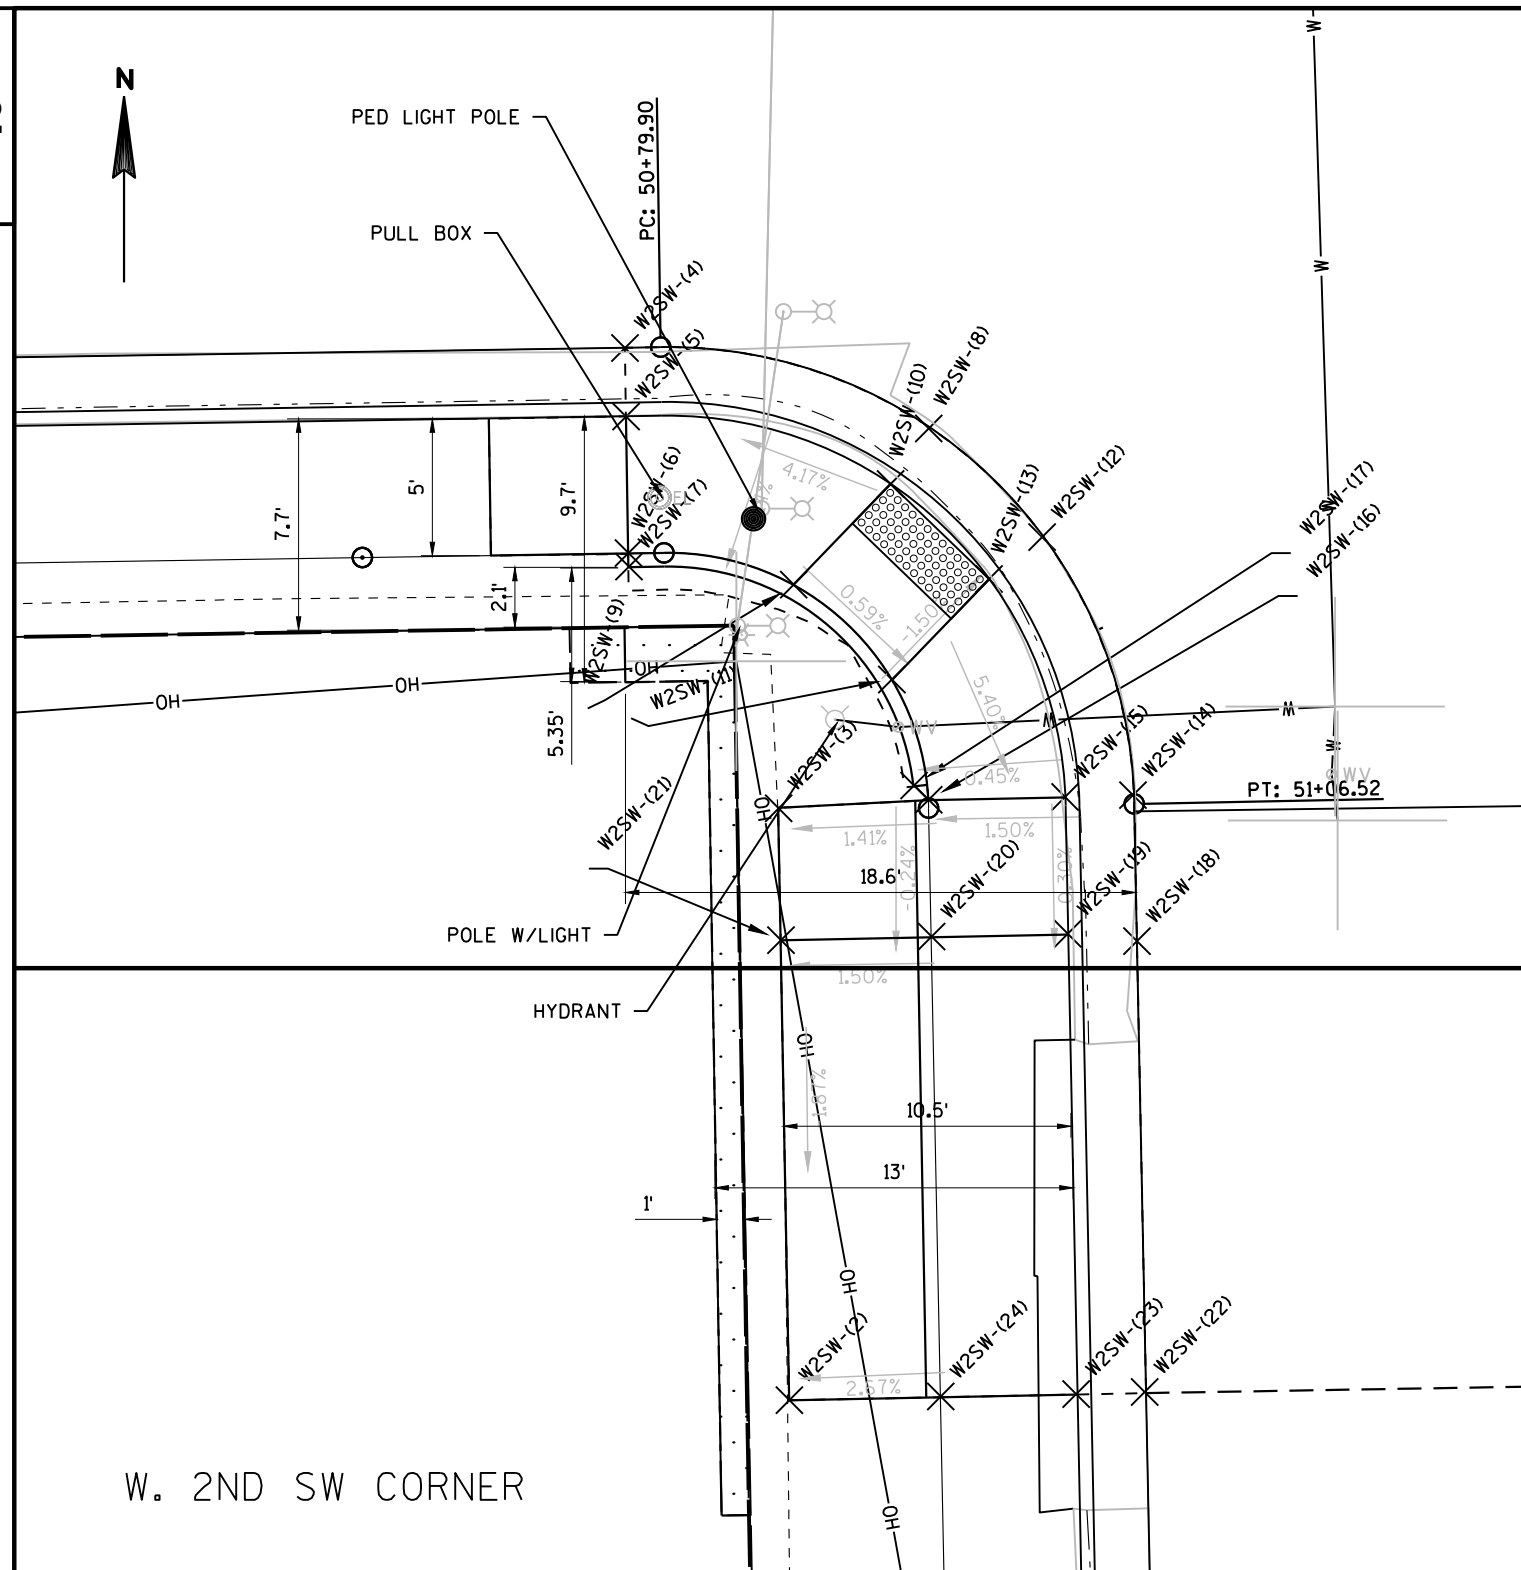



W. 2ND SW CORNER

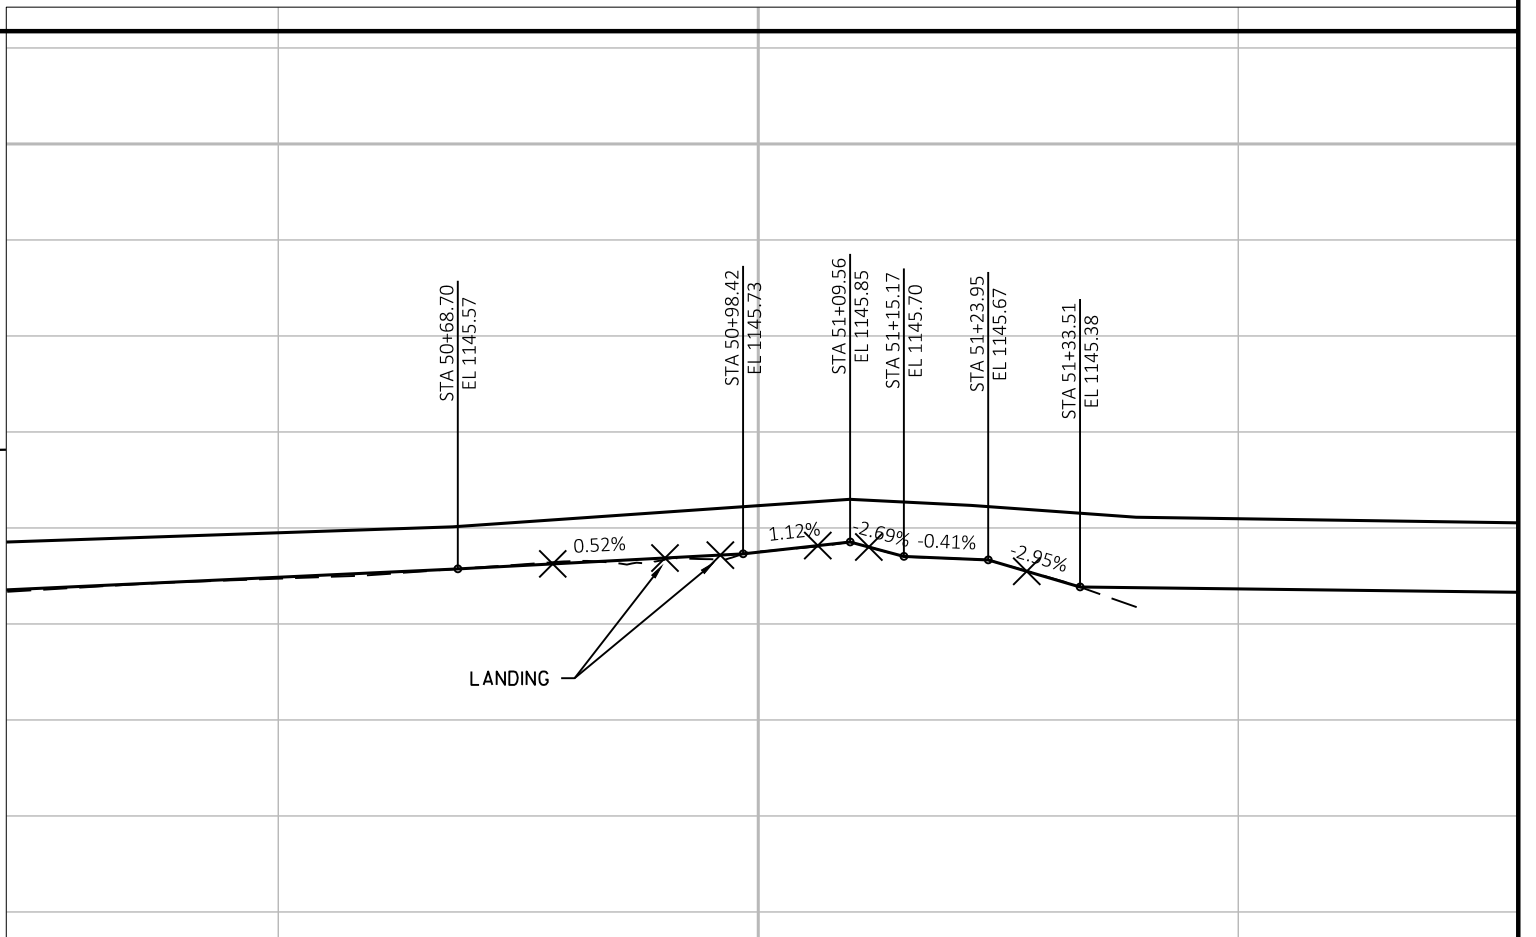


2


2

STATION & OFFSET TABLE						
POINT	STATION	OFFSET	Y COORDS	X COORDS	ELEVATION	
W1NE-(1)	1068+65.07	23.796	563607.71	813257.61	1146.578	
W1NE-(2)	1068+64.92	26.275	563610.19	813257.53	1146.961	
W1NE-(3)	1068+64.83	30.733	563614.64	813257.44	1147.022	
W1NE-(4)	1068+83.39	23.779	563607.77	813263.62	1146.648	
W1NE-(5)	1068+83.45	26.284	563610.27	813263.61	1146.580	
W1NE-(6)	1068+83.36	30.739	563614.73	813263.52	1146.640	
W1NE-(7)	1068+64.83	31.232	563615.14	813257.44	1147.054	
W1NE-(8)	1068+99.58	23.831	563607.89	813268.93	1146.705	
W1NE-(9)	1068+98.51	26.272	563610.33	813268.55	1146.634	
W1NE-(10)	1069+19.63	31.238	563615.38	813275.42	1147.207	
W1NE-(11)	1068+98.54	30.732	563614.79	813268.50	1146.695	
W1NE-(12)	1069+19.88	23.829	563607.97	813275.59	0.000	
W1NE-(13)	1069+19.66	26.279	563610.42	813275.49	1147.137	
W1NE-(14)	1069+19.63	30.737	563614.88	813275.42	1147.197	

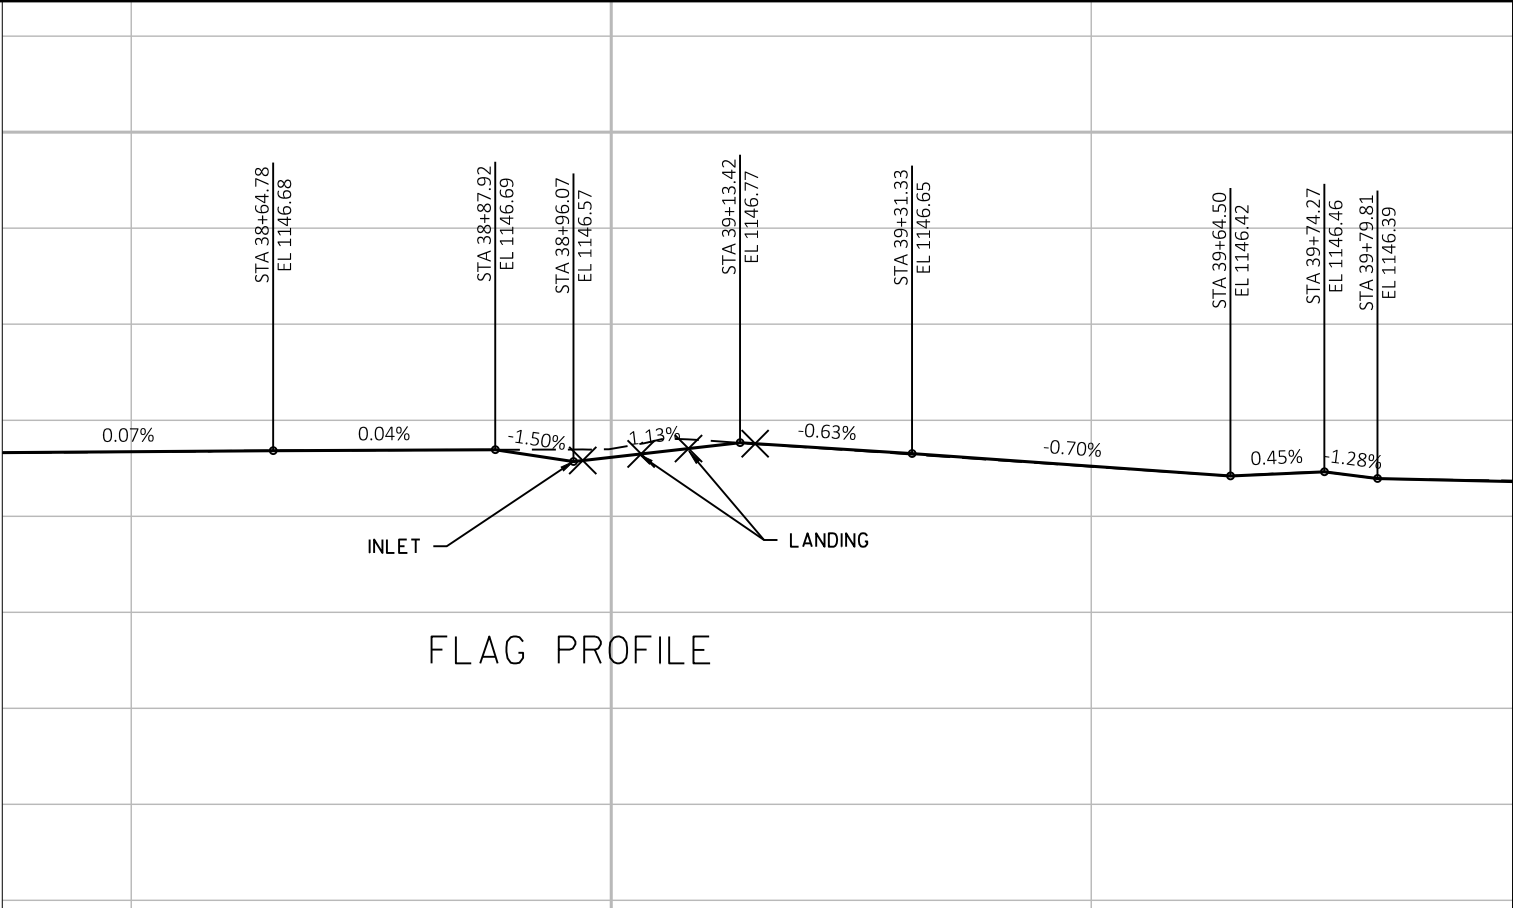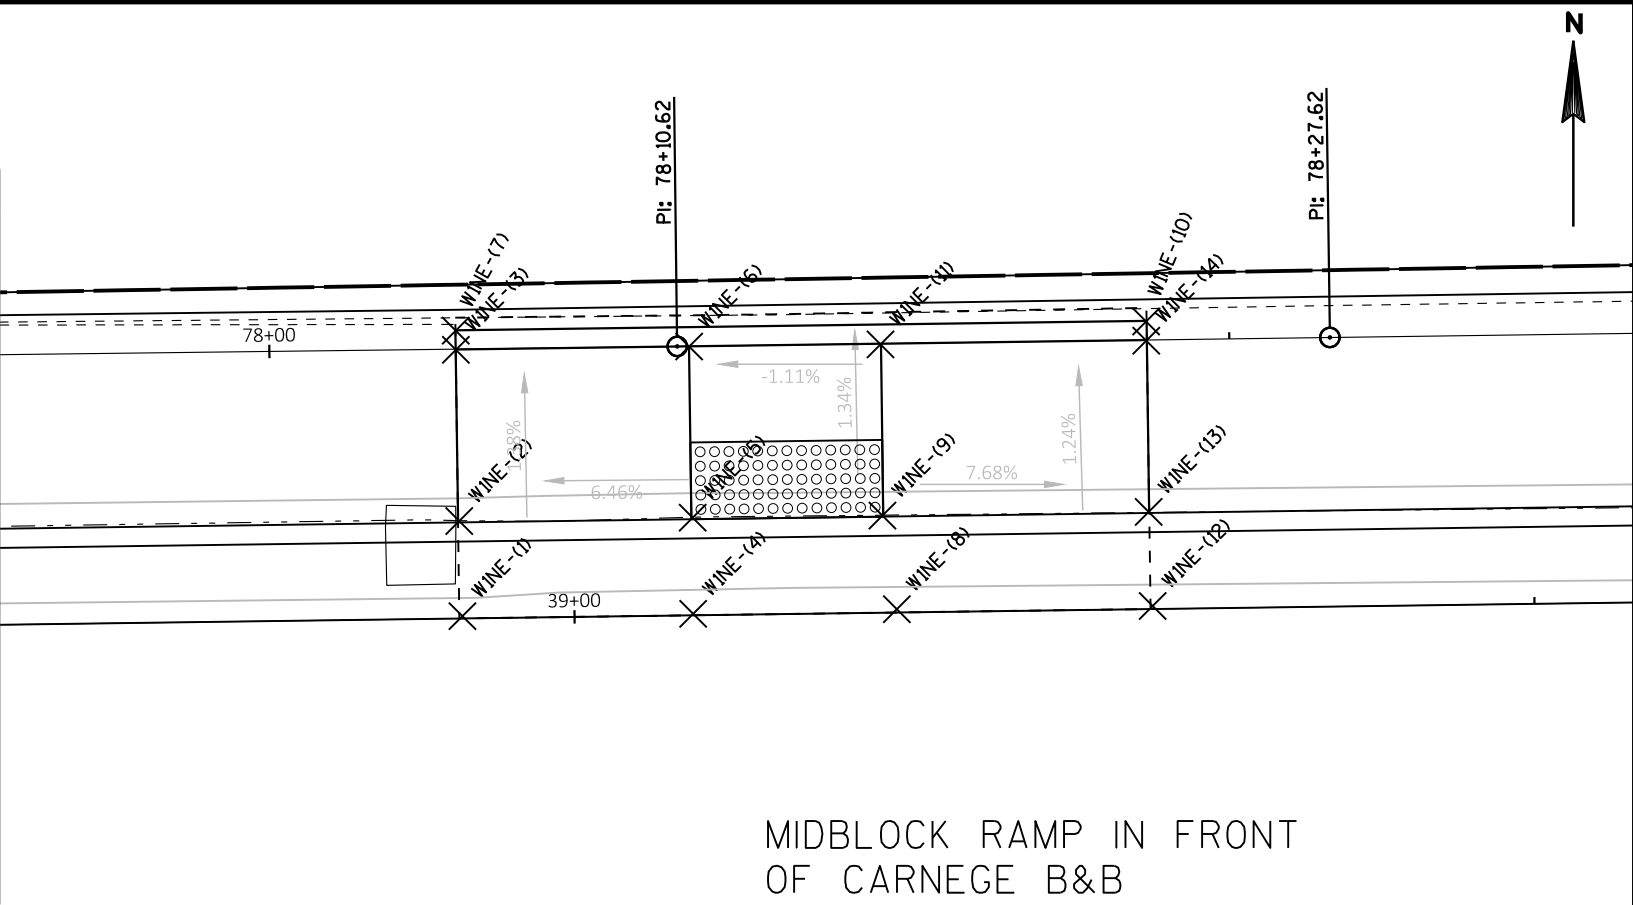

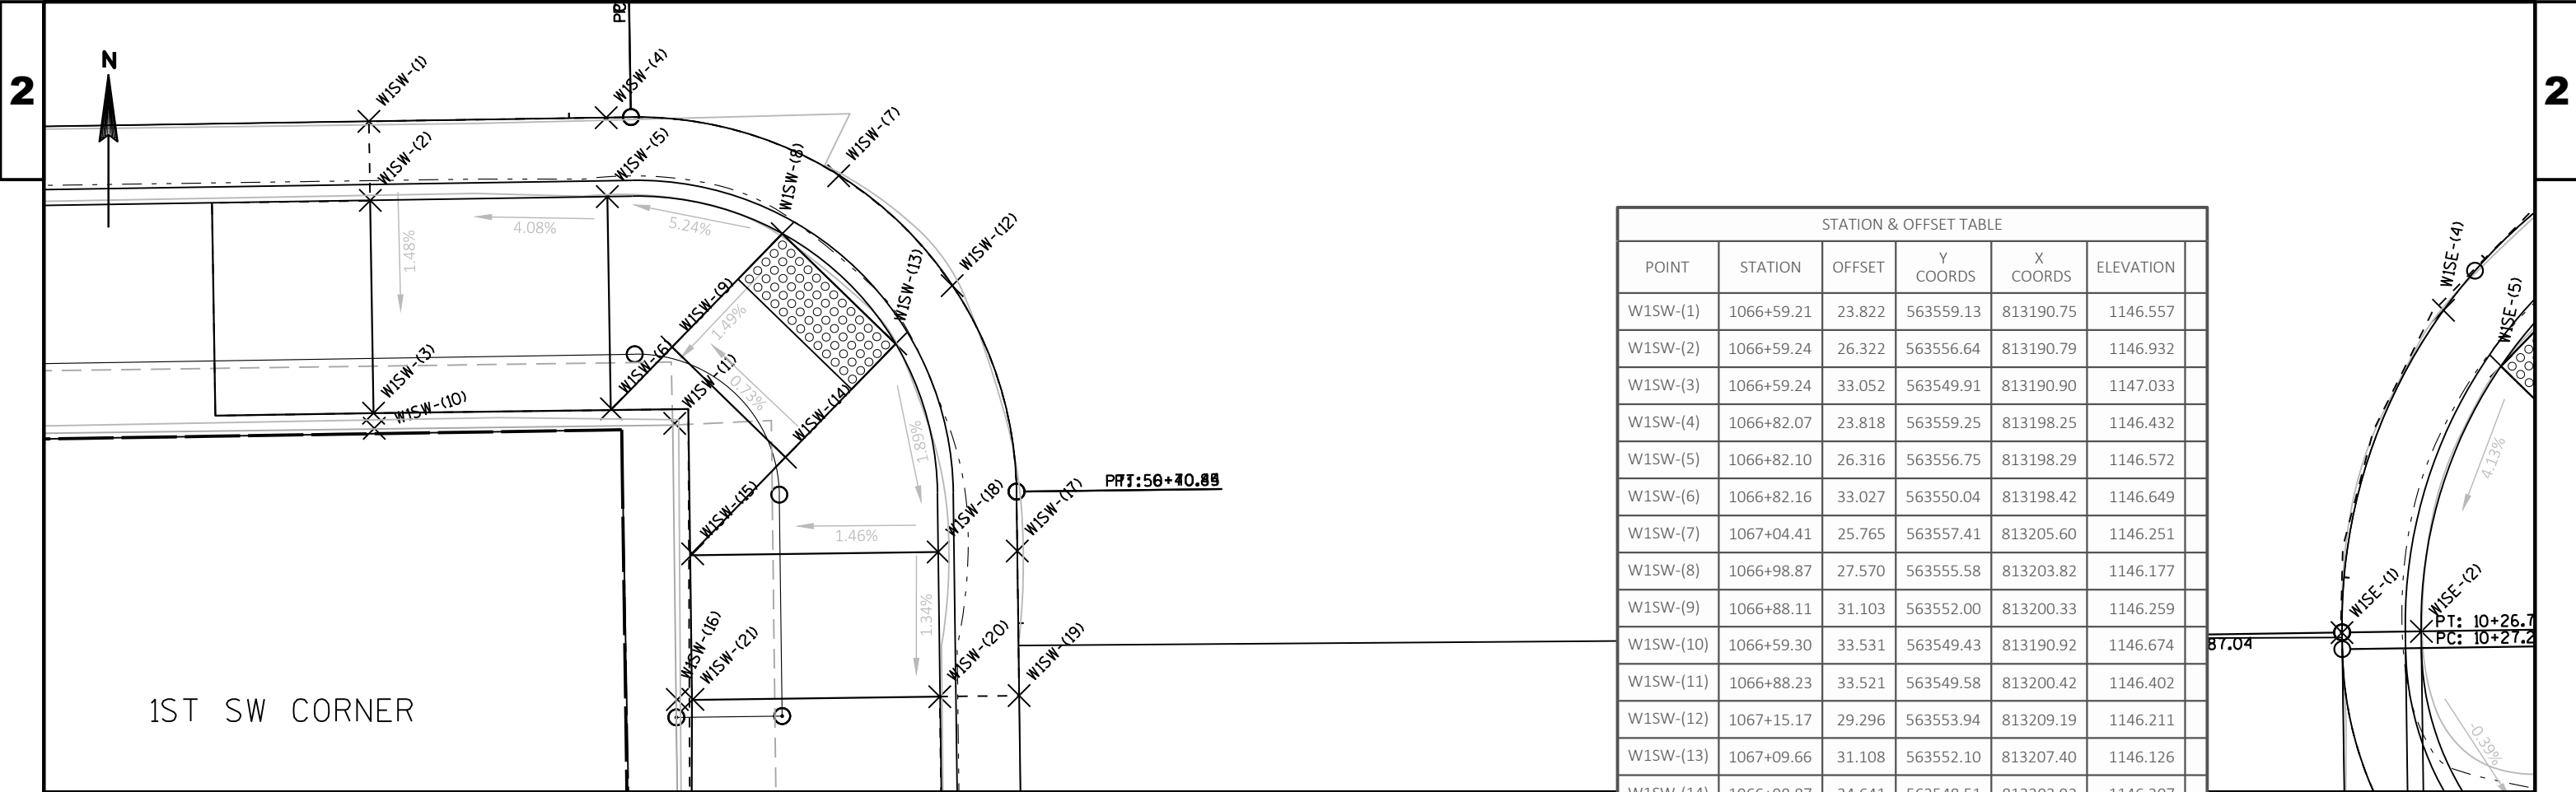


STATION & OFFSET TABLE					
POINT	STATION	OFFSET	Y COORDS	X COORDS	ELEVATION
W1SW-(1)	1066+59.21	23.822	563559.13	813190.75	1146.557
W1SW-(2)	1066+59.24	26.322	563556.64	813190.79	1146.932
W1SW-(3)	1066+59.24	33.052	563549.91	813190.90	1147.033
W1SW-(4)	1066+82.07	23.818	563559.25	813198.25	1146.432
W1SW-(5)	1066+82.10	26.316	563556.75	813198.29	1146.572
W1SW-(6)	1066+82.16	33.027	563550.04	813198.42	1146.649
W1SW-(7)	1067+04.41	25.765	563557.41	813205.60	1146.251
W1SW-(8)	1066+98.87	27.570	563555.58	813203.82	1146.177
W1SW-(9)	1066+88.11	31.103	563552.00	813200.33	1146.259
W1SW-(10)	1066+59.30	33.531	563549.43	813190.92	1146.674
W1SW-(11)	1066+88.23	33.521	563549.58	813200.42	1146.402
W1SW-(12)	1067+15.17	29.296	563553.94	813209.19	1146.211
W1SW-(13)	1067+09.66	31.108	563552.10	813207.40	1146.126
W1SW-(14)	1066+98.87	34.641	563548.51	813203.92	1146.207
W1SW-(15)	1066+89.78	37.651	563545.46	813200.98	1146.627
W1SW-(16)	1066+88.11	42.251	563540.85	813200.50	1146.636
W1SW-(17)	1067+21.06	37.718	563545.55	813211.25	1146.103
W1SW-(18)	1067+13.44	37.712	563545.51	813208.75	1146.424
W1SW-(19)	1067+21.03	42.291	563540.97	813211.30	1146.058
W1SW-(20)	1067+13.38	42.287	563540.94	813208.79	1146.478
W1SW-(21)	1066+89.60	42.254	563540.85	813200.99	1146.617

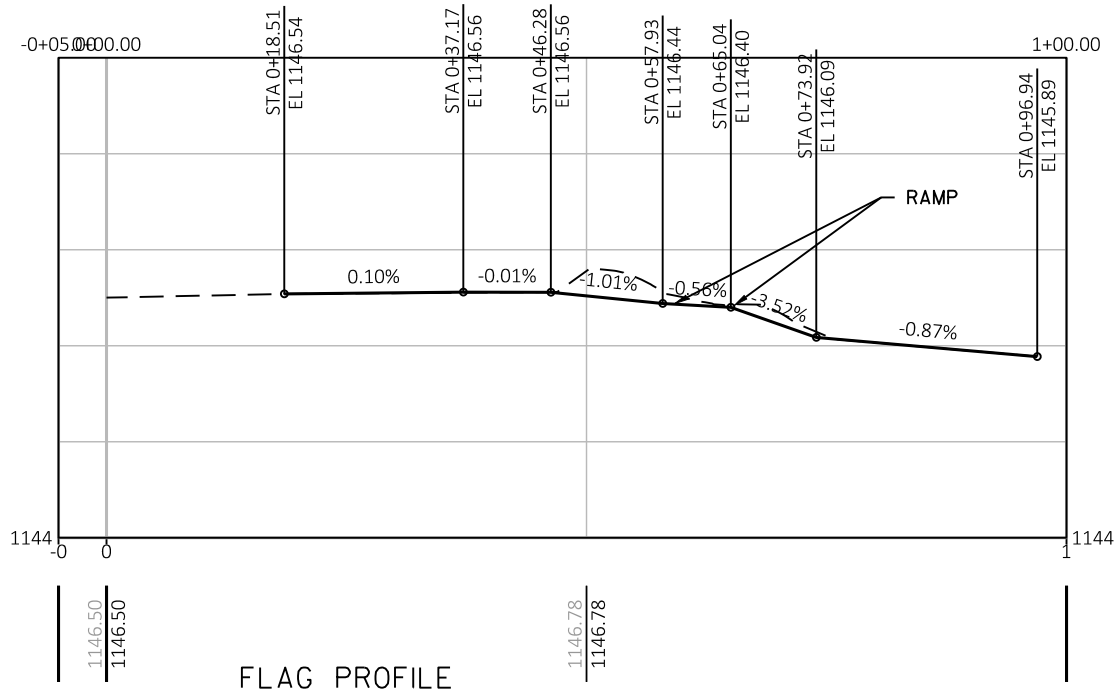



DRIVE CURB RADIUS FLAG PROFILE

1ST SE CORNER

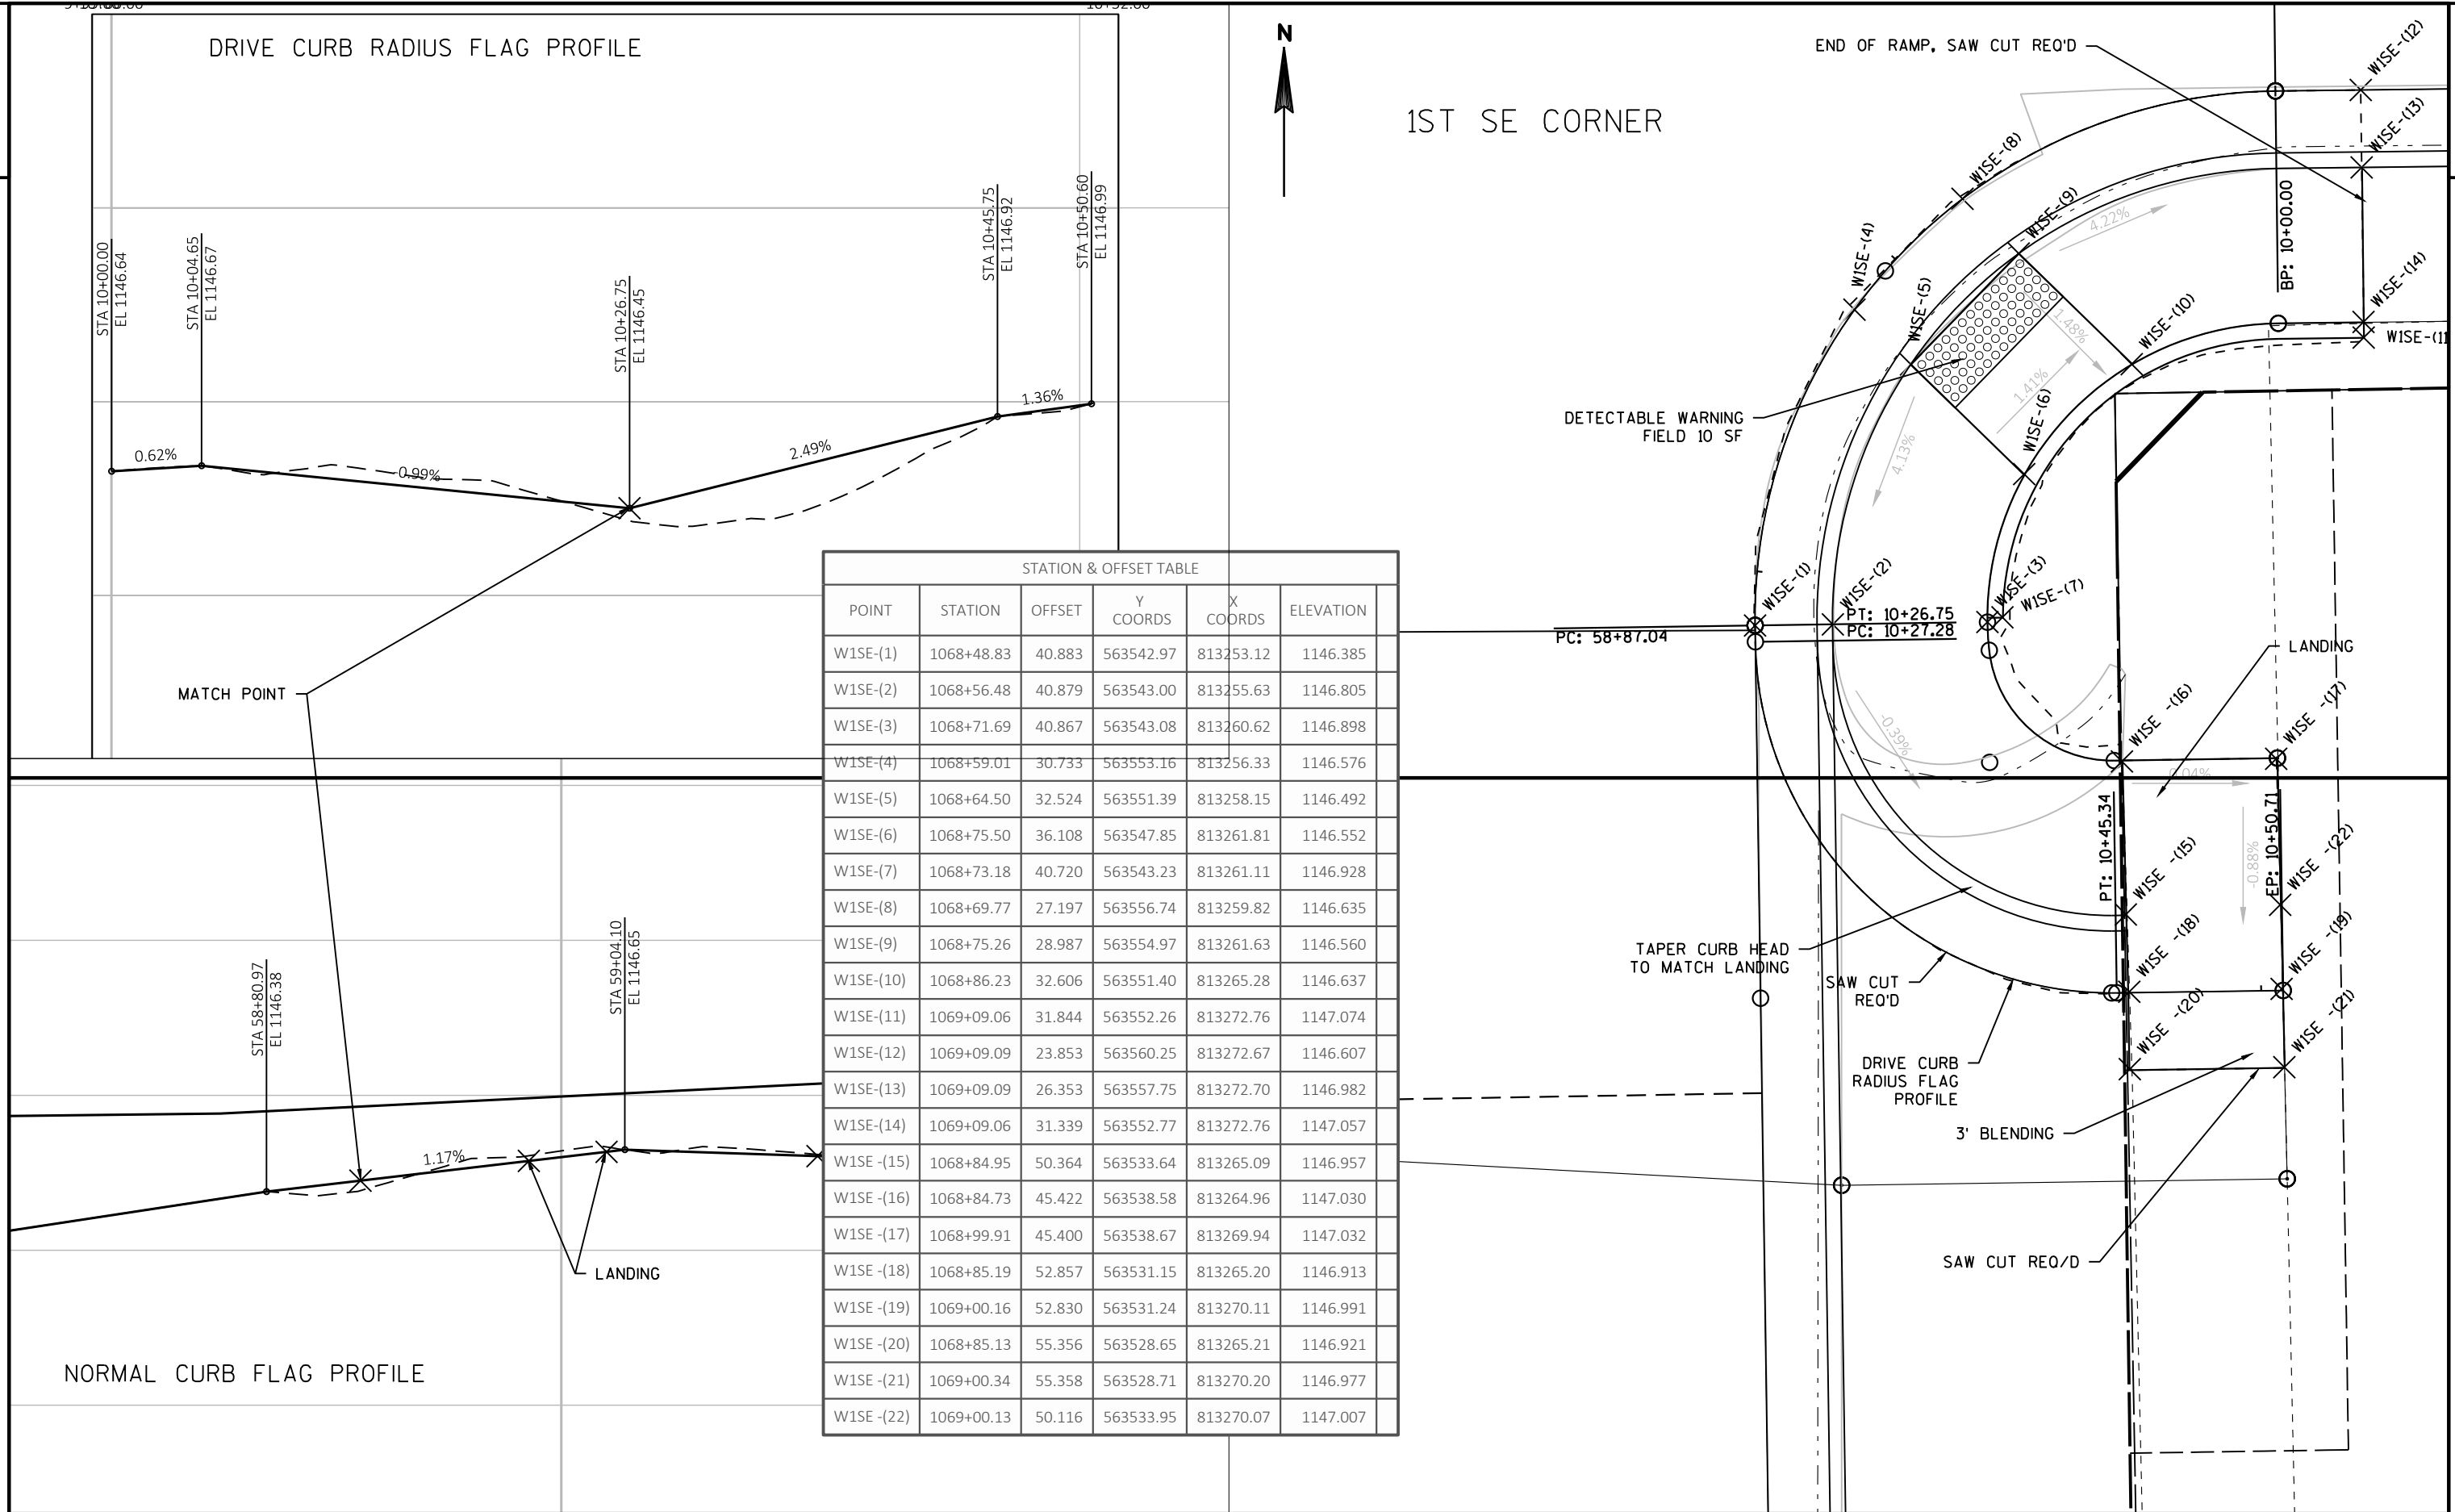




STATION & OFFSET TABLE					
POINT	STATION	OFFSET	Y COORDS	X COORDS	ELEVATION
E2N-(21)	1078+37.15	23.983	563612.01	813576.51	1145.609
E2N-(22)	1078+37.15	26.483	563614.51	813576.47	1146.087
E2N-(23)	1078+37.33	30.982	563619.01	813576.47	1146.148
E2N-(24)	1078+37.15	31.404	563619.43	813576.41	1146.157
E2N-(26)	1078+60.01	23.989	563612.11	813584.00	1145.643
E2N-(27)	1078+59.94	26.501	563614.62	813583.95	1145.565
E2N-(28)	1078+59.94	30.989	563619.11	813583.89	1145.632
E2N-(31)	1078+75.21	23.993	563612.18	813588.99	1145.653
E2N-(32)	1078+75.18	26.493	563614.68	813588.95	1145.573
E2N-(33)	1078+75.18	30.993	563619.18	813588.89	1145.640
E2N-(36)	1078+98.11	23.999	563612.28	813596.50	1145.667
E2N-(37)	1078+98.11	26.499	563614.78	813596.47	1146.042
E2N-(38)	1078+98.11	30.999	563619.28	813596.41	1146.109
E2N-(39)	1078+98.04	31.492	563619.77	813596.38	1146.114

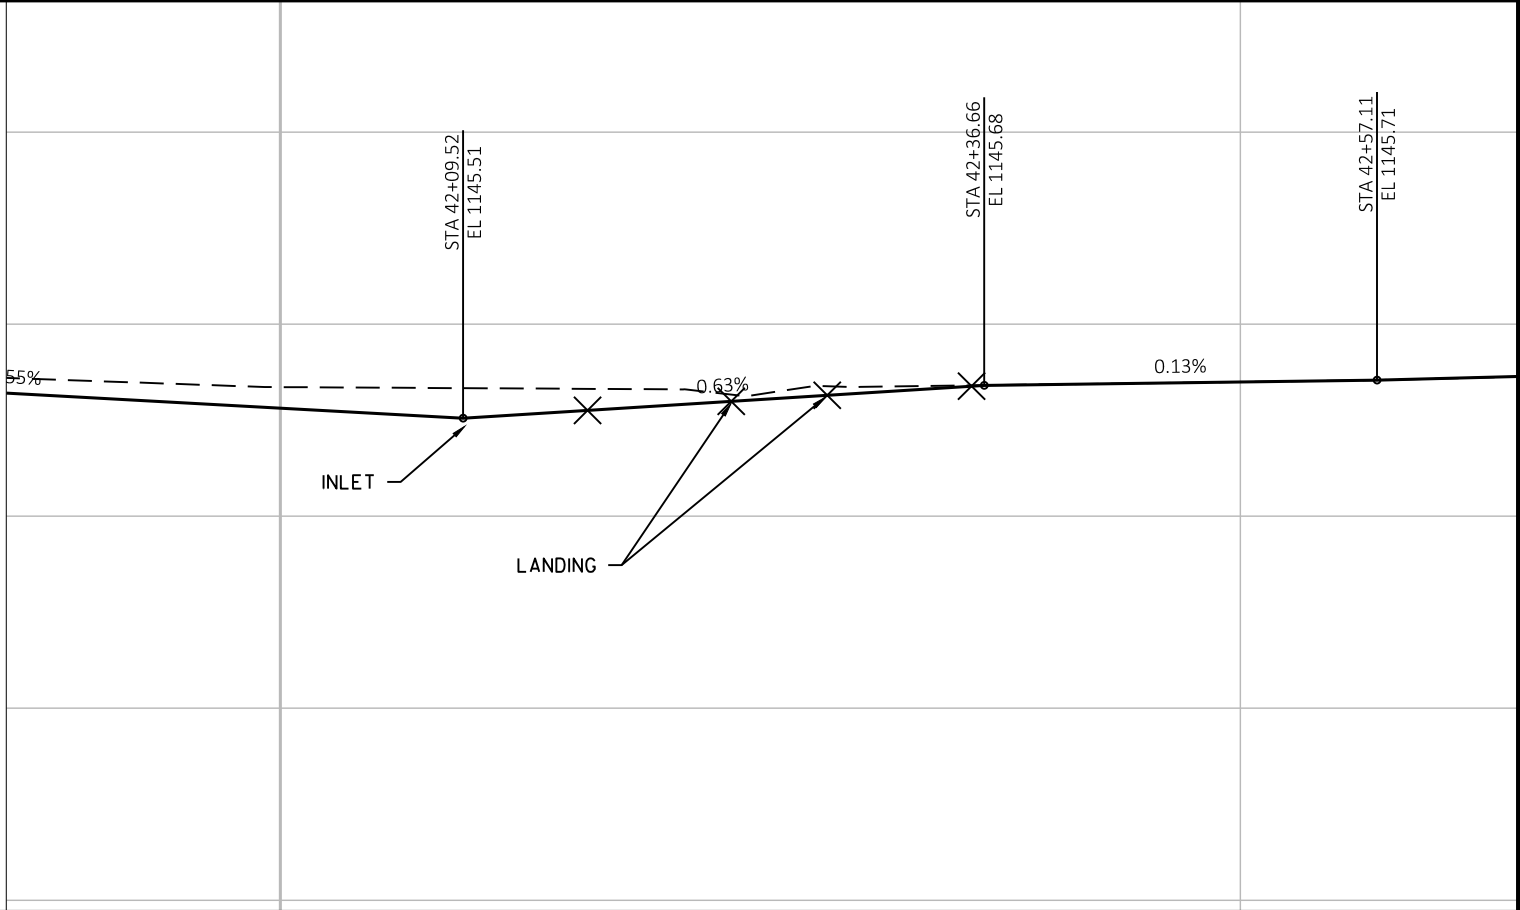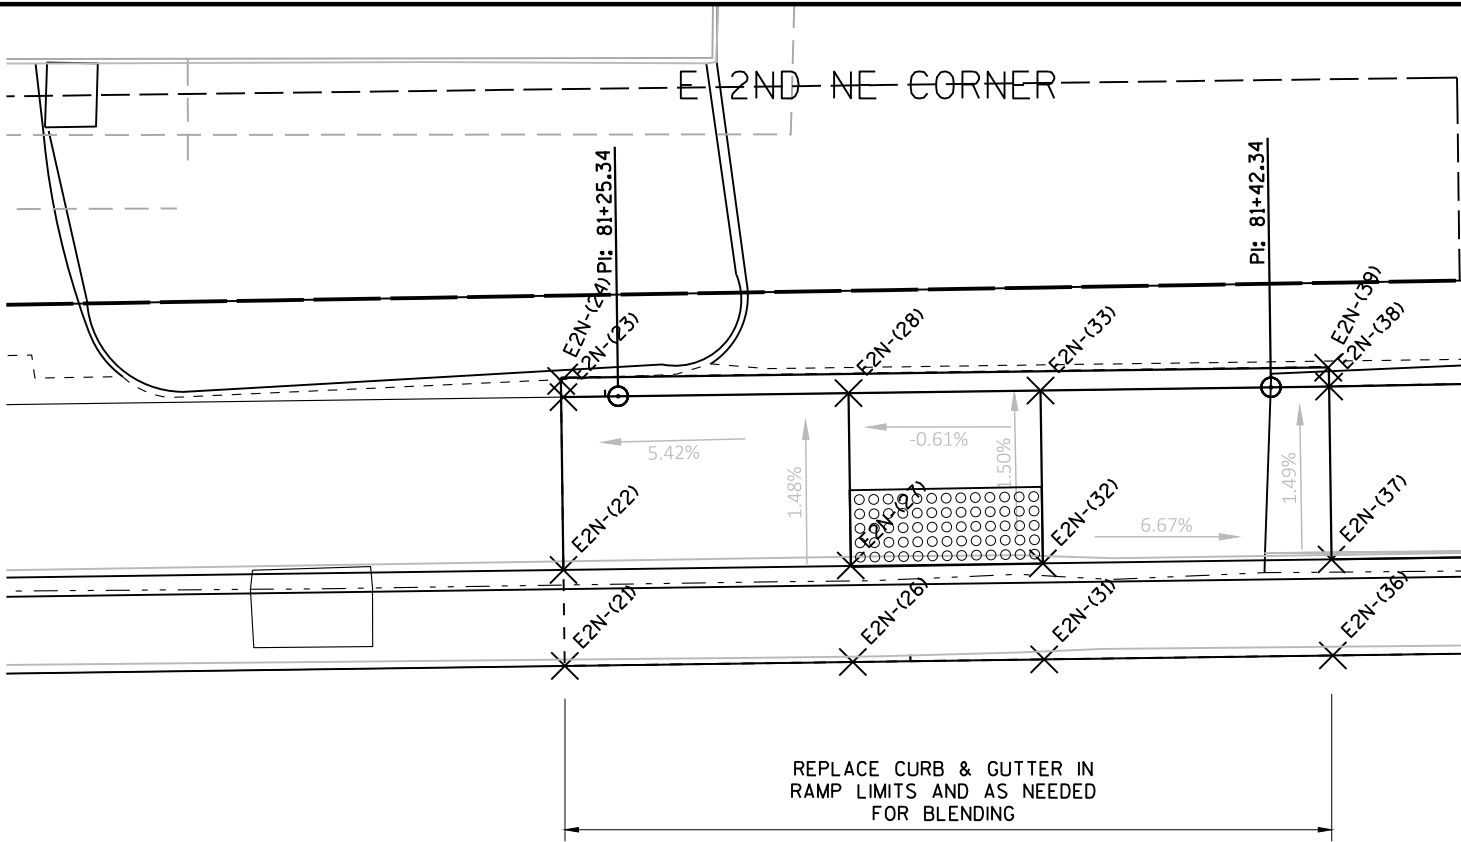

2




E 2ND SW CORNER

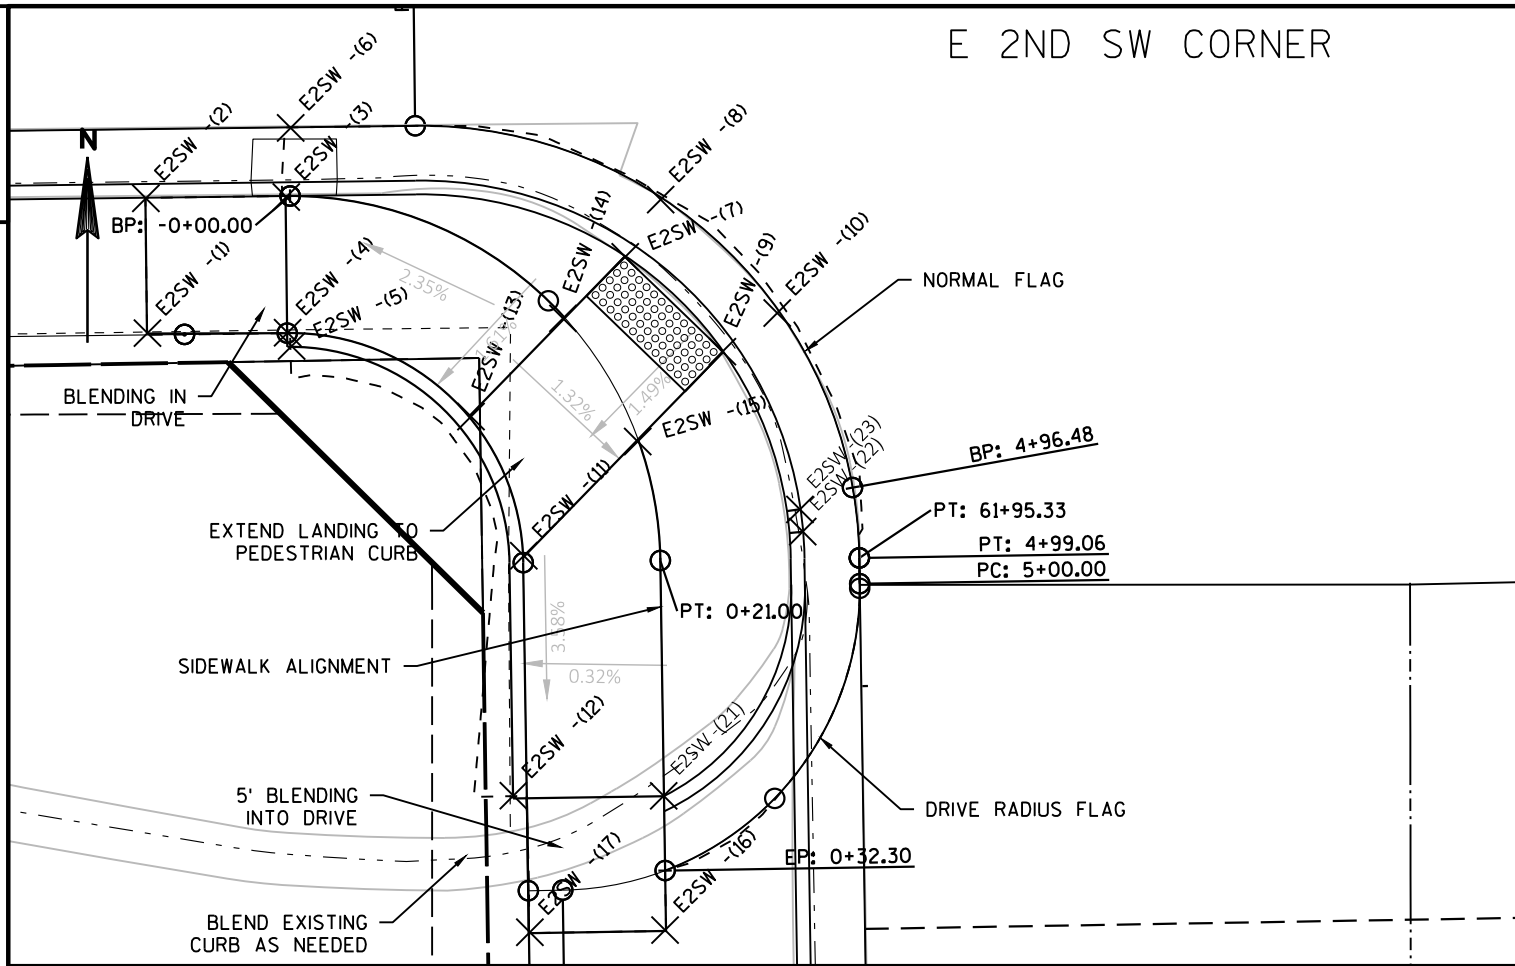

STATION & OFFSET TABLE

POINT	STATION	OFFSET	Y COORDS	X COORDS	ELEVATION
E2SW -(1)	1076+52.37	31.496	563555.75	813516.61	1146.216
E2SW -(2)	1076+52.41	26.580	563560.67	813516.55	1145.952
E2SW -(3)	1076+67.98	26.601	563560.71	813521.67	1145.789
E2SW -(4)	1076+67.95	31.548	563555.77	813521.71	1145.869
E2SW -(5)	1076+67.95	32.053	563555.28	813521.86	0.000
E2SW -(6)	1076+68.59	24.085	563563.23	813521.83	1145.402
E2SW -(7)	1077+05.56	28.941	563558.53	813534.02	1145.635
E2SW -(8)	1077+09.59	26.871	563560.62	813535.32	1145.722
E2SW -(9)	1077+16.23	32.442	563555.08	813537.57	1145.713
E2SW -(10)	1077+22.39	31.058	563556.49	813539.56	1145.790
E2SW -(11)	1076+93.86	39.786	563547.64	813530.32	1145.958
E2SW -(12)	1076+92.36	48.528	563538.89	813529.95	1146.369
E2SW -(13)	1076+88.19	34.689	563552.71	813528.40	1145.773
E2SW -(14)	1076+98.55	31.154	563556.29	813531.75	1145.690
E2SW -(15)	1077+06.69	35.679	563551.80	813534.48	1145.783
E2SW -(16)	1077+09.04	53.498	563533.99	813535.48	1146.175
E2SW -(17)	1076+94.01	53.514	563533.91	813530.55	1146.215
E2SW -(21)	1077+09.07	48.603	563538.89	813535.43	1146.126
E2SW -(22)	1077+24.89	39.040	563548.52	813540.49	1146.333
E2SW -(23)	1077+24.61	38.228	563549.33	813540.39	1146.333
E2SW -(27)	1079+10.36	38.383	563549.96	813601.33	1146.338

2

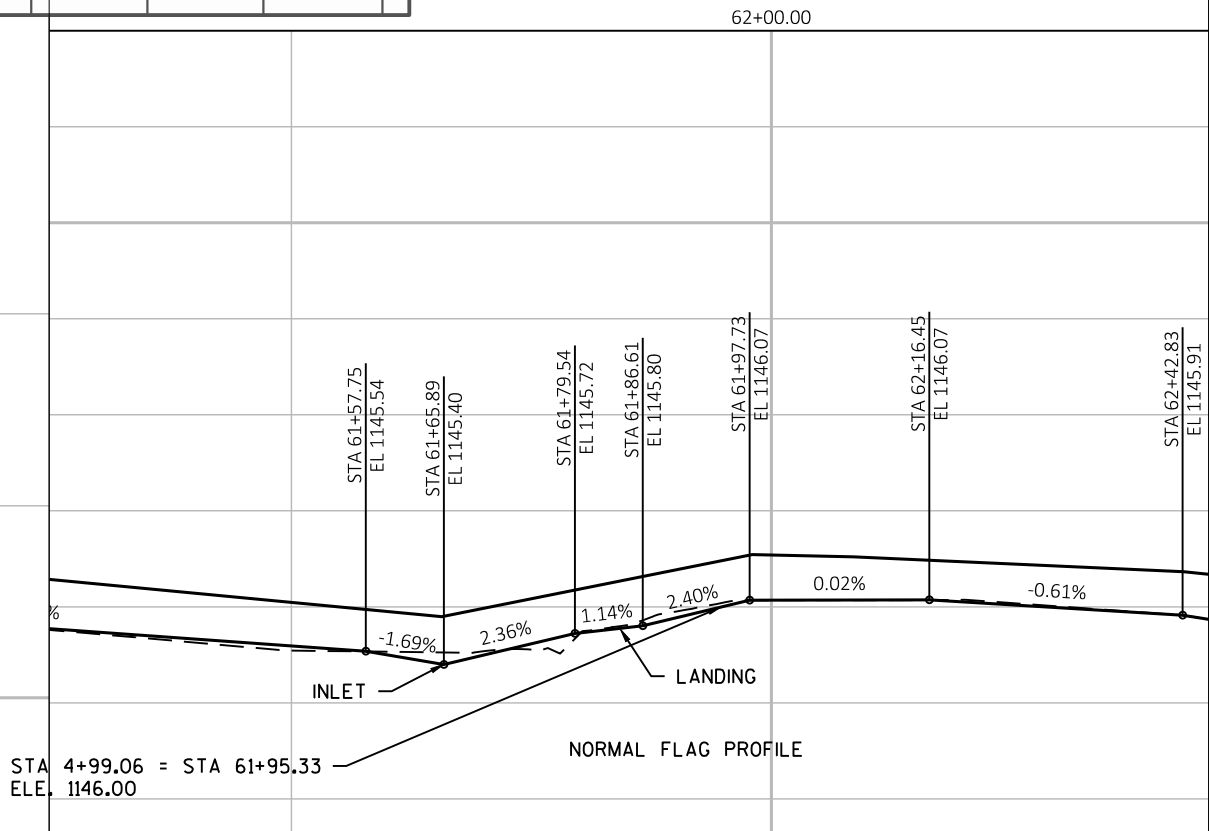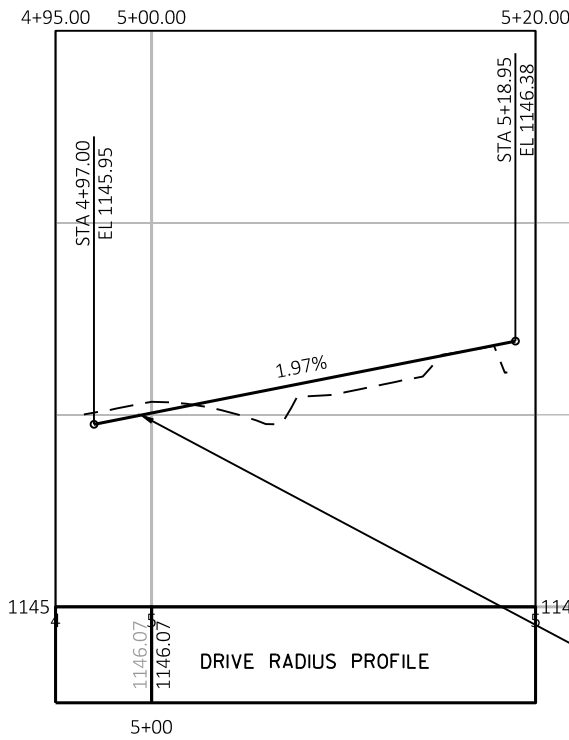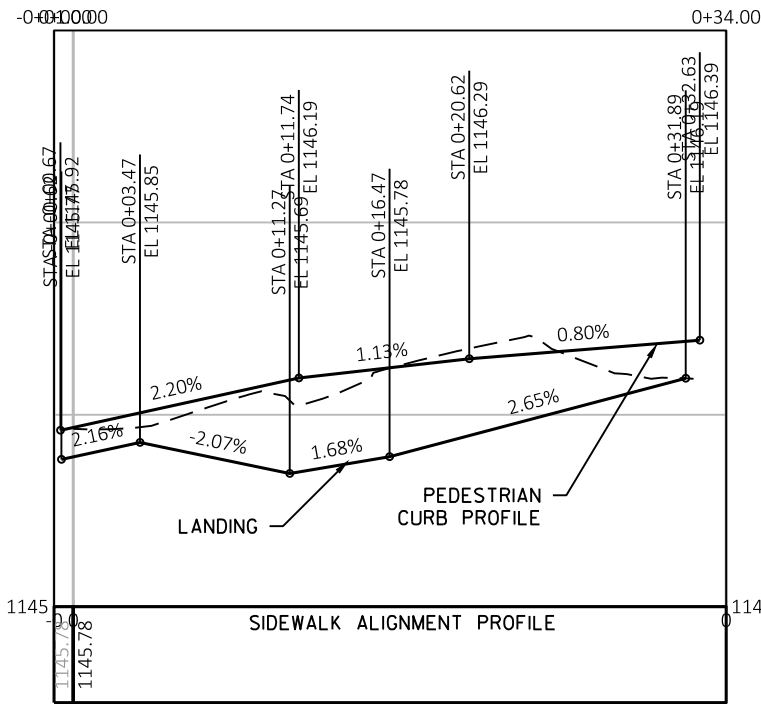

PROJECT NO:1580-31-71

HWY:USH 8

COUNTY:RUSK

CURB RAMP CONSTRUCTION DETAILS


SHEET

97


E



E 3RD MIDBLOCK WEST BOUND

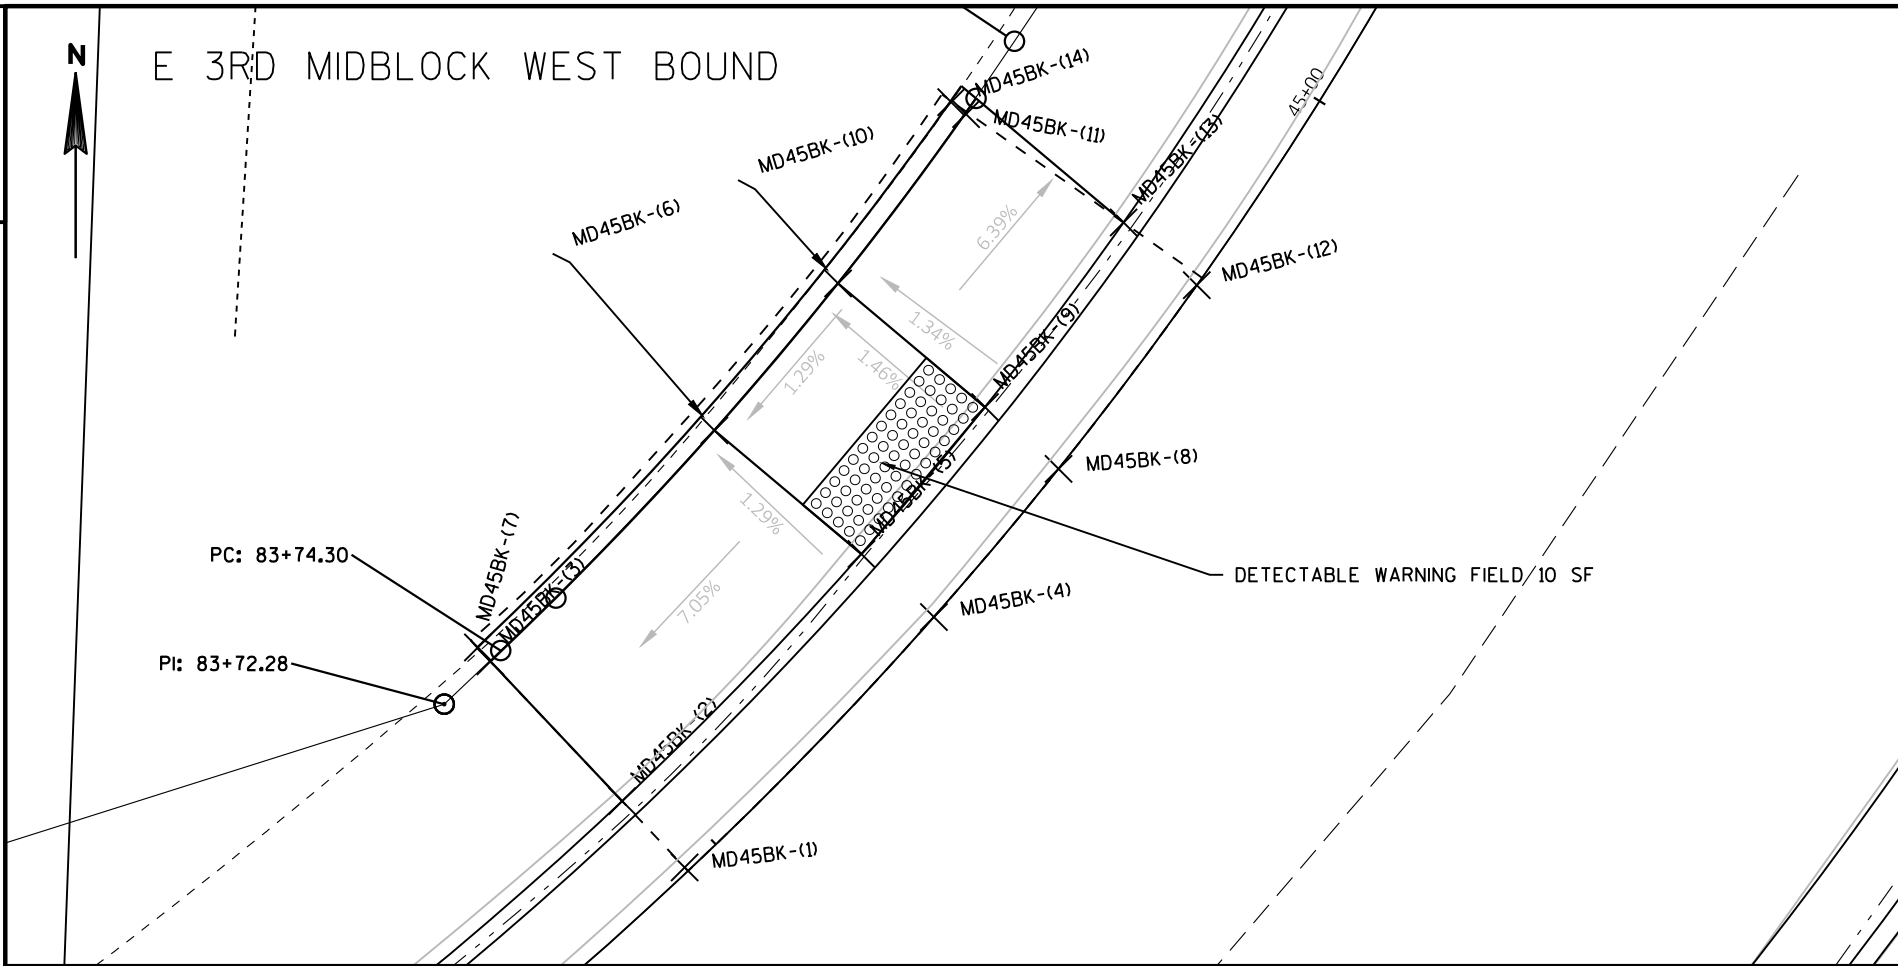

STATION & OFFSET TABLE						
POINT	STATION	OFFSET	Y COORDS	X COORDS	ELEVATION	
MD45BK-(1)	1086+02.56	51.130	563642.39	813827.25	1146.039	
MD45BK-(2)	1085+97.65	52.877	563644.12	813825.63	1146.472	
MD45BK-(3)	1085+87.35	56.557	563647.75	813822.19	1146.547	
MD45BK-(4)	1089+81.43	56.276	563648.91	813833.74	1145.942	
MD45BK-(5)	1089+86.67	58.086	563650.55	813831.86	1145.862	
MD45BK-(6)	1089+97.03	61.760	563653.77	813828.03	1145.946	
MD45BK-(7)	1085+86.38	56.925	563648.12	813821.87	1146.559	
MD45BK-(8)	1089+92.71	52.856	563652.77	813836.99	1145.882	
MD45BK-(9)	1089+97.89	54.693	563654.38	813835.07	1145.801	
MD45BK-(10)	1090+08.22	58.368	563657.60	813831.25	1145.884	
MD45BK-(11)	1090+22.30	54.553	563662.00	813834.58	1146.253	
MD45BK-(12)	1090+06.76	49.037	563657.55	813840.59	1145.810	
MD45BK-(13)	1090+12.00	50.867	563659.18	813838.68	1146.183	
MD45BK-(14)	1090+23.22	54.910	563662.32	813834.20	1146.284	


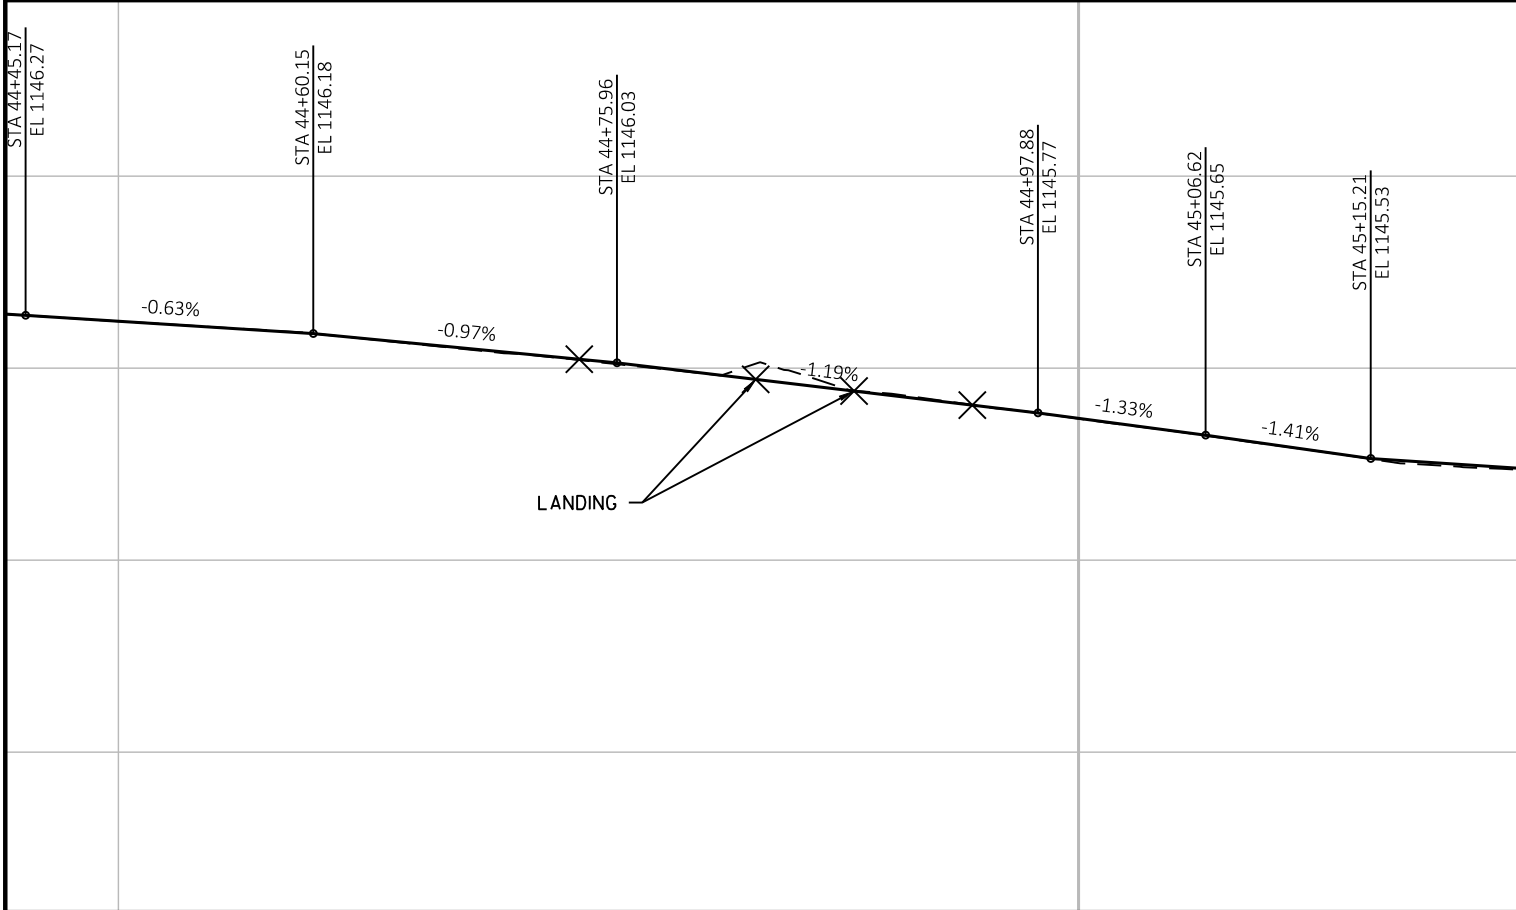


PC: 67+17.3



STATION AND OFFSET FROM E 3RD ST NORTH


STATION & OFFSET TABLE					
POINT	STATION	OFFSET	Y COORDS	X COORDS	ELEVATION
E3SE-(8)	181+60.42	20.138	563550.40	813913.20	1148.423
E3SE-(9)	181+60.48	22.661	563550.44	813915.72	1148.343
E3SE-(10)	181+60.48	27.583	563550.47	813920.64	1148.418
E3SE-(11)	181+60.57	28.064	563550.51	813921.12	1148.850
E3SE-(12)	181+98.30	23.106	563562.85	813916.07	1148.347
E3SE-(13)	181+94.22	25.187	563561.52	813918.16	1148.665
E3SE-(14)	182+11.10	27.262	563567.08	813920.19	1148.270
E3SE-(15)	182+04.95	28.661	563565.07	813921.60	1148.190
E3SE-(16)	181+94.16	32.197	563561.57	813925.17	1148.265
E3SE-(17)	181+83.37	28.799	563558.00	813921.80	1148.680
E3SE-(18)	182+20.65	38.142	563570.31	813931.04	1148.213
E3SE-(19)	182+13.27	38.186	563567.88	813931.11	1148.133
E3SE-(20)	181+98.18	38.259	563562.93	813931.22	1148.208
E3SE-(21)	181+96.66	38.266	563562.43	813931.23	1148.622

67+51.53

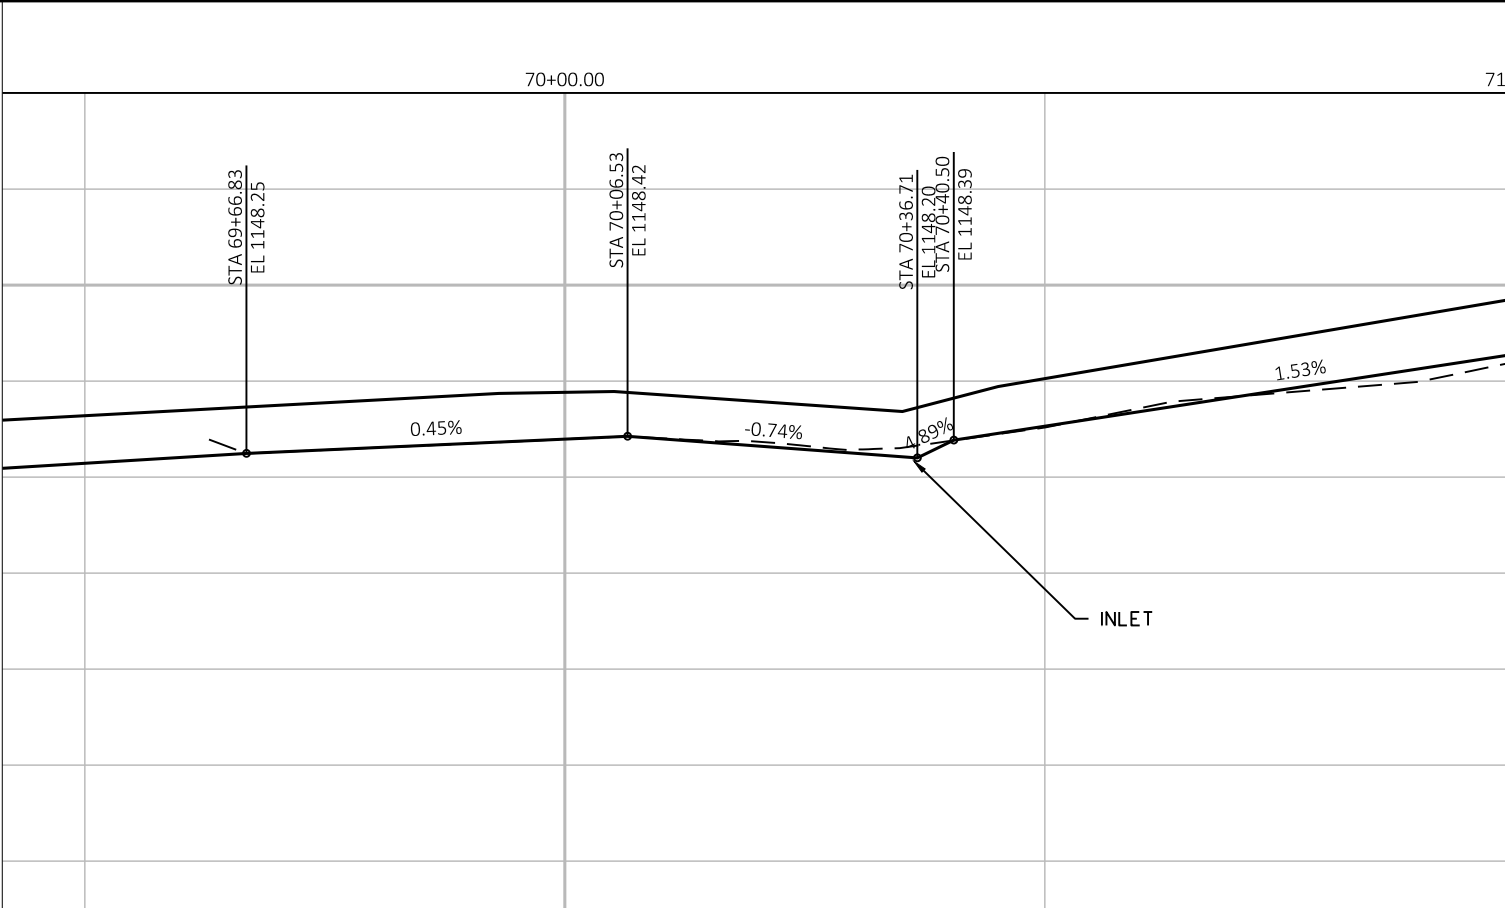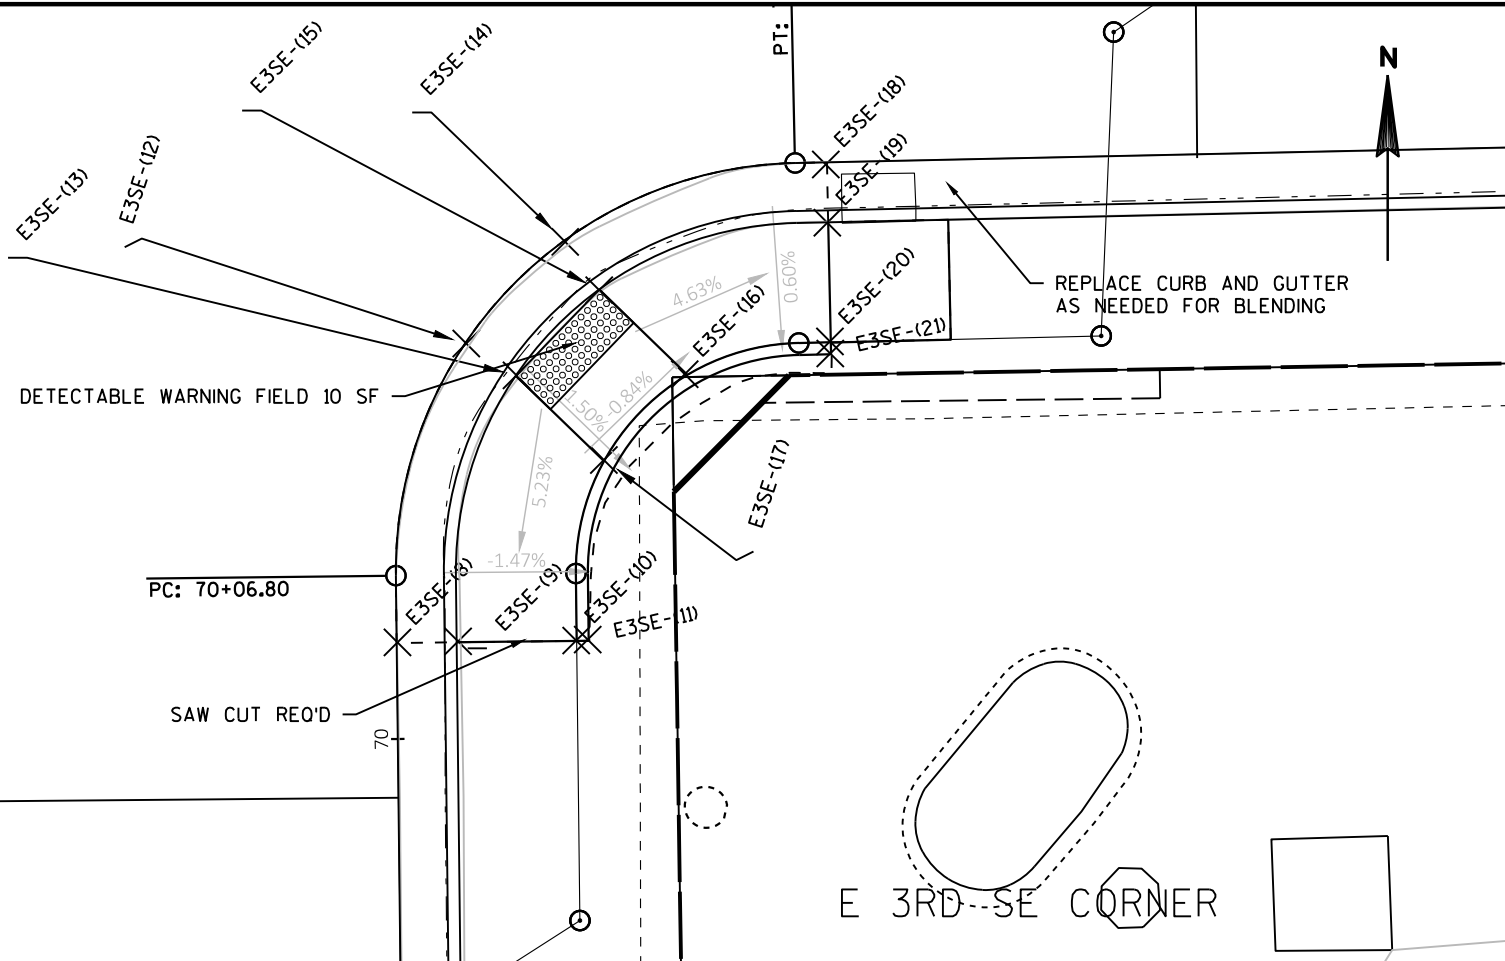


STATION & OFFSET TABLE					
POINT	STATION	OFFSET	Y COORDS	X COORDS	ELEVATION
E3NE-(1)	1088+56.55	48.117	563612.83	813939.93	1148.250
E3NE-(2)	1088+63.90	48.760	563615.27	813940.46	1148.171
E3NE-(3)	1088+69.35	48.798	563617.06	813940.41	1148.198
E3NE-(4)	1088+84.59	48.932	563622.06	813940.31	1147.854
E3NE-(6)	1088+69.75	43.809	563616.95	813935.42	1148.110
E3NE-(7)	1088+84.99	43.939	563621.95	813935.32	1147.789
E3NE-(8)	1088+80.39	35.214	563620.04	813926.68	1147.499
E3NE-(9)	1088+85.51	37.047	563621.81	813928.43	1147.420
E3NE-(10)	1088+97.12	31.314	563625.34	813922.52	1147.428
E3NE-(11)	1089+01.02	33.445	563626.73	813924.59	1147.348
E3NE-(12)	1089+00.66	37.177	563626.78	813928.33	1147.404
E3NE-(13)	1089+00.17	44.079	563626.94	813935.23	1147.724
E3NE-(14)	1088+99.80	49.061	563627.05	813940.21	1147.800
E3NE-(15)	1089+01.51	49.075	563627.61	813940.20	1147.850
E3NE-(16)	1089+10.65	44.160	563630.38	813935.15	1147.830
E3NE-(17)	1089+23.79	46.699	563634.80	813937.49	1147.902
E3NE-(18)	1089+14.62	51.622	563632.02	813942.54	1147.925
E3NE-(19)	1088+77.73	61.846	563620.41	813953.32	1149.068
E3NE-(20)	1088+91.76	63.781	563625.10	813955.04	1149.081
E3NE-(21)	1089+26.35	35.733	563635.13	813926.49	1147.469
E3NE-(22)	1089+45.34	35.117	563641.33	813925.59	1147.406
E3NE-(23)	1088+70.18	38.896	563616.87	813930.51	1147.879
E3NE-(24)	1088+76.18	40.428	563618.91	813931.95	1148.100
E3NE-(24)	1089+36.07	30.539	563638.08	813921.16	1147.406


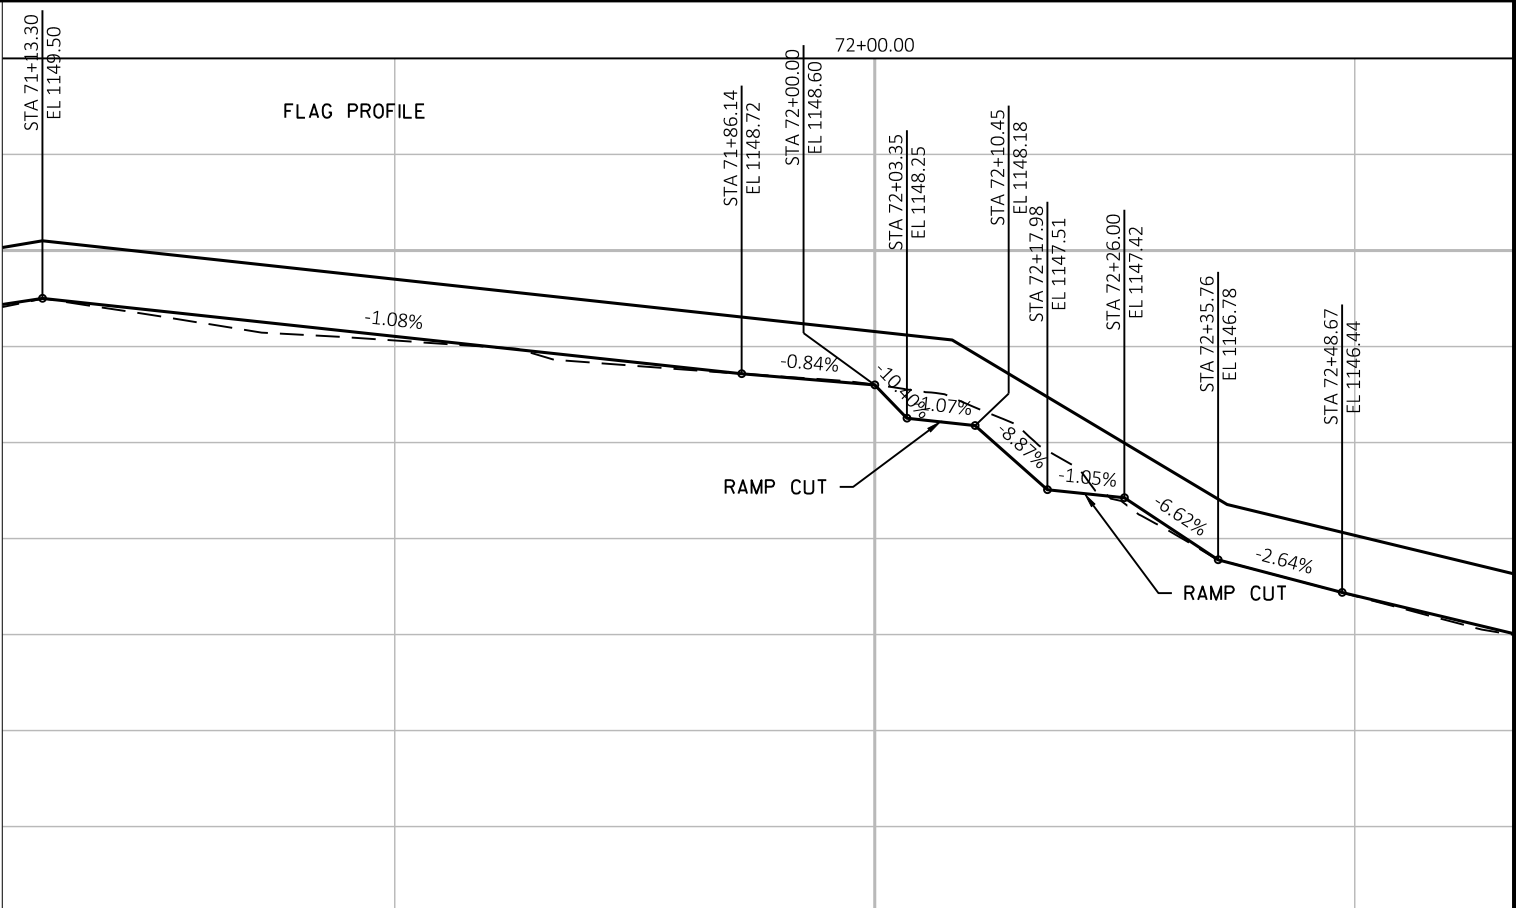
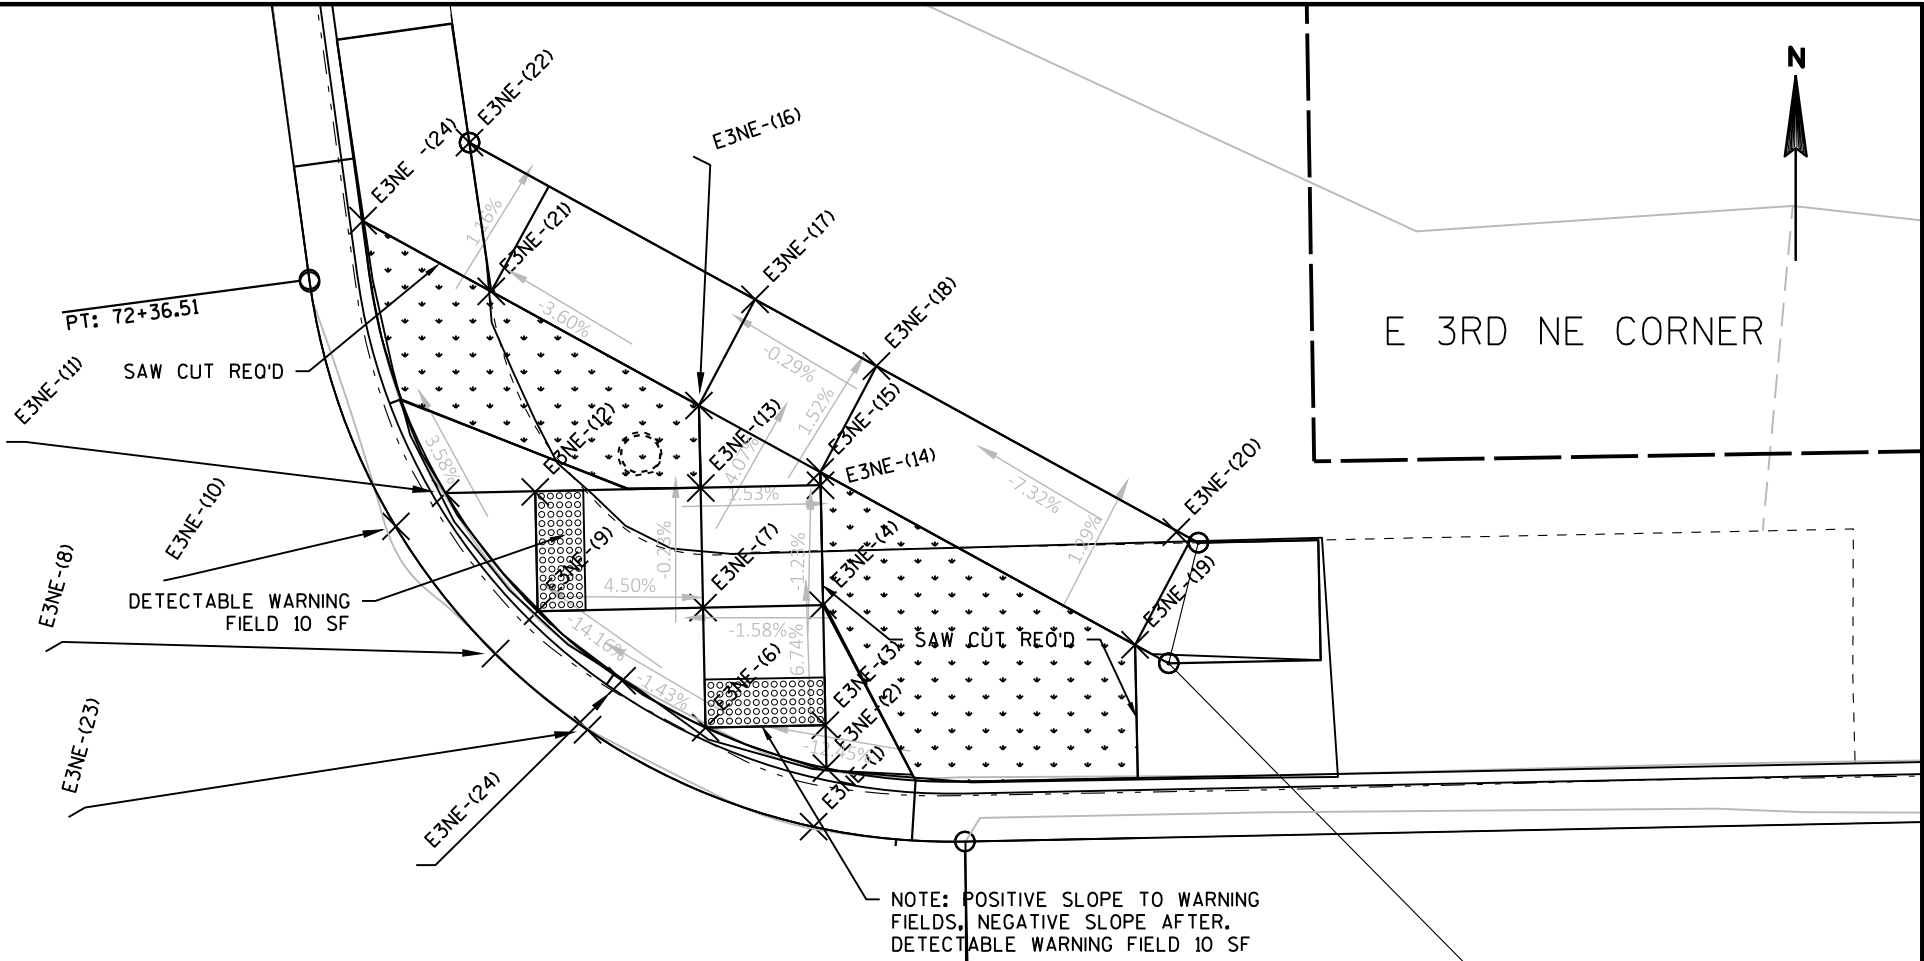


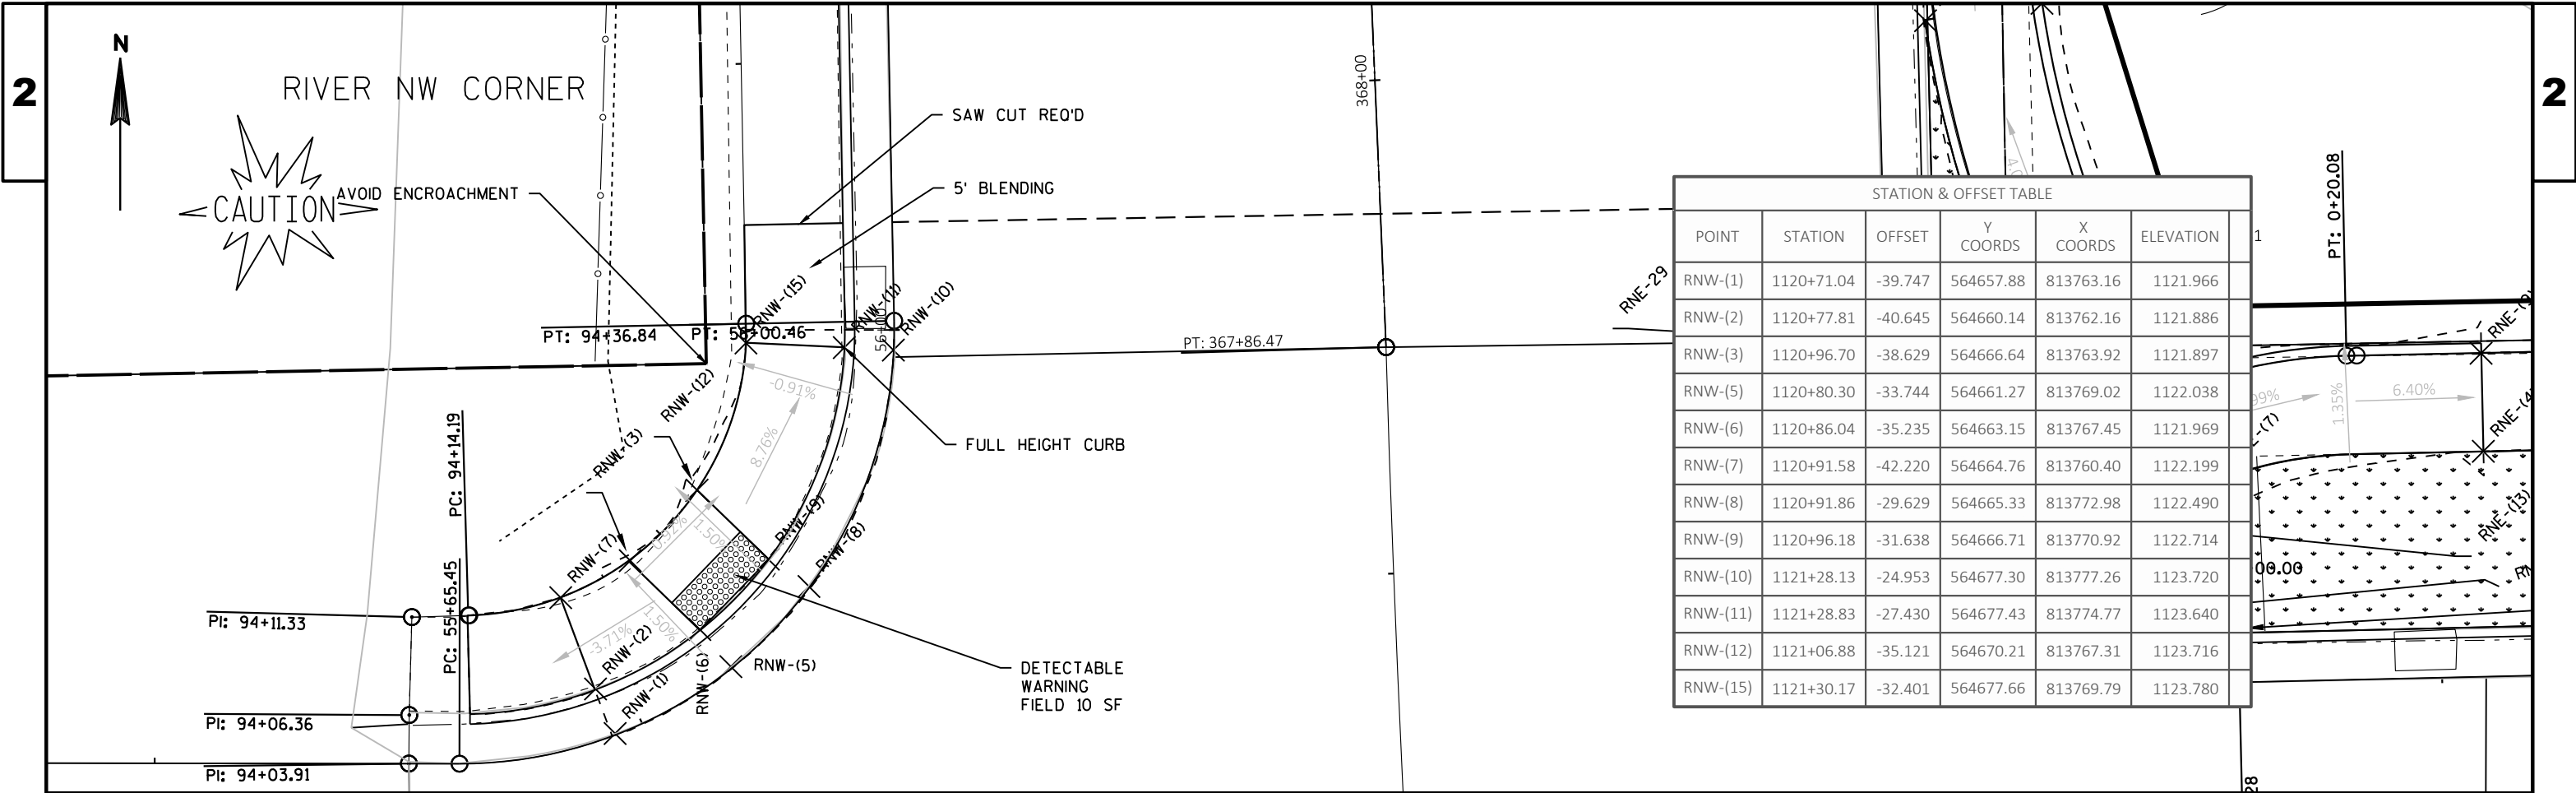


STATION & OFFSET TABLE					
POINT	STATION	OFFSET	Y COORDS	X COORDS	ELEVATION
RNW-(1)	1120+71.04	-39.747	564657.88	813763.16	1121.966
RNW-(2)	1120+77.81	-40.645	564660.14	813762.16	1121.886
RNW-(3)	1120+96.70	-38.629	564666.64	813763.92	1121.897
RNW-(5)	1120+80.30	-33.744	564661.27	813769.02	1122.038
RNW-(6)	1120+86.04	-35.235	564663.15	813767.45	1121.969
RNW-(7)	1120+91.58	-42.220	564664.76	813760.40	1122.199
RNW-(8)	1120+91.86	-29.629	564665.33	813772.98	1122.490
RNW-(9)	1120+96.18	-31.638	564666.71	813770.92	1122.714
RNW-(10)	1121+28.13	-24.953	564677.30	813777.26	1123.720
RNW-(11)	1121+28.83	-27.430	564677.43	813774.77	1123.640
RNW-(12)	1121+06.88	-35.121	564670.21	813767.31	1123.716
RNW-(15)	1121+30.17	-32.401	564677.66	813769.79	1123.780

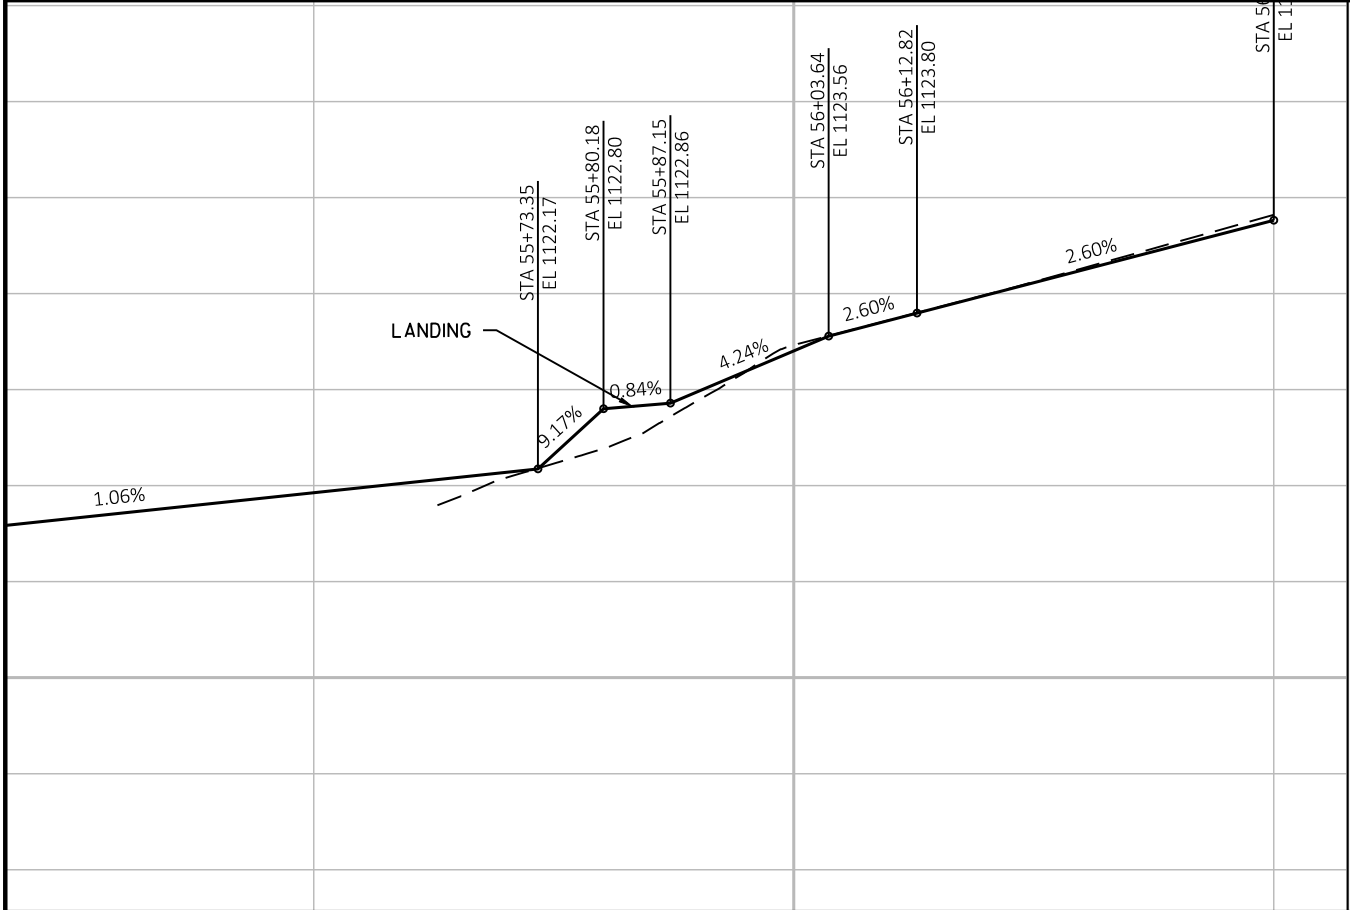


CONSTRUCT RAMP AND SIDEWALK ACCORDING TO DETAILS
AVOID ENCROACHMENT ONTO PARK PROPERTY

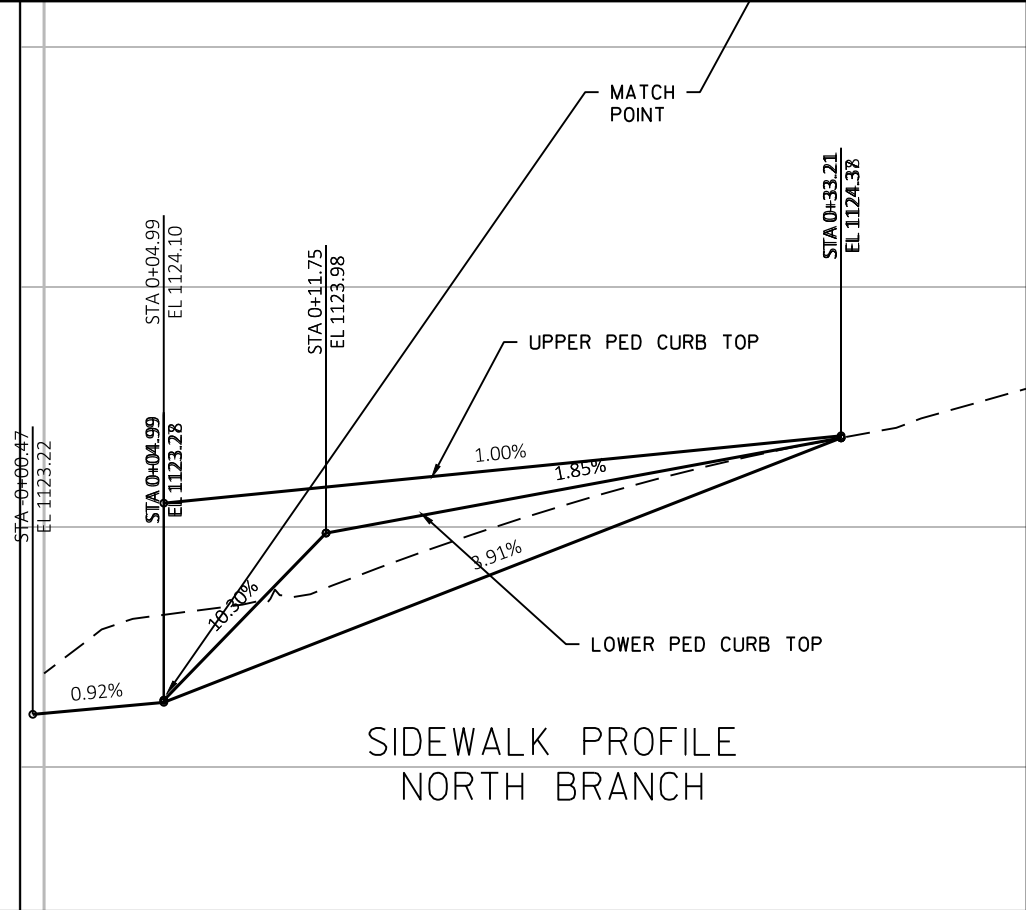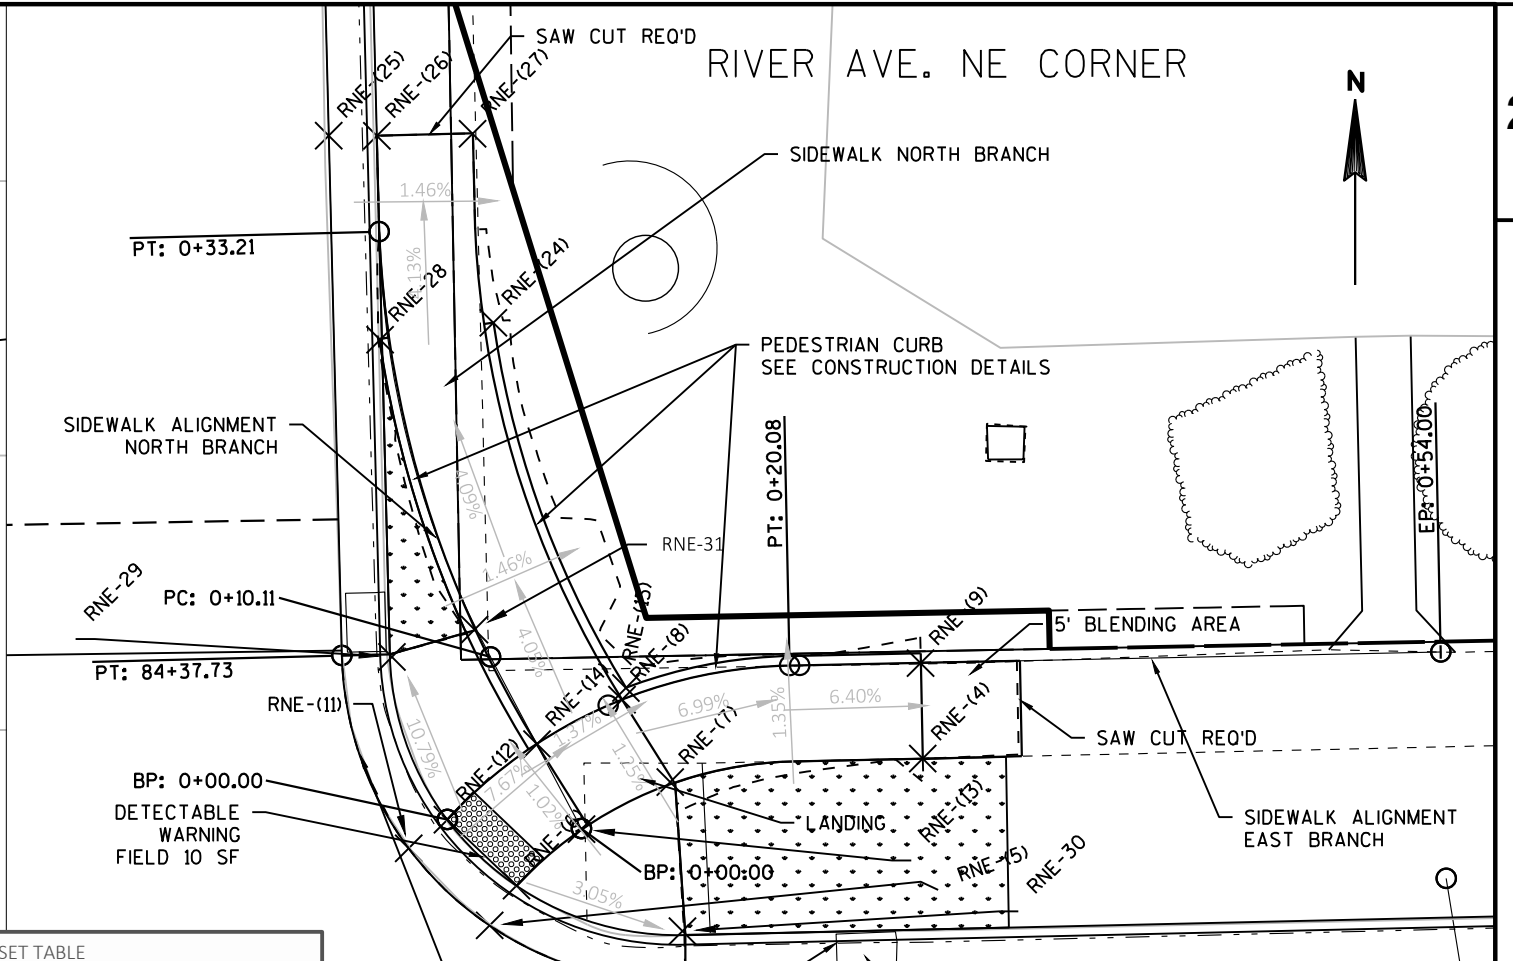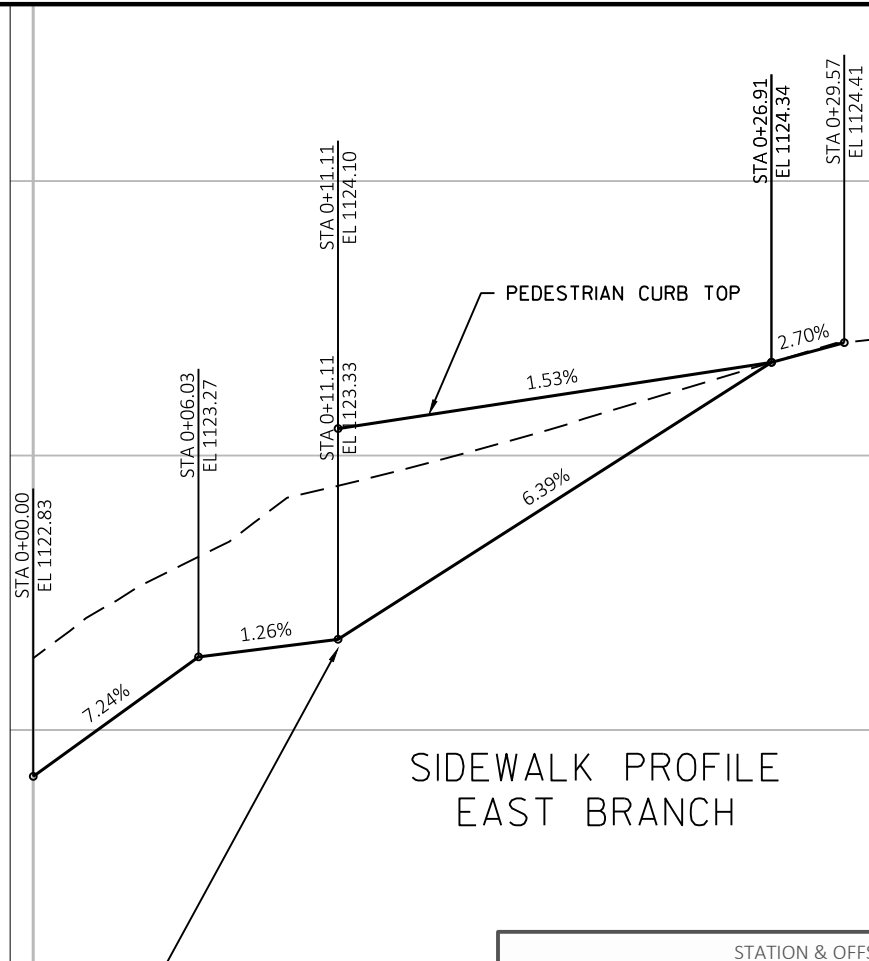


STATION & OFFSET TABLE					
POINT	STATION	OFFSET	Y COORDS	X COORDS	ELEVATION
RNE-(4)	1121+03.47	55.407	564672.17	813857.82	1124.265
RNE-(5)	1120+78.66	32.538	564663.48	813835.27	1122.836
RNE-(6)	1120+84.97	34.017	564665.55	813836.67	1122.760
RNE-(7)	1121+01.03	42.222	564670.94	813844.67	1123.317
RNE-(8)	1121+14.87	39.854	564675.24	813842.16	1123.334
RNE-(9)	1121+19.41	55.457	564677.14	813857.71	1124.339
RNE-(11)	1120+91.73	28.487	564667.50	813831.06	1122.912
RNE-(12)	1120+96.18	30.557	564668.99	813833.07	1122.834
RNE-(13)	1120+93.84	37.519	564668.50	813840.06	1123.155
RNE-(14)	1121+08.01	35.358	564672.93	813837.74	1123.267
RNE-(15)	1121+16.76	40.078	564675.84	813842.37	1124.104
RNE-(24)	1121+74.18	33.939	564694.86	813835.46	1124.340
RNE-(25)	1122+04.94	25.781	564704.60	813826.89	1124.076
RNE-(26)	1122+04.60	28.285	564704.60	813829.40	1124.500
RNE-(27)	1122+04.30	33.270	564704.71	813834.38	1124.719
RNE-(28)	1121+72.23	28.005	564693.98	813829.56	1124.271
RNE-(29)	1121+22.98	27.943	564677.46	813830.18	1123.715
RNE-(30)	1120+76.37	42.556	564663.19	813845.31	1123.068
RNE-(31)	1121+25.63	32.291	564678.88	813834.48	1123.975

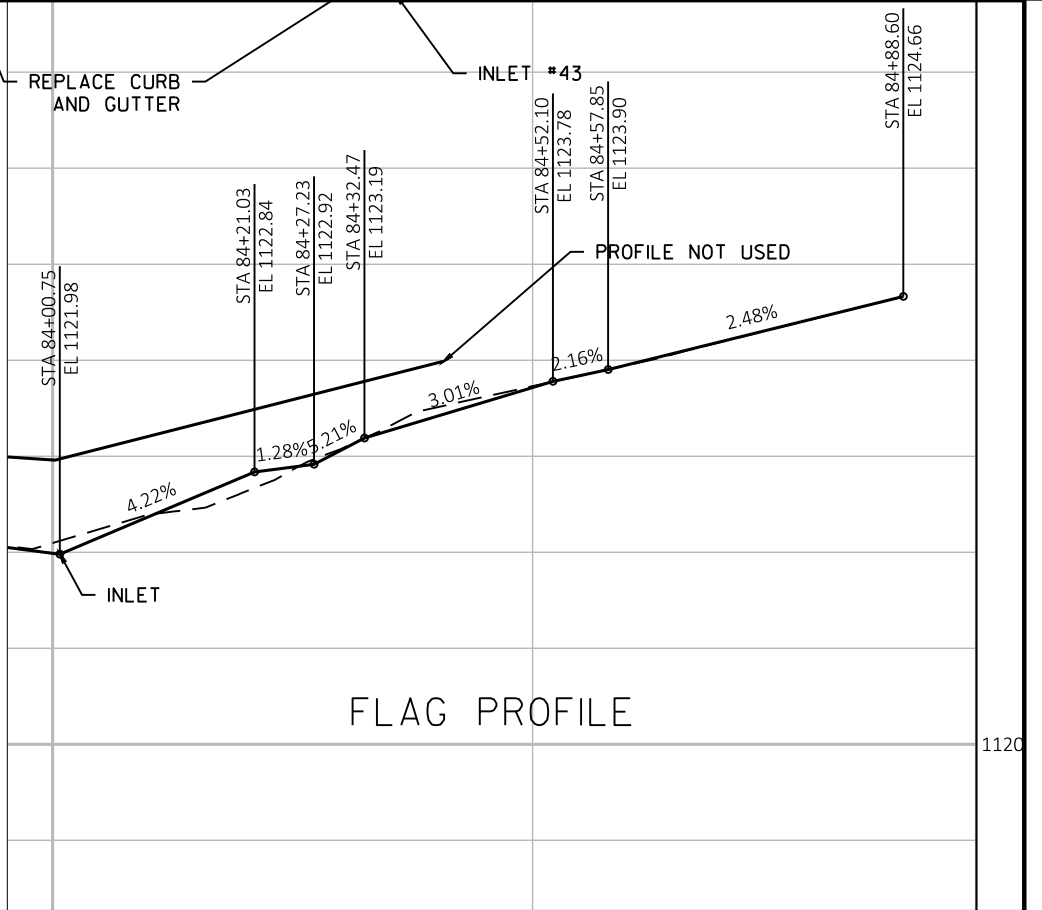


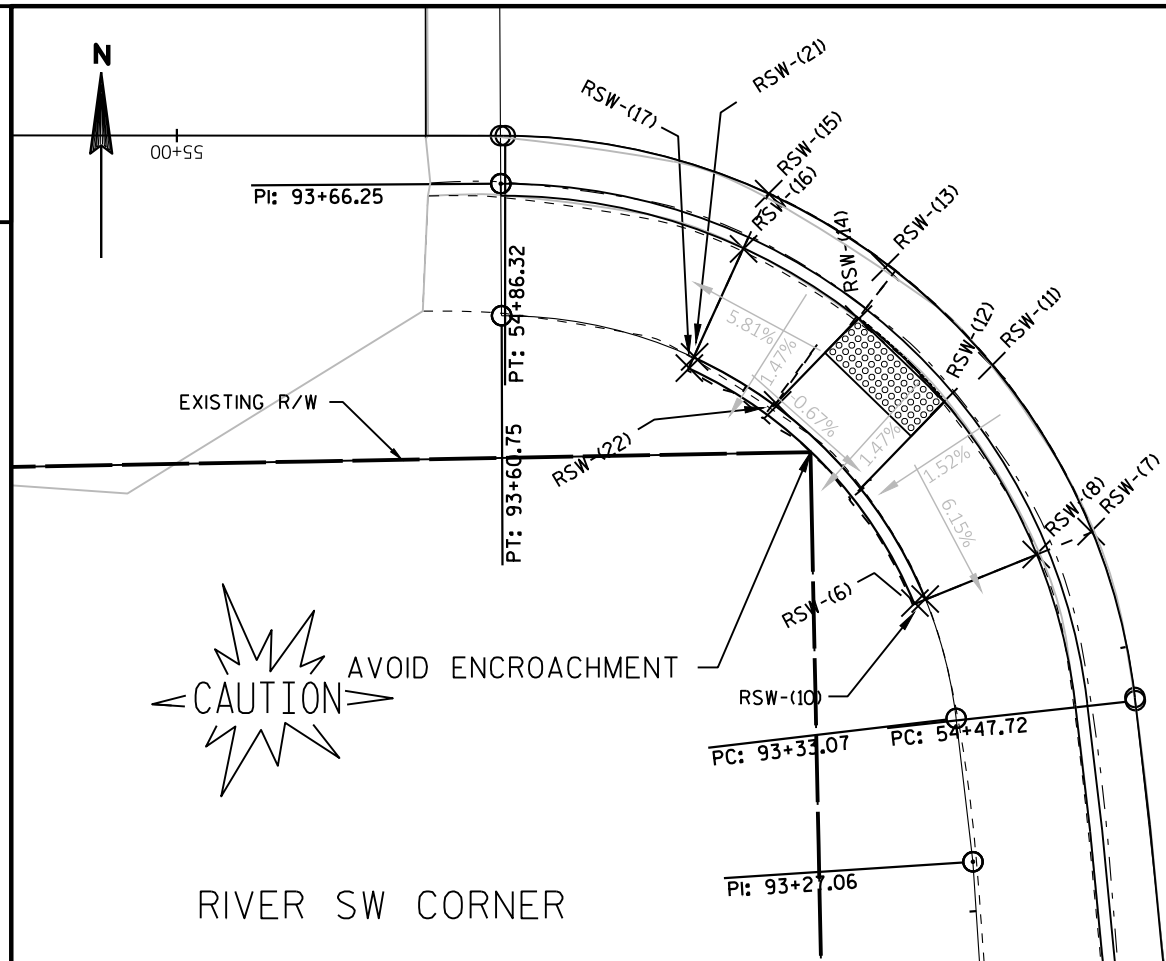


STATION & OFFSET TABLE					
POINT	STATION	OFFSET	Y COORDS	X COORDS	ELEVATION
RSW-(6)	1119+11.29	-33.241	564604.34	813773.28	1121.527
RSW-(7)	1119+18.15	-25.661	564607.31	813780.63	1121.572
RSW-(8)	1119+15.93	-28.024	564606.36	813778.34	1121.500
RSW-(10)	1119+11.69	-32.799	564604.50	813773.71	1121.855
RSW-(11)	1119+39.70	-29.195	564614.23	813776.49	1121.662
RSW-(12)	1119+35.74	-31.307	564612.73	813774.49	1121.982
RSW-(13)	1119+52.87	-33.289	564618.33	813772.05	1121.629
RSW-(14)	1119+46.77	-34.571	564616.17	813770.94	1121.730
RSW-(15)	1119+63.02	-37.895	564621.39	813767.20	1121.316
RSW-(16)	1119+56.49	-39.115	564619.09	813766.15	1121.244
RSW-(17)	1119+42.44	-41.761	564614.12	813763.89	1121.496
RSW-(21)	1119+43.75	-41.506	564614.59	813764.11	1121.249
RSW-(22)	1119+37.05	-38.224	564612.59	813767.56	1122.103

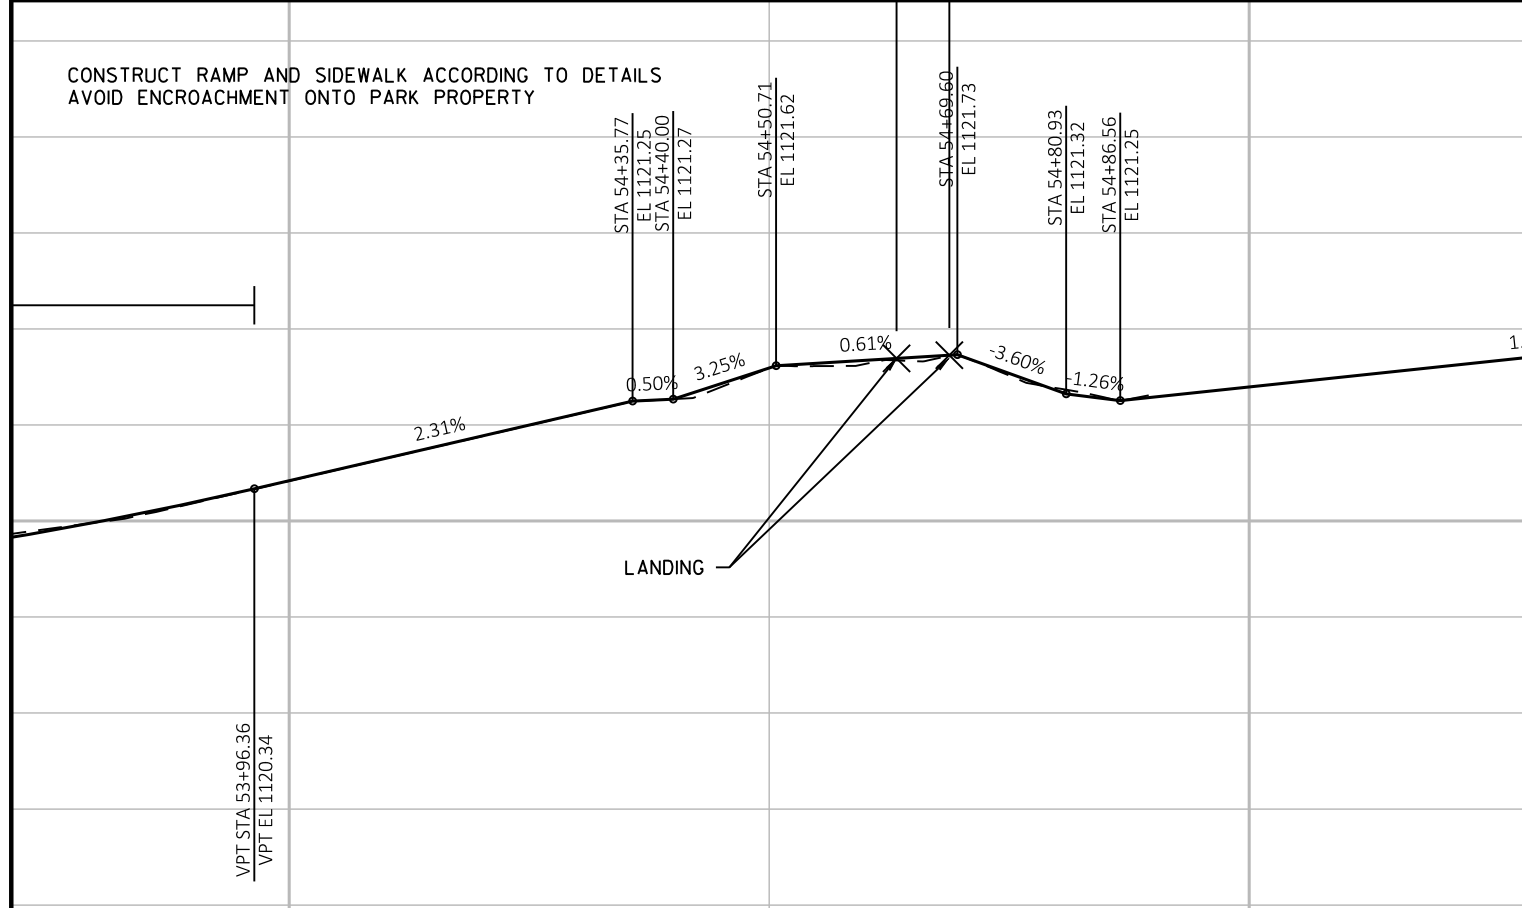

STATION & OFFSET TABLE					
POINT	STATION	OFFSET	Y COORDS	X COORDS	ELEVATION
RSE-(3)	1118+76.76	25.164	564598.59	813832.51	1121.357
RSE-(4)	1118+74.14	27.725	564598.01	813835.14	1121.294
RSE-(5)	1118+69.08	32.388	564596.88	813839.94	1121.339
RSE-(6)	1118+68.53	32.908	564596.76	813840.48	1121.633
RSE-(7)	1118+85.81	35.214	564602.47	813842.22	1121.703
RSE-(8)	1119+01.63	29.466	564606.93	813836.02	1121.451
RSE-(9)	1118+96.51	31.525	564605.49	813838.22	1121.373
RSE-(10)	1119+08.09	34.871	564609.48	813841.21	1121.658
RSE-(11)	1118+97.42	38.579	564606.46	813845.22	1121.682
RSE-(12)	1119+14.86	33.478	564611.50	813839.63	1121.523
RSE-(13)	1119+04.62	43.069	564609.14	813849.47	1121.443
RSE-(14)	1119+27.54	39.887	564616.07	813845.66	1121.494
RSE-(15)	1119+20.38	40.883	564613.90	813846.85	1121.418
RSE-(16)	1119+06.17	42.864	564609.61	813849.22	1121.542

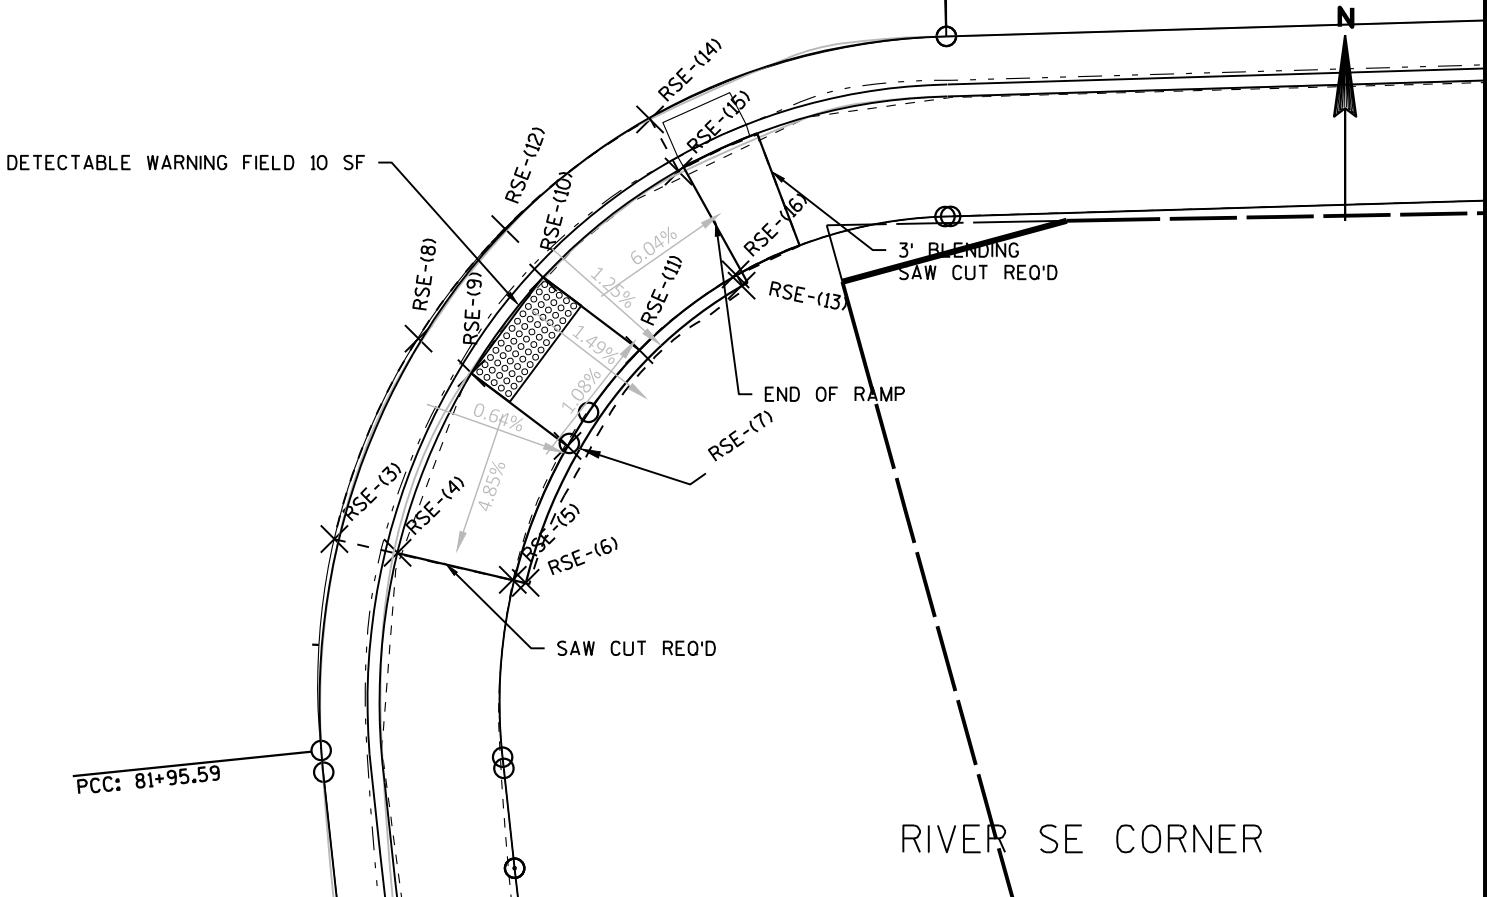

FLAG PROFILE

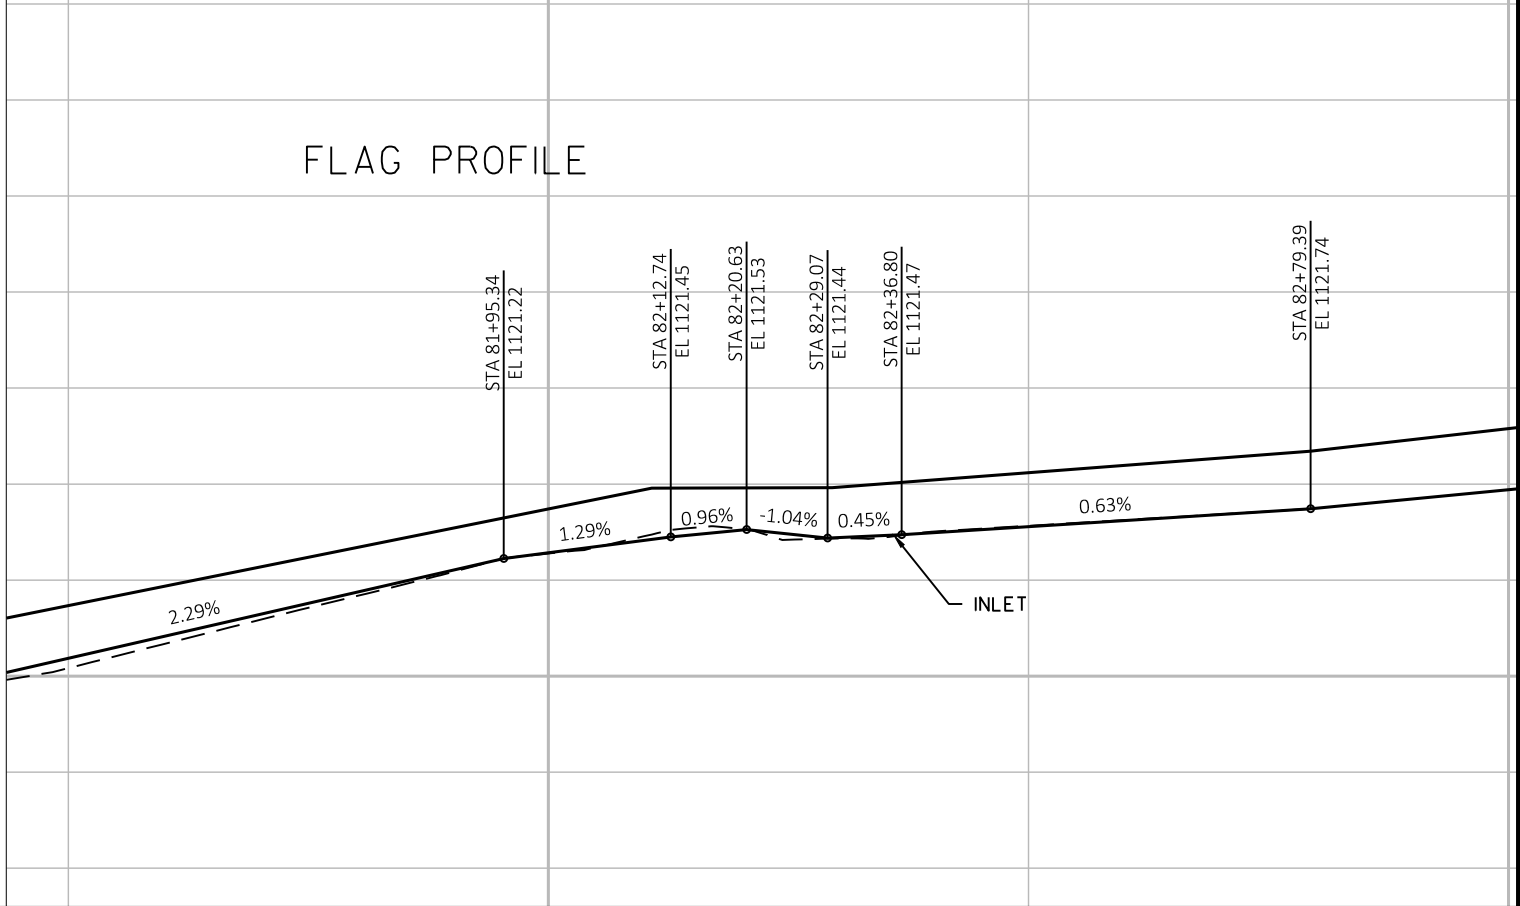

Estimate Of Quantities

1580-31-71					
Line	Item	Item Description	Unit	Total	Qty
0002	204.0109.S	Removing Concrete Surface Partial Depth	SF	214,820.000	214,820.000
0004	204.0115	Removing Asphaltic Surface Butt Joints	SY	1,191.000	1,191.000
0006	204.0150	Removing Curb & Gutter	LF	1,169.000	1,169.000
0008	204.0155	Removing Concrete Sidewalk	SY	693.000	693.000
0010	204.0195	Removing Concrete Bases	EACH	2.000	2.000
0012	205.0100	Excavation Common	CY	6.000	6.000
0014	205.0501.S	Excavation, Hauling, and Disposal of Petroleum Contaminated Soil	TON	20.000	20.000
0016	208.1100	Select Borrow	CY	5.000	5.000
0018	211.0100	Prepare Foundation for Asphaltic Paving (project) 01. 1580-31-71	LS	1.000	1.000
0020	213.0100	Finishing Roadway (project) 01. 1580-31-71	EACH	1.000	1.000
0022	305.0115	Base Aggregate Dense 3/4-Inch	CY	4.000	4.000
0024	305.0125	Base Aggregate Dense 1 1/4-Inch	CY	4.000	4.000
0026	390.0103	Base Patching	SY	10.000	10.000
0028	416.0610	Drilled Tie Bars	EACH	380.000	380.000
0030	416.0620	Drilled Dowel Bars	EACH	12.000	12.000
0032	450.4000	HMA Cold Weather Paving	TON	809.000	809.000
0034	455.0605	Tack Coat	GAL	3,351.000	3,351.000
0036	460.2000	Incentive Density HMA Pavement	DOL	1,910.000	1,910.000
0038	460.6645	HMA Pavement 5 MT 58-34 V	TON	3,237.000	3,237.000
0040	465.0105	Asphaltic Surface	TON	90.000	90.000
0042	465.0110	Asphaltic Surface Patching	TON	30.000	30.000
0044	601.0409	Concrete Curb & Gutter 30-Inch Type A	LF	1,169.000	1,169.000
0046	601.0600	Concrete Curb Pedestrian	LF	497.000	497.000
0048	602.0405	Concrete Sidewalk 4-Inch	SF	6,538.000	6,538.000
0050	602.0415	Concrete Sidewalk 6-Inch	SF	374.000	374.000
0052	602.0505	Curb Ramp Detectable Warning Field Yellow	SF	404.000	404.000
0054	602.2400	Concrete Safety Islands	SF	2,568.000	2,568.000
0056	608.0312	Storm Sewer Pipe Reinforced Concrete Class III 12-Inch	LF	14.000	14.000
0058	611.0430	Reconstructing Inlets	EACH	32.000	32.000
0060	611.0530	Manhole Covers Type J	EACH	1.000	1.000
0062	611.0624	Inlet Covers Type H	EACH	1.000	1.000
0064	611.1230	Catch Basins 2x3-FT	EACH	1.000	1.000
0066	611.8110	Adjusting Manhole Covers	EACH	25.000	25.000
0068	611.8115	Adjusting Inlet Covers	EACH	11.000	11.000
0070	611.8120.S	Cover Plates Temporary	EACH	25.000	25.000
0072	612.0404	Pipe Underdrain Wrapped 4-Inch	LF	50.000	50.000
0074	618.0100	Maintenance And Repair of Haul Roads (project) 01. 1580-31-71	EACH	1.000	1.000

Estimate Of Quantities

1580-31-71

Line	Item	Item Description	Unit	Total	Qty
0076	619.1000	Mobilization	EACH	1.000	1.000
0078	620.0300	Concrete Median Sloped Nose	SF	60.000	60.000
0080	624.0100	Water	MGAL	1.000	1.000
0082	625.0105	Topsoil	CY	3.000	3.000
0084	625.0500	Salvaged Topsoil	SY	99.000	99.000
0086	627.0200	Mulching	SY	5.000	5.000
0088	628.1905	Mobilizations Erosion Control	EACH	1.000	1.000
0090	628.1910	Mobilizations Emergency Erosion Control	EACH	1.000	1.000
0092	628.2008	Erosion Mat Urban Class I Type B	SY	99.000	99.000
0094	628.7015	Inlet Protection Type C	EACH	28.000	28.000
0096	629.0210	Fertilizer Type B	CWT	1.000	1.000
0098	630.0110	Seeding Mixture No. 10	LB	32.000	32.000
0100	630.0200	Seeding Temporary	LB	32.000	32.000
0102	630.0500	Seed Water	MGAL	1.000	1.000
0104	634.0616	Posts Wood 4x6-Inch X 16-FT	EACH	2.000	2.000
0106	637.2210	Signs Type II Reflective H	SF	10.000	10.000
0108	638.2102	Moving Signs Type II	EACH	2.000	2.000
0110	638.4000	Moving Small Sign Supports	EACH	2.000	2.000
0112	642.5201	Field Office Type C	EACH	1.000	1.000
0114	643.0300	Traffic Control Drums	DAY	6,402.000	6,402.000
0116	643.0410	Traffic Control Barricades Type II	DAY	1,764.000	1,764.000
0118	643.0420	Traffic Control Barricades Type III	DAY	1,208.000	1,208.000
0120	643.0705	Traffic Control Warning Lights Type A	DAY	2,767.000	2,767.000
0122	643.0900	Traffic Control Signs	DAY	3,531.000	3,531.000
0124	643.1050	Traffic Control Signs PCMS	DAY	15.000	15.000
0126	643.5000	Traffic Control	EACH	1.000	1.000
0128	644.1420	Temporary Pedestrian Surface Plywood	SF	72.000	72.000
0130	644.1601	Temporary Pedestrian Curb Ramp	DAY	450.000	450.000
0132	646.1020	Marking Line Epoxy 4-Inch	LF	14,343.000	14,343.000
0134	646.3020	Marking Line Epoxy 8-Inch	LF	265.000	265.000
0136	646.5020	Marking Arrow Epoxy	EACH	34.000	34.000
0138	646.5320	Marking Railroad Crossings Epoxy	EACH	2.000	2.000
0140	646.6120	Marking Stop Line Epoxy 18-Inch	LF	400.000	400.000
0142	646.7120	Marking Diagonal Epoxy 12-Inch	LF	30.000	30.000
0144	646.7420	Marking Crosswalk Epoxy Transverse Line 6-Inch	LF	1,573.000	1,573.000
0146	646.7520	Marking Crosswalk Epoxy Block Style 24-Inch	LF	1,734.000	1,734.000
0148	646.8220	Marking Island Nose Epoxy	EACH	2.000	2.000
0150	646.9000	Marking Removal Line 4-Inch	LF	500.000	500.000
0152	649.0105	Temporary Marking Line Paint 4-Inch	LF	2,300.000	2,300.000
0154	650.4000	Construction Staking Storm Sewer	EACH	1.000	1.000

Estimate Of Quantities

1580-31-71					
Line	Item	Item Description	Unit	Total	Qty
0156	650.5500	Construction Staking Curb Gutter and Curb & Gutter	LF	1,169.000	1,169.000
0158	650.8000	Construction Staking Resurfacing Reference	LF	3,753.000	3,753.000
0160	650.8500	Construction Staking Electrical Installations (project) 01. 1580-31-71	LS	1.000	1.000
0162	650.9000	Construction Staking Curb Ramps	EACH	39.000	39.000
0164	650.9910	Construction Staking Supplemental Control (project) 01. 1580-31-71	LS	1.000	1.000
0166	652.0225	Conduit Rigid Nonmetallic Schedule 40 2-Inch	LF	20.000	20.000
0168	652.0235	Conduit Rigid Nonmetallic Schedule 40 3-Inch	LF	20.000	20.000
0170	652.0310	Conduit Rigid Nonmetallic Schedule 80 1-Inch	LF	20.000	20.000
0172	653.0135	Pull Boxes Steel 24x36-Inch	EACH	2.000	2.000
0174	653.0905	Removing Pull Boxes	EACH	2.000	2.000
0176	654.0102	Concrete Bases Type 2	EACH	2.000	2.000
0178	655.0230	Cable Traffic Signal 5-14 AWG	LF	200.000	200.000
0180	655.0515	Electrical Wire Traffic Signals 10 AWG	LF	200.000	200.000
0182	690.0150	Sawing Asphalt	LF	923.000	923.000
0184	690.0250	Sawing Concrete	LF	2,319.000	2,319.000
0186	740.0440	Incentive IRI Ride	DOL	3,150.000	3,150.000
0188	ASP.1T0A	On-the-Job Training Apprentice at \$5.00/HR	HRS	300.000	300.000
0190	ASP.1T0G	On-the-Job Training Graduate at \$5.00/HR	HRS	300.000	300.000
0192	SPV.0060	Special 01. Adjusting Water Valves	EACH	32.000	32.000
0194	SPV.0060	Special 02. Adjusting Well Heads	EACH	2.000	2.000
0196	SPV.0090	Special 01. Concrete Curb and Gutter Cure and Seal Treatment	LF	1,169.000	1,169.000
0198	SPV.0105	Special 01. Removing Existing Electrical Service	LS	1.000	1.000
0200	SPV.0105	Special 03. Removing Pedestrian Crossing Light Assemblies	LS	1.000	1.000
0202	SPV.0165	Special 01. Cure and Seal Treatment, Concrete Median	SF	2,568.000	2,568.000
0204	SPV.0165	Special 02. Wall Modular Block Gravity Landscape	SF	147.000	147.000

3

REMOVING CONCRETE SURFACE PARTIAL DEPTH						
204.0109.S						
CAT	STATION	TO	STATION	LOC	SF	REMARKS
0010	326+28	-	367+86	LT&RT	193729	MAINLINE
0010	326+28	-	367+68	LT&RT	21091	STREET APRONS
TOTAL 0010					214820	

REMOVING ASPHALTIC SURFACE BUTT JOINTS						
204.0115						
CAT	STATION	TO	STATION	LOC	SY	REMARKS
0010	326+00	-	326+28	END	133	BEGIN PROJECT
0010	326+50			LT	44	W.8TH ST.
0010	329+50			RT	45	W.7TH ST.
				LT	43	W.7TH ST.
0010	333+00			RT	45	W.6TH ST.
				LT	39	W.6TH ST.
0010	336+50			RT	63	W.5TH ST.
0010	338+75			LT	39	W.5TH ST.
0010	340+25			RT	37	W.4TH ST.
				LT	38	W.4TH ST.
0010	343+75			LT	51	W.3RD ST.
				RT	44	W.3RD ST.
0010	347+00			LT	95	W.2ND ST
				RT	44	W.2ND ST
0010	350+25			RT	70	FIRST
0010	353+60			RT	44	E.2ND ST.
0010	357+00			LT	50	E.3RD ST.
				RT	46	E.3RD ST.
0010	367+50			LT	36	RIVER AVE.
				RT	45	RIVER AVE.
0010	368+20			END	140	END PROJECT
TOTAL 0010					1191	

REMOVING CONCRETE BASES				
204.0195				
CAT	STATION	LOC	EACH	REMARKS
0020	346+70	LT&RT	2	PED LIGHT BASE
TOTAL 0020			2	

REMOVING CURB & GUTTER						
204.0150						
CAT	STATION	TO	STATION	LOC	LF	REMARKS
0010	326+17	-	326+37	LT	21	W.8TH NW
0010	326+87	-	327+12	LT	23	W.8TH NE
0010	326+19	-	326+36	RT	14	W.8TH SW
0010	326+88	-	327+07	RT	17	W.8TH SE
0010	328+95	-	329+30	LT	36	W.7TH NW
0010	329+77	-	329+96	LT	22	W.7TH NE
0010	328+92	-	329+30	RT	18	W.7TH SW
0010	329+69	-	329+97	RT	30	W.7TH SE
0010	332+44	-	332+71	LT	22	W.6TH NW
0010	333+11	-	333+42	LT	0	W.6TH NE
0010	332+46	-	332+74	RT	20	W.6TH SW
0010	333+09	-	333+37	RT	32	W.6TH SE
0010	336+11	-	336+40	RT	32	W.5TH SW
0010	336+88	-	337+02	RT	42	W.5TH SE
0010	338+95	-	338+96	LT	33	N-W.5TH NW RAMP
0010	338+70	-	338+72	LT	18	N-W.5TH NE RAMP
0010	339+87	-	340+16	LT	25	W.4TH NW
0010	340+48	-	340+77	LT	40	W.4TH NE
0010	339+84	-	340+13	RT	23	W.4th SW
0010	340+46	-	340+74	RT	30	W.4TH SE
0010	343+16	-	343+57	LT	27	W.3RD NW
0010	343+92	-	344+23	LT	27	W.3RD NE
0010	343+27	-	343+53	RT	37	W.3RD SW
0010	343+99	-	344+28	RT	30	W.3RD SE
0010	346+56	-	346+85	LT	28	W.2ND NW
0010	347+25	-	347+67	LT	0	W.2ND NE
0010	346+57	-	346+85	RT	40	W.2ND SW
0010	347+25	-	347+51	RT	47	W.2ND SE
0010	349+91	-	350+28	LT	0	FIRST NW
0010	350+51	-	350+76	LT	18	FIRST NE
0010	349+93	-	350+13	RT	54	FIRST SW
0010	350+55	-	350+75	RT	49	FIRST SE
0010	353+30	-	353+50	LT	0	E.2ND NW
0010	353+79	-	353+99	LT	26	E.2ND NE
0010	353+17	-	353+44	RT	50	E.2ND SW
0010	353+85	-	354+10	RT	0	E.2ND SE
0010	356+25	-	357+68	LT	22	E.3RD NW
0010	357+14	-	357+43	LT	42	E.3RD NE
0010	356+39	-	356+69	RT	0	E.3RD SW
0010	357+00	-	357+00	RT	30	E.3RD SE
0010	367+67	-	368+00	LT	37	RIVER NW
0010	367+79	-	368+12	RT	29	RIVER NE
0010	367+03	-	367+36	LT	21	RIVER SW
0010	366+95	-	367+22	RT	27	RIVER SE
0010	326+28		367+89	LT&RT	30	UNDIST. MISC. REPAIR
TOTAL 0010					1169	

REMOVING CONCRETE SIDEWALK						
204.0155						
CAT	STATION	TO	STATION	LOC	SY	REMARKS
0010	326+17	-	326+37	LT	11	W.8TH NW
0010	326+87	-	327+12	LT	11	W.8TH NE
0010	326+19	-	326+36	RT	8	W.8TH SW
0010	326+88	-	327+07	RT	9	W.8TH SE
0010	328+95	-	329+30	LT	19	W.7TH NW
0010	329+77	-	329+96	LT	11	W.7TH NE
0010	328+92	-	329+30	RT	5	W.7TH SW
0010	329+69	-	329+97	RT	13	W.7TH SE
0010	332+44	-	332+71	LT	8	W.6TH NW
0010	333+11	-	333+42	LT	1	W.6TH NE
0010	332+46	-	332+74	RT	5	W.6TH SW
0010	333+09	-	333+37	RT	12	W.6TH SE
0010	336+11	-	336+40	RT	13	W.5TH SW
0010	336+88	-	337+02	RT	20	W.5TH SE
0010	337+60	-	337+70	RT	8	RR WALK
0010	337+75		338+25	RT	14	RR SDEWLK SO
0010	338+70	-	338+72	LT	5	NW.5TH NE RMP
0010	339+87	-	340+16	LT	14	W.4TH NW
0010	340+48	-	340+77	LT	36	W.4TH NE
0010	339+84	-	340+13	RT	11	W.4th SW
0010	340+46	-	340+74	RT	23	W.4TH SE
0010	343+16	-	343+57	LT	28	W.3RD NW
0010	343+92	-	344+23	LT	23	W.3RD NE
0010	343+27	-	343+53	RT	23	W.3RD SW
0010	343+99	-	344+28	RT	15	W.3RD SE
0010	346+56	-	346+85	LT	22	W.2ND NW
0010	347+25	-	347+67	LT	0	W.2ND NE
0010	346+57	-	346+85	RT	39	W.2ND SW
0010	347+25	-	347+51	RT	27	W.2ND SE
0010	349+91	-	350+28	LT	0	FIRST NW
0010	350+51	-	350+76	LT	9	FIRST NE
0010	349+93	-	350+13	RT	35	FIRST SW
0010	350+55	-	350+75	RT	23	FIRST SE
0010	353+30	-	353+50	LT	0	E.2ND NW
0010	353+79	-	353+99	LT	13	E.2ND NE
0010	353+17	-	353+44	RT	23	E.2ND SW
0010	353+85	-	354+10	RT	0	E.2ND SE
0010	356+25	-	357+68	LT	11	E.3RD NW
0010	357+14	-	357+43	LT	43	E.3RD NE
0010	356+39	-	356+69	RT	0	E.3RD SW
0010	357+00	-	357+00	RT	16	E.3RD SE
0010	367+67	-	368+00	LT	17	RIVER NW
0010	367+79	-	368+12	RT	38	RIVER NE
0010	367+03	-	367+36	LT	9	RIVER SW
0010	366+95	-	367+22	RT	12	RIVER SE
0010	326+28		367+89	LT&RT	10	UNDIST. MISC. REPAIR
TOTAL 0010					693	

3

3

3

EXCAVATION COMMON			
205.0100			
CAT	STATION	CY	REMARKS
0010	UNDISTRIBUTED	6	CURBS & MISC
TOTAL 0010		6	

EXCAVATION, HAULING, AND DISPOSAL OF PETROLEUM CONTAMINATED SOIL				
205.0501.S				
CAT	STATION	LOC	TON	REMARKS
0010	343+10	RT	20	PROJECT
TOTAL 0010			20	

SELECT BORROW			
208.1100			
CAT	STATION	CY	REMARKS
0010	PROJECT	5	UNDISTRIBUTED
TOTAL 0010		5	

PREPARE FOUNDATION FOR ASPHALTIC PAVING (1580-31-71)			
211.0100			
CAT	STATION	LS	REM
0010	PROJECT	1	
TOTAL 0010		1	

BASE AGGREGATE SUMMARY					
		305.0115	305.0125		
		3/4-INCH	1 1/4-INCH		
CAT	STATION	LOC	CY	CY	REMARKS
0010	PROJECT		4	4	UNDIST
TOTAL 0010			4	4	

BASE PATCHING			
390.0103			
CAT	STATION	SY	REMARKS
0010	PROJECT	10	UNDIST
TOTAL 0010		10	

DRILLED TIE BARS				
416.0610				
CAT	STATION	LOC	EACH	REMARKS
0010	PROJECT	C&G	380	UNDIST
TOTAL 0010			380	

DRILLED DOWEL BARS			
416.0620			
CAT	STATION	EACH	REMARKS
0010	PROJECT	12	BASE PATCHES
TOTAL 0010		12	

HMA SUMMARY							
		450.4000	455.0605	460.6645	465.0105	465.0110	
		COLD	TACK	HMA	ASPHALTIC		
		WEATHER	COAT	5MT 58-34V	SURFACE	SURFACE	
		PAVING				PATCHING	
CAT	STATION TO STATION	TON	GAL	TON	TON	TON	REMARKS
0010	326+28 - 367+86	809	3331	3237			MAINLINE
0010	326+28 - 367+86		20		90	30	BUTT JOINTS
TOTAL 0010		809	3351	3237	90	30	

STORM SEWER SUMMARY										
		608.0312	611.0530	611.0624	611.1230	611.8110	611.8115	611.0430	611.8120.S	
		PIPE	MANHOLE	INLET	CATCH	ADJUSTING	ADJUSTING	RECONSTRUCT	COVER	
		CLASS III	COVER	COVER	BASIN	MANHOLE	INLET	INLETS	PLATES	
		12-INCH	TYPE J	TYPE H	2X3-FT	COVERS	COVERS		TEMPORARY	
CAT	STATION	LOC	LF	EACJ	EACH	EACH	EACH	EACH	EACH	REMARKS
0010	338+34	LT	14	1	1	1			10	W.5TH ST
0010	PROJECT						11	32	10	UNDIST
0020	PROJECT					15			15	UNDIST
TOTAL			14	1	1	1	25	11	32	25

CONCRETE SAFETY ISLANDS					
		602.2400	SPV.0165.01		
			CURE AND SEAL TRT		
CAT	STATION TO STATION	SF	SF	REMARKS	
0010	337+00 - 340+00	2568	2568	APPX 170 TIE BARS AND 136 PINNED	
TOTAL 0010		2568	2568		

PIPE UNDERDRAIN WRAPPED 4-INCH				
612.0404				
CAT	STATION	LOC	LF	REMARKS
0010	340+65	LT	50	RETAINING WALL
TOTAL 0010			50	

MAINTENANCE AND REPAIR OF HAUL ROADS (1580-31-71)			
618.0100			
CAT	STATION	EACH	REMARKS
0010	PROJECT	1	UNDIST.
TOTAL 0010		1	

CONCRETE MEDIAN SLOPED NOSE				
620.0300				
CAT	STATION	LOC	SF	REMARKS
0010	337+00	CTR	30	W. END
0010	340+00	CTR	30	E. END
TOTAL 0010			60	

CURB AND GUTTER SUMMARY								
		601.0409		601.0600		SPV.0090.01		
		C & G		PEDESTIRAN		CURE AND SEAL		
		TYPE A		CURB		TREATMENT		
CAT	STATION	TO	STATION	LOC	LF	LF	LF	REMARKS
0010	326+17	-	326+37	LT	21	8	21	W.8TH NW
0010	326+87	-	327+12	LT	23	15	23	W.8TH NE
0010	326+19	-	326+36	RT	14	14	14	W.8TH SW
0010	326+88	-	327+07	RT	17	17	17	W.8TH SE
0010	328+95	-	329+30	LT	36	12	36	W.7TH NW
0010	329+77	-	329+96	LT	22	12	22	W.7TH NE
0010	328+92	-	329+30	RT	18	12	18	W.7TH SW
0010	329+69	-	329+97	RT	30	12	30	W.7TH SE
0010	332+44	-	332+71	LT	22	8	22	W.6TH NW
0010	333+11	-	333+42	LT	0	0	0	W.6TH NE
0010	332+46	-	332+74	RT	20	13	20	W.6TH SW
0010	333+09	-	333+37	RT	32	9	32	W.6TH SE
0010	336+11	-	336+40	RT	32	12	32	W.5TH SW
0010	336+88	-	337+02	RT	42	0	42	W.5TH SE
0010	337+75	-	338+25	RT	0	0	0	RR SIDEWALK
0010	338+95	-	338+96	LT	33	0	33	N-W.5TH NW RAMP
0010	338+70	-	338+72	LT	18	14	18	N-W.5TH NE RAMP
0010	339+87	-	340+16	LT	25	12	25	W.4TH NW
0010	340+48	-	340+77	LT	40	0	40	W.4TH NE
0010	339+84	-	340+13	RT	23	11	23	W.4th SW
0010	340+46	-	340+74	RT	30	18	30	W.4TH SE
0010	343+16	-	343+57	LT	27	0	27	W.3RD NW
0010	343+92	-	344+23	LT	27	15	27	W.3RD NE
0010	343+27	-	343+53	RT	37	16	37	W.3RD SW
0010	343+99	-	344+28	RT	30	18	30	W.3RD SE
0010	346+56	-	346+85	LT	28	24	28	W.2ND NW
0010	347+25	-	347+67	LT	0	0	0	W.2ND NE
0010	346+57	-	346+85	RT	40	15	40	W.2ND SW
0010	347+25	-	347+51	RT	47	13	47	W.2ND SE
0010	349+91	-	350+28	LT	0	0	0	FIRST NW
0010	350+51	-	350+76	LT	18	18	18	FIRST NE
0010	349+93	-	350+13	RT	54	0	54	FIRST SW
0010	350+55	-	350+75	RT	49	18	49	FIRST SE
0010	353+30	-	353+50	LT	0	0	0	E.2ND NW
0010	353+79	-	353+99	LT	26	20	26	E.2ND NE
0010	353+17	-	353+44	RT	50	22	50	E.2ND SW
0010	353+85	-	354+10	RT	0	0	0	E.2ND SE
0010	356+25	-	357+68	LT	22	21	22	E.3RD NW
0010	357+14	-	357+43	LT	42	0	42	E.3RD NE
0010	356+39	-	356+69	RT	0	0	0	E.3RD SW
0010	357+00	-	357+00	RT	30	19	30	E.3RD SE
0010	367+67	-	368+00	LT	37	0	37	RIVER NW
0010	367+79	-	368+12	RT	29	48	29	RIVER NE
0010	367+03	-	367+36	LT	21	14	21	RIVER SW
0010	366+95	-	367+22	RT	27	17	27	RIVER SE
0010	326+28		367+89	LT&RT	30		30	UNDIST. MISC. REPAIR
TOTAL 0010					1169	497	1169	

CONCRETE SIDEWALK 4-INCH								
		602.0405		602.0415		602.0505		
		CONCRETE		CONCRETE		WARNING		
		SIDEWALK		SIDEWALK		FIELD		
		4-INCH		6-INCH		YELLOW		
CAT	STATION	TO	STATION	LOC	SF	SF	SF	REMARKS
0010	326+17	-	326+37	LT	100		10	W.8TH NW
0010	326+87	-	327+12	LT	96		8	W.8TH NE
0010	326+19	-	326+36	RT	70		10	W.8TH SW
0010	326+88	-	327+07	RT	82		10	W.8TH SE
0010	328+95	-	329+30	LT	166		10	W.7TH NW
0010	329+77	-	329+96	LT	101		10	W.7TH NE
0010	328+92	-	329+30	RT	48		8	W.7TH SW
0010	329+69	-	329+97	RT	117		10	W.7TH SE
0010	332+44	-	332+71	LT	76		10	W.6TH NW
0010	333+11	-	333+42	LT	0		10	W.6TH NE
0010	332+46	-	332+74	RT	48		8	W.6TH SW
0010	333+09	-	333+37	RT	108		10	W.6TH SE
0010	336+11	-	336+40	RT	118		10	W.5TH SW
0010	336+88	-	337+02	RT	183		10	W.5TH SE
0010	337+75		338+25	RT	212		0	RR SIDEWALK SOUTH
0010	338+95	-	338+96	LT	182		10	N-W.5TH NW RAMP
0010	338+70	-	338+72	LT	226		10	N-W.5TH NE RAMP
0010	339+87	-	340+16	LT	122		10	W.4TH NW
0010	340+48	-	340+77	LT	353		10	W.4TH NE
0010	339+84	-	340+13	RT	101		10	W.4th SW
0010	340+46	-	340+74	RT	210		10	W.4TH SE
0010	343+16	-	343+57	LT	250		10	W.3RD NW
0010	343+92	-	344+23	LT	0		10	W.3RD NE
0010	343+27	-	343+53	RT	242	54	10	W.3RD SW
0010	343+99	-	344+28	RT	132		10	W.3RD SE
0010	346+56	-	346+85	LT	199		10	W.2ND NW
0010	347+25	-	347+67	LT	269		0	W.2ND NE
0010	346+57	-	346+85	RT	176	176	10	W.2ND SW
0010	347+25	-	347+51	RT	178	94	10	W.2ND SE
0010	350+51	-	350+76	LT	80		10	FIRST NE
0010	349+93	-	350+13	RT	318		10	FIRST SW
0010	350+55	-	350+75	RT	159	50	10	FIRST SE
0010	353+30	-	353+50	LT	10		10	E.2ND NW
0010	353+79	-	353+99	LT	113		10	E.2ND NE
0010	353+17	-	353+44	RT	209		10	E.2ND SW
0010	353+85	-	354+10	RT	0		0	E.2ND SE
0010	356+25	-	357+68	LT	99		10	E.3RD NW
0010	357+14	-	357+43	LT	400		20	E.3RD NE
0010	356+39	-	356+69	RT	0		0	E.3RD SW
0010	357+00	-	357+00	RT	140		10	E.3RD SE
0010	367+67	-	368+00	LT	157		10	RIVER NW
0010	367+79	-	368+12	RT	398		10	RIVER NE
0010	367+03	-	367+36	LT	83		10	RIVER SW
0010	366+95	-	367+22	RT	107		10	RIVER SE
0010	326+28		367+89	LT&RT	100		0	UNDIST. MISC. REPAIR
TOTAL 0010					6538	374	404	

3

EROSION CONTROL #1												
				625.0105	625.0500	627.0200	628.1905	628.1910	628.2008	628.7015		
				TOPSOIL	SALVAGED TOPSOIL	MULCHING	EROSION CONTROL		E-MAT URBAN	INLET		
								EACH	EACH	SY	EACH	REMARKS
CAT	STATION	TO	STATION	LOC	CY	SY	SY					
0010	326+17	-	326+37	LT		1				1		W.8TH NW
0010	326+87	-	327+12	LT		4				4	1	W.8TH NE
0010	326+19	-	326+36	RT								W.8TH SW
0010	326+88	-	327+07	RT								W.8TH SE
0010	328+95	-	329+30	LT							1	W.7TH NW
0010	329+77	-	329+96	LT		1				1	1	W.7TH NE
0010	328+92	-	329+30	RT		1				1	1	W.7TH SW
0010	329+69	-	329+97	RT		1				1	1	W.7TH SE
0010	332+44	-	332+71	LT							1	W.6TH NW
0010	333+11	-	333+42	LT								W.6TH NE
0010	332+46	-	332+74	RT		1				1	1	W.6TH SW
0010	333+09	-	333+37	RT							1	W.6TH SE
0010	336+11	-	336+40	RT		1				1		W.5TH SW
0010	336+88	-	337+02	RT		1						W.5TH SE
0010	337+75		338+25	RT		3				3		RR SIDEWALK SOUTH
0010	338+95	-	338+96	LT		3				3	1	I-W.5TH NW RAMP
0010	338+70	-	338+72	LT							1	I-W.5TH NE RAMP
0010	339+87	-	340+16	LT							1	W.4TH NW
0010	340+48	-	340+77	LT		12				12	1	W.4TH NE
0010	339+84	-	340+13	RT		1				1	1	W.4th SW
0010	340+46	-	340+74	RT		4				4		W.4TH SE
0010	343+16	-	343+57	LT		2				2	1	W.3RD NW
0010	343+92	-	344+23	LT		2					2	W.3RD NE
0010	343+27	-	343+53	RT								W.3RD SW
0010	343+99	-	344+28	RT		1					1	W.3RD SE
0010	346+56	-	346+85	LT		1					2	W.2ND NW
0010	347+25	-	347+67	LT								W.2ND NE
0010	346+57	-	346+85	RT								W.2ND SW
0010	347+25	-	347+51	RT							1	W.2ND SE
0010	349+91	-	350+28	LT								FIRST NW
0010	350+51	-	350+76	LT							1	FIRST NE
0010	349+93	-	350+13	RT								FIRST SW
0010	350+55	-	350+75	RT								FIRST SE
0010	353+30	-	353+50	LT								E.2ND NW
0010	353+79	-	353+99	LT							1	E.2ND NE
0010	353+17	-	353+44	RT		1				1	1	E.2ND SW
0010	353+85	-	354+10	RT								E.2ND SE
0010	356+25	-	357+68	LT		1				1		E.3RD NW
0010	357+14	-	357+43	RT	1	27				27		E.3RD NE
0010	356+39	-	356+69	RT								E.3RD SW
0010	357+00	-	357+00	RT		1				1	1	E.3RD SE
0010	367+67	-	368+00	LT		1				1	1	RIVER NW
0010	367+79	-	368+12	RT		26				26	2	RIVER NE
0010	367+03	-	367+36	LT		1				1		RIVER SW
0010	366+95	-	367+22	RT		1				1	1	RIVER SE
0010	326+28		367+89	LT&RT	2		5	1	1	5		UNDIST. MISC. REPAIR
TOTAL 0010					3	99	5	1	1	99	28	

3

3

EROSION CONTROL #2									
		629.0210		630.0110		630.0200		630.0500	
		FERTILIZER		SEED MIX		SEED TEMP		SEED WATER	
		TYPE B		NO. 10					
CAT	STATION	TO	STATION	LOC	CWT	LB	LB	MGAL	REMARKS
0010	326+17	-	326+37	LT	0.01	0.25	0.25	0.040	W.8TH NW
0010	326+87	-	327+12	LT	0.05	1	1.00	0.040	W.8TH NE
0010	326+19	-	326+36	RT					W.8TH SW
0010	326+88	-	327+07	RT					W.8TH SE
0010	328+95	-	329+30	LT					W.7TH NW
0010	329+77	-	329+96	LT	0.01	0.25	0.25	0.040	W.7TH NE
0010	328+92	-	329+30	RT	0.01	0.25	0.25	0.040	W.7TH SW
0010	329+69	-	329+97	RT	0.01	0.25	0.25	0.040	W.7TH SE
0010	332+44	-	332+71	LT					W.6TH NW
0010	333+11	-	333+42	LT					W.6TH NE
0010	332+46	-	332+74	RT	0.01	0.25	0.25	0.040	W.6TH SW
0010	333+09	-	333+37	RT					W.6TH SE
0010	336+11	-	336+40	RT	0.01	0.25	0.25	0.040	W.5TH SW
0010	336+88	-	337+02	RT	0.01	0.25	0.25	0.040	W.5TH SE
0010	337+75		338+25	RT	0.05	0.75	0.75	0.040	RR SIDEWALK SOUTH
0010	338+95	-	338+96	LT	0.05	0.75	0.75	0.040	N-W.5TH NW RAMP
0010	338+70	-	338+72	LT					N-W.5TH NE RAMP
0010	339+87	-	340+16	LT					W.4TH NW
0010	340+48	-	340+77	LT	0.10	3.00	3.00	0.040	W.4TH NE
0010	339+84	-	340+13	RT	0.01	0.25	0.25	0.040	W.4th SW
0010	340+46	-	340+74	RT		1.00	1.00		W.4TH SE
0010	343+16	-	343+57	LT	0.02	0.50	0.50	0.040	W.3RD NW
0010	343+92	-	344+23	LT	0.02	0.50	0.50	0.040	W.3RD NE
0010	343+27	-	343+53	RT					W.3RD SW
0010	343+99	-	344+28	RT	0.01	0.25	0.25	0.040	W.3RD SE
0010	346+56	-	346+85	LT	0.01	0.25	0.25	0.040	W.2ND NW
0010	347+25	-	347+67	LT					W.2ND NE
0010	346+57	-	346+85	RT					W.2ND SW
0010	347+25	-	347+51	RT					W.2ND SE
0010	349+91	-	350+28	LT					FIRST NW
0010	350+51	-	350+76	LT					FIRST NE
0010	349+93	-	350+13	RT					FIRST SW
0010	350+55	-	350+75	RT					FIRST SE
0010	353+30	-	353+50	LT					E.2ND NW
0010	353+79	-	353+99	LT					E.2ND NE
0010	353+17	-	353+44	RT	0.01	0.25	0.25	0.040	E.2ND SW
0010	353+85	-	354+10	RT					E.2ND SE
0010	356+25	-	357+68	LT	0.01	0.25	0.25	0.040	E.3RD NW
0010	357+14	-	357+43	LT	0.10	7.00	7.00	0.040	E.3RD NE
0010	356+39	-	356+69	RT					E.3RD SW
0010	357+00	-	357+00	RT	0.01	0.25	0.25	0.040	E.3RD SE
0010	367+67	-	368+00	LT	0.01	0.25	0.25	0.040	RIVER NW
0010	367+79	-	368+12	RT	0.10	8.00	8.00	0.040	RIVER NE
0010	367+03	-	367+36	LT	0.01	0.25	0.25	0.040	RIVER SW
0010	366+95	-	367+22	RT	0.01	0.25	0.25	0.040	RIVER SE
0010	326+28		367+89	LT&RT	0.05	5.00	5.00	0.040	UNDIST. MISC. REPAIR
TOTAL 0010					1.00	32	32	1.0	

WATER			
624.0100			
CAT	LOC	MGAL	REMARKS
0010	UNDIST.	1	BASE
TOTAL 0010		1	

MOVING SIGNS TYPE II					
		638.2102	638.4000		
		MOVING	MOVING		
		SIGNS	SMALL		
		TYPE II	SIGN SUPPORT		
CAT	STATION	LOC	EACH	EACH	REMARKS
0010	327+75	LT	1	1	D1-2
0010	328+55	LT	1	1	STH 27
TOTAL 0010			2	2	

SIGNS TYPE II REFLECTIVE H							
				634.0616	637.2210		
				WOOD POST	SIGNS TYPE II		
				4x6X16'	REFLECTIVE H		
CAT	STATION	TO	SIGN CODE	MESSAGE	EACH	SF	DIMENSION
0010	336+00	RT	R10-7	DO NOT BLOCK INTERSECTION	1	5.0	24"x30"
0010	339+00	LT	R10-7	DO NOT BLOCK INTERSECTION	1	5.0	24"x30"
TOTAL 0010					2	10	

TRAFFIC CONTROL SIGNS PCMS			
643.1050			
CAT	LOCATION	DAY	REMARKS
0010	PROJECT	15	3 EACH DETOUR
TOTAL 0010		15	

FIELD OFFICE TYPE C				
642.5201				
CAT	STATION	LOC	EACH	REMARKS
0010			1	
TOTAL 0010			1	

3

TRAFFIC CONTROL SUMMARY												
				643.0300	643.0410	643.0420	643.0705	643.9000	643.5000	644.1420	644.1601	
				TRAFFIC	BARRICADES		WARNING	TRAFFIC	TRAFFIC	TEMPORARY	TEMPORARY	
				CONTROL	TYPE 2	TYPE 3	LIGHTS	CONTROL	CONTROL	PEDESTRIAN	CURB	
				DRUMS			TYPE A	SIGNS		SURFACE	RAMP	
										PLYWOOD		
CAT	STATION	TO	STATION	DAY	DAY	DAY	DAY	DAY	EACH	SF	DAY	REMARKS
	STAGE 1 - SETUP, CURB RAMPS AND INLET RECONSTRUCTION											
0010	326+28	-	367+86	1547	612	414	1017	1089	1	36	162	9 DAYS
	STAGE 2 - SETUP, CURB RAMPS AND INLET RECONSTRUCTION											
0010	326+28	-	367+86	1629	711	378	1080	1161		36	180	9 DAYS
	STAGE 3 - SETUP, CURB RAMPS AND INLET RECONSTRUCTION											
0010	336+00	-	367+86	810	342	288	504	650			72	9 DAYS
	STAGE 4 - SETUP, CURB RAMPS AND INLET RECONSTRUCTION											
0010	340+00		367+86	216	99	108	126	236			36	9 DAYS
	STAGE 5 - FLAGGING											
0010	326+28	-	367+86	900				125				5 DAYS
	STAGE 6 - MEDIAN											
0010	326+28	-	367+86	400	0	20	40	270				10 DAYS
	STAGE 7- FLAGGING											
0010	326+28	-	367+86	900				125				5 DAYS
	DETOUR - SCHEDULED BY RR WILL BE CONCURRENT WITH ANOTHER STAGE (5 DAYS)											
0010	326+28	-	367+86			60	70	715				
TOTAL 0010				6402	1764	1208	2767	3531	1	72	450	

MARKING LINE SUMMARY												
		646.1020	646.3020	646.5020	646.5320	646.6120	646.7120	646.7420	646.7520	646.8220	646.9000	649.0105
		EPOXY	EPOXY	MARKING	RR CROSSING	STOP LINE	DIAGONAL	CROSSWALK TRANSVERSE	CROSSWALK EPOXY	ISLAND	MARKING	TEMPORARY
		4-INCH		ARROW	EPOXY	EPOXY	EPOXY	LINE EPOXY	BLOCK STYLE	NOSE	LINE	MARKING LINE
		WHITE	YELLOW	8-INCH	EPOXY	18-INCH	12-INCH	6-INCH	24-INCH	EPOXY	REMOVAL	4-INCH
		LF	LF	LF	EACH	EACH	LF	LF	LF	EACH	LF	LF
CAT	STATION TO STATION	LF										REMARKS
0010	326+28 - 367+86	6716	7627	165	34		400	1573	1734		500	PROJECT
0010	354+75 - 356+50			100				30				TRN LN E3R
0010	335+50 - 341+50					2				2		RR CROSSING
0010	TEMPORARY CROSSWALKS											2300 TEMP
TOTAL 0010		6716	7627	265	34	2	400	30	1573	2	500	2300

CONSTRUCTION STAKING SUMMARY										
CAT	STATION	TO	STATION	LOC	650.4000	650.5500	650.8000	650.8500	650.9000	650.9910
					STORM SEWER EACH	CURB AND GUTTER LF	RESURFACE REFERENCE LF	ELECTRICAL INSTALLATIONS LS	CURB RAMPS EACH	SUPPLEMENTAL CONTROL LS
0010	338+34		W.5TH	LT	1					
0010	326+28	-	367+86			1169	3753		39	1
0020			346+71	LT&RT				1		
TOTAL					1	1169	3753	1	39	1

ELECTRICAL SUMMARY													
CAT	STATION	LOC	652.0225	652.0235	652.0310	653.0135	653.0905	654.0102	655.0230	655.0515	SPV.0105.01	SPV.0105.03	REMARKS
			CONDUIT RIGID			PULL	REMOVING	CONCRETE	CABLE	ELEC. WIRE	REMOVE	REMOVE	
			NON-METALIC			BOXES	PULL	BASES	TRAFFIC	TRAFIC	EXISTING	PEDESTRIAN	
			SCHEDULE 40		SCHEDULE 80		BOXES		SIGNAL	SIGNALS	ELETRICAL	CROSSING LIGHT	
			2-INCH	3-INCH	1-INCH	24X36-INCH		TYPE 2	5-14 AWG	10 AWG	SERVICE	ASSEMBLY	
LF	LF	LF	EACH	EACH	EACH	LF	LF	LS	LS				
0020	346+65	RT<	20	20	20	2	2	2	200	200	1	1	W.2ND
TOTAL 0020			20	20	20	2	2	2	200	200	1	1	

ADJUSTING WATER VALVES			
SPV.0060.01			
CAT	STATION	EACH	REMARKS
0020	PROJECT	32	CITY
TOTAL 0020		32	

ADJUSTING WELL HEADS				
SPV.0060.02				
CAT	STATION	TO	STATION	LOC
0010	341+00	-	343+00	LT
				EACH
				REMARKS
				WEST BOUND TRAVEL LANE
TOTAL 0010				2

SAWING SUMMARY						
		690.0150		690.0290		
		ASPHALT		CONCRETE		
CAT	STATION TO	STATION	LOC	LF	LF	REMARKS
0010	326+17	- 326+37	LT		36	W.8TH NW
0010	326+87	- 327+12	LT		39	W.8TH NE
0010	326+19	- 326+36	RT		29	W.8TH SW
0010	326+88	- 327+07	RT		32	W.8TH SE
0010	328+95	- 329+30	LT	5	51	W.7TH NW
0010	329+77	- 329+96	LT		35	W.7TH NE
0010	328+92	- 329+30	RT		29	W.7TH SW
0010	329+69	- 329+97	RT		47	W.7TH SE
0010	332+44	- 332+71	LT		39	W.6TH NW
0010	333+11	- 333+42	LT		14	W.6TH NE
0010	332+46	- 332+74	RT		29	W.6TH SW
0010	333+09	- 333+37	RT	45	46	W.6TH SE
0010	336+11	- 336+40	RT		46	W.5TH SW
0010	336+88	- 337+02	RT		52	W.5TH SE
0010	337+75	- 338+25	RT		5	RR SDEWLK SO
0010	338+95	- 338+96	LT		343	N-W.5TH NW RAMP
0010	338+70	- 338+72	LT		32	N-W.5TH NE RAMP
0010	339+87	- 340+16	LT		47	W.4TH NW
0010	340+48	- 340+77	LT		43	W.4TH NE
0010	339+84	- 340+13	RT		38	W.4th SW
0010	340+46	- 340+74	RT		60	W.4TH SE
0010	343+16	- 343+57	LT		60	W.3RD NW
0010	343+92	- 344+23	LT		42	W.3RD NE
0010	343+27	- 343+53	RT		70	W.3RD SW
0010	343+99	- 344+28	RT		45	W.3RD SE
0010	346+56	- 346+85	LT		60	W.2ND NW
0010	347+25	- 347+67	LT		0	W.2ND NE
0010	346+57	- 346+85	RT	20	116	W.2ND SW
0010	347+25	- 347+51	RT	16	107	W.2ND SE
0010	349+91	- 350+28	LT		0	FIRST NW
0010	350+51	- 350+76	LT		35	FIRST NE
0010	349+93	- 350+13	RT	16	58	FIRST SW
0010	350+55	- 350+75	RT	16	90	FIRST SE
0010	353+30	- 353+50	LT		14	E.2ND NW
0010	353+79	- 353+99	LT		43	E.2ND NE
0010	353+17	- 353+44	RT	12	74	E.2ND SW
0010	353+85	- 354+10	RT		0	E.2ND SE
0010	356+25	- 357+68	LT		40	E.3RD NW
0010	357+14	- 357+43	LT		70	E.3RD NE
0010	356+39	- 356+69	RT		0	E.3RD SW
0010	357+00	- 357+00	RT		57	E.3RD SE
0010	367+67	- 368+00	LT		51	RIVER NW
0010	367+79	- 368+12	RT		51	RIVER NE
0010	367+03	- 367+36	LT		44	RIVER SW
0010	366+95	- 367+22	RT		50	RIVER SE
0010	326+28	- 367+86	ALL	793		BUTT JOINTS
0010	326+28	- 367+89	LT&RT		50	UNDIST. MISC. REPAIR
PROJECT						PAVEMENT PATCHES
TOTAL 0010				923	2319	


STORM SEWER SCHEDULE

STRUCTURE	ATCH	BASI	MANHOLE	COVER	STATION	OFFSET	REFERENCE	GRATE	TOP OF
NUMBER	TYPE	TYPE	TYPE				LINE	ELEVATION	BOX ELEV.
14X	2 'X3'	J	H		338+34.54	55.392' LT	USH 8	1147.14	1145.89 ==>
8		3' DIA.	M		338+37.74	43.065' LT	USH 8	1147.39	1146.14 ==>

DISCH	DISCH	INFLOW	INFLOW	BOX	DISCHARGE PIPE				COMMENTS
ELEV.	TO	ELEV	FROM	DEPTH	DIAMETER	LENGTH	CLASS	RADE	FT/FT
1143.33	MANHOLE	N/A	GUTTER	4.15	12	13.2	3	0.009	
1143.13	SYSTEM	1143.33	STUCT 14X	2.91	12	3	3		MATCH EXISTING

SPECIAL(WALL MODULAR BLOCK GRAVITY LANDSCAPE (340+65))

SPV.0165.02				
CAT	STATION	LOC	SF	REMARKS
0010	340+62	LT	147	W.4TH NE
TOTAL 0010			147	

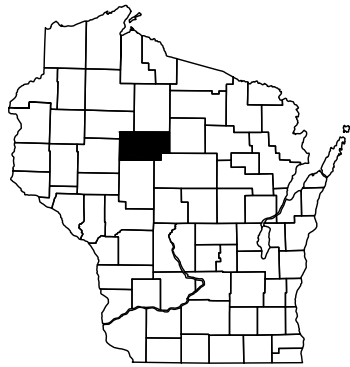

STATE OF WISCONSIN
DEPARTMENT OF TRANSPORTATION
TRANSPORTATION PROJECT PLAT TITLE SHEET
PROJECT NO. 1580-31-20
CITY OF LADYSMITH
LAKE AVE & EAST 3RD STREET (STH 27 - RIVER AVE)
U.S.H. "8"
RUSK COUNTY

CONVENTIONAL SYMBOLS

SECTION LINE	---	SECTION CORNER		R/W MONUMENT	●
QUARTER LINE	---			NON-MONUMENTED R/W POINT	⊗
SIXTEENTH LINE	---	NOTATION FOR COMBUSTIBLE FLUIDS		FOUND IRON MON.	○
NEW REFERENCE LINE	---			VALVE (GAS, WATER, ETC.)	⊙ (TYPED)
NEW R/W LINE	---	NOTATION FOR HIGH VOLTAGE TRANSMISSION LINES		SIGN	⌈ SIGN
EXISTING R/W LINE	---			OFF-PREMISE SIGN	⌈-25 SIGN
PROPERTY LINE	---				
LOT, TIE & OTHER MINOR LINES	---				
CORPORATE LIMITS	////				
UNDERGROUND FACILITY (COMMUNICATIONS, ELECTRIC, ETC.)	---	ELECTRIC POLE	⌋	COMPENSABLE	⌋
FEE ACQUISITION AREA (HATCHING VARIES BY OWNER)	////	TELEPHONE POLE	⌋	NON-COMPENSABLE	⌋
TEMPORARY LIMITED EASEMENT AREA	////	PEDESTAL (LABEL TYPE) (TV, TEL, ELEC, ETC.)	⌋		
EASEMENT AREA (HIGHWAY, PERMANENT LIMITED, OR RESTRICTED DEVELOPMENT)	////	LIGHT POLE	⌋		
TRANSMISSION STRUCTURES	---	ACCESS CONTROLLED BY ACQUISITION	⌋		
BUILDING	---	NO ACCESS (BY STATUTORY AUTHORITY)	⌋		
NATIONAL GEODETIC SURVEY MONUMENT	⊙	ACCESS RESTRICTED (BY PREVIOUS PROJECT OR CONTROL)	⌋		
SIXTEENTH CORNER MONUMENT	⊙			PARCEL NUMBER	25
		BRIDGE	⌋	UTILITY NUMBER	40

		EXISTING MONUMENT NUMBER			***
		R/W BOUNDARY POINT NUMBER			***

CONVENTIONAL ABBREVIATIONS


ACCESS RIGHTS	AR	POINT OF COMPOUND CURVE	PCC
ACRES	AC	POINT OF INTERSECTION	PI
AHEAD	AH	PROPERTY LINE	PL
ALUMINUM	ALUM	RECORDED AS	(100')
AND OTHERS	ET AL	REFERENCE LINE	R/L
BACK	BK	REMAINING	REM
BLOCK	BLK	RIGHT	RT
CENTERLINE	C/L	RIGHT OF WAY	R/W
CERTIFIED SURVEY MAP	CSM	SECTION	SEC
CONCRETE	CONC	SEPTIC VENT	SEPV
COUNTY	CO	SQUARE FEET	SF
COUNTY TRUNK HIGHWAY	CTH	STATE TRUNK HIGHWAY	STH
DISTANCE	DIST	STATION	STA
CORNER	COR	SUBDIVISION	SUBD
DOCUMENT NUMBER	DOC	TANGENT	TAN
EASEMENT	EASE	TELEPHONE PEDESTAL	TP
EXISTING	EX	TEMPORARY LIMITED EASEMENT	TLE
GAS VALVE	GV		
GRID NORTH	GN	TRANSPORTATION PROJECT	TPP
HIGHWAY EASEMENT	HE	PLAT	
IDENTIFICATION	ID	UNITED STATES HIGHWAY	USH
LAND CONTRACT	LC	VOLUME	V
LEFT	LT		
MONUMENT	MON		
NATIONAL GEODETIC SURVEY	NGS		
NUMBER	NO		
OUTLOT	OL		
PAGE	P		
POINT OF TANGENCY	PT		
PERMANENT LIMITED EASEMENT	PLE		
POINT OF BEGINNING	POB		
POINT OF CURVATURE	PC		

CURVE DATA

LONG CHORD	LC
LONG CHORD BEARING	LCB
RADIUS	R
DEGREE OF CURVE	D
CENTRAL ANGLE OR DELTA	Δ
LENGTH OF CURVE	L
TANGENT	T
DIRECTION AHEAD	DA
DIRECTION BACK	DB

CONVENTIONAL UTILITY SYMBOLS

WATER	—W—
GAS	—G—
TELEPHONE	—T—
OVERHEAD	—OH—
TRANSMISSION LINES	—
ELECTRIC	—E—
CABLE TELEVISION	—TV—
FIBER OPTIC	—FO—
SANITARY SEWER	—SAN—
STORM SEWER	—SS—

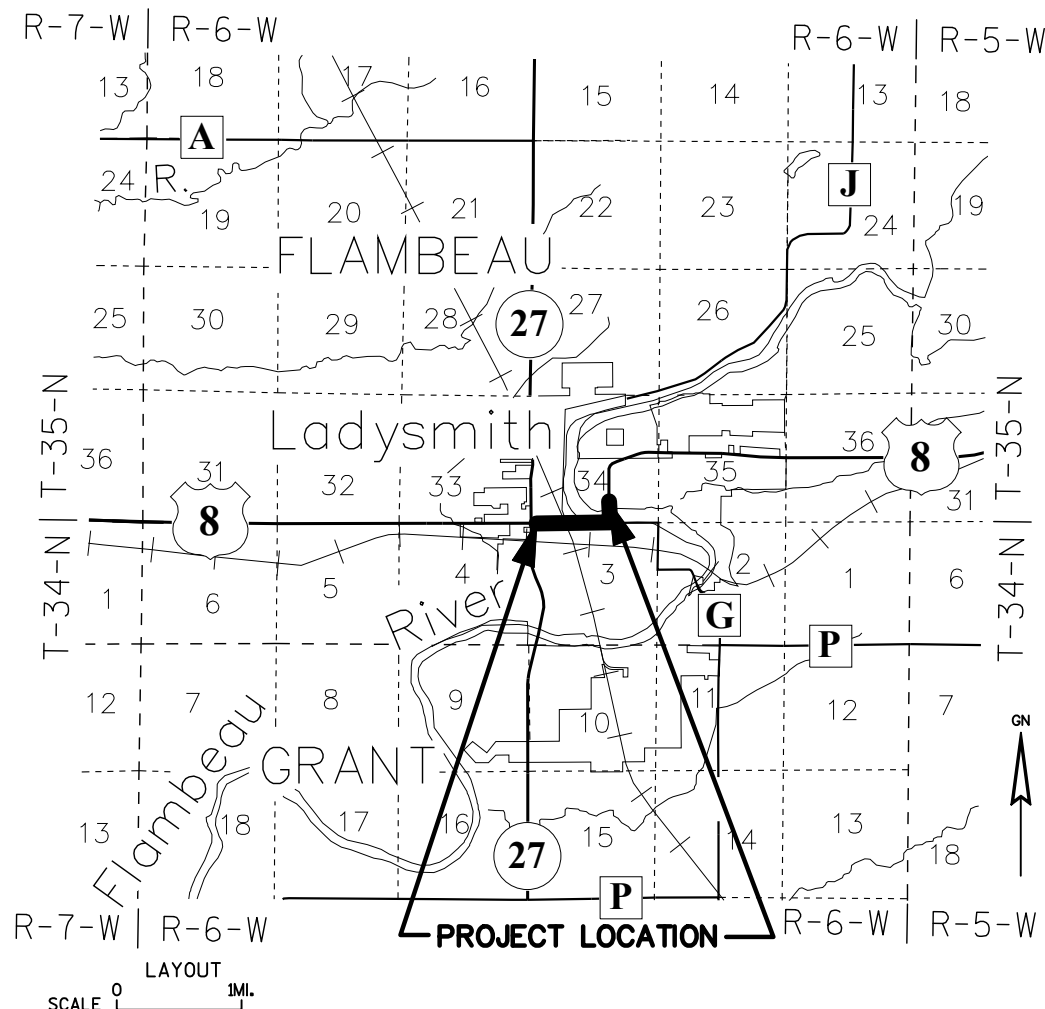

THE NOTES, CONVENTIONAL SIGNS, AND ABBREVIATIONS ARE ASSOCIATED WITH EACH TRANSPORTATION PROJECT PLAT FOR PROJECT 1580-31-20.

NOTES:

POSITIONS SHOWN ON THIS PLAT ARE WISCONSIN COORDINATE REFERENCE SYSTEM COORDINATES (WISCRS), RUSK COUNTY, NAD83(2011), IN U.S. SURVEY FEET. VALUES SHOWN ARE GRID COORDINATES, GRID BEARINGS, AND GRID DISTANCES. GRID DISTANCES MAY BE USED AS GROUND DISTANCES.

ALL NEW RIGHT-OF-WAY MONUMENTS WILL BE TYPE 2 (TYPICALLY CAPPED 1" X 24" IRON PIPES), UNLESS OTHERWISE NOTED, AND WILL BE PLACED PRIOR TO THE COMPLETION OF THE PROJECT.

ALL RIGHT-OF-WAY LINES DEPICTED IN THE NON-ACQUISITION AREAS ARE INTENDED TO RE-ESTABLISH EXISTING RIGHT-OF-WAY LINES AS DETERMINED FROM PREVIOUS PROJECTS, OTHER RECORDED DOCUMENTS, OR FROM CENTERLINE OF EXISTING PAVEMENTS.

RIGHT-OF-WAY BOUNDARIES ARE DEFINED WITH COURSES OF THE PERIMETER OF THE HIGHWAY LANDS REFERENCED TO THE U.S. PUBLIC LAND SURVEY SYSTEM OR OTHER "SURVEYS" OF PUBLIC RECORD.

DIMENSIONING FOR THE NEW RIGHT-OF-WAY IS MEASURED ALONG AND PERPENDICULAR TO THE NEW REFERENCE LINES.

A TEMPORARY LIMITED EASEMENT (TLE) IS A RIGHT FOR CONSTRUCTION PURPOSES, AS DEFINED HEREIN, INCLUDING THE RIGHT TO OPERATE NECESSARY EQUIPMENT THEREON, THE RIGHT OF INGRESS AND EGRESS, AS LONG AS REQUIRED FOR SUCH PUBLIC PURPOSE, INCLUDING THE RIGHT TO PRESERVE, PROTECT, REMOVE, OR PLANT THEREON ANY VEGETATION THAT THE HIGHWAY AUTHORITIES MAY DEEM DESIRABLE. ALL (TLEs) ON THIS PLAT EXPIRE AT THE COMPLETION OF THE CONSTRUCTION PROJECT FOR WHICH THIS INSTRUMENT IS GIVEN.

A PERMANENT LIMITED EASEMENT (PLE) IS A RIGHT FOR CONSTRUCTION AND MAINTENANCE PURPOSES, AS DEFINED HEREIN, INCLUDING THE RIGHT TO OPERATE NECESSARY EQUIPMENT THEREON AND THE RIGHT OF INGRESS AND EGRESS, AS LONG AS REQUIRED FOR SUCH PUBLIC PURPOSE, INCLUDING THE RIGHT TO PRESERVE, PROTECT, REMOVE, OR PLANT THEREON ANY VEGETATION THAT THE HIGHWAY AUTHORITIES MAY DEEM NECESSARY OR DESIRABLE. BUT WITHOUT PREJUDICE TO THE OWNER'S RIGHT TO MAKE OR CONSTRUCT IMPROVEMENT ON SAID LANDS OR TO FLATTEN THE SLOPES, PROVIDING SAID ACTIVITIES WILL NOT IMPAIR OR OTHERWISE ADVERSELY AFFECT THE HIGHWAY FACILITIES.

A HIGHWAY EASEMENT (HE) IS AN EASEMENT FOR HIGHWAY PURPOSES. AS LONG AS SO USED, INCLUDING THE RIGHT TO PRESERVE, PROTECT, REMOVE, OR PLANT THEREON ANY VEGETATION THAT THE HIGHWAY AUTHORITIES MAY DEEM NECESSARY OR DESIRABLE.

PROPERTY LINES SHOWN ON THIS PLAT ARE DRAWN FROM DATA DERIVED FROM MAPS AND DOCUMENTS OF PUBLIC RECORD AND/OR EXISTING OCCUPATIONAL LINES. THIS PLAT MAY NOT BE A TRUE REPRESENTATION OF EXISTING PROPERTY LINES, EXCLUDING RIGHT-OF-WAY, AND SHOULD NOT BE USED AS A SUBSTITUTE FOR AN ACCURATE FIELD SURVEY.

ALL RIGHT-OF-WAY LINES DEPICTED IN THE NON-ACQUISITION AREAS ARE INTENDED TO RE-ESTABLISH EXISTING RIGHT-OF-WAY LINES AS DETERMINED FROM PREVIOUS PROJECTS, OTHER RECORDED DOCUMENTS, OR FROM CENTERLINE OF EXISTING PAVEMENTS.

FOR THE LATEST ACCESS/DRIVEWAY INFORMATION, CONTACT THE PLANNING UNIT OF THE WISCONSIN DEPARTMENT OF TRANSPORTATION OFFICE IN NW REGION, SPOONER, WI.

PARCEL AND UTILITY IDENTIFICATION NUMBERS MAY NOT POINT TO ALL AREAS OF ACQUISITION, AS NOTED ON THE TRANSPORTATION PROJECT PLAT DETAIL SHEETS.

INFORMATION FOR THE BASIS OF EXISTING HIGHWAY RIGHT-OF-WAY POINTS OF REFERENCE AND ACCESS CONTROL ARE LISTED ON THE TRANSPORTATION PROJECT PLAT DETAIL SHEETS.

RESERVED FOR REGISTER OF DEEDS
PROJECT NUMBER 1580-31-20 - 4.03
SHEET 2 OF 2
AMENDMENT NO:

STATION & OFFSET TABLE TO U.S.H. 8 ALIGNMENT					STATION & OFFSET TABLE TO U.S.H. 8 ALIGNMENT					STATION & OFFSET TABLE TO U.S.H. 8 ALIGNMENT				
POINT	STATION	OFFSET	Y COORDS	X COORDS	POINT	STATION	OFFSET	Y COORDS	X COORDS	POINT	STATION	OFFSET	Y COORDS	X COORDS
100	326+26.72	32.96' LT	563577.750	810823.748	PLE181	327+83.19	34.80' LT	563582.230	810980.166	TLE155	327+08.72	32.88' LT	563579.050	810905.737
101	326+26.75	97.96' LT	563642.742	810822.677	PLE182	328+56.31	34.72' LT	563583.388	811053.275	TLE156	329+05.61	32.67' LT	563582.170	81102.602
102	327+06.75	97.93' LT	563644.059	810902.666	PLE183	328+56.31	40.72' LT	563589.387	811053.180	TLE157	329+05.61	34.17' LT	563583.669	81102.578
103	327+06.72	32.88' LT	563579.018	810903.738	PLE184	328+62.31	40.72' LT	563589.483	811059.179	TLE158	329+16.42	34.16' LT	563583.841	811113.387
104	329+13.86	32.66' LT	563582.300	81110.852	PLE185	328+62.31	32.72' LT	563581.484	811059.306	TLE159	329+19.32	35.86' LT	563585.586	811116.258
105	329+20.86	36.76' LT	563586.511	81117.780	PLE186	331+02.02	32.47' LT	563585.282	811298.989	TLE160	329+19.28	51.24' LT	563600.966	811115.956
106	329+20.81	102.16' LT	563651.901	81116.634	PLE187	331+02.02	34.47' LT	563587.282	811298.957	TLE161	329+20.85	51.24' LT	563600.994	811117.526
107	329+80.81	102.20' LT	563652.952	811176.625	PLE188	331+07.02	34.46' LT	563587.361	811303.956	TLE162	329+91.14	33.58' LT	563584.525	811188.110
108	329+80.86	38.50' LT	563589.267	811177.741	PLE189	331+07.02	32.46' LT	563585.361	811303.988	TLE163	329+96.01	33.58' LT	563584.602	811192.977
109	329+93.24	32.58' LT	563583.558	811190.223	PROP804	325+76.76	33.01' LT	563576.959	810773.795	TLE164	329+96.01	32.58' LT	563583.602	811192.993
110	331+68.35	32.40' LT	563586.333	811365.311	PROP806	325+76.69	32.99' RT	563510.967	810774.841	TLE165	329+98.73	33.42' RT	563517.655	811196.824
111	331+68.28	33.60' RT	563520.341	811366.357	PROP811	329+19.55	33.34' RT	563516.400	811117.652	TLE166	329+98.68	34.13' RT	563516.944	811196.785
112	329+84.89	33.41' RT	563517.435	811182.994	TLE150	326+17.91	32.97' LT	563577.611	810814.940	TLE167	329+84.17	34.16' RT	563516.675	811182.281
113	329+79.51	38.96' LT	563511.798	811177.705	TLE151	326+17.91	33.47' LT	563578.511	810814.926	TLE168	329+19.54	34.34' RT	563515.400	811117.663
114	329+79.09	108.90' RT	563441.855	811178.465	TLE152	326+26.72	34.01' LT	563578.800	810823.730	TLE169	329+12.36	34.33' RT	563515.286	811110.486
115	329+19.09	108.54' RT	563441.203	811118.469	TLE153	327+06.72	45.88' LT	563592.016	810903.524	TLE170	329+12.36	33.33' RT	563516.286	811110.470
PLE180	327+83.19	32.80' LT	563580.230	810980.197	TLE154	327+08.72	45.88' LT	563592.048	810905.523					

TRANSPORTATION PROJECT PLAT NO: 1580-31-20 - 4.01

LOCATED IN PART OF LOT 6, BLOCK 7, LOTS 1 AND 4, BLOCK 8 AND VACATED WEST 8TH STREET SOUTH, OF THE LADYSMITH TOWNSITE CO'S FIRST ADDITION TO LADYSMITH, LOCATED IN THE NORTHWEST 1/4 OF SECTION 3, TOWNSHIP 34 NORTH, RANGE 6 WEST, AND PART OF LOT 12, BLOCK 11, LOTS 6 AND 7 AND VACATED ALLEY, BLOCK 12 AND LOT 7, BLOCK 13 OF PLAT OF NEW FLAMBEAU, LOCATED IN THE SOUTHWEST 1/4 OF THE SOUTHWEST 1/4 OF SECTION 34, TOWNSHIP 35 NORTH, RANGE 6 WEST; ALL LOCATED IN THE CITY OF LADYSMITH, RUSK COUNTY, WISCONSIN

RELOCATION ORDER USH 8 CITY OF LADYSMITH, LAKE AVE & EAST 3RD STREET (STH 27 - RIVER AVE) RUSK COUNTY

TO PROPERLY ESTABLISH, LAY OUT, WIDEN, ENLARGE, EXTEND, CONSTRUCT, RECONSTRUCT, IMPROVE, OR MAINTAIN A PORTION OF THE HIGHWAY DESIGNATED ABOVE, THE CITY OF LADYSMITH DEEMS IT NECESSARY TO RELOCATE OR CHANGE SAID HIGHWAY AND ACQUIRE CERTAIN LANDS AND INTERESTS OR RIGHTS IN LANDS FOR THE ABOVE PROJECT.

TO EFFECT THIS CHANGE, PURSUANT TO AUTHORITY GRANTED UNDER SECTION 62.22, WISCONSIN STATUTES, THE CITY OF LADYSMITH HEREBY ORDERS THAT:
1. THAT PORTION OF SAID HIGHWAY AS SHOWN ON THIS PLAT IS LAID OUT AND ESTABLISHED TO THE LINES AND WIDTHS AS SO SHOWN FOR THE ABOVE PROJECT.
2. THE LANDS OR INTERESTS OR RIGHTS IN LANDS AS SHOWN ON THIS PLAT ARE REQUIRED BY THE CITY OF LADYSMITH FOR THE ABOVE PROJECT AND SHALL BE ACQUIRED IN THE NAME OF THE CITY OF LADYSMITH, PURSUANT TO THE PROVISIONS OF SECTION 62.22, WISCONSIN STATUTES.


SECTION COURSE TABLE		
COURSE	BEARING	DISTANCE
133-126	N 89°05'31" E	2638.62'
133-PROP804	N 89°05'31" E	179.34'
126-110	S 89°05'31" W	1867.69'
100-103	N 89°05'31" E	80.00'
104-109	N 89°05'31" E	79.38'
PLE180-PLE185	N 89°05'31" E	79.12'
PLE186-PLE189	N 89°05'31" E	5.00'


BASIS OF EXISTING R/W TABLE			
ROAD NAME	PROJECT / SURVEY	VOL./PAGE	YEAR
USH 8 (LAKE AVE WEST)	PLAT OF NEW FLAMBEAU	1/3	1902
USH 8 (LAKE AVE WEST)	THE LADYSMITH TOWNSITE CO'S FIRST ADDITION TO LADYSMITH	1/2	1903
WEST 8TH STREET NORTH	PLAT OF NEW FLAMBEAU	1/3	1902
WEST 7TH STREET NORTH	PLAT OF NEW FLAMBEAU	1/3	1902
WEST 7TH STREET SOUTH	THE LADYSMITH TOWNSITE CO'S FIRST ADDITION TO LADYSMITH	1/2	1903

R/W COURSE TABLE		
COURSE	BEARING	DISTANCE
50-PROP804	N 00°54'29" W	33.01'
PROP804-100	N 89°05'31" E	49.96'
100-101	N 00°56'37" W	65.00'
101-51	N 89°03'23" E	39.57'
51-102	N 89°03'23" E	40.43'
102-103	S 00°56'37" E	65.05'
103-PLE180	N 89°05'31" E	76.47'
PLE180-PLE181	N 00°54'29" W	2.00'
PLE181-PLE182	N 89°05'31" E	73.12'
PLE182-PLE183	N 00°54'29" W	6.00'
PLE183-PLE184	N 89°05'31" E	6.00'
PLE184-PLE185	S 00°54'29" E	8.00'
PLE185-104	N 89°05'31" E	51.55'
104-105	N 58°42'29" E	8.11'
105-106	N 00°00'14" W	65.40'
106-52	N 88°59'46" E	30.25'
52-107	N 88°59'46" E	29.75'
107-108	S 01°00'14" E	63.69'

R/W COURSE TABLE		
COURSE	BEARING	DISTANCE
108-109	S 65°25'20" E	13.73'
109-PLE186	N 89°05'31" E	108.78'
PLE186-PLE187	N 00°54'29" W	2.00'
PLE187-PLE188	N 89°05'31" E	5.00'
PLE188-PLE189	S 00°54'29" E	2.00'
PLE189-110	N 89°05'31" E	61.33'
110-53	S 00°54'29" E	32.40'
53-111	S 00°54'29" E	33.60'
111-112	S 89°05'31" W	183.39'
112-113	S 43°10'04" W	7.73'
113-114	S 00°37'20" E	69.95'
114-54	S 89°22'40" W	29.22'
54-115	S 89°22'40" W	30.78'
115-PROP811	N 00°37'20" E	75.20'
PROP811-PROP806	S 89°05'31" W	342.85'
PROP806-50	N 00°54'29" W	32.99'

EXISTING MONUMENTS		
Point #	Y COORDS	DESCRIPTION
PROP804	563576.959	1" IRON PIPE
PROP805	563510.986	3/4" IRON ROD
PROP806	563510.967	1" IRON PIPE
PROP807	563513.349	1" IRON PIPE
PROP810	563515.168	1" IRON PIPE
PROP811	563516.400	2" IRON PIPE
PROP816	563518.089	1" IRON PIPE
PROP817	563586.313	1" IRON PIPE

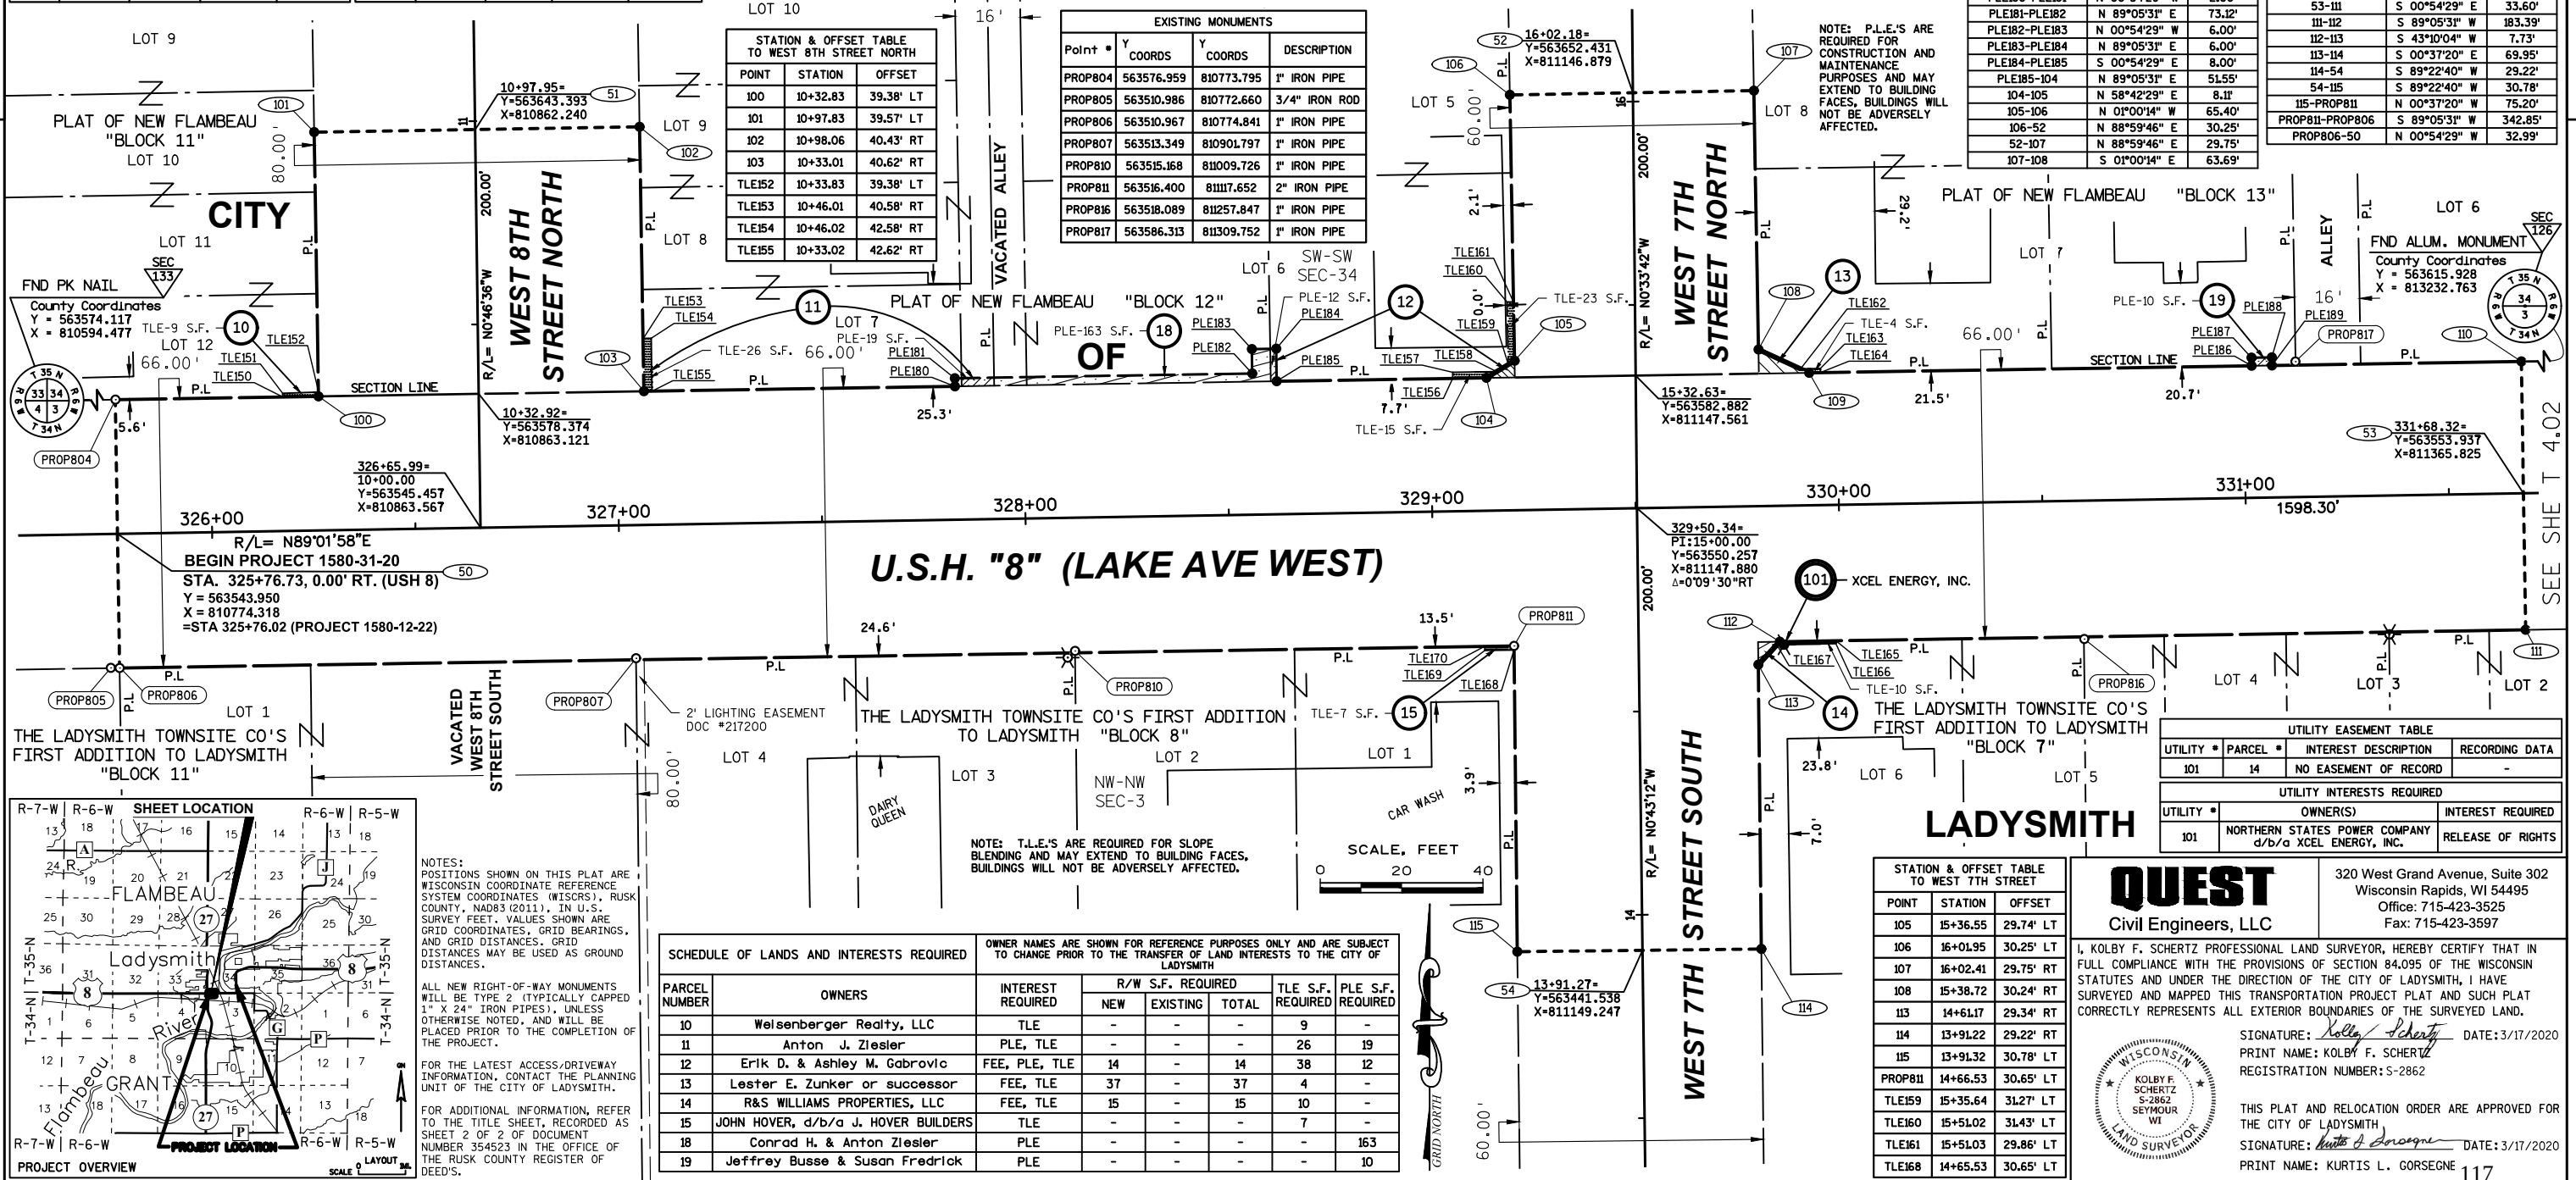

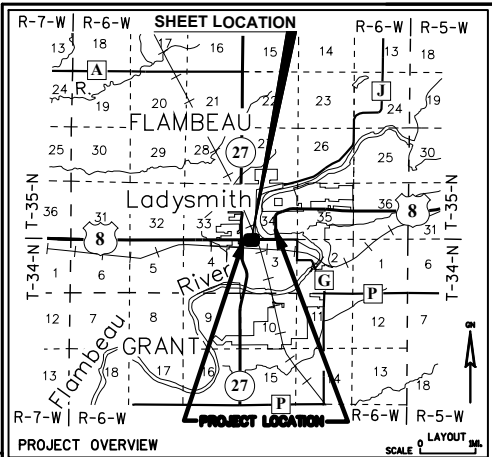

NOTES:
POSITIONS SHOWN ON THIS PLAT ARE WISCONSIN COORDINATE REFERENCE SYSTEM COORDINATES (WISCRS), RUSK COUNTY, MAD83 (2011), IN U.S. SURVEY FEET. VALUES SHOWN ARE GRID COORDINATES, GRID BEARINGS, AND GRID DISTANCES. GRID DISTANCES MAY BE USED AS GROUND DISTANCES.
ALL NEW RIGHT-OF-WAY MONUMENTS WILL BE TYPE 2 (TYPICALLY CAPPED 1" X 24" IRON PIPES), UNLESS OTHERWISE NOTED, AND WILL BE PLACED PRIOR TO THE COMPLETION OF THE PROJECT.
FOR THE LATEST ACCESS/DRIVEWAY INFORMATION, CONTACT THE PLANNING UNIT OF THE CITY OF LADYSMITH.
FOR ADDITIONAL INFORMATION, REFER TO THE TITLE SHEET, RECORDED AS SHEET 2 OF 2 OF DOCUMENT NUMBER 354523 IN THE OFFICE OF THE RUSK COUNTY REGISTER OF DEEDS.
NO UTILITY INTERESTS REQUIRED

SCHEDULE OF LANDS AND INTERESTS REQUIRED		OWNER NAMES ARE SHOWN FOR REFERENCE PURPOSES ONLY AND ARE SUBJECT TO CHANGE PRIOR TO THE TRANSFER OF LAND INTERESTS TO THE CITY OF LADYSMITH				
PARCEL NUMBER	OWNERS	INTEREST REQUIRED	R/W S.F. REQUIRED			PLE S.F. REQUIRED
			NEW	EXISTING	TOTAL	
20	Lyndale Terminal Co	FEE, TLE	15	-	15	-
21	Glen M. & Catherine E. Clayton	FEE, PLE	20	-	20	51
22	Buchholz Feed Store, Inc.	FEE	149	-	149	-
24	James & Gwendolyn Kauffman	FEE	6	-	6	-
25	R&S Williams Properties, LLC	TLE	-	-	-	6

SECTION COURSE TABLE		
COURSE	BEARING	DISTANCE
133-126	N 89°05'31" E	2638.62'
133-110	N 89°05'31" E	770.93'
200-205	N 89°05'31" E	74.38'
126-206	S 89°05'31" W	1319.31'

TRANSPORTATION PROJECT PLAT NO: 1580-31-20 - 4.02

LOCATED IN PART OF LOTS 1 & 6, BLOCK 4 AND LOT 1, BLOCK 7 OF THE LADYSMITH TOWNSITE CO'S FIRST ADDITION TO LADYSMITH, AND LOT 6, BLOCK 9 OF FLAMBEAU TOWN COMPANY'S 2ND ADDITION TO THE VILLAGE OF WARNER; ALL LOCATED IN THE NORTHWEST 1/4 OF THE NORTHWEST 1/4 OF SECTION 3, TOWNSHIP 34 NORTH, RANGE 6 WEST, AND PART OF LOT 6, BLOCK 13 OF PLAT OF NEW FLAMBEAU, LOTS 6 & 7, BLOCK 1 OF THE FLAMBEAU TOWN CO'S THIRD ADDITION TO LADYSMITH, VACATED WEST 5TH STREET NORTH AND LOT 1 OF OF CSM NO. 337, VOLUME 2 PAGE 204 & 205, DOCUMENT NUMBER 228208; LOCATED IN THE SOUTHWEST 1/4 OF SECTION 34, TOWNSHIP 35 NORTH, RANGE 6 WEST; ALL LOCATED IN THE CITY OF LADYSMITH, RUSK COUNTY, WISCONSIN

RELOCATION ORDER USH 8 CITY OF LADYSMITH, LAKE AVE & EAST 3RD STREET (STH 27 - RIVER AVE) RUSK COUNTY

TO PROPERLY ESTABLISH, LAY OUT, WIDEN, ENLARGE, EXTEND, CONSTRUCT, RECONSTRUCT, IMPROVE, OR MAINTAIN A PORTION OF THE HIGHWAY DESIGNATED ABOVE, THE CITY OF LADYSMITH DEEMS IT NECESSARY TO RELOCATE OR CHANGE SAID HIGHWAY AND ACQUIRE CERTAIN LANDS AND INTERESTS OR RIGHTS IN LANDS FOR THE ABOVE PROJECT.


TO EFFECT THIS CHANGE, PURSUANT TO AUTHORITY GRANTED UNDER SECTION 62.22, WISCONSIN STATUTES, THE CITY OF LADYSMITH HEREBY ORDERS THAT:
1. THAT PORTION OF SAID HIGHWAY AS SHOWN ON THIS PLAT IS LAID OUT AND ESTABLISHED TO THE LINES AND WIDTHS AS SO SHOWN FOR THE ABOVE PROJECT.
2. THE LANDS OR INTERESTS OR RIGHTS IN LANDS AS SHOWN ON THIS PLAT ARE REQUIRED BY THE CITY OF LADYSMITH FOR THE ABOVE PROJECT AND SHALL BE ACQUIRED IN THE NAME OF THE CITY OF LADYSMITH, PURSUANT TO THE PROVISIONS OF SECTION 62.22, WISCONSIN STATUTES.

BASIS OF EXISTING R/W TABLE			
ROAD NAME	PROJECT / SURVEY	VOL./PAGE	YEAR
USH 8 (LAKE AVE WEST)	PLAT OF NEW FLAMBEAU	1/3	1902
USH 8 (LAKE AVE WEST)	THE LADYSMITH TOWNSITE CO'S FIRST ADDITION TO LADYSMITH	1/2	1903
USH 8 (LAKE AVE WEST)	FLAMBEAU TOWN COMPANY'S 2ND ADDITION TO THE VILLAGE OF WARNER	1/24	1902
USH 8 (LAKE AVE WEST)	THE FLAMBEAU TOWN CO'S THIRD ADDITION TO LADYSMITH	1/4	1902
WEST 6TH STREET NORTH	THE FLAMBEAU TOWN CO'S THIRD ADDITION TO LADYSMITH	1/4	1902
WEST 6TH STREET NORTH	PLAT OF NEW FLAMBEAU	1/3	1902
WEST 6TH STREET SOUTH	THE LADYSMITH TOWNSITE CO'S FIRST ADDITION TO LADYSMITH	1/2	1903
WEST 5TH STREET SOUTH	THE LADYSMITH TOWNSITE CO'S FIRST ADDITION TO LADYSMITH	1/2	1903
WEST 5TH STREET SOUTH	FLAMBEAU TOWN COMPANY'S 2ND ADDITION TO THE VILLAGE OF WARNER	1/24	1902

FOR THE LATEST ACCESS/DRIVEWAY INFORMATION, CONTACT THE PLANNING UNIT OF THE CITY OF LADYSMITH.

FOR ADDITIONAL INFORMATION, REFER TO THE TITLE SHEET, RECORDED AS SHEET 2 OF 2 OF DOCUMENT NUMBER 354523 IN THE OFFICE OF THE RUSK COUNTY REGISTER OF DEEDS.

NO UTILITY INTERESTS REQUIRED

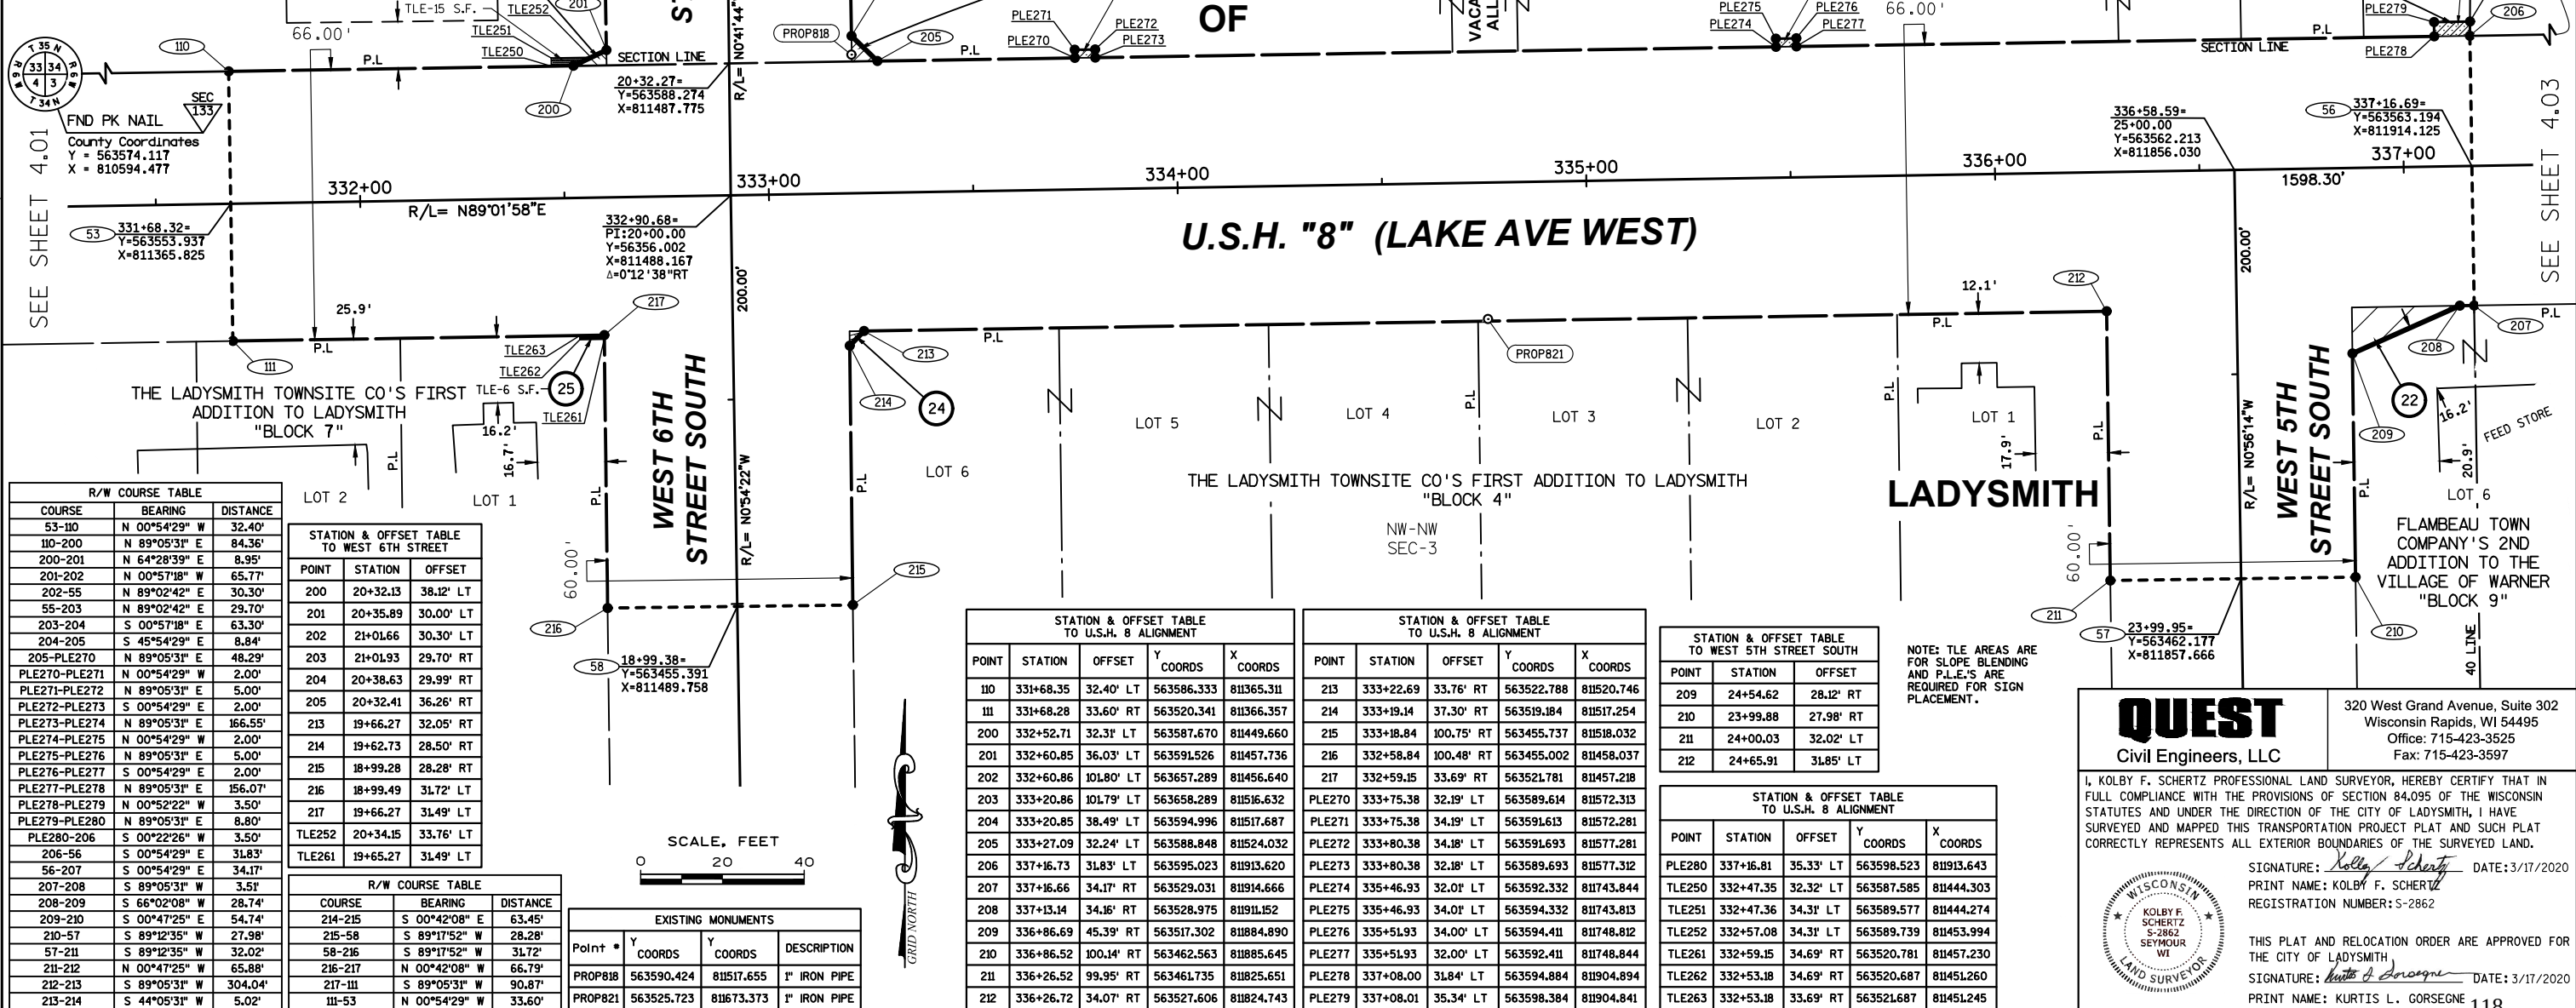

R/W COURSE TABLE		
COURSE	BEARING	DISTANCE
53-110	N 00°54'29" W	32.40'
110-200	N 89°05'31" E	84.36'
200-201	N 64°28'39" E	8.95'
201-202	N 00°57'18" W	65.77'
202-55	N 89°02'42" E	30.30'
55-203	N 89°02'42" E	29.70'
203-204	S 00°57'18" E	63.30'
204-205	S 45°54'29" E	8.84'
205-PLE270	N 89°05'31" E	48.29'
PLE270-PLE271	N 00°54'29" W	2.00'
PLE271-PLE272	N 89°05'31" E	5.00'
PLE272-PLE273	S 00°54'29" E	2.00'
PLE273-PLE274	N 89°05'31" E	166.55'
PLE274-PLE275	N 00°54'29" W	2.00'
PLE275-PLE276	N 89°05'31" E	5.00'
PLE276-PLE277	S 00°54'29" E	2.00'
PLE277-PLE278	N 89°05'31" E	156.07'
PLE278-PLE279	N 00°52'22" W	3.50'
PLE279-PLE280	N 89°05'31" E	8.80'
PLE280-206	S 00°22'26" W	3.50'
206-56	S 00°54'29" E	31.83'
56-207	S 00°54'29" E	34.17'
207-208	S 89°05'31" W	3.51'
208-209	S 66°02'08" W	28.74'
209-210	S 00°47'25" E	54.74'
210-57	S 89°12'35" W	27.98'
57-211	S 89°12'35" W	32.02'
211-212	N 00°47'25" W	65.88'
212-213	S 89°05'31" W	304.04'
213-214	S 44°05'31" W	5.02'

STATION & OFFSET TABLE TO WEST 6TH STREET		
POINT	STATION	OFFSET
200	20+32.13	38.12' LT
201	20+35.89	30.00' LT
202	21+01.66	30.30' LT
203	21+01.93	29.70' RT
204	20+38.63	29.99' RT
205	20+32.41	36.26' RT
213	19+66.27	32.05' RT
214	19+62.73	28.50' RT
215	18+99.28	28.28' RT
216	18+99.49	31.72' LT
217	19+66.27	31.49' LT
TLE252	20+34.15	33.76' LT
TLE261	19+65.27	31.49' LT

R/W COURSE TABLE		
COURSE	BEARING	DISTANCE
214-215	S 00°42'08" E	63.45'
215-58	S 89°17'52" W	28.28'
58-216	S 89°17'52" W	31.72'
216-217	N 00°42'08" W	66.79'
217-III	S 89°05'31" W	90.87'
III-53	N 00°54'29" W	33.60'

EXISTING MONUMENTS			
Point #	Y COORDS	Y COORDS	DESCRIPTION
PROP818	563590.424	811517.655	1" IRON PIPE
PROP821	563525.723	811673.373	1" IRON PIPE

STATION & OFFSET TABLE TO U.S.H. 8 ALIGNMENT				
POINT	STATION	OFFSET	Y COORDS	X COORDS
110	331+68.35	32.40' LT	563586.333	811365.311
III	331+68.28	33.60' RT	563520.341	811366.357
200	332+52.71	32.31' LT	563587.670	811449.660
201	332+60.85	36.03' LT	563591.526	811457.736
202	332+60.86	101.80' LT	563657.289	811456.640
203	333+20.86	101.79' LT	563658.289	811516.632
204	333+20.85	38.49' LT	563594.996	811517.687
205	333+27.09	32.24' LT	563588.848	811524.032
206	337+16.73	31.83' LT	563595.023	811913.620
207	337+16.66	34.17' RT	563529.031	811914.666
208	337+13.14	34.16' RT	563528.975	811911.152
209	336+86.69	45.39' RT	563517.302	811884.890
210	336+86.52	100.14' RT	563462.563	811885.645
211	336+26.52	99.95' RT	563461.735	811825.651
212	336+26.72	34.07' RT	563527.606	811824.743

STATION & OFFSET TABLE TO U.S.H. 8 ALIGNMENT				
POINT	STATION	OFFSET	Y COORDS	X COORDS
213	333+22.69	33.76' RT	563522.788	811520.746
214	333+19.14	37.30' RT	563519.184	811517.254
215	333+18.84	100.75' RT	563455.737	811518.032
216	332+58.84	100.48' RT	563455.002	811458.037
217	332+59.15	33.69' RT	563521.781	811457.218
PLE270	333+75.38	32.19' LT	563589.614	811572.313
PLE271	333+75.38	34.19' LT	563591.613	811572.281
PLE272	333+80.38	34.18' LT	563591.693	811577.282
PLE273	333+80.38	32.18' LT	563589.693	811577.261
PLE274	335+46.93	32.01' LT	563592.332	811743.844
PLE275	335+46.93	34.01' LT	563594.332	811743.813
PLE276	335+51.93	34.00' LT	563594.411	811748.812
PLE277	335+51.93	32.00' LT	563592.411	811748.844
PLE278	337+08.00	31.84' LT	563594.884	811904.894
PLE279	337+08.01	35.34' LT	563598.384	811904.841


STATION & OFFSET TABLE TO WEST 5TH STREET SOUTH		
POINT	STATION	OFFSET
209	24+54.62	28.12' RT
210	23+99.88	27.98' RT
211	24+00.03	32.02' LT
212	24+65.91	31.85' LT

STATION & OFFSET TABLE TO U.S.H. 8 ALIGNMENT				
POINT	STATION	OFFSET	Y COORDS	X COORDS
PLE280	337+16.81	35.33' LT	563598.523	811913.643
TLE250	332+47.35	32.32' LT	563587.585	811444.303
TLE251	332+47.36	34.31' LT	563589.577	811444.274
TLE252	332+57.08	34.31' LT	563589.739	811453.994
TLE261	332+59.15	34.69' RT	563520.781	811457.230
TLE262	332+53.18	34.69' RT	563520.687	811451.260
TLE263	332+53.18	33.69' RT	563521.687	811451.245

NOTE: TLE AREAS ARE FOR SLOPE BLENDING AND PLE'S ARE REQUIRED FOR SIGN PLACEMENT.


QUEST
Civil Engineers, LLC

320 West Grand Avenue, Suite 302
Wisconsin Rapids, WI 54495
Office: 715-423-3525
Fax: 715-423-3597

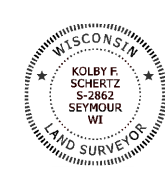

I, KOLBY F. SCHERTZ PROFESSIONAL LAND SURVEYOR, HEREBY CERTIFY THAT IN FULL COMPLIANCE WITH THE PROVISIONS OF SECTION 84.095 OF THE WISCONSIN STATUTES AND UNDER THE DIRECTION OF THE CITY OF LADYSMITH, I HAVE SURVEYED AND MAPPED THIS TRANSPORTATION PROJECT PLAT AND SUCH PLAT CORRECTLY REPRESENTS ALL EXTERIOR BOUNDARIES OF THE SURVEYED LAND.
SIGNATURE: *Kolby F. Schertz* DATE: 3/17/2020
PRINT NAME: KOLBY F. SCHERTZ
REGISTRATION NUMBER: S-2862


THIS PLAT AND RELOCATION ORDER ARE APPROVED FOR THE CITY OF LADYSMITH
SIGNATURE: *Kurtis L. Gorsegne* DATE: 3/17/2020
PRINT NAME: KURTIS L. GORSEGNE

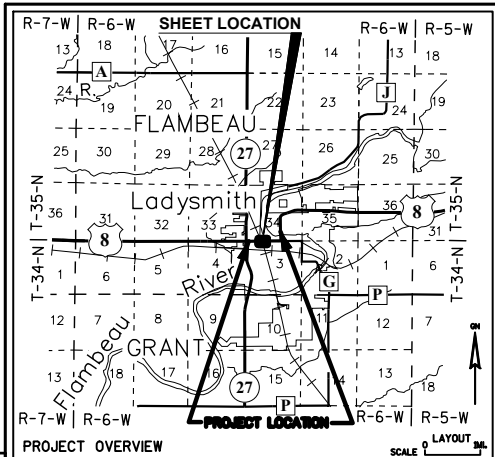

SCHEDULE OF LANDS AND INTERESTS REQUIRED		OWNER NAMES ARE SHOWN FOR REFERENCE PURPOSES ONLY AND ARE SUBJECT TO CHANGE PRIOR TO THE TRANSFER OF LAND INTERESTS TO THE CITY OF LADYSMITH						
PARCEL NUMBER	OWNERS	INTEREST REQUIRED	R/W S.F. REQUIRED			TLE S.F. REQUIRED	PLE S.F. REQUIRED	S.F. REQUIRED
			NEW	EXISTING	TOTAL			
22	Buchholz Feed Store, Inc.	FEE, TLE	324	-	324	125	-	-
30	Wisconsin Central Ltd	HE, TLE	-	-	-	16	-	426
31	Eugenol LLC	FEE, TLE	36	-	36	12	-	-
32	Toni A. Skogstad	FEE, PLE, TLE	236	-	236	53	45	-
33	Ladysmith Federal Savings & Loan Association	FEE, TLE	48	-	48	72	-	-
34	City of Ladysmith	TLE	-	-	-	6	-	-
35	MDP Properties, LLC	PLE	-	-	-	-	36	-
36	Stephanie N. Davis	PLE	-	-	-	-	10	-
37	James A. Cronick	PLE	-	-	-	-	10	-

NOTE: T.L.E.'S ARE REQUIRED FOR SLOPE BLENDING AND MAY EXTEND TO BUILDING FACES. BUILDINGS WILL NOT BE ADVERSELY AFFECTED AND P.L.E.'S ARE REQUIRED FOR SIGN PLACEMENT.

SECTION COURSE TABLE		
COURSE	BEARING	DISTANCE
133-126	N 89°05'31" E	2638.62'
133-206	N 89°05'31" E	1319.31'
300-304	N 89°05'31" E	112.43'
305-315	N 89°05'31" E	85.66'
PLE370-PLE373	N 89°05'31" E	35.47'
PLE374-PLE377	N 89°05'31" E	5.00'
PLE378-PLE381	N 89°05'31" E	5.00'
126-316	S 89°05'31" W	724.48'

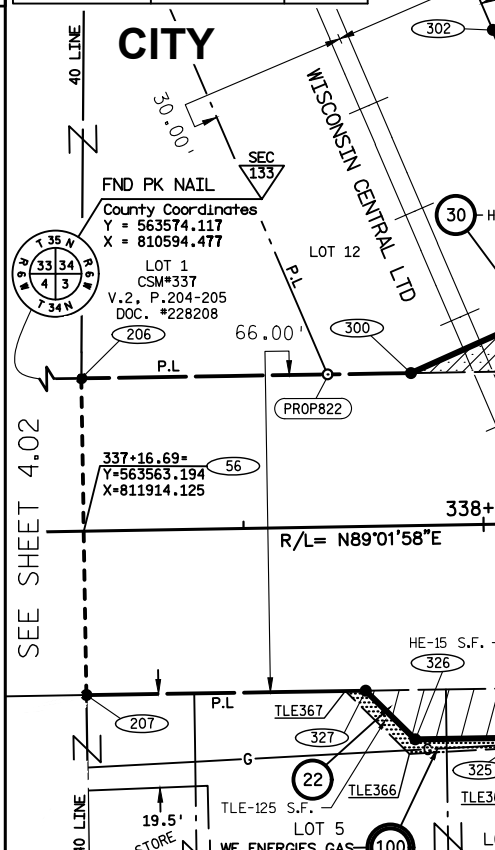

QUEST
Civil Engineers, LLC

320 West Grand Avenue, Suite 302
Wisconsin Rapids, WI 54495
Office: 715-423-3525
Fax: 715-423-3597

I, KOLBY F. SCHERTZ PROFESSIONAL LAND SURVEYOR, HEREBY CERTIFY THAT IN FULL COMPLIANCE WITH THE PROVISIONS OF SECTION 84.095 OF THE WISCONSIN STATUTES AND UNDER THE DIRECTION OF THE CITY OF LADYSMITH, I HAVE SURVEYED AND MAPPED THIS TRANSPORTATION PROJECT PLAT AND SUCH PLAT CORRECTLY REPRESENTS ALL EXTERIOR BOUNDARIES OF THE SURVEYED LAND.

SIGNATURE: *Kolby F. Schertz* DATE: 2/24/2020
PRINT NAME: KOLBY F. SCHERTZ
REGISTRATION NUMBER: S-2862

THIS PLAT AND RELOCATION ORDER ARE APPROVED FOR THE CITY OF LADYSMITH

SIGNATURE: *Kurtis L. Gorsegrner* DATE: 2/24/2020
PRINT NAME: KURTIS L. GORSEGRNER

R/W COURSE TABLE		
COURSE	BEARING	DISTANCE
56-206	N 00°54'29" W	31.83'
206-300	N 89°05'31" E	68.67'
300-301	N 65°54'15" E	43.95'
301-302	N 23°18'51" W	58.28'
302-59	N 66°41'09" E	30.12'
59-303	N 66°41'09" E	29.88'
303-304	S 23°18'51" E	101.74'
304-305	N 89°05'31" E	96.64'
305-306	N 74°27'02" E	6.43'
306-307	N 00°50'57" W	13.85'
307-308	N 88°59'30" E	1.96'
308-PROP824	N 01°00'30" W	85.99'
PROP824-60	N 88°59'30" E	29.09'
60-309	N 88°59'30" E	30.91'
309-310	S 01°00'30" E	58.90'
310-311	N 89°23'51" E	4.00'
311-312	S 01°00'30" W	33.51'
312-313	S 47°29'54" E	7.97'
313-314	N 89°09'37" E	7.61'

R/W COURSE TABLE		
COURSE	BEARING	DISTANCE
314-315	S 00°54'29" E	3.66'
315-PLE370	N 89°05'31" E	15.06'
PLE370-PLE371	N 00°54'29" W	2.00'
PLE371-PLE372	N 89°05'31" E	35.47'
PLE372-PLE373	S 00°54'29" E	2.00'
PLE373-PLE374	N 89°05'31" E	58.15'
PLE374-PLE375	N 00°54'29" W	2.00'
PLE375-PLE376	N 89°05'31" E	5.00'
PLE376-PLE377	S 00°57'13" E	2.00'
PLE377-PLE378	N 89°05'31" E	25.42'
PLE378-PLE379	N 00°54'29" W	2.00'
PLE379-PLE380	N 89°05'31" E	5.00'
PLE380-PLE381	S 00°54'29" E	2.00'
PLE381-316	N 89°05'31" E	87.33'
316-61	S 00°54'29" E	31.78'
61-317	S 00°54'29" E	34.22'
317-PLE382	S 89°05'31" W	118.85'
PLE382-PLE383	S 00°54'29" E	2.00'
PLE383-PLE384	S 89°05'31" W	5.00'
PLE384-PLE385	N 00°54'29" W	2.00'
PLE385-318	N 89°05'31" W	124.36'
318-319	S 00°54'29" E	23.82'
319-320	S 89°07'11" W	2.00'

R/W COURSE TABLE		
COURSE	BEARING	DISTANCE
320-321	S 00°52'49" E	45.18'
321-62	S 89°07'11" W	31.01'
62-322	S 89°07'11" W	28.99'
322-323	N 00°52'49" W	68.97'
323-324	S 89°05'31" W	183.48'
324-325	S 43°35'29" W	14.45'
325-326	S 89°03'14" W	22.67'
326-327	N 45°29'01" W	14.49'
327-207	S 89°05'31" W	58.19'
207-56	N 00°54'29" W	34.17'

BASIS OF EXISTING R/W TABLE			
ROAD NAME	PROJECT / SURVEY	VOL./PAGE	YEAR
USH 8 (LAKE AVE WEST)	FLAMBEAU TOWN COMPANY'S 2ND ADDITION TO THE VILLAGE OF WARNER	1/24	1902
USH 8 (LAKE AVE WEST)	THE FLAMBEAU TOWN CO. ADDITION TO WARNER	1/23	1902
WEST 5TH STREET NORTH (CTH J)	FLAMBEAU TOWN COMPANY'S 2ND ADDITION TO THE VILLAGE OF WARNER	1/24	1902
WEST 4TH STREET	THE FLAMBEAU TOWN CO. ADDITION TO WARNER	1/23	1902
WEST 4TH STREET	FLAMBEAU TOWN COMPANY'S 2ND ADDITION TO THE VILLAGE OF WARNER	1/24	1902

STATION & OFFSET TABLE TO U.S.H. 8 ALIGNMENT				
POINT	STATION	OFFSET	Y COORDS	X COORDS
206	337+16.73	31.83' LT	563595.023	811913.620
207	337+16.66	34.17' RT	563529.031	811914.666
300	337+85.39	31.76' LT	563596.111	811982.279
301	338+25.81	49.02' LT	563614.053	812022.397
302	338+03.65	102.93' LT	563667.577	811999.330
303	338+59.14	125.74' LT	563691.323	812054.431
304	338+97.83	31.65' LT	563597.892	812094.696
305	339+94.46	31.55' LT	563599.424	812191.320
306	340+00.63	33.17' LT	563601.147	812197.515
307	340+00.63	47.02' LT	563614.994	812197.310
308	340+02.59	47.03' LT	563615.029	812199.271
309	340+62.37	133.17' LT	563702.062	812257.749
310	340+62.52	74.27' LT	563643.173	812258.785
311	340+66.52	74.25' LT	563643.215	812262.785
312	340+66.61	40.74' LT	563609.711	812263.375
313	340+72.40	35.27' LT	563604.328	812269.250

STATION & OFFSET TABLE TO U.S.H. 8 ALIGNMENT				
POINT	STATION	OFFSET	Y COORDS	X COORDS
314	340+80.07	35.27' LT	563604.440	812276.314
315	340+80.07	31.61' LT	563600.781	812276.972
316	343+11.50	31.78' LT	563604.448	812508.375
317	343+11.55	34.22' RT	563538.456	812509.421
318	340+63.35	34.41' RT	563534.523	812261.248
319	340+63.35	58.23' RT	563510.702	812261.614
320	340+61.35	58.23' RT	563510.672	812259.615
321	340+61.37	103.41' RT	563465.500	812260.309
322	340+01.37	103.42' RT	563464.578	812200.316
323	340+01.35	34.45' RT	563533.541	812199.256
324	338+17.81	34.27' RT	563530.634	812015.805
325	338+07.67	44.57' RT	563520.169	812005.843
326	337+85.00	44.56' RT	563519.795	811983.176
327	337+74.85	34.23' RT	563529.953	811972.846
PLE370	340+95.13	31.62' LT	563601.147	812292.028
PLE371	340+95.12	33.62' LT	563601.147	812292.028

TRANSPORTATION PROJECT PLAT NO: 1580-31-20 - 4.03

LOCATED IN PART OF LOTS 1, 4 & 5, BLOCK 9 TO FLAMBEAU TOWN COMPANY'S 2ND ADDITION TO THE VILLAGE OF WARNER, LOT 5, CSM #120, RECORDED IN VOLUME 1 PAGE 193 & 194, DOCUMENT NUMBER 191530 AND LOTS 3 AND 5, BLOCK 2 OF THE FLAMBEAU TOWN CO. ADDITION TO WARNER, LOCATED IN THE NORTHEAST 1/4 OF THE NORTHWEST 1/4 OF SECTION 3, TOWNSHIP 34 NORTH, RANGE 6 WEST, AND LOCATED IN PART OF LOTS 1 & 12, BLOCK 8, OF FLAMBEAU TOWN COMPANY'S 2ND ADDITION TO THE VILLAGE OF WARNER AND LOTS 1 AND 12, BLOCK 3 OF THE FLAMBEAU TOWN CO. ADDITION TO WARNER; LOCATED IN THE SOUTHEAST 1/4 OF THE SOUTHWEST 1/4 OF SECTION 34, TOWNSHIP 35 NORTH, RANGE 6 WEST; ALL LOCATED IN THE CITY OF LADYSMITH, RUSK COUNTY, WISCONSIN

RELOCATION ORDER USH 8 CITY OF LADYSMITH, LAKE AVE & EAST 3RD STREET (STH 27 - RIVER AVE) RUSK COUNTY

TO PROPERLY ESTABLISH, LAY OUT, WIDEN, ENLARGE, EXTEND, CONSTRUCT, RECONSTRUCT, IMPROVE, OR MAINTAIN A PORTION OF THE HIGHWAY DESIGNATED ABOVE, THE CITY OF LADYSMITH DEEMS IT NECESSARY TO RELOCATE OR CHANGE SAID HIGHWAY AND ACQUIRE CERTAIN LANDS AND INTERESTS OR RIGHTS IN LANDS FOR THE ABOVE PROJECT.


TO EFFECT THIS CHANGE, PURSUANT TO AUTHORITY GRANTED UNDER SECTION 62.22, WISCONSIN STATUTES, THE CITY OF LADYSMITH HEREBY ORDERS THAT:
1. THAT PORTION OF SAID HIGHWAY AS SHOWN ON THIS PLAT IS LAID OUT AND ESTABLISHED TO THE LINES AND WIDTHS AS SO SHOWN FOR THE ABOVE PROJECT.
2. THE LANDS OR INTERESTS OR RIGHTS IN LANDS AS SHOWN ON THIS PLAT ARE REQUIRED BY THE CITY OF LADYSMITH FOR THE ABOVE PROJECT AND SHALL BE ACQUIRED IN THE NAME OF THE CITY OF LADYSMITH, PURSUANT TO THE PROVISIONS OF SECTION 62.22, WISCONSIN STATUTES.

UTILITY INTERESTS REQUIRED		
UTILITY *	OWNER (S)	INTEREST REQUIRED
100	WISCONSIN GAS d/b/a WE ENERGIES	RELEASE OF RIGHTS

UTILITY EASEMENT TABLE			
UTILITY *	PARCEL *	INTEREST DESCRIPTION	RECORDING DATA
100	22	NO EASEMENT OF RECORD	-

STATION & OFFSET TABLE TO U.S.H. 8 ALIGNMENT				
POINT	STATION	OFFSET	Y COORDS	X COORDS
PLE372	341+30.60	33.65' LT	563603.581	812327.467
PLE373	341+30.60	31.65' LT	563601.582	812327.498
PLE374	341+88.75	31.69' LT	563602.503	812385.638
PLE375	341+88.75	33.69' LT	563604.503	812385.606
PLE376	341+93.75	33.69' LT	563604.582	812390.605
PLE377	341+93.75	31.69' LT	563602.582	812390.639
PLE378	342+19.17	31.71' LT	563602.985	812416.056
PLE379	342+19.17	33.71' LT	563604.985	812416.025
PLE380	342+24.17	33.72' LT	563605.064	812421.024
PLE381	342+24.17	31.72' LT	563603.064	812421.056
PLE382	341+92.70	34.31' RT	563536.573	812390.588
PLE383	341+92.70	36.31' RT	563534.573	812390.620
PLE384	341+87.70	36.31' RT	563534.494	812385.621
PLE385	341+87.70	34.31' RT	563536.494	812385.589
PROP824	340+02.38	133.02' LT	563701.006	812197.758
TLE353	339+89.08	31.55' LT	563599.338	812185.941


STATION & OFFSET TABLE TO U.S.H. 8 ALIGNMENT				
POINT	STATION	OFFSET	Y COORDS	X COORDS
TLE354	339+89.08	33.05' LT	563600.838	812185.917
TLE355	340+00.15	33.05' LT	563601.014	812197.037
TLE356	340+66.60	44.88' LT	563613.847	812263.302
TLE357	340+76.77	35.27' LT	563604.392	812273.620
TLE358	340+85.56	35.26' LT	563604.520	812282.407
TLE359	340+85.56	31.61' LT	563600.868	812282.461
TLE360	340+66.50	34.40' RT	563534.573	812264.398
TLE361	340+66.23	58.20' RT	563510.775	812264.488
TLE362	340+01.35	37.79' RT	563530.204	812199.307
TLE363	339+97.82	34.46' RT	563533.485	812195.727
TLE364	338+20.61	34.27' RT	563530.678	812018.618
TLE365	338+08.51	46.57' RT	563518.184	812006.713
TLE366	337+83.75	47.56' RT	563516.775	811981.969
TLE367	337+70.63	34.22' RT	563529.886	811968.635

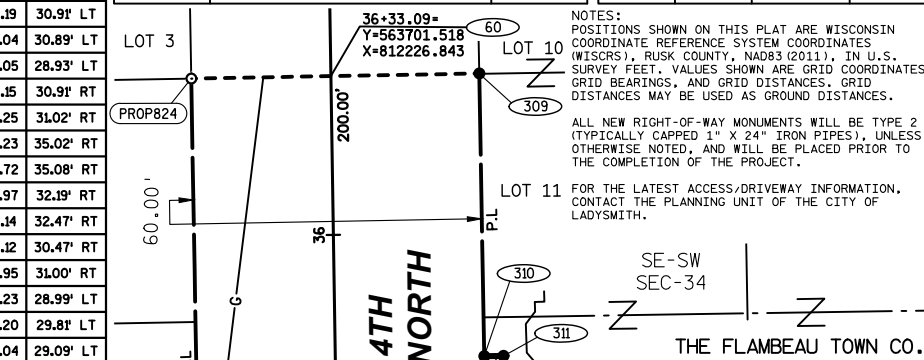


R/W COURSE TABLE		
COURSE	BEARING	DISTANCE
314-315	S 00°54'29" E	3.66'
315-PLE370	N 89°05'31" E	15.06'
PLE370-PLE371	N 00°54'29" W	2.00'
PLE371-PLE372	N 89°05'31" E	35.47'
PLE372-PLE373	S 00°54'29" E	2.00'
PLE373-PLE374	N 89°05'31" E	58.15'
PLE374-PLE375	N 00°54'29" W	2.00'
PLE375-PLE376	N 89°05'31" E	5.00'
PLE376-PLE377	S 00°57'13" E	2.00'
PLE377-PLE378	N 89°05'31" E	25.42'
PLE378-PLE379	N 00°54'29" W	2.00'
PLE379-PLE380	N 89°05'31" E	5.00'
PLE380-PLE381	S 00°54'29" E	2.00'
PLE381-316	N 89°05'31" E	87.33'
316-61	S 00°54'29" E	31.78'
61-317	S 00°54'29" E	34.22'
317-PLE382	S 89°05'31" W	118.85'
PLE382-PLE383	S 00°54'29" E	2.00'
PLE383-PLE384	S 89°05'31" W	5.00'
PLE384-PLE385	N 00°54'29" W	2.00'
PLE385-318	N 89°05'31" W	124.36'
318-319	S 00°54'29" E	23.82'
319-320	S 89°07'11" W	2.00'

PROP824	340+02.38	133.02' LT	563701.006	81219.758
TLE353	339+89.08	31.55' LT	563599.338	812185.941

The diagram illustrates a plan view of a road layout. A central vertical feature is labeled "ALLEY" with a width of "16'". To the left of the alley, a horizontal line represents a road with a centerline labeled "P.L.". A circular feature is labeled "35". Several points are marked along the road and alley: "PLE-10" and "S.F." are on the left side of the road; "PLE376" and "PLE375" are on the left side of the alley; "PLE377" is at the intersection of the road and alley; "PLE374" is further left on the road. To the right of the alley, a horizontal line represents another road with a centerline labeled "P.L.". A circular feature is labeled "PROP826". Several points are marked along this road: "PLE378" is at the intersection of the alley and road; "PLE379" and "PLE380" are on the right side of the road. A north arrow is located in the upper right corner of the diagram.

 

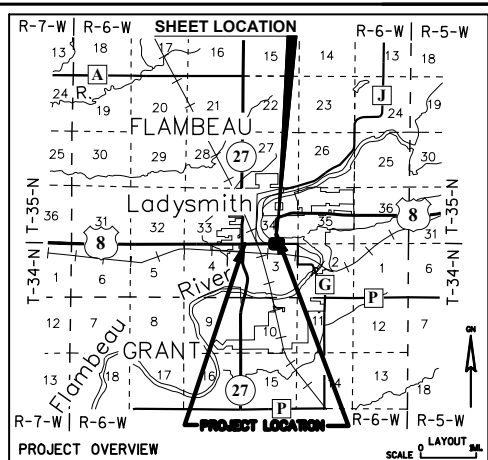

PROJECT OVERVIEW

POINT	STATION	OFFSET	Y COORDS	X COORDS
500	354+30.78	33.82' LT	563622.503	813627.583
501	354+31.03	32.18' RT	563556.512	813628.681
600	355+77.02	34.37' LT	563624.938	813773.805
601	355+95.96	52.44' LT	563643.252	813792.514
602	358+05.71	94.11' LT	563762.004	813790.613
603	358+00.60	73.81' RT	563764.693	813958.592
604	356+64.00	69.65' RT	563628.051	813960.779
609	356+61.19	102.72' RT	563488.948	813859.732
610	356+61.03	31.32' RT	563560.341	813858.650
PROP843	356+61.14	165.62' RT	563629.650	814056.772
PROP844	356+59.04	231.46' RT	563630.607	814122.643
TLE653	356+61.08	55.36' RT	563537.299	813858.999
TLE654	356+35.65	31.41' RT	563559.919	813833.274

NOTES:
POSITIONS SHOWN ON THIS PLAT ARE WISCONSIN COORDINATE REFERENCE SYSTEM COORDINATES (WISCRS), RUSK COUNTY, NAD83 (2011), IN U.S. SURVEY FEET. VALUES SHOWN ARE GRID COORDINATES, GRID BEARINGS, AND GRID DISTANCES. GRID DISTANCES MAY BE USED AS GROUND DISTANCES.
ALL NEW RIGHT-OF-WAY MONUMENTS WILL BE TYPE 2 (TYPICALLY CAPPED 1" X 24" IRON PIPES), UNLESS OTHERWISE NOTED, AND WILL BE PLACED PRIOR TO THE COMPLETION OF THE PROJECT.

FOR THE LATEST ACCESS/DRIVEWAY INFORMATION, CONTACT THE PLANNING UNIT OF THE CITY OF LADYSMITH.

FOR ADDITIONAL INFORMATION, REFER TO THE TITLE SHEET, RECORDED AS SHEET 2 OF 2 OF DOCUMENT NUMBER 354523 IN THE OFFICE OF THE RUSK COUNTY REGISTER OF DEEDS.

SCHEDULE OF LANDS AND INTERESTS REQUIRED

PARCEL NUMBER	OWNERS	INTEREST REQUIRED	R/W S.F. REQUIRED	TLE S.F. REQUIRED
54	City of Ladysmith	TLE	-	292
60	Gates County, Wisconsin	FEE, TLE	12	19

UTILITY EASEMENT TABLE

UTILITY	PARCEL	INTEREST DESCRIPTION	RECORDING DATA
100	54	NO EASEMENT OF RECORD	-

UTILITY INTERESTS REQUIRED

UTILITY	OWNER(S)	INTEREST REQUIRED
100	WISCONSIN GAS d/b/a WE ENERGIES	RELEASE OF RIGHTS

R/W COURSE TABLE

COURSE	BEARING	DISTANCE
68-500	N 00°57'14" W	33.82'
500-600	N 89°02'46" E	146.24'
600-601	N 45°36'42" E	26.18'
601-602	N 00°55'02" W	118.77'
602-71	N 89°04'58" E	94.16'
71-603	N 89°04'58" E	73.84'
603-604	S 00°55'02" E	136.66'
604-PROP843	N 89°02'46" E	96.01'
PROP843-72	S 00°57'14" E	35.39'
72-605	S 00°57'14" E	30.61'
605-606	S 89°02'46" W	128.38'
606-607	S 44°40'55" W	6.82'
607-608	S 00°52'08" E	66.73'
608-73	S 89°07'52" W	32.17'
73-609	S 89°07'52" W	33.83'
609-610	N 00°52'08" W	71.40'
610-501	S 89°02'46" W	230.00'
501-68	N 00°57'14" W	32.18'

SECTION COURSE TABLE

COURSE	BEARING	DISTANCE
126-127	N 89°02'46" E	2670.65'
126-500	N 89°02'46" E	394.87'
600-604	N 89°02'46" E	187.00'
127-PROP843	S 89°02'46" W	1846.52'

TRANSPORTATION PROJECT PLAT NO: 1580-31-20 - 4.06

LOCATED IN PART OF LOT 5, BLOCK 6 OF MENASHA WOODEN WARE CO'S ADDITION TO THE VILLAGE (NOW CITY) OF LADYSMITH WIS. AND LOT 1, BLOCK 1 OF PLAT OF FLAMBEAU FALLS ALL LOCATED IN THE NORTHWEST 1/4 OF SECTION 3, TOWNSHIP 34 NORTH, RANGE 6 WEST, AND PART OF THE SOUTHWEST 1/4 OF THE SOUTHEAST 1/4 OF SECTION 34, TOWNSHIP 35 NORTH, RANGE 6 WEST; ALL LOCATED IN THE CITY OF LADYSMITH, RUSK COUNTY, WISCONSIN

RELOCATION ORDER USH 8 CITY OF LADYSMITH, LAKE AVE & EAST 3RD STREET (STH 27 - RIVER AVE) RUSK COUNTY

TO PROPERLY ESTABLISH, LAY OUT, WIDEN, ENLARGE, EXTEND, CONSTRUCT, RECONSTRUCT, IMPROVE, OR MAINTAIN A PORTION OF THE HIGHWAY DESIGNATED ABOVE, THE CITY OF LADYSMITH DEEMS IT NECESSARY TO RELOCATE OR CHANGE SAID HIGHWAY AND ACQUIRE CERTAIN LANDS AND INTERESTS OR RIGHTS IN LANDS FOR THE ABOVE PROJECT.

TO EFFECT THIS CHANGE, PURSUANT TO AUTHORITY GRANTED UNDER SECTION 62.22, WISCONSIN STATUTES, THE CITY OF LADYSMITH HEREBY ORDERS THAT:
1. THAT PORTION OF SAID HIGHWAY AS SHOWN ON THIS PLAT IS LAY OUT AND ESTABLISHED TO THE LINES AND WIDTHS AS SO SHOWN FOR THE ABOVE PROJECT.
2. THE LANDS OR INTERESTS OR RIGHTS IN LANDS AS SHOWN ON THIS PLAT ARE REQUIRED BY THE CITY OF LADYSMITH FOR THE ABOVE PROJECT AND SHALL BE ACQUIRED IN THE NAME OF THE CITY OF LADYSMITH, PURSUANT TO THE PROVISIONS OF SECTION 62.22, WISCONSIN STATUTES.

354715
JUDITH SRP
RUSK CO. REGISTER OF DEEDS
RECEIVED FOR RECORDING ON
03/17/2020 11:14 AM
CABINET: ENW:


RESERVED FOR REGISTER OF DEEDS
PROJECT NUMBER 1580-31-20 - 4.06
AMENDMENT NO:...

STATION & OFFSET TABLE TO CTH G

POINT	STATION	OFFSET	Y COORDS	X COORDS
604	65+68.52	35.07' LT	563628.051	813960.779
605	66+64.63	30.61' RT	563563.659	814057.871
606	65+36.39	31.05' RT	563561.521	813929.507
PROP843	66+64.68	35.39' LT	563629.650	814056.772
PROP844	67+30.56	35.20' LT	563630.607	814122.643
TLE650	65+51.84	30.99' RT	563561.779	813944.955
TLE651	65+51.84	32.20' RT	563560.569	813944.975
TLE652	65+35.24	32.18' RT	563560.376	813928.374

EXISTING MONUMENTS

Point	Y COORDS	X COORDS	DESCRIPTION
PROP843	563629.650	814056.772	1" IRON PIPE
PROP844	563630.607	814122.643	1" IRON PIPE

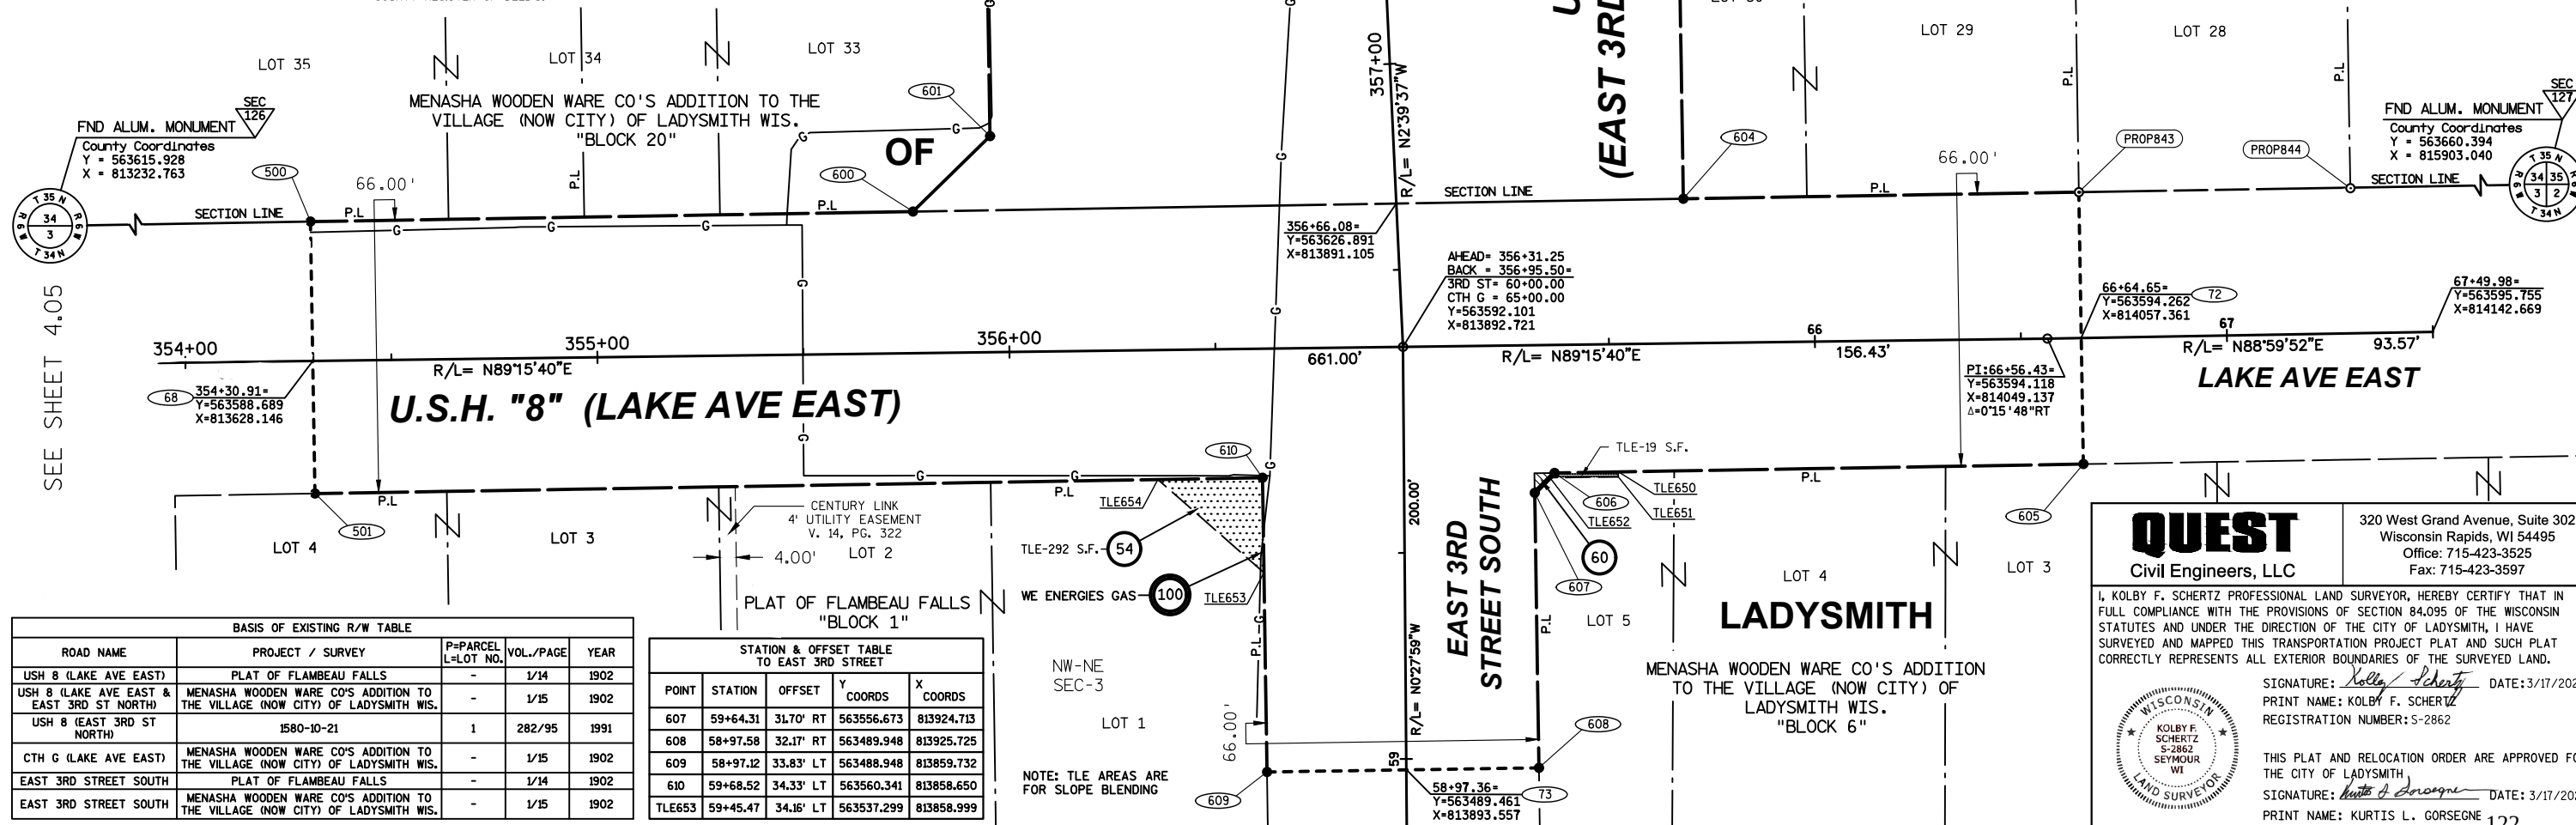

BASIS OF EXISTING R/W TABLE

ROAD NAME	PROJECT / SURVEY	P=PARCEL L=LOT NO.	VOL./PAGE	YEAR
USH 8 (LAKE AVE EAST)	PLAT OF FLAMBEAU FALLS	-	1/14	1902
USH 8 (LAKE AVE EAST & EAST 3RD ST NORTH)	MENASHA WOODEN WARE CO'S ADDITION TO THE VILLAGE (NOW CITY) OF LADYSMITH WIS.	-	1/15	1902
USH 8 (EAST 3RD ST NORTH)	1580-10-21	1	282/95	1991
CTH G (LAKE AVE EAST)	MENASHA WOODEN WARE CO'S ADDITION TO THE VILLAGE (NOW CITY) OF LADYSMITH WIS.	-	1/15	1902
EAST 3RD STREET SOUTH	PLAT OF FLAMBEAU FALLS	-	1/14	1902
EAST 3RD STREET SOUTH	MENASHA WOODEN WARE CO'S ADDITION TO THE VILLAGE (NOW CITY) OF LADYSMITH WIS.	-	1/15	1902

STATION & OFFSET TABLE TO EAST 3RD STREET

POINT	STATION	OFFSET	Y COORDS	X COORDS
607	59+64.31	31.70' RT	563556.673	813924.713
608	58+97.58	32.17' RT	563489.948	813925.725
609	58+97.12	33.83' LT	563488.948	813859.732
610	59+68.52	34.33' LT	563560.341	813858.650
TLE653	59+45.47	34.16' LT	563537.299	813858.999


QUEST
Civil Engineers, LLC

320 West Grand Avenue, Suite 302
Wisconsin Rapids, WI 54495
Office: 715-423-3525
Fax: 715-423-3597

I, KOLBY F. SCHERTZ PROFESSIONAL LAND SURVEYOR, HEREBY CERTIFY THAT IN FULL COMPLIANCE WITH THE PROVISIONS OF SECTION 84.095 OF THE WISCONSIN STATUTES AND UNDER THE DIRECTION OF THE CITY OF LADYSMITH, I HAVE SURVEYED AND MAPPED THIS TRANSPORTATION PROJECT PLAT AND SUCH PLAT CORRECTLY REPRESENTS ALL EXTERIOR BOUNDARIES OF THE SURVEYED LAND.


SIGNATURE: *Kolby F. Schertz* DATE: 3/17/2020
PRINT NAME: KOLBY F. SCHERTZ
REGISTRATION NUMBER: S-2862

THIS PLAT AND RELOCATION ORDER ARE APPROVED FOR THE CITY OF LADYSMITH
SIGNATURE: *Kurtis L. Gorsegne* DATE: 3/17/2020
PRINT NAME: KURTIS L. GORSEGNE

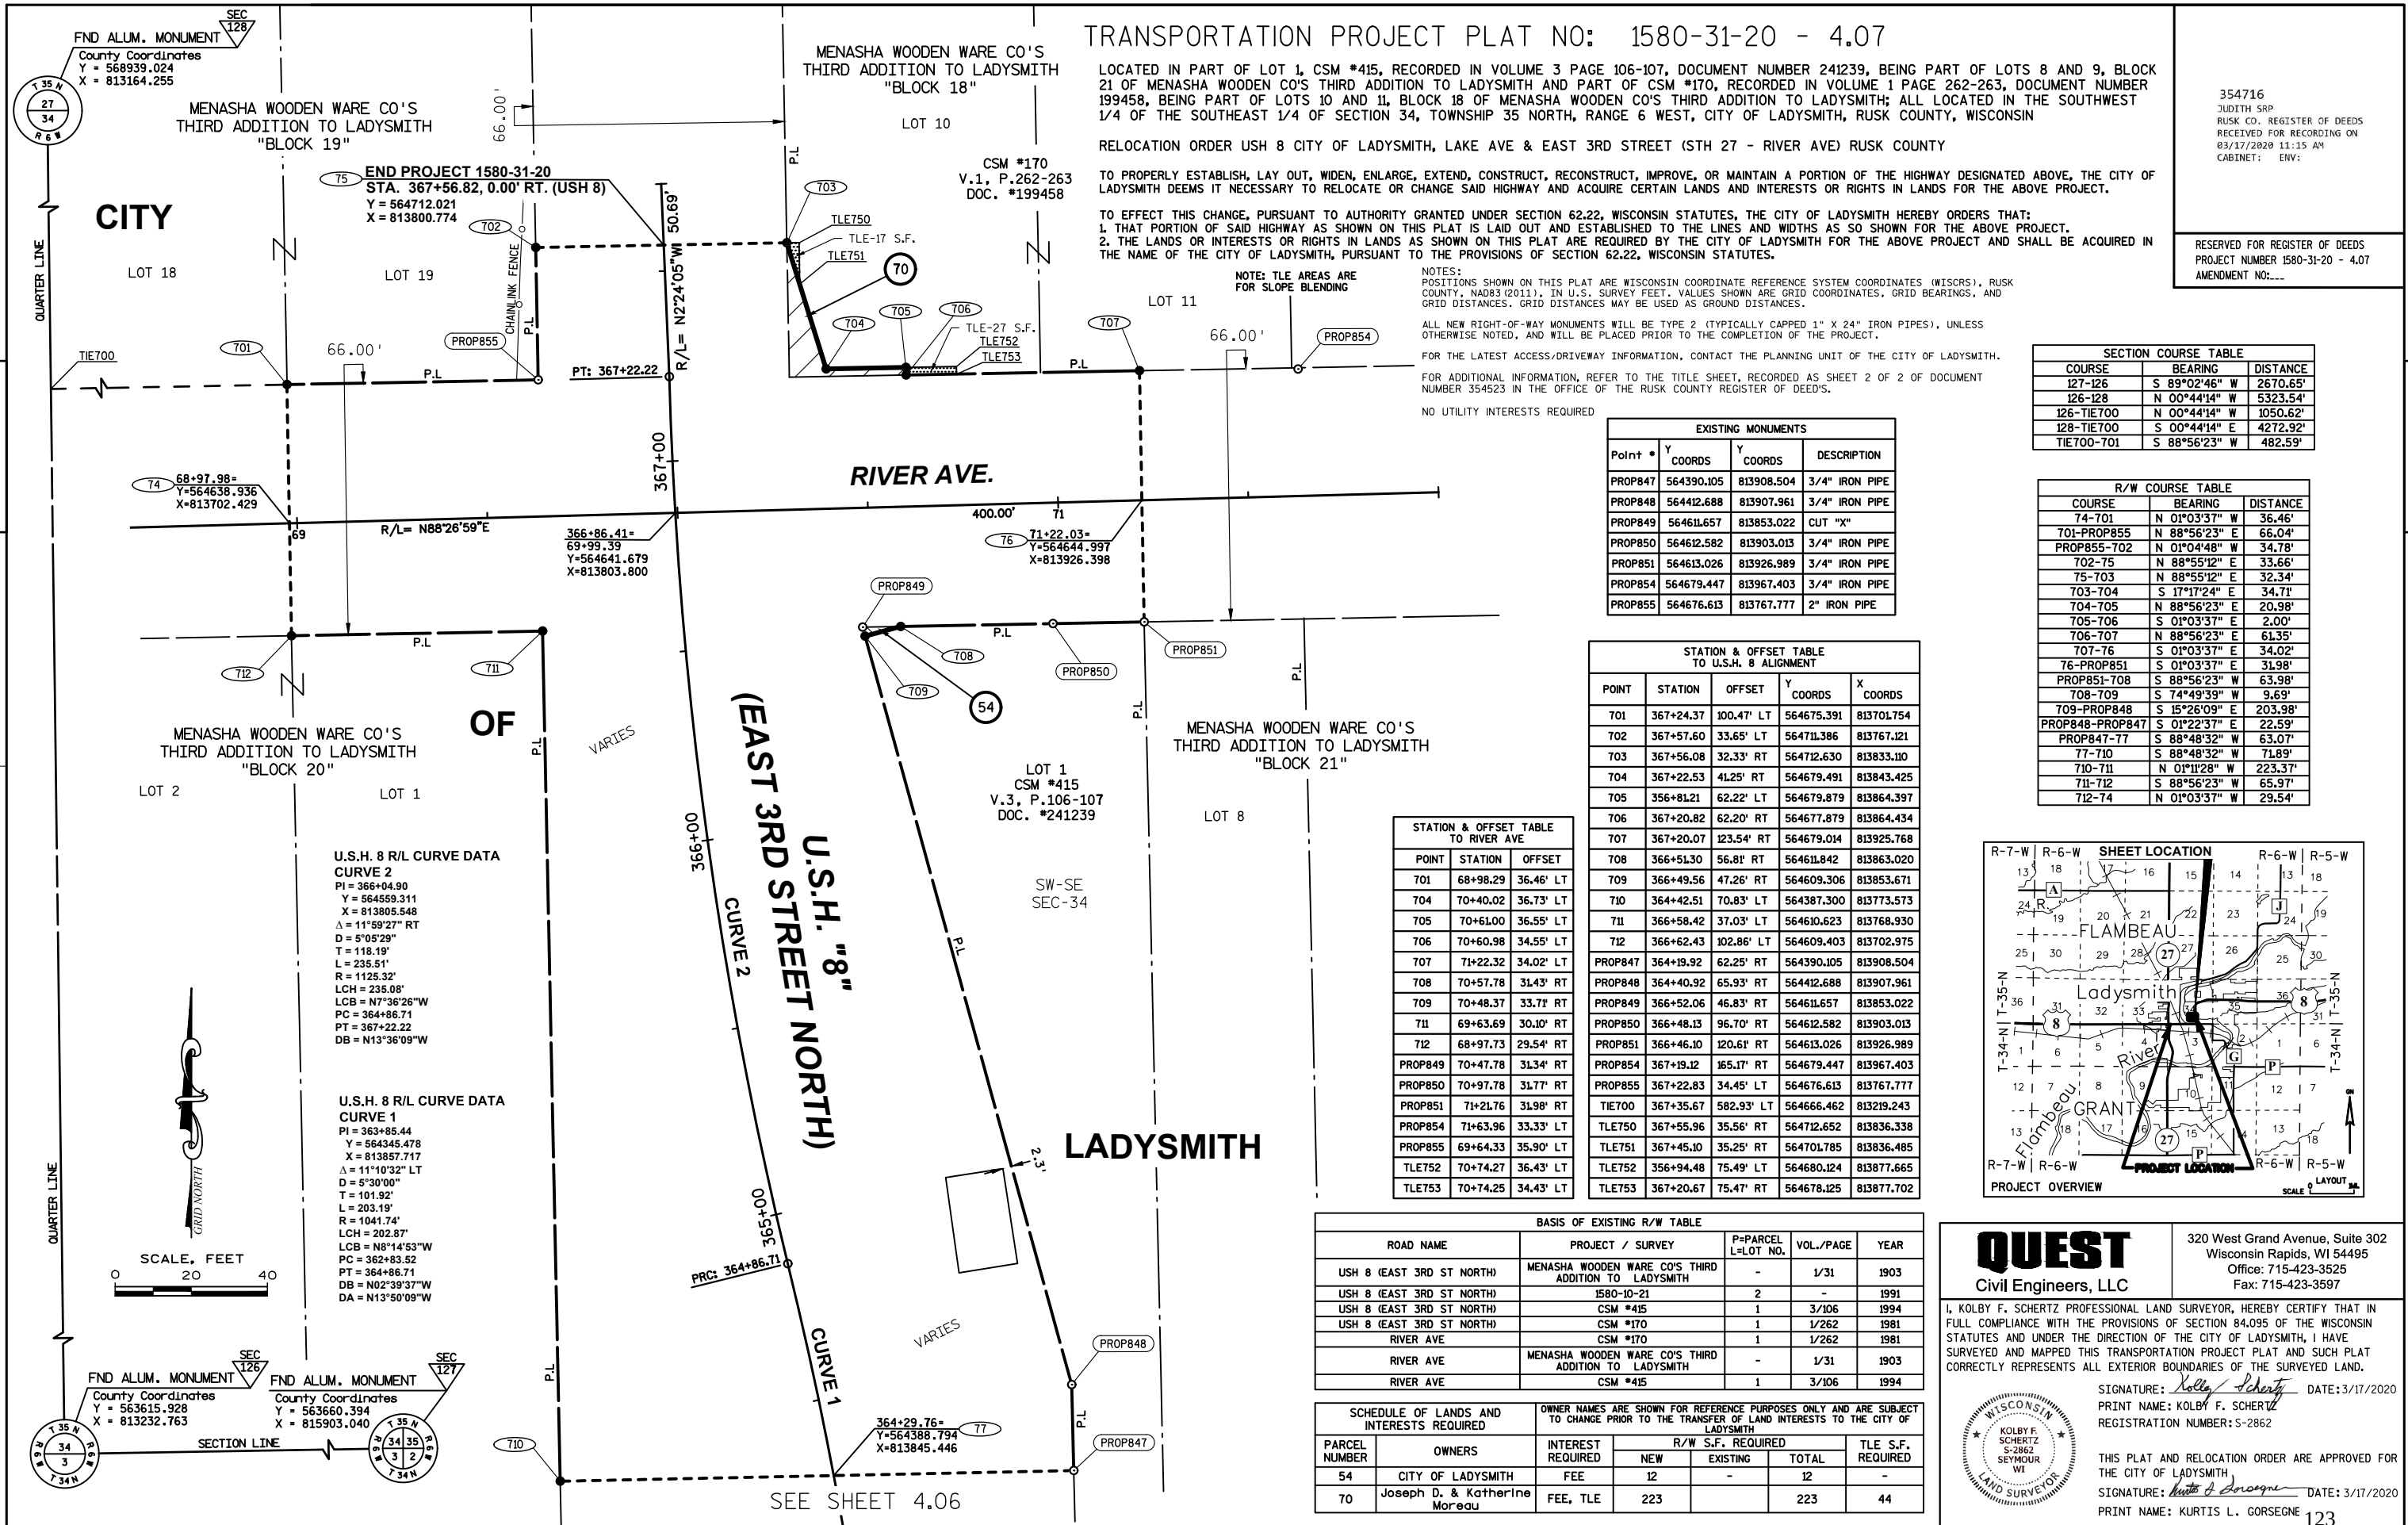

354716
JUDITH SRP
RUSK CO. REGISTER OF DEEDS
RECEIVED FOR RECORDING ON
03/17/2020 11:15 AM
CABINET: ENV:

RESERVED FOR REGISTER OF DEEDS
PROJECT NUMBER 1580-31-20 - 4.07
AMENDMENT NO.:

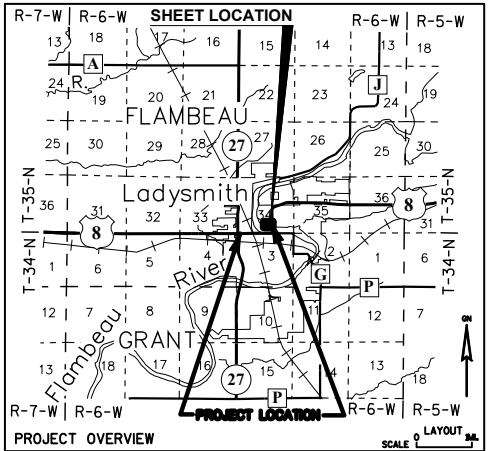

QUEST
Civil Engineers, LLC


320 West Grand Avenue, Suite 302
Wisconsin Rapids, WI 54495
Office: 715-423-3525
Fax: 715-423-3597

I, KOLBY F. SCHERTZ PROFESSIONAL LAND SURVEYOR, HEREBY CERTIFY THAT IN FULL COMPLIANCE WITH THE PROVISIONS OF SECTION 84.095 OF THE WISCONSIN STATUTES AND UNDER THE DIRECTION OF THE CITY OF LADYSMITH, I HAVE SURVEYED AND MAPPED THIS TRANSPORTATION PROJECT PLAT AND SUCH PLAT CORRECTLY REPRESENTS ALL EXTERIOR BOUNDARIES OF THE SURVEYED LAND.

SIGNATURE: *Kolby F. Schertz* DATE: 3/17/2020
PRINT NAME: KOLBY F. SCHERTZ
REGISTRATION NUMBER: S-2862



THIS PLAT AND RELOCATION ORDER ARE APPROVED FOR THE CITY OF LADYSMITH
SIGNATURE: *Kurtis L. Gorsegne* DATE: 3/17/2020
PRINT NAME: KURTIS L. GORSEGNE

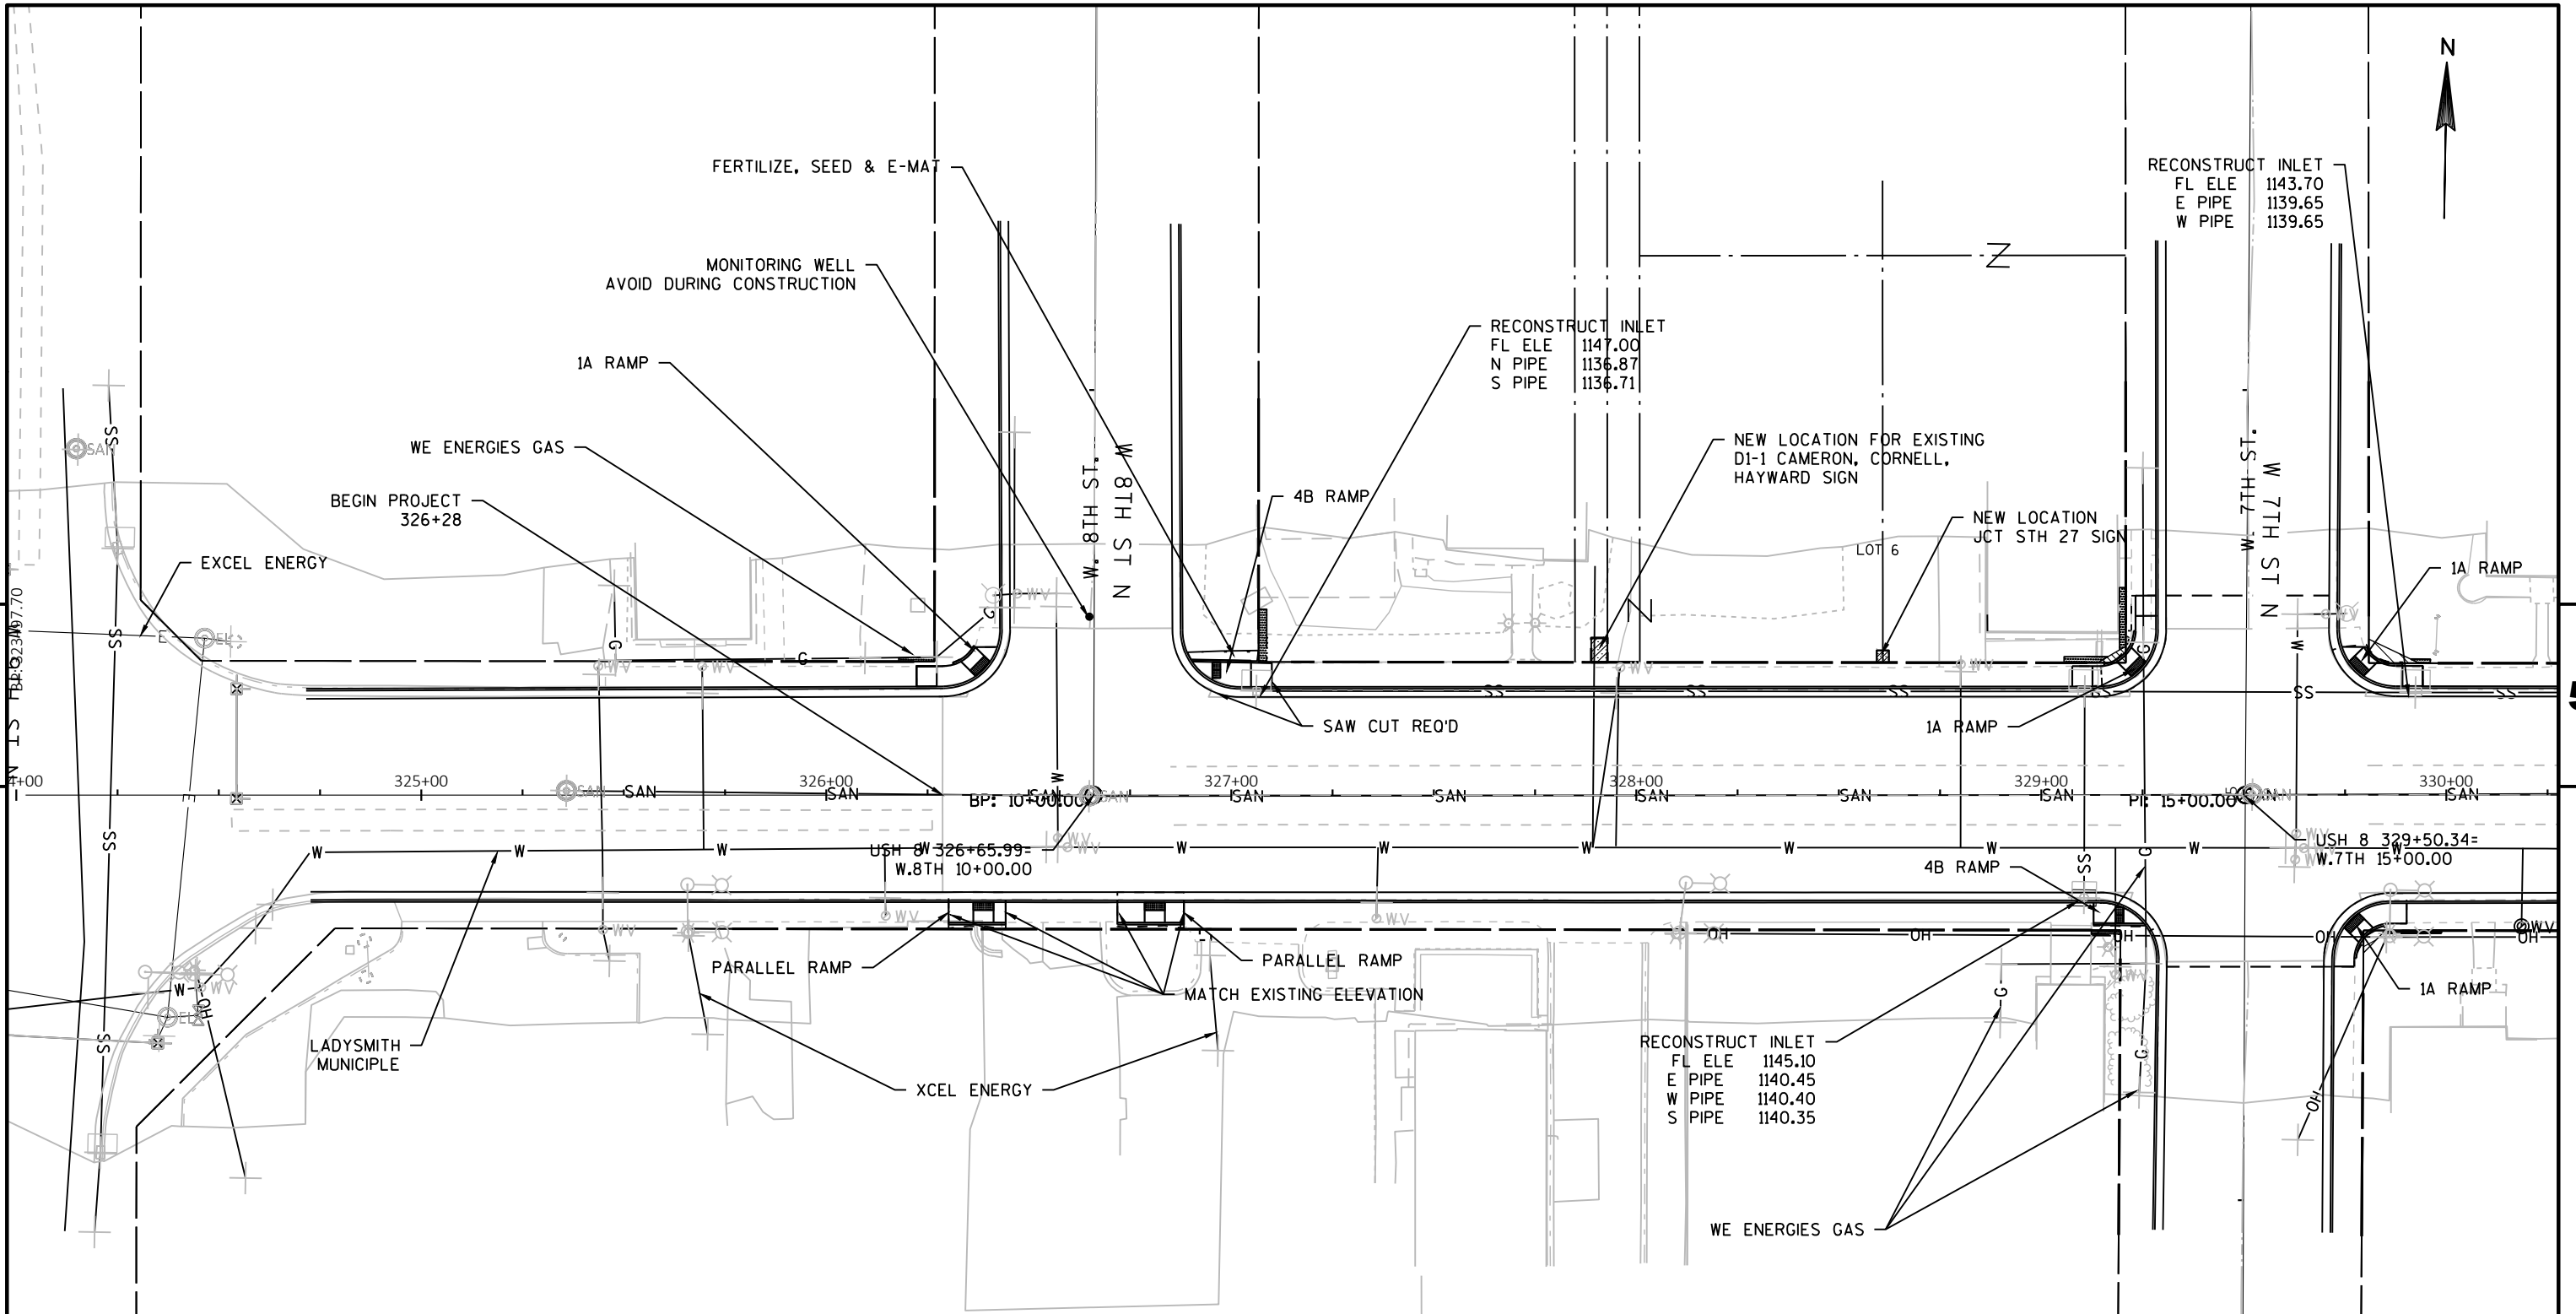


SEE PLAN OVERVIEW FOR ADDITIONAL DETAILS


SAW CUT FLAG RADIUS AND SIDEWALK WHERE CURB RAMPS WILL BE INSTALLED

MILLING BEYOND THE EXISTING SIDE STREET APRON WILL BE PAID FOR AS ASPHALTIC SURFACE BUTT JOINT

NO.	STATION	SIDE	OFFSET	NORTHING	EASTING	DESCRIPTION	ELEV.
903	324+89.03	RT	52.184	563490.293	810687.521	CP NAIL	1142.80
904	326+37.48	LT	44.8988	563589.868	810834.308	CP NAIL	1146.87
905	328+78.04	LT	30.8458	563518.195	811076.108	PK NAIL	1146.50
906	326+87.15	RT	33.2567	563579.066	810884.167	CP MARK X	1147.17
907	329+71.11	LT	40.4292	563591.031	811167.966	CP NAIL	1144.06

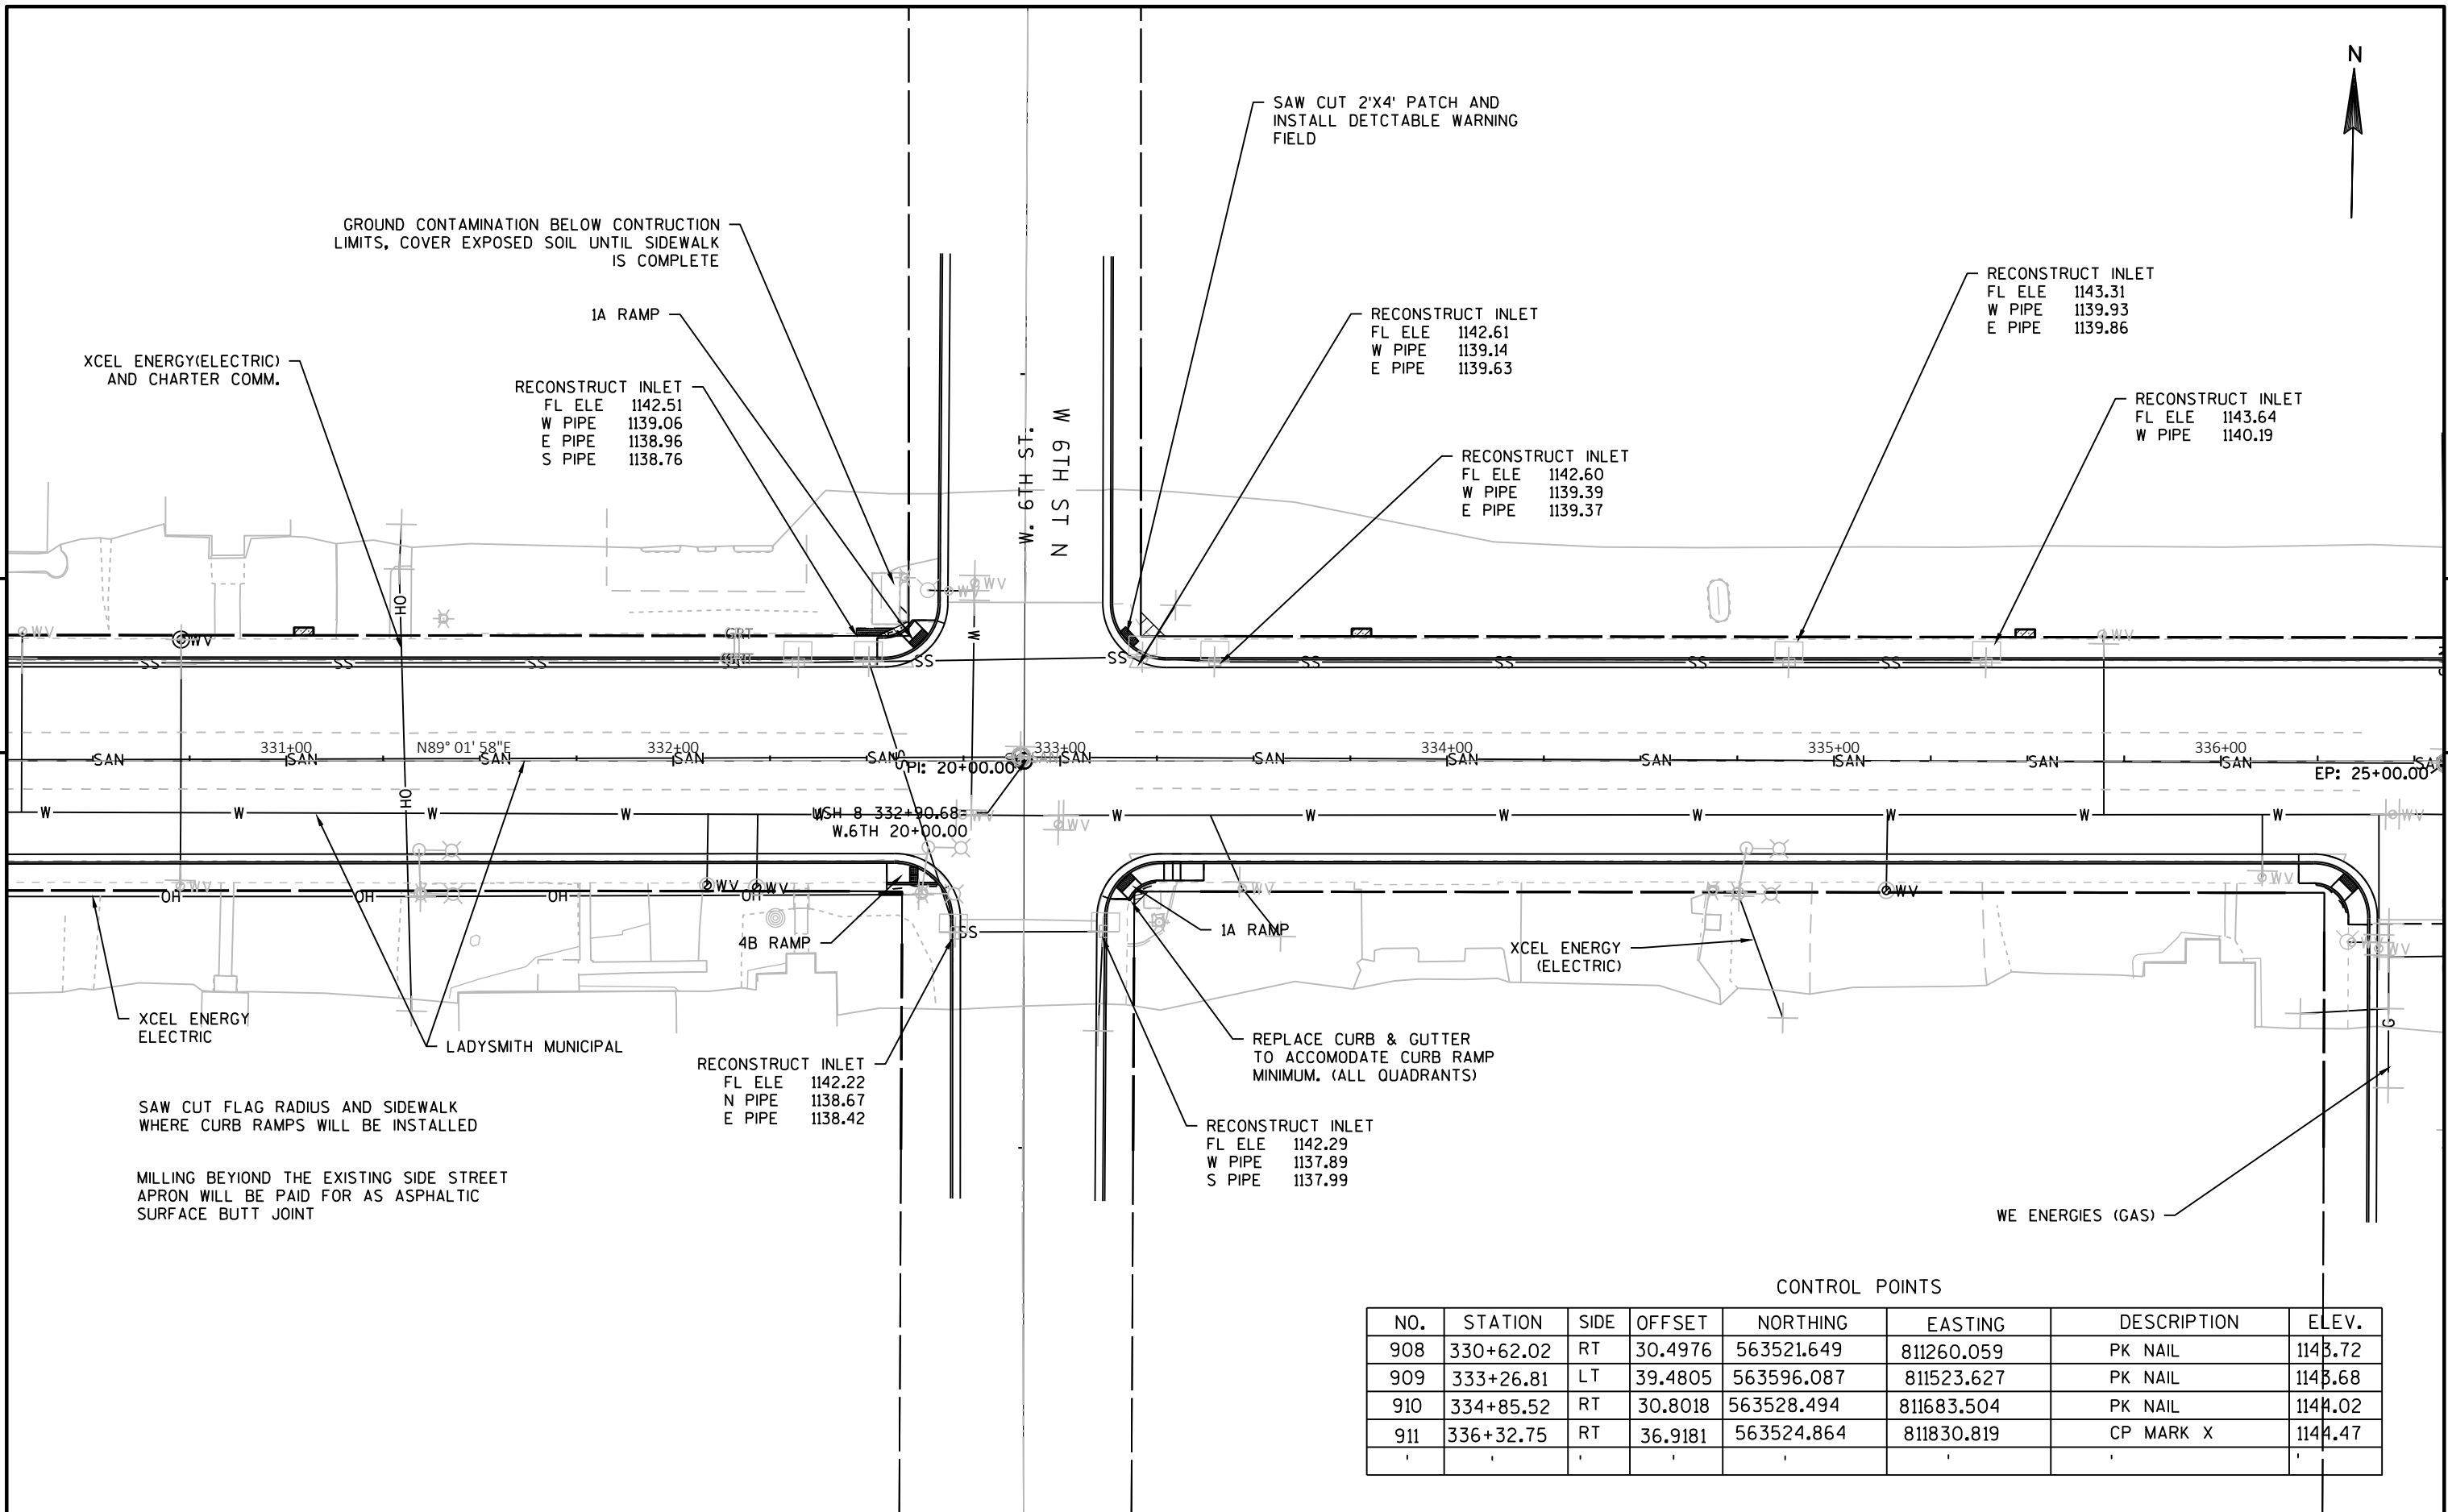


CONTROL POINTS							
NO.	STATION	SIDE	OFFSET	NORTHING	EASTING	DESCRIPTION	ELEV.
908	330+62.02	RT	30.4976	563521.649	811260.059	PK NAIL	1143.72
909	333+26.81	LT	39.4805	563596.087	811523.627	PK NAIL	1143.68
910	334+85.52	RT	30.8018	563528.494	811683.504	PK NAIL	1144.02
911	336+32.75	RT	36.9181	563524.864	811830.819	CP MARK X	1144.47
'	'	'	'	'	'	'	'

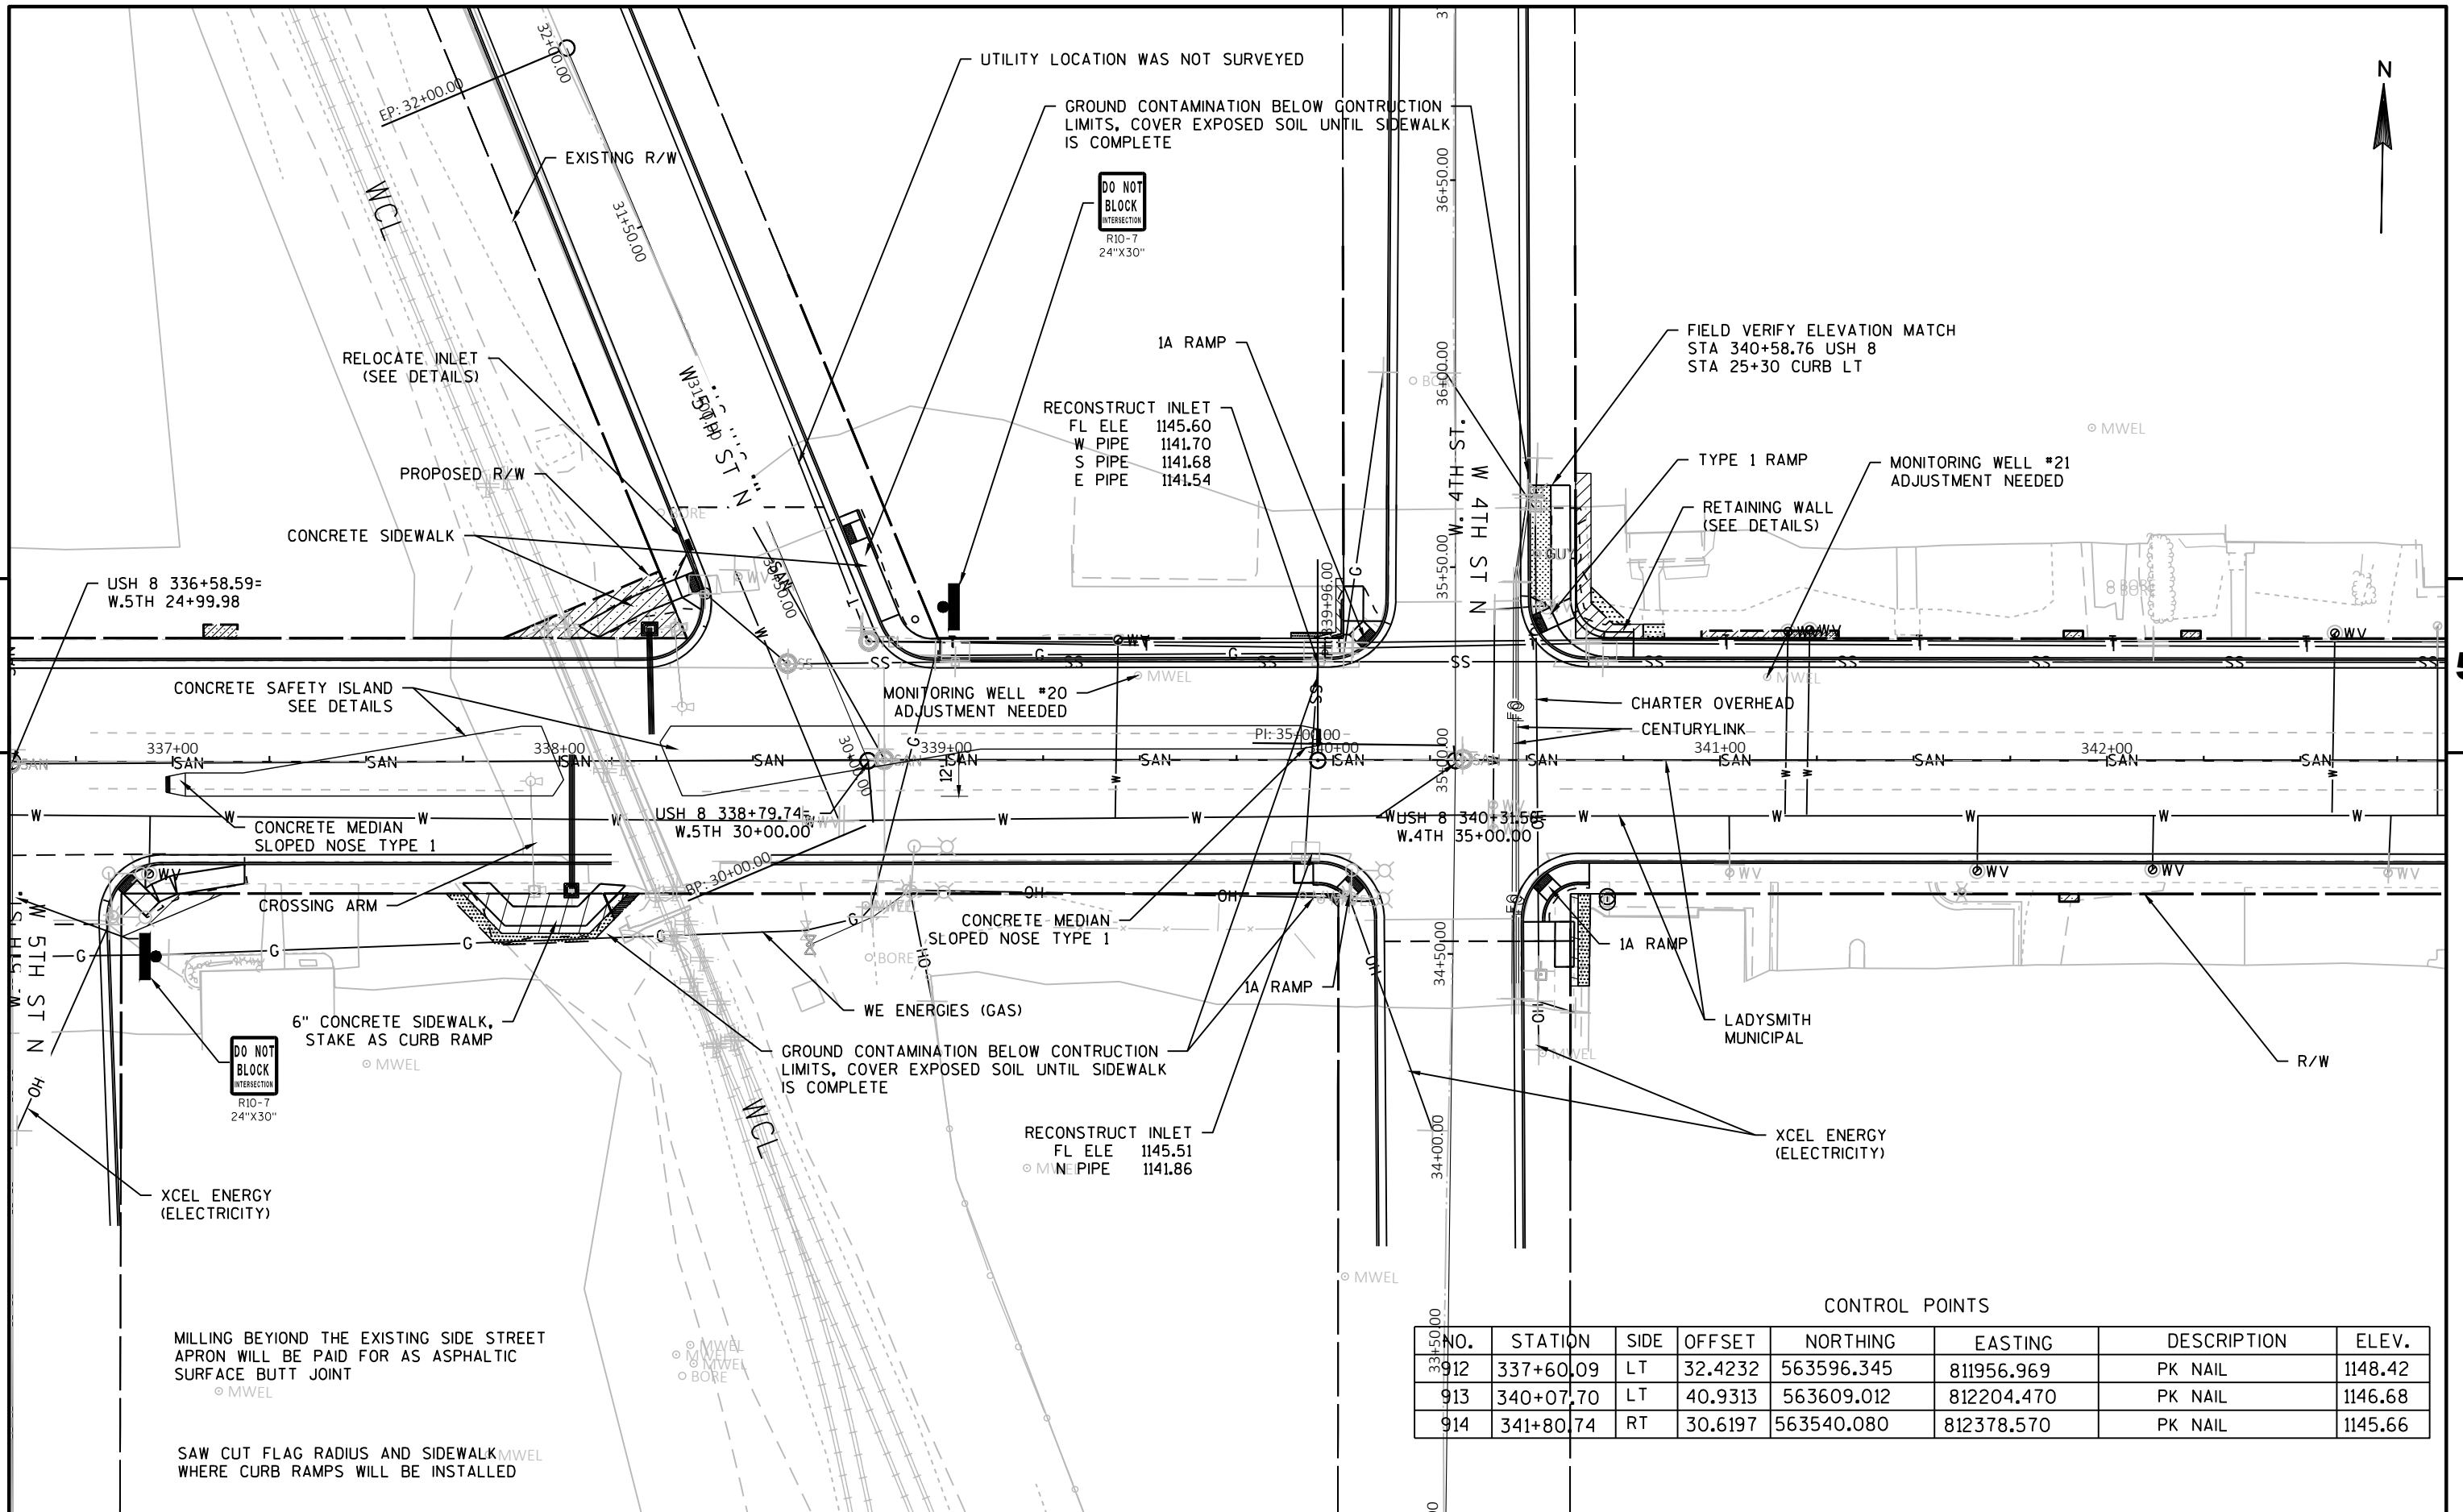

CONTROL POINTS							
NO.	STATION	SIDE	OFFSET	NORTHING	EASTING	DESCRIPTION	ELEV.
912	337+60.09	LT	32.4232	563596.345	811956.969	PK NAIL	1148.42
913	340+07.70	LT	40.9313	563609.012	812204.470	PK NAIL	1146.68
914	341+80.74	RT	30.6197	563540.080	812378.570	PK NAIL	1145.66

CONTROL POINTS							
NO.	STATION	SIDE	OFFSET	NORTHING	EASTING	DESCRIPTION	ELEV.
918	350+68.58	RT	34.2473	563549.773	813266.287	PK NAIL	1147.09
919	354+09.84	RT	52.1741	563536.248	813607.753	PK NAIL	1146.63
'	'	'	'	'	'	'	'

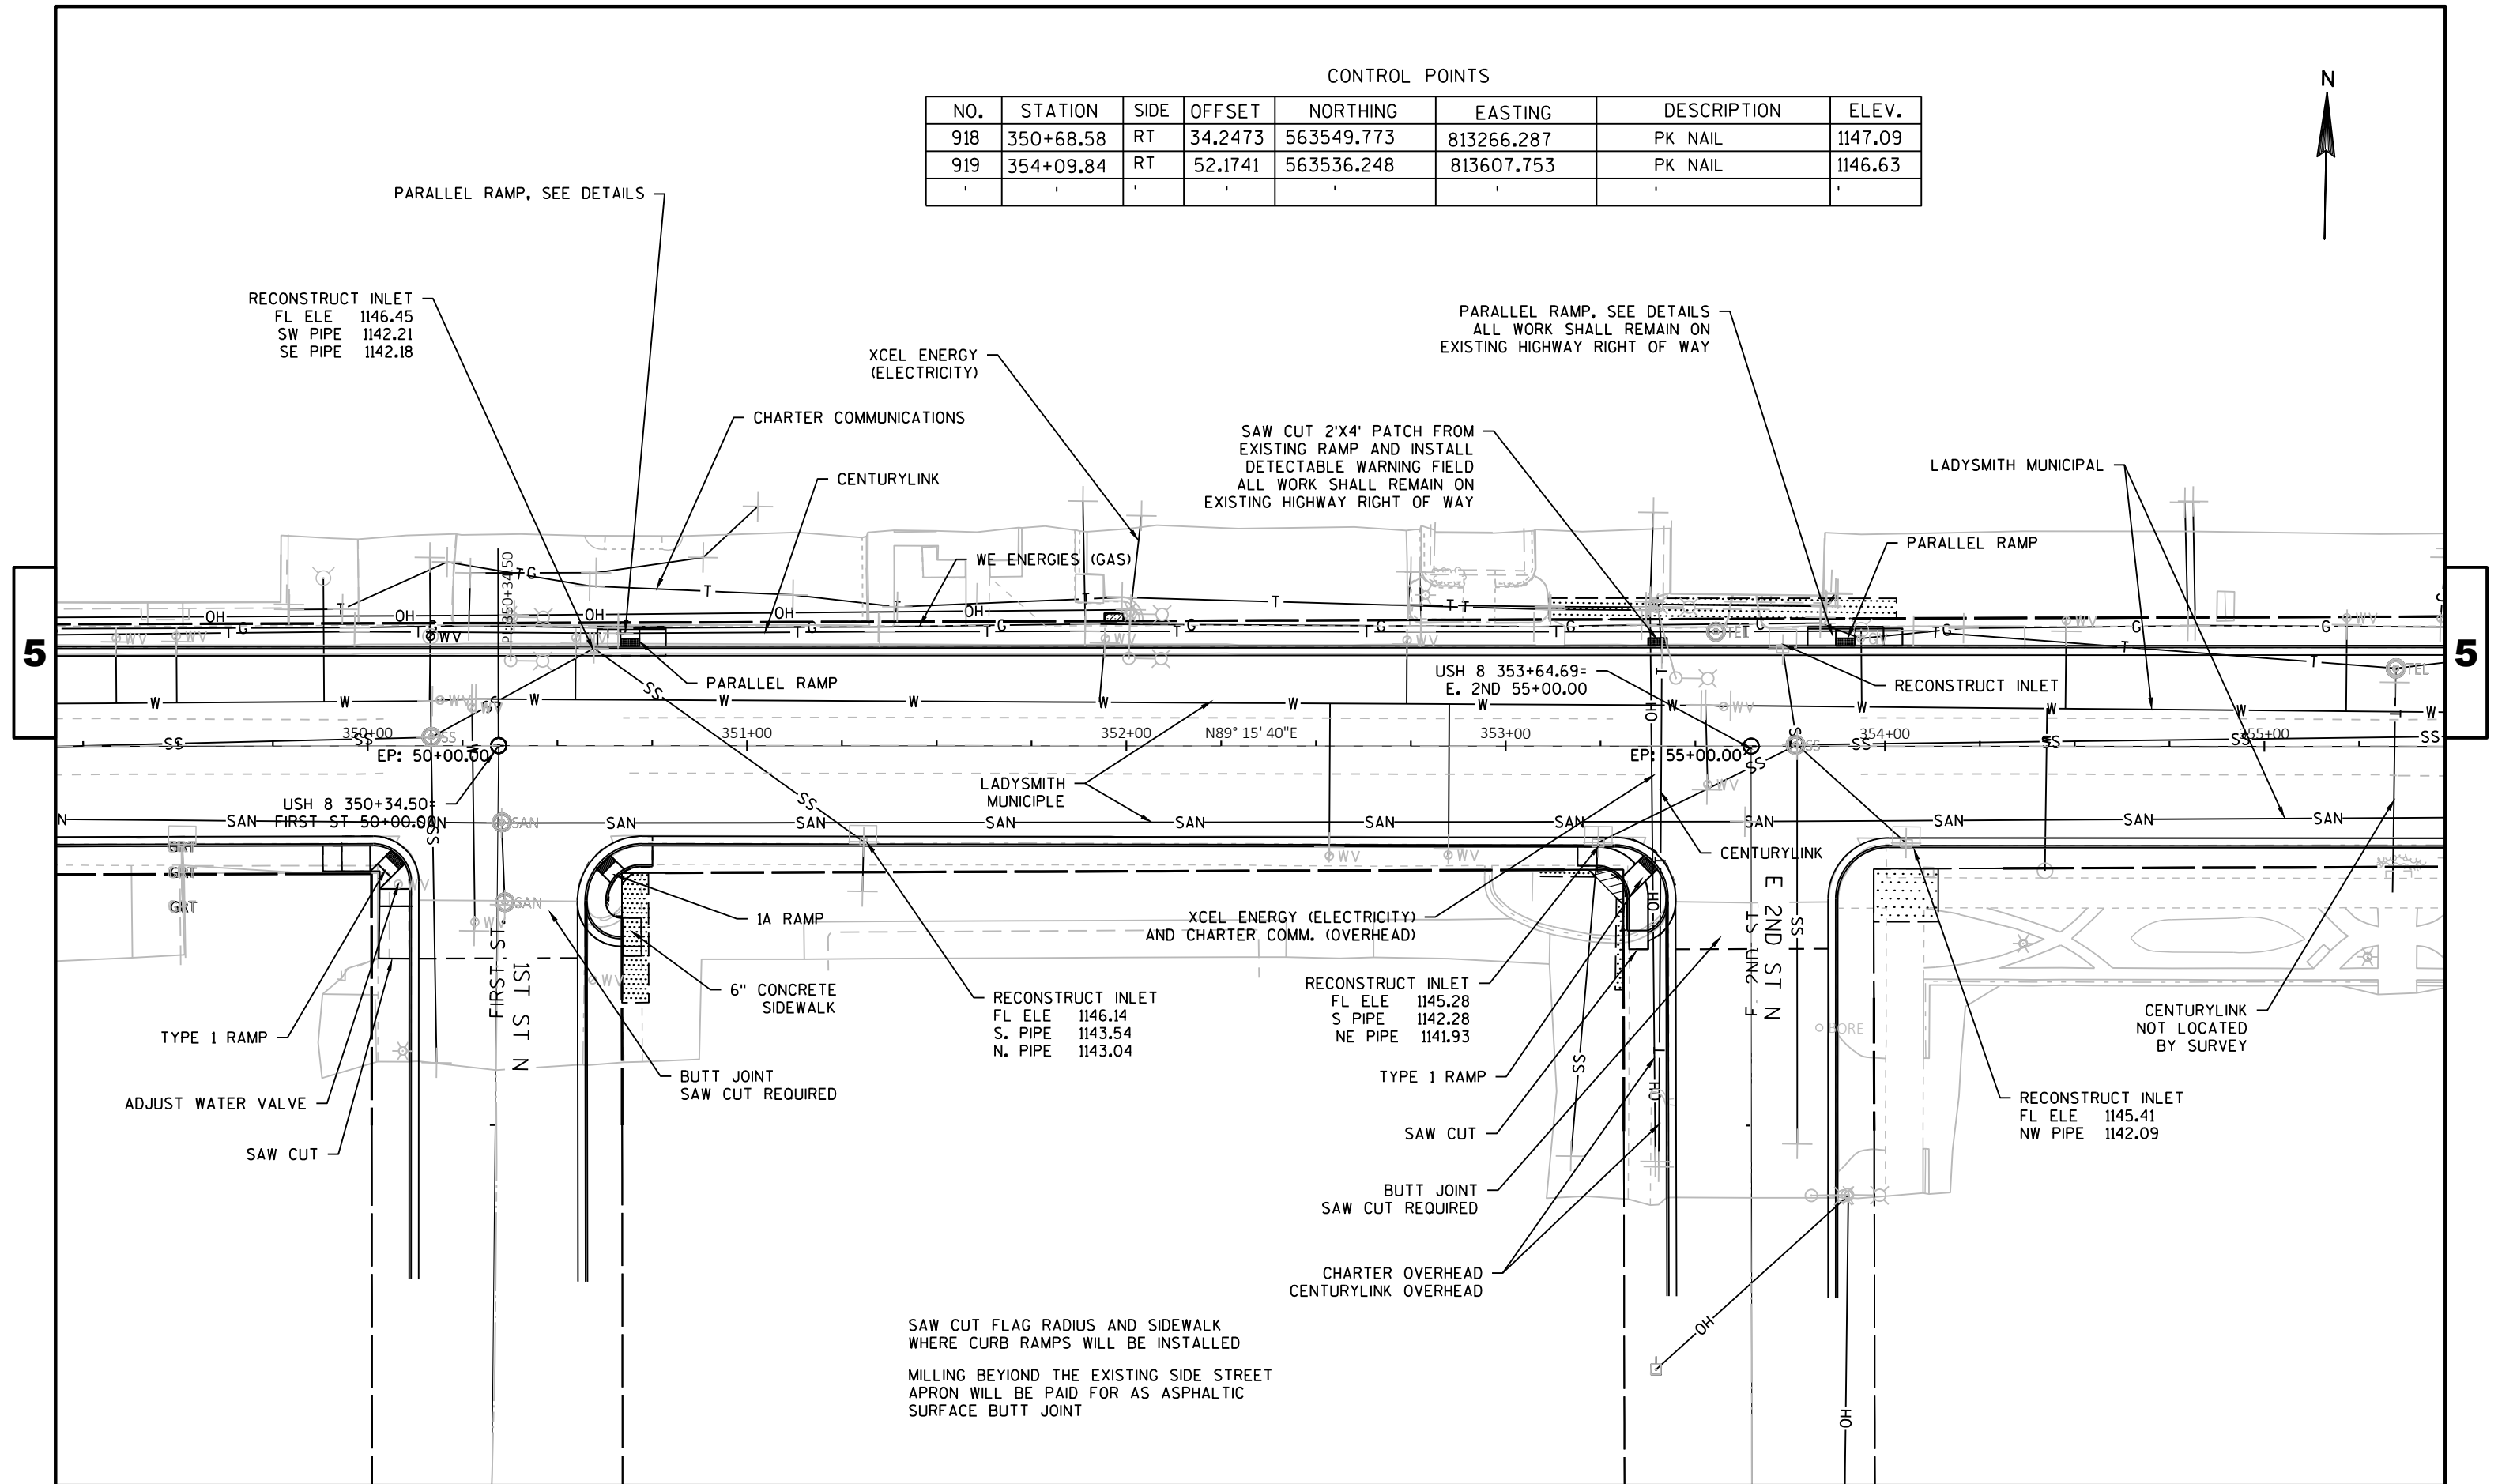

PROJECT NO: 1580-31-71

HWY: USH 8


COUNTY: RUSK

PLAN


SHEET

128

E

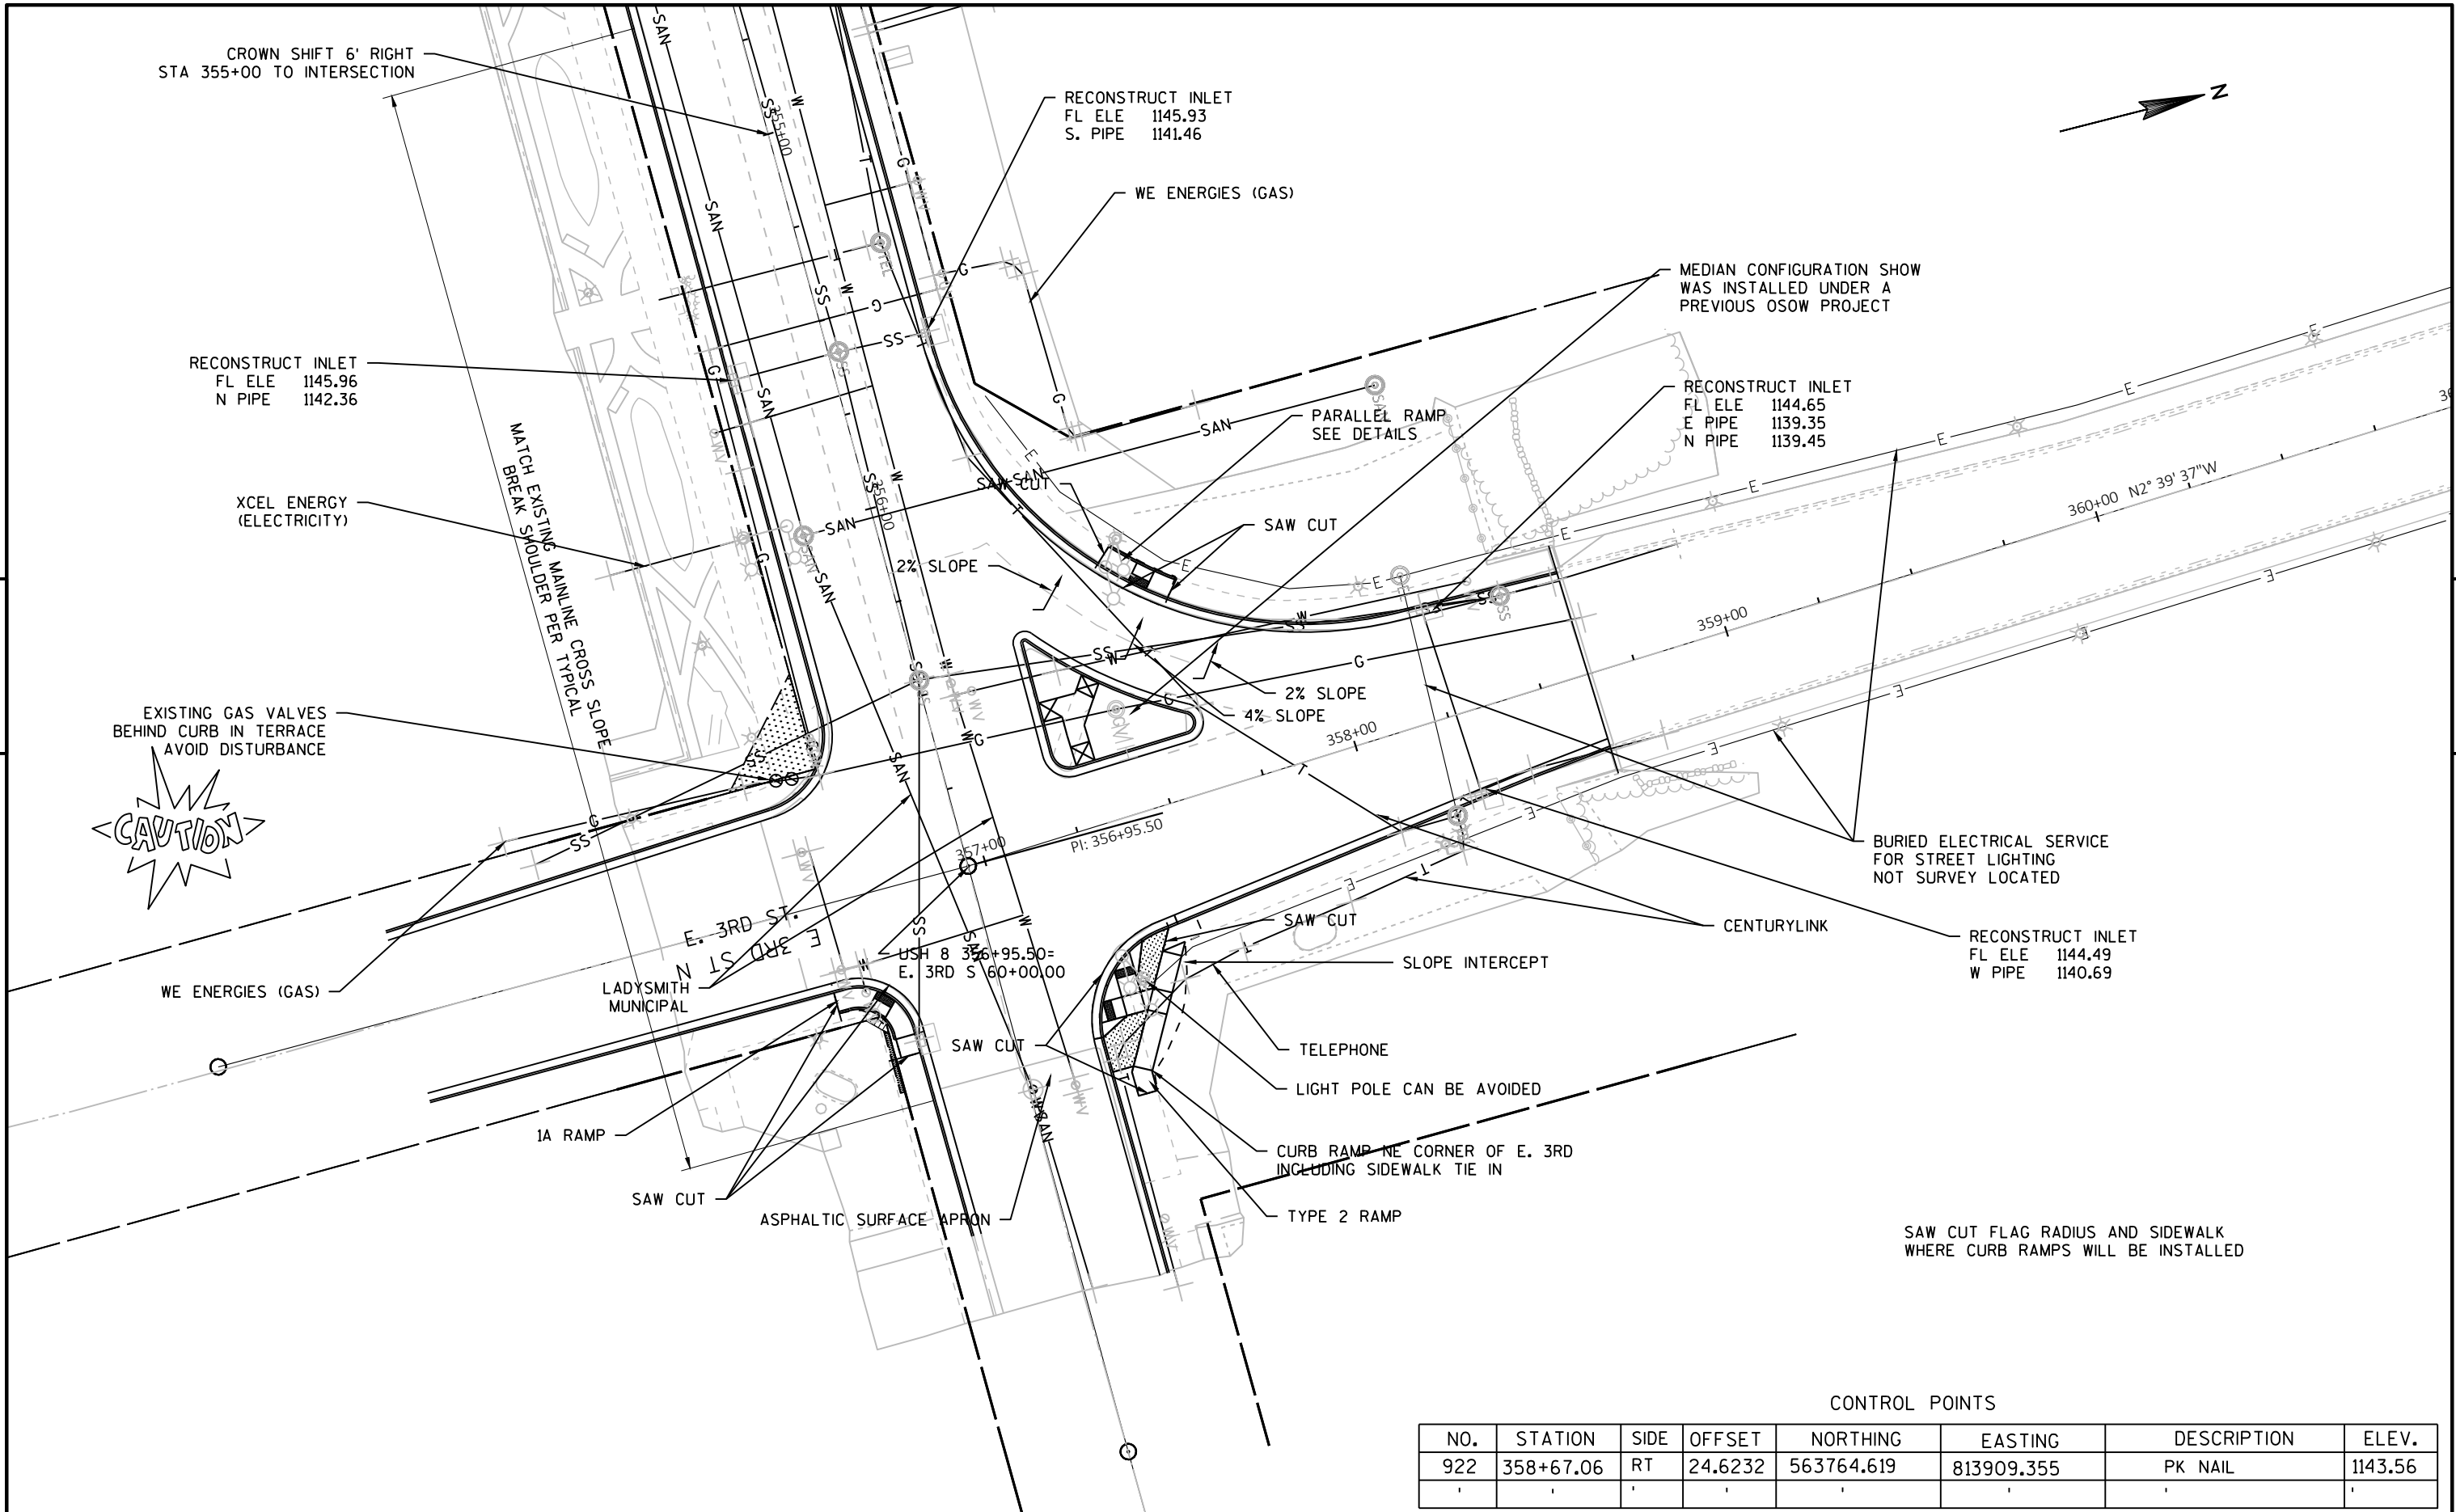

CONTROL POINTS							
NO.	STATION	SIDE	OFFSET	NORTHING	EASTING	DESCRIPTION	ELEV.
922	358+67.06	RT	24.6232	563764.619	813909.355	PK NAIL	1143.56

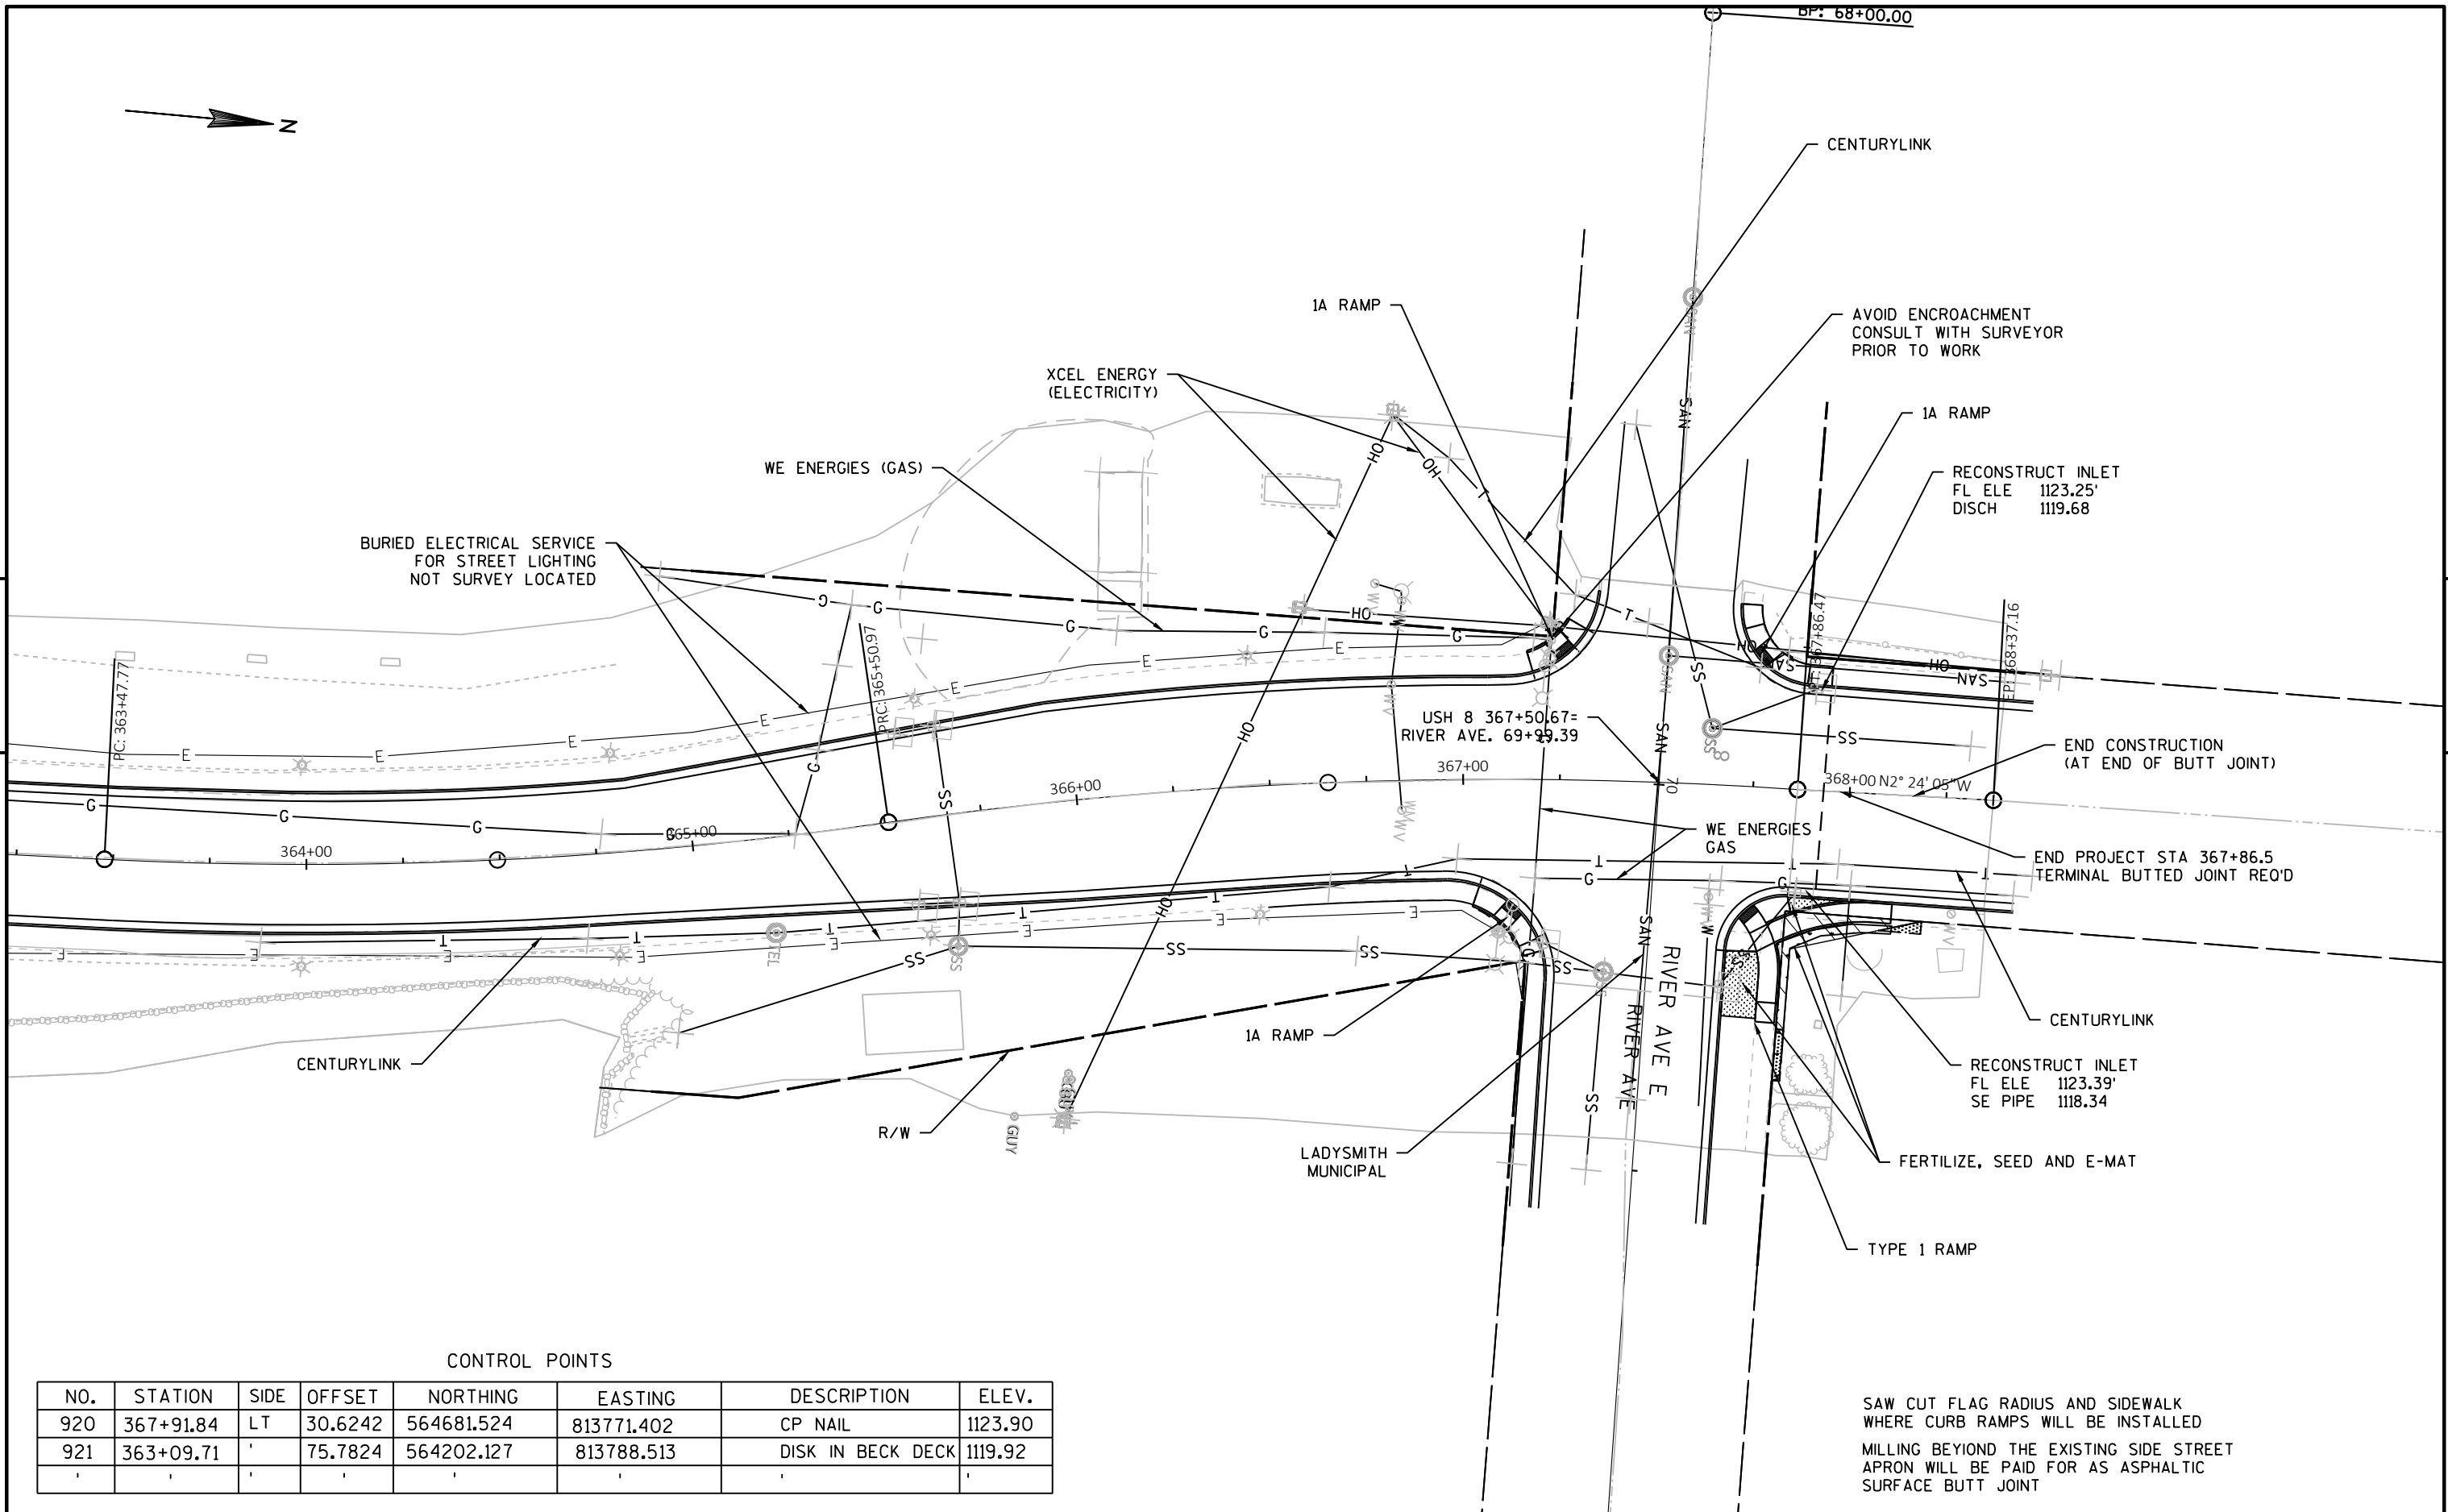


CONTROL POINTS

NO.	STATION	SIDE	OFFSET	NORTHING	EASTING	DESCRIPTION	ELEV.
920	367+91.84	LT	30.6242	564681.524	813771.402	CP NAIL	1123.90
921	363+09.71		75.7824	564202.127	813788.513	DISK IN BECK DECK	1119.92


Standard Detail Drawing List

08A05-19A	INLET COVERS TYPE A, H, A-S, H-S & Z
08A05-19D	INLET COVER TYPE BW, MANHOLE COVERS, TYPE K, J, J-S, L & M
08A09-02	CATCH BASINS 2X3-FT AND 2.5X3-FT
08D01-21A	CONCRETE CURB & GUTTER
08D01-21B	CONCRETE CURB, TIES AND CURB AND GUTTER APPLICATIONS
08D05-20A	CURB RAMPS TYPES 1 AND 1-A
08D05-20B	CURB RAMPS TYPES 2 AND 3
08D05-20C	CURB RAMPS TYPES 4A AND 4A1
08D05-20D	CURB RAMPS TYPE 4B AND 4B1
08D05-20E	CURB RAMPS TYPES 5, 6, 7A, 7B & 8
08D05-20F	CURB RAMPS RADIAL DETECTABLE WARNING FIELD APPLICATIONS
08D05-20G	CURB RAMPS RECTANGULAR AND RADIAL DETECTABLE WARNING PLATES
08D20-01	DRIVEWAYS WITH CURB & GUTTER RETURNS
08E10-02	INLET PROTECTION TYPE A, B, C AND D
09B02-10	CONDUIT
09B04-11	PULL BOX
09C02-09	CONCRETE BASES, TYPES 1, 2, 5, & 6
11B02-02	CONCRETE MEDIAN NOSE
13B01-10	PAVEMENT DETAILS FOR RAILROAD APPROACH
13C01-19	CONCRETE PAVEMENT LONGITUDINAL JOINTS AND TIES
13C08-02	CONCRETE PAVEMENT PARTIAL DEPTH REPAIR
13C09-15A	CONCRETE PAVEMENT REPAIR AND REPLACEMENT
13C09-15B	CONCRETE PAVEMENT REPAIR AND REPLACEMENT
13C09-15C	CONCRETE PAVEMENT REPAIR AND REPLACEMENT
13C14-07A	BASE PATCHING CONCRETE
13C14-07B	BASE PATCHING CONCRETE
13C14-07C	BASE PATCHING CONCRETE
15C02-08A	BARRICADES AND SIGNS FOR MAINLINE CLOSURES
15C02-08C	DETOUR SIGNING FOR MAINLINE CLOSURES
15C04-05	TRAFFIC CONTROL, ADVANCE WARNING SIGNS 45 M.P.H. OR GREATER TWO-WAY UNDIVIDED ROAD OPEN TO TRAFFIC
15C05-05	TRAFFIC CONTROL, ADVANCE WARNING SIGNS 40 M.P.H. OR LESS
15C07-15C	PAVEMENT MARKING ARROWS
15C08-20A	LONGITUDINAL MARKING (MAINLINE)
15C08-20B	PAVEMENT MARKING (TURN LANES)
15C08-20C	PAVEMENT MARKING (TURN LANES)
15C09-11A	SIGNING AND PAVEMENT MARKING DETAILS FOR RAILROAD-HIGHWAY GRADE CROSSINGS
15C11-08B	CHANNELIZING DEVICES DRUMS, CONES, BARRICADES AND VERTICAL PANELS
15C12-07	TRAFFIC CONTROL FOR LANE CLOSURE WITH FLAGGING OPERATION
15C18-04	MEDIAN ISLAND MARKING
15C18-05A	PAVEMENT MARKINGS, MEDIAN ISLANDS
15C18-05B	PAVEMENT MARKINGS, MEDIAN ISLAND NOSE
15C19-06A	MOVING PAVEMENT MARKING OPERATION TWO-LANE TWO-WAY ROADWAY
15C33-04	STOP LINE AND CROSSWALK PAVEMENT MARKING
15C35-04A	PAVEMENT MARKING (INTERSECTIONS)
15D28-04	TRAFFIC CONTROL, WORK ON SHOULDER OR PARKING LANE, UNDIVIDED ROADWAY
15D30-06A	TRAFFIC CONTROL, PEDESTRIAN ACCOMMODATION
15D30-06B	TRAFFIC CONTROL, TEMPORARY ADA COMPLIANT PEDESTRIAN ACCOMMODATION
15D30-06C	TRAFFIC CONTROL, PEDESTRIAN ACCOMMODATION
15D38-02A	TEMPORARY TRAFFIC CONTROL SIGN MOUNTING
15D39-02	TRAFFIC CONTROL, DROP-OFF SIGNING
15D44-02	TRAFFIC CONTROL, SIGNING ON ROADWAYS WITH MILLED SURFACES





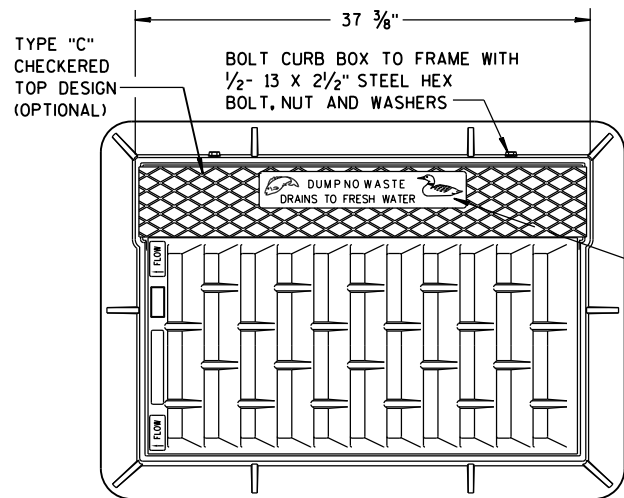


SEE LOGO
DETAIL

**NOTE:
GRATE IS REVERSIBLE.**

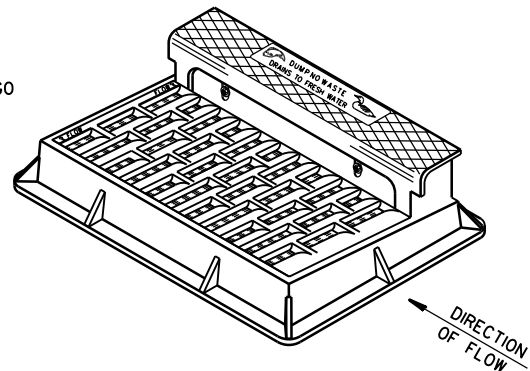


NOTE: CURB BOX HEIGHT ADJUSTABLE 6" TO 9"

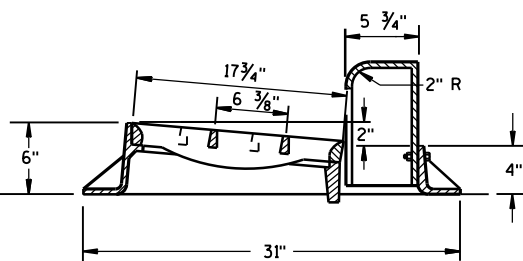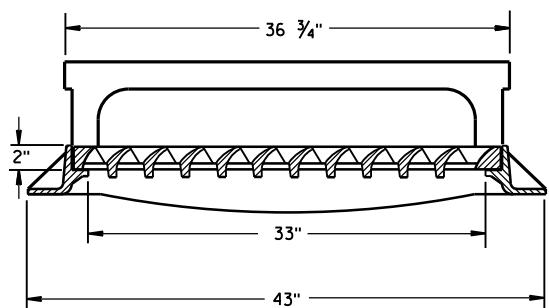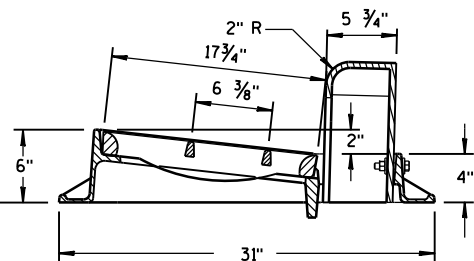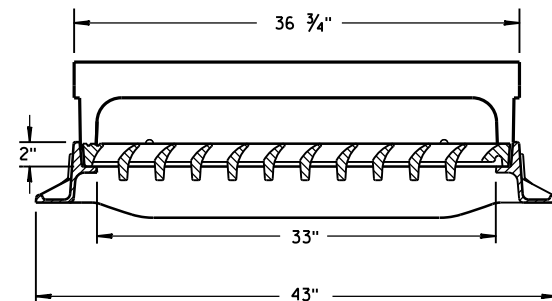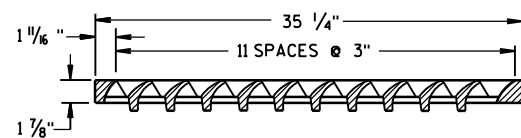

TYPE "H"


NOTE: EITHER CASTING IS ACCEPTABLE

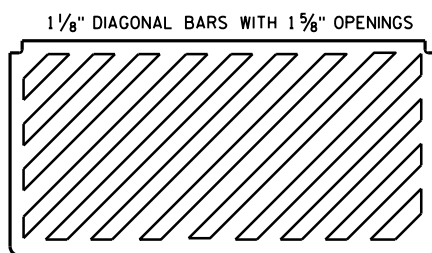


**SPECIAL GRATE FOR
TYPE "H" COVER**

(MEASURES 35 1/4" X 17 3/4" X 2")

(NOTED AS TYPE H-S ON DRAINAGE TABLE)




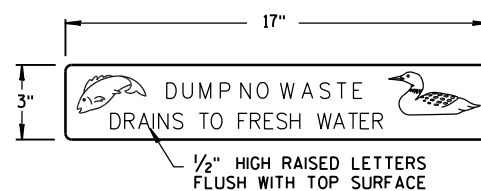


LOGO DETAIL


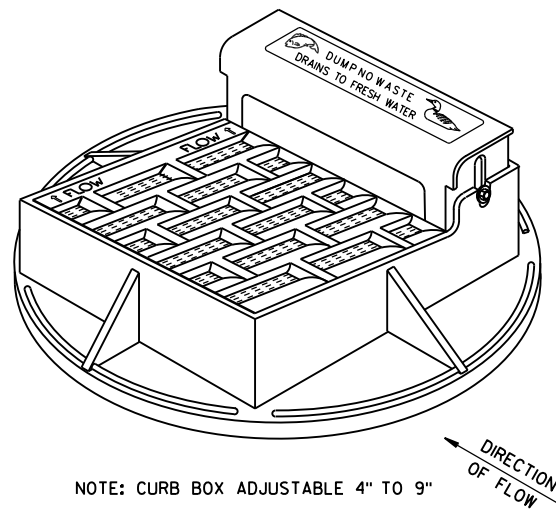


NOTE: CURB BOX ADJUSTABLE 4" TO 9"


**NOTE:
GRATE IS REVERSIBLE.**

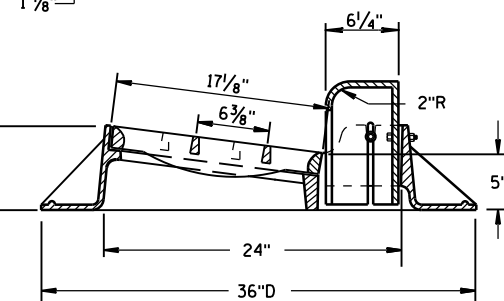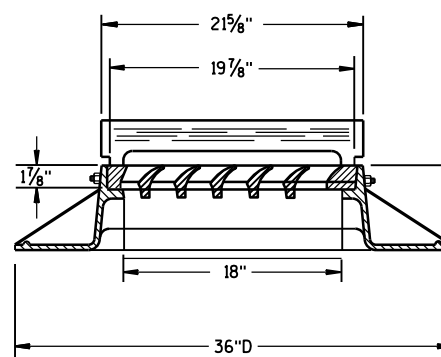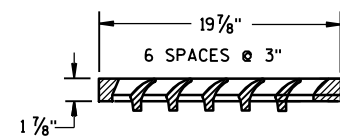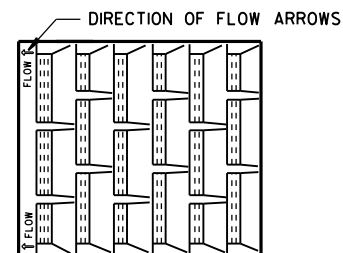

TYPE "A"

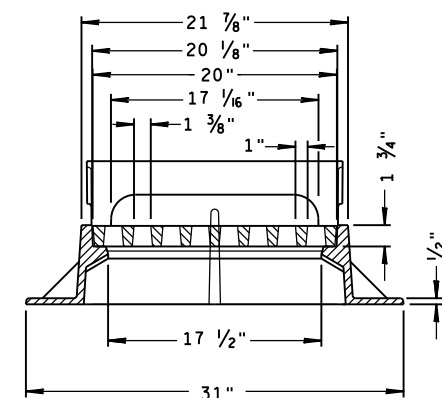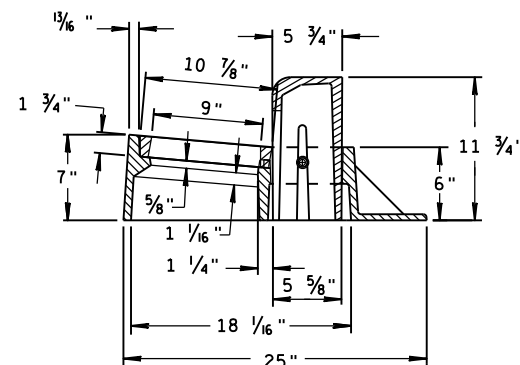

TYPE "Z"

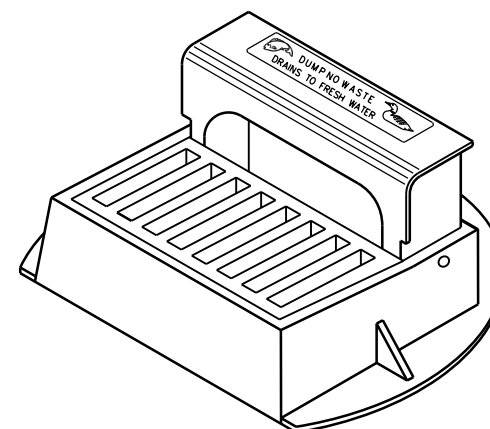

**INLET COVERS
TYPE A, H, A-S, H-S & Z**

**STATE OF WISCONSIN
DEPARTMENT OF TRANSPORTATION**

APPROVED

11-27-13

DATE



FHWA

/S/ Jerry H. Zogg


ROADWAY STANDARDS 132

ENGINEER

ENT

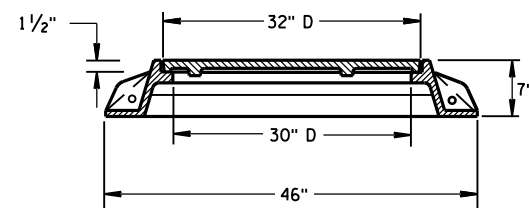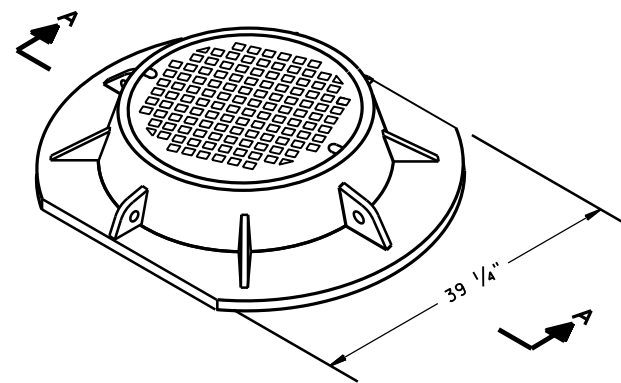


SECTION A-A
TYPE "K"

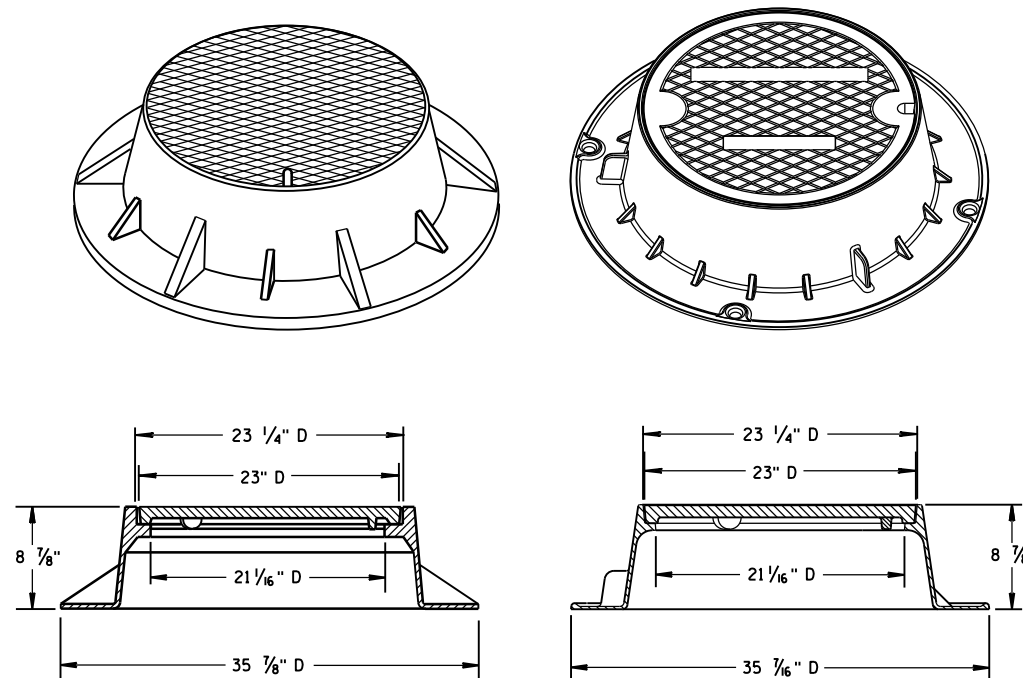

TYPE "J"

NOTE: EITHER CASTING IS ACCEPTABLE



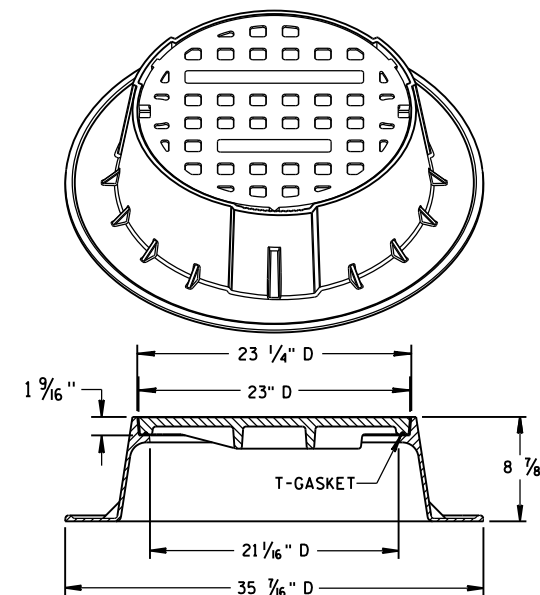


TYPE "J" SPECIAL



TYPE "B" NON-ROCKING SELF-SEAL LID

(NOTED AS TYPE J-S ON THE DRAINAGE TABLE)


NOTE: EITHER CASTING IS ACCEPTABLE

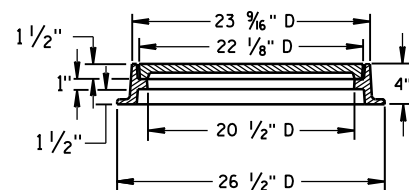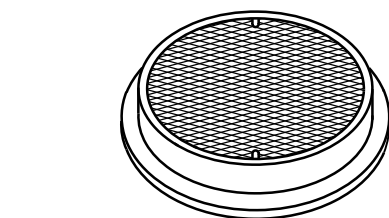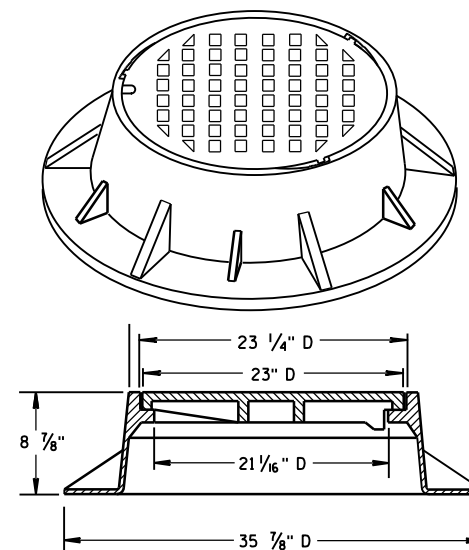


TYPE "L"

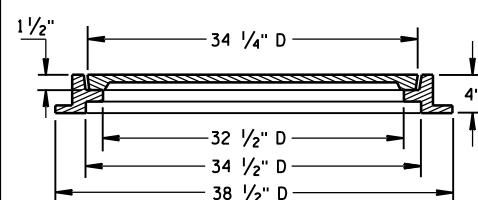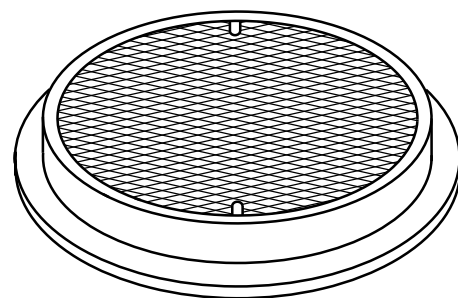

TYPE "M"

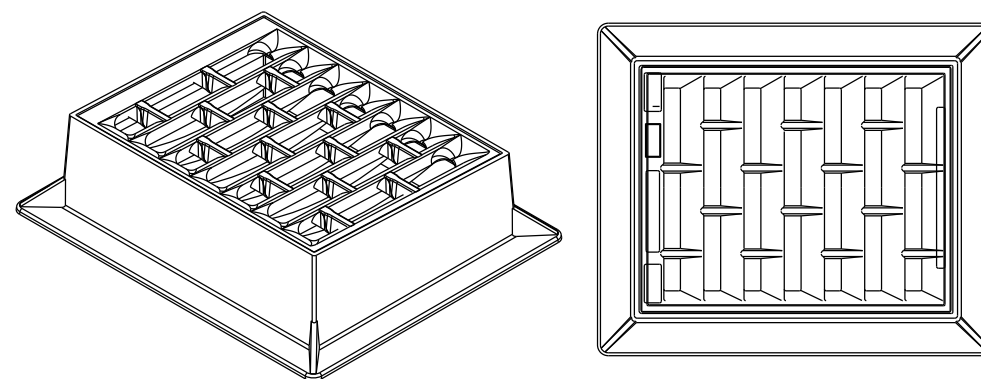

INLET COVER TYPE "BW"

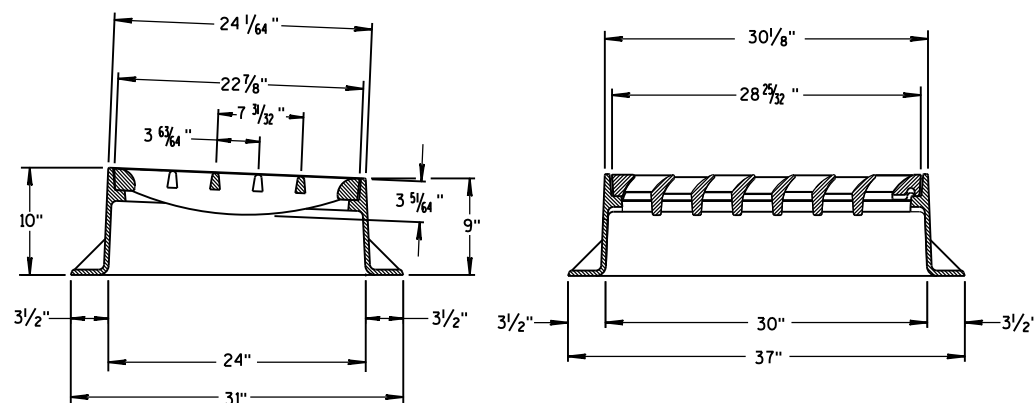

GENERAL NOTES

DETAILS OF CONSTRUCTION, MATERIALS AND WORKMANSHIP NOT SHOWN ON THIS DRAWING SHALL CONFORM TO THE PERTINENT REQUIREMENTS OF THE STANDARD SPECIFICATIONS AND THE APPLICABLE SPECIAL PROVISIONS.

DETAIL DRAWINGS FOR PROPOSED ALTERNATE DESIGNS FOR MANHOLE COVERS SHALL BE SUBMITTED TO THE ENGINEER FOR APPROVAL PROVIDING THAT SUCH ALTERNATE DESIGNS MAKE PROVISION FOR EQUIVALENT CAPACITY AND STRENGTH.

ROUND FRAMES AND COVERS SHALL HAVE CONTINUOUSLY MACHINED BEARING SURFACES TO PREVENT ROCKING AND RATTLING.

INLET COVER TYPE BW
MANHOLE COVERS, TYPE K,
J, J-S, L & M

STATE OF WISCONSIN
DEPARTMENT OF TRANSPORTATION

APPROVED

11/27/2013


DATE

FHWA


/S/ Jerry H. Zogg

ROADWAY STANDARDS 133



ENGINEER

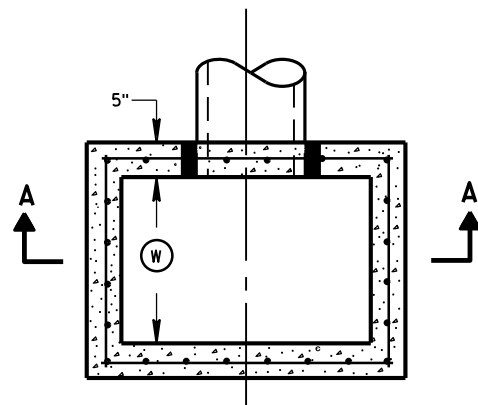


PLAN VIEW

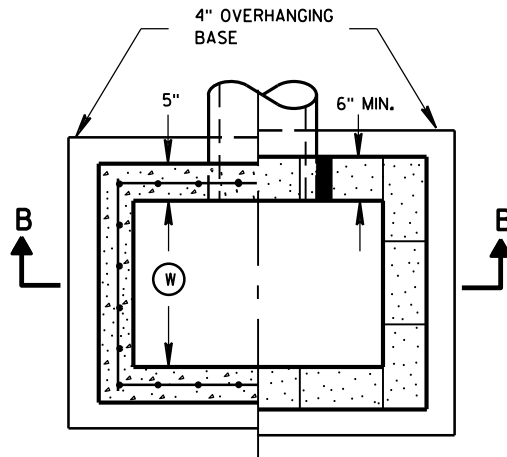


PLAN VIEW

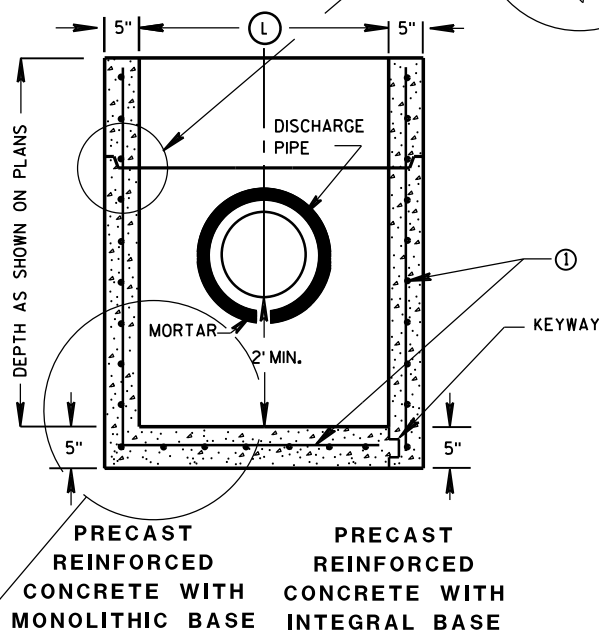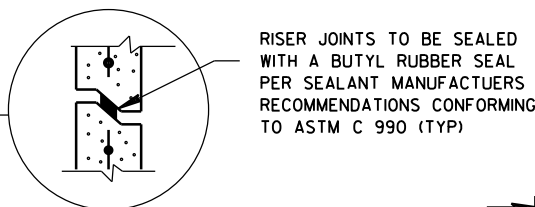

SECTION A-A

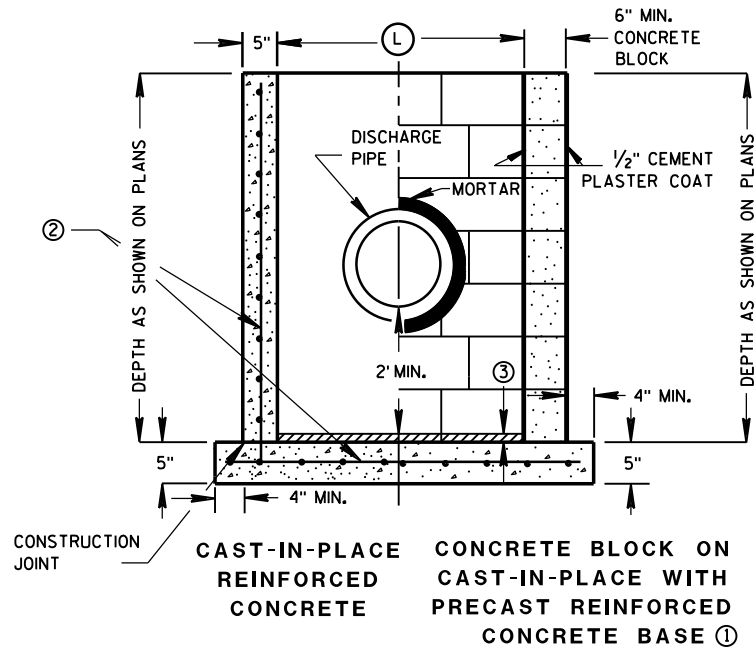

SECTION B-B

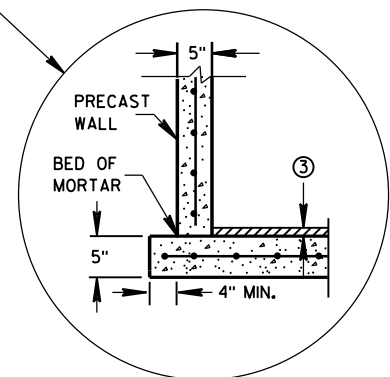

SEPARATE PRECAST REINFORCED CONCRETE BASE OPTION

CATCH BASINS 2X3-FT AND 2.5X3-FT

GENERAL NOTES

DETAILS OF CONSTRUCTION, MATERIALS AND WORKMANSHIP NOT SHOWN ON THIS DRAWING SHALL CONFORM TO THE PERTINENT REQUIREMENTS OF THE STANDARD SPECIFICATIONS AND THE APPLICABLE SPECIAL PROVISIONS.

UNLESS OTHERWISE AUTHORIZED IN WRITING BY THE ENGINEER, THE CONTRACTOR SHALL NOT ORDER AND DELIVER PRECAST CATCH BASIN UNITS REQUIRED FOR THE PROJECT UNTIL A LIST OF SIZES IS FURNISHED BY THE ENGINEER.

DETAILED DRAWINGS FOR PROPOSED ALTERNATE DESIGNS FOR UNDERGROUND DRAINAGE STRUCTURES SHALL BE SUBMITTED TO THE ENGINEER FOR APPROVAL PROVIDING THAT SUCH ALTERNATE DESIGNS MAKE PROVISION FOR EQUIVALENT CAPACITY AND STRENGTH.

ALL PRECAST CATCH BASIN UNITS SHALL CONFORM TO THE PERTINENT REQUIREMENTS OF ASTM C 913.

ALL DRAINAGE STRUCTURES ARE DESIGNATED ON THE PLANS AS "MANHOLES 3X3-L", "CATCH BASINS 4-B", "INLETS 2X3-H", ETC. THE FIRST NUMBERS DESIGNATES THE SIZE OF THE STRUCTURE, AND THE FOLLOWING LETTER DESIGNATES THE TYPE OF COVER TO BE USED TO COMPRISE THE COMPLETE UNIT.

BASES SHALL BE PLACED ON A BED OF MATERIAL AT LEAST 6 INCHES IN DEPTH, WHICH MEETS THE REQUIREMENTS OF FOUNDATION BACKFILL. THIS BEDDING SHALL BE COMPACTED AND PROVIDE UNIFORM SUPPORT FOR THE ENTIRE AREA OF THE BASE.

ALL BAR STEEL REINFORCEMENT SHALL BE EMBEDDED 2 INCHES CLEAR UNLESS OTHERWISE SHOWN OR NOTED.

PRECAST REINFORCED RISERS SHALL HAVE A TONGUE AND GROOVE JOINT WITH TONGUE UP OR DOWN.

4" OVERHANGING BASES ARE REQUIRED FOR CAST-IN-PLACE REINFORCED CONCRETE AND CONCRETE BLOCK INSTALLATIONS. 4" OVERHANG IS REQUIRED WHEN SEPARATE PRECAST BASE IS PROVIDED. OVERHANG IS NOT REQUIRED ON PRECAST STRUCTURES WITH AN INTEGRAL OR MONOLITHIC BASE.

MAXIMUM INSIDE PIPE DIAMETER DETERMINED BY 3" CLEARANCE ON EACH SIDE OF THE OUTSIDE WALL OF THE PIPE. SEE DETAIL "A". ASSUMES PIPE ENTERS PERPENDICULAR TO THE STRUCTURE.


- ① FOR PRECAST CATCH BASINS PROVIDE REINFORCING STEEL IN ACCORDANCE TO ASTM C 913.
- ② CONTRACTOR TO PROVIDE DRAWING(S) STAMPED BY A PROFESSIONAL ENGINEER FOR STEEL REINFORCING DESIGN FOR CAST-IN-PLACE STRUCTURES.
- ③ 1" CONCRETE KEY POURED AFTER INSTALLATION. 2" SUMP MEASURED FROM TOP OF KEY.

CATCH BASIN COVER MATRIX

CATCH BASIN SIZE	WIDTH ① (FT)	LENGTH ② (FT)	F	ALL H'S
2X3-FT	2	3		X
2.5X3-FT	2.5	3	X	

PIPE MATRIX

CATCH BASIN SIZE	MAXIMUM INSIDE PIPE DIAMETER FOR TWO PIPES	
	WIDTH (IN)	LENGTH (IN)
2X3-FT	12	24
2.5X3-FT	18	24

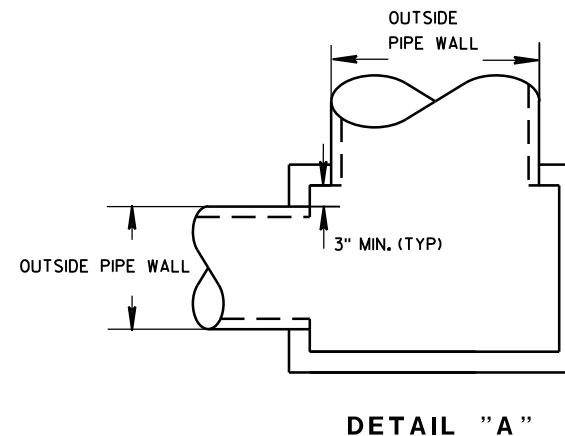


DETAIL "A"


CATCH BASINS 2X3-FT AND 2.5X3-FT

STATE OF WISCONSIN
DEPARTMENT OF TRANSPORTATION


APPROVED
Sept., 2016 /S/ Rodney Taylor
DATE ROADWAY STANDARDS 134 UNIT SUPERVISOR
FHWA

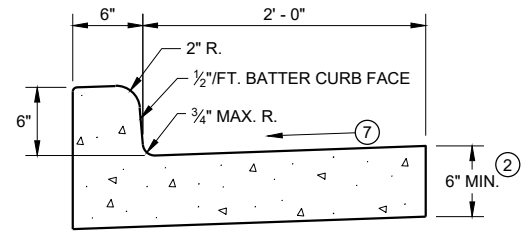


TYPES A^① & D

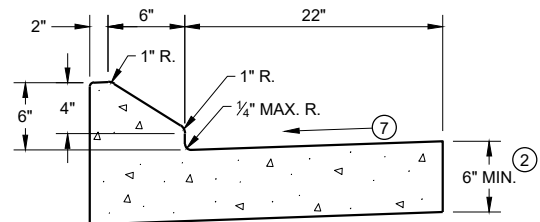


6" SLOPED CURB TYPES G^① & J

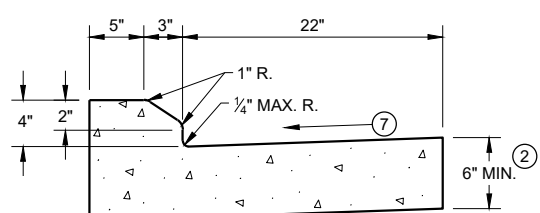

4" SLOPED CURB TYPES G^① & J

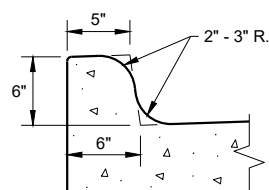


TYPES K^① & L
(OPTIONAL CURB SHAPE)

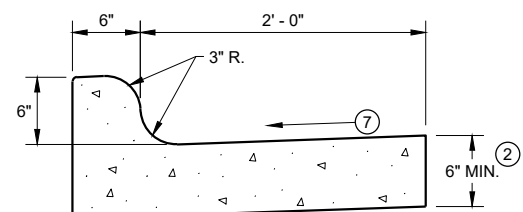


TYPES K^① & L

CONCRETE CURB AND GUTTER 30"

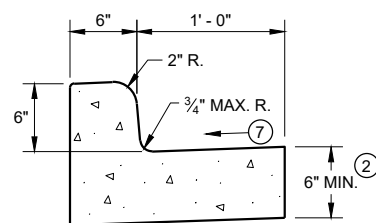


TYPES A^① & D


CONCRETE CURB AND GUTTER 18"

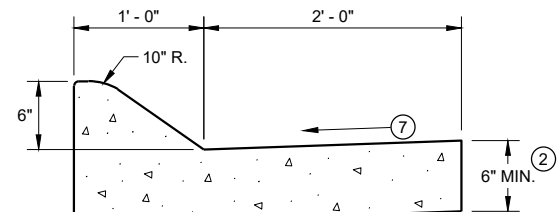

6" SLOPED CURB TYPES A^① & D

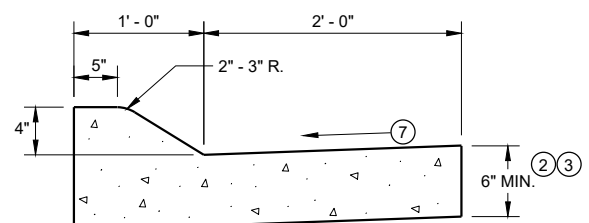


4" SLOPED CURB TYPES A^① & D

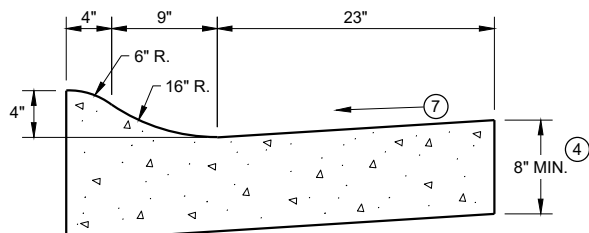

4" SLOPED CURB TYPES R^① & T^⑤

CONCRETE CURB AND GUTTER 36"

TBT & TBTT	X
30"	22"
36"	28"

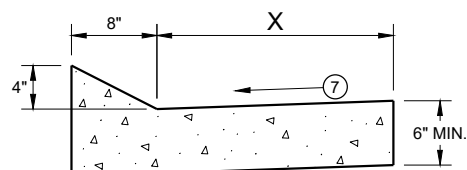


TYPES TBT & TBTT^①

CONCRETE CURB AND GUTTER


PAVEMENT THICKNESS
AND MAXIMUM CONCRETE
PANEL WIDTH TABLE

PAVEMENT THICKNESS	MAXIMUM PANEL WIDTH
LESS THAN 10"	12'
10" & ABOVE	15'

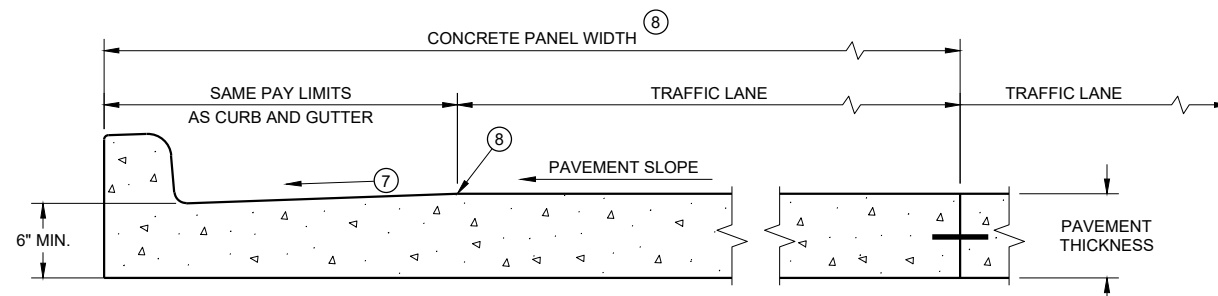

PARTIAL SECTION OF PAVEMENT *
WITH INTEGRAL CURB AND GUTTER

* BIKE LANE IS NOT SHOWN

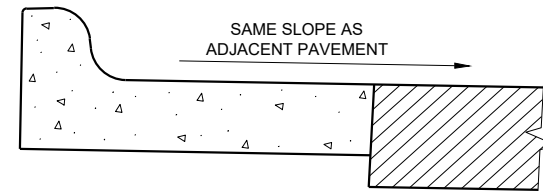

REVERSE SLOPE GUTTER^⑥
(TYPICAL FOR ALL CURB & GUTTER TYPES)

GENERAL NOTES

DETAILS OF CONSTRUCTION AND WORKMANSHIP NOT SHOWN ON THIS DRAWING SHALL CONFORM TO THE PERTINENT REQUIREMENTS OF THE CONTRACT.

PAVEMENT TIES AND TIE BARS SHALL BE EPOXY COATED IN CONFORMANCE WITH SUBSECTION 505.2.6.2 OF THE STANDARD SPECIFICATIONS.


INTEGRAL CURB AND GUTTER SHALL CONFORM TO THE DETAILS SHOWN FOR CONCRETE CURB AND GUTTER INCLUDING THE TRANSVERSE GUTTER SLOPE.

UNLESS OTHERWISE SHOWN ON THE TYPICAL CROSS SECTIONS, THE BASE AGGREGATE AND COMMON EXCAVATION LIMITS ARE 2' - 0" BEHIND THE BACK OF CURBS.


- ① TIE BARS ARE REQUIRED FOR CURB AND GUTTERS TYPES A, G, K, R, AND TBTT.
- ② THE BOTTOM OF CURB AND GUTTER MAY BE CONSTRUCTED EITHER LEVEL OR PARALLEL TO THE SLOPE OF THE SUBGRADE OR BASE AGGREGATE PROVIDED A 6" MINIMUM GUTTER THICKNESS IS MAINTAINED.
- ③ USE 8" MINIMUM GUTTER THICKNESS WHEN USED WITH AN ADJACENT CONCRETE TRUCK APRON PLACED BEHIND BACK OF CURB.
- ④ THE BOTTOM OF CURB AND GUTTER MAY BE CONSTRUCTED EITHER LEVEL OR PARALLEL TO THE SLOPE OF THE SUBGRADE OR BASE AGGREGATE PROVIDED A 8" MINIMUM GUTTER THICKNESS IS MAINTAINED.
- ⑤ THE FACE OF CURB IS 6" FROM THE BACK OF CURB.
- ⑥ WHEN REVERSE SLOPE GUTTER IS REQUIRED, THE LOCATION(S) WILL BE SHOWN ELSEWHERE IN THE PLAN.
- ⑦ USE 4% GUTTER CROSS SLOPE UNLESS OTHERWISE NOTED IN THE PLANS.
- ⑧ INCLUDE LONGITUDINAL JOINT AND TIE BARS ALONG LANE EDGE WHEN CONCRETE PANEL WIDTH EXCEEDS THE MAXIMUM WIDTH PER TABLE BELOW. LONGITUDINAL JOINT(S) ARE NOT ALLOWED WITHIN TRAFFIC LANES AND BIKE LANES. LONGITUDINAL JOINT MAY BE SAWED.

CONCRETE CURB AND GUTTER


STATE OF WISCONSIN
DEPARTMENT OF TRANSPORTATION 135

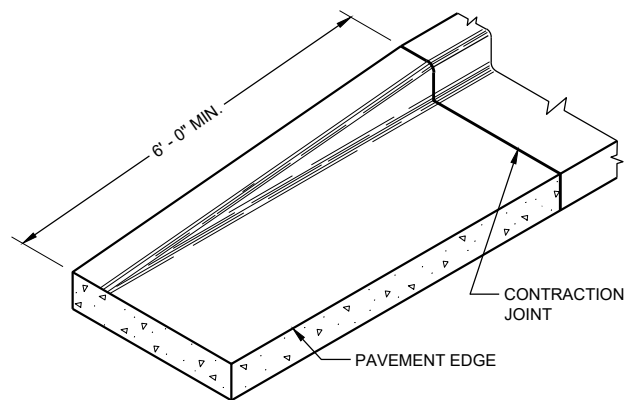


END SECTION CURB AND GUTTER

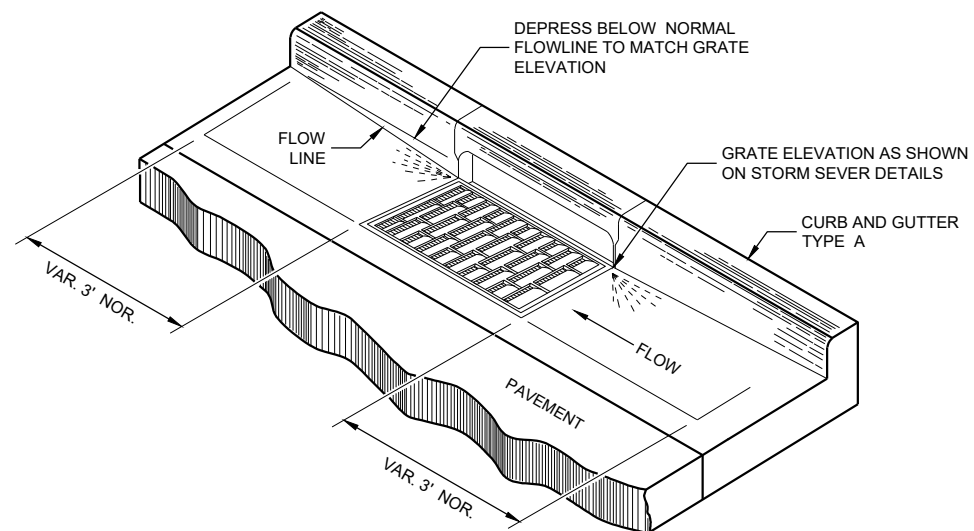

DETAIL OF CURB AND GUTTER AT INLETS
(TYPICAL H INLET COVER SHOWN)

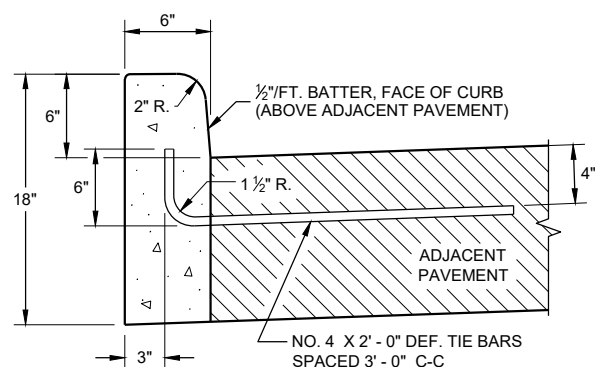


TYPES A^① & D

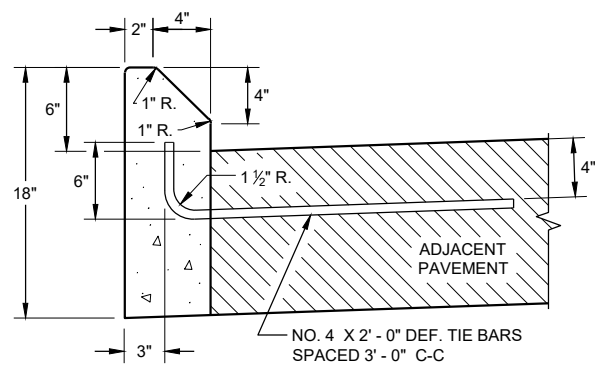


TYPES G^① & J

CONCRETE CURB

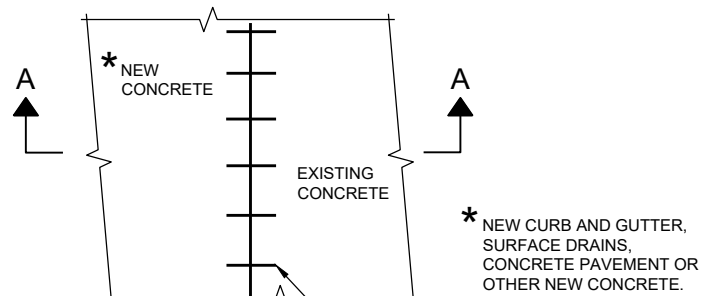

PLAN VIEW

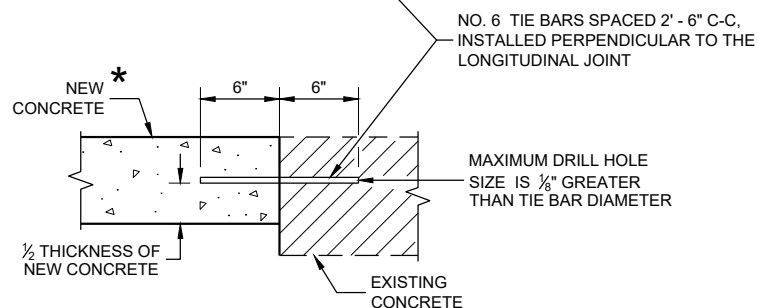

SECTION A - A

TIE BARS DRILLED
INTO EXISTING PAVEMENT


GENERAL NOTES

DETAILS OF CONSTRUCTION AND WORKMANSHIP NOT SHOWN ON THIS DRAWING SHALL CONFORM TO THE PERTINENT REQUIREMENTS OF THE CONTRACT.


PAVEMENT TIES AND TIE BARS SHALL BE EPOXY COATED IN CONFORMANCE WITH SUBSECTION 505.2.6.2 OF THE STANDARD SPECIFICATIONS.

UNLESS OTHERWISE SHOWN ON THE TYPICAL CROSS SECTIONS, THE BASE AGGREGATE AND COMMON EXCAVATION LIMITS ARE 2' - 0" BEHIND THE BACK OF CURBS.

- ① TIE BARS ARE REQUIRED FOR CURB AND GUTTERS TYPES A, G, K, R, AND TBTT.
- ② THE BOTTOM OF CURB AND GUTTER MAY BE CONSTRUCTED EITHER LEVEL OR PARALLEL TO THE SLOPE OF THE SUBGRADE OR BASE AGGREGATE PROVIDED A 6" MINIMUM GUTTER THICKNESS IS MAINTAINED.
- ⑨ REFER TO SDD 08D18 AND 08D19 FOR ADDITIONAL DRIVEWAY ENTRANCE CURB DETAILS.

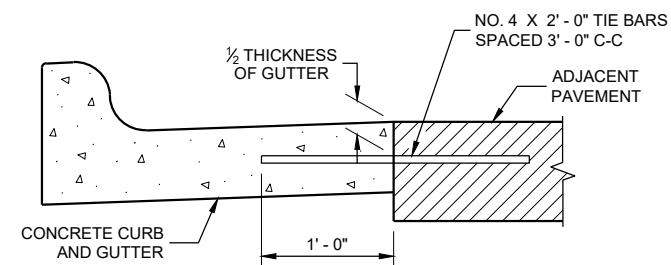

TYPICAL TIE BAR LOCATION^①

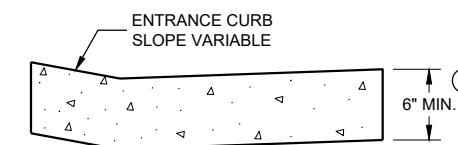

DRIVEWAY ENTRANCE CURB^⑨
(WHEN DIRECTED BY THE ENGINEER)

CONCRETE CURB, TIES AND CURB AND GUTTER APPLICATIONS

STATE OF WISCONSIN
DEPARTMENT OF TRANSPORTATION


APPROVED
February 2020
DATE /S/ Rodney Taylor
ROADWAY STANDARDS DEVELOPMENT ENGINEER 136

FHWA




- ① THIS POINT IS AN EXTENSION OF CURBSIDE EDGE OF APPROACHING SIDEWALK WHERE IT MEETS THE BACK OF CONCRETE CURB. POINT LOCATION MAY BE ADJUSTED TO ALIGN WITH BEGINNING OF FULL-HEIGHT CURB IF THIS DISTANCE IS SHORT.
- ② GRADE CHANGE BETWEEN GUTTER FLAG SLOPE AND THE CURB RAMP SLOPE SHALL NOT EXCEED 11%. MAXIMUM GUTTER FLAG SLOPE IS 4%. PROVIDE LONGITUDINAL DRAINAGE AROUND CURB AND AWAY FROM CURB RAMP. NO VERTICAL LIPS OR DISCONTINUITIES GREATER THAN $\frac{1}{4}$ - INCH ARE ALLOWED. SLOPE OF CURB HEAD OPENING SHALL MATCH THE RAMP SLOPE, MINIMALLY 1.5% AND NOT TO EXCEED 7%. WHEN ADJACENT TO 1.5% LANDING, CONSTRUCT CURB HEAD OPENING AT 1.5% IN THE DIRECTION OF PEDESTRIAN TRAVEL.
- ③ MAXIMUM 8.33% CURB RAMP SLOPE IS ALLOWABLE WITH FLATTENED GUTTER FLAG SLOPE AND NOT TO EXCEED 11% GRADE CHANGE.
- ④ $\pm 0.5\%$ CONSTRUCTION TOLERANCE IN SIDEWALK CROSS SLOPE. THE SIDEWALK CROSS SLOPE SHALL NOT EXCEED 2% WITHOUT PRIOR APPROVAL FROM THE ENGINEER.
- ⑤ PROVIDE A LEVEL LANDING IN THE STREET AND GUTTER AREA (2% MAXIMUM SLOPE IN ANY DIRECTION). WHEN THE GUTTER SLOPE EXCEEDS 2%, CONSTRUCT THE LEVEL LANDING IN THE STREET AREA.
- ⑥ PROVIDE A LEVEL LANDING (MAXIMUM 2% SLOPE) IN ANY DIRECTION OF PEDESTRIAN TRAVEL. STANDARD LEVEL LANDING SIZE IS 5 FEET BY 5 FEET.
- ⑦ PROVIDE GRADE BREAK PERPENDICULAR TO DIRECTION OF WHEELCHAIR TRAVEL.

	1/2" EXPANSION JOINT SIDEWALK
	CONTRACTION JOINT FIELD LOCATED
	PAVEMENT MARKING CROSSWALK (WHITE)

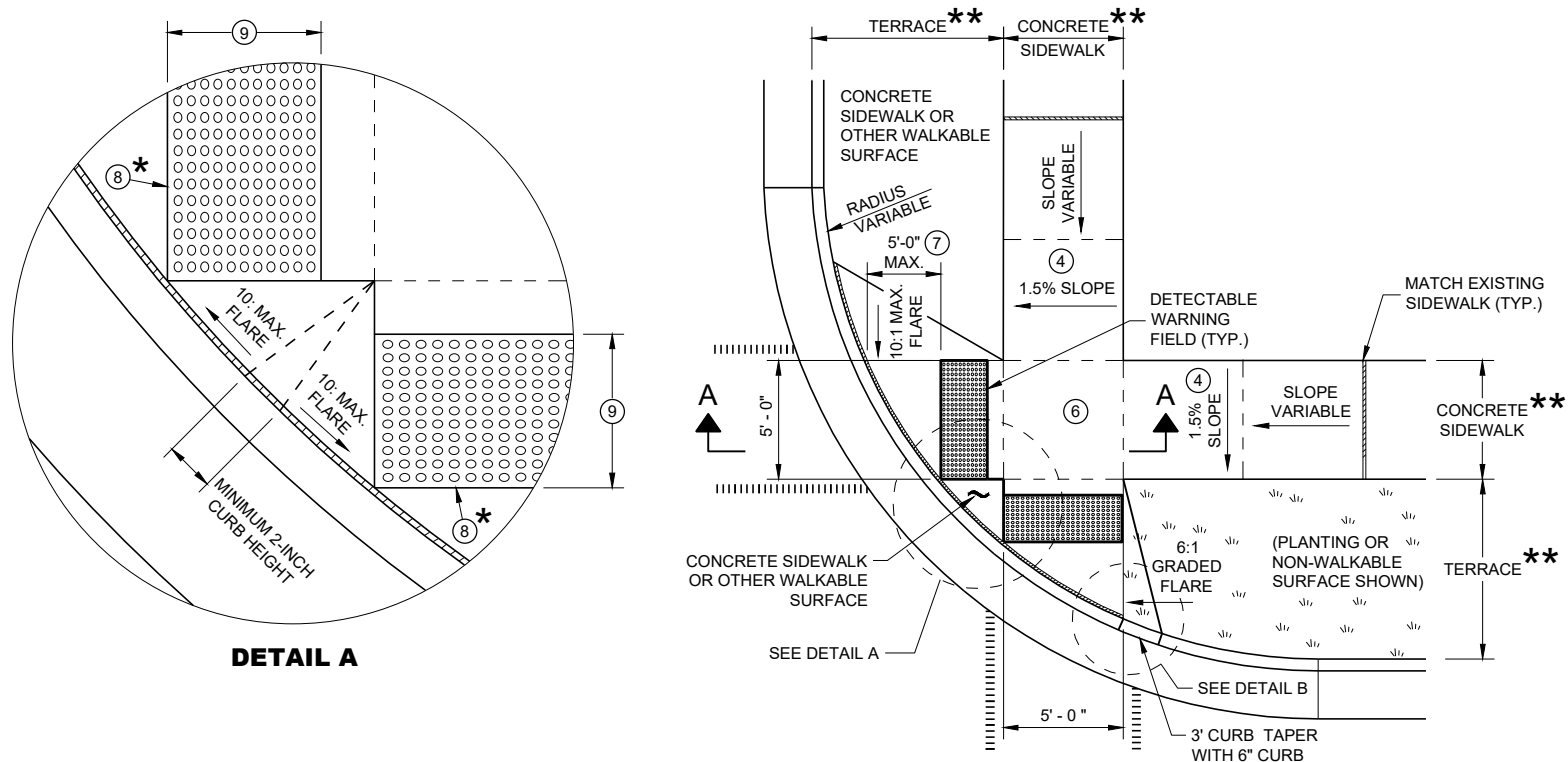


PLAN VIEW
CURB RAMP TYPE 2
(CENTER OF CORNER RADIUS)

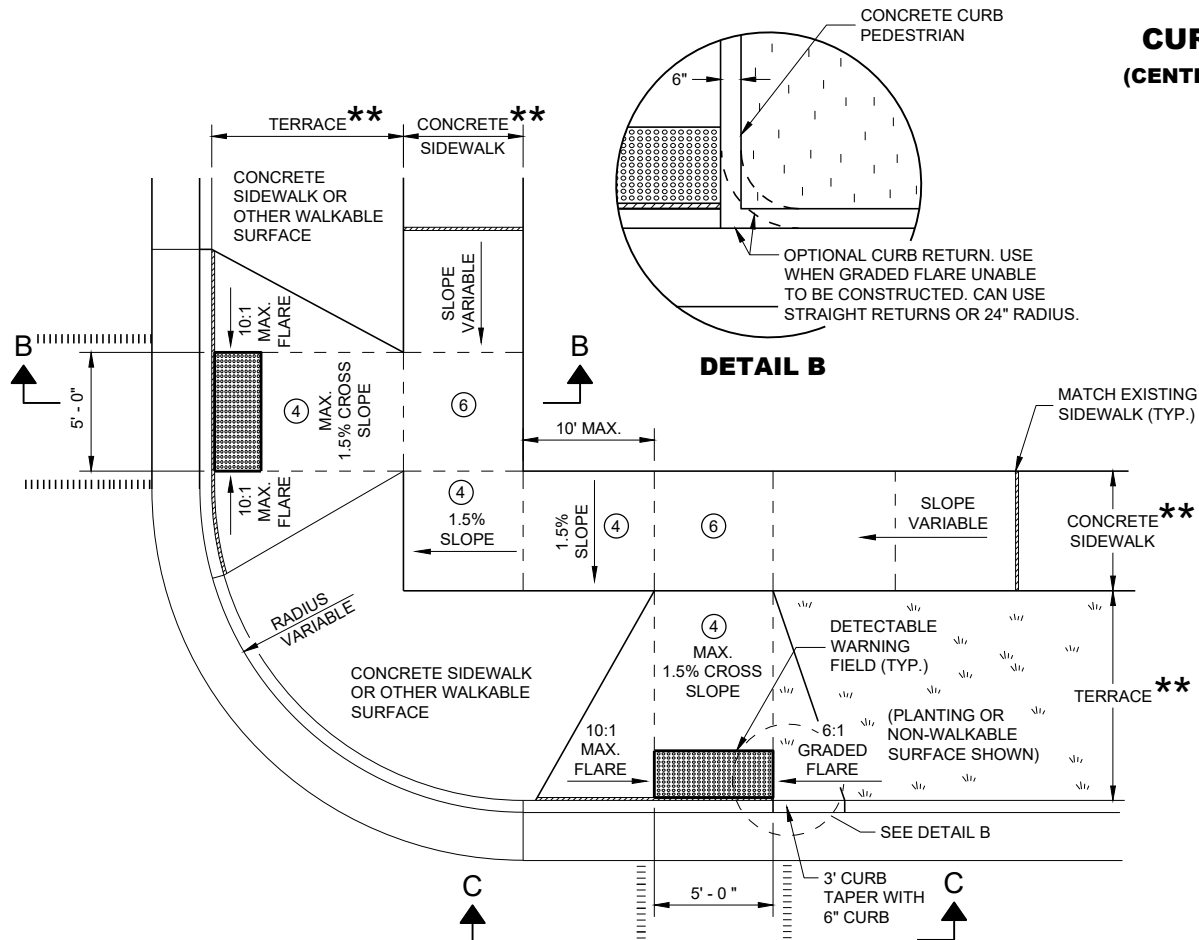


PLAN VIEW
CURB RAMP TYPE 3
(OUTSIDE OF CROSSWALK AREA)

GENERAL NOTES


- AVOID PLACING DRAINAGE STRUCTURES, JUNCTION BOXES OR OTHER OBSTRUCTIONS IN FRONT OF RAMP ACCESS AREAS.
- DETAILS OF CONSTRUCTION, MATERIALS AND WORKMANSHIP NOT SHOWN ON THIS DRAWING SHALL CONFORM TO THE PERTINENT REQUIREMENTS OF THE STANDARD SPECIFICATIONS AND THE APPLICABLE SPECIAL PROVISIONS.
- DETECTABLE WARNING FIELDS THAT ARE INSTALLED AS A GROUP OR SIDE BY SIDE SHALL BE FROM THE SAME MANUFACTURER.
- ② GRADE CHANGE BETWEEN GUTTER FLAG SLOPE AND THE CURB RAMP SLOPE SHALL NOT EXCEED 11%. MAXIMUM GUTTER FLAG SLOPE IS 4%. PROVIDE LONGITUDINAL DRAINAGE AROUND CURB AND AWAY FROM CURB RAMP. NO VERTICAL LIPS OR DISCONTINUITIES GREATER THAN 1/2 - INCH ARE ALLOWED. SLOPE OF CURB HEAD OPENING SHALL MATCH THE RAMP SLOPE, MINIMALLY 1.5% AND NOT TO EXCEED 7%. WHEN ADJACENT TO 1.5% LANDING, CONSTRUCT CURB HEAD OPENING AT 1.5% IN THE DIRECTION OF PEDESTRIAN TRAVEL.
 - ③ AN 8.33% CURB RAMP SLOPE IS ALLOWABLE WITH FLATTENED GUTTER FLAG SLOPE (2.67% OR LESS) AND NOT TO EXCEED 11% GRADE CHANGE.
 - ④ ±0.5% CONSTRUCTION TOLERANCE IN SIDEWALK CROSS SLOPE. THE SIDEWALK CROSS SLOPE SHALL NOT EXCEED 2% WITHOUT PRIOR APPROVAL FROM THE ENGINEER.
 - ⑥ PROVIDE A LEVEL LANDING (MAXIMUM 2% SLOPE) IN ANY DIRECTION OF PEDESTRIAN TRAVEL. STANDARD LEVEL LANDING SIZE IS 5 FEET X 5 FEET.
 - ⑦ WHEN GRADE BREAK DISTANCE EXCEEDS 5 FEET, USE RADIAL DETECTABLE WARNING FIELD PER SDD 8D5-f.
 - ⑧ PROVIDE GRADE BREAK PERPENDICULAR TO DIRECTION OF WHEELCHAIR TRAVEL.
 - ⑨ WHEN DISTANCE IS LESS THAN 6' - 0", IT MAY BE DIFFICULT TO ACHIEVE A 7% SLOPE OR FLATTER ALONG THE RAMP. REDUCE CURB HEIGHT IN TRIANGLE AREA TO ACHIEVE 7% SLOPE OR FLATTER ON RAMP. CONSTRUCT 2-INCH MINIMUM CURB HEIGHT BETWEEN 10:1 FLARES.

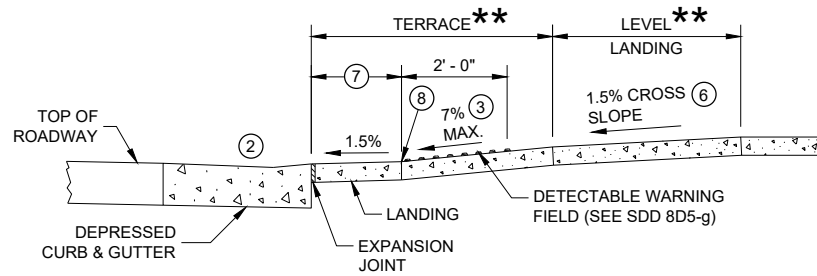

SECTION A - A FOR TYPE 2

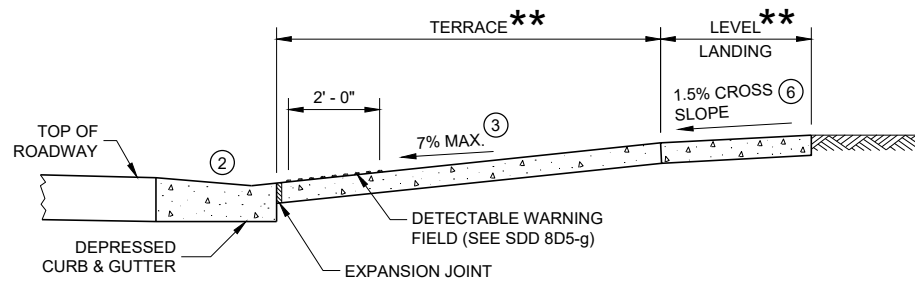

SECTION B - B FOR TYPE 3

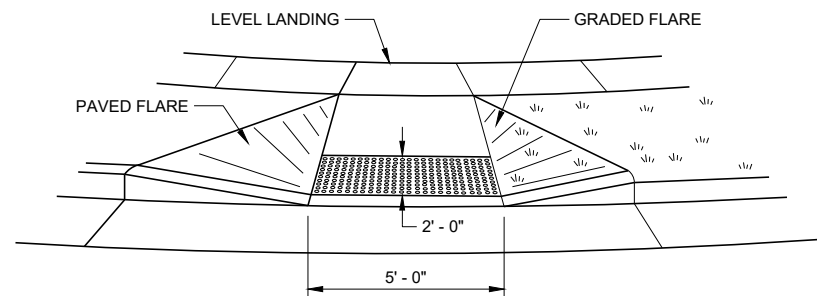

VIEW C - C FOR TYPE 3

* MAXIMUM 2.0% SLOPE
IN ALL DIRECTIONS IN
FRONT OF GRADE BREAK


** WIDTH SHOWN ELSEWHERE
IN THE PLANS

LEGEND


- 1/2" EXPANSION JOINT SIDEWALK
- CONTRACTION JOINT SIDEWALK
- PAVEMENT MARKING CROSSWALK (WHITE)

CURB RAMPS
TYPE 2 AND 3


STATE OF WISCONSIN
DEPARTMENT OF TRANSPORTATION

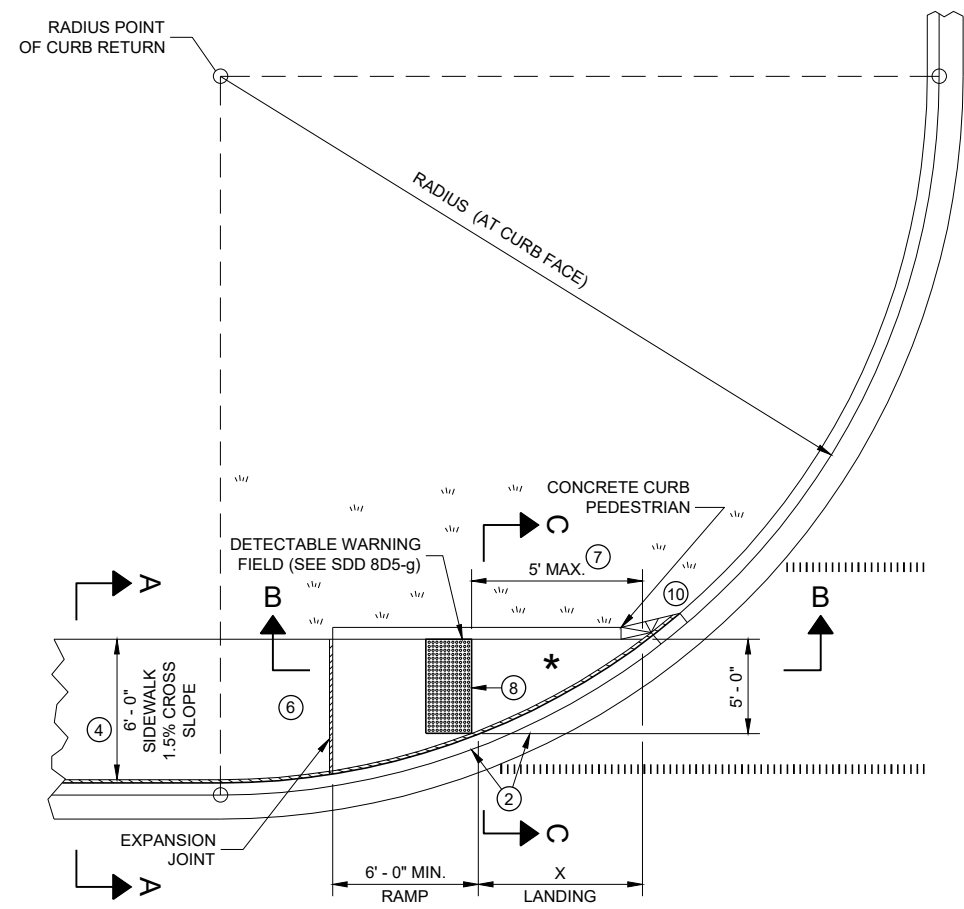

PLAN VIEW
CURB RAMP TYPE 4A

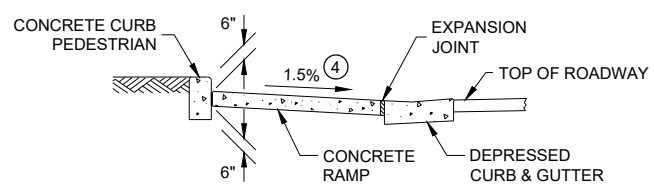

SECTION C - C FOR TYPE 4A

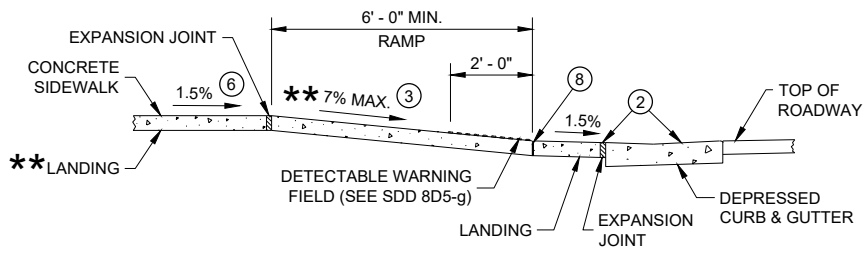


SECTION B - B FOR
TYPE 4A AND TYPE 4A1

** IF RAMP SLOPE IS LESS THAN 5.0%, THEN NO ADJACENT UPHILL LANDING IS REQUIRED


* MAXIMUM 2.0% SLOPE IN ALL DIRECTIONS IF FRONT OF GRADE BREAK

RADIUS (AT CURB FACE)	X
10 FEET	4' - 7"
15 FEET	6' - 5 1/2"

INTERMEDIATE RADII CAN BE INTERPOLATED

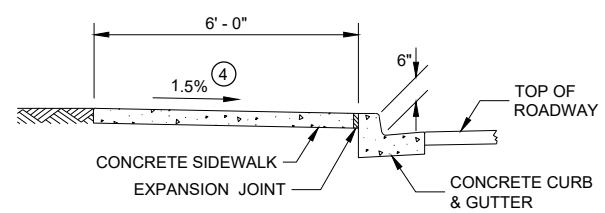

SECTION A - A FOR TYPE 4A

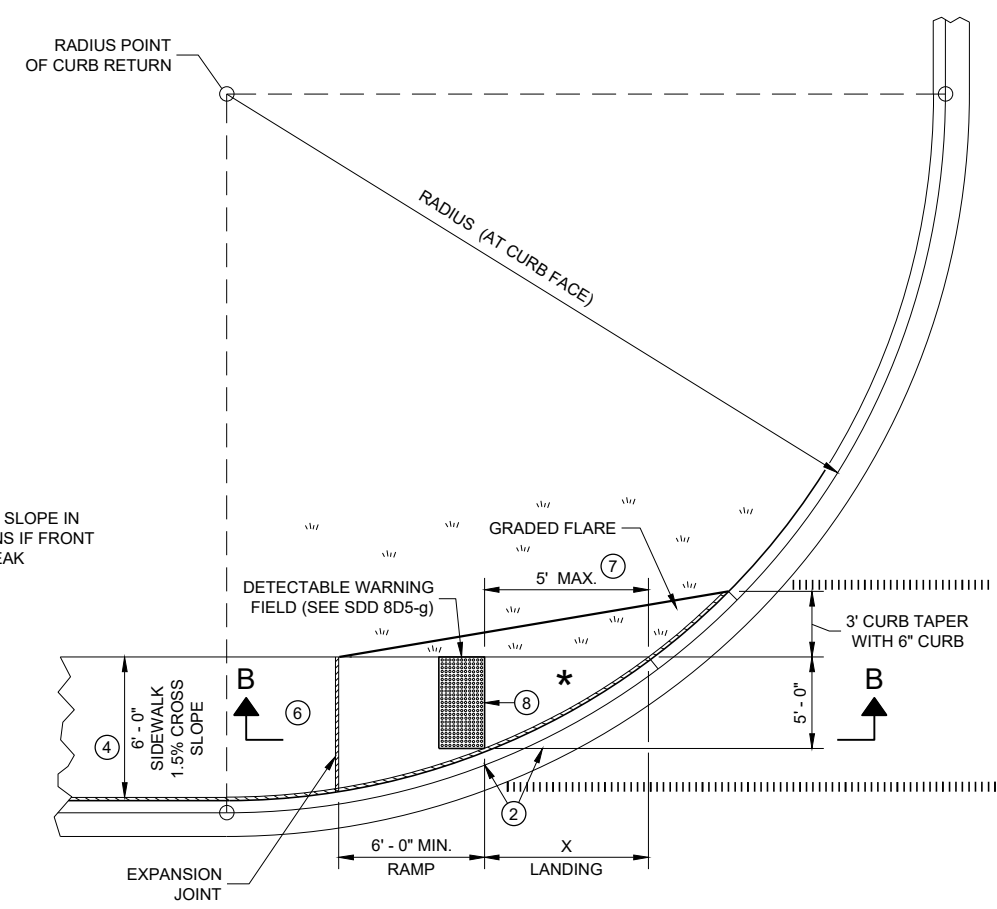


PLAN VIEW
CURB RAMP TYPE 4A1

GENERAL NOTES


- AVOID PLACING DRAINAGE STRUCTURES, JUNCTION BOXES OR OTHER OBSTRUCTIONS IN FRONT OF RAMP ACCESS AREAS.
- DETAILS OF CONSTRUCTION, MATERIALS AND WORKMANSHIP NOT SHOWN ON THIS DRAWING SHALL CONFORM TO THE PERTINENT REQUIREMENTS OF THE STANDARD SPECIFICATIONS AND THE APPLICABLE SPECIAL PROVISIONS.
- DETECTABLE WARNING FIELDS THAT ARE INSTALLED AS A GROUP OR SIDE BY SIDE, SHALL BE FROM THE SAME MANUFACTURER.
- 2 GRADE CHANGE BETWEEN GUTTER FLAG SLOPE AND THE CURB RAMP SLOPE SHALL NOT EXCEED 11%. MAXIMUM GUTTER FLAG SLOPE IS 4%. PROVIDE LONGITUDINAL DRAINAGE AROUND CURB AND AWAY FROM CURB RAMP. NO VERTICAL LIPS OR DISCONTINUITIES GREATER THAN 1/4 - INCH ARE ALLOWED. SLOPE OF CURB HEAD OPENING SHALL MATCH THE RAMP SLOPE, MINIMALLY 1.5% AND NOT TO EXCEED 7%. WHEN ADJACENT TO 1.5% LANDING, CONSTRUCT CURB HEAD OPENING AT 1.5% IN THE DIRECTION OF PEDESTRIAN TRAVEL.
 - 3 AN 8.33% CURB RAMP SLOPE IS ALLOWABLE WITH FLATTENED GUTTER FLAG SLOPE AND NOT TO EXCEED 11% GRADE CHANGE.
 - 4 ±0.5% CONSTRUCTION TOLERANCE IN SIDEWALK CROSS SLOPE. THE SIDEWALK CROSS SLOPE SHALL NOT EXCEED 2% WITHOUT PRIOR APPROVAL FROM THE ENGINEER.
 - 6 PROVIDE A LEVEL LANDING (MAXIMUM 2% SLOPE) IN ANY DIRECTION OF PEDESTRIAN TRAVEL. STANDARD LEVEL LANDING SIZE IS 5 FEET BY 5 FEET.
 - 7 WHEN THIS GRADE BREAK DISTANCE EXCEEDS 5 FEET, USE RADIAL DETECTABLE WARNING FIELD PER SDD 8D5-f.
 - 8 PROVIDE GRADE BREAK PERPENDICULAR TO DIRECTION OF WHEELCHAIR TRAVEL.
 - 10 INSTALL TRANSITION NOSE (INCIDENTAL TO OTHER PAY ITEMS). DO NOT MARK TRANSITION NOSE.

LEGEND

- 1/2" EXPANSION JOINT SIDEWALK
- CONTRACTION JOINT SIDEWALK
- PAVEMENT MARKING CROSSWALK (WHITE)

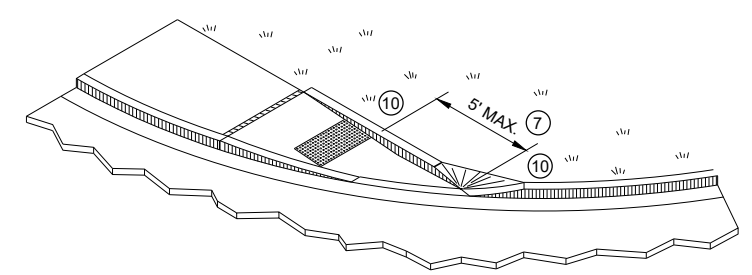


ISOMETRIC VIEW FOR TYPE 4A

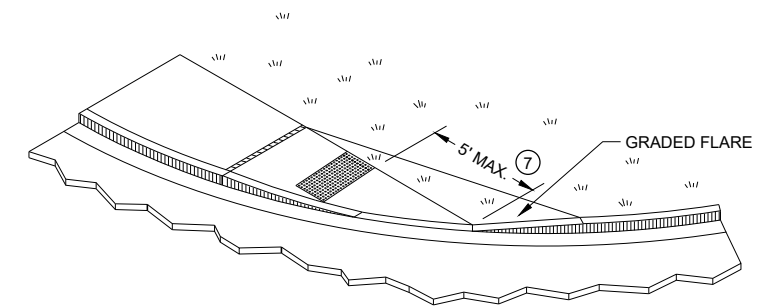


ISOMETRIC VIEW FOR TYPE 4A1

CURB RAMPS
TYPE 4A AND 4A1


STATE OF WISCONSIN
DEPARTMENT OF TRANSPORTATION

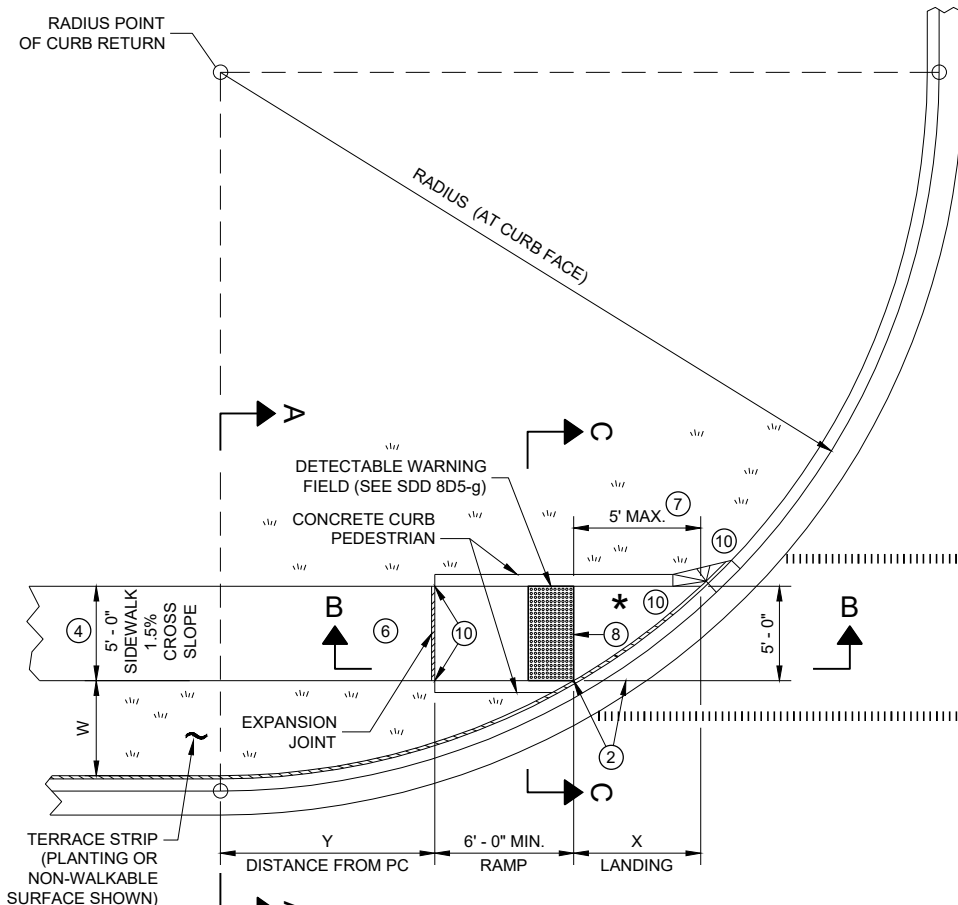

PLAN VIEW
CURB RAMP TYPE 4B

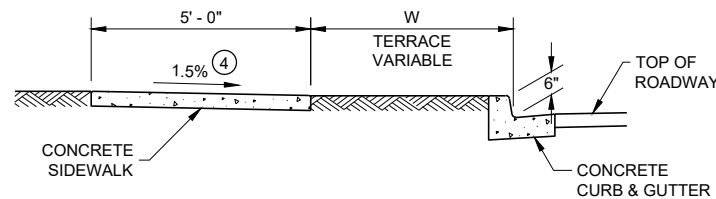

SECTION A - A FOR TYPE 4B

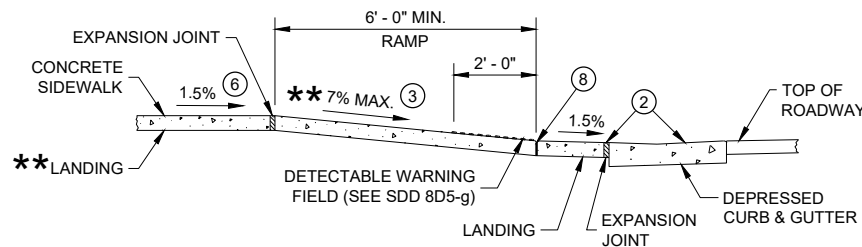


** IF RAMP SLOPE IS LESS THAN 5.0%, THEN NO ADJACENT UPHILL LANDING IS REQUIRED

SECTION B - B FOR
TYPE 4B AND TYPE 4B1


* MAXIMUM 2.0% SLOPE IN ALL DIRECTIONS IF FRONT OF GRADE BREAK

RADIUS (AT CURB FACE)	W = 3' - 0"		W = 4' - 0"		W = 5' - 0"		W = 6' - 0"		W = 7' - 0"		W = 8' - 0"		W = 9' - 0"		W = 10' - 0"	
	X	Y	X	Y	X	Y	X	Y	X	Y	X	Y	X	Y	X	Y
10 FEET	2' - 10 1/4"	0' - 5"	2' - 1"	1' - 4 1/2"	1' - 5"	2' - 1"	0' - 10"	2' - 7 1/2"	0' - 3 3/4"	3' - 0 1/4"						
15 FEET	4' - 6 3/4"	2' - 1 3/4"	3' - 9"	3' - 5 3/4"	3' - 1 1/4"	4' - 6"	2' - 6 3/4"	5' - 4 1/2"	2' - 1"	6' - 1"	1' - 8"	6' - 8 1/2"	1' - 3 1/4"	7' - 2 1/2"	0' - 10 3/4"	7' - 7 1/4"
20 FEET	5' - 9 3/4"	3' - 6 1/2"	4' - 11 1/2"	5' - 1 3/4"	4' - 3 1/4"	6' - 5 1/2"	3' - 8 3/4"	7' - 7"	3' - 3"	8' - 6 1/2"	2' - 10"	9' - 4 1/2"	2' - 5 1/2"	10' - 1 1/4"	2' - 1 1/4"	10' - 9"
30 FEET			6' - 9 1/4"	7' - 11 1/4"	6' - 0 1/4"	9' - 8"	5' - 5"	11' - 1 3/4"	4' - 10 3/4"	12' - 5 3/4"	4' - 5 1/2"	13' - 7 3/4"	4' - 0 3/4"	14' - 8 1/2"	3' - 8 1/2"	15' - 8 1/4"
40 FEET									6' - 1 3/4"	15' - 8 1/2"	5' - 8"	17' - 2"	5' - 3"	18' - 5 3/4"	4' - 10 3/4"	19' - 8 1/4"
50 FEET															5' - 10 1/4"	23' - 2"


INTERMEDIATE RADII CAN BE INTERPOLATED
DIMENSION "Y" IS CALCULATED BASED ON 6'-0" RAMP LENGTH
DIMENSION "X" IS CALCULATED BASED ON 5'-0" SIDEWALK WIDTH

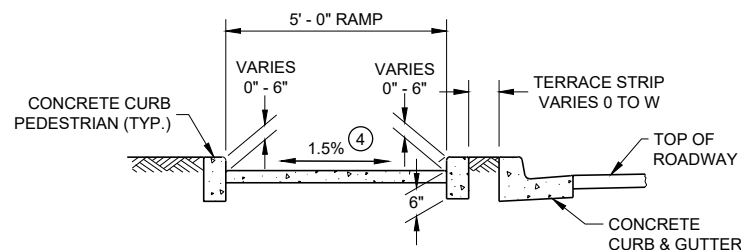


SECTION C - C FOR TYPE 4B

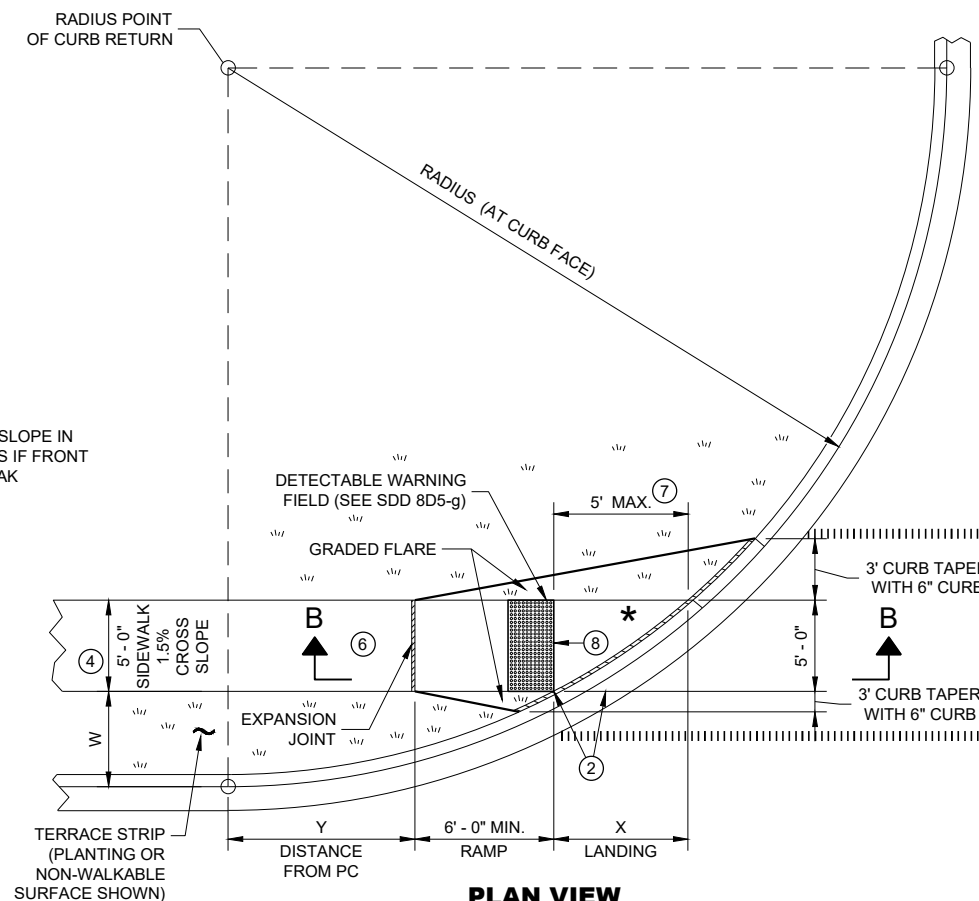

PLAN VIEW
CURB RAMP TYPE 4B1

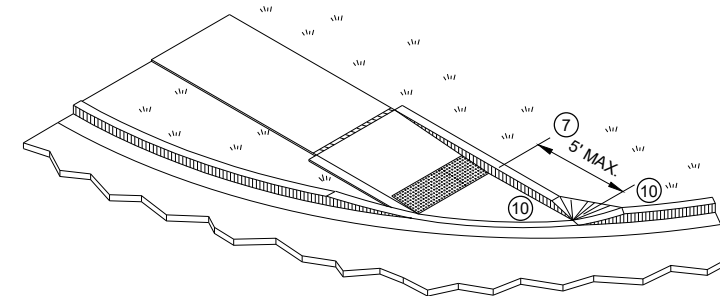

ISOMETRIC VIEW FOR TYPE 4B

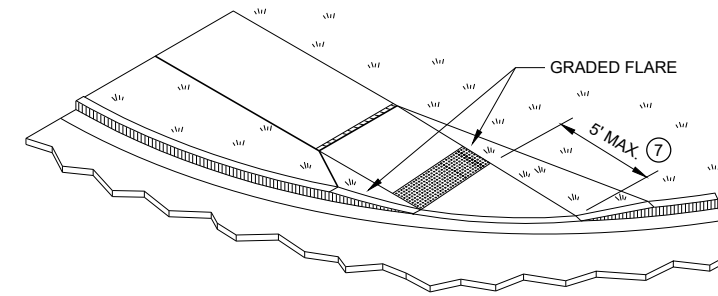

ISOMETRIC VIEW FOR TYPE 4B1

LEGEND

- 1/2" EXPANSION JOINT SIDEWALK
- CONTRACTION JOINT SIDEWALK
- PAVEMENT MARKING CROSSWALK (WHITE)

GENERAL NOTES

AVOID PLACING DRAINAGE STRUCTURES, JUNCTION BOXES OR OTHER OBSTRUCTIONS IN FRONT OF RAMP ACCESS AREAS.


DETAILS OF CONSTRUCTION, MATERIALS AND WORKMANSHIP NOT SHOWN ON THIS DRAWING SHALL CONFORM TO THE PERTINENT REQUIREMENTS OF THE STANDARD SPECIFICATIONS AND THE APPLICABLE SPECIAL PROVISIONS.

DETECTABLE WARNING FIELDS THAT ARE INSTALLED AS A GROUP OR SIDE BY SIDE, SHALL BE FROM THE SAME MANUFACTURER.

- GRADE CHANGE BETWEEN GUTTER FLAG SLOPE AND THE CURB RAMP SLOPE SHALL NOT EXCEED 11%. MAXIMUM GUTTER FLAG SLOPE IS 4%. PROVIDE LONGITUDINAL DRAINAGE AROUND CURB AND AWAY FROM CURB RAMP. NO VERTICAL LIPS OR DISCONTINUITIES GREATER THAN 1/4" - INCH ARE ALLOWED. SLOPE OF CURB HEAD OPENING SHALL MATCH THE RAMP SLOPE, MINIMALLY 1.5% AND NOT TO EXCEED 7%. WHEN ADJACENT TO 1.5% LANDING, CONSTRUCT CURB HEAD OPENING AT 1.5% IN THE DIRECTION OF PEDESTRIAN TRAVEL.
- AN 8.33% CURB RAMP SLOPE IS ALLOWABLE WITH FLATTENED GUTTER FLAG SLOPE AND NOT TO EXCEED 11% GRADE CHANGE.
- ±0.5% CONSTRUCTION TOLERANCE IN SIDEWALK CROSS SLOPE. THE SIDEWALK CROSS SLOPE SHALL NOT EXCEED 2% WITHOUT PRIOR APPROVAL FROM THE ENGINEER.
- PROVIDE A LEVEL LANDING (MAXIMUM 2% SLOPE) IN ANY DIRECTION OF PEDESTRIAN TRAVEL. STANDARD LEVEL LANDING SIZE IS 5 FEET BY 5 FEET.
- WHEN THIS GRADE BREAK DISTANCE EXCEEDS 5 FEET, USE RADIAL DETECTABLE WARNING FIELD PER SDD 8D5-f.
- PROVIDE GRADE BREAK PERPENDICULAR TO DIRECTION OF WHEELCHAIR TRAVEL.
- INSTALL TRANSITION NOSE (INCIDENTAL TO OTHER PAY ITEMS). DO NOT MARK TRANSITION NOSE.


CURB RAMPS
TYPE 4B AND 4B1

STATE OF WISCONSIN
DEPARTMENT OF TRANSPORTATION 140

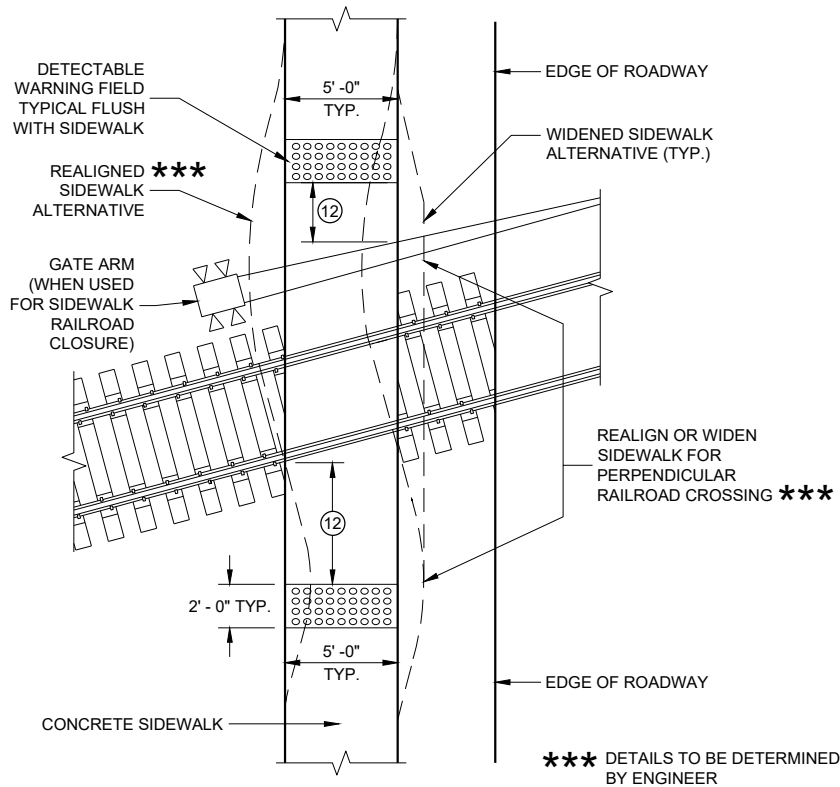

CURB RAMP TYPE 8


**DETECTABLE WARNINGS
AT RAILROAD CROSSING**

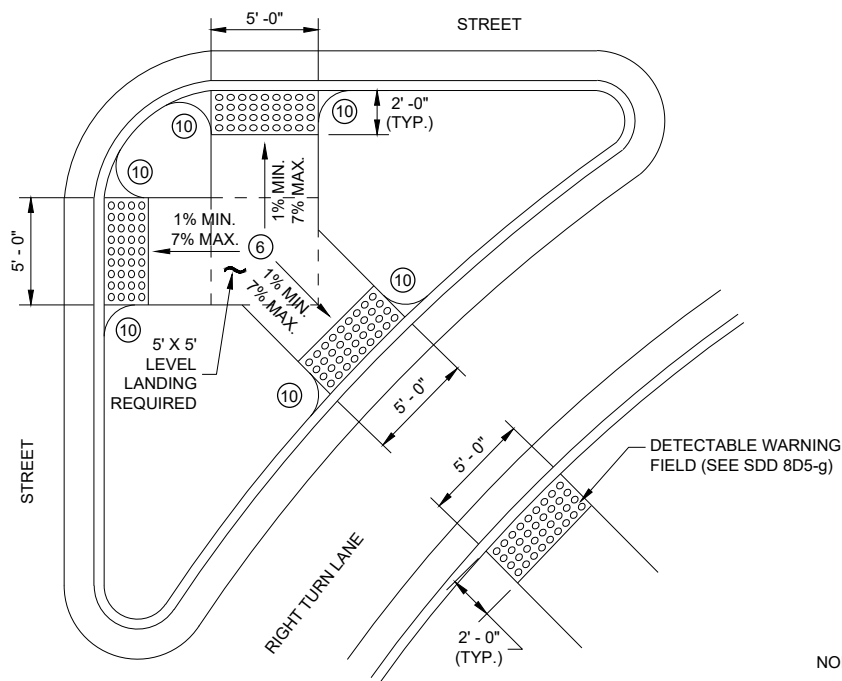

CURB RAMP TYPE 6


DETECTABLE WARNING AT ISLANDS

REFER TO GENERAL NOTES (2) AND (3)
FOR ALL ISLAND CURB RAMPS

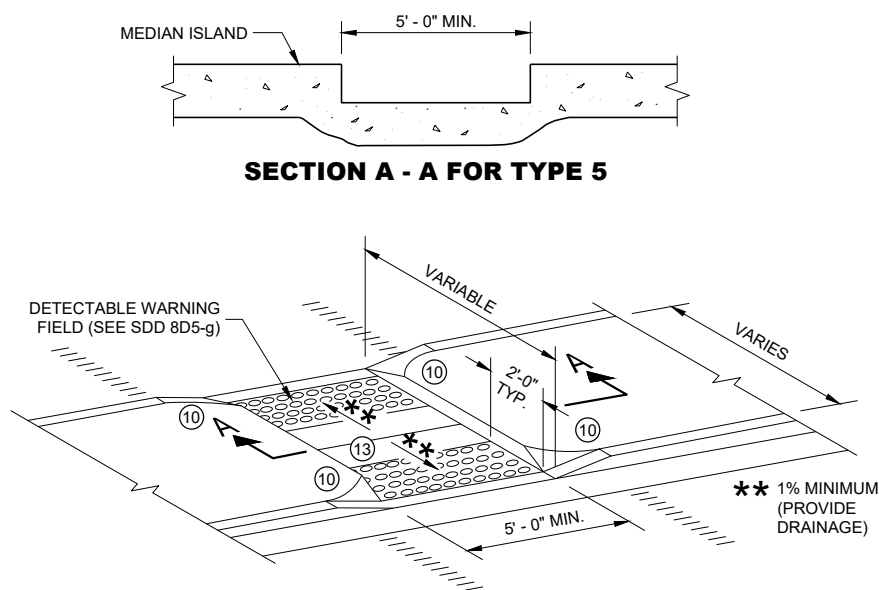


CURB RAMP TYPE 5

**MEDIAN ISLAND
NON-ELEVATED PEDESTRIAN CROSSING**

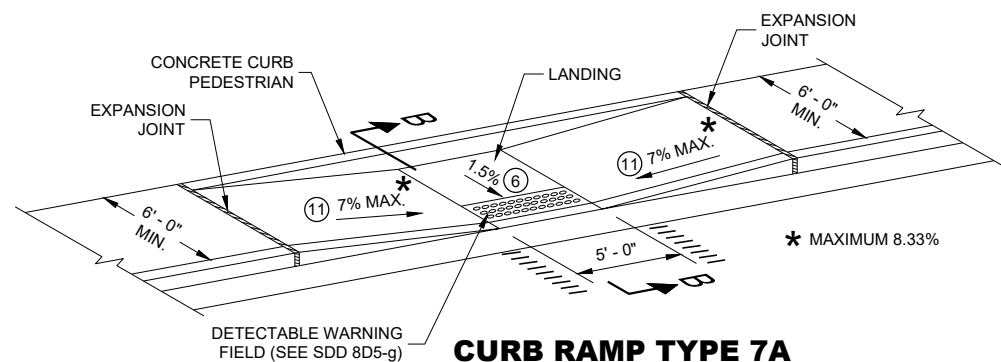

**CURB RAMP TYPE 7A
MID BLOCK CROSSING**

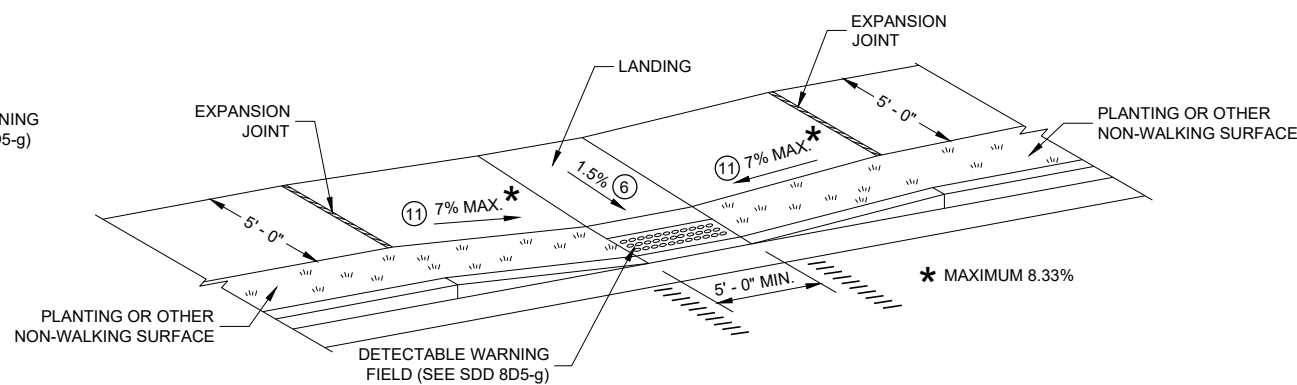

**CURB RAMP TYPE 7B
MID BLOCK CROSSING**

NOTE: THESE PARALLEL AND PARALLEL/PERPENDICULAR CURB RAMPS
MAY BE USED AT INTERSECTIONS AND MID BLOCK LOCATIONS.

GENERAL NOTES

AVOID PLACING DRAINAGE STRUCTURES, JUNCTION BOXES OR OTHER OBSTRUCTIONS IN FRONT OF RAMP ACCESS AREAS.

DETAILS OF CONSTRUCTION, MATERIALS AND WORKMANSHIP NOT SHOWN ON THIS DRAWING SHALL CONFORM TO THE PERTINENT REQUIREMENTS OF THE STANDARD SPECIFICATIONS AND THE APPLICABLE SPECIAL PROVISIONS.


SIDEWALK CROSS SLOPE SHALL NOT EXCEED 2%.

DETECTABLE WARNING FIELDS THAT ARE INSTALLED AS A GROUP OR SIDE BY SIDE, SHALL BE FROM THE SAME MANUFACTURER.

- (2) GRADE CHANGE BETWEEN GUTTER FLAG SLOPE AND THE CURB RAMP SLOPE SHALL NOT EXCEED 11%. MAXIMUM GUTTER FLAG SLOPE IS 4%. PROVIDE LONGITUDINAL DRAINAGE AROUND CURB AND AWAY FROM CURB RAMP. NO VERTICAL LIPS OR DISCONTINUITIES GREATER THAN 1/4 - INCH ARE ALLOWED. SLOPE OF CURB HEAD OPENING SHALL MATCH THE RAMP SLOPE, MINIMALLY 1.5% AND NOT TO EXCEED 7%. WHEN ADJACENT TO 1.5% LANDING, CONSTRUCT CURB HEAD OPENING AT 1.5% IN THE DIRECTION OF PEDESTRIAN TRAVEL.
- (3) AN 8.33% CURB RAMP SLOPE IS ALLOWABLE WITH FLATTENED GUTTER FLAG SLOPE AND NOT TO EXCEED 11% GRADE CHANGE.
- (4) ±0.5% CONSTRUCTION TOLERANCE IN SIDEWALK CROSS SLOPE. THE SIDEWALK CROSS SLOPE SHALL NOT EXCEED 2% WITHOUT PRIOR APPROVAL FROM THE ENGINEER.
- (6) PROVIDE A LEVEL LANDING (MAXIMUM 2% SLOPE) IN ANY DIRECTION OF PEDESTRIAN TRAVEL. STANDARD LEVEL LANDING SIZE IS 5 FEET BY 5 FEET.
- (10) INSTALL TRANSITION NOSE (INCIDENTAL TO OTHER PAY ITEMS). DO NOT MARK TRANSITION NOSE.
- (11) SLOPE SIDEWALK TOWARD LANDING AS SHOWN WHERE THERE IS NO TERRACE OR WHERE THE TERRACE WIDTH IS LESS THAN 6 FEET WIDE.
- (12) THE EDGE OF THE DETECTABLE WARNING FIELD NEAREST TO A RAILROAD CROSSING SHALL BE 1.5 FEET ±0.1' FROM THE FACE OF THE GATE ARM IF THE GATE ARM EXTENDS ACROSS THE SIDEWALK. WHERE THERE IS NO PEDESTRIAN GATE, THE EDGE OF THE DETECTABLE WARNING FIELD NEAREST TO THE RAILROAD CROSSING SHALL BE 15 FEET FROM THE NEAREST RAIL.
- (13) DO NOT INSTALL DETECTABLE WARNING FIELDS AT THE EDGES OF STEET-LEVEL PEDESTRIAN REFUGE ISLANDS IF A MINIMUM 2 FOOT CONCRETE SURFACE WITHOUT DETECTABLE WARNINGS (MEASURED IN THE DIRECTION OF PEDESTRIAN TRAVEL) CANNOT BE ACHIEVED.

LEGEND

- 1/2" EXPANSION JOINT SIDEWALK
- CONTRACTION JOINT FIELD LOCATED
- PAVEMENT MARKING CROSSWALK (WHITE)

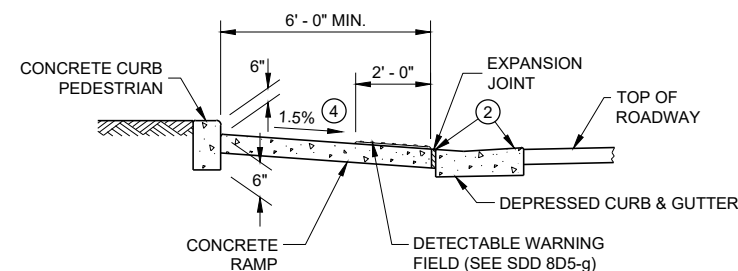

SECTION B - B FOR TYPE 7A

**CURB RAMPS
TYPE 5, 6, 7A, 7B & 8**

STATE OF WISCONSIN
DEPARTMENT OF TRANSPORTATION 141

Diagram illustrating a grade break detail. The structure consists of a ramp, a landing, and a cross slope. Key dimensions and components include:

- EXPANSION JOINT**: Located at the start of the ramp.
- DETECTABLE WARNING FIELD RADIAL**: A circular feature on the ramp.
- GRADED FLARE**: A sloped area at the end of the ramp.
- SEE DETAIL A**: Reference to another detail.
- MIN. 2'-0" DWF COVERAGE**: Dimension for the detectable warning field.
- MIN. 6'-0" RAMP**: Minimum length of the ramp.
- LANDING 'XR'**: The horizontal section of the ramp.
- 3' CURB WITH**: Dimension for the curb.
- 5'-0"**: Vertical dimension for the cross slope.
- 2'-0"**: Horizontal dimension for the cross slope.
- 15**: Callout for the detectable warning field.
- 16**: Callout for the detectable warning field.
- 17**: Callout for the cross slope.
- 18**: Callout for the cross slope.
SECTION A - A FOR TYPE 4A1

RADIAL DETECTABLE WARNING FIELD PLACEMENT WHEN 5 FOOT GRADE BREAK DISTANCE PER SDD 8D5-d IS EXCEEDED

This diagram illustrates the placement of a detectable warning field when the required 5-foot grade break distance cannot be maintained. The field is placed at a distance of 2'-0" from the edge of the curb, with a 3' curb taper with a 6" curb. The field is labeled 'DETECTABLE WARNING FIELD RADIAL' and 'GRADED FLARE'. The field is shown in a cross-section view, with a 5'-0" sidewalk and a 1.5% cross slope. The field is labeled 'B' and '6'. The field is shown in a plan view, with a 6'-0" MIN. distance from the curb and a 'LANDING "XR"' area. The field is shown in a side view, with a 5'-0" distance from the curb and a 3' curb taper with a 6" curb. The field is shown in a top view, with a 2'-0" distance from the curb and a 3' curb taper with a 6" curb. The field is shown in a bottom view, with a 2'-0" distance from the curb and a 3' curb taper with a 6" curb. The field is shown in a perspective view, with a 2'-0" distance from the curb and a 3' curb taper with a 6" curb. The field is shown in a cross-section view, with a 5'-0" distance from the curb and a 3' curb taper with a 6" curb. The field is shown in a plan view, with a 6'-0" MIN. distance from the curb and a 'LANDING "XR"' area. The field is shown in a side view, with a 5'-0" distance from the curb and a 3' curb taper with a 6" curb. The field is shown in a top view, with a 2'-0" distance from the curb and a 3' curb taper with a 6" curb. The field is shown in a bottom view, with a 2'-0" distance from the curb and a 3' curb taper with a 6" curb. The field is shown in a perspective view, with a 2'-0" distance from the curb and a 3' curb taper with a 6" curb.


Diagram illustrating the placement of a radial detectable warning field when the 5-foot grade break distance per SDD 8D5-d is exceeded. The field is placed at a distance of 2'-0" from the curb, with a 3' curb taper with 6" curb. The field is labeled 'DETECTABLE WARNING FIELD RADIAL' and 'GRADED FLARE'. The field is shown in a cross-section view, with a 5'-0" sidewalk and a 1.5% cross slope. The field is labeled 'B' and '6'. The field is shown in a plan view, with a 6'-0" MIN. distance from the curb and a 'LANDING "XR"' area. The field is shown in a side view, with a 5'-0" distance from the curb and a 3' curb taper with 6" curb. The field is shown in a top view, with a 2'-0" distance from the curb and a 3' curb taper with 6" curb. The field is shown in a bottom view, with a 2'-0" distance from the curb and a 3' curb taper with 6" curb. The field is shown in a perspective view, with a 2'-0" distance from the curb and a 3' curb taper with 6" curb.

* MAXIMUM 2% SLOPE IN ALL DIRECTIONS IN FRONT OF GRADE BREAK

[illegible]

SECTION B - B FOR TYPE 4B1

	1/2" EXPANSION JOINT SIDEWALK
	CONTRACTION JOINT SIDEWALK
	PAVEMENT MARKING CROSSWALK (WHITE)

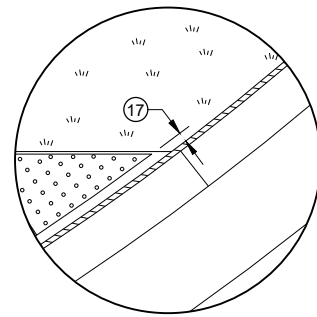

DETAIL A

AVOID PLACING DRAINAGE STRUCTURES, JUNCTION BOXES OR OTHER OBSTRUCTIONS IN FRONT OF RAMP ACCESS AREAS.

DETECTABLE WARNING FIELDS THAT ARE INSTALLED AS A GROUP OR SIDE BY SIDE, SHALL BE FROM THE SAME MANUFACTURER.

REFER TO SDD 8D5-g FOR ADDITIONAL RADIAL PLATE REQUIREMENTS.

FIELD CUTS AT INTERMEDIATE JOINTS WITHIN THE RADIAL DETECTABLE WARNING FILED ARE PROHIBITED.

- ② GRADE CHANGE BETWEEN GUTTER FLAG SLOPE AND THE CURB RAMP SLOPE SHALL NOT EXCEED 11%. MAXIMUM GUTTER FLAG SLOPE IS 4%. PROVIDE LONGITUDINAL DRAINAGE AROUND CURB AND AWAY FROM CURB RAMP. NO VERTICAL LIPS OR DISCONTINUITIES GREATER THAN $\frac{1}{4}$ - INCH ARE ALLOWED. SLOPE OF CURB HEAD OPENING SHALL MATCH THE RAMP SLOPE, MINIMALLY 1.5% AND NOT TO EXCEED 7%. WHEN ADJACENT TO 1.5% LANDING, CONSTRUCT CURB HEAD OPENING AT 1.5% IN THE DIRECTION OF PEDESTRIAN TRAVEL.
- ③ AN 8.33% CURB RAMP SLOPE IS ALLOWABLE WITH FLATTENED GUTTER FLAG SLOPE AND NOT TO EXCEED 11% GRADE CHANGE.
- ④ $\pm 0.5\%$ CONSTRUCTION TOLERANCE IN SIDEWALK CROSS SLOPE. THE SIDEWALK CROSS SLOPE SHALL NOT EXCEED 2% WITHOUT PRIOR APPROVAL FROM THE ENGINEER.
- ⑥ PROVIDE A LEVEL LANDING (MAXIMUM 2% SLOPE) IN ANY DIRECTION OF PEDESTRIAN TRAVEL. STANDARD LANDING SIZE IS 5 FEET BY 5 FEET.
- ⑧ PROVIDE GRADE BREAK PERPENDICULAR TO DIRECTION OF WHEELCHAIR TRAVEL.
- ⑭ CONSULT ENGINEER IF GRADE BREAK LOCATION (END OF LANDING DIMENSION "XR") REQUIRES FIELD ADJUSTMENT WHEN ESTABLISHING FINAL RADIAL DETECTABLE WARNING FIELD LOCATION.
- ⑮ FIELD SAW CUTS ALONG RADIAL DETECTABLE WARNING PLATES WILL BE NECESSARY TO MATCH EACH CURB RAMP EDGE. AVOID CUTTING THROUGH DOMES WHENEVER POSSIBLE. MAKE FIELD CUTS TRUE TO LINE AND WITHIN $\frac{1}{8}$ " DEVIATION. SMOOTH EDGES OF FIELD CUT PLATES.
- ⑯ USE 1' X 2" RECTANGULAR END PLATE AT END OF TYPE 4A1 RAMP AND PROVIDE MINIMUM 2' - 0" DETECTABLE WARNING FIELD COVERAGE (IN DIRECTION OF PEDESTRIAN TRAVEL) ALONG THE ENTIRE CURB RAMP WIDTH.
- ⑰ A MAXIMUM 3 INCH CONCRETE BORDER WITH IS ALLOWABLE IN FROM OF RADIAL DETECTABLE WARNING FIELD FOR CONSTRUCTABILITY PURPOSES. CONCRETE BORDER WIDTH MAY VARY UP TO 1 INCH.

RADIAL DETECTABLE WARNING FIELD PLACEMENT WHEN 5 FOOT GRADE BREAK DISTANCE PER SDD 8D5-b IS EXCEEDED

NOTE: SECOND TYPE 2

CONCRETE **

EXPANSION JOINT

TOP OF ROADWAY

DEPRESSED CURB & GUTTER

LANDING "XR" (GRADE BREAK DIST.)

1.5%*

7% TYP.

1.5% CROSS SLOPE

TERRACE **

SIDEWALK **

RADIAL DETECTABLE WARNING FIELD (SEE SDD 8D5-g)

NOTE: SECOND TYPE
RAMP NOT SHOWN

GRADE BREAK DISTANCE PER SDD 8D5-b IS EXCEEDED

SECOND TYPE 2 NOT SHOWN

CONCRETE SIDEWALK

10:1 MAX FLARE

2'-0"

GRADED FLARE

LANDING "XR"

TERRACE

DETECTABLE WARNING FIELD RADIAL

SEE DETAIL C

5'-0"

3' CURB TAPER WITH 6" CURB

TERRACE STRIP (PLANTING OR NON-WALKABLE SURFACE SHOWN)

6

8

14


15

DETAIL C


STATE OF WISCONSIN
DEPARTMENT OF TRANSPORTATION 142

	MIN.	MAX.
A	1.6"	2.4"
B	0.65"	1.5"
C	*	*
D	0.9"	1.4"

* THE C DIMENSION IS 50% TO 65% OF THE D DIMENSION.

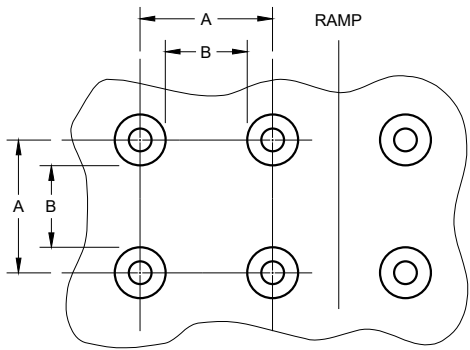


PLAN VIEW

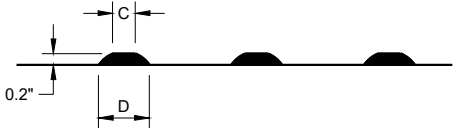


ELEVATION VIEW

TRUNCATED DOMES
DETECTABLE WARNING PATTERN DETAIL

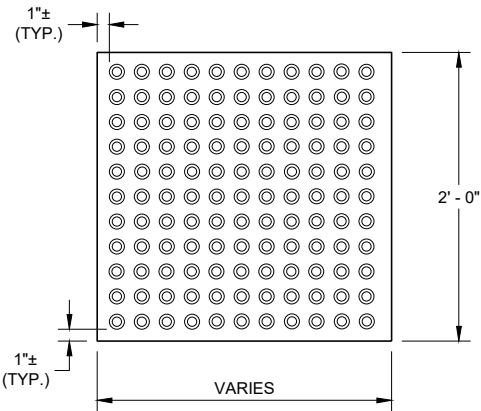


RECTANGULAR
PLATES

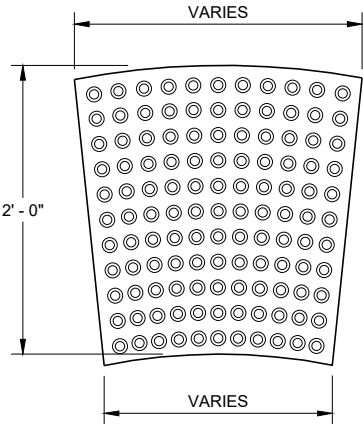

RADIAL
PLATES

PLAN VIEW
DETECTABLE WARNING FIELDS (TYPICAL)

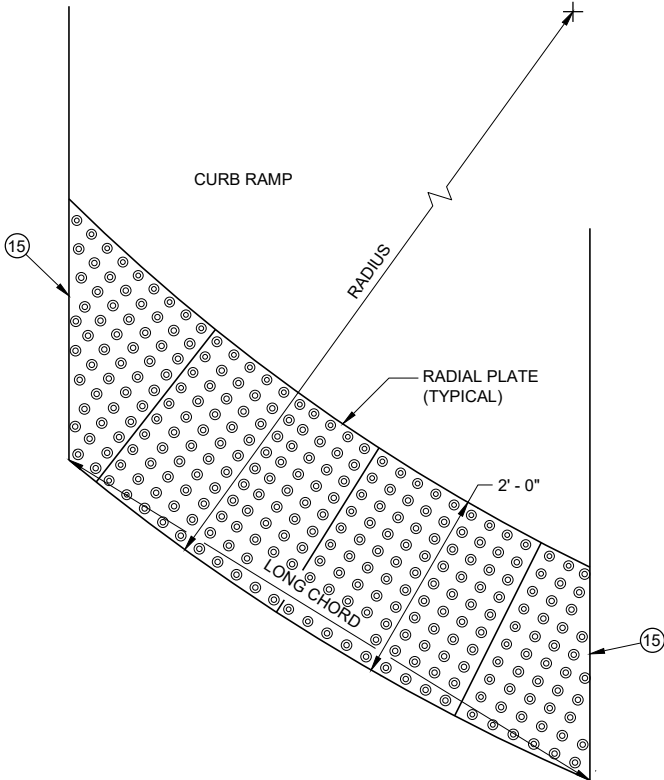

PLAN VIEW
RADIAL DETECTABLE
WARNING FIELD ATTRIBUTES

GENERAL NOTES

DETECTABLE WARNING FIELDS THAT ARE INSTALLED AT A CURB RAMP SHALL BE FROM THE SAME MANUFACTURER.

PLACE ALL DETECTABLE WARNING FIELD SYSTEMS IN ACCORDANCE TO THE MANUFACTURER'S RECOMMENDATION.

FIELD CUTS AT INTERMEDIATE JOINTS WITHIN THE RADIAL DETECTABLE WARNING FILED ARE PROHIBITED.


DETERMINE FINAL RADIAL WARNING FIELD CONFIGURATION AND ITS INDIVIDUAL PLATE LOCATIONS. PERFORM PRE-LAYOUT PRIOR TO PLACEMENT IN PLASTIC CONCRETE. FOLLOW MANUFACTURER'S PRODUCT LIST AND INSTALLATION RECOMMENDATIONS.

FOR RADIAL DETECTABLE WARNING FIELD APPLICATIONS WHERE STANDARD RADIAL PLATES ARE NOT AVAILABLE AT AN INTERSECTION CURB RADIUS, A COMBINATION OF SQUARE OR RECTANGULAR PLATES AND RADIAL PLATES MAY BE USED TO FORM RADIAL CONFIGURATION. RADIAL WEDGE PLATES IN COMBINATION WITH SQUARE PLATES ARE ALSO ACCEPTABLE. FOLLOW MANUFACTURER'S RECOMMENDATIONS.

REFER TO CONTRACT AND STANDARD SPECIFICATIONS FOR FIELD CUTTING REQUIREMENTS.

DO NOT EMBED IN CONCRETE ANY FIELD-CUT PLATES WITH CUT EDGES SHORTER THAN 6 INCHES. CONSULT WITH MANUFACTURER FOR RE-DRILLING AND ANCHORING REQUIREMENTS OF FIELD-CUT PLATES.

(15) FIELD SAW CUTS ALONG RADIAL DETECTABLE WARNING PLATES WILL BE NECESSARY TO MATCH EACH CURB RAMP EDGE. AVOID CUTTING THROUGH DOMES WHENEVER POSSIBLE. MAKE FIELD CUTS TRUE TO LINE AND WITHIN 1/8" DEVIATION. SMOOTH EDGES OF FIELD CUT PLATES.


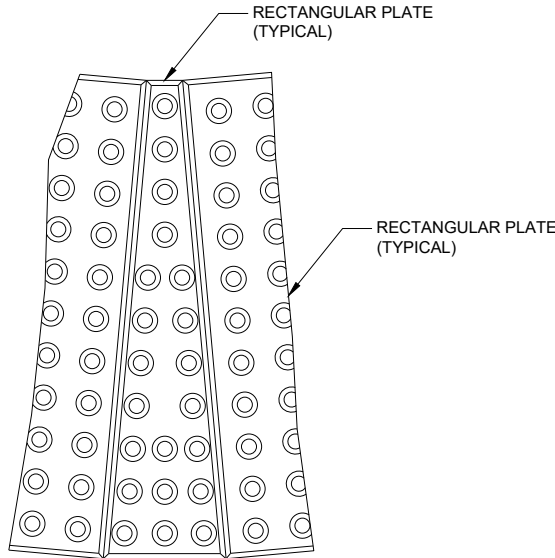


PLAN VIEW
RADIAL WEDGE PLATE
CONNECTION DETAIL


CURB RAMPS
RECTANGULAR AND RADIAL
DETECTABLE WARNING PLATES

STATE OF WISCONSIN
DEPARTMENT OF TRANSPORTATION

APPROVED
May 2019 /S/ Rodney Taylor
DATE ROADWAY STANDARDS DEVELOPMENT UNIT SUPERVISOR
FHWA 143

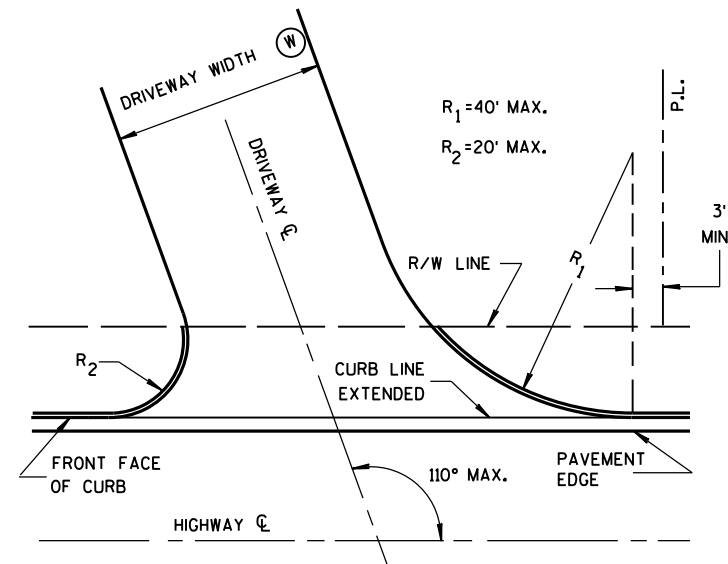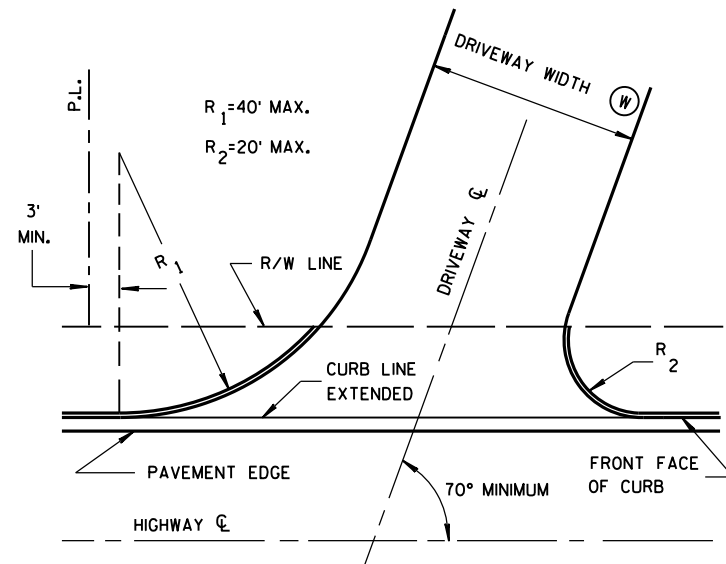

**SKewed DRIVEWAY DETAILS
(COMMERCIAL AND NON-COMMERCIAL)
SIDEWALK NOT SHOWN**

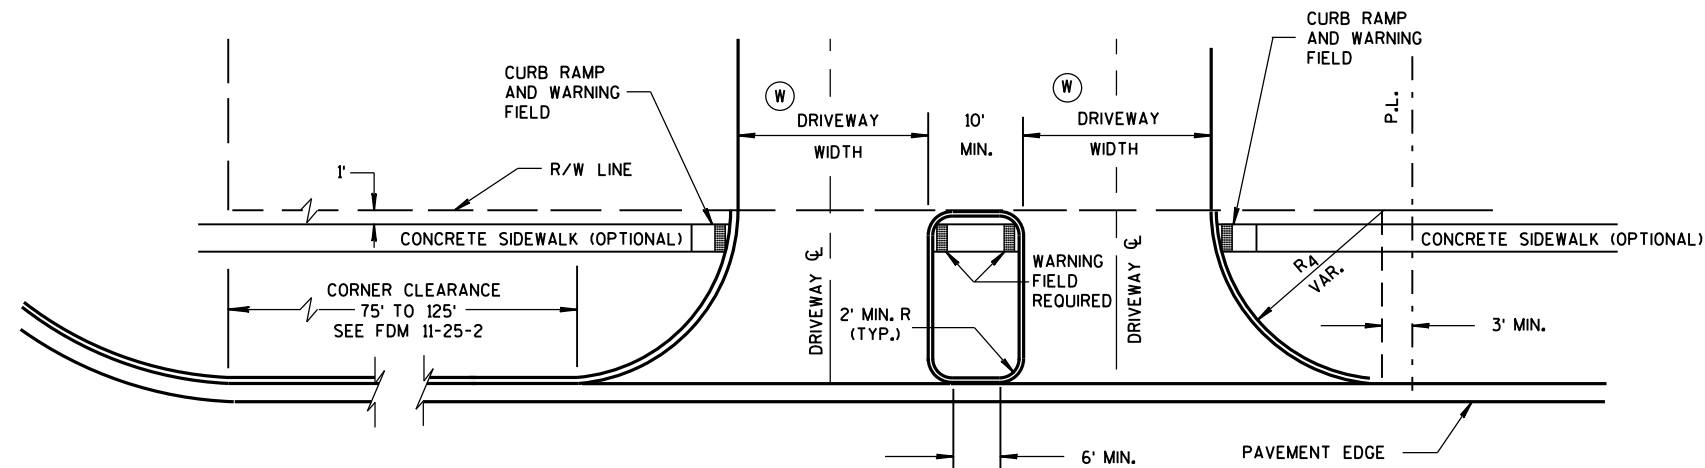

**DRIVEWAY LOCATION AND SPACING DETAILS
SIDEWALK SHOWN**

NOTES

A MAXIMUM RADIUS OF 10 FEET SHALL BE USED FOR NON-COMMERCIAL PRIVATE ENTRANCES. RADII FOR COMMERCIAL DRIVEWAYS SHALL BE DETERMINED BY THE ENGINEER BASED ON TRAFFIC AND DRIVEWAY PERMIT RESTRICTIONS.

THE MINIMUM ANGLE OF INTERSECTION BETWEEN THE DRIVEWAY AND HIGHWAY CENTERLINES SHALL BE 70°.

ALL CURVILINEAR PRIVATE ENTRANCE OUTLINES SHALL BE CONTAINED WITHIN THE HIGHWAY R/W.



NO DRIVEWAY SHALL BE BUILT WITHIN 3 FEET OF THE PROPERTY LINE EXCEPT FOR EXISTING JOINT DRIVEWAY SHARED BY TWO OWNERS.

Ⓢ DRIVEWAY WIDTHS:
COMMERCIAL - 35' MAX., 16' MIN.
RESIDENTIAL AND NON-COMMERCIAL - 24' MAX., 12' MIN.

**DRIVEWAYS WITH
CURB & GUTTER RETURNS**

STATE OF WISCONSIN
DEPARTMENT OF TRANSPORTATION

APPROVED
December, 2016 /S/ Rodney Taylor
DATE ROADWAY STANDARDS UNIT SUPERV 144 ENT
FHWA

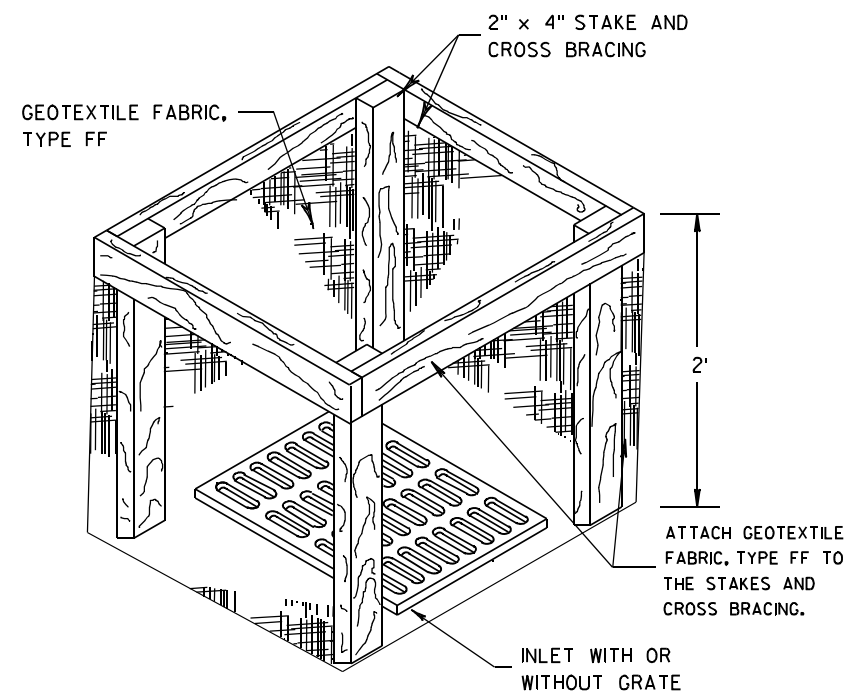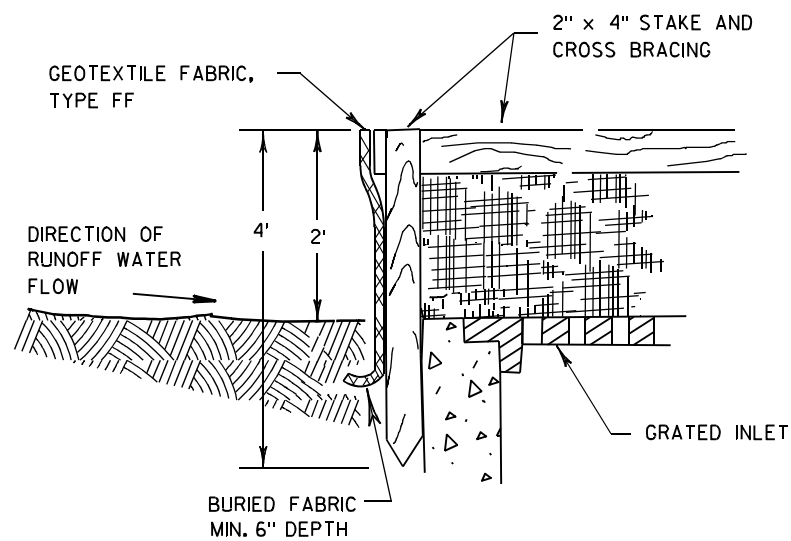

INLET PROTECTION, TYPE A


GENERAL NOTES

INLET PROTECTION DEVICES SHALL BE MAINTAINED OR REPLACED AT THE DIRECTION OF THE ENGINEER.

MANUFACTURED ALTERNATIVES APPROVED AND LISTED ON THE DEPARTMENT'S EROSION CONTROL PRODUCT ACCEPTABILITY LIST MAY BE SUBSTITUTED.


WHEN REMOVING OR MAINTAINING INLET PROTECTION, CARE SHALL BE TAKEN SO THAT THE SEDIMENT TRAPPED ON THE GEOTEXTILE FABRIC DOES NOT FALL INTO THE INLET. ANY MATERIAL FALLING INTO THE INLET SHALL BE REMOVED IMMEDIATELY.

- ① FINISHED SIZE, INCLUDING FLAP POCKETS WHERE REQUIRED, SHALL EXTEND A MINIMUM OF 10" AROUND THE PERIMETER TO FACILITATE MAINTENANCE OR REMOVAL.
- ② FOR INLET PROTECTION, TYPE C (WITH CURB BOX), AN ADDITIONAL 18" OF FABRIC IS WRAPPED AROUND THE WOOD AND SECURED WITH STAPLES. THE WOOD SHALL NOT BLOCK THE ENTIRE HEIGHT OF THE CURB BOX OPENING.
- ③ FLAP POCKETS SHALL BE LARGE ENOUGH TO ACCEPT WOOD 2X4.

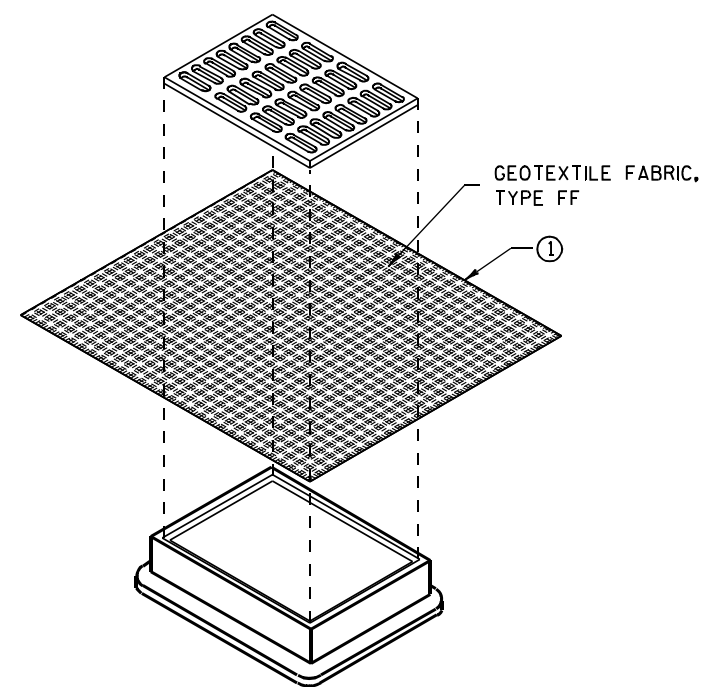

**INLET PROTECTION, TYPE B
(WITHOUT CURB BOX)**

(CAN BE INSTALLED IN ANY INLET WITHOUT A CURB BOX)

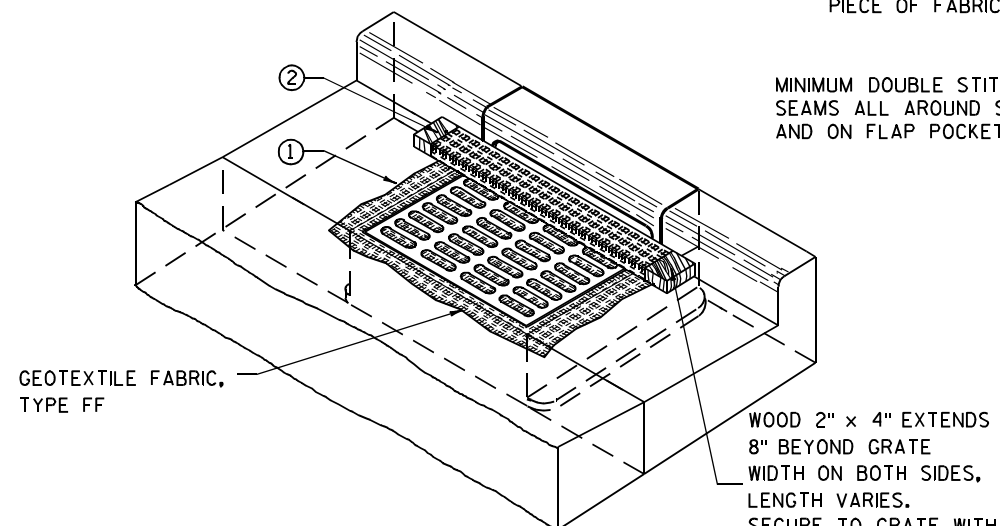

INLET PROTECTION, TYPE C (WITH CURB BOX)

INSTALLATION NOTES

TYPE B & C

TRIM EXCESS FABRIC IN THE FLOW LINE TO WITHIN 3" OF THE GRATE.


THE CONTRACTOR SHALL DEMONSTRATE A METHOD OF MAINTENANCE, USING A SEWN FLAP, HAND HOLDS OR OTHER METHOD TO PREVENT ACCUMULATED SEDIMENT FROM ENTERING THE INLET.

TYPE D

DO NOT INSTALL INLET PROTECTION TYPE D IN INLETS SHALLOWER THAN 30", MEASURED FROM THE BOTTOM OF THE INLET TO THE TOP OF THE GRATE.

TRIM EXCESS FABRIC IN THE FLOW LINE TO WITHIN 3" OF THE GRATE.

THE INSTALLED BAG SHALL HAVE A MINIMUM SIDE CLEARANCE, BETWEEN THE INLET WALLS AND THE BAG, MEASURED AT THE BOTTOM OF THE OVERFLOW HOLES, OF 3". WHERE NECESSARY THE CONTRACTOR SHALL CINCH THE BAG, USING PLASTIC ZIP TIES, TO ACHIEVE THE 3" CLEARANCE. THE TIES SHALL BE PLACED AT A MAXIMUM OF 4" FROM THE BOTTOM OF THE BAG.

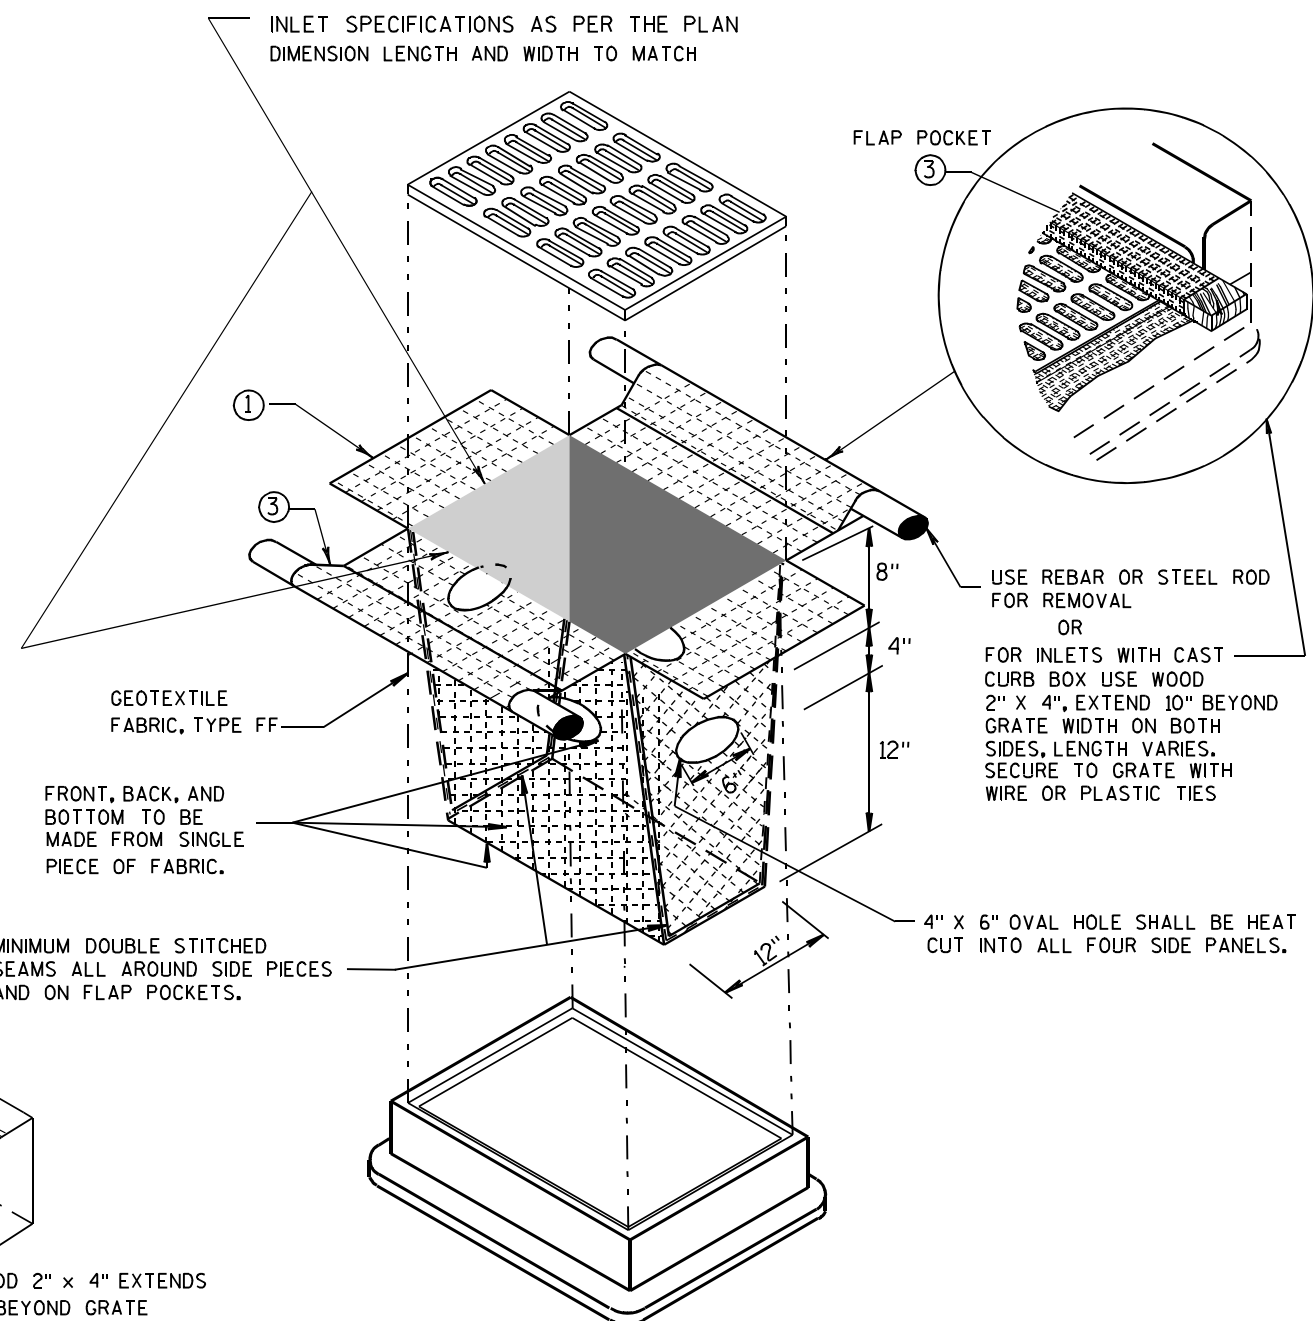


INLET PROTECTION, TYPE D

(CAN BE INSTALLED IN ANY INLET TYPE WITH OR WITHOUT A CURB BOX AS PER NOTE ②)


**INLET PROTECTION
TYPE A, B, C, AND D**

STATE OF WISCONSIN
DEPARTMENT OF TRANSPORTATION

APPROVED
10/16/02 /S/ Beth Connolly
DATE 145
FHWA CHIEF ROADWAY DEVELOPMENT ENGINEER

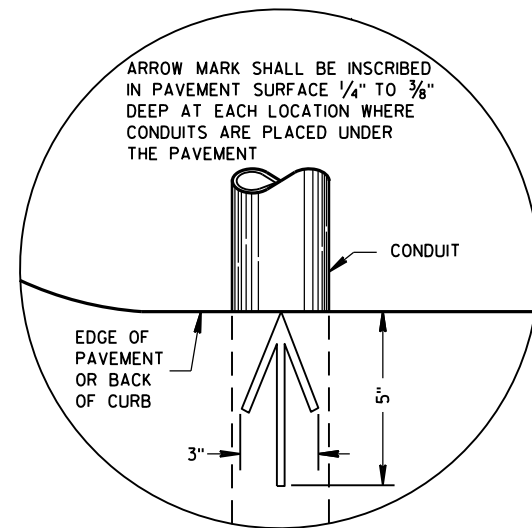

PLAN VIEW
ARROW MARK

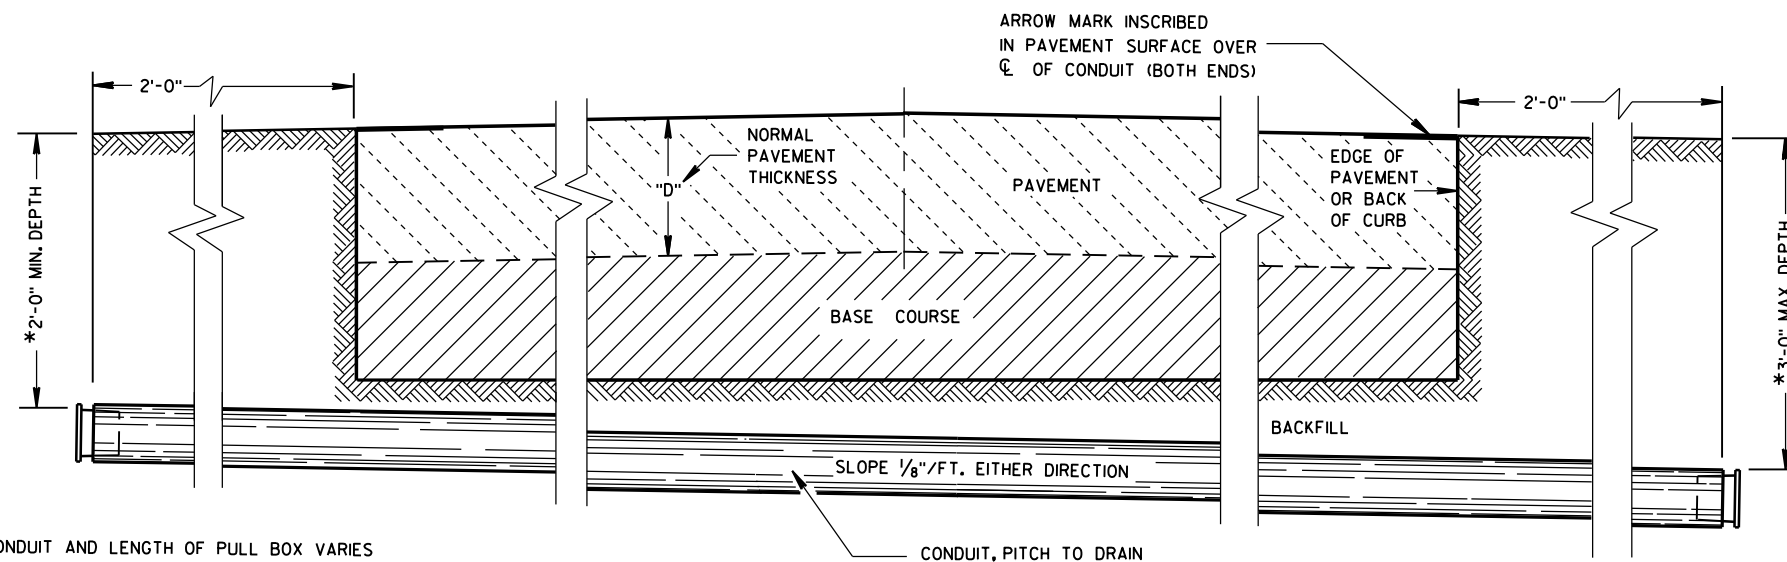

SIDE ELEVATION
DETAIL FOR CONDUIT UNDER PAVED HIGHWAYS

*DEPTH OF CONDUIT AND LENGTH OF PULL BOX VARIES
WITH HEIGHT OF CURB USED. ALSO SEE PULL BOX S.D.D. 9B4

GENERAL NOTES

DETAILS OF CONSTRUCTION, MATERIALS AND WORKMANSHIP NOT SHOWN ON THIS DRAWING SHALL CONFORM TO THE PERTINENT REQUIREMENTS OF THE CONTRACT.

METALLIC (STANDARD SPECIFICATION 652.2.2) OR NONMETALLIC (STANDARD SPECIFICATION 652.2.3) CONDUIT SHALL BE FURNISHED AND PLACED AS SHOWN.

DEPTH OF CONDUIT INSTALLED BELOW THE TRAVELED WAY SHALL BE 24 INCHES MINIMUM AND 36 INCHES MAXIMUM.

DEPTH OF CONDUIT INSTALLED THAT IS NOT BELOW THE TRAVELED WAY SHALL BE 18 INCHES MINIMUM AND 36 INCHES MAXIMUM.

ANY EXCEPTION TO THE MAXIMUM DEPTH SHALL BE ONLY WITH THE WRITTEN APPROVAL OF THE ENGINEER.

THE TRENCH SHALL NOT BE BACKFILLED PRIOR TO INSPECTION OF THE CONDUIT.

ALL METALLIC CONDUIT RACEWAY ENDS SHALL BE REAMED AND THREADED.

ALL METALLIC CONDUIT IN WHICH WIRE OR CABLE IS TO BE INSTALLED SHALL BE BUSHED WITH APPROVED THREADED BUSHINGS BEFORE INSTALLATION OF THE WIRE OR CABLE.

ALL METALLIC CONDUITS IN WHICH WIRE OR CABLE IS NOT TO BE INSTALLED SHALL BE CAPPED WITH THREADED PROTECTIVE CAPS, AS APPROVED BY THE ENGINEER.

ALL NONMETALLIC CONDUIT SHALL BE CAPPED OR PLUGGED IMMEDIATELY AFTER INSTALLATION AND SHALL REMAIN CAPPED OR PLUGGED UNTIL WIRE/CABLES ARE INSTALLED.

NONMETALLIC CONDUITS IN WHICH WIRE OR CABLE IS NOT BEING INSTALLED SHALL REMAIN CAPPED OR PLUGGED.

BENDING OF PVC ELECTRICAL CONDUIT SHALL BE ACCOMPLISHED BY USING A BLANKET OR EMERSION TYPE TANK DESIGNED FOR THE PURPOSE OF BENDING PVC ELECTRICAL CONDUIT.

ALL CUT ENDS SHALL BE TRIMMED INSIDE AND OUTSIDE TO REMOVE ALL ROUGH EDGES ON NONMETALLIC CONDUIT. (SEE NEC 347.5)

WHEN REQUIRED TO CONNECT NONMETALLIC CONDUIT TO METALLIC CONDUIT, ONLY U.L. LISTED ADAPTER FITTINGS SHALL BE USED.

PRIOR TO CONDUIT ACCEPTANCE, CONDUIT CAPS OR PLUGS SHALL BE REMOVED, AND THE CAPS, PLUGS AND CONDUIT ENDS SHALL BE THOROUGHLY CLEANED AND THEN THE CAPS OR PLUGS REINSTALLED TO ENSURE THAT THE CAPS OR PLUGS CAN BE EASILY REMOVED IN THE FUTURE.

ALL CONDUIT BEING FURNISHED AND INSTALLED SHALL HAVE THE U.L. LABEL FIRMLY ATTACHED.

CONDUIT RUNS SHALL BE THE SAME SIZE OF CONDUIT FROM ONE END TO THE OTHER (FROM PULL BOX TO PULL BOX-OR-JUNCTION BOX TO JUNCTION BOX-OR-BASE TO BASE, ETC.).

TRACER WIRE SHALL BE INSTALLED AS STATED IN THE STANDARD SPECIFICATION, ITEM 652.3.1.1.

ALL CONDUIT RUNS SHALL BE STRAIGHT (WITHOUT BENDS) FROM PULL BOX TO PULL BOX, PULL BOX TO BASE AND BASE TO BASE AS SHOWN ON THE PLANS.

CONDUIT

STATE OF WISCONSIN
DEPARTMENT OF TRANSPORTATION

APPROVED
March, 2017 /S/ Ahmet Demirbilek
DATE STATE ELECTRICAL 146
FHWA

TABLE OF NOMINAL DIMENSIONS AND WEIGHTS

DIMENSION IN INCHES		CORRUGATED STEEL PIPE								
PIPE DIAMETER (INSIDE)	A	12	12	12	18	18	18	24	24	24
PIPE LENGTH **	B	24	30	36	24	30	36	36	42	48
WALL THICKNESS	C	0.064	0.064	0.064	0.064	0.064	0.064	0.064	0.064	0.064
COVER	D	10 1/4	10 1/4	10 1/4	16 1/4	16 1/4	16 1/4	22 1/4	22 1/4	22 1/4
FRAME	E	14 1/2	14 1/2	14 1/2	20 1/2	20 1/2	20 1/2	26 1/2	26 1/2	26 1/2
FRAME	F	8 1/2	8 1/2	8 1/2	14 1/2	14 1/2	14 1/2	20 1/2	20 1/2	20 1/2
FRAME	G	11 1/2	11 1/2	11 1/2	17 1/2	17 1/2	17 1/2	23 1/2	23 1/2	23 1/2
WEIGHT IN POUNDS *										
FRAME AND COVER		60	60	60	110	110	110	155	155	155

* THE ACTUAL WEIGHT OF THE MANHOLE FRAME AND COVER MAY VARY WITHIN 5 PERCENT PLUS OR MINUS OF THE WEIGHTS SHOWN.

** NORMALLY USED LENGTHS. THE PROJECT ENGINEER SHALL DETERMINE IF PIPE LENGTHS, OTHER THAN THOSE SPECIFIED, SHALL BE USED, TO A MAXIMUM OF 48" (CONTINUOUS LENGTH, NON-SPLICED). THE ADDITIONAL LENGTH SHALL BE INCIDENTAL TO THE PULL BOX BID PRICE.

GENERAL NOTES

DETAILS OF CONSTRUCTION, MATERIALS AND WORKMANSHIP NOT SHOWN ON THIS DRAWING SHALL CONFORM TO THE PERTINENT REQUIREMENTS OF THE CONTRACT.

ALL FRAMES AND COVERS SHALL BE HEAVY DUTY TYPE, SUITABLE FOR VEHICULAR TRAFFIC LOADS.

PULL BOXES LOCATED IN THE ROADWAYS SHALL HAVE LOCKING COVERS.






ENTRANCE HOLES INTO PULL BOXES SHALL BE CUT WITH A CIRCULAR HOLE SAW OR HYDRAULIC CONDUIT PUNCH. HOLE SIZE SHALL BE THE OUTSIDE DIAMETER OF THE CONDUIT THAT IS TO FIT IN THE OPENING PLUS NO MORE THAN 1/4".

THE CONTRACTOR SHALL NOT INSTALL WIRE IN ANY PULL BOX UNTIL ITS INSTALLATION HAS BEEN INSPECTED AND ACCEPTED BY THE ENGINEER.

GROUNDING LUGS (MECHANICAL CONNECTORS) SHALL BE U.L. LISTED AND APPROVED FOR USE WITH COPPER WIRE.


ALL METALLIC CONDUIT IN WHICH WIRE AND/OR CABLE IS TO BE INSTALLED, SHALL BE BUSHED BEFORE INSTALLATION OF THE WIRE AND/OR CABLE.

WHEN PULL BOXES ARE INSTALLED FOR FUTURE USE, DO NOT INSTALL THE EQUIPMENT GROUNDING LUG. THE EQUIPMENT GROUNDING LUG, THE EQUIPMENT GROUNDING ELECTRODE AND THE EQUIPMENT GROUNDING CONDUCTOR SHALL BE REQUIRED AND INSTALLED UNDER A FUTURE WIRING CONTRACT.

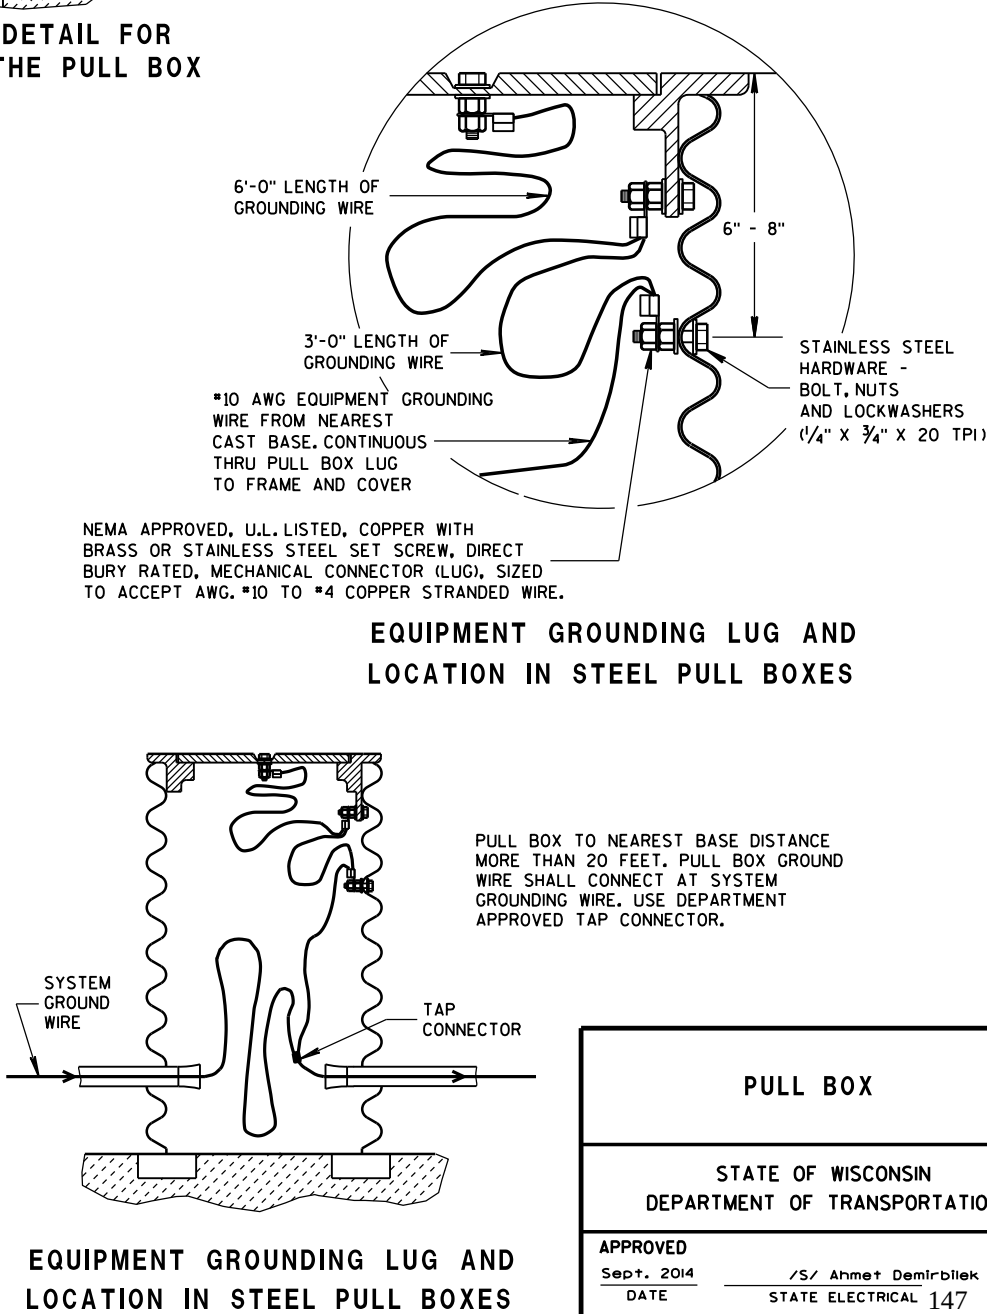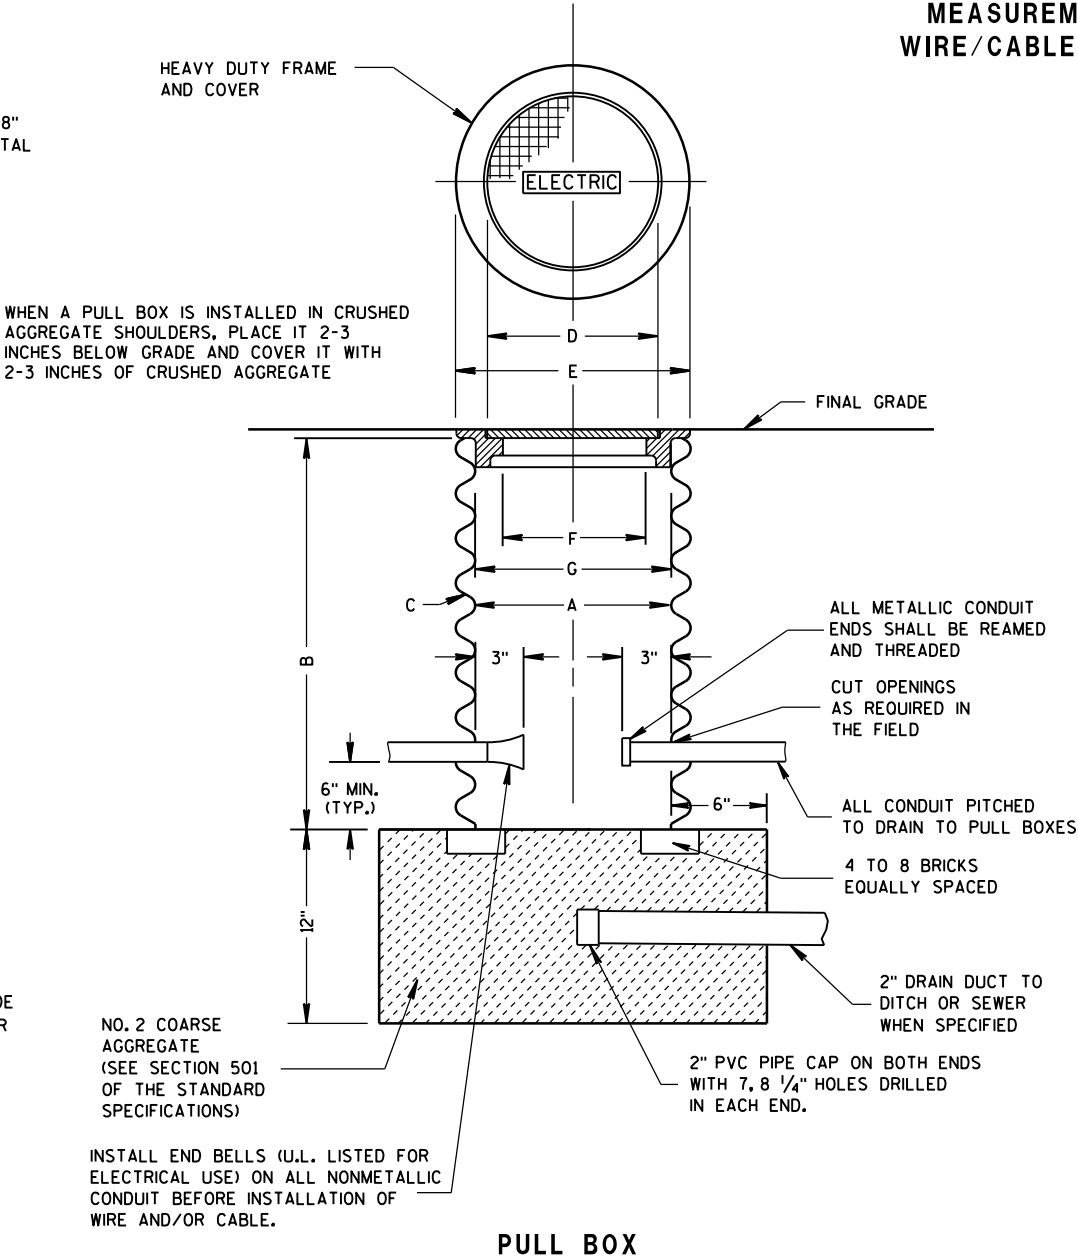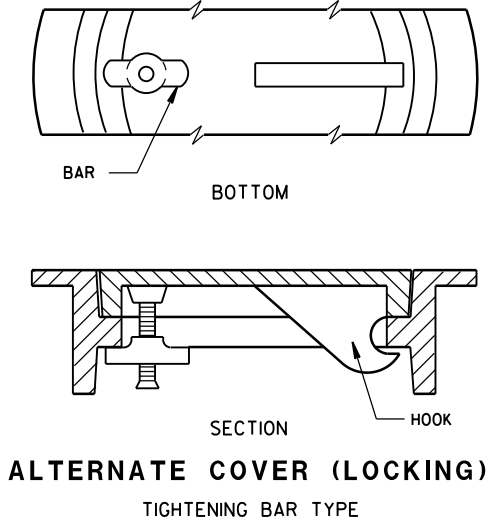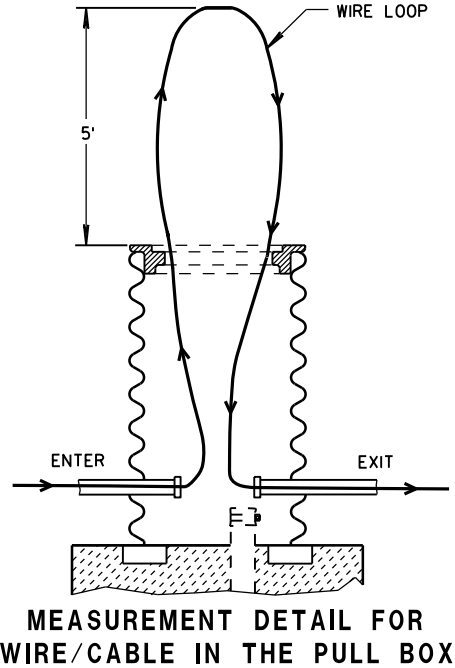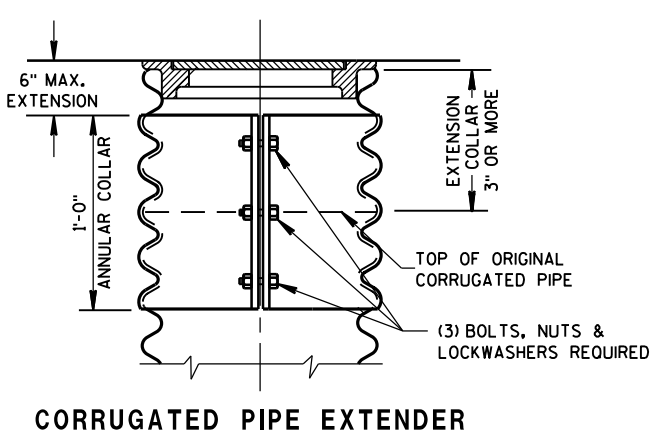

PULL BOX	
STATE OF WISCONSIN DEPARTMENT OF TRANSPORTATION	
APPROVED Sept. 2014 DATE	/S/ Ahmet Demirbilek STATE ELECTRICAL 147
FHWA	

FORM DEPTH SHALL BE NO MORE THAN 6" BELOW GRADE ON THE LOWER SIDE OF BASE

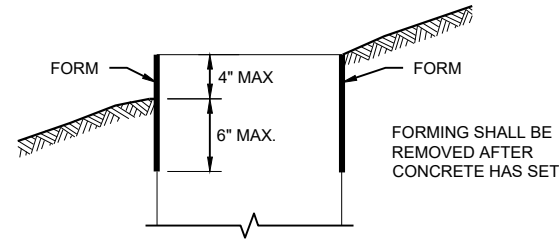

FORMING DETAIL

QUANTITY REQUIREMENTS	CONCRETE BASE TYPE		
	1	2	5 & 6
APPROX. CUBIC YARDS OF CONCRETE	0.40	0.57	0.40
LBS. OF HOOP BAR STEEL	NONE	23	16
LBS. OF VERTICAL BAR STEEL	NONE	60	18

DETAILS OF CONSTRUCTION, MATERIALS AND WORKMANSHIP NOT SHOWN ON THIS DRAWING SHALL CONFORM TO THE PERTINENT REQUIREMENTS OF THE CONTRACT.

BASES SHALL BE EXCAVATED BY USE OF A CIRCULAR AUGER.

TOP SURFACES OF CONCRETE BASES SHALL BE TROWEL FINISHED SMOOTH AND LEVEL.

CONDUIT SIZES AND LOCATIONS SHALL BE SHOWN ON THE PLANS

THE FINAL OR TERMINATING CONCRETE BASE IN A CONDUIT RUN SHALL HAVE A 6" EXIT STUB INSTALLED FOR FUTURE CABLING USE. THE EXIT STUB SHALL BE SIZED AS USED THROUGHOUT THE CONDUIT RUN AS SHOWN AT THE ENTRANCE OF THE BASE.

ENDS OF CONDUIT INSTALLED BELOW GRADE FOR FUTURE USE SHALL BE CAPPED IF METALLIC OR PLUGGED IF NON-METALLIC.

MINIMUM BENDING RADIUS OF CONDUIT IS EQUAL TO 6X THE DIAMETER.

CONDUIT HEIGHT ABOVE CONCRETE BASES SHALL BE 1 INCH. ALL METALLIC CONDUIT ENDS SHALL BE REAMED AND THREADED.

ALL CONDUIT ENDS AT THE TOP OF CONCRETE BASES SHALL BE CAPPED IF METALLIC OR PLUGGED IF NON-METALLIC IMMEDIATELY AFTER PLACEMENT AND BEFORE CONCRETE IS POURED. CONDUITS IN WHICH WIRE OR CABLE IS NOT INSTALLED SHALL REMAIN CAPPED OR PLUGGED.

GENERAL NOTES

BELL ENDS SHALL BE INSTALLED ON ALL PVC CONDUIT EXPOSED AT THE TOP OF CONCRETE BASES BEFORE INSTALLATION.

WHEN REQUIRED TO CONNECT NON-METALLIC CONDUIT TO METALLIC CONDUIT, ONLY ADAPTER FITTINGS, U.L. LISTED FOR ELECTRICAL USE, SHALL BE USED.

IF A BASE REQUIRES A DEEP FORM BECAUSE OF LOOSE DIRT OR FILL, THE FORM SHALL BE REMOVED BEFORE BACKFILLING AROUND THE BASE. BACKFILL SHALL BE TAMPED TIGHT AGAINST THE BARE CONCRETE BASE IN LAYERS OF 1 FOOT OR LESS.

A NO. 4 AWG STRANDED COPPER EQUIPMENT GROUNDING CONDUCTOR SHALL BE EXOTHERMICALLY WELDED TO THE EQUIPMENT GROUNDING ELECTRODE (GROUND ROD) FOR TYPE 2, TYPE 5 AND TYPE 6 BASES.

THE EQUIPMENT GROUNDING CONDUCTOR SHALL BE FURNISHED AND INSTALLED TO ENTER ALL BASE TYPES THROUGH A 1 INCH CONDUIT INSTALLED FOR GROUNDING PURPOSES, LEAVING A 4 FOOT COIL OF WIRE ABOVE THE CONCRETE BASE. THE EQUIPMENT GROUNDING CONDUCTOR SHALL BE NEATLY COILED AND THE COILS TIED TOGETHER.

ANCHOR RODS SHALL BE THREADED 12" IN LENGTH ON EACH END OF THE ROD. ANCHOR RODS SHALL BE MANUFACTURED IN ACCORDANCE WITH SECTION 654.2.1 OF THE STANDARD SPECIFICATIONS.

WASHERS AND LOCK WASHERS ARE REQUIRED ON ALL ANCHOR RODS.

WHEN ANCHOR RODS USING THE ALTERNATE "L" BEND ARE FURNISHED, THE 4 INCH "L" BEND SHALL BE IN ADDITION TO THE SPECIFIED ANCHOR ROD BAR LENGTH. THE "L" BEND SHALL NOT BE THREADED.


ANCHOR RODS SHALL BE INSTALLED WITH MISALIGNMENTS OF LESS THAN 1:40 FROM VERTICAL.

WELDING OF THE ANCHOR RODS TO THE CAGE IS UNACCEPTABLE. TIE WIRES SHALL BE USED.

BAR STEEL REINFORCEMENT SHALL BE COATED WITH POWDERED EPOXY RESIN IN ACCORDANCE WITH SECTION 505 OF THE STANDARD SPECIFICATIONS (LATEST EDITION).


- 1 THE MINIMUM DEPTH OF CONDUIT EXITING THE CONCRETE BASE AND INSTALLED BELOW THE TRAVELED WAY SHALL BE 24 INCHES. THE MINIMUM DEPTH OF CONDUIT EXITING THE CONCRETE BASE THAT IS NOT INSTALLED BELOW THE TRAVELED WAY SHALL BE 18 INCHES. THE MAXIMUM DEPTH OF ALL CONDUIT SHALL BE 36 INCHES EXCEPT WITH WRITTEN APPROVAL OF THE ENGINEER.
- 2 (4) 1" DIA. X 3' - 6" ANCHOR RODS.
- 3 (4) 1" DIA. X 5' - 0" ANCHOR RODS.
- 4 (6) NO. 6 X 6' - 8" BAR STEEL REINFORCEMENT.
- 5 (7) NO. 4 X 5' - 1" BAR STEEL REINFORCEMENT @ 1' - 0" C - C.
- 6 (4) 1" DIA. X 3' - 6" ANCHOR RODS.
- 7 (6) NO. 4 X 4' - 8" BAR STEEL REINFORCEMENT.
- 8 (5) NO. 4 X 5' - 1" BAR STEEL REINFORCEMENT @ 1' - 0" C - C.
- 9 EXOTHERMIC CONNECTION TO EQUIPMENT GROUNDING CONDUCTOR
- 10 5/8" DIA. X 8' - 0" COPPERCLAD EQUIPMENT GROUNDING ELECTRODE REQUIRED
- 11 ANY ANCHOR ROD PROJECTION SHORTER THAN 2 3/4" OR LONGER THAN 3 1/2" SHALL REQUIRE THE BASE TO BE REMOVED AND REPLACED AT THE CONTRACTOR'S EXPENSE.
- 12 FOR NON - BREAKAWAY INSTALLATIONS, 4 1/2" ± ANCHOR ROD PROJECTION WITH THE USE OF LEVELING NUTS. RODENT SCREEN REQUIRED.

HALF SECTION IN UNPAVED AREA

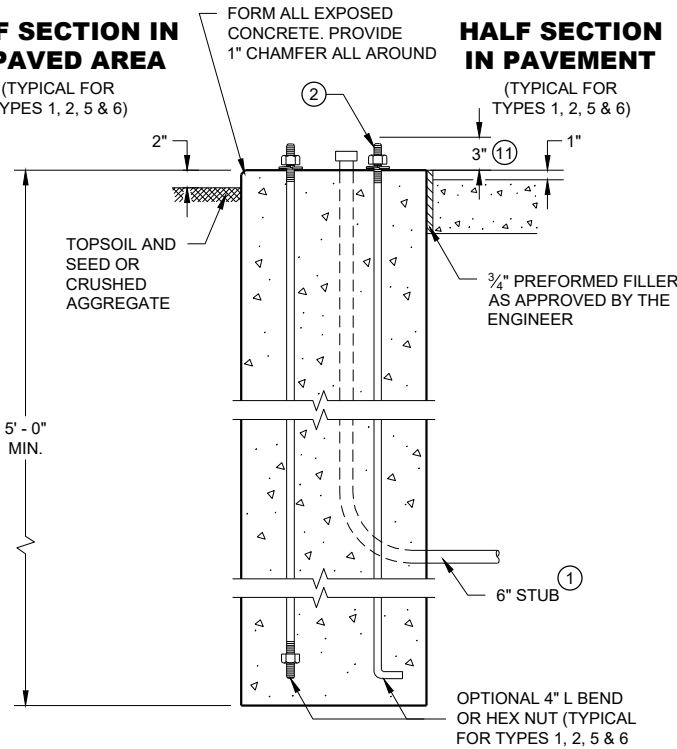



TYPE 1

HALF SECTION IN PAVEMENT




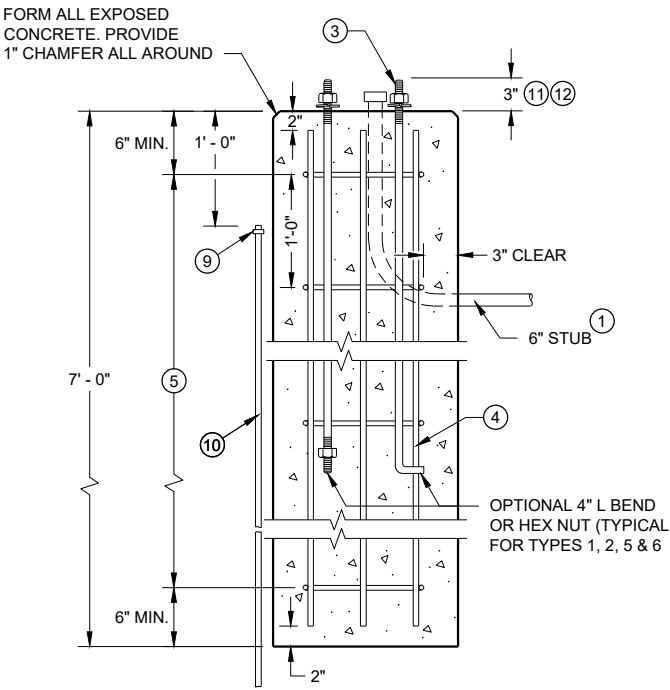


TYPE 2




CONCRETE BASES

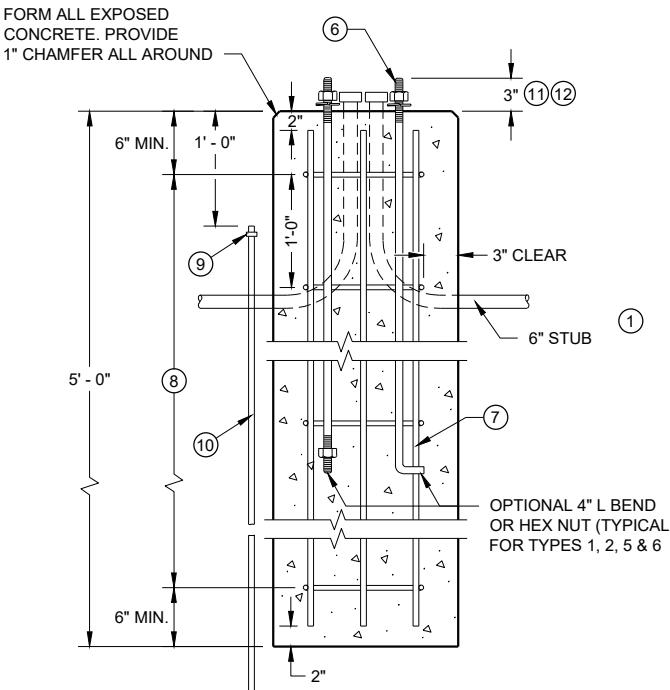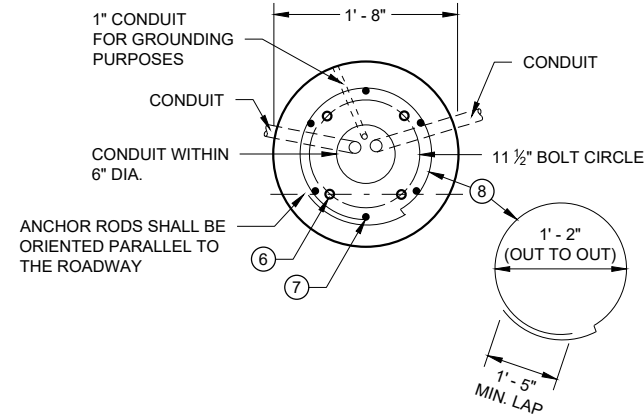



TYPE 5 & 6

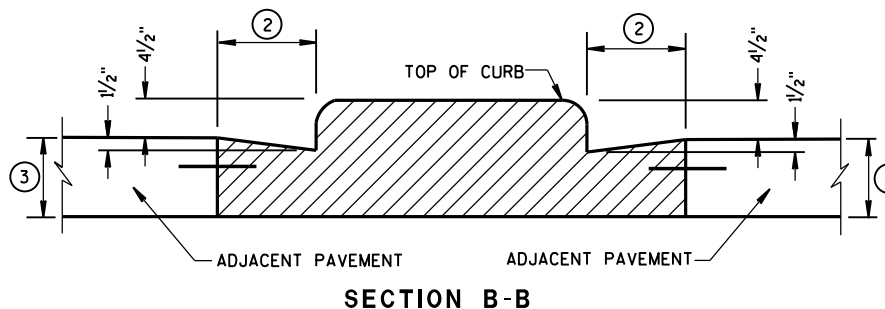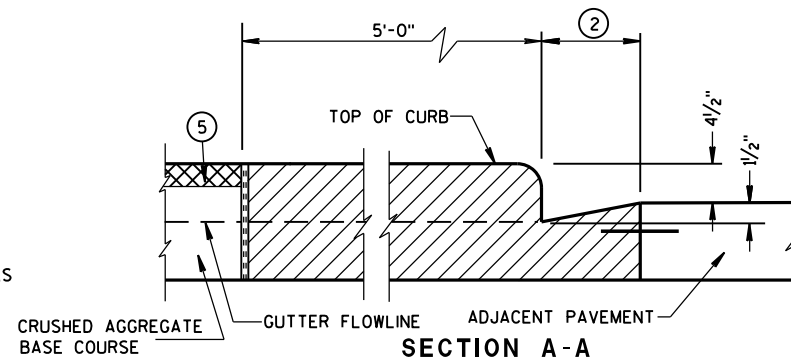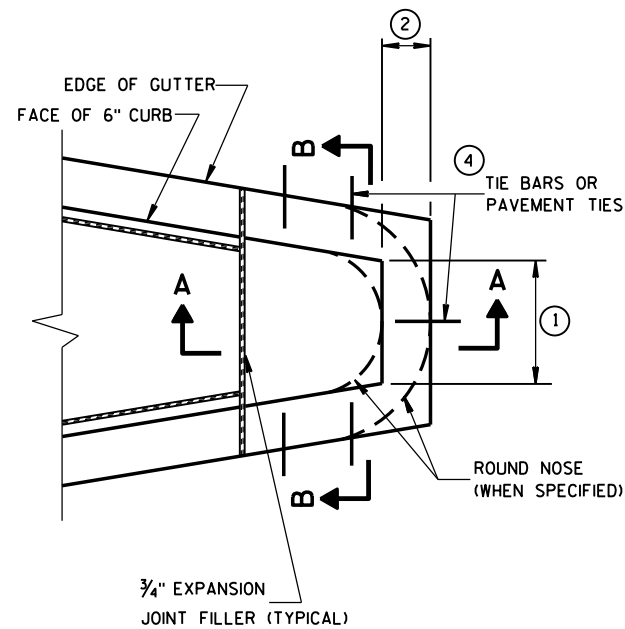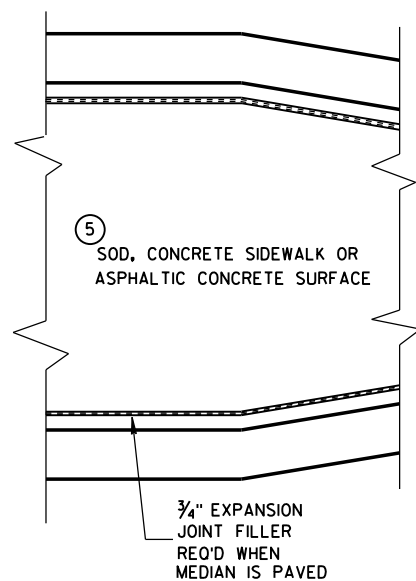


CONCRETE MEDIAN BLUNT NOSE DETAIL

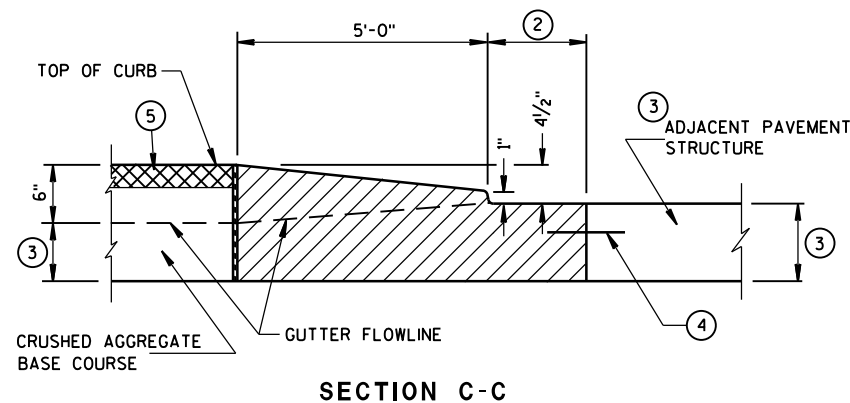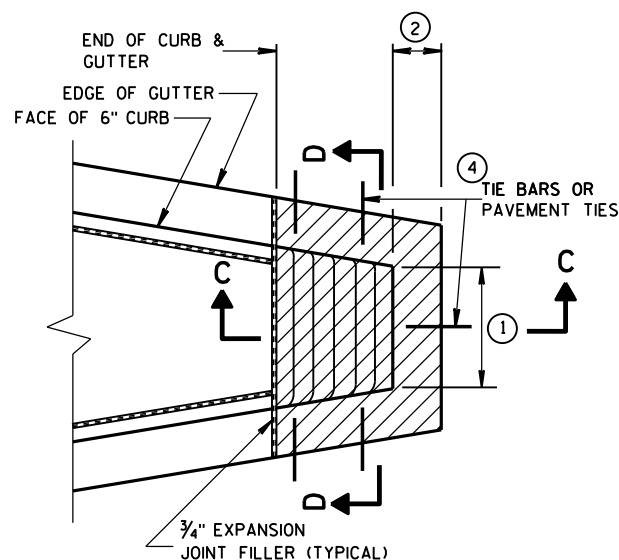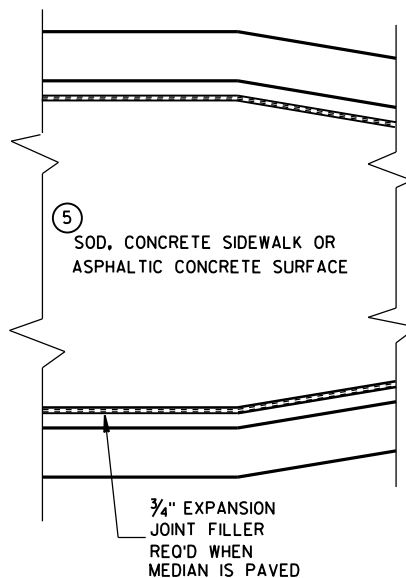

CONCRETE MEDIAN SLOPED NOSE TYPE 1

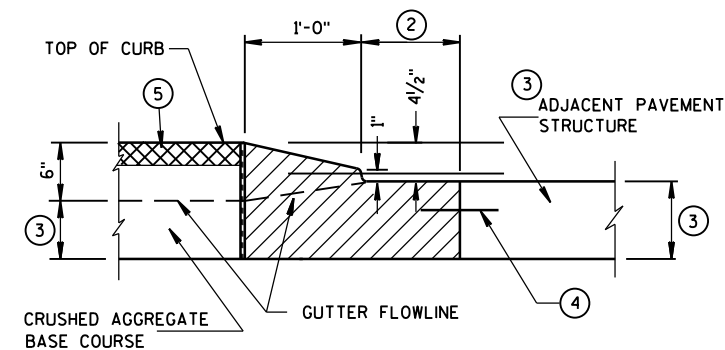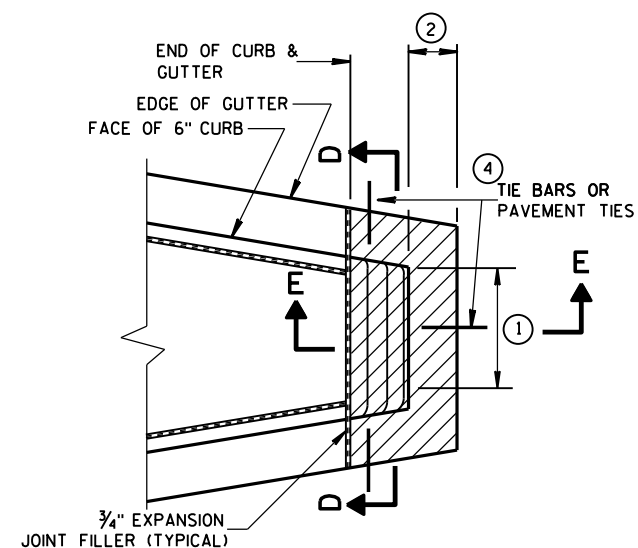

CONCRETE MEDIAN SLOPED NOSE TYPE 2

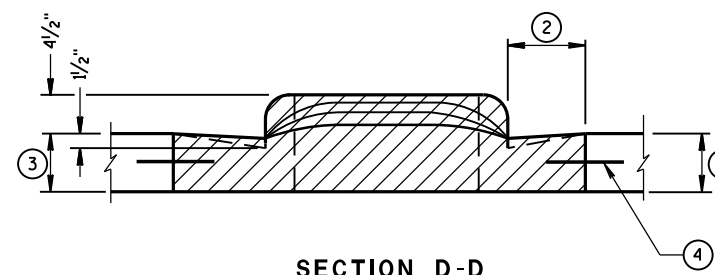

GENERAL NOTES

DETAILS OF CONSTRUCTION, MATERIALS AND WORKMANSHIP NOT SHOWN ON THIS DRAWING SHALL CONFORM TO THE PERTINENT REQUIREMENTS OF THE STANDARD SPECIFICATIONS AND THE APPLICABLE SPECIAL PROVISIONS.

- ① SEE PLAN FOR MEDIAN NOSE WIDTH AND RADIUS (FOR ROUND NOSE ALTERNATE).
- ② WIDTH OF GUTTER TO MATCH EXISTING ADJACENT GUTTER OR AS SPECIFIED ELSEWHERE IN THE PLAN.
- ③ DEPTH EQUAL TO ADJACENT PAVEMENT. ADJACENT PAVEMENT STRUCTURE DETAILS ARE SHOWN ON THE PLAN. TYPICAL OPTIONS ARE:
 - (1) NEW OR EXISTING CONCRETE PAVEMENT.
 - (2) ASPHALTIC CONCRETE PAVEMENT OVER NEW OR EXISTING CONCRETE BASE COURSE.
 - (3) ASPHALTIC CONCRETE PAVEMENT OVER CRUSHED AGGREGATE BASE COURSE.

- ④ TIE BARS OR PAVEMENT TIES REQUIRED IN NEW CONCRETE PAVEMENT OR CONCRETE BASE COURSE. TIE BARS SHALL BE NO. 4 X 2'-0" SPACED AT 2'-0" C-C.

PAVEMENT TIES REQUIRED IN EXISTING CONCRETE BASE COURSE. PAVEMENT TIES SHALL BE NO. 6 X 1'-0" SPACED AT 3'-0" C-C INSTALLED ON A HORIZONTAL SKEW OF 6:1. THE DIRECTION OF SKEW SHALL ALTERNATE AFTER EVERY ONE OR TWO BARS.

- ⑤ SURFACE TYPE AND DETAILS ARE SHOWN ELSEWHERE IN THE PLAN.

CONCRETE MEDIAN NOSE

STATE OF WISCONSIN
DEPARTMENT OF TRANSPORTATION

APPROVED



6/8/2006

DATE


FHWA

/S/ Jerry H. Zoag
ROADWAY STANDARDS & 149
ENGINEER


4T

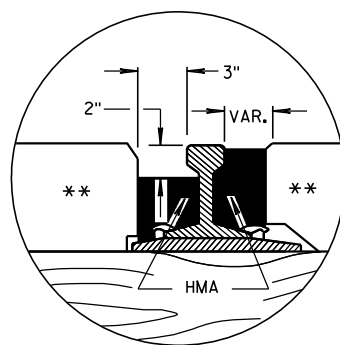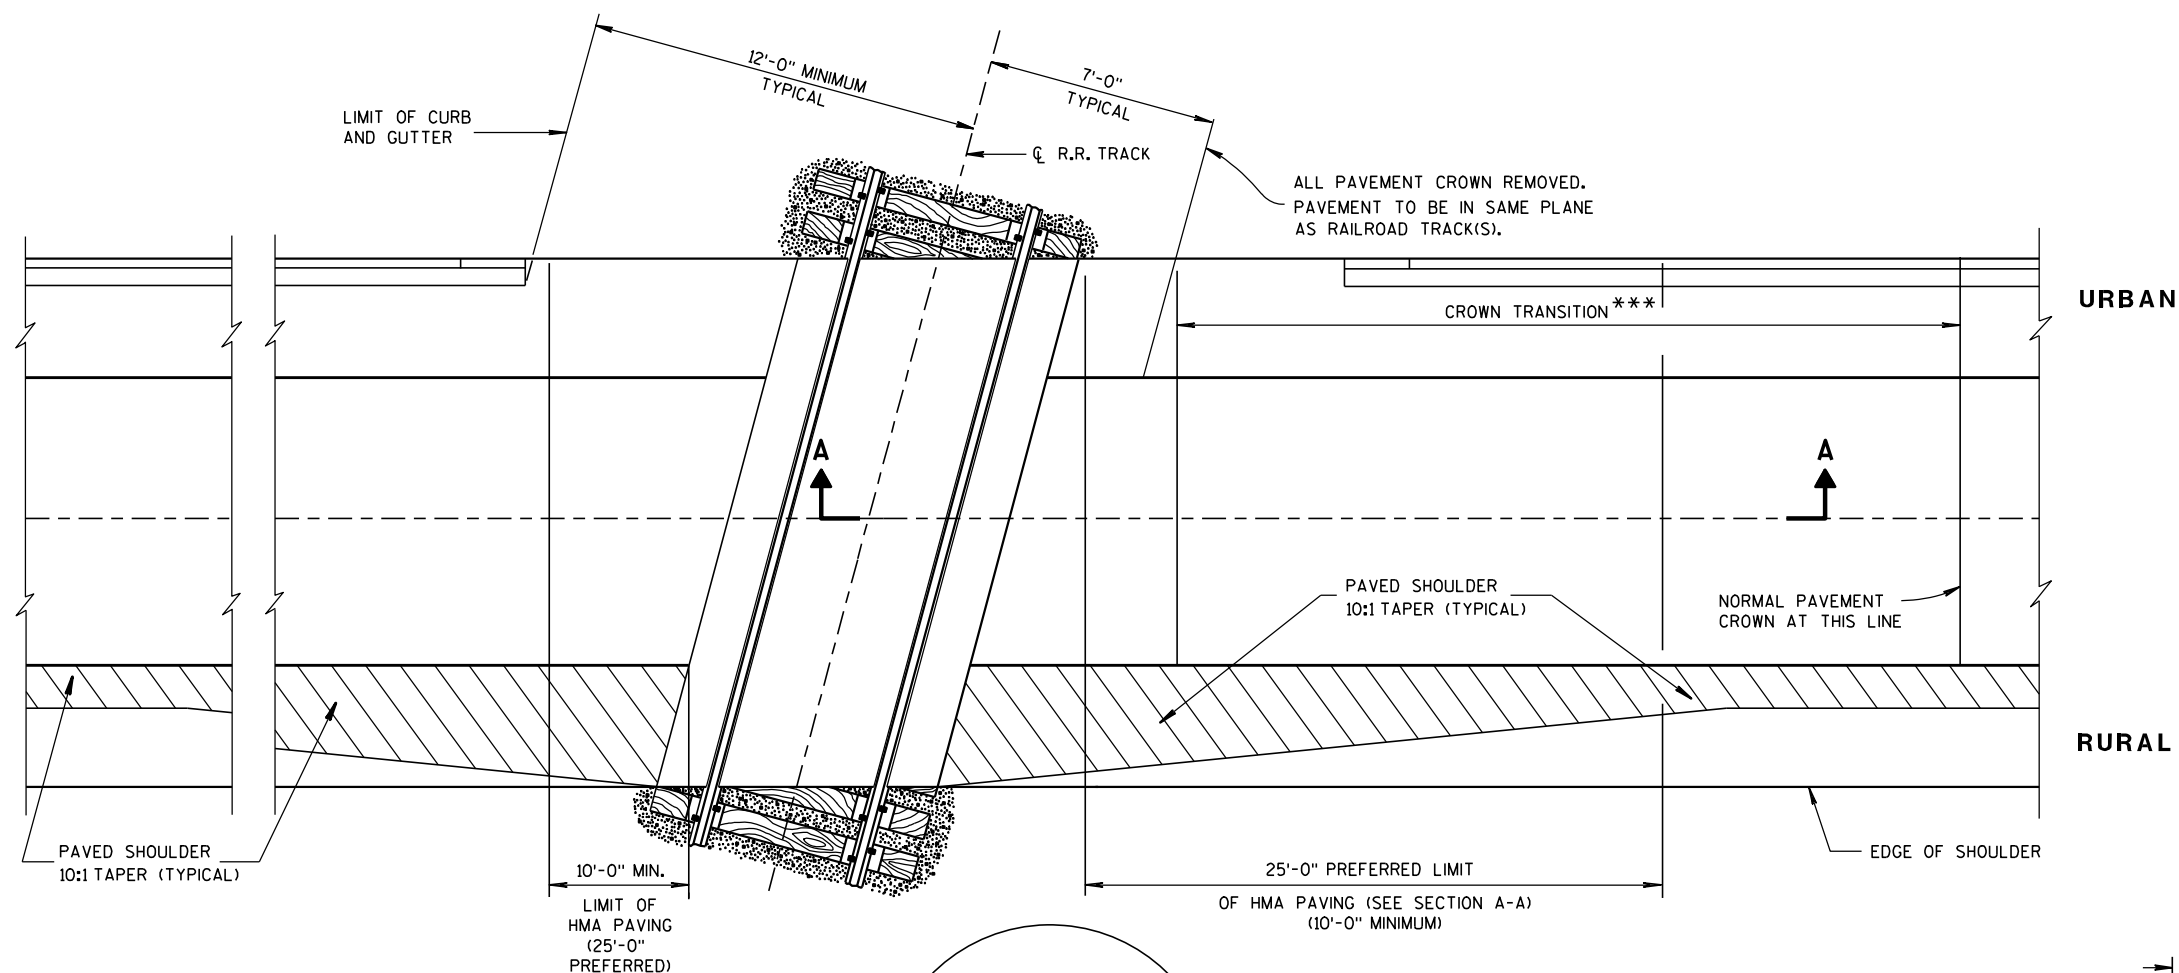

DETAIL B
HMA FLANGEWAY
AND FIELD FILLERS

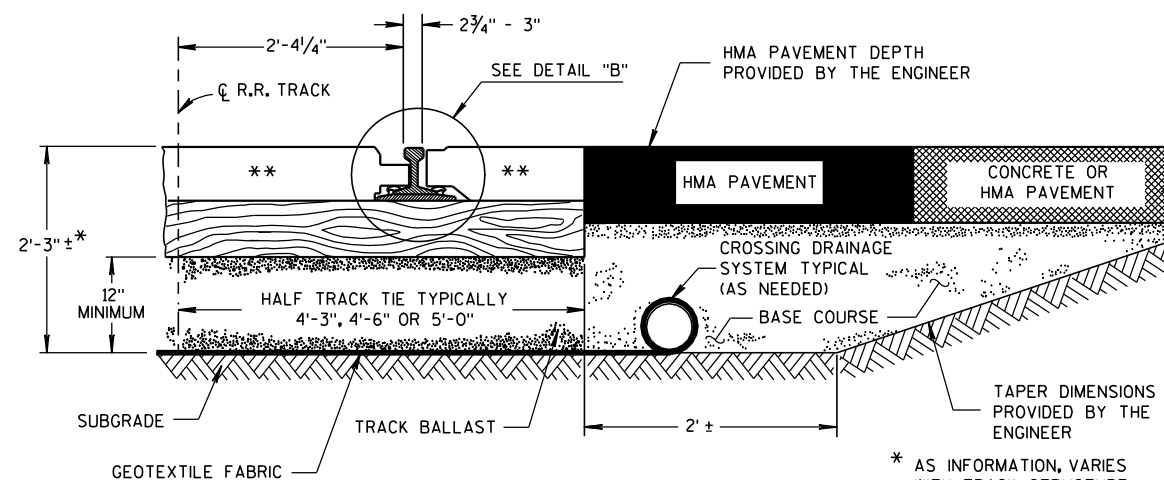

TYPICAL HALF SECTION

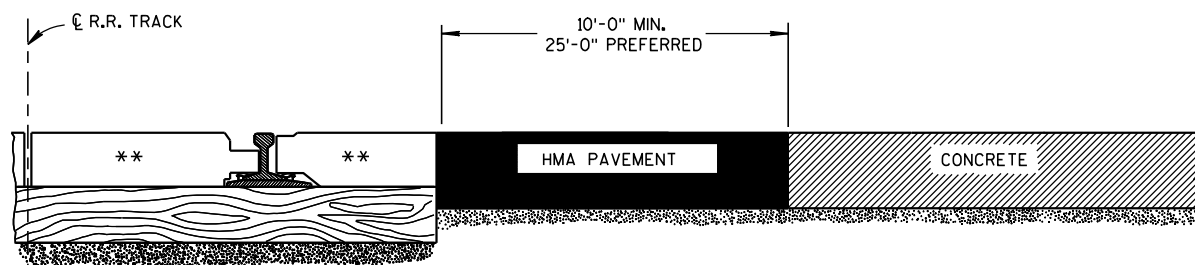

SECTION A-A
CONCRETE PAVEMENT APPROACH



SECTION A-A
HMA PAVEMENT APPROACH

EXAMPLES OF PAVEMENT APPROACHES

GENERAL NOTES

DETAILS OF CONSTRUCTION, MATERIALS AND WORKMANSHIP NOT SHOWN ON THIS DRAWING SHALL CONFORM TO THE PERTINENT REQUIREMENTS OF THE STANDARD SPECIFICATIONS AND THE APPLICABLE SPECIAL PROVISIONS.

TIMBER, CONCRETE OR RUBBER CROSSING SURFACE MATERIAL, RAILS, TIES, BALLAST, GEOTEXTILE FABRIC AND CROSSING DRAINAGE SYSTEM BY OTHERS UNLESS OTHERWISE PROVIDED.

HMA PAVEMENT APPROACHES AND HMA PAVEMENT CROSSING SURFACES TO BE PLACED BY CONTRACTOR UNLESS OTHERWISE PROVIDED.

HMA FLANGEWAY AND FIELD FILLERS TO BE PLACED AND THOROUGHLY HAND COMPACTED BY THE CONTRACTOR WHEN NOT PROVIDED BY OTHERS. SEE DETAIL B. HMA FILLERS NOT REQUIRED WHEN RUBBER FILLERS ARE PROVIDED.

HMA PAVEMENT SHALL BE ROLLED PARALLEL TO THE TRACK.

** CROSSING SURFACE MAY BE TIMBER, RUBBER, CONCRETE, HMA PAVEMENT OR A COMBINATION OF SUCH MATERIALS.

*** CROWN TRANSITION LENGTH SHOWN ELSEWHERE IN THE PLAN.

PAVEMENT DETAILS FOR RAILROAD APPROACH

STATE OF WISCONSIN
DEPARTMENT OF TRANSPORTATION

APPROVED

8-28-09


DATE

FHWA


/S/ Ronald E. Adams

CHIEF, RAILROADS & HIGHWAYS DIVISION

150

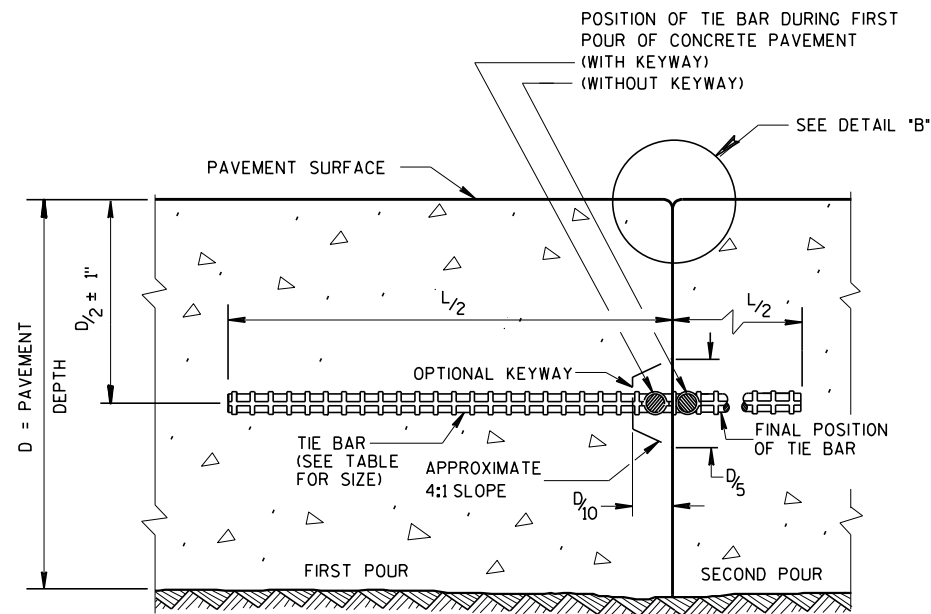

CONSTRUCTION JOINT

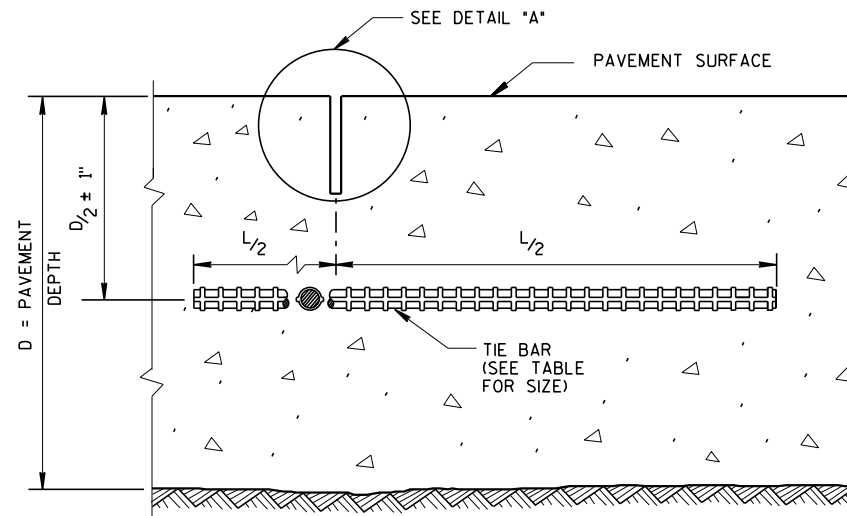


SAWED JOINT

GENERAL NOTES

CREATE A LONGITUDINAL JOINT FOR PAVEMENT WIDTHS GREATER THAN 15 FEET.


CORRELATE LONGITUDINAL JOINTS WITH LANE LINES WHEN POSSIBLE.

- ① ANCHOR TIE BARS INTO DRILLED HOLES WITH AN EPOXY.
- ② PAVEMENT THAT WAS IN PLACE PRIOR TO THE CONTRACT.

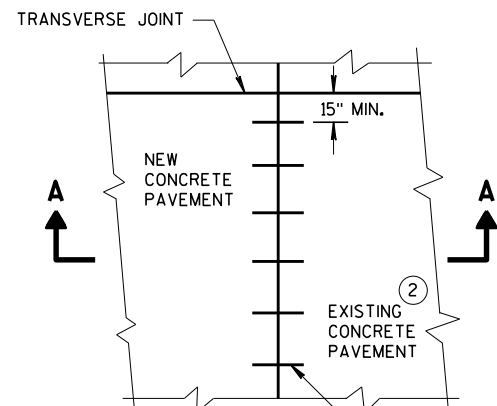


PLAN VIEW


NO. 6 TIE BARS SPACED 30" C-C, INSTALLED PERPENDICULAR TO THE LONGITUDINAL JOINT. ①

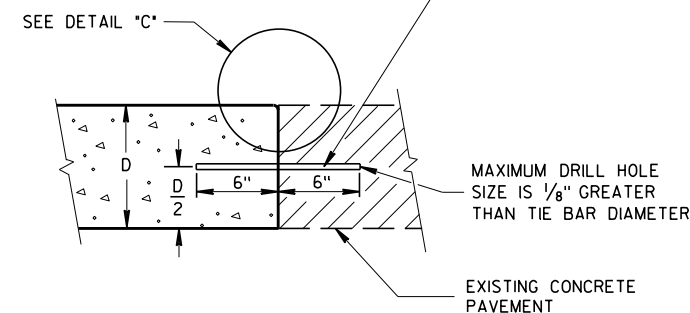


SECTION A-A
LONGITUDINAL CONSTRUCTION JOINT
TIE BARS ANCHORED
INTO EXISTING PAVEMENT

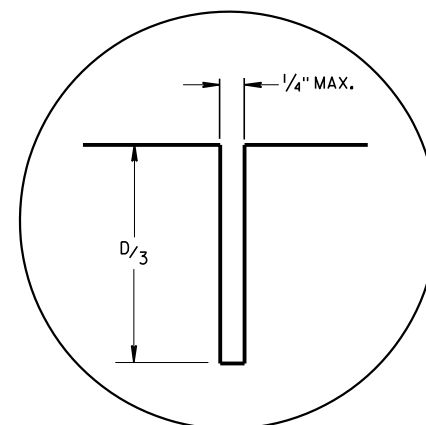

DETAIL "A"

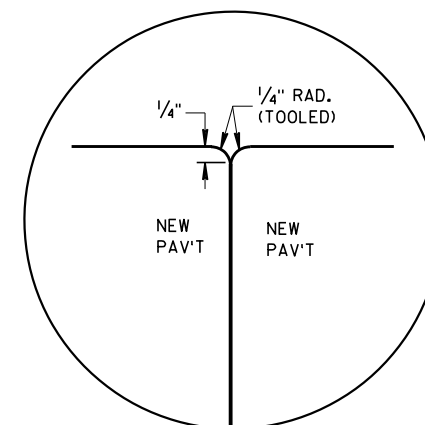

DETAIL "B"

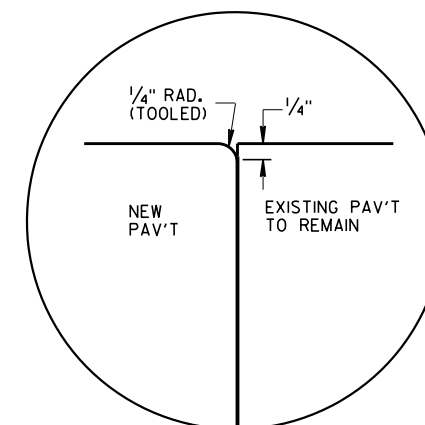


DETAIL "C"

TIE BAR TABLE

PAVEMENT DEPTH (D)	TIE BAR SIZE	TIE BAR LENGTH (L)	MAX. TIE BAR SPACING
< 10 1/2"	NO. 4	30"	36"
≥ 10 1/2"	NO. 5	36"	36"
	NO. 4 *	30"	24" **

* SUBSTITUTE BENT BARS AT LONGITUDINAL JOINTS WHEN EQUIPMENT LIMITATIONS DURING CONSTRUCTION WARRANT (e.g. AUXILIARY LANES OR TURN LANES)

** CONFORM TO 15" MINIMUM SPACING FROM TRANSVERSE JOINTS; SPACING BETWEEN TIE BARS WILL BE 30" AT TRANSVERSE JOINTS.

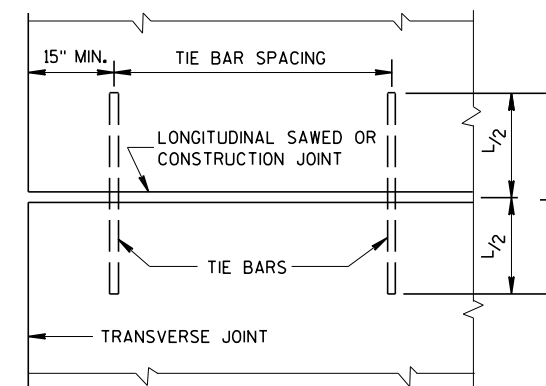


PLAN VIEW
SHOWING LOCATION OF TIE BARS


CONCRETE PAVEMENT
LONGITUDINAL JOINTS AND TIES

STATE OF WISCONSIN
DEPARTMENT OF TRANSPORTATION


APPROVED
March 2018 /S/ Peter Kern
DATE PAVEMENT SUPE 151
FHWA

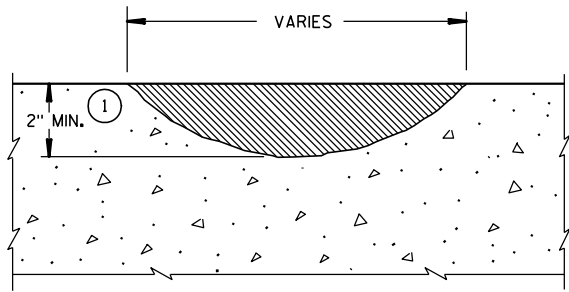


PROFILE VIEW

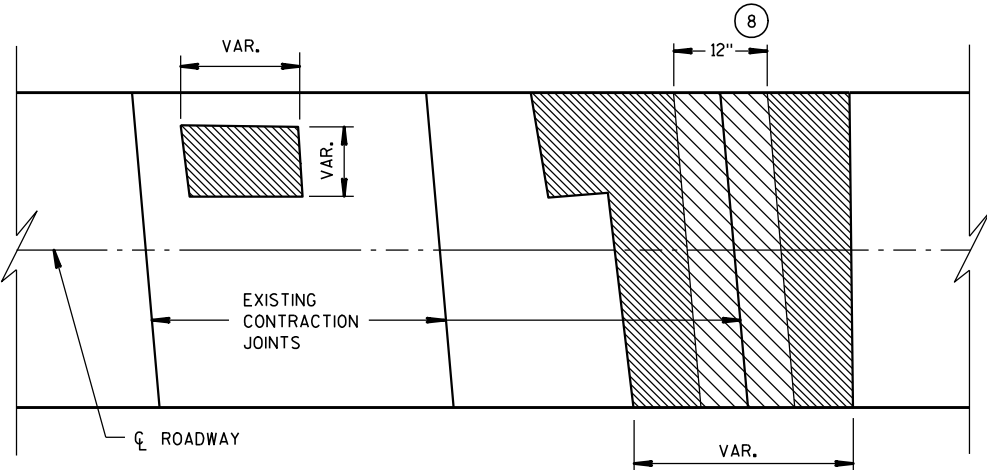


PLAN VIEW
SURFACE REPAIR

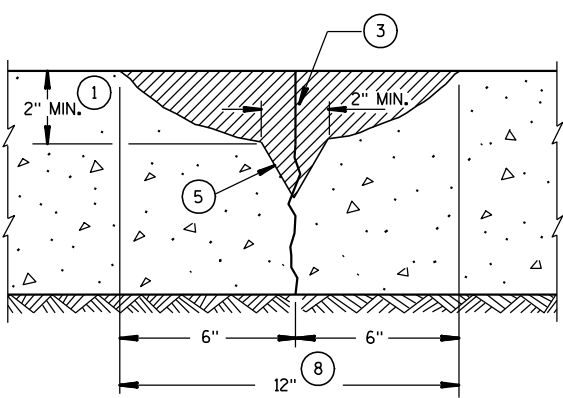


SECTION A-A

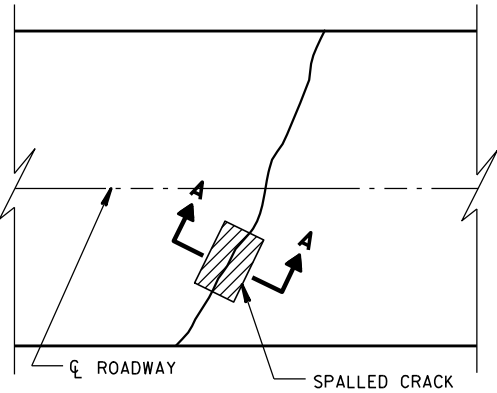

PLAN VIEW
CRACK REPAIR

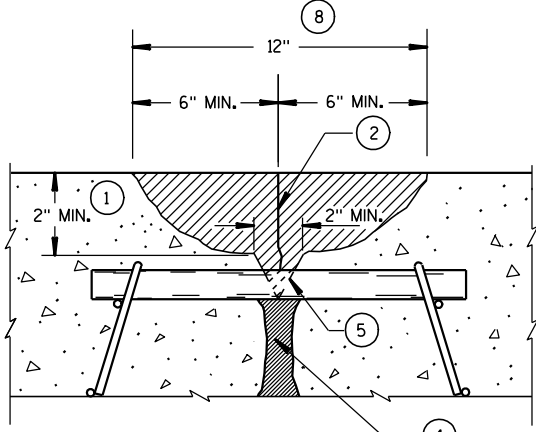


PROFILE VIEW
JOINT REPAIR

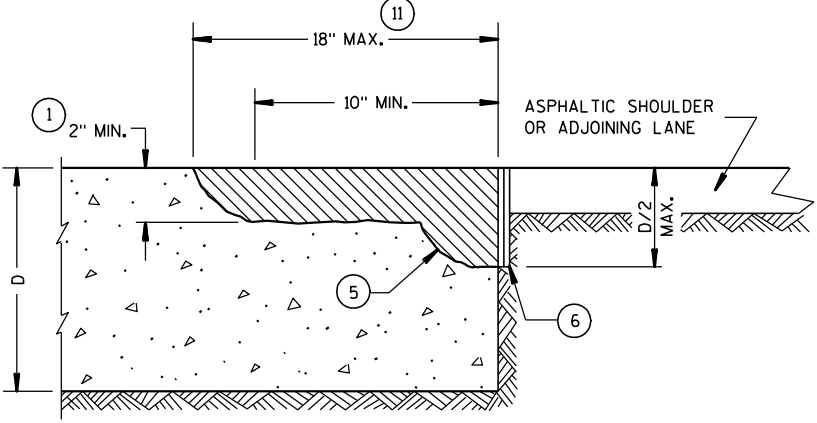

PROFILE VIEW


EDGE REPAIR

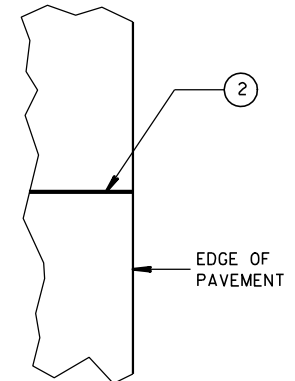


PLAN VIEW

GENERAL NOTES

- 1 REMOVE ALL CONCRETE, TO LIMITS SHOWN, TO A MAXIMUM OF 1/2 THE PAVEMENT DEPTH OR TOP OF DOWELS.
- 2 IF REPAIR IS DEEPER THAN ANTICIPATED SAWCUT, COMPRESSION RELIEF MATERIAL MUST BE USED. THE THICKNESS OF COMPRESSION RELIEF MATERIAL MUST BE EQUAL TO OR GREATER THAN THE WIDTH OF THE JOINT OR CRACK (1/4"). THIS MATERIAL SHOULD EXTEND FULL DEPTH OF THE REPAIR.
- 3 COMPRESSION RELIEF MATERIAL MUST BE USED. THE THICKNESS OF COMPRESSION RELIEF MATERIAL MUST BE EQUAL TO OR GREATER THAN THE WIDTH OF THE JOINT OR CRACK (1/4"). THIS MATERIAL SHOULD EXTEND FULL DEPTH OF THE REPAIR.
- 4 CLEAN, DRY SAND WHEN NECESSARY.
- 5 REMOVE UNSOUND MATERIAL BY CHIPPING AT 1:1 SLOPE.
- 6 1/4" MINIMUM PREFORMED JOINT FILLER IF ADJACENT TO CONCRETE. EDGING REQUIRED, FULLY FORMED EDGE IF ADJACENT TO SHOULDER.
- 7 PAVEMENT TIES AS SHOWN. ALL EMBEDMENTS 6" MINIMUM AND INSTALLED WITH GROUT.
- 8 OVER 12" (NOMINAL WIDTH) WILL BE PAID AS SURFACE REPAIR.
- 9 PAID AS JOINT OR CRACK REPAIR.
- 10 FULL-DEPTH ADJUSTMENT SHALL BE CHIPPED TO BOTTOM OF PCC PAVEMENT AT 1:1 SLOPE.
- 11 BEYOND 18" WILL BE PAID AS SURFACE REPAIR.

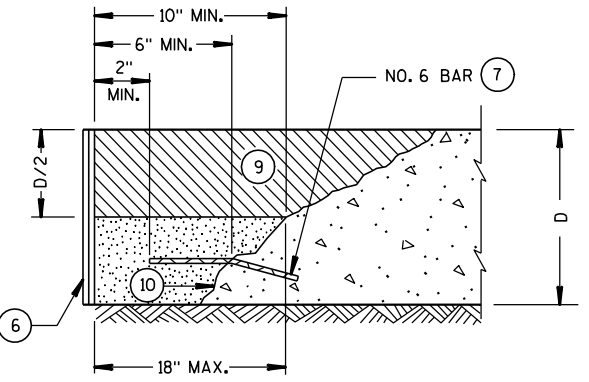

PROFILE VIEW

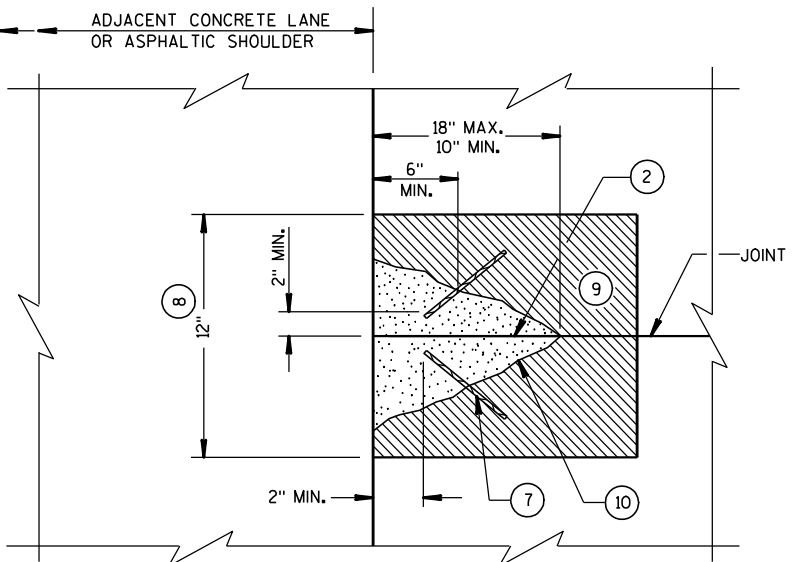


PLAN VIEW
FULL DEPTH REPAIR ADJUSTMENT


CONCRETE PAVEMENT
PARTIAL DEPTH REPAIR

STATE OF WISCONSIN
DEPARTMENT OF TRANSPORTATION

APPROVED
3/21/03
DATE
/S/ Bill Duck
PAVEMENT ENGINEER 152
FHWA


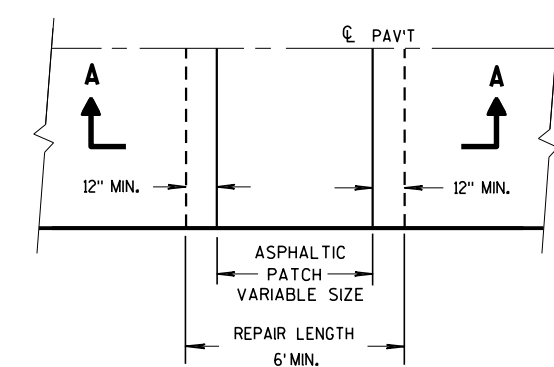


PLAN VIEW

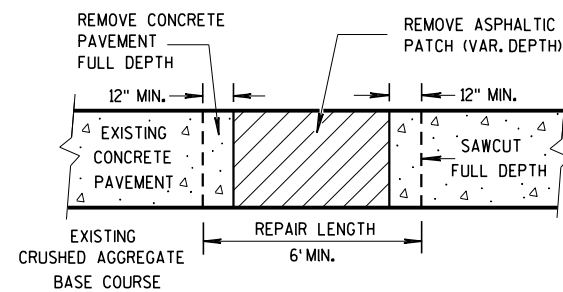

SECTION A-A

HMA PATCH REMOVAL

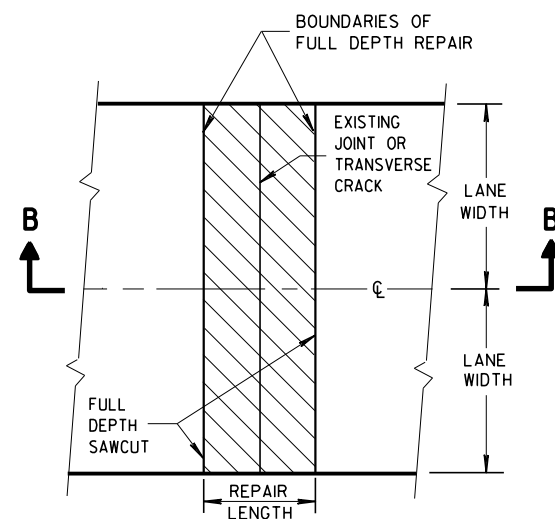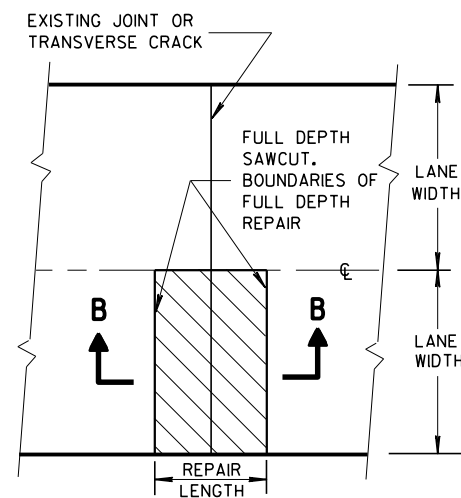PLAN VIEW
(DOUBLE LANE REPAIR)PLAN VIEW
(SINGLE LANE REPAIR)

FULL DEPTH CONCRETE PAVEMENT REMOVAL


GENERAL NOTES

SAW CUT, DRILL, AND LIFT OUT EXISTING CONCRETE PAVEMENT WITHIN THE BOUNDARIES OF CONCRETE REPAIR AREAS. THE CONTRACTOR MAY MAKE ADDITIONAL SAW CUTS INSIDE THE REPAIR LIMITS TO REDUCE WEIGHT AND SIZE OF CONCRETE PIECES.

PROVIDE A 6-FOOT MINIMUM DISTANCE FROM BOUNDARIES OF CONCRETE REPAIR AREAS TO ADJACENT TRANSVERSE JOINT OR CRACK IN THE SAME LANE.


THE LENGTH OF THE REPAIRS MAY VARY FROM THE DIMENSIONS SHOWN IF THE EXISTING CONCRETE PAVEMENT IS NONDOWELED AND THE PAVEMENT IS TO BE OVERLAID AFTER REPAIRING.

① DOWEL BARS MIGHT NOT EXIST.

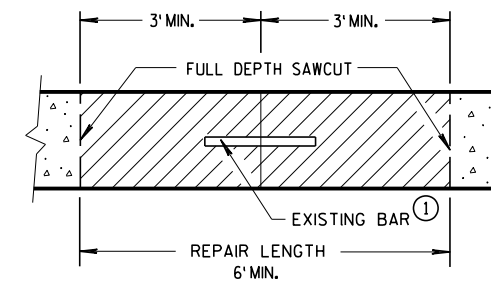
SECTION B-B
CONCRETE REMOVAL

CONCRETE PAVEMENT REPAIR
AND REPLACEMENT

STATE OF WISCONSIN
DEPARTMENT OF TRANSPORTATION

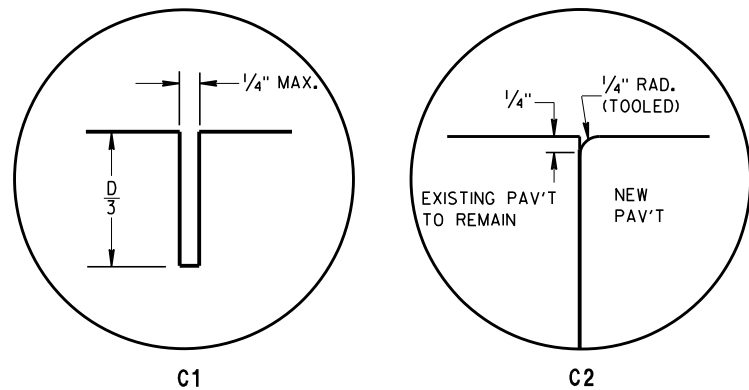

TRANSVERSE JOINTS

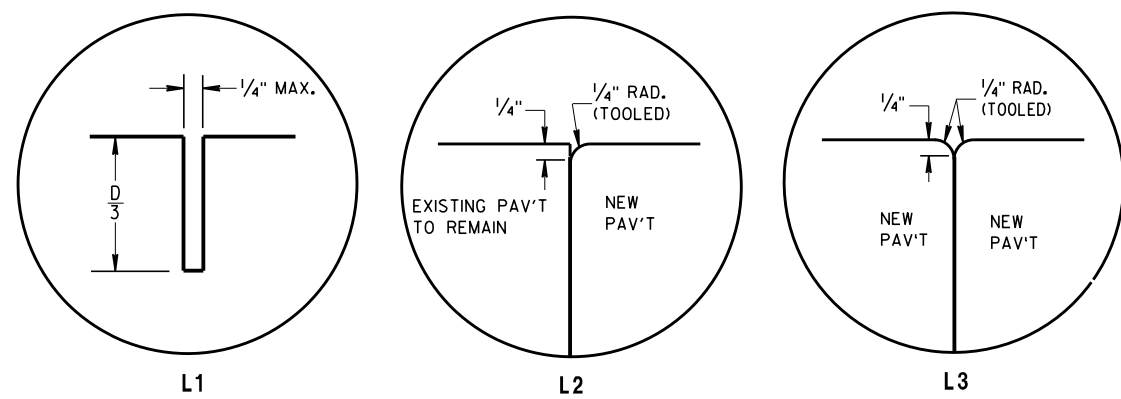


LONGITUDINAL JOINTS


TIE BAR TABLE			
PAVEMENT DEPTH (D)	TIE BAR SIZE	TIE BAR LENGTH (L)	MAX. TIE BAR SPACING
< 10 1/2"	NO. 4	30"	36"
≥ 10 1/2"	NO. 5	36"	36"
	NO. 4 *	30"	24" **

* SUBSTITUTE BENT BARS AT LONGITUDINAL JOINTS WHEN EQUIPMENT LIMITATIONS DURING CONSTRUCTION WARRANT (e.g. AUXILIARY LANES OR TURN LANES)

** CONFORM TO 15" MINIMUM SPACING FROM TRANSVERSE JOINTS; SPACING BETWEEN TIE BARS WILL BE 30" AT TRANSVERSE JOINTS.

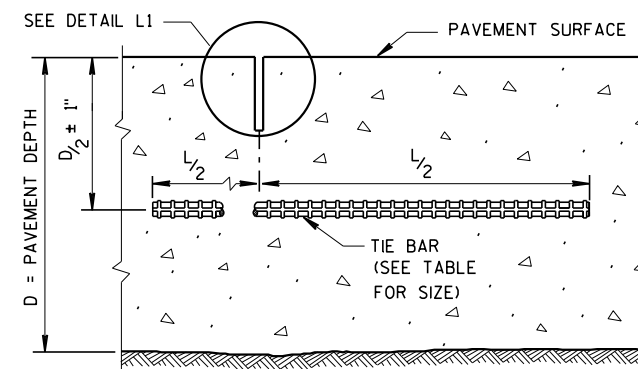

SECTION C-C
SAWED LONGITUDINAL JOINT

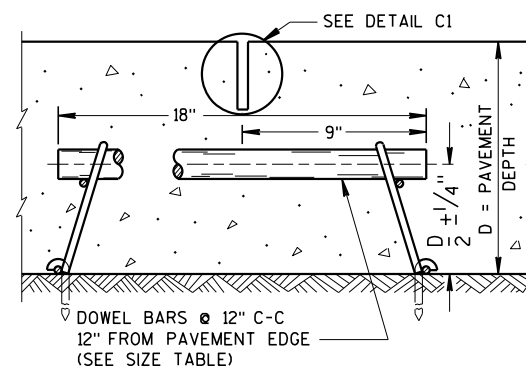

SECTION F-F
CONTRACTION JOINT

GENERAL NOTES


INSTALL DOWEL BARS PARALLEL TO THE PAVEMENT CENTERLINE AND PAVEMENT SURFACE.

CONCRETE PAVEMENT REPAIRS OF EXISTING NONDOWELED CONCRETE PAVEMENTS DO NOT NEED TO BE DOWELED.


ANCHOR DOWEL BARS AND TIE BARS INTO DRILLED HOLES WITH AN EPOXY.

FOR MULTI-LANE CONCRETE PAVEMENT REPLACEMENTS, PROVIDE A MINIMUM DISTANCE OF 15 INCHES FROM ALL TRANSVERSE JOINTS OR EDGES OF REPLACEMENT TO THE CENTER OF THE TIE BAR NEAREST THAT JOINT OR EDGE.

- ① APPLY A THIN UNIFORM COATING OF SURFACE TREATMENT TO THE FREE END OF DOWEL BARS TO PREVENT BONDING.

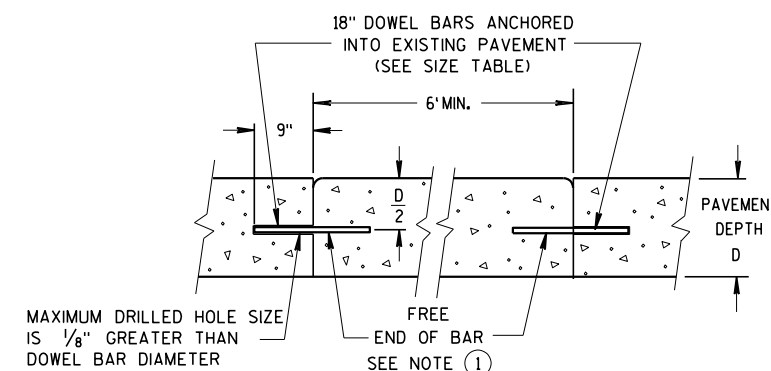

SECTION D-D

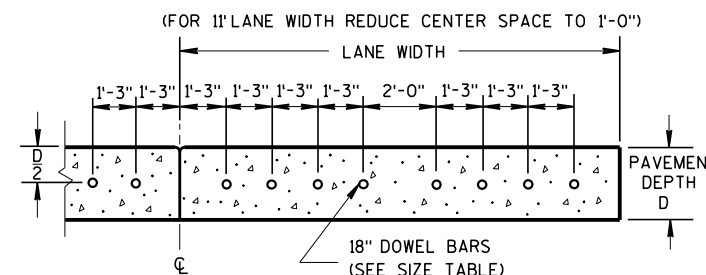


SECTION E-E
DRILLED DOWEL BAR CONSTRUCTION JOINT

PAVEMENT DEPTH, DOWEL BAR SIZE AND JOINT SPACING TABLE


PAVEMENT DEPTH (D)	DOWEL BAR DIAMETER	DRILLED DOWEL BAR DIAMETER	CONTRACTION JOINT SPACING
5 1/2", 6", 6 1/2"	NONE	NONE	12'
7", 7 1/2"	1"	1"	14'
8", 8 1/2"	1 1/4"	1 1/4"	15'
9", 9 1/2"	1 1/4"	1 1/4"	15'
10" & ABOVE	1 1/2"	1 1/4"	15'

CONCRETE PAVEMENT
REPAIR AND REPLACEMENT


STATE OF WISCONSIN
DEPARTMENT OF TRANSPORTATION

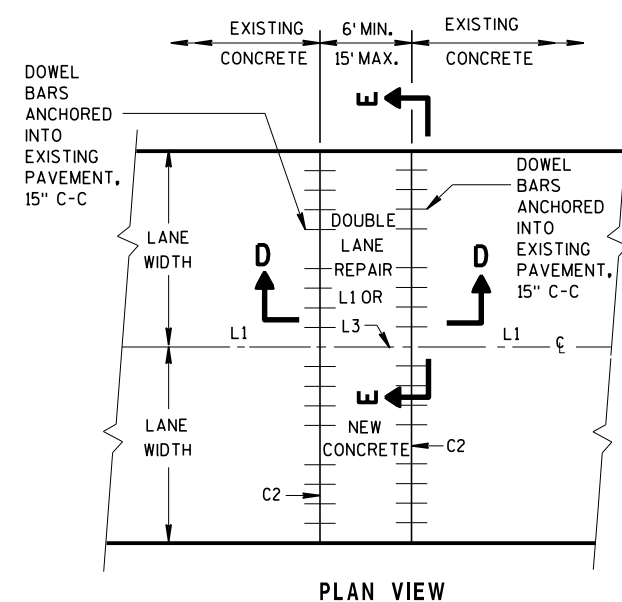

MULTI-LANE CONCRETE PAVEMENT REPAIR

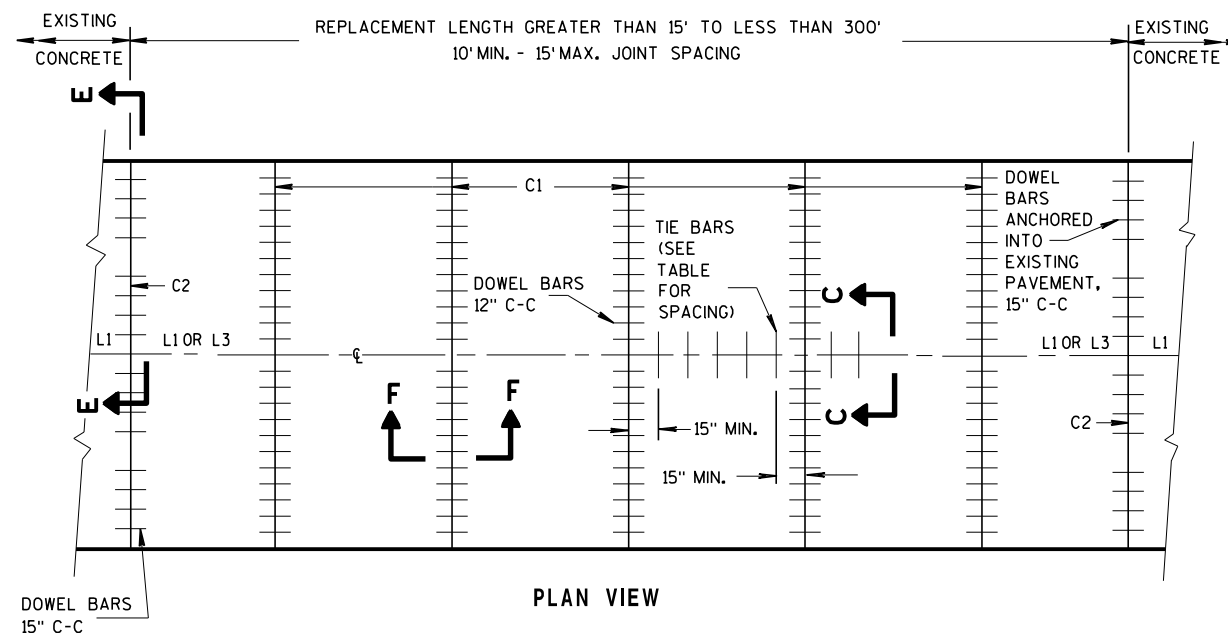


MULTI-LANE CONCRETE PAVEMENT REPLACEMENT

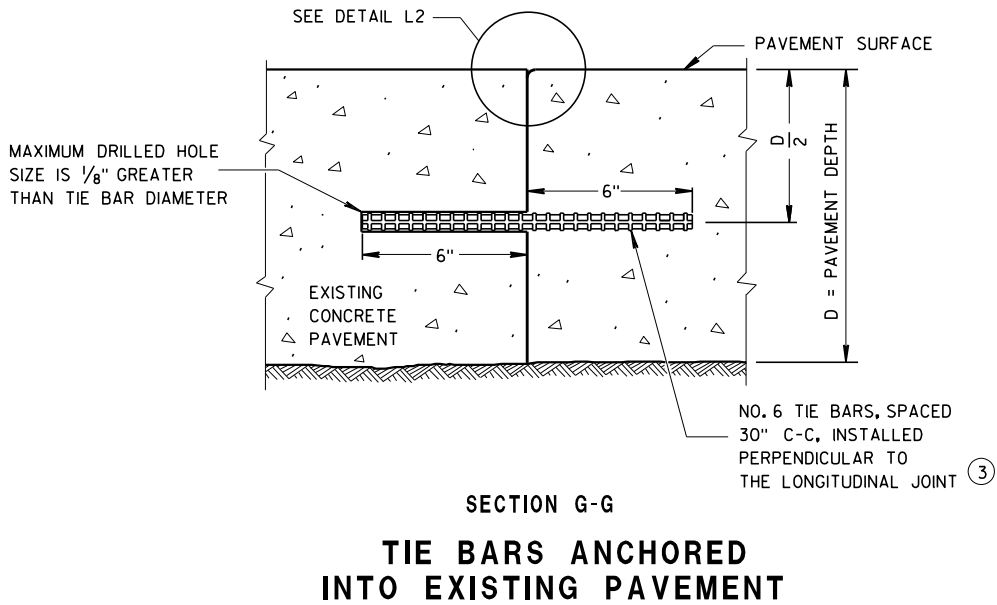


GENERAL NOTES

- ① WITH THE APPROVAL OF THE ENGINEER, FOR SINGLE LANE PAVEMENT REPLACEMENTS LESS THAN 30 FEET IN LENGTH, THE CONTRACTOR MAY INSTALL DRILLED TIE BARS ON 6:1 SKEW HORIZONTALLY, DIRECTION OF SKEW ALTERNATING WITH EACH SUCCESSIVE BAR. DRIVE SKEWED TIE BARS TO A DEPTH OF 6 INCHES IN A HOLE OF SUCH A DIAMETER AS TO PROVIDE A TIGHT DRIVEN FIT.
- ② USE AN ENGINEER-APPROVED BOND BREAKER (E.G. RELEASE AGENT, CURING COMPOUND) FOR SINGLE LANE REPAIRS UP TO 15 FEET IN LENGTH.
- ③ ANCHOR TIE BARS INTO DRILLED HOLES WITH AN EPOXY.

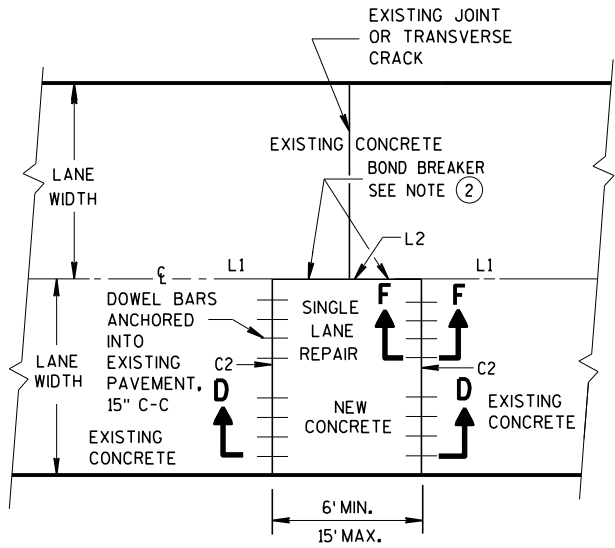


PLAN VIEW
SINGLE LANE
CONCRETE PAVEMENT REPAIR

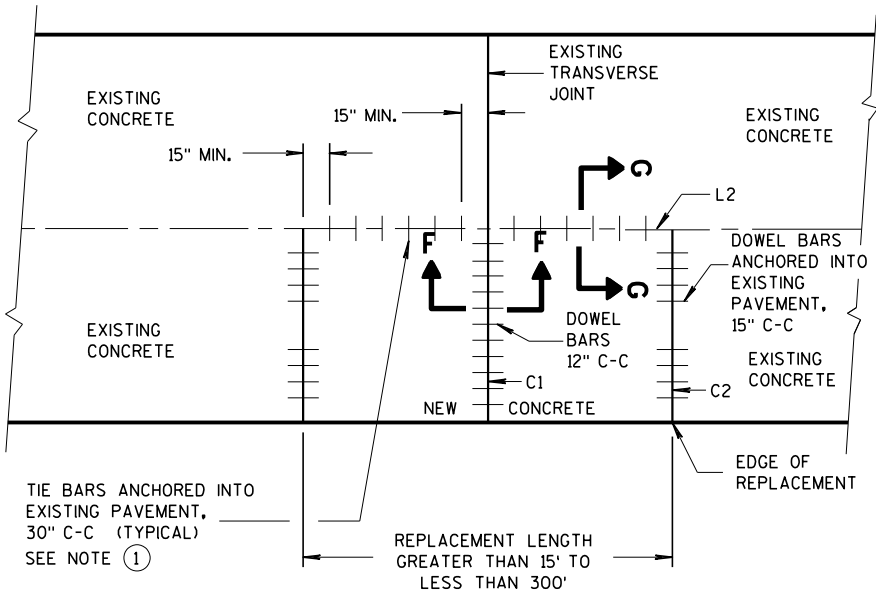


PLAN VIEW
SINGLE LANE
CONCRETE PAVEMENT REPLACEMENT

CONCRETE PAVEMENT REPAIR AND REPLACEMENT	
STATE OF WISCONSIN DEPARTMENT OF TRANSPORTATION	
APPROVED	
March 2018 DATE	/S/ Peter Kenney PAVEMENT SUPERVISOR 155
FHWA	

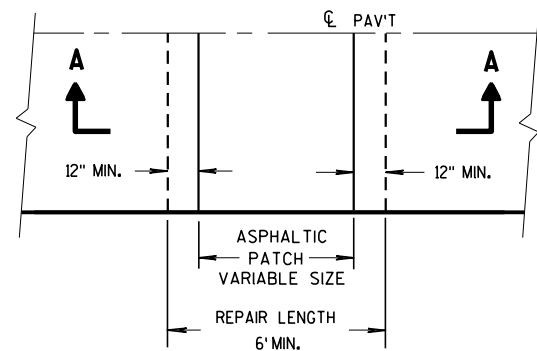


PLAN VIEW

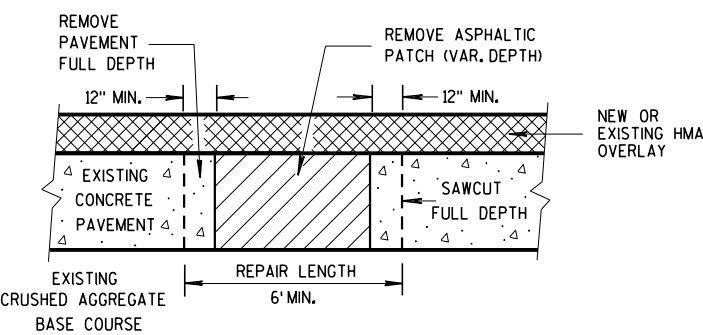


SECTION A-A

HMA PATCH REMOVAL

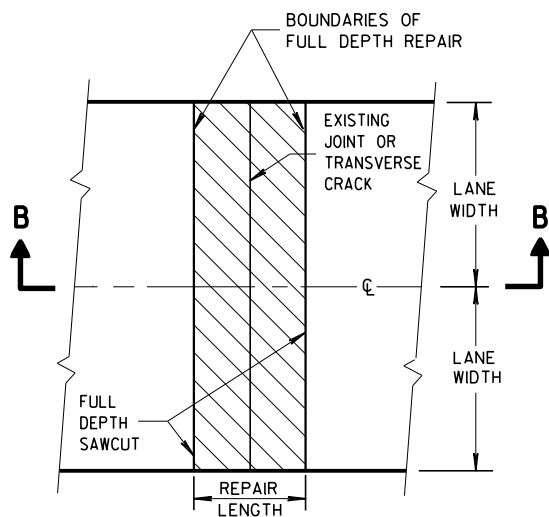

PLAN VIEW
(DOUBLE LANE REPAIR)

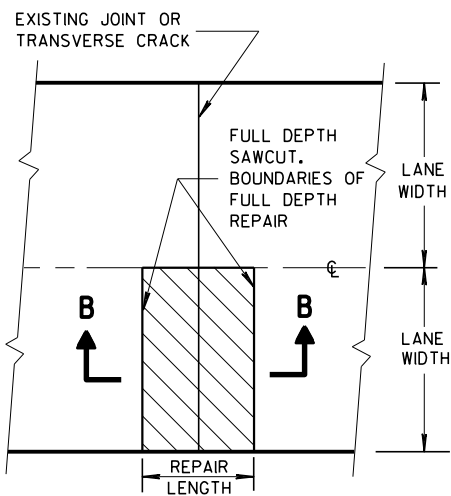

PLAN VIEW
(SINGLE LANE REPAIR)

FULL DEPTH CONCRETE PAVEMENT REMOVAL


GENERAL NOTES

SAW CUT, DRILL, AND LIFT OUT EXISTING CONCRETE PAVEMENT WITHIN THE BOUNDARIES OF CONCRETE REPAIR AREAS. THE CONTRACTOR MAY MAKE ADDITIONAL SAW CUTS INSIDE THE REPAIR LIMITS TO REDUCE WEIGHT AND SIZE OF CONCRETE PIECES.

PROVIDE 6-FOOT MINIMUM DISTANCE FROM BOUNDARIES OF CONCRETE REPAIR AREAS TO ADJACENT TRANSVERSE JOINT OR CRACK.

THE LENGTH OF THE REPAIRS MAY VARY FROM THE DIMENSIONS SHOWN IF THE EXISTING CONCRETE PAVEMENT IS NONDOWELED AND THE PAVEMENT IS TO BE OVERLAID AFTER REPAIRING.


① DOWEL BARS MIGHT NOT EXIST.

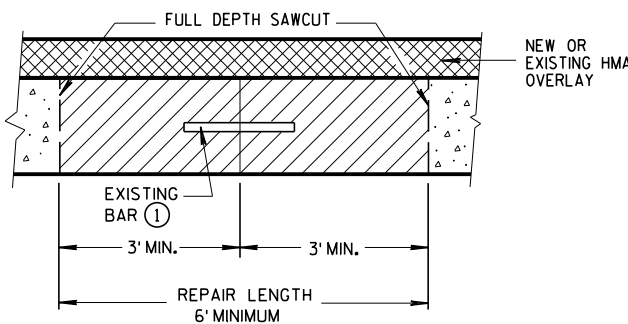


SECTION B-B
CONCRETE REMOVAL

BASE PATCHING CONCRETE

STATE OF WISCONSIN
DEPARTMENT OF TRANSPORTATION

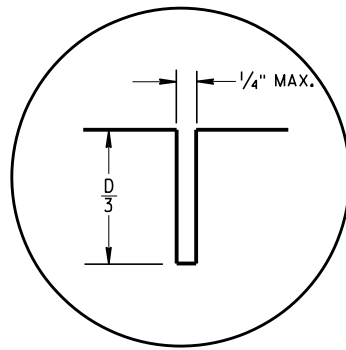


C1

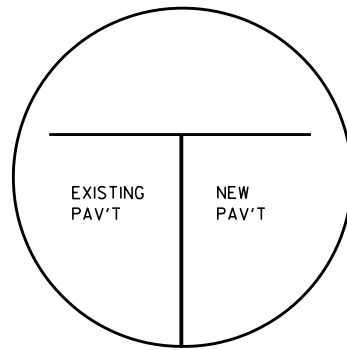


C2


TRANSVERSE JOINTS

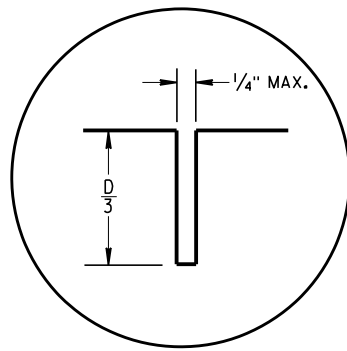

L1

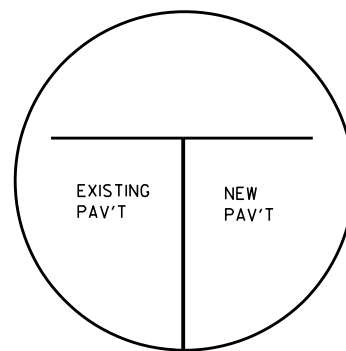


L2

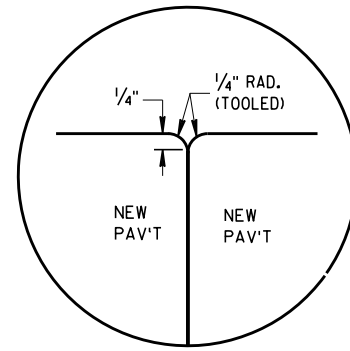


L3


LONGITUDINAL JOINTS

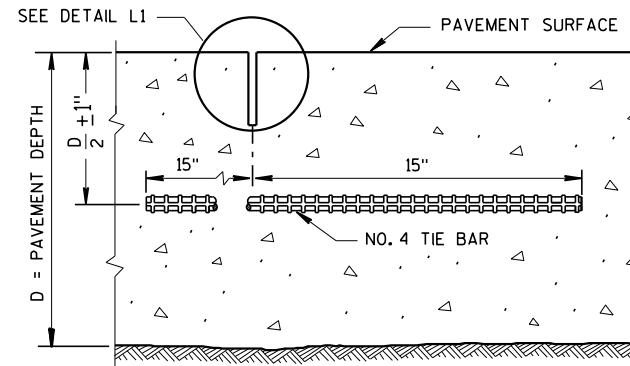


SECTION C-C
SAWED LONGITUDINAL JOINT

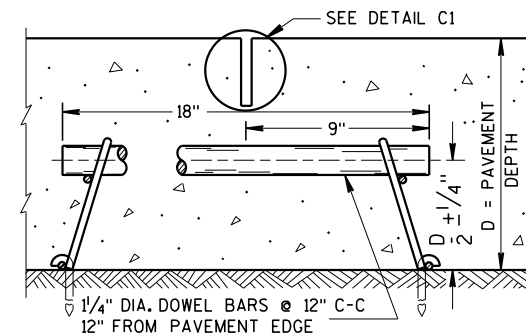


SECTION F-F
CONTRACTION JOINT

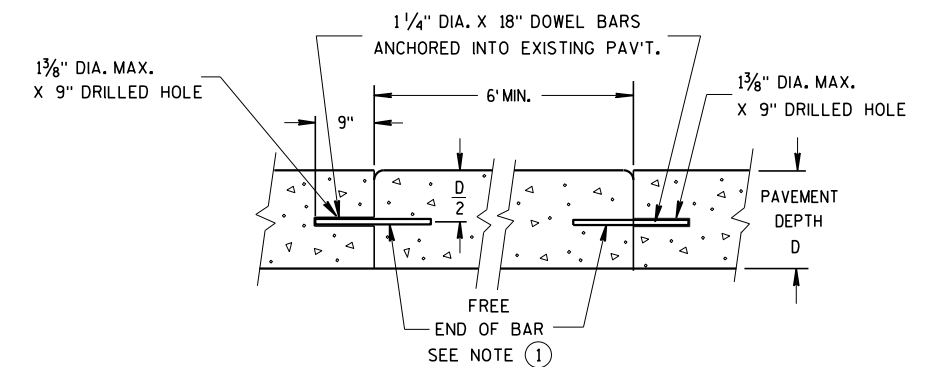


SECTION D-D

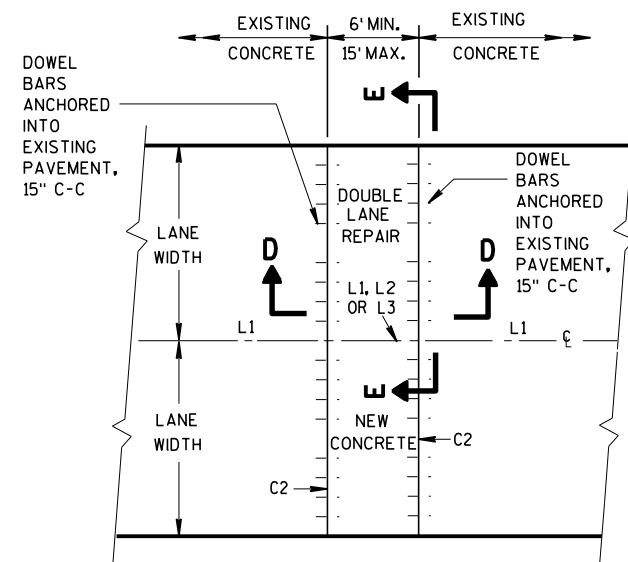

PLAN VIEW
MULTI-LANE CONCRETE BASE PATCH
15' MAXIMUM LENGTH

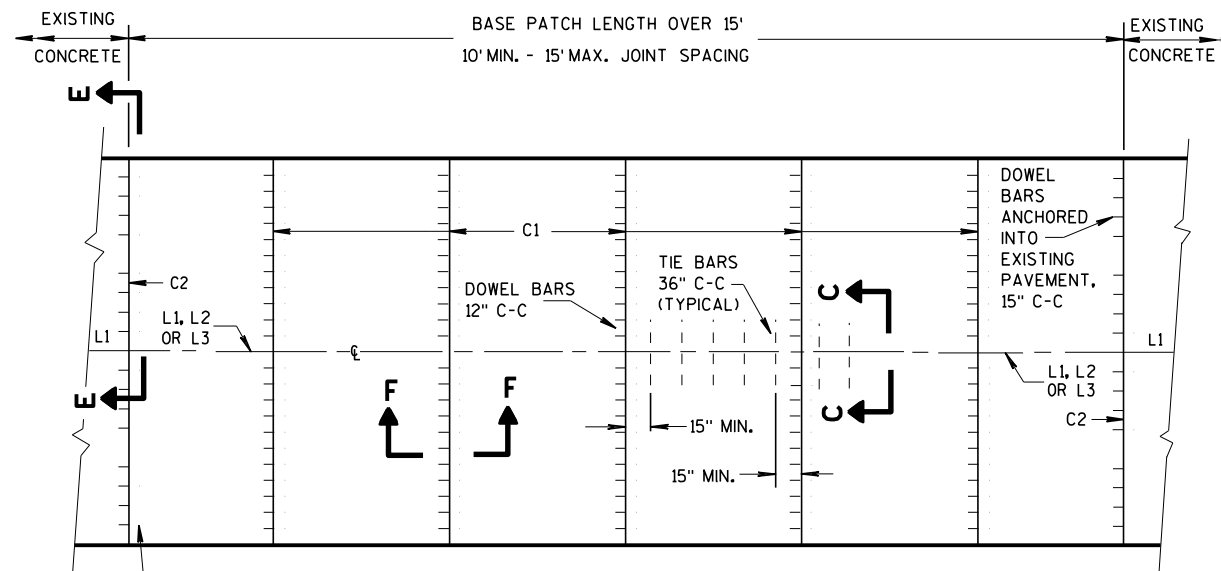

PLAN VIEW
MULTI-LANE CONCRETE BASE PATCH
GREATER THAN 15' IN LENGTH

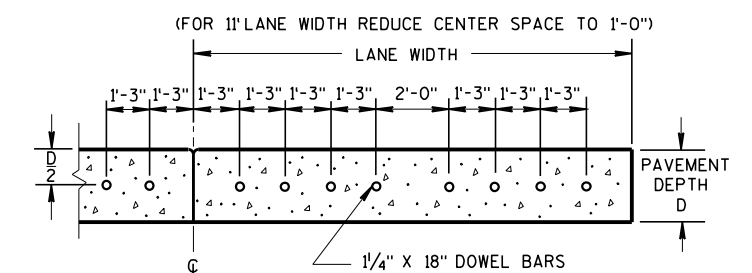

SECTION E-E
SPACING OF DOWEL BARS
ANCHORED INTO EXISTING PAVEMENT

GENERAL NOTES


INSTALL DOWEL BARS PARALLEL TO THE PAVEMENT CENTERLINE AND PAVEMENT SURFACE.

CONCRETE BASE PATCHES OF EXISTING NONDOWELED CONCRETE PAVEMENTS DO NOT NEED TO BE DOWELED.

ANCHOR DOWEL BARS AND TIE BARS INTO DRILLED HOLES WITH AN EPOXY.

PROVIDE A MINIMUM DISTANCE OF 15 INCHES FROM AN EXISTING TRANSVERSE JOINT OR THE EDGE OF REPLACEMENT TO THE CENTER OF THE TIE BAR NEAREST THAT JOINT OR EDGE.


- APPLY A THIN UNIFORM COATING OF SURFACE TREATMENT TO THE FREE END OF DOWEL BARS TO PREVENT BONDING.

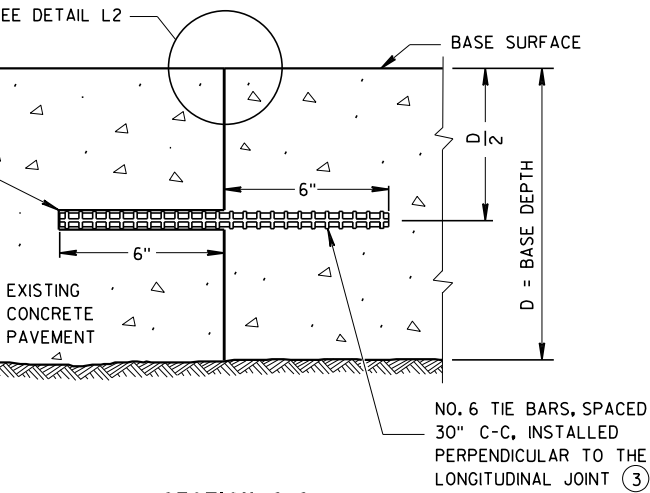


SECTION G-G
TIE BARS ANCHORED
INTO EXISTING PAVEMENT

GENERAL NOTES

- ① USE AN ENGINEER-APPROVED BOND BREAKER (E.G. RELEASE AGENT, CURING COMPOUND) FOR SINGLE LANE BASE PATCHES UP TO 15 FEET IN LENGTH.
- ② WITH THE APPROVAL OF THE ENGINEER, FOR SINGLE LANE PAVEMENT REPLACEMENTS LESS THAN 30 FEET IN LENGTH, DRILLED TIE BARS MAY BE INSTALLED ON 6:1 SKEW HORIZONTALLY, DIRECTION OF SKEW ALTERNATING WITH EACH SUCCESSIVE BAR. DRIVE SKEWED TIE BARS TO A DEPTH OF 6 INCHES IN A HOLE OF SUCH A DIAMETER AS TO PROVIDE A TIGHT DRIVEN FIT.
- ③ ANCHOR TIE BARS INTO DRILLED HOLES WITH AN EPOXY.

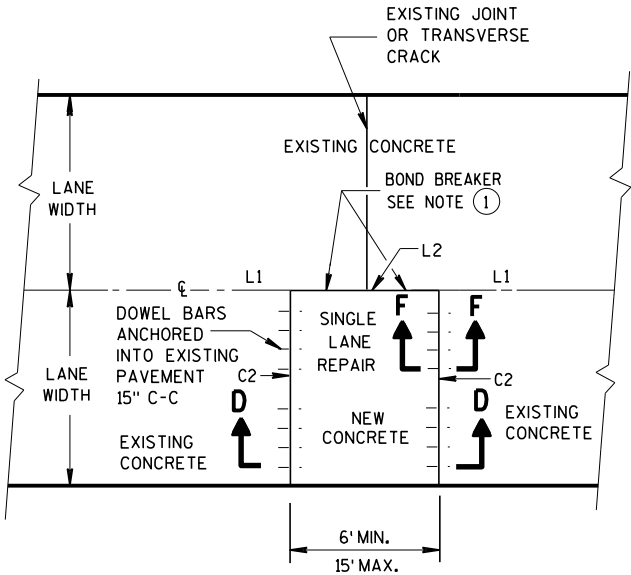

PLAN VIEW
SINGLE LANE CONCRETE BASE PATCH
15' MAXIMUM LENGTH

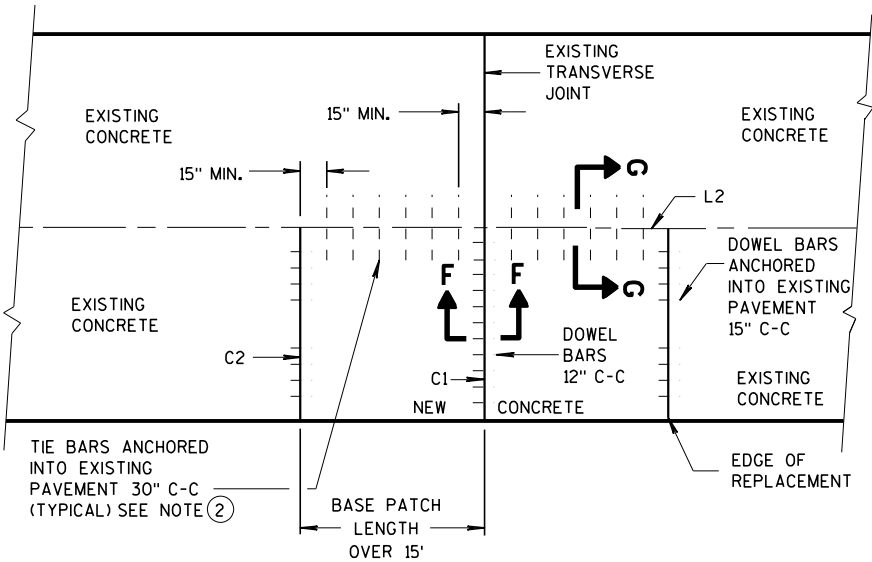


PLAN VIEW
SINGLE LANE CONCRETE BASE PATCH
GREATER THAN 15' IN LENGTH

BASE PATCHING CONCRETE

STATE OF WISCONSIN
DEPARTMENT OF TRANSPORTATION

APPROVED
March 2018 /S/ Peter Kemp P.E.
DATE PAVEMENT SUPERVISOR
FHWA

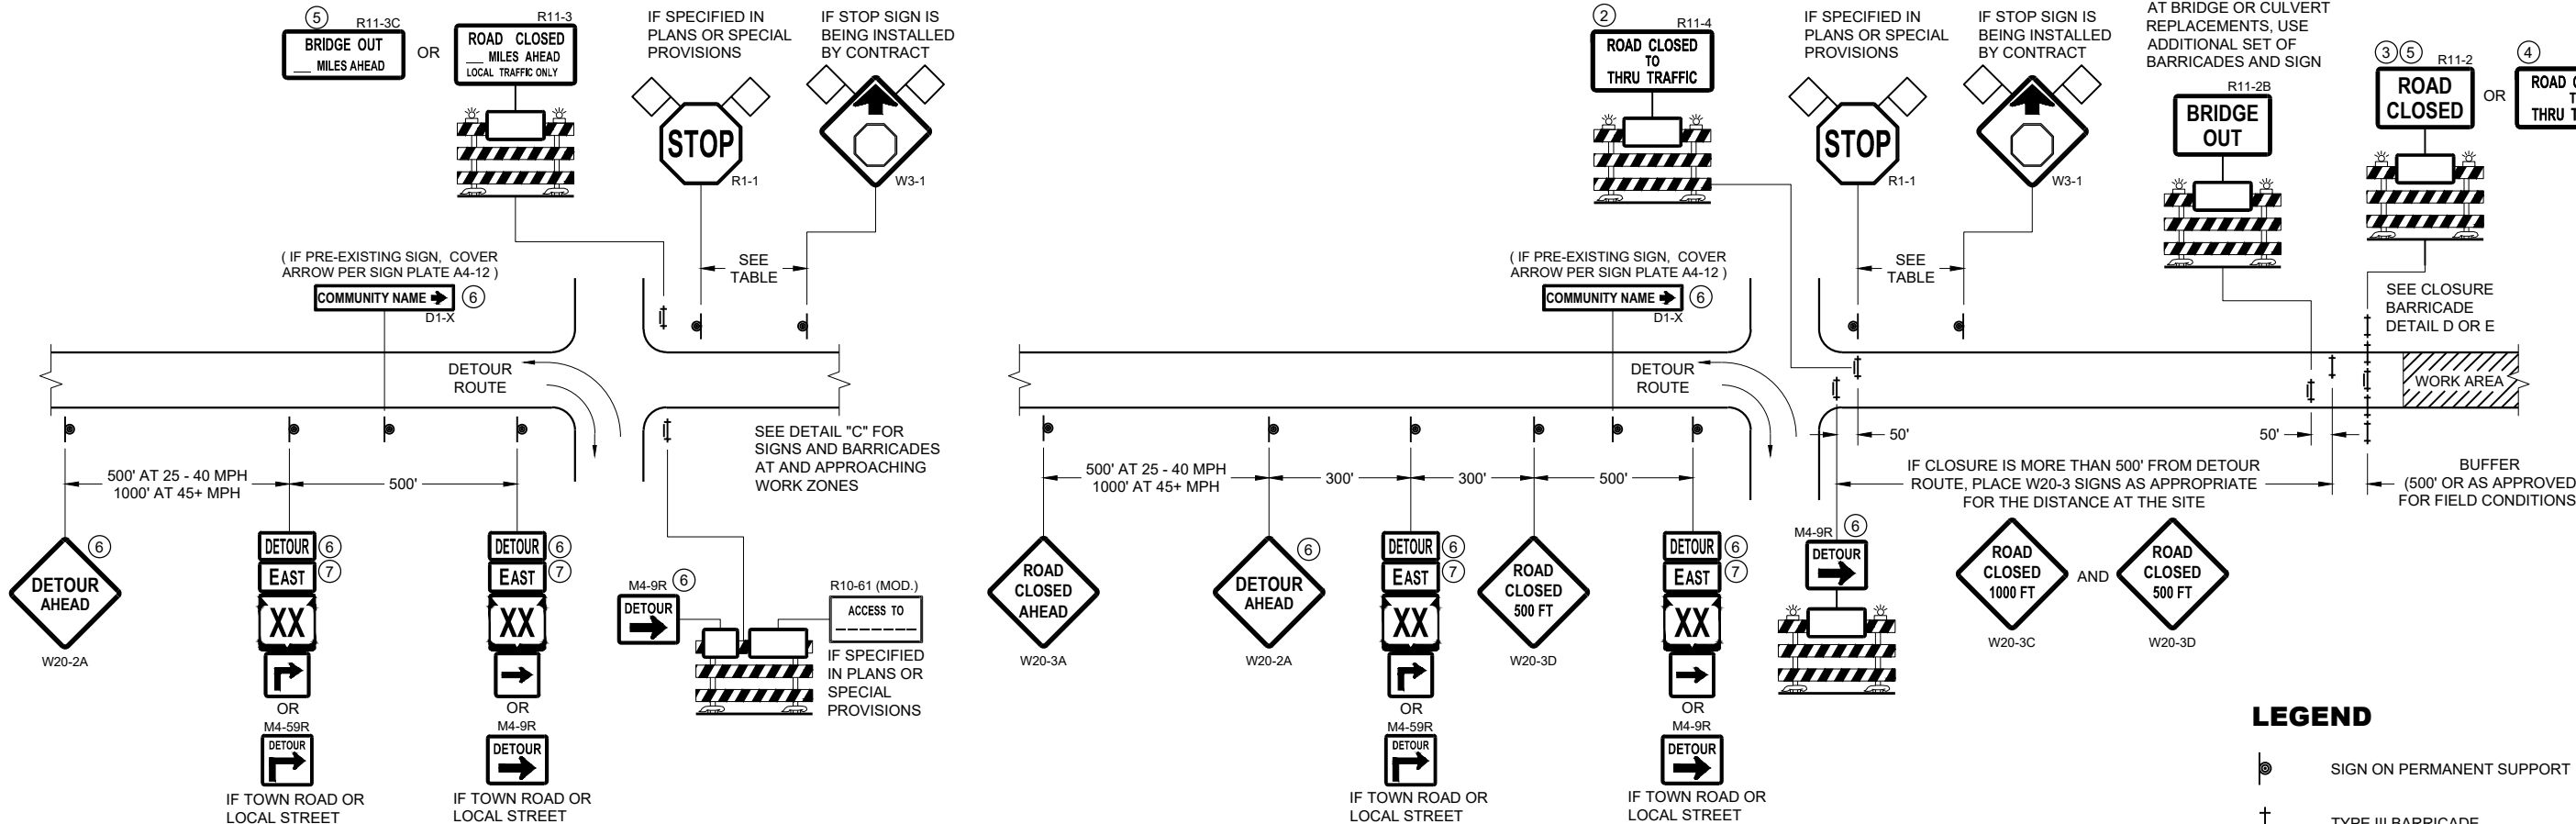


LEGEND

- SIGN ON PERMANENT SUPPORT
- TYPE III BARRICADE
- TYPE III BARRICADE WITH ATTACHED SIGN
- TYPE "A" WARNING LIGHT (FLASHING)
- WORK AREA
- FLAGS, 16" X 16" MIN. (ORANGE)

DETOUR M4 - 8
EAST M3 - X
XX OR **XX** OR **COUNTY X**
M1 - 4 M1 - 6 M1 - 5A
→ OR **→**
M05 - 1 M06 - 1

SPEED LIMIT (MPH)	"STOP AHEAD" ADVANCE WARNING DISTANCE (FT)
25	200
30	200
35	350
40	350
45	500
50	550
55	750

SEE SDD 15C2-SHEET "b"
FOR GENERAL NOTES
AND FOOTNOTES ① THROUGH ⑦

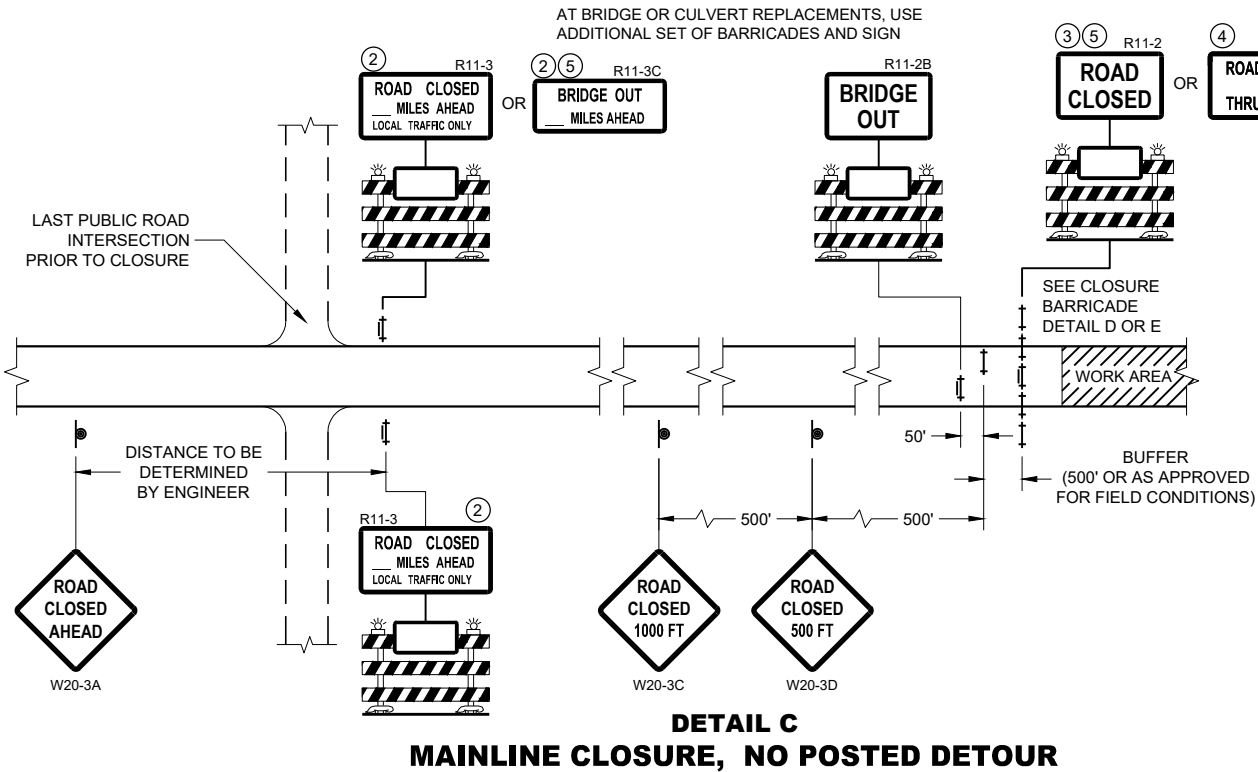


**BARRICADES AND SIGNS
FOR MAINLINE CLOSURES**

STATE OF WISCONSIN
DEPARTMENT OF TRANSPORTATION

APPROVED
February 2020 /S/ Andrew Heidtke
DATE WORK ZONE ENGINEER 159


FHWA

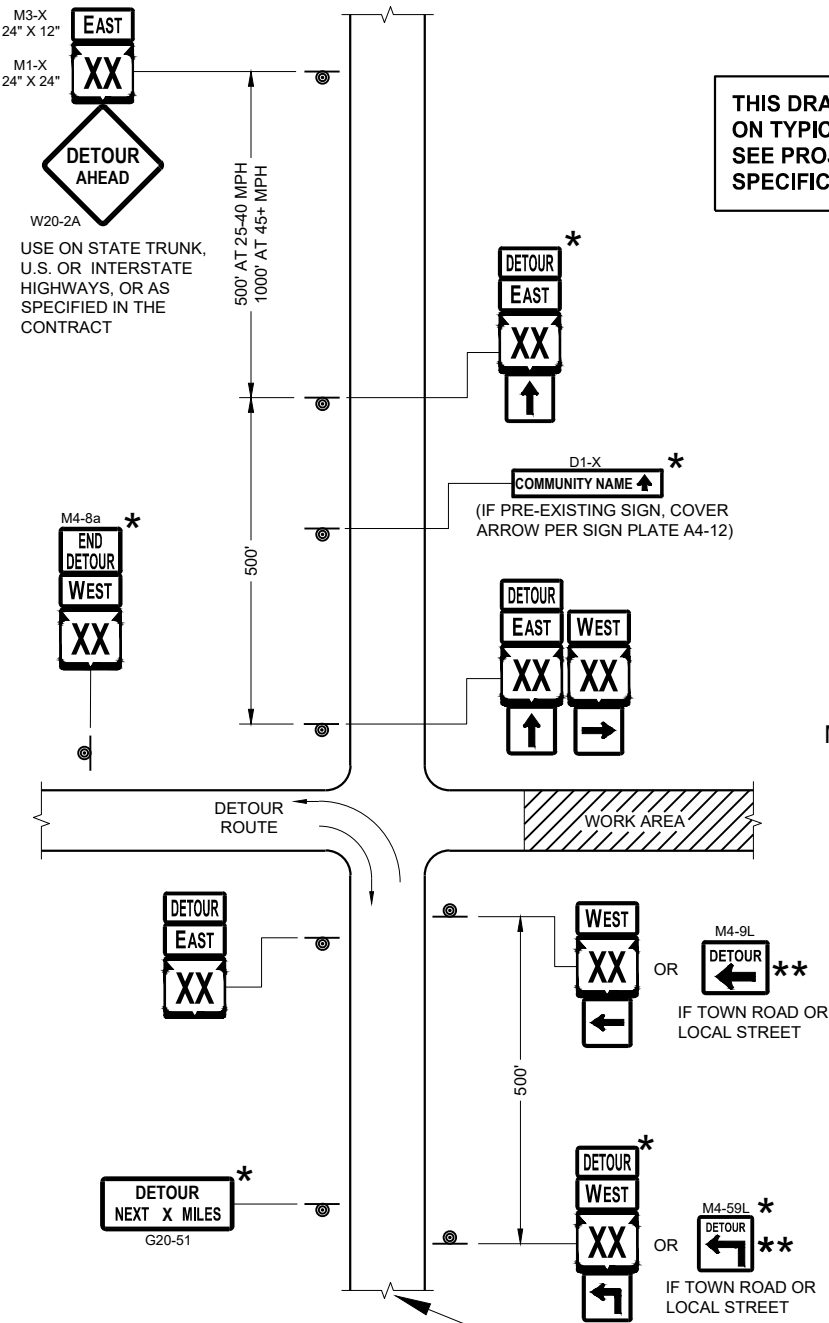

SEE SPECIFIC PROJECT DETOUR
SIGNING DETAIL SHEETS AND
DETAIL A OR B ON SDD SHEET 15C02 - SHEET "a"


THIS DRAWING PROVIDES GENERAL GUIDANCE
ON TYPICAL DETOUR SIGN LAYOUT AND SPACING.
SEE PROJECT DETOUR SIGNING SHEETS FOR
SPECIFIC DETAILS FOR EACH PROJECT.

MATCH POINT

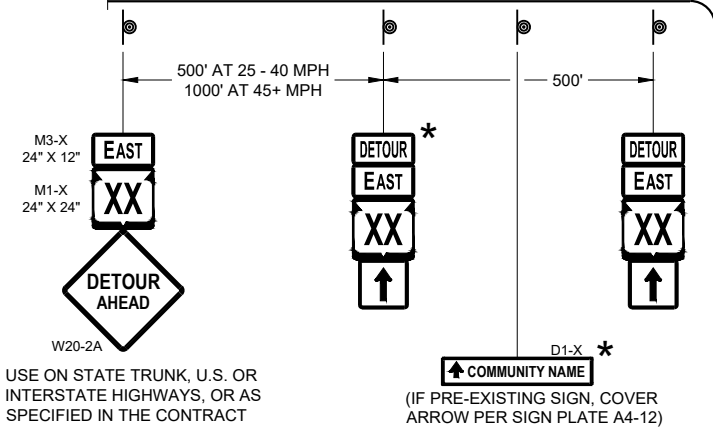

DETAIL F
DETOUR SIGNING

LEGEND

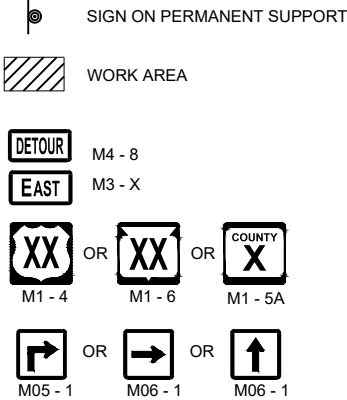

GENERAL NOTES

THE EXACT NUMBER, LOCATION AND SPACING OF ALL SIGNS SHALL BE ADJUSTED TO FIT FIELD CONDITIONS AS APPROVED BY THE ENGINEER.

IF THERE ARE EXISTING ROUTE MARKER ASSEMBLIES THAT WILL REMAIN IN PLACE, ADJUST THE LOCATION OF THE DETOUR ROUTE SIGNS TO CORRESPOND WITH THE EXISTING ASSEMBLIES. SEE SPECIFIC PROJECT DETOUR SIGNING DETAIL SHEETS. MODIFY EXISTING SIGNS WHERE POSSIBLE.

THE SPACING BETWEEN TRAFFIC CONTROL AND DETOUR SIGNS SHOULD BE ADJUSTED TO NOT CONFLICT WITH AND TO PROVIDE A DESIRABLE MINIMUM OF 200 FEET CLEARANCE TO EXISTING SIGNS THAT WILL REMAIN IN PLACE.

ANY SIGNS TEMPORARY OR EXISTING, WHICH CONFLICT WITH TRAFFIC CONTROL "IN USE" SHALL BE REMOVED OR COVERED AS NEEDED AND AS APPROVED BY THE ENGINEER.


SIGNS THAT WILL BE IN PLACE LESS THAN 7 CONTINUOUS DAYS AND NIGHTS MAY BE MOUNTED ON PORTABLE SUPPORTS.

"MO" SIGNS ARE THE SAME AS "M" SIGNS EXCEPT THE BACKGROUND IS ORANGE.

SIGN SIZES SHALL BE AS FOLLOWS:

- M3-X SHALL BE 24" X 12" (36" X 18" IF NEEDED TO MATCH EXISTING SIGNS)
- M4-8 SHALL BE 24" X 12" (36" X 18" IF NEEDED TO MATCH EXISTING SIGNS)
- M1-4, M1-5A AND M1-6 SHALL BE 24" X 24" (30" X 30" IF NEEDED TO MATCH EXISTING SIGNS)
- M05-1 AND M06-1 SHALL BE 21" X 21" (30" X 30" IF NEEDED TO MATCH EXISTING SIGNS)
- M4-9 AND M4-59 SHALL BE 30" X 24"
- M4-8a SHALL BE 24" X 18"
- G20-51 SHALL BE 60" X 24"
- W20-2A SHALL BE 48" X 48"
- D1-X SHALL BE AS SHOWN ON SPECIFIC PROJECT SIGNING DETAIL SHEETS.

- * OPTIONAL SIGNS. SEE SPECIFIC PROJECT DETOUR SIGNING DETAIL SHEETS.
- ** FOR A TOWN ROAD OR LOCAL STREET DETOURED ONTO A STATE TRUNK HIGHWAY, PLACE A ROAD NAME PLAQUE ABOVE THE M4-9 SIGN AS SPECIFIED IN THE CONTRACT.

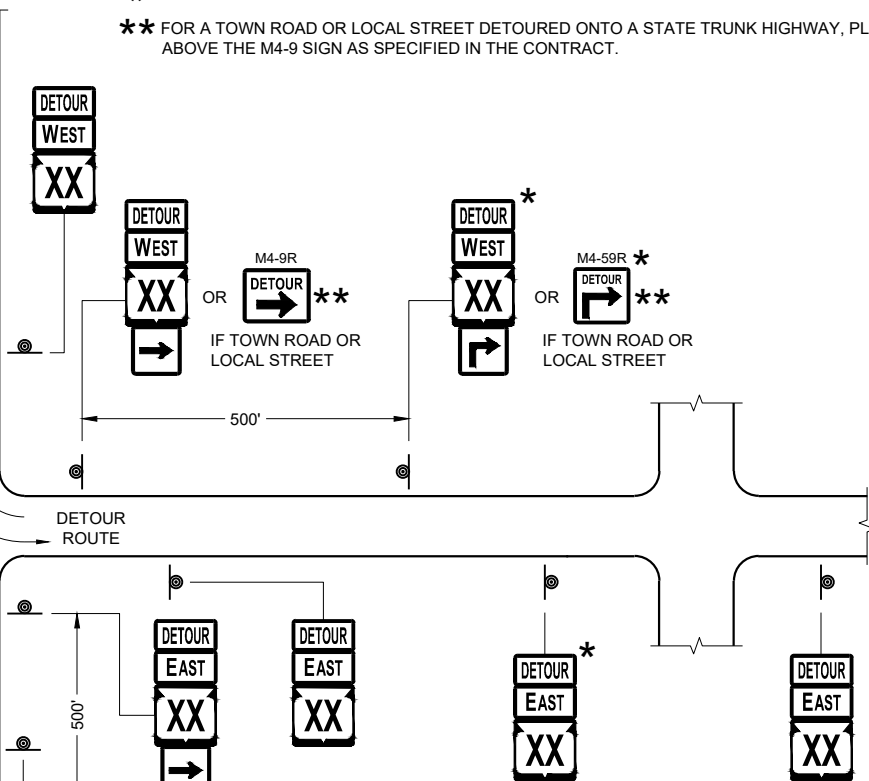

PLACE SIGNS BEYOND INTERSECTIONS
WITH STATE OR COUNTY TRUNK
HIGHWAYS OR AT 4 MILE MAXIMUM
SPACING (4 BLOCKS IF URBAN AREA)

DETOUR SIGNING
FOR MAINLINE CLOSURES

STATE OF WISCONSIN
DEPARTMENT OF TRANSPORTATION

APPROVED
February 2020 /S/ Andrew Heidtke
DATE WORK ZONE ENGINEER 160
FHWA

GENERAL NOTES

THE EXACT NUMBER, LOCATION, AND SPACING OF ALL SIGNS AND DEVICES SHALL BE ADJUSTED TO FIT FIELD CONDITIONS.

THE SPACING BETWEEN TRAFFIC CONTROL SIGNS SHOULD BE ADJUSTED TO NOT CONFLICT WITH AND SHOULD PROVIDE A MINIMUM OF 200 FEET (500 FEET DESIRABLE) CLEARANCE TO EXISTING SIGNS THAT WILL REMAIN IN PLACE.

ALL SIGNS ARE 48" X 48" UNLESS OTHERWISE NOTED.


SIGNS THAT WILL BE IN PLACE LESS THAN SEVEN CONTINUOUS DAYS AND NIGHTS MAY BE MOUNTED ON PORTABLE SUPPORTS.

IF A "STOP" SIGN MUST BE REMOVED FOR A WORK OPERATION, A TEMPORARY "STOP" SIGN SHALL BE PLACED PRIOR TO THE SIGN REMOVAL, OR A FLAGGER SHALL BE PROVIDED UNTIL THE SIGN IS REESTABLISHED.


- * OMIT G20-1 SIGNS IF LENGTH OF WORK AREA IS 2 MILES OR LESS
- ** PLACE AN ADDITIONAL W20-1A "ROAD WORK AHEAD" SIGN IF WORK AREA WITHIN THE PROJECT IS SEPARATED BY MORE THAN 2 MILES FROM PREVIOUS WORK AREA.

LEGEND

-  SIGN ON PERMANENT SUPPORT
-  DIRECTION OF TRAFFIC
-  WORK AREA

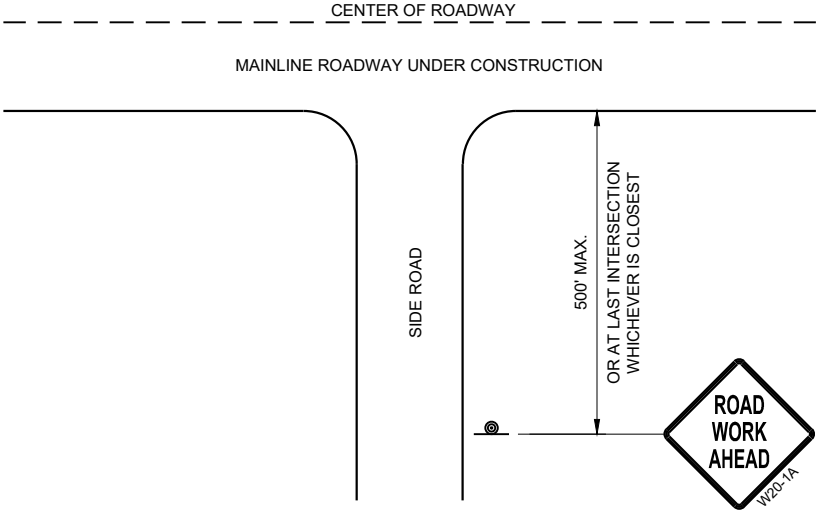

TYPICAL SIDE ROAD APPROACH
WARNING SIGN DETAIL

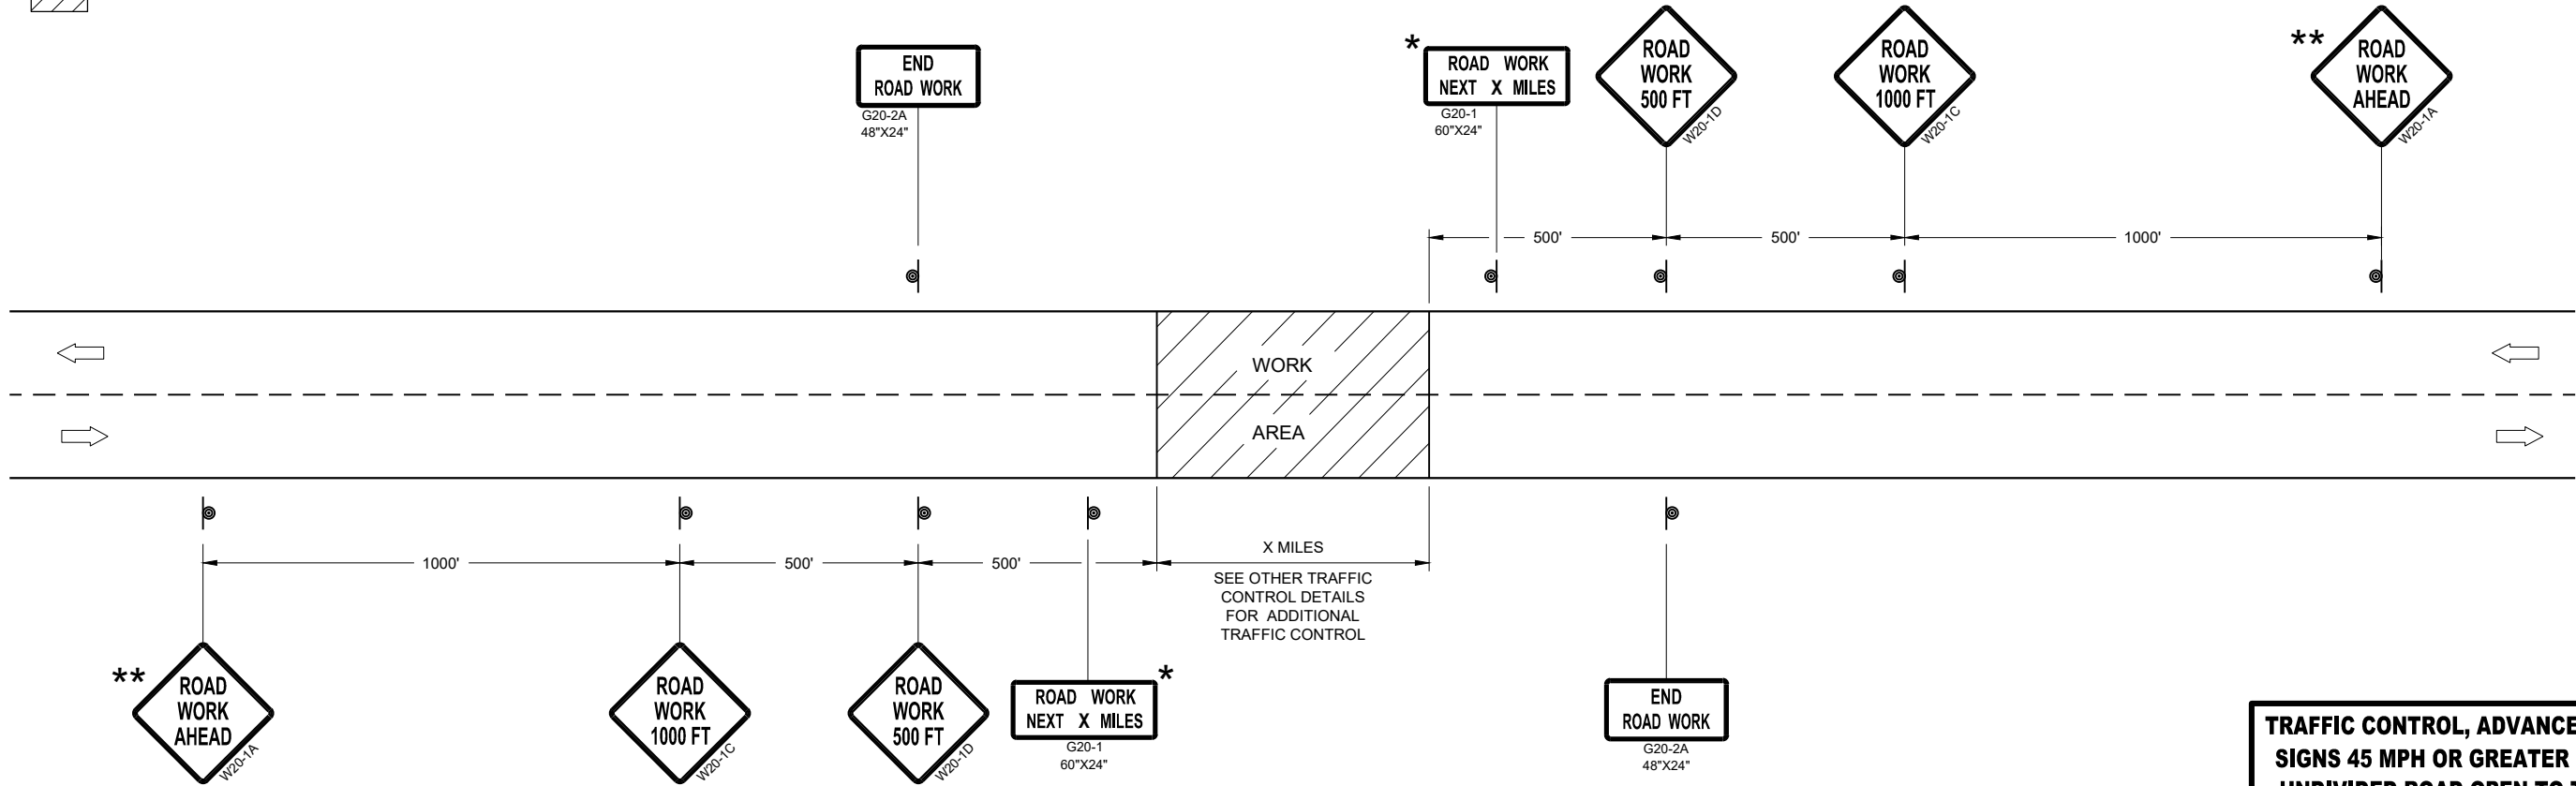

TRAFFIC CONTROL, ADVANCE WARNING SIGNS 45MPH OR GREATER

TRAFFIC CONTROL, ADVANCE WARNING
SIGNS 45 MPH OR GREATER TWO-WAY
UNDIVIDED ROAD OPEN TO TRAFFICE

STATE OF WISCONSIN
DEPARTMENT OF TRANSPORTATION

APPROVED
July 2018 /S/ Andrew Heidtke
DATE WORK ZONE ENGINEER 161

FHWA

GENERAL NOTES

THE EXACT NUMBER, LOCATION, AND SPACING OF ALL SIGNS AND DEVICES SHALL BE ADJUSTED TO FIT FIELD CONDITIONS.

THE SPACING BETWEEN TRAFFIC CONTROL SIGNS SHOULD BE ADJUSTED TO NOT CONFLICT WITH AND SHOULD PROVIDE A MINIMUM OF 200 FEET (500 FEET DESIRABLE) CLEARANCE TO EXISTING SIGNS THAT WILL REMAIN IN PLACE.

ALL SIGNS ARE 48" X 48" UNLESS OTHERWISE NOTED. IF NECESSARY DUE TO SPACE CONSTRAINTS, 36"X36" SIGNS MAY BE USED INSTEAD OF 48" X 48" SIGNS.


SIGNS THAT WILL BE IN PLACE LESS THAN SEVEN CONTINUOUS DAYS AND NIGHTS MAY BE MOUNTED ON PORTABLE SUPPORTS.

IF A "STOP" SIGN MUST BE REMOVED FOR A WORK OPERATION, A TEMPORARY "STOP" SIGN SHALL BE PLACED PRIOR TO THE SIGN REMOVAL, OR A FLAGGER SHALL BE PROVIDED UNTIL THE SIGN IS REESTABLISHED.


* THE THIRD W20-1 SIGN IS REQUIRED ONLY IF THERE IS AN INTERSECTION BETWEEN THE "ROAD WORK 500 FEET" SIGN AND THE WORK ZONE. ADJUST THE PLACEMENT OF THIS SIGN BASED ON INTERSECTION LOCATION AND OTHER FIELD CONDITIONS.

LEGEND

-  SIGN ON PERMANENT SUPPORT
-  DIRECTION OF TRAFFIC
-  WORK AREA

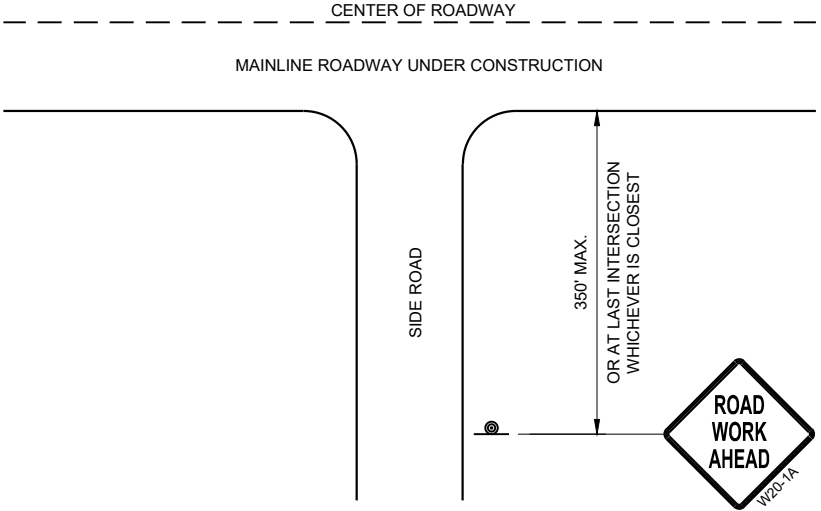

TYPICAL SIDE ROAD APPROACH
WARNING SIGN DETAIL

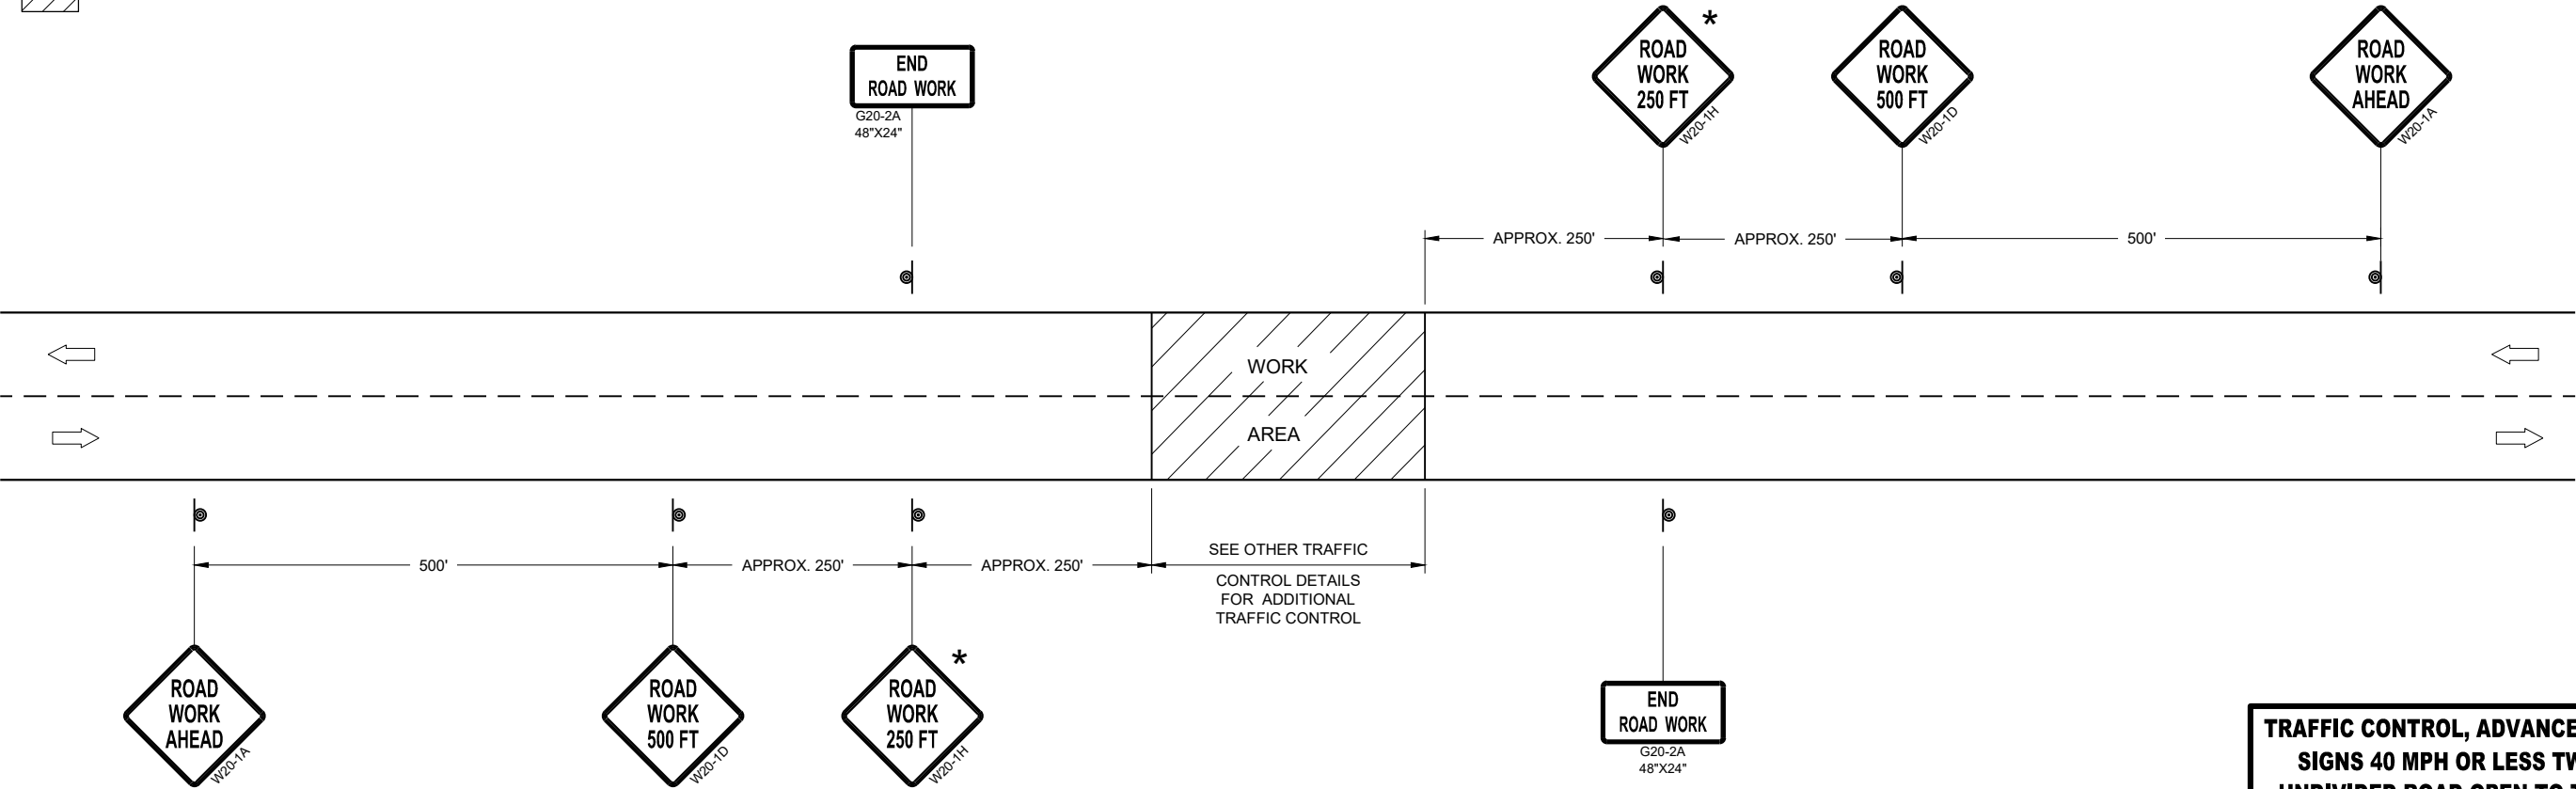








TRAFFIC CONTROL, ADVANCE WARNING SIGNS 40MPH OR LESS

TRAFFIC CONTROL, ADVANCE WARNING
SIGNS 40 MPH OR LESS TWO-WAY
UNDIVIDED ROAD OPEN TO TRAFFICE

STATE OF WISCONSIN
DEPARTMENT OF TRANSPORTATION

APPROVED
July 2018 /S/ Andrew Heidtke
DATE WORK ZONE ENGINEER 162

FHWA

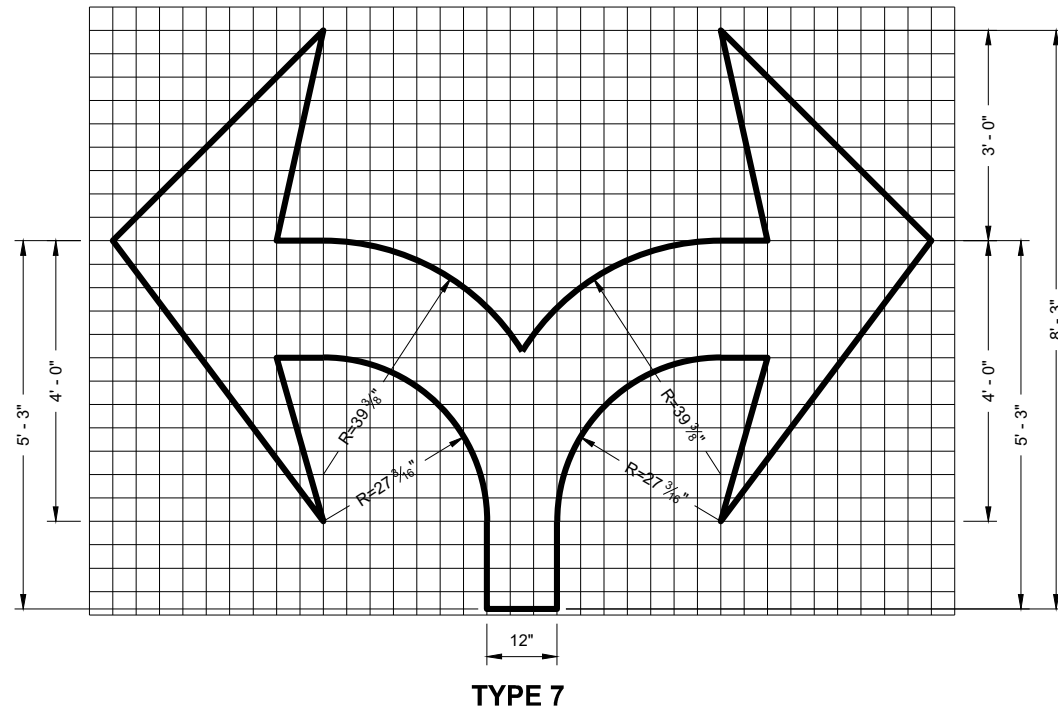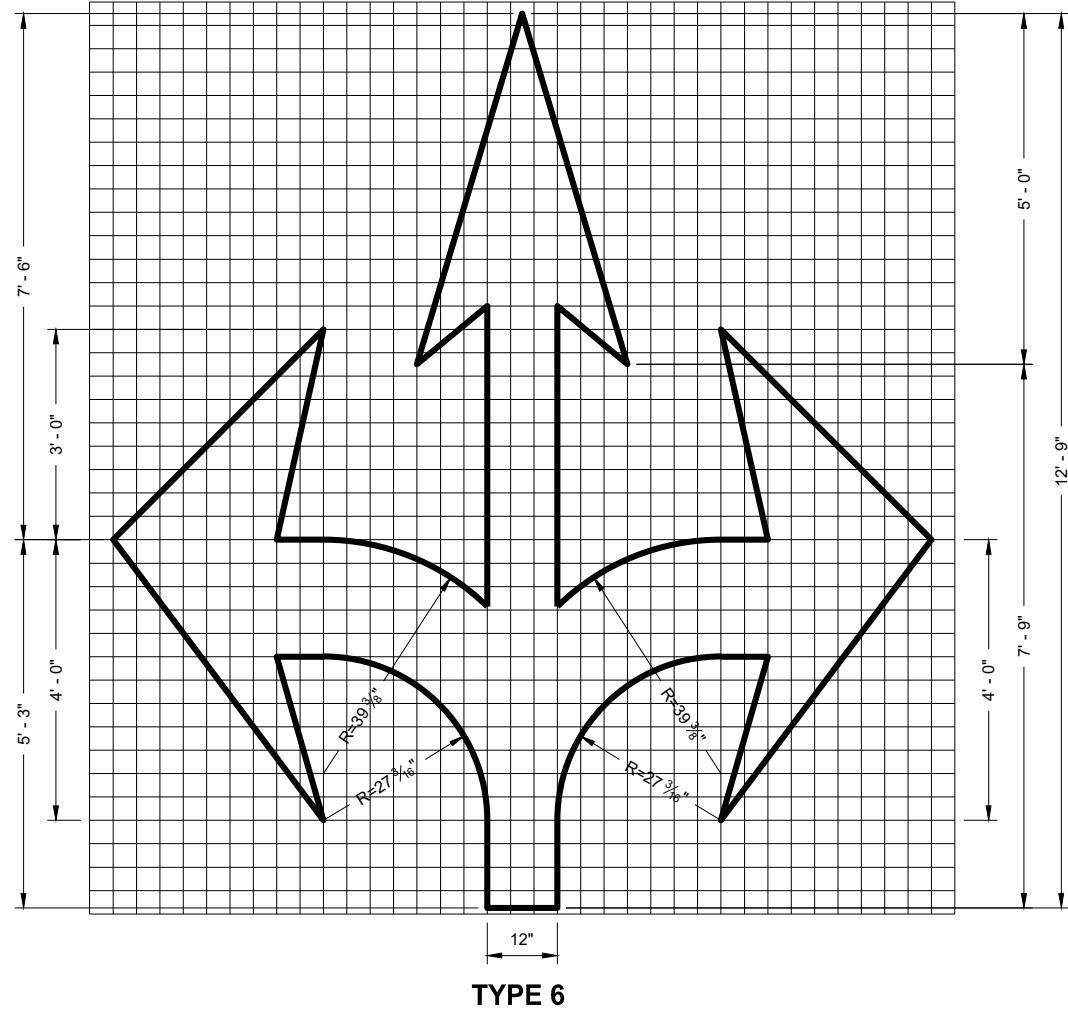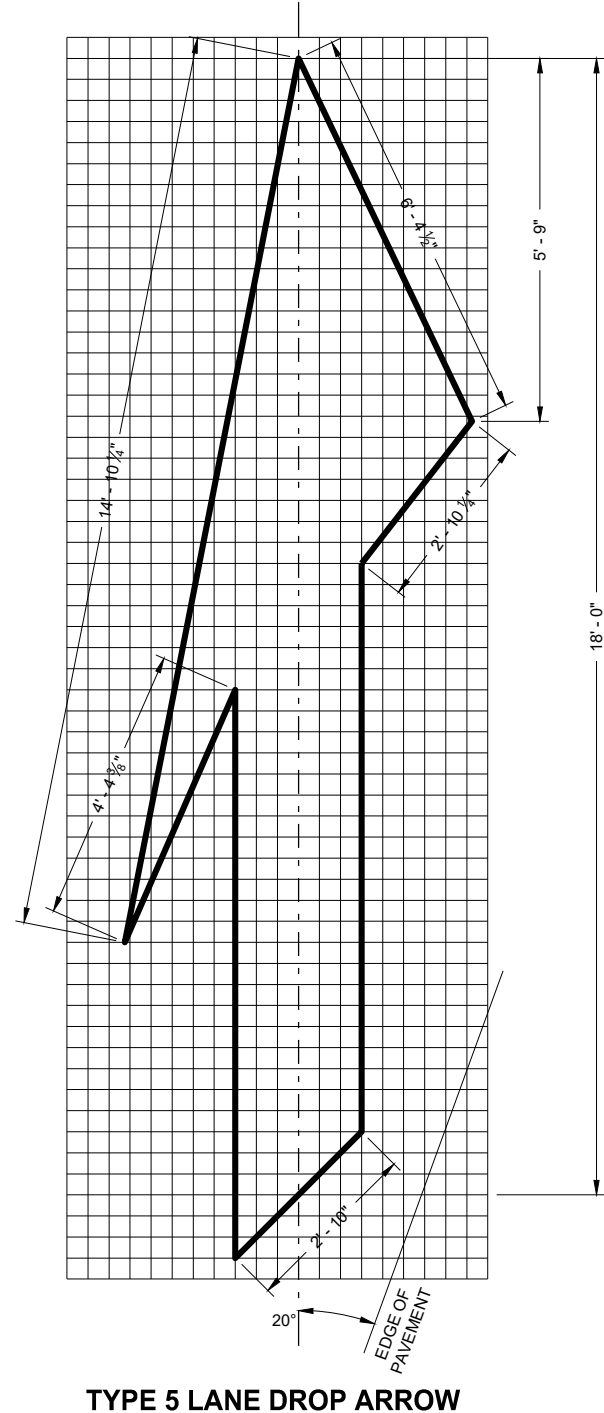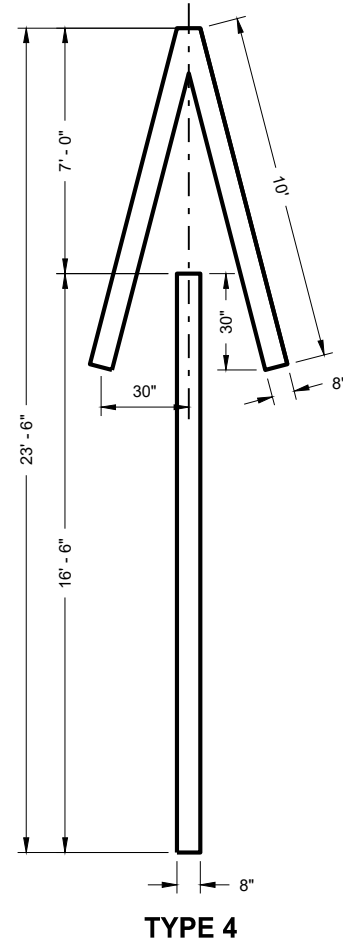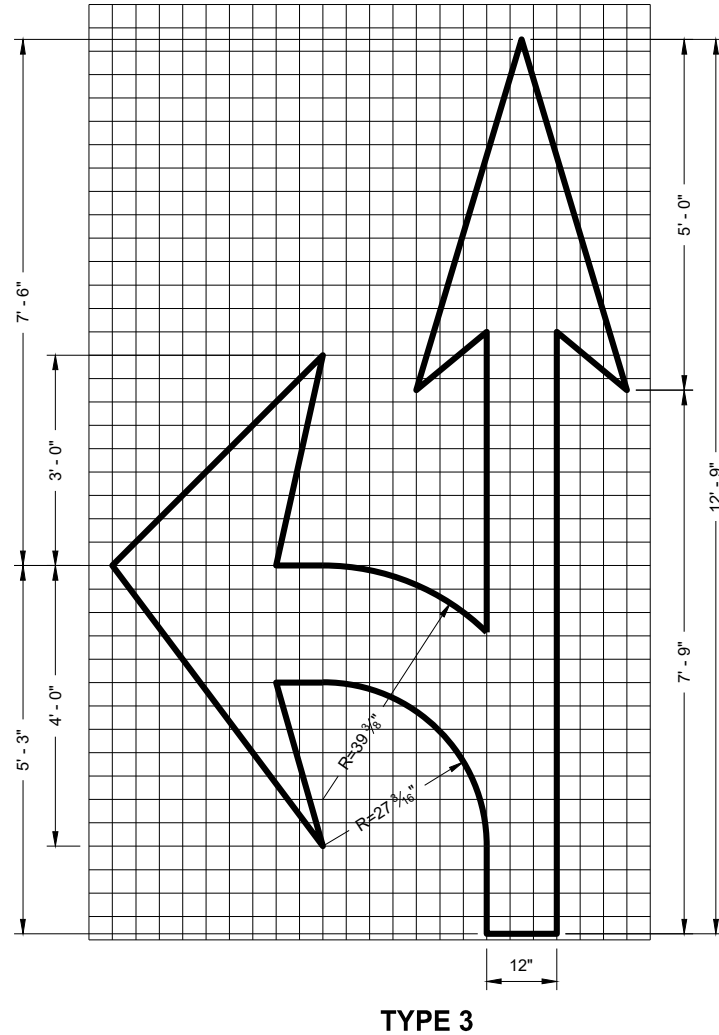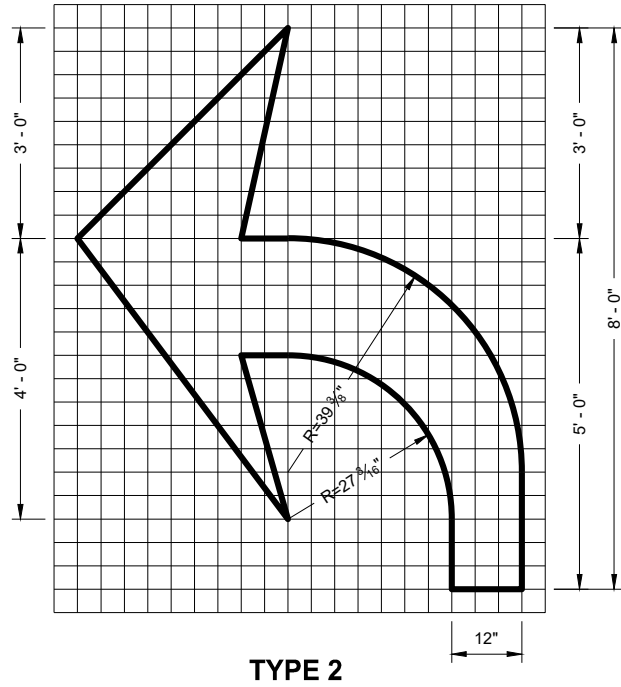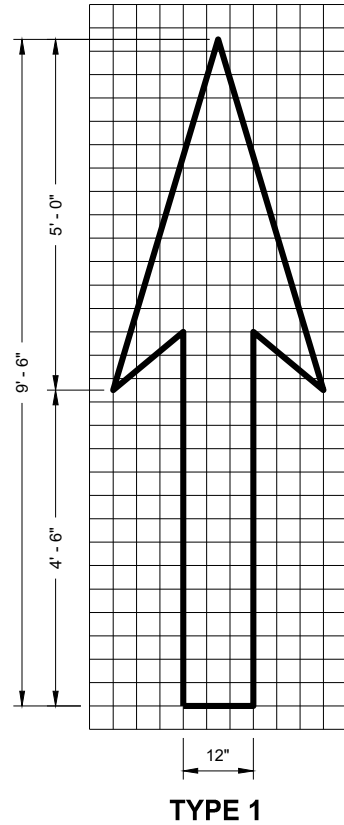


GENERAL NOTES

DETAILS OF INSTALLATION, MATERIALS AND WORKMANSHIP NOT SHOWN ON THIS DRAWING SHALL CONFORM TO THE PERTINENT REQUIREMENTS OF THE STANDARD SPECIFICATIONS AND APPLICABLE SPECIAL PROVISIONS.


PAVEMENT MARKING ARROWS

STATE OF WISCONSIN
DEPARTMENT OF TRANSPORTATION

APPROVED
November 2019
DATE
/S/ Matthew Rauch
STATE SIGNING AND MAP ENGINEER 163
FHWA

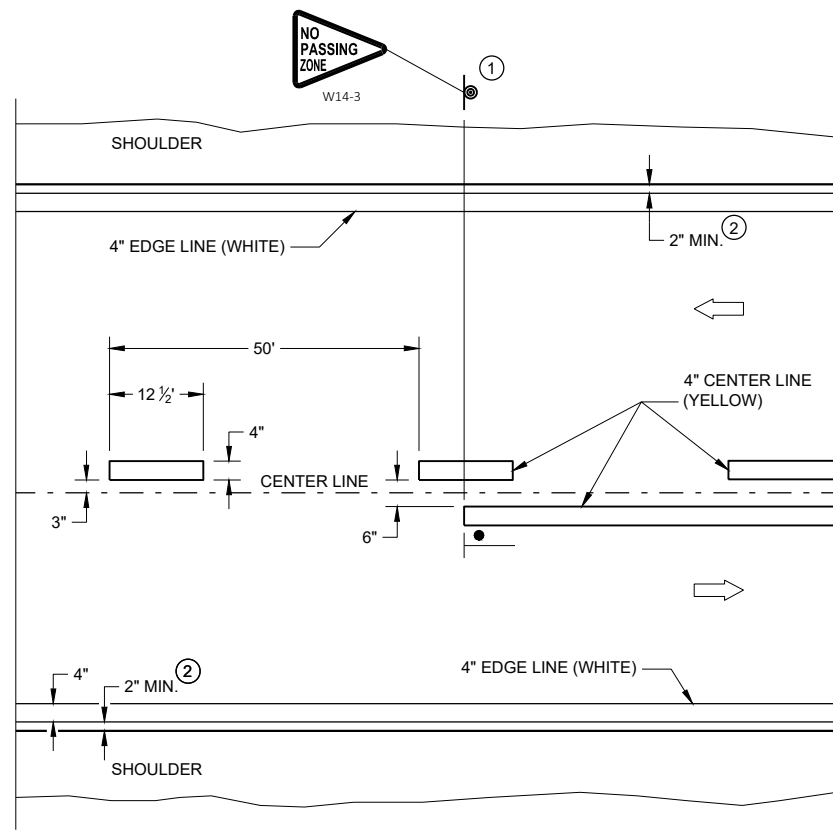


TWO WAY TRAFFIC

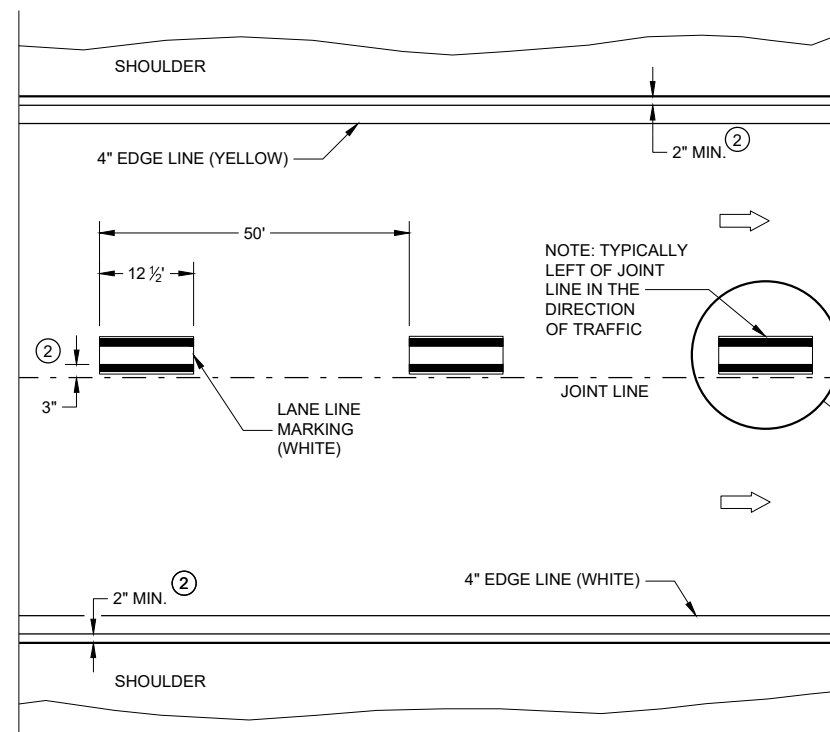


ONE WAY TRAFFIC

PERMANENT PAVEMENT MARKING

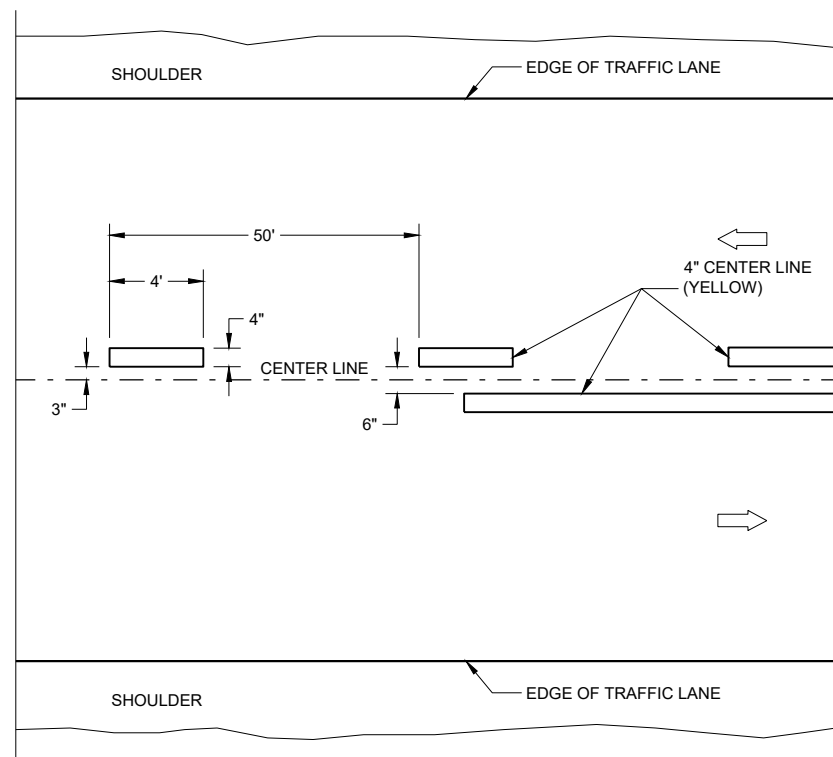

TWO WAY TRAFFIC

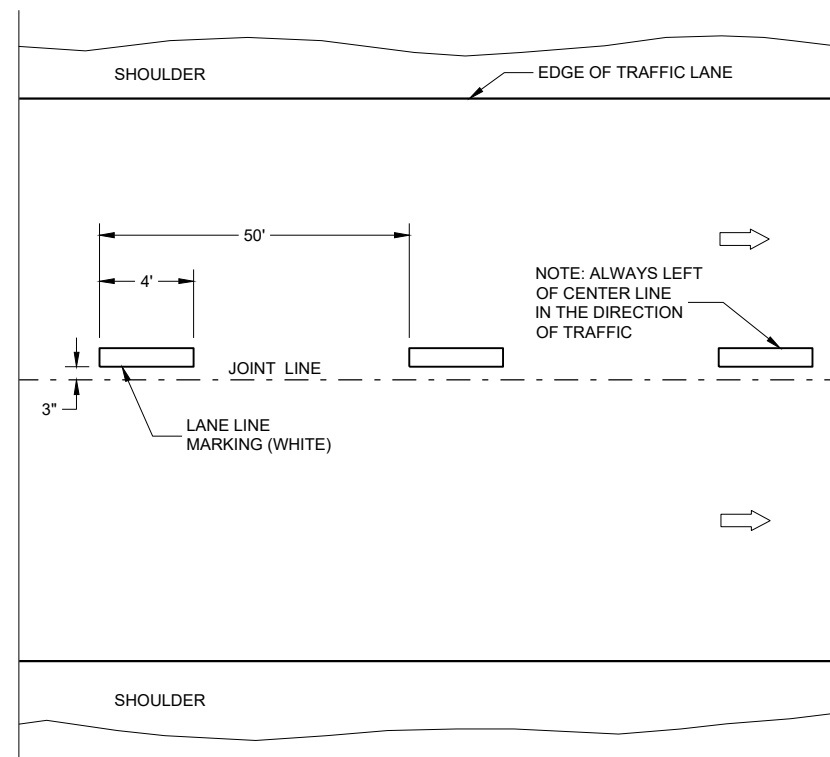

ONE WAY TRAFFIC

TEMPORARY PAVEMENT MARKING


GENERAL NOTES

DETAILS OF CONSTRUCTION NOT SHOWN ON THIS DRAWING SHALL CONFORM TO STANDARD SPECIFICATIONS AND SPECIAL PROVISIONS.

- ① LOCATE THE NO PASSING ZONE W14-3 SIGN WITH 50 FEET OF THE "T" MARKING
- ② MEASURE FROM EDGE OF MARKING TO JOINT LINE. THIS DOES NOT INCLUDE SPACE NEEDED FOR GROOVING OPERATIONS.

LEGEND

-  "T" MARKING
 SIGN ON PERMANENT SUPPORT
 DIRECTION OF TRAFFIC

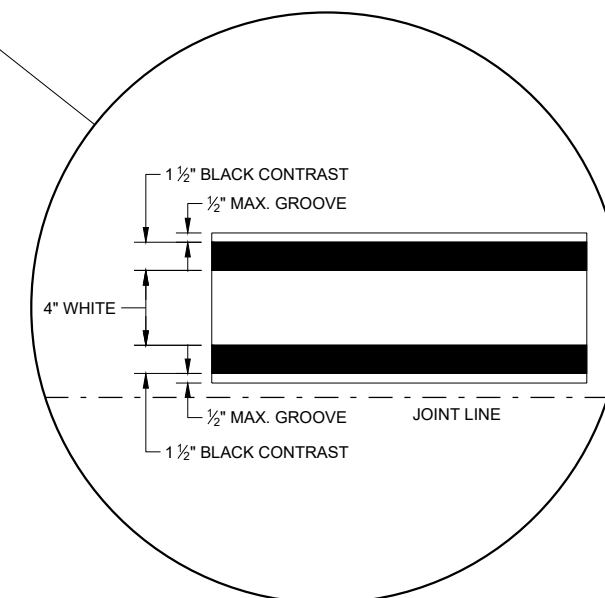


LONGITUDINAL MARKING (MAINLINE)

STATE OF WISCONSIN
DEPARTMENT OF TRANSPORTATION

APPROVED
February 2020
DATE

/S/ Matthew Rauch
STATEWIDE SIGNING AND IN CHARGE OF
ENGINEER

164

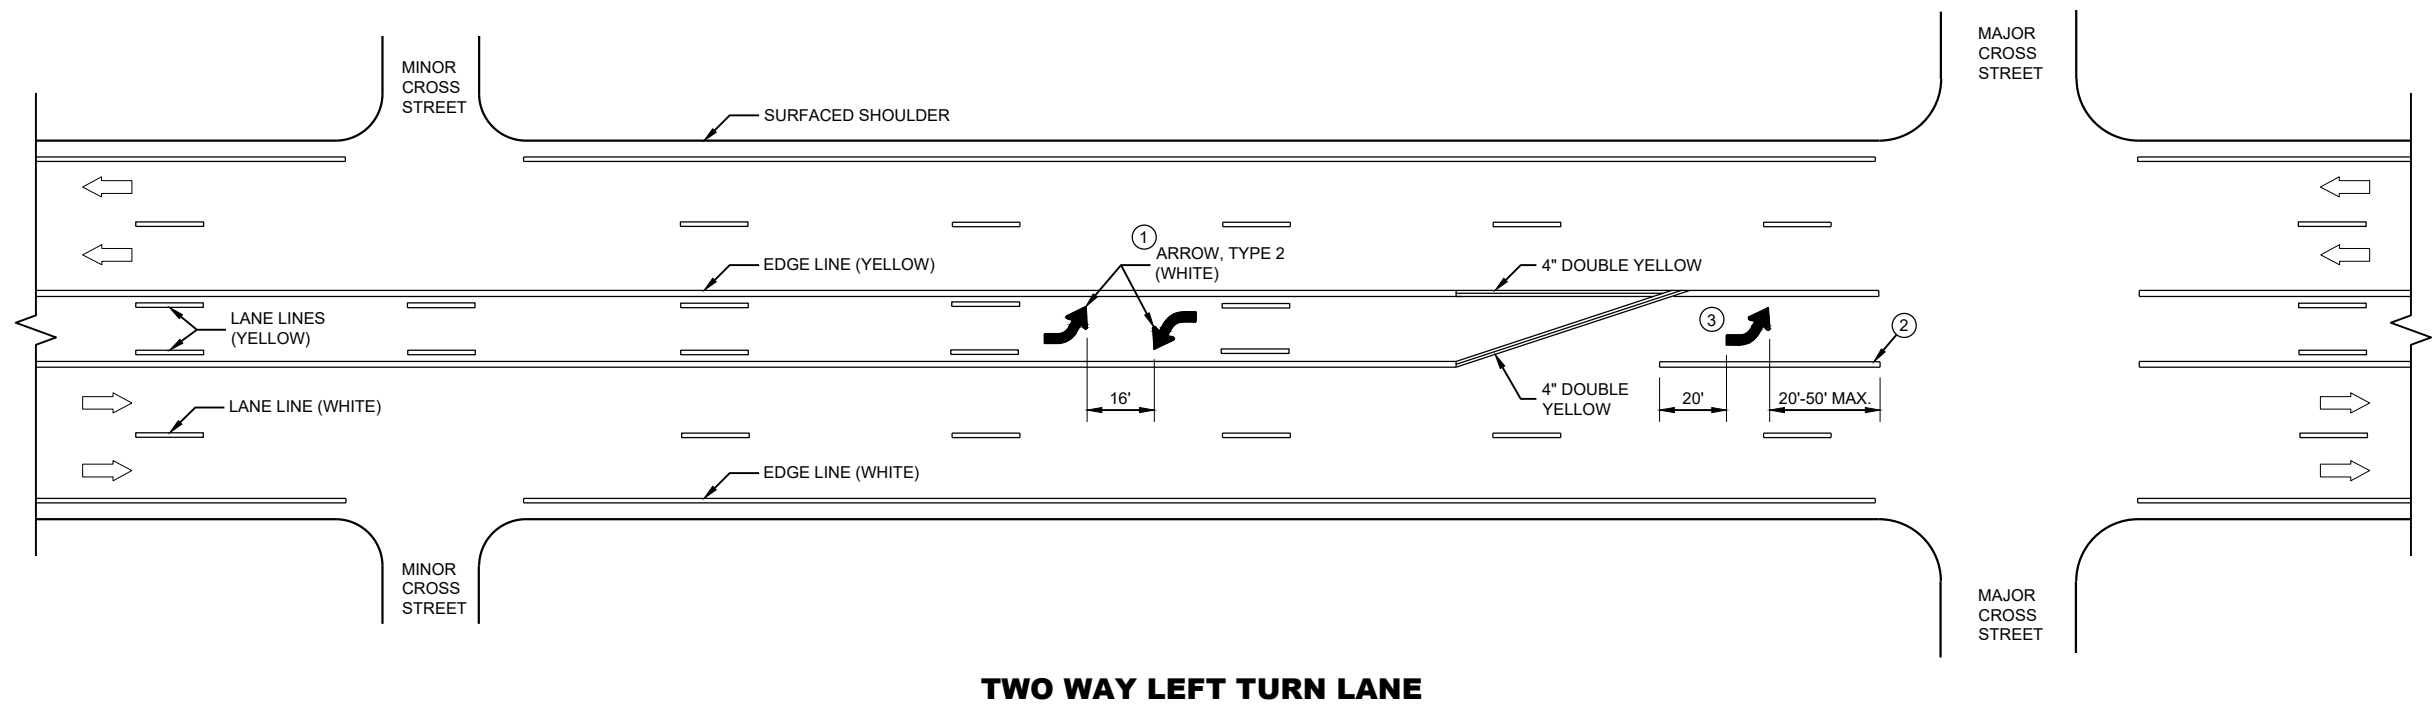


TWO WAY LEFT TURN LANE

GENERAL NOTES




- 1 A SET OF ARROWS IS REQUIRED EVERY 400 FEET OR NEAR INTERSECTIONS OR DRIVEWAYS WITH TURNING TRAFFIC.
- 2 8" WHITE
- 3 TURN BAY LENGTH OF LESS THAN 48' DOES NOT REQUIRE PAVEMENT ARROWS OR TEXT.

➡ DIRECTION OF TRAFFIC

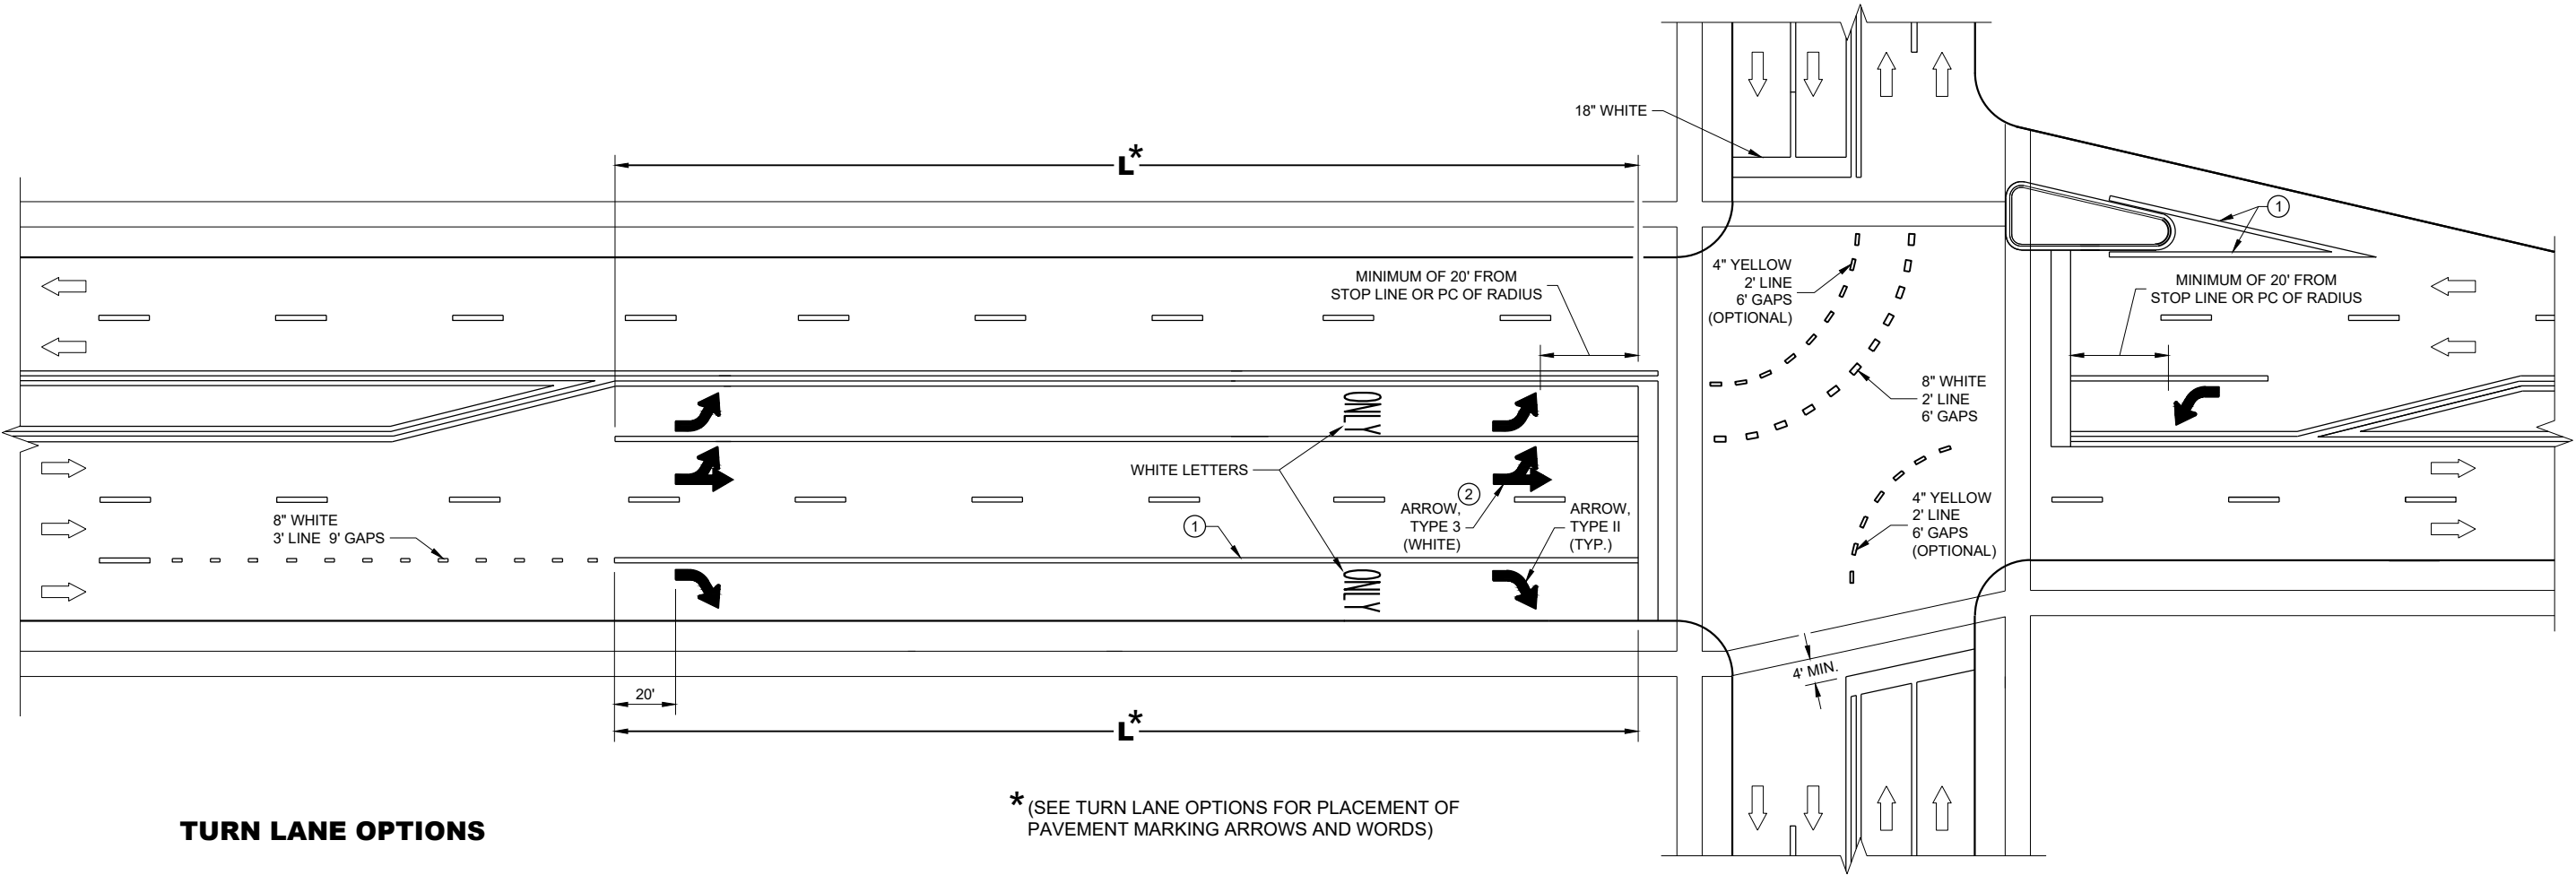

TURN LANE OPTIONS

LENGTH OF TURN BAY (**L**) OF 0 - 47' DOES NOT REQUIRE PAVEMENT MARKING ARROWS OR WORDS

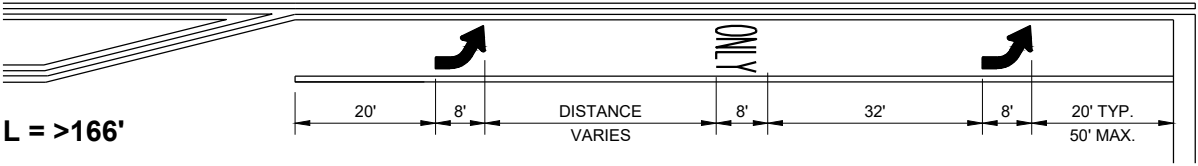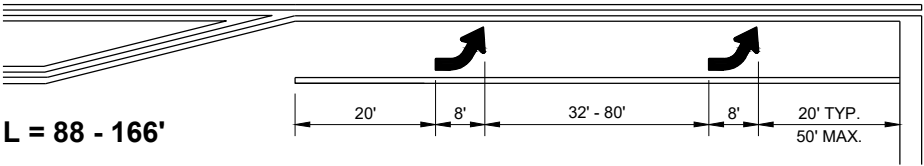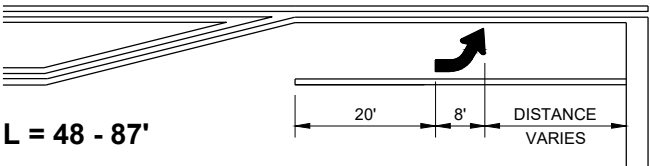

*(SEE TURN LANE OPTIONS FOR PLACEMENT OF PAVEMENT MARKING ARROWS AND WORDS)

GENERAL NOTES


- ① 8" WHITE
- ② QUANTITY AND LOCATION OF TYPE 3 ARROWS ARE THE SAME AS THE TYPE II ARROWS IN THE ADJACENT TURN LANE. FOR TURN LANES WITH A PHYSICAL SEPARATION IN THE SAME DIRECTION OF TRAVEL, THE ARROWS AND "ONLY" MARKING MAY BE ELIMINATED.

➡ DIRECTION OF TRAFFIC

L = LENGTH OF TURN BAY

PAVEMENT MARKING
(TURN LANES)

STATE OF WISCONSIN
DEPARTMENT OF TRANSPORTATION

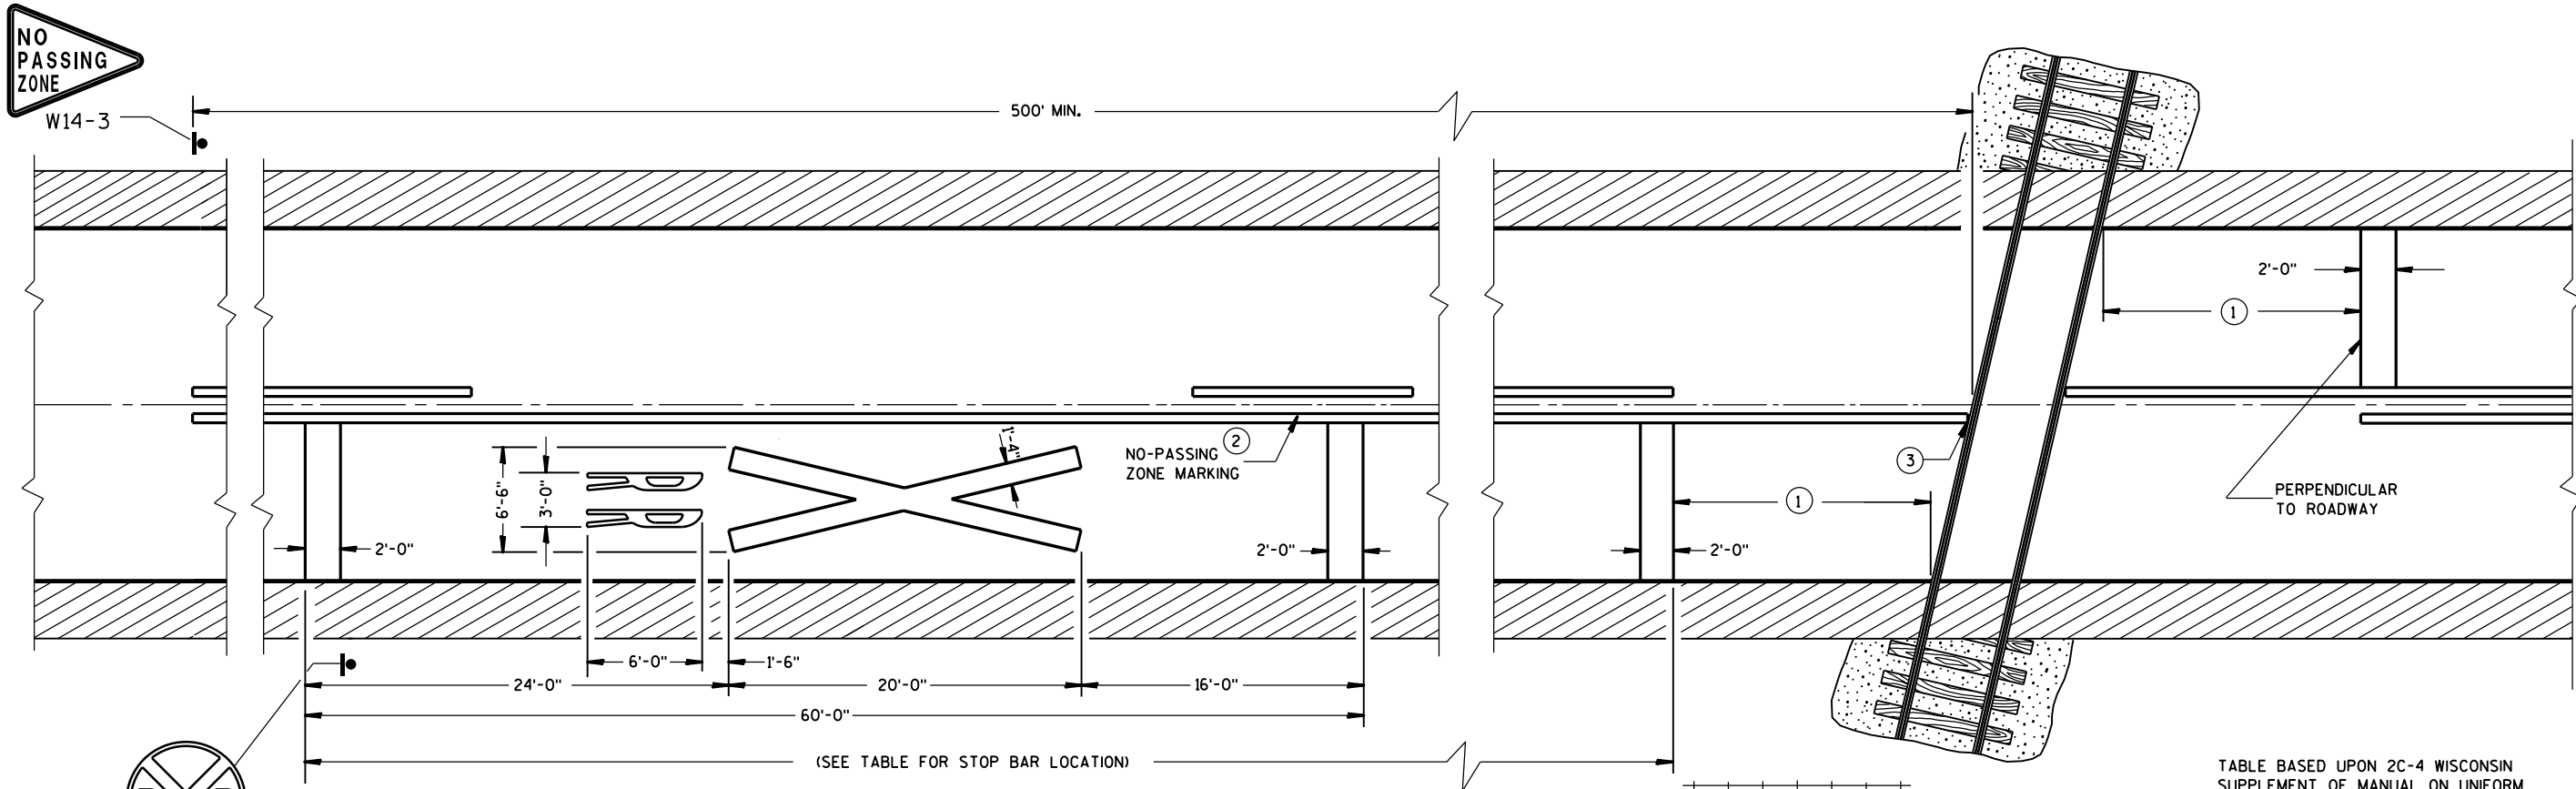

PAVEMENT MARKING

GENERAL NOTES

DETAILS OF CONSTRUCTION, MATERIALS, AND WORKMANSHIP NOT SHOWN ON THIS DRAWING SHALL CONFORM TO THE PERTINENT REQUIREMENTS OF THE STANDARD SPECIFICATIONS AND THE APPLICABLE SPECIAL PROVISIONS.

ON MULTI-LANE ROADS THE TRANSVERSE BANDS SHOULD EXTEND ACROSS ALL APPROACH LANES, AND INDIVIDUAL R X R SYMBOLS SHOULD BE USED IN EACH APPROACH LANE.

CENTER OR LANE LINES AND NO-PASSING ZONE MARKINGS SHOWN ON THIS DRAWING ARE REQUIRED AND PAID FOR UNDER OTHER ITEMS IN THE CONTRACT.

RETRACE EXISTING SYMBOL WHERE EXISTING SYMBOLS ARE PLACED.

- ① MINIMUM 8' FROM ANY RAILROAD WARNING DEVICES (SIGNALS, GATES, ETC.) OR 25' FROM THE NEAREST RAIL, WHICHEVER DISTANCE IS GREATER.
- ② 500' MINIMUM. MARKING LIMITS MAY BE EXTENDED AS DIRECTED BY THE ENGINEER TO MEET ADJACENT NO-PASSING ZONE MARKINGS.
- ③ FOR MULTIPLE TRACK CROSSINGS, THE BARRIER LINE SHALL EXTEND TO THE NEAR RAIL OF THE FURTHEST TRACK IN THE DIRECTION OF HIGHWAY TRAVEL.

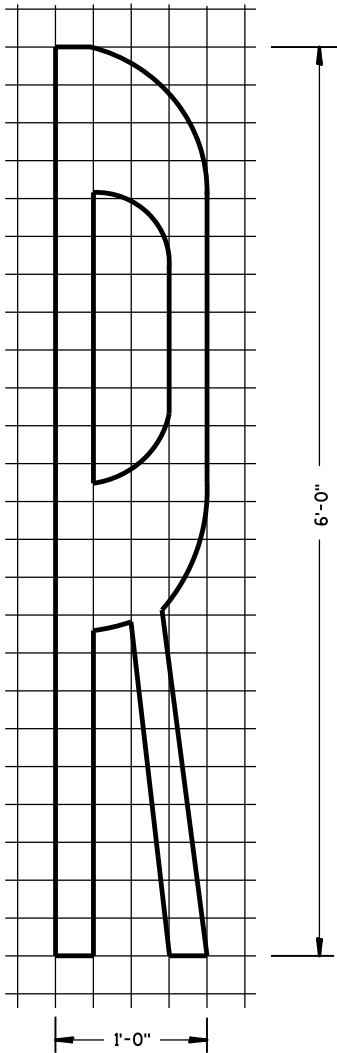


TABLE BASED UPON 2C-4 WISCONSIN SUPPLEMENT OF MANUAL ON UNIFORM TRAFFIC CONTROL DEVICES.


Posted Speed (M.P.H.)	Dimension Range (Feet)
25	150*- 250
30	200*- 300
35	250*- 450
40	300*- 500
45	400*- 650
50	550*- 800
55	750*- 1000
60	1000*- 1250
65	1000*- 1250

* THE MINIMUM DISTANCES IN THE TABLE ARE DESIRABLE AND SHOULD BE USED. THE DISTANCES MAY BE INCREASED UP TO THE MAXIMUM TO ALLOW FOR FIELD CONDITIONS SUCH AS THE CLOSE PROXIMITY OF DRIVEWAYS, BRIDGES, SIDEROADS OR OTHER FEATURES THAT WOULD PROHIBIT THE MINIMUM DISTANCES FROM BEING USED.


SIGNING AND PAVEMENT MARKING
DETAILS FOR RAILROAD-HIGHWAY
GRADE CROSSINGS

STATE OF WISCONSIN
DEPARTMENT OF TRANSPORTATION

APPROVED
Sept., 2017 /S/ Matthew R. Rauch
DATE STATE SIGNING AND MAINTENANCE ENGINEER
FHWA

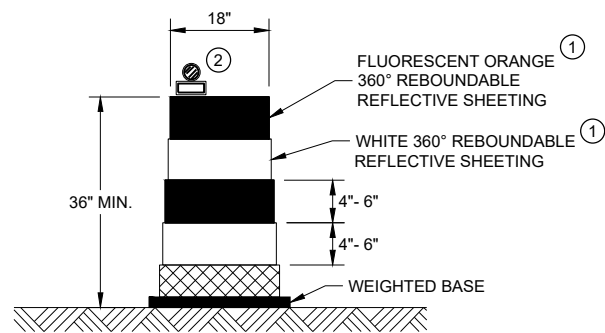


DRUM

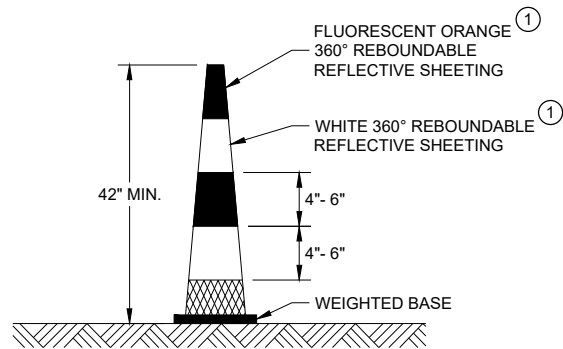


42" CONE

DO NOT USE IN TAPERS
½ SPACING OF DRUMS

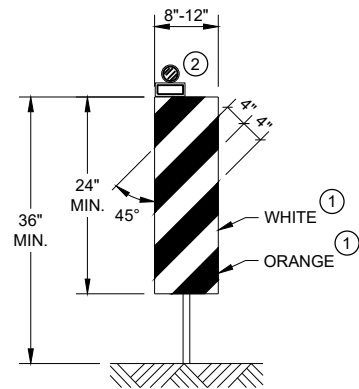


VERTICAL PANEL

THE STRIPES SHALL SLOPE DOWNWARD TO
THE TRAFFIC SIDE FOR CHANNELIZATION.

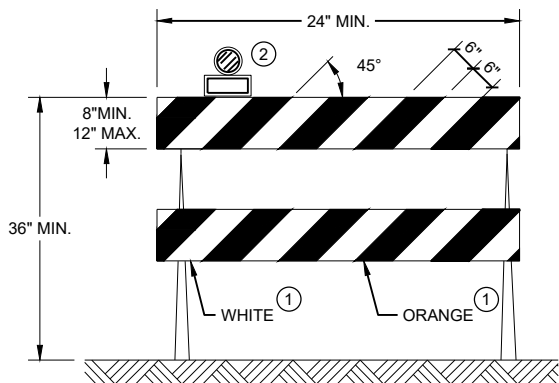

TYPE II BARRICADE

FOR RAILS LESS THAN 36" LONG, 4" WIDE STRIPES
MAY BE USED. ALL STRIPES SHALL SLOPE DOWNWARD
TO THE TRAFFIC SIDE FOR CHANNELIZATION.

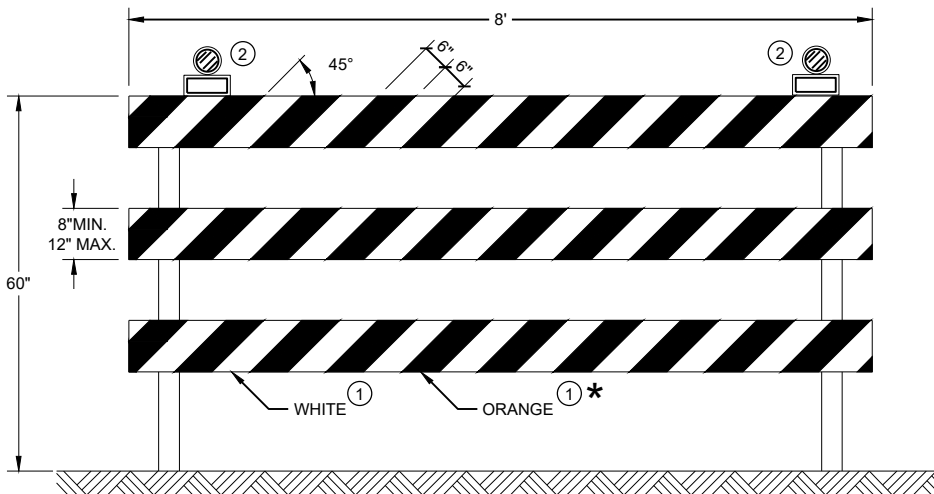

TYPE III BARRICADE

IF SIGN MOUNTED, DO NOT COVER MORE THAN 50% OF THE TOP
TWO RAILS OR 33% OF THE TOTAL AREA OF THE THREE RAILS.

* IF USED FOR A PERMANENT APPLICATION USE RED SHEETING.

GENERAL NOTES

- ① REFLECTIVE SHEETING SHALL FOLLOW THE REQUIREMENTS IN THE APPROVED PRODUCTS LISTING FOR SIGN SHEETING.
- ② LOCATION OF WARNING LIGHTS WHEN SHOWN ON THE PLAN.

CHANNELIZING DEVICES
DRUMS, CONES, BARRICADES
AND VERTICAL PANELS

STATE OF WISCONSIN
DEPARTMENT OF TRANSPORTATION

APPROVED
November 2020 /S/ Andrew Heidtke
DATE WORK ZONE ENGINEER 168

FHWA

LEGEND

-  SIGN ON PORTABLE OR PERMANENT SUPPORT
-  TEMPORARY PORTABLE RUMBLE STRIP ARRAY
-  DIRECTION OF TRAFFIC
-  WORK AREA
-  FLAGGER, EQUIPPED WITH STOP/SLOW PADDLE FASTENED ON SUPPORT STAFF

GENERAL NOTES

DETAILS OF TRAFFIC CONTROL DEVICES AND INSTALLATION NOT SHOWN ON THIS DRAWING SHALL CONFORM TO THE PERTINENT REQUIREMENTS OF THE STANDARD SPECIFICATIONS, THE SPECIAL PROVISIONS, AND THE MANUAL ON UNIFORM TRAFFIC CONTROL DEVICES.

ALL SIGNS ARE 48" X 48" UNLESS OTHERWISE NOTED.

"WO" SIGNS ARE THE SAME AS "W" SIGNS EXCEPT THE BACKGROUND IS ORANGE.


THE EXACT NUMBER, LOCATION AND SPACING OF ALL SIGNS, DEVICES, AND LOCATION OF ALL FLAGGERS SHALL BE ADJUSTED TO FIT FIELD CONDITIONS AS APPROVED BY THE ENGINEER.

THE FIRST ADVANCE WARNING SIGN SHOULD TYPICALLY BE LOCATED IN ADVANCE OF THE ANTICIPATED TRAFFIC BACKUP OR QUEUE.

WHEN A SIDE ROAD OR RAMP INTERSECTS THE FACILITY ON WHICH THE WORK IS BEING PERFORMED, ADDITIONAL TRAFFIC CONTROLS SHALL BE PROVIDED AS SPECIFIED IN THE PLANS AND/OR THE SPECIAL PROVISIONS OR AS APPROVED BY THE ENGINEER.

FLAGGING

- FLAGGERS SHALL BE IN SIGHT OF EACH OTHER OR IN DIRECT COMMUNICATION AT ALL TIMES. THEY SHALL BE EQUIPPED WITH STOP/SLOW PADDLES FASTENED ON SUPPORT STAFFS. WHEN THE FLAGGING OPERATION IS NOT IN EFFECT REMOVE TEMPORARY PORTABLE RUMBLE STRIPS PRIOR TO COVERING OR REMOVING ALL ADVANCE SIGNING.
- FOR MOVING WORK OPERATIONS, POST ADDITIONAL W20-7A FLAGGER SIGNS AT APPROXIMATELY 3,500' INTERVALS IN THE MOVING WORK OPERATION OR AS APPROVED BY THE ENGINEER.
 - SIGN NOT REQUIRED IF FLAGGING OPERATION OCCURS WITHIN A SIGNED ROAD WORK ZONE AREA.
- WHEN THE DISTANCE BETWEEN FLAGGERS EXCEEDS 2 MILES, A PILOT CAR IS REQUIRED. WHEN CURVES REDUCE SIGHT DISTANCE BELOW 400', A PILOT CAR IS REQUIRED.
- TEMPORARY PORTABLE RUMBLE STRIPS**
- UTILIZE TEMPORARY PORTABLE RUMBLE STRIPS ON ALL FLAGGING OPERATIONS.
- EACH TEMPORARY PORTABLE RUMBLE STRIP ARRAY CONSISTS OF THREE RUMBLE STRIPS SPACED ACCORDING TO MANUFACTURER'S RECOMMENDATION, PLACED TRANSVERSE ACROSS THE LANE AT LOCATIONS SHOWN.
- ONLY USE TEMPORARY PORTABLE RUMBLE STRIPS FOR THE APPROVED PRODUCTS LIST.
- INSTALL TEMPORARY RUMBLE STRIPS PER MANUFACTURER'S RECOMMENDATIONS.
- PLACE ADVANCE SIGNING PRIOR TO INSTALLING TEMPORARY RUMBLE STRIPS.
- DO NOT INSTALL TEMPORARY PORTABLE RUMBLE STRIPS ON GRAVEL, MILLED SURFACES, OR ASPHALT THAT HAS BEEN PAVED LESS THAN 12 HOURS.

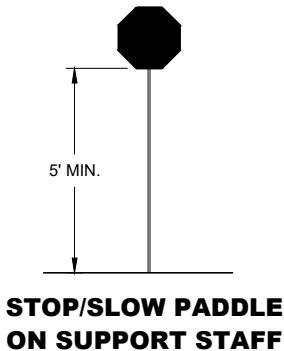


SIGN AND TEMPORARY RUMBLE STRIP ARRAY SPACING TABLE

SPEED LIMIT	SPACING "A"
25-30 MPH	200'
35-40 MPH	350'
45-55 MPH	500'



USE OF W03-4 SIGN IS OPTIONAL. WHEN USED, THIS SIGN SHALL BE LOCATED BETWEEN THE W20-7A AND W20-4A SIGNS, USING SPACING "A".

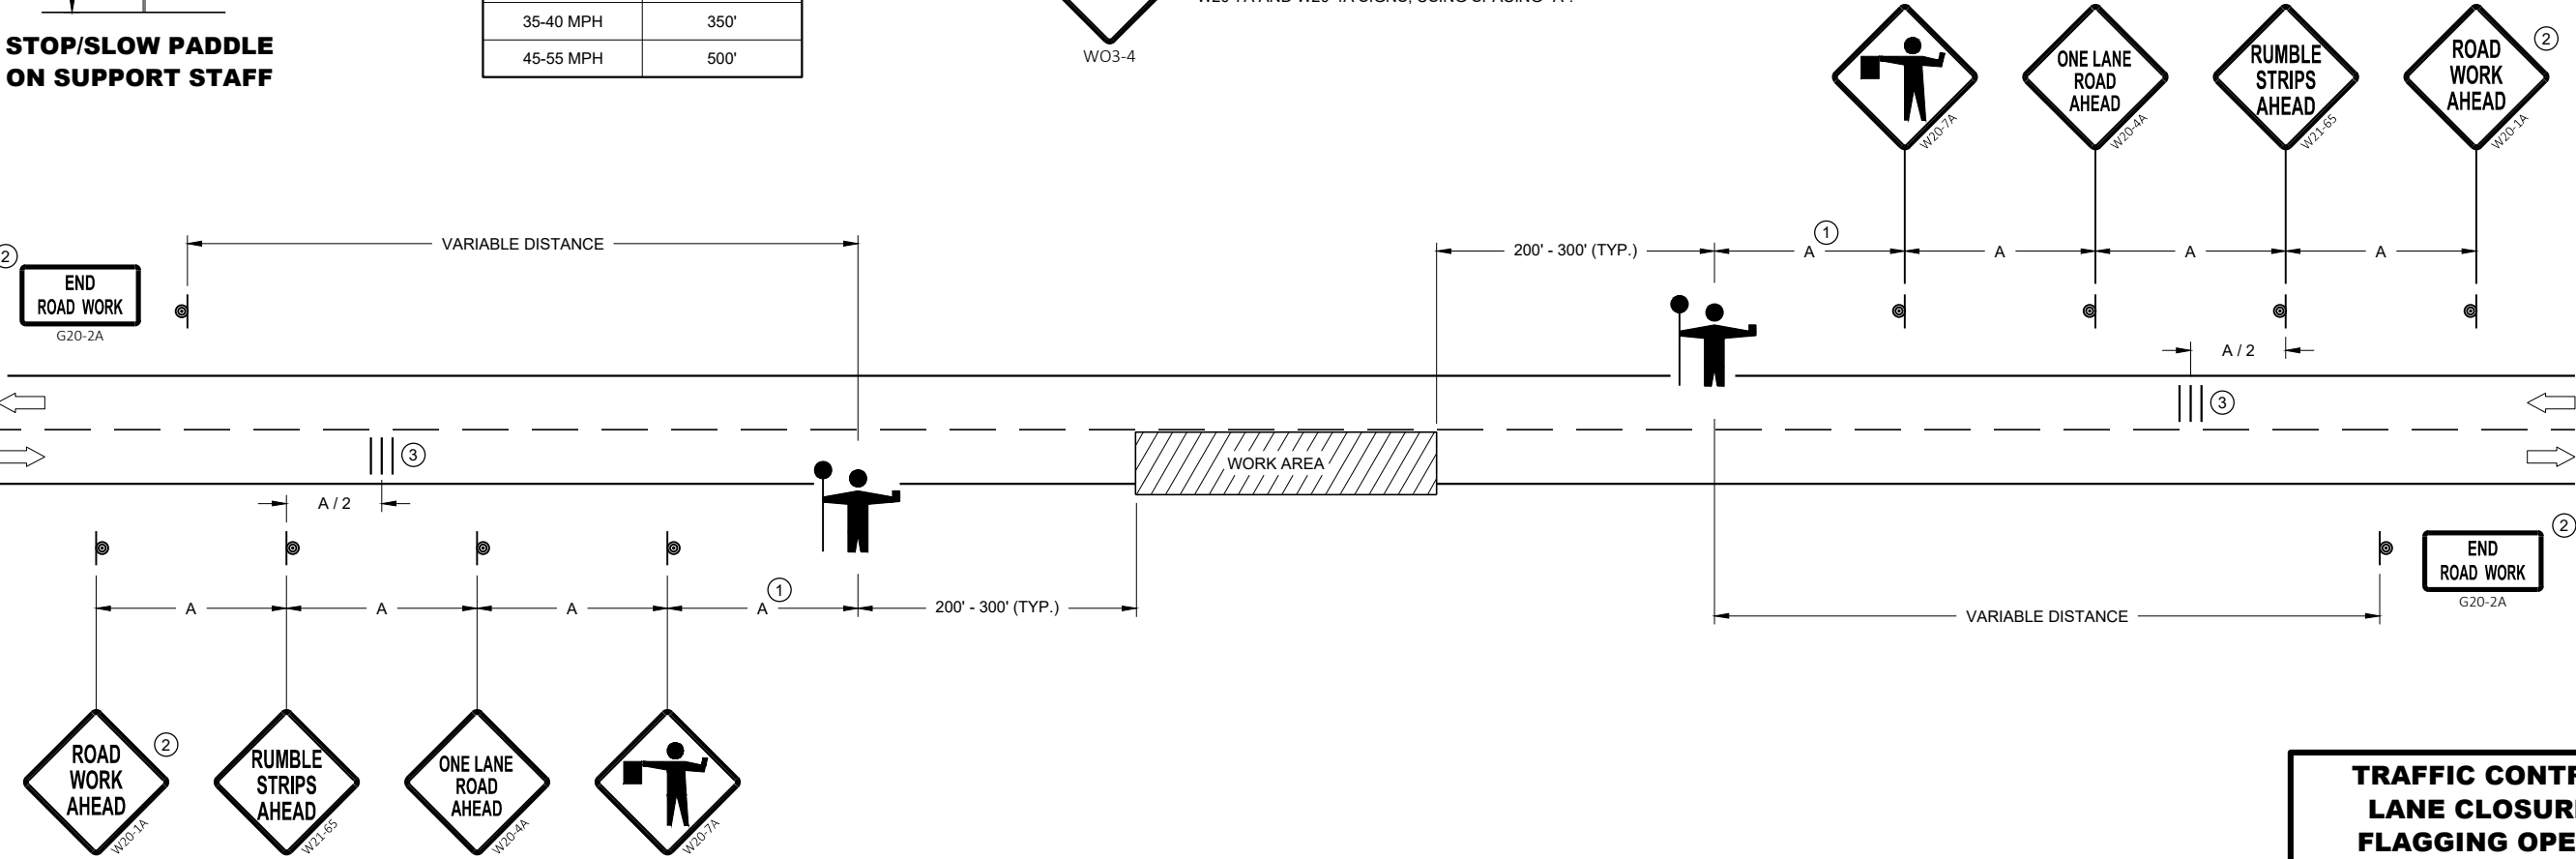


TRAFFIC CONTROL FOR LANE CLOSURE WITH FLAGGING OPERATION

TRAFFIC CONTROL FOR LANE CLOSURE WITH FLAGGING OPERATION

STATE OF WISCONSIN
DEPARTMENT OF TRANSPORTATION

APPROVED
May 2019 /S/ Andrew Heidtke
DATE WORK ZONE ENGINEER 169

FHWA

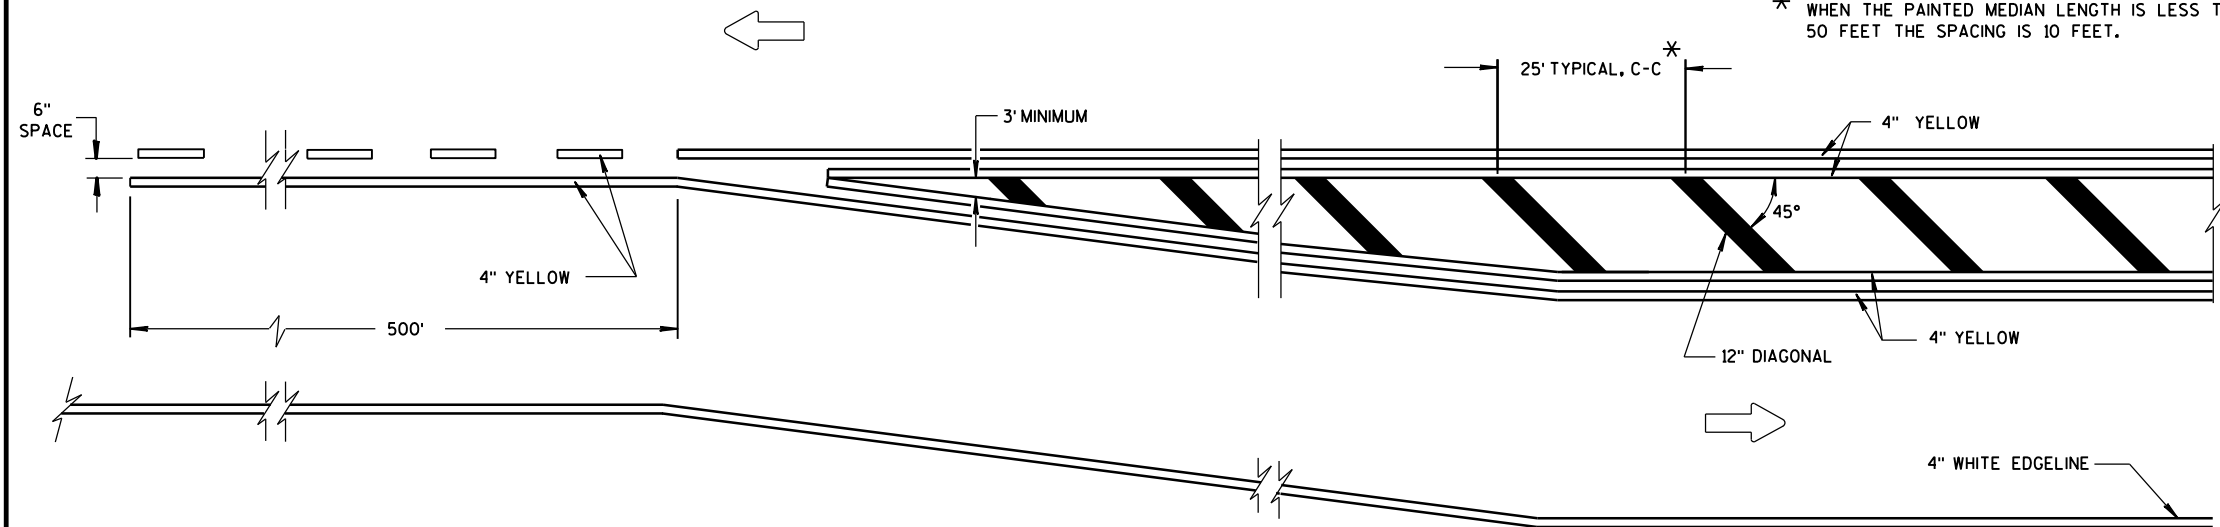


MEDIAN ISLAND DETAIL


GENERAL NOTE

DIAGONALS ARE OPTIONAL WHEN PAINTED ISLAND IS LESS THAN 6 FEET AT WIDEST POINT.

➡ DIRECTION OF TRAVEL

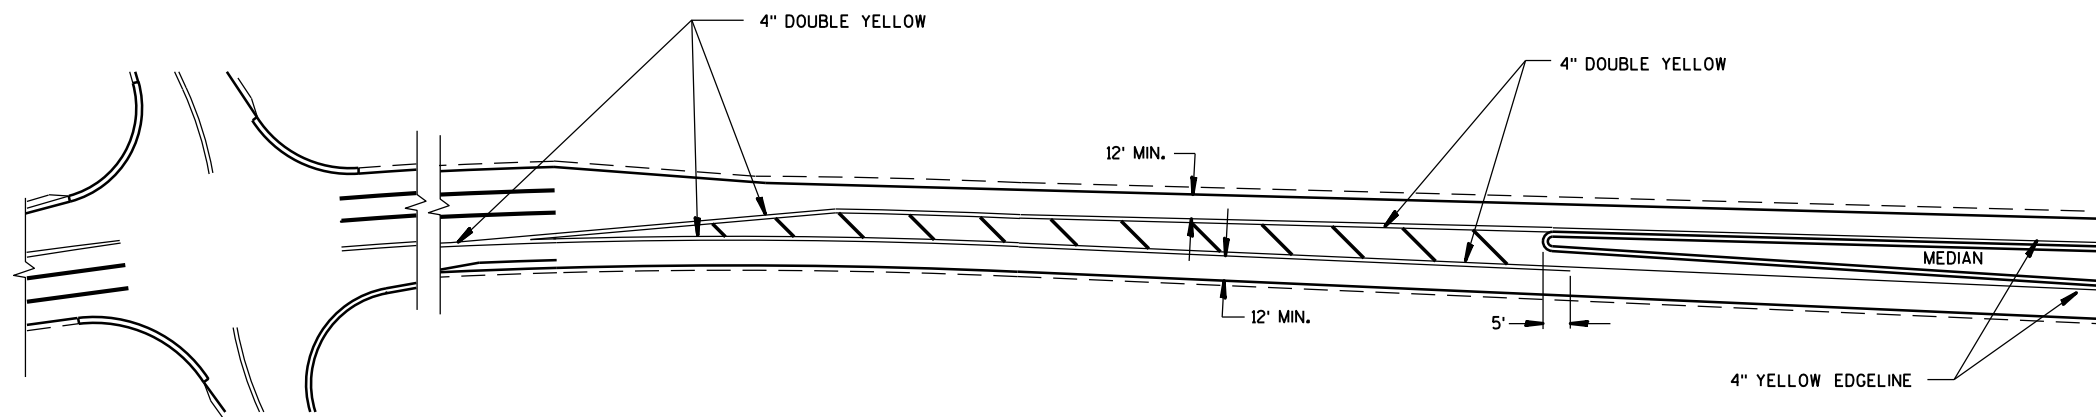

APPROACH MARKINGS FOR OTHER MEDIAN TYPES

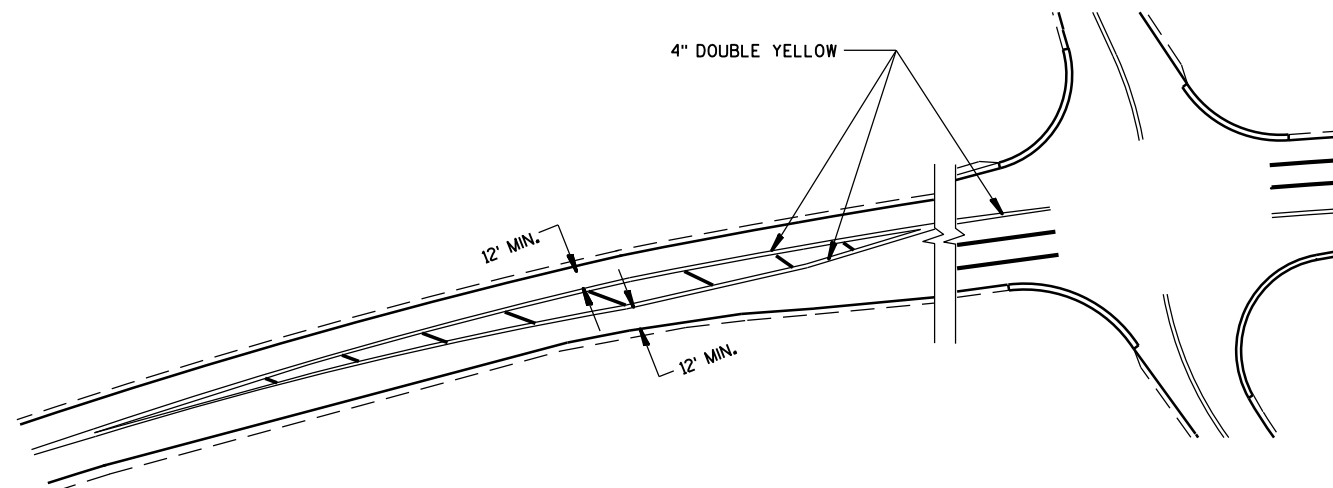


NON APPROACH MARKINGS


MEDIAN ISLAND MARKING

STATE OF WISCONSIN
DEPARTMENT OF TRANSPORTATION


APPROVED
June 2017 /S/ Matthew Rauch
DATE STATE SIGNING AND MARK 170 ER
FHWA

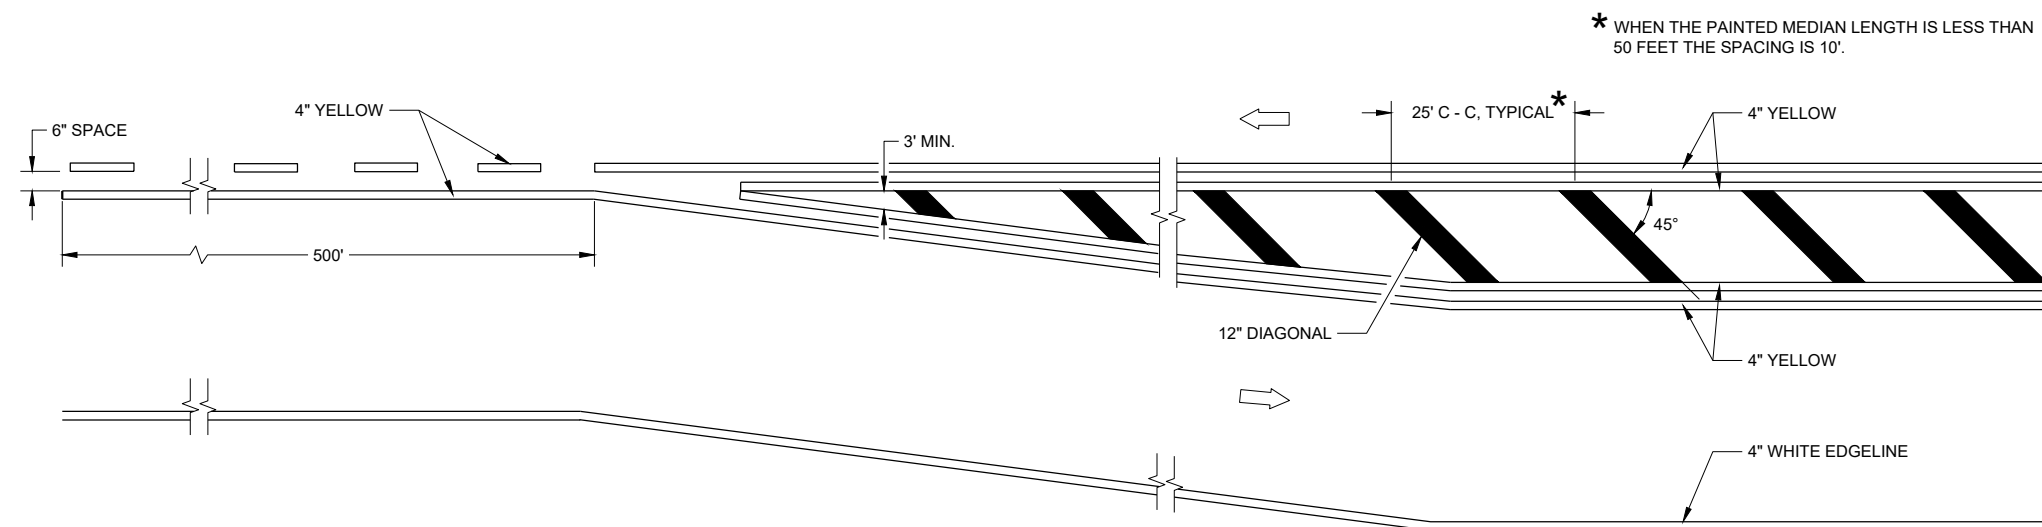

MEDIAN ISLAND DETAIL

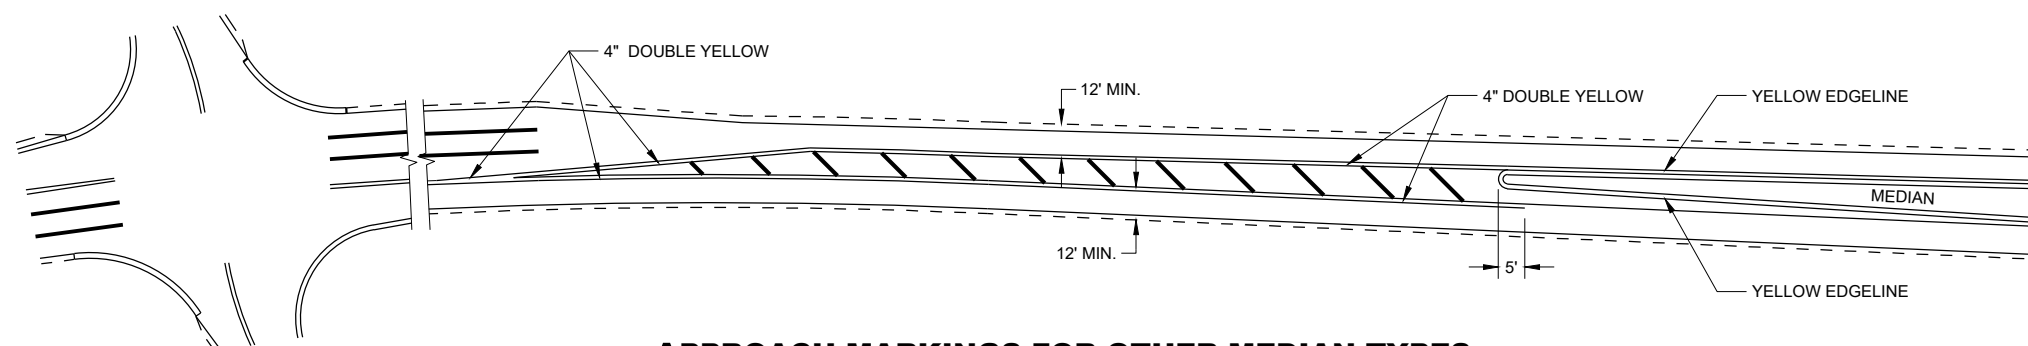

APPROACH MARKINGS FOR OTHER MEDIAN TYPES

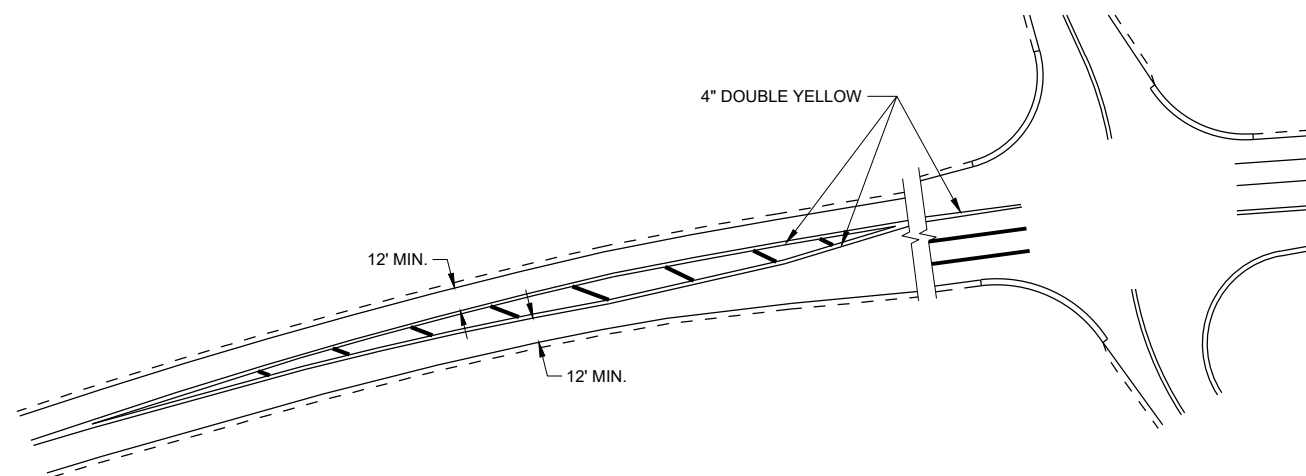

NON-APPROACH MARKINGS

GENERAL NOTES

DIAGONALS ARE OPTIONAL WHEN PAINED ISLAND IS LESS THAN 6 FEET AT WIDEST POINT.

 DIRECTION OF TRAVEL

6

6

SDD 15C18 - 05a


SDD15C18 - 05a

MEDIAN ISLAND PAVEMENT MARKINGS


STATE OF WISCONSIN
DEPARTMENT OF TRANSPORTATION

APPROVED
February 2021
DATE


/S/ Matthew R. Rauch
STATE SIGNING AND MAP
ENGINEER 171

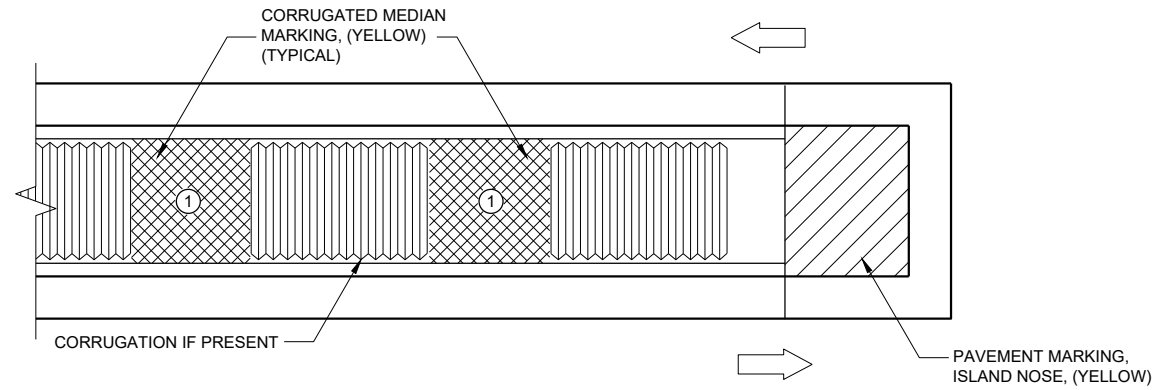

MEDIAN ISLAND WITH SQUARE BLUNT NOSE

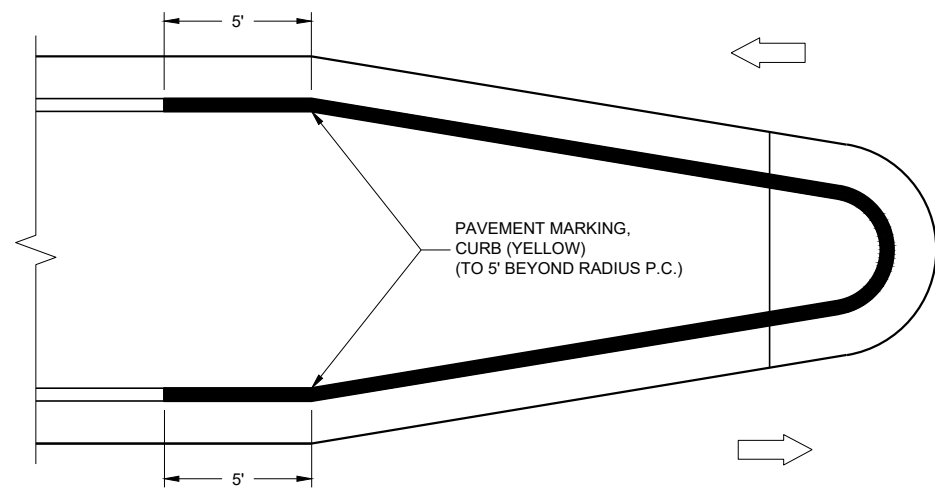

MEDIAN ISLAND WITH ROUND BLUNT NOSE

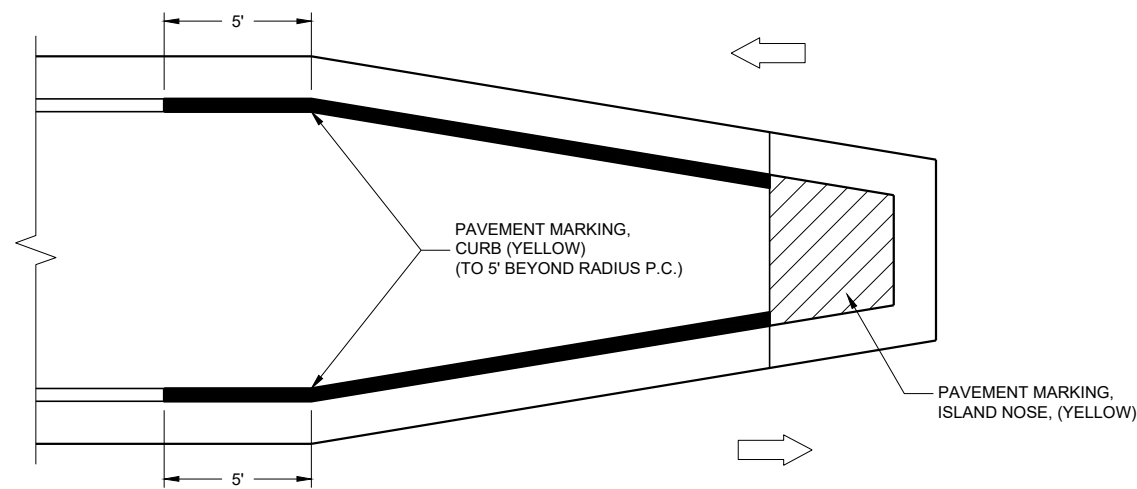

MEDIAN ISLAND WITH SLOPED NOSE

**TYPICAL PLACEMENT OF
PAVEMENT MARKING ON MEDIAN ISLANDS**

GENERAL NOTES

WHEN CONCRETE CORRUGATED MEDIAN IS CONSTRUCTED TO SEPARATE TRAFFIC OPERATING IN THE OPPOSING DIRECTION, YELLOW PAVEMENT MARKING SHALL BE APPLIED TO THE FLAT PORTION OF THE CONCRETE CORRUGATED MEDIAN. THE ITEM OF PAVEMENT MARKING, CONCRETE CORRUGATED MEDIAN, WILL BE MEASURED IN PLACE AND ACCEPTED IN ACCORDANCE WITH THE CONTRACT AND PAID FOR AT THE CONTRACT UNIT PRICE PER SQUARE FOOT.

- ISLAND NOSE MARKING
- CURB MARKING
- CORRUGATED MEDIAN MARKING
- DIRECTION OF TRAVEL

PAVEMENT MARKINGS, MEDIAN ISLAND NOSE	
STATE OF WISCONSIN DEPARTMENT OF TRANSPORTATION	
APPROVED February 2021 DATE	/S/ Matthew R. Rauch STATE SIGNING AND MAP ENGINEER 172
FHWA	

LEGEND


- V1 LEAD VEHICLE
- V2 MARKING VEHICLE
- V3 SHADOW VEHICLE
-  TRUCK MOUNTED ATTENUATOR (TMA)
-  SIGN ON TEMPORARY SUPPORT
-  DIRECTION OF TRAFFIC
-  FLASHING ARROW PANEL (CAUTION)

GENERAL NOTES

- ALL VEHICLES SHALL BE EQUIPPED WITH TWO 360 DEGREE HIGH INTENSITY YELLOW FLASHING LIGHTS OR STROBE LIGHTS AND OPERATED WITH HEADLIGHTS TURNED ON.
- ALL VEHICLES SHALL BE EQUIPPED WITH REAR FACING TYPE B OR C FLASHING ARROW PANEL OPERATING IN CAUTION MODE. SIGNS PLACED ON VEHICLES MUST NOT OBSCURE THE ARROW PANEL.
- ALL SIGNS ARE 48" X 48" UNLESS OTHERWISE SPECIFIED.
- DISTANCE BETWEEN VEHICLES MAY VARY ACCORDING TO TERRAIN, SIGHT DISTANCE, PAINT DRYING TIME, AND OTHER FACTORS. WHENEVER ADEQUATE STOPPING SIGHT DISTANCE EXISTS TO THE REAR, SHADOW VEHICLES SHOULD MAINTAIN THE MINIMUM DISTANCE FROM THE WORK VEHICLE AND PROCEED AT THE SAME SPEED AS THE WORK VEHICLE. SHADOW VEHICLES SHOULD SLOW DOWN IN ADVANCE OF VERTICAL AND HORIZONTAL CURVES THAT RESTRICT SIGHT DISTANCE.
- THE WORK AND SHADOW VEHICLES SHOULD PULL OVER PERIODICALLY TO ALLOW TRAFFIC TO PASS.

- WHEN NO WORK ACTIVITY IS TAKING PLACE, REMOVE OR LAY STATIONARY SIGNS AND SUPPORTS FLAT ON THE GRADE WITH UPRIGHTS ORIENTED PARALLEL TO AND DOWNSTREAM FROM TRAFFIC.
- CONES SHOULD BE USED BETWEEN THE MARKING AND SHADOW VEHICLE AT 100 FOOT SPACING. CONES MAY BE OMITTED ON PAINTED LINE IF APPROVED BY THE ENGINEER. CONSIDER PAVEMENT MARKING DRY OR CURE TIMES AND TRAFFIC VOLUME.
- CONES SHALL BE A MINIMUM OF 18" FOR WET PAVEMENT MARKING .

- ① SIGNS SHALL BE REPEATED APPROXIMATELY EVERY THREE MILES.
- ② IF CONSTRUCTION WORK ZONE SIGNS ARE IN PLACE, W20-1A OR W21-63 ARE NOT REQUIRED.

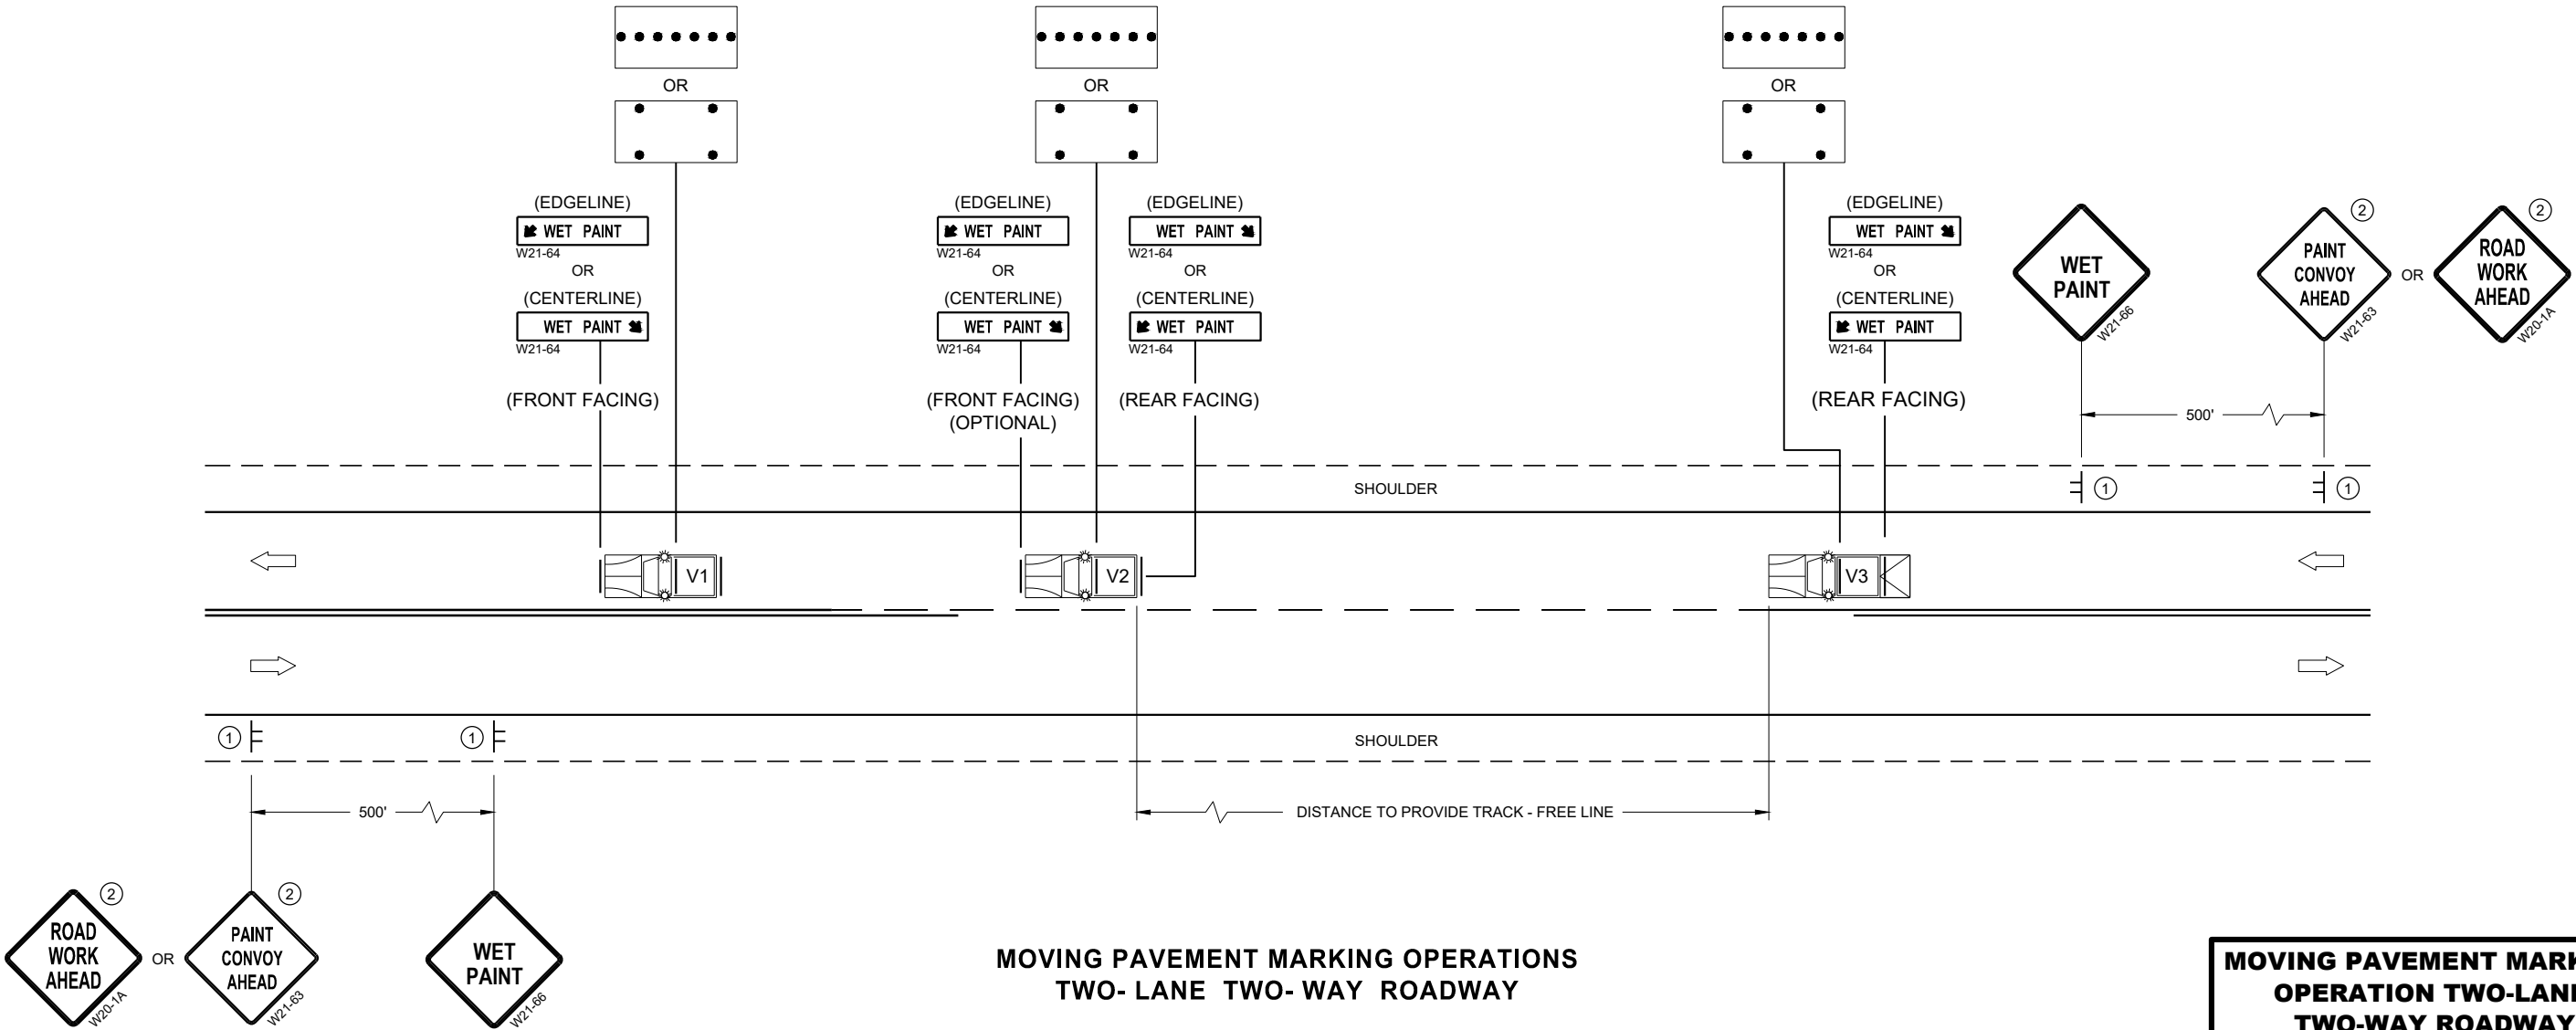


MOVING PAVEMENT MARKING OPERATIONS
TWO-LANE TWO-WAY ROADWAY


MOVING PAVEMENT MARKING
OPERATION TWO-LANE
TWO-WAY ROADWAY

STATE OF WISCONSIN
DEPARTMENT OF TRANSPORTATION


APPROVED
November 2019 /S/ Andrew Heidtke
DATE WORK ZONE ENGINEER 173
FHWA

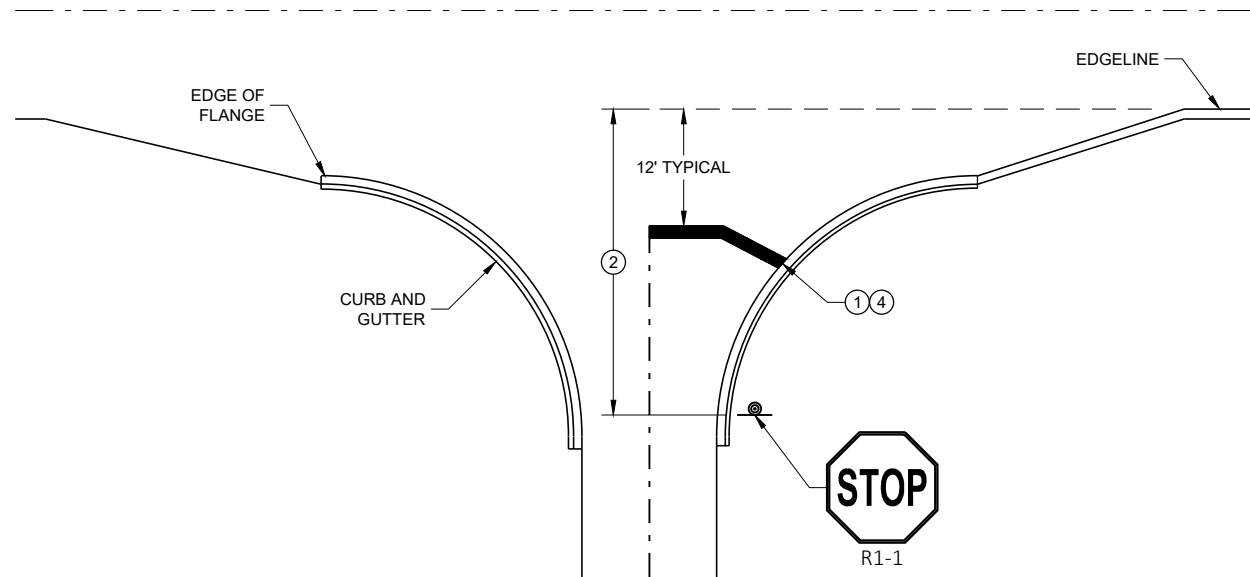


TYPICAL STOP LINE PAVEMENT MARKING
WITH CURB AND GUTTER

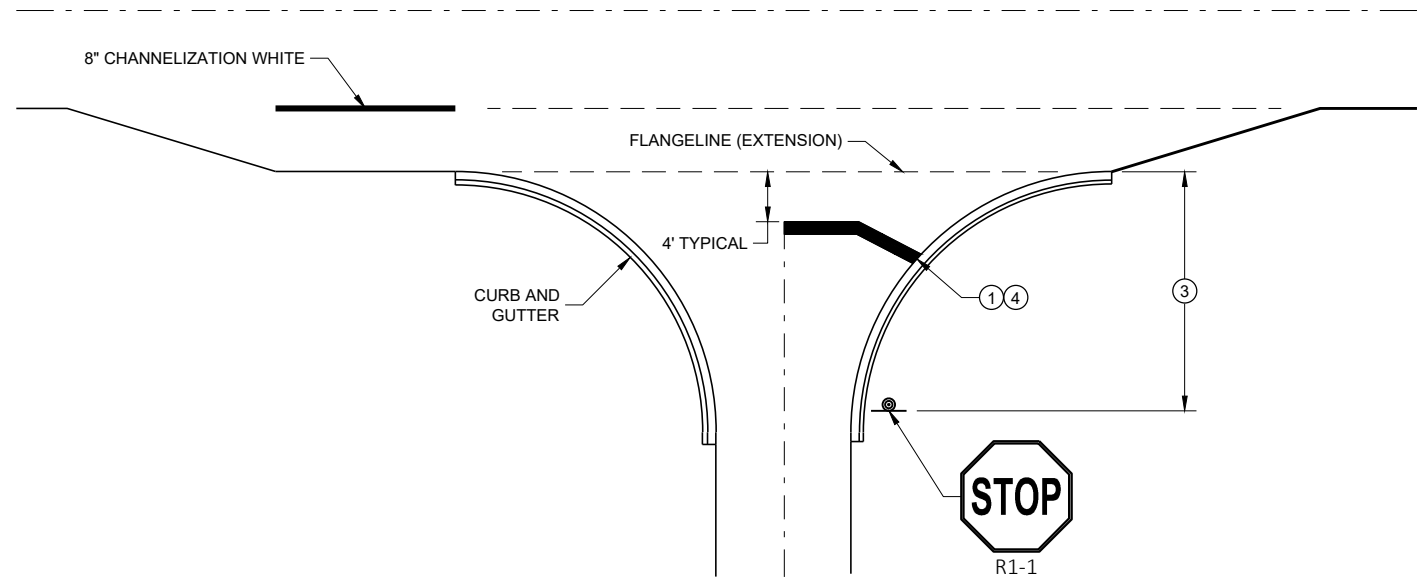

TYPICAL STOP LINE PAVEMENT MARKING
FOR SIDEROADS WITH RIGHT TURN LANE

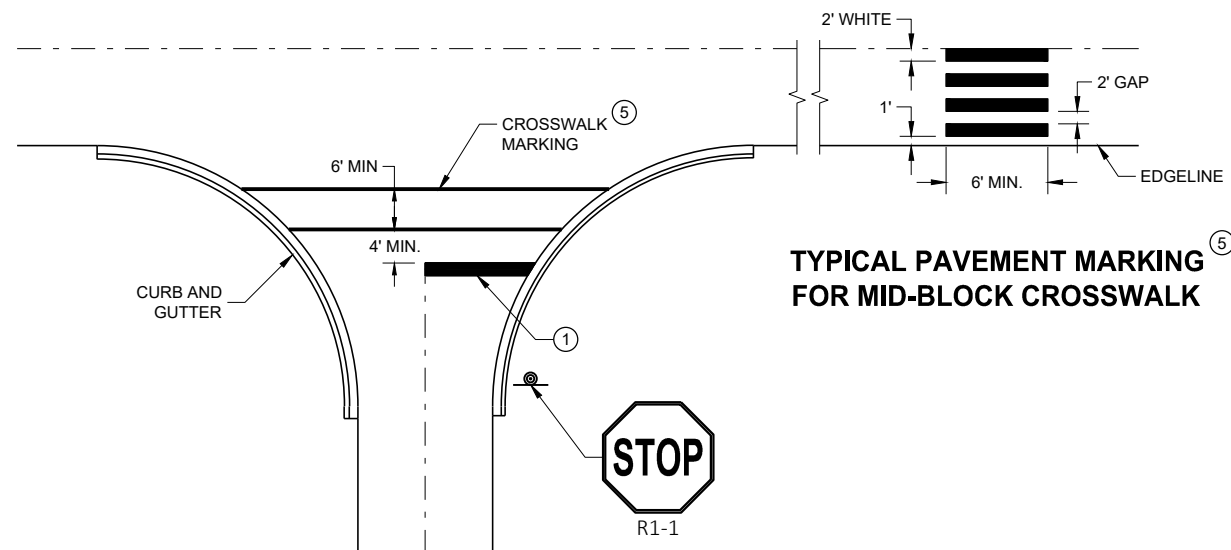

TYPICAL STOP LINE PAVEMENT MARKING FOR
SIDEROADS WITH CROSSWALK MARKING

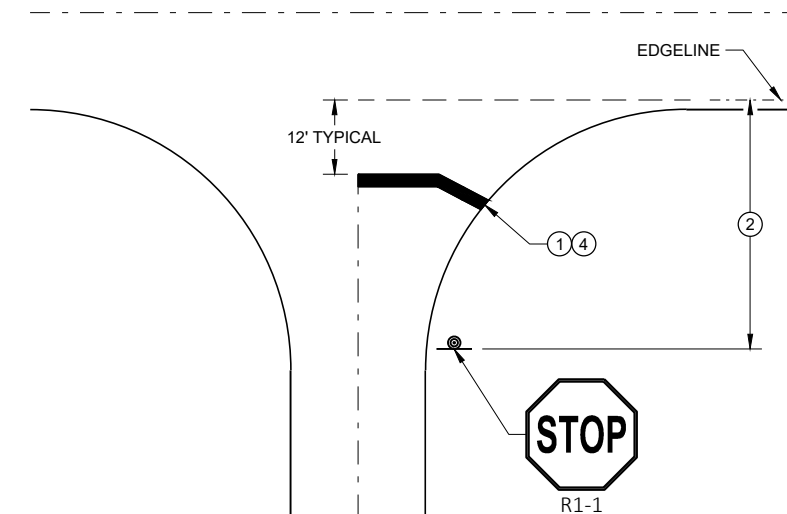

TYPICAL STOP LINE PAVEMENT MARKING
WITHOUT CURB AND GUTTER

GENERAL NOTES


STOP SIGN SHALL BE PLACED A MINIMUM OF 6 FEET TO A MAXIMUM OF 50 FEET FROM THE EDGE LINE LOCATION.

- ① 18-INCH STOP LINES MAY BE DELETED OR ADDED BY THE REGION MARKING ENGINEER BASED ON VISIBILITY AND SIGHT LINES.
- ② NO STOP LINE IS REQUIRED IF STOP SIGN IS LESS THAN OR EQUAL TO 40 FEET FROM THE EDGE LINE.
- ③ NO STOP LINE IS REQUIRED IF STOP SIGN IS LESS THAN OR EQUAL TO 30 FEET FROM THE FLANGELINE EXTENSION.
- ④ MOVE CLOSER TO THE EDGE OF TRAVEL LINE AS NEEDED FOR VISIBILITY AND SIGHT LINES (NO CLOSER THAN 4 FEET).
- ⑤ LADDER BAR CROSSWALKS SHOULD ONLY BE USED FOR MID BLOCK CROSSINGS. USE 2 - 6" TRANSVERSE LINES INSTEAD.


STOP LINE AND CROSSWALK
PAVEMENT MARKING

STATE OF WISCONSIN
DEPARTMENT OF TRANSPORTATION

APPROVED
November 2019 /S/ Matthew Rauch
DATE STATE SIGNING AND MAP ENGINEER 174
FHWA

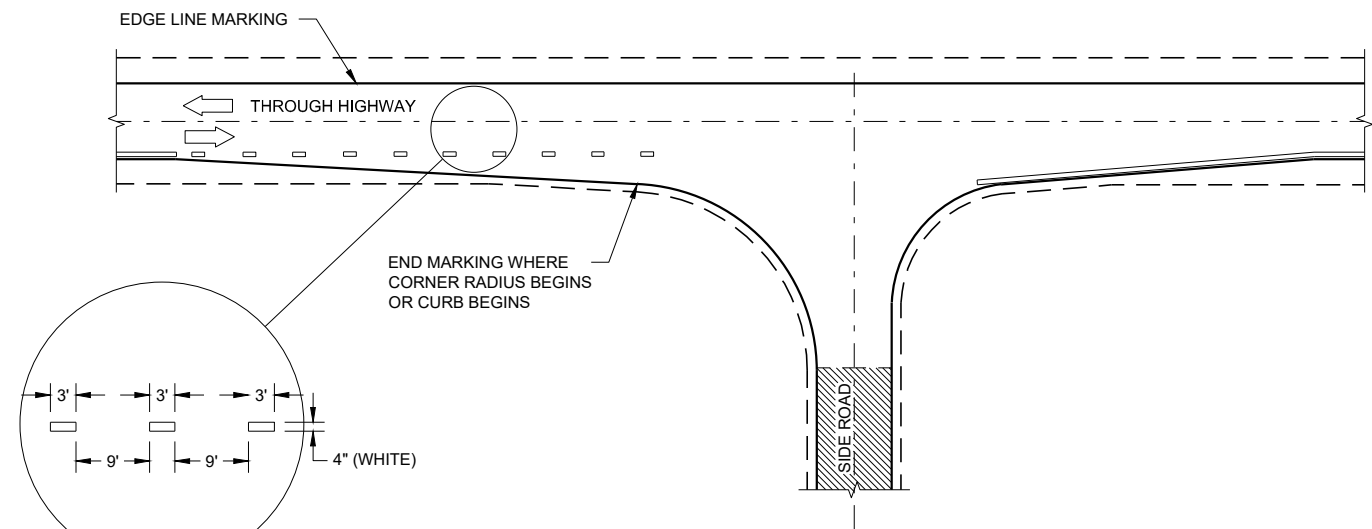

MINOR INTERSECTION

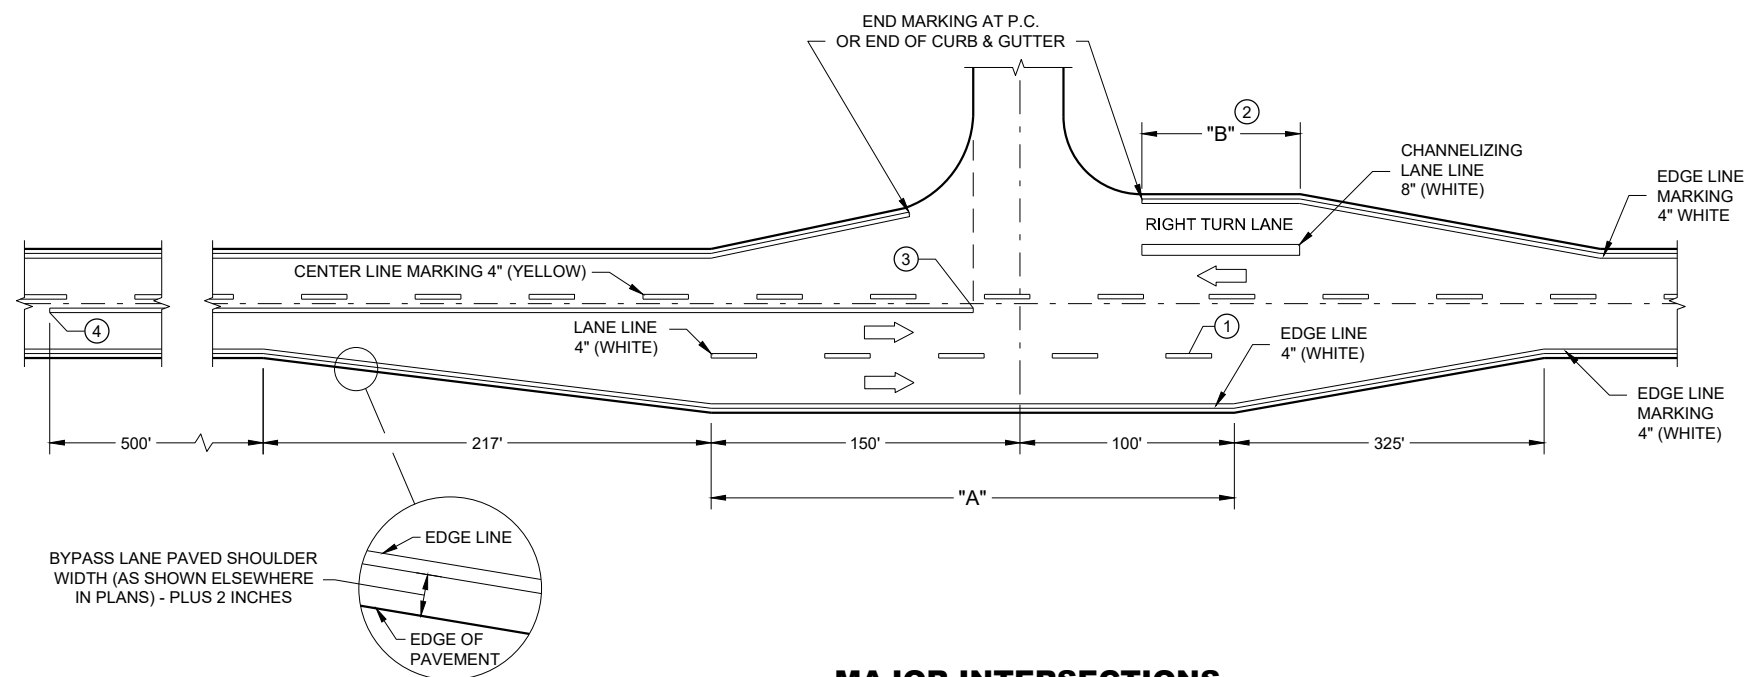


MAJOR INTERSECTIONS
(INTERSECTION WITH FULL RIGHT TURN LANE OR BYPASS LANE)

GENERAL NOTES

- OMIT EDGE LINES THROUGH INTERSECTIONS. CONTINUE EDGE LINES THROUGH DRIVEWAYS.
- ① WHEN DISTANCE "A" IS LESS THAN 250 FEET, OMIT LANE LINE.
 - ② WHEN DISTANCE "B" IS LESS THAN 100 FEET, OMIT CHANNELIZING LANE LINE.
 - ③ BARRIER LINE ENDS AT SIDE ROAD PAVEMENT / SURFACE EDGE EXTENSION.
 - ④ BARRIER LINE STARTS 500 FEET PRIOR TO THE BYPASS TAPER.

LEGEND

➡ DIRECTION OF TRAVEL

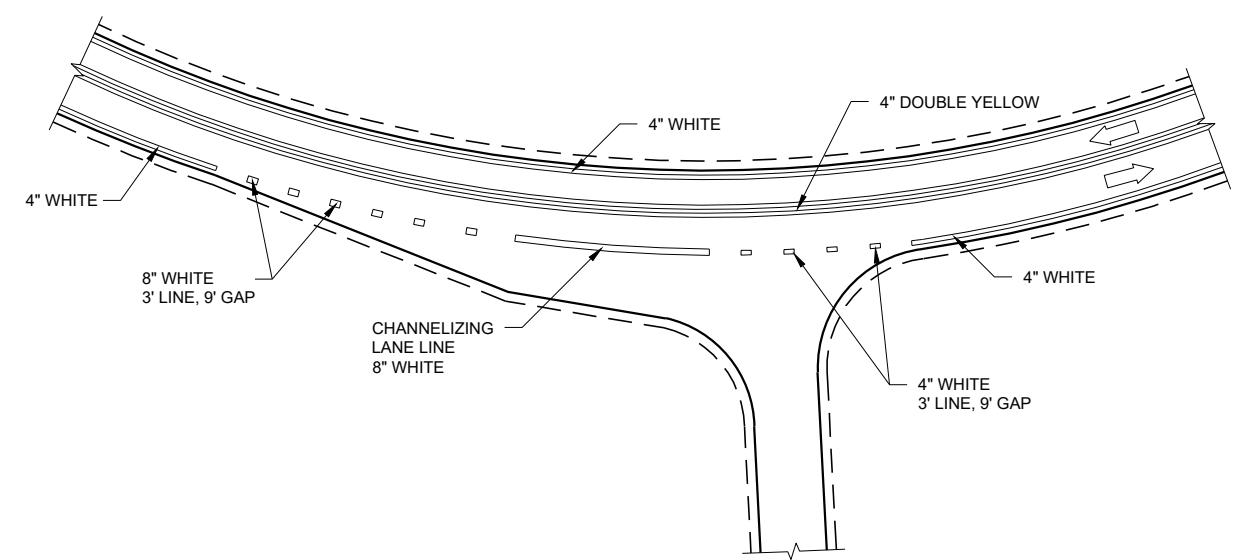

INTERSECTION ON OUTSIDE OF CURVE

PAVEMENT MARKING (INTERSECTIONS)
STATE OF WISCONSIN DEPARTMENT OF TRANSPORTATION 175

LEGEND

-  SIGN ON PERMANENT SUPPORT
-  TRAFFIC CONTROL DRUM
-  DIRECTION OF TRAFFIC
-  WORK ZONE

GENERAL NOTES

ALL SIGNS ARE 48"X48" UNLESS OTHERWISE NOTED. IF NECESSARY DUE TO SPACE CONSTRAINTS IN URBAN AREAS, 36" X 36" SIGNS MAY BE USED IF APPROVED BY THE REGIONAL TRAFFIC UNIT.

"WO" SIGN IS THE SAME AS "W" SIGN EXCEPT THE BACKGROUND IS ORANGE.


ANY SIGNS TEMPORARY OR EXISTING, WHICH CONFLICT WITH THE TRAFFIC CONTROL "IN USE" SHALL BE REMOVED OR COVERED AS NEEDED AND AS APPROVED BY THE ENGINEER.

THE EXACT NUMBER, LOCATION, AND SPACING OF ALL SIGNS AND DEVICES SHALL BE ADJUSTED TO FIT FIELD CONDITIONS AS APPROVED BY THE ENGINEER.

CHANNELIZING DEVICES PLACED ADJACENT TO WORK AREA SHALL BE PULLED BACK FROM THE TRAVEL LANE WHEN WORK IS NOT IN PROGRESS.

SIGNS THAT WILL BE IN PLACE LESS THAN 7 CONTINUOUS DAYS AND NIGHTS MAY BE MOUNTED ON PORTABLE SUPPORTS.

W20-1A AND G20-2A SIGNS ARE NOT REQUIRED IF THE WORK AREA IS WITHIN A LARGER WORK ZONE WHERE THESE SIGNS ARE ALREADY PRESENT. G20-2A SIGNS MAY ALSO BE OMITTED IF DURATION OF WORK IS LESS THAN 7 CONTINUOUS DAYS AND NIGHTS.

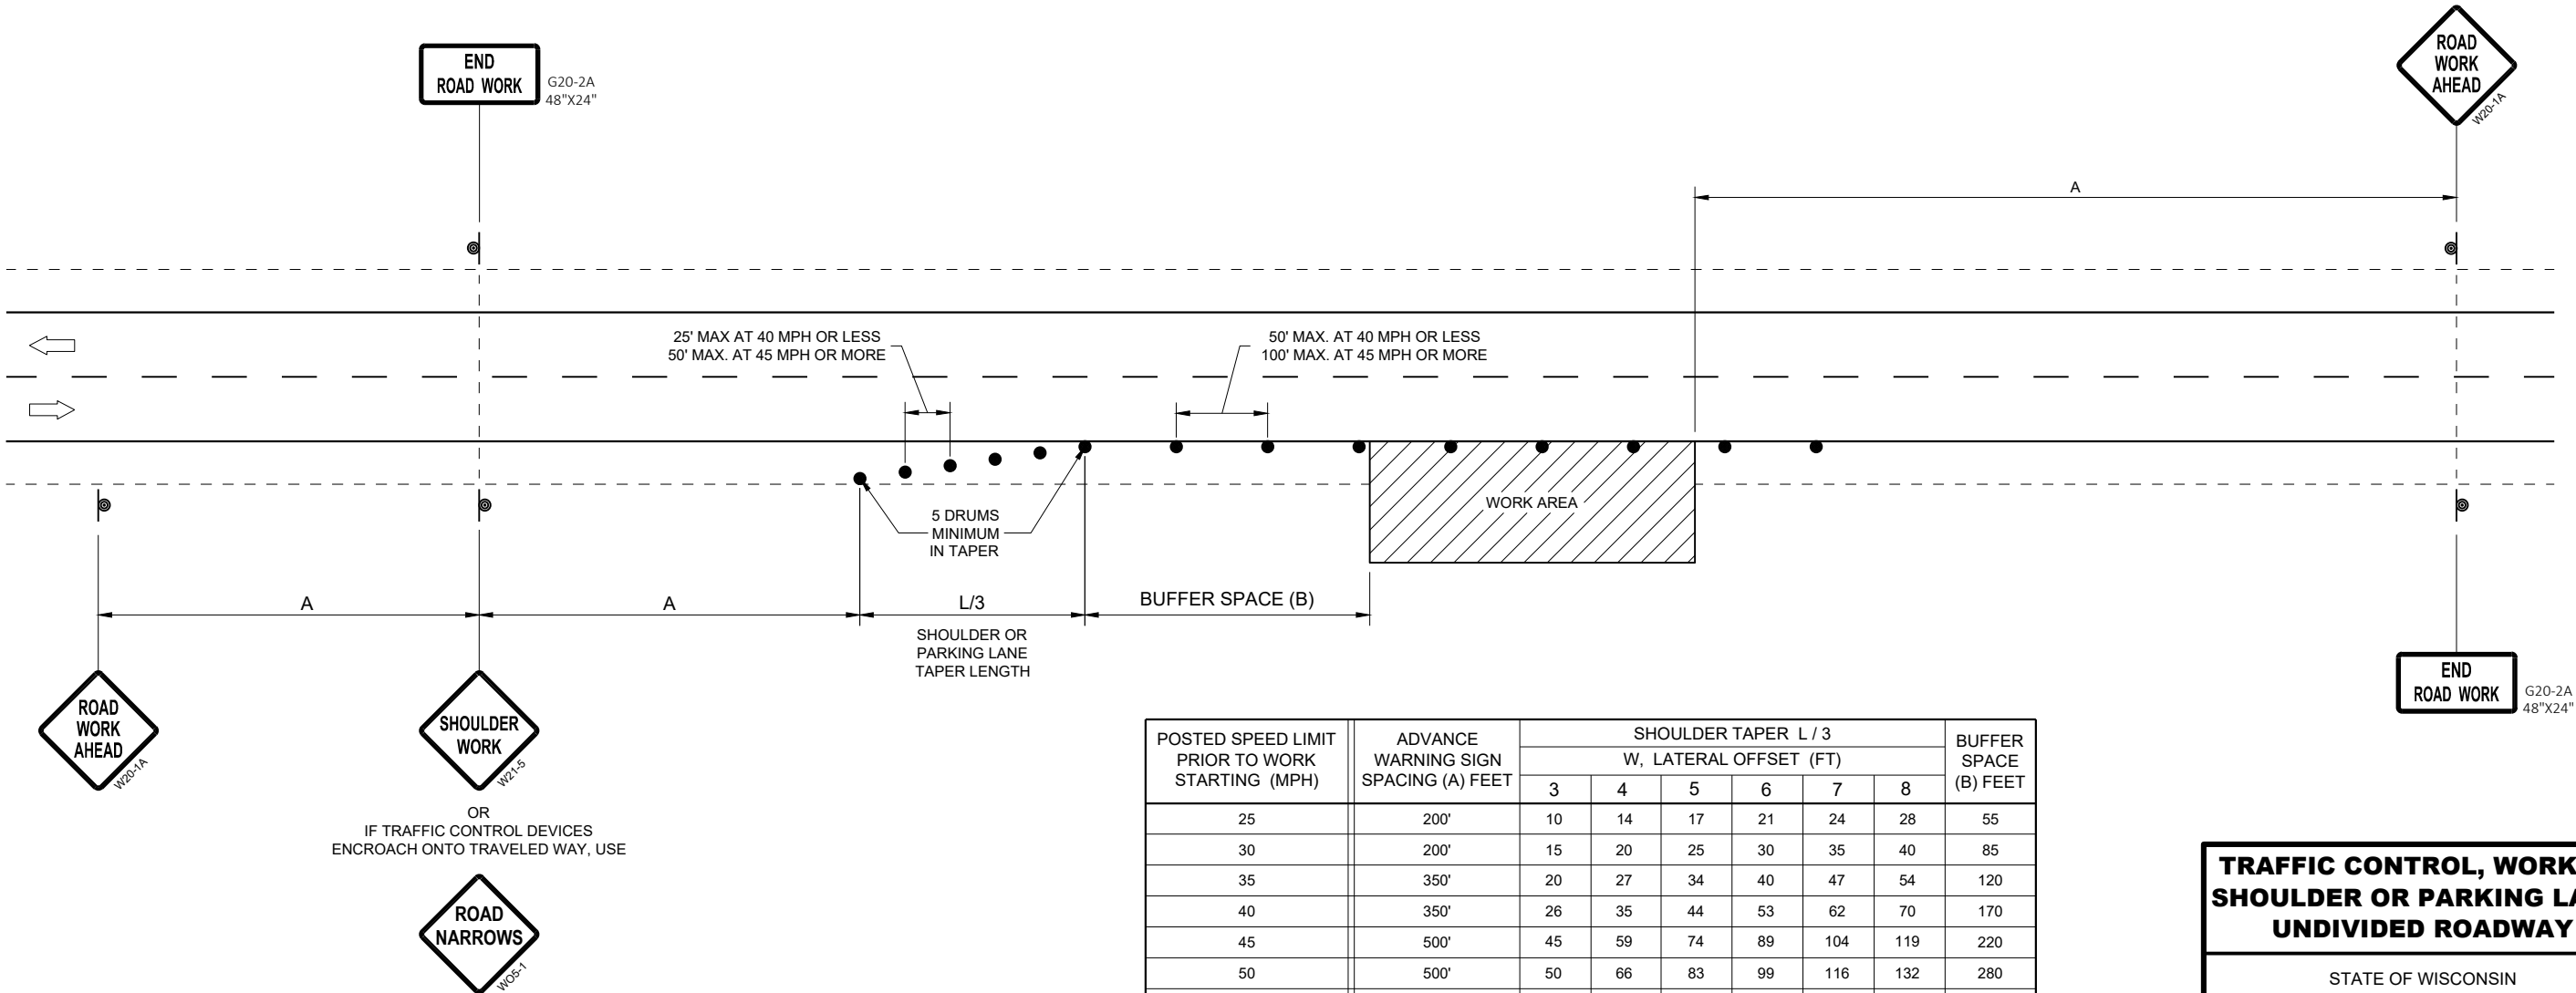


POSTED SPEED LIMIT PRIOR TO WORK STARTING (MPH)	ADVANCE WARNING SIGN SPACING (A) FEET	SHOULDER TAPER L / 3						BUFFER SPACE (B) FEET
		W, LATERAL OFFSET (FT)						
		3	4	5	6	7	8	
25	200'	10	14	17	21	24	28	55
30	200'	15	20	25	30	35	40	85
35	350'	20	27	34	40	47	54	120
40	350'	26	35	44	53	62	70	170
45	500'	45	59	74	89	104	119	220
50	500'	50	66	83	99	116	132	280
55	500'	54	73	91	109	127	145	335'

TRAFFIC CONTROL, WORK ON
SHOULDER OR PARKING LANE,
UNDIVIDED ROADWAY

STATE OF WISCONSIN
DEPARTMENT OF TRANSPORTATION


APPROVED
May 2020 /S/ Andrew Heidtke
DATE STATEWIDE WORK ZONE T
SAFETY ENGINEER 176
FHWA

NOTE: MAY BE USED ON ROADWAY WITH POSTED SPEED OF LESS THAN 40 MPH.

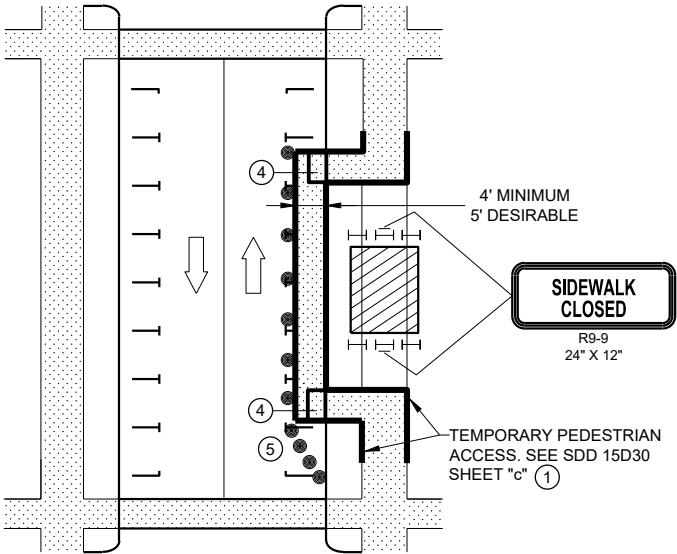


MID-BLOCK SIDEWALK CLOSURE
IN PARKING LANE


NOTE: LAYOUT SAME AS ABOVE.

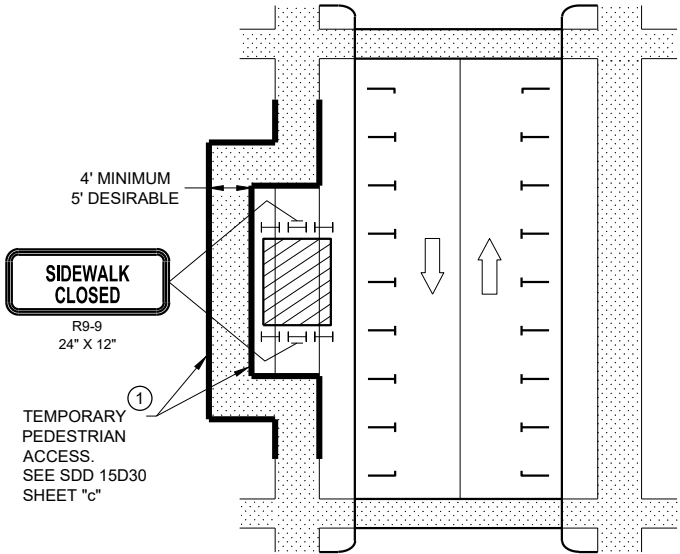

SIDEWALK DIVERSION

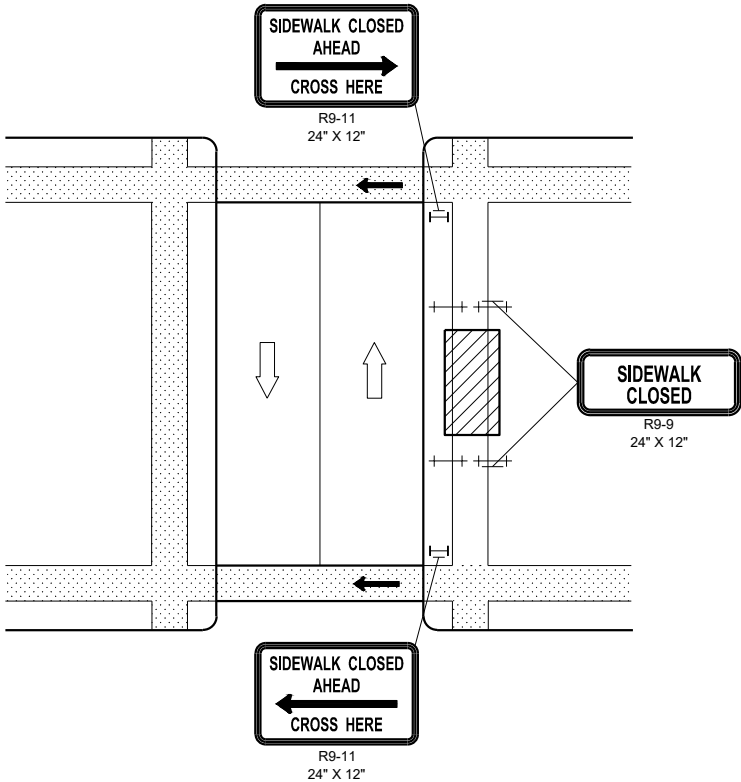

MID-BLOCK SIDEWALK
CLOSURE

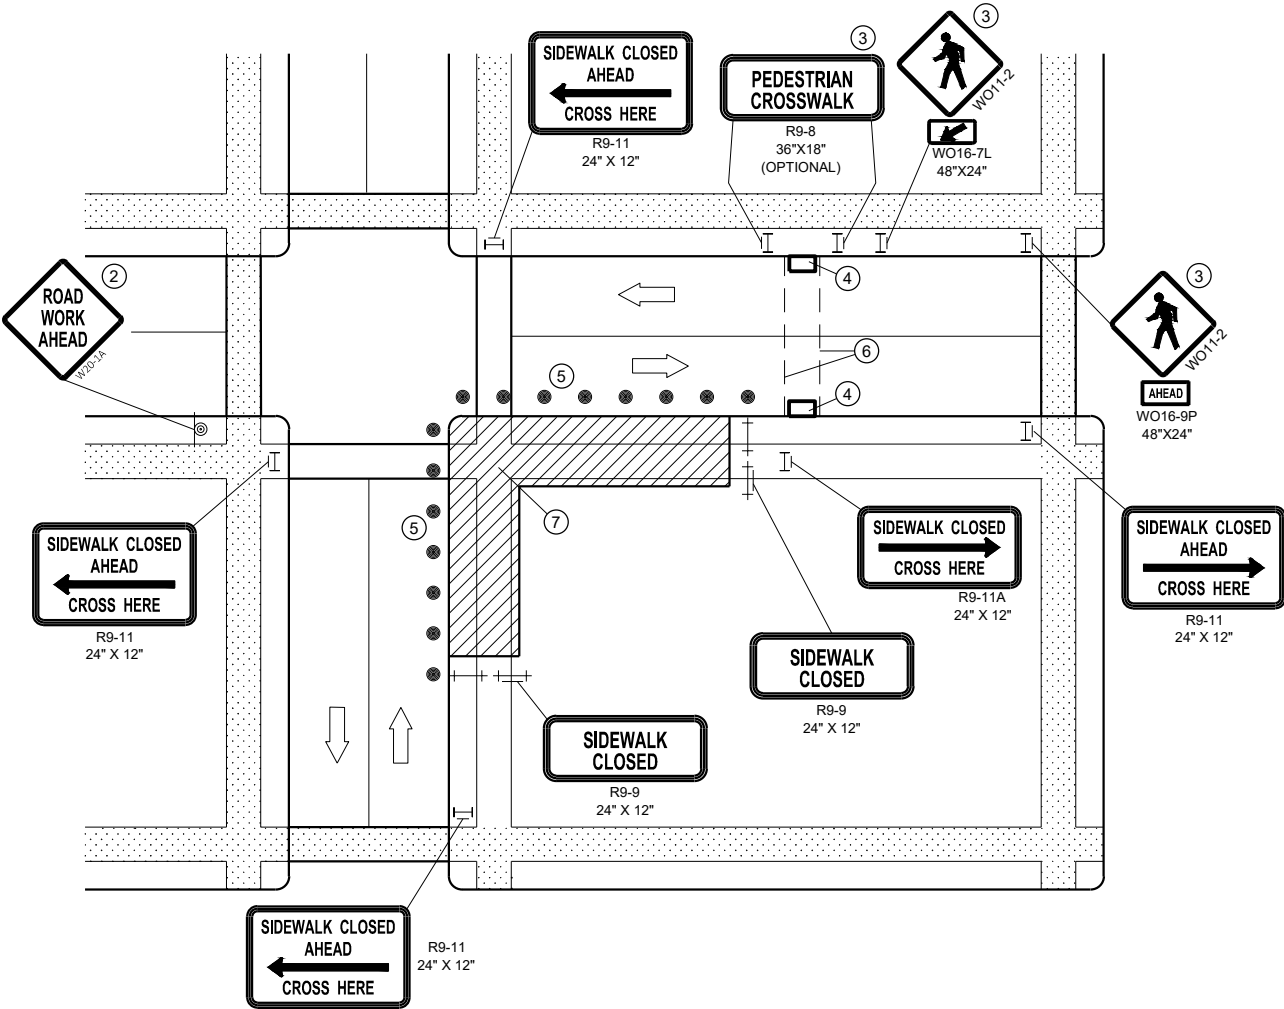

CORNER SIDEWALK CLOSURE WITH TEMPORARY CROSSWALK

GENERAL NOTES

WHEN CLOSING OR RELOCATING CROSSWALKS OR SIDEWALKS, PROVIDE DETECABLE TEMPORARY FACILITIES AND INCLUDE ACCESSIBILITY FEATURES CONSISTENT WITH EXISTING PEDESTRIAN FACILITIES.

TEMPORARY TRAFFIC CONTROL DEVICES FOR PEDESTRIANS ARE SHOWN. OTHER DEVICES MAY BE NECESSARY TO CONTROL VEHICULAR TRAFFIC. STAGE WORK AS NECESSARY, TO PROVIDE A TEMPORARY PEDESTRIAN ACCESS ROUTE AT ALL TIMES. FOR ROADWAYS WITH NO AVAILABLE DETOURS, MAINTAIN ONE OPEN SIDEWALK AT ALL TIMES.

"WO" SIGN IS THE SAME AS "W" SIGN, EXCEPT THE BACKGROUND IS ORANGE.

FOR NIGHTTIME CLOSURE, USE TYPE "A" FLASHING WARNING LIGHTS ON BARRICADES, SUPPORTING SIGNS AND CLOSING SIDEWALK. USE TYPE "C" STEADY BURN LIGHTS ON CHANNELIZING DEVICES SEPARATING THE WORK AREA FROM VEHICULAR TRAFFIC.

PEDESTRIAN TRAFFIC SIGNAL DISPLAY CONTROLLING CLOSED CROSSWALK SHALL BE COVERED OR DEACTIVATED.

POST MOUNTED SIGNS LOCATED ADJACENT TO A SIDEWALK SHALL HAVE A 7 FOOT MINIMUM CLEARANCE FROM THE BOTTOM OF THE SIGN TO THE SIDEWALK SURFACE.

ALTERNATE SIDEWALK WORK BETWEEN LEFT AND RIGHT SIDE OF ROADWAY TO MAINTAIN PEDESTRIAN ACCESS.


- ① IF SIDEWALK CLOSURE AFFECTS AN ACCESSIBLE AND DETECTABLE FACILITY, MAINTAIN ACCESSIBILITY AND DETECTABILITY ALONG THE ALTERNATE PEDESTRIAN ROUTE
- ② "ROAD WORK AHEAD" SIGNS ARE NOT REQUIRED IF THE SIDEWALK CLOSURE OCCURS WITHIN A LARGER WORK ZONE WHERE ADVANCE WARNING SIGNS ARE ALREADY PRESENT, OR IF THE WORK AREA AND EQUIPMENT ARE MORE THAN 2 FEET BEHIND THE CURB.
- ③ IF TEMPORARY PEDESTRIAN CROSSWALK IS NOT PROVIDED, OMIT R9-8 AND WO11-2 SIGN ASSEMBLIES. IF PROVIDED INCLUDE ON BOTH SIDES OF THE CROSSWALK.
- ④ TEMPORARY CURB RAMPS. SEE SDD 15D30 SHEET "b'.
- ⑤ DRUMS OR BARRICADES AT 25 FOOT SPACING. STREET PARKING SHALL BE PROHIBITED FOR AT LEAST 50 FEET IN ADVANCE OF THE MID-BLOCK CROSSWALK.
- ⑥ TEMPORARY PAVEMENT MARKING FOR CROSSWALK LINES.
- ⑦ LIMIT WORK TO ONE QUADRANT AT A TIME TO MINIMIZE PEDESTRIAN DISRUPTION.

LEGEND


- SIGN ON PERMANENT SUPPORT
- TRAFFIC CONTROL DRUM
- TYPE II BARRICADE WITH/WITHOUT SIGN (ALL WITH ONE WARNING LIGHT, TYPE A, LOW INTENSITY FLASHING)
- TYPE III BARRICADE WITH/WITHOUT SIGN (ALL WITH ONE WARNING LIGHT, TYPE A, LOW INTENSITY FLASHING)
- UNDER PEDESTRIAN TRAFFIC
- WORK AREA
- PEDESTRIAN CHANNELIZATION DEVICE
- DIRECTION OF TRAFFIC

TRAFFIC CONTROL,
PEDESTRIAN ACCOMMODATION


STATE OF WISCONSIN
DEPARTMENT OF TRANSPORTATION

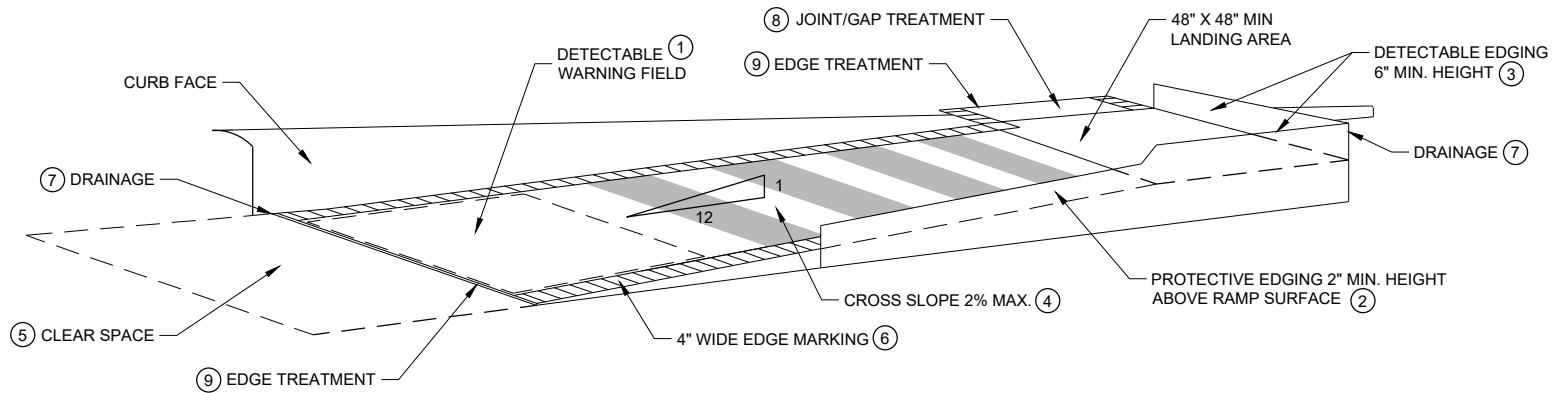

TEMPORARY CURB RAMP PARALLEL TO CURB

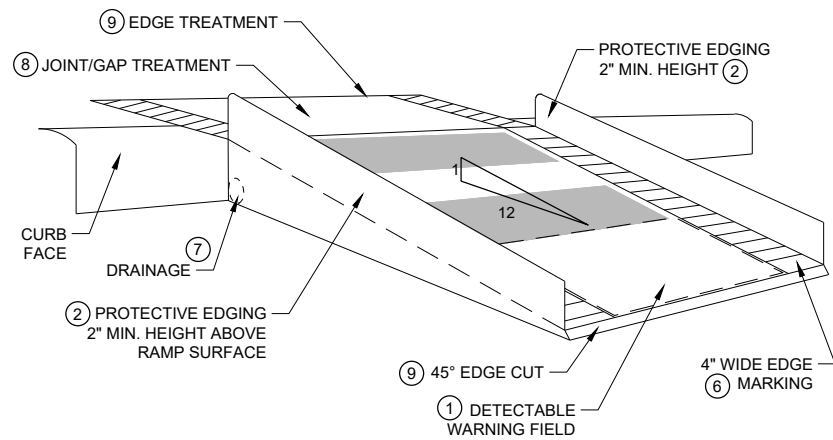

WITH PROTECTIVE EDGE

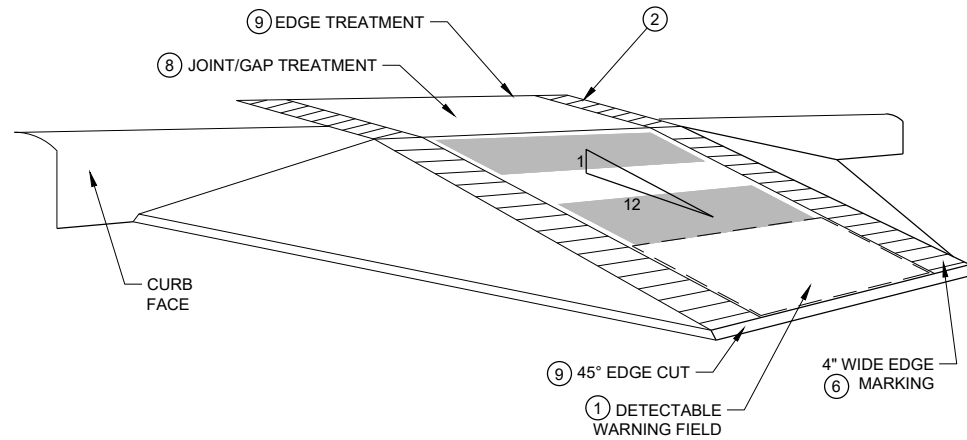

WITH SIDE APRON


TEMPORARY CURB RAMP PERPENDICULAR TO CURB

GENERAL NOTES


NOTIFY THE BUS COMPANY 7 DAYS IN ADVANCE OF THE BUS STOP RELOCATION.

ALTERNATE SIDEWALK WORK BETWEEN LEFT AND RIGHT SIDE OF ROADWAY TO MAINTAIN PEDESTRIAN ACCESS.

- 1 CURB RAMPS SHALL BE 48" MIN. WIDTH WITH A FIRM, STABLE AND SLIP RESISTANT SURFACE. INSTALL CONTRASTING DETECTABLE WARNING FIELD AT PEDESTRIAN STREET CROSSINGS. REFER TO SDD 08D05, SHEET "e".
- 2 PROTECTIVE EDGING WITH A 2" MIN. HEIGHT SHALL BE INSTALLED WHEN A CURB RAMP OR LANDING PLATFORM HAS A VERTICAL DROP OF 6" OR GREATER OR HAS A SIDE APRON SLOPE STEEPER THAN 1:3 (33%). PROTECTIVE EDGING SHOULD BE CONSIDERED WHEN CURB RAMPS OR LANDING PLATFORMS HAVE A VERTICAL DROP OF 3" OR MORE.
- 3 DETECTABLE EDGING WITH 6" MIN. HEIGHT AND CONTRASTING COLOR SHALL BE INSTALLED ON ALL CURB RAMP LANDINGS WHERE THE WALKWAY CHANGES DIRECTION (TURNS).
- 4 CURB RAMPS AND LANDINGS SHALL HAVE A 1:50 (2%) MAX. CROSS-SLOPE.
- 5 CLEAR SPACE OF 48" X 48" SHALL BE PROVIDED ABOVE AND BELOW THE CURB RAMP.
- 6 THE CURB RAMP WALKWAY EDGE SHALL BE MARKED WITH A YELLOW COLOR, 4" WIDE MARKING, UNLESS A CONTRASTING DETECTABLE WARNING FIELD IS PROVIDED.
- 7 DO NOT RESTRICT WATER FLOW IN THE GUTTER SYSTEM.
- 8 LATERAL JOINTS OR GAPS BETWEEN SURFACES SHALL BE LESS THAN 1/2" WIDTH.
- 9 CHANGES BETWEEN SURFACE HEIGHTS SHALL NOT EXCEED 1/2". LATERAL EDGES SHALL BE VERTICAL UP TO 1/4" HIGH AND BEVELED AT 1:2 BETWEEN 1/4" AND 1/2".
- 10 5' WIDE MIN. WITH PEDESTRIAN SAFETY BARRICADE, 10' WIDE MIN. WITHOUT PEDESTRIAN SAFETY BARRICADE.

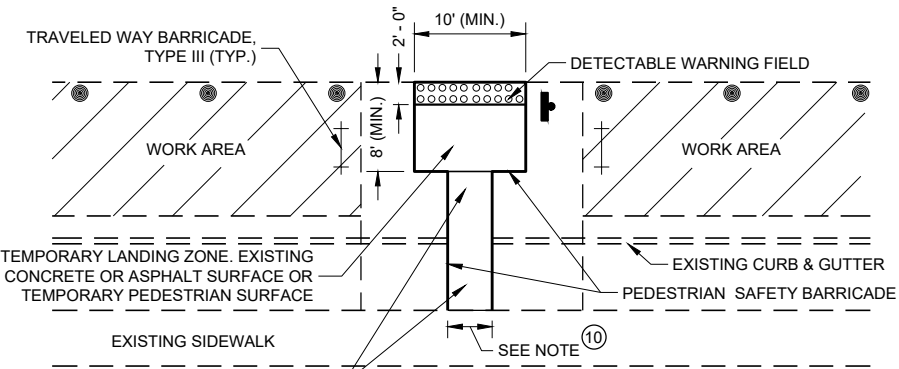

PLAN VIEW

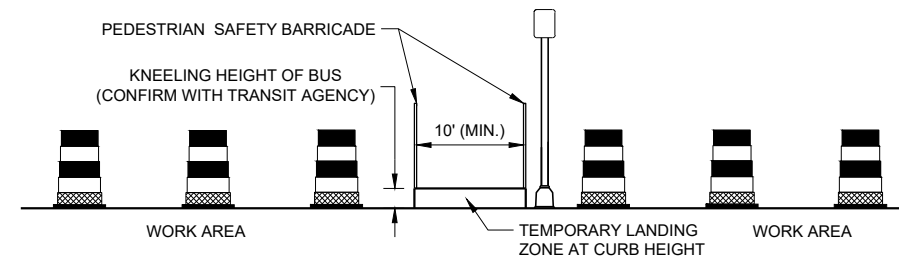

PROFILE VIEW


TEMPORARY BUS STOP PAD

LEGEND


- TRAFFIC CONTROL DRUM
- TYPE III BARRICADE
- WORK AREA

TRAFFIC CONTROL,
PEDESTRIAN ACCOMMODATION


STATE OF WISCONSIN
DEPARTMENT OF TRANSPORTATION 178

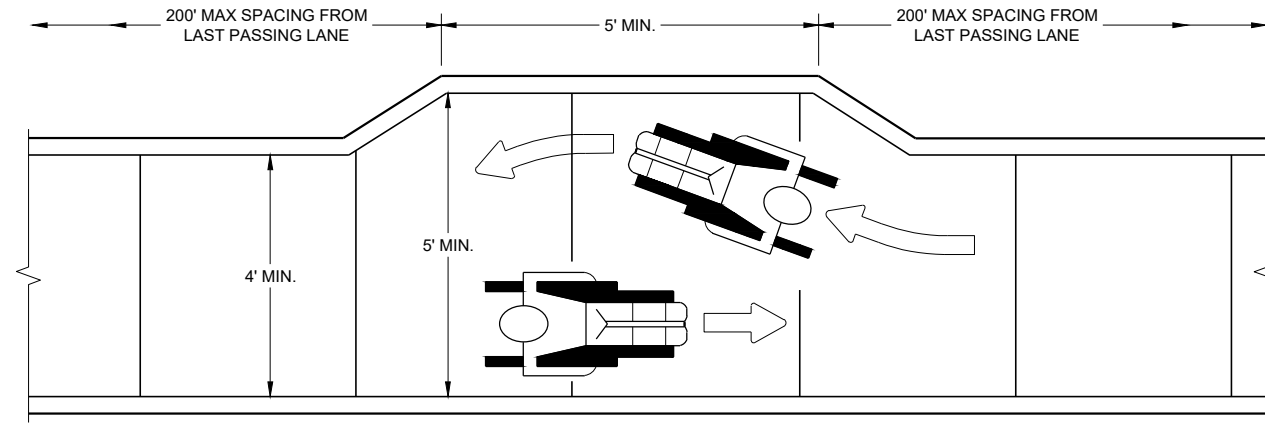


NARROW SIDEWALK PASSING DETAIL

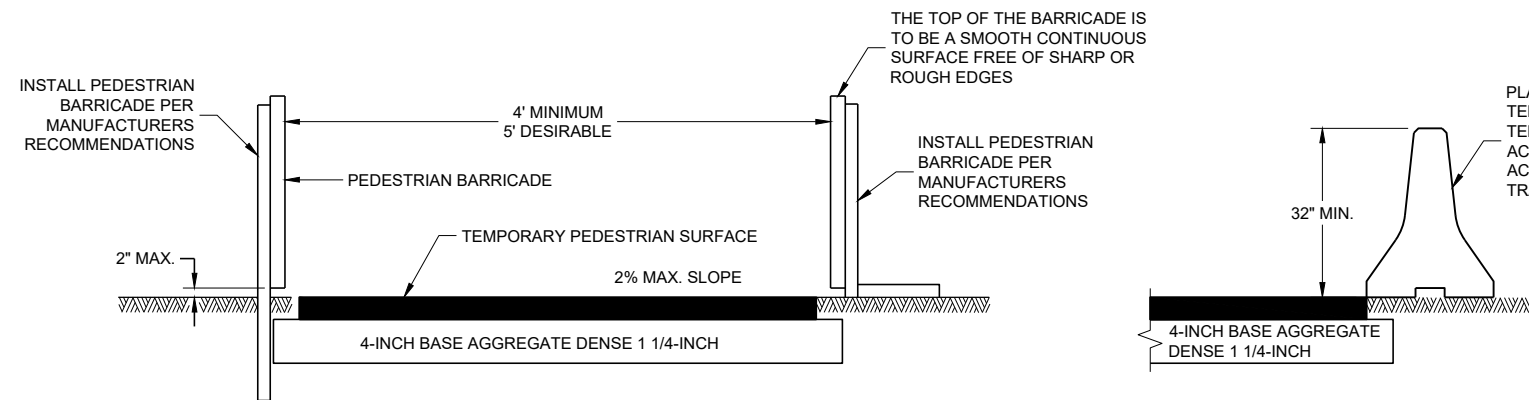


TEMPORARY PEDESTRIAN ACCESS

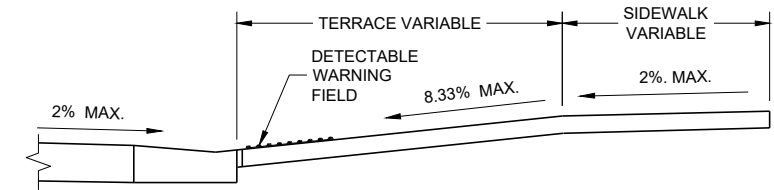


SECTION A - A

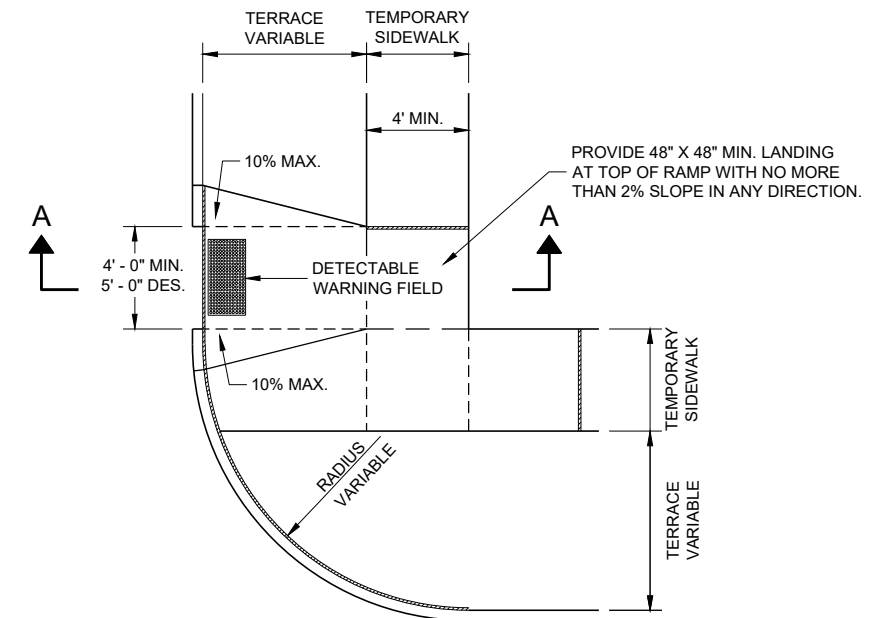

**PLAN VIEW
TEMPORARY TYPE 3 RAMP
(OUTSIDE OF CROSSWALK AREA)**

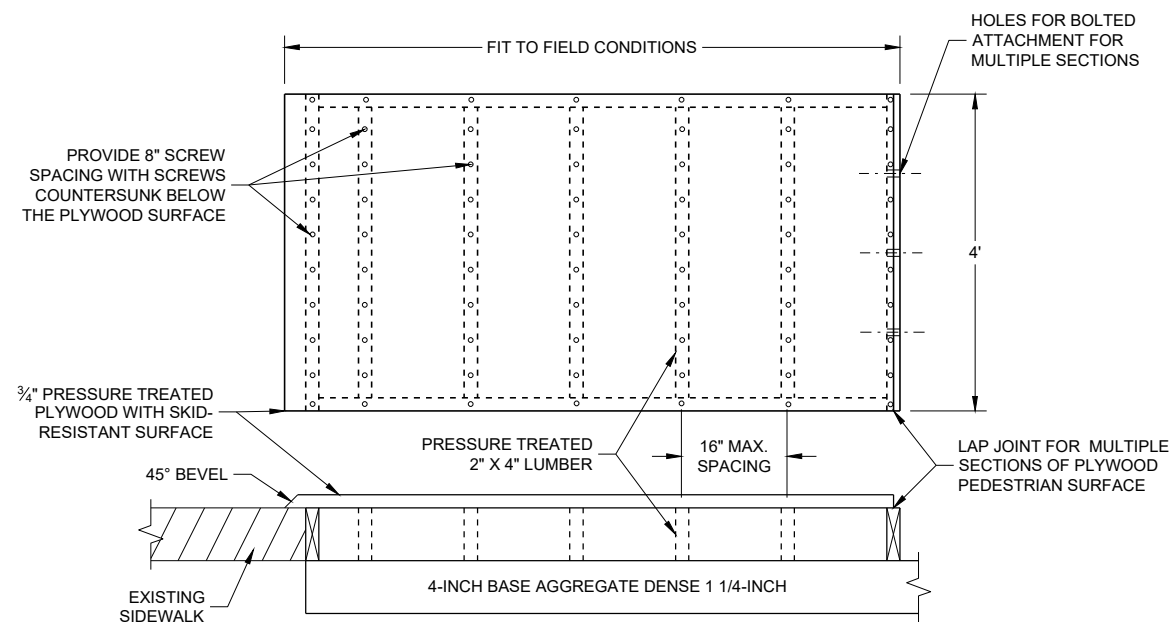

TEMPORARY PEDESTRIAN SURFACE PLYWOOD

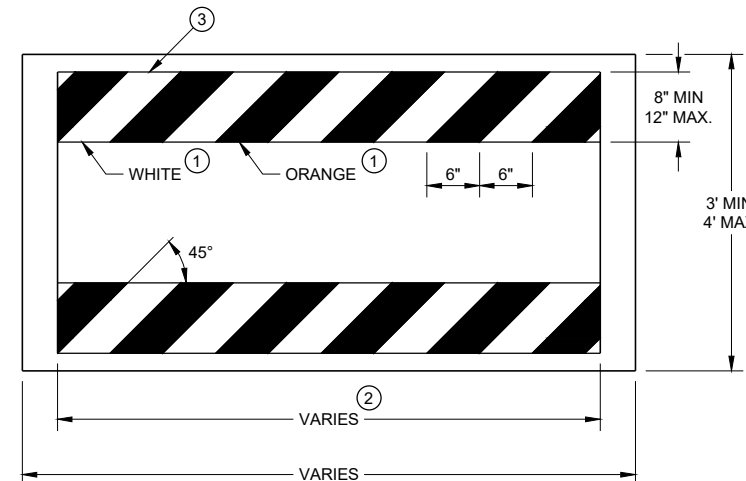


TEMPORARY PEDESTRIAN BARRICADE *

GENERAL NOTES

- BARRICADE DEVICE SELECTED FROM APPROVED PRODUCT LIST
- ① REFLECTIVE SHEETING SHALL FOLLOW THE REQUIREMENTS IN THE APPROVED PRODUCTS LISTING FOR SIGN SHEETING.
- ② SHEETING REQUIRED ON MORE THAN 50% OF BARRICADE WIDTH.
- ③ PLACE SHEETING ON BOTH SIDES OF THE BARRICADE.
- * USE THIS DETAIL FOR SHEETING PLACEMENT REFERENCE.

TRAFFIC CONTROL, PEDESTRIAN ACCOMMODATION	
STATE OF WISCONSIN DEPARTMENT OF TRANSPORTATION	
APPROVED November 2019 DATE	/S/ Andrew Heidtke WORK ZONE ENGINEER 179
FHWA	


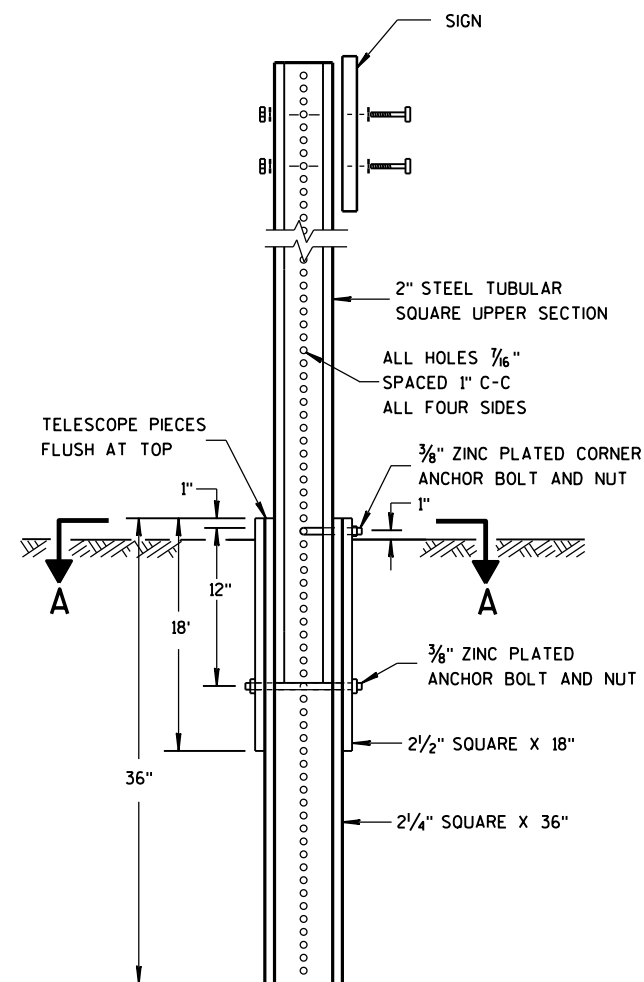


DETAIL OF TUBULAR STEEL SIGN POST

TUBULAR STEEL POSTS

AREA OF SIGN INSTALLATION (SQ. FT.)	NUMBER OF REQUIRED TUBULAR STEEL POSTS
9 OR LESS	1
GREATER THAN 9 LESS THAN OR EQUAL TO 18	2
GREATER THAN 18 LESS THAN OR EQUAL TO 27	3

SIGNS WIDER THAN 3 FEET OR LARGER THAN 9 SQ. FT. SHALL BE MOUNTED ON MULTIPLE POSTS (SEE ABOVE TABLE).
SIGNS LARGER THAN 27 SQ. FT. SHALL NOT BE MOUNTED ON TUBULAR STEEL POSTS.

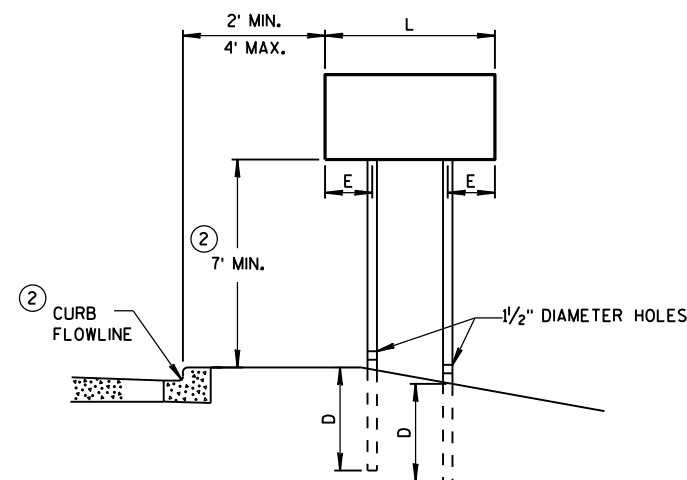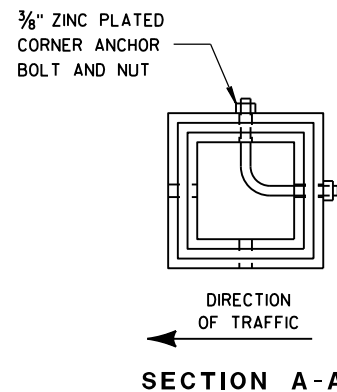


URBAN AREA


POST MOUNTING DETAIL FOR TEMPORARY TRAFFIC CONTROL FIXED MESSAGE SIGNS

WOOD POST EMBEDMENT DEPTH

AREA OF SIGN INSTALLATION (SQ. FT.)	D (MIN)
20 OR LESS	4'
GREATER THAN 20	5'

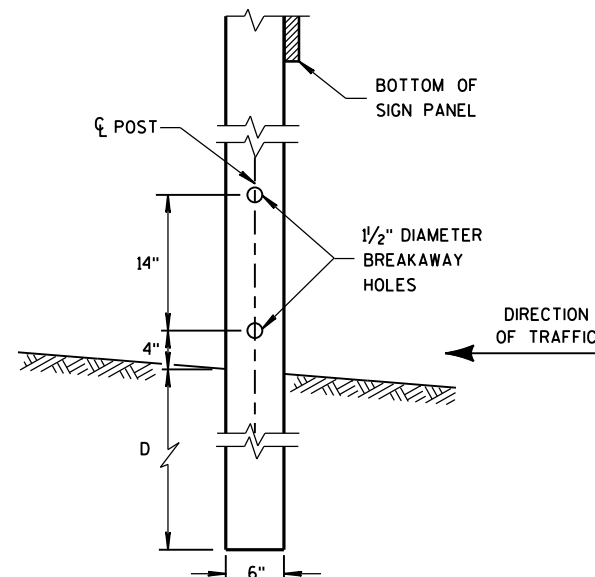

4" x 6" WOOD POST MODIFICATION

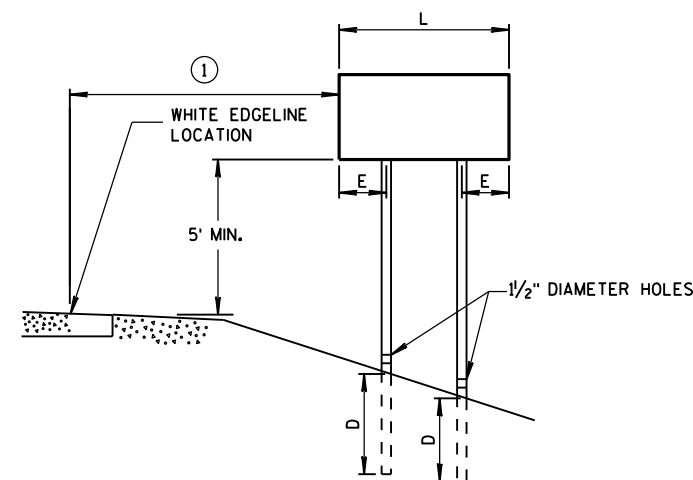

RURAL AREA

4" X 6" WOOD POST

POST SPACING REQUIREMENTS		NUMBER OF WOOD POSTS REQUIRED
L	E	
48" OR LESS AND LESS THAN 20 SQ. FT.	-	1
LESS THAN 60"	12"	2
60" TO 120"	L/5	2
GREATER THAN 120" LESS THAN 168"	12"	3
168" AND GREATER	12"	4


SEE NOTE ③

GENERAL NOTES


- ① 6 FEET FROM THE EDGE OF PAVEMENT (EDGE LINE LOCATION) UNLESS OTHERWISE DIRECTED BY THE PROJECT ENGINEER. LATERAL OFFSET SHOULD BE ADJUSTED TO AVOID THE DITCH FLOWLINE.
- ② THE EXISTENCE OF CURB AND GUTTER DOES NOT IN ITSELF MANDATE THE VERTICAL CLEARANCE ILLUSTRATED. THAT HEIGHT IS TYPICALLY MEASURED WHERE THERE IS SIDEWALK ADJACENT TO THE ROADWAY OR PARKING IS PERMITTED. IN THE ABSENCE OF SIDEWALK, VERTICAL CLEARANCE IS MEASURED FROM THE TOP OF THE CURB. IF NO SIDEWALK AND NO PARKING, VERTICAL CLEARANCE MAY BE REDUCED TO 5 FOOT MINIMUM. OFFSET OF SIGNS IS MEASURED FROM THE CURB FLOWLINE.
- ③ FOR SIGNS REQUIRING 4 POSTS, SPACE INTERMEDIATE POSTS EVENLY.

TEMPORARY TRAFFIC CONTROL SIGN MOUNTING

STATE OF WISCONSIN
DEPARTMENT OF TRANSPORTATION

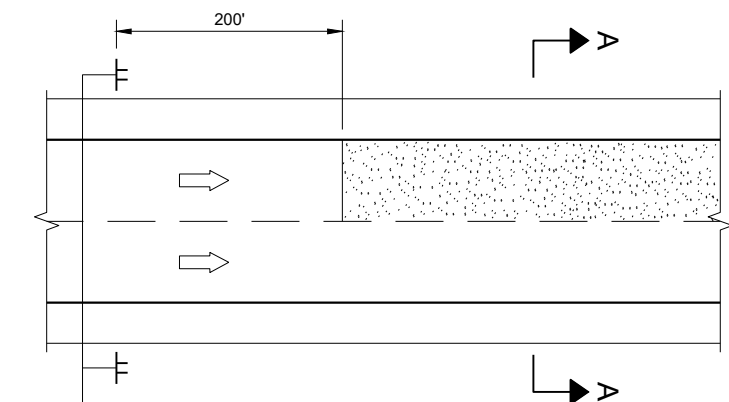

MULTI-LANE

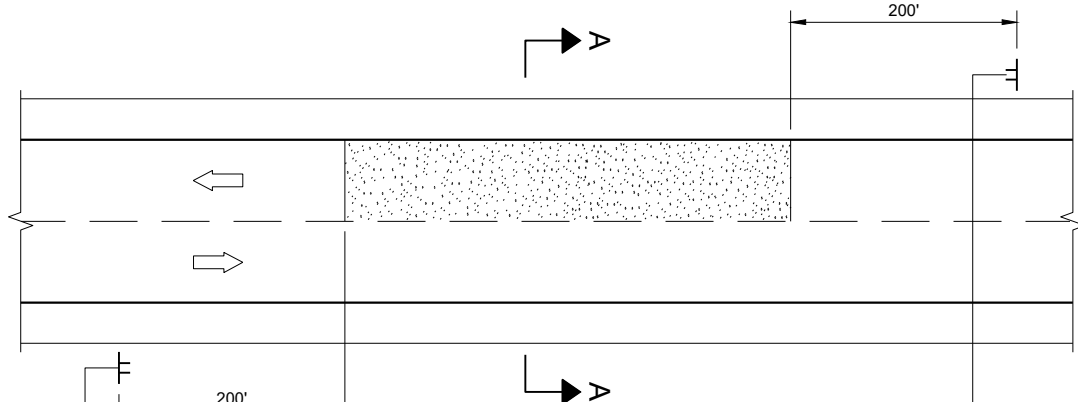


TWO-WAY TWO LANE




SECTION A - A

OR

 

SECTION A - A

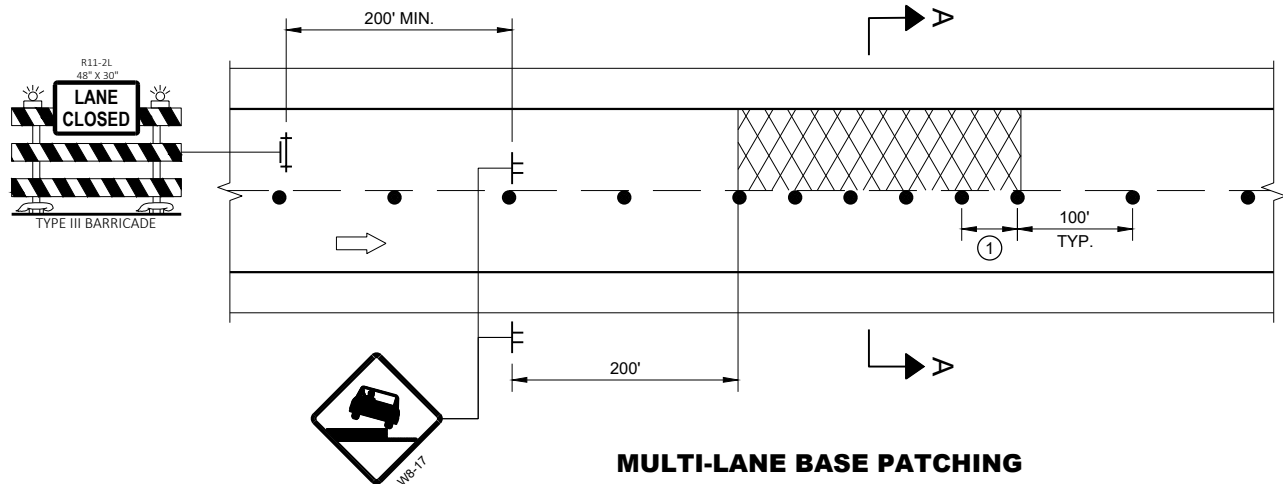

MULTI-LANE BASE PATCHING

ADJACENT LANE DROP-OFFS

GENERAL NOTES

FOR SPOT LOCATIONS USE ENGINEERING JUDGEMENT WHEN PLACING ADDITIONAL SIGNS.

ALL SIGNS ARE 48" X 48" UNLESS OTHERWISE NOTED.

"WO" SIGNS ARE THE SAME AS "W" SIGNS EXCEPT THE BACKGROUND IS ORANGE.


WARNING LIGHTS ARE NOT REQUIRED IF THE LANE CLOSURE IS A DAYTIME ONLY OPERATION.

* IF THE DROP-OFF IS CONTINUOUS ALONG THE PROJECT, PLACE ADDITIONAL SIGNS EVERY 1 MILE AND AFTER EVERY ENTRANCE RAMP.


① USE CLOSER SPACING WHEN DELINEATING DROP-OFF.

LEGEND

- SIGN ON TEMPORARY SUPPORT
- TRAFFIC CONTROL DRUM
- TYPE III BARRICADE WITH ATTACHED SIGN
- TYPE "A" WARNING LIGHT (FLASHING)
- DIRECTION OF TRAFFIC
- WORK AREA WITH DROP-OFF
- MILLED SURFACE

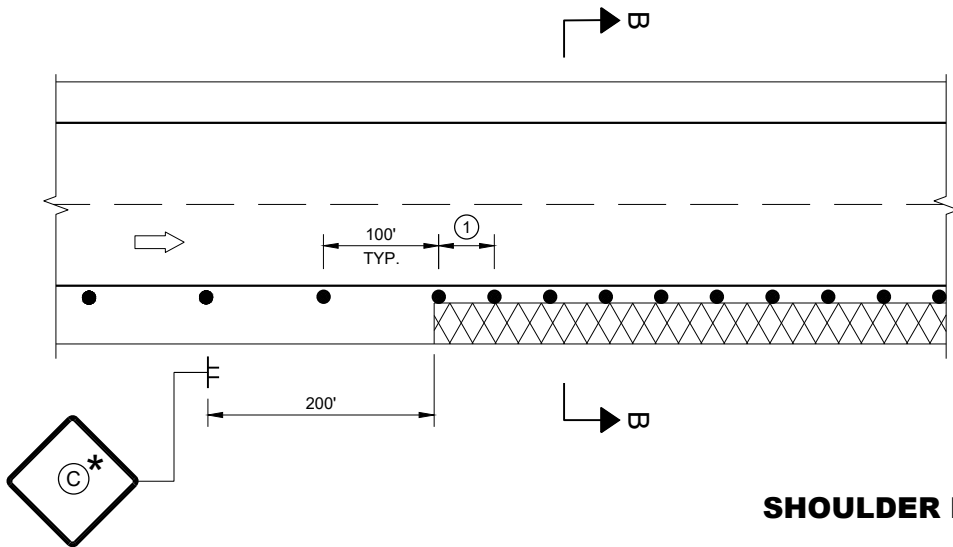

SHOULDER DROP-OFFS

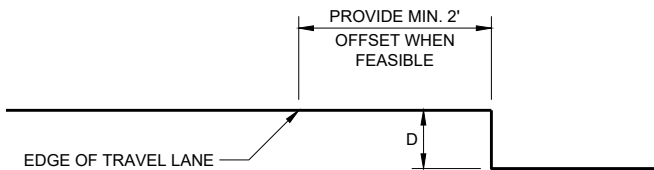

SECTION B - B

D	SIGN C
< 2" WITH A SLOPE STEEPER THAN 3:1	LOW SHOULDER WO8-9
2" < 6" WITH A SLOPE STEEPER THAN 3:1	SHOULDER DROP - OFF WB-9A PROVIDE A 3:1 OR FLATTER SLOPE OF MATERIAL ADJACENT TO THE PAVEMENT

**TRAFFIC CONTROL,
DROP-OFF SIGNING**

STATE OF WISCONSIN
DEPARTMENT OF TRANSPORTATION

APPROVED
March 2018 /S/ Andrew Heidtke
DATE WORK ZONE ENGINEER 181

FHWA

GENERAL NOTES

DRAWING NOT TO SCALE. ALL SIGNS AND POSTS ON THIS SHEET SHALL BE PAID FOR WITH 'TRAFFIC CONTROL SIGNS' BID ITEM. ALL SIDE ROADS WHICH ARE UNDER CONSTRUCTION OF CURB AND GUTTER AND/OR GRADING SHALL BE ADEQUATELY SIGNED.

ALL SIGNS AND DEVICES SHALL BE IN CONFORMANCE WITH THE WISCONSIN MANUAL OF UNIFORM TRAFFIC CONTROL DEVICES (WMUTCD). SIGN LAYOUTS SHALL BE IN ACCORDANCE WITH THE WISDOT STANDARD SIGN PLATES.

"WO" SIGNS ARE THE SAME AS "W" SIGNS EXCEPT THAT THE BACKGROUND IS ORANGE.

ALL SIGNS ARE 48" X 48" UNLESS OTHERWISE NOTED.

THE EXACT NUMBER, LOCATION AND SPACING OF ALL SIGNS AND DEVICES SHALL BE ADJUSTED TO FIT FIELD CONDITIONS AS DIRECTED BY THE ENGINEER.


ALL SIGNS INAPPROPRIATE TO THE STATUS OF THE CONTROL ZONE, INCLUDING PRE-EXISTING SIGNS IN THE VICINITY, SHALL BE COVERED OR REMOVED AS DIRECTED BY THE ENGINEER.

SEE 15C34 FOR ADDITIONAL TRAFFIC CONTROL SIGNING WHEN CENTERLINE PAVEMENT MAKINGS ARE MISSING. 'DO NOT PASS' SIGNS MUST BE INSTALLED ON THE SAME DAY AS MILLING OPERATIONS.


- ① PLACE SIGNS 350' IN ADVANCE OF MILLED SURFACES AND AT 1 MILE INTERVALS, OR AS DIRECTED BY THE ENGINEER.
- ② PLACE SIGN 200' MIN. FROM INTERSECTION AND 200' MIN. AFTER ADVANCE WARNING SIGN SHOWN IN SDD 15C04.

LEGEND

-  SIGN ON TEMPORARY SUPPORT
-  DIRECTION OF TRAFFIC

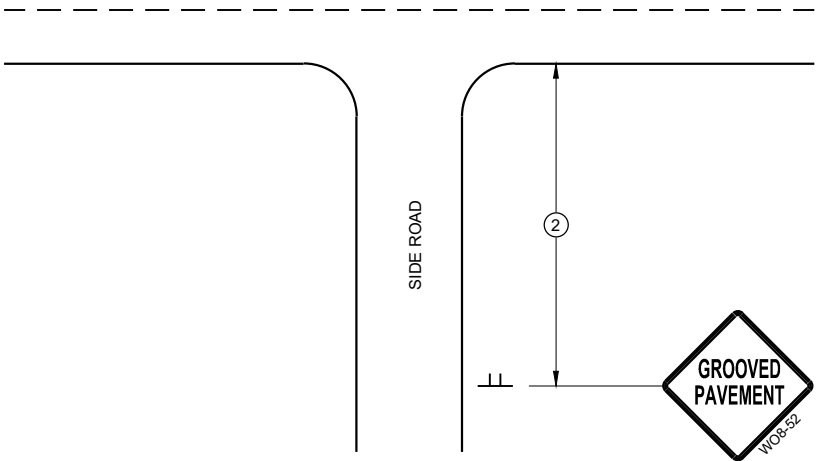

TYPICAL SIDE ROAD APPROACH
SIGN DETAIL

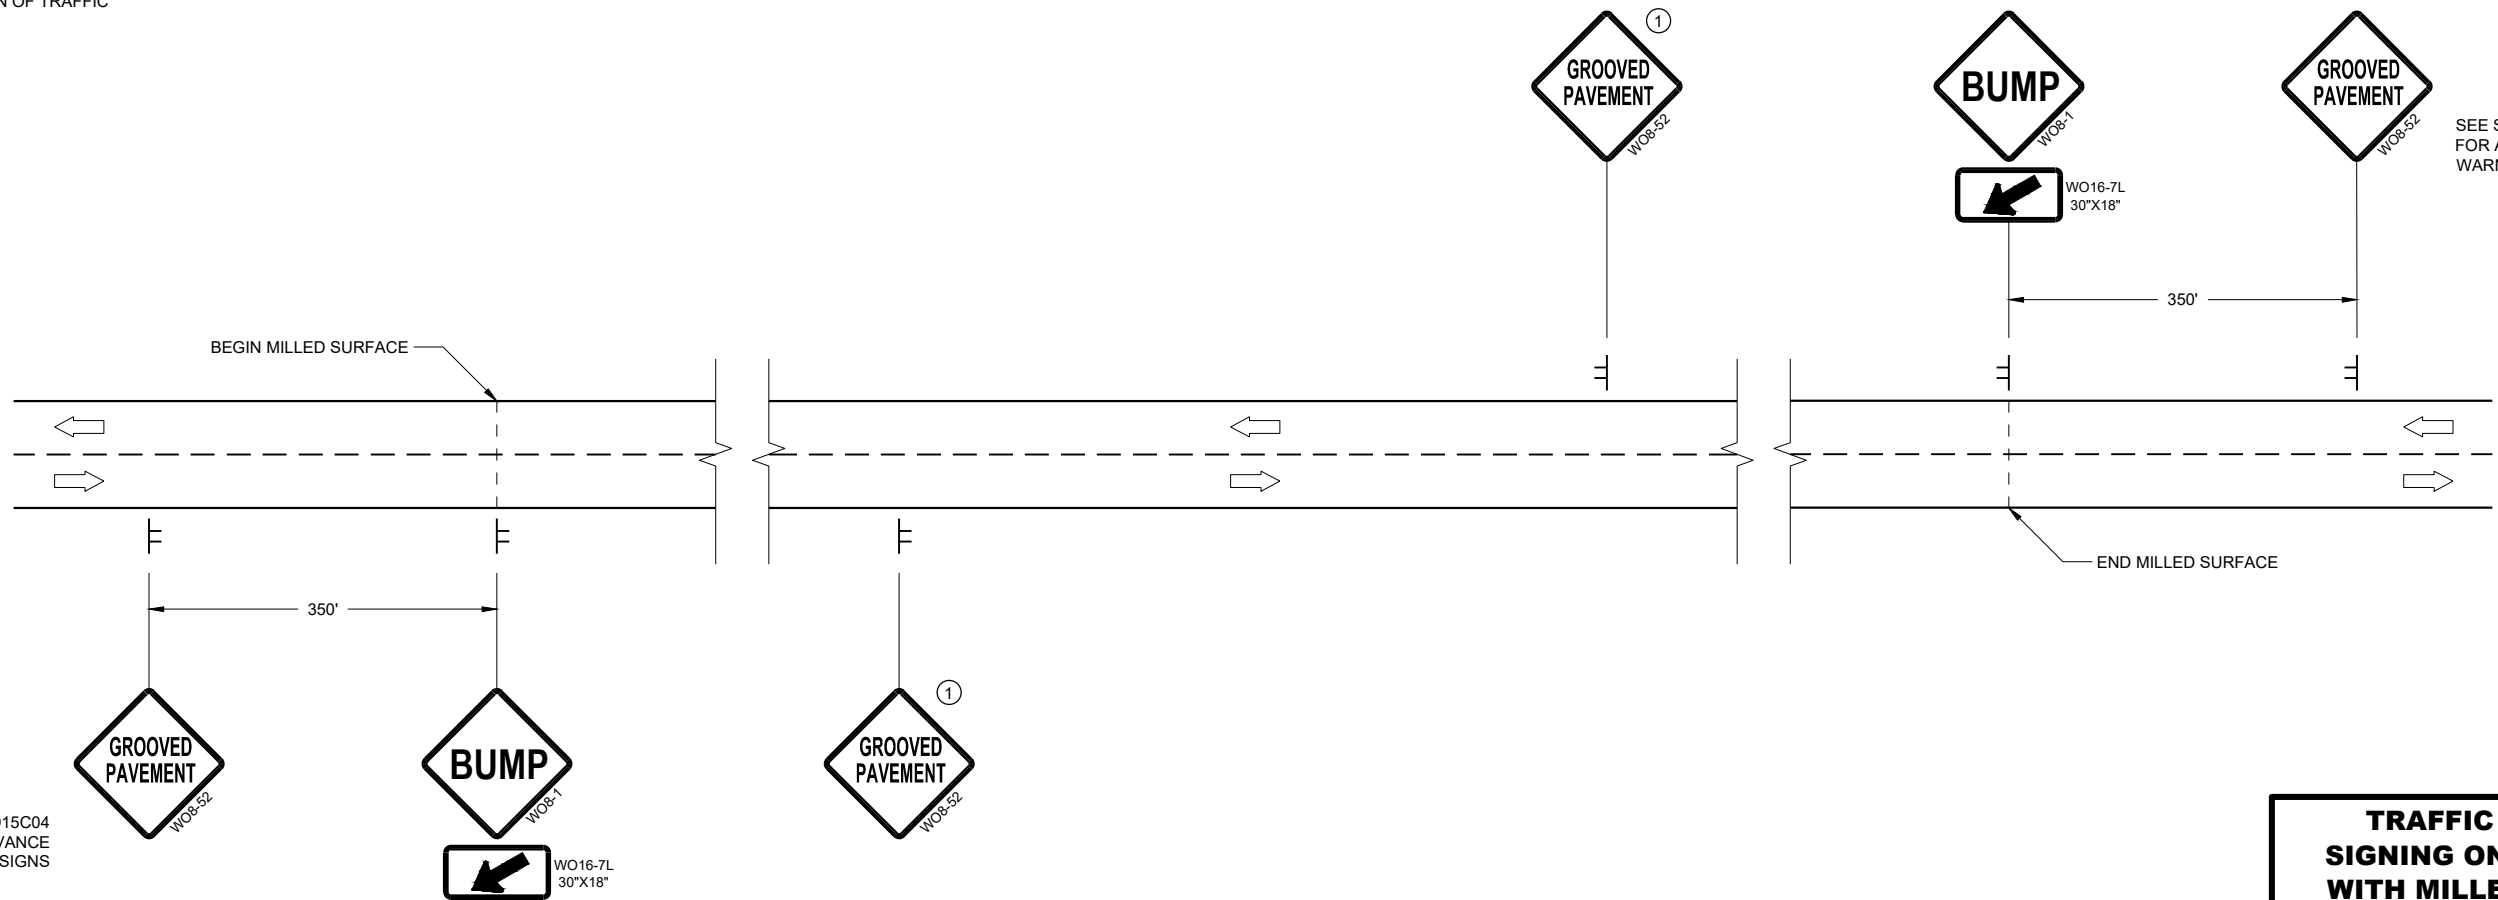

SEE SDD15C04
FOR ADVANCE
WARNING SIGNS

SEE SDD15C04
FOR ADVANCE
WARNING SIGNS

DETAIL FOR SIGNING ON MILLED SURFACES


TRAFFIC CONTROL,
SIGNING ON ROADWAYS
WITH MILLED SURFACES

STATE OF WISCONSIN
DEPARTMENT OF TRANSPORTATION


APPROVED
February 2020 /S/ Andrew Heidtke
DATE WORK ZONE ENGINEER 182

FHWA


TYPICAL ASSEMBLIES

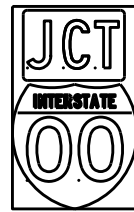

J1-1

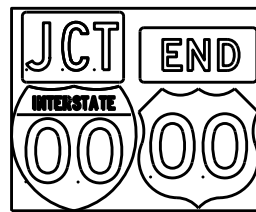


J1-2

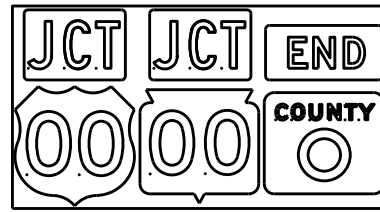


J1-3




J2-1

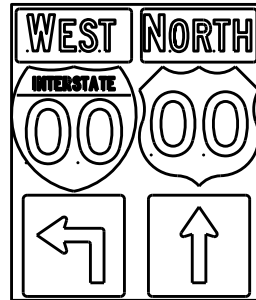


J2-2

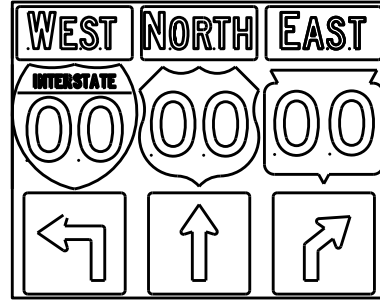


J2-3

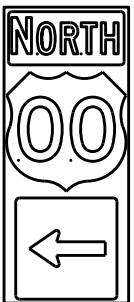


J3-1

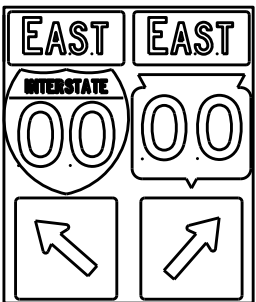


J3-2

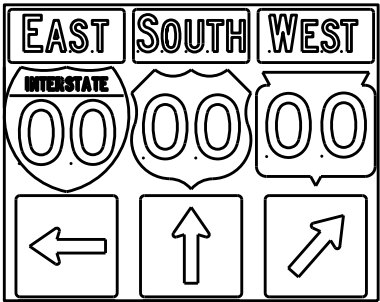


J3-3

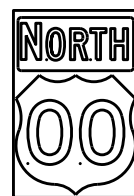


J4-1

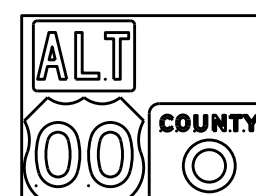

J4-2

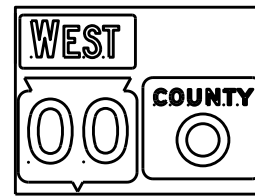

J4-2

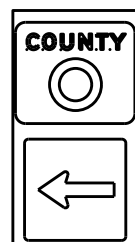

J13-1



J12-1



J32-1



J33-1



J23-1




J22-1



JV



(Typical Vertical J-Assembly
See Note 10 and 11)

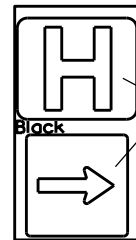

JH-1

Blue Background

[blue background
with interstate]

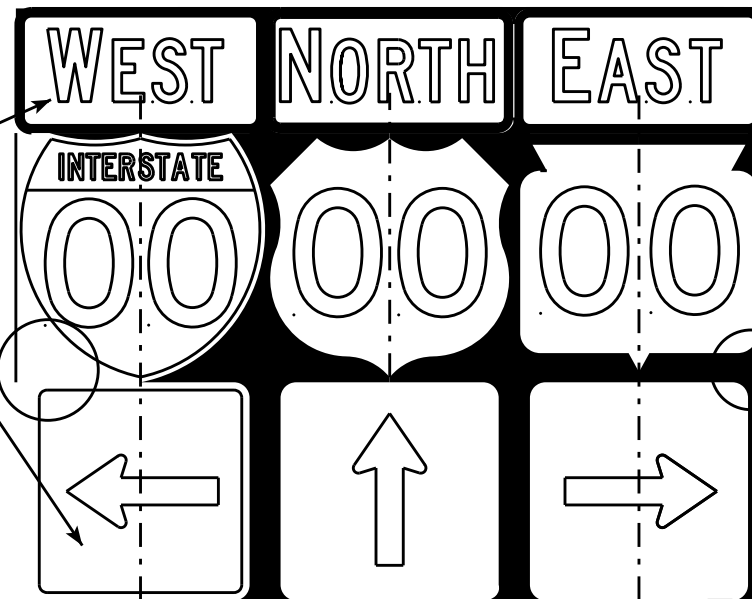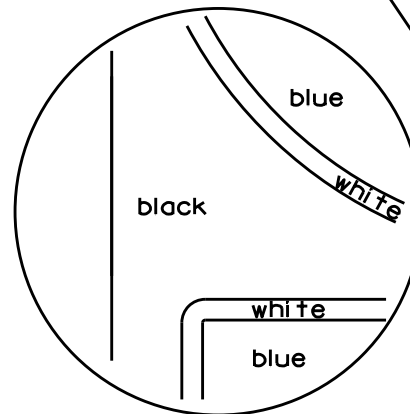

[black background]

ROUTE MARKERS & COMPONENTS IN TYPICAL ASSEMBLIES	
WISCONSIN DEPT OF TRANSPORTATION	
APPROVED	<i>Matthew R. Rauch</i> For State Traffic Engineer
DATE 2/06/14	PL 183 A2-1S.8

NOTES

- Signs are Type II - Type H Reflective - reference WIS DOT Standard Specification for HIGHWAY and STRUCTURE CONSTRUCTION latest edition.
- Color:
Background - Black Non-reflective
Message - see Note 5
- Message Series - See Note 5
- Corners shall be square or rounded if base material is plywood. If base material is metal the corners shall be rounded.
- The colors and message spacing on each marker shall be according to the applicable route marker panel specifications.
- Certain marker heads require the component pieces to be the same color. As an example, all the components used with an M1-1 Interstate marker shall be blue.
- Single panel j-assemblies shall only be used with route marker shields that are same size. If the route marker shields are different size use multiple piece component.
- Route assemblies that have 24 inch route shields and have dimensions greater than 48 inches (both vertical and horizontal) shall have one horizontal splice between the arrows and route shields. Vertical splices shall not be used on route assemblies with a horizontal dimension of 144 inches or less. The contractor shall not use more than one vertical joint per sign and the joint shall be between route shields.
- Route assemblies that have 36 inch shields and have dimensions greater than 48 inches (both vertical and horizontal) shall have two horizontal splices. One horizontal splice shall be between the cardinal direction and route shields and the other horizontal splice shall be between the arrows and route shields. Vertical splices shall not be used on route assemblies with a horizontal dimension of 144 or less. The contractor shall not use more than one vertical joint per sign and the joint shall be between route shields.
- All Vertical J Assemblies are given a Sign Code of JV
- For JV Assemblies that have a mixture of Interstate and non Interstate shields, arrows and cardinals shall be white on blue.

PROJECT NO:

FILE NAME : C:\CAEFiles\Projects\tr_stdplate\A21S.DGN

PLOT DATE : 06-FEB-2014 14:10

PLOT BY : mscs.ja



PLOT NAME :

SHEET NO:

E



WISDOT/CADDs SHEET 42

URBAN AREA

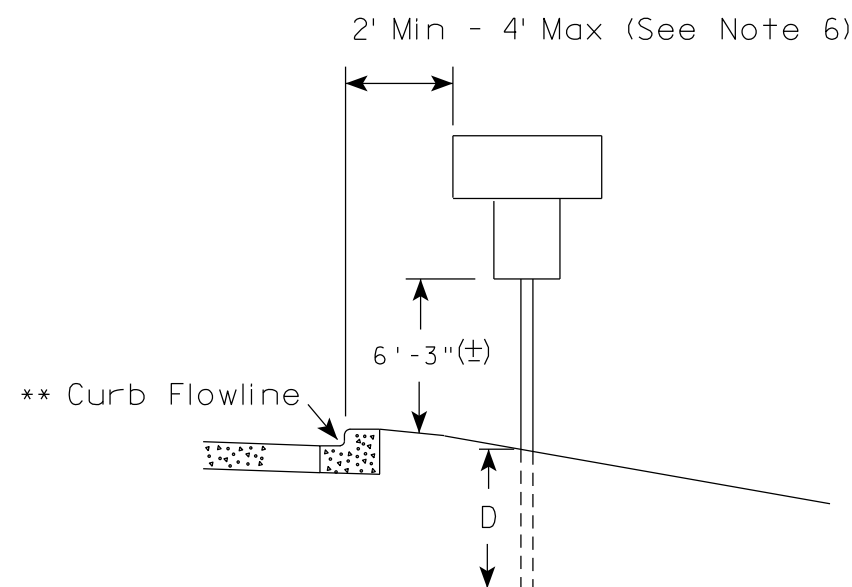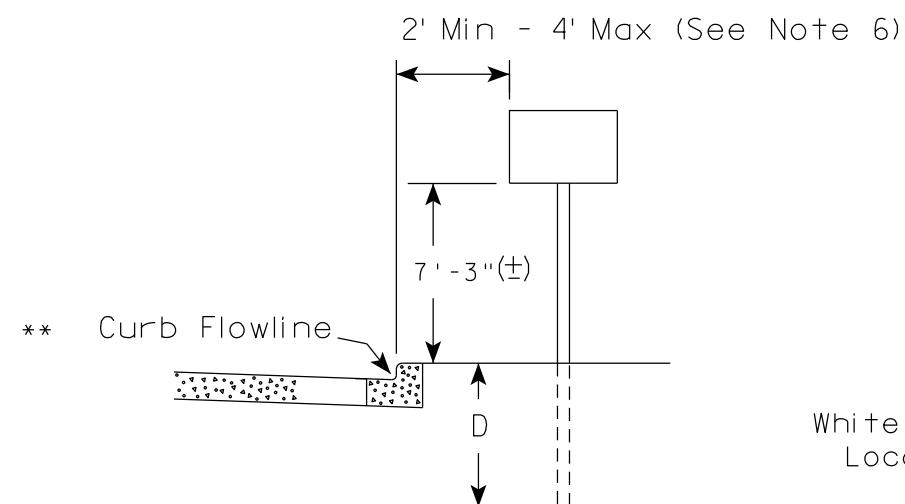

✱✱ The existence of curb and gutter does not in itself mandate the vertical clearance illustrated. That height is typically measured where there is sidewalk adjacent to the roadway or parking is permitted. In the absence of sidewalk vertical clearance is measured from the top of the curb. Offset of signs is measured from the flow line.

RURAL AREA (See Note 2)

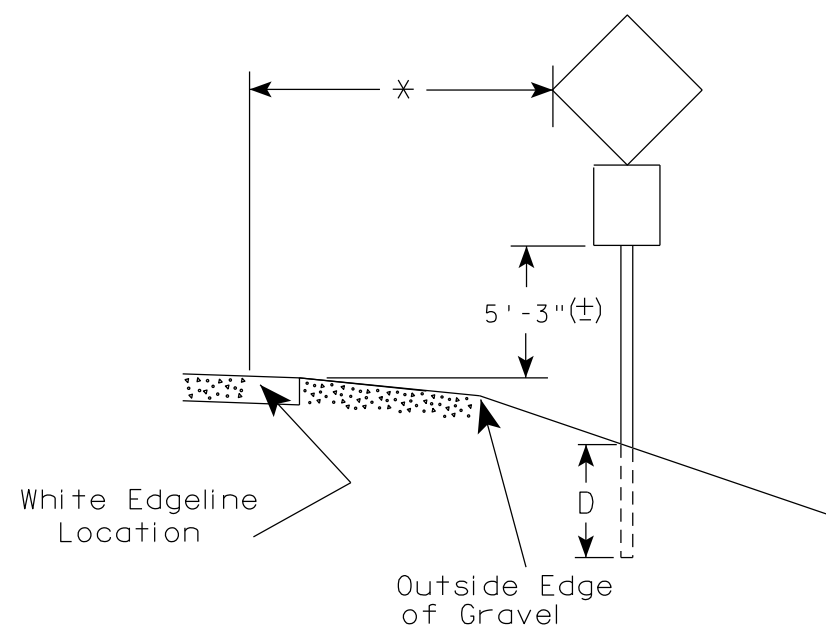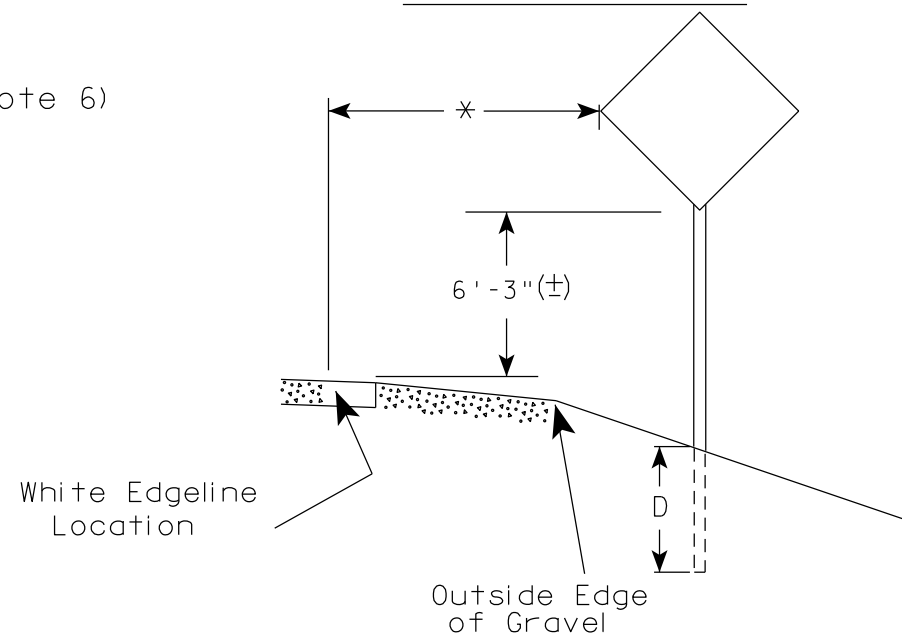

✱ 6 feet from edge of a paved shoulder or 12 feet from the edge of pavement (edge line location) or 2 feet from outside edge of gravel, whichever is greater unless directed by project engineer.

POST EMBEDMENT DEPTH

Area of Sign Installation (Sq. Ft.)	D (Min)
20 or Less	4'
Greater than 20	5'

GENERAL NOTES


- Signs wider than 4 feet or 20 sq.ft or larger, shall be mounted on multiple posts. Refer to plate A4-4.
- If signs are mounted on or behind barrier wall, see A4-10 sign plate.
The Double Arrow sign (W12-1D) shall be mounted at a height of 2'-3" (±). The Chevron sign (W1-8), Roundabout Chevron panel (R6-4B), Enhanced Reference Markers, Clearance Markers (W5-52), Mile Markers (D10 series), In Road Object Markers (W5-54) & End of Road Markers (W5-56) shall be mounted at a height of 4'-3" (±).
- For expressways and freeways, mounting height is 7'- 3" (±) or 6'-3" (±) depending upon existence of a sub-sign.
- Minimum mounting height for signs mounted on traffic signal poles is 5'- 3" (±).
- Offset distance shall be consistent with existing signs or consistent throughout length of project.
- The (±) tolerance for mounting height is 3 inches.
- Folding signs shall be mounted at a height of 5'-3" (±) or as directed by the Engineer.

TYPICAL INSTALLATION OF PERMANENT TYPE II SIGNS ON SINGLE POSTS

WISCONSIN DEPT OF TRANSPORTATION

APPROVED *Matthew R. Rauch*
for State Traffic Engineer


DATE 5/13/2020 PLATE NO. A4-3.22

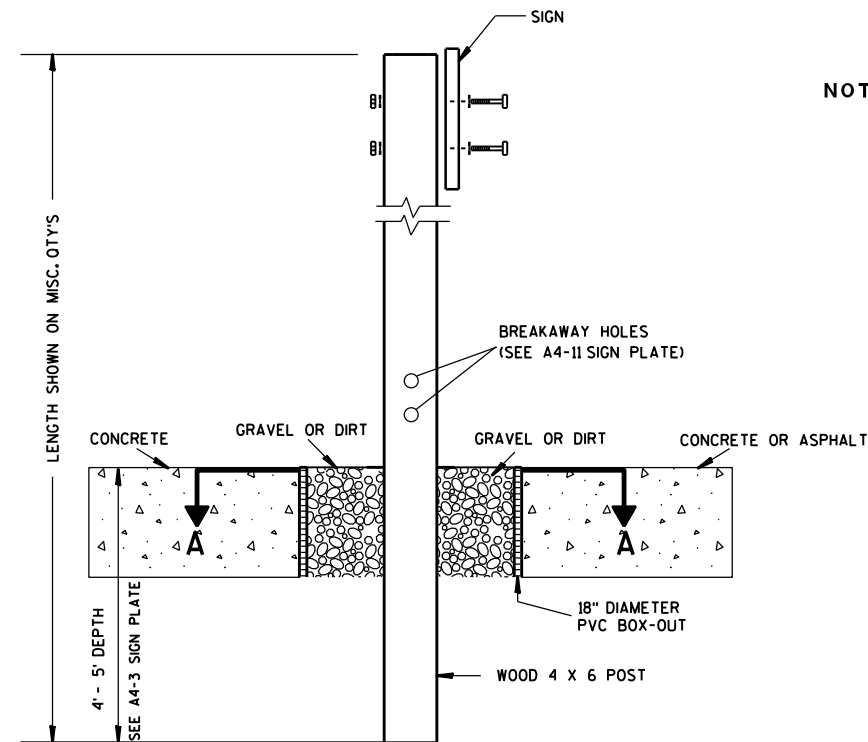

ELEVATION VIEW


DETAIL OF WOOD 4 X 6 SIGN POST IN BOX-OUT

- NOTES: 1. ALL MATERIAL TO BE APPROVED BY ENGINEER PRIOR TO INSTALLATION
2. SEE SIGN PLATE A4-8 FOR SIGN HARDWARE REQUIREMENTS
3. 18 INCH X 18 INCH SQUARE BOX-OUTS MAY BE USED FOR INSTALLATIONS IN EXISTING CONCRETE OR ASPHALT LOCATIONS.

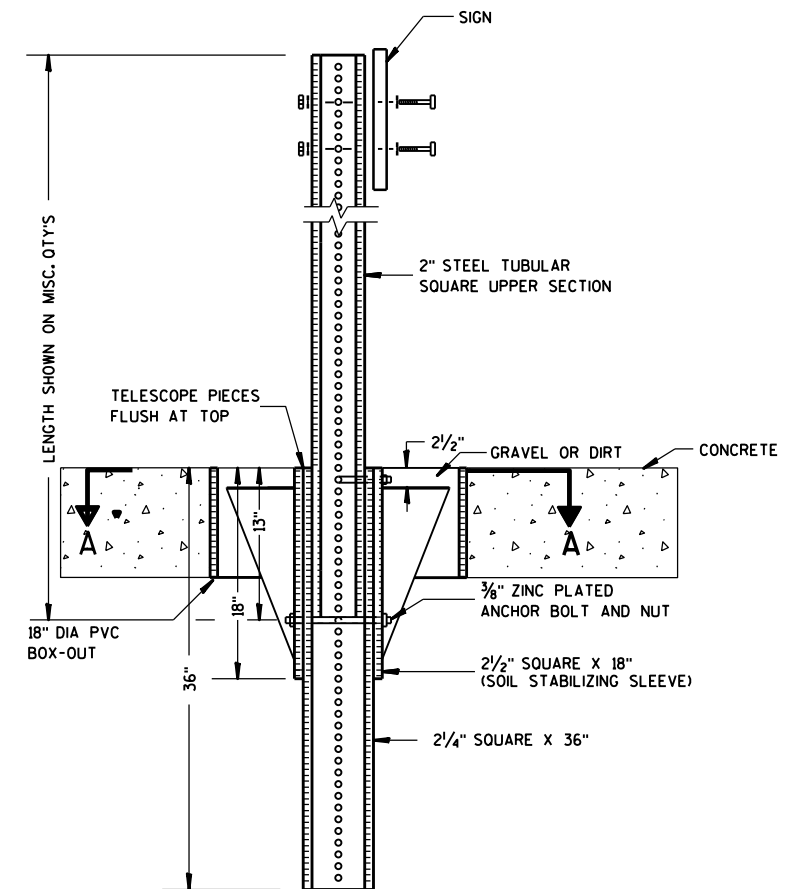

ELEVATION VIEW

DETAIL OF STEEL 2 X 2 SIGN POST IN BOX-OUT

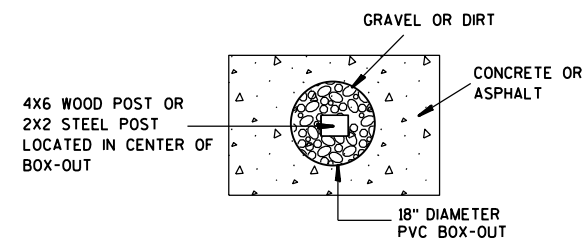

PLAN VIEW

FOR NEW CONCRETE/ASPHALT INSTALLATIONS

SIGN POST
BOX-OUTS
A4-3B

WISCONSIN DEPT OF TRANSPORTATION

APPROVED *Matthew R. Rauch*
for State Traffic Engineer

DATE 1/27/14 PLAT 185 A4-3B.1






PROJECT NO:

HWY:

COUNTY:

SHEET NO:

E

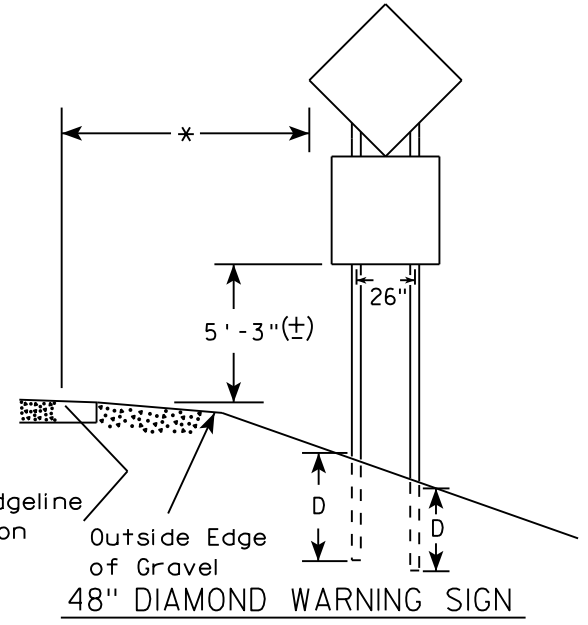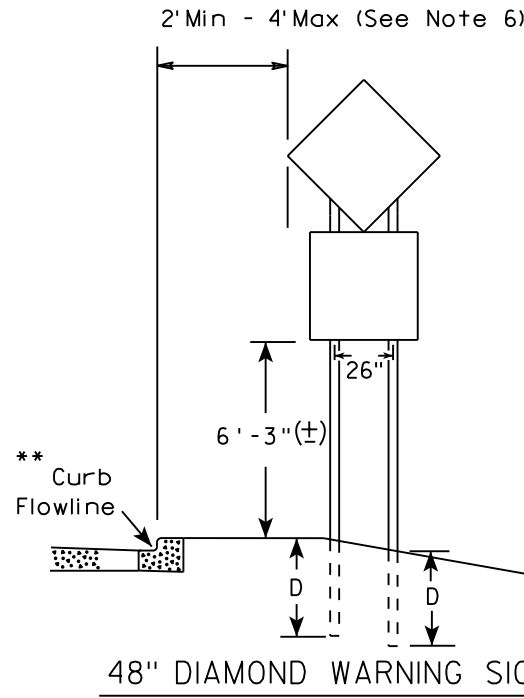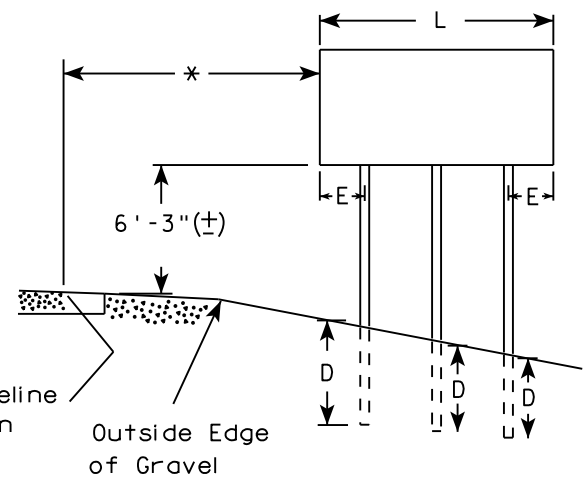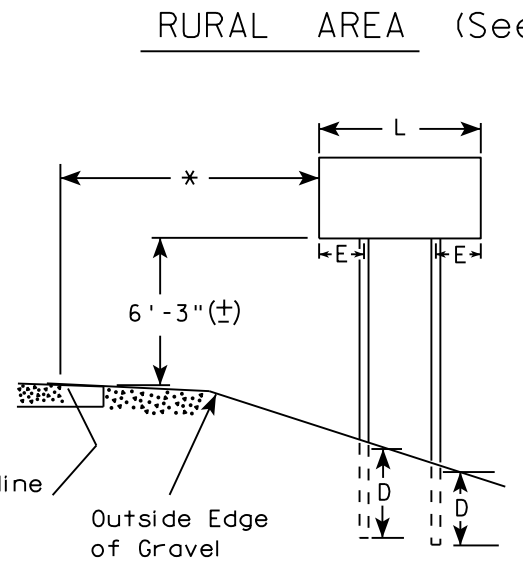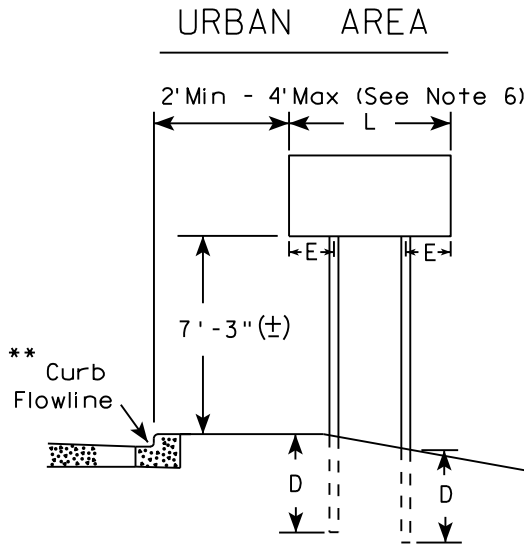

- GENERAL NOTES
1. For 3 or 4 post installations, individual post spacing shall be greater than 3'-6".
 2. See tables below for required number of posts.
 3. For expressways and freeways, mounting height is 7'-3" (±) or 6'-3" (±) depending upon existence of sub-sign.
 4. The (±) tolerance for mounting height is 3 inches.
 5. J-Assemblies are considered to be one sign for mounting height.
 6. Offset distance shall be consistent with existing signs or consistent throughout length of project.
 7. Folding signs shall be mounted at a height of 5'-3" (±) or as directed by the engineer.
 8. The Double Arrow sign (W12-1) shall be mounted at a height of 2'-3" (±). The Chevron sign (W1-8), Roundabout Chevron panel (R6-4B), Clearance Markers (W5-52), Mile Markers (D10 series), In Road Object Markers (W5-54) & End of Road Markers (W5-56) shall be mounted at a height of 4"-3" (±).

* 6 feet from edge of a paved shoulder or 12 feet from the edge of pavement (edge line location) or 2 feet from outside edge of gravel, whichever is greater unless directed by project engineer.

** The existence of curb and gutter does not in itself mandate the vertical clearance illustrated. That height is typically measured where there is sidewalk adjacent to the roadway or parking is permitted. In the absence of sidewalk vertical clearance is measured from the top of the curb. Offset of signs is measured from the flow line.

*** See A4-3 sign plate for signs 4' or less in width and less than 20 S.F. in area.

SIGN SHAPE OTHER THAN DIAMOND (TWO POSTS REQUIRED)	
L	E
Greater than 48" Less than 60"	12"
60" to 108"	L/5

SIGN SHAPE OTHER THAN DIAMOND (THREE POSTS REQUIRED)	
L	E
Greater than 108" to 144"	12"

POST EMBEDMENT DEPTH


Area of Sign Installation (Sq. Ft.)	D (Min)
20 or Less	4'
Greater than 20	5'

TYPICAL INSTALLATION
OF TYPE II SIGNS
ON MULTIPLE POSTS

WISCONSIN DEPT OF TRANSPORTATION

APPROVED *Matthew R. Rauch*
for State Traffic Engineer

DATE 8/21/17 PLATE NO. A4-4.15

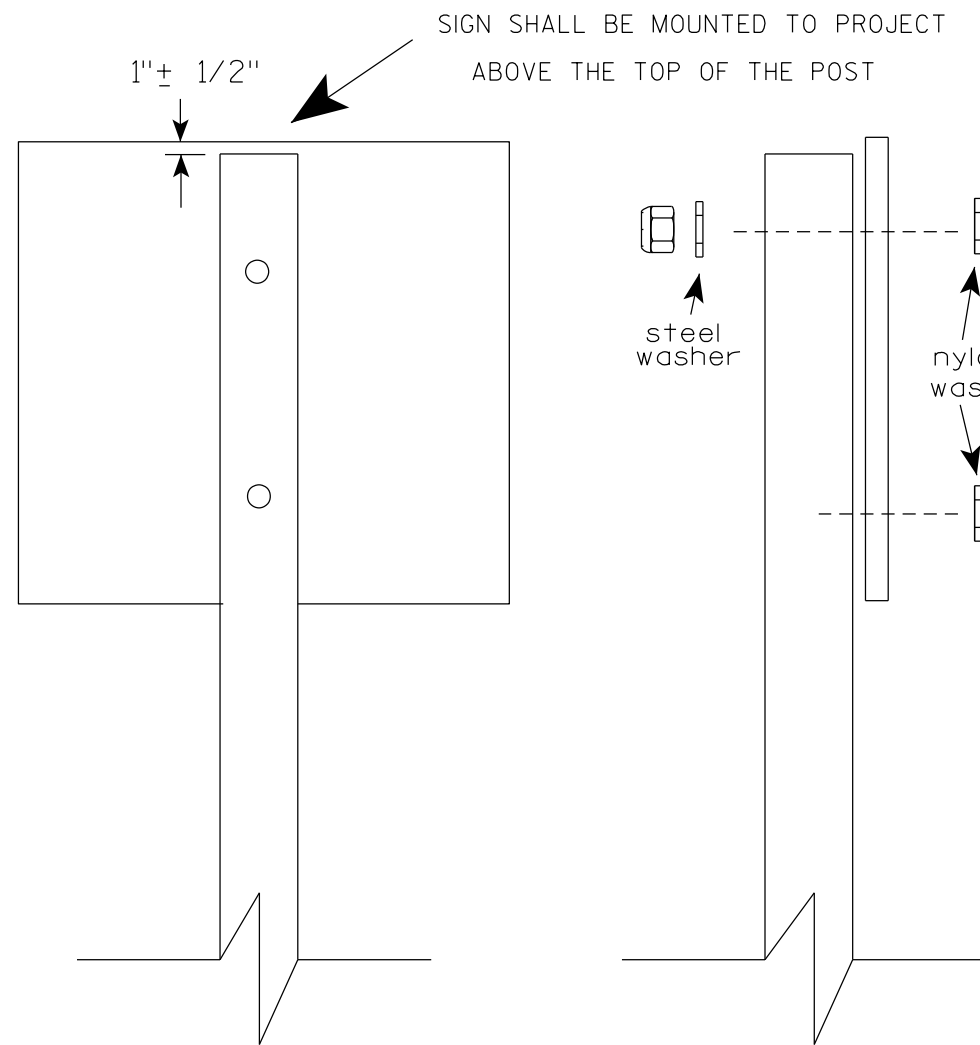

Nuts, bolts and lags used for mounting signs shall have hexagonal heads and shall be either :

- a. Hot dip galvanized in accordance with ASTM Designation: A 153, Class D, or SC 3
- b. Electro-galvanized in accordance with ASTM Designation : B 633, TYPE III, SC 3.


Threads on bolts and nuts shall be manufactured with sufficient allowance for the cadmium plate or galvanized coating to permit the nuts to run freely on the bolts.

- STRINGER BOLTING TO ALUMINUM SIGNS (SEE SIGN PLATE A4-18)
- MACHINE BOLTS - $\frac{5}{16}$ " X 1-3/4" Length w/ lock nuts
- WOOD POSTS (4" x 6")
- LAG SCREWS - $\frac{3}{8}$ " X 3" (NO STRINGERS ON BACK OF SIGN)
 $\frac{3}{8}$ " X 4" (STRINGERS ON BACK OF SIGN)
- SQUARE STEEL POSTS (2" x 2")
- MACHINE BOLTS - $\frac{3}{8}$ " X 3-1/4" Length w/ nuts (NO STRINGER ON BACK OF SIGN)
 $\frac{3}{8}$ " X 5" Length w/ nuts (STRINGERS ON BACK OF SIGN)
- RIVETS - $\frac{9}{32}$ " (6605-9-6) BULB-TITE, TRI-FOLD, ALUMINUM BODY/MANDREL
O.D. FLANGE .720-.765 INCH, GRIP RANGE .042-.375 INCH
- WASHERS (ALL POSTS) -
- 1-1/4" O.D. X $\frac{3}{8}$ " I.D. X $\frac{1}{16}$ " STEEL
 - 1-1/4" O.D. X $\frac{3}{8}$ " I.D. X .080 NYLON

* Two different fastening systems are shown for illustration purposes. On any individual sign, either one or the other system shall be used. Actual number of fasteners per sign varies with the sign area, but normally there are two. For a single post installation, all signs greater than 9 sq. ft. require the use of 3 fasteners.

ATTACHMENT OF SIGNS TO POSTS	
WISCONSIN DEPT OF TRANSPORTATION	
APPROVED	<i>Matthew R. Rauch</i> For State Traffic Engineer
DATE 4/1/2020	PLATE NO. A4-8.9

**2 1/4" SQUARE
12 GAUGE
PERFORATED
GALVANIZED FINISH**

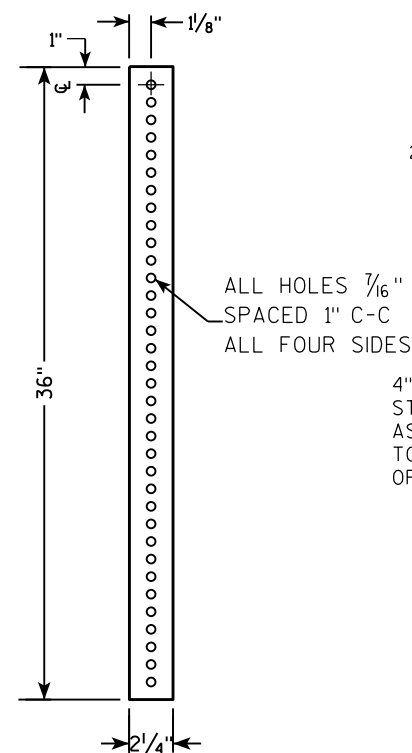

2 1/2" TELES PAR TUBE

4" x 10" x 10 GA. STEEL PLATE (CUT AS SHOWN) WELDED TO ALL FOUR CORNERS OF TELES PAR TUBE

4"

2 1/2"

10"

3 1/2"

10"

TECHNICAL DRAWING OF A SIGN POST ASSEMBLY.

Side View Labels:

- SIGN
- SEE SIGN PLATE A4-8 FOR BOLT WASHER, & NUT MATERIAL
- 2" STEEL TUBULAR SQUARE UPPER SECTION
- ALL HOLES $\frac{7}{16}$ " SPACED 1" C-C ALL FOUR SIDES
- $\frac{3}{8}$ " ZINC PLATED CORNER ANCHOR BOLT AND NUT
- 2 1/2" GRAVEL OR DIRT
- $\frac{3}{8}$ " ZINC PLATED ANCHOR BOLT AND NUT
- 2 1/2" SQUARE X 18" (SOIL STABILIZING SLEEVE)
- 2 1/4" SQUARE X 36"

Cross Section Labels:

- TELESCOPE PIECES FLUSH AT TOP
- 13"
- 18"
- 36"
- 18" DIA SCHEDULE 40 PVC BOX-OUT

TECHNICAL DRAWING OF A SIGNPOST ASSEMBLY.

Side View Dimensions:

- Overall height: LENGTH SHOWN ON MISC. Q'TYS
- Section 1: 2" STEEL TUBULAR SQUARE UPPER SECTION
- Section 2: 2 1/2" SQUARE X 18" (SOIL STABILIZING SLEEVE)
- Section 3: 2 1/4" SQUARE X 36"
- Section 4: 36" (Total length of the lower square section)
- Section 5: 18"
- Section 6: 12"

Top View Dimensions:

- Overall width: 36"
- Section 1: 18"
- Section 2: 12"

Material and Assembly Specifications:

- ALL HOLES 7/16" SPACED 1" C-C ALL FOUR SIDES
- 3/8" ZINC PLATED CORNER ANCHOR BOLT AND NUT
- 3/8" ZINC PLATED ANCHOR BOLT AND NUT
- 2 1/2" SQUARE X 18" (SOIL STABILIZING SLEEVE)
- 2 1/4" SQUARE X 36"
- TELESCOPE PIECES FLUSH AT TOP
- SEE SIGN PLATE A4-8 FOR BOLT WASHER, & NUT MATERIAL
- SIGN

A schematic diagram of a square microfluidic chip. It features a central square channel with rounded corners. This central channel is surrounded by a thin, uniform border. The entire structure is enclosed within a larger square frame. Four ports are located at the midpoints of the outer frame's sides: one at the top, one at the bottom, one on the left, and one on the right. Each port is represented by a small rectangle with a central dot, indicating a connection point for tubing or a reservoir.

DIRECTION
OF TRAFFIC

SECTION A-A

Area of Sign Installation (Sq. Ft.)	Number of Required Posts
9 or less	1
Greater than 9 less than or equal to 18	2
Greater than 18 less than or equal to 27	3

Signs wider than 3 feet or larger than 9 sq. ft shall be mounted on multiple posts (see above table).

TUBULAR STEEL
SIGN POST
A4-9

WISCONSIN DEPT OF TRANSPORTATION

APPROVED Matthew R. Raush

for State Traffic Engineer

DATE 2/05/15 PLATI 188 14-9.9



PROJECT NO:

HWY:

COUNTY:

SHEET NO:

E

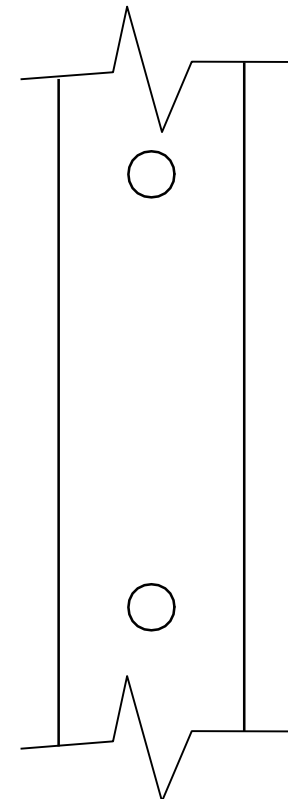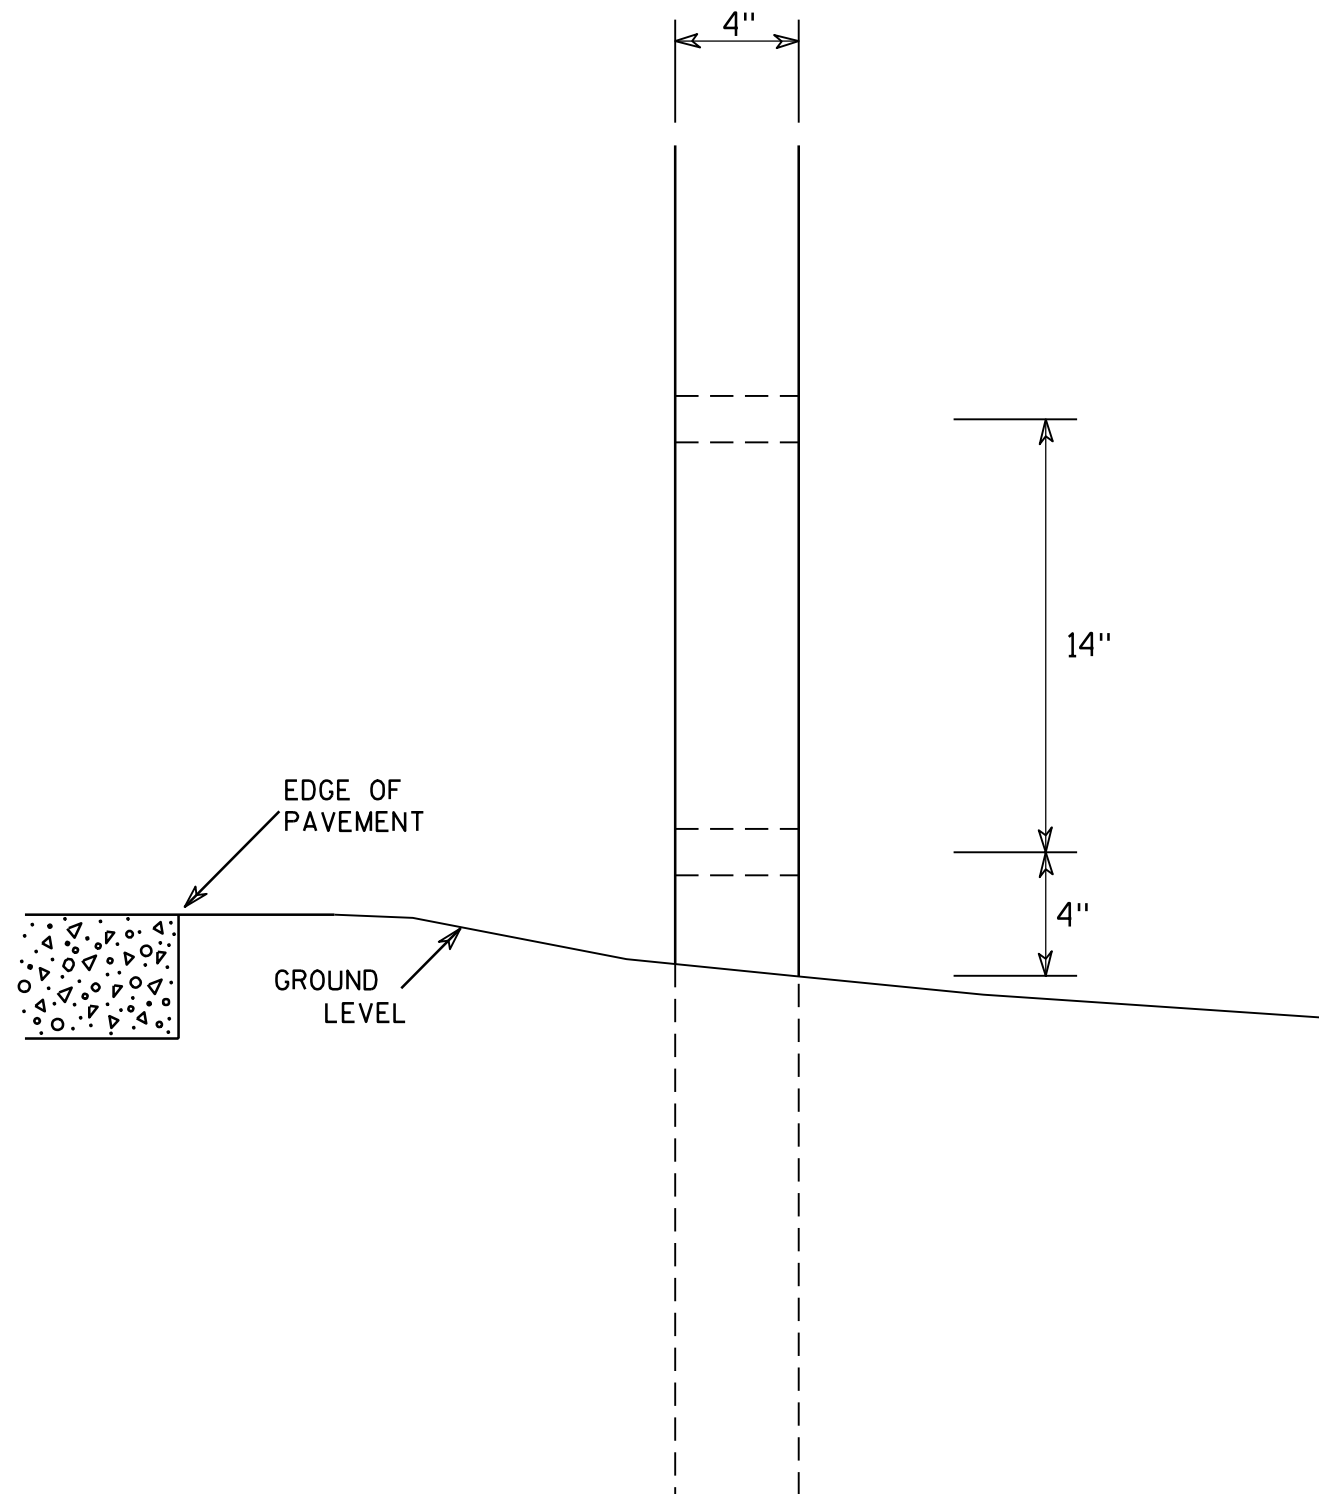

SIDE VIEW

GENERAL NOTES

1. All 4 x 6 Wood Posts shall be modified by having two 1 1/2" diameter holes drilled perpendicular to the roadway centerline.

4 X 6 WOOD POST MODIFICATIONS

WISCONSIN DEPT OF TRANSPORTATION

APPROVED

Chester J. Spang
for State Traffic Engineer

DATE 3/27/97

PLATE NO. A4-11.2

PROJECT NO:

HWY:




COUNTY:

SHEET NO: 189


E

BANDING

SINGLE SIGN

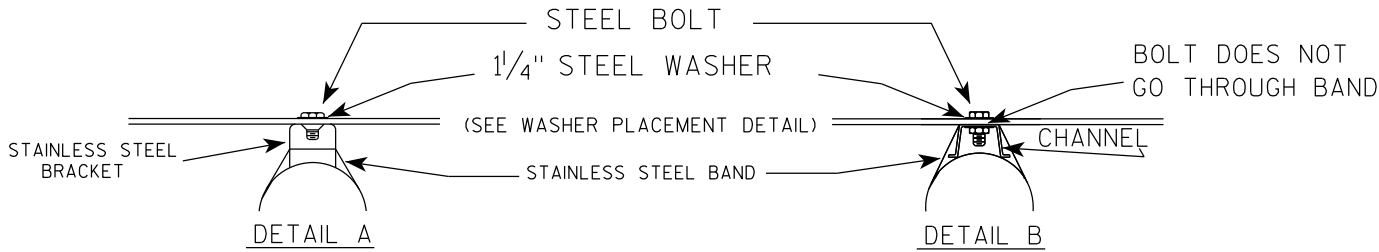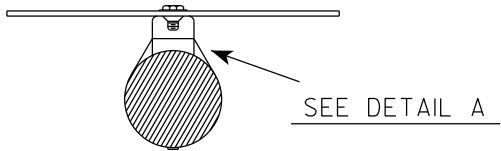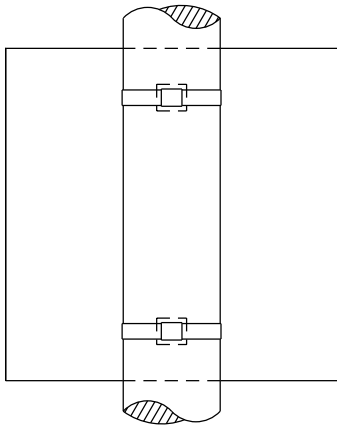

WASHER PLACEMENT

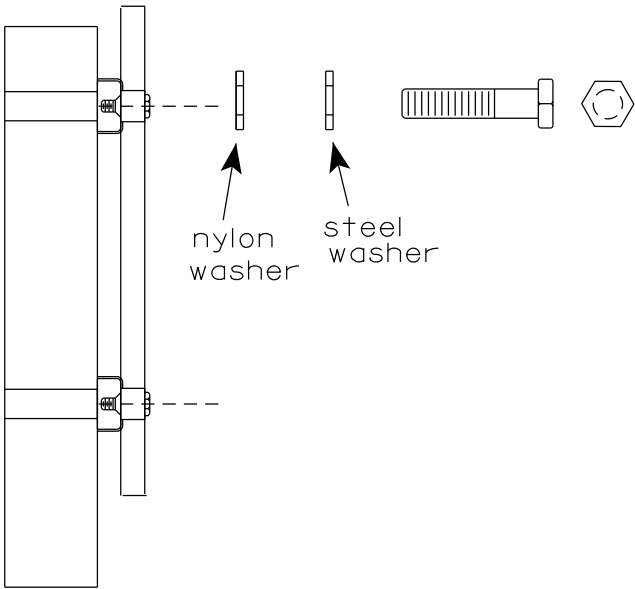


WASHERS (ALL POSTS) -
1-1/4" O.D. X 3/8" I.D. X 1/16" STEEL
1-1/4" O.D. X 3/8" I.D. X .080 NYLON
FOR ALL TYPE H SIGNS

GENERAL NOTES

1. Any sign over 3 feet in width shall use the V-Block banding method. See A5-10 standard plate.
2. Signs 3 feet or greater in height shall have three bracket bands installed. Signs less than 3 feet in height shall have two bracket bands installed.
3. Banding and assembly bracket shall be stainless steel. All bands shall be 3/4" in width and 0.025" thickness.
4. ALL SIGN MOUNTING BOLTS AND WASHERS SHALL BE EITHER:
 - a. Hot dip or mechanically galvanized in accordance with ASTM Designation: A 153, Class D
 - b. Electro-galvanized in accordance with ASTM designation: B 633, Type III, SC 3

"J" ASSEMBLY

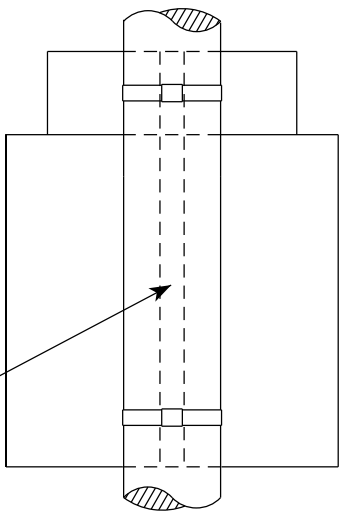

CHANNEL
SEE TYPICAL PANEL
INSTALLATION SHEET

SEE DETAIL B


STANDARD SIGN
SIGN BANDING DETAILS

WISCONSIN DEPT OF TRANSPORTATION


APPROVED *Matthew R. Rauch*
for State Traffic Engineer

DATE 6/10/19 PLATE NO. A5-9.4

VIEW FROM
BACK

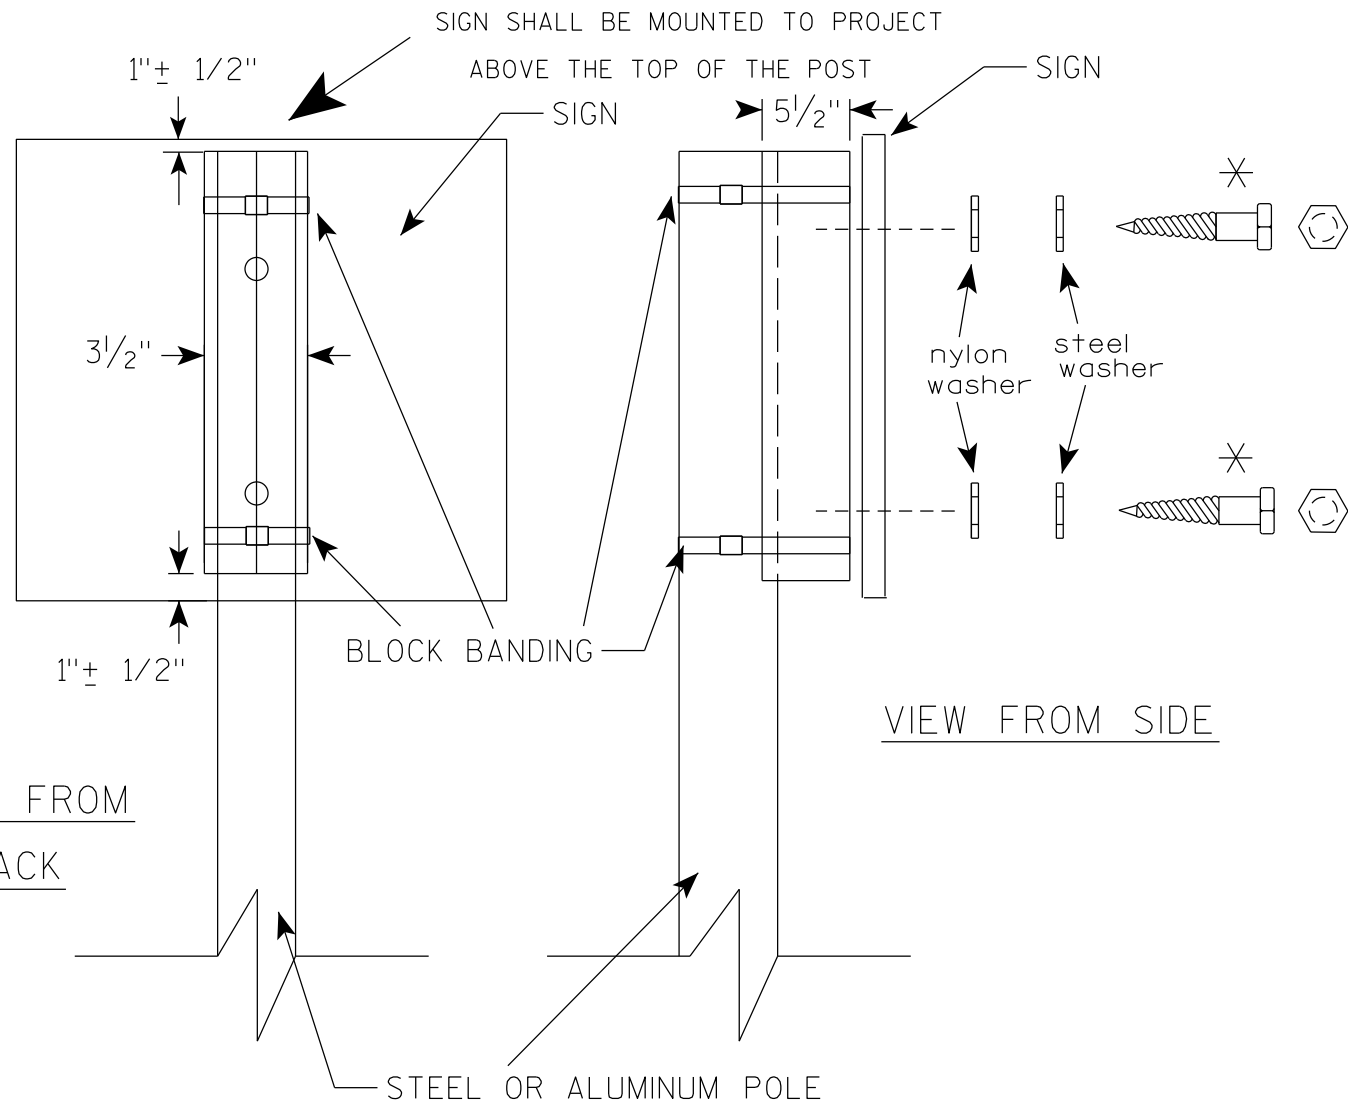

VIEW FROM SIDE

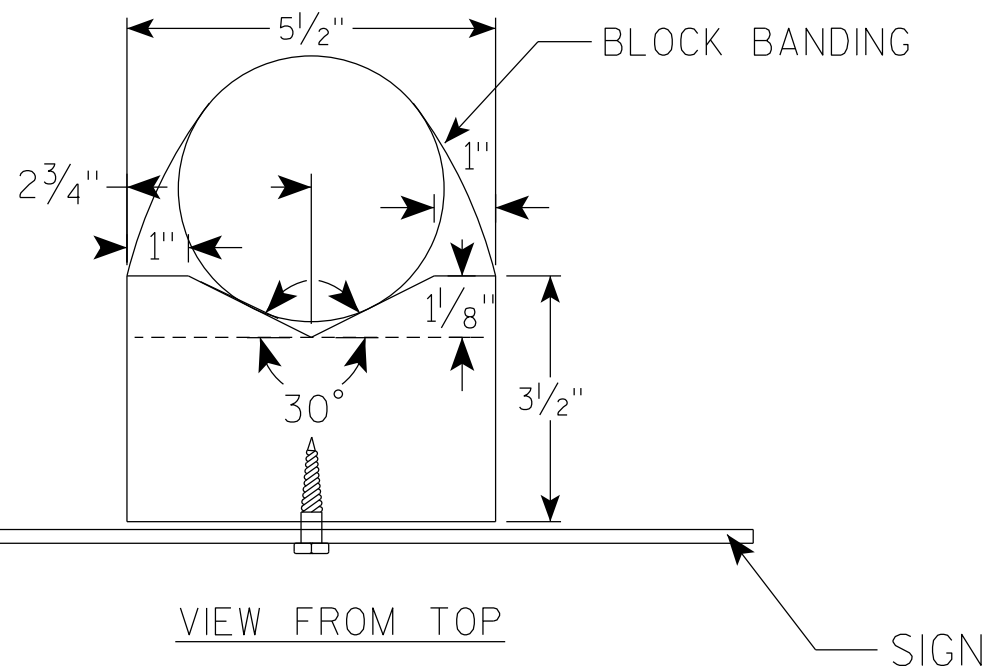

GENERAL NOTES

1. WOOD 4"X6" POST MATERIAL SHALL CONFORM TO 507.2.2 OF THE WisDOT STANDARD SPECIFICATIONS
2. BLOCK BANDING AND CLIPS SHALL BE STAINLESS STEEL, $\frac{3}{4}$ " WIDTH AND 0.025" THICKNESS
3. SIGNS 3' OR GREATER IN HEIGHT SHALL UTILIZE 3 BLOCK BANDS. SIGNS UNDER 3' IN HEIGHT SHALL UTILIZE 2 BLOCK BANDS
4. ACTUAL NUMBER OF FASTENERS PER SIGN VARIES WITH THE SIGN AREA, BUT NORMALLY THERE ARE TWO. FOR SIGNS GREATER THAN 9 S.F. 3 FASTENERS SHALL BE USED.
5. ALL SIGN MOUNTING BOLTS AND WASHERS SHALL BE EITHER:
 - a. Hot dip or mechanically galvanized in accordance with ASTM Designation: A 153, Class D
 - b. Electro-galvanized in accordance with ASTM Designation : B 633, TYPE III, SC 3
6. ALL BOLTS SHALL HAVE HEXAGONAL HEADS.
7. STEEL WASHERS SHALL BE $1\frac{1}{4}$ " O.D. X $\frac{3}{8}$ " I.D. X $\frac{1}{16}$ "
8. NYLON WASHERS SHALL BE $1\frac{1}{4}$ " O.D. X $\frac{3}{8}$ " I.D. X .080 FOR TYPE H OR TYPE F FACE SIGN

✱ LAG BOLTS SHALL BE $\frac{3}{8}$ " X $2\frac{1}{2}$ "

BLOCK BANDING DETAIL
(V-BLOCK OPTION)

WISCONSIN DEPT OF TRANSPORTATION

APPROVED *Matthew R. Rauch*
for State Traffic Engineer


DATE 6/10/19 PLATE NO. A5-10.2

PROJECT NO:

SHEET NO: 191

E

7

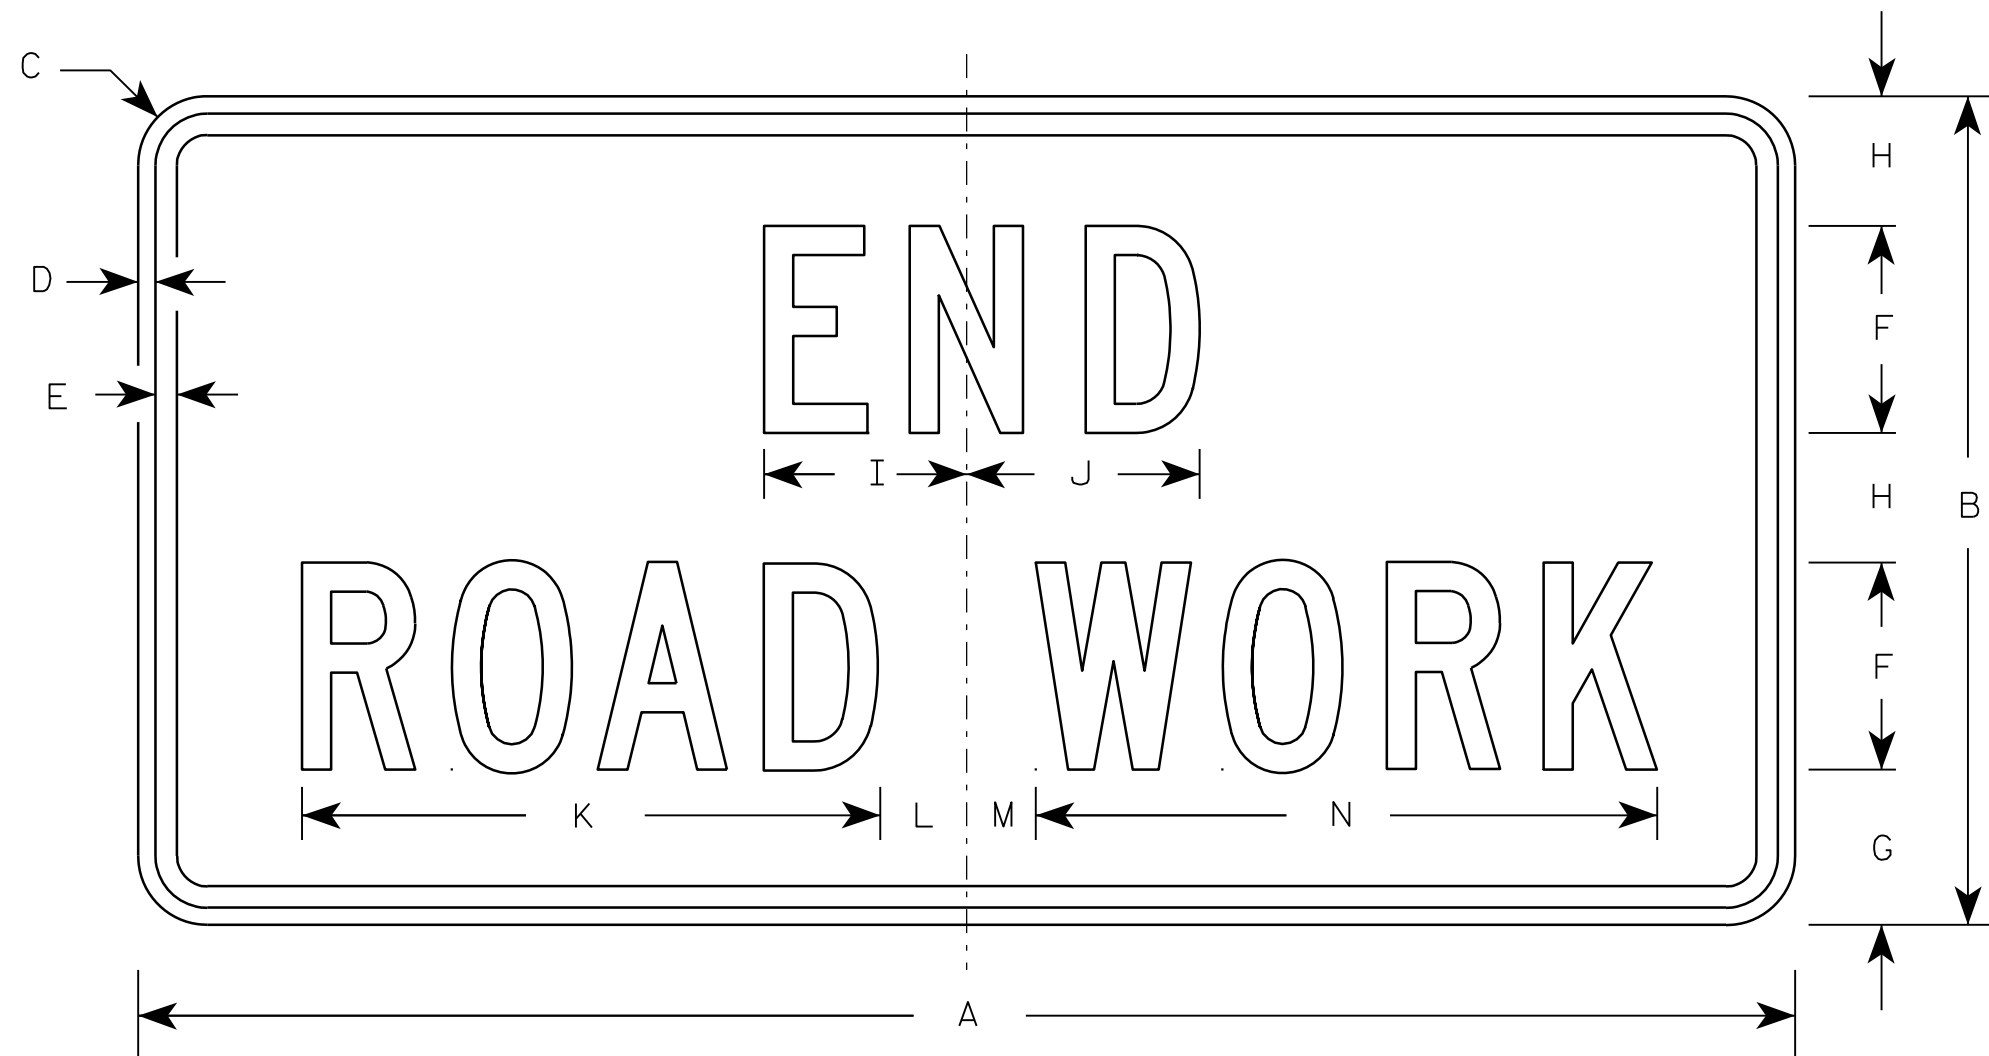

G20-2A

Metric equivalent
for this sign is:

SIZE	
1	900 mm X 450 mm
2	1200 mm X 600 mm
3	1200 mm X 600 mm
4	1200 mm X 600 mm
5	1200 mm X 600 mm

SIZE	A	B	C	D	E	F	G	H	I	J	K	L	M	N	O	P	Q	R	S	T	U	V	W	X	Y	Z	Area sq. ft.	Area m ²
1	36	18	1 1/8	3/8	1/2	4	3 3/4	2 1/2	4 1/8	4 1/8	11 1/8	2	1	12 1/8													4.5	0.41
2	48	24	1 1/2	1/2	5/8	6	4 1/2	3 3/4	5 7/8	6 3/4	16 3/4	2 1/2	1 3/4	18 1/2													8.0	0.72
3	48	24	1 1/2	1/2	5/8	6	4 1/2	3 3/4	5 7/8	6 3/4	16 3/4	2 1/2	1 3/4	18 1/2													8.0	0.72
4	48	24	1 1/2	1/2	5/8	6	4 1/2	3 3/4	5 7/8	6 3/4	16 3/4	2 1/2	1 3/4	18 1/2													8.0	0.72
5	48	24	1 1/2	1/2	5/8	6	4 1/2	3 3/4	5 7/8	6 3/4	16 3/4	2 1/2	1 3/4	18 1/2													8.0	0.72

NOTES

- Sign is Type II - Type F Reflective - reference WIS DOT Standard Specification for HIGHWAY and STRUCTURE CONSTRUCTION latest edition.
- Color:
Background - Orange
Message - Black
- Message Series - C
- Corners may be square or rounded when base material is plywood but borders shall be rounded as shown. When base material is metal, the corners and borders shall be rounded.

7

PROJECT NO:

HWY:


COUNTY:

SHEET NO: 192

E

NOTES

- 1. Sign is Type II - Type F Reflective
- 2. Color:
Background - Orange
Message - Black
- 3. Message Series - Line 1 is D and Line 2 is C
- 4. Corners may be square or rounded when base material is plywood but borders shall be rounded as shown. When base material is metal, the corners and borders shall be rounded.
- 5. Round distance to nearest whole Mile and substitute appropriate numerals and optically adjust spacing to achieve proper balance

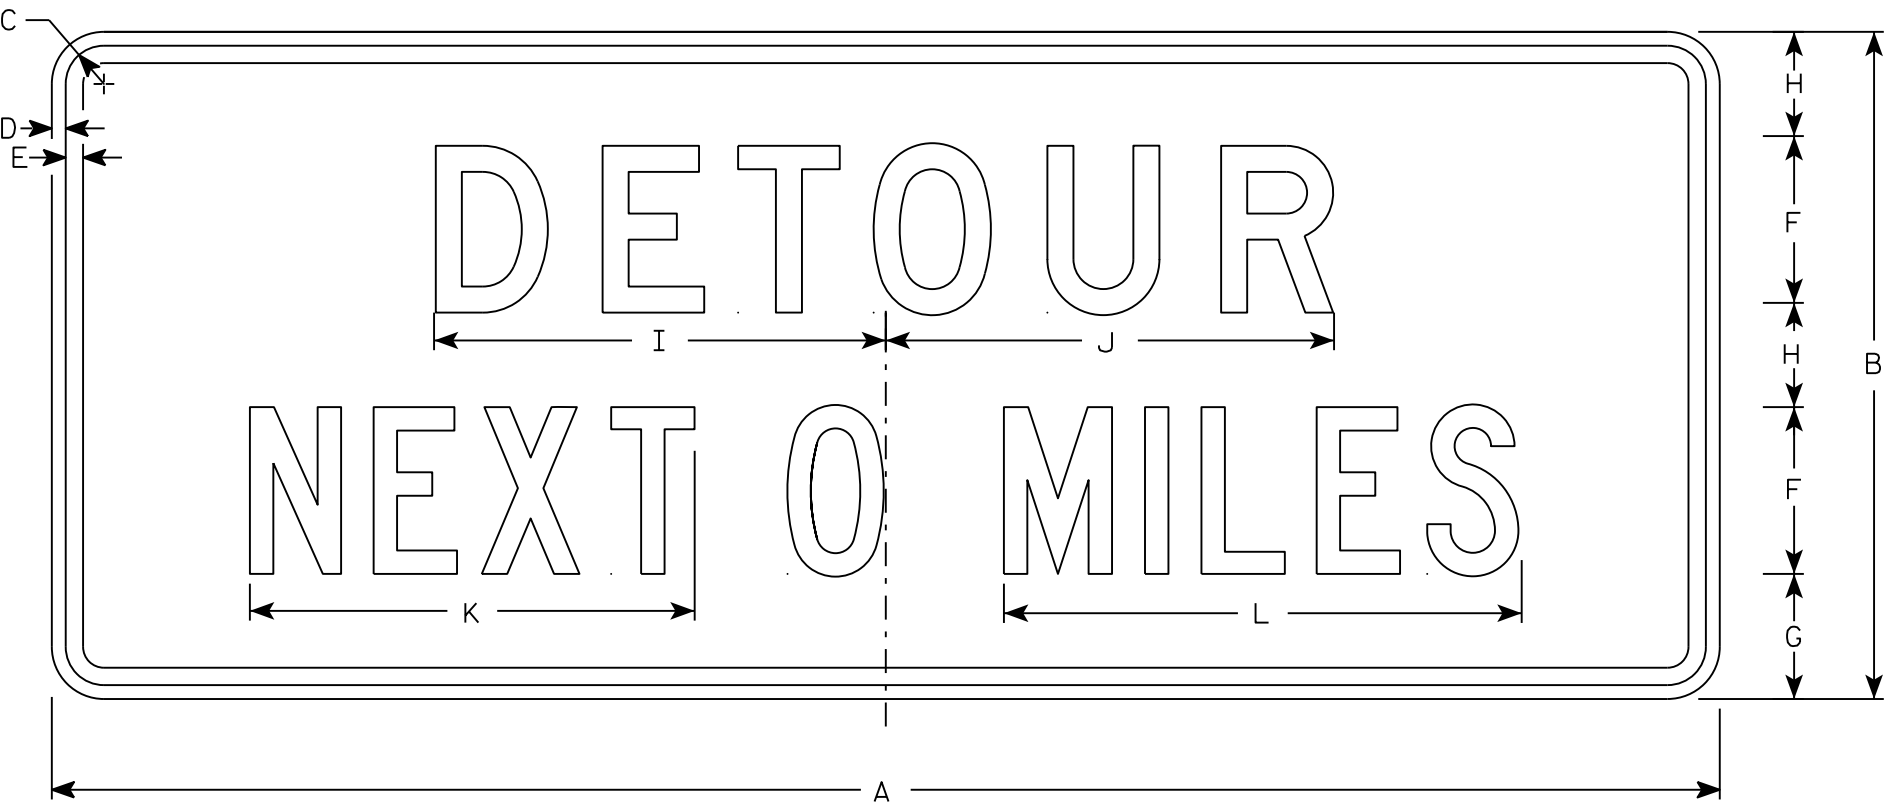

G20-51

SIZE	A	B	C	D	E	F	G	H	I	J	K	L	M	N	O	P	Q	R	S	T	U	V	W	X	Y	Z	Area sq. ft.
1																											
2	60	24	1 3/8	1/2	5/8	6	4 1/2	3 3/4	16 1/4	16 1/8	16	18 5/8															10
3																											
4	60	24	1 3/8	1/2	5/8	6	4 1/2	3 3/4	16 1/4	16 1/8	16	18 5/8															10
5																											

PROJECT NO:

HWY:

COUNTY:

SHEET NO: 193

E

STANDARD SIGN
G20-51



WISCONSIN DEPT OF TRANSPORTATION

APPROVED
Matthew R. Rauch
for State Traffic Engineer

DATE 3/14/17 PLATE NO. G20-51.2

NOTES

1. Sign is Type II - Type H Reflective
2. Color:
Background - White
Message - Black
3. Message Series - D except 3 number signs Series C
4. Corners may be square or rounded when base material is plywood but borders shall be rounded as shown. When base material is metal, the corners and borders shall be rounded.

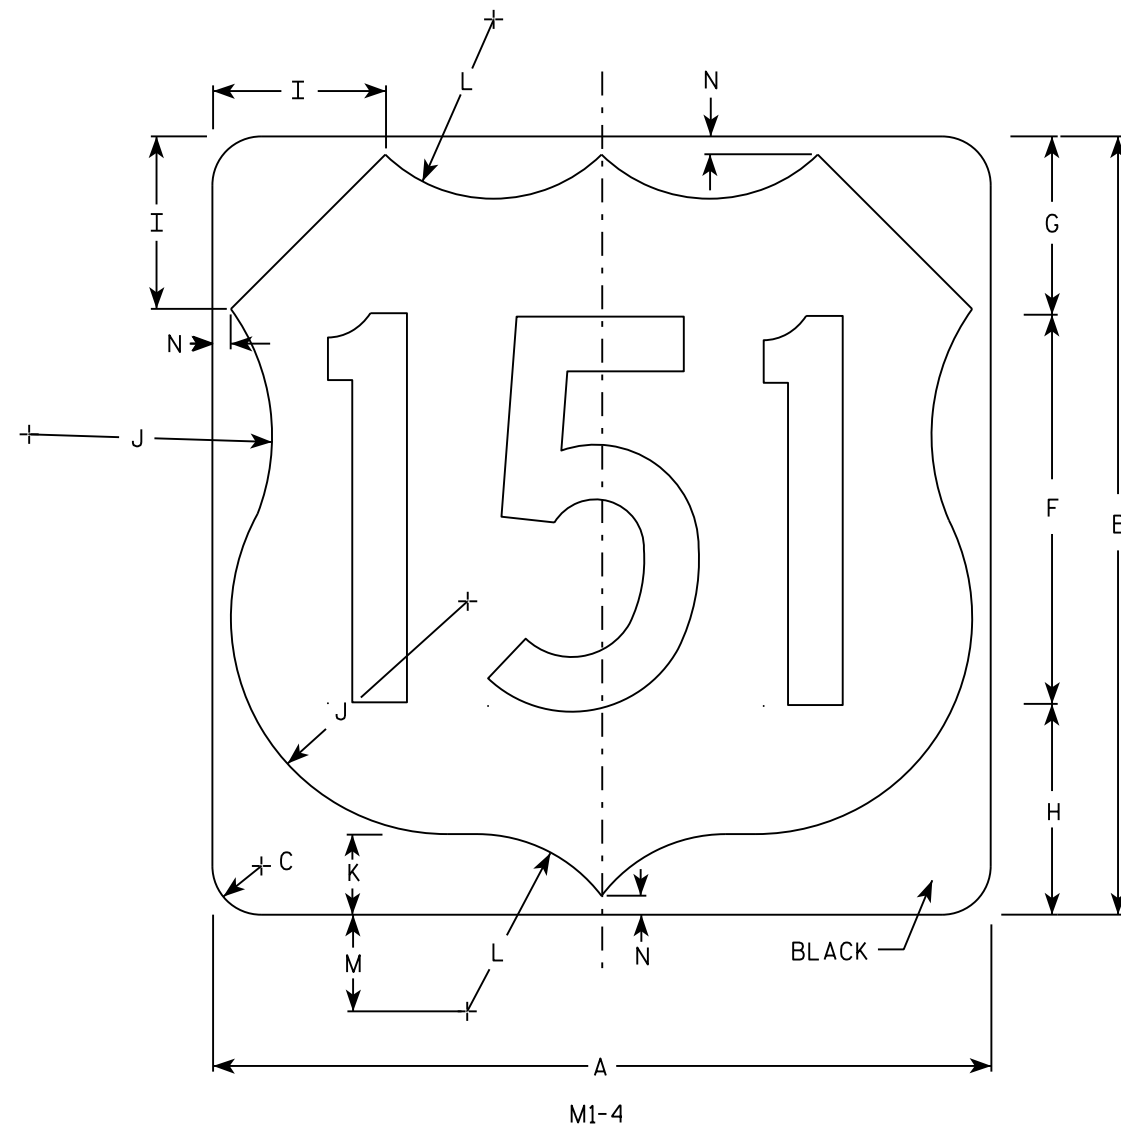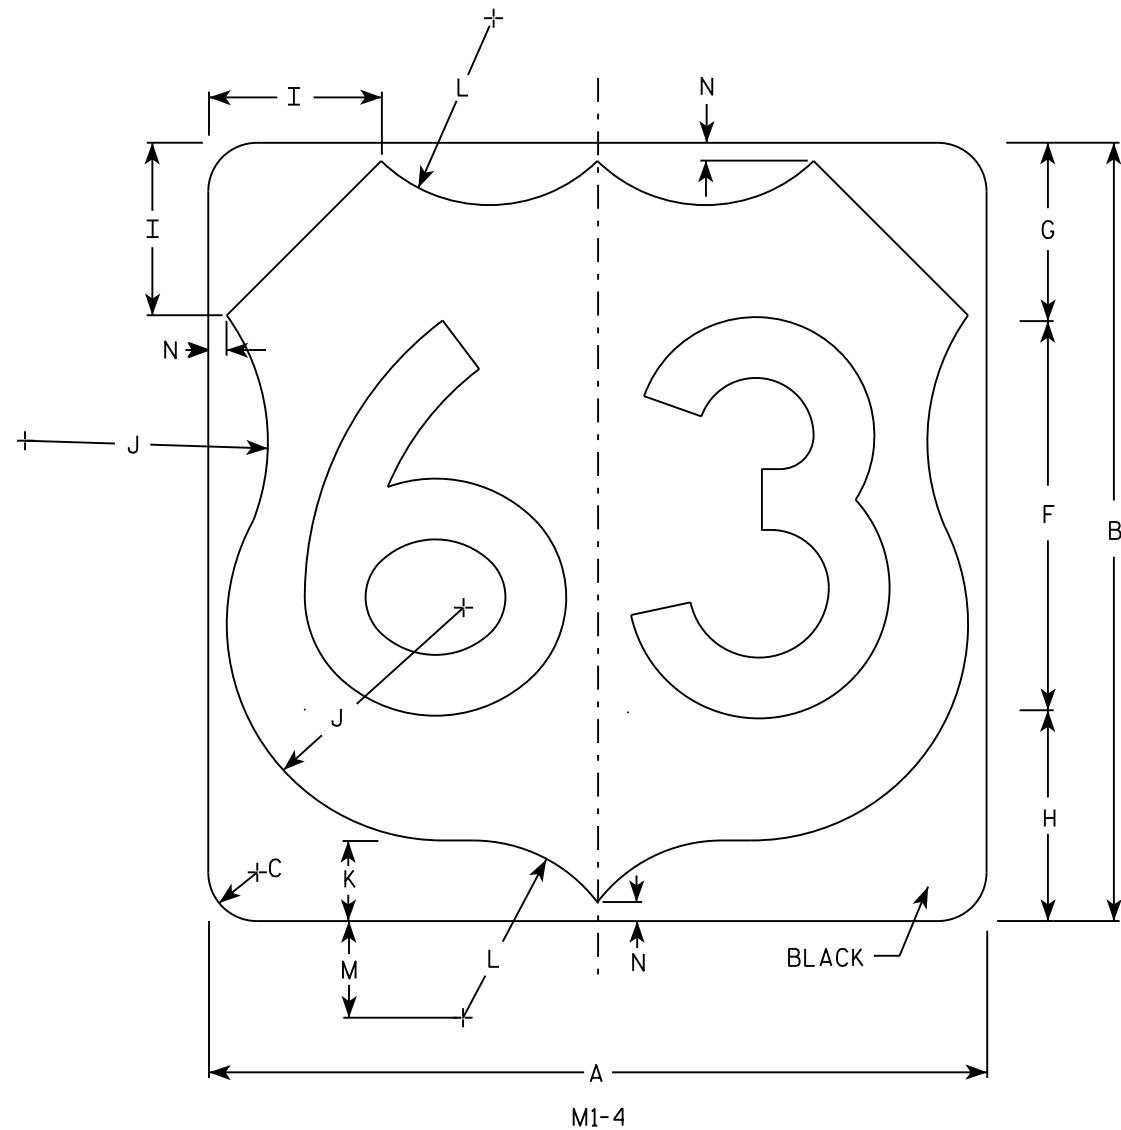

SIZE	A	B	C	D	E	F	G	H	I	J	K	L	M	N	O	P	Q	R	S	T	U	V	W	X	Y	Z	Areq. sq. ft.
1																											
2	24	24	1 1/2			12	5 1/2	6 1/2	5	7 1/2	2 1/2	5 1/2	3	1/2													4.0
3	36	36	2 1/4			18	8 1/4	9 1/4	7 1/4	11 1/4	3 3/4	8 1/4	4 1/2	3/4													9.0
4	36	36	2 1/4			18	8 1/4	9 1/4	7 1/4	11 1/4	3 3/4	8 1/4	4 1/2	3/4													9.0
5	36	36	2 1/4			18	8 1/4	9 1/4	7 1/4	11 1/4	3 3/4	8 1/4	4 1/2	3/4													9.0


PROJECT NO:	HWY:	COUNTY:		SHEET NO: 194	E
-------------	------	---------	--	---------------	---

USH MARKER
M1-4 FOR ASSEMBLIES

WISCONSIN DEPT OF TRANSPORTATION

APPROVED *Matthew R. Rauch*
for State Traffic Engineer


DATE 3/16/18 PLATE NO. M1-4.10

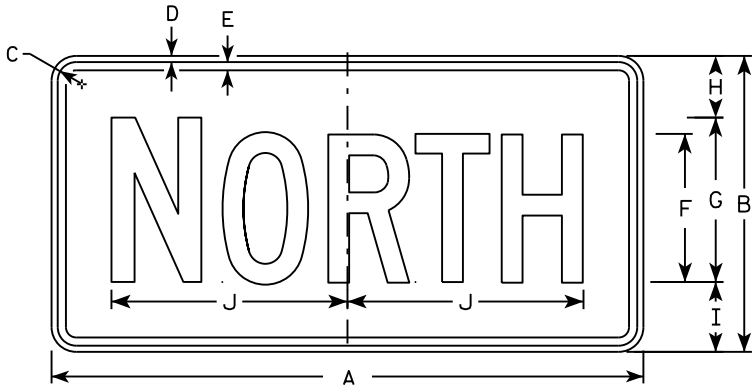


M3-1
MM3-1
MP3-1




M3-2
MM3-2
MP3-2

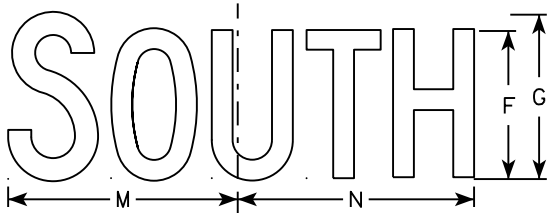


M3-3
MM3-3
MP3-3

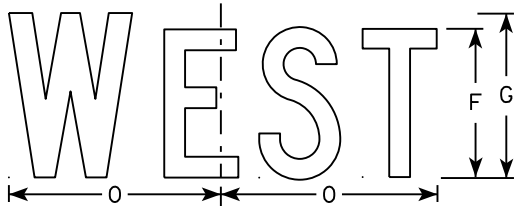


M3-4
MM3-4
MP3-4

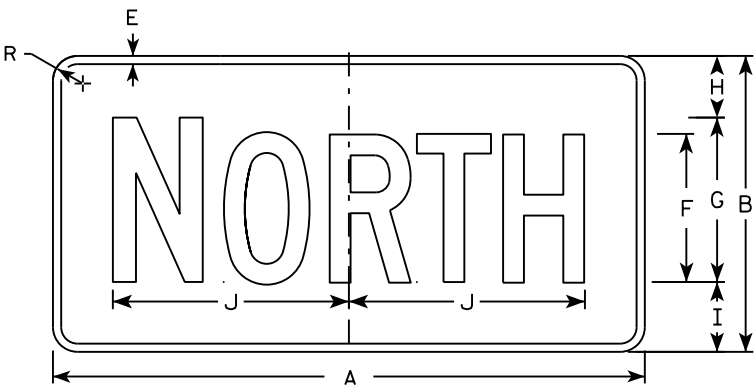


MB3-1
MK3-1
MN3-1

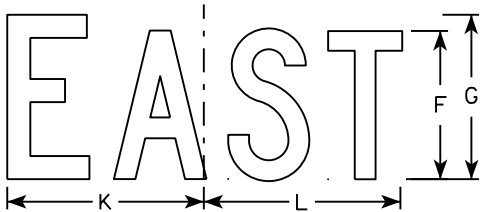

MB3-2
MK3-2
MN3-2

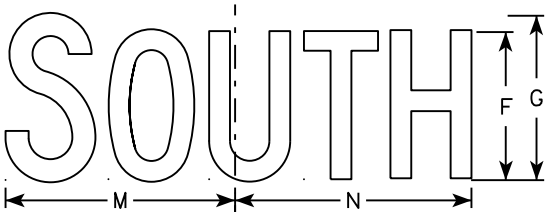

MB3-3
MK3-3
MN3-3

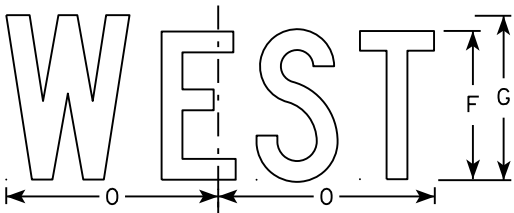

MB3-4
MK3-4
MN3-4

NOTES

1. All Signs Type II - Type H
2. Color:
Background - See note 5
Message - See note 5
3. Message Series - C
4. Corners may be square or rounded when base material is plywood but borders shall be rounded as shown. When base material is metal, the corners and borders shall be rounded.
5. M3-1 thru M3-4 Background - White
Message - Black
MB3-1 thru MB3-4 Background - Blue
Message - White
MK3-1 thru MK3-4 Background - Green
Message - White
MM3-1 thru MM3-4 Background - White
Message - Green
MN3-1 thru MN3-4 Background - Brown
Message - White
MP3-1 thru MP3-4 Background - White
Message - Blue
6. Note the first letter of each direction is larger than the remainder of the message.

SIZE	A	B	C	D	E	F	G	H	I	J	K	L	M	N	O	P	Q	R	S	T	U	V	W	X	Y	Z	Area sq. ft.
1																											
2	24	12	1 1/8	3/8	3/8	6	7	2 1/4	2 3/4	10 1/4	7 7/8	8 3/8	10 1/4	9 3/4	8 3/4			1 1/2									2.00
3	36	18	1 1/8	3/8	1/2	9	10	3 3/4	4 1/4	14 3/8	12	12 1/8	14	14 1/8	13			1 1/2									4.5
4	36	18	1 1/8	3/8	1/2	9	10	3 3/4	4 1/4	14 3/8	12	12 1/8	14	14 1/8	13			1 1/2									4.5
5	36	18	1 1/8	3/8	1/2	9	10	3 3/4	4 1/4	14 3/8	12	12 1/8	14	14 1/8	13			1 1/2									4.5

STANDARD SIGNS
M3-1 thru M3-4
SERIES


WISCONSIN DEPT OF TRANSPORTATION

APPROVED
Matthew R. Rauch
for State Traffic Engineer

DATE 10/15/15 PLATE NO. 195 M3-1.14

NOTES

- 1. Sign is Type II - Type F Reflective - reference WIS DOT Standard Specification for HIGHWAY and STRUCTURE CONSTRUCTION latest edition.
- 2. Color:
 - Background - Orange
 - Message - Black
- 3. Message Series - B
- 4. Corners may be square or rounded when base material is plywood but borders shall be rounded as shown. When base material is metal, the corners and borders shall be rounded.

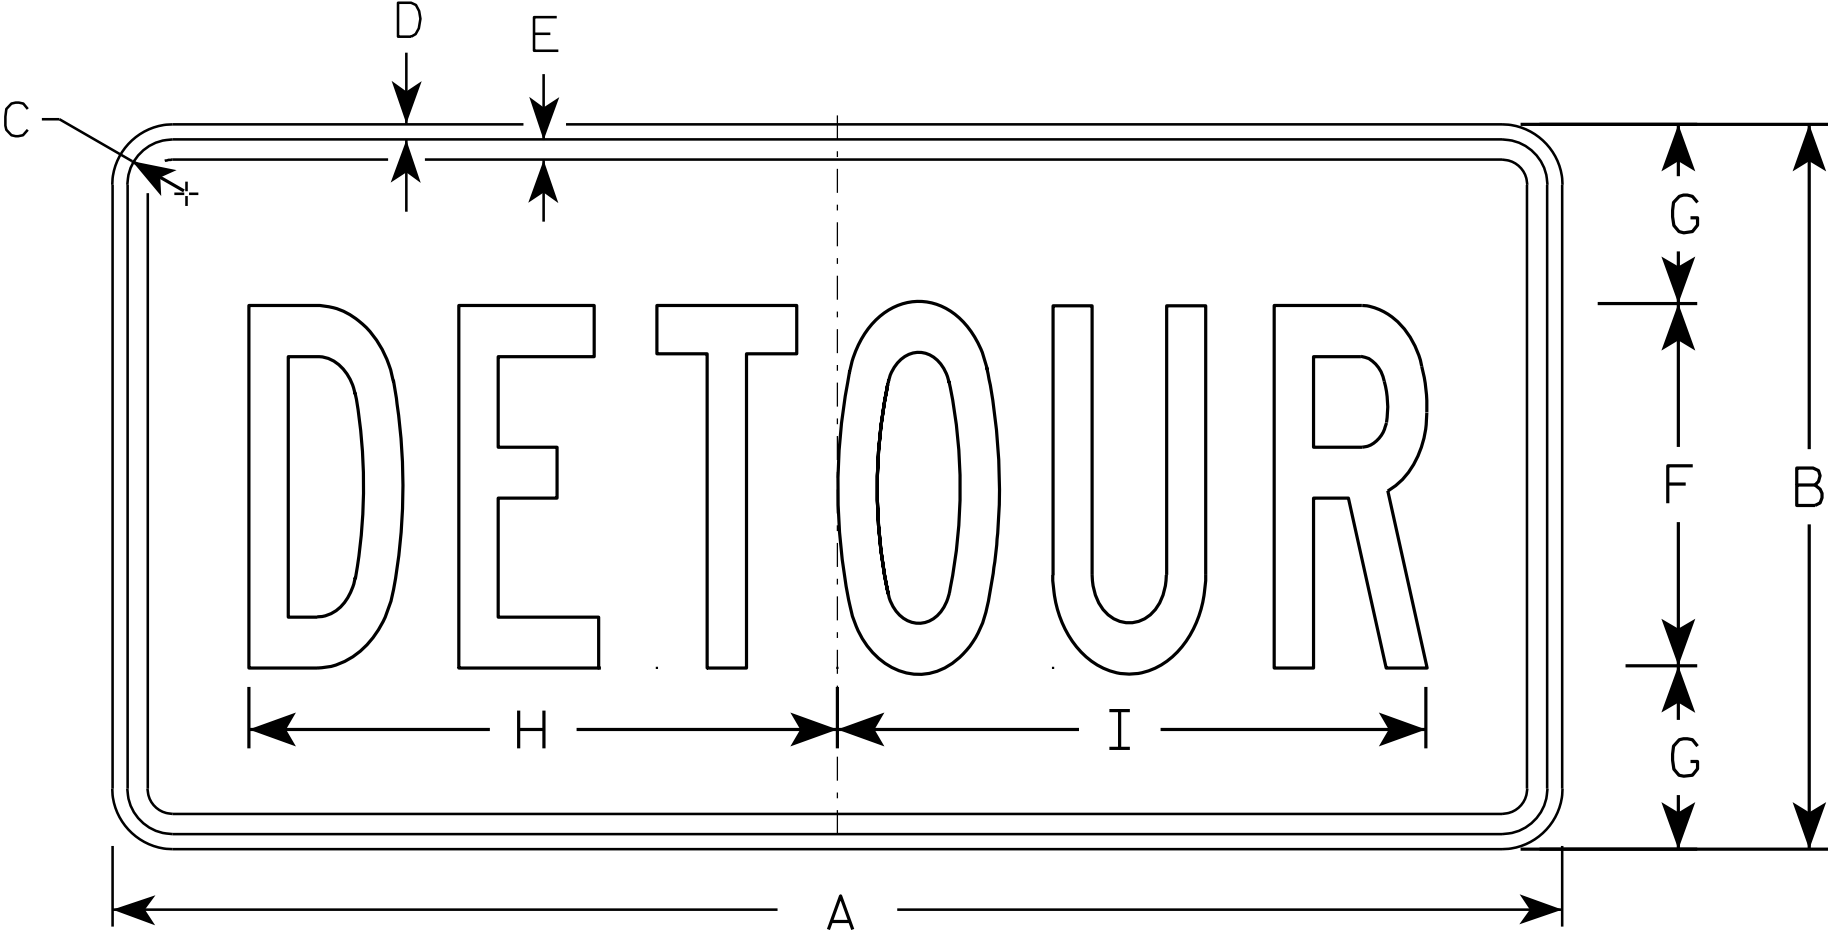

M4 - 8

SIZE	A	B	C	D	E	F	G	H	I	J	K	L	M	N	O	P	Q	R	S	T	U	V	W	X	Y	Z	Area sq. ft.
1																											
2	24	12	1 1/8	3/8	3/8	6	3	10	10 1/4																		2.0
3	36	18	1 1/8	3/8	1/2	9	4 1/2	14 5/8	14 1/2																		4.5
4																											
5																											


STANDARD SIGN
M4 - 8

WISCONSIN DEPT OF TRANSPORTATION

APPROVED
Matthew R. Rauch
for State Traffic Engineer

DATE 11/10/10 PLATE NO. M4-8.2

7

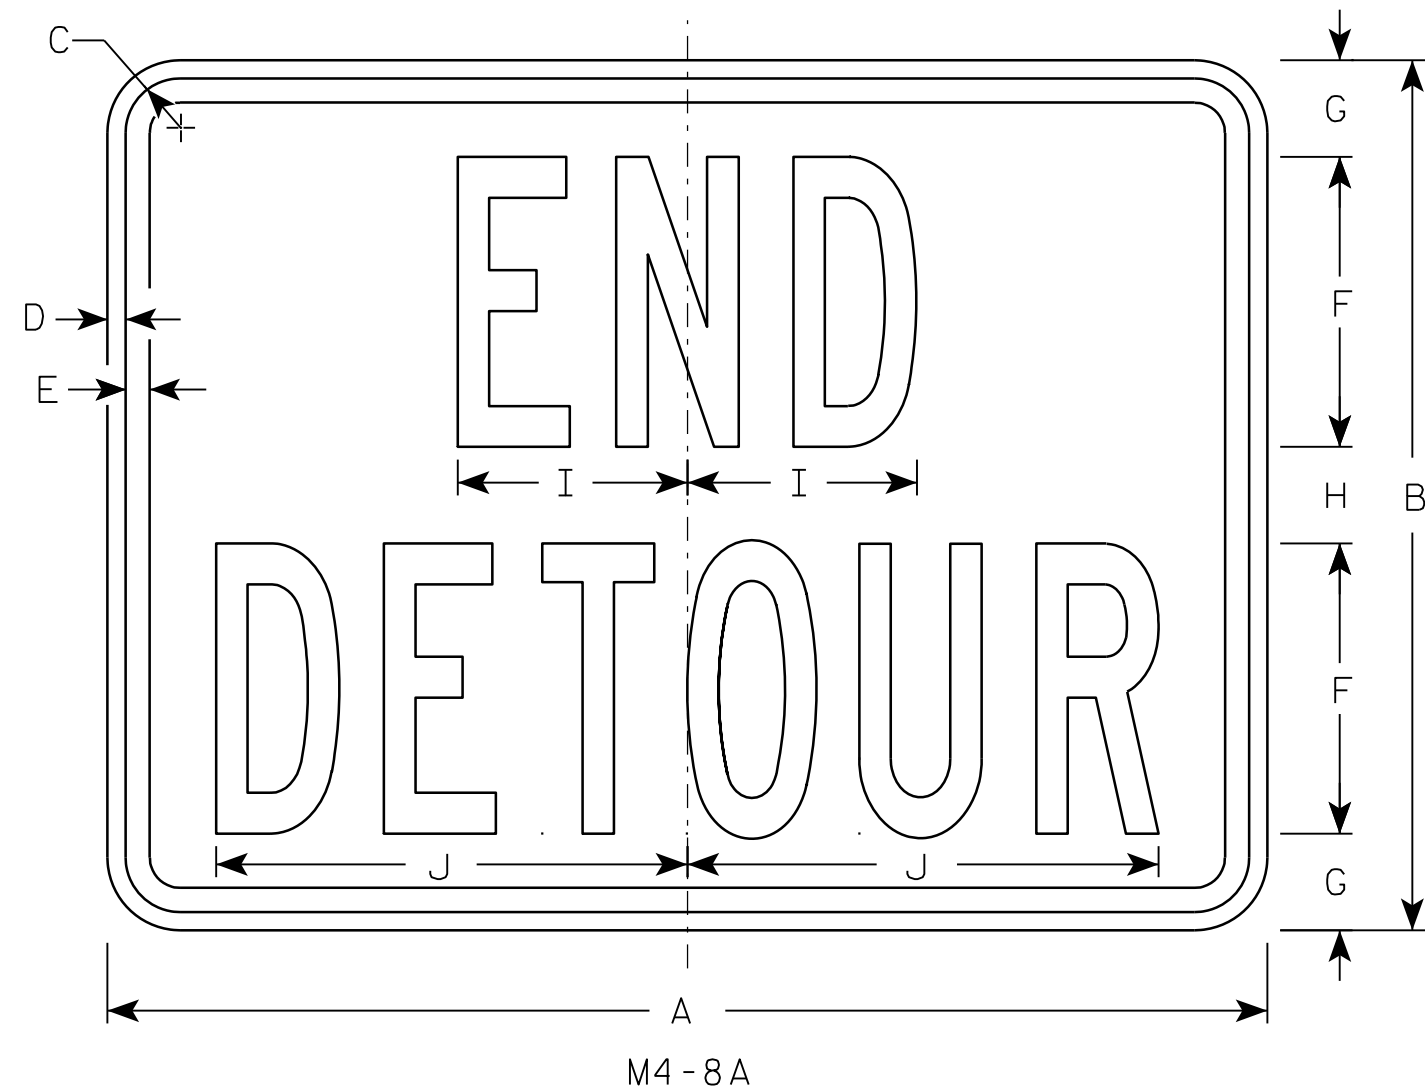

NOTES

1. Sign is Type II - Type F Reflective - reference WIS DOT Standard Specification for HIGHWAY and STRUCTURE CONSTRUCTION latest edition.
2. Color:
Background - Orange
Message - Black
3. Message Series - B
4. Corners may be square or rounded when base material is plywood but borders shall be rounded as shown. When base material is metal, the corners and borders shall be rounded.

7

SIZE	A	B	C	D	E	F	G	H	I	J	K	L	M	N	O	P	Q	R	S	T	U	V	W	X	Y	Z	Area sq. ft.
1																											
2	24	18	1 1/8	3/8	1/2	6	2	2	4 3/4	9 3/4																	3.0
3	30	24	1 1/8	3/8	1/2	8	2 1/2	3	6 3/4	13																	5.0
4																											
5																											


PROJECT NO:	HWY:	COUNTY:		SHEET NO: 197	E
-------------	------	---------	--	---------------	---

STANDARD SIGN
M4-8A


WISCONSIN DEPT OF TRANSPORTATION

APPROVED *Matthew R. Rauch*
for State Traffic Engineer

DATE 3/9/11 PLATE NO. M4-8A.2

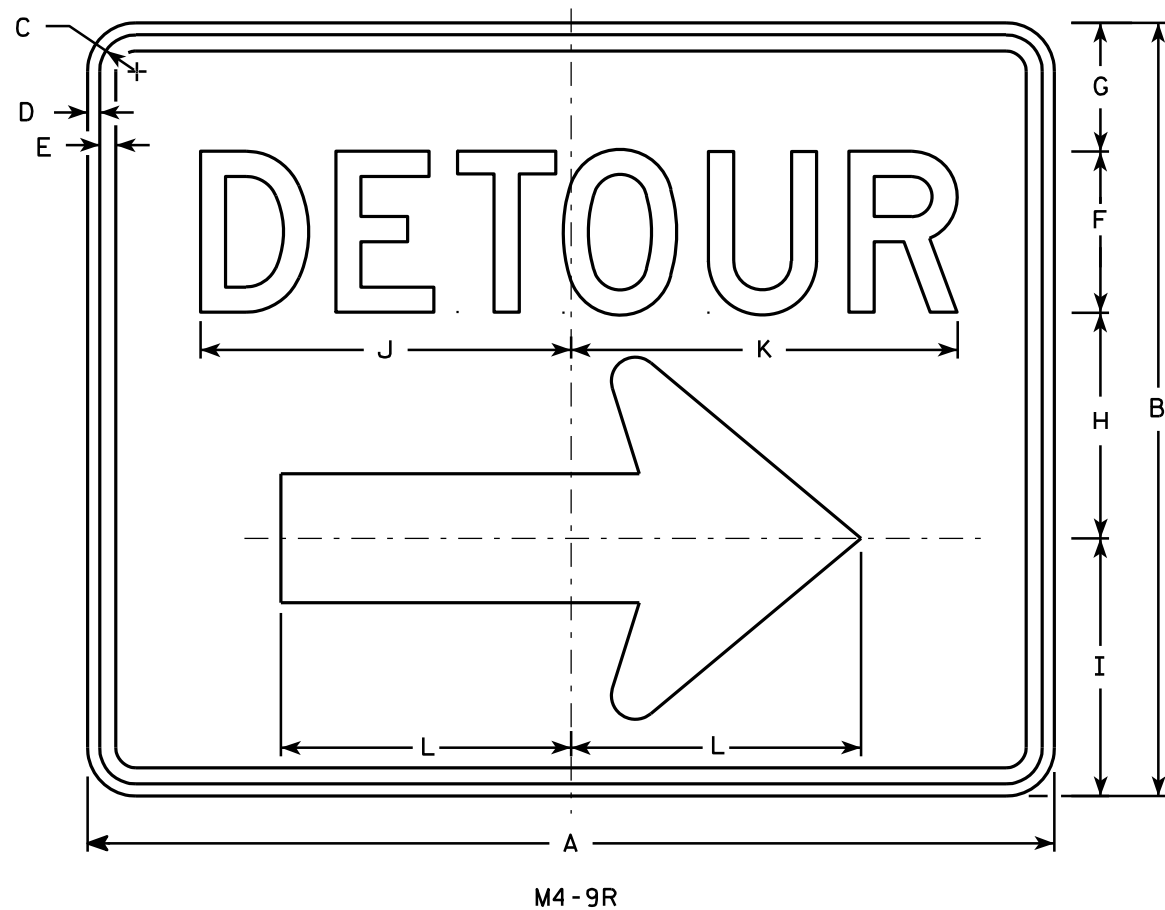

- NOTES**
1. Sign is Type II - Type F Reflective - reference WIS DOT Standard Specification for HIGHWAY and STRUCTURE CONSTRUCTION latest edition.
 2. Color:
Background - Orange
Message - Black
 3. Message Series - D
 4. Corners may be square or rounded when base material is plywood but borders shall be rounded as shown. When base material is metal, the corners and borders shall be rounded.
 5. M4-9L is the same as M4-9R except the arrow is reversed.

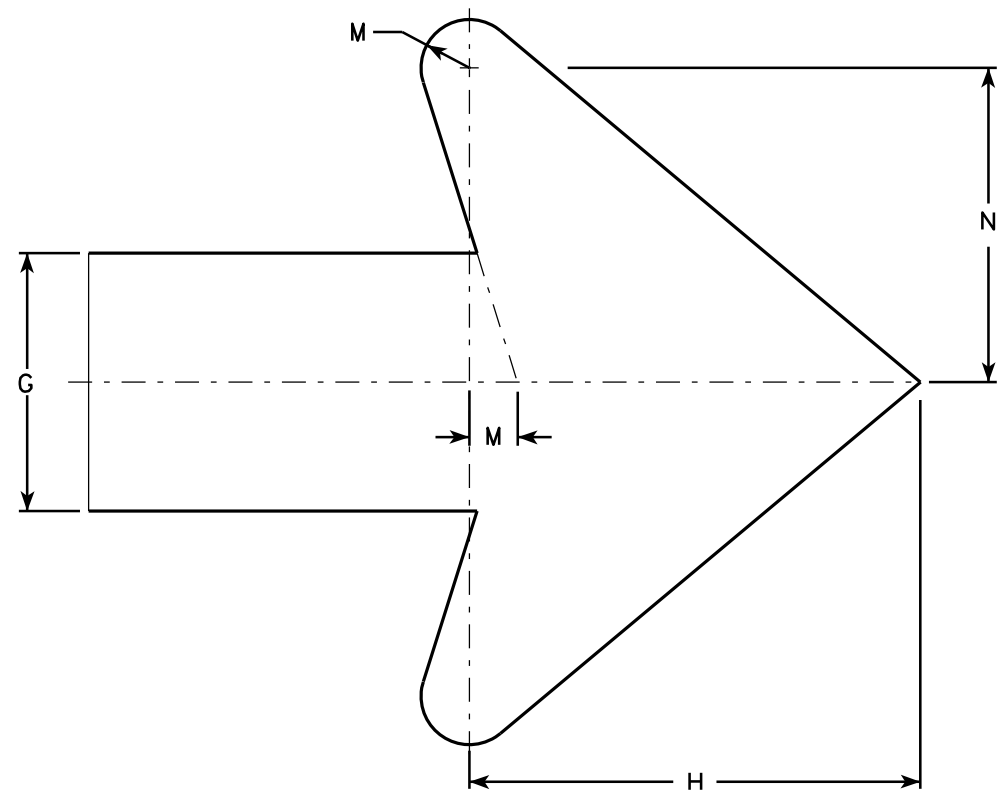

Arrow Detail

SIZE	A	B	C	D	E	F	G	H	I	J	K	L	M	N	O	P	Q	R	S	T	U	V	W	X	Y	Z	Area sq. ft.
1																											
2	30	24	1 1/8	3/8	1/2	5	4	7	8	11 1/2	12	9	3/4	4 7/8													5.00
3	30	24	1 1/8	3/8	1/2	5	4	7	8	11 1/2	12	9	3/4	4 7/8													5.00
4	48	36	1 3/8	1/2	5/8	8	6	10 1/2	11 5/8	20 5/8	20 1/2	13 1/4	1 1/8	6 7/8													12.0
5	48	36	1 3/8	1/2	5/8	8	6	10 1/2	11 5/8	20 5/8	20 1/2	13 1/4	1 1/8	6 7/8													12.0

STANDARD SIGN
M4-9 R & L

WISCONSIN DEPT OF TRANSPORTATION

APPROVED *Matthew R. Rauch*
For State Traffic Engineer

DATE 3/9/11 PLATE NO. M4-9R.4


PROJECT NO:

HWY:


COUNTY:

SHEET NO: 198


E

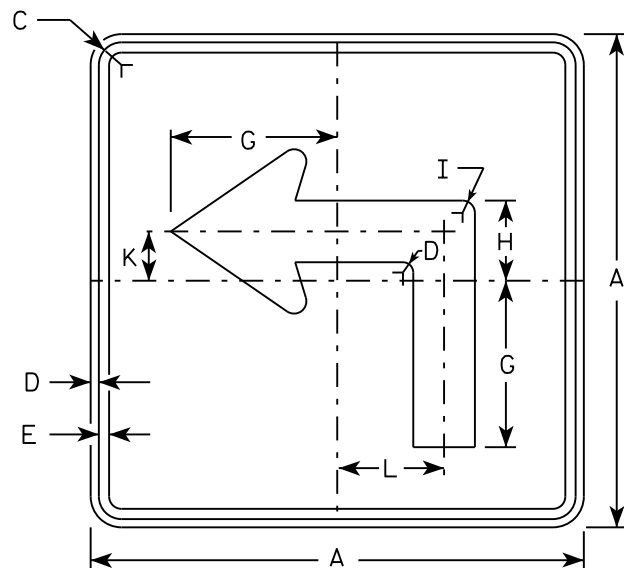


M5-1L
MM5-1L
M05-1L
MP5-1L

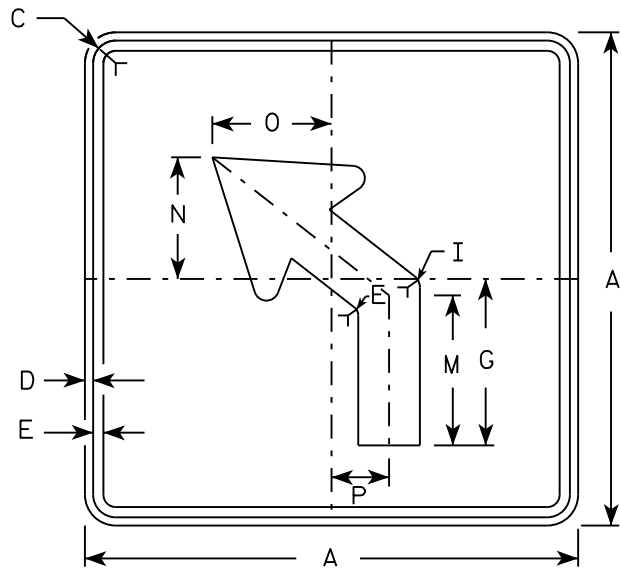


M5-2L
MM5-2L
M05-2L
MP5-2L

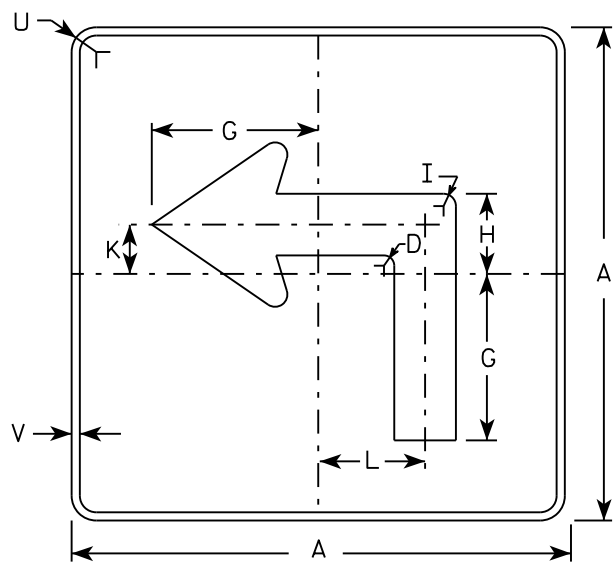

MB5-1L
MK5-1L
MN5-1L
MR5-1L

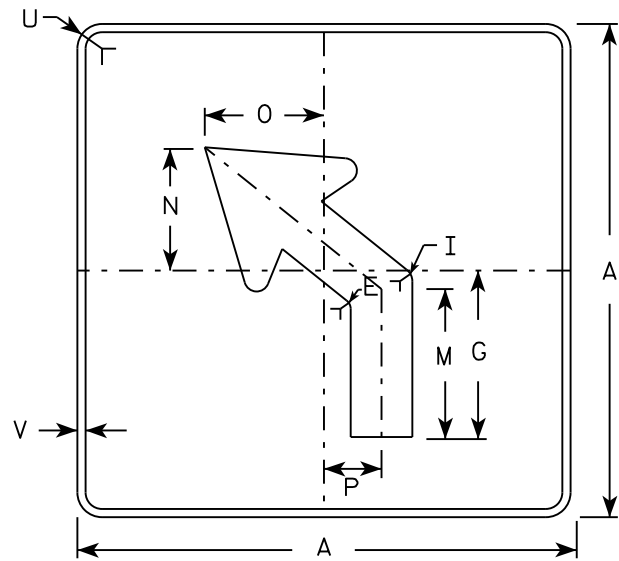

MB5-2L
MK5-2L
MN5-2L
MR5-2L

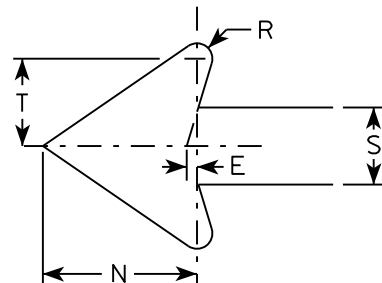

NOTES

- Signs are Type II - Type H reflective except as shown
- Color:
Background - See note 4
Message - See note 4
- Corners may be square or rounded when base material is plywood but borders shall be rounded as shown. When base material is metal, the corners and borders shall be rounded.
- | | |
|-----------------|---|
| M5-1 and M5-2 | Background - White |
| | Message - Black |
| MB5-1 and MB5-2 | Background - Blue |
| | Message - White |
| MK5-1 and MK5-2 | Background - Green |
| | Message - White |
| MM5-1 and MM5-2 | Background - White |
| | Message - Green |
| MN5-1 and MN5-2 | Background - Brown |
| | Message - White |
| M05-1 and M05-2 | Background - Orange - Type F Reflective |
| | Message - Black |
| MP5-1 and MP5-2 | Background - White - Type H Reflective |
| | Message - Blue |
| MR5-1 and MR5-2 | Background - Brown |
| | Message - Yellow |
- M5-1R same as M5-1L except arrow points right.
- M5-2R same as M5-2L except arrow tilts right.

SIZE	A	B	C	D	E	F	G	H	I	J	K	L	M	N	O	P	Q	R	S	T	U	V	W	X	Y	Z	Area sq. ft.
1																											
2	21		1 1/8	3/8	3/8		7	3 3/8	5/8		2 1/8	4 1/2	6 3/8	5 1/4	5	2 1/2		1/2	2 5/8	3	1 1/2	1/2					3.06
3	30		1 3/8	1/2	5/8		10 1/8	4 7/8	7/8		3	6 1/2	9 1/8	7 1/2	7 1/4	3 1/2		3/4	3 3/4	4 1/4	1 7/8	1/2					6.25
4	30		1 3/8	1/2	5/8		10 1/8	4 7/8	7/8		3	6 1/2	9 1/8	7 1/2	7 1/4	3 1/2		3/4	3 3/4	4 1/4	1 7/8	1/2					6.25
5	30		1 3/8	1/2	5/8		10 1/8	4 7/8	7/8		3	6 1/2	9 1/8	7 1/2	7 1/4	3 1/2		3/4	3 3/4	4 1/4	1 7/8	1/2					6.25

PROJECT NO:

HWY:

COUNTY:

SHEET NO:


E

STANDARD SIGN
M5-1 & M5-2


WISCONSIN DEPT OF TRANSPORTATION

APPROVED *Matthew R. Rauch*
for State Traffic Engineer


DATE 10/15/15 PLATF 199 M5-1.13

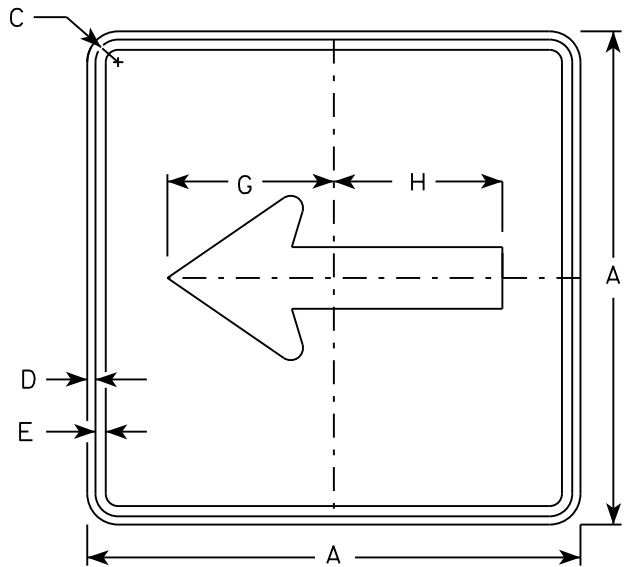


M6 - 1
MM6 - 1
M06 - 1
MP6 - 1

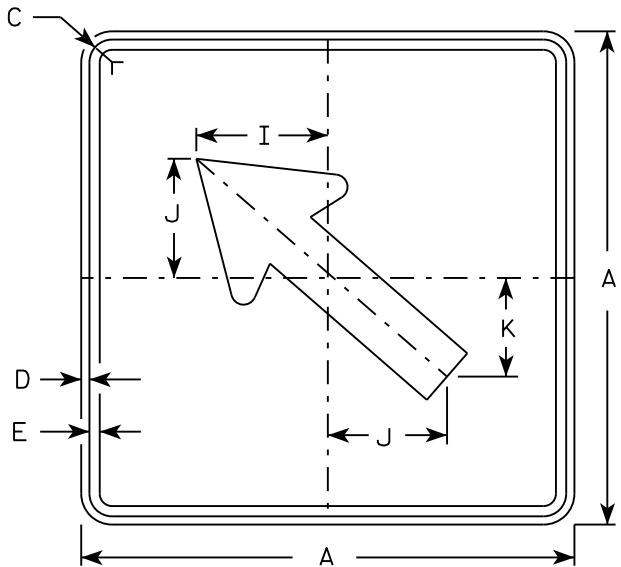


M6 - 2
MM6 - 2
M06 - 2
MP6 - 2

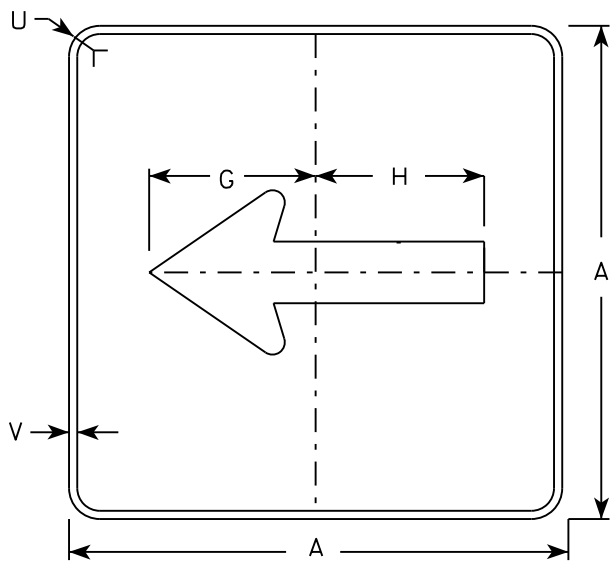

MB6 - 1
MK6 - 1
MN6 - 1
MR6 - 1

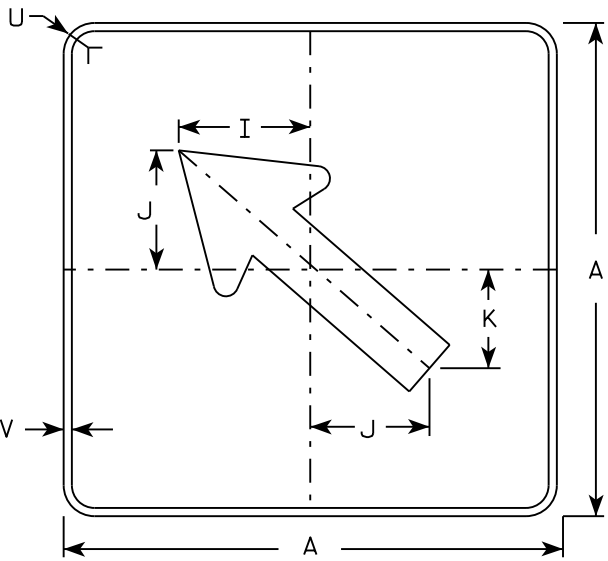

MB6 - 2
MK6 - 2
MN6 - 2
MR6 - 2

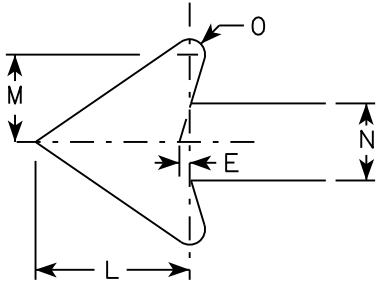

NOTES

- Signs are Type II - Type H except as Shown
- Color:
Background - See note 4
Message - See note 4
- Corners may be square or rounded when base material is plywood but borders shall be rounded as shown. When base material is metal, the corners and borders shall be rounded.
- M6-1 and M6-2 Background - White
Message - Black
MB6-1 and MB6-2 Background - Blue
Message - White
MK6-1 and MK6-2 Background - Green
Message - White
MM6-1 and MM6-2 Background - White
Message - Green
MN6-1 and MN6-2 Background - Brown
Message - White
M06-1 and M06-2 Background - Orange - Type F Reflective
Message - Black
MP6-1 and MP6-2 Background - White
Message - Blue
MR6-1 and MR6-2 Background - Brown
Message - Yellow

SIZE	A	B	C	D	E	F	G	H	I	J	K	L	M	N	O	P	Q	R	S	T	U	V	W	X	Y	Z	Area sq. ft.
1																											
2	21		1 1/8	3/8	3/8		7 1/2	7 1/8	5 5/8	5	4 1/4	5 1/4	3	2 5/8	1/2						1 1/2	1/2					3.06
3	30		1 3/8	1/2	5/8		10 3/4	10 1/4	8	7 1/4	6	7 1/2	4 1/4	3 3/4	3/4						1 7/8	1/2					6.25
4	30		1 3/8	1/2	5/8		10 3/4	10 1/4	8	7 1/4	6	7 1/2	4 1/4	3 3/4	3/4						1 7/8	1/2					6.25
5	30		1 3/8	1/2	5/8		10 3/4	10 1/4	8	7 1/4	6	7 1/2	4 1/4	3 3/4	3/4						1 7/8	1/2					6.25

PROJECT NO:

HWY:

COUNTY:

SHEET NO:


E

STANDARD SIGN
M6 - 1 & M6 - 2
SERIES

WISCONSIN DEPT OF TRANSPORTATION

APPROVED
Matthew R. Rauch
for State Traffic Engineer


DATE 10/15/15 PLAT 200 M6-1.15

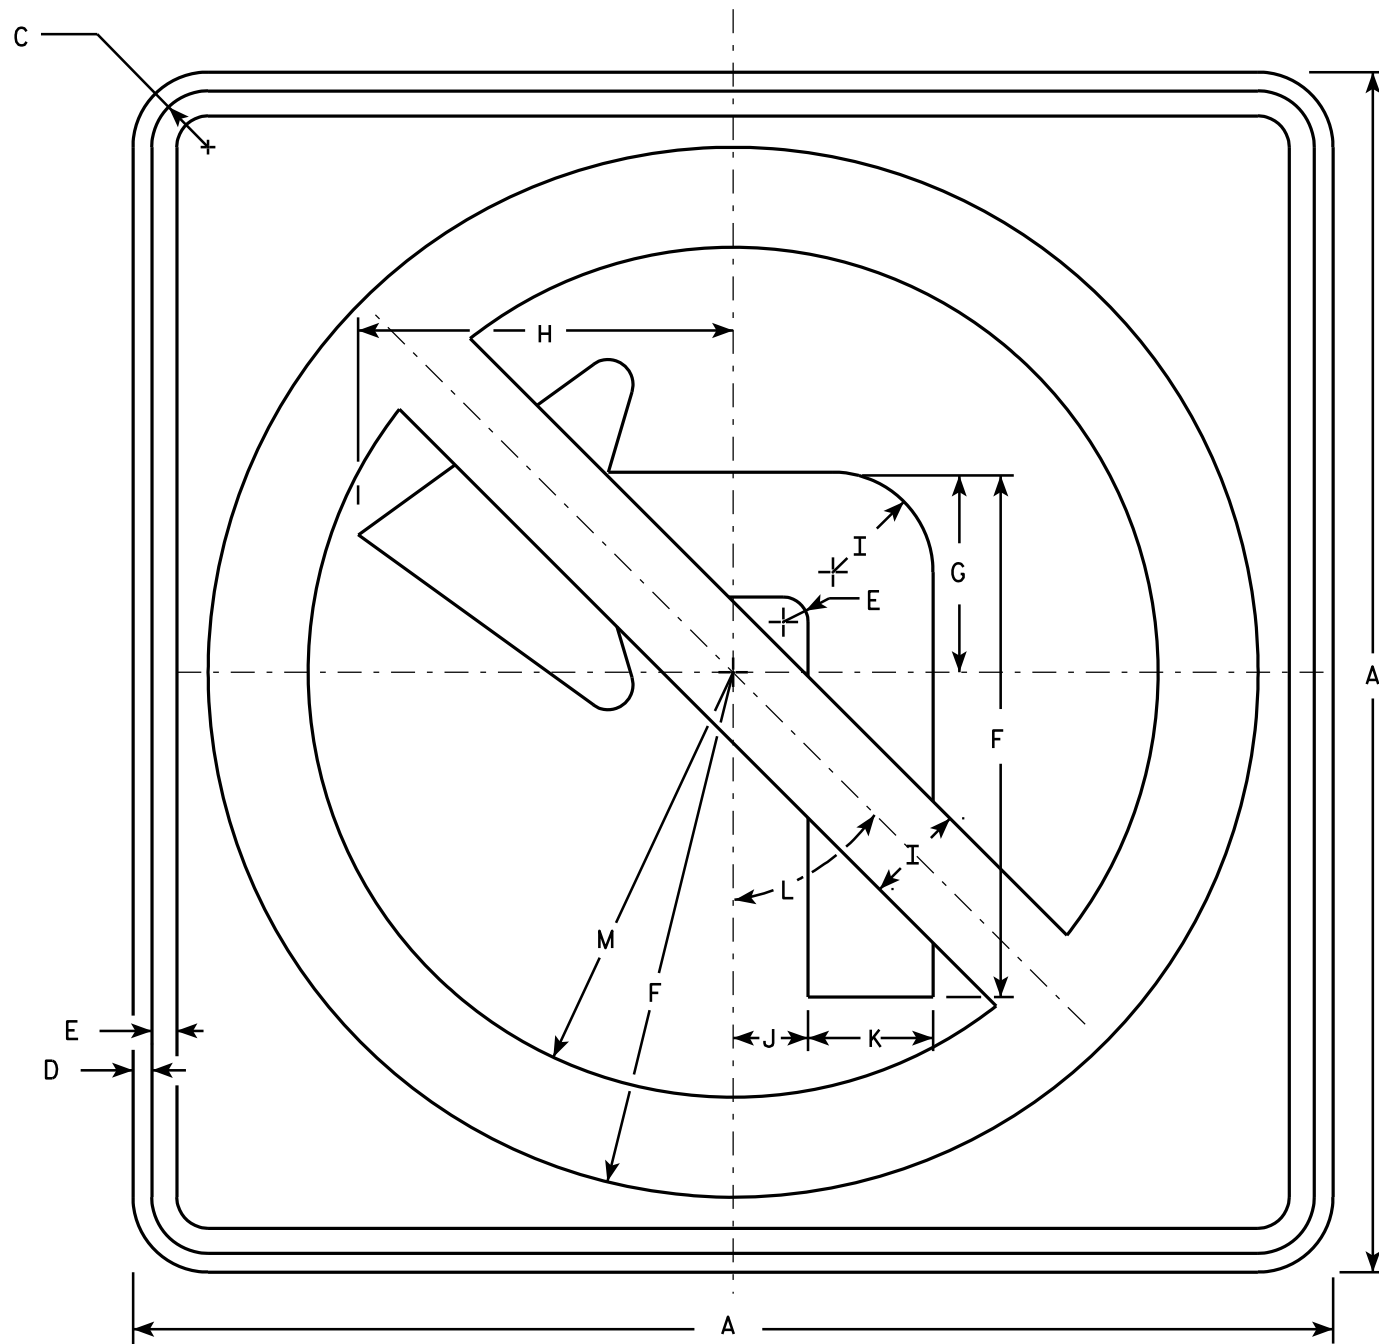

R3-2

NOTES

1. Sign is Type II - Type H Reflective - reference WIS DOT Standard Specification for HIGHWAY and STRUCTURE CONSTRUCTION latest edition.
2. Color:
Background - White
Message - See note 4
3. Corners may be square or rounded when base material is plywood but borders shall be rounded as shown. When base material is metal, the corners and borders shall be rounded.
4. Border & Arrow are non reflective black, the circle with diagonal bar is reflective red.

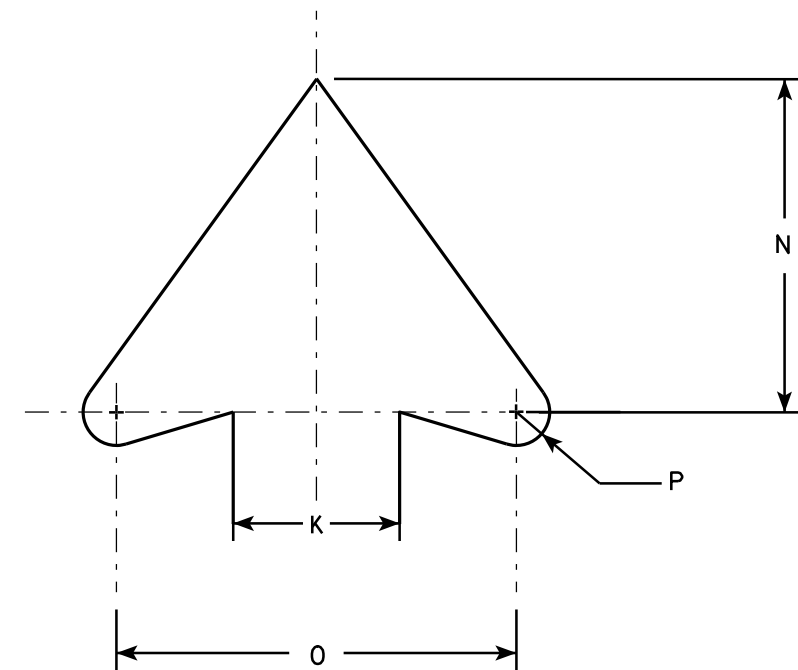

ARROW DETAIL

SIZE	A	B	C	D	E	F	G	H	I	J	K	L	M	N	O	P	Q	R	S	T	U	V	W	X	Y	Z	Area sq. ft.
1	24		1 1/8	3/8	1/2	10 1/2	4	7 1/2	2	1 1/2	2 1/2	45°	8 1/2	5	6	1/2											4.0
2S	24		1 1/8	3/8	1/2	10 1/2	4	7 1/2	2	1 1/2	2 1/2	45°	8 1/2	5	6	1/2											4.0
2M	36		1 5/8	5/8	3/4	15 3/4	6	11 1/4	3	2 1/4	3 3/4	45°	12 3/4	7 1/2	9	3/4											9.0
3	36		1 5/8	5/8	3/4	15 3/4	6	11 1/4	3	2 1/4	3 3/4	45°	12 3/4	7 1/2	9	3/4											9.0
4	36		1 5/8	5/8	3/4	15 3/4	6	11 1/4	3	2 1/4	3 3/4	45°	12 3/4	7 1/2	9	3/4											9.0
5	48		2 1/4	3/4	1	21	8	15	4	3	5	45°	17	10	12	1											16.0

STANDARD SIGN R3-2

WISCONSIN DEPT OF TRANSPORTATION

APPROVED *Matthew R. Rauch*
for State Traffic Engineer

DATE 12/08/10 PLATE NO. R3-2.10


PROJECT NO:

HWY:

COUNTY:

SHEET NO: 201

E

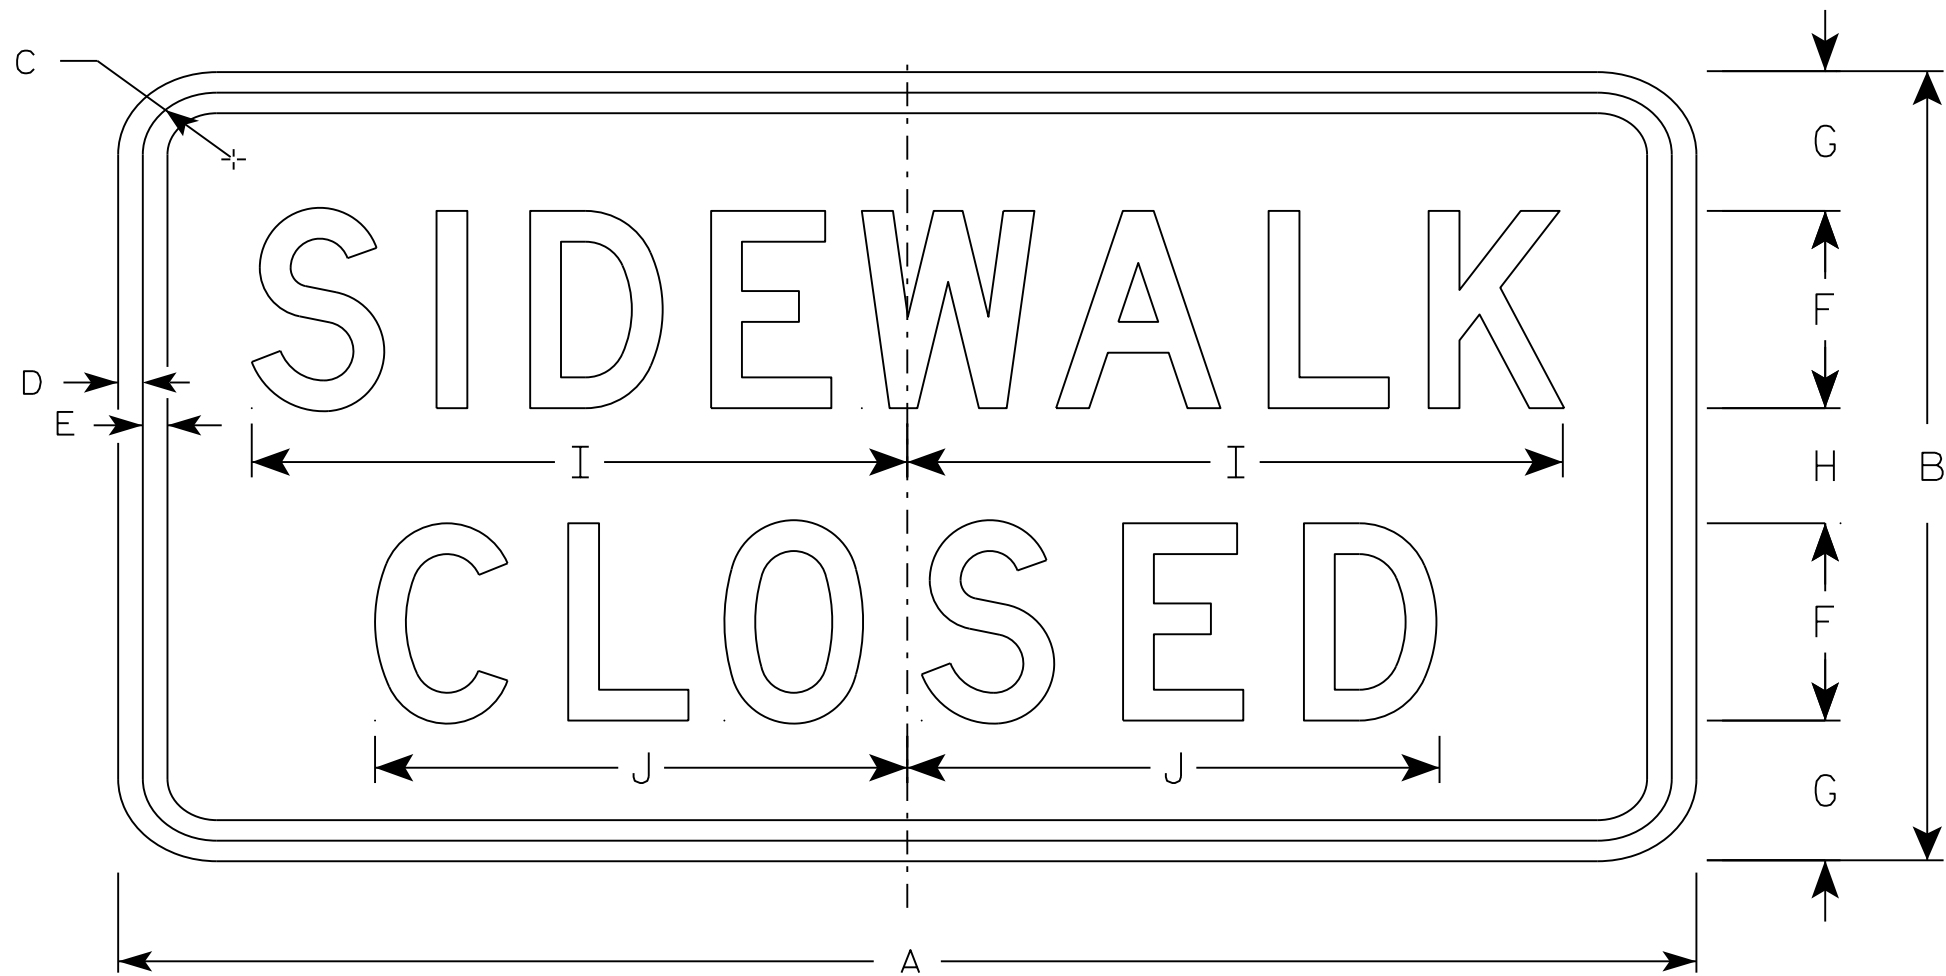

R9-9

NOTES

- 1. Sign is Type II - Type H Reflective - reference WIS DOT Standard Specification for HIGHWAY and STRUCTURE CONSTRUCTION latest edition.
- 2. Color:
Background - White
Message - Black
- 3. Message Series - C
- 4. Corners may be square or rounded when base material is plywood but borders shall be rounded as shown. When base material is metal, the corners and borders shall be rounded.
- 5. Use Size 2 for Sidewalks. Use Size 3 for Paths and Trails.

SIZE	A	B	C	D	E	F	G	H	I	J	K	L	M	N	O	P	Q	R	S	T	U	V	W	X	Y	Z	Area sq. ft.
1																											
2S	24	12	1 3/4	1/2	1/2	3	2 1/8	1 3/4	10	8 1/8																	2.0
2M	24	12	1 3/4	1/2	1/2	3	2 1/8	1 3/4	10	8 1/8																	2.0
3	30	18	1 3/4	1/2	1/2	4	3 1/2	3	12 1/2	10 1/4																	3.75
4																											
5																											

PROJECT NO:

HWY:

COUNTY:

SHEET NO:

E

STANDARD SIGN
R9-9



WISCONSIN DEPT OF TRANSPORTATION

APPROVED *Matthew R. Rauch*
for State Traffic Engineer

DATE 8/11/16 PLATE 202 R9-9.6

NOTES

- 1. Sign is Type II - Type H Reflective
- 2. Color:
Background - White
Message - Black
- 3. Message Series - C except Size 1 is Series D
- 4. Corners may be square or rounded when base material is plywood but borders shall be rounded as shown. When base material is metal, the corners and borders shall be rounded.
- 5. Use Size 2 for Sidewalks. Use Size 3 for Paths and Trails.

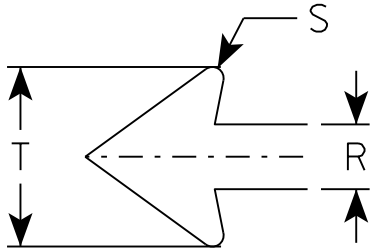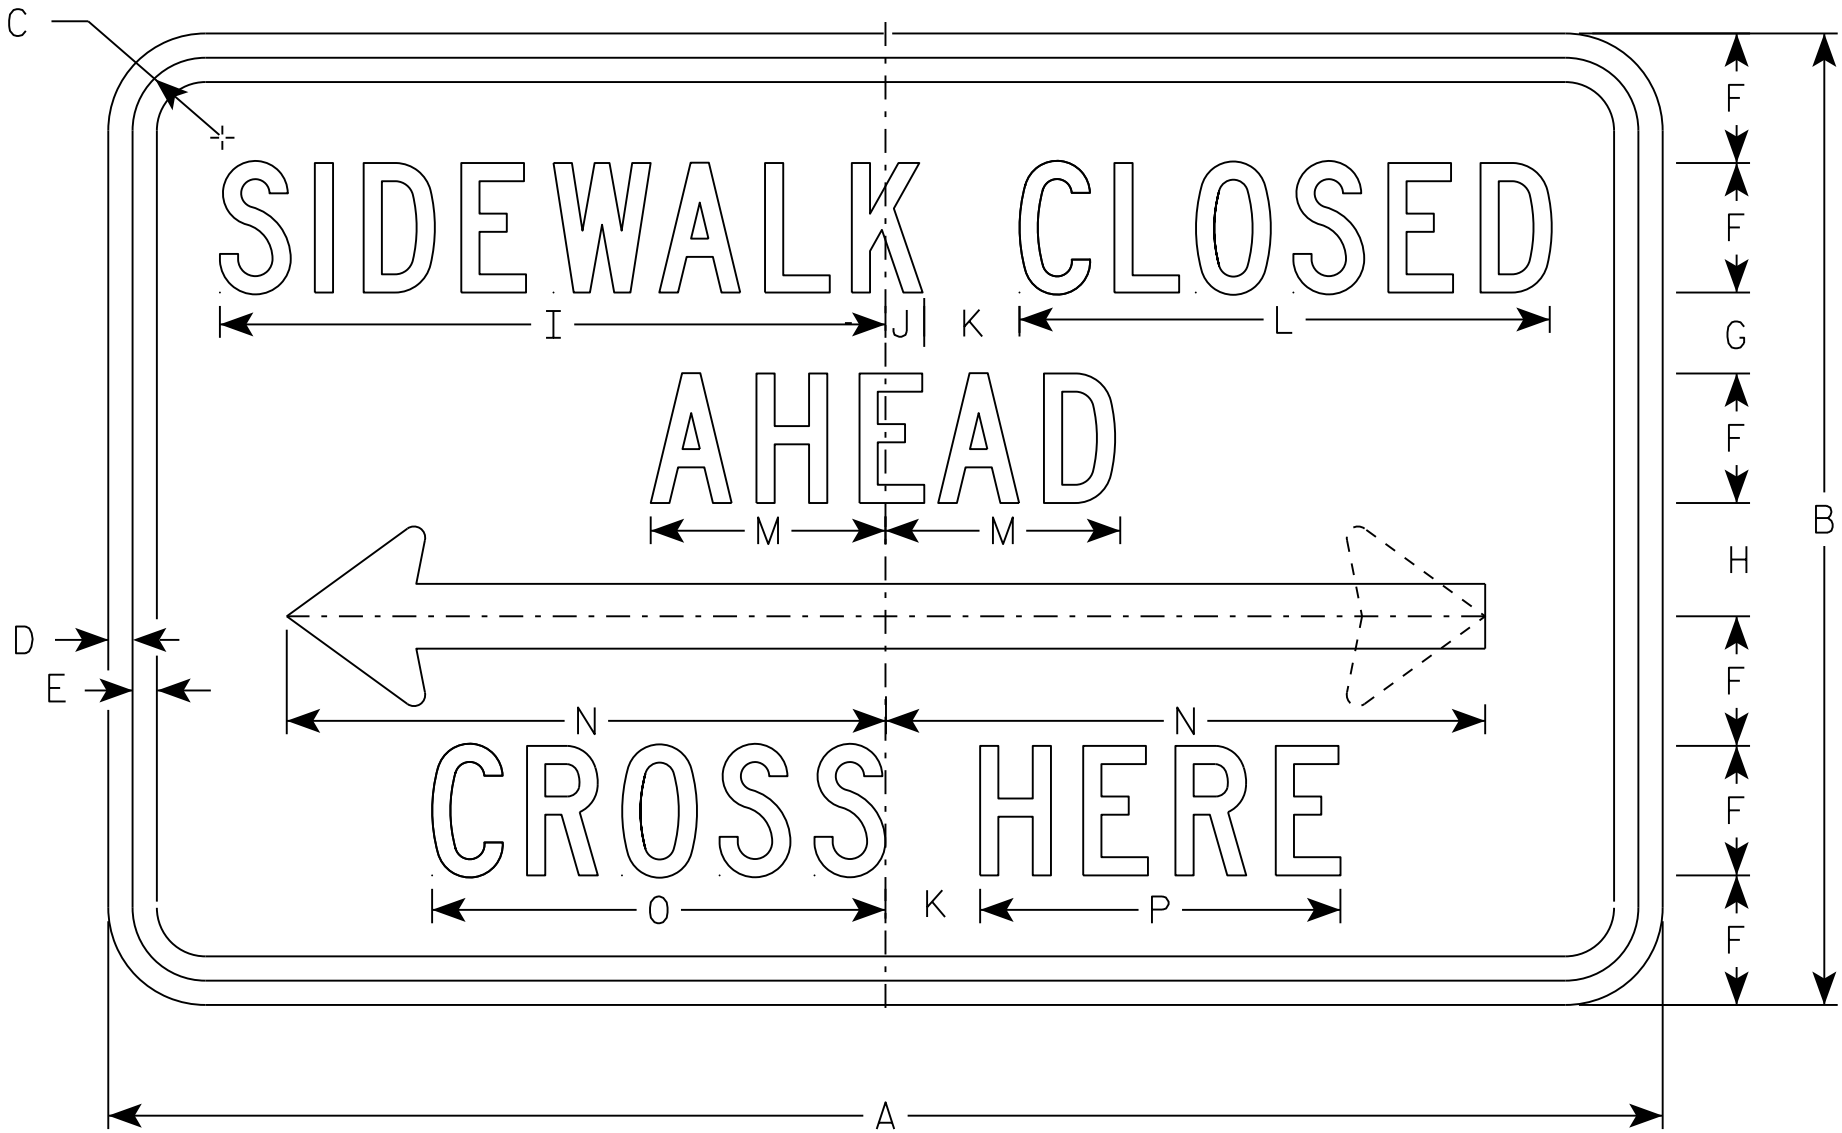

R9-11

SIZE	A	B	C	D	E	F	G	H	I	J	K	L	M	N	O	P	Q	R	S	T	U	V	W	X	Y	Z	Area sq. ft.
1																											
2S	24	12	1 1/8	3/8	3/8	1 1/2	1 1/2	1 1/2	9 3/4	5/8	1 1/2	7 5/8	3 1/2	9 1/4	6 5/8	5 1/8		1	1/8	2 3/4							2.0
2M	24	12	1 1/8	3/8	3/8	1 1/2	1 1/2	1 1/2	9 3/4	5/8	1 1/2	7 5/8	3 1/2	9 1/4	6 5/8	5 1/8		1	1/8	2 3/4							2.0
3	30	15	1 1/8	3/8	1/2	2	1 1/2	1 1/2	13	3/4	2	10 1/4	4 5/8	12 3/8	8 7/8	6 7/8		1 1/4	1/4	3 5/8							3.125
4																											
5																											

PROJECT NO:

HWY:

COUNTY:

SHEET NO: 203

E

STANDARD SIGN
R9-11



WISCONSIN DEPT OF TRANSPORTATION

APPROVED *Matthew R. Rauch*
for State Traffic Engineer

DATE 11/29/16 PLATE NO. R9-11.3

NOTES


- 1. Sign is Type II - Type H Reflective
- 2. Color:
Background - White
Message - Black
- 3. Message Series - C
- 4. Corners may be square or rounded when base material is plywood but borders shall be rounded as shown. When base material is metal, the corners and borders shall be rounded.
- 5. Use Size 2 for Sidewalks. Use Size 3 for paths and Trails.

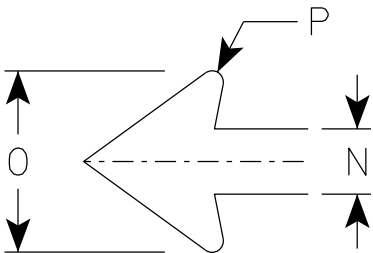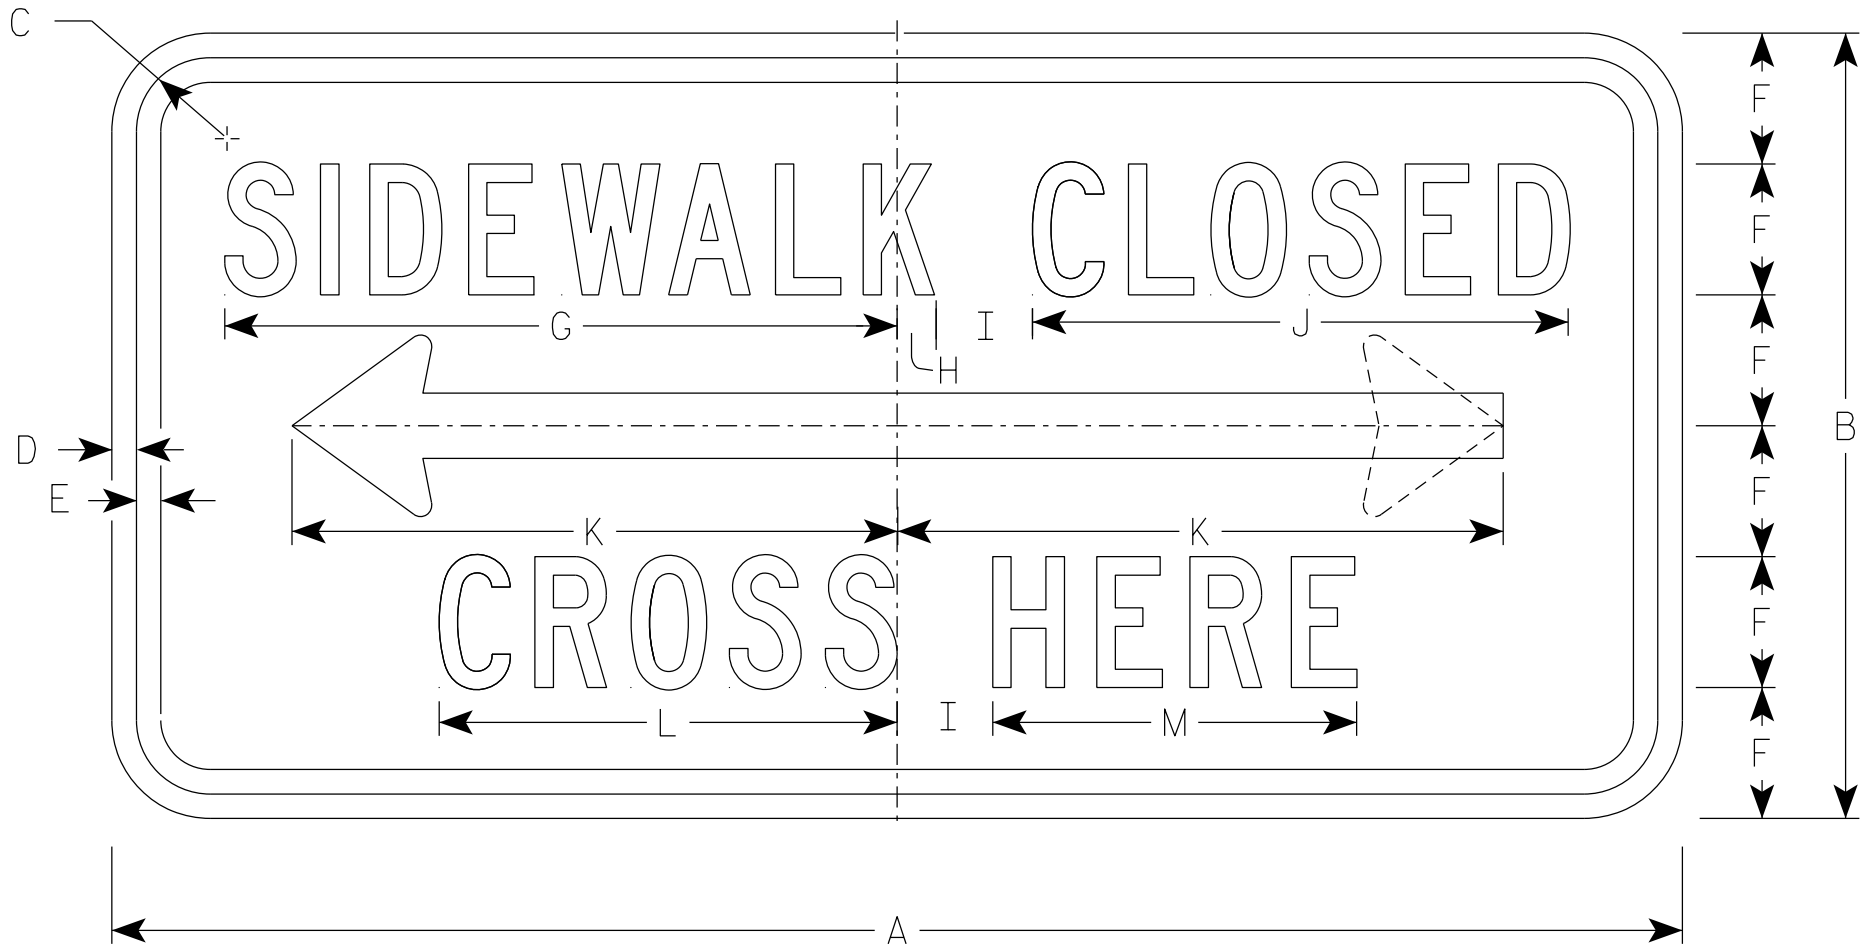

ARROW DETAIL



R9-11A

SIZE	A	B	C	D	E	F	G	H	I	J	K	L	M	N	O	P	Q	R	S	T	U	V	W	X	Y	Z	Area sq. ft.
1																											
2S	24	12	1 1/8	3/8	3/8	2	10 1/4	5/8	1 1/2	8 1/4	9 1/4	7	5 5/8	1	2 3/4	1/8											2.0
2M	24	12	1 1/8	3/8	3/8	2	10 1/4	5/8	1 1/2	8 1/4	9 1/4	7	5 5/8	1	2 3/4	1/8											2.0
3	30	15	1 1/8	3/8	1/2	2 1/2	12 3/4	1/2	2	10 1/4	12 3/8	8 5/8	6 3/4	1 1/4	3 5/8	1/4											3.125
4																											
5																											

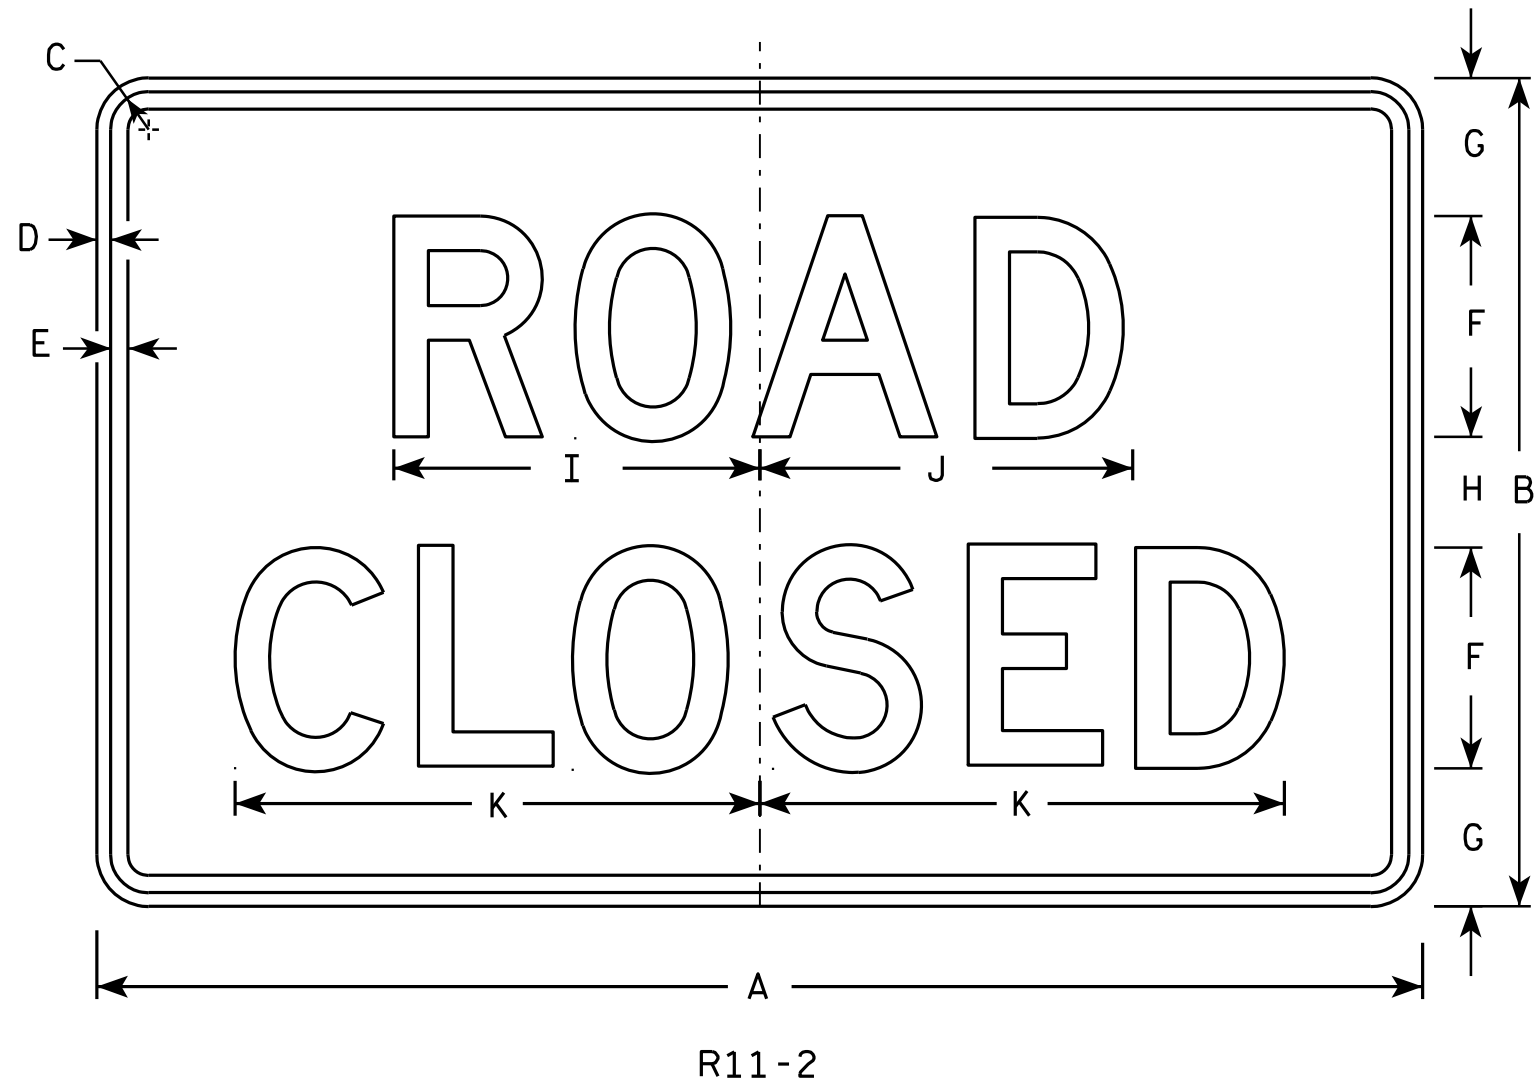

NOTES

- Sign is Type II - Type H Reflective - reference WIS DOT Standard Specification for HIGHWAY and STRUCTURE CONSTRUCTION latest edition.
- Color:
Background - White
Message - Black
- Message Series - D
- Corners may be square or rounded when base material is plywood but borders shall be rounded as shown. When base material is metal, the corners and borders shall be rounded.
- Modify the message as required.

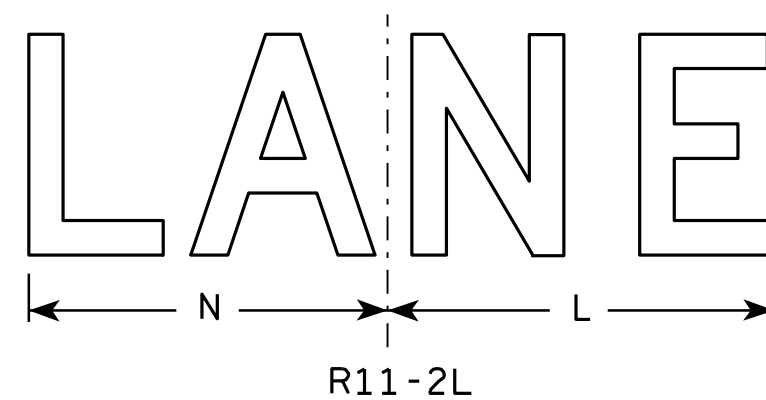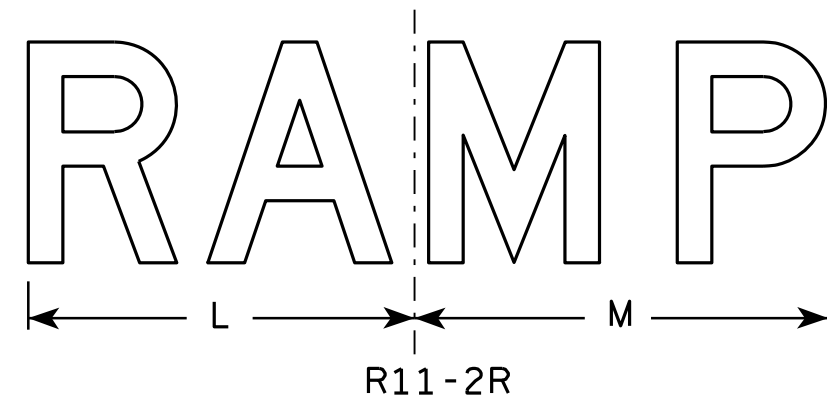


SIZE	A	B	C	D	E	F	G	H	I	J	K	L	M	N	O	P	Q	R	S	T	U	V	W	X	Y	Z	Area sq. ft.
1																											
2S	48	30	1 3⁄8	1⁄2	5⁄8	8	5	4	13 1⁄4	13 1⁄2	19	14	15	13													10.0
2M	48	30	1 3⁄8	1⁄2	5⁄8	8	5	4	13 1⁄4	13 1⁄2	19	14	15	13													10.0
3	48	30	1 3⁄8	1⁄2	5⁄8	8	5	4	13 1⁄4	13 1⁄2	19	14	15	13													10.0
4	48	30	1 3⁄8	1⁄2	5⁄8	8	5	4	13 1⁄4	13 1⁄2	19	14	15	13													10.0
5	48	30	1 3⁄8	1⁄2	5⁄8	8	5	4	13 1⁄4	13 1⁄2	19	14	15	13													10.0

STANDARD SIGN
R11-2

WISCONSIN DEPT OF TRANSPORTATION


APPROVED *Matthew R. Rauch*
for State Traffic Engineer
DATE 4/1/11 PLATE NO. R11-2.10

PROJECT NO: HWY: COUNTY: SHEET NO: 205 E

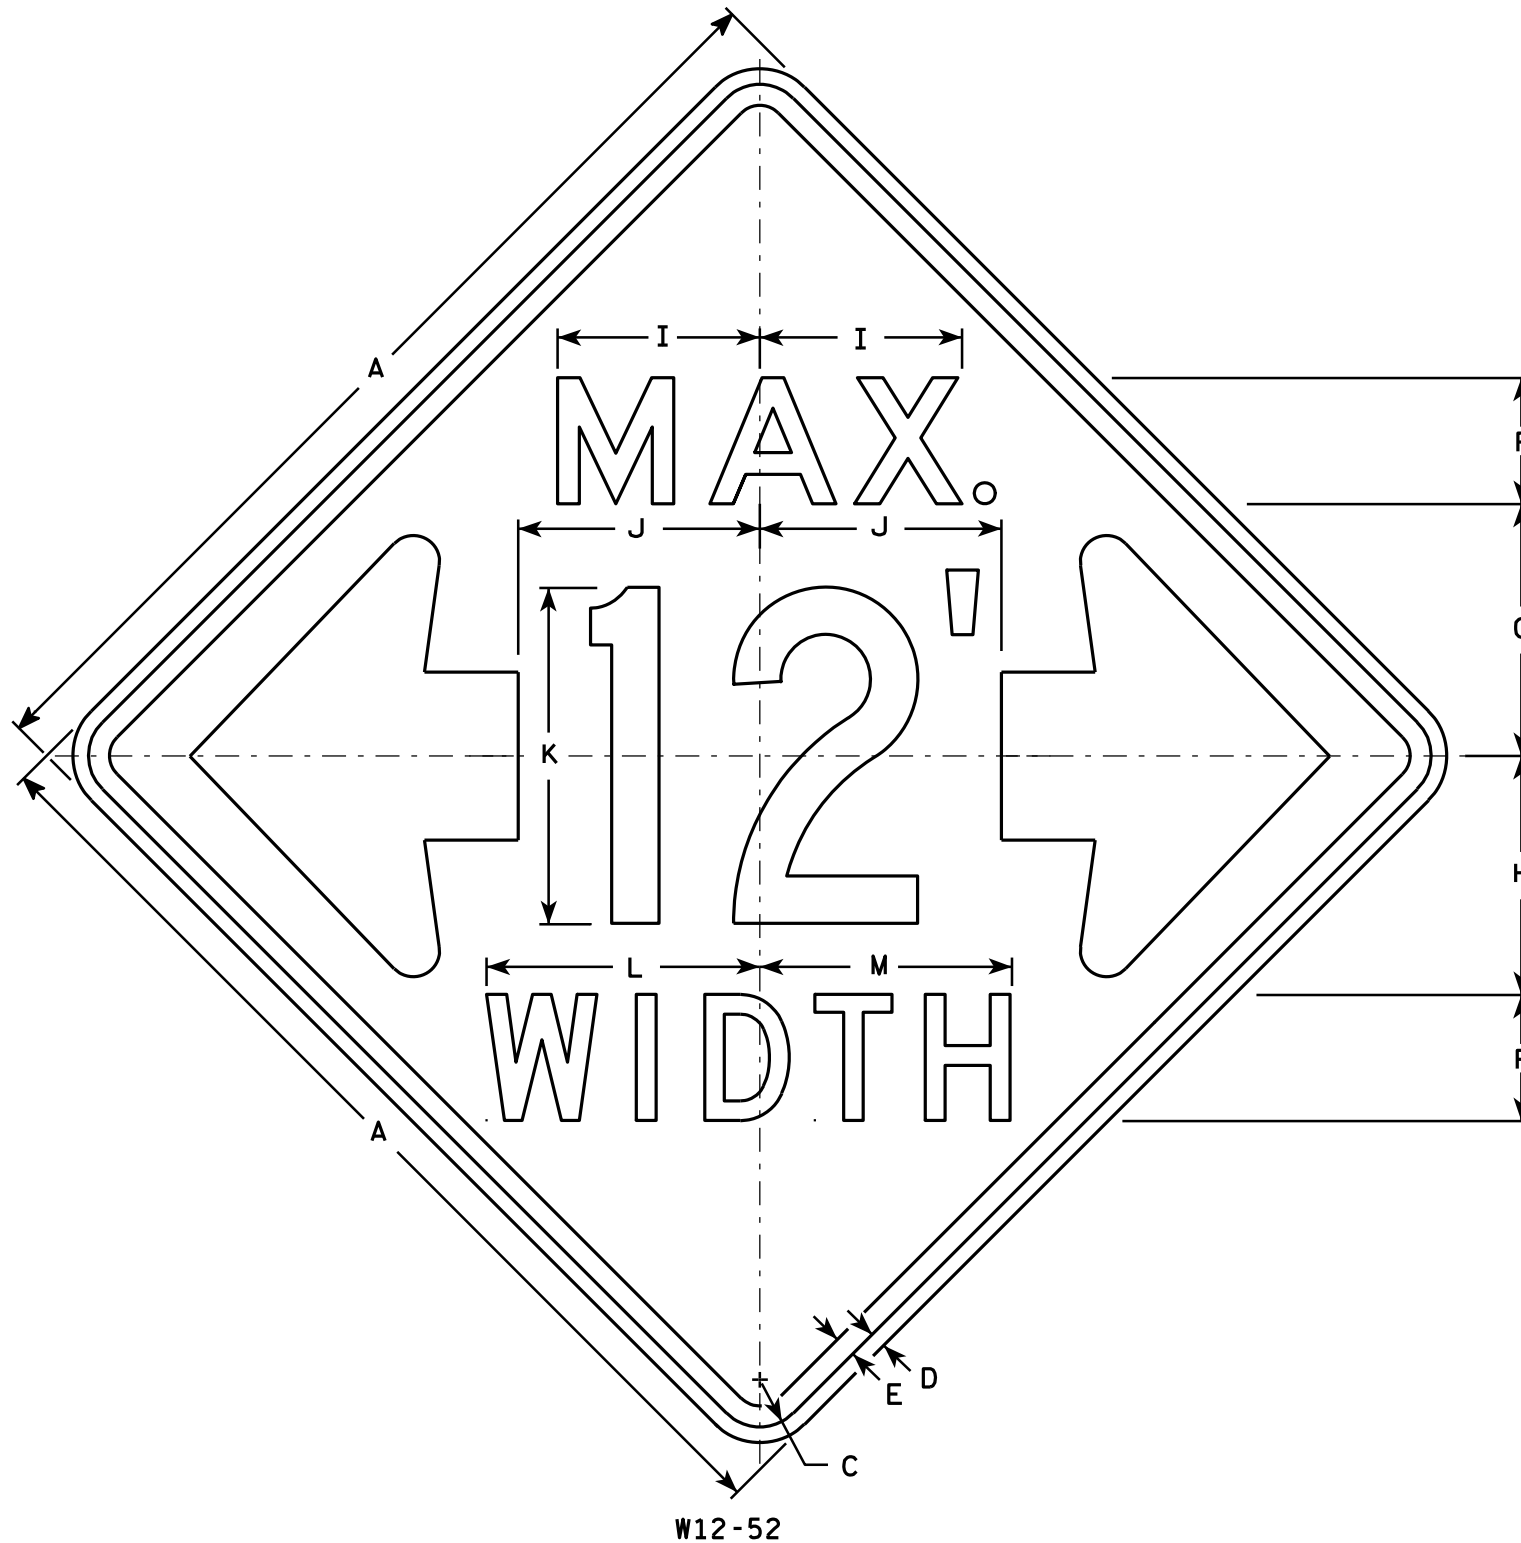

NOTES

1. Sign Is Type II - Type F Reflective - reference WIS DOT Standard Specification for HIGHWAY and STRUCTURE CONSTRUCTION latest edition.
2. Color:
Background - Orange
Message - Black
3. Message Series - See note 5
4. Corners may be square or rounded when base material is plywood but borders shall be rounded as shown. When base material is metal, the corners and borders shall be rounded.
5. The top line is series E, the numerals are series C, and the bottom line is series D.
6. Substitute appropriate numerals and adjust spacing as required.

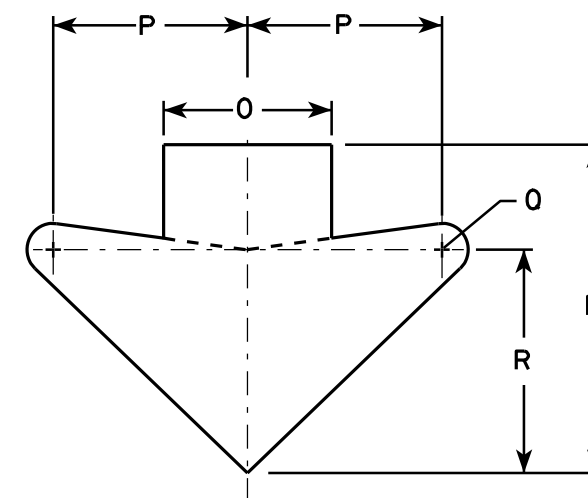

ARROW DETAIL

SIZE	A	B	C	D	E	F	G	H	I	J	K	L	M	N	O	P	Q	R	S	T	U	V	W	X	Y	Z	Area sq. ft.
1																											
2S	48		2 1/4	3/4	1	6	12	11 3/8	9 5/8	11 1/2	16	13	12	15 5/8	8	9 1/4	1 1/4	10 5/8									16.0
2M	48		2 1/4	3/4	1	6	12	11 3/8	9 5/8	11 1/2	16	13	12	15 5/8	8	9 1/4	1 1/4	10 5/8									16.0
3																											
4																											
5																											

STANDARD SIGN W12-52

WISCONSIN DEPT OF TRANSPORTATION

APPROVED *Matthew R. Rauch*
For State Traffic Engineer

DATE 3/16/11 PLATE NO. W12-52.7

PROJECT NO:

HWY:








COUNTY:

SHEET NO: 206

E

NOTES

1. Sign is Type II - Type F Reflective
2. Color:
Background - Orange
Message - Black
3. Message Series - C
4. Corners may be square or rounded when base material is plywood but borders shall be rounded as shown. When base material is metal, the corners and borders shall be rounded.

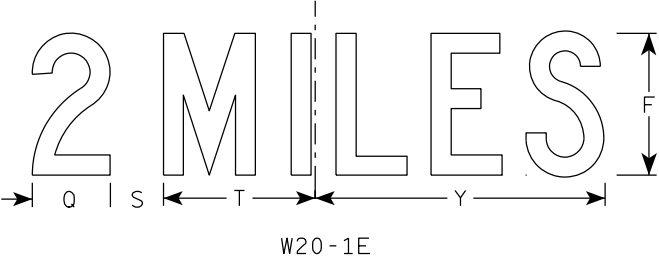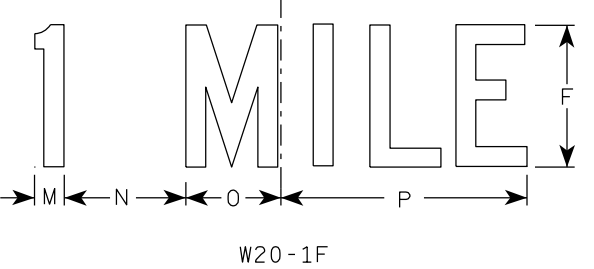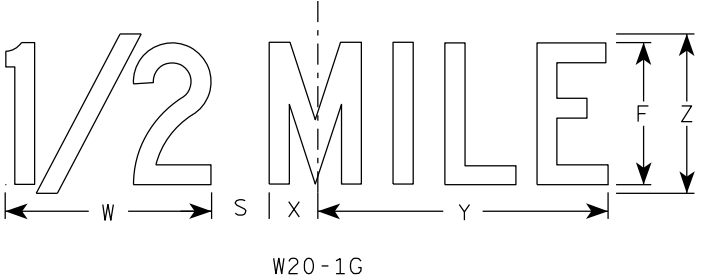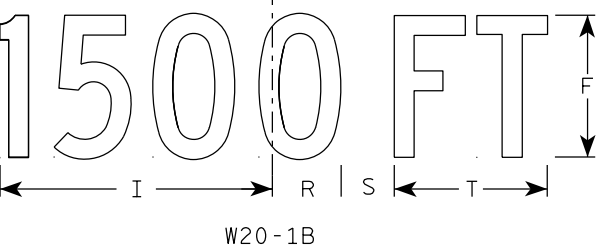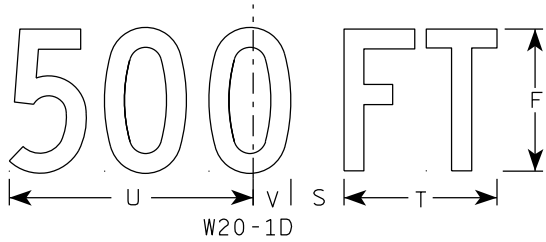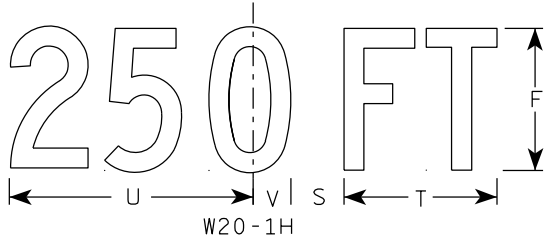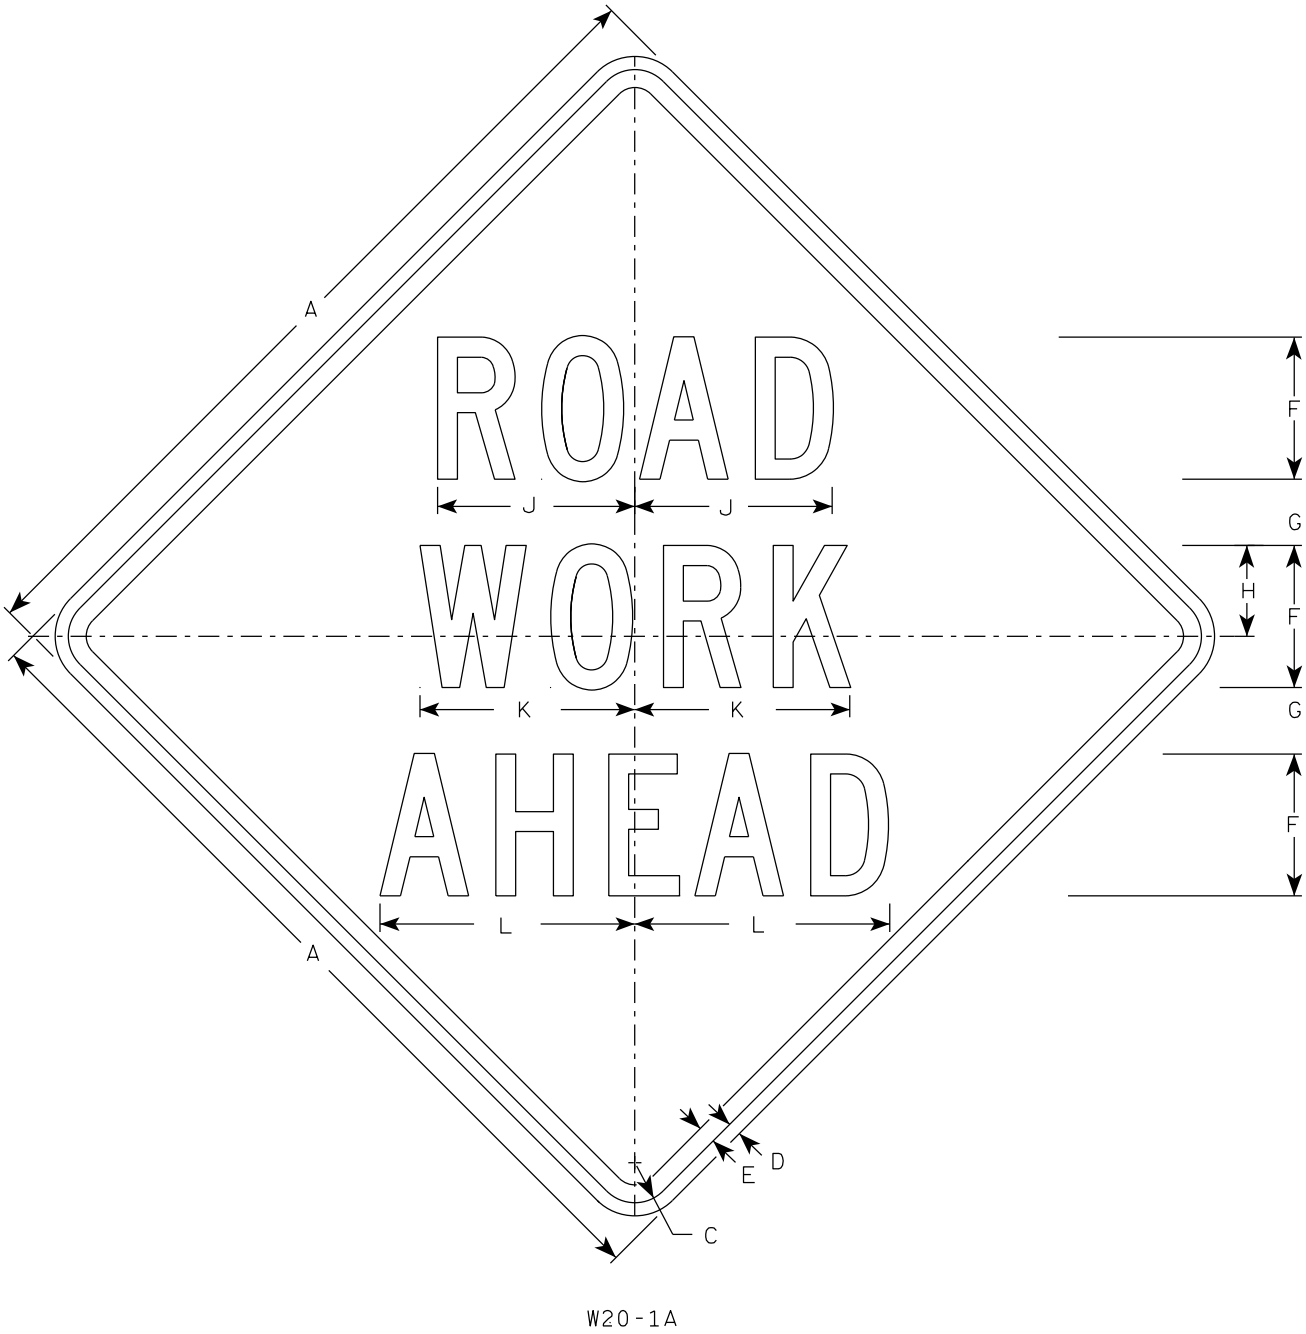







SIZE	A	B	C	D	E	F	G	H	I	J	K	L	M	N	O	P	Q	R	S	T	U	V	W	X	Y	Z	A _{req} sq. ft.
1	36		1 5/8	5/8	3/4	5	2 5/8	3 1/4	10 1/8	7	7 5/8	8 7/8	1 1/8	4 1/2	3 1/2	9	3 1/4	2 1/2	2 1/4	5 5/8	9	1 3/8	8	1 3/4	10 3/4	6	9.0
2S	48		2 1/4	3/4	1	8	3 3/4	5 1/8	15 3/8	11 1/8	12 1/8	14 3/8	1 5/8	6 7/8	5 3/8	13 7/8	4 3/8	3 7/8	3	8 5/8	13 3/4	2 1/8	11 7/8	2 3/4	16 3/8	9	16.0
2M	48		2 1/4	3/4	1	8	3 3/4	5 1/8	15 3/8	11 1/8	12 1/8	14 3/8	1 5/8	6 7/8	5 3/8	13 7/8	4 3/8	3 7/8	3	8 5/8	13 3/4	2 1/8	11 7/8	2 3/4	16 3/8	9	16.0
3	48		2 1/4	3/4	1	8	3 3/4	5 1/8	15 3/8	11 1/8	12 1/8	14 3/8	1 5/8	6 7/8	5 3/8	13 7/8	4 3/8	3 7/8	3	8 5/8	13 3/4	2 1/8	11 7/8	2 3/4	16 3/8	9	16.0
4	48		2 1/4	3/4	1	8	3 3/4	5 1/8	15 3/8	11 1/8	12 1/8	14 3/8	1 5/8	6 7/8	5 3/8	13 7/8	4 3/8	3 7/8	3	8 5/8	13 3/4	2 1/8	11 7/8	2 3/4	16 3/8	9	16.0
5	48		2 1/4	3/4	1	8	3 3/4	5 1/8	15 3/8	11 1/8	12 1/8	14 3/8	1 5/8	6 7/8	5 3/8	13 7/8	4 3/8	3 7/8	3	8 5/8	13 3/4	2 1/8	11 7/8	2 3/4	16 3/8	9	16.0

STANDARD SIGN
W20-1A, B, C, D, E, F, G & H

WISCONSIN DEPT OF TRANSPORTATION

APPROVED *Matthew R. Rauch*
for State Traffic Engineer

DATE 3/25/2020 PLATE NO. W20-1.11

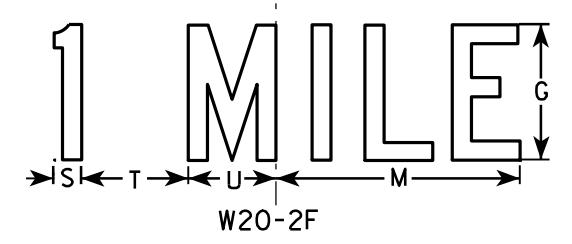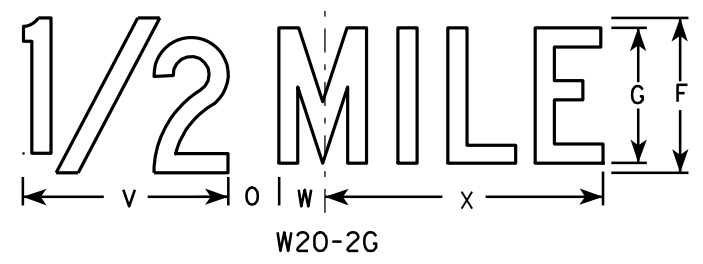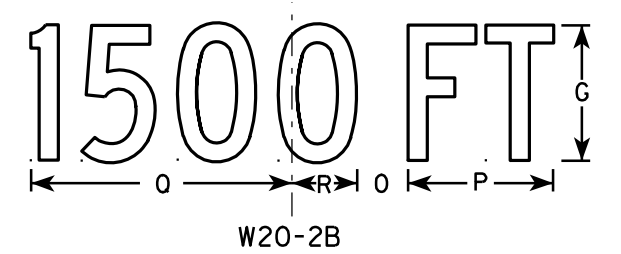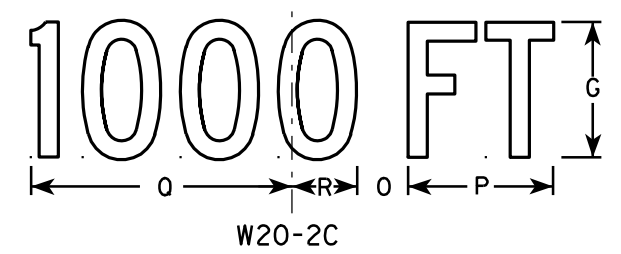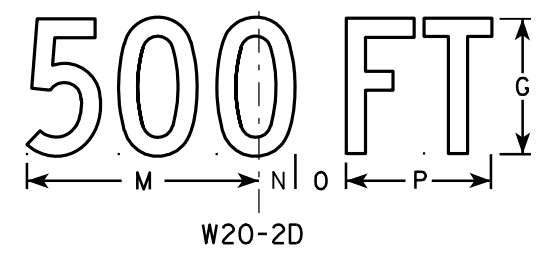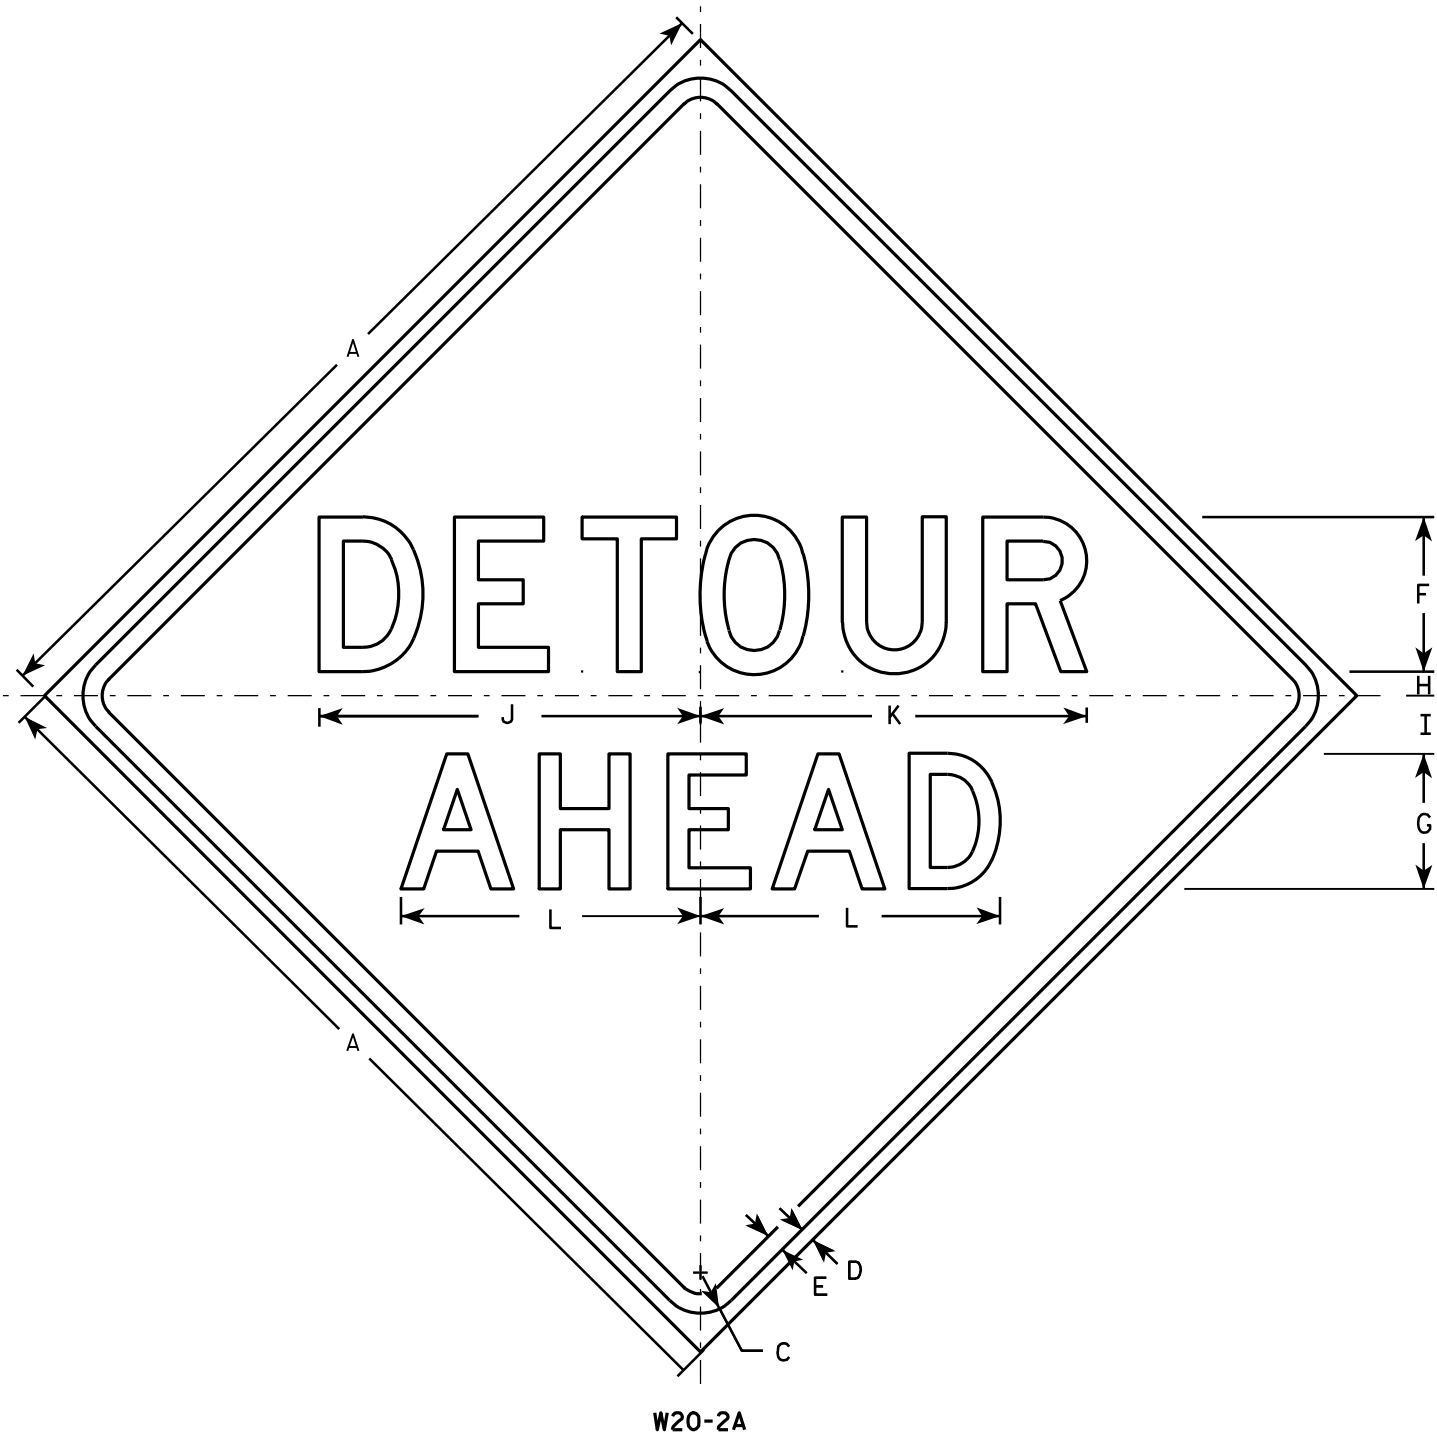

NOTES

1. Sign is Type II - Type F Reflective - reference WIS DOT Standard Specification for HIGHWAY and STRUCTURE CONSTRUCTION latest edition.
2. Color:
Background - Orange
Message - Black
3. Message Series - See note 5
4. Corners may be square or rounded when base material is plywood but borders shall be rounded as shown. When base material is metal, the corners and borders shall be rounded.
5. Line 1 is Series D.
Line 2 is Series D for AHEAD and Series C for all other distances.

SIZE	A	B	C	D	E	F	G	H	I	J	K	L	M	N	O	P	Q	R	S	T	U	V	W	X	Y	Z	Area sq. ft.
1	36		1 5/8	5/8	3/4	6	5	1	2 1/4	14 3/4	15	11 5/8	9	1 3/8	1 7/8	5 5/8	10 1/8	2 1/2	1 1/8	4 1/2	3 1/2	8	1 3/4	10 3/4			9.0
2S	48		2 1/4	3/4	1	8	7	1 1/4	3	19 3/4	20	15 1/2	12	1 7/8	2 5/8	7 1/2	13 1/2	3 3/8	1 1/2	6	4 5/8	10 5/8	2 3/8	14 3/8			16.0
2M	48		2 1/4	3/4	1	8	7	1 1/4	3	19 3/4	20	15 1/2	12	1 7/8	2 5/8	7 1/2	13 1/2	3 3/8	1 1/2	6	4 5/8	10 5/8	2 3/8	14 3/8			16.0
3	48		2 1/4	3/4	1	8	7	1 1/4	3	19 3/4	20	15 1/2	12	1 7/8	2 5/8	7 1/2	13 1/2	3 3/8	1 1/2	6	4 5/8	10 5/8	2 3/8	14 3/8			16.0
4	48		2 1/4	3/4	1	8	7	1 1/4	3	19 3/4	20	15 1/2	12	1 7/8	2 5/8	7 1/2	13 1/2	3 3/8	1 1/2	6	4 5/8	10 5/8	2 3/8	14 3/8			16.0
5	48		2 1/4	3/4	1	8	7	1 1/4	3	19 3/4	20	15 1/2	12	1 7/8	2 5/8	7 1/2	13 1/2	3 3/8	1 1/2	6	4 5/8	10 5/8	2 3/8	14 3/8			16.0


STANDARD SIGN
W20-2A,B,C,D,F & G

WISCONSIN DEPT OF TRANSPORTATION

APPROVED *Matthew R. Rauch*
for State Traffic Engineer

DATE 3/18/11 PLATE NO. W20-2.6

PROJECT NO: _____ HWY: _____ COUNTY: _____ SHEET NO: 208 **E**

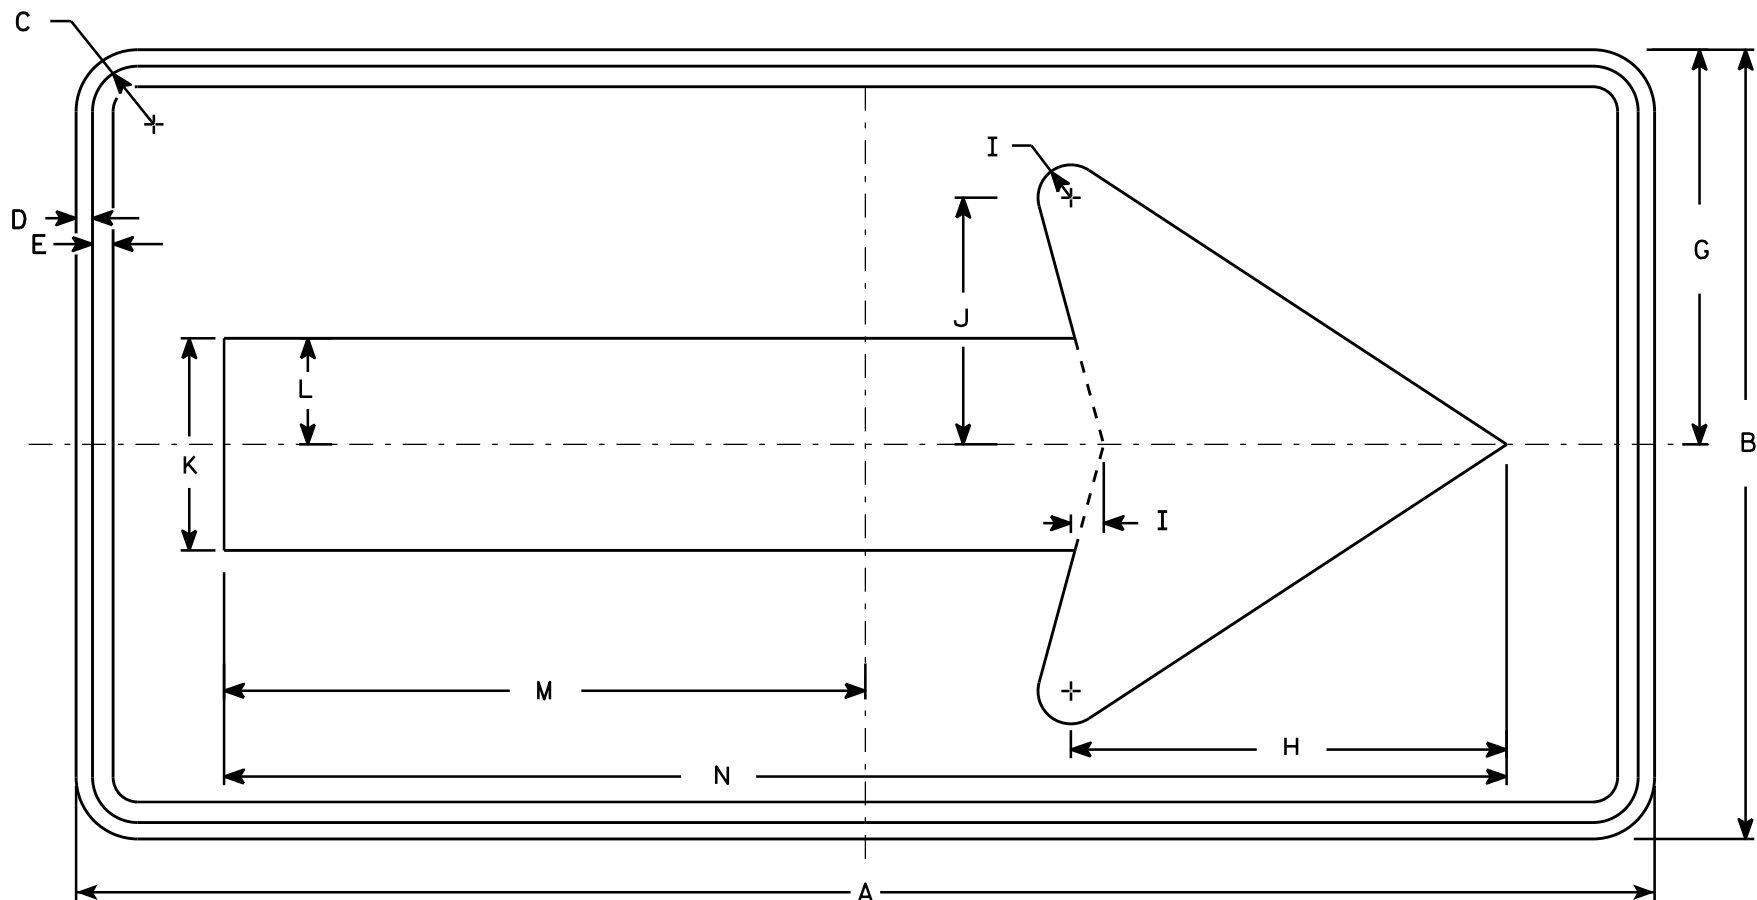

W01-6

NOTES

- 1. Sign is Type II - Type F Reflective - reference WIS DOT Standard Specification for HIGHWAY and STRUCTURE CONSTRUCTION latest edition.
- 2. Color:
Background - Orange
Message - Black
- 3. Corners may be square or rounded when base material is plywood but borders shall be rounded as shown. When base material is metal, the corners and borders shall be rounded.


SIZE	A	B	C	D	E	F	G	H	I	J	K	L	M	N	O	P	Q	R	S	T	U	V	W	X	Y	Z	Area sq. ft.
1																											
2S	48	24	1 3⁄8	1⁄2	5⁄8		12	13 1⁄4	1	7 1⁄2	6 1⁄2	3 1⁄4	19 1⁄2	39													8.0
2M	48	24	1 3⁄8	1⁄2	5⁄8		12	13 1⁄4	1	7 1⁄2	6 1⁄2	3 1⁄4	19 1⁄2	39													8.0
3	60	30	1 3⁄8	1⁄2	5⁄8		15	16 1⁄4	1 1⁄4	9 1⁄4	8	4	24 3⁄8	48 3⁄4													12.5
4	60	30	1 3⁄8	1⁄2	5⁄8		15	16 1⁄4	1 1⁄4	9 1⁄4	8	4	24 3⁄8	48 3⁄4													12.5
5	60	30	1 3⁄8	1⁄2	5⁄8		15	16 1⁄4	1 1⁄4	9 1⁄4	8	4	24 3⁄8	48 3⁄4													12.5

STANDARD SIGN
W01-6

WISCONSIN DEPT OF TRANSPORTATION

APPROVED
Matthew R. Rauch
for State Traffic Engineer

DATE 11/18/13 PLATE NO. 209 W01-6.1

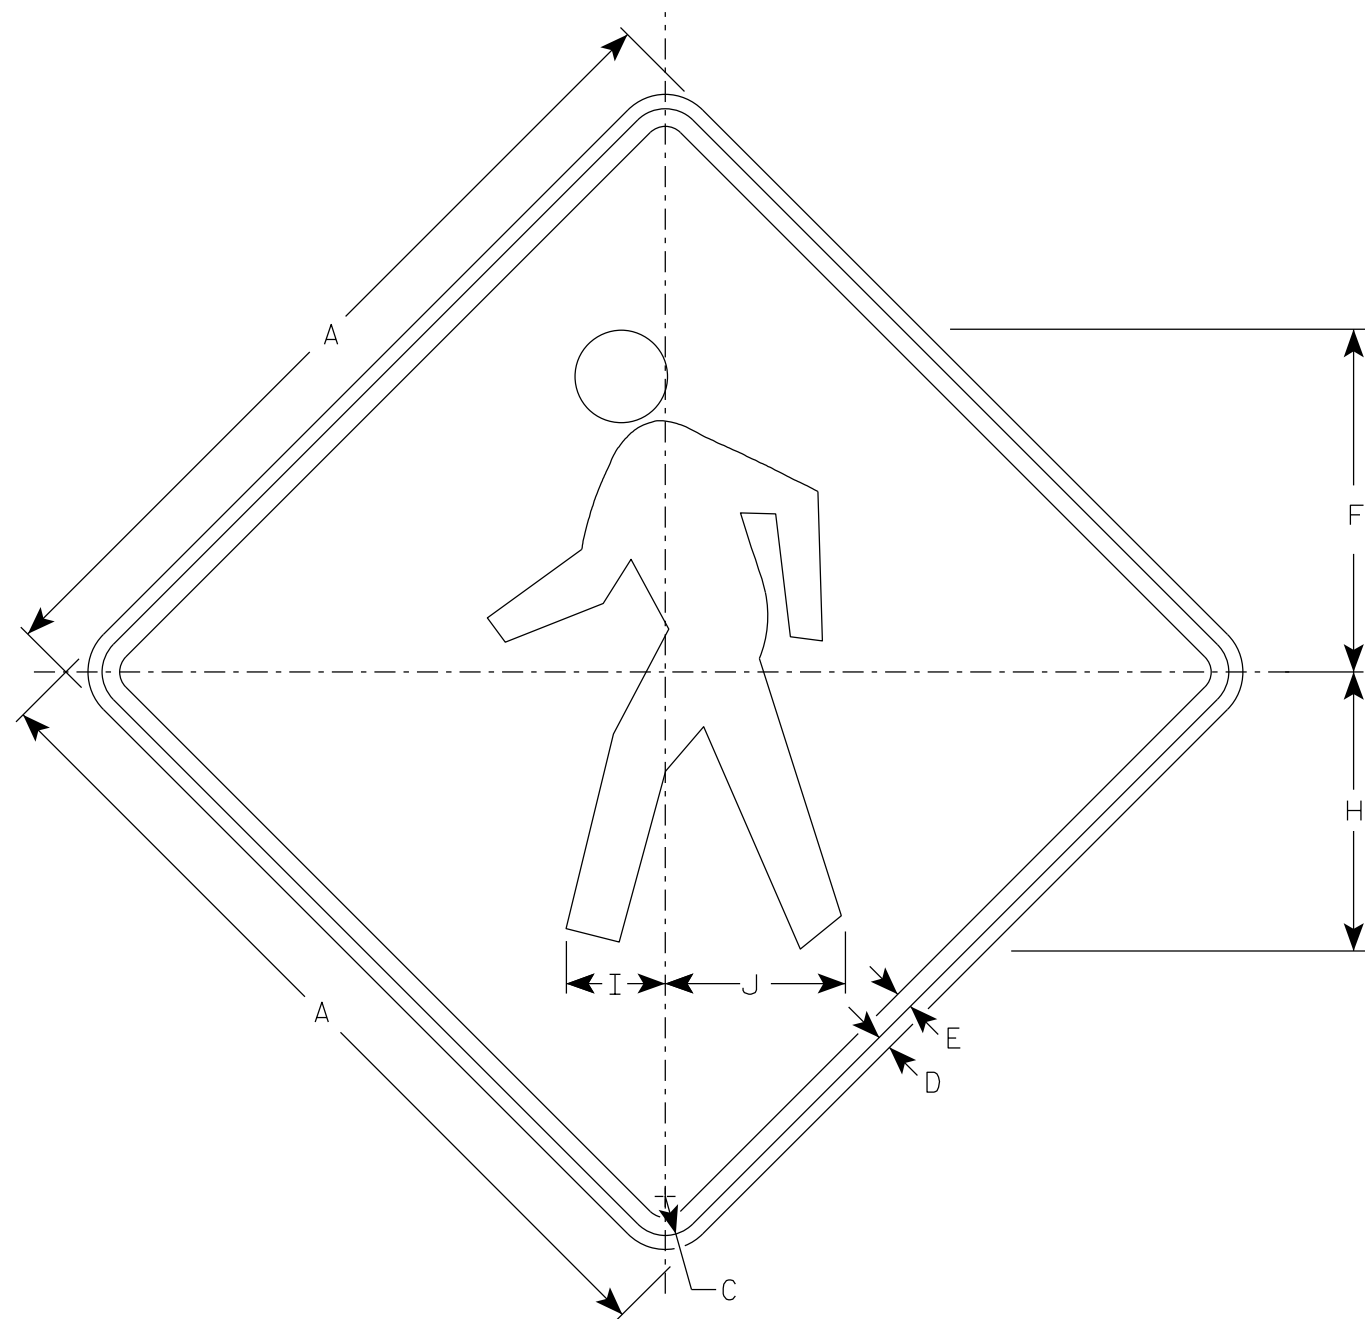

W011-2

NOTES

1. Sign is Type II - Type F Reflective
2. Color:
Background - Orange
Message - Black
3. Corners may be square or rounded when base material is plywood but borders shall be rounded as shown. When base material is metal, the corners and borders shall be rounded.

SIZE	A	B	C	D	E	F	G	H	I	J	K	L	M	N	O	P	Q	R	S	T	U	V	W	X	Y	Z	Area sq. ft.
1	36		1 5/8	5/8	3/4	14 1/2		11 7/8	4 1/4	7 5/8																	9.0
2S	48		2 1/4	3/4	1	19 3/8		15 3/4	5 5/8	10 1/4																	16.0
2M	48		2 1/4	3/4	1	19 3/8		15 3/4	5 5/8	10 1/4																	16.0
3	48		2 1/4	3/4	1	19 3/8		15 3/4	5 5/8	10 1/4																	16.0
4	48		2 1/4	3/4	1	19 3/8		15 3/4	5 5/8	10 1/4																	16.0
5																											

STANDARD SIGN
W011-2

WISCONSIN DEPT OF TRANSPORTATION

APPROVED *Matthew R. Rauch*
for State Traffic Engineer

DATE 4/8/2020 PLATE NO. W011-2.1

7



W016-9P

NOTES

- 1. Sign is Type II - Type F Reflective - reference WIS DOT Standard Specification for HIGHWAY and STRUCTURE CONSTRUCTION latest edition.
- 2. Color:
Background - Orange
Message - Black
- 3. Message Series - C
- 4. Corners may be square or rounded when base material is plywood but borders shall be rounded as shown. When base material is metal, the corners and borders shall be rounded.

7

SIZE	A	B	C	D	E	F	G	H	I	J	K	L	M	N	O	P	Q	R	S	T	U	V	W	X	Y	Z	Area sq. ft.
1	30	18	1 1/8	3/8	1/2	7	5 1/2	2 3/4	24 1/2																		3.75
2S	48	24	1 3/8	1/2	5/8	10	7	6 1/8	35 3/4																		8.0
2M	48	24	1 3/8	1/2	5/8	10	7	6 1/8	35 3/4																		8.0
3	48	24	1 3/8	1/2	5/8	10	7	6 1/8	35 3/4																		8.0
4	48	24	1 3/8	1/2	5/8	10	7	6 1/8	35 3/4																		8.0
5	48	24	1 3/8	1/2	5/8	10	7	6 1/8	35 3/4																		8.0

STANDARD SIGN
W016-9P



WISCONSIN DEPT OF TRANSPORTATION

APPROVED *Matthew R. Rauch*
for State Traffic Engineer

DATE 5/1/19 PLATE NO. W016-9P.7

NOTES

- 1. Sign is Type II - Type F Reflective
- 2. Color:
Background - Orange
Message - Black
- 3. Message Series - C
- 4. Corners may be square or rounded when base material is plywood but borders shall be rounded as shown. When base material is metal, the corners and borders shall be rounded.
- 5. Substitute appropriate numerals to the nearest quarter mile and optically adjust spacing to achieve proper balance.

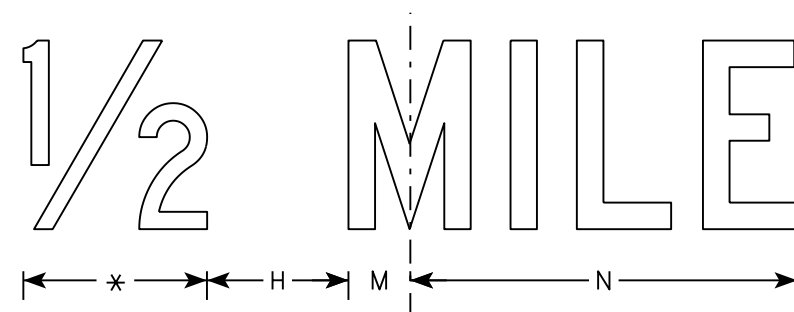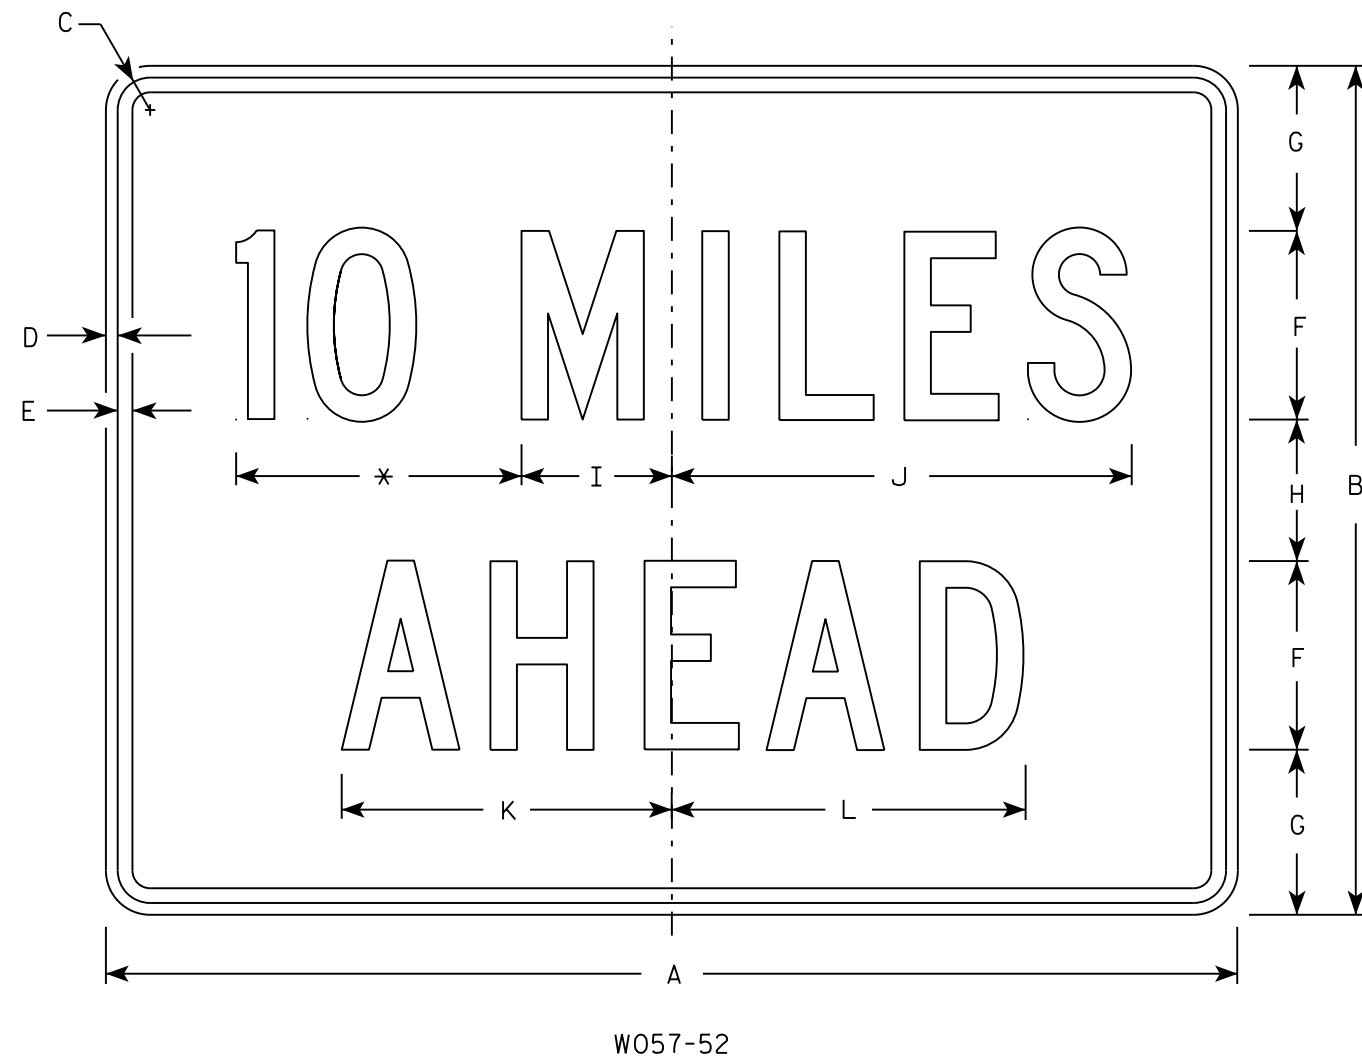

* See note 5

SIZE	A	B	C	D	E	F	G	H	I	J	K	L	M	N	O	P	Q	R	S	T	U	V	W	X	Y	Z	Area sq. ft.
1	36	24	1 1/8	3/8	1/2	6	4 1/2	3	4 3/4	14 5/8	10 5/8	11 3/8	2	12													6.0
2S	48	36	1 3/8	1/2	5/8	8	7	6	6 3/8	19 1/2	14	15	2 3/4	16 3/8													12.0
2M	48	36	1 3/8	1/2	5/8	8	7	6	6 3/8	19 1/2	14	15	2 3/4	16 3/8													12.0
3	48	36	1 3/8	1/2	5/8	8	7	6	6 3/8	19 1/2	14	15	2 3/4	16 3/8													12.0
4	48	36	1 3/8	1/2	5/8	8	7	6	6 3/8	19 1/2	14	15	2 3/4	16 3/8													12.0
5	48	36	1 3/8	1/2	5/8	8	7	6	6 3/8	19 1/2	14	15	2 3/4	16 3/8													12.0


STANDARD SIGN
W057-52

WISCONSIN DEPT OF TRANSPORTATION

APPROVED
Matthew R. Rauch
for State Traffic Engineer

DATE 3/21/17 PLATE NO. W057-52.2

Notes

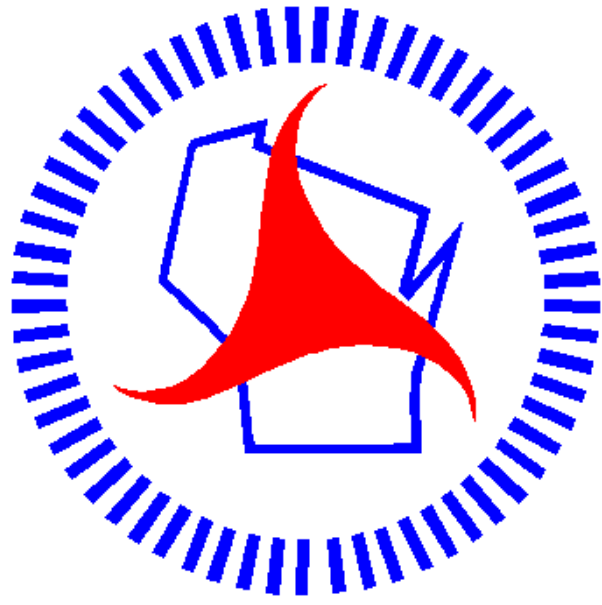

Wisconsin Department of Transportation

Dedicated people creating transportation solutions through innovation and exceptional service.

<http://www.dot.wisconsin.gov>