

RHI

PROJECT ID: 1610-44-62

WITH: 1610-44-63 & 1610-44-64


COUNTY: PRICE

SEPTEMBER 2021

ORDER OF SHEETS

Section No.	1	Title
Section No.	2	Typical Sections and Details (Includes Erosion Control)
Section No.	3	Estimate of Quantities
Section No.	3	Miscellaneous Quantities
Section No.	4	Right of Way Plat
Section No.	5	Plan and Profile
Section No.	6	Standard Detail Drawings
Section No.	7	Sign Plates
Section No.	8	Structure Plans
Section No.	9	Computer Earthwork Data
Section No.	9	Cross Sections

TOTAL SHEETS = 148

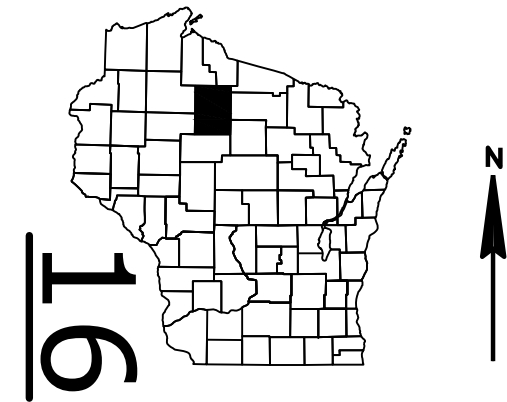

DESIGN DESIGNATION

A.A.D.T.	2022	=	4300 - 4800
A.A.D.T.	2042	=	4800 - 5400
D.H.V.	2042	=	530 - 600
D.D.		=	60/40
T.		=	18.8%
DESIGN SPEED		=	40 MPH - 55 MPH
ESALS		=	N/A

CONVENTIONAL SYMBOLS

PLAN

CORPORATE LIMITS	
PROPERTY LINE	
LOT LINE	
LIMITED HIGHWAY EASEMENT	
EXISTING RIGHT OF WAY	
PROPOSED OR NEW R/W LINE	
SLOPE INTERCEPT	
REFERENCE LINE	
EXISTING CULVERT	
PROPOSED CULVERT (Box or Pipe)	
COMBUSTIBLE FLUIDS	
MARSH AREA	
WOODED OR SHRUB AREA	

PROFILE

GRADE LINE	
ORIGINAL GROUND	
MARSH OR ROCK PROFILE (To be noted as such)	
SPECIAL DITCH	
GRADE ELEVATION	
CULVERT (Profile View)	
UTILITIES	
ELECTRIC	
FIBER OPTIC	
GAS	
SANITARY SEWER	
STORM SEWER	
TELEPHONE	
WATER	
UTILITY PEDESTAL	
POWER POLE	
TELEPHONE POLE	

STATE OF WISCONSIN
DEPARTMENT OF TRANSPORTATION


PLAN OF PROPOSED IMPROVEMENT

PRENTICE - PARK FALLS

FLAMBEAU RIVER BRIDGES B-50-21, 22

STH 13
PRICE COUNTY

STATE PROJECT NUMBER
1610-44-62

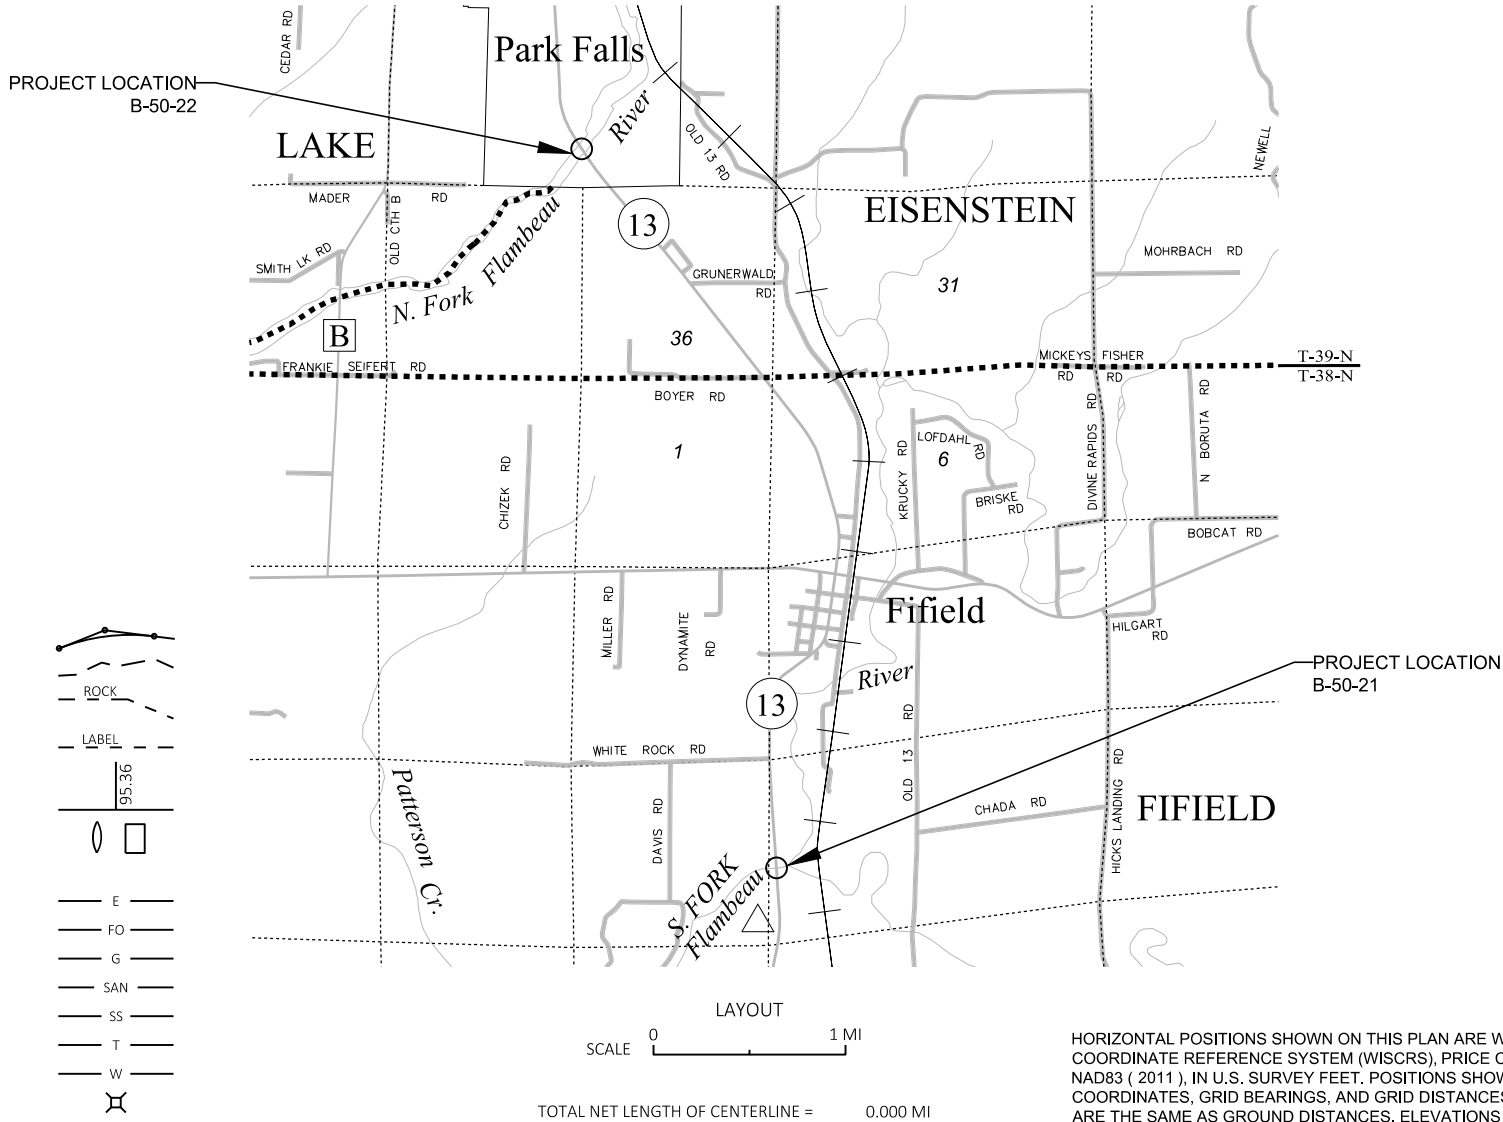

HORIZONTAL POSITIONS SHOWN ON THIS PLAN ARE WISCONSIN COORDINATE REFERENCE SYSTEM (WISCRS), PRICE COUNTY, NAD83 (2011), IN U.S. SURVEY FEET. POSITIONS SHOWN ARE GRID COORDINATES, GRID BEARINGS, AND GRID DISTANCES. GRID DISTANCES ARE THE SAME AS GROUND DISTANCES. ELEVATIONS ARE REFERENCED TO NAVD 88 (2012).

STATE PROJECT	FEDERAL PROJECT	
	PROJECT	CONTRACT
1610-44-62		

emcs inc

500 North 17th Avenue
Wausau, WI 54401
715.845.1081 Fax 715.845.1099



3-29-2021
(Date)

Scott Kaiser
(Signature)

STATE OF WISCONSIN
DEPARTMENT OF TRANSPORTATION

PREPARED BY	
Surveyor	EMCS, INC.
Designer	EMCS, INC.
Project Manager	KAI KILEN
Regional Examiner	CHERYL SIMON
Regional Supervisor	DANIEL ERVA

APPROVED FOR THE DEPARTMENT
DATE: 3/29/2021
(Signature)

E

GENERAL NOTES

THE LOCATIONS OF EXISTING AND PROPOSED UTILITY INSTALLATIONS AS SHOWN ON PLANS ARE APPROXIMATE.
THERE MAY BE OTHER UTILITY INSTALLATIONS WITHIN THE PROJECT AREA THAT ARE NOT SHOWN.

AS-BUILTS USED FOR PLAN DEVELOPMENT

PROJECT NO: 1614-04-71, CONSTRUCTION YEAR: 1972
PROJECT NO: 1614-05-70, CONSTRUCTION YEAR: 1973
PROJECT NO: 1614-04-72, CONSTRUCTION YEAR: 1990
PROJECT NO: 1614-05-72, CONSTRUCTION YEAR: 1992
PROJECT NO: 1614-05-73, CONSTRUCTION YEAR: 1992
PROJECT NO: 1612-01-60, CONSTRUCTION YEAR: 1996
PROJECT NO: 1610-31-60, CONSTRUCTION YEAR: 2006
PROJECT NO: 1610-40-60, CONSTRUCTION YEAR: 2007

ORDER OF SECTION 2 SHEETS

- TYPICAL SECTIONS
- CONSTRUCTION DETAILS
- EROSION CONTROL
- TRAFFIC CONTROL

RUNOFF COEFFICIENT TABLE

	HYDROLOGIC SOIL GROUP											
	A			B			C			D		
	SLOPE RANGE (PERCENT)			SLOPE RANGE (PERCENT)			SLOPE RANGE (PERCENT)			SLOPE RANGE (PERCENT)		
LAND USE:	0-2	2-6	6 & OVER	0-2	2-6	6 & OVER	0-2	2-6	6 & OVER	0-2	2-6	6 & OVER
ROW CROPS	.08	.16	.22	.12	.20	.27	.15	.24	.33	.19	.28	.38
	.22	.30	.38	.26	.34	.44	.30	.37	.50	.34	.41	.56
MEDIAN STRIP- TURF	.19	.20	.24	.19	.22	.26	.20	.23	.30	.20	.25	.30
	.24	.26	.30	.25	.28	.33	.26	.30	.37	.27	.32	.40
SIDE SLOPE- TURF			.25			.27			.28			.30
			.32			.34			.36			.38
PAVEMENT:												
ASPHALT	.70 - .95											
CONCRETE	.80 - .95											
BRICK	.70 - .80											
DRIVES, WALKS	.75 - .85											
ROOFS	.75 - .95											
GRAVEL ROADS, SHOULDERS	.40 - .60											

TOTAL PROJECT AREA = 9 ACRES
TOTAL AREA EXPECTED TO BE DISTURBED BY CONSTRUCTION ACTIVITIES = 1 ACRE

UTILITIES

COMMUNICATIONS

CHARTER COMMUNICATIONS
STEVE BROWN
821 LINCOLN ST
RHINELANDER, WI 54501
OFFICE: (715) 519-0042
STEVE.BROWN@CHARTER.COM

CENTURYLINK
BEN BAKER
625 SOUTH AVE
HAWKINS, WI 54530
OFFICE: (715) 567-0725
BEN.BAKER@CENTURYLINK.COM

PRICE COUNTY TELEPHONE COMPANY
GUY FOLSOM
43705 USH 63
CABLE, WI 54821
OFFICE: (715) 798-7123
MOBILE: (715) 580-8123
GFOLSOM@NARVADO.COM

ELECTRIC - DISTRIBUTION

PRICE ELECTRIC COOPERATION INC.
BEN ORYSEN
W6803 SPRINGS DRIVE
PHILLIPS, WI 54555
OFFICE: (715) 339-2155
MOBILE: (715) 820-0200
BORYSEN@PRICE-ELECTRIC.COM

XCEL ENERGY
MITCH DIENGER
414 NICOLLET MALL, 5TH FLOOR
MINNEAPOLIS, MN 55401
OFFICE: (612) 330-6348
MOBILE: (612) 321-3109
MITCHELL.A.DIENGER@XCELENERGY.COM

SANITARY SEWER

PARK FALLS WATER AND SEWER DEPARTMENT
SCOTT HILGART
P.O. BOX 146
PARK FALLS, WI 54552
OFFICE: (715) 492-0564
DPW@CITYOFPARKFALLS.COM

WATER

PARK FALLS MUNICIPAL WATER UTILITY
SCOTT HILGART
P.O. BOX 146
PARK FALLS, WI 54552
OFFICE: (715) 492-0564
DPW@CITYOFPARKFALLS.COM



Dial  or (800)242-8511
www.DiggersHotline.com

OTHER CONTACTS

DNR LIAISON


WENDY HENNIGES
DNR NORTHERN REGION HEADQUARTERS
107 SUTLIFF AVENUE
RHINELANDER, WI 54501
PHONE: (715) 365-8916
WENDY.HENNIGES@WISCONSIN.GOV

DAM OPERATION

KURT ROSENTHAL
RENEWABLE WORLD ENERGIES
100 S. STATE ST
NESHKORO, WI 54960
PHONE: 1-855-99-HYDRO


RWIS CONTACT

WISDOT RWIS PROGRAM
MICHAEL J. ADAMS
PO BOX 7986
MADISON, WI 53707
OFFICE: (608) 266-5004
MICHAEL.ADAMS@DOT.WI.GOV

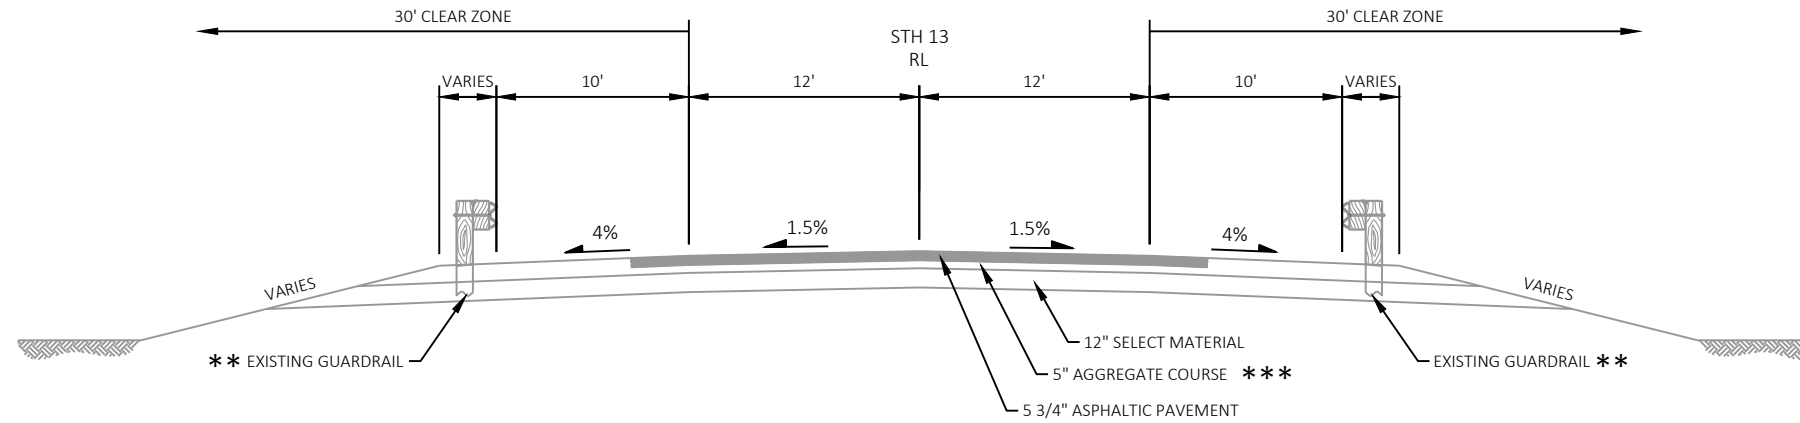

EXISTING TYPICAL SECTION

STA 1254+32 - STA 1256+00 (B-50-21)
STA 1257+41 (B-50-21) - STA 1259+94

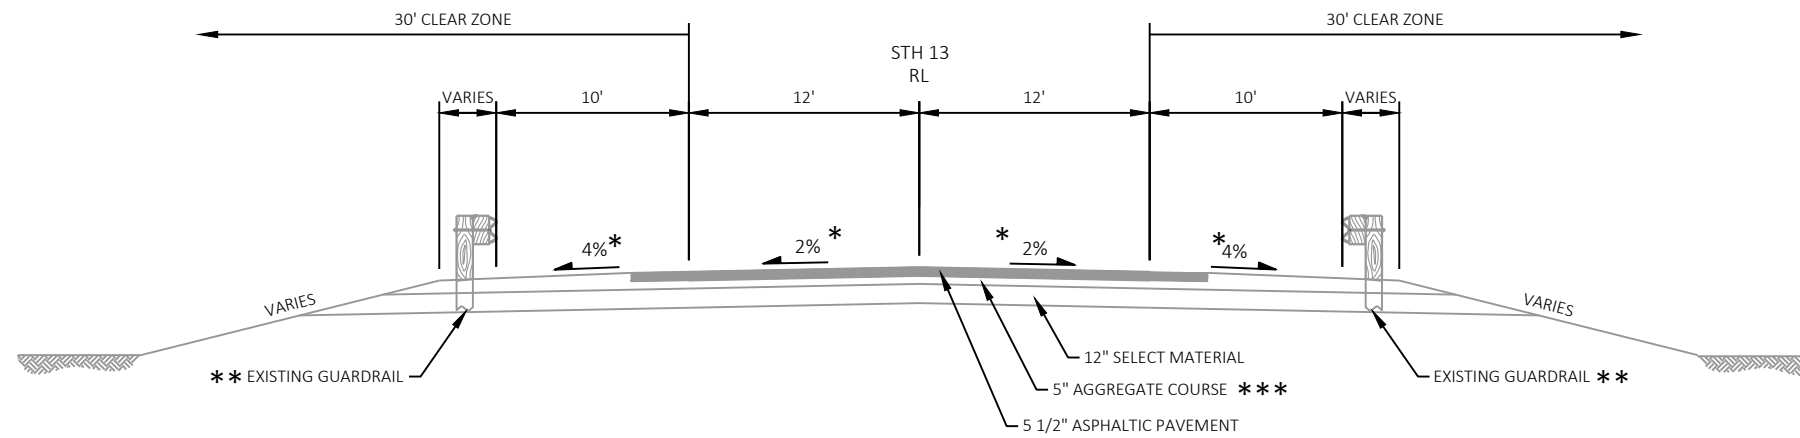

EXISTING TYPICAL SECTION

STA 1480+10 - STA 1483+18 (B-50-22)
STA 1487+13 (B-50-22) - STA 1489+63

NOTES

- * CROSS SLOPE VARIES DUE TO SUPERELEVATION. SEE SECTION 5 PLANS FOR SUPERELEVATION INFORMATION.
- ** SEE SECTION 5 PLAN SHEETS FOR LOCATIONS OF EXISTING GUARDRAIL.
- *** MIX OF ORIGINAL AGGREGATE AND PULVERIZED ASPHALTIC PAVEMENT.

PROJECT NO: 1610-44-62


HWY: STH 13

COUNTY: PRICE


TYPICAL SECTIONS

SHEET

E

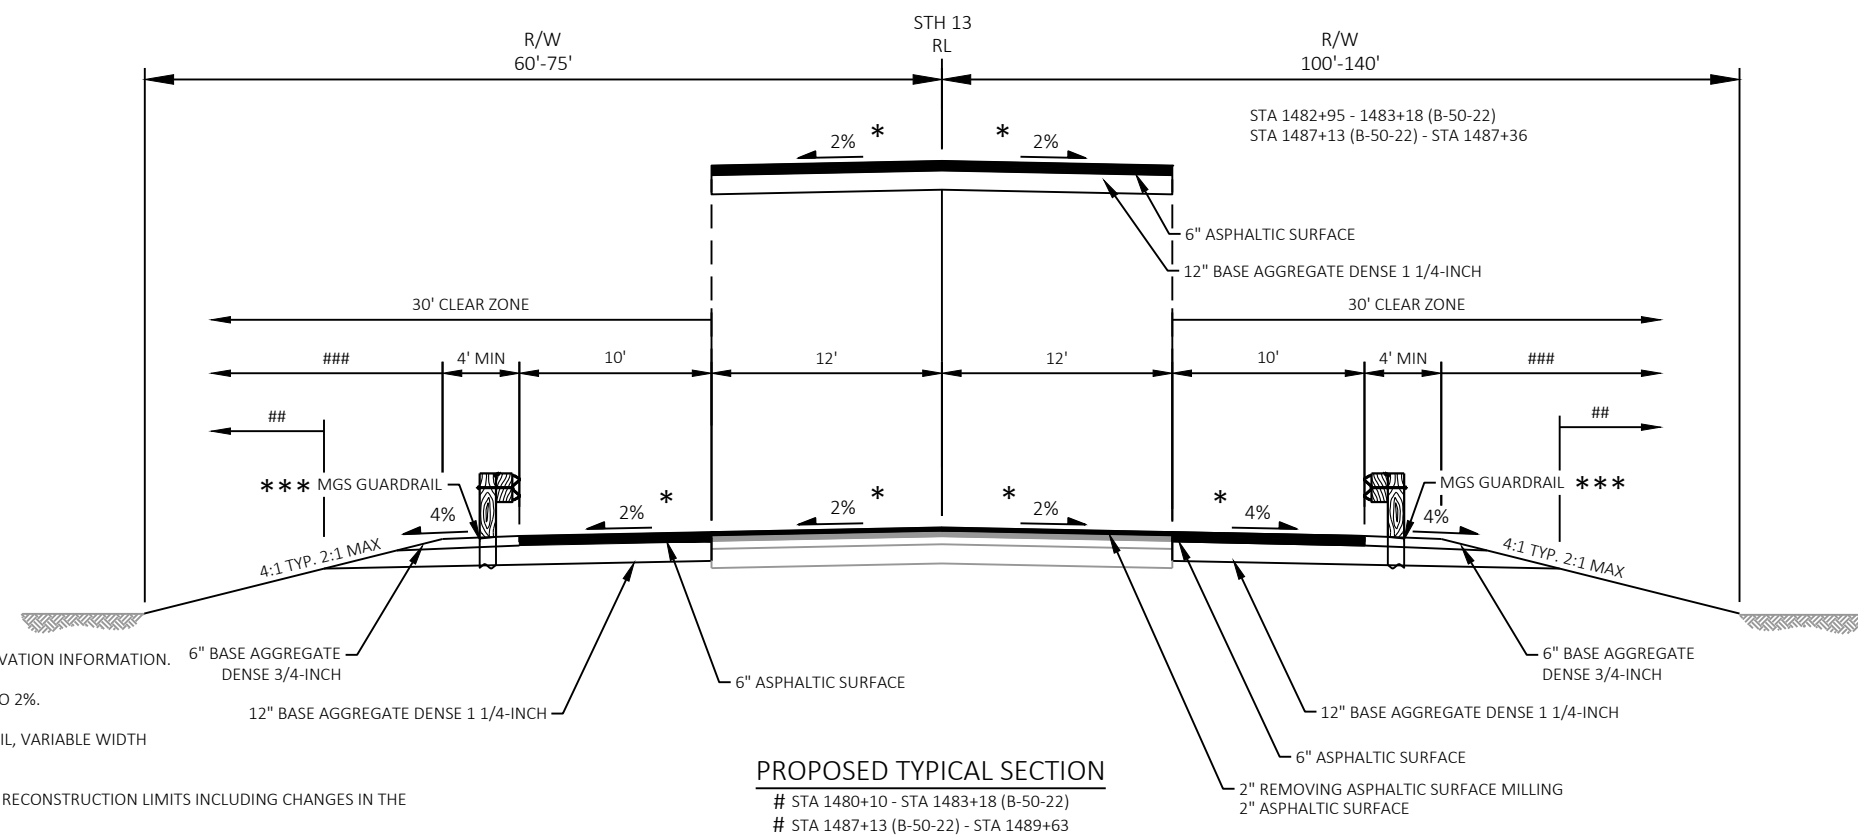


*	CROSS SLOPE VARIES DUE TO SUPERELEVATION. SEE SECTION 5 PLANS FOR SUPERELEVATION INFORMATION.	6" BASE AGGREGATE ✓
**	CROSS SLOPE VARIES DUE TO TRANSITION, BRIDGE CROSS SLOPE TO BE CORRECTED TO 2%.	DENSE 3/4-INCH
***	SEE SDD AND SECTION 5 PLAN SHEETS FOR LOCATIONS OF PROPOSED MGS GUARDRAIL, VARIABLE WIDTH SHOULDER TRANSITIONS AND LOCATIONS OF CURB & GUTTER.	12" BASE AGGREGATE
#	SEE SECTION 5 PLAN SHEETS FOR LIMITS OF CONCRETE APPROACH SLABS, SHOULDER RECONSTRUCTION LIMITS INCLUDING CHANGES IN THE PAVED SHOULDER, AND SLOPE GRADING LIMITS.	
##	TOPSOIL, SEED, FERTILIZER, AND EROSION MAT. SEE SECTION 5 PLANS AND EROSION CONTROL PLANS FOR ADDITIONAL DETAILS.	
###	SEEDING AND FERTILIZER	

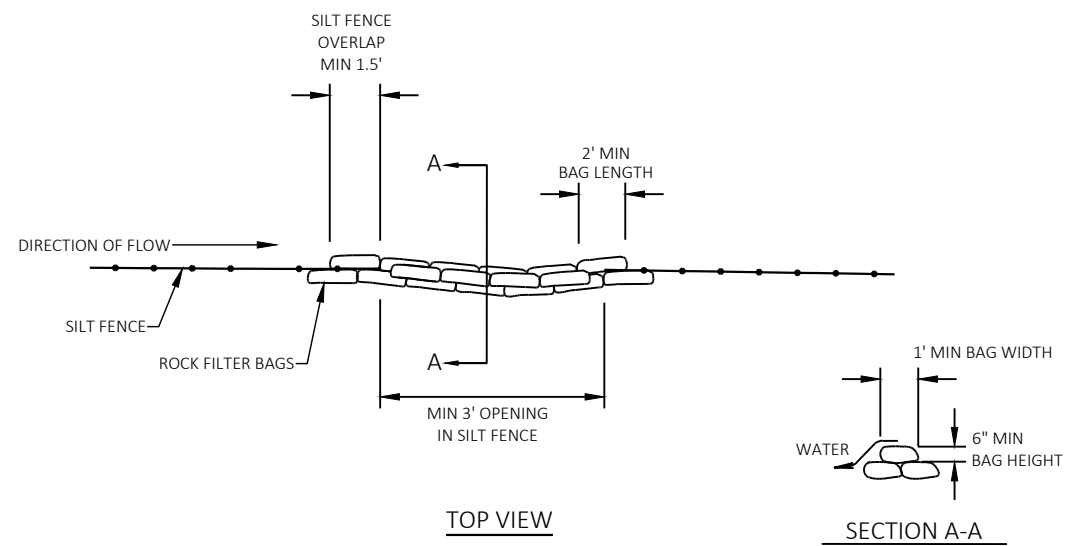

DETAIL OF ROCK BAGS USED FOR SILT FENCE RELIEF
PAID AS ROCK BAGS



NOTE
SEE EROSION CONTROL PLANS FOR LOCATIONS.

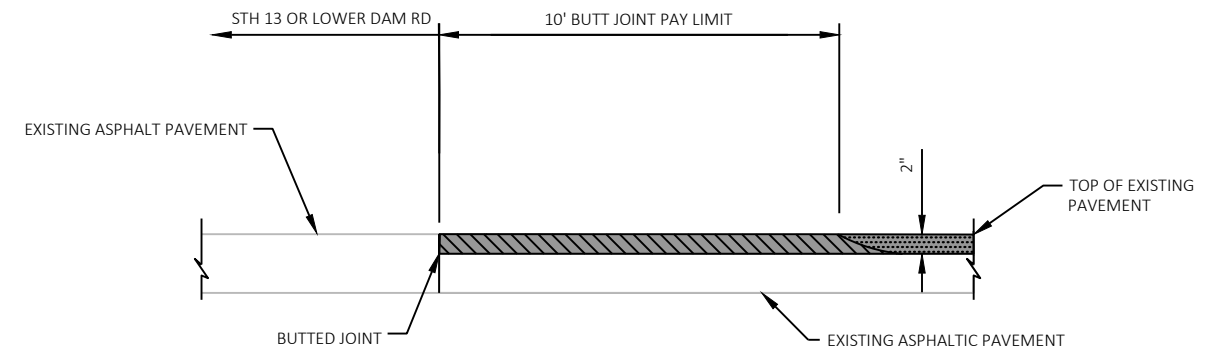


- REMOVING ASPHALTIC SURFACE BUTT JOINTS
DO NOT REMOVE MATERIAL UNDER THIS ITEM UNTIL 24 HOURS BEFORE PAVING
- REMOVING ASPHALTIC SURFACE MILLING
- PROPOSED HMA PAVEMENT OVERLAY

MAINLINE AND SIDE ROAD BUTT JOINT DETAIL

STA 1254+32
STA 1259+94
STA 1480+10
STA 1489+63
LOWER DAM RD

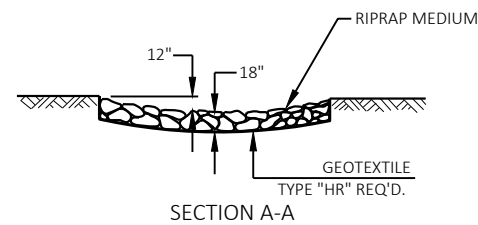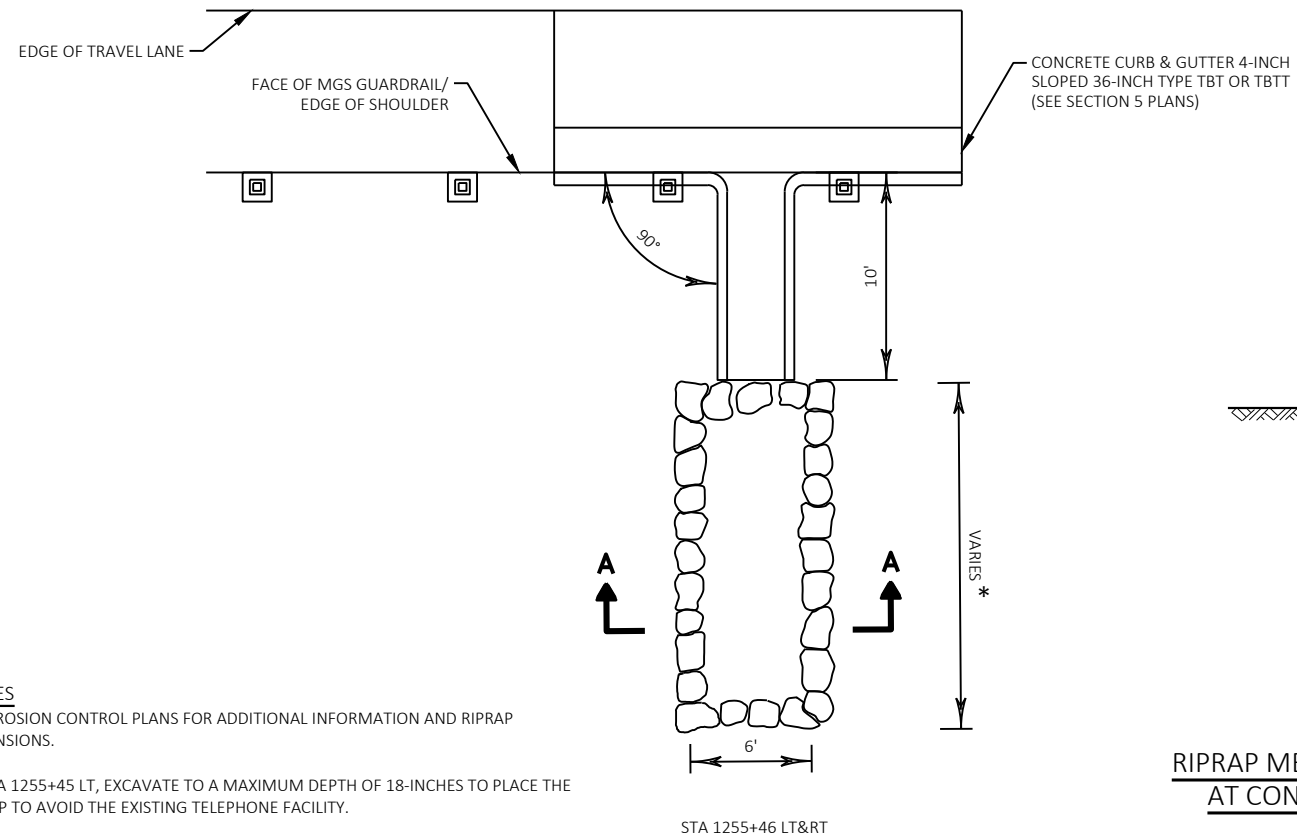

RIPRAP MEDIUM TREATMENT DETAIL
AT CONCRETE SURFACE DRAINS

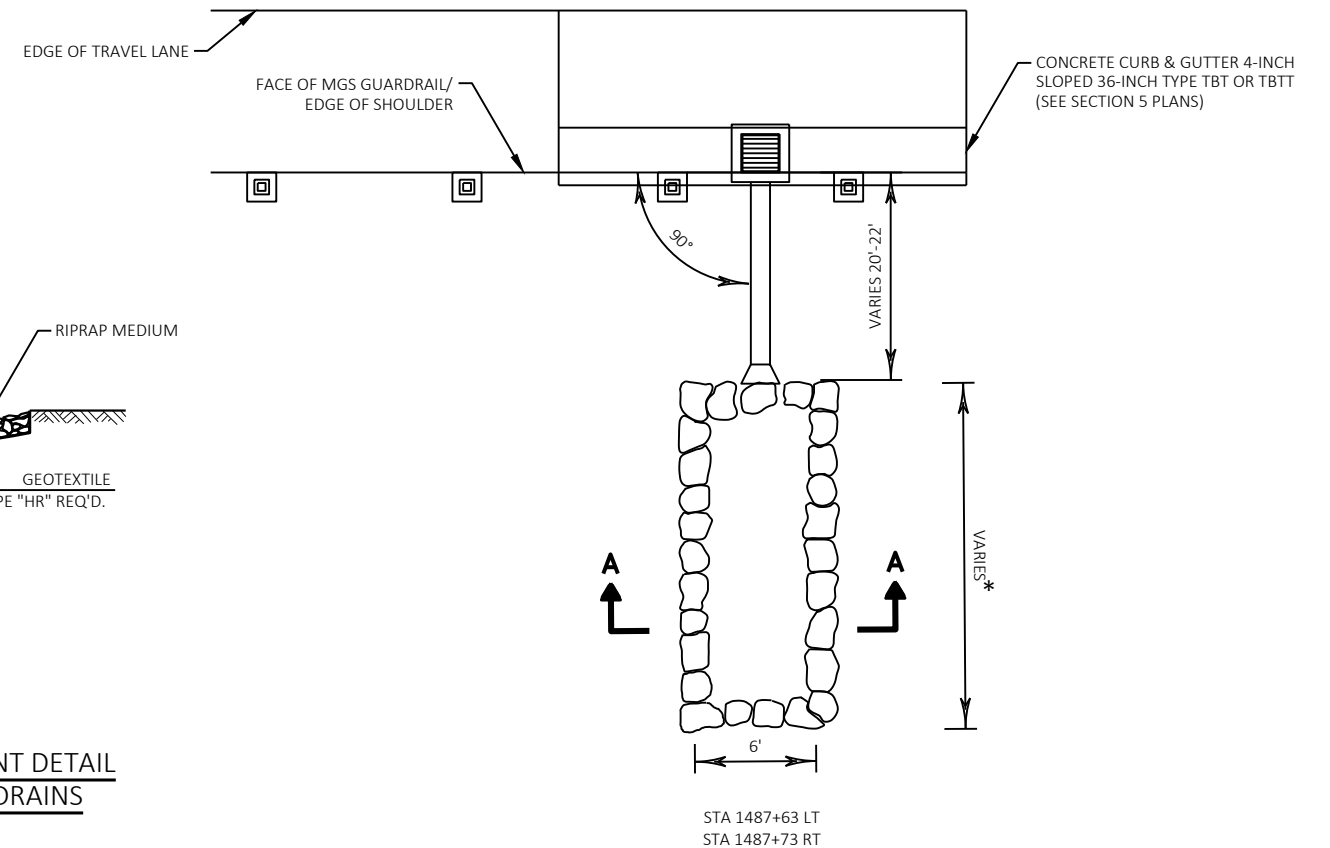


NOTES


* SEE EROSION CONTROL PLANS FOR ADDITIONAL INFORMATION AND RIPRAP DIMENSIONS.

AT STA 1255+45 LT, EXCAVATE TO A MAXIMUM DEPTH OF 18-INCHES TO PLACE THE RIPRAP TO AVOID THE EXISTING TELEPHONE FACILITY.

VERIFY PROPOSED GUARDRAIL POST LOCATIONS PRIOR TO INSTALLING CONCRETE SURFACE DRAIN.

FOR DETAILS NOT SHOWN SEE SDD FOR "CONCRETE SURFACE DRAINS FLUME TYPE AT STRUCTURES" AND "CONCRETE SURFACE DRAINS DROP INLET TYPE AT STRUCTURES"

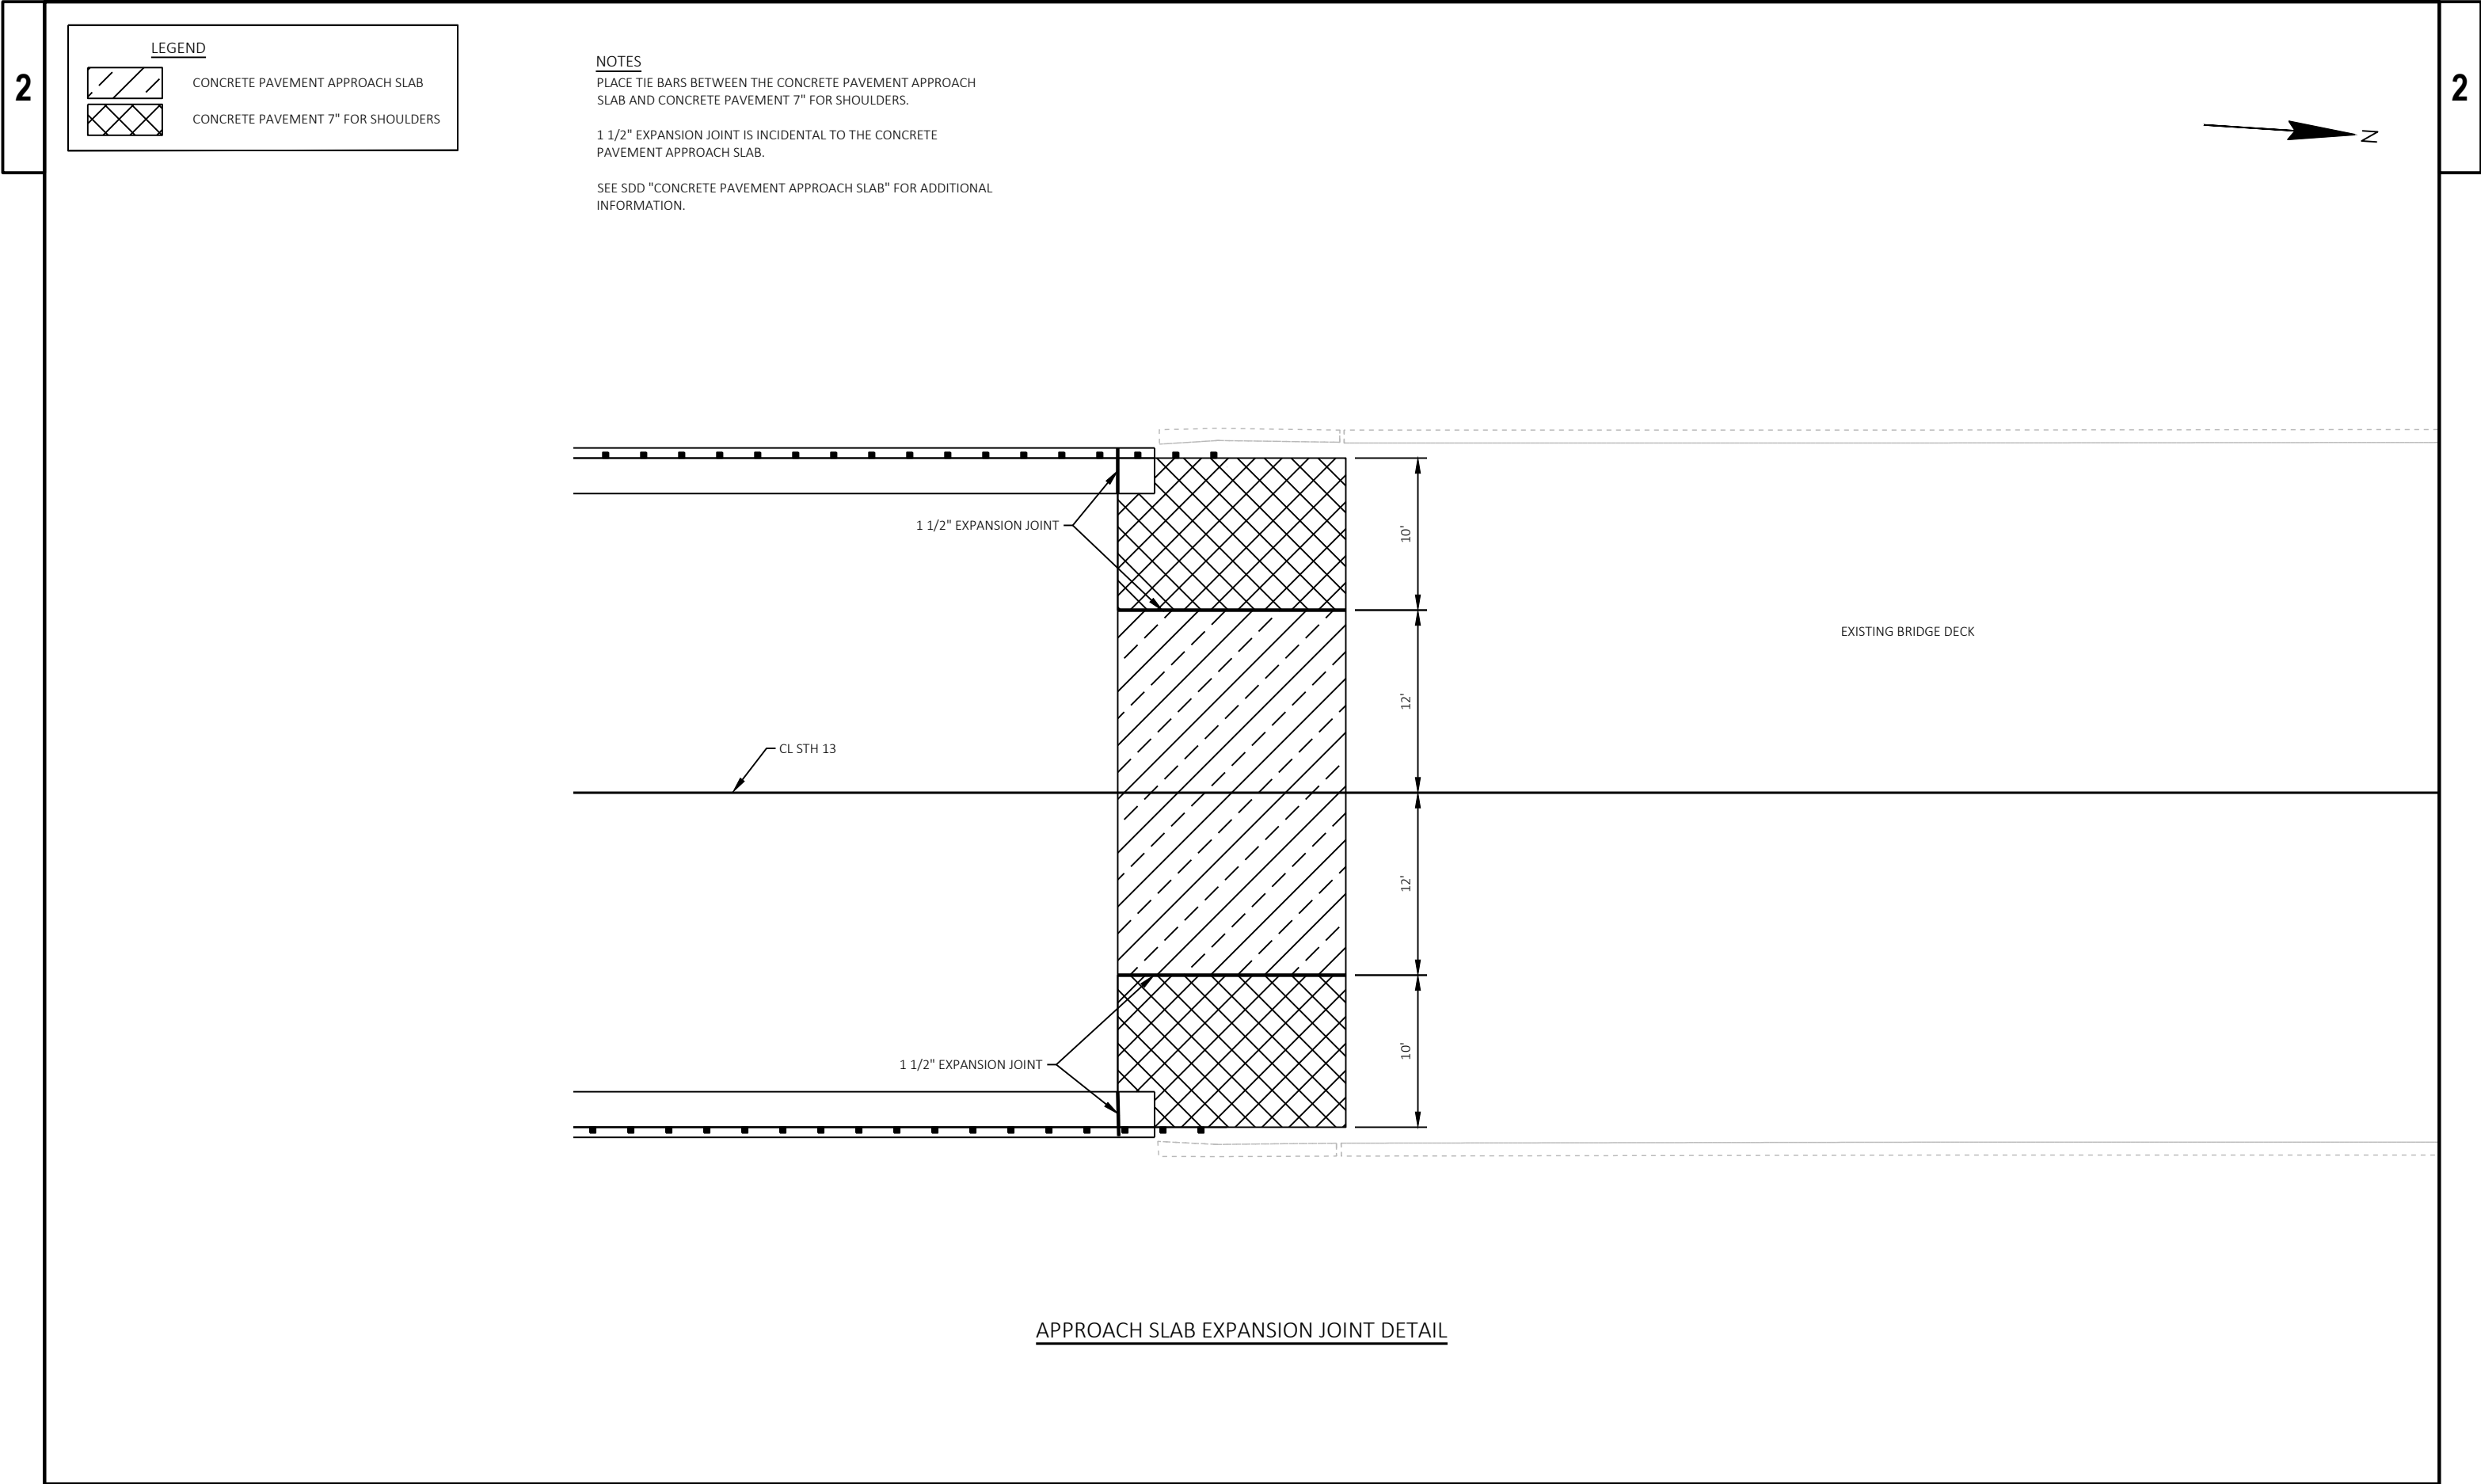

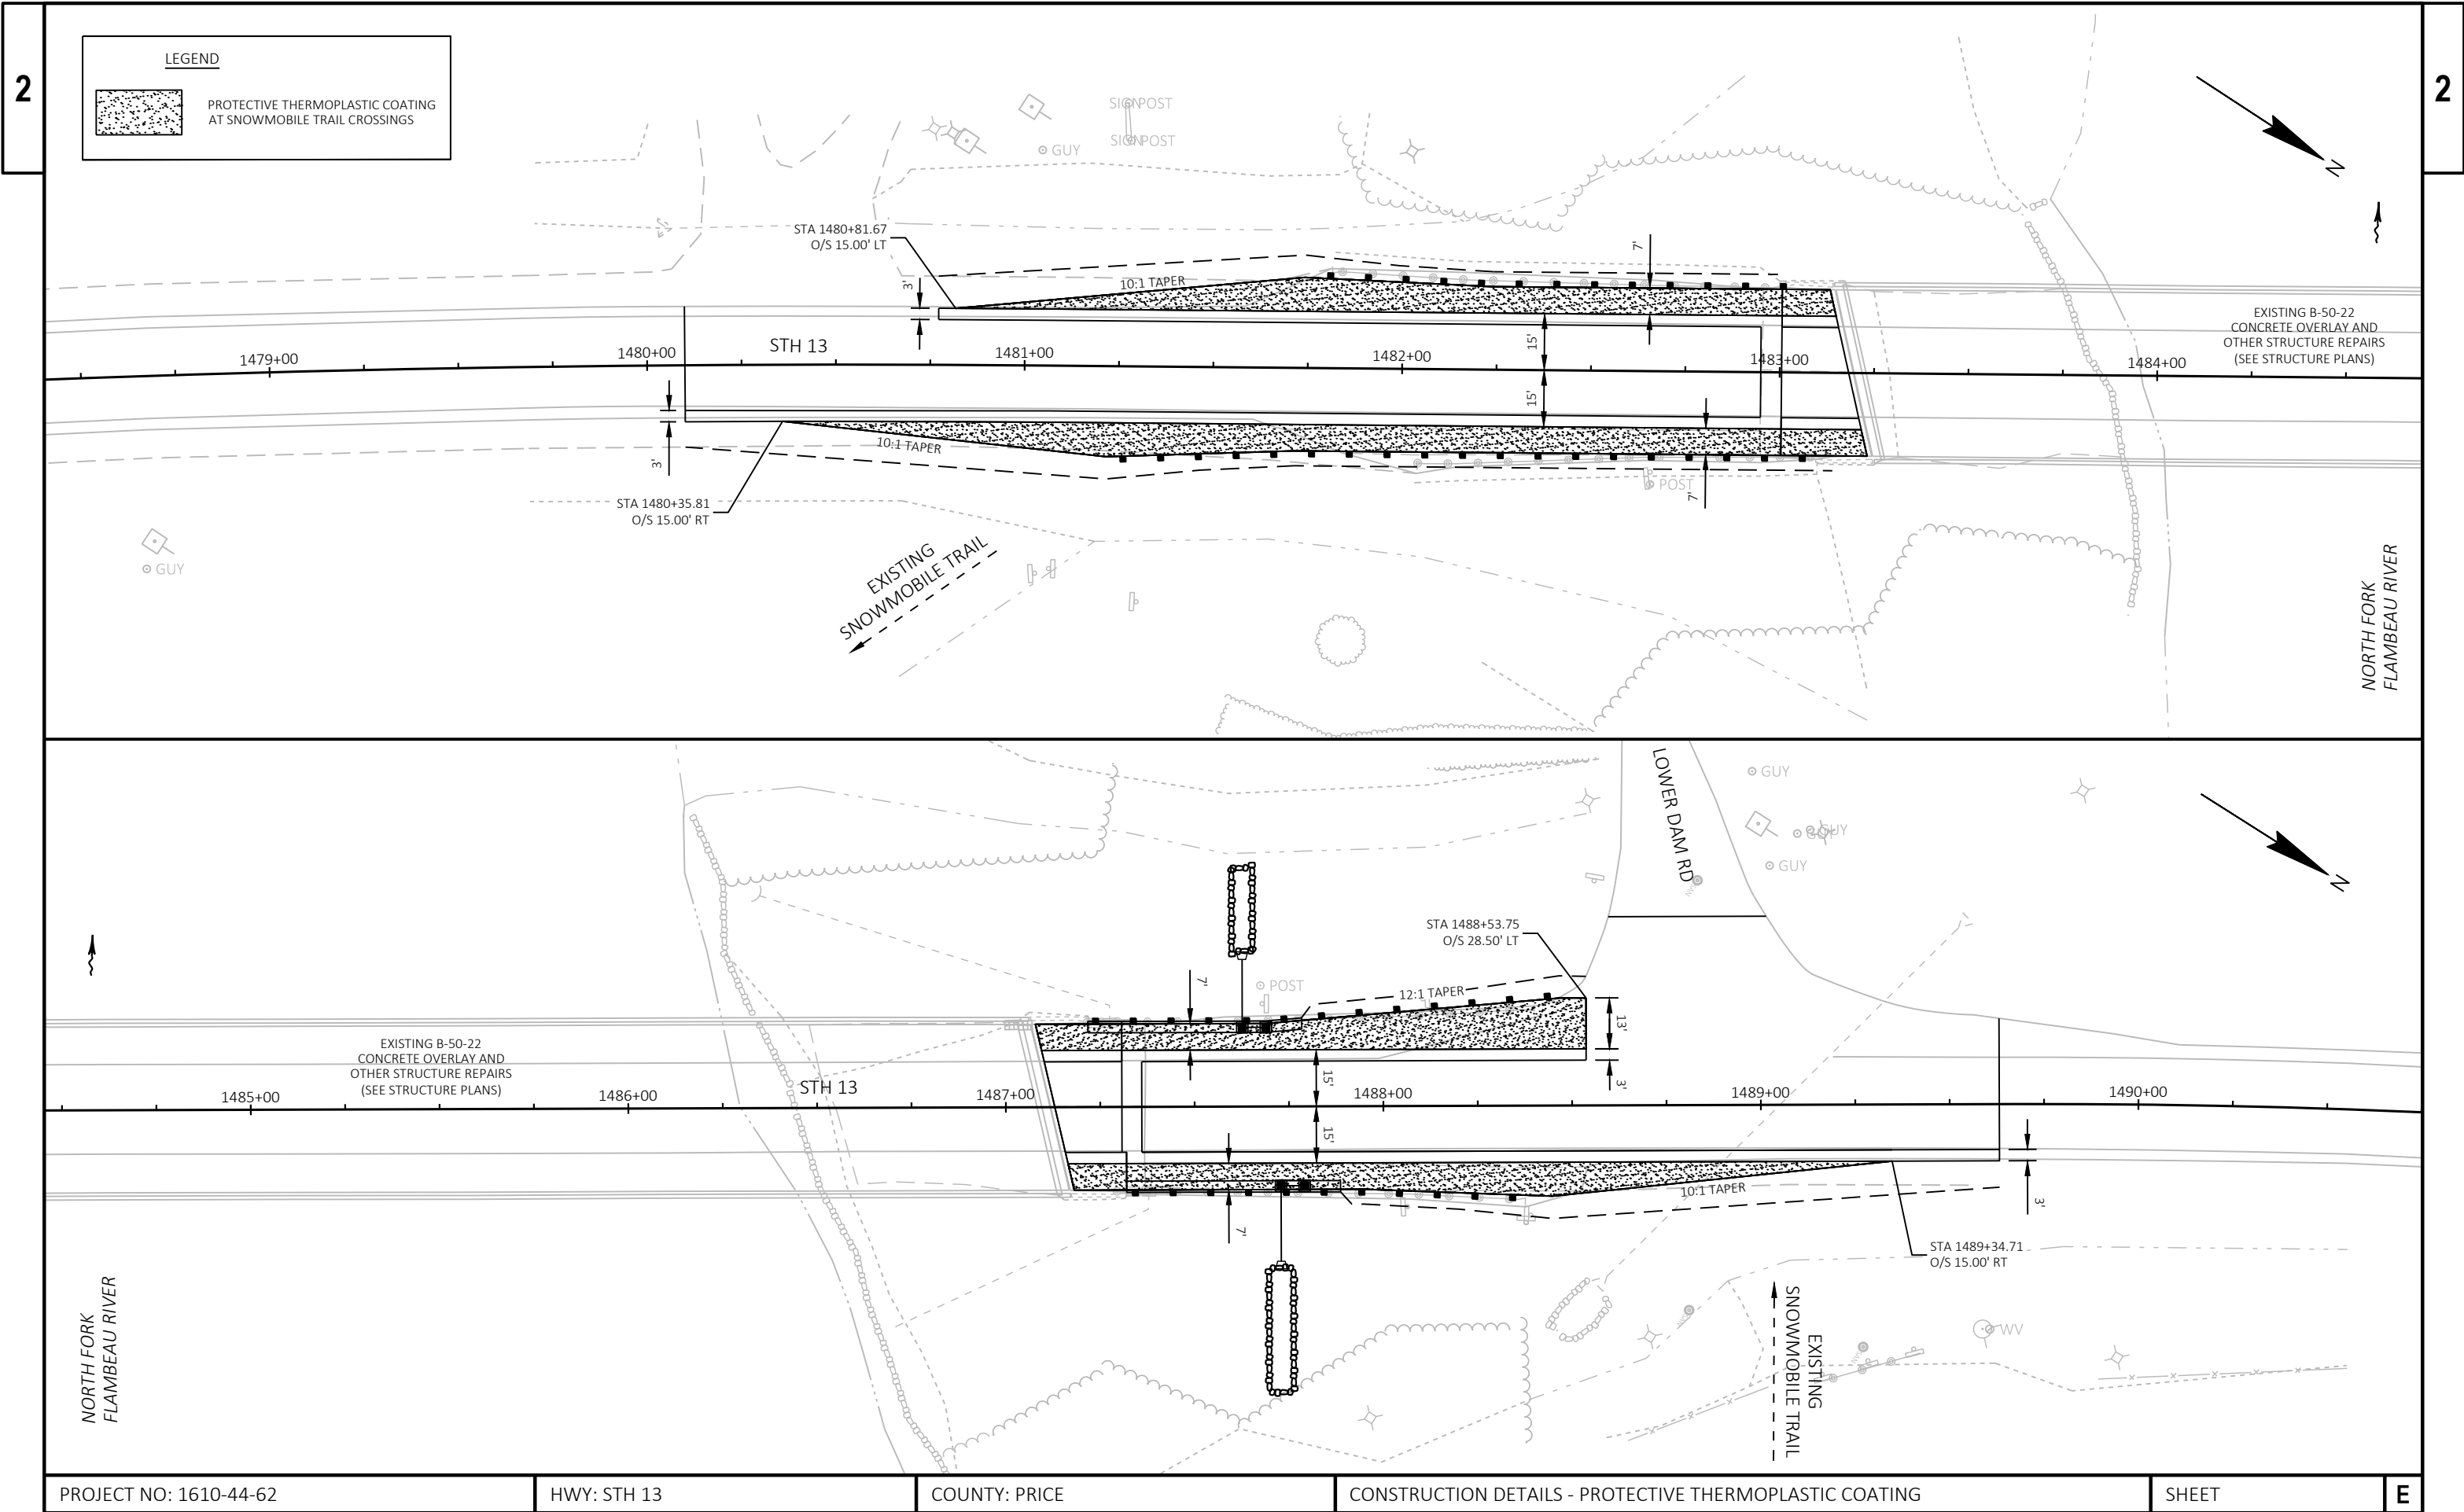

LEGEND



CONCRETE PAVEMENT APPROACH SLAB AND
CONCRETE PAVEMENT 7" FOR SHOULDERS



6-INCH ASPHALTIC SURFACE



MILL AND OVERLAY
(SEE TYPICAL SECTIONS FOR ASPHALTIC SURFACE DEPTH)



RIPRAP MEDIUM (SEE EROSION CONTROL DETAILS)



INLETS 2X2-FT



SAWING ASPHALT



CONCRETE CURB & GUTTER
4-INCH SLOPED 36-INCH TYPE TBTT



CONCRETE CURB & GUTTER
4-INCH SLOPED 36-INCH TYPE TBT



STRUCTURE NUMBER

NOTE
CONFIRM THE PROPOSED GUARDRAIL POST
LOCATIONS PRIOR TO PLACING THE INLETS.

STORM SEWER SCHEDULE															
STRUCT NO.	STATION	(1) OFFSET	C-C (FT)	TO STRUCTURE	INLET TYPE / COVER	(2) GRATE ELEV.	(3) T.O.S. ELEV.	(4) DEPTH (FT)	DISCHARGE PIPE				(5) LENGTH (FT)	(6) SLOPE (%)	REMARKS
									CLASS	SIZE (IN)	INLET ELEV.	DISCHARGE ELEV.			
1	1487+68.94	21.00' LT	6.3	2	2-FT X 2FT / V	1487.28	1485.95	3.50	III	12	1482.45	1482.32	4.3	2.96	SEE SDD "CONCRETE SURFACE DRAINS DROP INLET TYPE AT STRUCTURES" FOR ADDITIONAL INFORMATION
2	1487+62.69	21.00' LT	20.0	3	2-FT X 2FT / V	1487.35	1486.02	3.70	--	12	1482.32	1481.10	19.0	6.44	SEE SDD "CONCRETE SURFACE DRAINS DROP INLET TYPE AT STRUCTURES" FOR ADDITIONAL INFORMATION
3	1487+62.69	41.00' LT	--	--	--	--	--	--	--	--	--	--	--	--	APRON ENDWALL AND MARKERS CULVERT END REQ'D. (7)
4	1487+79.09	21.00' RT	6.3	5	2-FT X 2FT / V	1486.93	1485.60	2.50	III	12	1483.10	1482.98	4.3	2.94	SEE SDD "CONCRETE SURFACE DRAINS DROP INLET TYPE AT STRUCTURES" FOR ADDITIONAL INFORMATION
5	1487+72.84	21.00' RT	20.0	6	2-FT X 2FT / V	1487.00	1485.67	2.70	--	12	1482.97	1482.71	19.0	1.39	SEE SDD "CONCRETE SURFACE DRAINS DROP INLET TYPE AT STRUCTURES" FOR ADDITIONAL INFORMATION
6	1487+72.84	41.00' RT	--	--	--	--	--	--	--	--	--	--	--	--	APRON ENDWALL AND MARKERS CULVERT END REQ'D. (7)

(1) STRUCTURE OFFSET IS TO CENTER OF STRUCTURE

(2) CASTING ELEVATION FOR INLETS 2-FT X 2-FT IS MEASURED AT FLANGE LINE OF THE CASTING


(3) TOP OF STRUCTURE ELEVATION (T.O.S.) DETERMINED BY SUBTRACTING CASTING HEIGHT AND 6-INCHES, FOR ADJUSTMENT, FROM RIM ELEVATION. A TYPE V INLET CASTING IS 10 INCHES IN HEIGHT.

(4) DEPTH OF STRUCTURE IS MEASURED BY SUBTRACTING INLET ELEVATION FROM T.O.S.

(5) PIPE LENGTH IS MEASURED FROM INSIDE WALL OF STRUCTURE TO INSIDE WALL OF STRUCTURE OR THE END OF ENDWALL, USED FOR SLOPE CALCULATION ONLY

(6) PIPE SLOPE IS CALCULATED USING PIPE LENGTH FROM THE INSIDE WALL OF STRUCTURE TO INSIDE WALL OF STRUCTURE OR END OF ENDWALL

(7) STATION AND OFFSET AT ENDWALL IS TO THE END OF ENDWALL

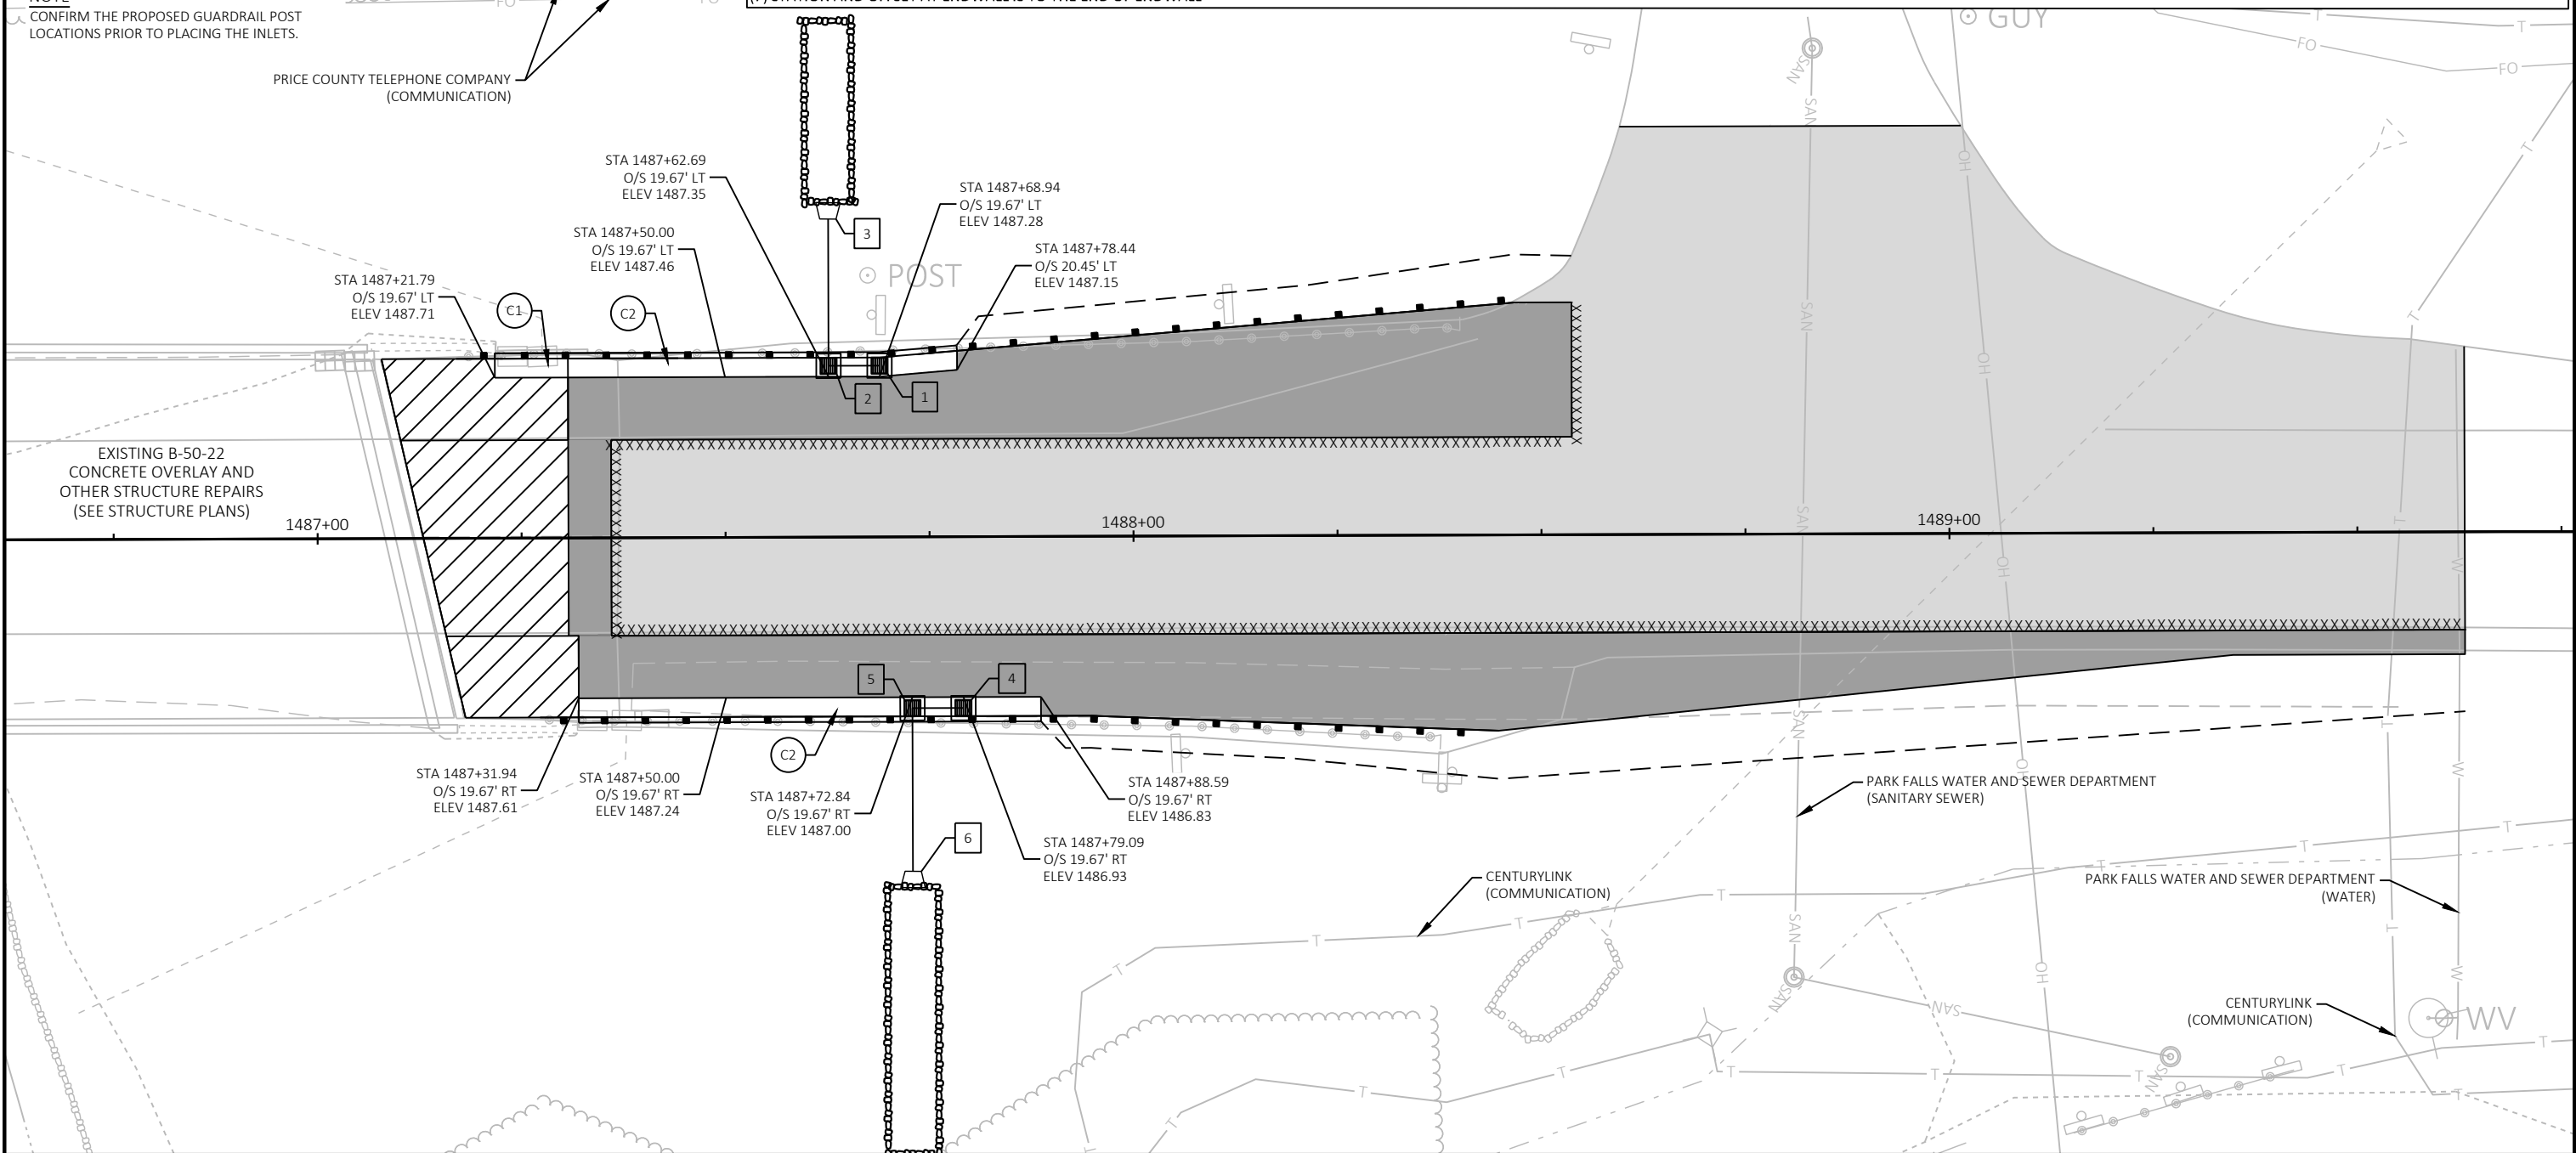


LEGEND

- EROSION MAT CLASS I TYPE B
- EROSION MAT URBAN CLASS I TYPE B
- PERMITTED WETLAND IMPACTS
- SILT FENCE
- RIPRAP MEDIUM (SEE CONSTRUCTION DETAILS)
- RIPRAP HEAVY (SEE STRUCTURE PLANS)
- SLOPE INTERCEPT
- TEMPORARY DITCH CHECKS
- SILT FENCE RELIEF (ROCK BAGS)
- SURFACE WATER FLOW
- DELINEATED WETLAND BOUNDARY
- INLET PROTECTION TYPE C

NOTES

DISTURBED AREAS WITHIN THE RIGHT-OF-WAY, EXCEPT THE AREAS WITHIN THE FINISHED SHOULDER POINTS, SHALL BE TOPSOILED, FERTILIZED, SEEDED AND COVERED WITH EROSION MAT.

PLACE SILT FENCE WITHIN 1 FT TO 3 FT OF THE SLOPE INTERCEPT IN WETLAND AREAS.

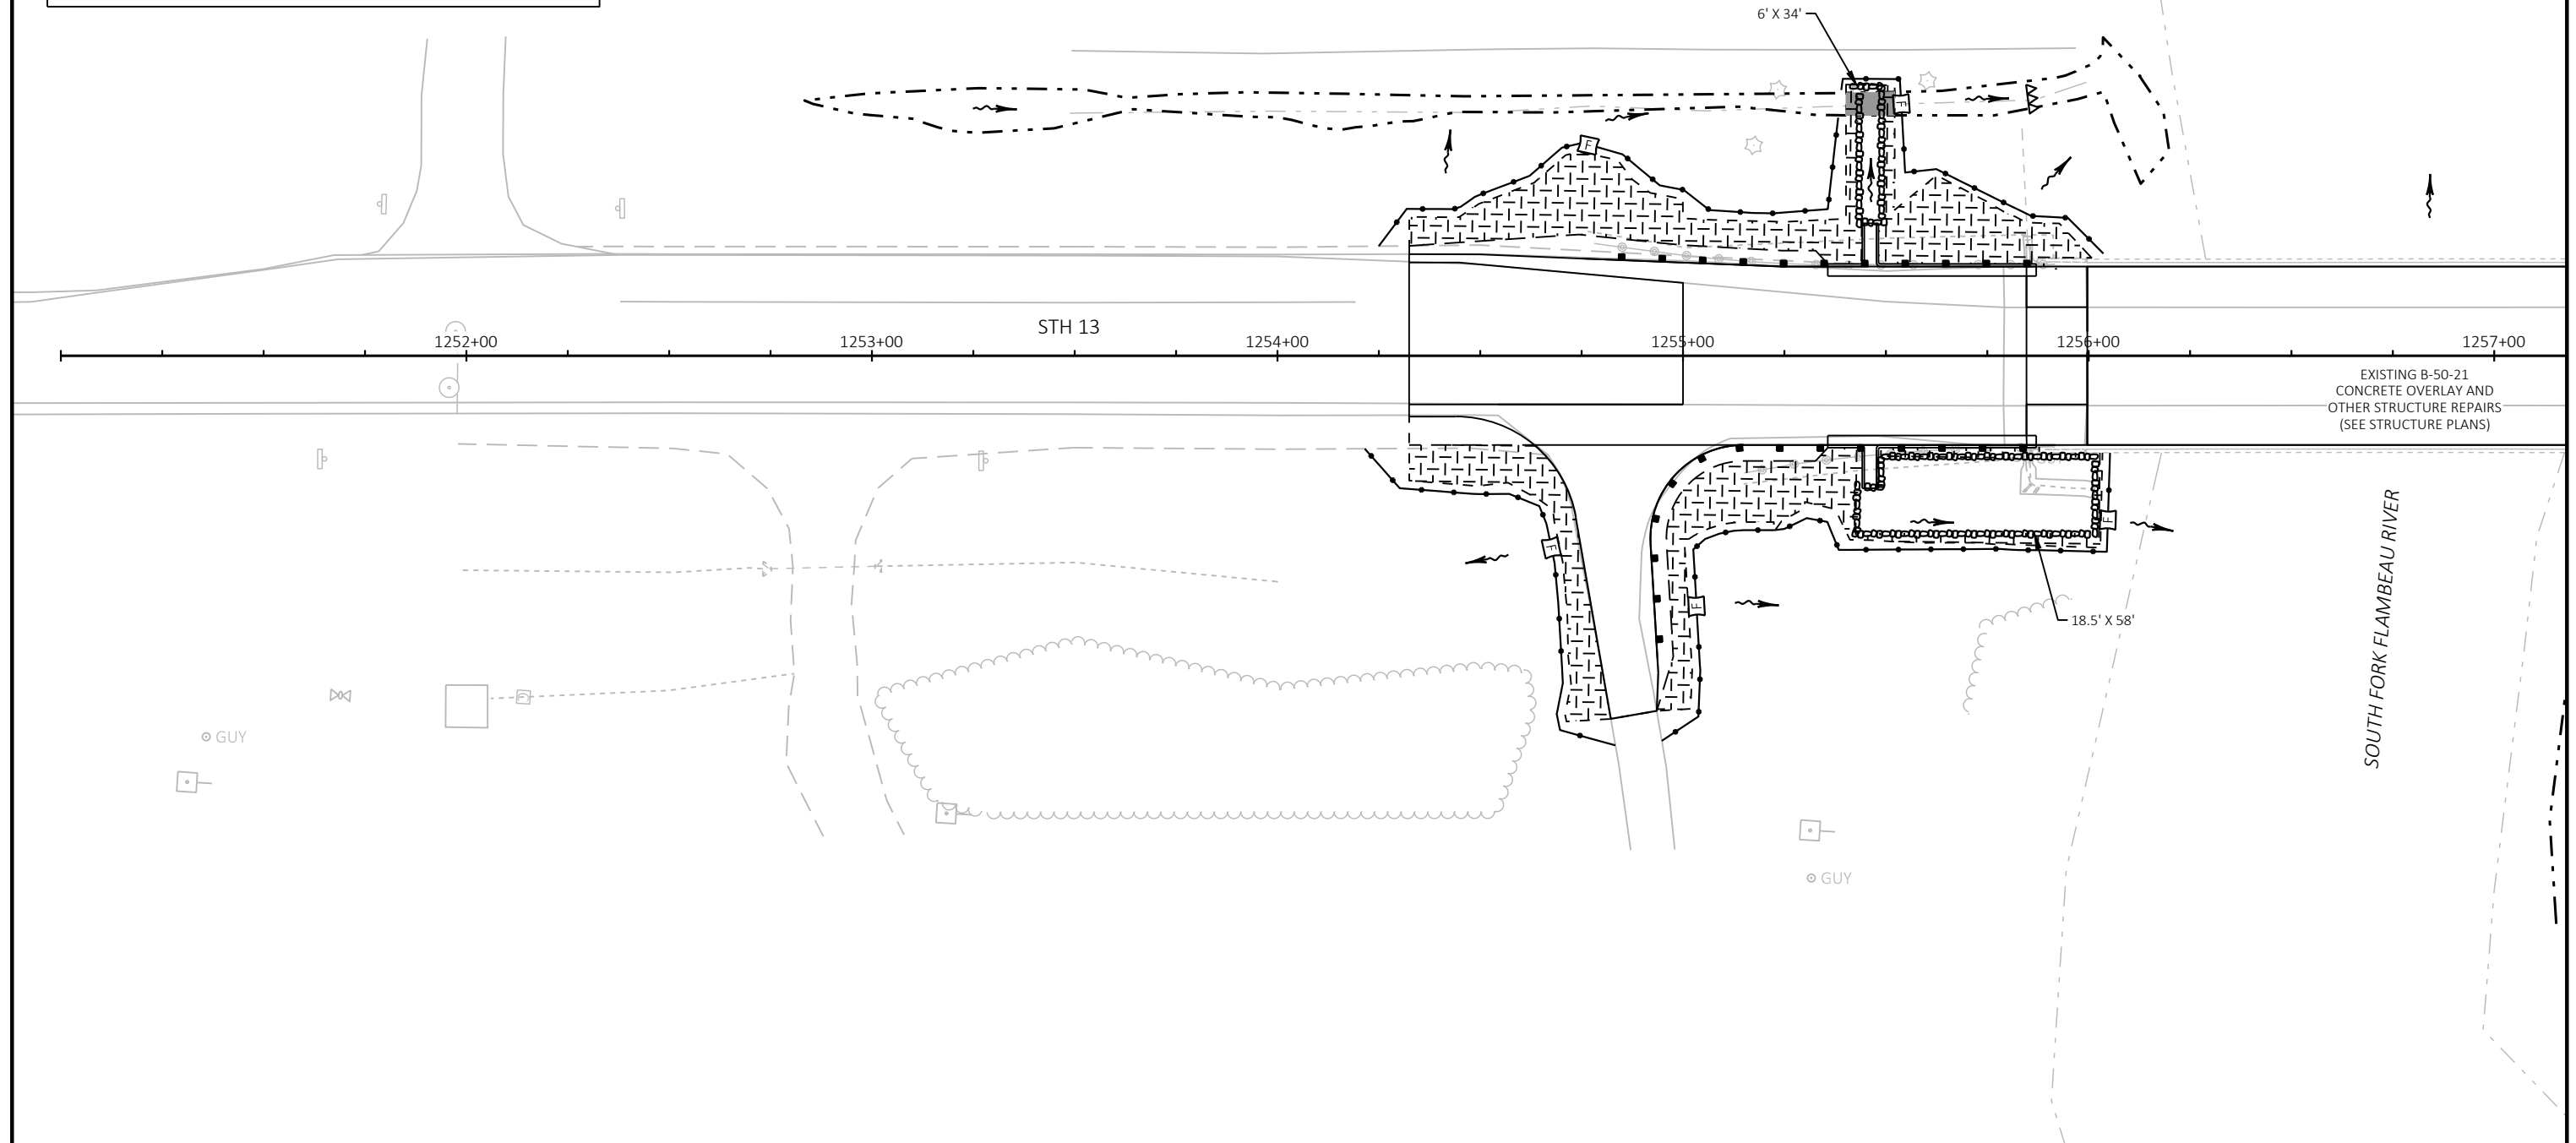

LEGEND

EROSION MAT CLASS I TYPE B

EROSION MAT URBAN CLASS I TYPE B

PERMITTED WETLAND IMPACTS

SILT FENCE

RIPRAP MEDIUM (SEE CONSTRUCTION DETAILS)

RIPRAP HEAVY (SEE STRUCTURE PLANS)

SLOPE INTERCEPT

TEMPORARY DITCH CHECKS

SILT FENCE RELIEF (ROCK BAGS)

SURFACE WATER FLOW


DELINEATED WETLAND BOUNDARY


INLET PROTECTION TYPE C

NOTES

DISTURBED AREAS WITHIN THE RIGHT-OF-WAY,
EXCEPT THE AREAS WITHIN THE FINISHED SHOULDER
POINTS, SHALL BE TOPSOILED, FERTILIZED, SEEDED
AND COVERED WITH EROSION MAT.

PLACE SILT FENCE WITHIN 1 FT TO 3 FT OF THE SLOPE
INTERCEPT IN WETLAND AREAS.

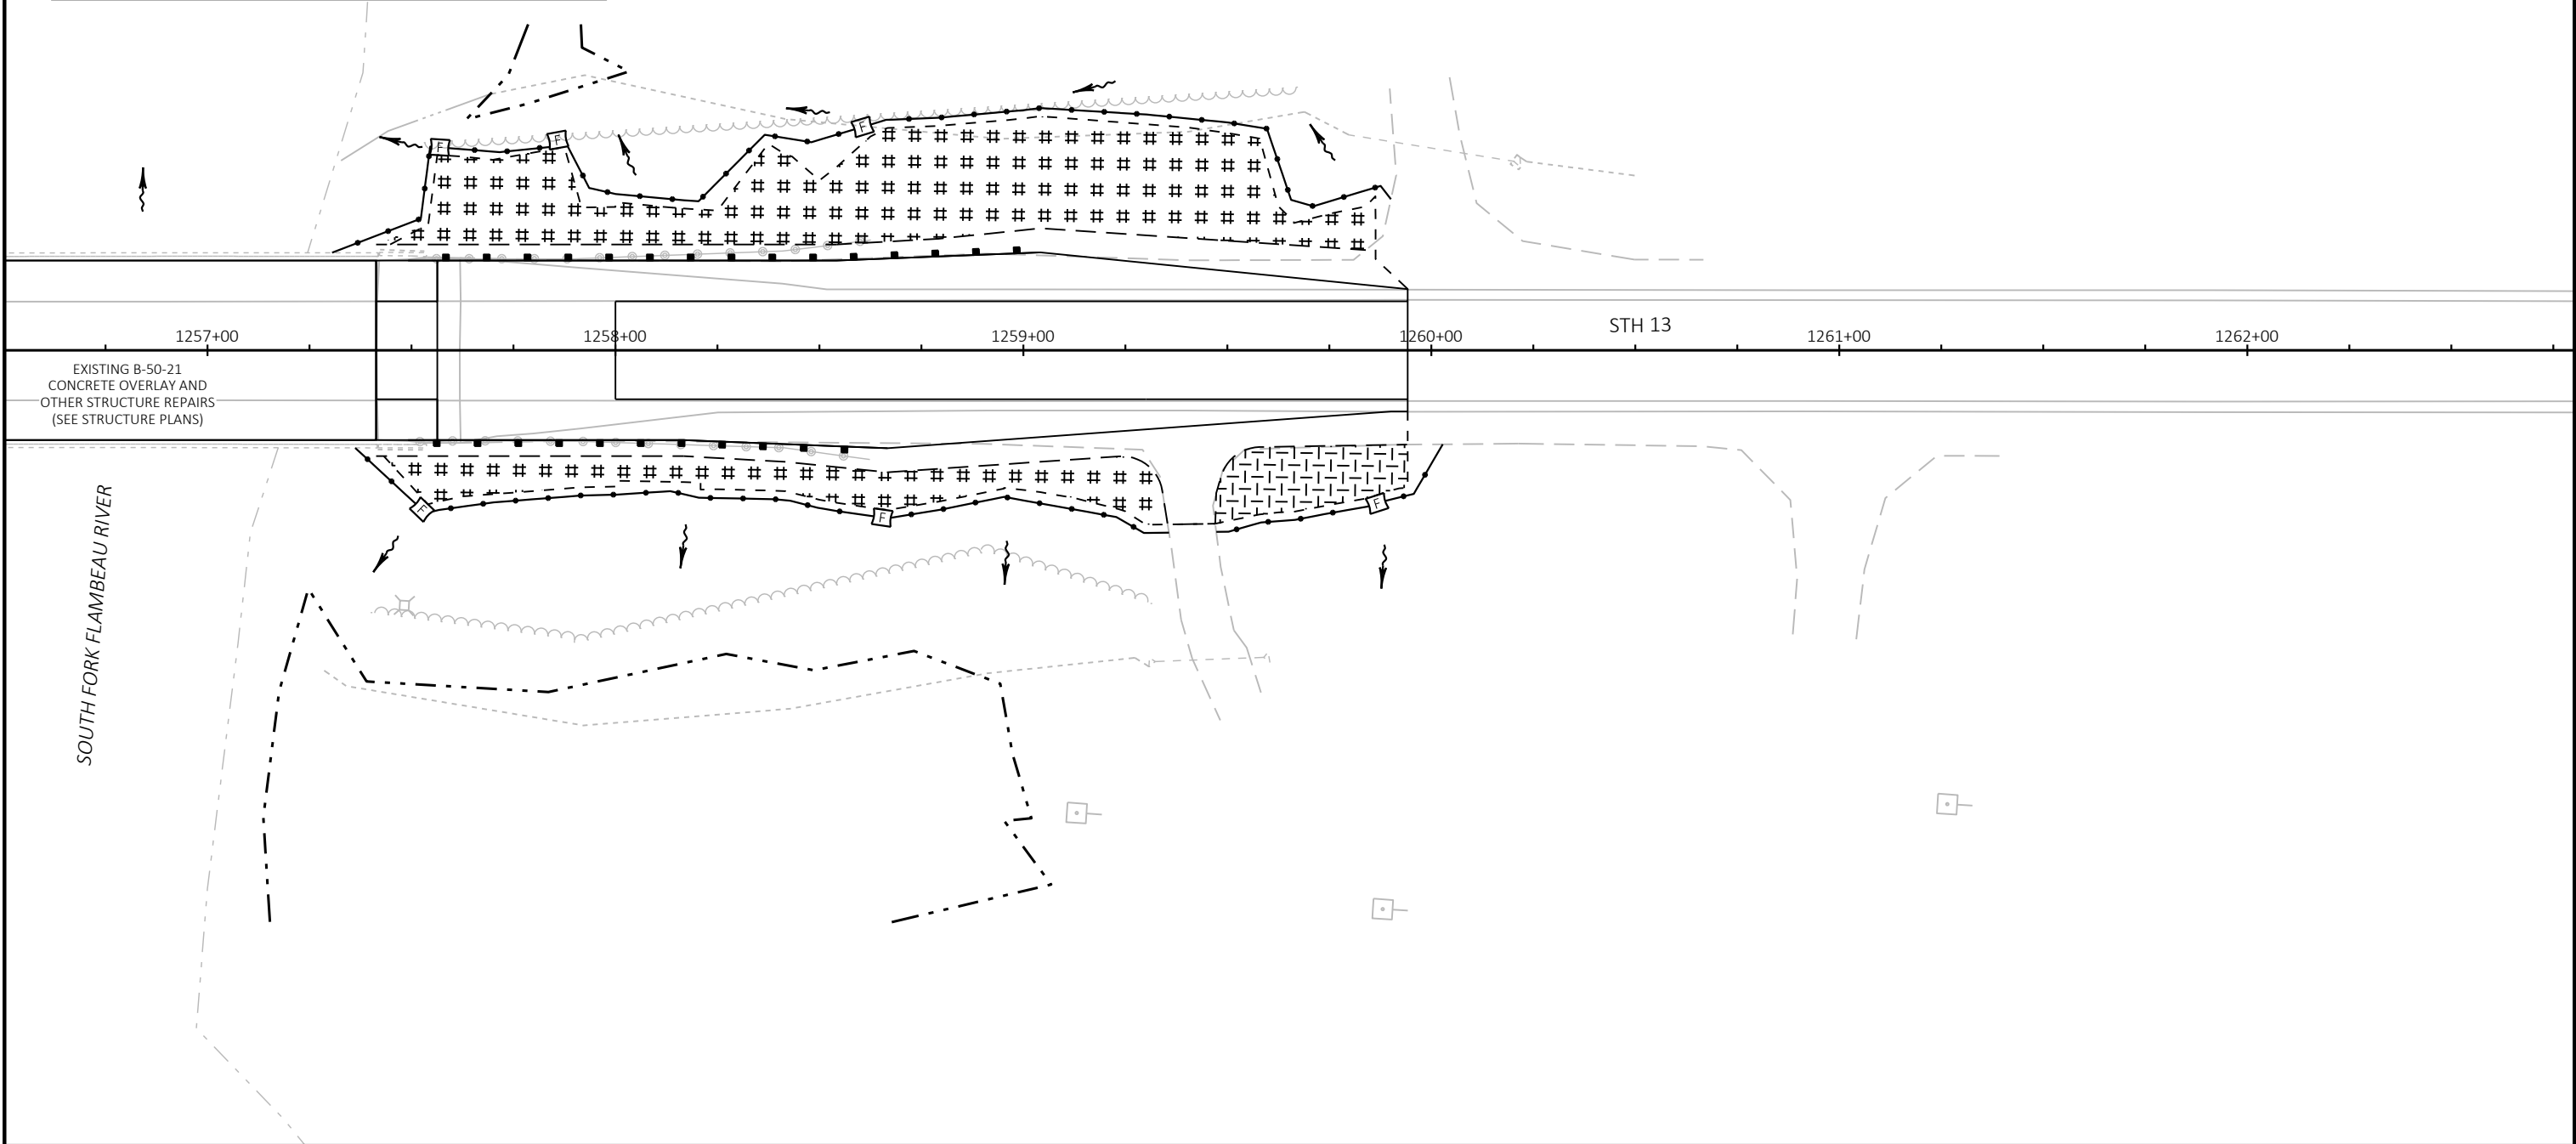

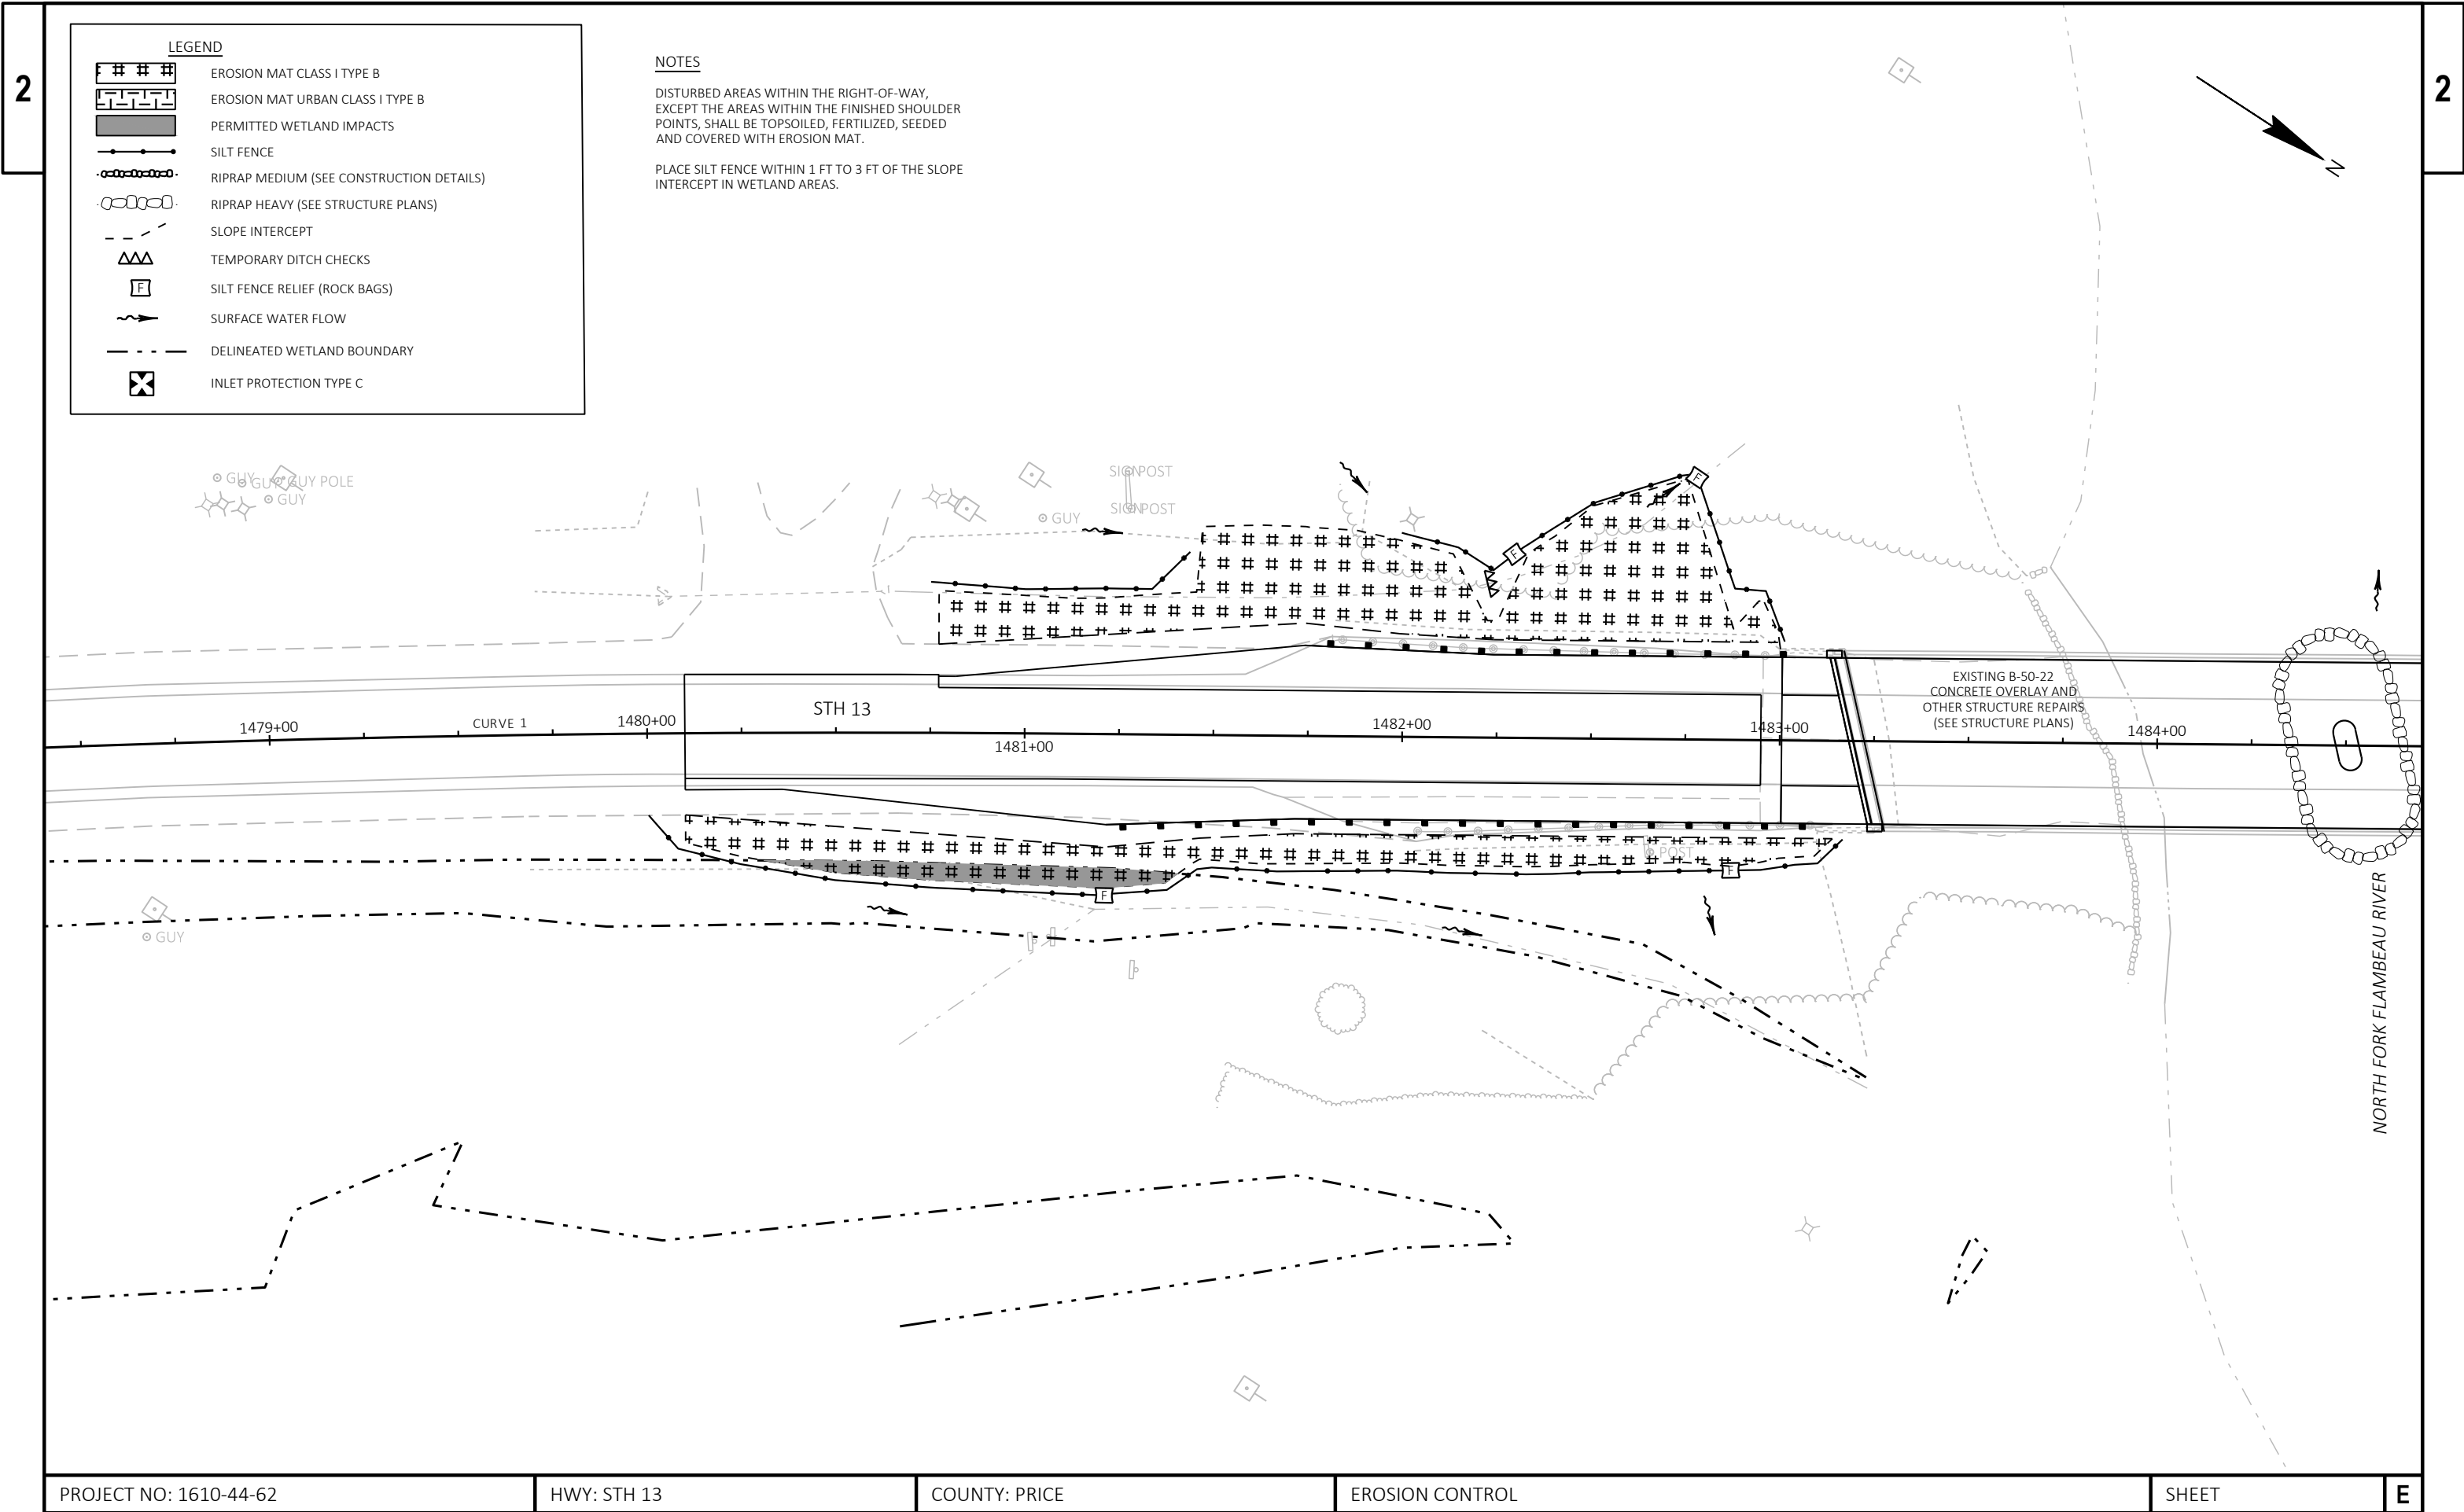



LEGEND


	EROSION MAT CLASS I TYPE B
	EROSION MAT URBAN CLASS I TYPE B
	PERMITTED WETLAND IMPACTS
	SILT FENCE
	RIPRAP MEDIUM (SEE CONSTRUCTION DETAILS)
	RIPRAP HEAVY (SEE STRUCTURE PLANS)
	SLOPE INTERCEPT
	TEMPORARY DITCH CHECKS
	SILT FENCE RELIEF (ROCK BAGS)
	SURFACE WATER FLOW
	DELINEATED WETLAND BOUNDARY
	INLET PROTECTION TYPE C

NOTES

DISTURBED AREAS WITHIN THE RIGHT-OF-WAY, EXCEPT THE AREAS WITHIN THE FINISHED SHOULDER POINTS, SHALL BE TOPSOILED, FERTILIZED, SEEDED AND COVERED WITH EROSION MAT.

PLACE SILT FENCE WITHIN 1 FT TO 3 FT OF THE SLOPE INTERCEPT IN WETLAND AREAS.

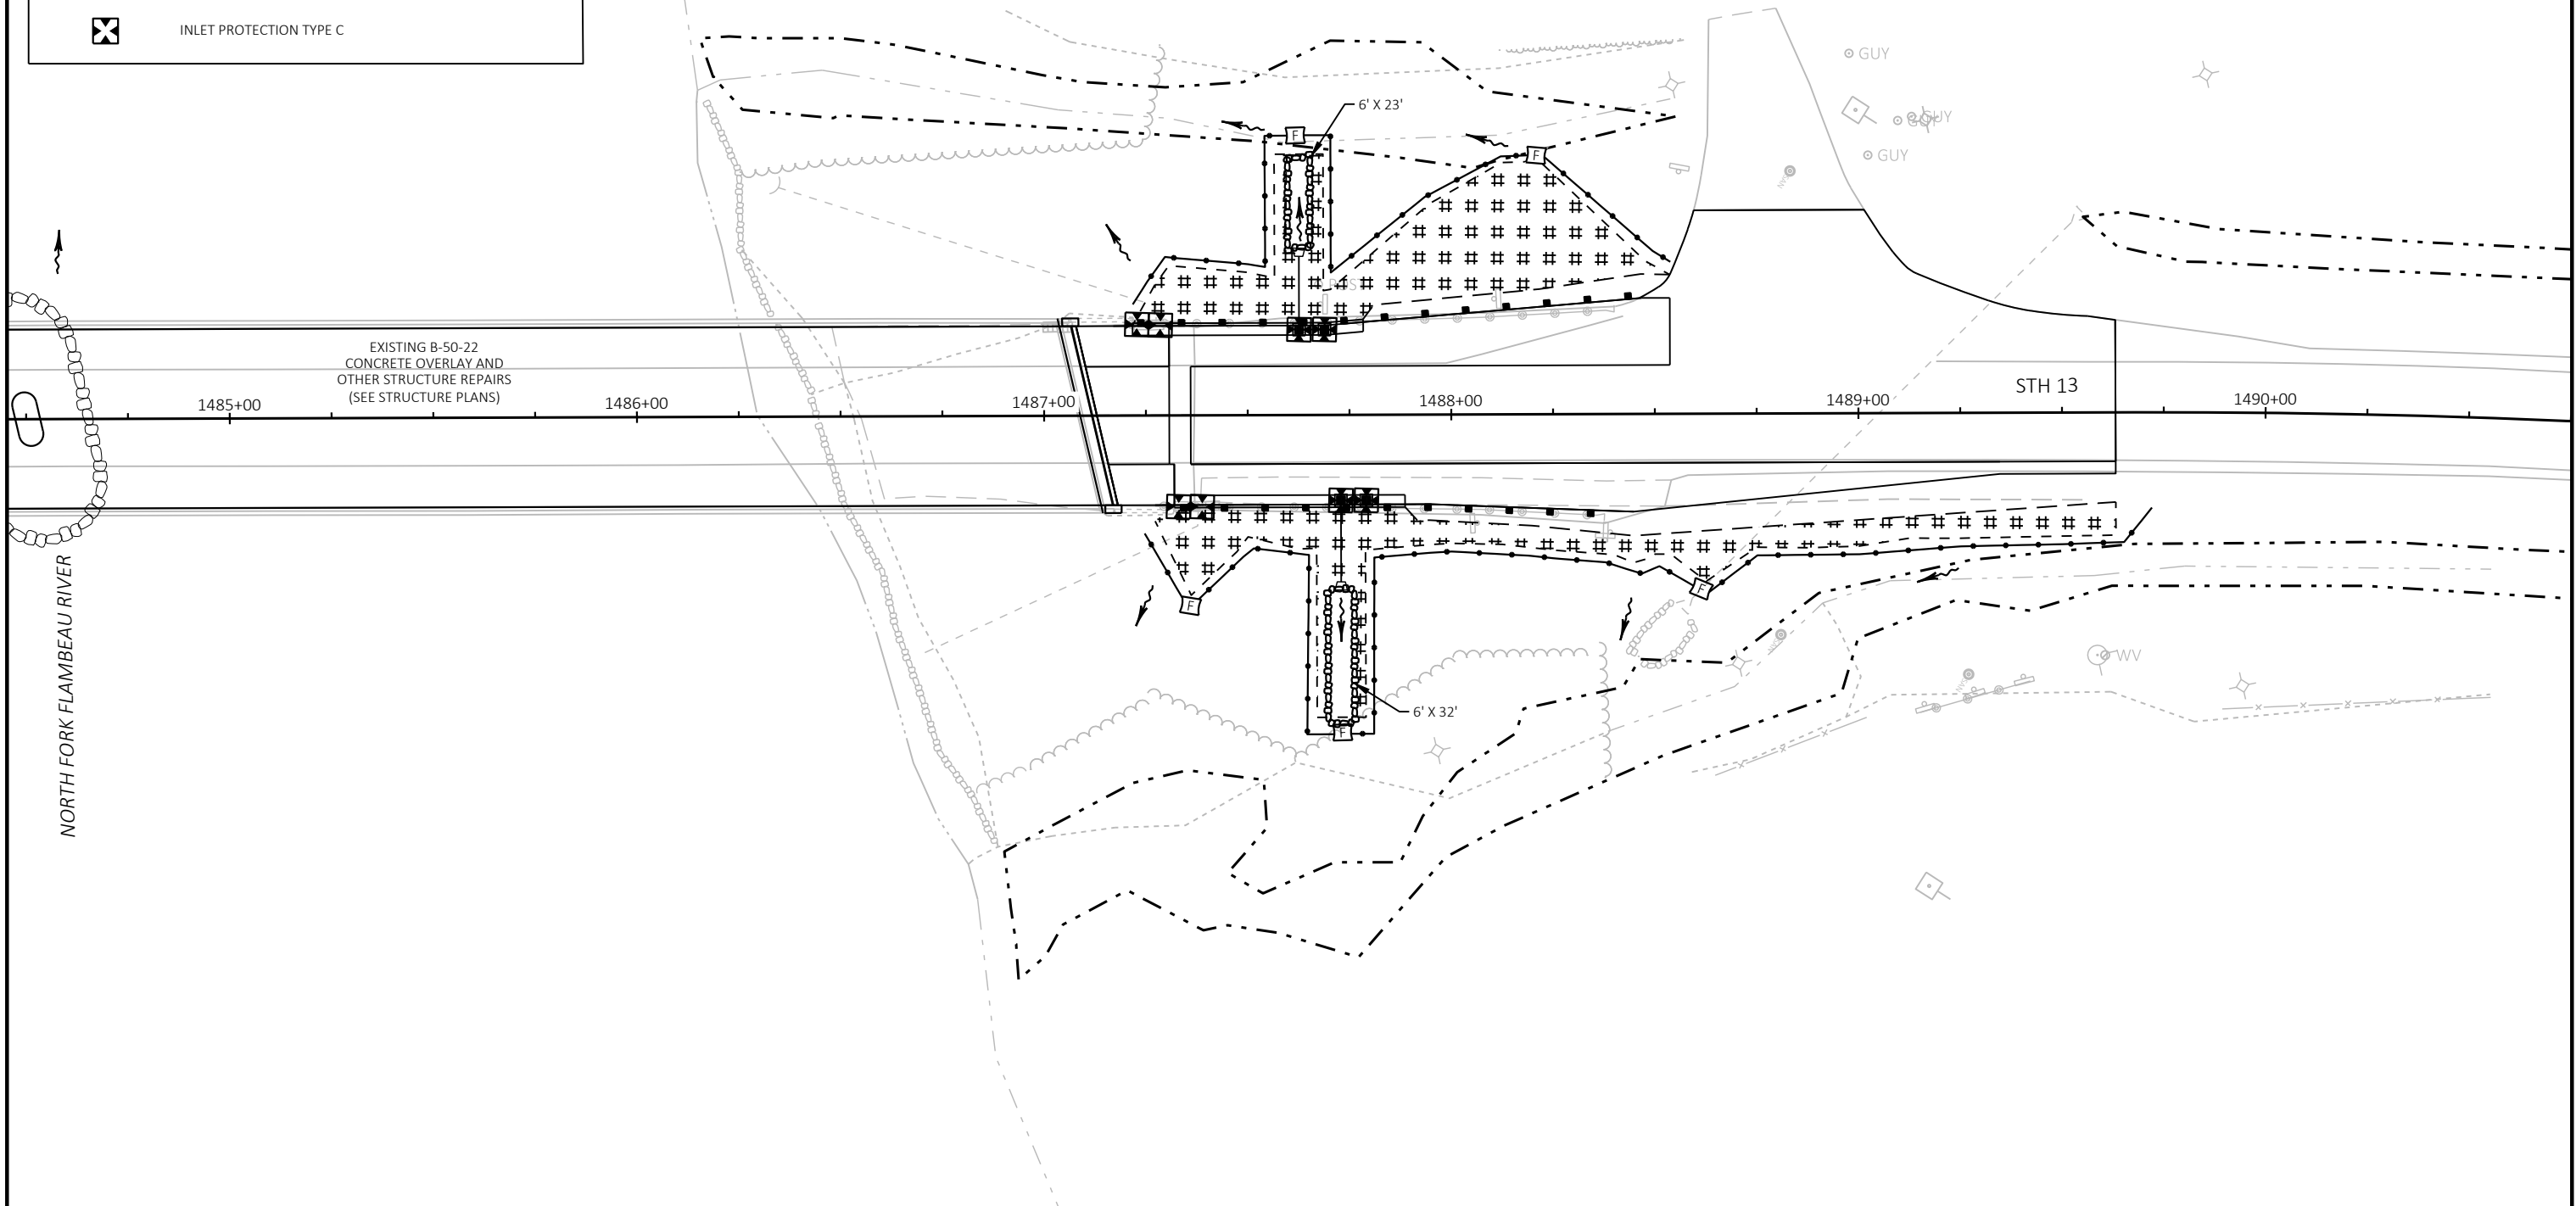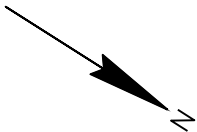

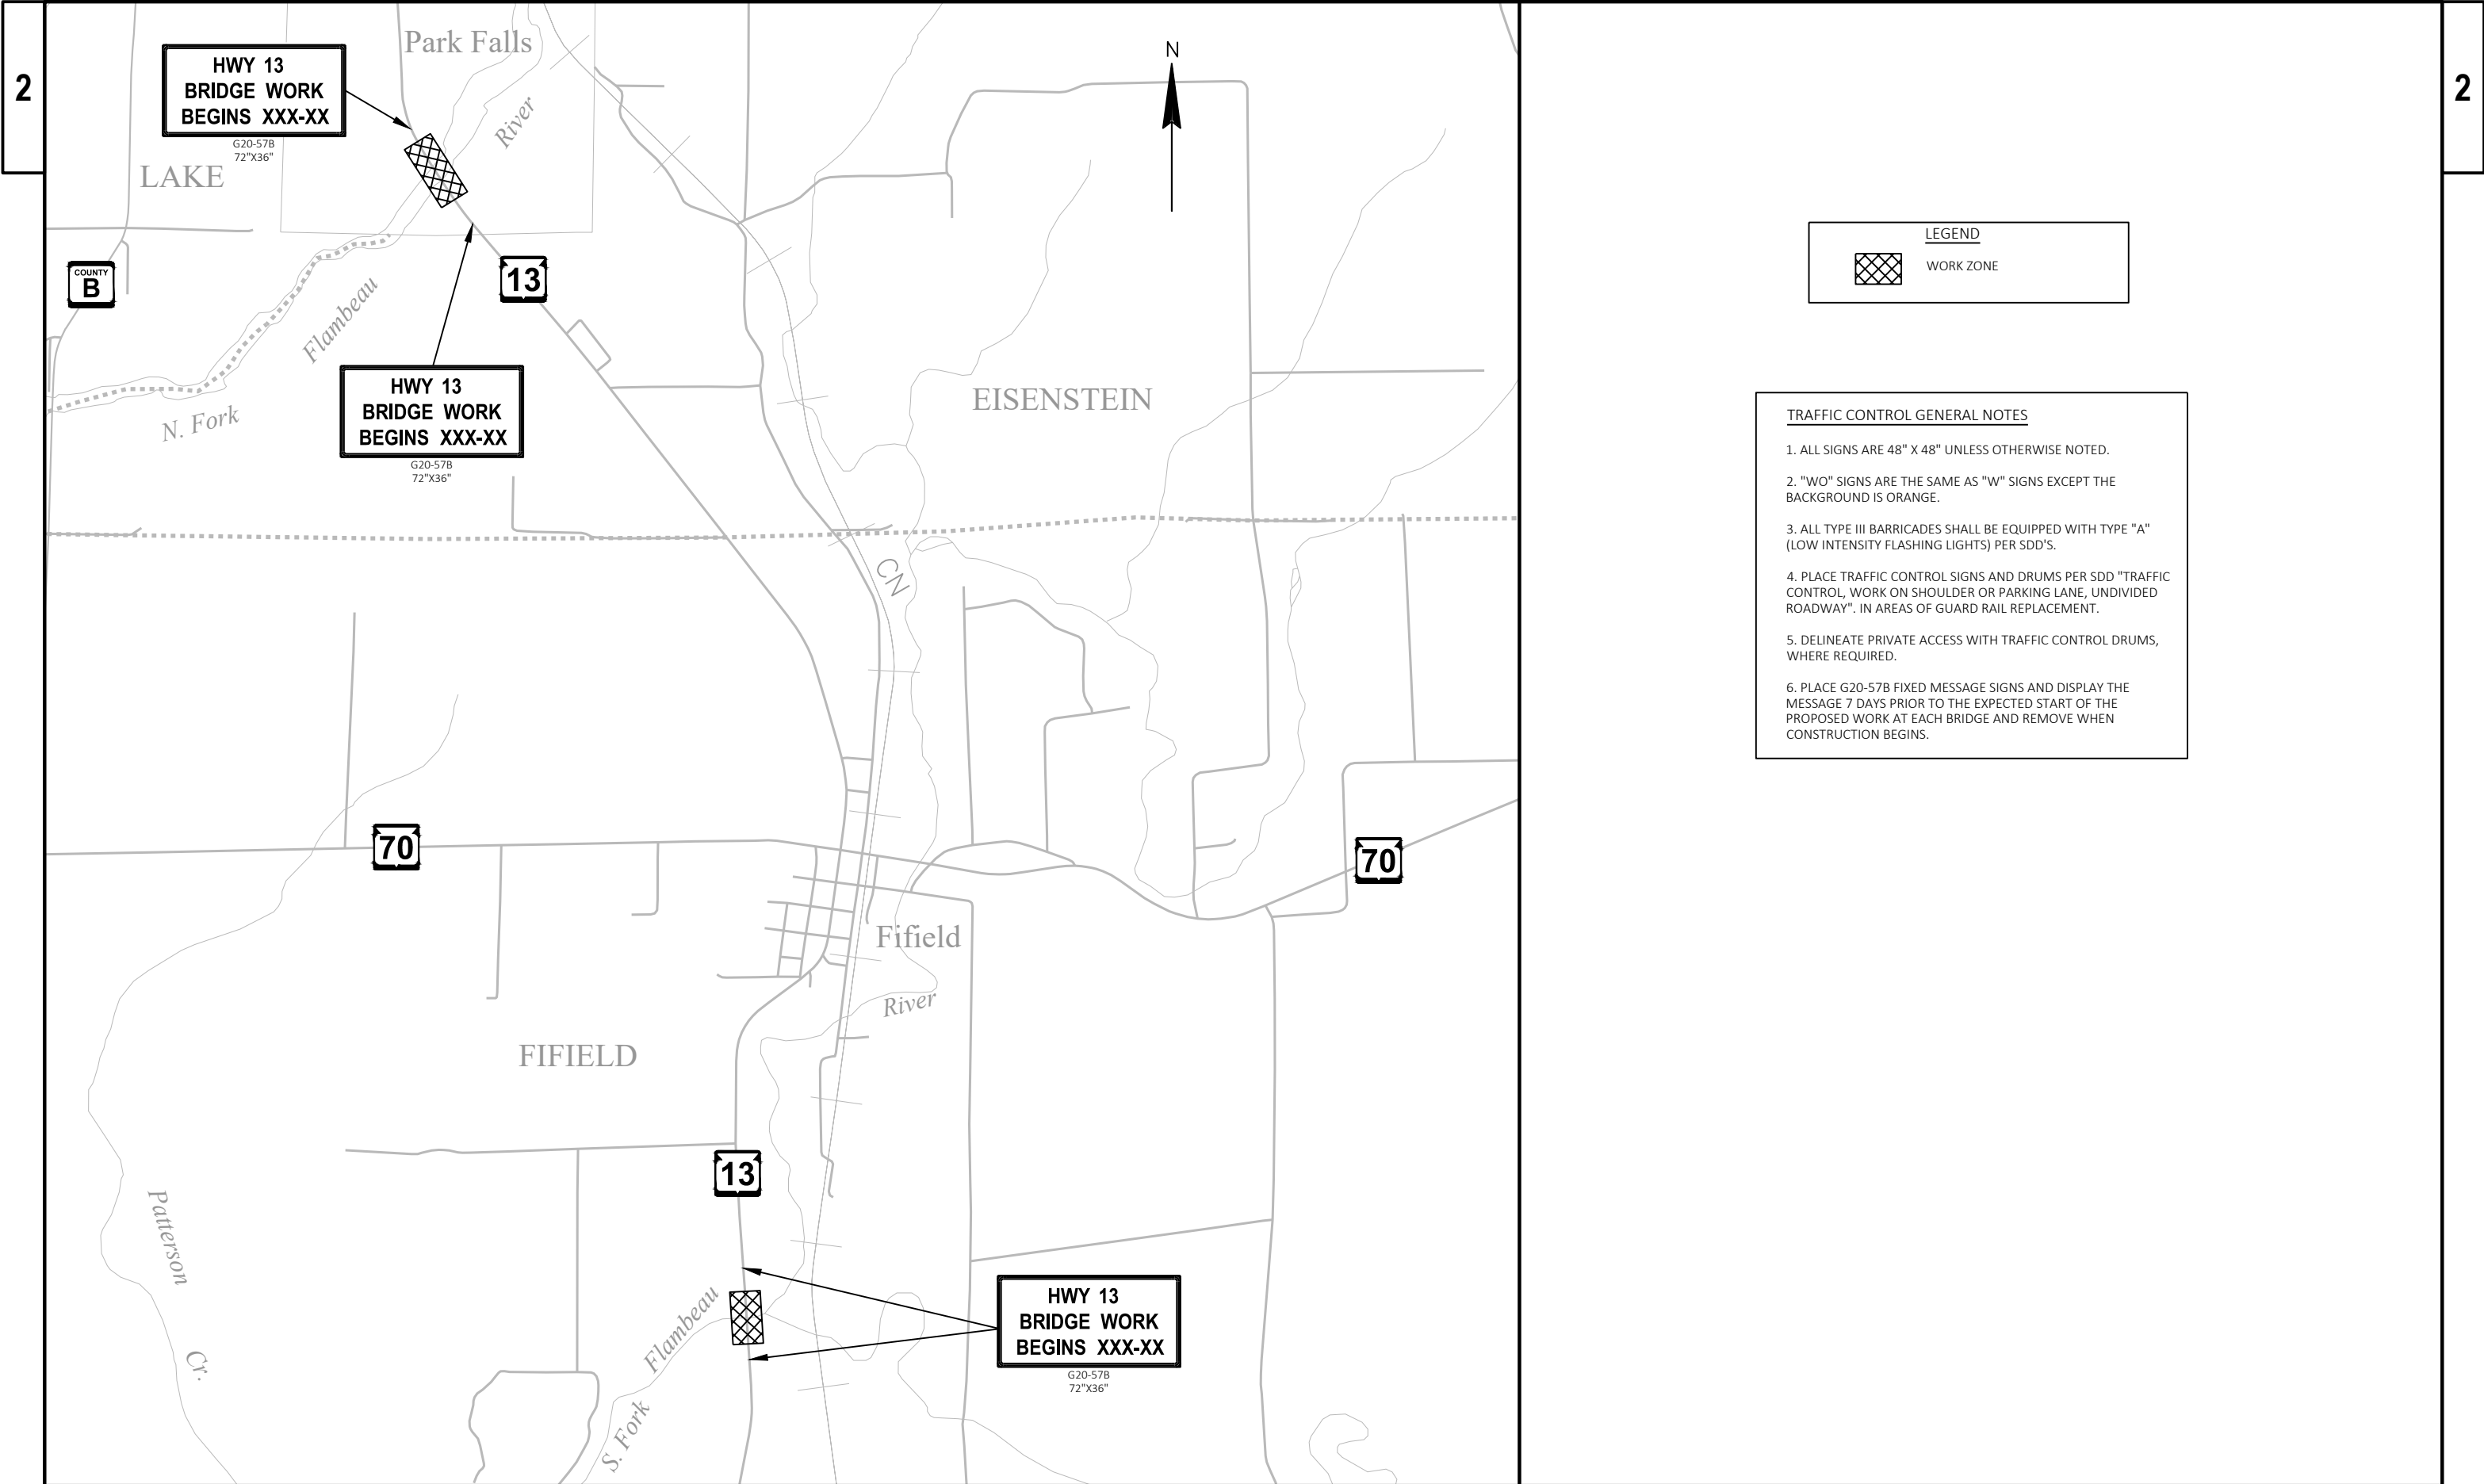

LEGEND

WORK ZONE

- TRAFFIC CONTROL GENERAL NOTES
1. ALL SIGNS ARE 48" X 48" UNLESS OTHERWISE NOTED.


2. "WO" SIGNS ARE THE SAME AS "W" SIGNS EXCEPT THE BACKGROUND IS ORANGE.

3. ALL TYPE III BARRICADES SHALL BE EQUIPPED WITH TYPE "A" (LOW INTENSITY FLASHING LIGHTS) PER SDD'S.

4. PLACE TRAFFIC CONTROL SIGNS AND DRUMS PER SDD "TRAFFIC CONTROL, WORK ON SHOULDER OR PARKING LANE, UNDIVIDED ROADWAY". IN AREAS OF GUARD RAIL REPLACEMENT.


5. DELINEATE PRIVATE ACCESS WITH TRAFFIC CONTROL DRUMS, WHERE REQUIRED.

6. PLACE G20-57B FIXED MESSAGE SIGNS AND DISPLAY THE MESSAGE 7 DAYS PRIOR TO THE EXPECTED START OF THE PROPOSED WORK AT EACH BRIDGE AND REMOVE WHEN CONSTRUCTION BEGINS.

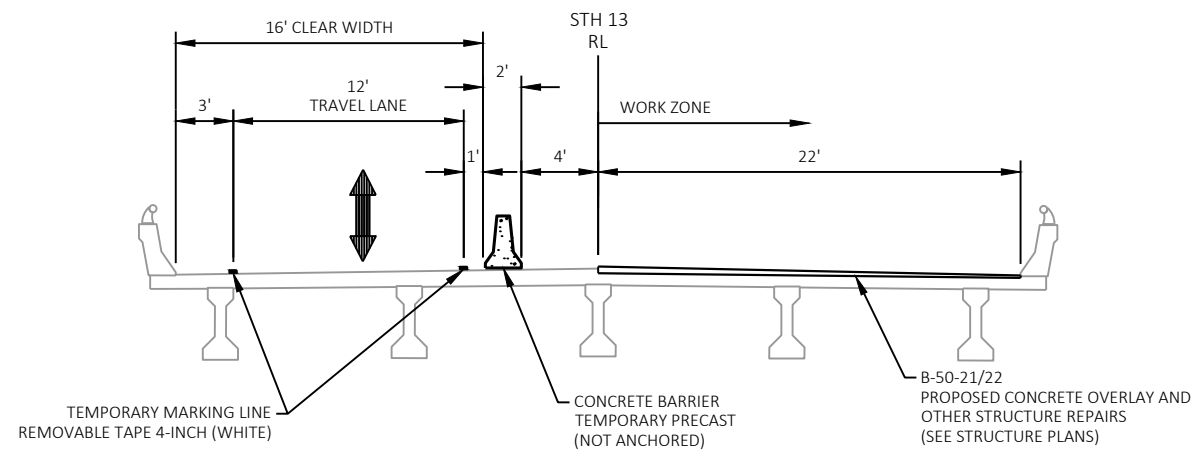

TRAFFIC CONTROL TYPICAL SECTION STAGE 1 B-50-21/22


STH 13
CONSTRUCT RIGHT SIDE OVERLAY, OTHER STRUCTURE REPAIRS AND APPROACHES

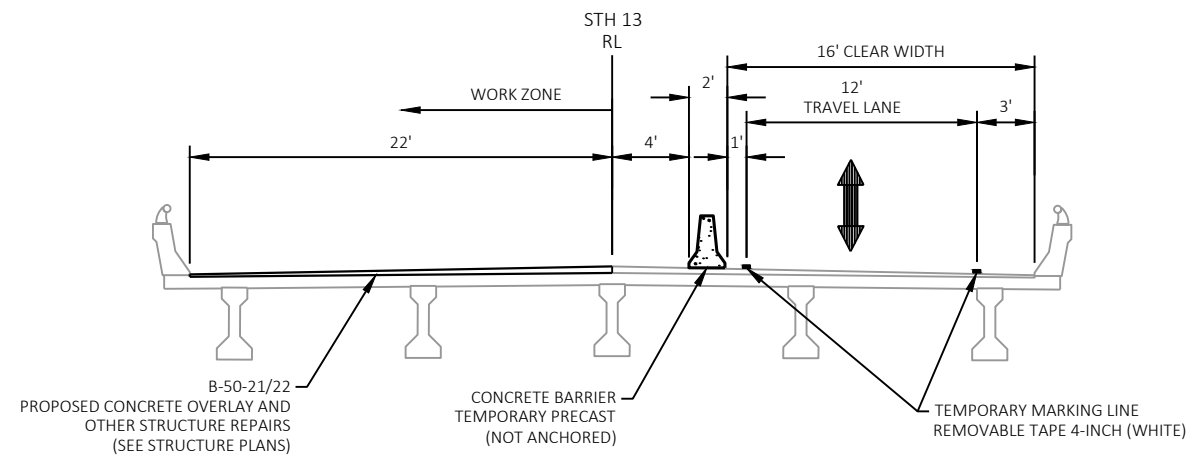

TRAFFIC CONTROL TYPICAL SECTION STAGE 2 B-50-21/22

STH 13
CONSTRUCT LEFT SIDE OVERLAY, OTHER STRUCTURE REPAIRS AND APPROACHES

NOTE
SEE TRAFFIC CONTROL PLAN SHEETS FOR ADDITIONAL PROPOSED WORK AND INFORMATION
INCLUDING TEMPORARY SHOULDER PAVING.

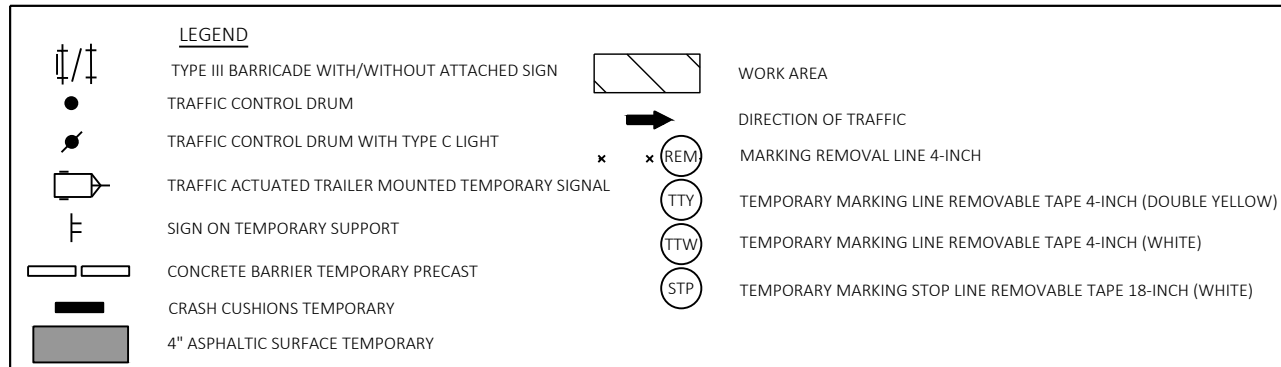**NOTES**

TEMPORARY MARKING, TRAFFIC CONTROL DRUMS AND TEMPORARY SIGNAL PLACEMENT ARE SHOWN ON THE PLANS, SEE SDD "TRAFFIC CONTROL, ONE LANE ROAD WITH TEMPORARY SIGNALS" FOR ADDITIONAL INFORMATION

THE DRUMS LOCATED IN THE TAPER MAY NEED TO BE MOVED DURING THE SHOULDER WORK OPERATIONS IF ONE LANE SIGNALIZED CONDITIONS ARE MAINTAINED

SEE SDD "BRIDGE TEMPORARY TRAFFIC SIGNAL INSTALLATION" FOR ADDITIONAL INFORMATION

SIGNAL TIMING


SIGNAL TIMING PROVIDED BY NC REGION, TRAFFIC SECTION. SIGNAL TIMING ASSUMES 766' SPACING BETWEEN STOP LINES.

SIGNAL LOCATION	Ø 1 NB STH 13	Ø 2 WB DRIVEWAY	Ø 3 SB STH 13
MINIMUM GREEN TIME	9 SEC	5 SEC	9 SEC
MAXIMUM PASSAGE TIME DURING GREEN PHASE	5 SEC	5 SEC	5 SEC
MINIMUM PASSAGE TIME DURING GREEN PHASE	3 SEC	-	3 SEC
START OF REDUCTION OF PASSAGE FROM MAX. TO MIN. DURING GREEN PHASE	15 SEC	-	15 SEC
TIME TO REDUCE PASSAGE FROM MAX. TO MIN. DURING GREEN PHASE	0 SEC	-	0 SEC
MAXIMUM GREEN TIME	27 SEC	7 SEC	27 SEC
YELLOW	5 SEC	3 SEC	5 SEC
ALL-RED	8 SEC	20 SEC	24 SEC
RECALL MODE	MIN	MIN	MIN

PHASE 2 SHALL COME AFTER PHASE 1, PHASE 3 SHALL COME AFTER PHASE 2, PHASE 1 SHALL COME AFTER PHASE 3.



CONTRACTOR SHALL REVIEW SIGNALS AFTER PROGRAMMING TO ASSURE THERE ARE NOT CONFLICTING MOVEMENTS.


IF THERE ARE QUESTIONS REGARDING THE TIMINGS, PLEASE CONTACT WISDOT TRAFFIC ENGINEER.

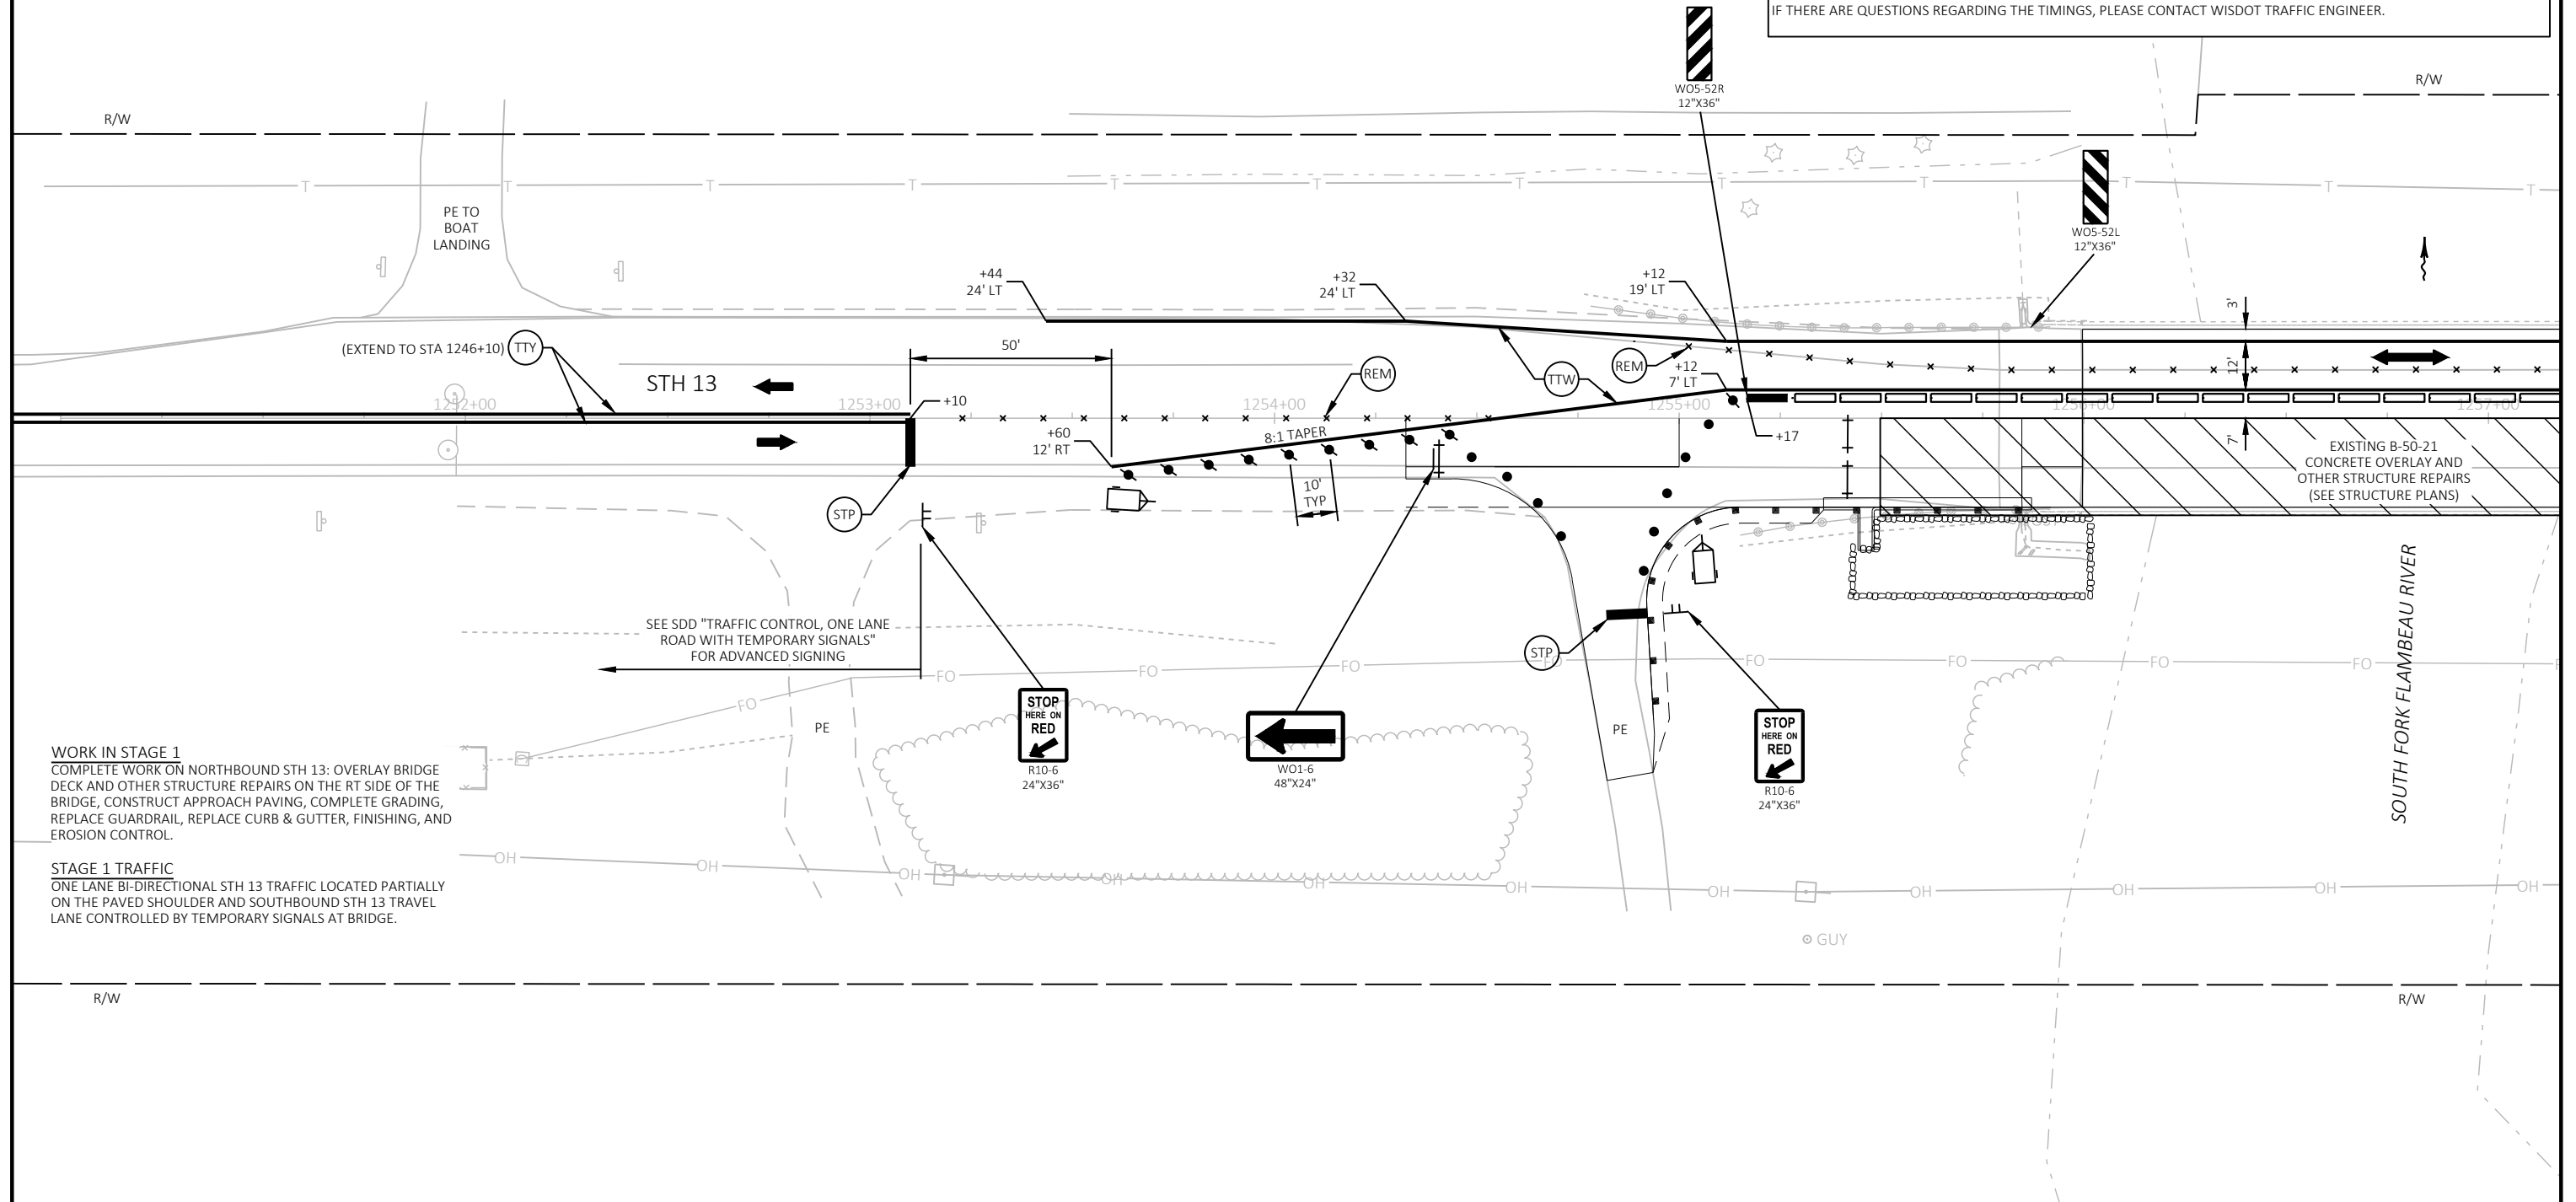

WORK IN STAGE 1
COMPLETE WORK ON NORTHBOUND STH 13: OVERLAY BRIDGE DECK AND OTHER STRUCTURE REPAIRS ON THE RT SIDE OF THE BRIDGE, CONSTRUCT APPROACH PAVING, COMPLETE GRADING, REPLACE GUARDRAIL, REPLACE CURB & GUTTER, FINISHING, AND EROSION CONTROL.

STAGE 1 TRAFFIC
ONE LANE BI-DIRECTIONAL STH 13 TRAFFIC LOCATED PARTIALLY ON THE PAVED SHOULDER AND SOUTHBOUND STH 13 TRAVEL LANE CONTROLLED BY TEMPORARY SIGNALS AT BRIDGE.

 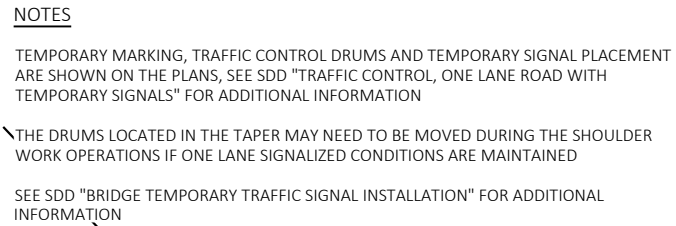


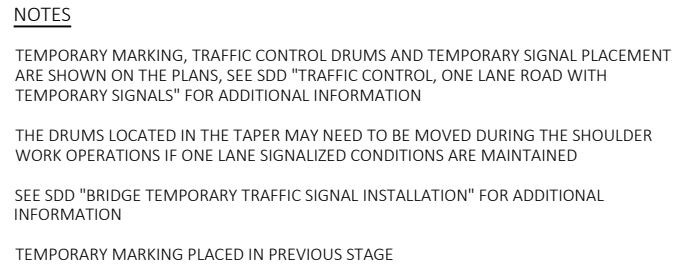

PHASE 2 SHALL COME AFTER PHASE 1, PHASE 3 SHALL COME AFTER PHASE 2, PHASE 1 SHALL COME AFTER PHASE 3.

CONTRACTOR SHALL REVIEW SIGNALS AFTER PROGRAMMING TO ASSURE THERE ARE NOT CONFLICTING MOVEMENTS.

IF THERE ARE QUESTIONS REGARDING THE TIMINGS, PLEASE CONTACT WISDOT TRAFFIC ENGINEER.

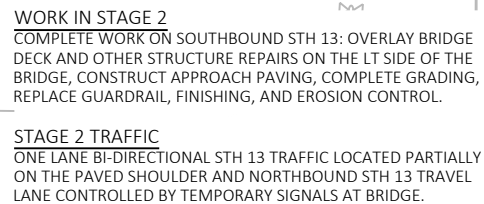

LEGEND

	TYPE III BARRICADE WITH/WITHOUT ATTACHED SIGN		WORK AREA
	TRAFFIC CONTROL DRUM		DIRECTION OF TRAFFIC
	TRAFFIC CONTROL DRUM WITH TYPE C LIGHT		MARKING REMOVAL LINE 4-INCH
	TRAFFIC ACTUATED TRAILER MOUNTED TEMPORARY SIGNAL		TEMPORARY MARKING LINE REMOVABLE TAPE 4-INCH (DOUBLE YELLOW)
	SIGN ON TEMPORARY SUPPORT		TEMPORARY MARKING LINE REMOVABLE TAPE 4-INCH (WHITE)
	CONCRETE BARRIER TEMPORARY PRECAST		TEMPORARY MARKING LINE REMOVABLE TAPE 4-INCH (WHITE)
	CRASH CUSHIONS TEMPORARY		TEMPORARY MARKING STOP LINE REMOVABLE TAPE 18-INCH (WHITE)
	4" ASPHALTIC SURFACE TEMPORARY		


NOTES


TEMPORARY MARKING, TRAFFIC CONTROL DRUMS AND TEMPORARY SIGNAL PLACEMENT ARE SHOWN ON THE PLANS, SEE SDD "TRAFFIC CONTROL, ONE LANE ROAD WITH TEMPORARY SIGNALS" FOR ADDITIONAL INFORMATION

THE DRUMS LOCATED IN THE TAPER MAY NEED TO BE MOVED DURING THE SHOULDER WORK OPERATIONS IF ONE LANE SIGNALIZED CONDITIONS ARE MAINTAINED


SEE SDD "BRIDGE TEMPORARY TRAFFIC SIGNAL INSTALLATION" FOR ADDITIONAL INFORMATION


* TEMPORARY MARKING PLACED IN PREVIOUS STAGE

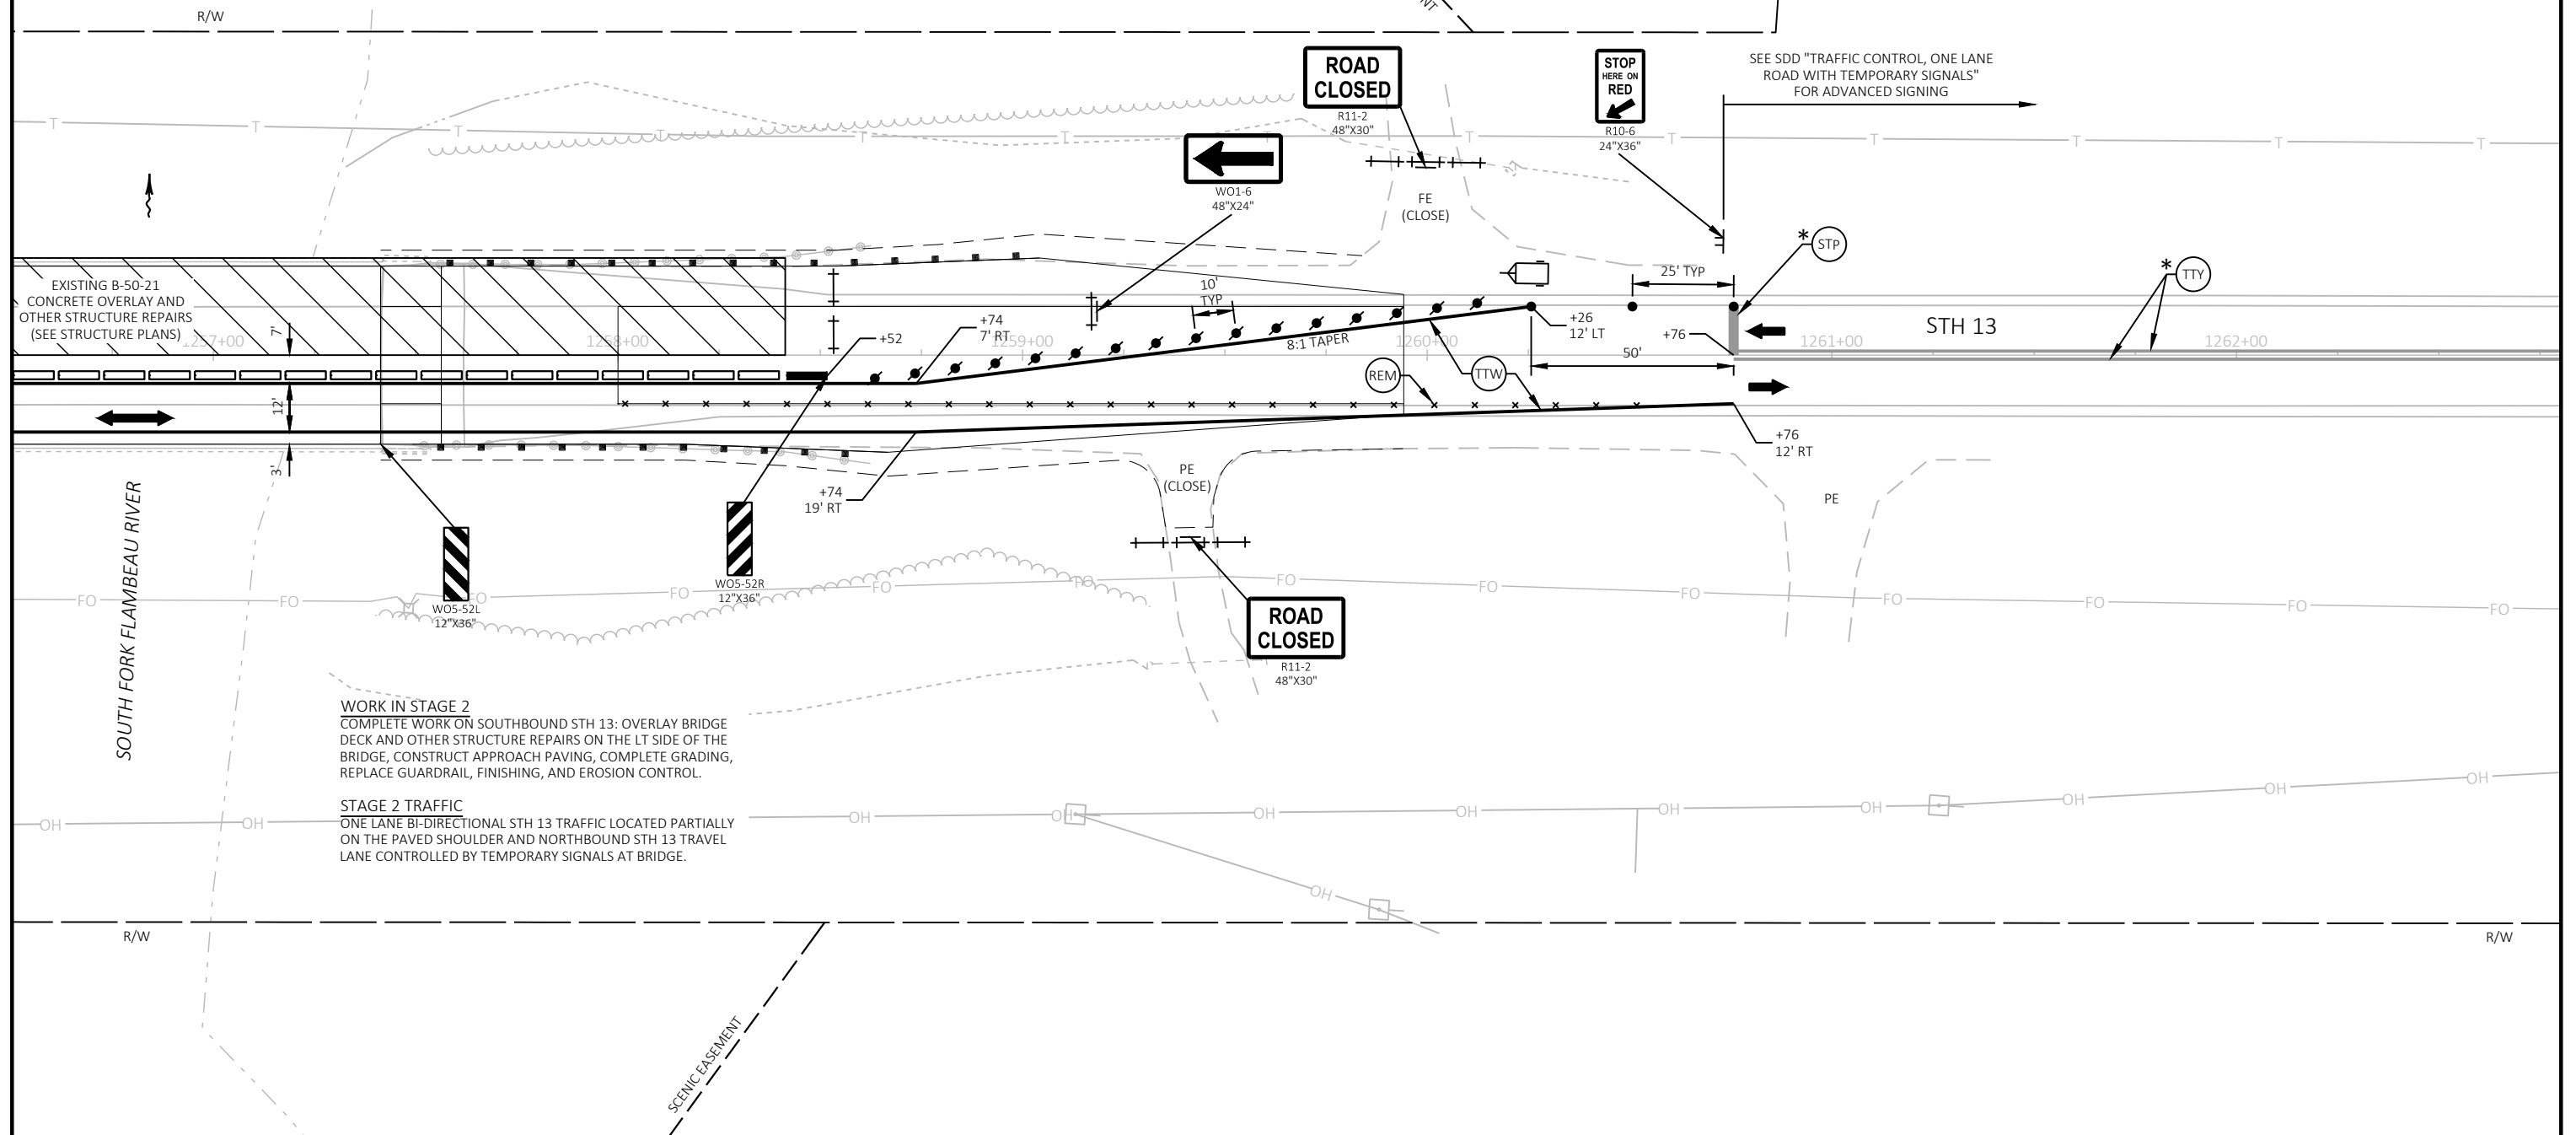


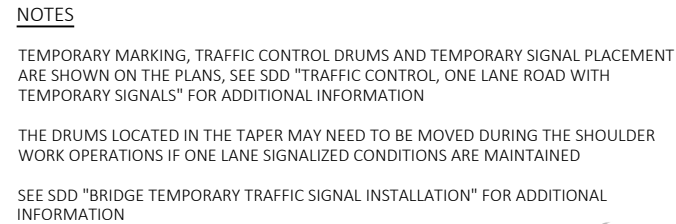

PHASE 2 SHALL COME AFTER PHASE 1, PHASE 3 SHALL COME AFTER PHASE 2, PHASE 1 SHALL COME AFTER PHASE 3.
CONTRACTOR SHALL REVIEW SIGNALS AFTER PROGRAMMING TO ASSURE THERE ARE NOT CONFLICTING MOVEMENTS.
IF THERE ARE QUESTIONS REGARDING THE TIMINGS, PLEASE CONTACT WISDOT TRAFFIC ENGINEER.

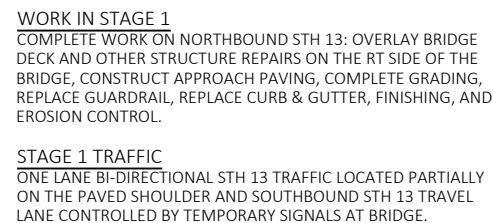

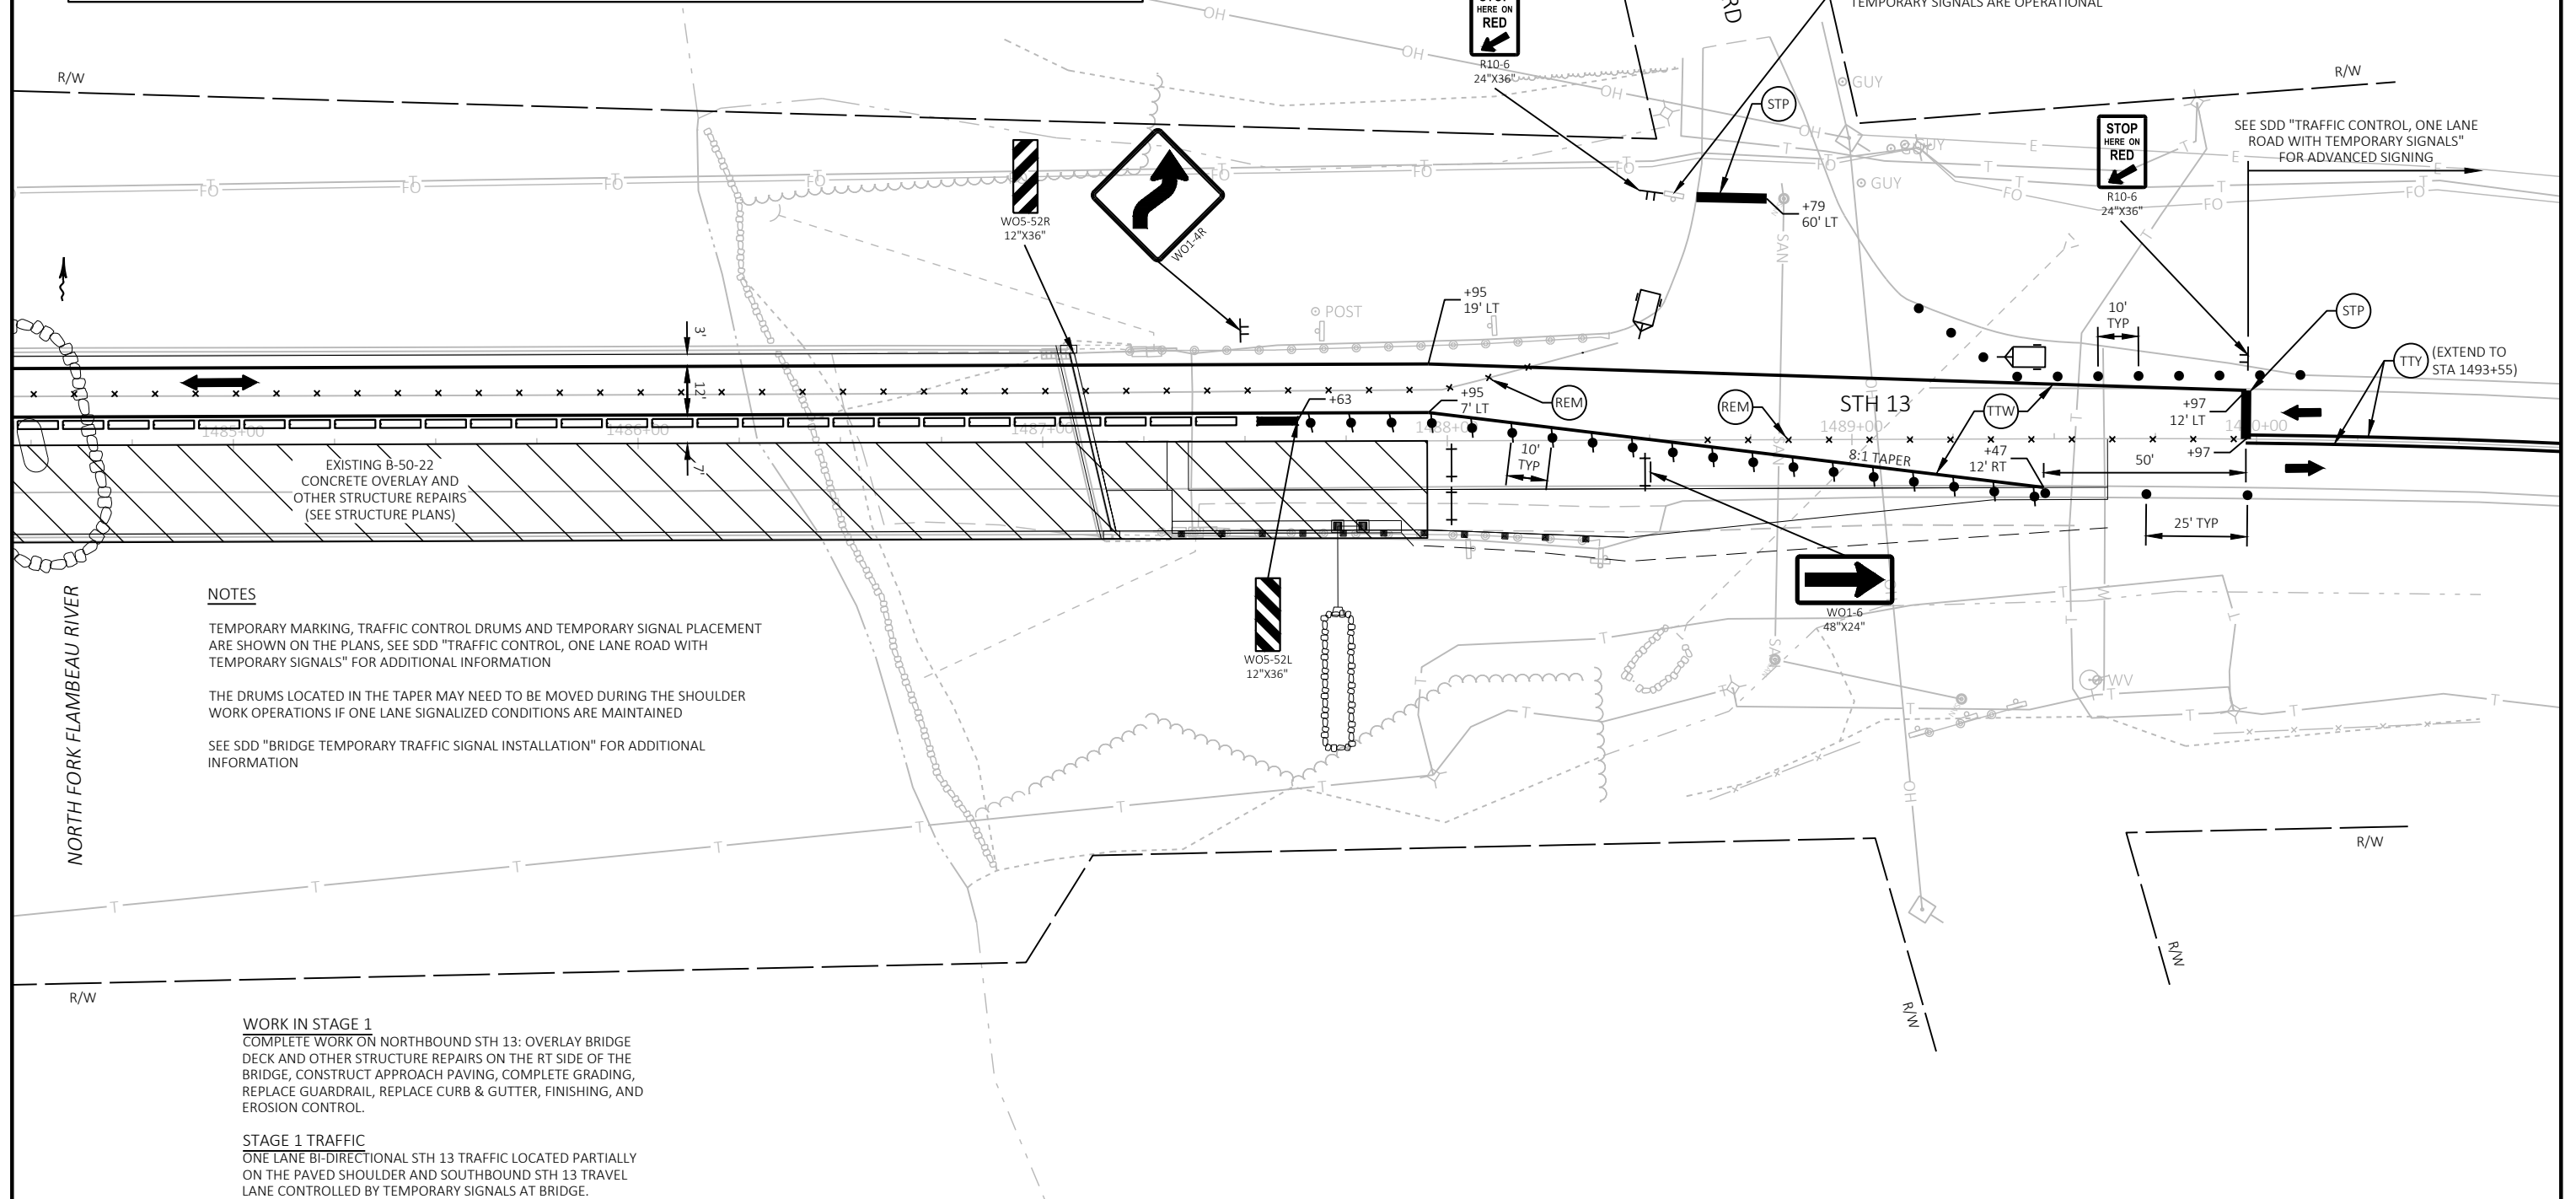

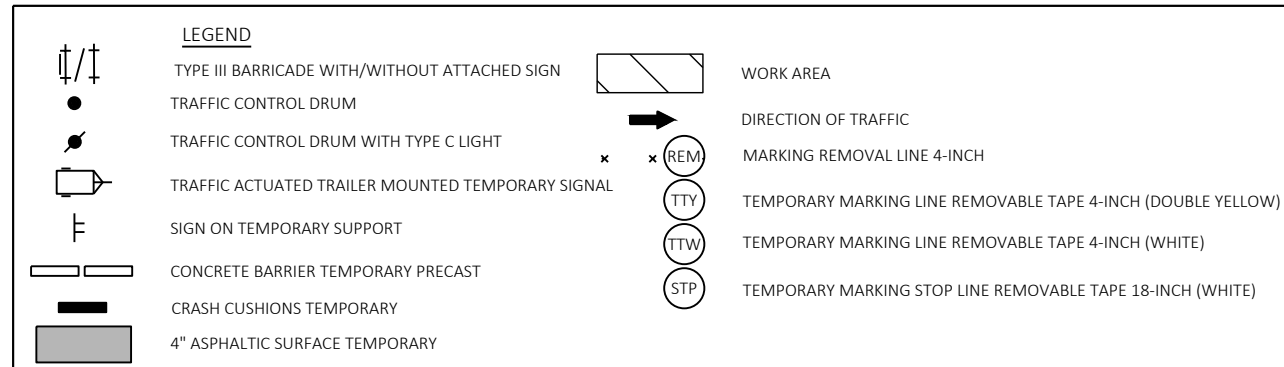**NOTES**

TEMPORARY MARKING, TRAFFIC CONTROL DRUMS AND TEMPORARY SIGNAL PLACEMENT ARE SHOWN ON THE PLANS, SEE SDD "TRAFFIC CONTROL, ONE LANE ROAD WITH TEMPORARY SIGNALS" FOR ADDITIONAL INFORMATION

THE DRUMS LOCATED IN THE TAPER MAY NEED TO BE MOVED DURING THE SHOULDER WORK OPERATIONS IF ONE LANE SIGNALIZED CONDITIONS ARE MAINTAINED

SEE SDD "BRIDGE TEMPORARY TRAFFIC SIGNAL INSTALLATION" FOR ADDITIONAL INFORMATION

* TEMPORARY MARKING PLACED IN PREVIOUS STAGE

SIGNAL TIMING


SIGNAL TIMING PROVIDED BY NC REGION, TRAFFIC SECTION. SIGNAL TIMING ASSUMES 964' SPACING BETWEEN STOP LINES.

SIGNAL LOCATION	Ø 1	Ø 2	Ø 3
NB STH 13	SB STH 13	EB LOWER DAM RD	
MINIMUM GREEN TIME	9 SEC	9 SEC	5 SEC
MAXIMUM PASSAGE TIME DURING GREEN PHASE	5 SEC	5 SEC	5 SEC
MINIMUM PASSAGE TIME DURING GREEN PHASE	3 SEC	3 SEC	-
START OF REDUCTION OF PASSAGE FROM MAX. TO MIN. DURING GREEN PHASE	15 SEC	15 SEC	-
TIME TO REDUCE PASSAGE FROM MAX. TO MIN. DURING GREEN PHASE	0 SEC	0 SEC	-
MAXIMUM GREEN TIME	31 SEC	31 SEC	7 SEC
YELLOW	4 SEC	4 SEC	3 SEC
ALL-RED	28 SEC	4 SEC	26 SEC
RECALL MODE	MIN	MIN	MIN

PHASE 2 SHALL COME AFTER PHASE 1, PHASE 3 SHALL COME AFTER PHASE 2, PHASE 1 SHALL COME AFTER PHASE 3.

CONTRACTOR SHALL REVIEW SIGNALS AFTER PROGRAMMING TO ASSURE THERE ARE NOT CONFLICTING MOVEMENTS.


IF THERE ARE QUESTIONS REGARDING THE TIMINGS, PLEASE CONTACT WISDOT TRAFFIC ENGINEER.

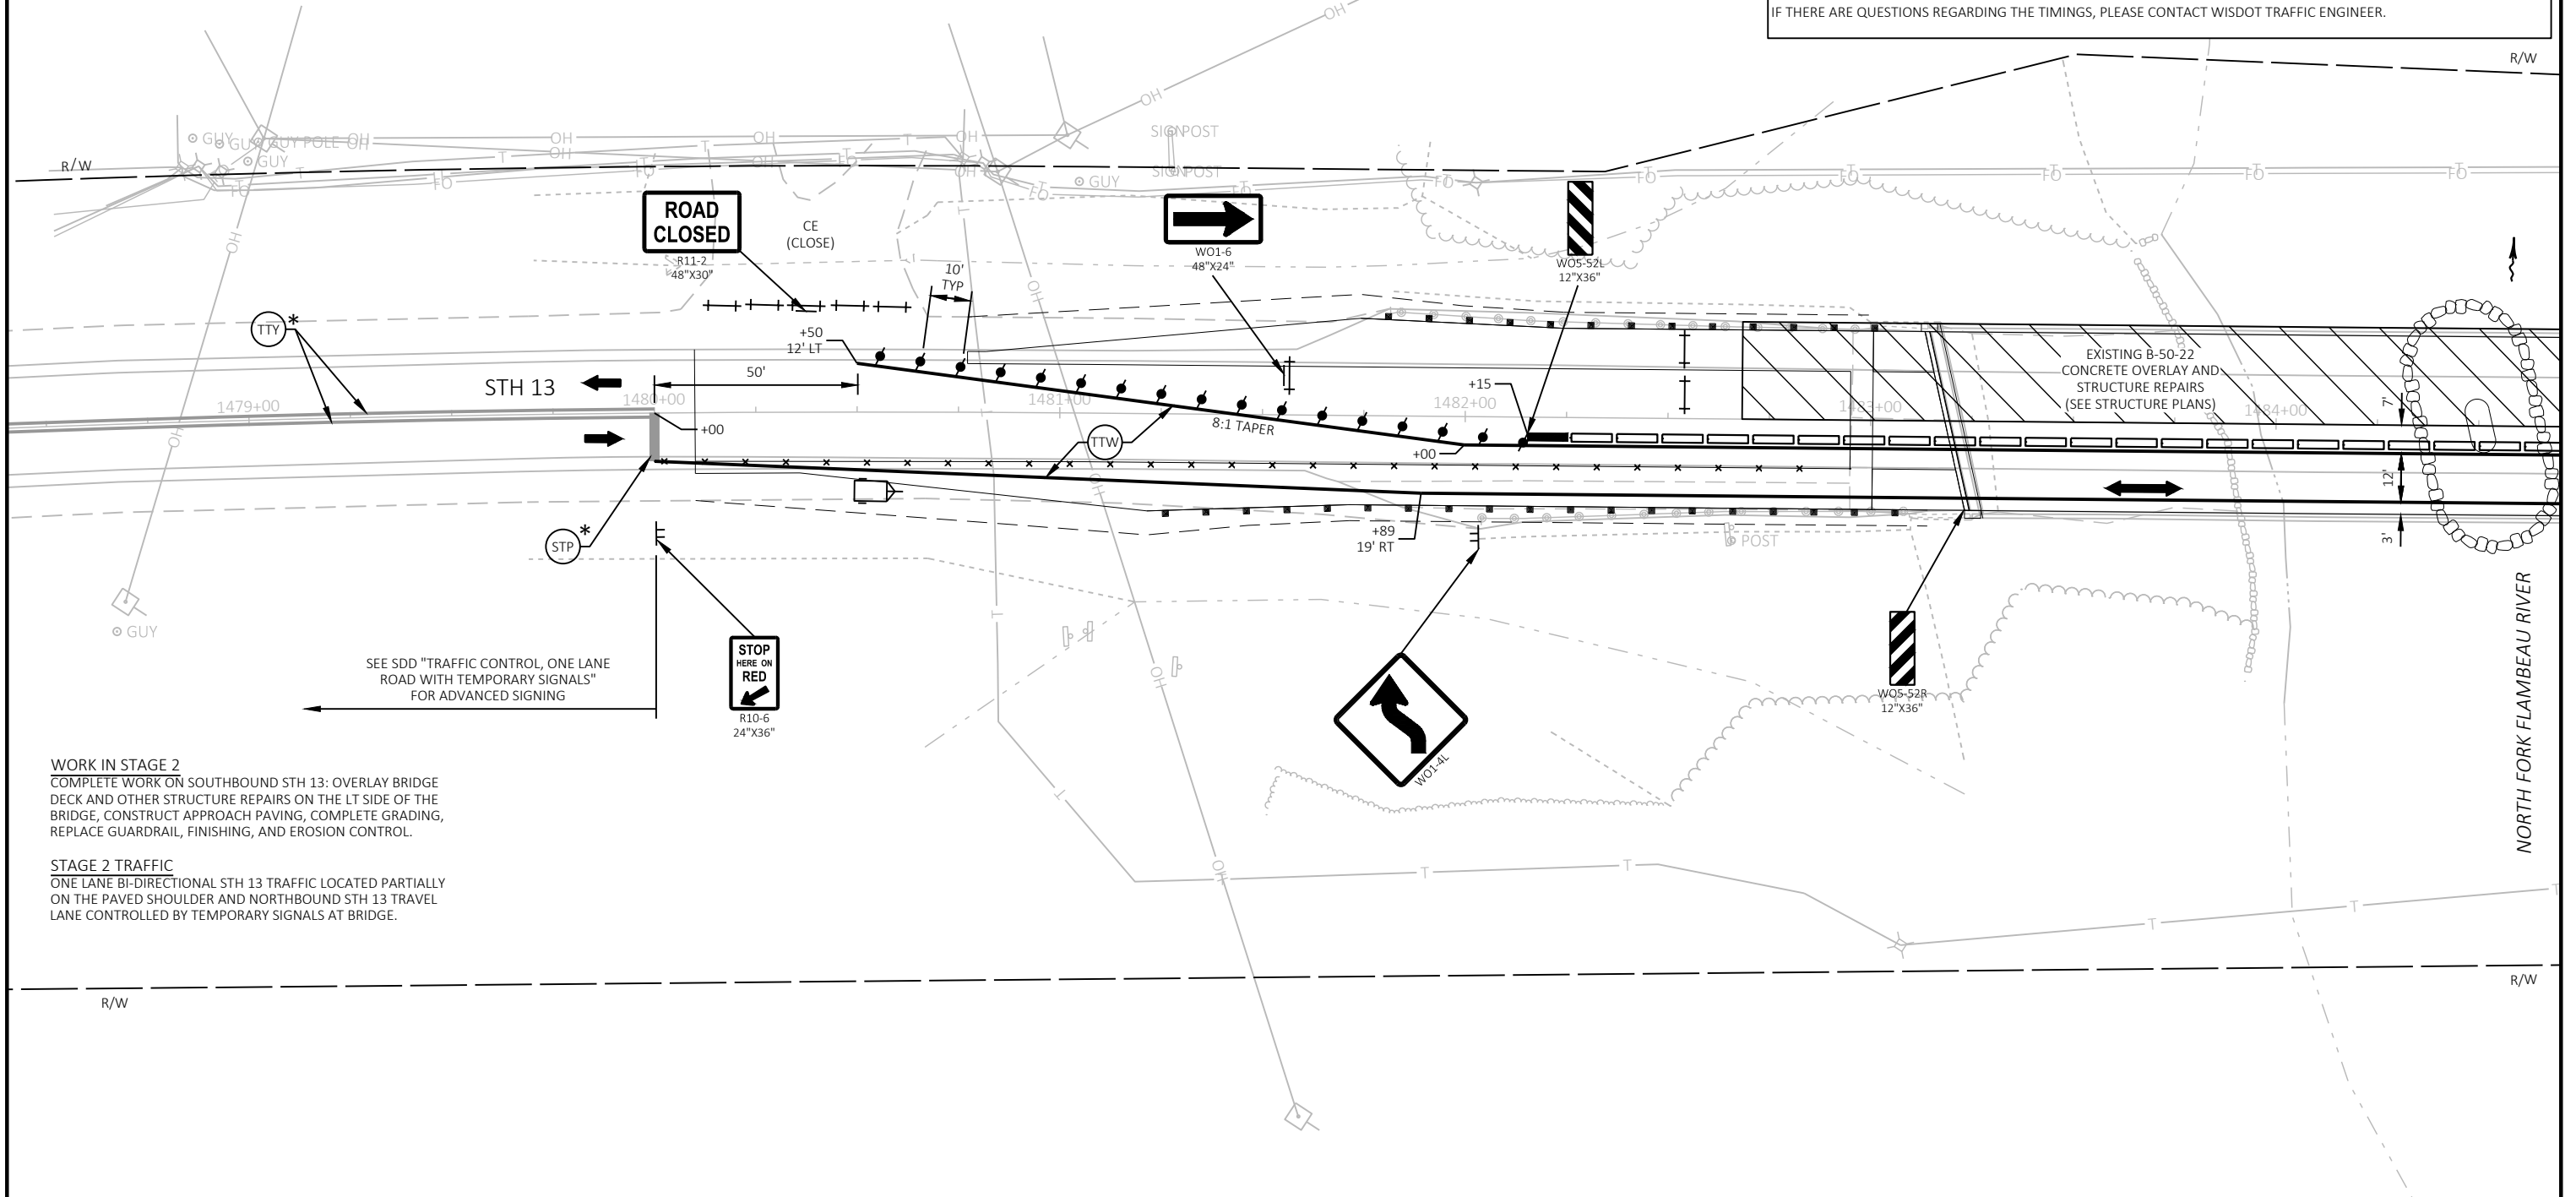**WORK IN STAGE 2**

COMPLETE WORK ON SOUTHBOUND STH 13: OVERLAY BRIDGE DECK AND OTHER STRUCTURE REPAIRS ON THE LT SIDE OF THE BRIDGE, CONSTRUCT APPROACH PAVING, COMPLETE GRADING, REPLACE GUARDRAIL, FINISHING, AND EROSION CONTROL.

STAGE 2 TRAFFIC

ONE LANE BI-DIRECTIONAL STH 13 TRAFFIC LOCATED PARTIALLY ON THE PAVED SHOULDER AND NORTHBOUND STH 13 TRAVEL LANE CONTROLLED BY TEMPORARY SIGNALS AT BRIDGE.

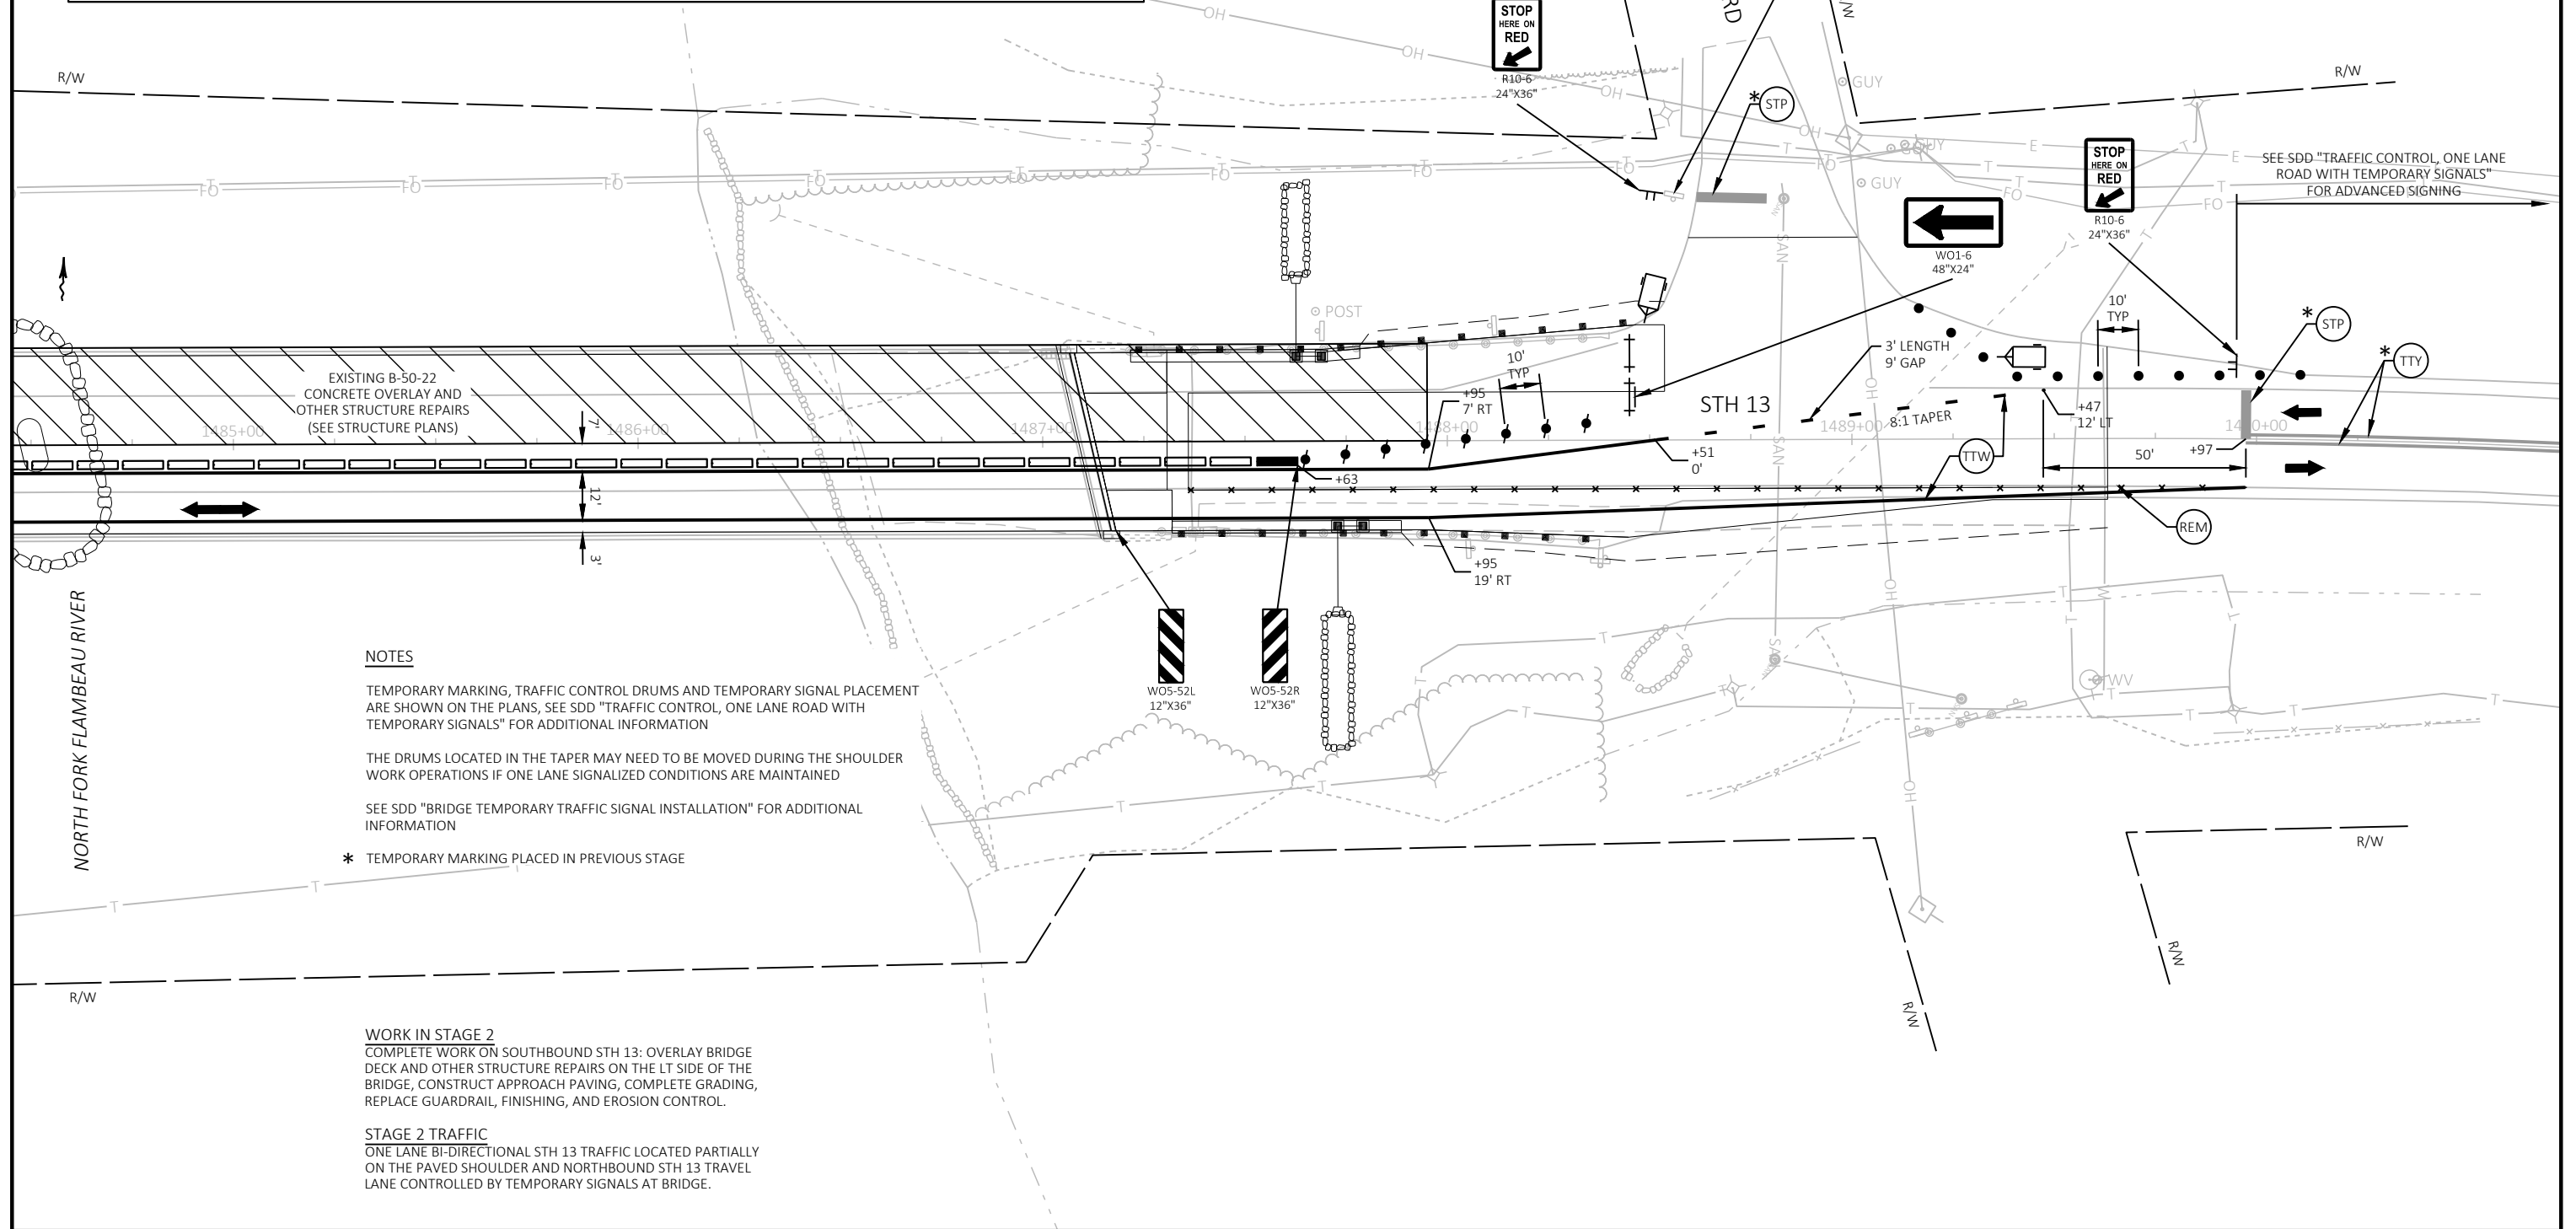

Estimate Of Quantities By Plan Sets

1610-44-62					
Line	Item	Item Description	Unit	Total	Qty
0002	201.0105	Clearing	STA	2.000	2.000
0004	201.0205	Grubbing	STA	2.000	2.000
0008	203.0210.S	Abatement of Asbestos Containing Material (structure) 02. B-50-22	LS	1.000	1.000
0014	204.0100	Removing Concrete Pavement	SY	450.000	450.000
0020	204.0115	Removing Asphaltic Surface Butt Joints	SY	140.000	140.000
0022	204.0120	Removing Asphaltic Surface Milling	SY	2,490.000	2,490.000
0024	204.0150	Removing Curb & Gutter	LF	6.000	6.000
0026	204.0165	Removing Guardrail	LF	880.000	880.000
0028	204.0190	Removing Surface Drains	EACH	2.000	2.000
0030	204.0220	Removing Inlets	EACH	4.000	4.000
0032	204.0245	Removing Storm Sewer (size) 01. 12-inch	LF	8.000	8.000
0034	204.0280	Sealing Pipes	EACH	2.000	2.000
0036	205.0100	Excavation Common	CY	1,867.000	1,867.000
0038	211.0100	Prepare Foundation for Asphaltic Paving (project) 01. 1610-44-62	LS	1.000	1.000
0044	213.0100	Finishing Roadway (project) 01. 1610-44-62	EACH	1.000	1.000
0050	305.0110	Base Aggregate Dense 3/4-Inch	TON	350.000	350.000
0052	305.0120	Base Aggregate Dense 1 1/4-Inch	TON	2,800.000	2,800.000
0054	415.0070	Concrete Pavement 7-Inch	SY	142.000	142.000
0056	415.0410	Concrete Pavement Approach Slab	SY	176.000	176.000
0058	416.0610	Drilled Tie Bars	EACH	94.000	94.000
0060	416.1010	Concrete Surface Drains	CY	2.000	2.000
0062	455.0605	Tack Coat	GAL	270.000	270.000
0064	465.0105	Asphaltic Surface	TON	950.000	950.000
0068	465.0120	Asphaltic Surface Driveways and Field Entrances	TON	25.000	25.000
0070	465.0125	Asphaltic Surface Temporary	TON	20.000	20.000
0076	502.3101	Expansion Device	LF	99.000	99.000
0078	502.3200	Protective Surface Treatment	SY	2,643.000	2,643.000
0080	502.3210	Pigmented Surface Sealer	SY	504.000	504.000
0082	502.4205	Adhesive Anchors No. 5 Bar	EACH	92.000	92.000
0084	505.0600	Bar Steel Reinforcement HS Coated Structures	LB	2,920.000	2,920.000
0086	509.0301	Preparation Decks Type 1	SY	147.000	147.000
0088	509.0302	Preparation Decks Type 2	SY	79.000	79.000
0092	509.0505.S	Cleaning Decks to Reapply Concrete Masonry Overlay	SY	2,611.000	2,611.000
0094	509.1000	Joint Repair	SY	44.000	44.000
0098	509.1500	Concrete Surface Repair	SF	662.000	662.000
0100	509.2000	Full-Depth Deck Repair	SY	14.000	14.000
0102	509.2500	Concrete Masonry Overlay Decks	CY	280.000	280.000
0108	509.9005.S	Removing Concrete Masonry Deck Overlay (structure) 02. B-50-21	SY	693.000	693.000
0110	509.9005.S	Removing Concrete Masonry Deck Overlay (structure) 03. B-50-22	SY	1,918.000	1,918.000
0112	509.9050.S	Cleaning Parapets	LF	1,177.000	1,177.000
0114	521.1012	Apron Endwalls for Culvert Pipe Steel 12-Inch	EACH	2.000	2.000
0116	530.0112	Culvert Pipe Corrugated Polyethylene 12-Inch	LF	42.000	42.000
0118	601.0588	Concrete Curb & Gutter 4-Inch Sloped 36-Inch Type TBT	LF	207.000	207.000
0120	601.0590	Concrete Curb & Gutter 4-Inch Sloped 36-Inch Type TBTT	LF	9.000	9.000
0122	603.8000	Concrete Barrier Temporary Precast Delivered	LF	850.000	850.000
0124	603.8125	Concrete Barrier Temporary Precast Installed	LF	1,700.000	1,700.000
0126	604.0500	Slope Paving Crushed Aggregate	SY	794.000	794.000
0130	606.0200	Riprap Medium	CY	115.000	115.000
0132	606.0300	Riprap Heavy	CY	181.000	181.000
0134	608.3012	Storm Sewer Pipe Class III-A 12-Inch	LF	12.000	12.000
0136	611.0654	Inlet Covers Type V	EACH	4.000	4.000

Estimate Of Quantities By Plan Sets

1610-44-62					
Line	Item	Item Description	Unit	Total	Qty
0138	611.3220	Inlets 2x2-FT	EACH	4.000	4.000
0144	614.0905	Crash Cushions Temporary	EACH	8.000	8.000
0146	614.2300	MGS Guardrail 3	LF	350.000	350.000
0148	614.2350	MGS Guardrail Short Radius	LF	37.500	37.500
0150	614.2500	MGS Thrie Beam Transition	LF	320.000	320.000
0152	614.2610	MGS Guardrail Terminal EAT	EACH	7.000	7.000
0154	614.2630	MGS Guardrail Short Radius Terminal	EACH	1.000	1.000
0156	618.0100	Maintenance And Repair of Haul Roads (project) 01. 1610-44-62	EACH	1.000	1.000
0162	619.1000	Mobilization	EACH	0.600	0.600
0164	624.0100	Water	MGAL	10.000	10.000
0166	625.0100	Topsoil	SY	3,160.000	3,160.000
0168	628.1504	Silt Fence	LF	2,775.000	2,775.000
0170	628.1520	Silt Fence Maintenance	LF	2,775.000	2,775.000
0172	628.1905	Mobilizations Erosion Control	EACH	5.000	5.000
0174	628.1910	Mobilizations Emergency Erosion Control	EACH	2.000	2.000
0176	628.2004	Erosion Mat Class I Type B	SY	2,500.000	2,500.000
0178	628.2008	Erosion Mat Urban Class I Type B	SY	670.000	670.000
0180	628.7015	Inlet Protection Type C	EACH	8.000	8.000
0182	628.7504	Temporary Ditch Checks	LF	40.000	40.000
0184	628.7570	Rock Bags	EACH	375.000	375.000
0186	629.0210	Fertilizer Type B	CWT	2.000	2.000
0188	630.0130	Seeding Mixture No. 30	LB	53.000	53.000
0190	630.0140	Seeding Mixture No. 40	LB	4.100	4.100
0192	630.0500	Seed Water	MGAL	4.900	4.900
0194	638.2102	Moving Signs Type II	EACH	6.000	6.000
0196	638.3000	Removing Small Sign Supports	EACH	1.000	1.000
0198	638.4000	Moving Small Sign Supports	EACH	8.000	8.000
0200	642.5201	Field Office Type C	EACH	0.500	0.500
0202	643.0300	Traffic Control Drums	DAY	7,645.000	7,645.000
0204	643.0420	Traffic Control Barricades Type III	DAY	2,325.000	2,325.000
0206	643.0705	Traffic Control Warning Lights Type A	DAY	2,930.000	2,930.000
0208	643.0715	Traffic Control Warning Lights Type C	DAY	6,525.000	6,525.000
0210	643.0900	Traffic Control Signs	DAY	4,910.000	4,910.000
0212	643.0920	Traffic Control Covering Signs Type II	EACH	1.000	1.000
0214	643.1000	Traffic Control Signs Fixed Message	SF	72.000	72.000
0216	643.5000	Traffic Control	EACH	0.500	0.500
0222	645.0120	Geotextile Type HR	SY	300.000	300.000
0224	646.1020	Marking Line Epoxy 4-Inch	LF	4,200.000	4,200.000
0228	646.9000	Marking Removal Line 4-Inch	LF	2,720.000	2,720.000
0232	648.0100	Locating No-Passing Zones	MI	0.400	0.400
0234	649.0150	Temporary Marking Line Removable Tape 4-Inch	LF	11,480.000	11,480.000
0238	649.0850	Temporary Marking Stop Line Removable Tape 18-Inch	LF	76.000	76.000
0240	650.4000	Construction Staking Storm Sewer	EACH	4.000	4.000
0242	650.4500	Construction Staking Subgrade	LF	205.000	205.000
0244	650.5000	Construction Staking Base	LF	919.000	919.000
0246	650.5500	Construction Staking Curb Gutter and Curb & Gutter	LF	207.000	207.000
0248	650.7000	Construction Staking Concrete Pavement	LF	70.000	70.000
0250	650.9910	Construction Staking Supplemental Control (project) 01. 1610-44-62	LS	1.000	1.000
0254	650.9920	Construction Staking Slope Stakes	LF	989.000	989.000
0256	661.0100	Temporary Traffic Signals for Bridges (structure) 01. B-50-21	LS	1.000	1.000
0258	661.0100	Temporary Traffic Signals for Bridges (structure) 02. B-50-22	LS	1.000	1.000
0264	690.0150	Sawing Asphalt	LF	1,650.000	1,650.000

Estimate Of Quantities By Plan Sets

1610-44-62					
Line	Item	Item Description	Unit	Total	Qty
0266	690.0250	Sawing Concrete	LF	180.000	180.000
0268	715.0415	Incentive Strength Concrete Pavement	DOL	500.000	500.000
0276	SPV.0030	Special 01. Fertilizer for Lawn Type Turf	CWT	1.000	1.000
0280	SPV.0105	Special 02. Temporary Vehicle Detection B-50-21	LS	1.000	1.000
0282	SPV.0105	Special 03. Temporary Vehicle Detection B-50-22	LS	1.000	1.000
0284	SPV.0180	Special 01. Abutment Seat Cleaning and Sealing	SY	19.000	19.000
0286	SPV.0180	Special 02. Protective Thermoplastic Coating at Snowmobile Trail Crossings	SY	665.000	665.000
0288	SPV.0180	Special 03. Preparing Topsoil for Lawn Type Turf	SY	680.000	680.000

3

CLEARING AND GRUBBING						
CATEGORY	STATION TO	STATION	OFFSET	201.0105	201.0205	
				CLEARING STA	GRUBBING STA	
0010	1481+88	-	1482+58	LT	2	2
TOTALS					2	2

REMOVAL ITEMS									
CATEGORY	STATION	TO	STATION	OFFSET	204.0100	204.0115	204.0120	204.0150	
					REMOVING CONCRETE PAVEMENT SY	REMOVING ASPHALTIC SURFACE BUTT JOINTS SY	REMOVING ASPHALTIC SURFACE MILLING SY	REMOVING CURB & GUTTER LF	
0010	1254+32	-	1256+00	LT&RT	101	40	250	--	
	1257+41	-	1259+94	LT&RT	101	28	520	--	
	1481+10	-	1483+24	LT&RT	124	32	790	--	
	1487+08	-	1489+63	LT&RT	124	40	930	6	
TOTALS					450	140	2,490	6	

REMOVING DRAINAGE ITEMS						
CATEGORY	STATION	OFFSET	204.0190	204.0220	204.0245	204.0280
			REMOVING SURFACE DRAINS EACH	REMOVING INLETS EACH	REMOVING STORM SEWER (12-INCH) LF	SEALING PIPES EACH
0010	1255+85	LT&RT	2	--	--	--
	1487+24	LT	--	1	--	--
	1487+24 - 1487+28	LT	--	--	4	1
	1487+28	LT	--	1	--	--
	1487+34	RT	--	1	--	--
	1487+34 - 1487+38	RT	--	--	4	1
	1487+38	RT	--	1	--	--
TOTALS			2	4	8	2

3

EARTHWORK SUMMARY								MISCELLANEOUS ASPHALTIC ITEMS			
DIVISION	LOCATION	ITEM 205.0100 EXCAVATION COMMON (CY) (NOTE 1)	SALVAGED / UNUSEABLE PAVEMENT MATERIAL (NOTE 2)	AVAILABLE MATERIAL (NOTE 3)	UNEXPANDED FILL	EXPANDED FILL (NOTE 4)	MASS ORDINATE +/- (NOTE 5)	CATEGORY	LOCATION	211.0100	
						FILL FACTOR 1.25				PREPARE FOUNDATION FOR ASPHALTIC PAVING (1610-44-62) LS	FINISHING ROADWAY (1610-44-62) EACH
STH 13								0010	PROJECT	1	1
1	B-50-21, STA 1254+32 - STA 1256+00 RT (STAGE 1)	240	71	169	12	15	154	TOTALS		1	1
2	B-50-21, STA 1257+41 - STA 1259+94 RT (STAGE 1)	268	35	233	3	4	229				
3	B-50-21, STA 1254+32 - STA 1256+00 LT (STAGE 2)	178	45	133	3	4	129				
4	B-50-21, STA 1257+41 - STA 1259+94 LT (STAGE 2)	243	36	207	77	96	111				
5	B-50-22, STA 1480+10 - STA 1483+23 RT (STAGE 1)	291	26	265	18	23	242				
6	B-50-22, STA 1487+13 - STA 1489+63 RT (STAGE 1)	232	23	209	1	1	208				
7	B-50-22, STA 1480+77 - STA 1483+18 LT (STAGE 2)	265	44	221	66	83	138				
8	B-50-22, STA 1487+08 - STA 1488+54 LT (STAGE 2)	150	38	112	16	20	92				
TOTALS		1,867	318	1,549	196	246	1,303				
1) SALVAGED/UNSUABLE PAVEMENT MATERIAL IS INCLUDED IN CUT 2) SALVAGED/UNUSABLE PAVEMENT MATERIAL = (AREA OF PROJECT PAVEMENT REMOVAL) * (TYPICAL DEPTH) 3) AVAILABLE MATERIAL = CUT - SALVAGED/UNUSABLE PAVEMENT MATERIAL 4) EXPANDED FILL FACTOR = (UNEXPANDED FILL) * (FILL FACTOR) 5) MASS ORDINATE = AVAILABLE MATERIAL - (EXPANDED FILL); POSITIVE INDICATES AN EXCESS OF MATERIAL											

BASE AGGREGATE ITEMS						
CATEGORY	STATION	TO	STATION	OFFSET	305.0110	305.0120
					BASE AGGREGATE DENSE 3/4-INCH TON	BASE AGGREGATE DENSE 1 1/4-INCH TON
0010	1254+32	-	1256+00	LT&RT	40	600
	1257+56	-	1259+94	LT&RT	120	820
	1480+10	-	1483+23	LT&RT	120	800
	1487+08	-	1489+63	LT&RT	70	580
	TOTALS				350	2,800

CONCRETE PAVEMENT ITEMS								
CATEGORY	STATION	TO	STATION	OFFSET	416.0610	415.0070	415.0410	
					DRILLED TIE BARS EACH	CONCRETE PAVEMENT 7-INCH SY	CONCRETE PAVEMENT APPROACH SLAB SY	
0010	1255+85	-	1256+00	LT&RT	22	32	40	
	1257+41	-	1257+56	LT&RT	22	33	40	
	1483+01	-	1483+23	LT&RT	24	39	48	
	1487+08	-	1487+31	LT&RT	26	38	48	
	TOTALS				94	142	176	

ASPHALTIC ITEMS										
CATEGORY	STATION	TO	STATION	OFFSET	455.0605	465.0105	465.0120	465.0125		
					TACK COAT GAL	ASPHALTIC SURFACE TON	ASPHALTIC SURFACE DRIVEWAYS AND FIELD ENTRANCES TON	ASPHALTIC SURFACE TEMPORARY TON		
0010	1254+32	-	1255+85	LT&RT	44	190	25	--		
	1257+56	-	1259+94	LT&RT	66	260	--	20		
	1480+10	-	1483+01	LT&RT	80	270	--	--		
	1487+31	-	1489+63	LT&RT	80	230	--	--		
	TOTALS				270	950	25	20		

PROJECT NO: 1610-44-62	HWY: STH 13	COUNTY: PRICE	MISCELLANEOUS QUANTITIES	SHEET	E
------------------------	-------------	---------------	--------------------------	-------	---

3

CONCRETE CURB & GUTTER						
		601.0588		601.0590		
		CONCRETE CURB & GUTTER 4-INCH SLOPED 36-INCH		CONCRETE CURB & GUTTER 4-INCH SLOPED 36-INCH		
		TYPE TBT		TYPE TBTT		
CATEGORY	STATION TO STATION	OFFSET	LF	LF		
0010	1255+34 - 1255+87	LT&RT	102	--		
	1487+21 - 1487+84	LT&RT	105	9		
			207	9		
	TOTALS					

SURFACE DRAINS								
		416.1010	521.1012	530.0112	608.3012	611.0654	611.3220	
		CONCRETE	APRON	CULVERT PIPE				
		SURFACE	ENDWALLS FOR	CORRUGATED				
		DRAINS	CULVERT PIPE	POLYETHYLENE	STORM SEWER PIPE	INLET COVERS	INLETS	
			STEEL 12-INCH	12-INCH	CLASS III-A 12-INCH	TYPE V	2X2-FT	
CATEGORY	STATION	OFFSET	CY	LF	LF	EACH	EACH	
0010								
	1255+44	LT&RT	2	--	--	--	--	
	1487+63	LT	--	1	20	1	1	
	1487+69	LT	--	--	6	1	1	
	1487+73	RT	--	1	22	1	1	
	1487+79	RT	--	--	6	1	1	
TOTALS			2	2	42	12	4	4

RIPRAP ITEMS				
		606.0200	645.0120	
		RIPRAP MEDIUM CY	GEOTEXTILE TYPE HR SY	
CATEGORY	STATION TO STATION	OFFSET		
0010	1255+45 - 1255+45	LT	12	36
	1255+45 - 1487+43	RT	58	141
	1487+43 - 1487+73	LT	8	25
	1487+73 - 1487+73	RT	11	34
	UNDISTRIBUTED		24	64
TOTALS			115	300

3

EROSION CONTROL ITEMS									
		628.1504	628.1520	628.2004	628.2008	628.7504	628.7570		
		SILT FENCE	SILT FENCE	EROSION MAT	EROSION MAT	TEMPORARY	ROCK BAGS		
		LF	MAINTENANCE LF	CLASS I TYPE B SY	URBAN CLASS I TYPE B SY	DITCH CHECKS LF	EACH		
0010	1254+32 - 1256+00	LT	240	240	--	240	15	30	
	1254+32 - 1256+00	RT	300	300	--	220	--	45	
	1257+41 - 1259+94	LT	310	310	510	--	--	45	
	1257+41 - 1259+94	RT	260	260	180	70	--	45	
	1480+10 - 1483+25	RT	320	320	300	--	--	30	
	1480+77 - 1483+15	LT	210	210	510	--	15	30	
	1487+08 - 1488+54	LT	220	220	270	--	--	30	
	1487+17 - 1489+63	RT	360	360	230	--	--	45	
	UNDISTRIBUTED		555	555	500	140	10	75	
	TOTALS		2,775	2,775	2,500	670	40	375	

RESTORATION ITEMS									
		625.0100	629.0210	630.0130	630.0140	630.0500	SPV.0030.01	SPV.0180.03	
		TOPSOIL	FERTILIZER	SEEDING	SEEDING	SEED WATER	FERTILIZER	PREPARING	
		SY	TYPE B CWT	MIXTURE NO. 30 LB	MIXTURE NO. 40 LB	MGAL	FOR LAWN TYPE TURF CWT	TOPSOIL FOR LAWN TYPE TURF SY	
0010	1254+32 - 1256+00	LT	240	--	2.9	1.4	2.0	240	
	1254+32 - 1256+00	RT	220	--	2.5	1.5	0.2	220	
	1257+41 - 1259+94	LT	510	0.4	9.2	--	--	--	
	1257+41 - 1259+94	RT	250	0.2	4.3	0.4	0.1	80	
	1480+10 - 1483+25	RT	300	0.2	5.4	--	--	--	
	1480+77 - 1483+15	LT	510	0.4	9.2	--	--	--	
	1487+08 - 1488+54	LT	270	0.2	4.8	--	--	--	
	1487+17 - 1489+63	RT	230	0.2	4.2	--	--	--	
	UNDISTRIBUTED		630	0.4	10.5	0.8	1.0	140	
	TOTALS		3,160	2.0	53.0	4.1	1.0	680	

EROSION CONTROL MOBILIZATION			
		628.1905	628.1910
		MOBILIZATIONS EROSION CONTROL EACH	MOBILIZATIONS EMERGENCY EROSION CONTROL EACH
0010	PROJECT	5	2
	TOTALS		5

INLET PROTECTION TYPE C			
		628.7015	
CATEGORY	STATION TO STATION	OFFSET	EACH
0010	1487+25 - 1487+35	LT	2
	1487+35 - 1487+64	RT	2
	1487+64 - 1487+75	LT	2
	1487+75 - 1487+75	RT	2
	TOTAL		8

REMOVING AND MOVING SIGNS					
		638.2102	638.3000	638.4000	
		MOVING SIGNS	REMOVING SMALL SIGN	MOVING SMALL SIGN	
CATEGORY	SIGN NUMBER	TYPE II EACH	SUPPORTS EACH	SUPPORTS EACH	COMMENTS
0010	--	POST WITH NO SIGN	--	1	STA 1255+82, RT
	3-1	NAT'L FOREST INFORMATION 1/2 MILE & SNOWMOBILE ROUTE	1	--	SIGNS MOUNTED ON SAME POSTS
	4-1	NORTH FORK FLAMBEAU RIVER & SNOWMOBILE ROUTE	1	--	SIGNS MOUNTED ON SAME POSTS
	4-2	SPEED LIMIT 40 MPH	1	--	
	4-3	SPEED LIMIT 40 MPH	1	--	
	UNDISTRIBUTED		2	--	
	TOTALS		6	1	8

3

TEMPORARY BARRIER ITEMS

CATEGORY	STAGE	STATION	TO	STATION	OFFSET	603.8000	603.8125
						CONCRETE BARRIER TEMPORARY PRECAST DELIVERED LF	CONCRETE BARRIER TEMPORARY PRECAST INSTALLED LF
0010	1	1255+28	-	1258+41	LT	325	325
		1482+30	-	1487+55	LT	525	525
		STAGE 1 SUBTOTALS				850	850
	2	1255+28	-	1258+41	RT	--	325
		1482+30	-	1487+55	RT	--	525
		STAGE 2 SUBTOTALS				--	850
TOTALS						850	1,700

CRASH CUSHIONS TEMPORARY

614.0905										
CATEGORY	STAGE	STATION	OFFSET	EACH	BACK WIDTH FT	OBJECT MARKING PATTERN	CRASH TEST LEVEL	TRAFFIC DIRECTION	TRAFFIC LOCATION	CRASH CUSHION SHIELDS
0010	1	1255+17	LT	1	2	OM-3R	TL-3	BIDIRECTIONAL	L	TEMPORARY CONCRETE BARRIER
		1258+52	LT	1	2	OM-3L	TL-3	BIDIRECTIONAL	R	TEMPORARY CONCRETE BARRIER
		1482+18	LT	1	2	OM-3R	TL-3	BIDIRECTIONAL	L	TEMPORARY CONCRETE BARRIER
		1487+63	LT	1	2	OM-3L	TL-3	BIDIRECTIONAL	R	TEMPORARY CONCRETE BARRIER
		STAGE 1 SUBTOTAL				4				
	2	1255+17	RT	1	2	OM-3L	TL-3	BIDIRECTIONAL	R	TEMPORARY CONCRETE BARRIER
		1258+52	RT	1	2	OM-3R	TL-3	BIDIRECTIONAL	L	TEMPORARY CONCRETE BARRIER
		1482+18	RT	1	2	OM-3L	TL-3	BIDIRECTIONAL	R	TEMPORARY CONCRETE BARRIER
		1487+63	RT	1	2	OM-3R	TL-3	BIDIRECTIONAL	L	TEMPORARY CONCRETE BARRIER
		STAGE 2 SUBTOTAL				4				
TOTAL				8						

3

TRAFFIC CONTROL ITEMS

		STAGE DURATION DAYS	643.0300 TRAFFIC CONTROL DRUMS		643.0420 TRAFFIC CONTROL BARRICADES TYPE III		643.0705 TRAFFIC CONTROL WARNING LIGHTS TYPE A		643.0715 TRAFFIC CONTROL WARNING LIGHTS TYPE C		643.0900 TRAFFIC CONTROL SIGNS		643.1000 TRAFFIC CONTROL SIGNS FIXED MESSAGE	643.5000 TRAFFIC CONTROL EACH	
CATEGORY	STAGE		NO.	DAY	NO.	DAY	NO.	DAY	NO.	DAY	NO.	DAY	SF		
0010															
		PRIOR TO STAGE 1 (B-50-21)	7	--	--	--	--	--	--	--	--	--	36	--	
		PRIOR TO STAGE 1 (B-50-22)	7	--	--	--	--	--	--	--	--	--	36	--	
		STAGE 1 (B-50-21)	40	37	1,480	12	480	15	600	25	1,000	24	960	--	--
		STAGE 1 (B-50-22)	65	42	2,730	11	715	14	910	36	2,340	23	1,495	--	--
STAGE 1 SUBTOTALS				4,210		1,195		1,510		3,340		2,455		72	0
		STAGE 2 (B-50-21)	40	42	1,680	12	480	16	640	39	1,560	24	960	--	--
		STAGE 2 (B-50-22)	65	27	1,755	10	650	12	780	25	1,625	23	1,495	--	--
STAGE 2 SUBTOTALS				3,435		1,130		1,420		3,185		2,455		0	0
	PROJECT		--		--		--		--		--		--		0.50
TOTALS			7,645		2,325		2,930		6,525		4,910		72		0.50

TRAFFIC CONTROL COVERING SIGNS

CATEGORY	LOCATION	NUMBER OF CYCLES	643.0920 TRAFFIC CONTROL COVERING SIGNS TYPE II		COMMENTS
			NO.	EACH	
0010	LOWER DAM ROAD	1	1	1	STOP SIGN COVERED WHILE TEMPORARY TRAFFIC SIGNALS ARE IN USE
TOTAL			1		

TEMPORARY PAVEMENT MARKING ITEMS

CATEGORY	STAGE	646.9000		649.0150		649.0850	
		MARKING REMOVAL LINE 4-INCH		TEMPORARY MARKING LINE REMOVABLE TAPE 4-INCH		TEMPORARY MARKING STOP LINE REMOVABLE TAPE 18-INCH	
		12.5' LINE 37.5' SKIP WHITE	LF	3' LINE 9' SKIP WHITE	LF	SOLID WHITE	LF
		LF		LF		LF	
0010	STAGE 1 (B-50-21)	662		--		1,400	2,800
	STAGE 1 (B-50-22)	988		--		1,900	2,120
	STAGE 1 SUBTOTALS	1,650		--		3,300	4,920
						8,220	
	STAGE 2 (B-50-21)	514		--		1,440	--
	STAGE 2 (B-50-22)	556		20		1,800	--
	STAGE 2 SUBTOTALS	1,070		20		3,240	--
						3,260	
TOTALS		2,720		20		6,540	4,920
						11,480	

PAVEMENT MARKING ITEMS

CATEGORY	STATION	TO	STATION	646.1020		SPV.0180.02	
				MARKING LINE EPOXY 4-INCH		PROTECTIVE THERMOPLASTIC COATING AT SNOWMOBILE TRAIL CROSSINGS	
				SOLID WHITE	12.5' LINE 37.5' SKIP YELLOW	SOLID YELLOW	SY
				LF	LF	LF	
0010	1253+10	-	1260+76	1,205	200	--	--
	1480+00	-	1489+97	1,845	250	700	665
	TOTALS			3,050	450	700	665
					4,200		

3

LOCATING NO-PASSING ZONES

				648.0100 LOCATING NO-PASSING ZONES MI
CATEGORY	STATION	TO	STATION	
0010	1253+10	-	1260+76	0.2
	1480+00	-	1489+97	0.2
	TOTAL			0.4

GUARDRAIL ITEMS

				204.0165	614.2300	614.2350	614.2500	614.2610	614.2630		
				REMOVING GUARDRAIL LF	MGS GUARDRAIL 3 LF	MGS GUARDRAIL SHORT RADIUS LF	MGS THRIE BEAM TRANSITION LF	MGS GUARDRAIL TERMINAL EAT EACH	MGS GUARDRAIL SHORT RADIUS TERMINAL EACH		
CATEGORY	STATION	TO	STATION	OFFSET						COMMENTS	
0010	1254+74	-	1255+92	LT	115	25.0	--	40	1	--	6 CRT POSTS REQ'D
	1254+92	-	1255+92	RT	77	37.5	37.5	40	--	1	
	1257+49	-	1259+04	LT	115	62.5	--	40	1	--	
	1257+49	-	1258+67	RT	115	25.0	--	40	1	--	
	1481+22	-	1483+14	RT	108	100.0	--	40	1	--	
	1481+74	-	1483+04	LT	121	37.5	--	40	1	--	
	1487+17	-	1488+47	LT	121	37.5	--	40	1	--	
	1487+27	-	1488+45	RT	108	25.0	--	40	1	--	
TOTALS					880	350.0	37.5	320	7	1	

3

TEMPORARY TRAFFIC SIGNAL ITEMS

		661.0100.01 TEMPORARY TRAFFIC SIGNALS FOR BRIDGES (B-50-21) LS	661.0100.02 TEMPORARY TRAFFIC SIGNALS FOR BRIDGES (B-50-22) LS	SPV.0105.02 TEMPORARY VEHICLE DETECTION B-50-21 LS	SPV.0105.03 TEMPORARY VEHICLE DETECTION B-50-22 LS
0010	PROJECT	1	1	1	1
	TOTALS	1	1	1	1

CONSTRUCTION STAKING


					650.4000	650.4500	650.5000	650.5500	650.7000	650.9910	650.9920
					CONSTRUCTION STAKING STORM SEWER EACH	CONSTRUCTION STAKING SUBGRADE LF	CONSTRUCTION STAKING BASE LF	CONSTRUCTION STAKING CURB GUTTER AND CURB & GUTTER LF	CONSTRUCTION STAKING CONCRETE PAVEMENT LF	CONSTRUCTION STAKING SUPPLEMENTAL CONTROL (1610-44-62) LS	CONSTRUCTION STAKING SLOPE STAKES LF
CATEGORY	STATION	TO	STATION	OFFSET							
0010	1254+32	-	1256+00	LT&RT	--	100	153	102	15	--	168
	1257+41	-	1259+94	LT&RT	--	59	238	--	15	--	253
	1480+10	-	1483+23	LT&RT	--	23	293	--	20	--	313
	1487+08	-	1489+63	LT&RT	4	23	235	105	20	--	255
	PROJECT					--	--	--	--	1	--
TOTALS					4	205	919	207	70	1	989

WATER

CATEGORY	LOCATION	624.0100 MGAL
0010	PROJECT-BASE COMPACTION	10
TOTAL		10

SAWING ITEMS

					690.0150	690.0250
					SAWING	SAWING
					ASPHALT	CONCRETE
CATEGORY	STATION	TO	STATION	OFFSET	LF	LF
0010						
	1254+32	-	1256+00	LT&RT	260	65
	1257+41	-	1259+94	LT&RT	457	65
	1480+10	-	1483+23	LT&RT	533	25
	1487+08	-	1489+63	LT&RT	400	25
TOTALS					1,650	180

 

LEGEND

SLOPE INTERCEPT

DELINEATED WETLAND BOUNDARY

X

CLEARING AND GRUBBING

CONCRETE PAVEMENT APPROACH SLAB AND
CONCRETE PAVEMENT 7" FOR SHOULDERS
(SEE CONSTRUCTION DETAILS)

6-INCH ASPHALTIC SURFACE

MILL AND OVERLAY
(SEE TYPICAL SECTIONS FOR ASPHALTIC SURFACE DEPTH)

RIPRAP HEAVY (SEE STRUCTURE PLANS)

RIPRAP MEDIUM (SEE EROSION CONTROL DETAILS)

CONCRETE SURFACE DRAIN FLUME

XXXXXXXXXX

SAWING ASPHALT

X

SIGN - MOVE

C1

CONCRETE CURB & GUTTER
4-INCH SLOPED 36-INCH TYPE TBTT

C2

CONCRETE CURB & GUTTER
4-INCH SLOPED 36-INCH TYPE TBT

H1

ASPHALTIC SURFACE DRIVEWAYS
AND FIELD ENTRANCES (3")

STA 1257+49 - STA 1258+63, LT
REMOVING GUARDRAIL

STA 1257+49 - STA 1259+04, LT
MGS GUARDRAIL 3
MGS THRIE BEAM TRANSITION
MGS GUARDRAIL TERMINAL EAT

R/W

T

BM 602

1257+00

1258+00

1259+00

1260+00

1261+00

1262+00

STH 13

1257+00

1258+00

1259+00

1260+00

1261+00

1262+00

REMOVING CONCRETE PAVEMENT

1257+00

1258+00

1259+00

1260+00

1261+00

1262+00

FO

OH

R/W

SCENIC EASEMENT

BASE AGG FE

10:1 TAPER

14:1 TAPER

R10'

R10'

12'

STA 1259+24.16
O/S 35.98' RT

STA 1259+58.06
O/S 33.71' RT

BASE AGG PE

END CONSTRUCTION
STA 1259+94
BUTT JOINT REQ'D
(SEE CONSTRUCTION DETAILS)

CP/BM #511
Y = 475,392.17
X = 763,715.68
ELEV = 1,441.08
3/4 IRON ROD W/BUE CAP SET

CHARTER COMMUNICATIONS
(COMMUNICATION)

PRICE ELECTRIC COOPERATION INC.
(ELECTRIC)
CENTURYLINK
(COMMUNICATION)

Y = 475,526.88
X = 763,658.53

CENTURYLINK
(COMMUNICATION)

5

5

BENCH MARKS			
NO.	STATION/OFFSET	DESCRIPTION	ELEV.
602	1257+46.34, 23.62' LT	BM BRASS CAP FND	1,445.61

PROJECT NO: 1610-44-62

HWY: STH 13

COUNTY: PRICE

PLAN

SHEET

E

FILE NAME : P:\52XX\5201.DP.19.STH13.PRC\CADD\16104462\SHEETSPLAN\050201-PN.DWG
LAYOUT NAME - 02


PLOT DATE : 1/14/2021 2:31 PM


PLOT BY : SCOTT KAISER

PLOT NAME :

PLOT SCALE : 1 IN=40 FT



WISDOT/CADD SHEET 44

 

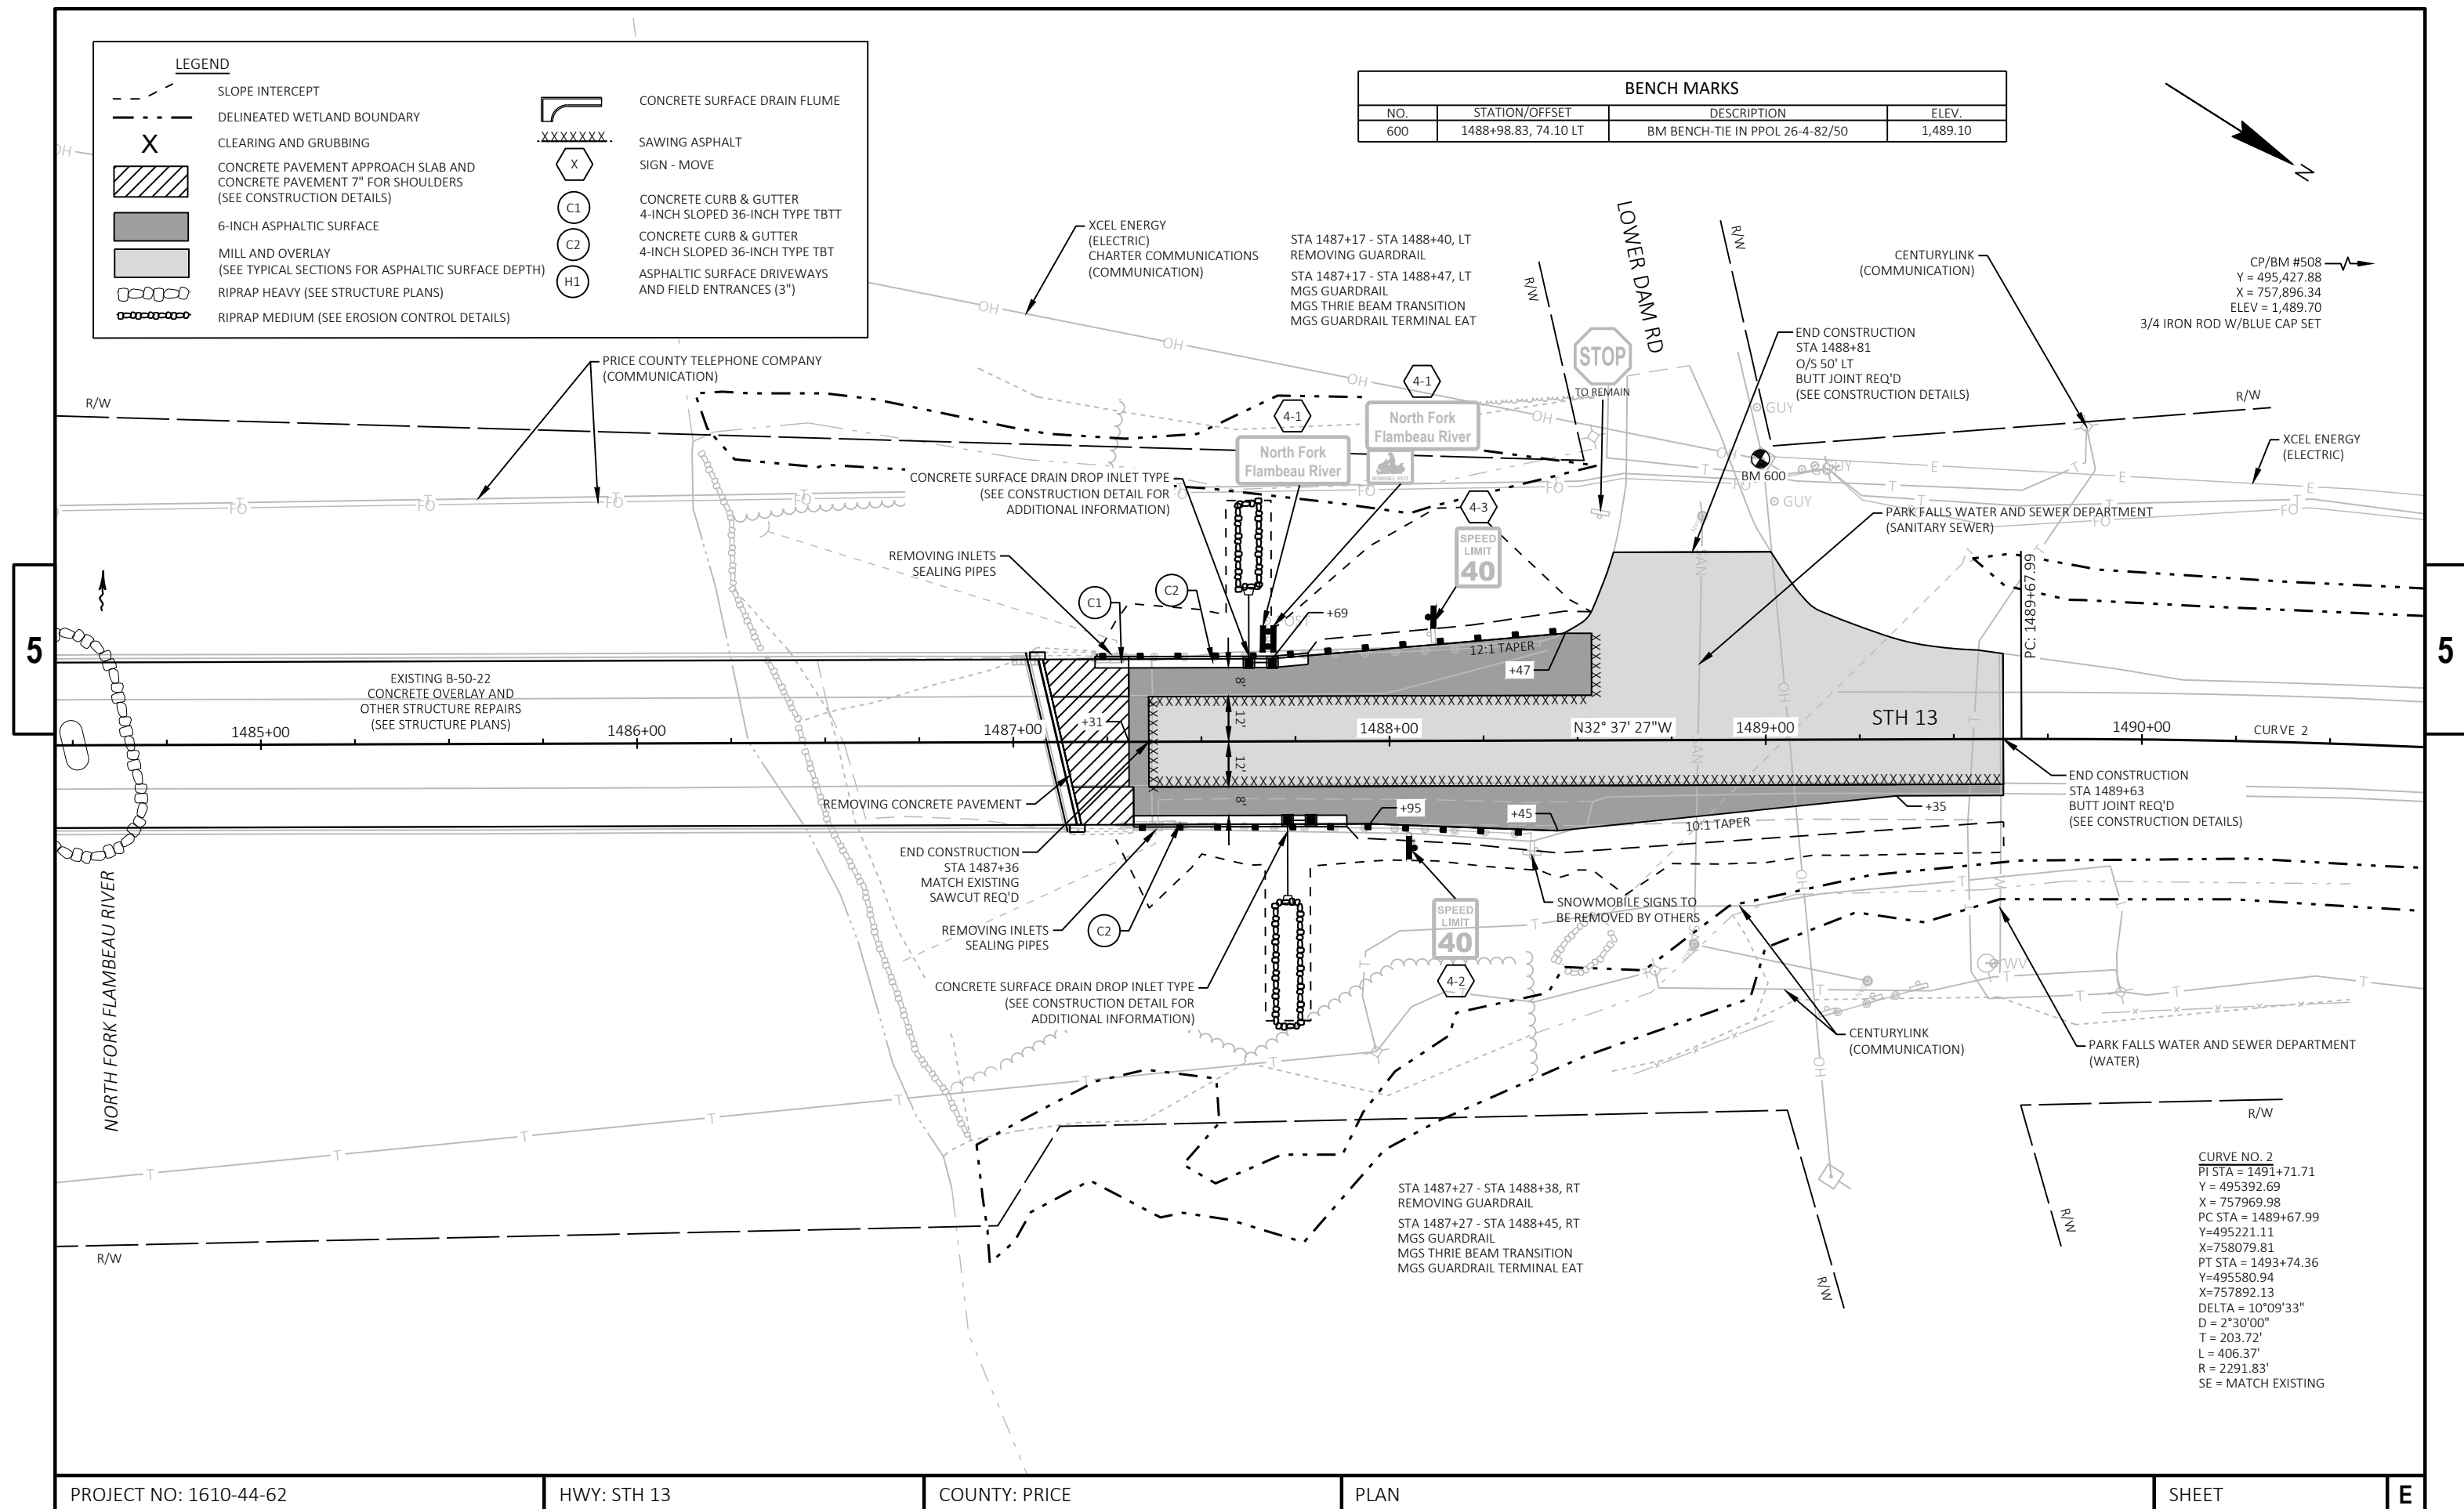



Standard Detail Drawing List

08A05-19C	INLET COVERS TYPE F, HM, HM-S, S, T, V, HM-GJ, & HM-GJ-S
08C07-02	INLETS 2X2-FT, 2X2.5-FT, 2X3-FT AND 2.5X3-FT
08D01-22A	CONCRETE CURB & GUTTER
08D01-22B	CONCRETE CURB, TIES AND CURB AND GUTTER APPLICATIONS
08D02-07A	CONCRETE SURFACE DRAINS FLUME TYPE AT STRUCTURES
08D02-07B	CONCRETE SURFACE DRAINS FLUME TYPE AT STRUCTURES
08D02-07C	CONCRETE SURFACE DRAINS FLUME TYPE AT STRUCTURES
08D03-08A	CONCRETE SURFACE DRAINS DROP INLET TYPE AT STRUCTURES
08D03-08B	CONCRETE SURFACE DRAINS DROP INLET TYPE AT STRUCTURES
08D21-01	DRIVEWAYS WITHOUT CURB & GUTTER
08E08-03	TYPICAL INSTALLATIONS OF EROSION BALES / TEMPORARY DITCH CHECKS
08E09-06	SILT FENCE
08E10-02	INLET PROTECTION TYPE A, B, C AND D
08F01-11	APRON ENDWALLS FOR CULVERT PIPE
09G02-05A	BRIDGE TEMPORARY TRAFFIC SIGNAL INSTALLATION
09G02-05B	BRIDGE TEMPORARY TRAFFIC SIGNAL INSTALLATION
09G02-05C	BRIDGE TEMPORARY TRAFFIC SIGNAL INSTALLATION
13B02-09A	CONCRETE PAVEMENT APPROACH SLAB
14B07-15A	CONCRETE BARRIER TEMPORARY PRECAST, 12'-6"
14B07-15B	CONCRETE BARRIER TEMPORARY PRECAST, 12'-6"
14B07-15C	CONCRETE BARRIER TEMPORARY PRECAST, 12'-6"
14B07-15D	CONCRETE BARRIER TEMPORARY PRECAST, 12'-6"
14B07-15E	CONCRETE BARRIER TEMPORARY PRECAST, 12'-6"
14B07-15F	CONCRETE BARRIER TEMPORARY PRECAST, 12'-6"
14B07-15G	CONCRETE BARRIER TEMPORARY PRECAST, 12'-6"
14B07-15H	CONCRETE BARRIER TEMPORARY PRECAST, 12'-6"
14B07-15I	CONCRETE BARRIER TEMPORARY PRECAST, 12'-6"
14B08-02A	CRASH CUSHION/SAND BARREL ARRAY AND OTHER TEMPORARY BARRIER LAYOUT DETAILS
14B08-02B	CRASH CUSHION/SAND BARREL ARRAY AND OTHER TEMPORARY BARRIER LAYOUT DETAILS
14B08-02C	CRASH CUSHION/SAND BARREL ARRAY AND OTHER TEMPORARY BARRIER LAYOUT DETAILS
14B08-02D	CRASH CUSHION/SAND BARREL ARRAY AND OTHER TEMPORARY BARRIER LAYOUT DETAILS
14B08-02E	CRASH CUSHION/SAND BARREL ARRAY AND OTHER TEMPORARY BARRIER LAYOUT DETAILS
14B42-06A	MIDWEST GUARDRAIL SYSTEM (MGS) GUARDRAIL
14B42-06B	MIDWEST GUARDRAIL SYSTEM (MGS) GUARDRAIL
14B42-06C	MIDWEST GUARDRAIL SYSTEM (MGS) GUARDRAIL
14B42-06D	MIDWEST GUARDRAIL SYSTEM (MGS) GUARDRAIL
14B44-04A	MIDWEST GUARDRAIL SYSTEM ENERGY ABSORBING TERMINAL (MGS)
14B44-04B	MIDWEST GUARDRAIL SYSTEM ENERGY ABSORBING TERMINAL (MGS)
14B44-04C	MIDWEST GUARDRAIL SYSTEM ENERGY ABSORBING TERMINAL (MGS)
14B45-05A	MIDWEST GUARDRAIL SYSTEM THRIE BEAM TRANSITION (MGS)
14B45-05B	MIDWEST GUARDRAIL SYSTEM THRIE BEAM TRANSITION (MGS)
14B45-05C	MIDWEST GUARDRAIL SYSTEM THRIE BEAM TRANSITION (MGS)
14B45-05D	MIDWEST GUARDRAIL SYSTEM THRIE BEAM TRANSITION (MGS)
14B45-05E	MIDWEST GUARDRAIL SYSTEM THRIE BEAM TRANSITION (MGS)
14B45-05F	MIDWEST GUARDRAIL SYSTEM THRIE BEAM TRANSITION (MGS)
14B45-05G	MIDWEST GUARDRAIL SYSTEM THRIE BEAM TRANSITION (MGS)
14B45-05H	MIDWEST GUARDRAIL SYSTEM THRIE BEAM TRANSITION (MGS)
14B45-05I	MIDWEST GUARDRAIL SYSTEM THRIE BEAM TRANSITION (MGS)
14B45-05J	MIDWEST GUARDRAIL SYSTEM THRIE BEAM TRANSITION (MGS)
14B45-05K	MIDWEST GUARDRAIL SYSTEM THRIE BEAM TRANSITION (MGS)
14B45-05L	MIDWEST GUARDRAIL SYSTEM THRIE BEAM TRANSITION (MGS)
14B53-01A	SHORT RADIUS BEAM GUARD (MGS) SHORT RADIUS TERMINAL (MGS)
14B53-01B	SHORT RADIUS BEAM GUARD (MGS) SHORT RADIUS TERMINAL (MGS)
14B53-01C	SHORT RADIUS BEAM GUARD (MGS) SHORT RADIUS TERMINAL (MGS)
14B53-01D	SHORT RADIUS BEAM GUARD (MGS) SHORT RADIUS TERMINAL (MGS)
14B53-01E	SHORT RADIUS BEAM GUARD (MGS) SHORT RADIUS TERMINAL (MGS)
14B53-01F	SHORT RADIUS BEAM GUARD (MGS) SHORT RADIUS TERMINAL (MGS)
14B53-01G	SHORT RADIUS BEAM GUARD (MGS) SHORT RADIUS TERMINAL (MGS)
14B53-01H	SHORT RADIUS BEAM GUARD (MGS) SHORT RADIUS TERMINAL (MGS)
14B53-01I	SHORT RADIUS BEAM GUARD (MGS) SHORT RADIUS TERMINAL (MGS)
15C08-20A	LONGITUDINAL MARKING (MAINLINE)
15C11-08B	CHANNELIZING DEVICES DRUMS, CONES, BARRICADES AND VERTICAL PANELS
15C12-07	TRAFFIC CONTROL FOR LANE CLOSURE WITH FLAGGING OPERATION
15D28-04	TRAFFIC CONTROL, WORK ON SHOULDER OR PARKING LANE, UNDIVIDED ROADWAY
15D33-06	TRAFFIC CONTROL, ONE LANE ROAD WITH TEMPORARY SIGNALS
15D38-02A	TEMPORARY TRAFFIC CONTROL SIGN MOUNTING
15D38-02B	ATTACHMENT OF SIGNS TO POSTS

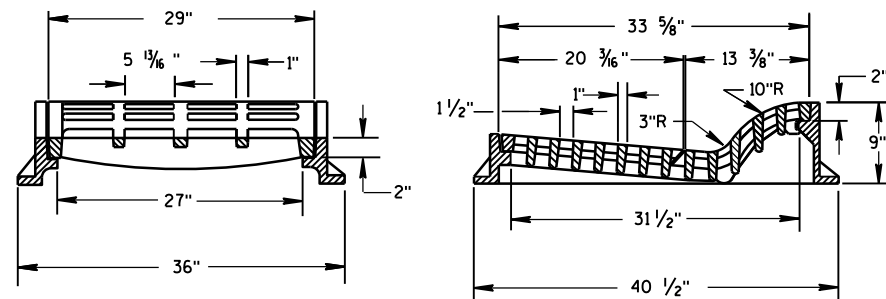
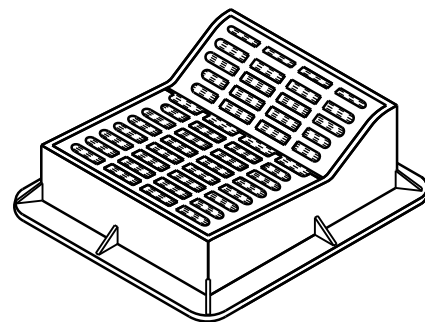


TYPE "F"


USE WITH TYPES A & D CONCRETE CURB & GUTTER, 36 INCH.

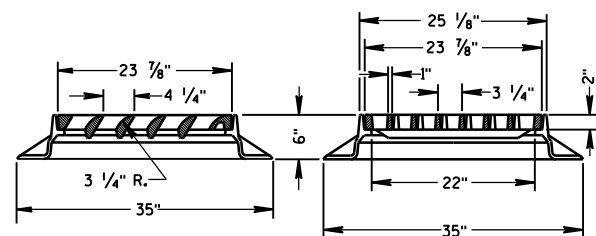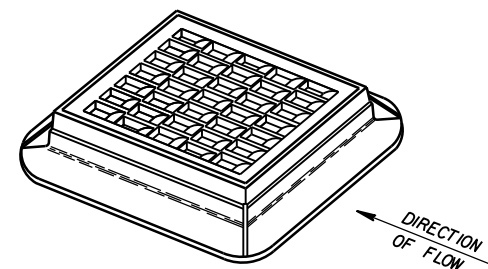



TYPE "S"

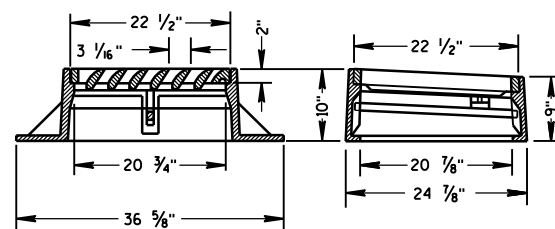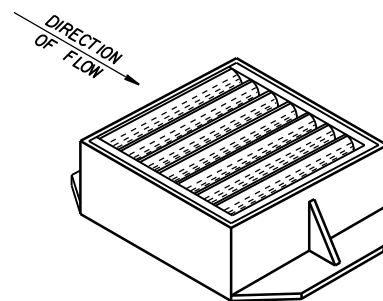



TYPE "V"

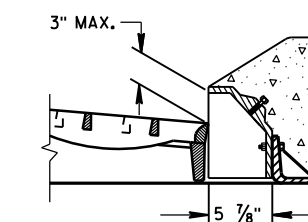ALTERNATIVE CURB BOX
FOR TYPE "HM" COVERUSE WITH TYPES G & J CONCRETE CURB & GUTTER, 30 INCH
NOTED AS TYPE HM-GJ ON DRAINAGE TABLENOTE:
SPECIAL GRATE FOR THE
TYPE "H" COVER MAY ALSO BE
USED FOR THE TYPE "HM-GJ" COVER
NOTED AS TYPE HM-GJ-S ON DRAINAGE TABLE

GENERAL NOTES

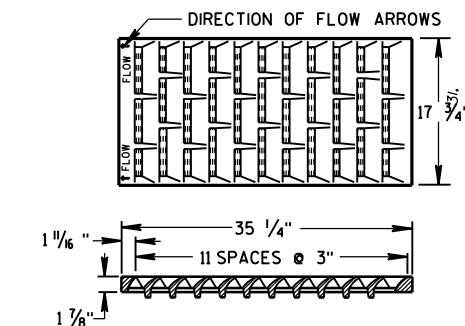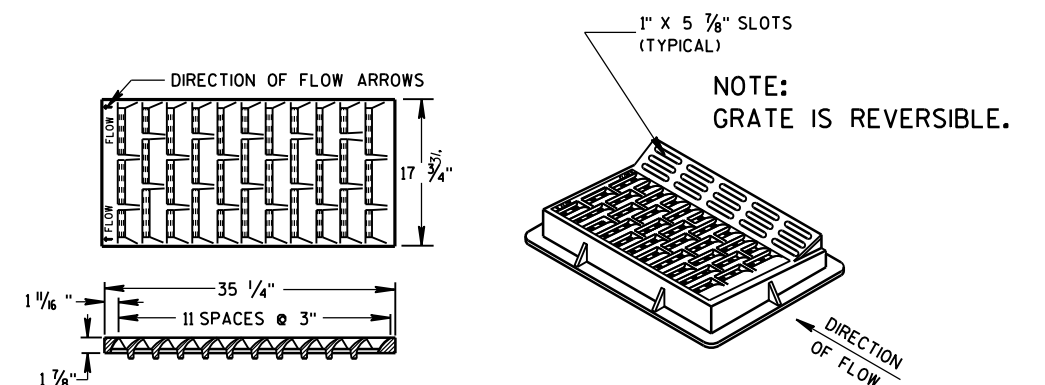
DETAILS OF CONSTRUCTION, MATERIALS AND WORKMANSHIP NOT SHOWN ON THIS DRAWING
SHALL CONFORM TO THE PERTINENT REQUIREMENTS OF THE STANDARD SPECIFICATIONS AND
THE APPLICABLE SPECIAL PROVISIONS.DETAIL DRAWINGS FOR PROPOSED ALTERNATE DESIGNS FOR INLET COVERS SHALL BE SUBMITTED
TO THE ENGINEER FOR APPROVAL PROVIDING THAT SUCH ALTERNATE DESIGNS MAKE PROVISION
FOR EQUIVALENT CAPACITY AND STRENGTH.


TYPE "HM"

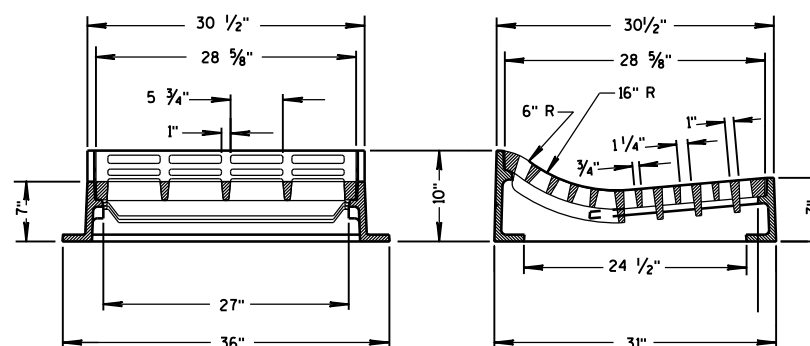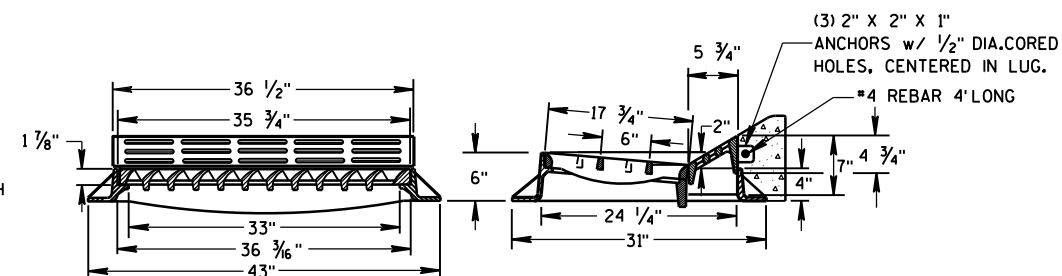USE WITH TYPES A & D CONCRETE
CURB & GUTTER, 36 INCH.NOTE:
SPECIAL GRATE FOR THE
TYPE "H" COVER MAY ALSO BE
USED FOR THE TYPE "HM" COVER
NOTED AS TYPE HM-S ON DRAINAGE TABLE


TYPE "T"

USE WITH TYPES R & T CONCRETE CURB & GUTTER, 36 INCH.

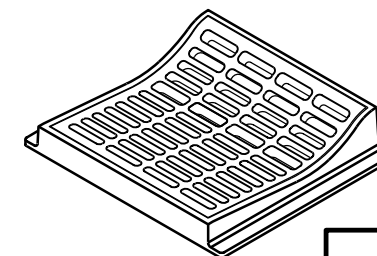
INLET COVERS
TYPE F, HM, HM-S, S, T, V,
HM-GJ, & HM-GJ-SSTATE OF WISCONSIN
DEPARTMENT OF TRANSPORTATIONAPPROVED
11/27/2013
DATE
/S/ Jerry H. Zogg
ROADWAY STANDARDS DEVELOPMENT
ENGINEER
FHWA

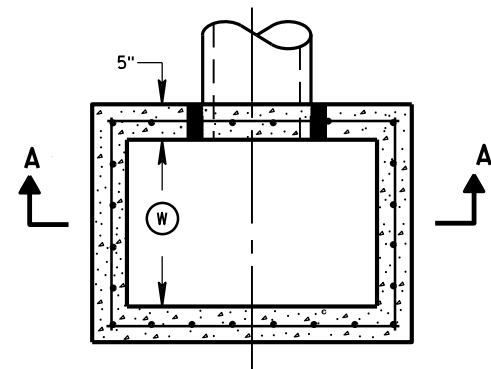


PLAN VIEW

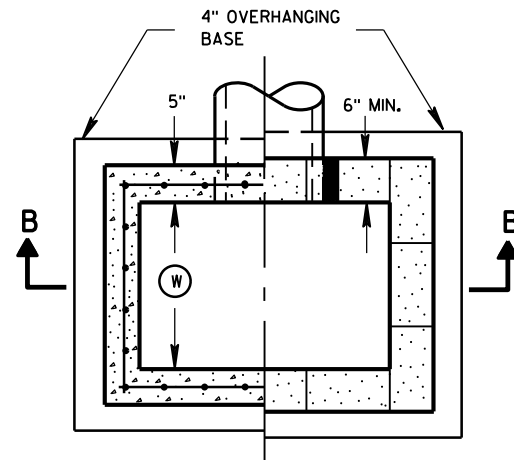


PLAN VIEW

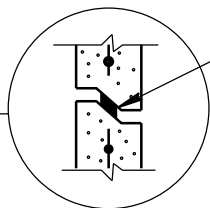


RISER JOINTS TO BE SEALED WITH A BUTYL RUBBER SEAL PER SEALANT MANUFACTURERS RECOMMENDATIONS CONFORMING TO ASTM C 990 (TYP)

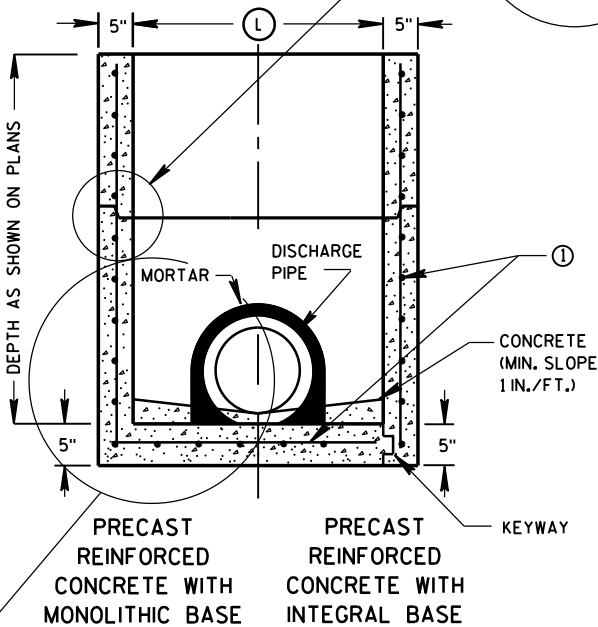

SECTION A-A

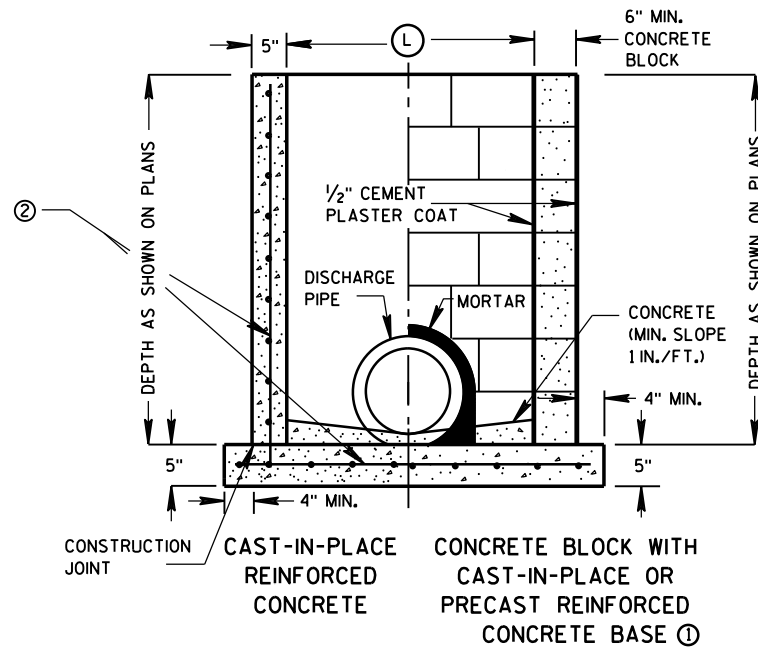

SECTION B-B

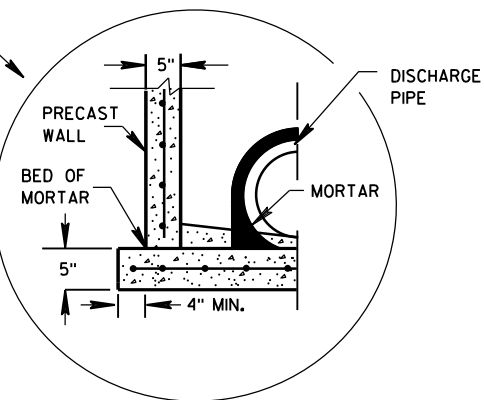

SEPARATE PRECAST REINFORCED CONCRETE BASE OPTION

INLETS 2X2-FT, 2X2.5-FT, 2X3-FT AND 2.5X3-FT

GENERAL NOTES

DETAILS OF CONSTRUCTION, MATERIALS AND WORKMANSHIP NOT SHOWN ON THIS DRAWING SHALL CONFORM TO THE PERTINENT REQUIREMENTS OF THE STANDARD SPECIFICATIONS AND THE APPLICABLE SPECIAL PROVISIONS.

UNLESS OTHERWISE AUTHORIZED IN WRITING BY THE ENGINEER, THE CONTRACTOR SHALL NOT ORDER AND DELIVER PRECAST INLET UNITS REQUIRED FOR THE PROJECT UNTIL A LIST OF SIZES IS FURNISHED BY THE ENGINEER.

DETAILED DRAWINGS FOR PROPOSED ALTERNATE DESIGNS FOR UNDERGROUND DRAINAGE STRUCTURES SHALL BE SUBMITTED TO THE ENGINEER FOR APPROVAL PROVIDING THAT SUCH ALTERNATE DESIGNS MAKE PROVISION FOR EQUIVALENT CAPACITY AND STRENGTH.

ALL PRECAST INLET UNITS SHALL CONFORM TO THE PERTINENT REQUIREMENTS OF ASTM C 913.

ALL DRAINAGE STRUCTURES ARE DESIGNATED ON THE PLANS AS "MANHOLES 3X3-L", "CATCH BASINS 4-B", "INLETS 2X3-H", ETC. THE FIRST NUMBERS DESIGNATES THE SIZE OF THE STRUCTURE, AND THE FOLLOWING LETTER DESIGNATES THE TYPE OF COVER TO BE USED TO COMPRISE THE COMPLETE UNIT.

BASES SHALL BE PLACED ON A BED OF MATERIAL AT LEAST 6 INCHES IN DEPTH, WHICH MEETS THE REQUIREMENTS OF FOUNDATION BACKFILL. THIS BEDDING SHALL BE COMPACTED AND PROVIDE UNIFORM SUPPORT FOR THE ENTIRE AREA OF THE BASE.

ALL BAR STEEL REINFORCEMENT SHALL BE EMBEDDED 2 INCHES CLEAR UNLESS OTHERWISE SHOWN OR NOTED.

PRECAST REINFORCED RISERS SHALL HAVE A TONGUE AND GROOVE JOINT WITH TONGUE UP OR DOWN.

4" OVERHANGING BASES ARE REQUIRED FOR CAST-IN-PLACE REINFORCED CONCRETE AND CONCRETE BLOCK INSTALLATIONS. 4" OVERHANG IS REQUIRED WHEN SEPARATE PRECAST BASE IS PROVIDED. OVERHANG IS NOT REQUIRED ON PRECAST STRUCTURES WITH AN INTEGRAL OR MONOLITHIC BASE.

MAXIMUM INSIDE PIPE DIAMETER DETERMINED BY 3 INCH CLEARANCE ON EACH SIDE OF THE OUTSIDE WALL OF THE PIPE. SEE DETAIL "A". ASSUMES PIPE ENTERS PERPENDICULAR TO THE STRUCTURE.


- ① FOR PRECAST INLETS PROVIDE REINFORCING STEEL IN ACCORDANCE TO ASTM C 913.
- ② CONTRACTOR TO PROVIDE DRAWING(S) STAMPED BY A PROFESSIONAL ENGINEER FOR STEEL REINFORCING DESIGN FOR CAST-IN-PLACE STRUCTURES.

INLET COVER MATRIX

INLET SIZE		INLET COVER TYPE	ALL A'S	ALL B'S	BW	F	ALL H'S	S	T	V	WM
	WIDTH ① (FT)	LENGTH ② (FT)									
2X2-FT	2	2	X	X				X		X	
2X2.5-FT	2	2.5			X			X	X	X	X
2X3-FT	2	3					X				
2.5X3-FT	2.5	3				X					

PIPE MATRIX

INLET SIZE	MAXIMUM INSIDE PIPE DIAMETER	
	WIDTH (IN)	LENGTH (IN)
2X2-FT	12	12
2X2.5-FT	12	18
2X3-FT	12	24
2.5X3-FT	18	24

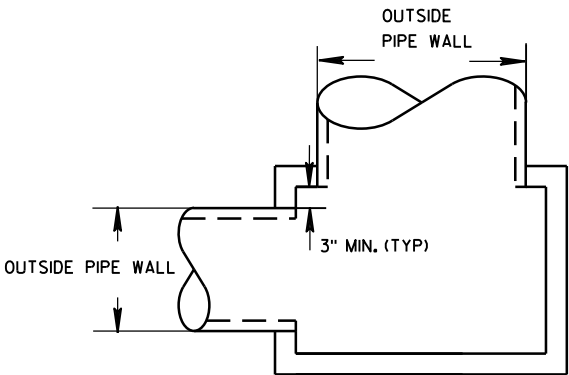


DETAIL "A"


INLETS 2X2-FT, 2X2.5-FT, 2X3-FT AND 2.5X3-FT

STATE OF WISCONSIN
DEPARTMENT OF TRANSPORTATION


APPROVED
Sept., 2016 /S/ Rodney Taylor
DATE ROADWAY STANDARDS DEVELOPMENT
FHWA UNIT SUPERVISOR

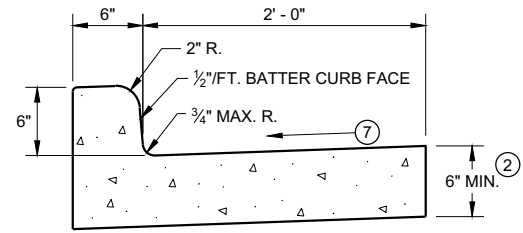


TYPES A^① & D

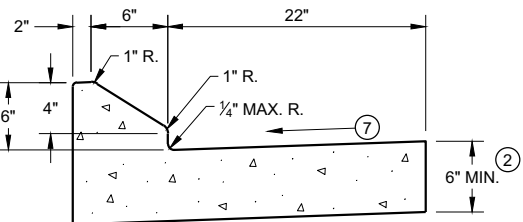


6" SLOPED CURB TYPES G^① & J

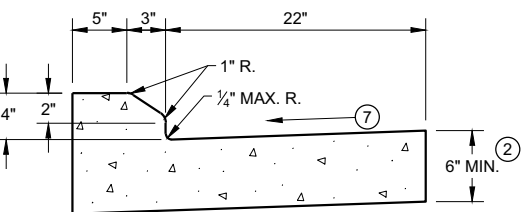

4" SLOPED CURB TYPES G^① & J

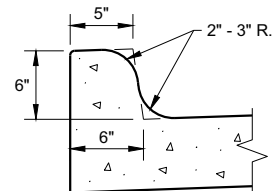


TYPES K^① & L
(OPTIONAL CURB SHAPE)

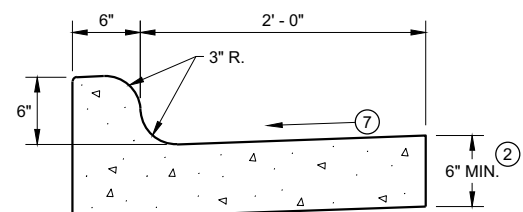


TYPES K^① & L

CONCRETE CURB AND GUTTER 30"

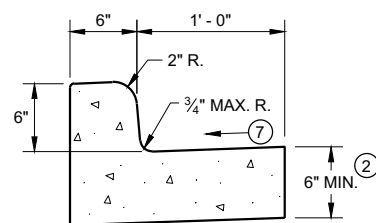


TYPES A^① & D

CONCRETE CURB AND GUTTER 18"

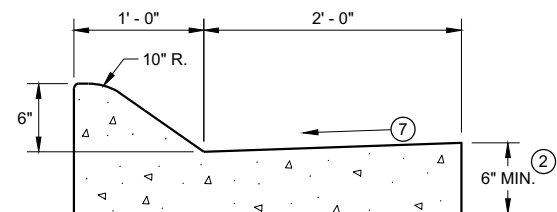


6" SLOPED CURB TYPES A^① & D

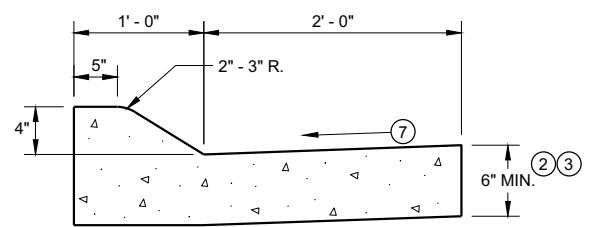


4" SLOPED CURB TYPES A^① & D

CONCRETE CURB AND GUTTER 36"

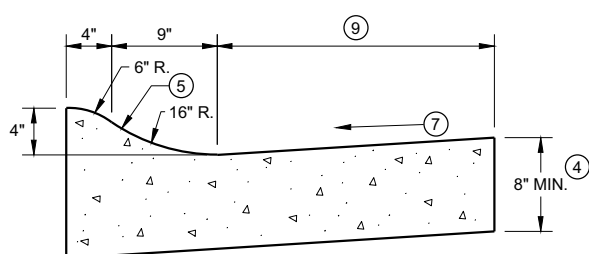

4" SLOPED CURB TYPES R^① & T

TBT & TBTT	X
30"	22"
36"	28"

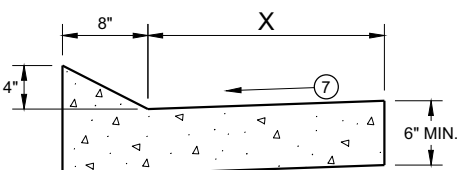


TYPES TBT & TBTT^①

CONCRETE CURB AND GUTTER


PAVEMENT THICKNESS
AND MAXIMUM CONCRETE
PANEL WIDTH TABLE

PAVEMENT THICKNESS	MAXIMUM PANEL WIDTH
LESS THAN 10"	12'
10" & ABOVE	15'

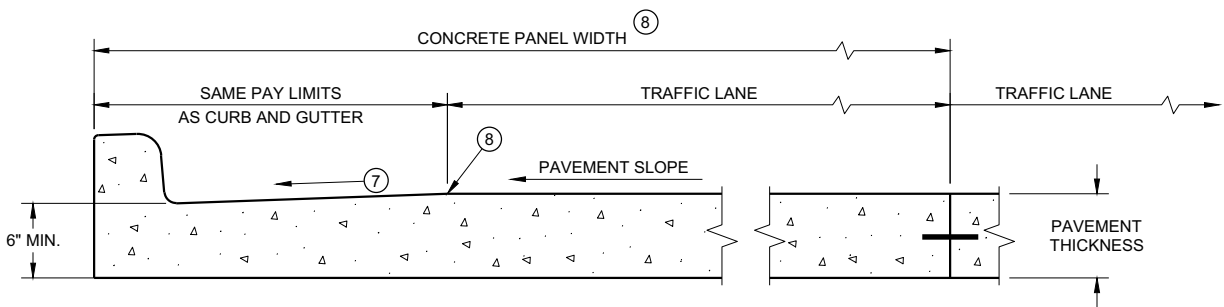

PARTIAL SECTION OF PAVEMENT *
WITH INTEGRAL CURB AND GUTTER

* BIKE LANE IS NOT SHOWN

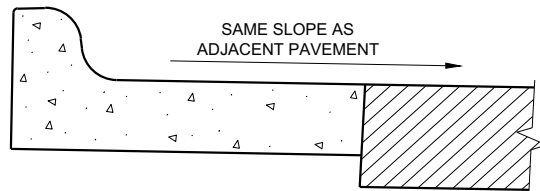

REVERSE SLOPE GUTTER^⑥
(TYPICAL FOR ALL CURB & GUTTER TYPES)

GENERAL NOTES

DETAILS OF CONSTRUCTION AND WORKMANSHIP NOT SHOWN ON THIS DRAWING SHALL CONFORM TO THE PERTINENT REQUIREMENTS OF THE CONTRACT.

PAVEMENT TIES AND TIE BARS SHALL BE EPOXY COATED IN CONFORMANCE WITH SUBSECTION 505.2.6.2 OF THE STANDARD SPECIFICATIONS.


INTEGRAL CURB AND GUTTER SHALL CONFORM TO THE DETAILS SHOWN FOR CONCRETE CURB AND GUTTER INCLUDING THE TRANSVERSE GUTTER SLOPE.

UNLESS OTHERWISE SHOWN ON THE TYPICAL CROSS SECTIONS, THE BASE AGGREGATE AND COMMON EXCAVATION LIMITS ARE 2' - 0" BEHIND THE BACK OF CURBS.


- ① TIE BARS ARE REQUIRED FOR CURB AND GUTTERS TYPES A, G, K, R, AND TBTT.
- ② THE BOTTOM OF CURB AND GUTTER MAY BE CONSTRUCTED EITHER LEVEL OR PARALLEL TO THE SLOPE OF THE SUBGRADE OR BASE AGGREGATE PROVIDED A 6" MINIMUM GUTTER THICKNESS IS MAINTAINED.
- ③ USE 8" MINIMUM GUTTER THICKNESS WHEN USED WITH AN ADJACENT CONCRETE TRUCK APRON PLACED BEHIND BACK OF CURB.
- ④ THE BOTTOM OF CURB AND GUTTER MAY BE CONSTRUCTED EITHER LEVEL OR PARALLEL TO THE SLOPE OF THE SUBGRADE OR BASE AGGREGATE PROVIDED A 8" MINIMUM GUTTER THICKNESS IS MAINTAINED.
- ⑤ UNLESS OTHERWISE NOTED, FOR STAKING PURPOSES THE FACE OF CURB IS 6" FROM THE BACK OF CURB.
- ⑥ WHEN REVERSE SLOPE GUTTER IS REQUIRED, THE LOCATION(S) WILL BE SHOWN ELSEWHERE IN THE PLAN.
- ⑦ USE 4% GUTTER CROSS SLOPE UNLESS OTHERWISE NOTED IN THE PLANS.
- ⑧ INCLUDE LONGITUDINAL JOINT AND TIE BARS ALONG LANE EDGE WHEN CONCRETE PANEL WIDTH EXCEEDS THE MAXIMUM WIDTH PER TABLE BELOW. LONGITUDINAL JOINT(S) ARE NOT ALLOWED WITHIN TRAFFIC LANES AND BIKE LANES. LONGITUDINAL JOINT MAY BE SAWED.
- ⑨ CONCRETE CURB AND GUTTER 4-INCH SLOPED 30-INCH TYPE "R" AND "T" = 17 INCHES
CONCRETE CURB AND GUTTER 4-INCH SLOPED 36-INCH TYPE "R" AND "T" = 23 INCHES

CONCRETE CURB AND GUTTER


STATE OF WISCONSIN
DEPARTMENT OF TRANSPORTATION

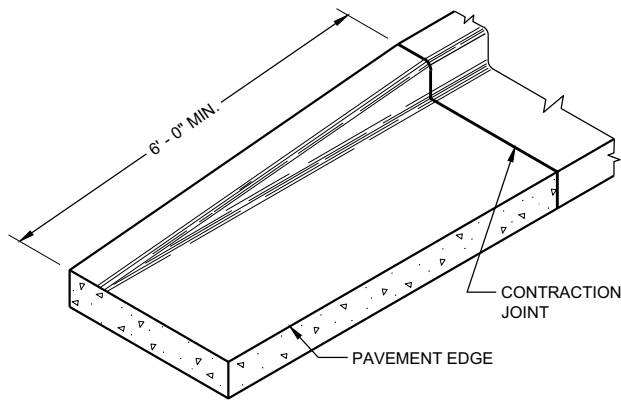


END SECTION CURB AND GUTTER

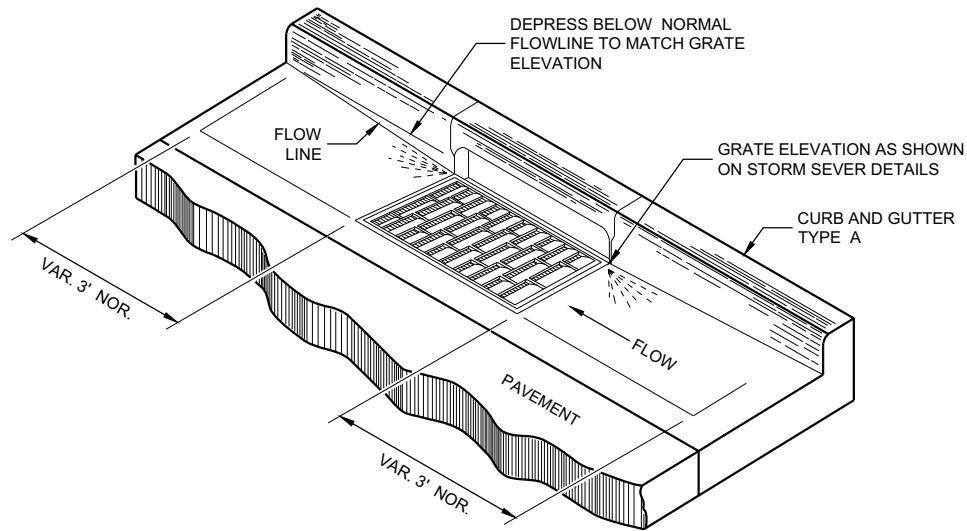

DETAIL OF CURB AND GUTTER AT INLETS
(TYPICAL H INLET COVER SHOWN)

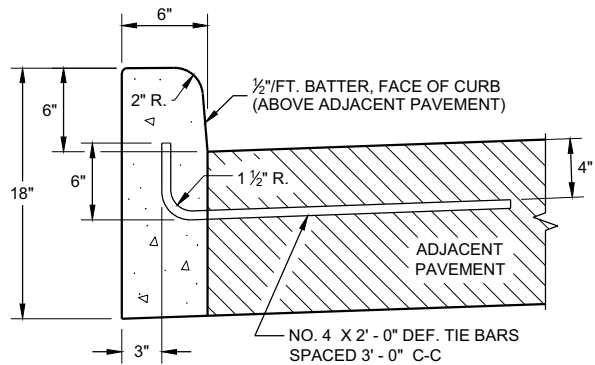


TYPES A^① & D

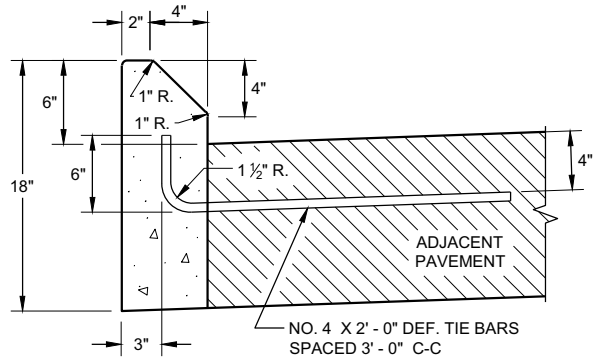


TYPES G^① & J

CONCRETE CURB

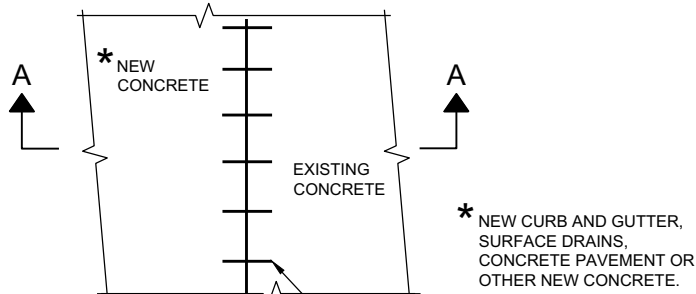

PLAN VIEW

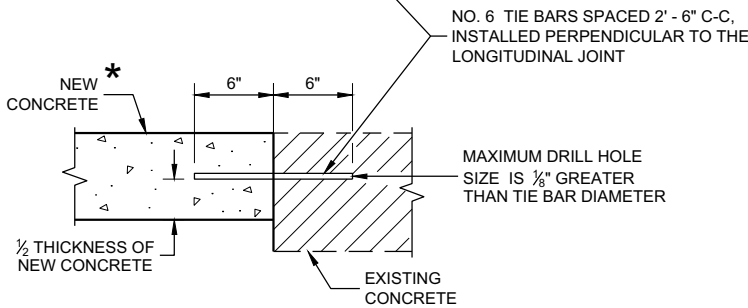

SECTION A - A

TIE BARS DRILLED
INTO EXISTING PAVEMENT


GENERAL NOTES

DETAILS OF CONSTRUCTION AND WORKMANSHIP NOT SHOWN ON THIS DRAWING SHALL CONFORM TO THE PERTINENT REQUIREMENTS OF THE CONTRACT.


PAVEMENT TIES AND TIE BARS SHALL BE EPOXY COATED IN CONFORMANCE WITH SUBSECTION 505.2.6.2 OF THE STANDARD SPECIFICATIONS.

UNLESS OTHERWISE SHOWN ON THE TYPICAL CROSS SECTIONS, THE BASE AGGREGATE AND COMMON EXCAVATION LIMITS ARE 2' - 0" BEHIND THE BACK OF CURBS.

- ① TIE BARS ARE REQUIRED FOR CURB AND GUTTERS TYPES A, G, K, R, AND TBTT.
- ② THE BOTTOM OF CURB AND GUTTER MAY BE CONSTRUCTED EITHER LEVEL OR PARALLEL TO THE SLOPE OF THE SUBGRADE OR BASE AGGREGATE PROVIDED A 6" MINIMUM GUTTER THICKNESS IS MAINTAINED.
- ⑨ REFER TO SDD 08D18 AND 08D19 FOR ADDITIONAL DRIVEWAY ENTRANCE CURB DETAILS.

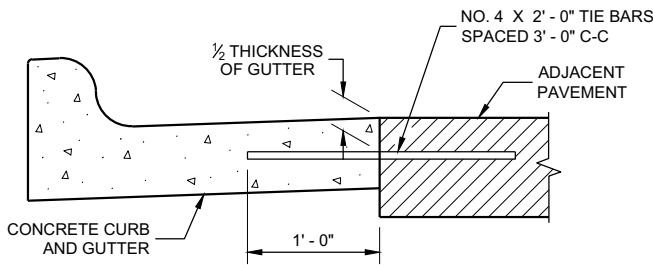

TYPICAL TIE BAR LOCATION^①

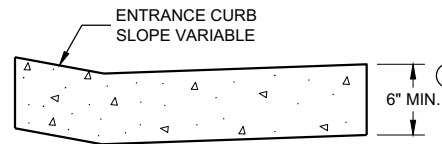

DRIVEWAY ENTRANCE CURB^⑨
(WHEN DIRECTED BY THE ENGINEER)

CONCRETE CURB, TIES AND CURB AND GUTTER APPLICATIONS

STATE OF WISCONSIN
DEPARTMENT OF TRANSPORTATION

APPROVED
February 2021
DATE /S/ Rodney Taylor
ROADWAY STANDARDS DEVELOPMENT
ENGINEER

FHWA


GENERAL NOTES

DETAILS OF CONSTRUCTION, MATERIALS AND WORKMANSHIP NOT SHOWN ON THIS DRAWING SHALL CONFORM TO THE PERTINENT REQUIREMENTS OF THE STANDARD SPECIFICATIONS AND THE APPLICABLE SPECIAL PROVISIONS.


ALL STEEL REINFORCEMENT SHALL BE EMBEDDED 2 INCHES CLEAR UNLESS OTHERWISE SHOWN OR NOTED.

- 1 USE A JOINT SEALANT CONFORMING TO STANDARD SPECIFICATION 415.2.6.
- 2 NO. 4 X 2' - 0" TIE BARS SPACED AT 12" C-C TO BE PLACED BY BRIDGE CONTRACTOR OR DRILLED TIE BARS PLACED AS DIRECTED BY THE ENGINEER.
- 3 PAVED CONCRETE SHOULDER (SDD 13A03) OR CONCRETE DRAINAGE SLAB.
- 4 CONCRETE PAVEMENT APPROACH SLAB (SHOWN) OR STRUCTURE APPROACH SLAB AND CONCRETE PAVEMENT APPROACH SLAB. SEE SDD 13B02.
- 5 PAVED CONCRETE SHOULDER (SDD 13A03) OR ASPHALT SHOULDER.

- 6 CONCRETE CURB AND GUTTER 4-INCH SLOPED 36-INCH TYPE TBT OR TBTT. USE TYPE TBTT CURB WITH NO. 4 X 2' - 0" TIE BARS SPACED AT 3' - 0" C-C ONLY WHEN ADJACENT TO CONCRETE PAVEMENTS.
- 7 PLACE FLUME BEFORE MSG THRIE BEAM TRANSITION POST 1 (SEE SDD 14B45)
- 8 CENTER FLUME BETWEEN POSTS. 6-INCH MINIMUM SEPARATION FROM OUTSIDE EDGE OF FLUME TO POSTS.
- 9 MINIMUM REINFORCEMENT SHALL BE 4" X 4" - W3.0 X W3.0 OR NO. 3 BARS LONGITUDINAL AND TRANSVERSE SPACING 12" C-C.
- 10 SEE ROADWAY PLANS FOR FLUME LOCATION.
- 11 START CURB AND GUTTER TRANSITION OR END SECTION.
- 12 DEPRESS FLOW LINE (SEE DETAIL)

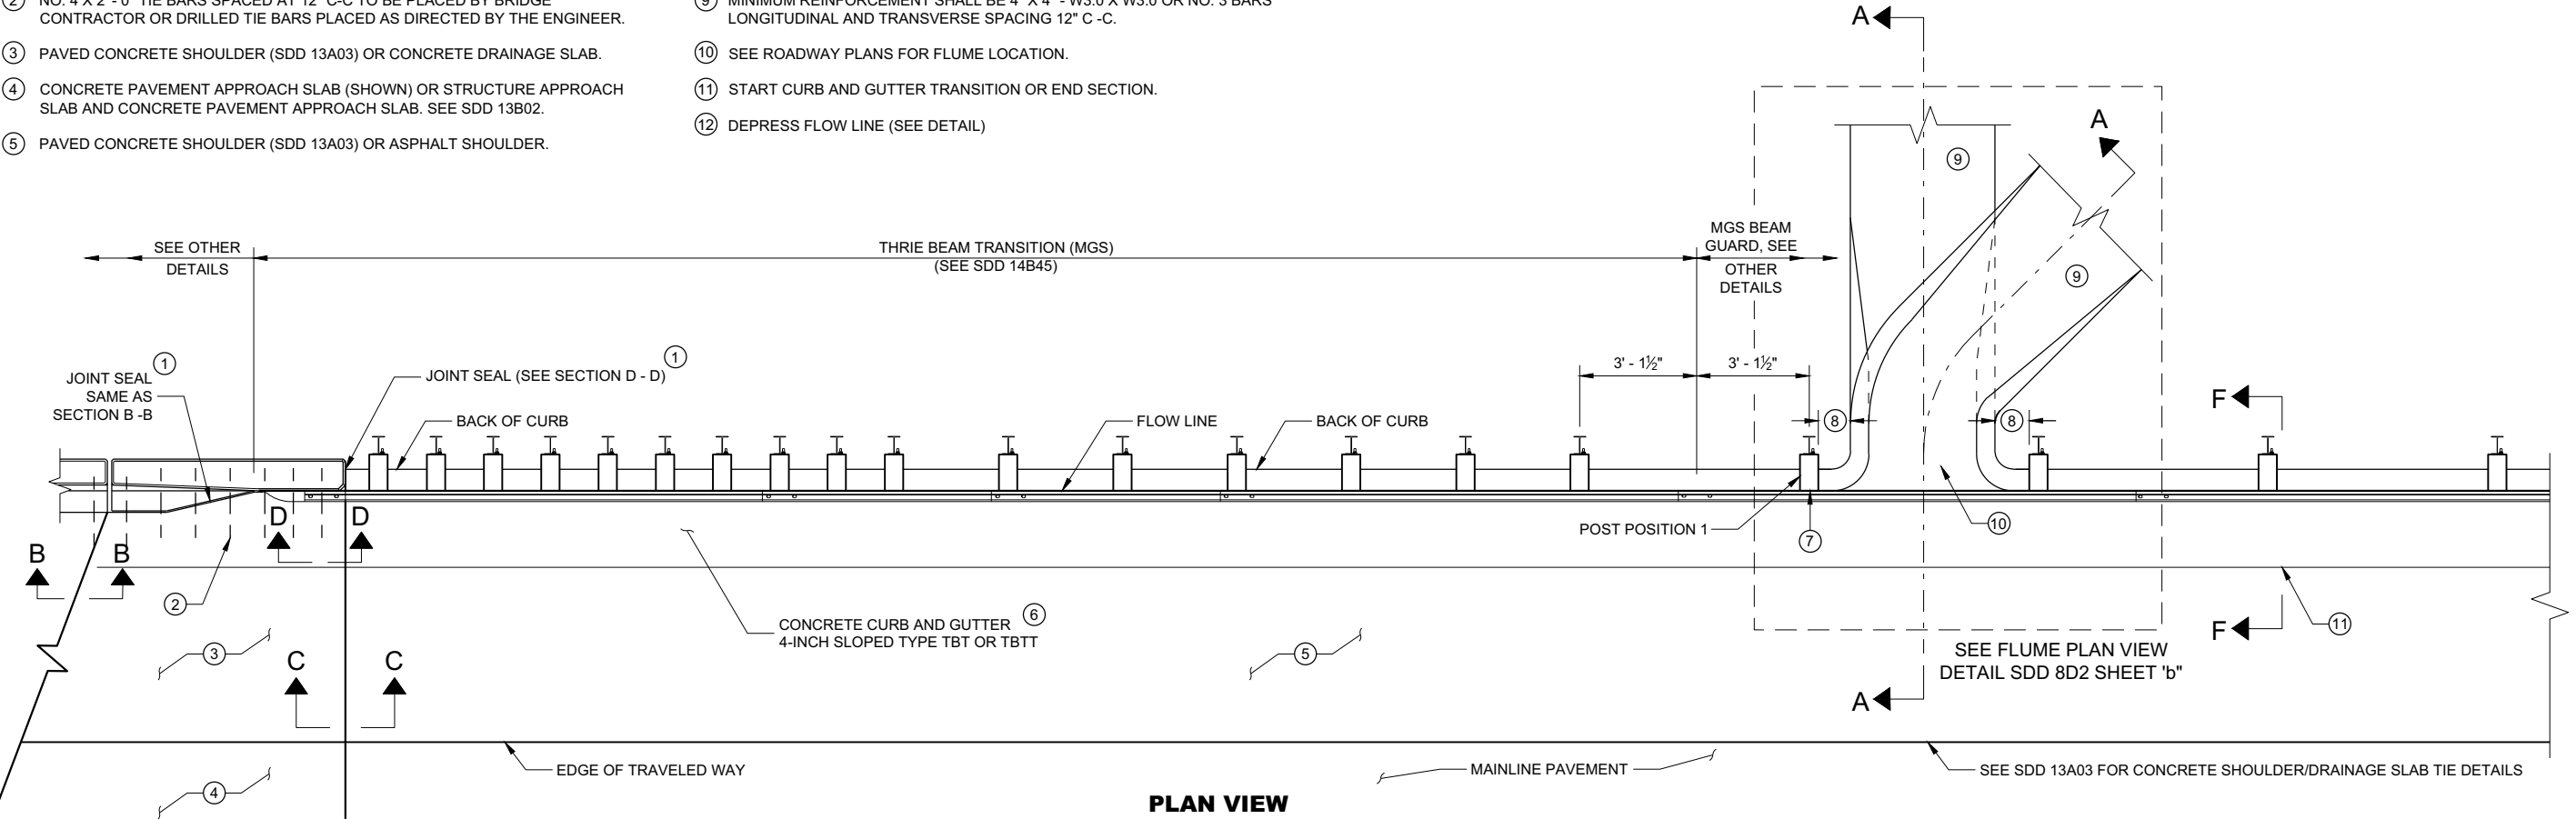


PLAN VIEW

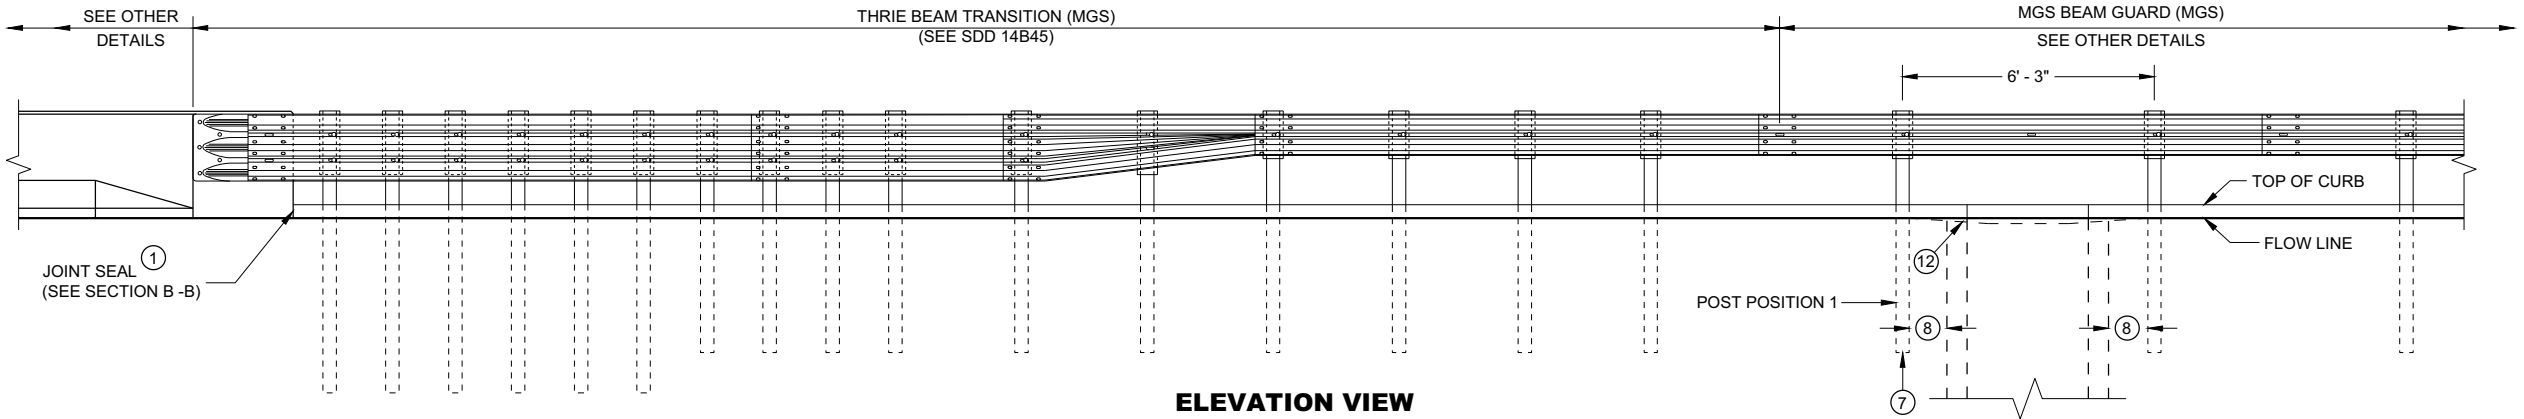


ELEVATION VIEW

CONCRETE SURFACE
DRAINS FLUME TYPE
AT STRUCTURES


STATE OF WISCONSIN
DEPARTMENT OF TRANSPORTATION

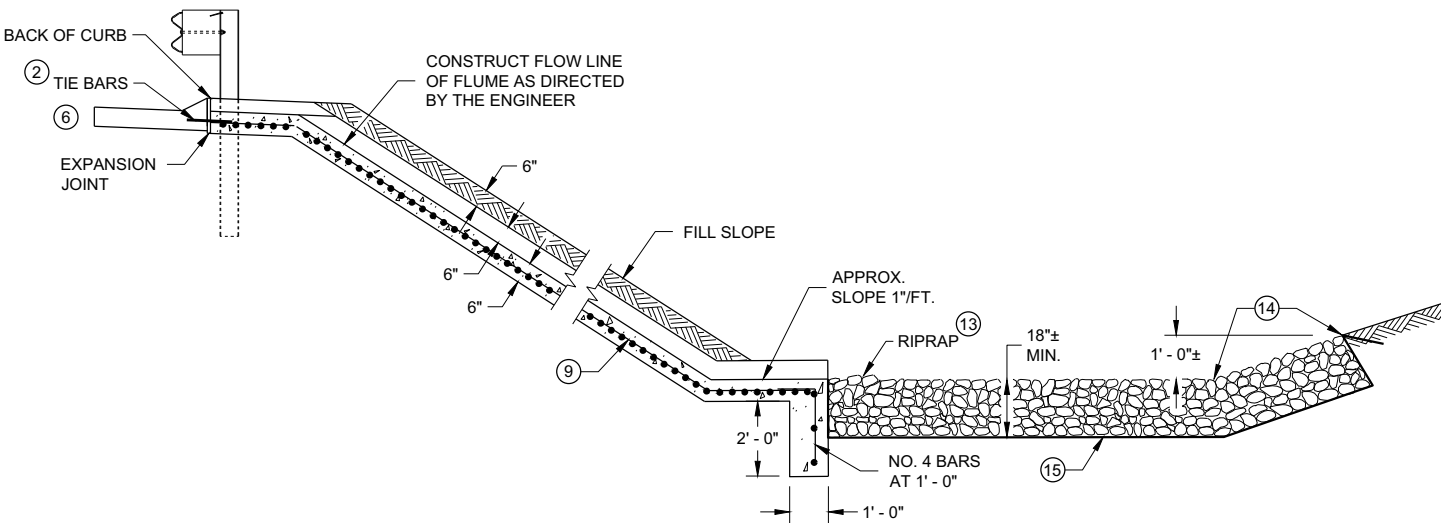


SECTION A - A

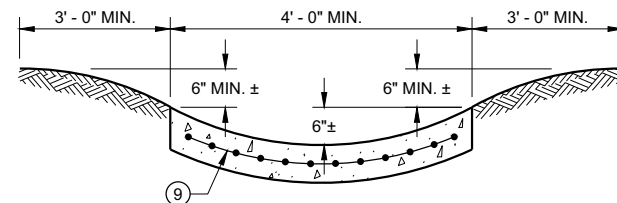


SECTION G - G

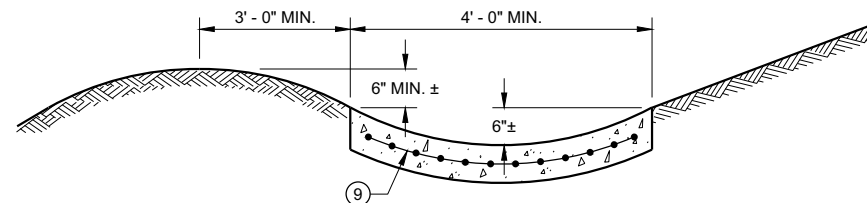


SECTION H - H

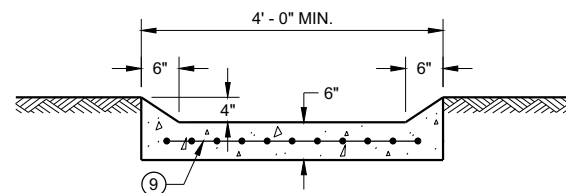

SECTION I - I

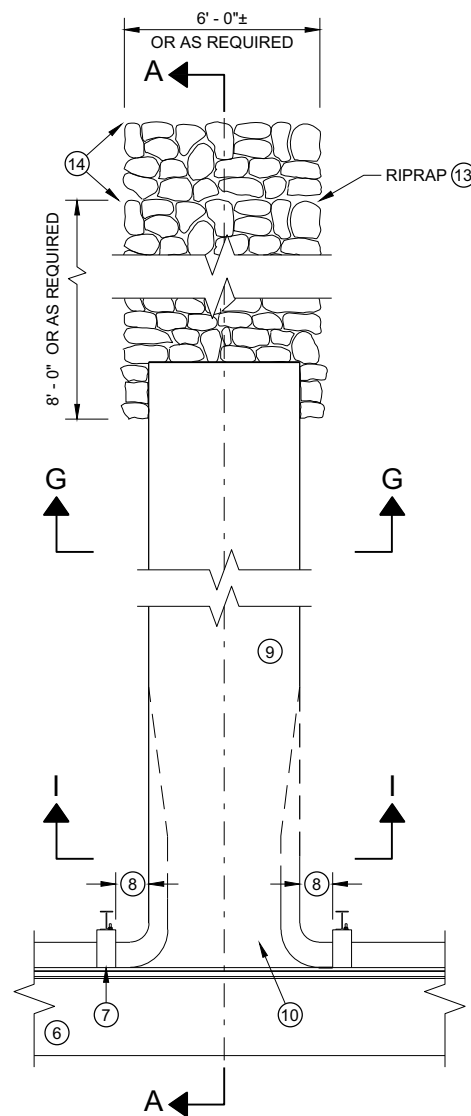

PLAN VIEW
PERPENDICULAR FLUME

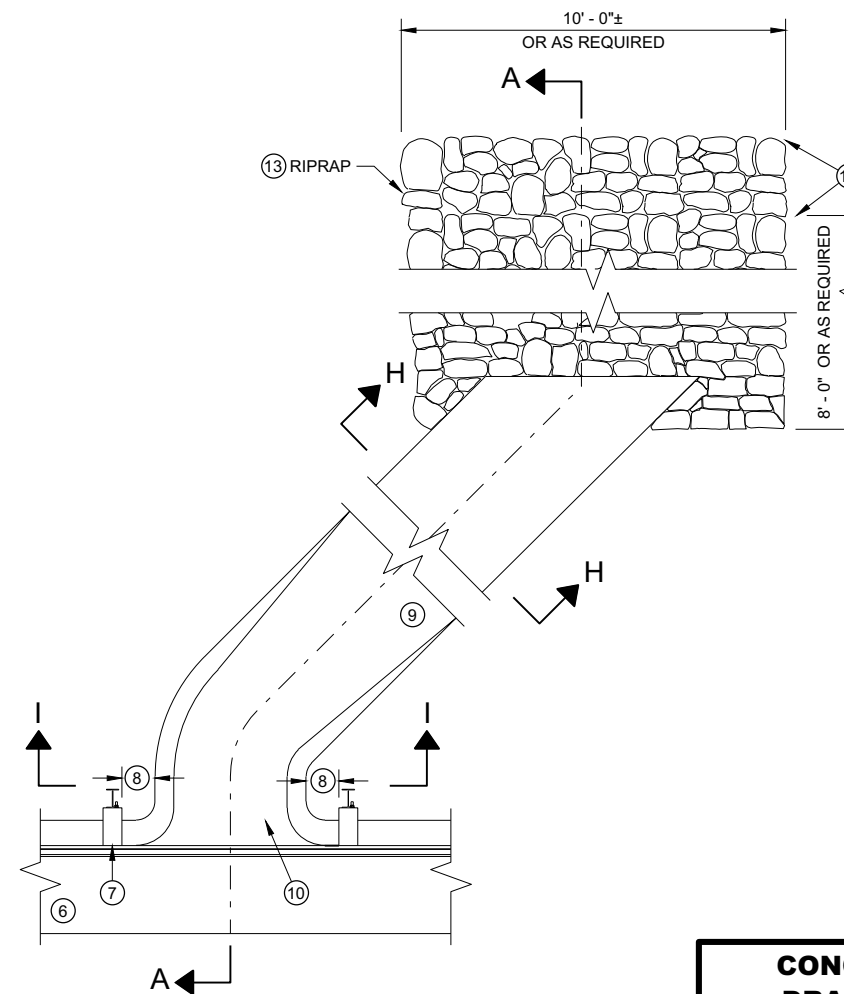

PLAN VIEW
SKEWED FLUME

GENERAL NOTES

DETAILS OF CONSTRUCTION, MATERIALS AND WORKMANSHIP NOT SHOWN ON THIS DRAWING SHALL CONFORM TO THE PERTINENT REQUIREMENTS OF THE STANDARD SPECIFICATIONS AND THE APPLICABLE SPECIAL PROVISIONS.


ALL STEEL REINFORCEMENT SHALL BE EMBEDDED 2 INCHES CLEAR UNLESS OTHERWISE SHOWN OR NOTED.

- USE A JOINT SEALANT CONFORMING TO STANDARD SPECIFICATION 415.2.6.
- NO. 4 X 2' - 0" TIE BARS SPACED AT 12" C-C TO BE PLACED BY BRIDGE CONTRACTOR OR DRILLED TIE BARS PLACED AS DIRECTED BY THE ENGINEER.
- PAVED CONCRETE SHOULDER (SDD 13A03) OR CONCRETE DRAINAGE SLAB.
- CONCRETE PAVEMENT APPROACH SLAB (SHOWN) OR STRUCTURE APPROACH SLAB AND CONCRETE PAVEMENT APPROACH SLAB. SEE SDD 13B02 AND STRUCTURE PLANS.
- PAVED CONCRETE SHOULDER (SDD 13A03) OR ASPHALT SHOULDER.
- CONCRETE CURB AND GUTTER 4-INCH SLOPED 36-INCH TYPE TBT OR TBT. USE TYPE TBT CURB WITH NO. 4 X 2' - 0" TIE BARS SPACED AT 3' - 0" C-C ONLY WHEN ADJACENT TO CONCRETE PAVEMENTS.


- PLACE FLUME BEFORE MSG THRIE BEAM TRANSITION POST 1 (SEE SDD 14B45)
- CENTER FLUME BETWEEN POSTS. 6-INCH MINIMUM SEPARATION FROM OUTSIDE EDGE OF FLUME TO POSTS.
- MINIMUM REINFORCEMENT SHALL BE 4" X 4" - W3.0 X W3.0 OR NO. 3 BARS LONGITUDINAL AND TRANSVERSE SPACING 12" C - C.
- SEE ROADWAY PLANS FOR FLUME LOCATION.
- START CURB AND GUTTER TRANSITION OR END SECTION.
- DEPRESS FLOW LINE (SEE DETAIL)
- MEDIUM RIPRAP UNLESS OTHERWISE SPECIFIED.
- LIMITS OF ADDITIONAL RIPRAP WHEN SPECIAL DITCH AS REQUIRED.
- GEOTEXTILE FABRIC TYPE HR.

CONCRETE SURFACE
DRAINS FLUME TYPE
AT STRUCTURES


STATE OF WISCONSIN
DEPARTMENT OF TRANSPORTATION

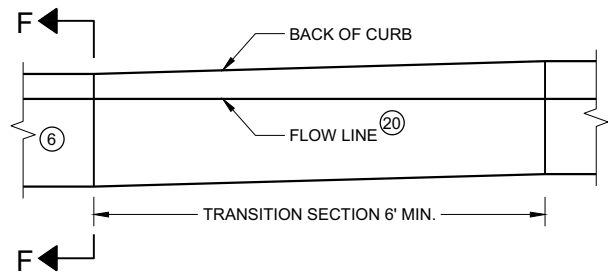



**CURB AND GUTTER TRANSITION SECTION
CONCRETE CURB AND GUTTER 4-INCH SLOPED
36 INCH TYPE TBT OR TBTT**

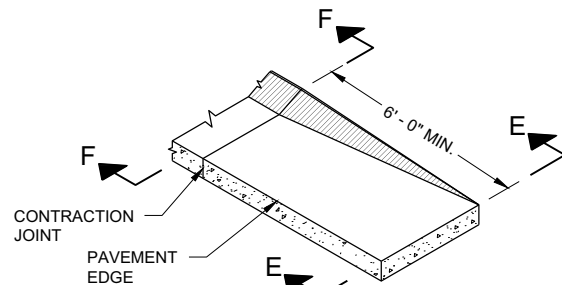


**CURB AND GUTTER END SECTION
CONCRETE CURB AND GUTTER 4-INCH SLOPED
36 INCH TYPE TBT OR TBTT**

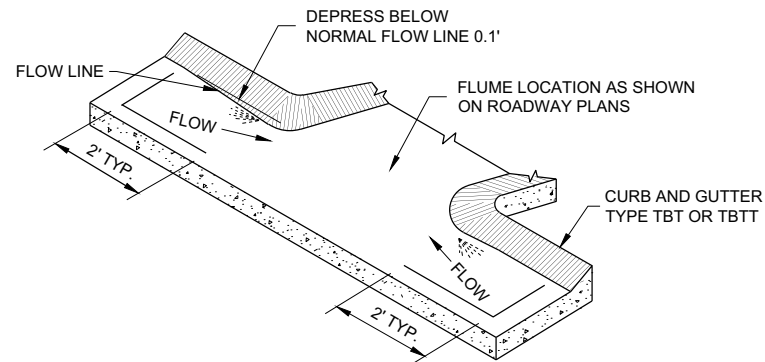


**CURB AND GUTTER FLOW LINE DEPRESSION
AT FLUMES CONCRETE CURB AND GUTTER
4-INCH SLOPED 36 INCH TYPE TBT OR TBTT**

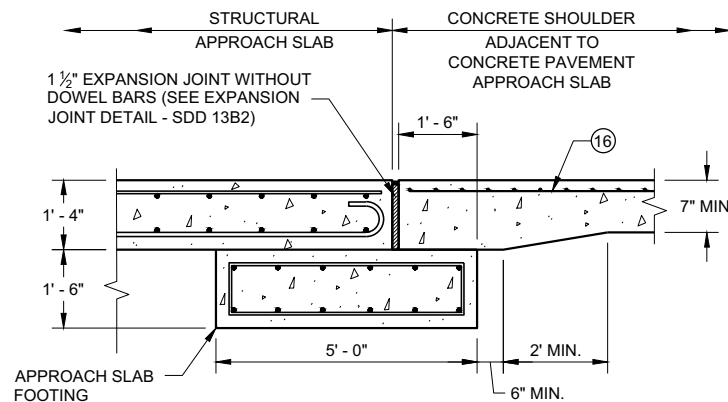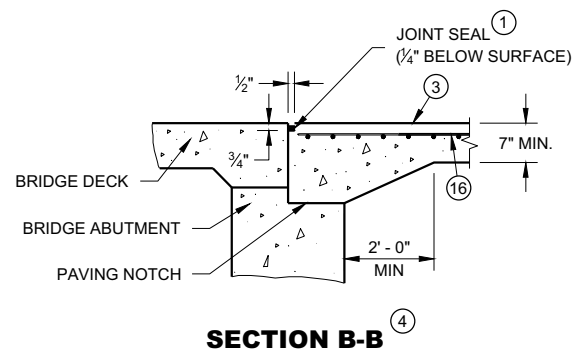


**SECTION C - C
JOINT DETAIL FOR BRIDGE WITH STRUCTURAL
APPROACH SLAB AND CONCRETE APPROACH SLAB**

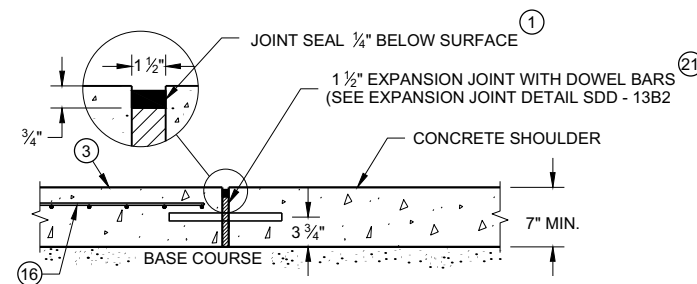


**SECTION C - C
JOINT DETAIL FOR BRIDGE APPROACH
WITH CONCRETE SHOULDERS**

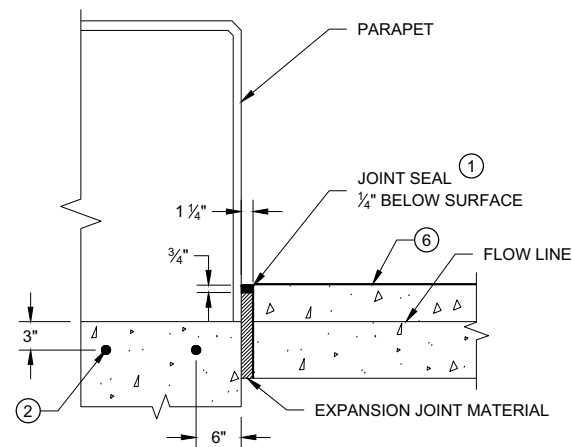

SECTION D - D

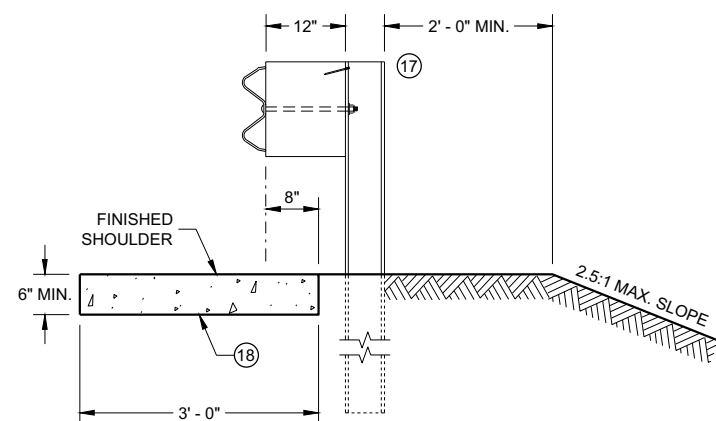

SECTION E - E

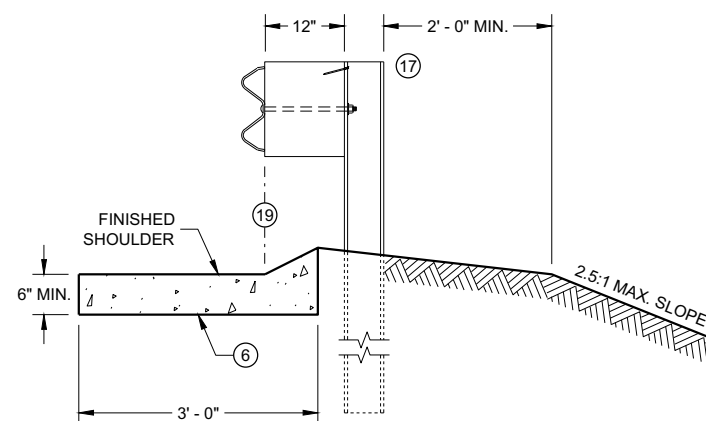

SECTION F - F

GENERAL NOTES

DETAILS OF CONSTRUCTION, MATERIALS AND WORKMANSHIP NOT SHOWN ON THIS DRAWING SHALL CONFORM TO THE PERTINENT REQUIREMENTS OF THE STANDARD SPECIFICATIONS AND THE APPLICABLE SPECIAL PROVISIONS.

ALL STEEL REINFORCEMENT SHALL BE EMBEDDED 2 INCHES CLEAR UNLESS OTHERWISE SHOWN OR NOTED.

- ① USE A JOINT SEALANT CONFORMING TO STANDARD SPECIFICATION 415.2.6.
- ② NO. 4 X 2' - 0" TIE BARS SPACED AT 12" C-C TO BE PLACED BY BRIDGE CONTRACTOR OR DRILLED TIE BARS PLACED AS DIRECTED BY THE ENGINEER.
- ③ PAVED CONCRETE SHOULDER (SDD 13A03) OR CONCRETE DRAINAGE SLAB.
- ④ CONCRETE PAVEMENT APPROACH SLAB (SHOWN) OR STRUCTURE APPROACH SLAB AND CONCRETE PAVEMENT APPROACH SLAB. SEE SDD 13B02 AND STRUCTURE PLANS.
- ⑤ PAVED CONCRETE SHOULDER (SDD 13A03) OR ASPHALT SHOULDER.
- ⑥ CONCRETE CURB AND GUTTER 4-INCH SLOPED 36-INCH TYPE TBT OR TBTT. USE TYPE TBTT CURB WITH NO. 4 X 2' - 0" TIE BARS SPACED AT 3' - 0" C-C ONLY WHEN ADJACENT TO CONCRETE PAVEMENTS.
- ⑦ PLACE FLUME BEFORE MSG THRIE BEAM TRANSITION POST 1 (SEE SDD 14B45)
- ⑧ CENTER FLUME BETWEEN POSTS. 6-INCH MINIMUM SEPARATION FROM OUTSIDE EDGE OF FLUME TO POSTS.
- ⑨ MINIMUM REINFORCEMENT SHALL BE 4" X 4" - W3.0 X W3.0 OR NO. 3 BARS LONGITUDINAL AND TRANSVERSE SPACING 12" C - C.
- ⑩ SEE ROADWAY PLANS FOR FLUME LOCATION.
- ⑪ START CURB AND GUTTER TRANSITION OR END SECTION.
- ⑫ DEPRESS FLOW LINE (SEE DETAIL)
- ⑬ MEDIUM RIPRAP UNLESS OTHERWISE SPECIFIED.
- ⑭ LIMITS OF ADDITIONAL RIPRAP WHEN SPECIAL DITCH IS REQUIRED.
- ⑮ GEOTEXTILE FABRIC TYPE HR.
- ⑯ MINIMUM REINFORCEMENT SHALL BE 6" X 6" - W4.0 X W4.0 OR NO. 3 BARS LONGITUDINAL AND TRANSVERSE SPACING 12" C - C.
- ⑰ MSG THRIE BEAM TRANSITION POST 1. SEE SDD 14B45 FOR ADDITIONAL CONSTRUCTION DETAILS AND ACCEPTABLE MATERIALS.
- ⑱ MAINTAIN WIDTH, THICKNESS AND CROSS SLOPE OF ADJACENT TYPE TBT OR TBTT CURB. SEE NOTE 6 FOR TIE BAR SPACING.
- ⑲ ALIGN FACE OF POST BLOCK WITH FLOW LINE.
- ⑳ MAINTAIN FLOW LINE AT EDGE OF PAVEMENT/FACE OF BEAM GUARD AS APPLICABLE.
- ㉑ DO NOT CONSTRUCT AN EXPANSION JOINT OR INSTALL DOWEL BARS WHEN ABUTTING HMA PAVEMENTS.

CONCRETE SURFACE DRAINS FLUME TYPE AT STRUCTURES

STATE OF WISCONSIN
DEPARTMENT OF TRANSPORTATION

APPROVED
February 2020
DATE /S/ Rodney Taylor
ROADWAY STANDARDS DEVELOPMENT
ENGINEER


FHWA

GENERAL NOTES



DETAILS OF CONSTRUCTION, MATERIALS AND WORKMANSHIP NOT SHOWN ON THIS DRAWING SHALL CONFORM TO THE PERTINENT REQUIREMENTS OF THE STANDARD SPECIFICATIONS AND THE APPLICABLE SPECIAL PROVISIONS.

ALL STEEL REINFORCEMENT SHALL BE EMBEDDED 2 INCHES CLEAR UNLESS OTHERWISE SHOWN OR NOTED.


- 1 USE A JOINT SEALANT CONFORMING TO STANDARD SPECIFICATION 415.2.6.
- 2 NO. 4 X 2' - 0" TIE BARS SPACED AT 12" C-C TO BE PLACED BY BRIDGE CONTRACTOR OR DRILLED TIE BARS PLACED AS DIRECTED BY THE ENGINEER.
- 3 PAVED CONCRETE SHOULDER (SDD 13A03) OR CONCRETE DRAINAGE SLAB.
- 4 CONCRETE PAVEMENT APPROACH SLAB (SHOWN) OR STRUCTURE APPROACH SLAB AND CONCRETE PAVEMENT APPROACH SLAB. SEE SDD 13B02.
- 5 PAVED CONCRETE SHOULDER (SDD 13A03) OR ASPHALT SHOULDER.
- 6 CONCRETE CURB AND GUTTER 4-INCH SLOPED 36-INCH TYPE TBT OR TBTT. USE TYPE TBTT CURB WITH NO. 4 X 2' - 0" TIE BARS SPACED AT 3' - 0" C-C ONLY WHEN ADJACENT TO CONCRETE PAVEMENTS.
- 7 PLACE DRAINAGE STRUCTURE BEFORE MSG THRIE BEAM TRANSITION POST 1 (SEE SDD 14B45)
- 8 CENTER DRAINAGE STRUCTURE BETWEEN POSTS. 6-INCH MINIMUM SEPARATION FROM OUTSIDE WALL OF DRAINAGE STRUCTURE TO POSTS.
- 9 SEE SDD 08A05 AND 08C07 FOR DETAILS. SEE ROADWAY PLANS FOR LOCATION.
- 10 START CURB AND GUTTER TRANSITION OR END SECTION.
- 11 DEPRESS FLOW LINE (SEE DETAIL)
- 12 MEDIUM RIPRAP UNLESS OTHERWISE SPECIFIED.
- 13 LIMITS OF ADDITIONAL RIPRAP WHEN SPECIAL DITCH IS REQUIRED.

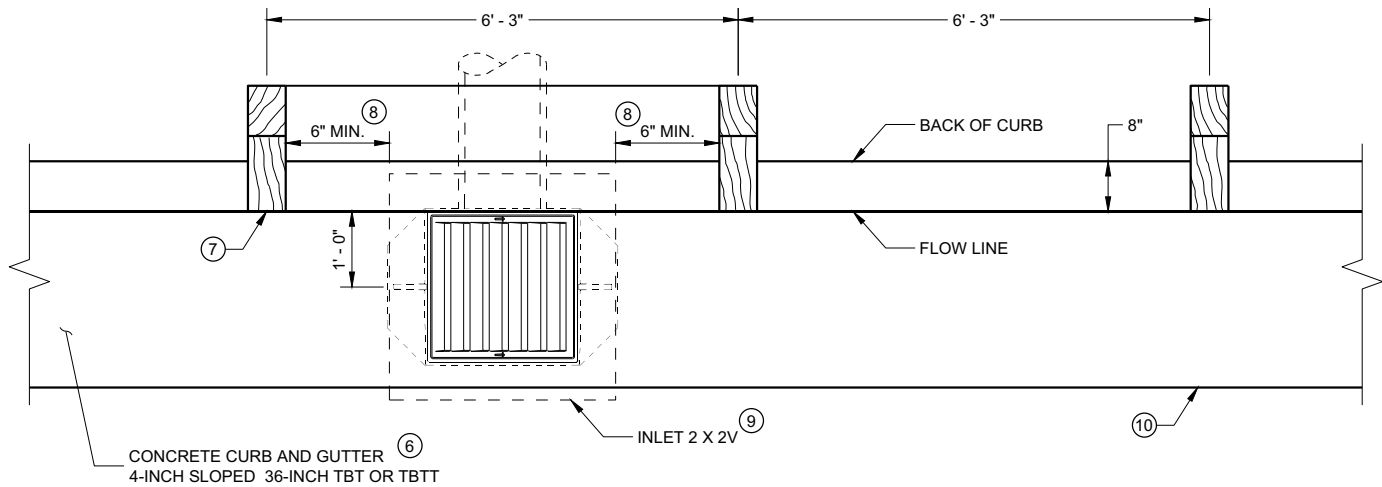

INLET PLAN VIEW
(NOTE: RAIL NOT SHOWN FOR CLARITY)

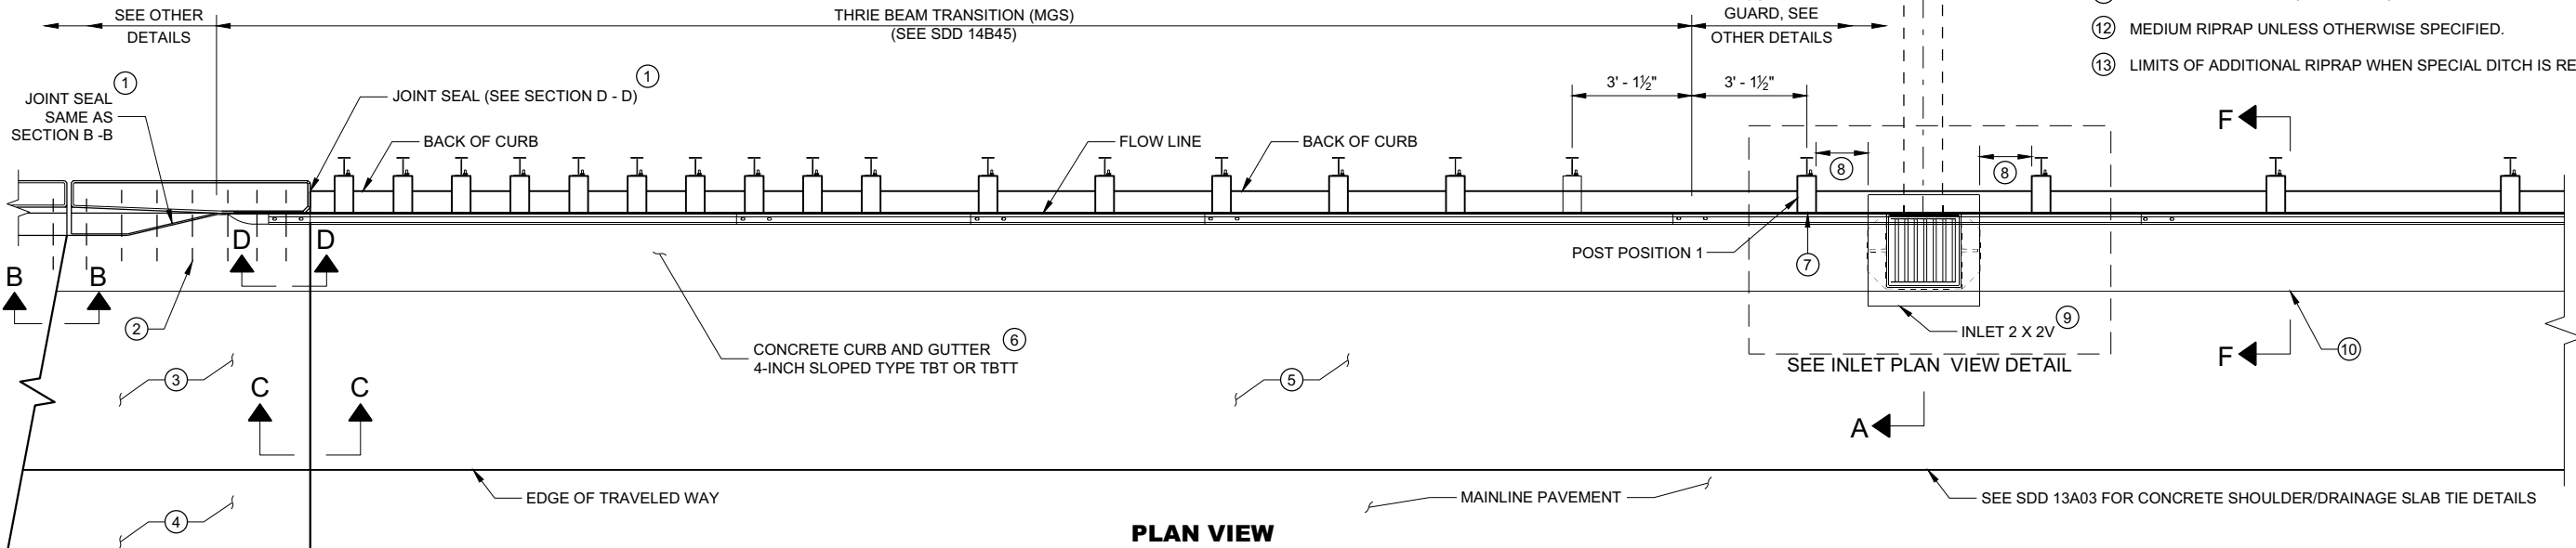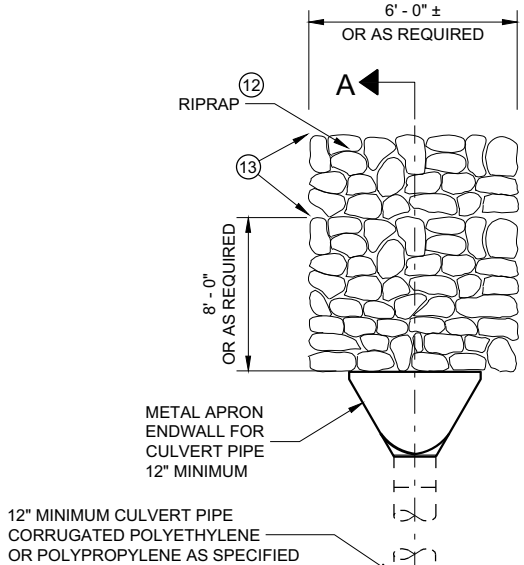


PLAN VIEW

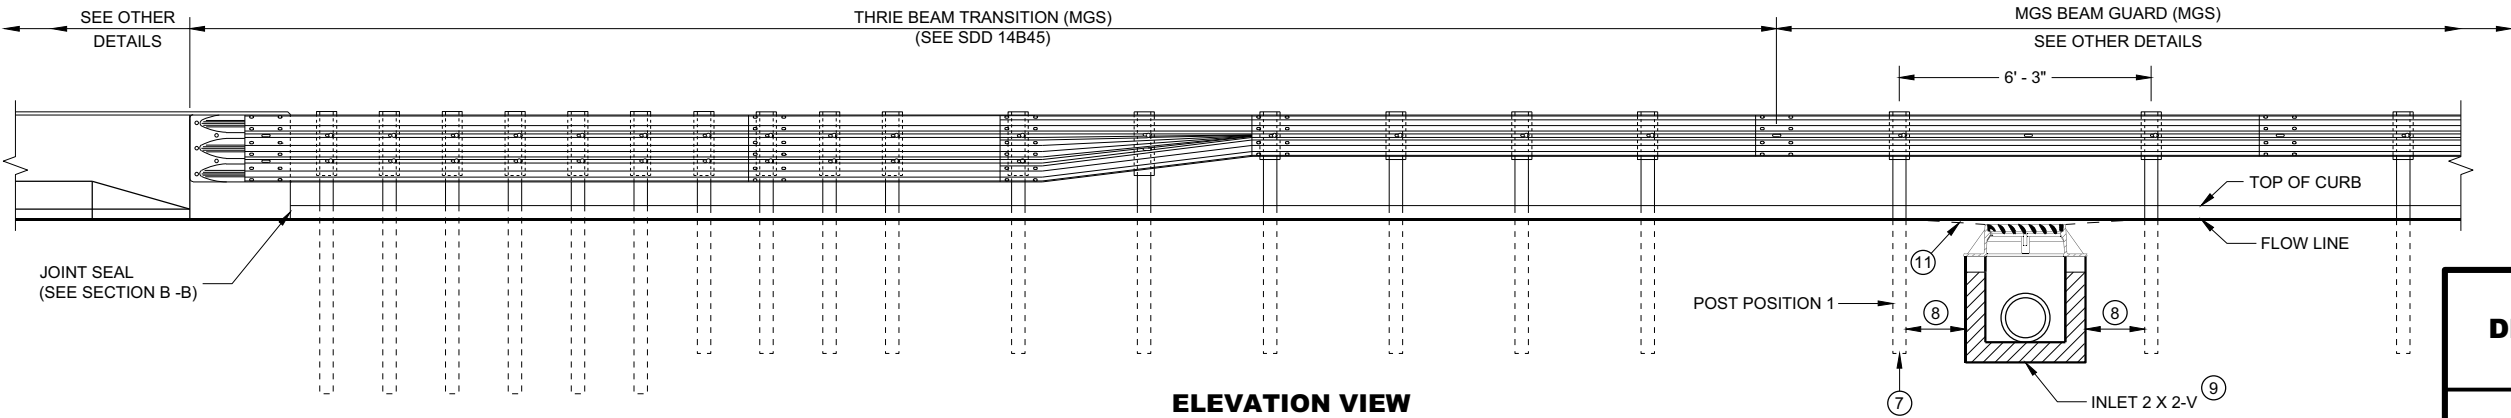


ELEVATION VIEW

CONCRETE SURFACE
DRAINS DROP INLET TYPE
AT STRUCTURES


STATE OF WISCONSIN
DEPARTMENT OF TRANSPORTATION

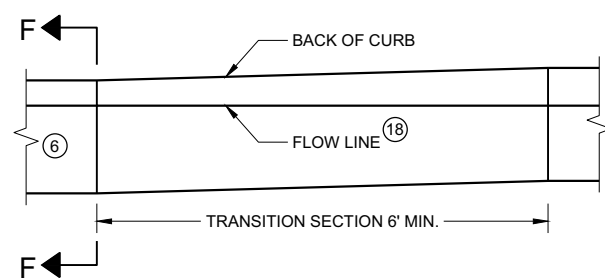


CURB AND GUTTER TRANSITION SECTION
CONCRETE CURB AND GUTTER 4-INCH SLOPED
36 INCH TYPE TBT OR TBT

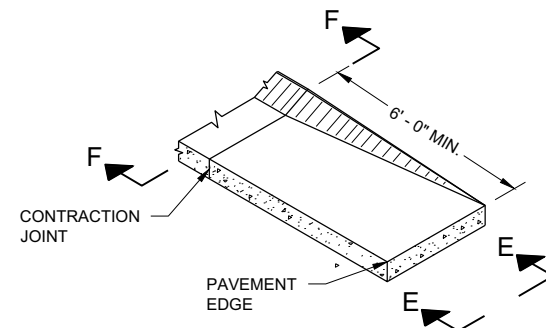


CURB AND GUTTER END SECTION
CONCRETE CURB AND GUTTER 4-INCH SLOPED
36 INCH TYPE TBT OR TBT

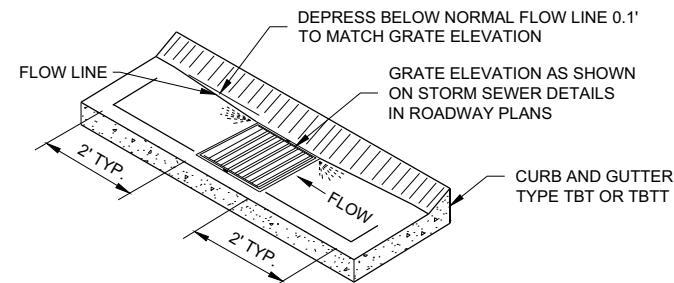


CURB AND GUTTER FLOW LINE DEPRESSION
AT INLETS CONCRETE CURB AND GUTTER
4-INCH SLOPED 36 INCH TYPE TBT OR TBT

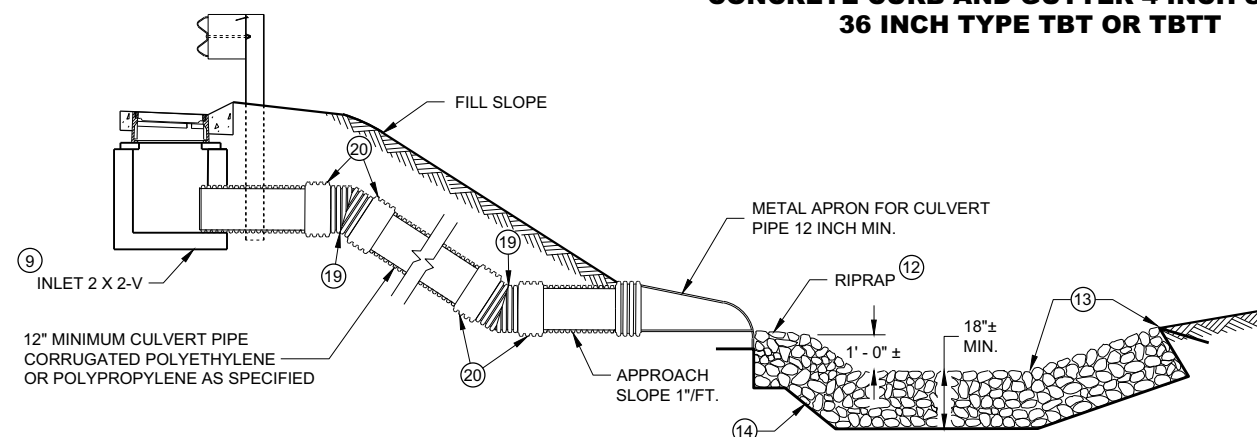


SECTION A - A

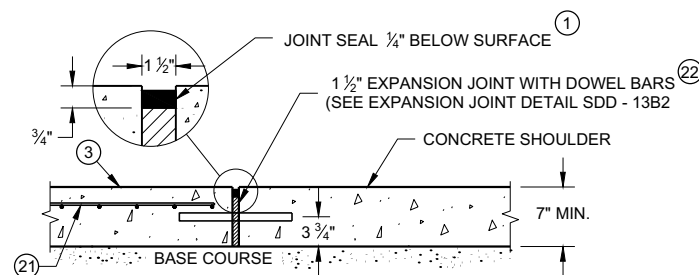


SECTION C - C
JOINT DETAIL FOR BRIDGE APPROACH
WITH CONCRETE SHOULDERS

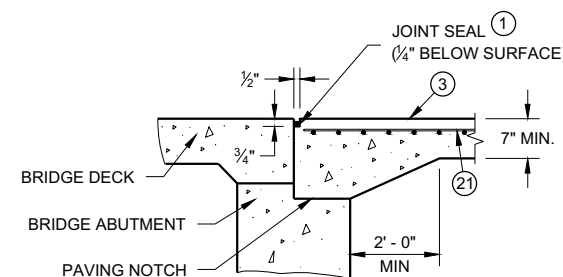


SECTION B-B

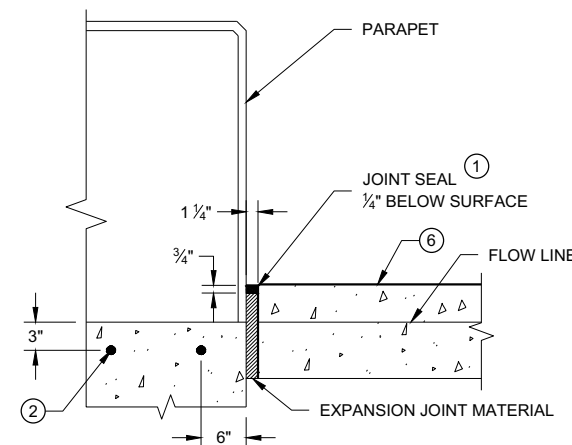


SECTION D - D

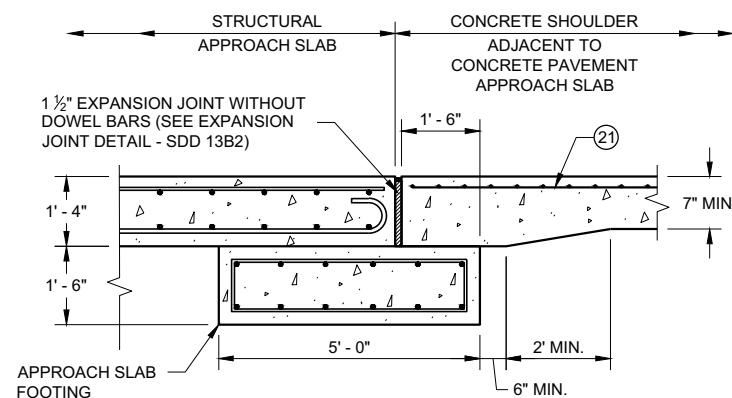

SECTION C - C
JOINT DETAIL FOR BRIDGE WITH STRUCTURAL
APPROACH SLAB AND CONCRETE APPROACH SLAB

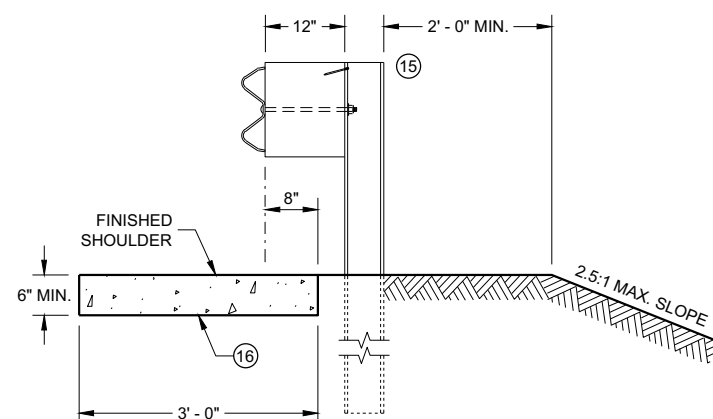

SECTION E - E

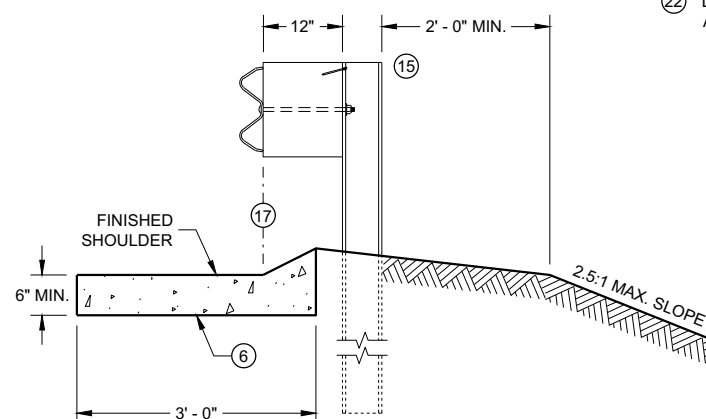

SECTION F - F

GENERAL NOTES

DETAILS OF CONSTRUCTION, MATERIALS AND WORKMANSHIP NOT SHOWN ON THIS DRAWING SHALL CONFORM TO THE PERTINENT REQUIREMENTS OF THE STANDARD SPECIFICATIONS AND THE APPLICABLE SPECIAL PROVISIONS.


ALL STEEL REINFORCEMENT SHALL BE EMBEDDED 2 INCHES CLEAR UNLESS OTHERWISE SHOWN OR NOTED.

- ① USE A JOINT SEALANT CONFORMING TO STANDARD SPECIFICATION 415.2.6.
- ② NO. 4 X 2' - 0" TIE BARS SPACED AT 12" C-C TO BE PLACED BY BRIDGE CONTRACTOR OR DRILLED TIE BARS PLACED AS DIRECTED BY THE ENGINEER.
- ③ PAVED CONCRETE SHOULDER (SDD 13A03) OR CONCRETE DRAINAGE SLAB.
- ④ CONCRETE PAVEMENT APPROACH SLAB (SHOWN) OR STRUCTURE APPROACH SLAB AND CONCRETE PAVEMENT APPROACH SLAB. SEE SDD 13B02 AND STRUCTURE PLANS.
- ⑤ PAVED CONCRETE SHOULDER (SDD 13A03) OR ASPHALT SHOULDER.
- ⑥ CONCRETE CURB AND GUTTER 4-INCH SLOPED 36-INCH TYPE TBT OR TBT. USE TYPE TBT CURB WITH NO. 4 X 2' - 0" TIE BARS SPACED AT 3' - 0" C-C ONLY WHEN ADJACENT TO CONCRETE PAVEMENTS.
- ⑦ PLACE DRAINAGE STRUCTURE BEFORE MSG THRIE BEAM TRANSITION POST 1 (SEE SDD 14B45)
- ⑧ CENTER DRAINAGE STRUCTURE BETWEEN POSTS. 6-INCH MINIMUM SEPARATION FROM OUTSIDE WALL OF DRAINAGE STRUCTURE TO POSTS.
- ⑨ SEE SDD 08A05 AND 08C07 FOR DETAILS. SEE ROADWAY PLANS FOR LOCATION.
- ⑩ START CURB AND GUTTER TRANSITION OR END SECTION.
- ⑪ DEPRESS FLOW LINE (SEE DETAIL)
- ⑫ MEDIUM RIPRAP UNLESS OTHERWISE SPECIFIED.
- ⑬ LIMITS OF ADDITIONAL RIPRAP WHEN SPECIAL DITCH IS REQUIRED.
- ⑭ GEOTEXTILE FABRIC TYPE HR.
- ⑮ MSG THRIE BEAM TRANSITION POST 1. SEE SDD 14B45 FOR ADDITIONAL CONSTRUCTION DETAILS AND ACCEPTABLE MATERIALS.
- ⑯ MAINTAIN WIDTH, THICKNESS AND CROSS SLOPE OF ADJACENT TYPE TBT OR TBT CURB. SEE NOTE 6 FOR TIE BAR SPACING.
- ⑰ ALIGN FACE OF POST BLOCK WITH FLOW LINE.
- ⑱ MAINTAIN FLOW LINE AT EDGE OF PAVEMENT/FACE OF BEAM GUARD AS APPLICABLE.
- ⑲ MANUFACTURER SUPPLIED BEND.
- ⑳ MANUFACTURER SUPPLIED EXTERNAL MECHANICAL COUPLING OR A MANUFACTURER RECOMMENDED COUPLING WITH A MASTIC IMPREGNATED GEOTEXTILE WRAP AND MECHANICAL FASTENING BANDS.
- ㉑ MINIMUM REINFORCEMENT SHALL BE 6" X 6" - W4.0 X W4.0 OR NO. 3 BARS LONGITUDINAL AND TRANSVERSE SPACING 12" C - C.
- ㉒ DO NOT CONSTRUCT AN EXPANSION JOINT OR INSTALL DOWEL BARS WHEN ABUTTING HMA PAVEMENTS.

CONCRETE SURFACE DRAINS DROP INLET TYPE AT STRUCTURES

STATE OF WISCONSIN
 DEPARTMENT OF TRANSPORTATION


APPROVED
 February 2020 DATE /S/ Rodney Taylor
 ROADWAY STANDARDS DEVELOPMENT
 ENGINEER
 FHWA

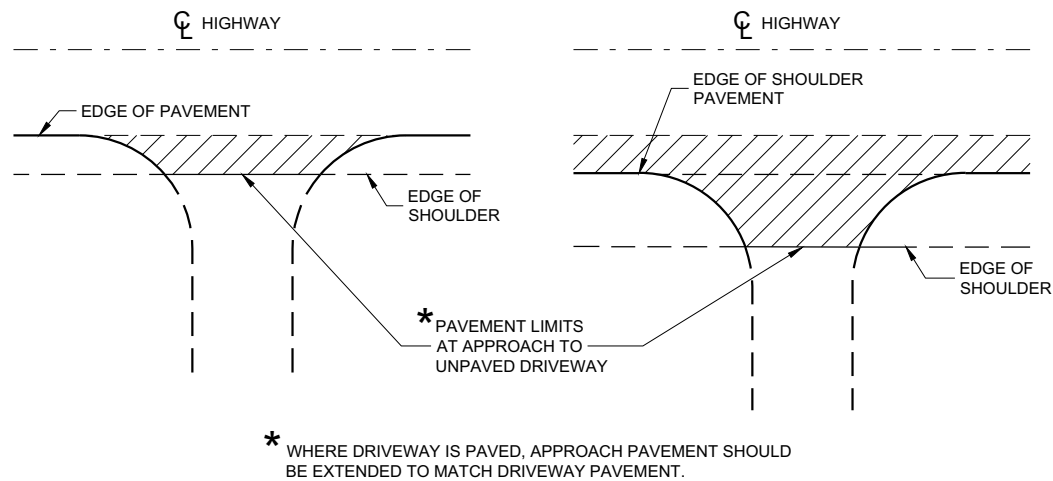

PLAN VIEW
(UNPAVED SHOULDER ON HIGHWAY)

PLAN VIEW
(PAVED SHOULDER ON HIGHWAY)


**RURAL DRIVEWAY INTERSECTION DETAIL
(NO CURB AND GUTTER OR SIDEWALK)**

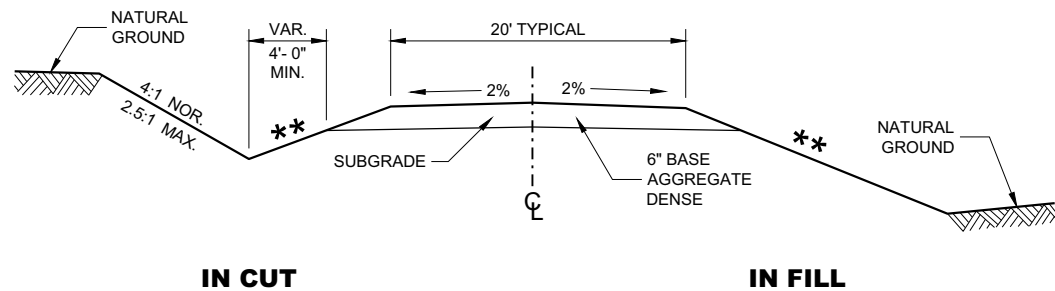


**TYPICAL CROSS SECTION FOR
PRIVATE DRIVE OR FIELD ENTRANCE
AGGREGATE SURFACE**

****** SLOPE CAN VARY WITH SPEED. SEE 11-45-30.6.2

POSTED SPEED MPH	MAX. SLOPE
<35	4:1
≥ 35 TO < 60	6:1
≥60	10:1

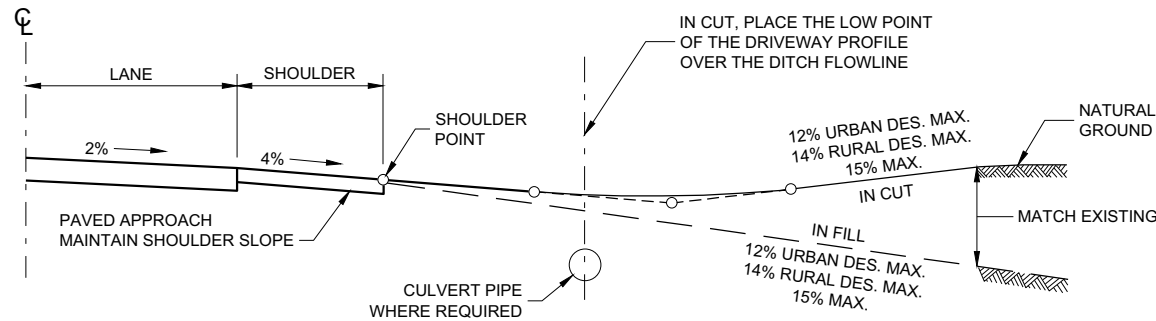

TYPICAL DRIVEWAY PROFILES

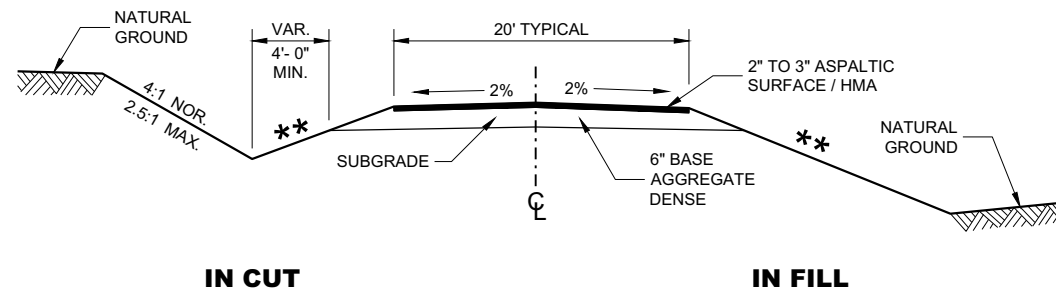


**TYPICAL CROSS SECTION FOR
PRIVATE DRIVE OR FIELD ENTRANCE
ASPHALTIC SURFACE**

**DRIVEWAYS WITHOUT
CURB AND GUTTER**

STATE OF WISCONSIN
DEPARTMENT OF TRANSPORTATION



APPROVED
December 2017
DATE /S/ Rodney Taylor
ROADWAY STANDARDS DEVELOPMENT
UNIT SUPERVISOR
FHWA

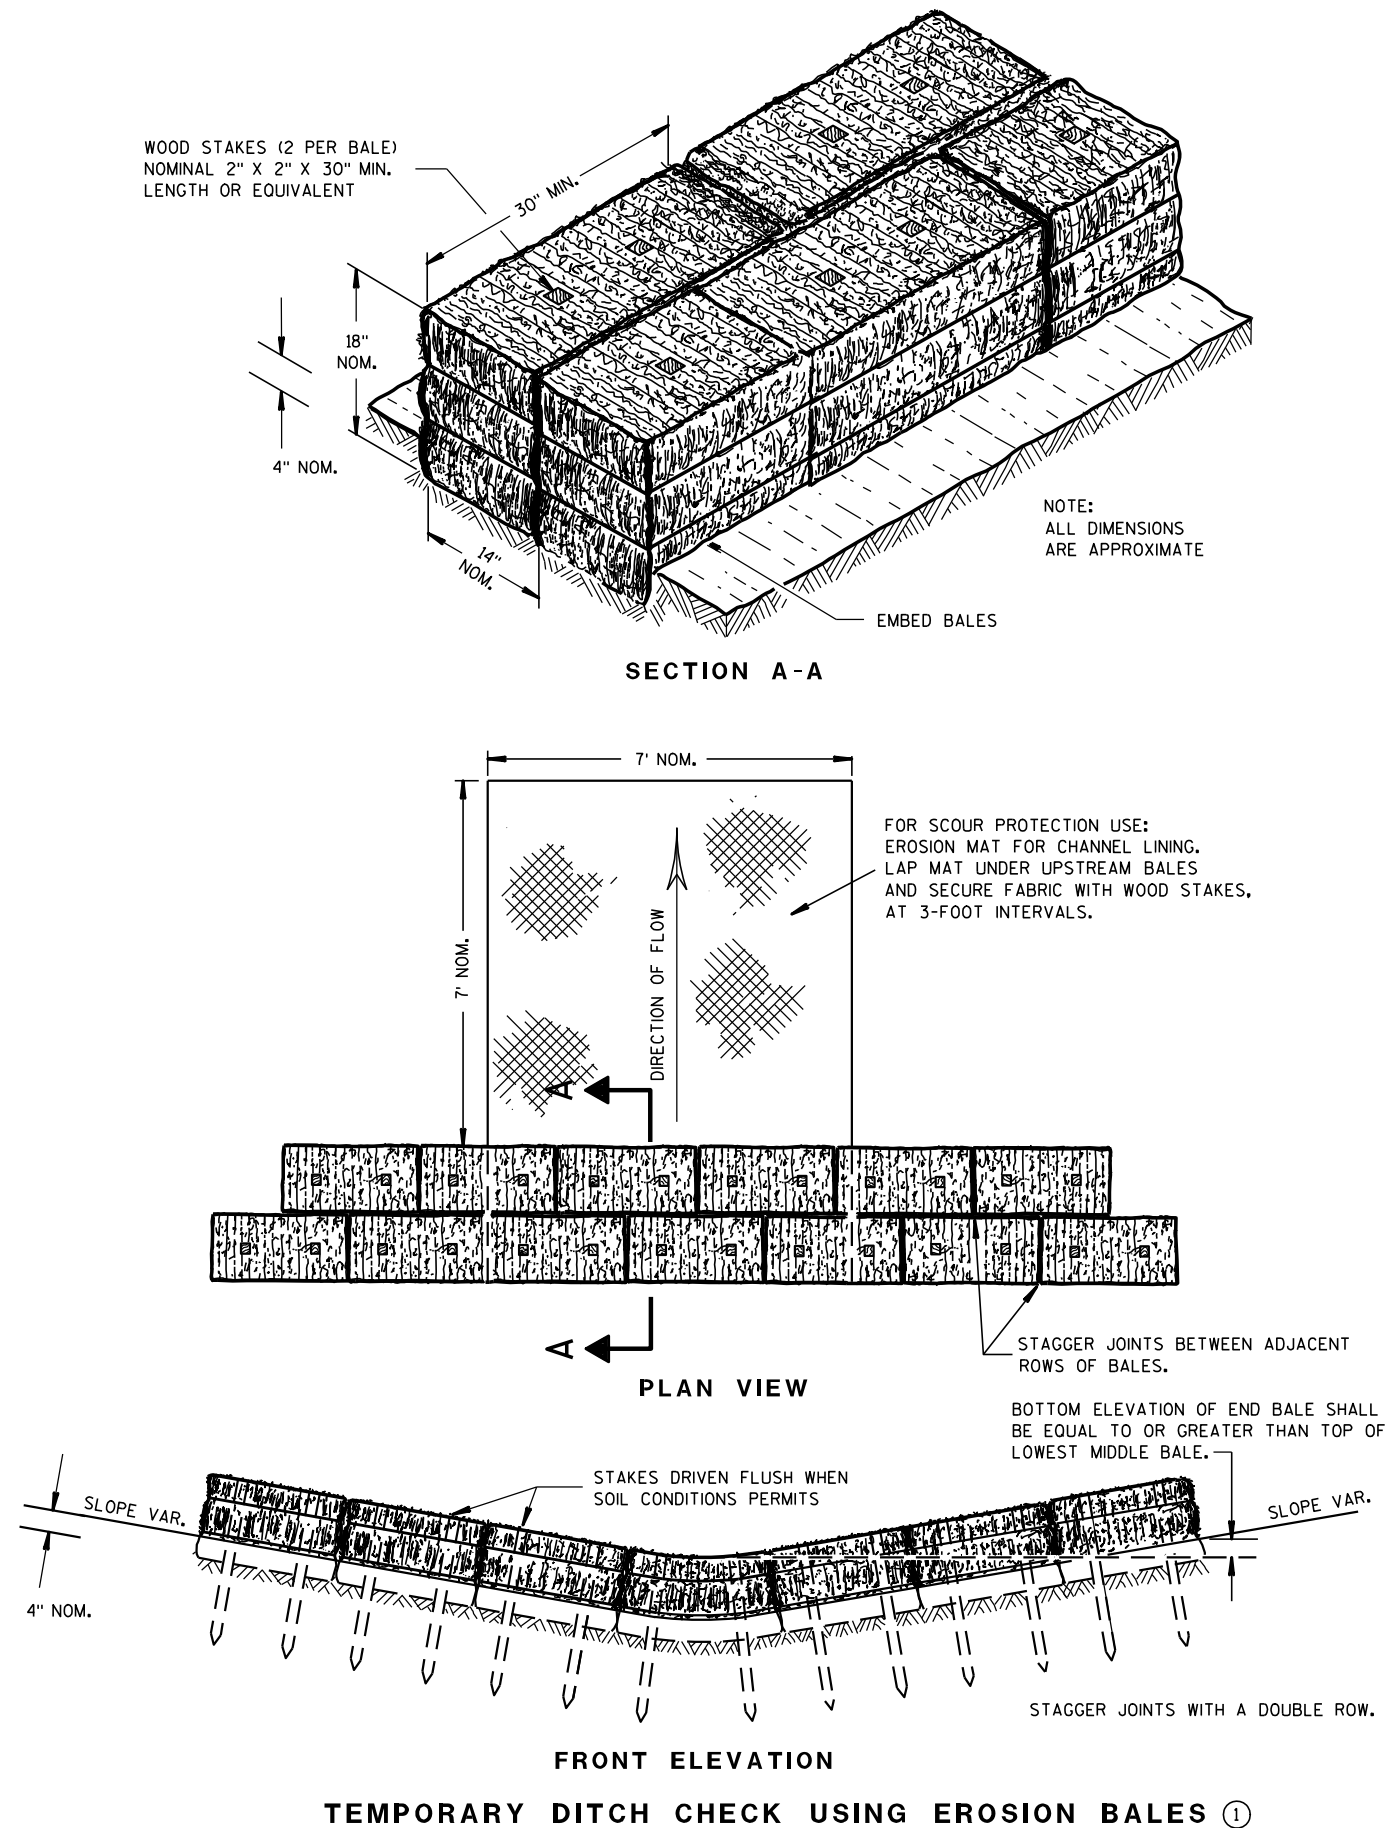

GENERAL NOTES

DETAILS OF CONSTRUCTION, MATERIALS AND WORKMANSHIP NOT SHOWN ON THIS DRAWING SHALL CONFORM TO THE PERTINENT REQUIREMENTS OF THE STANDARD SPECIFICATIONS AND THE APPLICABLE SPECIAL PROVISIONS.

- ① TEMPORARY DITCH CHECKS EITHER EROSION BALES OR MANUFACTURED SHALL BE PAID FOR UNDER THE BID ITEM OF TEMPORARY DITCH CHECK. THE DEPARTMENT WILL NOT PAY FOR TEMPORARY DITCH CHECKS CONSTRUCTED OF A SINGLE ROW OF EROSION BALES.

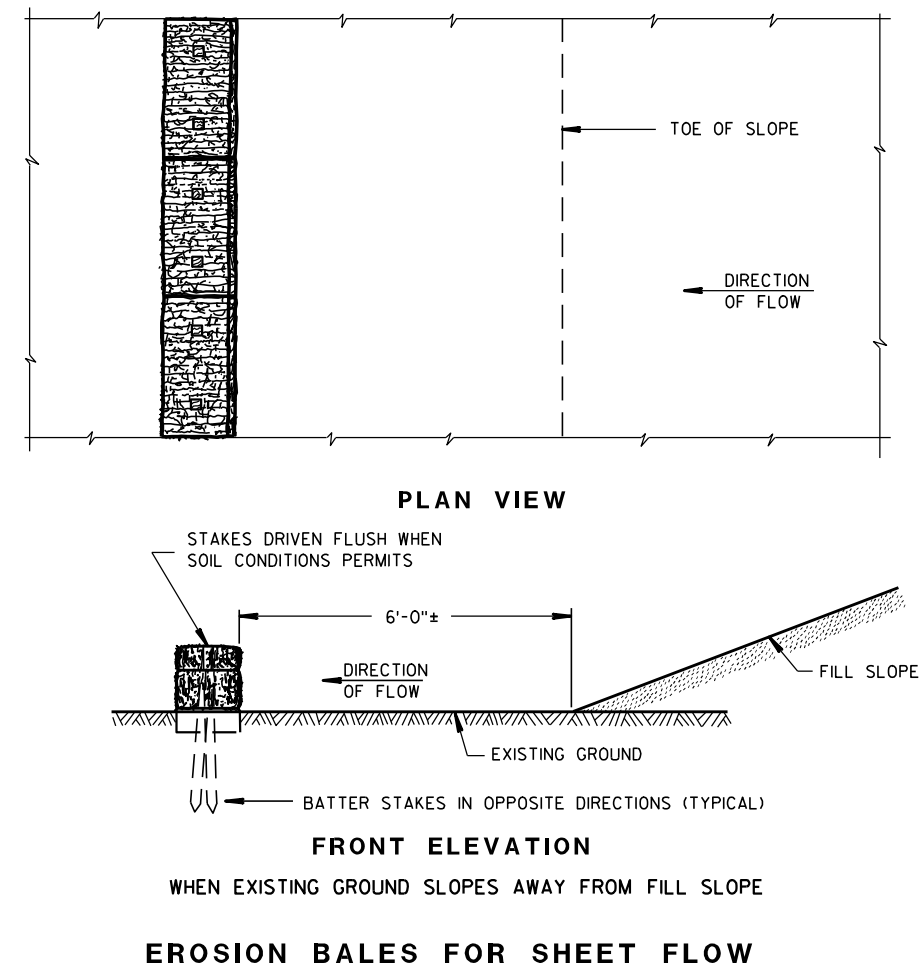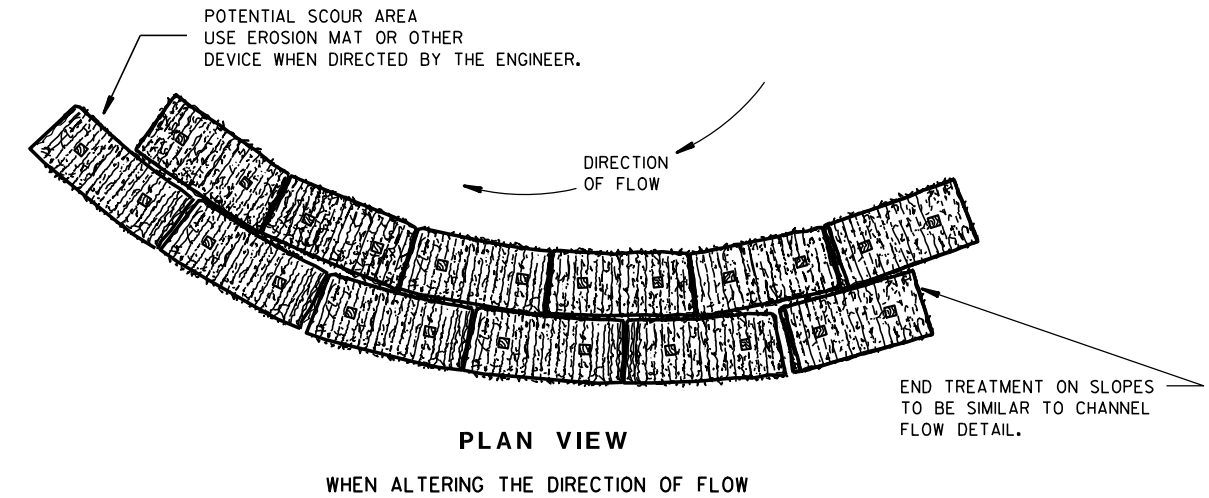TYPICAL INSTALLATIONS OF
EROSION BALES / TEMPORARY
DITCH CHECKS


STATE OF WISCONSIN
DEPARTMENT OF TRANSPORTATION

APPROVED


6/04/02
DATE

FHWA

/S/ Beth Canestra
CHIEF ROADWAY DEVELOPMENT ENGINEER

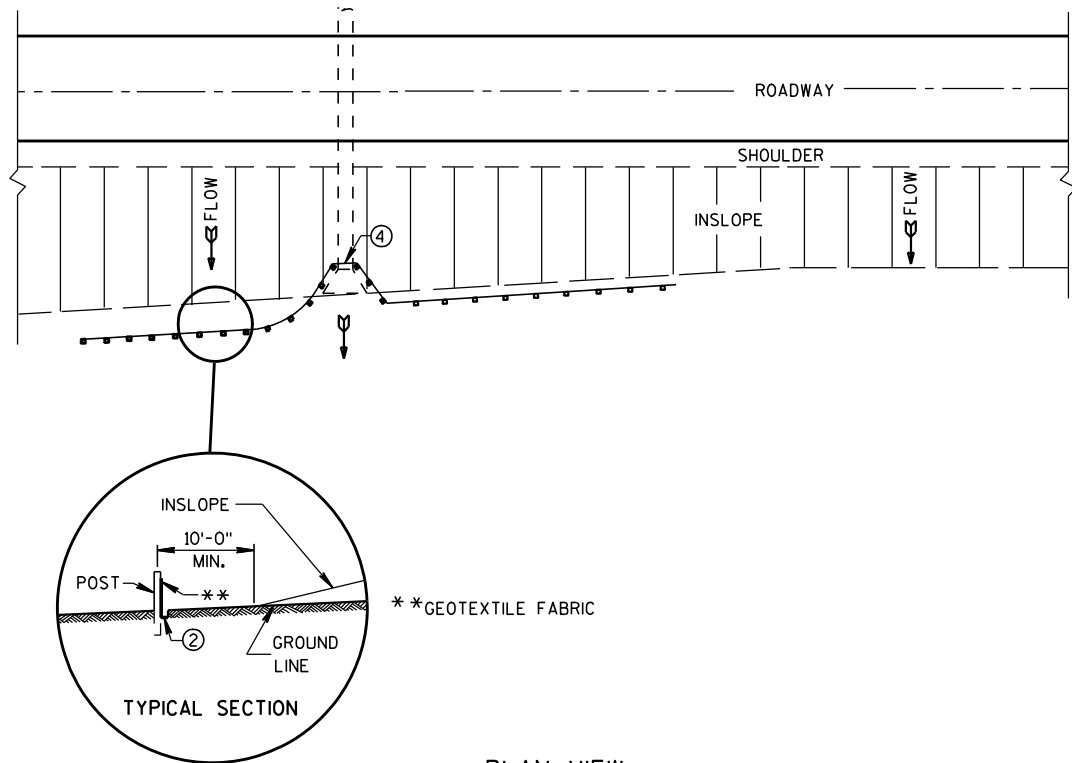


PLAN VIEW
TYPICAL APPLICATION OF SILT FENCE

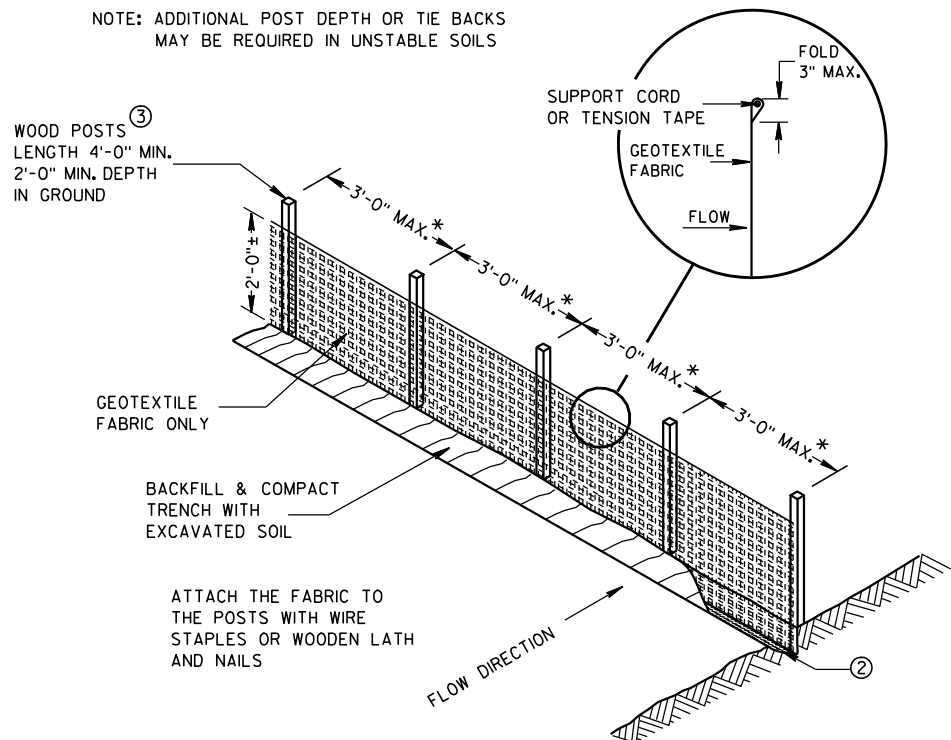


SILT FENCE

* NOTE: 8'-0" POST SPACING ALLOWED IF A WOVEN GEOTEXTILE FABRIC IS USED.

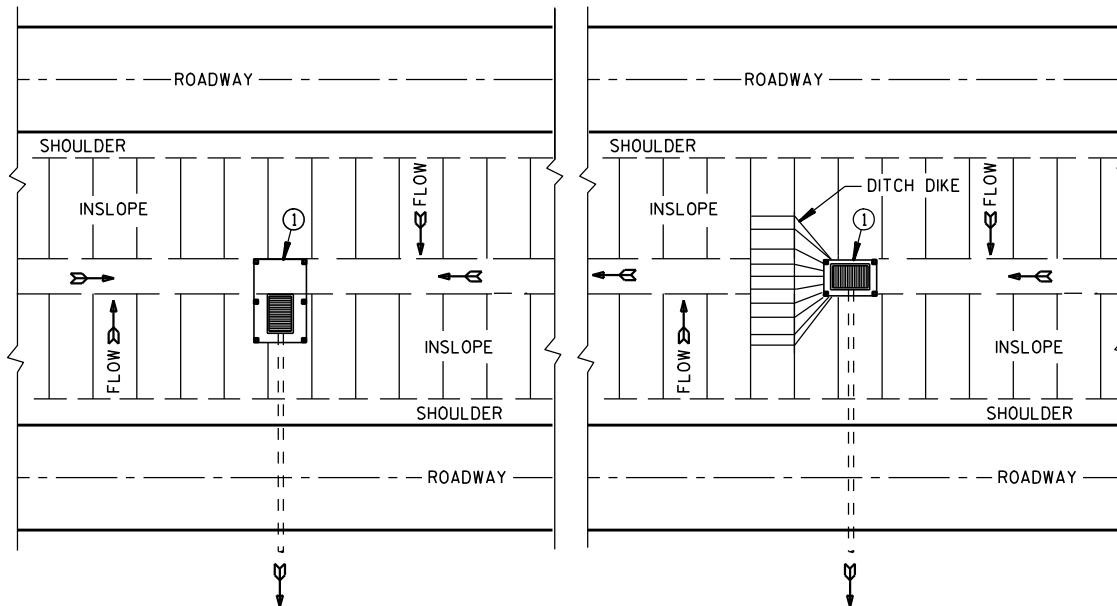

SITUATION 1
SITUATION 2
PLAN VIEW
SILT FENCE AT MEDIAN SURFACE DRAINS

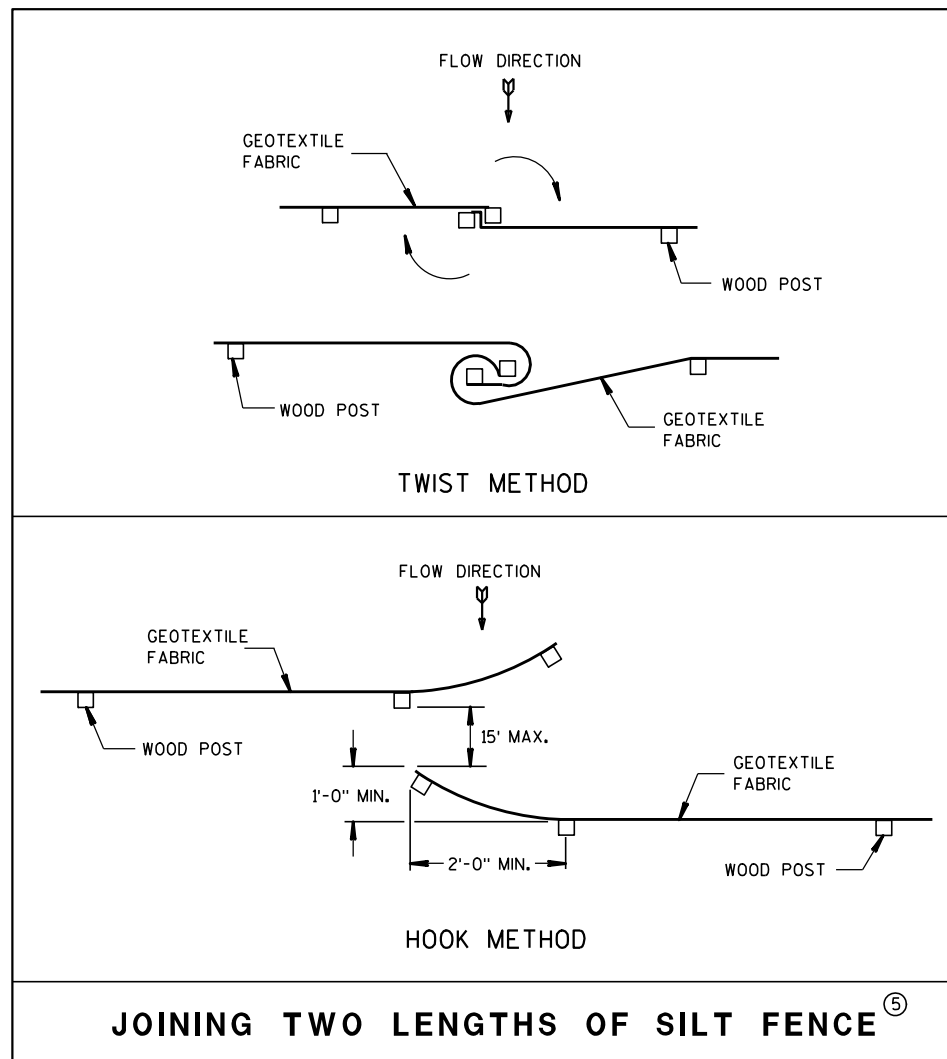


JOINING TWO LENGTHS OF SILT FENCE ⑤


GENERAL NOTES

DETAILS OF CONSTRUCTION NOT SHOWN ON THIS DRAWING SHALL CONFORM TO THE PERTINENT REQUIREMENTS OF THE STANDARD SPECIFICATIONS AND APPLICABLE SPECIAL PROVISIONS.

- ① HORIZONTAL BRACE REQUIRED WITH 2" X 4" WOODEN FRAME OR EQUIVALENT AT TOP OF POSTS.
- ② FOR MANUAL INSTALLATIONS THE TRENCH SHALL BE A MINIMUM OF 4" WIDE & 6" DEEP TO BURY AND ANCHOR THE GEOTEXTILE FABRIC. FOLD MATERIAL TO FIT TRENCH AND BACKFILL & COMPACT TRENCH WITH EXCAVATED SOIL.
- ③ WOOD POSTS SHALL BE A MINIMUM SIZE OF 1 1/8" X 1 1/8" OF OAK OR HICKORY.
- ④ SILT FENCE TO EXTEND ACROSS THE TOP OF THE PIPE.
- ⑤ CONSTRUCT SILT FENCE FROM A CONTINUOUS ROLL IF POSSIBLE BY CUTTING LENGTHS TO AVOID JOINTS. IF A JOINT IS NECESSARY USE ONE OF THE FOLLOWING TWO METHODS; A) OVERLAP THE END POSTS AND TWIST, OR ROTATE, AT LEAST 180 DEGREES, B) HOOK THE END OF EACH SILT FENCE LENGTH.


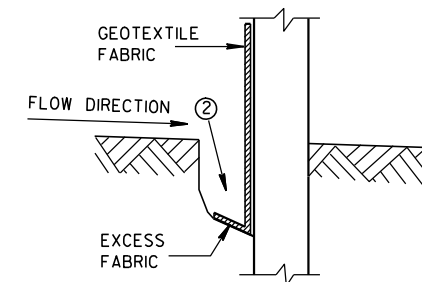


TRENCH DETAIL

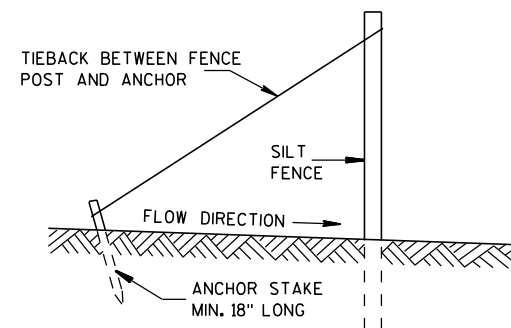

SILT FENCE TIE BACK
(WHEN REQUIRED BY THE ENGINEER)

SILT FENCE	
STATE OF WISCONSIN DEPARTMENT OF TRANSPORTATION	
APPROVED 4-29-05 DATE	/S/ Beth Canestra CHIEF ROADWAY DEVELOPMENT ENGINEER
FHWA	

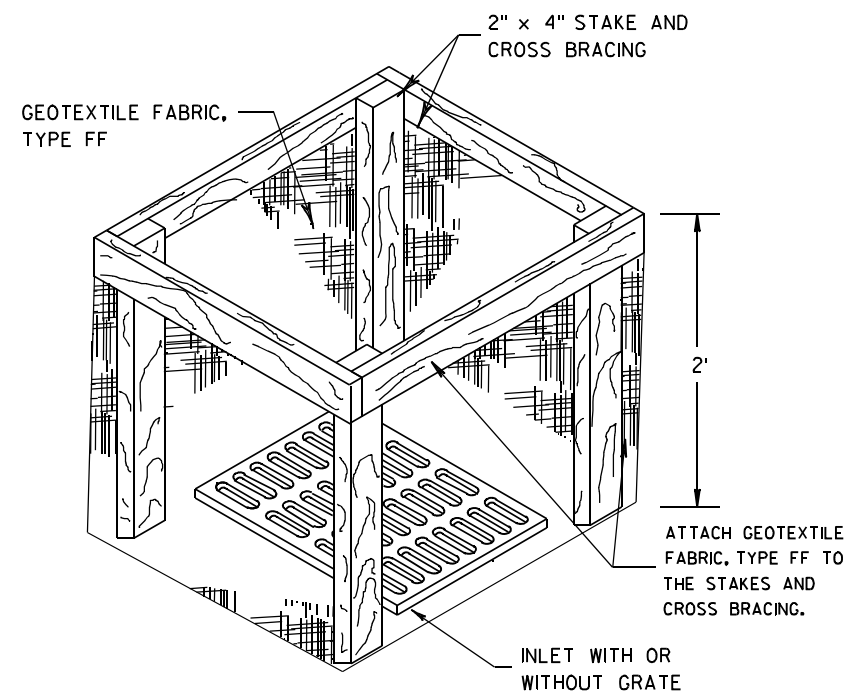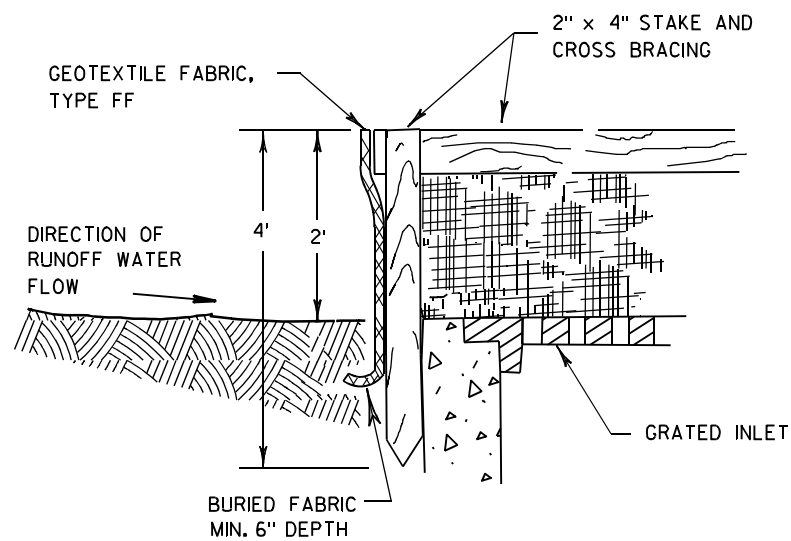

INLET PROTECTION, TYPE A


GENERAL NOTES

INLET PROTECTION DEVICES SHALL BE MAINTAINED OR REPLACED AT THE DIRECTION OF THE ENGINEER.

MANUFACTURED ALTERNATIVES APPROVED AND LISTED ON THE DEPARTMENT'S EROSION CONTROL PRODUCT ACCEPTABILITY LIST MAY BE SUBSTITUTED.


WHEN REMOVING OR MAINTAINING INLET PROTECTION, CARE SHALL BE TAKEN SO THAT THE SEDIMENT TRAPPED ON THE GEOTEXTILE FABRIC DOES NOT FALL INTO THE INLET. ANY MATERIAL FALLING INTO THE INLET SHALL BE REMOVED IMMEDIATELY.

- ① FINISHED SIZE, INCLUDING FLAP POCKETS WHERE REQUIRED, SHALL EXTEND A MINIMUM OF 10" AROUND THE PERIMETER TO FACILITATE MAINTENANCE OR REMOVAL.
- ② FOR INLET PROTECTION, TYPE C (WITH CURB BOX), AN ADDITIONAL 18" OF FABRIC IS WRAPPED AROUND THE WOOD AND SECURED WITH STAPLES. THE WOOD SHALL NOT BLOCK THE ENTIRE HEIGHT OF THE CURB BOX OPENING.
- ③ FLAP POCKETS SHALL BE LARGE ENOUGH TO ACCEPT WOOD 2X4.

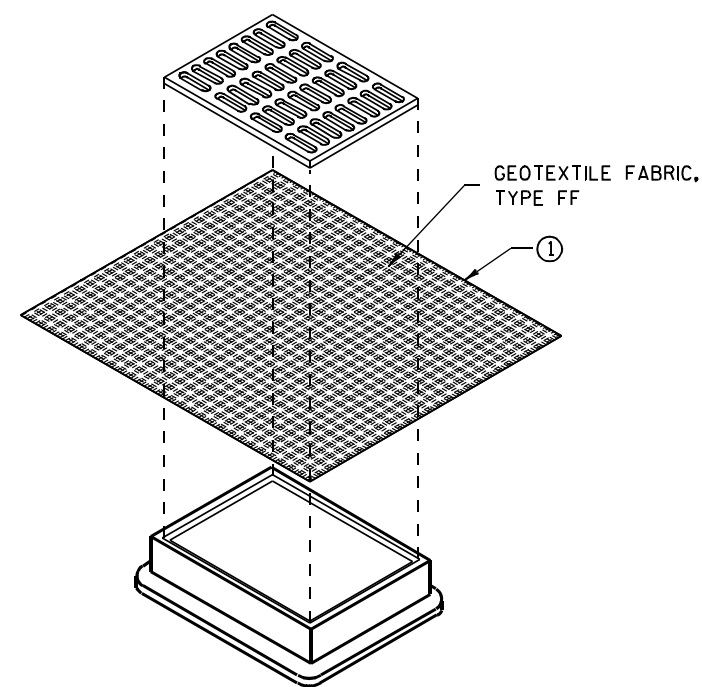

**INLET PROTECTION, TYPE B
(WITHOUT CURB BOX)**

(CAN BE INSTALLED IN ANY INLET WITHOUT A CURB BOX)

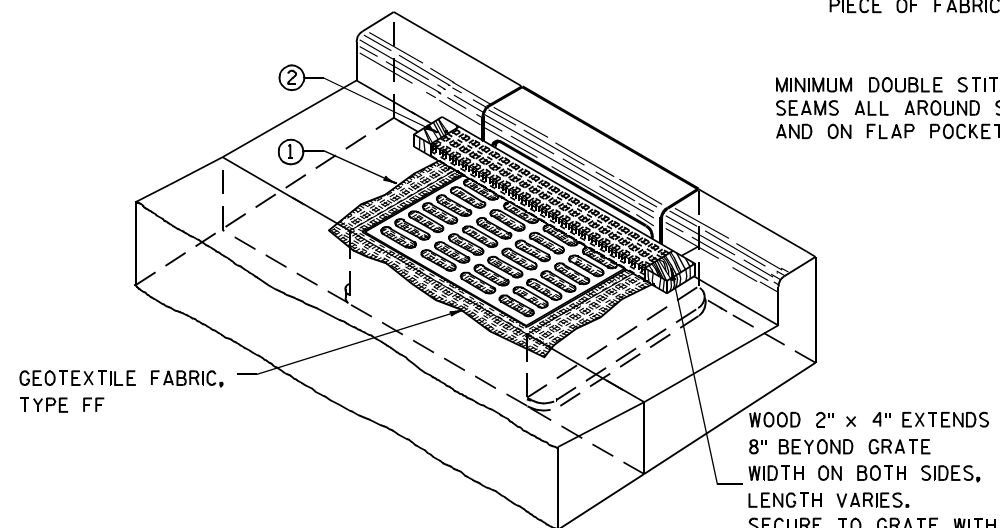

INLET PROTECTION, TYPE C (WITH CURB BOX)

INSTALLATION NOTES

TYPE B & C

TRIM EXCESS FABRIC IN THE FLOW LINE TO WITHIN 3" OF THE GRATE.


THE CONTRACTOR SHALL DEMONSTRATE A METHOD OF MAINTENANCE, USING A SEWN FLAP, HAND HOLDS OR OTHER METHOD TO PREVENT ACCUMULATED SEDIMENT FROM ENTERING THE INLET.

TYPE D

DO NOT INSTALL INLET PROTECTION TYPE D IN INLETS SHALLOWER THAN 30", MEASURED FROM THE BOTTOM OF THE INLET TO THE TOP OF THE GRATE.

TRIM EXCESS FABRIC IN THE FLOW LINE TO WITHIN 3" OF THE GRATE.

THE INSTALLED BAG SHALL HAVE A MINIMUM SIDE CLEARANCE, BETWEEN THE INLET WALLS AND THE BAG, MEASURED AT THE BOTTOM OF THE OVERFLOW HOLES, OF 3". WHERE NECESSARY THE CONTRACTOR SHALL CINCH THE BAG, USING PLASTIC ZIP TIES, TO ACHIEVE THE 3" CLEARANCE. THE TIES SHALL BE PLACED AT A MAXIMUM OF 4" FROM THE BOTTOM OF THE BAG.

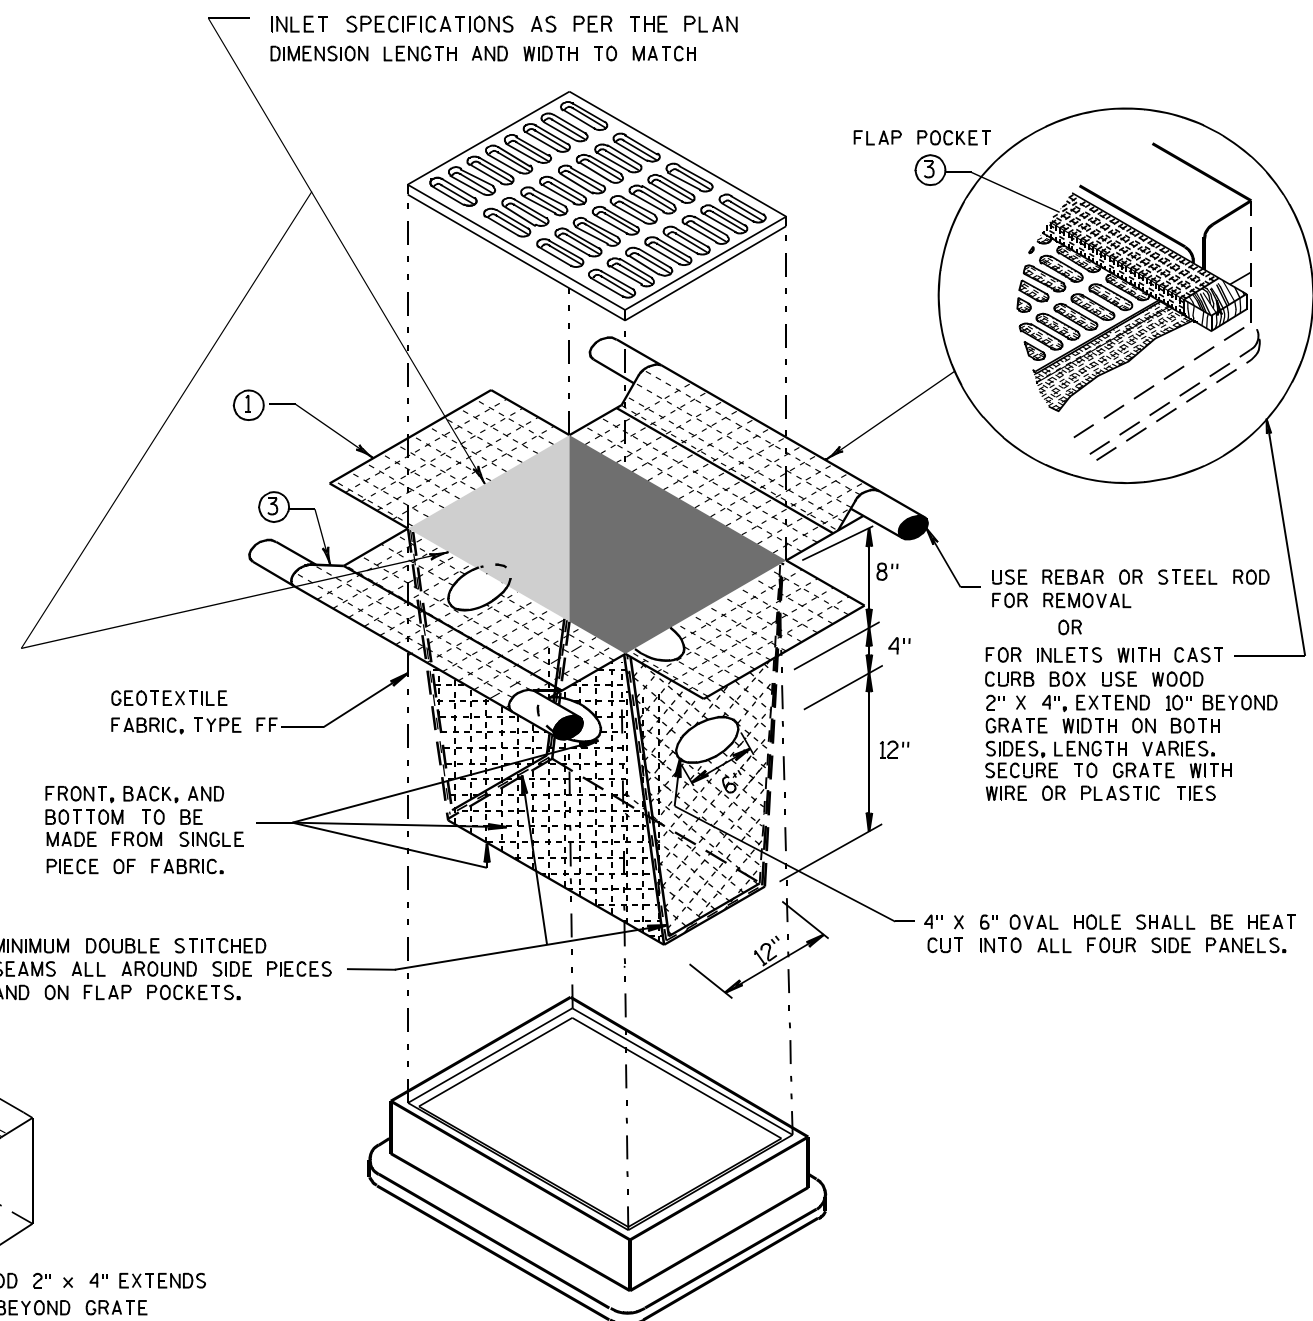




INLET PROTECTION, TYPE D

(CAN BE INSTALLED IN ANY INLET TYPE WITH OR WITHOUT A CURB BOX AS PER NOTE ②)

INLET PROTECTION TYPE A, B, C, AND D	
STATE OF WISCONSIN DEPARTMENT OF TRANSPORTATION	
APPROVED 10/16/02 DATE	/S/ Beth Cannestra CHIEF ROADWAY DEVELOPMENT ENGINEER
FHWA	

METAL APRON ENDWALLS												
PIPE DIA. (IN.)	MIN. THICK. (Inches)		DIMENSIONS (Inches)							APPROX. SLOPE	BODY	
	STEEL	ALUM.	A (±1")	B (MAX.)	H (±1")	L (±1 1/2")	L ₁ ①	L ₂ ①	W (±2")			
12	.064	.060	6	6	6	21	12	17 1/2	24	2 1/2 to 1	1 Pc.	
15	.064	.060	7	8	6	26	14	21 3/4	30	2 1/2 to 1	1 Pc.	
18	.064	.060	8	10	6	31	15	28 1/4	36	2 1/2 to 1	1 Pc.	
21	.064	.060	9	12	6	36	18	29 5/8	42	2 1/2 to 1	1 Pc.	
24	.064	.075	10	13	6	41	18	37 1/4	48	2 1/2 to 1	1 Pc.	
30	.079	.075	12	16	8	51	18	52 1/4	60	2 1/2 to 1	1 Pc.	
36	.079	.105	14	19	9	60	24	59 3/4	72	2 1/2 to 1	2 Pc.	
42	.109	.105	16	22	11	69	24	75 5/8	84	2 1/2 to 1	2 Pc.	
48	.109	.105	18	27	12	78	24	81	90	2 1/4 to 1	3 Pc.	
54	.109	.105	18	30	12	84	30	85 1/2	102	2 1/4 to 1	3 Pc.	
60	.109x	.105x	18	33	12	87	—	—	114	2 to 1	3 Pc.	
66	.109x	.105x	18	36	12	87	—	—	120	2 to 1	3 Pc.	
72	.109x	.105x	18	39	12	87	—	—	126	2 to 1	3 Pc.	
78	.109x	.105x	18	42	12	87	—	—	132	1 1/2 to 1	3 Pc.	
84	.109x	.105x	18	45	12	87	—	—	138	1 1/2 to 1	3 Pc.	
90	.109x	.105x	18	37	12	87	—	—	144	1 1/2 to 1	3 Pc.	
96	.109x	.105x	18	35	12	87	—	—	150	1 1/2 to 1	3 Pc.	




* EXCEPT CENTER PANEL
SEE GENERAL NOTES

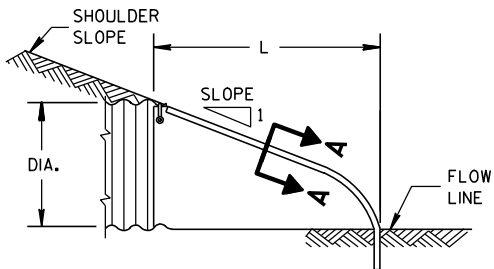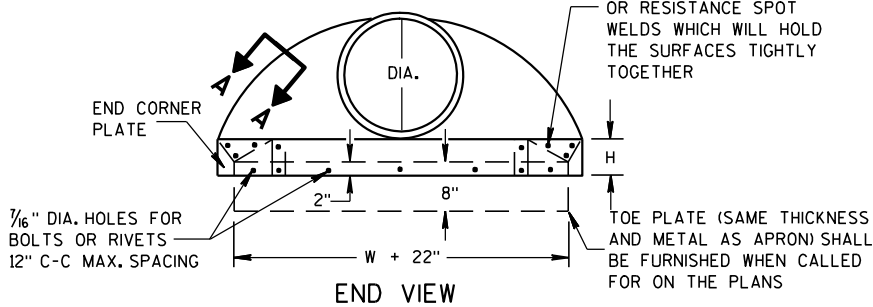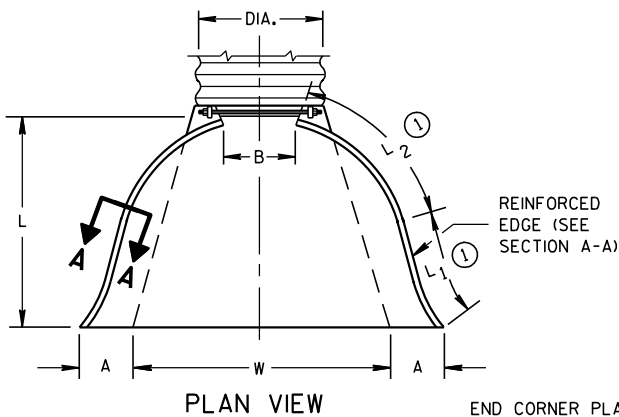

SIDE ELEVATION
METAL ENDWALLS


REINFORCED CONCRETE APRON ENDWALLS								
PIPE DIA. (IN.)	DIMENSIONS (Inches)							APPROX. SLOPE
	T	A	B	C	D	E	G	
12	2	4	24	48 ⁷ / ₈	72 ⁷ / ₈	24	2	3 to 1
15	2 ¹ / ₄	6	27	46	73	30	2 ¹ / ₄	3 to 1
18	2 ¹ / ₂	9	27	46	73	36	2 ¹ / ₂	3 to 1
21	2 ³ / ₄	9	36	37 ¹ / ₂	73 ¹ / ₂	42	2 ³ / ₄	3 to 1
24	3	9 ¹ / ₂	43 ¹ / ₂	30	73 ¹ / ₂	48	3	3 to 1
27	3 ¹ / ₄	10 ¹ / ₂	49 ¹ / ₂	24	73 ¹ / ₂	54	3 ¹ / ₄	3 to 1
30	3 ¹ / ₂	12	54	19 ³ / ₄	73 ¹ / ₂	60	3 ¹ / ₂	3 to 1
36	4	15	63	34 ³ / ₄	97 ³ / ₄	72	4	3 to 1
42	4 ¹ / ₂	21	63	35	98	78	4 ¹ / ₂	3 to 1
48	5	24	72	26	98	84	5	3 to 1
54	5 ¹ / ₂	27	65	33 ¹ / ₄ -35	98 ¹ / ₄ -100	90	5 ¹ / ₂	2 ¹ / ₂ to 1
60	6	30-35	60	39	99	96	5	2 to 1
66	6 ¹ / ₂	24-30	72-78	21-27	99	102	5 ¹ / ₂	2 to 1
72	7	24-36	78	21	99	108	6	2 to 1
78	7 ¹ / ₂	24-36	78	21	99	114	6 ¹ / ₂	2 to 1
84	8	36	90 ¹ / ₂	21	111 ¹ / ₂	120	6 ¹ / ₂	1 ¹ / ₂ to 1
90	8 ¹ / ₂	41	87 ¹ / ₂	24	111 ¹ / ₂	132	6 ¹ / ₂	1 ¹ / ₂ to 1

*MINIMUM
**MAXIMUM


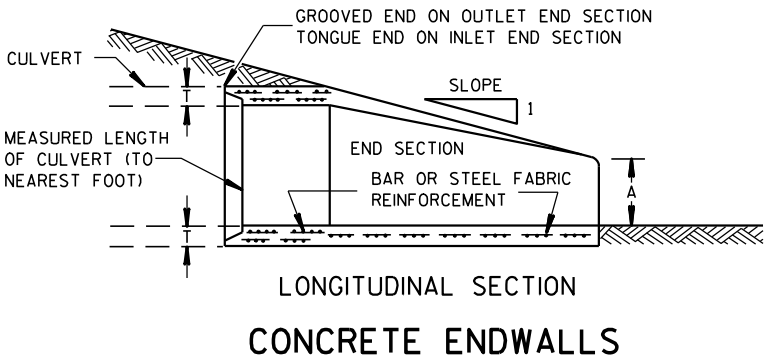
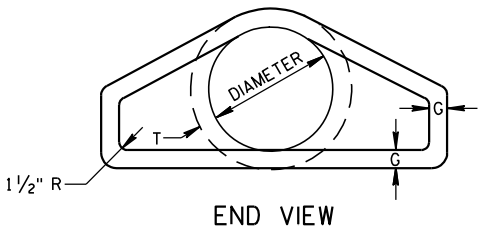
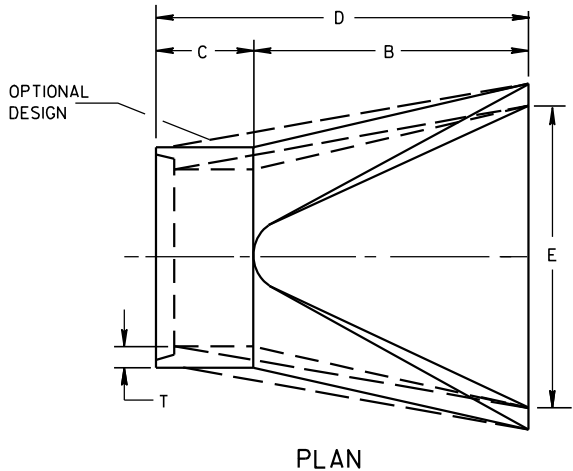


LONGITUDINAL SECTION
CONCRETE ENDWALLS

1" WIDE, 12 GA. (0.109" THICK) GALVANIZED STRAP WITH STANDARD 6" X 1/2" BAND BOLT AND NUT

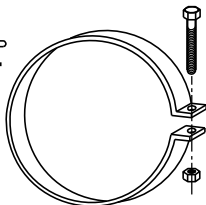

ALTERNATE FOR TYPE 1 CONNECTION
END SECTION CONNECTOR STRAP

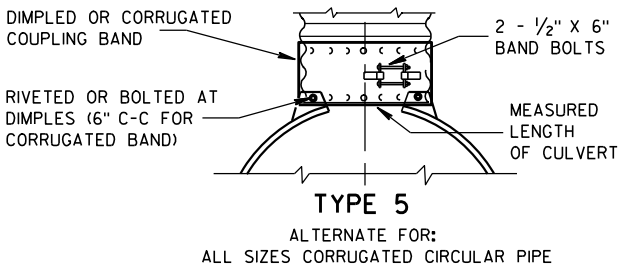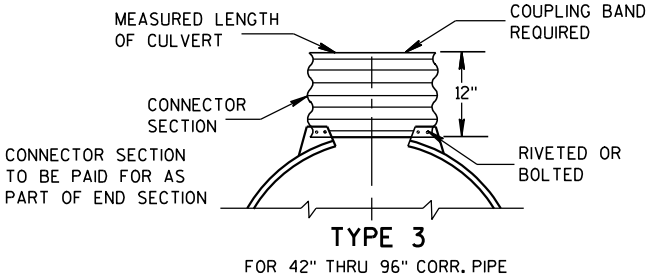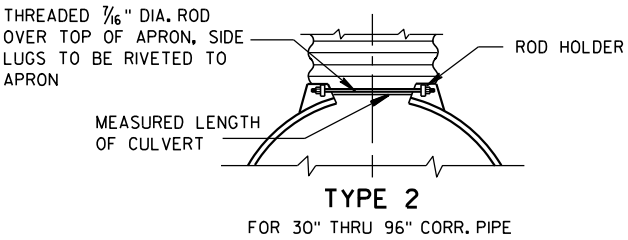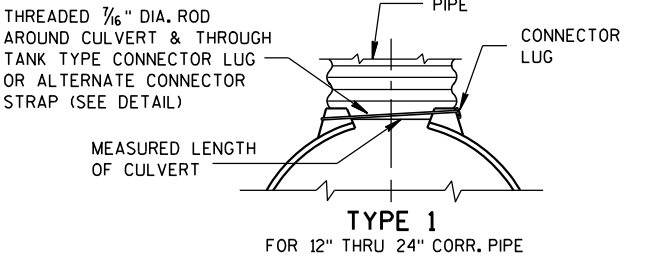


NOTE: DIMPLED BAND FITS OVER OUTSIDE OF ENDWALL, AND CORRUGATED BAND FITS INSIDE ENDWALL. DIMPLED BAND MAY BE USED WITH HELICALLY CORRUGATED PIPE.

FOR CIRCUMFERENTIALLY CORRUGATED PIPE USE ENDWALL CONNECTION DETAILS 1, 2, 3 OR 5 AS APPLICABLE.

FOR HELICALLY CORRUGATED PIPE USE ENDWALL CONNECTION DETAILS 1, 2 OR 5.

FOR HELICALLY CORRUGATED PIPES WITH TWO CIRCUMFERENTIAL CORRUGATIONS AT EACH END USE ENDWALL CONNECTION DETAILS 1, 2 OR 3.

CONNECTION DETAILS

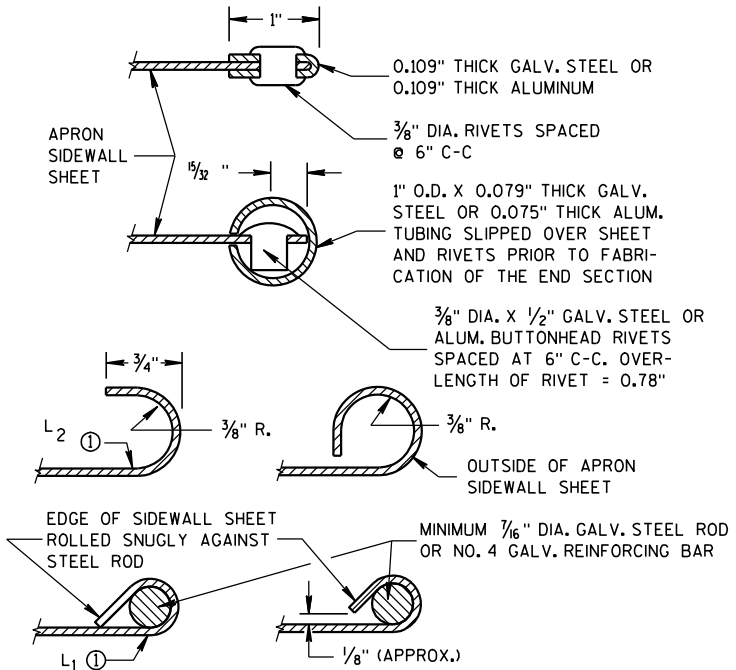

SECTION A-A

GENERAL NOTES

DETAILS OF CONSTRUCTION, MATERIALS AND WORKMANSHIP NOT SHOWN ON THIS DRAWING SHALL CONFORM TO THE PERTINENT REQUIREMENTS OF THE STANDARD SPECIFICATIONS AND THE APPLICABLE SPECIAL PROVISIONS.

CONCRETE CULVERT ENDWALLS MAY NOT BE USED WITH GALVANIZED STEEL OR ALUMINUM CULVERT PIPE OR VISE VERSA. GALVANIZED STEEL OR ALUMINUM ENDWALLS SHALL NORMALLY BE INSTALLED ON CULVERT PIPE OF THE SAME METAL.


ALL THREE PIECE STEEL APRON ENDWALLS FOR 60" DIAMETER PIPE AND LARGER SHALL HAVE 0.109" SIDES AND 0.138" CENTER PANELS. ALL THREE PIECE ALUMINUM APRON ENDWALLS FOR 60" DIAMETER PIPE AND LARGER SHALL HAVE 0.105" SIDES AND 0.134" CENTER PANELS. THE WIDTH OF CENTER PANELS SHALL BE GREATER THAN 20 PERCENT OF THE PIPE PERIMETER.

LAP SEAMS SHALL BE TIGHTLY JOINED BY GALVANIZED RIVETS OR BOLTS FOR STEEL UNITS AND ALUMINUM RIVETS AND BOLTS FOR ALUMINUM UNITS. FOR THE 60" THROUGH 96" DIAMETER APRON ENDWALL SIZES, THE REINFORCED EDGES AND CENTER PANEL SEAMS SHALL BE FURTHER REINFORCED WITH GALVANIZED STEEL OR ALUMINUM STIFFENER ANGLES. THE ANGLES SHALL BE ATTACHED BY GALVANIZED NUTS AND BOLTS FOR STEEL UNITS AND ALUMINUM NUTS AND BOLTS FOR ALUMINUM UNITS.

WHERE TWO OR MORE PIPES WITH APRON ENDWALLS ARE LAID ADJACENT TO EACH OTHER, THEY SHALL BE SEPARATED BY A DISTANCE SUFFICIENT TO PROVIDE A MINIMUM CLEARANCE OF 6 INCHES BETWEEN APRON ENDWALLS.

① FOR PIPE SIZES UP TO 60" DIAMETER, A 180° ROLLED EDGE MAY BE USED INSTEAD OF STEEL ROD REINFORCEMENT. SEE SECTION A-A.

APRON ENDWALLS FOR CULVERT PIPE	
STATE OF WISCONSIN DEPARTMENT OF TRANSPORTATION	
APPROVED 11/30/94 DATE	/S/ Rory L. Rhinesmith CHIEF ROADWAY DEVELOPMENT ENGINEER
FHWA	

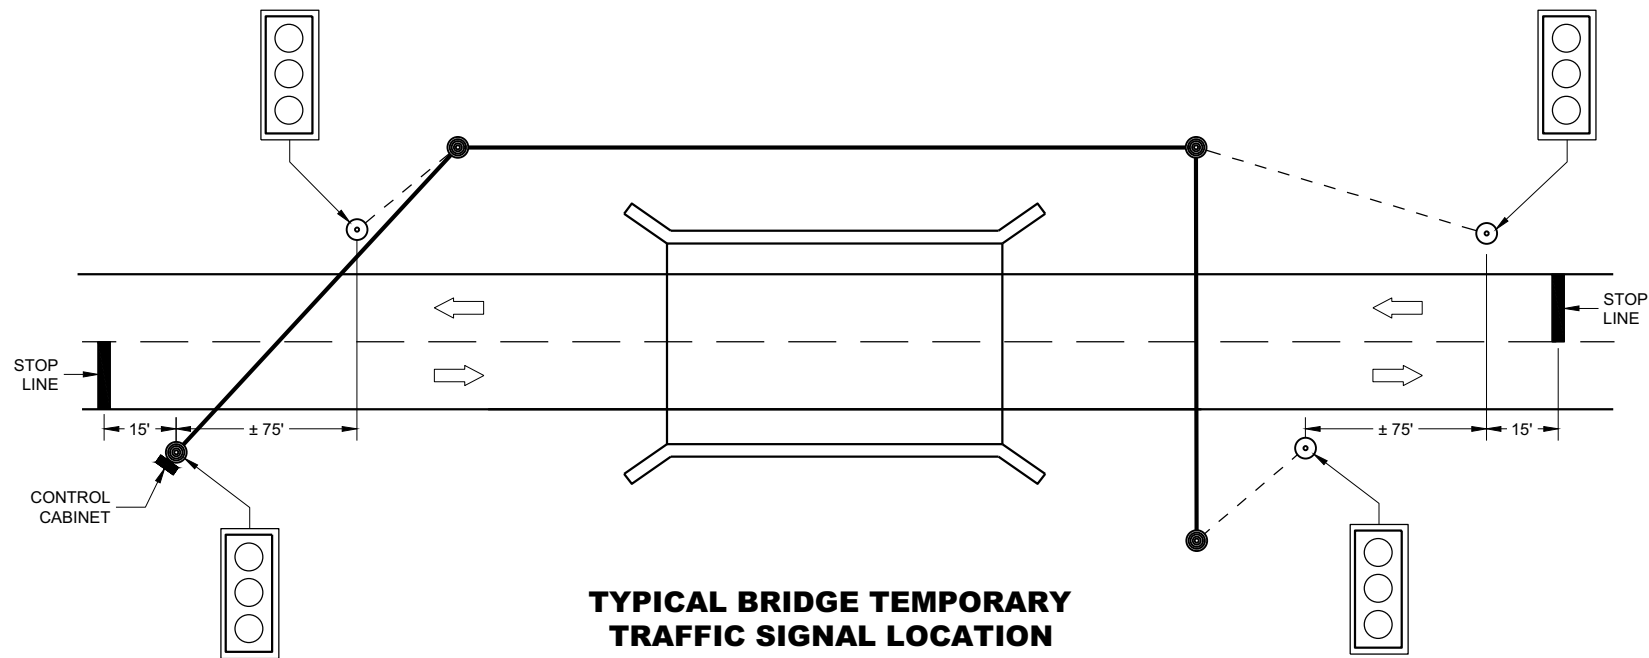

TYPICAL BRIDGE TEMPORARY TRAFFIC SIGNAL LOCATION

LEGEND

- WOOD POLE (NON-BREAKAWAY)
- WOOD POST (BREAKAWAY)
- SIGNAL CABLE
- SIGNAL CABLE W/MESSENGER
- DIRECTION OF TRAFFIC
- LED TRAFFIC SIGNAL WITH BACKPLATE

GENERAL NOTES

DETAILS OF CONSTRUCTION, MATERIALS AND WORKMANSHIP NOT SHOWN ON THIS DRAWING SHALL CONFORM TO THE PERTINENT REQUIREMENTS OF THE CONTRACT.

POLE MOUNTED TRAFFIC SIGNAL CONTROL CABINET MAY BE MOUNTED ON THE SERVICE POLE IF THE ELECTRICAL UTILITY ALLOWS THE INSTALLATION.

WHEN UTILITY POLES ARE USED TO SPAN THE TEMPORARY OVERHEAD CABLE, WRITTEN PERMISSION MUST BE OBTAINED FROM THE OWNER OF THE POLES AND GIVEN TO THE PROJECT MANAGER. ALL PERTINENT UTILITY AND CODE CLEARANCES SHALL BE MAINTAINED.

WOOD POLES (NON-BREAKAWAY) SHALL BE NO CLOSER TO EDGE OF PAVEMENT THAN OFFSET DISTANCE CHART ALLOWS OR 4 FEET BEHIND PROTECTIVE BARRIER (BEAM GUARD, ETC.).


WOOD POSTS (BREAKAWAY) SHALL BE NO CLOSER THAN 2 FEET OUTSIDE OF SHOULDER.

VERTICAL CLEARANCE ETC. PER NEC.


TRAFFIC SIGNAL FACES SHALL BE TYPICALLY PLACED 12 FEET FROM EDGE OF PAVEMENT.

EACH TRAFFIC SIGNAL SHALL HAVE A BACKPLATE.


SIGNING, PAVEMENT MARKING AND LANE CONTROL REQUIREMENTS SHALL CONFORM TO STANDARD DETAIL DRAWING 15D33.

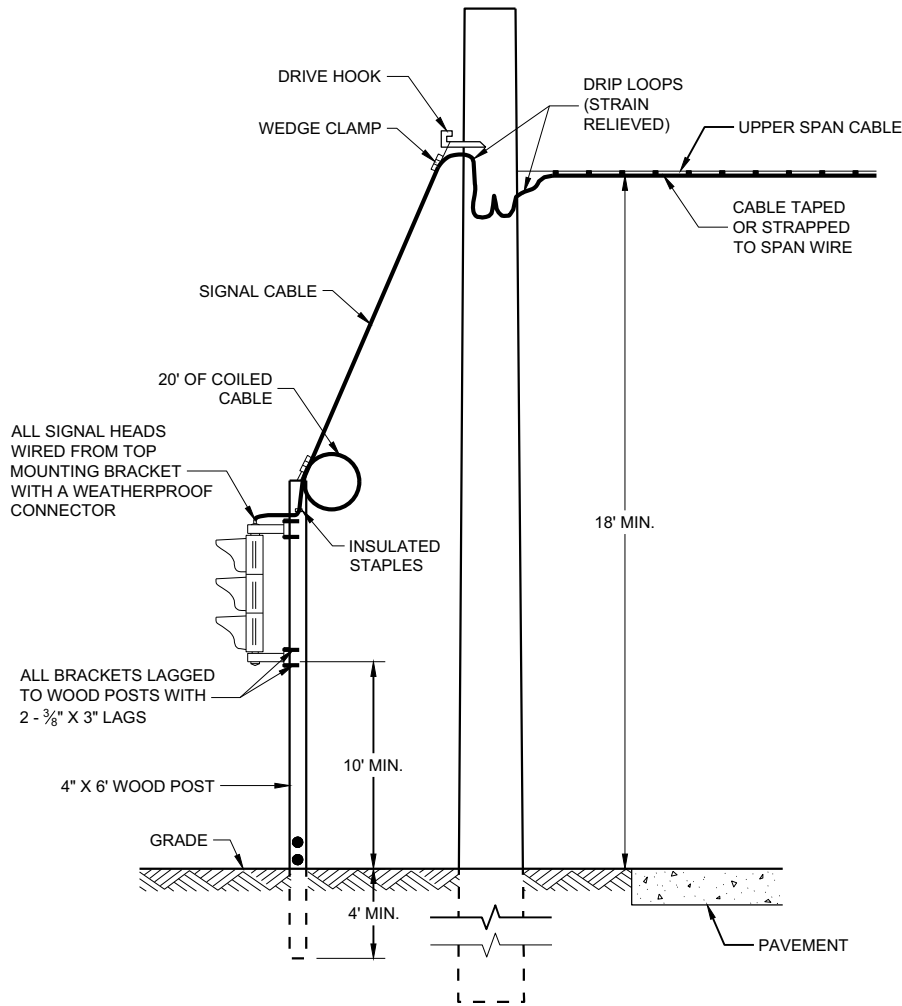

TYPICAL DROP TO TRAFFIC SIGNAL FACE

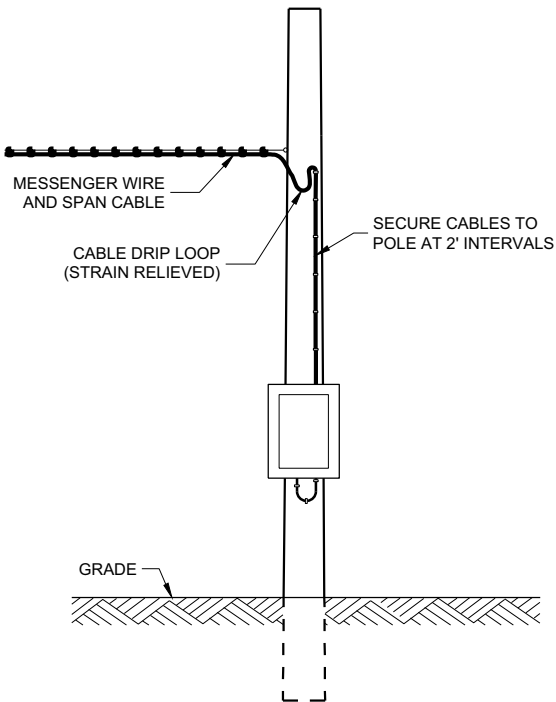

POLE MOUNT CABINET INSTALLATION

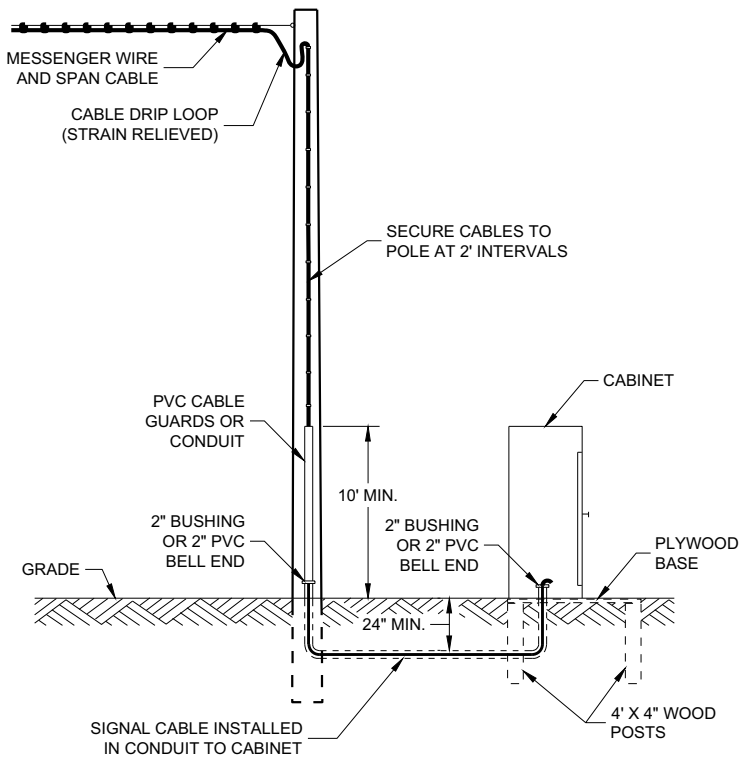

GROUND MOUNT CABINET INSTALLATION

MINIMUM POLE LENGTHS	CLASS	POLE BURIAL DEPTHS
25'	V	5'
30'	V	6'
35'	IV	7'
40'	IV	8'
45'	IV	9'


OFFSET DISTANCES FOR TEMPORARY NON-BREAKAWAY POLES	
SPEED LIMIT	OFFSET DISTANCE*
GREATER THAN 45 MPH	18 FT
45 MPH OR LESS	12 FT
45 MPH OR LESS W/CURBS	2 FT

* NOTE: OFFSET MEASURED FROM OUTER EDGE OF OUTSIDE THRU LANE.

BRIDGE TEMPORARY TRAFFIC SIGNAL INSTALLATION

STATE OF WISCONSIN
DEPARTMENT OF TRANSPORTATION


APPROVED
March 2018 /S/ Ahmet Demirbilek
DATE ROADWAY STANDARDS DEVELOPMENT
FHWA ENGINEER

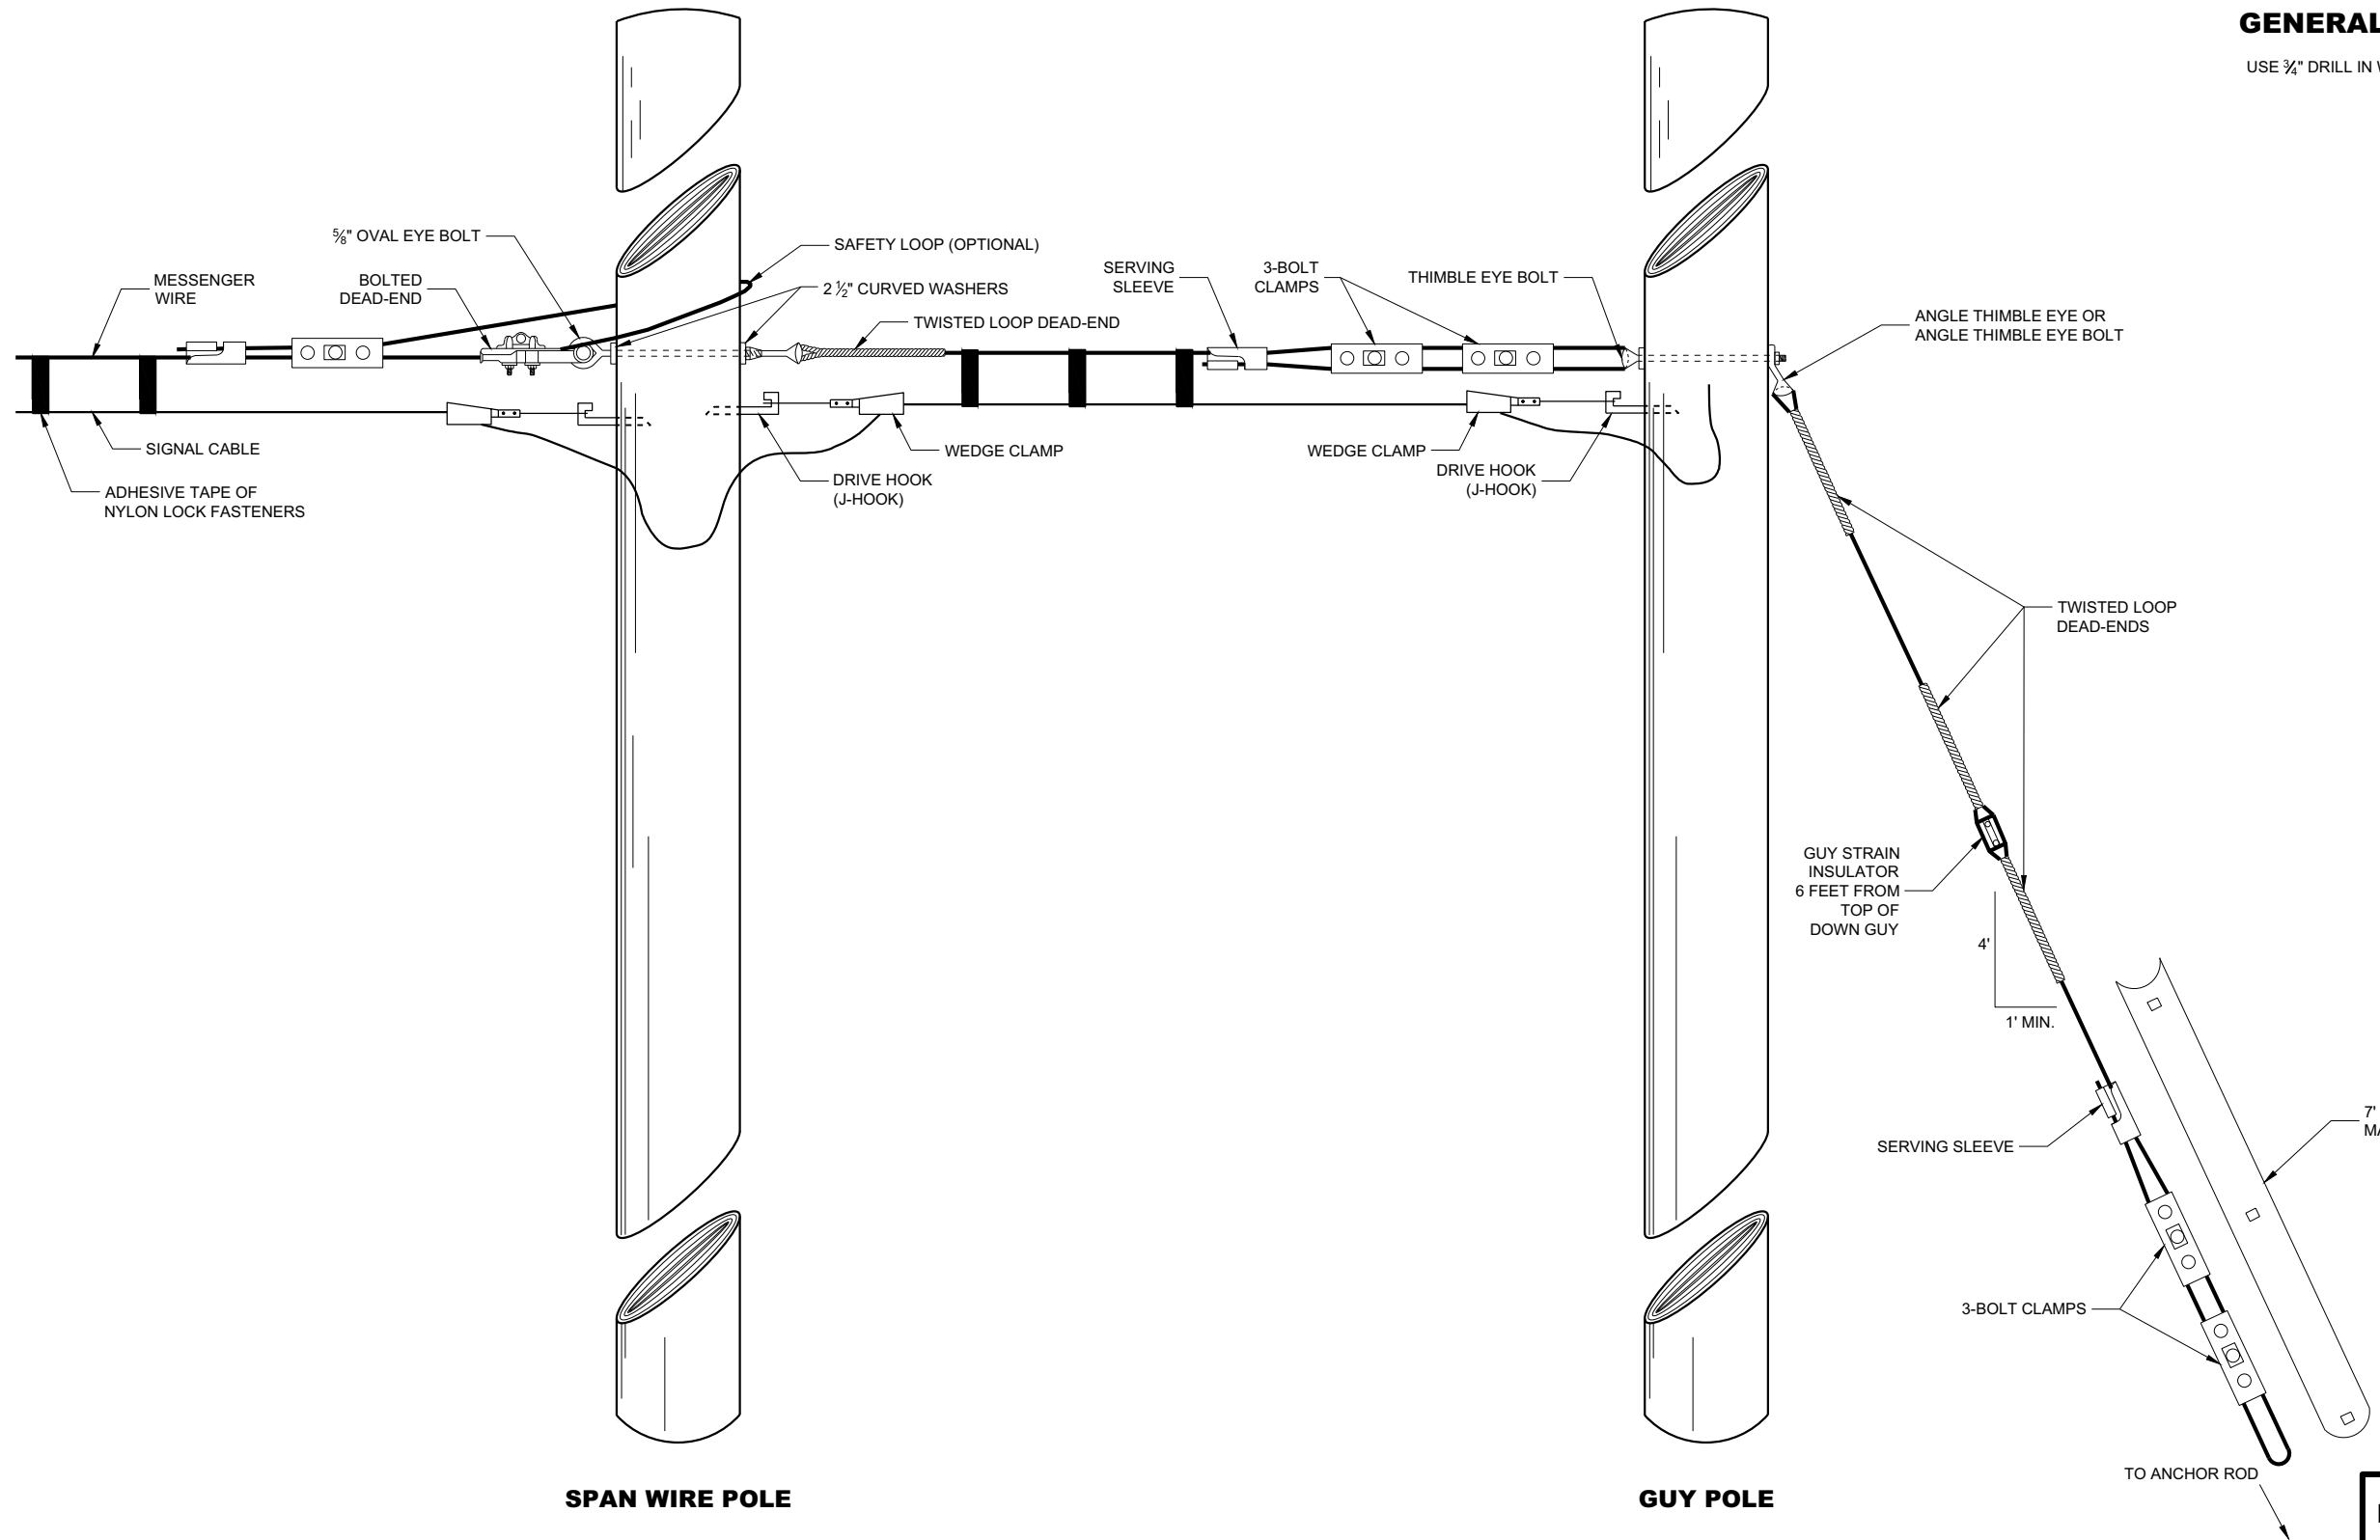

GENERAL NOTES
USE 3/4" DRILL IN WOOD POLE TO PROVIDE FOR 5/8" BOLTS.

TYPICAL DEAD-ENDINGS OR GUYING

BRIDGE TEMPORARY TRAFFIC SIGNAL INSTALLATION	
STATE OF WISCONSIN DEPARTMENT OF TRANSPORTATION	
APPROVED June 2015 DATE	/S/ Ahmet Demerbilek ROADWAY STANDARDS DEVELOPMENT ENGINEER
FHWA	

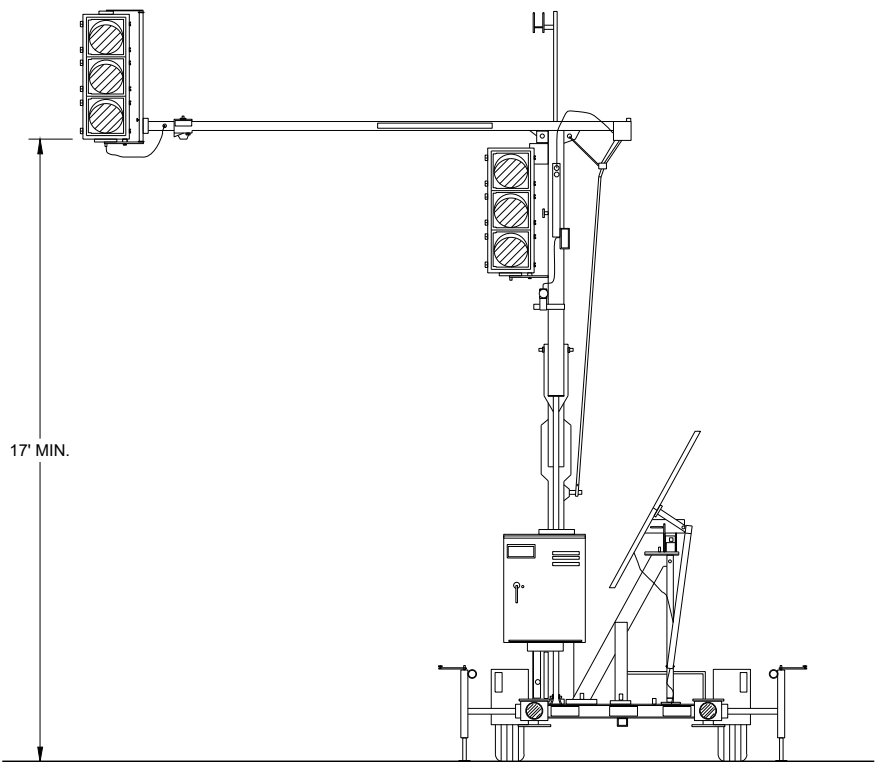


TRAILER MOUNTED TRAFFIC SIGNAL

GENERAL NOTES

DETAIL OF CONSTRUCTION, MATERIALS AND WORKMANSHIP NOT SHOWN ON THIS DRAWING SHALL CONFORM TO THE PERTINENT REQUIREMENTS OF THE CONTRACT.

SIGNING, PAVEMENT MARKING AND LANE CONTROL REQUIREMENTS SHALL CONFORM TO STANDARD DETAIL DRAWING 15D33.

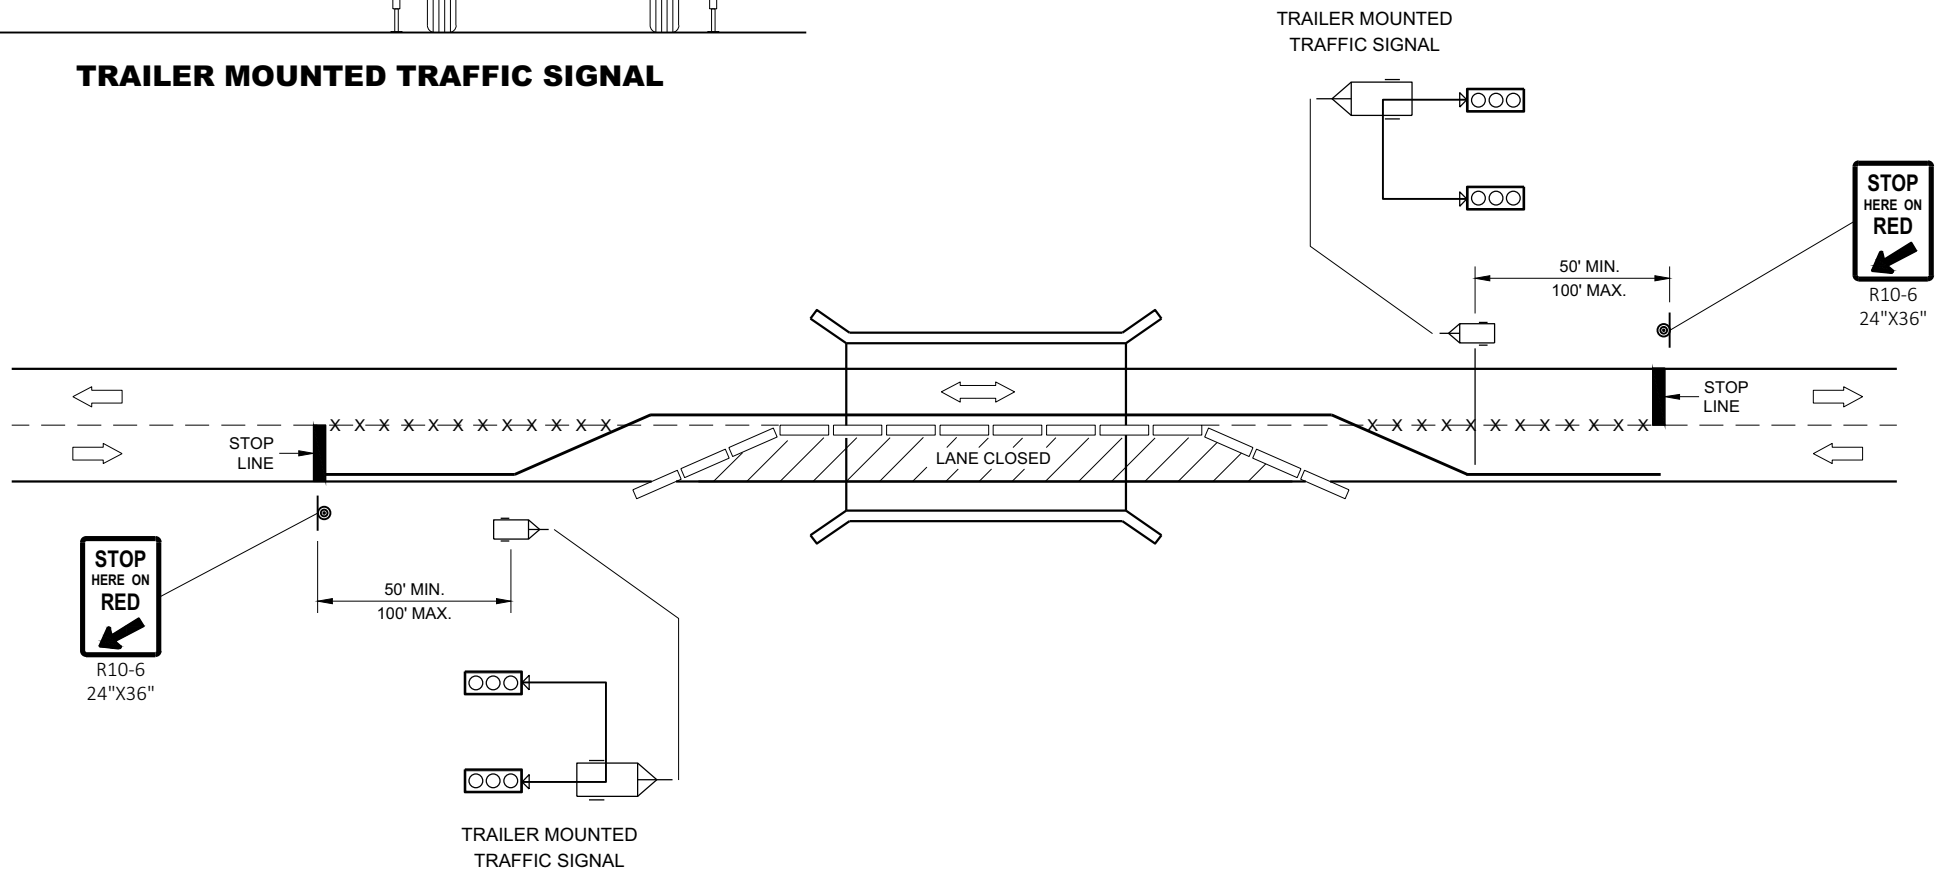

TYPICAL TRAILER MOUNTED TRAFFIC SIGNAL LOCATION


LEGEND

- POST MOUNTED SIGN
- TEMPORARY PRECAST CONCRETE BARRIER
- TRAILER MOUNTED TRAFFIC SIGNAL
- REMOVE PAVEMENT MARKINGS
- DIRECTION OF TRAFFIC


BRIDGE TEMPORARY TRAFFIC SIGNAL INSTALLATION

STATE OF WISCONSIN
DEPARTMENT OF TRANSPORTATION


APPROVED
June 2015
DATE /S/ Ahmet Demerbilek
ROADWAY STANDARDS DEVELOPMENT
ENGINEER
FHWA

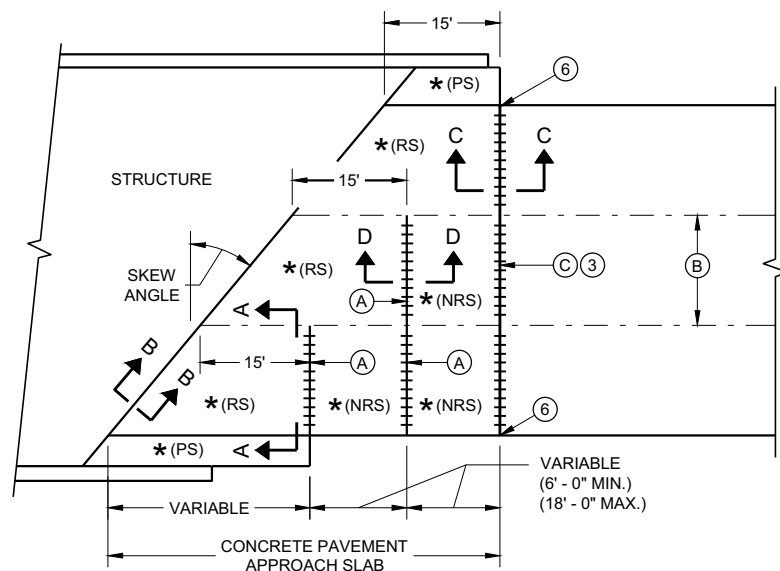

**SKewed APPROACH
(PAVEMENT MORE THAN TWO LANES)**

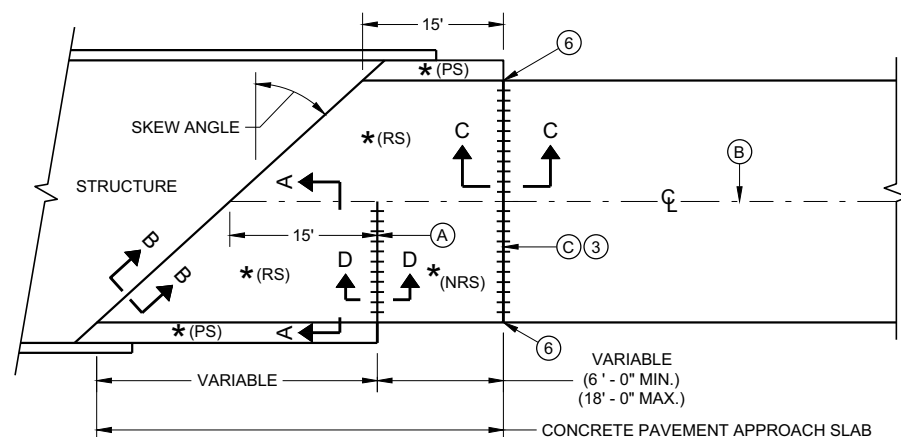


**SKews > 20°
(PAVEMENT WIDTH ≤ 30')**

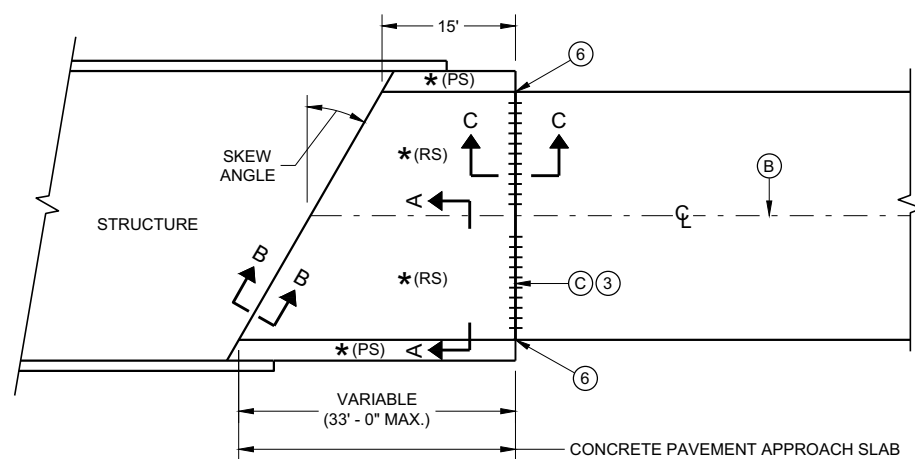


**SKews ≤ 20°
(PAVEMENT WIDTH ≤ 30')**

APPROACH SLAB AND ADJACENT PAVEMENT


- * (RS) = REINFORCED CONCRETE SLAB
- * (PS) = PAVED CONCRETE SHOULDER OR CONCRETE DRAINAGE SLAB
- * (NRS) = NON - REINFORCED CONCRETE SLAB
- *** STANDARD DOWEL BAR DIAMETER (SEE SDD 13C11 AND SDD 13C13)

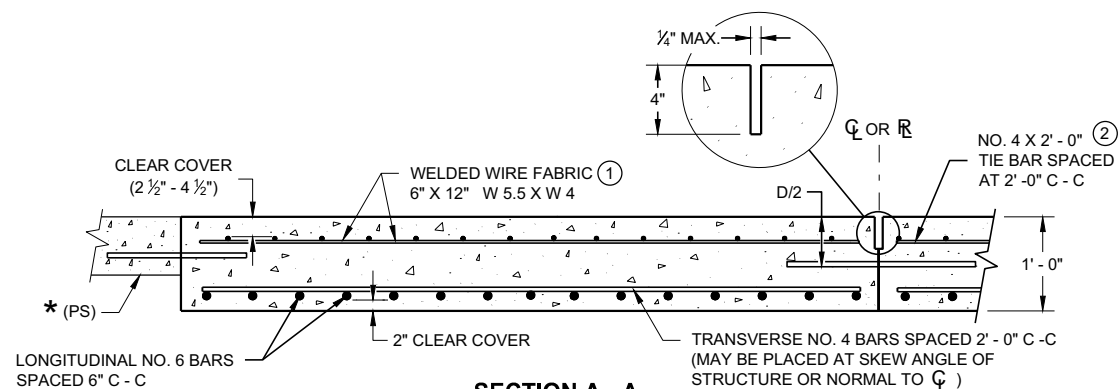

**SECTION A - A
REINFORCEMENT POSITIONING DETAIL**

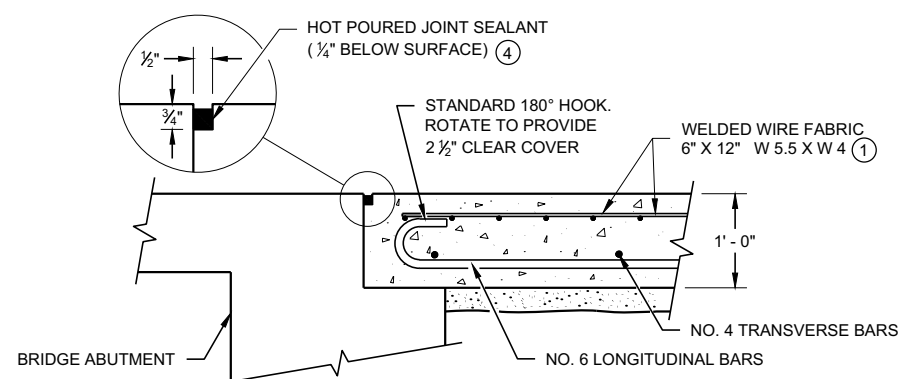

**SECTION B - B
BEND DETAIL
BOTTOM REINFORCEMENT**

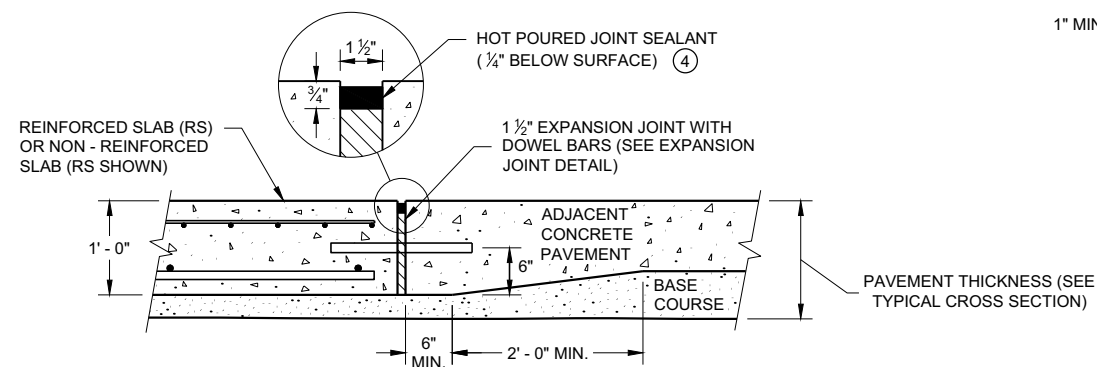


**SECTION C - C
TRANSITION DETAIL
APPROACH SLAB TO ADJACENT PAVEMENT**

GENERAL NOTES


THE CONTRACTOR MAY SPLICE NO. 6 BARS IN THE APPROACH SLAB FOR SKEWED STRUCTURES ONLY. STAGGER SPLICES WITH A MAXIMUM OF ONE SPLICE PER BAR. THE LENGTH OF LAP IS 20 INCHES.

TACK WELD DOWEL BARS TO THE BASKETS ON ALTERNATE ENDS.

- ① THE CONTRACTOR MAY USE NO. 4 BARS SPACED AT 2' - 0" C - C IN BOTH THE LONGITUDINAL AND TRANSVERSE DIRECTIONS FOR TOP REINFORCEMENT AS AN ALTERNATIVE TO THE WELDED WIRE FABRIC.
- ② THE CONTRACTOR MAY OMIT THE BARS BETWEEN REINFORCED SLABS WHERE SLAB REINFORCEMENT BARS EXTEND ACROSS THE CENTERLINE OR REFERENCE LINE.
- ③ DO NOT CONSTRUCT AN EXPANSION JOINT OR INSTALL DOWEL BARS WHEN ABUTTING AN HMA PAVEMENT.
- ④ USE A JOINT SEALANT CONFORMING TO STANDARD SPECIFICATION 415.2.6.
- ⑤ PLACE EXPANSION CAP ON THE END OF THE DOWEL THAT IS NOT TACK WELDED TO THE BASKET. DO NOT FORCE DOWEL BAR PAST THE DOWEL STOP.
- ⑥ EXTEND EXPANSION JOINT THROUGH ANY ADJACENT TIED CONCRETE.
- (A) STANDARD CONTRACTION JOINT NORMAL TO $\mathcal{C}$ OR $\mathcal{R}$.
- (B) STANDARD LONGITUDINAL JOINT WITH TIE BARS.
- (C) 1 1/2" EXPANSION JOINT WITH DOWEL BARS NORMAL TO $\mathcal{C}$ OR $\mathcal{R}$.

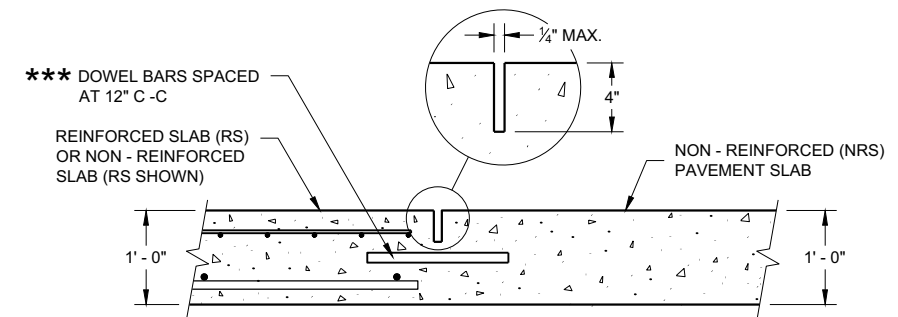

**SECTION D - D
CONTRACTION JOINT**

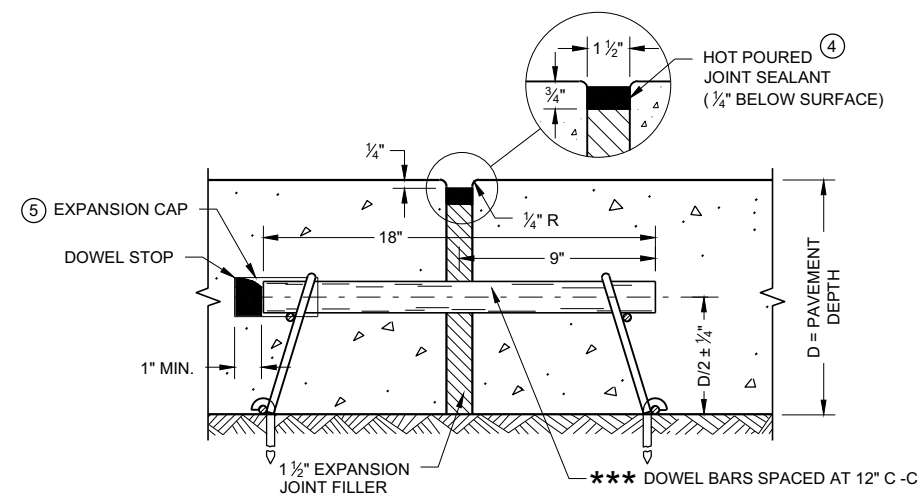


EXPANSION JOINT DETAIL

CONCRETE PAVEMENT APPROACH SLAB


STATE OF WISCONSIN
DEPARTMENT OF TRANSPORTATION

APPROVED
November 2018 /S/ Peter Kemp, P.E.
DATE PAVEMENT SUPERVISOR


FHWA

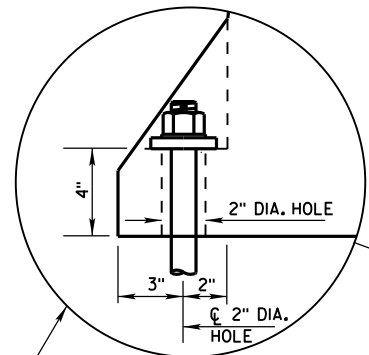


ANCHOR ON TRAFFIC SIDE
ONLY WHEN REQUIRED
(SEE SHEET D FOR ADDITIONAL
ANCHOR DETAIL)

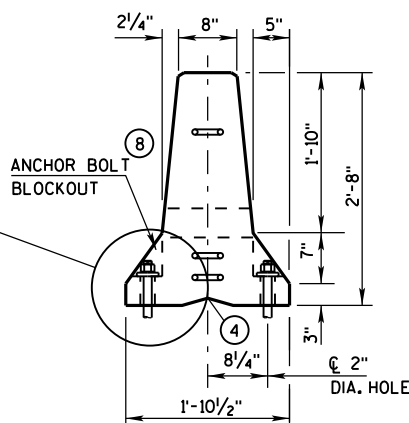


END VIEW

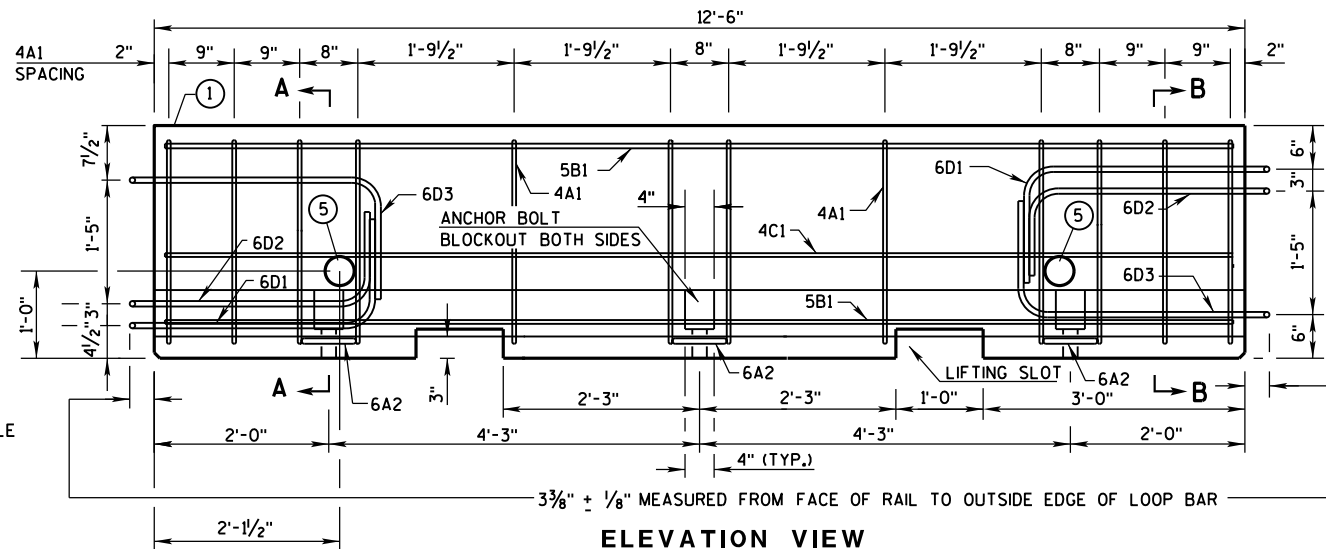


ELEVATION VIEW

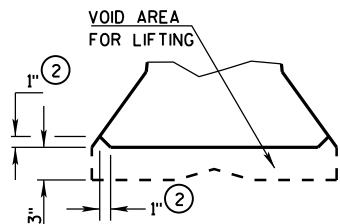


DETAIL "B"
LIFTING SLOT DETAIL

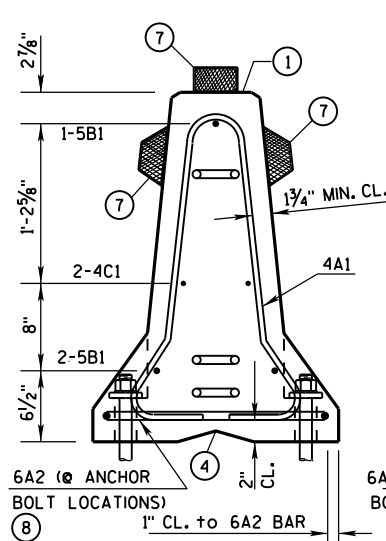

SECTION A-A
(STIRRUP PLACEMENT)

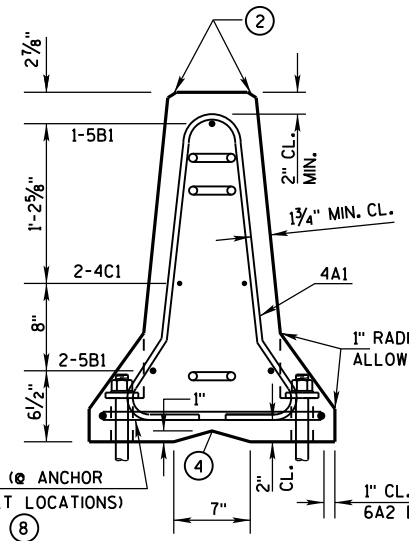


SECTION B-B
(STIRRUP PLACEMENT)

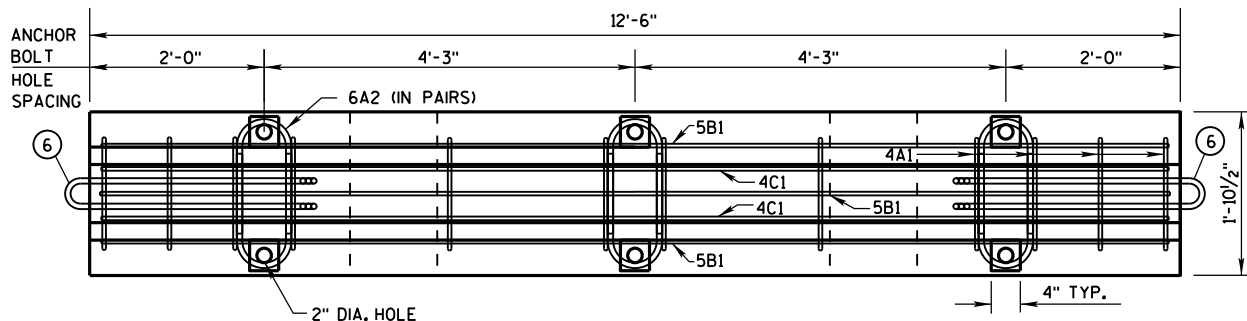


PLAN VIEW


DETAILS OF BARRIER SECTION

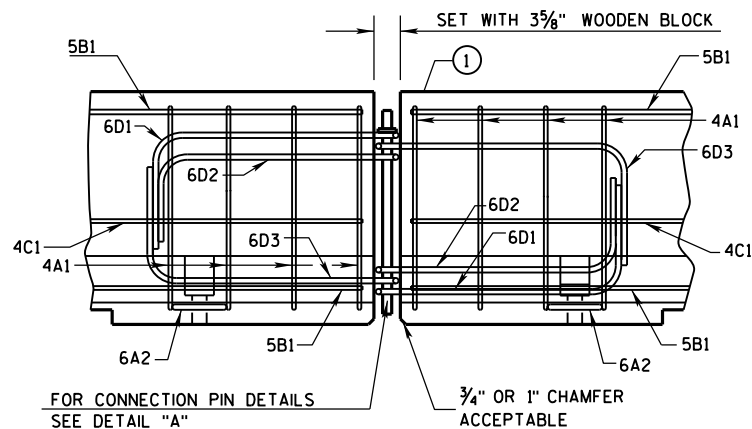

DETAILS OF BARRIER CONNECTION

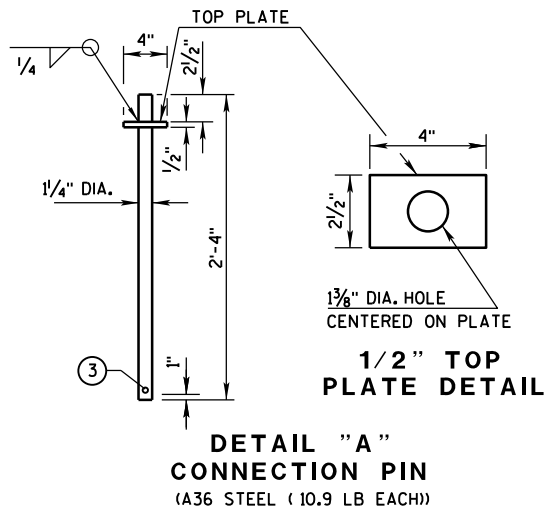

DETAIL "A"
CONNECTION PIN
(A36 STEEL (10.9 LB EACH))

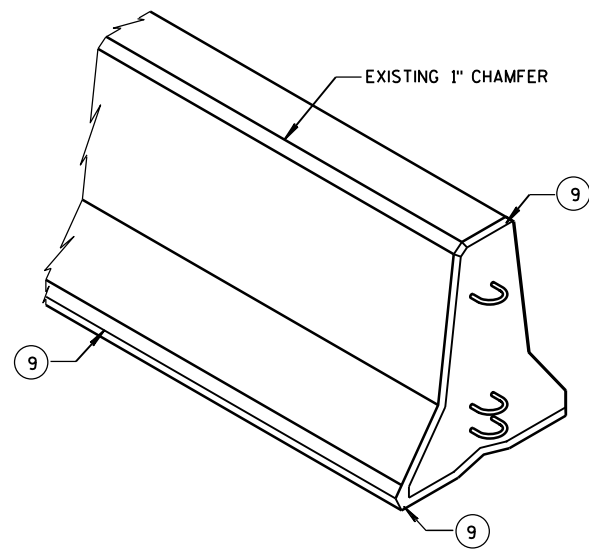

GENERAL NOTES

THESE GENERAL NOTES APPLY TO SHEETS 14B7-15(a) THRU 14B7-15(i).

DO NOT INTERMIX CONCRETE BARRIER TEMPORARY PRECAST, 12'-6" (CBTP12.5) WITH OTHER TEMPORARY CONCRETE BARRIERS.

USE ASTM A-615, GRADE 60, DEFORMED STEEL BARS FOR BARS 4A1, 6A2, 5B1 AND 4C1 IN THE BARRIER SECTION AND FOR 4V1, 4V2, 4V3, 4V4, 4V5, 4V6, 4F1, 4F2 AND 5F3 IN THE BARRIER TAPER SECTION.

LOOP BARS 6D1, 6D2 AND 6D3 SHALL BE 3/4" SMOOTH STEEL BARS WITH A MINIMUM YIELD STRENGTH OF 60 KSI, A TENSILE STRENGTH OF NOT LESS THAN 1.25 TIMES THE YIELD STRENGTH BUT A MINIMUM OF 80 KSI, A MINIMUM 14% ELONGATION IN 8 INCHES AND PASSING A 180 DEGREE BEND TEST USING A 3-1/2" PIN BEND DIAMETER FOR BEND TESTS. THE LOOPS SHALL BE INSTALLED WITHIN 1/8" OF THE PLAN DIMENSION.

CONSTRUCT LIFTING SLOTS AS SPECIFIED ON THE PLANS TO FACILITATE THE DRAINAGE OF WATER AFTER INSTALLATION.

PLACE BARRIER ON A PAVED SURFACE. REMOVE ALL LOOSE DIRT AND SAND FROM THE ROADWAY SURFACE PRIOR TO PLACEMENT OF THE BARRIER.


INSTALL MECHANICAL OR ADHESIVE ANCHORS PER MANUFACTURER'S RECOMMENDATIONS. PROVIDE MANUFACTURER'S INFORMATION TO PROJECT ENGINEER.

- MARK ONE END OF EACH BARRIER PERMANENTLY BY FORMING INTO THE BARRIER THE FOLLOWING INFORMATION:
 - TYPE: WICBTP
 - MANUFACTURER
 - DATE MANUFACTURED (MONTH AND YEAR)
- 1" CHAMFER TO PREVENT SPALLING.
- A 3/8" HOLE IN THE CONNECTION PIN, AT THE LOCATION SHOWN, IS ACCEPTABLE, BUT NOT REQUIRED..
- "V" NOTCH IS OPTIONAL.
- THE 4" DIAMETER, 11 GAUGE STEEL, ROUND MECHANICAL TUBING SLEEVE FOR LIFTING (OPTIONAL).
- NEVER USE LOOP BARS (6D1, 6D2 OR 6D3) TO LIFT, MOVE OR REPOSITION THE BARRIER.
- USE DELINEATORS CONFORMING TO SECTION 633 OF THE STANDARD SPECIFICATIONS. CONTRACTOR MAY USE ALTERNATE SHAPES AND HOUSING. INSTALL DELINEATORS ACCORDING TO MANUFACTURES INSTRUCTION. INSTALL YELLOW REFLECTORS WHEN BARRIER IS LOCATED TO THE LEFT OF TRAFFIC AND WHITE REFLECTORS WHEN BARRIER IS LOCATED TO THE RIGHT OF TRAFFIC. SPACE DELINEATORS A MAXIMUM OF 25 FEET APART. PROVIDE TOP MOUNTED DELINEATORS IN ADDITION TO THE SIDE MOUNTED DELINEATORS ON ALL BARRIER INSTALLATIONS LOCATED ON A CURVED ALIGNMENT LONGER THAN 200 FEET AND ON BARRIERS USED TO SEPARATE OPPOSING TRAFFIC.
- SEE SHEET D FOR HOW TO ANCHOR BARRIER. SEE SHEET E FOR WHEN TO ANCHOR BARRIER.
- 1" CHAMFER OPTIONAL.

f'c = 4,000 psi



CONCRETE BARRIER
TEMPORARY PRECAST, 12'-6"

STATE OF WISCONSIN
DEPARTMENT OF TRANSPORTATION

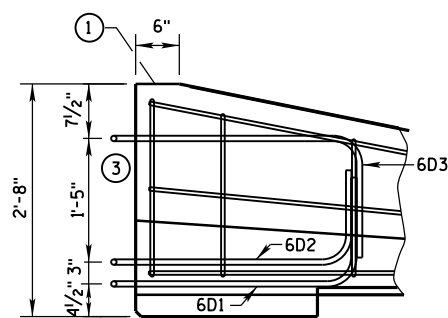


LOOP BAR ASSEMBLY INVERTED
FOR OPPOSITE END.
(FOR CONNECTION TO RIGHT END OF BARRIER)


- ## GENERAL NOTES
- ① MARK ONE END OF EACH BARRIER PERMANENTLY BY FORMING INTO THE BARRIER THE FOLLOWING INFORMATION:
 - a. TYPE WICBTP
 - b. MANUFACTURER
 - c. DATE MANUFACTURED (MONTH AND YEAR)
 - ② 1" CHAMFER TO PREVENT SPALLING.
 - ③ NEVER USE LOOP BARS (6D1, 6D2 OR 6D3) TO LIFT, MOVE OR REPOSITION THE BARRIER.

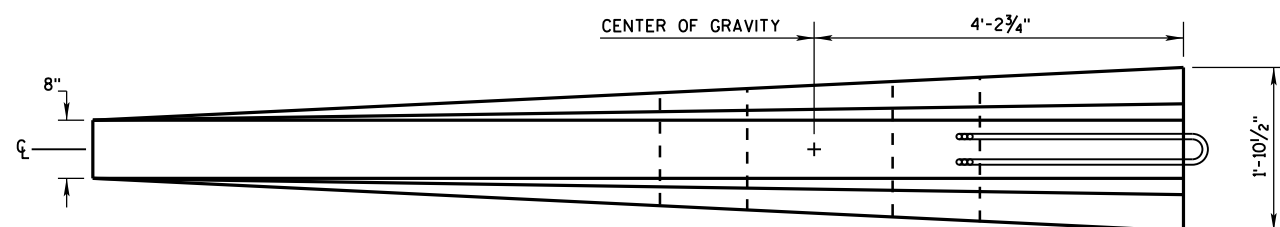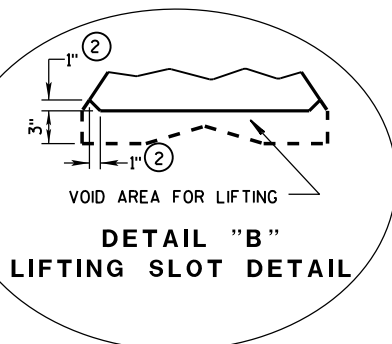

**CHAMFER
DETAIL**

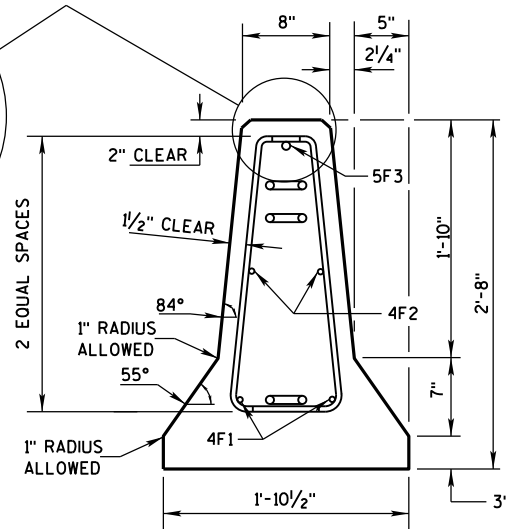

FRONT ELEVATION

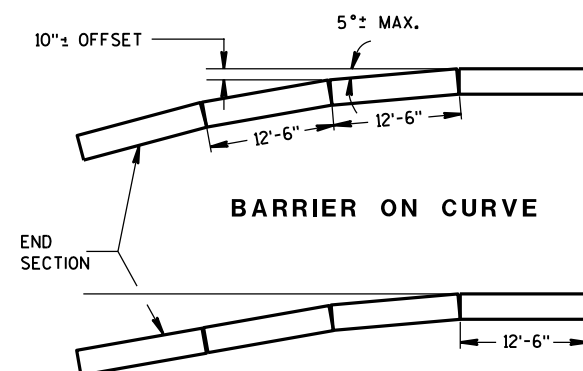

FLARE AT BARRIER END

POSTED SPEED, (MPH)	FLARE RATE
40 OR LESS	6:1
45 OR GREATER	8:1


CONCRETE BARRIER
TEMPORARY PRECAST, 12'-6"

STATE OF WISCONSIN
DEPARTMENT OF TRANSPORTATION


BARRIER TAPER SECTION
BILL OF MATERIALS

(PER 12'-6" BARRIER TAPER SECTION)


BAR	BAR SIZE	NO. OF BARS	LENGTH FT.
4V1	4	2	1'-11"
4V2	4	2	2'-2"
4V3	4	2	2'-6"
4V4	4	2	2'-9"
4V5	4	2	3'-2"
4V6	4	2	3'-4"
4F1	4	2	12'-0"
4F2	4	2	7'-6"
5F3	5	1	11'-9"
LOOP ASSEMBLY			
6D1	6	1	8'-5"
6D2	6	1	7'-7"
6D3	6	1	8'-6"

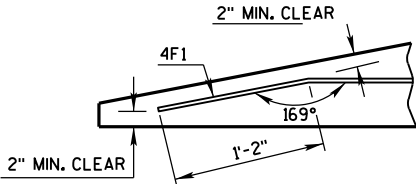

DETAIL "C"
BENT BAR DETAIL

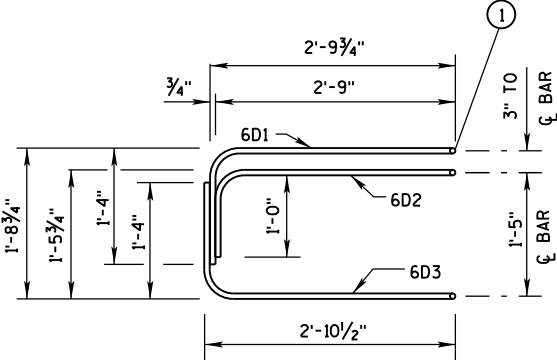

ELEVATION
LOOP BAR ASSEMBLY

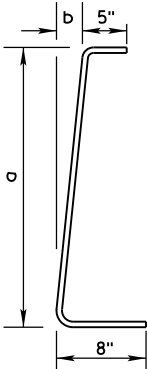

BAR	a	b
V1	10"	1"
V2	1'-1"	1 1/4"
V3	1'-5"	1 5/8"
V4	1'-8"	1 7/8"
V5	2'-0 1/2"	2 3/8"
V6	2'-3"	2 3/4"

4V BARS
2 AT EACH SIZE REQUIRED
FOR STIRRUP ASSEMBLY

TAPER BARRIER SECTION


GENERAL NOTES

① NEVER USE LOOP BARS (6D1, 6D2 OR 6D3) TO LIFT, MOVE OR REPOSITION THE BARRIER.

BARRIER SECTION
BILL OF MATERIALS


(PER 12'-6" BARRIER SECTION)

BAR	BAR SIZE	NO. OF BARS	LENGTH FT.
4A1	4	12	6'-0"
6A2	6	6	2'-11"
5B1	5	3	12'-2"
4C1	4	2	12'-2"
LOOP ASSEMBLY			
6D1	6	2	8'-5"
6D2	6	2	7'-7"
6D3	6	2	8'-6"

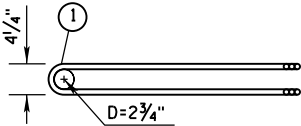


PLAN VIEW
LOOP BAR ASSEMBLY


(MARKED END SHOWN, INVERT FOR OTHER END)

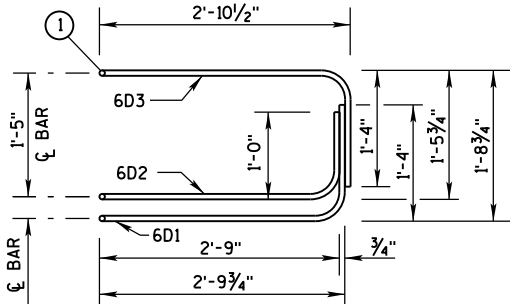

ELEVATION VIEW

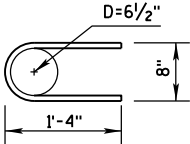

6A2


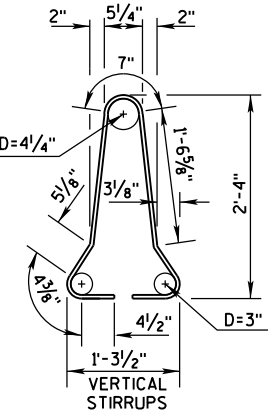


4A1

BARRIER SECTION


CONCRETE BARRIER
TEMPORARY PRECAST, 12'-6"

STATE OF WISCONSIN
DEPARTMENT OF TRANSPORTATION

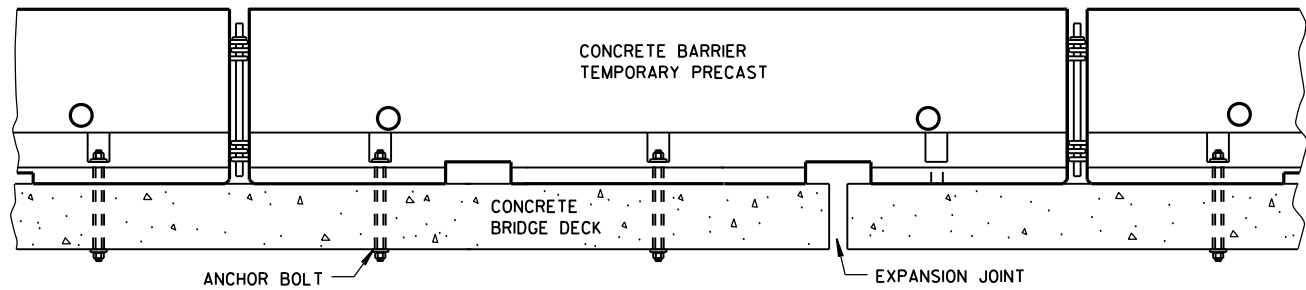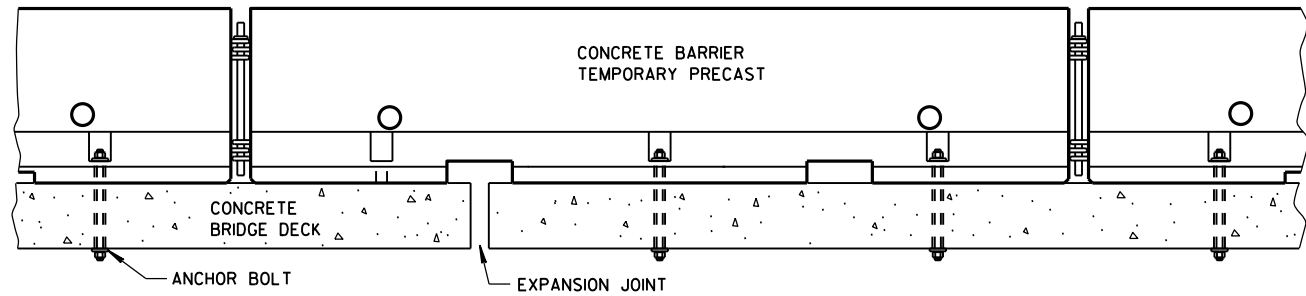


TREATMENT AT BRIDGE DECK EXPANSION JOINTS

(NO SINGLE CONCRETE BARRIER SECTION SHALL BE ANCHORED TO BOTH THE BRIDGE DECK AND THE APPROACH SLAB. ALL ANCHOR BOLT LOCATIONS SHALL BE ANCHORED TO THE DECK IN ACCORDANCE WITH THE DETAIL. NO MORE THAN ONE ANCHOR BOLT SHALL BE ELIMINATED FROM A BARRIER SECTION WHEN SPANNING AN EXPANSION JOINT.)

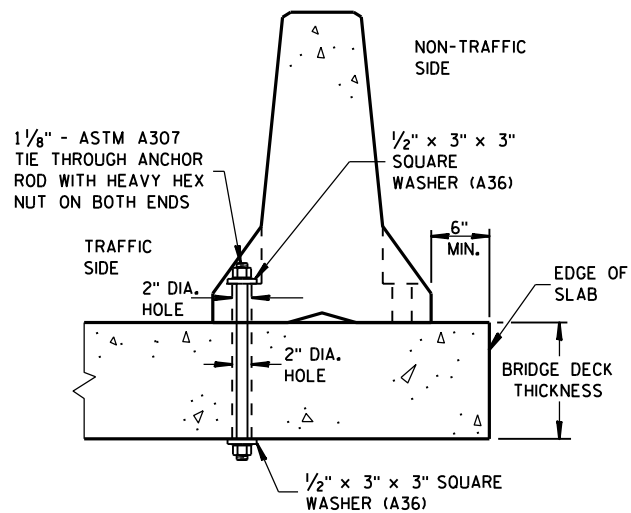


THROUGH BOLTED ANCHOR INSTALLATION ON BRIDGE DECK

(DO NOT USE ON CONCRETE BRIDGE DECK WITH ASPHALT OVERLAY)

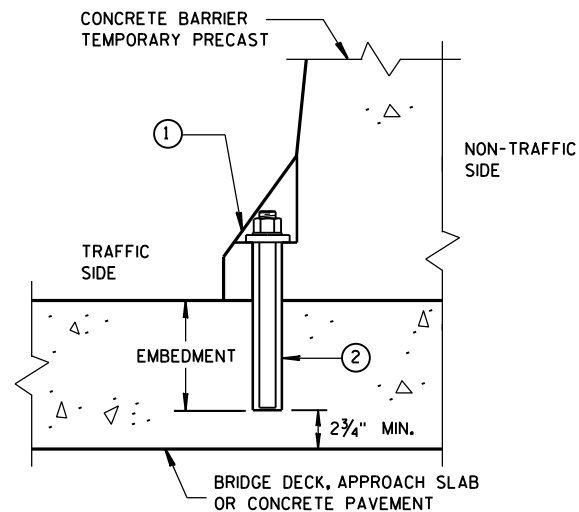

REMOVABLE ADHESIVE ANCHOR INSTALLATION ON CONCRETE BRIDGE DECK, CONCRETE APPROACH SLAB, OR CONCRETE PAVEMENT

(DO NOT USE ON CONCRETE WITH AN ASPHALTIC OVERLAY)

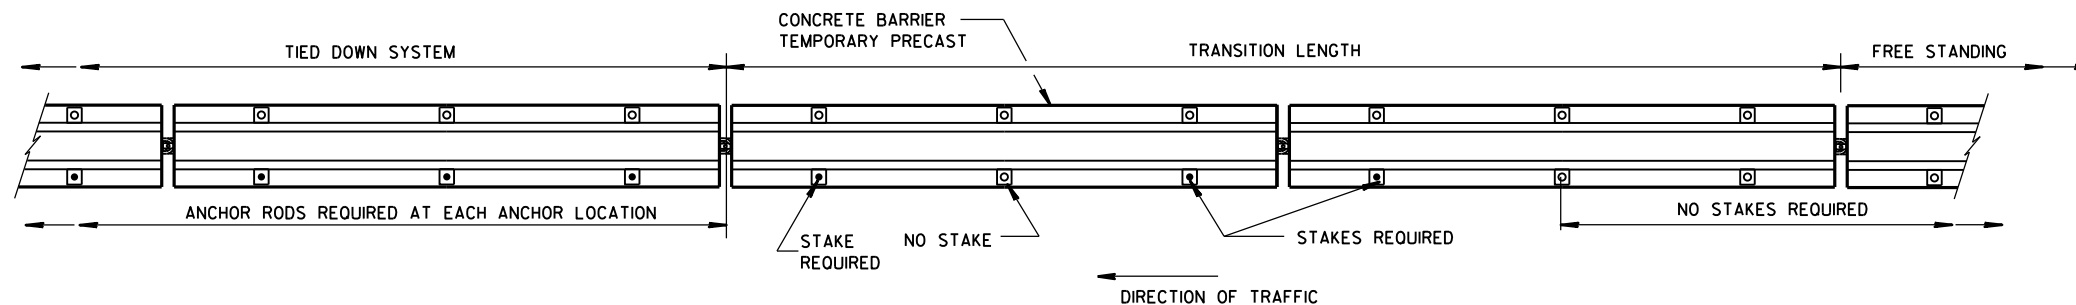

PLAN VIEW FREE STANDING TRANSITION TO TIED-DOWN SYSTEM


(PLACE TRANSITION IN A TANGENT SECTION OF BARRIER PARALLEL TO THE ROADWAY. IF TRANSITION OCCURS ON STRUCTURAL SLAB, ANCHOR AS SHOWN.)

GENERAL NOTES


SEE SHEET E FOR WHEN TO ANCHOR. OTHER PARTS OF THE PLAN MAY SHOW ADDITIONAL LOCATIONS REQUIRING ANCHORING.

REMOVE ALL ANCHORS WHEN NO LONGER NEEDED. FILL CONCRETE PAVEMENTS, DECKS AND APPROACH SLABS WITH NON-SHRINK COMMERCIAL GROUT FROM THE APPROVED PRODUCT LIST. FILL ASPHALT PAVEMENTS WITH ASTM D6690 TYPE II RUBBERIZED CRACK FILLER.

- ① 1/8" DIAMETER A307 THREADED ROD, 1/2" X 3" X 3" SQUARE PLATE WASHER WITH ASTM A36 STEEL, ASTM A563A HEAVY HEX NUT.
- ② ADHESIVE ANCHORS WITH A MINIMUM BOND STRENGTH OF 1,800 PSI AND 5/4" EMBEDMENT. SEE 603.2 AND 603.3.12 OF THE WISCONSIN STANDARD SPECIFICATIONS FOR MORE INFORMATION ON ADHESIVE ANCHORS.
- ③ ASPHALT SURFACE SHOWN. CONTRACTOR MAY DRILL THROUGH CONCRETE PAVEMENT AND THEN DRIVE ASPHALT ANCHOR PIN.

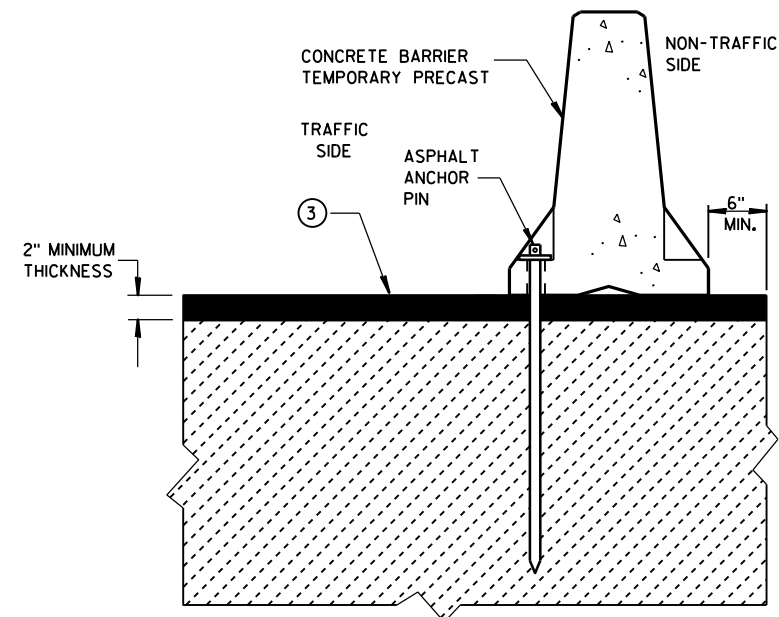


STAKE DOWN INSTALLATION FOR ASPHALTIC SURFACE

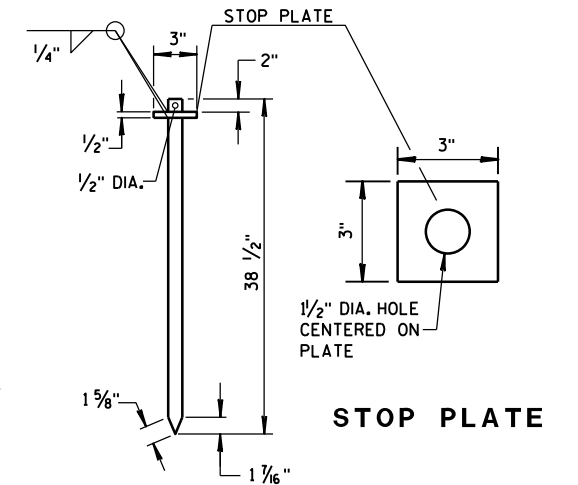


ASPHALT ANCHOR PIN (ASTM A36 STEEL)

CONCRETE BARRIER
TEMPORARY PRECAST, 12'-6"

STATE OF WISCONSIN
DEPARTMENT OF TRANSPORTATION

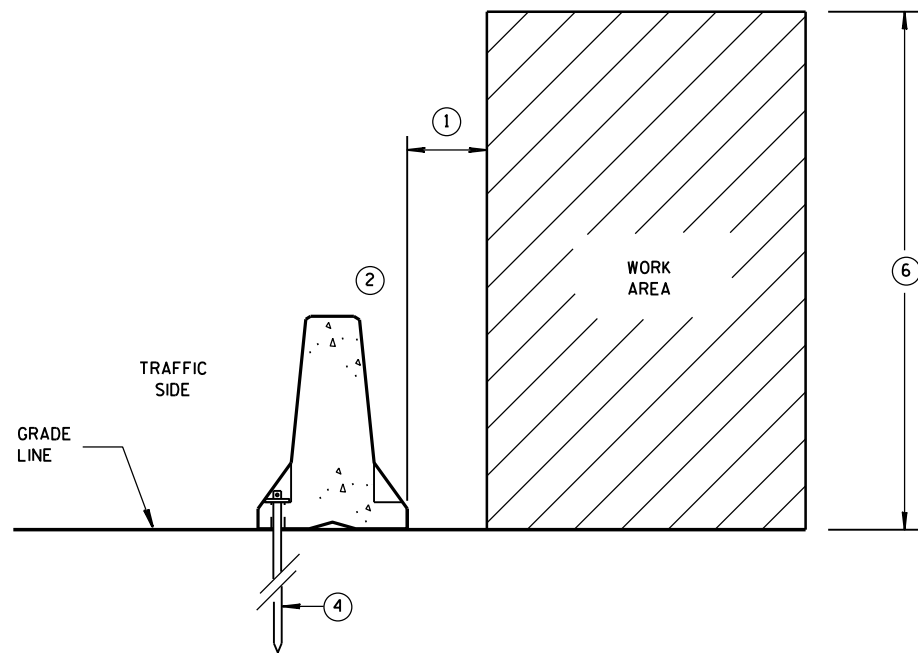


**ANCHORED BARRIER SPACE REQUIREMENTS
FOR HAZARDS EXTENDED
ABOVE THE GRADE LINE**

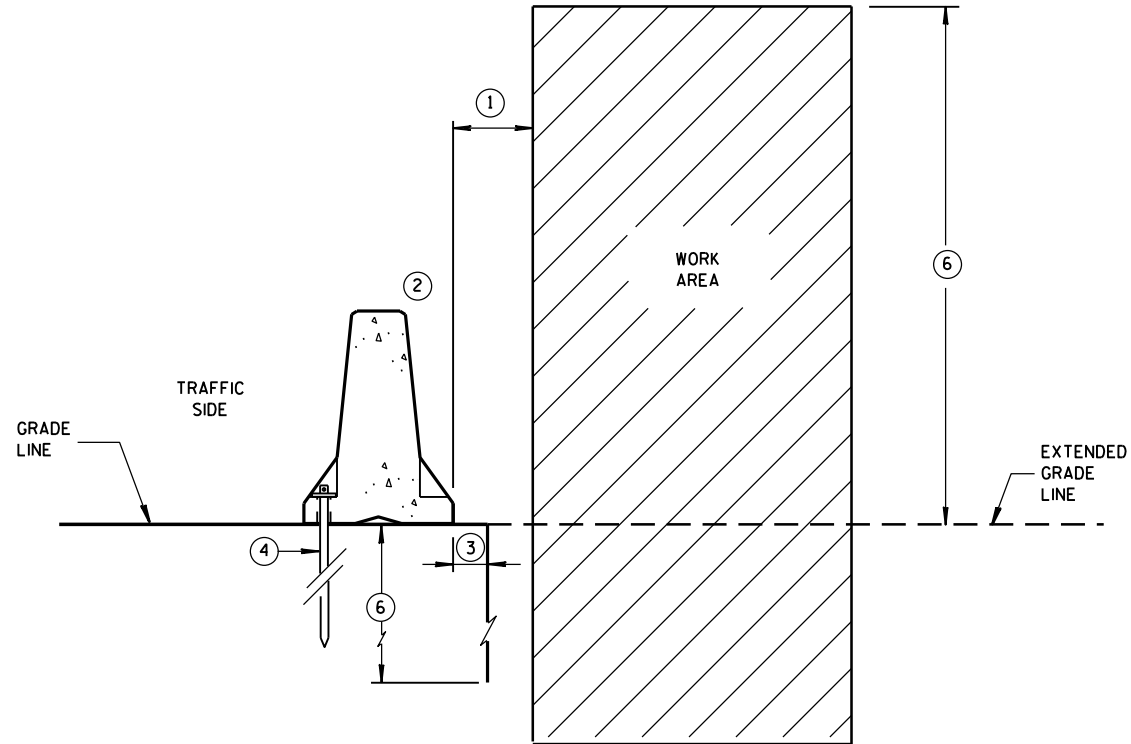


**ANCHORED BARRIER SPACE REQUIREMENTS
ON VERTICAL DROP OFFS**

POSTED SPEED MPH	X
45 OR GREATER	4'
40 OR LESS	2'

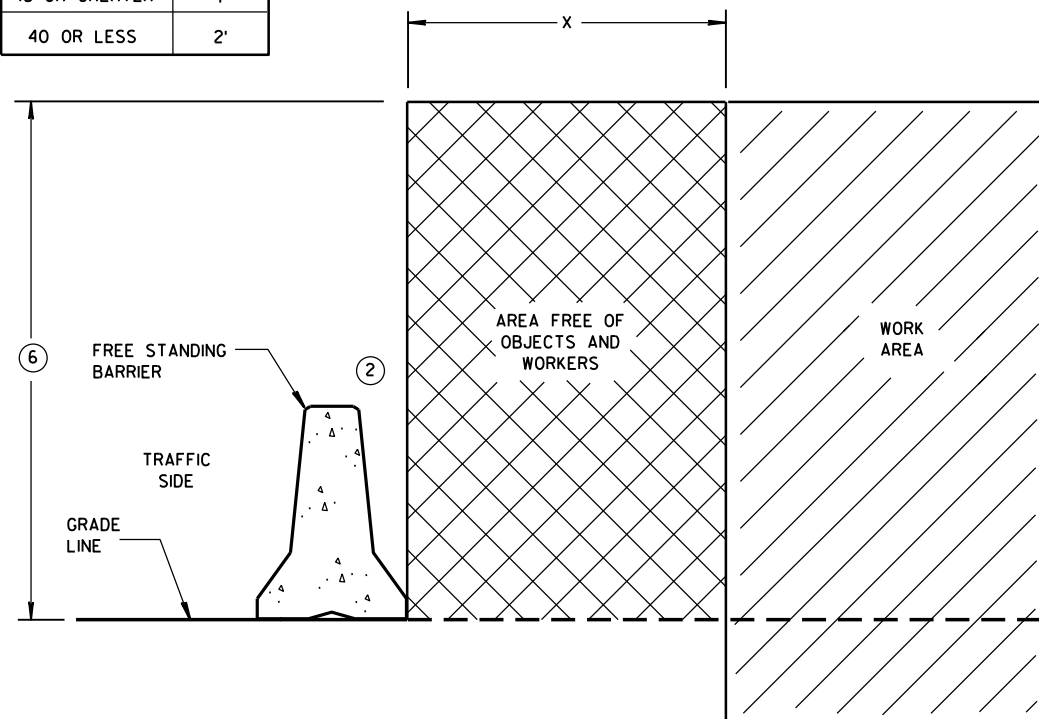

FREE STANDING BARRIER SPACE REQUIREMENTS

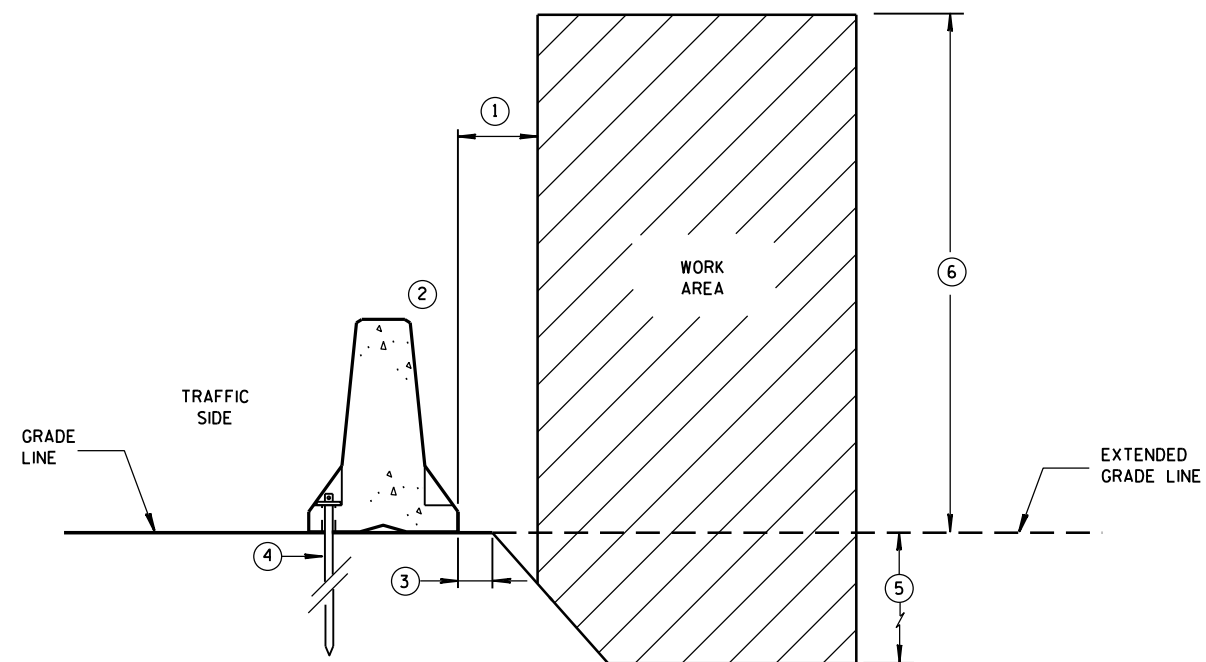


**ANCHORED BARRIER SPACE REQUIREMENTS
ON SLOPES**

GENERAL NOTES

- ① WHEN OBJECTS EXTEND ABOVE THE GRADE, A MINIMUM OF 1 FOOT IS REQUIRED FROM BACK OF BARRIER TO OBJECT. SEE OTHER DETAILS FOR THE MINIMUM OFFSET FROM BACK OF BARRIER TO SLOPES OR VERTICAL DROPS.
- ② OBJECTS ARE NOT TO BE PLACED ON, MOUNTED TO, OR LEANED AGAINST THE BARRIER WITHOUT PERMISSION OF THE PROJECT ENGINEER.
- ③ SEE OTHER DETAIL ON SHEET "D" FOR SPACE REQUIREMENTS.
- ④ SEE BOLT THROUGH DECK, REMOVABLE ADHESIVE ANCHOR, OR A STAKE DOWN FOR ASPHALTIC SURFACE TREATMENT DETAILS. ASPHALTIC ANCHOR SHOWN.
- ⑤ DEPTH OF 3 FEET OR MORE.
- ⑥ Y = 6'-6".

**CONCRETE BARRIER
TEMPORARY PRECAST, 12'-6"**

STATE OF WISCONSIN
DEPARTMENT OF TRANSPORTATION

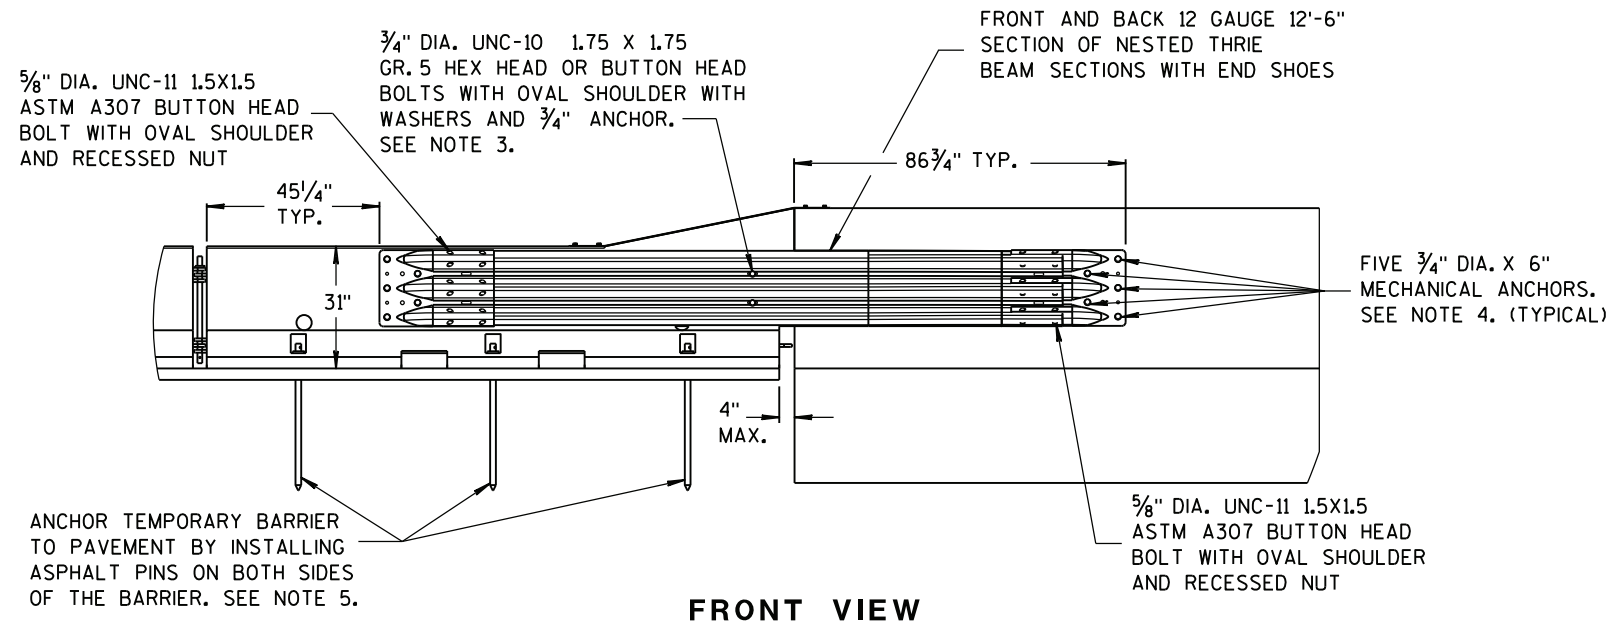


FRONT VIEW

NOTES

NESTED THRIE BEAM IS REQUIRED ON BOTH SIDES OF THE TEMPORARY BARRIER FOR ALL INSTALLATIONS REGARDLESS OF TRAFFIC.


1. CAP END PLATE PLACED FLUSH WITH UPSTREAM END OF PERMANENT BARRIER OR PARAPET.
2. THRIE BEAM PIECES ARE OFFSET 15 1/4\"
3. MINIMUM MECHANICAL OR ADHESIVE ANCHOR STRENGTH REQUIREMENTS: ULTIMATE TENSILE LOAD 9.48 KIPS AND ULTIMATE SHEAR LOAD 10.48 KIPS.

4. MINIMUM MECHANICAL OR ADHESIVE ANCHOR STRENGTH REQUIREMENTS: ULTIMATE TENSILE LOAD 17.9 KIPS AND ULTIMATE SHEAR LOAD 21.96 KIPS.
5. MAY BE USED ON CONCRETE OR ASPHALT PAVEMENTS. ASPHALT OPTION SHOWN. FOR CONCRETE OPTION SEE OTHER DETAILS.
6. MINIMUM MECHANICAL OR ADHESIVE ANCHOR STRENGTH REQUIREMENTS: ULTIMATE TENSILE LOAD 12.14 KIPS AND ULTIMATE SHEAR LOAD 17.5 KIPS.

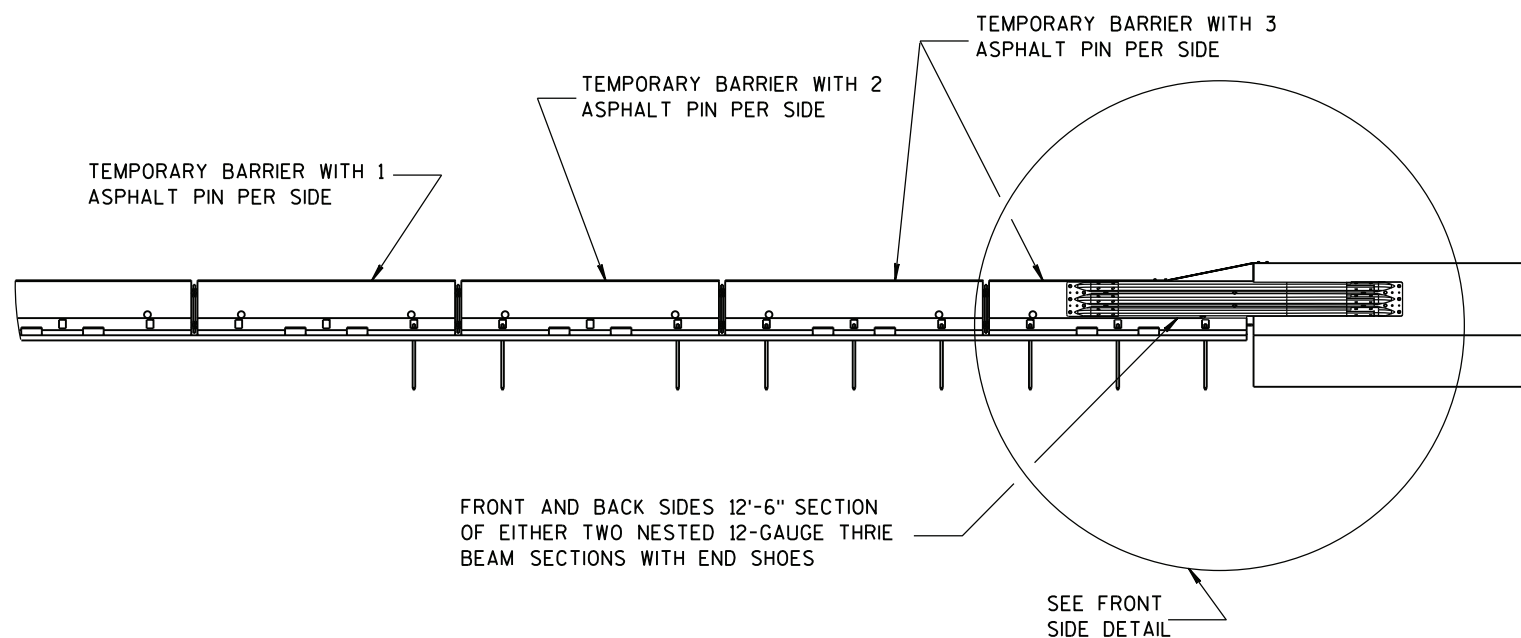


FRONT VIEW


TRANSITION TO TIED DOWN SYSTEM

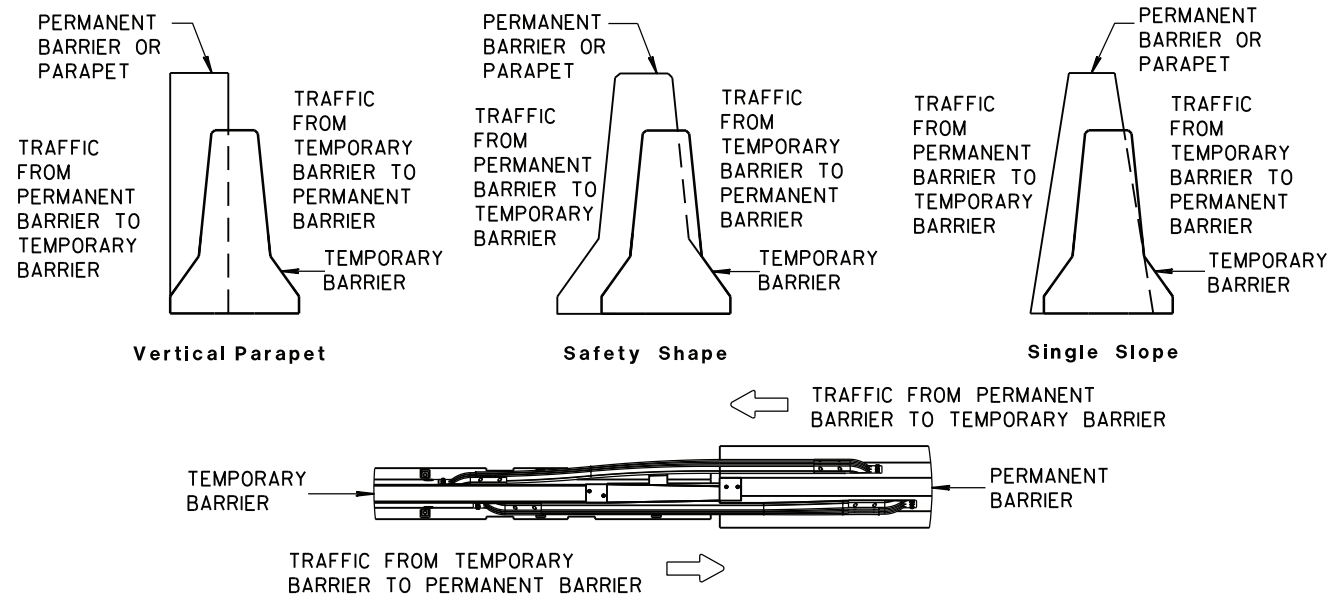

TEMPORARY BARRIER PLACEMENT FOR TRANSITION TO TIED DOWN SYSTEM

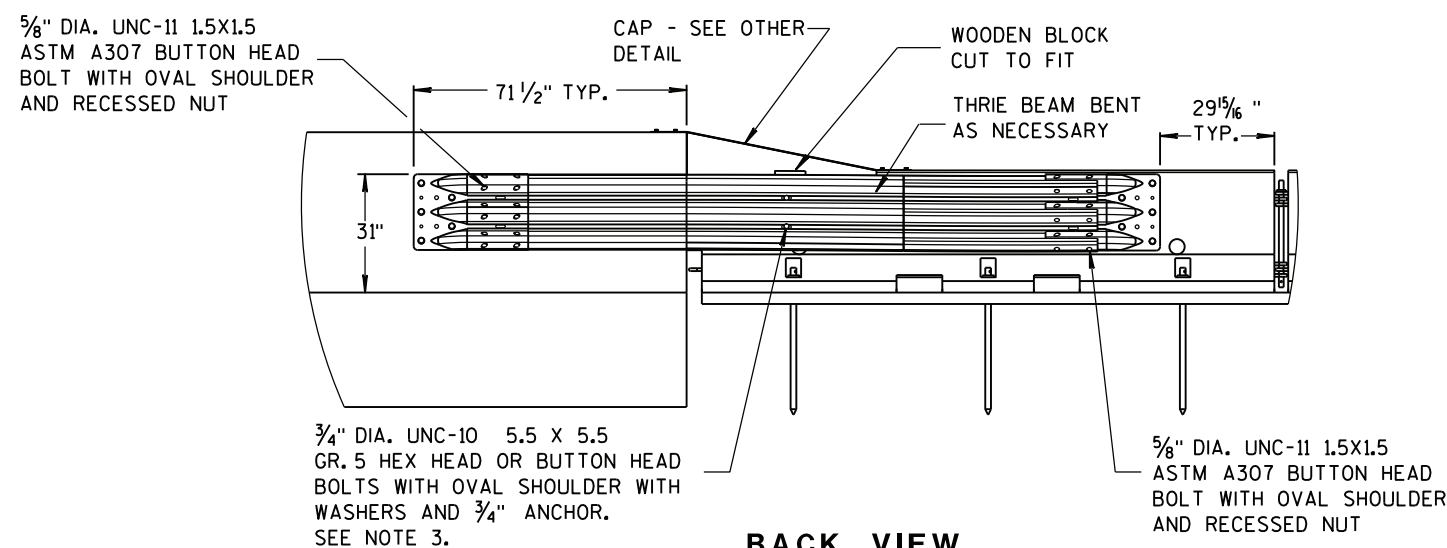


BACK VIEW

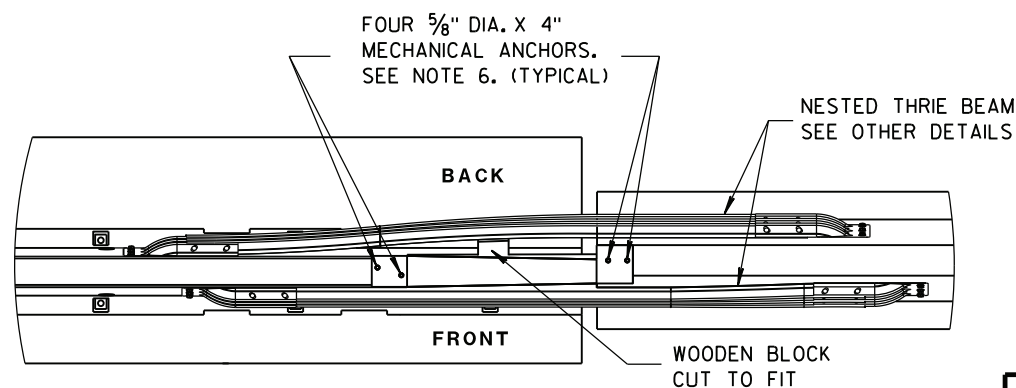


PLAN VIEW

CONCRETE BARRIER
TEMPORARY PRECAST, 12'-6"


STATE OF WISCONSIN
DEPARTMENT OF TRANSPORTATION

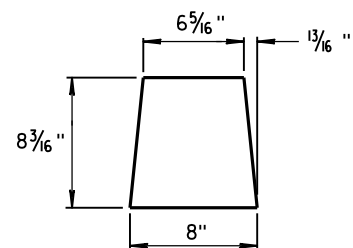


GUSSET 1

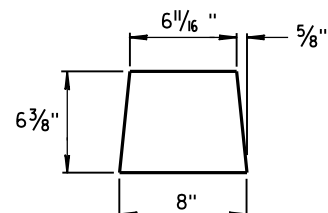

GUSSET 2

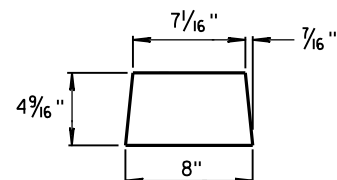


GUSSET 3

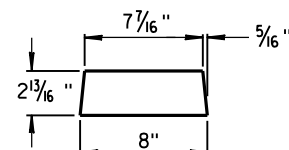


GUSSET 4


GUSSETS

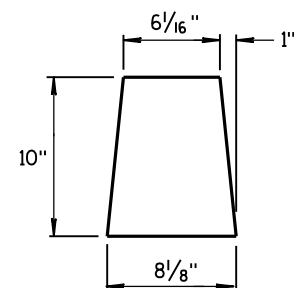

END PLATE

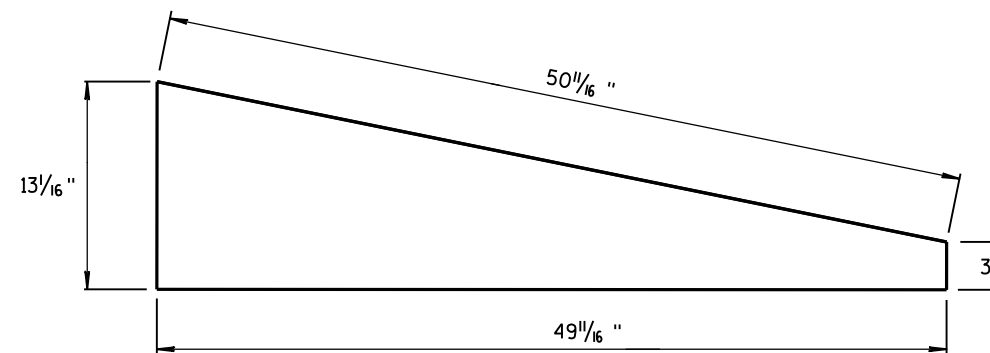




SIDE PLATE

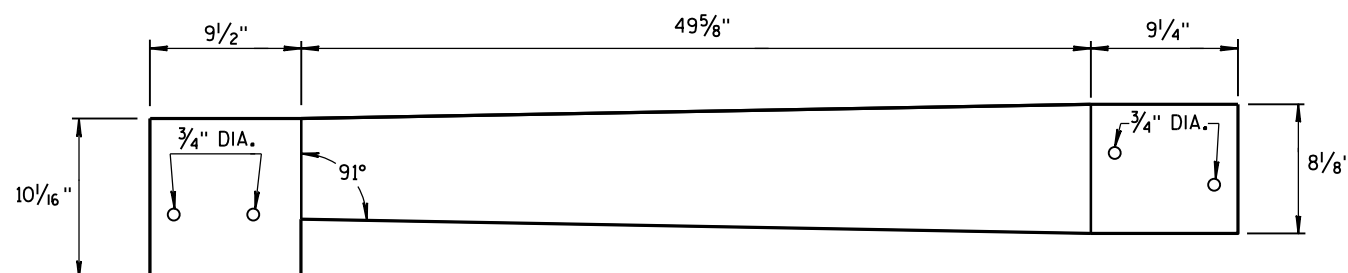

TOP PLATE

**SIDE, TOP AND END PLATES FOR CAP
FROM TEMPORARY CONCRETE BARRIER
TO 42" PERMANENT CONCRETE BARRIER**

SIDE PLATES, TOP PLATE, END PLATE AND GUSSETS ARE 12 GAUGE ASTM A36 GALVANIZED STEEL.

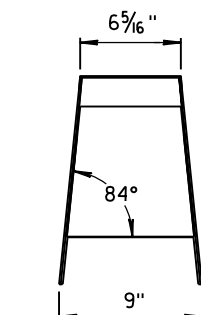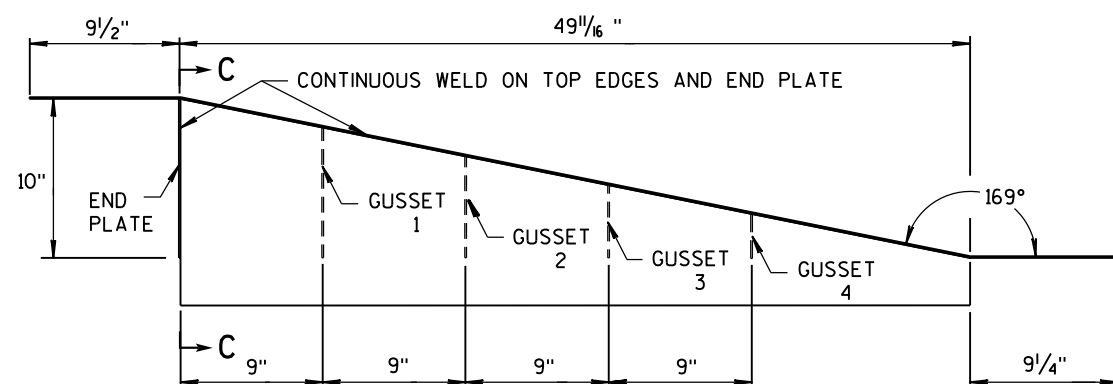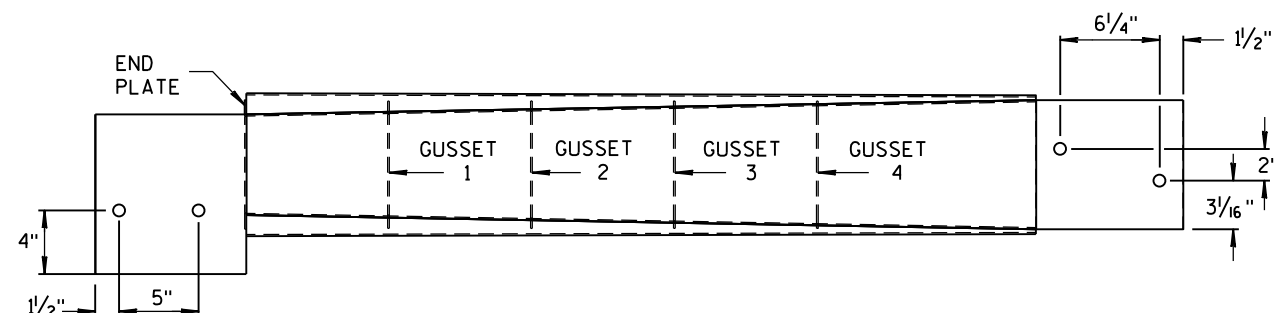

SECTION C-C



NOTES

1. FOUR GUSSETS AND END PLATE ARE STITCH WELDED ON THREE SIDES.
2. TWO TRIANGULAR SIDE PLATES ARE STITCH WELDED TO TOP PLATE, END PLATE, AND GUSSETS.


**CAP DETAILS FOR TEMPORARY CONCRETE
BARRIER TO 42" PERMANENT CONCRETE BARRIER**

**CONCRETE BARRIER
TEMPORARY PRECAST, 12'-6"**

STATE OF WISCONSIN
DEPARTMENT OF TRANSPORTATION

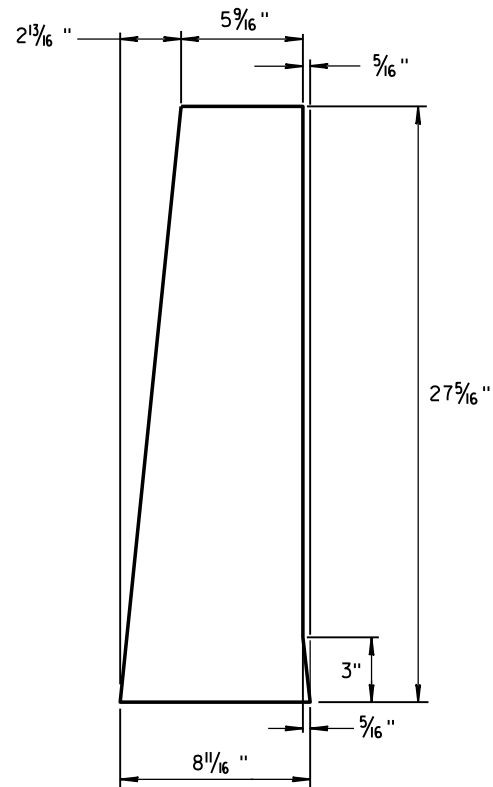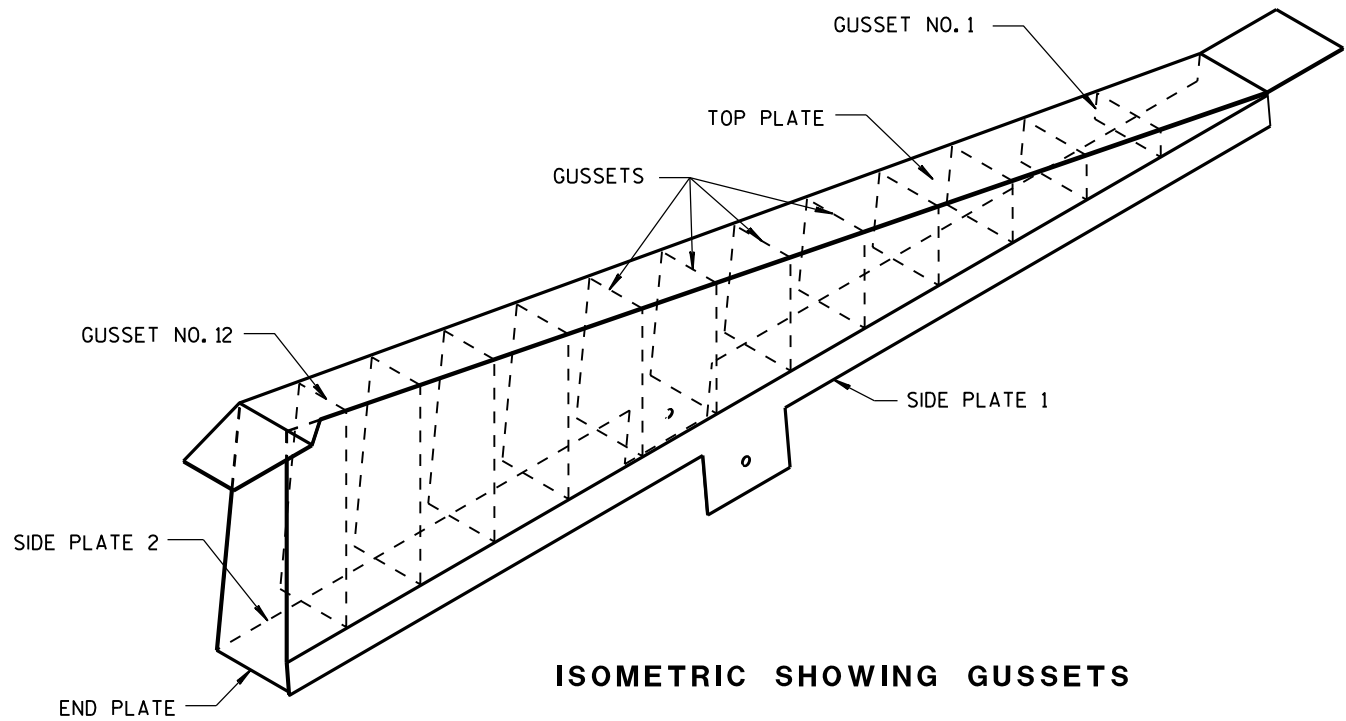

END PLATE
1/8" STEEL PLATE

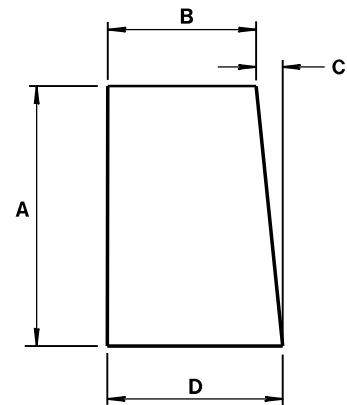


GUSSETS 1 - 12
ALL GUSSETS 1/8" STEEL PLATE

GUSSET DIMENSIONS				
GUSSET NO.	A	B	C	D
1	2 7/8"	7 3/4"	1/4"	8
2	4 1/16 "	7 9/16 "	1/2"	8
3	6 1/2"	7 3/8"	1 1/16 "	8 1/16 "
4	8 5/16"	7 3/16"	7/8"	8 1/16 "
5	10 1/8"	7"	1 1/16 "	8 1/16 "
6	11 5/16 "	6 13/16 "	1 1/4"	8 1/16 "
7	13 3/4"	6 5/8"	1 7/16 "	8 1/16 "
8	15 9/16 "	6 7/16 "	1 9/16 "	8 1/16 "
9	17 3/8"	6 1/4"	1 13/16 "	8 1/16 "
10	19 3/16"	6 1/16"	1 15/16 "	8 1/16 "
11	21"	5 7/8"	2 3/16"	8 1/16 "
12	22 13/16 "	5 11/16 "	2 5/16"	8 1/16 "

SIDE PLATES, TOP PLATE, END PLATE AND GUSSETS ARE 12 GAUGE ASTM A36 STEEL AND GALVANIZED.







GUSSETS AND END PLATE ARE STITCH WELDED ON 3 SIDES. TWO TRIANGULAR SIDE PLATES ARE STITCH WELDED TO TOP PLATE, END PLATE AND GUSSETS.

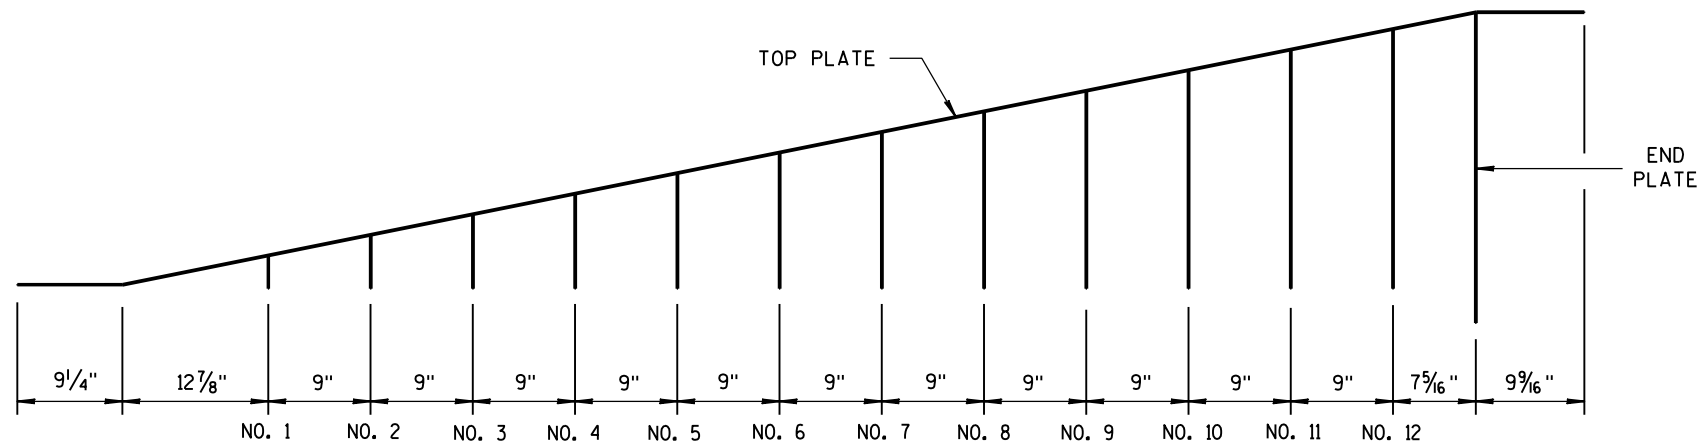

CAP DETAILS FOR TEMPORARY CONCRETE
BARRIER TO 56" PERMANENT CONCRETE BARRIER


CONCRETE BARRIER
TEMPORARY PRECAST, 12'-6"

STATE OF WISCONSIN
DEPARTMENT OF TRANSPORTATION

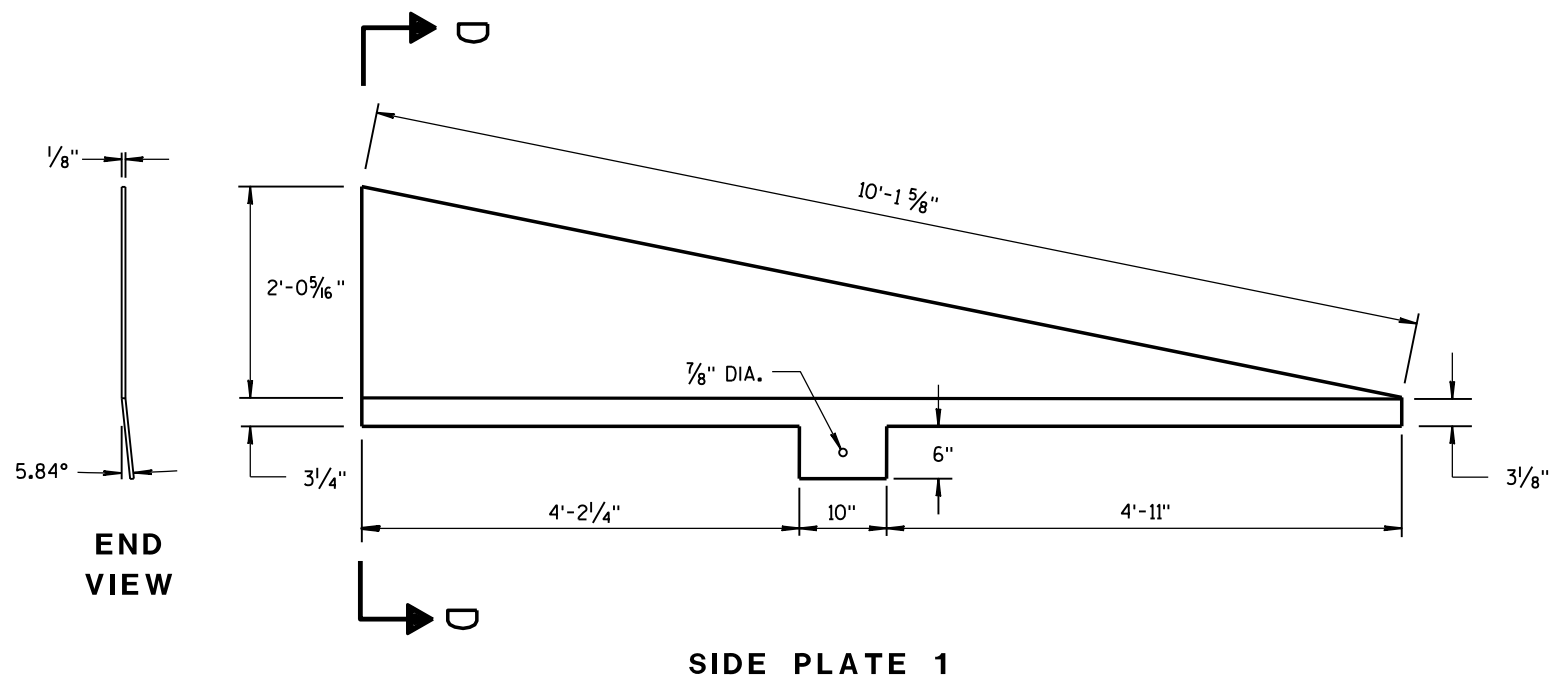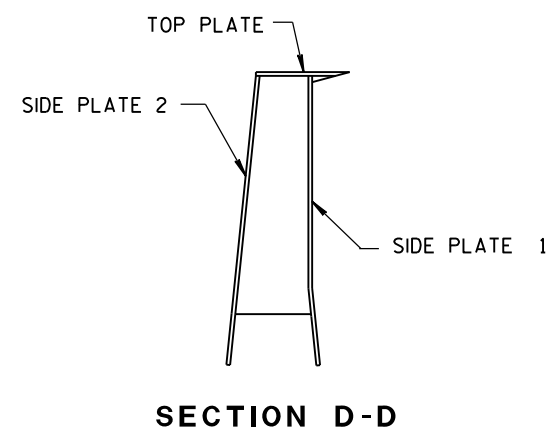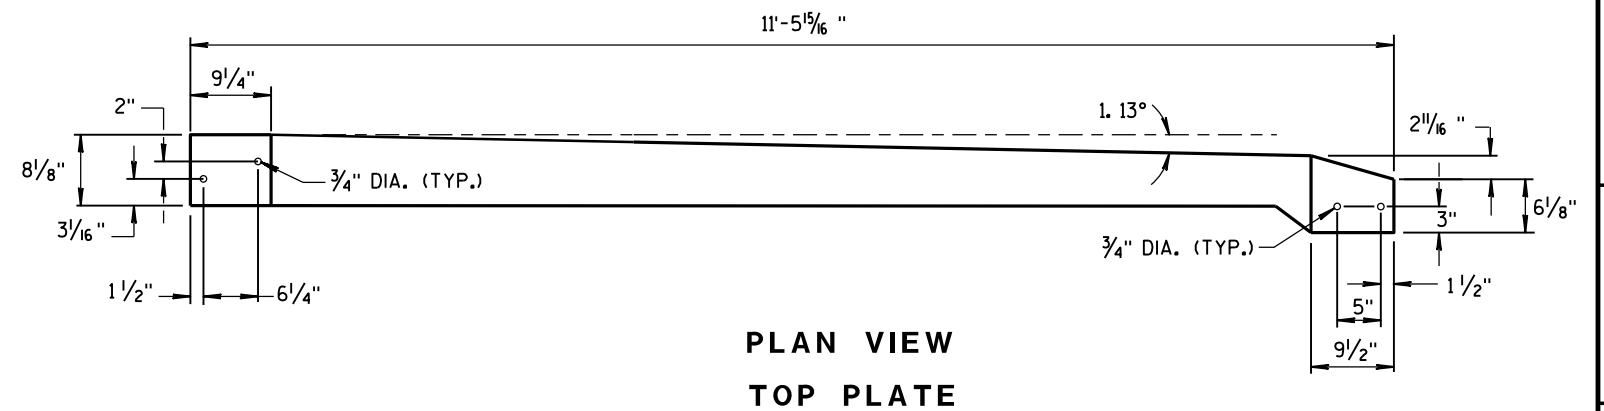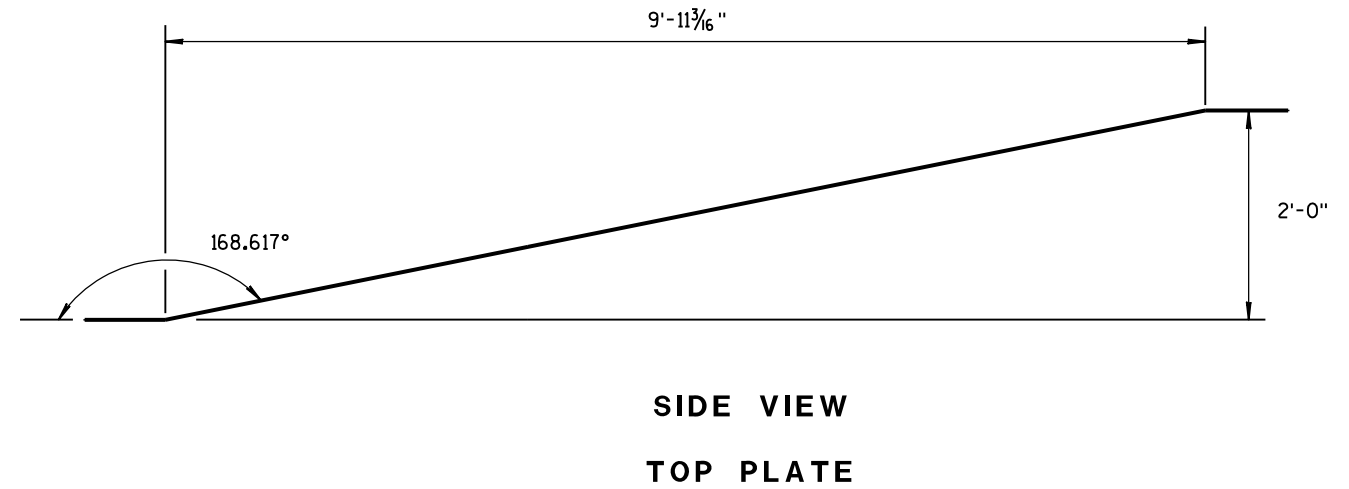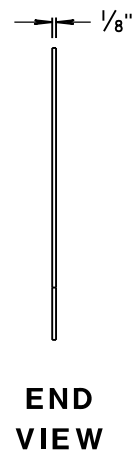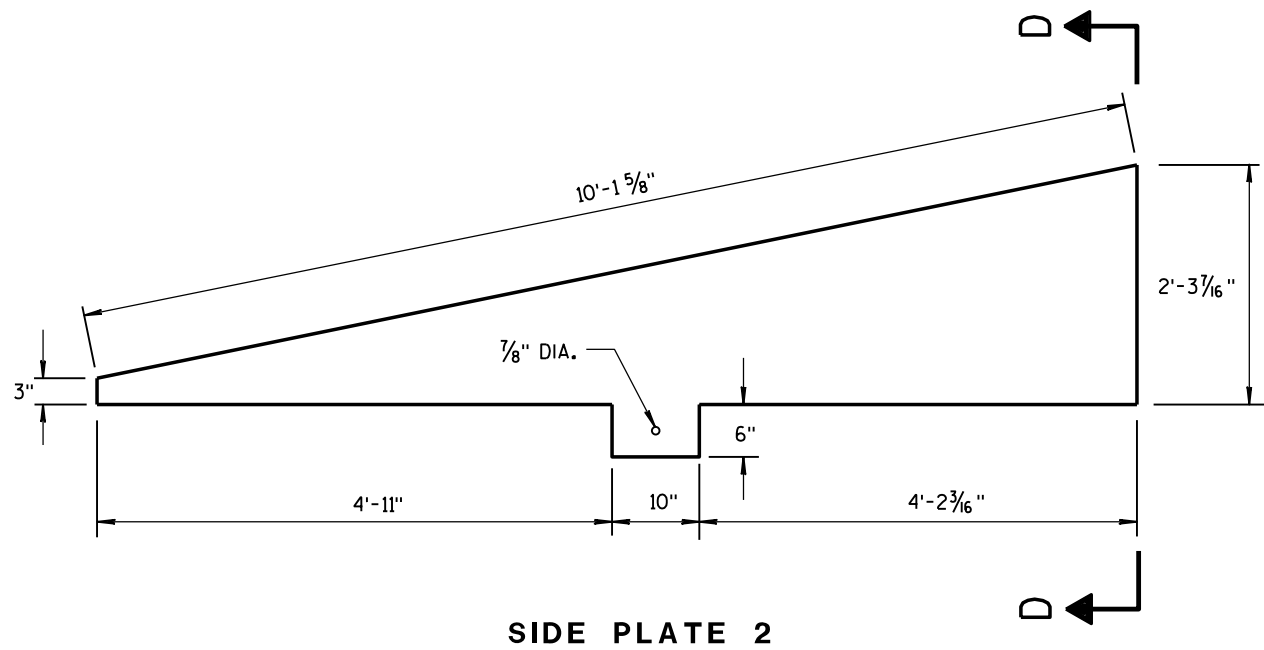


**CAP DETAILS FOR TEMPORARY CONCRETE
BARRIER TO 56" PERMANENT CONCRETE BARRIER**

CONCRETE BARRIER TEMPORARY PRECAST, 12'-6"	
STATE OF WISCONSIN DEPARTMENT OF TRANSPORTATION	
APPROVED June 2017 DATE	/S/ Rodney Taylor ROADWAY STANDARD DEVELOPMENT UNIT SUPERVISOR
FHWA	

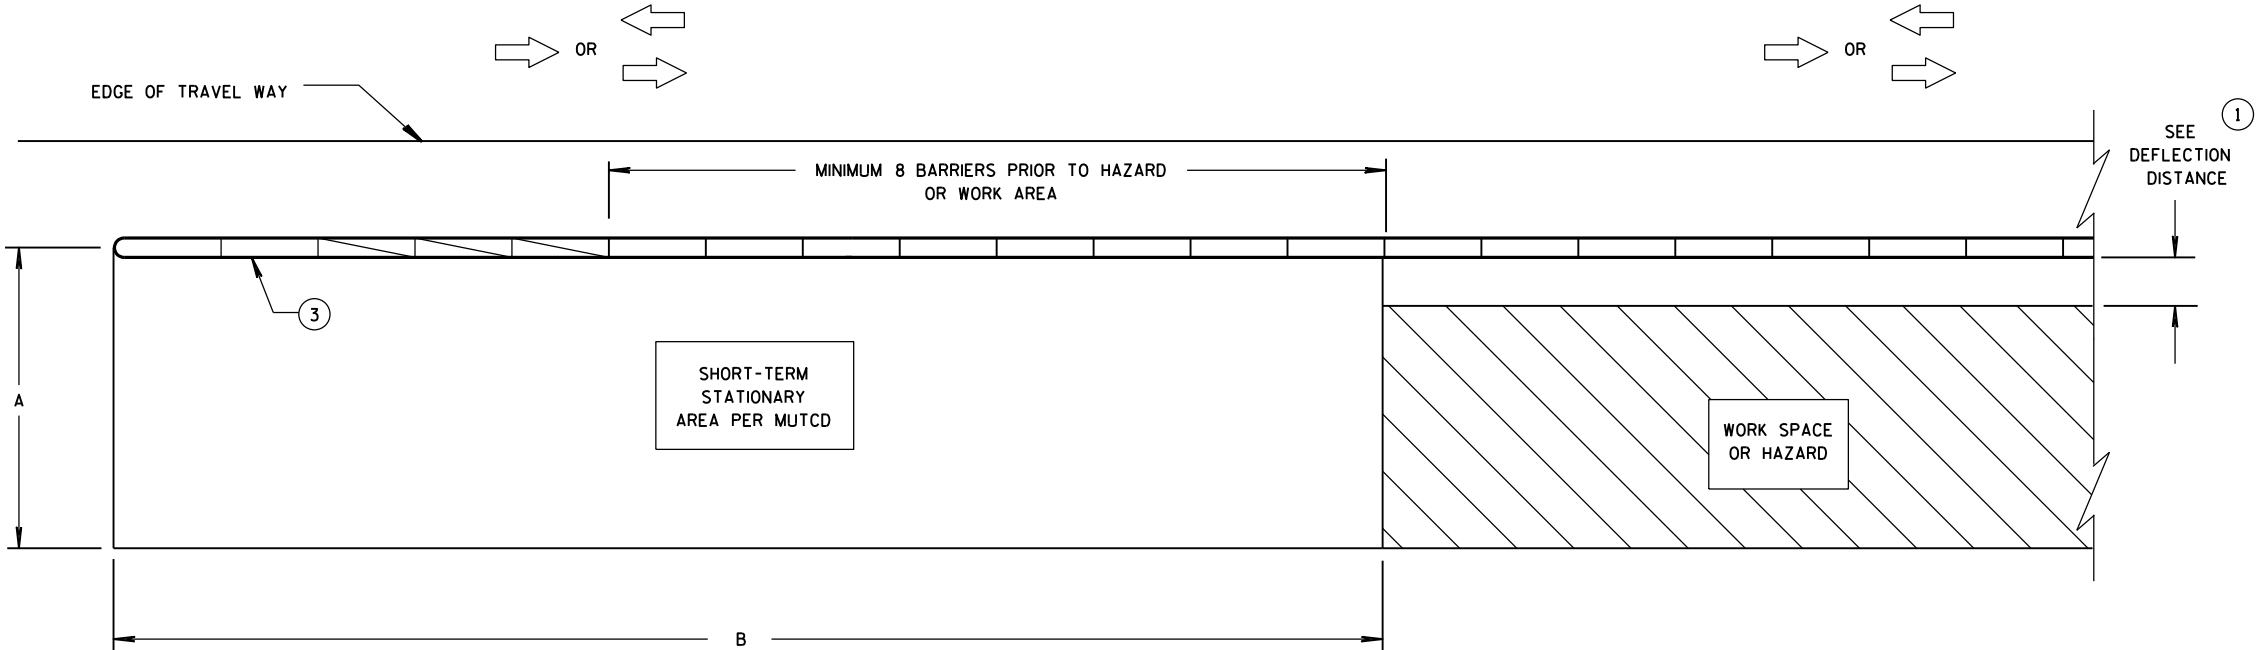

**CRASH CUSHION/SAND BARREL ARRAY AND TEMPORARY BARRIER
INSTALLATION FOR TRAFFIC ON ONE SIDE OF BARRIER**

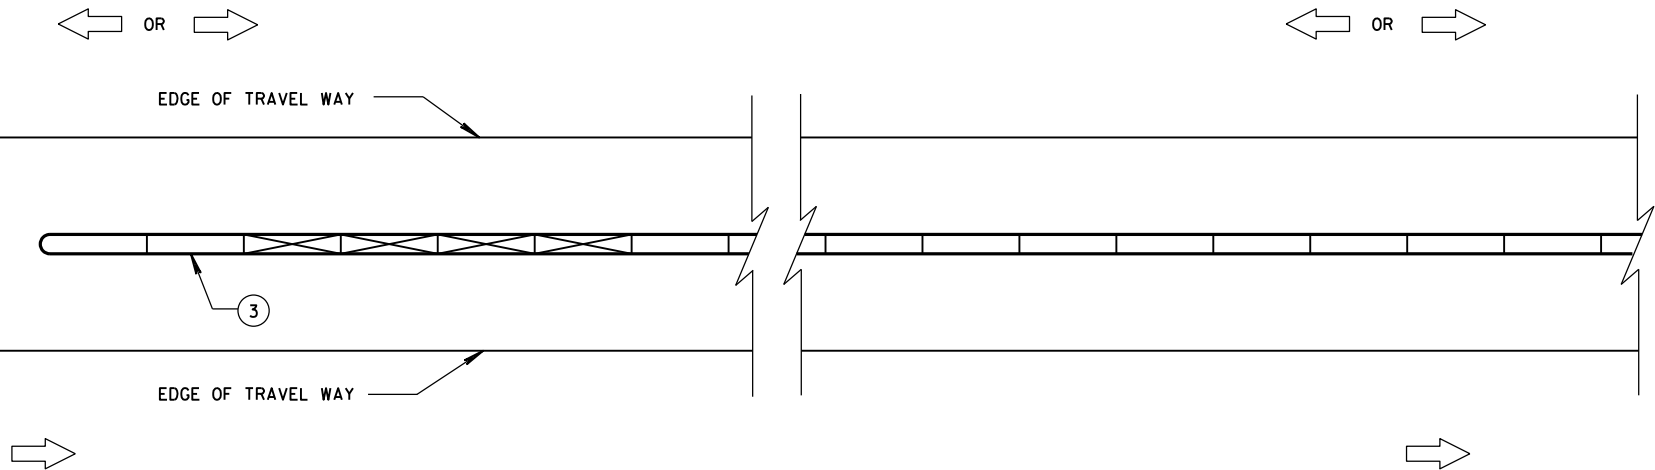

**CRASH CUSHION/SAND BARREL ARRAY AND TEMPORARY BARRIER
INSTALLATION FOR TRAFFIC ON BOTH SIDES OF BARRIER**

GENERAL NOTES

SEE STANDARD DETAIL DRAWING 14B7 FOR MORE INFORMATION.

DETAILS PROVIDE A GENERAL LAYOUT OF TEMPORARY CONCRETE BARRIER, CRASH CUSHIONS, SAND BARREL ARRAYS AND TIE DOWN TRANSITIONS. DETAILS PROVIDED MAY NOT FIT ALL POSSIBLE SITUATIONS OR SITE CONDITIONS. SEE OTHER SECTIONS OF THE CONTRACT OR PROJECT ENGINEER FOR MORE DETAILS.

ADDITIONAL TEMPORARY BARRIER MAY BE REQUIRED TO PROTECT TRAVELING PUBLIC FROM HAZARDS, CONTRACTOR'S OPERATIONS OR TO CONTROL TRAFFIC.

TEMPORARY BARRIER MAY BE REQUIRED TO BE ANCHORED TO PAVEMENT OR BRIDGE DECK.

FOR DETAILS ON CRASH CUSHION OR SAND BARREL ARRAYS SEE OTHER SECTIONS OF THE PLAN AND MANUFACTURE'S DETAILS.

SLOPES LEADING TO TEMPORARY BARRIER, CRASH CUSHION OR SAND BARREL ARRAY ARE 10:1 OR LESS.

- ① FOR DEFLECTION INFORMATION SEE STANDARD DETAIL DRAWING 14B7.
- ② VALUES PROVIDED MAY NOT FIT ALL POSSIBLE SITUATIONS OR SITE CONDITIONS. SEE OTHER SECTIONS OF THE CONTRACT OR PROJECT ENGINEER FOR MORE DETAILS.
- ③ ANCHOR TEMPORARY BARRIER ACCORDING TO CRASH CUSHION OR SAND BARREL MANUFACTURER'S RECOMMENDATIONS. IF MANUFACTURER'S RECOMMENDATIONS ARE NOT PROVIDED, ANCHOR 3 PINS ON TRAFFIC SIDE.

DIMENSION A TABLE ②

FACILITY	POSTED SPEED MPH	DIMENSION A	
		MIN. FT	MAX. FT
FREEWAY/EXPRESSWAY	ALL	15	20
NON-FREEWAY/EXPRESSWAY	GREATER THAN OR EQUAL TO 45	10	15
NON-FREEWAY/EXPRESSWAY	LESS THAN 45	8	10
AADT LESS THAN 1,500	ALL	8	10

DIMENSION B TABLE ②


POSTED SPEEDS MPH	DIMENSION B FT
20	115
25	155
30	200
35	250
40	305
45	360
50	425
55	495
60	570
65	645

LEGEND


- DIRECTION OF TRAVEL →
- CRASH CUSHION OR SAND BARREL ARRAY
- SEE FREE STANDING TRANSITION TO TIED-DOWN SYSTEM DETAILS
- SEE BI-DIRECTIONAL TRANSITION TO TIED-DOWN SYSTEM DETAILS
- 3 PINS PLACED ON TRAFFIC SIDE OF BARRIER
- PERMANENT CONCRETE BARRIER OR CONCRETE PARAPET
- FREE STANDING TEMPORARY BARRIER

**CRASH CUSHION/SAND BARREL
ARRAY AND OTHER TEMPORARY
BARRIER LAYOUT DETAILS**

STATE OF WISCONSIN
DEPARTMENT OF TRANSPORTATION

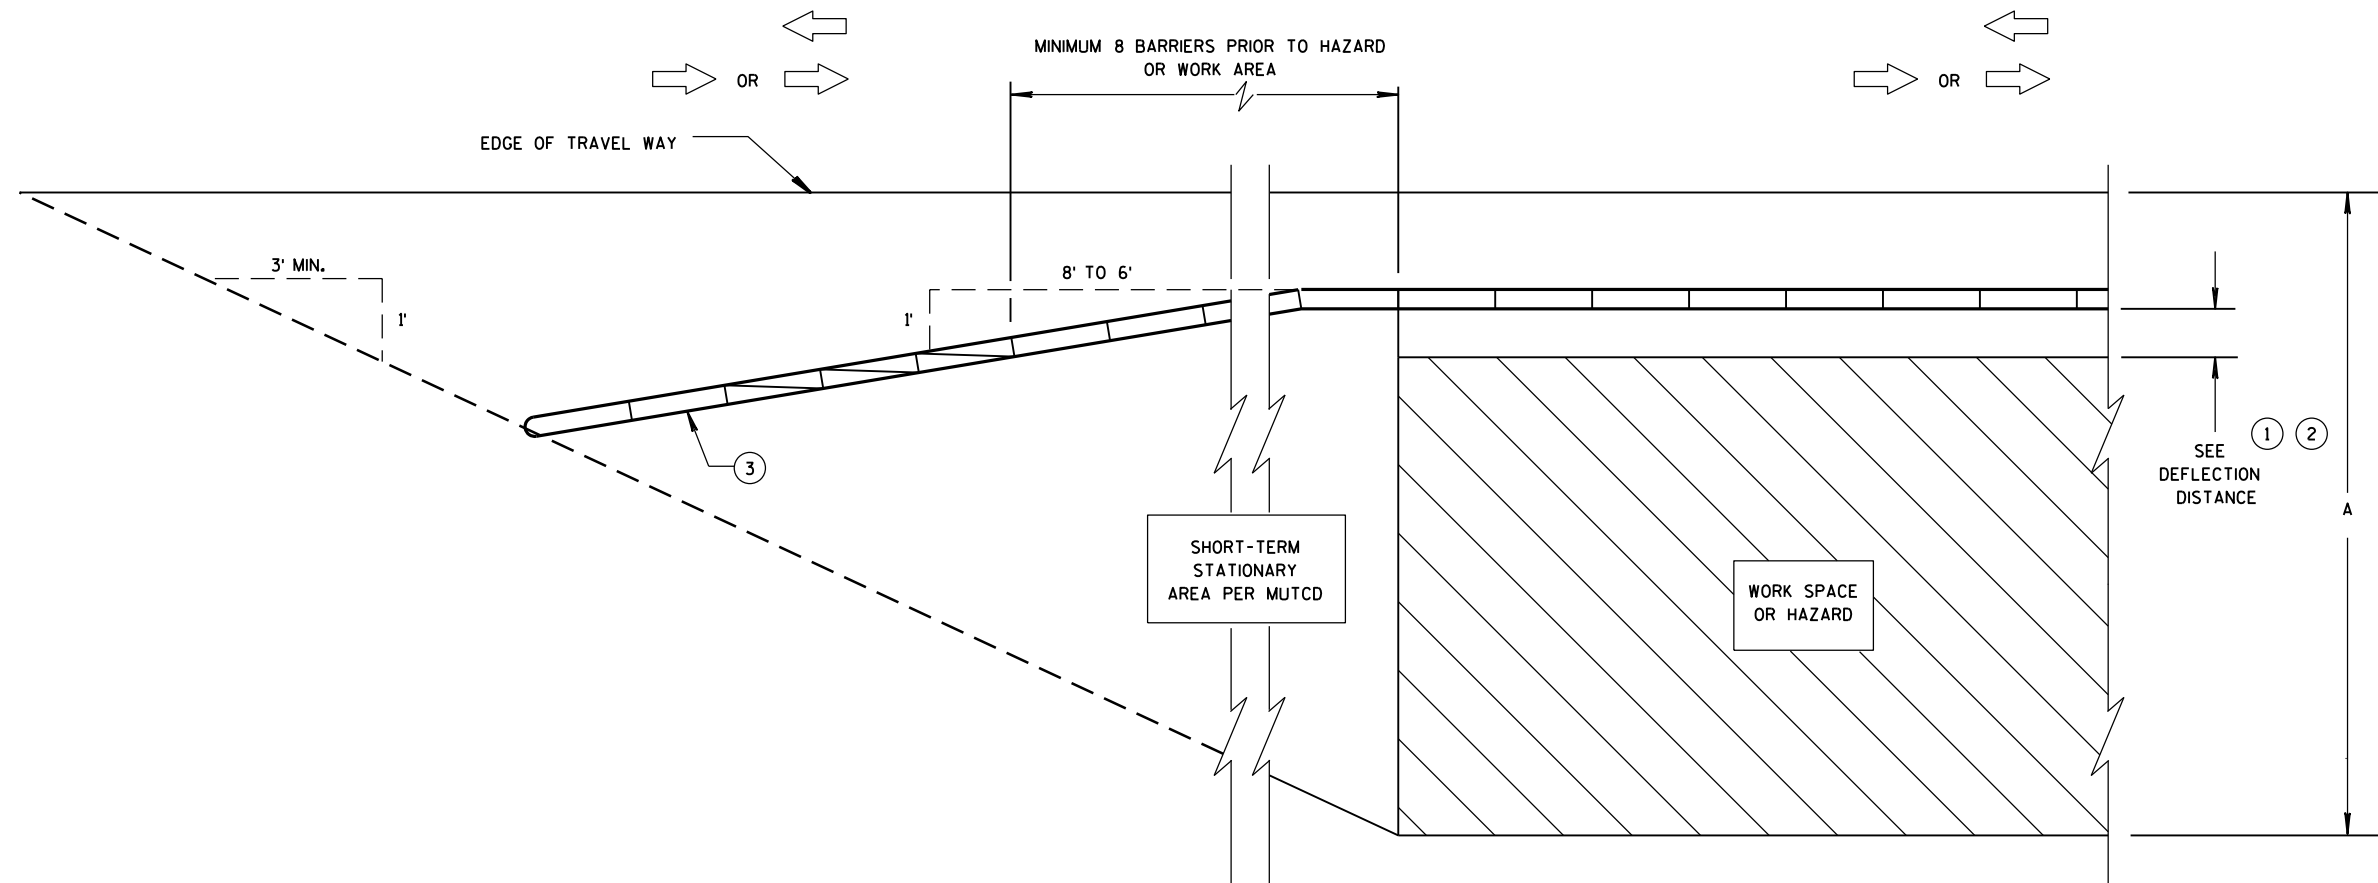

**CRASH CUSHION/SAND BARREL ARRAY AND TEMPORARY BARRIER
INSTALLATION FOR TRAFFIC ON ONE SIDE - FLARED INSTALLATION**

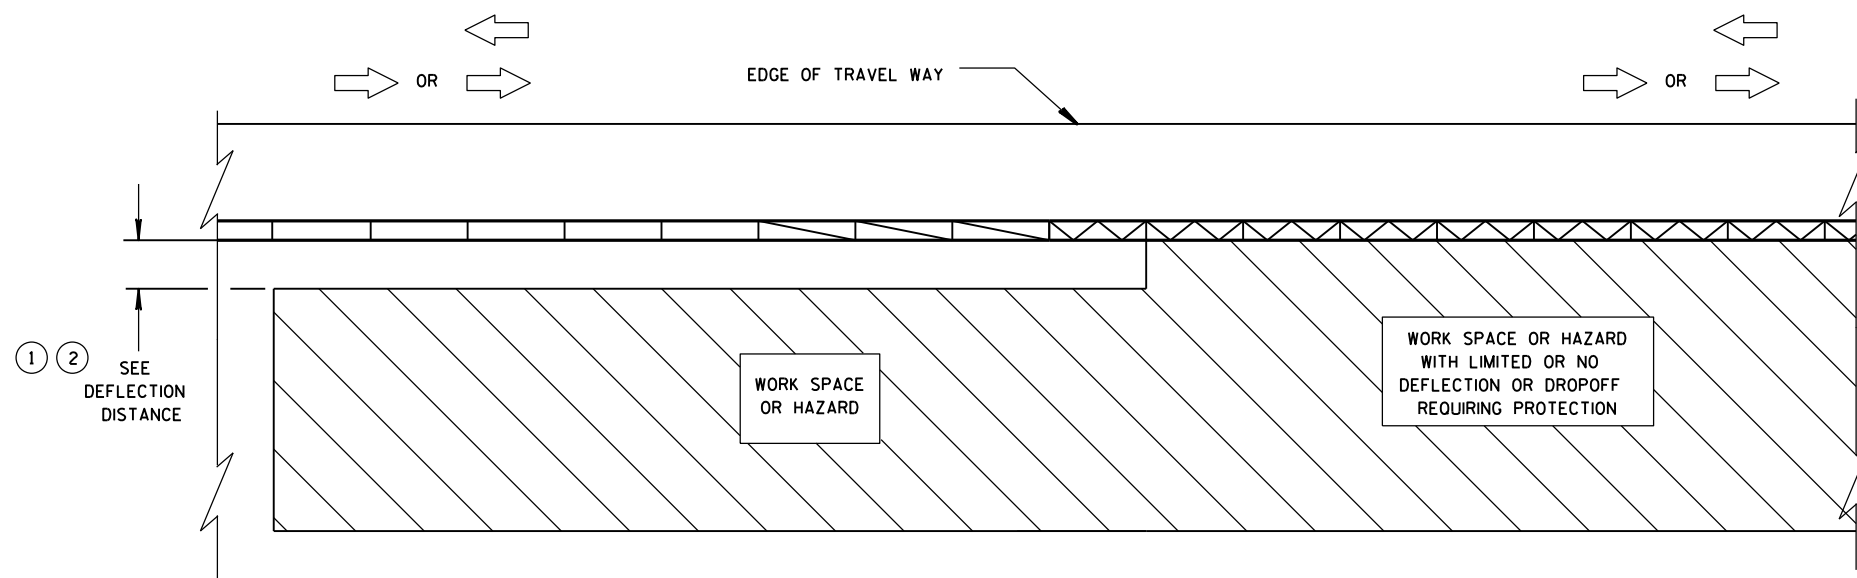


**TRANSITION FROM FREE STANDING TEMPORARY BARRIER
TO ANCHORED BARRIER**

LEGEND


DIRECTION OF TRAVEL	
CRASH CUSHION OR SAND BARREL ARRAY	
SEE FREE STANDING TRANSITION TO TIED-DOWN SYSTEM DETAILS	
SEE BI-DIRECTIONAL TRANSITION TO TIED-DOWN SYSTEM DETAILS	
3 PINS PLACED ON TRAFFIC SIDE OF BARRIER	
PERMANENT CONCRETE BARRIER OR CONCRETE PARAPET	
FREE STANDING TEMPORARY BARRIER	

**CRASH CUSHION/SAND BARREL
ARRAY AND OTHER TEMPORARY
BARRIER LAYOUT DETAILS**


STATE OF WISCONSIN
DEPARTMENT OF TRANSPORTATION

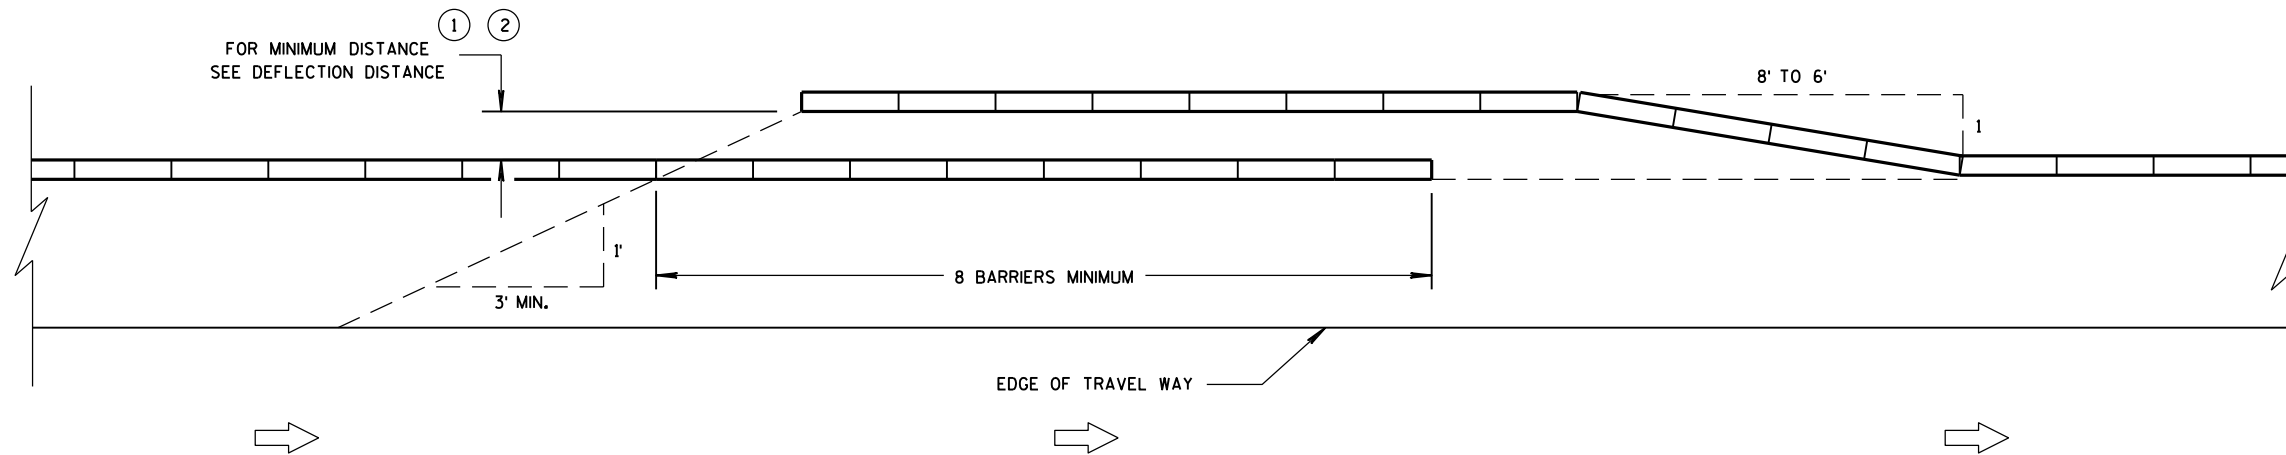


TEMPORARY BARRIER OVERLAP - ONE-WAY TRAFFIC

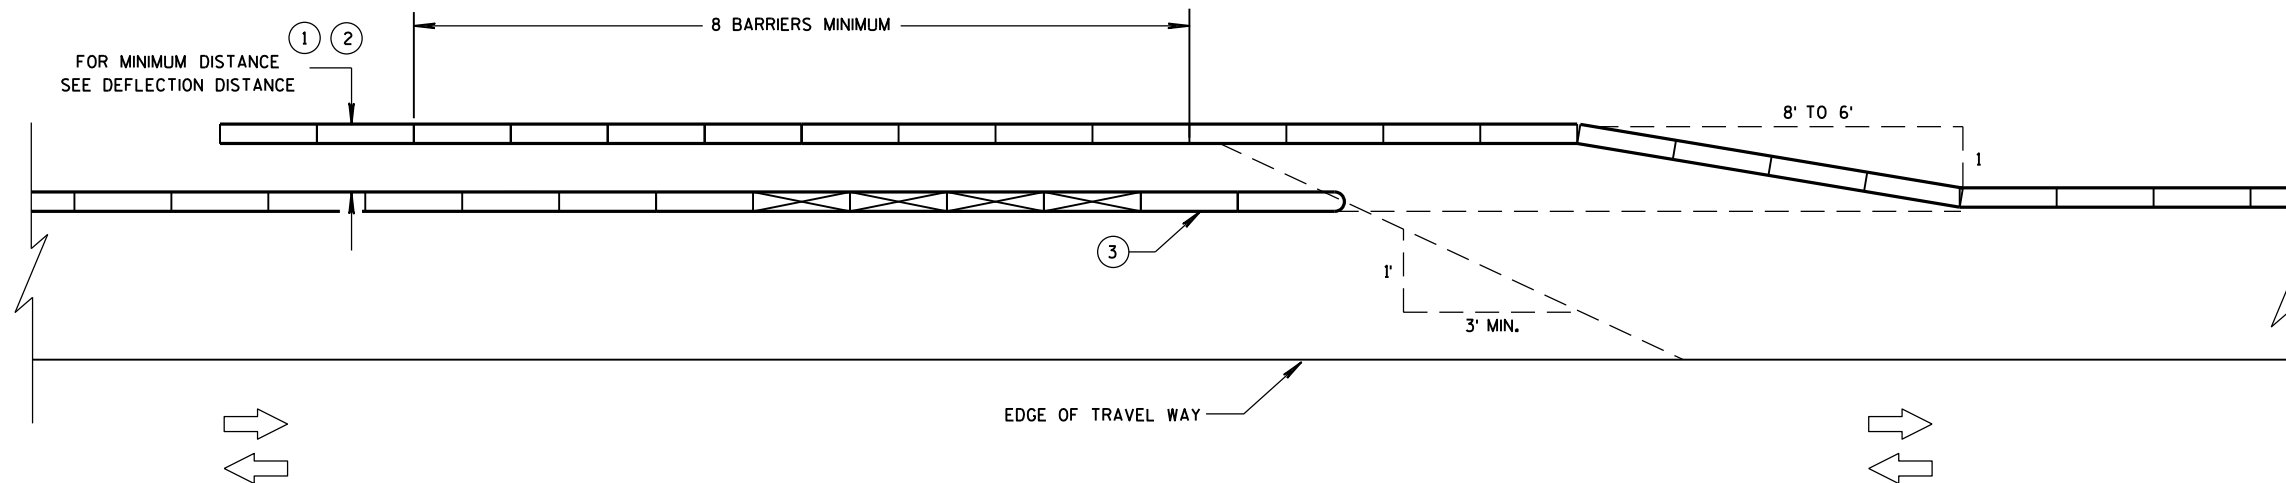

TEMPORARY BARRIER OVERLAP - TWO-WAY TRAFFIC

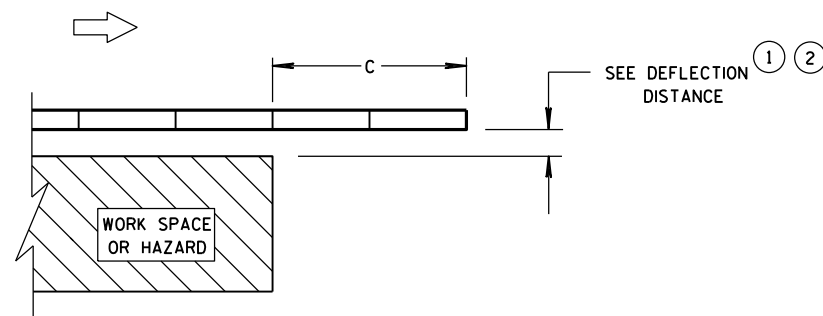

**ENDING TEMPORARY BARRIER
DOWNSTREAM - UNANCHORED**

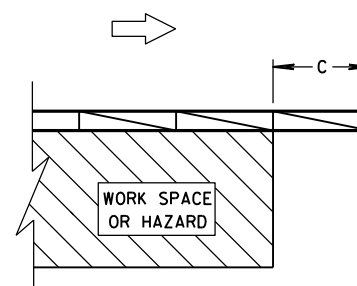


**ENDING TEMPORARY BARRIER
DOWNSTREAM - ANCHORED**

LEGEND


DIRECTION OF TRAVEL	
CRASH CUSHION OR SAND BARREL ARRAY	
SEE FREE STANDING TRANSITION TO TIED-DOWN SYSTEM DETAILS	
SEE BI-DIRECTIONAL TRANSITION TO TIED-DOWN SYSTEM DETAILS	
3 PINS PLACED ON TRAFFIC SIDE OF BARRIER	
PERMANENT CONCRETE BARRIER OR CONCRETE PARAPET	
FREE STANDING TEMPORARY BARRIER	

**CRASH CUSHION/SAND BARREL
ARRAY AND OTHER TEMPORARY
BARRIER LAYOUT DETAILS**

STATE OF WISCONSIN
DEPARTMENT OF TRANSPORTATION

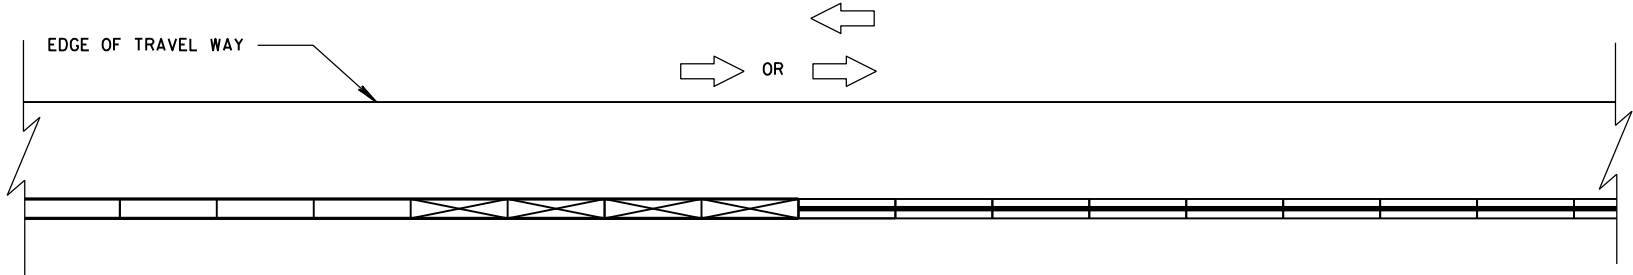


CONNECTING TEMPORARY BARRIER TO PERMANENT
CONCRETE BARRIER-TRAFFIC ON ONE SIDE

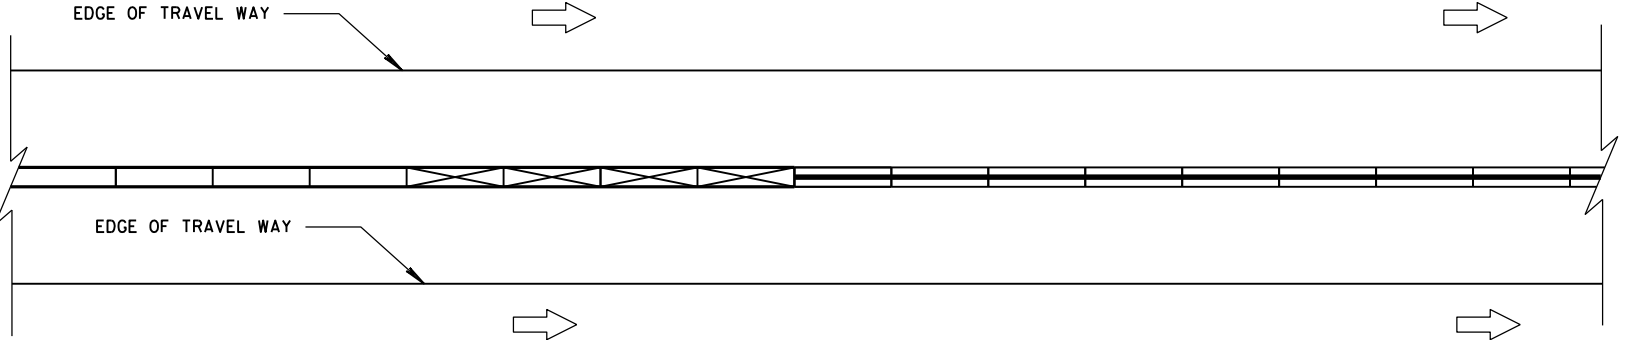


CONNECTING TEMPORARY BARRIER TO PERMANENT
CONCRETE BARRIER-TRAFFIC ON BOTH SIDES

LEGEND

- DIRECTION OF TRAVEL
- CRASH CUSHION OR SAND BARREL ARRAY
- SEE FREE STANDING TRANSITION TO TIED-DOWN SYSTEM DETAILS
- SEE BI-DIRECTIONAL TRANSITION TO TIED-DOWN SYSTEM DETAILS
- 3 PINS PLACED ON TRAFFIC SIDE OF BARRIER
- PERMANENT CONCRETE BARRIER OR CONCRETE PARAPET
- FREE STANDING TEMPORARY BARRIER

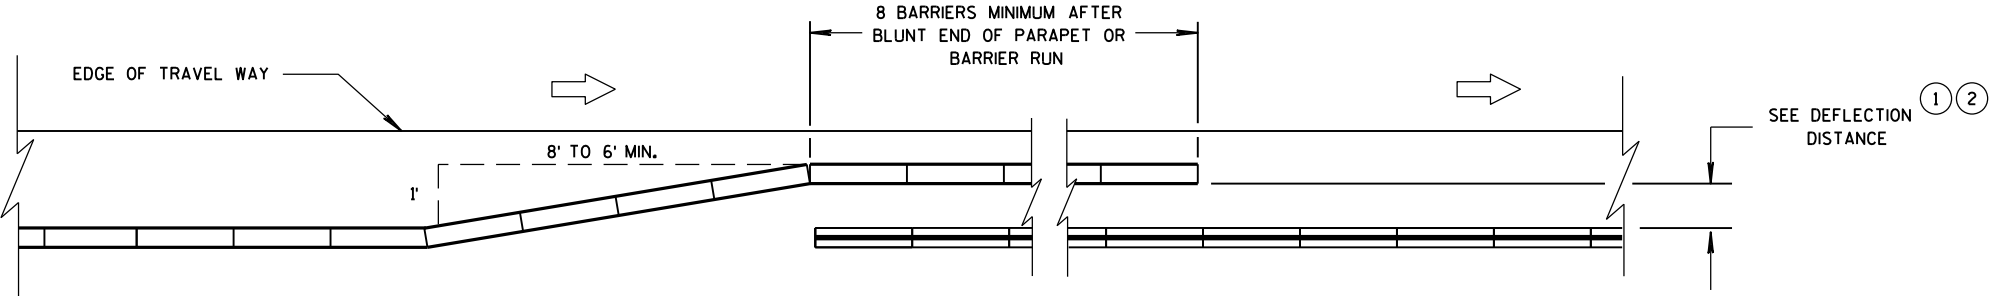

OVERLAPPING TEMPORARY BARRIER AND PERMANENT BARRIER -
ONE WAY TRAFFIC

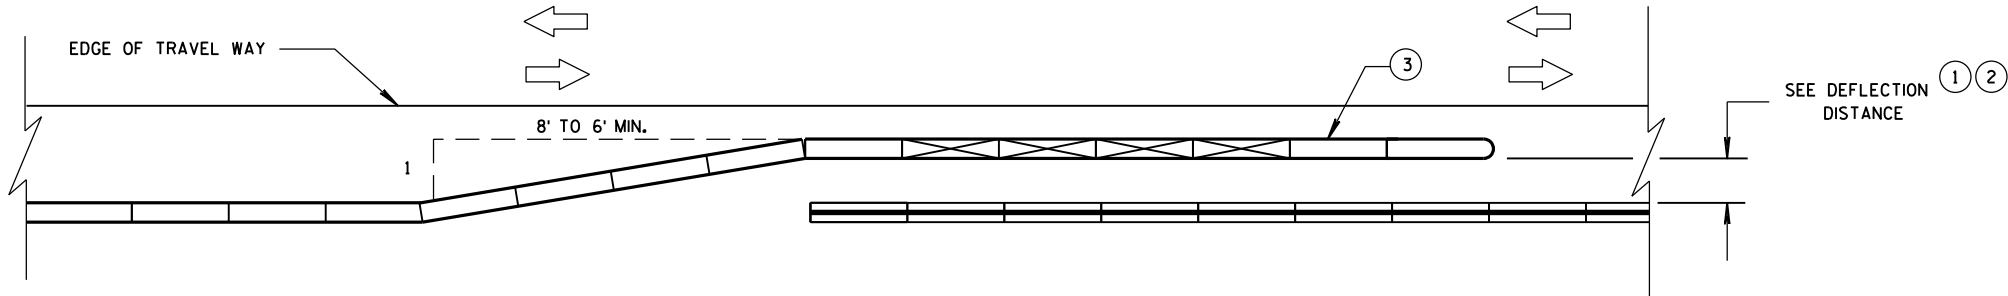

OVERLAPPING TEMPORARY BARRIER AND PERMANENT BARRIER -
TWO WAY TRAFFIC

CRASH CUSHION/SAND BARREL
ARRAY AND OTHER TEMPORARY
BARRIER LAYOUT DETAILS

STATE OF WISCONSIN
DEPARTMENT OF TRANSPORTATION

LEGEND

- DIRECTION OF TRAVEL
- CRASH CUSHION OR SAND BARREL ARRAY
- SEE FREE STANDING TRANSITION TO TIED-DOWN SYSTEM DETAILS
- SEE BI-DIRECTIONAL TRANSITION TO TIED-DOWN SYSTEM DETAILS
- 3 PINS PLACED ON TRAFFIC SIDE OF BARRIER
- PERMANENT CONCRETE BARRIER OR CONCRETE PARAPET
- FREE STANDING TEMPORARY BARRIER

DIMENSION C TABLE

2

AVAILABLE DEFLECTION DISTANCE	MINIMUM LENGTH OF BARRIER BEYOND HAZARD FT
GREATER THAN 8'	12.5
LESS THAN OR EQUAL TO 8' BUT GREATER THAN 4'	50
LESS THAN OR EQUAL TO 4'	100

6

6

CRASH CUSHION/SAND BARREL
ARRAY AND OTHER TEMPORARY
BARRIER LAYOUT DETAILS

STATE OF WISCONSIN
DEPARTMENT OF TRANSPORTATION

APPROVED

June, 2015






DATE

FHWA




/S/ Jerry H. Zogg

ROADWAY STANDARDS DEVELOPMENT
ENGINEER


- ① WOOD OR STEEL POSTS (w6X9 OR w6X8.5) MAY BE USED. DO NOT INTERMIX WOOD AND STEEL POSTS. INSTALL STEEL POSTS WITH HOLES ON APPROACHING TRAFFIC SIDE.
- ② USE WOOD OR APPROVED PLASTIC BLOCKOUTS. WOOD BLOCKOUTS MAY BE CONSTRUCTED OUT OF TWO OR MORE WOOD BLOCKOUTS. SEE ALTERNATE WOOD BLOCKOUT DETAIL. DIMENSIONS OF APPROVED PLASTIC BLOCKOUTS MAY VARY.
- ③ IF ROCK IS ENCOUNTERED DURING EXCAVATION, PROVIDE A HOLE 12 INCHES IN DIAMETER EXTENDING 20 INCHES DEEP INTO THE ROCK. PLACE APPROXIMATELY 2 1/2" INCHES OF GRANULAR MATERIAL IN THE BOTTOM OF THE HOLE. CUT THE POSTS THE TO LENGTH AND INSTALL. BACKFILL WITH EXCAVATED MATERIAL AND COMPACT. BACKFILL IS TO BE FREE OF LARGE ROCKS.
- ④ WHEN THE DISTANCE FROM BACK OF POST TO SHOULDER HINGE POINT IS LESS THAN 2 FEET INSTALL LONGER POST AT HALF POST SPACING (K).
- ⑤ FOR NEW MGS INSTALLATION TOP OF W-BEAM RAIL TOLERANCE IS +1". FOR EXISTING MGS INSTALLATION TOP OF W-BEAM IS BETWEEN 27 3/4" TO 32".
- ⑥ WHEN USING STEEL POST AND WOOD BLOCKOUTS INSTALL FOUR 16D GALVANIZED NAILS. INSTALL NAILS AT THE BACK CORNERS OF THE BLOCK AND BEND THE NAILS OVER THE FLANGE OF THE STEEL POST.
- ⑦ TOTAL POST LENGTH FOR TYPE K IS 7' - 0".
TOTAL POST LENGTH FOR OTHER MGS TYPES IS 6' - 0".

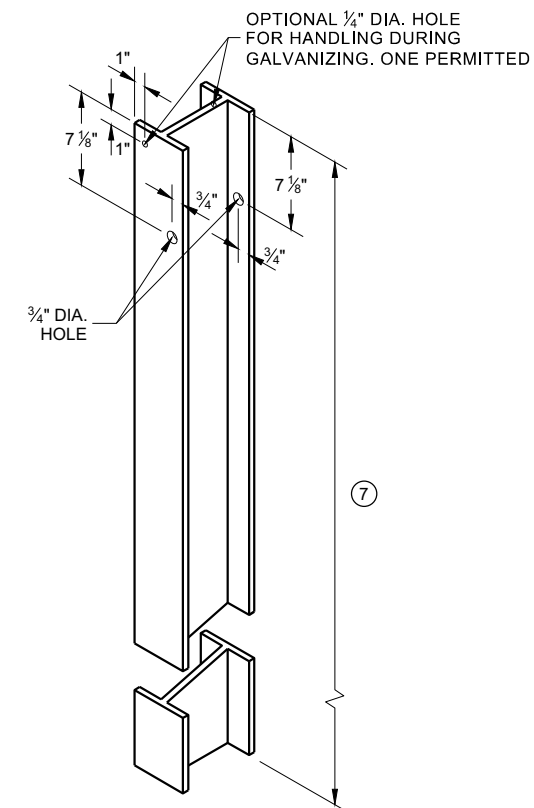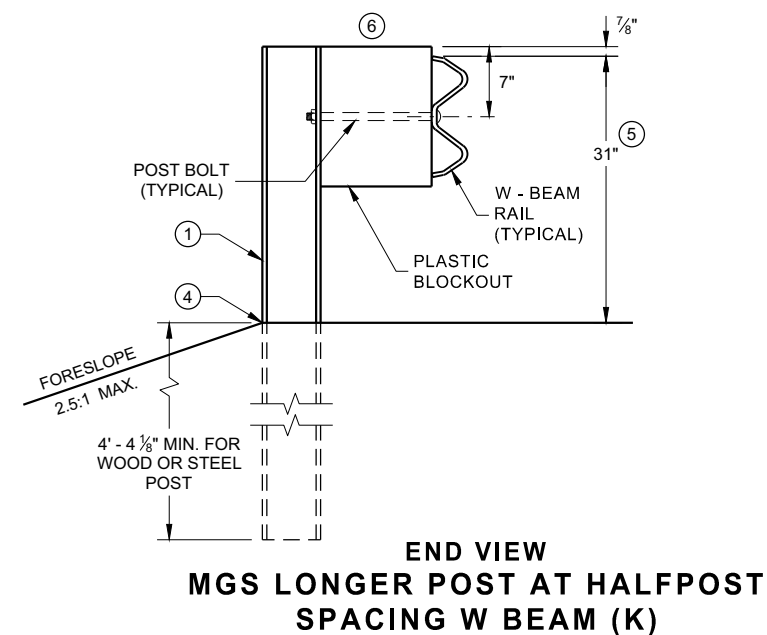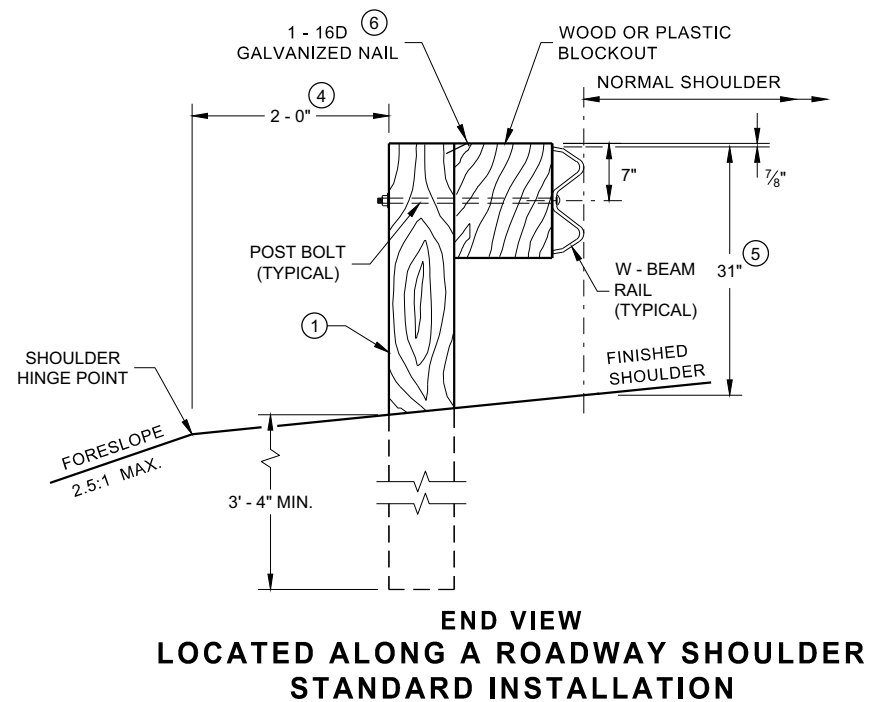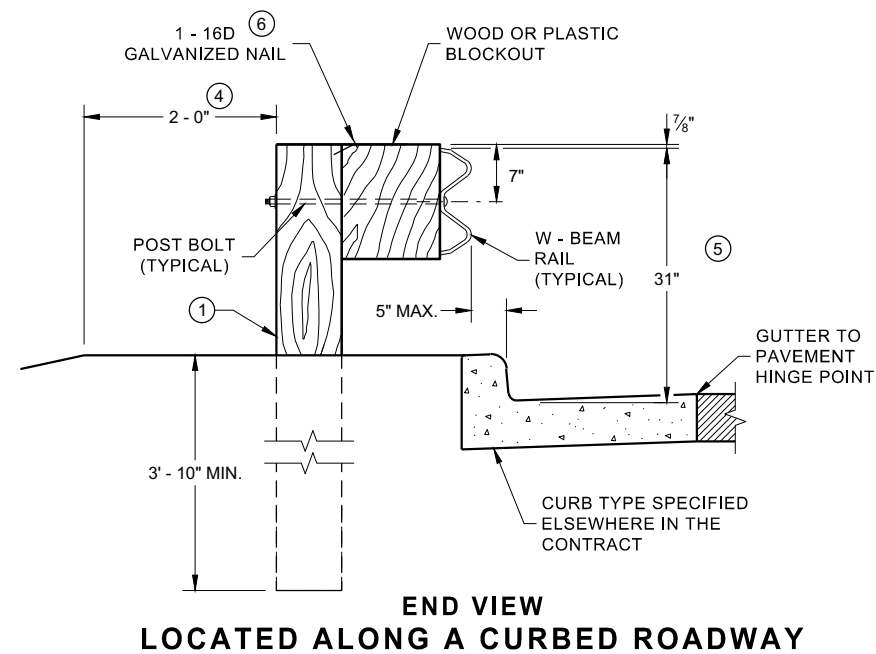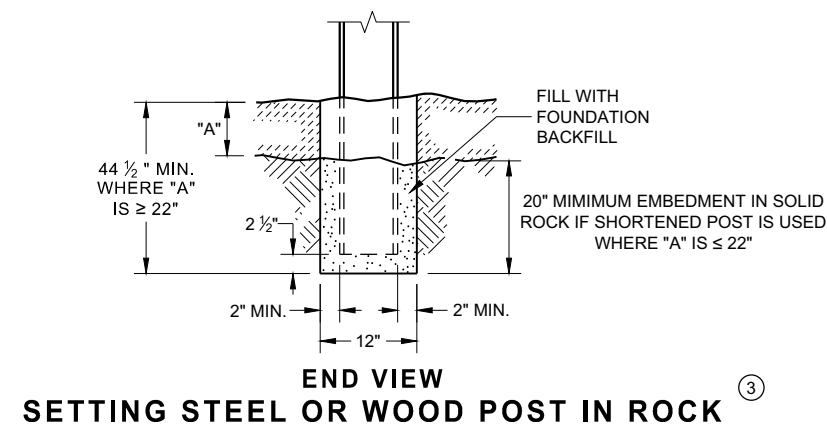


**STEEL POST & HOLE
PUNCHING DETAIL
(W 6 X 9) ①**

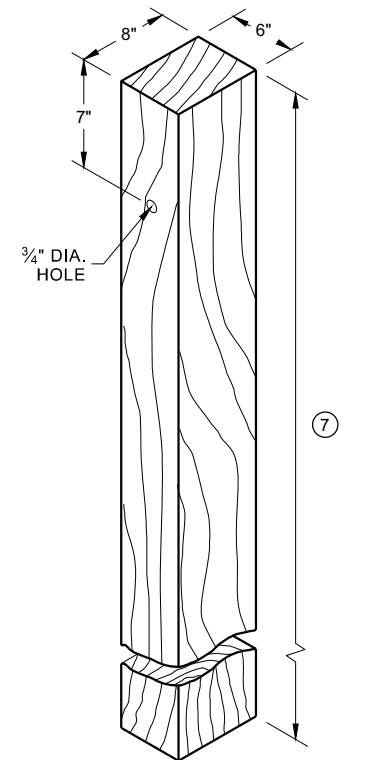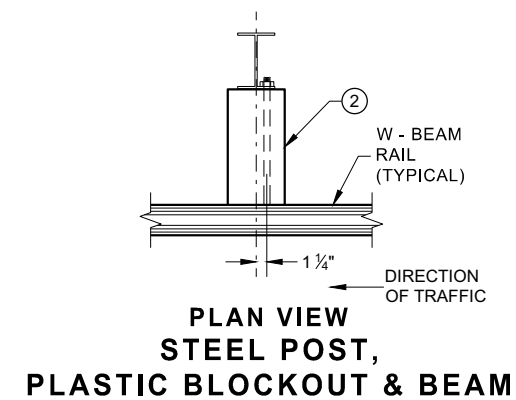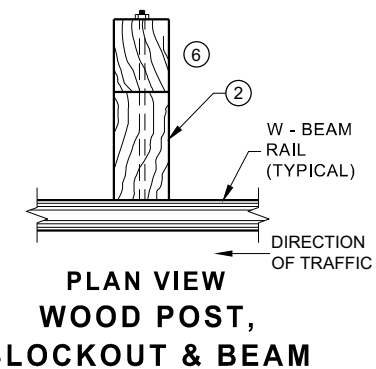


WOOD POST (6" X 8") NOMINAL ⁽¹⁾

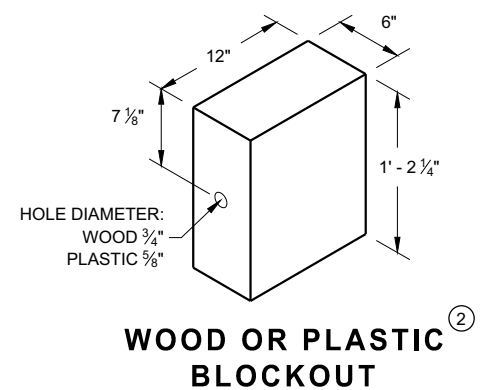


**WOOD OR PLASTIC
BLOCKOUT**

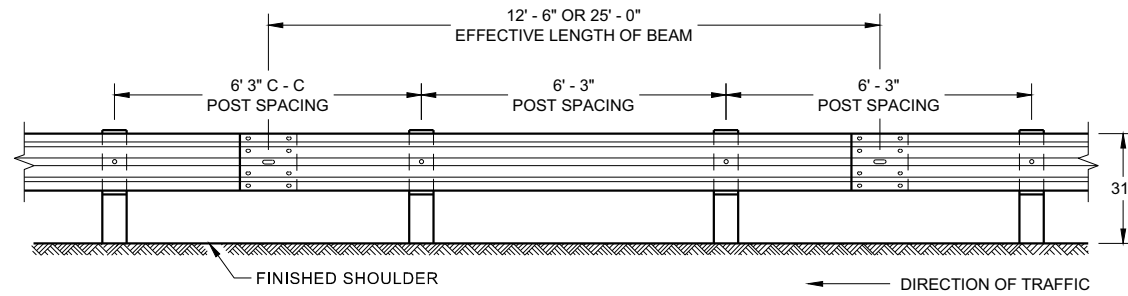


**FRONT VIEW
POST SPACING STANDARD INSTALLATION**

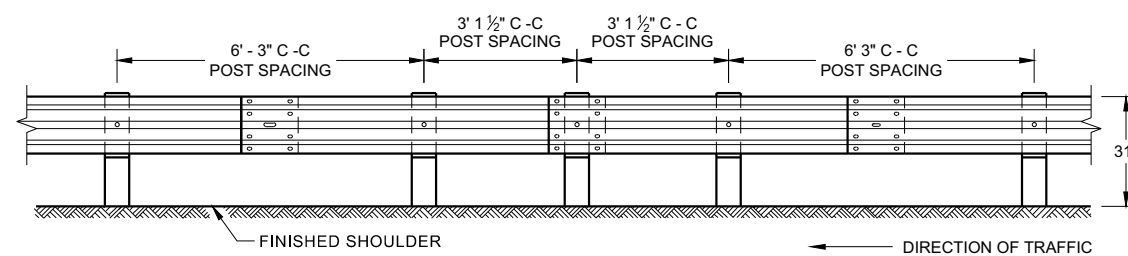


**FRONT VIEW
HALF POST SPACING (HS) AND
HALF POST SPACING WITH LONGER POSTS (K)**

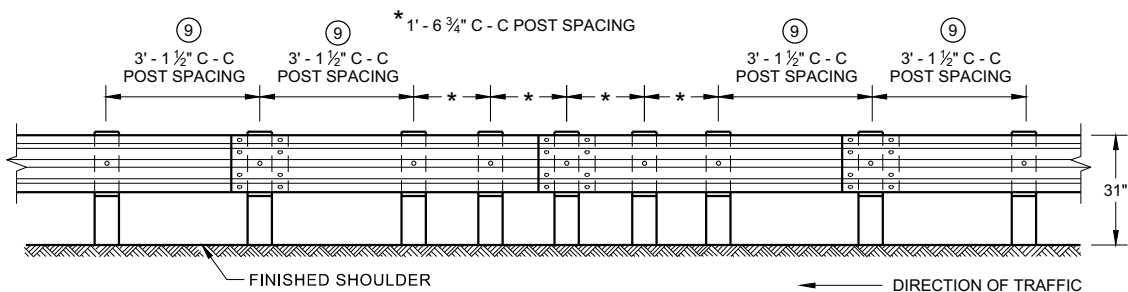


**FRONT VIEW
QUARTER POST SPACING (QS)**

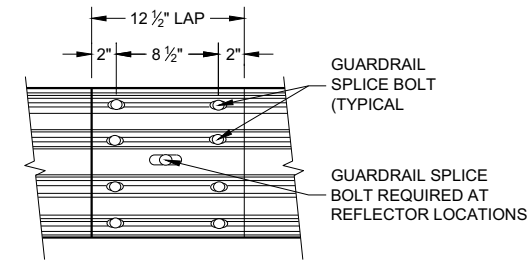


**FRONT VIEW
MID-SPAN BEAM SPLICE**

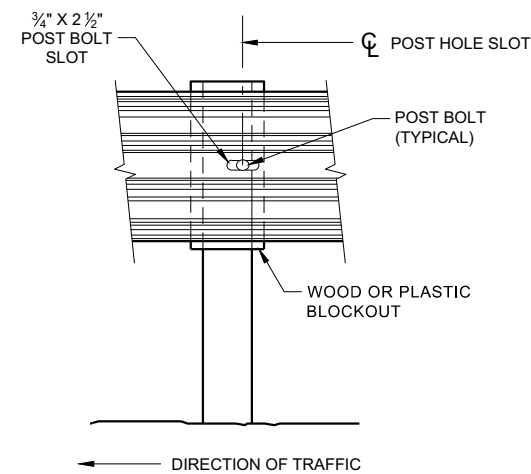

FRONT VIEW AT STEEL POST

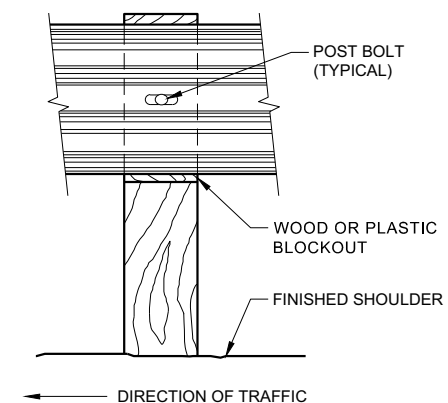

FRONT VIEW AT WOOD POST

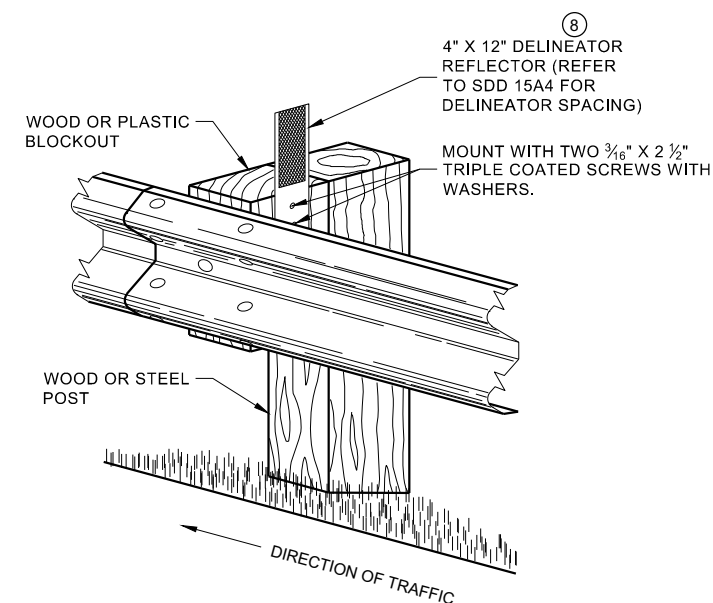


**ONE SIDED REFLECTOR DETAIL
AND TYPICAL INSTALLATION**

GENERAL NOTES

- 8 DO NOT INSTALL REFLECTORS ON THE FIRST 50 FEET OF THE APPROACH END OF THE ENERGY ABSORBING TERMINAL.
- 9 25 FEET OF HALF POST SPACING IS REQUIRED ON APPROACH AND DEPARTURE ENDS OF QUARTER POST SPACING.

POST BOLTS ARE A 3/4" DIAMETER ASTM A307 GUARDRAIL BOLT. A POST BOLT REQUIRES 3/4" DIAMETER A563A DOUBLE RECESSED (DR) HEAVY HEX NUT AND 3/4" DIAMETER F844 FLAT WASHER. POST BOLTS MAY BE LONGER IF MULTIPLE BLOCKOUTS ARE BEING USED.


GUARD RAIL SPLICE BOLTS ARE A 3/4" DIAMETER ASTM A307 GUARDRAIL HEAD BOLT. A GUARDRAIL SPLICE BOLT REQUIRES 3/4" DIAMETER A563A DOUBLE RECESSED (DR) HEAVY HEX NUT.

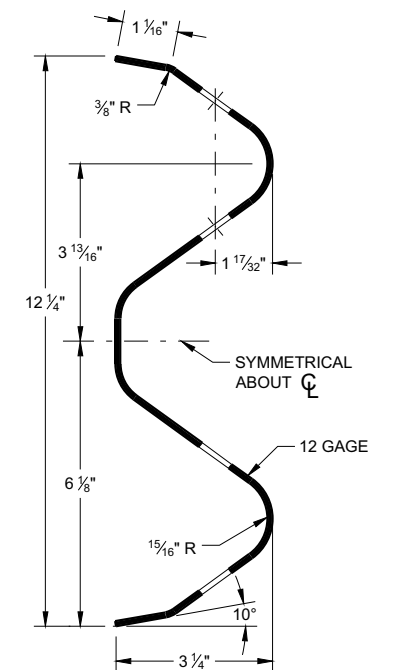

SECTION THRU W-BEAM RAIL


**MIDWEST GUARDRAIL SYSTEM
(MGS) GUARDRAIL**

STATE OF WISCONSIN
DEPARTMENT OF TRANSPORTATION

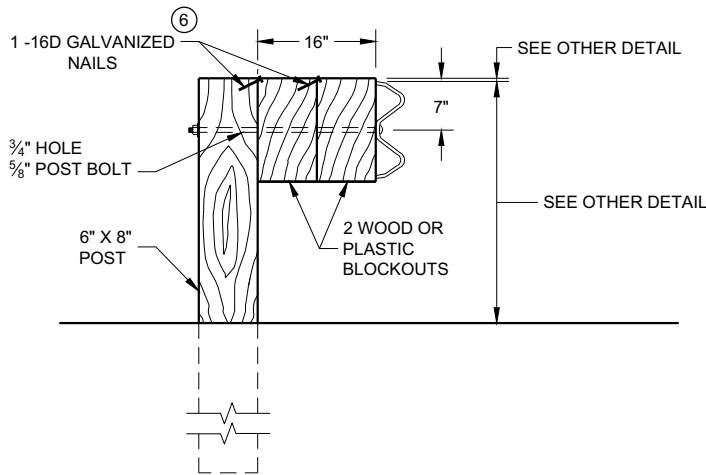

DETAIL FOR 16" BLOCKOUT DEPTH


IT IS ACCEPTABLE TO USE BLOCKOUTS UP TO 16" DEEP TO INCREASE THE POST OFFSET TO AVOID UNDERGROUND OBSTACLES. THERE IS NO LIMIT TO THE NUMBER OF POSTS THAT CAN HAVE ADDITIONAL BLOCKOUTS UP TO 16" DEEP.

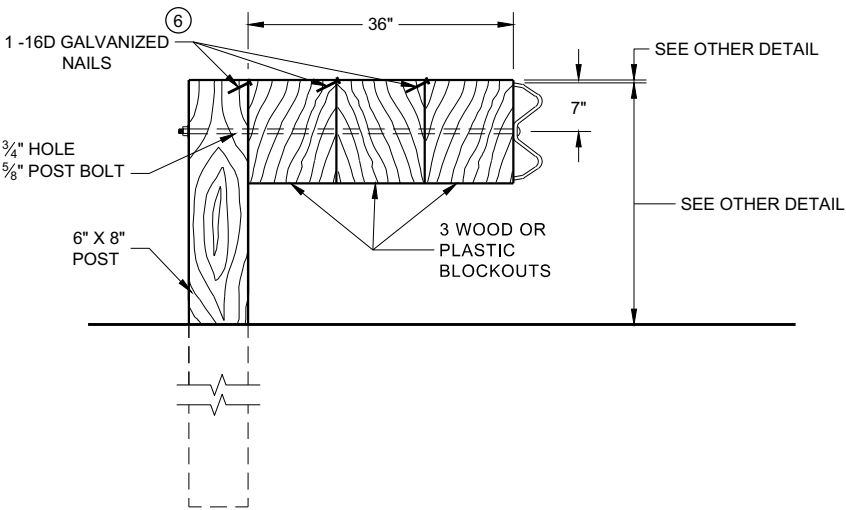

DETAIL FOR 36" BLOCKOUT DEPTH


NOTES: UNDER SPECIAL CIRCUMSTANCES, SUCH AS AVOIDING OBSTACLES THAT ARE NOT RELOCATED, IT IS ACCEPTABLE TO INSTALL ADDITIONAL BLOCKOUTS TO OBTAIN UP TO 36" DEPTH FOR ONE OR TWO POSTS IN A SECTION OF GUARDRAIL.
DO NOT USE 16" OR 36" BLOCKOUTS IF IT CAUSES THE POST TO BE DRIVEN BEYOND SHOULDER HINGE POINT OR CAUSES A FIXED OBJECT TO BE WITHIN THE DEFLECTION DISTANCE OF THE BARRIER.

- NOTE:
- 1. ALL FILLETS SHALL HAVE A MINIMUM RADIUS OF 3/16".
 - 2. IF THE BOLT EXTENDS MORE THAN 1/4" FROM THE NUT THE BOLT SHOULD BE TRIMMED BACK.

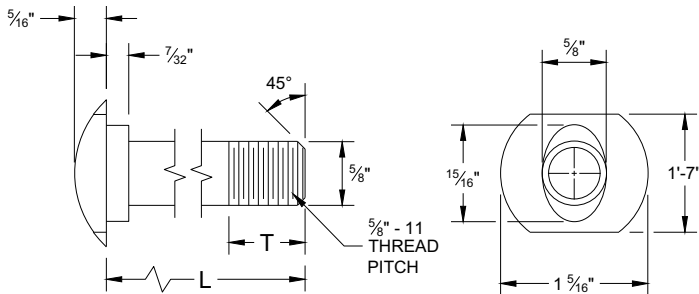


POST BOLT TABLE

L	T (MIN.)
1 1/4"	1 1/8"
2"	1 3/4"
10"	4"
14"	4 1/16"
18"	4"
21"	4 1/16"
25"	4"

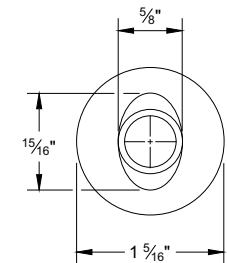


ALTERNATE BOLT HEAD

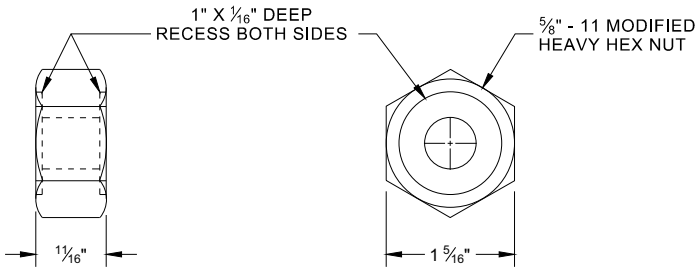


POST BOLT, SPLICE BOLT AND RECESS NUT


- 6 WHEN USING STEEL POST AD WOOD BLOCKOUTS, INSTALL FOUR 16D GALVANIZED NAILS. INSTALL NAILS AT THE BACK CORNERS OF THE BLOCK AND BEND THE NAILS OVER THE FLANGE OF THE STEEL POST.

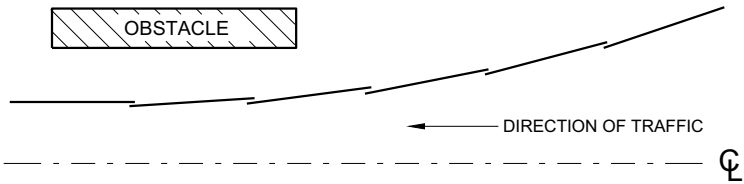


PLAN VIEW
BEAM LAPPING DETAIL

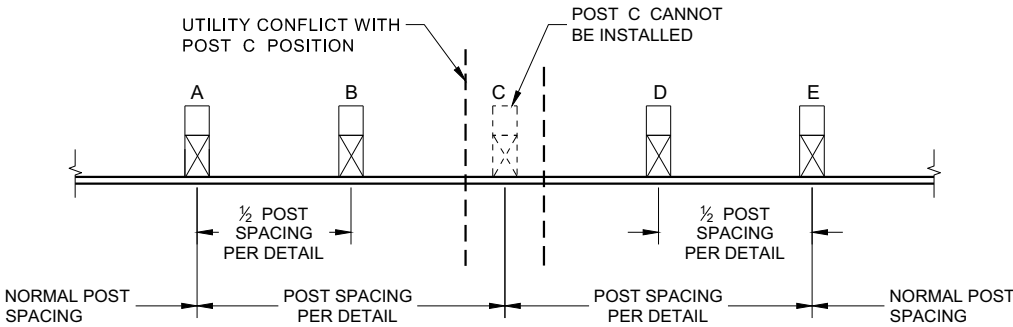

POST DRIVING FOR CONTINUOUS
UNDERGROUND OBSTRUCTION

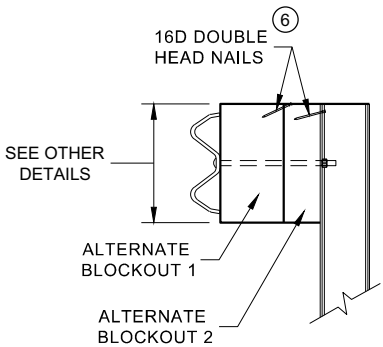

SIDE VIEW

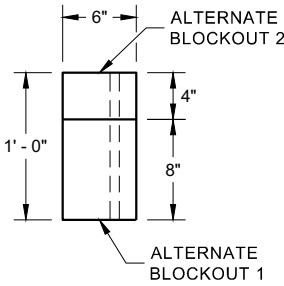


PLAN VIEW


ALTERNATE WOOD
BLOCKOUT DETAIL

MIDWEST GUARDRAIL SYSTEM
(MGS) GUARDRAIL


STATE OF WISCONSIN
DEPARTMENT OF TRANSPORTATION

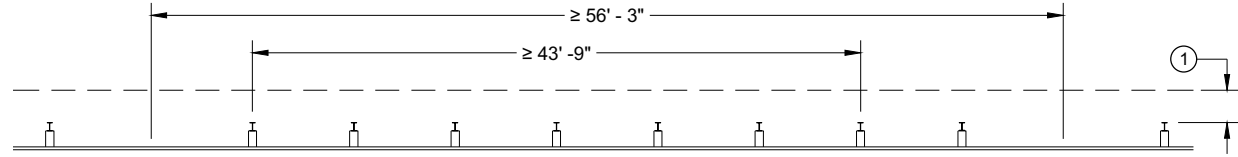


MISSING POST IN NORMAL BEAM GUARD RUN

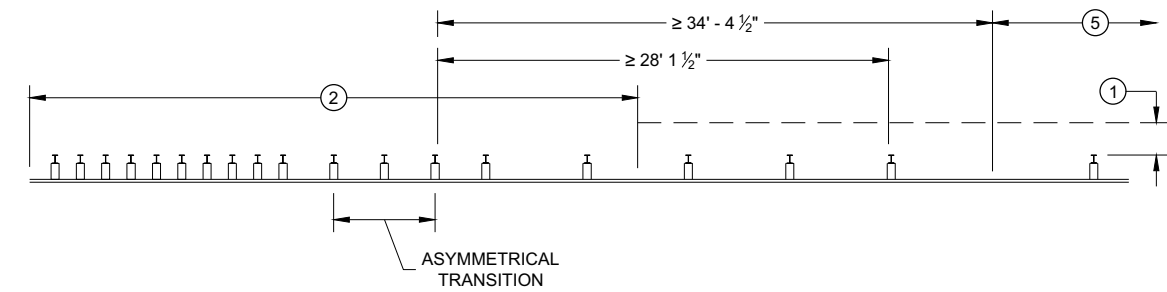


MISSING POST NEAR APPROACH THRIE BEAM TRANSITION

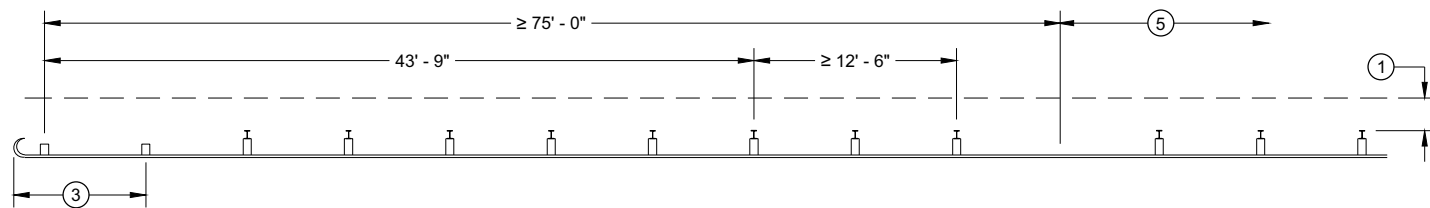


MISSING POST IN NORMAL BEAM GUARD RUN
NEAR TYPE 2 TERMINAL

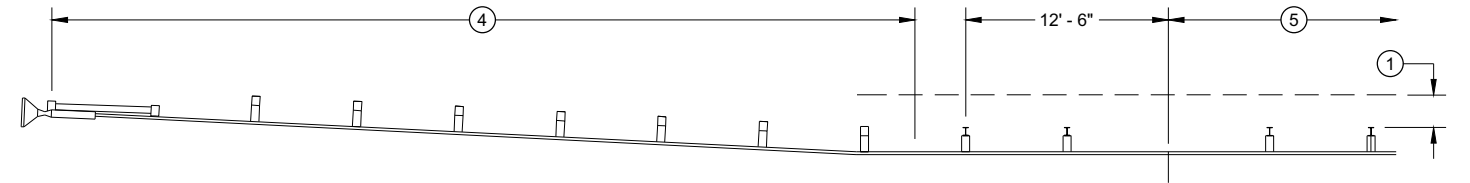

MISSING POST IN NORMAL BEAM GUARD RUN NEAR EAT

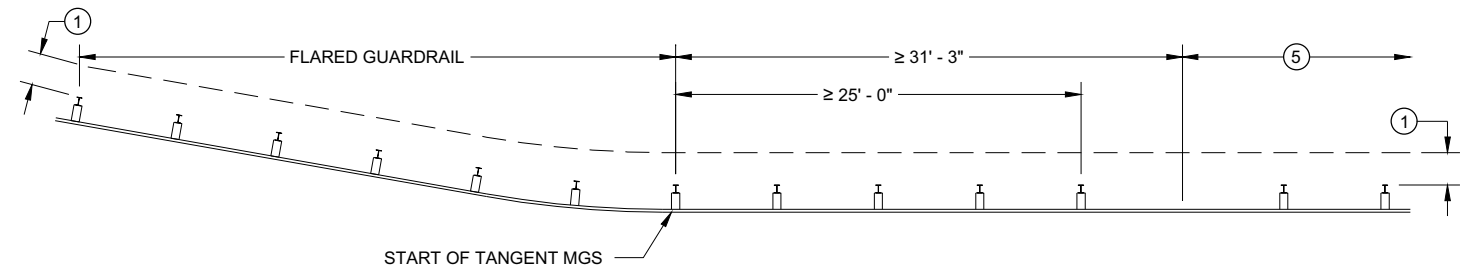

MISSING POST IN NORMAL BEAM GUARD RUN
NEAR FLARED BEAM GUARD

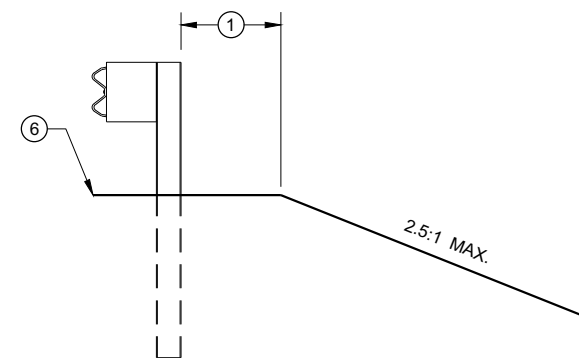

CROSS SECTION VIEW

- (1) MINIMUM OF 2 FEET OF GRADING BEHIND POST.
- (2) SEE SDD 14B45 FOR MORE DETAILS.
- (3) SEE SDD 14B47 FOR MORE DETAILS.
- (4) SEE SDD 14B44 FOR MORE DETAILS.
- (5) SEE MISSING POST IN NORMAL BEAM GUARD RUN FOR DISTANCE TO NEXT MISSING POST AND AREA FOR WELL DRAINED, COMPACTED SOILS.
- (6) SEE PLAN FOR SHOULDER DESIGN.

**MIDWEST GUARDRAIL SYSTEM
(MGS) GUARDRAIL**

STATE OF WISCONSIN
DEPARTMENT OF TRANSPORTATION

APPROVED
7/2018
DATE
/S/ Rodney Taylor
ROADWAY STANDARDS DEVELOPMENT
UNIT SUPERVISOR
FHWA


- (A) THE SLOPE IN THE AREA BOUNDED BY THE GRADELINE, THE HINGE POINT LINE (HPL) AND THE CLEAR ZONE LIMITS (CZL) SHALL BE 4:1 OR FLATTER.
- (B) AFTER FINAL ASSEMBLY, RECHECK CABLE TO BE SURE IT IS TAUT AND HAS NOT RELAXED
- (C) DIFFERENT MANUFACTURERS REQUIRE DIFFERENT PERFORATED W - BEAM RAIL END PANELS. SEE MANUFACTURER'S INFORMATION.
- (D) ATTACH ALUMINUM SHEET TO E.A.T. HEAD USING 4 STAINLESS STEEL SELF - TAPPING SCREWS. ONE SCREW PER CORNER.
- (E) HARDWARE MAY VARY BETWEEN MANUFACTURER. SEE MANUFACTURER'S DRAWING FOR INFORMATION.

DIMENSIONS MAY VARY, MANUFACTURER'S INFORMATION.

THE CENTER OF THE UPPER 3 1/2" DIAMETER HOLE ON POST NUMBER 3 THROUGH POST 9 IS TO BE FLUSH WITH THE GROUND LINE UP TO A MAXIMUM OF 2" ABOVE GROUND LINE. WOOD BLOCKS ON POSTS NUMBERED 3 THROUGH 9 MAY BE ADJUSTED UP TO 3" ABOVE THE TOP OF POST.




STATE OF WISCONSIN
DEPARTMENT OF TRANSPORTATION

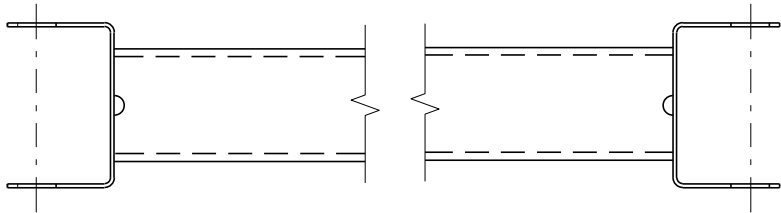


GENERIC GROUND STRUT ⁹ ^E

BILL OF MATERIALS	
PART NO.	DESCRIPTION MATERIALS PROVIDED BY MGS EAT MANUFACTURER. SEE MANUFACTURER'S DETAILS FOR MORE INFORMATION.
①	UPPER POST NO. 1 6" X 6" TUBE
②	LOWER POST NO. 1
③	WOOD CRT
④	WOOD BLOCKOUT
⑤	PIPE SLEEVE
⑥	BEARING PLATE
⑦	BCT CABLE ASSEMBLY
⑧	ANCHOR CABLE BOX
⑨	GROUND STRUT
⑩	PERFORATED W-BEAM RAIL END PANEL, 12'-6" LONG.
⑪	STANDARD W-BEAM RAIL. MULTIPLE SECTIONS REQUIRED. SECTIONS VARY IN LENGTH.
⑫	IMPACT HEAD
⑬	EAT MARKER POST - YELLOW (SEE APPROVED PRODUCTS LIST)
⑭	SOIL PLATE
⑮	UPPER POST NO. 2
⑯	LOWER POST NO. 2

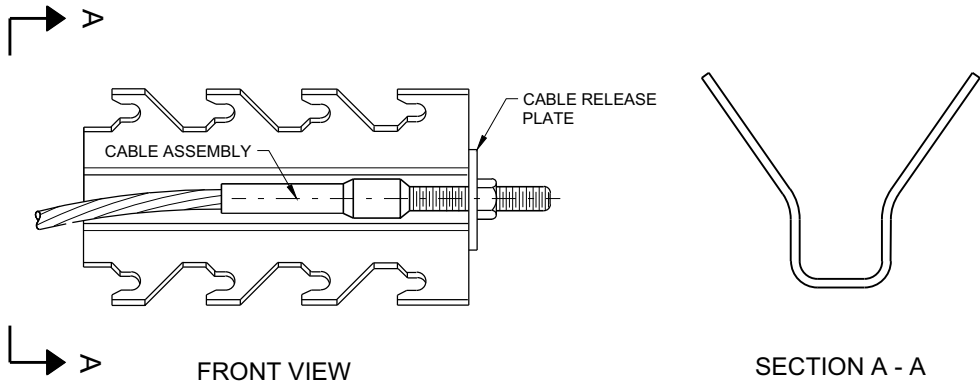


GENERIC ANCHOR CABLE BOX ⁹ ^E

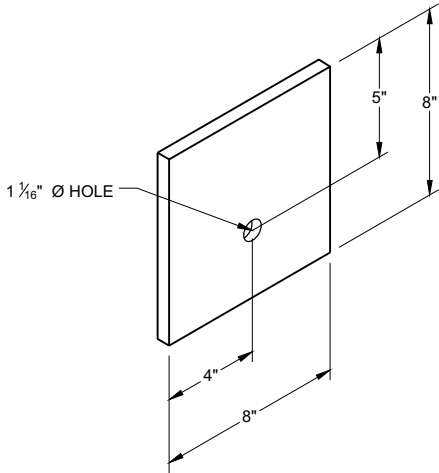


BEARING PLATE ⁶ ^E

MIDWEST GUARDRAIL SYSTEM
ENERGY ABSORBING TERMINAL
(MGS)


STATE OF WISCONSIN
DEPARTMENT OF TRANSPORTATION

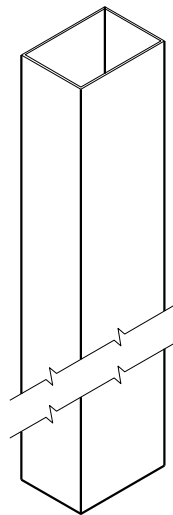


UPPER POST NO. 1 ⁽¹⁾ (E)

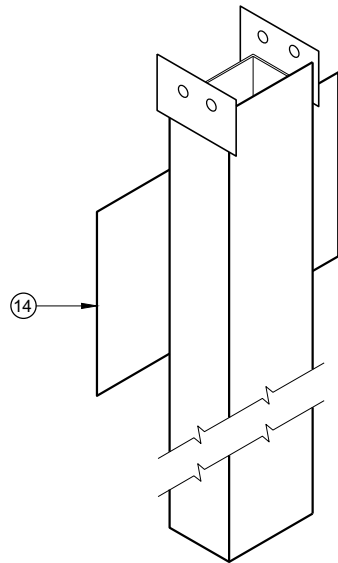


LOWER POST NO. 1 ⁽²⁾ (E)

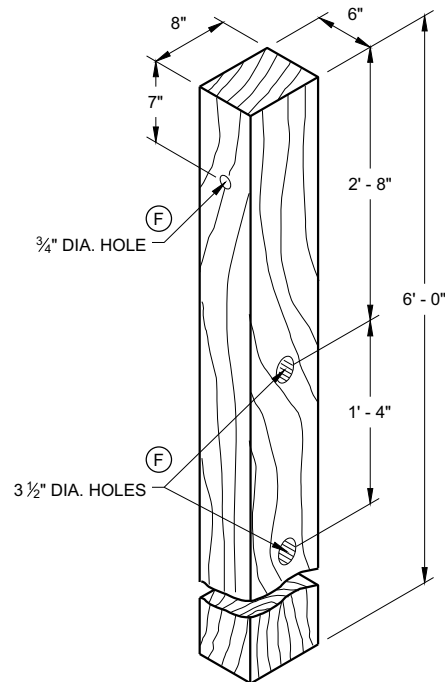


WOOD CRT POST ⁽³⁾ (E)
POSTS NUMBER 3-9

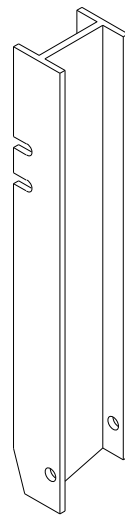


UPPER POST NO. 2 ⁽¹⁵⁾ (E)

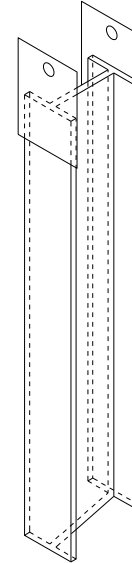


LOWER POST NO. 2 ⁽¹⁶⁾ (E)

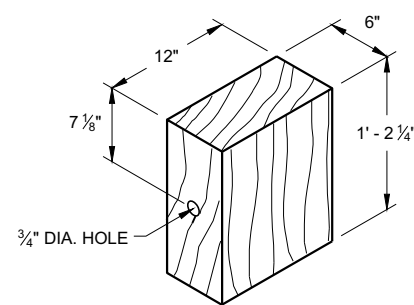

WOOD BLOCKOUT ⁽⁴⁾
REQ'D. AT ALL POSTS EXCEPT POST NO'S 1 & 2

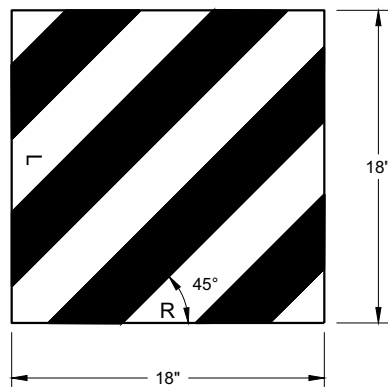


REFLECTIVE SHEETING DETAIL ^(E)

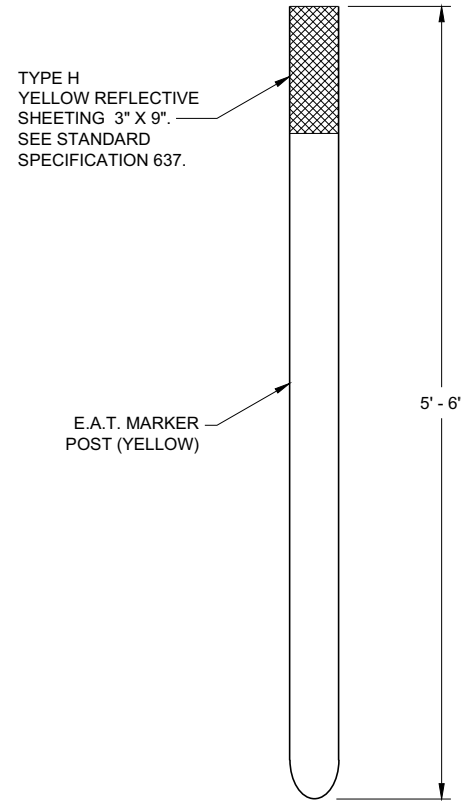


FRONT VIEW

SIDE VIEW

E.A.T. MARKER POST ⁽¹³⁾

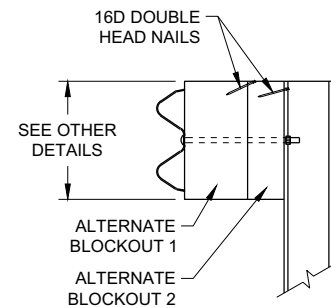

SIDE VIEW

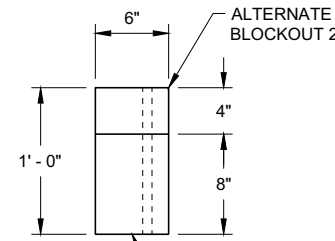


TOP VIEW

ALTERNATE WOOD
BLOCKOUT DETAIL


**MIDWEST GUARDRAIL SYSTEM
ENERGY ABSORBING TERMINAL
(MGS)**

STATE OF WISCONSIN
DEPARTMENT OF TRANSPORTATION

APPROVED
7/2018 DATE /S/ Rodney Taylor
ROADWAY STANDARDS DEVELOPMENT
UNIT SUPERVISOR
FHWA

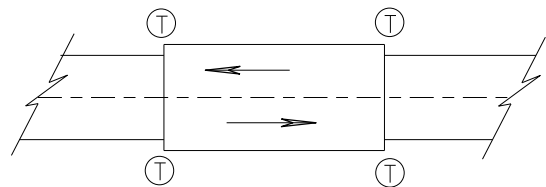

TWO WAY TRAFFIC

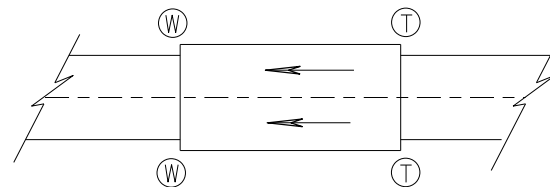

ONE WAY TRAFFIC

(T) THRIE BEAM CONNECTION

(W) W-BEAM CONNECTION WHEN REQUIRED

TYPICAL LOCATIONS OF THRIE BEAM AND W-BEAM CONNECTIONS TO BRIDGE

GENERAL NOTES


IF ROCK IS ENCOUNTERED, REMOVE ROCK TO FULL DEPTH OF POST PLUS 2 1/2", AND 12" DIAMETER AROUND POST. SEE 14B42 FOR MORE DETAILS.

TRANSITION USES STEEL POSTS ONLY.


SEE STANDARD DETAIL DRAWING 14 B 42 FOR MORE INFORMATION.

POST 2 THROUGH 17 USES STEEL POST ONLY

- ① BRIDGE RAILING TYPE "W" DOES NOT REQUIRE A TERMINAL CONNECTOR.
- ② OPTIONAL CURB AND GUTTER OR DRAINAGE FEATURE SEE PLAN FOR INFORMATION.
- ⑬ STEEL OR WOOD POST IS ACCEPTABLE AT POST 1. SEE SDD14B42

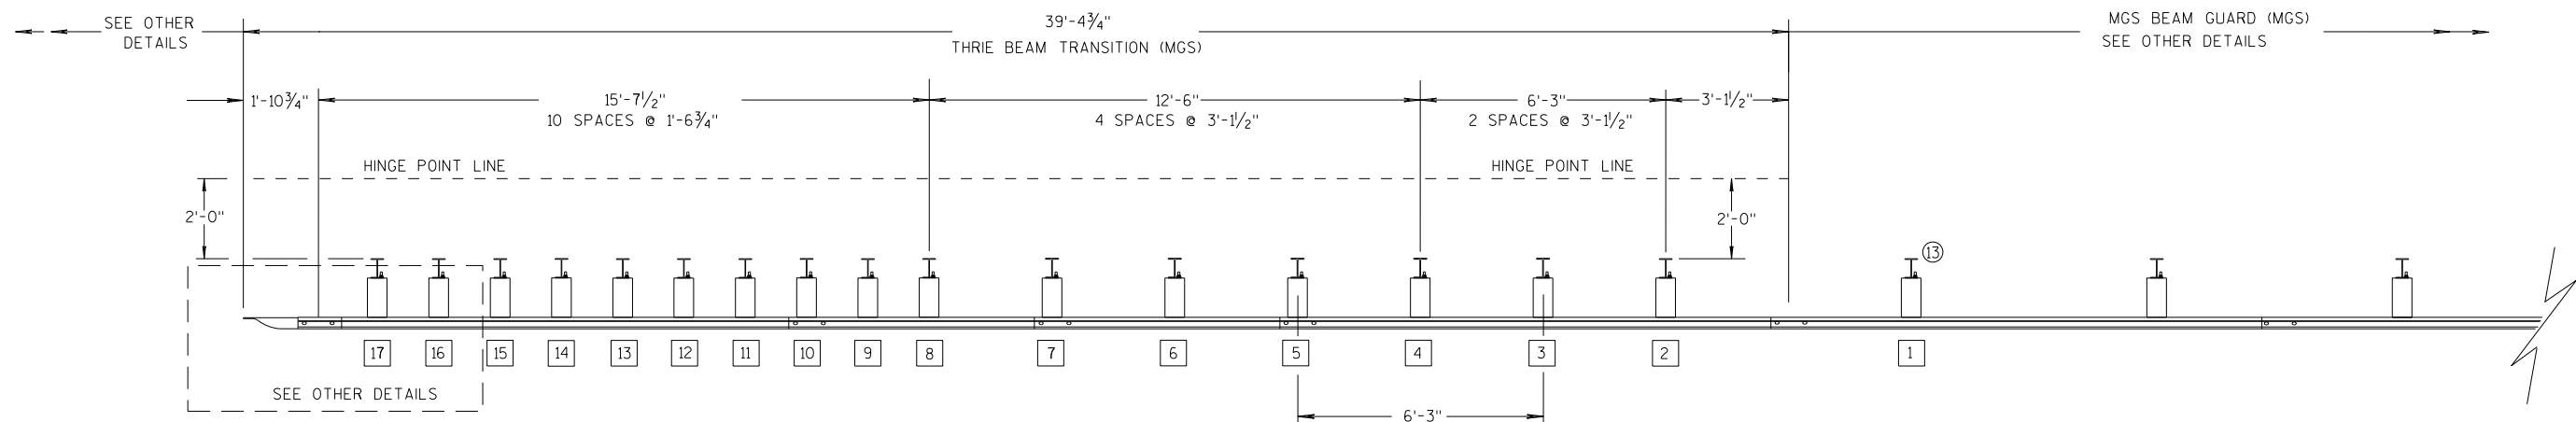

PLAN VIEW

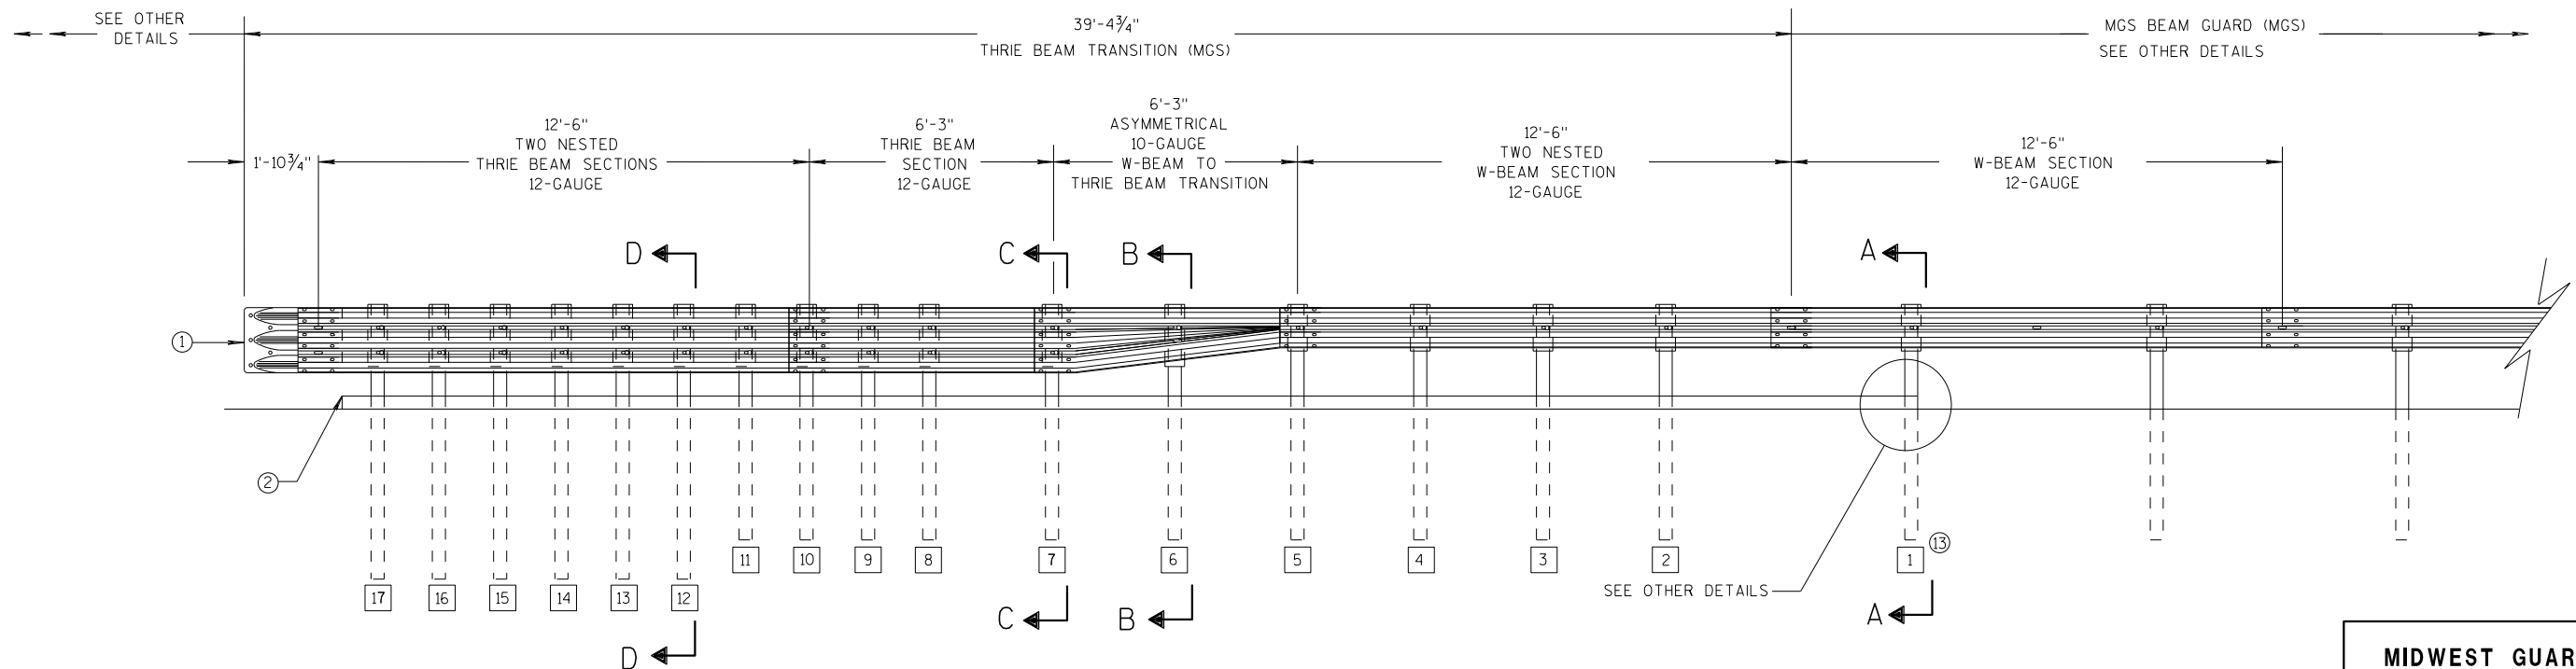

ELEVATION VIEW


MIDWEST GUARDRAIL SYSTEM THRIE BEAM TRANSITION

MIDWEST GUARDRAIL SYSTEM
THRIE BEAM TRANSITION (MGS)


STATE OF WISCONSIN
DEPARTMENT OF TRANSPORTATION

GENERAL NOTES


- 2 OPTIONAL CURB AND GUTTER OR DRAINAGE FEATURE SEE PLAN FOR INFORMATION.
- 3 WHEN USING STEEL POSTS AND WOOD BLOCKOUTS INSTALL FOUR 10D GALVANIZED NAILS. INSTALL NAILS AT THE BACK CORNERS OF THE BLOCK AND BEND THE NAILS OVER THE FLANGE OF THE STEEL POST.
- 4 TOLERANCE FOR TOP OF W-BEAM RAIL IS ± 1".
- 13 STEEL OR WOOD POST IS ACCEPTABLE AT POST 1. SEE SDD 14B42

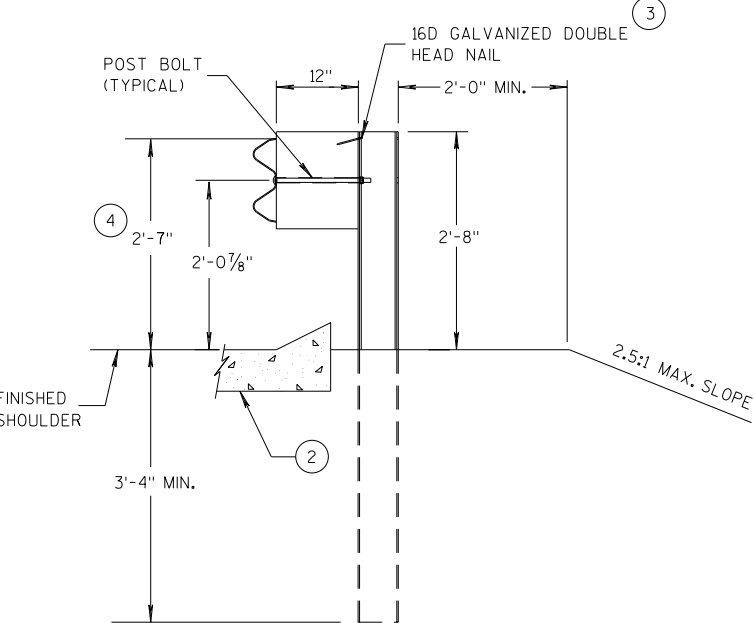


SECTION A-A
POSTS 1-5

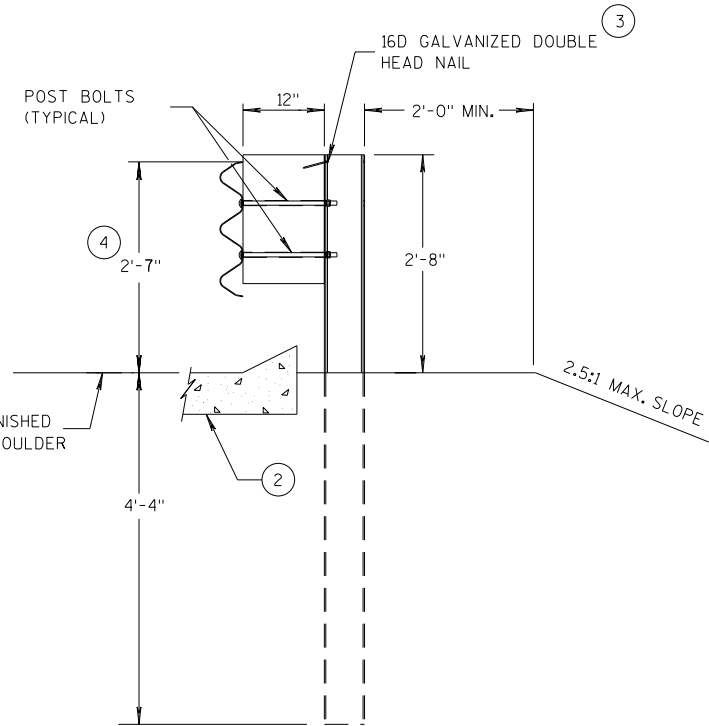

SECTION D-D
POSTS 12-17

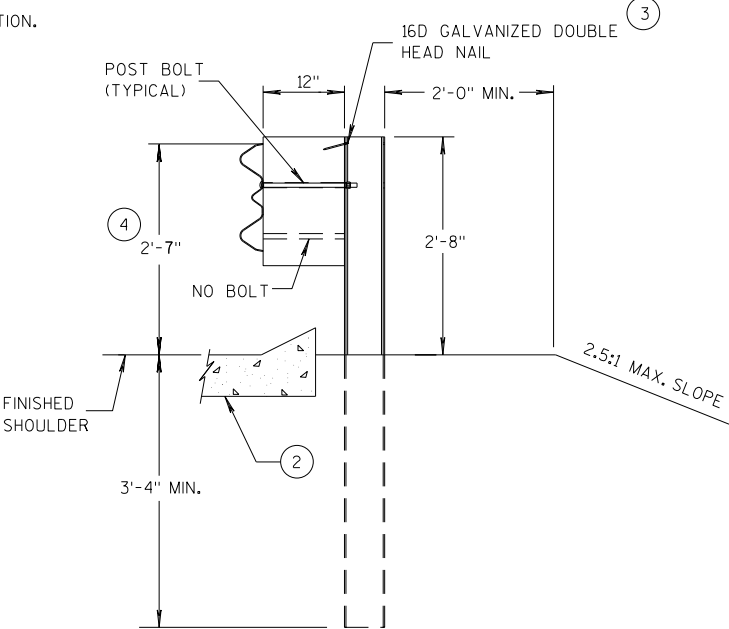

SECTION B-B
POST 6

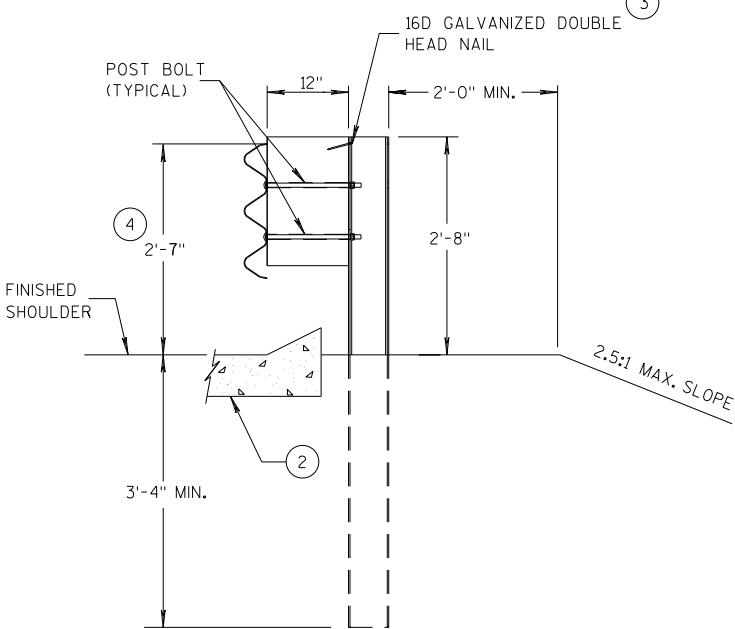

SECTION C-C
POSTS 7-11



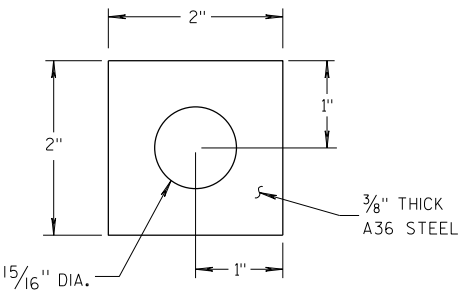



PLATE WASHER DETAIL

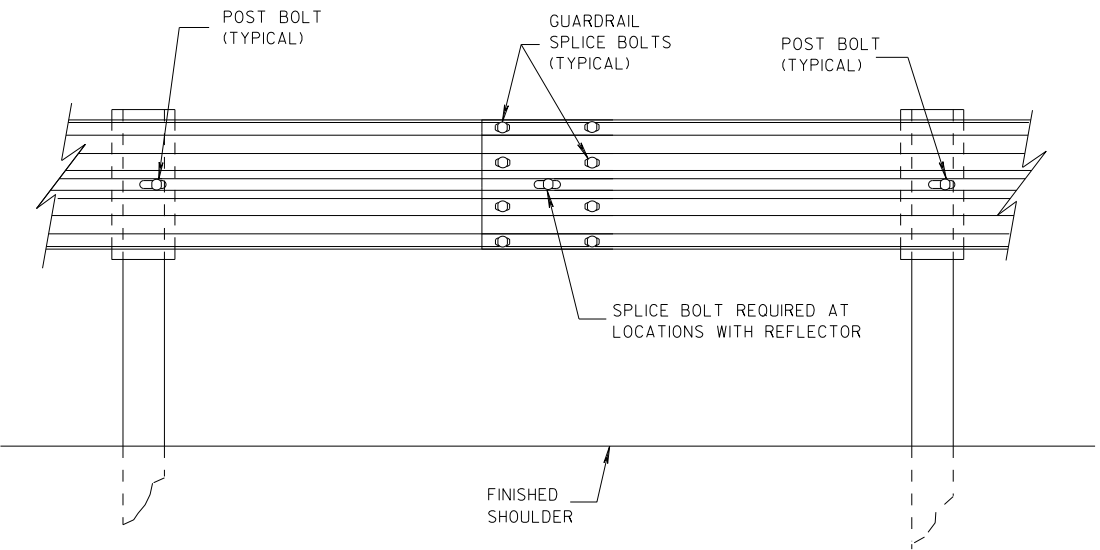

SPLICE DETAIL

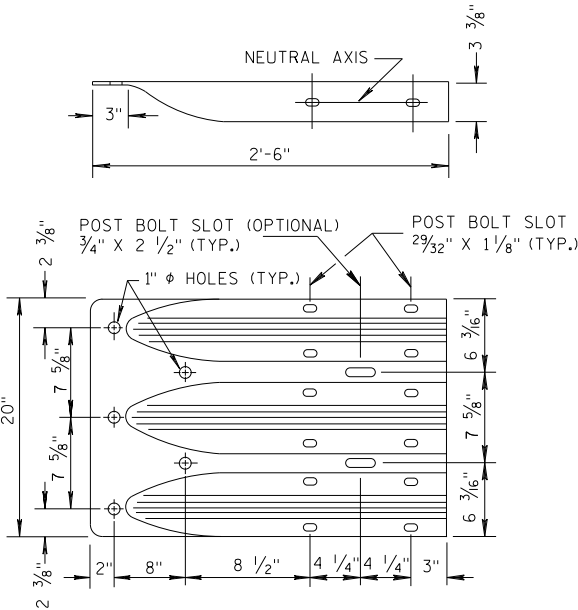


THRIE BEAM
TERMINAL CONNECTOR

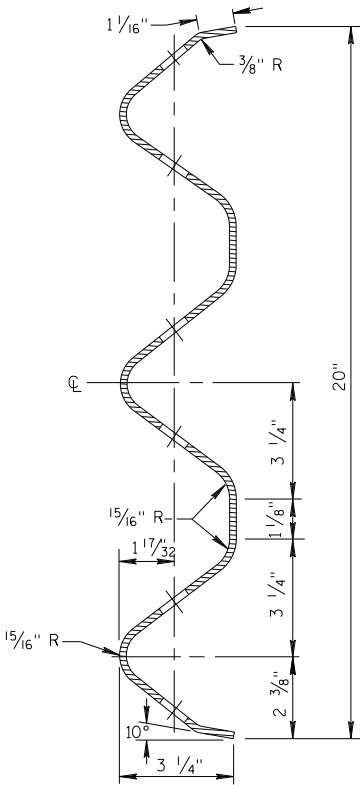


SECTION THRU THRIE
BEAM RAIL ELEMENT

MIDWEST GUARDRAIL SYSTEM
THRIE BEAM TRANSITION (MGS)


STATE OF WISCONSIN
DEPARTMENT OF TRANSPORTATION

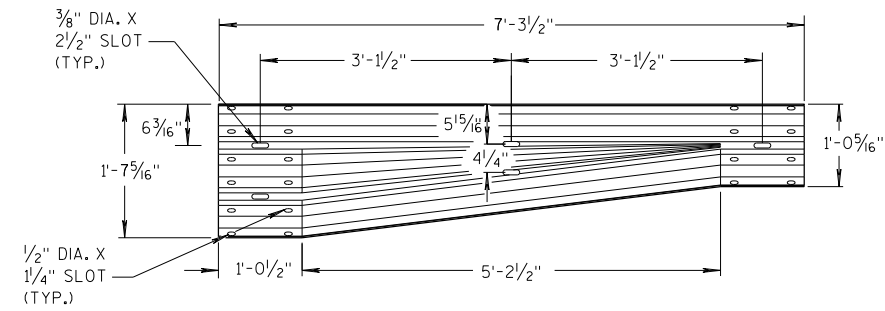


W-BEAM TO THRIE BEAM TRANSITION SECTION

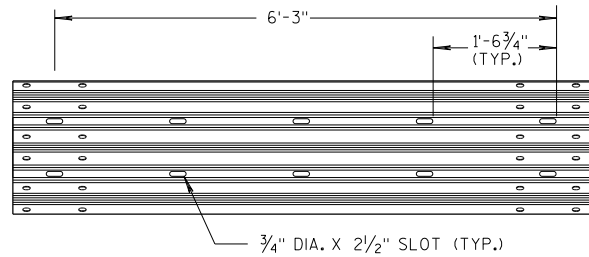


6'-3" THRIE BEAM SECTION

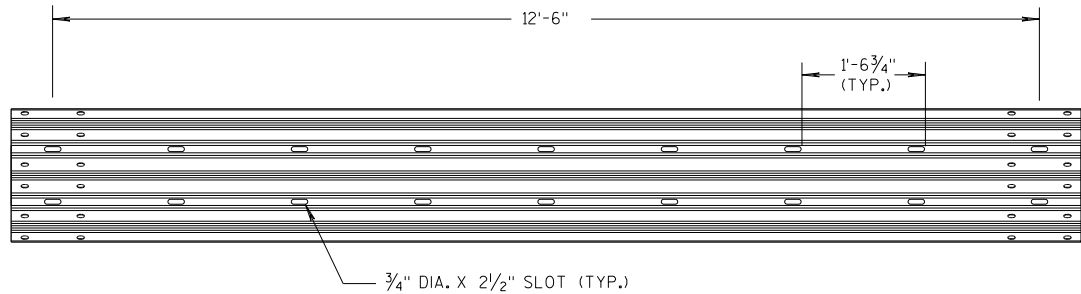

12'-6" THRIE BEAM SECTION

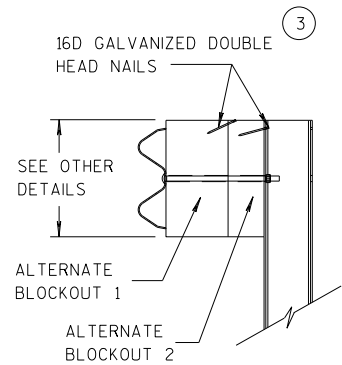


SIDE VIEW

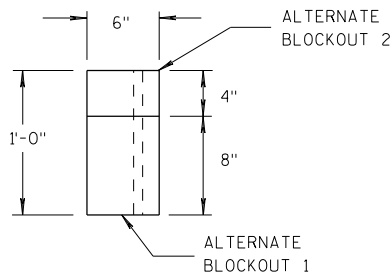

TOP VIEW


ALTERNATE WOOD BLOCKOUT DETAIL

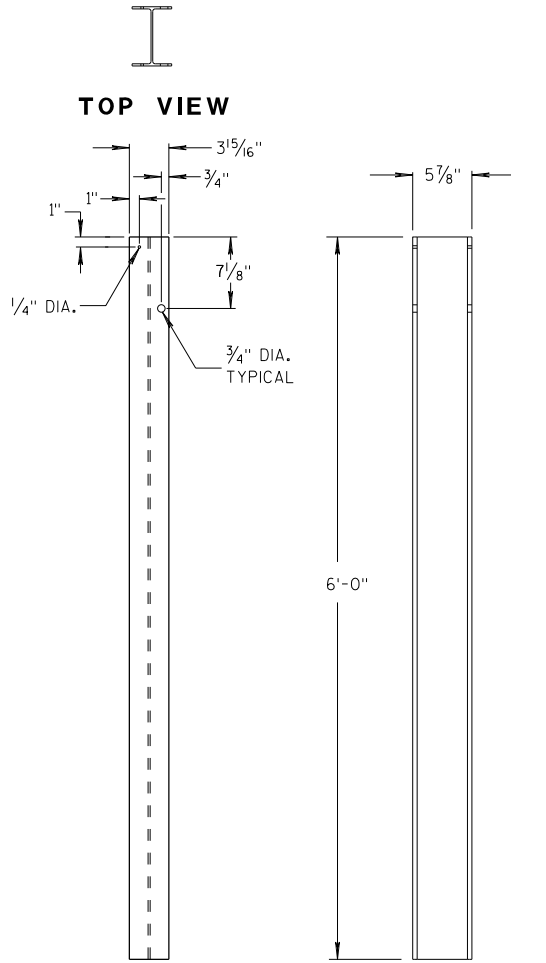


FRONT VIEW

SIDE VIEW

STEEL POSTS 1-5

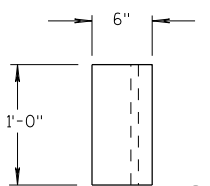


TOP VIEW

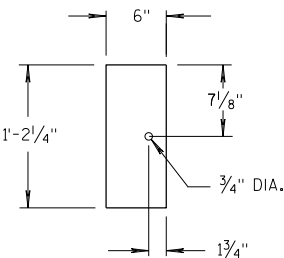

FRONT VIEW


BLOCKOUT POSTS 1-5

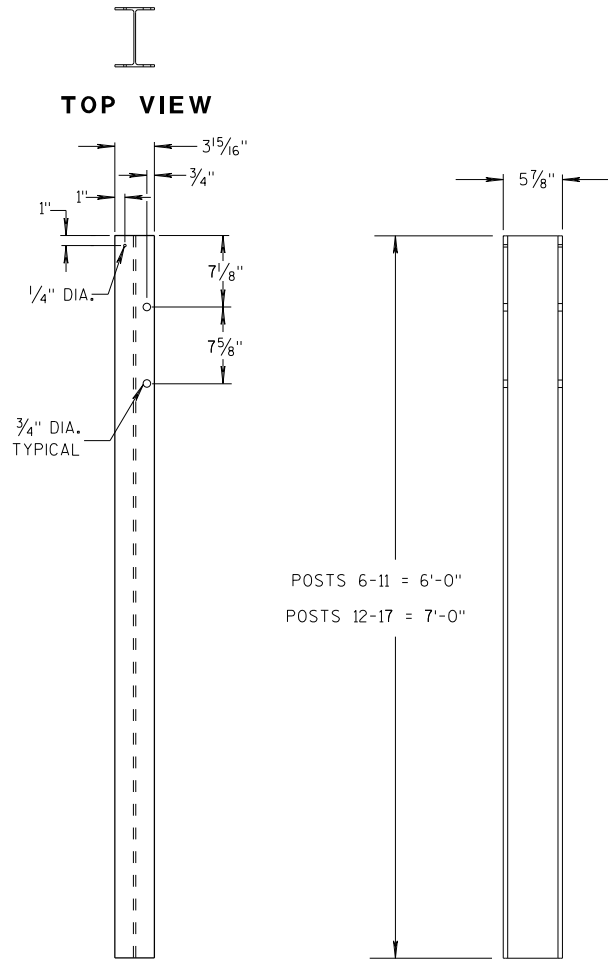


FRONT VIEW

SIDE VIEW

STEEL POSTS 6-17

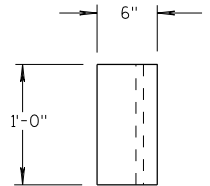

TOP VIEW

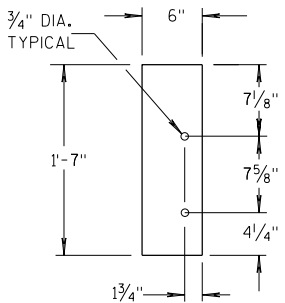

FRONT VIEW

BLOCKOUT POSTS 6-17

GENERAL NOTES

STEEL POSTS ARE W6X9 OR W6X8.5.

BOLT HOLES FOR POST ARE ON FRONT AND OF SIDE OF POST.


③ WHEN USING STEEL POSTS AND WOOD BLOCKOUTS INSTALL FOUR 16D GALVANIZED NAILS. INSTALL NAILS AT THE BACK CORNERS OF THE BLOCK AND BEND THE NAILS OVER THE FLANGE OF THE STEEL POST.

⑤ WOOD BLOCKS MAY BE CONSTRUCTED OUT OF 2 WOOD BLOCKS. SEE ALTERNATE WOOD BLOCK DETAIL.

⑬ STEEL OR WOOD POST IS ACCEPTABLE AT POST 1. SEE SDD 14B42.





MIDWEST GUARDRAIL SYSTEM
THRIE BEAM TRANSITION (MGS)

STATE OF WISCONSIN
DEPARTMENT OF TRANSPORTATION

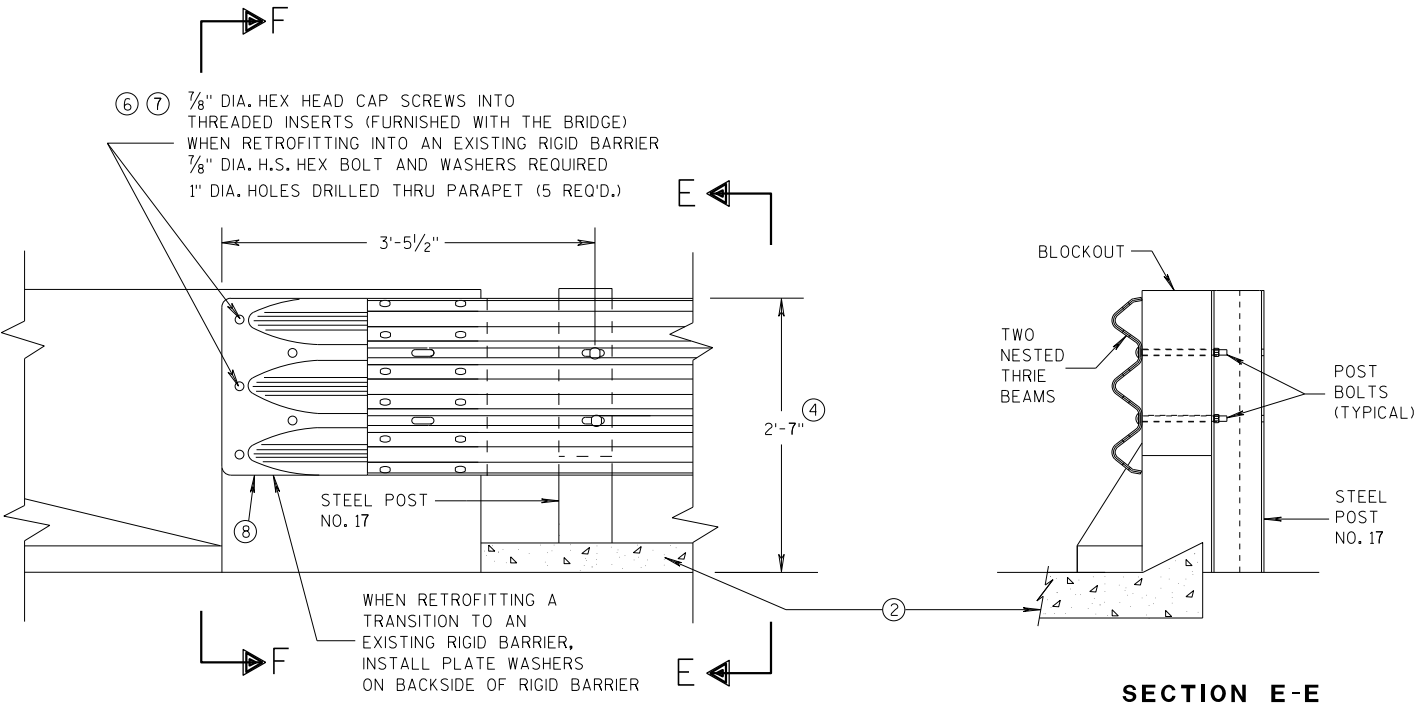

GENERAL NOTES

- THESE ARE TYPICAL CONNECTION DETAILS. ADJUST THE POSTION OF CONNECTIONS TO EXISTING BRIDGES TO FIT THE ACTUAL BRIDGE AND SITE DIMENSIONS.
- ② OPTIONAL CURB AND GUTTER OR DRAINAGE FEATURE SEE PLAN FOR INFORMATION.
- ④ TOLERANCE FOR TOP OF BEAM IS $\pm 1"$.
- ⑥ DRILLING BOLT HOLES THROUGH THE PARAPET, BOLTS, NUTS, WASHERS AND REPAIRING DAMAGED CONCRETE ARE INCIDENTAL TO THE CONTRACT.
- ⑦ BOLTS MAY BE A325 BOLTS OR A449 BOLTS. BOLT LENGTH AND THREADING LENGTH ARE TO ALLOW FOR A TIGHT CONNECTION BETWEEN RIGID BARRIER AND THRIE BEAM CONNECTION PLATE. CONTRACTOR IS TO FIELD VERIFY BOLT LENGTH AND THREAD LENGTH. ONE ROUND WASHER REQUIRED BETWEEN BOLT HEAD AND THRIE BEAM CONNECTOR PLATE. BOLTS THAT EXTEND THROUGH THE PARAPET AND OUT THE BACK FACE REQUIRE A HARDENED ROUND STEEL WASHER THAT IS 2" O.D. X 5/32" THICK AND ONE PLATE WASHER. REPAIR ANY DAMAGED CONCRETE FROM BOLT INSTALLATION.
- ⑧ THE RECESS FOR A W-BEAM CONNECTION, WHICH EXISTS ON SOME PARAPETS OF THIS TYPE, SHALL BE FILLED WITH A TREATED TIMBER BLOCKOUT. BLOCKOUT SIZE IS 1'-6" X 2'-0" X 3 1/2".

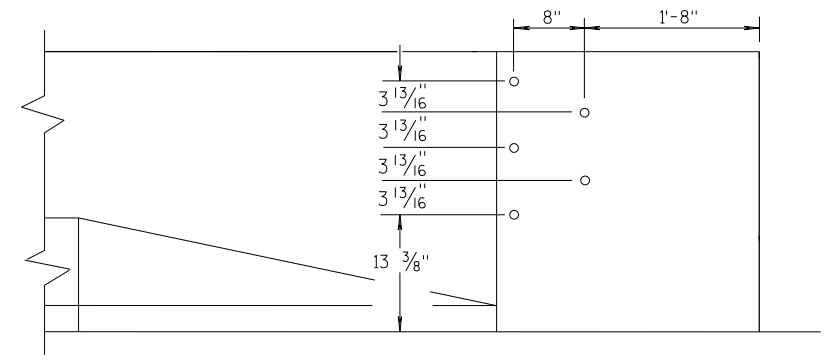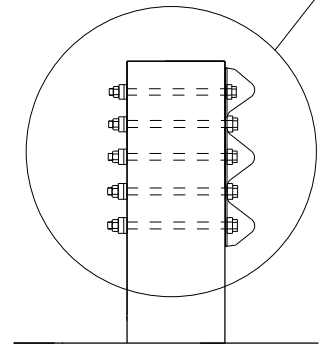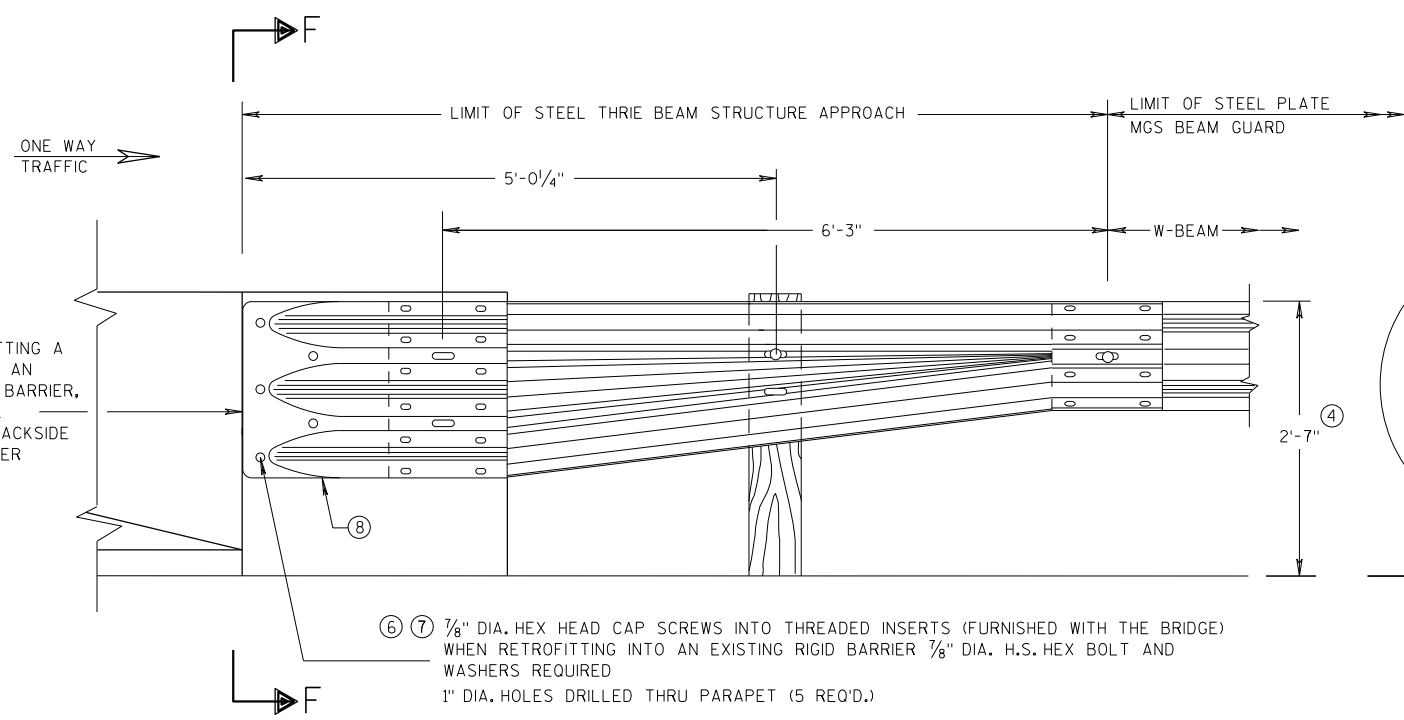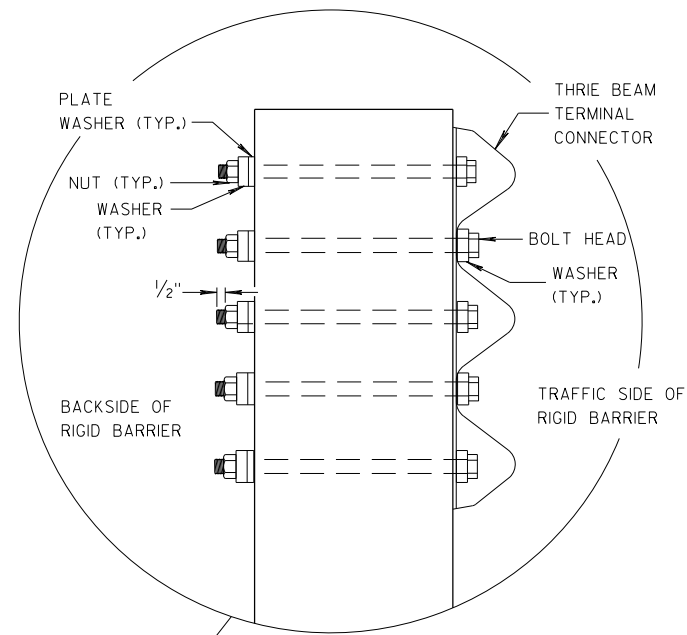


MIDWEST GUARDRAIL SYSTEM THRIE BEAM TRANSITION (MGS)	
STATE OF WISCONSIN DEPARTMENT OF TRANSPORTATION	
APPROVED 07/2018 DATE	/S/ Rodney Taylor ROADWAY STANDARDS DEVELOPMENT UNIT SUPERVISOR
FHWA	


GENERAL NOTES

THESE ARE TYPICAL CONNECTION DETAILS. ADJUST THE POSTION OF CONNECTIONS TO EXISTING BRIDGES TO FIT THE ACTUAL BRIDGE AND SITE DIMENSIONS.


- ②
- OPTIONAL CURB AND GUTTER OR DRAINAGE FEATURE SEE PLAN FOR INFORMATION.
- ④
- TOLERANCE FOR TOP OF BEAM IS ± 1".
- ⑥
- DRILLING BOLT HOLES THROUGH THE PARAPET, BOLTS, NUTS, WASHERS AND REPAIRING DAMAGED CONCRETE ARE INCIDENTAL TO THE CONTRACT.
- ⑦
- BOLTS MAY BE A325 BOLTS OR A449 BOLTS. BOLT LENGTH AND THREADING LENGTH ARE TO ALLOW FOR A TIGHT CONNECTION BETWEEN RIGID BARRIER AND THRIE BEAM CONNECTION PLATE. CONTRACTOR IS TO FIELD VERIFY BOLT LENGTH AND THREAD LENGTH. ONE ROUND WASHER REQUIRED BETWEEN BOLT HEAD AND THRIE BEAM CONNECTOR PLATE. BOLTS THAT EXTEND THROUGH THE PARAPET AND OUT THE BACK FACE REQUIRE A HARDENED ROUND STEEL WASHER THAT IS 2" O.D. X 5/32" THICK AND ONE PLATE WASHER. REPAIR ANY DAMAGED CONCRETE FROM BOLT INSTALLATION.
- ⑧
- THE RECESS FOR A W-BEAM CONNECTION, WHICH EXISTS ON SOME PARAPETS OF THIS TYPE, SHALL BE FILLED WITH A TREATED TIMBER BLOCKOUT. BLOCKOUT SIZE IS 1'-6" X 2'-0" X 3 1/2".
- ⑨
- BOLT, NUT AND WASHERS NOT REQUIRED FOR THIS LOCATION WHEN RETROFITTING AN EXISTING PAPAPET AND THE HOLE IS EITHER ABOVE PARAPET OR WITHIN 4 INCHES OF THE EDGE OF PARAPET.

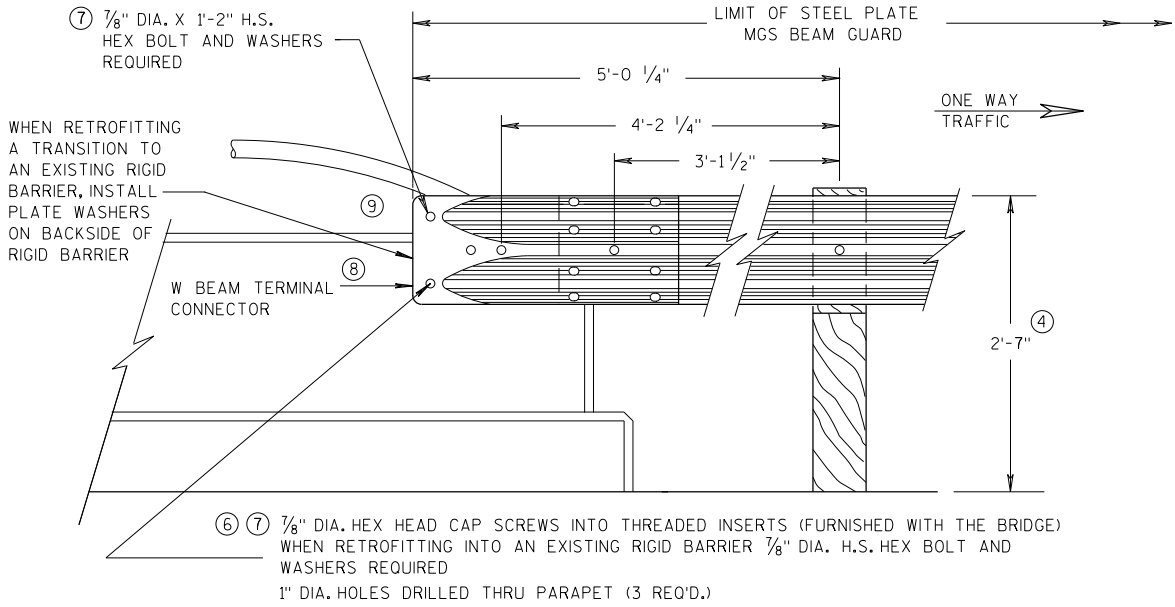

FRONT VIEW
W BEAM CONNECTION TO VERTICAL FACE PARAPET
(USE ONLY ON THE TRAFFIC EXIT END OF ONE WAY BRIDGES)

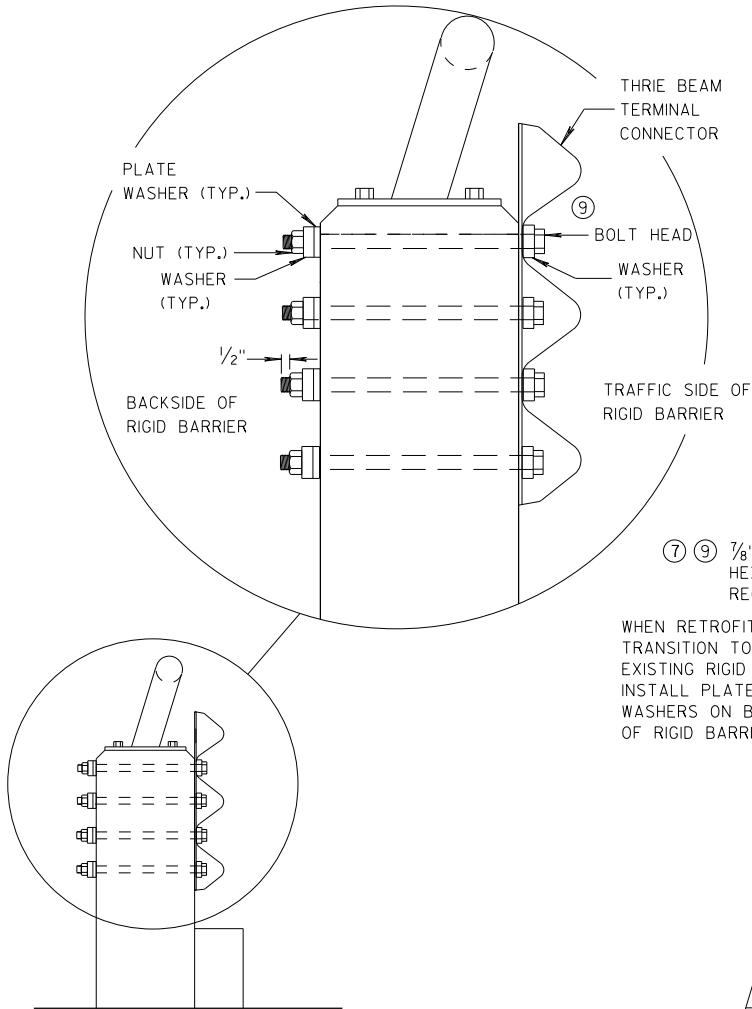

SECTION G-G

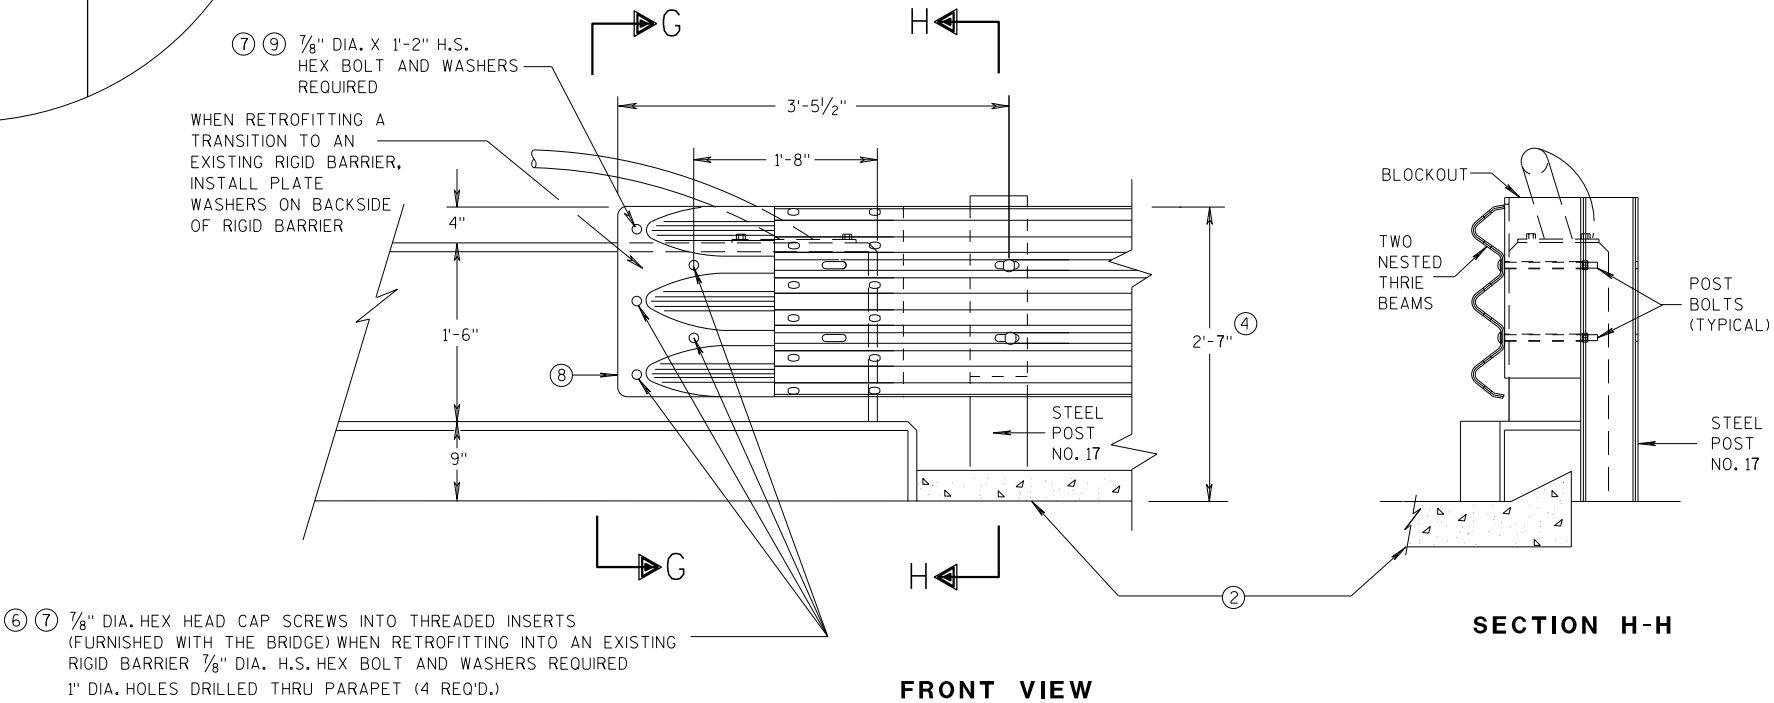

FRONT VIEW


SECTION H-H

THRIE BEAM CONNECTION TO VERTICAL FACED PARAPETS

MIDWEST GUARDRAIL SYSTEM
THRIE BEAM TRANSITION (MGS)

STATE OF WISCONSIN
DEPARTMENT OF TRANSPORTATION


APPROVED
07/2018
DATE
FHWA
/S/ Rodney Taylor
ROADWAY STANDARDS DEVELOPMENT
UNIT SUPERVISOR

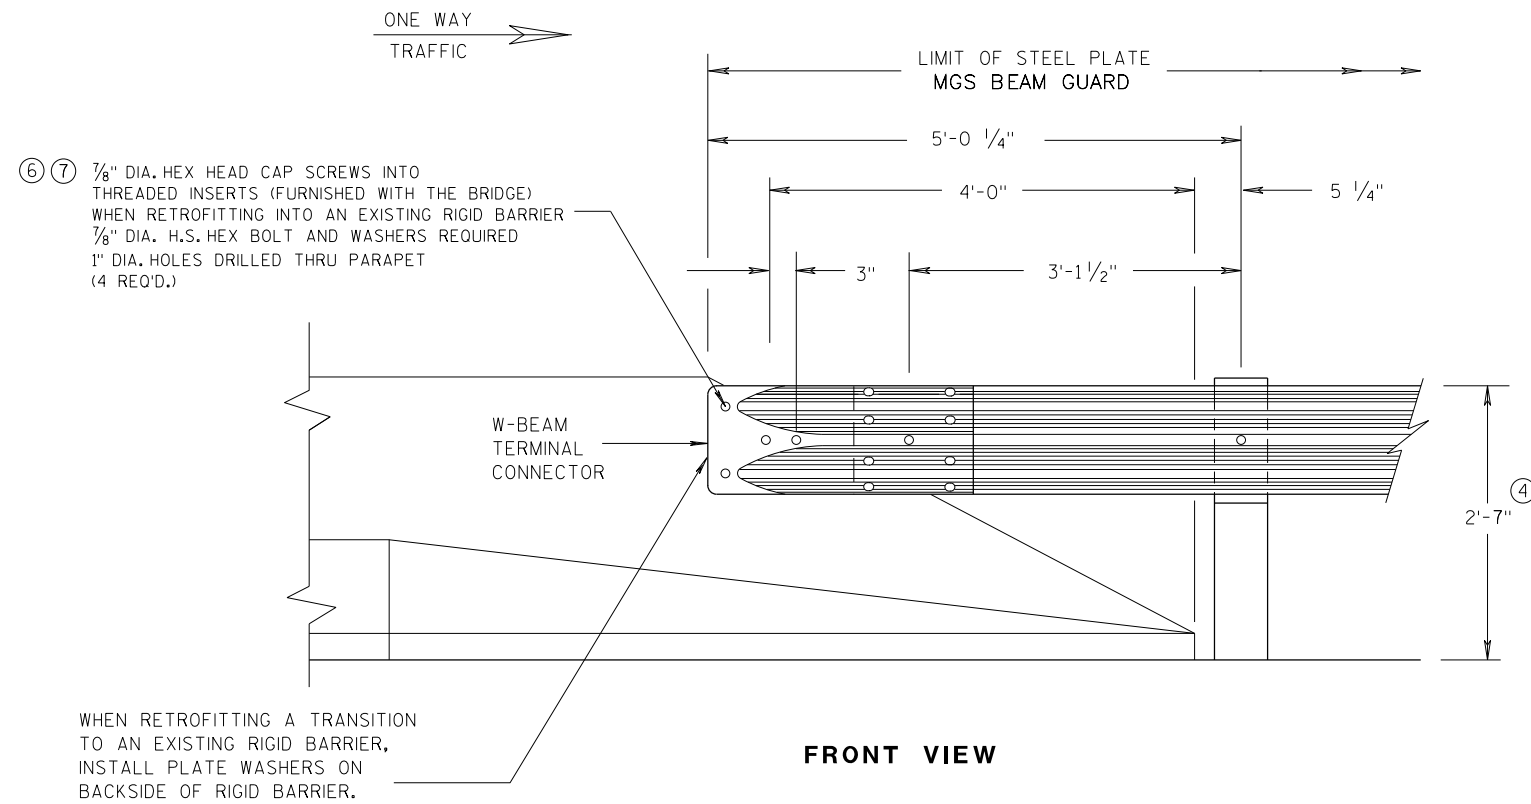


**W BEAM CONNECTION TO
PARAPETS WITH SLOPED ENDS**
(USE ONLY AT TRAFFIC EXIT END OF ONE WAY BRIDGE)

GENERAL NOTES


- ② OPTIONAL CURB AND GUTTER OR DRAINAGE FEATURE SEE PLAN FOR INFORMATION.
- ④ TOLERANCE FOR TOP OF BEAM IS $\pm 1"$.
- ⑥ DRILLING BOLT HOLES THROUGH THE PARAPET, BOLTS, NUTS, WASHERS AND REPAIRING DAMAGED CONCRETE ARE INCIDENTAL TO THE CONTRACT.
- ⑦ BOLTS MAY BE A325 BOLTS OR A449 BOLTS. BOLT LENGTH AND THREADING LENGTH ARE TO ALLOW FOR A TIGHT CONNECTION BETWEEN RIGID BARRIER AND THRIE BEAM CONNECTION PLATE. CONTRACTOR IS TO FIELD VERIFY BOLT LENGTH AND THREAD LENGTH. ONE ROUND WASHER REQUIRED BETWEEN BOLT HEAD AND THRIE BEAM CONNECTOR PLATE. BOLTS THAT EXTEND THROUGH THE PARAPET AND OUT THE BACK FACE REQUIRE A HARDENED ROUND STEEL WASHER THAT IS 2" O.D. X 5/32" THICK AND ONE PLATE WASHER. REPAIR ANY DAMAGED CONCRETE FROM BOLT INSTALLATION.

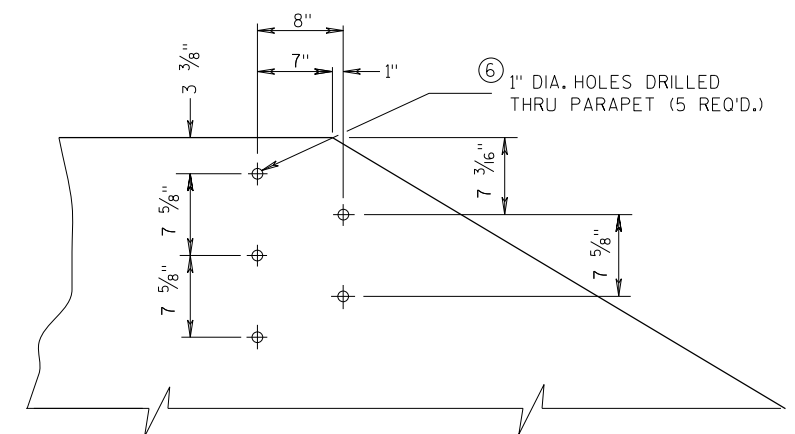

**DRILL HOLE LOCATION AND PATTERN
FOR THRIE BEAM CONNECTION**

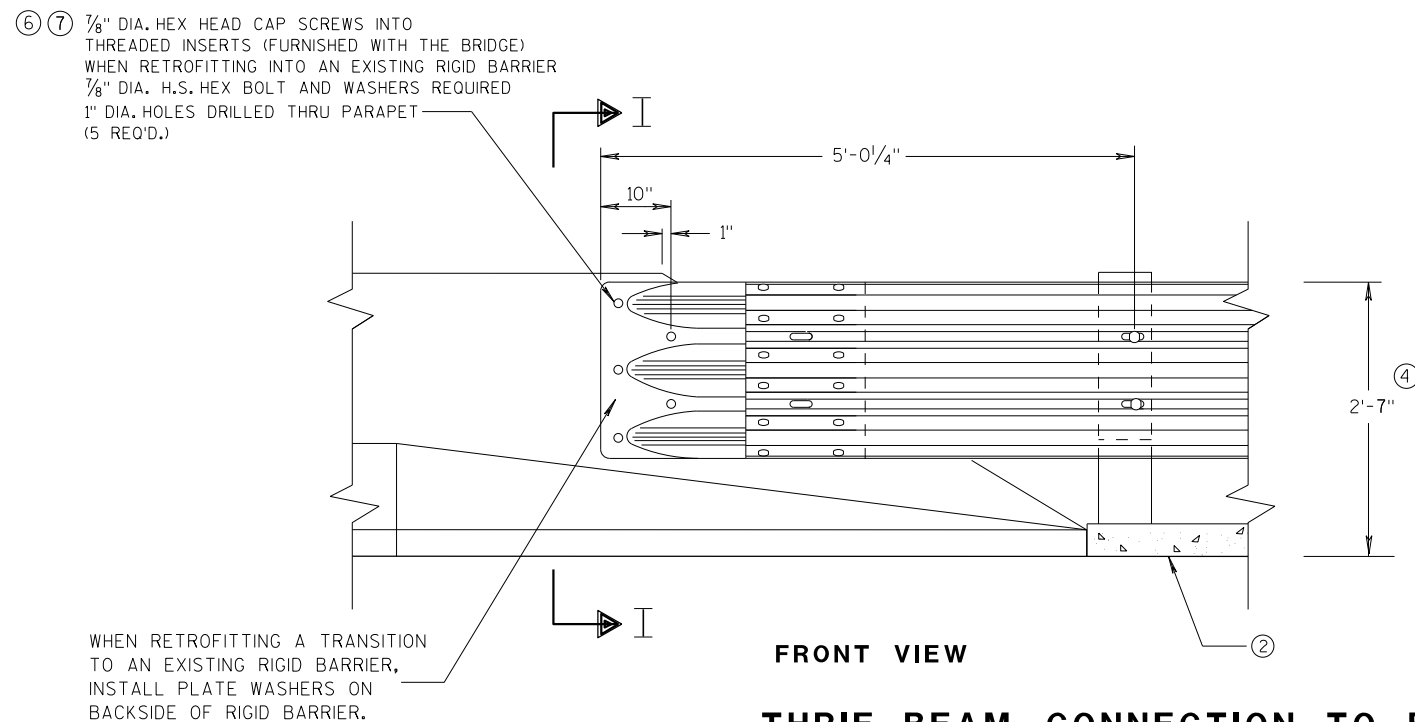


**THRIE BEAM CONNECTION TO BRIDGE
PARAPETS WITH SLOPED ENDS**

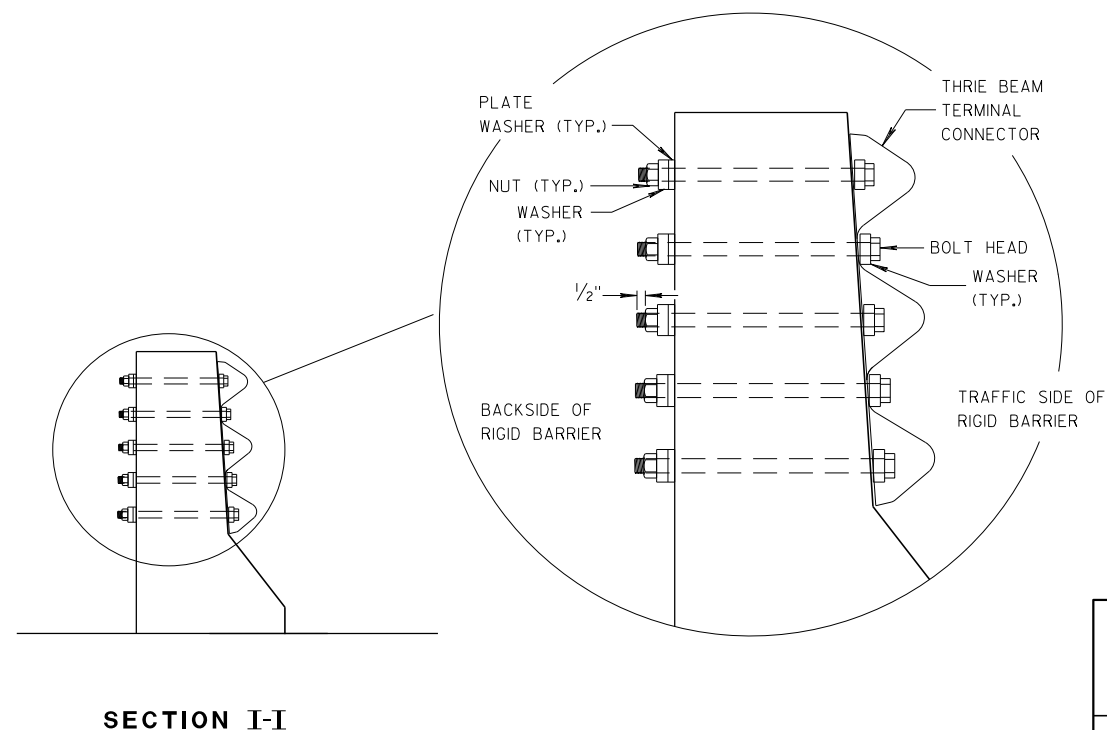


**MIDWEST GUARDRAIL SYSTEM
THRIE BEAM TRANSITION (MGS)**

STATE OF WISCONSIN
DEPARTMENT OF TRANSPORTATION


APPROVED
07/2018
DATE
/S/ Rodney Taylor
ROADWAY STANDARDS DEVELOPMENT
UNIT SUPERVISOR
FHWA

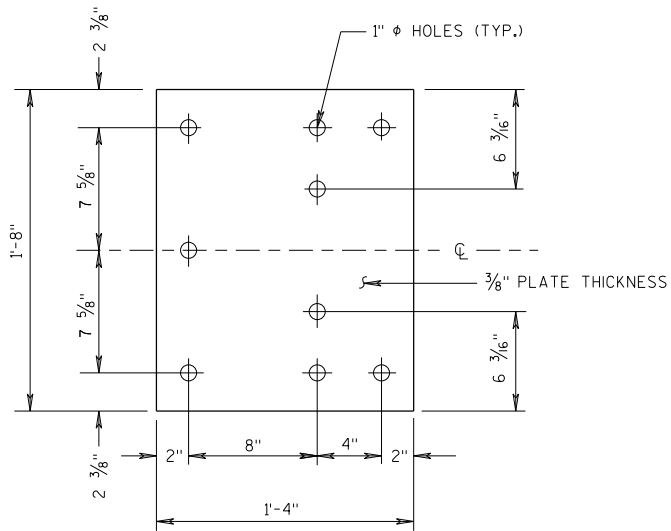


BACK-UP PLATE DETAIL

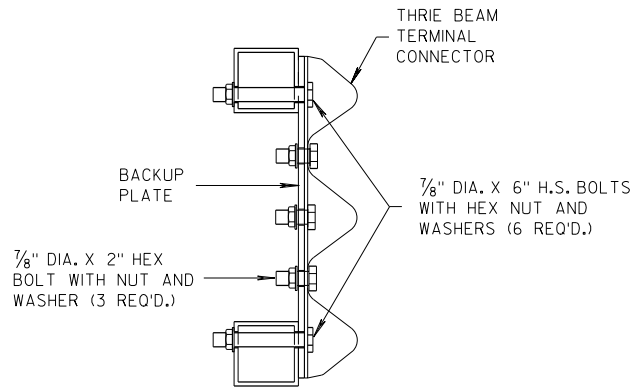

SECTION J-J

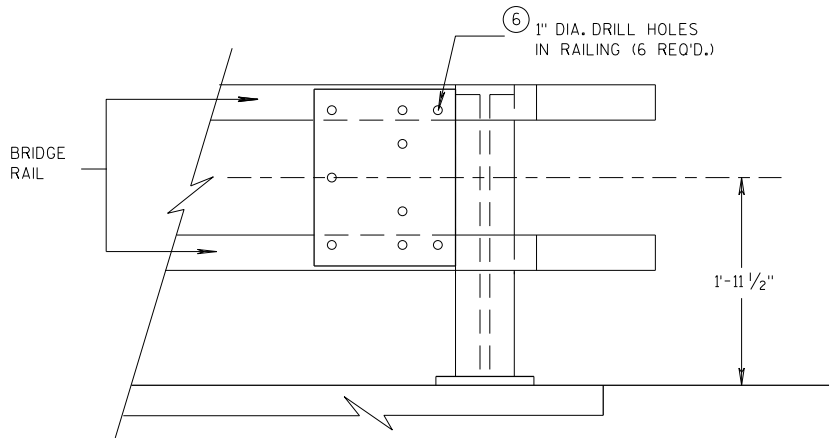


BACK-UP PLATE MOUNTING ONTO BRIDGE RAILING

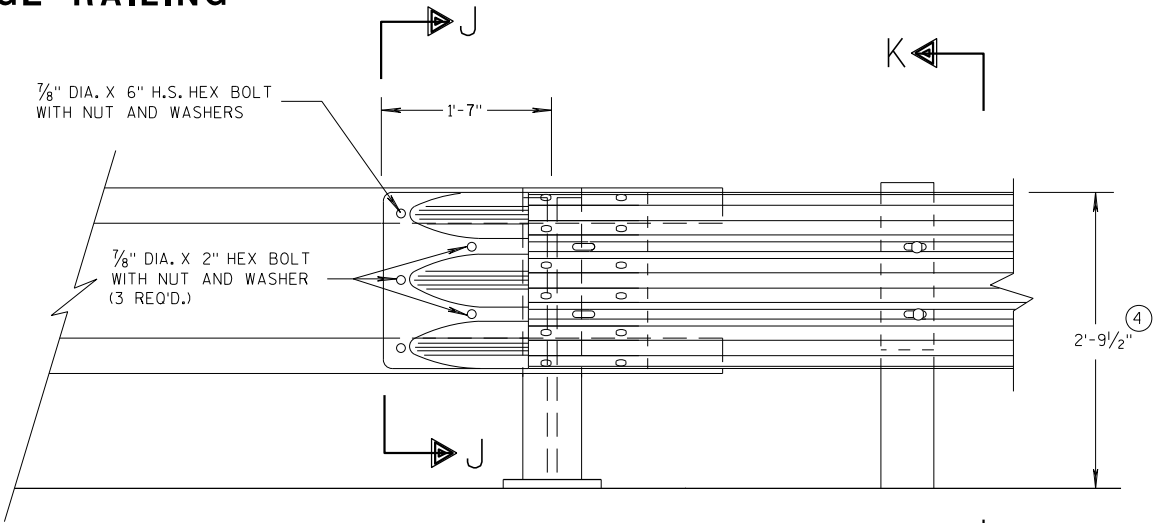

FRONT VIEW


THRIE BEAM CONNECTION TO TUBULAR RAILING TYPE "F"

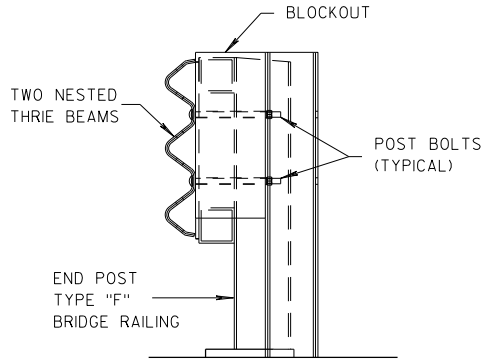

SECTION K-K

GENERAL NOTES

- ④ TOLERANCE FOR TOP OF BEAM IS $\pm 1"$.
- ⑥ DRILLING HOLES THROUGH THE PAPER, BOLTS, NUTS, WASHERS AND REPAIRING DAMAGED CONCRETE ARE INCIDENTAL TO THE CONTRACT.

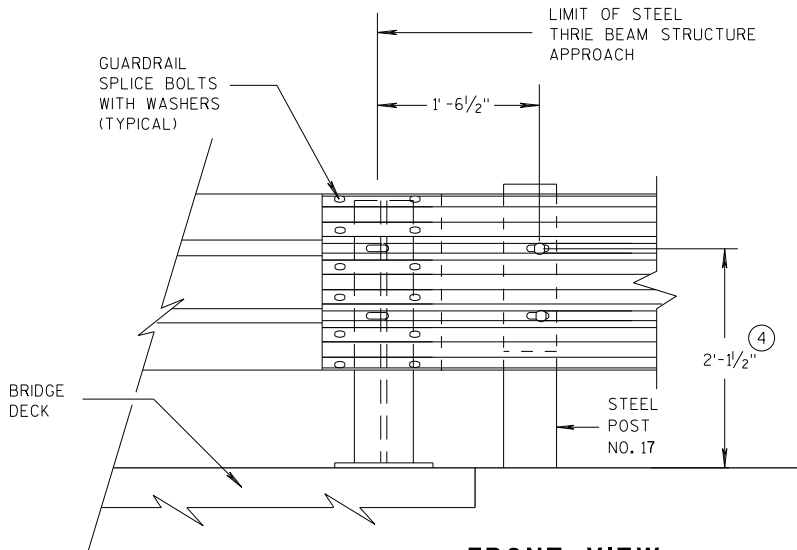


FRONT VIEW

THRIE BEAM CONNECTION TO STEEL RAILING TYPE "W"


MIDWEST GUARDRAIL SYSTEM THRIE BEAM TRANSITION (MGS)	
STATE OF WISCONSIN DEPARTMENT OF TRANSPORTATION	
APPROVED 07/2018 DATE	/S/ Rodney Taylor ROADWAY STANDARDS DEVELOPMENT UNIT SUPERVISOR
FHWA	

GENERAL NOTES

④ TOLERANCE FOR TOP OF W-BEAM RAIL IS ± 1".

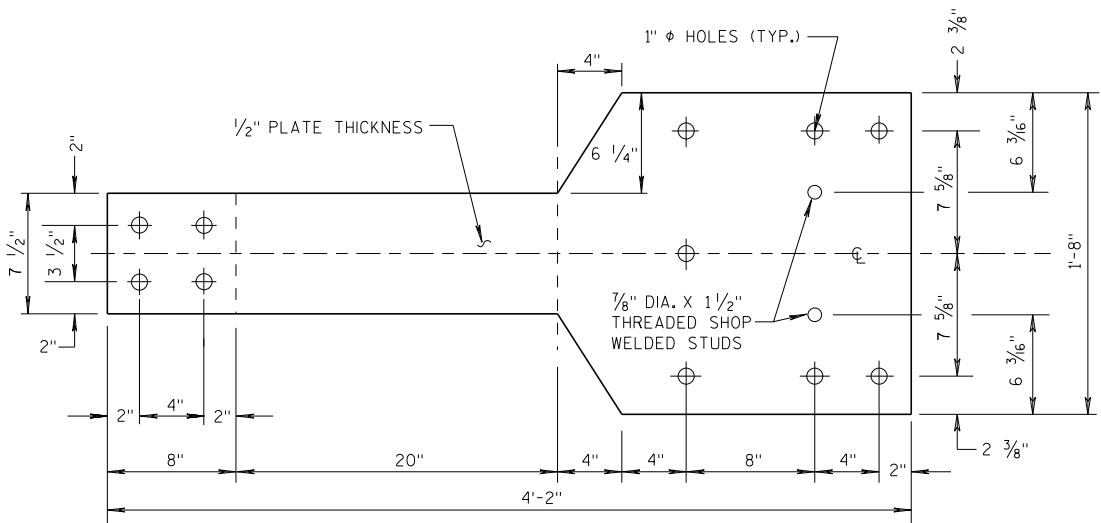


FRONT VIEW

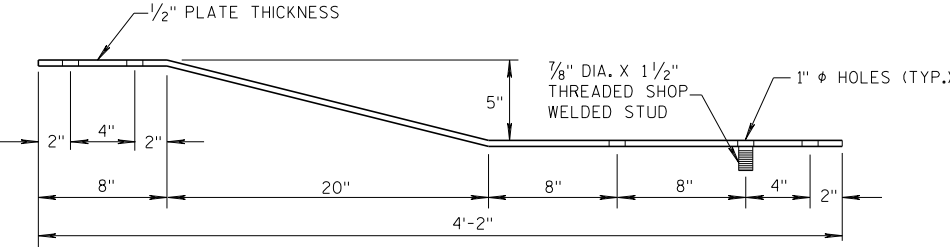


PLAN VIEW

BACK-UP PLATE DETAIL, TYPE "M"

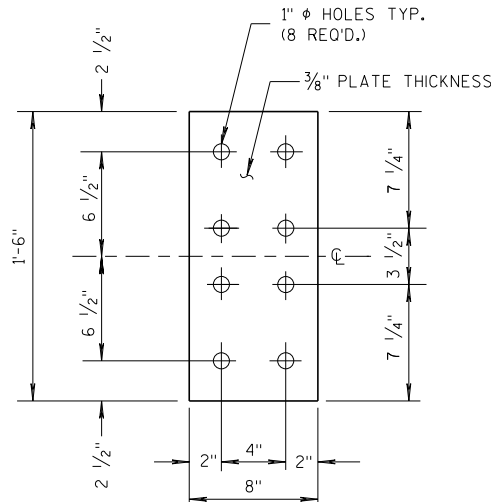


FRONT VIEW

ANCHOR
PLATE DETAIL,
TYPE "M"

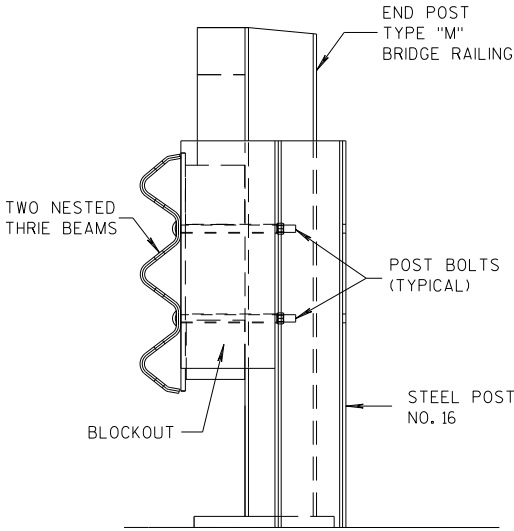


SECTION M-M

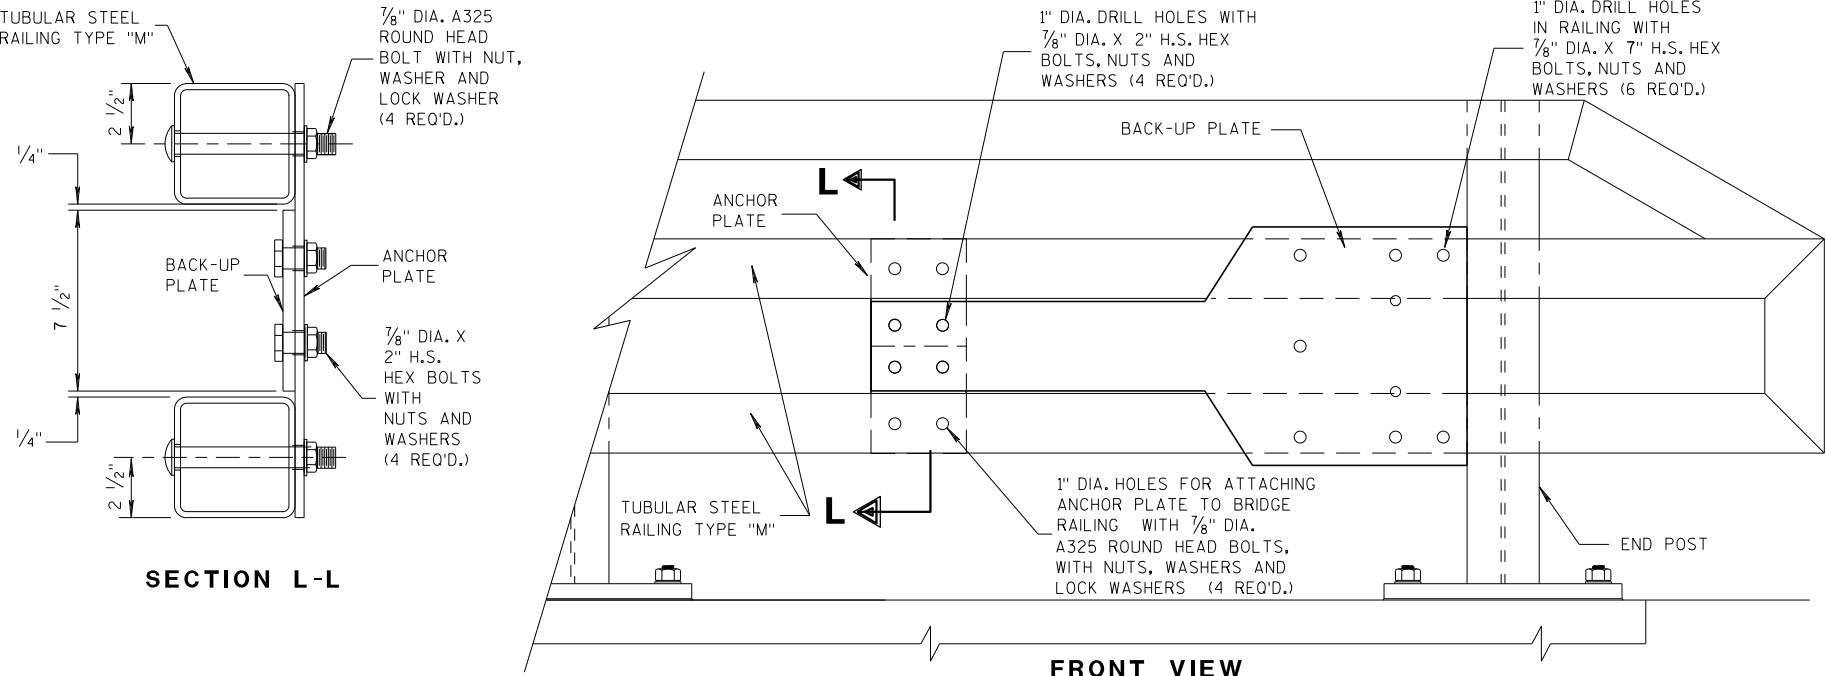

SECTION L-L


FRONT VIEW

ANCHOR AND BACK-UP PLATE MOUNTING TO BRIDGE RAILING, TYPE "M"

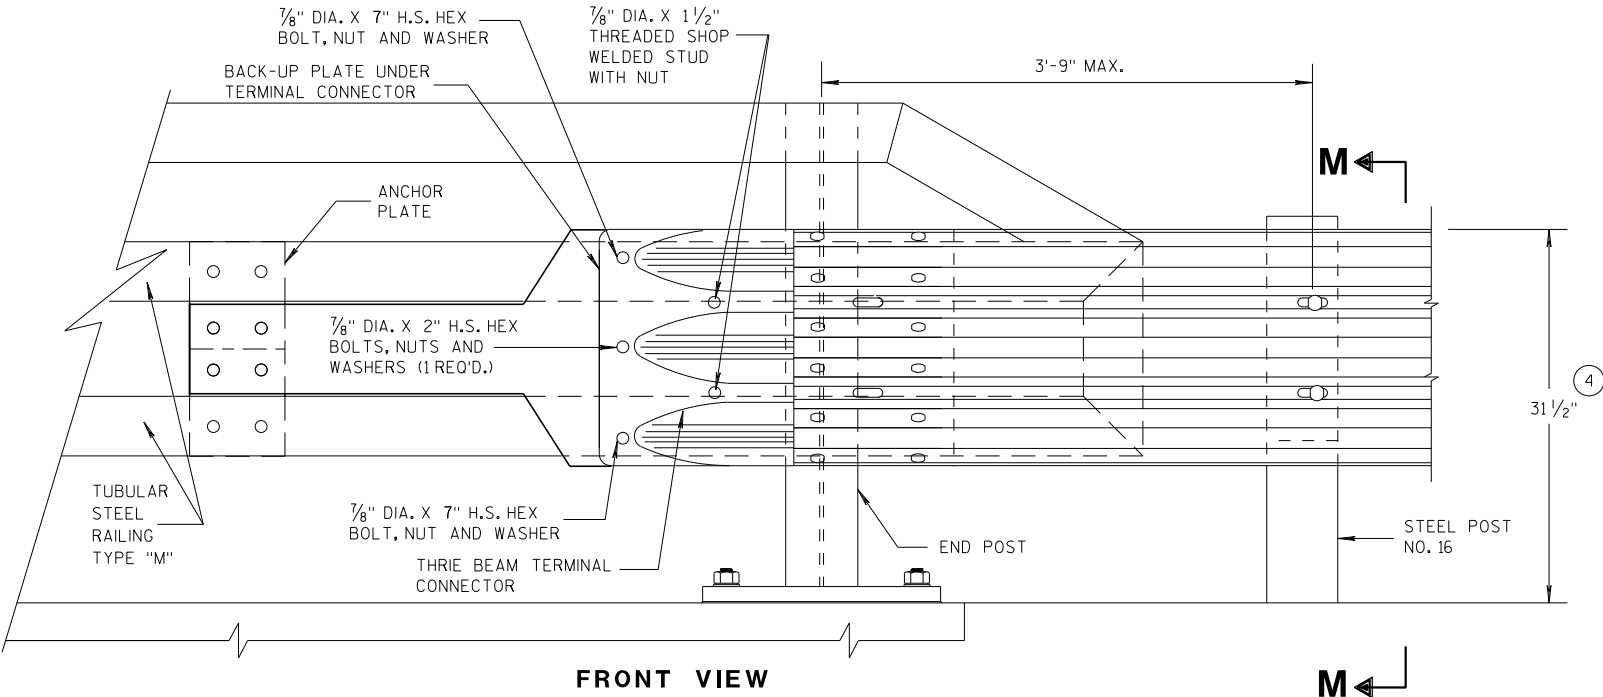

FRONT VIEW

M

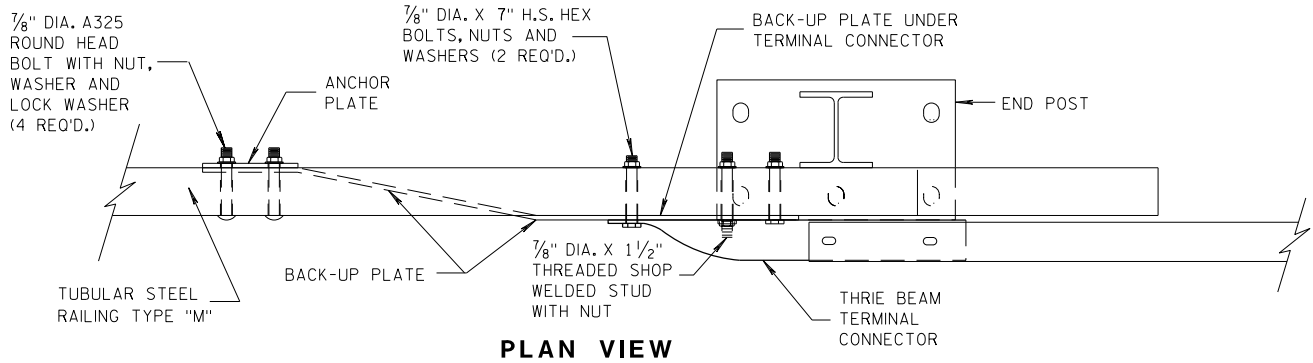

PLAN VIEW

THRIE BEAM CONNECTION TO TUBULAR RAILING, TYPE "M"

MIDWEST GUARDRAIL SYSTEM
THRIE BEAM TRANSITION (MGS)

STATE OF WISCONSIN
DEPARTMENT OF TRANSPORTATION

APPROVED
07/2018
DATE
/S/ Rodney Taylor
ROADWAY STANDARDS DEVELOPMENT
UNIT SUPERVISOR
FHWA




- 10 STIFFENERS LOCATED AT THE OUTSIDE EDGES OF THE COVER PLATES SHALL BE WELDED AS FOLLOWS:
SINGLE BEVEL GROOVE WELD ON EXTERNAL SIDES AND $\frac{3}{16}$ " FILLET WELD BY 1" LONG SPACED AT 2" ON INTERNAL SIDES.
- 11 STIFFENERS LOCATED ON THE INSIDE OF THE COVER PLATE SHALL BE WELDED AS FOLLOWS:
 $\frac{3}{16}$ " FILLET WELD BY 1" LONG SPACED AT 2".


CONNECTOR PLATE DIMENSION (PER ASSEMBLY)				
PLATE	QUANTITY	SHAPE	SIZE (A × B × C × D)	THICKNESS
P1	1		20" × 20"	3/16"
P2	1		20" × 20" × 28 9/16"	3/16"
P3	1		39" × 3 5/8" × 20" × 19 5/16"	3/16"
S1	4		18 1/16" × 3 5/8" × 18 3/4"	1/4"
S2	1		10 1/4" × 2 7/16" × 10 3/8" × 1 1/2"	1/4"
S3	1		3" × 1/16" × 3 1/8" × 1/2"	1/4"
S4	1		6 1/8" × 2 7/16"	1/4"
S5	1		6 1/8" × 1 1/16"	1/4"
S6	1		7 3/4" × 1 3/4"	1/4"
S7	1		2 9/16" × 6" × 3 5/8" × 5 7/8"	1/4"
S8	1		1 5/32" × 7 1/2" × 2 1/2" × 7 3/8"	1/4"
S9	1		6 1/16" × 6 3/16" × 1 3/32"	1/4"
S10	1		1 7/8" × 9 7/8" × 3 5/8" × 9 1/16"	1/4"
S11	1		8 1/2" × 8 3/4" × 1 3/16"	1/4"

SINGLE SLOPE CONNECTION PLATE

MIDWEST GUARDRAIL SYSTEM THRIE BEAM TRANSITION (MGS)	
STATE OF WISCONSIN DEPARTMENT OF TRANSPORTATION	
APPROVED 7/2018	/S/ Rodney Taylor
DATE	ROADWAY STANDARDS DEVELOPMENT UNIT SUPERVISOR
FWHA	

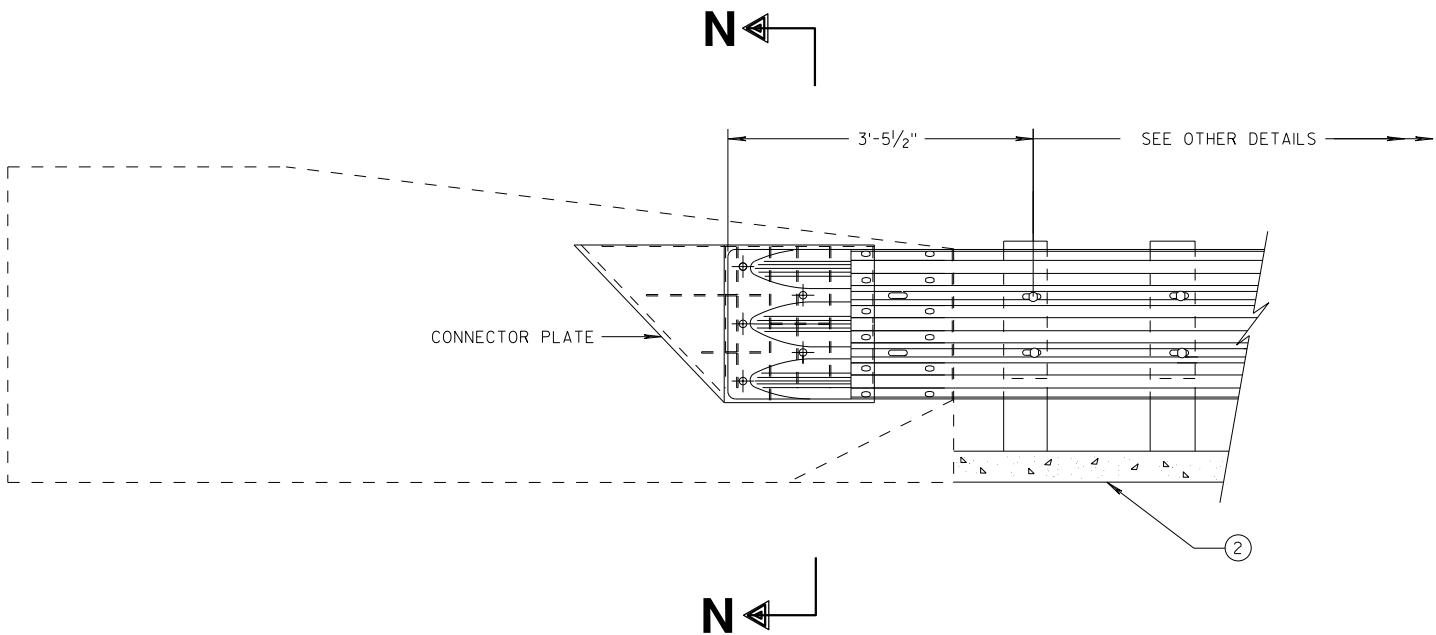


THRIE BEAM CONNECTION TO SINGLE SLOPE BARRIER

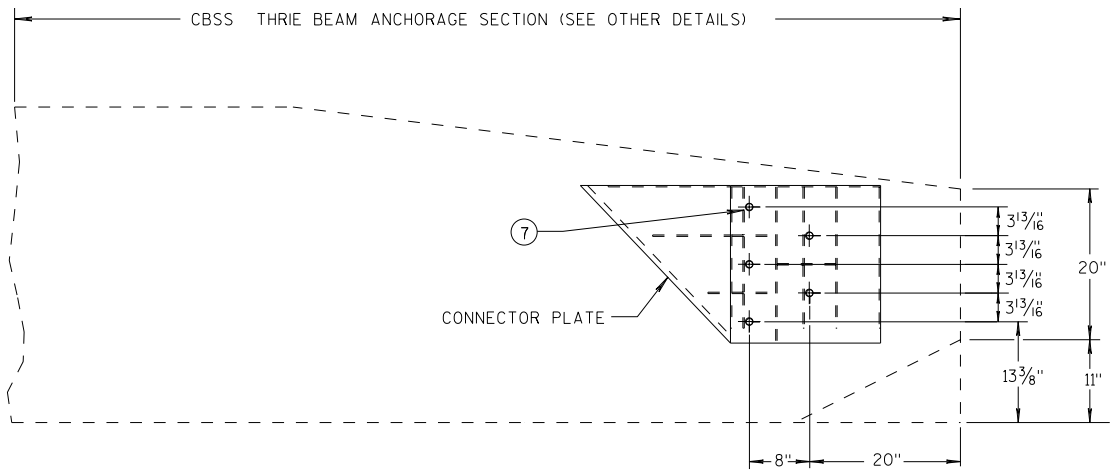


SINGLE SLOPE CONNECTION PLATE PLACEMENT

GENERAL NOTES

- CONNECTOR PLATE, DRILLING BOLT HOLES THROUGH THE PARAPET, BOLTS, NUTS, WASHERS AND REPAIRING DAMAGED CONCRETE ARE INCIDENTAL TO THE CONTRACT.
- (2) OPTIONAL CURB AND GUTTER OR DRAINAGE FEATURE SEE PLAN FOR INFORMATION.
- (7) BOLTS MAY BE A325 BOLTS OR A449 BOLTS. BOLT LENGTH AND THREADING LENGTH ARE TO ALLOW FOR A TIGHT CONNECTION BETWEEN RIGID BARRIER AND THRIE BEAM CONNECTION PLATE. CONTRACTOR IS TO FIELD VERIFY BOLT LENGTH AND THREAD LENGTH. ONE ROUND WASHER REQUIRED BETWEEN BOLT HEAD AND THRIE BEAM CONNECTOR PLATE. BOLTS THAT EXTEND THROUGH THE PARAPET AND OUT THE BACK FACE REQUIRE A HARDENED ROUND STEEL WASHER THAT IS 2" O.D. X 5/32" THICK AND ONE PLATE WASHER. REPAIR ANY DAMAGED CONCRETE FROM BOLT INSTALLATION.

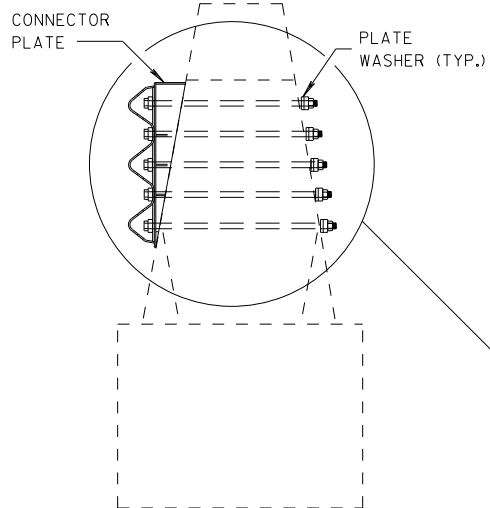


SECTION N-N

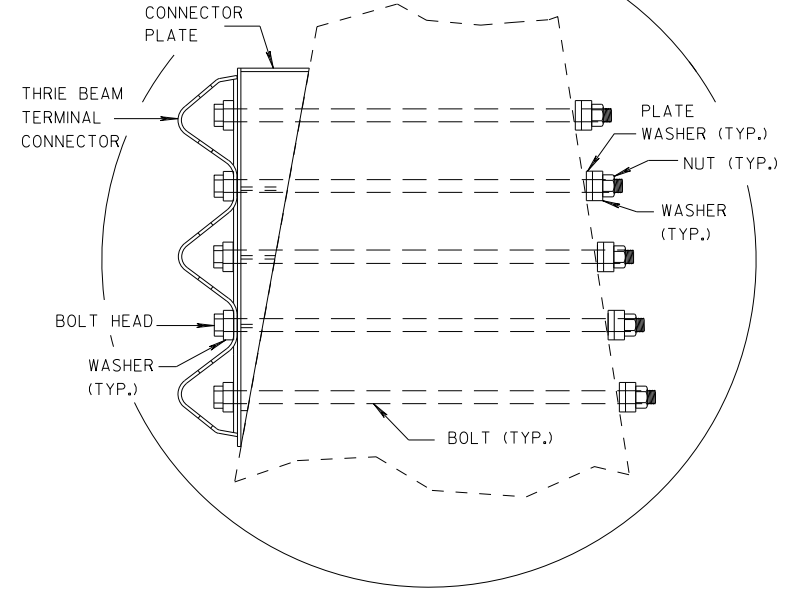


MIDWEST GUARDRAIL SYSTEM THRIE BEAM TRANSITION (MGS)	
STATE OF WISCONSIN DEPARTMENT OF TRANSPORTATION	
APPROVED 7/2018 DATE	/S/ Rodney Taylor ROADWAY STANDARDS DEVELOPMENT UNIT SUPERVISOR
FHWA	

GENERAL NOTES

- ④ TOLERANCE FOR TOP OF BEAM IS $\pm 1"$.
- ⑫ BOLTS MAY BE A325 BOLTS OR A449 BOLTS. BOLT LENGTH AND THREADING LENGTH ARE TO ALLOW FOR A TIGHT CONNECTION BETWEEN RIGID BARRIER AND THRIE BEAM CONNECTION PLATE. CONTRACTOR IS TO FIELD VERIFY BOLT LENGTH AND THREAD LENGTH. ONE ROUND WASHER REQUIRED BETWEEN BOLT HEAD AND THRIE BEAM CONNECTOR PLATE. ON BACKSIDE OF PARAPET ONE ROUND WASHER, AND NUT REQUIRED. BOLT THREAD IS TO EXTEND $\frac{1}{2}$ -INCH BEYOND NUT.

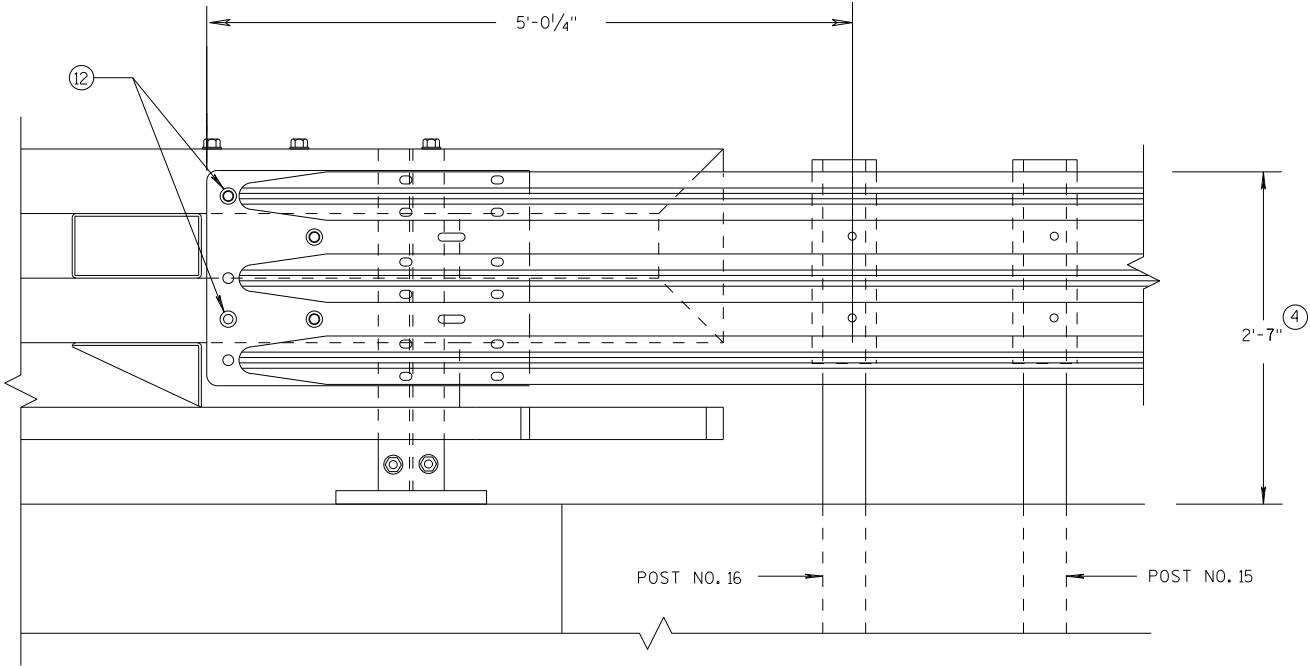

ELEVATION OF DETAIL AT NY3 END POST
THRIE BEAM RAIL ATTACHMENT

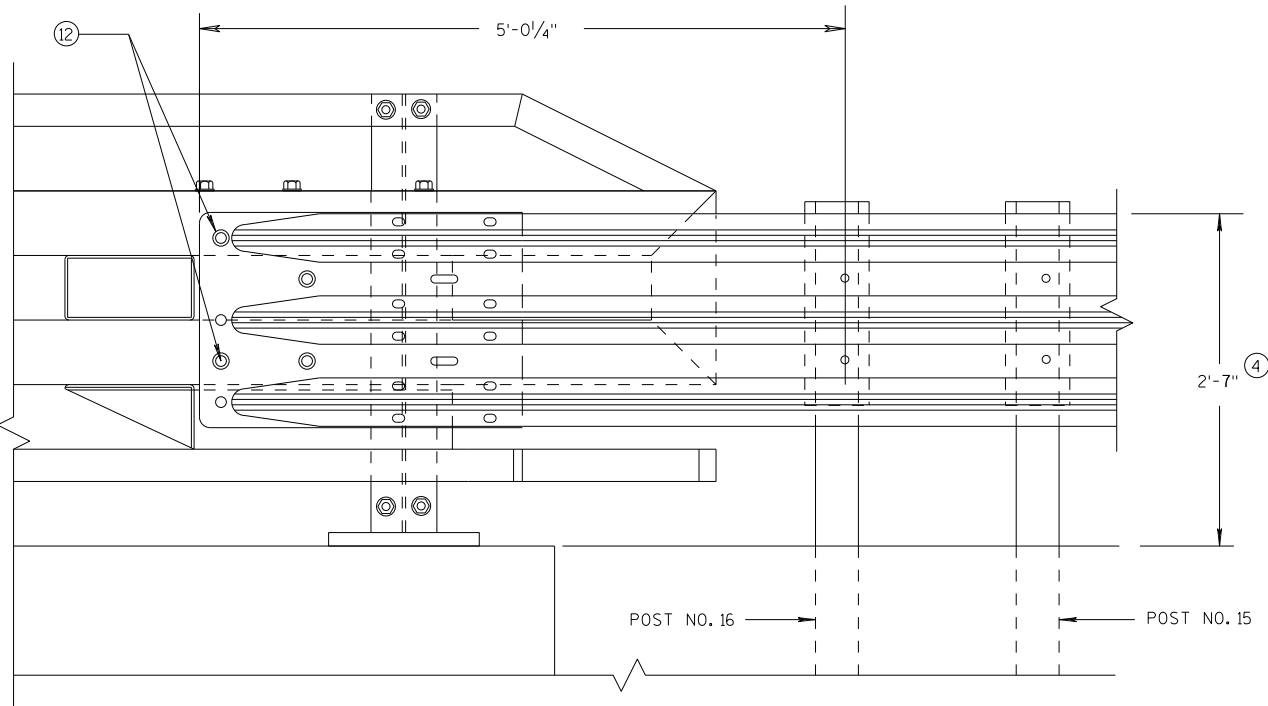


ELEVATION OF DETAIL AT NY4 END POST
THRIE BEAM RAIL ATTACHMENT

MIDWEST GUARDRAIL SYSTEM
THRIE BEAM TRANSITION (MGS)

STATE OF WISCONSIN
DEPARTMENT OF TRANSPORTATION

APPROVED
7/2018 /S/ Rodney Taylor
DATE ROADWAY STANDARDS DEVELOPMENT
FHWA UNIT SUPERVISOR

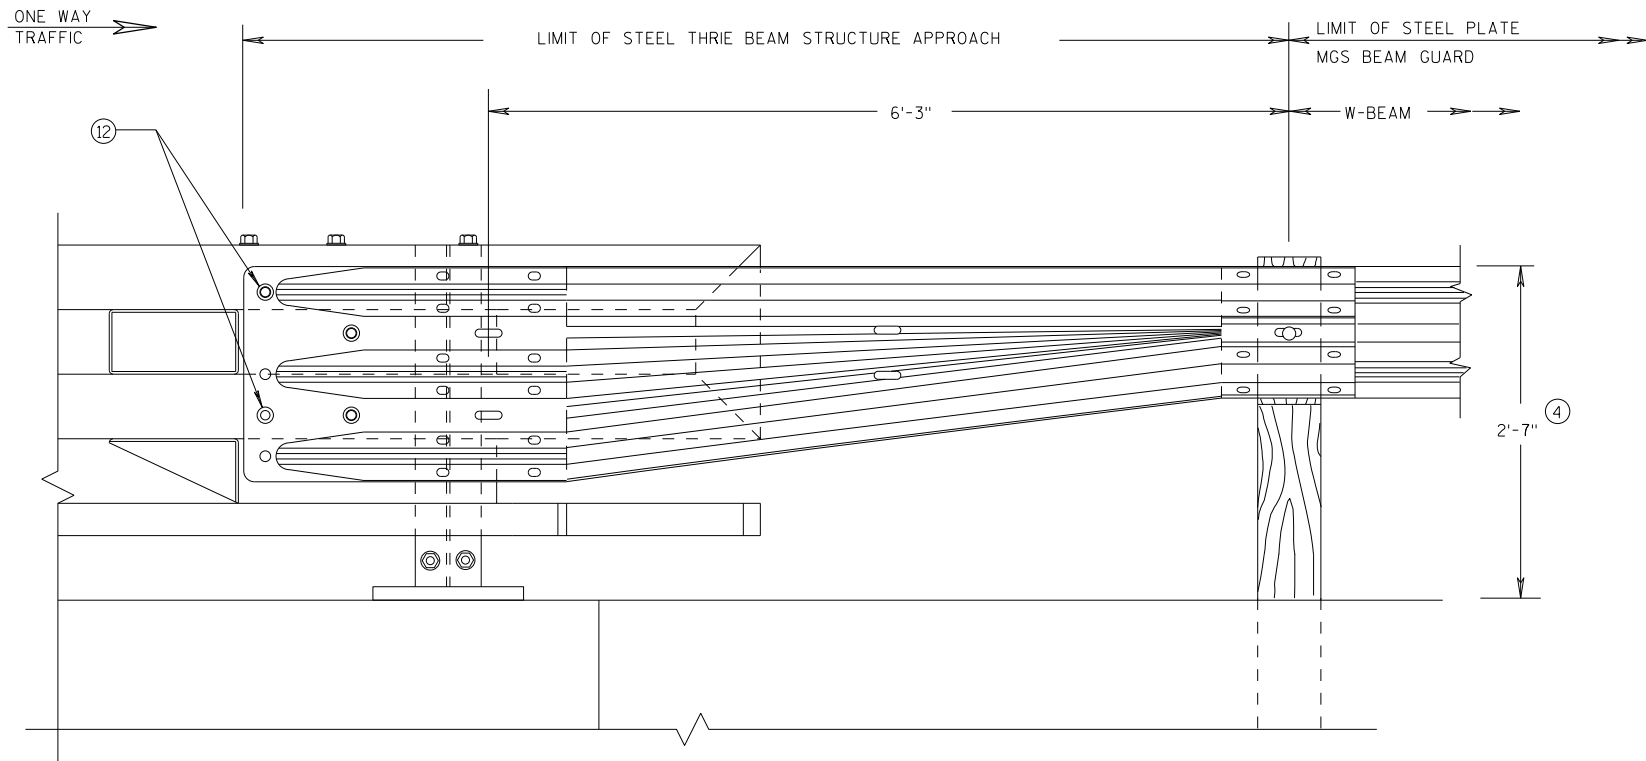


GENERAL NOTES

(4) TOLERANCE FOR TOP OF BEAM IS $\pm 1"$.

(12) BOLTS MAY BE A325 BOLTS OR A449 BOLTS. BOLT LENGTH AND THREADING LENGTH ARE TO ALLOW FOR A TIGHT CONNECTION BETWEEN RIGID BARRIER AND THRIE BEAM CONNECTION PLATE. CONTRACTOR IS TO FIELD VERIFY BOLT LENGTH AND THREAD LENGTH. ONE ROUND WASHER REQUIRED BETWEEN BOLT HEAD AND THRIE BEAM CONNECTOR PLATE. ON BACKSIDE OF PARAPET ONE ROUND WASHER, AND NUT REQUIRED. BOLT THREAD IS TO EXTEND $\frac{1}{2}$ -INCH BEYOND NUT.

FRONT VIEW

W BEAM TRANSITION AND CONNECTION TO BRIDGE RAILING TYPE "NY3" (USE ONLY ON THE TRAFFIC EXIT END OF ONE WAY BRIDGES)

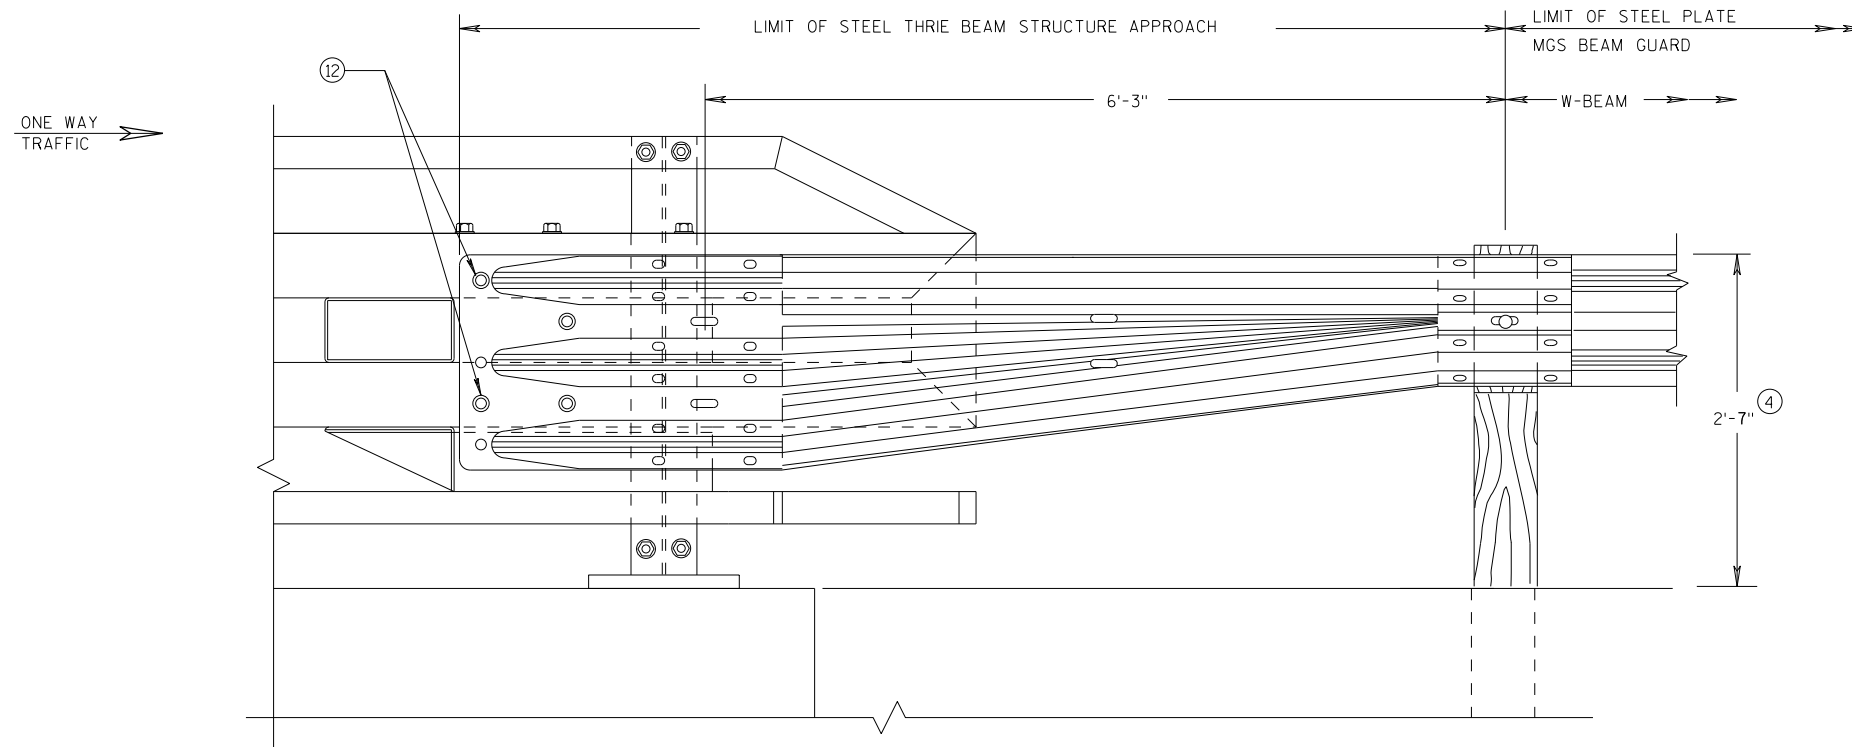

FRONT VIEW

W BEAM TRANSITION AND CONNECTION TO BRIDGE RAILING TYPE "NY4" (USE ONLY ON THE TRAFFIC EXIT END OF ONE WAY BRIDGES)

MIDWEST GUARDRAIL SYSTEM
THRIE BEAM TRANSITION (MGS)

STATE OF WISCONSIN
DEPARTMENT OF TRANSPORTATION

APPROVED

7/2018


DATE

FHWA


/S/ Rodney Taylor

ROADWAY STANDARDS DEVELOPMENT


UNIT SUPERVISOR

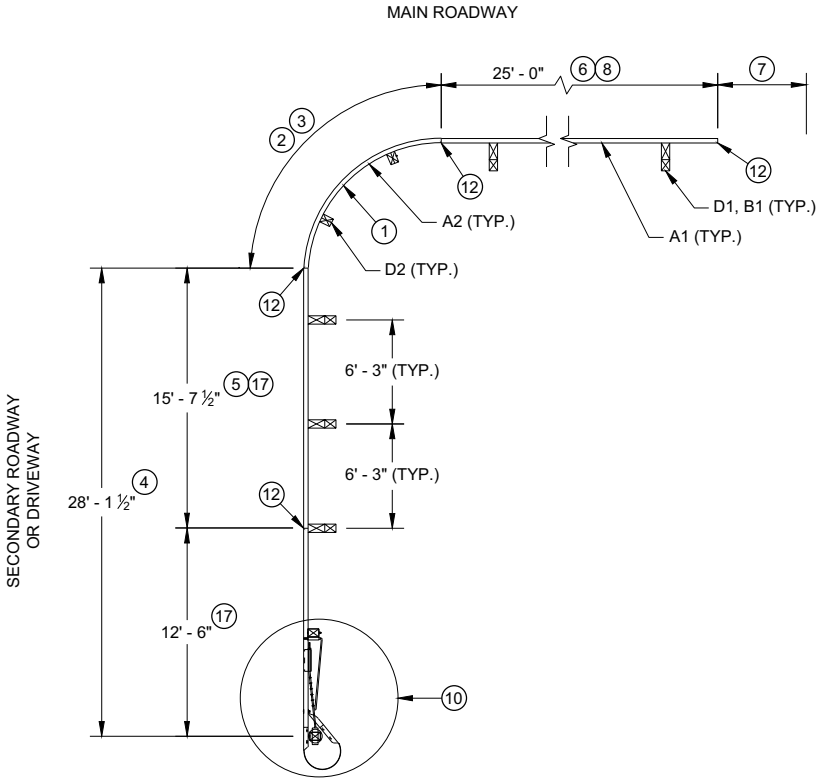


PLAN VIEW
SHORT RADIUS BEAM GUARD WITH
SHORT RADIUS TERMINAL ON
SECONDARY ROAD OR DRIVEWAY

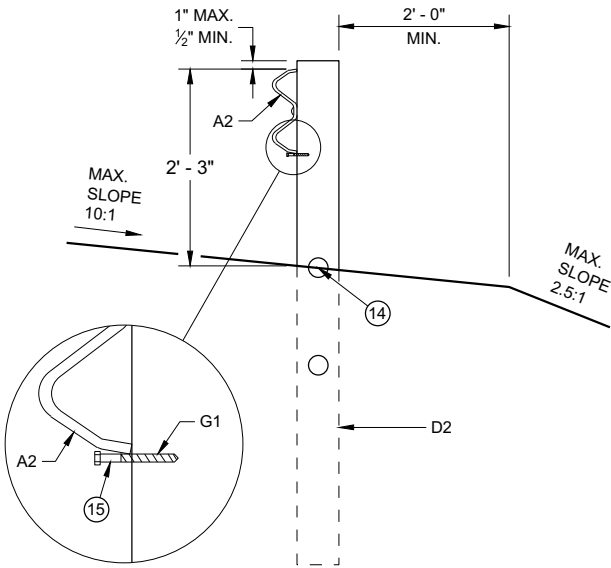

CONTROLLED RELEASE
TERMINAL POST (CRT) IN RADIUS

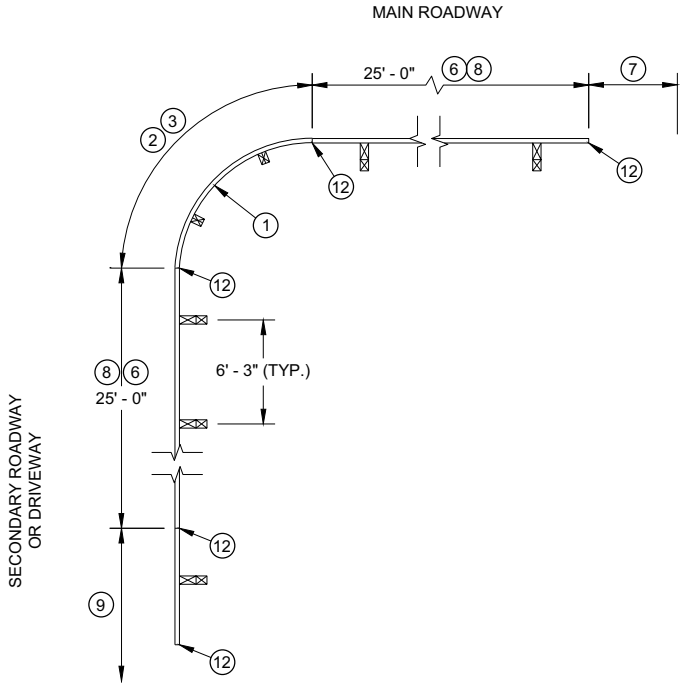


PLAN VIEW
SHORT RADIUS BEAM GUARD WITH
EAT, ADDITIONAL BEAM GUARD
OR
TRANSITION TO RIGID BARRIER ON
SECONDARY ROAD OR DRIVEWAY

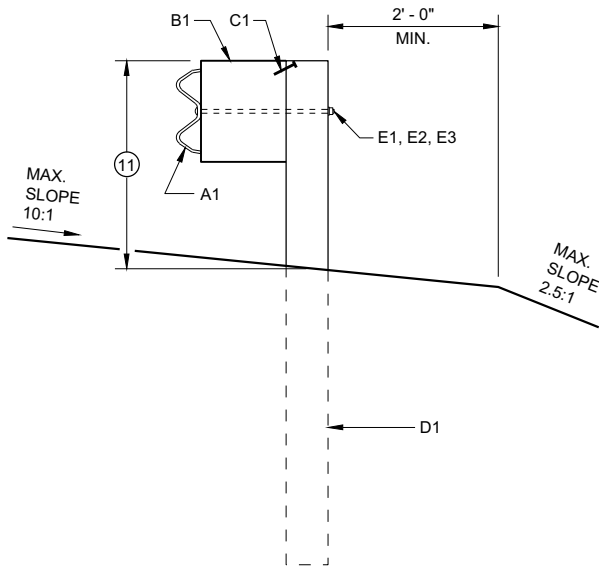


BEAM GUARD POSTS
IN HEIGHT TRANSITION

TABLE FOR RADIUS OF 32' AND LESS


RADIUS (FT)	LENGTH (FT)	WIDTH (FT)
8	25	15
16	30	15
24	40	20
32	50	30

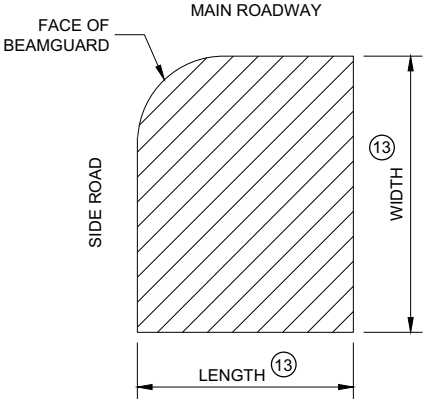

AREA FREE OF FIXED
OBJECTS FOR RADIUS
32' AND LESS

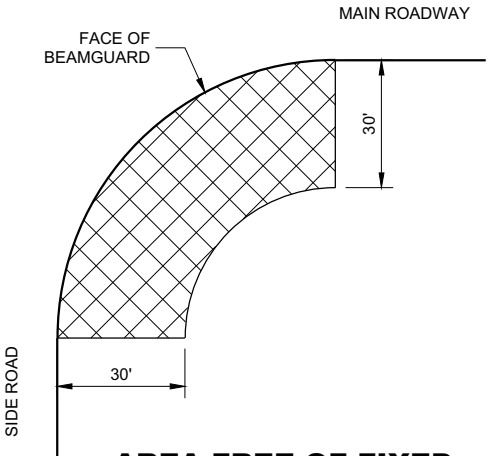

AREA FREE OF FIXED
OBJECTS FOR RADIUS
GREATER THAN 32'

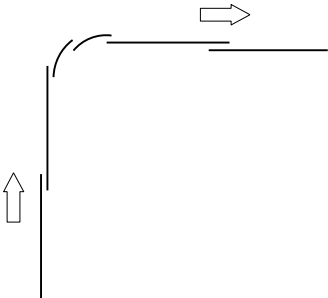

LAP SPLICE DETAIL


GENERAL NOTES

- SEE PLANS FOR OTHER BARRIER SYSTEM AND LOCATION SPECIFICS.
- SEE SDD 14B42 FOR MORE INFORMATION ON BEAM GUARD INSTALLATION, PARTS, MATERIALS, AND INSTALLATION INFORMATION.
- GALVANIZE PARTS AFTER FABRICATION.
- WELDING TO FOLLOW CURRENT REQUIREMENTS OF THE AMERICAN WELDING SOCIETY STRUCTURAL WELDING CODE ANSI / AWS D1.1.
- UNLESS NOTED OTHERWISE, ALL PLATES ARE FLAT AND FREE OF WARP.
- UNLESS NOTED OTHERWISE, ALL EDGES ARE SMOOTH, STRAIGHT AND VERTICAL.
- ALL CUTS AND HOLES, EXCEPT IN BEAM GUARD RAIL ARE TO BE MACHINED OR MACHINE FLAME CUT.
- UNLESS NOTED OTHERWISE, CUT OR PROVIDE BOLTS THAT ARE 1/4" TO 1/2" BEYOND THE NUT.
- DRAWINGS ARE NOT TO SCALE.


- ① RADIUS MEASURE FROM INSIDE OF RAIL. LENGTH OF BEAM GUARD SHORT RADIUS GUARD MEASURED ALONG TRAFFIC SIDE OF RAIL. RADIUS BETWEEN 8 FEET TO 150 FEET. SEE PLAN FOR REQUIRED RADIUS. BEAM GUARD RAIL IN RADIUS IS SHOP BENT. ODD RAIL LENGTH OR FIELD CUTS MAY BE REQUIRED.
- ② CONTROLLED RELEASE TERMINAL (CRT) POSTS ARE USED IN THE RADIUS. CONTROLLED RELEASE TERMINAL (CRT) POSTS ARE SPACED 6' - 3". SEE PLAN FOR NUMBER OF CONTROLLED RELEASE (CRT) POSTS.
- ③ WITHIN RADIUS BEAM GUARD RAILS ARE NOT BOLTED TO POSTS. BEAM GUARD RAIL IS RESTED ON TOP OF LAG SCREW.
- ④ MINIMUM LENGTH OF BEAM GUARD ALONG SIDE ROAD OR DRIVEWAY TO INSTALL SHORT RADIUS TERMINAL. BEAM GUARD IS PAID WITH BEAM GUARD ITEM.
- ⑤ ODD LENGTH OF BEAM GUARD REQUIRED TO INSTALL SHORT RADIUS TERMINAL.
- ⑥ MINIMUM AMOUNT OF BEAM GUARD TO BE INSTALLED PRIOR TO TRANSITION TO RIGID BARRIER. ADDITIONAL BEAM GUARD, OR EAT. BEAM GUARD PAID FOR WITH BEAM GUARD ITEM. SEE PLANS FOR MORE DETAIL.
- ⑦ BEAM GUARD, EAT, OR TRANSITION TO RIGID BARRIER. SEE PLAN.
- ⑧ TOP OF BEAM GUARD BY THE RADIUS IS 27". HEIGHT OF BEAM GUARD IS 31" BY TRANSITION TO RIGID BARRIER, ADDITIONAL BEAM GUARD OR EAT.
- ⑨ ADDITIONAL BEAM GUARD, EAT OR TRANSITION TO RIGID BARRIER. BEAM GUARD SHOWN. SEE PLAN FOR DETAILS.
- ⑩ SHORT RADIUS TERMINAL (SEE OTHER DETAILS).
- ⑪ HEIGHT VARIES. SEE NOTE ⑧ AND ⑧.
- ⑫ BEAM GUARD RAIL SPLICE LOCATION. SPLICE LOCATION REQUIRES PART F1 AND F2. SEE SDD 14B42 FOR DETAILS.
- ⑬ SEE TABLE FOR VALUES.
- ⑭ MAXIMUM HEIGHT FOR CENTER OF HOLE IS 3/4" ABOVE FINISHED GROUND ±1".
- ⑮ DRILL POST 15/64" DIA. PILOT HOLE. DO NOT HAMMER LAG SCREW INTO POST.
- ⑯ SMALL SIGNS ON BREAKAWAY HARDWARE ARE ACCEPTABLE.
- ⑰ TOP OF RAIL HEIGHT IS 27" WHEN USING A SHORT RADIUS TERMINAL (CRT).

SHORT RADIUS BEAM
GUARD (MGS) SHORT
RADIUS TERMINAL (MGS)

STATE OF WISCONSIN
DEPARTMENT OF TRANSPORTATION

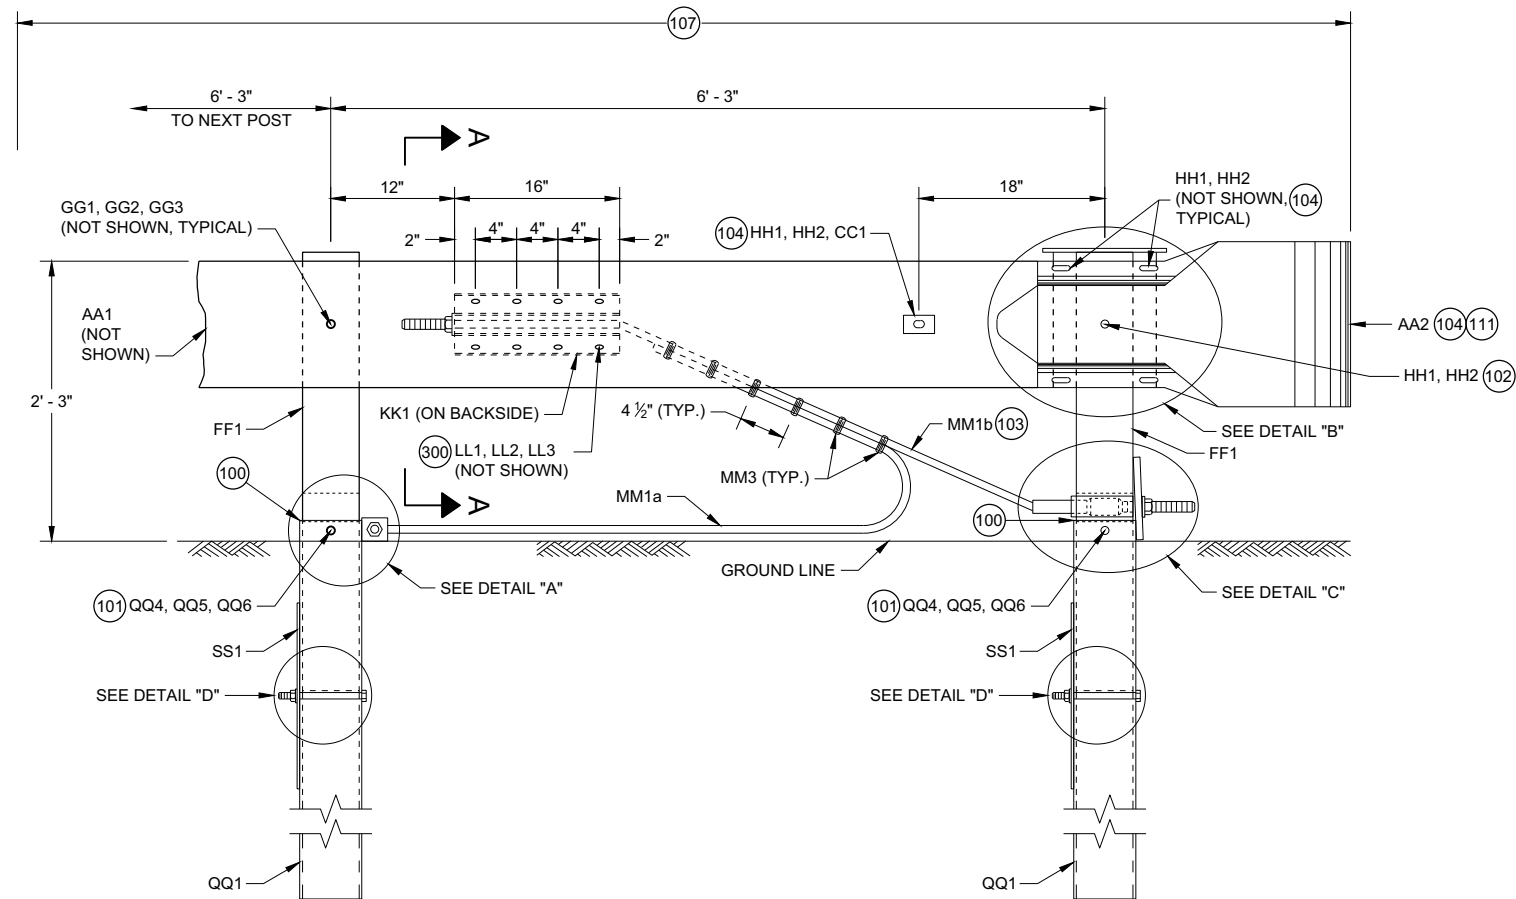


**PROFILE VIEW
SHORT RADIUS TERMINAL**

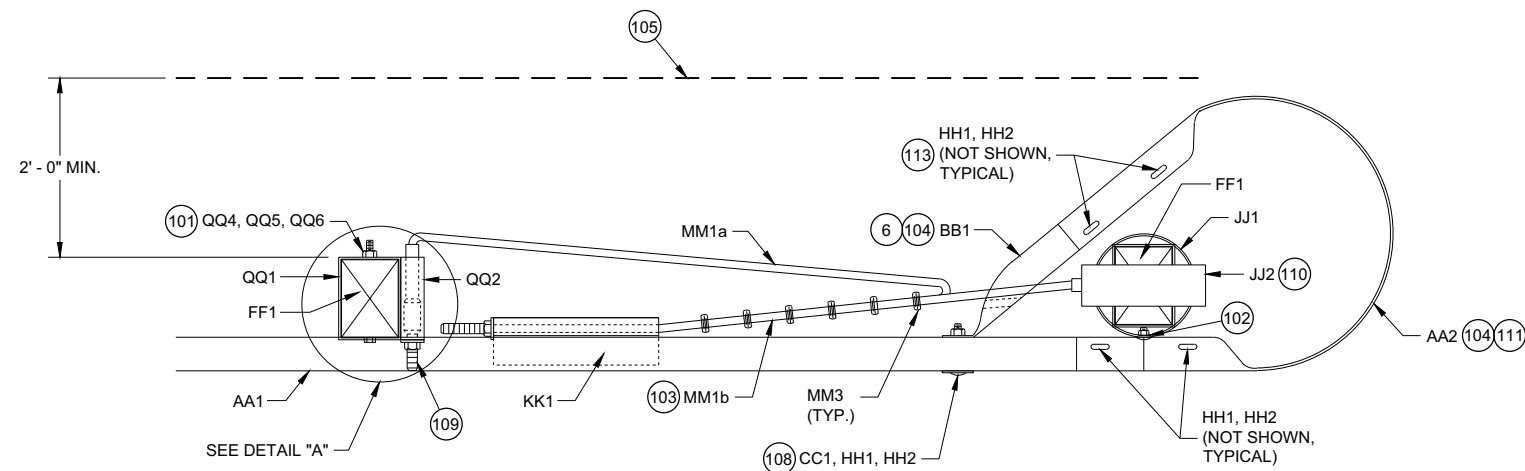


**TOP VIEW
SHORT RADIUS TERMINAL**

GENERAL NOTES

- (100) TOP OF FOUNDATION TUBE 2 INCHES MAXIMUM ABOVE FINISHED GROUND.
- (101) WASHERS REQUIRED BETWEEN BOLT HEAD AND FOUNDATION TUBE AND BETWEEN NUT AND FOUNDATION TUBE.
- (102) SPLICE BOLT AND NUT CONNECTS BEAM GUARD RAIL, W-BEAM SECTION BUFFER, AND STEEL PIPE ASSEMBLY. NO WASHER REQUIRED. SEE DETAIL "B".
- (103) CABLE IS TAUT.
- (104) ADJUST AA2 AND BB1 TO FIT.
- (105) BREAK POINT OF SHOULDER.
- (106) TACK WELD CABLE CONNECTOR TUBE PLATE TO CABLE CONNECTION TUBE. SEE DETAIL "A" PROFILE VIEW.
- (107) PAY LIMIT FOR BEAM GUARD.
- (108) SQUARE WASHER BETWEEN HEAD OF BOLT AND TRAFFIC FACE OF BEAM GUARD. ROUND WASHER REQUIRED BETWEEN NUT AND BB1.
- (109) CUT OR PROVIDE THREADED STUD THAT IS FLUSH WITH FACE OF BEAM GUARD RAIL KK1 (PLUS OR MINUS 1/2" TOLERANCE). DEBURR AFTER CUTTING.
- (110) SEE STEEL PIPE ASSEMBLY DETAILS.
- (111) ATTACH UU2 WITH UU3. SHOP APPLY UU1 TO UU2.
- (112) FOUR (4) HH1 AND HH2 REQUIRED TO ATTACH AA1 TO AA2.
- (113) FOUR (4) HH1 AND HH2 REQUIRED TO ATTACH AA2 TO BB1.

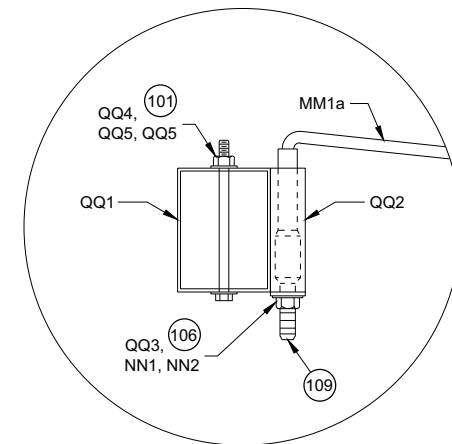


**TOP VIEW
DETAIL "A"
(WOOD BREAKAWAY AND BEAM
GUARD RAIL POSTS NOT SHOWN)**

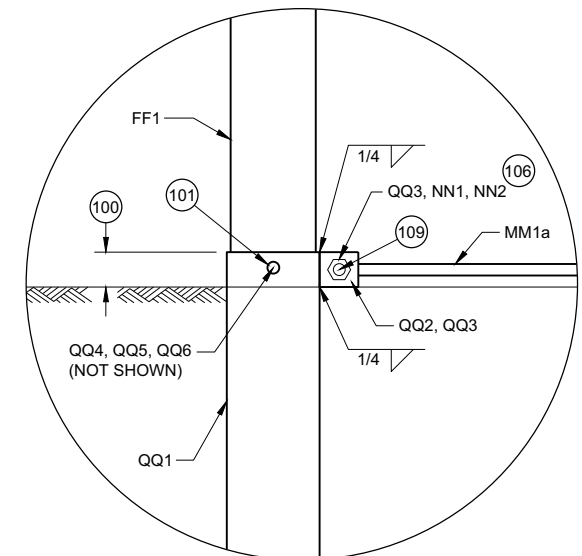


**PROFILE VIEW
DETAIL "A"**

**SHORT RADIUS BEAM
GUARD (MGS) SHORT
RADIUS TERMINAL (MGS)**


STATE OF WISCONSIN
DEPARTMENT OF TRANSPORTATION

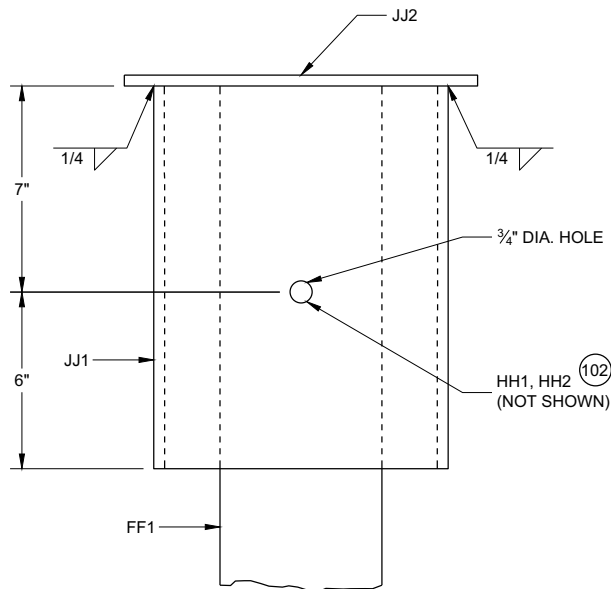


**PROFILE VIEW
DETAIL "B"
STEEL PIPE ASSEMBLY
(BEAM GUARD AND W BEAM
END SECTION NOT SHOWN)**

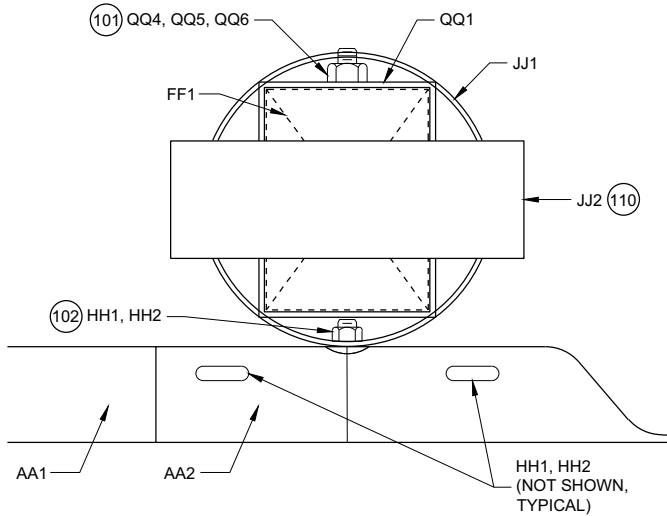

**PLAN VIEW
DETAIL "B"
STEEL PIPE ASSEMBLY**

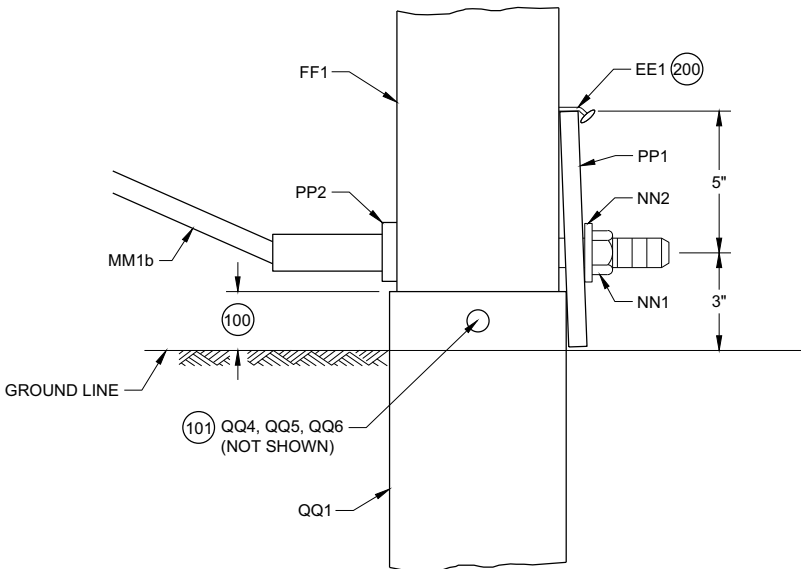

**PROFILE VIEW
DETAIL "C"**

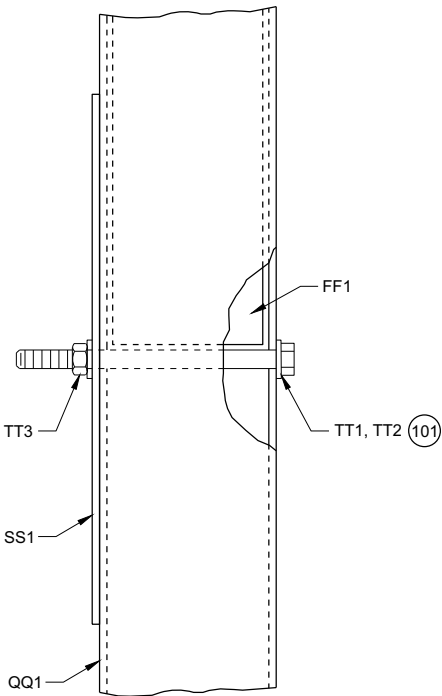



**PROFILE VIEW
DETAIL "D"**

GENERAL NOTES



(200) TWO (2) NAILS SPACED 4 INCHES CENTER TO CENTER.

**SHORT RADIUS BEAM
GUARD (MGS) SHORT
RADIUS TERMINAL (MGS)**

STATE OF WISCONSIN
DEPARTMENT OF TRANSPORTATION

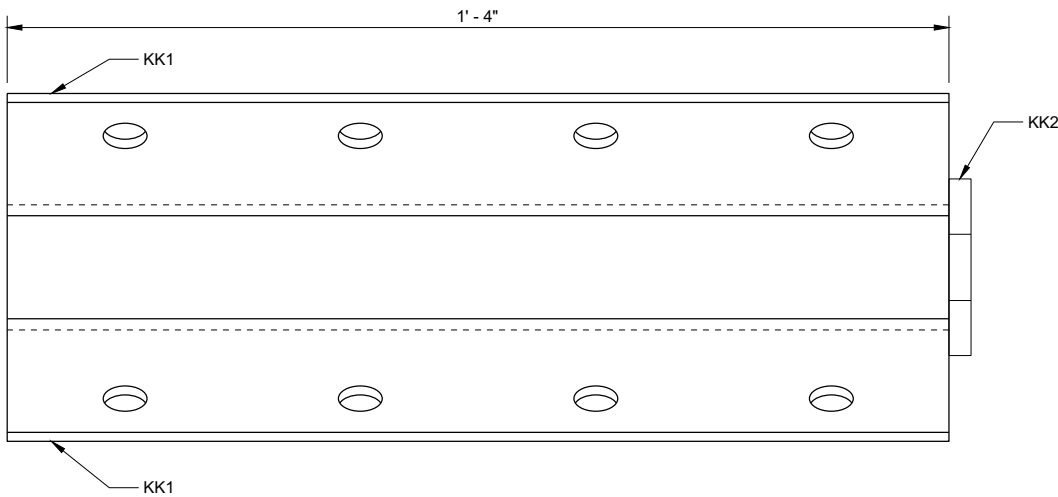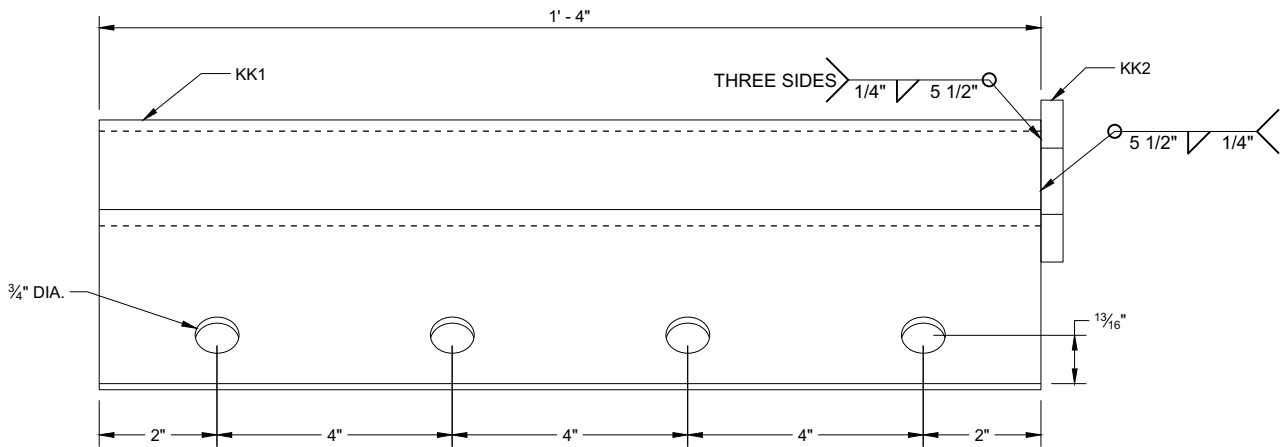


ANCHOR BRACKET (KK1, KK2)

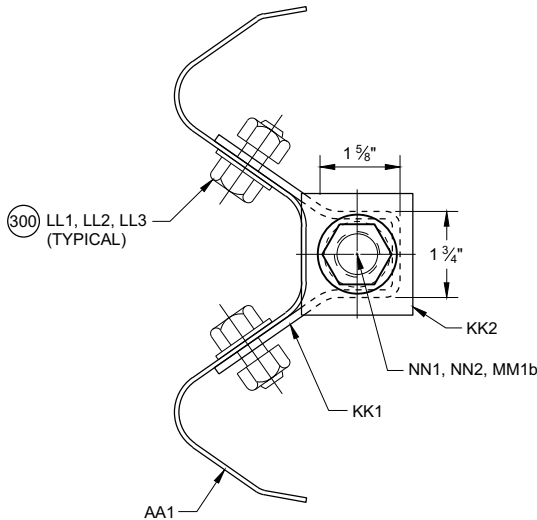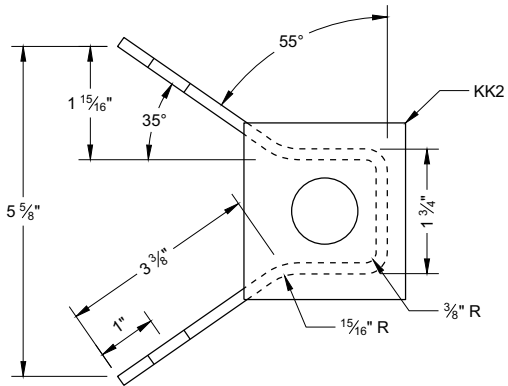

SECTION A - A


300 WASHERS REQUIRED BETWEEN BOLT HEAD AND BEAM GUARD RAIL AND BETWEEN NUT AND ANCHOR BRACKET. EIGHT (8) LL1 AND LL3 REQUIRED. SIXTEEN (16) LL2 REQUIRED.

ANCHOR BRACKET BEARING PLATE (KK2)

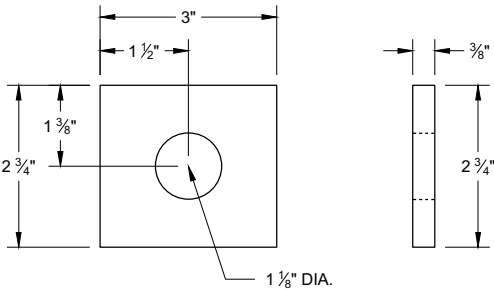


SHORT RADIUS BEAM
GUARD (MGS) SHORT
RADIUS TERMINAL (MGS)


STATE OF WISCONSIN
DEPARTMENT OF TRANSPORTATION

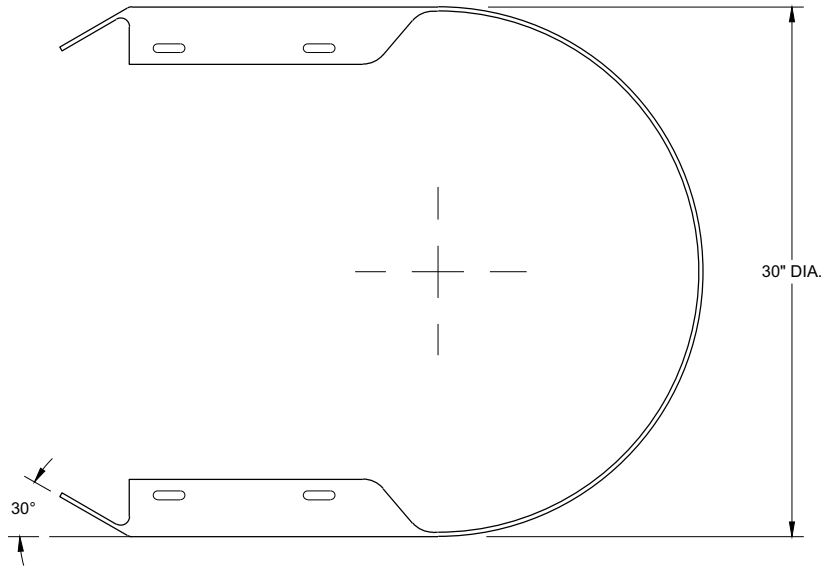


TOP VIEW

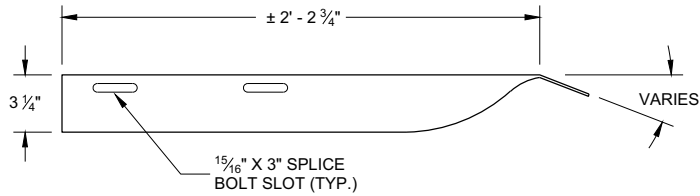

TOP VIEW

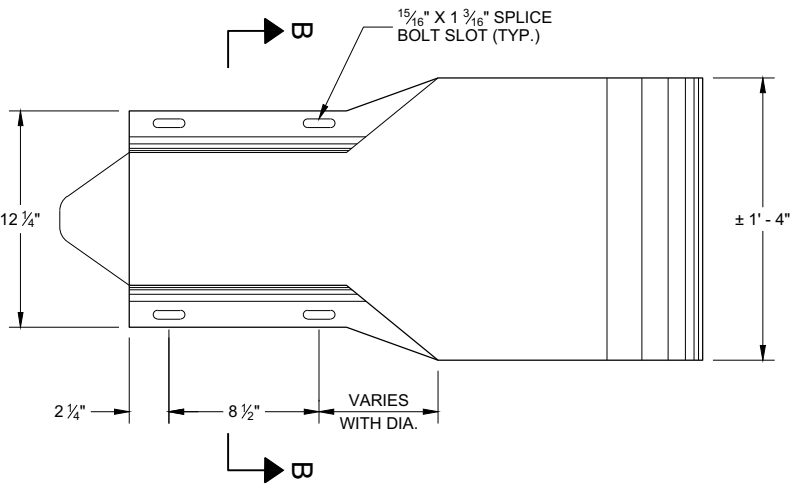


PROFILE VIEW
W BEAM
END SECTION BUFFER (AA2)

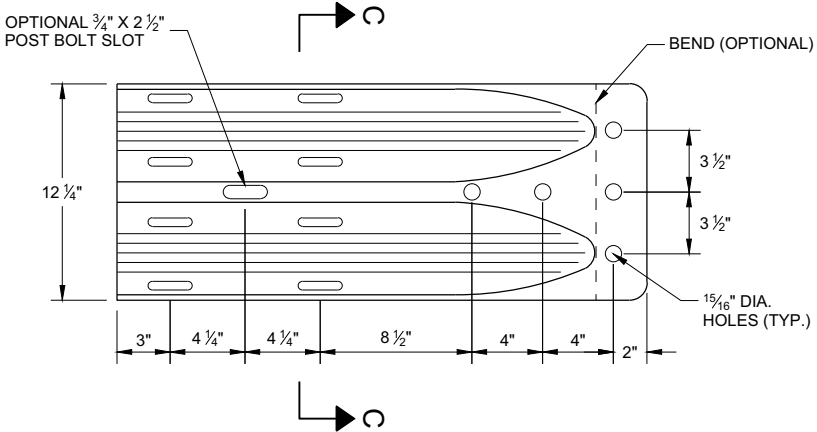


PROFILE VIEW
W BEAM
TERMINAL CONNECTOR (BB1)

GENERAL NOTES


- (400) CROSS SECTION OF PART IS TO FIT OVER AA1 .
- (401) CROSS SECTION OF PART IS TO FIT OVER OR UNDER AA1 .

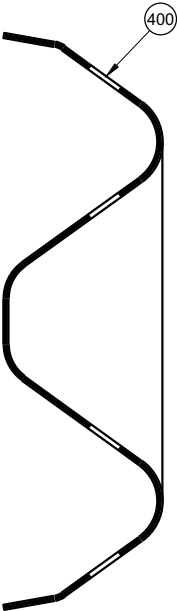

SECTION B -B

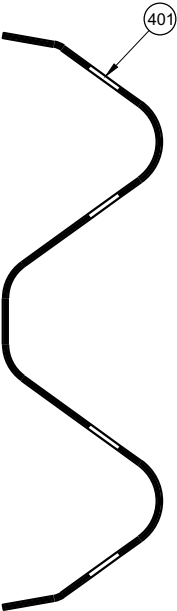


SECTION C -C

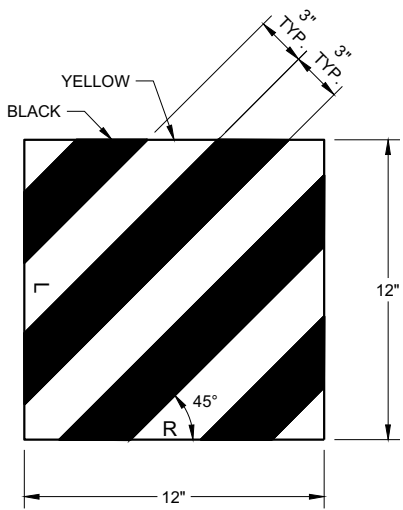


REFLECTIVE SHEETING (UU1, UU2)

SHORT RADIUS BEAM
GUARD (MGS) SHORT
RADIUS TERMINAL (MGS)


STATE OF WISCONSIN
DEPARTMENT OF TRANSPORTATION

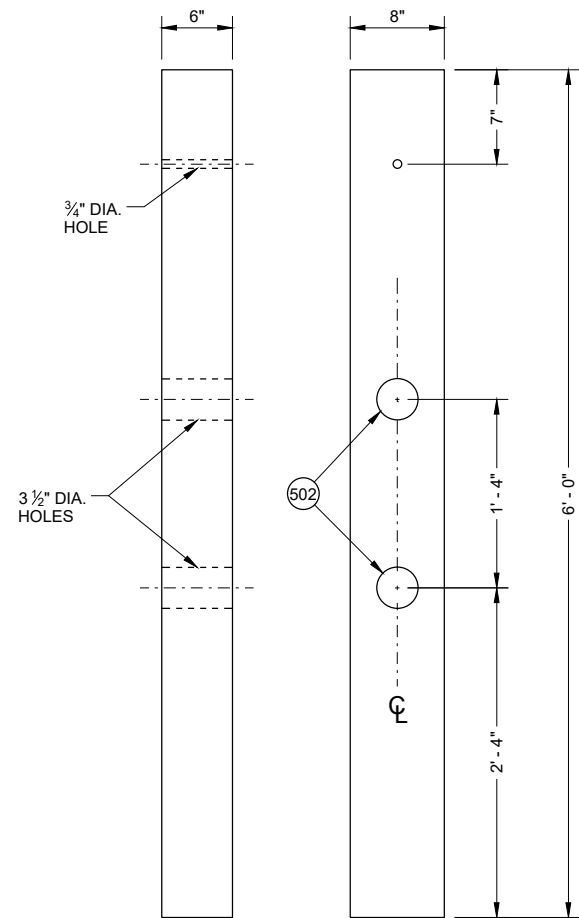


FRONT VIEW SIDE VIEW
CONTROLLED RELEASE POST (CRT) (DD2)

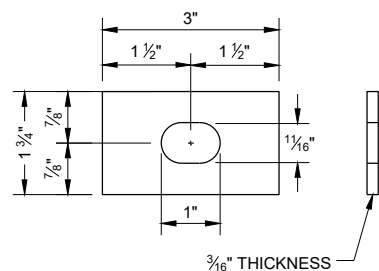


RECTANGULAR PLATE WASHER (CC1)

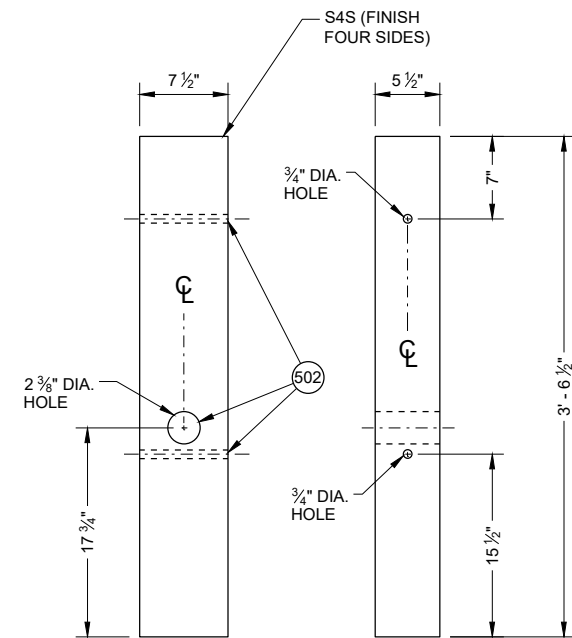


FRONT VIEW SIDE VIEW
WOOD BREAKAWAY POST (FF1)

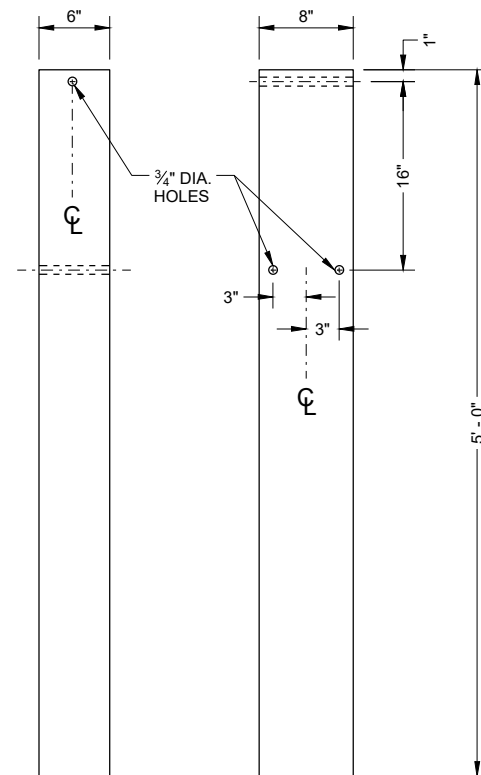


FRONT VIEW SIDE VIEW
FOUNDATION TUBE (QQ1)

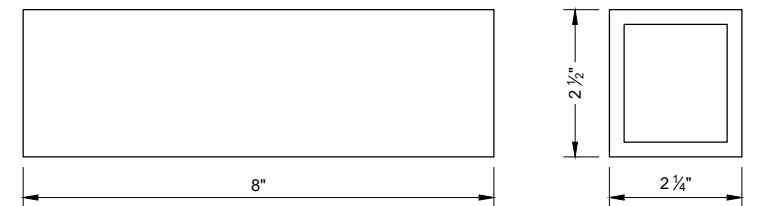


FOUNDATION TUBE - ANCHOR CABLE TUBE (QQ2)

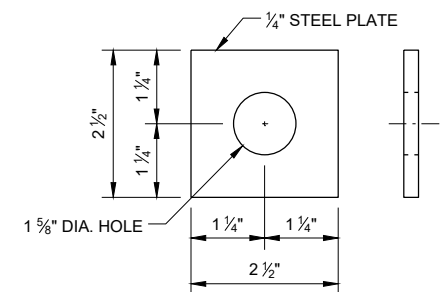


ANCHOR CABLE TUBE END PLATE (QQ3)

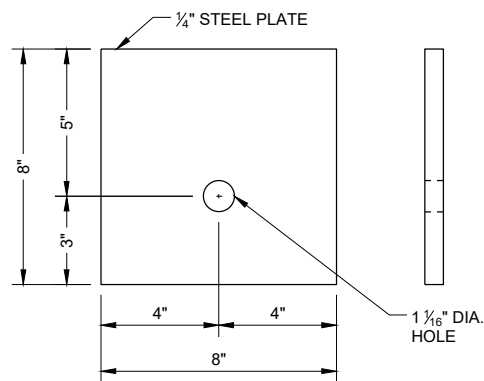

BEARING PLATE (PP1)

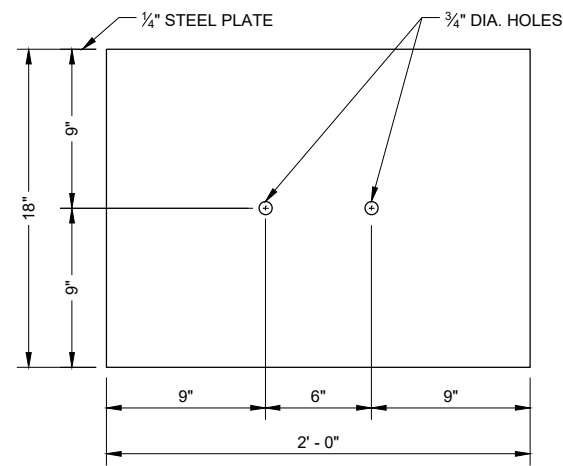

SOIL PLATE (SS1)

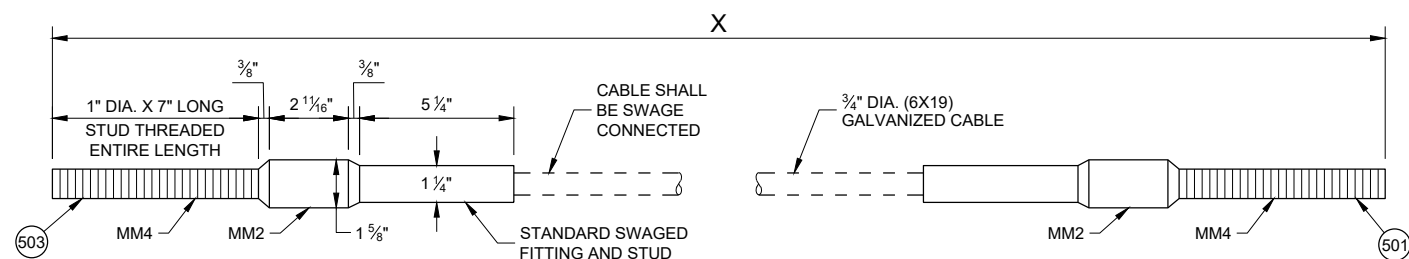

CABLE ASSEMBLY (MM1a, MM1b)

"X" LENGTH

MM1b	9' - 0"
MM1b	6' - 8"

GENERAL NOTES

- (500) SEE DETAIL "D" FOR LOCATION AND ATTACHMENT OF SS1.
- (501) FOR MM1a THREADED STUD ONLY REQUIRED ON ONE END. SWAGED FITTING REQUIRED.
- (502) LOCATE HOLES ON THE CENTERLINE OF THE SIDE OF THE POST.
- (503) MM1a MAY HAVE ONE THREADED STUD 4 INCHES LONG. SEE NOTE (109).

BILL OF MATERIALS - SHORT RADIUS BEAM GUARD (MGS)

PART	DESCRIPTION	MATERIALS SPECIFICATIONS	NOTES
A1	BEAM GUARD RAIL	AASHTO M180, CLASS A, TYPE 2	
		APPROVED PRODUCER	
A2	BEAM GUARD RAIL - SHOP BENT	INDICATE ON BACK OF RAIL THE RADIUS THAT RAIL WAS BENT TO. SHOP BEND RADIUS IS TO THE NEAREST FOOT. FOLLOW AASHTO M180 ON HOW TO MARK RADIUS INFORMATION.	
		AASHTO M180, CLASS A, TYPE 2	
		APPROVED PRODUCER	
B1	BLOCK - WOOD	WISDOT SPEC. 614	SEE SDD 14B42
C1	NAIL	ASTM A153 HOT DIP CLASS D	
		ASTM F1667 TYPE 1 STYLE 12 (16 DOUBLE HEAD)	
D1	POST-STRONG POST-WOOD	WISDOT SPEC. 614	SEE SDD 14B42
D2	POST-CRT-WOOD	WISDOT SPEC. 614	
E1	POST BOLT	ASTM A307 GRADE A OR SAE J429 GRADE 2	5/8" DIA. SEE SDD 14B42 FOR BOLT GEOMETRY
		AASHTO M180	
		GALV. HOT DIP TO AASHTO M232 CLASS C / ASTM A153 CLASS C / ASTM F2329 OR GALV. MECHANICALLY TO AASHTO M298 CLASS 50, TYPE 1 / ASTM B695 CLASS 50, TYPE 1	
		UNC	
E2	POST BOLT - WASHER	ASTM F436 TYPE 1 (HARDEN TYPICALLY USED WITH STEEL) OR ASTM F844 (UNHARDENED TYPICALLY WITH WOOD)	5/8" DIA.
		GALV. AASHTO M111 / ASTM A 123 OR GALV. HOT DIP. TO AASHTO M232 CLASS C / ASTM A153 CLASS C / ASTM F2329	
E3	POST BOLT - NUT	AASHTO M180 DOUBLE RECESSED HEAVY HEX HEAD	5/8" DIA. SEE SDD 14B42 FOR BOLT GEOMETRY
		GALV. HOT DIP TO AASHTO M232 CLASS C / ASTM A153 CLASS C / ASTM F2329 OR GALV. MECHANICALLY TO AASHTO M298 CLASS 50, TYPE 1 / ASTM B695 CLASS 50, TYPE 1	
		UNC	
		OVER TAPPED NUTS OVER-SIZE AS SPECIFIED IN AASHTO 291 / ASTM A 563	
		ASTM A563 GRADE A HEAVY HEX HEAD	
F1	SPLICE BOLT	GALV. HOT DIP TO AASHTO M232 CLASS C / ASTM A153 CLASS C / ASTM F2329 OR GALV. MECHANICALLY TO AASHTO M298 CLASS 50, TYPE 1 / ASTM B695 CLASS 50, TYPE 1	5/8" DIA. SEE SDD 14B42 FOR BOLT GEOMETRY
		ASTM A307 GRADE A OR SAE J429 GRADE 2	
		UNC	
		AASHTO M180	

PART	DESCRIPTION	MATERIALS SPECIFICATIONS	NOTES
F2	SPLICE BOLT - NUT	ASTM A563 GRADE A	5/8" DIA. SEE SDD 14B42 FOR BOLT GEOMETRY
		AASHTO M180 DOUBLE RECESSED HEAVY HEX HEAD	
		GALV. HOT DIP TO AASHTO M232 CLASS C/ASTM A153 CLASS C/ASTM F2329 OR GALV. MECHANICALLY TO AASHTO M298 CLASS 50, TYPE 1/ASTM B695 CLASS 50, TYPE 1	
		OVER TAPPED NUTS OVER-SIZE AS SPECIFIED IN AASHTO 291 / ASTM A 563	
		UNC	
G1	LAG SCREW	ASTM A308 GRADE A ASTM A153 CLASS D	1/2" DIA. 6" LONG
H1	DELINEATOR - BEAM GUARD		SEE SDD 14B42 FOR MORE INFORMATION
H2	DELINEATION - SHEETING	YELLOW OR WHITE	
		WISDOT SPEC 637 TYPE SH	
		APPROVED PRODUCT LIST	
J1	FOUNDATION BACKFILL	STANDARD SPEC. 614	
AA1	BEAM GUARD RAIL - PUNCHED	AASHTO M180, CLASS A, TYPE 2	
		APPROVED PRODUCER	
AA2	BEAM GUARD RAIL - END SECTION BUFFER	AASHTO M180, CLASS A, TYPE 2	
		APPROVED PRODUCER	
BB1	BEAM GUARD RAIL - TERMINAL CONNECTOR MODIFIED	AASHTO M180, CLASS A, TYPE 2	
		APPROVED PRODUCER	
CC1	SHORT RADIUS - SQUARE WASHER	AASHTO M180	
		GALV. AASHTO M111 / ASTM A123	
EE1	NAIL	ASTM A153 HOT DIP CLASS D	
		ASTM F1667 TYPE 1 STYLE 12 (16 DOUBLE HEADED)	
FF1	POST - BCT - WOOD	S4S FINISH ON 4 SIDES	
		WISDOT SPEC. 614	
GG1	POST BOLT	ASTM A307 GRADE A OR SAE J429 GRADE 2	3/8" DIA. SEE SDD 14B42 FOR BOLT GEOMETRY
		AASHTO M180	
		GALV. HOT DIP TO AASHTO M232 CLASS C/ASTM A153 CLASS C/ASTM F2329 OR GALV. MECHANICALLY TO AASHTO M298 CLASS 50, TYPE 1/ASTM B695 CLASS 50, TYPE 1	
		UNC	
GG2	POST BOLT - WASHER	ASTM F436 TYPE 1 (HARDEN TYPICALLY USED WITH STEEL) OR ASTM F844 (UNHARDENED TYPICALLY WITH WOOD)	3/8" DIA.
		GALV. AASHTO M111 / ASTM A 123 OR GALV. HOT DIP. TO AASHTO M232 CLASS C/ASTM A153 CLASS C / ASTM F2329	

SHORT RADIUS BEAM GUARD (MGS) SHORT RADIUS TERMINAL (MGS)

STATE OF WISCONSIN
DEPARTMENT OF TRANSPORTATION

BILL OF MATERIALS - SHORT RADIUS BEAM GUARD (MGS)

PART	DESCRIPTION	MATERIALS SPECIFICATIONS	NOTES
GG3	POST BOLT - NUT	ASTM A563 GRADE A	3/8" DIA. SEE 14B42 FOR GEOMETRY
		AASHTO M180 DOUBLE RECESSED HEAVY HEX HEAD	
		GALV. HOT DIP TO AASHTO M232 CLASS C / ASTM A153 CLASS C / ASTM F2329 OR GALV. MECHANICALLY TO AASHTO M298 CLASS 50, TYPE 1 / ASTM B695 CLASS 50, TYPE 1	
		UNC	
		OVER TAPPED NUTS OVER-SIZE AS SPECIFIED IN AASHTO 291 / ASTM A 563	
		ASTM A563 GRADE A HEAVY HEX HEAD	
HH1	SPLICE BOLT	GALV. HOT DIP TO AASHTO M232 CLASS C / ASTM A153 CLASS C / ASTM F2329 OR GALV. MECHANICALLY TO AASHTO M298 CLASS 50, TYPE 1 / ASTM B695 CLASS 50, TYPE 1	3/8" DIA. SEE SDD 14B42 FOR BOLT GEOMETRY
		ASTM A307 GRADE A OR SAE J429 GRADE 2	
		UNC	
		AASHTO M180 HEAD GEOMETRY	
HH2	SPLICE BOLT - NUT	ASTM A563 GRADE A	3/8" DIA. SEE SDD 14B42 FOR BOLT GEOMETRY
		AASHTO M180 DOUBLE RECESSED HEAVY HEX HEAD	
		GALV. HOT DIP TO AASHTO M232 CLASS C / ASTM A153 CLASS C / ASTM F2329 OR GALV. MECHANICALLY TO AASHTO M298 CLASS 50, TYPE 1 / ASTM B695 CLASS 50, TYPE 1	
		OVER TAPPED NUTS OVER-SIZE AS SPECIFIED IN AASHTO 291 / ASTM A 563	
		UNC	
JJ1	PIPE - STEEL	ASTM A53 GALVANIZED GRADE B SCHEDULE 40	10" O.D.
JJ2	TOP PLATE	ASTM A36 MIN. STRENGTH 36 KSI, OR ASTM A529 MAX. STRENGTH 50 KSI, OR ASTM A572 MAX STRENGTH 50 KSI OR ASTM A709 MAX STRENGTH 50 KSI OR ASTM A992 MAX STRENGTH 50 KSI	DIMENSIONS 3/8" X 4" X 1' - 0"
		GALV. AASHTO M111 / ASTM A123	
KK1	ANCHOR BRACKET	ASTM A36 MIN. STRENGTH 36 KSI, OR ASTM A529 MAX. STRENGTH 50 KSI, OR ASTM A572 MAX STRENGTH 50 KSI OR ASTM A709 MAX STRENGTH 50 KSI OR ASTM A992 MAX STRENGTH 50 KSI	
		GALV. AASHTO M111 / ASTM A123	
KK2	ANCHOR BRACKET - BEARING PLATE	ASTM A36 MIN. STRENGTH 36 KSI, OR ASTM A529 MAX. STRENGTH 50 KSI, OR ASTM A572 MAX STRENGTH 50 KSI OR ASTM A709 MAX STRENGTH 50 KSI OR ASTM A992 MAX STRENGTH 50 KSI	
		GALV. AASHTO M111 / ASTM A123	
LL1	ANCHOR BRACKET - BOLT	ASTM A307 GRADE B HEAVY HEX HEAD OR SAE J429 GRADE 2 HEAVY HEX HEAD	3/8" DIA.
		GALV. HOT DIP TO AASHTO M232 CLASS C / ASTM A153 CLASS C / ASTM F2329 OR GALV. MECHANICALLY TO AASHTO M298 CLASS 50, TYPE 1 / ASTM B695 CLASS 50, TYPE 1	
		UNC	

PART	DESCRIPTION	MATERIALS SPECIFICATIONS	NOTES
LL2	ANCHOR BRACKET - WASHER	ASTM F436 TYPE 1 (HARDEN WASHER ONLY)	3/8" DIA.
		GALV. AASHTO M111 / ASTM A123 OR GALV. HOT DIP TO AASHTO M232 CLASS C / ASTM A153 CLASS C / ASTM F2329	
LL3	ANCHOR BRACKET - NUT	ASTM A563 GRADE A	3/8" DIA.
		GALV. HOT DIP TO AASHTO M232 CLASS C / ASTM A153 CLASS C / ASTM F2329 OR GALV. MECHANICALLY TO AASHTO M298 CLASS 50, TYPE 1 / ASTM B695 CLASS 50, TYPE 1	
		OVER TAPPED NUTS OVER-SIZE AS SPECIFIED IN AASHTO 291 / ASTM A 563	
		UNC	
MM1a	ANCHOR CABLE	AASHTO M30 / ASTM A741 INDEPENDENT WIRE CORE (IWRC) OR WIRE STRAND CORE (WCS), IMPROVED PLOW STEEL (IPS), 6X19, TYPE II OR IIc CLASS C ZINC COATED	
MM1b	ANCHOR CABLE	AASHTO M30 / ASTM A741 INDEPENDENT WIRE CORE (IWRC) OR WIRE STRAND CORE (WCS), IMPROVED PLOW STEEL (IPS), 6X19, TYPE II OR IIc CLASS C ZINC COATED	
MM2	ANCHOR CABLE - SWAGE FITTING	ASTM A576 GRADE 1035	
		SWAGE FITTINGS ARE TO BE FACTORY SWEDGED. WITH A BREAKING STRENGTH 40,000 LBS.	
		GALV. AASHTO M111 / ASTM A123	
		ASME B30.26 FORGED, CAST, OR DIE STAMPED WITH THE FOLLOWING INTO CONNECTION: NAME OF MANUFACTURER OR TRADEMARK OF CONNECTION'S MANUFACTURER, SIZE OR RATED LOAD, GRADE.	
MM3	WIRE ROPE CABLE CLAMPS	FF-C-450D TYPE 1 CLASS 1	3/4"
		ASTM A153 HOT DIP CLASS D	
MM4	ANCHOR CABLE - SWAGE FITTING - STUD	ASTM F3125 GRADE A325 TYPE 1 OR SAE GRADE 5 OR ASTM A449 TYPE 1 HEAVY HEX HEAD	
		GALV. HOT DIP TO AASHTO M232 CLASS C / ASTM A153 CLASS C / ASTM F2329 OR GALV. MECHANICALLY TO AASHTO M298 CLASS 50, TYPE 1 / ASTM B695 CLASS 50, TYPE 1	
		UNC	
NN1	ANCHOR CABLE - NUT	ASTM A563 GRADE A	1" DIA.
		AASHTO M180 DOUBLE RECESSED HEAVY HEX HEAD	
		GALV. HOT DIP TO AASHTO M232 CLASS C / ASTM A153 CLASS C / ASTM F2329 OR GALV. MECHANICALLY TO AASHTO M298 CLASS 50, TYPE 1 / ASTM B695 CLASS 50, TYPE 1	
		OVER TAPPED NUTS OVER-SIZE AS SPECIFIED IN AASHTO 291 / ASTM A 563	
NN2	ANCHOR CABLE - NUT - WASHER	UNC	1" DIA.
		ASTM F436 TYPE 1 (HARDEN WASHER ONLY)	
		ASTM F436 TYPE 1 (HARDEN WASHER ONLY)	1" DIA.
		GALV. AASHTO M111 / ASTM A123 OR GALV. HOT DIP TO AASHTO M232 CLASS C / ASTM A153 CLASS C / ASTM F2329	

SHORT RADIUS BEAM
GUARD (MGS) SHORT
RADIUS TERMINAL (MGS)

STATE OF WISCONSIN
DEPARTMENT OF TRANSPORTATION

BILL OF MATERIALS - SHORT RADIUS BEAM GUARD (MGS)

PART	DESCRIPTION	MATERIALS SPECIFICATIONS	NOTES
PP1	BEARING PLATE AT POST	ASTM A36 MIN. STRENGTH 36 KSI, OR ASTM A529 MAX. STRENGTH 50 KSI, OR ASTM A572 MAX STRENGTH 50 KSI OR ASTM A709 MAX STRENGTH 50 KSI OR ASTM A992 MAX STRENGTH 50 KSI	
		GALV. AASHTO M111 / ASTM A123	
PP2	PIPE - STEEL	ASTM A53 GALVANIZED GRADE B SCHEDULE 40	2" DIA. x 6" LONG
QQ1	FOUNDATION TUBE	ASTM A500 GRADE B	8" X 6" X $\frac{3}{16}$ "
		GALV. AASHTO M111 / ASTM A123	
QQ2	SHORT RADIUS - FOUNDATION TUBE - ANCHOR CABLE - TUBE	ASTM A500 GRADE B	DIMENSIONS 2 $\frac{1}{2}$ " X 2 $\frac{1}{4}$ " X $\frac{1}{4}$ " X 8"
		GALV. AASHTO M111 / ASTM A123	
QQ3	SHORT RADIUS - SOIL TUBE - ANCHOR CABLE - TUBE - END PLATE	ASTM A36 MIN. STRENGTH 36 KSI, OR ASTM A529 MAX. STRENGTH 50 KSI, OR ASTM A572 MAX STRENGTH 50 KSI OR ASTM A709 MAX STRENGTH 50 KSI OR ASTM A992 MAX STRENGTH 50 KSI	DIMENSIONS 2 $\frac{1}{2}$ " X 2 $\frac{1}{2}$ " X $\frac{1}{4}$ "
		GALV. AASHTO M111 / ASTM A123	
QQ4	GROUND STRUT AND YOKE - BOLT	GALV. HOT DIP TO AASHTO M232 CLASS C / ASTM A153 CLASS C / ASTM F2329 OR GALV. MECHANICALLY TO AASHTO M298 CLASS 50, TYPE 1 / ASTM B695 CLASS 50, TYPE 1	$\frac{5}{8}$ DIA.
		ASTM A307 GRADE B HEAVY HEX HEAD OR SAE J429 GRADE 2 HEAVY HEX HEAD	
		UNC	
QQ5	GROUND PLATE AND YOKE - WASHER	ASTM F436 TYPE 1 (HARDEN WASHER ONLY)	$\frac{5}{8}$ DIA.
		GALV. AASHTO M111 / ASTM A123 OR GALV. HOT DIP TO AASHTO M232 CLASS C / ASTM A153 CLASS C / ASTM F2329	
QQ6	GROUND STRUT AND YOKE - NUT	HEAVY HEX	$\frac{5}{8}$ DIA.
		UNC	
		ASTM A563 GRADE A	
		OVER TAPPED NUTS AS SPECIFIED IN AASHTO 291 / ASTM A 563	
		GALV. HOT DIP TO AASHTO M232 CLASS C / ASTM A153 CLASS C / ASTM F2329 OR GALV. MECHANICALLY TO AASHTO M298 CLASS 50, TYPE 1 / ASTM B695 CLASS 50, TYPE 1	


PART	DESCRIPTION	MATERIALS SPECIFICATIONS	NOTES
SS1	SOIL PLATE	ASTM A36 MIN. STRENGTH 36 KSI, OR ASTM A529 MAX. STRENGTH 50 KSI, OR ASTM A572 MAX STRENGTH 50 KSI OR ASTM A709 MAX STRENGTH 50 KSI OR ASTM A992 MAX STRENGTH 50 KSI	
		GALV. AASHTO M111 / A123	
TT1	SOIL PLATE - BOLT	ASTM A307 GRADE B HEAVY HEX HEAD OR SAE J429 GRADE 2 HEAVY HEX HEAD	$\frac{5}{8}$ DIA.
		GALV. HOT DIP TO AASHTO M232 CLASS C / ASTM A153 CLASS C / ASTM F2329 OR GALV. MECHANICALLY TO AASHTO M298 CLASS 50, TYPE 1 / ASTM B695 CLASS 50, TYPE 1	
		UNC	
TT2	SOIL PLATE - WASHER	ASTM F436 TYPE 1 (HARDEN WASHER ONLY)	$\frac{5}{8}$ DIA.
		GALV. AASHTO M111 / ASTM A123 OR GALV. HOT DIP TO AASHTO M232 CLASS C / ASTM A153 CLASS C / ASTM F2329	
TT3	SOIL PLATE - NUT	GALV. HOT DIP TO AASHTO M232 CLASS C / ASTM A153 CLASS C / ASTM F2329 OR GALV. MECHANICALLY TO AASHTO M298 CLASS 50, TYPE 1 / ASTM B695 CLASS 50, TYPE 1	$\frac{5}{8}$ DIA.
UU1	OBJECT MARKER - SHEETING	MUTCD / WISDOT OBJECT MARKER TYPE 3	PATTERN AND COLOR FOR SHEETING. SHEETING TYPE FOR MARKER.
		WISDOT SPEC 637 TYPE F	
		APPROVED PRODUCT LIST	
UU2	OBJECT MARKER - ALUMINUM PLATE	WISDOT SPEC 637 ALUMINUM PLATE	MATERIAL AND THICKNESS OF MATERIALS
UU3	OBJECT MARKER - SCREWS	STAINLESS SELF-TAPPING SCREWS	
VV1	FOUNDATION BACKFILL	WISDOT SPEC 614	

SHORT RADIUS BEAM
GUARD (MGS) SHORT
RADIUS TERMINAL (MGS)


STATE OF WISCONSIN
DEPARTMENT OF TRANSPORTATION

APPROVED	
June 2017	/S/ Rodney Taylor
DATE	ROADWAY STANDARDS DEVELOPMENT ENGINEER

FHWA

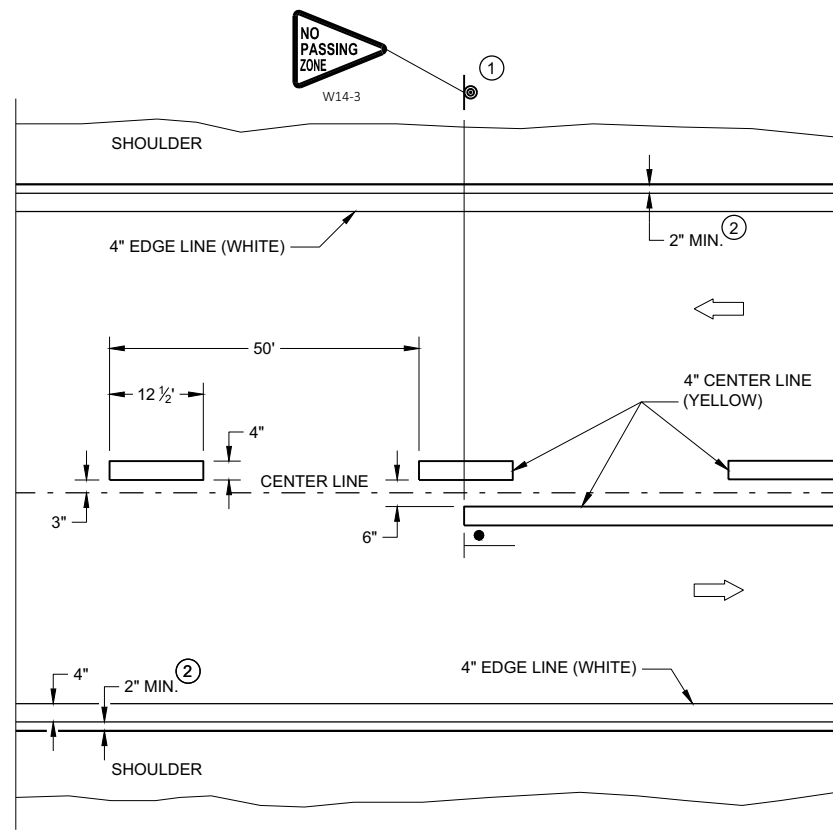


TWO WAY TRAFFIC

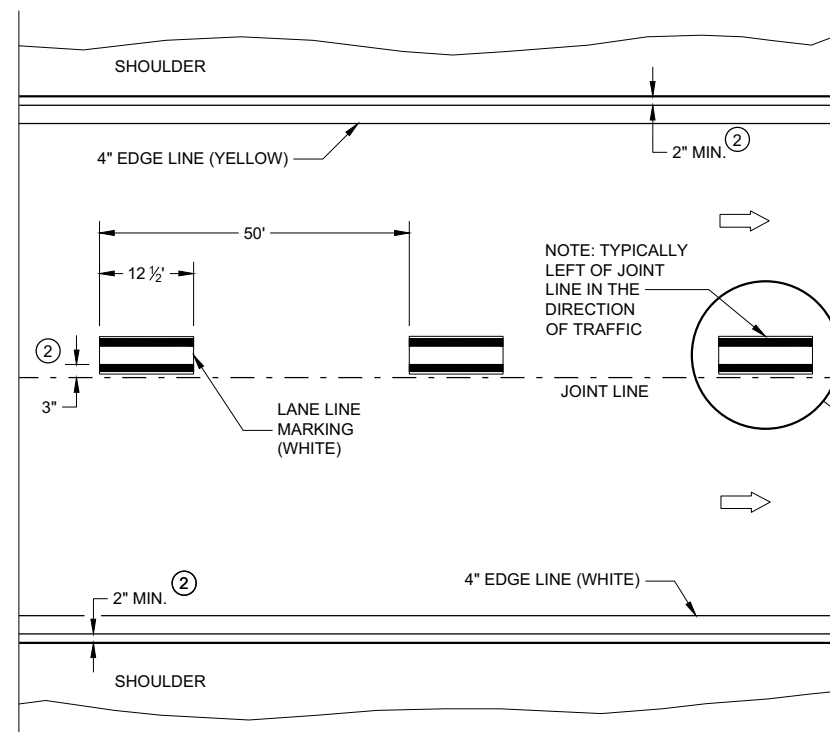


ONE WAY TRAFFIC

PERMANENT PAVEMENT MARKING

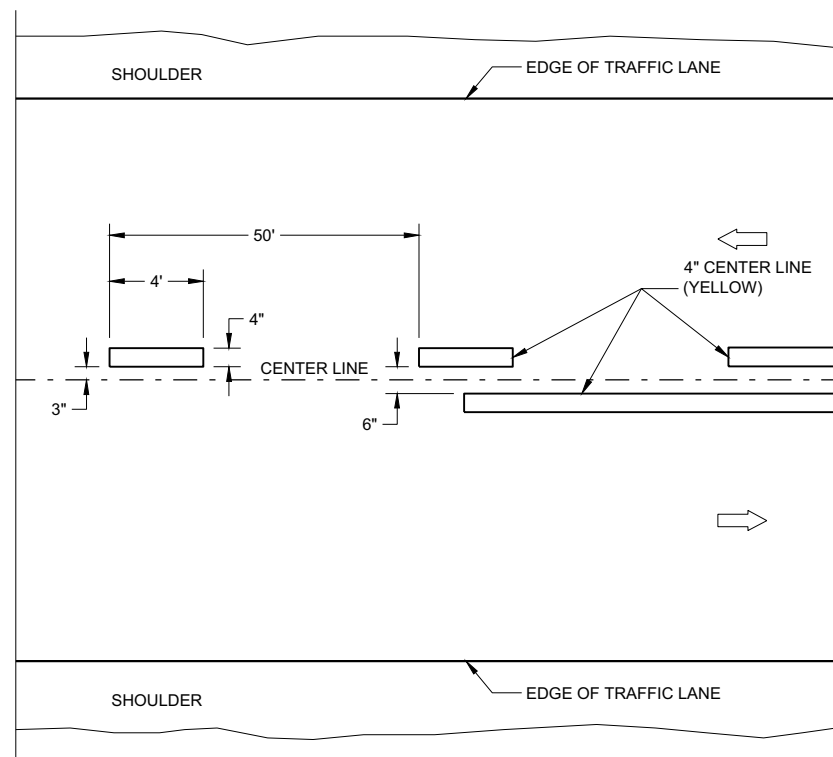

TWO WAY TRAFFIC

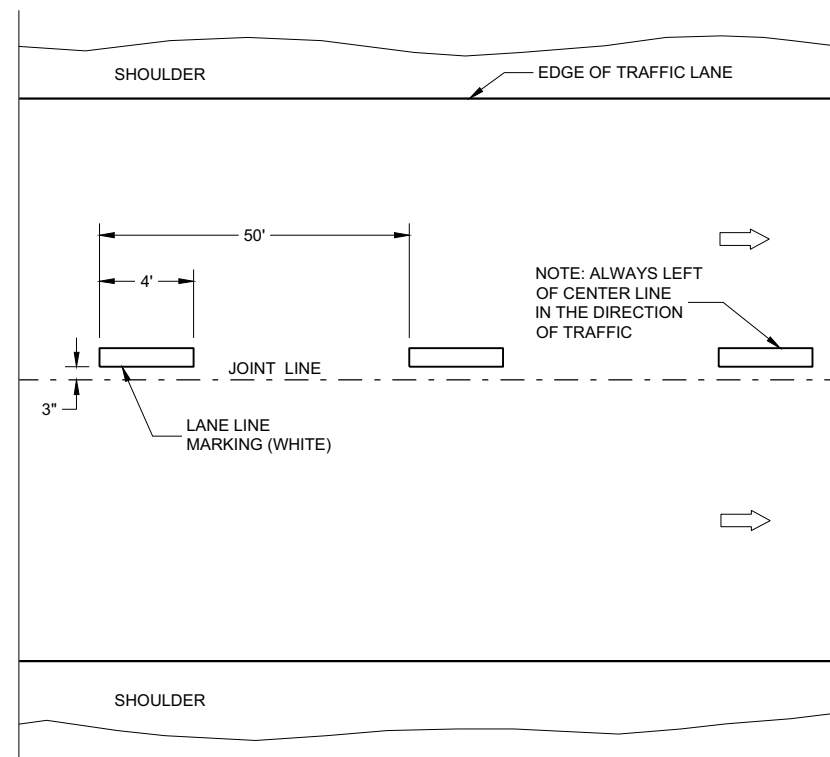

ONE WAY TRAFFIC

TEMPORARY PAVEMENT MARKING


GENERAL NOTES

DETAILS OF CONSTRUCTION NOT SHOWN ON THIS DRAWING SHALL CONFORM TO STANDARD SPECIFICATIONS AND SPECIAL PROVISIONS.

- ① LOCATE THE NO PASSING ZONE W14-3 SIGN WITH 50 FEET OF THE "T" MARKING
- ② MEASURE FROM EDGE OF MARKING TO JOINT LINE. THIS DOES NOT INCLUDE SPACE NEEDED FOR GROOVING OPERATIONS.

LEGEND

-  "T" MARKING
 SIGN ON PERMANENT SUPPORT
 DIRECTION OF TRAFFIC

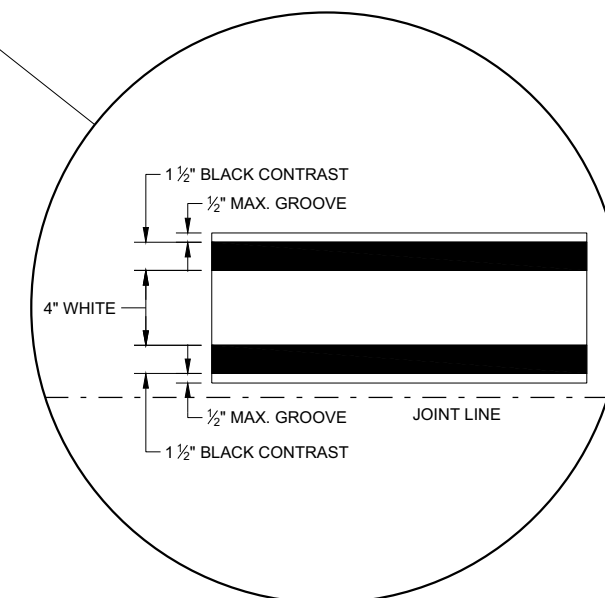


LONGITUDINAL MARKING (MAINLINE)


STATE OF WISCONSIN
DEPARTMENT OF TRANSPORTATION

APPROVED
February 2020
DATE

/S/ Matthew Rauch
STATEWIDE SIGNING AND MARKING
ENGINEER

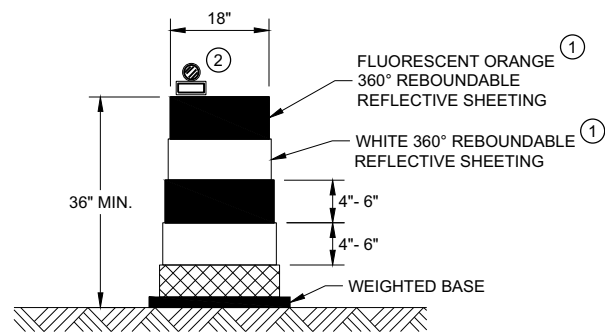


DRUM

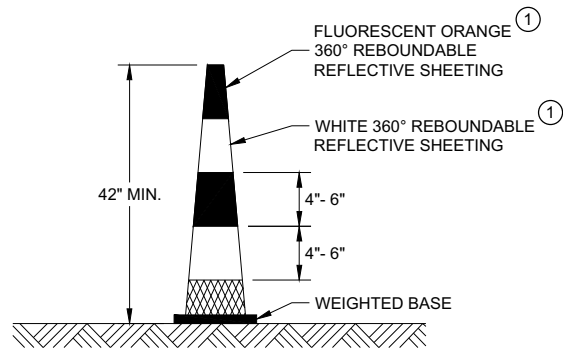


42" CONE

DO NOT USE IN TAPERS
½ SPACING OF DRUMS

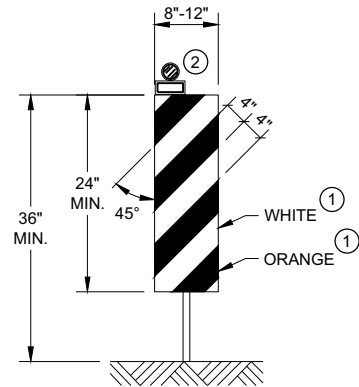


VERTICAL PANEL

THE STRIPES SHALL SLOPE DOWNWARD TO
THE TRAFFIC SIDE FOR CHANNELIZATION.

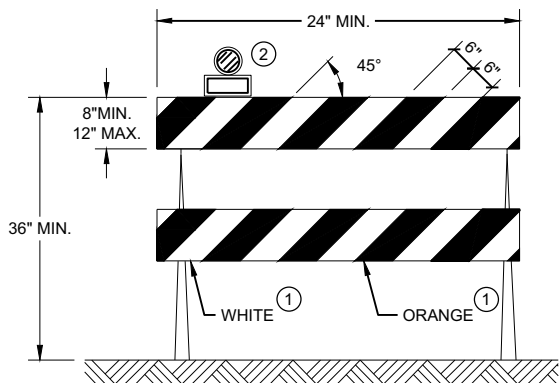

TYPE II BARRICADE

FOR RAILS LESS THAN 36" LONG, 4" WIDE STRIPES
MAY BE USED. ALL STRIPES SHALL SLOPE DOWNWARD
TO THE TRAFFIC SIDE FOR CHANNELIZATION.

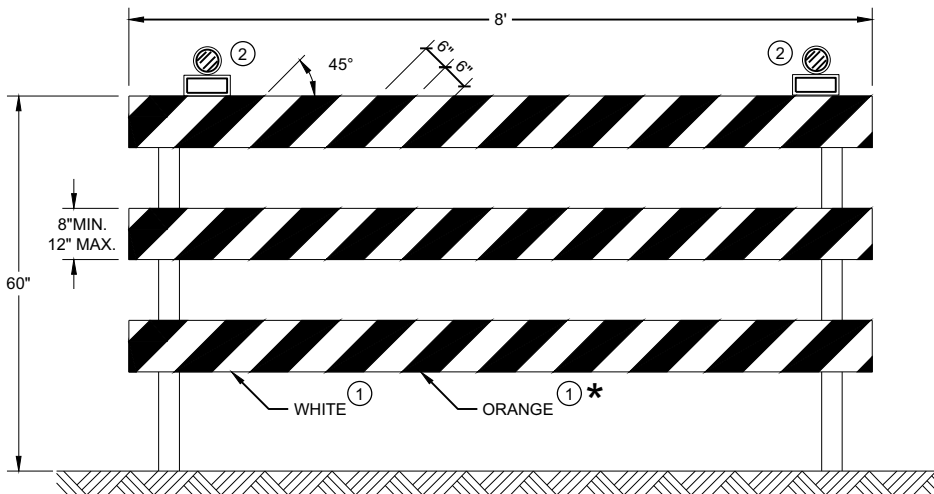

TYPE III BARRICADE

IF SIGN MOUNTED, DO NOT COVER MORE THAN 50% OF THE TOP
TWO RAILS OR 33% OF THE TOTAL AREA OF THE THREE RAILS.

* IF USED FOR A PERMANENT APPLICATION USE RED SHEETING.

GENERAL NOTES

- ① REFLECTIVE SHEETING SHALL FOLLOW THE REQUIREMENTS IN THE APPROVED PRODUCTS LISTING FOR SIGN SHEETING.
- ② LOCATION OF WARNING LIGHTS WHEN SHOWN ON THE PLAN.

CHANNELIZING DEVICES
DRUMS, CONES, BARRICADES
AND VERTICAL PANELS

STATE OF WISCONSIN
DEPARTMENT OF TRANSPORTATION

APPROVED
November 2020 /S/ Andrew Heidtke
DATE WORK ZONE ENGINEER

FHWA

LEGEND

-  SIGN ON PORTABLE OR PERMANENT SUPPORT
-  TEMPORARY PORTABLE RUMBLE STRIP ARRAY
-  DIRECTION OF TRAFFIC
-  WORK AREA
-  FLAGGER, EQUIPPED WITH STOP/SLOW PADDLE FASTENED ON SUPPORT STAFF

GENERAL NOTES

DETAILS OF TRAFFIC CONTROL DEVICES AND INSTALLATION NOT SHOWN ON THIS DRAWING SHALL CONFORM TO THE PERTINENT REQUIREMENTS OF THE STANDARD SPECIFICATIONS, THE SPECIAL PROVISIONS, AND THE MANUAL ON UNIFORM TRAFFIC CONTROL DEVICES.

ALL SIGNS ARE 48" X 48" UNLESS OTHERWISE NOTED.

"WO" SIGNS ARE THE SAME AS "W" SIGNS EXCEPT THE BACKGROUND IS ORANGE.

THE EXACT NUMBER, LOCATION AND SPACING OF ALL SIGNS, DEVICES, AND LOCATION OF ALL FLAGGERS SHALL BE ADJUSTED TO FIT FIELD CONDITIONS AS APPROVED BY THE ENGINEER.

THE FIRST ADVANCE WARNING SIGN SHOULD TYPICALLY BE LOCATED IN ADVANCE OF THE ANTICIPATED TRAFFIC BACKUP OR QUEUE.


WHEN A SIDE ROAD OR RAMP INTERSECTS THE FACILITY ON WHICH THE WORK IS BEING PERFORMED, ADDITIONAL TRAFFIC CONTROLS SHALL BE PROVIDED AS SPECIFIED IN THE PLANS AND/OR THE SPECIAL PROVISIONS OR AS APPROVED BY THE ENGINEER.

FLAGGING

- FLAGGERS SHALL BE IN SIGHT OF EACH OTHER OR IN DIRECT COMMUNICATION AT ALL TIMES. THEY SHALL BE EQUIPPED WITH STOP/SLOW PADDLES FASTENED ON SUPPORT STAFFS. WHEN THE FLAGGING OPERATION IS NOT IN EFFECT REMOVE TEMPORARY PORTABLE RUMBLE STRIPS PRIOR TO COVERING OR REMOVING ALL ADVANCE SIGNING.
- FOR MOVING WORK OPERATIONS, POST ADDITIONAL W20-7A FLAGGER SIGNS AT APPROXIMATELY 3,500' INTERVALS IN THE MOVING WORK OPERATION OR AS APPROVED BY THE ENGINEER.
 - SIGN NOT REQUIRED IF FLAGGING OPERATION OCCURS WITHIN A SIGNED ROAD WORK ZONE AREA.
- WHEN THE DISTANCE BETWEEN FLAGGERS EXCEEDS 2 MILES, A PILOT CAR IS REQUIRED. WHEN CURVES REDUCE SIGHT DISTANCE BELOW 400', A PILOT CAR IS REQUIRED.

TEMPORARY PORTABLE RUMBLE STRIPS

- UTILIZE TEMPORARY PORTABLE RUMBLE STRIPS ON ALL FLAGGING OPERATIONS.
- EACH TEMPORARY PORTABLE RUMBLE STRIP ARRAY CONSISTS OF THREE RUMBLE STRIPS SPACED ACCORDING TO MANUFACTURER'S RECOMMENDATION, PLACED TRANSVERSE ACROSS THE LANE AT LOCATIONS SHOWN.
- ONLY USE TEMPORARY PORTABLE RUMBLE STRIPS FOR THE APPROVED PRODUCTS LIST.
- INSTALL TEMPORARY RUMBLE STRIPS PER MANUFACTURER'S RECOMMENDATIONS.
- PLACE ADVANCE SIGNING PRIOR TO INSTALLING TEMPORARY RUMBLE STRIPS.
- DO NOT INSTALL TEMPORARY PORTABLE RUMBLE STRIPS ON GRAVEL, MILLED SURFACES, OR ASPHALT THAT HAS BEEN PAVED LESS THAN 12 HOURS.

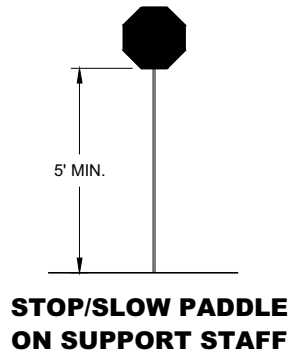


SIGN AND TEMPORARY RUMBLE STRIP ARRAY SPACING TABLE

SPEED LIMIT	SPACING "A"
25-30 MPH	200'
35-40 MPH	350'
45-55 MPH	500'



USE OF W03-4 SIGN IS OPTIONAL. WHEN USED, THIS SIGN SHALL BE LOCATED BETWEEN THE W20-7A AND W20-4A SIGNS, USING SPACING "A".

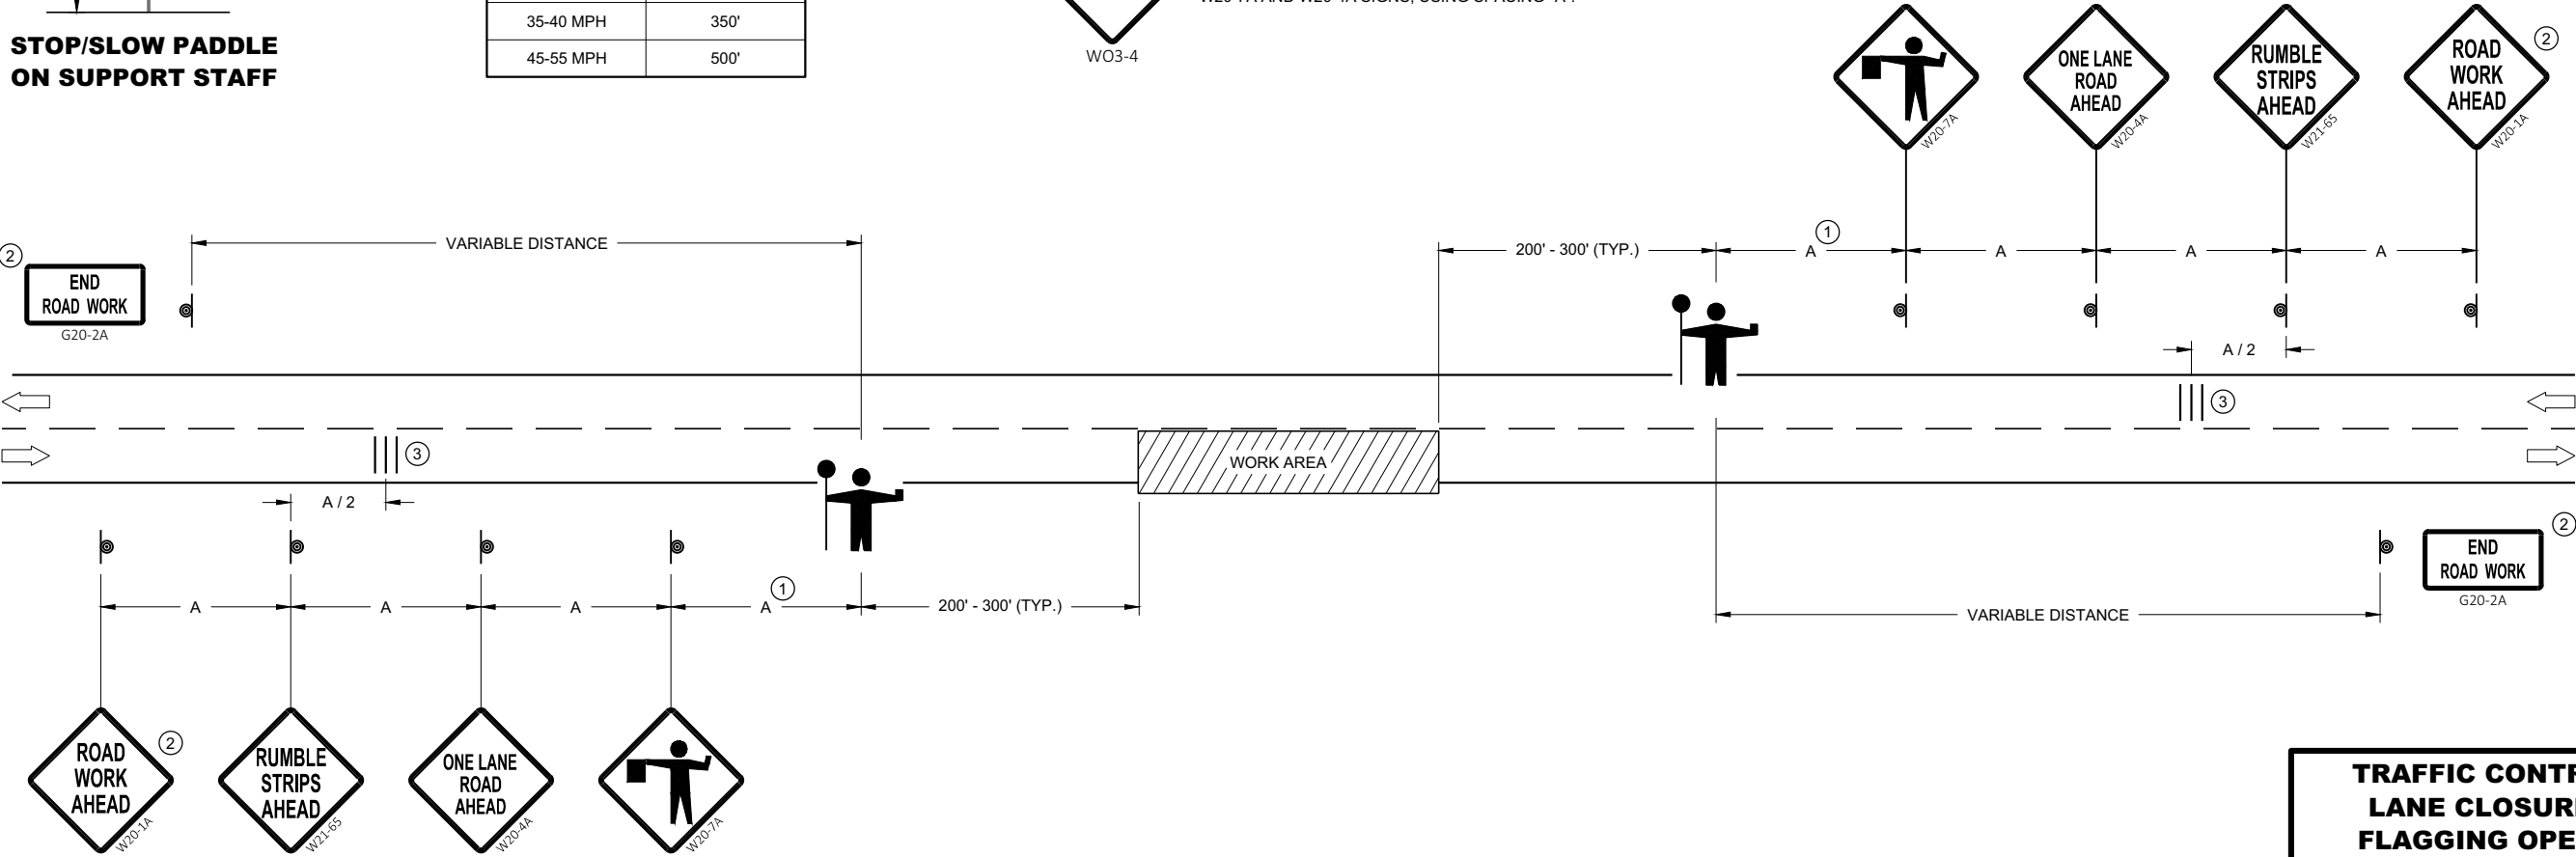

TRAFFIC CONTROL FOR LANE CLOSURE WITH FLAGGING OPERATION

TRAFFIC CONTROL FOR LANE CLOSURE WITH FLAGGING OPERATION

STATE OF WISCONSIN
DEPARTMENT OF TRANSPORTATION

APPROVED
May 2019
DATE

/S/ Andrew Heidtke
WORK ZONE ENGINEER

FHWA

LEGEND

-  SIGN ON PERMANENT SUPPORT
-  TRAFFIC CONTROL DRUM
-  DIRECTION OF TRAFFIC
-  WORK ZONE

GENERAL NOTES

ALL SIGNS ARE 48"X48" UNLESS OTHERWISE NOTED. IF NECESSARY DUE TO SPACE CONSTRAINTS IN URBAN AREAS, 36" X 36" SIGNS MAY BE USED IF APPROVED BY THE REGIONAL TRAFFIC UNIT.

"WO" SIGN IS THE SAME AS "W" SIGN EXCEPT THE BACKGROUND IS ORANGE.

ANY SIGNS TEMPORARY OR EXISTING, WHICH CONFLICT WITH THE TRAFFIC CONTROL "IN USE" SHALL BE REMOVED OR COVERED AS NEEDED AND AS APPROVED BY THE ENGINEER.

THE EXACT NUMBER, LOCATION, AND SPACING OF ALL SIGNS AND DEVICES SHALL BE ADJUSTED TO FIT FIELD CONDITIONS AS APPROVED BY THE ENGINEER.


CHANNELIZING DEVICES PLACED ADJACENT TO WORK AREA SHALL BE PULLED BACK FROM THE TRAVEL LANE WHEN WORK IS NOT IN PROGRESS.

SIGNS THAT WILL BE IN PLACE LESS THAN 7 CONTINUOUS DAYS AND NIGHTS MAY BE MOUNTED ON PORTABLE SUPPORTS.

W20-1A AND G20-2A SIGNS ARE NOT REQUIRED IF THE WORK AREA IS WITHIN A LARGER WORK ZONE WHERE THESE SIGNS ARE ALREADY PRESENT. G20-2A SIGNS MAY ALSO BE OMITTED IF DURATION OF WORK IS LESS THAN 7 CONTINUOUS DAYS AND NIGHTS.

6

6

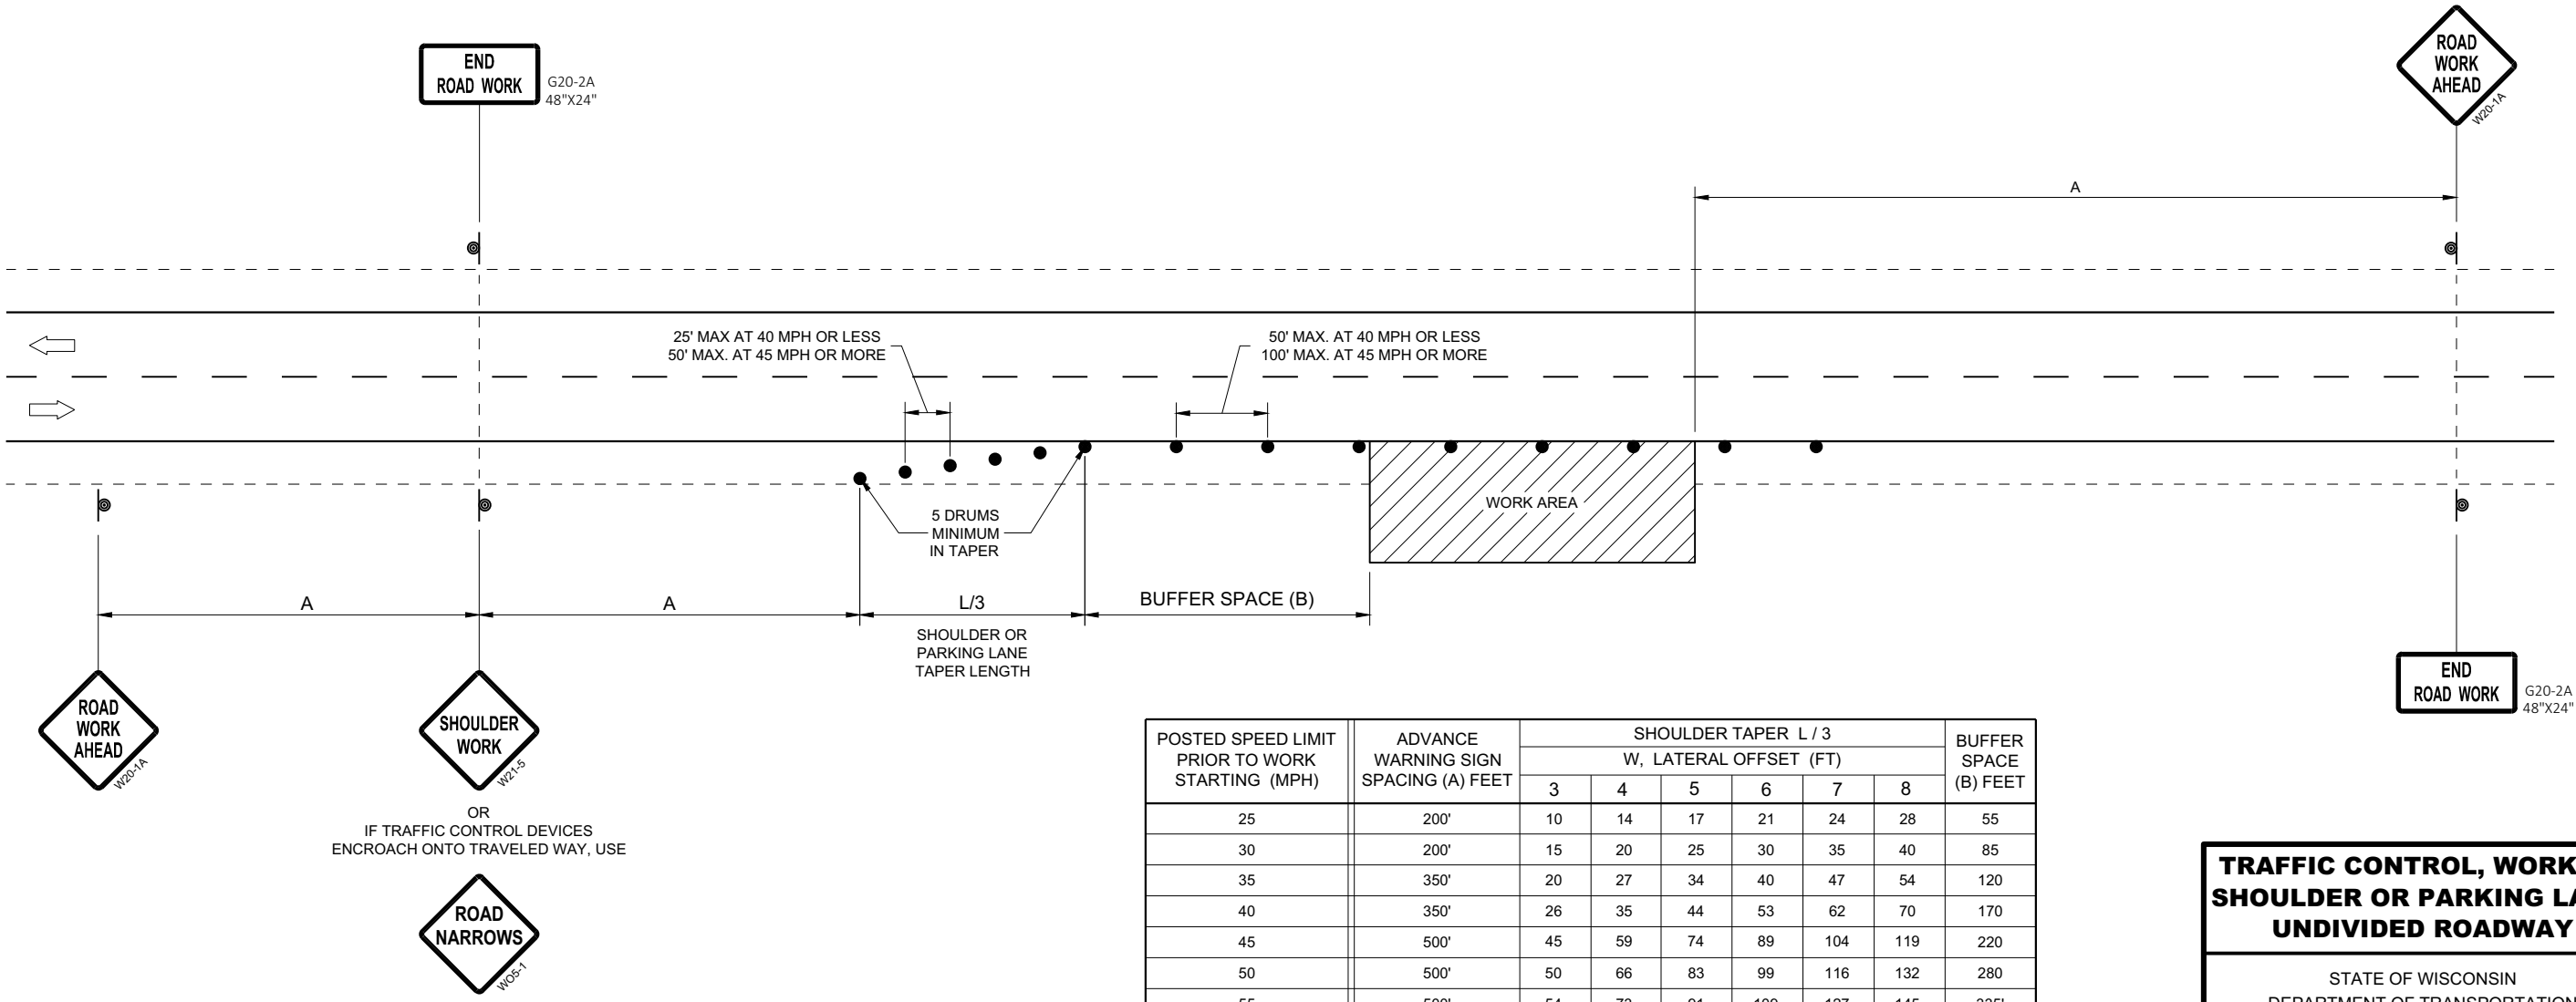

POSTED SPEED LIMIT PRIOR TO WORK STARTING (MPH)	ADVANCE WARNING SIGN SPACING (A) FEET	SHOULDER TAPER L / 3 W, LATERAL OFFSET (FT)						BUFFER SPACE (B) FEET
		3	4	5	6	7	8	
25	200'	10	14	17	21	24	28	55
30	200'	15	20	25	30	35	40	85
35	350'	20	27	34	40	47	54	120
40	350'	26	35	44	53	62	70	170
45	500'	45	59	74	89	104	119	220
50	500'	50	66	83	99	116	132	280
55	500'	54	73	91	109	127	145	335'

TRAFFIC CONTROL, WORK ON
SHOULDER OR PARKING LANE,
UNDIVIDED ROADWAY

STATE OF WISCONSIN
DEPARTMENT OF TRANSPORTATION

APPROVED
May 2020
DATE


/S/ Andrew Heidtke
STATEWIDE WORK ZONE TRAFFIC
SAFETY ENGINEER

FHWA

LEGEND

- TYPE III BARRICADE WITH ATTACHED SIGN
- SIGN ON PERMANENT SUPPORT
- TRAFFIC CONTROL DRUM WITH TYPE "C" STEADY BURN LIGHT
- TRAFFIC CONTROL DRUM
- FLAGS, 16" X 16" MIN. (ORANGE)
- REMOVING PAVEMENT MARKING
- DIRECTION OF TRAFFIC
- ASPHALTIC PAVEMENT WIDENING
- CONCRETE BARRIER TEMPORARY PRECAST
- TEMPORARY SIGNAL. SEE SDD 09G02 FOR EXACT PLACEMENT

WIDTH ON SIGN TO BE APPROX. 1-FOOT LESS THAN AVAILABLE WIDTH. (OMIT IF AVAILABLE WIDTH IS MORE THAN 16 FEET)

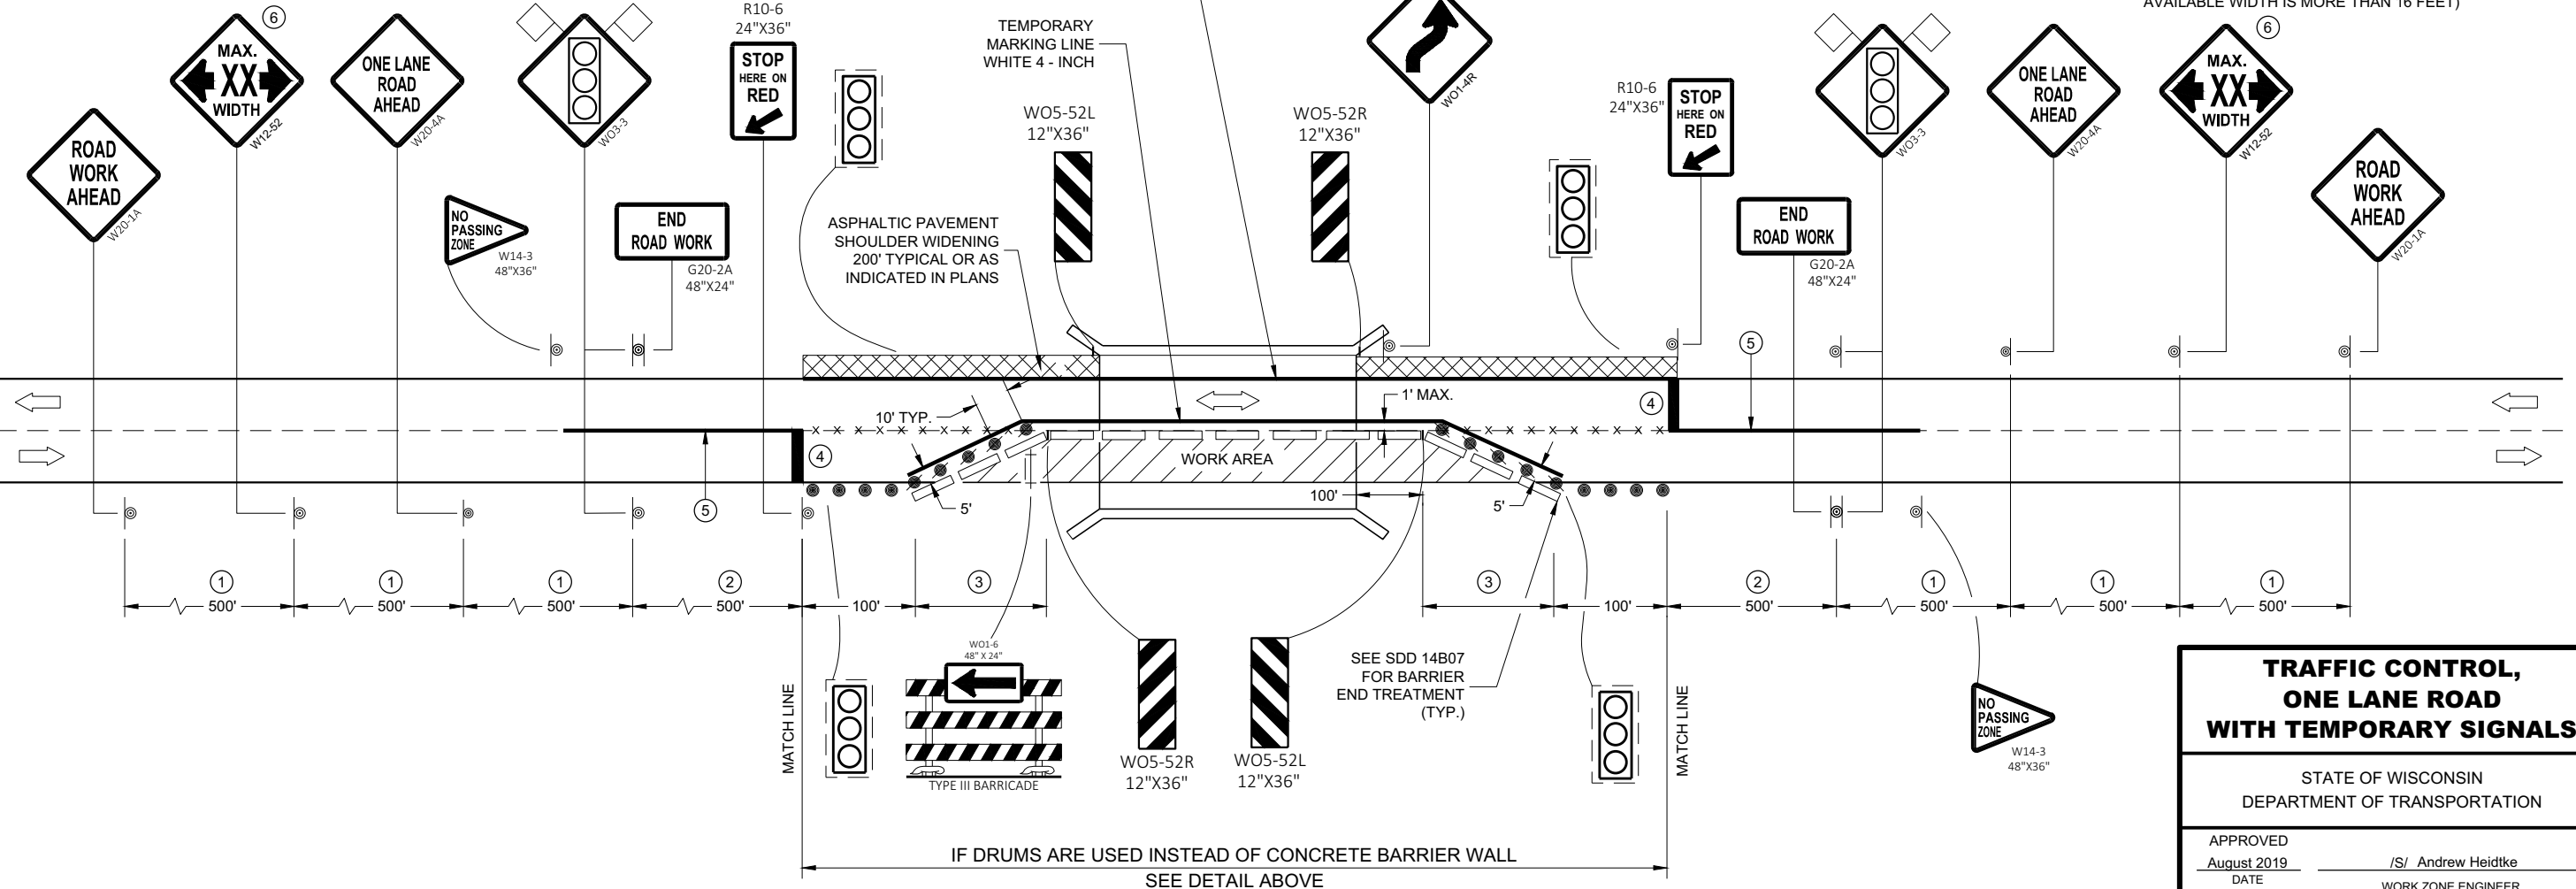

GENERAL NOTES

- THE EXACT NUMBER, LOCATION, AND SPACING OF ALL SIGNS AND DEVICES SHALL BE ADJUSTED TO FIT FIELD CONDITIONS AS APPROVED BY THE ENGINEER.
- THE SPACING BETWEEN TRAFFIC CONTROL SIGNS SHOULD BE ADJUSTED TO NOT CONFLICT WITH AND TO PROVIDE A MINIMUM OF 200 FEET (500 FEET DESIRABLE) CLEARANCE TO EXISTING SIGNS THAT WILL REMAIN IN PLACE..
- THIS LANE CLOSURE IS TYPICAL FOR CLOSING RIGHT LANE - REVERSE FOR CLOSING LEFT LANE.
- ALL SIGNS ARE 48" x 48" UNLESS OTHERWISE NOTED.
- "WO" IS THE SAME AS "W" EXCEPT THE BACKGROUND IS ORANGE.
- ANY SIGNS TEMPORARY OR EXISTING, WHICH CONFLICT WITH TRAFFIC CONTROL "IN USE" SHALL BE REMOVED OR COVERED AS NEEDED OR AS APPROVED BY THE ENGINEER.
- PLACE TEMPORARY PAVEMENT MARKING EDGELINE AND CENTERLINE AND REMOVE EXISTING PAVEMENT MARKINGS IF LANE CLOSURE IS TO BE IN PLACE 4 OR MORE CONTINUOUS DAYS AND NIGHTS OR AS NOTED ON DETAIL.
- 500 FOOT SPACING SHOWN IS FOR ROADWAYS WITH A PRE-CONSTRUCTION REGULATORY SPEED LIMIT OF 45 MPH OR MORE. FOR 35 - 40 MPH, USE 350 FOOT TYPICAL SPACING. FOR 25 - 30 MPH, USE 200 FOOT TYPICAL SPACING.
 - USE 300 FOOT SPACING IF THE PRE - CONSTRUCTION REGULATORY SPEED IS 35 MPH OR LESS.
 - DIMENSION DETERMINED BY CBTP TAPER FROM EDGE LINE TO TANGENT SECTION OF THE ROAD.
 - TEMPORARY MARKING STOP LINE REMOVABLE TAPE 18 - INCH.
 - 700 FOOT TEMPORARY MARKING LINE, DOUBLE YELLOW 4 - INCH . WHEN THE DISTANCE FOR THE PRECEDING NO - PASSING ZONE IS LESS THAN THE MINIMUM DISTANCE BETWEEN ZONES AS INDICATED IN THE SPECIFICATIONS, THE TWO ZONES SHALL BE CONNECTED.
 - SEE SDD 15C02 - SHEET "F" FOR ADVANCED WIDTH RESTRICTION SIGNING.

WIDTH ON SIGN TO BE APPROX. 1-FOOT LESS THAN AVAILABLE WIDTH. (OMIT IF AVAILABLE WIDTH IS MORE THAN 16 FEET)

**TRAFFIC CONTROL,
ONE LANE ROAD
WITH TEMPORARY SIGNALS**

STATE OF WISCONSIN
DEPARTMENT OF TRANSPORTATION

APPROVED
August 2019 /S/ Andrew Heidtke
DATE WORK ZONE ENGINEER



FHWA



TUBULAR STEEL POSTS

AREA OF SIGN INSTALLATION (SQ. FT.)	NUMBER OF REQUIRED TUBULAR STEEL POSTS
9 OR LESS	1
GREATER THAN 9 LESS THAN OR EQUAL TO 18	2
GREATER THAN 18 LESS THAN OR EQUAL TO 27	3

SIGNS LARGER THAN 27 SQ. FT. SHALL NOT BE MOUNTED ON TUBULAR STEEL POSTS.

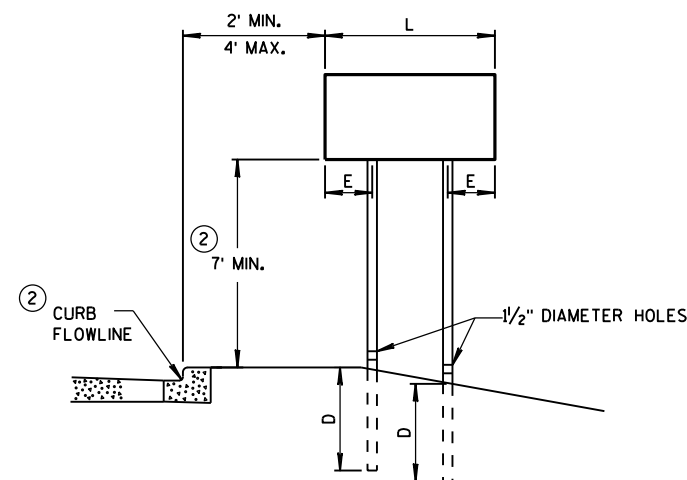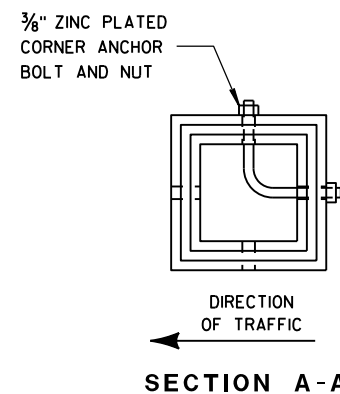


URBAN AREA


POST MOUNTING DETAIL FOR TEMPORARY TRAFFIC CONTROL FIXED MESSAGE SIGNS

WOOD POST
EMBEDMENT DEPTH


AREA OF SIGN INSTALLATION (SQ. FT.)	D (MIN)
20 OR LESS	4'
GREATER THAN 20	5'

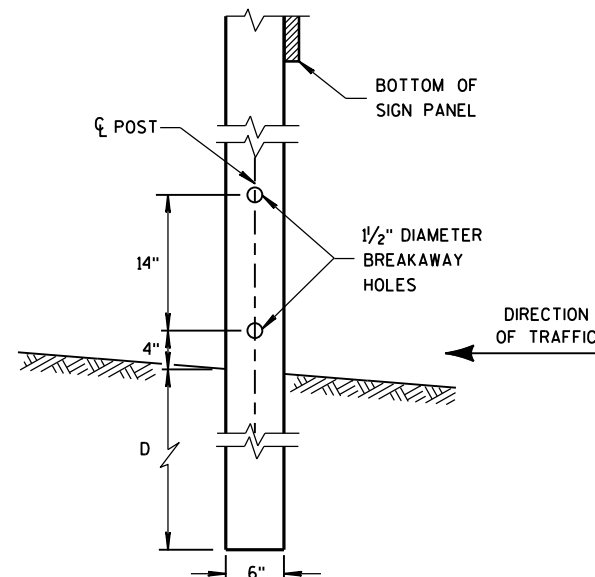

4" x 6" WOOD POST MODIFICATION

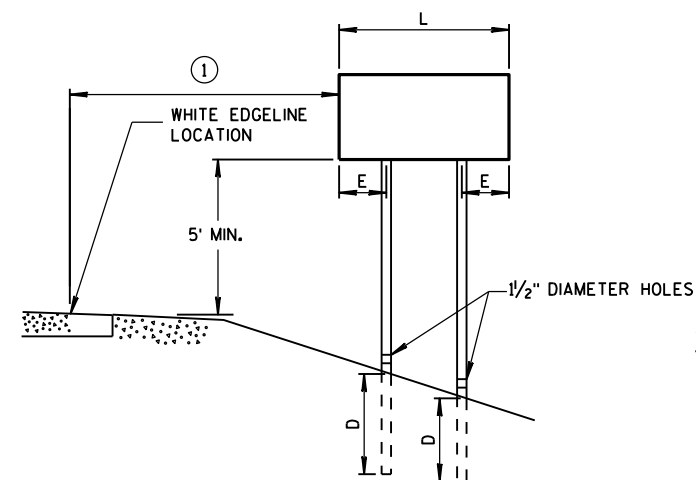

RURAL AREA

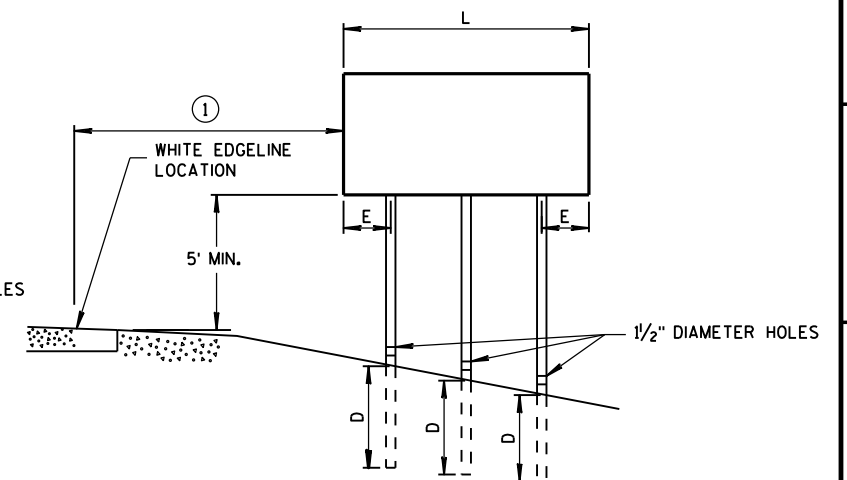

GENERAL NOTES

- ① 6 FEET FROM THE EDGE OF PAVEMENT (EDGE LINE LOCATION) UNLESS OTHERWISE DIRECTED BY THE PROJECT ENGINEER. LATERAL OFFSET SHOULD BE ADJUSTED TO AVOID THE DITCH FLOWLINE.
- ② THE EXISTENCE OF CURB AND GUTTER DOES NOT IN ITSELF MANDATE THE VERTICAL CLEARANCE ILLUSTRATED. THAT HEIGHT IS TYPICALLY MEASURED WHERE THERE IS SIDEWALK ADJACENT TO THE ROADWAY OR PARKING IS PERMITTED. IN THE ABSENCE OF SIDEWALK, VERTICAL CLEARANCE IS MEASURED FROM THE TOP OF THE CURB. IF NO SIDEWALK AND NO PARKING, VERTICAL CLEARANCE MAY BE REDUCED TO 5 FOOT MINIMUM. OFFSET OF SIGNS IS MEASURED FROM THE CURB FLOWLINE.
- ③ FOR SIGNS REQUIRING 4 POSTS, SPACE INTERMEDIATE POSTS EVENLY.


4" X 6" WOOD POST

POST SPACING REQUIREMENTS		NUMBER OF WOOD POSTS REQUIRED
L	E	
48" OR LESS AND LESS THAN 20 SQ. FT.	-	1
LESS THAN 60"	12"	2
60" TO 120"	L/5	2
GREATER THAN 120" LESS THAN 168"	12"	3
168" AND GREATER	12"	4

SEE NOTE (3)

TEMPORARY TRAFFIC CONTROL SIGN MOUNTING

STATE OF WISCONSIN
DEPARTMENT OF TRANSPORTATION

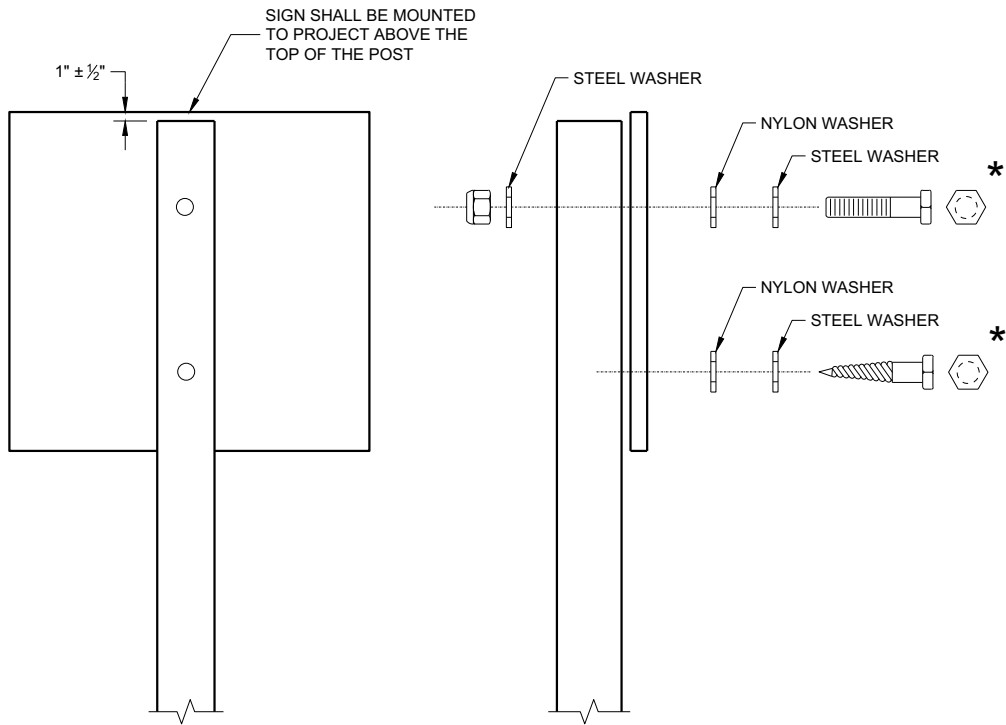

NUTS, BOLTS AND LAGS USED FOR MOUNTING SIGNS SHALL HAVE HEXAGONAL HEADS AND SHALL BE EITHER:

- A. HOT DIP GALVANIZED IN ACCORDANCE WITH ASTM DESIGNATION: A 153, CLASS D, OR SC 3
- B. ELECTRO-GALVANIZED IN ACCORDANCE WITH ASTM DESIGNATION: B 633, TYPE III, SC 3

THREADS ON BOLTS AND NUTS SHALL BE MANUFACTURED WITH SUFFICIENT ALLOWANCE FOR THE CADMIUM PLATE OR GALVANIZED COATING TO PERMIT THE NUTS TO RUN FREELY ON THE BOLTS.

WOOD POST (4" x 6")
LAG SCREWS - ¾" x 3"
MACHINE BOLTS - ⅝" x 6 ½" OR 7" LENGTH W/NUTS



SQUARE STEEL POST (2" x 2")
MACHINE BOLTS - ¾" x 3 ¼" LENGTH W/NUTS
RIVETS - ⅝" (6605-9-6) BULB-TITE, TRI-FOLD, ALUMINUM
BODY/MANDREL O.D. FLANGE 0.720 - 0.765 INCH,
GRIP RANGE 0.042 - 0.375 INCH

WASHERS (ALL POSTS) -
1 ¼" O.D. x ⅜" I.D. x ⅛" STEEL
1 ¼" O.D. x ⅜" I.D. x 0.080 NYLON

* TWO DIFFERENT FASTENING SYSTEMS ARE SHOWN FOR ILLUSTRATION PURPOSES. ON ANY INDIVIDUAL SIGN, EITHER ONE OR THE OTHER SYSTEM SHALL BE USED. ACTUAL NUMBER OF FASTENERS PER SIGN VARIES WITH THE SIGN AREA. FOR A SINGLE POST INSTALLATION, ALL SIGNS GREATER THAN 9 SQ. FT. REQUIRE THE USE OF 3 FASTENERS.



ATTACHMENT OF SIGNS TO POSTS	
STATE OF WISCONSIN DEPARTMENT OF TRANSPORTATION	
APPROVED June 2017 DATE	/S/ Andrew Heidtke WORK ZONE ENGINEER
FHWA	

URBAN AREA

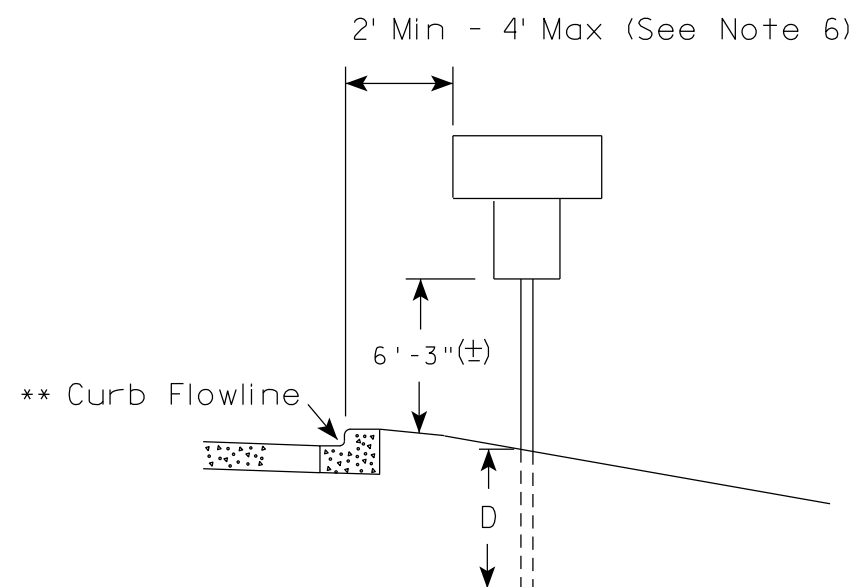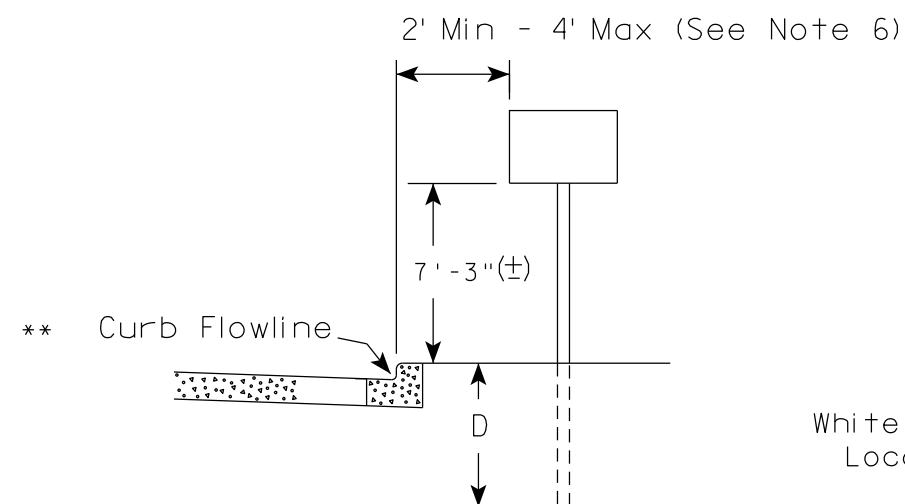

✱✱ The existence of curb and gutter does not in itself mandate the vertical clearance illustrated. That height is typically measured where there is sidewalk adjacent to the roadway or parking is permitted. In the absence of sidewalk vertical clearance is measured from the top of the curb. Offset of signs is measured from the flow line.

RURAL AREA (See Note 2)

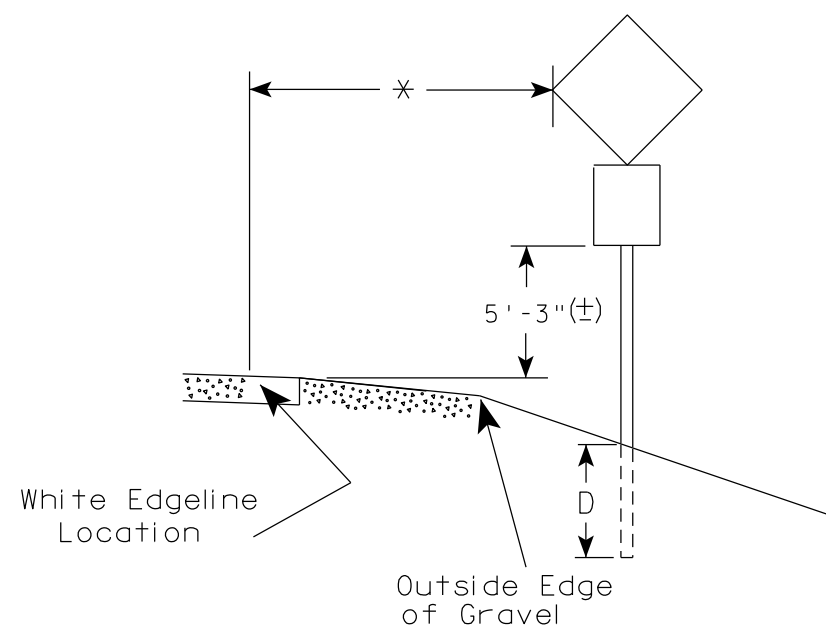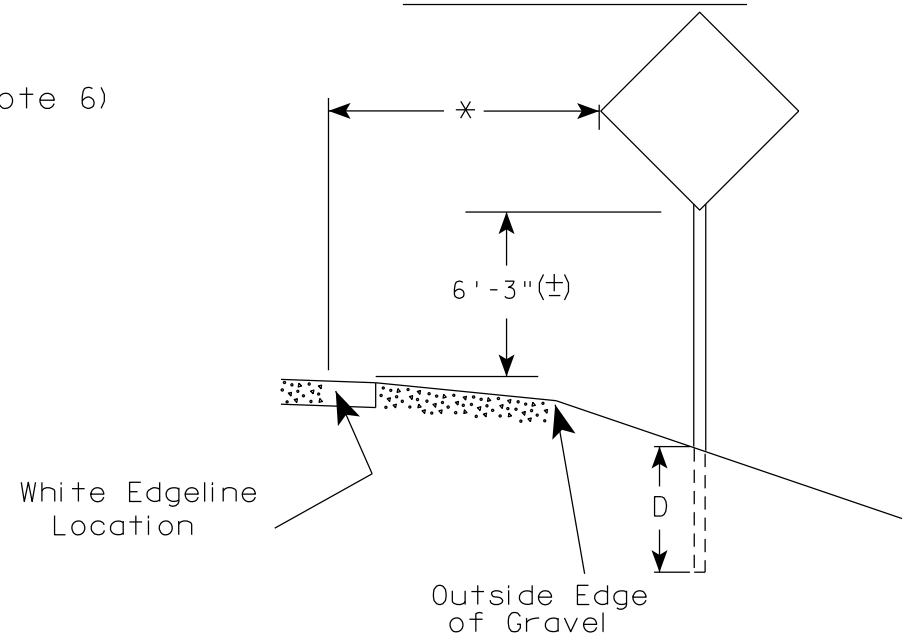

✱ 6 feet from edge of a paved shoulder or 12 feet from the edge of pavement (edge line location) or 2 feet from outside edge of gravel, whichever is greater unless directed by project engineer.

POST EMBEDMENT DEPTH

Area of Sign Installation (Sq. Ft.)	D (Min)
20 or Less	4'
Greater than 20	5'

GENERAL NOTES


1. Signs wider than 4 feet or 20 sq.ft or larger, shall be mounted on multiple posts. Refer to plate A4-4.
2. If signs are mounted on or behind barrier wall, see A4-10 sign plate.
The Double Arrow sign (W12-1D) shall be mounted at a height of 2'-3" (±). The Chevron sign (W1-8), Roundabout Chevron panel (R6-4B), Enhanced Reference Markers, Clearance Markers (W5-52), Mile Markers (D10 series), In Road Object Markers (W5-54) & End of Road Markers (W5-56) shall be mounted at a height of 4'-3" (±).
3. For expressways and freeways, mounting height is 7'- 3" (±) or 6'-3" (±) depending upon existence of a sub-sign.
4. Minimum mounting height for signs mounted on traffic signal poles is 5'- 3" (±).
5. Offset distance shall be consistent with existing signs or consistent throughout length of project.
6. The (±) tolerance for mounting height is 3 inches.
7. Folding signs shall be mounted at a height of 5'-3" (±) or as directed by the Engineer.

TYPICAL INSTALLATION OF PERMANENT TYPE II SIGNS ON SINGLE POSTS

WISCONSIN DEPT OF TRANSPORTATION

APPROVED *Matthew R. Rauch*
for State Traffic Engineer


DATE 5/13/2020 PLATE NO. A4-3.22

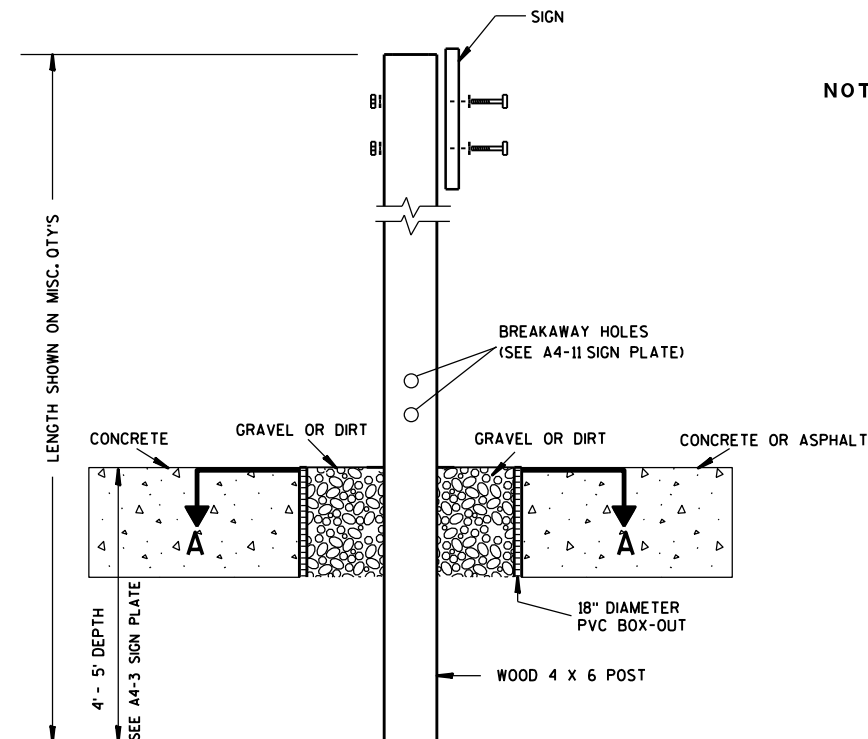

ELEVATION VIEW


DETAIL OF WOOD 4 X 6 SIGN POST IN BOX-OUT

- NOTES: 1. ALL MATERIAL TO BE APPROVED BY ENGINEER PRIOR TO INSTALLATION
2. SEE SIGN PLATE A4-8 FOR SIGN HARDWARE REQUIREMENTS
3. 18 INCH X 18 INCH SQUARE BOX-OUTS MAY BE USED FOR INSTALLATIONS IN EXISTING CONCRETE OR ASPHALT LOCATIONS.

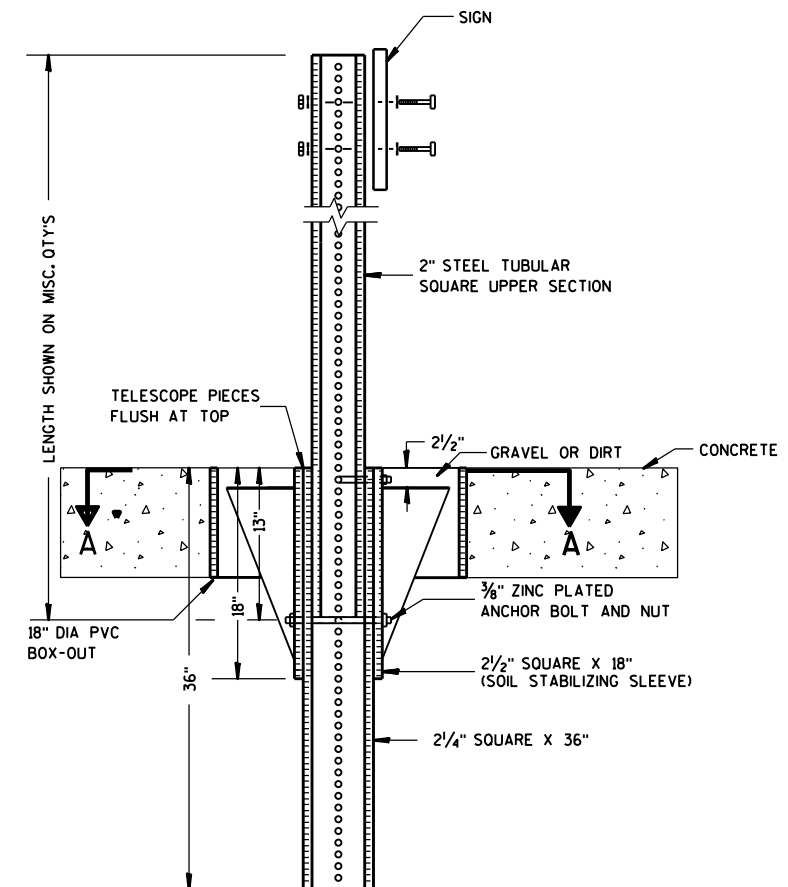

ELEVATION VIEW

DETAIL OF STEEL 2 X 2 SIGN POST IN BOX-OUT

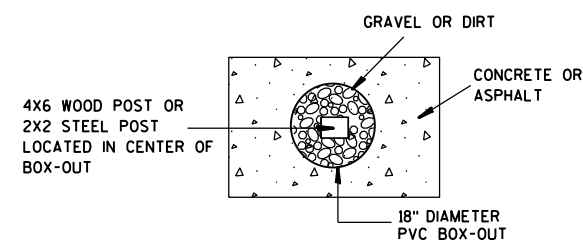

PLAN VIEW

FOR NEW CONCRETE/ASPHALT INSTALLATIONS

SIGN POST
BOX-OUTS
A4-3B

WISCONSIN DEPT OF TRANSPORTATION

APPROVED *Matthew R. Rauch*
for State Traffic Engineer

DATE 1/27/14 PLATE NO. A4-3B.1






PROJECT NO:

HWY:

COUNTY:

SHEET NO:

E

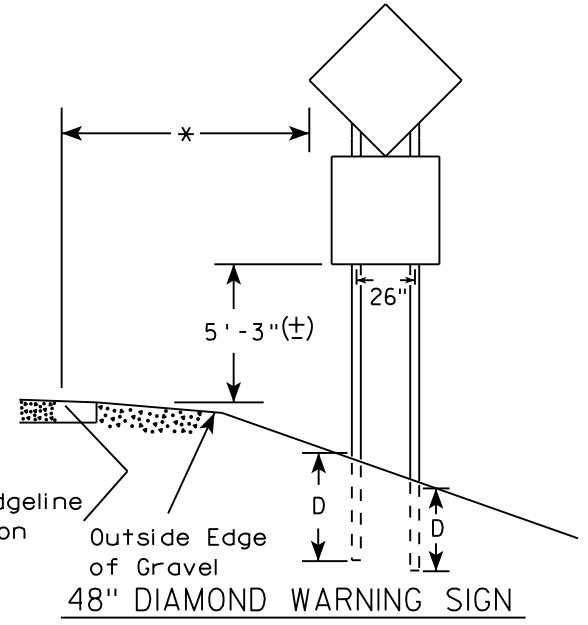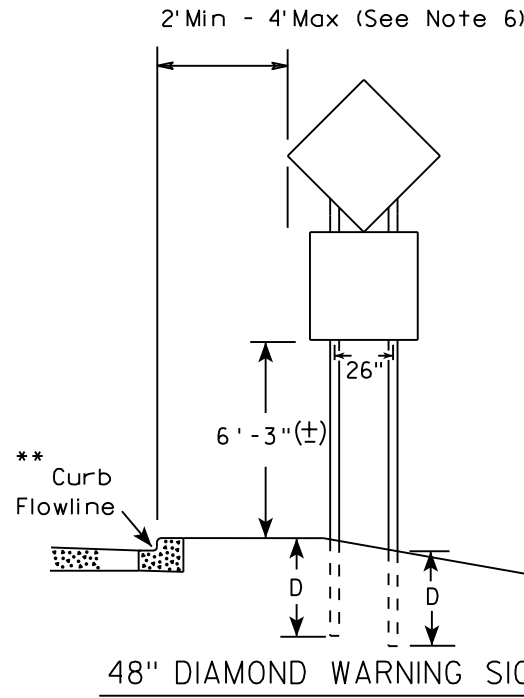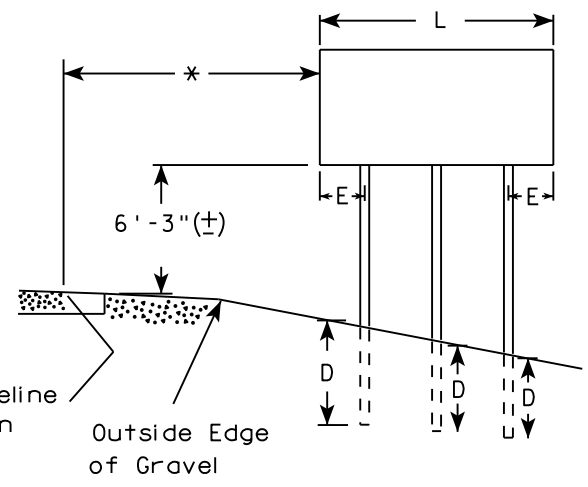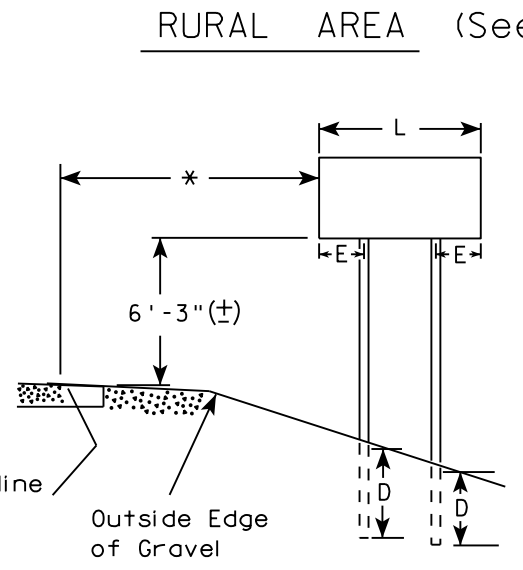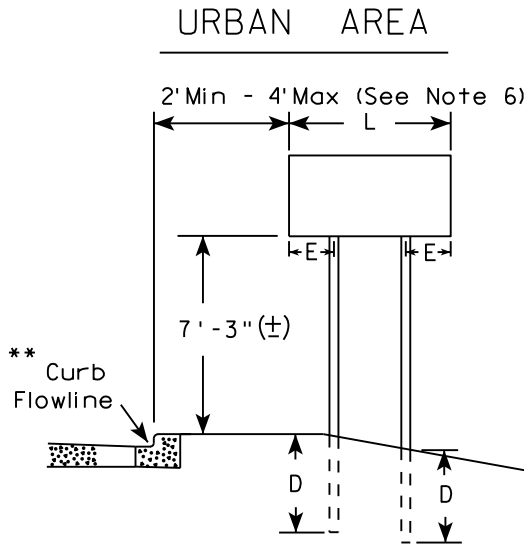

- GENERAL NOTES
1. For 3 or 4 post installations, individual post spacing shall be greater than 3'-6".
 2. See tables below for required number of posts.
 3. For expressways and freeways, mounting height is 7'-3" (±) or 6'-3" (±) depending upon existence of sub-sign.
 4. The (±) tolerance for mounting height is 3 inches.
 5. J-Assemblies are considered to be one sign for mounting height.
 6. Offset distance shall be consistent with existing signs or consistent throughout length of project.
 7. Folding signs shall be mounted at a height of 5'-3" (±) or as directed by the engineer.
 8. The Double Arrow sign (W12-1) shall be mounted at a height of 2'-3" (±). The Chevron sign (W1-8), Roundabout Chevron panel (R6-4B), Clearance Markers (W5-52), Mile Markers (D10 series), In Road Object Markers (W5-54) & End of Road Markers (W5-56) shall be mounted at a height of 4"-3" (±).

* 6 feet from edge of a paved shoulder or 12 feet from the edge of pavement (edge line location) or 2 feet from outside edge of gravel, whichever is greater unless directed by project engineer.

** The existence of curb and gutter does not in itself mandate the vertical clearance illustrated. That height is typically measured where there is sidewalk adjacent to the roadway or parking is permitted. In the absence of sidewalk vertical clearance is measured from the top of the curb. Offset of signs is measured from the flow line.

*** See A4-3 sign plate for signs 4' or less in width and less than 20 S.F. in area.

SIGN SHAPE OTHER THAN DIAMOND (TWO POSTS REQUIRED)	
L	E
Greater than 48" Less than 60"	12"
60" to 108"	L/5

SIGN SHAPE OTHER THAN DIAMOND (THREE POSTS REQUIRED)	
L	E
Greater than 108" to 144"	12"

POST EMBEDMENT DEPTH


Area of Sign Installation (Sq. Ft.)	D (Min)
20 or Less	4'
Greater than 20	5'

TYPICAL INSTALLATION
OF TYPE II SIGNS
ON MULTIPLE POSTS


WISCONSIN DEPT OF TRANSPORTATION

APPROVED *Matthew R. Rauch*
for State Traffic Engineer

DATE 8/21/17 PLATE NO. A4-4.15

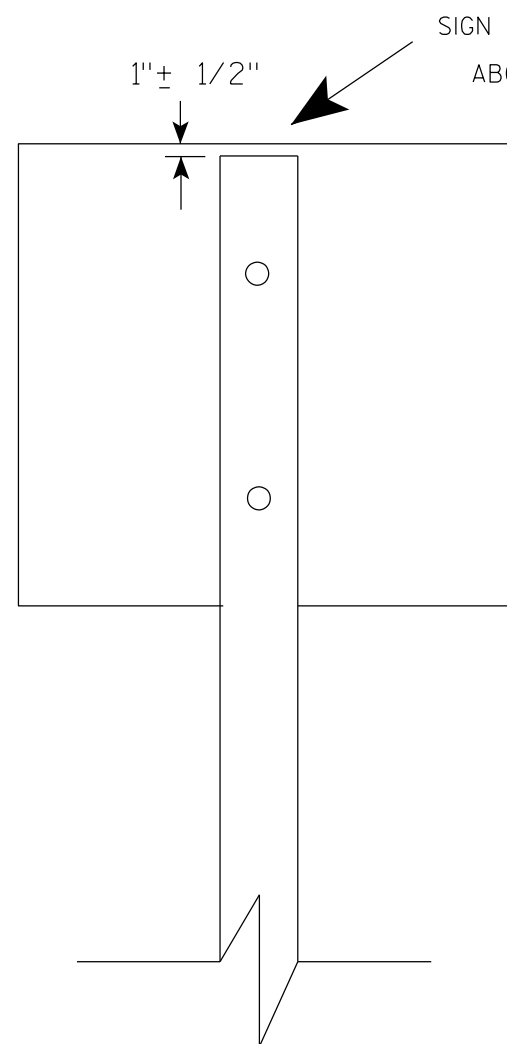

SIGN SHALL BE MOUNTED TO PROJECT
ABOVE THE TOP OF THE POST

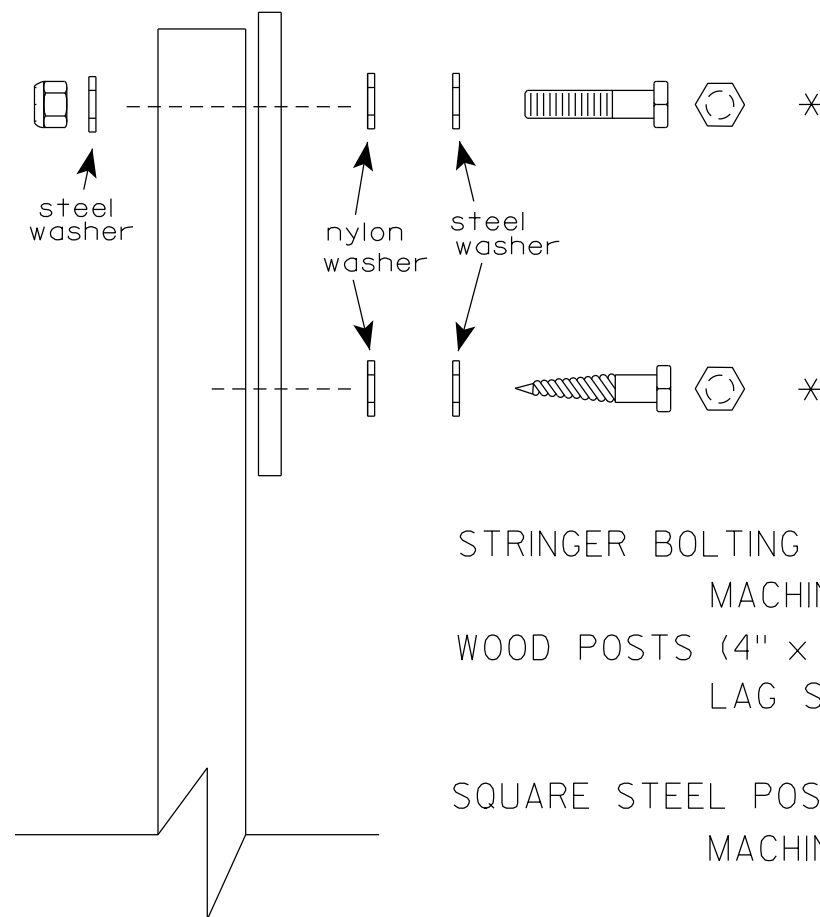

Nuts, bolts and lags used for mounting signs shall have hexagonal heads and shall be either :

- a. Hot dip galvanized in accordance with ASTM Designation: A 153, Class D, or SC 3
- b. Electro-galvanized in accordance with ASTM Designation : B 633, TYPE III, SC 3.

Threads on bolts and nuts shall be manufactured with sufficient allowance for the cadmium plate or galvanized coating to permit the nuts to run freely on the bolts.

STRINGER BOLTING TO ALUMINUM SIGNS (SEE SIGN PLATE A4-18)

MACHINE BOLTS - $\frac{5}{16}$ " X 1-3/4" Length w/ lock nuts

WOOD POSTS (4" x 6")

LAG SCREWS - $\frac{3}{8}$ " X 3" (NO STRINGERS ON BACK OF SIGN)
 $\frac{3}{8}$ " X 4" (STRINGERS ON BACK OF SIGN)

SQUARE STEEL POSTS (2" x 2")

MACHINE BOLTS - $\frac{3}{8}$ " X 3-1/4" Length w/ nuts (NO STRINGER ON BACK OF SIGN)
 $\frac{3}{8}$ " X 5" Length w/ nuts (STRINGERS ON BACK OF SIGN)

RIVETS - $\frac{9}{32}$ " (6605-9-6) BULB-TITE, TRI-FOLD, ALUMINUM BODY/MANDREL
O.D. FLANGE .720-.765 INCH, GRIP RANGE .042-.375 INCH

WASHERS (ALL POSTS) -

1-1/4" O.D. X $\frac{3}{8}$ " I.D. X $\frac{1}{16}$ " STEEL

1-1/4" O.D. X $\frac{3}{8}$ " I.D. X .080 NYLON

* Two different fastening systems are shown for illustration purposes. On any individual sign, either one or the other system shall be used. Actual number of fasteners per sign varies with the sign area, but normally there are two. For a single post installation, all signs greater than 9 sq. ft. require the use of 3 fasteners.


ATTACHMENT OF SIGNS TO POSTS

WISCONSIN DEPT OF TRANSPORTATION


APPROVED Matthew R. Rauch
For State Traffic Engineer

DATE 4/1/2020 PLATE NO. A4-8.9



TELESCOPIC TUBING ANCHORS
TWO PIECE SYSTEM

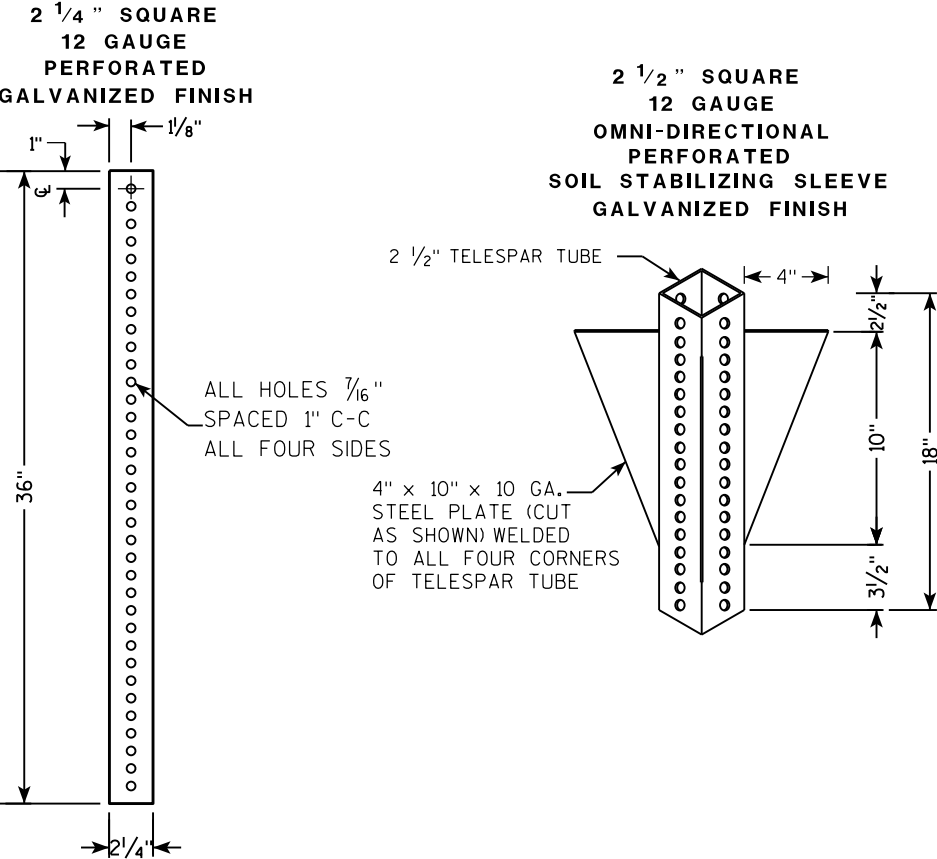

DETAIL OF TUBULAR STEEL SIGN POST
(IN POURED CONCRETE OR ASPHALT)

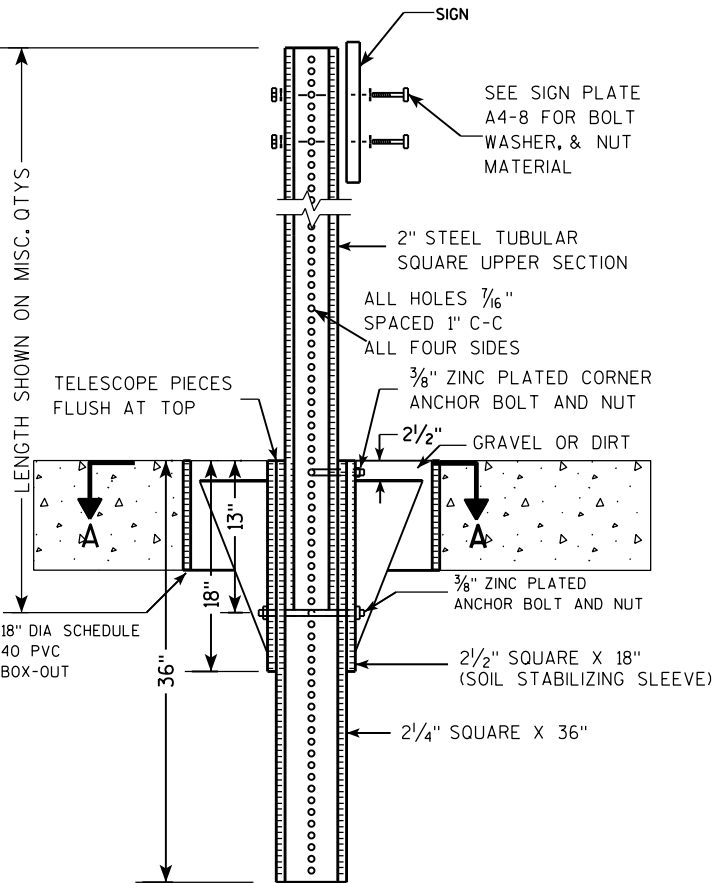

DETAIL OF TUBULAR STEEL SIGN POST
(IN LOCATIONS OTHER THAN POURED CONCRETE OR ASPHALT)

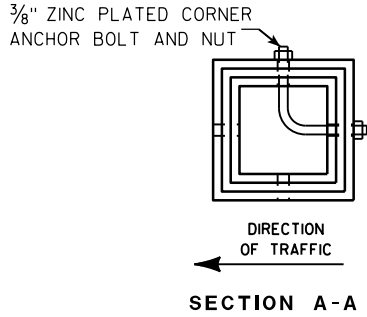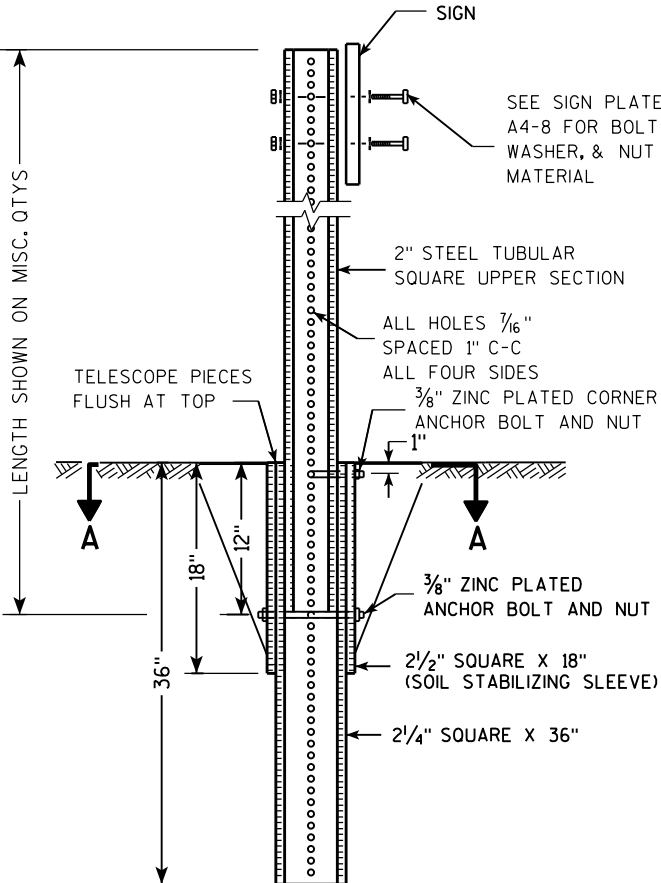

Area of Sign Installation (Sq. Ft.)	Number of Required Posts
9 or less	1
Greater than 9 less than or equal to 18	2
Greater than 18 less than or equal to 27	3

Signs wider than 3 feet or larger than 9 sq. ft shall be mounted on multiple posts (see above table).


TUBULAR STEEL
SIGN POST
A4-9

WISCONSIN DEPT OF TRANSPORTATION

APPROVED *Matthew R. Rauch*
for State Traffic Engineer

DATE 2/05/15 PLATE NO. A4-9.9

7

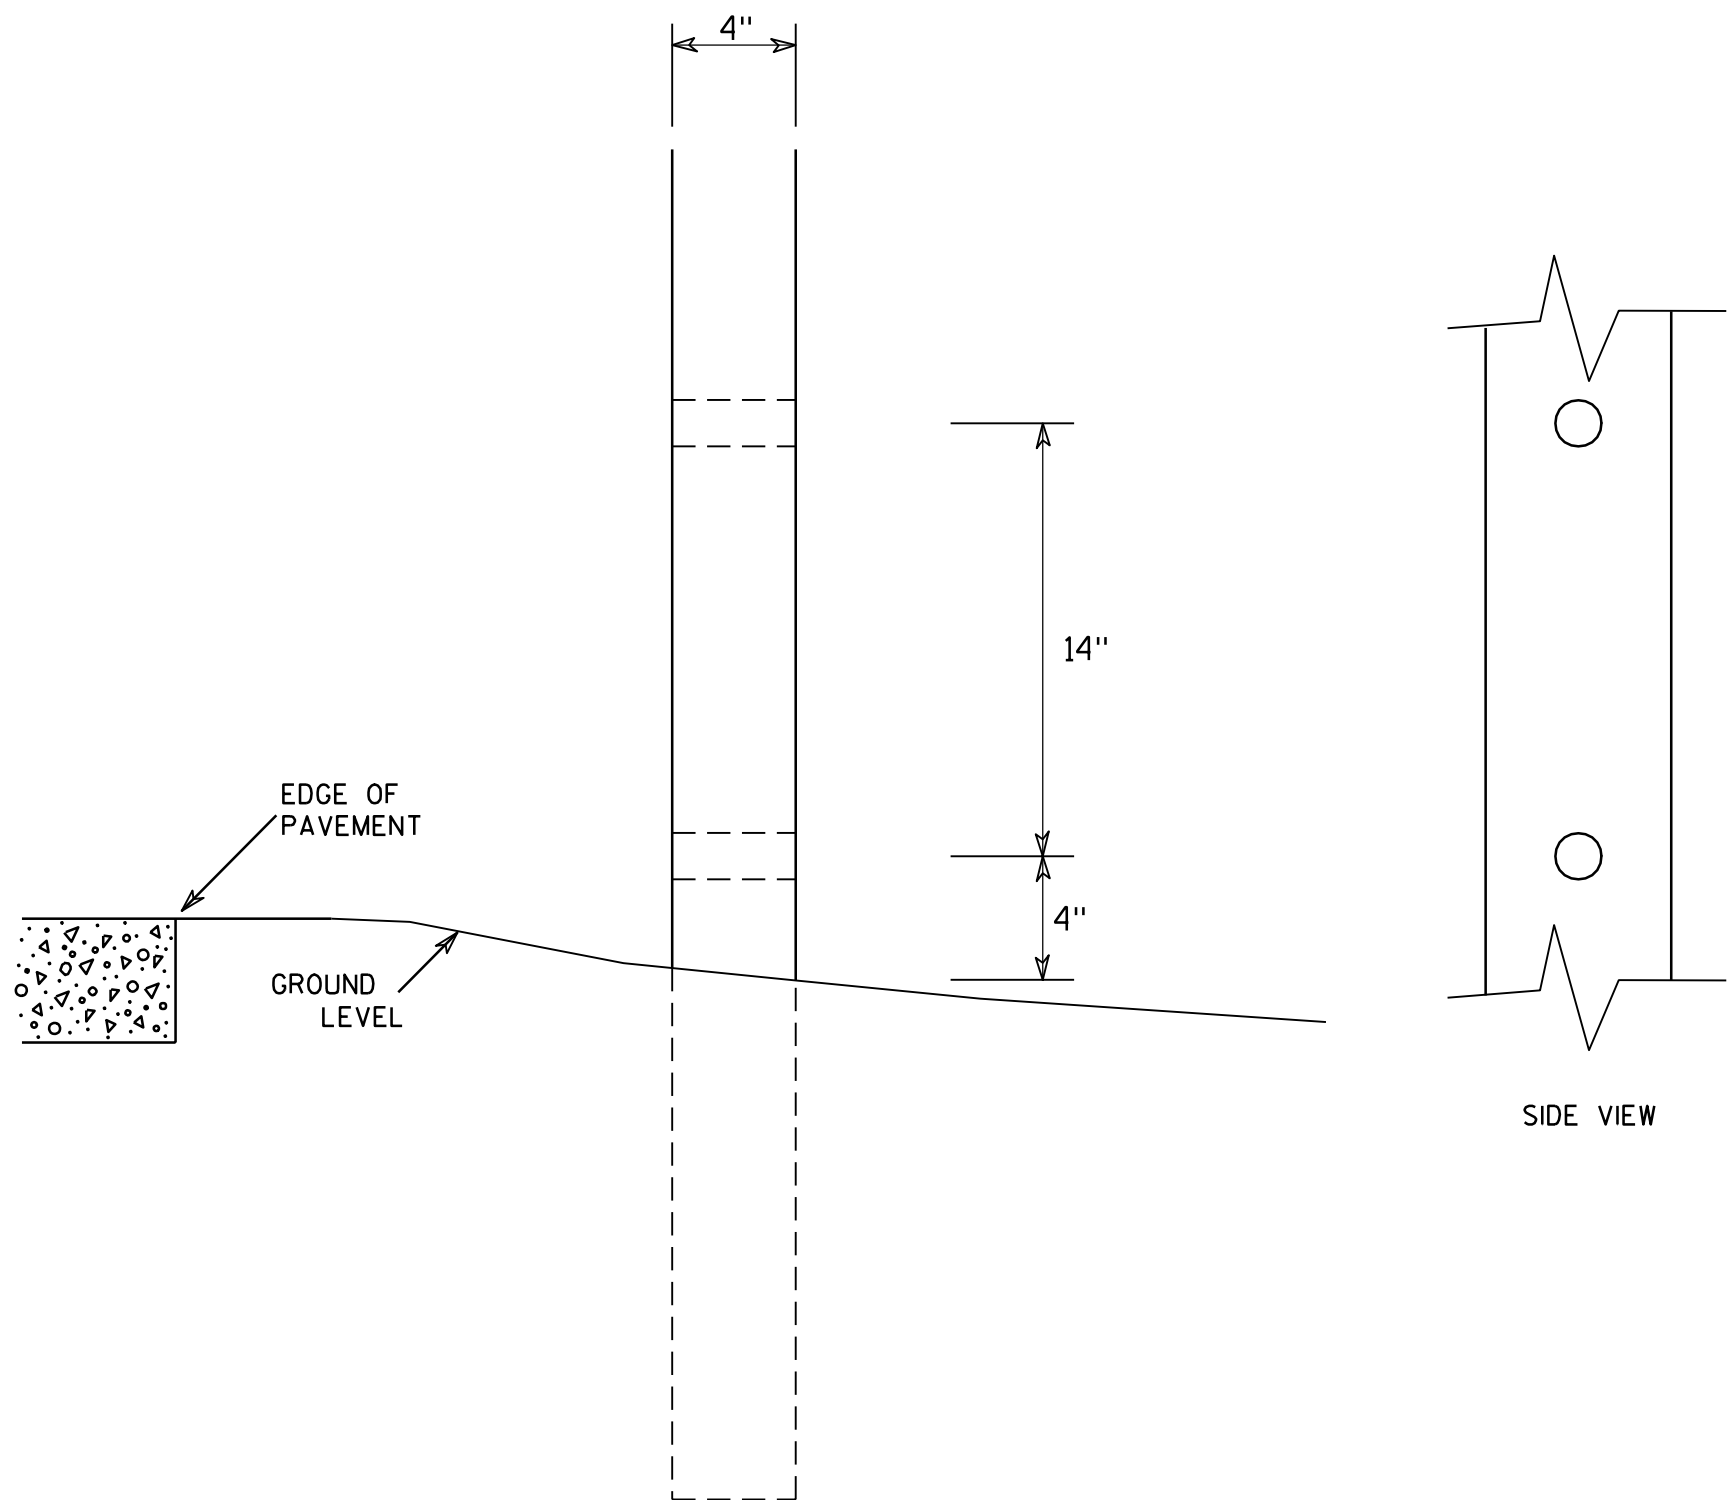

GENERAL NOTES

1. All 4 x 6 Wood Posts shall be modified by having two 1½" diameter holes drilled perpendicular to the roadway centerline.

7

4 X 6 WOOD POST
MODIFICATIONS

WISCONSIN DEPT OF TRANSPORTATION




APPROVED *Chester J. Spang*
for State Traffic Engineer

DATE 3/27/97 PLATE NO. A4-11.2


PROJECT NO:	HWY:	COUNTY:	SHEET NO:	E
-------------	------	---------	-----------	---

BANDING

SINGLE SIGN

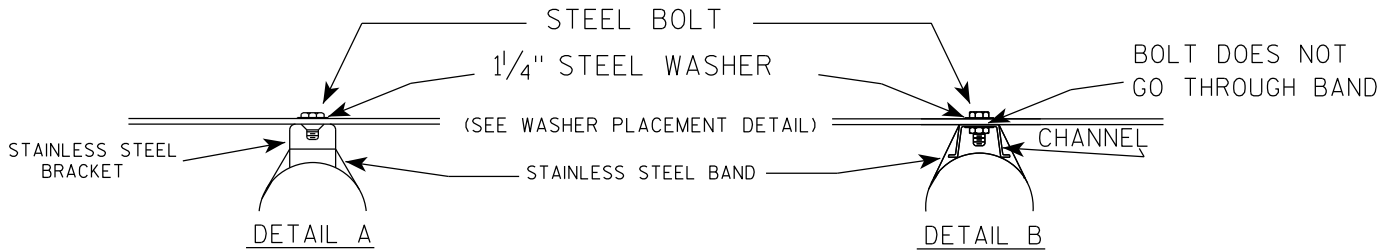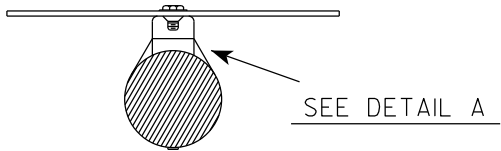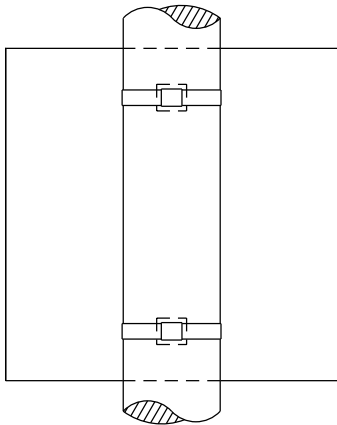

WASHER PLACEMENT

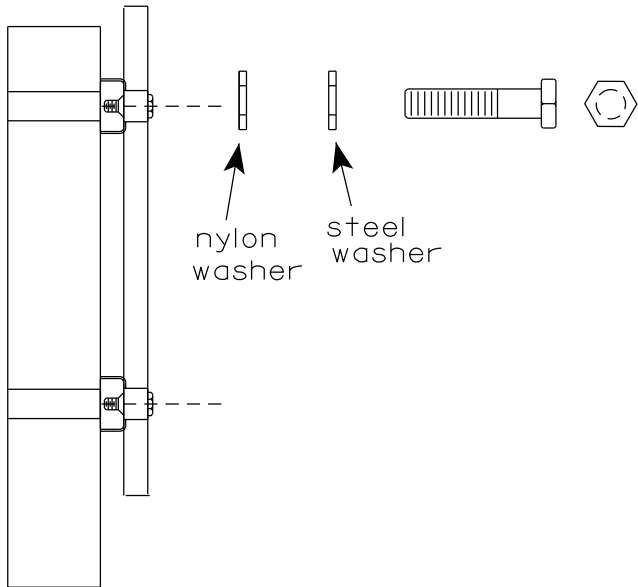


WASHERS (ALL POSTS) -
1-1/4" O.D. X 3/8" I.D. X 1/16" STEEL
1-1/4" O.D. X 3/8" I.D. X .080 NYLON
FOR ALL TYPE H SIGNS


GENERAL NOTES

1. Any sign over 3 feet in width shall use the V-Block banding method. See A5-10 standard plate.
2. Signs 3 feet or greater in height shall have three bracket bands installed. Signs less than 3 feet in height shall have two bracket bands installed.
3. Banding and assembly bracket shall be stainless steel. All bands shall be 3/4" in width and 0.025" thickness.
4. ALL SIGN MOUNTING BOLTS AND WASHERS SHALL BE EITHER:
 - a. Hot dip or mechanically galvanized in accordance with ASTM Designation: A 153, Class D
 - b. Electro-galvanized in accordance with ASTM designation: B 633, Type III, SC 3

"J" ASSEMBLY

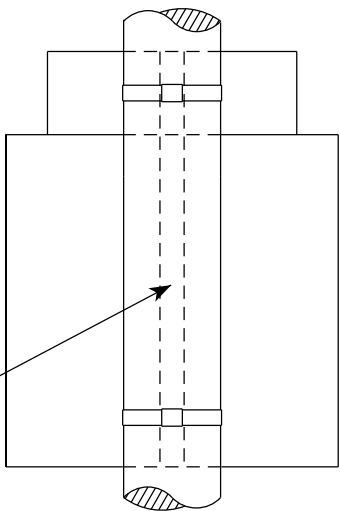

CHANNEL
SEE TYPICAL PANEL
INSTALLATION SHEET

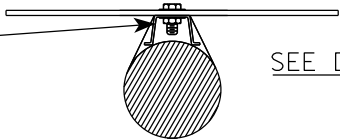



STANDARD SIGN
SIGN BANDING DETAILS

WISCONSIN DEPT OF TRANSPORTATION

APPROVED *Matthew R. Rauch*
for State Traffic Engineer

DATE 6/10/19 PLATE NO. A5-9.4

VIEW FROM
BACK

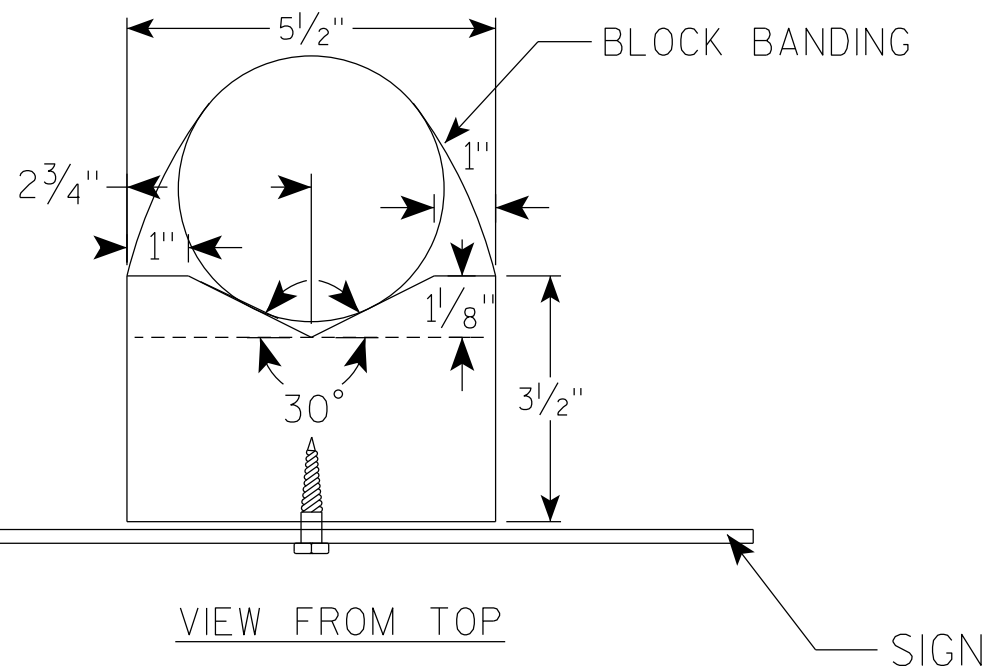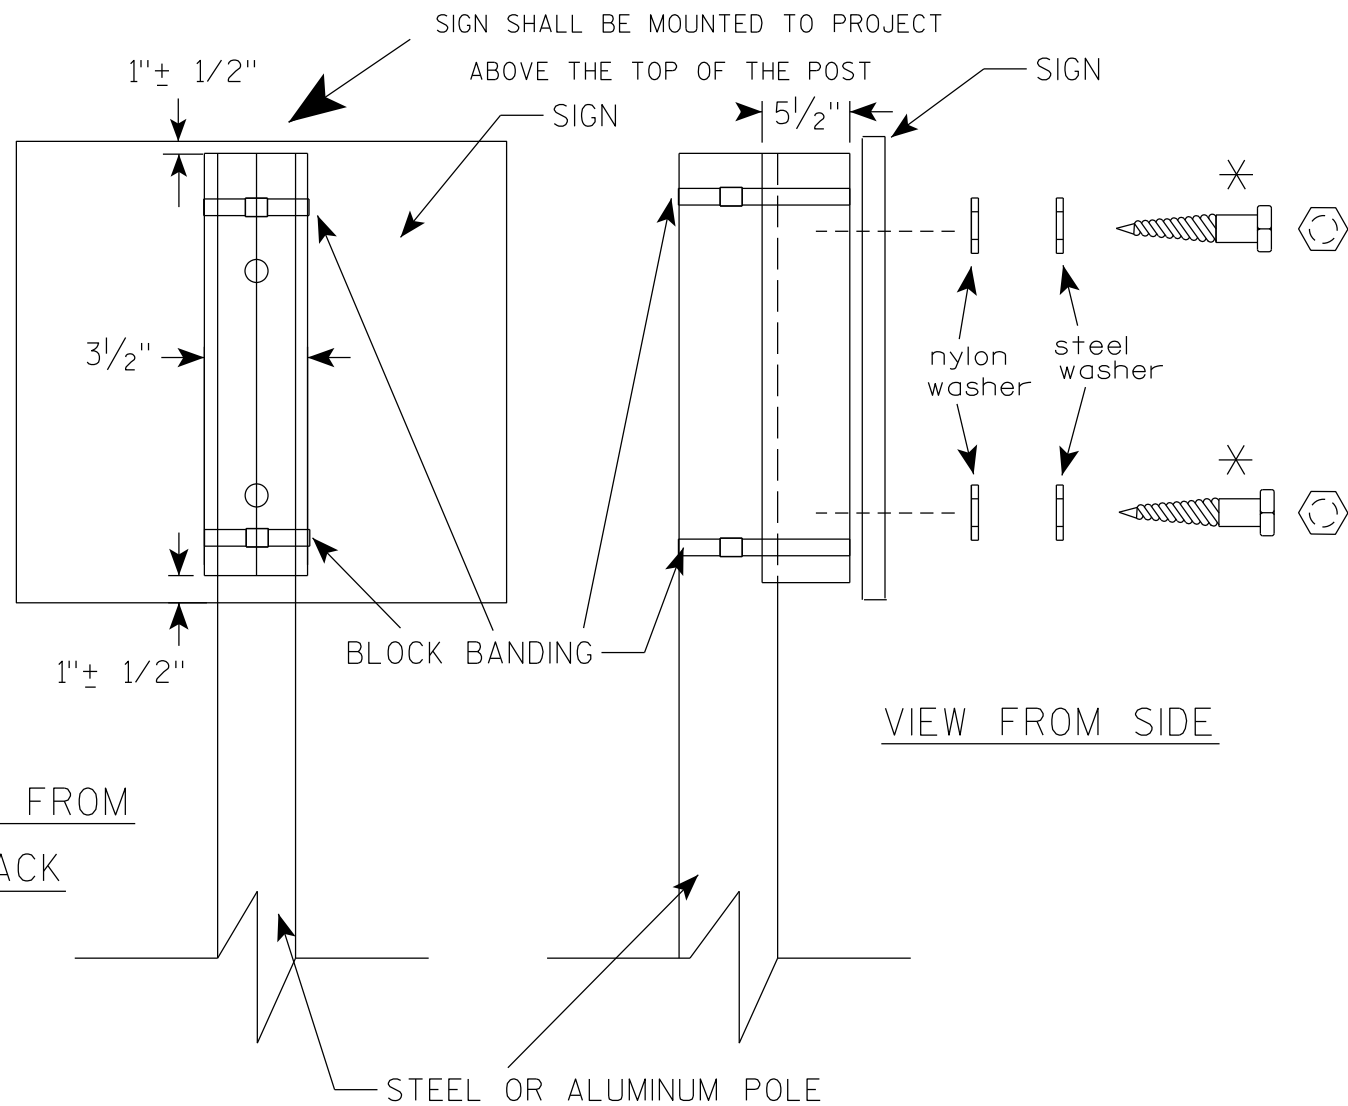

GENERAL NOTES

1. WOOD 4"X6" POST MATERIAL SHALL CONFORM TO 507.2.2 OF THE WisDOT STANDARD SPECIFICATIONS
2. BLOCK BANDING AND CLIPS SHALL BE STAINLESS STEEL, $\frac{3}{4}$ " WIDTH AND 0.025" THICKNESS
3. SIGNS 3' OR GREATER IN HEIGHT SHALL UTILIZE 3 BLOCK BANDS. SIGNS UNDER 3' IN HEIGHT SHALL UTILIZE 2 BLOCK BANDS
4. ACTUAL NUMBER OF FASTENERS PER SIGN VARIES WITH THE SIGN AREA, BUT NORMALLY THERE ARE TWO. FOR SIGNS GREATER THAN 9 S.F. 3 FASTENERS SHALL BE USED.
5. ALL SIGN MOUNTING BOLTS AND WASHERS SHALL BE EITHER:
 - a. Hot dip or mechanically galvanized in accordance with ASTM Designation: A 153, Class D
 - b. Electro-galvanized in accordance with ASTM Designation : B 633, TYPE III, SC 3
6. ALL BOLTS SHALL HAVE HEXAGONAL HEADS.
7. STEEL WASHERS SHALL BE $1\frac{1}{4}$ " O.D. X $\frac{3}{8}$ " I.D. X $\frac{1}{16}$ "
8. NYLON WASHERS SHALL BE $1\frac{1}{4}$ " O.D. X $\frac{3}{8}$ " I.D. X .080 FOR TYPE H OR TYPE F FACE SIGN

✱ LAG BOLTS SHALL BE $\frac{3}{8}$ " X $2\frac{1}{2}$ "

BLOCK BANDING DETAIL
(V-BLOCK OPTION)

WISCONSIN DEPT OF TRANSPORTATION

APPROVED Matthew R. Rauch
for State Traffic Engineer


DATE 6/10/19 PLATE NO. A5-10.2

PROJECT NO:

SHEET NO:

E

7

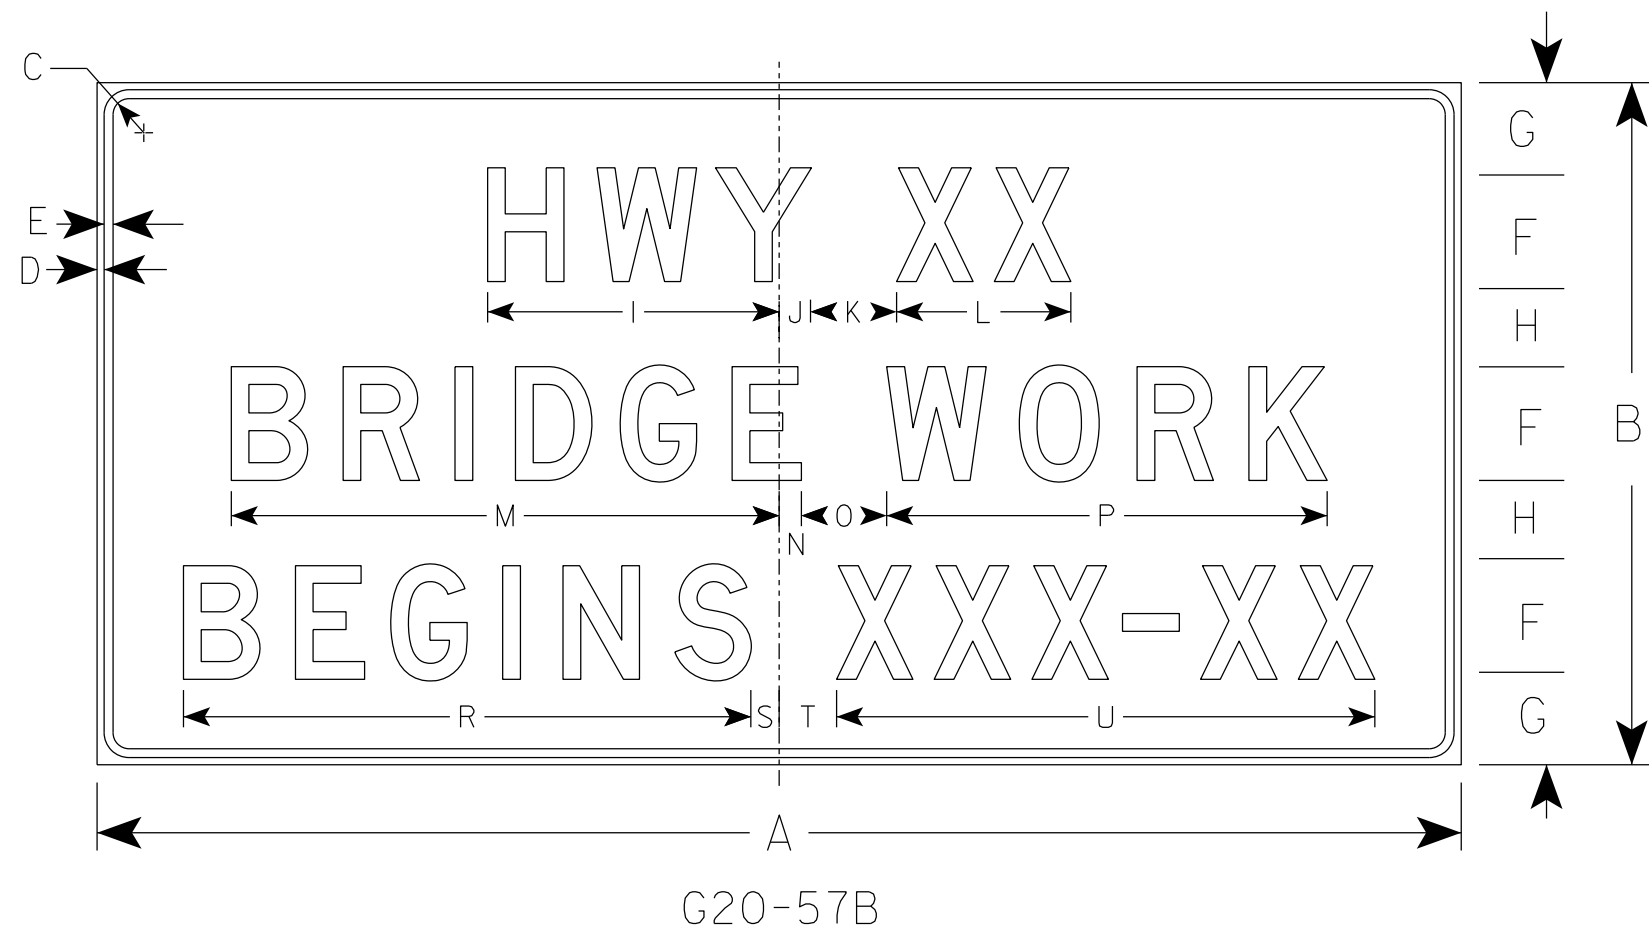

NOTES

1. Sign is Type II - Type F Reflective
2. Color:
Background - Orange
Message - Black
3. Message Series - D
4. Substitute appropriate numeral and adjust spacing to achieve proper balance.

7

SIZE	A	B	C	D	E	F	G	H	I	J	K	L	M	N	O	P	Q	R	S	T	U	V	W	X	Y	Z	Area sq. ft.
1																											
2																											
3	72	36	1 1/8	1/2	5/8	6	5	4	15 5/8	1 5/8	5	9 1/4	29 1/8	7/8	5	23 1/4		29 7/8	1 3/4	3 1/4	28 1/2						18.0
4	96	48	2 1/4	3/4	1	8	6 1/2	5 1/2	20 5/8	2 1/4	6	12 1/4	38 1/2	1 1/2	6	31		39 1/4	2	4	37 7/8						32.0
5																											

PROJECT NO:

HWY:

COUNTY:

SHEET NO:


E

STANDARD SIGN
G20-57B

WISCONSIN DEPT OF TRANSPORTATION

APPROVED *Matthew R. Rauch*
for State Traffic Engineer


DATE 1/22/19 PLATE NO. G20-57B.1

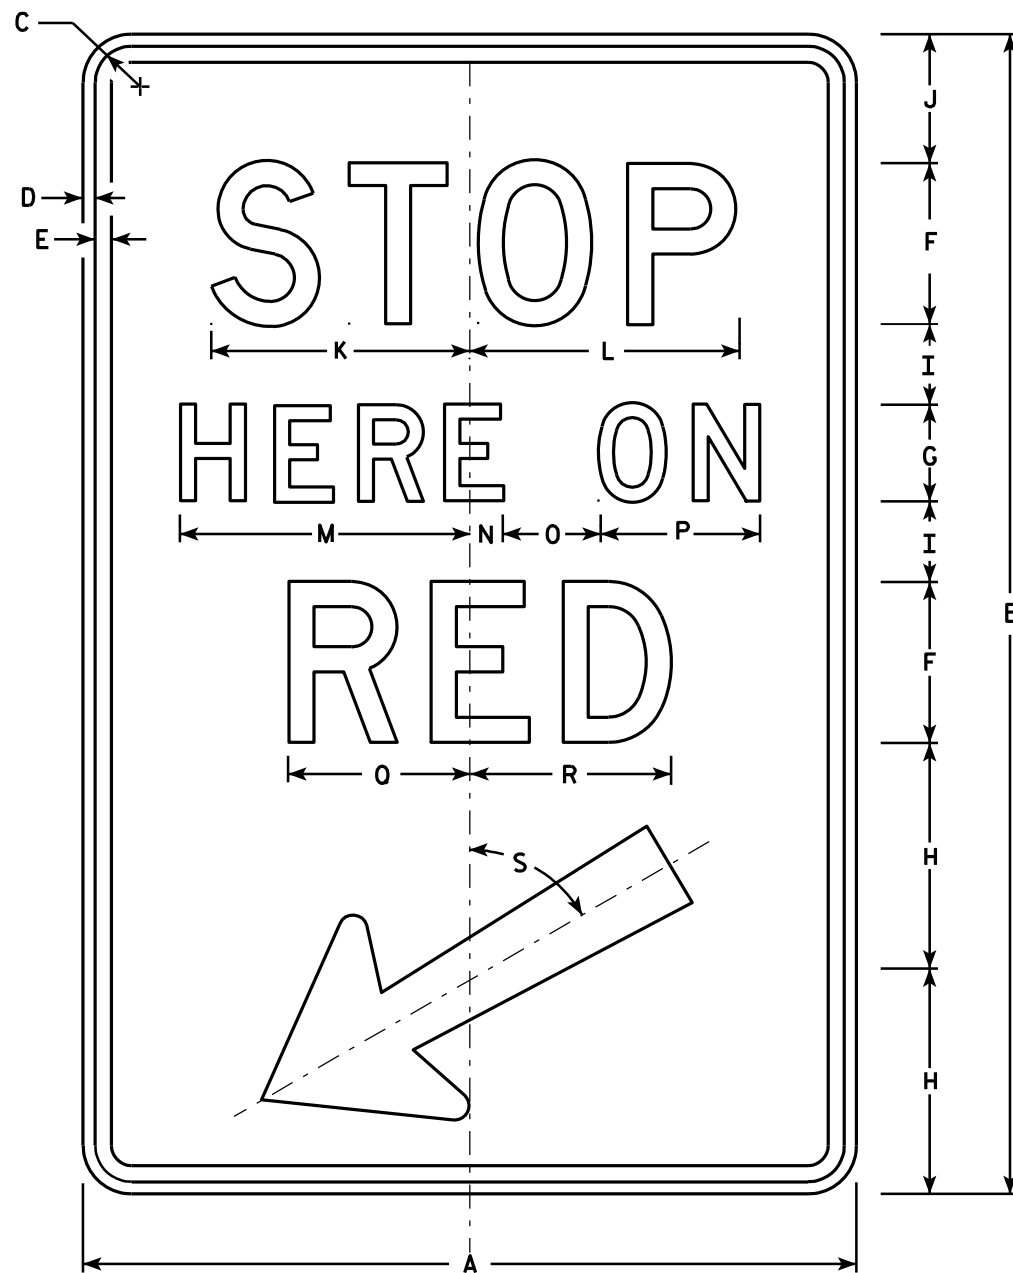

R10-6

NOTES

1. Sign is Type II - Type H Reflective - reference WIS DOT Standard Specification for HIGHWAY and STRUCTURE CONSTRUCTION latest edition.
2. Color:
Background - White
Message - Black
3. Message Series - D
4. Corners may be square or rounded when base material is plywood but borders shall be rounded as shown. When base material is metal, the corners and borders shall be rounded.

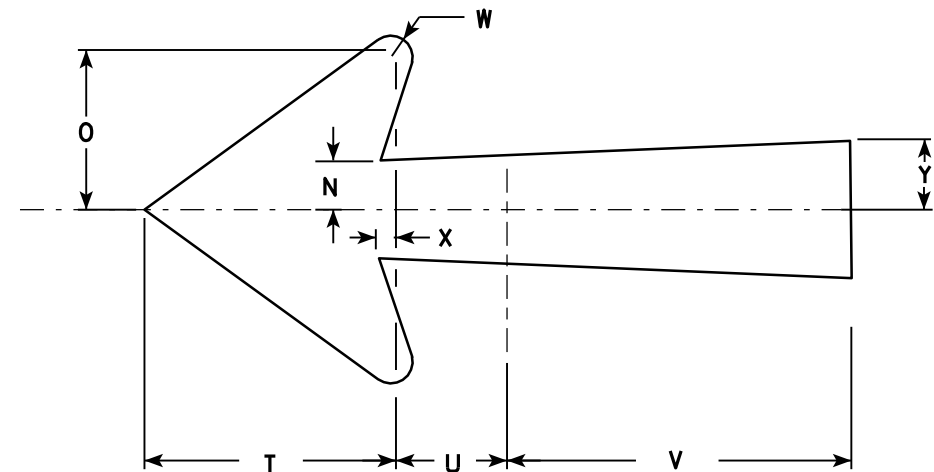

Arrow Detail

SIZE	A	B	C	D	E	F	G	H	I	J	K	L	M	N	O	P	Q	R	S	T	U	V	W	X	Y	Z	Area sq. ft.
1																											
2S	24	36	1 1/8	3/8	1/2	5	3	7	2 1/2	4	8	8 3/8	9	1	3	5	5 5/8	6 1/4	60°	5 1/4	2 1/4	7 1/8	1/2	3/8	1 3/8		6.0
2M	24	36	1 1/8	3/8	1/2	5	3	7	2 1/2	4	8	8 3/8	9	1	3	5	5 5/8	6 1/4	60°	5 1/4	2 1/4	7 1/8	1/2	3/8	1 3/8		6.0
3																											
4																											
5																											


PROJECT NO:	HWY:	COUNTY:	SHEET NO:
-------------	------	---------	-----------

STANDARD SIGN
R10-6

WISCONSIN DEPT OF TRANSPORTATION


APPROVED *Matthew R. Rauch*
for State Traffic Engineer

DATE 4/5/11 PLATE NO. R10-6.6

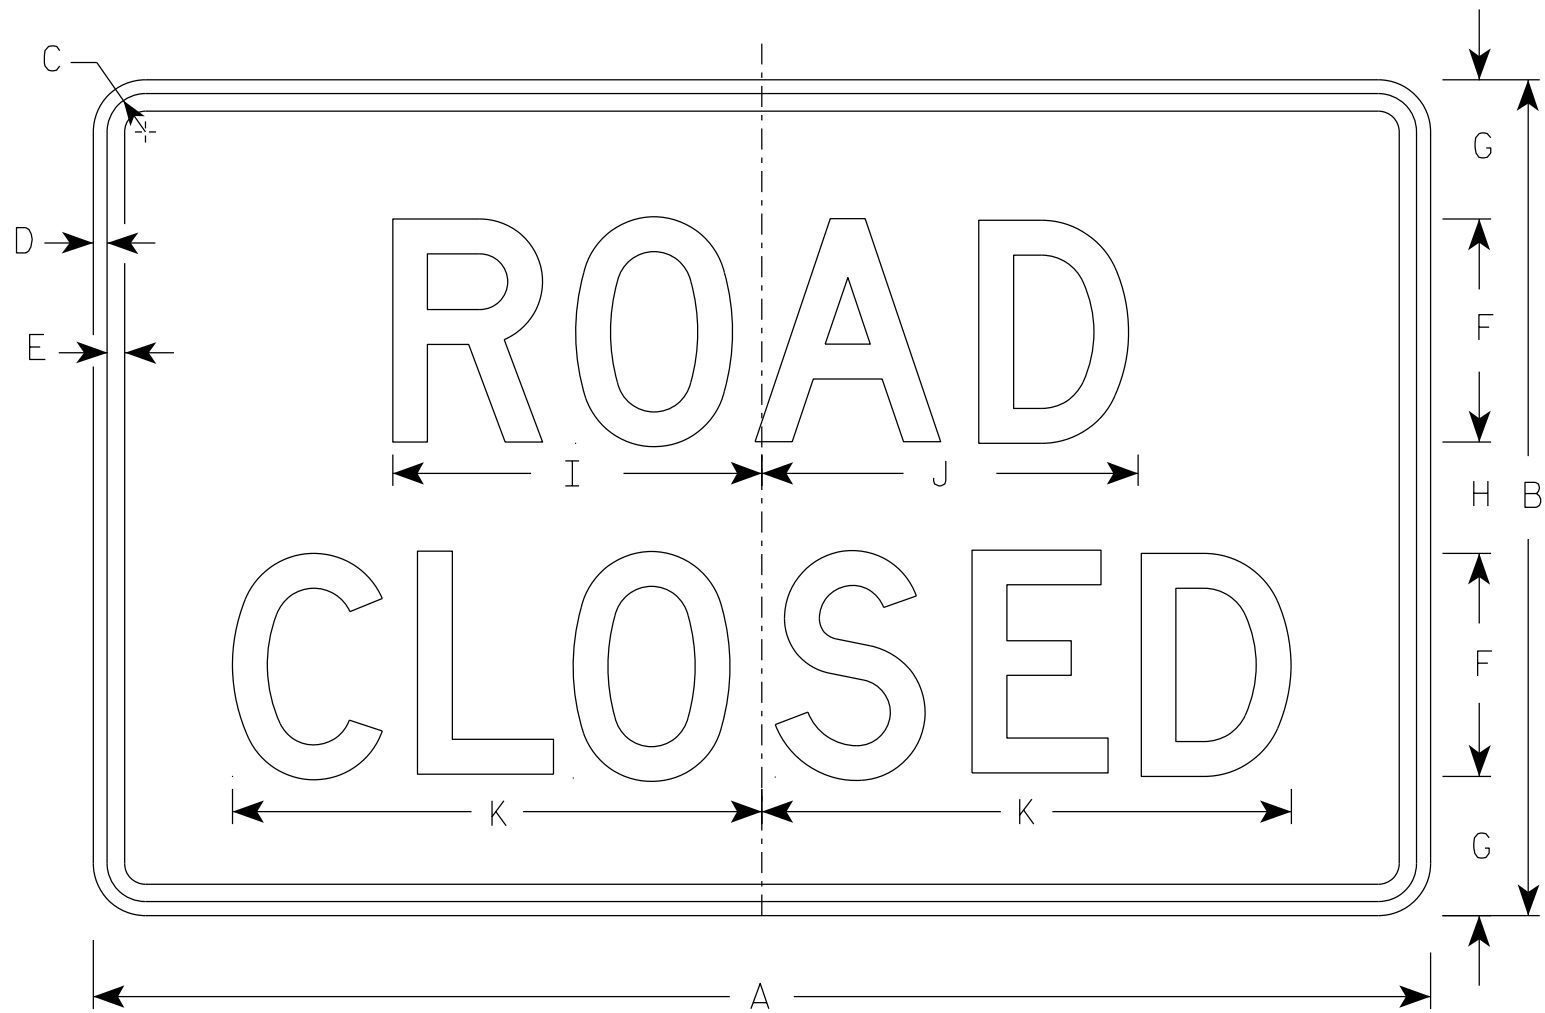


R11-2


- NOTES
1. Sign is Type II - Type H Reflective
 2. Color:
Background - White
Message - Black
 3. Message Series - D
 4. Corners may be square or rounded when base material is plywood but borders shall be rounded as shown. When base material is metal, the corners and borders shall be rounded.
 5. Modify the message as required.

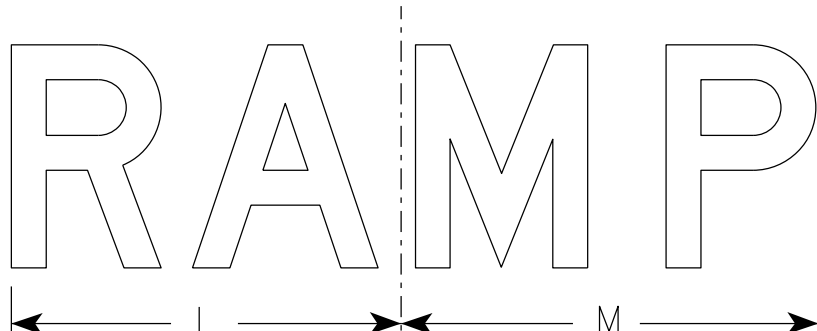

R11-2R

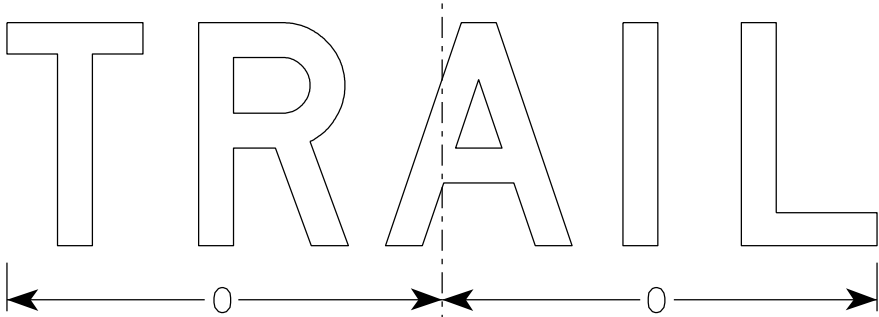


R11-2T

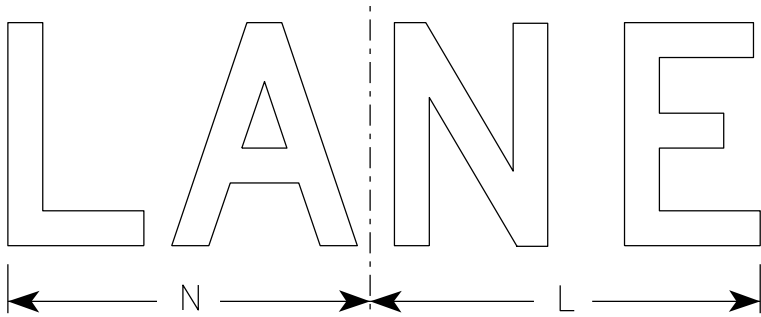

R11-2L

SIZE	A	B	C	D	E	F	G	H	I	J	K	L	M	N	O	P	Q	R	S	T	U	V	W	X	Y	Z	Area sq. ft.	
1																												
2S	48	30	1 3/8	1/2	5/8	8	5	4	13 1/4	13 1/2	19	14	15	13	15 5/8													10.0
2M	48	30	1 3/8	1/2	5/8	8	5	4	13 1/4	13 1/2	19	14	15	13	15 5/8													10.0
3	48	30	1 3/8	1/2	5/8	8	5	4	13 1/4	13 1/2	19	14	15	13	15 5/8													10.0
4	48	30	1 3/8	1/2	5/8	8	5	4	13 1/4	13 1/2	19	14	15	13	15 5/8													10.0
5	48	30	1 3/8	1/2	5/8	8	5	4	13 1/4	13 1/2	19	14	15	13	15 5/8													10.0

STANDARD SIGN R11-2	
WISCONSIN DEPT OF TRANSPORTATION	
APPROVED	<i>Matthew R. Rauch</i> For State Traffic Engineer
DATE 3/29/2021	PLATE NO. R11-2.11

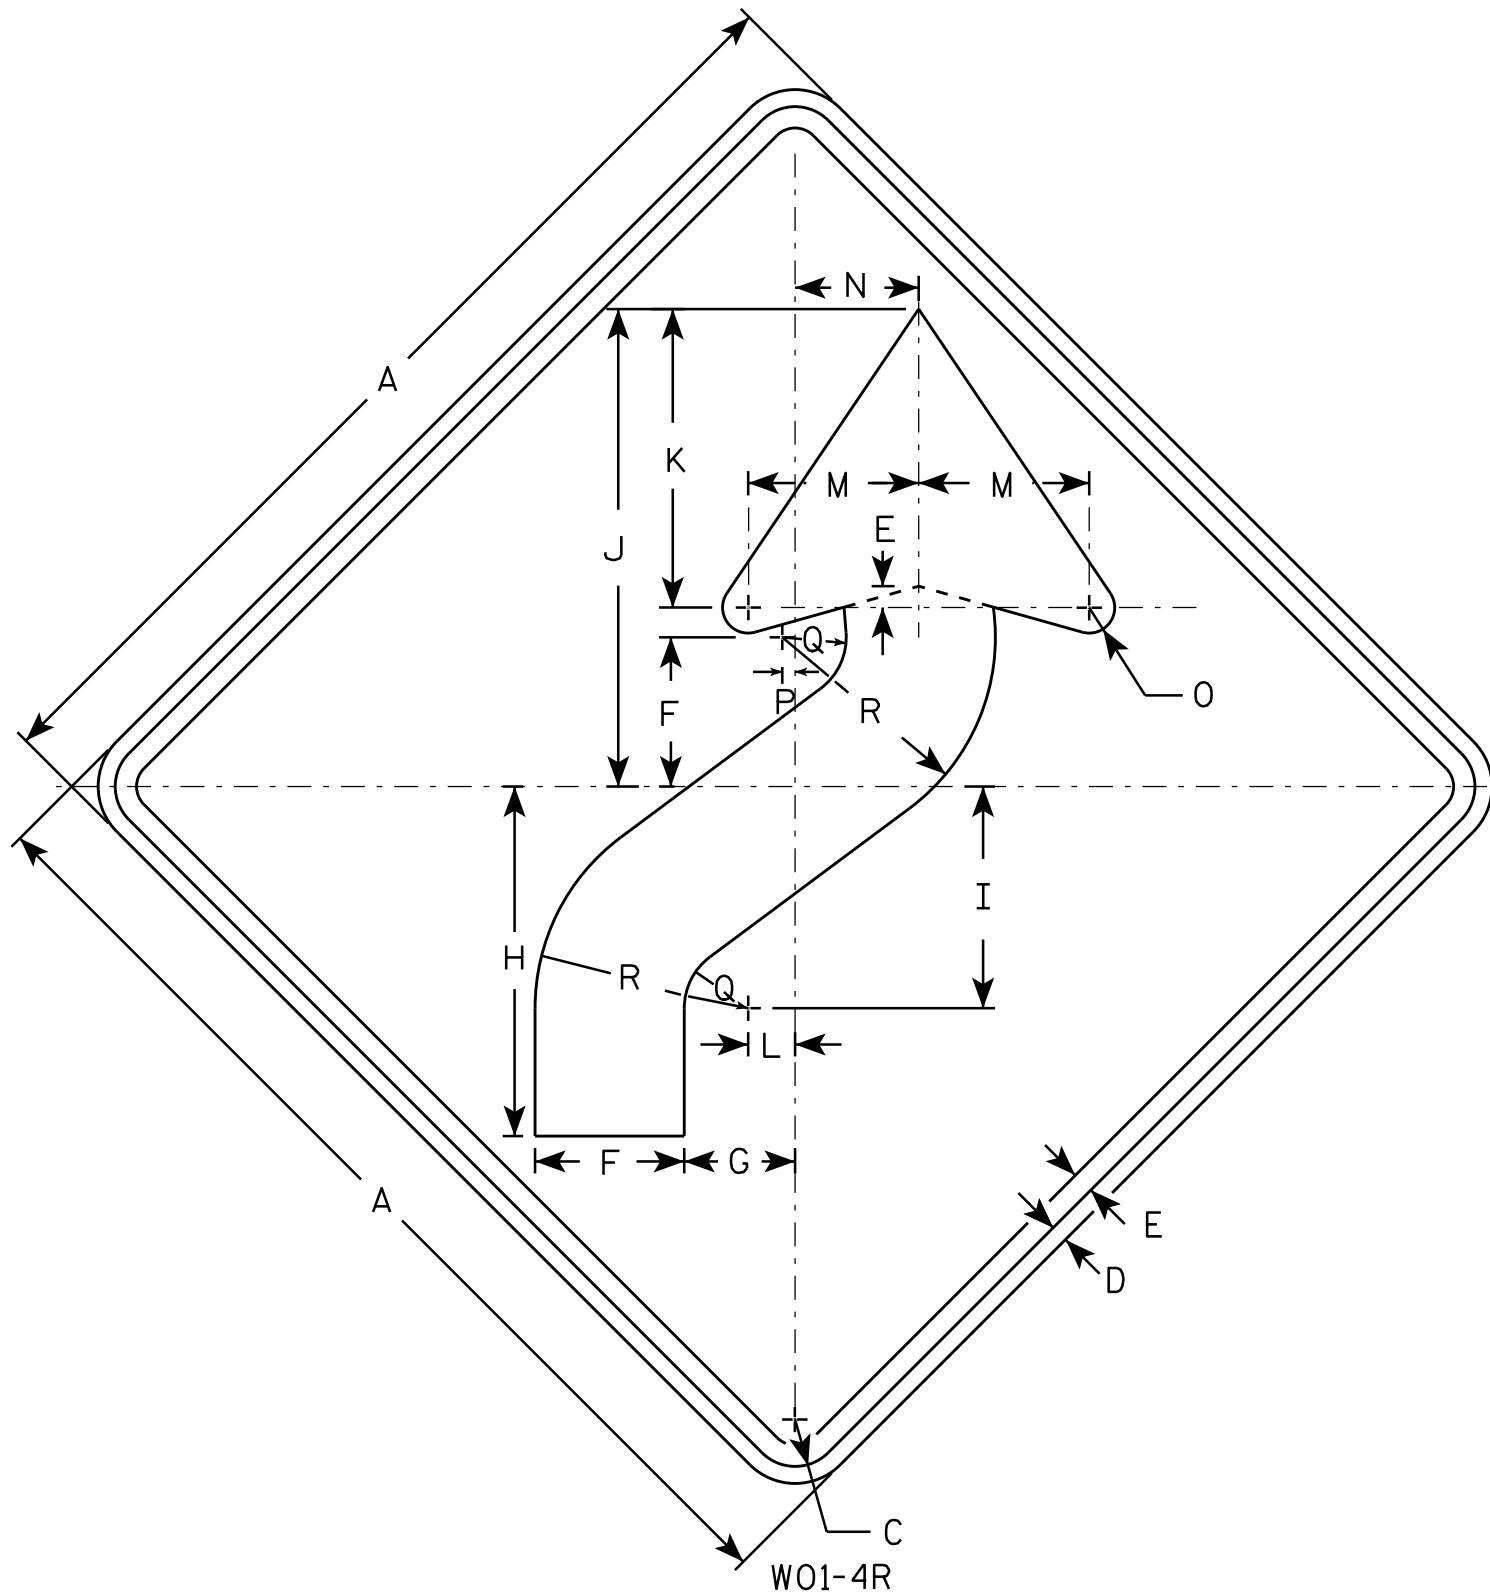


NOTES

1. Sign is Type II - Type F Reflective - reference WIS DOT Standard Specification for HIGHWAY and STRUCTURE CONSTRUCTION latest edition.
2. Color:
Background - Orange
Message - Black
3. Corners may be square or rounded when base material is plywood but borders shall be rounded as shown. When base material is metal, the corners and borders shall be rounded.
4. W01-4L is the same as W01-4R except the arrow is reversed along the vertical centerline.

SIZE	A	B	C	D	E	F	G	H	I	J	K	L	M	N	O	P	Q	R	S	T	U	V	W	X	Y	Z	Area sq. ft.
1	36		1 5/8	5/8	3/4	5 1/4	4	12 3/8	7 7/8	16 7/8	10 1/2	1 5/8	6	4 1/2	1	1/2	2 1/4	7 1/2									9.0
2S	48		2 1/4	3/4	1	7	5 1/4	16 1/2	10 1/2	22 1/2	14	2 1/4	8	6	1 1/4	5/8	3	10									16.0
2M	48		2 1/4	3/4	1	7	5 1/4	16 1/2	10 1/2	22 1/2	14	2 1/4	8	6	1 1/4	5/8	3	10									16.0
3	48		2 1/4	3/4	1	7	5 1/4	16 1/2	10 1/2	22 1/2	14	2 1/4	8	6	1 1/4	5/8	3	10									16.0
4	48		2 1/4	3/4	1	7	5 1/4	16 1/2	10 1/2	22 1/2	14	2 1/4	8	6	1 1/4	5/8	3	10									16.0
5	48		2 1/4	3/4	1	7	5 1/4	16 1/2	10 1/2	22 1/2	14	2 1/4	8	6	1 1/4	5/8	3	10									16.0

STANDARD SIGN W01-4

WISCONSIN DEPT OF TRANSPORTATION

 
APPROVED 
for State Traffic Engineer

DATE 11/18/13 PLATE NO. W01-4.1

PROJECT NO: HWY: COUNTY: SHEET NO: E

NOTES

1. Sign is Type II - Type F Reflective - reference
WIS DOT Standard Specification for HIGHWAY
and STRUCTURE CONSTRUCTION latest edition.
2. Color:
Background - Orange
Message - Black
3. Corners may be square or rounded when base
material is plywood but borders shall be rounded
as shown. When base material is metal, the
corners and borders shall be rounded.

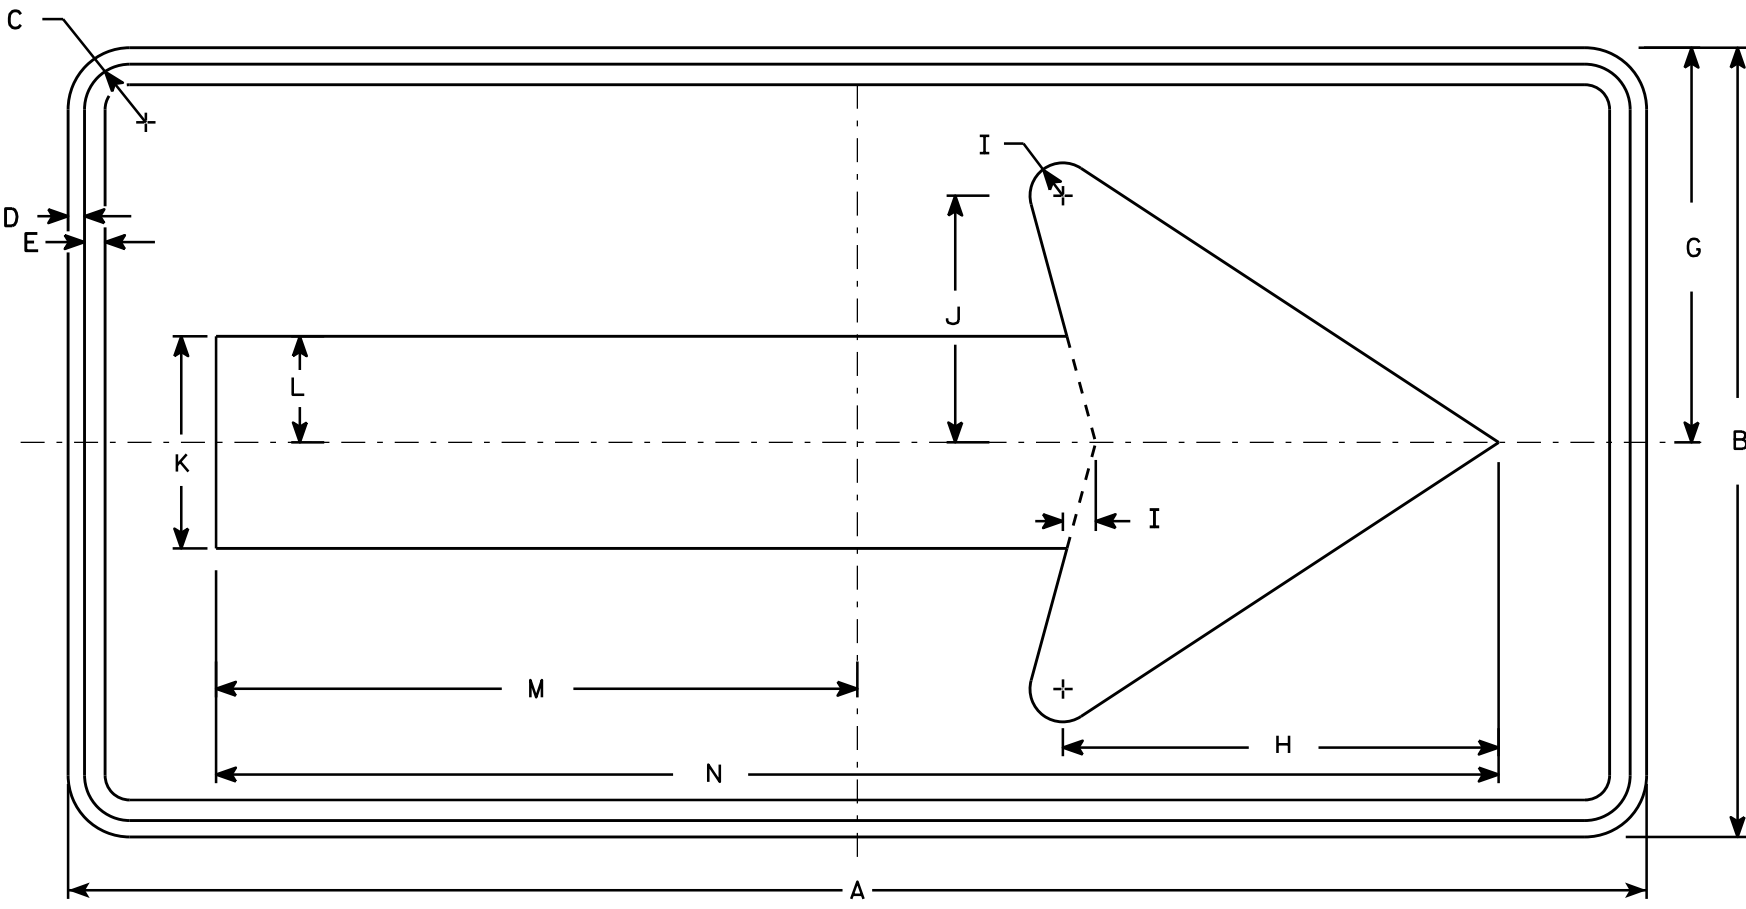

W01-6

SIZE	A	B	C	D	E	F	G	H	I	J	K	L	M	N	O	P	Q	R	S	T	U	V	W	X	Y	Z	Area sq. ft.
1																											
2S	48	24	1 3⁄8	1⁄2	5⁄8		12	13 1⁄4	1	7 1⁄2	6 1⁄2	3 1⁄4	19 1⁄2	39													8.0
2M	48	24	1 3⁄8	1⁄2	5⁄8		12	13 1⁄4	1	7 1⁄2	6 1⁄2	3 1⁄4	19 1⁄2	39													8.0
3	60	30	1 3⁄8	1⁄2	5⁄8		15	16 1⁄4	1 1⁄4	9 1⁄4	8	4	24 3⁄8	48 3⁄4													12.5
4	60	30	1 3⁄8	1⁄2	5⁄8		15	16 1⁄4	1 1⁄4	9 1⁄4	8	4	24 3⁄8	48 3⁄4													12.5
5	60	30	1 3⁄8	1⁄2	5⁄8		15	16 1⁄4	1 1⁄4	9 1⁄4	8	4	24 3⁄8	48 3⁄4													12.5

STANDARD SIGN

W01-6



WISCONSIN DEPT OF TRANSPORTATION

APPROVED

Matthew R. Rauch
for State Traffic Engineer

DATE 11/18/13

PLATE NO. W01-6.1

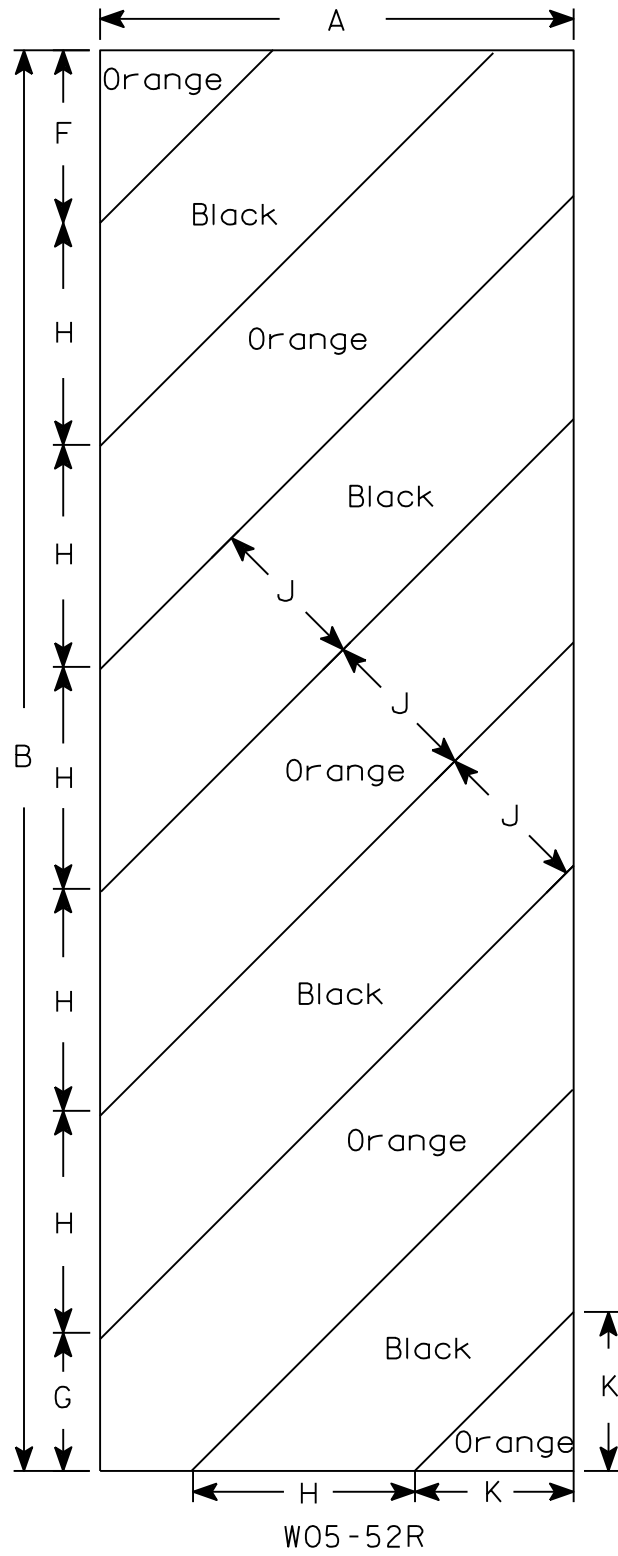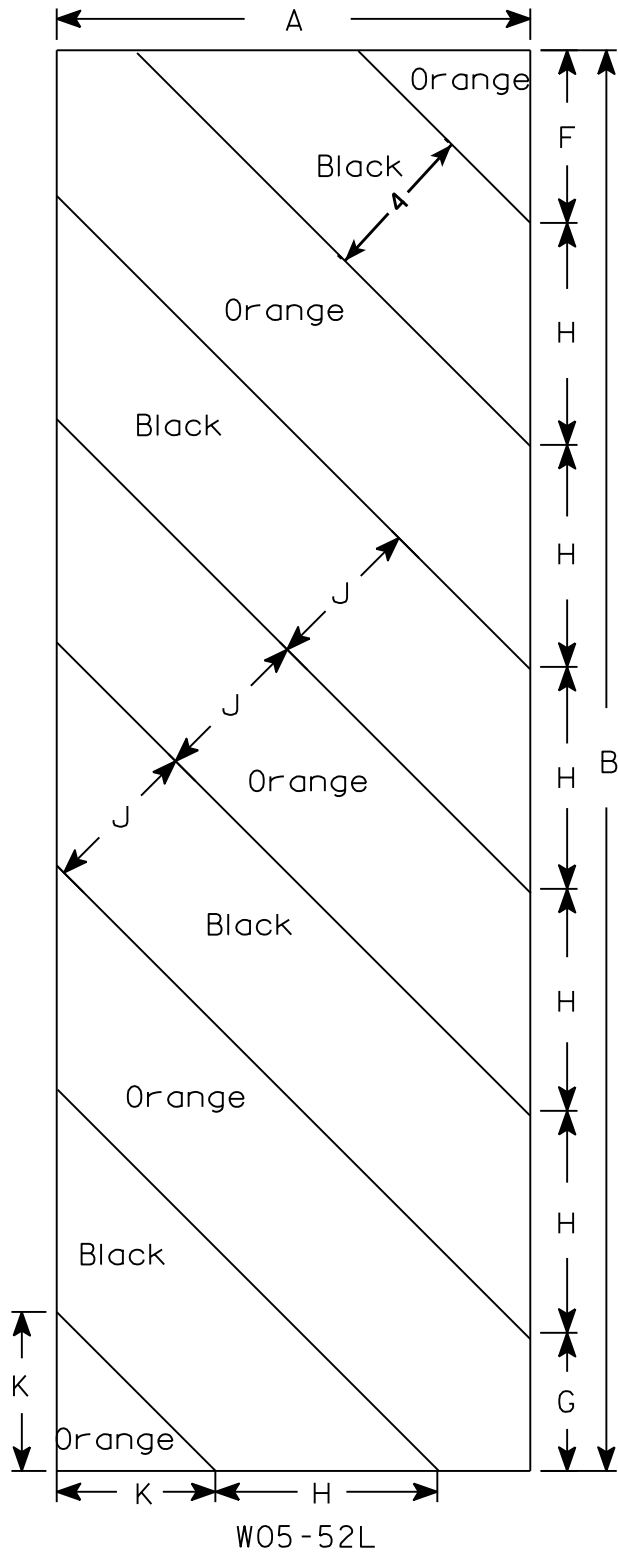

NOTES

1. Sign is Type II - Type F Reflective - reference WIS DOT Standard Specification for HIGHWAY and STRUCTURE CONSTRUCTION latest edition.
2. Color:
Background - Orange
Message - Black
3. Corners may be square or rounded when base material is plywood but borders shall be rounded as shown. When base material is metal, the corners and borders shall be rounded.
4. Alternate colors of stripes as shown.

SIZE	A	B	C	D	E	F	G	H	I	J	K	L	M	N	O	P	Q	R	S	T	U	V	W	X	Y	Z	Area sq. ft.
1																											
2S	12	36				4 3⁄8	3 1⁄2	5 5⁄8	45°	4	4																3.0
2M	12	36				4 3⁄8	3 1⁄2	5 5⁄8	45°	4	4																3.0
3	18	54				6	5 1⁄2	8 1⁄2	45°	6	6 9⁄16																6.75
4																											
5																											

STANDARD SIGN
W05-52L & W05-52R

WISCONSIN DEPT OF TRANSPORTATION

APPROVED *Matthew R. Rauch*
for State Traffic Engineer

DATE 11/20/13 PLATE NO. W05-52.1

NOTES

- ⊗ DENOTES WINGWALL NUMBER
- * THRIE BEAM RAIL ATTACHMENT
- CONCRETE SURFACE REPAIR
- ☆ ELEVATIONS FROM EXISTING PLANS DATED 1972.

DESIGN DATA

LIVE LOAD:
DESIGN LOADING: HS-20
INVENTORY RATING: HS-17
OPERATING RATING: HS-29
WISCONSIN STD. PERMIT VEHICLE (WIS-SPV) = 166 KIPS



MATERIAL PROPERTIES:
CONCRETE MASONRY OVERLAY DECKS — f'c = 4,000 psi
CONCRETE MASONRY SUBSTRUCTURE — f'c = 4,000 psi

TRAFFIC DATA

STH 13
ADT = 4,300 (2022)
ADT = 4,800 (2042)
RDS = 55 M.P.H.

LIST OF DRAWINGS


1. GENERAL PLAN & ELEVATION
2. TYPICAL SECTION & QUANTITIES

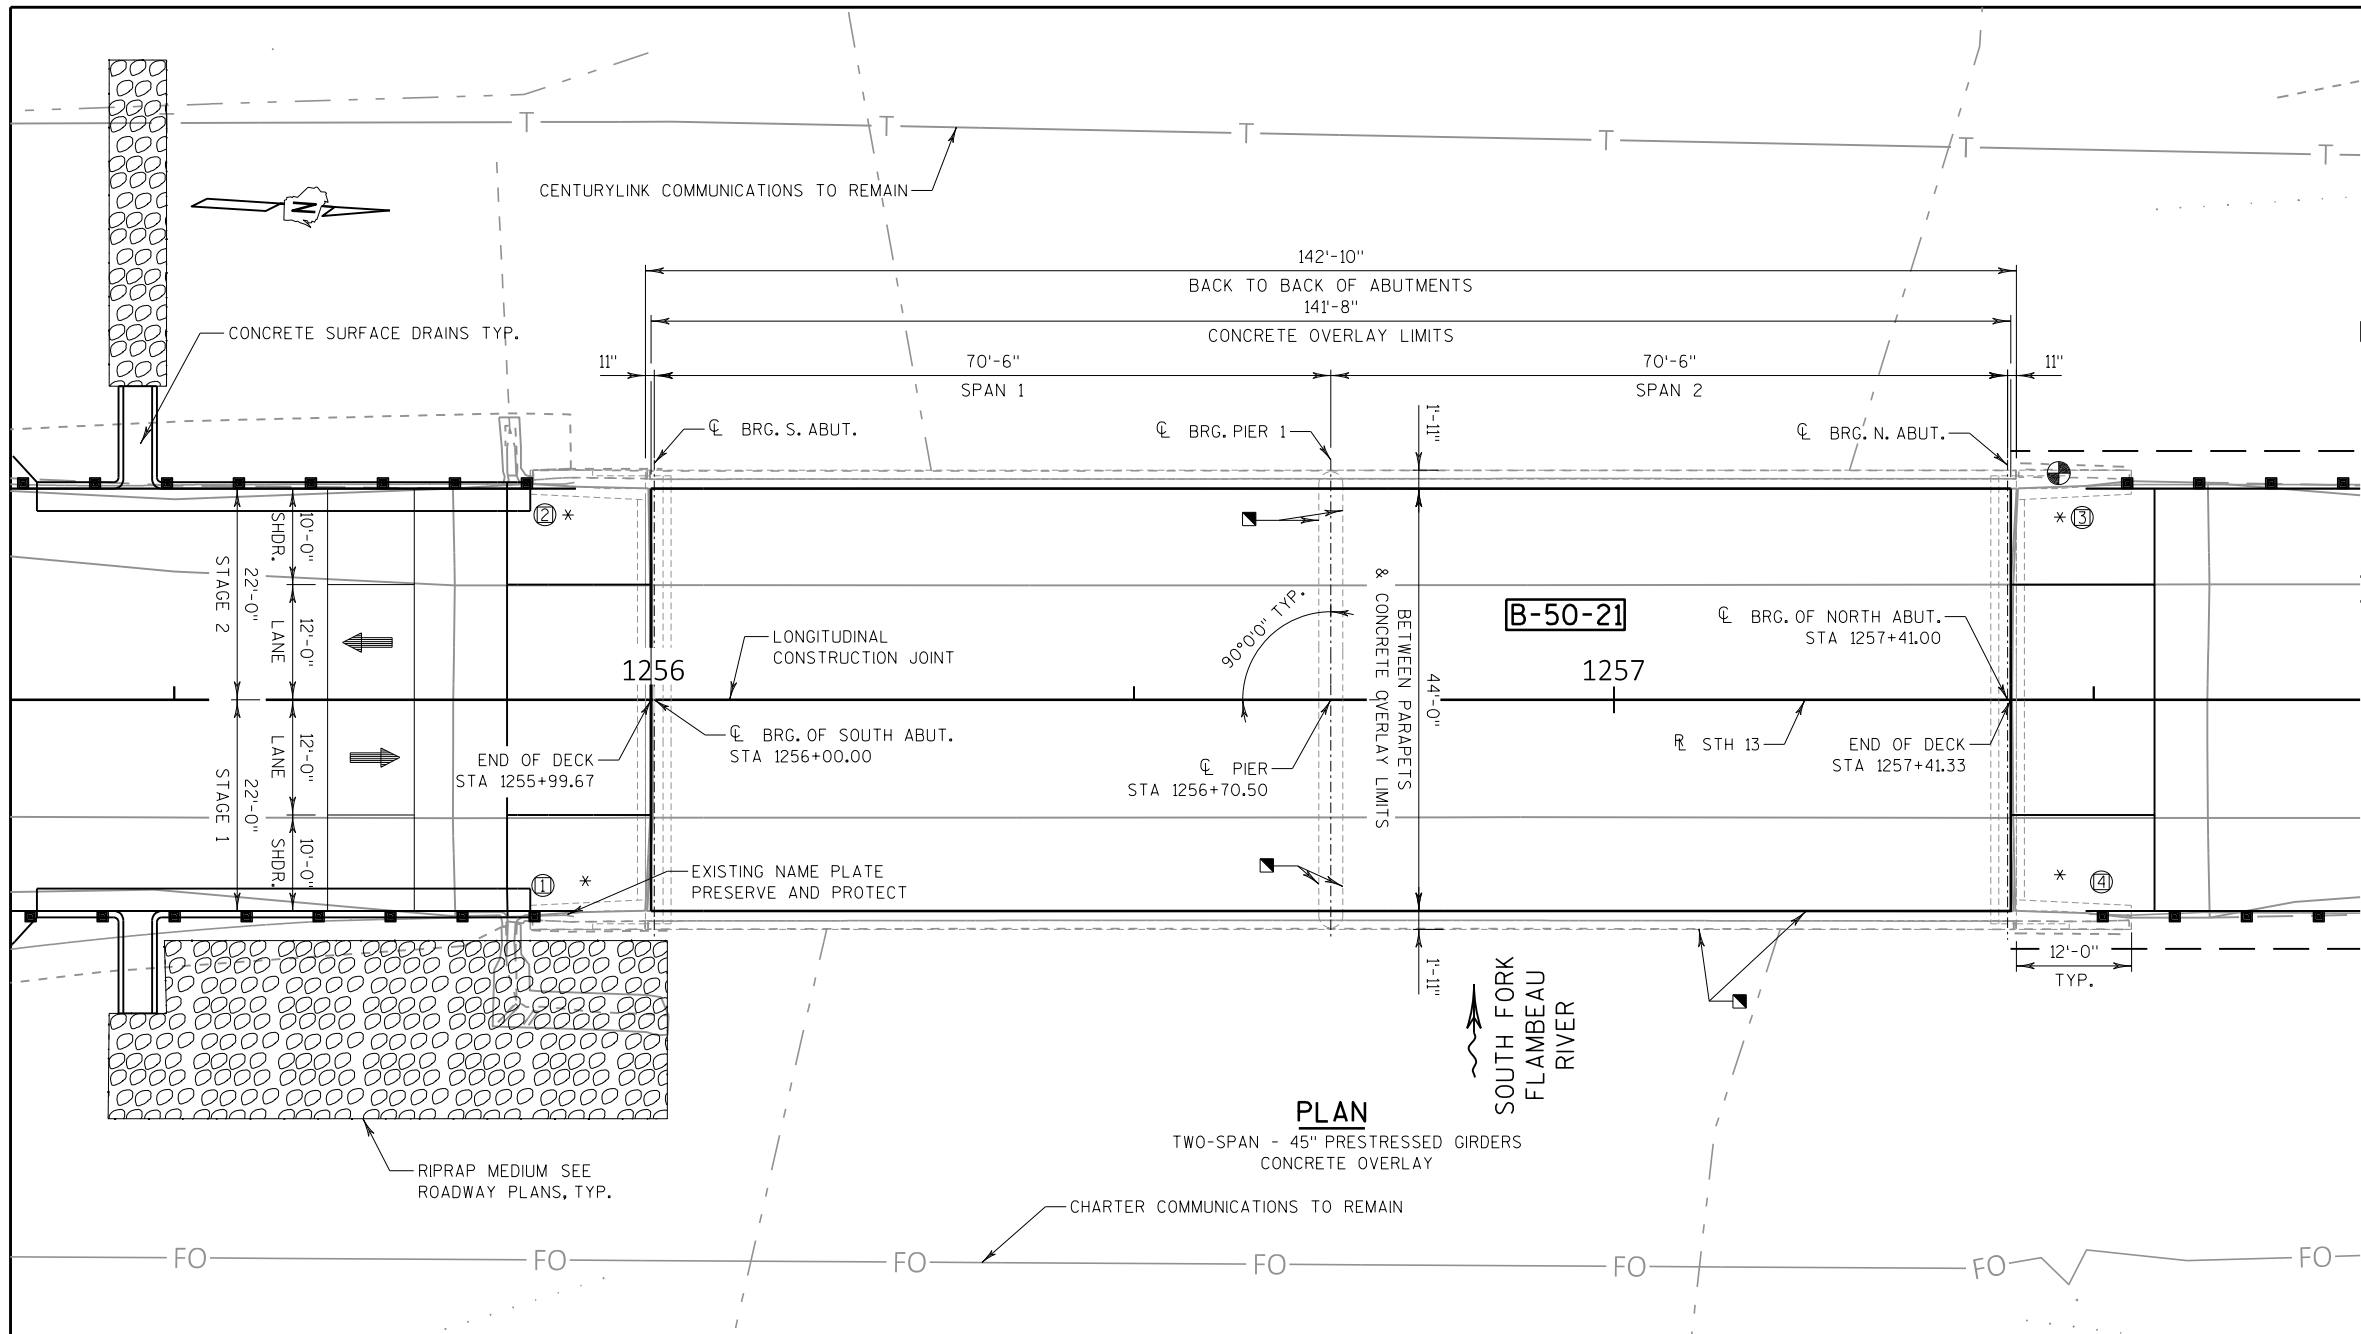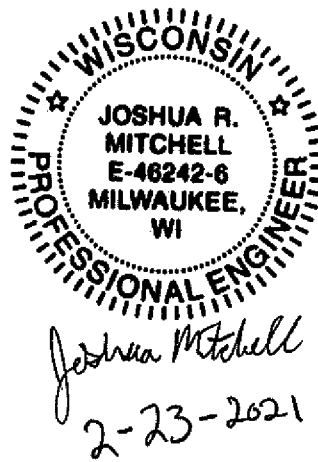

PLAN

TWO-SPAN - 45" PRESTRESSED GIRDERS
CONCRETE OVERLAY

SOUTH FORK
FLAMBEAU
RIVER

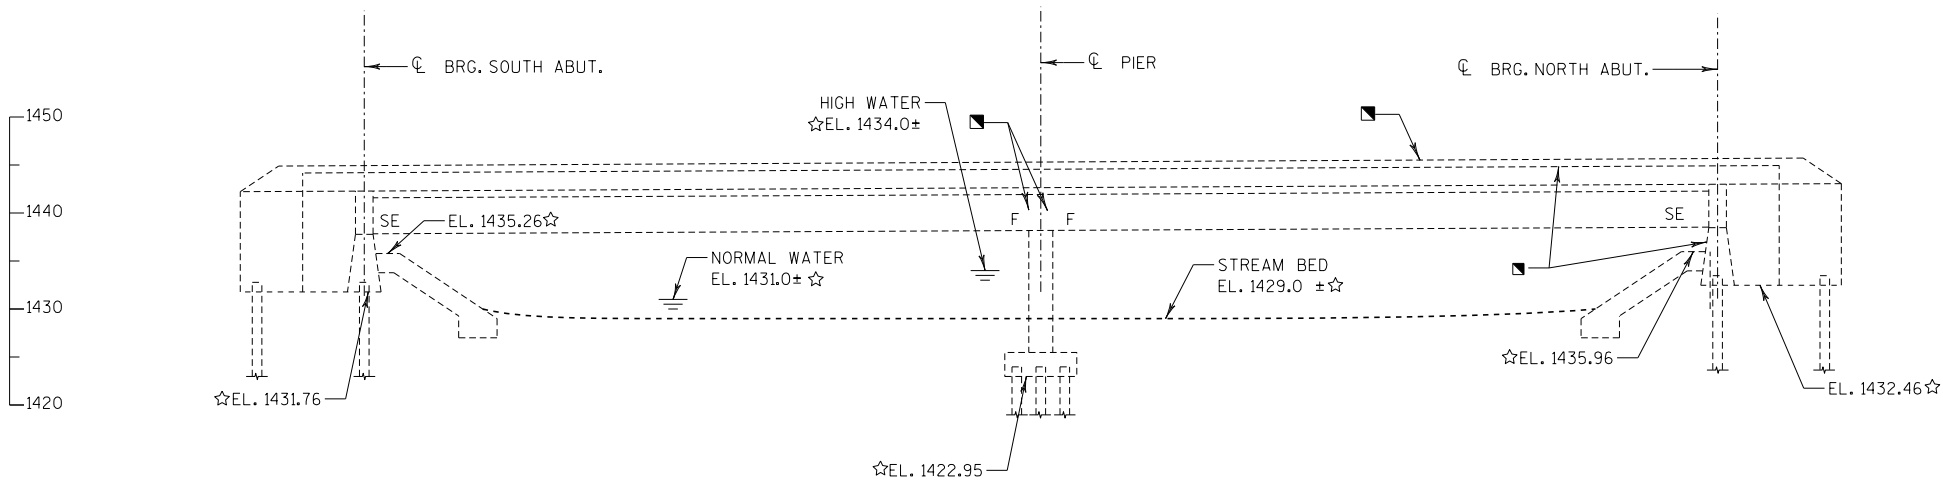

ELEVATION

(LOOKING DOWNSTREAM)

STRUCTURES DESIGN CONTACTS

BRIDGE OFFICE: AARON BONK (608) 261-0261
CONSULTANT: MICHAEL RADTKE (414) 939-7039

PLOT DATE : 2/23/2021

NO.		DATE		REVISION		BY	
emcs^{INC} 1300 W. Canal Street, Suite 200 Milwaukee, WI 53233 414.347.1607 Fax 414.347.1347							
STATE OF WISCONSIN DEPARTMENT OF TRANSPORTATION							
ACCEPTED		 SDR				05/11/21	
CHIEF STRUCTURES DESIGN ENGINEER				DATE			
STRUCTURE B-50-21							
STH 13 OVER SOUTH FORK OF FLAMBEAU RIVER							
COUNTY		PRICE		TOWN		FIFIELD	
DESIGN SPEC.				REHABILITATION N/A			
DESIGNED BY		JRM		DESIGN CK'D.		MDR	
DRAWN BY		JRM		PLANS CK'D.		MDR	
GENERAL PLAN & ELEVATION						SHEET 1 OF 2	

PLOT BY : mdr

GENERAL NOTES

DRAWINGS SHALL NOT BE SCALED.

DIMENSIONS SHOWN ARE BASED ON THE ORIGINAL STRUCTURE PLANS.

ALL DIMENSIONS ARE IN FEET AND INCHES UNLESS OTHERWISE NOTED.

ALL STATIONS AND ALL ELEVATIONS ARE IN FEET AND ARE TAKEN FROM THE 1972 ORIGINAL PLANS.

SEAL OVERLAY CONSTRUCTION JOINTS ACCORDING TO SECTION 502.3.13.1 OF THE STANDARD SPECIFICATION. COST IS CONSIDERED INCLUDED IN BID ITEM "CONCRETE MASONRY OVERLAY DECKS".

PREPARATION DECKS TYPE 1, TYPE 2, AND FULL DEPTH DECK REPAIR ARE BASED ON THE PLANS AND AS DETERMINED BY THE FIELD ENGINEER. DECK PREPARATION AND FULL-DEPTH DECK REPAIRS SHALL BE FILLED WITH "CONCRETE MASONRY OVERLAY DECKS". INFRARED DECK SCANS ARE AVAILABLE UPON REQUEST TO THE ENGINEER.

ANY EXCAVATION REQUIRED TO COMPLETE THE OVERLAY AT THE ABUTMENTS IS TO BE INCLUDED IN WORK FOR BID ITEM "CONCRETE MASONRY OVERLAY DECKS".

PROFILE GRADE LINE SHALL BE DETERMINED IN THE FIELD BASED ON A MINIMUM OVERLAY THICKNESS OF 1 1/2" AT THE CURBS AND 4 1/8" AT THE R PLACED ABOVE THE DECK SURFACE AFTER SURFACE PREPARATION. EXPECTED AVERAGE OVERLAY THICKNESS IS 3 3/8". THE AVERAGE OVERLAY THICKNESS IS BASED ON THE MINIMUM OVERLAY THICKNESS PLUS 1/2" TO ACCOUNT FOR VARIATIONS IN THE DECK SURFACE. IF EXPECTED AVERAGE OVERLAY THICKNESS IS EXCEEDED BY MORE THAN 1/2", CONTACT THE STRUCTURES DESIGN SECTION.

ALL CONCRETE REMOVAL NOT COVERED WITH CONCRETE OVERLAY SHALL BE DEFINED BY A 1" DEEP SAW CUT.

PIGMENTED SURFACE SEALER WILL BE APPLIED TO THE TOPS AND INSIDE FACES OF THE PARAPETS FROM END OF WINGWALL TO END OF WINGWALL.

PROTECTIVE SURFACE TREATMENT WILL BE APPLIED TO THE TOP AND VERTICAL FACE OF THE PAVING NOTCHES AND TO THE TO THE ENTIRE TOP SURFACE OF THE NEW CONCRETE OVERLAY.


CONCRETE SURFACE REPAIR QUANTITIES ARE AN ESTIMATE ONLY. QUANTITIES TO BE DETERMINED IN THE FIELD BY THE FIELD ENGINEER.

*1996 OVERLAY ASBULTS SHOW CROSS SLOPE OF 1.5%, PROJECT SURVEY INFORMATION SHOWS CROSS SLOPE OF 1.0%.

REMOVAL OF THE EXISTING RAILING TO FACILITATE THE PLACEMENT OF THE CONCRETE OVERLAY IS ACCEPTABLE, ALL COSTS FOR REMOVING AND REPLACING THE RAILING ARE INCIDENTAL TO THE OVERLAY WORK. ALL FASTENERS SHALL BE STAINLESS STEEL IF REPLACED.


TOTAL ESTIMATED QUANTITIES

BID ITEM NO.	BID ITEMS	UNIT	TOTAL
502.3200	PROTECTIVE SURFACE TREATMENT	SY	709
502.3210	PIGMENTED SURFACE SEALER	SY	143
509.0301	PREPARATION DECKS TYPE 1	SY	70
509.0302	PREPARATION DECKS TYPE 2	SY	35
509.0505.S	CLEANING DECKS TO REAPPLY CONCRETE MASONRY OVERLAY	SY	693
509.1500	CONCRETE SURFACE REPAIR	SF	30
509.2000	FULL-DEPTH DECK REPAIR	SY	4
509.2500	CONCRETE MASONRY OVERLAY DECKS	CY	70
509.9005.S	REMOVING CONCRETE MASONRY DECK OVERLAY B-50-21	SY	693
509.9050.S	CLEANING PARAPETS	LF	332

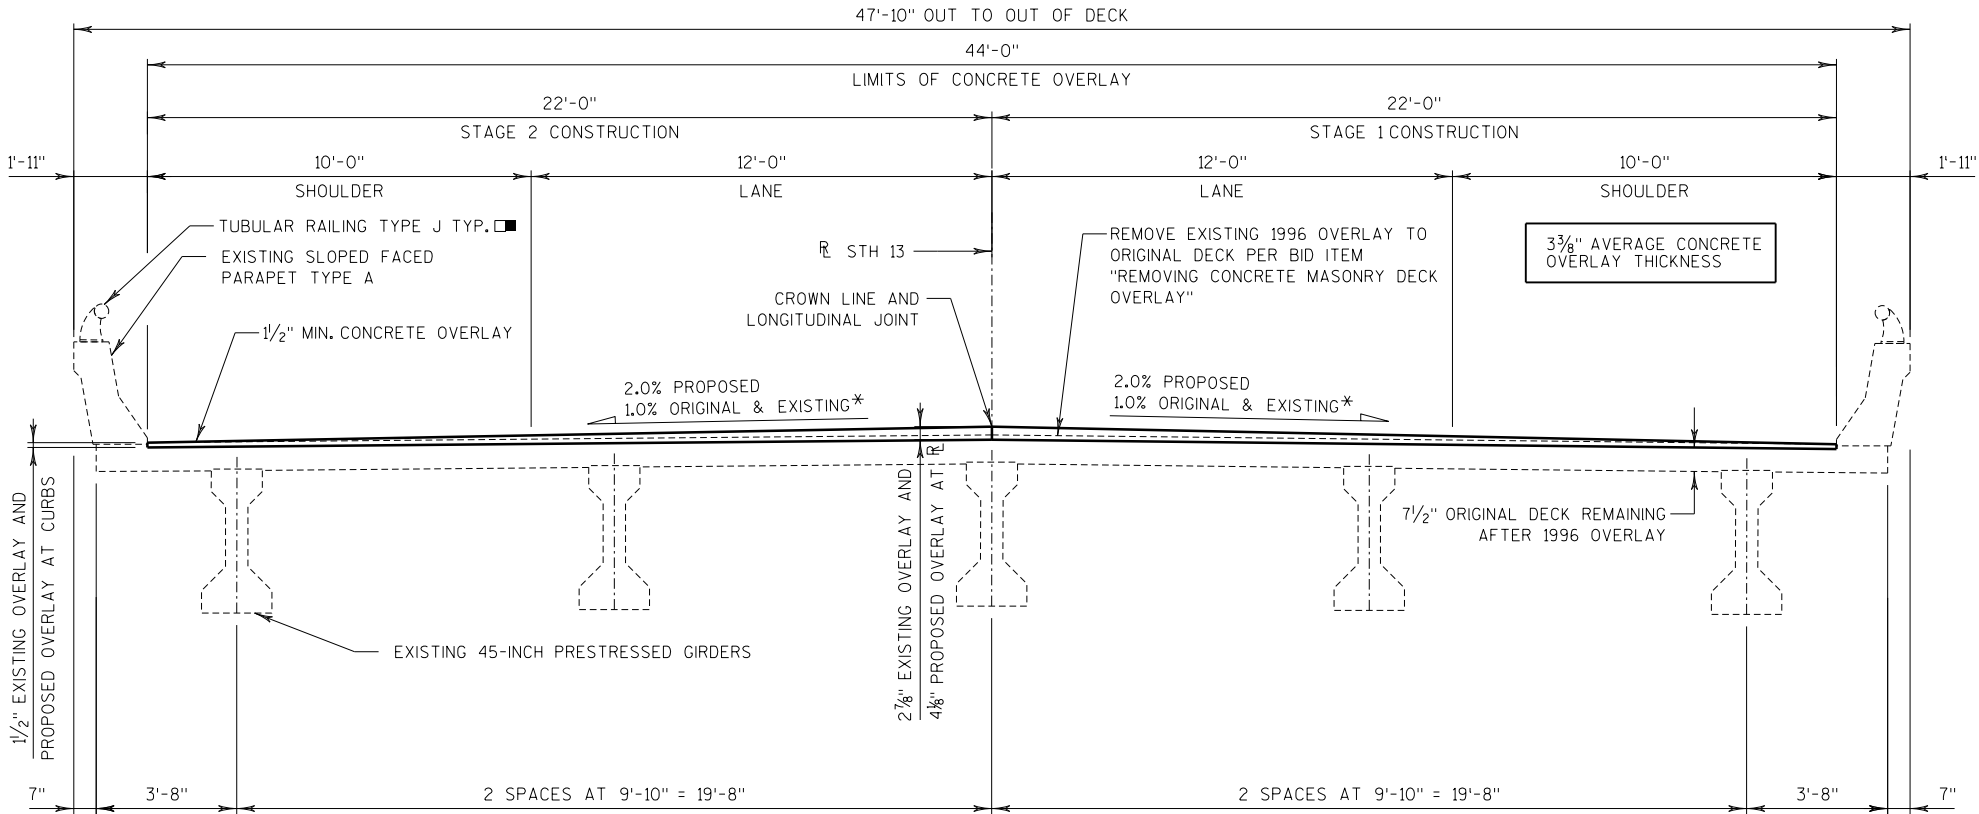


TYPICAL SECTION THRU STH 13

LOOKING UPSTATION


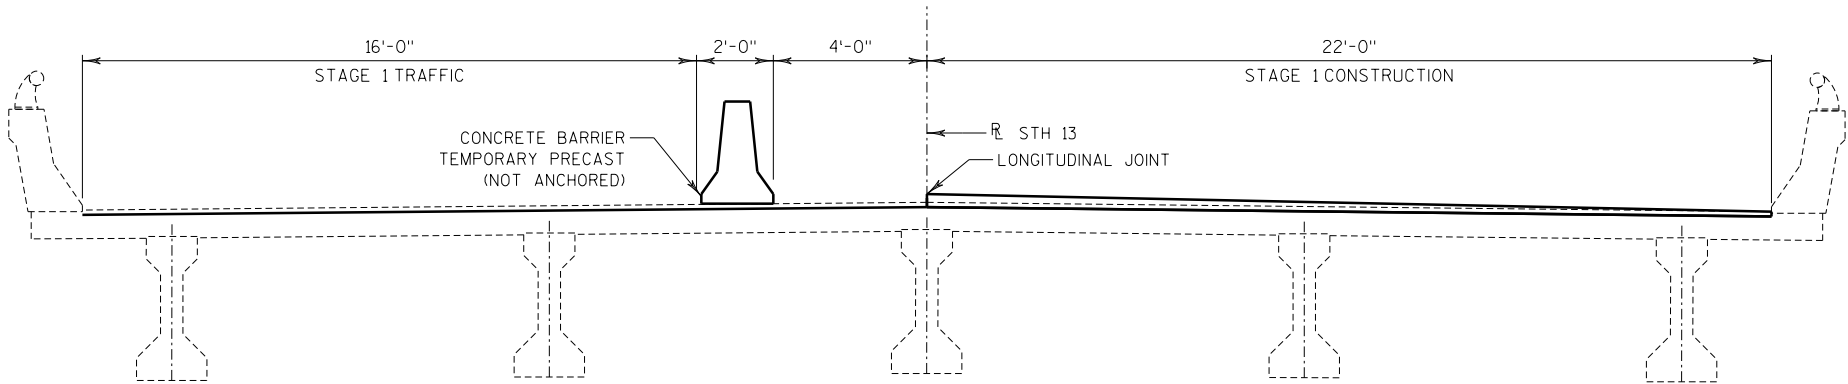


STAGE 1 CONSTRUCTION

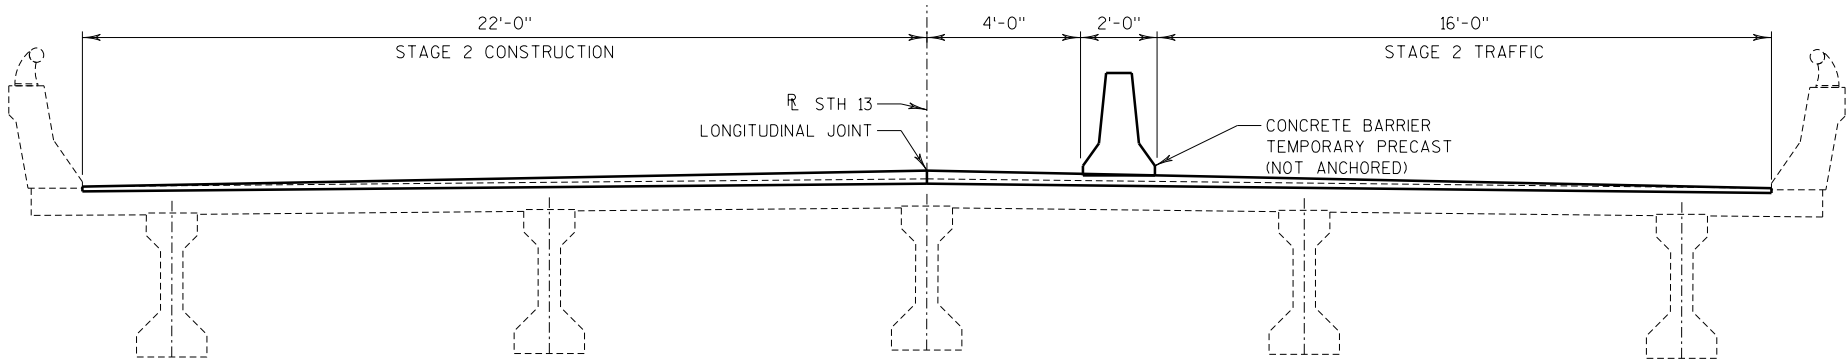

STAGE 2 CONSTRUCTION

NO.	DATE	REVISION	BY
STATE OF WISCONSIN DEPARTMENT OF TRANSPORTATION			
STRUCTURE B-50-21			
DRAWN BY		JRM	PLANS CK'D. MDR
TYPICAL SECTION & QUANTITIES			SHEET 2 OF 2

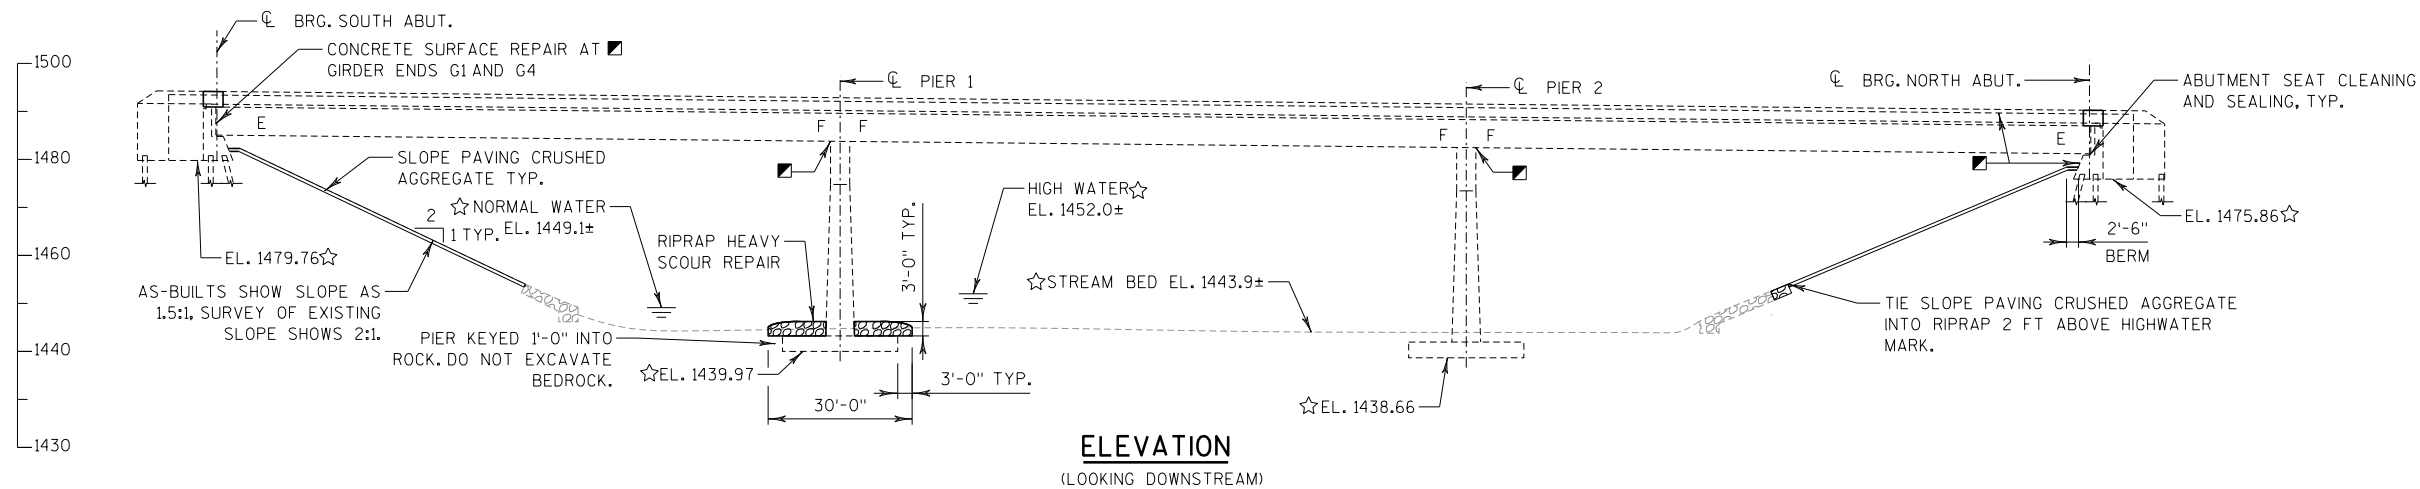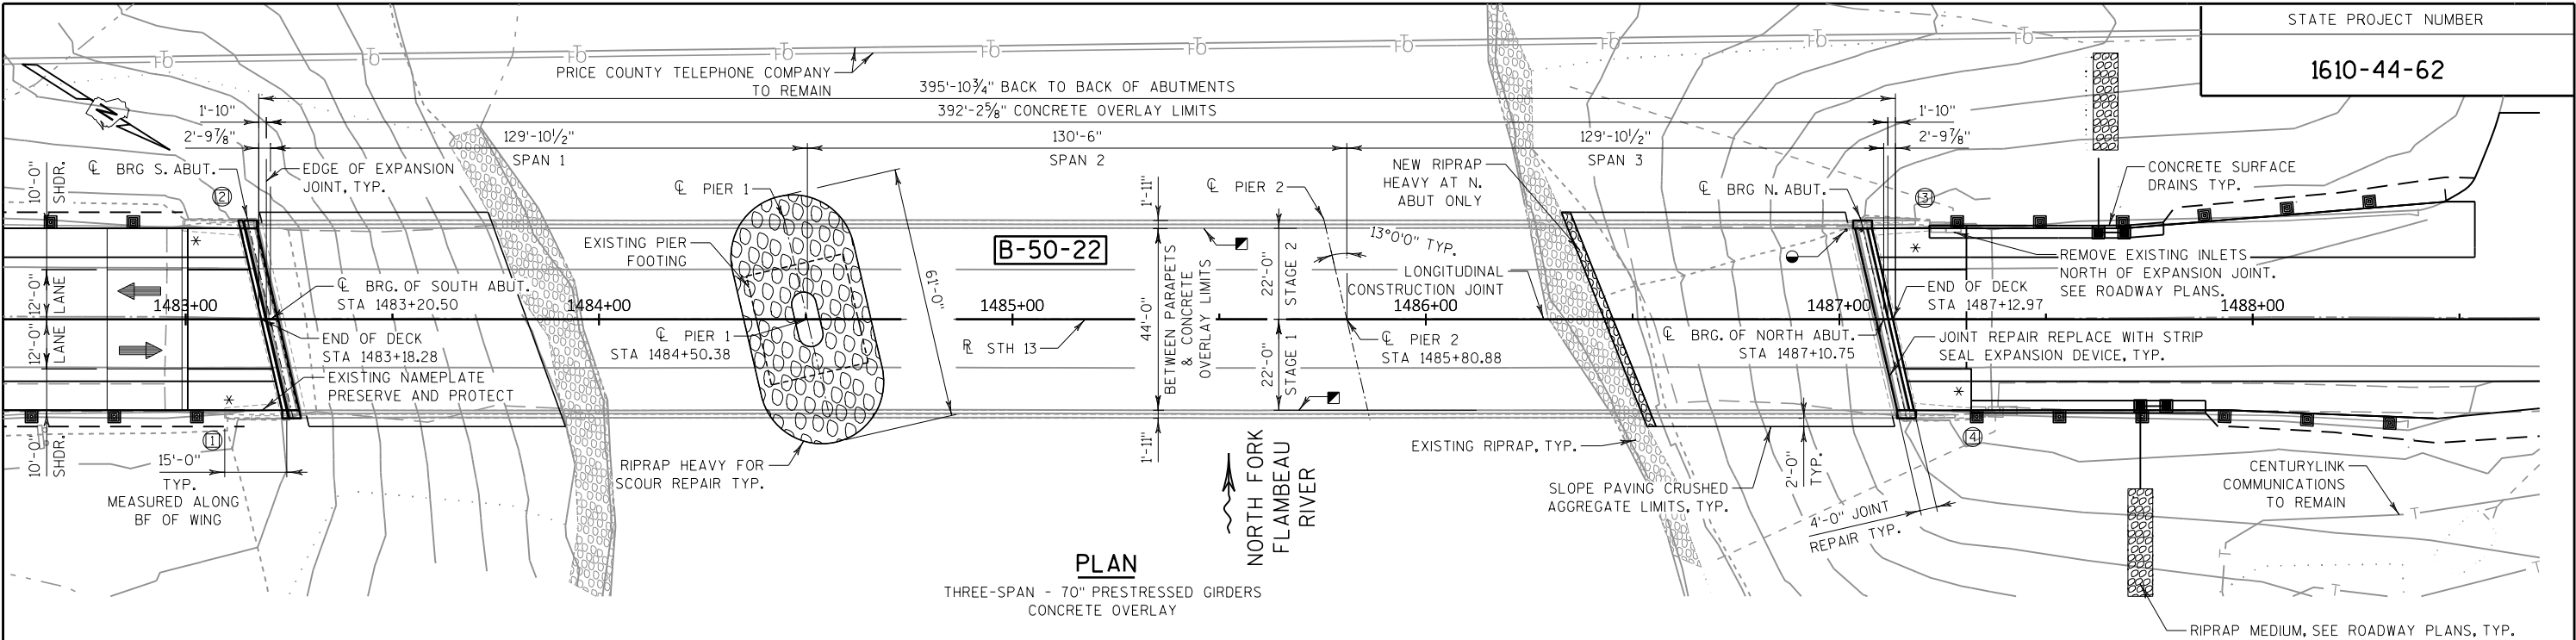

NOTES

(X) DENOTES WINGWALL NUMBER

* THRIE BEAM RAIL ATTACHMENT

CONCRETE SURFACE REPAIR

EXISTING DECK DRAIN INSTALLED IN FIELD DUE TO PONDING
ISSUE. REMOVE DRAIN AND ELMINATE POND WITH NEW OVERLAY.
REMOVAL TO BE PAID UNDER BID ITEM "REMOVING CONCRETE
MASONRY DECK OVERLAY".

☆ELEVATIONS FROM EXISTING PLANS DATED 1973.

DESIGN DATA

LIVE LOAD:

DESIGN LOADING: HS-20
INVENTORY RATING: HS-27
OPERATING RATING: HS-63
WISCONSIN STD. PERMIT VEHICLE (WIS-SPV) = 250 KIPS

MATERIAL PROPERTIES:

CONCRETE MASONRY OVERLAY DECKS f'c = 4,000 psi
CONCRETE SURFACE REPAIR f'c = 4,000 psi

TRAFFIC DATA

STH 13

ADT = 4,800 (2022)
ADT = 5,400 (2042)
RDS = 40 M.P.H.

LIST OF DRAWINGS

- GENERAL PLAN & ELEVATION
- TYPICAL SECTION & QUANTITIES
- SLOPE PAVING DETAILS
- EXPANSION JOINT DETAILS 1
- EXPANSION JOINT DETAILS 2
- EXPANSION JOINT DETAILS 3

STRUCTURES DESIGN CONTACTS

BRIDGE OFFICE: AARON BONK (608) 261-0261
CONSULTANT: MICHAEL RADTKE (414) 939-7039

PLOT DATE : 4/29/2021

NO.	DATE	REVISION	BY
emcs			
1300 W. Canal Street, Suite 200 Milwaukee, WI 53233 414.347.1607 Fax 414.347.1347			
STATE OF WISCONSIN DEPARTMENT OF TRANSPORTATION			
ACCEPTED	SDR 05/05/21		DATE
CHIEF STRUCTURES DESIGN ENGINEER			
STRUCTURE B-50-22			
STH 13 OVER NORTH FORK OF FLAMBEAU RIVER			
COUNTY	PRICE	CITY	PARK FALLS
DESIGN SPEC. REHABILITATION N/A			
DESIGNED BY	JRM	DESIGN CK'D.	MDR
DRAWN BY	JRM	PLANS CK'D.	MDR
GENERAL PLAN & ELEVATION			SHEET 1 OF 6

PLOT BY : mdr

GENERAL NOTES

DRAWINGS SHALL NOT BE SCALED.

DIMENSIONS SHOWN ARE BASED ON THE ORIGINAL STRUCTURE PLANS.

ALL DIMENSIONS ARE IN FEET AND INCHES UNLESS OTHERWISE NOTED.

ALL STATIONS AND ALL ELEVATIONS ARE IN FEET. ELEVATIONS SHOWN ARE TAKEN FROM THE 1973 AS-BUILTS.

SEAL OVERLAY CONSTRUCTION JOINTS ACCORDING TO SECTION 502.3.13.1 OF THE STANDARD SPECIFICATION. COST IS CONSIDERED INCLUDED IN BID ITEM "CONCRETE MASONRY OVERLAY DECKS".

PREPARATION DECKS TYPE 1, TYPE 2, AND FULL DEPTH DECK REPAIR ARE BASED ON THE PLANS AND AS DETERMINED BY THE FIELD ENGINEER. DECK PREPARATION AND FULL-DEPTH DECK REPAIRS SHALL BE FILLED WITH "CONCRETE MASONRY OVERLAY DECKS". INFRARED DECK SCANS AVAILABLE UPON REQUEST TO THE ENGINEER.

ANY EXCAVATION REQUIRED TO COMPLETE THE OVERLAY OR JOINT REPAIRS AT THE ABUTMENTS IS TO BE INCLUDED IN WORK FOR BID ITEM "CONCRETE MASONRY OVERLAY DECKS".

PROFILE GRADE LINE SHALL BE DETERMINED IN THE FIELD BASED ON A MINIMUM OVERLAY THICKNESS OF 1/2" AT THE CURBS AND 4/8" AT THE $\mathbb{R}$ PLACED ABOVE THE DECK SURFACE AFTER SURFACE PREPARATION. EXPECTED AVERAGE OVERLAY THICKNESS IS 3 3/8". THE AVERAGE OVERLAY THICKNESS IS BASED ON THE MINIMUM OVERLAY THICKNESS PLUS 1/2" TO ACCOUNT FOR VARIATIONS IN THE DECK SURFACE. IF EXPECTED AVERAGE OVERLAY THICKNESS IS EXCEEDED BY MORE THAN 1/2", CONTACT THE STRUCTURES DESIGN SECTION.

ALL CONCRETE REMOVAL NOT COVERED WITH CONCRETE OVERLAY SHALL BE DEFINED BY A 1" DEEP SAW CUT.

PIGMENTED SURFACE SEALER WILL BE APPLIED TO THE TOPS AND INSIDE FACES OF THE PARAPETS FROM END OF WINGWALL TO END OF WINGWALL.

PROTECTIVE SURFACE TREATMENT WILL BE APPLIED TO THE TOP AND VERTICAL FACE OF THE PAVING NOTCHES AND THE NEW CONCRETE OVERLAY.

CONCRETE SURFACE REPAIR QUANTITIES ARE AN ESTIMATE ONLY. QUANTITIES TO BE DETERMINED IN THE FIELD BY THE FIELD ENGINEER.


REMOVAL OF THE EXISTING RAILING TO FACILITATE THE PLACEMENT OF THE CONCRETE OVERLAY AND THE CONCRETE SURFACE REPAIR TO THE PARAPETS IS ACCEPTABLE. ALL COSTS FOR REMOVING AND REPLACING THE RAILING ARE INCIDENTAL TO THE OVERLAY WORK. ALL FASTENERS SHALL BE STAINLESS STEEL IF REPLACED.

ASBESTOS CONTAINING MATERIAL IS PRESENT N THE GRAY GASKET MATERIAL BELOW THE METAL BASEPLATES. FOR MORE INFORMATION SEE THE ASBESTOS REPORT. ABATEMENT OF MATERIAL IS REQUIRED IF DISTURBED.


TOTAL ESTIMATED QUANTITIES

BID ITEM NO.	BID ITEMS	UNIT	TOTAL
203.0210.S	ABATEMENT OF ASBESTOS CONTAINING MATERIAL B-50-22	LS	1
502.3101	EXPANSION DEVICE	LF	99
502.3200	PROTECTIVE SURFACE TREATMENT	SY	1,934
502.3210	PIGMENTED SURFACE SEALER	SY	361
502.4205	ADHESIVE ANCHORS NO. 5 BAR	EACH	92
505.0600	BAR STEEL REINFORCEMENT HS COATED STRUCTURES	LB	2,920
509.0301	PREPARATION DECKS TYPE 1	SY	77
509.0302	PREPARATION DECKS TYPE 2	SY	44
509.0505.S	CLEANING DECKS TO REAPPLY CONCRETE MASONRY OVERLAY	SY	1,918
509.1000	JOINT REPAIR	SY	44
509.1500	CONCRETE SURFACE REPAIR	SF	632
509.2000	FULL-DEPTH DECK REPAIR	SY	10
509.2500	CONCRETE MASONRY OVERLAY DECKS	CY	210
509.9005.S	REMOVING CONCRETE MASONRY DECK OVERLAY B-50-22	SY	1,918
509.9050.S	CLEANING PARAPETS	LF	845
604.0500	SLOPE PAVING CRUSHED AGGREGATE	SY	794
606.0300	RIPRAP HEAVY	CY	181
SPV.0180	ABUTMENT SEAT CLEANING AND SEALING	SY	19
NON-BID ITEMS			
	FILLER	SIZE	


TYPICAL SECTION THRU STH 13

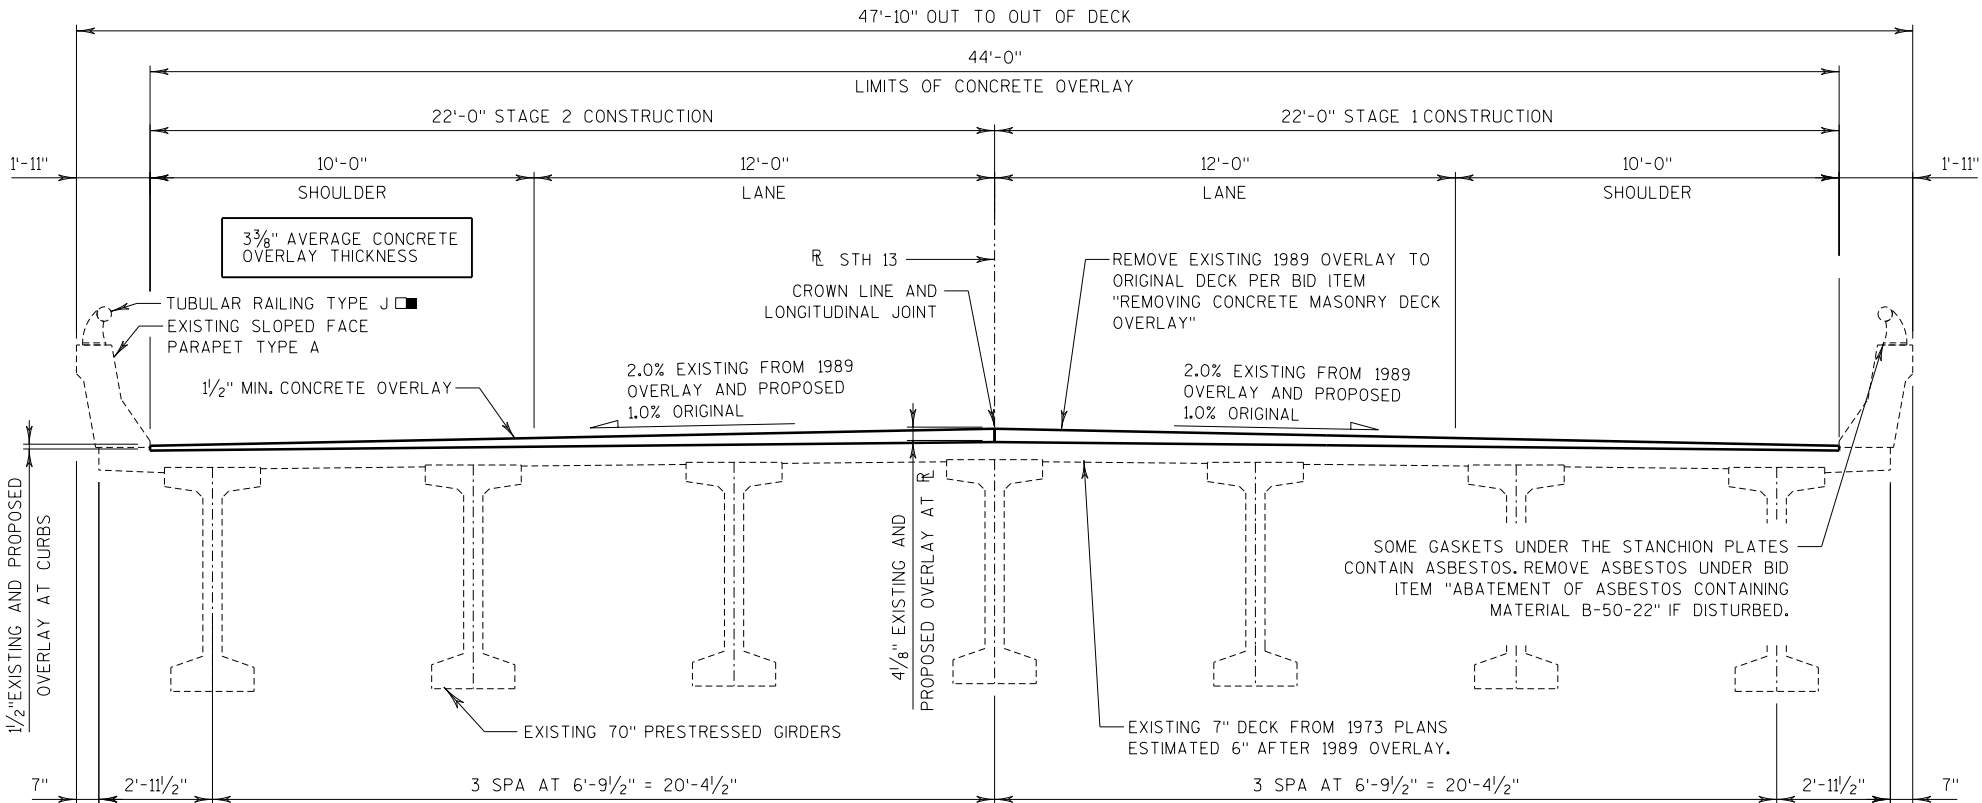

LOOKING UP STATION



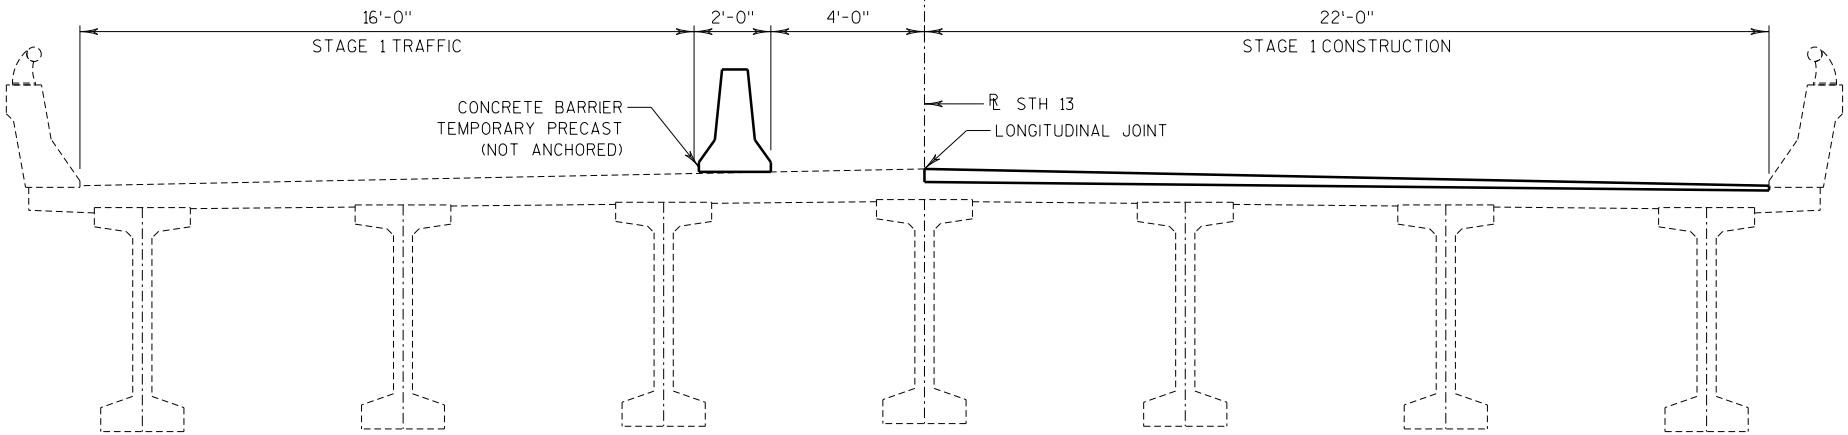


STAGE 1 CONSTRUCTION

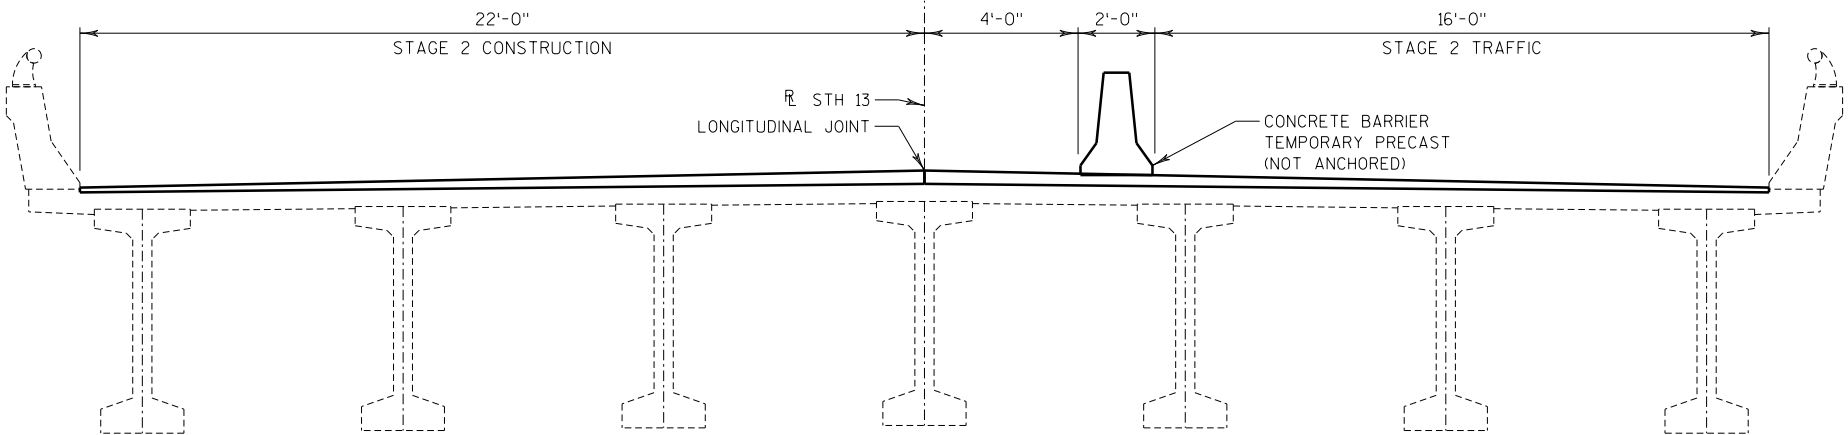

STAGE 2 CONSTRUCTION

NO.	DATE	REVISION	BY
STATE OF WISCONSIN DEPARTMENT OF TRANSPORTATION			
STRUCTURE B-50-22			
	DRAWN BY	JRM	PLANS CK'D. MDR
TYPICAL SECTION & QUANTITIES		SHEET 2 OF 6	

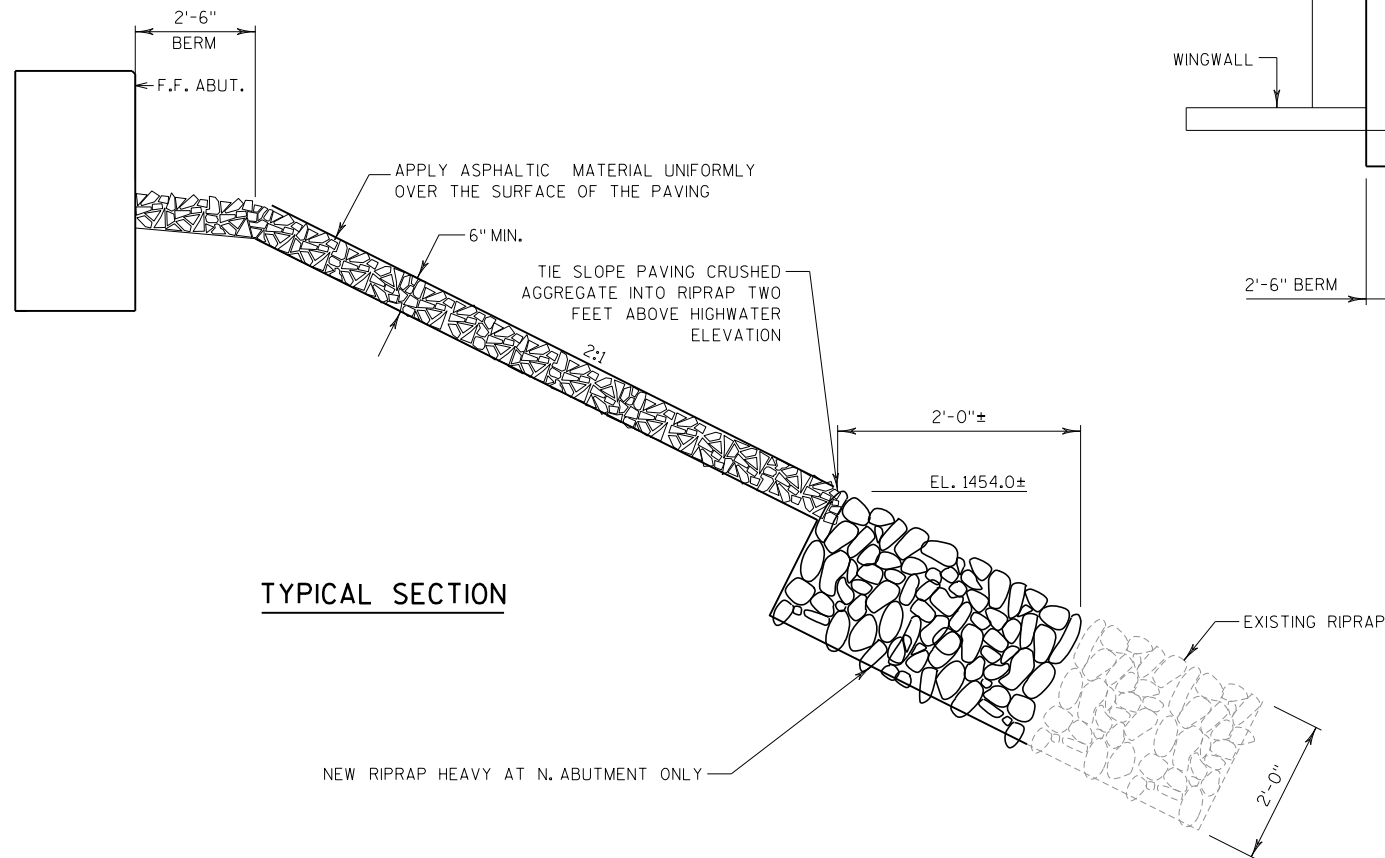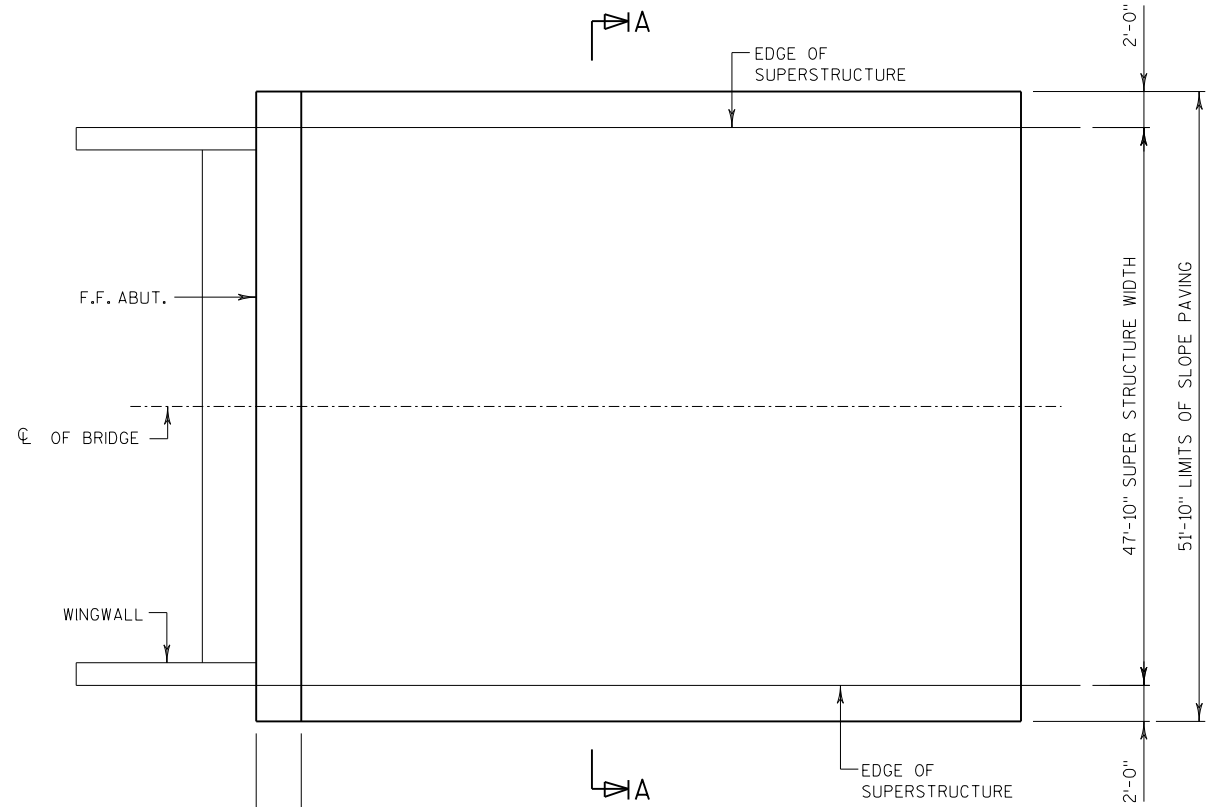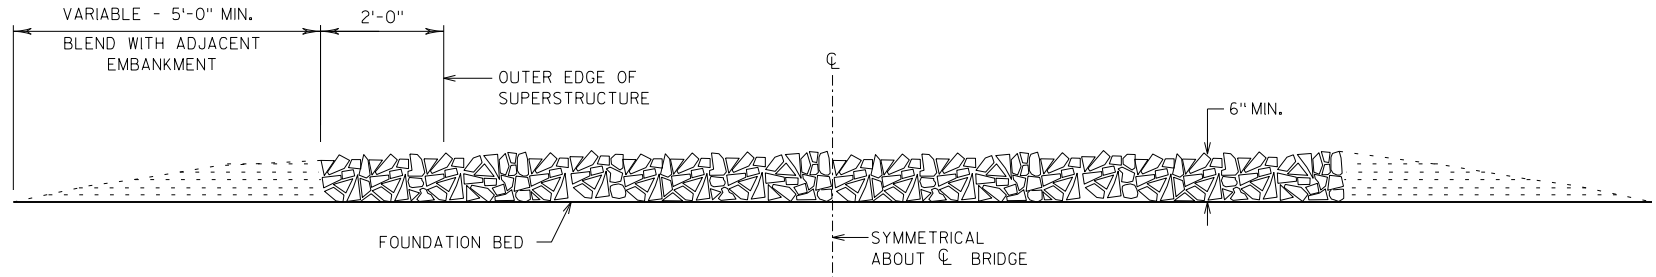

NO.	DATE	REVISION	BY
STATE OF WISCONSIN DEPARTMENT OF TRANSPORTATION			
STRUCTURE B-50-22			
DRAWN BY		JRM	PLANS CK'D. MDR
SLOPE PAVING DETAILS		SHEET 3 OF 6	

NOTES

ONE FIELD SPlice PERMITTED IN STEEL EXTRUSIONS, UNLESS MORE ARE REQUIRED FOR STAGED CONSTRUCTION, HANDLING, OR GALVANIZING REQUIREMENTS. IF USED, ANCHOR PLATES SHALL BE PROVIDED 3" FROM EACH SIDE OF THE FILED SPlice. DETAILS SHALL BE SUBMITTED FOR APPROVAL. NO SPlicing PERMITTED IN NEOPRENE STRIP SEAL.

AFTER FABRICATION, BUT BEFORE SHIPMENT, STRAIGHTEN STEEL EXTRUSIONS SUCH THAT THEY SHALL BE FREE FROM WARP, TWIST & SWEEP.

FABRICATOR SHALL PROVIDE MEANS OF KEEPING GALVANIZED EXTRUSIONS CLEAN AND SMOOTH DURING SHIPMENT AND PRIOR TO APPLYING LUBRICANT ADHESIVE FOR NEOPRENE GLAND INSTALLATION.

SANDBLAST PLATES, SUPPORTS, AND EXTRUSIONS AFTER FABRICATION IN ACCORDANCE WITH SSPC SP. #6 "COMMERCIAL BLAST CLEANING". AFTER BLAST CLEANING, THE PLATES, SUPPORTS, AND EXTRUSIONS SHALL BE HOT DIPPED GALVANIZED. SLIP-RESISTANT SURFACE IS APPLIED TO SIDEWALK COVER PLATES BY THE MANUFACTURER AND THEN HOT DIPPED GALVANIZED TO THEIR RECOMMENDATIONS TO MAINTAIN THE INTEGRITY OF THIS SURFACE.

ANCHOR SYSTEM NO. 8 & NO. 9 SHALL CONFORM TO ASTM A307 & SHALL BE GALVANIZED IN ACCORDANCE WITH ASTM A153 CLASS C & D.


ALL MATERIAL IN THE EXPANSION JOINT ASSEMBLY, INCLUDING ANCHOR STUDS & HARDWARE WILL BE PAID FOR AT THE PRICE BID FOR "EXPANSION DEVICE B-50-22", LF.

PRESERVE AND PROTECT EXISTING REINFORCEMENT. IF EXISTING BARS ARE SEVERELY CORRODED SEE ENGINEER FOR REPLACEMENT OPTIONS. IF EXISTING BARS ARE DAMAGED DURING CONCRETE REMOVAL OPERATIONS, THE CONTRACTOR WILL REPLACE REINFORCEMENT AT THE DIRECTION OF THE ENGINEER AT NO ADDITIONAL EXPENSE TO THE OWNER.


JOINT OPENINGS ARE MEASURED PERPENDICULAR TO JOINT. SMALL JOINT OPENINGS DUE TO HIGH TEMPERATURE AT TIME OF CONSTRUCTION MAY REQUIRE NEOPRENE STRIP SEAL INSTALLATION INTO STEEL EXTRUSION PRIOR TO SETTING THE EXPANSION JOINT.

LEGEND


- 1 NEOPRENE STRIP SEAL (4 - INCH) AND STEEL EXTRUSIONS.
- 2 STUDS 5/8" DIA. X 6 3/4" LONG AT 6" ALTERNATE CENTERS. WELD TO EXTRUSIONS AND BEND AS SHOWN AFTER WELDING.
- 2A 1/2" THICK ANCHOR PLATE WITH 5/8" DIA. ROD (OR ALTERNATE STRIP SEAL ANCHOR). WELD ROD TO ANCHOR PLATE, WELD ANCHOR PLATE TO NO.1 AT 1'-6" CENTERS BETWEEN GIRDERS.
- 3 3/4" DIA. THREADED ROD WITH 2 NUTS AND PLATE WASHERS. GROUT THREADED ROD INTO FIELD DRILLED HOLES ON G. GIRDER. ON ABUTMENT SIDE, GROUT THREADED ROD INTO FIELD DRILLED HOLES IN ABUTMENT BACKWALL AS SHOWN.
- 4 3/4" DIA. THREADED ROD WITH NUT. TACK WELD NUT TO NO. 5.
- 5 FABRICATE SUPPORT FROM 3" X 1 1/2" BAR AS SHOWN OR EQUIVALENT. ONE PER GIRDER PER SIDE. SHOP OR FIELD WELD TO NO. 1. IF FIELD WELDED, COVER WELDED AREAS WITH EPOXY-COATING MATERIAL. PROVIDE 1 1/2" DIA. HOLE FOR NO. 3 & 1" DIA HOLE FOR NO.4
- 6 GALVANIZED PLATE 3/8" X 10 1/2" X 2'-2" LONG WITH HOLES FOR NO. 7. BEND AS SHOWN.
- 7 3/4" DIA. X 1 1/2" STAINLESS STEEL SOCKET FLAT HEAD SCREWS WITH ANTI-SEIZE LUBRICANT. PLACE IN COUNTERSUNK HOLE. RECESS 1/16" BELOW PLATE SURFACE.
- 8 3/4" DIA. X 4" GALVANIZED HEX HEAD BOLT. BEND 45°.
- 9 3/4" DIA. X 2 1/4" GALVANIZED THREADED COUPLING.
- 10 1" X 5" SLOTTED COUNTERSUNK HOLE FOR NO. 7. PLACE SLOT PARALLEL TO DIRECTION OF MOVEMENT.
- Block out CONCRETE 2" EITHER SIDE OF JOINT OPENING.
- JOINT OPENING DIM. ALONG SKEW PLUS 1/2"
- ADHESIVE ANCHORS NO. 5 BAR EMBED 1'-0" IN CONCRETE. TURN 10" LEG AS NECESSARY TO FIT.
- OPTIONAL CONSTRUCTION JOINT. 1" MIN BELOW EXISTING REINFORCEMENT.
- * DIMENSIONS GIVEN ARE NORMAL TO C. OF SUBSTRUCTURE UNIT.

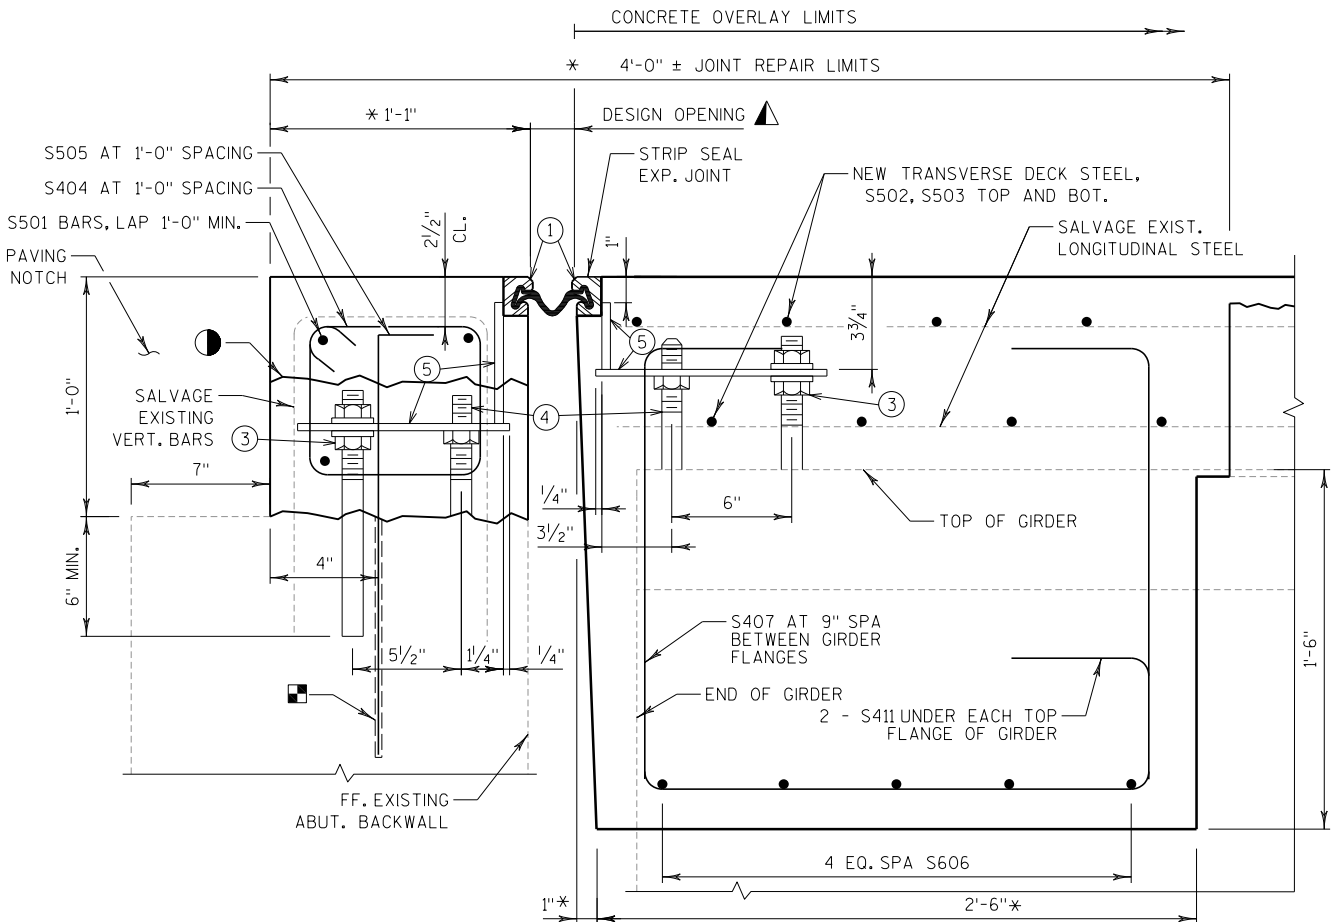


SECTION THRU PROPOSED JOINT AND END DIAPHRAGM

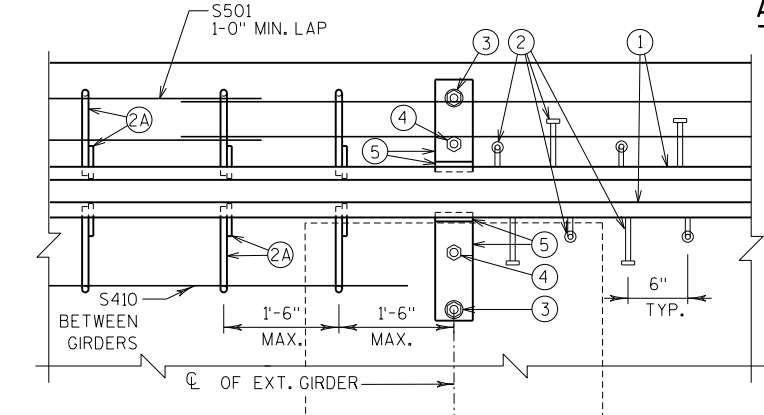


PART PLAN

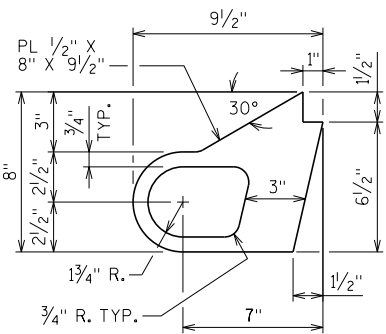

ALTERNATE STRIP SEAL ANCHOR

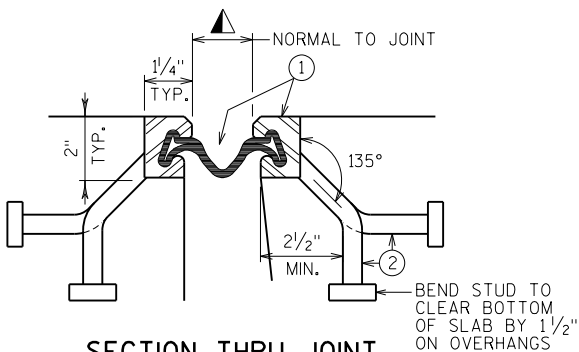

SECTION THRU JOINT EXTERIOR GIRDER TO EDGE OF DECK AND AT PARAPETS

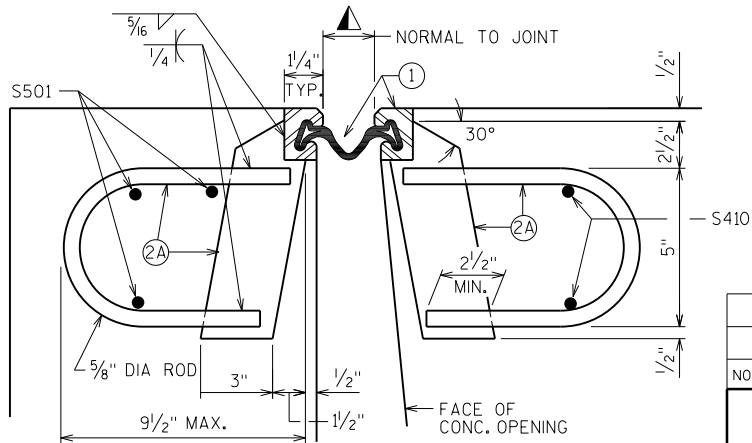

SECTION THRU JOINT AT ABUTMENT


ROADWAY TRAFFIC AREA BETWEEN EXTERIOR GIRDERS.

TEMPERATURE TABLE

SHADED UNDERSIDE DECK TEMP. (°F)	JOINT OPENING (NORMAL TO JT.)
90°	1 5/16"
80°	1 3/8"
70°	1 5/8"
60°	1 3/4"
50°	1 7/8"
40°	2 1/16"
30°	2 3/16"


TEMPERATURE SETTING IS TAKEN FROM EXISTING 1989 PLANS.

STATE OF WISCONSIN DEPARTMENT OF TRANSPORTATION			
STRUCTURE B-50-22			
EXPANSION JOINT DETAILS 1		DRAWN BY JRM	PLANS CK'D. MDR
		SHEET 4 OF 6	

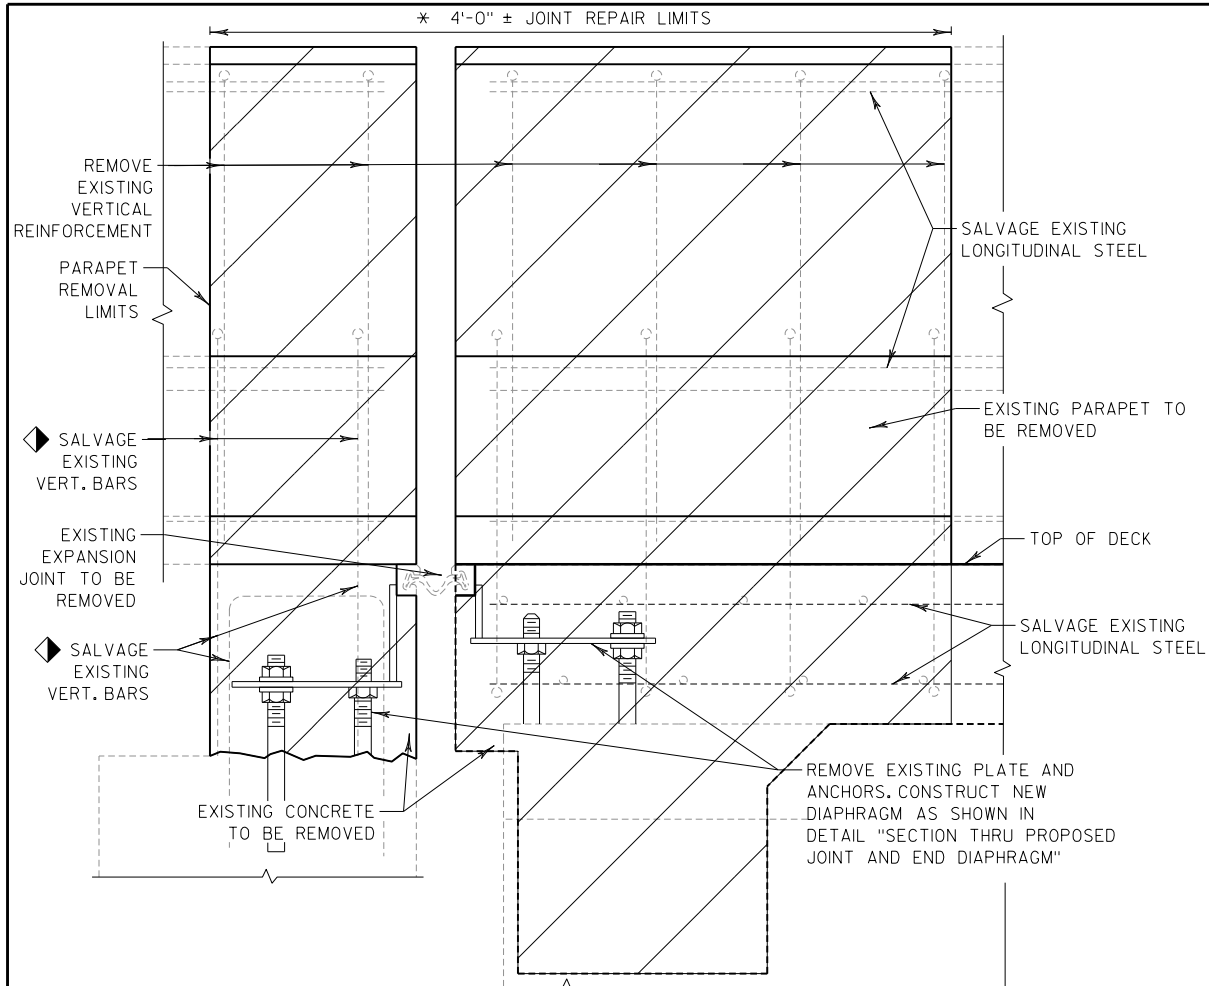


JOINT REMOVAL LIMITS


HATCHED AREA IS CONCRETE TO BE REMOVED

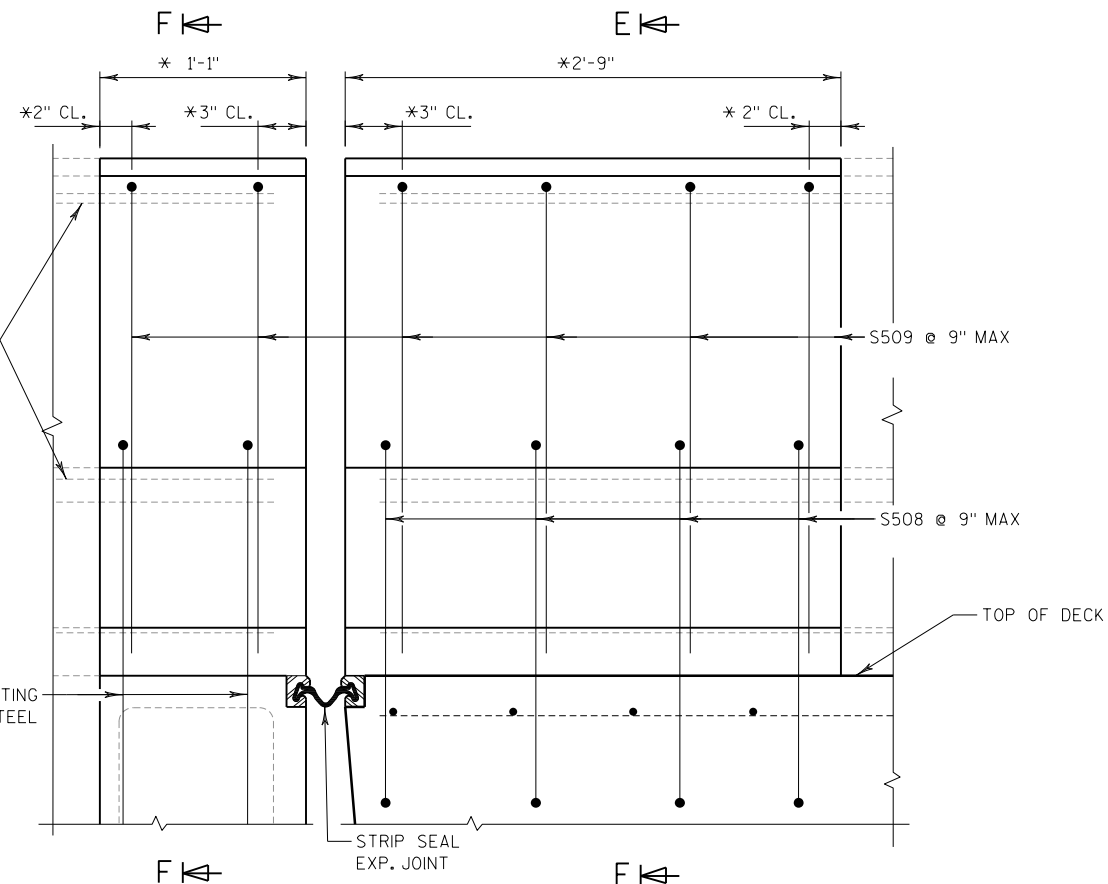


PARAPET REPLACEMENT PLAN

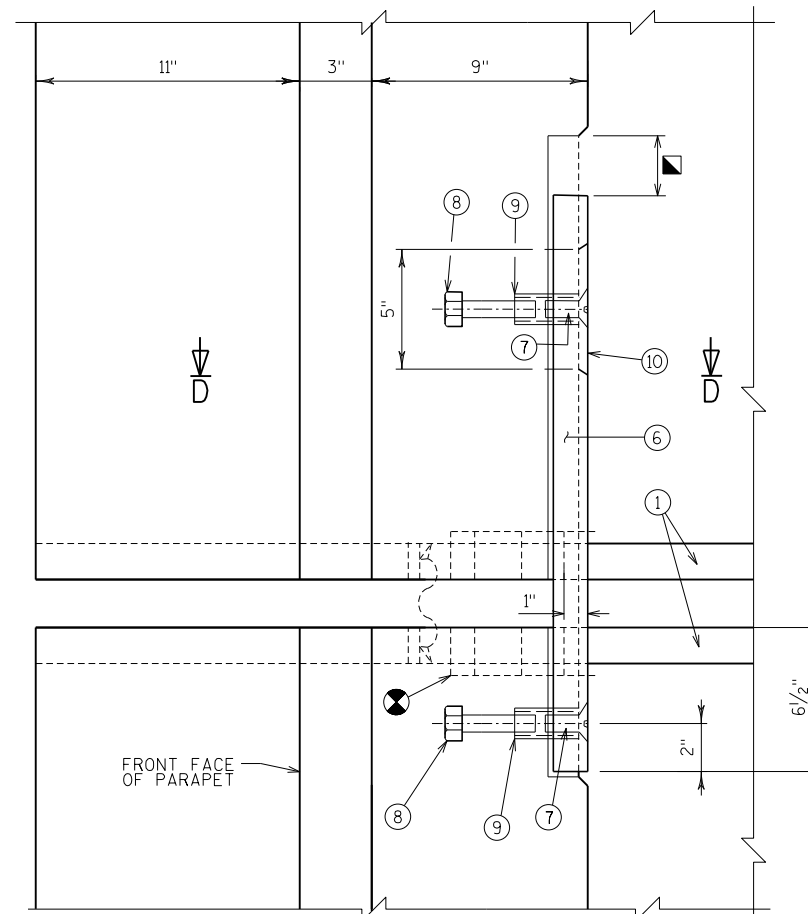


PLAN AT PARAPET

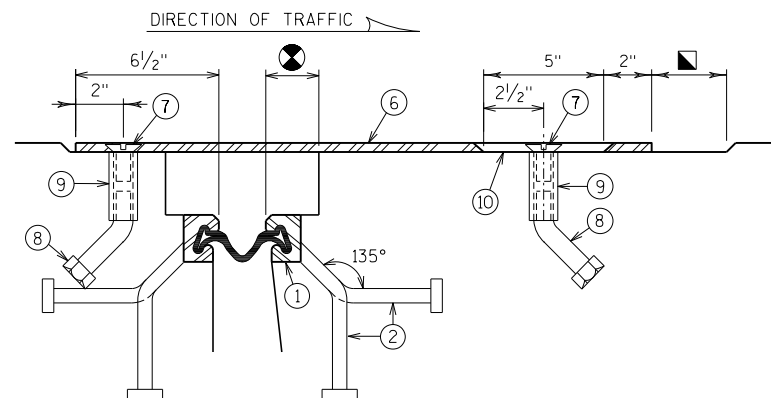


SECTION C-C

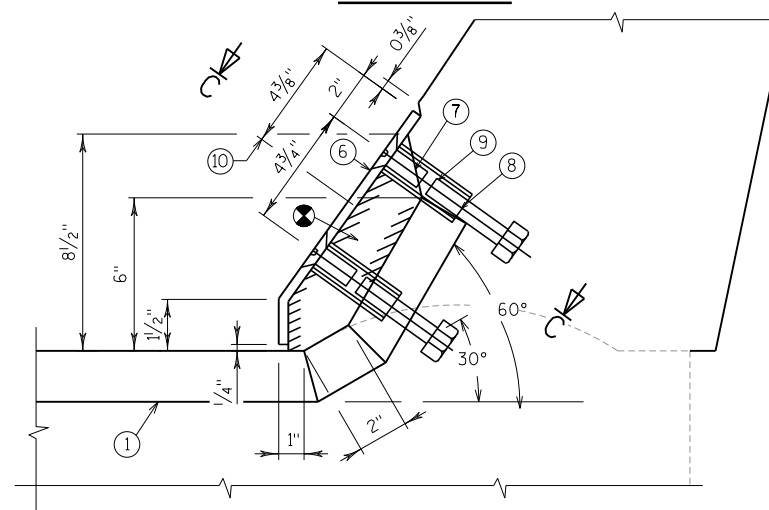


SECTION D-D

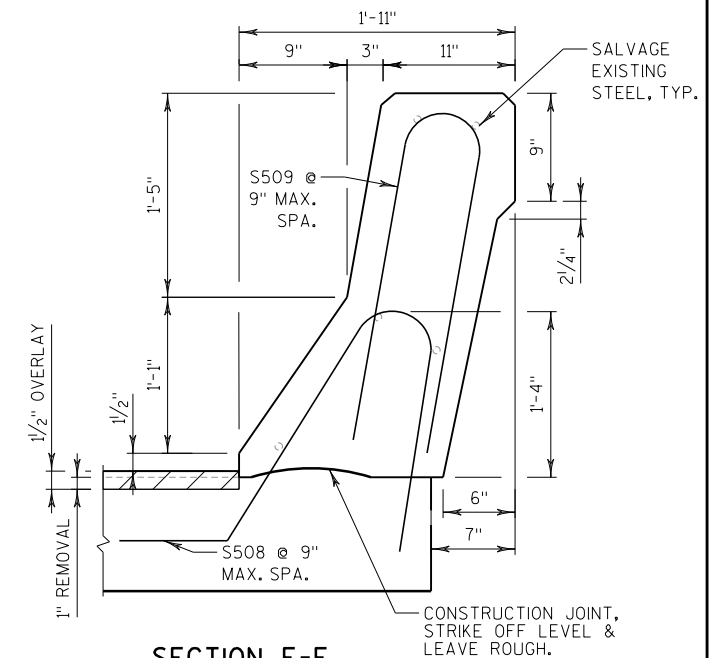

SECTION E-E SLOPE FACE PARAPET "A"

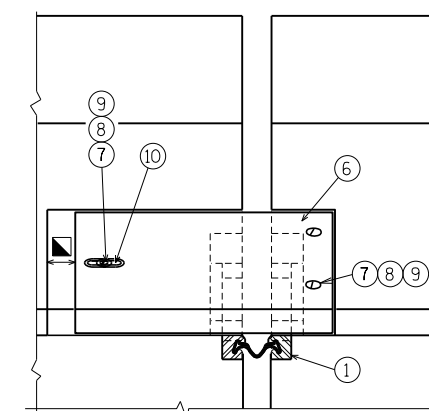

VIEW OF PARAPET PLATE FROM ROADWAY

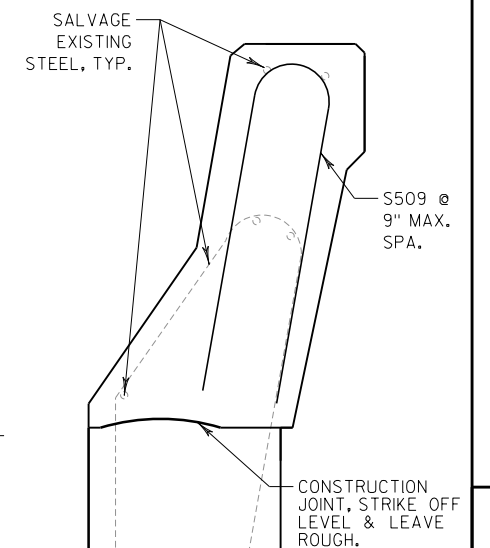


SECTION F-F

NOTES:

FOR NOTES AND LEGEND SEE
"EXPANSION JOINT DETAILS 1" SHEET

NO.	DATE	REVISION	BY
STATE OF WISCONSIN DEPARTMENT OF TRANSPORTATION			
STRUCTURE B-50-22			
DRAWN BY		JRM	PLANS CK'D. MDR
EXPANSION JOINT DETAILS 2		SHEET 5 OF 6	

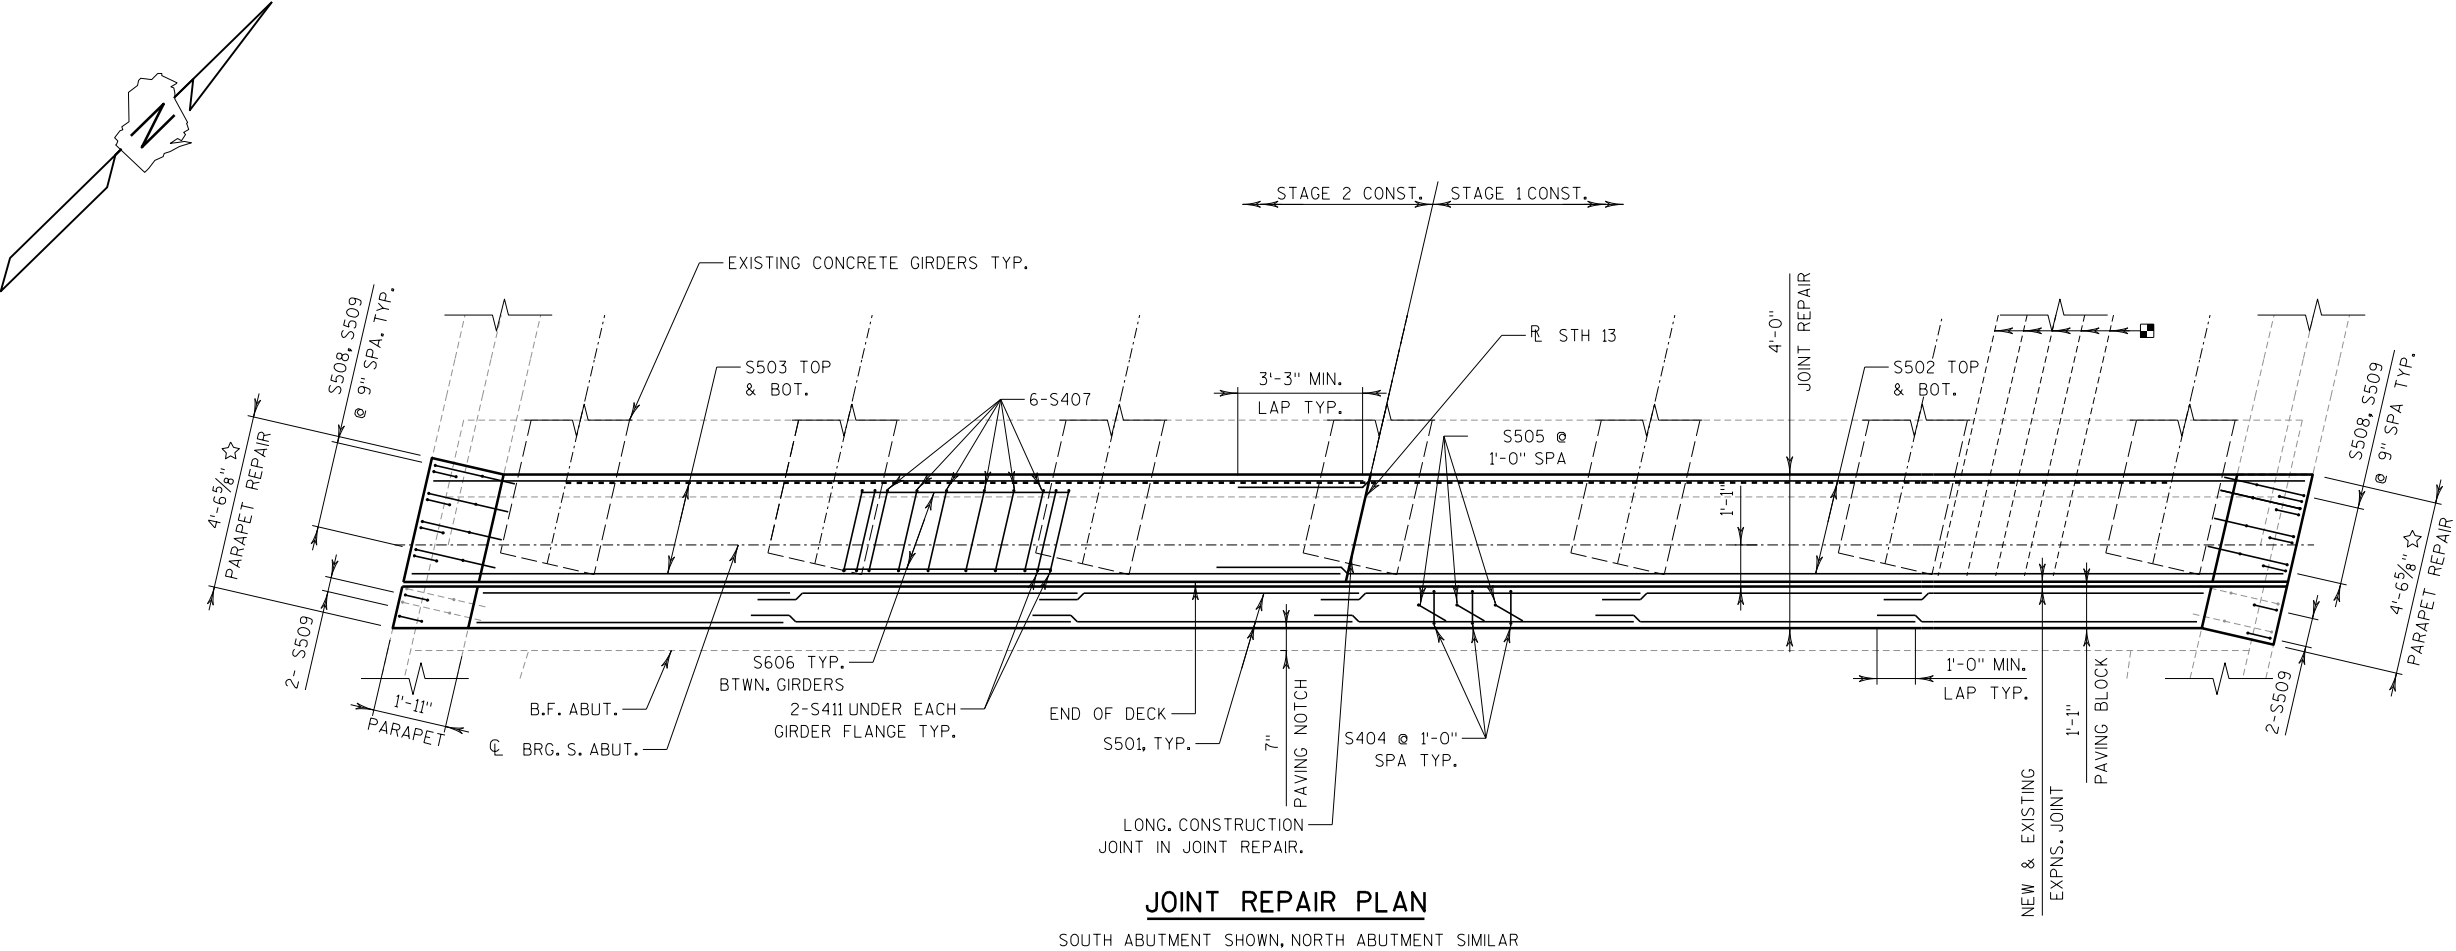

- NOTES:**
- SEE SHEET 4 AND 5 FOR SECTIONS THROUGH JOINT AT ABUTMENT AND SECTIONS THROUGH PARAPETS.
 - SALVAGE EXISTING LONGITUDINAL DECK AND PARAPET REINFORCEMENT AND EXTEND FULL LENGTH INTO NEW WORK.
 - ☆ EXTENT OF PARAPET REMOVAL AND REPLACEMENT.
 - ▲ DENOTES ADHESIVE ANCHORS NO. 5 BAR.

BILL OF BARS

BAR MARK	COAT	NO.	LENGTH	BENT	LOCATION
S501	X	36	8'-6"		PAVING BLOCK HORIZONTAL
S502	X	16	27'-7"		STAGE 1 DECK TRANS.
S503	X	16	24'-2"		STAGE 2 DECK TRANS.
S404	X	92	3'-4"	X	PAVING BLOCK STIRRUPS
S505	X	92	2'-6"	X	PAVING BLOCK ANCHOR
S606	X	60	5'-11"		DIAPHRAGM HORIZ.
S407	X	72	6'-1"	X	DIAPHRAGM STIRRUP
S508	X	16	4'-9"	X	PARAPETS VERTICAL
S509	X	24	5'-0"	X	PARAPETS VERTICAL
S410	X	24	6'-3"		EXPANSION JOINT HORIZONTAL
S411	X	48	5'-0"	X	DIAPHRAGM STIRRUP

NO.	DATE	REVISION	BY
STATE OF WISCONSIN DEPARTMENT OF TRANSPORTATION			
STRUCTURE B-50-22			
DRAWN BY		JRM	PLANS CK'D. MDR
EXPANSION JOINT DETAILS 3			SHEET 6 OF 6

PLOT BY : mdr

B-50-21, STH 13 STA 1254+32 - STA 1256+00 RT (STAGE 1)

STATION	DISTANCE	AREA (SF)		INCREMENTAL VOL (CY) (UNADJUSTED)		CUMULATIVE VOL (CY)		
		CUT	FILL	CUT	FILL	CUT 1.00	EXPANDED FILL 1.25	MASS ORDINATE
				NOTE 1	NOTE 2	NOTE 1	NOTE 3	NOTE 4
1254+32	0	22.2	0.0	0	0	0	0	0
1254+44	12	24.2	0.0	10	0	10	0	10
1254+50	6	24.7	0.0	5	0	15	0	15
1254+74	24	41.3	0.0	30	0	45	0	45
1254+84	10	56.2	0.0	17	0	62	0	62
1254+92	8	55.7	0.0	17	0	79	0	79
1254+99	7	44.2	0.0	14	0	93	0	93
1255+00	1	60.1	0.0	2	0	95	0	95
1255+15	15	45.5	0.0	29	0	124	0	124
1255+24	9	41.8	0.0	15	0	139	0	139
1255+50	26	38.4	0.2	38	0	177	0	177
1255+85	35	33.3	12.7	46	8	223	10	213
1256+00	15	29.0	0.0	17	4	240	15	225
COLUMN TOTALS				240	12			

B-50-21, STH 13 STA 1257+41 - STA 1259+94 RT (STAGE 1)

STATION	DISTANCE	AREA (SF)		INCREMENTAL VOL (CY) (UNADJUSTED)		CUMULATIVE VOL (CY)		
		CUT	FILL	CUT	FILL	CUT 1.00	EXPANDED FILL 1.25	MASS ORDINATE
				NOTE 1	NOTE 2	NOTE 1	NOTE 3	NOTE 4
1257+41	0	30.1	0.0	0	0	0	0	0
1257+50	9	30.9	0.0	10	0	10	0	10
1257+56	6	39.8	0.6	8	1	18	1	17
1258+00	44	40.3	0.0	65	0	83	1	82
1258+17	17	22.3	0.0	19	0	102	1	101
1258+42	25	23.0	0.1	21	0	123	1	122
1258+50	8	22.8	0.4	7	0	130	1	129
1258+54	4	22.7	0.6	4	1	134	3	132
1258+67	13	22.4	1.2	10	1	144	4	140
1258+79	12	22.3	0.4	10	0	154	4	150
1259+00	21	23.0	0.0	17	0	171	4	167
1259+04	4	23.5	0.0	4	0	175	4	171
1259+41	37	30.7	0.0	37	0	212	4	208
1259+50	9	30.3	0.0	11	0	223	4	219
1259+84	34	25.4	0.0	35	0	258	4	254
1259+90	6	23.4	0.0	6	0	264	4	260
1259+94	4	22.4	0.0	4	0	268	4	264
COLUMN TOTALS				268	3			

NOTES:	
1 - CUT	CUT INCLUDES SALVAGED/UNUSABLE PAVEMENT MATERIAL. SALVAGED UNUSABLE PAVEMENT MATERIAL IS CALCULATED ON THE SUMMARY SHEET IN SECTION 3 OF THE PLANS.
2 - FILL	FILL DOES NOT INCLUDE UNUSABLE PAVEMENT EXC VOLUME, SALVAGED UNUSABLE PAVEMENT MATERIAL IS CALCULATED ON THE SUMMARY SHEET IN SECTION 3 OF THE PLANS.
3 - EXPANDED FILL	(UNEXPANDED FILL) * (FILL FACTOR)
4 - MASS ORDINATE	CUT - (EXPANDED FILL); PLUS INDICATES AN EXCESS OF MATERIAL. SEE SUMMARY SHEET IN SECTION 3 FOR MASS ORDINATE ACCOUNTING FOR SALVAGED UNUSABLE PAVEMENT MATERIAL.

B-50-21, STH 13 STA 1254+32 - STA 1256+00 LT (STAGE 2)								
STATION	DISTANCE	AREA (SF)		INCREMENTAL VOL (CY) (UNADJUSTED)		CUMULATIVE VOL (CY)		
		CUT	FILL	CUT	FILL	CUT 1.00	EXPANDED FILL 1.25	MASS ORDINATE
				NOTE 1	NOTE 2	NOTE 1	NOTE 3	NOTE 4
1254+32	0	11.0	0.0	0	0	0	0	0
1254+44	12	10.9	0.0	5	0	5	0	5
1254+50	6	11.5	0.2	2	0	7	0	7
1254+74	24	13.5	3.9	11	2	18	3	16
1254+84	10	14.3	1.6	5	1	23	4	19
1254+92	8	14.8	0.6	4	0	27	4	23
1254+99	7	15.1	0.4	4	0	31	4	27
1255+00	1	45.5	0.0	1	0	32	4	28
1255+15	15	44.6	0.0	24	0	56	4	52
1255+24	9	43.9	0.0	15	0	71	4	67
1255+50	26	41.7	0.0	41	0	112	4	108
1255+85	35	34.0	0.2	49	0	161	4	157
1256+00	15	28.8	0.0	17	0	178	4	174
COLUMN TOTALS				178	3			

B-50-21, STH 13 STA 1257+41 - STA 1259+94 LT (STAGE 2)								
STATION	DISTANCE	AREA (SF)		INCREMENTAL VOL (CY) (UNADJUSTED)		CUMULATIVE VOL (CY)		
		CUT	FILL	CUT	FILL	CUT 1.00	EXPANDED FILL 1.25	MASS ORDINATE
				NOTE 1	NOTE 2	NOTE 1	NOTE 3	NOTE 4
1257+41	0	30.3	0.0	0	0	0	0	0
1257+50	9	30.8	0.0	10	0	10	0	10
1257+56	6	36.5	12.7	8	1	18	1	17
1258+00	44	41.3	0.1	63	10	81	14	67
1258+17	17	21.9	0.2	20	0	101	14	87
1258+42	25	22.0	0.9	20	0	121	14	107
1258+50	8	21.8	0.6	7	0	128	14	114
1258+54	4	21.9	1.2	3	0	131	14	117
1258+67	13	22.0	6.8	10	2	141	16	125
1258+79	12	21.8	13.4	10	4	151	21	130
1259+00	21	21.1	27.2	17	16	168	41	127
1259+04	4	21.1	29.3	3	4	171	46	125
1259+41	37	22.1	15.3	29	30	200	84	116
1259+50	9	22.3	9.7	8	4	208	89	119
1259+84	34	25.8	0.0	30	6	238	96	142
1259+90	6	10.2	0.0	4	0	242	96	146
1259+94	4	4.5	0.0	1	0	243	96	147
COLUMN TOTALS				243	77			

NOTES:	
1 - CUT	CUT INCLUDES SALVAGED/UNUSABLE PAVEMENT MATERIAL. SALVAGED UNUSABLE PAVEMENT MATERIAL IS CALCULATED ON THE SUMMARY SHEET IN SECTION 3 OF THE PLANS.
2 - FILL	FILL DOES NOT INCLUDE UNUSABLE PAVEMENT EXC VOLUME, SALVAGED UNUSABLE PAVEMENT MATERIAL IS CALCULATED ON THE SUMMARY SHEET IN SECTION 3 OF THE PLANS.
3 - EXPANDED FILL	(UNEXPANDED FILL) * (FILL FACTOR)
4 - MASS ORDINATE	CUT - (EXPANDED FILL); PLUS INDICATES AN EXCESS OF MATERIAL. SEE SUMMARY SHEET IN SECTION 3 FOR MASS ORDINATE ACCOUNTING FOR SALVAGED UNUSABLE PAVEMENT MATERIAL.

B-50-22, STH 13 STA 1480+10 - STA 1483+23 RT (STAGE 1)

STATION	DISTANCE	AREA (SF)		INCREMENTAL VOL (CY) (UNADJUSTED)		CUMULATIVE VOL (CY)		
		CUT	FILL	CUT	FILL	CUT 1.00	EXPANDED FILL 1.25	MASS ORDINATE
				NOTE 1	NOTE 2	NOTE 1	NOTE 3	NOTE 4
1480+10	0	19.7	0.0	0	0	0	0	0
1480+36	26	18.3	1.4	18	1	18	1	17
1480+50	14	17.4	3.2	9	1	27	3	25
1480+77	27	17.3	5.9	18	5	45	9	36
1480+82	5	17.7	5.9	3	1	48	10	38
1481+00	18	19.6	5.6	13	4	61	15	46
1481+22	22	21.9	4.4	17	4	78	20	58
1481+47	25	23.8	0.0	21	2	99	23	77
1481+50	3	24.2	0.0	3	0	102	23	80
1481+72	22	26.0	0.0	20	0	122	23	100
1481+74	2	26.1	0.0	2	0	124	23	102
1481+99	25	26.2	0.0	24	0	148	23	126
1482+00	1	26.1	0.0	1	0	149	23	127
1482+24	24	26.7	0.0	24	0	173	23	151
1482+50	26	25.2	0.0	25	0	198	23	176
1482+95	45	42.5	0.0	56	0	254	23	232
1483+00	5	41.6	0.0	8	0	262	23	240
1483+13	13	32.8	0.0	18	0	280	23	258
1483+18	5	35.5	0.0	7	0	287	23	265
1483+23	5	1.8	0.0	4	0	291	23	269
COLUMN TOTALS				291	18			

B-50-22, STH 13 STA 1487+13 - STA 1489+63 RT (STAGE 1)

STATION	DISTANCE	AREA (SF)		INCREMENTAL VOL (CY) (UNADJUSTED)		CUMULATIVE VOL (CY)		
		CUT	FILL	CUT	FILL	CUT 1.00	EXPANDED FILL 1.25	MASS ORDINATE
				NOTE 1	NOTE 2	NOTE 1	NOTE 3	NOTE 4
1487+13	0	0.0	0.0	0	0	0	0	0
1487+18	5	35.3	0.0	3	0	3	0	3
1487+31	13	33.1	0.0	16	0	19	0	19
1487+36	5	38.6	4.1	7	0	26	0	26
1487+50	14	22.7	0.0	16	1	42	1	41
1487+69	19	26.1	0.0	17	0	59	1	58
1487+95	26	24.8	0.0	24	0	83	1	82
1487+97	2	24.6	0.0	2	0	85	1	84
1488+00	3	24.3	0.0	3	0	88	1	87
1488+20	20	25.3	0.0	18	0	106	1	105
1488+22	2	25.8	0.0	2	0	108	1	107
1488+45	23	24.8	0.1	21	0	129	1	128
1488+47	2	24.8	0.1	2	0	131	1	130
1488+54	7	26.8	0.0	7	0	138	1	137
1489+00	46	24.3	0.0	44	0	182	1	181
1489+35	35	20.1	0.0	29	0	211	1	210
1489+50	15	19.8	0.0	11	0	222	1	221
1489+63	13	19.8	0.0	10	0	232	1	231
COLUMN TOTALS				232	1			

NOTES:	
1 - CUT	CUT INCLUDES SALVAGED/UNUSABLE PAVEMENT MATERIAL. SALVAGED UNUSABLE PAVEMENT MATERIAL IS CALCULATED ON THE SUMMARY SHEET IN SECTION 3 OF THE PLANS.
2 - FILL	FILL DOES NOT INCLUDE UNUSABLE PAVEMENT EXC VOLUME, SALVAGED UNUSABLE PAVEMENT MATERIAL IS CALCULATED ON THE SUMMARY SHEET IN SECTION 3 OF THE PLANS.
3 - EXPANDED FILL	(UNEXPANDED FILL) * (FILL FACTOR)
4 - MASS ORDINATE	CUT - (EXPANDED FILL); PLUS INDICATES AN EXCESS OF MATERIAL. SEE SUMMARY SHEET IN SECTION 3 FOR MASS ORDINATE ACCOUNTING FOR SALVAGED UNUSABLE PAVEMENT MATERIAL.


B-50-22, STH 13 STA 1480+77 - STA 1483+18 LT (STAGE 2)


STATION	DISTANCE	AREA (SF)		INCREMENTAL VOL (CY) (UNADJUSTED)		CUMULATIVE VOL (CY)		
		CUT	FILL	CUT	FILL	CUT 1.00	EXPANDED FILL 1.25	MASS ORDINATE
				NOTE 1	NOTE 3	NOTE 1		NOTE 8
1480+77	0	21.7	0.5	0	0	0	0	0
1480+82	5	21.7	0.4	4	0	4	0	4
1481+00	18	22.4	0.5	15	0	19	0	19
1481+22	22	23.4	1.0	18	1	37	1	36
1481+47	25	36.7	2.4	28	2	65	4	61
1481+50	3	37.3	3.3	5	0	70	4	66
1481+72	22	40.4	4.9	31	3	101	8	94
1481+74	2	40.9	5.1	4	0	105	8	98
1481+99	25	31.6	5.0	34	5	139	14	125
1482+00	1	31.4	5.0	1	0	140	14	126
1482+24	24	25.0	0.0	25	2	165	16	149
1482+50	26	23.4	39.3	22	19	187	40	147
1482+95	45	38.3	0.0	51	33	238	81	157
1483+00	5	36.1	4.3	7	0	245	81	164
1483+13	13	33.0	0.0	17	1	262	83	180
1483+18	5	0.0	0.0	3	0	265	83	183
COLUMN TOTALS				265	66			

B-50-22, STH 13 STA 1487+08 - STA 1488+54 LT (STAGE 2)

STATION	DISTANCE	AREA (SF)		INCREMENTAL VOL (CY) (UNADJUSTED)		CUMULATIVE VOL (CY)		
		CUT	FILL	CUT	FILL	CUT 1.00	EXPANDED FILL 1.25	MASS ORDINATE
				NOTE 1	NOTE 2	NOTE 1	NOTE 3	NOTE 4
1487+08	0	0.0	0.0	0	0	0	0	0
1487+13	5	36.0	0.0	3	0	3	0	3
1487+18	5	35.2	0.0	7	0	10	0	10
1487+31	13	40.6	1.6	18	0	28	0	28
1487+36	5	37.4	2.6	8	0	36	0	36
1487+50	14	20.0	1.8	15	1	51	1	50
1487+69	19	21.6	0.0	15	1	66	3	64
1487+95	26	23.6	1.8	22	1	88	4	84
1487+97	2	23.9	0.8	2	0	90	4	86
1488+00	3	24.3	0.6	3	0	93	4	89
1488+20	20	25.7	16.4	18	6	111	11	100
1488+22	2	26.0	15.1	2	1	113	13	101
1488+45	23	32.5	0.0	25	6	138	20	118
1488+47	2	33.1	0.0	3	0	141	20	121
1488+54	7	33.8	0.0	9	0	150	20	130
COLUMN TOTALS				150	16			


NOTES:	
1 - CUT	CUT INCLUDES SALVAGED/UNUSABLE PAVEMENT MATERIAL. SALVAGED UNUSABLE PAVEMENT MATERIAL IS CALCULATED ON THE SUMMARY SHEET IN SECTION 3 OF THE PLANS.
2 - FILL	FILL DOES NOT INCLUDE UNUSABLE PAVEMENT EXC VOLUME, SALVAGED UNUSABLE PAVEMENT MATERIAL IS CALCULATED ON THE SUMMARY SHEET IN SECTION 3 OF THE PLANS.
3 - EXPANDED FILL	(UNEXPANDED FILL) * (FILL FACTOR)
4 - MASS ORDINATE	CUT - (EXPANDED FILL); PLUS INDICATES AN EXCESS OF MATERIAL. SEE SUMMARY SHEET IN SECTION 3 FOR MASS ORDINATE ACCOUNTING FOR SALVAGED UNUSABLE PAVEMENT MATERIAL.

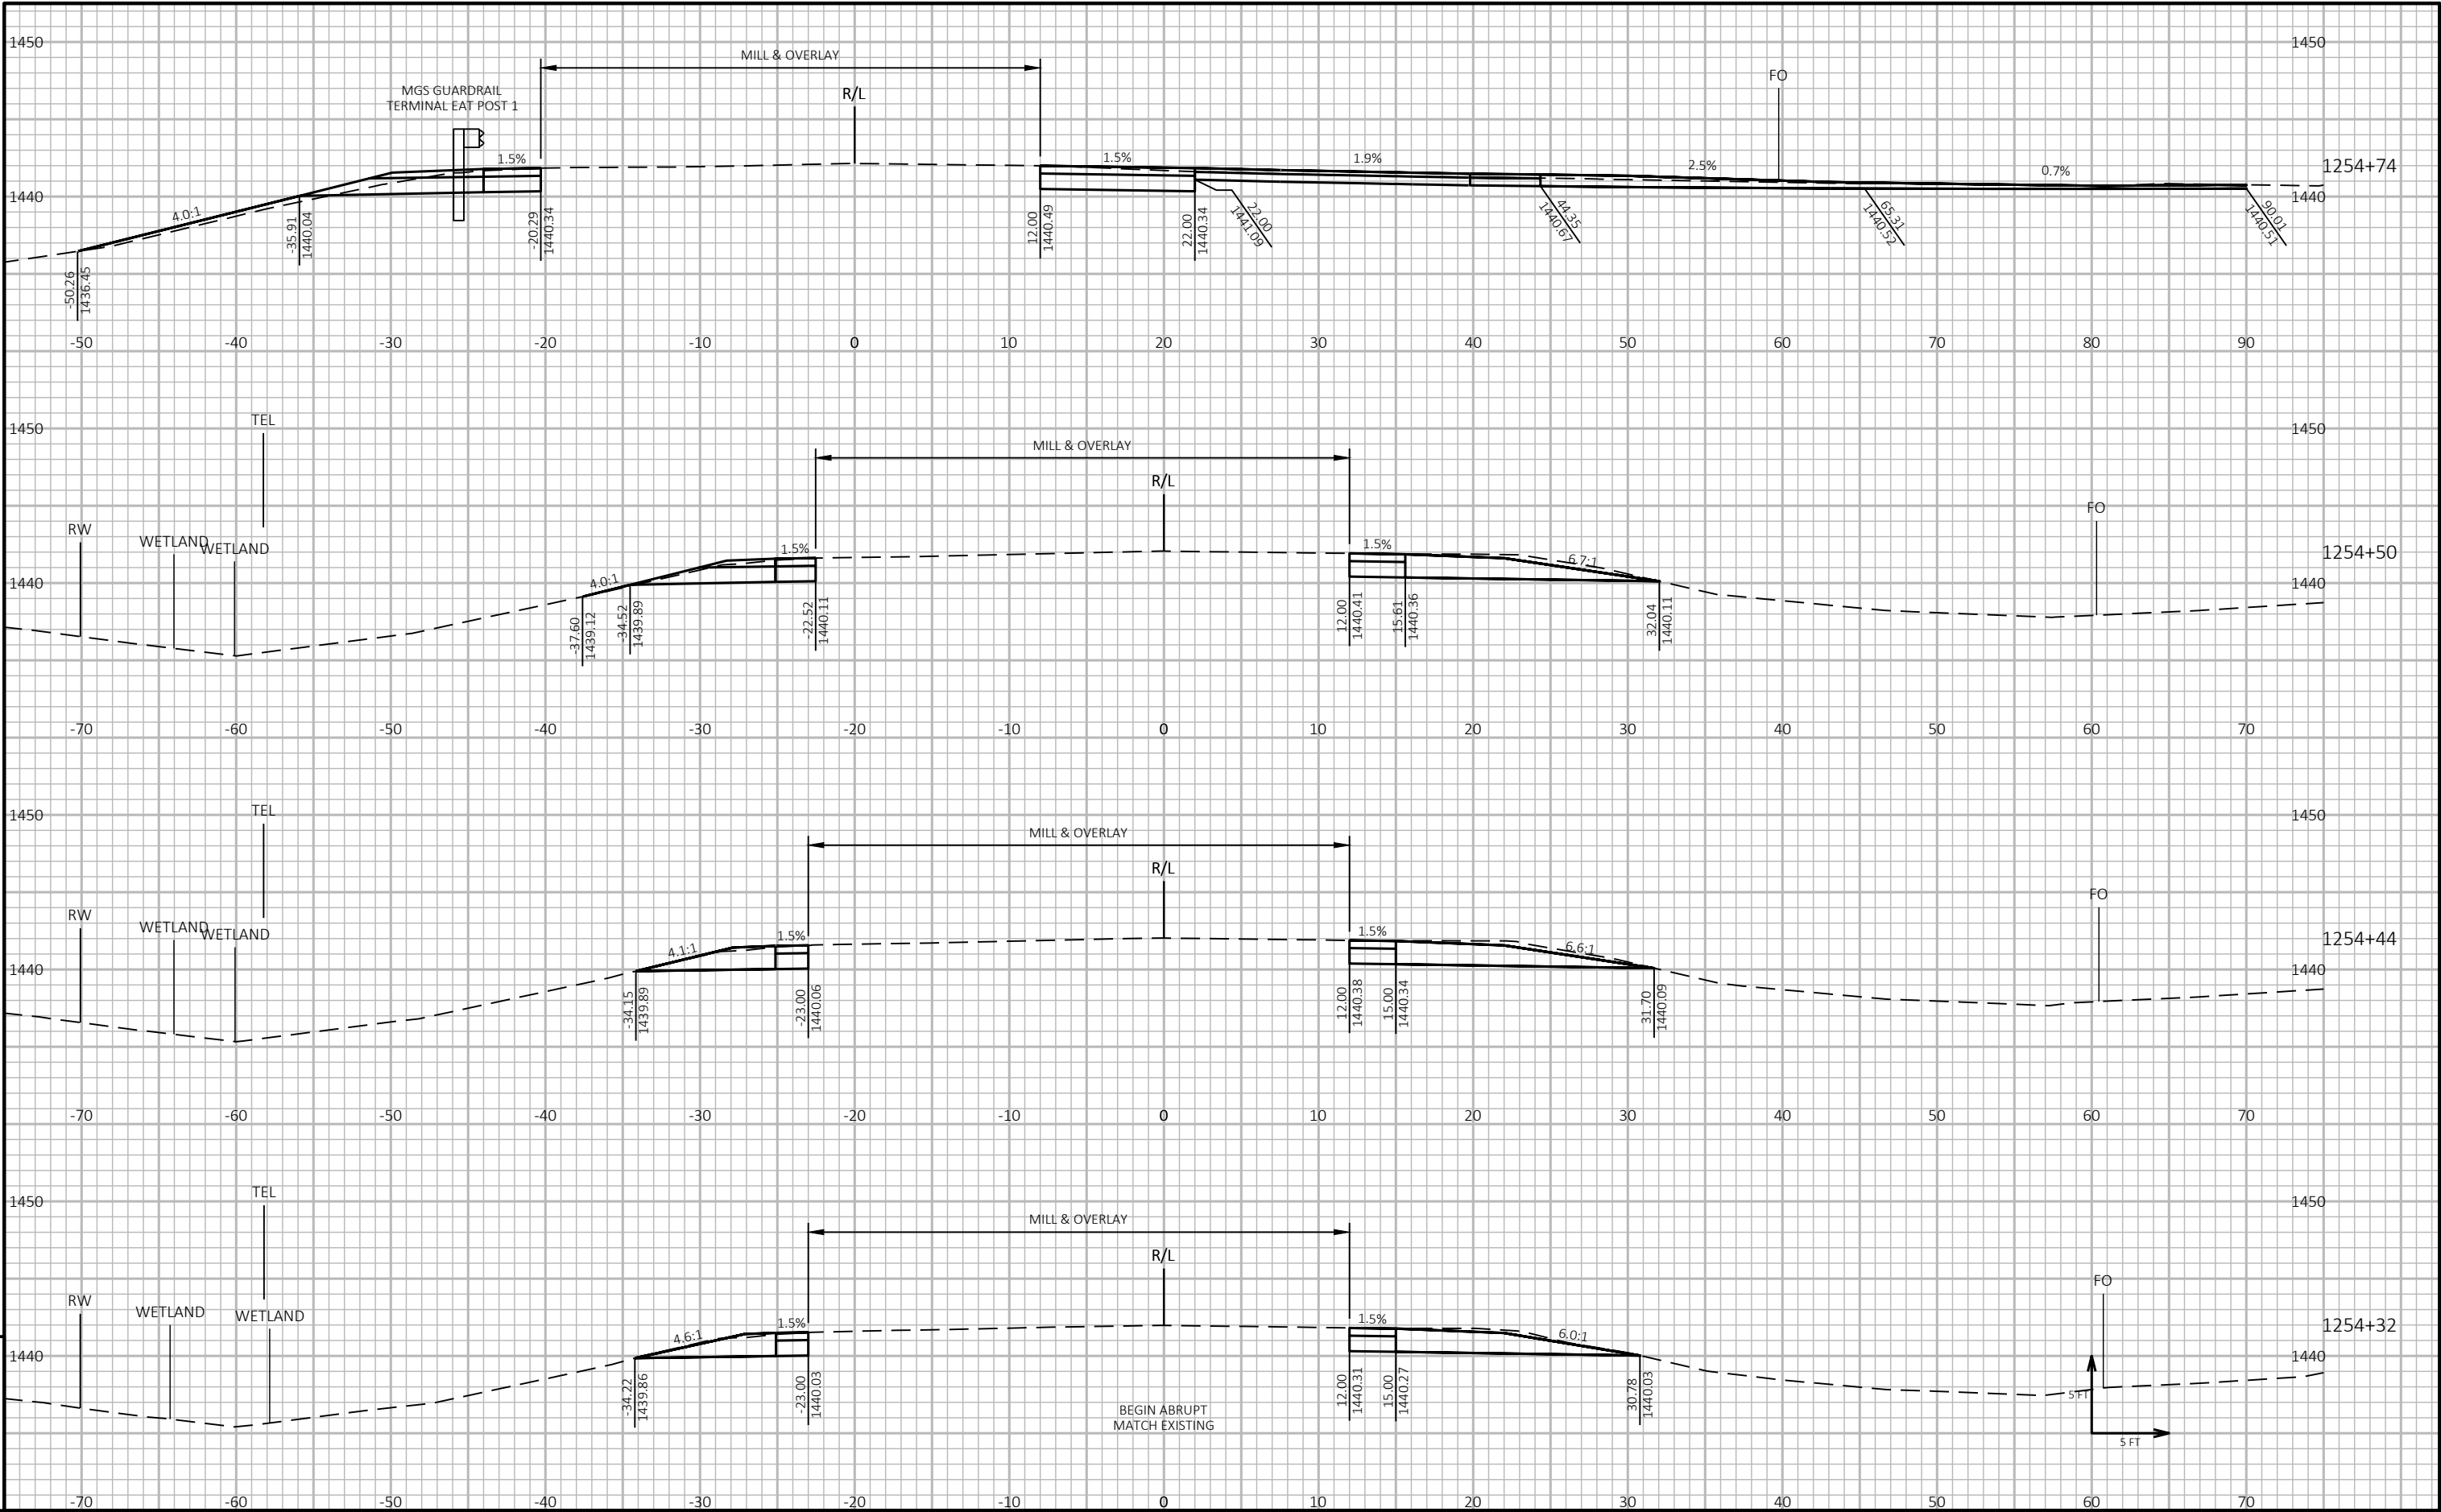


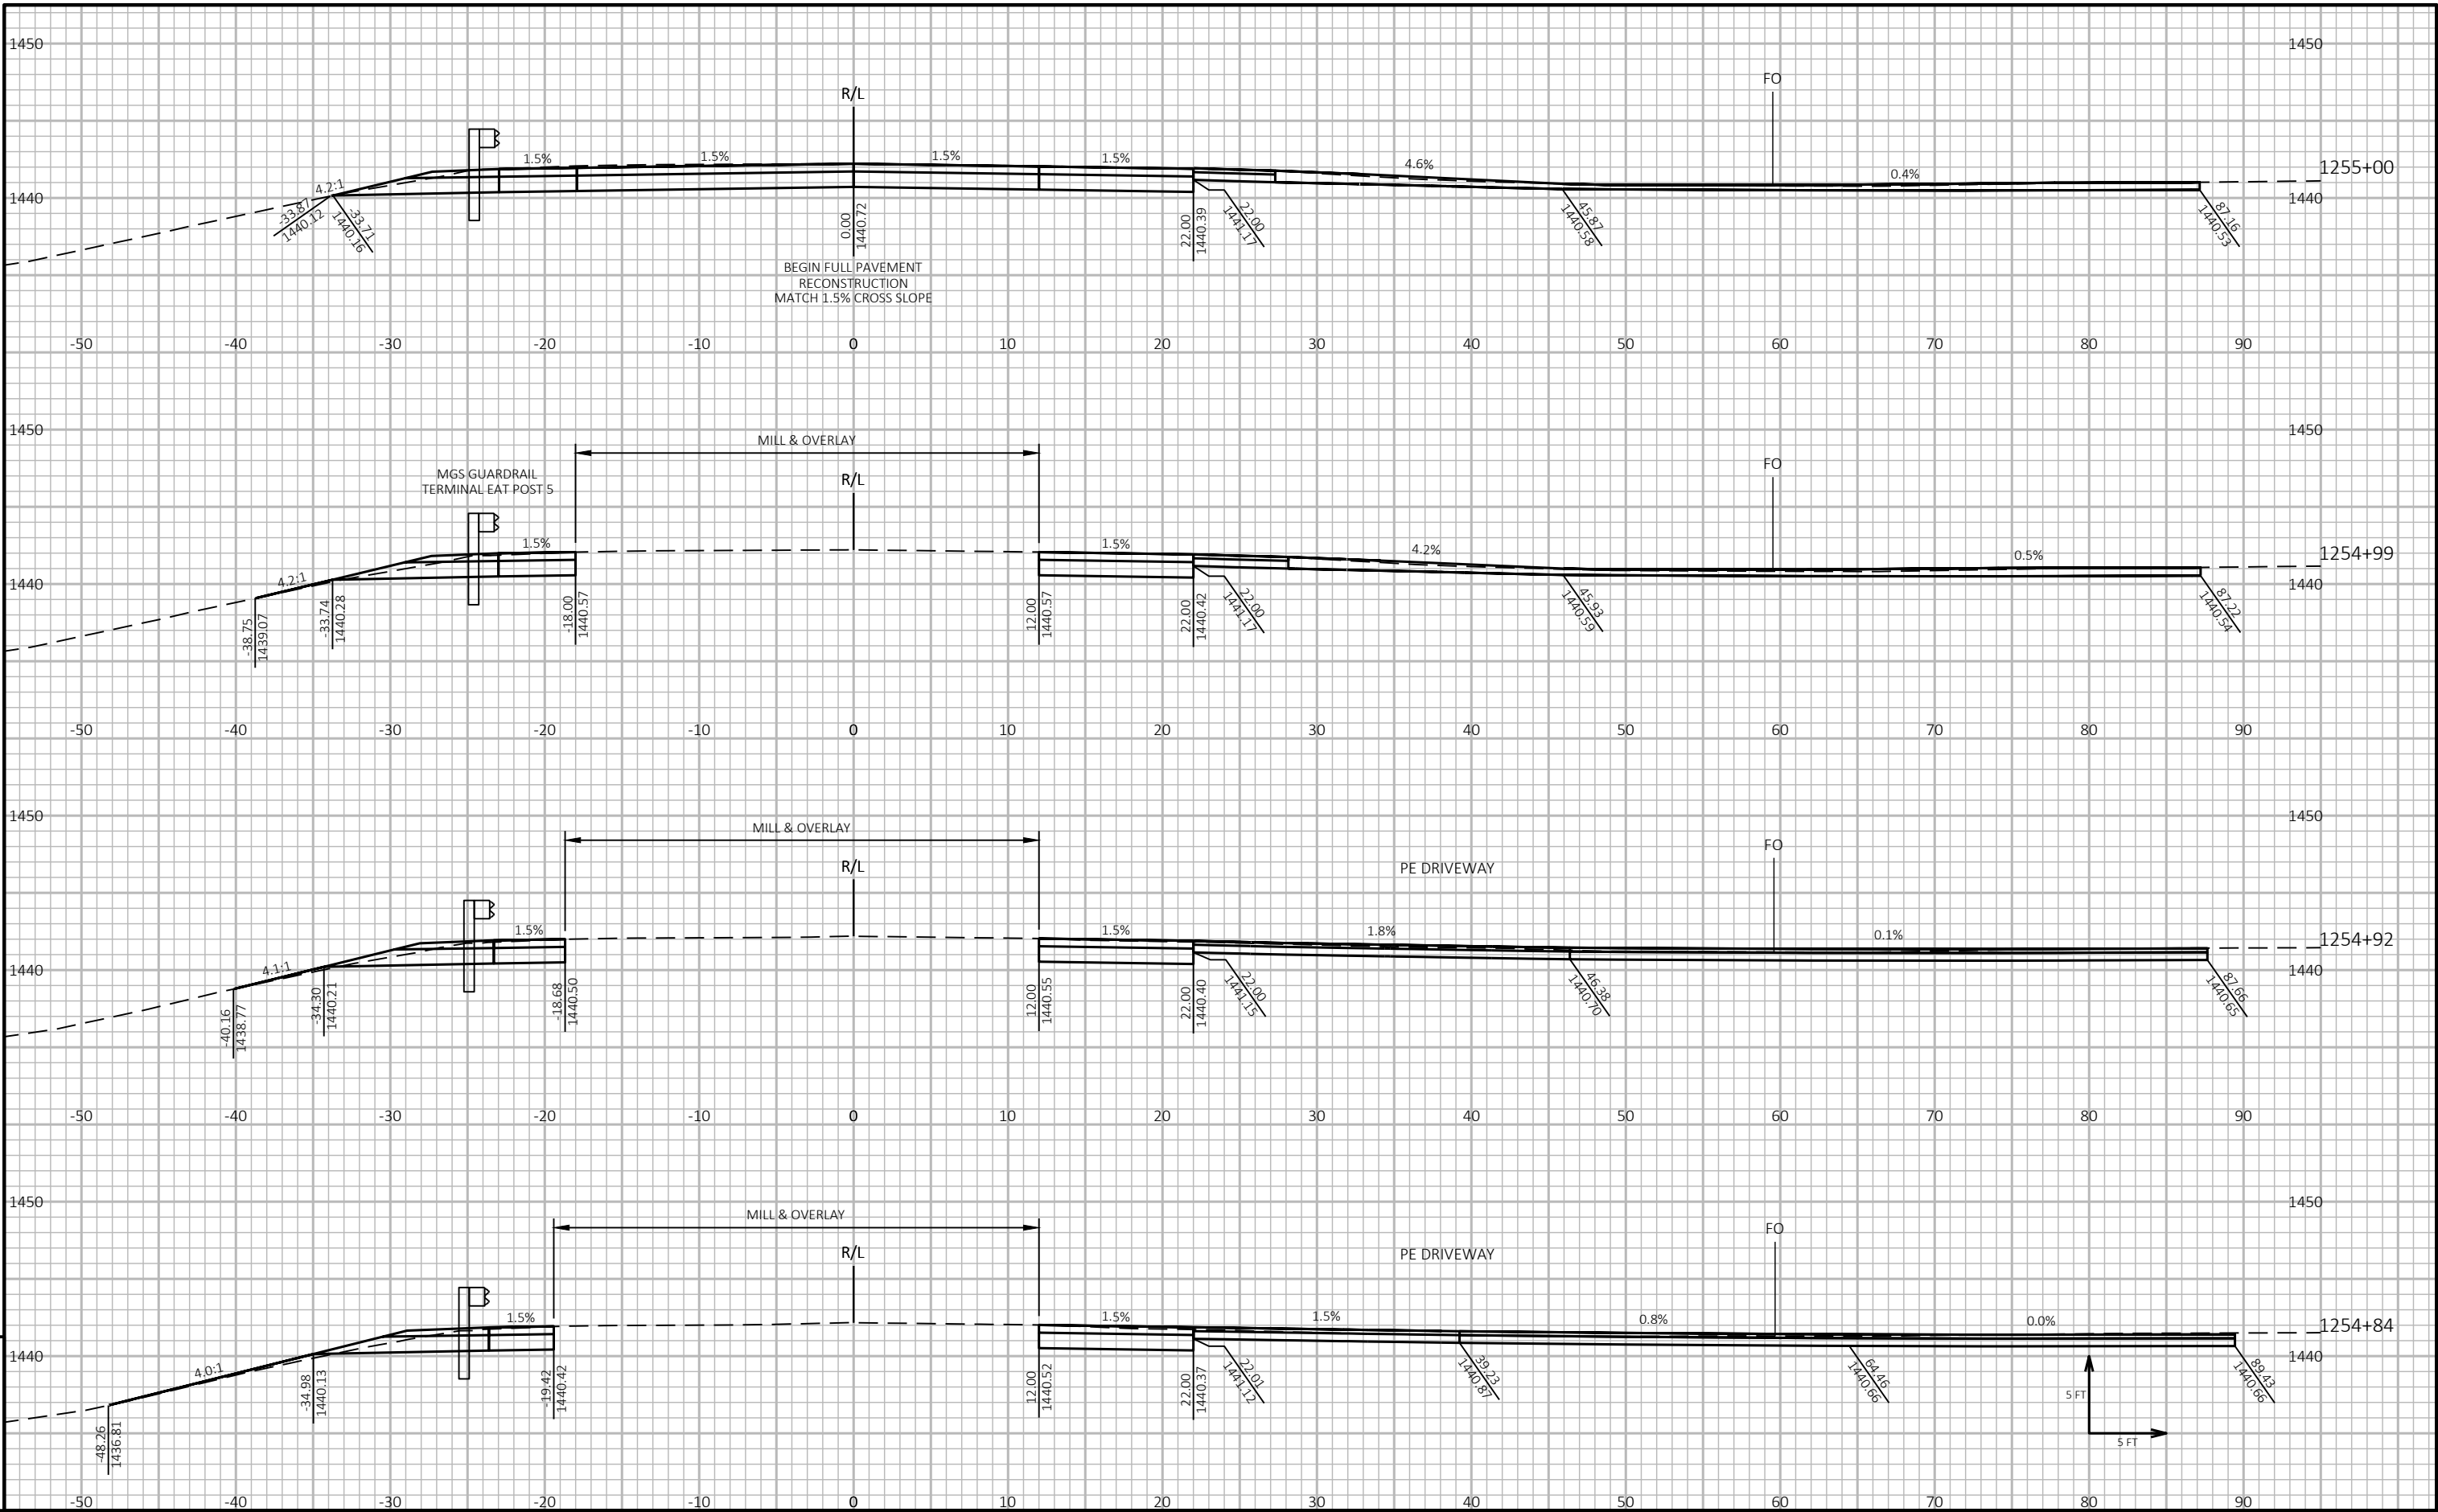



PROJECT NO: 1610-44-62	HWY: STH 13	COUNTY: PRICE	CROSS SECTIONS: STH 13 B-50-21	SHEET	E
------------------------	-------------	---------------	--------------------------------	-------	---


FILE NAME : P:\52XX\5201.DP.19.STH13.PRC\CADD\16104462\SHEETSPLAN\090201-XS.DWG LAYOUT NAME - 02	PLOT DATE : 1/12/2021 2:40 PM	PLOT BY : DREW NELSON	PLOT NAME :	PLOT SCALE : 1 IN:10 FT HORZ. / 1 IN:10 FT VERT.	WISDOT/CADD SHEET 49
---	-------------------------------	-----------------------	-------------	--	----------------------

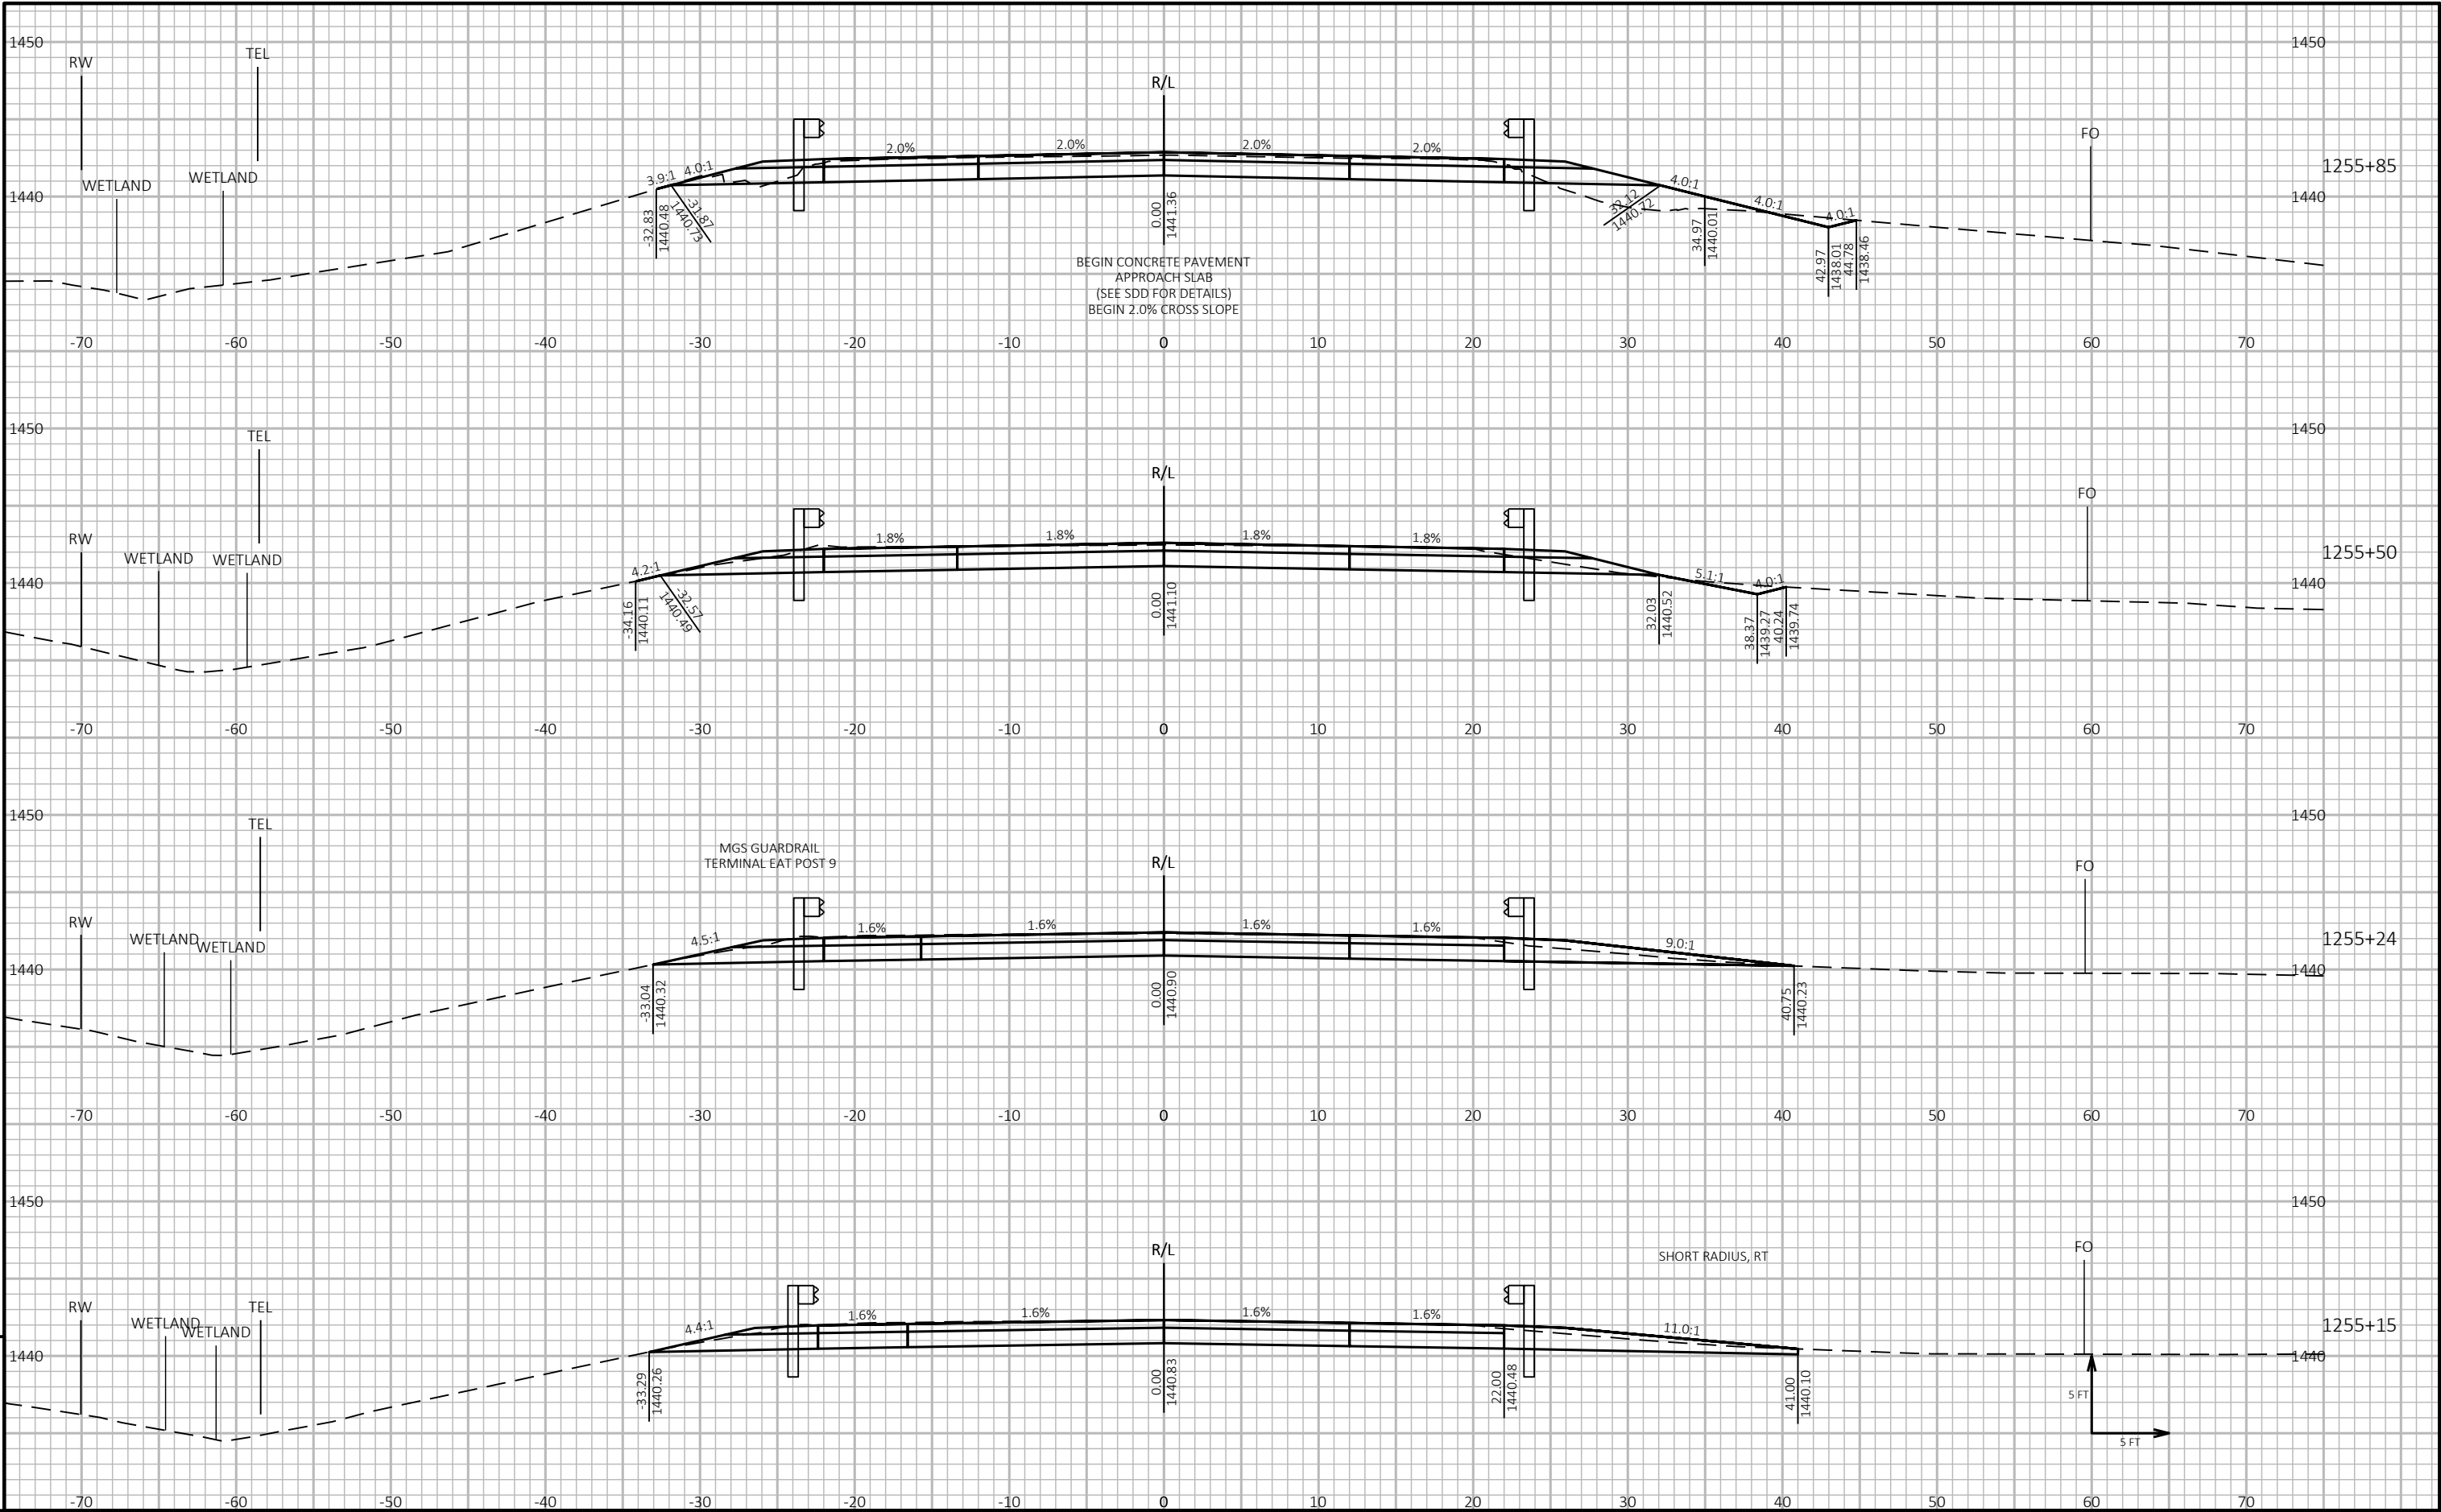


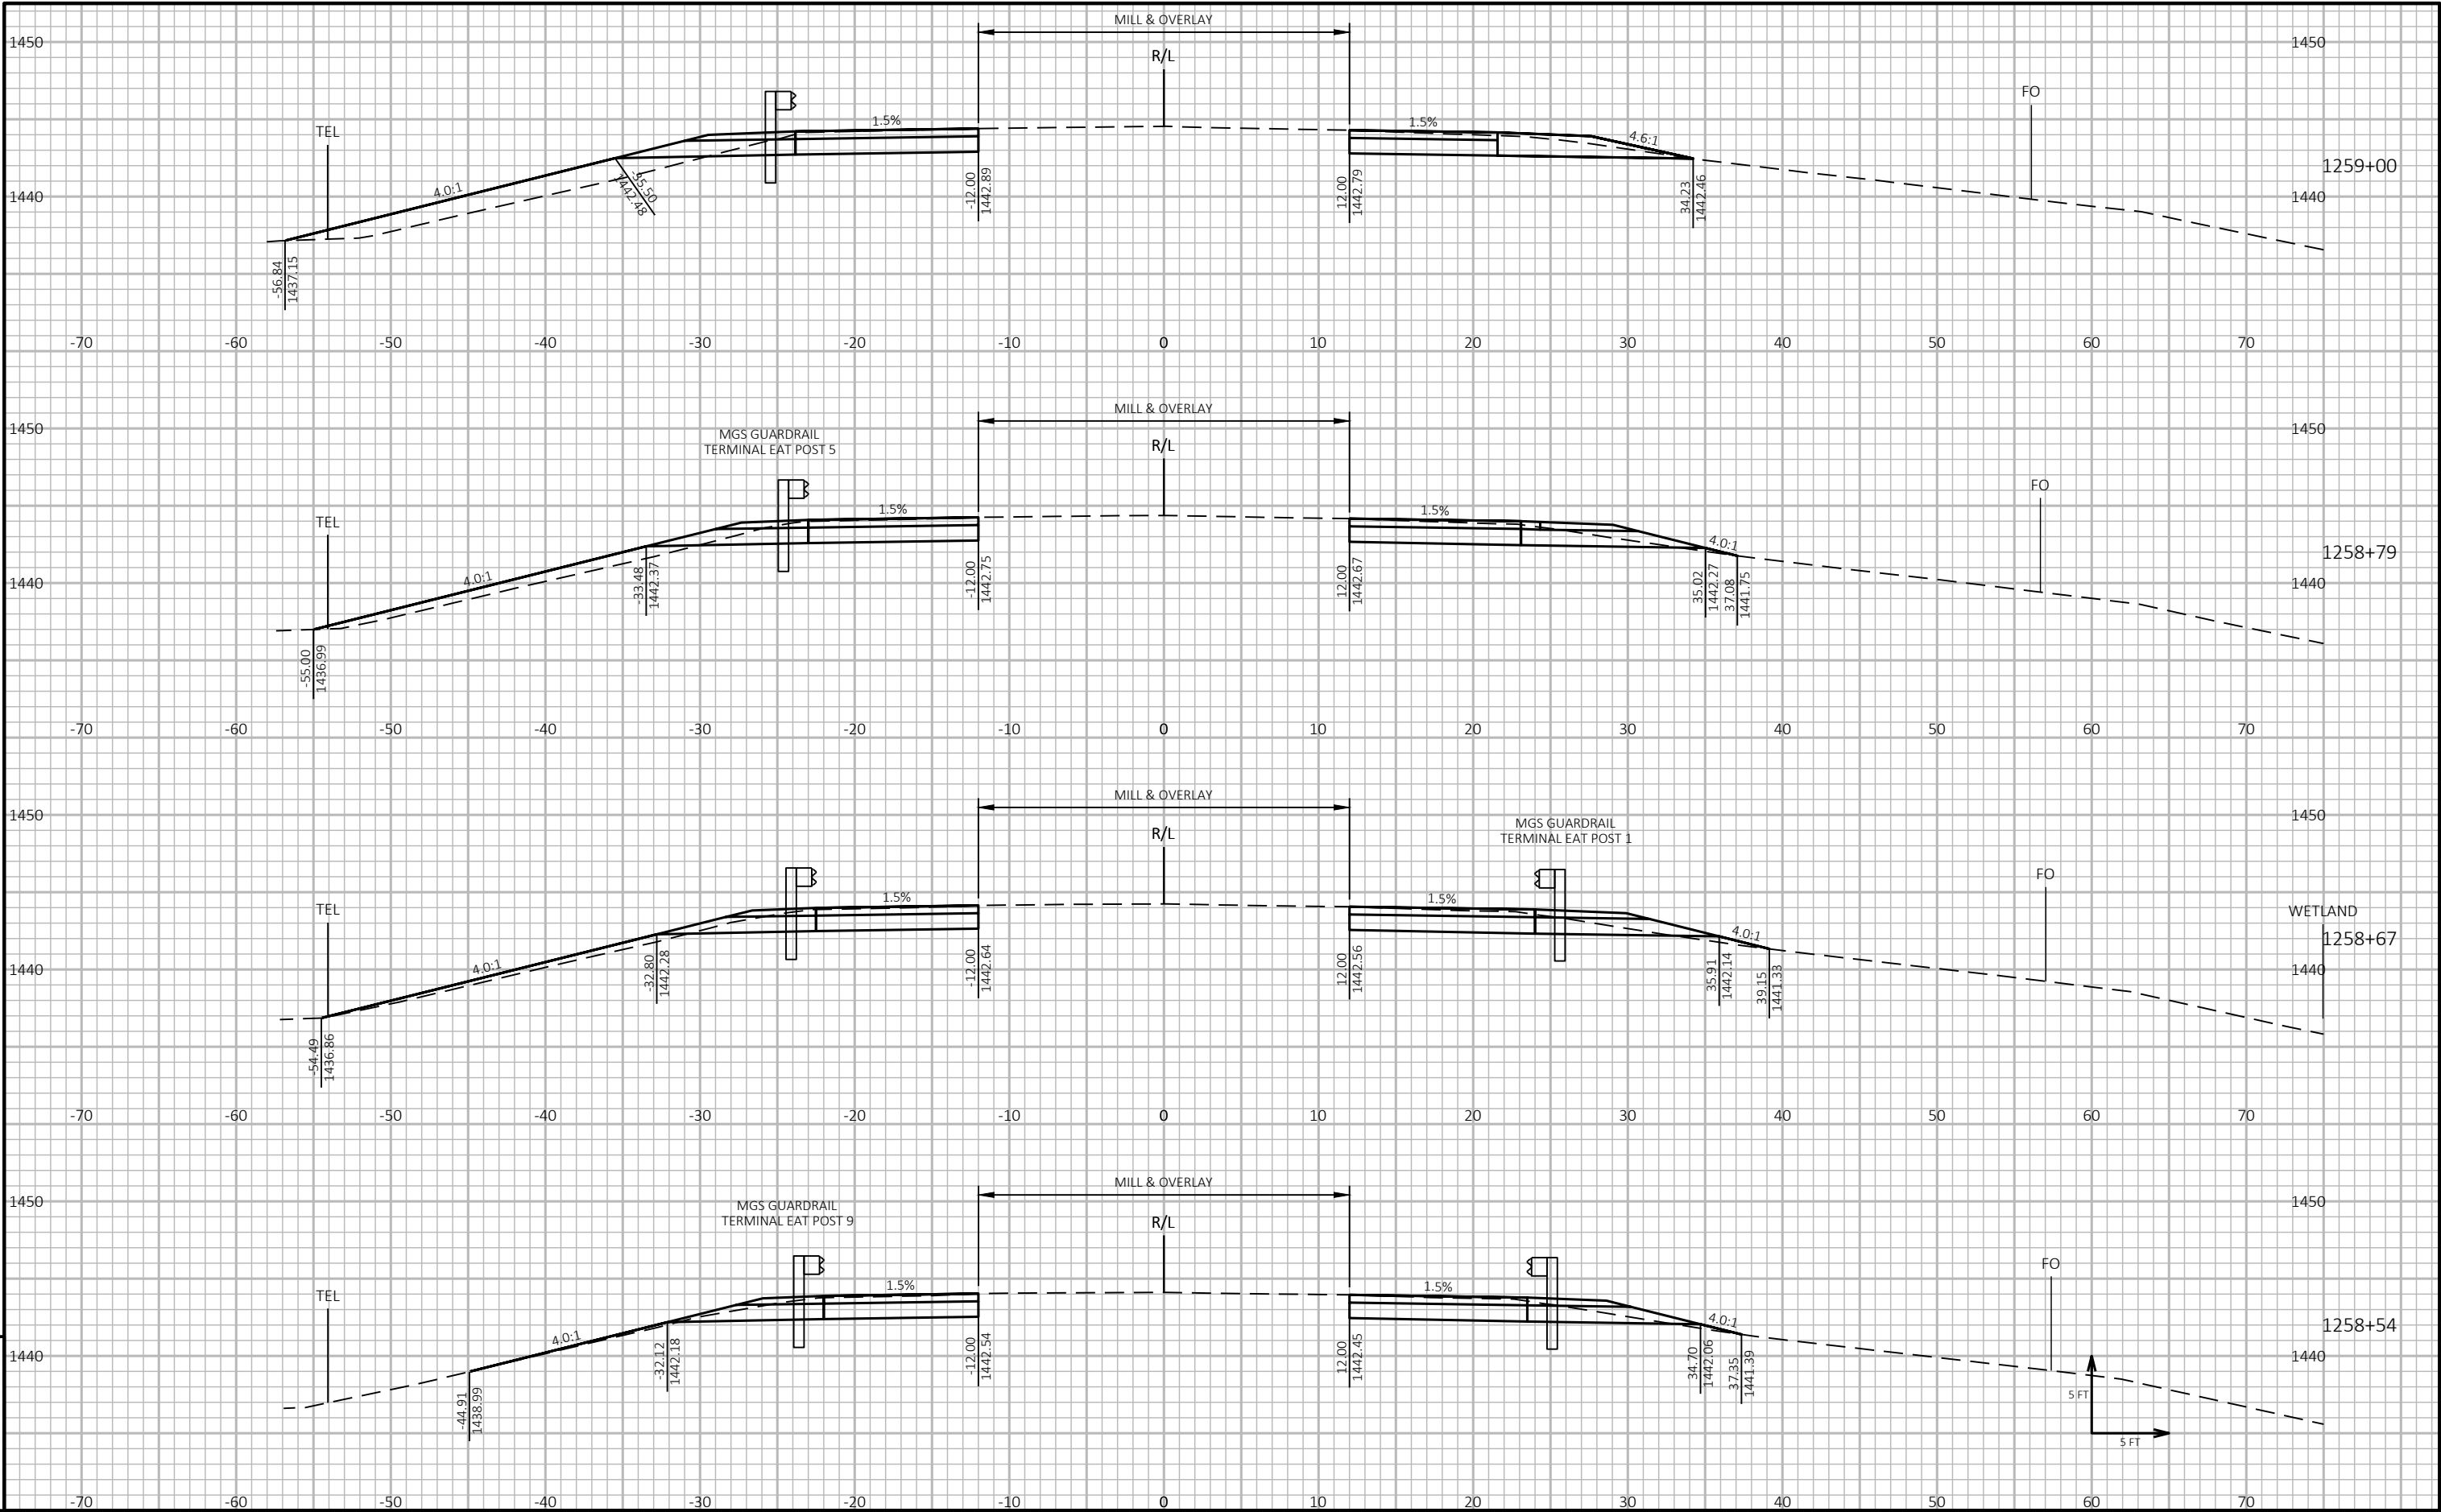


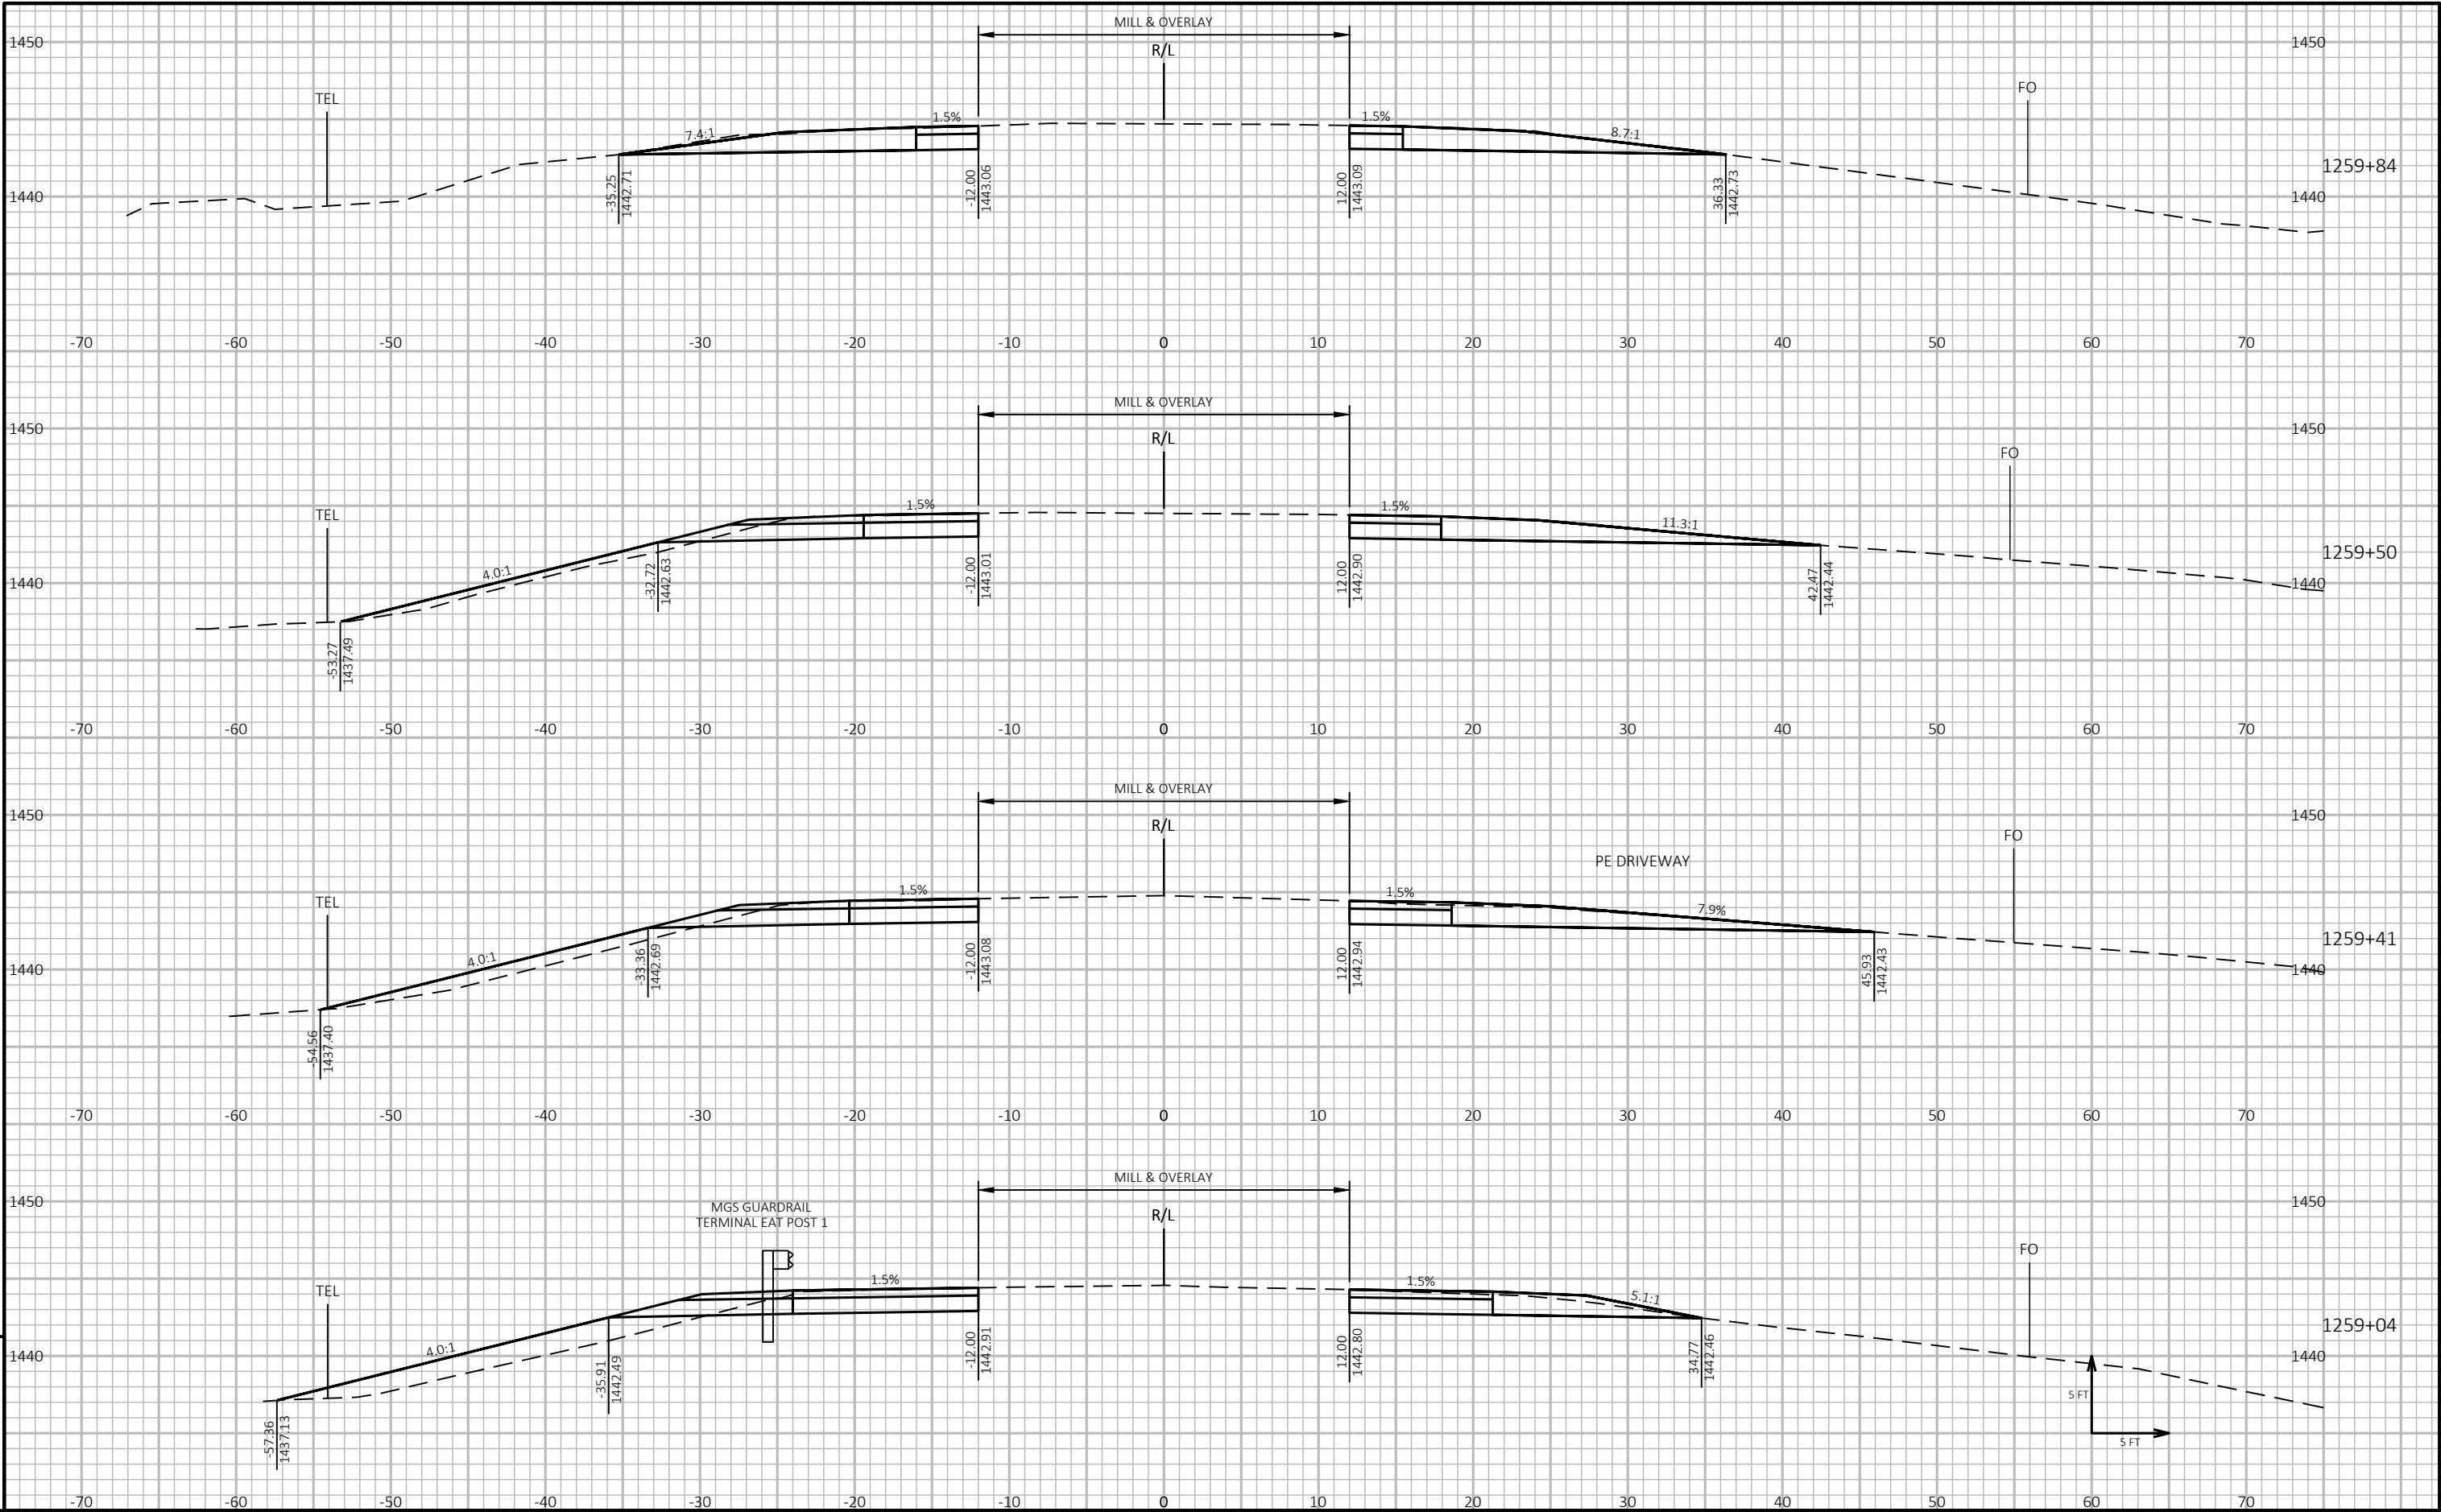


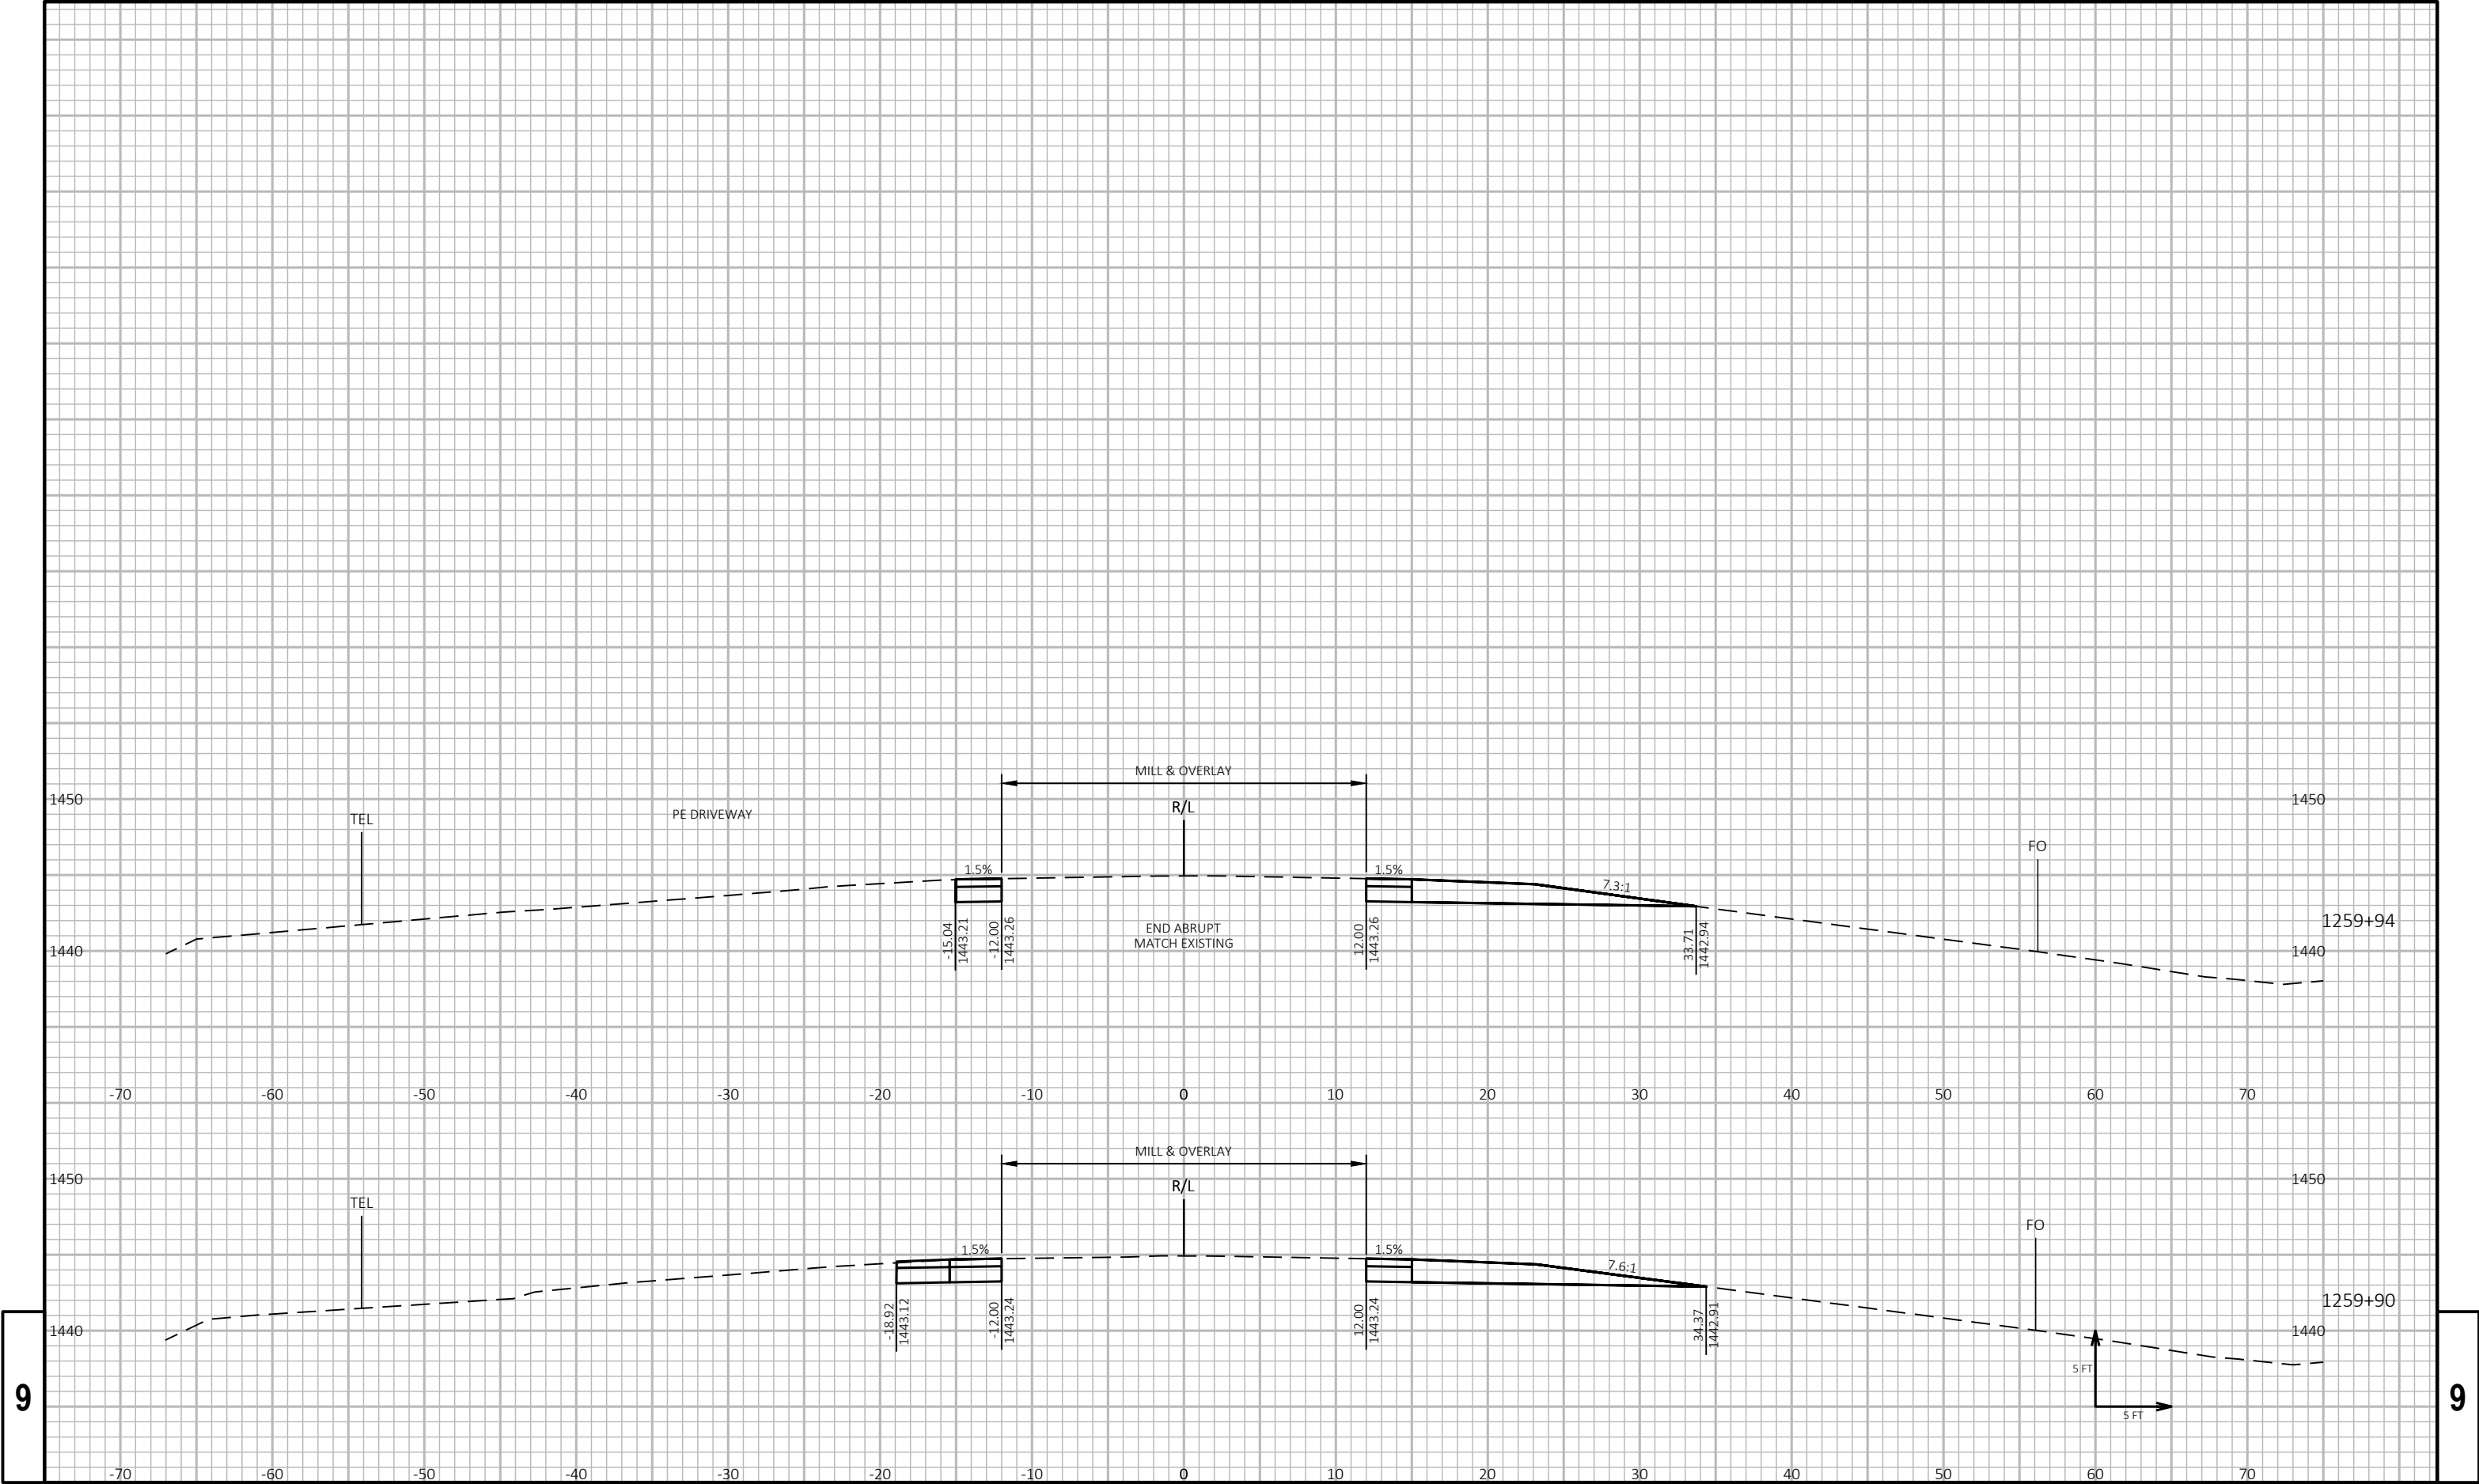


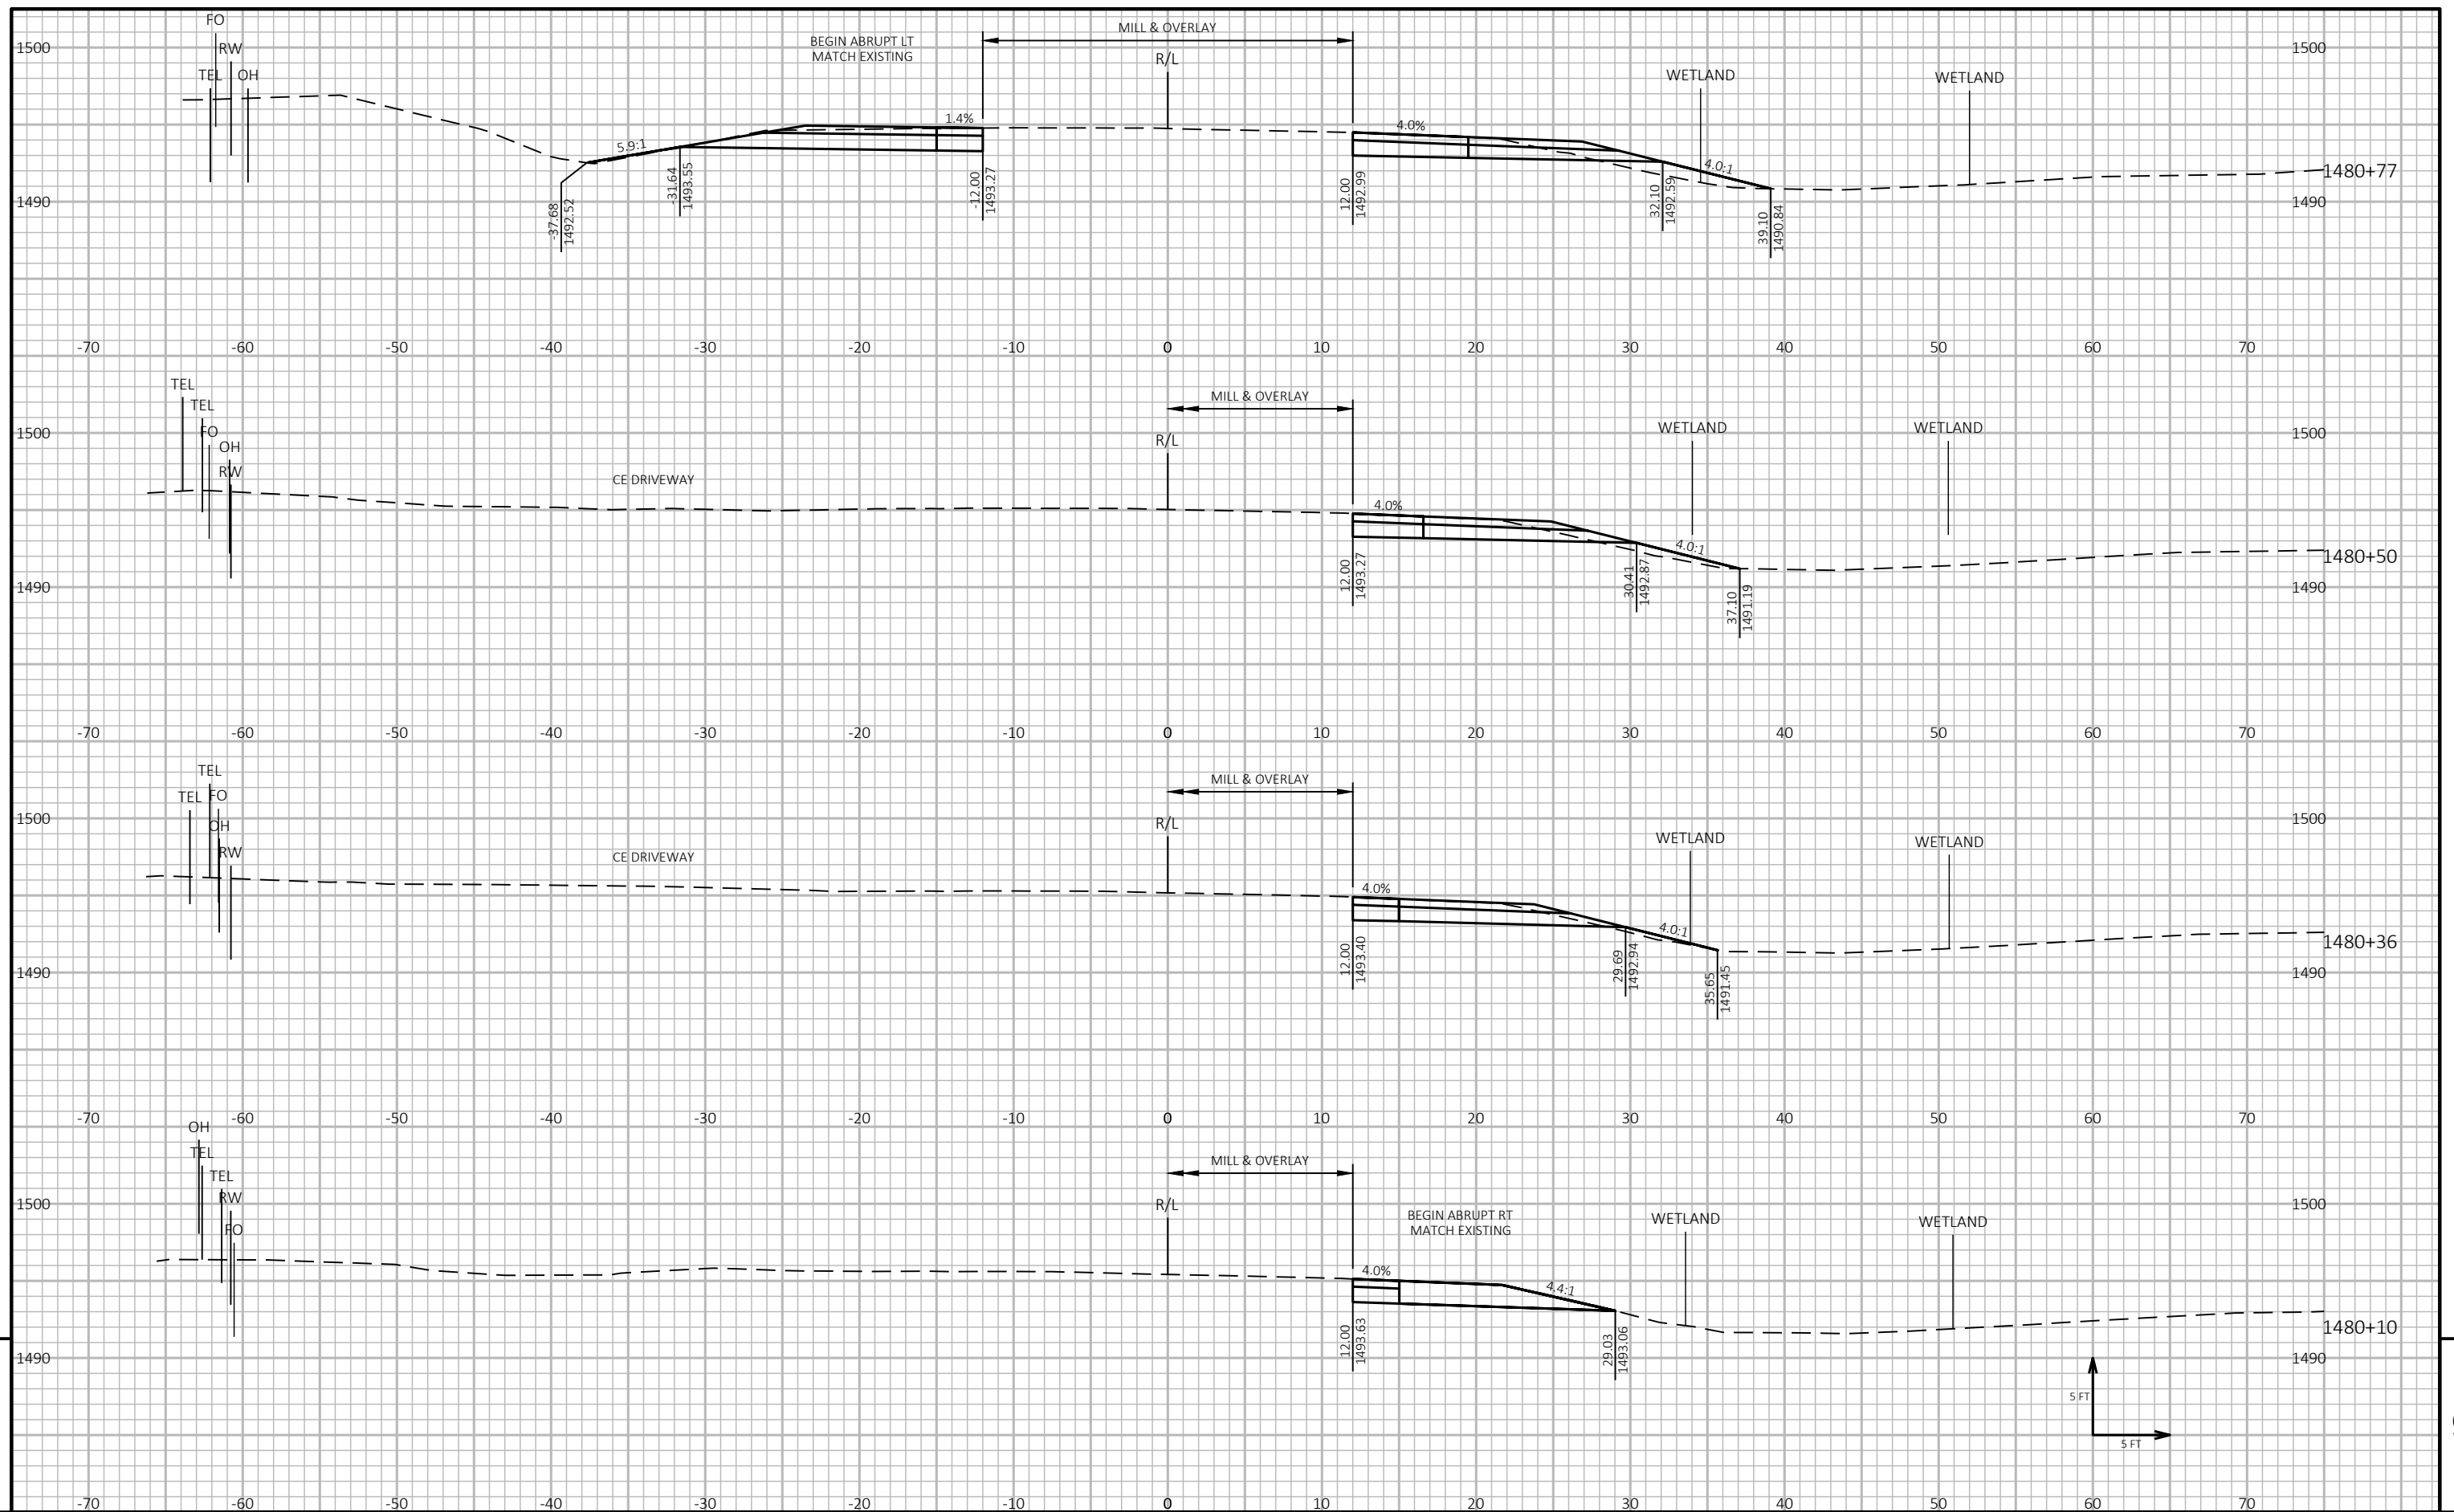


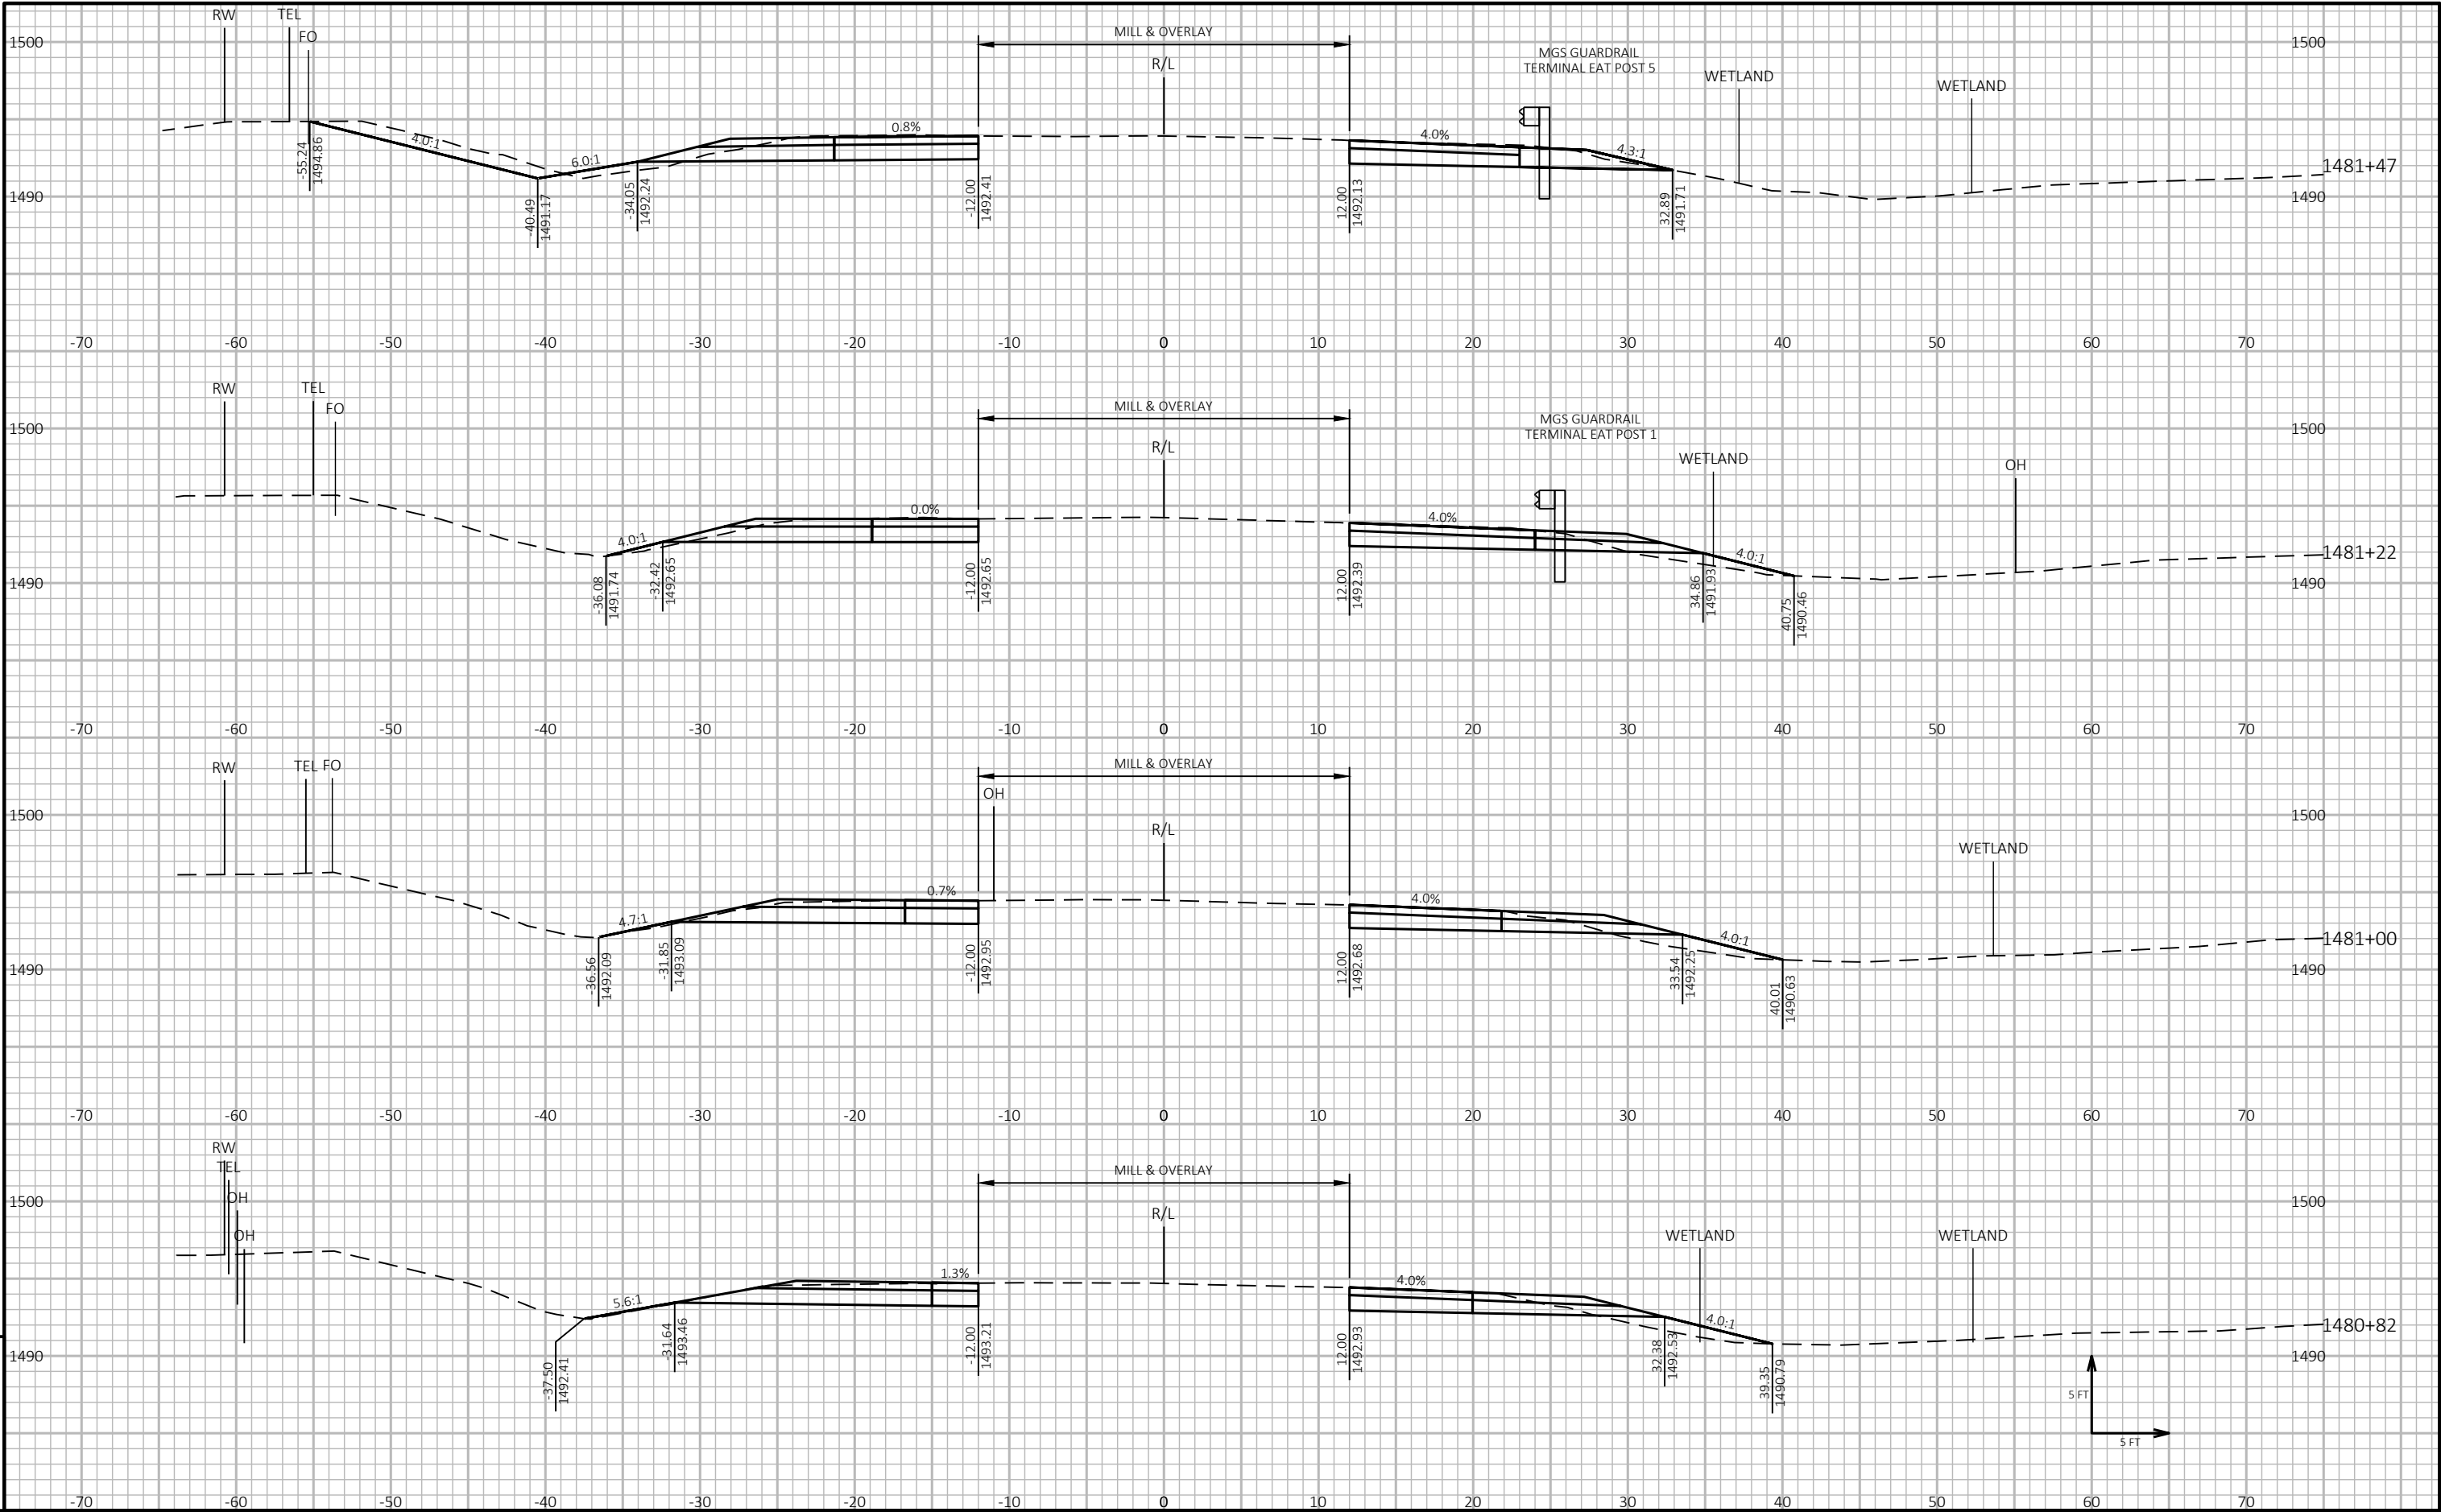


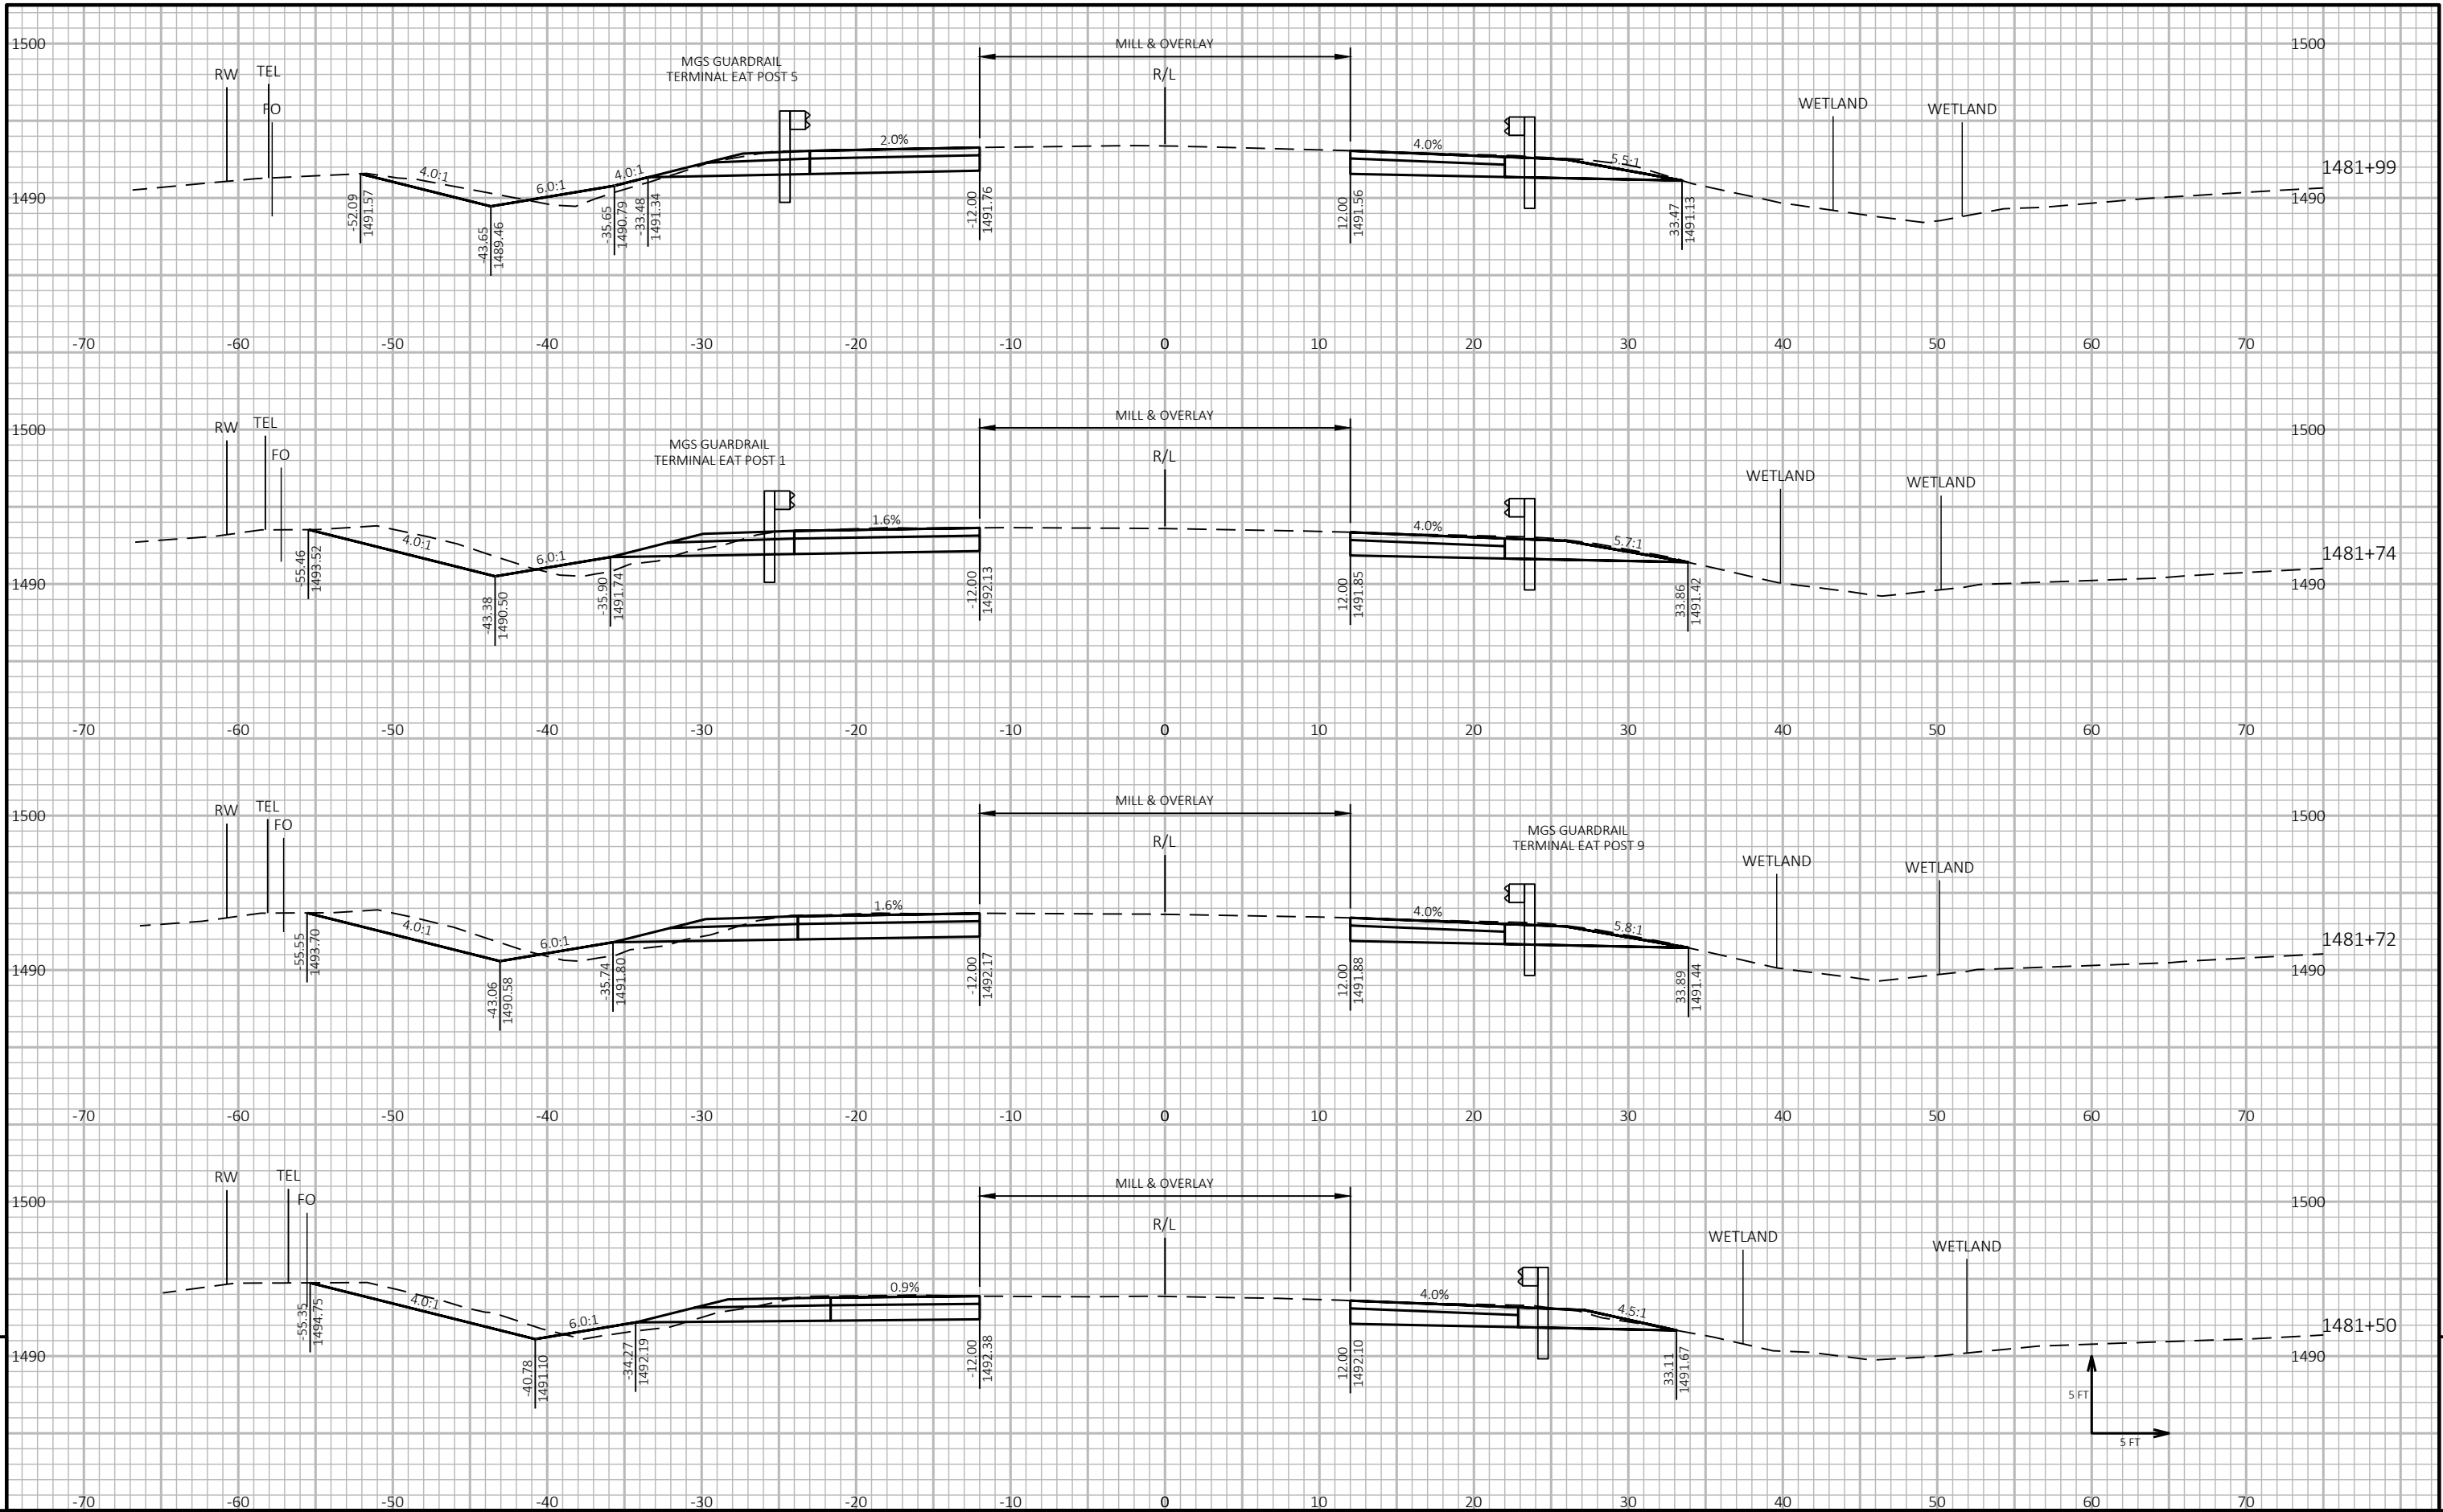


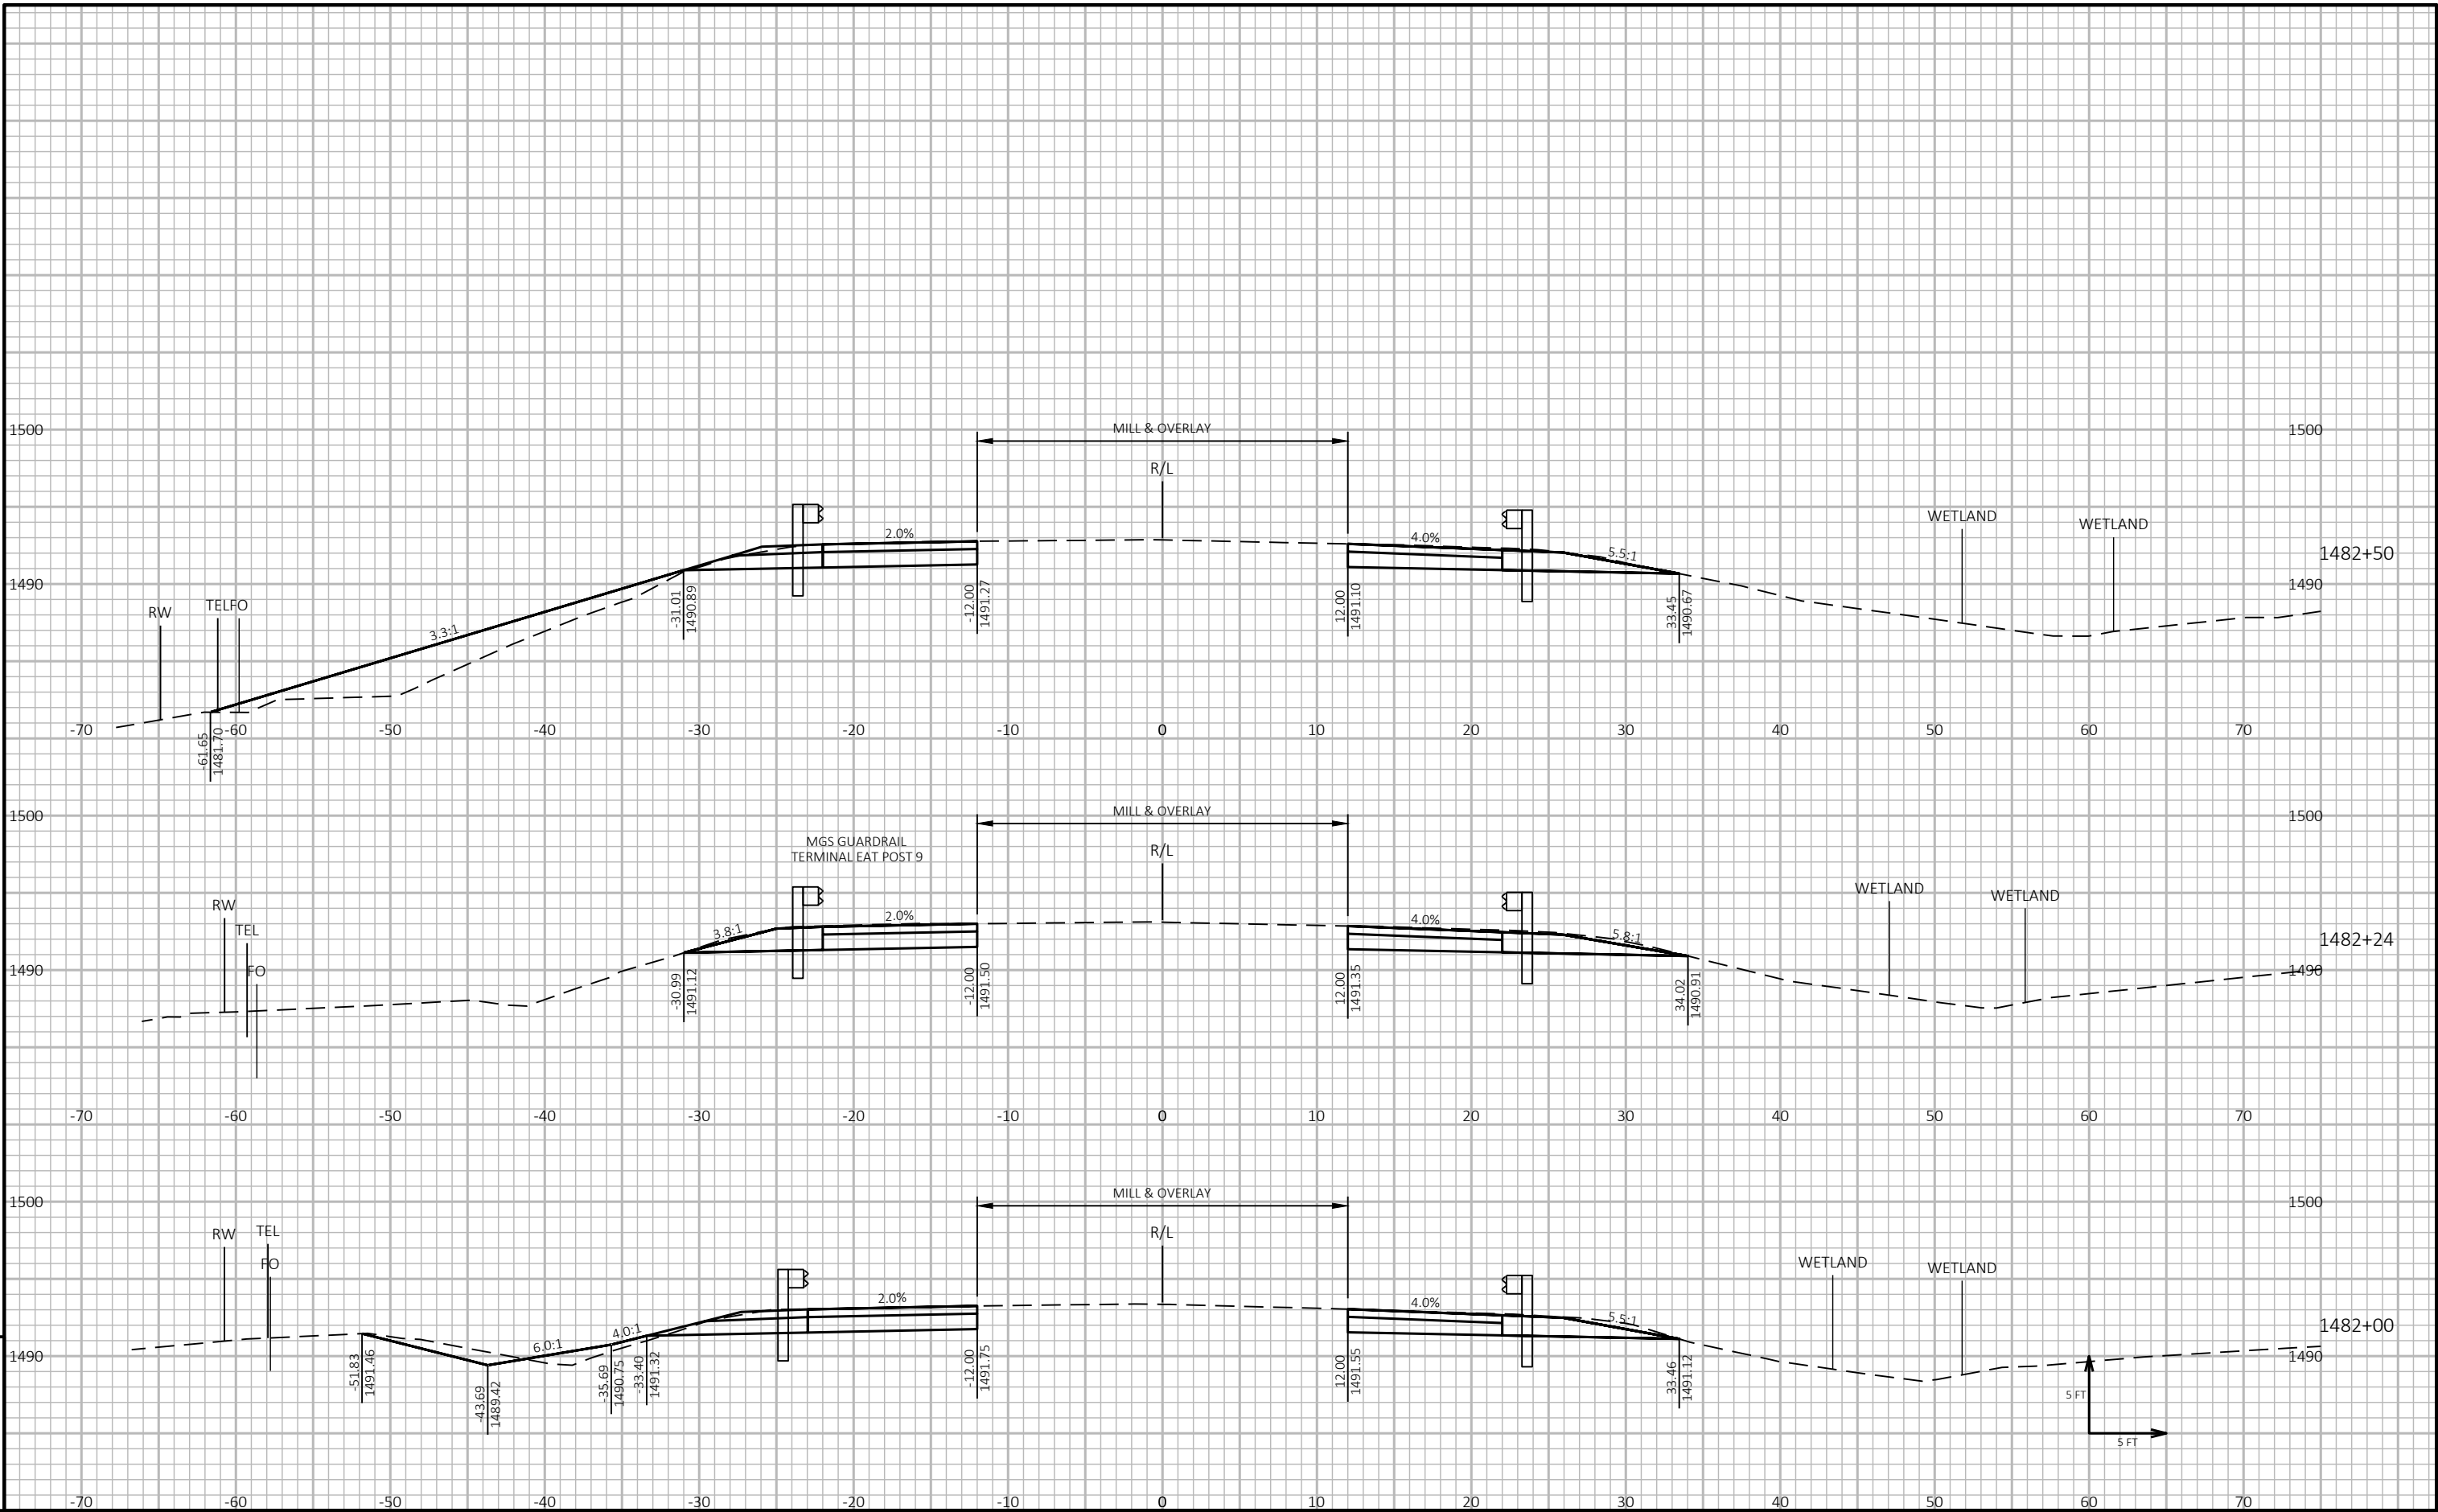


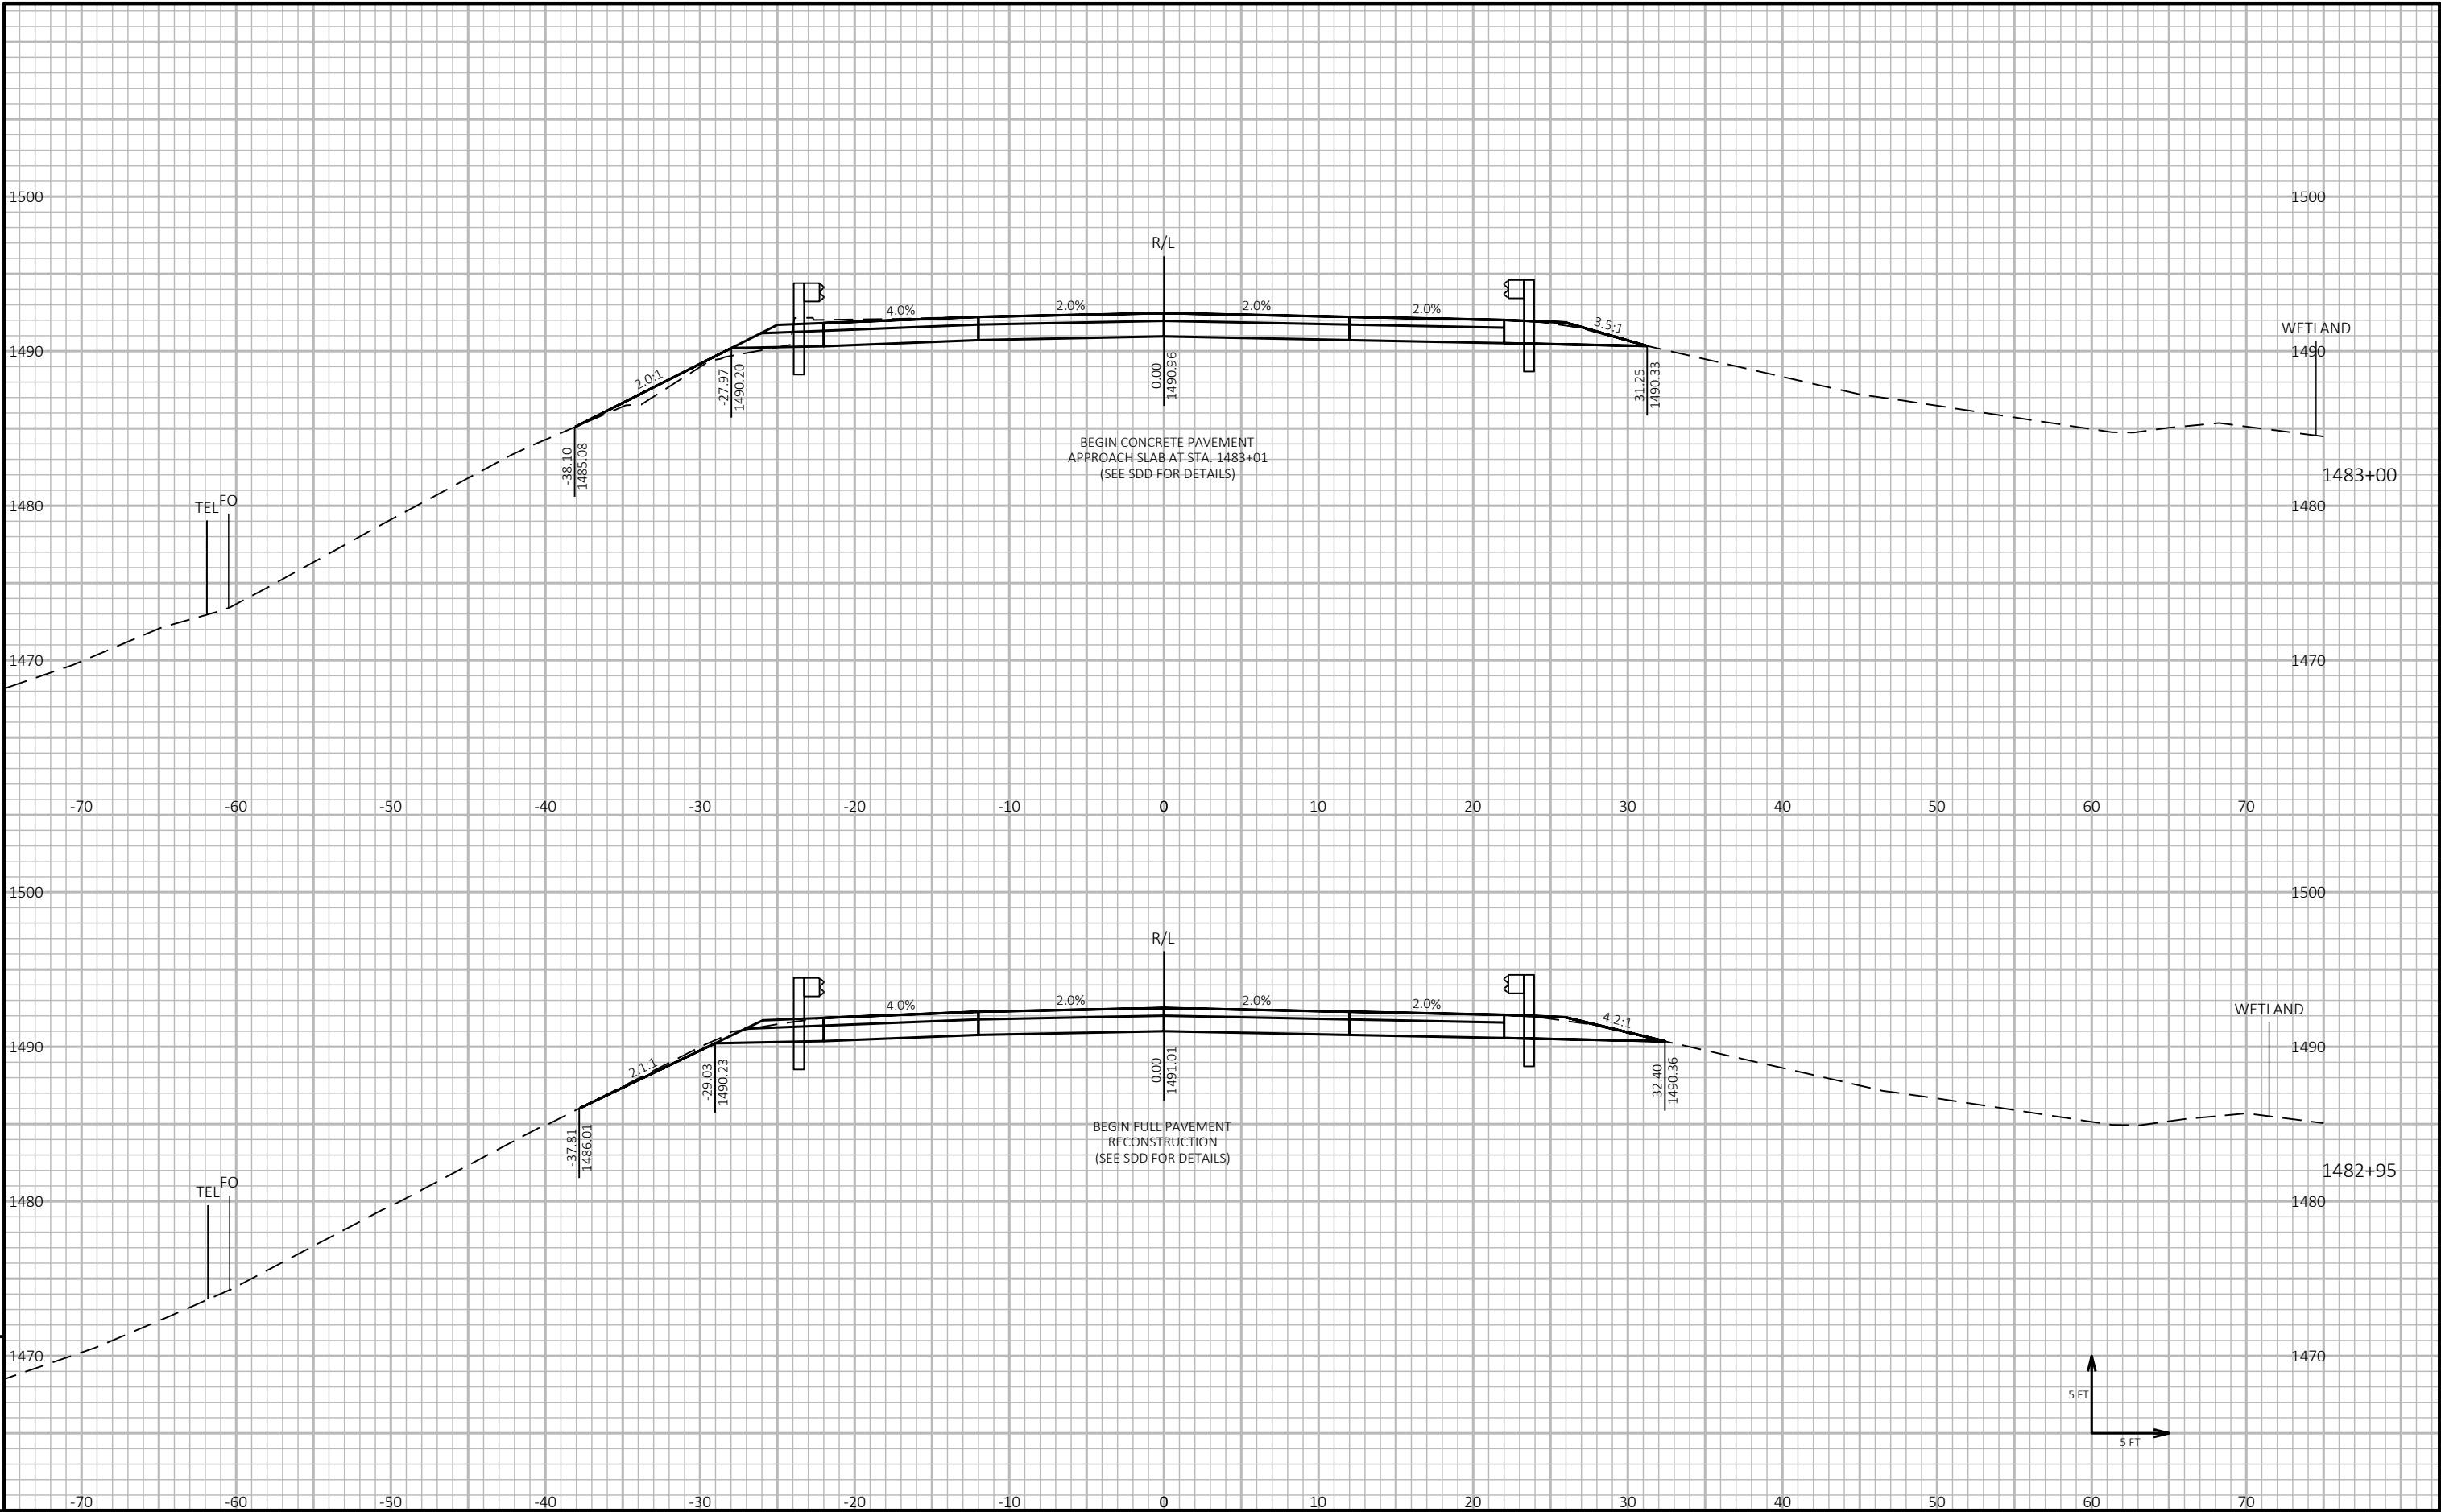


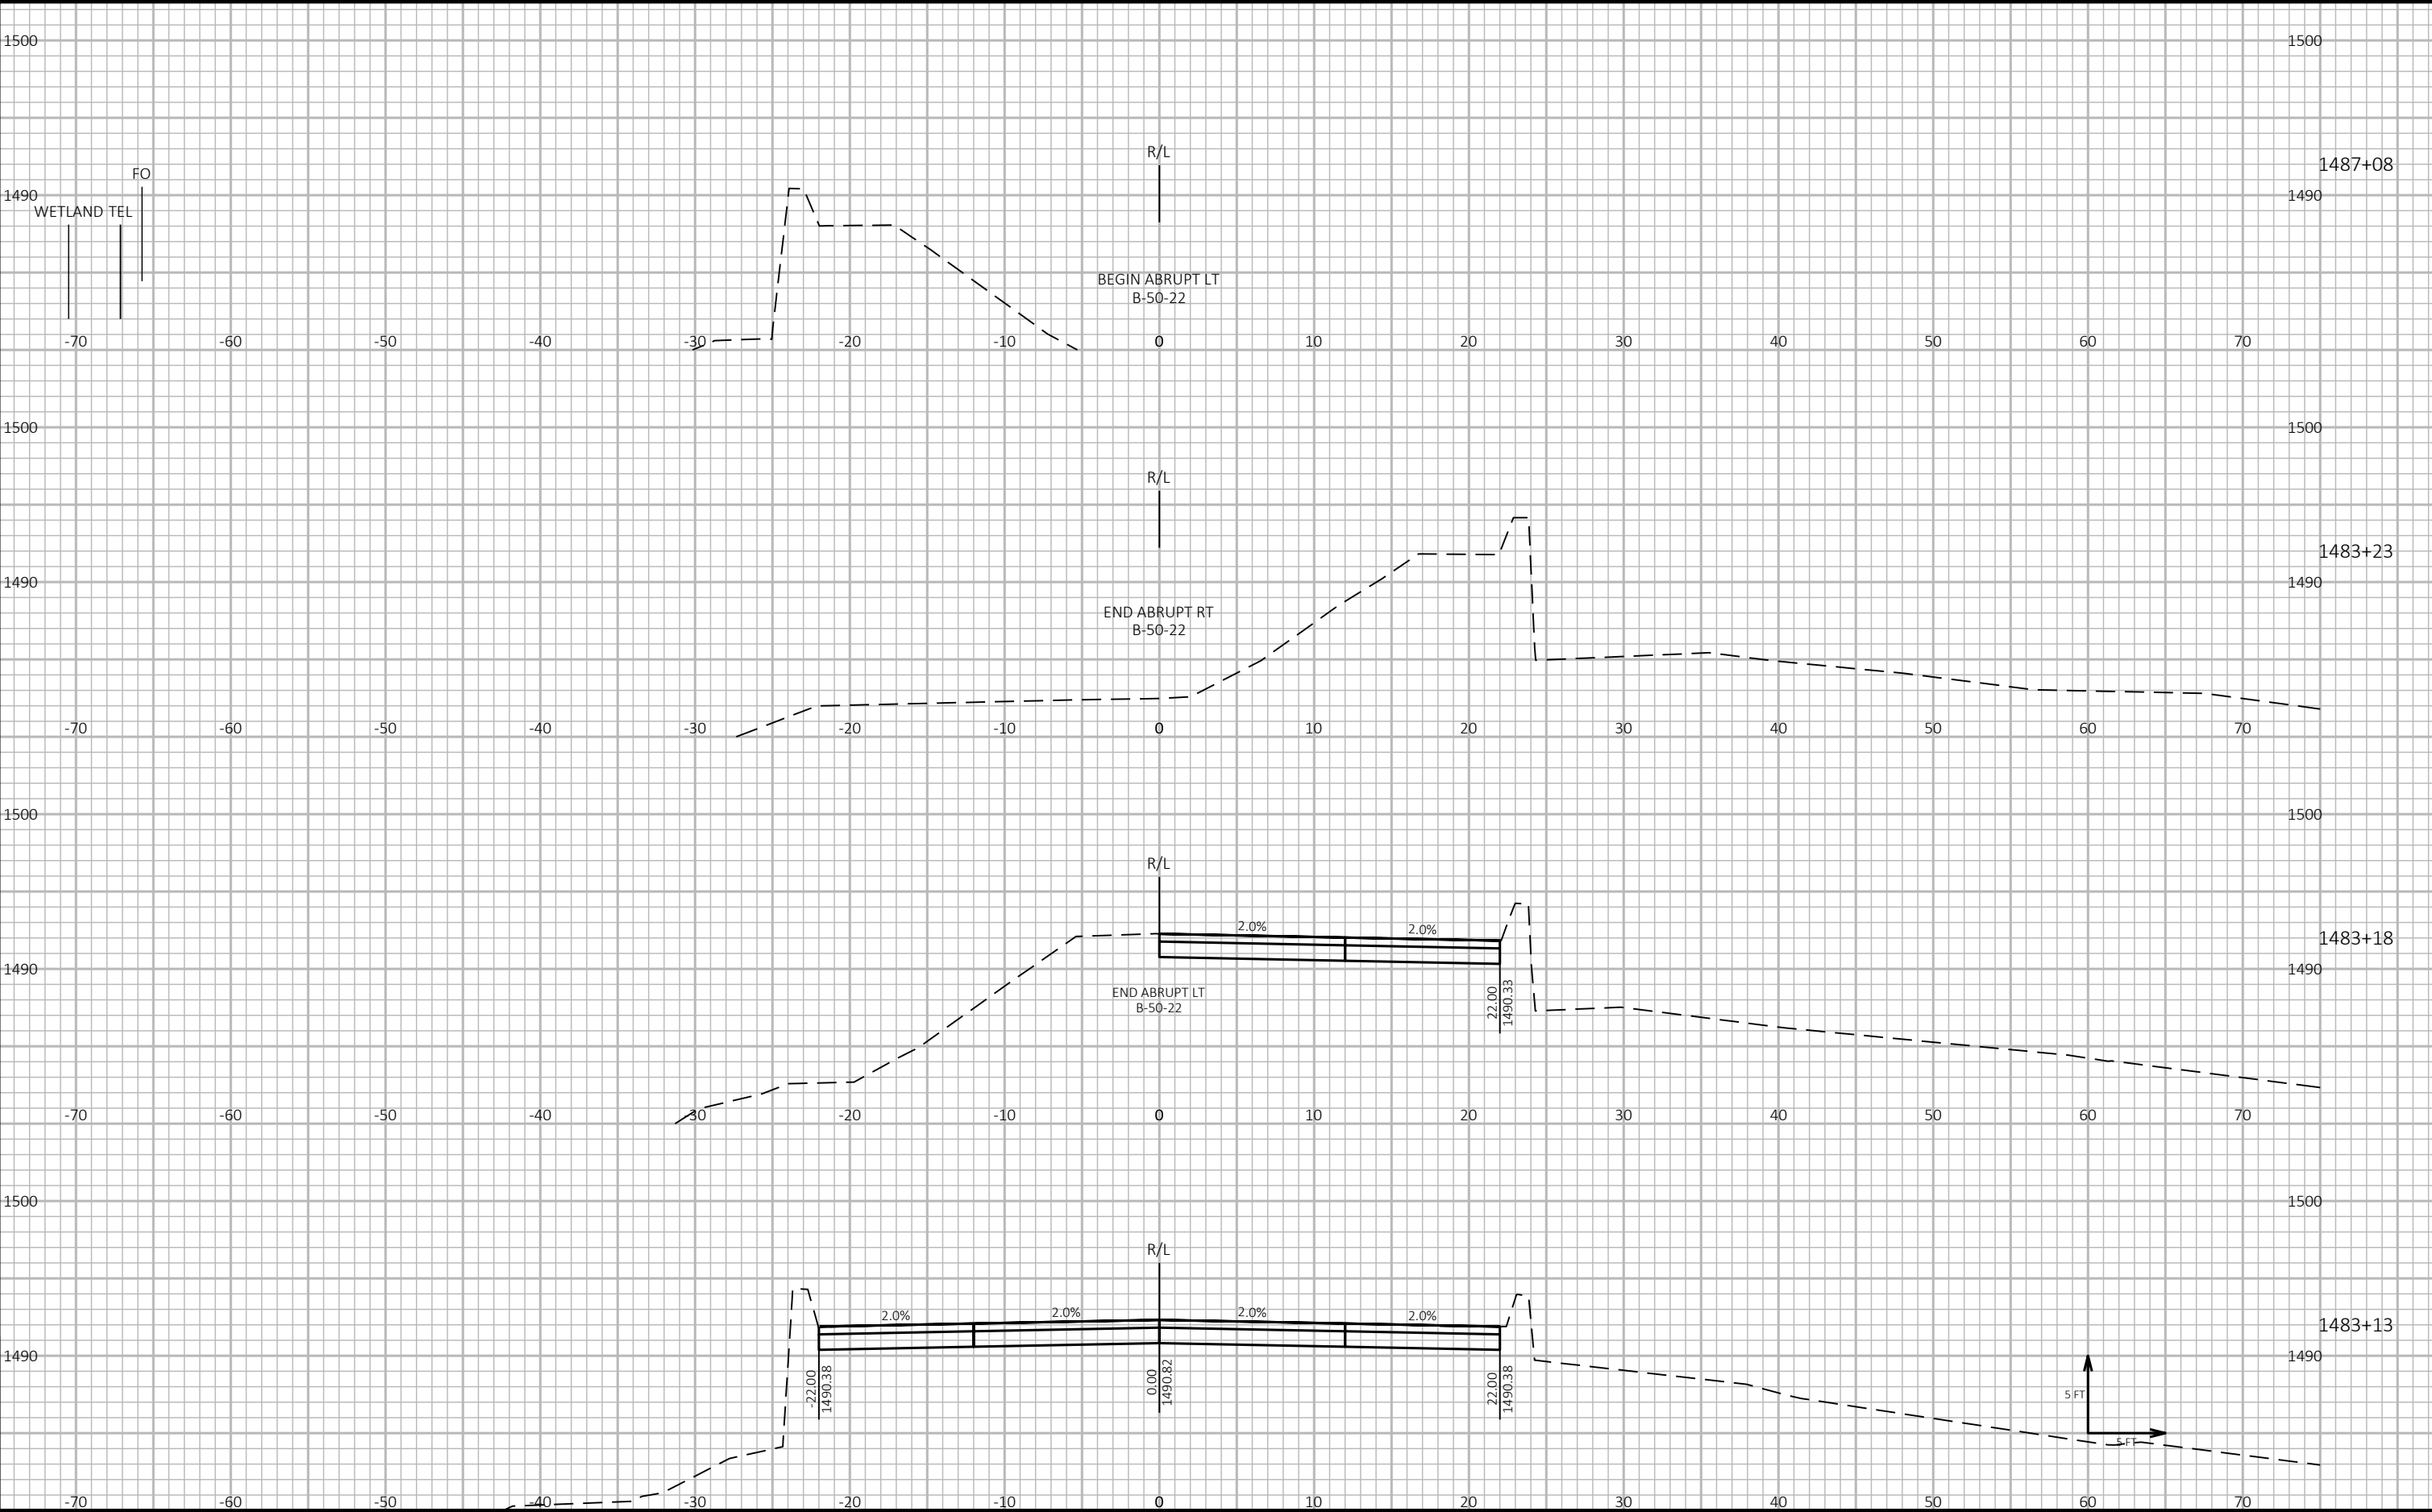

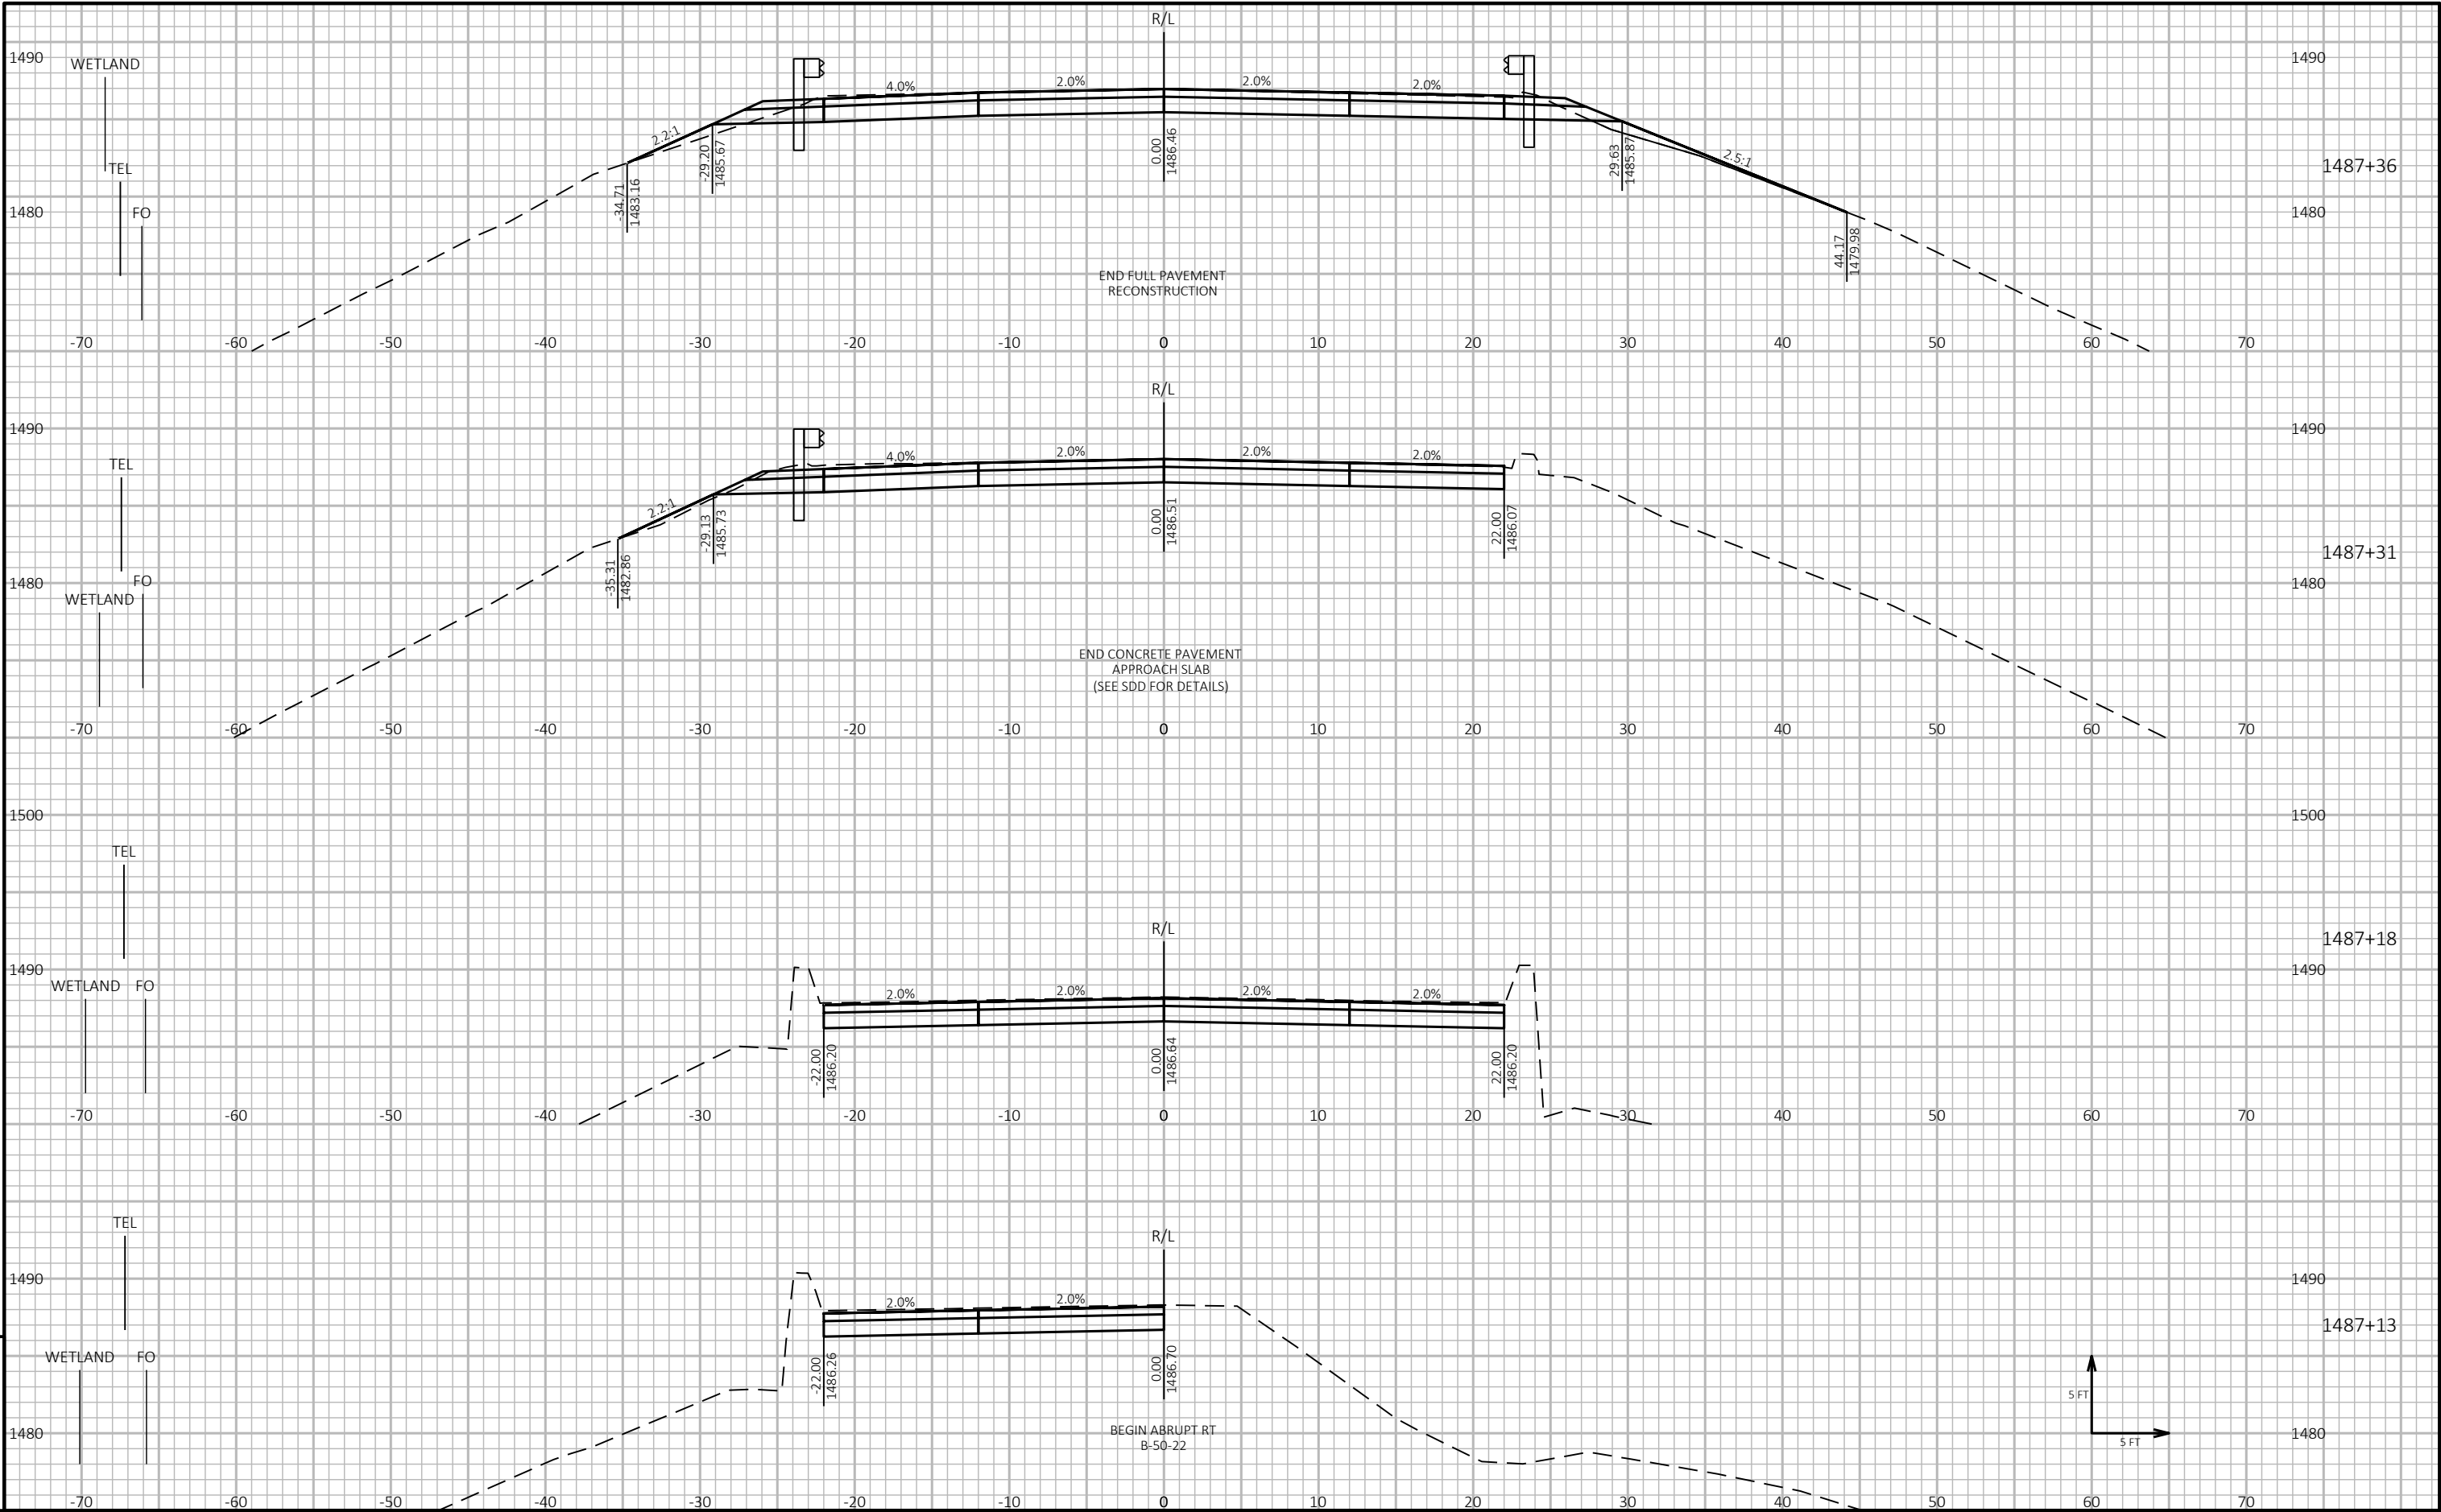

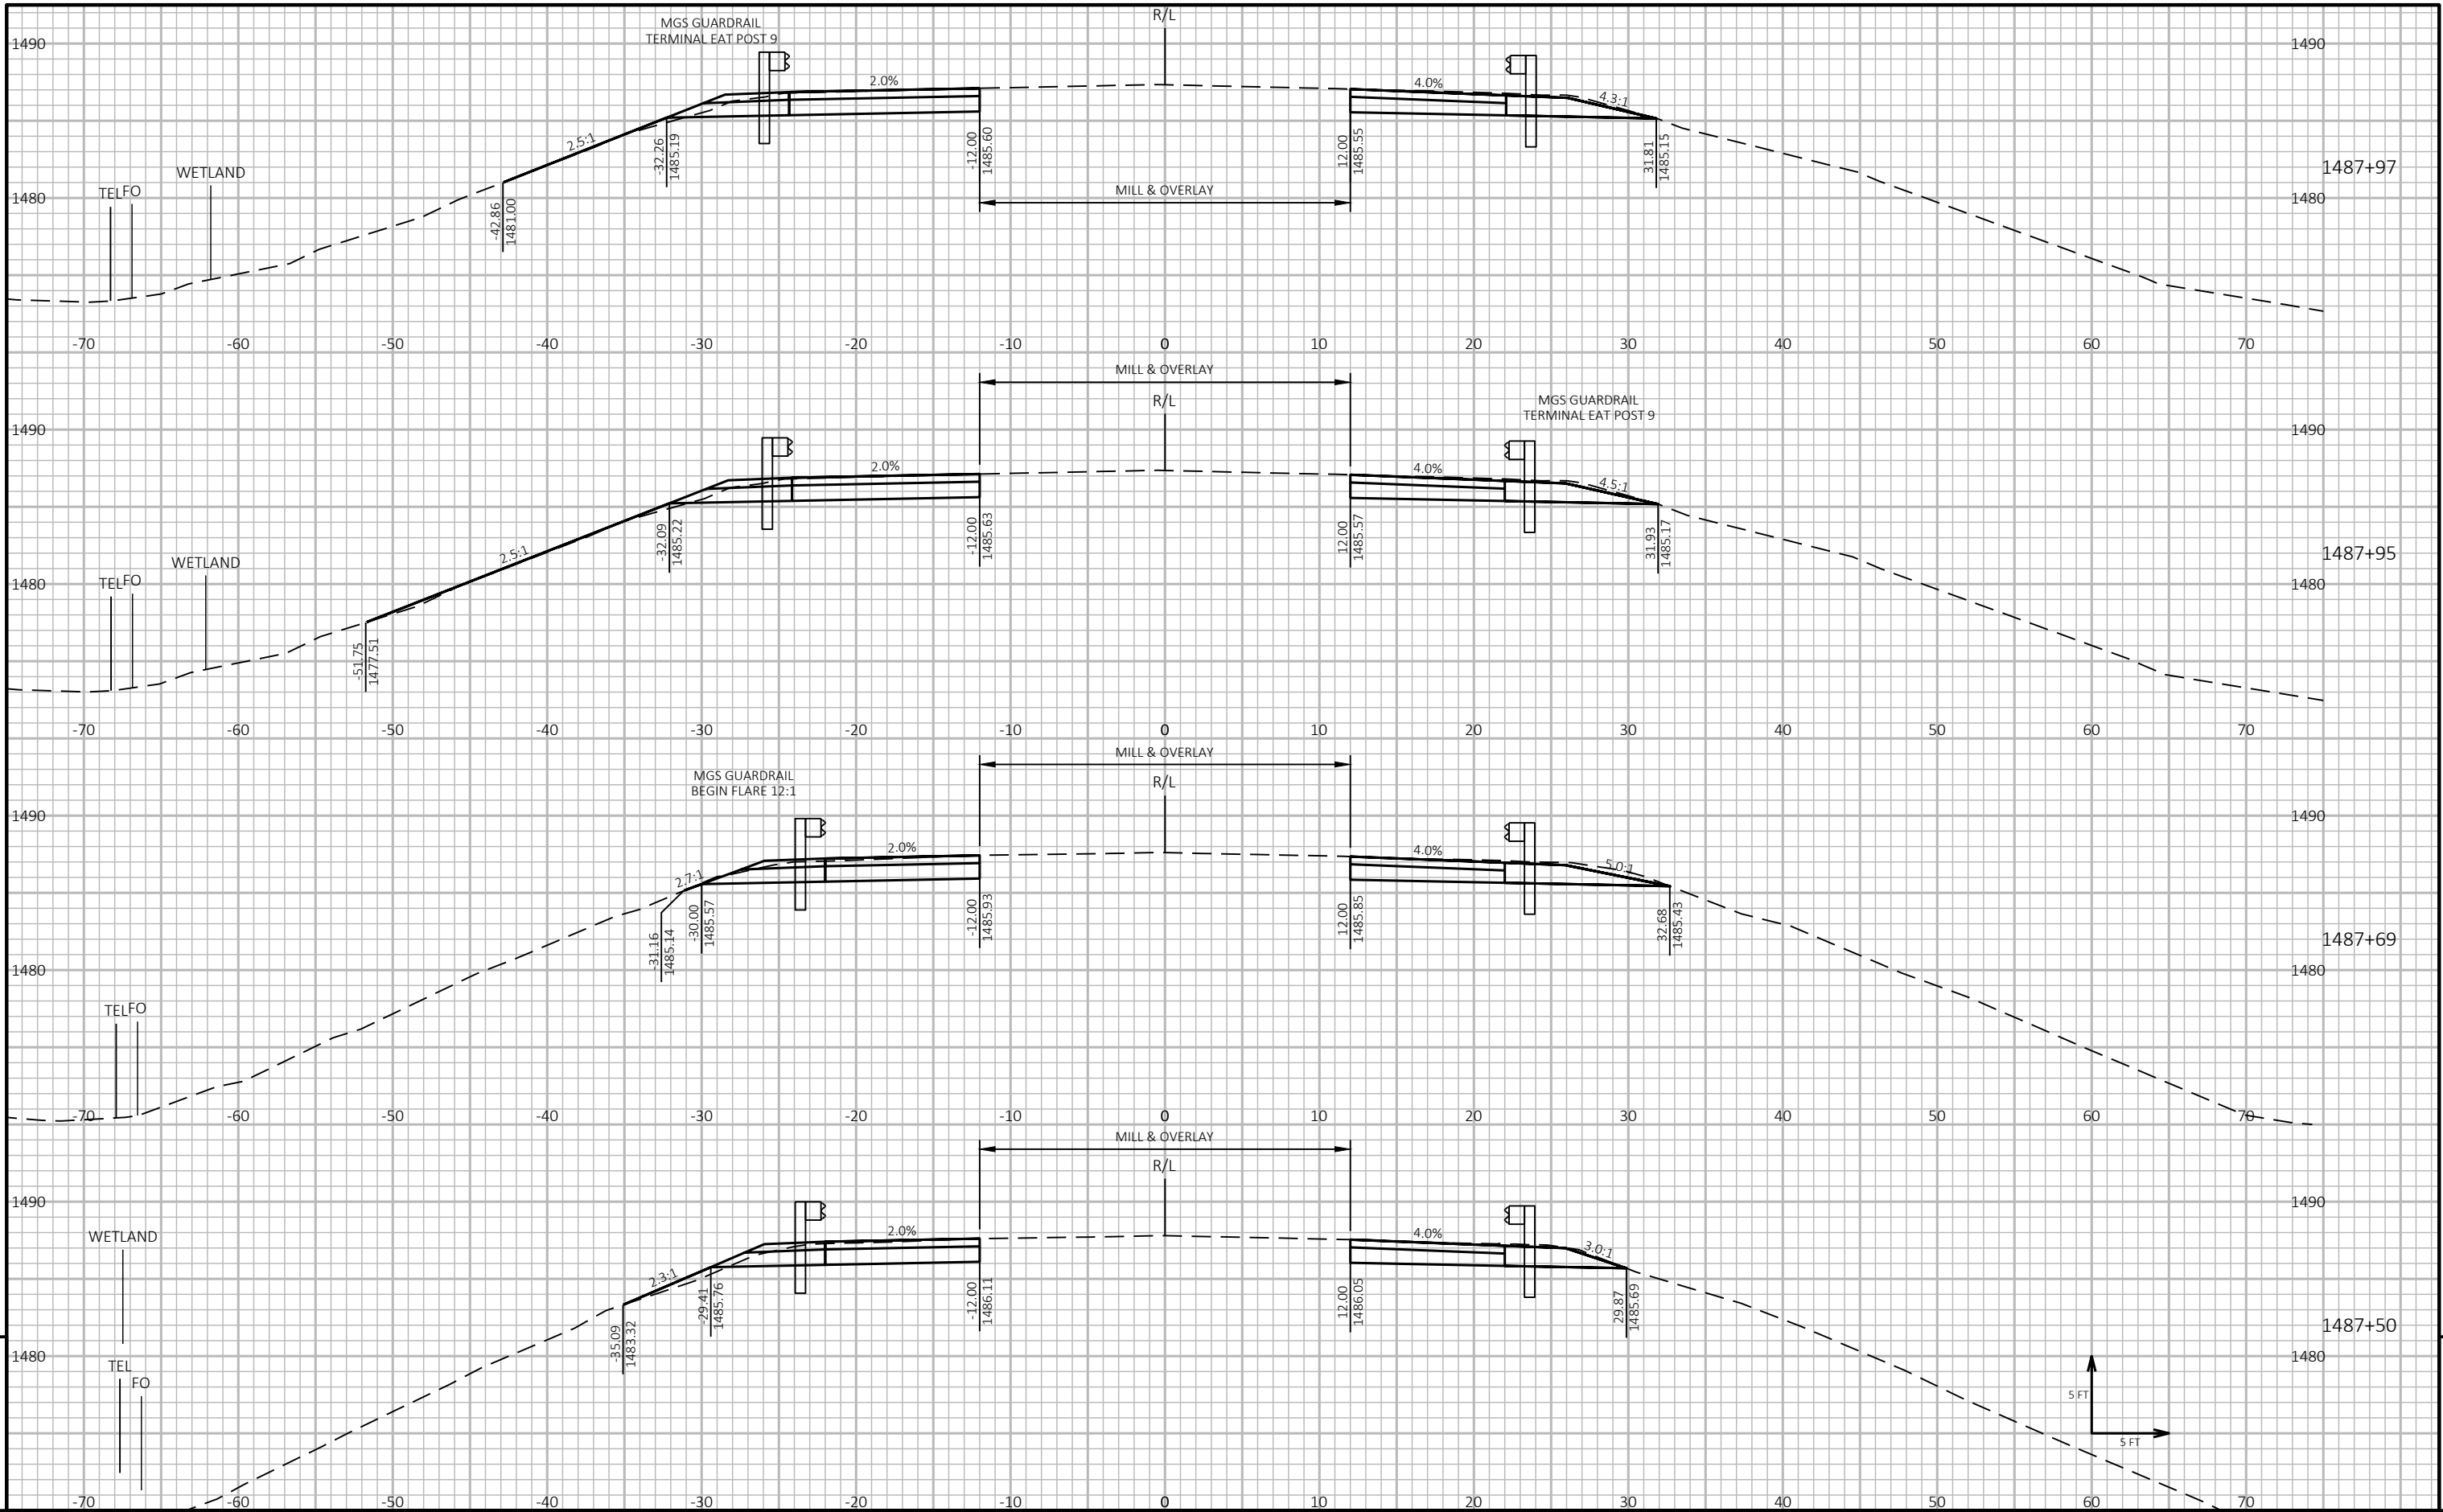


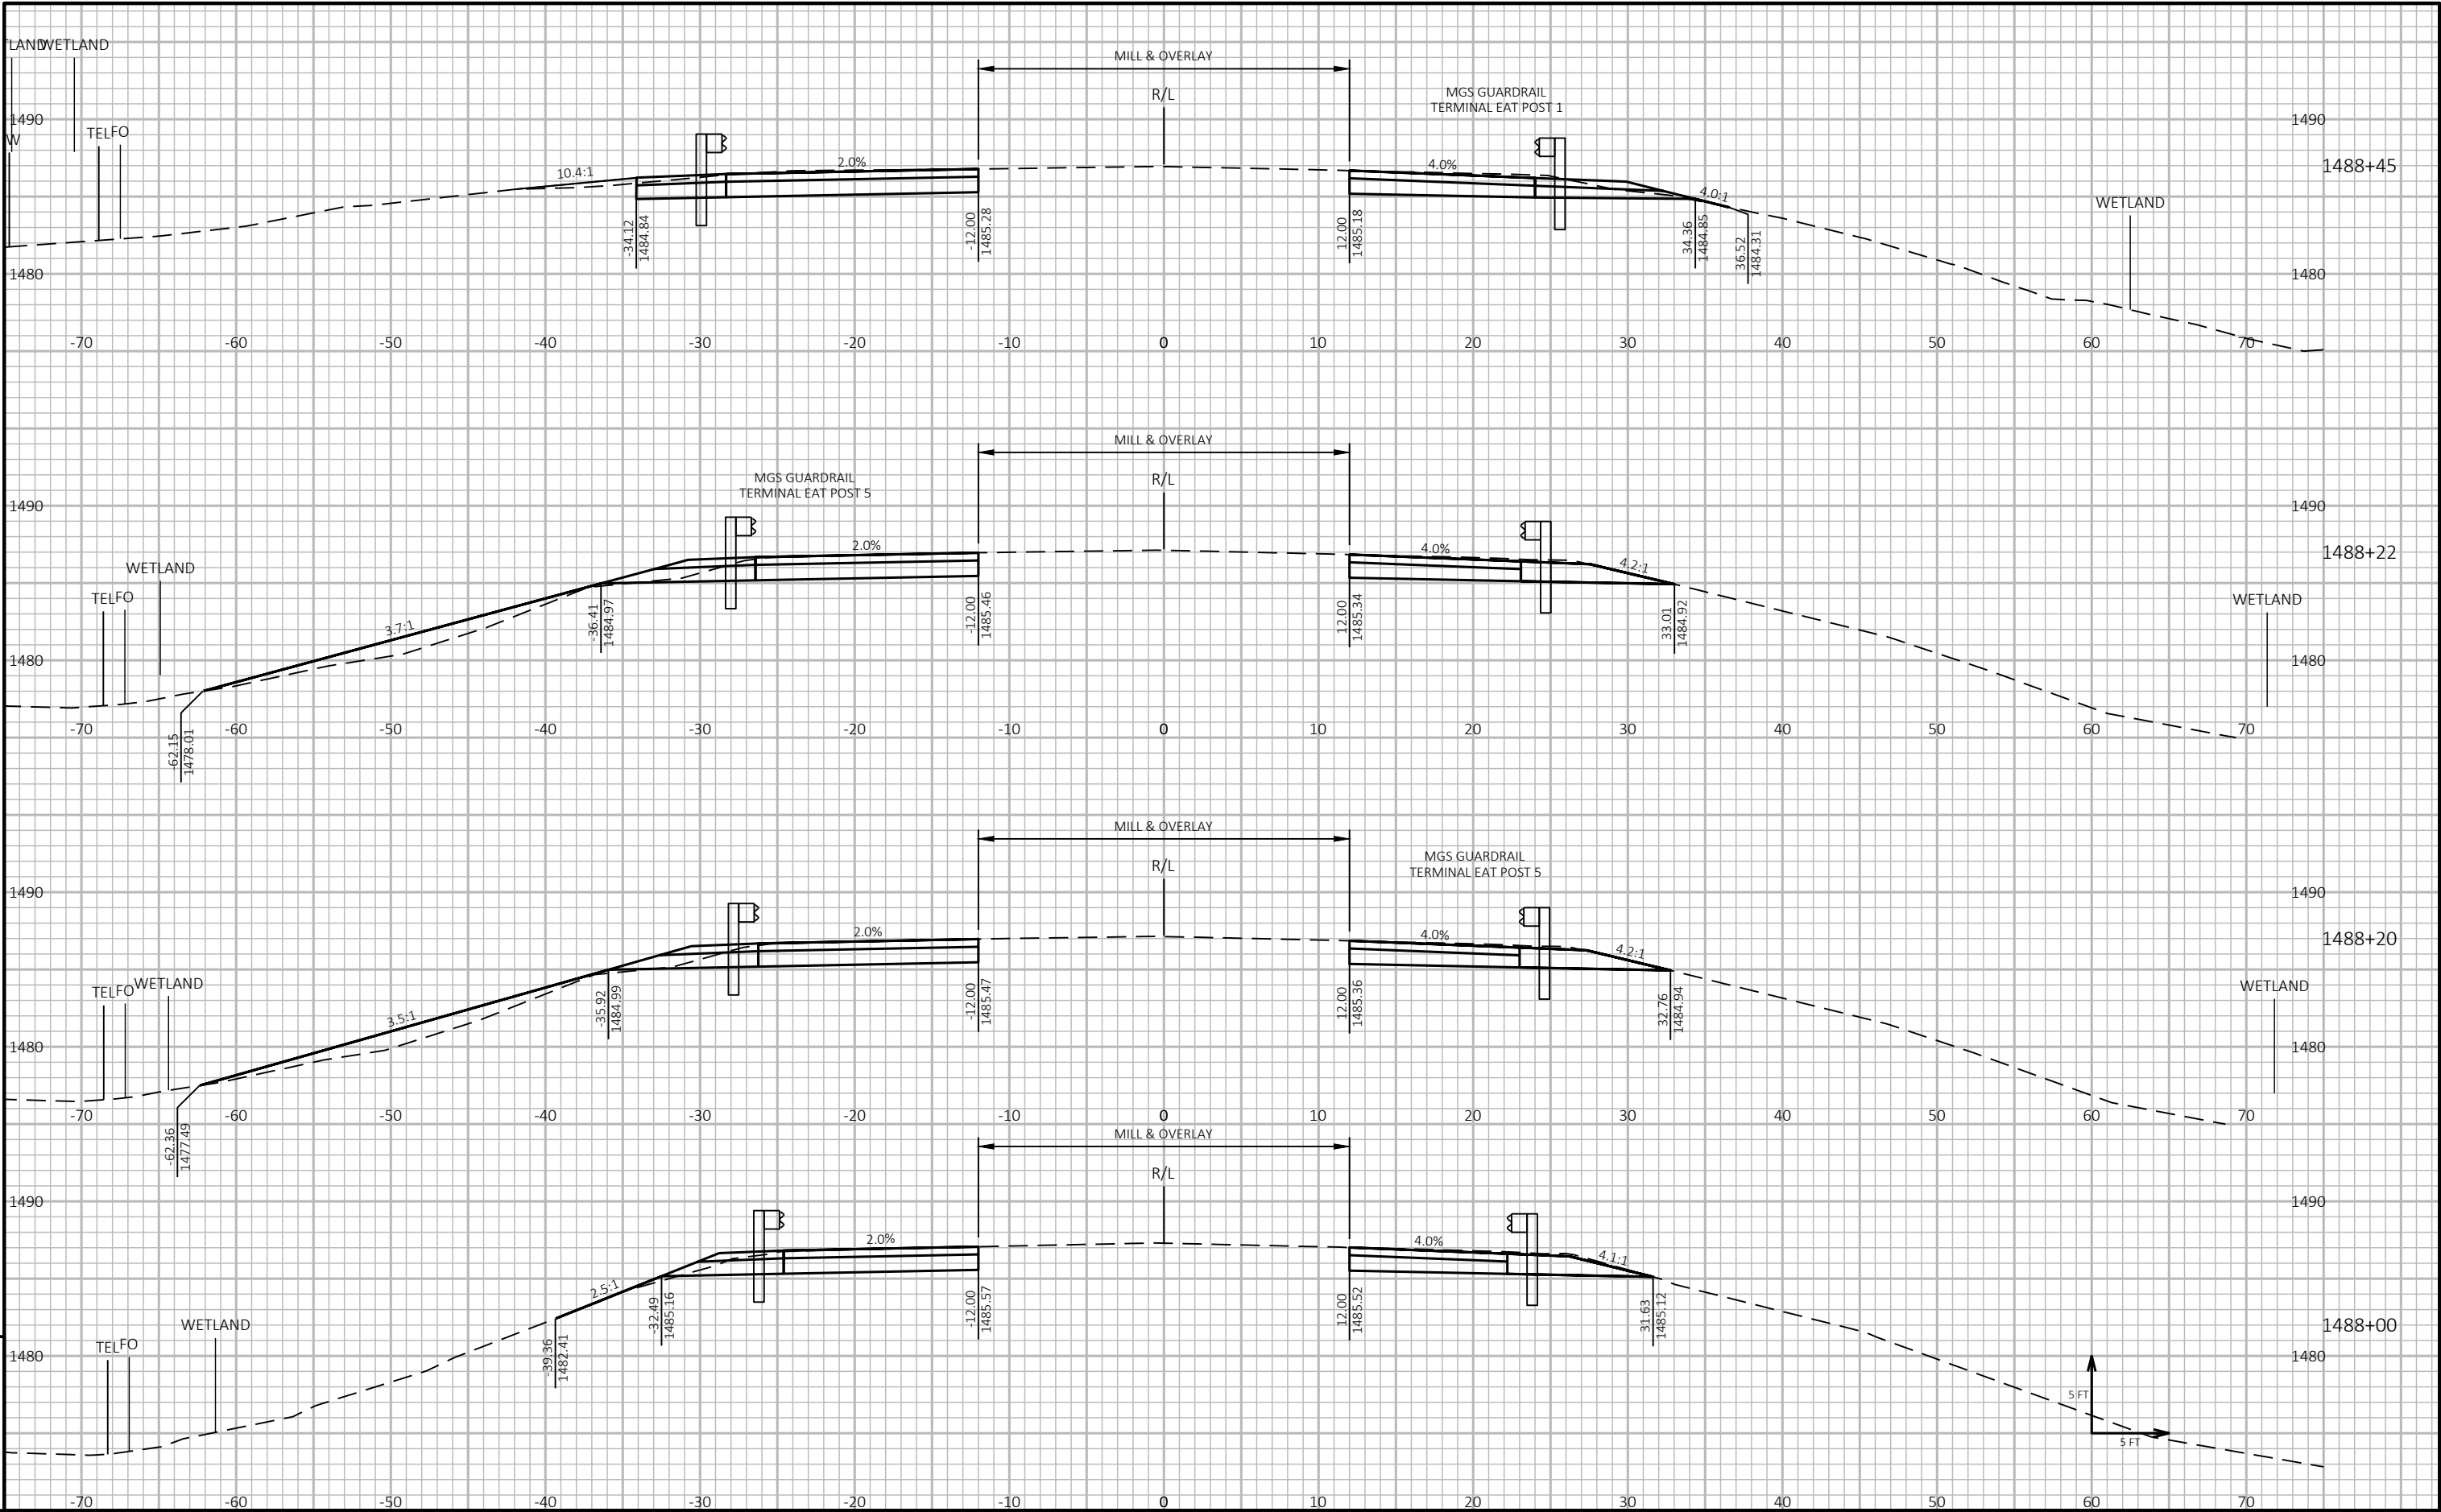

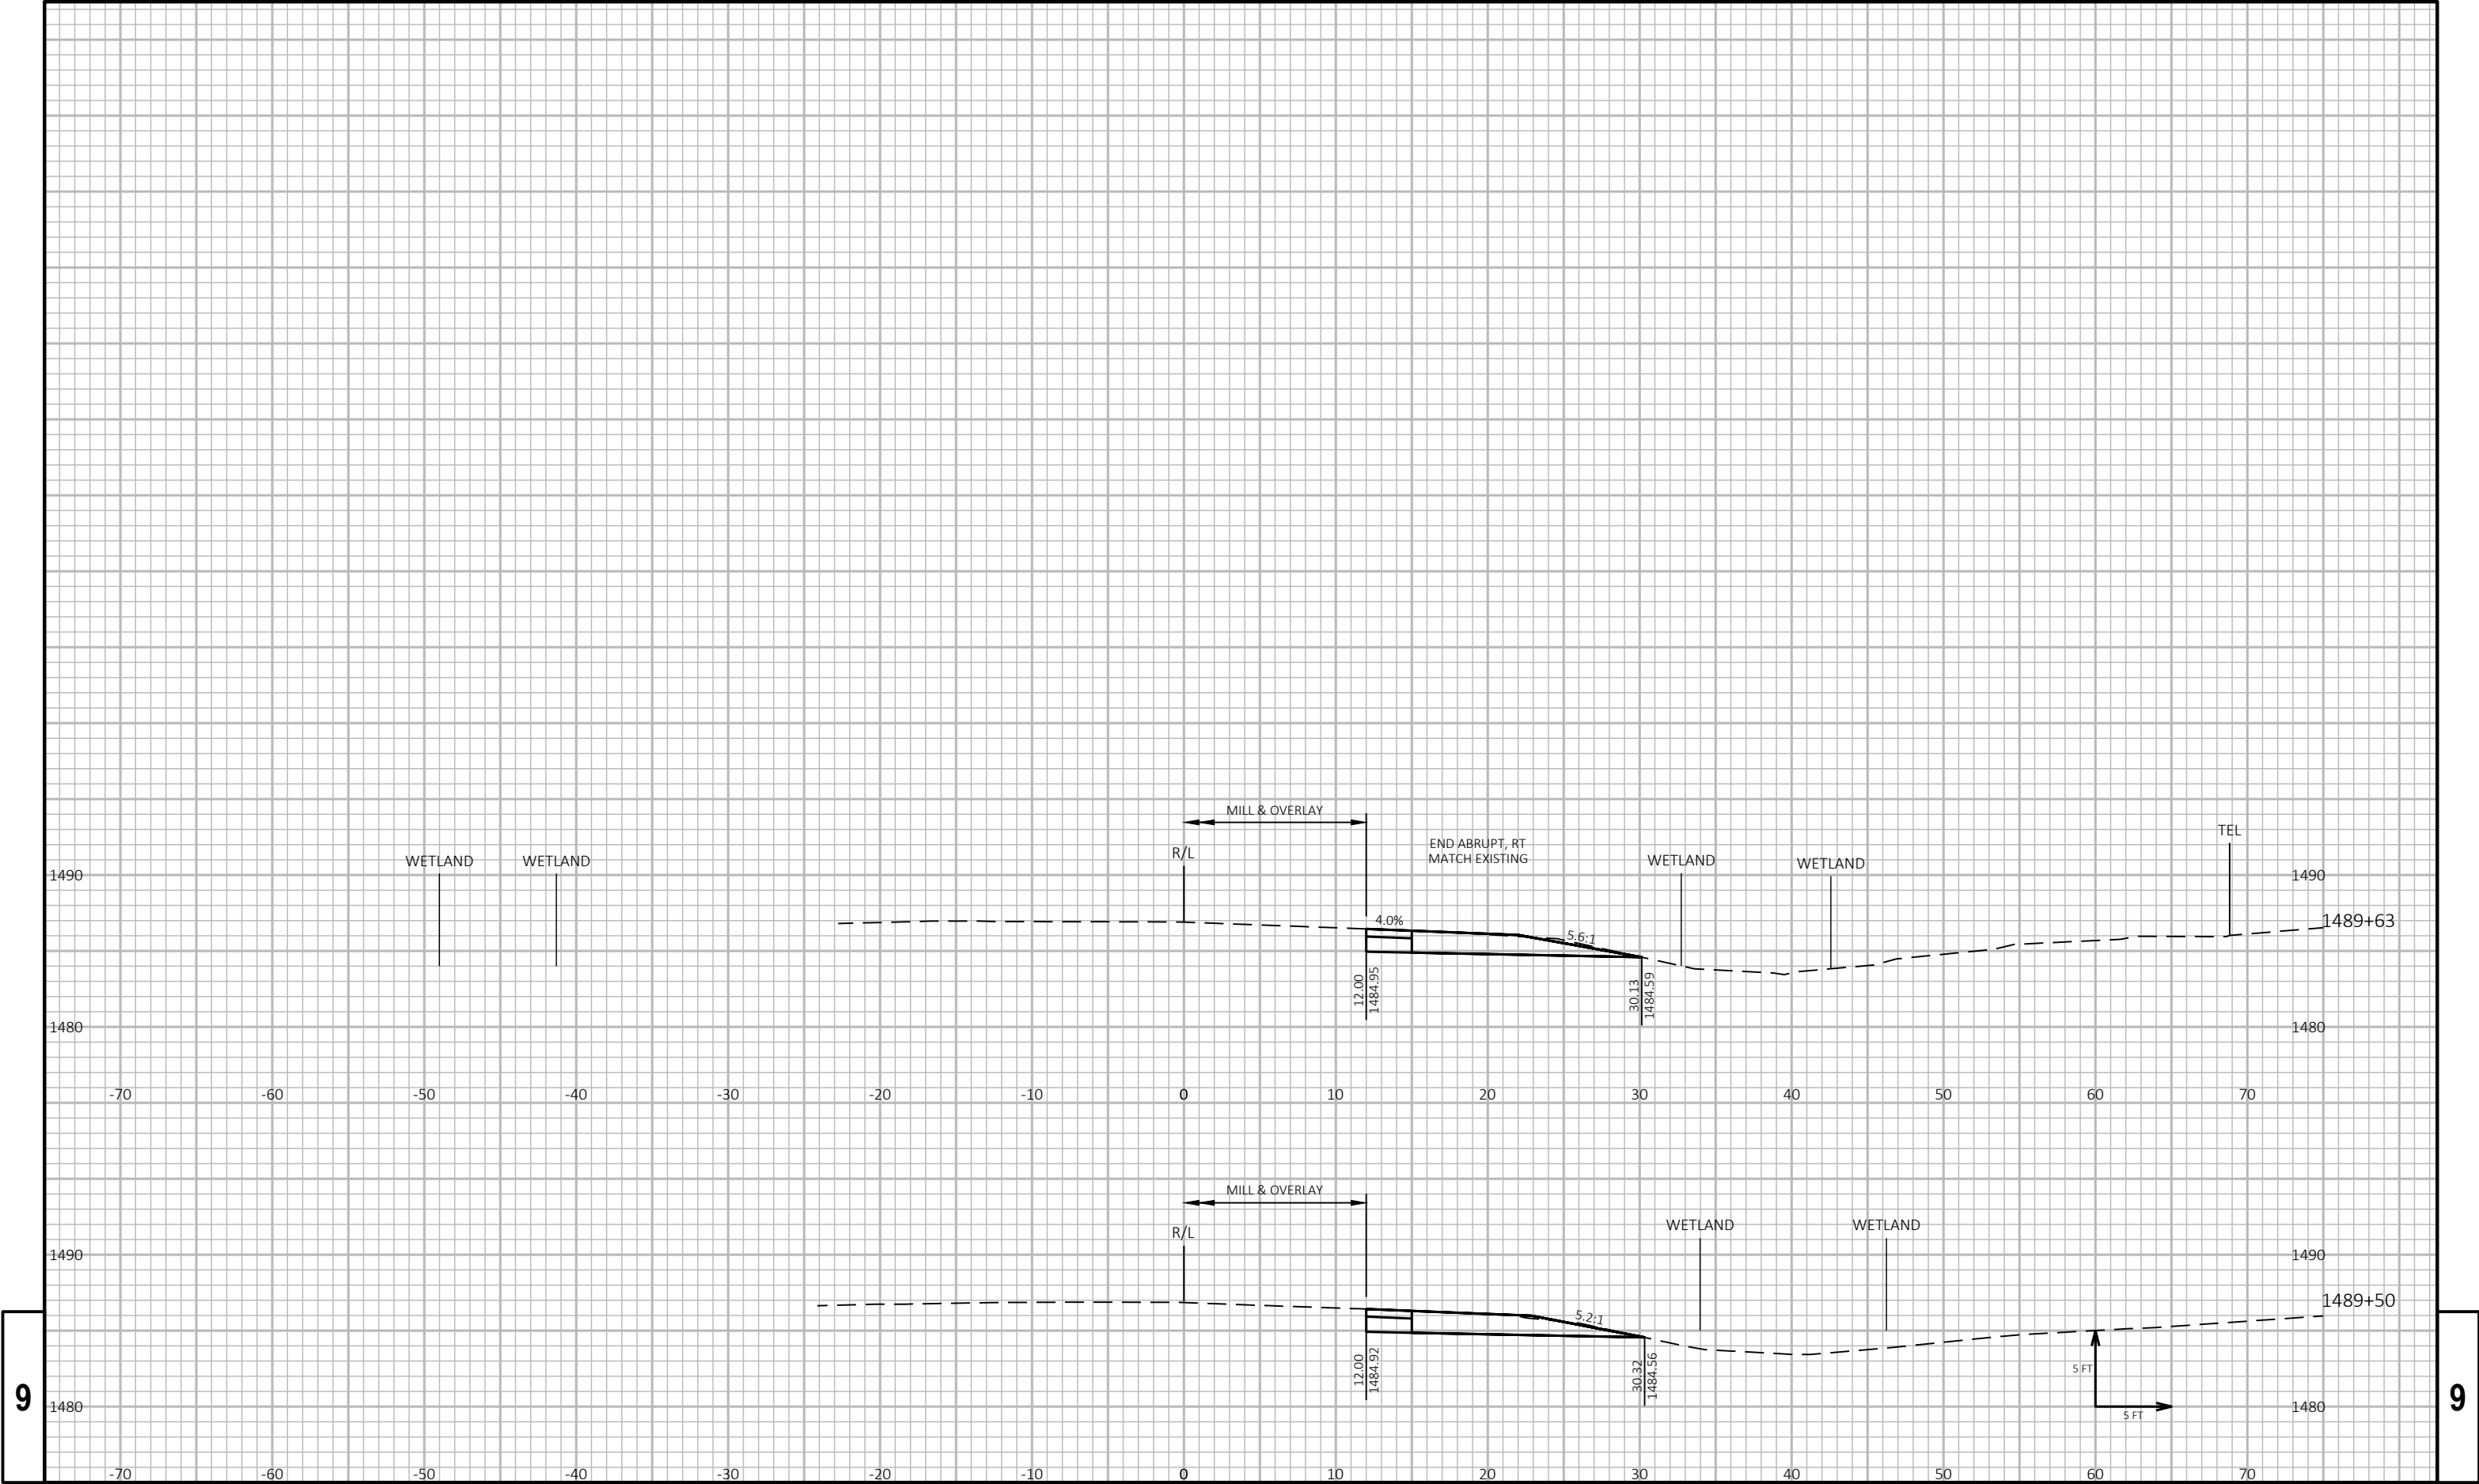

9

9

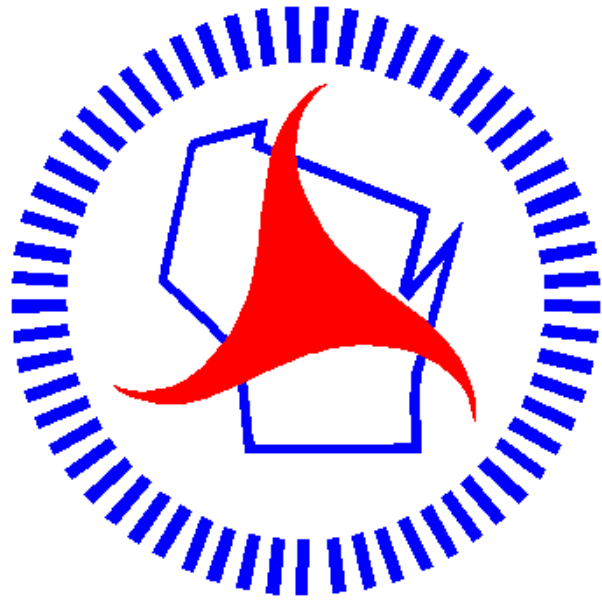

Wisconsin Department of Transportation

Dedicated people creating transportation solutions
through innovation and exceptional service.

<http://www.dot.wisconsin.gov>

RHI

PROJECT ID: 1610-44-63

WTH: 1610-44-62 & 1610-44-64


COUNTY: PRICE

SEPTEMBER 2021

ORDER OF SHEETS

Section No.	1	Title
Section No.	2	Typical Sections and Details (Includes Erosion Control)
Section No.	3	Estimate of Quantities
Section No.	3	Miscellaneous Quantities
Section No.	4	Right of Way Plat
Section No.	5	Plan and Profile
Section No.	6	Standard Detail Drawings
Section No.	7	Sign Plates
Section No.	8	Structure Plans
Section No.	9	Computer Earthwork Data
Section No.	9	Gross Sections

TOTAL SHEETS = 72

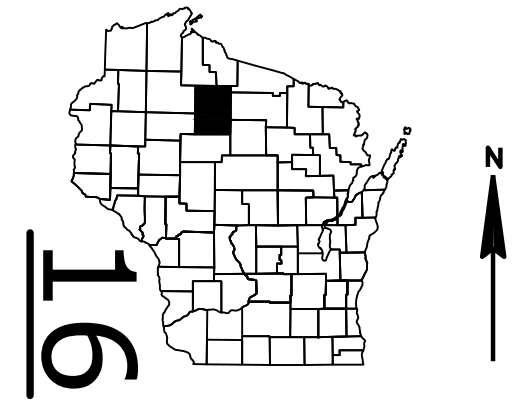

DESIGN DESIGNATION

A.A.D.T.	2022	=	7,200
A.A.D.T.	2042	=	8,200
D.H.V.	2042	=	900
D.D.		=	60/40
T.		=	13.7%
DESIGN SPEED		=	40 MPH
ESALS		=	1,490,000

CONVENTIONAL SYMBOLS

<u>PLAN</u>	<u>PROFILE</u>
CORPORATE LIMITS	GRADE LINE
PROPERTY LINE	ORIGINAL GROUND
LOT LINE	MARSH OR ROCK PROFILE (To be noted as such)
LIMITED HIGHWAY EASEMENT	SPECIAL DITCH
EXISTING RIGHT OF WAY	GRADE ELEVATION
PROPOSED OR NEW R/W LINE	CULVERT (Profile View)
SLOPE INTERCEPT	<u>UTILITIES</u>
REFERENCE LINE	ELECTRIC
EXISTING CULVERT	FIBER OPTIC
PROPOSED CULVERT (Box or Pipe)	GAS
COMBUSTIBLE FLUIDS	SANITARY SEWER
	STORM SEWER
	TELEPHONE
MARSH AREA	WATER
	UTILITY PEDESTAL
	POWER POLE
WOODED OR SHRUB AREA	TELEPHONE POLE

STATE OF WISCONSIN

DEPARTMENT OF TRANSPORTATION

PLAN OF PROPOSED IMPROVEMENT

C PHILLIPS, LAKE STREET


ELK RIVER BRIDGE B-50-0019

STH 13

PRICE COUNTY

STATE PROJECT NUMBER

1610-44-63

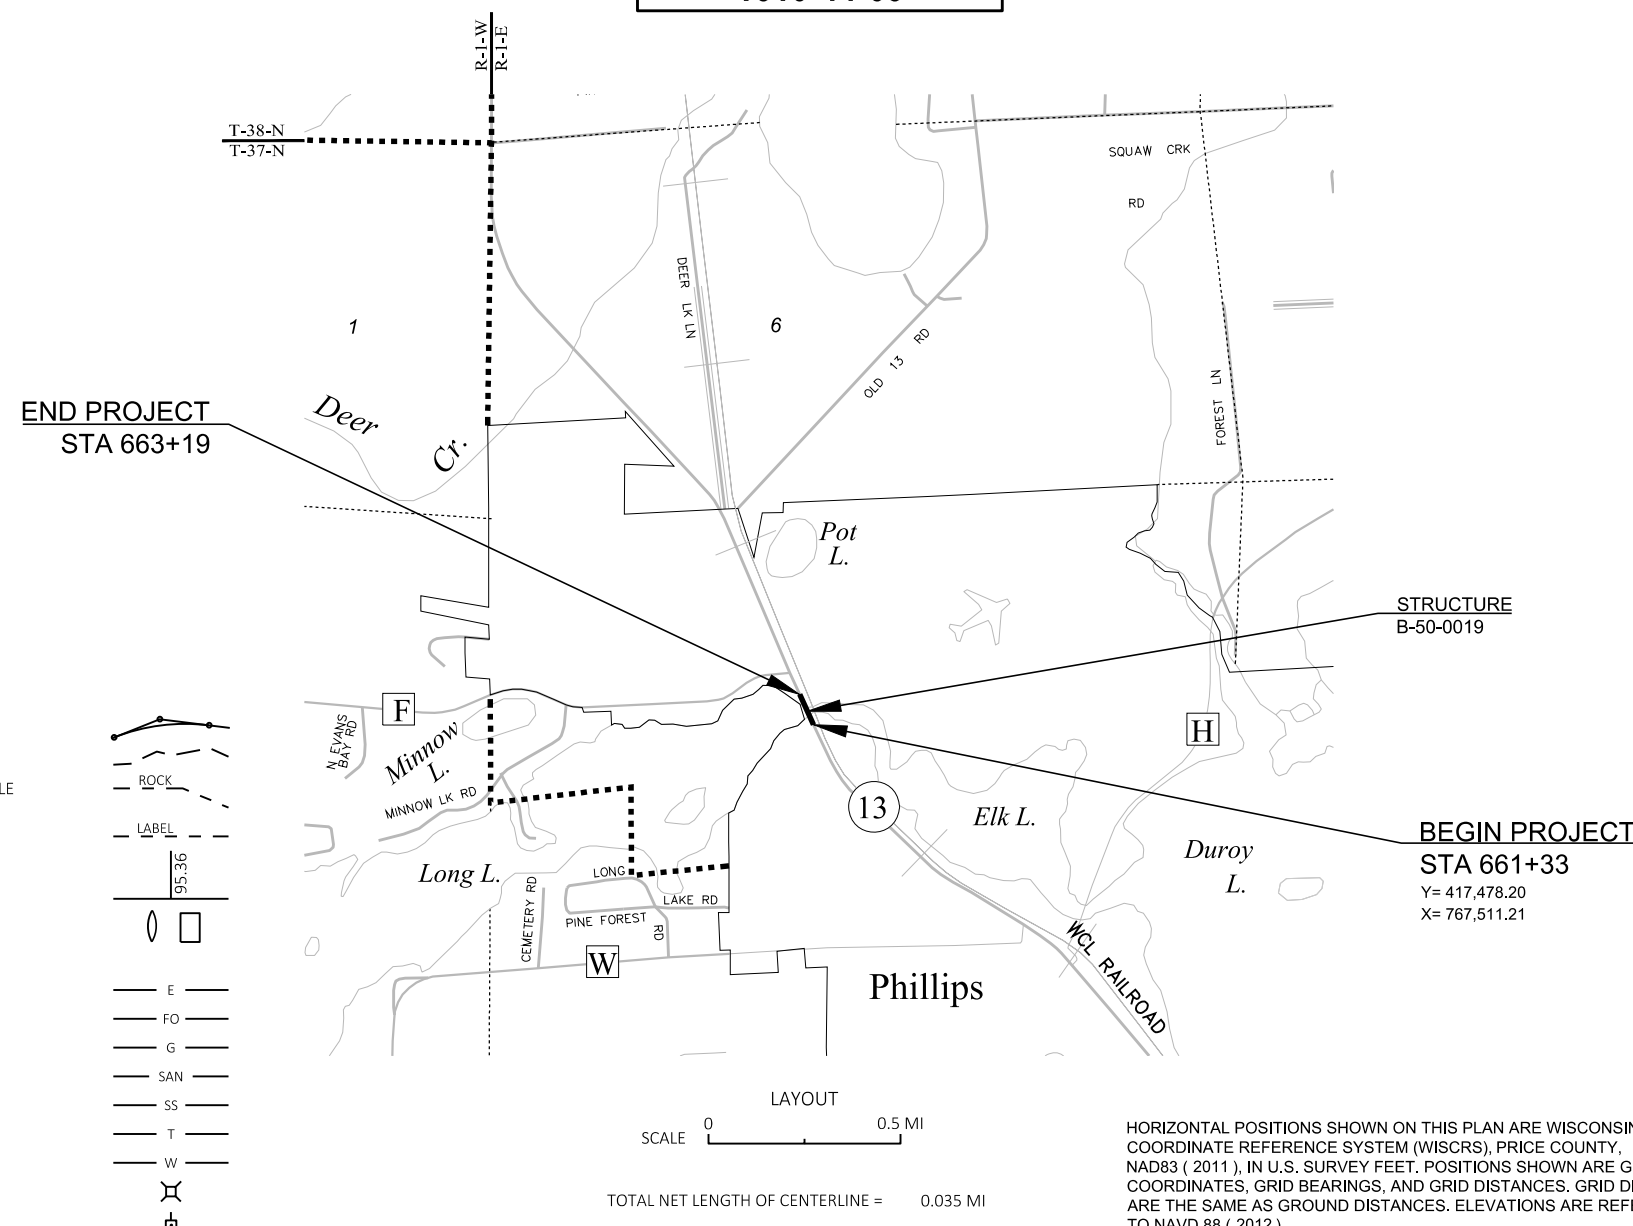

HORIZONTAL POSITIONS SHOWN ON THIS PLAN ARE WISCONSIN COORDINATE REFERENCE SYSTEM (WISCRS), PRICE COUNTY, NAD83 (2011), IN U.S. SURVEY FEET. POSITIONS SHOWN ARE GRID COORDINATES, GRID BEARINGS, AND GRID DISTANCES. GRID DISTANCES ARE THE SAME AS GROUND DISTANCES. ELEVATIONS ARE REFERENCED TO NAVD 88 (2012).

STATE PROJECT	FEDERAL PROJECT	
	PROJECT	CONTRACT
1610-44-63		

emcs.^{inc}

500 North 17th Avenue
Wausau, WI 54401
715.845.1081 Fax 715.845.1099

WISCONSIN

SCOTT M. KAISER

E-41772-6

MOSINEE WI

PROFESSIONAL ENGINEER

3-29-2021
(Date)

Scott Kaiser
(Signature)

STATE OF WISCONSIN
DEPARTMENT OF TRANSPORTATION

PREPARED BY

Surveyor	EMCS, INC.
Designer	EMCS, INC.
Project Manager	KAI KILEN
Regional Examiner	CHERYL SIMON
Regional Supervisor	DANIEL ERVA

APPROVED FOR THE DEPARTMENT

DATE: 3/29/2021

K K
(Signature)

E

GENERAL NOTES

THE LOCATIONS OF EXISTING AND PROPOSED UTILITY INSTALLATIONS AS SHOWN ON PLANS ARE APPROXIMATE. THERE MAY BE OTHER UTILITY INSTALLATIONS WITHIN THE PROJECT AREA THAT ARE NOT SHOWN.

EROSION CONTROL MEASURES ARE SHOWN ON SECTION 5 PLANS AND APPLICABLE CONSTRUCTION DETAILS.

AS-BUILTS USED FOR PLAN DEVELOPMENT

PROJECT NO: 1614-03-73, CONSTRUCTION YEAR: 1972/1973
PROJECT NO: 1614-10-60, CONSTRUCTION YEAR: 1996

ORDER OF SECTION 2 SHEETS

- TYPICAL SECTIONS
- CONSTRUCTION DETAILS
- TRAFFIC CONTROL

UTILITIES

COMMUNICATIONS

PRICE COUNTY TELEPHONE COMPANY
KIRK BOGDANOVIC
105 N AVON AVENUE
PHILLIPS WI, 54555
OFFICE: (800) 250-8927
KBOGDANOVIC@NORVADO.COM

ELECTRIC - DISTRIBUTION

XCEL ENERGY
KATHY SCHANTNER
310 HICKORY HILLS LANE
PHILLIPS, WI 54555
OFFICE: (715) 737-1102
CELL: (715) 567-0037
KATHLEEN.R.SCHANTNER@XCELENERGY.COM

GAS/PETROLEUM

XCEL ENERGY
KATHY SCHANTNER
310 HICKORY HILLS LANE
PHILLIPS, WI 54555
OFFICE: (715) 737-1102
CELL: (715) 567-0037
KATHLEEN.R.SCHANTNER@XCELENERGY.COM

SANITARY SEWER

PHILLIPS MUNICIPAL WATER WORKS
JASON LYON
174 S EYDER AVE
PHILLIPS, WI 54555
OFFICE: (715) 339-4186
CELL: (715) 820-1066
PHILPSWD@PCTCNET.NET

WATER

PHILLIPS MUNICIPAL WATER WORKS
JASON LYON
174 S EYDER AVE
PHILLIPS, WI 54555
OFFICE: (715) 339-4186
CELL: (715) 820-1066
PHILPSWD@PCTCNET.NET

RUNOFF COEFFICIENT TABLE



	HYDROLOGIC SOIL GROUP											
	A			B			C			D		
	SLOPE RANGE (PERCENT)			SLOPE RANGE (PERCENT)			SLOPE RANGE (PERCENT)			SLOPE RANGE (PERCENT)		
LAND USE:	0-2	2-6	6 & OVER	0-2	2-6	6 & OVER	0-2	2-6	6 & OVER	0-2	2-6	6 & OVER
ROW CROPS	.08	.16	.22	.12	.20	.27	.15	.24	.33	.19	.28	.38
	.22	.30	.38	.26	.34	.44	.30	.37	.50	.34	.41	.56
MEDIAN STRIP- TURF	.19	.20	.24	.19	.22	.26	.20	.23	.30	.20	.25	.30
	.24	.26	.30	.25	.28	.33	.26	.30	.37	.27	.32	.40
SIDE SLOPE- TURF			.25			.27			.28			.30
			.32			.34			.36			.38
PAVEMENT:												
ASPHALT	.70 - .95											
CONCRETE	.80 - .95											
BRICK	.70 - .80											
DRIVES, WALKS	.75 - .85											
ROOFS	.75 - .95											
GRAVEL ROADS, SHOULDERS	.40 - .60											

TOTAL PROJECT AREA = 0.5 ACRE
TOTAL AREA EXPECTED TO BE DISTURBED BY CONSTRUCTION ACTIVITIES = 0.1 ACRE



Dial 811 or (800)242-8511
www.DiggersHotline.com

DNR LIAISON
WENDY HENNIGES
DNR NORTHERN REGION HEADQUARTERS
107 SUTLIFF AVENUE
RHINELANDER, WI 54501
PHONE: (715) 365-8916
WENDY.HENNIGES@WISCONSIN.GOV

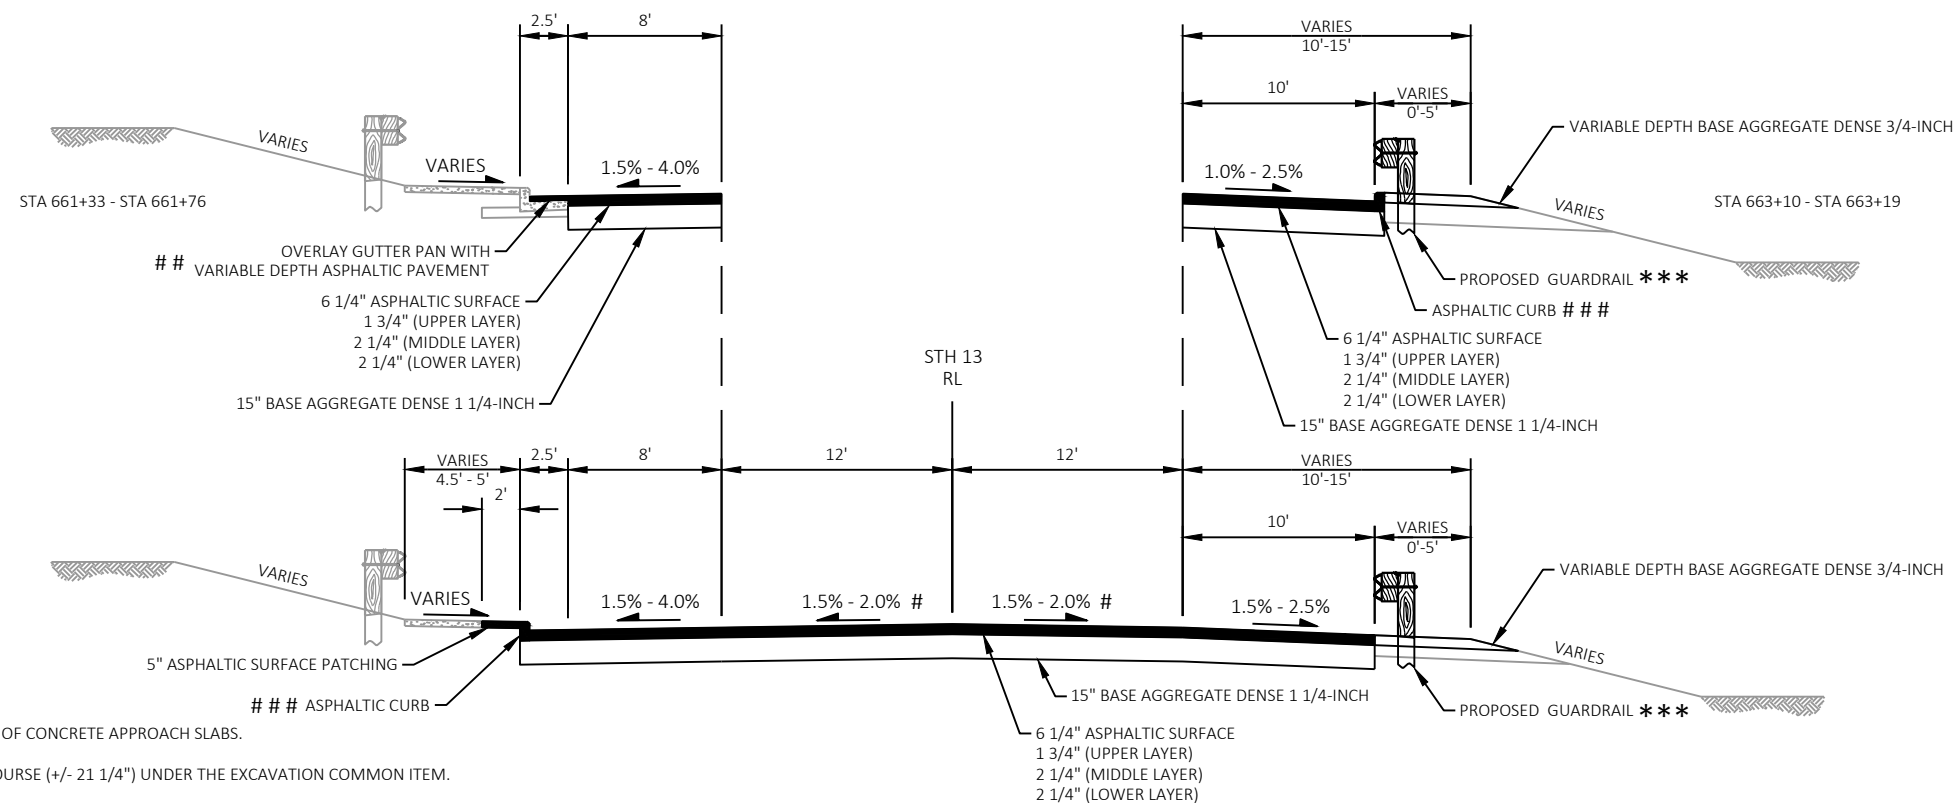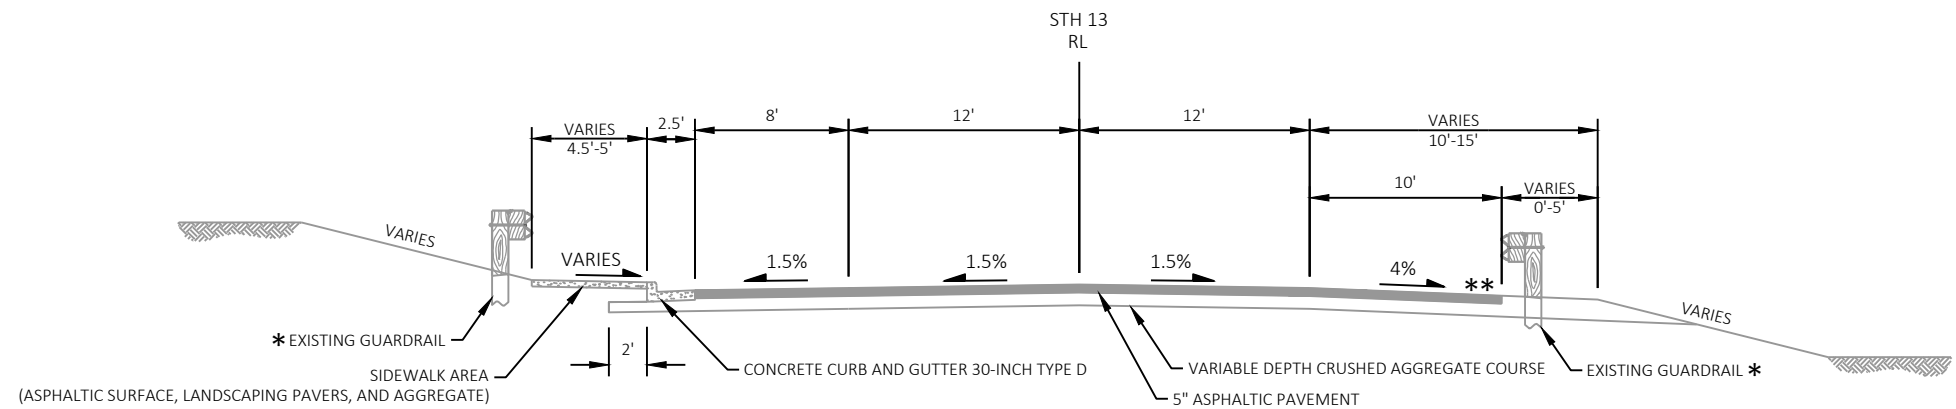

NOTES

SEE SECTION 5 PLAN SHEETS AND APPLICABLE SDD FOR LIMITS OF CONCRETE APPROACH SLABS.

REMOVE EXISTING ASPHALTIC PAVEMENT AND AGGREGATE COURSE (+/- 21 1/4") UNDER THE EXCAVATION COMMON ITEM.

* SEE SECTION 5 PLANS FOR LIMITS OF EXISTING GUARDRAILS.

** THERE IS EXISTING CURB AND GUTTER FROM STA 663+10 TO STA 663+19, RT.

*** SEE CONSTRUCTION DETAIL FOR PROPOSED GUARDRAIL MODIFICATIONS.

TRANSITION THE ROADWAY CROSS SLOPE FROM EXISTING 1.5% TO PROPOSED 2% CROSS SLOPE ON B-50-0019.

SEE CONSTRUCTION DETAIL FOR CURB & GUTTER ASPHALTIC SURFACE OVERLAY DETAILS.

SEE SDD "CONCRETE CURB AND GUTTER" AND MAKE THE ASPHALTIC CURB HEAD SIMILAR TO THE CURB HEAD FOR CONCRETE CURB & GUTTER 30-INCH TYPE D.

PROJECT NO: 1610-44-63


HWY: STH 13

COUNTY: PRICE

TYPICAL SECTIONS


SHEET

E

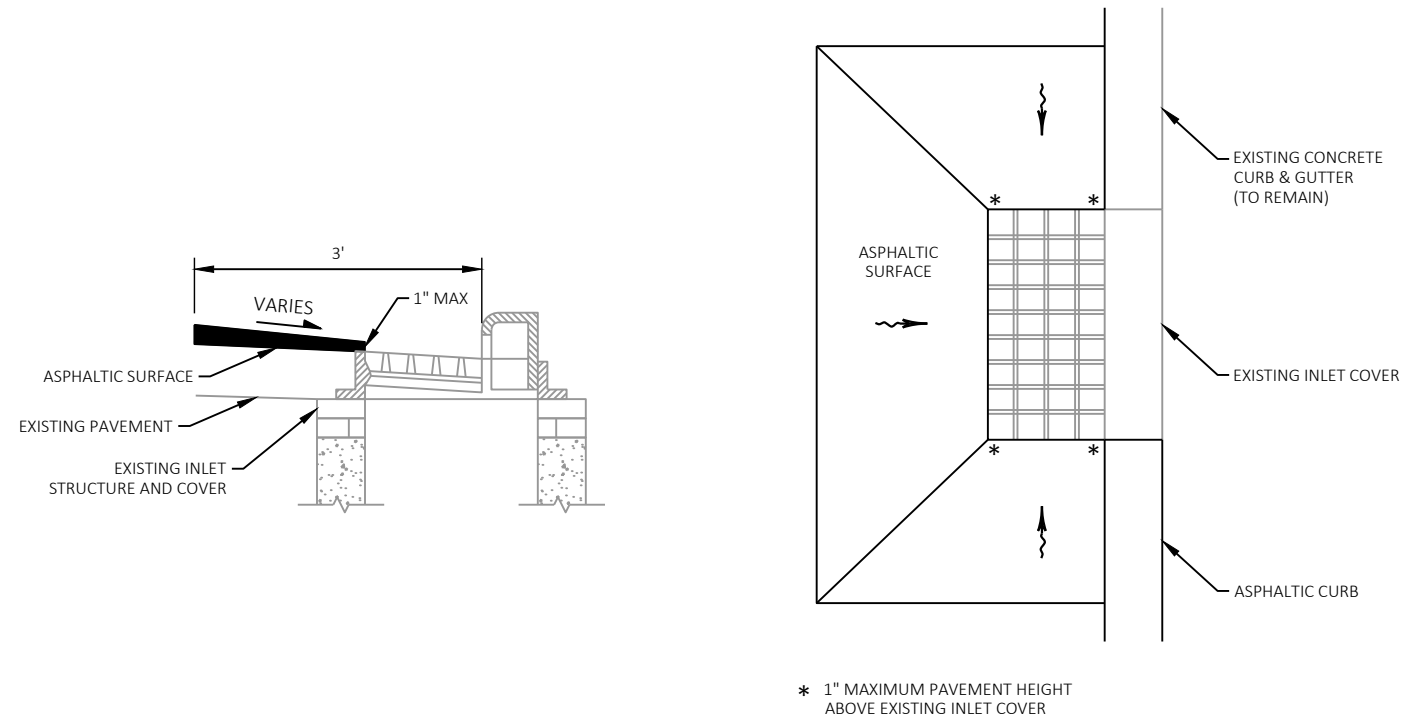


ASPHALT TAPER AROUND INLET DETAIL


STH 13
STA 661+74, LT

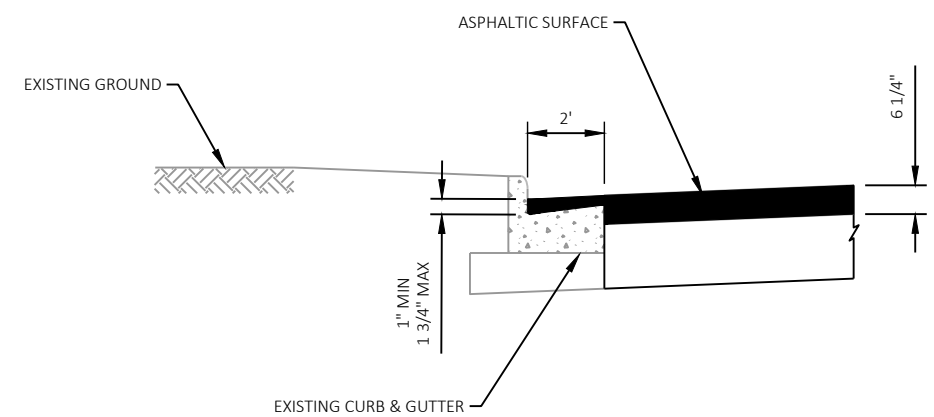

CURB & GUTTER ASPHALTIC SURFACE OVERLAY DETAIL

STH 13
STA 661+33 - STA 661+76, LT

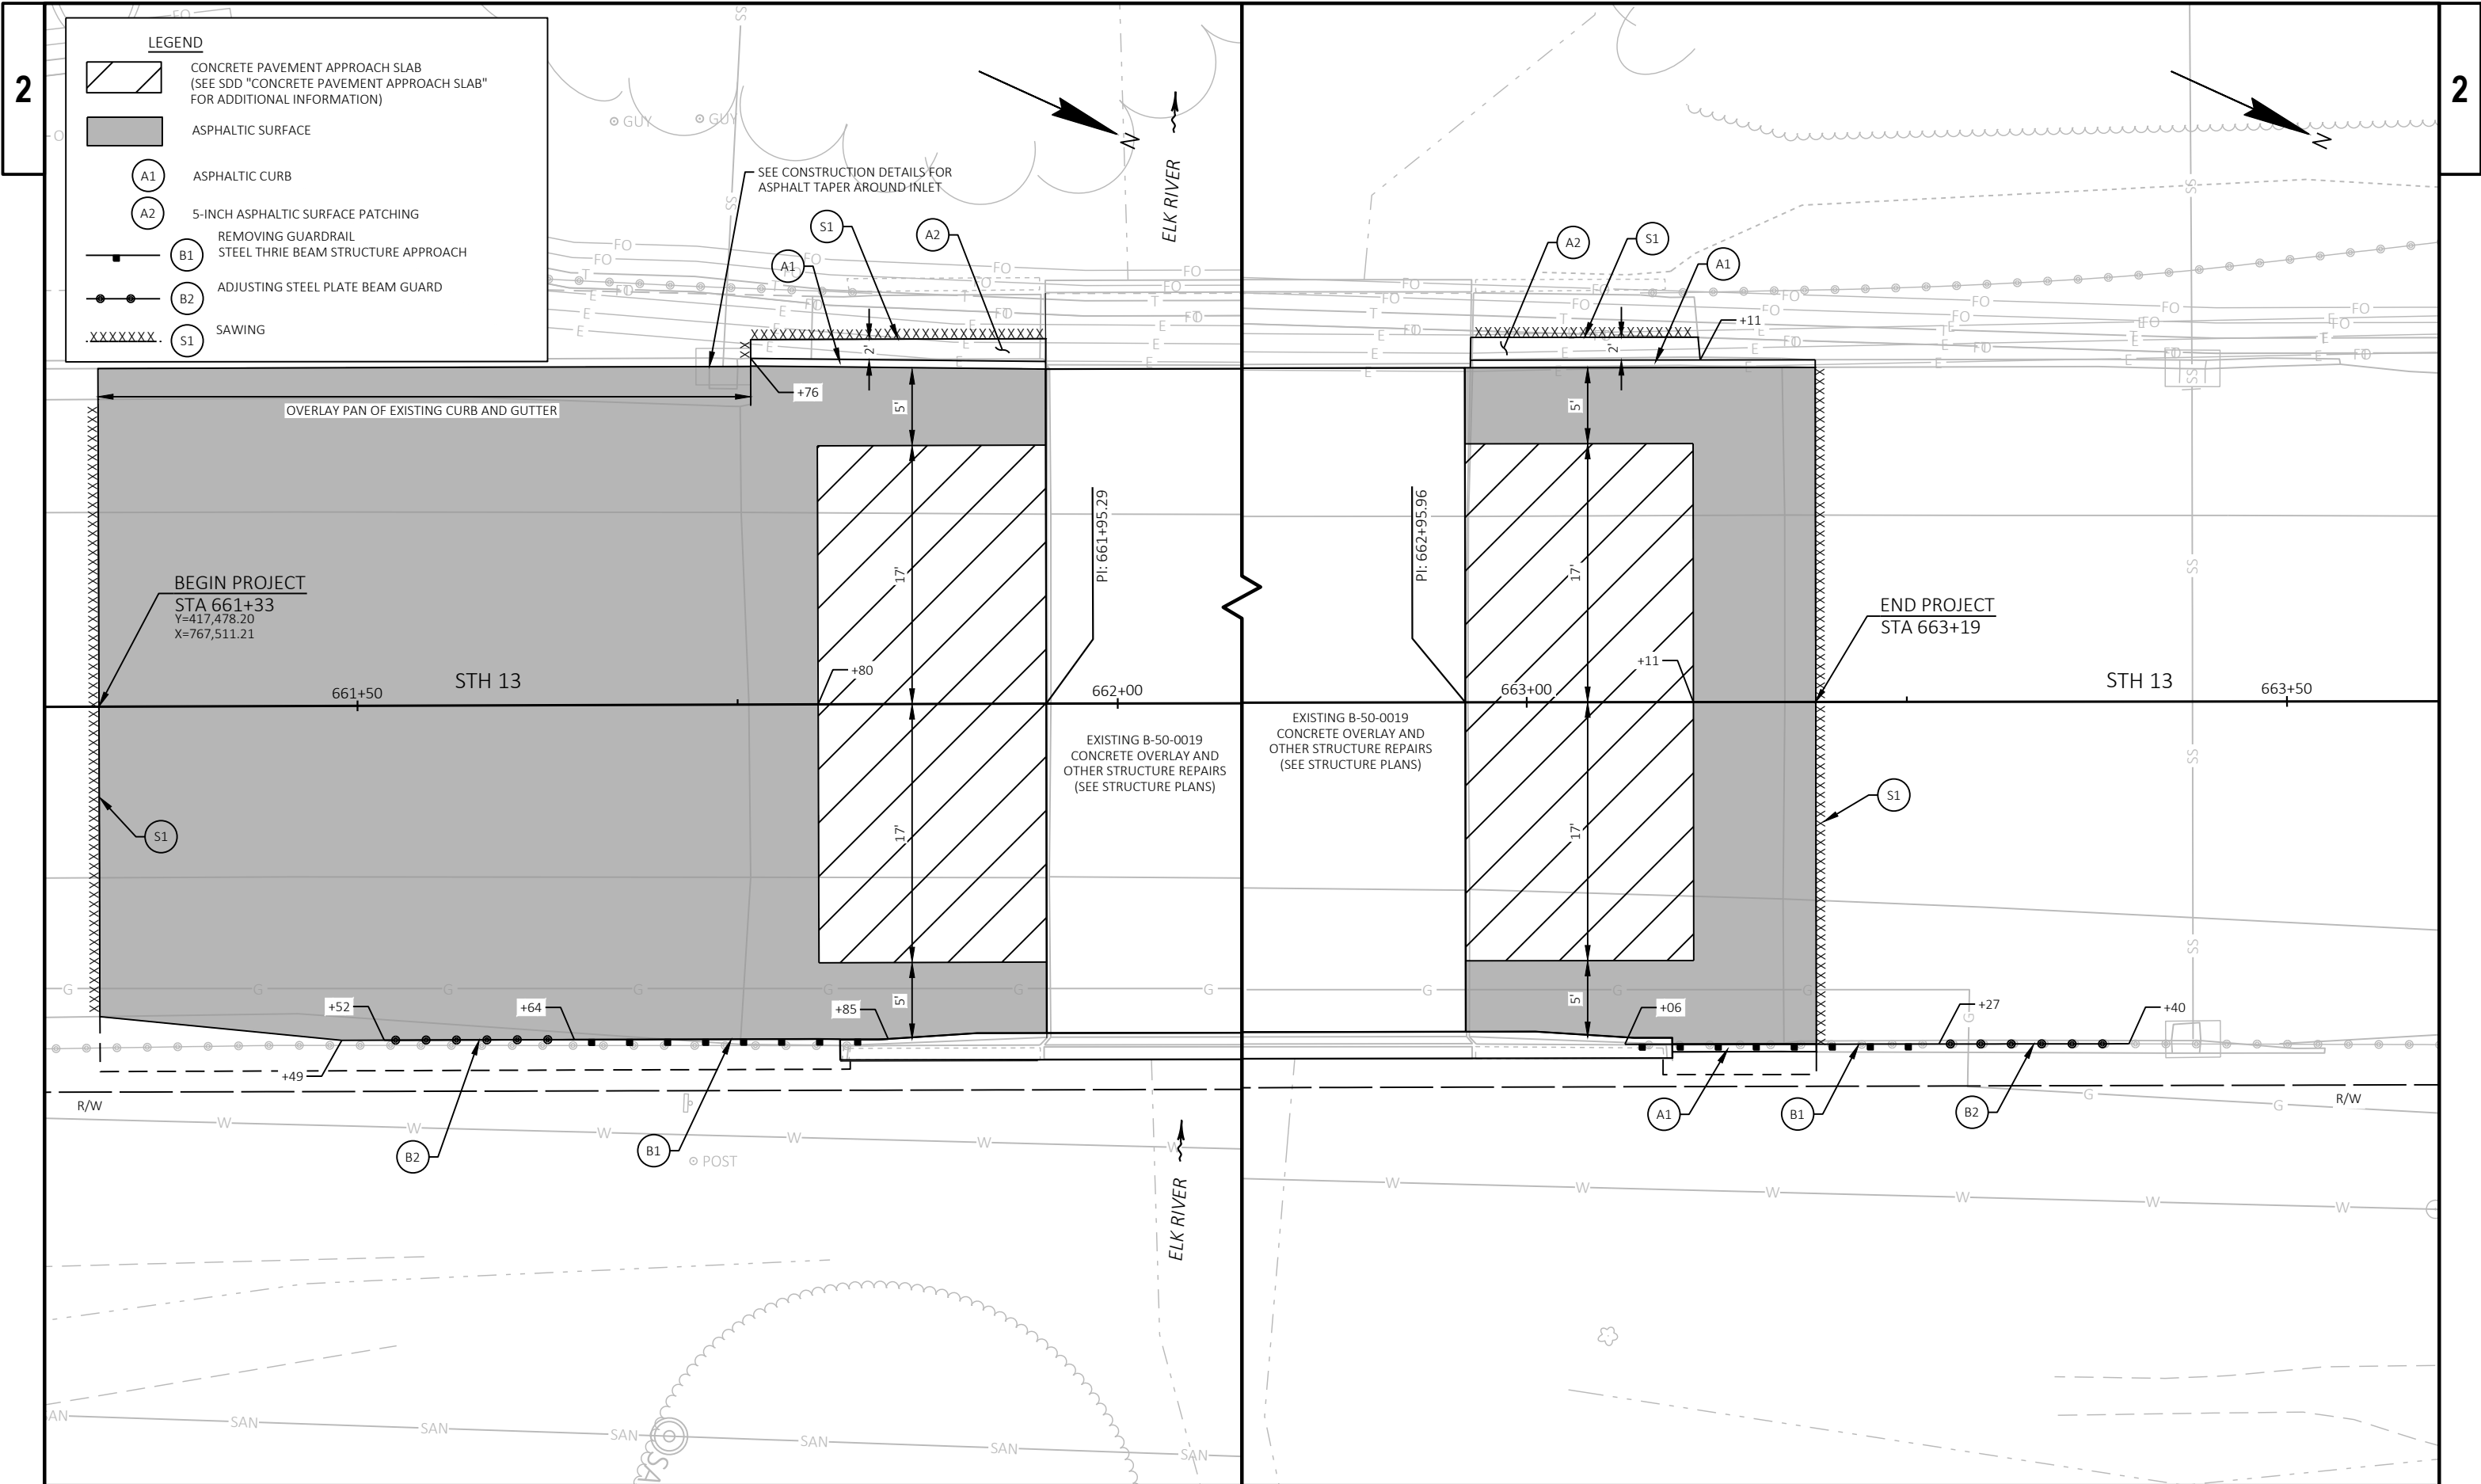

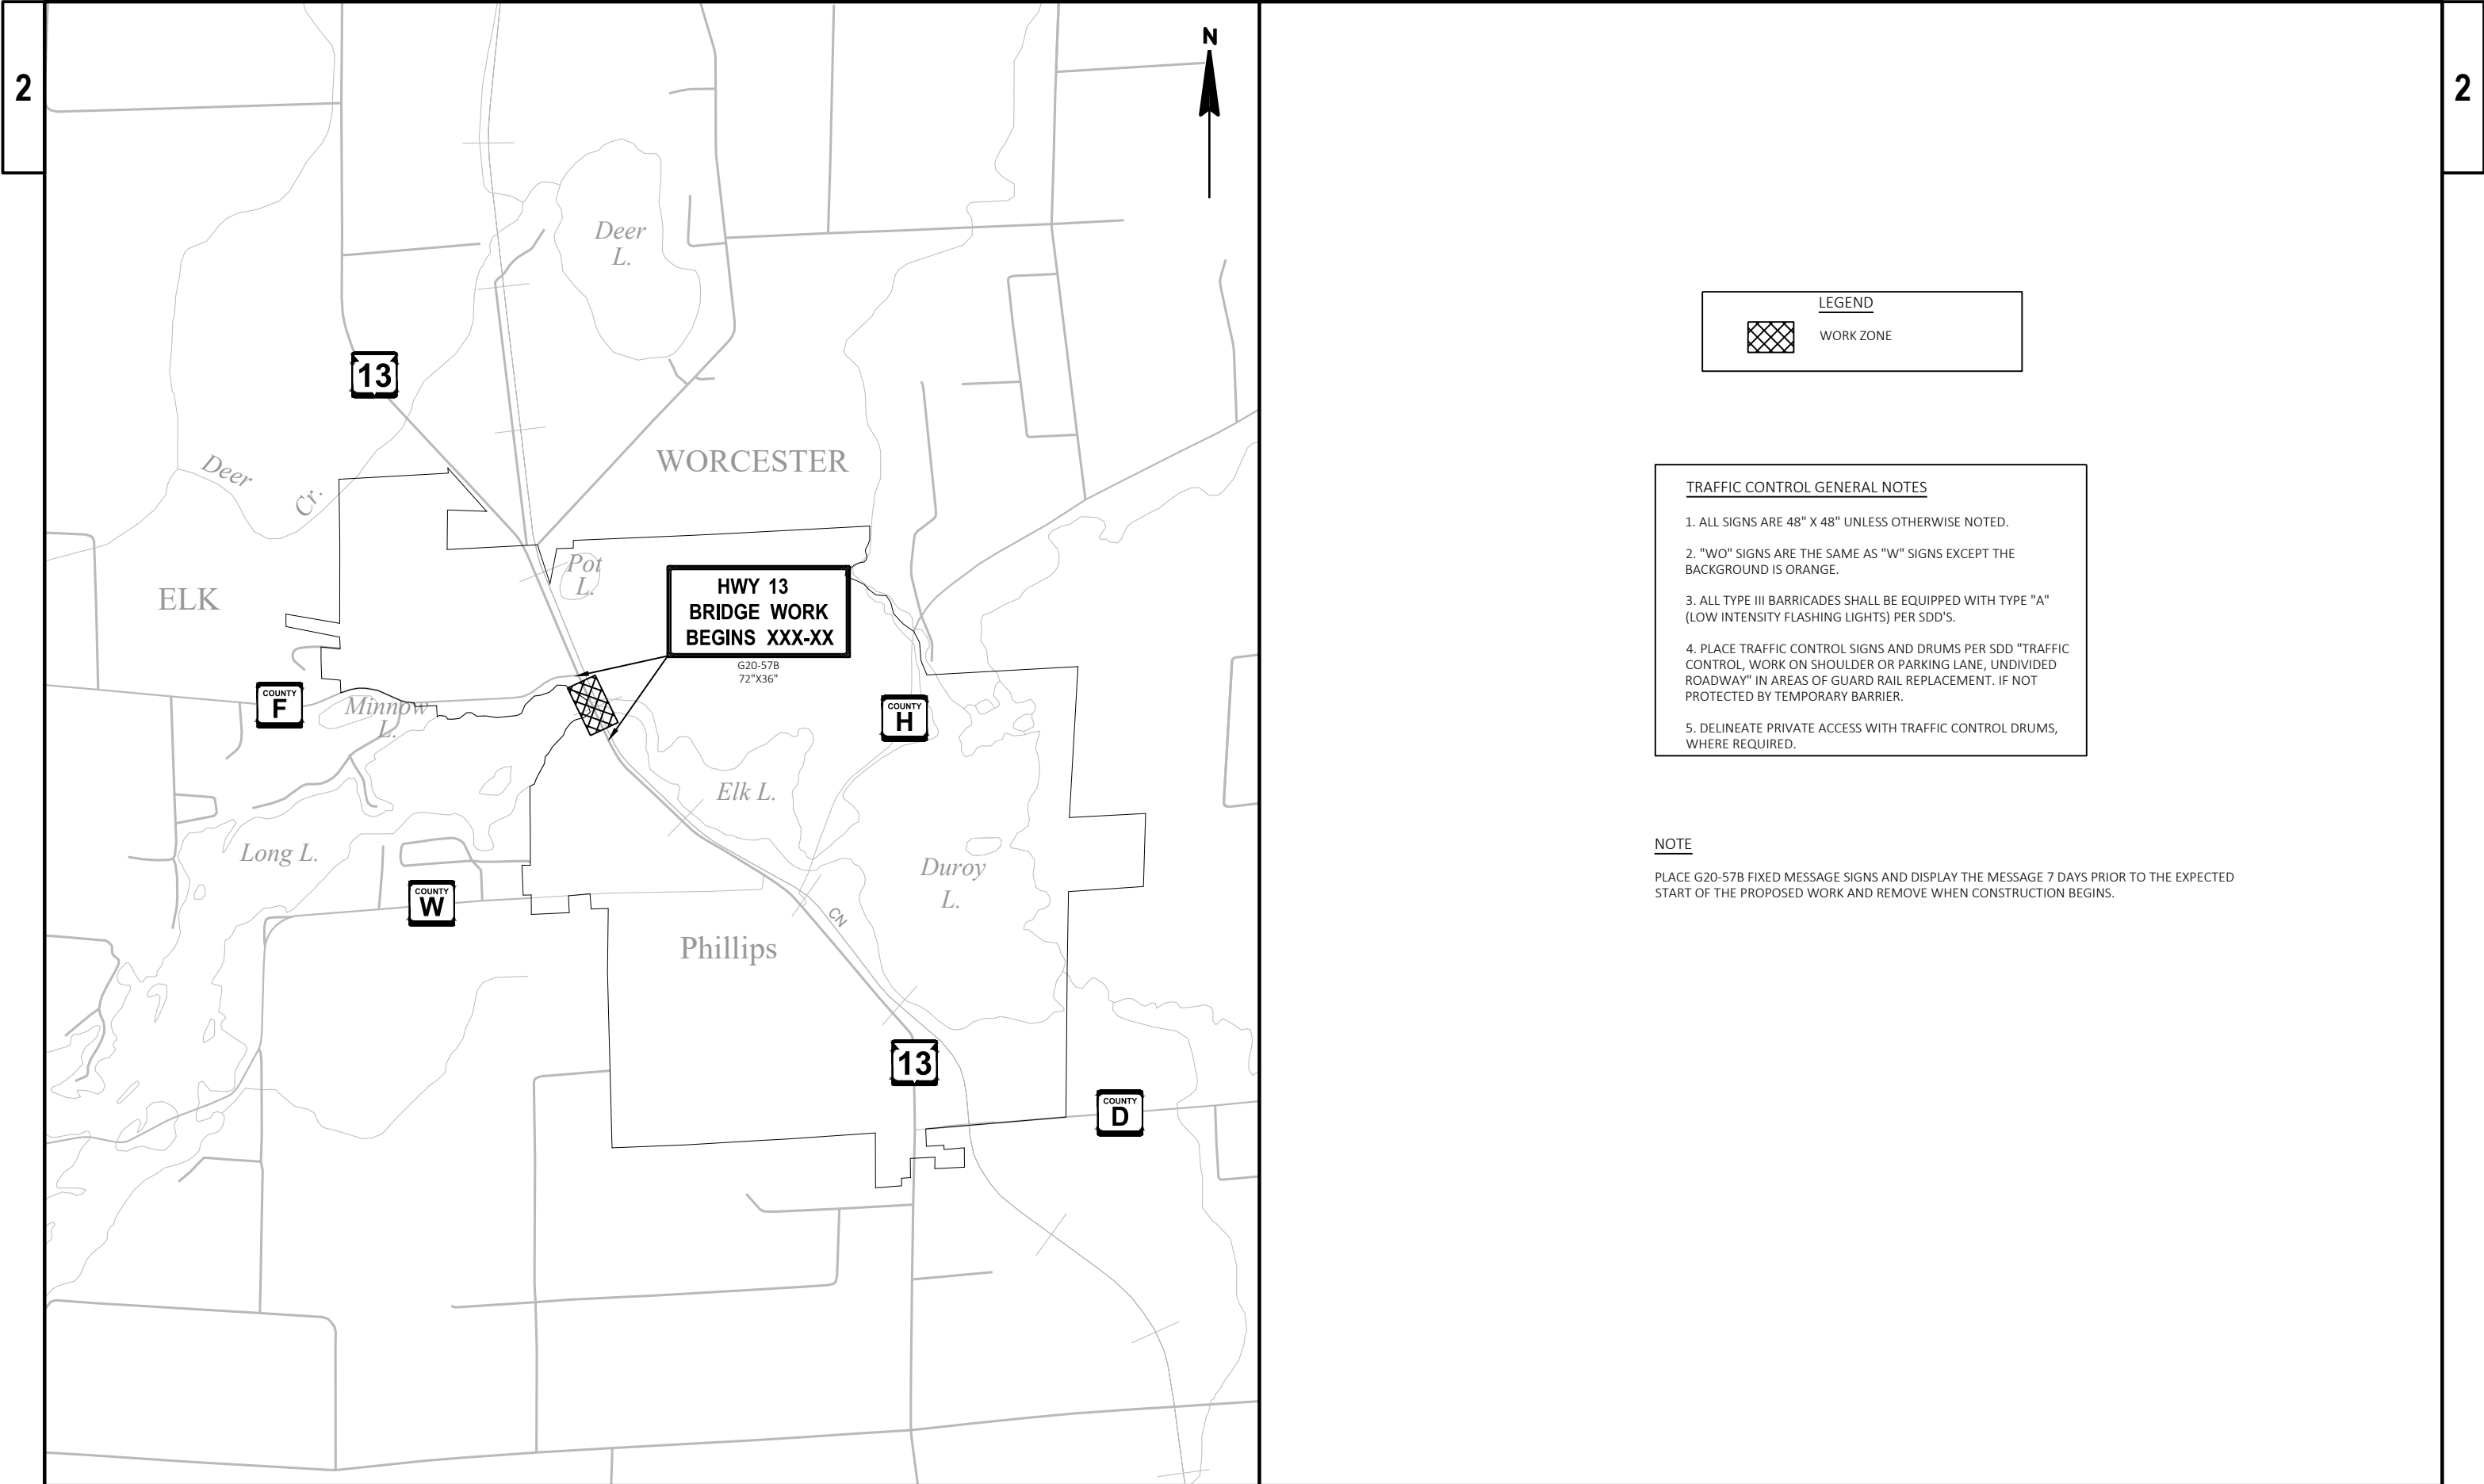

LEGEND

WORK ZONE

TRAFFIC CONTROL GENERAL NOTES

1. ALL SIGNS ARE 48" X 48" UNLESS OTHERWISE NOTED.

2. "WO" SIGNS ARE THE SAME AS "W" SIGNS EXCEPT THE BACKGROUND IS ORANGE.


3. ALL TYPE III BARRICADES SHALL BE EQUIPPED WITH TYPE "A" (LOW INTENSITY FLASHING LIGHTS) PER SDD'S.

4. PLACE TRAFFIC CONTROL SIGNS AND DRUMS PER SDD "TRAFFIC CONTROL, WORK ON SHOULDER OR PARKING LANE, UNDIVIDED ROADWAY" IN AREAS OF GUARD RAIL REPLACEMENT. IF NOT PROTECTED BY TEMPORARY BARRIER.

5. DELINEATE PRIVATE ACCESS WITH TRAFFIC CONTROL DRUMS, WHERE REQUIRED.

NOTE


PLACE G20-57B FIXED MESSAGE SIGNS AND DISPLAY THE MESSAGE 7 DAYS PRIOR TO THE EXPECTED START OF THE PROPOSED WORK AND REMOVE WHEN CONSTRUCTION BEGINS.

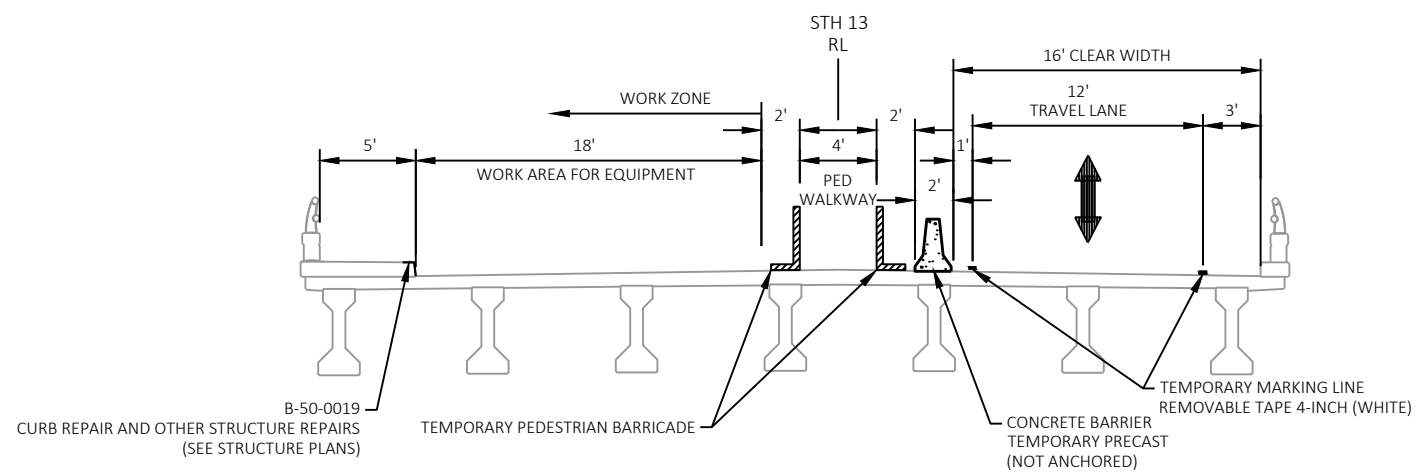

TRAFFIC CONTROL TYPICAL SECTION STAGE 1

STH 13


CONSTRUCT LEFT SIDE ASPHALTIC CURB, ASPHALTIC SURFACE PATCHING, CURB REPAIR, AND OTHER STRUCTURE REPAIRS.

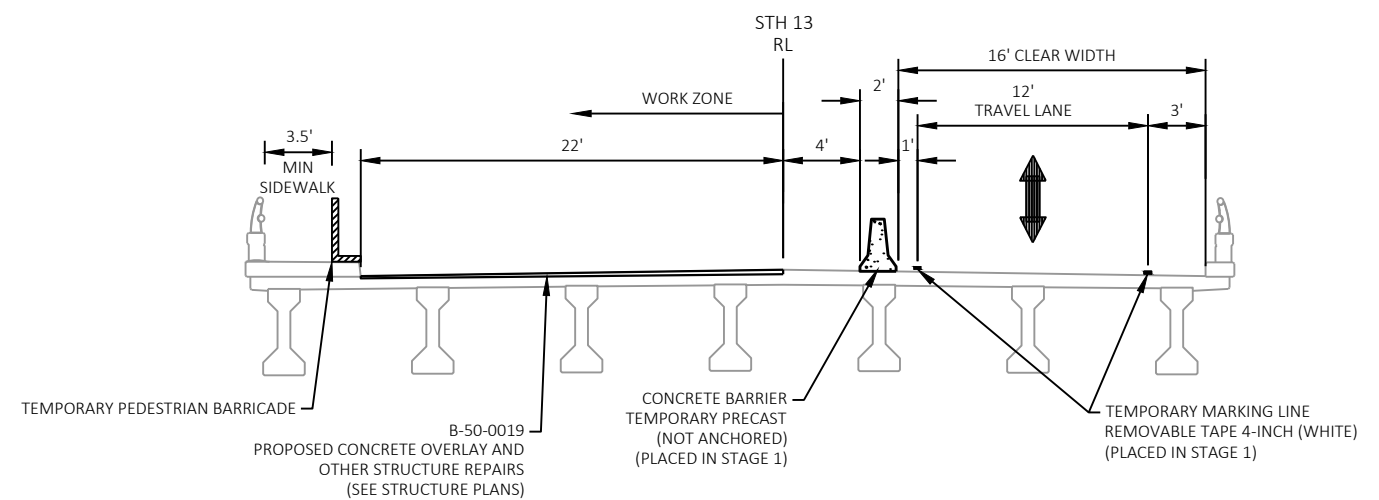

TRAFFIC CONTROL TYPICAL SECTION STAGE 2

STH 13

CONSTRUCT LEFT SIDE OVERLAY, OTHER STRUCTURE REPAIRS, AND APPROACHES

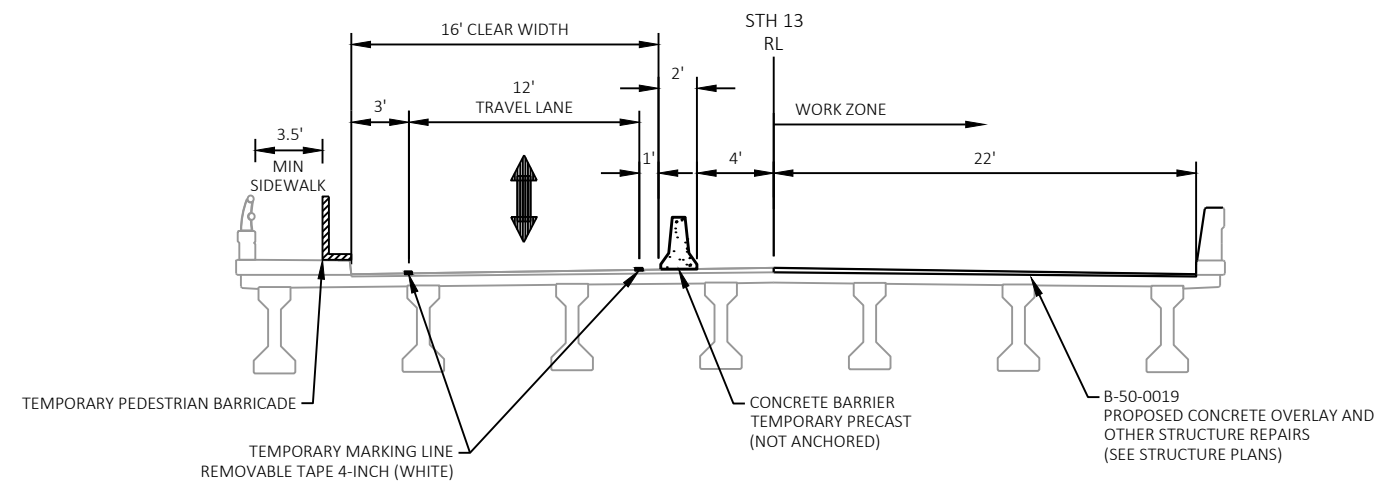

TRAFFIC CONTROL TYPICAL SECTION STAGE 3

STH 13

CONSTRUCT RIGHT SIDE OVERLAY, OTHER STRUCTURE REPAIRS, AND APPROACHES

NOTE
SEE TRAFFIC CONTROL PLAN SHEETS FOR ADDITIONAL INFORMATION.


LEGEND

	TYPE II BARRICADE WITH/WITHOUT ATTACHED SIGN		WORK AREA
	TYPE III BARRICADE WITH/WITHOUT ATTACHED SIGN		DIRECTION OF TRAFFIC
	TRAFFIC CONTROL DRUM		MARKING REMOVAL LINE 4-INCH
	TRAFFIC CONTROL DRUM WITH TYPE C LIGHT		MARKING REMOVAL LINE WIDE
	TRAFFIC ACTUATED TRAILER MOUNTED TEMPORARY SIGNAL		TEMPORARY MARKING LINE REMOVABLE TAPE 4-INCH (WHITE)
	SIGN ON TEMPORARY SUPPORT		TEMPORARY MARKING LINE REMOVABLE TAPE 8-INCH (WHITE, 3' LINE-9' GAP)
	CONCRETE BARRIER TEMPORARY PRECAST		TEMPORARY MARKING STOP LINE REMOVABLE TAPE 18-INCH (WHITE)
	CRASH CUSHIONS TEMPORARY		
	EXISTING PAVEMENT MARKING		

NOTES

TEMPORARY MARKING, TRAFFIC CONTROL DRUMS AND TEMPORARY SIGNAL PLACEMENT ARE SHOWN ON THE PLANS, SEE SDD "TRAFFIC CONTROL, ONE LANE ROAD WITH TEMPORARY SIGNALS" FOR ADDITIONAL INFORMATION

SEE SDD "BRIDGE TEMPORARY TRAFFIC SIGNAL INSTALLATION" FOR ADDITIONAL INFORMATION

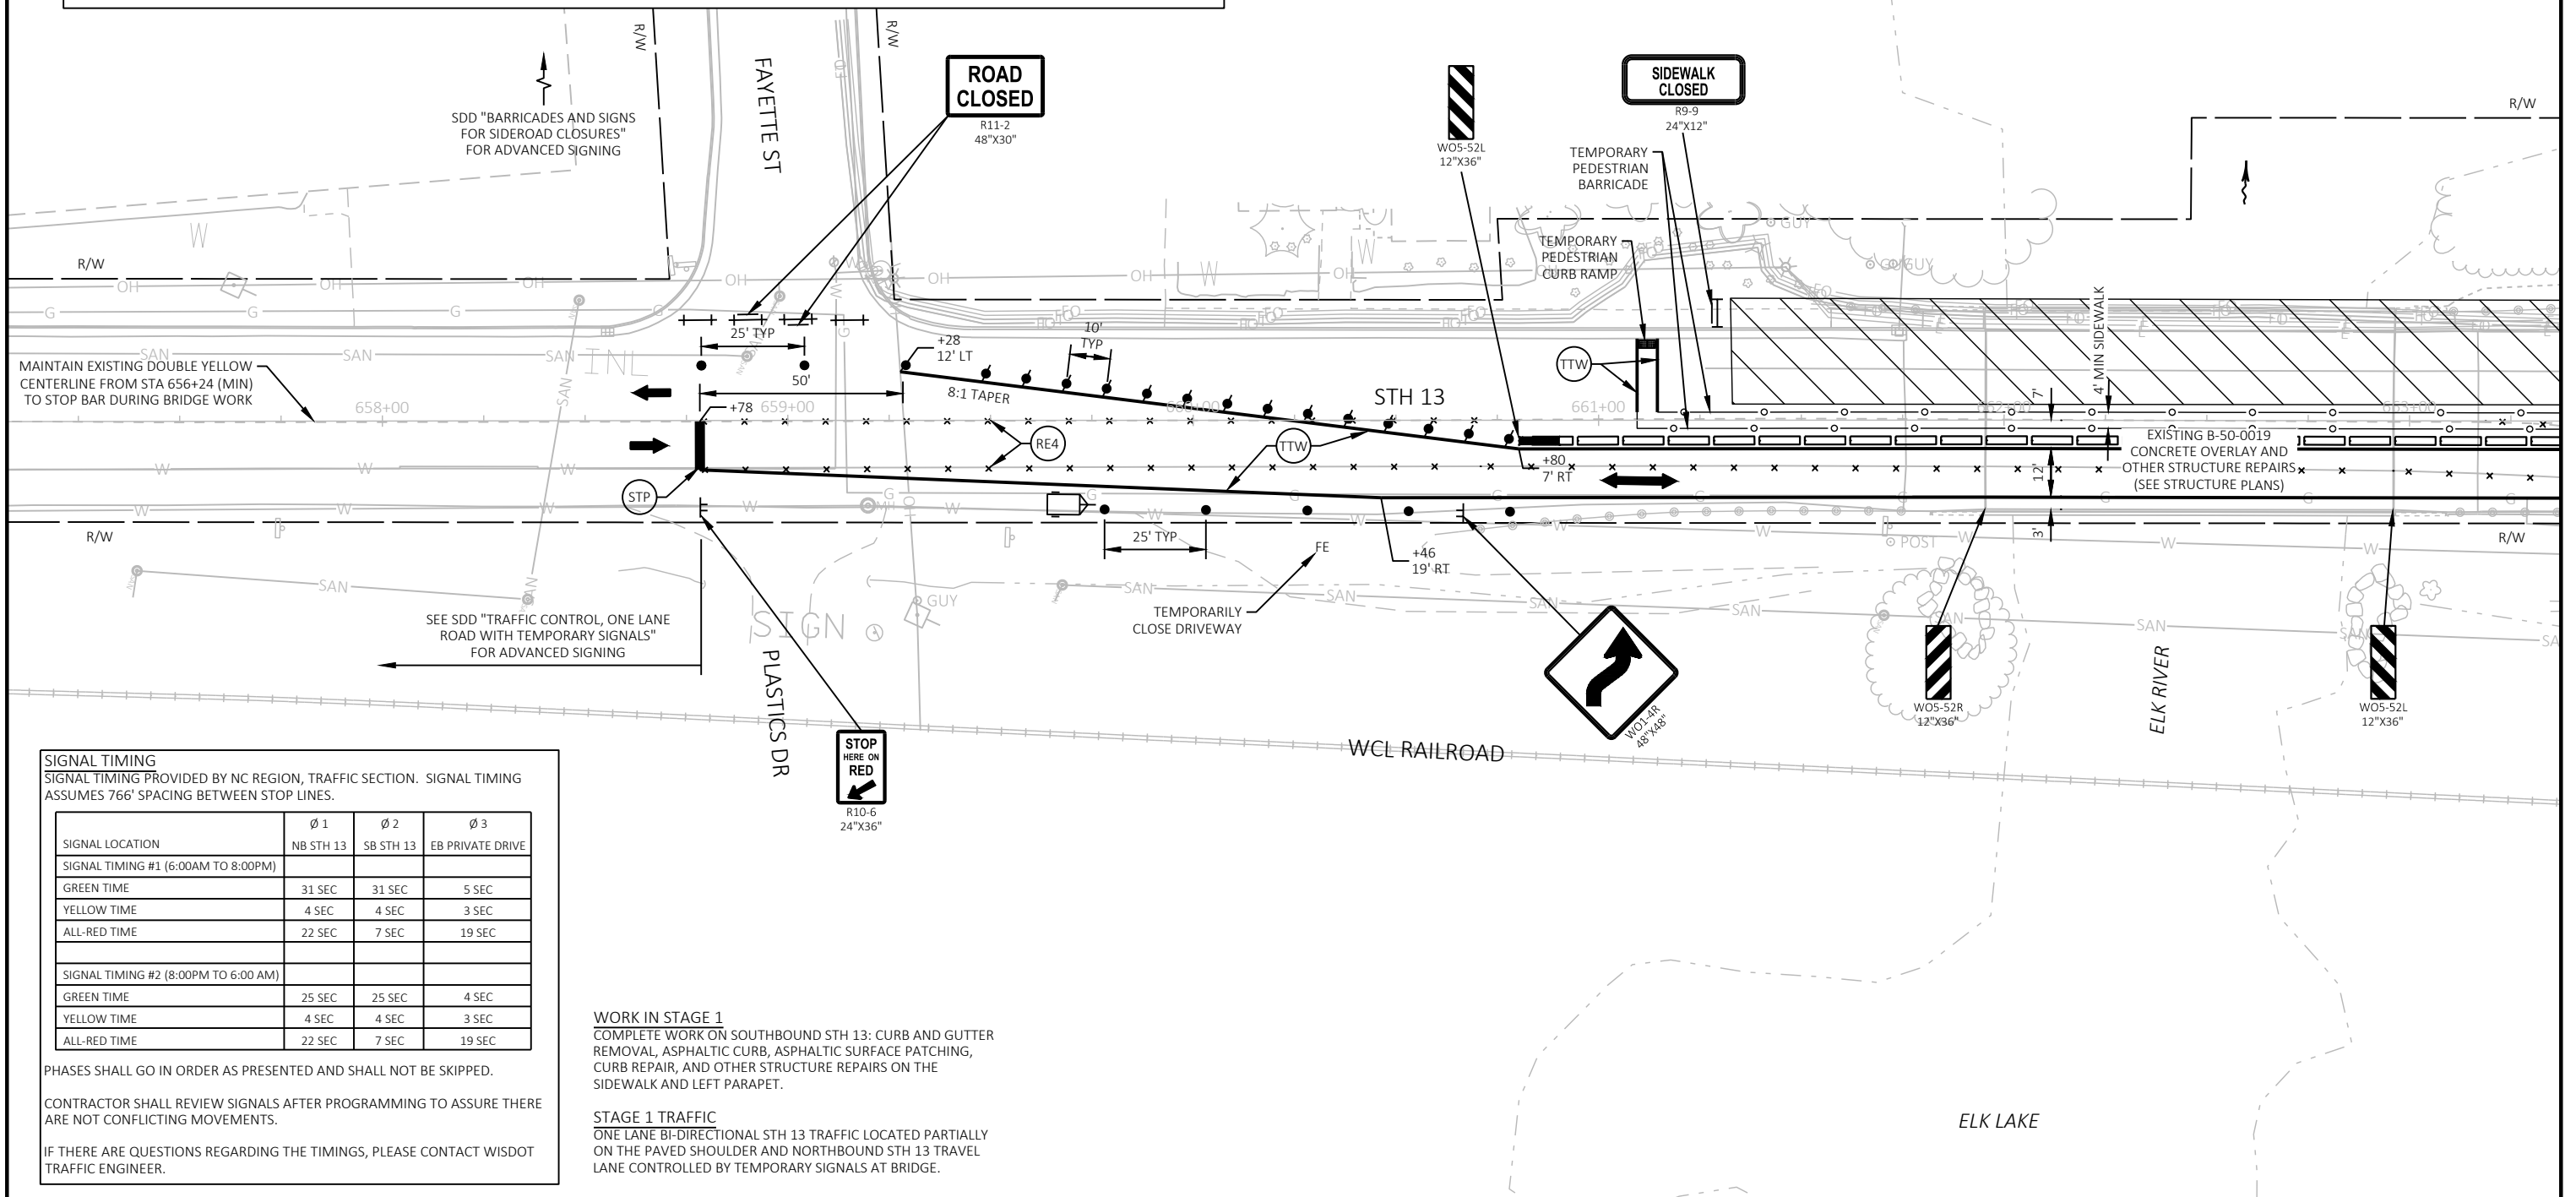

SIGNAL TIMING

SIGNAL TIMING PROVIDED BY NC REGION, TRAFFIC SECTION. SIGNAL TIMING ASSUMES 766' SPACING BETWEEN STOP LINES.

SIGNAL LOCATION	Ø 1 NB STH 13	Ø 2 SB STH 13	Ø 3 EB PRIVATE DRIVE
SIGNAL TIMING #1 (6:00AM TO 8:00PM)			
GREEN TIME	31 SEC	31 SEC	5 SEC
YELLOW TIME	4 SEC	4 SEC	3 SEC
ALL-RED TIME	22 SEC	7 SEC	19 SEC
SIGNAL TIMING #2 (8:00PM TO 6:00 AM)			
GREEN TIME	25 SEC	25 SEC	4 SEC
YELLOW TIME	4 SEC	4 SEC	3 SEC
ALL-RED TIME	22 SEC	7 SEC	19 SEC

PHASES SHALL GO IN ORDER AS PRESENTED AND SHALL NOT BE SKIPPED.

CONTRACTOR SHALL REVIEW SIGNALS AFTER PROGRAMMING TO ASSURE THERE ARE NOT CONFLICTING MOVEMENTS.


IF THERE ARE QUESTIONS REGARDING THE TIMINGS, PLEASE CONTACT WISDOT TRAFFIC ENGINEER.

WORK IN STAGE 1

COMPLETE WORK ON SOUTHBOUND STH 13: CURB AND GUTTER REMOVAL, ASPHALTIC CURB, ASPHALTIC SURFACE PATCHING, CURB REPAIR, AND OTHER STRUCTURE REPAIRS ON THE SIDEWALK AND LEFT PARAPET.

STAGE 1 TRAFFIC

ONE LANE BI-DIRECTIONAL STH 13 TRAFFIC LOCATED PARTIALLY ON THE PAVED SHOULDER AND NORTHBOUND STH 13 TRAVEL LANE CONTROLLED BY TEMPORARY SIGNALS AT BRIDGE.

 

LEGEND

	TYPE II BARRICADE WITH/WITHOUT ATTACHED SIGN		WORK AREA
	TYPE III BARRICADE WITH/WITHOUT ATTACHED SIGN		DIRECTION OF TRAFFIC
	TRAFFIC CONTROL DRUM		MARKING REMOVAL LINE 4-INCH
	TRAFFIC CONTROL DRUM WITH TYPE C LIGHT		MARKING REMOVAL LINE WIDE
	TRAFFIC ACTUATED TRAILER MOUNTED TEMPORARY SIGNAL		TEMPORARY MARKING LINE REMOVABLE TAPE 4-INCH (WHITE)
	SIGN ON TEMPORARY SUPPORT		TEMPORARY MARKING LINE REMOVABLE TAPE 8-INCH (WHITE, 3' LINE-9' GAP)
	CONCRETE BARRIER TEMPORARY PRECAST		TEMPORARY MARKING STOP LINE REMOVABLE TAPE 18-INCH (WHITE)
	CRASH CUSHIONS TEMPORARY		
	EXISTING PAVEMENT MARKING		


NOTES

TEMPORARY MARKING, TRAFFIC CONTROL DRUMS AND TEMPORARY SIGNAL PLACEMENT ARE SHOWN ON THE PLANS, SEE SDD "TRAFFIC CONTROL, ONE LANE ROAD WITH TEMPORARY SIGNALS" FOR ADDITIONAL INFORMATION

SEE SDD "BRIDGE TEMPORARY TRAFFIC SIGNAL INSTALLATION" FOR ADDITIONAL INFORMATION

EXISTING PAVEMENT MARKING ON NB STH 13 REMOVED IN STAGE 1

* TEMPORARY MARKING PLACED IN PREVIOUS STAGE

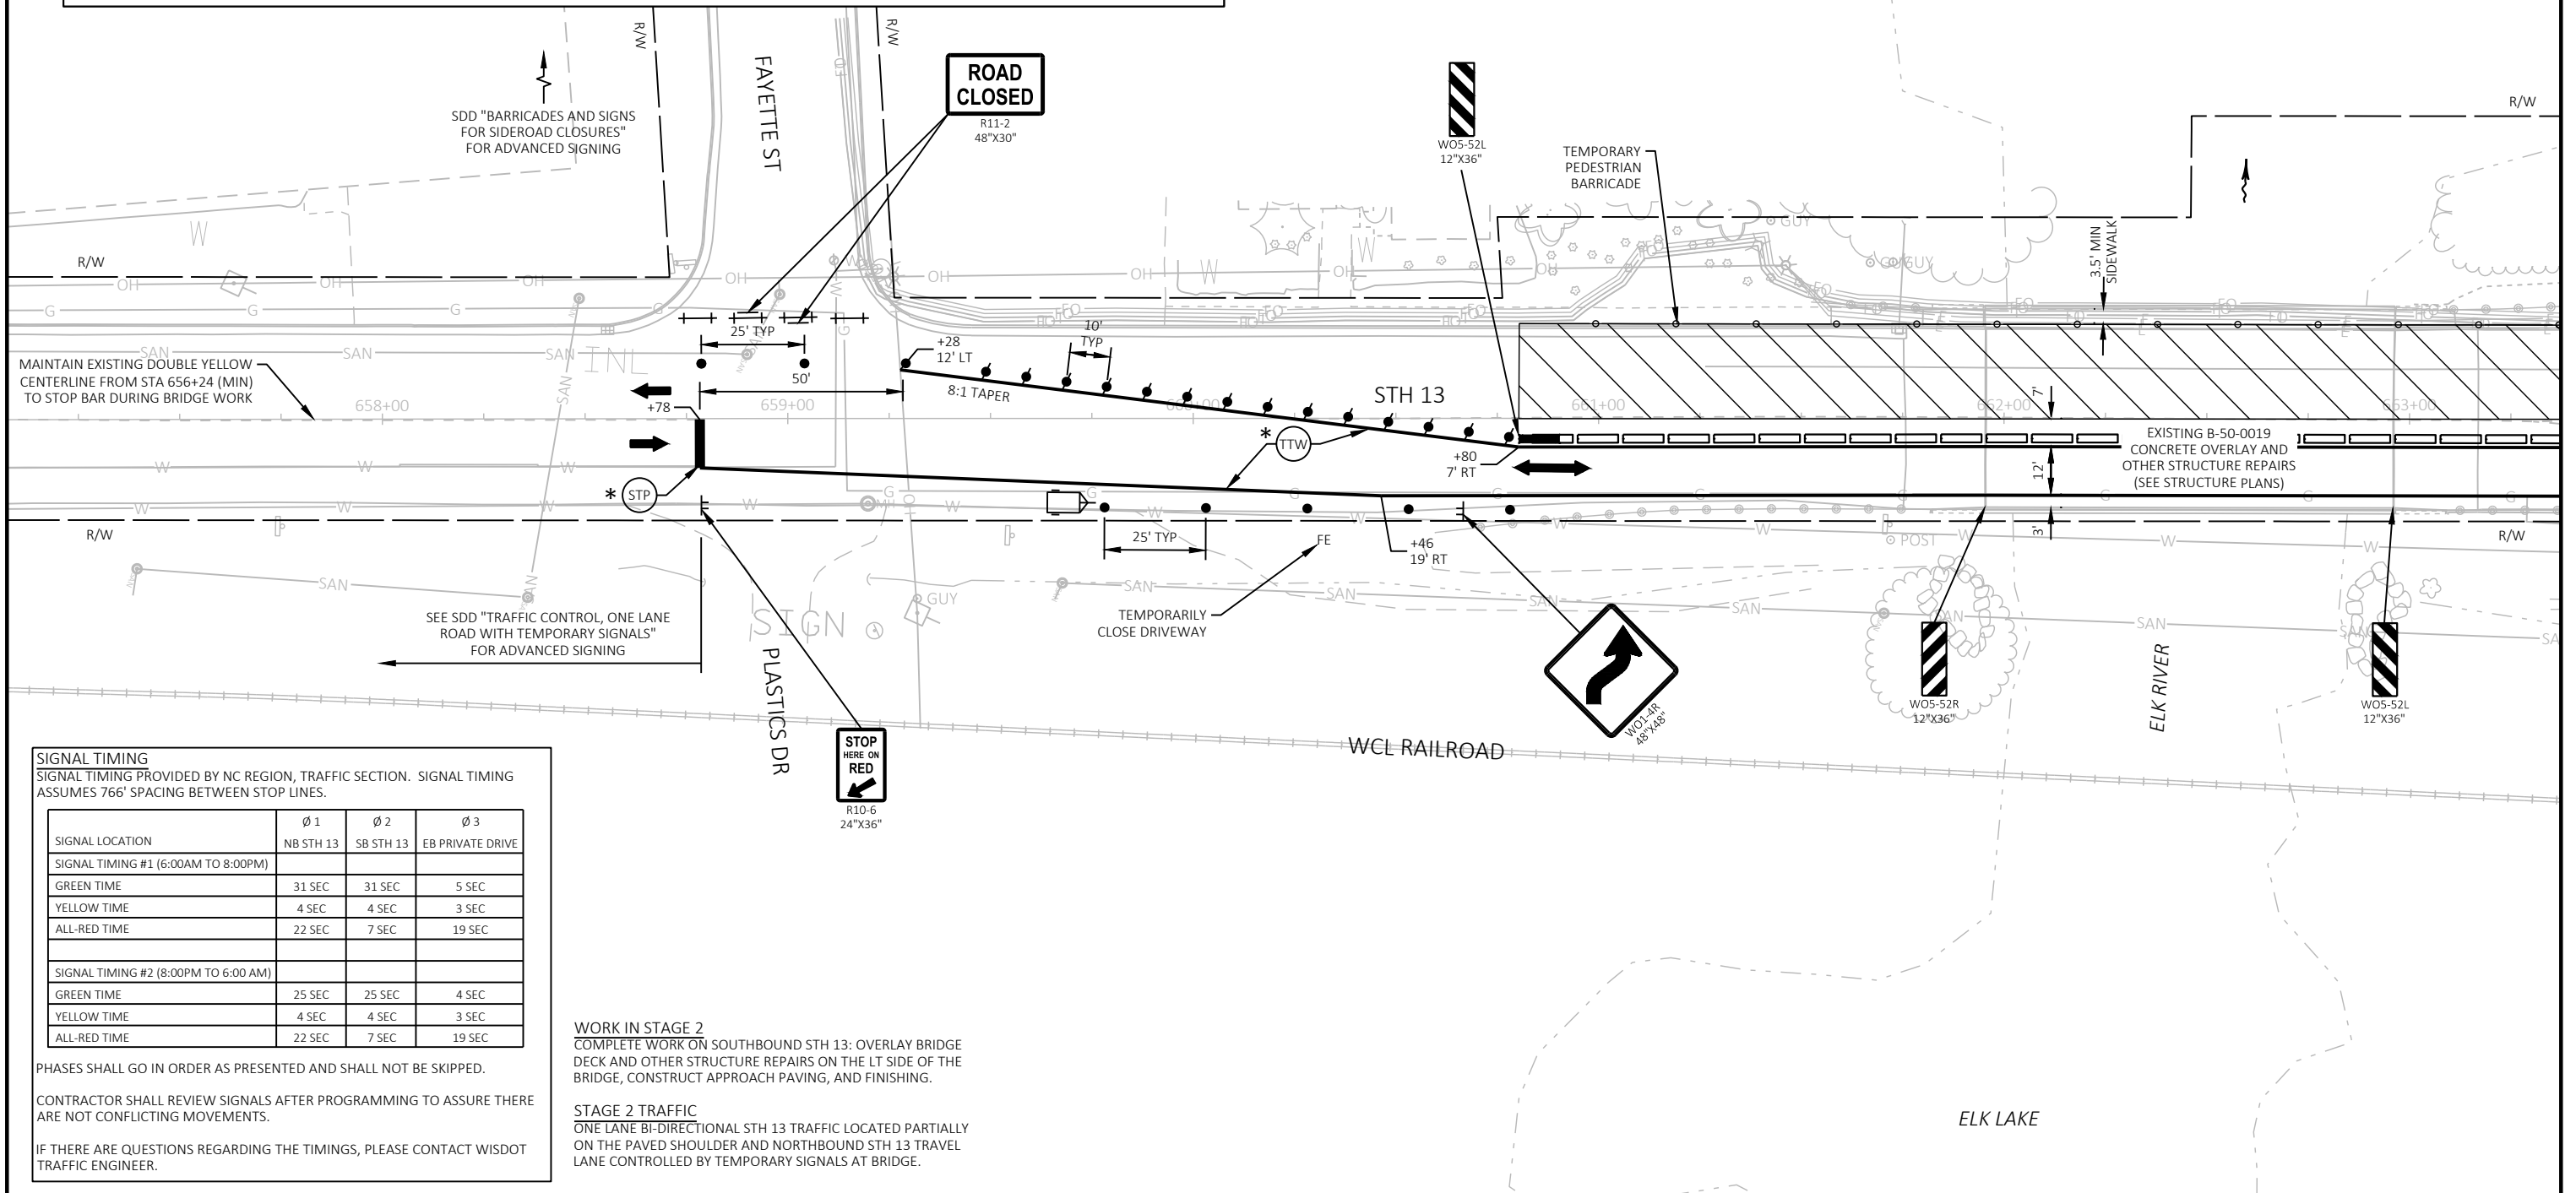

Estimate Of Quantities By Plan Sets

1610-44-63					
Line	Item	Item Description	Unit	Total	Qty
0006	203.0210.S	Abatement of Asbestos Containing Material (structure) 01. B-50-19	LS	1.000	1.000
0012	203.0500.S	Removing Old Structure Over Waterway (station) 01. Station 661+95.62	LS	1.000	1.000
0014	204.0100	Removing Concrete Pavement	SY	210.000	210.000
0018	204.0110	Removing Asphaltic Surface	SY	6.000	6.000
0024	204.0150	Removing Curb & Gutter	LF	53.000	53.000
0026	204.0165	Removing Guardrail	LF	42.000	42.000
0036	205.0100	Excavation Common	CY	216.000	216.000
0040	211.0100	Prepare Foundation for Asphaltic Paving (project) 02. 1610-44-63	LS	1.000	1.000
0046	213.0100	Finishing Roadway (project) 02. 1610-44-63	EACH	1.000	1.000
0050	305.0110	Base Aggregate Dense 3/4-Inch	TON	5.000	5.000
0052	305.0120	Base Aggregate Dense 1 1/4-Inch	TON	345.000	345.000
0056	415.0410	Concrete Pavement Approach Slab	SY	120.000	120.000
0062	455.0605	Tack Coat	GAL	40.000	40.000
0064	465.0105	Asphaltic Surface	TON	110.000	110.000
0066	465.0110	Asphaltic Surface Patching	TON	2.000	2.000
0072	465.0310	Asphaltic Curb	LF	53.000	53.000
0074	502.0100	Concrete Masonry Bridges	CY	15.000	15.000
0078	502.3200	Protective Surface Treatment	SY	507.000	507.000
0080	502.3210	Pigmented Surface Sealer	SY	69.000	69.000
0082	502.4205	Adhesive Anchors No. 5 Bar	EACH	402.000	402.000
0084	505.0600	Bar Steel Reinforcement HS Coated Structures	LB	1,890.000	1,890.000
0086	509.0301	Preparation Decks Type 1	SY	35.000	35.000
0088	509.0302	Preparation Decks Type 2	SY	15.000	15.000
0092	509.0505.S	Cleaning Decks to Reapply Concrete Masonry Overlay	SY	493.000	493.000
0096	509.1200	Curb Repair	LF	101.000	101.000
0098	509.1500	Concrete Surface Repair	SF	6.000	6.000
0100	509.2000	Full-Depth Deck Repair	SY	3.000	3.000
0102	509.2500	Concrete Masonry Overlay Decks	CY	49.000	49.000
0106	509.9005.S	Removing Concrete Masonry Deck Overlay (structure) 01. B-50-19	SY	493.000	493.000
0122	603.8000	Concrete Barrier Temporary Precast Delivered	LF	275.000	275.000
0124	603.8125	Concrete Barrier Temporary Precast Installed	LF	550.000	550.000
0132	606.0300	Riprap Heavy	CY	26.000	26.000
0140	614.0200	Steel Thrie Beam Structure Approach	LF	42.000	42.000
0142	614.0400	Adjusting Steel Plate Beam Guard	LF	25.000	25.000
0144	614.0905	Crash Cushions Temporary	EACH	4.000	4.000
0158	618.0100	Maintenance And Repair of Haul Roads (project) 02. 1610-44-63	EACH	1.000	1.000
0162	619.1000	Mobilization	EACH	0.300	0.300
0164	624.0100	Water	MGAL	4.000	4.000
0172	628.1905	Mobilizations Erosion Control	EACH	2.000	2.000
0174	628.1910	Mobilizations Emergency Erosion Control	EACH	2.000	2.000
0180	628.7015	Inlet Protection Type C	EACH	3.000	3.000
0200	642.5201	Field Office Type C	EACH	0.250	0.250
0202	643.0300	Traffic Control Drums	DAY	3,822.000	3,822.000
0204	643.0420	Traffic Control Barricades Type III	DAY	335.000	335.000
0206	643.0705	Traffic Control Warning Lights Type A	DAY	536.000	536.000
0208	643.0715	Traffic Control Warning Lights Type C	DAY	2,481.000	2,481.000
0210	643.0900	Traffic Control Signs	DAY	1,829.000	1,829.000
0214	643.1000	Traffic Control Signs Fixed Message	SF	36.000	36.000
0216	643.5000	Traffic Control	EACH	0.250	0.250
0218	644.1601	Temporary Pedestrian Curb Ramp	DAY	10.000	10.000
0220	644.1810	Temporary Pedestrian Barricade	LF	810.000	810.000

Estimate Of Quantities By Plan Sets

1610-44-63					
Line	Item	Item Description	Unit	Total	Qty
0224	646.1020	Marking Line Epoxy 4-Inch	LF	3,365.000	3,365.000
0226	646.7120	Marking Diagonal Epoxy 12-Inch	LF	80.000	80.000
0228	646.9000	Marking Removal Line 4-Inch	LF	2,740.000	2,740.000
0230	646.9200	Marking Removal Line Wide	LF	80.000	80.000
0234	649.0150	Temporary Marking Line Removable Tape 4-Inch	LF	2,500.000	2,500.000
0236	649.0250	Temporary Marking Line Removable Tape 8-Inch	LF	20.000	20.000
0238	649.0850	Temporary Marking Stop Line Removable Tape 18-Inch	LF	24.000	24.000
0242	650.4500	Construction Staking Subgrade	LF	85.000	85.000
0244	650.5000	Construction Staking Base	LF	55.000	55.000
0248	650.7000	Construction Staking Concrete Pavement	LF	30.000	30.000
0252	650.9910	Construction Staking Supplemental Control (project) 02. 1610-44-63	LS	1.000	1.000
0260	661.0100	Temporary Traffic Signals for Bridges (structure) 03. B-50-19	LS	1.000	1.000
0264	690.0150	Sawing Asphalt	LF	170.000	170.000
0266	690.0250	Sawing Concrete	LF	40.000	40.000
0268	715.0415	Incentive Strength Concrete Pavement	DOL	500.000	500.000
0270	715.0502	Incentive Strength Concrete Structures	DOL	500.000	500.000
0272	999.2000.S	Installing and Maintaining Bird Deterrent System 01. B-50-19	EACH	1.000	1.000
0278	SPV.0105	Special 01. Temporary Vehicle Detection B-50-19	LS	1.000	1.000
0290	SPV.0180	Special 04. Pigmented Surface Reseal	SY	101.000	101.000

3

REMOVAL ITEMS

					204.0100 REMOVING CONCRETE PAVEMENT SY	204.0110 REMOVING ASPHALTIC SURFACE SY	204.0150 REMOVING CURB & GUTTER LF
CATEGORY	STATION	TO	STATION	OFFSET			
0010	661+75	-	661+95	LT	50	3	20
	661+75	-	661+95	RT	50	--	--
	662+96	-	663+19	LT	55	3	23
	662+96	-	663+19	RT	55	--	10
	TOTALS				210	6	53

EARTHWORK SUMMARY

DIVISION	LOCATION	ITEM 205.0100 EXCAVATION COMMON (CY) (NOTE 1)	SALVAGED / UNUSEABLE PAVEMENT MATERIAL (NOTE 2)	AVAILABLE MATERIAL (NOTE 3)	UNEXPANDED FILL	EXPANDED FILL (NOTE 4)	MASS ORDINATE +/- (NOTE 5)
						FILL FACTOR 1.25	
STH 13							
1	B-50-19, STA 661+33 - STA 661+95 LT (STAGE 2)	84	31	53	0	0	53
2	B-50-19, STA 662+96 - STA 663+19 LT (STAGE 2)	27	15	12	0	0	12
3	B-50-19, STA 661+33 - STA 661+95 RT (STAGE 3)	80	30	50	0	0	50
4	B-50-19, STA 662+96 - STA 663+19 RT (STAGE 3)	25	14	11	0	0	11
TOTALS		216	90	126	0	0	126

- 1) SALVAGED/UNSUABLE PAVEMENT MATERIAL IS INCLUDED IN CUT
2) SALVAGED/UNUSABLE PAVEMENT MATERIAL = (AREA OF PROJECT PAVEMENT REMOVAL) * (TYPICAL DEPTH)
3) AVAILABLE MATERIAL = CUT - SALVAGED/UNUSUABLE PAVEMENT MATERIAL
4) EXPANDED FILL FACTOR = (UNEXPANDED FILL) * (FILL FACTOR)
5) MASS ORDINATE = AVAILABLE MATERIAL - (EXPANDED FILL); POSITIVE INDICATES AN EXCESS OF MATERIAL

3

MISCELLANEOUS ASPHALTIC ITEMS

				211.0100 PREPARE FOUNDATION FOR ASPHALTIC PAVING (1610-44-63) LS	213.0100 FINISHING ROADWAY (1610-44-63) EACH
CATEGORY	LOCATION				
0010	PROJECT	1		1	
TOTALS				1	1

BASE AGGREGATE ITEMS

					305.0110 BASE AGGREGATE DENSE 3/4-INCH TON	305.0120 BASE AGGREGATE DENSE 1 1/4-INCH TON
CATEGORY	STATION	TO	STATION	OFFSET		
0010	661+33	-	661+95	LT	--	130
	661+33	-	661+95	RT	4	125
	662+96	-	663+19	LT	--	45
	662+96	-	663+19	RT	1	45
	TOTALS				5	345

CONCRETE PAVEMENT ITEMS

					415.0410 CONCRETE PAVEMENT APPROACH SLAB SY
CATEGORY	STATION	TO	STATION	OFFSET	
0010	661+80	-	661+95	LT	30
	661+80	-	661+95	RT	30
	662+96	-	663+11	LT	30
	662+96	-	663+11	RT	30
	TOTAL				120

ASPHALTIC ITEMS

					455.0605 TACK COAT GAL	465.0105 ASPHALTIC SURFACE TON	465.0110 ASPHALTIC SURFACE PATCHING TON	465.0310 ASPHALTIC CURB LF
CATEGORY	STATION	TO	STATION	OFFSET				
0010	661+33	-	661+95	LT	15	43	1	20
	661+33	-	661+95	RT	15	43	--	--
	662+96	-	663+19	LT	5	12	1	23
	662+96	-	663+19	RT	5	12	--	10
	TOTALS				40	110	2	53

WATER

CATEGORY	LOCATION	624.0100 MGAL
0010	PROJECT-BASE COMPACTION	4
TOTAL		4

INLET PROTECTION TYPE C

				628.7015 EACH
CATEGORY	STATION	OFFSET		
0010	661+74	LT	1	
	663+44	LT&RT	2	
	TOTAL			3

PROJECT NO: 1610-44-63

HWY: STH 13

COUNTY: PRICE

MISCELLANEOUS QUANTITIES

SHEET

E

3

TRAFFIC CONTROL ITEMS																
CATEGORY	STAGE	STAGE DURATION DAYS	643.0300 TRAFFIC CONTROL DRUMS		643.0420 TRAFFIC CONTROL BARRICADES TYPE III		643.0705 TRAFFIC CONTROL WARNING LIGHTS TYPE A		643.0715 TRAFFIC CONTROL WARNING LIGHTS TYPE C		643.0900 TRAFFIC CONTROL SIGNS		643.1000 TRAFFIC CONTROL SIGNS FIXED MESSAGE	643.5000 TRAFFIC CONTROL		
			NO.	DAY	NO.	DAY	NO.	DAY	NO.	DAY	NO.	DAY	NO.	DAY	SF	EACH
			NO.	DAY	NO.	DAY	NO.	DAY	NO.	DAY	NO.	DAY	NO.	DAY	SF	EACH
0010	PRIOR TO PROJECT	7	--	--	--	--	--	--	--	--	--	--	36	--		
	B-50-19	10	58	580	5	50	8	80	27	270	29	290	--	--		
STAGE 1 SUBTOTALS			580		50		80		270		290		36	0		
	B-50-19	25	58	1,450	5	125	8	200	27	675	27	675	--	--		
STAGE 2 SUBTOTALS			1,450		125		200		675		675		0	0		
	B-50-19	32	56	1,792	5	160	8	256	48	1,536	27	864	--	--		
STAGE 3 SUBTOTALS			1,792		160		256		1,536		864		0	0		
	PROJECT		--		--		--		--		--		--	0.25		
TOTALS			3,822		335		536		2,481		1,829		36	0.25		

TEMPORARY BARRIER ITEMS									
CATEGORY	STAGE	STATION	TO	STATION	OFFSET	603.8000 CONCRETE BARRIER TEMPORARY PRECAST DELIVERED LF		603.8125 CONCRETE BARRIER TEMPORARY PRECAST INSTALLED LF	
						LF		LF	
						LF		LF	
0010	1	660+86	-	663+61	RT	275		275	
		661+10	-	663+72	LT&RT	--		--	
STAGE 1 SUBTOTALS						275		275	
	2	660+80	-	663+67	LT	--		--	
STAGE 2 SUBTOTALS						--		--	
	3	660+86	-	663+61	LT	--		275	
STAGE 3 SUBTOTALS						--		275	
TOTALS						275		550	

3

CRASH CUSHIONS TEMPORARY											
CATEGORY	STAGE	STATION	OFFSET	EACH	614.0905		OBJECT MARKING PATTERN	CRASH TEST LEVEL	TRAFFIC DIRECTION	TRAFFIC LOCATION	CRASH CUSHION SHIELDS
					BACK WIDTH FT	CRASH TEST LEVEL					
					WIDTH FT	CRASH TEST LEVEL					
0010	1	660+86	RT	1	2	OM-3L	TL-3	BIDIRECTIONAL	R		TEMPORARY CONCRETE BARRIER
		663+61	RT	1	2	OM-3R	TL-3	BIDIRECTIONAL	L		TEMPORARY CONCRETE BARRIER
STAGE 1 SUBTOTAL				2							
	3	660+86	LT	1	2	OM-3R	TL-3	BIDIRECTIONAL	L		TEMPORARY CONCRETE BARRIER
		663+61	LT	1	2	OM-3L	TL-3	BIDIRECTIONAL	R		TEMPORARY CONCRETE BARRIER
STAGE 3 SUBTOTAL				2							
TOTAL				4							

TEMPORARY PAVEMENT MARKING ITEMS										
CATEGORY	STAGE	STATION	TO STATION	646.9000		646.9200	649.0150	649.0250	649.0850	
				MARKING REMOVAL LINE 4-INCH		MARKING REMOVAL LINE WIDE	TEMPORARY MARKING LINE REMOVABLE TAPE 4-INCH	TEMPORARY MARKING LINE REMOVABLE TAPE 8-INCH	TEMPORARY MARKING STOP LINE REMOVABLE TAPE 18-INCH	
				SOLID WHITE	SOLID YELLOW	SOLID YELLOW	SOLID WHITE	3' LINE 9' SKIP WHITE	SOLID WHITE	
				LF	LF	LF	LF	LF	LF	
0010	STAGE 1 (B-50-19)	1246+10	- 1267+76	720	1,770	80	1,230	20	24	
STAGE 1 SUBTOTALS				720	1,770	80	1,230	20	24	
				2,490						
	STAGE 3 (B-50-19)	1246+10	- 1267+76	250	--	--	1,270		--	
STAGE 3 SUBTOTALS				250	--	--	1,270	--	--	
				250						
TOTALS				970	1,770	80	2,500	20	24	
				2,740						

EROSION CONTROL MOBILIZATION			
CATEGORY	LOCATION	628.1905	628.1910
		MOBILIZATIONS EROSION CONTROL EACH	MOBILIZATIONS EMERGENCY EROSION CONTROL EACH
		EACH	EACH
0010	PROJECT	2	2
TOTALS		2	2

TEMPORARY PEDESTRIAN ACCOMODATION ITEMS						
CATEGORY	STAGE	STATION	TO	STATION	OFFSET	644.1601 TEMPORARY PEDESTRIAN CURB RAMP DAY
						644.1810 TEMPORARY PEDESTRIAN BARRICADE LF
0010	1	661+10	-	663+72	LT&RT	10
STAGE 1 SUBTOTALS						10
	2	660+80	-	663+67	LT	--
STAGE 2 SUBTOTALS						--
TOTALS						10

GUARDRAIL ITEMS							
CATEGORY	STATION	TO	STATION	OFFSET	204.0165	614.0200	614.0400
					REMOVING GUARDRAIL LF	STEEL THRIE BEAM STRUCTURE APPROACH LF	ADJUSTING STEEL PLATE BEAM GUARD LF
					LF	LF	LF
0010	661+52	-	661+85	RT	21	21	12.5
	663+06	-	663+40	RT	21	21	12.5
TOTALS					42	42	25

PAVEMENT MARKING ITEMS					
CATEGORY	STATION	TO	STATION	646.1020	646.7120
				MARKING LINE EPOXY	MARKING
				4-INCH	DIAGONAL EPOXY
				SOLID	SOLID
				WHITE	YELLOW
				LF	LF
0010	658+78	-	666+46	1,164	2,201
					80
TOTALS				1,164	2,201
				3,365	

CONSTRUCTION STAKING							
CATEGORY	STATION	TO	STATION	OFFSET	650.4500	650.5000	650.7000
					CONSTRUCTION	CONSTRUCTION	CONSTRUCTION
					STAKING	STAKING	STAKING
					SUBGRADE	BASE	CONCRETE
					LF	LF	PAVEMENT
0010	661+33	-	661+95	LT&RT	62	47	15
	662+96	-	663+19	LT&RT	23	8	15
							--
							--
							1
TOTALS					85	55	30

TEMPORARY TRAFFIC SIGNAL ITEMS			
CATEGORY	LOCATION	661.0100.01	SPV.0105.01
		TEMPORARY TRAFFIC	TEMPORARY
		SIGNALS FOR BRIDGES	VEHICLE DETECTION
		(B-50-19)	B-50-19
		LS	LS
0010	PROJECT	1	1
TOTAL		1	1

SAWING ITEMS						
CATEGORY	STATION	TO	STATION	OFFSET	690.0150	690.0250
					SAWING	SAWING
					ASPHALT	CONCRETE
					LF	LF
0010	661+33	-	661+95	LT&RT	105	20
	662+96	-	663+19	LT&RT	65	20
TOTALS					170	40

INSTALLING AND MAINTAINING BIRD DETERRENT SYSTEM

CATEGORY	LOCATION	999.2000.S
0010	STRUCTURE B-50-19	1
TOTAL		1

LEGEND

DELINEATED WETLAND BOUNDARY

CONCRETE PAVEMENT APPROACH SLAB
(SEE SDD "CONCRETE PAVEMENT APPROACH
SLAB" AND CONSTRUCTION DETAILS)

ASPHALTIC SURFACE

INLET PROTECTION TYPE C

NOTE

REPLACE DOUBLE YELLOW CENTERLINE AND OTHER MARKING IMPACTED BY STAGING THROUGH B-50-0019. SEE TRAFFIC CONTROL PLANS.

BENCH MARKS			
NO.	STATION/OFFSET	DESCRIPTION	ELEV.
604	661+45.71, 37.40' LT	BM BENCH-TIE SET POWERPOLE	1,456.41
605	663+59.46, 33.64' RT	BM TAG BOLT	1,454.06

PROJECT NO: 1610-44-63

HWY: STH 13

COUNTY: PRICE

PLAN

SHEET

E

FILE NAME : P:\52XX\5201.DP.19.STH13.PRC\CADD\5\16104463\SHEETSPLAN\050201-PN.DWG
LAYOUT NAME - 01

PLOT DATE : 2/17/2021 3:17 PM

PLOT BY : SCOTT KAISER


PLOT NAME :

PLOT SCALE : 1 IN=40 FT

WISDOT/CADD\5 SHEET 44

Standard Detail Drawing List



08E08-03	TYPICAL INSTALLATIONS OF EROSION BALES / TEMPORARY DITCH CHECKS
08E10-02	INLET PROTECTION TYPE A, B, C AND D
09G02-05A	BRIDGE TEMPORARY TRAFFIC SIGNAL INSTALLATION
09G02-05B	BRIDGE TEMPORARY TRAFFIC SIGNAL INSTALLATION
09G02-05C	BRIDGE TEMPORARY TRAFFIC SIGNAL INSTALLATION
12A03-10	NAME PLATE (STRUCTURES)
13B02-09A	CONCRETE PAVEMENT APPROACH SLAB
14B07-15A	CONCRETE BARRIER TEMPORARY PRECAST, 12'-6"
14B07-15B	CONCRETE BARRIER TEMPORARY PRECAST, 12'-6"
14B07-15C	CONCRETE BARRIER TEMPORARY PRECAST, 12'-6"
14B07-15D	CONCRETE BARRIER TEMPORARY PRECAST, 12'-6"
14B07-15E	CONCRETE BARRIER TEMPORARY PRECAST, 12'-6"
14B07-15F	CONCRETE BARRIER TEMPORARY PRECAST, 12'-6"
14B07-15G	CONCRETE BARRIER TEMPORARY PRECAST, 12'-6"
14B07-15H	CONCRETE BARRIER TEMPORARY PRECAST, 12'-6"
14B07-15I	CONCRETE BARRIER TEMPORARY PRECAST, 12'-6"
14B08-02A	CRASH CUSHION/SAND BARREL ARRAY AND OTHER TEMPORARY BARRIER LAYOUT DETAILS
14B08-02B	CRASH CUSHION/SAND BARREL ARRAY AND OTHER TEMPORARY BARRIER LAYOUT DETAILS
14B08-02C	CRASH CUSHION/SAND BARREL ARRAY AND OTHER TEMPORARY BARRIER LAYOUT DETAILS
14B08-02D	CRASH CUSHION/SAND BARREL ARRAY AND OTHER TEMPORARY BARRIER LAYOUT DETAILS
14B08-02E	CRASH CUSHION/SAND BARREL ARRAY AND OTHER TEMPORARY BARRIER LAYOUT DETAILS
14B15-11A	STEEL PLATE BEAM GUARD, CLASS "A" INSTALLATION & ELEMENTS
14B15-11B	STEEL PLATE BEAM GUARD, CLASS "A" INSTALLATION & ELEMENTS
14B15-11C	STEEL PLATE BEAM GUARD, CLASS "A", INSTALLATION & ELEMENTS
14B20-11A	STEEL THRIE BEAM STRUCTURE APPROACH
15C08-20A	LONGITUDINAL MARKING (MAINLINE)
15C11-08B	CHANNELIZING DEVICES DRUMS, CONES, BARRICADES AND VERTICAL PANELS
15C12-07	TRAFFIC CONTROL FOR LANE CLOSURE WITH FLAGGING OPERATION
15D28-04	TRAFFIC CONTROL, WORK ON SHOULDER OR PARKING LANE, UNDIVIDED ROADWAY
15D33-06	TRAFFIC CONTROL, ONE LANE ROAD WITH TEMPORARY SIGNALS
15D38-02A	TEMPORARY TRAFFIC CONTROL SIGN MOUNTING
15D38-02B	ATTACHMENT OF SIGNS TO POSTS

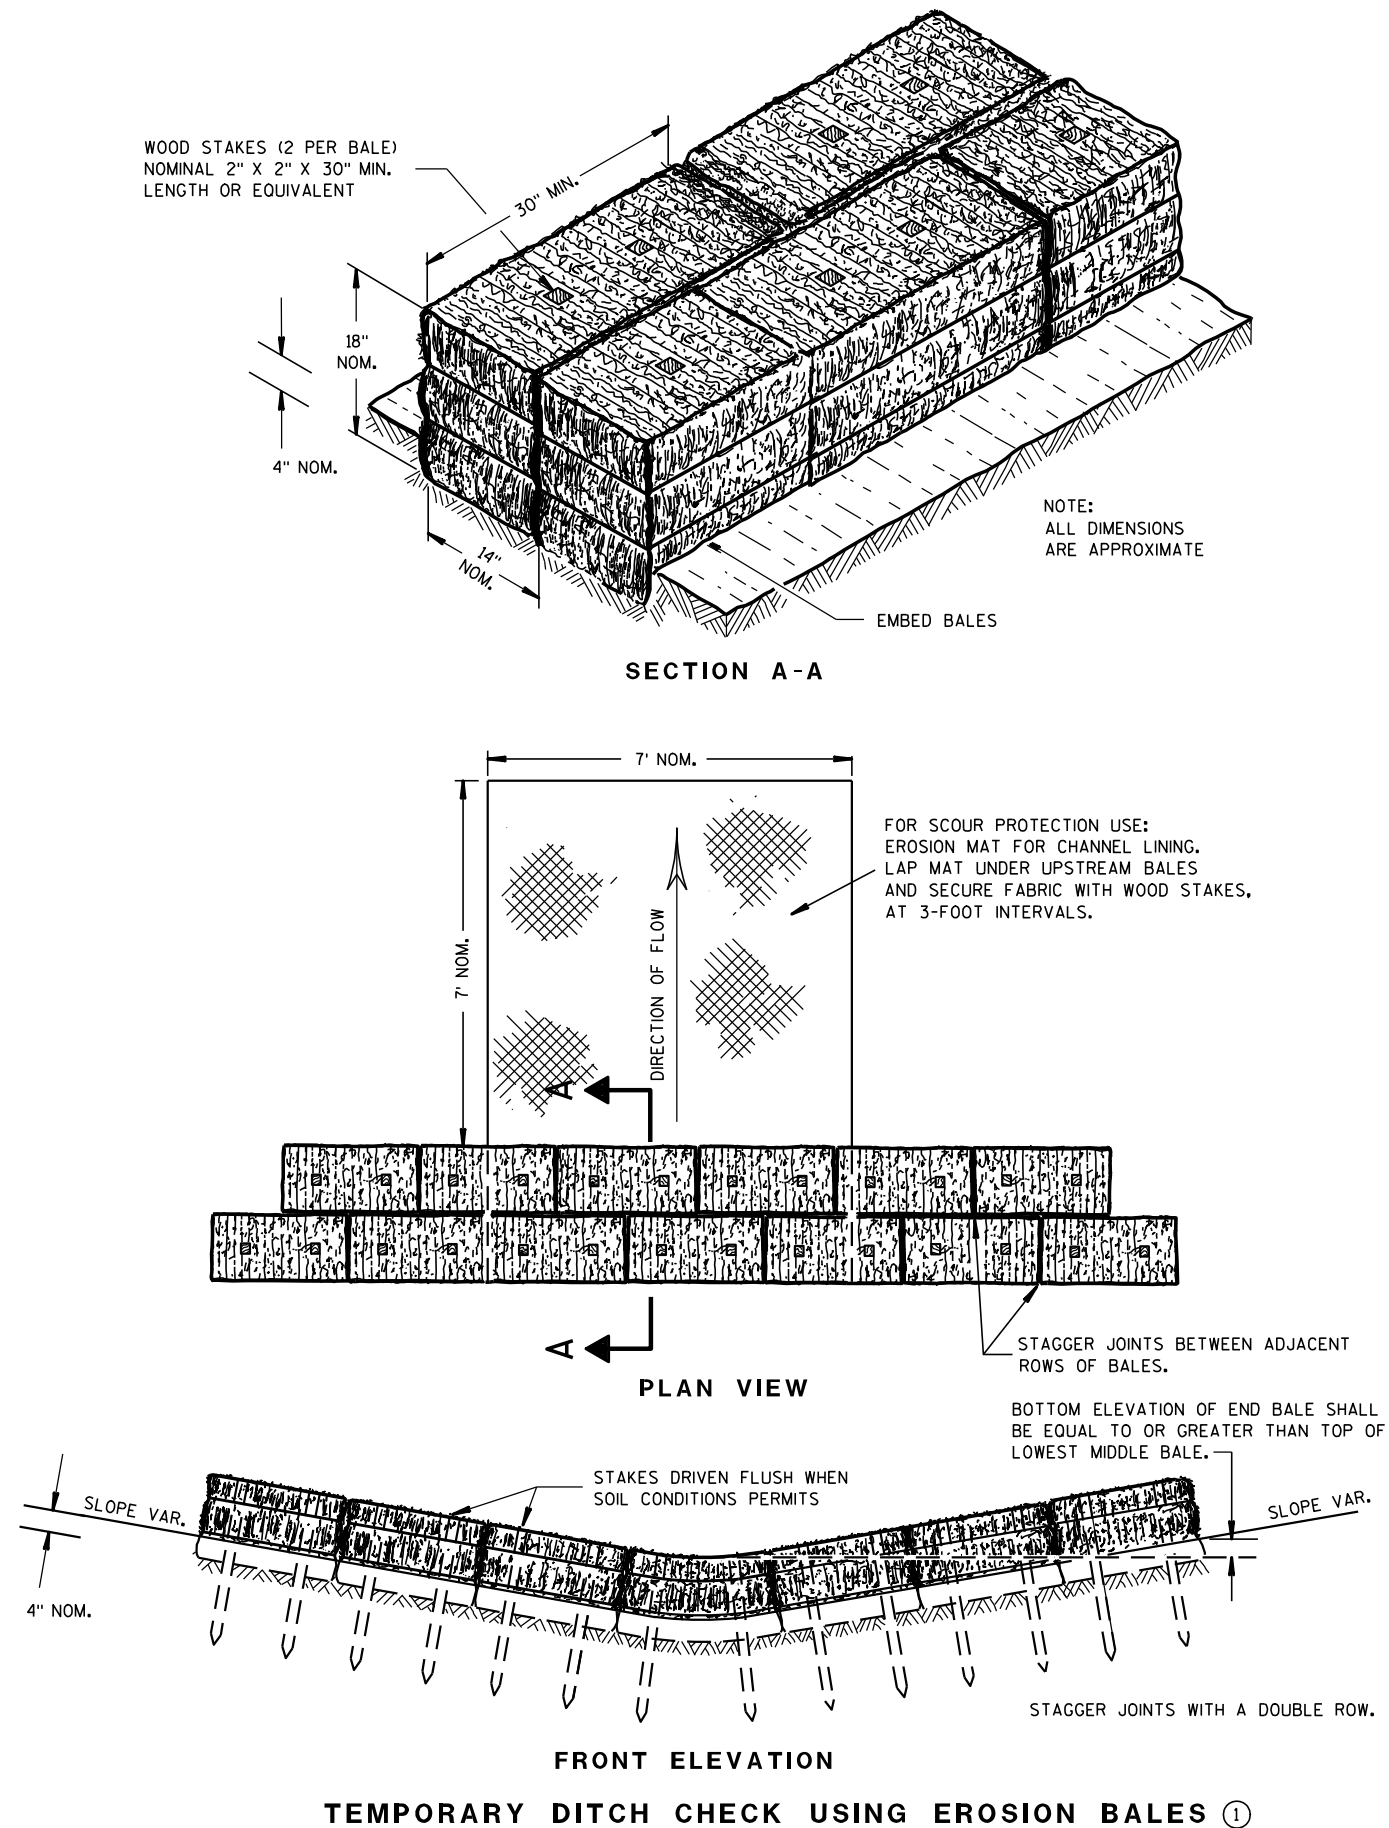

GENERAL NOTES

DETAILS OF CONSTRUCTION, MATERIALS AND WORKMANSHIP NOT SHOWN ON THIS DRAWING SHALL CONFORM TO THE PERTINENT REQUIREMENTS OF THE STANDARD SPECIFICATIONS AND THE APPLICABLE SPECIAL PROVISIONS.

- ① TEMPORARY DITCH CHECKS EITHER EROSION BALES OR MANUFACTURED SHALL BE PAID FOR UNDER THE BID ITEM OF TEMPORARY DITCH CHECK. THE DEPARTMENT WILL NOT PAY FOR TEMPORARY DITCH CHECKS CONSTRUCTED OF A SINGLE ROW OF EROSION BALES.

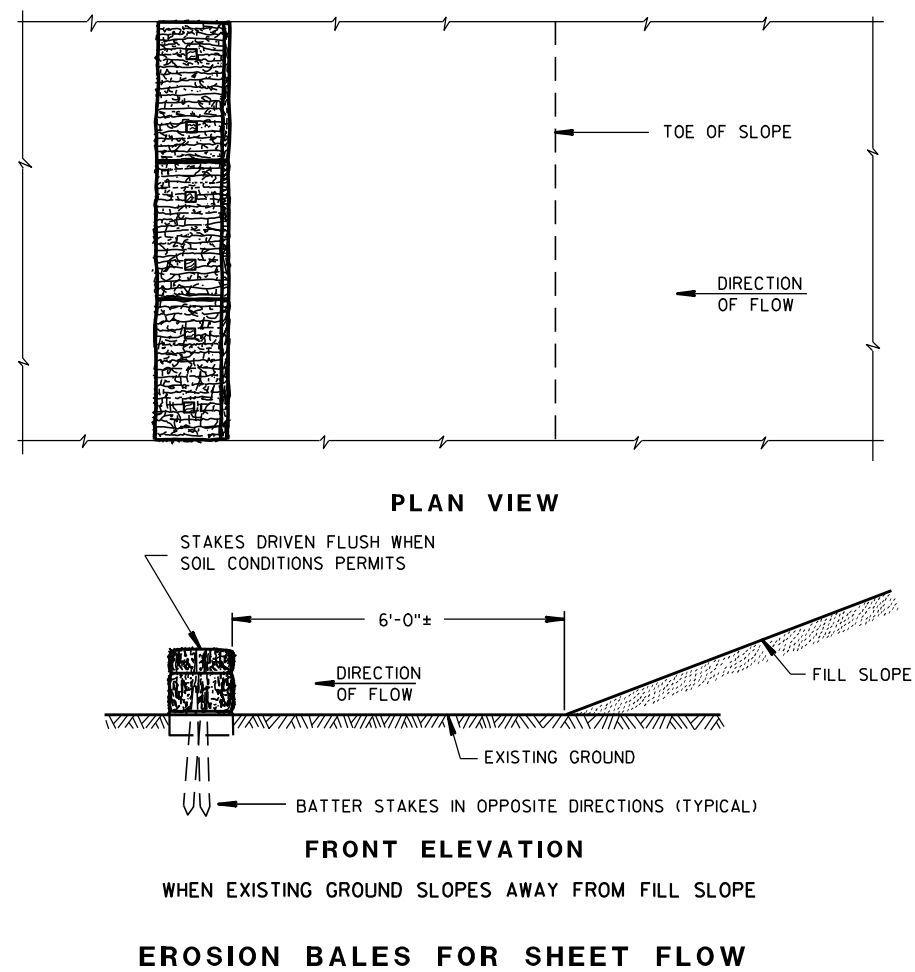
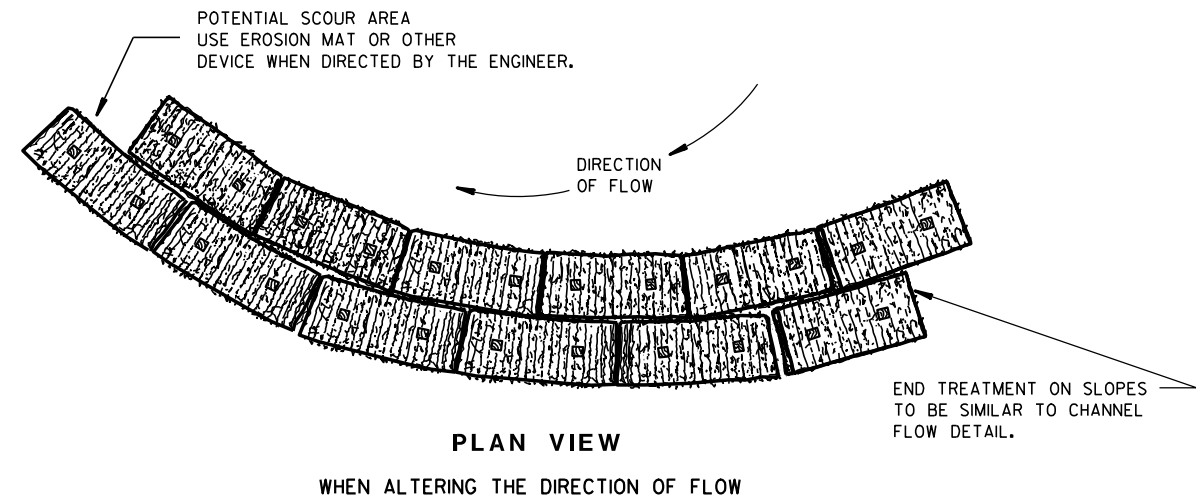
TYPICAL INSTALLATIONS OF
EROSION BALES / TEMPORARY
DITCH CHECKS

STATE OF WISCONSIN
DEPARTMENT OF TRANSPORTATION

APPROVED

6/04/02
DATE/S/ Beth Canestra
CHIEF ROADWAY DEVELOPMENT ENGINEER

FHWA

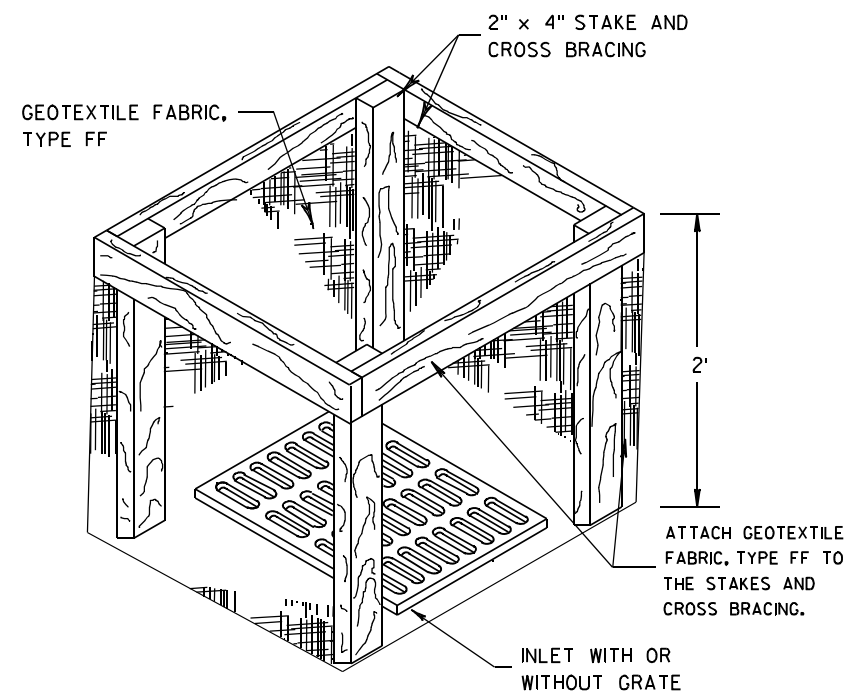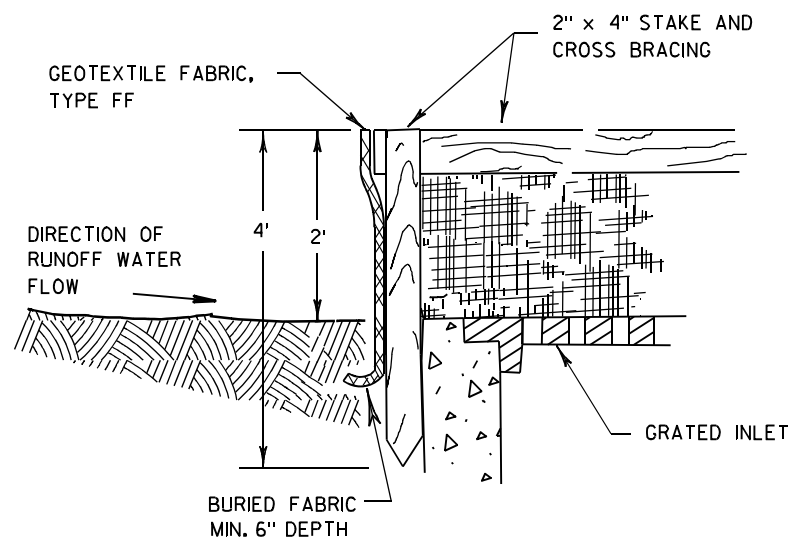

INLET PROTECTION, TYPE A


GENERAL NOTES

INLET PROTECTION DEVICES SHALL BE MAINTAINED OR REPLACED AT THE DIRECTION OF THE ENGINEER.

MANUFACTURED ALTERNATIVES APPROVED AND LISTED ON THE DEPARTMENT'S EROSION CONTROL PRODUCT ACCEPTABILITY LIST MAY BE SUBSTITUTED.


WHEN REMOVING OR MAINTAINING INLET PROTECTION, CARE SHALL BE TAKEN SO THAT THE SEDIMENT TRAPPED ON THE GEOTEXTILE FABRIC DOES NOT FALL INTO THE INLET. ANY MATERIAL FALLING INTO THE INLET SHALL BE REMOVED IMMEDIATELY.

- ① FINISHED SIZE, INCLUDING FLAP POCKETS WHERE REQUIRED, SHALL EXTEND A MINIMUM OF 10" AROUND THE PERIMETER TO FACILITATE MAINTENANCE OR REMOVAL.
- ② FOR INLET PROTECTION, TYPE C (WITH CURB BOX), AN ADDITIONAL 18" OF FABRIC IS WRAPPED AROUND THE WOOD AND SECURED WITH STAPLES. THE WOOD SHALL NOT BLOCK THE ENTIRE HEIGHT OF THE CURB BOX OPENING.
- ③ FLAP POCKETS SHALL BE LARGE ENOUGH TO ACCEPT WOOD 2X4.

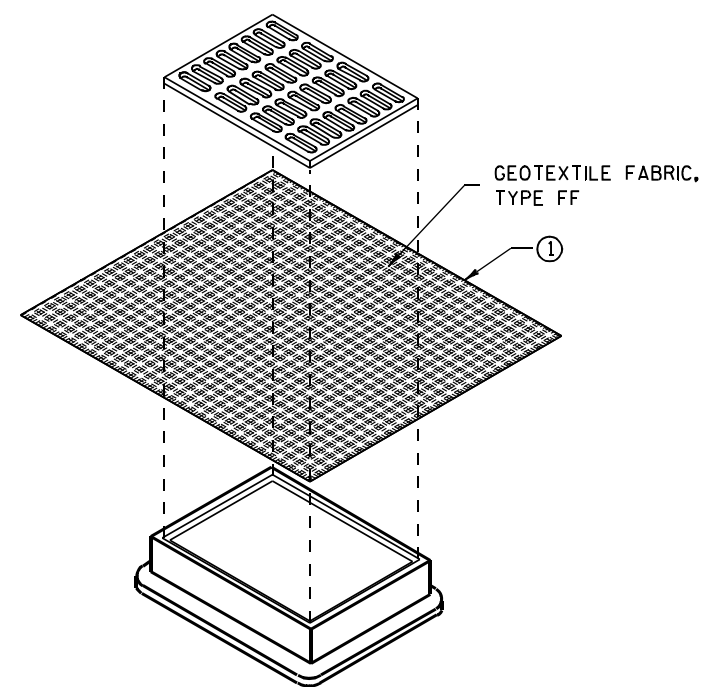

**INLET PROTECTION, TYPE B
(WITHOUT CURB BOX)**

(CAN BE INSTALLED IN ANY INLET WITHOUT A CURB BOX)

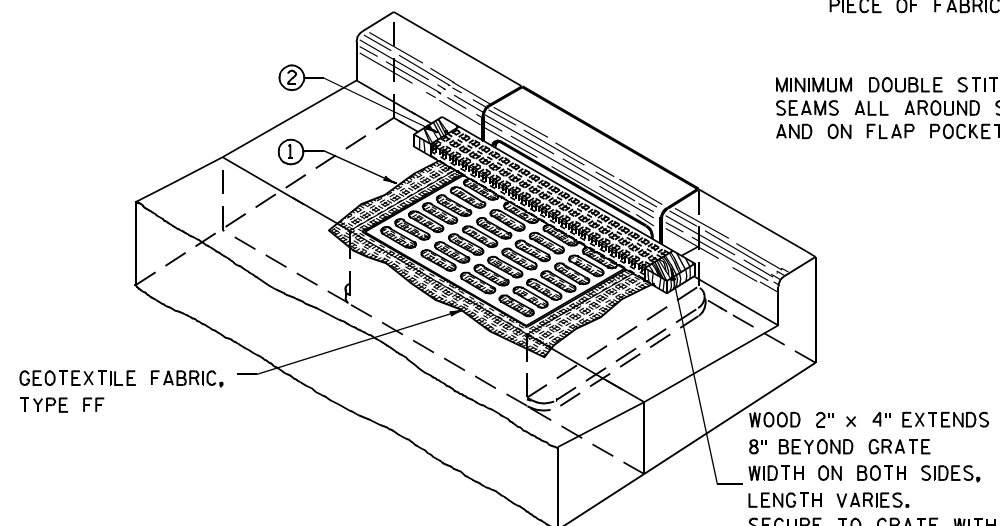

INLET PROTECTION, TYPE C (WITH CURB BOX)

INSTALLATION NOTES

TYPE B & C

TRIM EXCESS FABRIC IN THE FLOW LINE TO WITHIN 3" OF THE GRATE.


THE CONTRACTOR SHALL DEMONSTRATE A METHOD OF MAINTENANCE, USING A SEWN FLAP, HAND HOLDS OR OTHER METHOD TO PREVENT ACCUMULATED SEDIMENT FROM ENTERING THE INLET.

TYPE D

DO NOT INSTALL INLET PROTECTION TYPE D IN INLETS SHALLOWER THAN 30", MEASURED FROM THE BOTTOM OF THE INLET TO THE TOP OF THE GRATE.

TRIM EXCESS FABRIC IN THE FLOW LINE TO WITHIN 3" OF THE GRATE.

THE INSTALLED BAG SHALL HAVE A MINIMUM SIDE CLEARANCE, BETWEEN THE INLET WALLS AND THE BAG, MEASURED AT THE BOTTOM OF THE OVERFLOW HOLES, OF 3". WHERE NECESSARY THE CONTRACTOR SHALL CINCH THE BAG, USING PLASTIC ZIP TIES, TO ACHIEVE THE 3" CLEARANCE. THE TIES SHALL BE PLACED AT A MAXIMUM OF 4" FROM THE BOTTOM OF THE BAG.

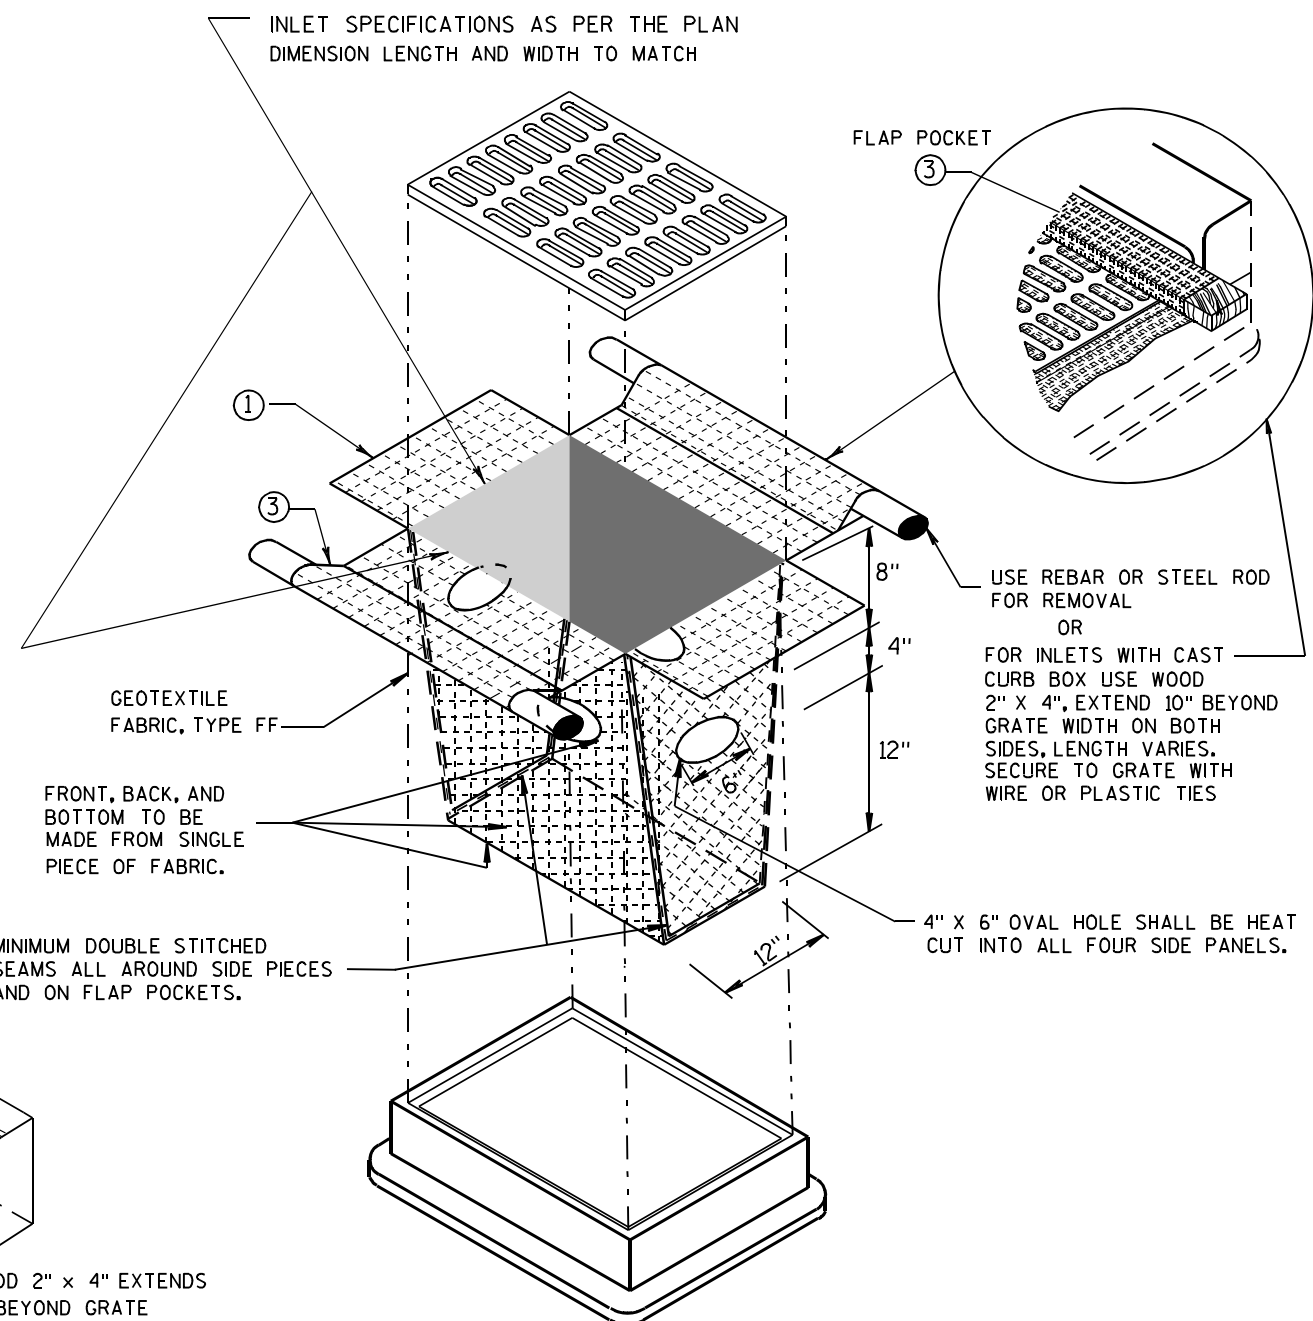


INLET PROTECTION, TYPE D

(CAN BE INSTALLED IN ANY INLET TYPE WITH OR WITHOUT A CURB BOX AS PER NOTE ②)

**INLET PROTECTION
TYPE A, B, C, AND D**

STATE OF WISCONSIN
DEPARTMENT OF TRANSPORTATION

APPROVED
10/16/02 /S/ Beth Cannestra
DATE
FHWA CHIEF ROADWAY DEVELOPMENT ENGINEER

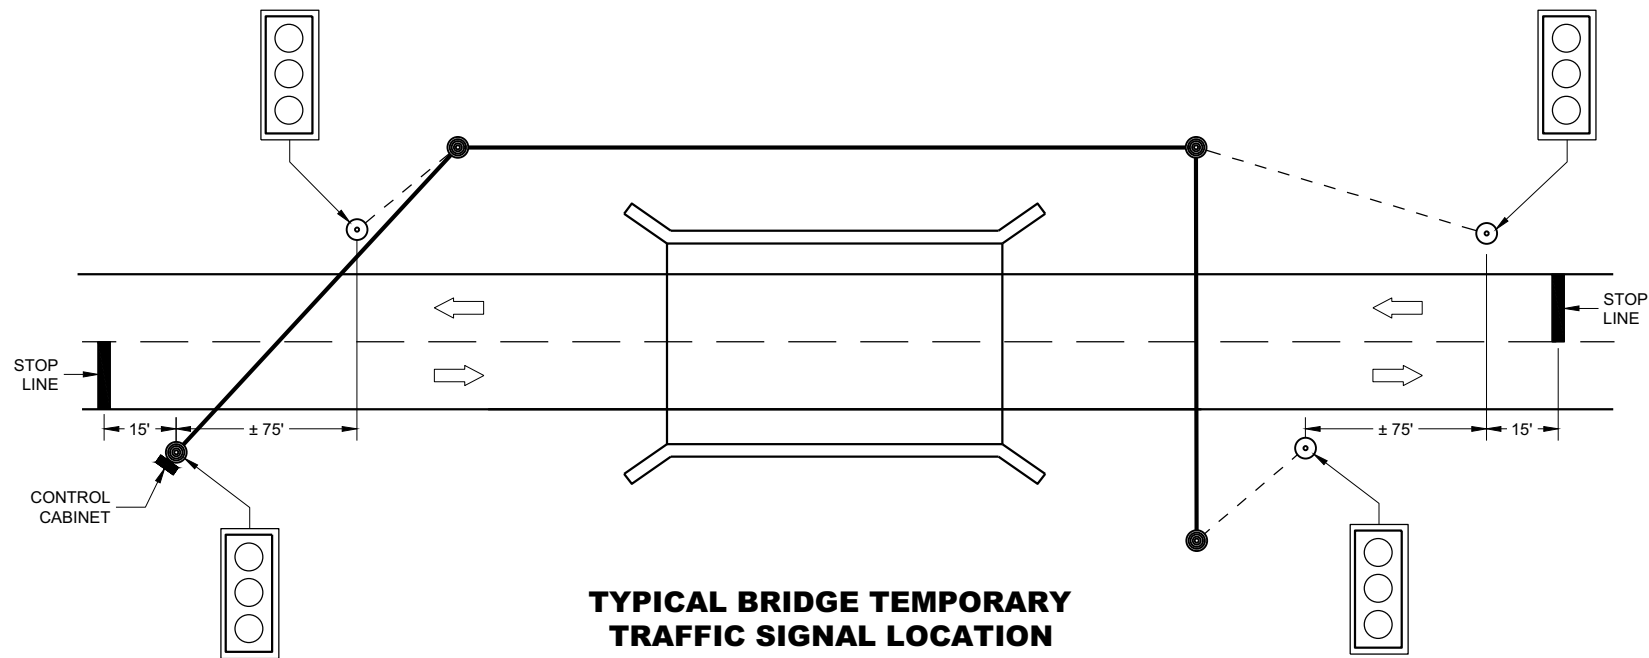

TYPICAL BRIDGE TEMPORARY TRAFFIC SIGNAL LOCATION

LEGEND

- WOOD POLE (NON-BREAKAWAY)
- WOOD POST (BREAKAWAY)
- SIGNAL CABLE
- SIGNAL CABLE W/MESSENGER
- DIRECTION OF TRAFFIC
- LED TRAFFIC SIGNAL WITH BACKPLATE

GENERAL NOTES

DETAILS OF CONSTRUCTION, MATERIALS AND WORKMANSHIP NOT SHOWN ON THIS DRAWING SHALL CONFORM TO THE PERTINENT REQUIREMENTS OF THE CONTRACT.

POLE MOUNTED TRAFFIC SIGNAL CONTROL CABINET MAY BE MOUNTED ON THE SERVICE POLE IF THE ELECTRICAL UTILITY ALLOWS THE INSTALLATION.

WHEN UTILITY POLES ARE USED TO SPAN THE TEMPORARY OVERHEAD CABLE, WRITTEN PERMISSION MUST BE OBTAINED FROM THE OWNER OF THE POLES AND GIVEN TO THE PROJECT MANAGER. ALL PERTINENT UTILITY AND CODE CLEARANCES SHALL BE MAINTAINED.

WOOD POLES (NON-BREAKAWAY) SHALL BE NO CLOSER TO EDGE OF PAVEMENT THAN OFFSET DISTANCE CHART ALLOWS OR 4 FEET BEHIND PROTECTIVE BARRIER (BEAM GUARD, ETC.).


WOOD POSTS (BREAKAWAY) SHALL BE NO CLOSER THAN 2 FEET OUTSIDE OF SHOULDER.

VERTICAL CLEARANCE ETC. PER NEC.


TRAFFIC SIGNAL FACES SHALL BE TYPICALLY PLACED 12 FEET FROM EDGE OF PAVEMENT.

EACH TRAFFIC SIGNAL SHALL HAVE A BACKPLATE.


SIGNING, PAVEMENT MARKING AND LANE CONTROL REQUIREMENTS SHALL CONFORM TO STANDARD DETAIL DRAWING 15D33.

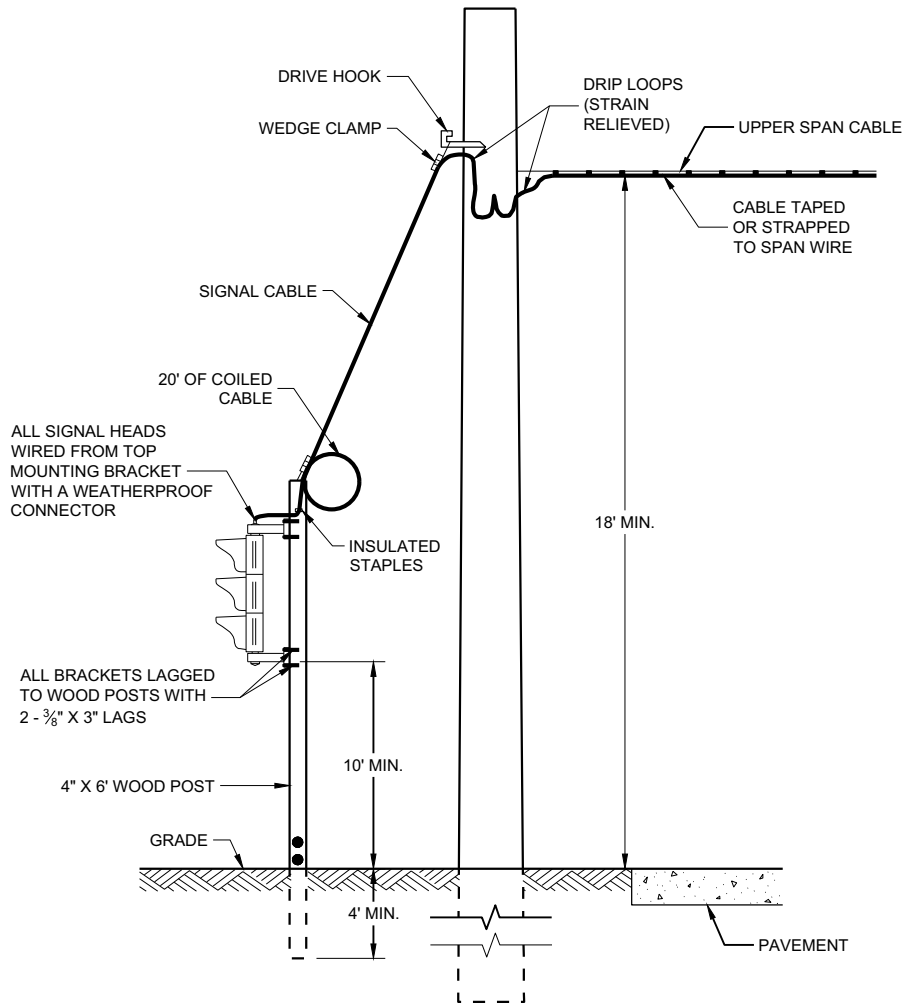

TYPICAL DROP TO TRAFFIC SIGNAL FACE

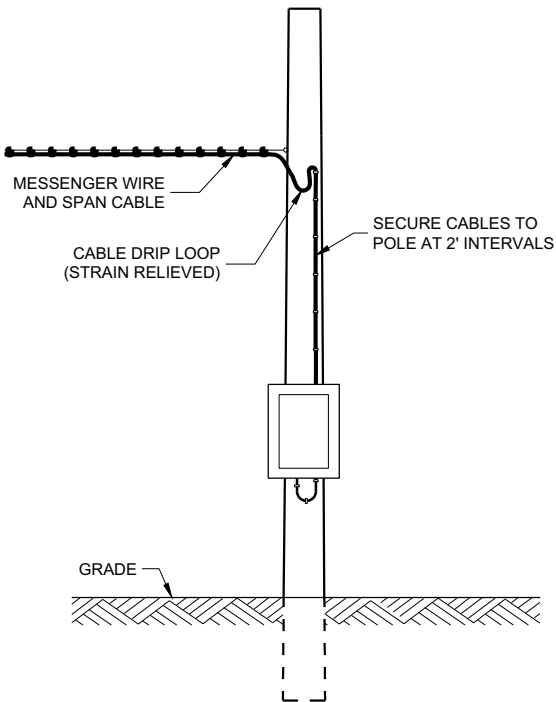

POLE MOUNT CABINET INSTALLATION

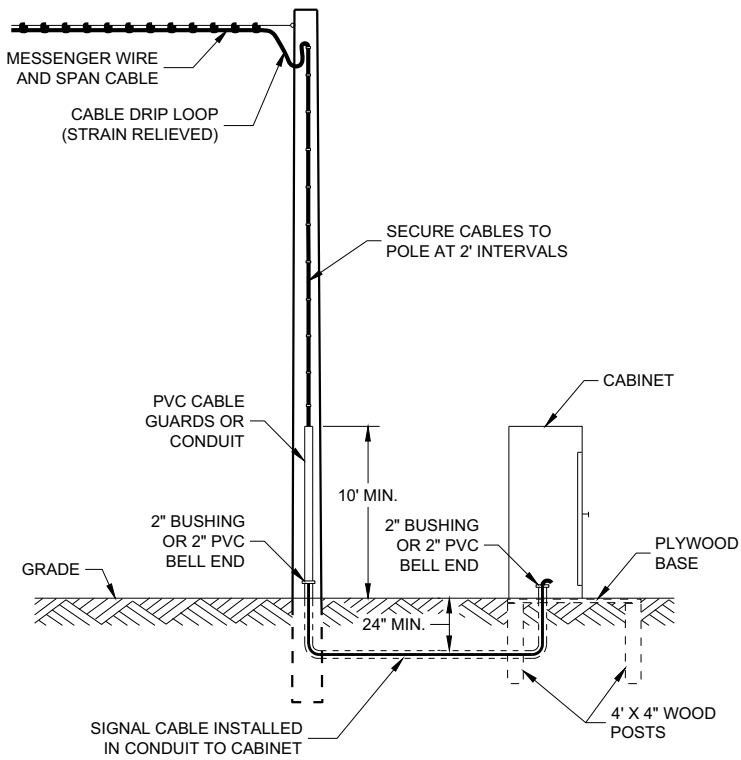

GROUND MOUNT CABINET INSTALLATION

MINIMUM POLE LENGTHS	CLASS	POLE BURIAL DEPTHS
25'	V	5'
30'	V	6'
35'	IV	7'
40'	IV	8'
45'	IV	9'


OFFSET DISTANCES FOR TEMPORARY NON-BREAKAWAY POLES	
SPEED LIMIT	OFFSET DISTANCE*
GREATER THAN 45 MPH	18 FT
45 MPH OR LESS	12 FT
45 MPH OR LESS W/CURBS	2 FT

* NOTE: OFFSET MEASURED FROM OUTER EDGE OF OUTSIDE THRU LANE.

BRIDGE TEMPORARY TRAFFIC SIGNAL INSTALLATION

STATE OF WISCONSIN
DEPARTMENT OF TRANSPORTATION

APPROVED
March 2018 /S/ Ahmet Demirbilek
DATE ROADWAY STANDARDS DEVELOPMENT
FHWA ENGINEER

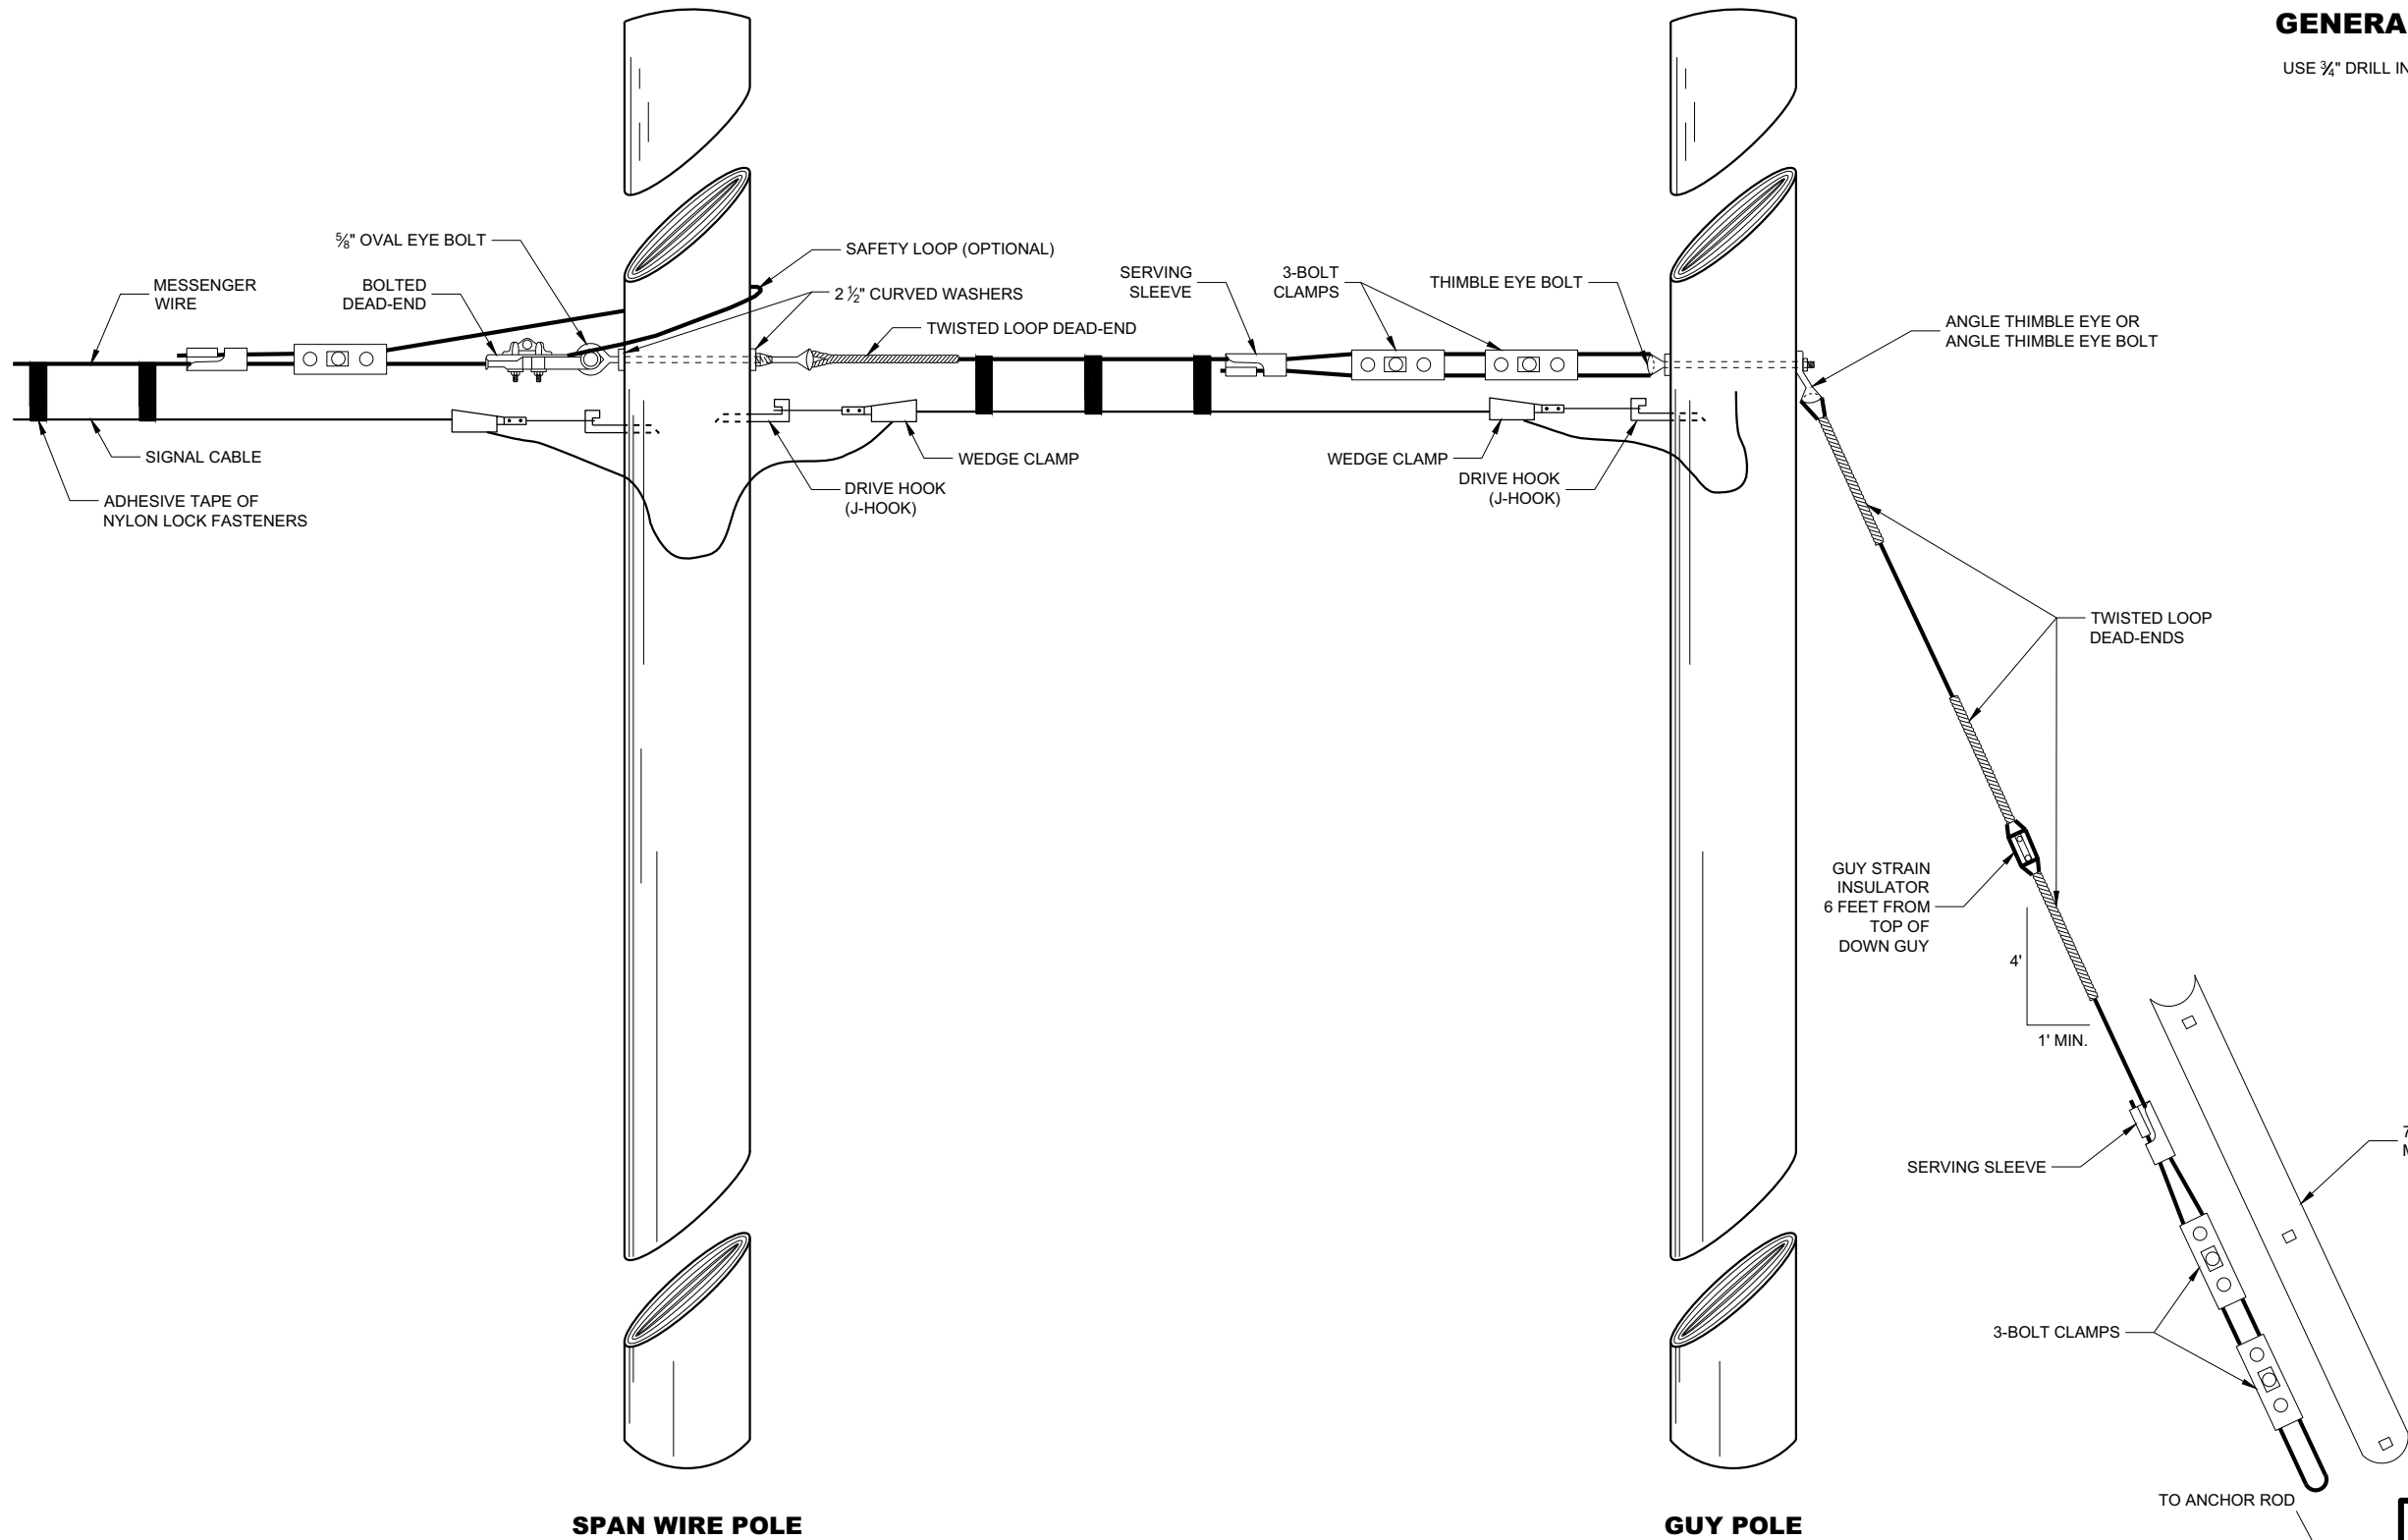

GENERAL NOTES

USE 3/4" DRILL IN WOOD POLE TO PROVIDE FOR 5/8" BOLTS.


TYPICAL DEAD-ENDINGS OR GUYING

**BRIDGE TEMPORARY TRAFFIC
SIGNAL INSTALLATION**

STATE OF WISCONSIN
DEPARTMENT OF TRANSPORTATION

APPROVED
June 2015 DATE /S/ Ahmet Demerbilek
ROADWAY STANDARDS DEVELOPMENT
ENGINEER

FHWA

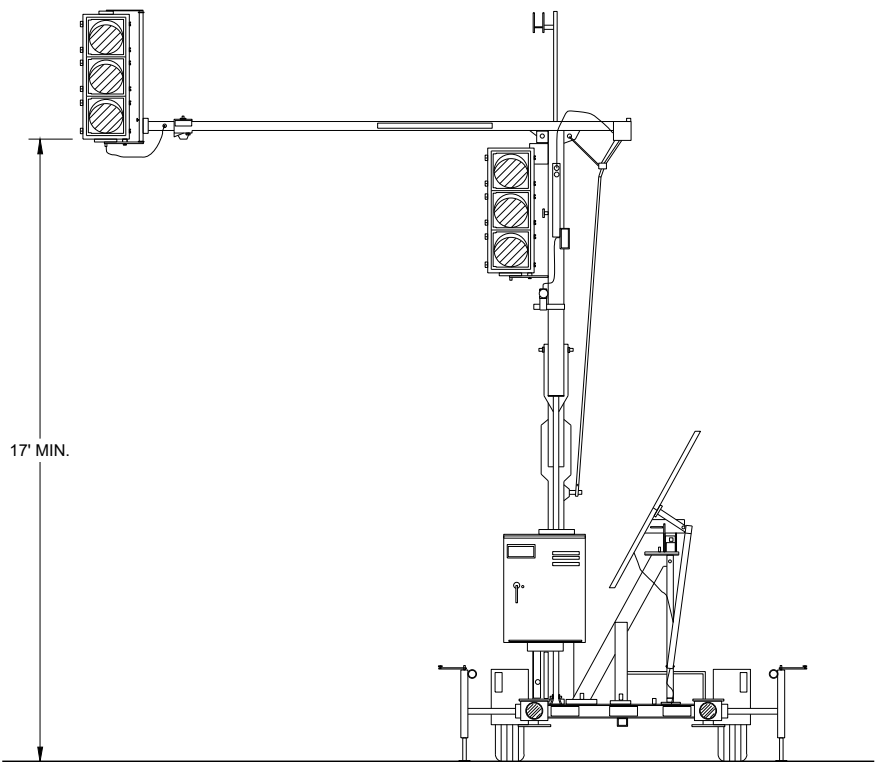


TRAILER MOUNTED TRAFFIC SIGNAL

GENERAL NOTES

DETAIL OF CONSTRUCTION, MATERIALS AND WORKMANSHIP NOT SHOWN ON THIS DRAWING SHALL CONFORM TO THE PERTINENT REQUIREMENTS OF THE CONTRACT.

SIGNING, PAVEMENT MARKING AND LANE CONTROL REQUIREMENTS SHALL CONFORM TO STANDARD DETAIL DRAWING 15D33.

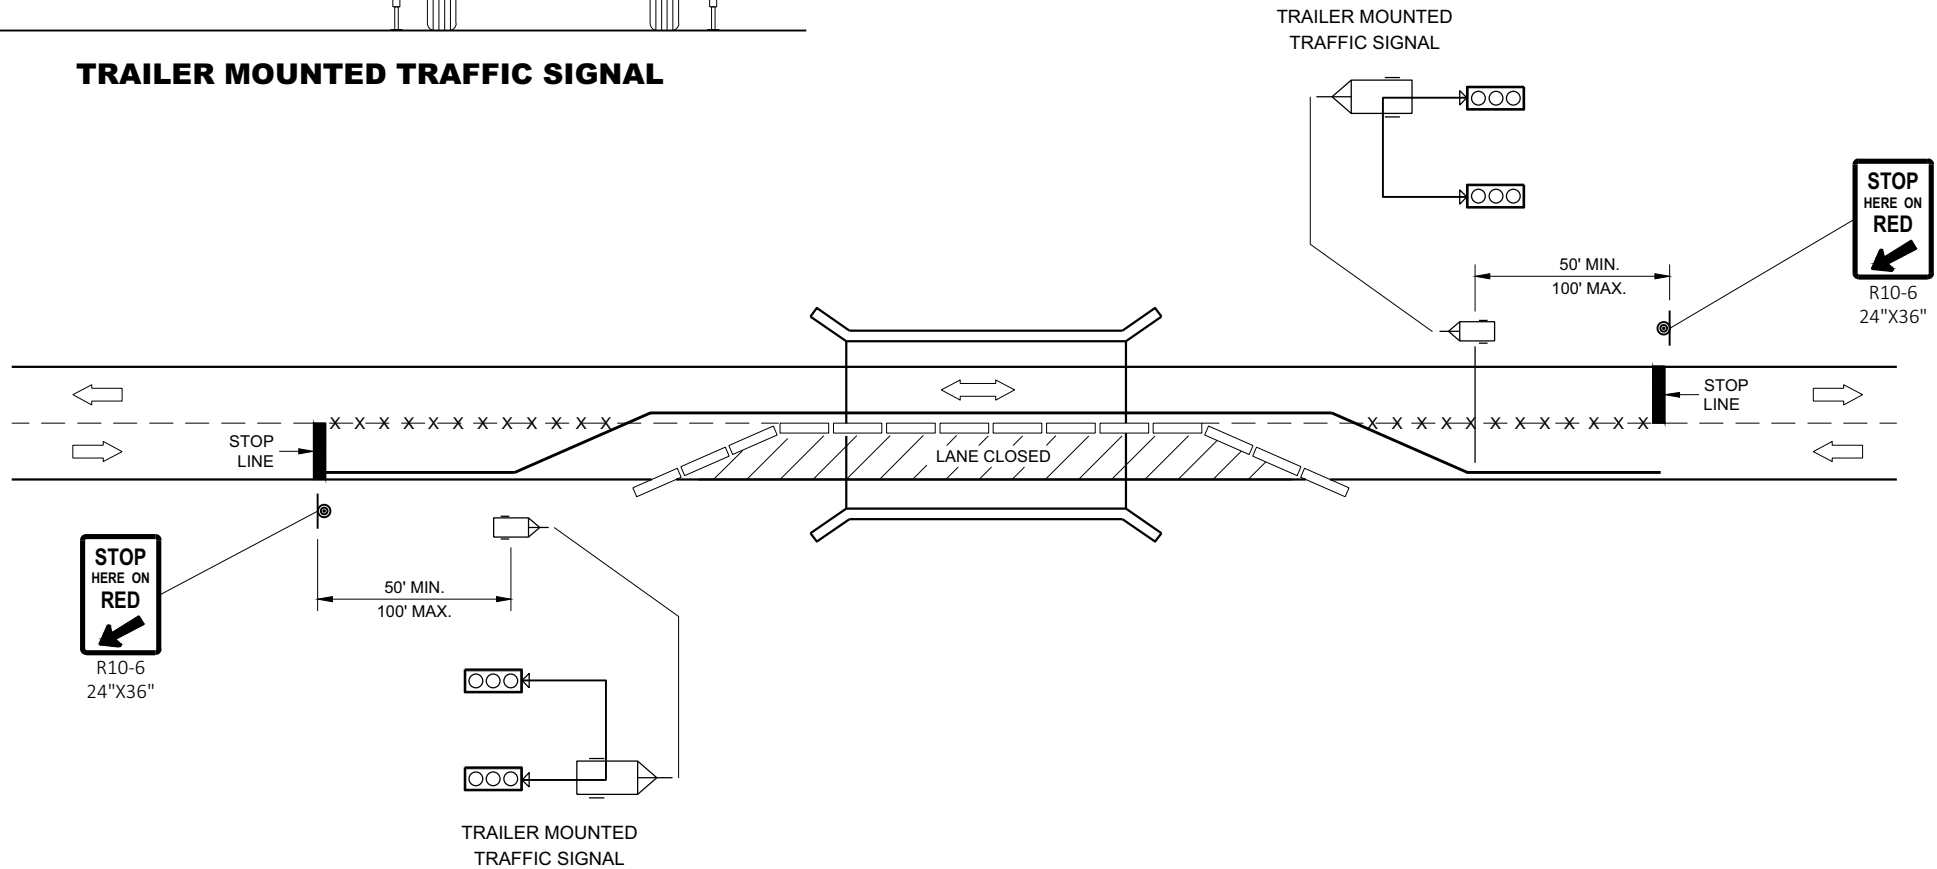

TYPICAL TRAILER MOUNTED TRAFFIC SIGNAL LOCATION


LEGEND

- POST MOUNTED SIGN
- TEMPORARY PRECAST CONCRETE BARRIER
- TRAILER MOUNTED TRAFFIC SIGNAL
- REMOVE PAVEMENT MARKINGS
- DIRECTION OF TRAFFIC


BRIDGE TEMPORARY TRAFFIC SIGNAL INSTALLATION

STATE OF WISCONSIN
DEPARTMENT OF TRANSPORTATION

APPROVED
June 2015
DATE /S/ Ahmet Demerbilek
ROADWAY STANDARDS DEVELOPMENT
ENGINEER
FHWA

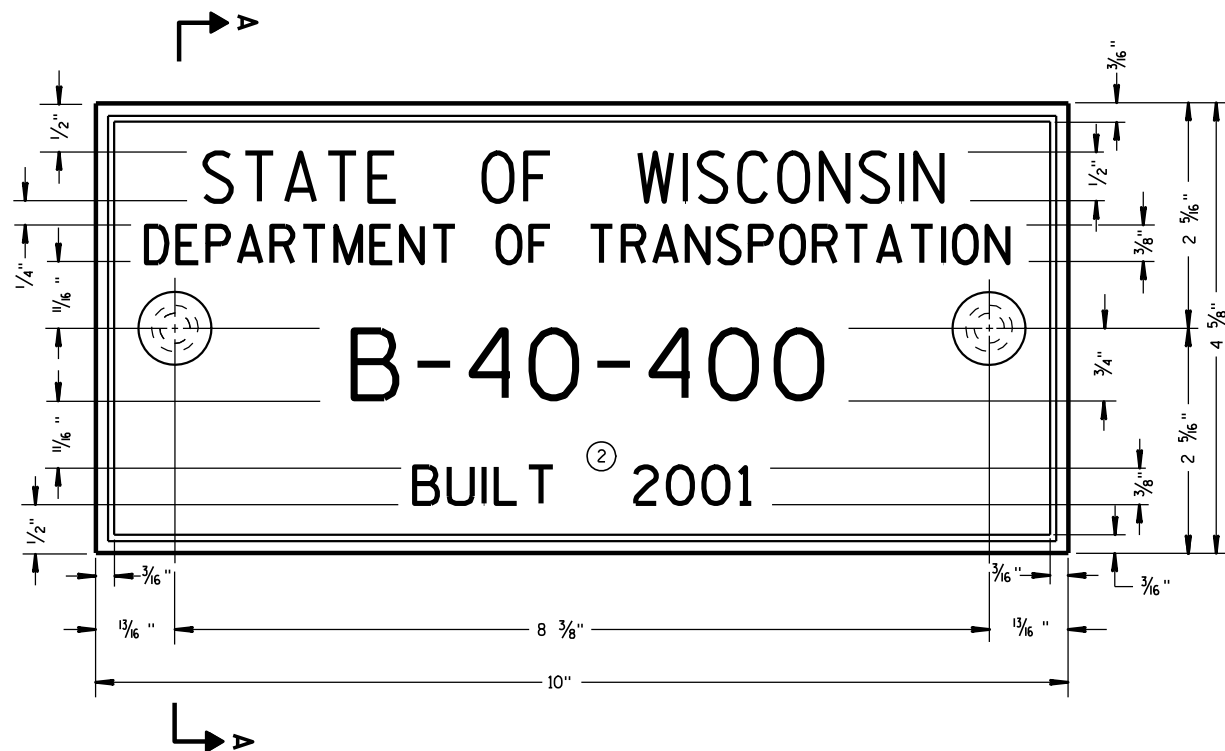

TYPICAL NAME PLATE
(BRIDGES, CULVERTS, AND RETAINING WALLS)

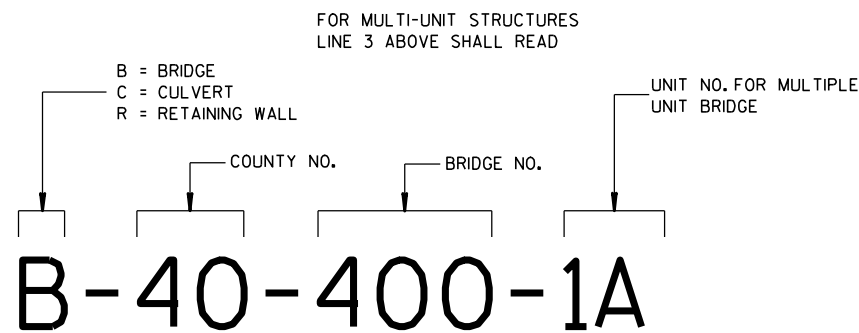


**NUMBERING DESIGNATION
MULTI-UNIT STRUCTURES**

GENERAL NOTES


NAME PLATES TO BE INSTALLED ON BRIDGES, CULVERTS, AND RETAINING WALLS SHALL CONFORM TO THE REQUIREMENTS OF SECTION 502.3.11 OF THE STANDARD SPECIFICATIONS.

THE BRIDGE NUMBER AND YEAR BUILT SHOWN ON THIS DRAWING ARE EXAMPLES ONLY. SEE CONSTRUCTION PLANS FOR INDIVIDUAL NUMBERING AND YEAR BUILT.

- ① EPOXY RESIN SHALL BE FROM AN APPROVED MANUFACTURER AND USED IN ACCORDANCE WITH MANUFACTURER'S RECOMMENDATIONS.
- ② REHABILITATION OF AN EXISTING STRUCTURE SHOULD USE THE DATE OF ORIGINAL STRUCTURE CONSTRUCTION.

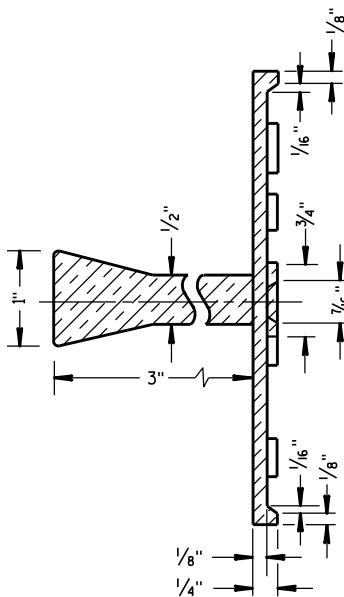


SECTION A-A

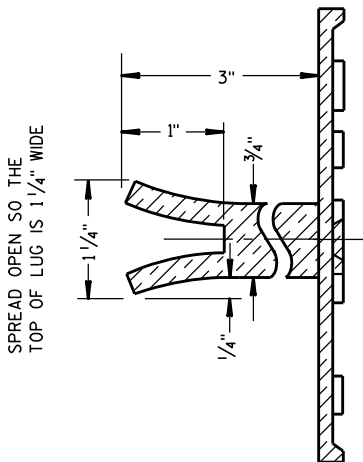


ALTERNATE LUG

- ① ADHERE ANCHOR LUG TO PRECAST RETAINING WALL WITH EPOXY RESIN.

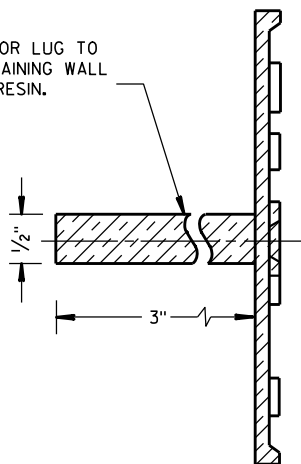


ALTERNATE LUG
(FOR ATTACHMENT TO PRECAST STRUCTURES)


NAME PLATE (STRUCTURES)	
STATE OF WISCONSIN DEPARTMENT OF TRANSPORTATION	
APPROVED 3/26/10 DATE	/S/ Scot Becker CHIEF STRUCTURAL DEVELOPMENT ENGINEER
FHWA	

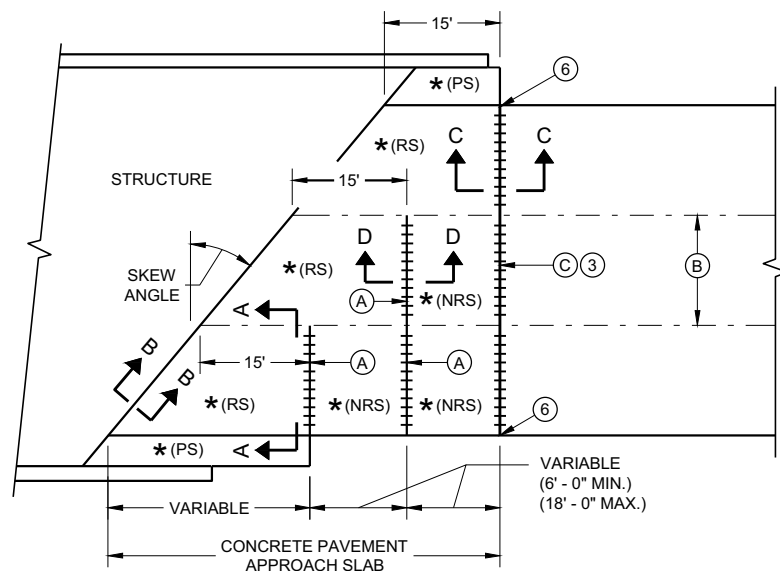

SKewed APPROACH
(PAVEMENT MORE THAN TWO LANES)

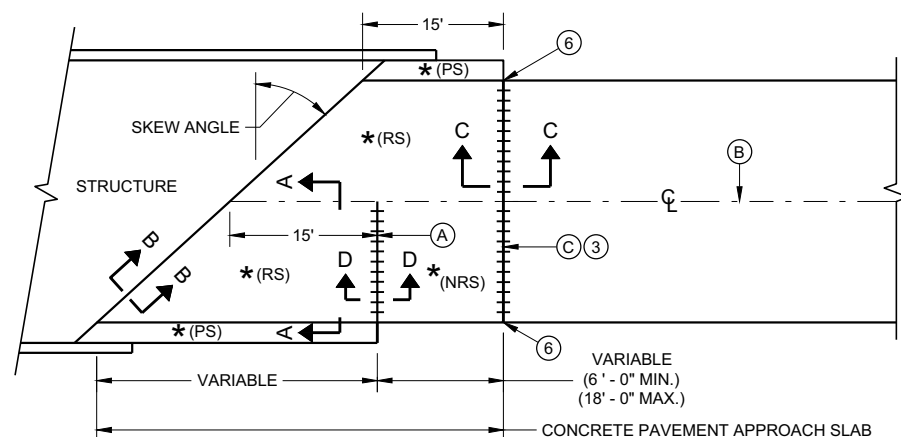


SKews > 20°
(PAVEMENT WIDTH ≤ 30')

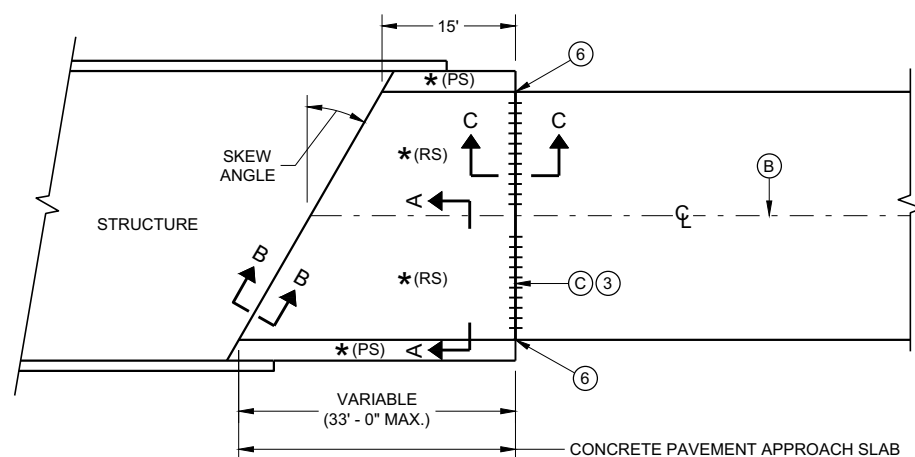


SKews ≤ 20°
(PAVEMENT WIDTH ≤ 30')

APPROACH SLAB AND ADJACENT PAVEMENT


- * (RS) = REINFORCED CONCRETE SLAB
- * (PS) = PAVED CONCRETE SHOULDER OR CONCRETE DRAINAGE SLAB
- * (NRS) = NON - REINFORCED CONCRETE SLAB
- *** STANDARD DOWEL BAR DIAMETER (SEE SDD 13C11 AND SDD 13C13)

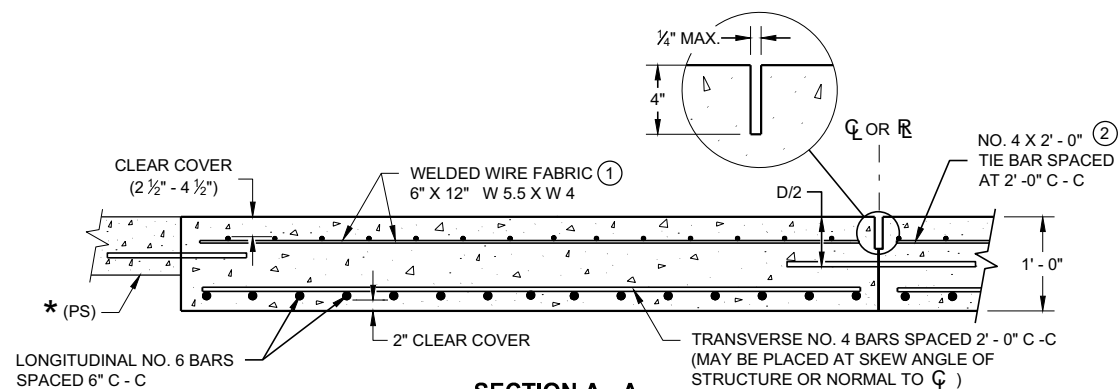

SECTION A - A
REINFORCEMENT POSITIONING DETAIL

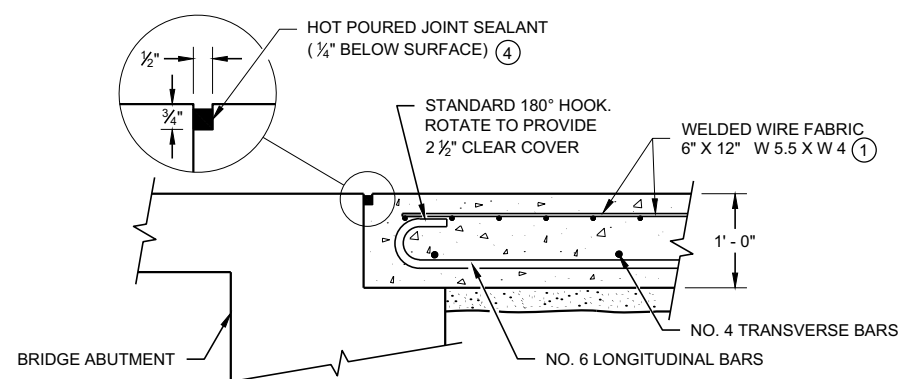

SECTION B - B
BEND DETAIL
BOTTOM REINFORCEMENT

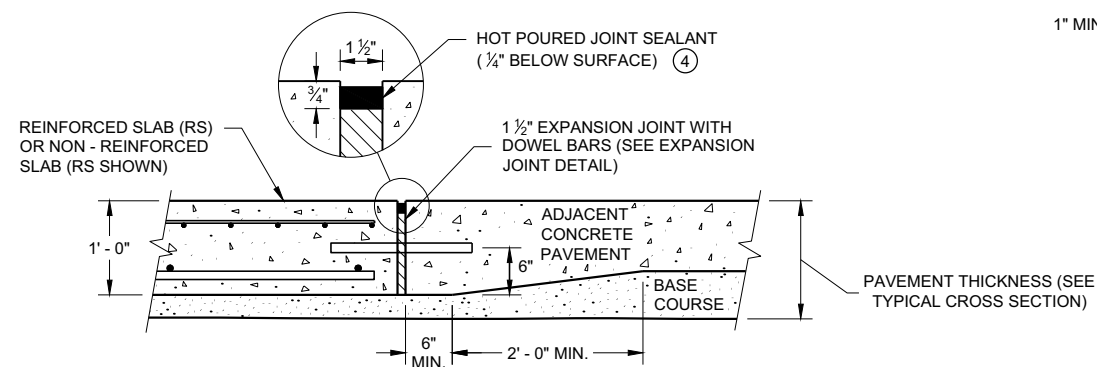


SECTION C - C
TRANSITION DETAIL
APPROACH SLAB TO ADJACENT PAVEMENT

GENERAL NOTES


THE CONTRACTOR MAY SPLICE NO. 6 BARS IN THE APPROACH SLAB FOR SKEWED STRUCTURES ONLY. STAGGER SPLICES WITH A MAXIMUM OF ONE SPLICE PER BAR. THE LENGTH OF LAP IS 20 INCHES.

TACK WELD DOWEL BARS TO THE BASKETS ON ALTERNATE ENDS.

- ① THE CONTRACTOR MAY USE NO. 4 BARS SPACED AT 2' - 0" C - C IN BOTH THE LONGITUDINAL AND TRANSVERSE DIRECTIONS FOR TOP REINFORCEMENT AS AN ALTERNATIVE TO THE WELDED WIRE FABRIC.
- ② THE CONTRACTOR MAY OMIT THE BARS BETWEEN REINFORCED SLABS WHERE SLAB REINFORCEMENT BARS EXTEND ACROSS THE CENTERLINE OR REFERENCE LINE.
- ③ DO NOT CONSTRUCT AN EXPANSION JOINT OR INSTALL DOWEL BARS WHEN ABUTTING AN HMA PAVEMENT.
- ④ USE A JOINT SEALANT CONFORMING TO STANDARD SPECIFICATION 415.2.6.
- ⑤ PLACE EXPANSION CAP ON THE END OF THE DOWEL THAT IS NOT TACK WELDED TO THE BASKET. DO NOT FORCE DOWEL BAR PAST THE DOWEL STOP.
- ⑥ EXTEND EXPANSION JOINT THROUGH ANY ADJACENT TIED CONCRETE.
- (A) STANDARD CONTRACTION JOINT NORMAL TO $\mathcal{C}$ OR $\mathcal{R}$.
- (B) STANDARD LONGITUDINAL JOINT WITH TIE BARS.
- (C) 1 1/2" EXPANSION JOINT WITH DOWEL BARS NORMAL TO $\mathcal{C}$ OR $\mathcal{R}$.

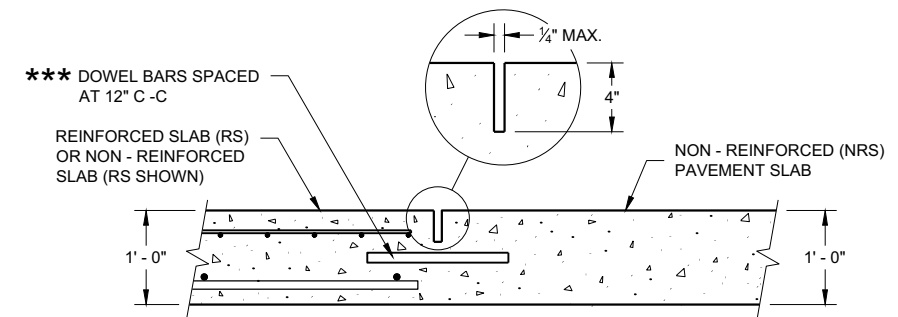

SECTION D - D
CONTRACTION JOINT

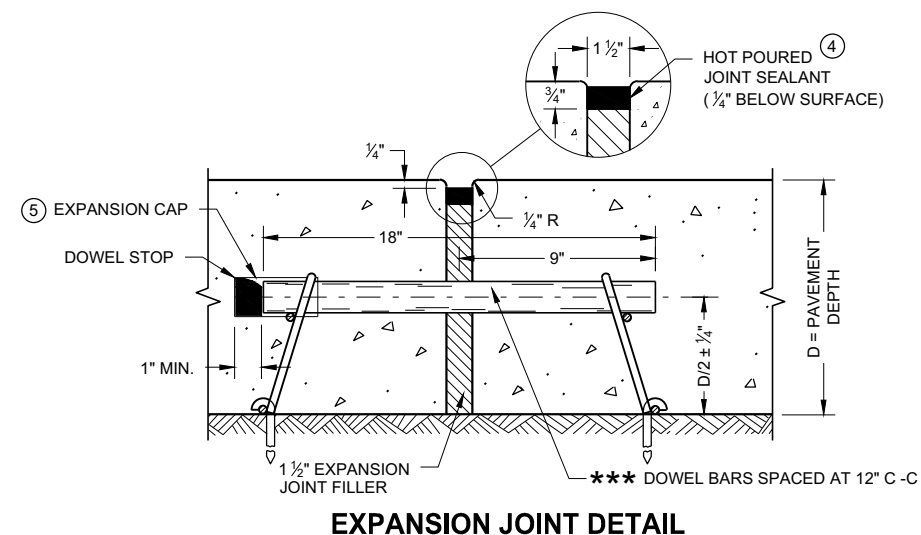




EXPANSION JOINT DETAIL

CONCRETE PAVEMENT APPROACH SLAB

STATE OF WISCONSIN
DEPARTMENT OF TRANSPORTATION


APPROVED
November 2018 /S/ Peter Kemp, P.E.
DATE PAVEMENT SUPERVISOR

FHWA

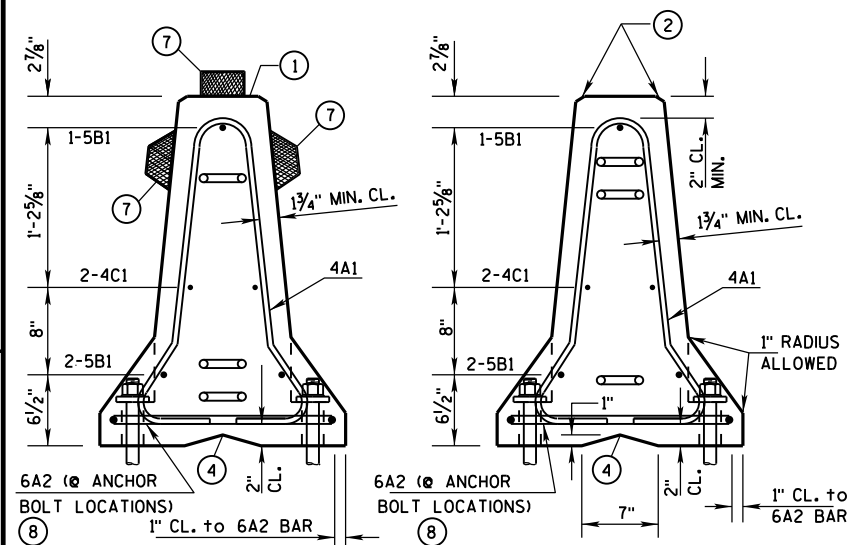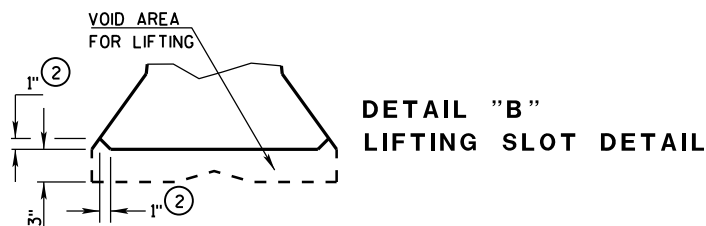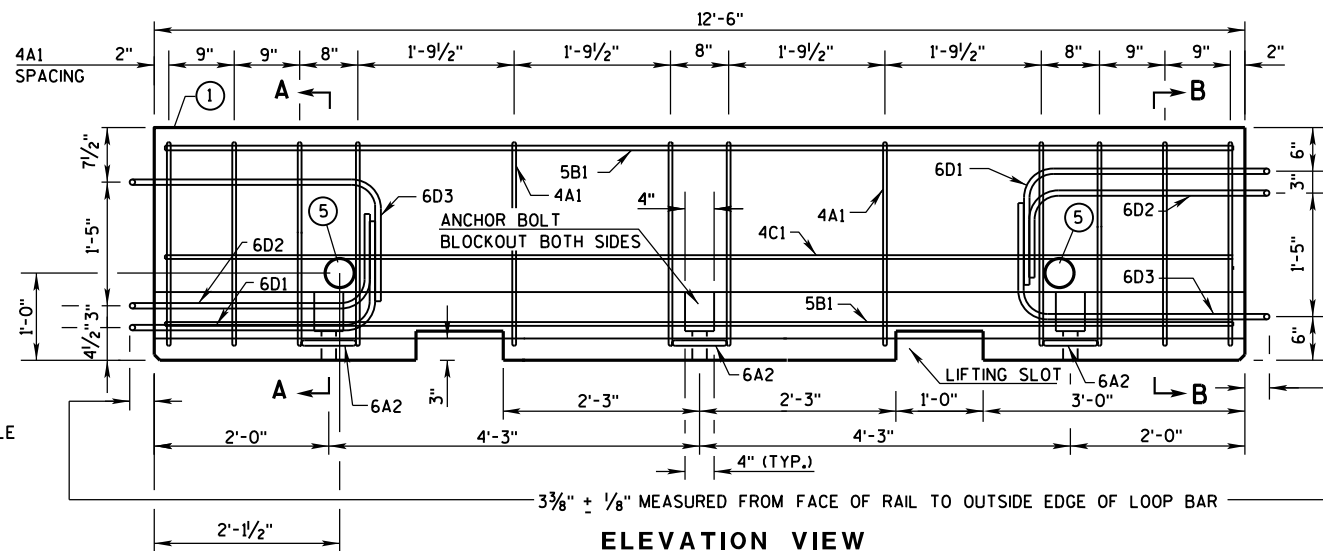


SECTION A-A
(STIRRUP PLACEMENT)

SECTION B-B
(STIRRUP PLACEMENT)

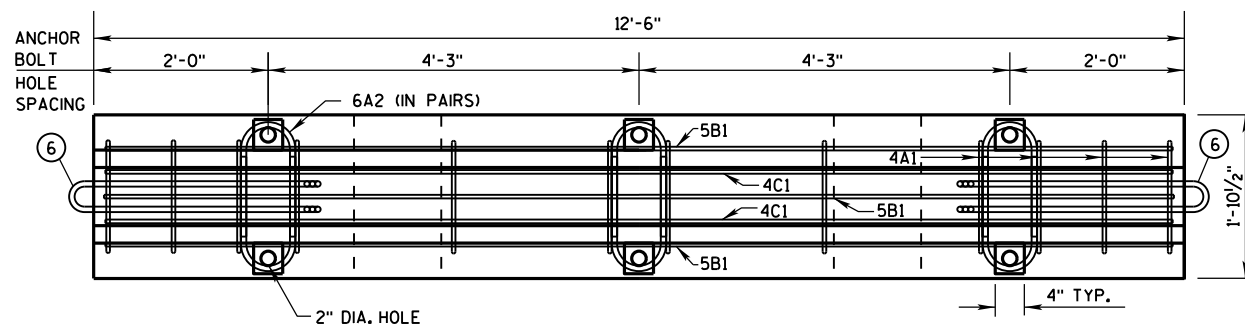


PLAN VIEW


DETAILS OF BARRIER SECTION

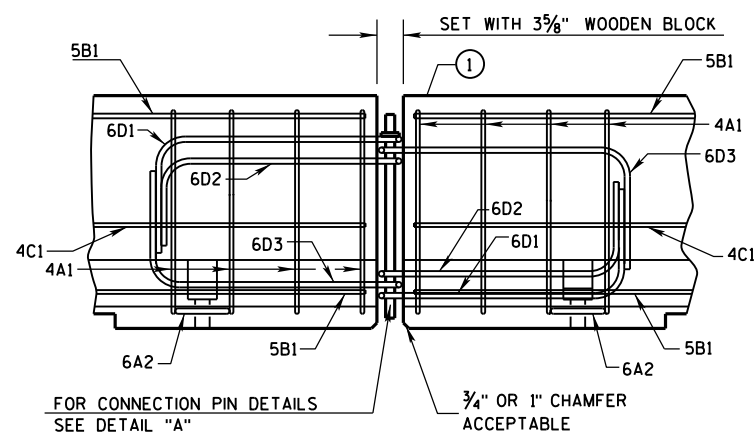

DETAILS OF BARRIER CONNECTION

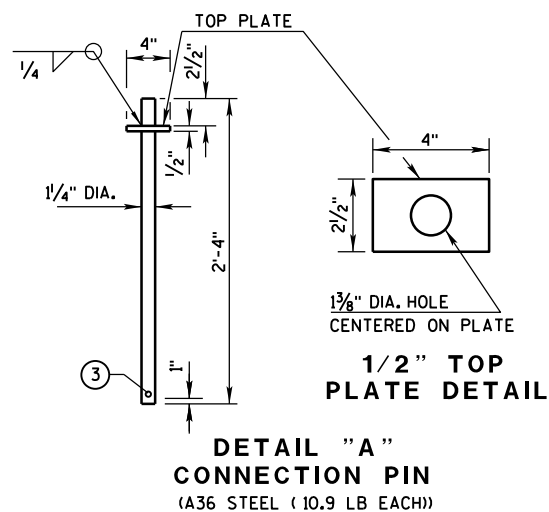

DETAIL "A"
CONNECTION PIN
(A36 STEEL (10.9 LB EACH))

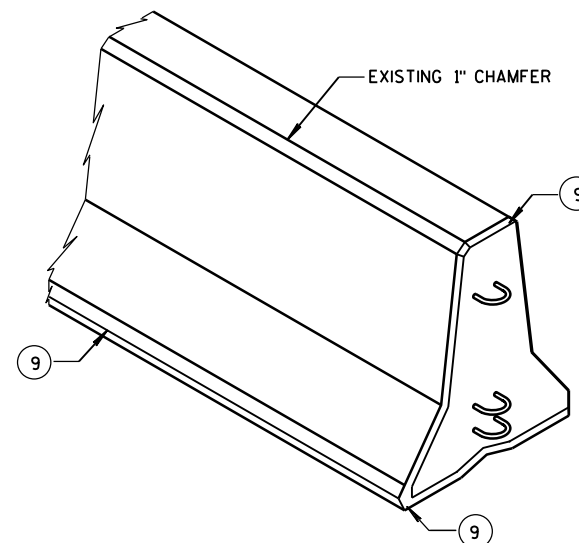

GENERAL NOTES

THESE GENERAL NOTES APPLY TO SHEETS 14B7-15(a) THRU 14B7-15(i).

DO NOT INTERMIX CONCRETE BARRIER TEMPORARY PRCAST, 12'-6" (CBTP12.5) WITH OTHER TEMPORARY CONCRETE BARRIERS.

USE ASTM A-615, GRADE 60, DEFORMED STEEL BARS FOR BARS 4A1, 6A2, 5B1 AND 4C1 IN THE BARRIER SECTION AND FOR 4V1, 4V2, 4V3, 4V4, 4V5, 4V6, 4F1, 4F2 AND 5F3 IN THE BARRIER TAPER SECTION.

LOOP BARS 6D1, 6D2 AND 6D3 SHALL BE $\frac{3}{4}$ " SMOOTH STEEL BARS WITH A MINIMUM YIELD STRENGTH OF 60 KSI, A TENSILE STRENGTH OF NOT LESS THAN 1.25 TIMES THE YIELD STRENGTH BUT A MINIMUM OF 80 KSI, A MINIMUM 14% ELONGATION IN 8 INCHES AND PASSING A 180 DEGREE BEND TEST USING A $3\frac{1}{2}$ " PIN BEND DIAMETER FOR BEND TESTS. THE LOOPS SHALL BE INSTALLED WITHIN $\frac{1}{4}$ " OF THE PLAN DIMENSION.

CONSTRUCT LIFTING SLOTS AS SPECIFIED ON THE PLANS TO FACILITATE THE DRAINAGE OF WATER AFTER INSTALLATION.

PLACE BARRIER ON A PAVED SURFACE. REMOVE ALL LOOSE DIRT AND SAND FROM THE ROADWAY SURFACE PRIOR TO PLACEMENT OF THE BARRIER.






INSTALL MECHANICAL OR ADHESIVE ANCHORS PER MANUFACTURER'S RECOMMENDATIONS.
PROVIDE MANUFACTURER'S INFORMATION TO PROJECT ENGINEER.

- ① MARK ONE END OF EACH BARRIER PERMANENTLY BY FORMING INTO THE BARRIER THE FOLLOWING INFORMATION:
 - a. TYPE: WICBTP
 - b. MANUFACTURER
 - c. DATE MANUFACTURED (MONTH AND YEAR)
- ② 1" CHAMFER TO PREVENT SPALLING.
- ③ A $\frac{3}{8}$ " HOLE IN THE CONNECTION PIN, AT THE LOCATION SHOWN, IS ACCEPTABLE, BUT NOT REQUIRED..
- ④ "V" NOTCH IS OPTIONAL.
- ⑤ THE 4" DIAMETER, 11 GAUGE STEEL, ROUND MECHANICAL TUBING SLEEVE FOR LIFTING (OPTIONAL).
- ⑥ NEVER USE LOOP BARS (6D1, 6D2 OR 6D3) TO LIFT, MOVE OR REPOSITION THE BARRIER.
- ⑦ USE DELINEATORS CONFORMING TO SECTION 633 OF THE STANDARD SPECIFICATIONS. CONTRACTOR MAY USE ALTERNATE SHAPES AND HOUSING. INSTALL DELINEATORS ACCORDING TO MANUFACTURES INSTRUCTION. INSTALL YELLOW REFLECTORS WHEN BARRIER IS LOCATED TO THE LEFT OF TRAFFIC AND WHITE REFLECTORS WHEN BARRIER IS LOCATED TO THE RIGHT OF TRAFFIC. SPACE DELINEATORS A MAXIMUM OF 25 FEET APART. PROVIDE TOP MOUNTED DELINEATORS IN ADDITION TO THE SIDE MOUNTED DELINEATORS ON ALL BARRIER INSTALLATIONS LOCATED ON A CURVED ALIGNMENT LONGER THAN 200 FEET AND ON BARRIERS USED TO SEPARATE OPPOSING TRAFFIC.
- ⑧ SEE SHEET D FOR HOW TO ANCHOR BARRIER. SEE SHEET E FOR WHEN TO ANCHOR BARRIER.
- ⑨ 1" CHAMFER OPTIONAL.

 $f'_c = 4,000 \text{ psi}$

CONCRETE BARRIER
TEMPORARY PRECAST, 12'-6"


STATE OF WISCONSIN
DEPARTMENT OF TRANSPORTATION

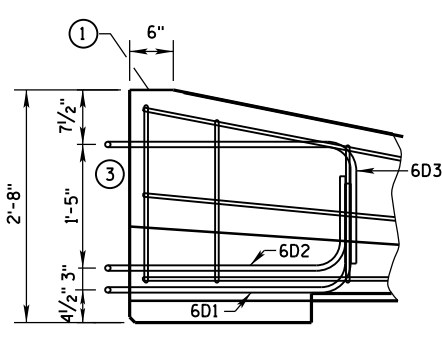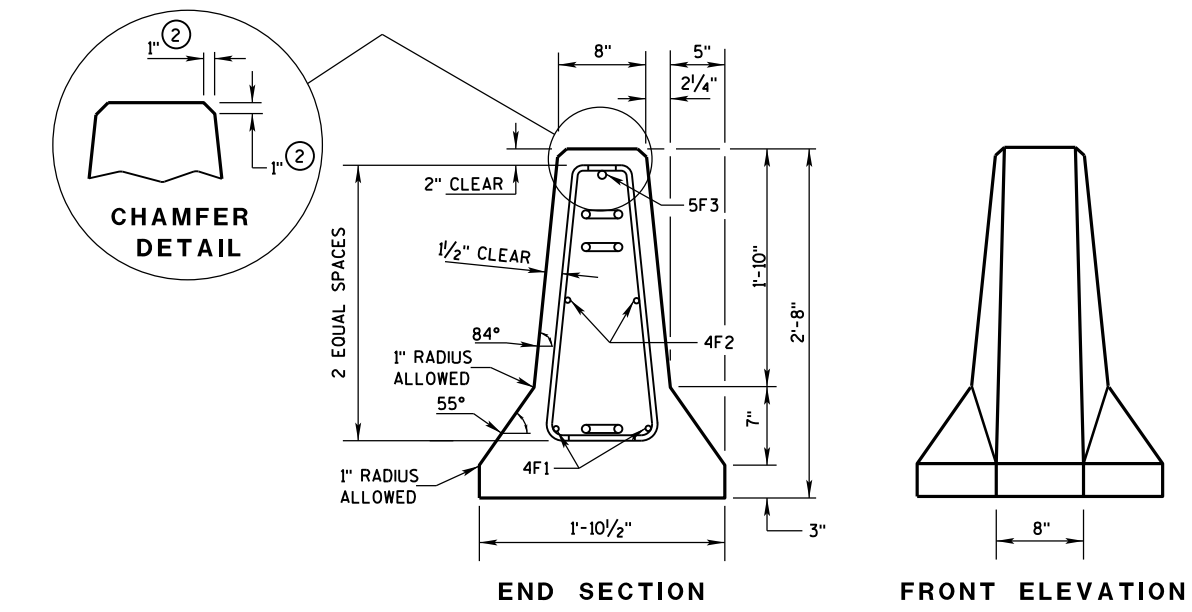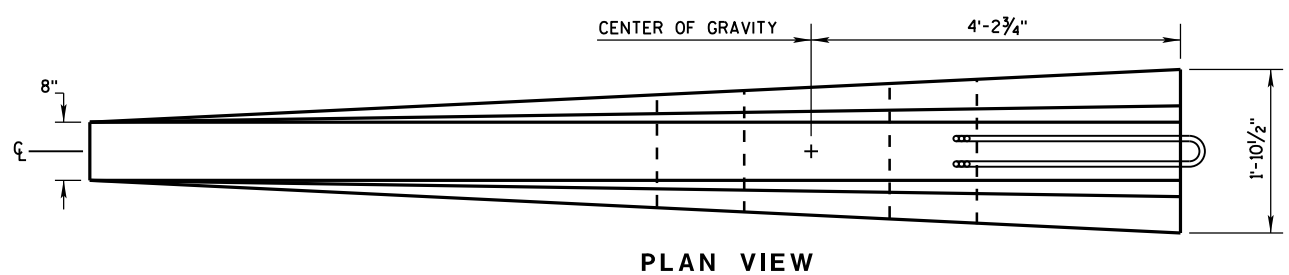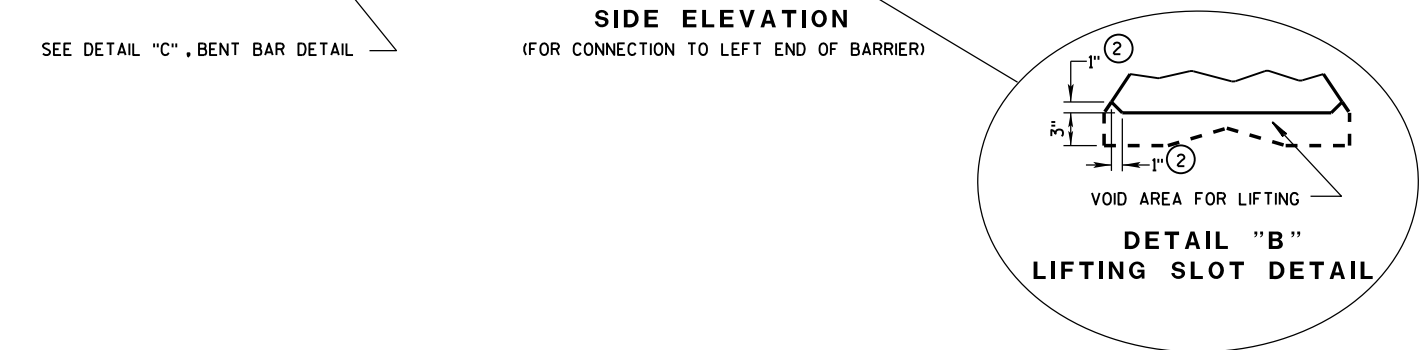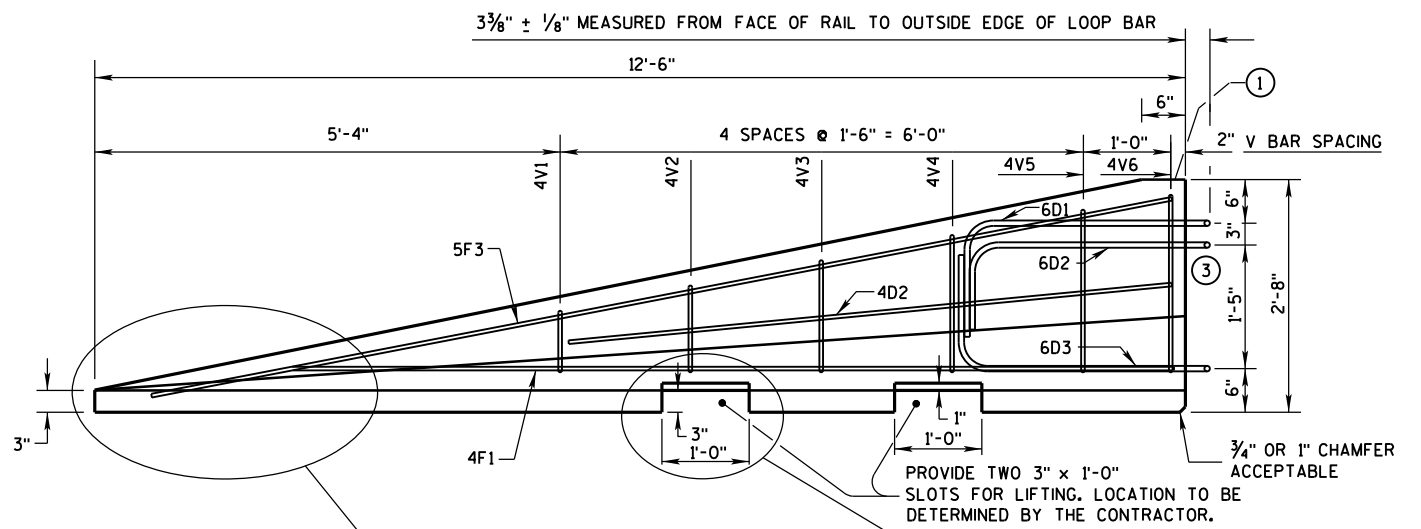

SIDE ELEVATION
LOOP BAR ASSEMBLY INVERTED
FOR OPPOSITE END.
(FOR CONNECTION TO RIGHT END OF BARRIER)

GENERAL NOTES

- ① MARK ONE END OF EACH BARRIER PERMANENTLY BY FORMING INTO THE BARRIER THE FOLLOWING INFORMATION:
a. TYPE WICBTP
b. MANUFACTURER
c. DATE MANUFACTURED (MONTH AND YEAR)
- ② 1" CHAMFER TO PREVENT SPALLING.
- ③ NEVER USE LOOP BARS (6D1, 6D2 OR 6D3) TO LIFT, MOVE OR REPOSITION THE BARRIER.

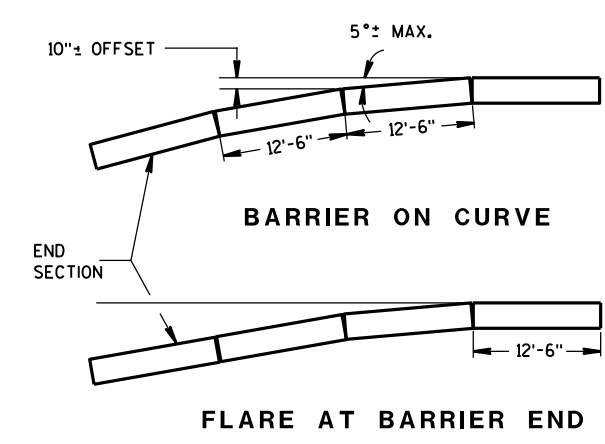

POSTED SPEED, (MPH)	FLARE RATE
40 OR LESS	6:1
45 OR GREATER	8:1


CONCRETE BARRIER
TEMPORARY PRECAST, 12'-6"

STATE OF WISCONSIN
DEPARTMENT OF TRANSPORTATION


BARRIER TAPER SECTION
BILL OF MATERIALS

(PER 12'-6" BARRIER TAPER SECTION)


BAR	BAR SIZE	NO. OF BARS	LENGTH FT.
4V1	4	2	1'-11"
4V2	4	2	2'-2"
4V3	4	2	2'-6"
4V4	4	2	2'-9"
4V5	4	2	3'-2"
4V6	4	2	3'-4"
4F1	4	2	12'-0"
4F2	4	2	7'-6"
5F3	5	1	11'-9"
LOOP ASSEMBLY			
6D1	6	1	8'-5"
6D2	6	1	7'-7"
6D3	6	1	8'-6"

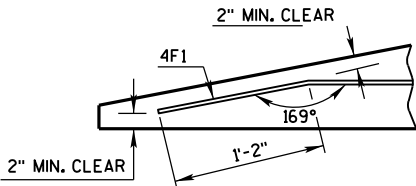

DETAIL "C"
BENT BAR DETAIL

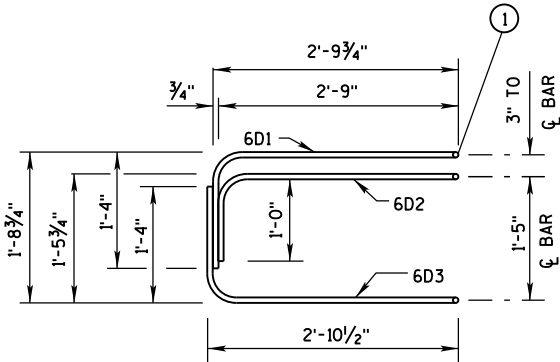

ELEVATION
LOOP BAR ASSEMBLY

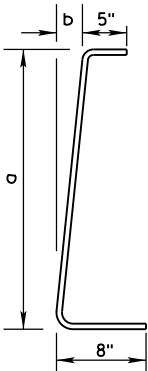

BAR	a	b
V1	10"	1"
V2	1'-1"	1 1/4"
V3	1'-5"	1 5/8"
V4	1'-8"	1 7/8"
V5	2'-0 1/2"	2 3/8"
V6	2'-3"	2 3/4"

4V BARS
2 AT EACH SIZE REQUIRED
FOR STIRRUP ASSEMBLY

TAPER BARRIER SECTION


GENERAL NOTES

① NEVER USE LOOP BARS (6D1, 6D2 OR 6D3) TO LIFT, MOVE OR REPOSITION THE BARRIER.

BARRIER SECTION
BILL OF MATERIALS


(PER 12'-6" BARRIER SECTION)

BAR	BAR SIZE	NO. OF BARS	LENGTH FT.
4A1	4	12	6'-0"
6A2	6	6	2'-11"
5B1	5	3	12'-2"
4C1	4	2	12'-2"
LOOP ASSEMBLY			
6D1	6	2	8'-5"
6D2	6	2	7'-7"
6D3	6	2	8'-6"

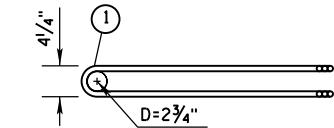


PLAN VIEW
LOOP BAR ASSEMBLY


(MARKED END SHOWN, INVERT FOR OTHER END)

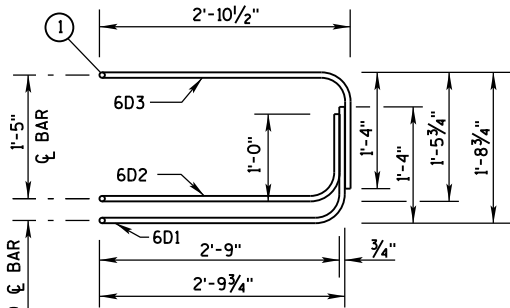

ELEVATION VIEW

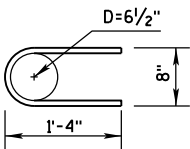

6A2


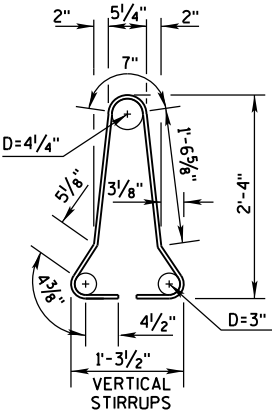


4A1

BARRIER SECTION


CONCRETE BARRIER
TEMPORARY PRECAST, 12'-6"

STATE OF WISCONSIN
DEPARTMENT OF TRANSPORTATION

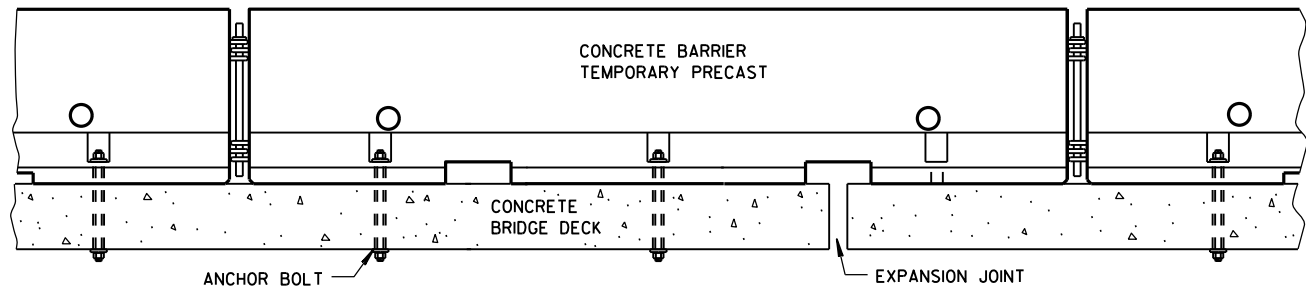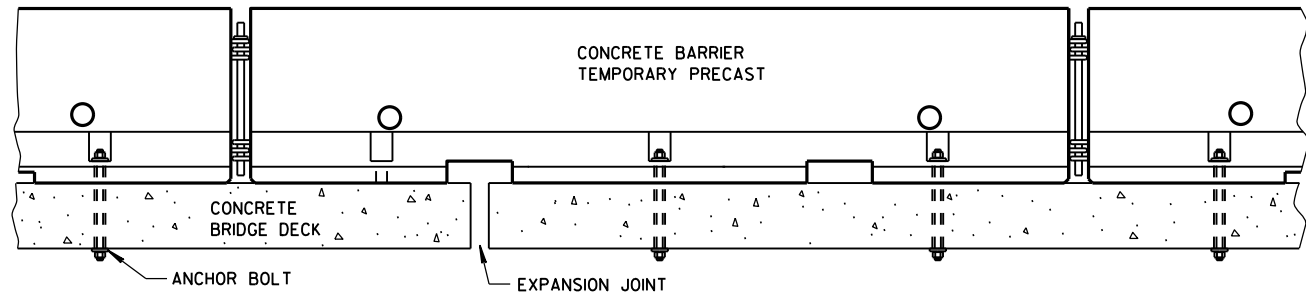


TREATMENT AT BRIDGE DECK EXPANSION JOINTS

(NO SINGLE CONCRETE BARRIER SECTION SHALL BE ANCHORED TO BOTH THE BRIDGE DECK AND THE APPROACH SLAB. ALL ANCHOR BOLT LOCATIONS SHALL BE ANCHORED TO THE DECK IN ACCORDANCE WITH THE DETAIL. NO MORE THAN ONE ANCHOR BOLT SHALL BE ELIMINATED FROM A BARRIER SECTION WHEN SPANNING AN EXPANSION JOINT.)

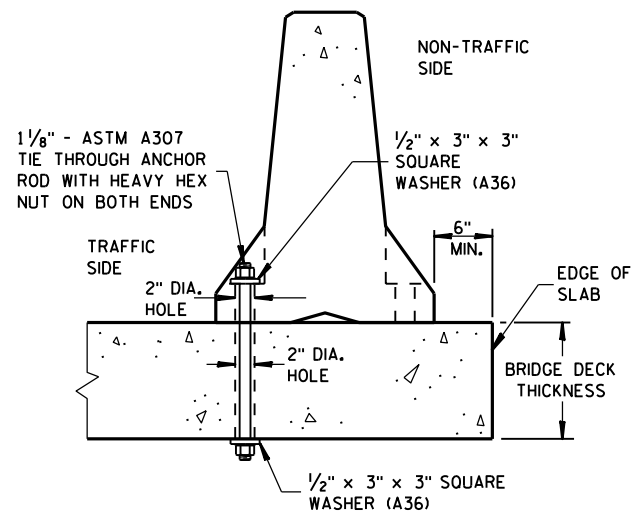


THROUGH BOLTED ANCHOR INSTALLATION ON BRIDGE DECK

(DO NOT USE ON CONCRETE BRIDGE DECK WITH ASPHALT OVERLAY)

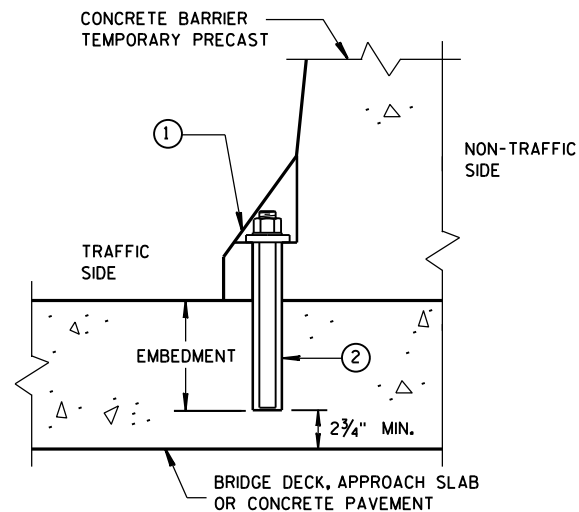

REMOVABLE ADHESIVE ANCHOR INSTALLATION ON CONCRETE BRIDGE DECK, CONCRETE APPROACH SLAB, OR CONCRETE PAVEMENT

(DO NOT USE ON CONCRETE WITH AN ASPHALTIC OVERLAY)

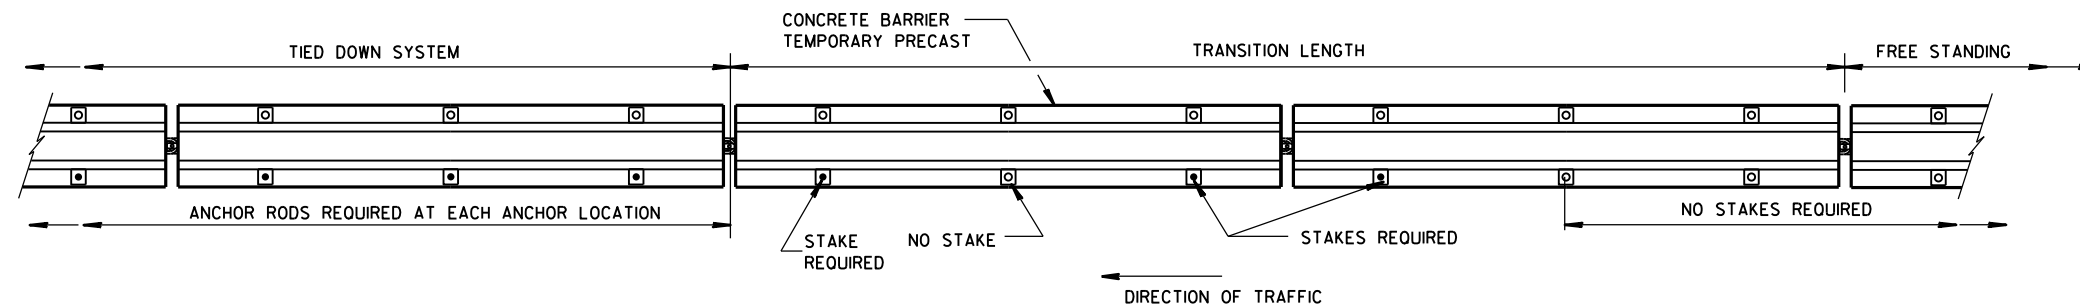

PLAN VIEW

FREE STANDING TRANSITION TO TIED-DOWN SYSTEM


(PLACE TRANSITION IN A TANGENT SECTION OF BARRIER PARALLEL TO THE ROADWAY. IF TRANSITION OCCURS ON STRUCTURAL SLAB, ANCHOR AS SHOWN.)

GENERAL NOTES


SEE SHEET E FOR WHEN TO ANCHOR. OTHER PARTS OF THE PLAN MAY SHOW ADDITIONAL LOCATIONS REQUIRING ANCHORING.

REMOVE ALL ANCHORS WHEN NO LONGER NEEDED. FILL CONCRETE PAVEMENTS, DECKS AND APPROACH SLABS WITH NON-SHRINK COMMERCIAL GROUT FROM THE APPROVED PRODUCT LIST. FILL ASPHALT PAVEMENTS WITH ASTM D6690 TYPE II RUBBERIZED CRACK FILLER.

- ① 1/8" DIAMETER A307 THREADED ROD, 1/2" X 3" X 3" SQUARE PLATE WASHER WITH ASTM A36 STEEL, ASTM A563A HEAVY HEX NUT.
- ② ADHESIVE ANCHORS WITH A MINIMUM BOND STRENGTH OF 1,800 PSI AND 5/4" EMBEDMENT. SEE 603.2 AND 603.3.12 OF THE WISCONSIN STANDARD SPECIFICATIONS FOR MORE INFORMATION ON ADHESIVE ANCHORS.
- ③ ASPHALT SURFACE SHOWN. CONTRACTOR MAY DRILL THROUGH CONCRETE PAVEMENT AND THEN DRIVE ASPHALT ANCHOR PIN.

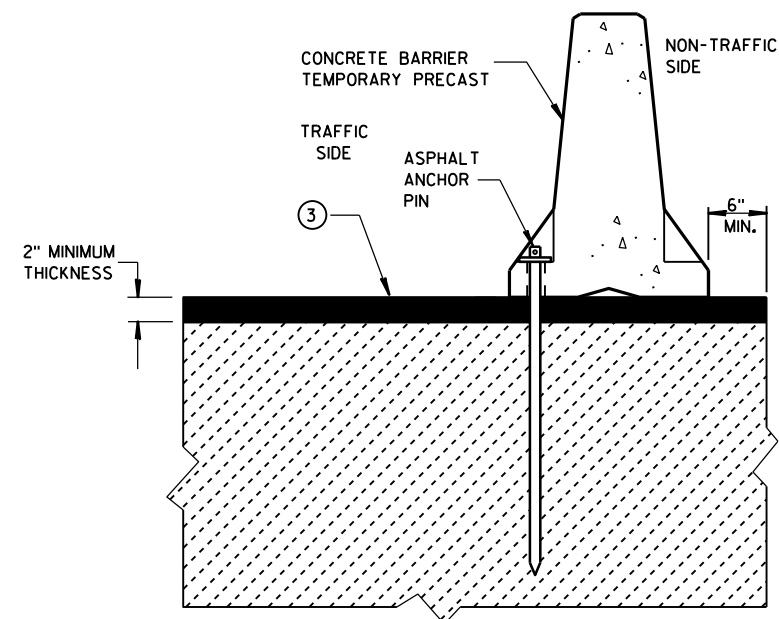

STAKE DOWN INSTALLATION FOR ASPHALTIC SURFACE

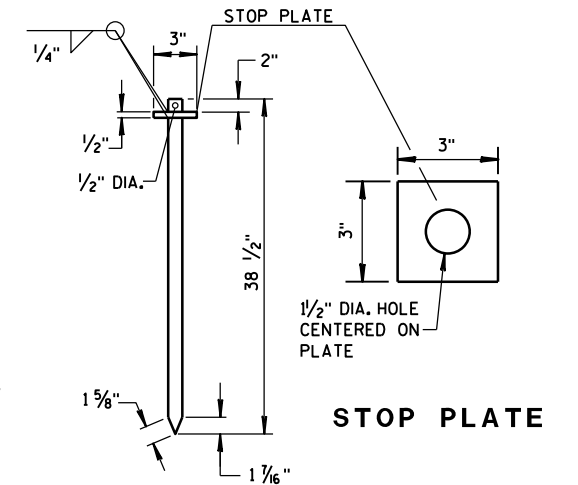


ASPHALT ANCHOR PIN


(ASTM A36 STEEL)

CONCRETE BARRIER
TEMPORARY PRECAST, 12'-6"

STATE OF WISCONSIN
DEPARTMENT OF TRANSPORTATION

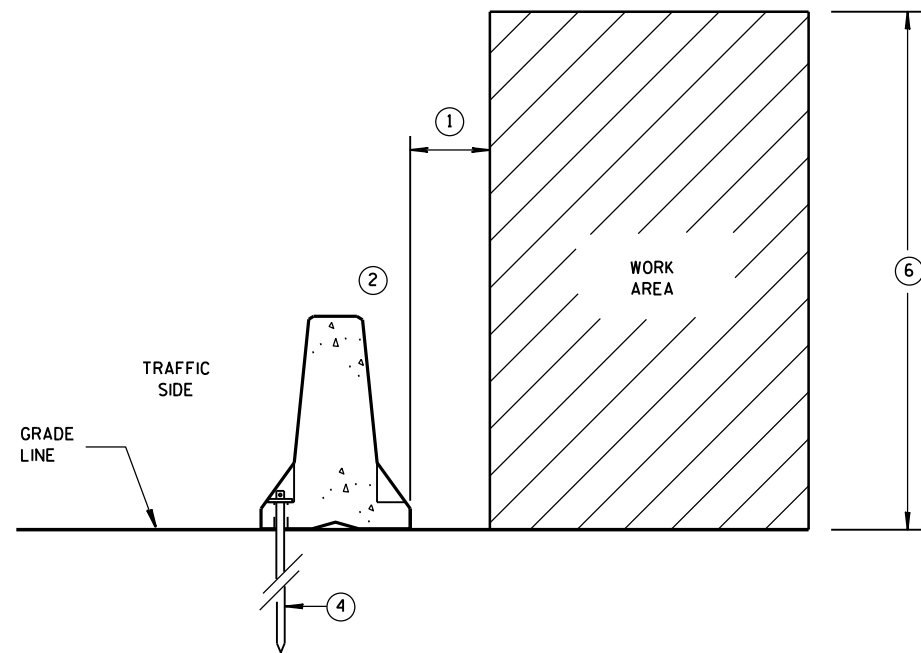

**ANCHORED BARRIER SPACE REQUIREMENTS
FOR HAZARDS EXTENDED
ABOVE THE GRADE LINE**

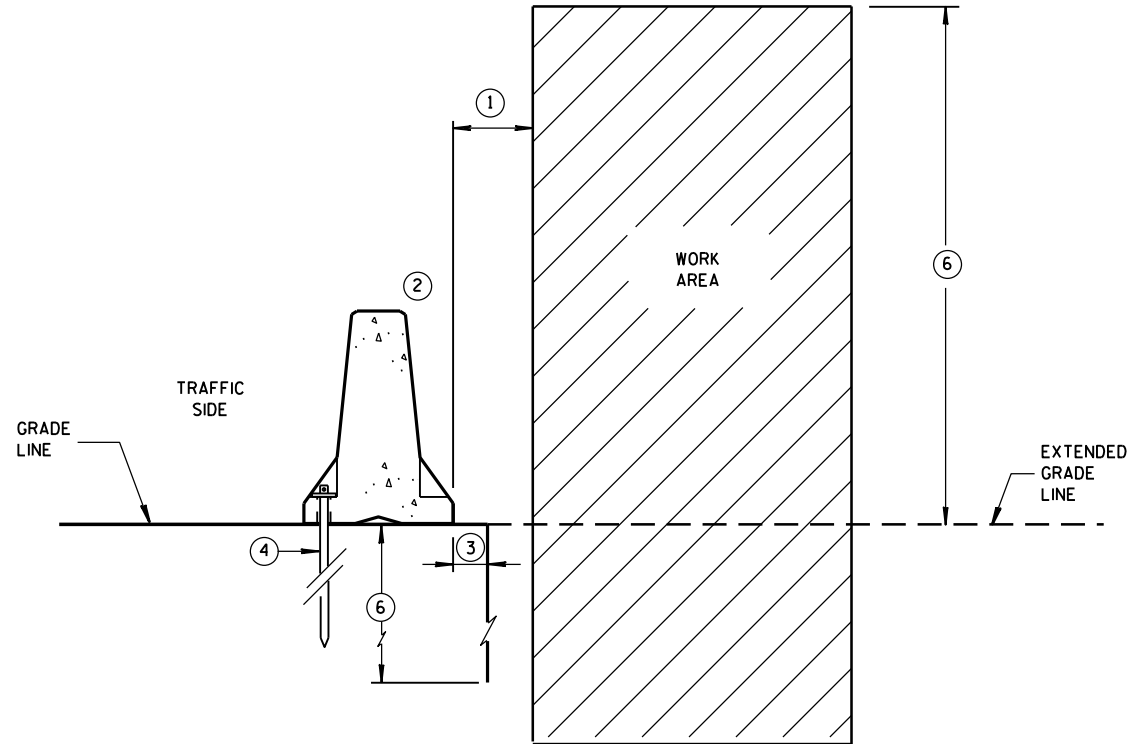


**ANCHORED BARRIER SPACE REQUIREMENTS
ON VERTICAL DROP OFFS**


GENERAL NOTES

- ① WHEN OBJECTS EXTEND ABOVE THE GRADE, A MINIMUM OF 1 FOOT IS REQUIRED FROM BACK OF BARRIER TO OBJECT. SEE OTHER DETAILS FOR THE MINIMUM OFFSET FROM BACK OF BARRIER TO SLOPES OR VERTICAL DROPS.
- ② OBJECTS ARE NOT TO BE PLACED ON, MOUNTED TO, OR LEANED AGAINST THE BARRIER WITHOUT PERMISSION OF THE PROJECT ENGINEER.
- ③ SEE OTHER DETAIL ON SHEET "D" FOR SPACE REQUIREMENTS.
- ④ SEE BOLT THROUGH DECK, REMOVABLE ADHESIVE ANCHOR, OR A STAKE DOWN FOR ASPHALTIC SURFACE TREATMENT DETAILS. ASPHALTIC ANCHOR SHOWN.
- ⑤ DEPTH OF 3 FEET OR MORE.
- ⑥ Y = 6'-6".

POSTED SPEED MPH	X
45 OR GREATER	4'
40 OR LESS	2'

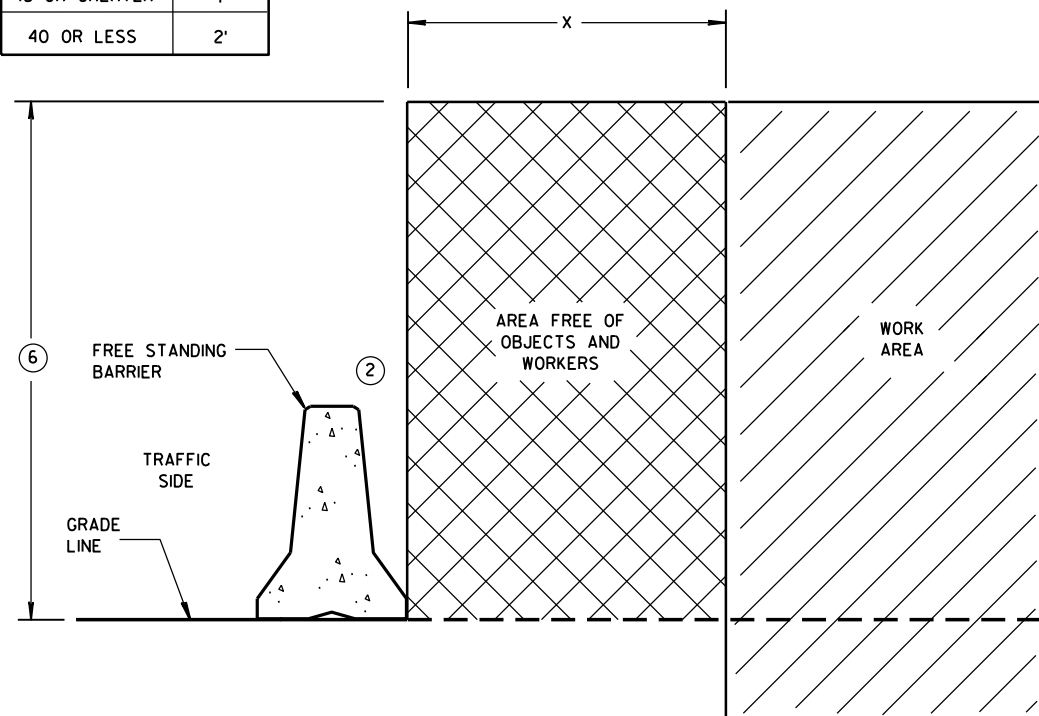


FREE STANDING BARRIER SPACE REQUIREMENTS

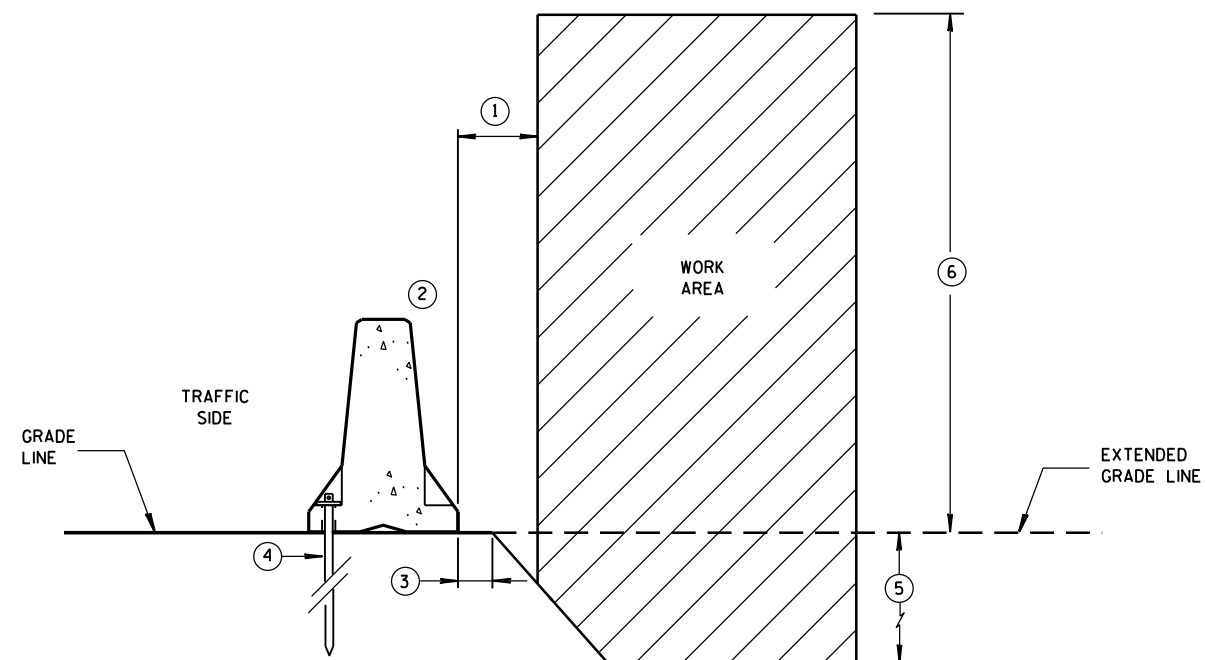


**ANCHORED BARRIER SPACE REQUIREMENTS
ON SLOPES**

**CONCRETE BARRIER
TEMPORARY PRECAST, 12'-6"**

STATE OF WISCONSIN
DEPARTMENT OF TRANSPORTATION

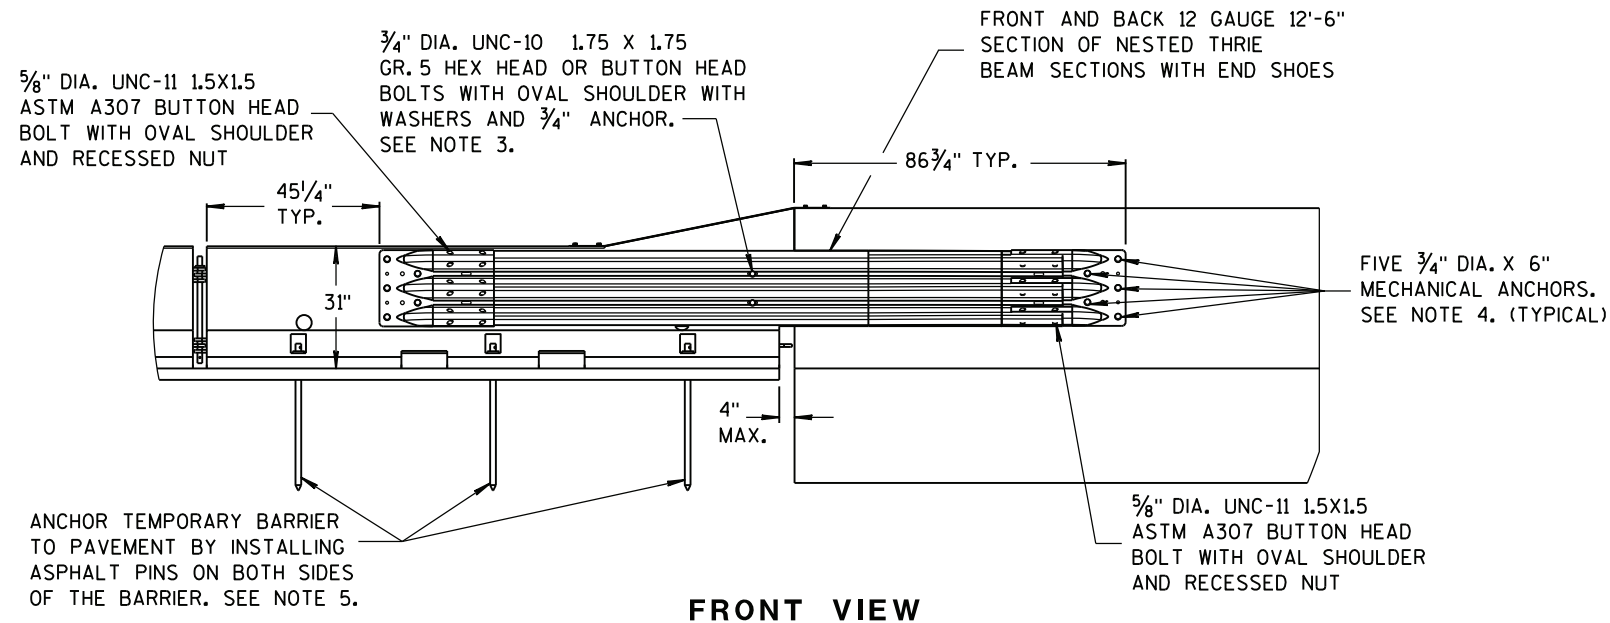


FRONT VIEW

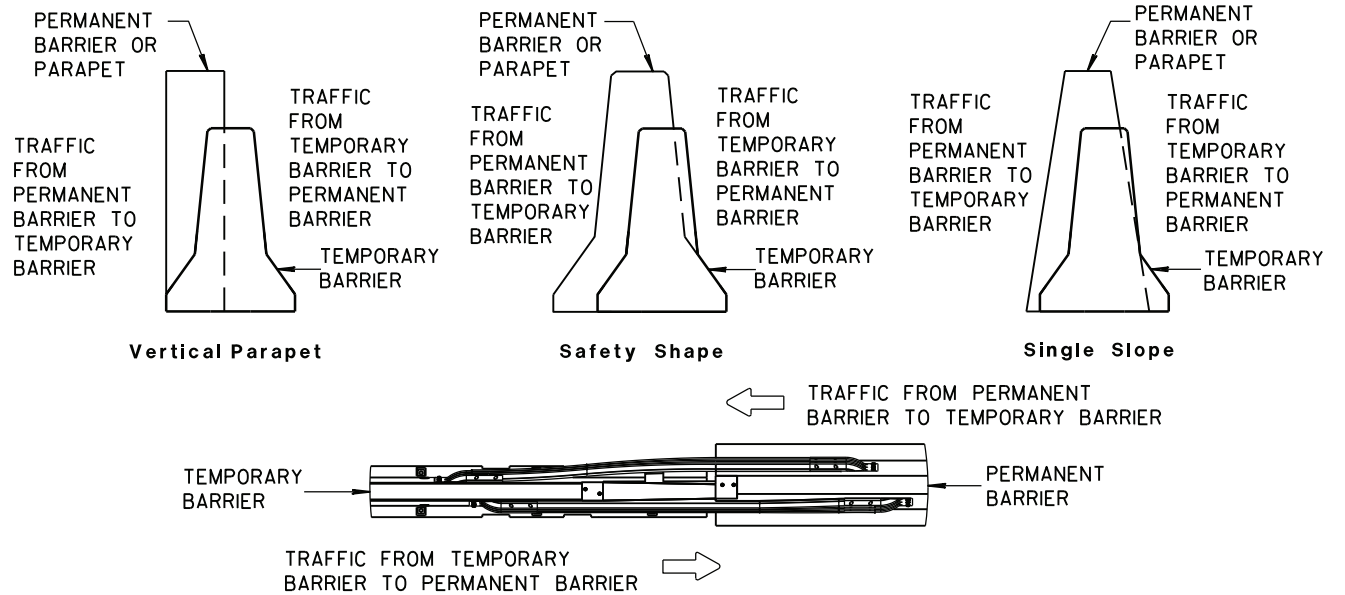


TEMPORARY BARRIER PLACEMENT FOR TRANSITION TO TIED DOWN SYSTEM

NOTES


1. CAP END PLATE PLACED FLUSH WITH UPSTREAM END OF PERMANENT BARRIER OR PARAPET.
2. THRIE BEAM PIECES ARE OFFSET 15 1/4" TO PREVENT INTERFERENCE FROM THE ANCHORS ON OPPOSING SIDES.
3. MINIMUM MECHANICAL OR ADHESIVE ANCHOR STRENGTH REQUIREMENTS: ULTIMATE TENSILE LOAD 9.48 KIPS AND ULTIMATE SHEAR LOAD 10.48 KIPS.
4. MINIMUM MECHANICAL OR ADHESIVE ANCHOR STRENGTH REQUIREMENTS: ULTIMATE TENSILE LOAD 17.9 KIPS AND ULTIMATE SHEAR LOAD 21.96 KIPS.
5. MAY BE USED ON CONCRETE OR ASPHALT PAVEMENTS. ASPHALT OPTION SHOWN. FOR CONCRETE OPTION SEE OTHER DETAILS.
6. MINIMUM MECHANICAL OR ADHESIVE ANCHOR STRENGTH REQUIREMENTS: ULTIMATE TENSILE LOAD 12.14 KIPS AND ULTIMATE SHEAR LOAD 17.5 KIPS.

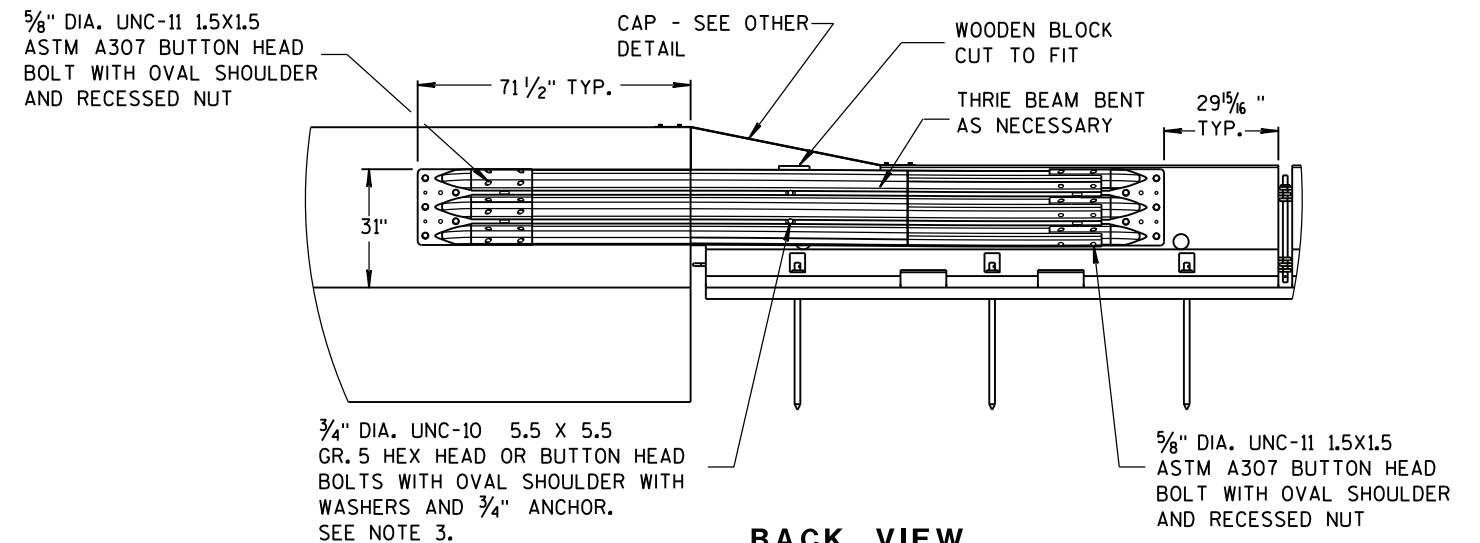

BACK VIEW

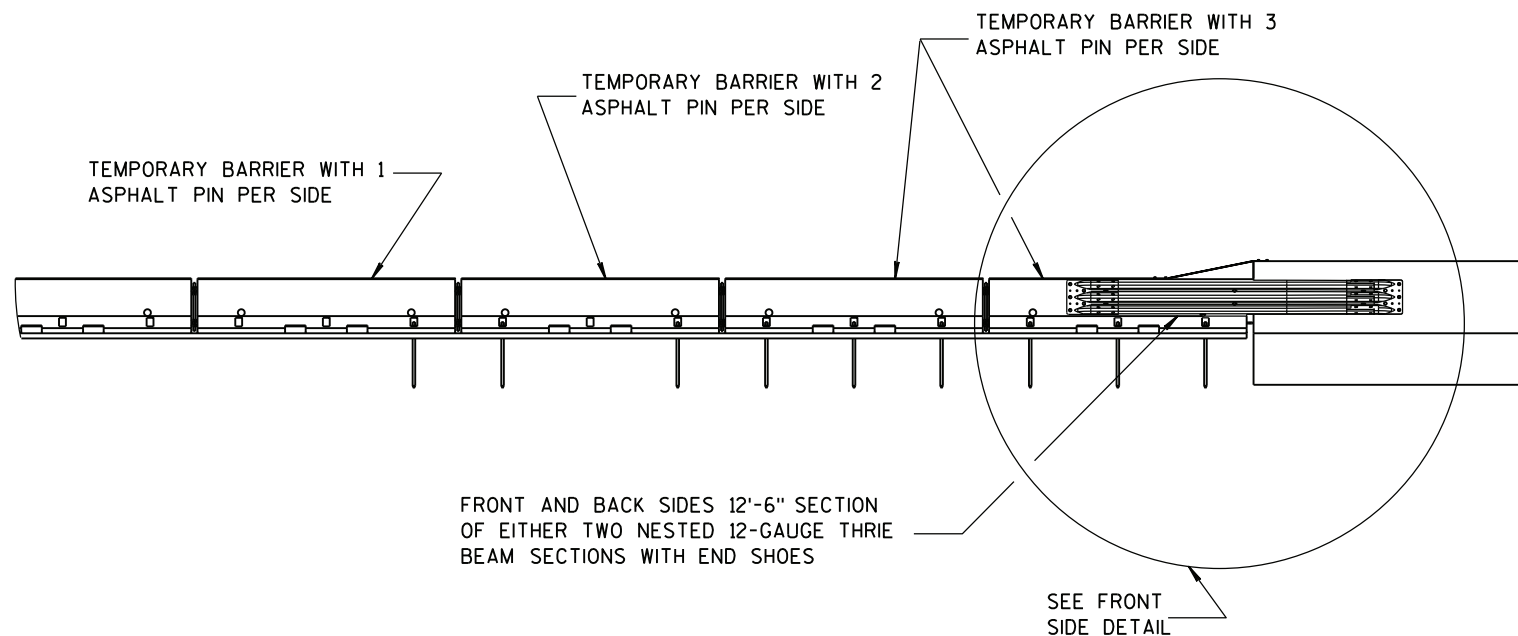

FRONT VIEW

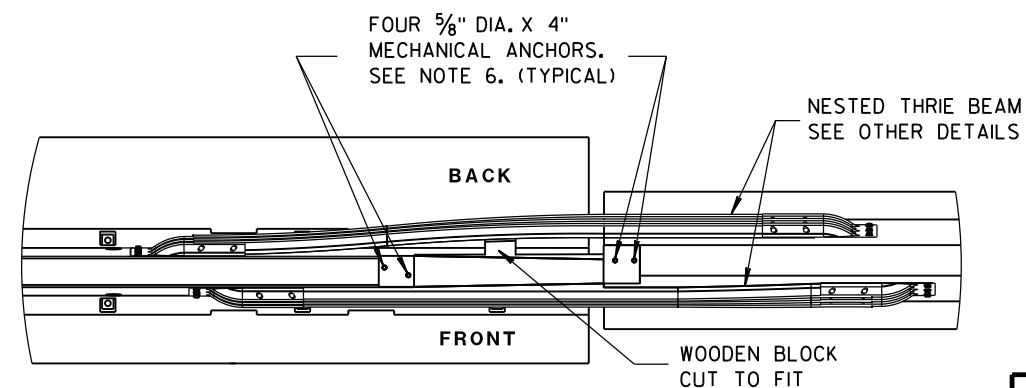


PLAN VIEW


TRANSITION TO TIED DOWN SYSTEM

CONCRETE BARRIER
TEMPORARY PRECAST, 12'-6"


STATE OF WISCONSIN
DEPARTMENT OF TRANSPORTATION

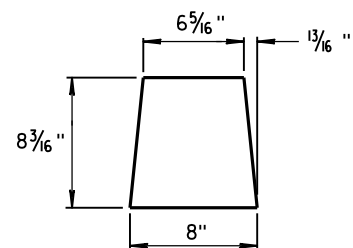


GUSSET 1

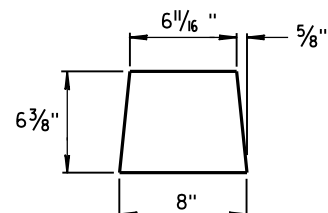

GUSSET 2

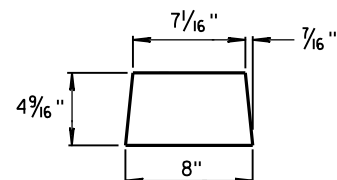


GUSSET 3

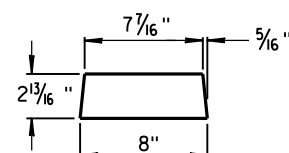


GUSSET 4


GUSSETS

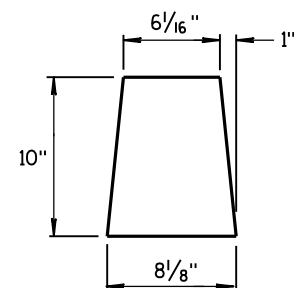


END PLATE

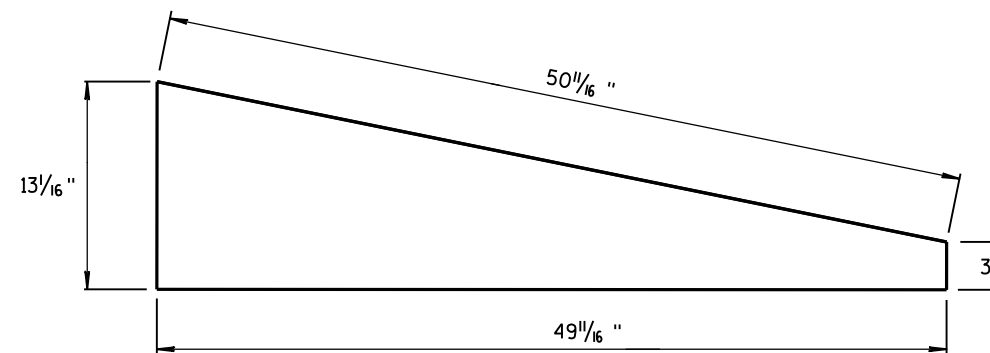

SIDE PLATE



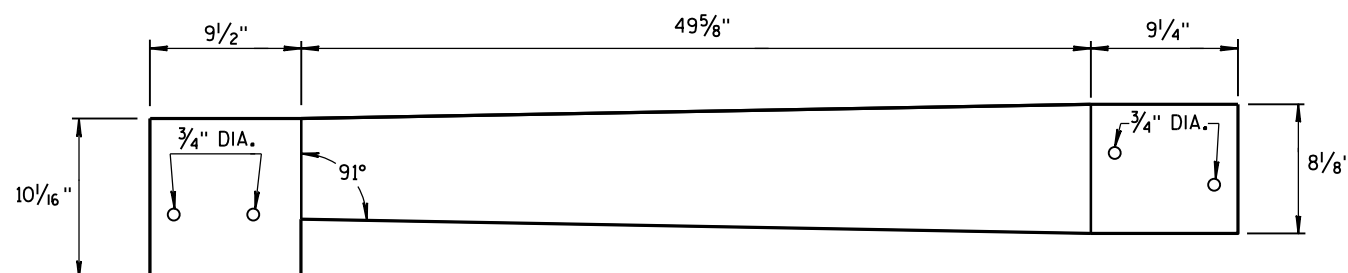


TOP PLATE

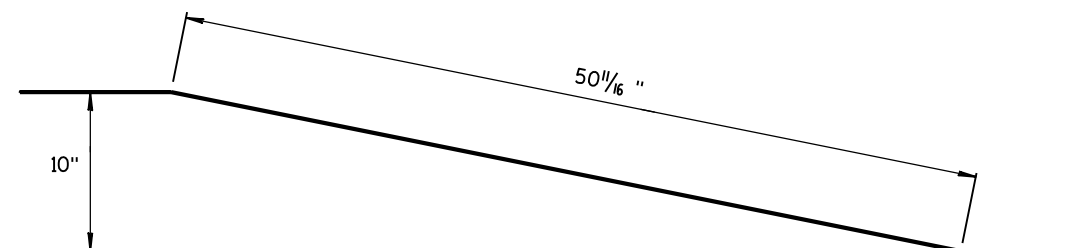

**SIDE, TOP AND END PLATES FOR CAP
FROM TEMPORARY CONCRETE BARRIER
TO 42" PERMANENT CONCRETE BARRIER**

SIDE PLATES, TOP PLATE, END PLATE AND GUSSETS ARE 12 GAUGE ASTM A36 GALVANIZED STEEL.

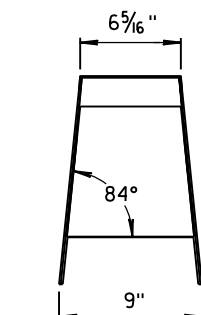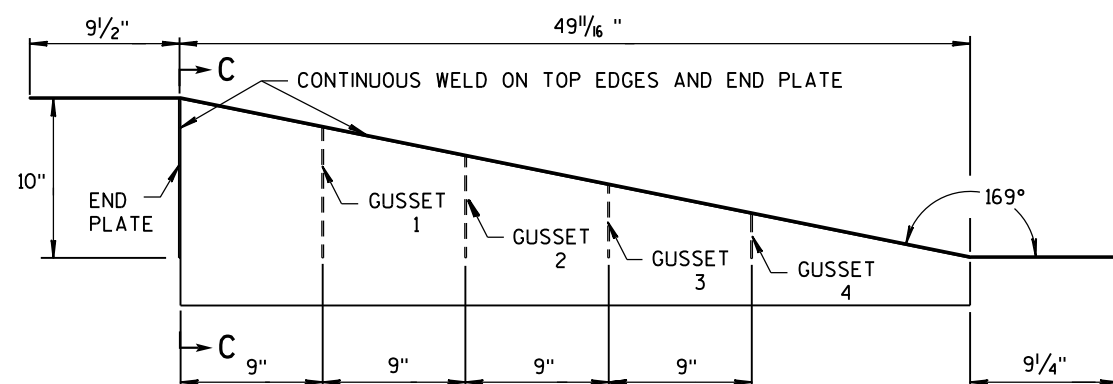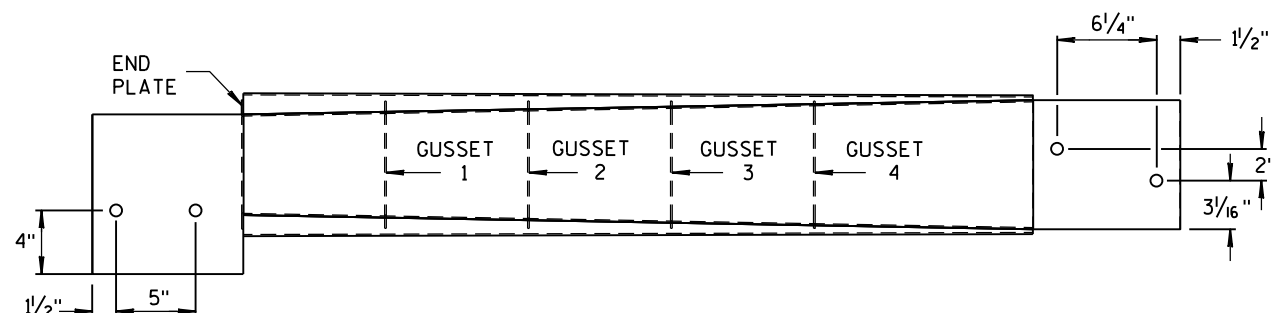

SECTION C-C



NOTES

1. FOUR GUSSETS AND END PLATE ARE STITCH WELDED ON THREE SIDES.
2. TWO TRIANGULAR SIDE PLATES ARE STITCH WELDED TO TOP PLATE, END PLATE, AND GUSSETS.


**CAP DETAILS FOR TEMPORARY CONCRETE
BARRIER TO 42" PERMANENT CONCRETE BARRIER**

**CONCRETE BARRIER
TEMPORARY PRECAST, 12'-6"**

STATE OF WISCONSIN
DEPARTMENT OF TRANSPORTATION

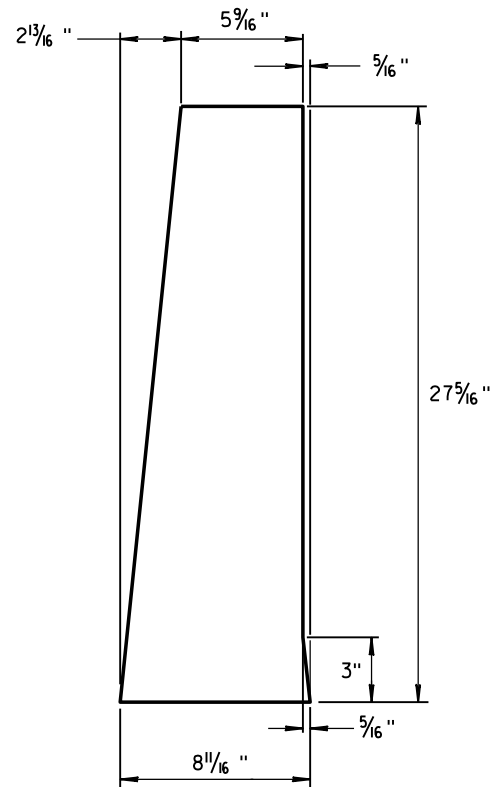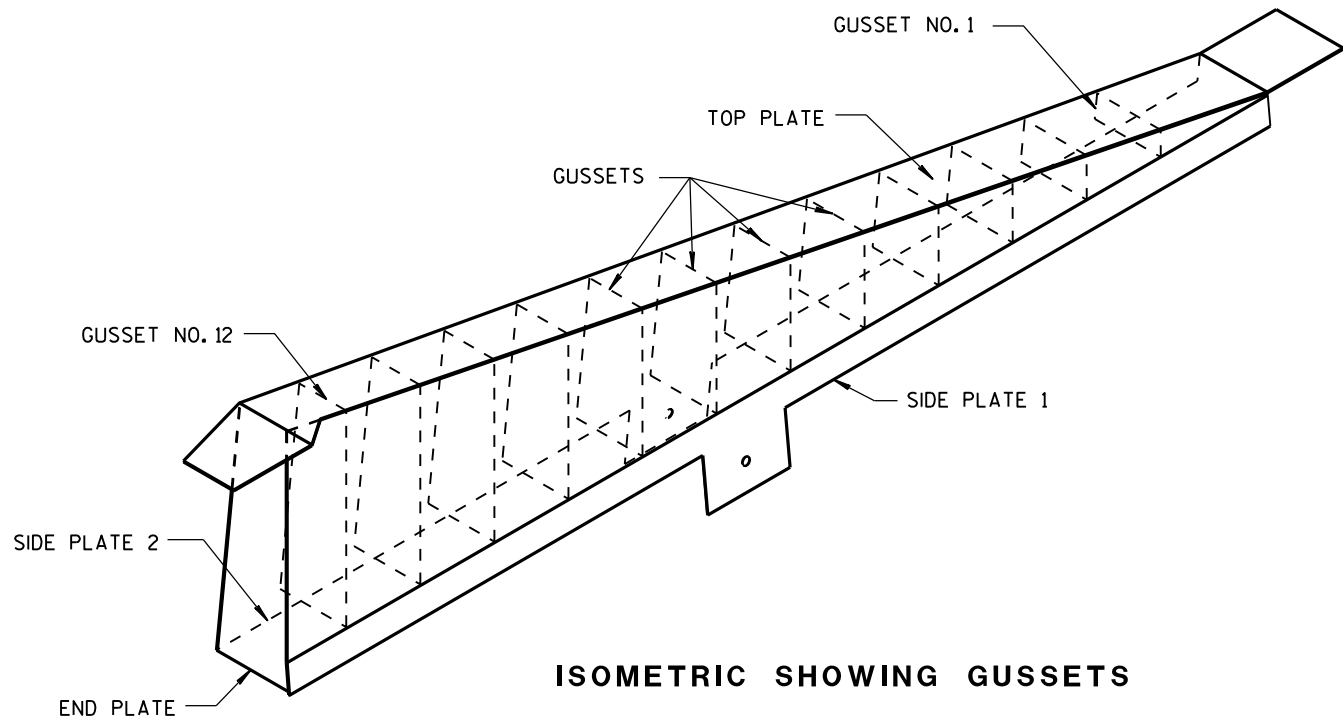

END PLATE
1/8" STEEL PLATE

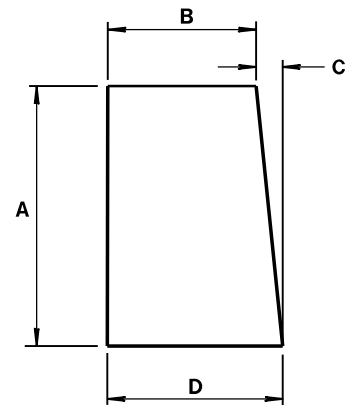


GUSSETS 1 - 12
ALL GUSSETS 1/8" STEEL PLATE

GUSSET DIMENSIONS				
GUSSET NO.	A	B	C	D
1	2 7/8"	7 3/4"	1/4"	8
2	4 1/16 "	7 9/16 "	1/2"	8
3	6 1/2"	7 3/8 "	1 1/16 "	8 1/16 "
4	8 5/16 "	7 3/16 "	7/8"	8 1/16 "
5	10 1/8 "	7"	1 1/16 "	8 1/16 "
6	11 5/16 "	6 13/16 "	1 1/4"	8 1/16 "
7	13 3/4"	6 5/8 "	1 7/16 "	8 1/16 "
8	15 9/16 "	6 7/16 "	1 9/16 "	8 1/16 "
9	17 3/8"	6 1/4"	1 13/16 "	8 1/16 "
10	19 3/16 "	6 1/16 "	1 15/16 "	8 1/16 "
11	21"	5 7/8 "	2 3/16 "	8 1/16 "
12	22 13/16 "	5 11/16 "	2 5/16 "	8 1/16 "

SIDE PLATES, TOP PLATE, END PLATE AND GUSSETS ARE 12 GAUGE ASTM A36 STEEL AND GALVANIZED.








GUSSETS AND END PLATE ARE STITCH WELDED ON 3 SIDES. TWO TRIANGULAR SIDE PLATES ARE STITCH WELDED TO TOP PLATE, END PLATE AND GUSSETS.

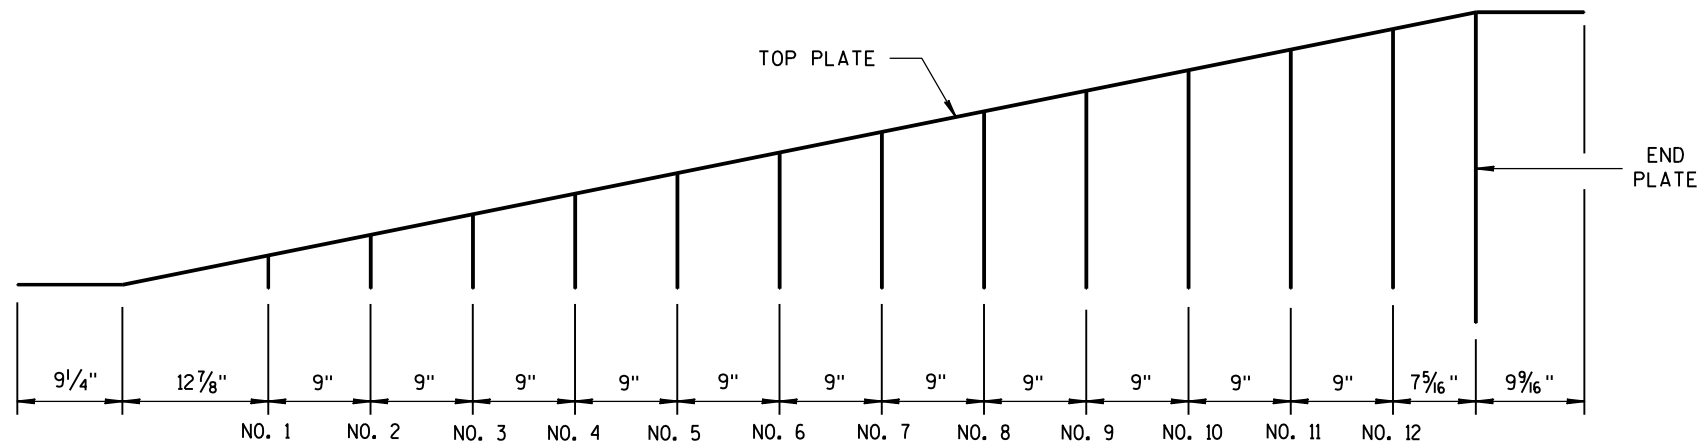

CAP DETAILS FOR TEMPORARY CONCRETE BARRIER TO 56" PERMANENT CONCRETE BARRIER


CONCRETE BARRIER
TEMPORARY PRECAST, 12'-6"

STATE OF WISCONSIN
DEPARTMENT OF TRANSPORTATION

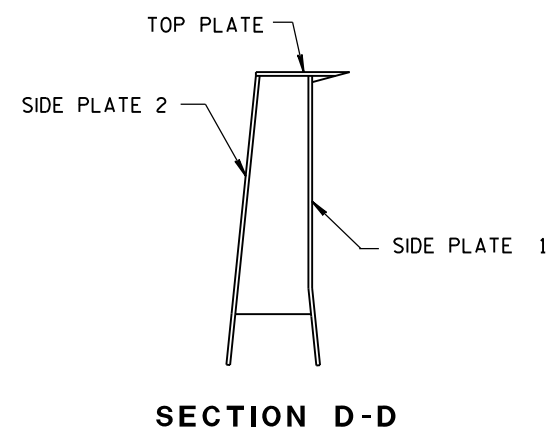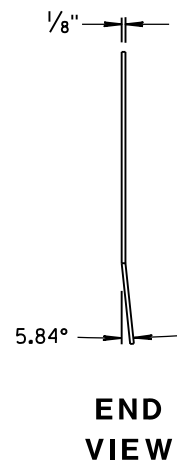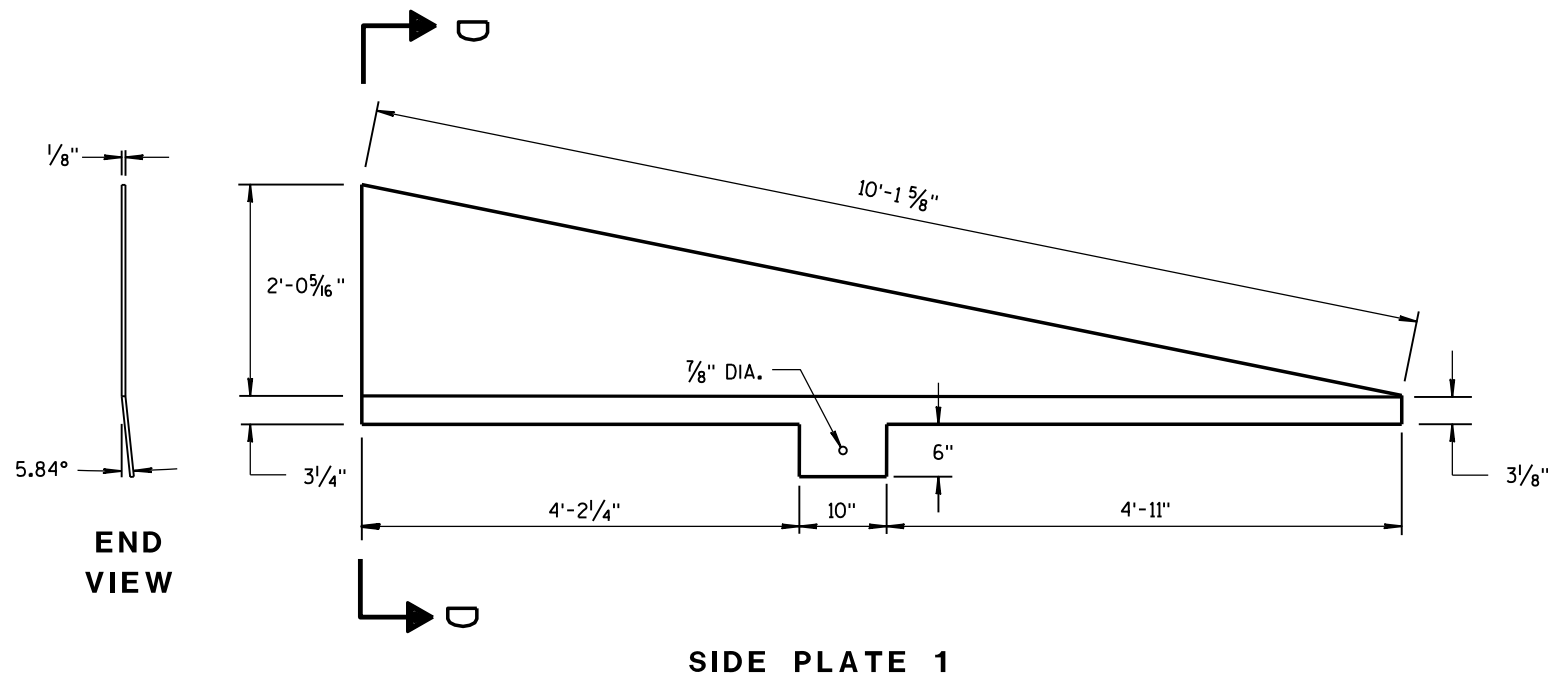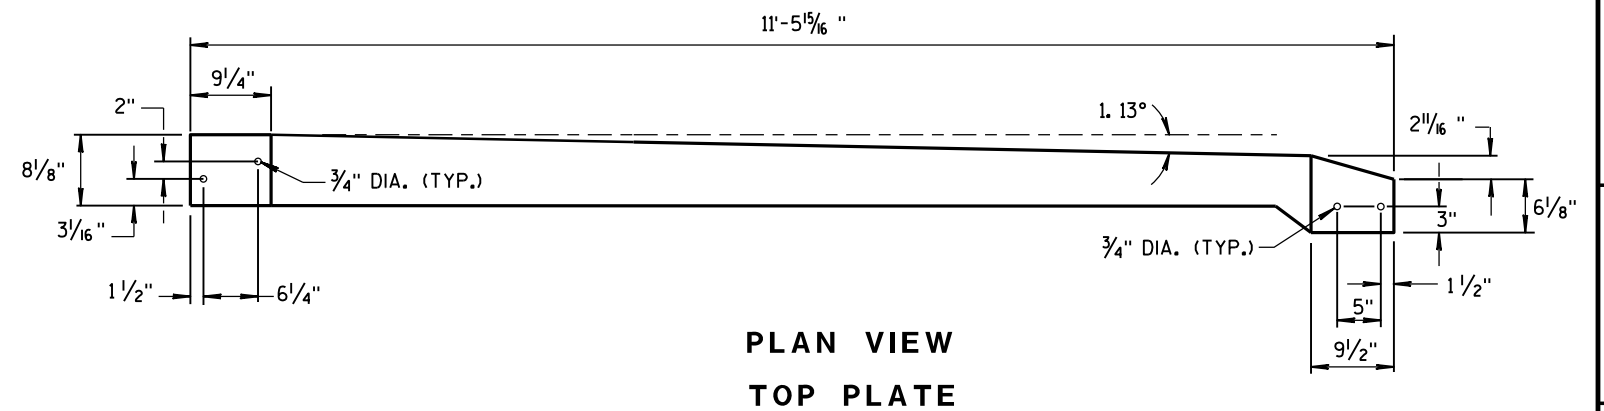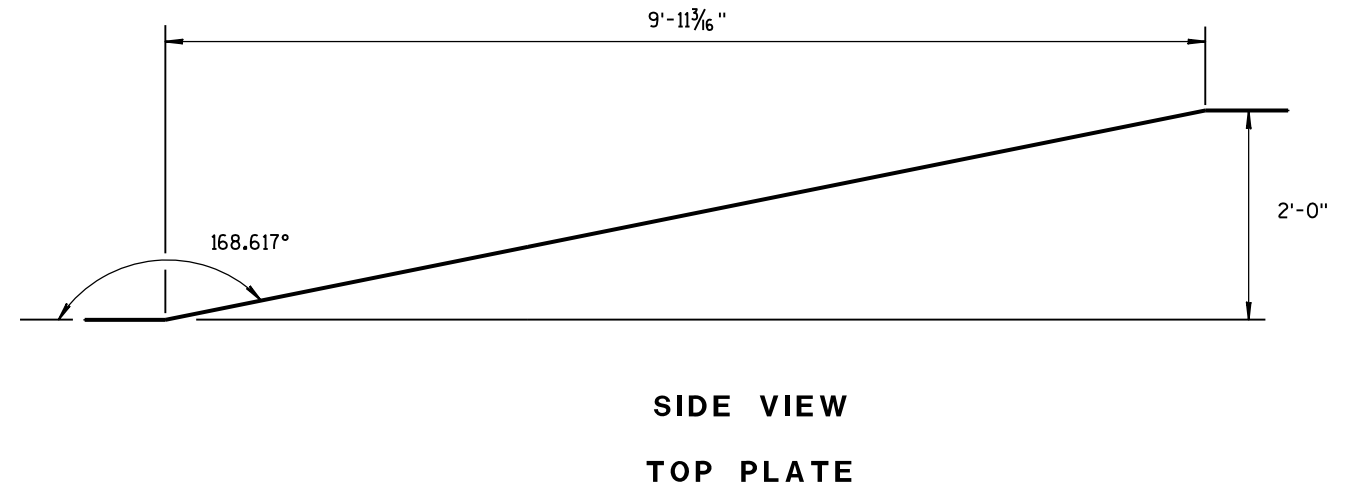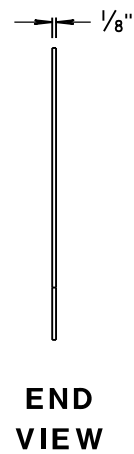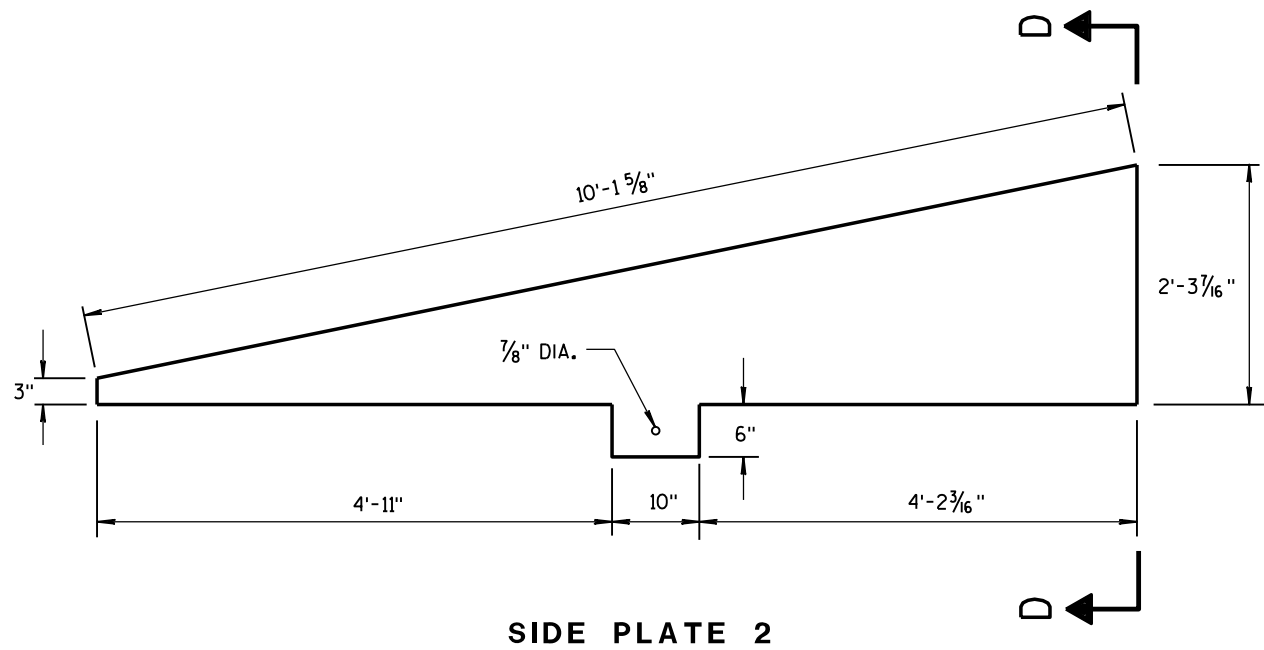


**CAP DETAILS FOR TEMPORARY CONCRETE
BARRIER TO 56" PERMANENT CONCRETE BARRIER**

CONCRETE BARRIER TEMPORARY PRECAST, 12'-6"	
STATE OF WISCONSIN DEPARTMENT OF TRANSPORTATION	
APPROVED June 2017 DATE	/S/ Rodney Taylor ROADWAY STANDARD DEVELOPMENT UNIT SUPERVISOR
FHWA	

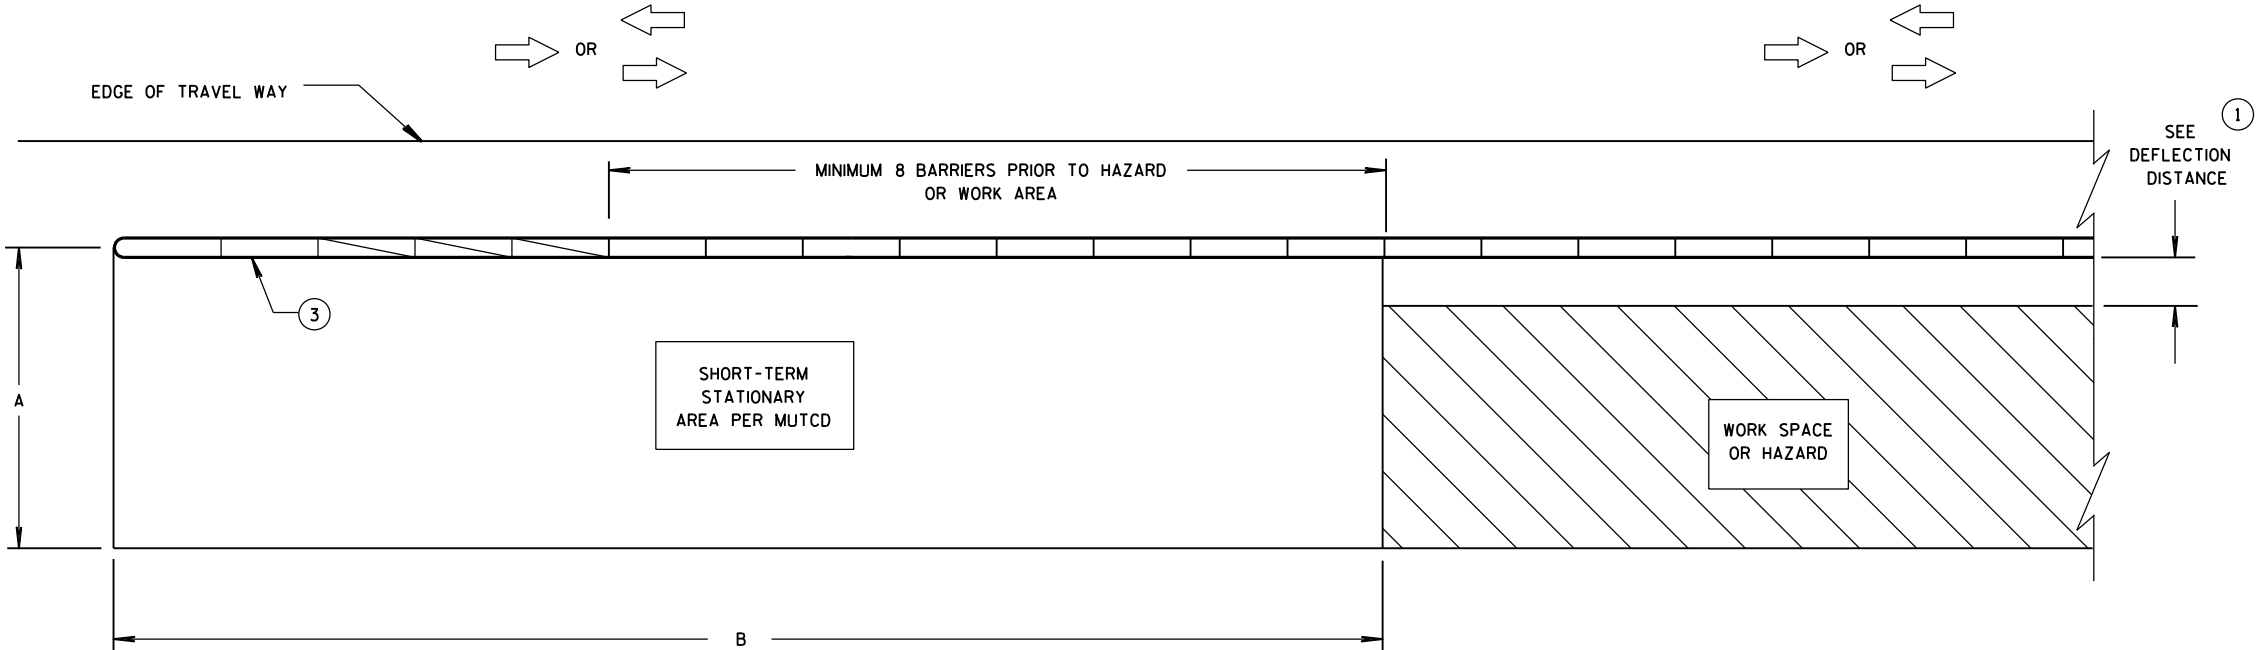

CRASH CUSHION/SAND BARREL ARRAY AND TEMPORARY BARRIER
INSTALLATION FOR TRAFFIC ON ONE SIDE OF BARRIER

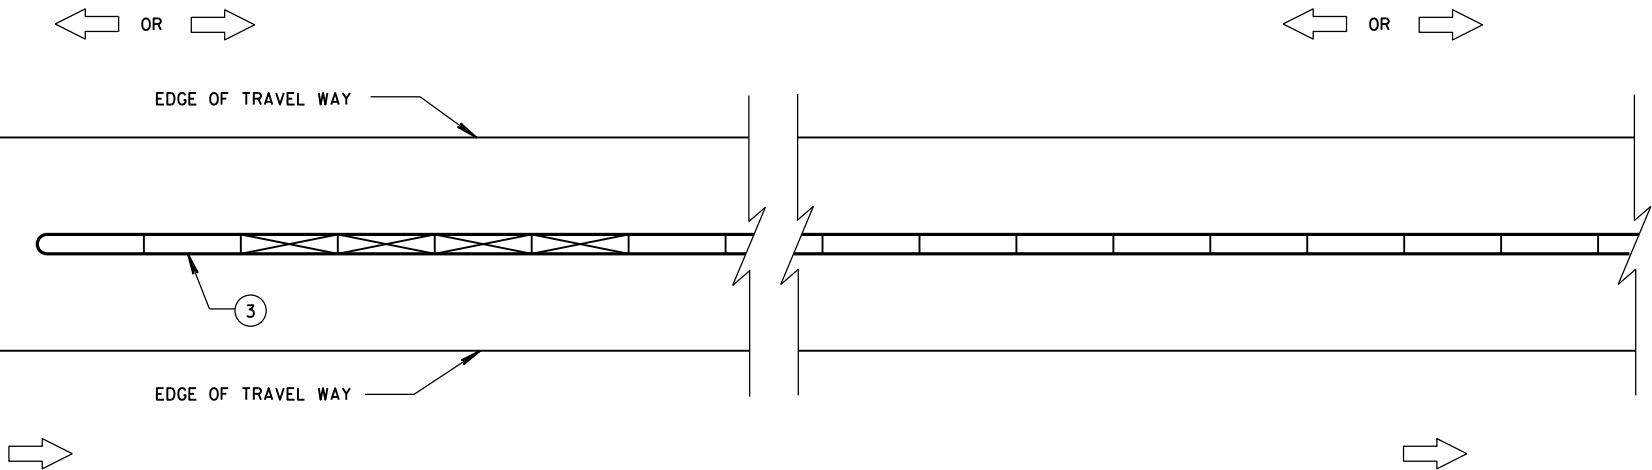

CRASH CUSHION/SAND BARREL ARRAY AND TEMPORARY BARRIER
INSTALLATION FOR TRAFFIC ON BOTH SIDES OF BARRIER

GENERAL NOTES

SEE STANDARD DETAIL DRAWING 14B7 FOR MORE INFORMATION.

DETAILS PROVIDE A GENERAL LAYOUT OF TEMPORARY CONCRETE BARRIER, CRASH CUSHIONS, SAND BARREL ARRAYS AND TIE DOWN TRANSITIONS. DETAILS PROVIDED MAY NOT FIT ALL POSSIBLE SITUATIONS OR SITE CONDITIONS. SEE OTHER SECTIONS OF THE CONTRACT OR PROJECT ENGINEER FOR MORE DETAILS.

ADDITIONAL TEMPORARY BARRIER MAY BE REQUIRED TO PROTECT TRAVELING PUBLIC FROM HAZARDS, CONTRACTOR'S OPERATIONS OR TO CONTROL TRAFFIC.

TEMPORARY BARRIER MAY BE REQUIRED TO BE ANCHORED TO PAVEMENT OR BRIDGE DECK.

FOR DETAILS ON CRASH CUSHION OR SAND BARREL ARRAYS SEE OTHER SECTIONS OF THE PLAN AND MANUFACTURE'S DETAILS.

SLOPES LEADING TO TEMPORARY BARRIER, CRASH CUSHION OR SAND BARREL ARRAY ARE 10:1 OR LESS.

- ① FOR DEFLECTION INFORMATION SEE STANDARD DETAIL DRAWING 14B7.
- ② VALUES PROVIDED MAY NOT FIT ALL POSSIBLE SITUATIONS OR SITE CONDITIONS. SEE OTHER SECTIONS OF THE CONTRACT OR PROJECT ENGINEER FOR MORE DETAILS.
- ③ ANCHOR TEMPORARY BARRIER ACCORDING TO CRASH CUSHION OR SAND BARREL MANUFACTURER'S RECOMMENDATIONS. IF MANUFACTURER'S RECOMMENDATIONS ARE NOT PROVIDED, ANCHOR 3 PINS ON TRAFFIC SIDE.

DIMENSION A TABLE ②

FACILITY	POSTED SPEED MPH	DIMENSION A	
		MIN. FT	MAX. FT
FREEWAY/EXPRESSWAY	ALL	15	20
NON-FREEWAY/EXPRESSWAY	GREATER THAN OR EQUAL TO 45	10	15
NON-FREEWAY/EXPRESSWAY	LESS THAN 45	8	10
AADT LESS THAN 1,500	ALL	8	10

DIMENSION B TABLE ②


POSTED SPEEDS MPH	DIMENSION B FT
20	115
25	155
30	200
35	250
40	305
45	360
50	425
55	495
60	570
65	645

LEGEND


- DIRECTION OF TRAVEL →
- CRASH CUSHION OR SAND BARREL ARRAY
- SEE FREE STANDING TRANSITION TO TIED-DOWN SYSTEM DETAILS
- SEE BI-DIRECTIONAL TRANSITION TO TIED-DOWN SYSTEM DETAILS
- 3 PINS PLACED ON TRAFFIC SIDE OF BARRIER
- PERMANENT CONCRETE BARRIER OR CONCRETE PARAPET
- FREE STANDING TEMPORARY BARRIER

CRASH CUSHION/SAND BARREL
ARRAY AND OTHER TEMPORARY
BARRIER LAYOUT DETAILS

STATE OF WISCONSIN
DEPARTMENT OF TRANSPORTATION

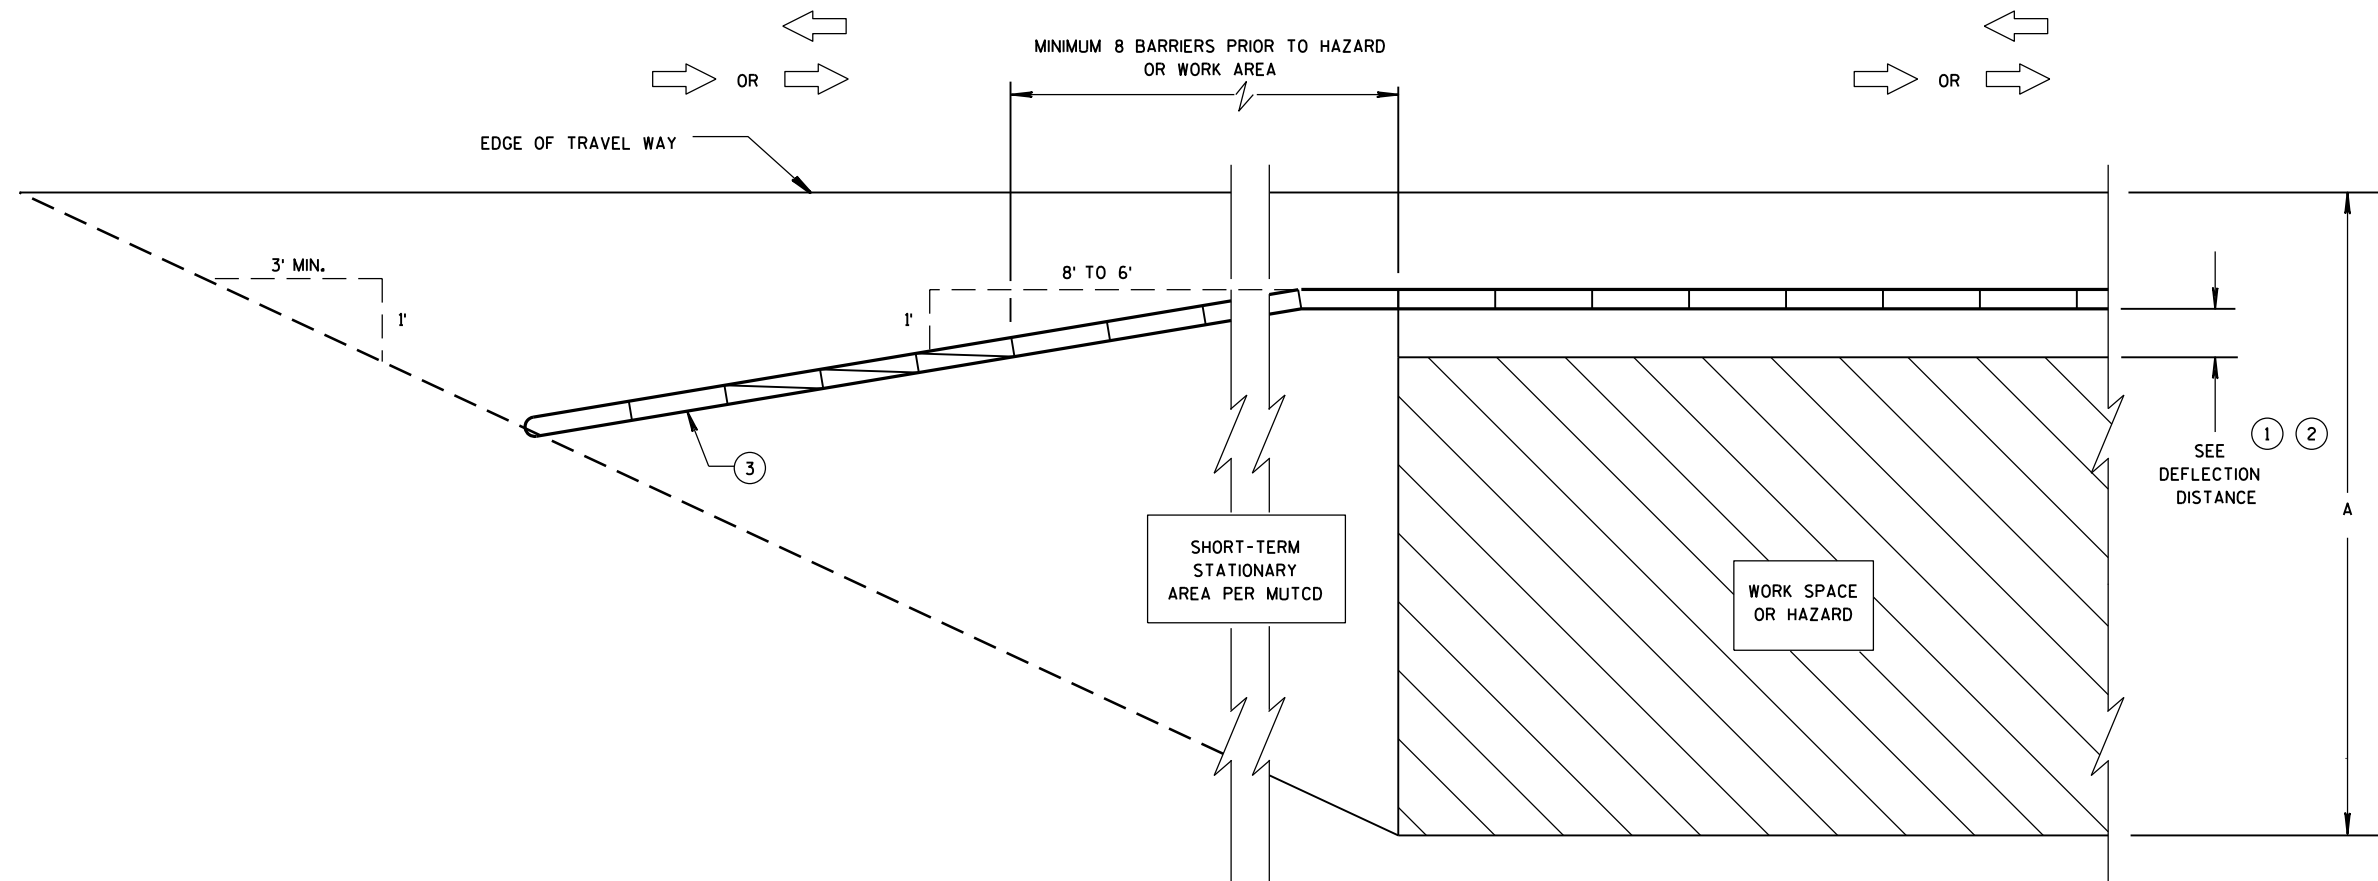

**CRASH CUSHION/SAND BARREL ARRAY AND TEMPORARY BARRIER
INSTALLATION FOR TRAFFIC ON ONE SIDE - FLARED INSTALLATION**

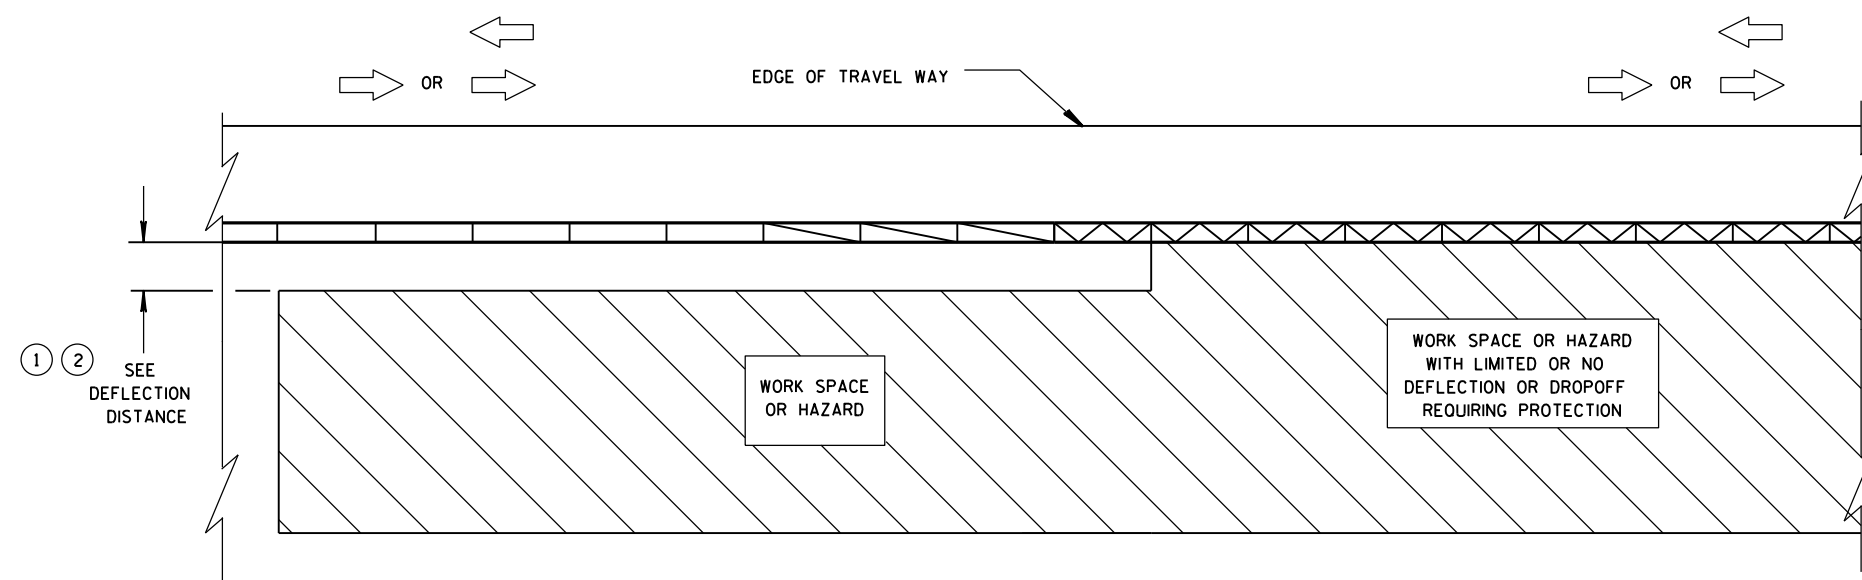


**TRANSITION FROM FREE STANDING TEMPORARY BARRIER
TO ANCHORED BARRIER**

LEGEND


DIRECTION OF TRAVEL	
CRASH CUSHION OR SAND BARREL ARRAY	
SEE FREE STANDING TRANSITION TO TIED-DOWN SYSTEM DETAILS	
SEE BI-DIRECTIONAL TRANSITION TO TIED-DOWN SYSTEM DETAILS	
3 PINS PLACED ON TRAFFIC SIDE OF BARRIER	
PERMANENT CONCRETE BARRIER OR CONCRETE PARAPET	
FREE STANDING TEMPORARY BARRIER	

**CRASH CUSHION/SAND BARREL
ARRAY AND OTHER TEMPORARY
BARRIER LAYOUT DETAILS**


STATE OF WISCONSIN
DEPARTMENT OF TRANSPORTATION

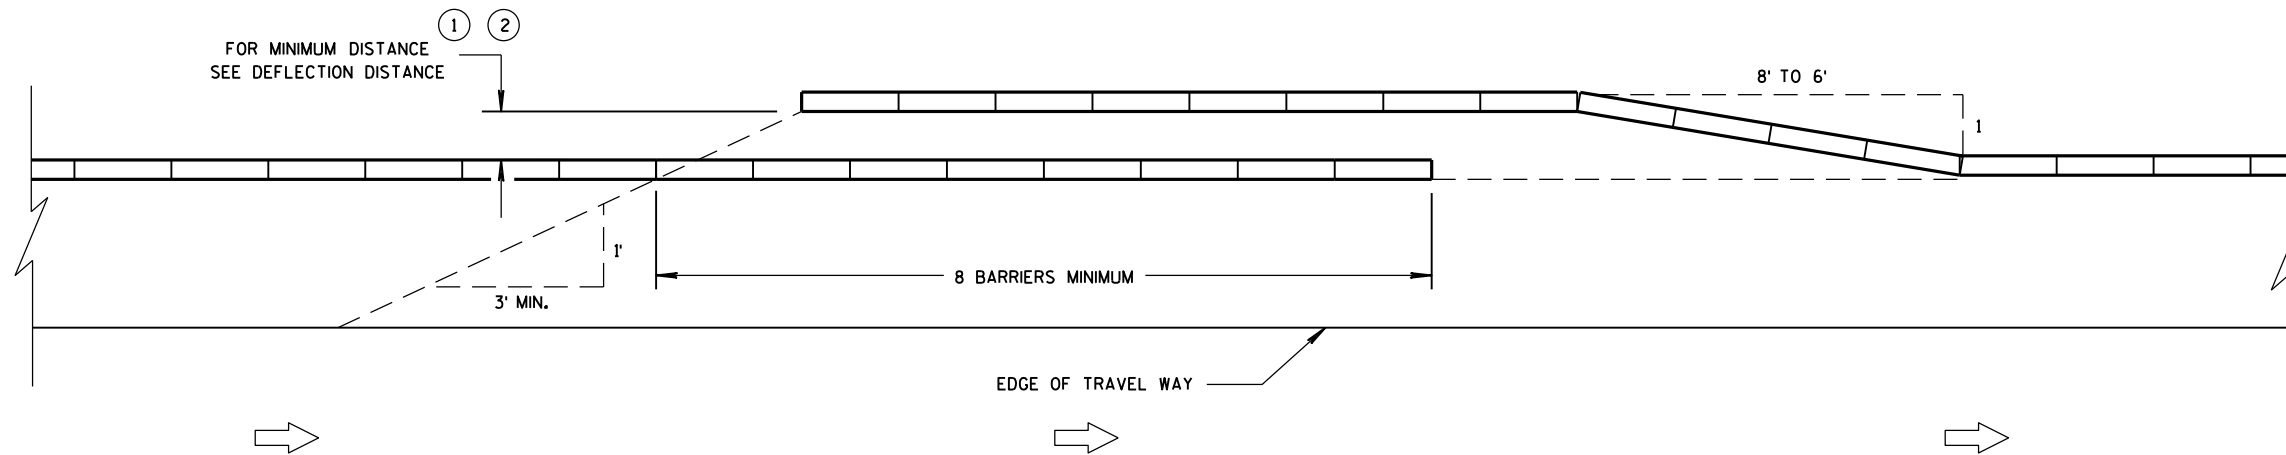


TEMPORARY BARRIER OVERLAP - ONE-WAY TRAFFIC

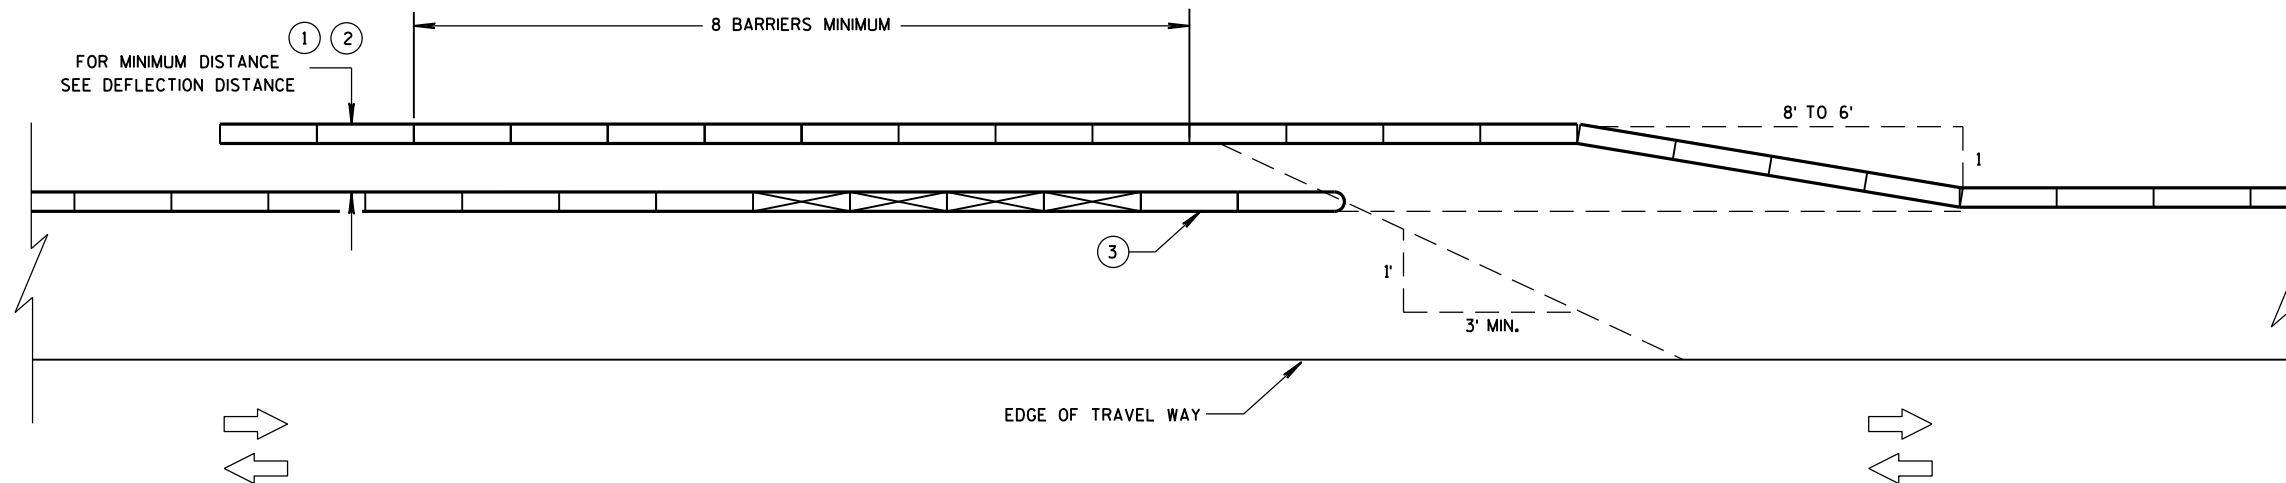

TEMPORARY BARRIER OVERLAP - TWO-WAY TRAFFIC

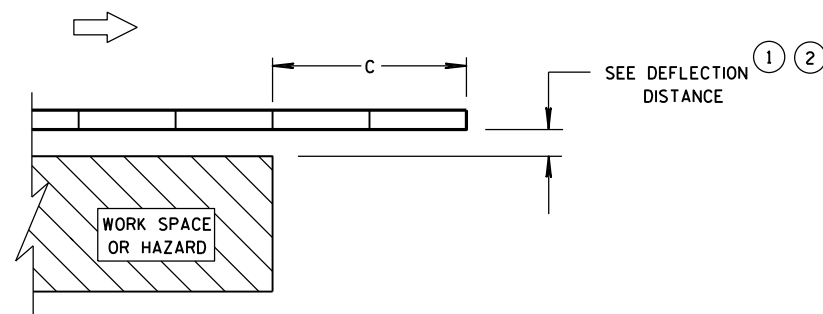

**ENDING TEMPORARY BARRIER
DOWNSTREAM - UNANCHORED**

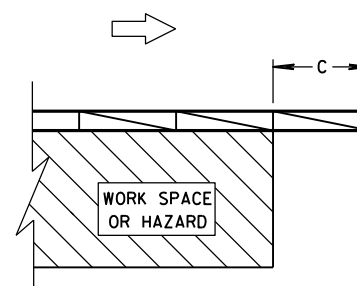


**ENDING TEMPORARY BARRIER
DOWNSTREAM - ANCHORED**

LEGEND


DIRECTION OF TRAVEL	
CRASH CUSHION OR SAND BARREL ARRAY	
SEE FREE STANDING TRANSITION TO TIED-DOWN SYSTEM DETAILS	
SEE BI-DIRECTIONAL TRANSITION TO TIED-DOWN SYSTEM DETAILS	
3 PINS PLACED ON TRAFFIC SIDE OF BARRIER	
PERMANENT CONCRETE BARRIER OR CONCRETE PARAPET	
FREE STANDING TEMPORARY BARRIER	

**CRASH CUSHION/SAND BARREL
ARRAY AND OTHER TEMPORARY
BARRIER LAYOUT DETAILS**

STATE OF WISCONSIN
DEPARTMENT OF TRANSPORTATION

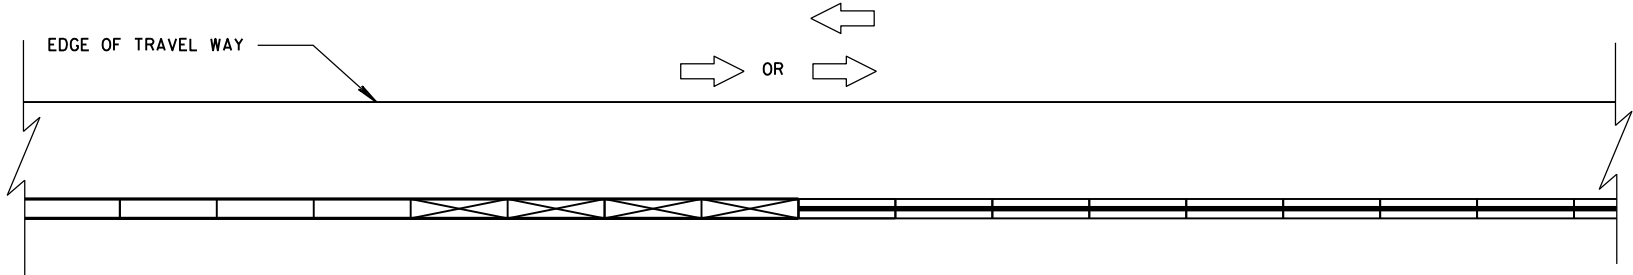


CONNECTING TEMPORARY BARRIER TO PERMANENT
CONCRETE BARRIER-TRAFFIC ON ONE SIDE

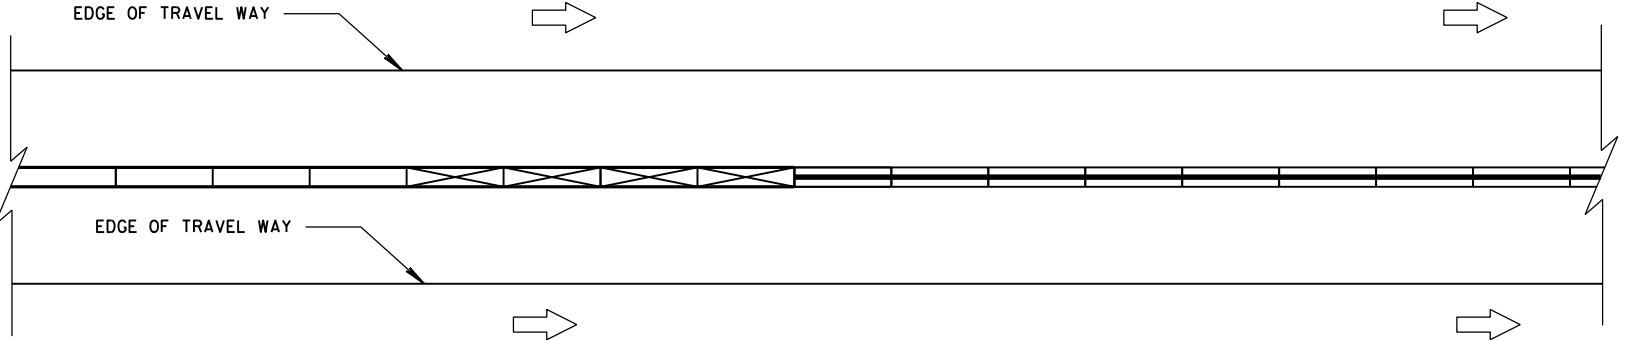


CONNECTING TEMPORARY BARRIER TO PERMANENT
CONCRETE BARRIER-TRAFFIC ON BOTH SIDES

LEGEND	
DIRECTION OF TRAVEL	
CRASH CUSHION OR SAND BARREL ARRAY	
SEE FREE STANDING TRANSITION TO TIED-DOWN SYSTEM DETAILS	
SEE BI-DIRECTIONAL TRANSITION TO TIED-DOWN SYSTEM DETAILS	
3 PINS PLACED ON TRAFFIC SIDE OF BARRIER	
PERMANENT CONCRETE BARRIER OR CONCRETE PARAPET	
FREE STANDING TEMPORARY BARRIER	

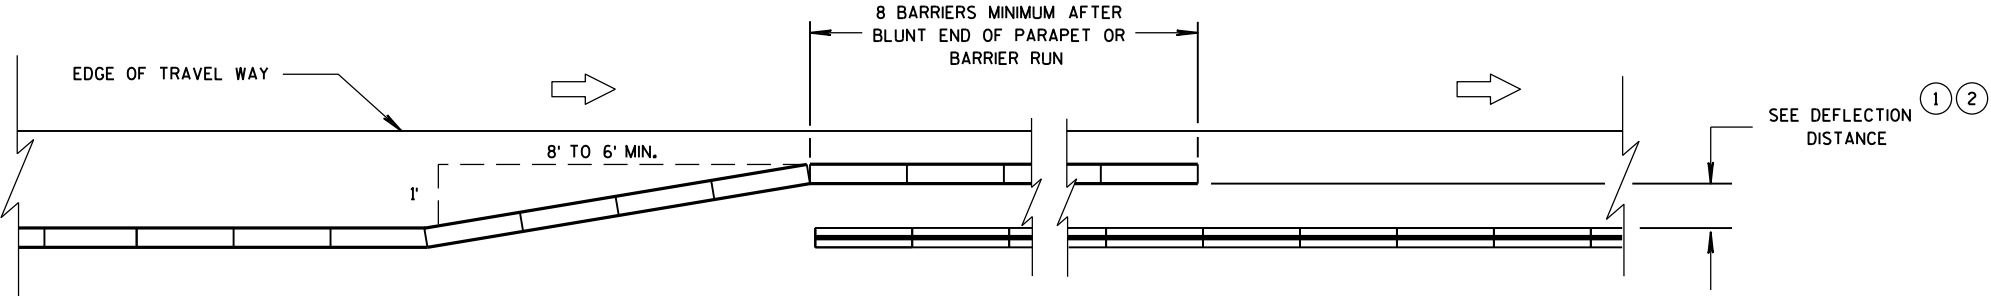

OVERLAPPING TEMPORARY BARRIER AND PERMANENT BARRIER -
ONE WAY TRAFFIC

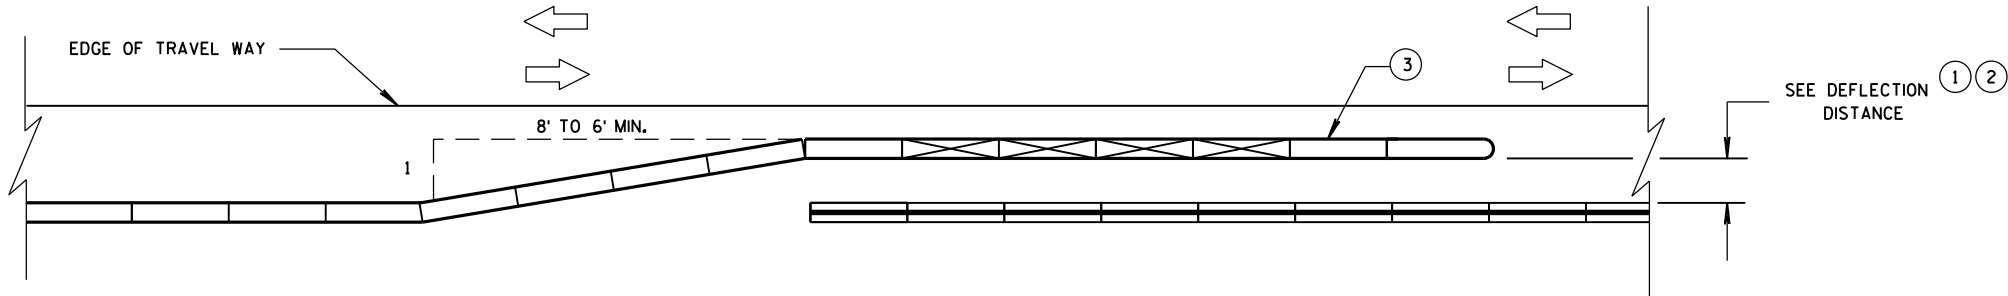

OVERLAPPING TEMPORARY BARRIER AND PERMANENT BARRIER -
TWO WAY TRAFFIC


CRASH CUSHION/SAND BARREL
ARRAY AND OTHER TEMPORARY
BARRIER LAYOUT DETAILS


STATE OF WISCONSIN
DEPARTMENT OF TRANSPORTATION

LEGEND

- DIRECTION OF TRAVEL



- CRASH CUSHION OR SAND BARREL ARRAY

 

- SEE FREE STANDING TRANSITION TO TIED-DOWN SYSTEM DETAILS

 
- SEE BI-DIRECTIONAL TRANSITION TO TIED-DOWN SYSTEM DETAILS


- 3 PINS PLACED ON TRAFFIC SIDE OF BARRIER


- PERMANENT CONCRETE BARRIER OR CONCRETE PARAPET

 
- FREE STANDING TEMPORARY BARRIER

 

DIMENSION C TABLE

2

AVAILABLE DEFLECTION DISTANCE	MINIMUM LENGTH OF BARRIER BEYOND HAZARD FT
GREATER THAN 8'	12.5
LESS THAN OR EQUAL TO 8' BUT GREATER THAN 4'	50
LESS THAN OR EQUAL TO 4'	100

6

6

CRASH CUSHION/SAND BARREL
ARRAY AND OTHER TEMPORARY
BARRIER LAYOUT DETAILS

STATE OF WISCONSIN
DEPARTMENT OF TRANSPORTATION

APPROVED

June, 2015

DATE

FHWA

/S/ Jerry H. Zogg

ROADWAY STANDARDS DEVELOPMENT
ENGINEER




S.D.D. 14 B 8-2e

S.D.D. 14 B 8-2e






GENERAL NOTES

- W6 X 9 OR W6 X 8.5 STEEL POSTS AND NOTCHED PLASTIC BLOCKOUTS ARE ACCEPTABLE ALTERNATIVES FOR 6" X 8" WOOD POSTS WITH WOOD OR PLASTIC BLOCKOUTS. USE APPROVED NOTCHED PLASTIC BLOCKOUTS WITH STEEL POSTS. APPROVED PLASTIC BLOCKOUT DESIGNS MAY VARY FROM THIS TYPICAL DETAIL WHEN USED IN CONJUNCTION WITH STEEL POSTS. DO NOT MIX STEEL POSTS AND WOOD POSTS IN A SINGLE INSTALLATION.
- USE STRUCTURAL STEEL POSTS CONFORMING TO ASTM A 36. GALVANIZED POSTS ACCORDING TO AASHTO M 111. EITHER SET THE POSTS IN DRILLED HOLES OR DRIVE TO GRADE. REMOVE MUSHROOMING CAUSED BY DRIVING AND REPAIR DAMAGED SPELTER COATING ON GALVANIZED POSTS.
- INSTALL STEEL POSTS WITH HOLES ON APPROACHING TRAFFIC SIDE.
- USE EITHER WOOD OR APPROVED PLASTIC BLOCKOUTS ON WOOD POSTS.
- IF THE DISTANCE FROM BACK OF POST TO SHOULDER HINGE POINT IS LESS THAN 2 FEET INSTALL LONGER POST AT HALF POST SPACING, W BEAM (LHW).
- IF ROCK IS ENCOUNTERED DURING EXCAVATION, THE ENGINEER MAY APPROVE USING A 12 INCH DIAMETER POST HOLE EXTENDING 20 INCHES DEEP INTO THE ROCK. PLACE GRANULAR MATERIAL IN THE BOTTOM OF THE HOLE APPROXIMATELY 2 1/2 INCHES DEEP. CUT THE POSTS TO LENGTH AND PLACE IN THE HOLE. BACKFILL WITH MATERIAL EXCAVATED FROM THE HOLE AND COMPACT ADEQUATELY.
- WHEN USING STEEL POSTS AND WOOD BLOCKOUTS INSTALL FOUR 16D GALVANIZED NAILS. INSTALL NAILS AT THE BACK CORNERS OF THE BLOCK AND BEND THE NAILS OVER THE FLANGE OF THE STEEL POST.



INSTALL BEAM GUARD SECTIONS AND ALL NECESSARY HARDWARE ACCORDING TO THE APPLICABLE PLAN AND CURRENT STANDARD AND SUPPLEMENTAL SPECIFICATIONS. ALL DIMENSIONS ARE SUBJECT TO MANUFACTURER'S TOLERANCES EXCEPT WHERE ALLOWABLE TOLERANCES ARE SHOWN.

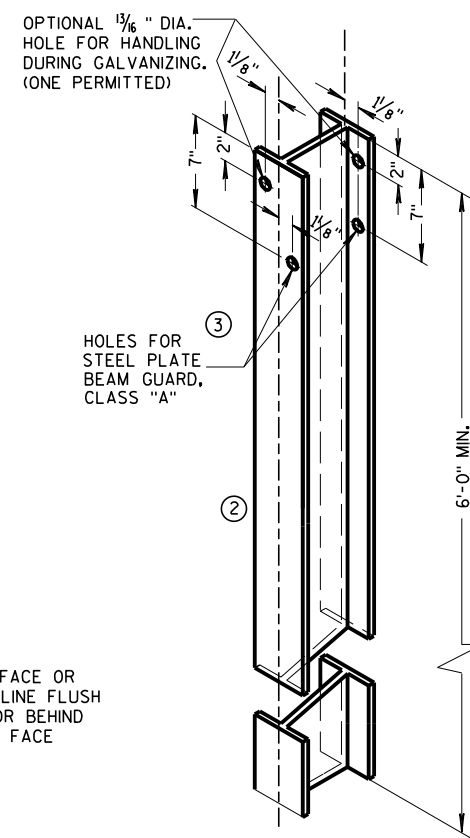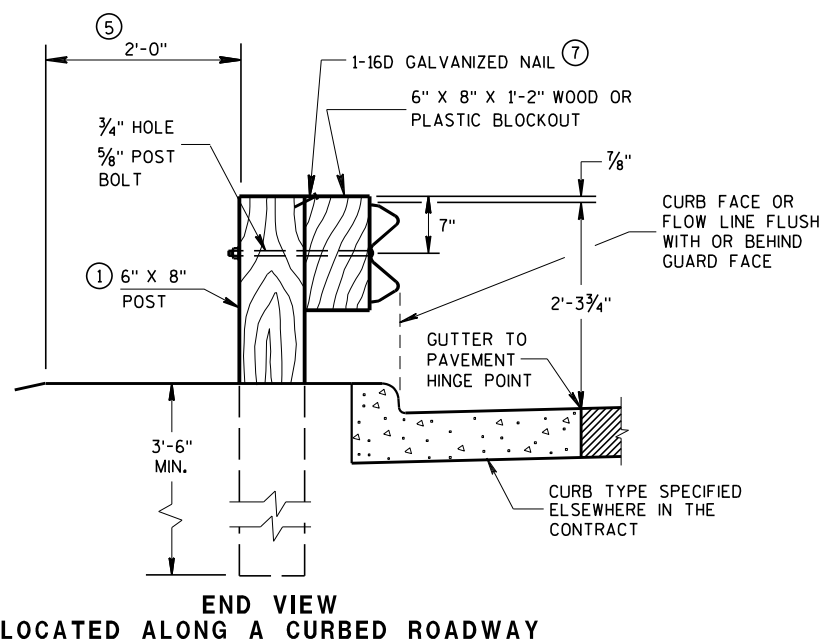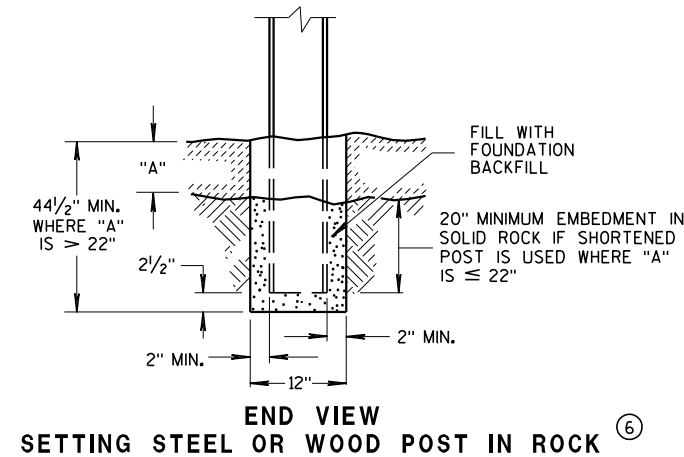

ALL HOLES 1/8" DIAMETER EXCEPT AS NOTED

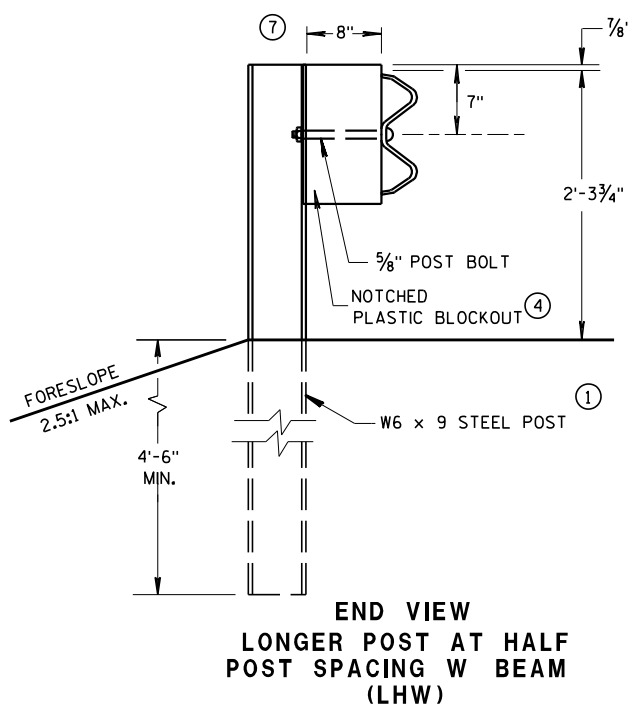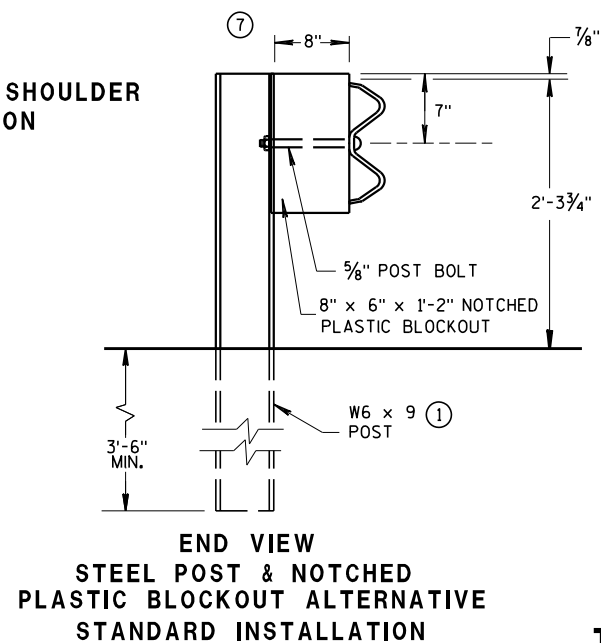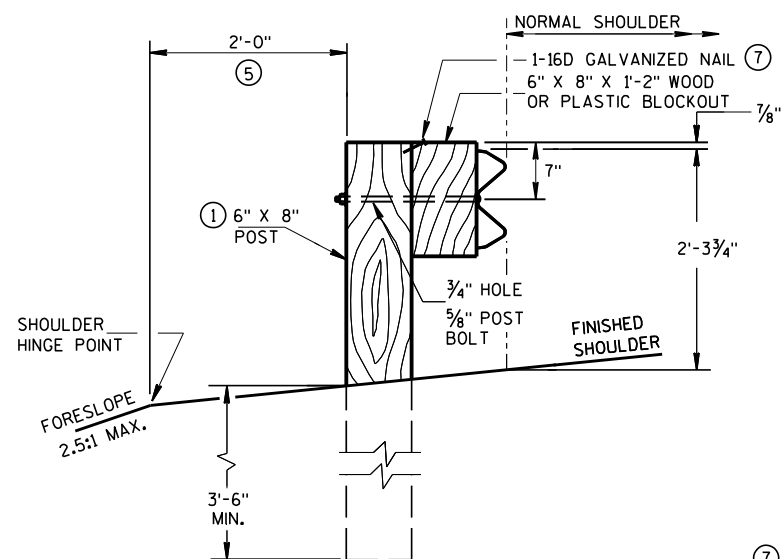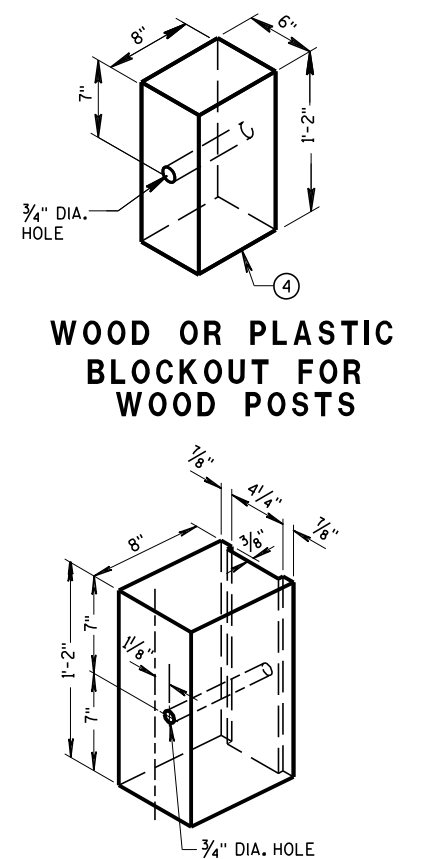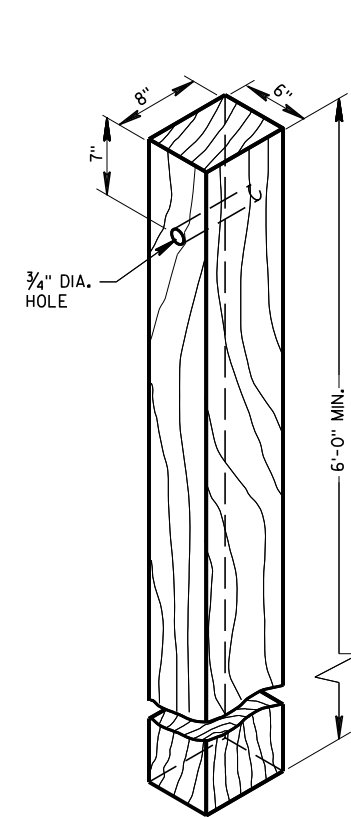


TYPICAL INSTALLATION OF STEEL PLATE BEAM GUARD

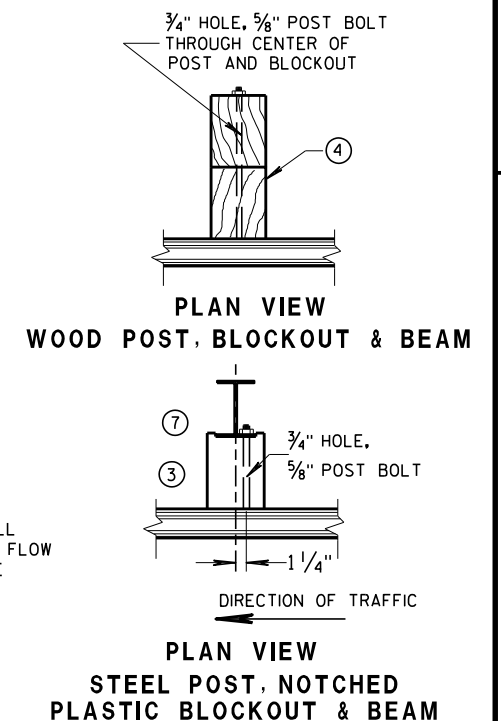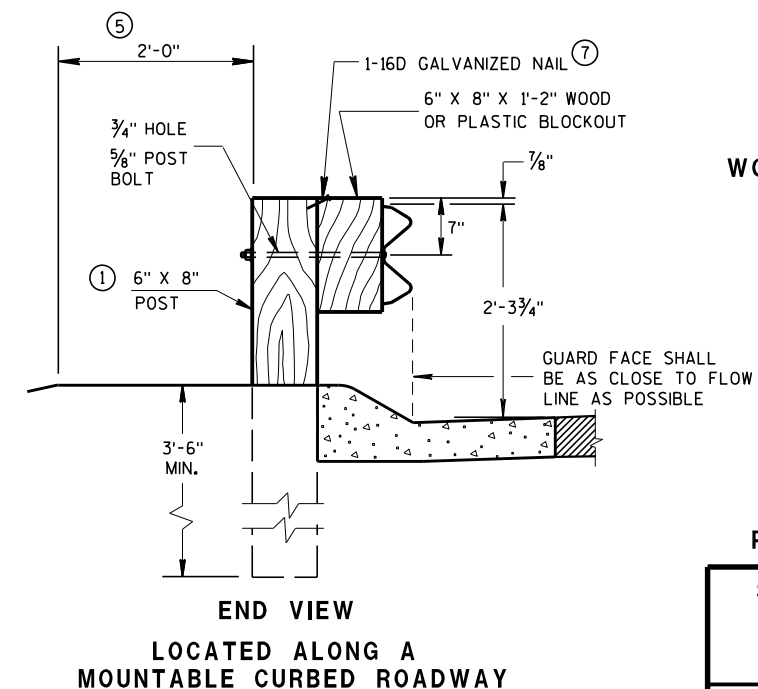


**STEEL PLATE BEAM GUARD,
CLASS "A"
INSTALLATION & ELEMENTS**

STATE OF WISCONSIN
DEPARTMENT OF TRANSPORTATION

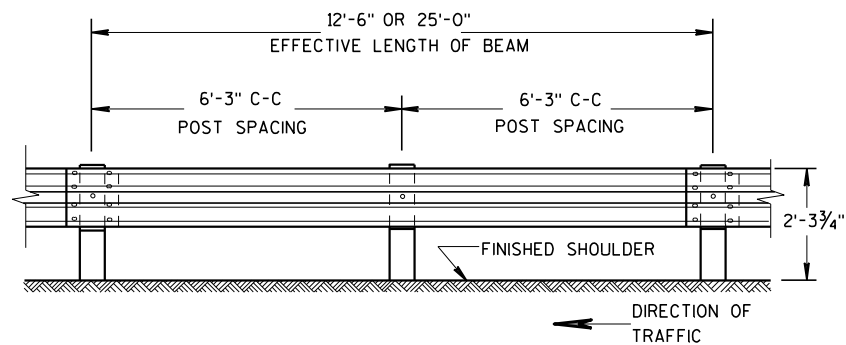


FRONT VIEW

POST SPACING STANDARD INSTALLATION

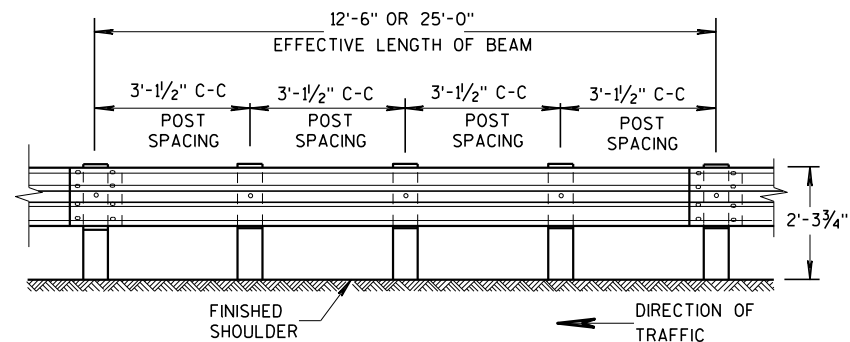


FRONT VIEW


POST SPACING FOR LONGER POST
AT HALF POST SPACING W BEAM (LHW)

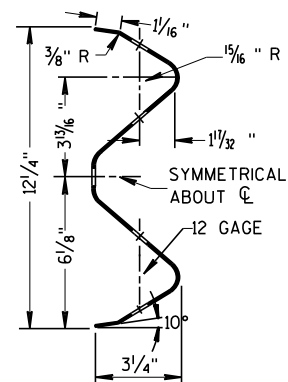

SECTION THRU W BEAM

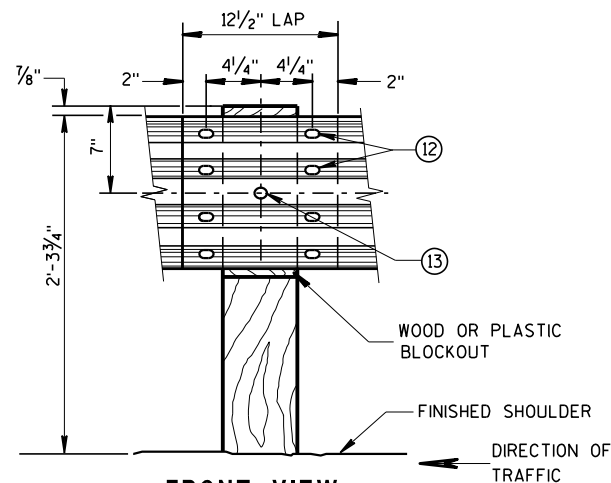

FRONT VIEW
BEAM SPLICE AT WOOD POST
AND POST MOUNTING DETAIL

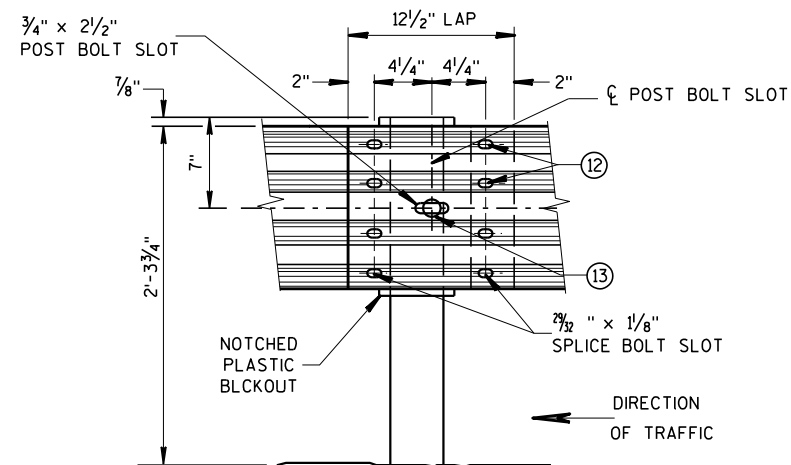


FRONT VIEW
BEAM SPLICE AT STEEL POST

TYPICAL SPLICING DETAILS
OF STEEL PLATE BEAM GUARD

GENERAL NOTES

FURNISH GUARDRAIL DEFLECTORS FROM APPROVED PRODUCTS LIST.


- ⑨ DO NOT INSTALL REFLECTORS ON THE FIRST 50 FEET OF THE APPROACH END OF THE ENERGY ABSORBING TERMINA. START REFLECTORS AT POST #9 AND SPACE EVENLY EVERY 100 FEET (MAX.) TO THE END OF GUARDRAIL RUN, USING A MINIMUM OF 3 REFLECTORS.
- ⑫ 8 - 5/8" ϕ X 2" BUTTON HEAD BOLTS WITH OVAL SHOULDERS & RECESS NUTS.
- ⑬ 5/8" DIA. BUTTON HEAD BOLT AND RECESS NUT WITH 5/8" DIA. F844 FLAT WASHER UNDER NUT.

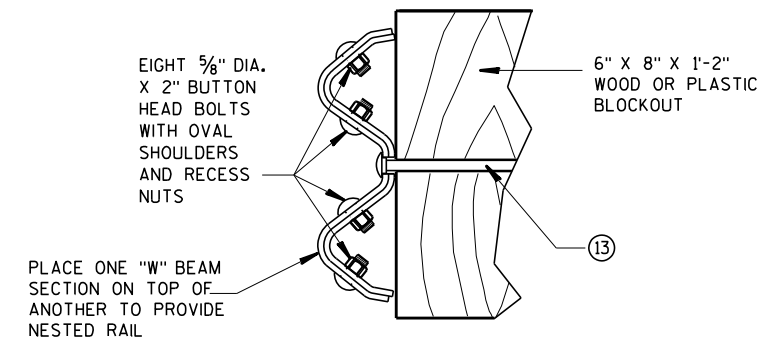


NESTED W BEAM (NW)

USE ALL OTHER STANDARD BEAM GUARD DETAILS FOR
CONSTRUCTING NESTED W BEAM (NW)

* USE DOUBLE SIDED WHITE GUADRAIL REFLECTORS ON ROADWAYS WITH BI-DIRECTIONAL TRAFFIC (NO MEDIAN). USE SINGLE SIDED WHITE (RIGHT SIDE) AND SINGLE SIDED YELLOW (LEFT SIDE) ON ROADWAYS WITH MEDIAN SEPARATION.

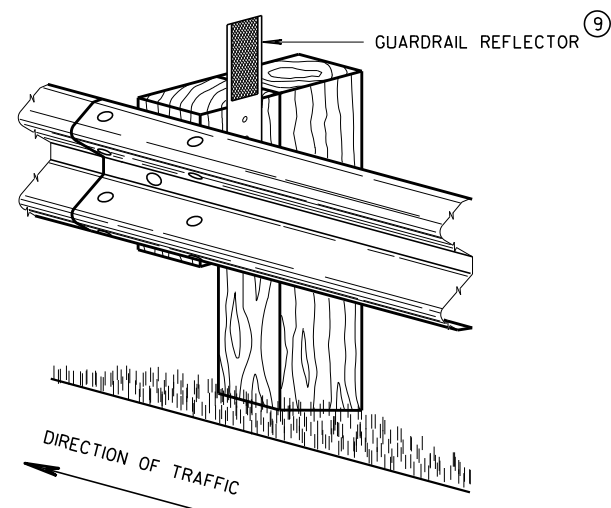


4" X 12" GUARDRAIL REFLECTOR DETAIL
AND TYPICAL INSTALLATION *

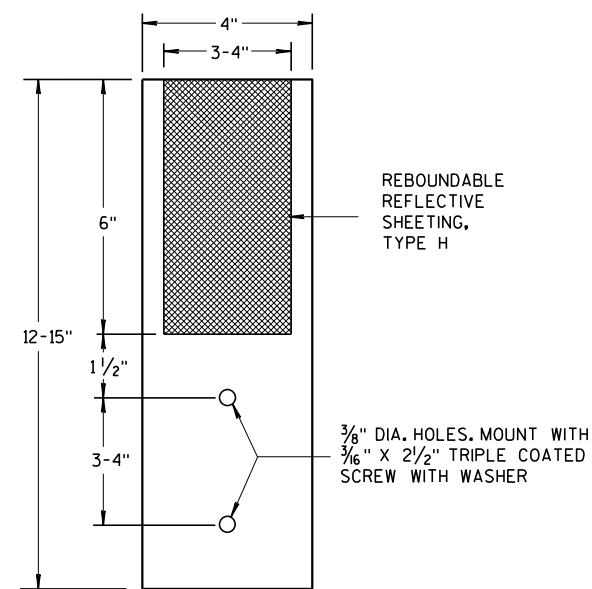

4"x 12" GUARDRAIL REFLECTOR


STEEL PLATE BEAM GUARD,
CLASS "A",
INSTALLATION & ELEMENTS

STATE OF WISCONSIN
DEPARTMENT OF TRANSPORTATION

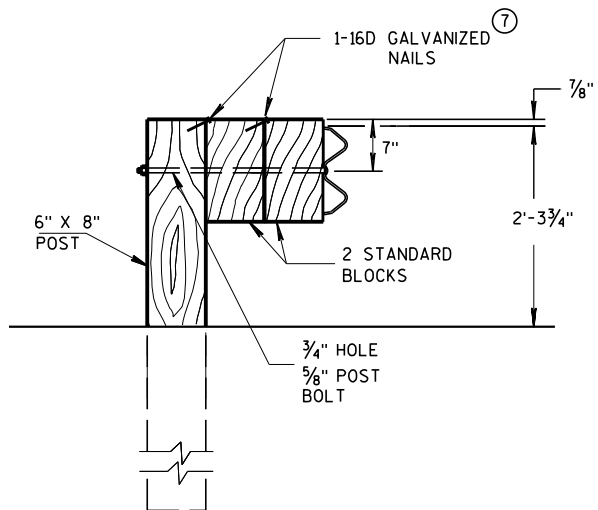

DETAIL FOR DOUBLE BLOCKS

THE NUMBER OF DOUBLE BLOCK POSTS
WITHIN A BARRIER RUN IS UNLIMITED

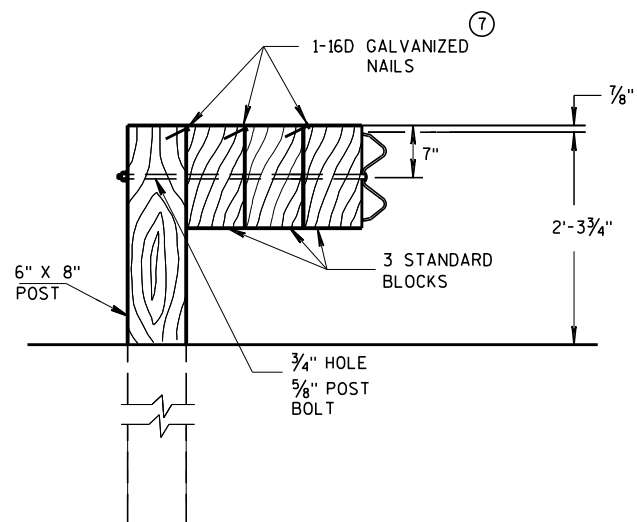


DETAIL FOR TRIPLE BLOCKS


TRIPLE BLOCK DETAIL IS LIMITED TO ONE
LOCATION WITHIN A BEAM GUARD RUN.

NOTES: USE DOUBLE OR TRIPLE BLOCKS WHEN UNDERGROUND OBSTACLES
PREVENT THE POST FROM BEING INSTALLED.

DO NOT USE EXTRA BLOCKOUTS IF IT CAUSES THE POST TO BE DRIVEN BEYOND
SHOULDER HINGE POINT OR CAUSES A FIXED OBJECT TO BE WITHIN THE DEFLECTION
DISTANCE OF THE BARRIER.

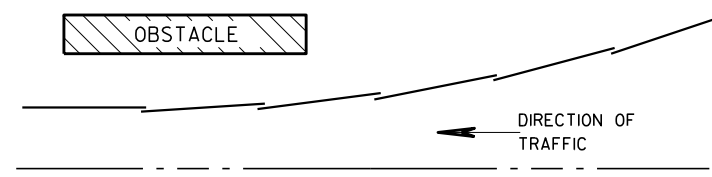

PLAN VIEW BEAM LAPPING DETAIL

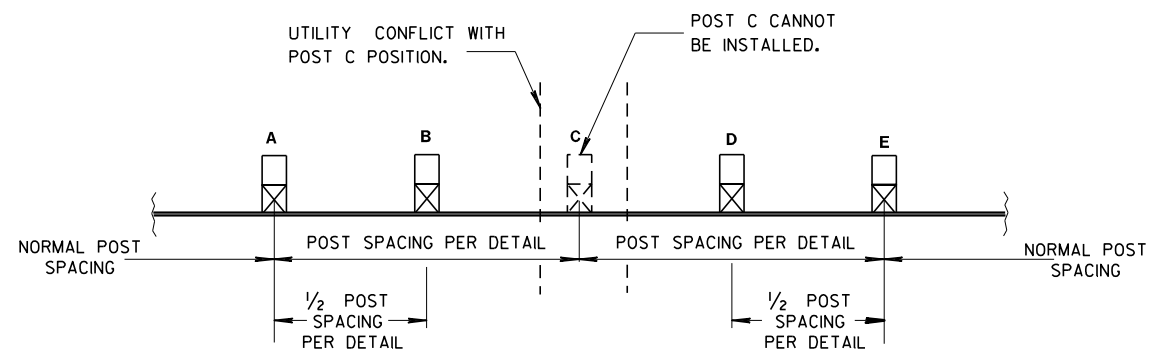

POST DRIVING FOR CONTINUOUS UNDERGROUND OBSTRUCTION

STEEL PLATE BEAM GUARD, CLASS "A", INSTALLATION & ELEMENTS

STATE OF WISCONSIN
DEPARTMENT OF TRANSPORTATION

APPROVED
June 2017 /S/ Rodney Taylor
DATE ROADWAY STANDARDS DEVELOPMENT
FHWA UNIT SUPERVISOR

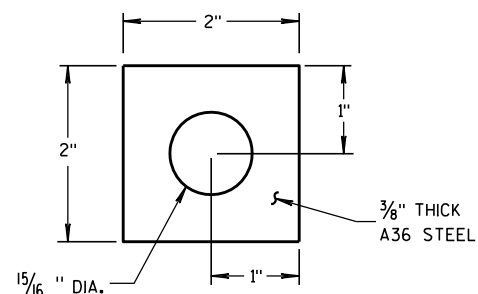
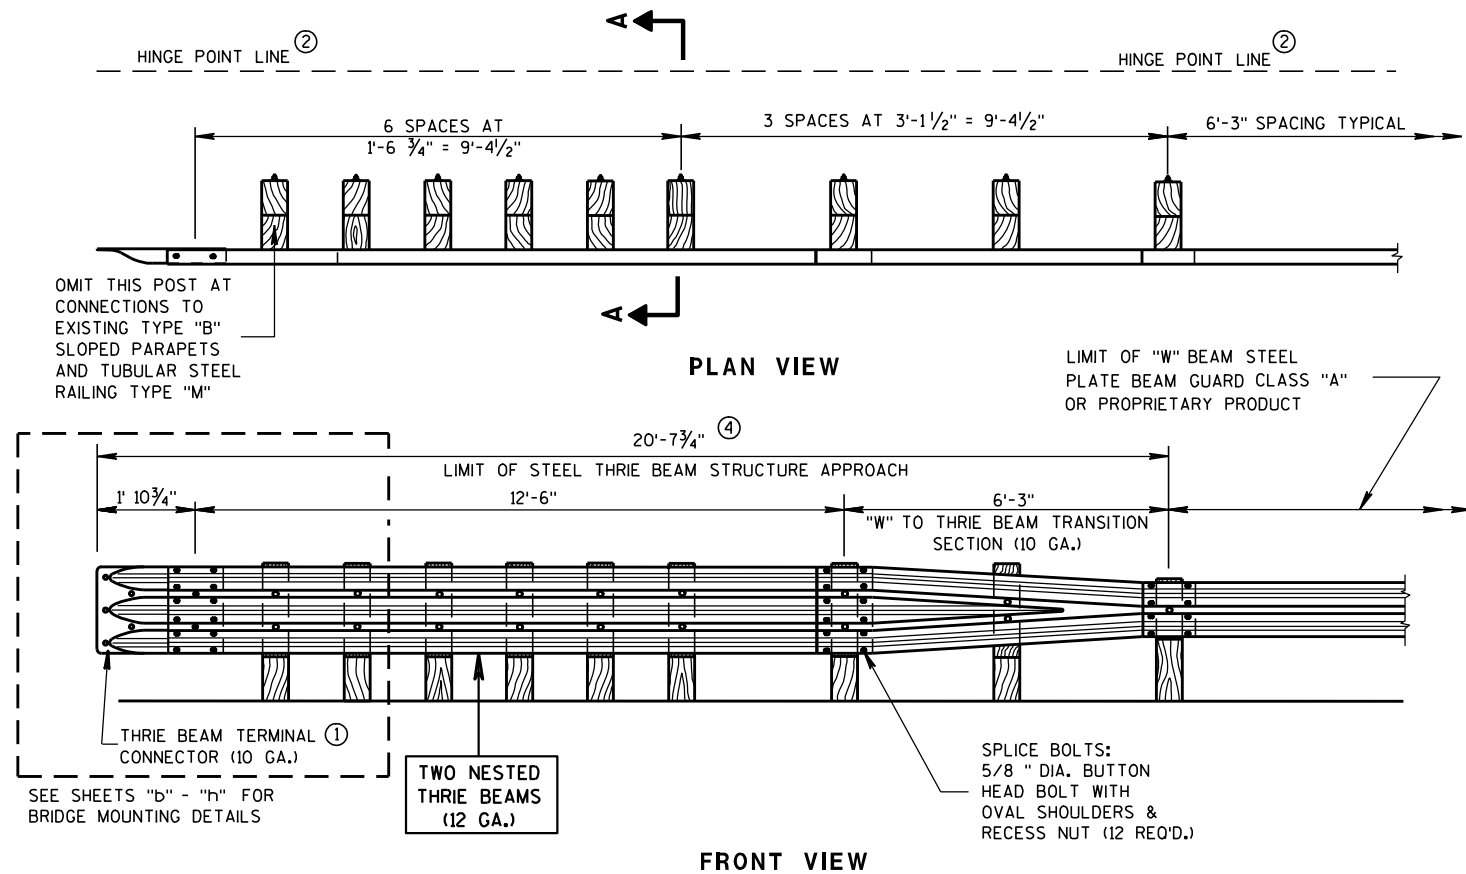


PLATE WASHER DETAIL


GENERAL NOTES

BOLT THE THRIE BEAM TO ALL POSTS AND BLOCKOUTS. DRILL OR PUNCH BOLT HOLES IN THE BEAM IF THE POST SPACING IS LESS THAN 6'-3".


DO NOT USE STEEL POSTS AND NOTCHED PLASTIC BLOCKOUTS IN THE STEEL THRIE BEAM STRUCTURAL APPROACH AND THE TRANSITION SECTION OF STEEL PLATE BEAM GUARD, CLASS "A" INSTALLATIONS.

IF ROCK IS ENCOUNTERED, REMOVE ROCK TO FULL DEPTH OF POST PLUS 2 1/2", AND 12" DIAMETER AROUND POST. SEE 14B15 FOR MORE DETAILS.


- ① BRIDGE RAILING TYPE "W" DOES NOT REQUIRE A TERMINAL CONNECTOR.
- ② MINIMUM EMBEDMENT SHALL BE 4'-0". WHERE EXISTING CONDITIONS DO NOT PERMIT THE APPROPRIATE EARTHWORK SHOWN ON THE PLAN TYPICAL SECTIONS OR DETAILS, THE ENGINEER MAY ALLOW THE REDUCTION OR ELIMINATION OF THE 2 FOOT DISTANCE TO THE HINGE POINT. OTHERWISE BUILD AS THE PLAN SHOWS OR AS THE ENGINEER DIRECTS. IF THE 2 FOOT DISTANCE TO THE HINGE POINT IS REDUCED OR ELIMINATED, INCREASE THE POST EMBEDMENT DEPTH TO 4'-6" OR MORE.
- ③ POST BOLTS ARE 5/8" DIAMETER ASTM A307 BUTTON HEAD BOLT. A POST BOLT REQUIRES A 5/8" DIAMETER A563A DOUBLE RECESSED (DR) HEAVY HEX AND A 5/8" DIAMETER F844 FLAT WASHER. LENGTH OF POST BOLT MAY VARY.
- ④ ALL WOOD POSTS MUST BE 6" X 8" AND AT LEAST 7'-0" LONG.

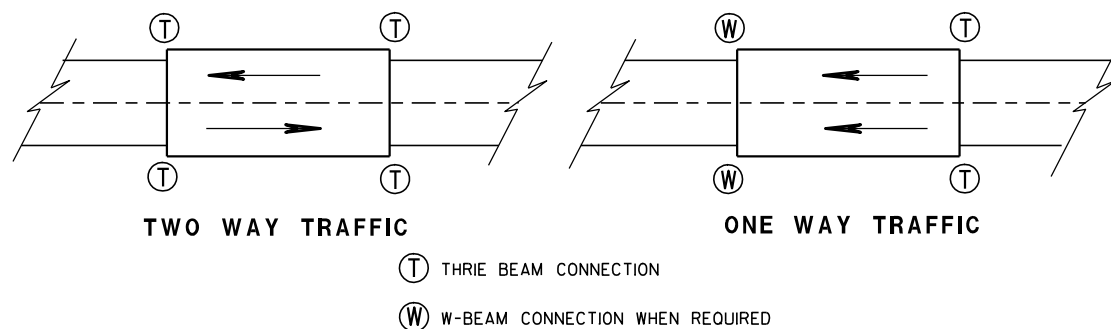


TYPICAL LOCATIONS OF THRIE BEAM AND W-BEAM CONNECTIONS TO BRIDGE

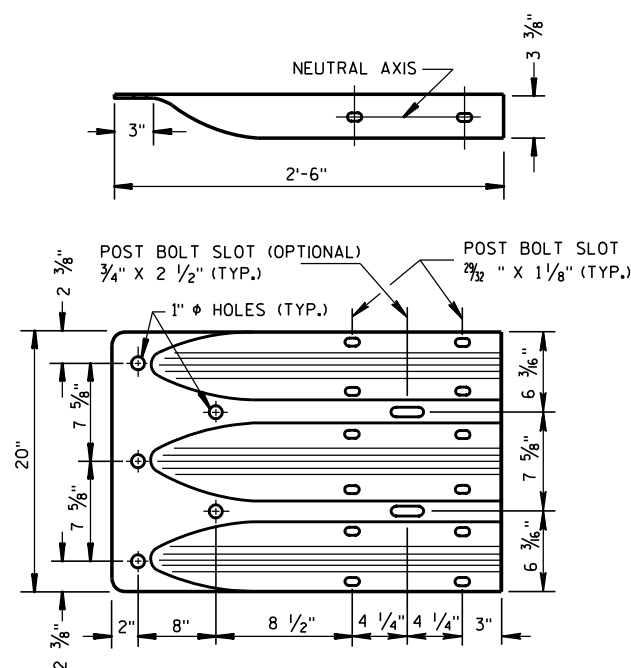


THRIE BEAM TERMINAL CONNECTOR

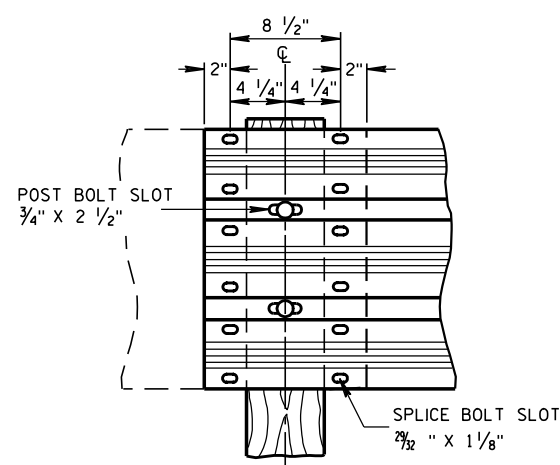

THRIE BEAM SPLICE

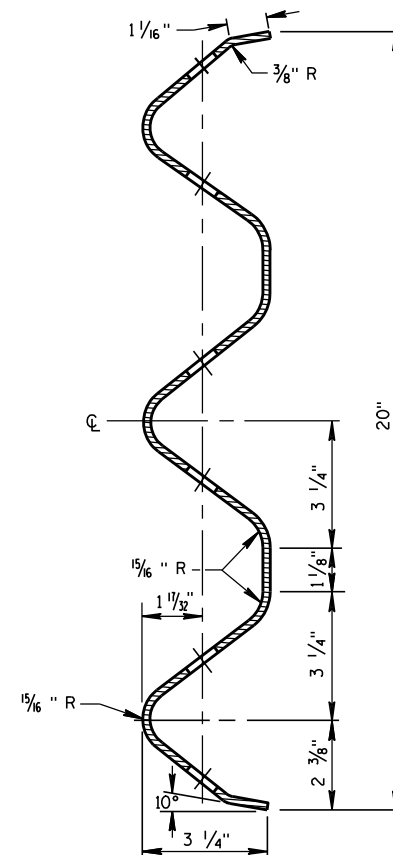

SECTION THRU THRIE BEAM RAIL ELEMENT

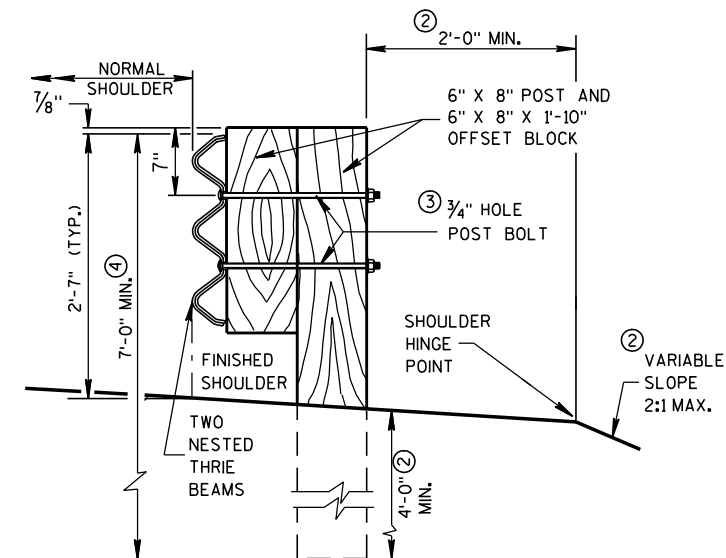

SECTION A-A

STEEL THRIE BEAM STRUCTURE APPROACH

STATE OF WISCONSIN
DEPARTMENT OF TRANSPORTATION

APPROVED

8/31/2012


DATE

FHWA


/s/ Jerry H. Zogg

ROADWAY STANDARDS DEVELOPMENT

ENGINEER

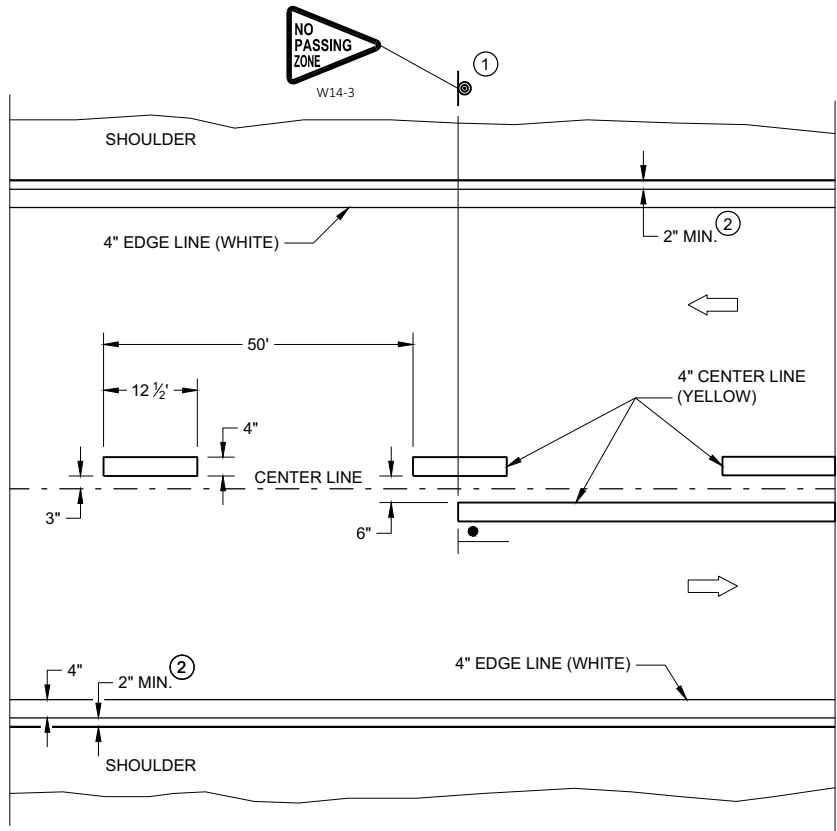


TWO WAY TRAFFIC

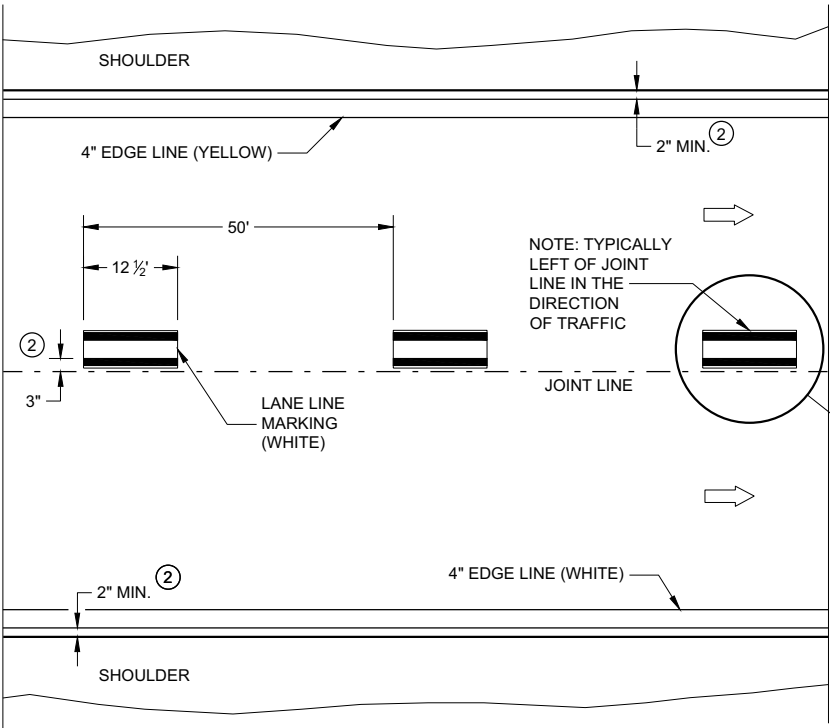


ONE WAY TRAFFIC

PERMANENT PAVEMENT MARKING

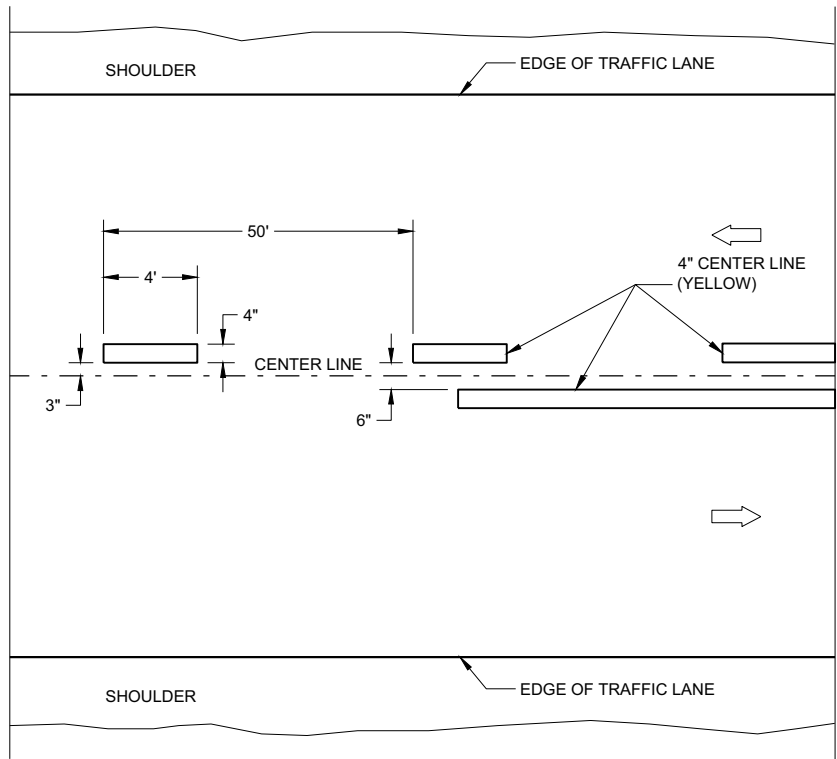

TWO WAY TRAFFIC

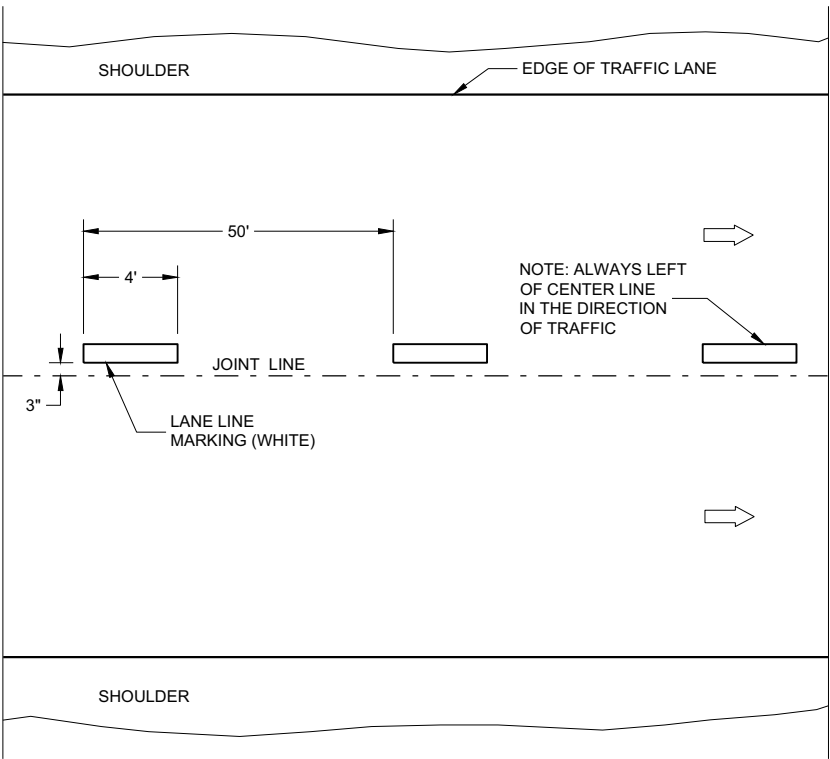

ONE WAY TRAFFIC

TEMPORARY PAVEMENT MARKING


GENERAL NOTES

DETAILS OF CONSTRUCTION NOT SHOWN ON THIS DRAWING SHALL CONFORM TO STANDARD SPECIFICATIONS AND SPECIAL PROVISIONS.

- ① LOCATE THE NO PASSING ZONE W14-3 SIGN WITH 50 FEET OF THE "T" MARKING
- ② MEASURE FROM EDGE OF MARKING TO JOINT LINE. THIS DOES NOT INCLUDE SPACE NEEDED FOR GROOVING OPERATIONS.

LEGEND


- "T" MARKING
- SIGN ON PERMANENT SUPPORT
- DIRECTION OF TRAFFIC

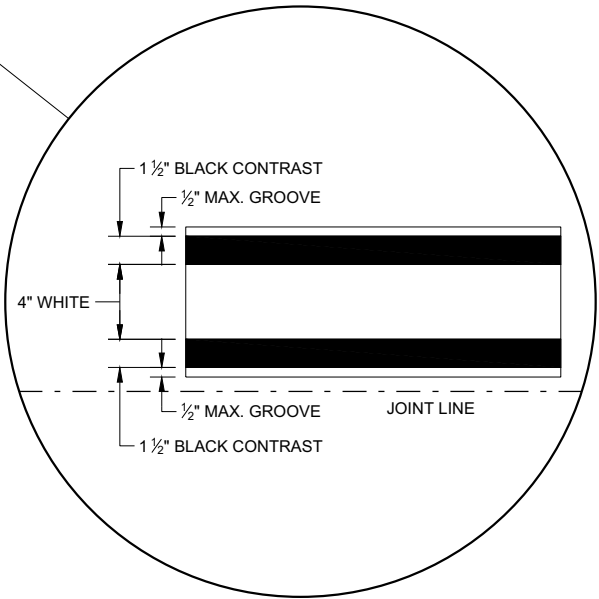


LONGITUDINAL MARKING
(MAINLINE)

STATE OF WISCONSIN
DEPARTMENT OF TRANSPORTATION

APPROVED
February 2020
DATE
/S/ Matthew Rauch
STATEWIDE SIGNING AND MARKING
ENGINEER
FHWA

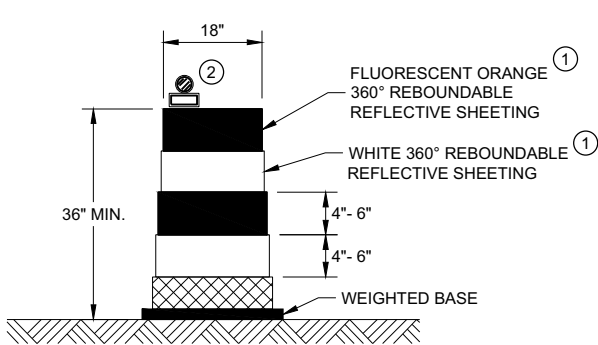


DRUM

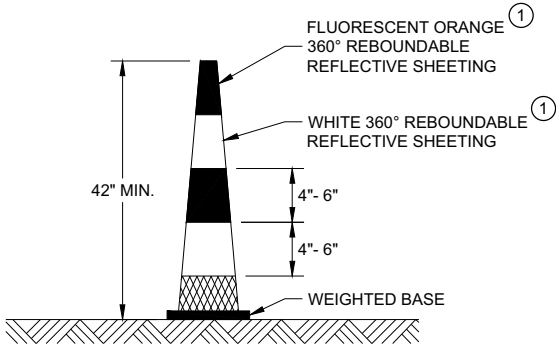


42" CONE

DO NOT USE IN TAPERS
½ SPACING OF DRUMS

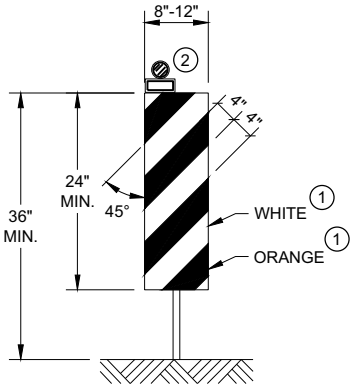


VERTICAL PANEL

THE STRIPES SHALL SLOPE DOWNWARD TO
THE TRAFFIC SIDE FOR CHANNELIZATION.

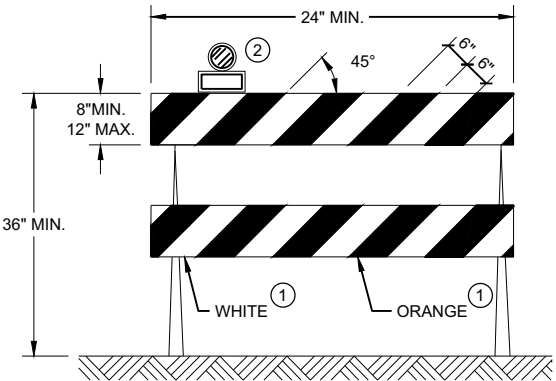

TYPE II BARRICADE

FOR RAILS LESS THAN 36" LONG, 4" WIDE STRIPES
MAY BE USED. ALL STRIPES SHALL SLOPE DOWNWARD
TO THE TRAFFIC SIDE FOR CHANNELIZATION.

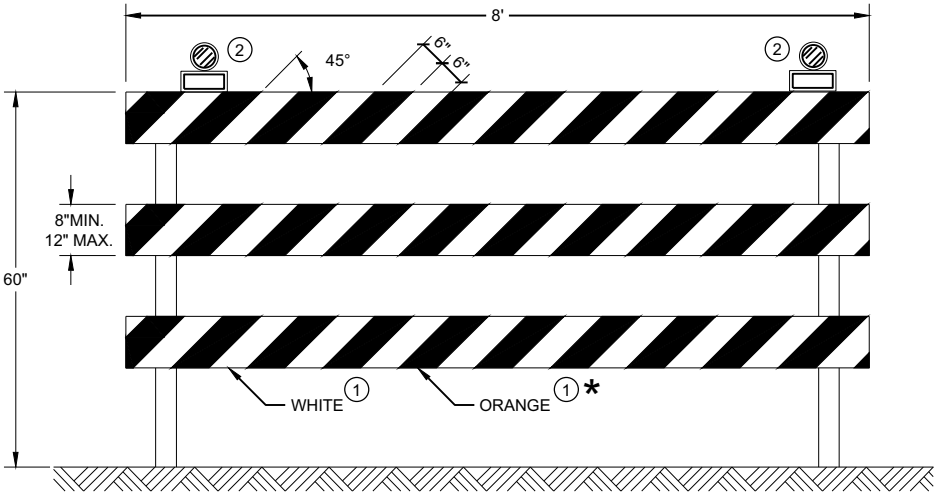

TYPE III BARRICADE

IF SIGN MOUNTED, DO NOT COVER MORE THAN 50% OF THE TOP
TWO RAILS OR 33% OF THE TOTAL AREA OF THE THREE RAILS.

* IF USED FOR A PERMANENT APPLICATION USE RED SHEETING.

GENERAL NOTES

- ① REFLECTIVE SHEETING SHALL FOLLOW THE REQUIREMENTS IN THE APPROVED PRODUCTS LISTING FOR SIGN SHEETING.
- ② LOCATION OF WARNING LIGHTS WHEN SHOWN ON THE PLAN.

CHANNELIZING DEVICES
DRUMS, CONES, BARRICADES
AND VERTICAL PANELS

STATE OF WISCONSIN
DEPARTMENT OF TRANSPORTATION

APPROVED
November 2020 /S/ Andrew Heidtke
DATE WORK ZONE ENGINEER
FHWA

LEGEND

-  SIGN ON PORTABLE OR PERMANENT SUPPORT
-  TEMPORARY PORTABLE RUMBLE STRIP ARRAY
-  DIRECTION OF TRAFFIC
-  WORK AREA
-  FLAGGER, EQUIPPED WITH STOP/SLOW PADDLE FASTENED ON SUPPORT STAFF

GENERAL NOTES

DETAILS OF TRAFFIC CONTROL DEVICES AND INSTALLATION NOT SHOWN ON THIS DRAWING SHALL CONFORM TO THE PERTINENT REQUIREMENTS OF THE STANDARD SPECIFICATIONS, THE SPECIAL PROVISIONS, AND THE MANUAL ON UNIFORM TRAFFIC CONTROL DEVICES.

ALL SIGNS ARE 48" X 48" UNLESS OTHERWISE NOTED.

"WO" SIGNS ARE THE SAME AS "W" SIGNS EXCEPT THE BACKGROUND IS ORANGE.

THE EXACT NUMBER, LOCATION AND SPACING OF ALL SIGNS, DEVICES, AND LOCATION OF ALL FLAGGERS SHALL BE ADJUSTED TO FIT FIELD CONDITIONS AS APPROVED BY THE ENGINEER.

THE FIRST ADVANCE WARNING SIGN SHOULD TYPICALLY BE LOCATED IN ADVANCE OF THE ANTICIPATED TRAFFIC BACKUP OR QUEUE.

WHEN A SIDE ROAD OR RAMP INTERSECTS THE FACILITY ON WHICH THE WORK IS BEING PERFORMED, ADDITIONAL TRAFFIC CONTROLS SHALL BE PROVIDED AS SPECIFIED IN THE PLANS AND/OR THE SPECIAL PROVISIONS OR AS APPROVED BY THE ENGINEER.

FLAGGING

FLAGGERS SHALL BE IN SIGHT OF EACH OTHER OR IN DIRECT COMMUNICATION AT ALL TIMES. THEY SHALL BE EQUIPPED WITH STOP/SLOW PADDLES FASTENED ON SUPPORT STAFFS. WHEN THE FLAGGING OPERATION IS NOT IN EFFECT REMOVE TEMPORARY PORTABLE RUMBLE STRIPS PRIOR TO COVERING OR REMOVING ALL ADVANCE SIGNING.

① FOR MOVING WORK OPERATIONS, POST ADDITIONAL W20-7A FLAGGER SIGNS AT APPROXIMATELY 3,500' INTERVALS IN THE MOVING WORK OPERATION OR AS APPROVED BY THE ENGINEER.

② SIGN NOT REQUIRED IF FLAGGING OPERATION OCCURS WITHIN A SIGNED ROAD WORK ZONE AREA.

WHEN THE DISTANCE BETWEEN FLAGGERS EXCEEDS 2 MILES, A PILOT CAR IS REQUIRED. WHEN CURVES REDUCE SIGHT DISTANCE BELOW 400', A PILOT CAR IS REQUIRED.

TEMPORARY PORTABLE RUMBLE STRIPS

UTILIZE TEMPORARY PORTABLE RUMBLE STRIPS ON ALL FLAGGING OPERATIONS.


③ EACH TEMPORARY PORTABLE RUMBLE STRIP ARRAY CONSISTS OF THREE RUMBLE STRIPS SPACED ACCORDING TO MANUFACTURER'S RECOMMENDATION, PLACED TRANSVERSE ACROSS THE LANE AT LOCATIONS SHOWN.

ONLY USE TEMPORARY PORTABLE RUMBLE STRIPS FOR THE APPROVED PRODUCTS LIST.

INSTALL TEMPORARY RUMBLE STRIPS PER MANUFACTURER'S RECOMMENDATIONS.

PLACE ADVANCE SIGNING PRIOR TO INSTALLING TEMPORARY RUMBLE STRIPS.

DO NOT INSTALL TEMPORARY PORTABLE RUMBLE STRIPS ON GRAVEL, MILLED SURFACES, OR ASPHALT THAT HAS BEEN PAVED LESS THAN 12 HOURS.

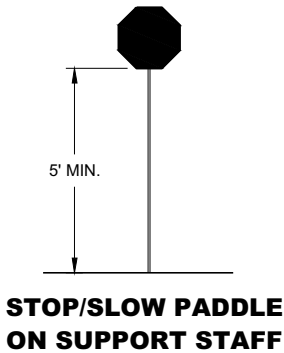


SIGN AND TEMPORARY RUMBLE STRIP ARRAY SPACING TABLE

SPEED LIMIT	SPACING "A"
25-30 MPH	200'
35-40 MPH	350'
45-55 MPH	500'



USE OF W03-4 SIGN IS OPTIONAL. WHEN USED, THIS SIGN SHALL BE LOCATED BETWEEN THE W20-7A AND W20-4A SIGNS, USING SPACING "A".

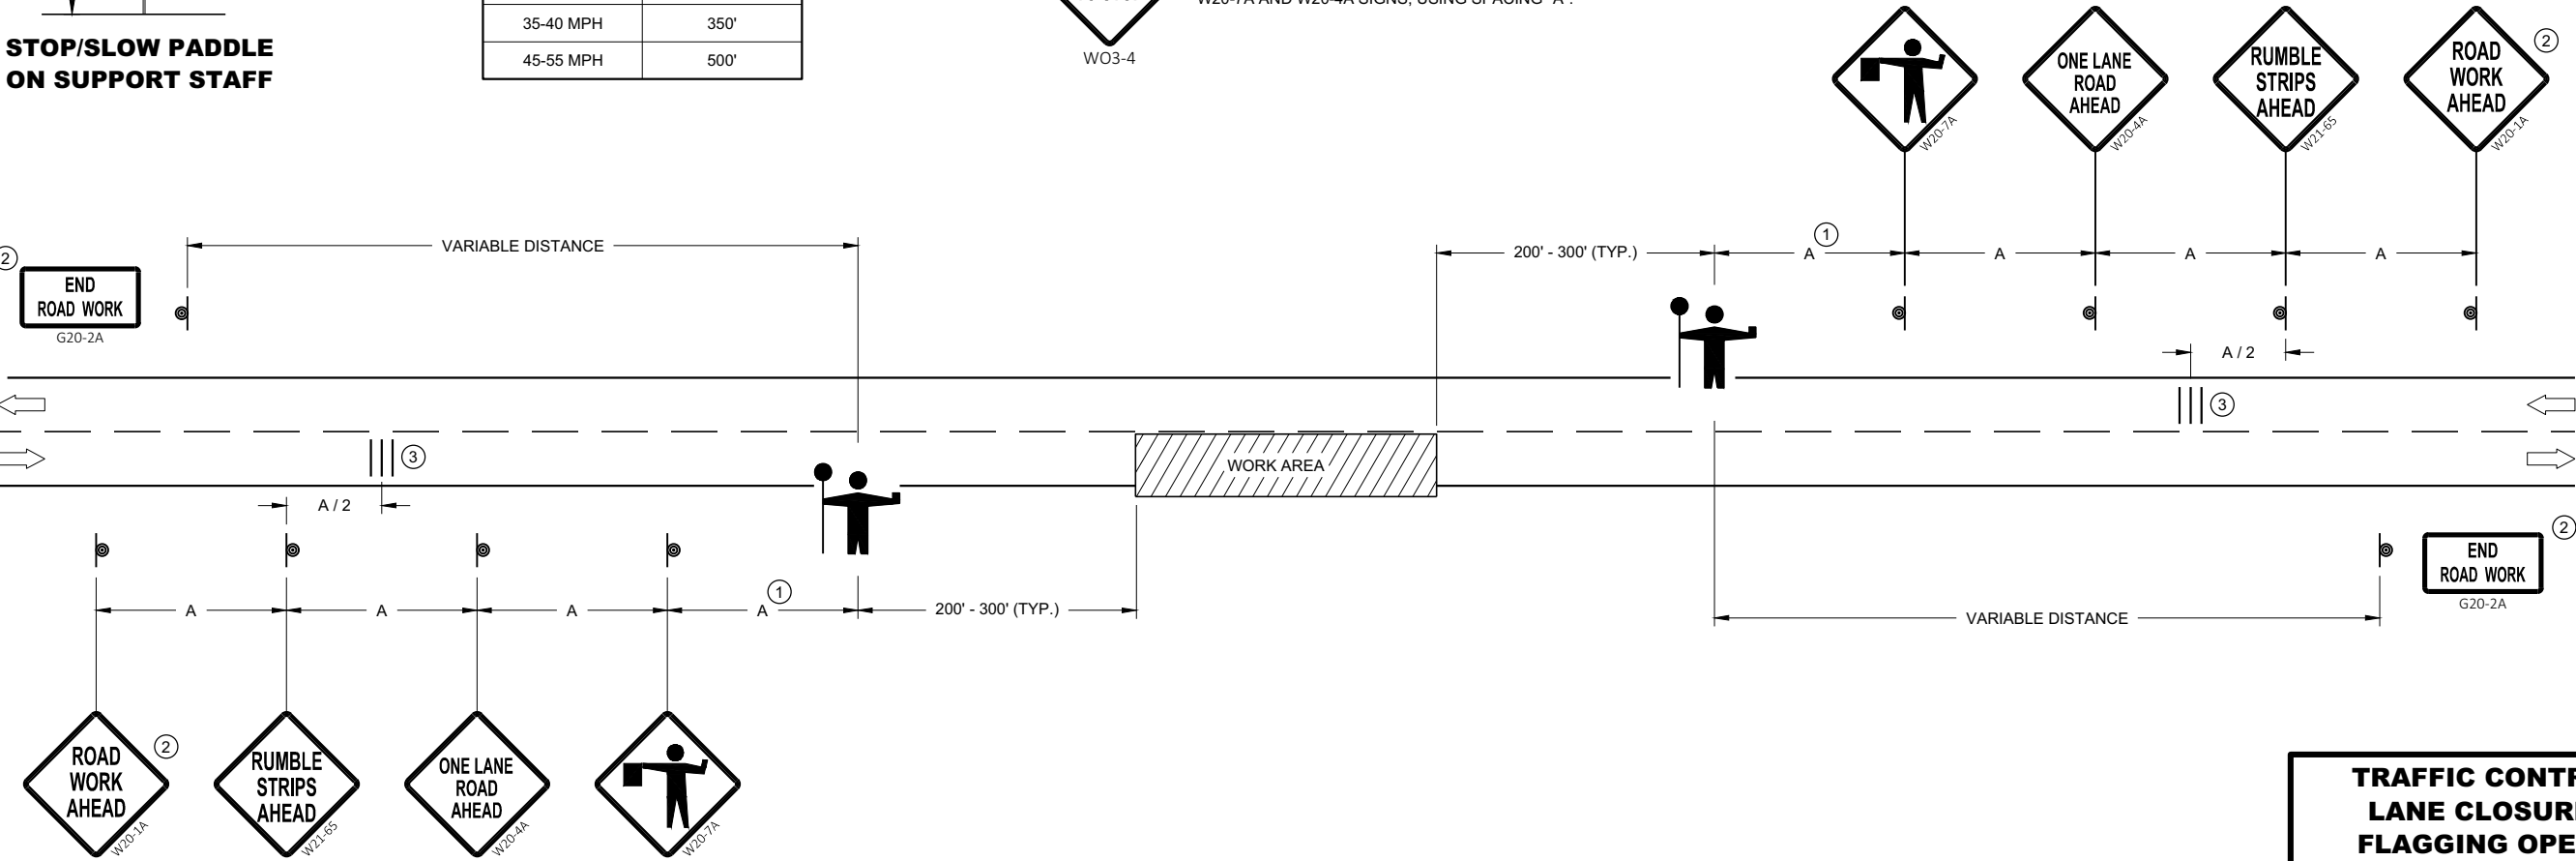

TRAFFIC CONTROL FOR LANE CLOSURE WITH FLAGGING OPERATION

**TRAFFIC CONTROL FOR
LANE CLOSURE WITH
FLAGGING OPERATION**

STATE OF WISCONSIN
DEPARTMENT OF TRANSPORTATION

APPROVED
May 2019 /S/ Andrew Heidtke
DATE WORK ZONE ENGINEER

FHWA

LEGEND

-  SIGN ON PERMANENT SUPPORT
-  TRAFFIC CONTROL DRUM
-  DIRECTION OF TRAFFIC
-  WORK ZONE

GENERAL NOTES

ALL SIGNS ARE 48"X48" UNLESS OTHERWISE NOTED. IF NECESSARY DUE TO SPACE CONSTRAINTS IN URBAN AREAS, 36" X 36" SIGNS MAY BE USED IF APPROVED BY THE REGIONAL TRAFFIC UNIT.

"WO" SIGN IS THE SAME AS "W" SIGN EXCEPT THE BACKGROUND IS ORANGE.

ANY SIGNS TEMPORARY OR EXISTING, WHICH CONFLICT WITH THE TRAFFIC CONTROL "IN USE" SHALL BE REMOVED OR COVERED AS NEEDED AND AS APPROVED BY THE ENGINEER.

THE EXACT NUMBER, LOCATION, AND SPACING OF ALL SIGNS AND DEVICES SHALL BE ADJUSTED TO FIT FIELD CONDITIONS AS APPROVED BY THE ENGINEER.


CHANNELIZING DEVICES PLACED ADJACENT TO WORK AREA SHALL BE PULLED BACK FROM THE TRAVEL LANE WHEN WORK IS NOT IN PROGRESS.

SIGNS THAT WILL BE IN PLACE LESS THAN 7 CONTINUOUS DAYS AND NIGHTS MAY BE MOUNTED ON PORTABLE SUPPORTS.

W20-1A AND G20-2A SIGNS ARE NOT REQUIRED IF THE WORK AREA IS WITHIN A LARGER WORK ZONE WHERE THESE SIGNS ARE ALREADY PRESENT. G20-2A SIGNS MAY ALSO BE OMITTED IF DURATION OF WORK IS LESS THAN 7 CONTINUOUS DAYS AND NIGHTS.

6

6

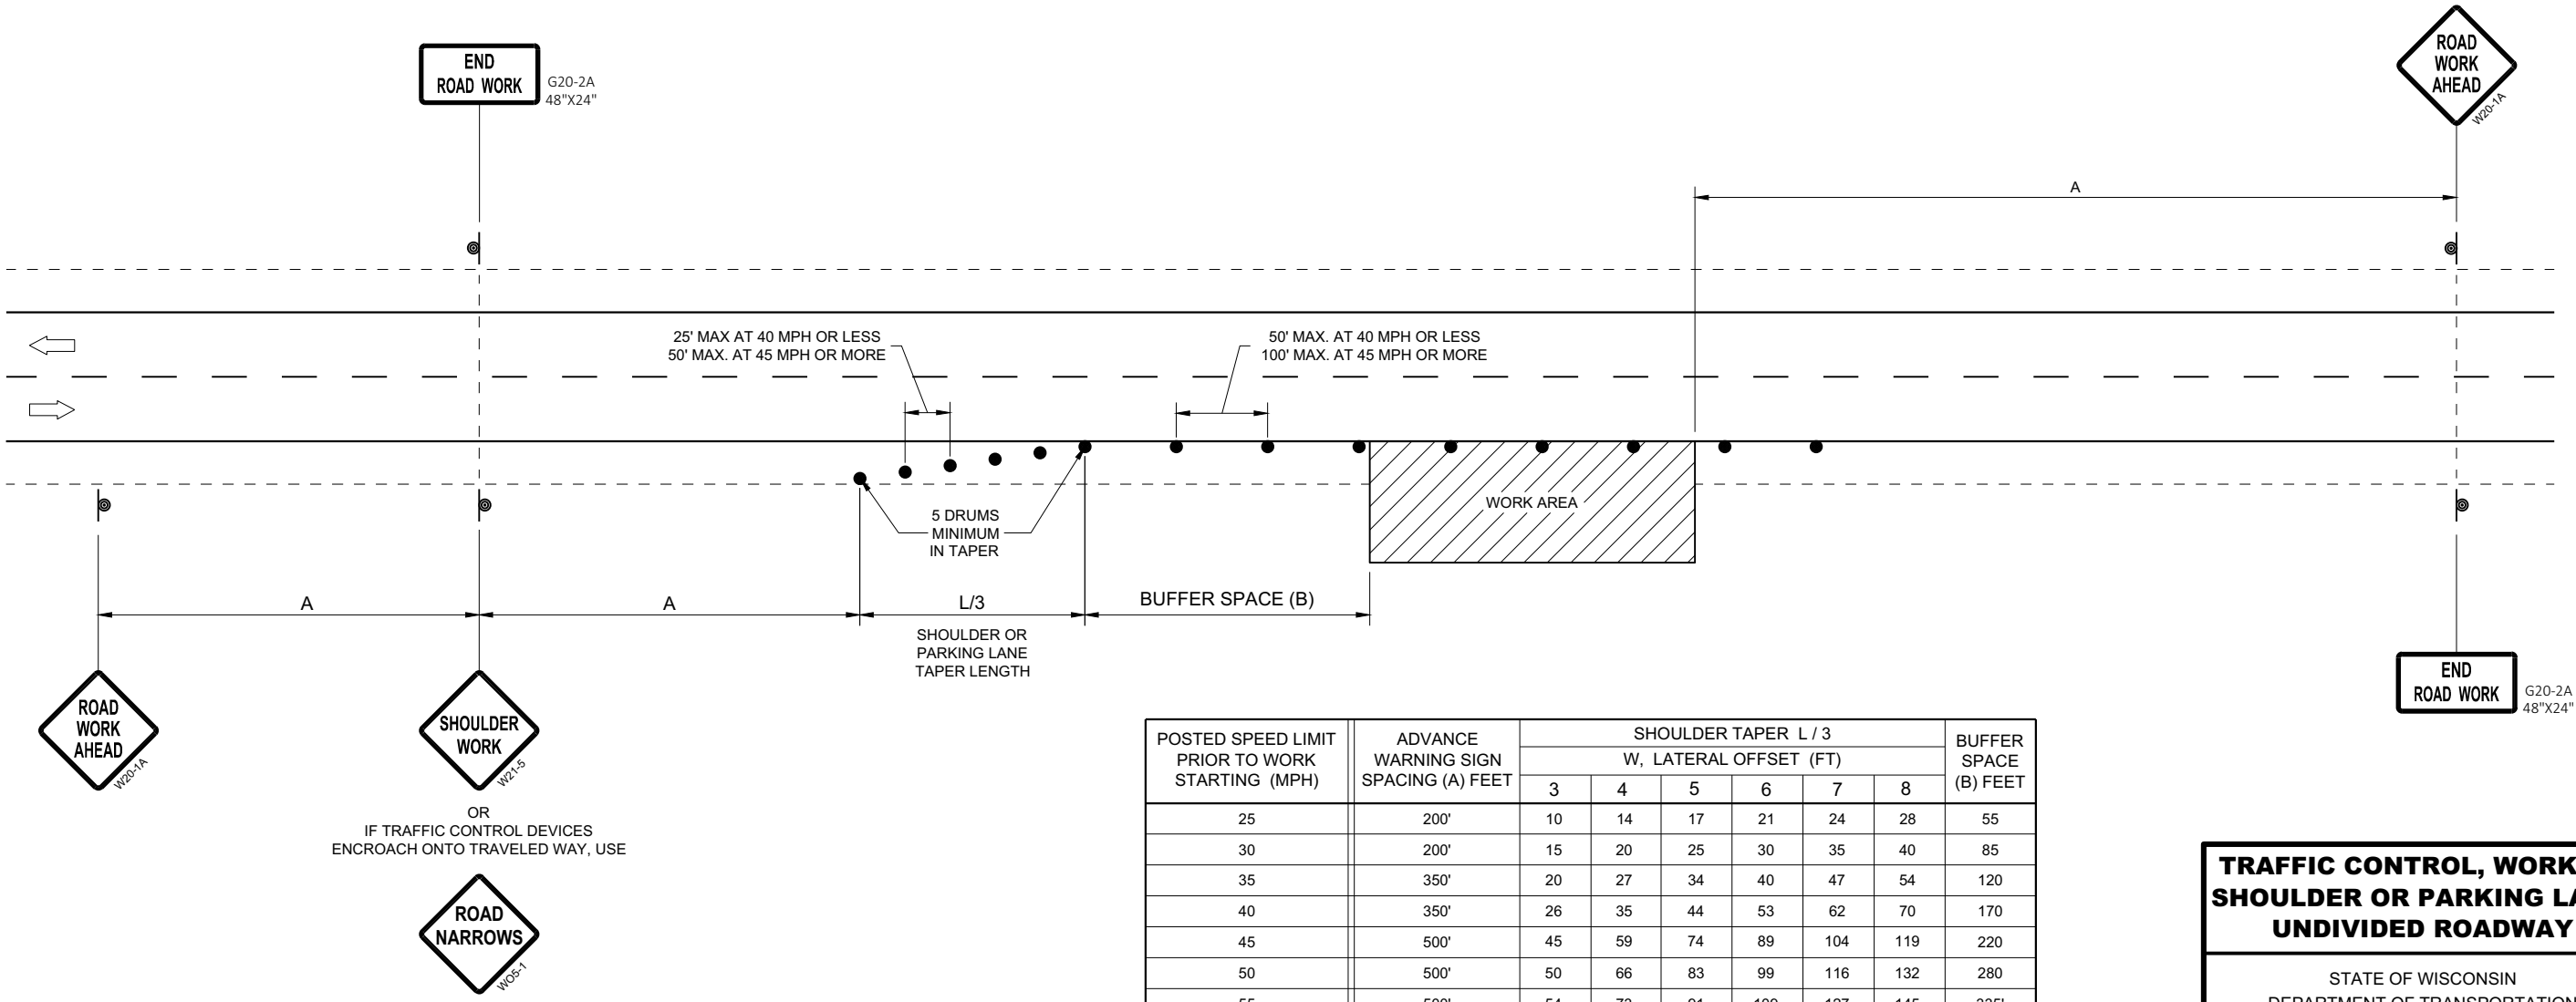

SDD 15D28 - 04

SDD 15D28 - 04

TRAFFIC CONTROL, WORK ON SHOULDER OR PARKING LANE, UNDIVIDED ROADWAY


STATE OF WISCONSIN
DEPARTMENT OF TRANSPORTATION

APPROVED
May 2020
DATE
/S/ Andrew Heidtke
STATEWIDE WORK ZONE TRAFFIC SAFETY ENGINEER
FHWA

LEGEND

- TYPE III BARRICADE WITH ATTACHED SIGN
- SIGN ON PERMANENT SUPPORT
- TRAFFIC CONTROL DRUM WITH TYPE "C" STEADY BURN LIGHT
- TRAFFIC CONTROL DRUM
- FLAGS, 16" X 16" MIN. (ORANGE)
- REMOVING PAVEMENT MARKING
- DIRECTION OF TRAFFIC
- ASPHALTIC PAVEMENT WIDENING
- CONCRETE BARRIER TEMPORARY PRECAST
- TEMPORARY SIGNAL. SEE SDD 09G02 FOR EXACT PLACEMENT

WIDTH ON SIGN TO BE APPROX. 1-FOOT LESS THAN AVAILABLE WIDTH. (OMIT IF AVAILABLE WIDTH IS MORE THAN 16 FEET)

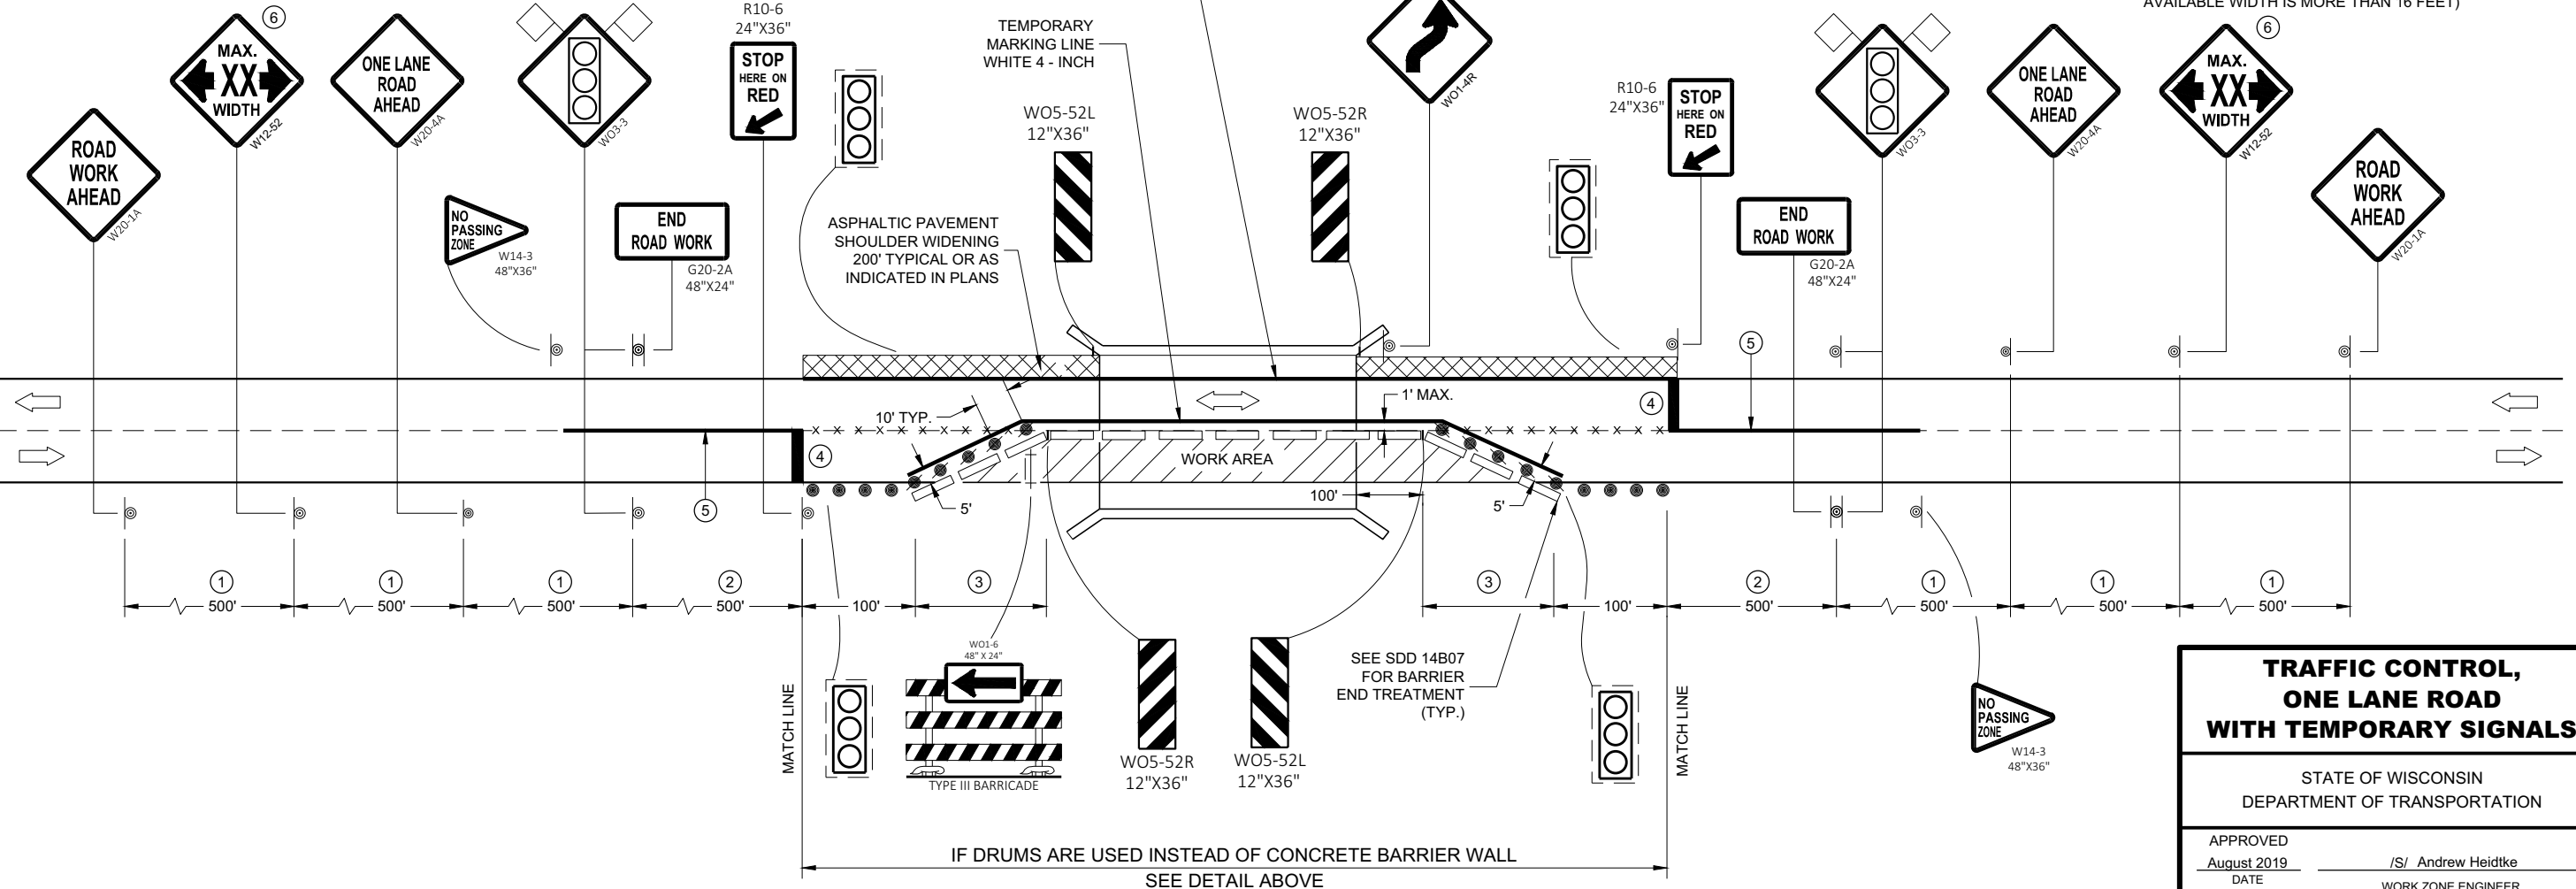

GENERAL NOTES




- THE EXACT NUMBER, LOCATION, AND SPACING OF ALL SIGNS AND DEVICES SHALL BE ADJUSTED TO FIT FIELD CONDITIONS AS APPROVED BY THE ENGINEER.
- THE SPACING BETWEEN TRAFFIC CONTROL SIGNS SHOULD BE ADJUSTED TO NOT CONFLICT WITH AND TO PROVIDE A MINIMUM OF 200 FEET (500 FEET DESIRABLE) CLEARANCE TO EXISTING SIGNS THAT WILL REMAIN IN PLACE..
- THIS LANE CLOSURE IS TYPICAL FOR CLOSING RIGHT LANE - REVERSE FOR CLOSING LEFT LANE.
- ALL SIGNS ARE 48" x 48" UNLESS OTHERWISE NOTED.
- "WO" IS THE SAME AS "W" EXCEPT THE BACKGROUND IS ORANGE.
- ANY SIGNS TEMPORARY OR EXISTING, WHICH CONFLICT WITH TRAFFIC CONTROL "IN USE" SHALL BE REMOVED OR COVERED AS NEEDED OR AS APPROVED BY THE ENGINEER.
- PLACE TEMPORARY PAVEMENT MARKING EDGELINE AND CENTERLINE AND REMOVE EXISTING PAVEMENT MARKINGS IF LANE CLOSURE IS TO BE IN PLACE 4 OR MORE CONTINUOUS DAYS AND NIGHTS OR AS NOTED ON DETAIL.
- 500 FOOT SPACING SHOWN IS FOR ROADWAYS WITH A PRE-CONSTRUCTION REGULATORY SPEED LIMIT OF 45 MPH OR MORE. FOR 35 - 40 MPH, USE 350 FOOT TYPICAL SPACING. FOR 25 - 30 MPH, USE 200 FOOT TYPICAL SPACING.
 - USE 300 FOOT SPACING IF THE PRE - CONSTRUCTION REGULATORY SPEED IS 35 MPH OR LESS.
 - DIMENSION DETERMINED BY CBTP TAPER FROM EDGE LINE TO TANGENT SECTION OF THE ROAD.
 - TEMPORARY MARKING STOP LINE REMOVABLE TAPE 18 - INCH.
 - 700 FOOT TEMPORARY MARKING LINE, DOUBLE YELLOW 4 - INCH . WHEN THE DISTANCE FOR THE PRECEDING NO - PASSING ZONE IS LESS THAN THE MINIMUM DISTANCE BETWEEN ZONES AS INDICATED IN THE SPECIFICATIONS, THE TWO ZONES SHALL BE CONNECTED.
 - SEE SDD 15C02 - SHEET "F" FOR ADVANCED WIDTH RESTRICTION SIGNING.

WIDTH ON SIGN TO BE APPROX. 1-FOOT LESS THAN AVAILABLE WIDTH. (OMIT IF AVAILABLE WIDTH IS MORE THAN 16 FEET)

TRAFFIC CONTROL,
ONE LANE ROAD
WITH TEMPORARY SIGNALS



STATE OF WISCONSIN
DEPARTMENT OF TRANSPORTATION

APPROVED
August 2019 /S/ Andrew Heidtke
DATE WORK ZONE ENGINEER
FHWA

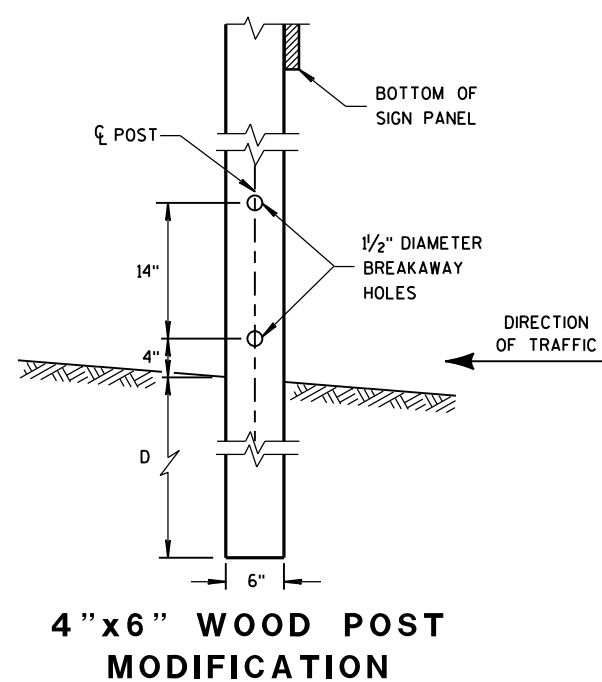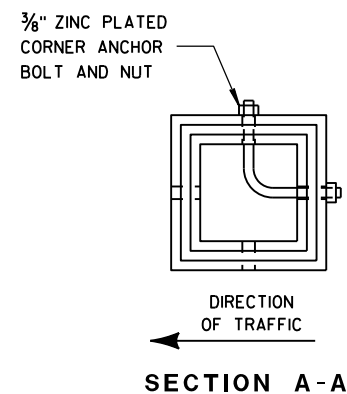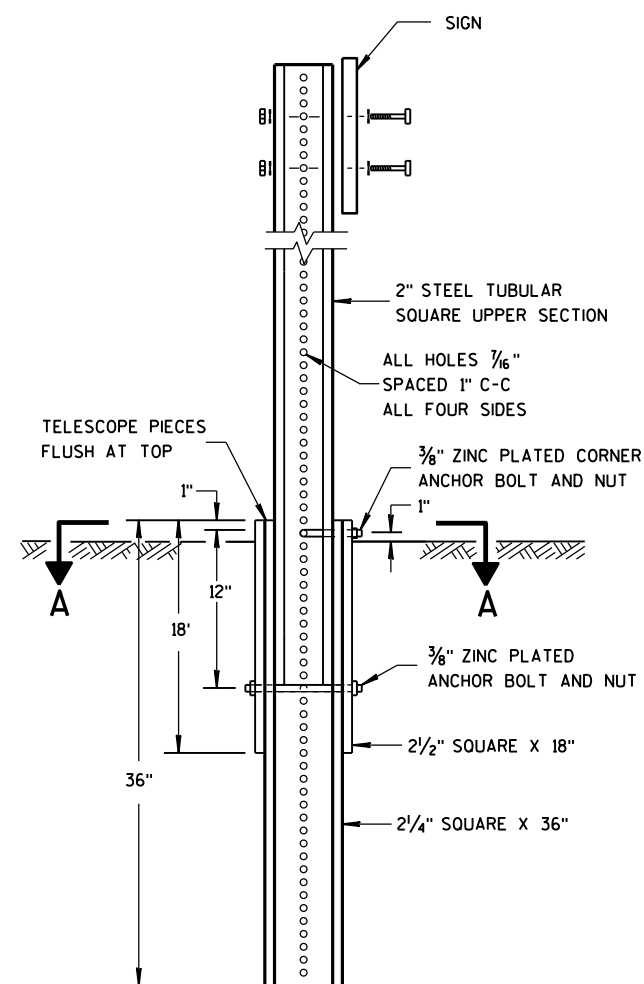

- ## GENERAL NOTES

- ① 6 FEET FROM THE EDGE OF PAVEMENT (EDGE LINE LOCATION) UNLESS OTHERWISE DIRECTED BY THE PROJECT ENGINEER. LATERAL OFFSET SHOULD BE ADJUSTED TO AVOID THE DITCH FLOWLINE.
- ② THE EXISTENCE OF CURB AND GUTTER DOES NOT IN ITSELF MANDATE THE VERTICAL CLEARANCE ILLUSTRATED. THAT HEIGHT IS TYPICALLY MEASURED WHERE THERE IS SIDEWALK ADJACENT TO THE ROADWAY OR PARKING IS PERMITTED. IN THE ABSENCE OF SIDEWALK, VERTICAL CLEARANCE IS MEASURED FROM THE TOP OF THE CURB. IF NO SIDEWALK AND NO PARKING, VERTICAL CLEARANCE MAY BE REDUCED TO 5 FOOT MINIMUM. OFFSET OF SIGNS IS MEASURED FROM THE CURB FLOWLINE.
- ③ FOR SIGNS REQUIRING 4 POSTS, SPACE INTERMEDIATE POSTS EVENLY.

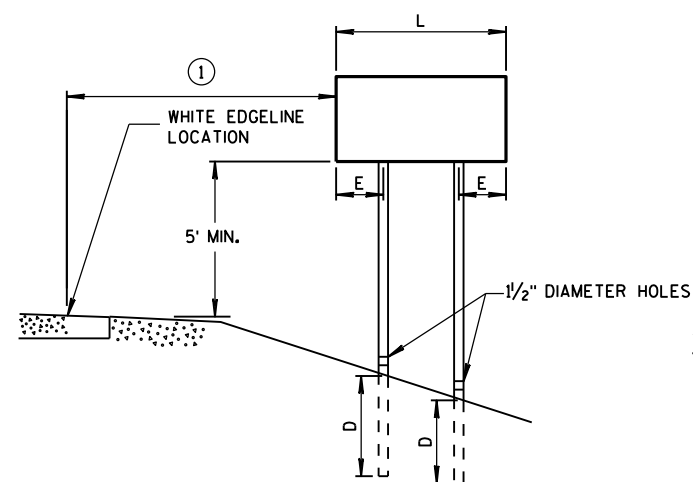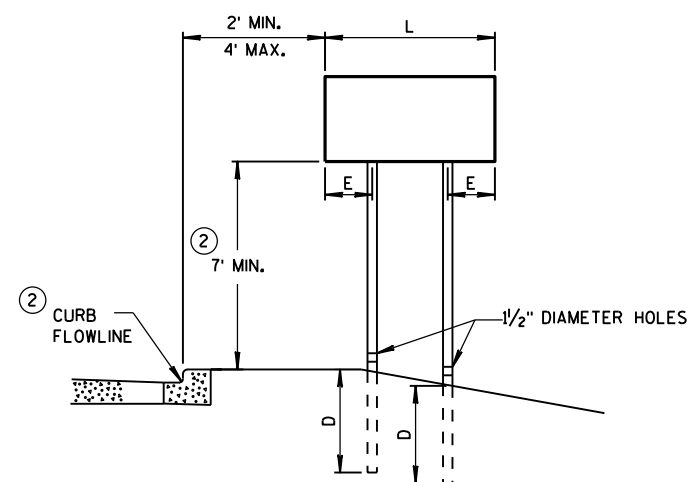

TUBULAR STEEL POSTS	
AREA OF SIGN INSTALLATION (SQ. FT.)	NUMBER OF REQUIRED TUBULAR STEEL POSTS
9 OR LESS	1
GREATER THAN 9 LESS THAN OR EQUAL TO 18	2
GREATER THAN 18 LESS THAN OR EQUAL TO 27	3

SIGNS WIDER THAN 3 FEET OR LARGER THAN 9 SQ. FT. SHALL BE MOUNTED ON MULTIPLE POSTS (SEE ABOVE TABLE).

SIGNS LARGER THAN 27 SQ. FT. SHALL NOT BE MOUNTED ON TUBULAR STEEL POSTS.

URBAN AREA RURAL AREA POST MOUNTING DETAIL FOR TEMPORARY TRAFFIC CONTROL FIXED MESSAGE SIGNS


WOOD POST EMBEDMENT DEPTH	
AREA OF SIGN INSTALLATION (SQ. FT.)	D (MIN)
20 OR LESS	4'
GREATER THAN 20	5'

POST SPACING REQUIREMENTS		NUMBER OF WOOD POSTS REQUIRED
L	E	
48" OR LESS AND LESS THAN 20 SQ. FT.	-	1
LESS THAN 60"	12"	2
60" TO 120"	L/5	2
GREATER THAN 120" LESS THAN 168"	12"	3
168" AND GREATER	12"	4

SEE NOTE (3)

TEMPORARY TRAFFIC CONTROL SIGN MOUNTING

STATE OF WISCONSIN
DEPARTMENT OF TRANSPORTATION

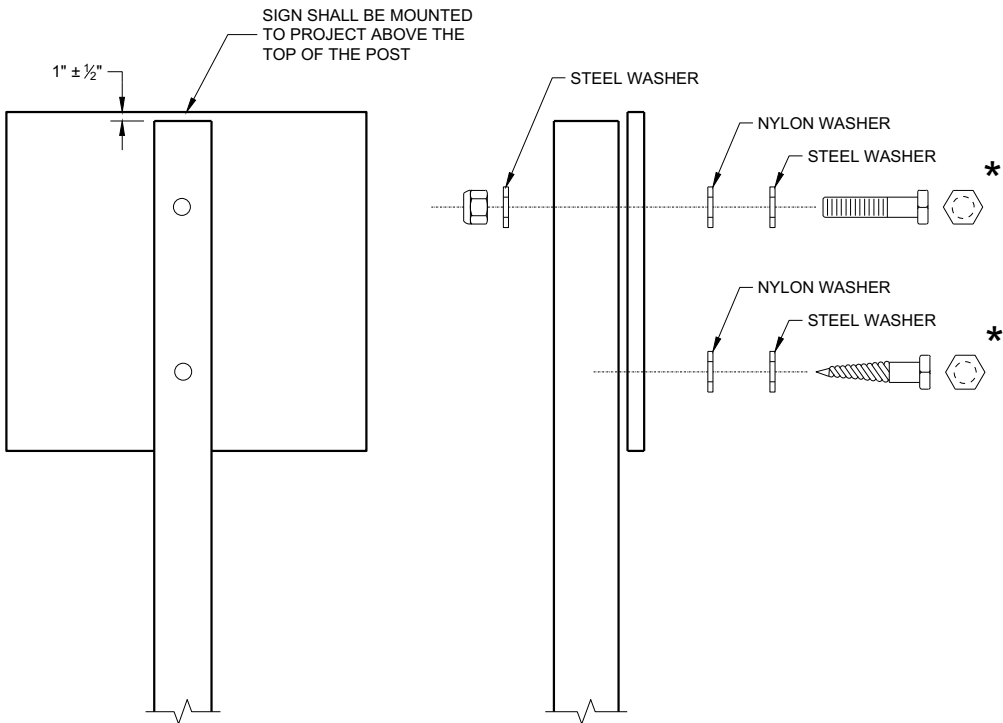

NUTS, BOLTS AND LAGS USED FOR MOUNTING SIGNS SHALL HAVE HEXAGONAL HEADS AND SHALL BE EITHER:

- A. HOT DIP GALVANIZED IN ACCORDANCE WITH ASTM DESIGNATION: A 153, CLASS D, OR SC 3
- B. ELECTRO-GALVANIZED IN ACCORDANCE WITH ASTM DESIGNATION: B 633, TYPE III, SC 3

THREADS ON BOLTS AND NUTS SHALL BE MANUFACTURED WITH SUFFICIENT ALLOWANCE FOR THE CADMIUM PLATE OR GALVANIZED COATING TO PERMIT THE NUTS TO RUN FREELY ON THE BOLTS.

WOOD POST (4" x 6")
LAG SCREWS - ¾" x 3"
MACHINE BOLTS - ⅝" x 6 ½" OR 7" LENGTH W/NUTS


SQUARE STEEL POST (2" x 2")
MACHINE BOLTS - ¾" x 3 ¼" LENGTH W/NUTS
RIVETS - ⅝" (6605-9-6) BULB-TITE, TRI-FOLD, ALUMINUM
BODY/MANDREL O.D. FLANGE 0.720 - 0.765 INCH,
GRIP RANGE 0.042 - 0.375 INCH

WASHERS (ALL POSTS) -
1 ¼" O.D. x ⅜" I.D. x ⅛" STEEL
1 ¼" O.D. x ⅜" I.D. x 0.080 NYLON

* TWO DIFFERENT FASTENING SYSTEMS ARE SHOWN FOR ILLUSTRATION PURPOSES. ON ANY INDIVIDUAL SIGN, EITHER ONE OR THE OTHER SYSTEM SHALL BE USED. ACTUAL NUMBER OF FASTENERS PER SIGN VARIES WITH THE SIGN AREA. FOR A SINGLE POST INSTALLATION, ALL SIGNS GREATER THAN 9 SQ. FT. REQUIRE THE USE OF 3 FASTENERS.


ATTACHMENT OF SIGNS TO POSTS	
STATE OF WISCONSIN DEPARTMENT OF TRANSPORTATION	
APPROVED June 2017 DATE	/S/ Andrew Heidtke WORK ZONE ENGINEER
FHWA	

7

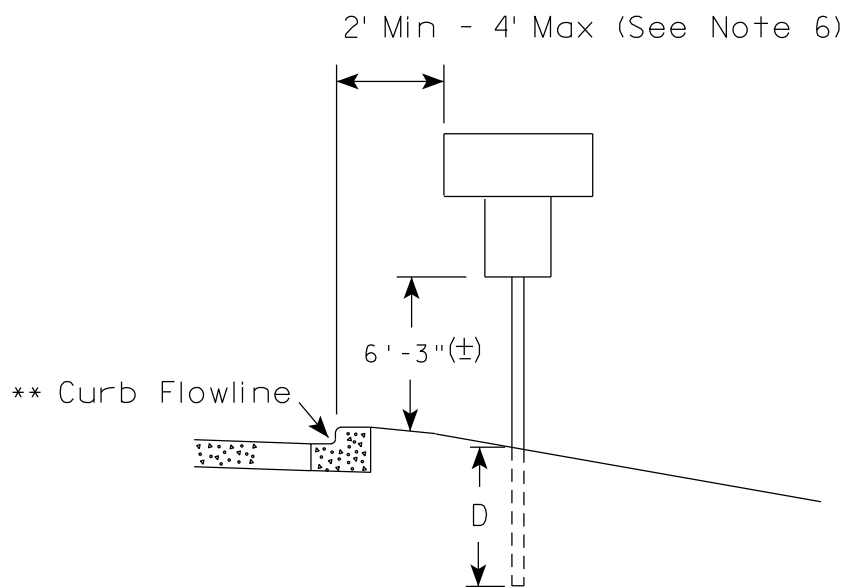

✖✖ The existence of curb and gutter does not in itself mandate the vertical clearance illustrated. That height is typically measured where there is sidewalk adjacent to the roadway or parking is permitted. In the absence of sidewalk vertical clearance is measured from the top of the curb. Offset of signs is measured from the flow line.

7

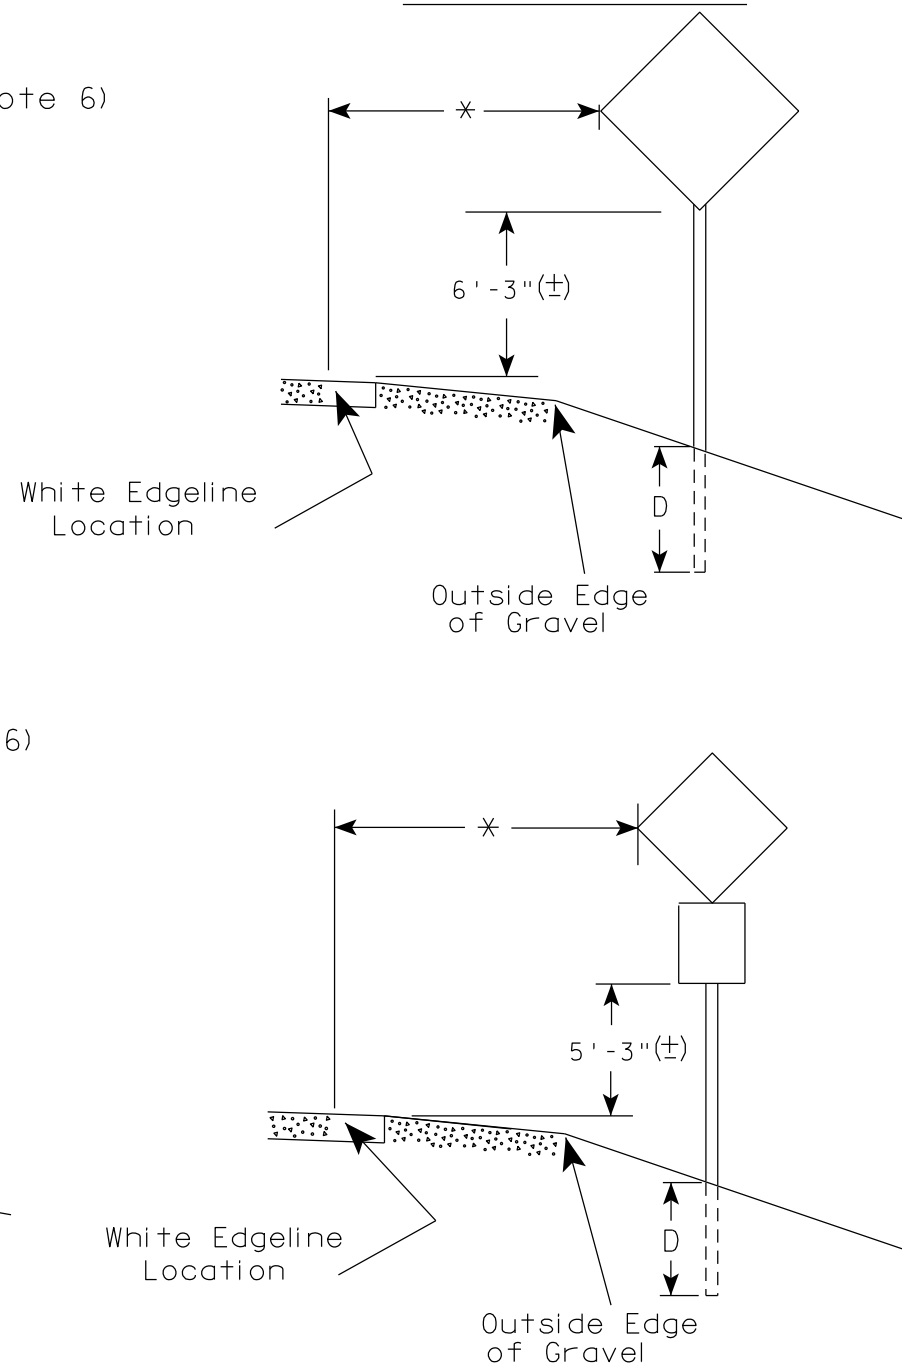

* 6 feet from edge of a paved shoulder or 12 feet from the edge of pavement (edge line location) or 2 feet from outside edge of gravel, whichever is greater unless directed by project engineer.

1. Signs wider than 4 feet or 20 sq.ft or larger, shall be mounted on multiple posts. Refer to plate A4-4.
2. If signs are mounted on or behind barrier wall, see A4-10 sign plate.

The Double Arrow sign (W12-1D) shall be mounted at a height of 2'-3" ($\pm$). The Chevron sign (W1-8), Roundabout Chevron panel (R6-4B), Enhanced Reference Markers, Clearance Markers (W5-52), Mile Markers (D10 series), In Road Object Markers (W5-54) & End of Road Markers (W5-56) shall be mounted at a height of 4'-3" ($\pm$).

3. For expressways and freeways, mounting height is 7'- 3" ($\pm$) or 6'-3" ($\pm$) depending upon existence of a sub-sign.
4. Minimum mounting height for signs mounted on traffic signal poles is 5'- 3" ($\pm$).
5. Offset distance shall be consistent with existing signs or consistent throughout length of project.
6. The ($\pm$) tolerance for mounting height is 3 inches.
7. Folding signs shall be mounted at a height of 5'-3" ($\pm$) or as directed by the Engineer.


POST EMBEDMENT DEPTH	
Area of Sign Installation (Sq.Ft.)	D (Min)
20 or Less	4"
Greater than 20	5'

TYPICAL INSTALLATION
OF PERMANENT TYPE II
SIGNS ON SINGLE POSTS

WISCONSIN DEPT OF TRANSPORTATION

APPROVED Matthew R Rauch
for State Traffic Engineer


DATE 5/13/2020 PLATE NO. A4-3.22

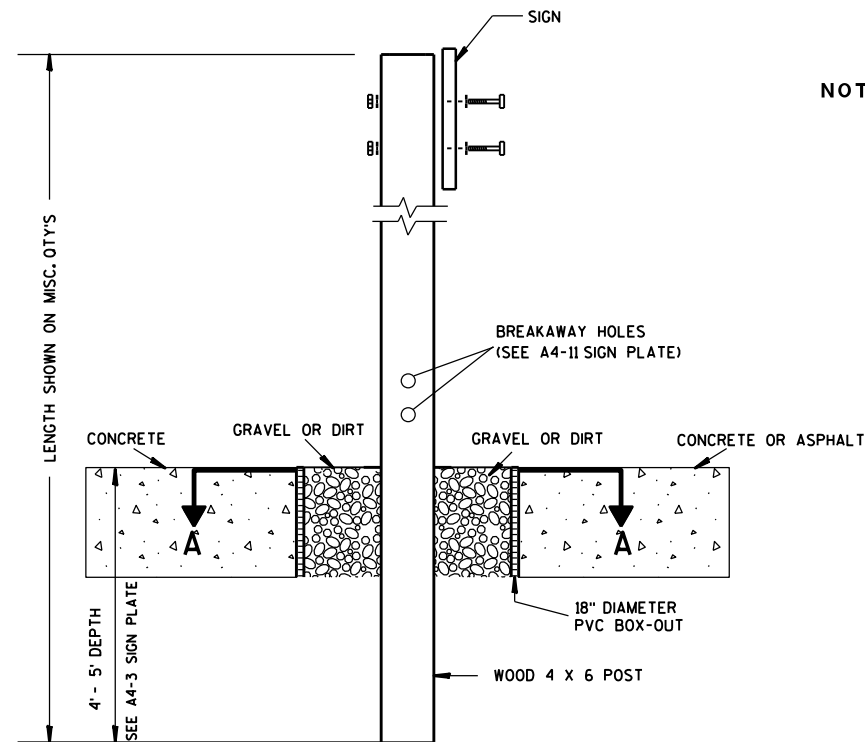

ELEVATION VIEW


DETAIL OF WOOD 4 X 6 SIGN POST IN BOX-OUT

- NOTES: 1. ALL MATERIAL TO BE APPROVED BY ENGINEER PRIOR TO INSTALLATION
2. SEE SIGN PLATE A4-8 FOR SIGN HARDWARE REQUIREMENTS
3. 18 INCH X 18 INCH SQUARE BOX-OUTS MAY BE USED FOR INSTALLATIONS IN EXISTING CONCRETE OR ASPHALT LOCATIONS.

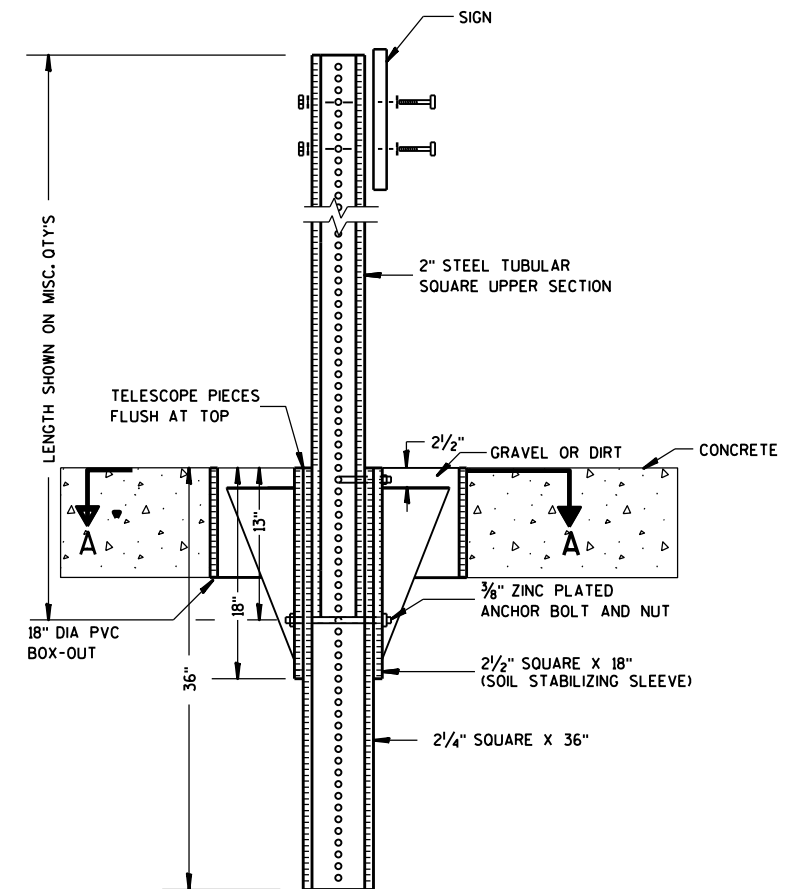

ELEVATION VIEW

DETAIL OF STEEL 2 X 2 SIGN POST IN BOX-OUT

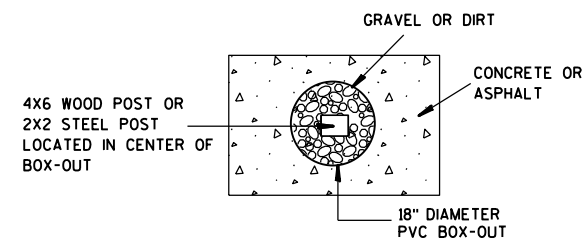

PLAN VIEW

FOR NEW CONCRETE/ASPHALT INSTALLATIONS

SIGN POST
BOX-OUTS
A4-3B

WISCONSIN DEPT OF TRANSPORTATION

APPROVED *Matthew R. Rauch*
for State Traffic Engineer

DATE 1/27/14 PLATE NO. A4-3B.1






PROJECT NO:

HWY:

COUNTY:

SHEET NO:

E

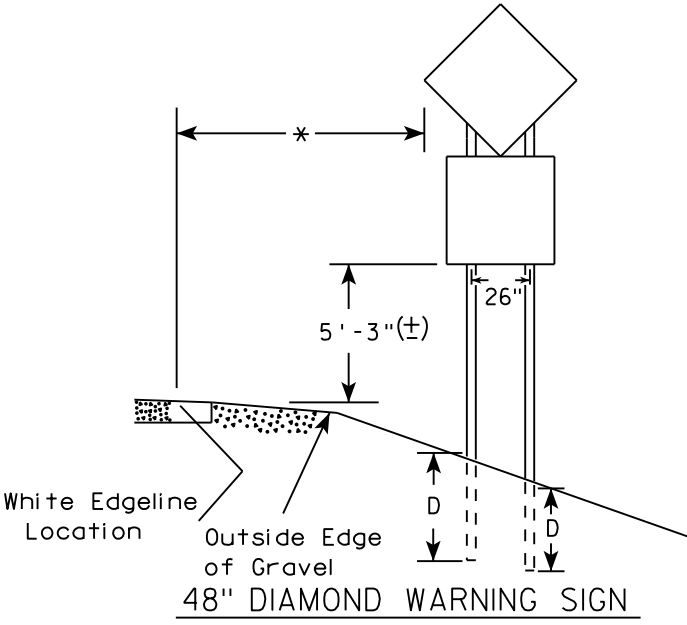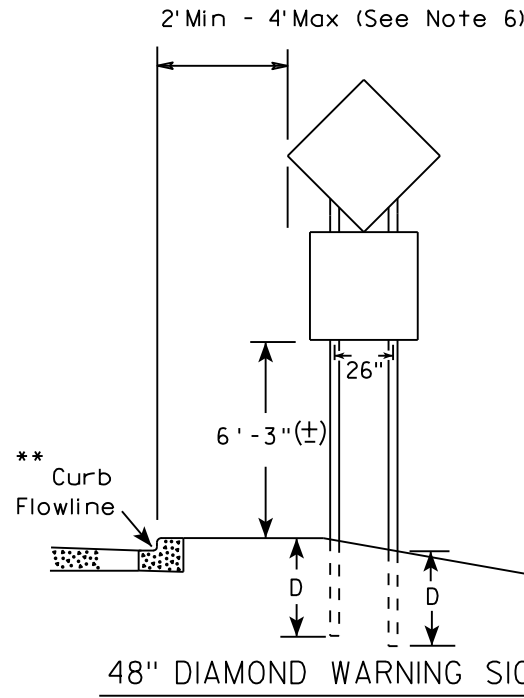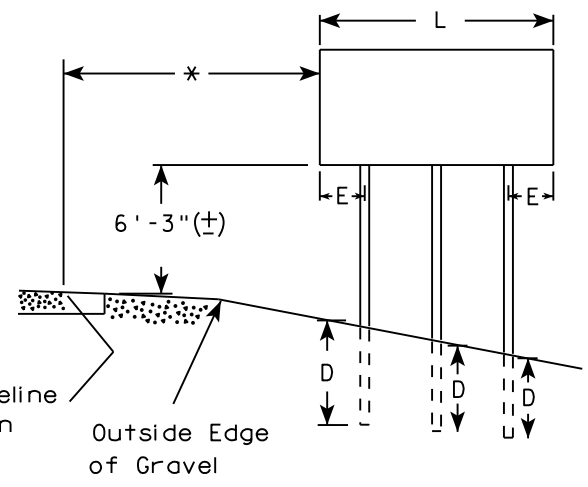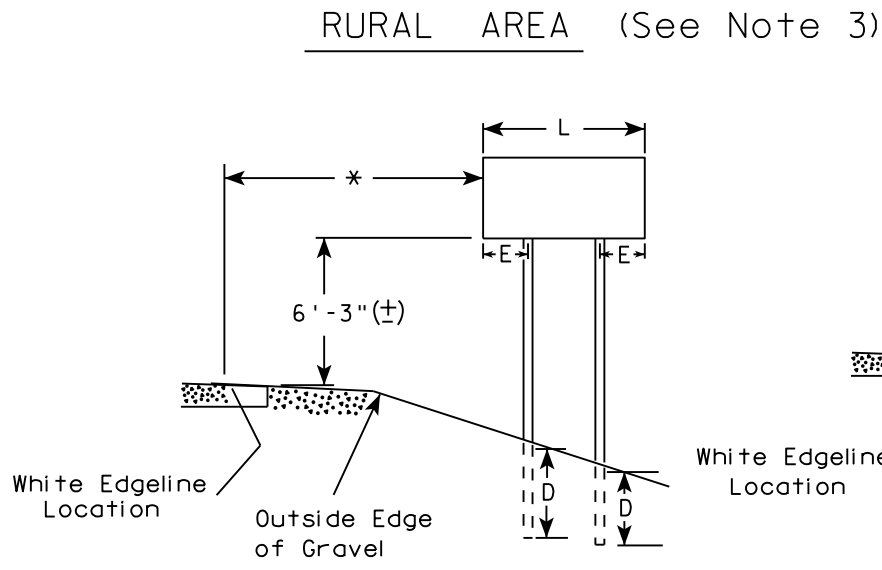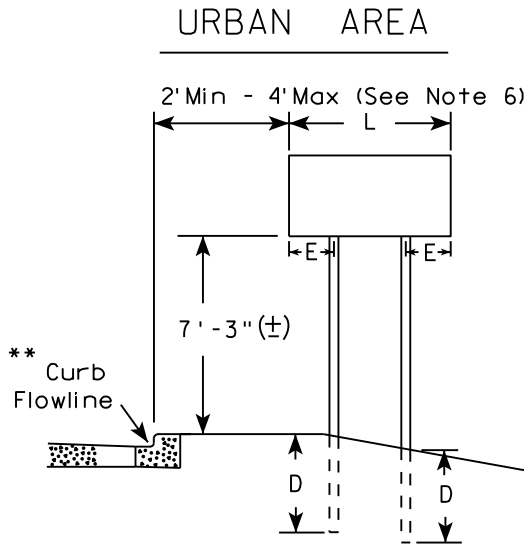

SIGN SHAPE OTHER THAN DIAMOND (TWO POSTS REQUIRED)	
L	E
Greater than 48" Less than 60"	12"
60" to 108"	L/5

SIGN SHAPE OTHER THAN DIAMOND (THREE POSTS REQUIRED)	
L	E
Greater than 108" to 144"	12"

POST EMBEDMENT DEPTH

Area of Sign Installation (Sq. Ft.)	D (Min)
20 or Less	4'
Greater than 20	5'

TYPICAL INSTALLATION
OF TYPE II SIGNS
ON MULTIPLE POSTS



WISCONSIN DEPT OF TRANSPORTATION

APPROVED *Matthew R. Rauch*
for State Traffic Engineer

DATE 8/21/17 PLATE NO. A4-4.15

- GENERAL NOTES
1. For 3 or 4 post installations, individual post spacing shall be greater than 3'-6".
 2. See tables below for required number of posts.
 3. For expressways and freeways, mounting height is 7'-3" (±) or 6'-3" (±) depending upon existence of sub-sign.
 4. The (±) tolerance for mounting height is 3 inches.
 5. J-Assemblies are considered to be one sign for mounting height.
 6. Offset distance shall be consistent with existing signs or consistent throughout length of project.
 7. Folding signs shall be mounted at a height of 5'-3" (±) or as directed by the engineer.
 8. The Double Arrow sign (W12-1) shall be mounted at a height of 2'-3" (±). The Chevron sign (W1-8), Roundabout Chevron panel (R6-4B), Clearance Markers (W5-52), Mile Markers (D10 series), In Road Object Markers (W5-54) & End of Road Markers (W5-56) shall be mounted at a height of 4"-3" (±).

- * 6 feet from edge of a paved shoulder or 12 feet from the edge of pavement (edge line location) or 2 feet from outside edge of gravel, whichever is greater unless directed by project engineer.
- ** The existence of curb and gutter does not in itself mandate the vertical clearance illustrated. That height is typically measured where there is sidewalk adjacent to the roadway or parking is permitted. In the absence of sidewalk vertical clearance is measured from the top of the curb. Offset of signs is measured from the flow line.
- *** See A4-3 sign plate for signs 4' or less in width and less than 20 S.F. in area.

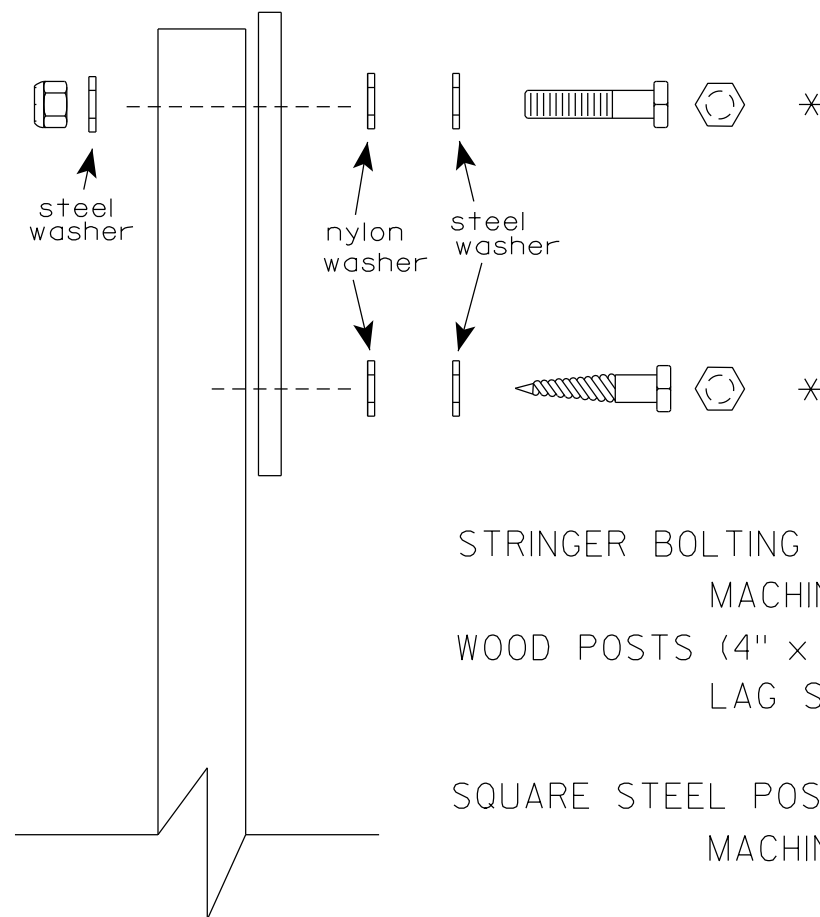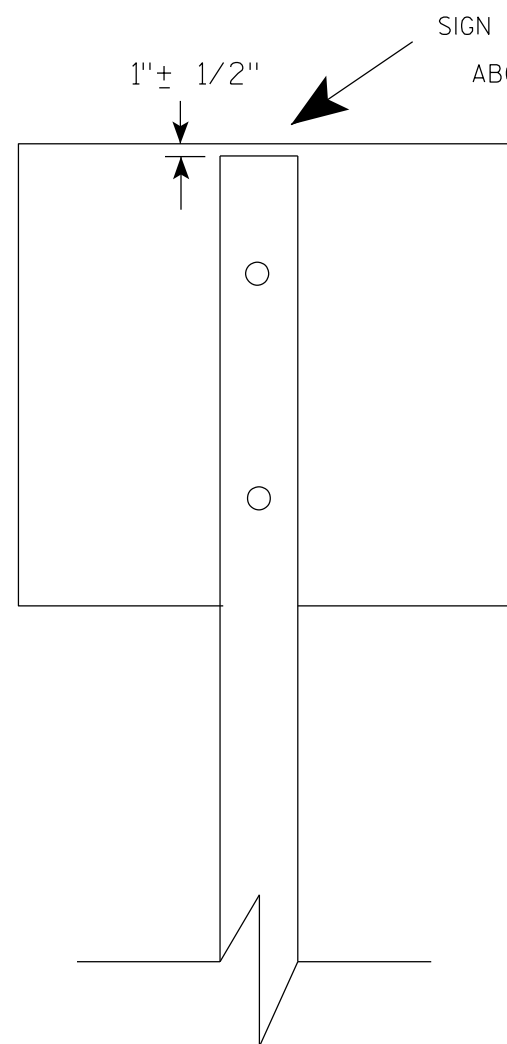

Nuts, bolts and lags used for mounting signs shall have hexagonal heads and shall be either :

- a. Hot dip galvanized in accordance with ASTM Designation: A 153, Class D, or SC 3
- b. Electro-galvanized in accordance with ASTM Designation : B 633, TYPE III, SC 3.


Threads on bolts and nuts shall be manufactured with sufficient allowance for the cadmium plate or galvanized coating to permit the nuts to run freely on the bolts.

- STRINGER BOLTING TO ALUMINUM SIGNS (SEE SIGN PLATE A4-18)
- MACHINE BOLTS - $\frac{5}{16}$ " X 1-3/4" Length w/ lock nuts
- WOOD POSTS (4" x 6")
- LAG SCREWS - $\frac{3}{8}$ " X 3" (NO STRINGERS ON BACK OF SIGN)
 $\frac{3}{8}$ " X 4" (STRINGERS ON BACK OF SIGN)
- SQUARE STEEL POSTS (2" x 2")
- MACHINE BOLTS - $\frac{3}{8}$ " X 3-1/4" Length w/ nuts (NO STRINGER ON BACK OF SIGN)
 $\frac{3}{8}$ " X 5" Length w/ nuts (STRINGERS ON BACK OF SIGN)
- RIVETS - $\frac{9}{32}$ " (6605-9-6) BULB-TITE, TRI-FOLD, ALUMINUM BODY/MANDREL
O.D. FLANGE .720-.765 INCH, GRIP RANGE .042-.375 INCH
- WASHERS (ALL POSTS) -
- 1-1/4" O.D. X $\frac{3}{8}$ " I.D. X $\frac{1}{16}$ " STEEL
 - 1-1/4" O.D. X $\frac{3}{8}$ " I.D. X .080 NYLON


* Two different fastening systems are shown for illustration purposes. On any individual sign, either one or the other system shall be used. Actual number of fasteners per sign varies with the sign area, but normally there are two. For a single post installation, all signs greater than 9 sq. ft. require the use of 3 fasteners.

ATTACHMENT OF SIGNS TO POSTS	
WISCONSIN DEPT OF TRANSPORTATION	
APPROVED	<i>Matthew R. Rauch</i> For State Traffic Engineer
DATE 4/1/2020	PLATE NO. A4-8.9

**2 1/4 " SQUARE
12 GAUGE
PERFORATED
GALVANIZED FINISH**

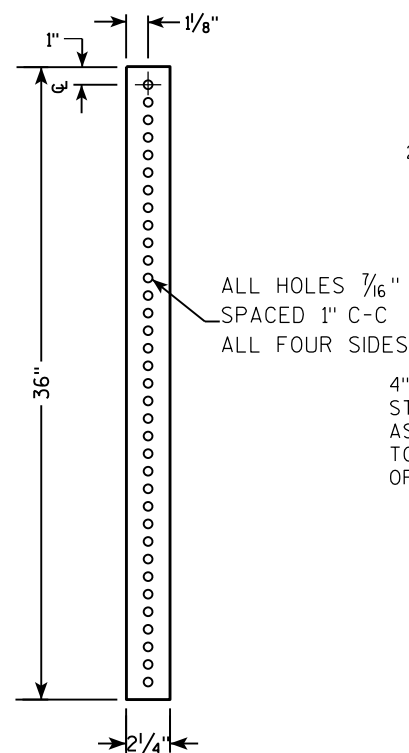

**2 1/2" SQUARE
12 GAUGE
OMNI-DIRECTIONAL
PERFORATED
SOIL STABILIZING SLEEVE
GALVANIZED FINISH**

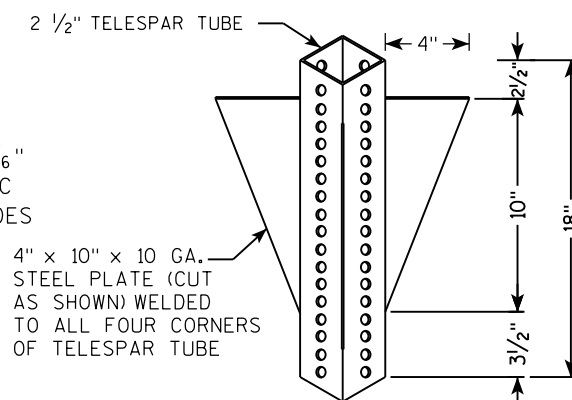

TECHNICAL DRAWING OF A SIGN POST ASSEMBLY.

Side View Labels:

- SIGN
- SEE SIGN PLATE A4-8 FOR BOLT WASHER, & NUT MATERIAL
- 2" STEEL TUBULAR SQUARE UPPER SECTION
- ALL HOLES $\frac{7}{16}$ " SPACED 1" C-C ALL FOUR SIDES
- $\frac{3}{8}$ " ZINC PLATED CORNER ANCHOR BOLT AND NUT
- 2 1/2" GRAVEL OR DIRT
- $\frac{3}{8}$ " ZINC PLATED ANCHOR BOLT AND NUT
- 2 1/2" SQUARE X 18" (SOIL STABILIZING SLEEVE)
- 2 1/4" SQUARE X 36"

Cross Section Labels:

- TELESCOPE PIECES FLUSH AT TOP
- 13"
- 18"
- 36"
- 18" DIA SCHEDULE 40 PVC BOX-OUT

TECHNICAL DRAWING OF A SIGNPOST ASSEMBLY.

Side View Dimensions:


- Overall height: LENGTH SHOWN ON MISC. QTYS
- Section A-A: 36" (Total height of the main post section)
- Section B-B: 18" (Height of the upper section)
- Section C-C: 12" (Height of the lower section)

End View Details:

- SIGN:** Indicated at the top.
- SEE SIGN PLATE A4-8 FOR BOLT WASHER, & NUT MATERIAL**
- 2" STEEL TUBULAR SQUARE UPPER SECTION**
- ALL HOLES $\frac{7}{16}$ " SPACED 1" C-C ALL FOUR SIDES**
- $\frac{3}{8}$ " ZINC PLATED CORNER ANCHOR BOLT AND NUT** (1" spacing)
- $\frac{3}{8}$ " ZINC PLATED ANCHOR BOLT AND NUT**
- 2 1/2" SQUARE X 18" (SOIL STABILIZING SLEEVE)**
- 2 1/4" SQUARE X 36"**

Assembly Notes:

- TELESCOPE PIECES FLUSH AT TOP
- Section A-A shows downward arrows indicating load or direction.
- Section B-B shows a horizontal line indicating a joint or transition.

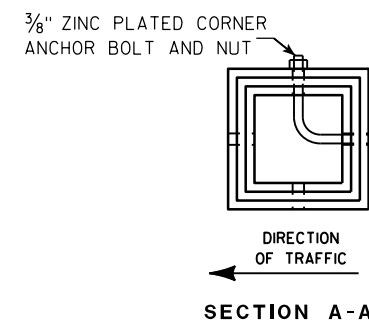

Area of Sign Installation (Sq. Ft.)	Number of Required Posts
9 or less	1
Greater than 9 less than or equal to 18	2
Greater than 18 less than or equal to 27	3

Signs wider than 3 feet or larger than 9 sq. ft shall be mounted on multiple posts (see above table).

TUBULAR STEEL
SIGN POST
A4-9

WISCONSIN DEPT OF TRANSPORTATION

APPROVED Matthew R. Rauch

for State Traffic Engineer

DATE 2/05/15 PLATE NO. A4-9.9

PROJECT NO:


HWY:

COUNTY:

SHEET NO:

T

7

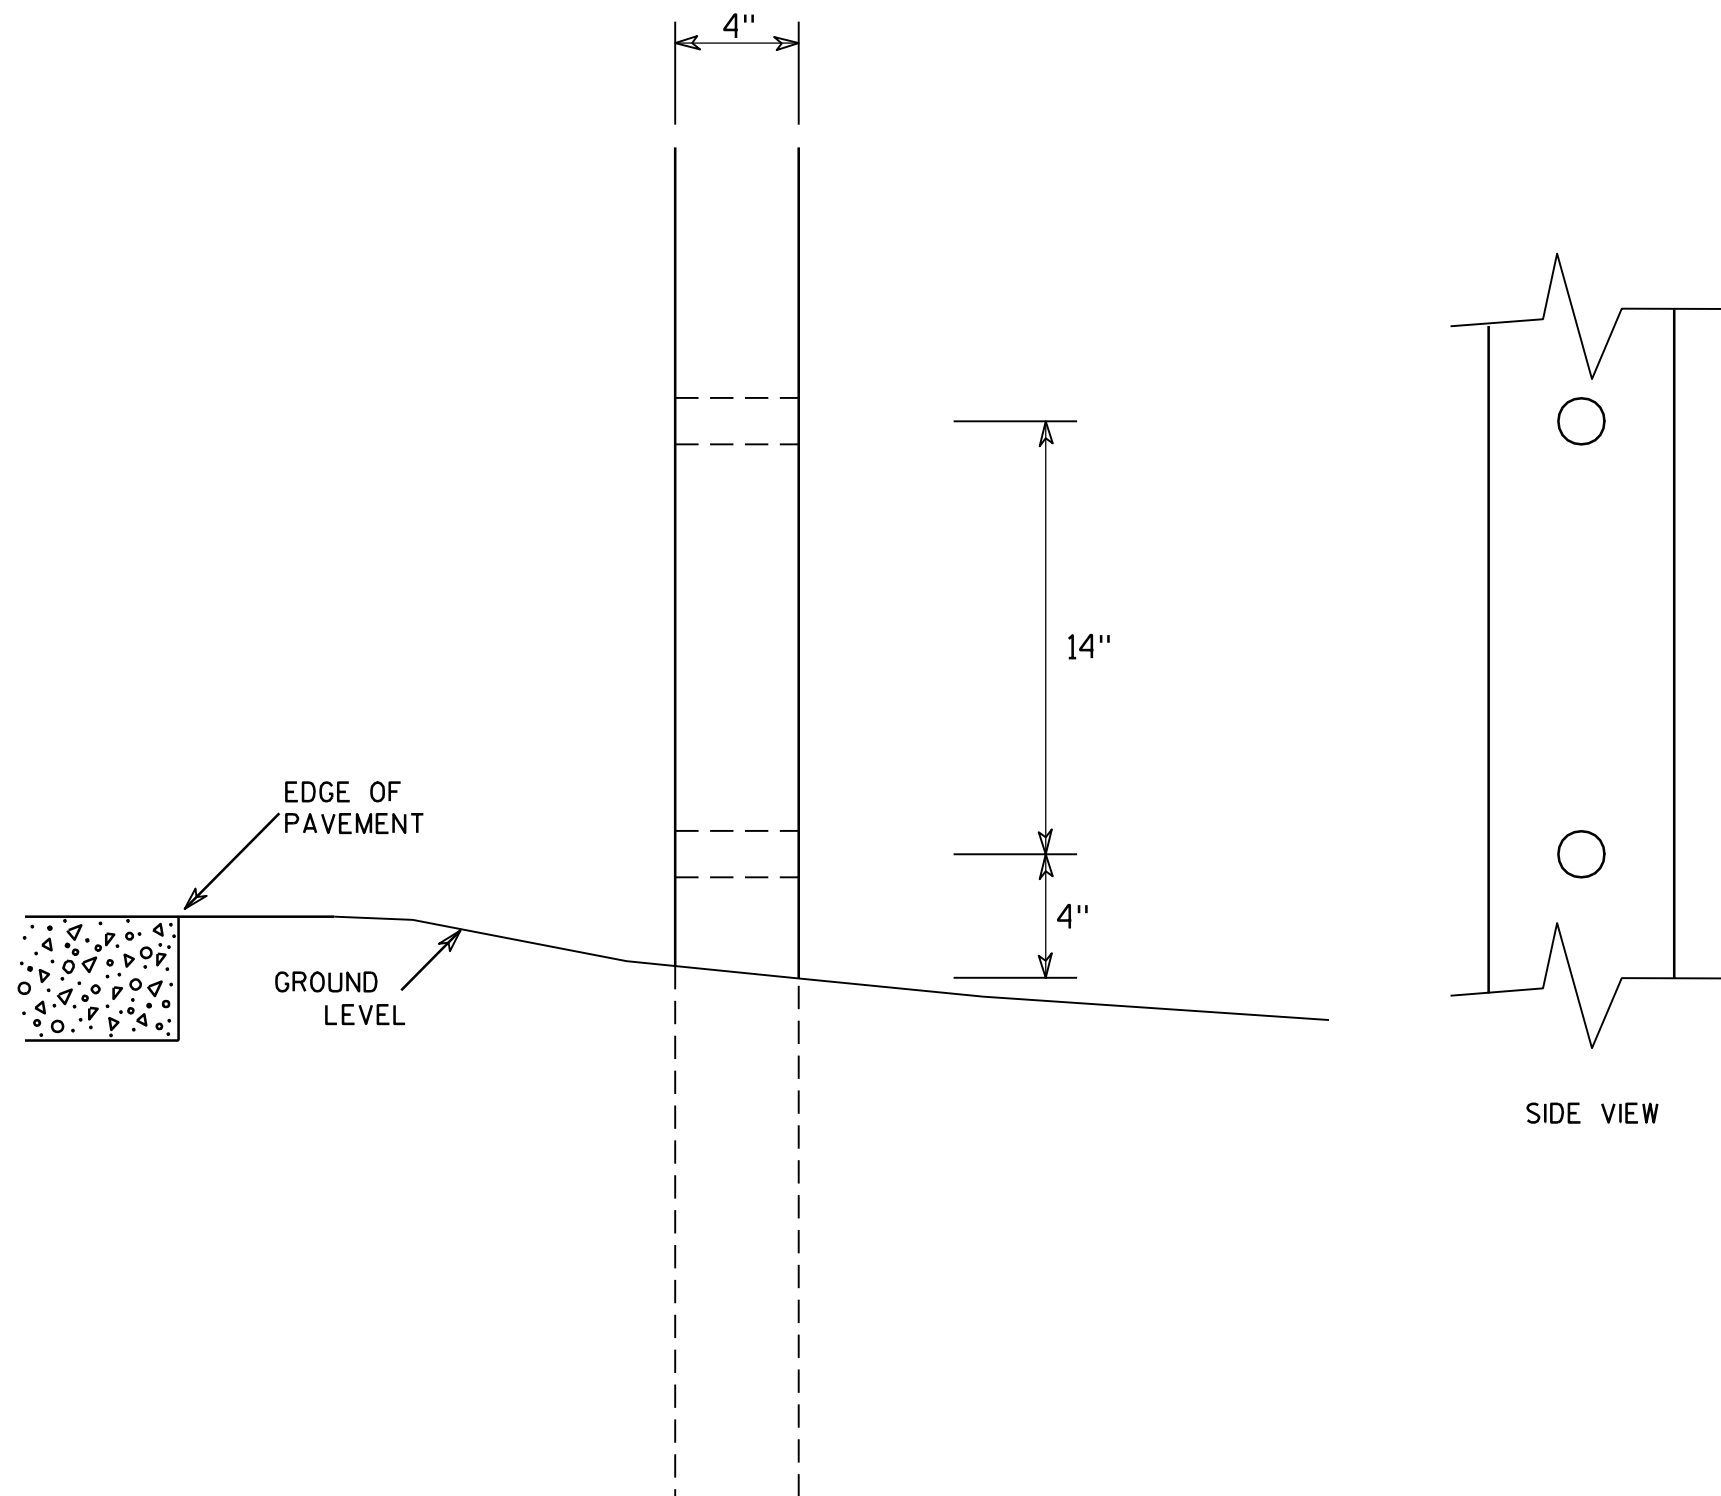

GENERAL NOTES

1. All 4 x 6 Wood Posts shall be modified by having two 1½" diameter holes drilled perpendicular to the roadway centerline.

7

4 X 6 WOOD POST MODIFICATIONS

WISCONSIN DEPT OF TRANSPORTATION

APPROVED

Chester J. Spang
for State Traffic Engineer

DATE 3/27/97

PLATE NO. A4-11.2

PROJECT NO:

HWY:




COUNTY:

SHEET NO:


E

BANDING

SINGLE SIGN

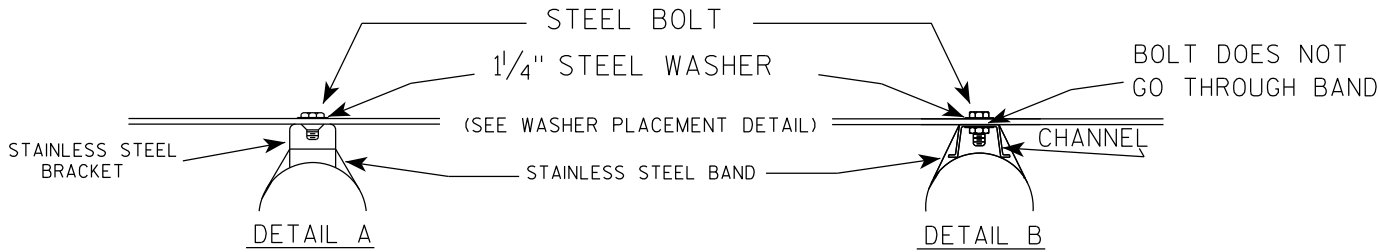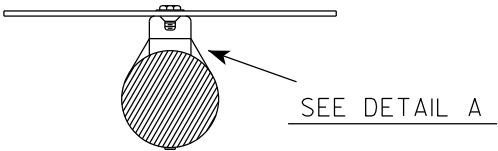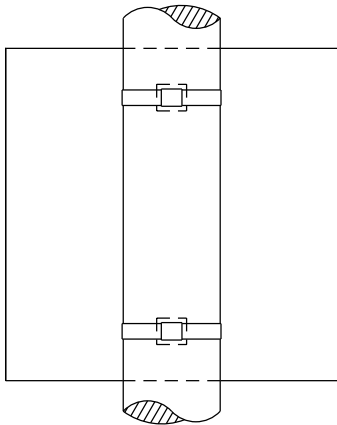

WASHER PLACEMENT

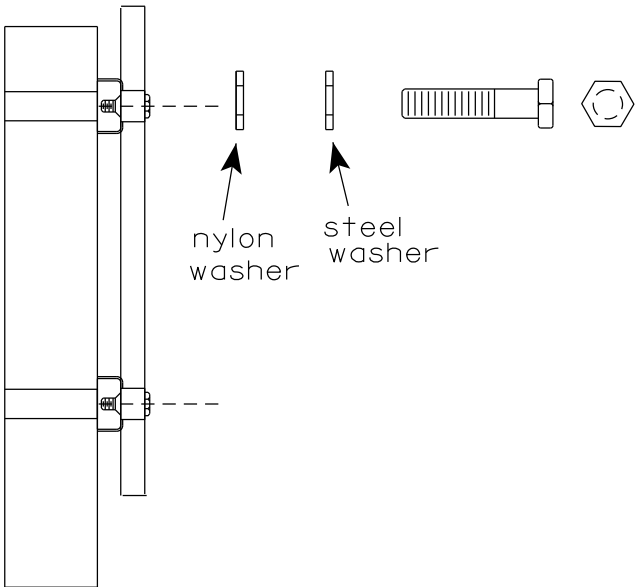


WASHERS (ALL POSTS) -
1-1/4" O.D. X 3/8" I.D. X 1/16" STEEL
1-1/4" O.D. X 3/8" I.D. X .080 NYLON
FOR ALL TYPE H SIGNS


GENERAL NOTES

1. Any sign over 3 feet in width shall use the V-Block banding method. See A5-10 standard plate.
2. Signs 3 feet or greater in height shall have three bracket bands installed. Signs less than 3 feet in height shall have two bracket bands installed.
3. Banding and assembly bracket shall be stainless steel. All bands shall be 3/4" in width and 0.025" thickness.
4. ALL SIGN MOUNTING BOLTS AND WASHERS SHALL BE EITHER:
 - a. Hot dip or mechanically galvanized in accordance with ASTM Designation: A 153, Class D
 - b. Electro-galvanized in accordance with ASTM designation: B 633, Type III, SC 3

"J" ASSEMBLY

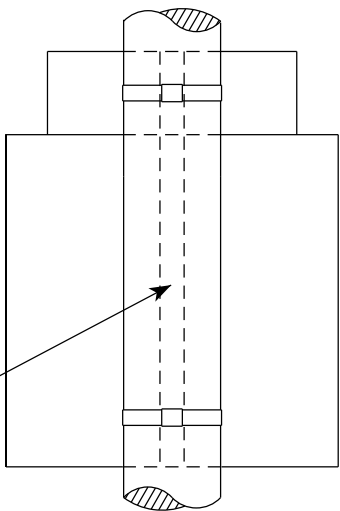

CHANNEL
SEE TYPICAL PANEL
INSTALLATION SHEET

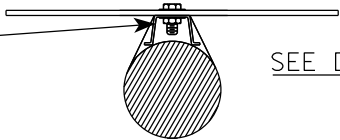


STANDARD SIGN
SIGN BANDING DETAILS

WISCONSIN DEPT OF TRANSPORTATION


APPROVED *Matthew R. Rauch*
for State Traffic Engineer

DATE 6/10/19 PLATE NO. A5-9.4

VIEW FROM
BACK

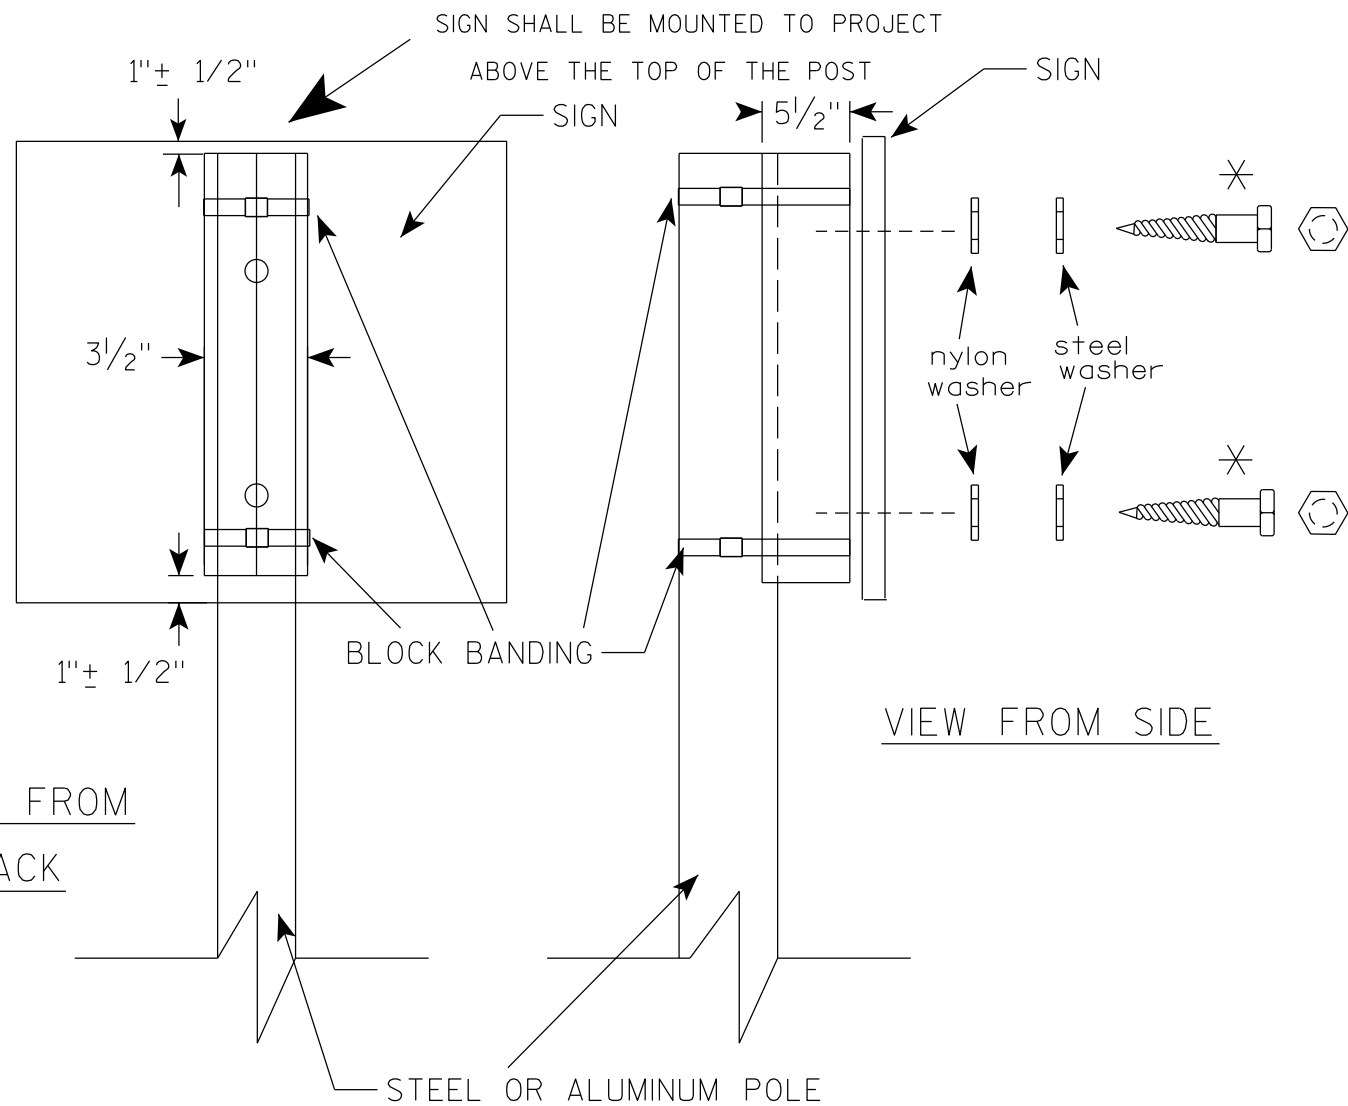

VIEW FROM SIDE

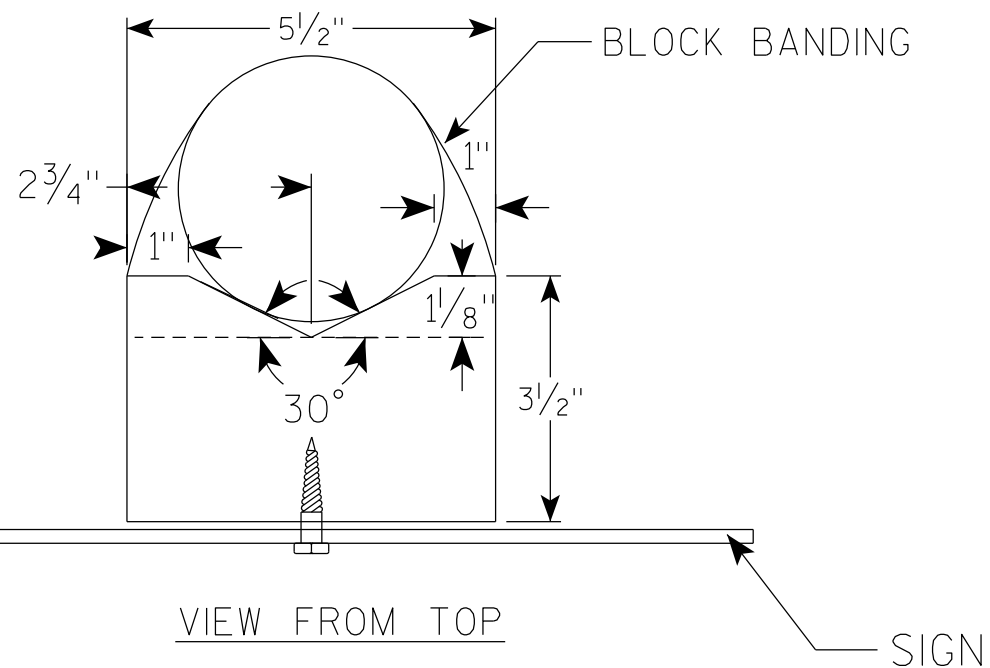

GENERAL NOTES

1. WOOD 4"X6" POST MATERIAL SHALL CONFORM TO 507.2.2 OF THE WisDOT STANDARD SPECIFICATIONS
2. BLOCK BANDING AND CLIPS SHALL BE STAINLESS STEEL, $\frac{3}{4}$ " WIDTH AND 0.025" THICKNESS
3. SIGNS 3' OR GREATER IN HEIGHT SHALL UTILIZE 3 BLOCK BANDS. SIGNS UNDER 3' IN HEIGHT SHALL UTILIZE 2 BLOCK BANDS
4. ACTUAL NUMBER OF FASTENERS PER SIGN VARIES WITH THE SIGN AREA, BUT NORMALLY THERE ARE TWO. FOR SIGNS GREATER THAN 9 S.F. 3 FASTENERS SHALL BE USED.
5. ALL SIGN MOUNTING BOLTS AND WASHERS SHALL BE EITHER:
 - a. Hot dip or mechanically galvanized in accordance with ASTM Designation: A 153, Class D
 - b. Electro-galvanized in accordance with ASTM Designation : B 633, TYPE III, SC 3
6. ALL BOLTS SHALL HAVE HEXAGONAL HEADS.
7. STEEL WASHERS SHALL BE $1\frac{1}{4}$ " O.D. X $\frac{3}{8}$ " I.D. X $\frac{1}{16}$ "
8. NYLON WASHERS SHALL BE $1\frac{1}{4}$ " O.D. X $\frac{3}{8}$ " I.D. X .080 FOR TYPE H OR TYPE F FACE SIGN

✱ LAG BOLTS SHALL BE $\frac{3}{8}$ " X $2\frac{1}{2}$ "

BLOCK BANDING DETAIL
(V-BLOCK OPTION)

WISCONSIN DEPT OF TRANSPORTATION

APPROVED *Matthew R. Rauch*
for State Traffic Engineer


DATE 6/10/19 PLATE NO. A5-10.2

PROJECT NO:

SHEET NO:

E

7

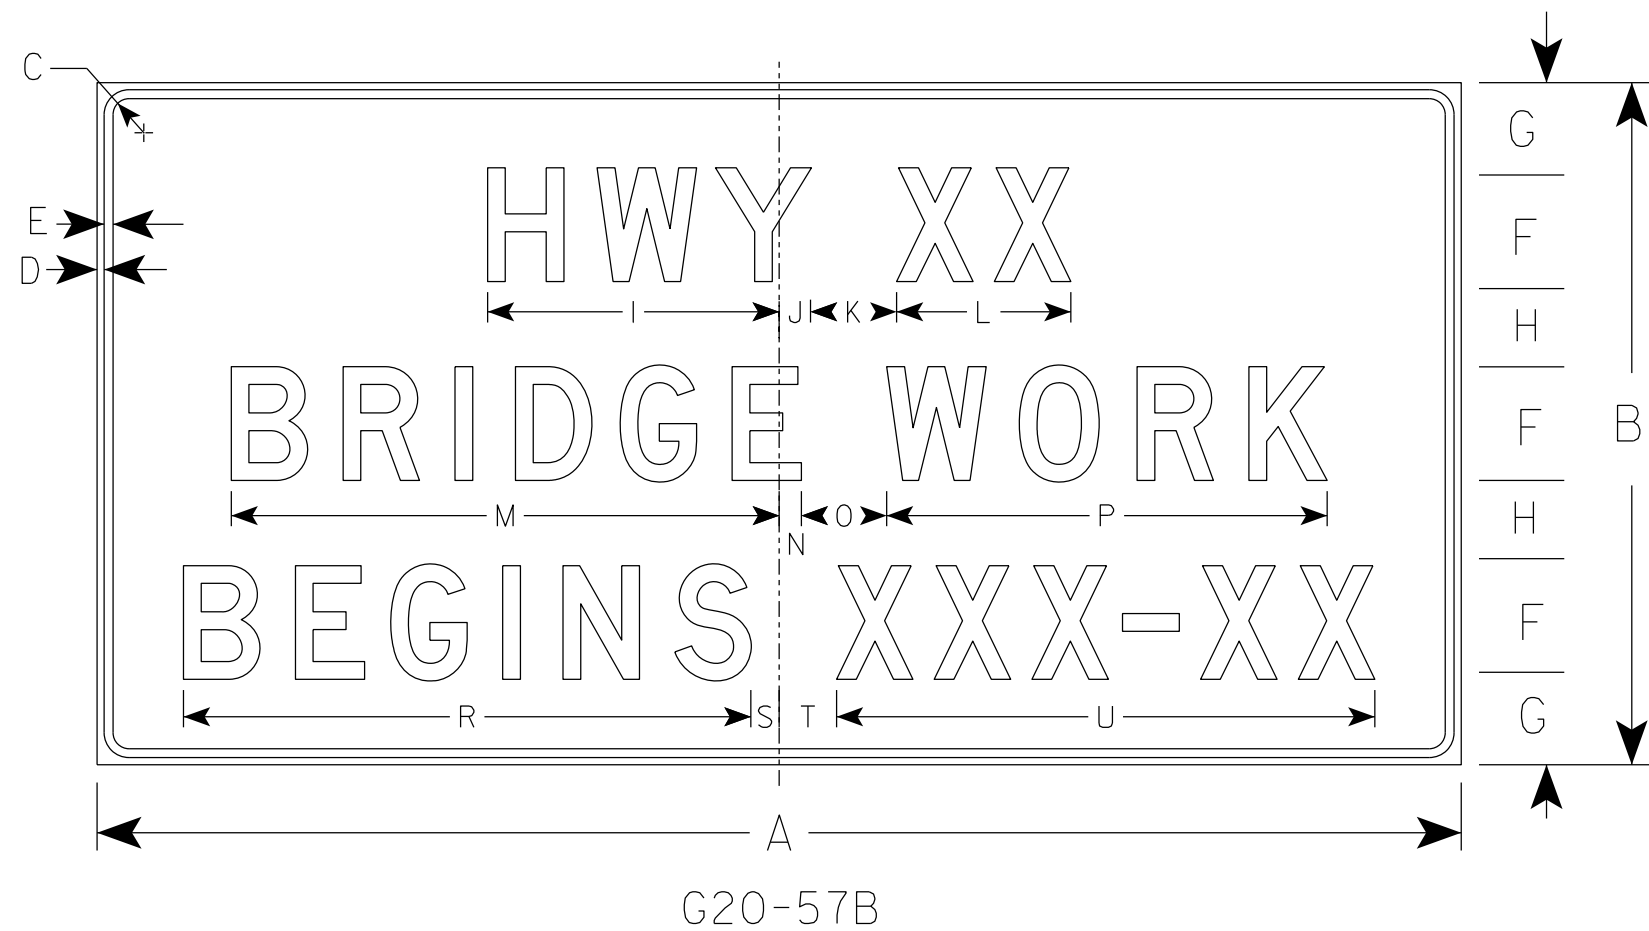

NOTES

- 1. Sign is Type II - Type F Reflective
- 2. Color:
 - Background - Orange
 - Message - Black
- 3. Message Series - D
- 4. Substitute appropriate numeral and adjust spacing to achieve proper balance.

7

SIZE	A	B	C	D	E	F	G	H	I	J	K	L	M	N	O	P	Q	R	S	T	U	V	W	X	Y	Z	Area sq. ft.
1																											
2																											
3	72	36	1 1/8	1/2	5/8	6	5	4	15 5/8	1 5/8	5	9 1/4	29 1/8	7/8	5	23 1/4		29 7/8	1 3/4	3 1/4	28 1/2					18.0	
4	96	48	2 1/4	3/4	1	8	6 1/2	5 1/2	20 5/8	2 1/4	6	12 1/4	38 1/2	1 1/2	6	31		39 1/4	2	4	37 7/8					32.0	
5																											

PROJECT NO:

HWY:

COUNTY:

SHEET NO:


E

STANDARD SIGN
G20-57B

WISCONSIN DEPT OF TRANSPORTATION

APPROVED *Matthew R. Rauch*
for State Traffic Engineer

DATE 1/22/19 PLATE NO. G20-57B.1

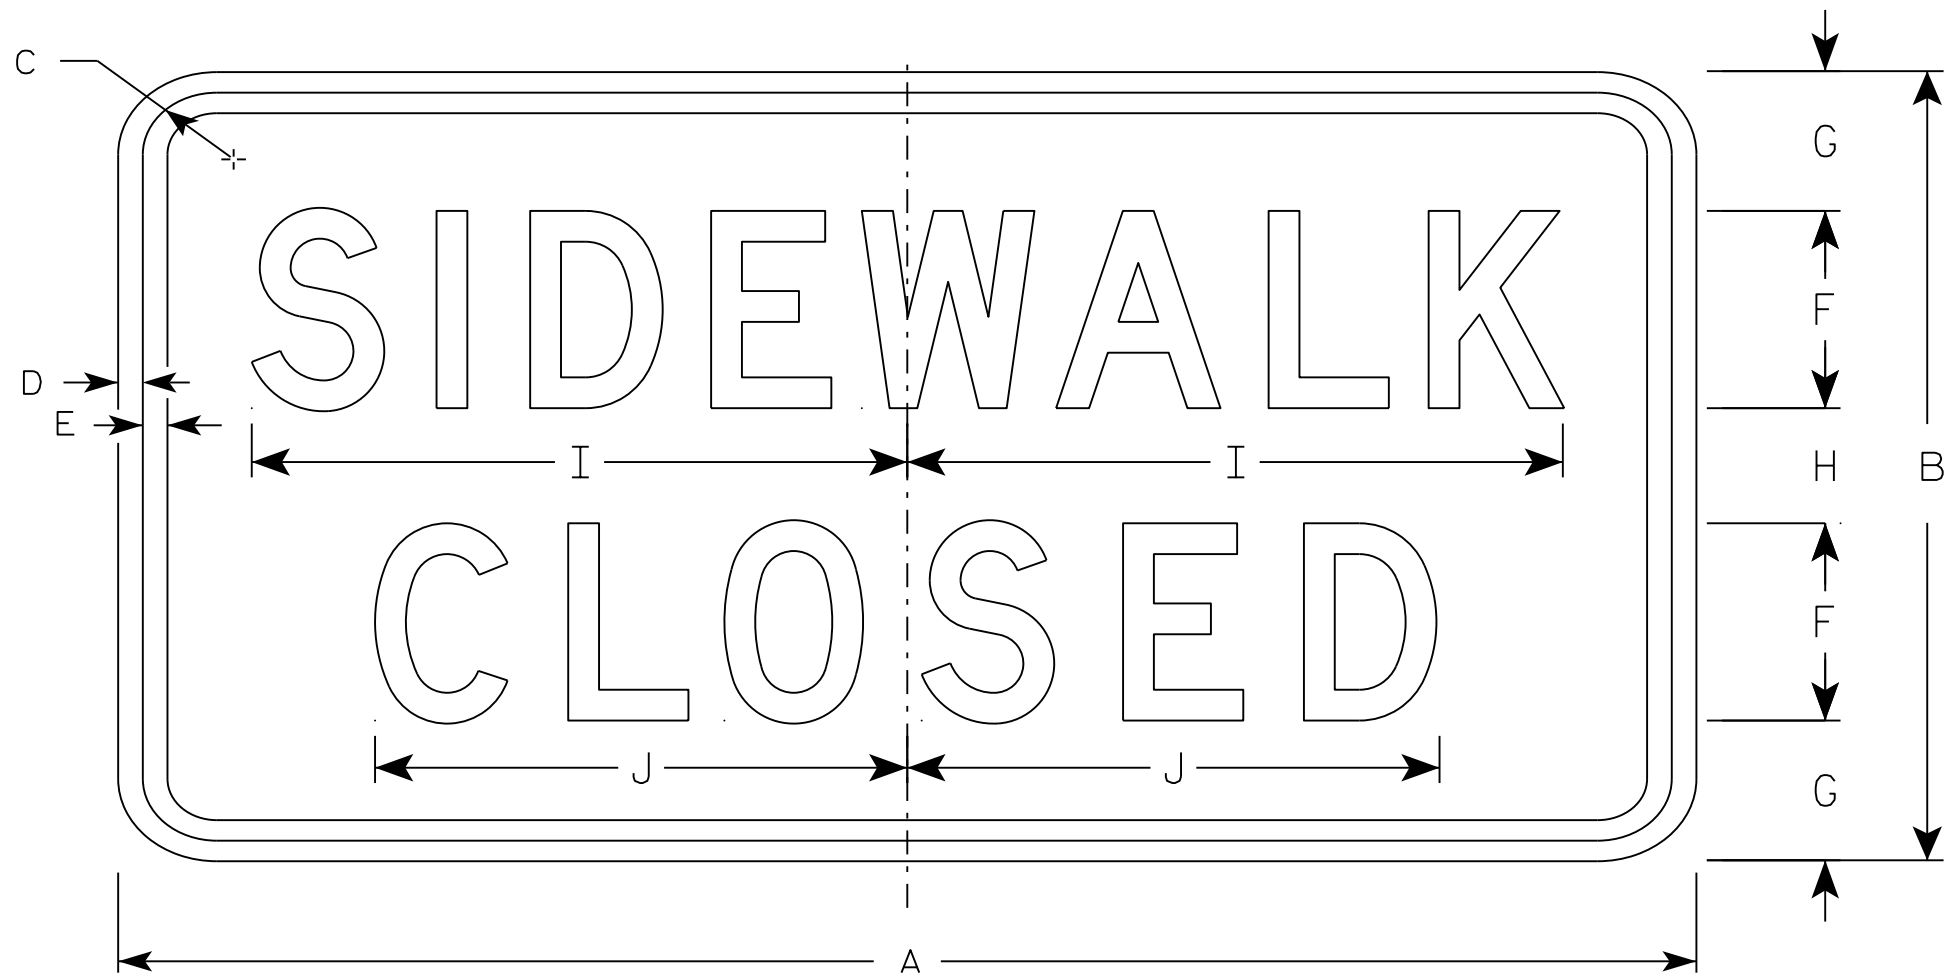

R9-9

NOTES

- 1. Sign is Type II - Type H Reflective - reference WIS DOT Standard Specification for HIGHWAY and STRUCTURE CONSTRUCTION latest edition.
- 2. Color:
Background - White
Message - Black
- 3. Message Series - C
- 4. Corners may be square or rounded when base material is plywood but borders shall be rounded as shown. When base material is metal, the corners and borders shall be rounded.
- 5. Use Size 2 for Sidewalks. Use Size 3 for Paths and Trails.

SIZE	A	B	C	D	E	F	G	H	I	J	K	L	M	N	O	P	Q	R	S	T	U	V	W	X	Y	Z	Area sq. ft.
1																											
2S	24	12	1 3/4	1/2	1/2	3	2 1/8	1 3/4	10	8 1/8																	2.0
2M	24	12	1 3/4	1/2	1/2	3	2 1/8	1 3/4	10	8 1/8																	2.0
3	30	18	1 3/4	1/2	1/2	4	3 1/2	3	12 1/2	10 1/4																	3.75
4																											
5																											

PROJECT NO:

HWY:

COUNTY:

SHEET NO:


E

STANDARD SIGN
R9-9

WISCONSIN DEPT OF TRANSPORTATION

APPROVED *Matthew R. Rauch*
for State Traffic Engineer


DATE 8/11/16 PLATE NO. R9-9.6

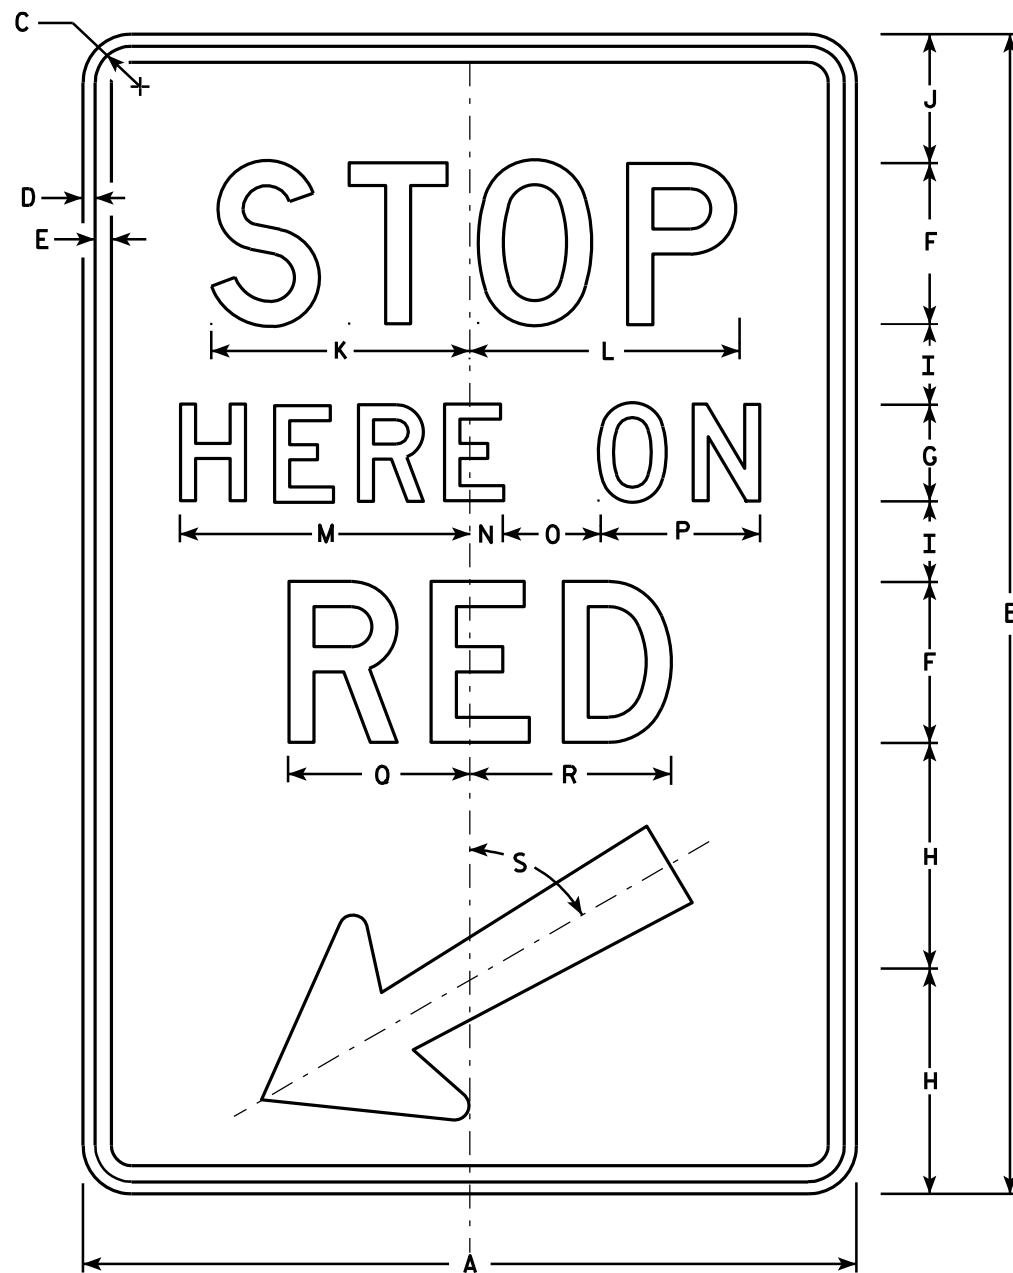

R10-6

NOTES

1. Sign is Type II - Type H Reflective - reference WIS DOT Standard Specification for HIGHWAY and STRUCTURE CONSTRUCTION latest edition.
2. Color:
Background - White
Message - Black
3. Message Series - D
4. Corners may be square or rounded when base material is plywood but borders shall be rounded as shown. When base material is metal, the corners and borders shall be rounded.

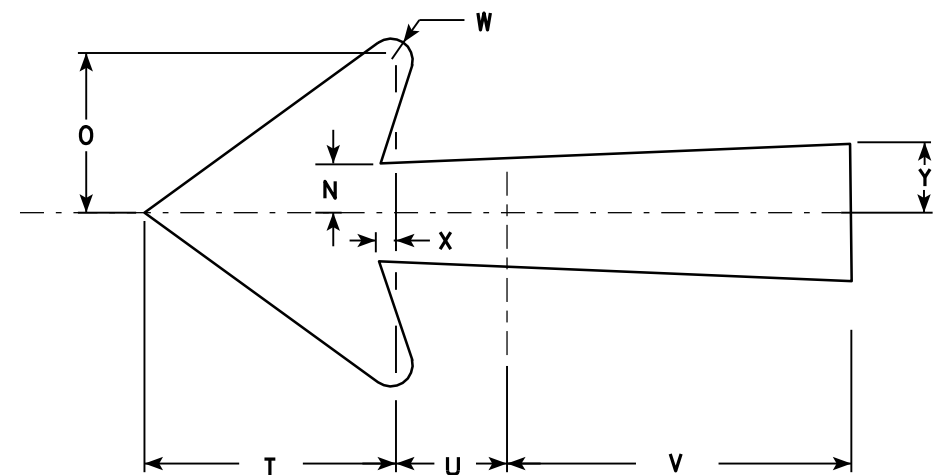


Arrow Detail

SIZE	A	B	C	D	E	F	G	H	I	J	K	L	M	N	O	P	Q	R	S	T	U	V	W	X	Y	Z	Area sq. ft.
1																											
2S	24	36	1 1/8	3/8	1/2	5	3	7	2 1/2	4	8	8 3/8	9	1	3	5	5 5/8	6 1/4	60°	5 1/4	2 1/4	7 1/8	1/2	3/8	1 3/8		6.0
2M	24	36	1 1/8	3/8	1/2	5	3	7	2 1/2	4	8	8 3/8	9	1	3	5	5 5/8	6 1/4	60°	5 1/4	2 1/4	7 1/8	1/2	3/8	1 3/8		6.0
3																											
4																											
5																											


PROJECT NO:	HWY:	COUNTY:	SHEET NO:	E
-------------	------	---------	-----------	---

STANDARD SIGN R10-6	
WISCONSIN DEPT OF TRANSPORTATION	
APPROVED	<i>Matthew R. Rauch</i> for State Traffic Engineer
DATE 4/5/11	PLATE NO. R10-6.6

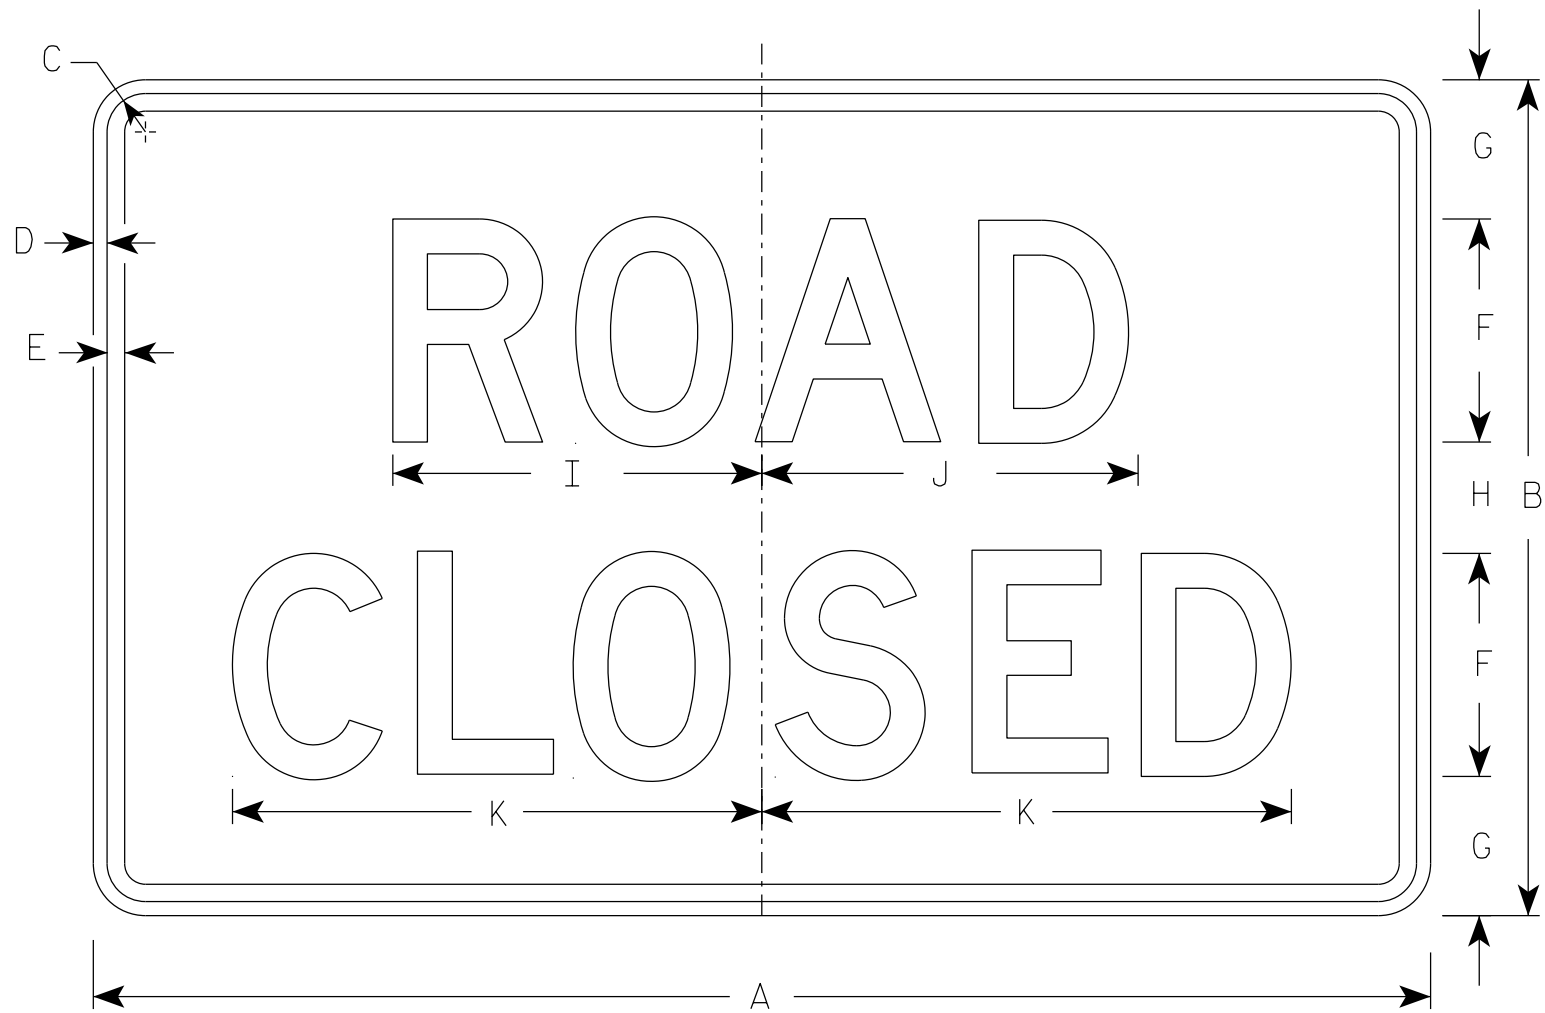


R11-2


- NOTES
1. Sign is Type II - Type H Reflective
 2. Color:
Background - White
Message - Black
 3. Message Series - D
 4. Corners may be square or rounded when base material is plywood but borders shall be rounded as shown. When base material is metal, the corners and borders shall be rounded.
 5. Modify the message as required.

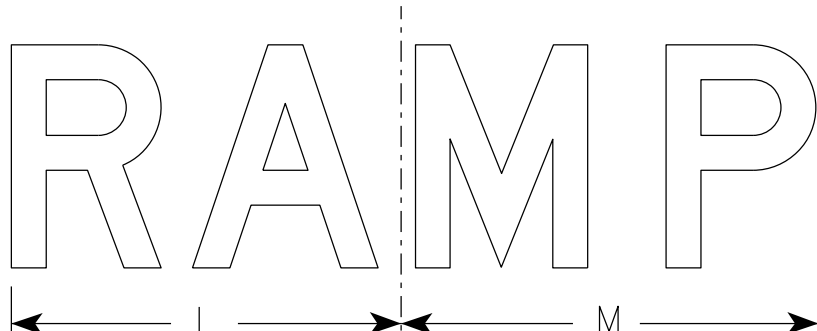

R11-2R

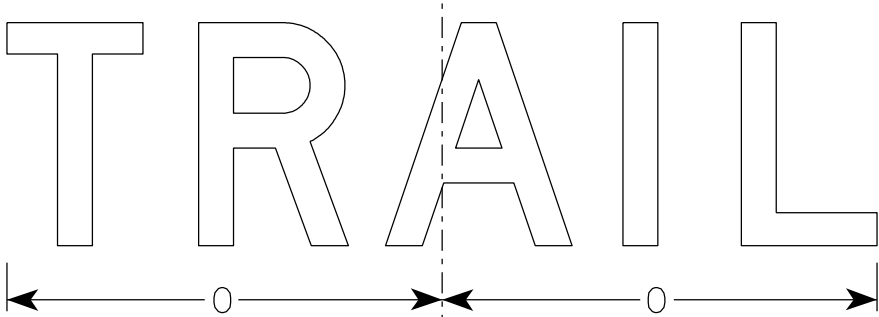


R11-2T

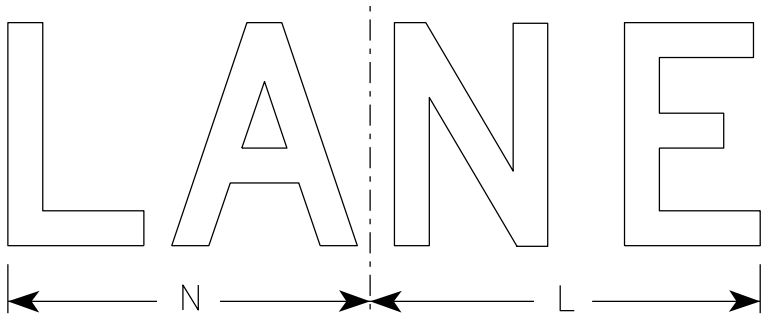

R11-2L

SIZE	A	B	C	D	E	F	G	H	I	J	K	L	M	N	O	P	Q	R	S	T	U	V	W	X	Y	Z	Area sq. ft.
1																											
2S	48	30	1 3/8	1/2	5/8	8	5	4	13 1/4	13 1/2	19	14	15	13	15 5/8												10.0
2M	48	30	1 3/8	1/2	5/8	8	5	4	13 1/4	13 1/2	19	14	15	13	15 5/8												10.0
3	48	30	1 3/8	1/2	5/8	8	5	4	13 1/4	13 1/2	19	14	15	13	15 5/8												10.0
4	48	30	1 3/8	1/2	5/8	8	5	4	13 1/4	13 1/2	19	14	15	13	15 5/8												10.0
5	48	30	1 3/8	1/2	5/8	8	5	4	13 1/4	13 1/2	19	14	15	13	15 5/8												10.0

STANDARD SIGN R11-2	
WISCONSIN DEPT OF TRANSPORTATION	
APPROVED	<i>Matthew R. Rauch</i> For State Traffic Engineer
DATE 3/29/2021	PLATE NO. R11-2.11

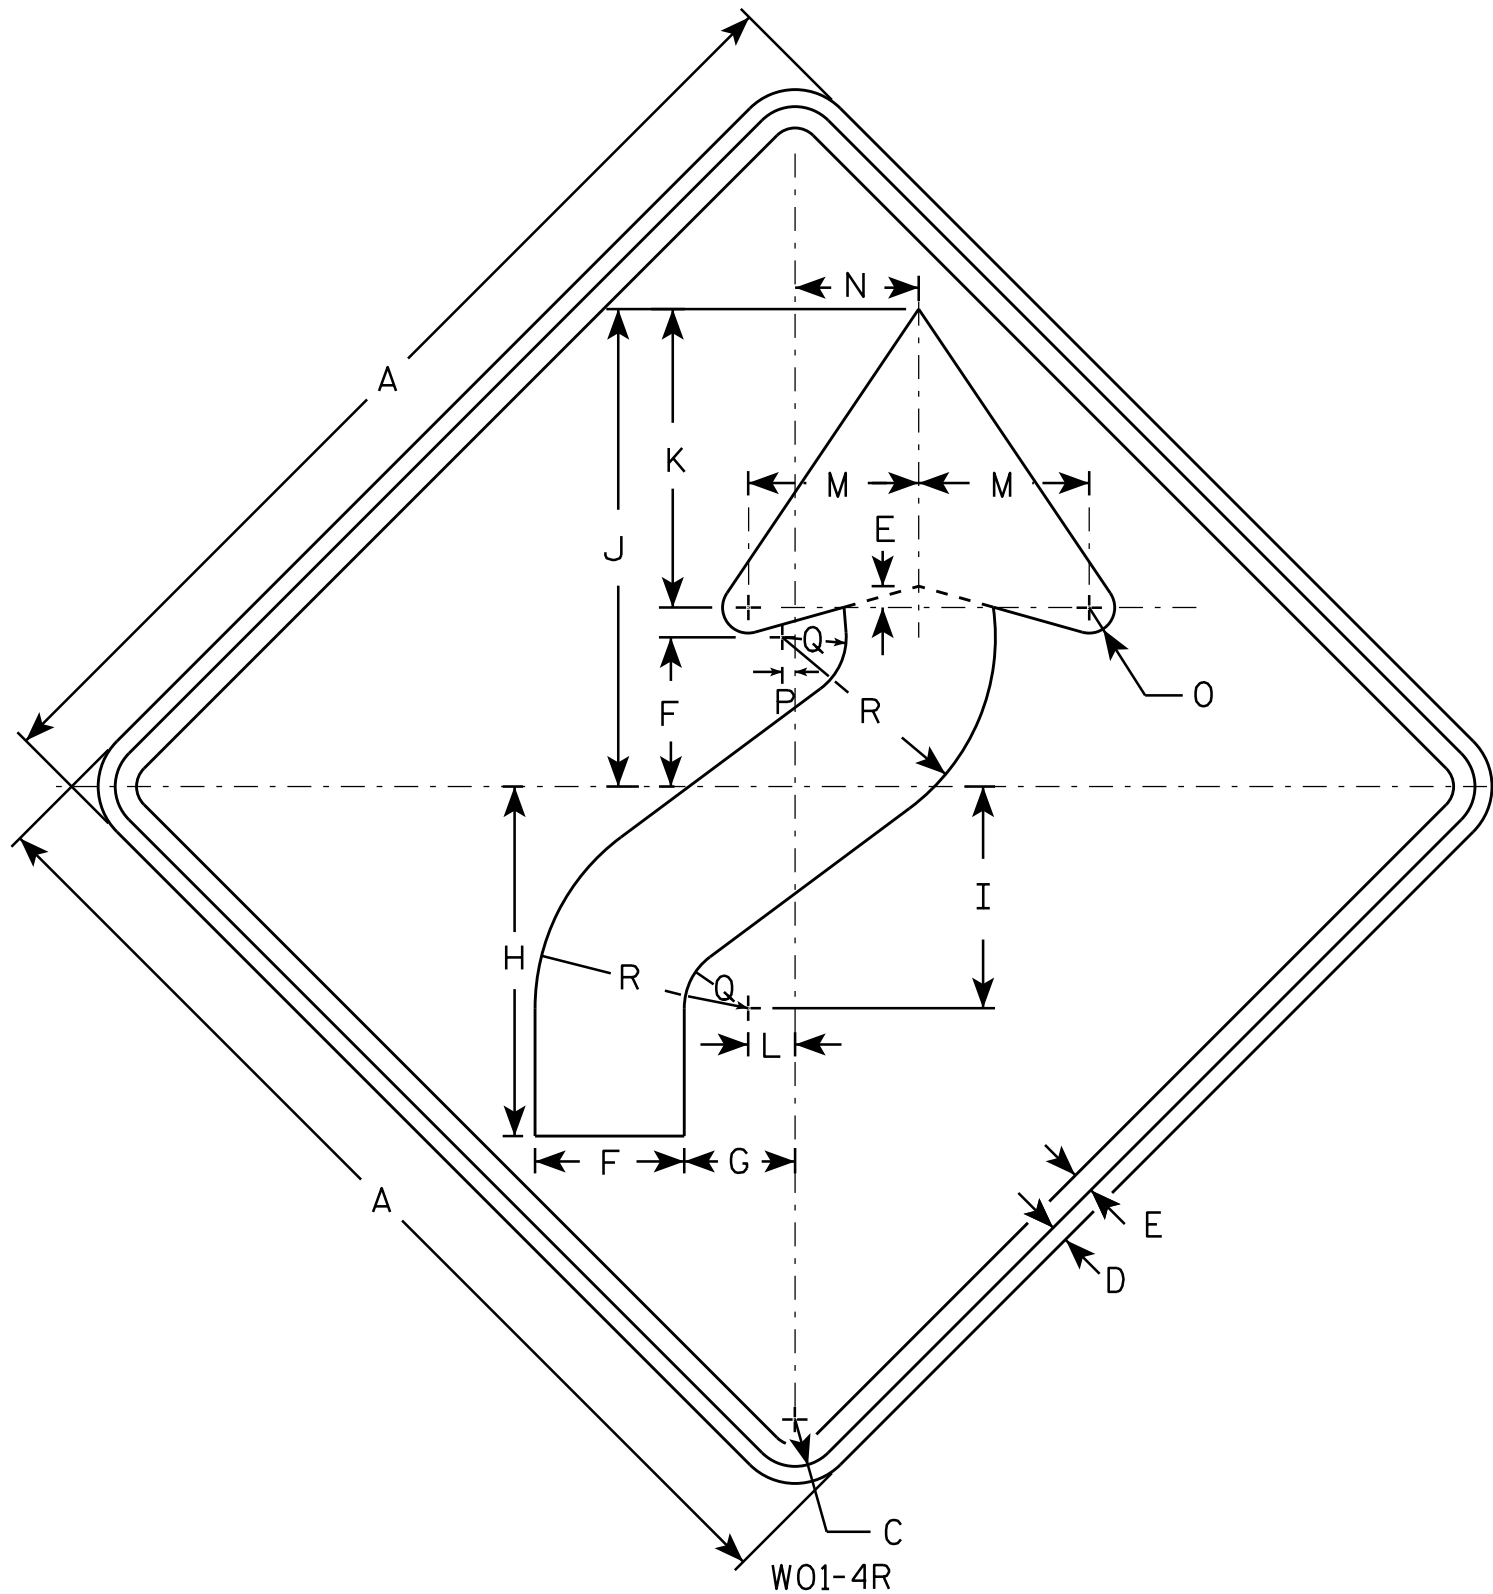

NOTES

1. Sign is Type II - Type F Reflective - reference WIS DOT Standard Specification for HIGHWAY and STRUCTURE CONSTRUCTION latest edition.
2. Color:
Background - Orange
Message - Black
3. Corners may be square or rounded when base material is plywood but borders shall be rounded as shown. When base material is metal, the corners and borders shall be rounded.
4. W01-4L is the same as W01-4R except the arrow is reversed along the vertical centerline.

SIZE	A	B	C	D	E	F	G	H	I	J	K	L	M	N	O	P	Q	R	S	T	U	V	W	X	Y	Z	Area sq. ft.
1	36		1 5/8	5/8	3/4	5 1/4	4	12 3/8	7 7/8	16 7/8	10 1/2	1 5/8	6	4 1/2	1	1/2	2 1/4	7 1/2									9.0
2S	48		2 1/4	3/4	1	7	5 1/4	16 1/2	10 1/2	22 1/2	14	2 1/4	8	6	1 1/4	5/8	3	10									16.0
2M	48		2 1/4	3/4	1	7	5 1/4	16 1/2	10 1/2	22 1/2	14	2 1/4	8	6	1 1/4	5/8	3	10									16.0
3	48		2 1/4	3/4	1	7	5 1/4	16 1/2	10 1/2	22 1/2	14	2 1/4	8	6	1 1/4	5/8	3	10									16.0
4	48		2 1/4	3/4	1	7	5 1/4	16 1/2	10 1/2	22 1/2	14	2 1/4	8	6	1 1/4	5/8	3	10									16.0
5	48		2 1/4	3/4	1	7	5 1/4	16 1/2	10 1/2	22 1/2	14	2 1/4	8	6	1 1/4	5/8	3	10									16.0

STANDARD SIGN W01-4

WISCONSIN DEPT OF TRANSPORTATION

APPROVED *Matthew R. Rauch*
for State Traffic Engineer

DATE 11/18/13 PLATE NO. W01-4.1

PROJECT NO:

HWY:


COUNTY:

SHEET NO:

E

NOTES

1. Sign is Type II - Type F Reflective - reference
WIS DOT Standard Specification for HIGHWAY
and STRUCTURE CONSTRUCTION latest edition.
2. Color:
Background - Orange
Message - Black
3. Corners may be square or rounded when base
material is plywood but borders shall be rounded
as shown. When base material is metal, the
corners and borders shall be rounded.

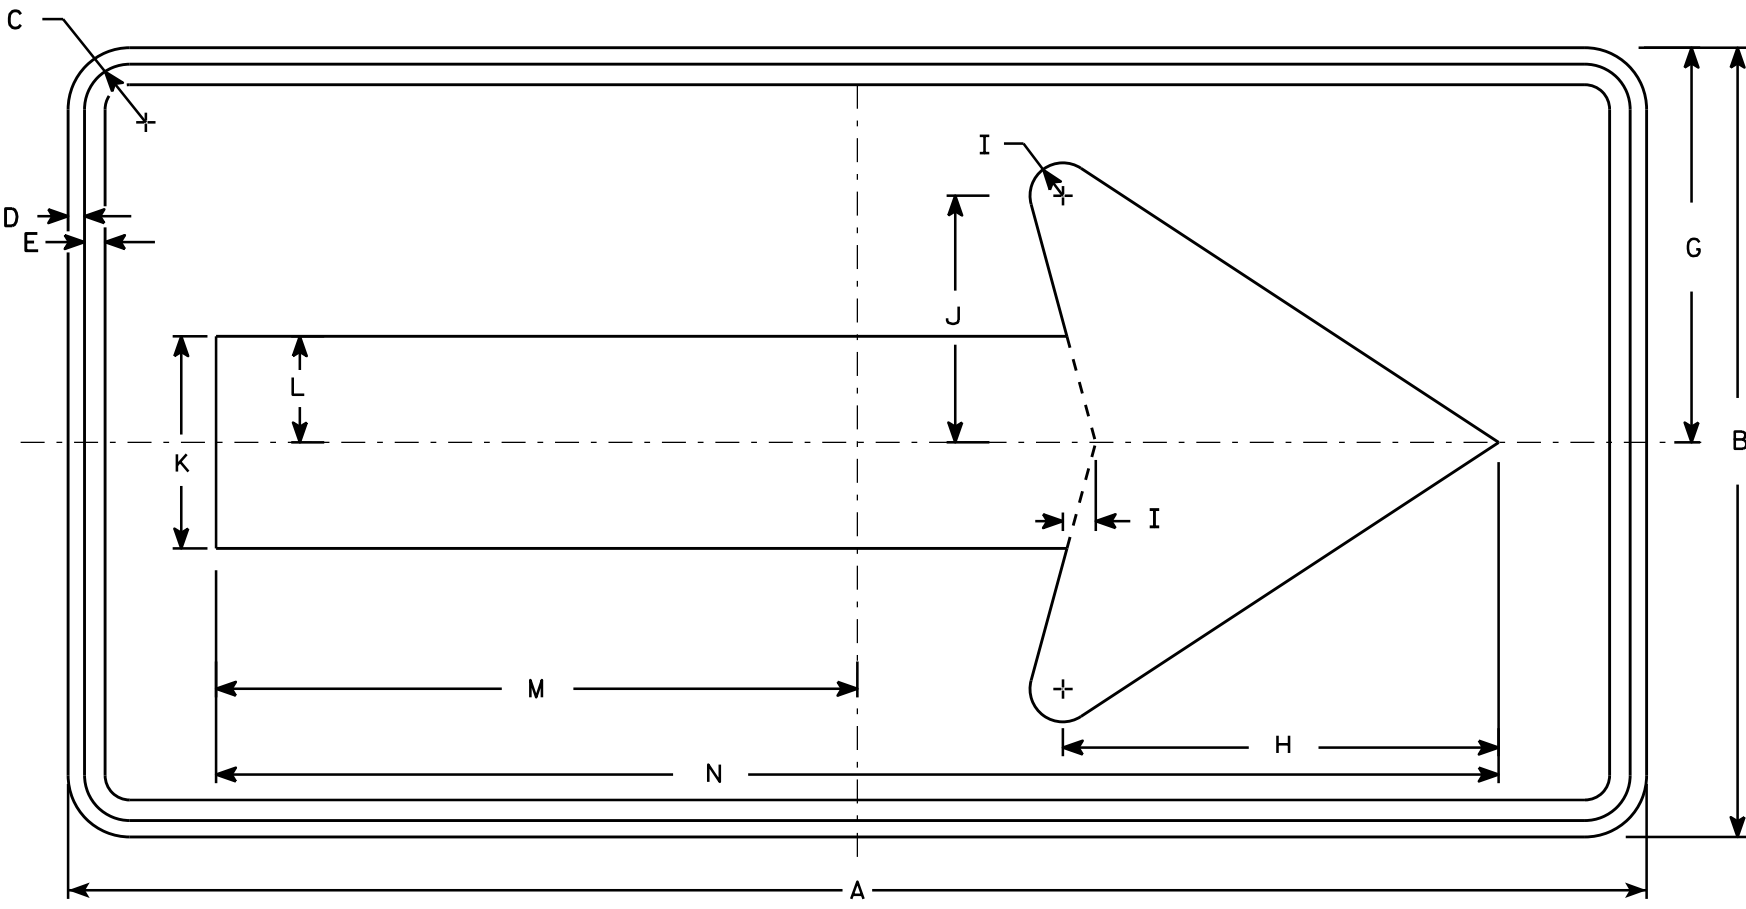

W01-6

SIZE	A	B	C	D	E	F	G	H	I	J	K	L	M	N	O	P	Q	R	S	T	U	V	W	X	Y	Z	Area sq. ft.
1																											
2S	48	24	1 3/8	1/2	5/8		12	13 1/4	1	7 1/2	6 1/2	3 1/4	19 1/2	39													8.0
2M	48	24	1 3/8	1/2	5/8		12	13 1/4	1	7 1/2	6 1/2	3 1/4	19 1/2	39													8.0
3	60	30	1 3/8	1/2	5/8		15	16 1/4	1 1/4	9 1/4	8	4	24 3/8	48 3/4													12.5
4	60	30	1 3/8	1/2	5/8		15	16 1/4	1 1/4	9 1/4	8	4	24 3/8	48 3/4													12.5
5	60	30	1 3/8	1/2	5/8		15	16 1/4	1 1/4	9 1/4	8	4	24 3/8	48 3/4													12.5

STANDARD SIGN

W01-6



WISCONSIN DEPT OF TRANSPORTATION

APPROVED

Matthew R. Rauch
for State Traffic Engineer

DATE 11/18/13

PLATE NO. W01-6.1

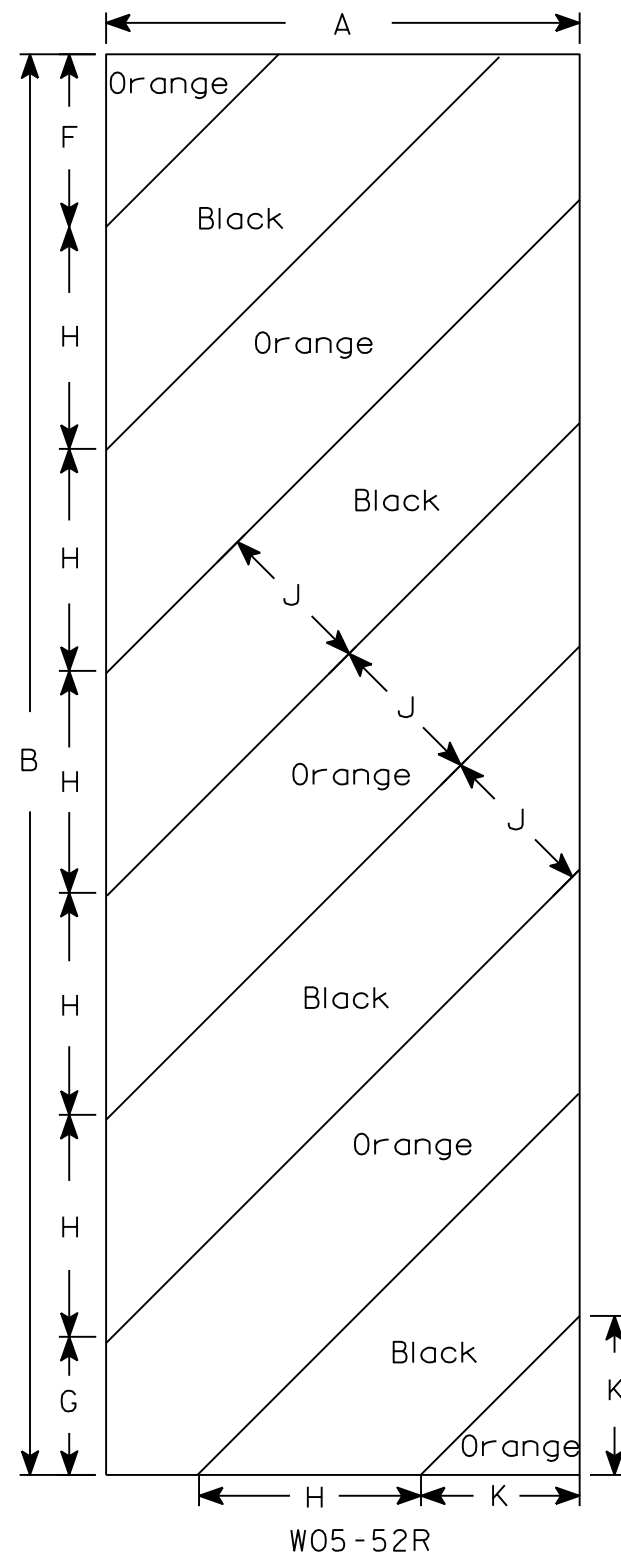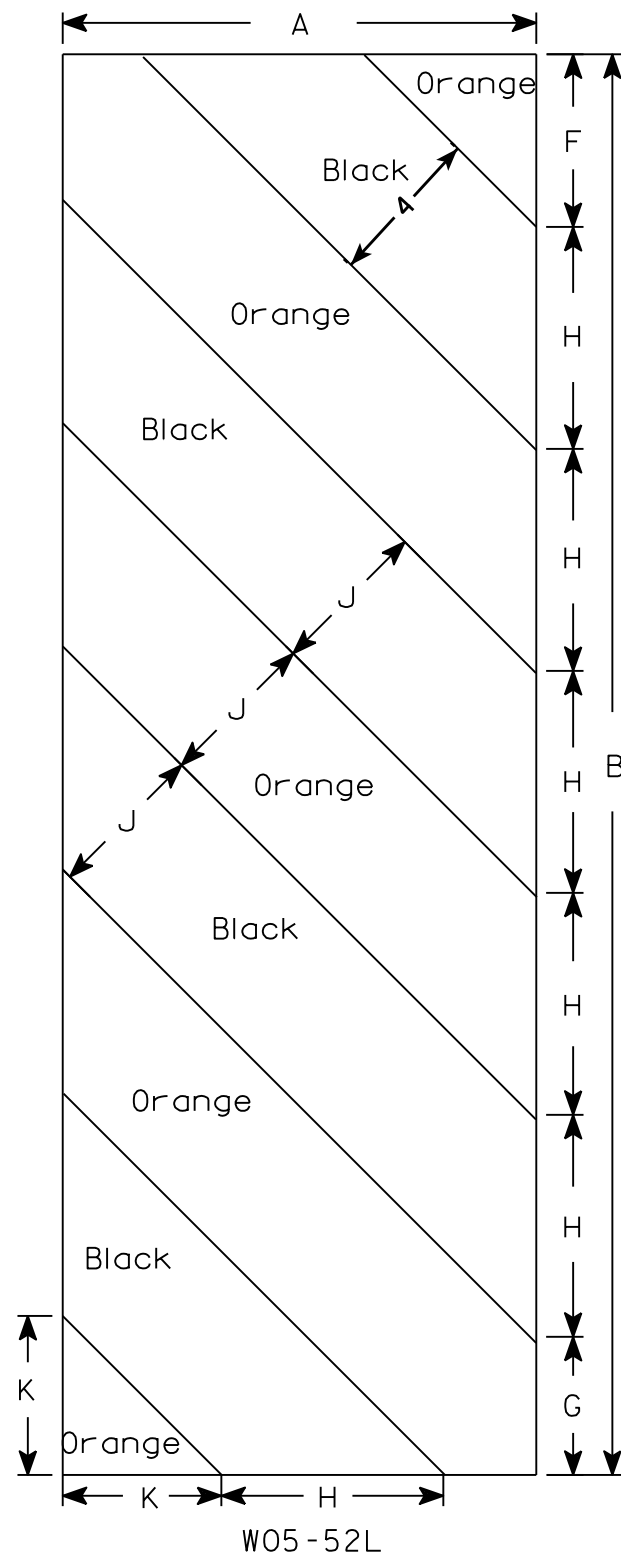

NOTES

1. Sign is Type II - Type F Reflective - reference WIS DOT Standard Specification for HIGHWAY and STRUCTURE CONSTRUCTION latest edition.
2. Color:
 - Background - Orange
 - Message - Black
3. Corners may be square or rounded when base material is plywood but borders shall be rounded as shown. When base material is metal, the corners and borders shall be rounded.
4. Alternate colors of stripes as shown.

[illegible]

STANDARD SIGN
W05-52L & W05-52R

WISCONSIN DEPT OF TRANSPORTATION

APPROVED Matthew R Rauch
for State Traffic Engineer

DATE 11/20/13 PLATE NO. W05-52.1

PROJECT NO:	HWY:	COUNTY:		SHEET NO:	E
-------------	------	---------	--	-----------	---

NOTES

DRAWINGS SHALL NOT BE SCALED.

DIMENSIONS SHOWN ARE BASED ON THE ORIGINAL STRUCTURE PLANS.

ALL DIMENSIONS ARE IN FEET AND INCHES UNLESS OTHERWISE NOTED.

ALL STATIONS AND ALL ELEVATIONS ARE IN FEET. ELEVATIONS ARE FROM EXISTING 1971 AS-BUILTS.

THE CONTRACTOR SHALL SUPPLY A NEW NAME PLATE IN ACCORDANCE WITH SECTION 502.3.11 OF THE STANDARD SPECIFICATIONS AND THE STANDARD DETAIL DRAWINGS. NAME PLATE TO SHOW ORIGINAL CONSTRUCTION YEAR, 1971.

THE FIRST OR FIRST TWO DIGITS OF THE BAR MARK SIGNIFIES THE BAR SIZE. BAR STEEL REINFORCEMENT SHALL BE EMBEDDED 2" CLEAR UNLESS NOTED OTHERWISE.

UTILIZE EXISTING BAR STEEL REINFORCEMENT WHERE SHOWN AND EXTEND 24 BAR DIAMTERS INTO NEW WORK, UNLESS SPECIFIED OTHERWISE.

(X) DENOTES WINGWALL NUMBER

* THRE BEAM RAIL ATTACHMENT

■ EXISTING GUARDRAIL ATTACHMENT TO REMAIN

■ CONCRETE SURFACE REPAIR

☆ ELEVATIONS FROM EXISTING PLANS DATED 1971.

TRAFFIC DATA

STH 13

ADT = 7,200 (2022)

ADT = 8,200 (2042)

RDS = 40 MPH

LIST OF DRAWINGS

1. GENERAL PLAN & ELEVATION
2. TYPICAL SECTION AND QUANTITIES
3. STAGING DETAILS
4. PARAPET DETAILS

DESIGN DATA

LIVE LOAD:

DESIGN LOADING: HS-20

INVENTORY RATING: HS-15

OPERATING RATING: HS-41

WISCONSIN STD. PERMIT VEHICLE (WIS-SPV) = 194 KIPS



MATERIAL PROPERTIES:

CONCRETE MASONRY PARAPETS, CURBS _____ f'c = 4,000 psi

CONCRETE MASONRY SUBSTRUCTURE _____ f'c = 4,000 psi

CONCRETE MASONRY OVERLAY DECKS _____ f'c = 4,000 psi

HIGH STRENGTH STEEL - BAR REINFORCEMENT _____ fy = 60,000 psi

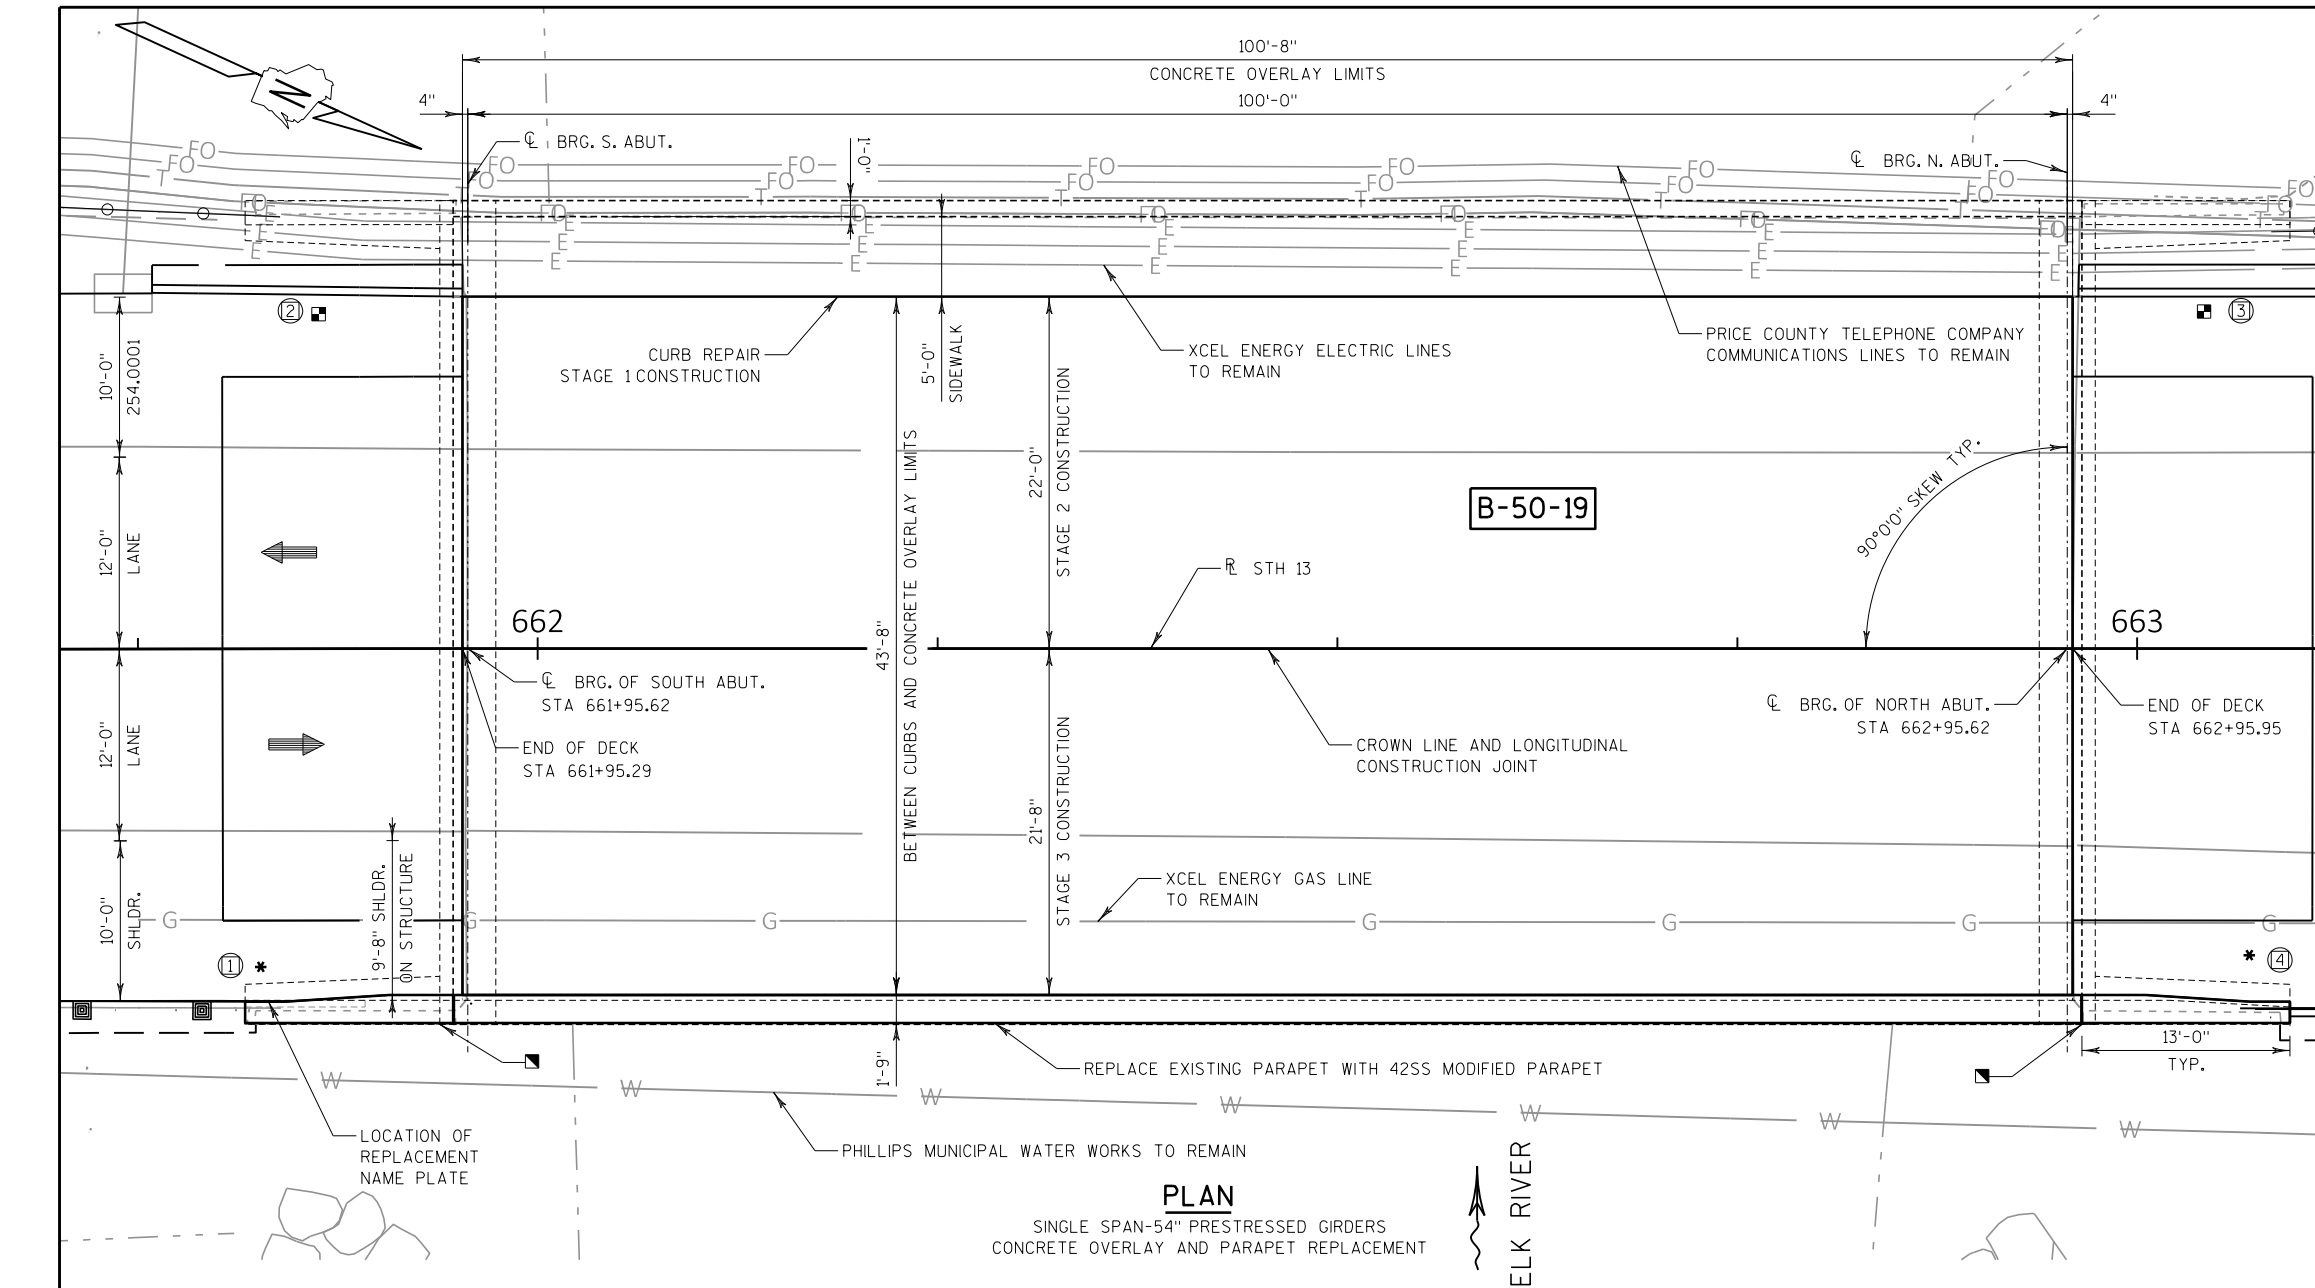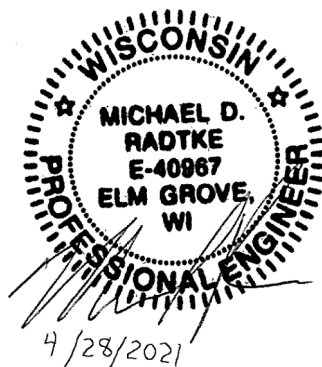

PLAN

SINGLE SPAN-54" PRESTRESSED GIRDERS
CONCRETE OVERLAY AND PARAPET REPLACEMENT

ELEVATION

NORMAL TO STH 13
(LOOKING WEST)

STRUCTURES DESIGN CONTACTS

BRIDGE OFFICE: AARON BONK (608) 261-0261
CONSULTANT: MICHAEL RADTKE (414) 939-7039

GENERAL PLAN
& ELEVATION

SHEET 1 OF 4

NO.	STATION	OFFSET	DESCRIPTION	ELEV.
604	661+45.71 STH 13	37.40' LT	BM-TIE SET POWERPOLE	1456.41
605	663+59.46 STH 13	33.64' RT	BM TAG BOLT	1454.06

NOTES

SEAL OVERLAY CONSTRUCTION JOINTS ACCORDING TO SECTION 502.3.13.1 OF THE STANDARD SPECIFICATION. COST IS CONSIDERED INCLUDED IN BID ITEM "CONCRETE MASONRY OVERLAY DECKS".

PREPARATION DECKS TYPE 1, TYPE 2, AND FULL DEPTH DECK REPAIR ARE BASED ON THE PLANS AND AS DETERMINED BY THE FIELD ENGINEER. DECK PREPARATION AND FULL-DEPTH DECK REPAIRS SHALL BE FILLED WITH "CONCRETE MASONRY OVERLAY DECKS".

ANY EXCAVATION REQUIRED TO COMPLETE THE OVERLAY AT THE ABUTMENTS IS TO BE INCLUDED IN WORK FOR BID ITEM "CONCRETE MASONRY OVERLAY DECKS".

PROFILE GRADE LINE SHALL BE DETERMINED IN THE FIELD BASED ON A MINIMUM OVERLAY THICKNESS OF 1 1/2" AT THE CURBS AND 4 1/8" AT THE R PLACED ABOVE THE DECK SURFACE AFTER SURFACE PREPARATION. EXPECTED AVERAGE OVERLAY THICKNESS IS 3 3/8". THE AVERAGE OVERLAY THICKNESS IS BASED ON THE MINIMUM OVERLAY THICKNESS PLUS 1/2" TO ACCOUNT FOR VARIATIONS IN THE DECK SURFACE. IF EXPECTED AVERAGE OVERLAY THICKNESS IS EXCEEDED BY MORE THAN 1/2", CONTACT THE STRUCTURES DESIGN SECTION.

ALL CONCRETE REMOVAL NOT COVERED WITH CONCRETE OVERLAY SHALL BE DEFINED BY A 1" DEEP SAW CUT.

PIGMENTED SURFACE SEALER WILL BE APPLIED TO THE TOPS AND INSIDE FACES OF THE 42SS MODIFIED PARAPET FROM END OF WINGWALL TO END OF WINGWALL.

PIGMENTED SURFACE RESEAL WILL BE APPLIED TO THE TOP AND INSIDE FACE OF THE PEDESTRIAN PARAPET FROM END OF WINGWALL TO END OF WINGWALL, TO THE TOP OF THE SIDEWALK, AND TO THE VERTICAL FACE OF THE CURB AFTER THE CURB REPAIR IS COMPLETED.

PROTECTIVE SURFACE TREATMENT WILL BE APPLIED TO THE TOP AND VERTICAL FACE OF THE PAVING NOTCHES AND TO THE TO THE ENTIRE TOP SURFACE OF THE NEW CONCRETE OVERLAY.

CONCRETE SURFACE REPAIR QUANTITIES ARE AN ESTIMATE ONLY. QUANTITIES TO BE DETERMINED IN THE FIELD BY THE FIELD ENGINEER.

THE CONTRACTOR SHALL SUPPLY A NEW NAME PLATE IN ACCORDANCE WITH SECTION 502.3.11 OF THE STANDARD SPECIFICATIONS AND THE STANDARD DETAIL DRAWINGS. NAME PLATE TO SHOW ORIGINAL CONSTRUCTION YEAR, 1971.

SALVAGE THE EXISTING RAILING, STANCHIONS, AND BASE PLATES PER SPECIFICATIONS. WORK IS CONSIDERED INCLUDED IN BID ITEM "REMOVING OLD STRUCTURE OVER WATERWAY STA 661+95.62".


UTILIZE EXISTING BAR STEEL REINFORCEMENT WHERE SHOWN AND EXTEND 24 BAR DIAMETERS INTO NEW WORK, UNLESS SPECIFIED OTHERWISE.

ASBESTOS CONTAINING MATERIAL IS PRESENT IN THE GRAY GASKET MATERIAL BELOW THE METAL BASEPLATES. FOR MORE INFORMATION SEE THE ASBESTOS REPORT.


TOTAL ESTIMATED QUANTITIES

BID ITEM NO.	BID ITEMS	UNIT	TOTAL
203.0210.S	ABATEMENT OF ASBESTOS CONTAINING MATERIAL B-50-19	LS	1
203.0500.S	REMOVING OLD STRUCTURE OVER WATERWAY STATION STA 661+95.62	LS	1
502.0100	CONCRETE MASONRY BRIDGES	CY	15
502.3200	PROTECTIVE SURFACE TREATMENT	SY	507
502.3210	PIGMENTED SURFACE SEALER	SY	69
502.4205	ADHESIVE ANCHORS NO. 5 BAR	EACH	402
505.0600	BAR STEEL REINFORCEMENT HS COATED STRUCTURES	LB	1,890
509.0301	PREPARATION DECKS TYPE 1	SY	35
509.0302	PREPARATION DECKS TYPE 2	SY	15
509.0505.S	CLEANING DECKS TO REAPPLY CONCRETE MASONRY OVERLAY	SY	493
509.1200	CURB REPAIR	LF	101
509.1500	CONCRETE SURFACE REPAIR	SF	6
509.2000	FULL-DEPTH DECK REPAIR	SY	3
509.2500	CONCRETE MASONRY OVERLAY DECKS	CY	49
509.9005.S	REMOVING CONCRETE MASONRY DECK OVERLAY B-50-19	SY	493
606.0300	RIPRAP HEAVY	CY	26
SPV.0180	PIGMENTED SURFACE RESEAL	SY	101
NON-BID ITEMS			
FILLER, NAME PLATE		SIZE	1/2"


TYPICAL SECTION THRU STH 13

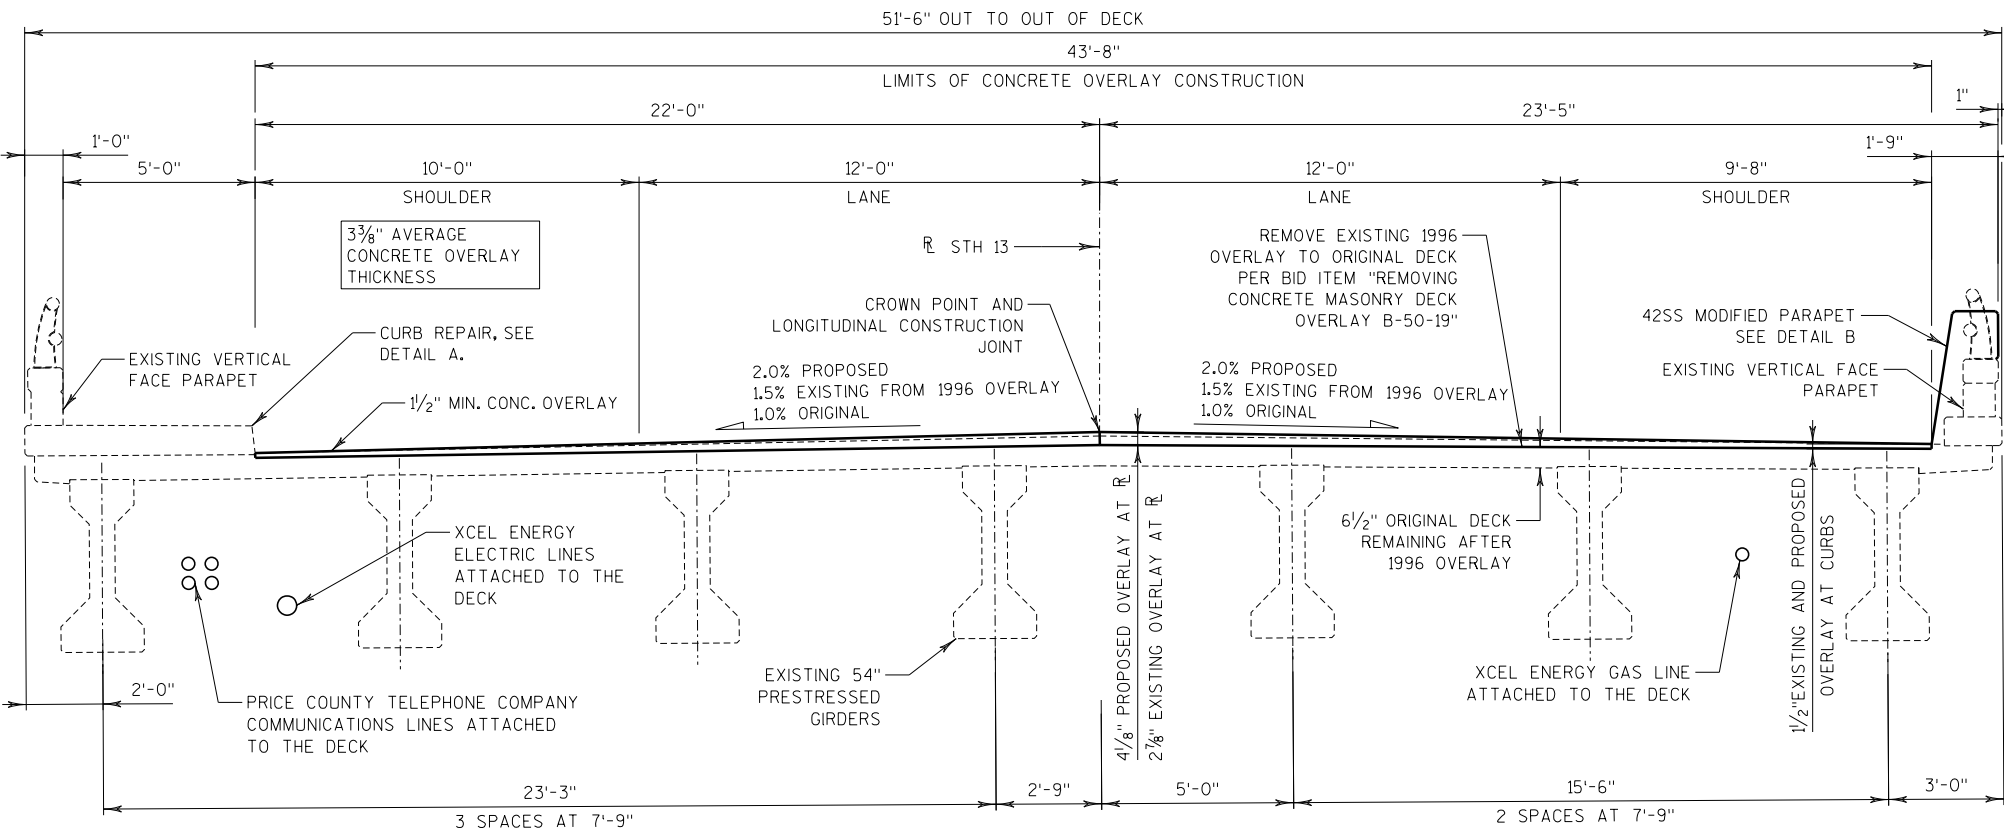

LOOKING UPSTATION



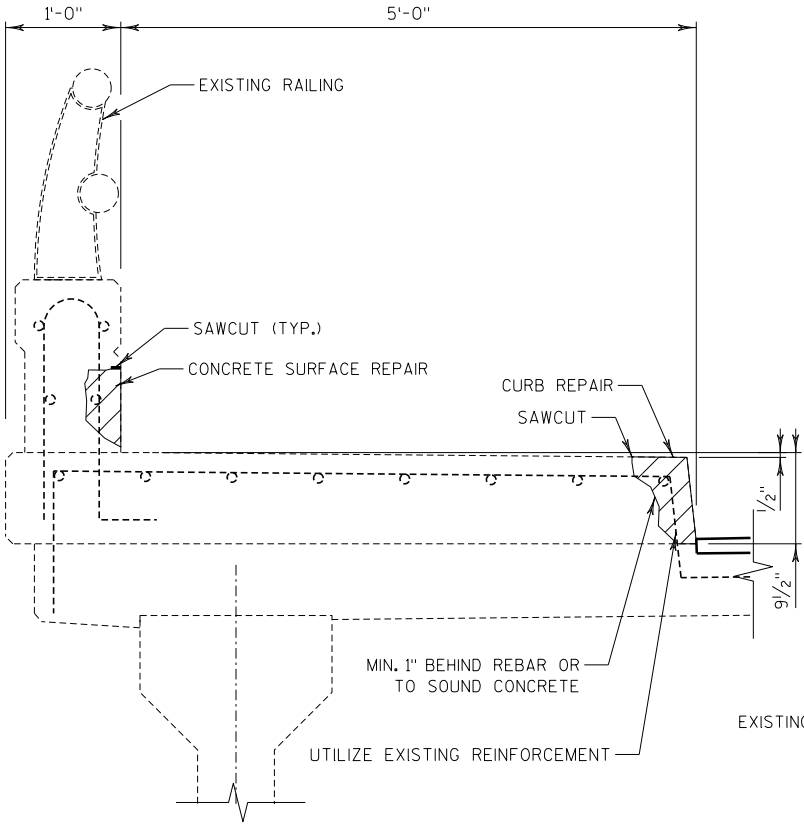


DETAIL A

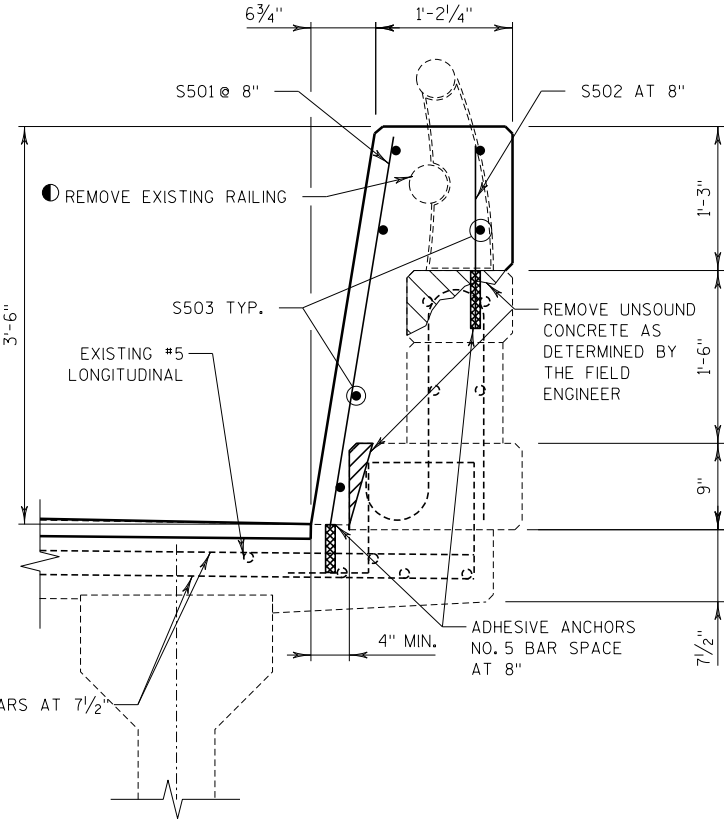

DETAIL B

NO.	DATE	REVISION	BY
STATE OF WISCONSIN DEPARTMENT OF TRANSPORTATION			
STRUCTURE B-50-19			
	DRAWN BY	JRM	PLANS CK'D. MDR
TYPICAL SECTION AND QUANTITIES			SHEET 2 OF 4

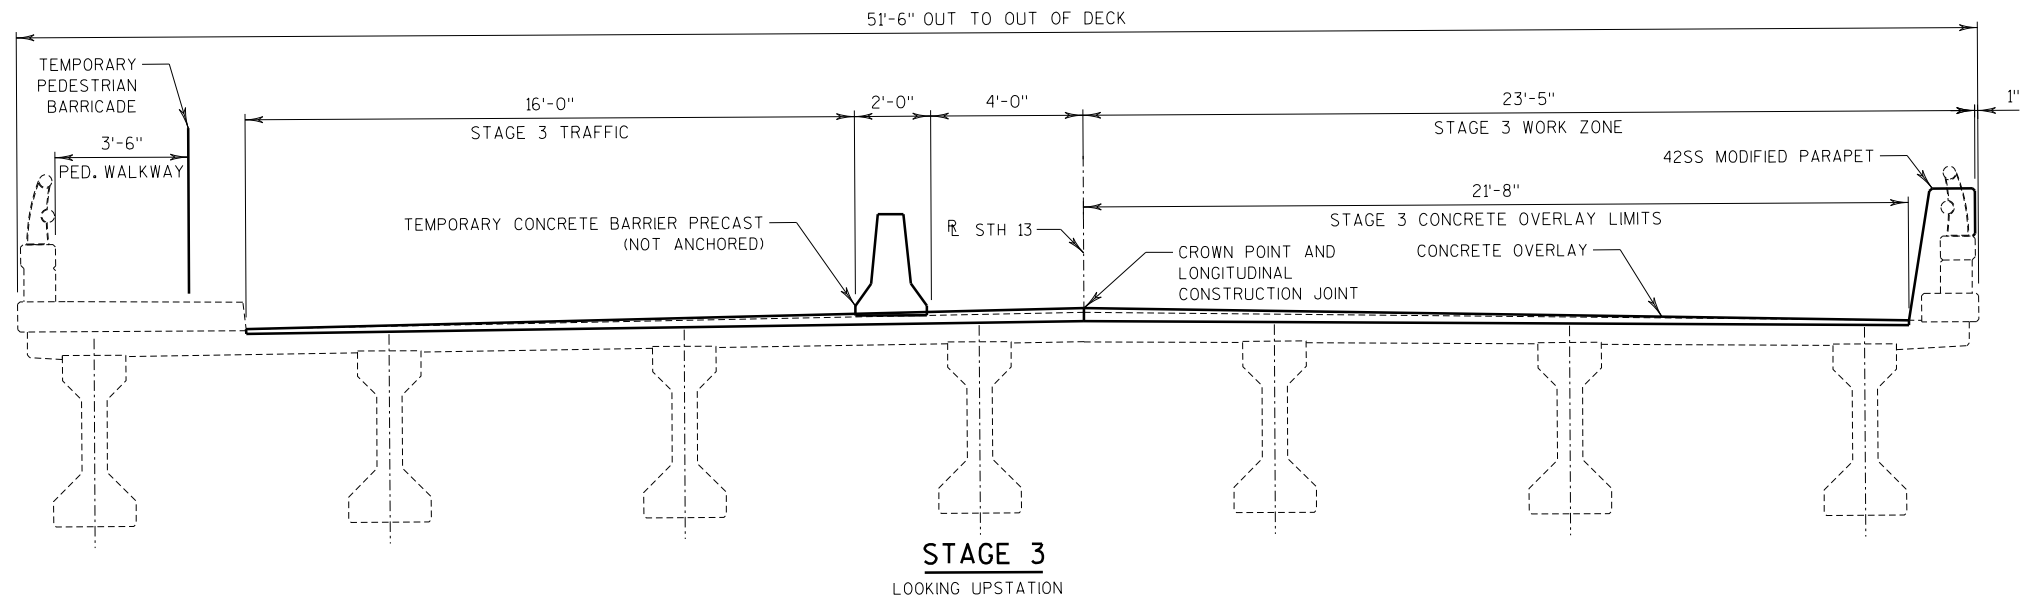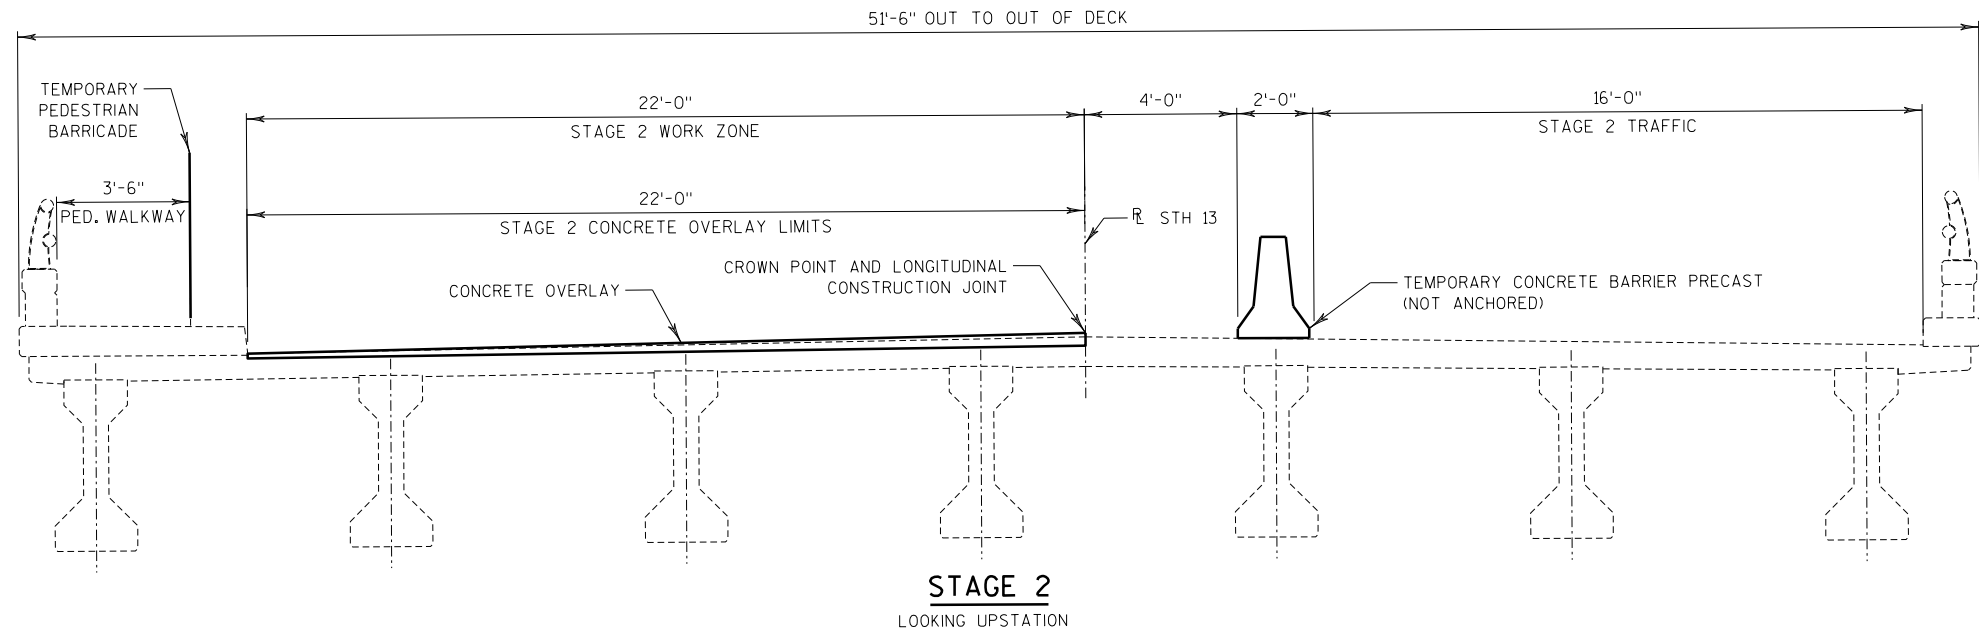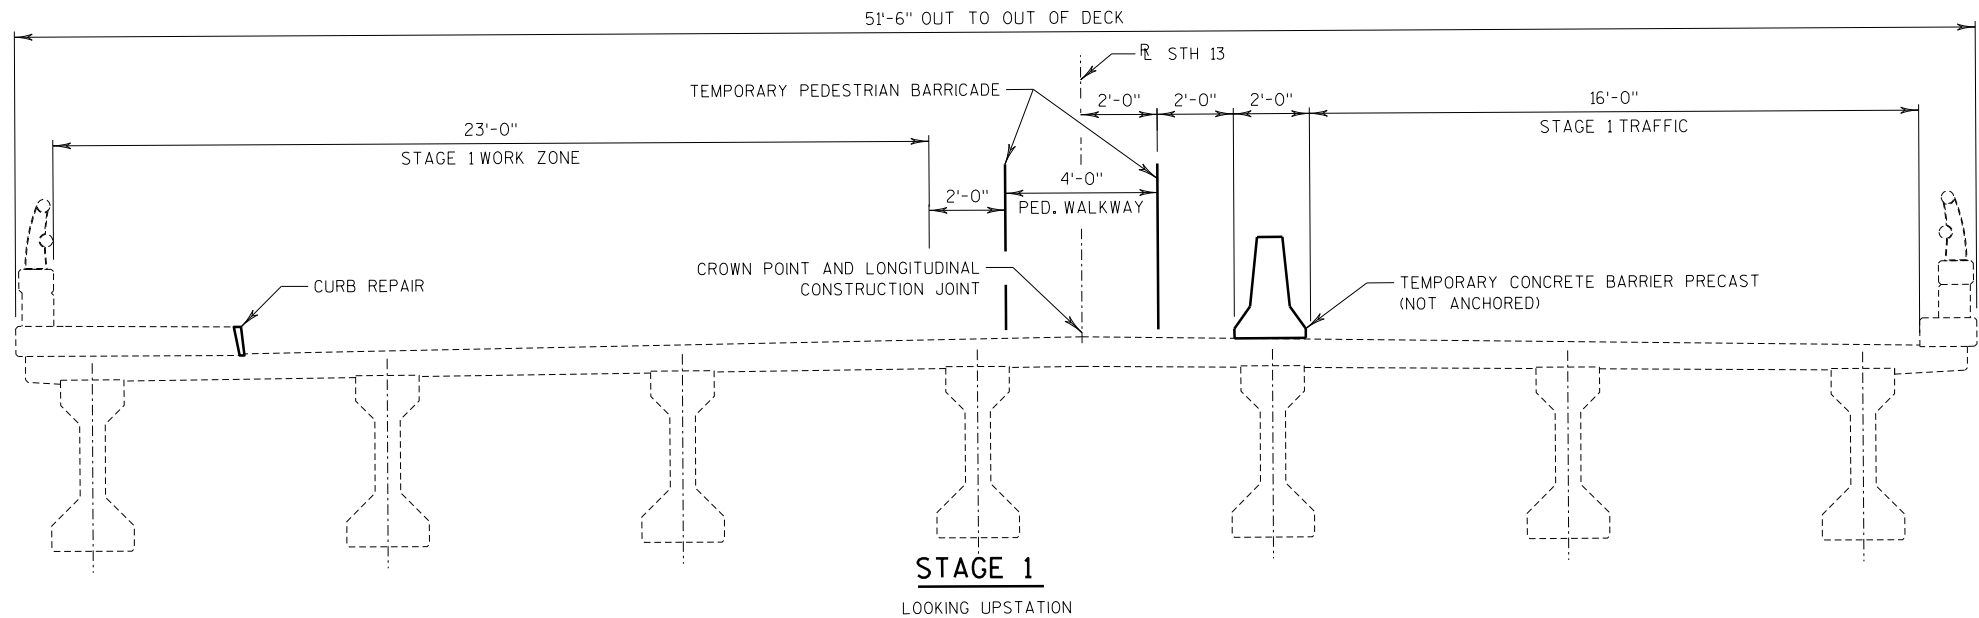

PRELIMINARY PLANS

STATE OF WISCONSIN DEPARTMENT OF TRANSPORTATION			
STRUCTURE B-50-19			
DRAWN BY		PLANS CK'D.	MDR
STAGING DETAILS		SHEET 3 OF 4	

NOTES:

▲ ADHESIVE ANCHOR NO. 5 BARS. EMBED 4" INTO EXISTING DECK OR 5" INTO EXISTING PARAPET.

■ BENCH MARK CAP (WHEN SUPPLIED). AVOID PLACING A BENCH MARK CAP BELOW A RAIL OR FENCE SYSTEM THAT IS ATTACHED TO THE TOP OF THE PARAPET.

● DRILLING BOLT HOLES THROUGH THE PARAPET IS INCLUDED IN THE BID ITEM "CONCRETE MASONRY BRIDGES".

■ BOLTS, NUTS AND WASHERS TO BE GALVANIZED PER STANDARD DETAILS.

PARAPET END TREATMENT DETAIL

LOOKING AT INSIDE FACE OF PARAPET

SECTION A**SECTION B****SECTION C****SECTION THRU PARAPET REPLACEMENT ON BRIDGE****BAR SERIES●**

BAR MARK	NO. REQ'D.	LENGTH
S507	2	2'-11" TO 3'-7"
S508	2	10" TO 1'-4"









BILL OF BARS


BAR MARK	COAT	NO.	LENGTH	SERIES	BENT	LOCATION
▲ S501	X	153	3'-8"		X	PARAPET VERTICAL
▲ S502	X	189	1'-6"			PARAPET VERTICAL
▲ S503	X	12	52'-0"			PARAPET HORIZONTAL
▲ S504	X	14	3'-8"		X	PARAPET WINGS VERTICAL
▲ S505	X	12	3'-8"		X	PARAPET WINGS VERTICAL
▲ S506	X	10	3'-8"		X	PARAPET WINGS VERTICAL
▲ S507	X	12	3'-3"	●	X	PARAPET WINGS VERTICAL
▲ S508	X	12	1'-2"	●		PARAPET WINGS VERTICAL
S509	X	2	12'-7"		X	PARAPET WINGS HORIZONTAL
S510	X	4	12'-7"		X	PARAPET WINGS HORIZONTAL
S511	X	6	12'-8"			PARAPET WINGS HORIZONTAL

PLAN**INSIDE ELEVATION****DETAIL OF THRIE BEAM BOLT PATTERN**

● 1" ϕ HOLES DRILLED THRU PARAPET
SYM. ABOUT ϕ PATTERN

NO.	DATE	REVISION	BY
STATE OF WISCONSIN DEPARTMENT OF TRANSPORTATION			
STRUCTURE B-50-19			
DRAWN BY		JRM	PLANS CK'D. MDR
PARAPET DETAILS		SHEET 4 OF 4	

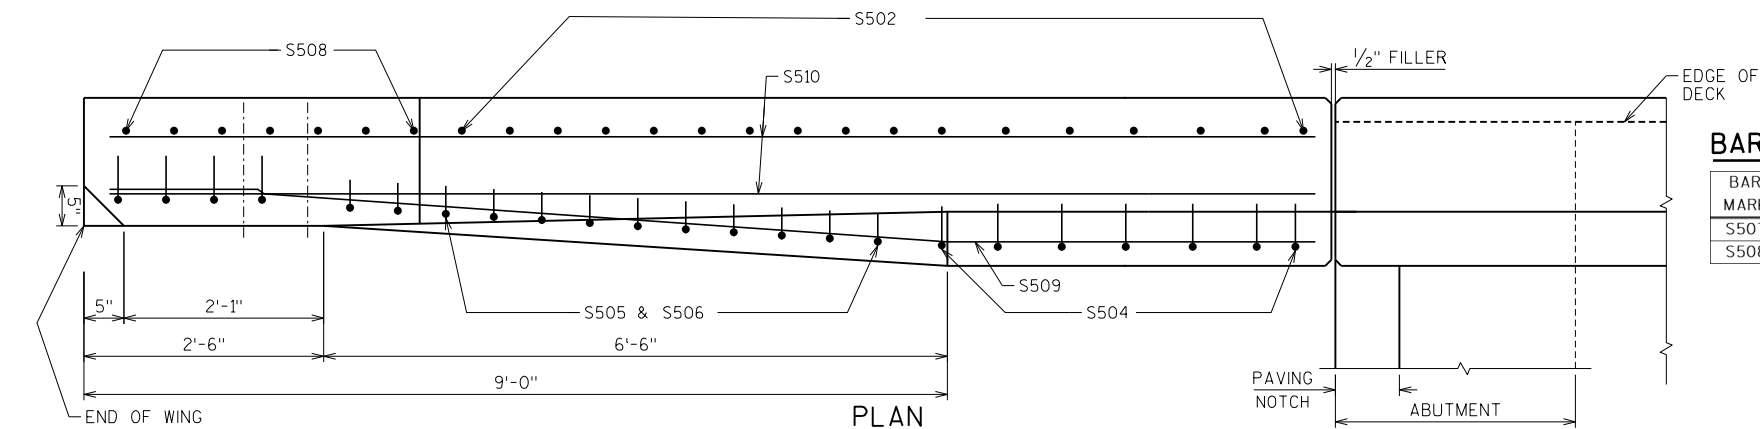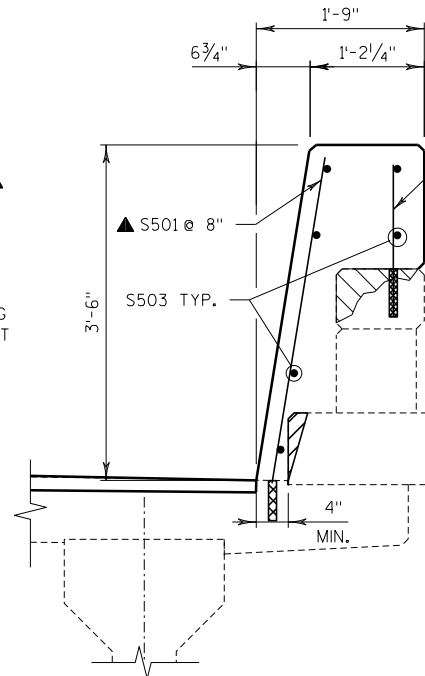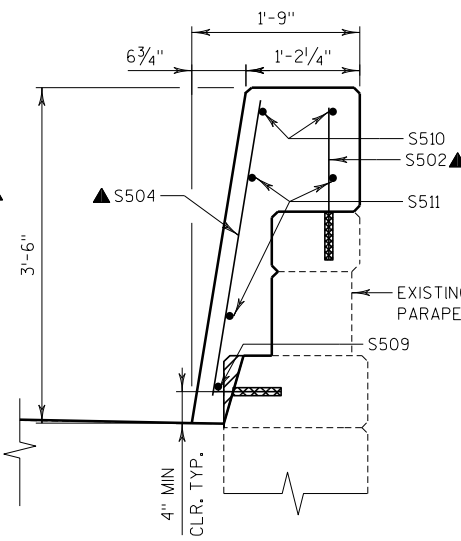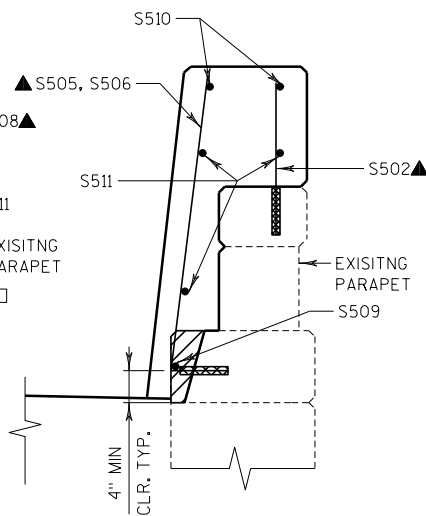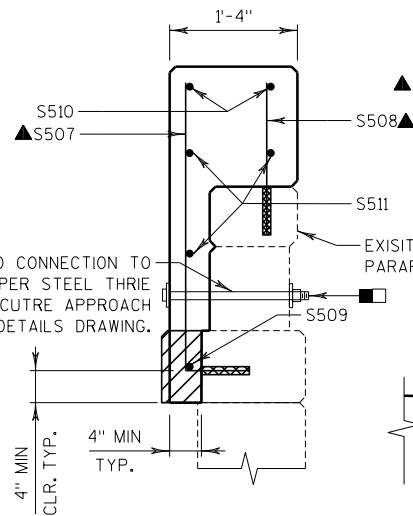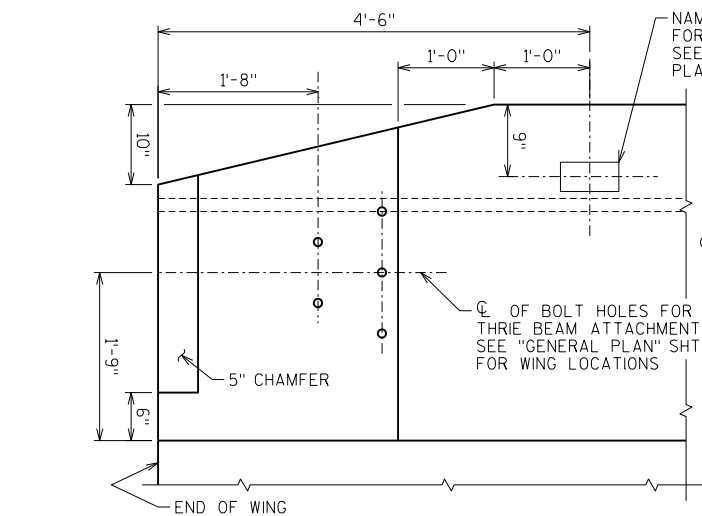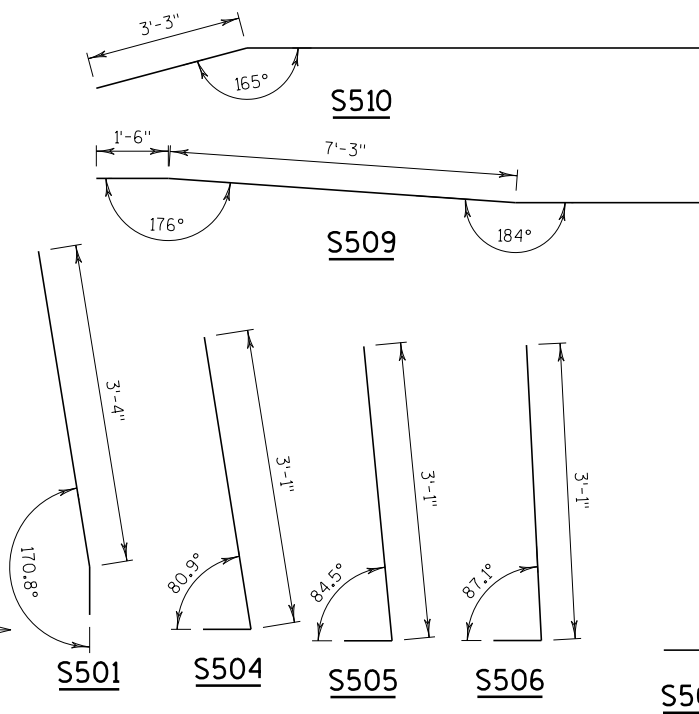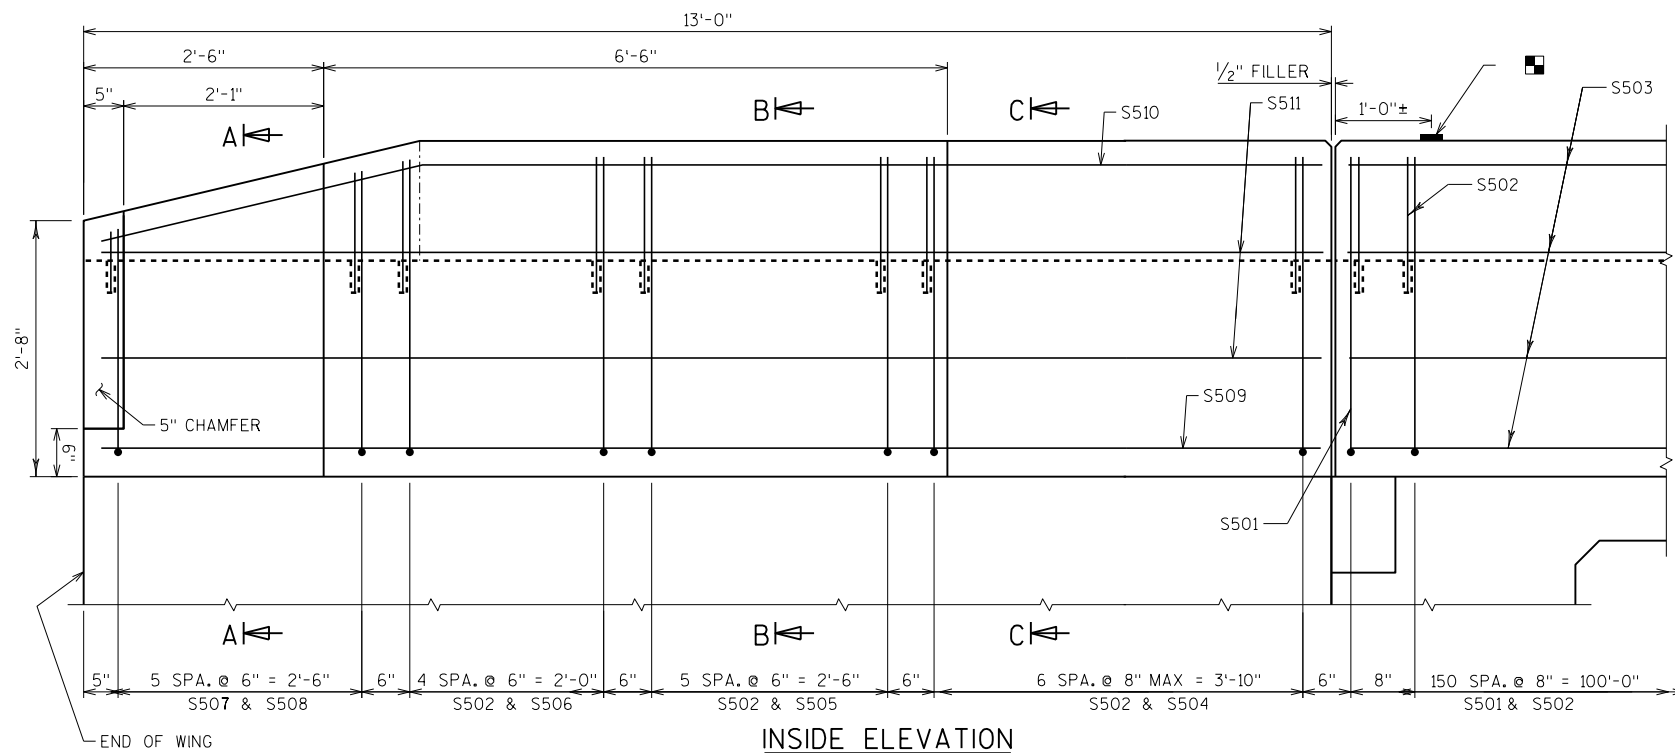

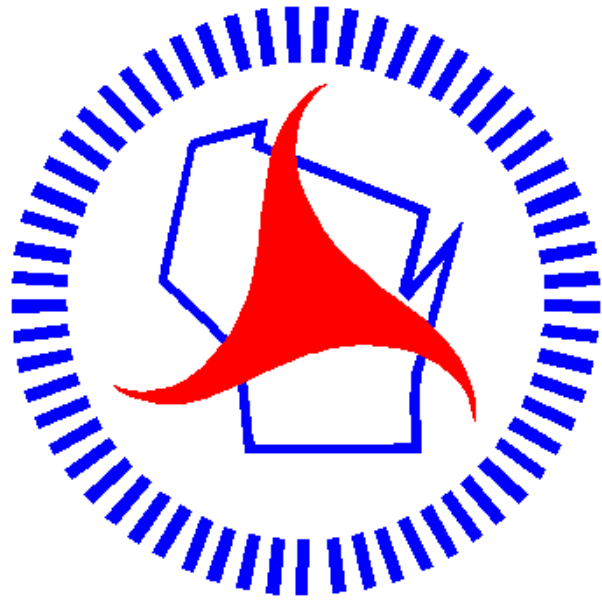

Wisconsin Department of Transportation

Dedicated people creating transportation solutions
through innovation and exceptional service.

<http://www.dot.wisconsin.gov>


RHI
PROJECT ID: 1610-44-64
WITH: 1610-44-62, 1610-44-63
COUNTY: PRICE

SEPTEMBER 2021

ORDER OF SHEETS

Section No.	1	Title
Section No.	2	Typical Sections and Details
Section No.	3	Estimate of Quantities
Section No.	3	Miscellaneous Quantities
Section No.	4	Right of Way Plat
Section No.	5	Plan and Profile
Section No.	6	Standard Detail Drawings
Section No.	7	Sign Plates
Section No.	8	Structure Plans
Section No.	9	Computer Earthwork Data
Section No.	9	Cross Sections

TOTAL SHEETS = 60

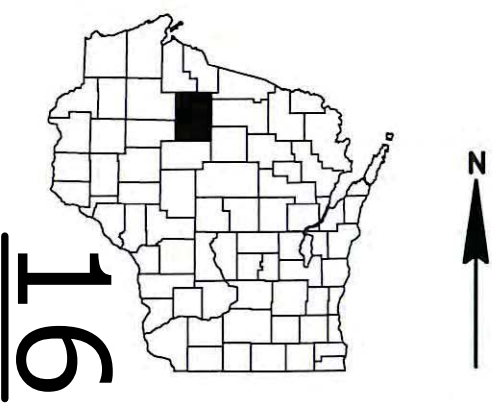

DESIGN DESIGNATION

A.A.D.T.	2019	=	2,300
A.A.D.T.	2039	=	2,750
D.H.V.		=	331
D.D.		=	61/39
T.		=	23.5%
DESIGN SPEED		=	55 MPH/45 MPH
ESALS		=	1,160,000

CONVENTIONAL SYMBOLS

PLAN	
CORPORATE LIMITS	
PROPERTY LINE	
LOT LINE	
LIMITED HIGHWAY EASEMENT	
EXISTING RIGHT OF WAY	
PROPOSED OR NEW R/W LINE	
SLOPE INTERCEPT	
REFERENCE LINE	
EXISTING CULVERT	
PROPOSED CULVERT (Box or Pipe)	
COMBUSTIBLE FLUIDS	
MARSH AREA	
WOODED OR SHRUB AREA	

PROFILE	
GRADE LINE	
ORIGINAL GROUND	
MARSH OR ROCK PROFILE (To be noted as such)	
SPECIAL DITCH	
GRADE ELEVATION	
CULVERT (Profile View)	
UTILITIES	
ELECTRIC	
FIBER OPTIC	
GAS	
SANITARY SEWER	
STORM SEWER	
TELEPHONE	
WATER	
UTILITY PEDESTAL	
POWER POLE	
TELEPHONE POLE	

STATE OF WISCONSIN
DEPARTMENT OF TRANSPORTATION



PLAN OF PROPOSED IMPROVEMENT

HAWKINS - BRADLEY

WISCONSIN CENTRAL RR B-50-0048

USH 8
PRICE COUNTY

STATE PROJECT NUMBER
1610-44-64

 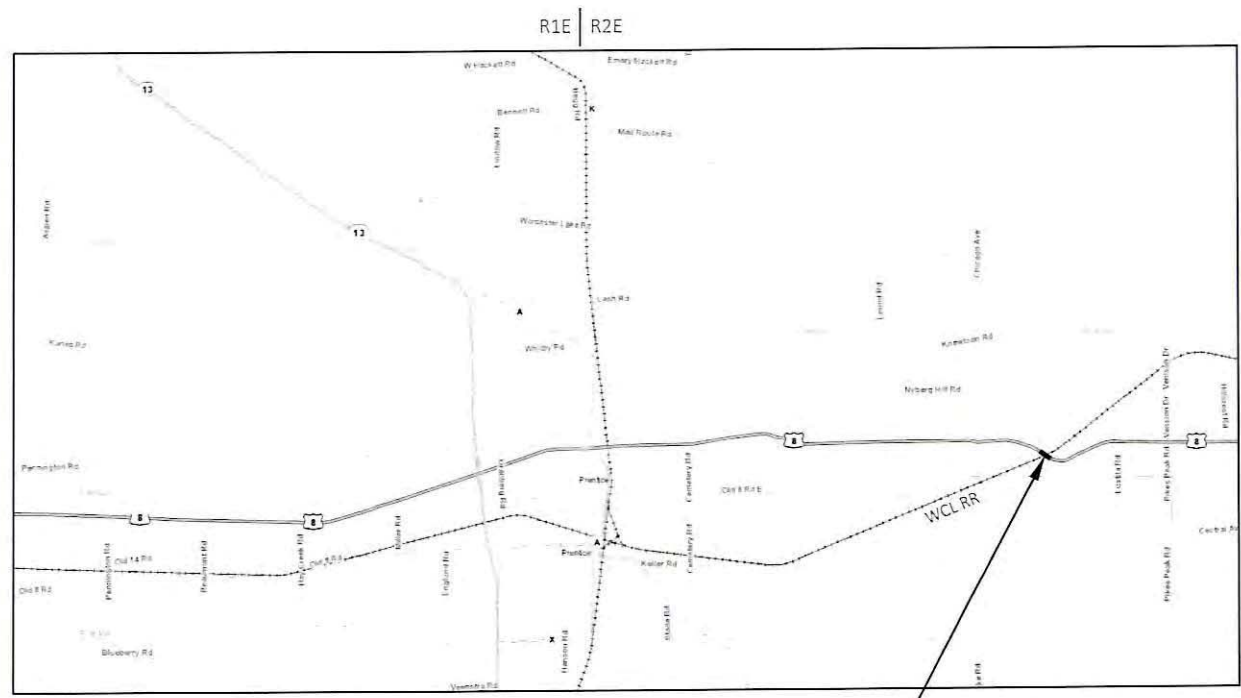


TOTAL NET LENGTH OF CENTERLINE = 0.033 MI

ELEVATIONS SHOWN ON THE PLAN ARE REFERENCED TO THE NORTH AMERICAN VERTICAL DATUM OF 1988 (NAVD 88). 2012

HORIZONTAL POSITIONS SHOWN ON THIS PLAN ARE WISCONSIN COUNTY COORDINATES, PRICE COUNTY, NAD83 (YEAR), IN U.S. SURVEY FEET. VALUES ARE GRID COORDINATES, GRID BEARINGS, AND GRID DISTANCES. GRID DISTANCES MAY BE USED AS GROUND DISTANCES.

STATE PROJECT	FEDERAL PROJECT	
	PROJECT	CONTRACT
1610-44-64		

ORIGINAL PLANS PREPARED BY:
SHORT ELLIOTT HENDRICKSON INC.

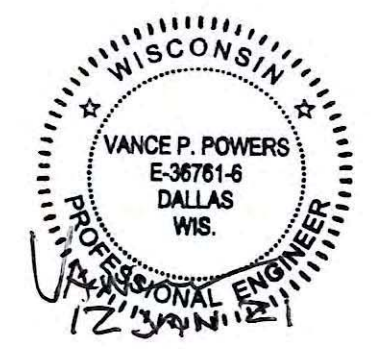

STATE OF WISCONSIN
DEPARTMENT OF TRANSPORTATION

PREPARED BY	
Surveyor	WISDOT/SEH
Designer	SEH
Project Manager	KAI KILEN
Regional Examiner	CHERYL SIMON
Regional Supervisor	DANIEL ERVA

APPROVED FOR THE DEPARTMENT
DATE: 4/22/2022
(Signature)

GENERAL NOTES

WHEN THE QUANTITY OF THE ITEMS OF BASE AGGREGATE, SUBBASE, OR HMA PAVEMENT IS MEASURED FOR PAYMENT BY THE TON OR CUBIC YARD, THE DEPTH OR THICKNESS OF THE LAYERS SHOWN ON THE PLAN IS APPROXIMATE AND THE ACTUAL THICKNESS WILL DEPEND ON THE DISTRIBUTION OF THE MATERIAL AS DIRECTED BY THE ENGINEER

CONTRACTOR WILL BE RESPONSIBLE FOR RESHAPING, SEEDING, AND EMATTING ANY PREVIOUSLY GRASSED AREAS WHICH ARE DISTURBED BY HIS OPERATION OUTSIDE OF NORMAL CONSTRUCTION LIMITS

THE LOCATIONS OF EXISTING AND PROPOSED UTILITY INSTALLATIONS AS SHOWN ON THE PLANS ARE APPROXIMATE. THERE MAY BE OTHER UTILITY INSTALLATIONS WITHIN THE PROJECT THAT ARE NOT SHOWN. CONTRACTOR IS RESPONSIBLE FOR CONTACTING UTILITIES AND DIGGERS HOTLINE PRIOR TO THE START OF WORK.

ORDER OF TYPICAL SECTIONS AND DETAILS

- GENERAL NOTES
- PROJECT OVERVIEW
- CONSTRUCTION DETAILS
- PERMANENT SIGNING
- TRAFFIC CONTROL
- ALIGNMENT DIAGRAM

WDNR

WENDY HENNIGES
107 SUTLIFF AVE.
RHINELANDER, WI 54501
DESK: (715) 365-8916
EMAIL: WENDY.HENNIGES@WISCONSIN.GOV

OTHER CONTACTS

WISCONSIN CENTRAL LTD (CN)
JACKIE MACEWICZ
1625 DEPORT STREET
STEVENS POINT, WI 54481
MOBILE: 715-345-2503
E-MAIL:JACKIE.MACEWICS@CN.CA
NOT PART OF DIGGERS HOTLINE, CALL CN BEFORE YOU DIG 734-783-4533
WILL ADD CONTACT INFORMATION FROM RETURNED WORK PLANS

UTILITIES

XCEL ENERGY
KATHY SCHANTNER
310 HICKORY HILLS LANE
PHILLIPS, WI 54555
OFFICE: (715) 737-1102
MOBILE: (715) 567-0037
KATHY.R.SCHANTNER@EXCELENERGY.COM

DIGGERSHOTLINE


Dial 811 or (800)242-8511

www.DiggersHotline.com


RUNOFF COEFFICIENT TABLE

	HYDROLOGIC SOIL GROUP											
	A			B			C			D		
	SLOPE RANGE (PERCENT)			SLOPE RANGE (PERCENT)			SLOPE RANGE (PERCENT)			SLOPE RANGE (PERCENT)		
LAND USE:	0-2	2-6	6 & OVER	0-2	2-6	6 & OVER	0-2	2-6	6 & OVER	0-2	2-6	6 & OVER
ROW CROPS	.08	.16	.22	.12	.20	.27	.15	.24	.33	.19	.28	.38
	.22	.30	.38	.26	.34	.44	.30	.37	.50	.34	.41	.56
MEDIAN STRIP-TURF	.19	.20	.24	.19	.22	.26	.20	.23	.30	.20	.25	.30
	.24	.26	.30	.25	.28	.33	.26	.30	.37	.27	.32	.40
SIDE SLOPE-TURF			.25			.27			.28			.30
			.32			.34			.36			.38
PAVEMENT:												
ASPHALT	.70 - .95											
CONCRETE	.80 - .95											
BRICK	.70 - .80											
DRIVES, WALKS	.75 - .85											
ROOFS	.75 - .95											
GRAVEL ROADS, SHOULDERS	.40 - .60											

TOTAL AREA EXPECTED TO BE DISTURBED BY CONSTRUCTION ACTIVITIES = 0.055 ACRES

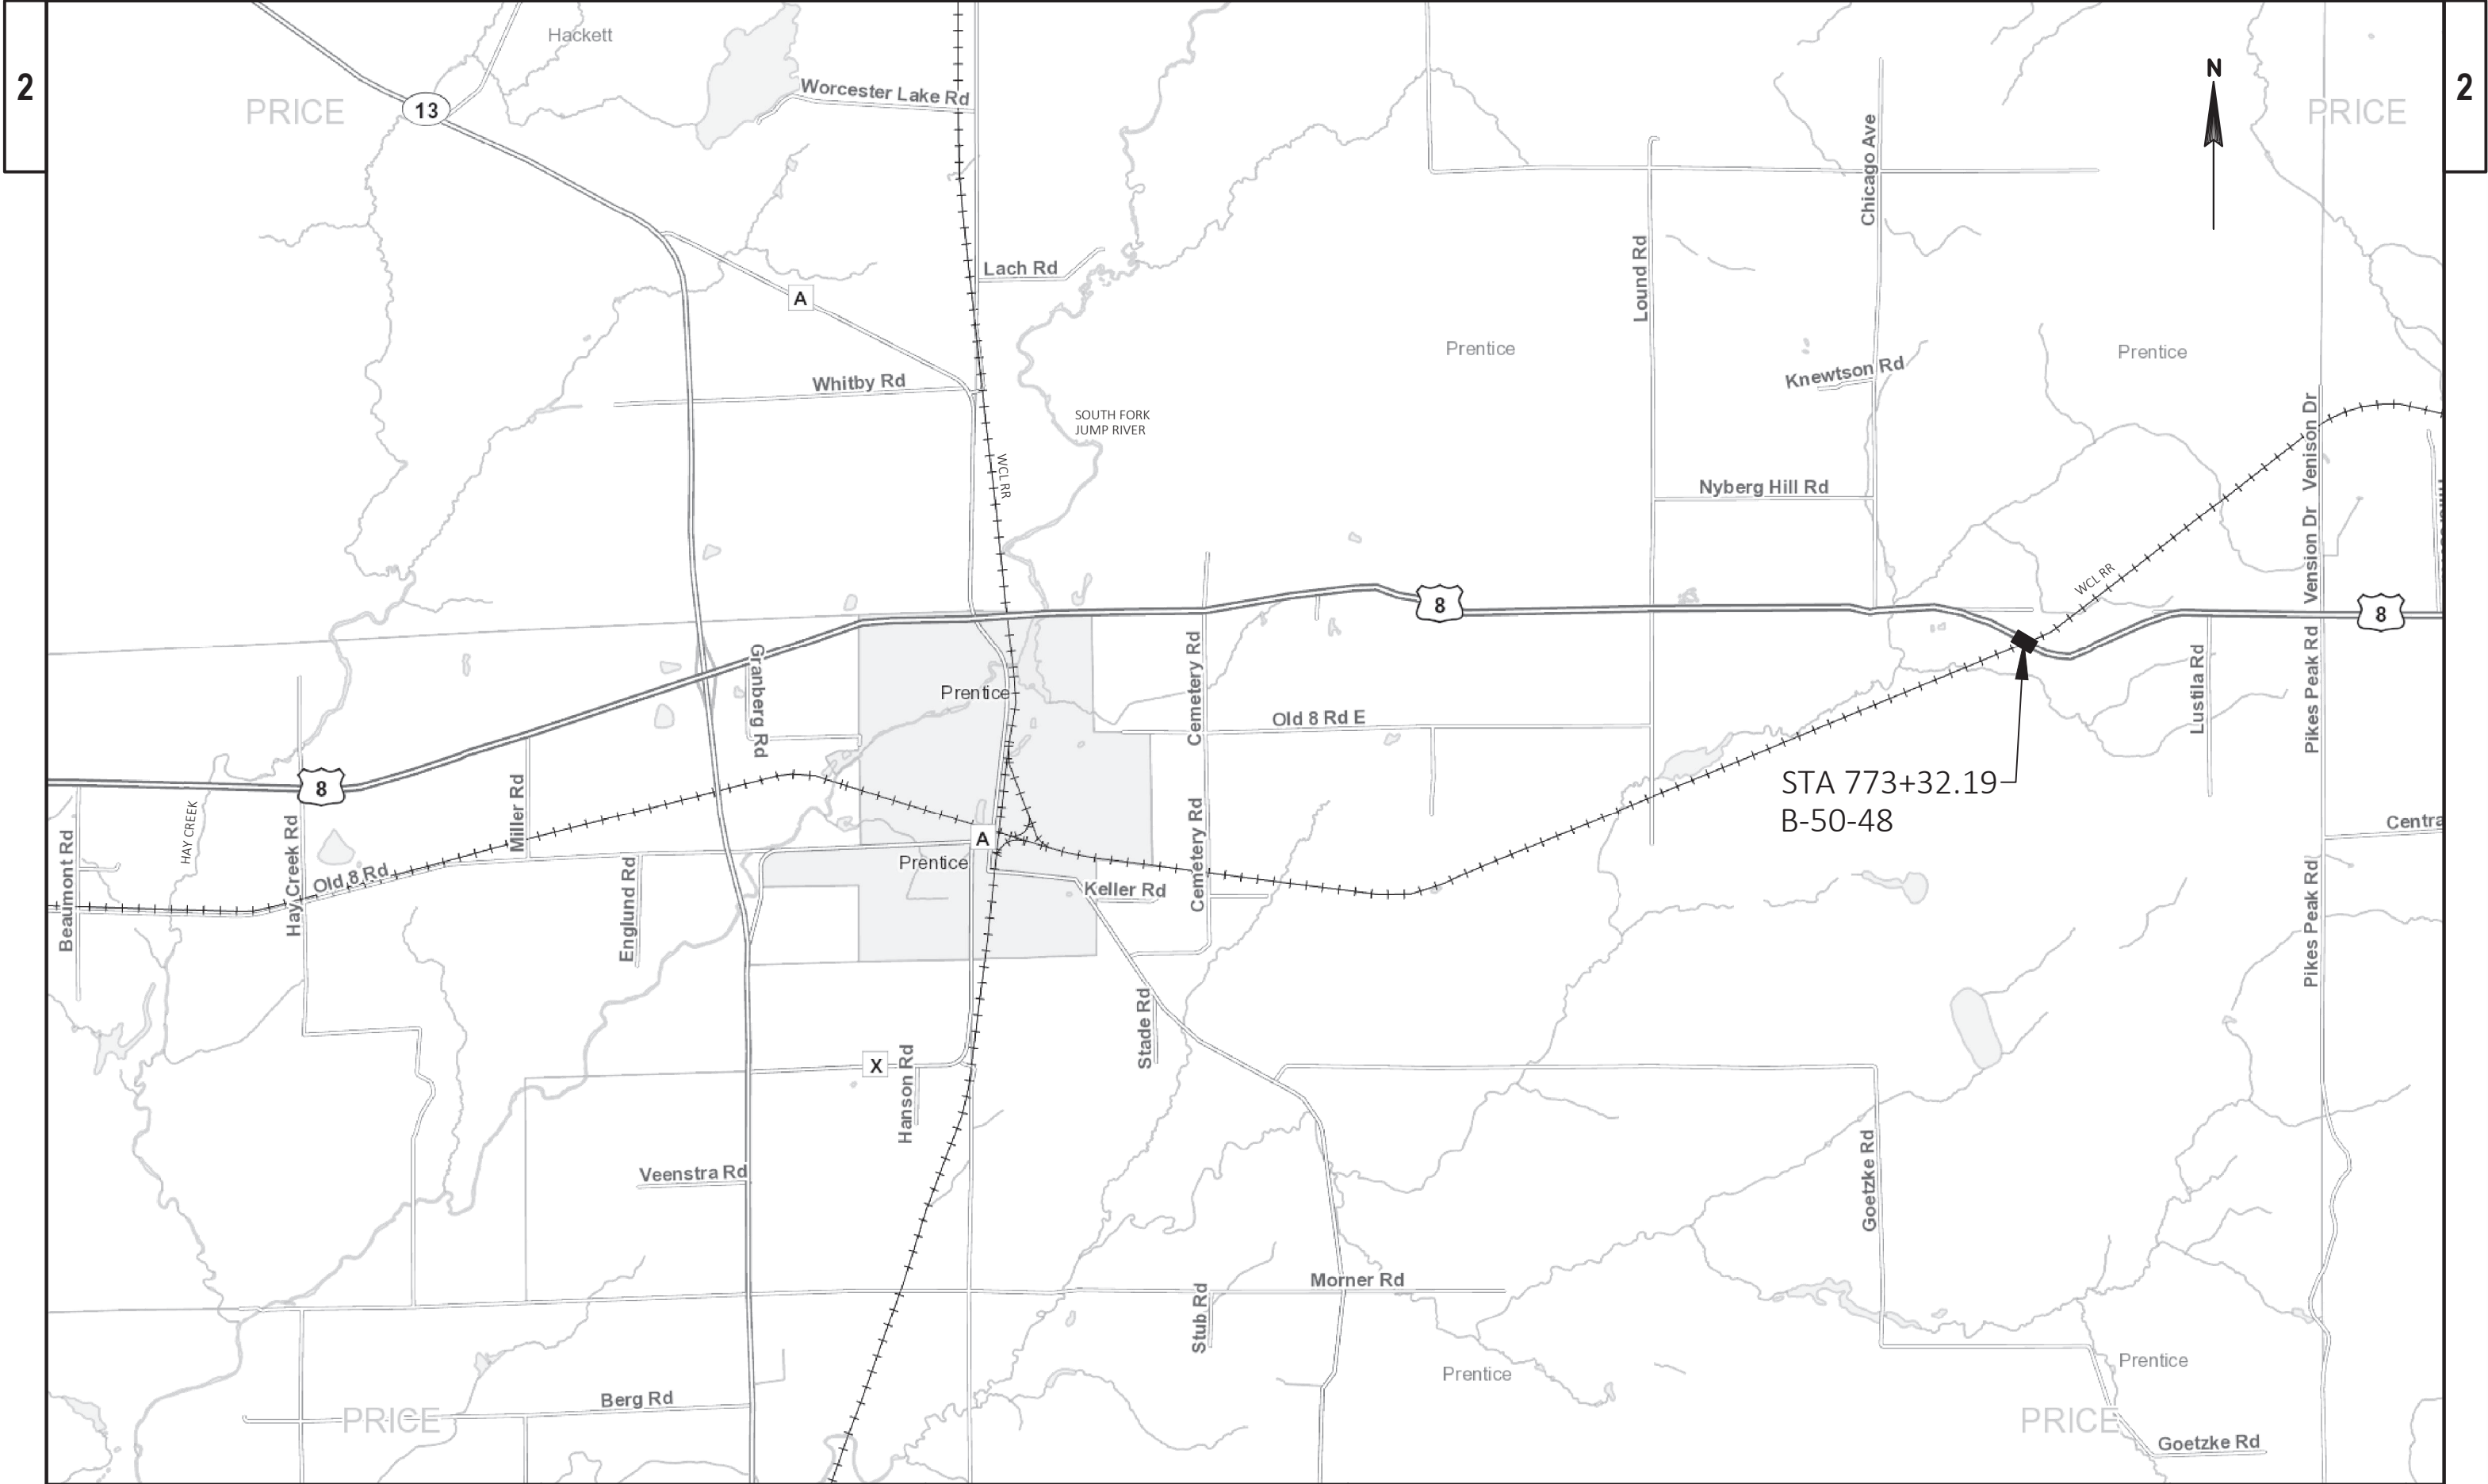

PROJECT NO: 1610-44-64	HWY: USH 8	COUNTY: PRICE	PROJECT OVERVIEW	SHEET	E
------------------------	------------	---------------	------------------	-------	---

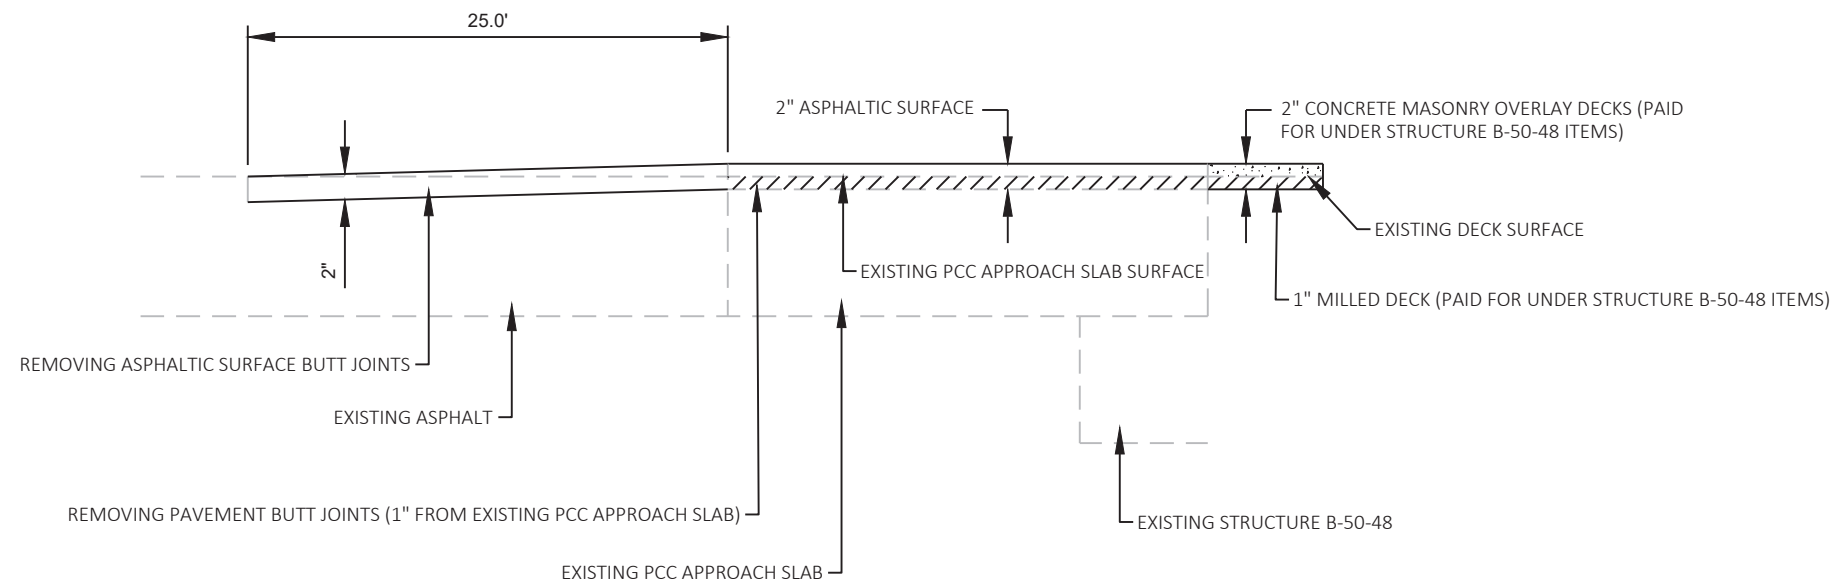

BUTT JOINT

PROJECT NO: 1610-44-64

HWY: USH 8

COUNTY: PRICE

PLAN: CONSTRUCTION DETAILS

SHEET

E

2

2

EXISTING SIGN MOUNTED ON POST(S)


PROPOSED SIGN MOUNTED ON POST(S)

DENOTES SIGN NUMBER

MARKING LINE 4-INCH EPOXY (WHITE)

MARKING LINE 4-INCH EPOXY (DOUBLE YELLOW)

PERMANENT SIGN LOCATIONS ARE APPROXIMATE. FINAL LOCATIONS SHALL BE PLACED IN ACCORDANCE TO DETAILS AND THE MUTCD. NO PASSING ZONE PENNANTS SHALL BE PLACED IN ACCORDANCE WITH THE RESULTS OF THE LOCATING NO PASSING ZONE ITEM.

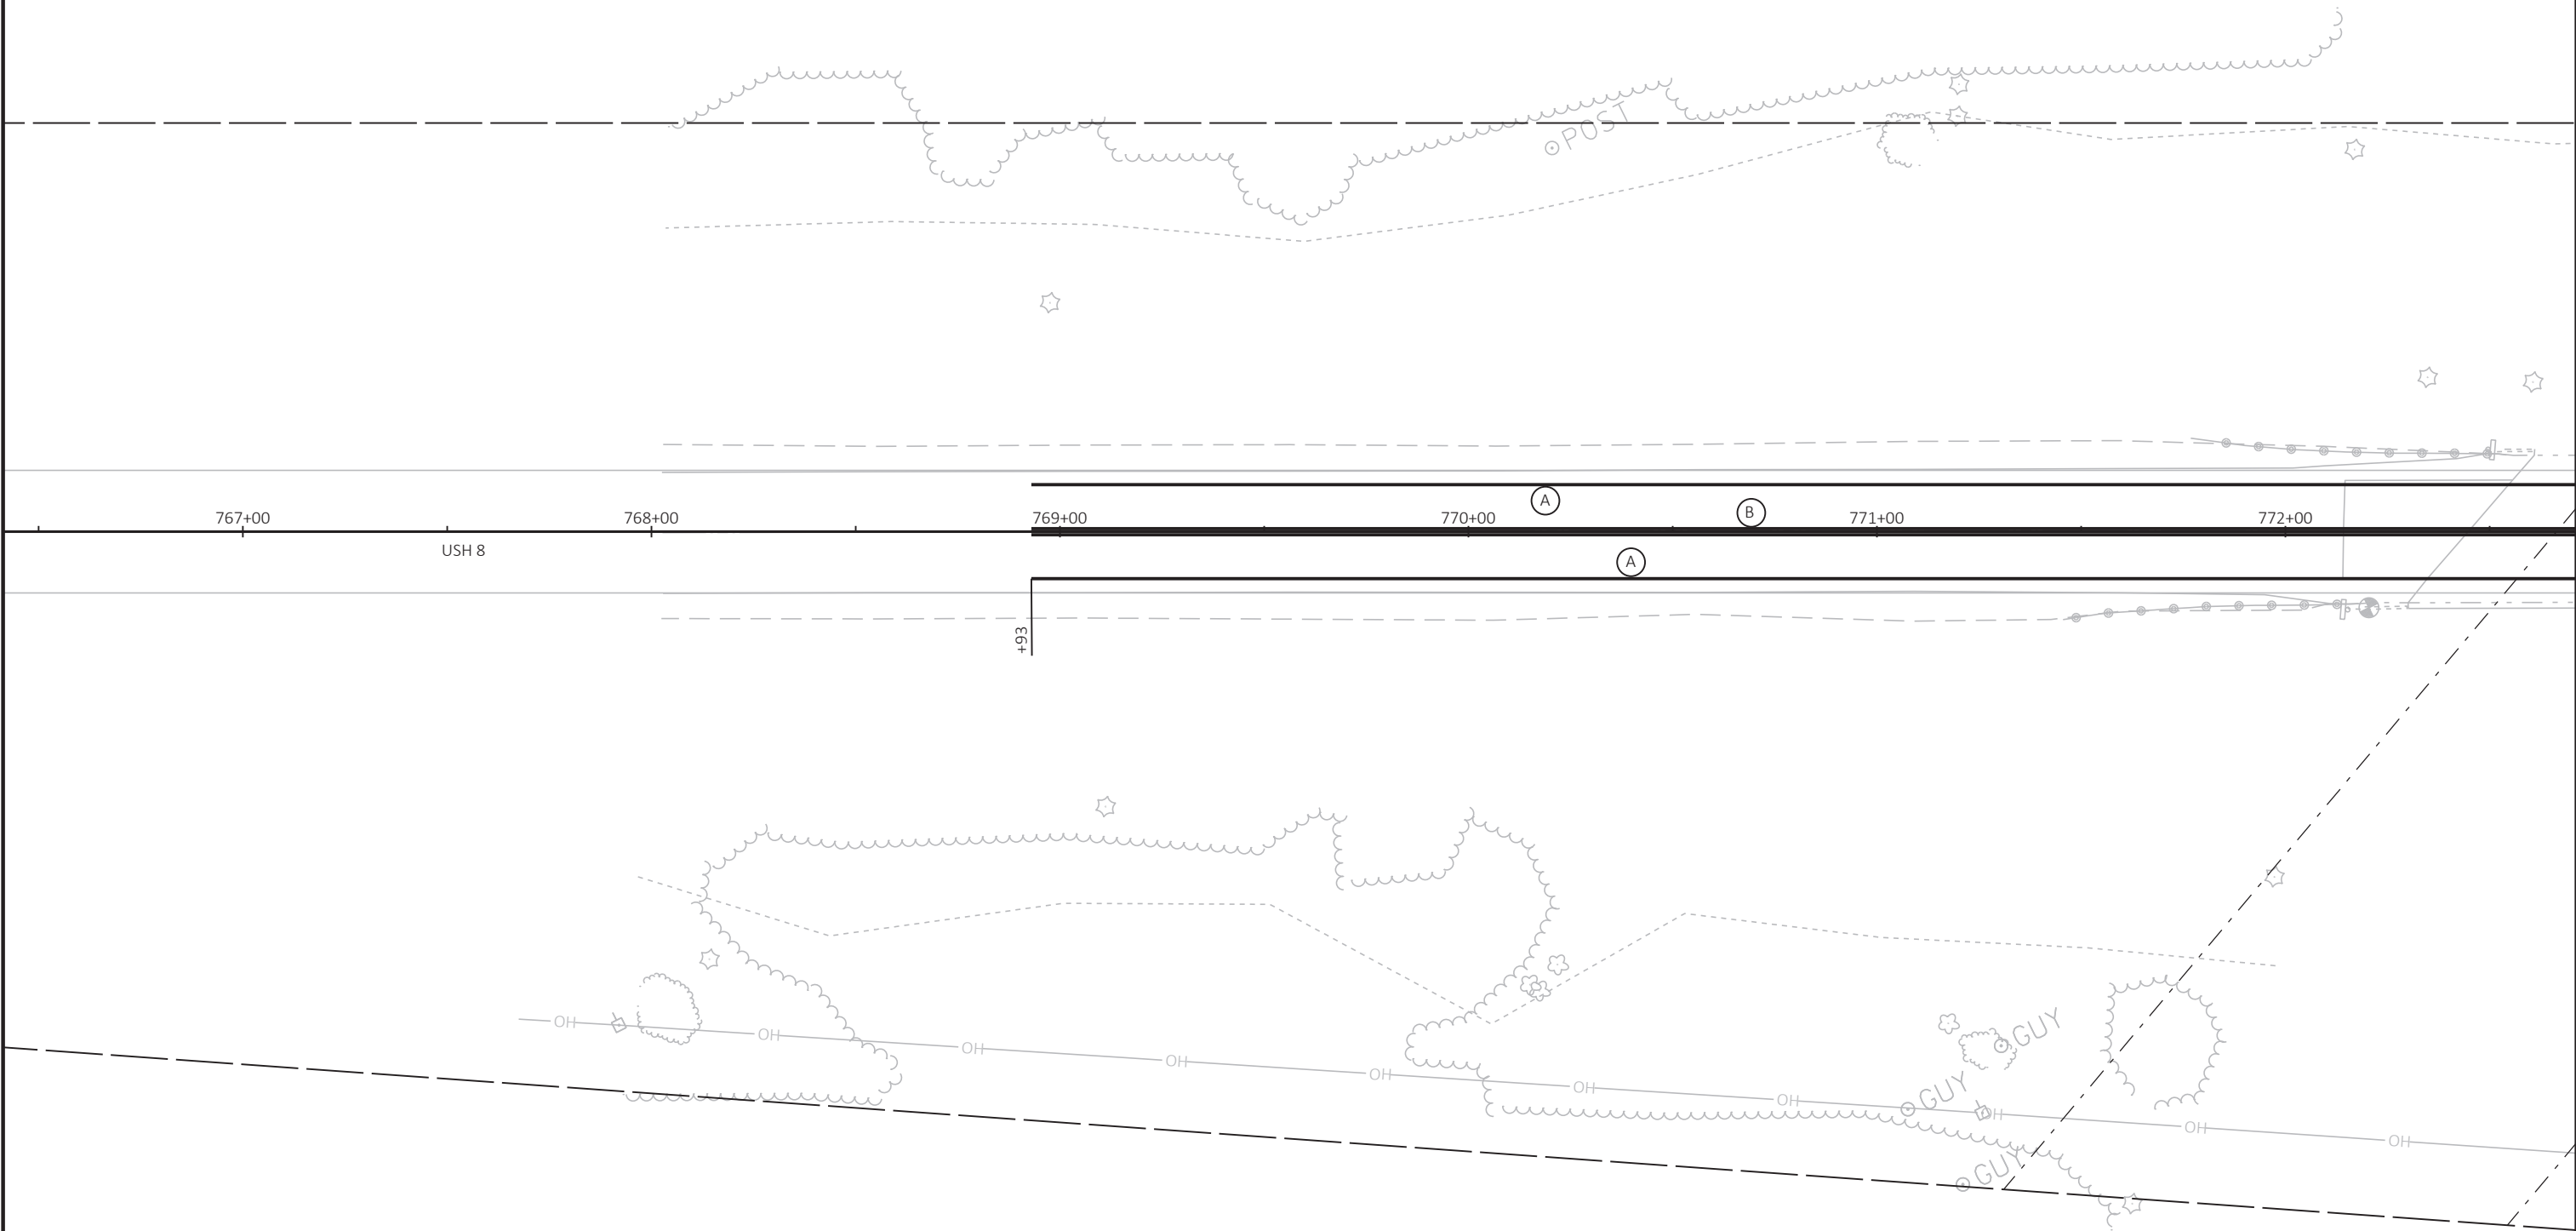

FILE NAME : P:\UZ\W\WITNC\144737\CIVIL 3D\15803003\SHEETSPLAN B-50-48\023201 PS.DWG
LAYOUT NAME - 01

5.DWG

PLOT BY : ANNIE JEROME PLOT NAME :

LIFT

PLOT DATE : 6/24/2021 8:37 AM

PLOT BY : ANNIE JEROME

PLOT NAME :

PLOT SCALE : 1 IN:40 FT

WISDOT/CADDIS SHEET 42

LEGEND



EXISTING SIGN MOUNTED ON POST(S)



PROPOSED SIGN MOUNTED ON POST(S)



DENOTES SIGN NUMBER




MARKING LINE 4-INCH EPOXY (WHITE)



MARKING LINE 4-INCH EPOXY (DOUBLE YELLOW)

NOTE:

PERMANENT SIGN LOCATIONS ARE APPROXIMATE. FINAL LOCATIONS SHALL BE PLACED IN ACCORDANCE TO DETAILS AND THE MUTCD. NO PASSING ZONE PENNANTS SHALL BE PLACED IN ACCORDANCE WITH THE RESULTS OF THE LOCATING NO PASSING ZONE ITEM.

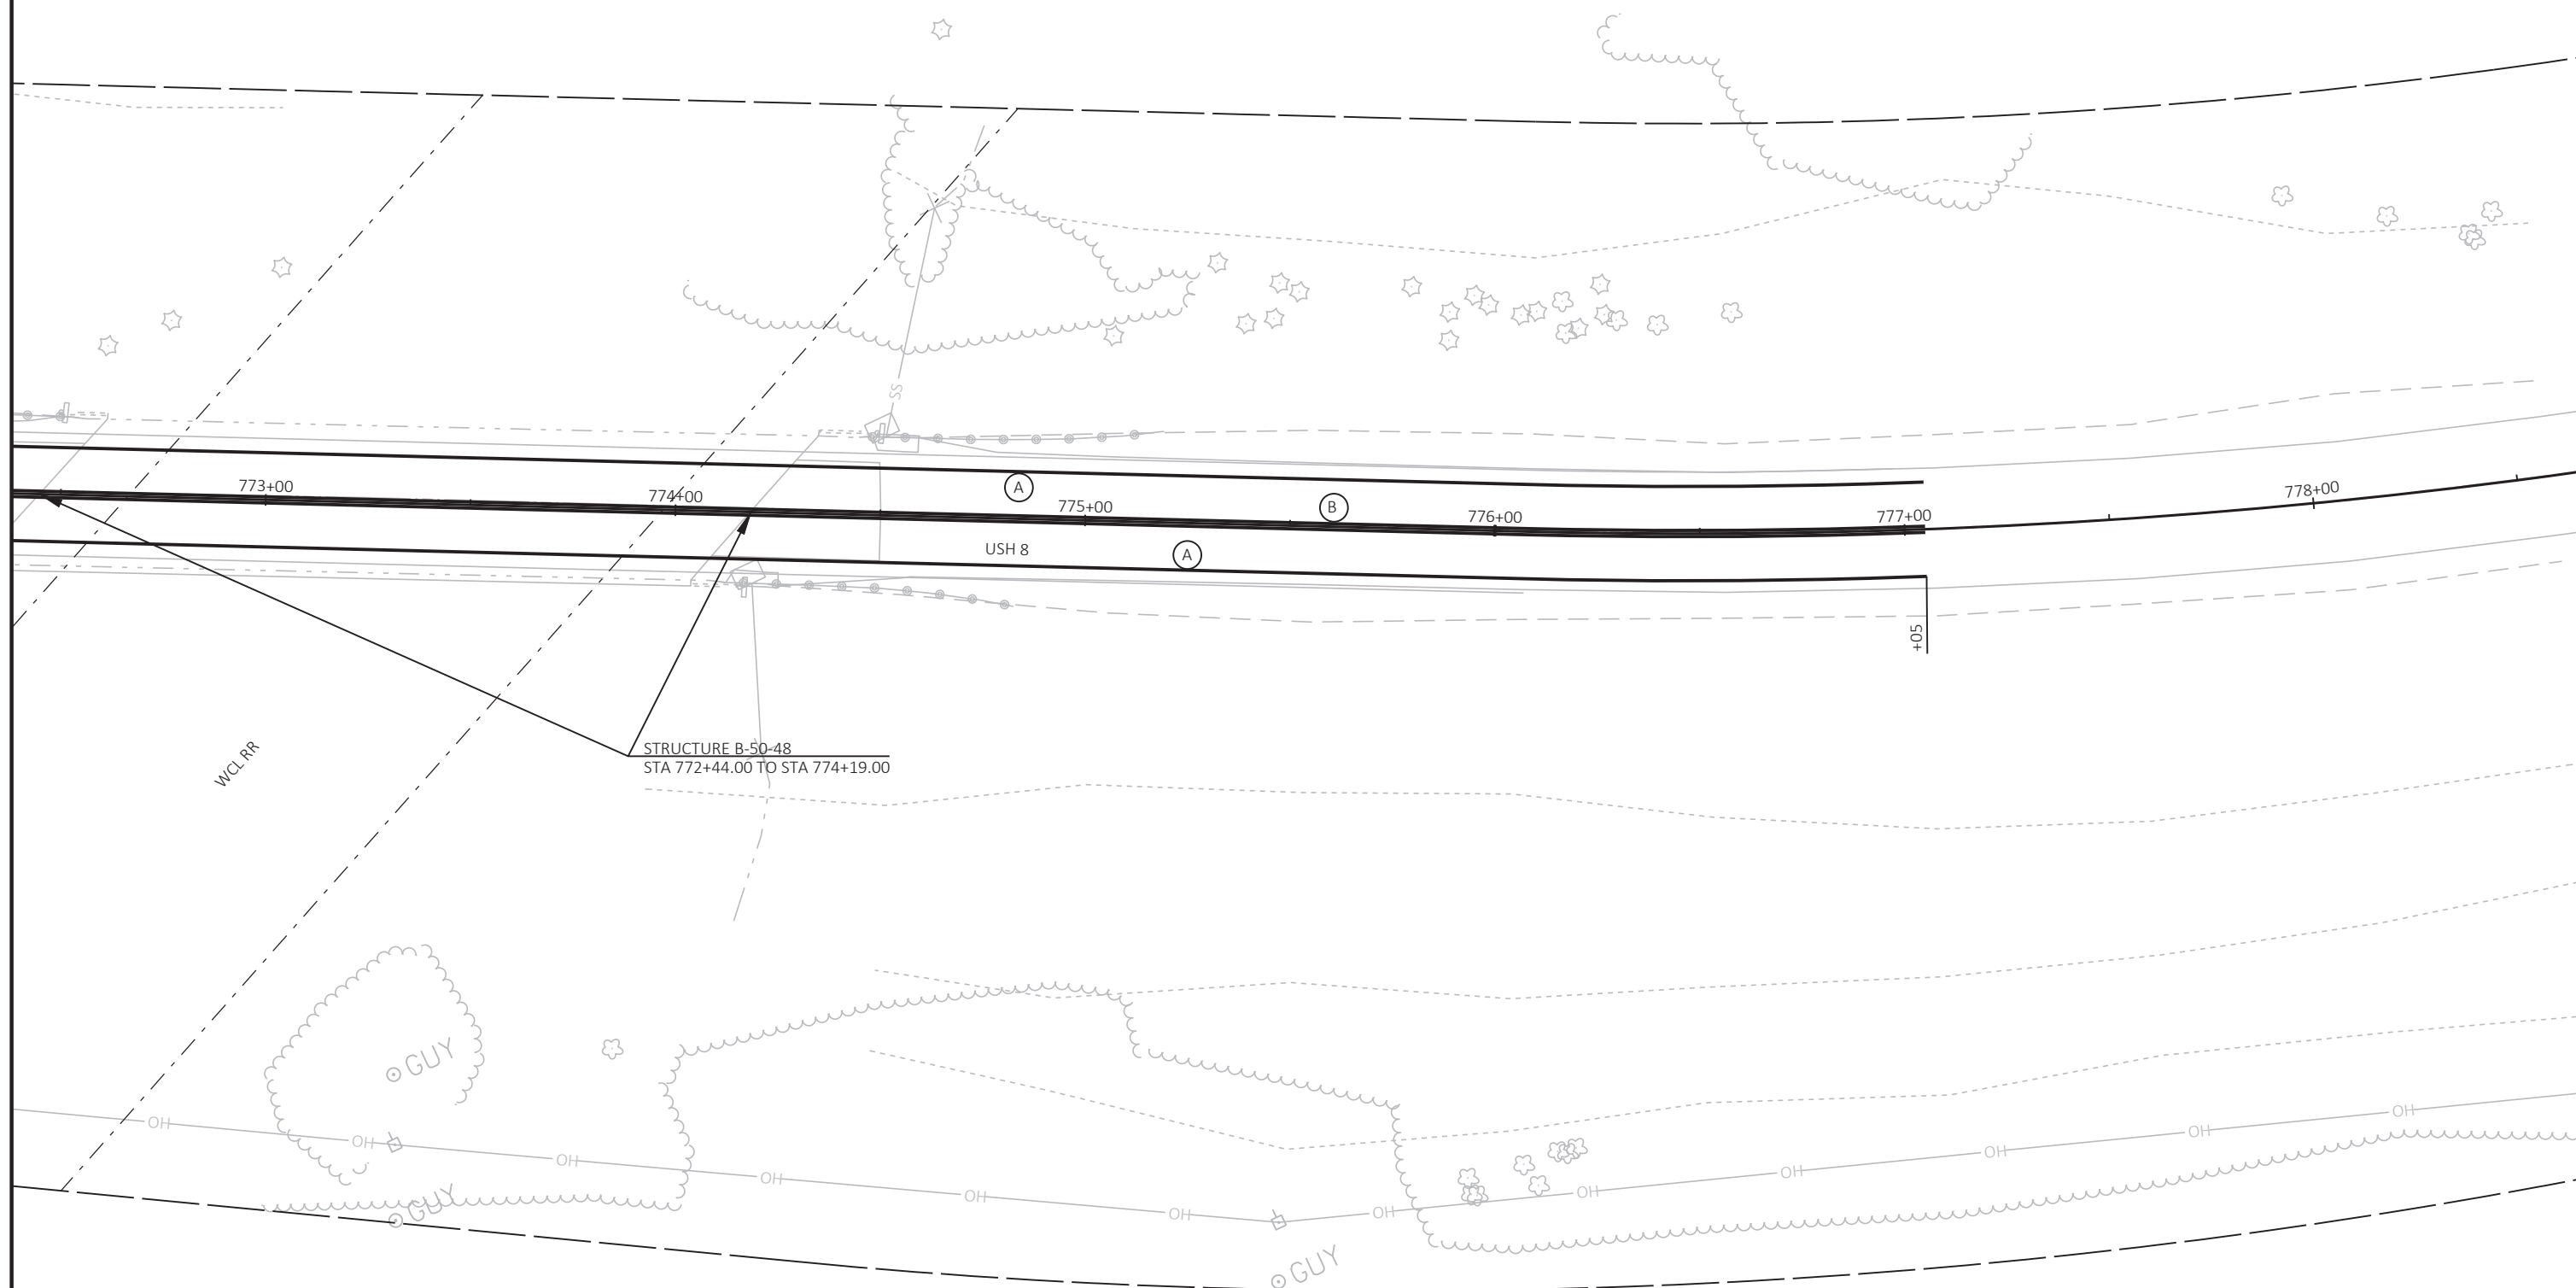

PROJECT NO:	1610-44-64
-------------	------------

HWY: USH 8

COUNTY:	PRICE
---------	-------

PERMANENT SIGNING & PAVEMENT MARKING

SHEET

--	--

FILE NAME : P:\UZ\W\WITNC\144737\CIVIL 3D\15803003\SHEETS\PLAN B-50-48\023201 PS.DWG
LAYOUT NAME - 02



PLOT DATE : 6/24/2021 8:37 AM

PLOT BY : ANNIE JEROME

PLOT NAME :

PLOT SCALE : 1 IN:40 FT

WISDOT/CADDS SHEET 42

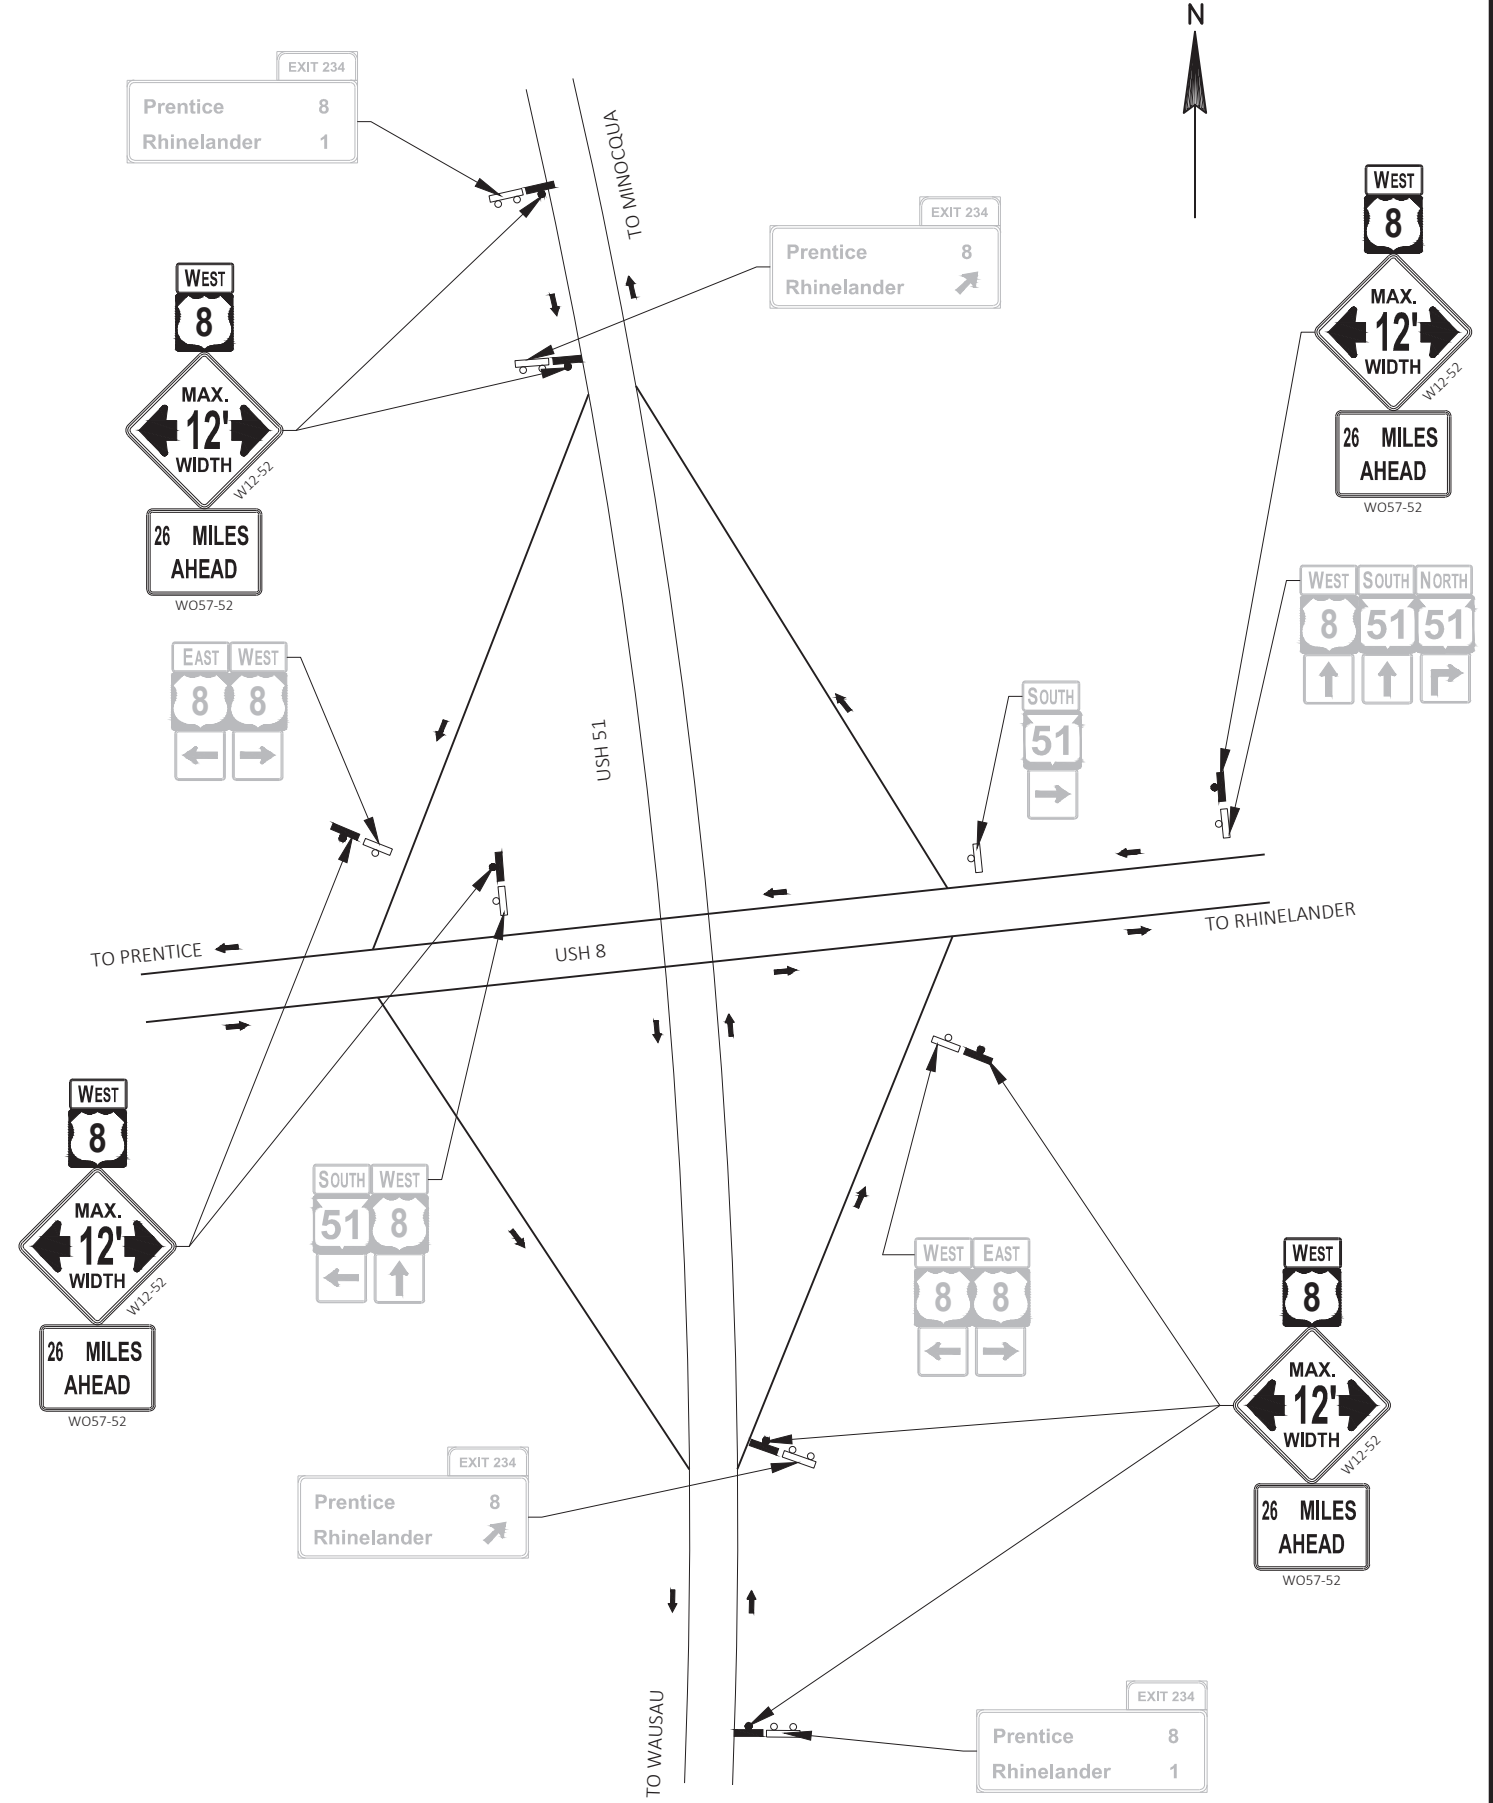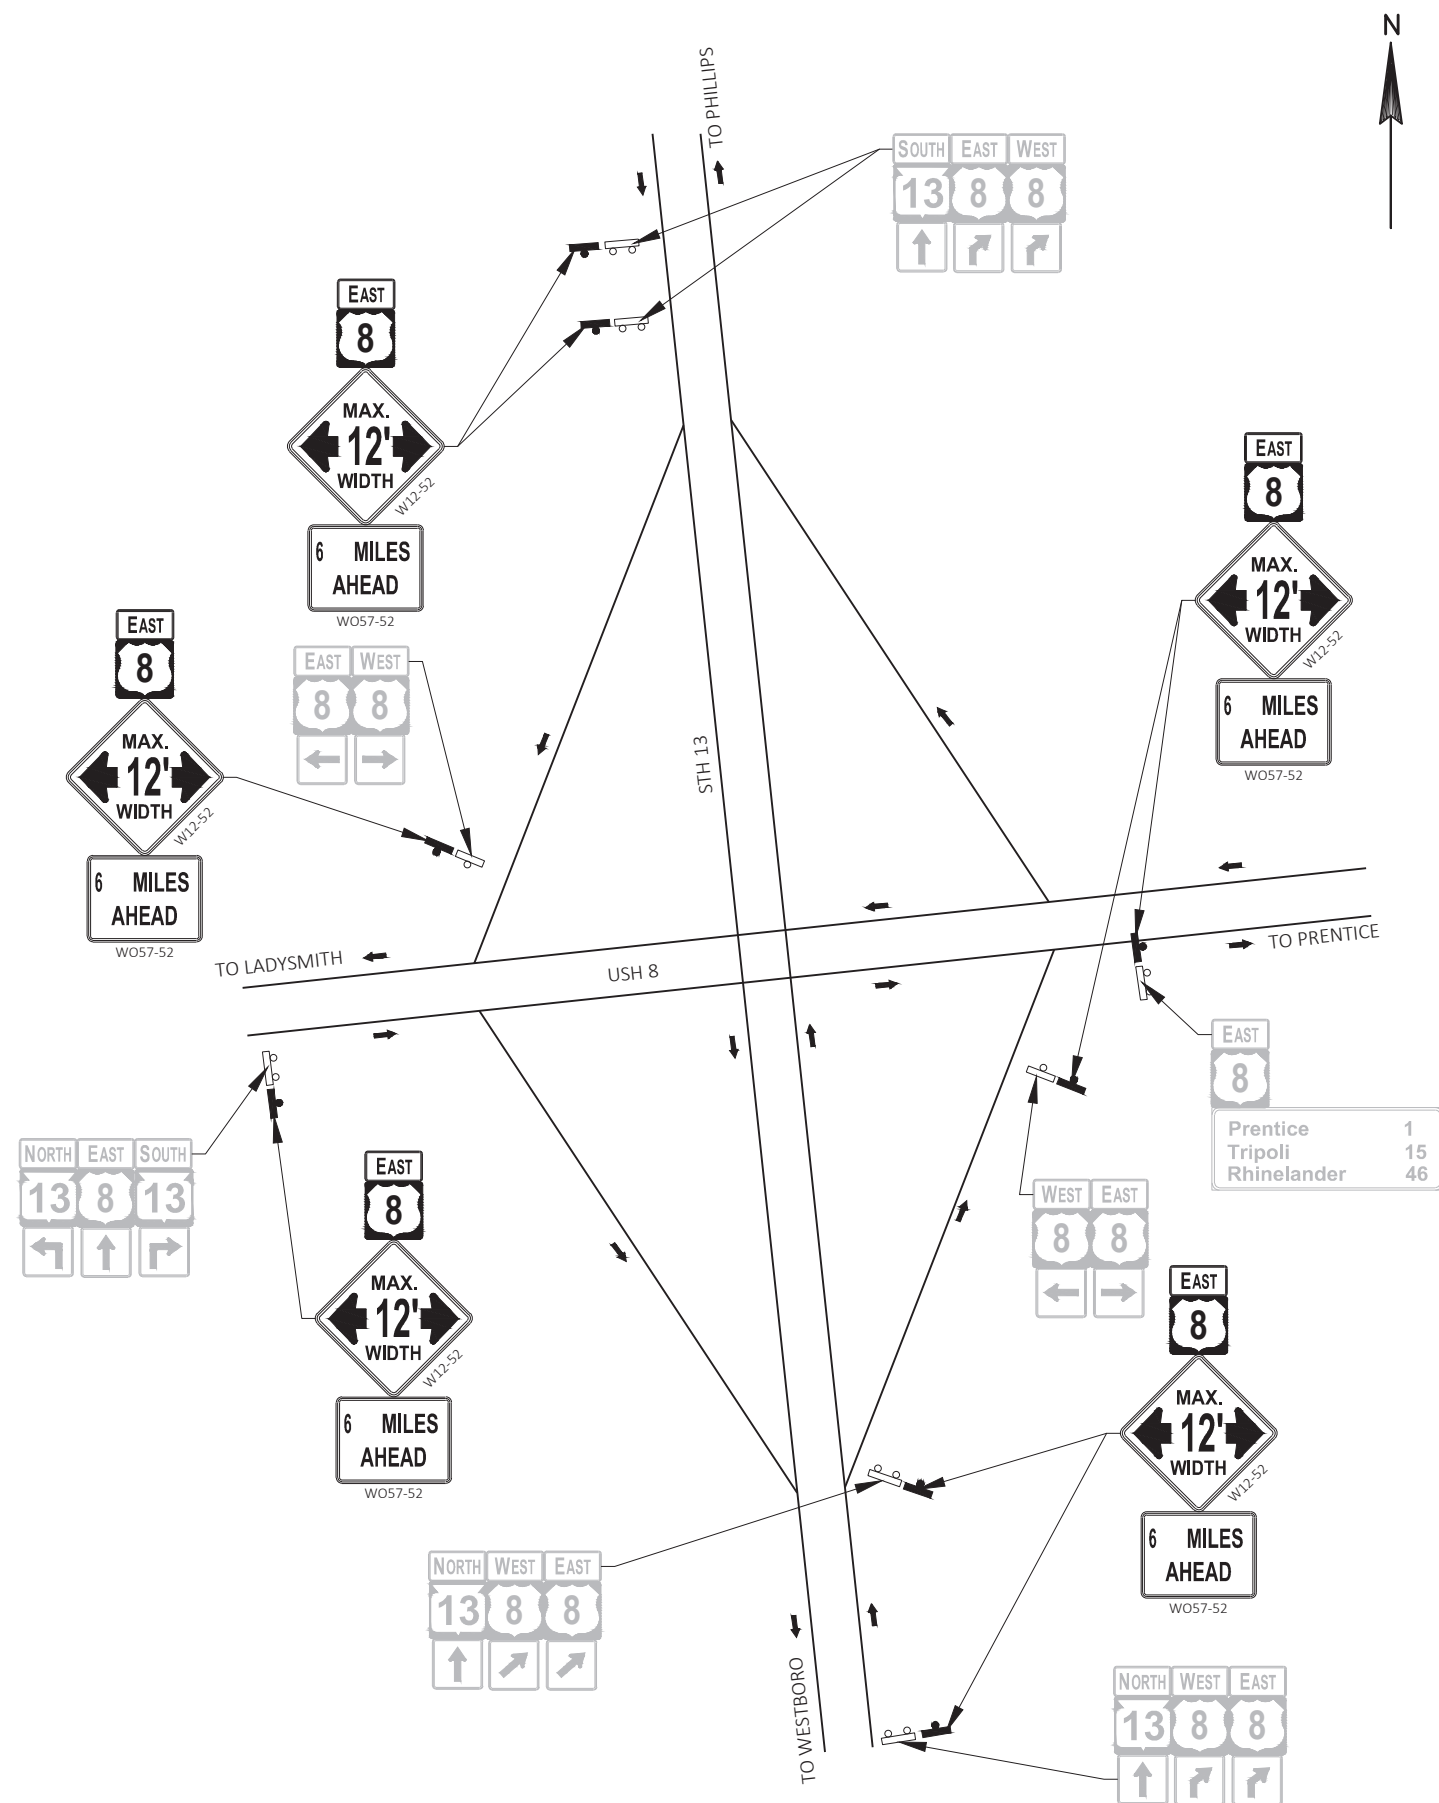

PROJECT NO: 1610-44-64

HWY: USH 8

COUNTY: PRICE

TRAFFIC CONTROL

SHEET

E

GENERAL NOTES:

PLACE TEMPORARY TRAFFIC SIGNALS AND SIGNING PER STANDARD
DETAIL DRAWING 15D33: TRAFFIC CONTROL, ONE LANE ROAD
WITH TEMPORARY SIGNALS.

THE EXACT NUMBER, LOCATION, AND SPACING OF DEVICES
SHALL BE ADJUSTED TO FIT FIELD CONDITIONS AS DIRECTED BY THE ENGINEER.

PLACE ADDITIONAL WIDTH RESTRICTION SIGNS (W12-52 AND W057-52)
AT STH 13 AND USH 51.

REFER TO SDD 15D33: TRAFFIC CONTROL, ONE LANE ROAD WITH TEMPORARY
SIGNALS FOR REMOVAL AND REPLACEMENT OF TEMPORARY PAVEMENT MARKING.

B-50-48 STAGE 1:


PRIOR TO PLACING TRAFFIC CONTROL ITEMS FOR STAGE 1, CONSTRUCT THE
ASPHALTIC SURFACE TEMPORARY BETWEEN STA 769+50 - STA 772+11 RT AND
STA 774+26 - S TA 776+50 RT UTILIZING SDD 15C12: TRAFFIC CONTROL
FOR LANE CLOSURE WITH FLAGGING OPERATIONS.

UTILIZING SDD 15D33: TRAFFIC CONTROL, ONE LANE ROAD WITH TEMPORARY
SIGNALS SHIFT TRAFFIC TO UTILIZE THE EXISTING EASTBOUND TRAFFIC LANE.
REMOVE AND REPLACE NORTH HALF OF STRUCTURE B-50-48 BRIDGE DECK.
CONSTRUCT NORTH HALF OF CONCRETE APPROACH SLABS, CONCRETE SURFACE
DRAINS AND STORM SEWER.

* USE SAME TRAFFIC CONTROL FOR YEAR 2 STAGE 3 (CONSTRUCTION YEAR
2023) BRIDGE DECK POLYMER OVERLAYS EXCEPT USE TRAFFIC CONTROL
DRUMS IN PLACE OF CONCRETE BARRIER TEMPORARY PRECAST.

SIGNAL TIMING INFORMATION

STRUCTURE #	STAGE #	YELLOW		ALL RED		GREEN		TOTAL SPLIT	
		Φ3	Φ4	Φ3	Φ4	Φ3	Φ4	Φ3	Φ4
		EB	WB	EB	WB	EB	WB	EB	WB
B-50-48	1/2	2.8	2.8	22.6	22.6	24.5	24.5	50.0	50.0

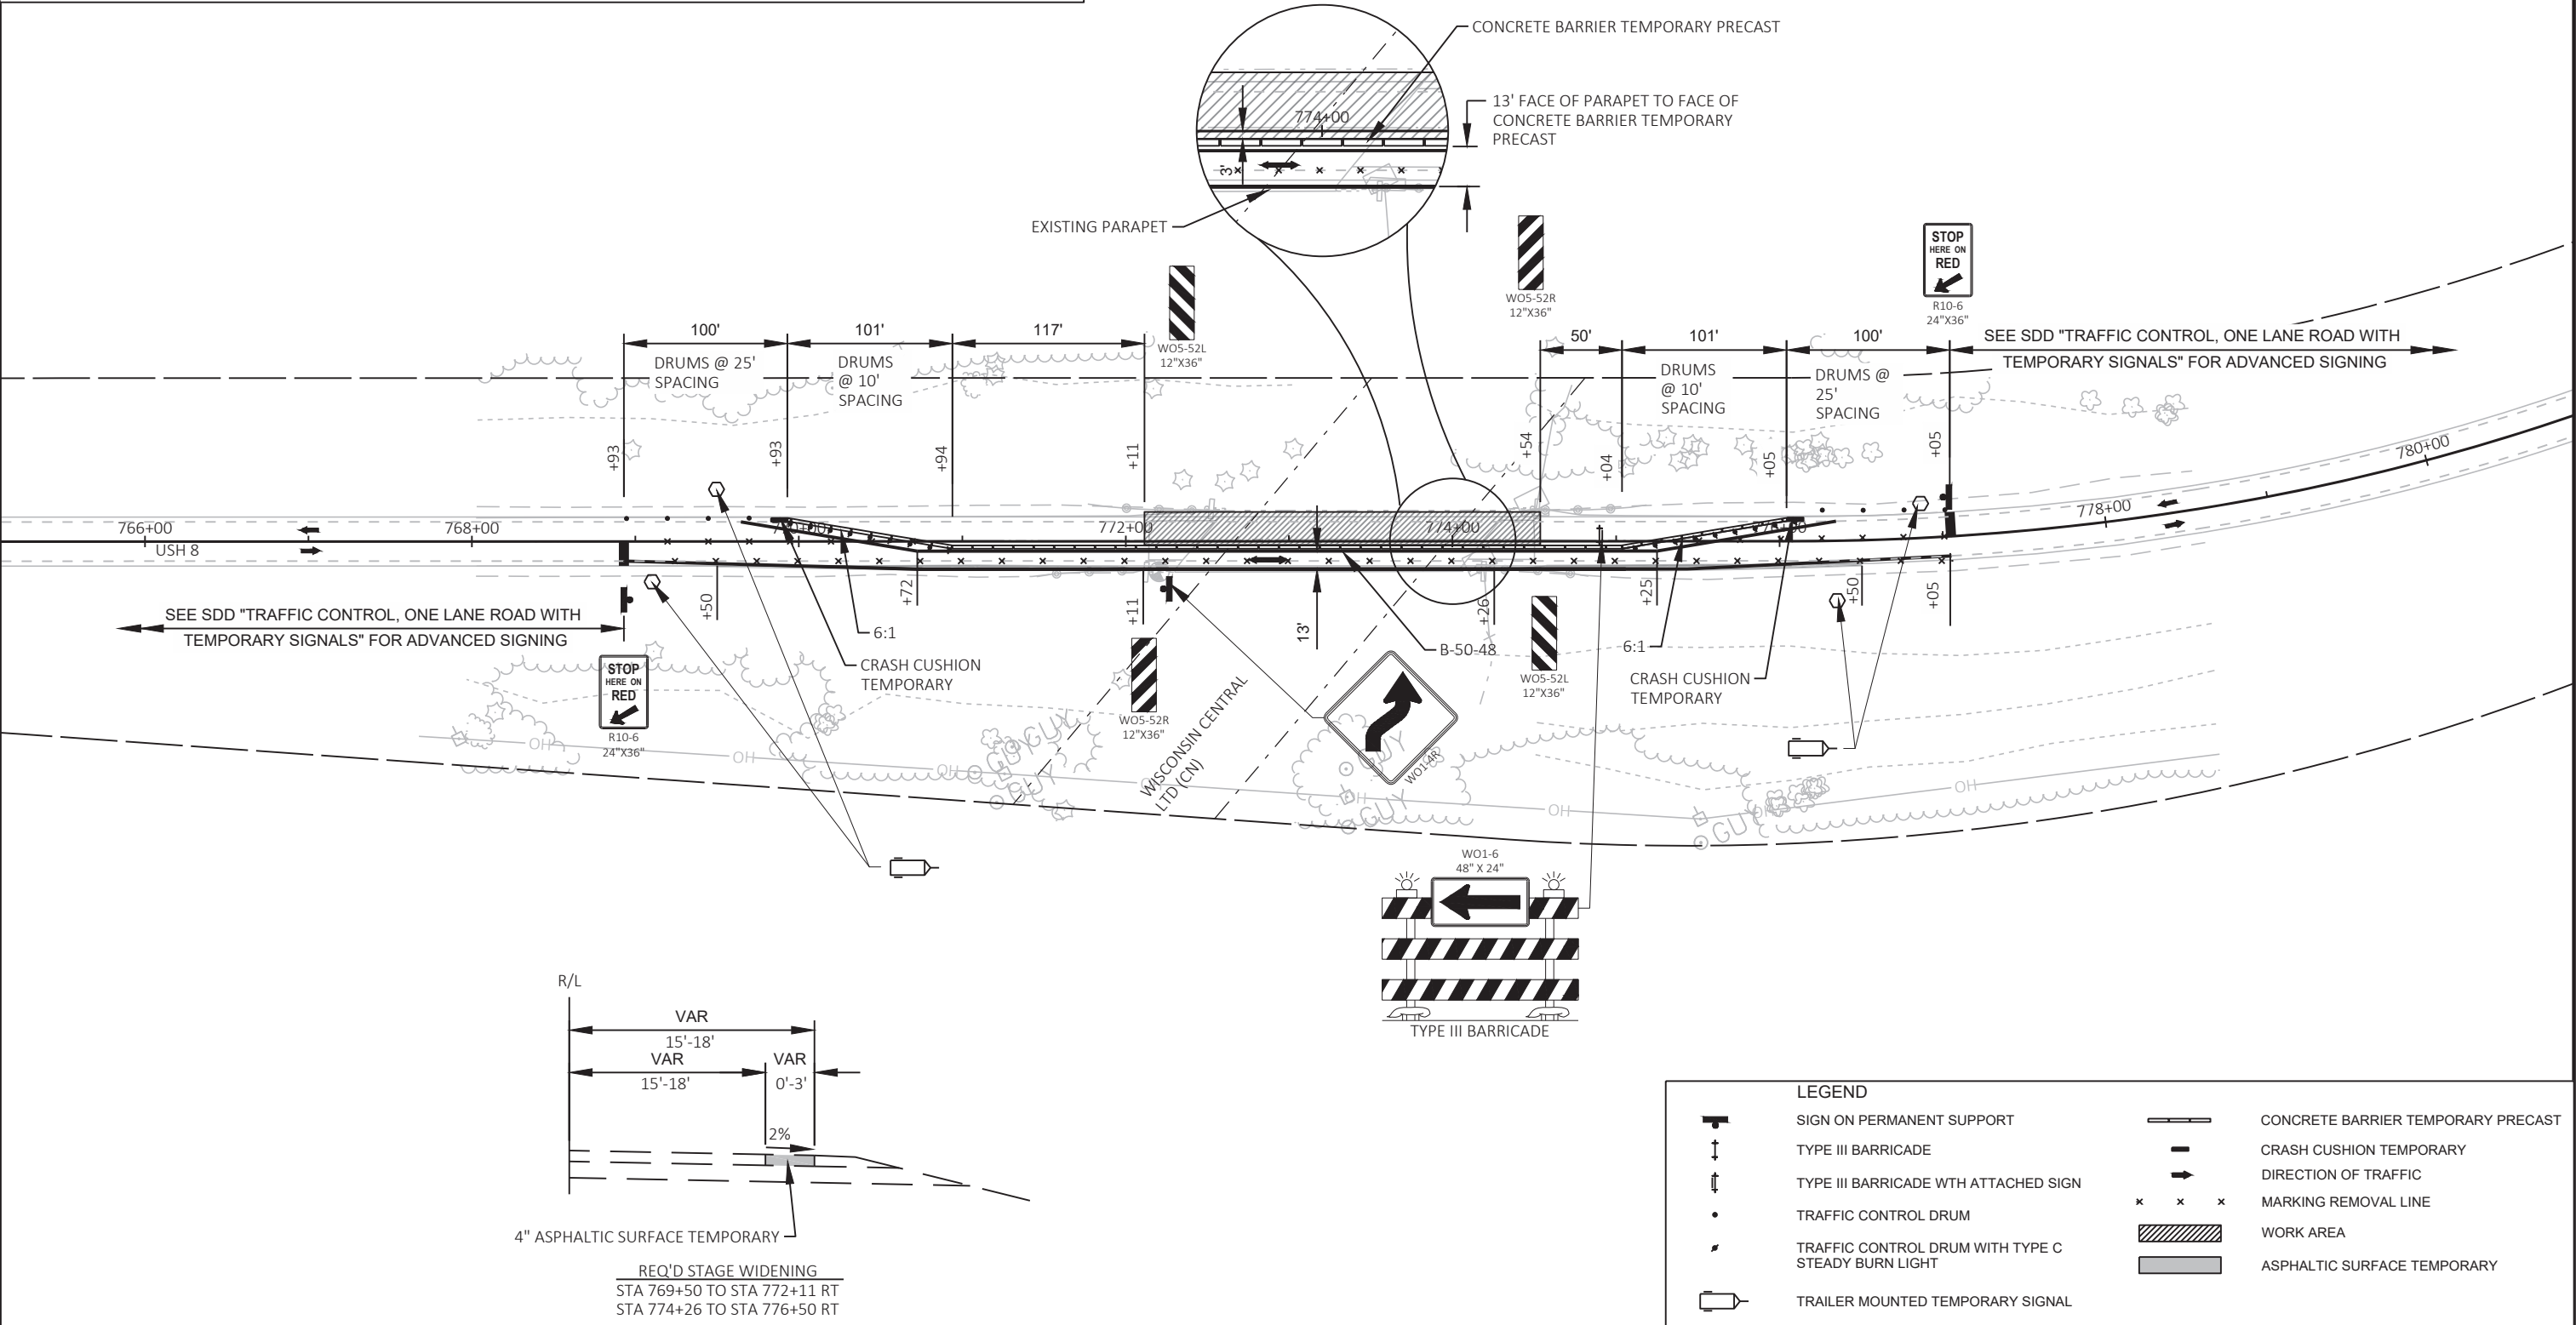

PROJECT NO: 1610-44-64

HWY: USH 8

COUNTY: PRICE

TRAFFIC CONTROL - YEAR 1 - STAGE 1/3 *

SHEET

E

GENERAL NOTES:

PLACE TEMPORARY TRAFFIC SIGNALS AND SIGNING PER STANDARD DETAIL DRAWING 15D33: TRAFFIC CONTROL, ONE LANE ROAD WITH TEMPORARY SIGNALS.

THE EXACT NUMBER, LOCATION, AND SPACING OF DEVICES SHALL BE ADJUSTED TO FIT FIELD CONDITIONS AS DIRECTED BY THE ENGINEER.

PLACE ADDITIONAL WIDTH RESTRICTION SIGNS (W12-52 AND W057-52) AT STH 13 AND USH 51.

REFER TO SDD 15D33: TRAFFIC CONTROL, ONE LANE ROAD WITH TEMPORARY SIGNALS FOR REMOVAL AND REPLACEMENT OF TEMPORARY PAVEMENT MARKING.

B-50-48 STAGE 2:



PRIOR TO PLACING TRAFFIC CONTROL ITEMS FOR STAGE 2, CONSTRUCT THE ASPHALTIC SURFACE TEMPORARY BETWEEN STA 769+50 - STA 772+42 LT AND STA 774+65 - STA 776+50 LT UTILIZING SDD 15C12: TRAFFIC CONTROL FOR LANE CLOSURE WITH FLAGGING OPERATIONS.

UTILIZING SDD 15D33: TRAFFIC CONTROL, ONE LANE ROAD WITH TEMPORARY SIGNALS SHIFT TRAFFIC TO UTILIZE THE EXISTING WESTBOUND TRAFFIC LANE. REMOVE AND REPLACE SOUTH HALF OF STRUCTURE B-50-48 BRIDGE DECK. CONSTRUCT NORTH HALF OF CONCRETE APPROACH SLABS, CONCRETE SURFACE DRAINS AND STORM SEWER.


AFTER COMPLETING ALL REQ'D STRUCTURE WORK AND YEAR 1 STAGE 2 TRAFFIC CONTROL IS REMOVED, REMOVE ALL TEMPORARY WIDENING AND PLACE BASE AGGREGATE DENSE 3/4-INCH UTILIZING SDD: TRAFFIC CONTROL FOR LANE CLOSURE WITH FLAGGING OPERATIONS.


* USE SAME TRAFFIC CONTROL FOR YEAR 2 STAGE 4 (CONSTRUCTION YEAR 2023) BRIDGE DECK POLYMER OVERLAYS EXCEPT USE TRAFFIC CONTROL DRUMS IN PLACE OF CONCRETE BARRIER TEMPORARY PRECAST.

STRUCTURE #	STAGE #	SIGNAL TIMING INFORMATION							
		YELLOW		ALL RED		GREEN		TOTAL SPLIT	
		Φ3	Φ4	Φ3	Φ4	Φ3	Φ4	Φ3	Φ4
B-50-48	1/2	EB	WB	EB	WB	EB	WB	EB	WB
		2.8	2.8	22.6	22.6	24.5	24.5	50.0	50.0

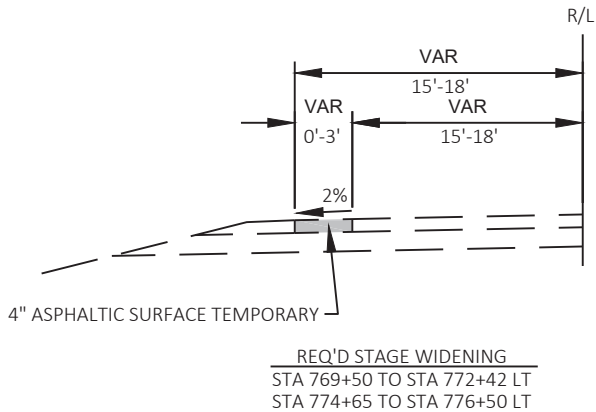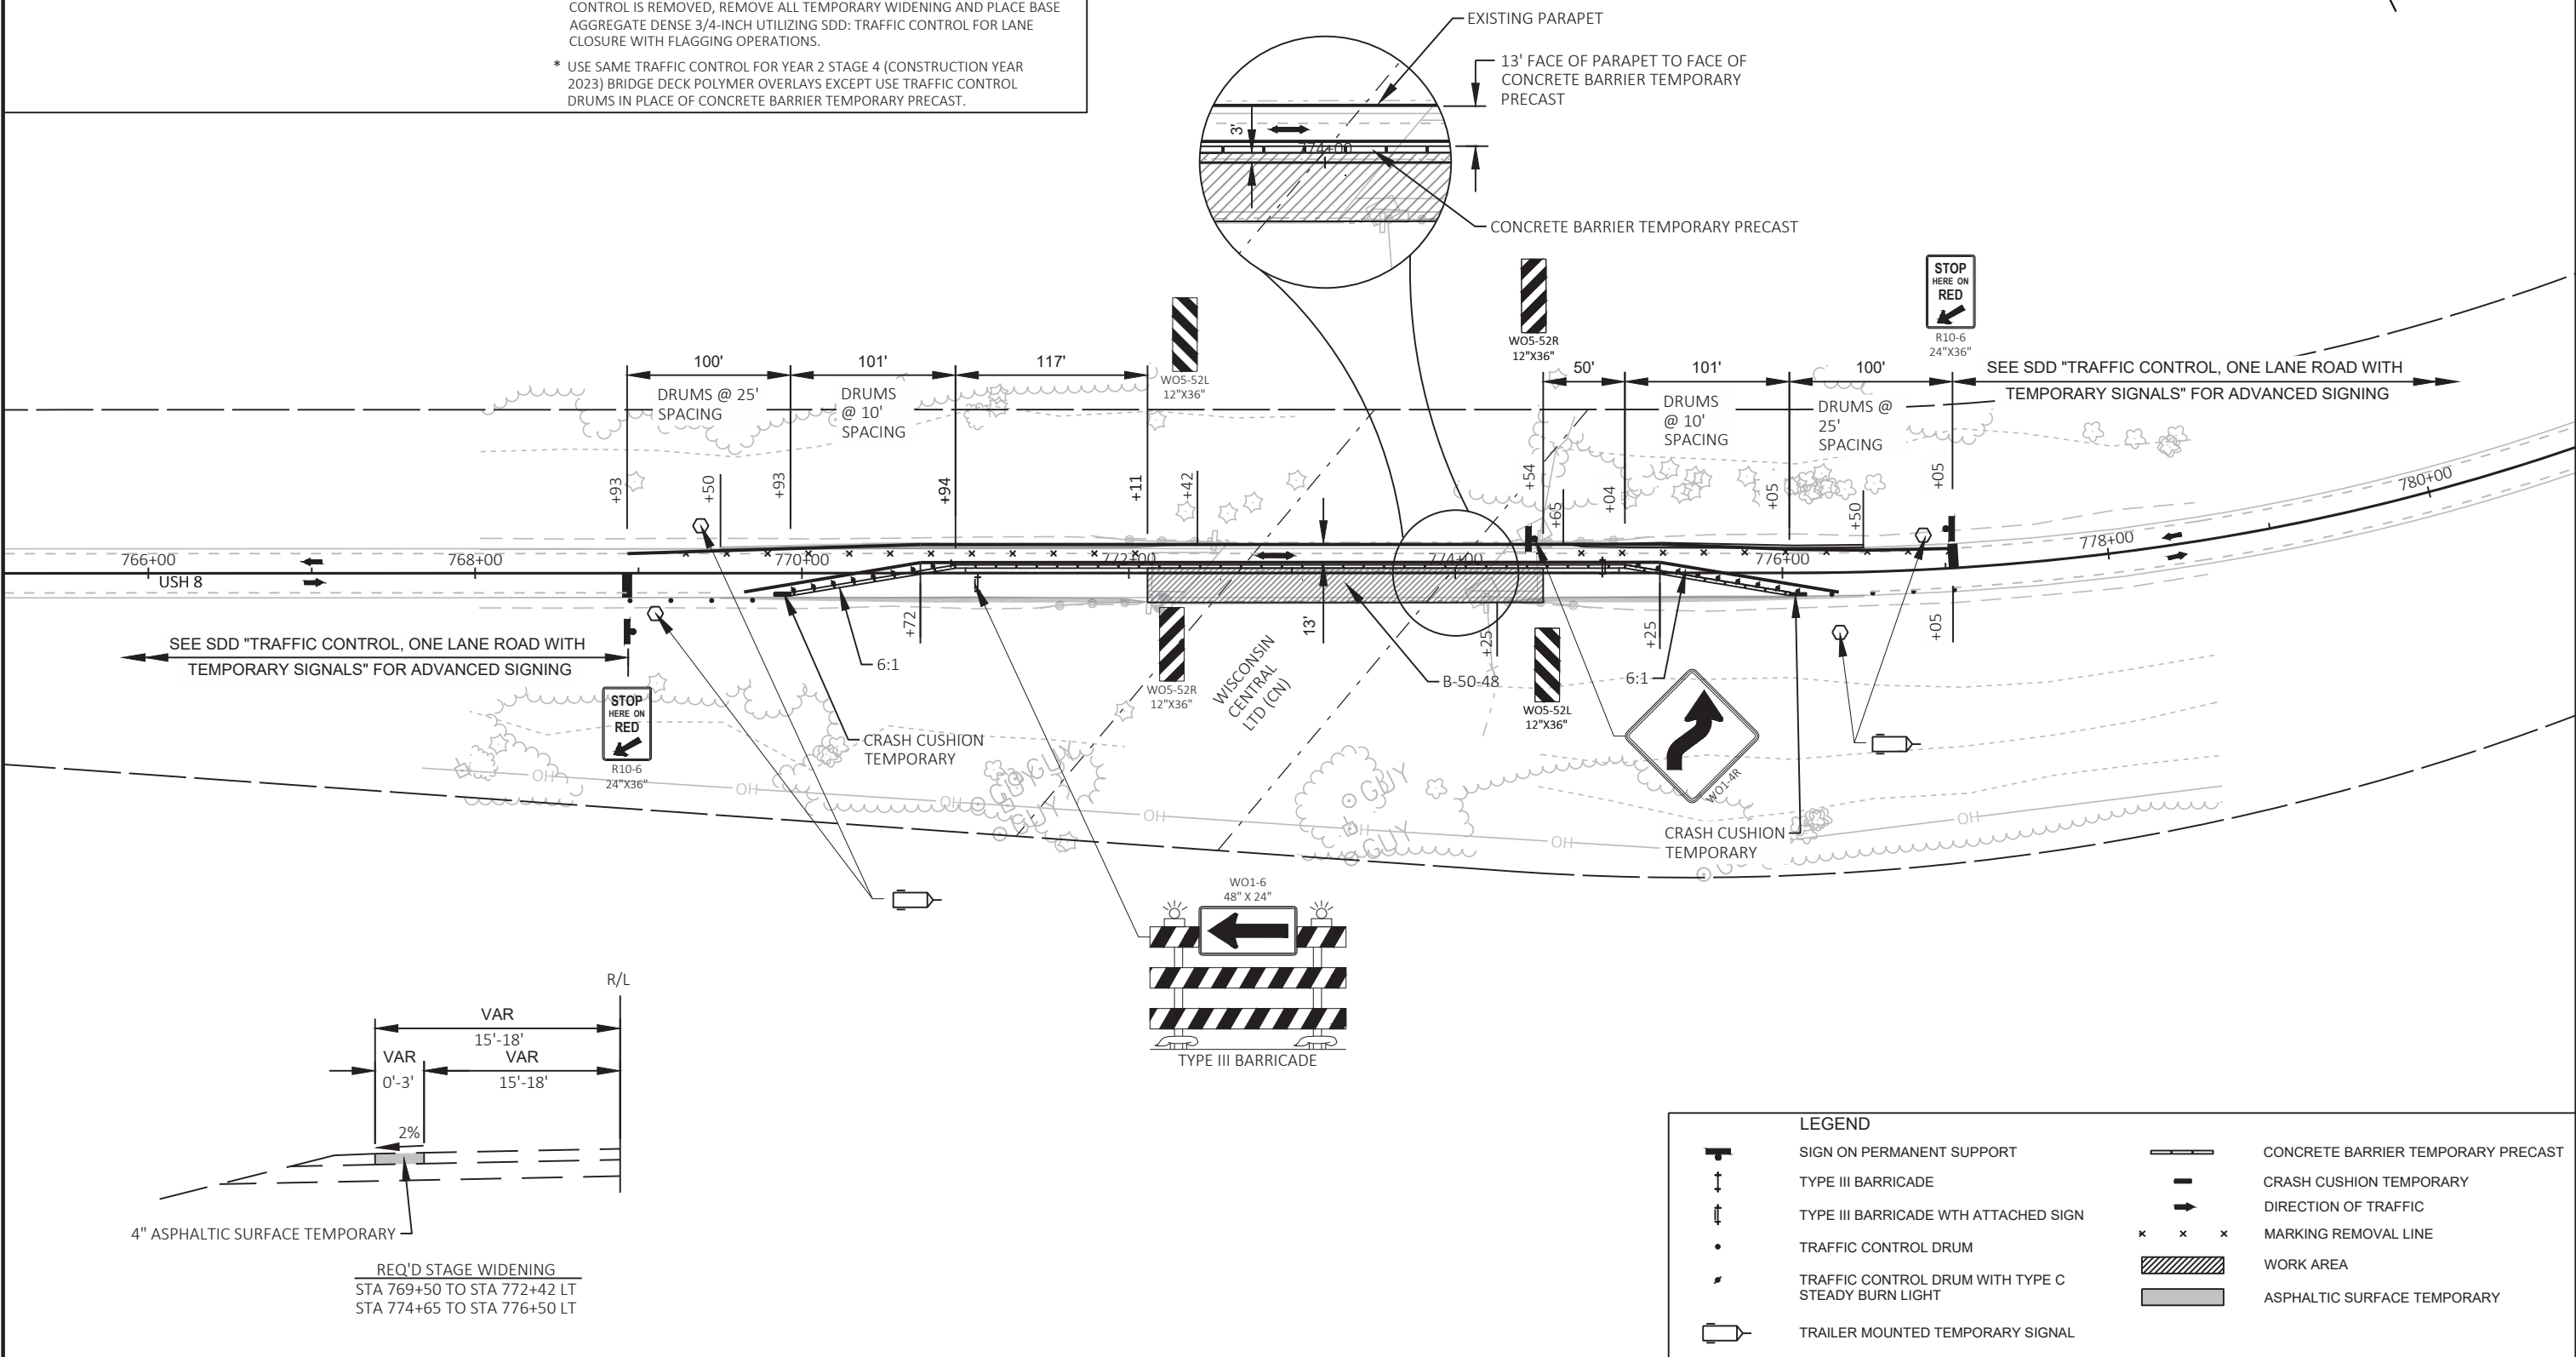

LEGEND			
	SIGN ON PERMANENT SUPPORT		CONCRETE BARRIER TEMPORARY PRECAST
	TYPE III BARRICADE		CRASH CUSHION TEMPORARY
	TYPE III BARRICADE WTH ATTACHED SIGN		DIRECTION OF TRAFFIC
	TRAFFIC CONTROL DRUM		MARKING REMOVAL LINE
	TRAFFIC CONTROL DRUM WITH TYPE C STEADY BURN LIGHT		WORK AREA
	TRAILER MOUNTED TEMPORARY SIGNAL		ASPHALTIC SURFACE TEMPORARY

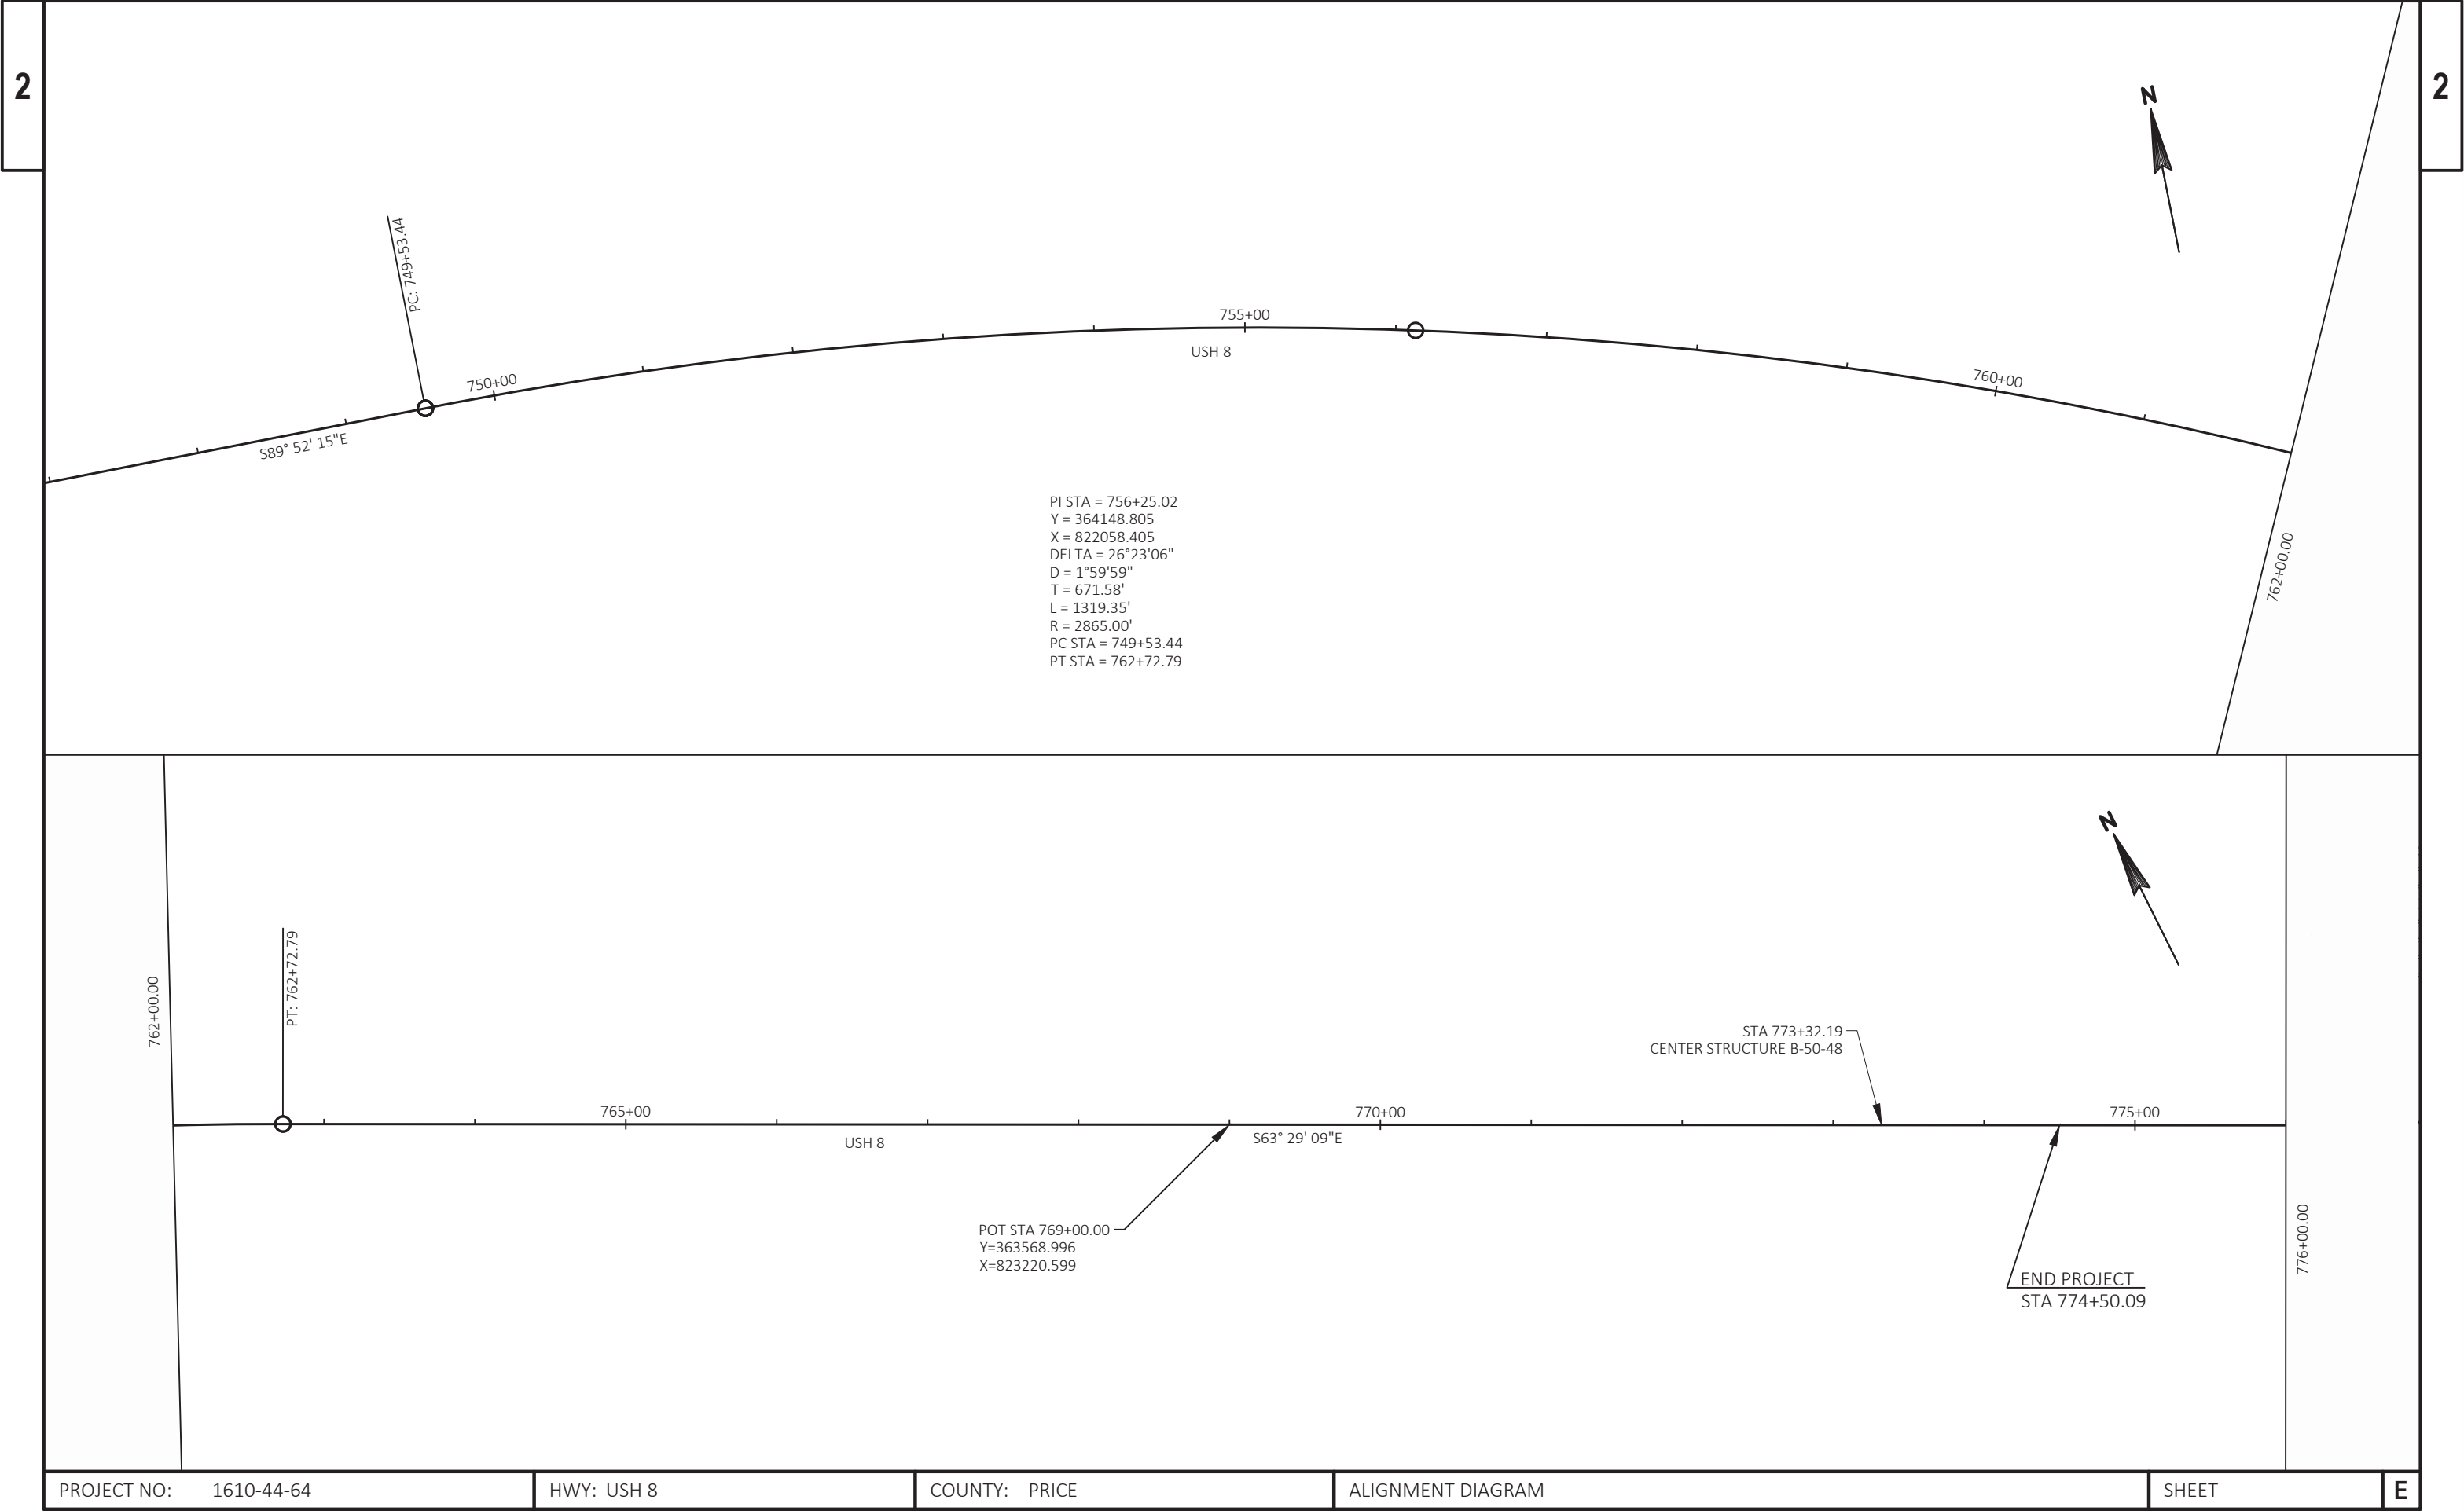

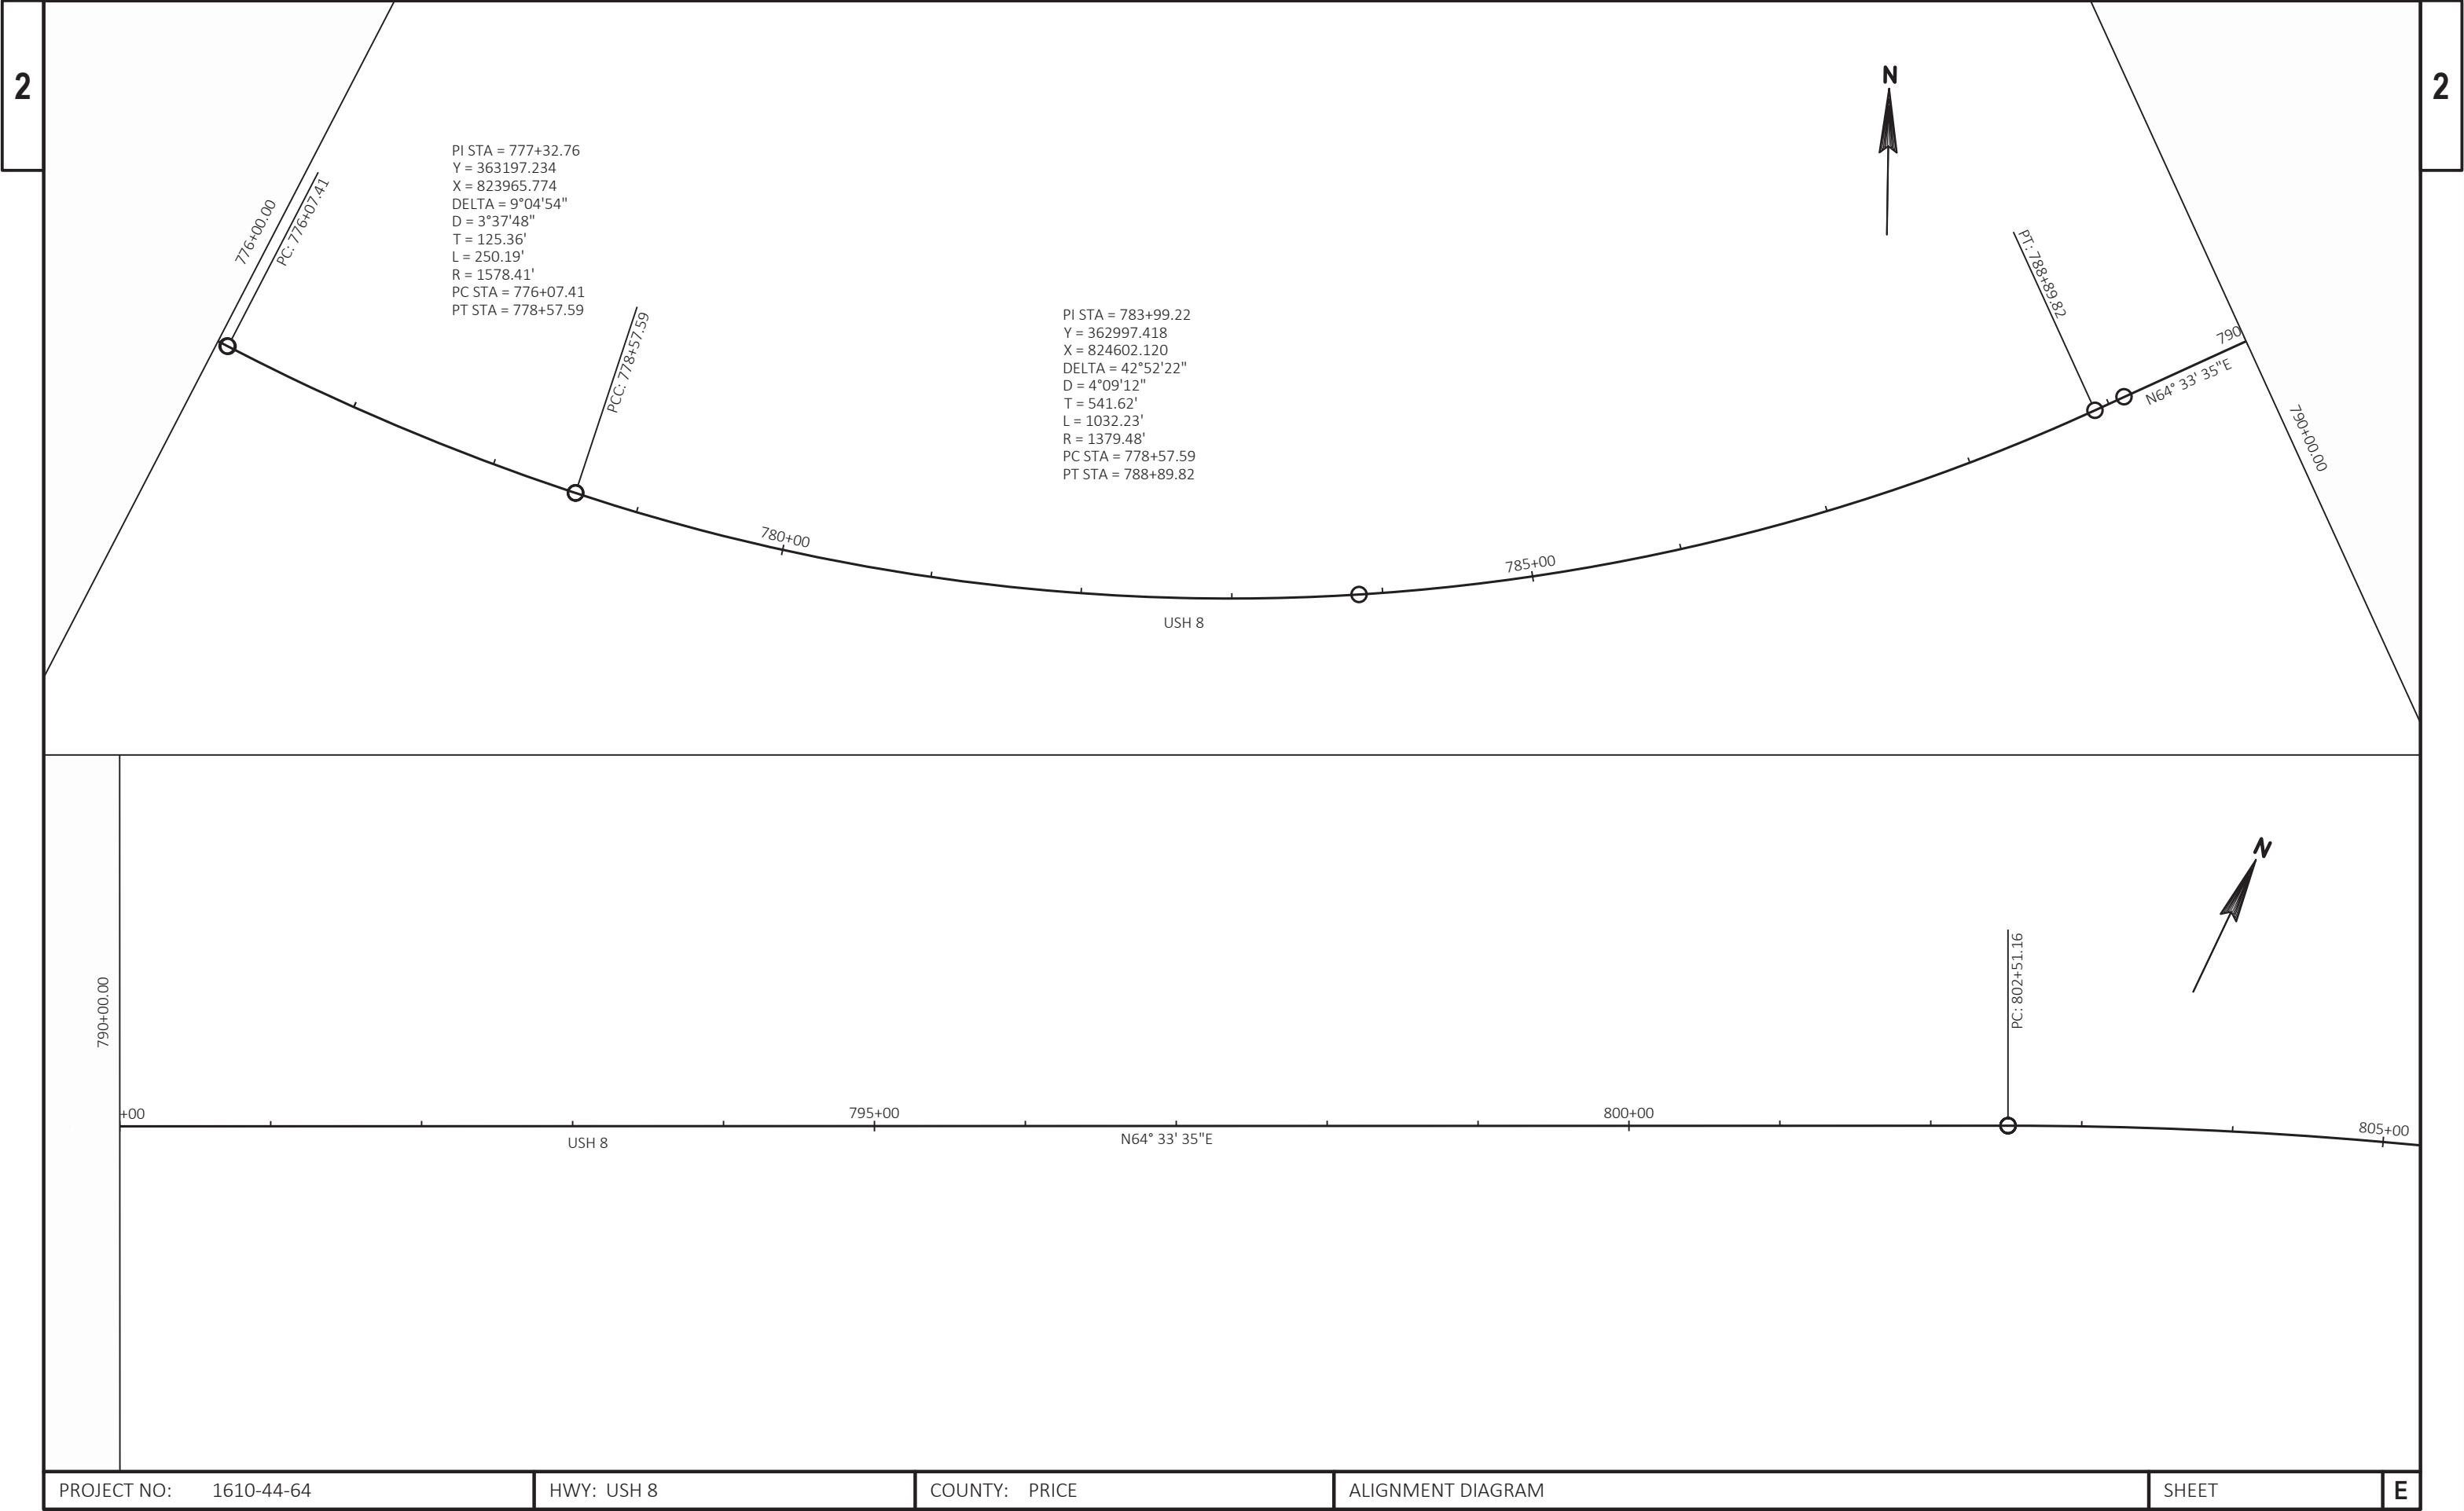

Estimate Of Quantities By Plan Sets

1610-44-64					
Line	Item	Item Description	Unit	Total	Qty
0010	203.0225.S	Debris Containment (structure) 01. B-50-48	LS	1.000	1.000
0016	204.0105	Removing Pavement Butt Joints	SY	163.000	163.000
0018	204.0110	Removing Asphaltic Surface	SY	265.000	265.000
0020	204.0115	Removing Asphaltic Surface Butt Joints	SY	200.000	200.000
0042	211.0400	Prepare Foundation for Asphaltic Shoulders	STA	11.000	11.000
0048	213.0100	Finishing Roadway (project) 03. 1610-44-64	EACH	1.000	1.000
0050	305.0110	Base Aggregate Dense 3/4-Inch	TON	62.000	62.000
0062	455.0605	Tack Coat	GAL	22.000	22.000
0064	465.0105	Asphaltic Surface	TON	21.000	21.000
0070	465.0125	Asphaltic Surface Temporary	TON	62.000	62.000
0078	502.3200	Protective Surface Treatment	SY	700.000	700.000
0080	502.3210	Pigmented Surface Sealer	SY	167.000	167.000
0086	509.0301	Preparation Decks Type 1	SY	55.000	55.000
0088	509.0302	Preparation Decks Type 2	SY	25.000	25.000
0090	509.0500	Cleaning Decks	SY	700.000	700.000
0098	509.1500	Concrete Surface Repair	SF	10.000	10.000
0100	509.2000	Full-Depth Deck Repair	SY	1.000	1.000
0102	509.2500	Concrete Masonry Overlay Decks	CY	45.000	45.000
0104	509.5100.S	Polymer Overlay	SY	700.000	700.000
0112	509.9050.S	Cleaning Parapets	LF	400.000	400.000
0122	603.8000	Concrete Barrier Temporary Precast Delivered	LF	614.000	614.000
0124	603.8125	Concrete Barrier Temporary Precast Installed	LF	1,228.000	1,228.000
0128	604.9015.S	Reseal Crushed Aggregate Slope Paving	SY	675.000	675.000
0144	614.0905	Crash Cushions Temporary	EACH	4.000	4.000
0160	618.0100	Maintenance And Repair of Haul Roads (project) 03. 1610-44-64	EACH	1.000	1.000
0162	619.1000	Mobilization	EACH	0.100	0.100
0164	624.0100	Water	MGAL	1.000	1.000
0200	642.5201	Field Office Type C	EACH	0.250	0.250
0202	643.0300	Traffic Control Drums	DAY	3,980.000	3,980.000
0204	643.0420	Traffic Control Barricades Type III	DAY	140.000	140.000
0206	643.0705	Traffic Control Warning Lights Type A	DAY	280.000	280.000
0208	643.0715	Traffic Control Warning Lights Type C	DAY	2,520.000	2,520.000
0210	643.0900	Traffic Control Signs	DAY	15,400.000	15,400.000
0216	643.5000	Traffic Control	EACH	0.250	0.250
0224	646.1020	Marking Line Epoxy 4-Inch	LF	3,248.000	3,248.000
0228	646.9000	Marking Removal Line 4-Inch	LF	3,876.000	3,876.000
0234	649.0150	Temporary Marking Line Removable Tape 4-Inch	LF	5,957.000	5,957.000
0238	649.0850	Temporary Marking Stop Line Removable Tape 18-Inch	LF	72.000	72.000
0262	661.0100	Temporary Traffic Signals for Bridges (structure) 04. B-50-48	LS	1.000	1.000
0264	690.0150	Sawing Asphalt	LF	1,034.000	1,034.000
0274	999.2000.S	Installing and Maintaining Bird Deterrent System 02. B-50-48	EACH	1.000	1.000

3

REMOVING ASPHALTIC SURFACE			
STATION	LOCATION	204.0110 SY	REMARKS
USH 8			
STAGE 2			
769+50 - 772+11	RT	75	TEMPORARY WIDENING
774+26- 776+50	RT	70	TEMPORARY WIDENING
769+50 - 772+42	LT	75	TEMPORARY WIDENING
774+65 - 776+50	LT	45	TEMPORARY WIDENING
STAGE 2 SUBTOTAL		265	
ITEM TOTAL		265	

REMOVING PAVEMENT BUTT JOINTS			
STATION	LOCATION	204.0105 SY	REMARKS
USH 8			
STAGE 1			
772+14 - 772+56	LT	50	CONCRETE APPROACH SLAB
774+18 - 774+50	LT	37	CONCRETE APPROACH SLAB
STAGE 1 SUBTOTAL		87	
USH 8			
STAGE 2			
772+14 - 772+44	RT	32	CONCRETE APPROACH SLAB
774+05 - 774+50	RT	44	CONCRETE APPROACH SLAB
STAGE 2 SUBTOTAL		76	
ITEM TOTAL		163	

REMOVING ASPHALTIC SURFACE BUTT JOINTS			
STATION	LOCATION	204.0115 SY	REMARKS
USH 8			
STAGE 1			
771+89 - 772+14	LT	50	FOR PCC TO HMA TRANSITION
774+50 - 774+75	LT	50	FOR PCC TO HMA TRANSITION
STAGE 1 SUBTOTAL		100	
USH 8			
STAGE 2			
771+89 - 772+14	RT	50	FOR PCC TO HMA TRANSITION
774+50 - 774+75	RT	50	FOR PCC TO HMA TRANSITION
STAGE 2 SUBTOTAL		100	
ITEM TOTAL		200	

3

PREPARE FOUNDATION FOR			
STATION	LOCATION	211.0400 ASPHALTIC SHOULDERS STA	COMMENT
USH 8			
STAGE 1			
770+25 - 772+11	RT	2	TEMP WIDENING
774+25 - 776+76	RT	3	TEMP WIDENING
STAGE 1 SUBTOTAL		5	
STAGE 2			
769+75 - 772+42	LT	3	TEMP WIDENING
774+65 - 776+75	LT	3	TEMP WIDENING
STAGE 2 SUBTOTAL		6	
ITEM TOTAL		11	

BASE AGGREGATE			
STATION	LOCATION	305.0110 DENSE 3/4-INCH TON	624.0100 WATER MGAL
USH 8			
769+50 - 772+11	RT	18	0.3
774+26 - 776+50	RT	16	0.3
769+50 - 772+42	LT	18	0.3
774+65 - 776+50	LT	10	0.2
STAGE 2 SUBTOTAL		62	1.1
ITEM TOTALS		62	1

TACK COAT			
STATION	LOCATION	455.0605 GAL	REMARKS
USH 8			
STAGE 1			
771+89 - 772+56	LT	6	FOR PCC TO HMA TRANSITION
774+18 - 774+75	LT	5	FOR PCC TO HMA TRANSITION
STAGE 1 SUBTOTAL		11	
USH 8			
STAGE 2			
771+89 - 772+44	RT	5	FOR PCC TO HMA TRANSITION
774+05 - 774+75	RT	6	FOR PCC TO HMA TRANSITION
STAGE 2 SUBTOTAL		11	
ITEM TOTAL		22	

ASPHALTIC SURFACE			
STATION	LOCATION	465.0105 TON	COMMENTS
USH 8			
STAGE 1			
771+89 - 772+56	LT	5.8	FOR PCC TO HMA BUTT JOINT
774+18 - 774+75	LT	5.1	FOR PCC TO HMA BUTT JOINT
STAGE 1 SUBTOTAL		11	
STAGE 2			
771+89 - 772+44	RT	4.8	FOR PCC TO HMA BUTT JOINT
774+05 - 774+75	RT	5.3	FOR PCC TO HMA BUTT JOINT
STAGE 2 SUBTOTAL		10	
ITEM TOTAL		21	

ASPHALTIC SURFACE TEMPORARY			
STATION	LOCATION	465.0125 TON	COMMENTS
USH 8			
STAGE 1			
769+50 - 772+11	RT	18	STAGE WIDENING
774+26 - 776+50	RT	16	STAGE WIDENING
STAGE 1 SUBTOTAL		34	
STAGE 2			
769+50 - 772+42	LT	18	STAGE WIDENING
774+65 - 776+50	LT	10	STAGE WIDENING
STAGE 2 SUBTOTAL		28	
ITEM TOTAL		62	

CONCRETE BARRIER TEMPORARY PRECAST			
STATION	LOCATION	603.8000 DELIVERED LF	603.8125 INSTALLED LF
USH 8			
STAGE 1			
769+93 - 776+05	LT & RT	614	614
STAGE 1 SUBTOTAL		614	614
STAGE 2			
769+93 - 776+05	LT & RT		614
STAGE 2 SUBTOTAL			614
ITEM TOTALS		614	1228
NOTE: ALL ITEMS AND QUANTITIES ON THIS SHEET ARE FOR ENGINEER ESTIMATE CATEGORY 0010, UNLESS OTHERWISE NOTED.			

3

CRASH CUSHION TEMPORARY

STATION	LOCATION	614.0905 EACH	BACK WIDTH FT	SIGN PLATE	CRASH TEST LEVEL	TRAFFIC LOCATION
USH 8						
STAGE 1						
769+93	LT	1	2	WO5-58L	TL-3	LT
776+05	LT	1	2	WO5-58R	TL-3	RT
STAGE 1 SUBTOTAL		2				
STAGE 2						
769+93	RT	1	2	WO5-58L	TL-3	LT
776+05	RT	1	2	WO5-58R	TL-3	RT
STAGE 2 SUBTOTAL		2				
ITEM TOTAL		4				

TRAFFIC CONTROL

	643.0300	643.0420	643.5000	643.0705	643.0715	643.0900
	DRUMS DAYS	BARRICADES TYPE III DAYS	TRAFFIC CONTROL EACH	WARNING LIGHTS TYPE A DAYS	WARNING LIGHTS TYPE C DAYS	SIGNS DAYS
LOCATION						
USH 8						
B-50-48						
STAGE 1	1560	60	0.062	120	1080	6600
STAGE 2	1560	60	0.062	120	1080	6600
STAGE 3	430	10	0.062	20	180	1100
STAGE 4	430	10	0.062	20	180	1100
B-50-48 SUBTOTAL	3980	140	0.25	280	2520	15400
ITEM TOTALS	3980	140	0.25	280	2520	15400

3

MARKING REMOVAL LINE 4-INCH

STATION	LOCATION	646.9000 LF	COMMENTS
USH 8			
STAGE 1			
768+93 - 770+73	R/L	360	DOUBLE YELLOW
768+93 - 777+05	RT	812	EDGE LINE
775+25 - 777+05	R/L	360	DOUBLE YELLOW
STAGE 1 SUBTOTAL		1532	
STAGE 3			
768+93 - 770+73	R/L	360	DOUBLE YELLOW
768+93 - 777+05	RT	812	EDGE LINE
775+25 - 777+05	R/L	360	DOUBLE YELLOW
STAGE 3 SUBTOTAL		1532	
STAGE 4			
768+93 - 777+05	LT	812	EDGE LINE
STAGE 4 SUBTOTAL		812	
ITEM TOTAL		3876	

TEMPORARY MARKING LINE REMOVABLE TAPE 4-INCH

STATION	LOCATION	649.0150 LF	COMMENT
USH 8			
STAGE 1			
768+93 - 777+05	RT	815	WHITE
769+64 - 776+35	LT & RT	675	WHITE
STAGE 1 SUBTOTAL		1490	
STAGE 2			
768+93 - 777+05	LT	815	WHITE
769+64 - 776+35	LT & RT	675	WHITE
STAGE 2 SUBTOTAL		1490	
STAGE 3			
768+93 - 777+05	RT	815	WHITE
769+64 - 776+35	LT & RT	675	WHITE
STAGE 3 SUBTOTAL		1490	
STAGE 4			
768+93 - 777+05	RT	812	WHITE
769+64 - 776+35	LT & RT	675	WHITE
STAGE 4 SUBTOTAL		1487	
ITEM TOTAL		5957	

TEMPORARY MARKING STOP LINE REMOVABLE TAPE 18-INCH

STATION	LOCATION	649.0850 LF	COMMENT
USH 8			
STAGE 1			
768+93	RT	12	WHITE
777+05	LT	12	WHITE
STAGE 1 SUBTOTAL		24	
STAGE 2			
768+93	RT	12	WHITE
777+05	LT	12	WHITE
STAGE 2 SUBTOTAL		24	
STAGE 3			
768+93	RT	12	WHITE
777+05	LT	12	WHITE
STAGE 3 SUBTOTAL		24	
ITEM TOTAL		72	

MARKING LINE EPOXY 4-INCH

STATION	LOCATION	646.0120 (YELLOW) LF	(WHITE) LF	COMMENT
USH 8				
STAGE 4				
768+93 - 777+05	RT	1624		DOUBLE YELLOW
769+64 - 776+35	LT & RT		1624	EDGE LINE
STAGE 4 SUBTOTAL		1624	1624	
SUBTOTAL		1624	1624	
ITEM TOTAL		3248		

FINISHING ROADWAY (1610-44-64)

STATION	LOCATION	213.0100 EACH
USH 8		
1610-44-64	LT & RT	1
ITEM TOTAL		1

NOTE: ALL ITEMS AND QUANTITIES ON THIS SHEET
ARE FOR ENGINEER ESTIMATE CATEGORY 0010,
UNLESS OTHERWISE NOTED.

PROJECT NO: 1610-44-64

HWY: USH 8

COUNTY: PRICE

MISCELLANEOUS QUANTITIES

SHEET

E

TEMPORARY TRAFFIC SIGNALS FOR BRIDGES (B-50-48)

STATION	LOCATION	661.0100 LS
USH 8 YEAR 1 & 2	LT & RT	1
ITEM TOTALS		1

SAWING

STATION	LOCATION	690.0150 ASPHALT LF	COMMENTS
USH 8			
STAGE 1			
769+50 - 772+11	RT	261	TEMP WIDENING
774+26 - 776+50	RT	224	TEMP WIDENING
771+89 - 772+56	LT	18	FOR PCC TO HMA BUTT JOINT
774+18 - 774+75	LT	18	FOR PCC TO HMA BUTT JOINT
STAGE 1 SUBTOTAL		521	
STAGE 2			
769+50 - 772+42	LT	292	TEMP WIDENING
774+65 - 776+50	LT	185	TEMP WIDENING
771+89 - 772+44	RT	18	FOR PCC TO HMA BUTT JOINT
774+05 - 774+75	RT	18	FOR PCC TO HMA BUTT JOINT
STAGE 2 SUBTOTAL		513	
ITEM TOTAL		1034	


INSTALLING AND MAINTAINING BIRD DETERRENT SYSTEM

STATION	LOCATION	999.2000.s EACH
USH 8 1610-44-64	STRUCTURE B-50-48	1
ITEM TOTAL		1

NOTE: ALL ITEMS AND QUANTITIES ON THIS SHEET
ARE FOR ENGINEER ESTIMATE CATEGORY 0010,
UNLESS OTHERWISE NOTED.

Standard Detail Drawing List

09G02-05A	BRIDGE TEMPORARY TRAFFIC SIGNAL INSTALLATION
09G02-05B	BRIDGE TEMPORARY TRAFFIC SIGNAL INSTALLATION
09G02-05C	BRIDGE TEMPORARY TRAFFIC SIGNAL INSTALLATION
14B07-15A	CONCRETE BARRIER TEMPORARY PRECAST, 12'-6"
14B07-15B	CONCRETE BARRIER TEMPORARY PRECAST, 12'-6"
14B07-15C	CONCRETE BARRIER TEMPORARY PRECAST, 12'-6"
14B07-15D	CONCRETE BARRIER TEMPORARY PRECAST, 12'-6"
14B07-15E	CONCRETE BARRIER TEMPORARY PRECAST, 12'-6"
14B07-15F	CONCRETE BARRIER TEMPORARY PRECAST, 12'-6"
14B07-15G	CONCRETE BARRIER TEMPORARY PRECAST, 12'-6"
14B07-15H	CONCRETE BARRIER TEMPORARY PRECAST, 12'-6"
14B07-15I	CONCRETE BARRIER TEMPORARY PRECAST, 12'-6"
14B08-02A	CRASH CUSHION/SAND BARREL ARRAY AND OTHER TEMPORARY BARRIER LAYOUT DETAILS
14B08-02B	CRASH CUSHION/SAND BARREL ARRAY AND OTHER TEMPORARY BARRIER LAYOUT DETAILS
14B08-02C	CRASH CUSHION/SAND BARREL ARRAY AND OTHER TEMPORARY BARRIER LAYOUT DETAILS
14B08-02D	CRASH CUSHION/SAND BARREL ARRAY AND OTHER TEMPORARY BARRIER LAYOUT DETAILS
14B08-02E	CRASH CUSHION/SAND BARREL ARRAY AND OTHER TEMPORARY BARRIER LAYOUT DETAILS
15C02-08F	ADVANCED WIDTH RESTRICTION SIGNING
15C08-20A	LONGITUDINAL MARKING (MAINLINE)
15C11-08B	CHANNELIZING DEVICES DRUMS, CONES, BARRICADES AND VERTICAL PANELS
15C12-07	TRAFFIC CONTROL FOR LANE CLOSURE WITH FLAGGING OPERATION
15D28-04	TRAFFIC CONTROL, WORK ON SHOULDER OR PARKING LANE, UNDIVIDED ROADWAY
15D33-06	TRAFFIC CONTROL, ONE LANE ROAD WITH TEMPORARY SIGNALS
15D38-02A	TEMPORARY TRAFFIC CONTROL SIGN MOUNTING
15D38-02B	ATTACHMENT OF SIGNS TO POSTS

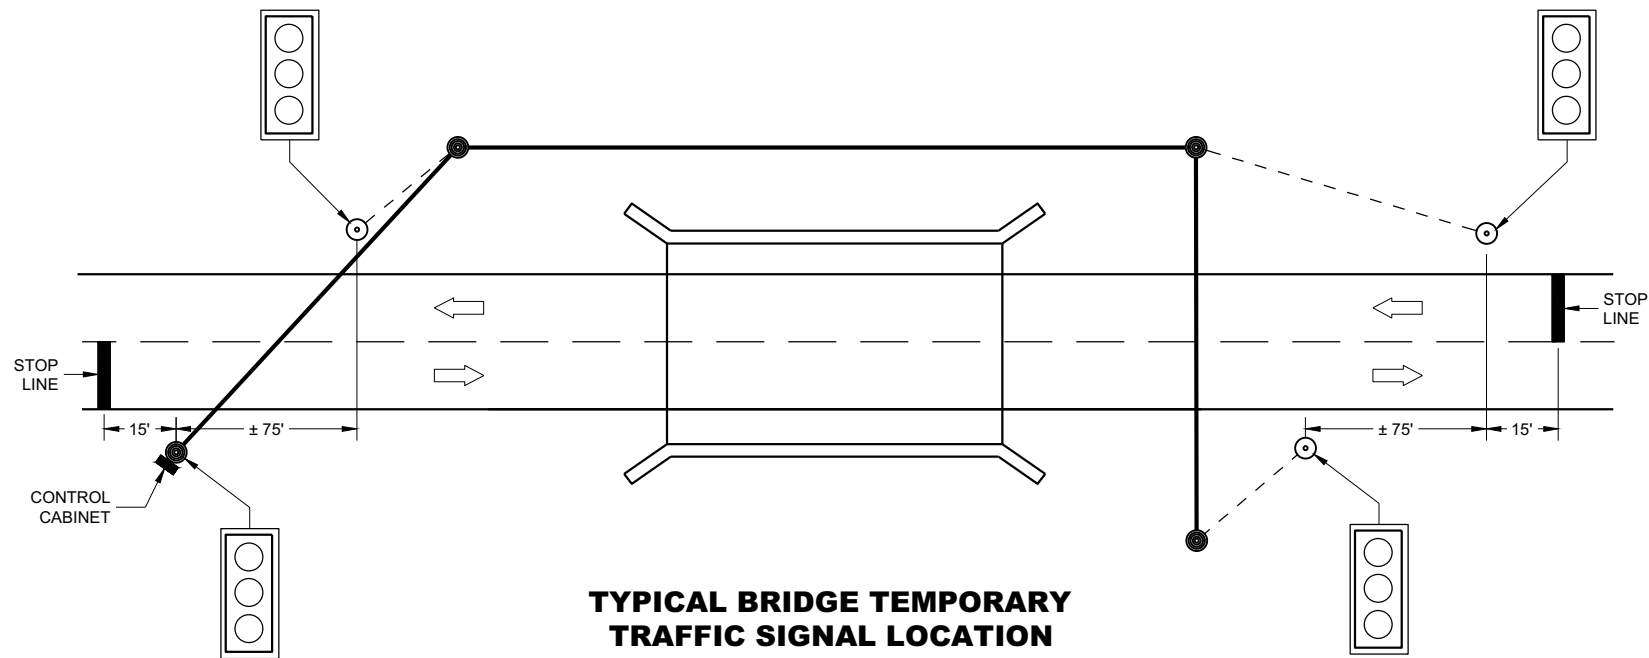

TYPICAL BRIDGE TEMPORARY TRAFFIC SIGNAL LOCATION

LEGEND

- WOOD POLE (NON-BREAKAWAY)
- WOOD POST (BREAKAWAY)
- SIGNAL CABLE
- SIGNAL CABLE W/MESSENGER
- DIRECTION OF TRAFFIC
- LED TRAFFIC SIGNAL WITH BACKPLATE

GENERAL NOTES

DETAILS OF CONSTRUCTION, MATERIALS AND WORKMANSHIP NOT SHOWN ON THIS DRAWING SHALL CONFORM TO THE PERTINENT REQUIREMENTS OF THE CONTRACT.

POLE MOUNTED TRAFFIC SIGNAL CONTROL CABINET MAY BE MOUNTED ON THE SERVICE POLE IF THE ELECTRICAL UTILITY ALLOWS THE INSTALLATION.

WHEN UTILITY POLES ARE USED TO SPAN THE TEMPORARY OVERHEAD CABLE, WRITTEN PERMISSION MUST BE OBTAINED FROM THE OWNER OF THE POLES AND GIVEN TO THE PROJECT MANAGER. ALL PERTINENT UTILITY AND CODE CLEARANCES SHALL BE MAINTAINED.

WOOD POLES (NON-BREAKAWAY) SHALL BE NO CLOSER TO EDGE OF PAVEMENT THAN OFFSET DISTANCE CHART ALLOWS OR 4 FEET BEHIND PROTECTIVE BARRIER (BEAM GUARD, ETC.).


WOOD POSTS (BREAKAWAY) SHALL BE NO CLOSER THAN 2 FEET OUTSIDE OF SHOULDER.

VERTICAL CLEARANCE ETC. PER NEC.


TRAFFIC SIGNAL FACES SHALL BE TYPICALLY PLACED 12 FEET FROM EDGE OF PAVEMENT.

EACH TRAFFIC SIGNAL SHALL HAVE A BACKPLATE.


SIGNING, PAVEMENT MARKING AND LANE CONTROL REQUIREMENTS SHALL CONFORM TO STANDARD DETAIL DRAWING 15D33.

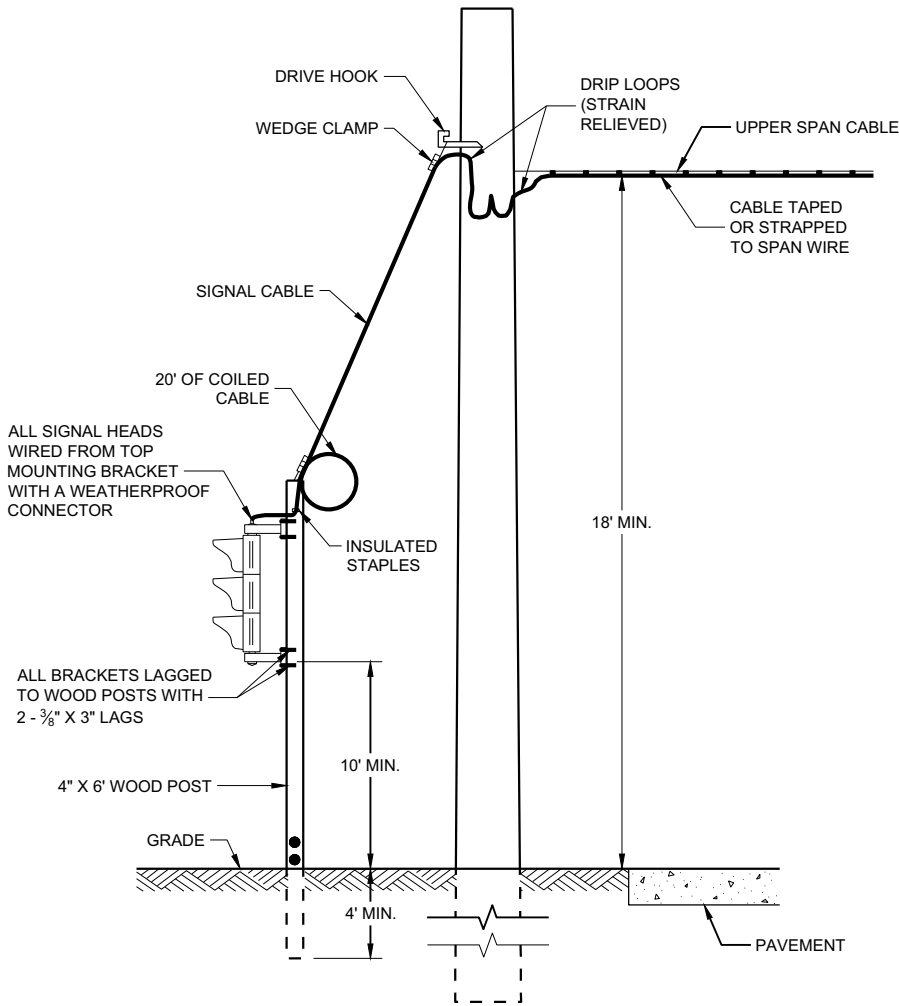

TYPICAL DROP TO TRAFFIC SIGNAL FACE

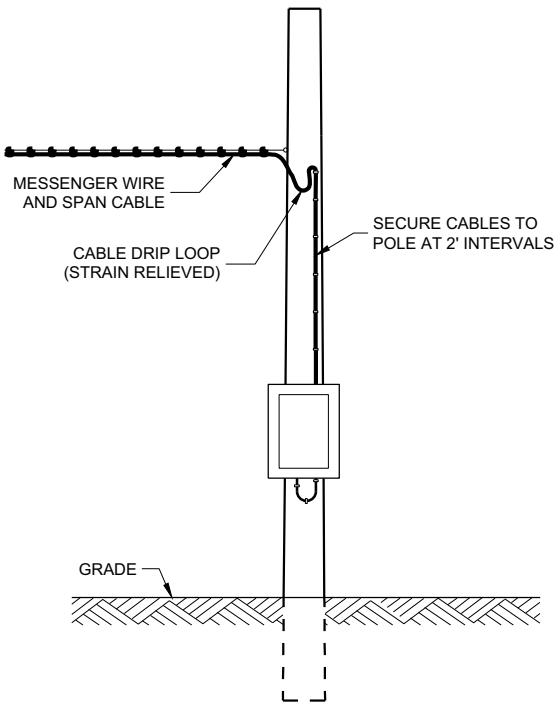

POLE MOUNT CABINET INSTALLATION

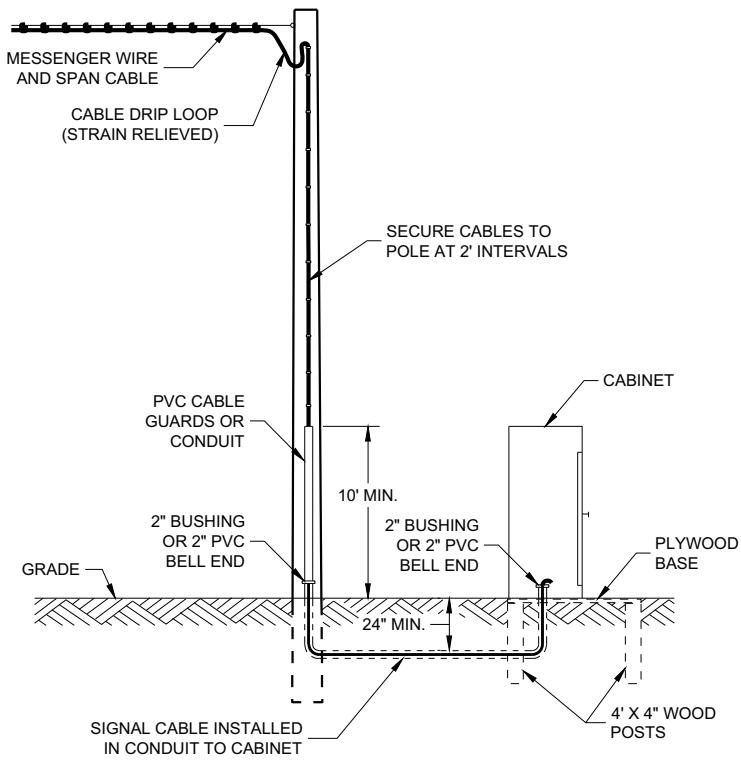

GROUND MOUNT CABINET INSTALLATION

MINIMUM POLE LENGTHS	CLASS	POLE BURIAL DEPTHS
25'	V	5'
30'	V	6'
35'	IV	7'
40'	IV	8'
45'	IV	9'


OFFSET DISTANCES FOR TEMPORARY NON-BREAKAWAY POLES	
SPEED LIMIT	OFFSET DISTANCE*
GREATER THAN 45 MPH	18 FT
45 MPH OR LESS	12 FT
45 MPH OR LESS W/CURBS	2 FT

* NOTE: OFFSET MEASURED FROM OUTER EDGE OF OUTSIDE THRU LANE.

BRIDGE TEMPORARY TRAFFIC SIGNAL INSTALLATION

STATE OF WISCONSIN
DEPARTMENT OF TRANSPORTATION

APPROVED
March 2018
DATE /S/ Ahmet Demirbilek
ROADWAY STANDARDS DEVELOPMENT ENGINEER
FHWA

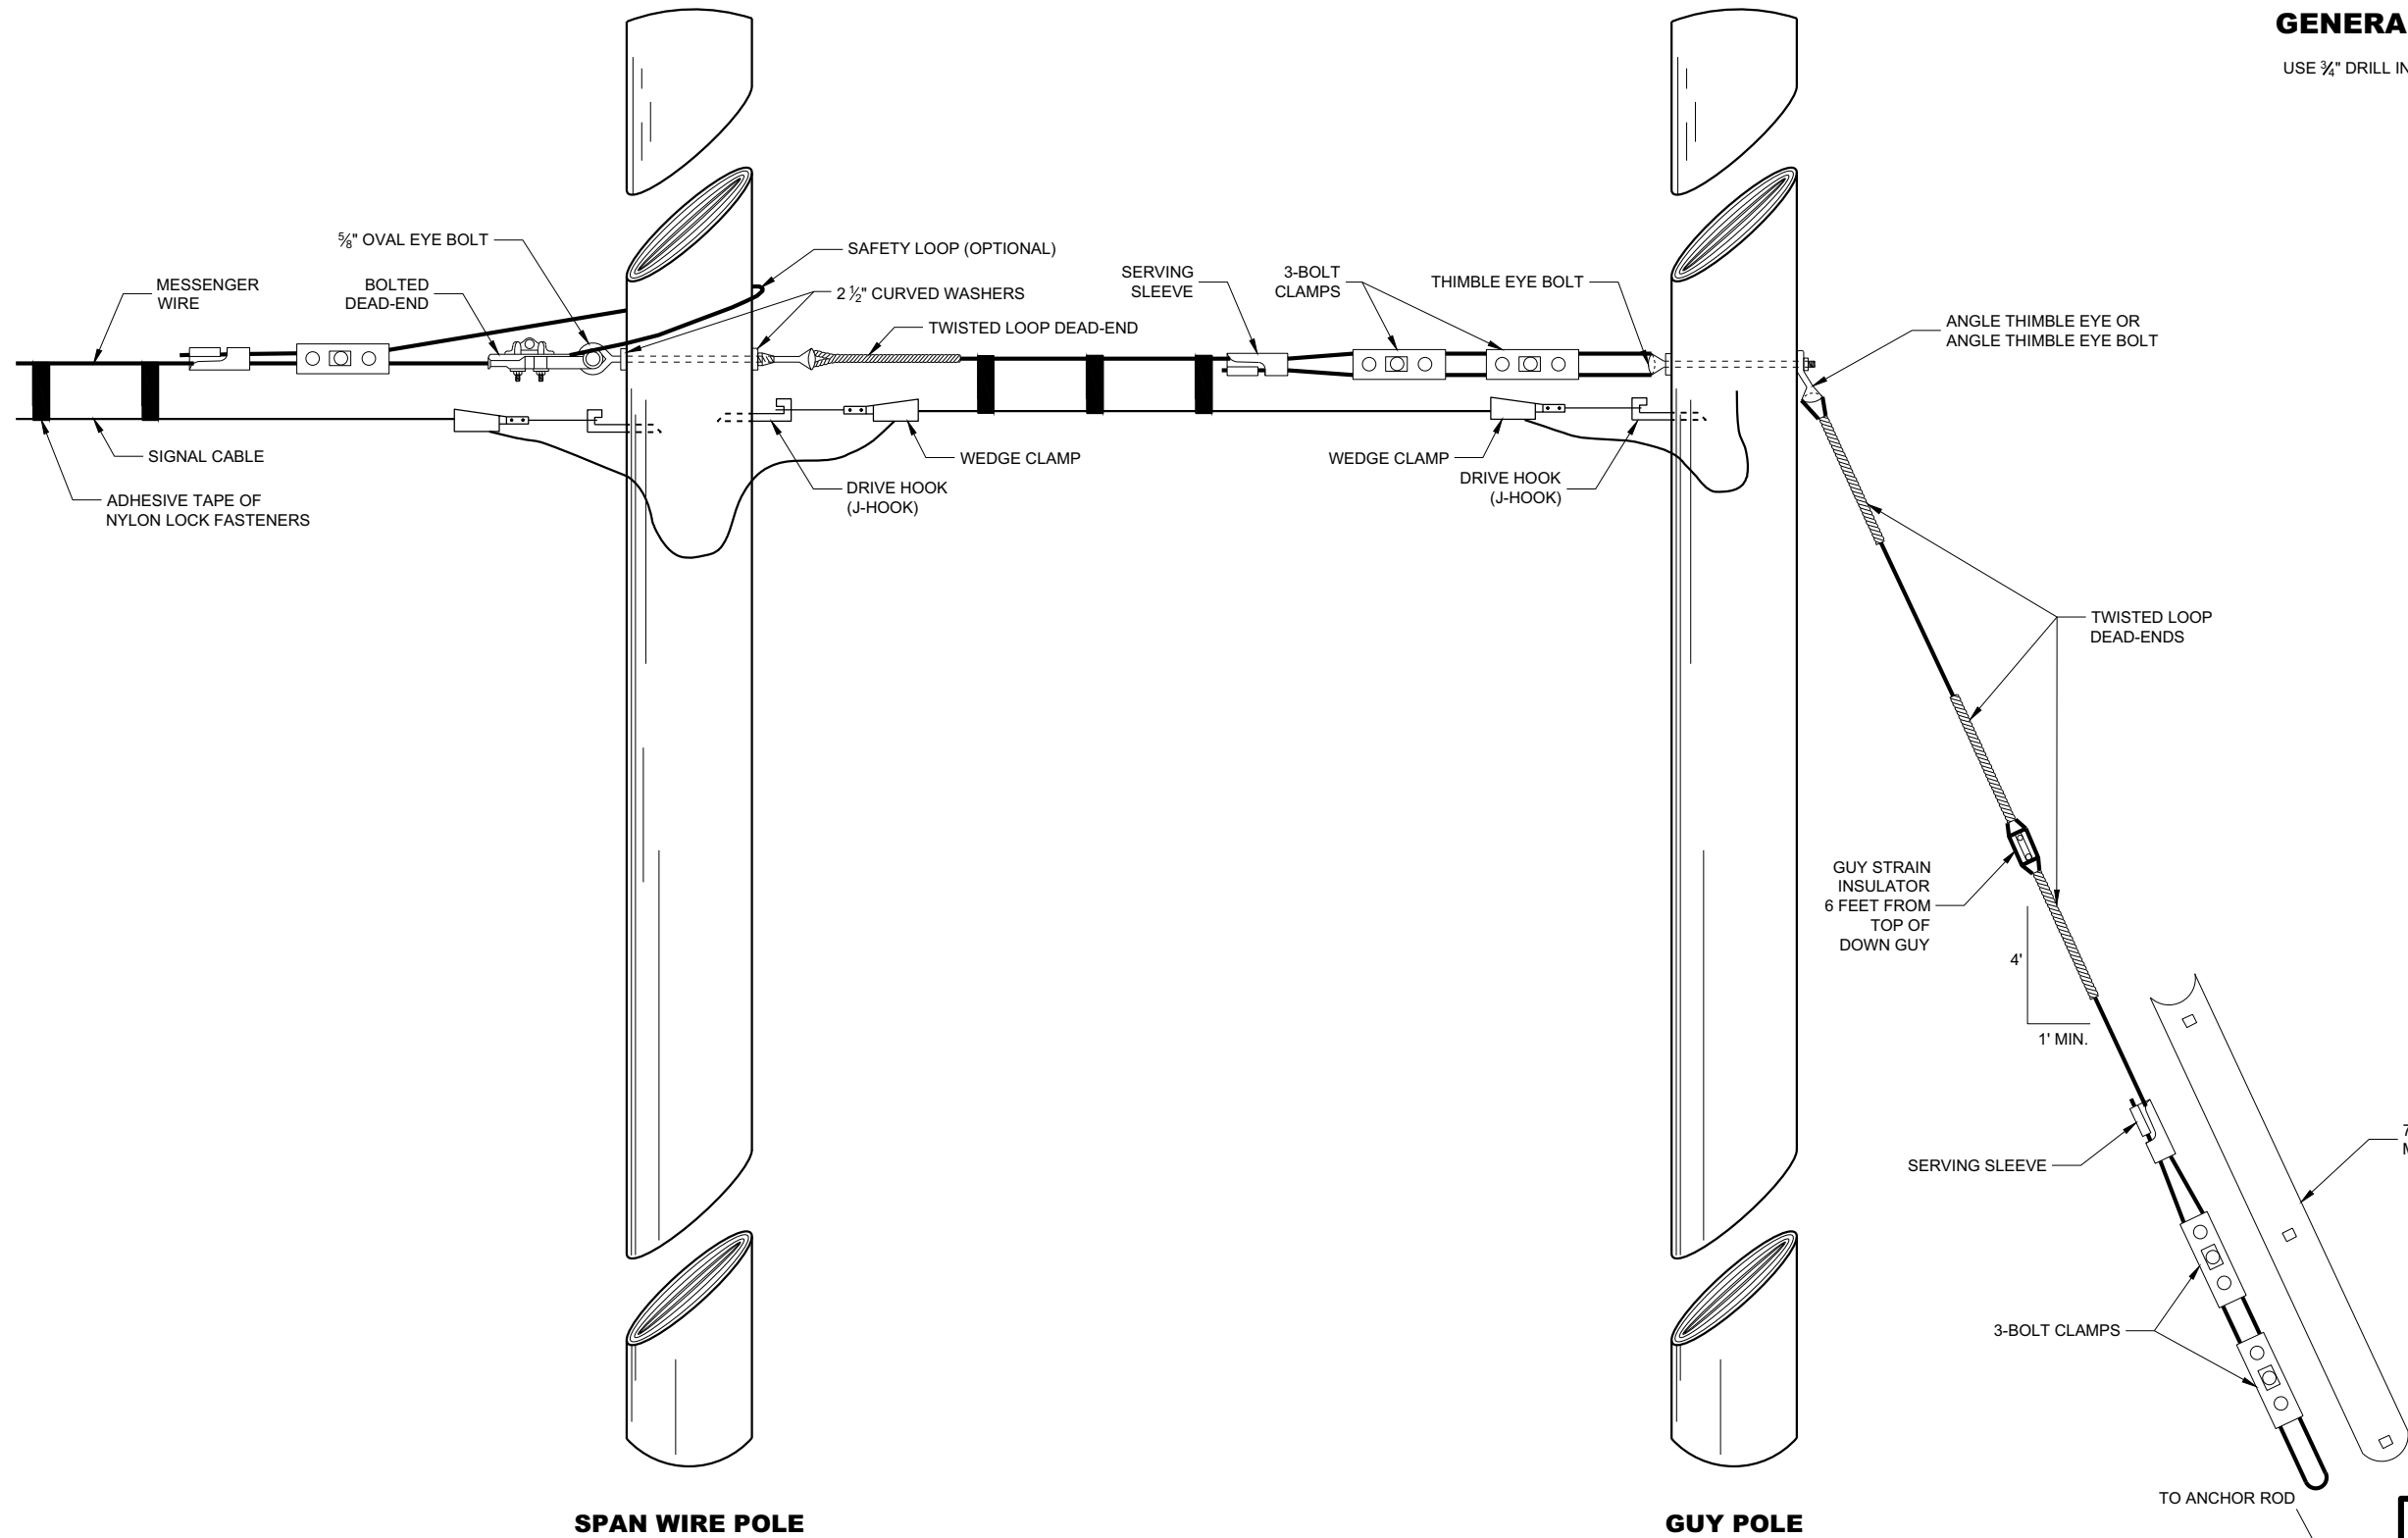

GENERAL NOTES

USE 3/4\"/>


TYPICAL DEAD-ENDINGS OR GUYING

**BRIDGE TEMPORARY TRAFFIC
SIGNAL INSTALLATION**

STATE OF WISCONSIN
DEPARTMENT OF TRANSPORTATION

APPROVED
June 2015 /S/ Ahmet Demerbilek
DATE ROADWAY STANDARDS DEVELOPMENT
ENGINEER

FHWA

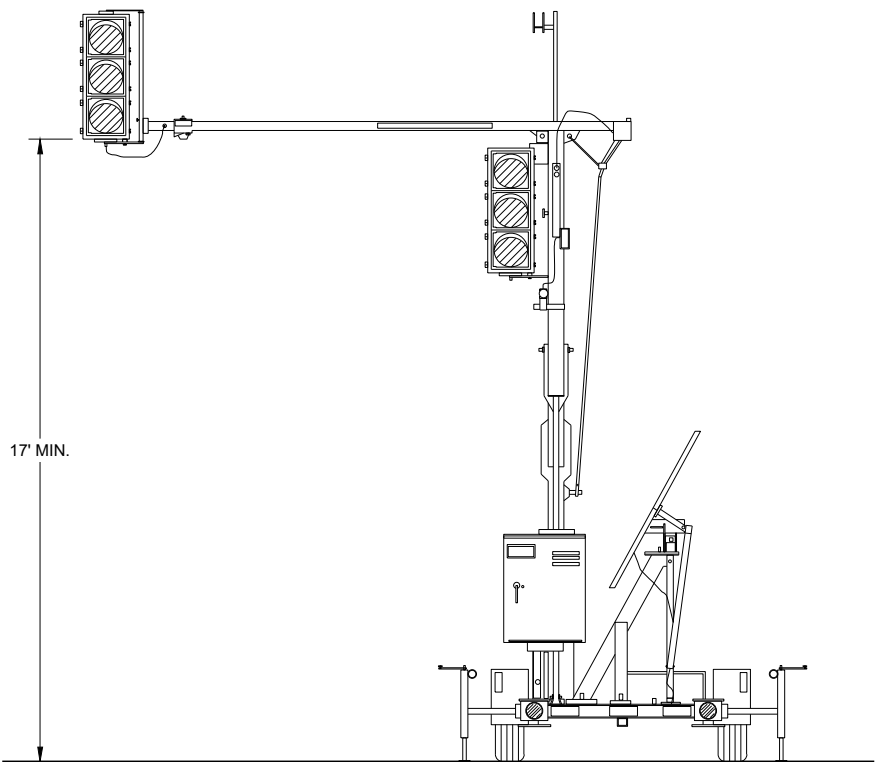


TRAILER MOUNTED TRAFFIC SIGNAL

GENERAL NOTES

DETAIL OF CONSTRUCTION, MATERIALS AND WORKMANSHIP NOT SHOWN ON THIS DRAWING SHALL CONFORM TO THE PERTINENT REQUIREMENTS OF THE CONTRACT.

SIGNING, PAVEMENT MARKING AND LANE CONTROL REQUIREMENTS SHALL CONFORM TO STANDARD DETAIL DRAWING 15D33.

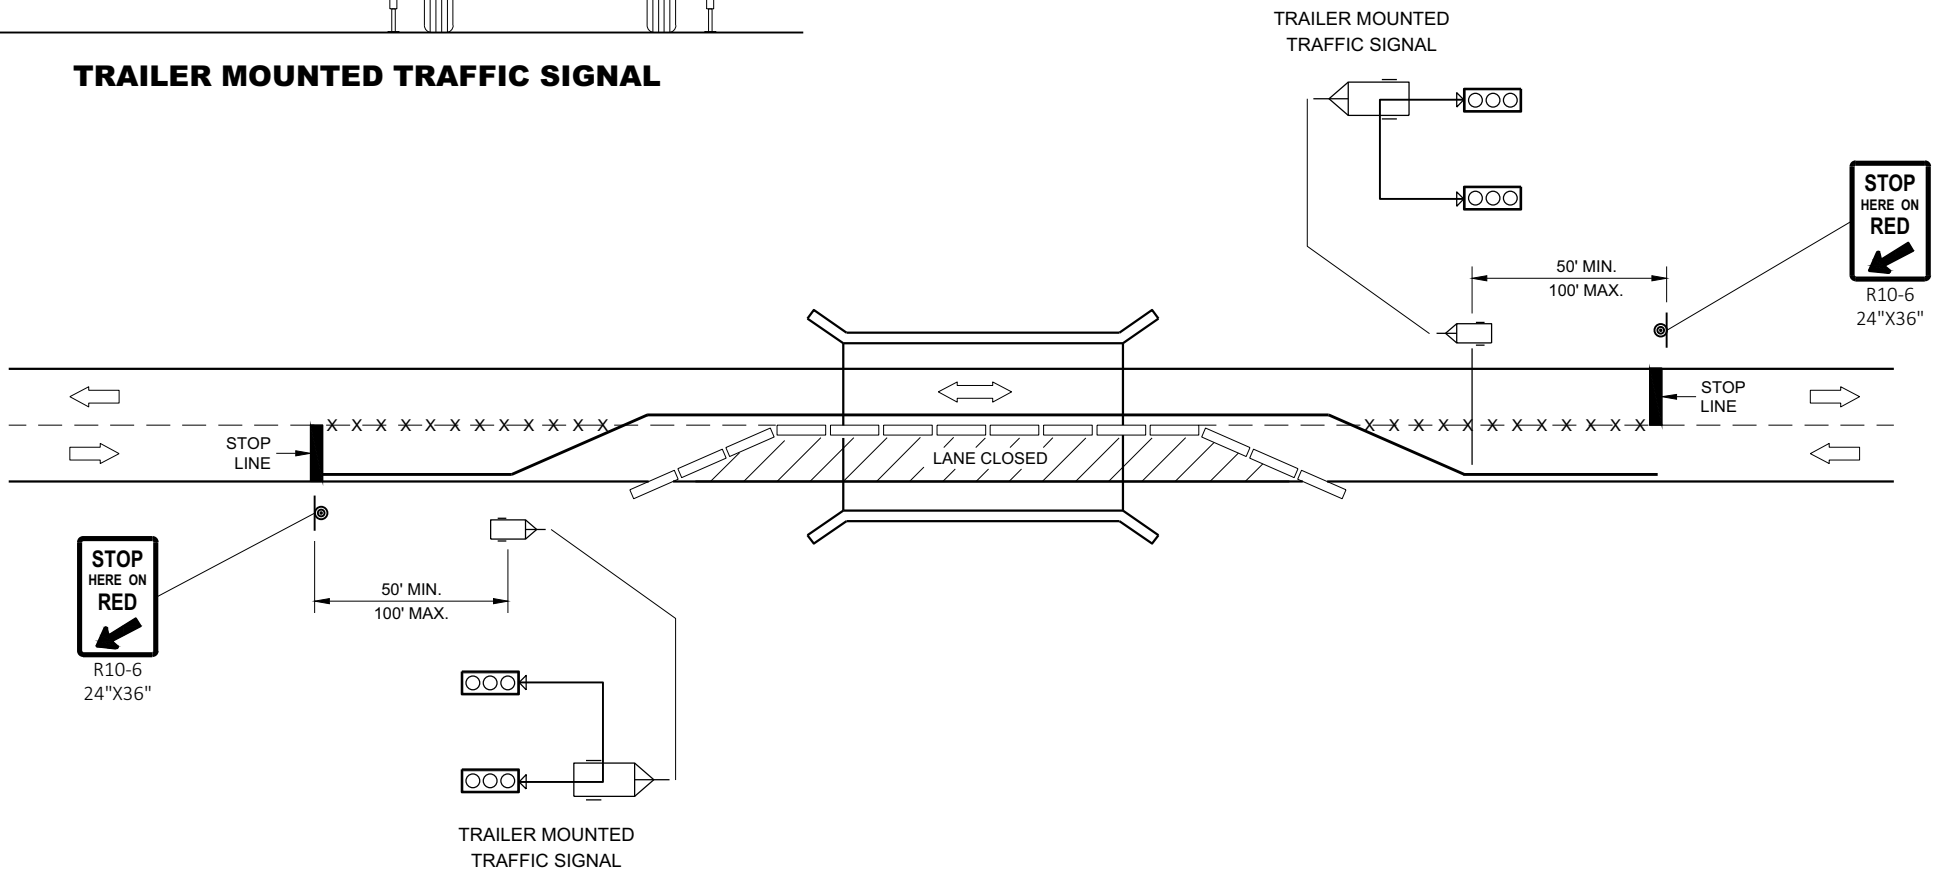

TYPICAL TRAILER MOUNTED TRAFFIC SIGNAL LOCATION

LEGEND

- POST MOUNTED SIGN
- TEMPORARY PRECAST CONCRETE BARRIER
- TRAILER MOUNTED TRAFFIC SIGNAL
- REMOVE PAVEMENT MARKINGS
- DIRECTION OF TRAFFIC

BRIDGE TEMPORARY TRAFFIC SIGNAL INSTALLATION

STATE OF WISCONSIN
DEPARTMENT OF TRANSPORTATION

APPROVED
June 2015
DATE /S/ Ahmet Demerbilek
ROADWAY STANDARDS DEVELOPMENT
ENGINEER
FHWA

END VIEW

ELEVATION VIEW

DETAIL "B"
LIFTING SLOT DETAIL

SECTION A-A
(STIRRUP PLACEMENT)

SECTION B-B
(STIRRUP PLACEMENT)

PLAN VIEW

DETAILS OF BARRIER SECTION

DETAILS OF BARRIER CONNECTION

DETAIL "A"
CONNECTION PIN
(A36 STEEL (10.9 LB EACH))

 $f'_c = 4,000 \text{ psi}$

GENERAL NOTES

THESE GENERAL NOTES APPLY TO SHEETS 14B7-15(d) THRU 14B7-15(i).

DO NOT INTERMIX CONCRETE BARRIER TEMPORARY PRCAST, 12'-6" (CBTP12.5) WITH OTHER TEMPORARY CONCRETE BARRIERS.

USE ASTM A-615, GRADE 60, DEFORMED STEEL BARS FOR BARS 4A1, 6A2, 5B1 AND 4C1 IN THE BARRIER SECTION AND FOR 4V1, 4V2, 4V3, 4V4, 4V5, 4V6, 4F1, 4F2 AND 5F3 IN THE BARRIER TAPER SECTION.

LOOP BARS 6D1, 6D2 AND 6D3 SHALL BE $\frac{3}{4}$ " SMOOTH STEEL BARS WITH A MINIMUM YIELD STRENGTH OF 60 KSI, A TENSILE STRENGTH OF NOT LESS THAN 1.25 TIMES THE YIELD STRENGTH BUT A MINIMUM OF 80 KSI, A MINIMUM 14% ELONGATION IN 8 INCHES AND PASSING A 180 DEGREE BEND TEST USING A $3\text{--}\frac{1}{2}$ " PIN BEND DIAMETER FOR BEND TESTS. THE LOOPS SHALL BE INSTALLED WITHIN $\frac{1}{8}$ " OF THE PLAN DIMENSION.

CONSTRUCT LIFTING SLOTS AS SPECIFIED ON THE PLANS TO FACILITATE THE DRAINAGE OF WATER AFTER INSTALLATION.


PLACE BARRIER ON A PAVED SURFACE. REMOVE ALL LOOSE DIRT AND SAND FROM THE ROADWAY SURFACE PRIOR TO PLACEMENT OF THE BARRIER.

INSTALL MECHANICAL OR ADHESIVE ANCHORS PER MANUFACTURER'S RECOMMENDATIONS.
PROVIDE MANUFACTURER'S INFORMATION TO PROJECT ENGINEER.

- ① MARK ONE END OF EACH BARRIER PERMANENTLY BY FORMING INTO THE BARRIER THE FOLLOWING INFORMATION:
 - a. TYPE: WICBTP
 - b. MANUFACTURER
 - c. DATE MANUFACTURED (MONTH AND YEAR)
- ② 1" CHAMFER TO PREVENT SPALLING.
- ③ A $\frac{3}{8}$ " HOLE IN THE CONNECTION PIN, AT THE LOCATION SHOWN, IS ACCEPTABLE, BUT NOT REQUIRED..
- ④ "V" NOTCH IS OPTIONAL.
- ⑤ THE 4" DIAMETER, 11 GAUGE STEEL, ROUND MECHANICAL TUBING SLEEVE FOR LIFTING (OPTIONAL).
- ⑥ NEVER USE LOOP BARS (6D1, 6D2 OR 6D3) TO LIFT, MOVE OR REPOSITION THE BARRIER.
- ⑦ USE DELINEATORS CONFORMING TO SECTION 633 OF THE STANDARD SPECIFICATIONS. CONTRACTOR MAY USE ALTERNATE SHAPES AND HOUSING. INSTALL DELINEATORS ACCORDING TO MANUFACTURES INSTRUCTION. INSTALL YELLOW REFLECTORS WHEN BARRIER IS LOCATED TO THE LEFT OF TRAFFIC AND WHITE REFLECTORS WHEN BARRIER IS LOCATED TO THE RIGHT OF TRAFFIC. SPACE DELINEATORS A MAXIMUM OF 25 FEET APART. PROVIDE TOP MOUNTED DELINEATORS IN ADDITION TO THE SIDE MOUNTED DELINEATORS ON ALL BARRIER INSTALLATIONS LOCATED ON A CURVED ALIGNMENT LONGER THAN 200 FEET AND ON BARRIERS USED TO SEPARATE OPPOSING TRAFFIC.
- ⑧ SEE SHEET D FOR HOW TO ANCHOR BARRIER. SEE SHEET E FOR WHEN TO ANCHOR BARRIER.
- ⑨ 1" CHAMFER OPTIONAL.






CONCRETE BARRIER
TEMPORARY PRECAST, 12'-6"

STATE OF WISCONSIN
DEPARTMENT OF TRANSPORTATION

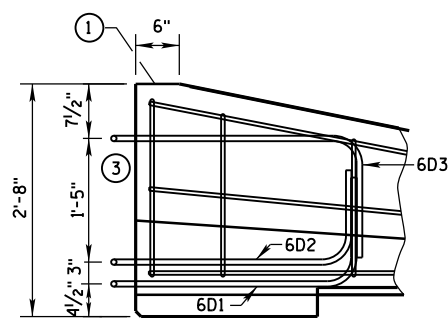

- ① MARK ONE END OF EACH BARRIER PERMANENTLY BY FORMING INTO THE BARRIER THE FOLLOWING INFORMATION:
 - a. TYPE WICBTP
 - b. MANUFACTURER
 - c. DATE MANUFACTURED (MONTH AND YEAR)
- ② 1" CHAMFER TO PREVENT SPALLING.
- ③ NEVER USE LOOP BARS (6D1, 6D2 OR 6D3) TO LIFT, MOVE OR REPOSITION THE BARRIER.

LOOP BAR ASSEMBLY INVERTED
FOR OPPOSITE END.
(FOR CONNECTION TO RIGHT END OF BARRIER)

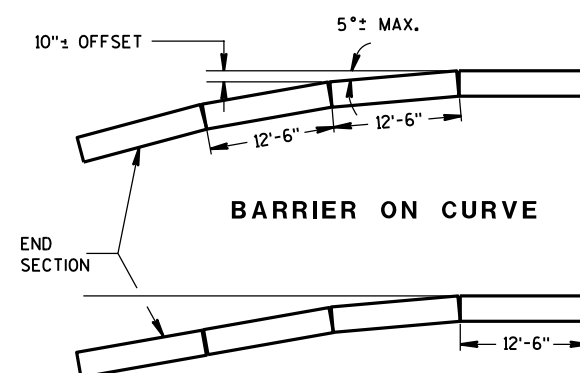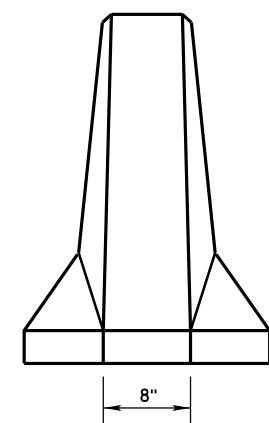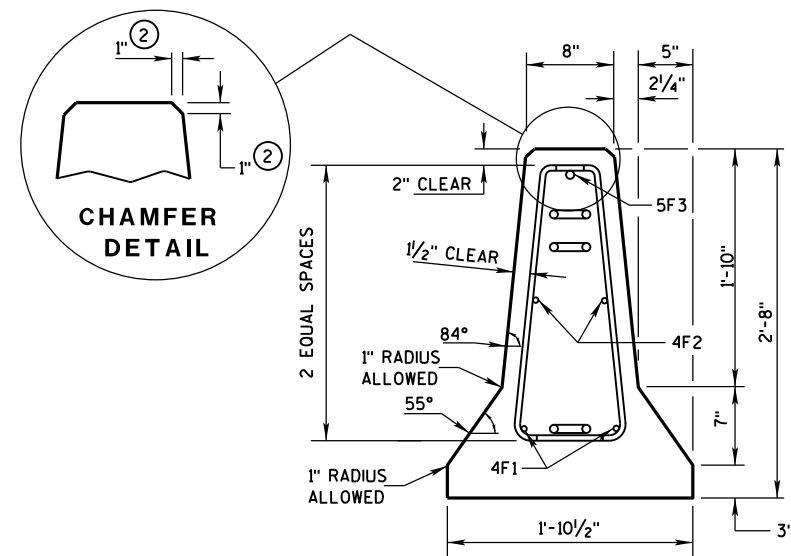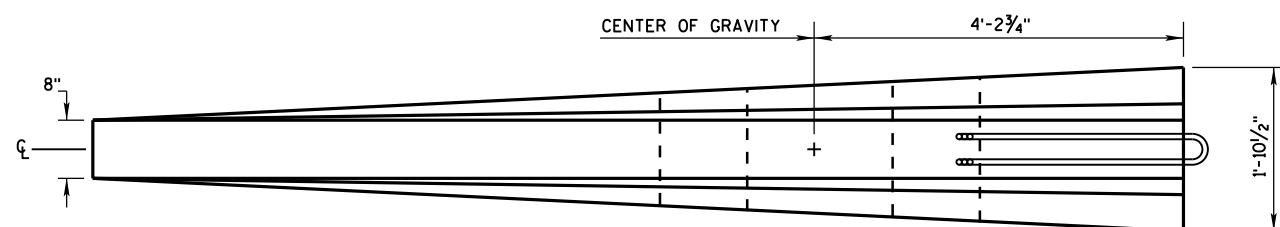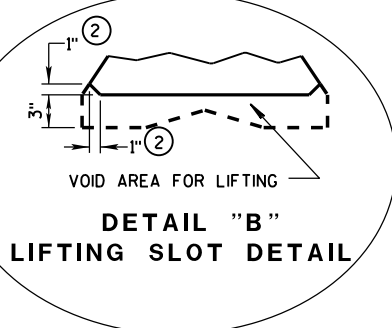

FLARE AT BARRIER END

POSTED SPEED, (MPH)	FLARE RATE
40 OR LESS	6:1
45 OR GREATER	8:1

DETAILS OF BARRIER TAPER SECTION


CONCRETE BARRIER
TEMPORARY PRECAST, 12'-6"

STATE OF WISCONSIN
DEPARTMENT OF TRANSPORTATION


BARRIER TAPER SECTION
BILL OF MATERIALS

(PER 12'-6" BARRIER TAPER SECTION)


BAR	BAR SIZE	NO. OF BARS	LENGTH FT.
4V1	4	2	1'-11"
4V2	4	2	2'-2"
4V3	4	2	2'-6"
4V4	4	2	2'-9"
4V5	4	2	3'-2"
4V6	4	2	3'-4"
4F1	4	2	12'-0"
4F2	4	2	7'-6"
5F3	5	1	11'-9"
LOOP ASSEMBLY			
6D1	6	1	8'-5"
6D2	6	1	7'-7"
6D3	6	1	8'-6"

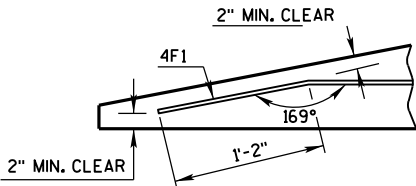

DETAIL "C"
BENT BAR DETAIL

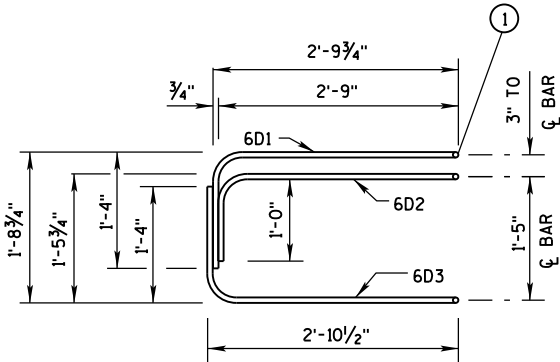

ELEVATION
LOOP BAR ASSEMBLY

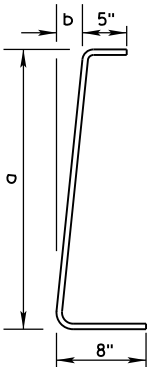

BAR	a	b
V1	10"	1"
V2	1'-1"	1 1/4"
V3	1'-5"	1 5/8"
V4	1'-8"	1 7/8"
V5	2'-0 1/2"	2 3/8"
V6	2'-3"	2 3/4"

4V BARS
2 AT EACH SIZE REQUIRED
FOR STIRRUP ASSEMBLY

TAPER BARRIER SECTION


GENERAL NOTES

① NEVER USE LOOP BARS (6D1, 6D2 OR 6D3) TO LIFT, MOVE OR REPOSITION THE BARRIER.

BARRIER SECTION
BILL OF MATERIALS


(PER 12'-6" BARRIER SECTION)

BAR	BAR SIZE	NO. OF BARS	LENGTH FT.
4A1	4	12	6'-0"
6A2	6	6	2'-11"
5B1	5	3	12'-2"
4C1	4	2	12'-2"
LOOP ASSEMBLY			
6D1	6	2	8'-5"
6D2	6	2	7'-7"
6D3	6	2	8'-6"

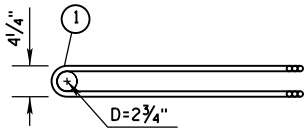


PLAN VIEW
LOOP BAR ASSEMBLY


(MARKED END SHOWN, INVERT FOR OTHER END)

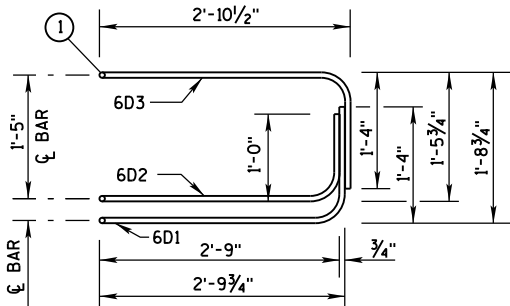

ELEVATION VIEW

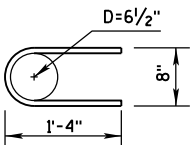

6A2


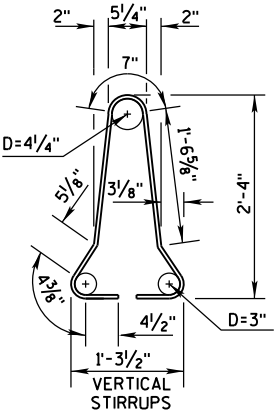


4A1

BARRIER SECTION


CONCRETE BARRIER
TEMPORARY PRECAST, 12'-6"

STATE OF WISCONSIN
DEPARTMENT OF TRANSPORTATION

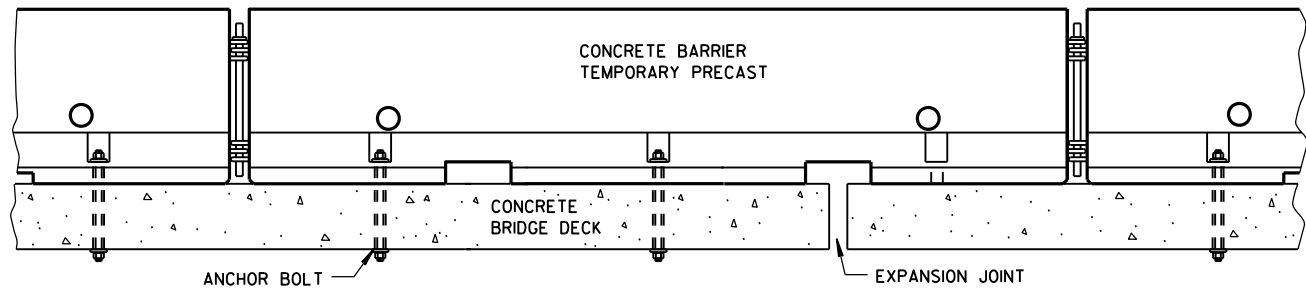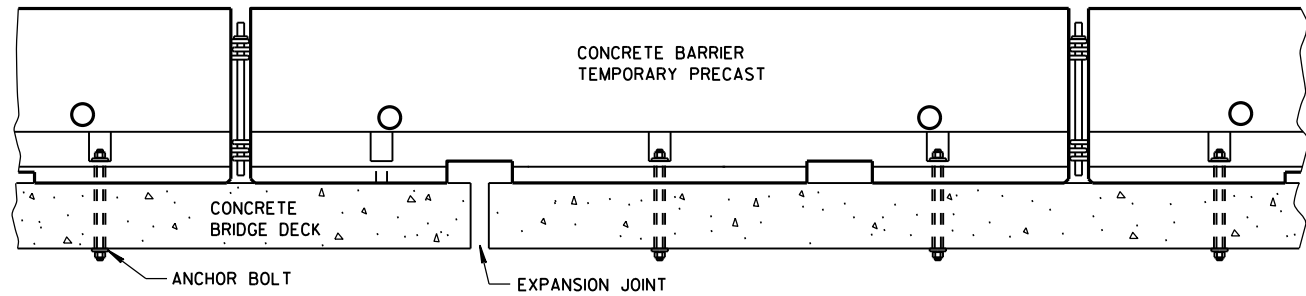


TREATMENT AT BRIDGE DECK EXPANSION JOINTS

(NO SINGLE CONCRETE BARRIER SECTION SHALL BE ANCHORED TO BOTH THE BRIDGE DECK AND THE APPROACH SLAB. ALL ANCHOR BOLT LOCATIONS SHALL BE ANCHORED TO THE DECK IN ACCORDANCE WITH THE DETAIL. NO MORE THAN ONE ANCHOR BOLT SHALL BE ELIMINATED FROM A BARRIER SECTION WHEN SPANNING AN EXPANSION JOINT.)

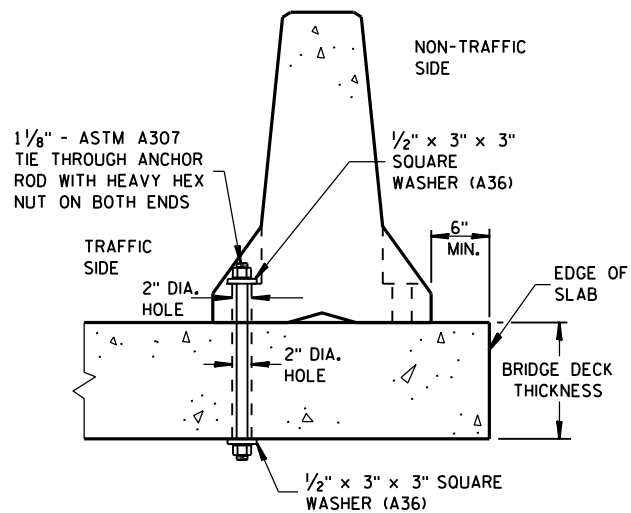


THROUGH BOLTED ANCHOR INSTALLATION ON BRIDGE DECK

(DO NOT USE ON CONCRETE BRIDGE DECK WITH ASPHALT OVERLAY)

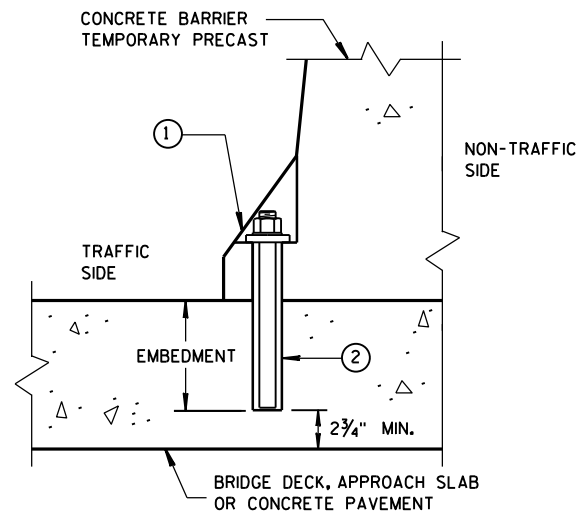

REMOVABLE ADHESIVE ANCHOR INSTALLATION ON CONCRETE BRIDGE DECK, CONCRETE APPROACH SLAB, OR CONCRETE PAVEMENT

(DO NOT USE ON CONCRETE WITH AN ASPHALTIC OVERLAY)

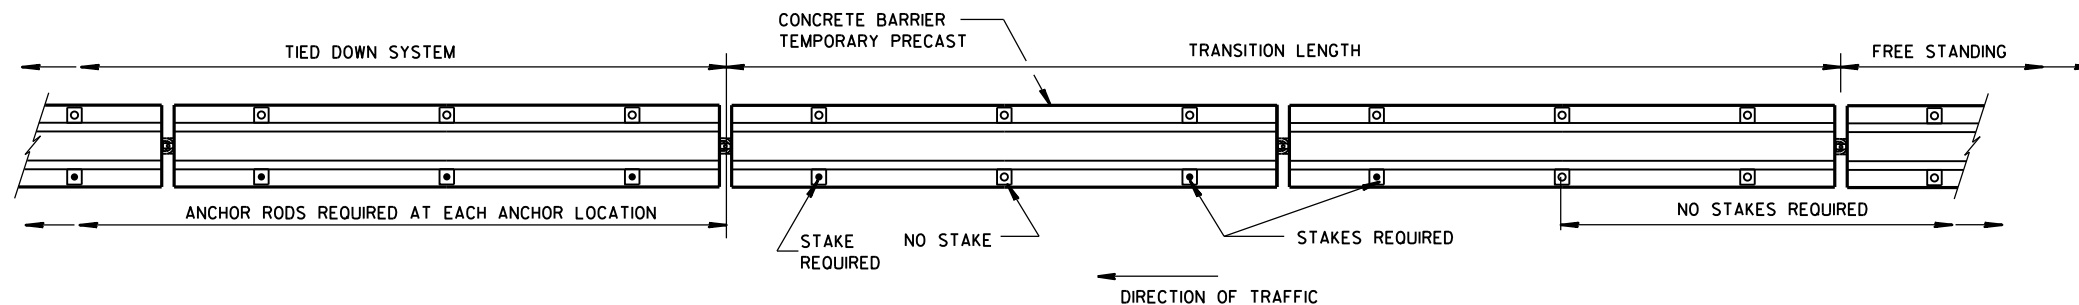

PLAN VIEW

FREE STANDING TRANSITION TO TIED-DOWN SYSTEM


(PLACE TRANSITION IN A TANGENT SECTION OF BARRIER PARALLEL TO THE ROADWAY. IF TRANSITION OCCURS ON STRUCTURAL SLAB, ANCHOR AS SHOWN.)

GENERAL NOTES


SEE SHEET E FOR WHEN TO ANCHOR. OTHER PARTS OF THE PLAN MAY SHOW ADDITIONAL LOCATIONS REQUIRING ANCHORING.

REMOVE ALL ANCHORS WHEN NO LONGER NEEDED. FILL CONCRETE PAVEMENTS, DECKS AND APPROACH SLABS WITH NON-SHRINK COMMERCIAL GROUT FROM THE APPROVED PRODUCT LIST. FILL ASPHALT PAVEMENTS WITH ASTM D6690 TYPE II RUBBERIZED CRACK FILLER.

- ① 1/8" DIAMETER A307 THREADED ROD, 1/2" X 3" X 3" SQUARE PLATE WASHER WITH ASTM A36 STEEL, ASTM A563A HEAVY HEX NUT.
- ② ADHESIVE ANCHORS WITH A MINIMUM BOND STRENGTH OF 1,800 PSI AND 5/4" EMBEDMENT. SEE 603.2 AND 603.3.12 OF THE WISCONSIN STANDARD SPECIFICATIONS FOR MORE INFORMATION ON ADHESIVE ANCHORS.
- ③ ASPHALT SURFACE SHOWN. CONTRACTOR MAY DRILL THROUGH CONCRETE PAVEMENT AND THEN DRIVE ASPHALT ANCHOR PIN.

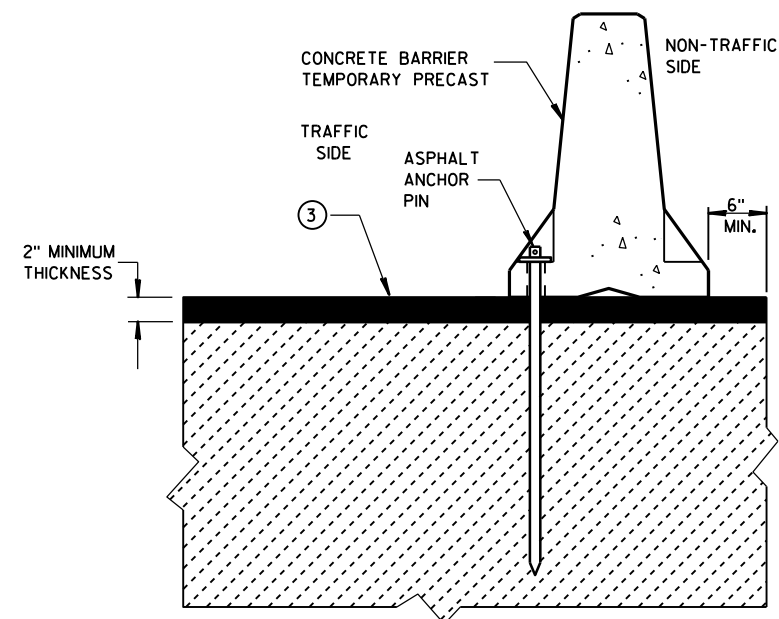

STAKE DOWN INSTALLATION FOR ASPHALTIC SURFACE

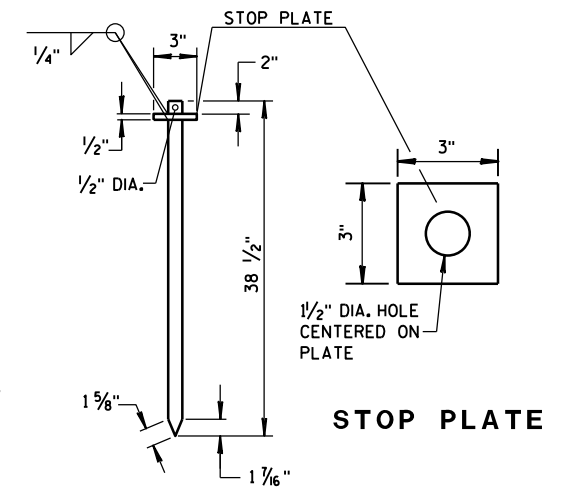


ASPHALT ANCHOR PIN


(ASTM A36 STEEL)

CONCRETE BARRIER
TEMPORARY PRECAST, 12'-6"

STATE OF WISCONSIN
DEPARTMENT OF TRANSPORTATION

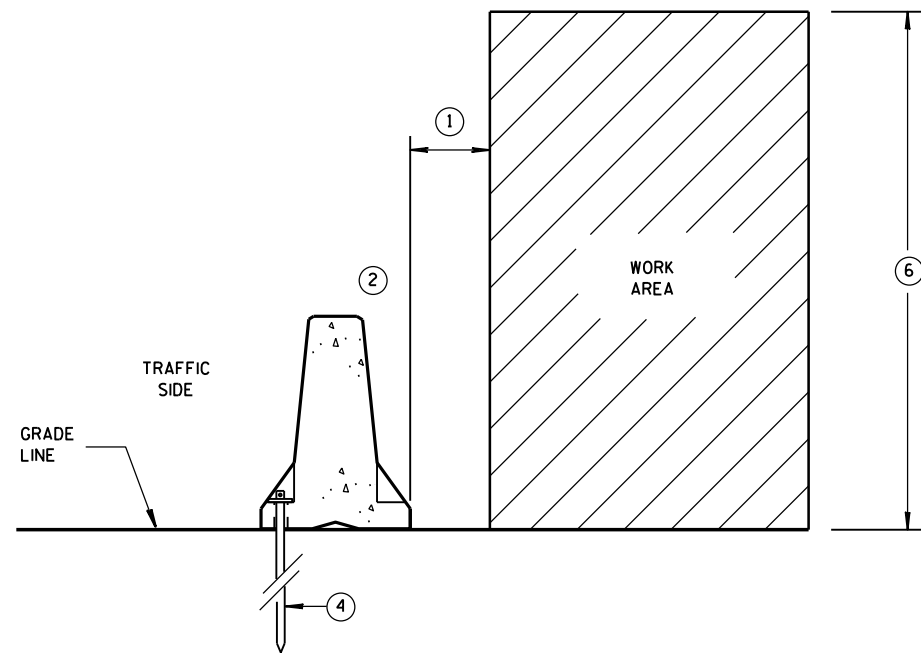


**ANCHORED BARRIER SPACE REQUIREMENTS
FOR HAZARDS EXTENDED
ABOVE THE GRADE LINE**

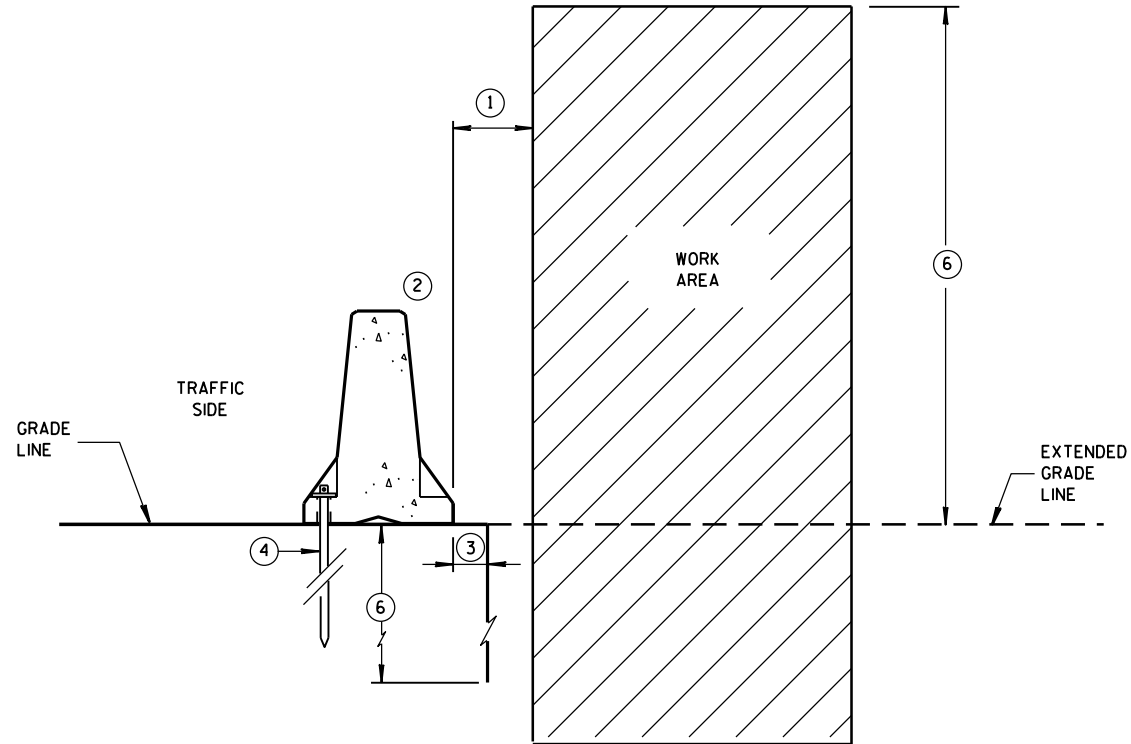


**ANCHORED BARRIER SPACE REQUIREMENTS
ON VERTICAL DROP OFFS**

POSTED SPEED MPH	X
45 OR GREATER	4'
40 OR LESS	2'

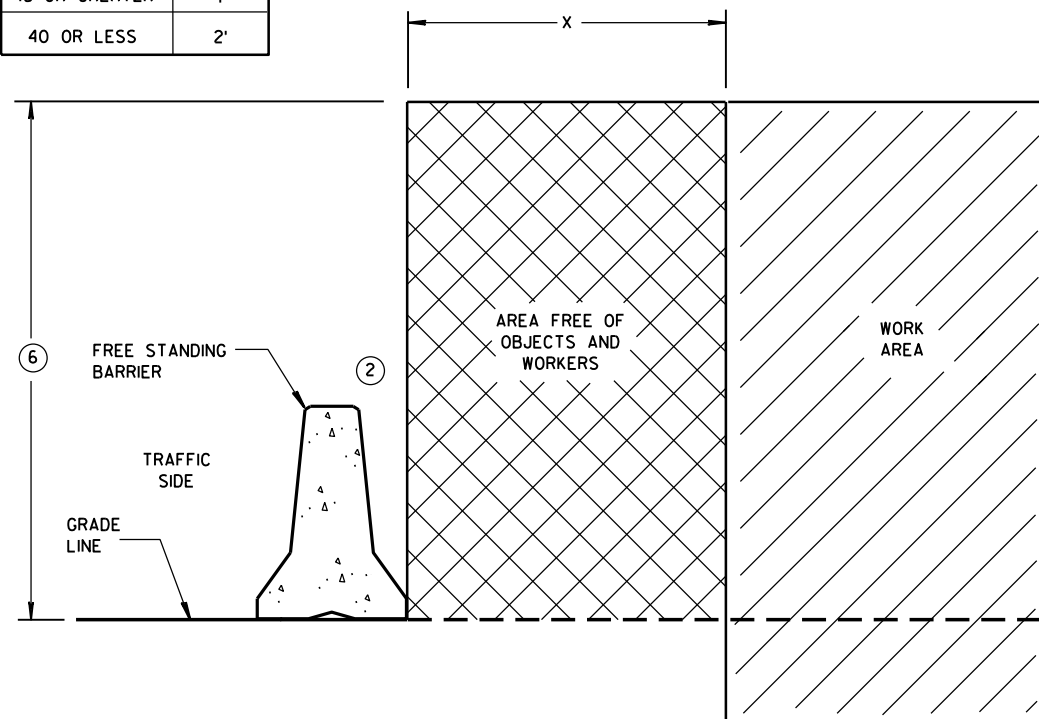

FREE STANDING BARRIER SPACE REQUIREMENTS

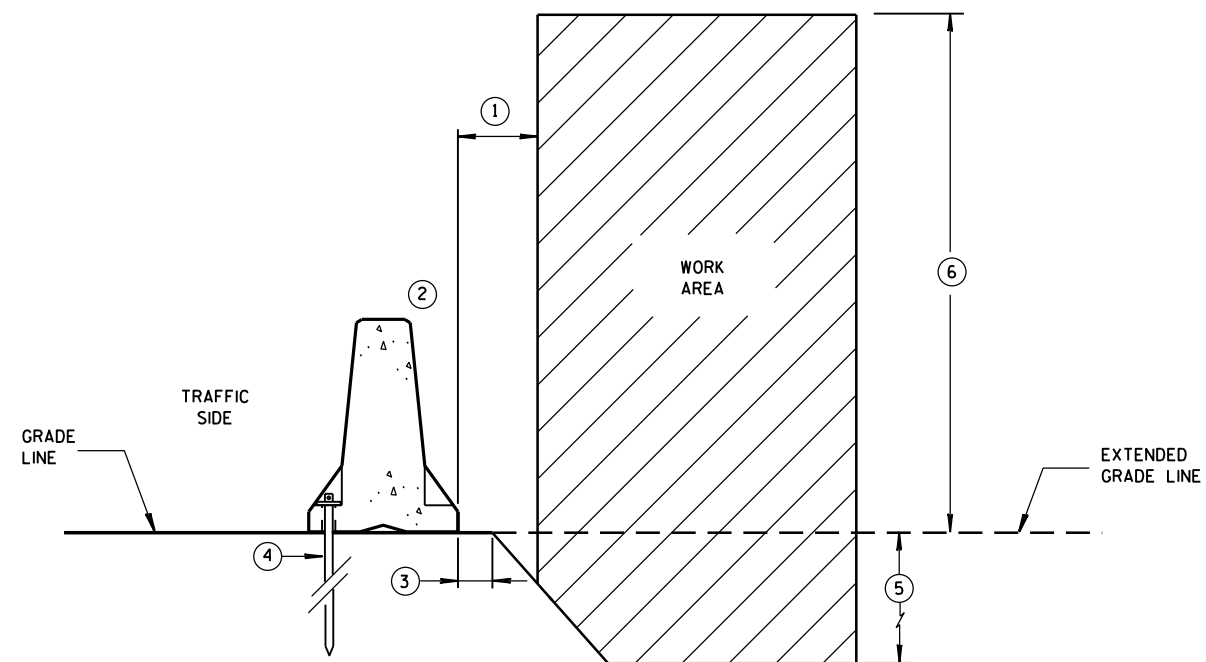


**ANCHORED BARRIER SPACE REQUIREMENTS
ON SLOPES**

GENERAL NOTES


- ① WHEN OBJECTS EXTEND ABOVE THE GRADE, A MINIMUM OF 1 FOOT IS REQUIRED FROM BACK OF BARRIER TO OBJECT. SEE OTHER DETAILS FOR THE MINIMUM OFFSET FROM BACK OF BARRIER TO SLOPES OR VERTICAL DROPS.
- ② OBJECTS ARE NOT TO BE PLACED ON, MOUNTED TO, OR LEANED AGAINST THE BARRIER WITHOUT PERMISSION OF THE PROJECT ENGINEER.
- ③ SEE OTHER DETAIL ON SHEET "D" FOR SPACE REQUIREMENTS.
- ④ SEE BOLT THROUGH DECK, REMOVABLE ADHESIVE ANCHOR, OR A STAKE DOWN FOR ASPHALTIC SURFACE TREATMENT DETAILS. ASPHALTIC ANCHOR SHOWN.
- ⑤ DEPTH OF 3 FEET OR MORE.
- ⑥ Y = 6'-6".

**CONCRETE BARRIER
TEMPORARY PRECAST, 12'-6"**

STATE OF WISCONSIN
DEPARTMENT OF TRANSPORTATION

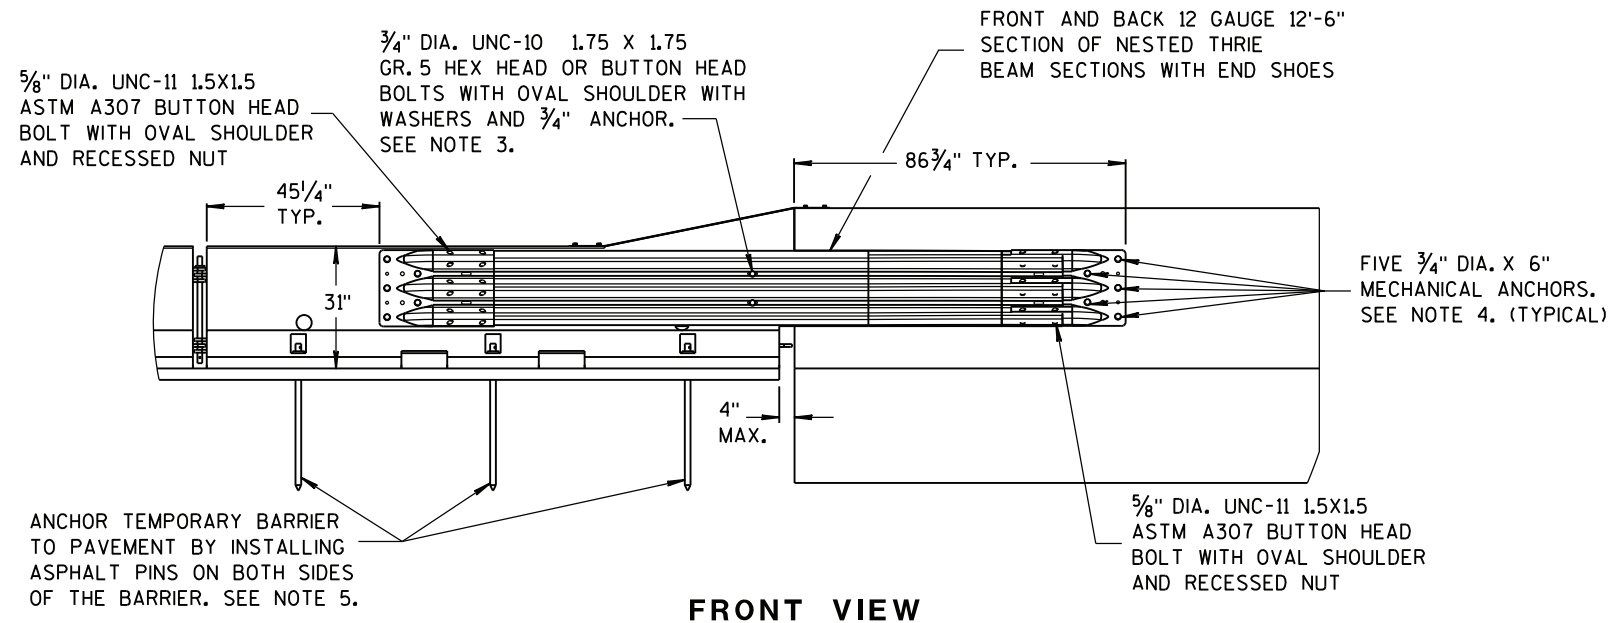


FRONT VIEW

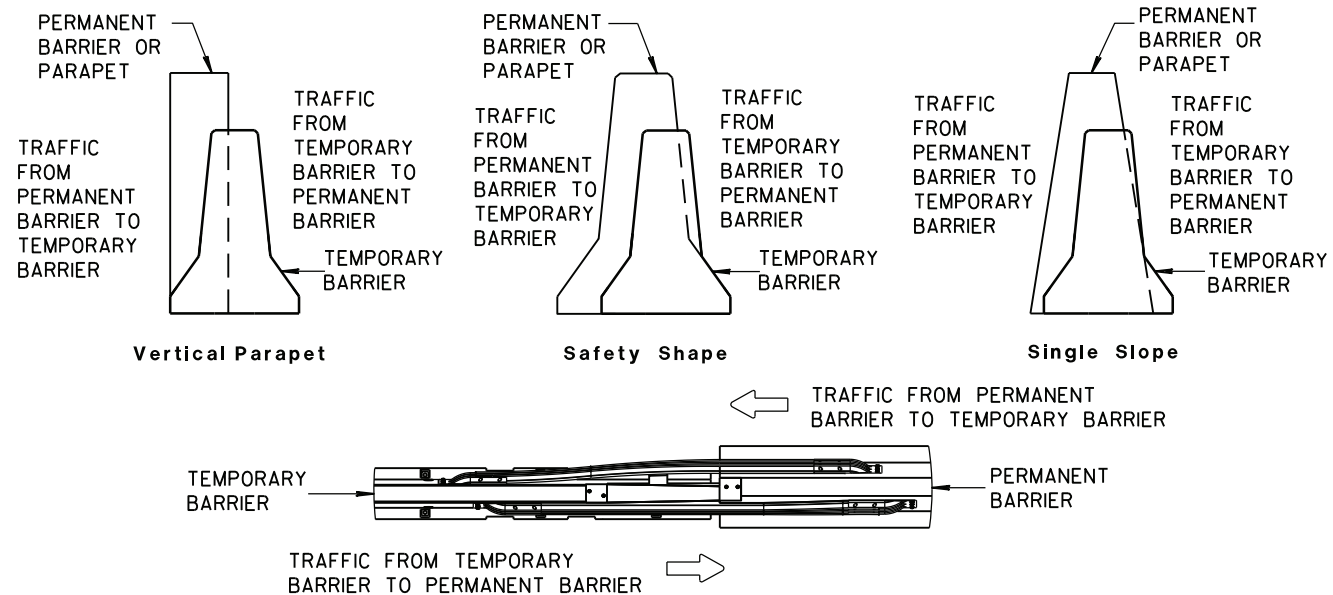


TEMPORARY BARRIER PLACEMENT FOR TRANSITION TO TIED DOWN SYSTEM

NOTES


1. CAP END PLATE PLACED FLUSH WITH UPSTREAM END OF PERMANENT BARRIER OR PARAPET.
2. THRIE BEAM PIECES ARE OFFSET 15 1/4" TO PREVENT INTERFERENCE FROM THE ANCHORS ON OPPOSING SIDES.
3. MINIMUM MECHANICAL OR ADHESIVE ANCHOR STRENGTH REQUIREMENTS: ULTIMATE TENSILE LOAD 9.48 KIPS AND ULTIMATE SHEAR LOAD 10.48 KIPS.
4. MINIMUM MECHANICAL OR ADHESIVE ANCHOR STRENGTH REQUIREMENTS: ULTIMATE TENSILE LOAD 17.9 KIPS AND ULTIMATE SHEAR LOAD 21.96 KIPS.
5. MAY BE USED ON CONCRETE OR ASPHALT PAVEMENTS. ASPHALT OPTION SHOWN. FOR CONCRETE OPTION SEE OTHER DETAILS.
6. MINIMUM MECHANICAL OR ADHESIVE ANCHOR STRENGTH REQUIREMENTS: ULTIMATE TENSILE LOAD 12.14 KIPS AND ULTIMATE SHEAR LOAD 17.5 KIPS.

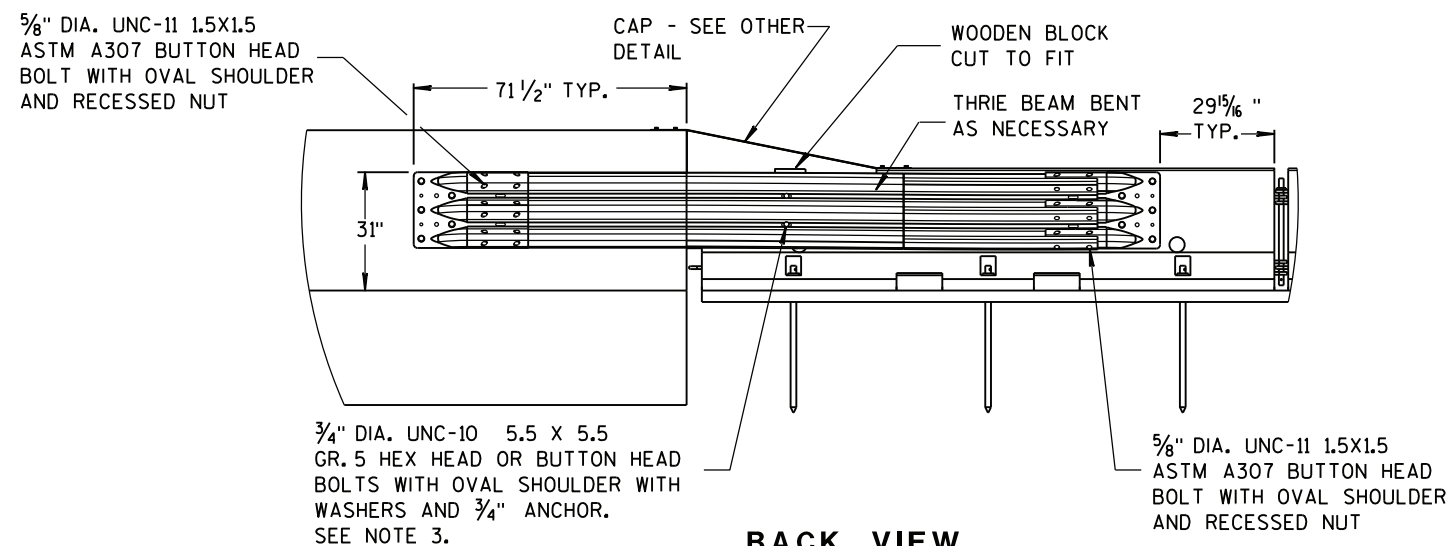

BACK VIEW

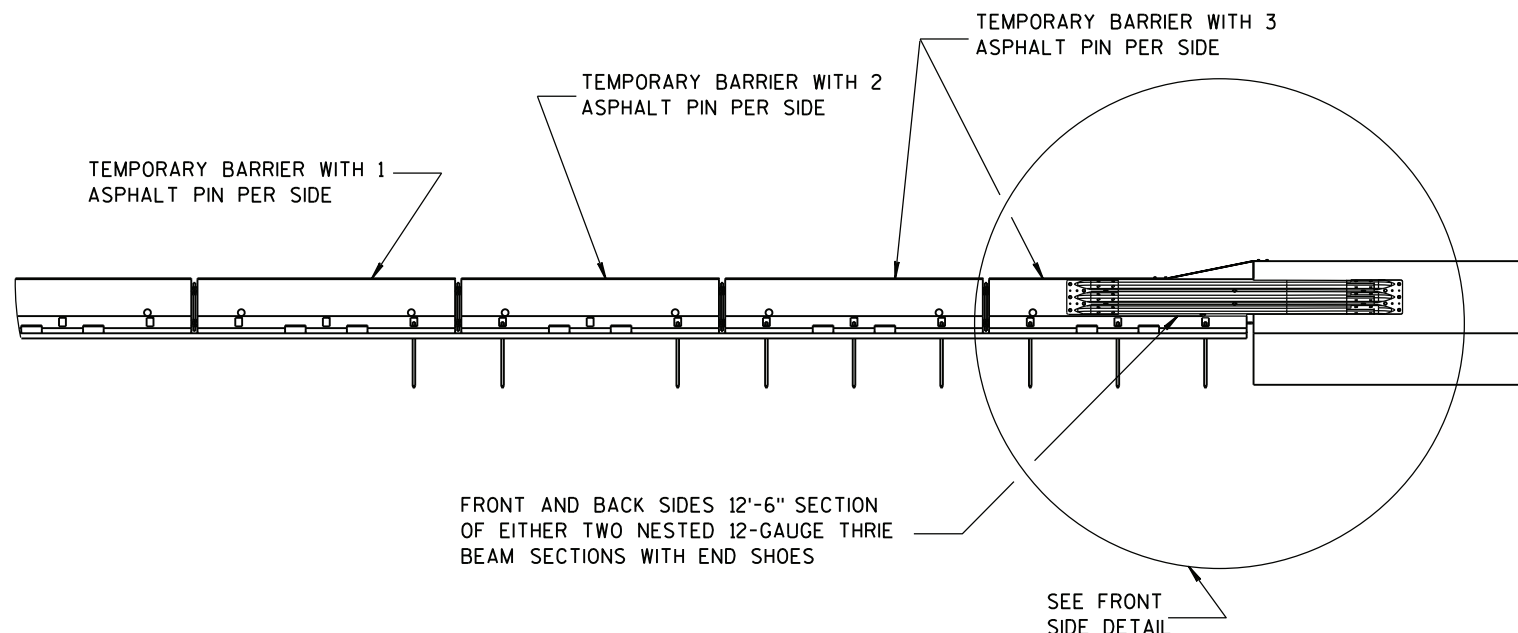

FRONT VIEW

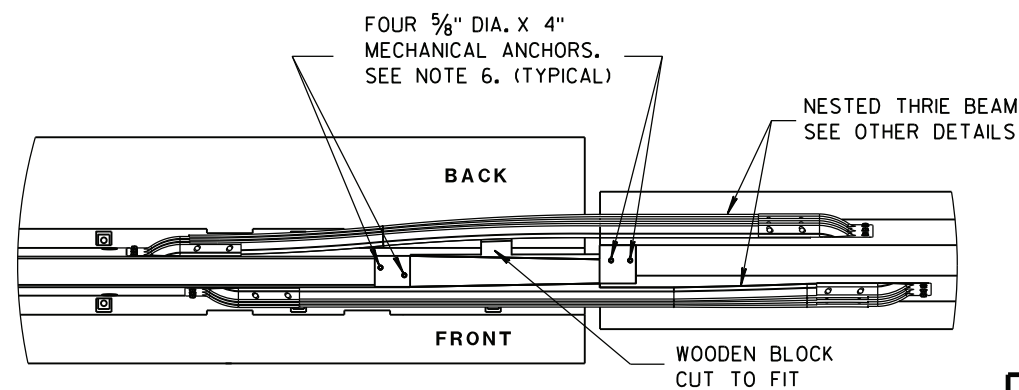


PLAN VIEW


TRANSITION TO TIED DOWN SYSTEM

CONCRETE BARRIER
TEMPORARY PRECAST, 12'-6"


STATE OF WISCONSIN
DEPARTMENT OF TRANSPORTATION

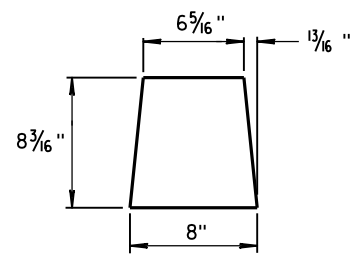


GUSSET 1

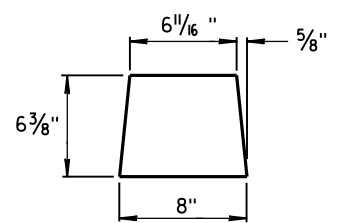

GUSSET 2

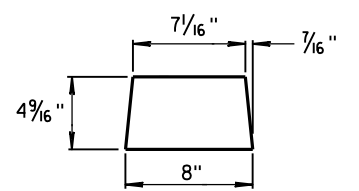


GUSSET 3

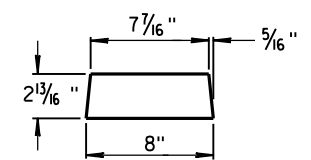


GUSSET 4


GUSSETS

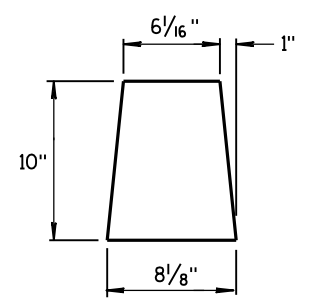


END PLATE

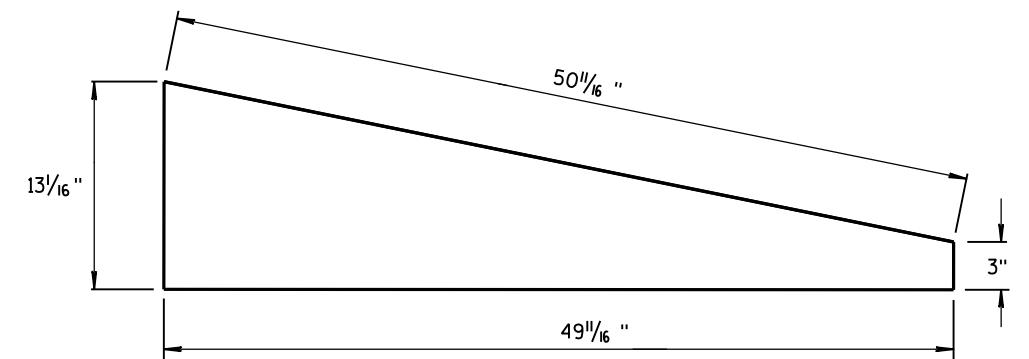

SIDE PLATE

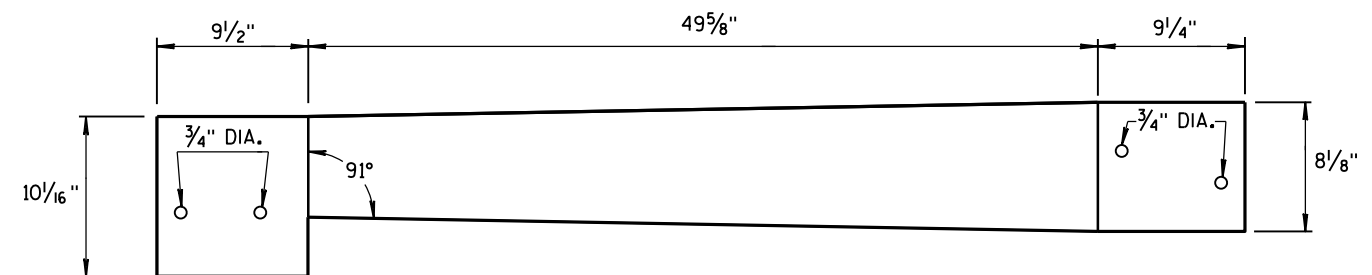


TOP PLATE

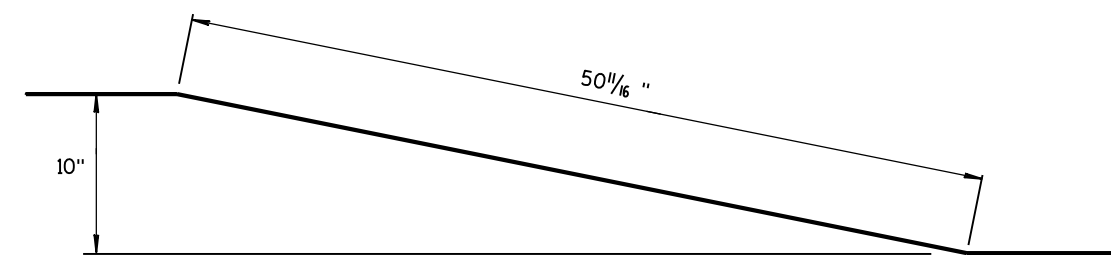


**SIDE, TOP AND END PLATES FOR CAP
FROM TEMPORARY CONCRETE BARRIER
TO 42" PERMANENT CONCRETE BARRIER**

SIDE PLATES, TOP PLATE, END PLATE AND GUSSETS ARE 12 GAUGE ASTM A36 GALVANIZED STEEL.

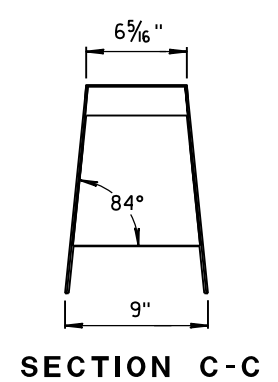

SECTION C-C

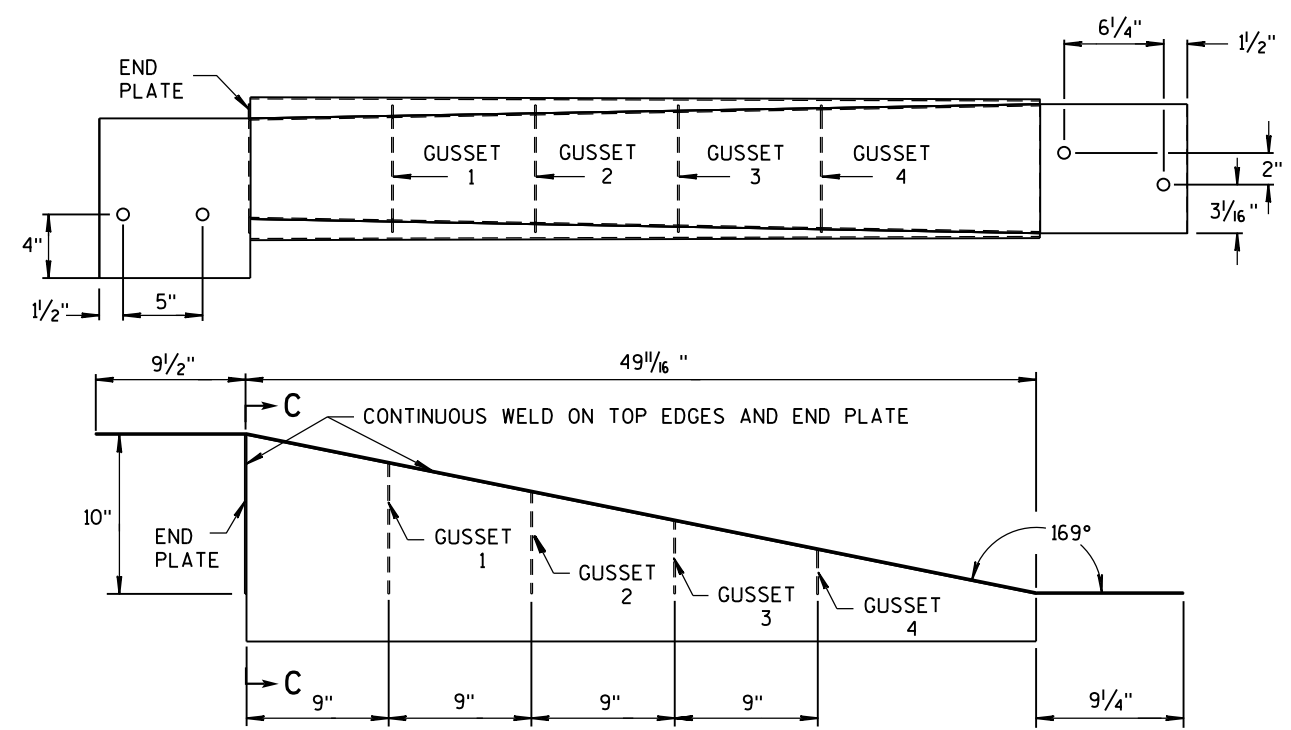



NOTES

1. FOUR GUSSETS AND END PLATE ARE STITCH WELDED ON THREE SIDES.
2. TWO TRIANGULAR SIDE PLATES ARE STITCH WELDED TO TOP PLATE, END PLATE, AND GUSSETS.


**CAP DETAILS FOR TEMPORARY CONCRETE
BARRIER TO 42" PERMANENT CONCRETE BARRIER**

**CONCRETE BARRIER
TEMPORARY PRECAST, 12'-6"**

STATE OF WISCONSIN
DEPARTMENT OF TRANSPORTATION

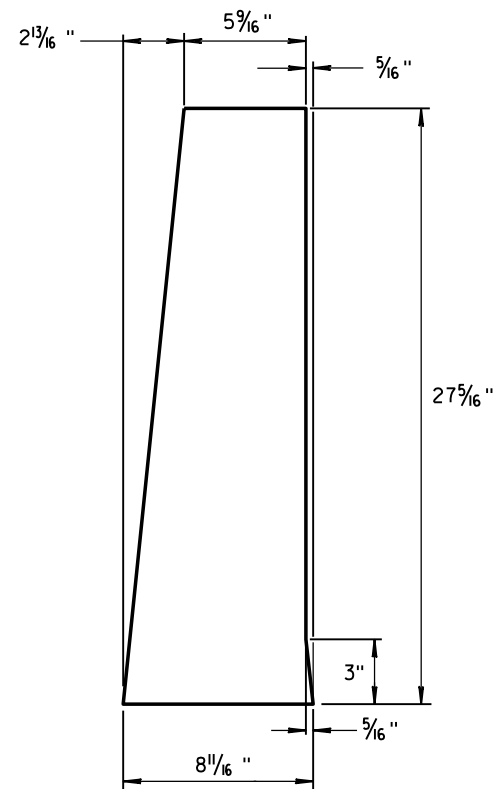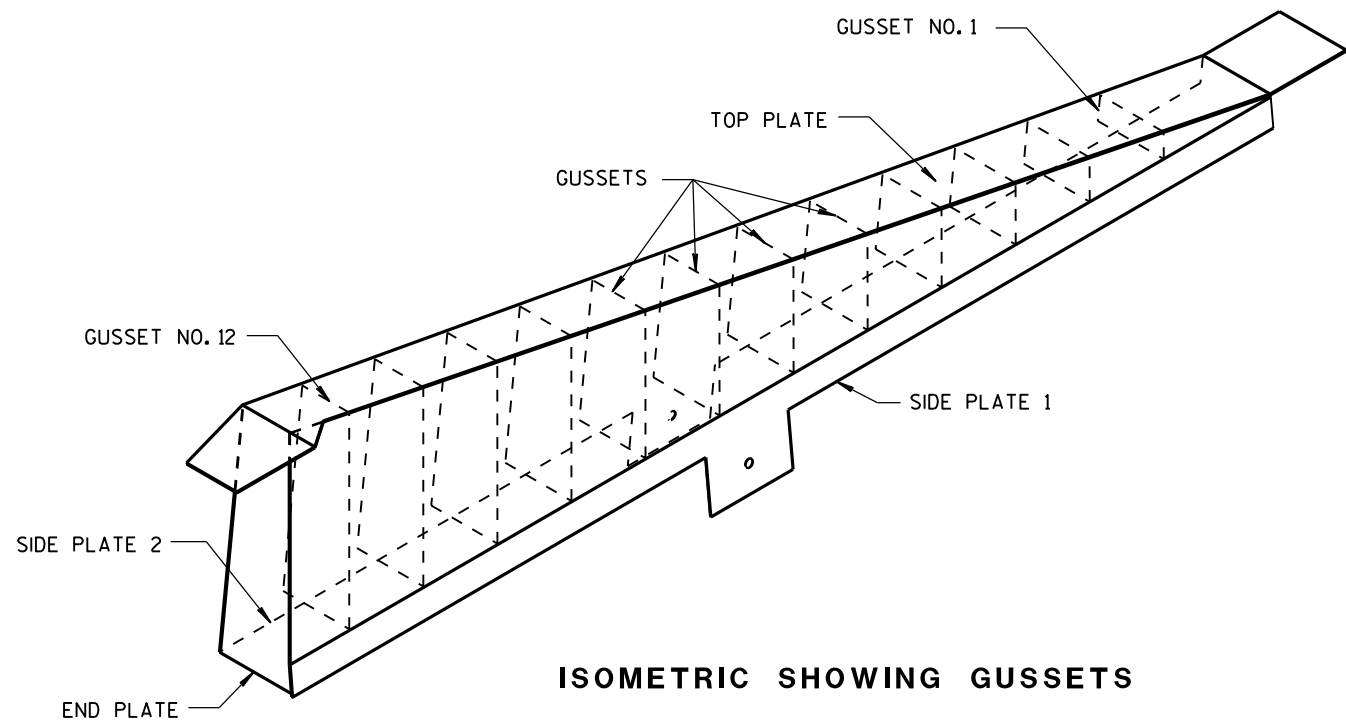

END PLATE
1/8" STEEL PLATE

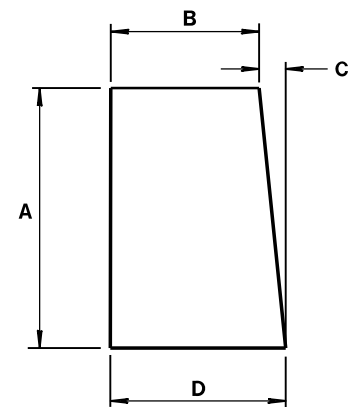


GUSSETS 1 - 12
ALL GUSSETS 1/8" STEEL PLATE

GUSSET DIMENSIONS				
GUSSET NO.	A	B	C	D
1	2 7/8"	7 3/4"	1/4"	8
2	4 1/16 "	7 9/16 "	1/2"	8
3	6 1/2"	7 3/8 "	11/16 "	8 1/16 "
4	8 5/16 "	7 3/16 "	7/8"	8 1/16 "
5	10 1/8 "	7"	1 1/16 "	8 1/16 "
6	11 5/16 "	6 13/16 "	1 1/4"	8 1/16 "
7	13 3/4"	6 5/8 "	1 7/16 "	8 1/16 "
8	15 9/16 "	6 7/16 "	1 9/16 "	8 1/16 "
9	17 3/8"	6 1/4"	1 13/16 "	8 1/16 "
10	19 3/16 "	6 1/16 "	1 15/16 "	8 1/16 "
11	21"	5 7/8 "	2 3/16 "	8 1/16 "
12	22 13/16 "	5 11/16 "	2 5/16 "	8 1/16 "

SIDE PLATES, TOP PLATE, END PLATE AND GUSSETS ARE 12 GAUGE ASTM A36 STEEL AND GALVANIZED.








GUSSETS AND END PLATE ARE STITCH WELDED ON 3 SIDES. TWO TRIANGULAR SIDE PLATES ARE STITCH WELDED TO TOP PLATE, END PLATE AND GUSSETS.

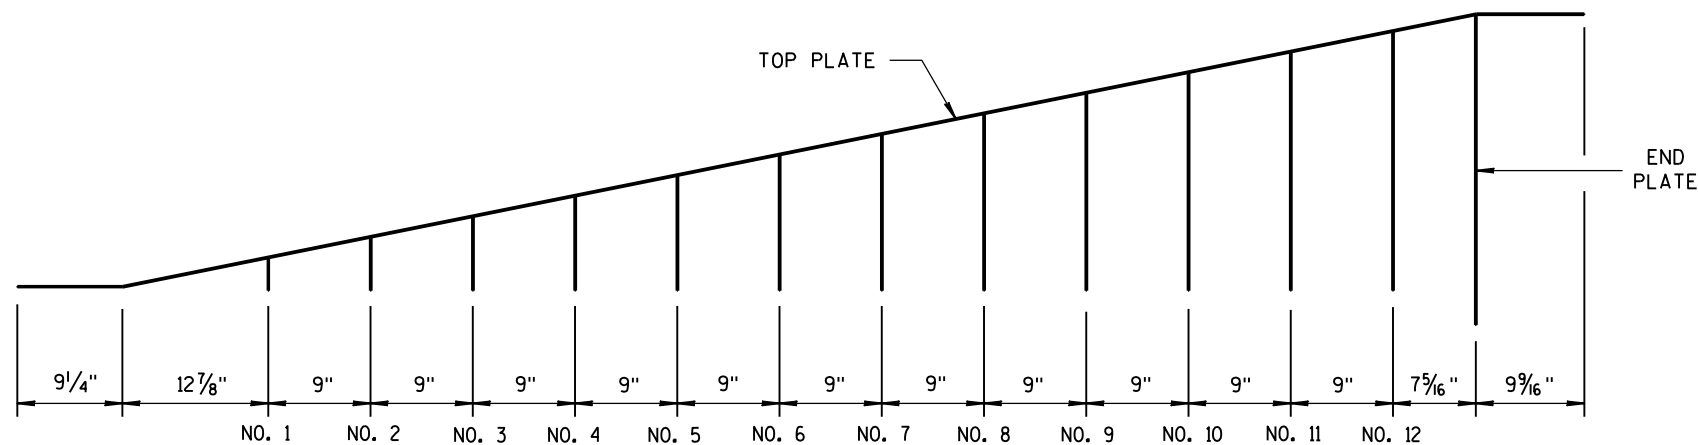

CAP DETAILS FOR TEMPORARY CONCRETE
BARRIER TO 56" PERMANENT CONCRETE BARRIER


CONCRETE BARRIER
TEMPORARY PRECAST, 12'-6"

STATE OF WISCONSIN
DEPARTMENT OF TRANSPORTATION

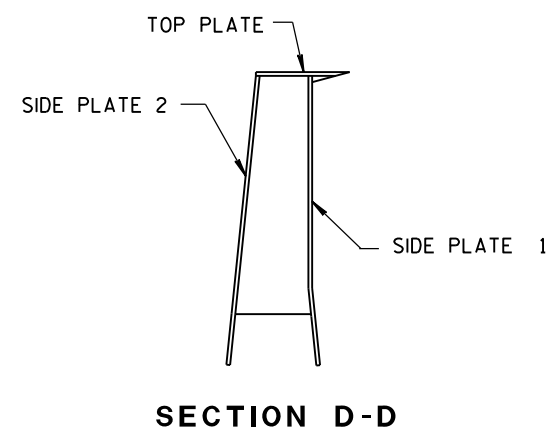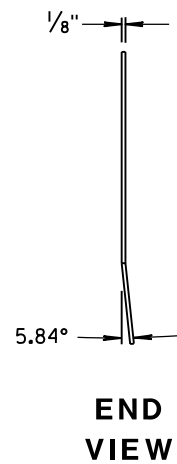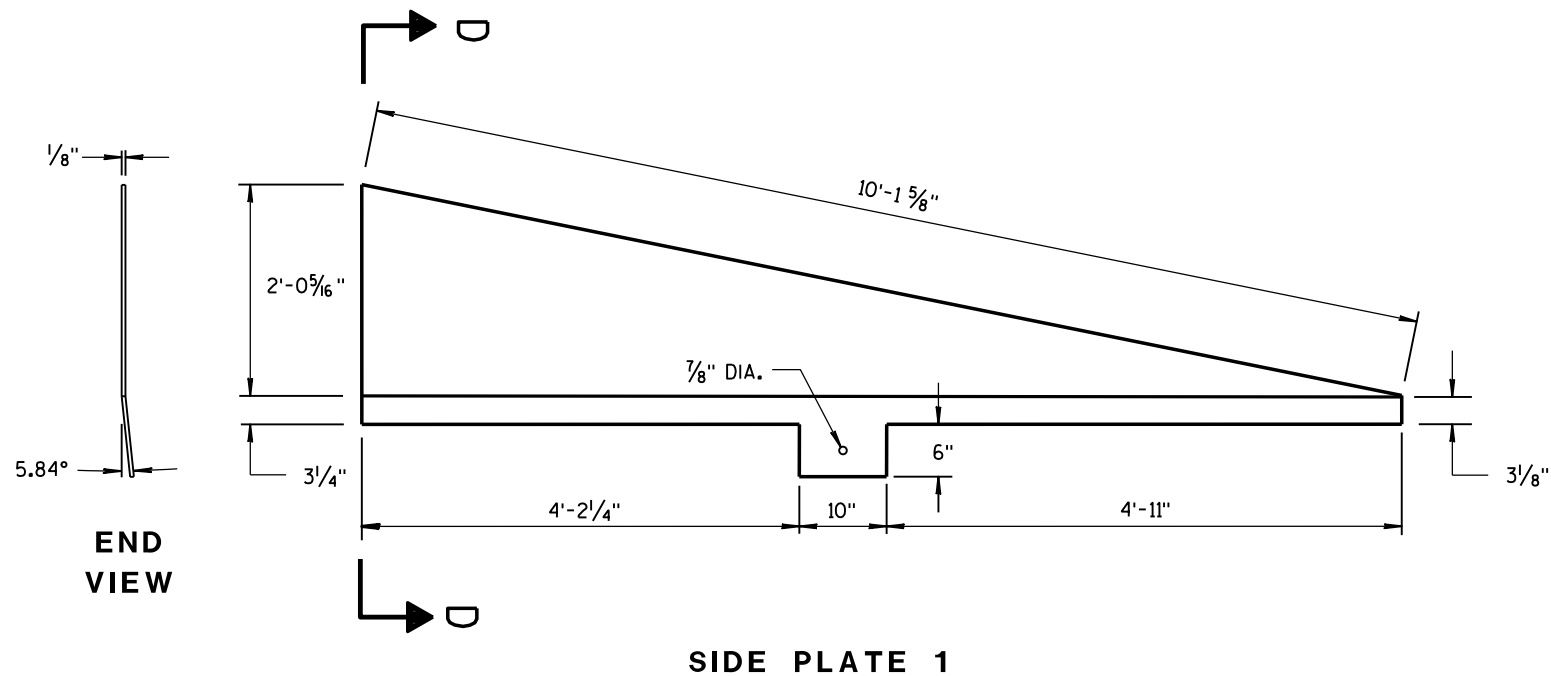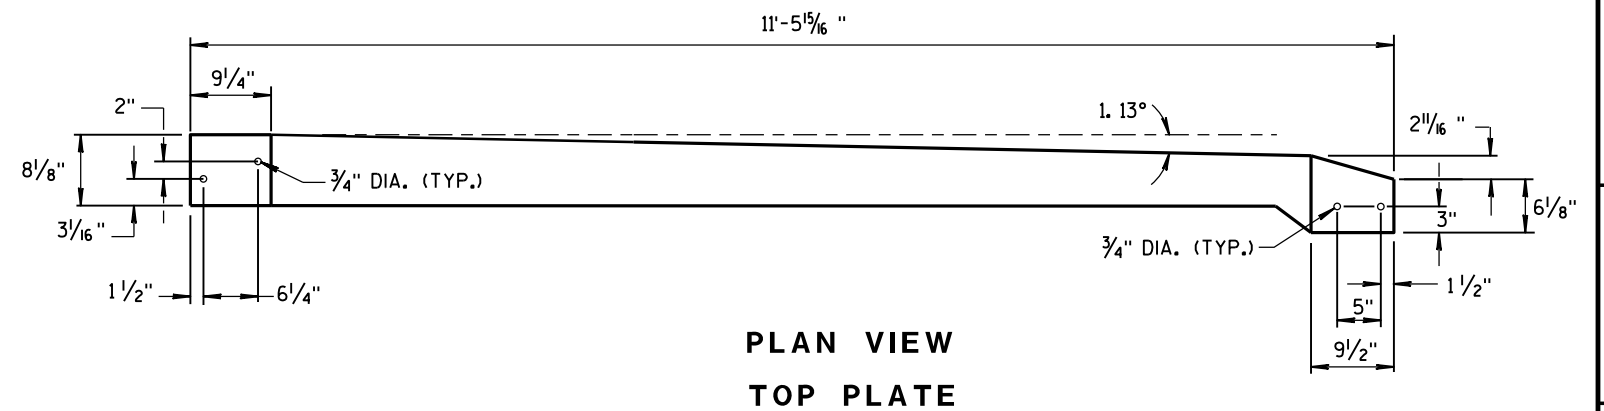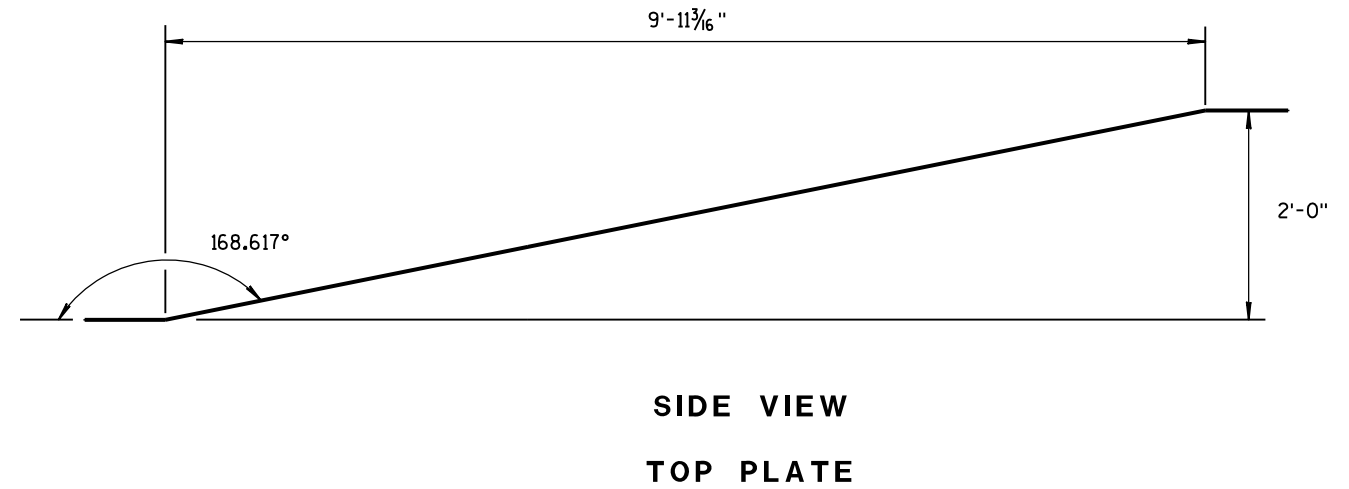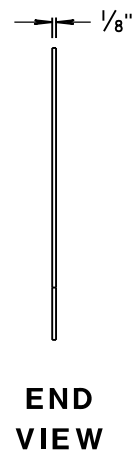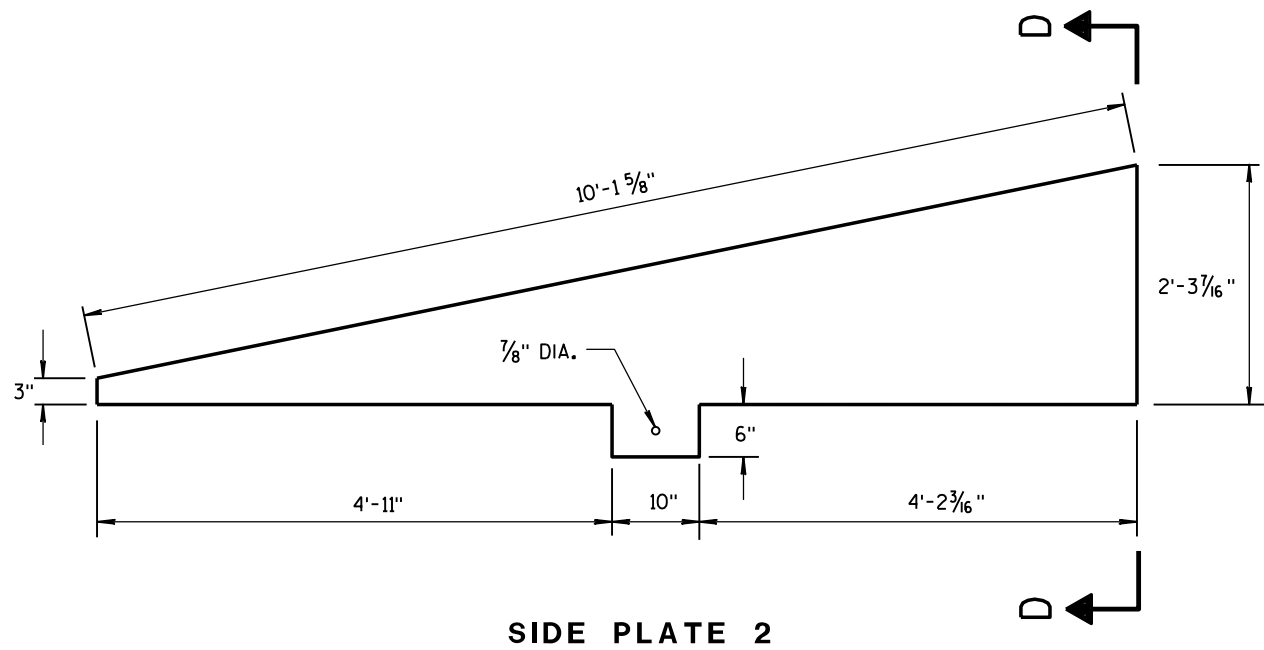


**CAP DETAILS FOR TEMPORARY CONCRETE
BARRIER TO 56" PERMANENT CONCRETE BARRIER**

CONCRETE BARRIER TEMPORARY PRECAST, 12'-6"	
STATE OF WISCONSIN DEPARTMENT OF TRANSPORTATION	
APPROVED June 2017 DATE	/S/ Rodney Taylor ROADWAY STANDARD DEVELOPMENT UNIT SUPERVISOR
FHWA	

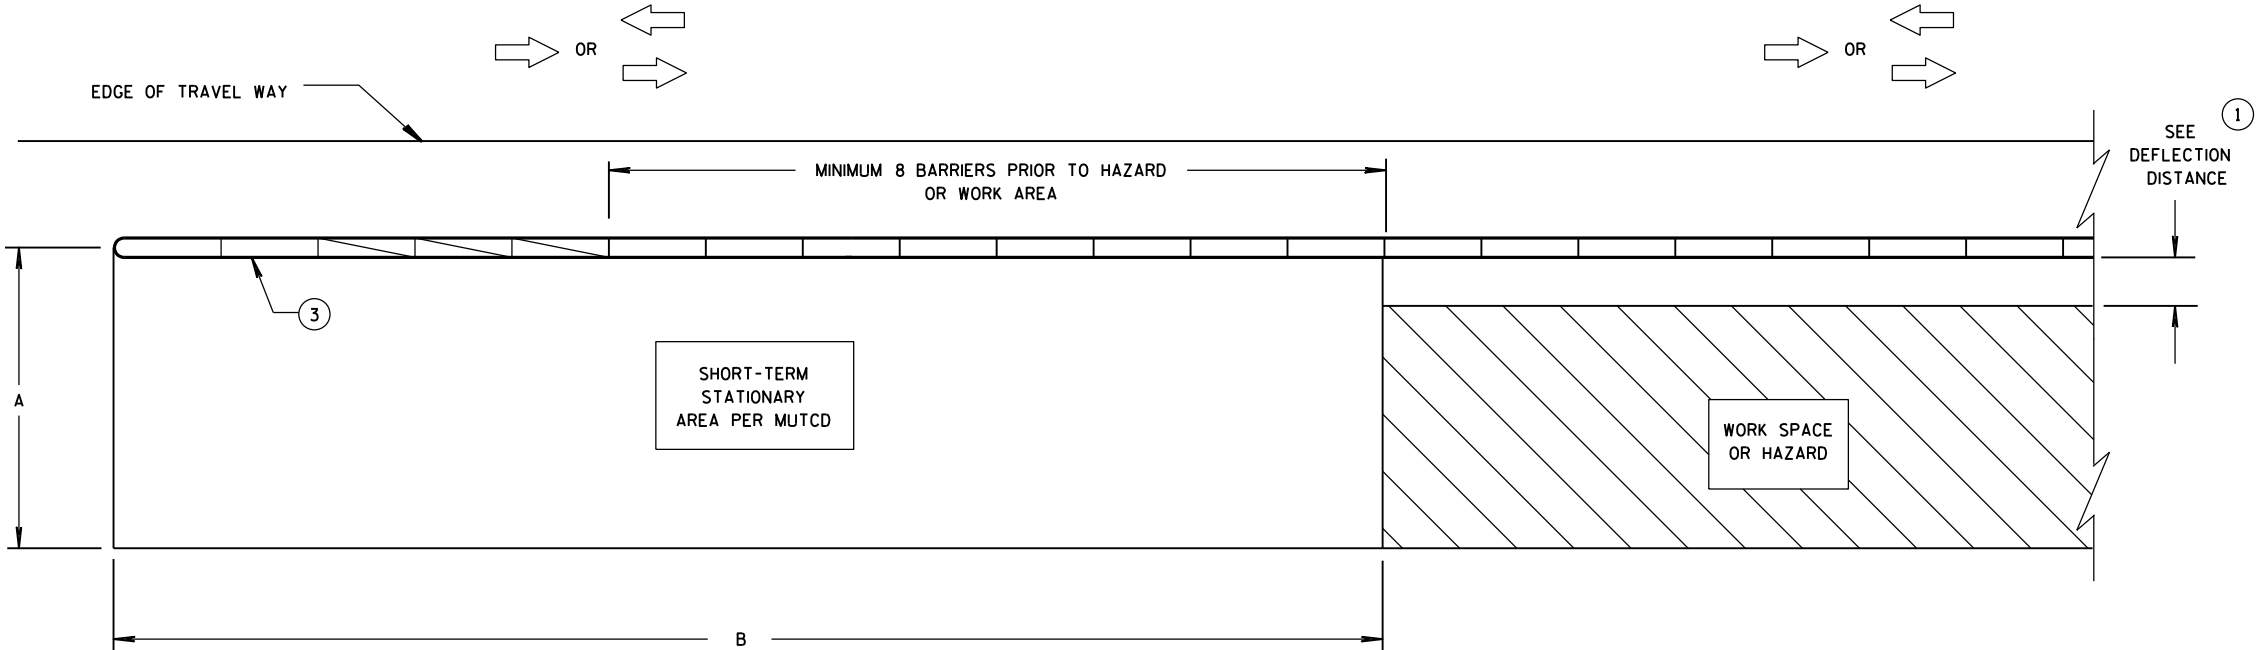

CRASH CUSHION/SAND BARREL ARRAY AND TEMPORARY BARRIER
INSTALLATION FOR TRAFFIC ON ONE SIDE OF BARRIER

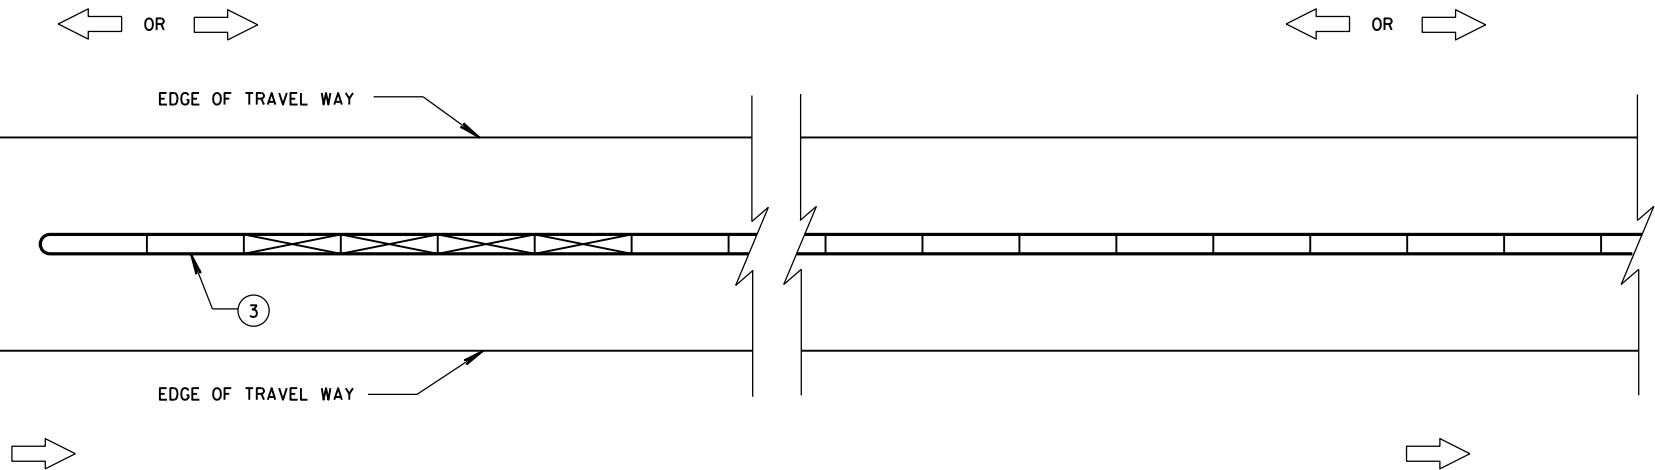

CRASH CUSHION/SAND BARREL ARRAY AND TEMPORARY BARRIER
INSTALLATION FOR TRAFFIC ON BOTH SIDES OF BARRIER

GENERAL NOTES

SEE STANDARD DETAIL DRAWING 14B7 FOR MORE INFORMATION.

DETAILS PROVIDE A GENERAL LAYOUT OF TEMPORARY CONCRETE BARRIER, CRASH CUSHIONS, SAND BARREL ARRAYS AND TIE DOWN TRANSITIONS. DETAILS PROVIDED MAY NOT FIT ALL POSSIBLE SITUATIONS OR SITE CONDITIONS. SEE OTHER SECTIONS OF THE CONTRACT OR PROJECT ENGINEER FOR MORE DETAILS.

ADDITIONAL TEMPORARY BARRIER MAY BE REQUIRED TO PROTECT TRAVELING PUBLIC FROM HAZARDS, CONTRACTOR'S OPERATIONS OR TO CONTROL TRAFFIC.

TEMPORARY BARRIER MAY BE REQUIRED TO BE ANCHORED TO PAVEMENT OR BRIDGE DECK.

FOR DETAILS ON CRASH CUSHION OR SAND BARREL ARRAYS SEE OTHER SECTIONS OF THE PLAN AND MANUFACTURE'S DETAILS.

SLOPES LEADING TO TEMPORARY BARRIER, CRASH CUSHION OR SAND BARREL ARRAY ARE 10:1 OR LESS.

- ① FOR DEFLECTION INFORMATION SEE STANDARD DETAIL DRAWING 14B7.
- ② VALUES PROVIDED MAY NOT FIT ALL POSSIBLE SITUATIONS OR SITE CONDITIONS. SEE OTHER SECTIONS OF THE CONTRACT OR PROJECT ENGINEER FOR MORE DETAILS.
- ③ ANCHOR TEMPORARY BARRIER ACCORDING TO CRASH CUSHION OR SAND BARREL MANUFACTURER'S RECOMMENDATIONS. IF MANUFACTURER'S RECOMMENDATIONS ARE NOT PROVIDED, ANCHOR 3 PINS ON TRAFFIC SIDE.

DIMENSION A TABLE ②

FACILITY	POSTED SPEED MPH	DIMENSION A	
		MIN. FT	MAX. FT
FREEWAY/EXPRESSWAY	ALL	15	20
NON-FREEWAY/EXPRESSWAY	GREATER THAN OR EQUAL TO 45	10	15
NON-FREEWAY/EXPRESSWAY	LESS THAN 45	8	10
AADT LESS THAN 1,500	ALL	8	10

DIMENSION B TABLE ②


POSTED SPEEDS MPH	DIMENSION B FT
20	115
25	155
30	200
35	250
40	305
45	360
50	425
55	495
60	570
65	645

LEGEND


- DIRECTION OF TRAVEL →
- CRASH CUSHION OR SAND BARREL ARRAY
- SEE FREE STANDING TRANSITION TO TIED-DOWN SYSTEM DETAILS
- SEE BI-DIRECTIONAL TRANSITION TO TIED-DOWN SYSTEM DETAILS
- 3 PINS PLACED ON TRAFFIC SIDE OF BARRIER
- PERMANENT CONCRETE BARRIER OR CONCRETE PARAPET
- FREE STANDING TEMPORARY BARRIER

CRASH CUSHION/SAND BARREL
ARRAY AND OTHER TEMPORARY
BARRIER LAYOUT DETAILS

STATE OF WISCONSIN
DEPARTMENT OF TRANSPORTATION

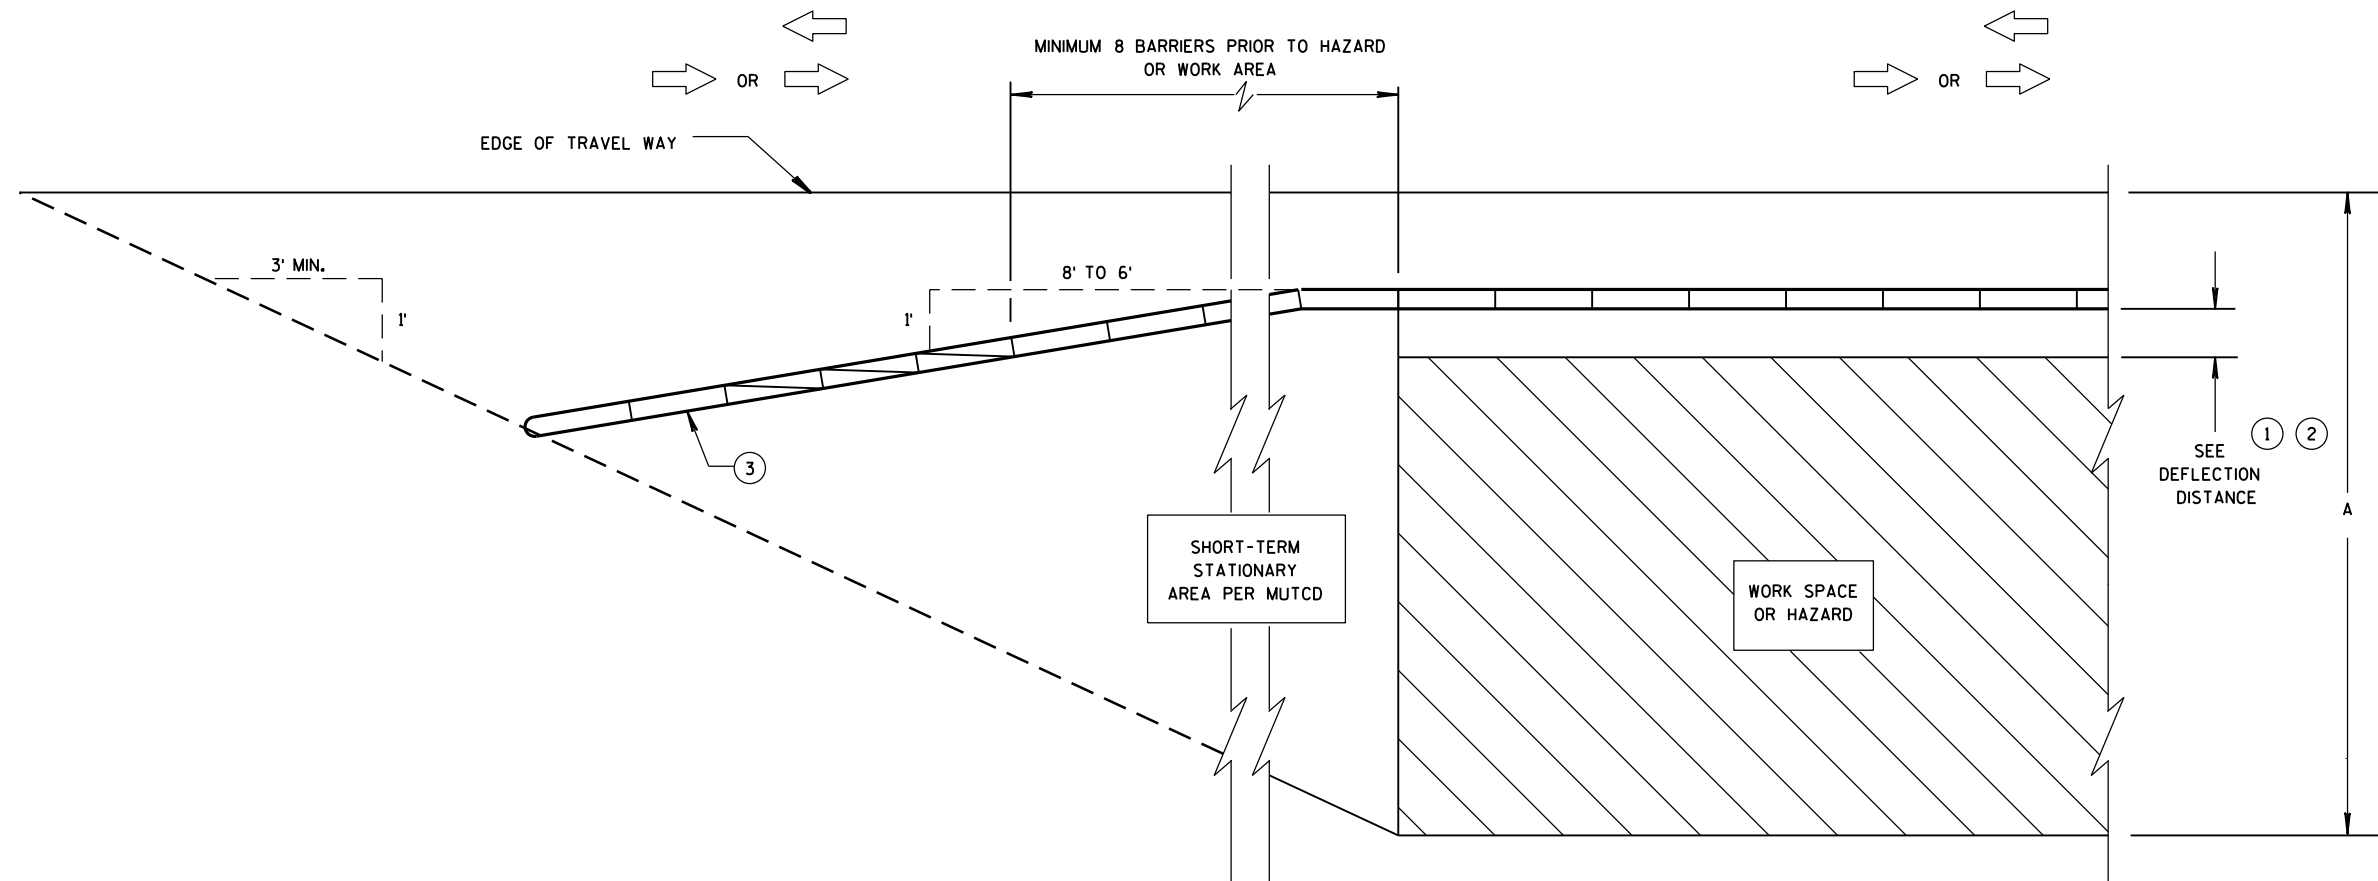

**CRASH CUSHION/SAND BARREL ARRAY AND TEMPORARY BARRIER
INSTALLATION FOR TRAFFIC ON ONE SIDE - FLARED INSTALLATION**

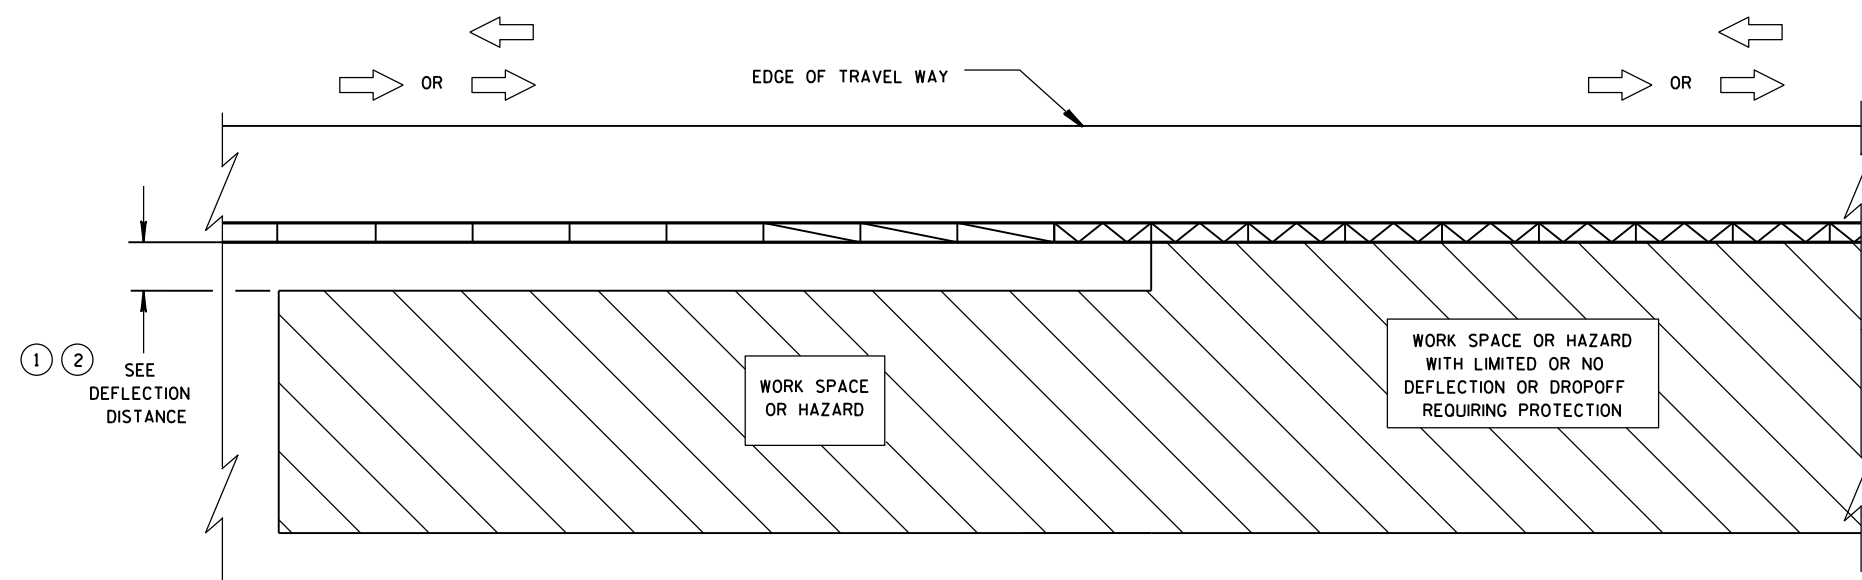


**TRANSITION FROM FREE STANDING TEMPORARY BARRIER
TO ANCHORED BARRIER**

LEGEND


DIRECTION OF TRAVEL	
CRASH CUSHION OR SAND BARREL ARRAY	
SEE FREE STANDING TRANSITION TO TIED-DOWN SYSTEM DETAILS	
SEE BI-DIRECTIONAL TRANSITION TO TIED-DOWN SYSTEM DETAILS	
3 PINS PLACED ON TRAFFIC SIDE OF BARRIER	
PERMANENT CONCRETE BARRIER OR CONCRETE PARAPET	
FREE STANDING TEMPORARY BARRIER	

**CRASH CUSHION/SAND BARREL
ARRAY AND OTHER TEMPORARY
BARRIER LAYOUT DETAILS**


STATE OF WISCONSIN
DEPARTMENT OF TRANSPORTATION

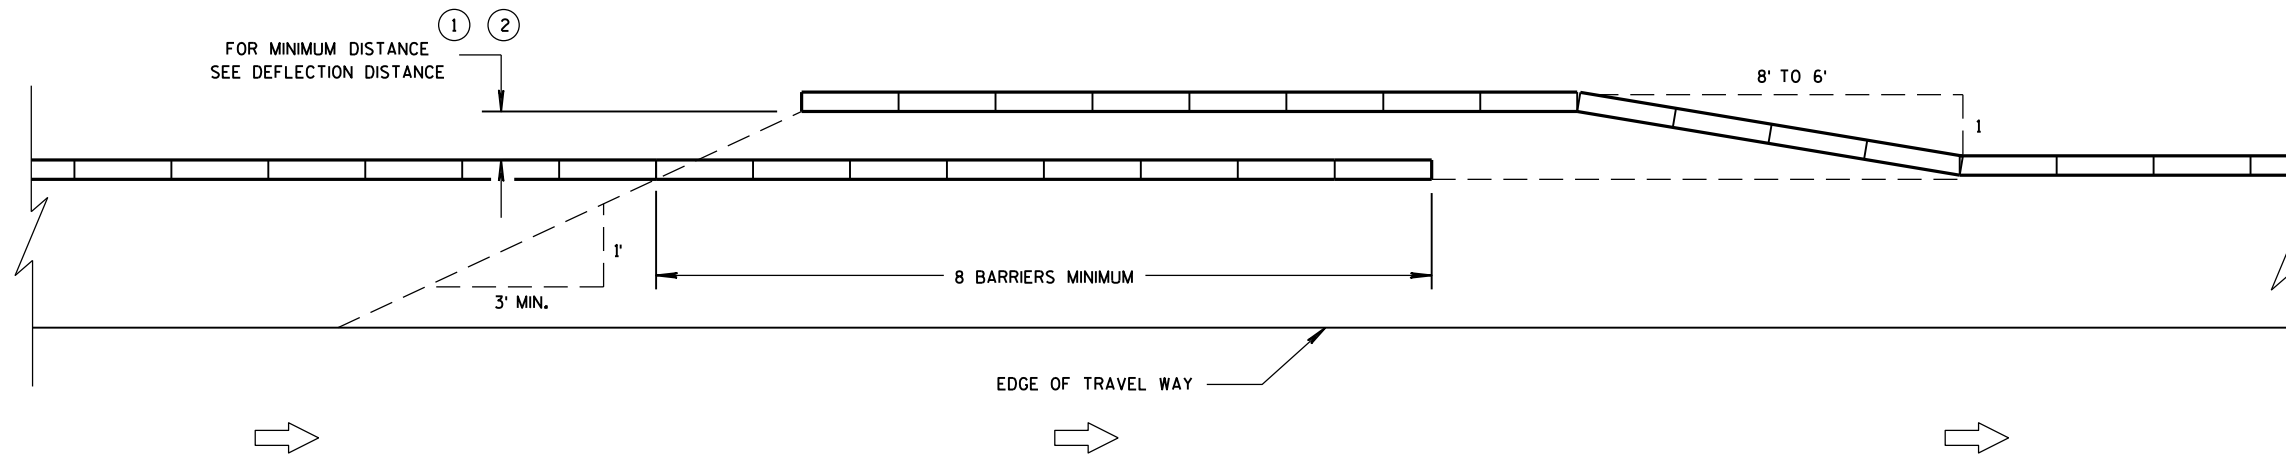


TEMPORARY BARRIER OVERLAP - ONE-WAY TRAFFIC

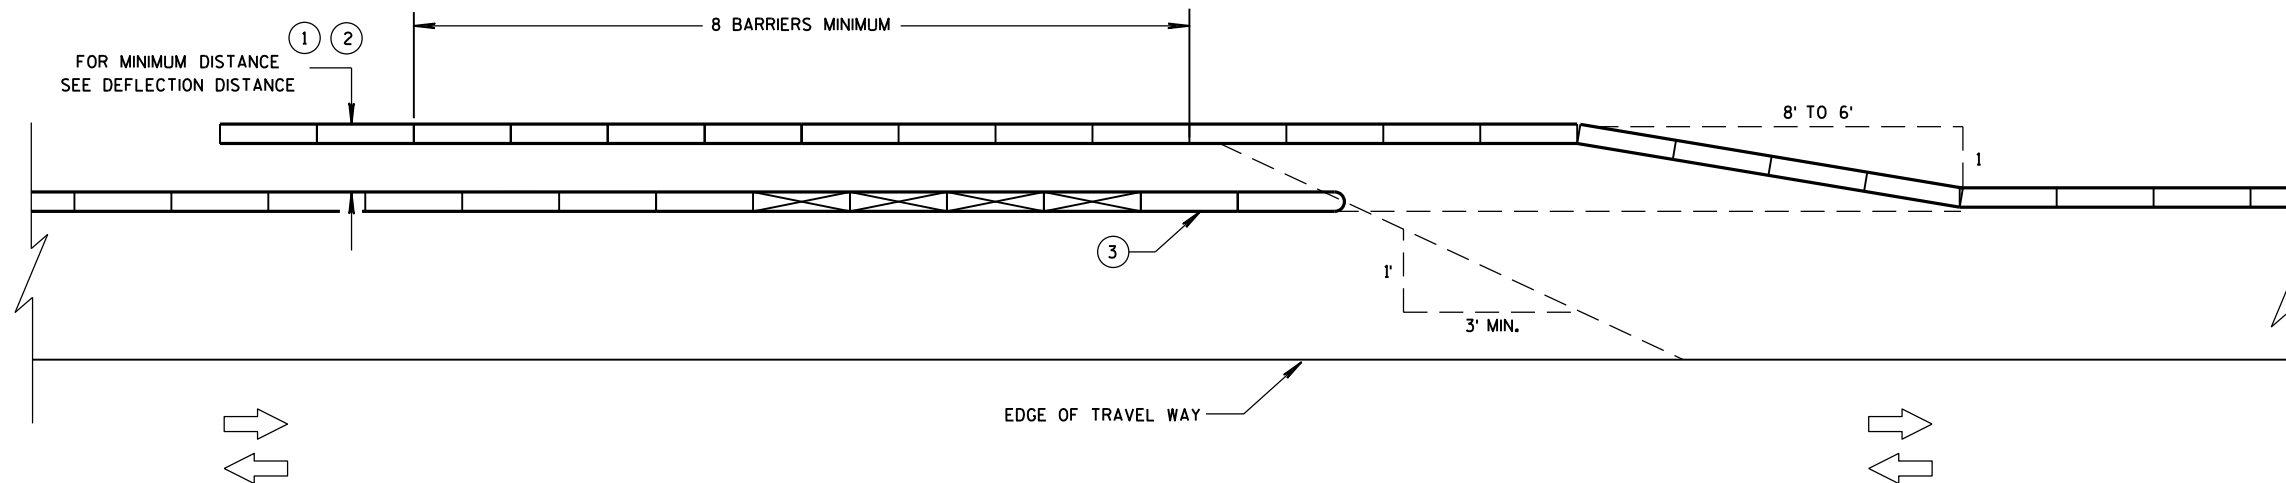

TEMPORARY BARRIER OVERLAP - TWO-WAY TRAFFIC

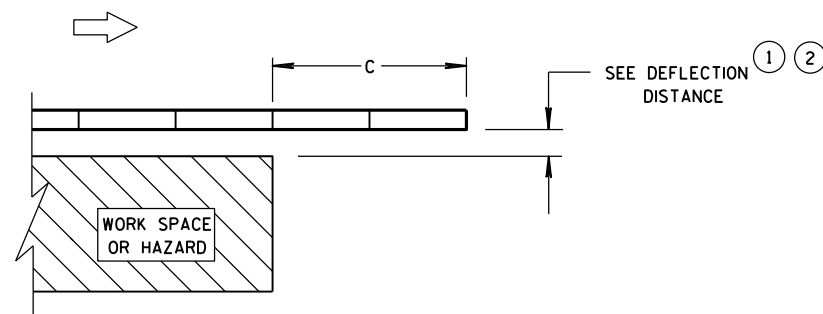

**ENDING TEMPORARY BARRIER
DOWNSTREAM - UNANCHORED**

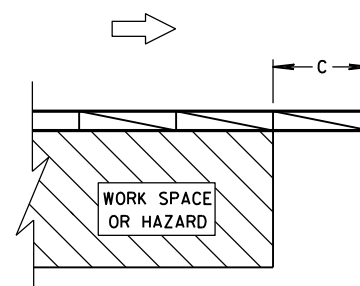


**ENDING TEMPORARY BARRIER
DOWNSTREAM - ANCHORED**

LEGEND


DIRECTION OF TRAVEL	
CRASH CUSHION OR SAND BARREL ARRAY	
SEE FREE STANDING TRANSITION TO TIED-DOWN SYSTEM DETAILS	
SEE BI-DIRECTIONAL TRANSITION TO TIED-DOWN SYSTEM DETAILS	
3 PINS PLACED ON TRAFFIC SIDE OF BARRIER	
PERMANENT CONCRETE BARRIER OR CONCRETE PARAPET	
FREE STANDING TEMPORARY BARRIER	

**CRASH CUSHION/SAND BARREL
ARRAY AND OTHER TEMPORARY
BARRIER LAYOUT DETAILS**

STATE OF WISCONSIN
DEPARTMENT OF TRANSPORTATION

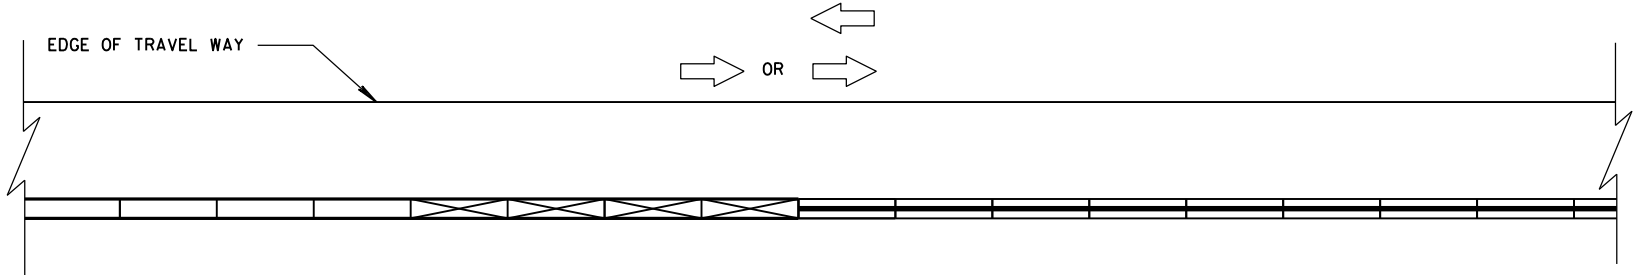


CONNECTING TEMPORARY BARRIER TO PERMANENT
CONCRETE BARRIER-TRAFFIC ON ONE SIDE

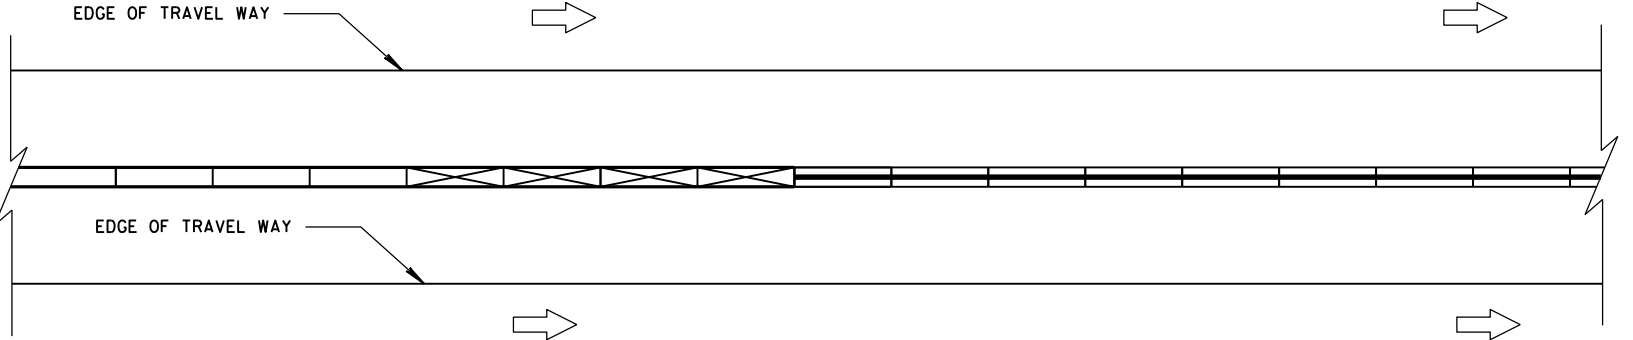


CONNECTING TEMPORARY BARRIER TO PERMANENT
CONCRETE BARRIER-TRAFFIC ON BOTH SIDES

LEGEND

- DIRECTION OF TRAVEL
- CRASH CUSHION OR SAND BARREL ARRAY
- SEE FREE STANDING TRANSITION TO TIED-DOWN SYSTEM DETAILS
- SEE BI-DIRECTIONAL TRANSITION TO TIED-DOWN SYSTEM DETAILS
- 3 PINS PLACED ON TRAFFIC SIDE OF BARRIER
- PERMANENT CONCRETE BARRIER OR CONCRETE PARAPET
- FREE STANDING TEMPORARY BARRIER

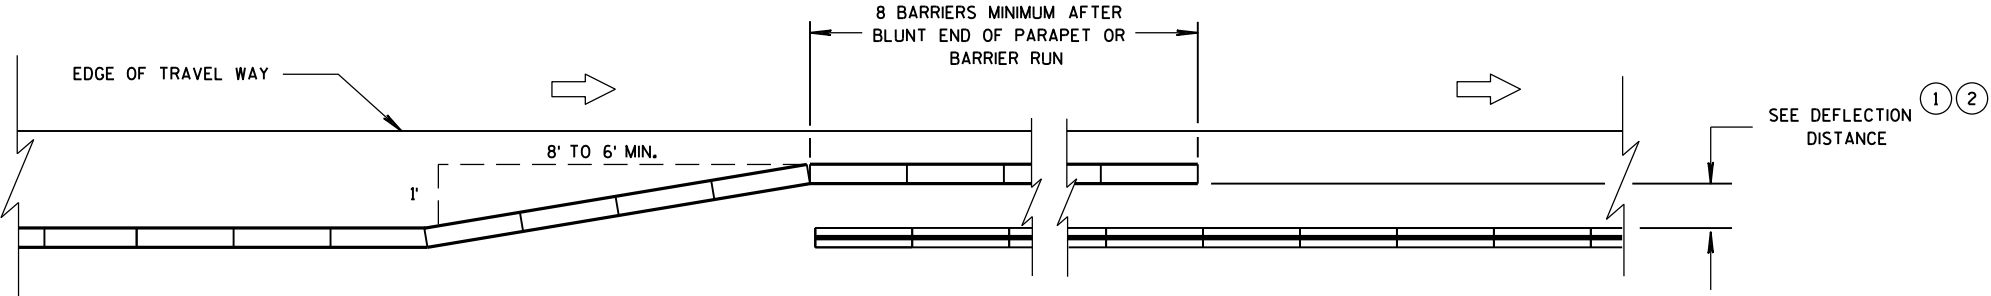

OVERLAPPING TEMPORARY BARRIER AND PERMANENT BARRIER -
ONE WAY TRAFFIC

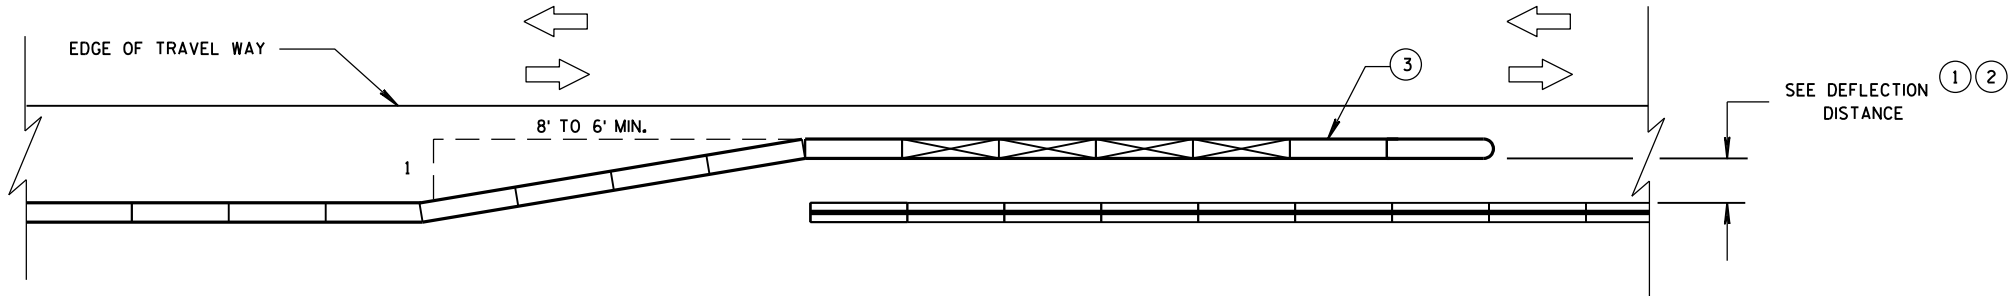



OVERLAPPING TEMPORARY BARRIER AND PERMANENT BARRIER -
TWO WAY TRAFFIC

LEGEND

- DIRECTION OF TRAVEL



- CRASH CUSHION OR SAND BARREL ARRAY

 

- SEE FREE STANDING TRANSITION TO TIED-DOWN SYSTEM DETAILS

 
- SEE BI-DIRECTIONAL TRANSITION TO TIED-DOWN SYSTEM DETAILS


- 3 PINS PLACED ON TRAFFIC SIDE OF BARRIER


- PERMANENT CONCRETE BARRIER OR CONCRETE PARAPET

 
- FREE STANDING TEMPORARY BARRIER

 

DIMENSION C TABLE

2

AVAILABLE DEFLECTION DISTANCE	MINIMUM LENGTH OF BARRIER BEYOND HAZARD FT
GREATER THAN 8'	12.5
LESS THAN OR EQUAL TO 8' BUT GREATER THAN 4'	50
LESS THAN OR EQUAL TO 4'	100

6

6

CRASH CUSHION/SAND BARREL
ARRAY AND OTHER TEMPORARY
BARRIER LAYOUT DETAILS

STATE OF WISCONSIN
DEPARTMENT OF TRANSPORTATION

APPROVED

June, 2015

DATE


FHWA

/S/ Jerry H. Zogg


ROADWAY STANDARDS DEVELOPMENT
ENGINEER

S.D.D. 14 B 8-2e


S.D.D. 14 B 8-2e

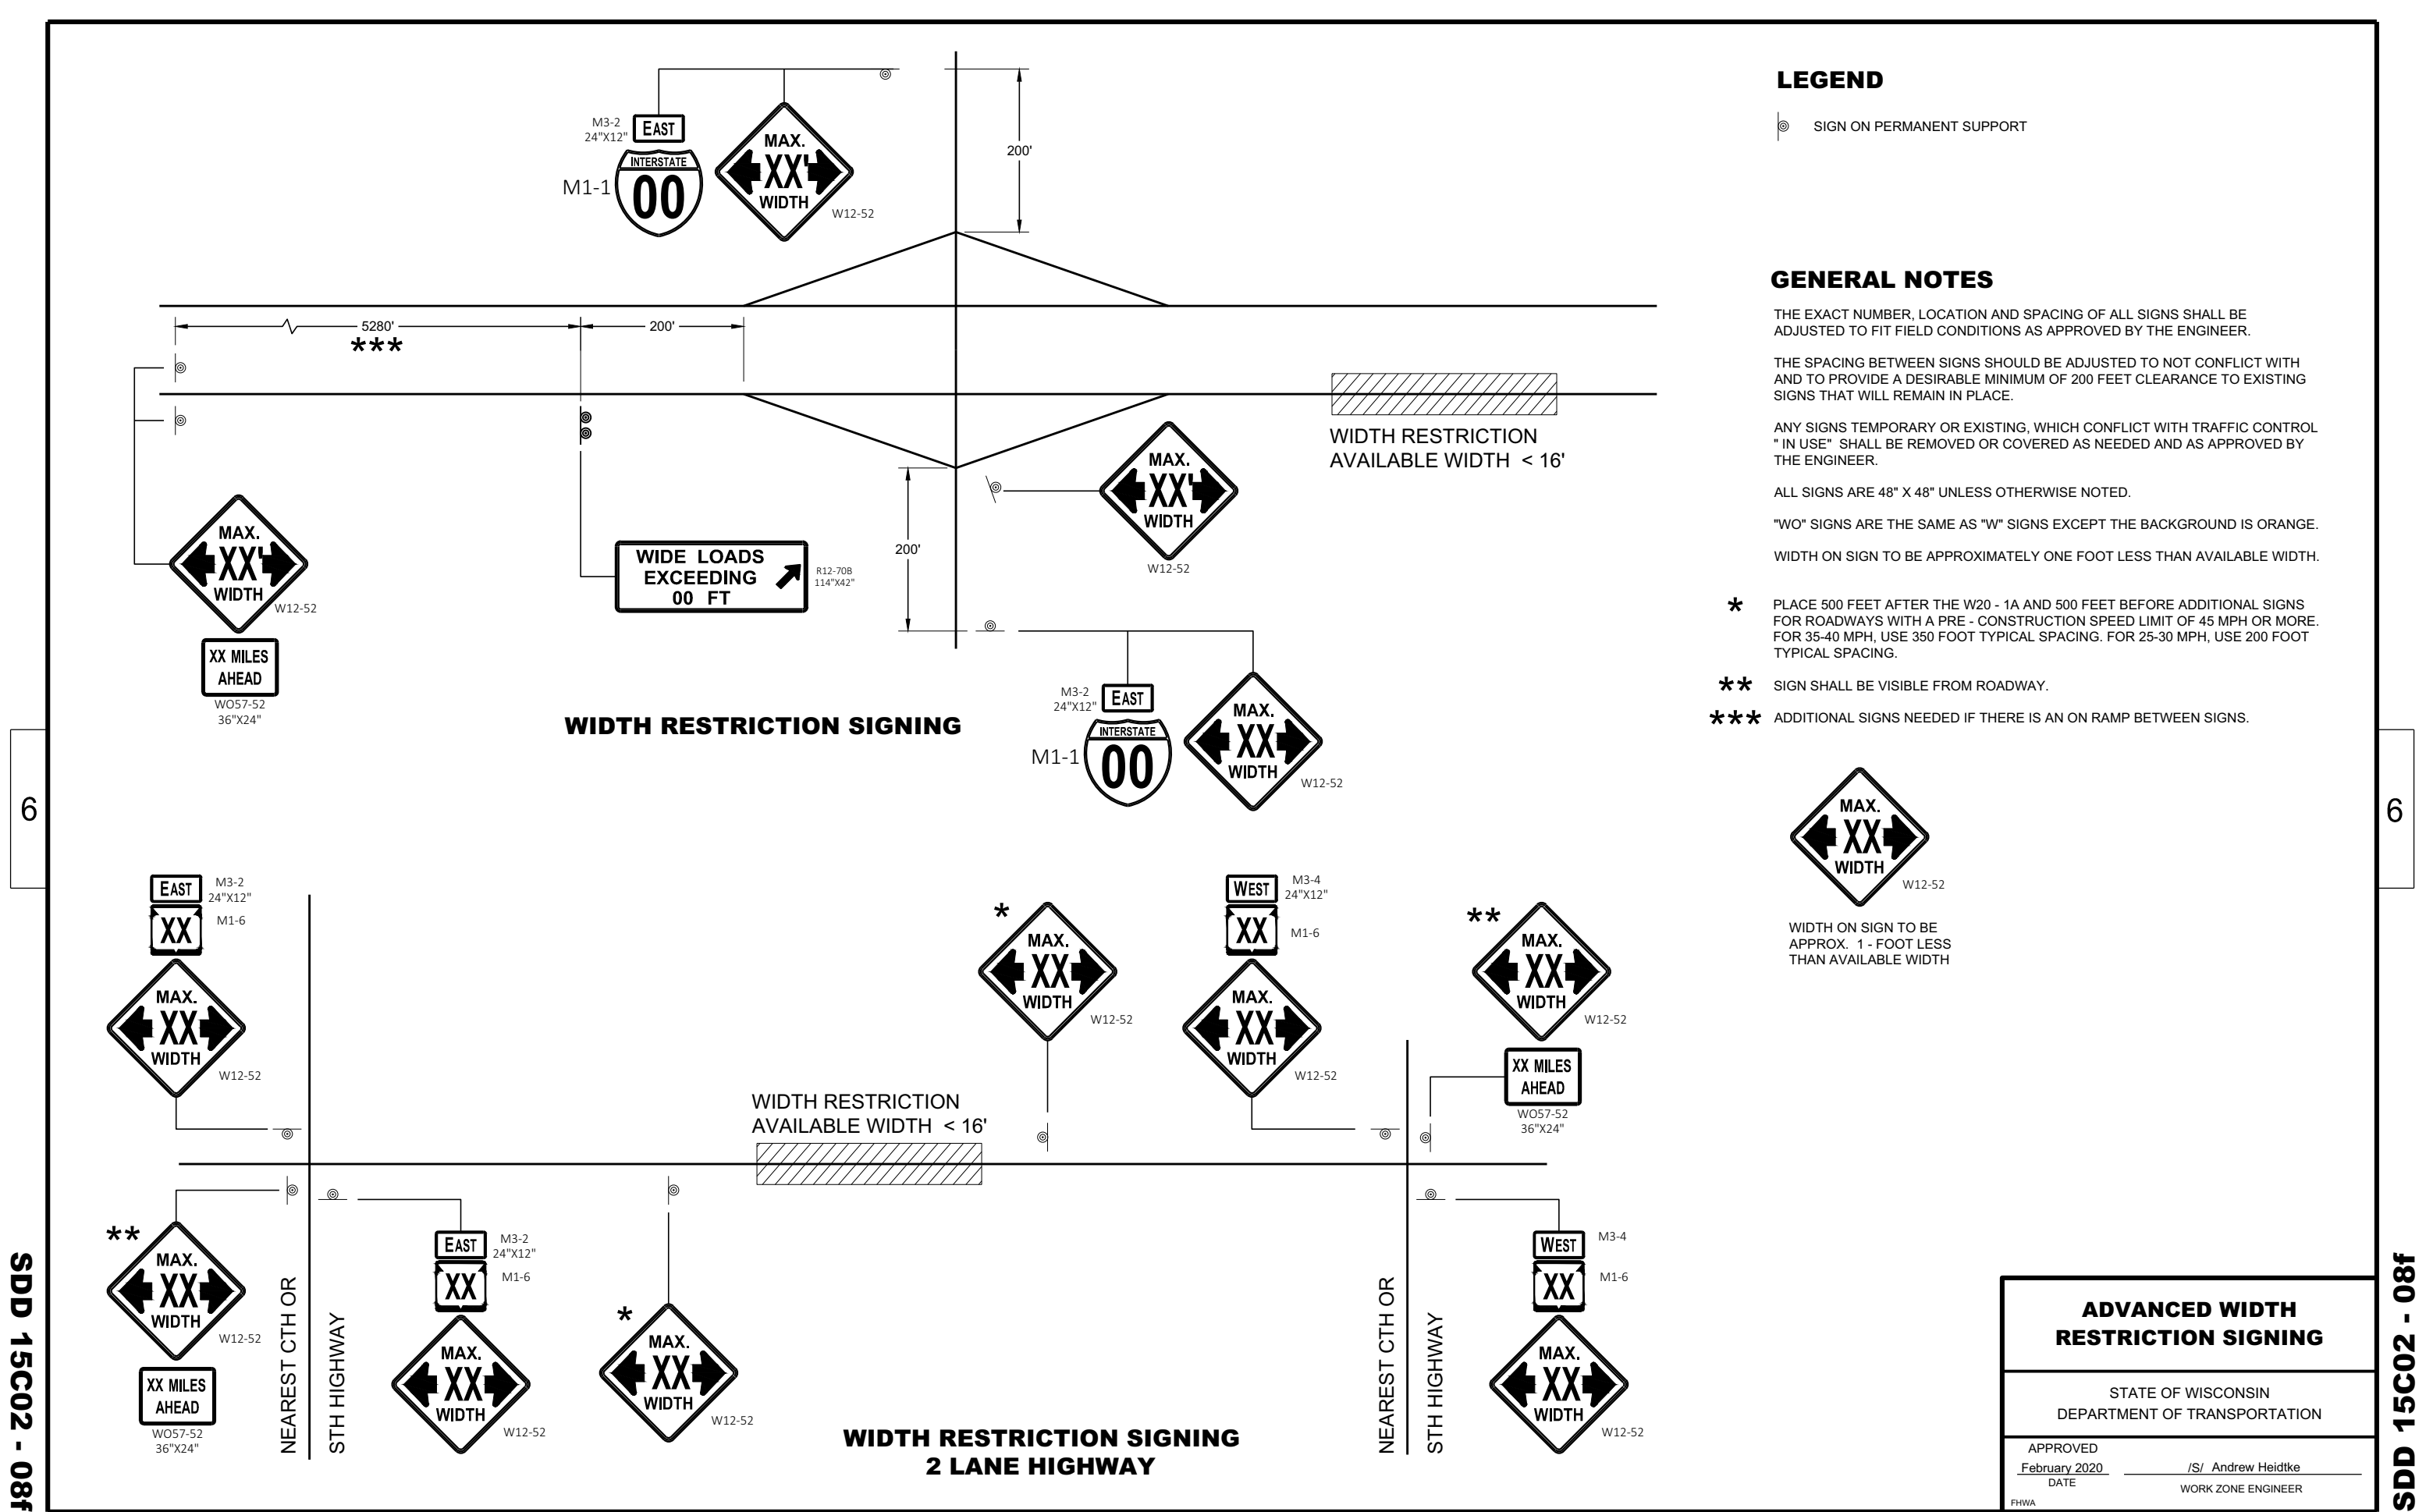

ADVANCED WIDTH RESTRICTION SIGNING	
STATE OF WISCONSIN DEPARTMENT OF TRANSPORTATION	
APPROVED February 2020 DATE	/S/ Andrew Heidtke WORK ZONE ENGINEER
FHWA	

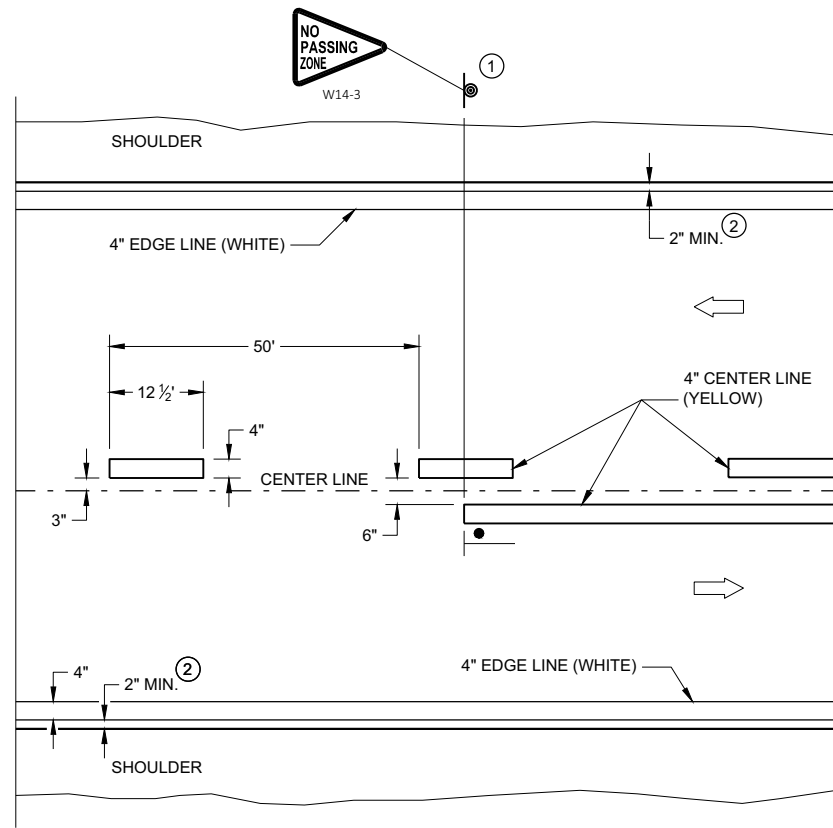


TWO WAY TRAFFIC

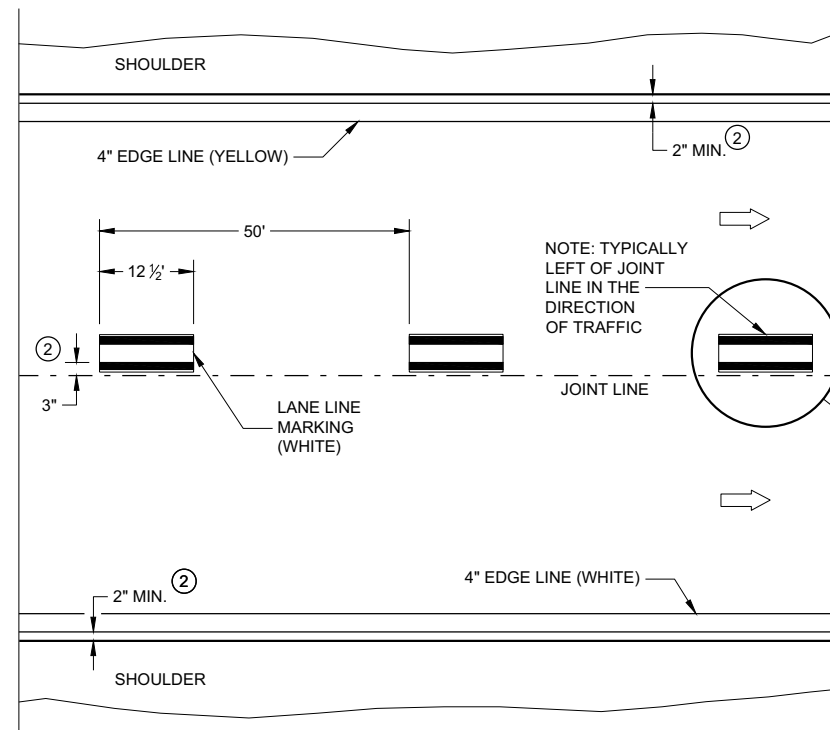


ONE WAY TRAFFIC

PERMANENT PAVEMENT MARKING

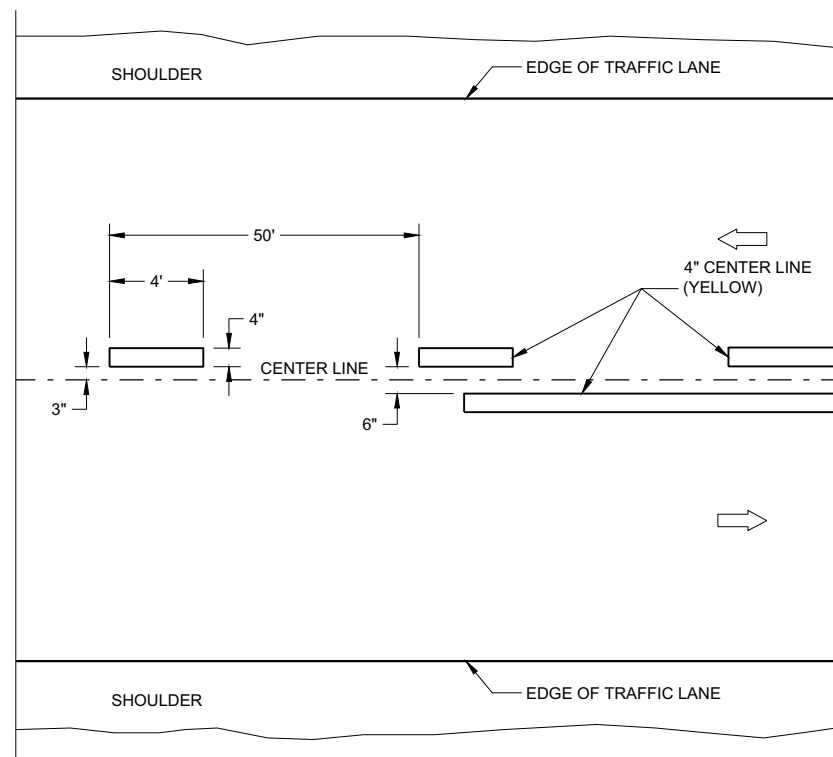

TWO WAY TRAFFIC

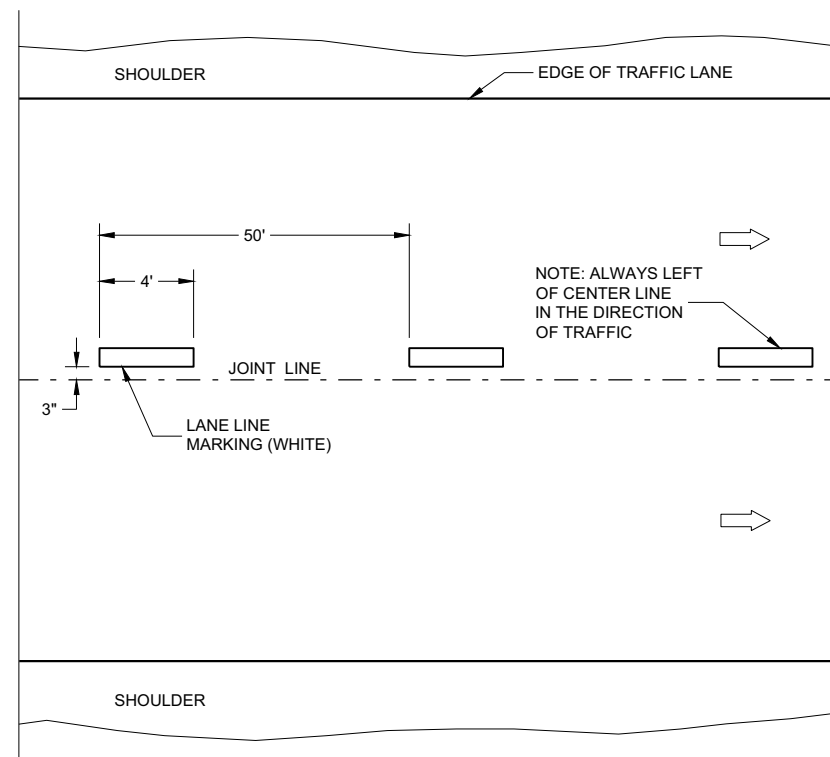

ONE WAY TRAFFIC

TEMPORARY PAVEMENT MARKING


GENERAL NOTES

DETAILS OF CONSTRUCTION NOT SHOWN ON THIS DRAWING SHALL CONFORM TO STANDARD SPECIFICATIONS AND SPECIAL PROVISIONS.

- ① LOCATE THE NO PASSING ZONE W14-3 SIGN WITH 50 FEET OF THE "T" MARKING
- ② MEASURE FROM EDGE OF MARKING TO JOINT LINE. THIS DOES NOT INCLUDE SPACE NEEDED FOR GROOVING OPERATIONS.

LEGEND

-  "T" MARKING
 SIGN ON PERMANENT SUPPORT
 DIRECTION OF TRAFFIC

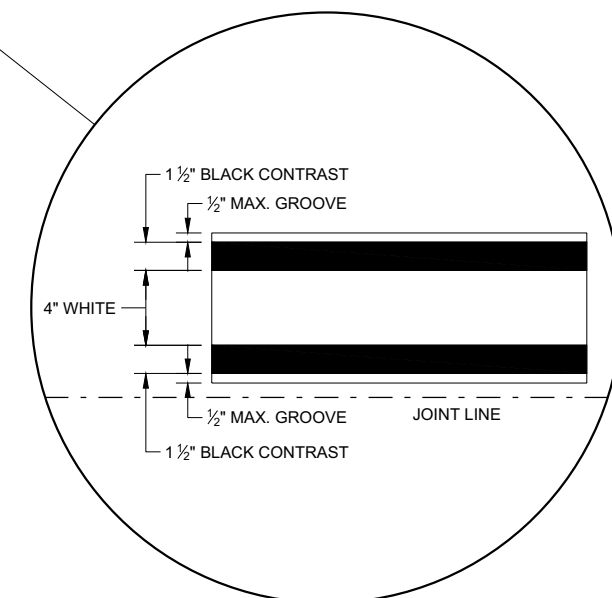


LONGITUDINAL MARKING (MAINLINE)


STATE OF WISCONSIN
DEPARTMENT OF TRANSPORTATION

APPROVED
February 2020
DATE

/S/ Matthew Rauch
STATEWIDE SIGNING AND MARKING
ENGINEER

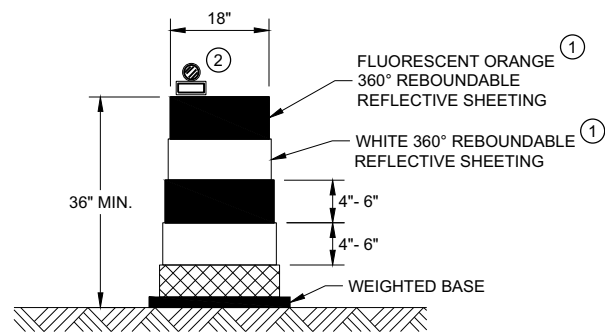


DRUM

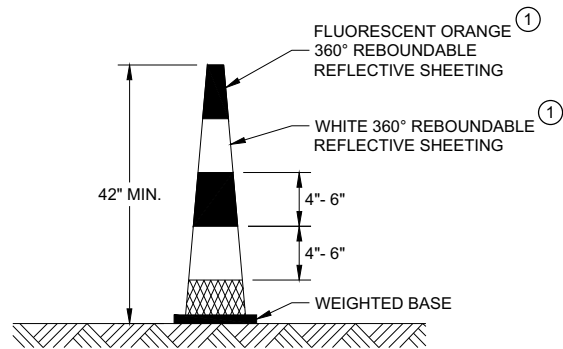


42" CONE

DO NOT USE IN TAPERS
½ SPACING OF DRUMS

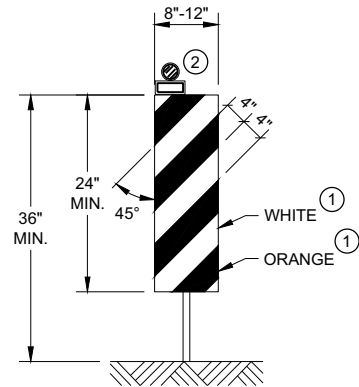


VERTICAL PANEL

THE STRIPES SHALL SLOPE DOWNWARD TO
THE TRAFFIC SIDE FOR CHANNELIZATION.

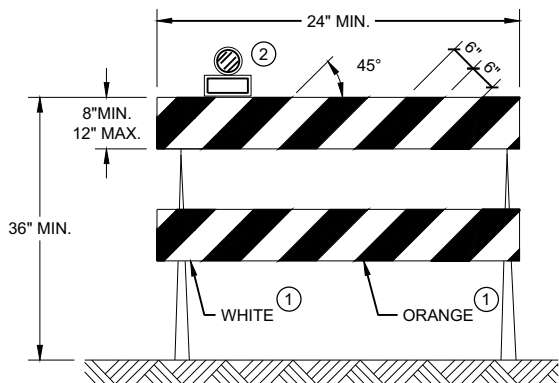

TYPE II BARRICADE

FOR RAILS LESS THAN 36" LONG, 4" WIDE STRIPES
MAY BE USED. ALL STRIPES SHALL SLOPE DOWNWARD
TO THE TRAFFIC SIDE FOR CHANNELIZATION.

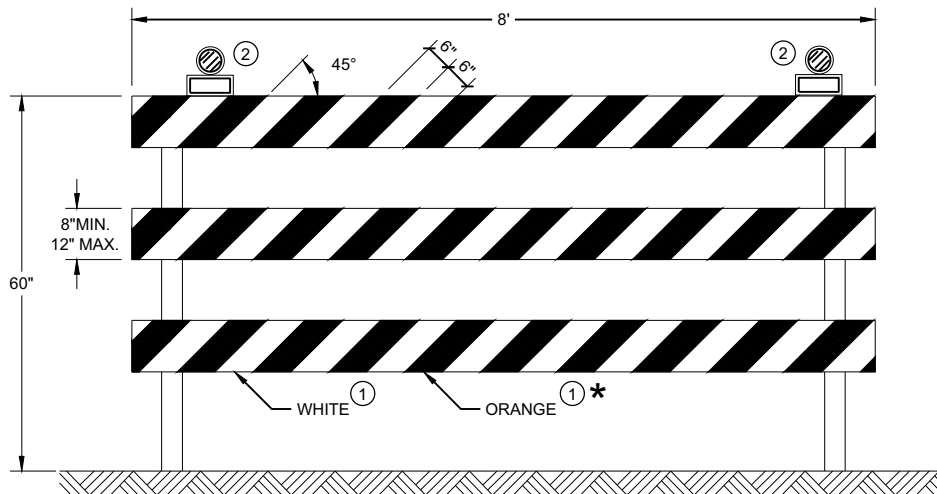

TYPE III BARRICADE

IF SIGN MOUNTED, DO NOT COVER MORE THAN 50% OF THE TOP
TWO RAILS OR 33% OF THE TOTAL AREA OF THE THREE RAILS.

* IF USED FOR A PERMANENT APPLICATION USE RED SHEETING.

GENERAL NOTES

- ① REFLECTIVE SHEETING SHALL FOLLOW THE REQUIREMENTS IN THE APPROVED PRODUCTS LISTING FOR SIGN SHEETING.
- ② LOCATION OF WARNING LIGHTS WHEN SHOWN ON THE PLAN.

CHANNELIZING DEVICES
DRUMS, CONES, BARRICADES
AND VERTICAL PANELS

STATE OF WISCONSIN
DEPARTMENT OF TRANSPORTATION

APPROVED
November 2020 /S/ Andrew Heidtke
DATE WORK ZONE ENGINEER

FHWA

LEGEND

-  SIGN ON PORTABLE OR PERMANENT SUPPORT
-  TEMPORARY PORTABLE RUMBLE STRIP ARRAY
-  DIRECTION OF TRAFFIC
-  WORK AREA
-  FLAGGER, EQUIPPED WITH STOP/SLOW PADDLE FASTENED ON SUPPORT STAFF

GENERAL NOTES

DETAILS OF TRAFFIC CONTROL DEVICES AND INSTALLATION NOT SHOWN ON THIS DRAWING SHALL CONFORM TO THE PERTINENT REQUIREMENTS OF THE STANDARD SPECIFICATIONS, THE SPECIAL PROVISIONS, AND THE MANUAL ON UNIFORM TRAFFIC CONTROL DEVICES.

ALL SIGNS ARE 48" X 48" UNLESS OTHERWISE NOTED.

"WO" SIGNS ARE THE SAME AS "W" SIGNS EXCEPT THE BACKGROUND IS ORANGE.

THE EXACT NUMBER, LOCATION AND SPACING OF ALL SIGNS, DEVICES, AND LOCATION OF ALL FLAGGERS SHALL BE ADJUSTED TO FIT FIELD CONDITIONS AS APPROVED BY THE ENGINEER.

THE FIRST ADVANCE WARNING SIGN SHOULD TYPICALLY BE LOCATED IN ADVANCE OF THE ANTICIPATED TRAFFIC BACKUP OR QUEUE.


WHEN A SIDE ROAD OR RAMP INTERSECTS THE FACILITY ON WHICH THE WORK IS BEING PERFORMED, ADDITIONAL TRAFFIC CONTROLS SHALL BE PROVIDED AS SPECIFIED IN THE PLANS AND/OR THE SPECIAL PROVISIONS OR AS APPROVED BY THE ENGINEER.

FLAGGING

- FLAGGERS SHALL BE IN SIGHT OF EACH OTHER OR IN DIRECT COMMUNICATION AT ALL TIMES. THEY SHALL BE EQUIPPED WITH STOP/SLOW PADDLES FASTENED ON SUPPORT STAFFS. WHEN THE FLAGGING OPERATION IS NOT IN EFFECT REMOVE TEMPORARY PORTABLE RUMBLE STRIPS PRIOR TO COVERING OR REMOVING ALL ADVANCE SIGNING.
- FOR MOVING WORK OPERATIONS, POST ADDITIONAL W20-7A FLAGGER SIGNS AT APPROXIMATELY 3,500' INTERVALS IN THE MOVING WORK OPERATION OR AS APPROVED BY THE ENGINEER.
 - SIGN NOT REQUIRED IF FLAGGING OPERATION OCCURS WITHIN A SIGNED ROAD WORK ZONE AREA.
- WHEN THE DISTANCE BETWEEN FLAGGERS EXCEEDS 2 MILES, A PILOT CAR IS REQUIRED. WHEN CURVES REDUCE SIGHT DISTANCE BELOW 400', A PILOT CAR IS REQUIRED.

TEMPORARY PORTABLE RUMBLE STRIPS

- UTILIZE TEMPORARY PORTABLE RUMBLE STRIPS ON ALL FLAGGING OPERATIONS.
- EACH TEMPORARY PORTABLE RUMBLE STRIP ARRAY CONSISTS OF THREE RUMBLE STRIPS SPACED ACCORDING TO MANUFACTURER'S RECOMMENDATION, PLACED TRANSVERSE ACROSS THE LANE AT LOCATIONS SHOWN.
- ONLY USE TEMPORARY PORTABLE RUMBLE STRIPS FOR THE APPROVED PRODUCTS LIST.
- INSTALL TEMPORARY RUMBLE STRIPS PER MANUFACTURER'S RECOMMENDATIONS.
- PLACE ADVANCE SIGNING PRIOR TO INSTALLING TEMPORARY RUMBLE STRIPS.
- DO NOT INSTALL TEMPORARY PORTABLE RUMBLE STRIPS ON GRAVEL, MILLED SURFACES, OR ASPHALT THAT HAS BEEN PAVED LESS THAN 12 HOURS.

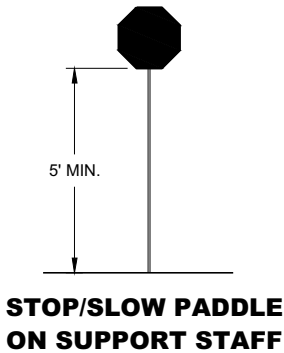


SIGN AND TEMPORARY RUMBLE STRIP ARRAY SPACING TABLE

SPEED LIMIT	SPACING "A"
25-30 MPH	200'
35-40 MPH	350'
45-55 MPH	500'



USE OF W03-4 SIGN IS OPTIONAL. WHEN USED, THIS SIGN SHALL BE LOCATED BETWEEN THE W20-7A AND W20-4A SIGNS, USING SPACING "A".

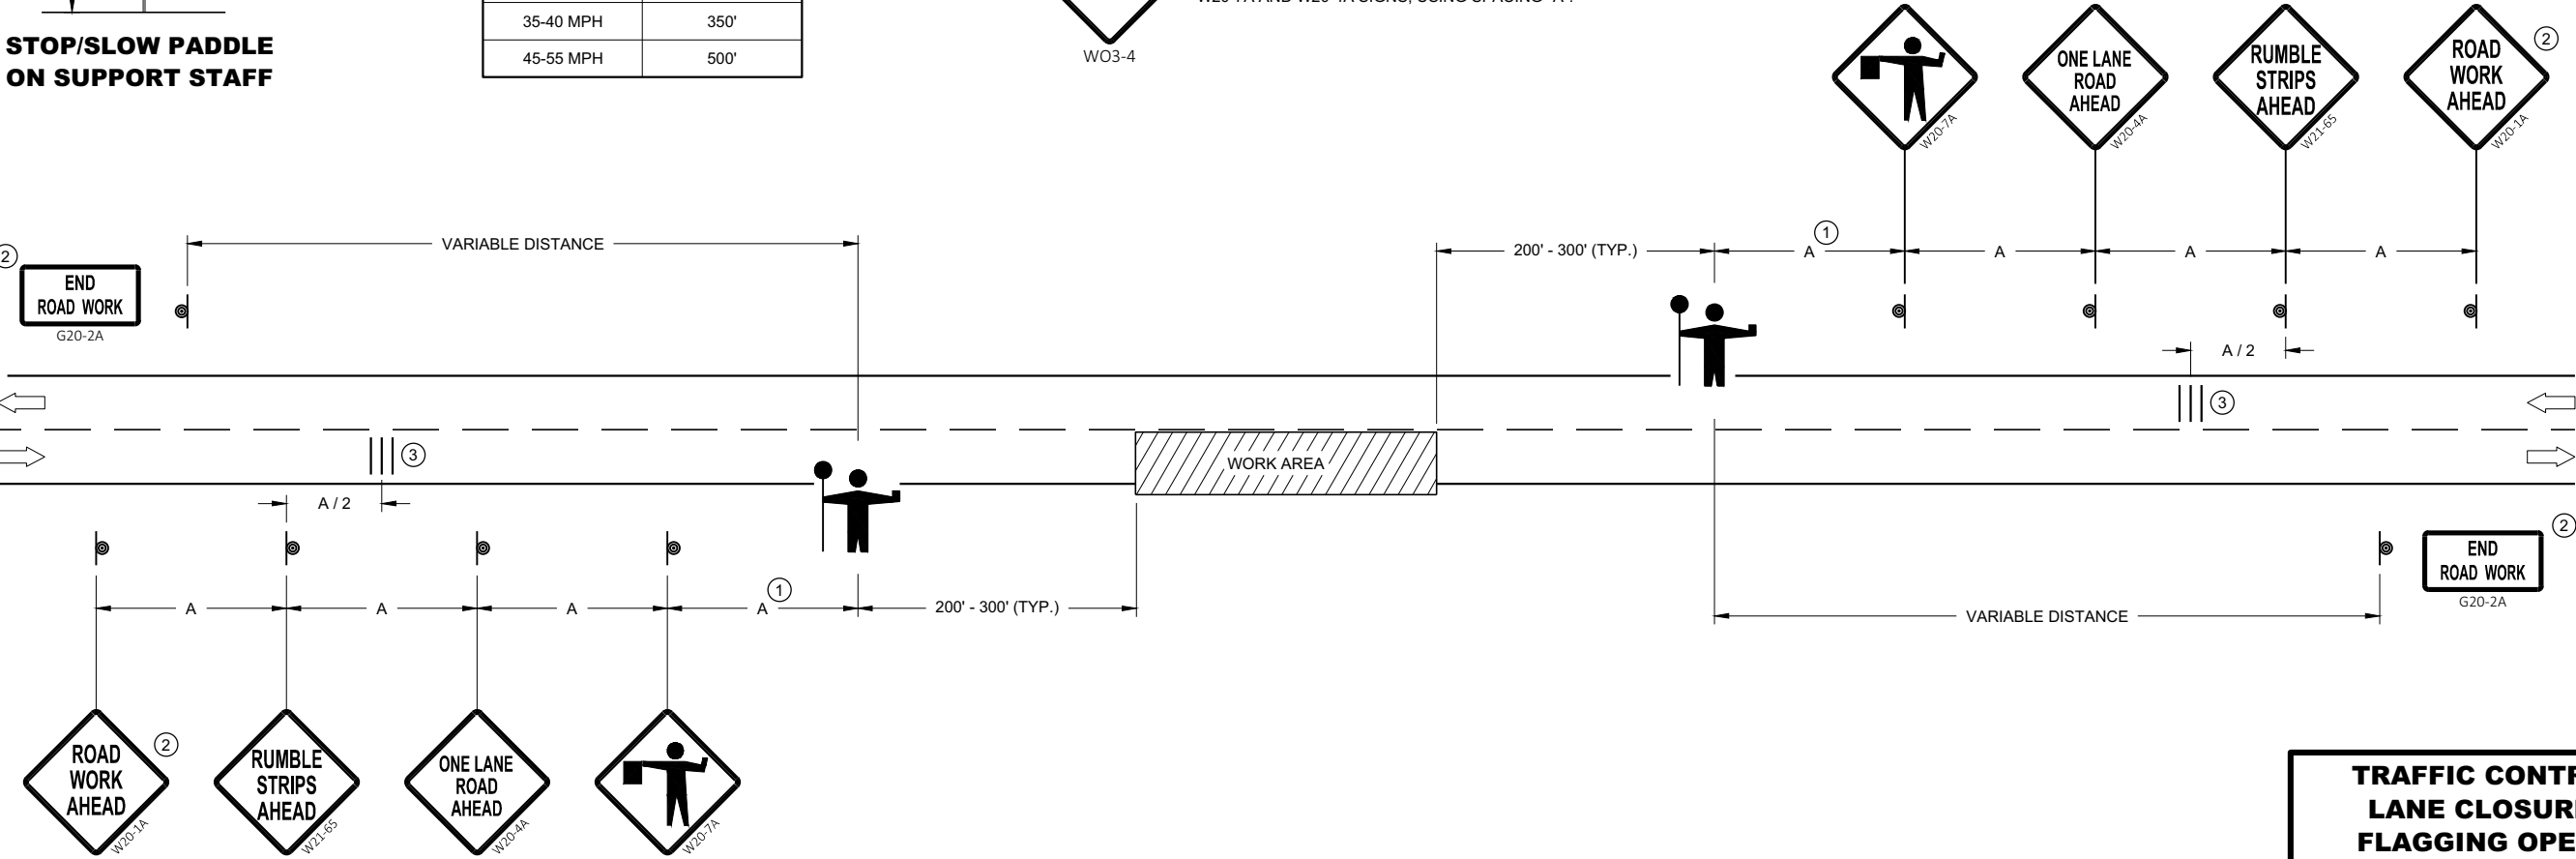

TRAFFIC CONTROL FOR LANE CLOSURE WITH FLAGGING OPERATION

TRAFFIC CONTROL FOR LANE CLOSURE WITH FLAGGING OPERATION	
STATE OF WISCONSIN DEPARTMENT OF TRANSPORTATION	
APPROVED May 2019 DATE	/S/ Andrew Heidtke WORK ZONE ENGINEER
FHWA	

LEGEND

-  SIGN ON PERMANENT SUPPORT
-  TRAFFIC CONTROL DRUM
-  DIRECTION OF TRAFFIC
-  WORK ZONE

GENERAL NOTES

ALL SIGNS ARE 48"X48" UNLESS OTHERWISE NOTED. IF NECESSARY DUE TO SPACE CONSTRAINTS IN URBAN AREAS, 36" X 36" SIGNS MAY BE USED IF APPROVED BY THE REGIONAL TRAFFIC UNIT.

"WO" SIGN IS THE SAME AS "W" SIGN EXCEPT THE BACKGROUND IS ORANGE.

ANY SIGNS TEMPORARY OR EXISTING, WHICH CONFLICT WITH THE TRAFFIC CONTROL "IN USE" SHALL BE REMOVED OR COVERED AS NEEDED AND AS APPROVED BY THE ENGINEER.

THE EXACT NUMBER, LOCATION, AND SPACING OF ALL SIGNS AND DEVICES SHALL BE ADJUSTED TO FIT FIELD CONDITIONS AS APPROVED BY THE ENGINEER.


CHANNELIZING DEVICES PLACED ADJACENT TO WORK AREA SHALL BE PULLED BACK FROM THE TRAVEL LANE WHEN WORK IS NOT IN PROGRESS.

SIGNS THAT WILL BE IN PLACE LESS THAN 7 CONTINUOUS DAYS AND NIGHTS MAY BE MOUNTED ON PORTABLE SUPPORTS.

W20-1A AND G20-2A SIGNS ARE NOT REQUIRED IF THE WORK AREA IS WITHIN A LARGER WORK ZONE WHERE THESE SIGNS ARE ALREADY PRESENT. G20-2A SIGNS MAY ALSO BE OMITTED IF DURATION OF WORK IS LESS THAN 7 CONTINUOUS DAYS AND NIGHTS.

6

6

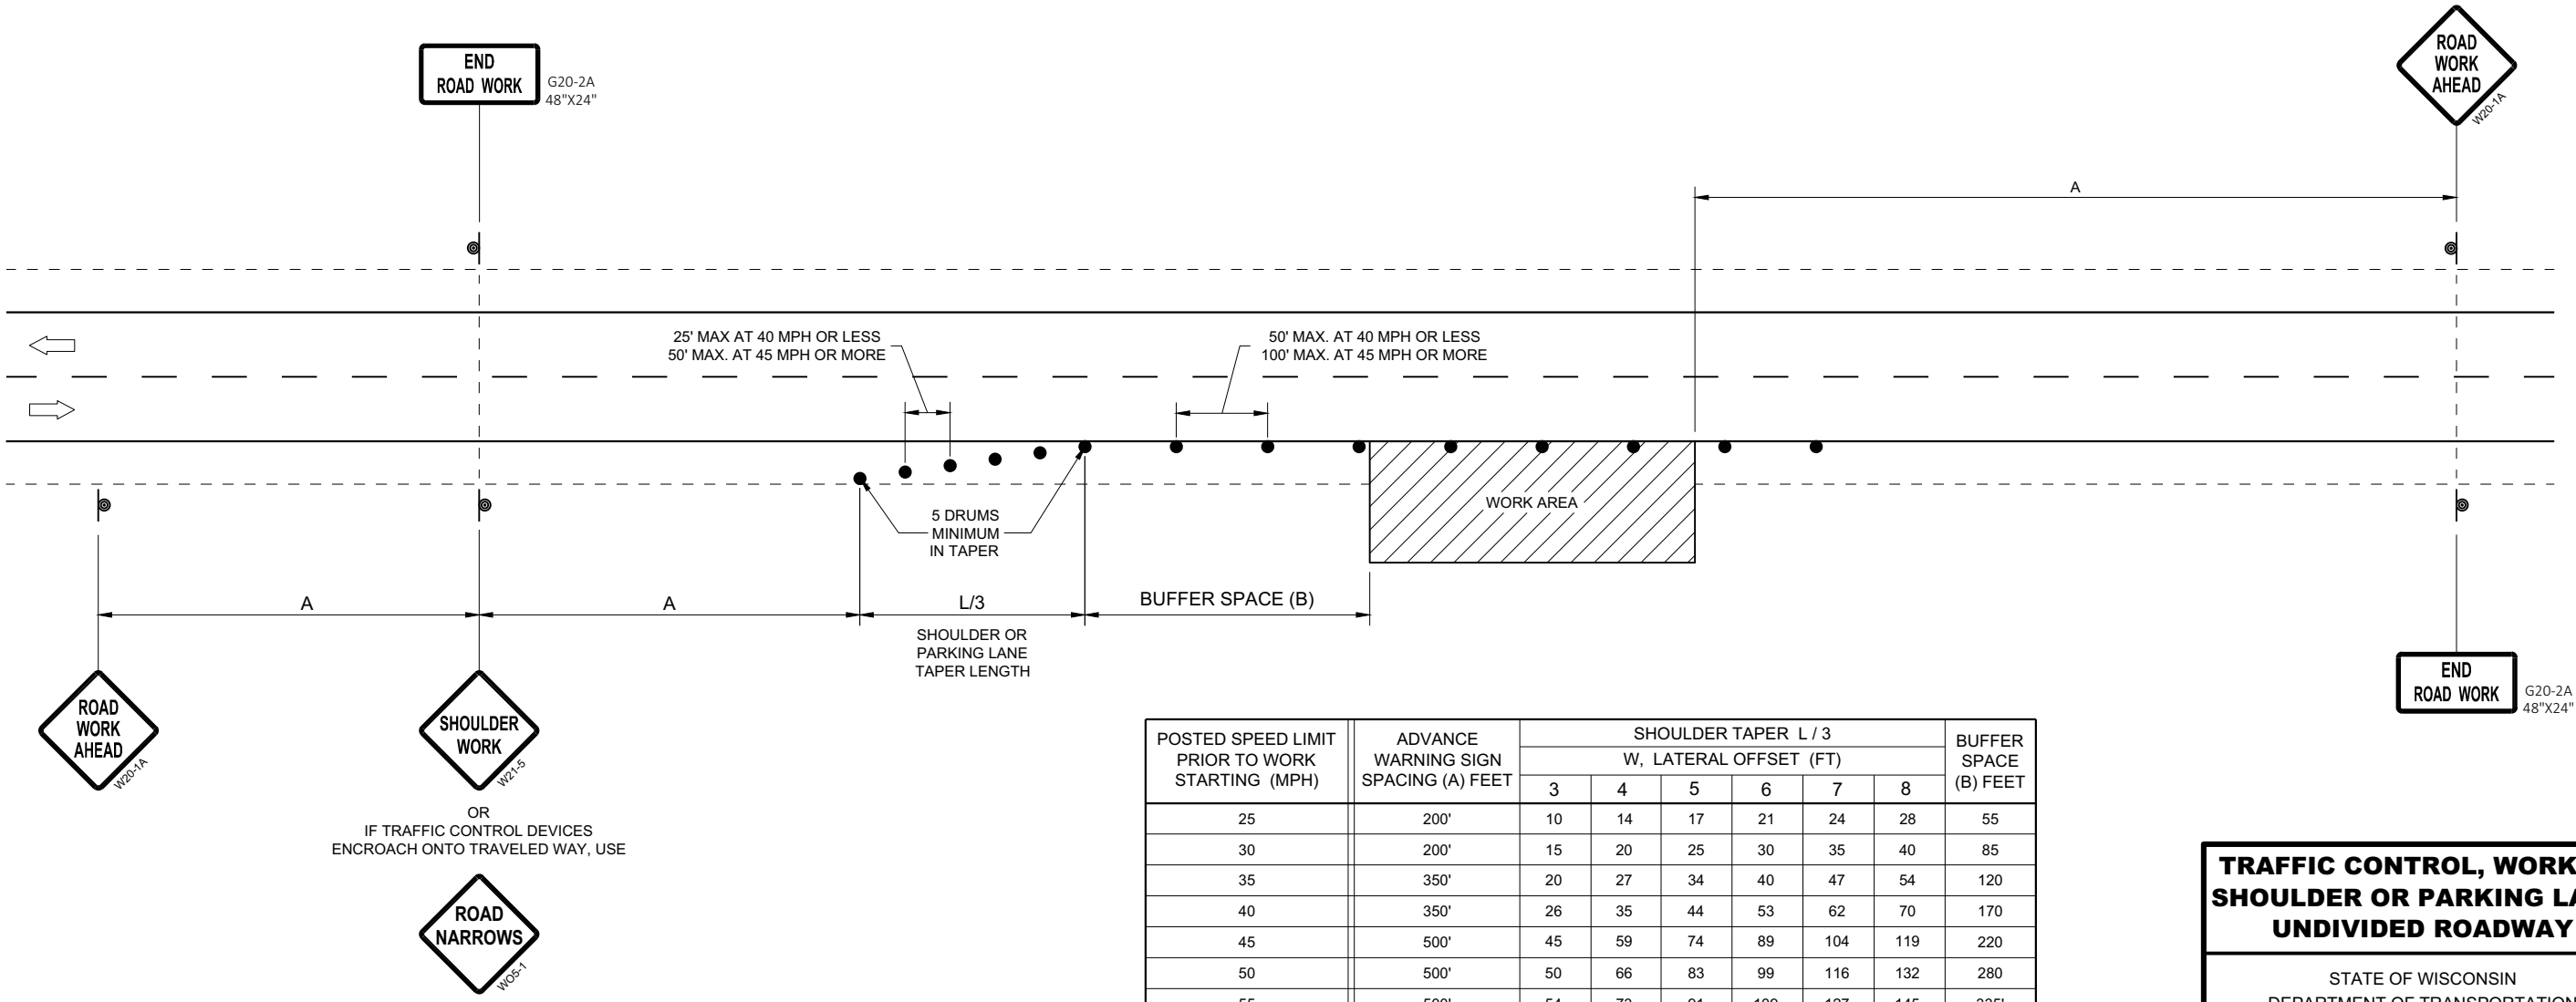

SDD 15D28 - 04

SDD 15D28 - 04

TRAFFIC CONTROL, WORK ON SHOULDER OR PARKING LANE, UNDIVIDED ROADWAY

STATE OF WISCONSIN
DEPARTMENT OF TRANSPORTATION

APPROVED
May 2020
DATE


/S/ Andrew Heidtke
STATEWIDE WORK ZONE TRAFFIC SAFETY ENGINEER

FHWA

LEGEND

- TYPE III BARRICADE WITH ATTACHED SIGN
- SIGN ON PERMANENT SUPPORT
- TRAFFIC CONTROL DRUM WITH TYPE "C" STEADY BURN LIGHT
- TRAFFIC CONTROL DRUM
- FLAGS, 16" X 16" MIN. (ORANGE)
- REMOVING PAVEMENT MARKING
- DIRECTION OF TRAFFIC
- ASPHALTIC PAVEMENT WIDENING
- CONCRETE BARRIER TEMPORARY PRECAST
- TEMPORARY SIGNAL. SEE SDD 09G02 FOR EXACT PLACEMENT

WIDTH ON SIGN TO BE APPROX. 1-FOOT LESS THAN AVAILABLE WIDTH. (OMIT IF AVAILABLE WIDTH IS MORE THAN 16 FEET)

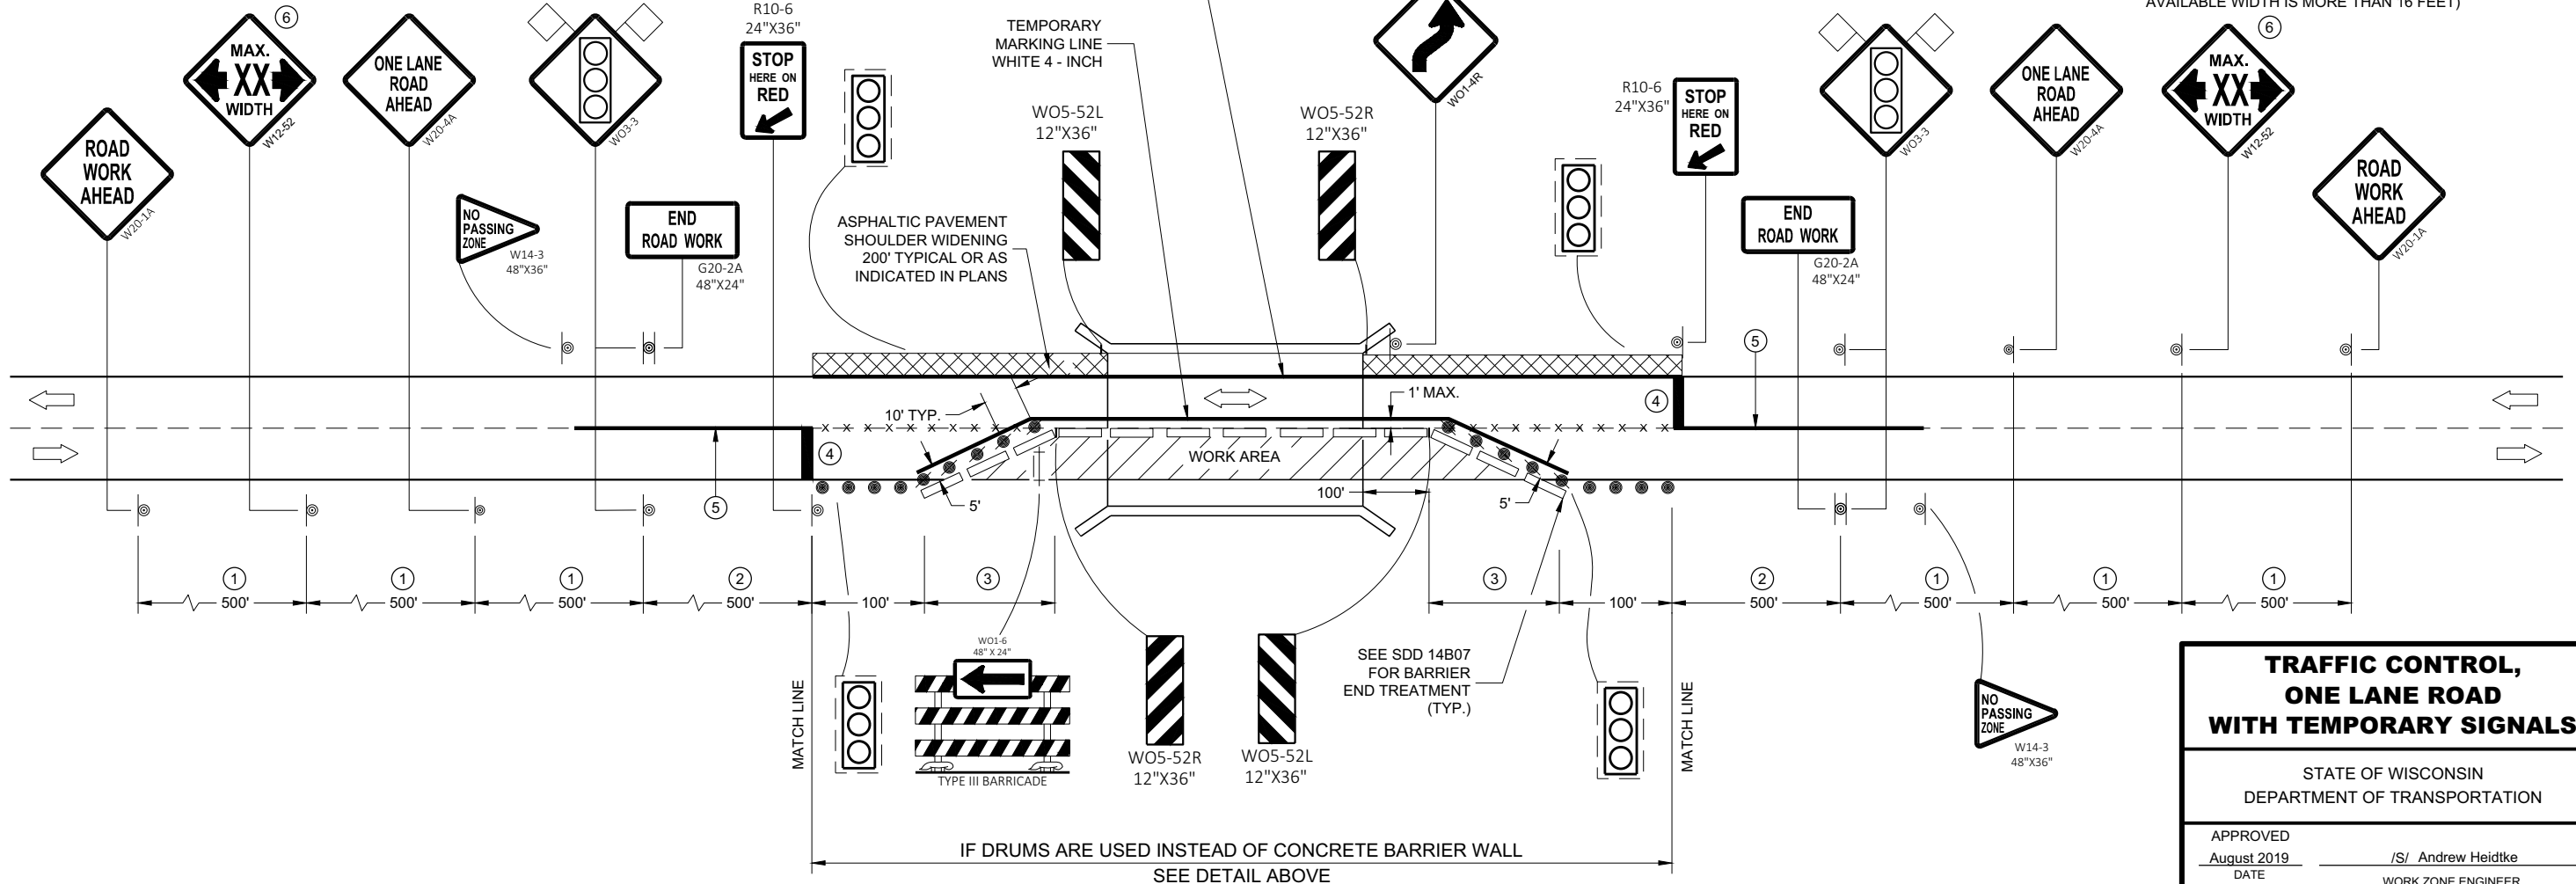

GENERAL NOTES


- THE EXACT NUMBER, LOCATION, AND SPACING OF ALL SIGNS AND DEVICES SHALL BE ADJUSTED TO FIT FIELD CONDITIONS AS APPROVED BY THE ENGINEER.
- THE SPACING BETWEEN TRAFFIC CONTROL SIGNS SHOULD BE ADJUSTED TO NOT CONFLICT WITH AND TO PROVIDE A MINIMUM OF 200 FEET (500 FEET DESIRABLE) CLEARANCE TO EXISTING SIGNS THAT WILL REMAIN IN PLACE..
- THIS LANE CLOSURE IS TYPICAL FOR CLOSING RIGHT LANE - REVERSE FOR CLOSING LEFT LANE.
- ALL SIGNS ARE 48" x 48" UNLESS OTHERWISE NOTED.
- "WO" IS THE SAME AS "W" EXCEPT THE BACKGROUND IS ORANGE.
- ANY SIGNS TEMPORARY OR EXISTING, WHICH CONFLICT WITH TRAFFIC CONTROL "IN USE" SHALL BE REMOVED OR COVERED AS NEEDED OR AS APPROVED BY THE ENGINEER.
- PLACE TEMPORARY PAVEMENT MARKING EDGELINE AND CENTERLINE AND REMOVE EXISTING PAVEMENT MARKINGS IF LANE CLOSURE IS TO BE IN PLACE 4 OR MORE CONTINUOUS DAYS AND NIGHTS OR AS NOTED ON DETAIL.
- 500 FOOT SPACING SHOWN IS FOR ROADWAYS WITH A PRE-CONSTRUCTION REGULATORY SPEED LIMIT OF 45 MPH OR MORE. FOR 35 - 40 MPH, USE 350 FOOT TYPICAL SPACING. FOR 25 - 30 MPH, USE 200 FOOT TYPICAL SPACING.
 - USE 300 FOOT SPACING IF THE PRE - CONSTRUCTION REGULATORY SPEED IS 35 MPH OR LESS.
 - DIMENSION DETERMINED BY CBTP TAPER FROM EDGE LINE TO TANGENT SECTION OF THE ROAD.
 - TEMPORARY MARKING STOP LINE REMOVABLE TAPE 18 - INCH.
 - 700 FOOT TEMPORARY MARKING LINE, DOUBLE YELLOW 4 - INCH . WHEN THE DISTANCE FOR THE PRECEDING NO - PASSING ZONE IS LESS THAN THE MINIMUM DISTANCE BETWEEN ZONES AS INDICATED IN THE SPECIFICATIONS, THE TWO ZONES SHALL BE CONNECTED.
 - SEE SDD 15C02 - SHEET "F" FOR ADVANCED WIDTH RESTRICTION SIGNING.

WIDTH ON SIGN TO BE APPROX. 1-FOOT LESS THAN AVAILABLE WIDTH. (OMIT IF AVAILABLE WIDTH IS MORE THAN 16 FEET)

TRAFFIC CONTROL,
ONE LANE ROAD
WITH TEMPORARY SIGNALS

STATE OF WISCONSIN
DEPARTMENT OF TRANSPORTATION

APPROVED
August 2019 /S/ Andrew Heidtke
DATE WORK ZONE ENGINEER
FHWA

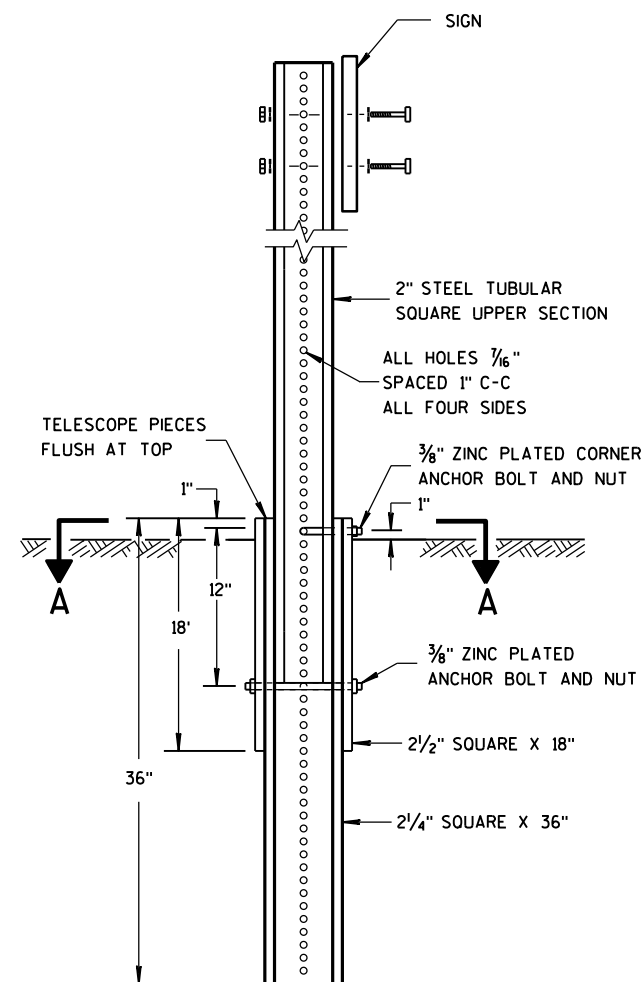


DETAIL OF TUBULAR
STEEL SIGN POST

TUBULAR STEEL POSTS


AREA OF SIGN INSTALLATION (SQ. FT.)	NUMBER OF REQUIRED TUBULAR STEEL POSTS
9 OR LESS	1
GREATER THAN 9 LESS THAN OR EQUAL TO 18	2
GREATER THAN 18 LESS THAN OR EQUAL TO 27	3

SIGNS WIDER THAN 3 FEET OR LARGER THAN 9 SQ. FT. SHALL
BE MOUNTED ON MULTIPLE POSTS (SEE ABOVE TABLE).

SIGNS LARGER THAN 27 SQ. FT. SHALL NOT BE MOUNTED
ON TUBULAR STEEL POSTS.

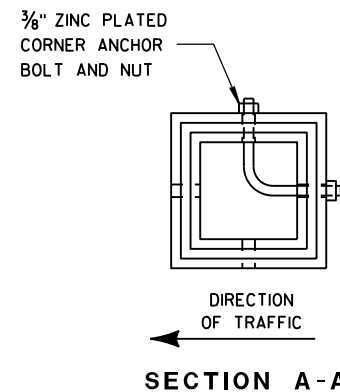


SECTION A-A

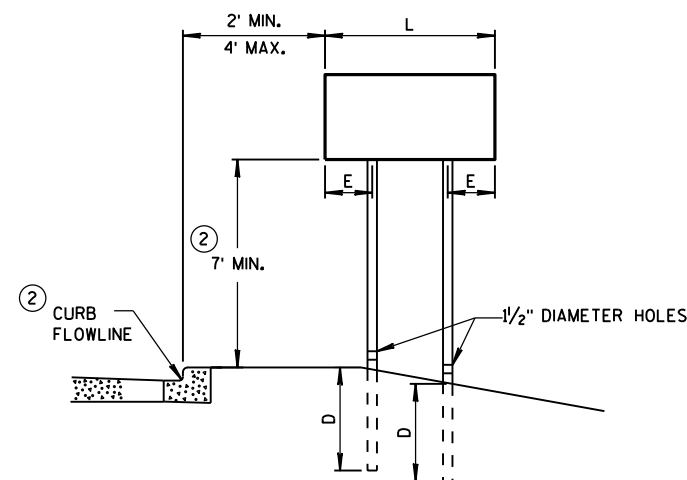


URBAN AREA

POST MOUNTING DETAIL FOR TEMPORARY TRAFFIC CONTROL FIXED MESSAGE SIGNS

WOOD POST EMBEDMENT DEPTH	
AREA OF SIGN INSTALLATION (SQ. FT.)	D (MIN)
20 OR LESS	4'
GREATER THAN 20	5'

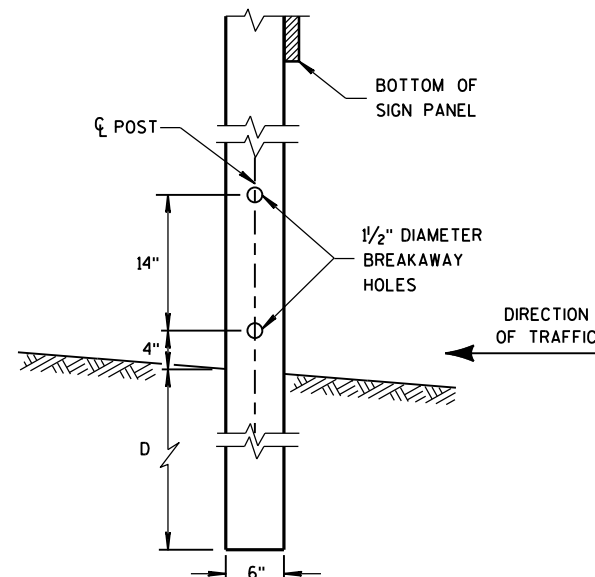

4 "x6 " WOOD POST
MODIFICATION

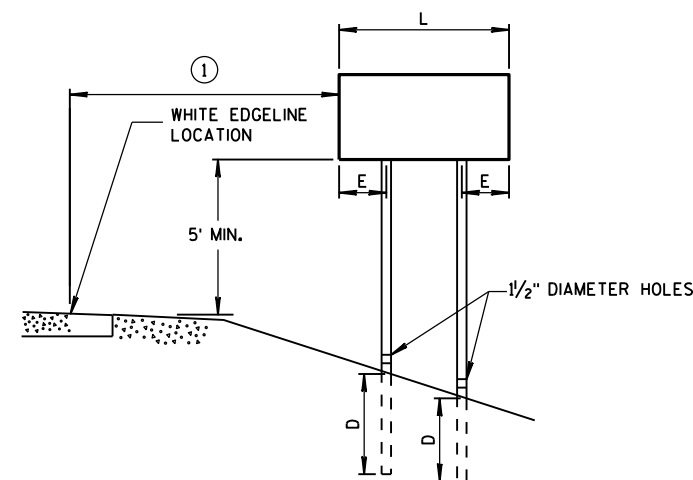

RURAL AREA

POST SPACING REQUIREMENTS		NUMBER OF WOOD POSTS REQUIRED
L	E	
48" OR LESS AND LESS THAN 20 SQ. FT.	-	1
LESS THAN 60"	12"	2
60" TO 120"	L/5	2
GREATER THAN 120" LESS THAN 168"	12"	3
168" AND GREATER	12"	4


SEE NOTE ③

GENERAL NOTES

- ① 6 FEET FROM THE EDGE OF PAVEMENT (EDGE LINE LOCATION) UNLESS
OTHERWISE DIRECTED BY THE PROJECT ENGINEER. LATERAL OFFSET SHOULD
BE ADJUSTED TO AVOID THE DITCH FLOWLINE.
- ② THE EXISTENCE OF CURB AND GUTTER DOES NOT IN ITSELF
MANDATE THE VERTICAL CLEARANCE ILLUSTRATED. THAT
HEIGHT IS TYPICALLY MEASURED WHERE THERE IS SIDEWALK
ADJACENT TO THE ROADWAY OR PARKING IS PERMITTED. IN
THE ABSENCE OF SIDEWALK, VERTICAL CLEARANCE IS MEASURED
FROM THE TOP OF THE CURB. IF NO SIDEWALK AND NO PARKING,
VERTICAL CLEARANCE MAY BE REDUCED TO 5 FOOT MINIMUM. OFFSET
OF SIGNS IS MEASURED FROM THE CURB FLOWLINE.
- ③ FOR SIGNS REQUIRING 4 POSTS, SPACE INTERMEDIATE POSTS EVENLY.

TEMPORARY TRAFFIC CONTROL
SIGN MOUNTING

STATE OF WISCONSIN
DEPARTMENT OF TRANSPORTATION

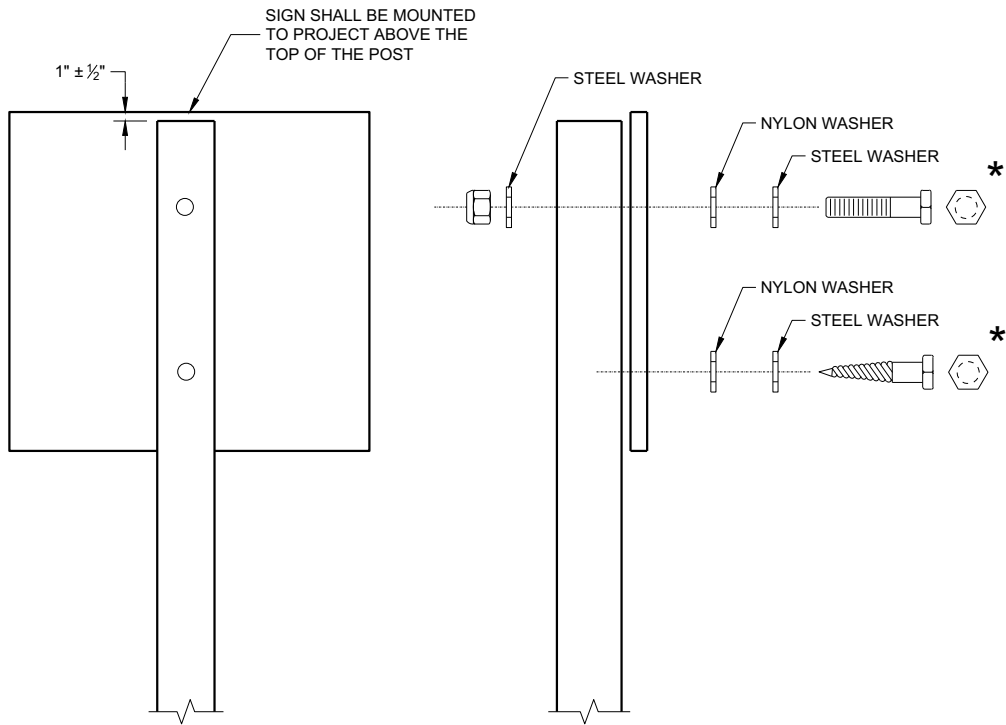

NUTS, BOLTS AND LAGS USED FOR MOUNTING SIGNS SHALL HAVE HEXAGONAL HEADS AND SHALL BE EITHER:

- A. HOT DIP GALVANIZED IN ACCORDANCE WITH ASTM DESIGNATION: A 153, CLASS D, OR SC 3
- B. ELECTRO-GALVANIZED IN ACCORDANCE WITH ASTM DESIGNATION: B 633, TYPE III, SC 3

THREADS ON BOLTS AND NUTS SHALL BE MANUFACTURED WITH SUFFICIENT ALLOWANCE FOR THE CADMIUM PLATE OR GALVANIZED COATING TO PERMIT THE NUTS TO RUN FREELY ON THE BOLTS.

WOOD POST (4" x 6")
LAG SCREWS - ¾" x 3"
MACHINE BOLTS - ⅝" x 6 ½" OR 7" LENGTH W/NUTS

SQUARE STEEL POST (2" x 2")
MACHINE BOLTS - ¾" x 3 ¼" LENGTH W/NUTS
RIVETS - ⅝" (6605-9-6) BULB-TITE, TRI-FOLD, ALUMINUM
BODY/MANDREL O.D. FLANGE 0.720 - 0.765 INCH,
GRIP RANGE 0.042 - 0.375 INCH

WASHERS (ALL POSTS) -
1 ¼" O.D. x ⅜" I.D. x ⅛" STEEL
1 ¼" O.D. x ⅜" I.D. x 0.080 NYLON


* TWO DIFFERENT FASTENING SYSTEMS ARE SHOWN FOR ILLUSTRATION PURPOSES. ON ANY INDIVIDUAL SIGN, EITHER ONE OR THE OTHER SYSTEM SHALL BE USED. ACTUAL NUMBER OF FASTENERS PER SIGN VARIES WITH THE SIGN AREA. FOR A SINGLE POST INSTALLATION, ALL SIGNS GREATER THAN 9 SQ. FT. REQUIRE THE USE OF 3 FASTENERS.

ATTACHMENT OF SIGNS
TO POSTS

STATE OF WISCONSIN
DEPARTMENT OF TRANSPORTATION


APPROVED
June 2017 /S/ Andrew Heidtke
DATE WORK ZONE ENGINEER
FHWA

7

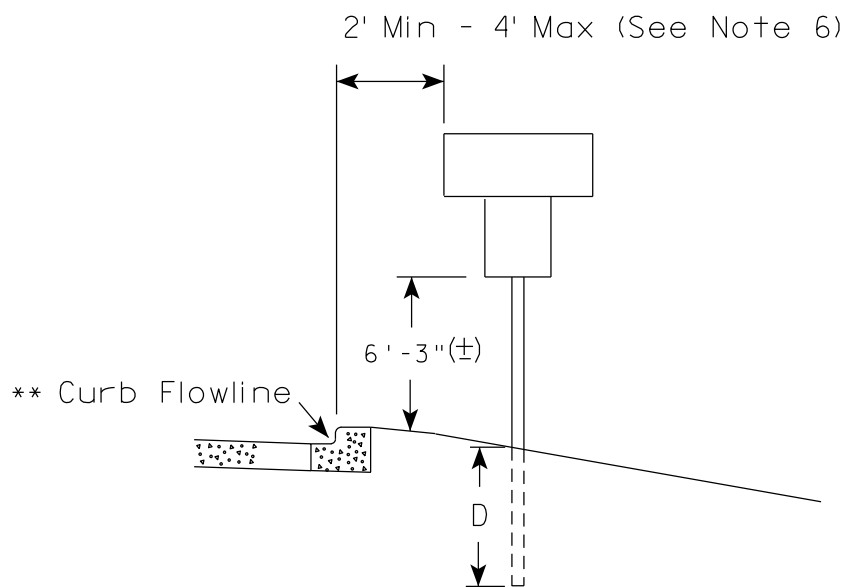

* * The existence of curb and gutter does not in itself mandate the vertical clearance illustrated. That height is typically measured where there is sidewalk adjacent to the roadway or parking is permitted. In the absence of sidewalk vertical clearance is measured from the top of the curb. Offset of signs is measured from the flow line.

7

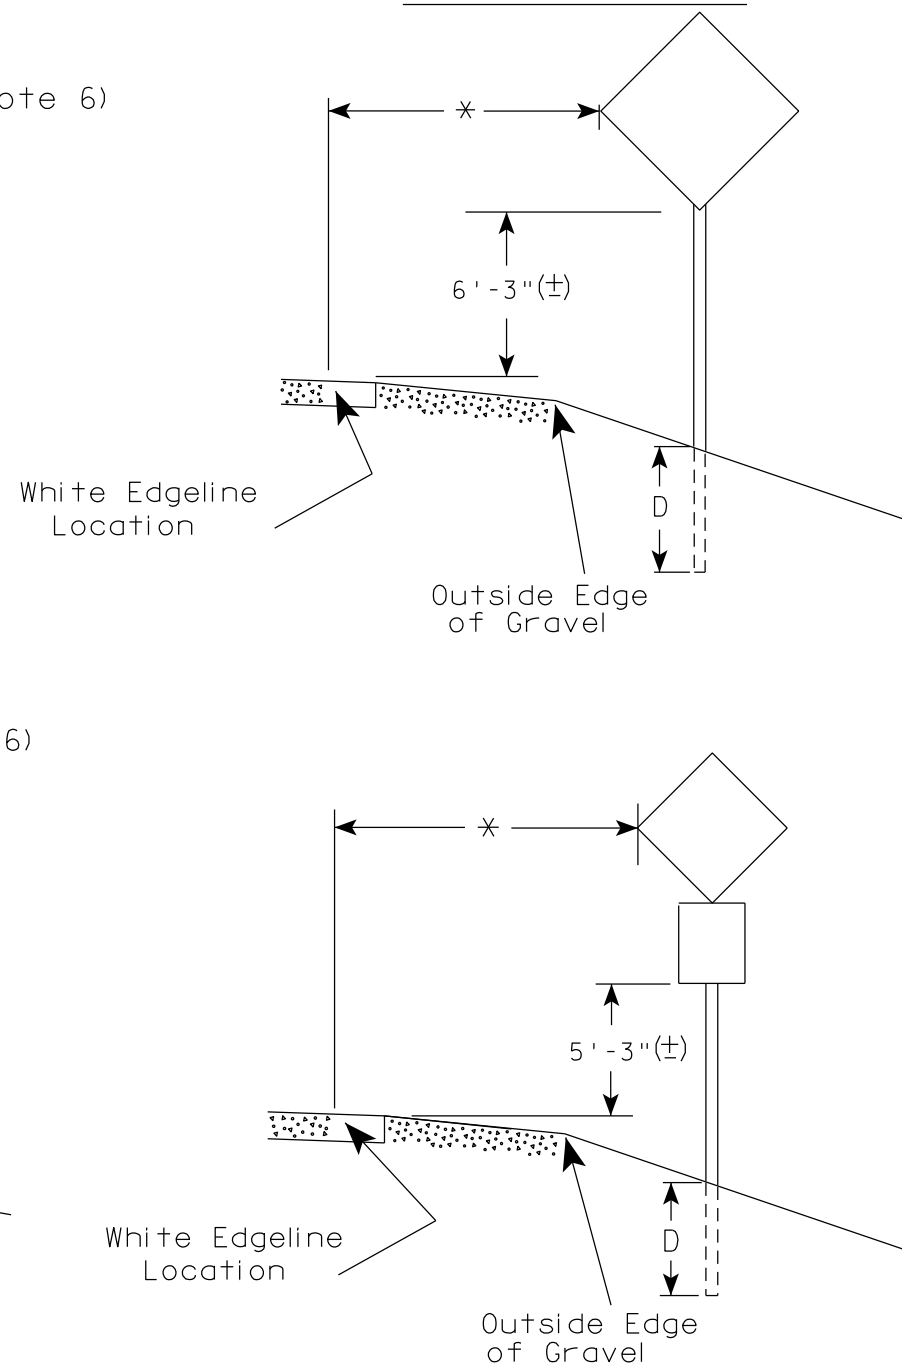

- * 6 feet from edge of a paved shoulder or 12 feet from the edge of pavement (edge line location) or 2 feet from outside edge of gravel, whichever is greater unless directed by project engineer.

1. Signs wider than 4 feet or 20 sq.ft or larger, shall be mounted on multiple posts. Refer to plate A4-4.
2. If signs are mounted on or behind barrier wall, see A4-10 sign plate.
The Double Arrow sign (W12-1D) shall be mounted at a height of 2'-3" ($\pm$). The Chevron sign (W1-8), Roundabout Chevron panel (R6-4B), Enhanced Reference Markers, Clearance Markers (W5-52), Mile Markers (D10 series), In Road Object Markers (W5-54) & End of Road Markers (W5-56) shall be mounted at a height of 4'-3" ($\pm$).
3. For expressways and freeways, mounting height is 7'- 3" ($\pm$) or 6'-3" ($\pm$) depending upon existence of a sub-sign.
4. Minimum mounting height for signs mounted on traffic signal poles is 5'- 3" ($\pm$).
5. Offset distance shall be consistent with existing signs or consistent throughout length of project.
6. The ($\pm$) tolerance for mounting height is 3 inches.
7. Folding signs shall be mounted at a height of 5'-3" ($\pm$) or as directed by the Engineer.


POST EMBEDMENT DEPTH	
Area of Sign Installation (Sq.Ft.)	D (Min)
20 or Less	4"
Greater than 20	5'

TYPICAL INSTALLATION
OF PERMANENT TYPE II
SIGNS ON SINGLE POSTS

WISCONSIN DEPT OF TRANSPORTATION

APPROVED Matthew R Rauch
for State Traffic Engineer


DATE 5/13/2020 PLATE NO. A4-3.22

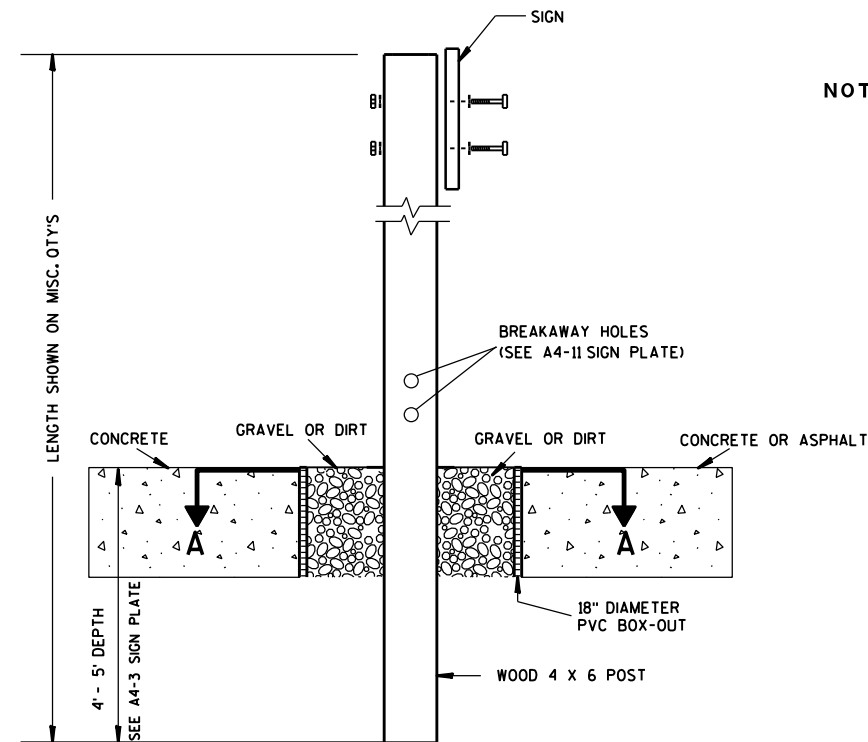

ELEVATION VIEW


DETAIL OF WOOD 4 X 6 SIGN POST IN BOX-OUT

- NOTES: 1. ALL MATERIAL TO BE APPROVED BY ENGINEER PRIOR TO INSTALLATION
2. SEE SIGN PLATE A4-8 FOR SIGN HARDWARE REQUIREMENTS
3. 18 INCH X 18 INCH SQUARE BOX-OUTS MAY BE USED FOR INSTALLATIONS IN EXISTING CONCRETE OR ASPHALT LOCATIONS.

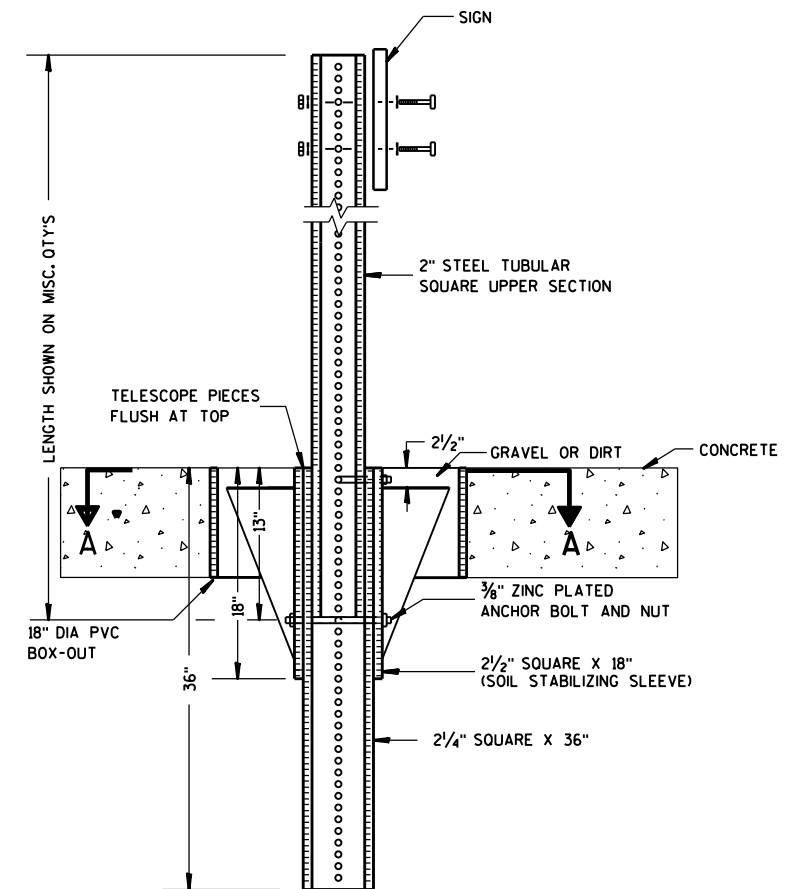

ELEVATION VIEW

DETAIL OF STEEL 2 X 2 SIGN POST IN BOX-OUT

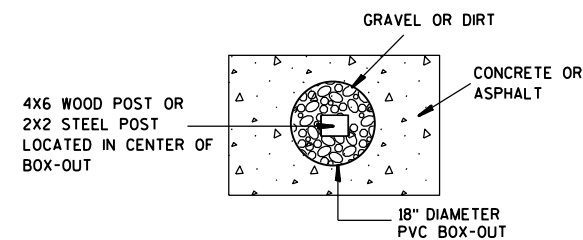

PLAN VIEW

FOR NEW CONCRETE/ASPHALT INSTALLATIONS

SIGN POST
BOX-OUTS
A4-3B

WISCONSIN DEPT OF TRANSPORTATION

APPROVED *Matthew R. Rauch*
for State Traffic Engineer

DATE 1/27/14 PLATE NO. A4-3B.1






PROJECT NO:

HWY:

COUNTY:

SHEET NO:

E

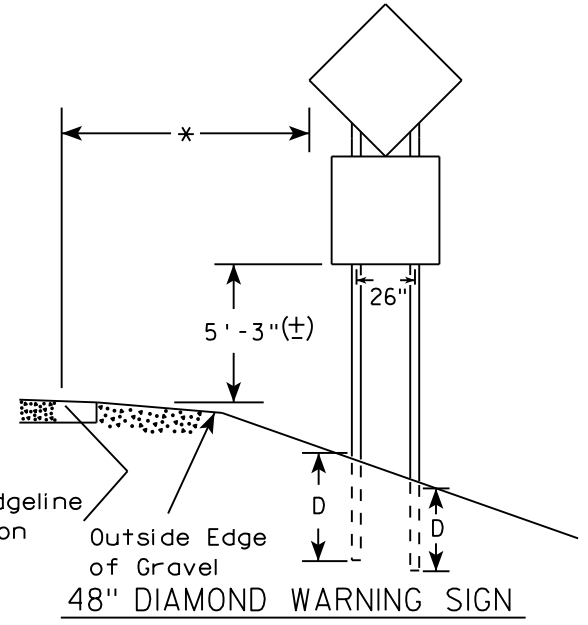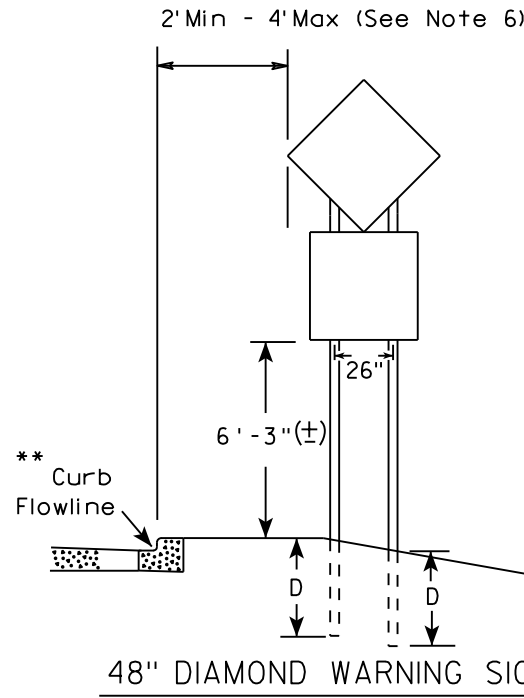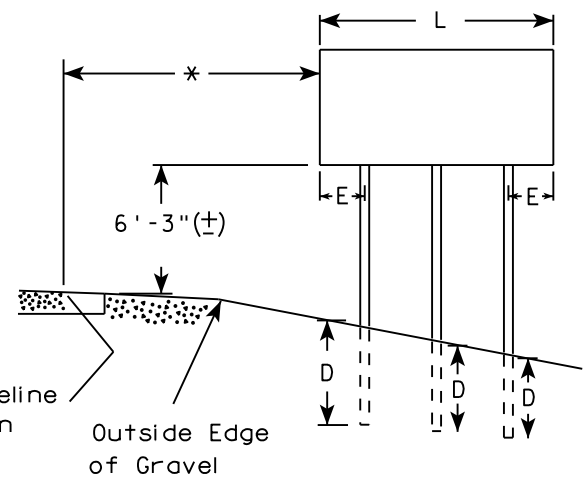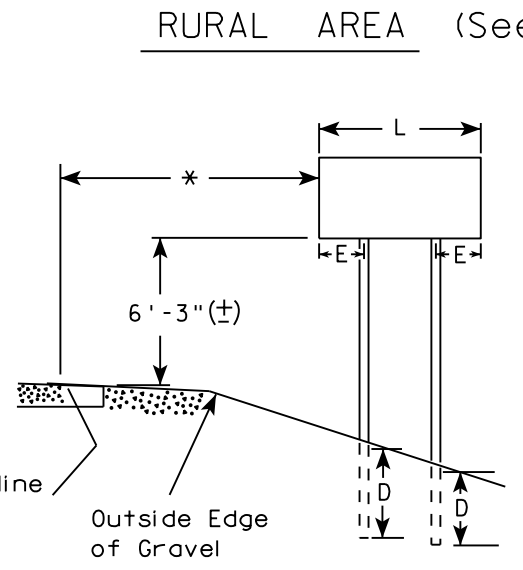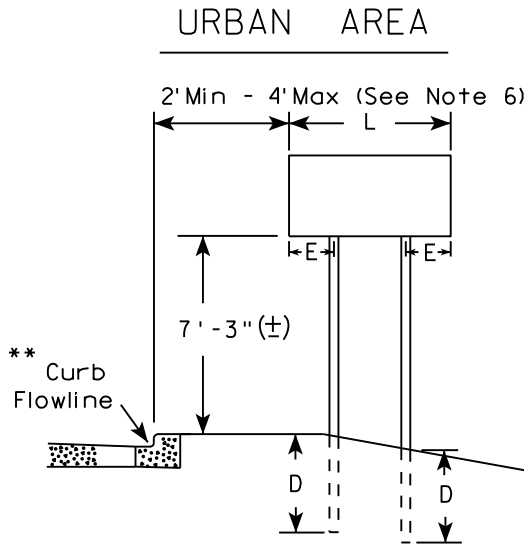

- GENERAL NOTES
1. For 3 or 4 post installations, individual post spacing shall be greater than 3'-6".
 2. See tables below for required number of posts.
 3. For expressways and freeways, mounting height is 7'-3" (±) or 6'-3" (±) depending upon existence of sub-sign.
 4. The (±) tolerance for mounting height is 3 inches.
 5. J-Assemblies are considered to be one sign for mounting height.
 6. Offset distance shall be consistent with existing signs or consistent throughout length of project.
 7. Folding signs shall be mounted at a height of 5'-3" (±) or as directed by the engineer.
 8. The Double Arrow sign (W12-1) shall be mounted at a height of 2'-3" (±). The Chevron sign (W1-8), Roundabout Chevron panel (R6-4B), Clearance Markers (W5-52), Mile Markers (D10 series), In Road Object Markers (W5-54) & End of Road Markers (W5-56) shall be mounted at a height of 4"-3" (±).

* 6 feet from edge of a paved shoulder or 12 feet from the edge of pavement (edge line location) or 2 feet from outside edge of gravel, whichever is greater unless directed by project engineer.

** The existence of curb and gutter does not in itself mandate the vertical clearance illustrated. That height is typically measured where there is sidewalk adjacent to the roadway or parking is permitted. In the absence of sidewalk vertical clearance is measured from the top of the curb. Offset of signs is measured from the flow line.

*** See A4-3 sign plate for signs 4' or less in width and less than 20 S.F. in area.

SIGN SHAPE OTHER THAN DIAMOND (TWO POSTS REQUIRED)	
L	E
Greater than 48" Less than 60"	12"
60" to 108"	L/5

SIGN SHAPE OTHER THAN DIAMOND (THREE POSTS REQUIRED)	
L	E
Greater than 108" to 144"	12"

POST EMBEDMENT DEPTH



Area of Sign Installation (Sq. Ft.)	D (Min)
20 or Less	4'
Greater than 20	5'

TYPICAL INSTALLATION
OF TYPE II SIGNS
ON MULTIPLE POSTS

WISCONSIN DEPT OF TRANSPORTATION

APPROVED *Matthew R. Rauch*
for State Traffic Engineer

DATE 8/21/17 PLATE NO. A4-4.15

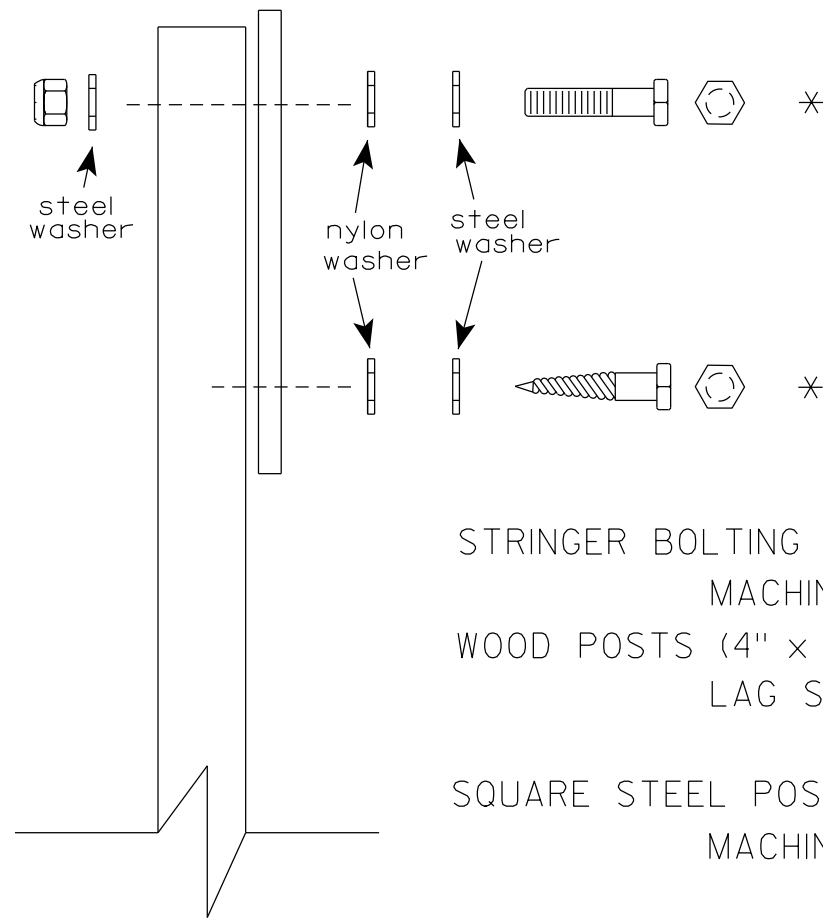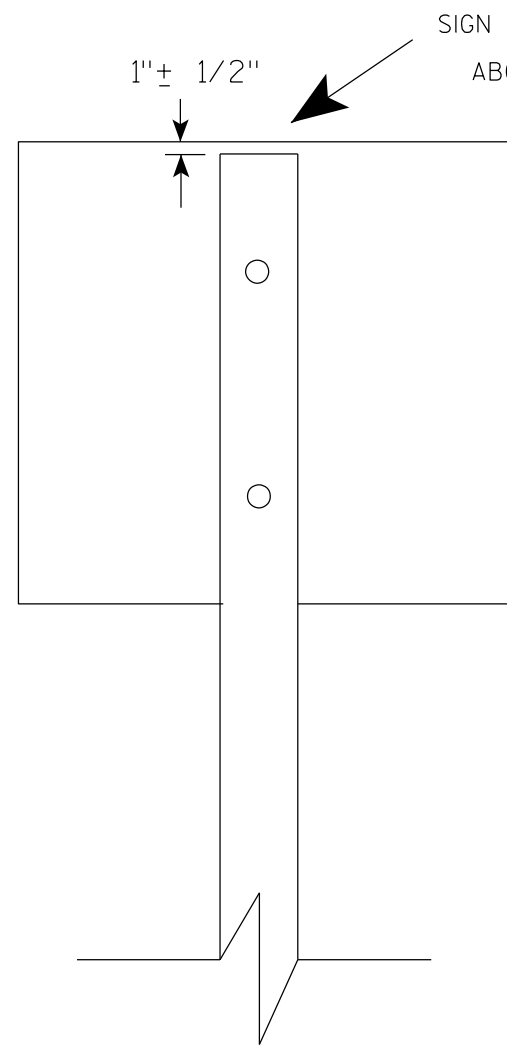

Nuts, bolts and lags used for mounting signs shall have hexagonal heads and shall be either :

- a. Hot dip galvanized in accordance with ASTM Designation: A 153, Class D, or SC 3
- b. Electro-galvanized in accordance with ASTM Designation : B 633, TYPE III, SC 3.


Threads on bolts and nuts shall be manufactured with sufficient allowance for the cadmium plate or galvanized coating to permit the nuts to run freely on the bolts.

- STRINGER BOLTING TO ALUMINUM SIGNS (SEE SIGN PLATE A4-18)
- MACHINE BOLTS - $\frac{5}{16}$ " X 1-3/4" Length w/ lock nuts
- WOOD POSTS (4" x 6")
- LAG SCREWS - $\frac{3}{8}$ " X 3" (NO STRINGERS ON BACK OF SIGN)
 $\frac{3}{8}$ " X 4" (STRINGERS ON BACK OF SIGN)
- SQUARE STEEL POSTS (2" x 2")
- MACHINE BOLTS - $\frac{3}{8}$ " X 3-1/4" Length w/ nuts (NO STRINGER ON BACK OF SIGN)
 $\frac{3}{8}$ " X 5" Length w/ nuts (STRINGERS ON BACK OF SIGN)
- RIVETS - $\frac{9}{32}$ " (6605-9-6) BULB-TITE, TRI-FOLD, ALUMINUM BODY/MANDREL
O.D. FLANGE .720-.765 INCH, GRIP RANGE .042-.375 INCH
- WASHERS (ALL POSTS) -
- 1-1/4" O.D. X $\frac{3}{8}$ " I.D. X $\frac{1}{16}$ " STEEL
 - 1-1/4" O.D. X $\frac{3}{8}$ " I.D. X .080 NYLON


* Two different fastening systems are shown for illustration purposes. On any individual sign, either one or the other system shall be used. Actual number of fasteners per sign varies with the sign area, but normally there are two. For a single post installation, all signs greater than 9 sq. ft. require the use of 3 fasteners.

ATTACHMENT OF SIGNS TO POSTS	
WISCONSIN DEPT OF TRANSPORTATION	
APPROVED	<i>Matthew R. Rauch</i> For State Traffic Engineer
DATE 4/1/2020	PLATE NO. A4-8.9



TELESCOPIC TUBING ANCHORS
TWO PIECE SYSTEM

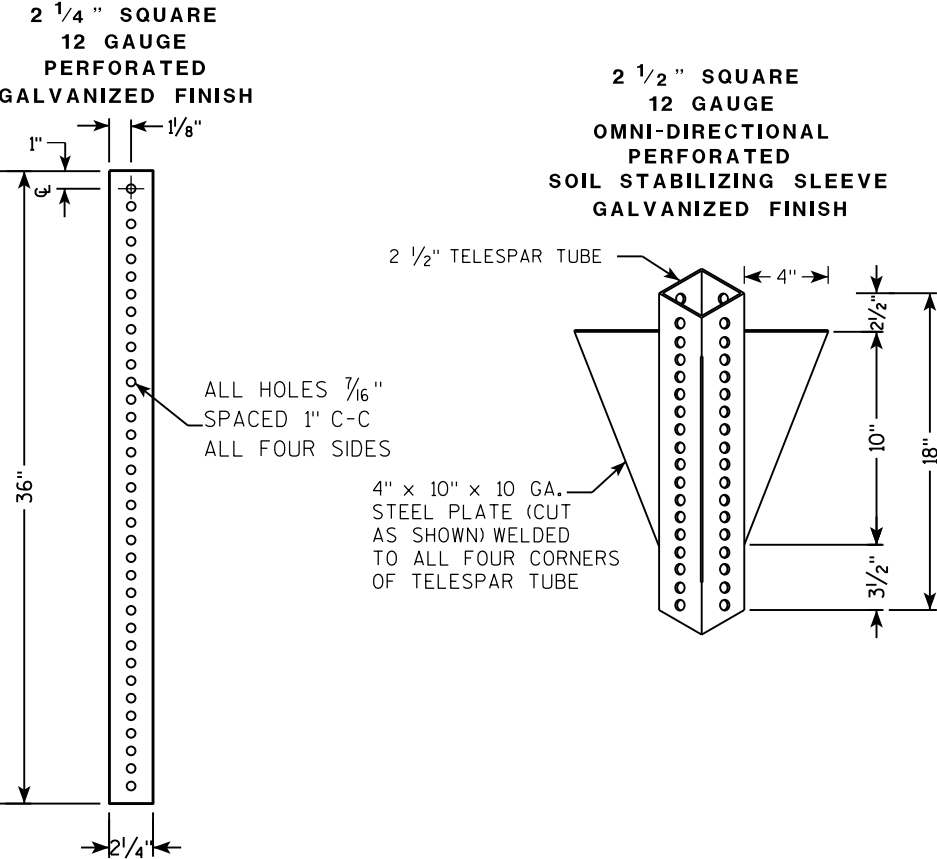

DETAIL OF TUBULAR STEEL SIGN POST
(IN POURED CONCRETE OR ASPHALT)

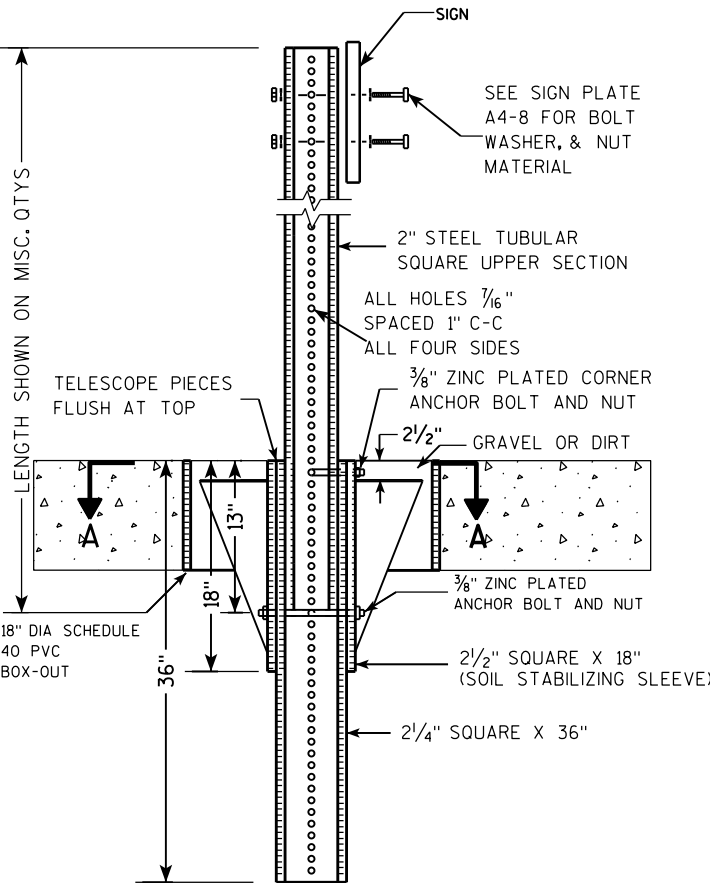

DETAIL OF TUBULAR STEEL SIGN POST
(IN LOCATIONS OTHER THAN POURED CONCRETE OR ASPHALT)

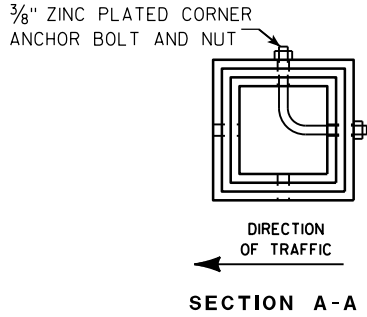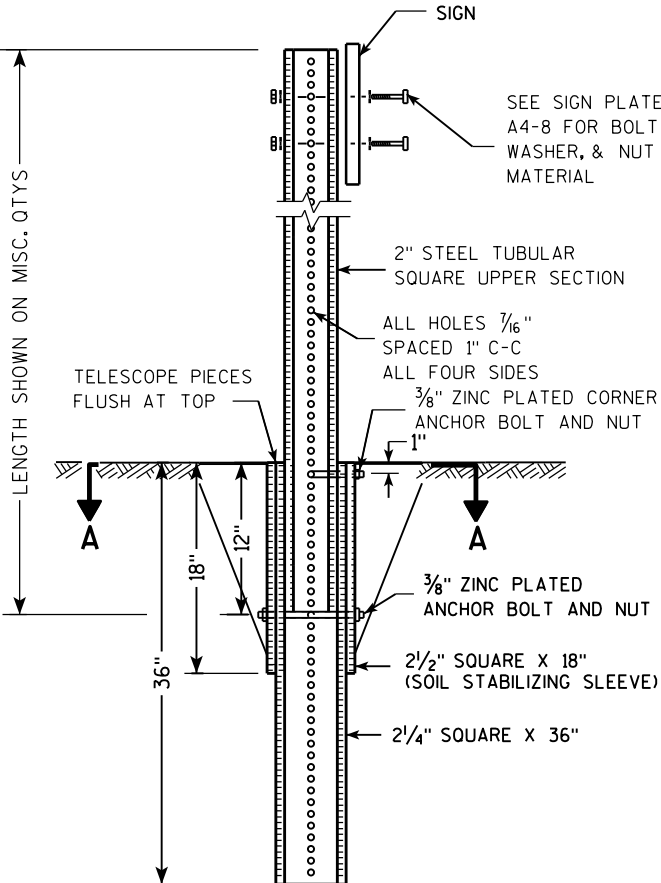

Area of Sign Installation (Sq. Ft.)	Number of Required Posts
9 or less	1
Greater than 9 less than or equal to 18	2
Greater than 18 less than or equal to 27	3

Signs wider than 3 feet or larger than 9 sq. ft shall be mounted on multiple posts (see above table).


TUBULAR STEEL
SIGN POST
A4-9

WISCONSIN DEPT OF TRANSPORTATION

APPROVED *Matthew R. Rauch*
for State Traffic Engineer

DATE 2/05/15 PLATE NO. A4-9.9

7

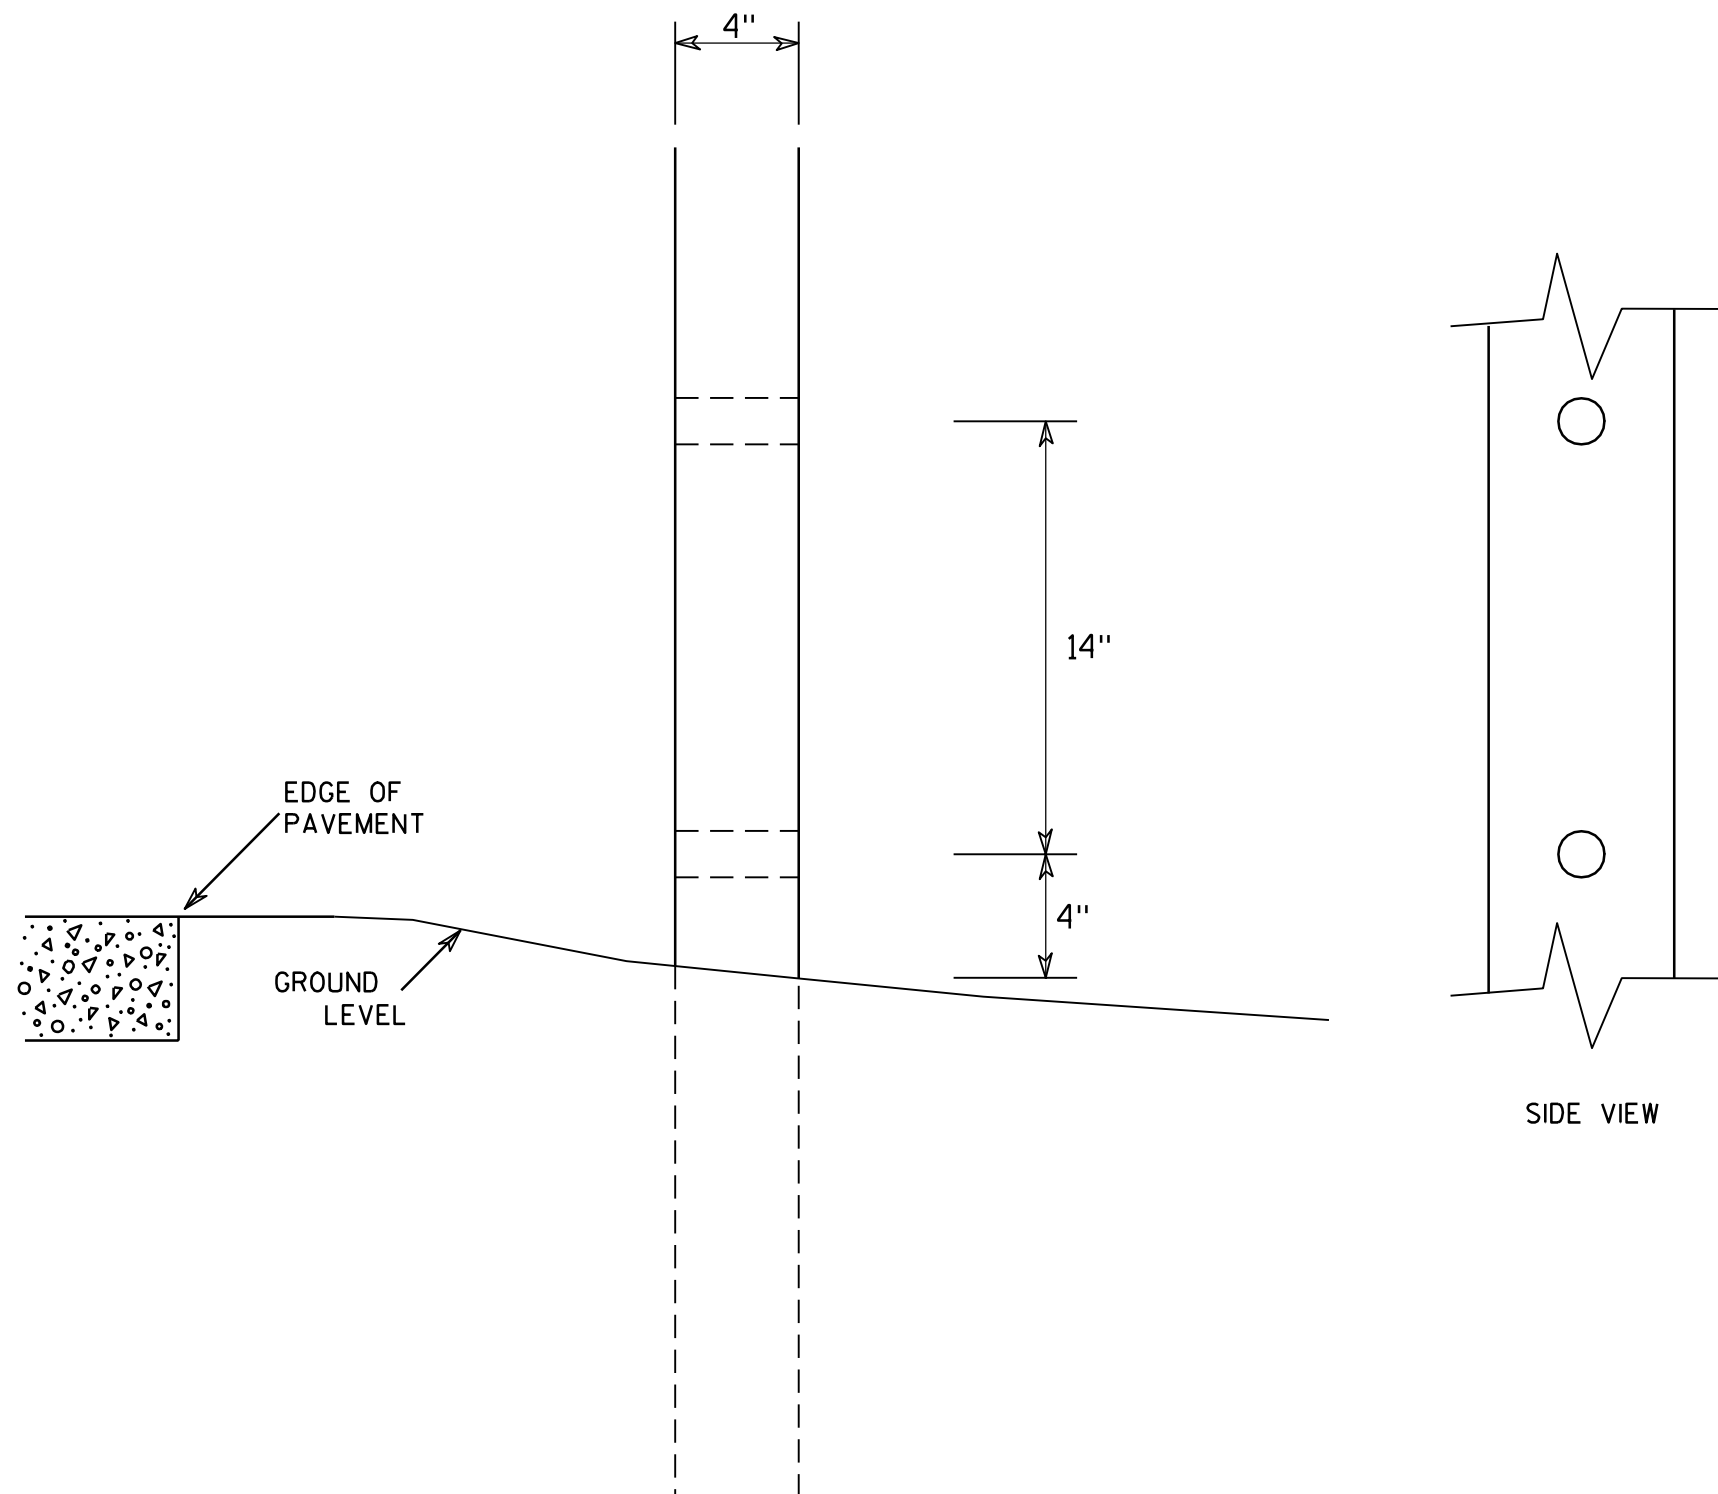

GENERAL NOTES

1. All 4 x 6 Wood Posts shall be modified by having two 1½" diameter holes drilled perpendicular to the roadway centerline.

7

4 X 6 WOOD POST MODIFICATIONS

WISCONSIN DEPT OF TRANSPORTATION

APPROVED

Chester J. Spang
for State Traffic Engineer

DATE 3/27/97

PLATE NO. A4-11.2

PROJECT NO:

HWY:




COUNTY:

SHEET NO:


E

BANDING

SINGLE SIGN

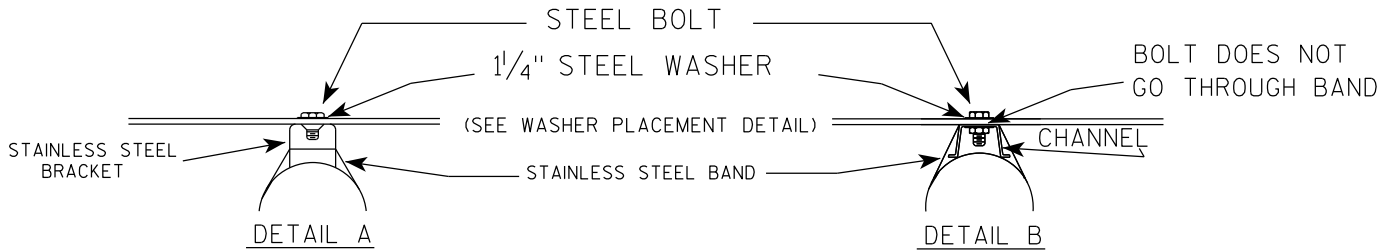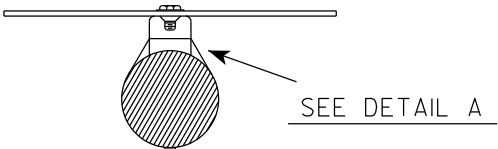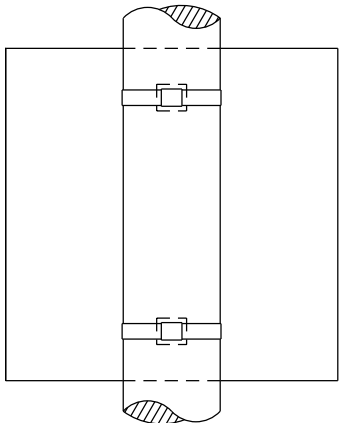


WASHER PLACEMENT

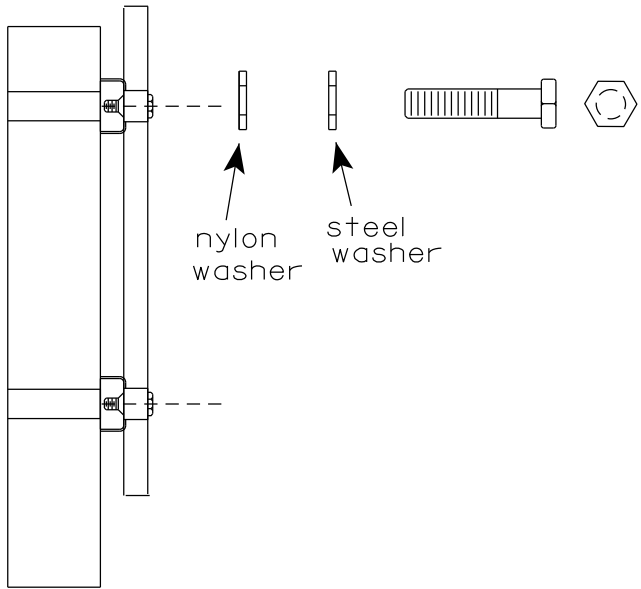

WASHERS (ALL POSTS) -
1-1/4" O.D. X 3/8" I.D. X 1/16" STEEL
1-1/4" O.D. X 3/8" I.D. X .080 NYLON
FOR ALL TYPE H SIGNS

CHANNEL
SEE TYPICAL PANEL
INSTALLATION SHEET

"J" ASSEMBLY

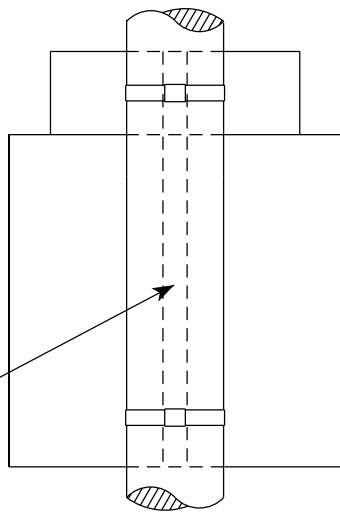

SEE DETAIL B

- GENERAL NOTES
1. Any sign over 3 feet in width shall use the V-Block banding method. See A5-10 standard plate.
 2. Signs 3 feet or greater in height shall have three bracket bands installed. Signs less than 3 feet in height shall have two bracket bands installed.
 3. Banding and assembly bracket shall be stainless steel. All bands shall be 3/4" in width and 0.025" thickness.
 4. ALL SIGN MOUNTING BOLTS AND WASHERS SHALL BE EITHER:
 - a. Hot dip or mechanically galvanized in accordance with ASTM Designation: A 153, Class D
 - b. Electro-galvanized in accordance with ASTM designation: B 633, Type III, SC 3


STANDARD SIGN
SIGN BANDING DETAILS

WISCONSIN DEPT OF TRANSPORTATION


APPROVED *Matthew R. Rauch*
for State Traffic Engineer

DATE 6/10/19 PLATE NO. A5-9.4

VIEW FROM
BACK

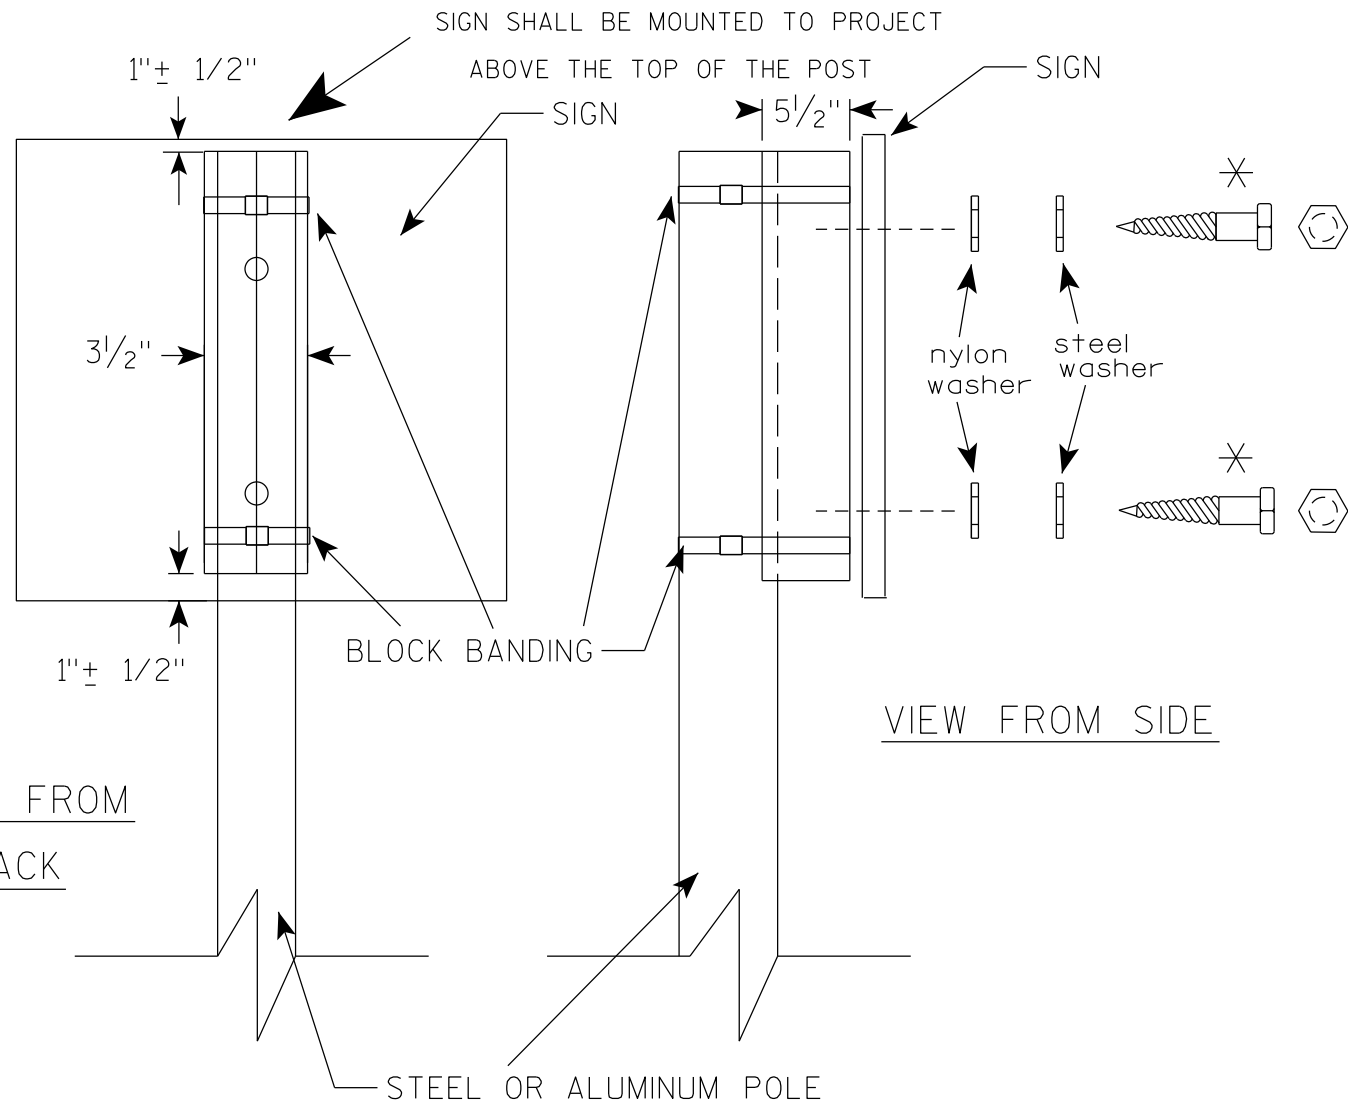

VIEW FROM SIDE

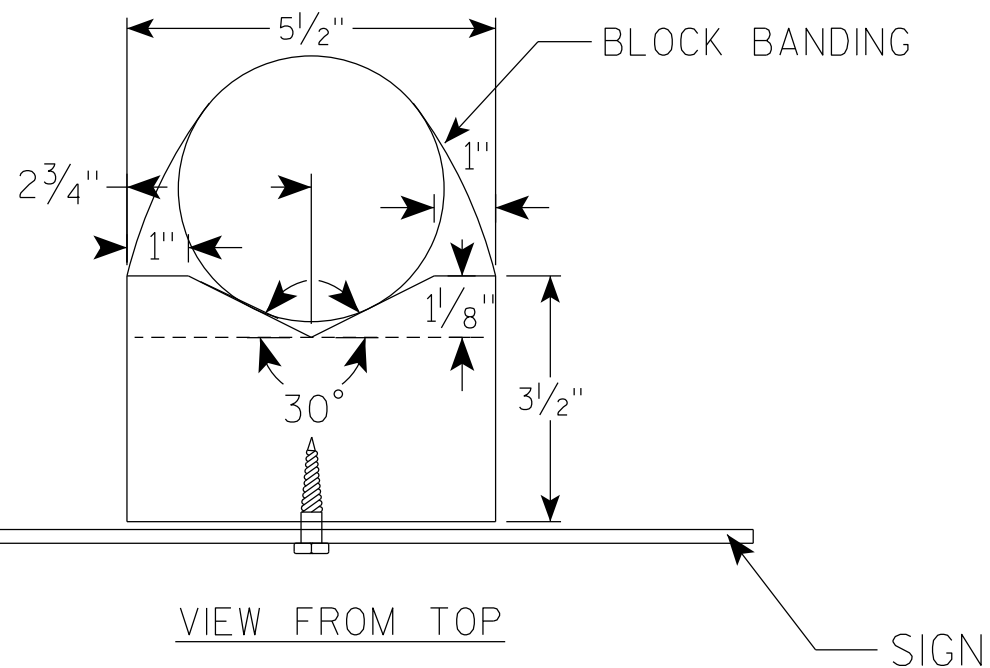

GENERAL NOTES

1. WOOD 4"X6" POST MATERIAL SHALL CONFORM TO 507.2.2 OF THE WisDOT STANDARD SPECIFICATIONS
2. BLOCK BANDING AND CLIPS SHALL BE STAINLESS STEEL, $\frac{3}{4}$ " WIDTH AND 0.025" THICKNESS
3. SIGNS 3' OR GREATER IN HEIGHT SHALL UTILIZE 3 BLOCK BANDS. SIGNS UNDER 3' IN HEIGHT SHALL UTILIZE 2 BLOCK BANDS
4. ACTUAL NUMBER OF FASTENERS PER SIGN VARIES WITH THE SIGN AREA, BUT NORMALLY THERE ARE TWO. FOR SIGNS GREATER THAN 9 S.F. 3 FASTENERS SHALL BE USED.
5. ALL SIGN MOUNTING BOLTS AND WASHERS SHALL BE EITHER:
 - a. Hot dip or mechanically galvanized in accordance with ASTM Designation: A 153, Class D
 - b. Electro-galvanized in accordance with ASTM Designation : B 633, TYPE III, SC 3
6. ALL BOLTS SHALL HAVE HEXAGONAL HEADS.
7. STEEL WASHERS SHALL BE $1\frac{1}{4}$ " O.D. X $\frac{3}{8}$ " I.D. X $\frac{1}{16}$ "
8. NYLON WASHERS SHALL BE $1\frac{1}{4}$ " O.D. X $\frac{3}{8}$ " I.D. X .080 FOR TYPE H OR TYPE F FACE SIGN

✱ LAG BOLTS SHALL BE $\frac{3}{8}$ " X $2\frac{1}{2}$ "

BLOCK BANDING DETAIL
(V-BLOCK OPTION)

WISCONSIN DEPT OF TRANSPORTATION

APPROVED *Matthew R. Rauch*
for State Traffic Engineer

DATE 6/10/19 PLATE NO. A5-10.2



PROJECT NO:

SHEET NO:

E

NOTES

1. Sign is Type II - Type H Reflective
2. Color:
Background - White
Message - Black
3. Message Series - D except 3 number signs Series C
4. Corners may be square or rounded when base material is plywood but borders shall be rounded as shown. When base material is metal, the corners and borders shall be rounded.

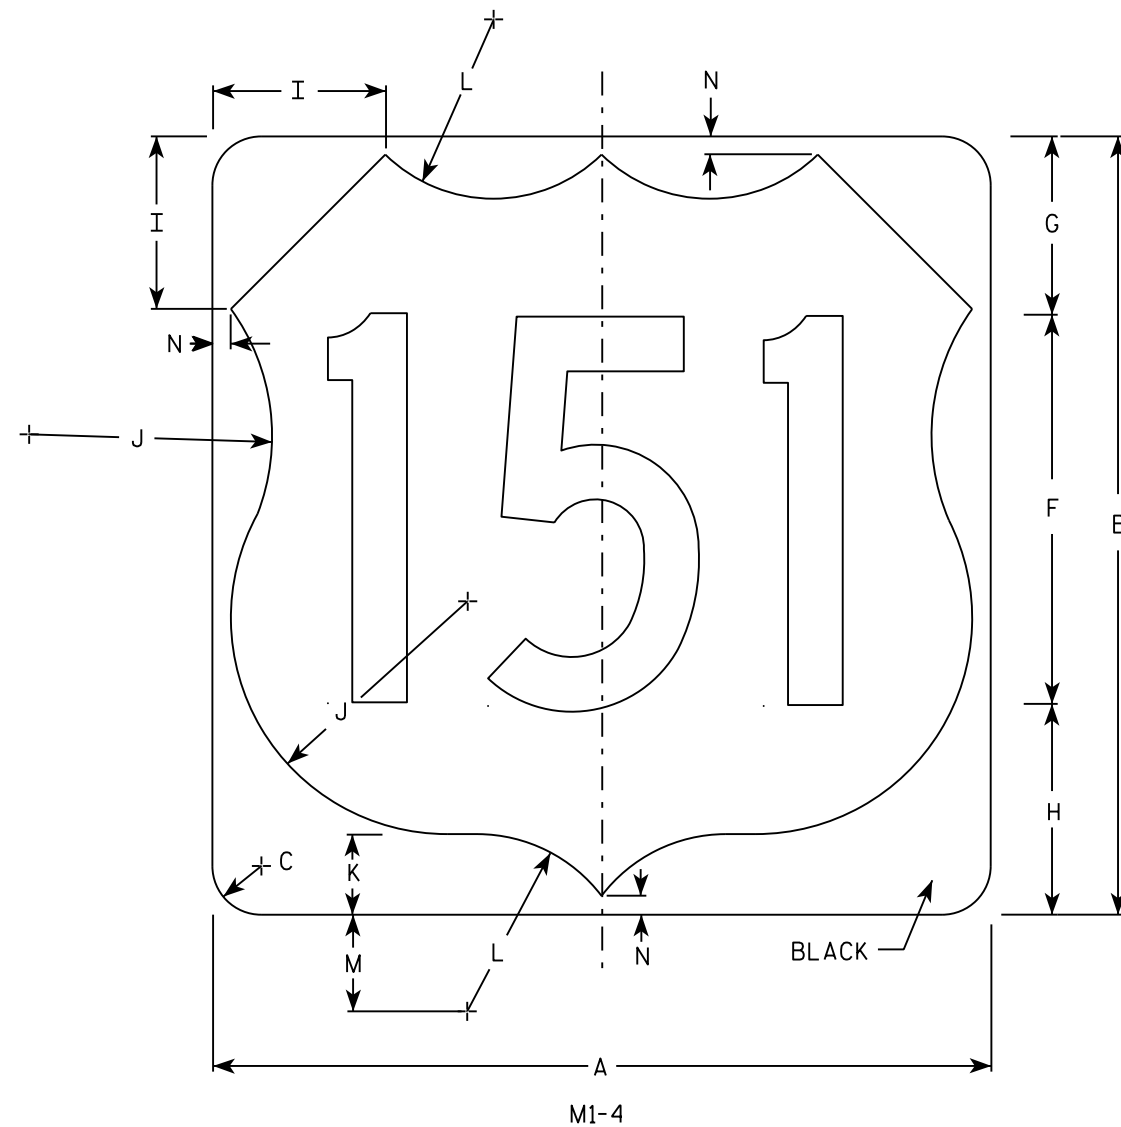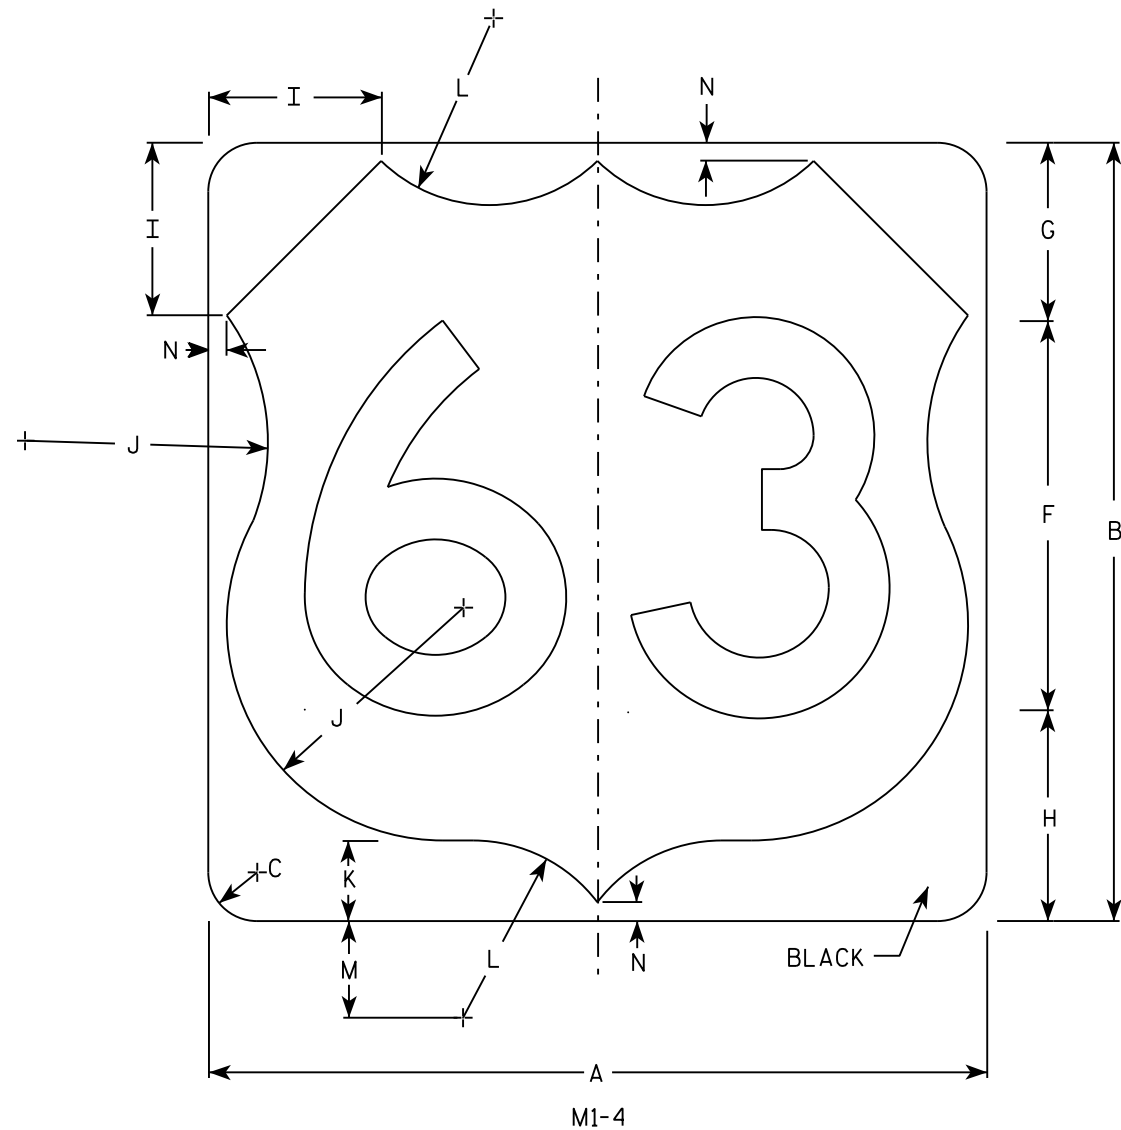

SIZE	A	B	C	D	E	F	G	H	I	J	K	L	M	N	O	P	Q	R	S	T	U	V	W	X	Y	Z	Areq. sq. ft.
1																											
2	24	24	1 1/2			12	5 1/2	6 1/2	5	7 1/2	2 1/2	5 1/2	3	1/2													4.0
3	36	36	2 1/4			18	8 1/4	9 1/4	7 1/4	11 1/4	3 3/4	8 1/4	4 1/2	3/4													9.0
4	36	36	2 1/4			18	8 1/4	9 1/4	7 1/4	11 1/4	3 3/4	8 1/4	4 1/2	3/4													9.0
5	36	36	2 1/4			18	8 1/4	9 1/4	7 1/4	11 1/4	3 3/4	8 1/4	4 1/2	3/4													9.0


PROJECT NO:	HWY:	COUNTY:		SHEET NO:	E
-------------	------	---------	--	-----------	---

USH MARKER
M1-4 FOR ASSEMBLIES

WISCONSIN DEPT OF TRANSPORTATION

APPROVED *Matthew R. Rauch*
for State Traffic Engineer


DATE 3/16/18 PLATE NO. M1-4.10

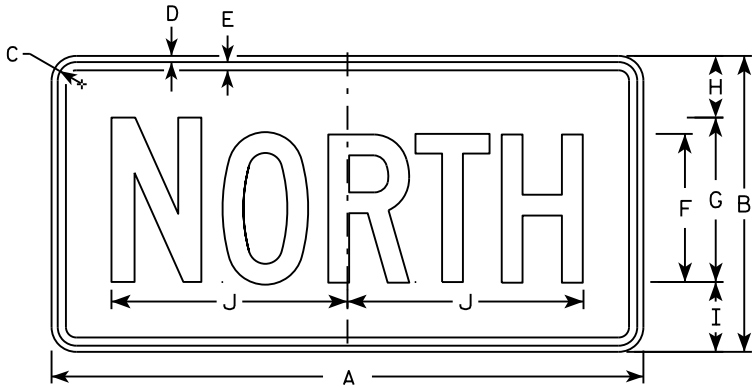


M3-1
MM3-1
MP3-1




M3-2
MM3-2
MP3-2

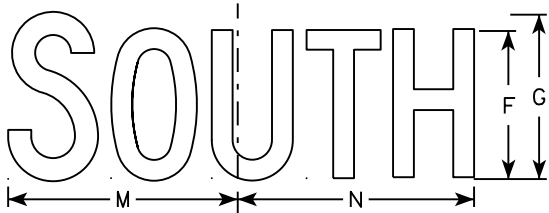


M3-3
MM3-3
MP3-3

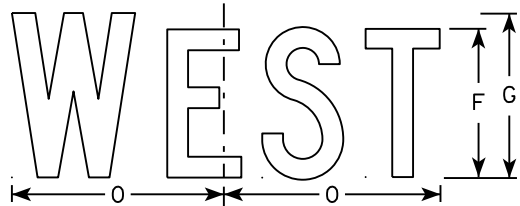


M3-4
MM3-4
MP3-4

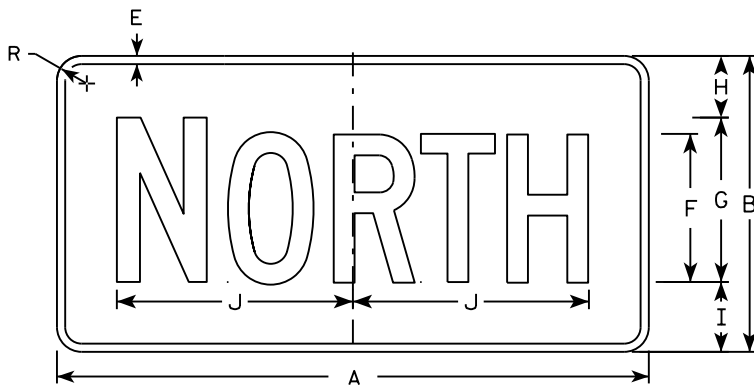


MB3-1
MK3-1
MN3-1

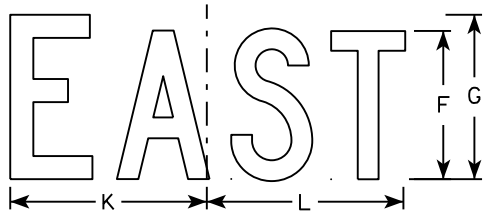

MB3-2
MK3-2
MN3-2

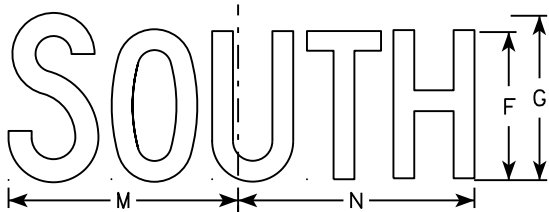

MB3-3
MK3-3
MN3-3

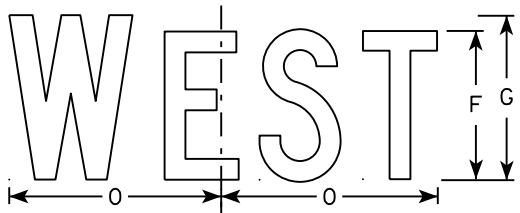

MB3-4
MK3-4
MN3-4

NOTES

1. All Signs Type II - Type H
2. Color:
Background - See note 5
Message - See note 5
3. Message Series - C
4. Corners may be square or rounded when base material is plywood but borders shall be rounded as shown. When base material is metal, the corners and borders shall be rounded.
5. M3-1 thru M3-4 Background - White
Message - Black
MB3-1 thru MB3-4 Background - Blue
Message - White
MK3-1 thru MK3-4 Background - Green
Message - White
MM3-1 thru MM3-4 Background - White
Message - Green
MN3-1 thru MN3-4 Background - Brown
Message - White
MP3-1 thru MP3-4 Background - White
Message - Blue
6. Note the first letter of each direction is larger than the remainder of the message.


SIZE	A	B	C	D	E	F	G	H	I	J	K	L	M	N	O	P	Q	R	S	T	U	V	W	X	Y	Z	Area sq. ft.
1																											
2	24	12	1 1/8	3/8	3/8	6	7	2 1/4	2 3/4	10 1/4	7 7/8	8 3/8	10 1/4	9 3/4	8 3/4			1 1/2									2.00
3	36	18	1 1/8	3/8	1/2	9	10	3 3/4	4 1/4	14 3/8	12	12 1/8	14	14 1/8	13			1 1/2									4.5
4	36	18	1 1/8	3/8	1/2	9	10	3 3/4	4 1/4	14 3/8	12	12 1/8	14	14 1/8	13			1 1/2									4.5
5	36	18	1 1/8	3/8	1/2	9	10	3 3/4	4 1/4	14 3/8	12	12 1/8	14	14 1/8	13			1 1/2									4.5

STANDARD SIGNS
M3-1 thru M3-4
SERIES

WISCONSIN DEPT OF TRANSPORTATION

APPROVED
Matthew R. Rauch
for State Traffic Engineer


DATE 10/15/15 PLATE NO. M3-1.14

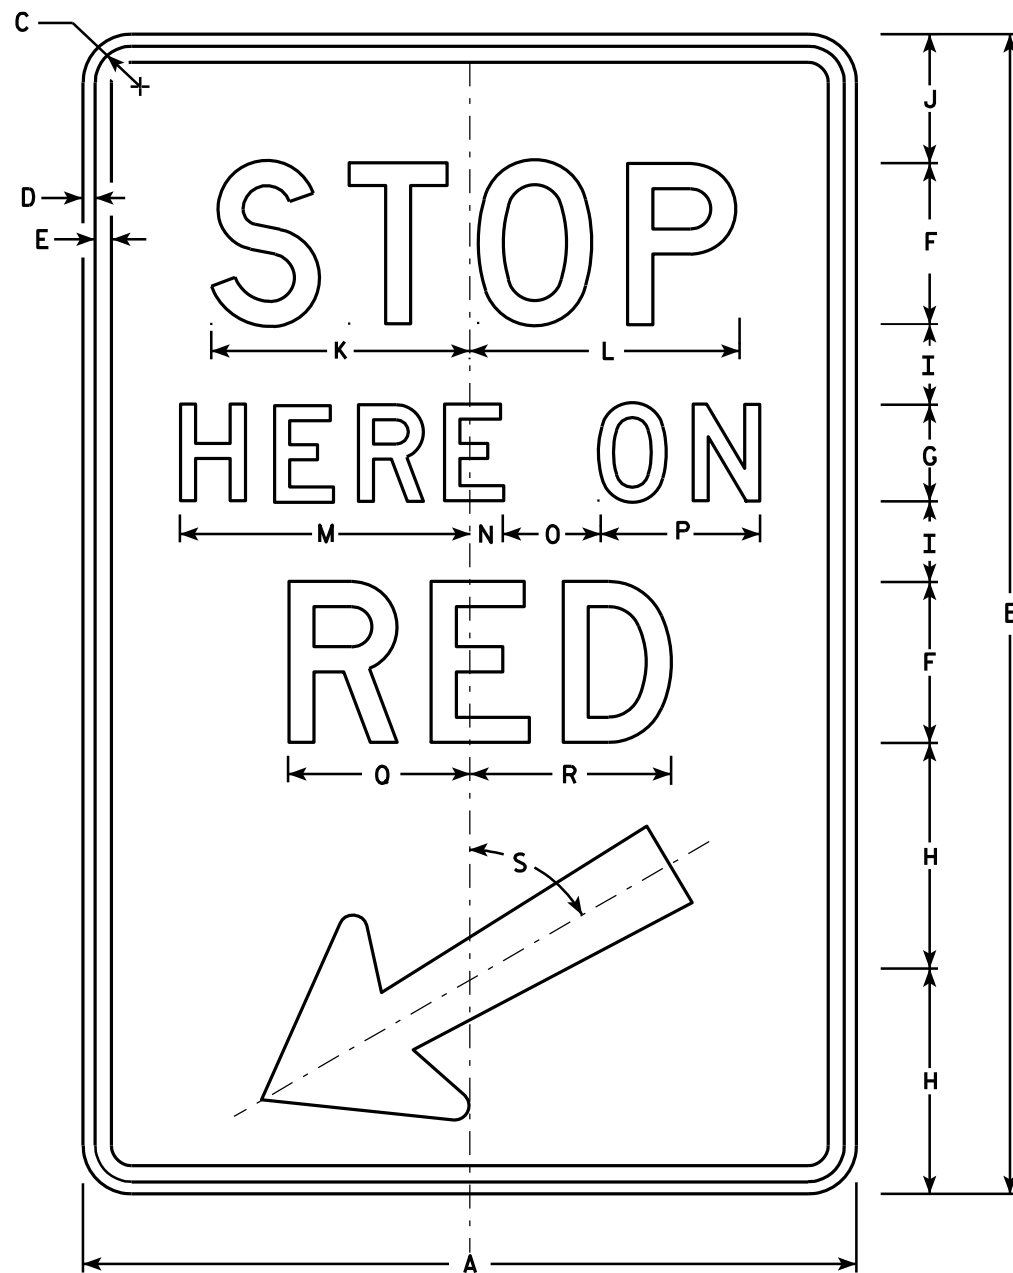

R10-6

NOTES

- 1. Sign is Type II - Type H Reflective - reference WIS DOT Standard Specification for HIGHWAY and STRUCTURE CONSTRUCTION latest edition.
- 2. Color:
Background - White
Message - Black
- 3. Message Series - D
- 4. Corners may be square or rounded when base material is plywood but borders shall be rounded as shown. When base material is metal, the corners and borders shall be rounded.

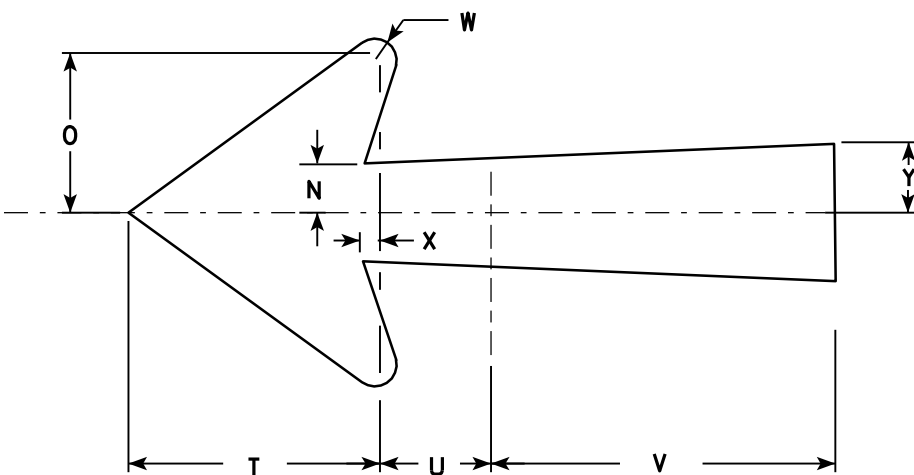

Arrow Detail


SIZE	A	B	C	D	E	F	G	H	I	J	K	L	M	N	O	P	Q	R	S	T	U	V	W	X	Y	Z	Area sq. ft.
1																											
2S	24	36	1 1/8	3/8	1/2	5	3	7	2 1/2	4	8	8 3/8	9	1	3	5	5 5/8	6 1/4	60°	5 1/4	2 1/4	7 1/8	1/2	3/8	1 3/8		6.0
2M	24	36	1 1/8	3/8	1/2	5	3	7	2 1/2	4	8	8 3/8	9	1	3	5	5 5/8	6 1/4	60°	5 1/4	2 1/4	7 1/8	1/2	3/8	1 3/8		6.0
3																											
4																											
5																											

STANDARD SIGN
R10-6

WISCONSIN DEPT OF TRANSPORTATION

APPROVED *Matthew R. Rauch*
for State Traffic Engineer


DATE 4/5/11 PLATE NO. R10-6.6

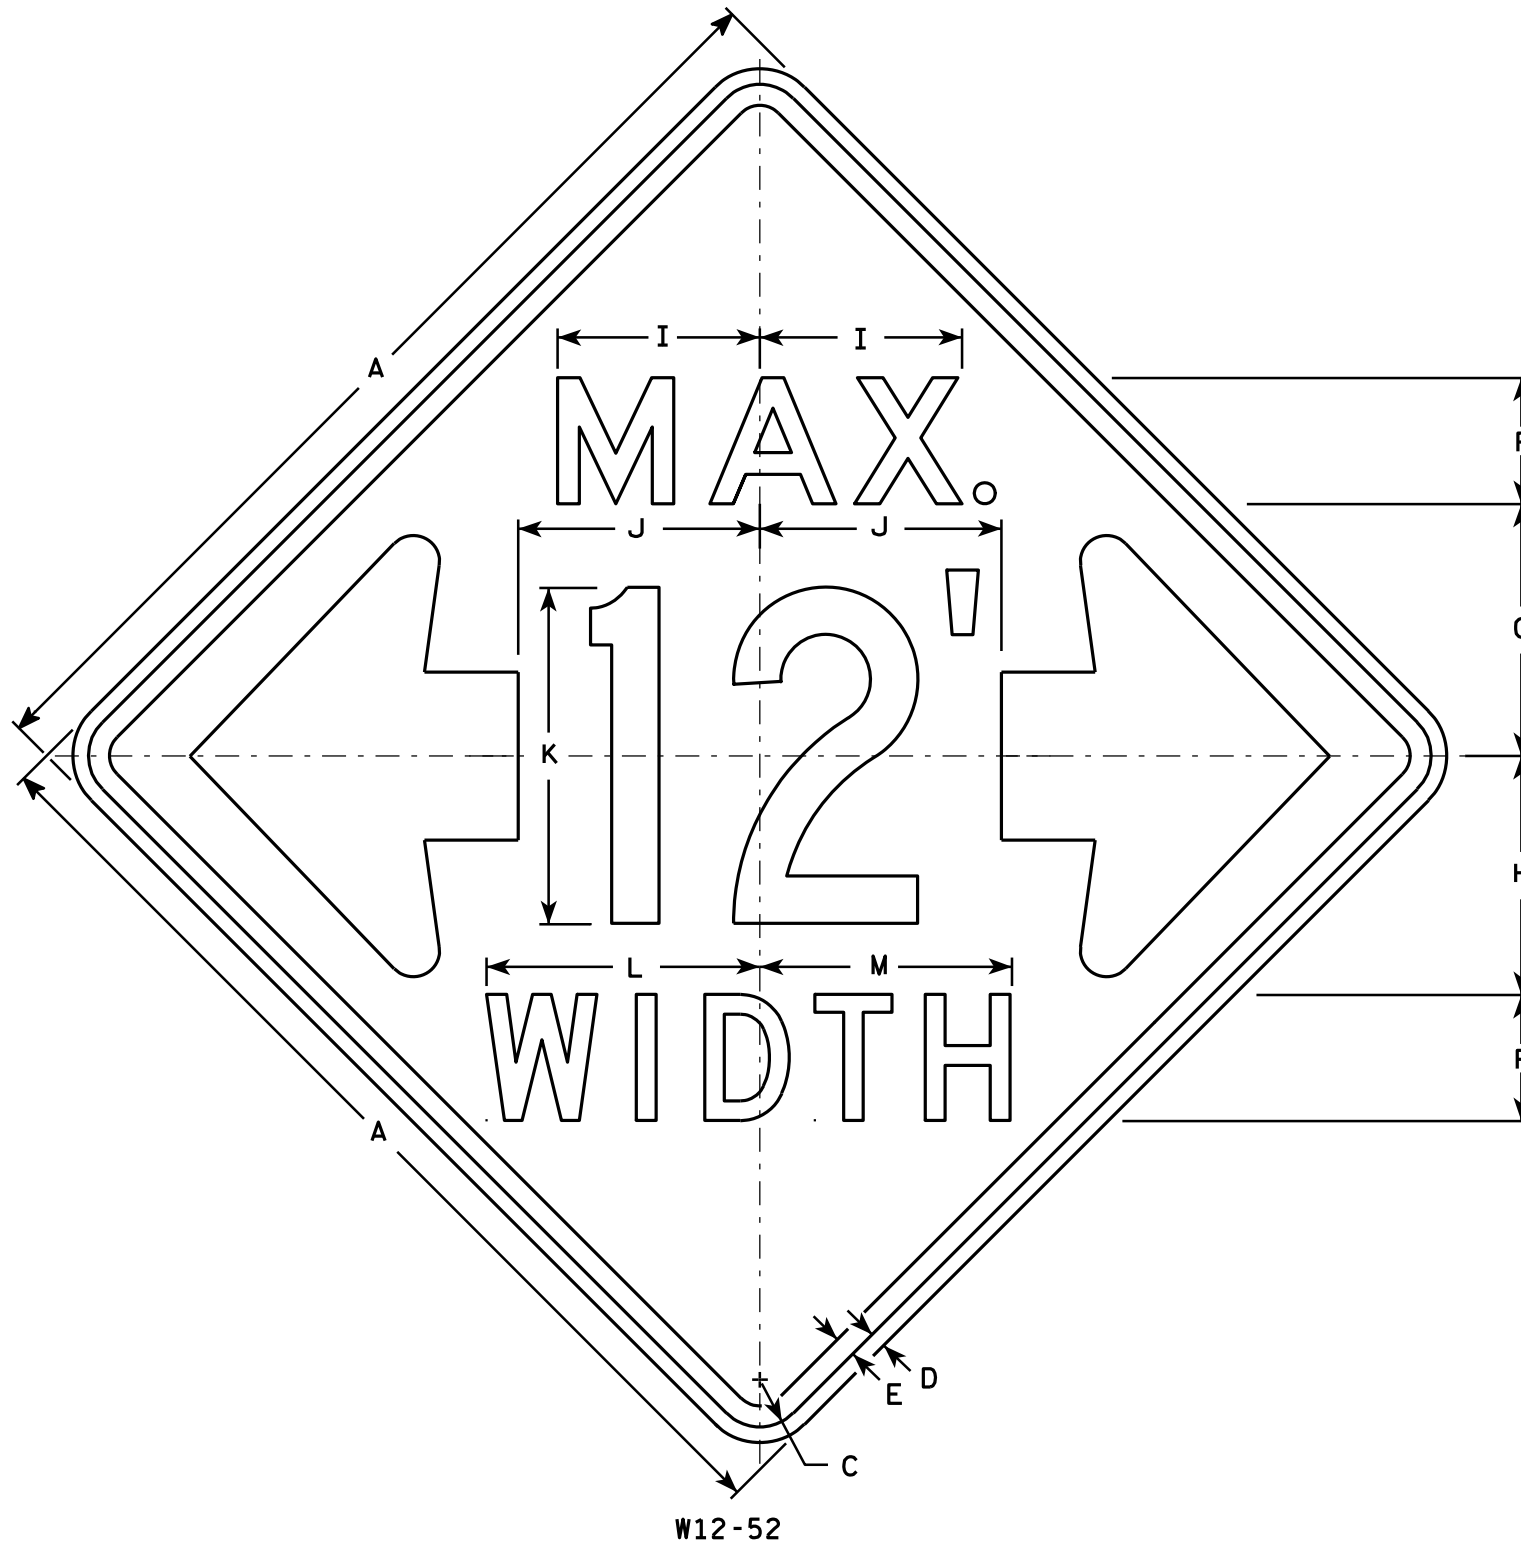

W12-52

NOTES

1. Sign Is Type II - Type F Reflective - reference WIS DOT Standard Specification for HIGHWAY and STRUCTURE CONSTRUCTION latest edition.
2. Color:
Background - Orange
Message - Black
3. Message Series - See note 5
4. Corners may be square or rounded when base material is plywood but borders shall be rounded as shown. When base material is metal, the corners and borders shall be rounded.
5. The top line is series E, the numerals are series C, and the bottom line is series D.
6. Substitute appropriate numerals and adjust spacing as required.

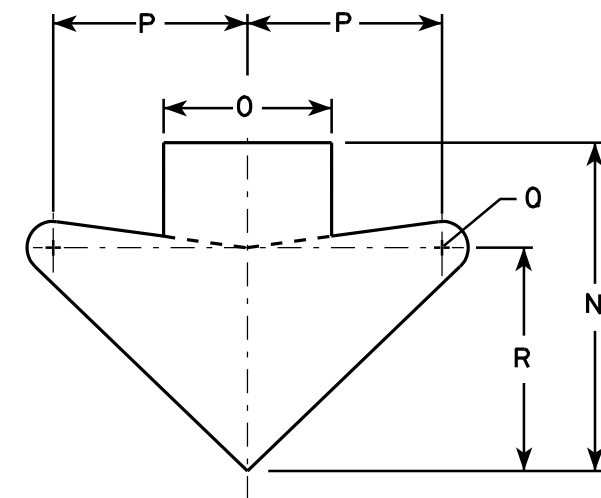

ARROW DETAIL

SIZE	A	B	C	D	E	F	G	H	I	J	K	L	M	N	O	P	Q	R	S	T	U	V	W	X	Y	Z	Area sq. ft.
1																											
2S	48		2 1/4	3/4	1	6	12	11 3/8	9 5/8	11 1/2	16	13	12	15 5/8	8	9 1/4	1 1/4	10 5/8									16.0
2M	48		2 1/4	3/4	1	6	12	11 3/8	9 5/8	11 1/2	16	13	12	15 5/8	8	9 1/4	1 1/4	10 5/8									16.0
3																											
4																											
5																											


STANDARD SIGN
W12-52

WISCONSIN DEPT OF TRANSPORTATION

APPROVED *Matthew R. Rauch*
For State Traffic Engineer

DATE 3/16/11 PLATE NO. W12-52.7

PROJECT NO: HWY: COUNTY: SHEET NO: E

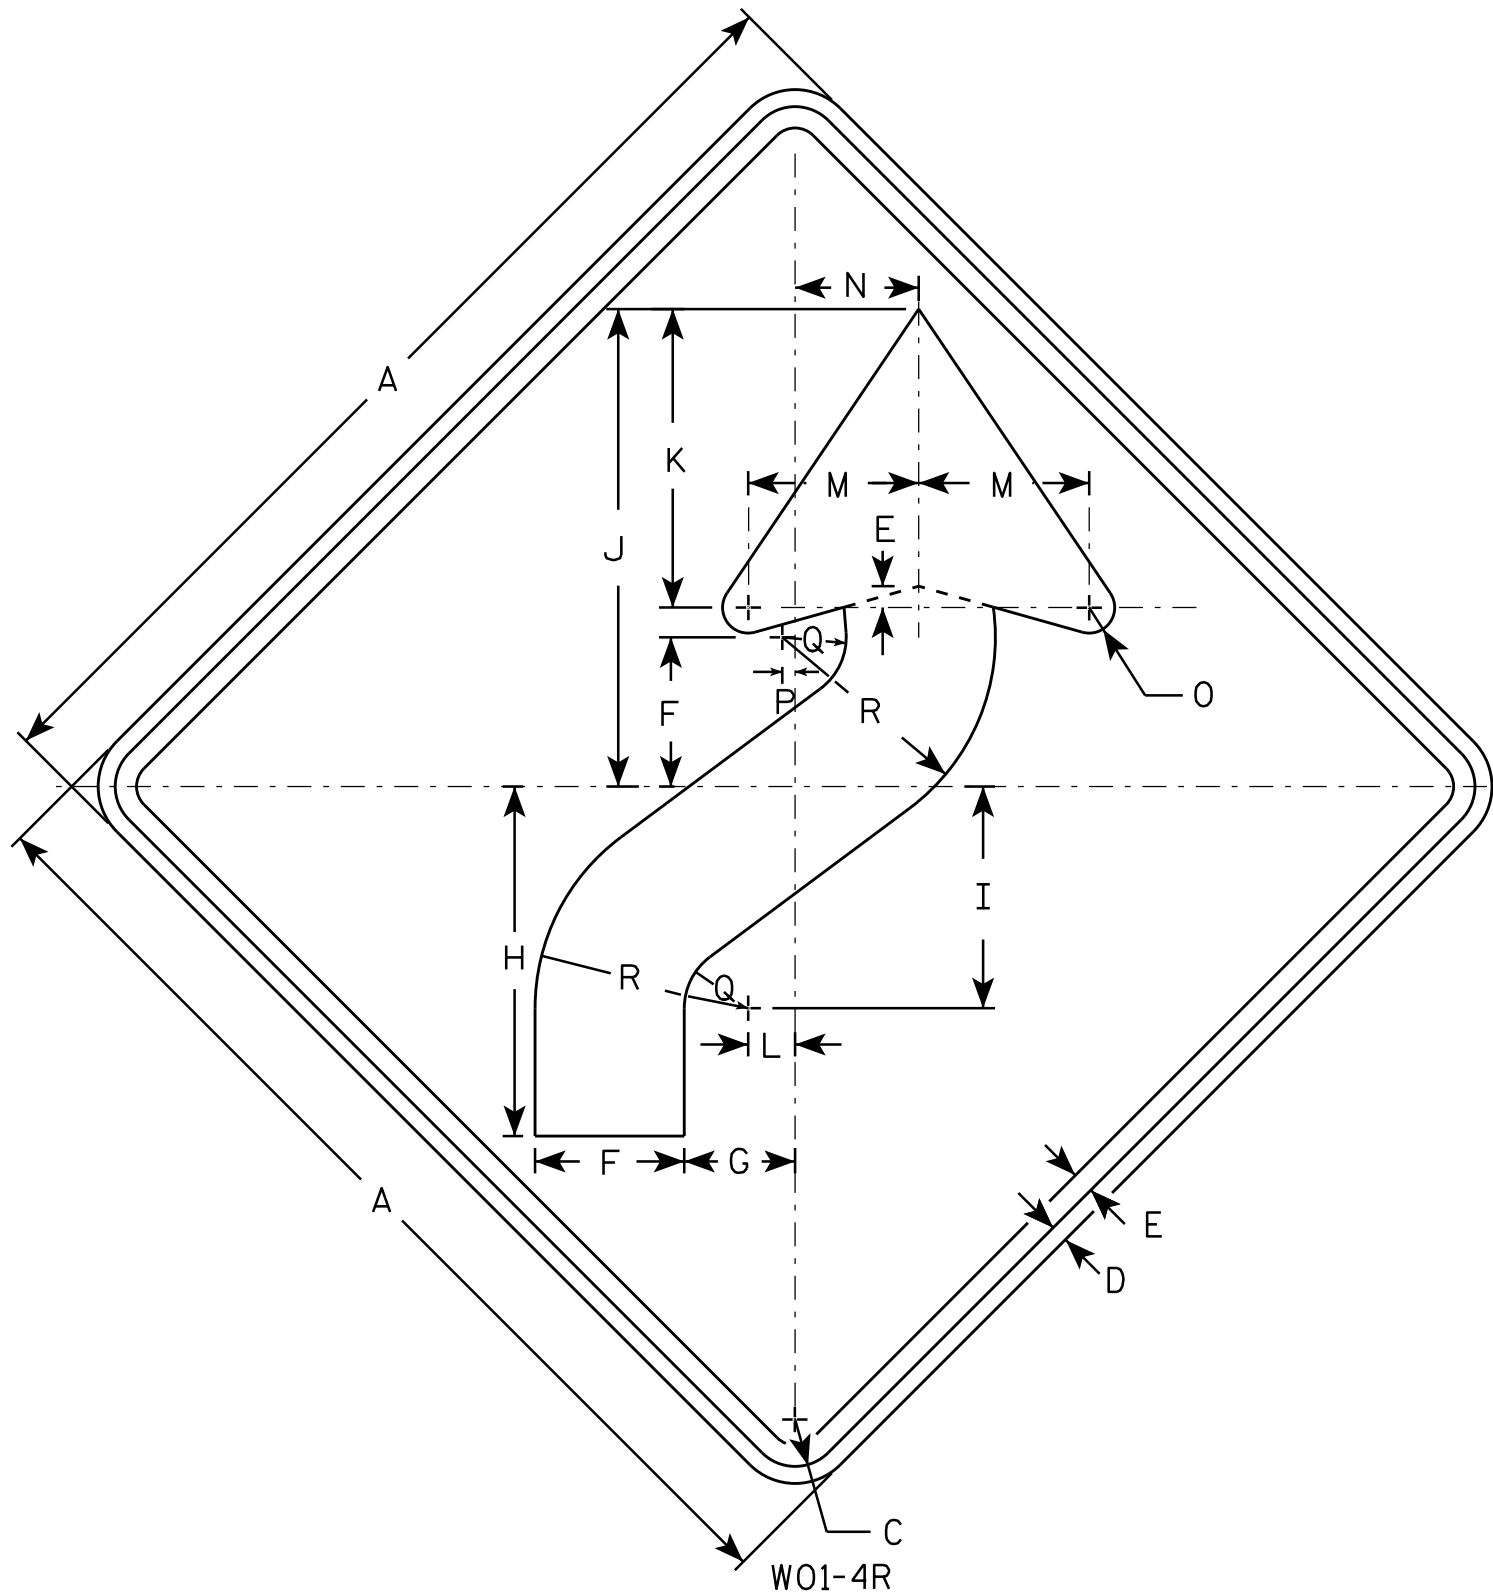

NOTES

1. Sign is Type II - Type F Reflective - reference WIS DOT Standard Specification for HIGHWAY and STRUCTURE CONSTRUCTION latest edition.
2. Color:
Background - Orange
Message - Black
3. Corners may be square or rounded when base material is plywood but borders shall be rounded as shown. When base material is metal, the corners and borders shall be rounded.
4. W01-4L is the same as W01-4R except the arrow is reversed along the vertical centerline.

SIZE	A	B	C	D	E	F	G	H	I	J	K	L	M	N	O	P	Q	R	S	T	U	V	W	X	Y	Z	Area sq. ft.
1	36		1 5/8	5/8	3/4	5 1/4	4	12 3/8	7 7/8	16 7/8	10 1/2	1 5/8	6	4 1/2	1	1/2	2 1/4	7 1/2									9.0
2S	48		2 1/4	3/4	1	7	5 1/4	16 1/2	10 1/2	22 1/2	14	2 1/4	8	6	1 1/4	5/8	3	10									16.0
2M	48		2 1/4	3/4	1	7	5 1/4	16 1/2	10 1/2	22 1/2	14	2 1/4	8	6	1 1/4	5/8	3	10									16.0
3	48		2 1/4	3/4	1	7	5 1/4	16 1/2	10 1/2	22 1/2	14	2 1/4	8	6	1 1/4	5/8	3	10									16.0
4	48		2 1/4	3/4	1	7	5 1/4	16 1/2	10 1/2	22 1/2	14	2 1/4	8	6	1 1/4	5/8	3	10									16.0
5	48		2 1/4	3/4	1	7	5 1/4	16 1/2	10 1/2	22 1/2	14	2 1/4	8	6	1 1/4	5/8	3	10									16.0

STANDARD SIGN W01-4

WISCONSIN DEPT OF TRANSPORTATION


APPROVED *Matthew R. Rauch*
for State Traffic Engineer

DATE 11/18/13 PLATE NO. W01-4.1

PROJECT NO: HWY: COUNTY: SHEET NO: E

NOTES

1. Sign is Type II - Type F Reflective - reference
WIS DOT Standard Specification for HIGHWAY
and STRUCTURE CONSTRUCTION latest edition.
2. Color:
Background - Orange
Message - Black
3. Corners may be square or rounded when base
material is plywood but borders shall be rounded
as shown. When base material is metal, the
corners and borders shall be rounded.

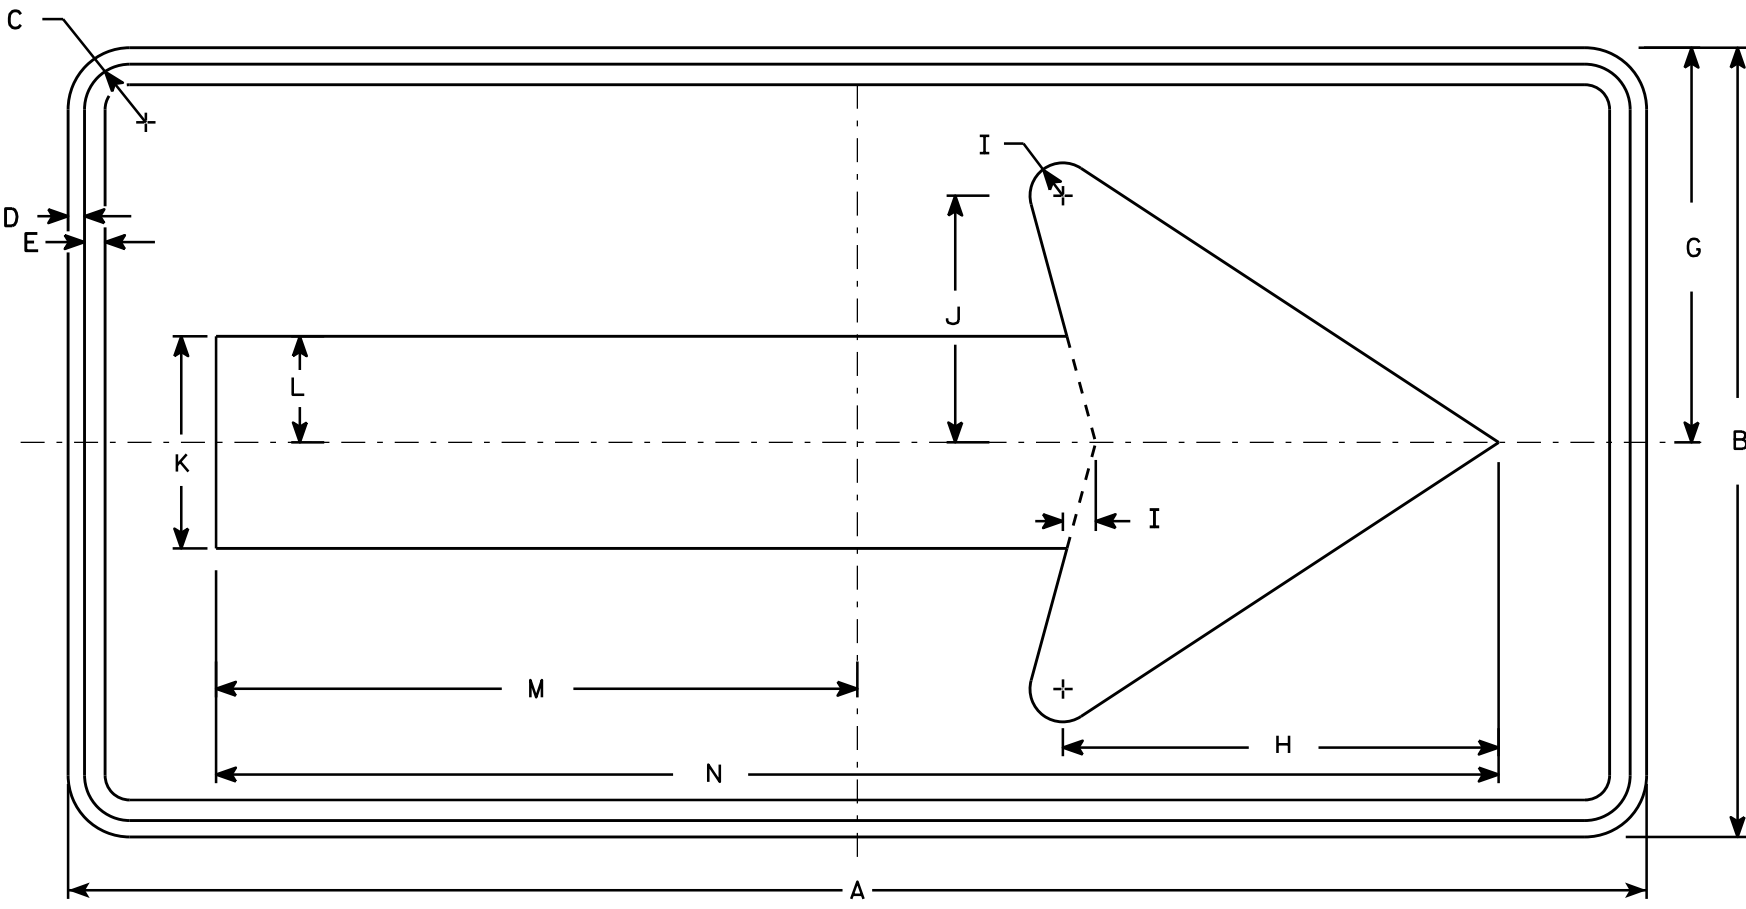

W01-6



SIZE	A	B	C	D	E	F	G	H	I	J	K	L	M	N	O	P	Q	R	S	T	U	V	W	X	Y	Z	Area sq. ft.
1																											
2S	48	24	1 3⁄8	1⁄2	5⁄8		12	13 1⁄4	1	7 1⁄2	6 1⁄2	3 1⁄4	19 1⁄2	39													8.0
2M	48	24	1 3⁄8	1⁄2	5⁄8		12	13 1⁄4	1	7 1⁄2	6 1⁄2	3 1⁄4	19 1⁄2	39													8.0
3	60	30	1 3⁄8	1⁄2	5⁄8		15	16 1⁄4	1 1⁄4	9 1⁄4	8	4	24 3⁄8	48 3⁄4													12.5
4	60	30	1 3⁄8	1⁄2	5⁄8		15	16 1⁄4	1 1⁄4	9 1⁄4	8	4	24 3⁄8	48 3⁄4													12.5
5	60	30	1 3⁄8	1⁄2	5⁄8		15	16 1⁄4	1 1⁄4	9 1⁄4	8	4	24 3⁄8	48 3⁄4													12.5

STANDARD SIGN
W01-6

WISCONSIN DEPT OF TRANSPORTATION

APPROVED
Matthew R. Rauch
for State Traffic Engineer

DATE 11/18/13 PLATE NO. W01-6.1

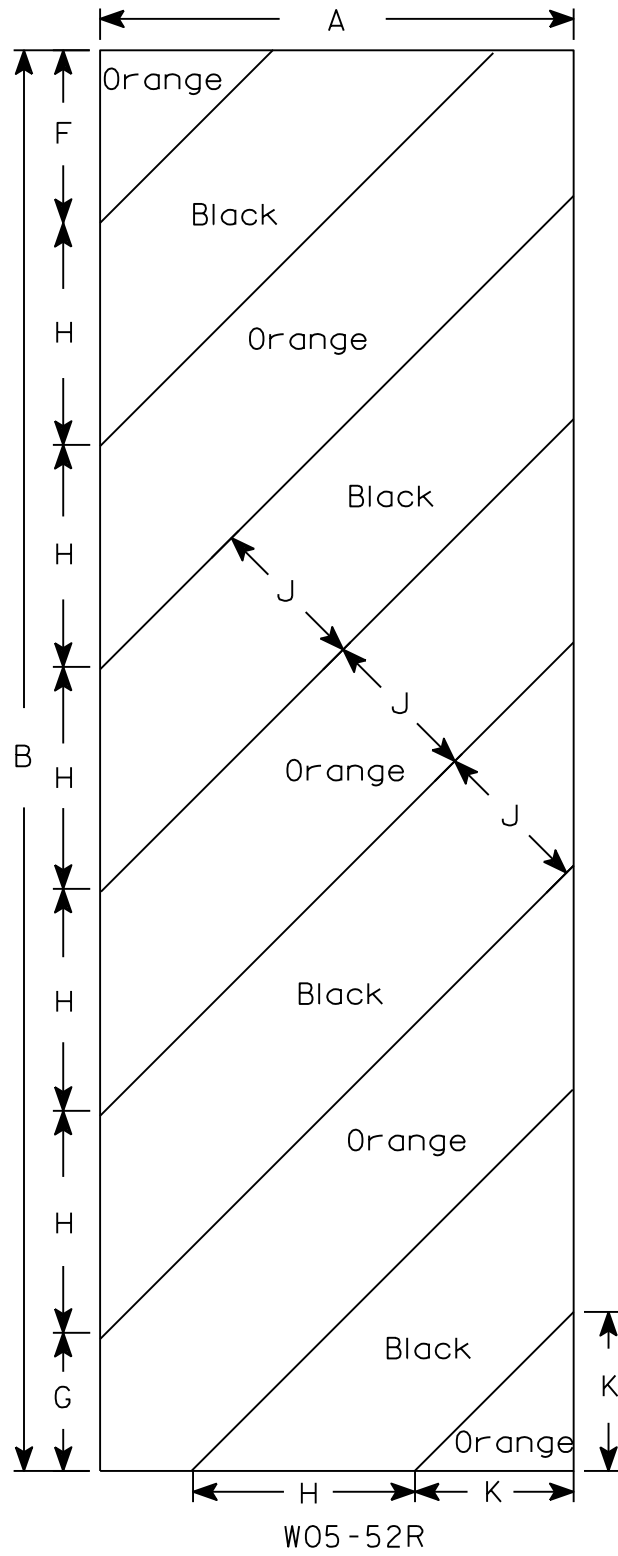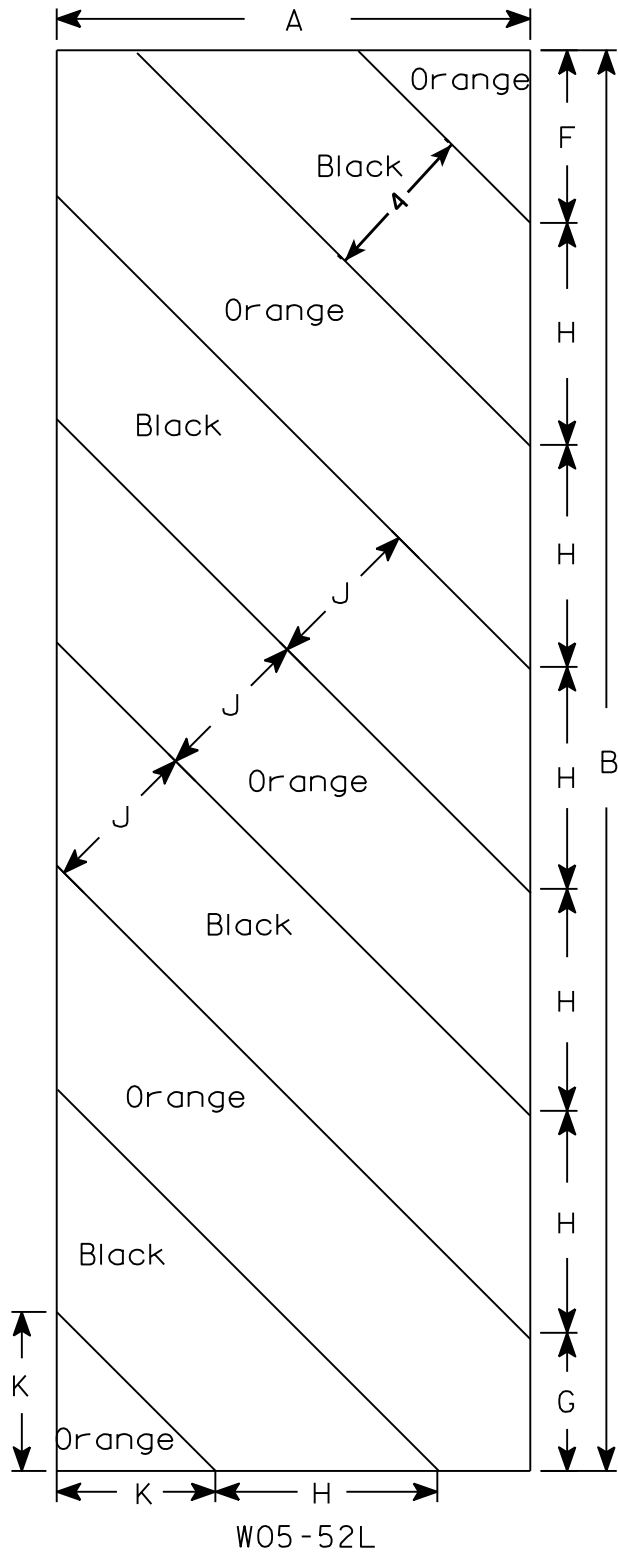

NOTES

1. Sign is Type II - Type F Reflective - reference WIS DOT Standard Specification for HIGHWAY and STRUCTURE CONSTRUCTION latest edition.
2. Color:
Background - Orange
Message - Black
3. Corners may be square or rounded when base material is plywood but borders shall be rounded as shown. When base material is metal, the corners and borders shall be rounded.
4. Alternate colors of stripes as shown.

SIZE	A	B	C	D	E	F	G	H	I	J	K	L	M	N	O	P	Q	R	S	T	U	V	W	X	Y	Z	Area sq. ft.
1																											
2S	12	36				4 3⁄8	3 1⁄2	5 5⁄8	45°	4	4																3.0
2M	12	36				4 3⁄8	3 1⁄2	5 5⁄8	45°	4	4																3.0
3	18	54				6	5 1⁄2	8 1⁄2	45°	6	6 9⁄16																6.75
4																											
5																											


STANDARD SIGN
W05-52L & W05-52R

WISCONSIN DEPT OF TRANSPORTATION

APPROVED *Matthew R. Rauch*
for State Traffic Engineer


DATE 11/20/13 PLATE NO. W05-52.1

PROJECT NO: HWY: COUNTY: SHEET NO: E

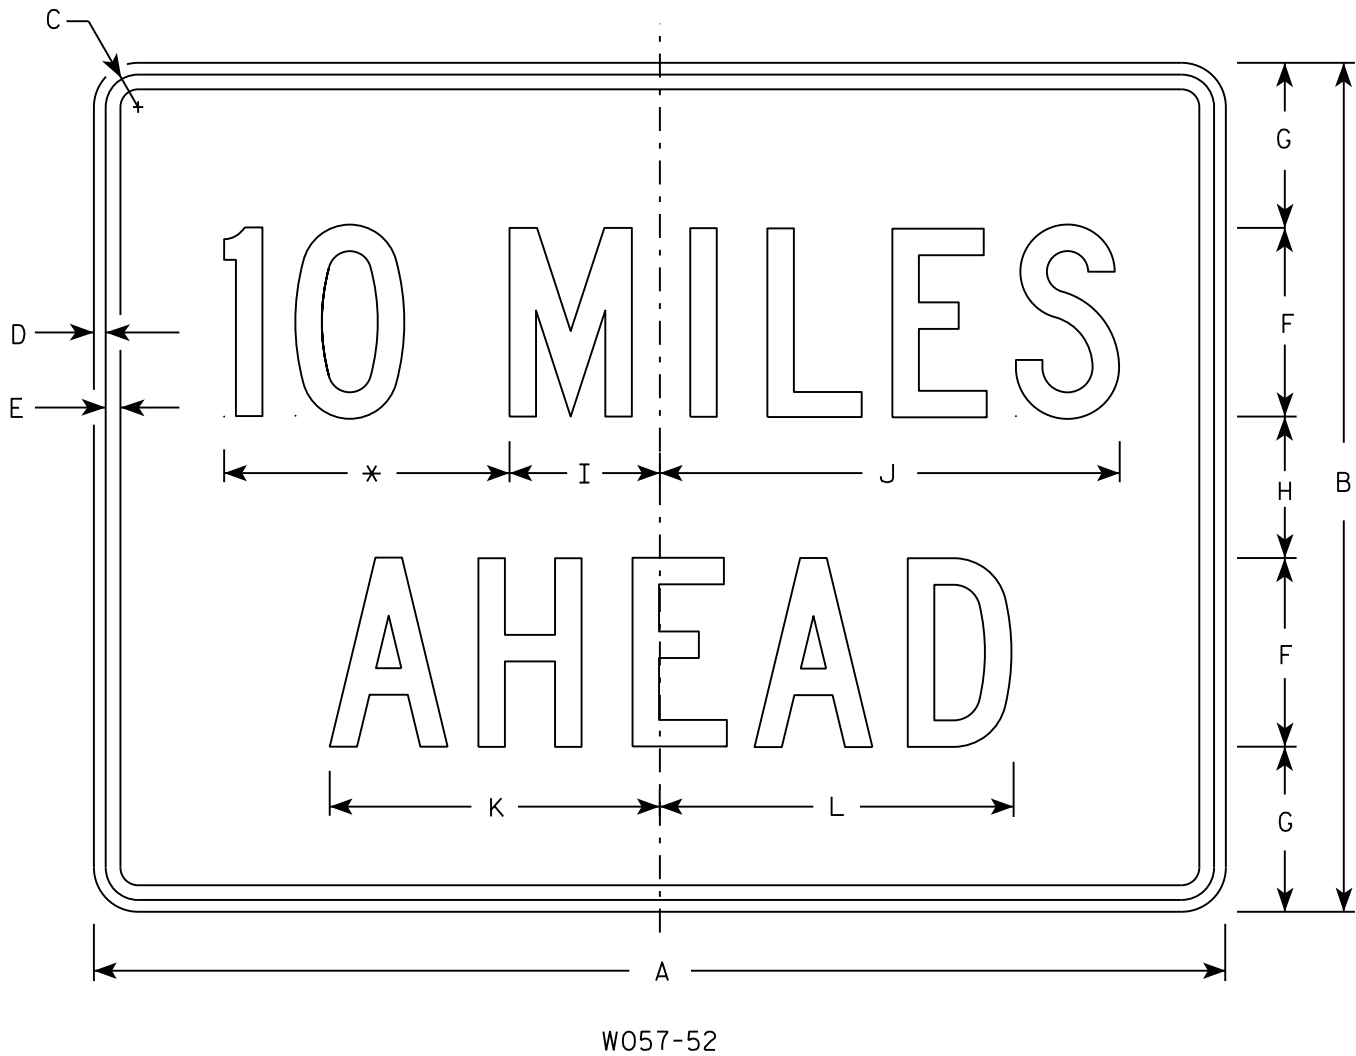

NOTES

- 1. Sign is Type II - Type F Reflective
- 2. Color:
Background - Orange
Message - Black
- 3. Message Series - C
- 4. Corners may be square or rounded when base material is plywood but borders shall be rounded as shown. When base material is metal, the corners and borders shall be rounded.
- 5. Substitute appropriate numerals to the nearest quarter mile and optically adjust spacing to achieve proper balance.

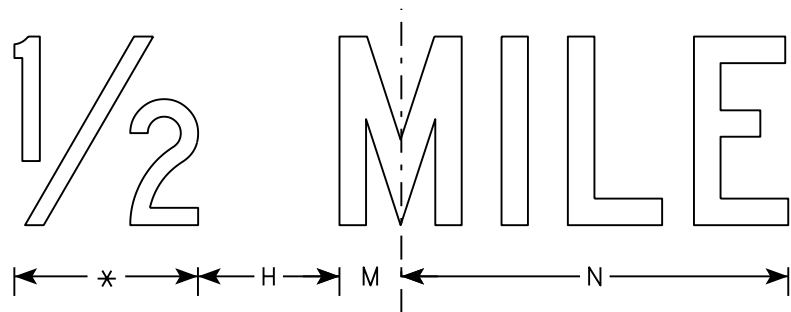

* See note 5

SIZE	A	B	C	D	E	F	G	H	I	J	K	L	M	N	O	P	Q	R	S	T	U	V	W	X	Y	Z	Area sq. ft.
1	36	24	1 1/8	3/8	1/2	6	4 1/2	3	4 3/4	14 5/8	10 5/8	11 3/8	2	12													6.0
2S	48	36	1 3/8	1/2	5/8	8	7	6	6 3/8	19 1/2	14	15	2 3/4	16 3/8													12.0
2M	48	36	1 3/8	1/2	5/8	8	7	6	6 3/8	19 1/2	14	15	2 3/4	16 3/8													12.0
3	48	36	1 3/8	1/2	5/8	8	7	6	6 3/8	19 1/2	14	15	2 3/4	16 3/8													12.0
4	48	36	1 3/8	1/2	5/8	8	7	6	6 3/8	19 1/2	14	15	2 3/4	16 3/8													12.0
5	48	36	1 3/8	1/2	5/8	8	7	6	6 3/8	19 1/2	14	15	2 3/4	16 3/8													12.0

PROJECT NO:

HWY:

COUNTY:

DATE 3/21/17

PLATE NO. W057-52.2

SHEET NO:

E

STANDARD SIGN
W057-52

WISCONSIN DEPT OF TRANSPORTATION

APPROVED
Matthew R. Rauch
for State Traffic Engineer

DATE 3/21/17



PLATE NO. W057-52.2

PLOT TIME: 7:58:57 AM

PLOT DATE: 9/15/2020


FILE NAME : S:\UZ\W\Witmc\44737\5-final-dsgn\51-drawings\20-Struct\B-50-48\bridge\B50048g1.dgn

8

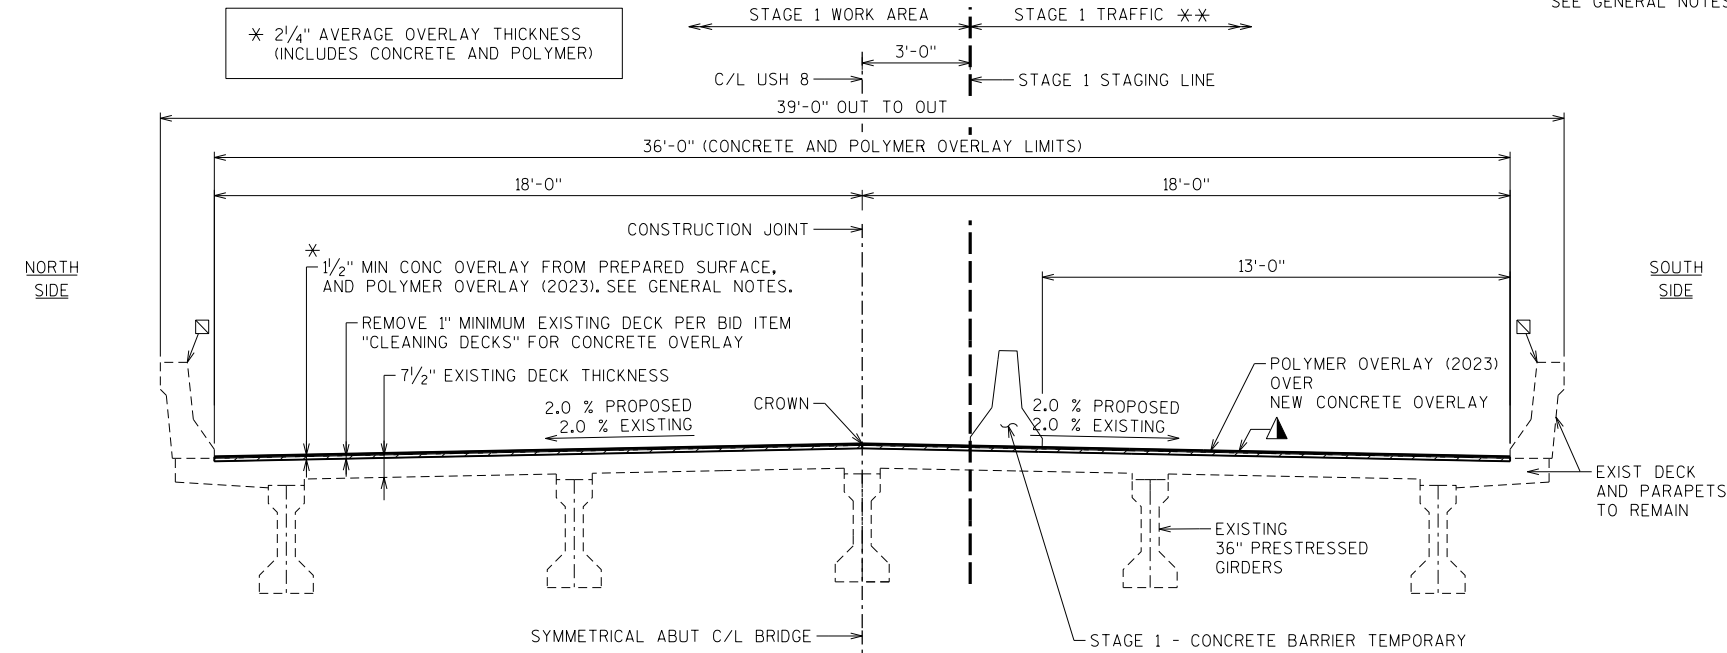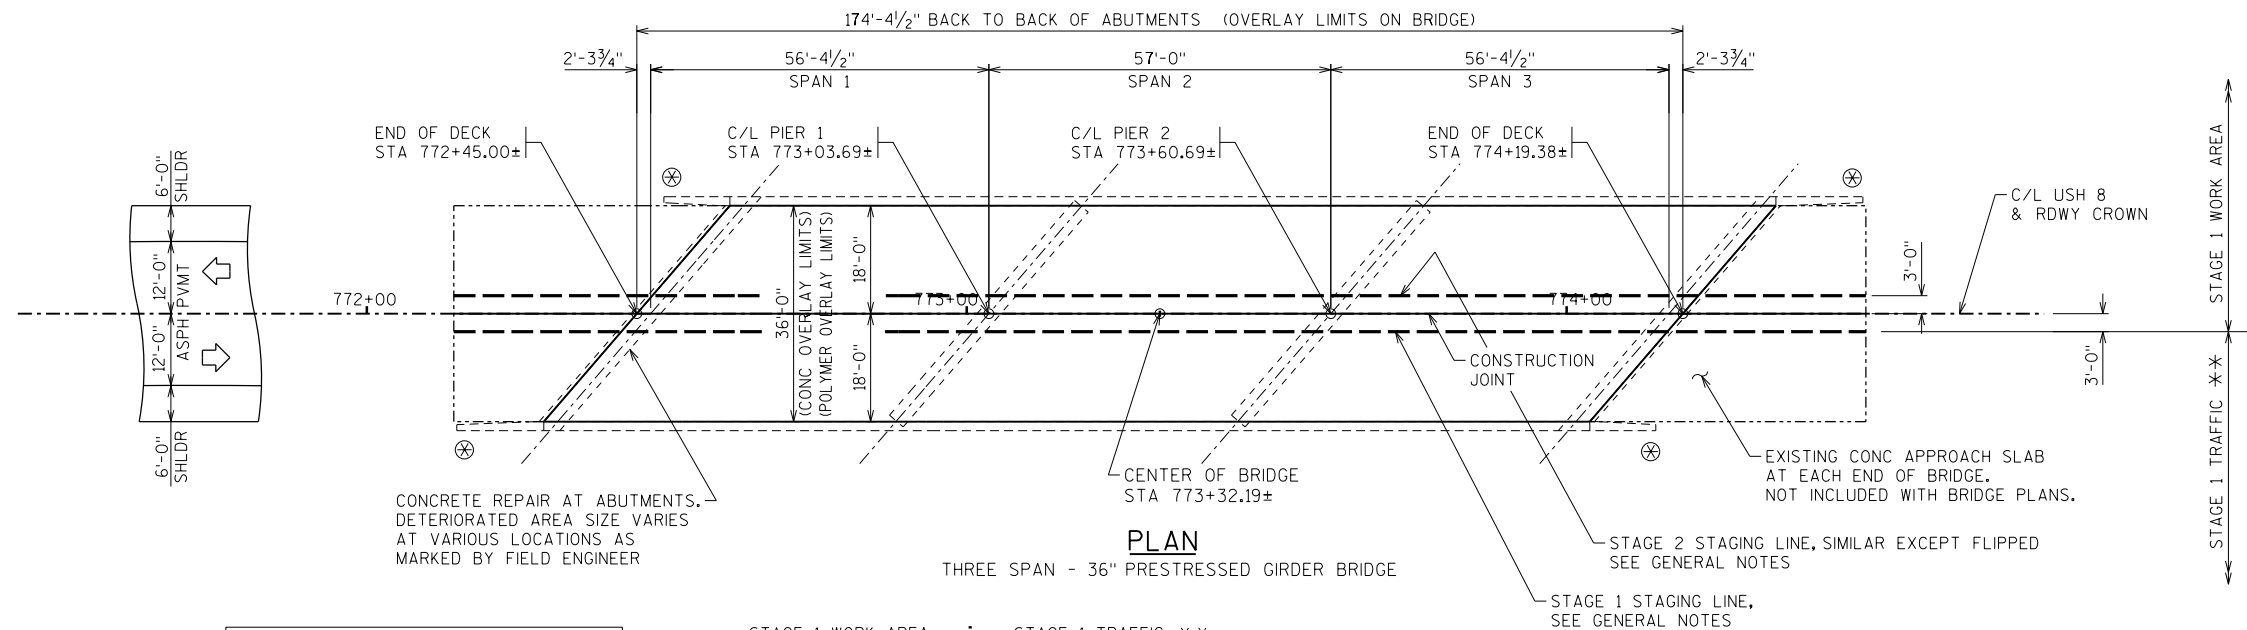

CROSS SECTION THRU ROADWAY

(LOOKING EAST)
NOTE: STAGE 2 NOT SHOWN IN SECTION FOR CLARITY
STAGE 2 STAGING LINE, SIMILAR EXCEPT FLIPPED
SEE GENERAL NOTES

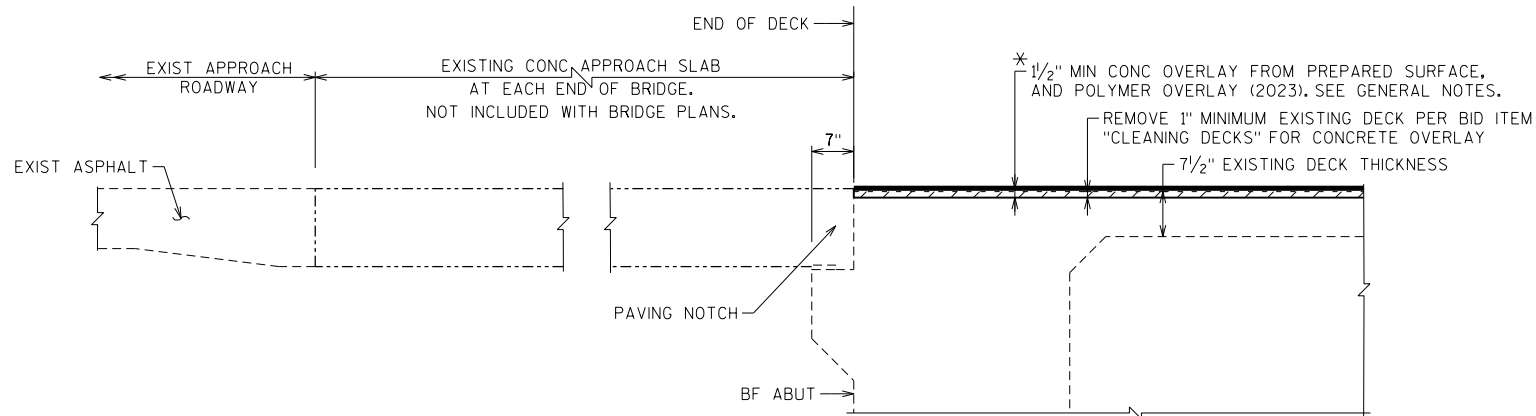

TYPICAL LONGITUDINAL SECTION AT END OF DECK

STATE PROJECT NUMBER

1610-44-64

- ⊗ BEAM GUARD TO REMAIN
- ** SEE ROADWAY PLANS FOR TRAFFIC CONTROL STAGING.
- INDICATES REMOVAL
- COAT EXISTING PARAPET WITH "PIGMENTED SURFACE SEALER" PER THE STANDARD SPECIFICATIONS, SEE NOTES ON SHEETS 2.
- ▲ COAT DECK WITH PROTECTIVE SURFACE TREATMENT PER THE STANDARD SPECIFICATIONS, SEE NOTES ON SHEET 2. APPLICATION TO BE APPLIED IN THE 2022 CONSTRUCTION YEAR.

DESIGN DATA

LIVE LOAD:

DESIGN LOADING: HS20

INVENTORY RATING FACTOR: RF = HS24

OPERATING RATING FACTOR: RF = HS40

WISCONSIN STANDARD PERMIT VEHICLE (WIS-SPV) = 200 KIPS

MATERIAL PROPERTIES:


CONCRETE MASONRY - SUPERSTRUCTURE f'c = 4,000 psi
- OVERLAY f'c = 4,000 psi
- ALL OTHER f'c = 3,500 psi

TRAFFIC DATA

ADT (2019) = 2300
ADT (2039) = 2750
DHV = 331
DD = 61/39
T = 23.5 %
DESIGN SPEED = 55 MPH

LIST OF DRAWINGS

- DECK OVERLAYS
- NOTES AND QUANTITIES

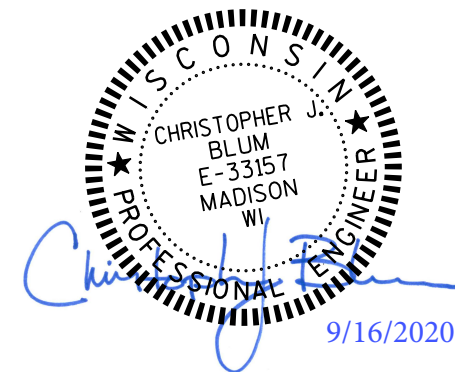

SEH CONTACT: CHRIS BLUM, PE, 608.620.6192
WISDOT BRIDGE OFFICE CONTACT: AARON BONK, PE, 608.261.0261

	SEH		
NO.	DATE	REVISION	BY
 SHORT ELLIOTT HENDRICKSON INC.			
STATE OF WISCONSIN DEPARTMENT OF TRANSPORTATION			
ACCEPTED		SDR	05/11/21
CHIEF STRUCTURES DESIGN ENGINEER		DATE	
STRUCTURE B-50-48			
U.S.H. 8 OVER WISCONSIN CENTRAL RR			
COUNTY	PRICE	TOWN/CITY/VILLAGE PRENTICE	
DESIGN SPEC. REHABILITATION N/A			
DESIGNED BY NCK	DESIGN CK'D. CJB	DRAWN BY DLF	PLANS CK'D. CJB
DECK OVERLAYS			SHEET 1 OF 2

8

GENERAL NOTES

DRAWINGS SHALL NOT BE SCALED.

ALL DIMENSIONS ARE IN FEET AND INCHES UNLESS OTHERWISE NOTED.

DIMENSIONS SHOWN ARE BASED ON THE ORIGINAL STRUCTURE PLANS AND INSPECTION REPORTS. EXISTING BRIDGE PLANS AVAILABLE AT WISDOT.

STATIONING MAY VARY BASED ON EXACT LOCATION OF BRIDGE TO PROPOSED ALIGNMENT.

CONTRACTOR TO VERIFY EXISTING UTILITY LOCATIONS.

ANY EXCAVATION REQUIRED TO COMPLETE THE DECK AND APPROACH SLABS OVERLAY AT THE ABUTMENTS, TO BE CONSIDERED INCIDENTAL TO THE BID ITEM "CONCRETE MASONRY OVERLAY DECKS".

STAGING LINE LOCATION TO BE DETERMINED BY THESE PLANS AND BY THE FIELD ENGINEER. COORDINATE WITH STAGING PLANS.

A MINIMUM OF 1-INCH OF CONCRETE SHALL BE REMOVED FROM THE ENTIRE BRIDGE DECK AND APPROACH SLABS UNDER THE BID ITEM "CLEANING DECKS". CONTRACTOR TO VERIFY COMPLETENESS OF REMOVALS WITH THE FIELD ENGINEER.

PREPARATION DECKS TYPE 1, PREPARAION DECKS TYPE 2, CONCRETE SURFACE REPAIR AND FULL-DEPTH DECK REPAIR AS DETERMINED, LOCATED, MARKED AND MEASURED BY THE FIELD ENGINEER. DECK PREPARATION AND FULL-DEPTH DECK PREPAIRS SHALL BE FILLED WITH "CONCRETE MASONRY OVERLAY DECKS".

BOTTOM OF THE EXISTING DECK WILL BE INSPECTED FOR AREAS OF FULL-DEPTH DECK REPAIR PRIOR TO DECK PREPARATION OPERATIONS.

BOTTOM OF THE EXISTING DECK IS TO BE INSPECTED FOR AREAS OF DISTRESS AFTER COMPLETION OF THE DECK PREPARTION AND PRIOR TO OVERLAYING THE BRIDGE.

ALL CONCRETE REMOVAL NOT COVERED WITH A CONCRETE OVERLAY SHALL BE DEFINED BY A 1-INCH DEEP SAW CUT.

THESE STRUCTURE PLANS ARE ONLY THE STRUCTURE REPAIR WORK. ANY ADDITIONAL REMOVAL REQUIRED, OUTSIDE OF THE LIMITS SHOWN IIN THESE PLANS MUST BE COORDINATED WITH THE FIELD ENGINEER. FILED ENGINEER SHOULD BE CONTACTED FOR APPROVAL OF ADDITIONAL REMOVAL.

POLYMER OVERLAY APPLICATION TO THE DECK TO BE SUSPENDED ONE YEAR UNTIL 2023 CONSTRUCTION YEAR.

PROFILE GRADE LINE SHALL BE DETERMINED IN THE FIELD BASED ON A MINIMUM CONCRETE OVERLAY THICKNESS OF 1 1/2" PLACED ABOVE THE DECK SURFACE AFTER SURFACE PREPARATION PLUS A 1/4" MINIMUM POLYMER OVERLAY PLACED ON THE DECK IN THE 2020 CONSTRUCTION YEAR. EXPECTED AVERAGE OVERLAY THICKNESS IS 2 1/4" (INCLUDES CONCRETE AND POLYMER OVERLAY) OR AS GIVEN ON THE PLANS. IF EXPECTED AVERAGE OVERLAY THICKNESS IS EXCEEDED BY MORE THAN 1/2", CONTACT THE STRUCTURES DESIGN SECTION.

CLEAN ALL LOOSE MATERIAL ON THE DECK AFTER CLEANING OPERATIONS USING HIGH PRESSURE WATER OR AIR, ENSURING ALL FREE-STANDING WATER IS REMOVED PRIOR TO PLACEMENT OF THE CONC OVERLAY, PROTECTIVE SURFACE TREATMENT AND PIGMENTED SURFACE SEALER.

AT THE ABUTMENTS, THE DECK JOINT IS COMPRISED OF A FILLER AND SEALANT, THERE IS NO STRIP SEAL OR COVER PLATED EXPANSION JOINT.

APPLY "PIGMENTED SURFACE SEALER" TO THE EXISTING CONCRETE PARAPETS PER THE STANDARD SPECIFICATIONS AND AS SHOWN IN THIS PLAN SET.

APPLY PROTECTIVE SURFACE TREATMENT TO THE DECK AFTER THE CONCRETE OVERLAY HAS BEEN APPLIED PER THE STANDARD SPECIFICATIONS AND AS SHOWN IN THIS PLAN SET.

SEE ROADWAY PLAN FOR LANE STAGING AND TRAFFIC SHIFT. COORDINATE WITH THESE STRUCTURE PLANS THE BRIDGE STAGING.

DECK SURFACE PREPARATION FOR APPLICATION OF THE POLYMER OVERLAY IN THE 2023 CONSTRUCTION YEAR IS INCLUDED IN THE BID ITEM "POLYMER OVERLAY".

STATE PROJECT NUMBER

1610-44-64

TOTAL ESTIMATED QUANTITIES - B-50-48


BID ITEM NUMBER	BID ITEMS	UNIT	TOTALS
203.0225.S	DEBRIS CONTAINMENT B-50-48	LS	1
8 502.3200	PROTECTIVE SURFACE TREATMENT	SY	700
4 502.3210	PIGMENTED SURFACE SEALER	SY	167
3 509.0301	PREPARATION DECKS TYPE 1	SY	55
3 509.0302	PREPARATION DECKS TYPE 2	SY	25
1 509.0500	CLEANING DECKS	SY	700
5 509.1500	CONCRETE SURFACE REPAIR	SF	10
6 509.2000	FULL-DEPTH DECK REPAIR	SY	1
2 509.2500	CONCRETE MASONRY OVERLAY DECKS	CY	45
9 509.5100.S	POLYMER OVERLAY	SY	700
7 509.9050.S	CLEANING PARAPETS	LF	400
604.9015.S	RESEAL CRUSHED AGGREGATE SLOPE PAVING	SY	675
	NON-BID ITEMS		
	FILLER	SIZE	3/4"

QUANTITIES NOTES


- 1 BASED ON 1" DEEP BY LIMITS OF OVERLAY ON DECK.
- 2 CONCRETE FOR:
* PREPARATION DECKS TYPE 1 & 2, *FULL-DEPTH DECK REPAIR, AND OVERLAY.
- 3 PERTAINS TO DECK.
- 4 APPLY PIGMENTED SEALER TO FRONT FACE, TOP, AND ENDS OF EXISTING PARAPETS. CLEAN THE INSIDE FACE, TOP AND ENDS OF PARAPET PER BID ITEM "CLEANING PARAPETS". APPLICATION PER SPEC. APPLICATION AND QUANTITY ARE CONSIDERED INCIDENTAL TO BRIDGE BID ITEM " PIGMENTED SURFACE SEALER".
- 5 ABUTMENT/WING JOINT - AS LOCATED BY FIELD ENGINEER.
- 6 UNDISTRIBUTED AMOUNT.
- 7 INCLUDES PARAPETS ON WINGWALLS AND DECK.
- 8 APPLY PROTECTIVE SURFACE TREATMENT TO THE DECK CONCRETE OVERLAY. APPLICATION AND DECK PREPARATION PER SPECIFICATION.
- 9 TO BE APPLIED TO THE DECK SURFACE IN 2023 CONSTRUCTION YEAR.

* THESE QUANTITIES TOTALS ARE AN ESTIMATE AND ARE INCLUDED IN BID ITEM "CONCRETE MASONRY OVERLAY, DECKS".

- PREPARATION DECKS TYPE 1 = 3.3 CY
- PREPARATION DECKS TYPE 2 = 2.6 CY
- FULL-DEPTH DECK REPAIR = 0.4 CY

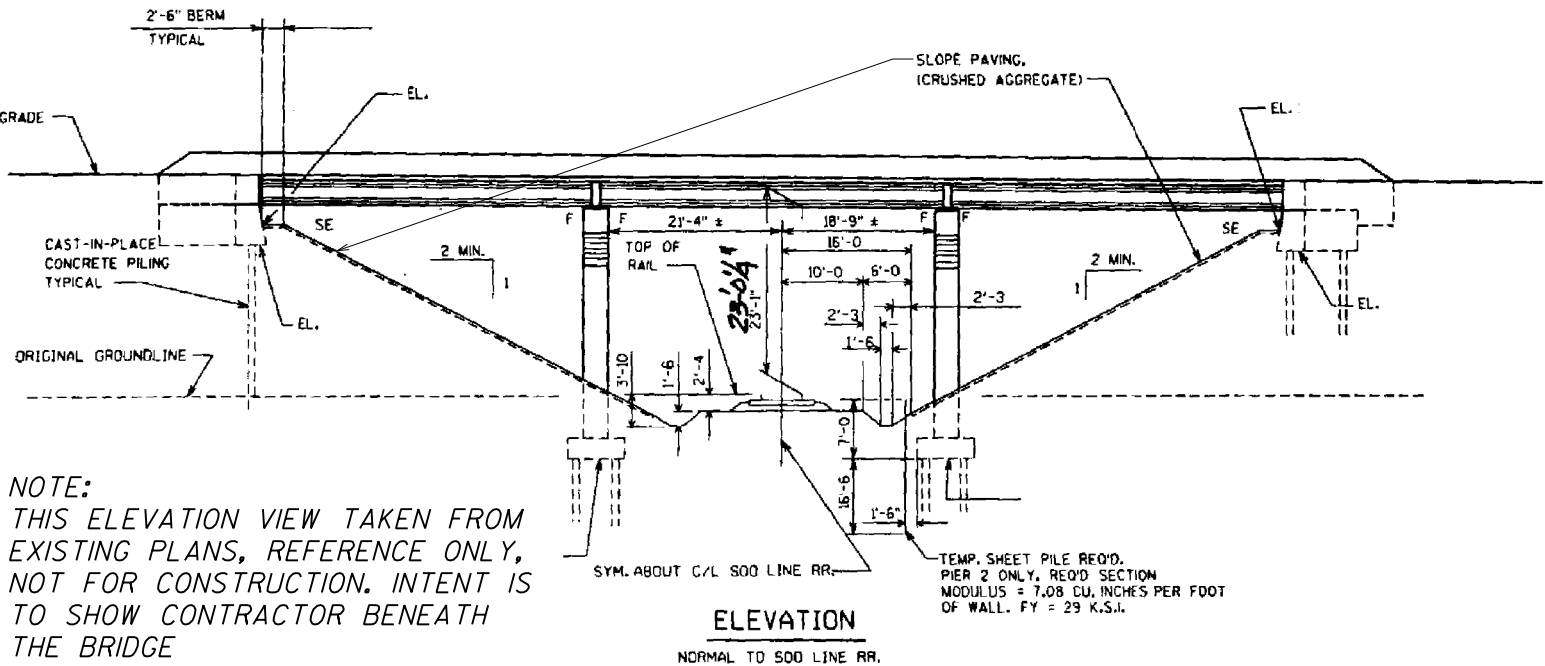

NO.	DATE	REVISION	BY
STATE OF WISCONSIN DEPARTMENT OF TRANSPORTATION			
STRUCTURE B-50-48			
		DRAWN BY DLF	PLANS CK'D. CJB
NOTES AND QUANTITIES			SHEET 2 OF 2

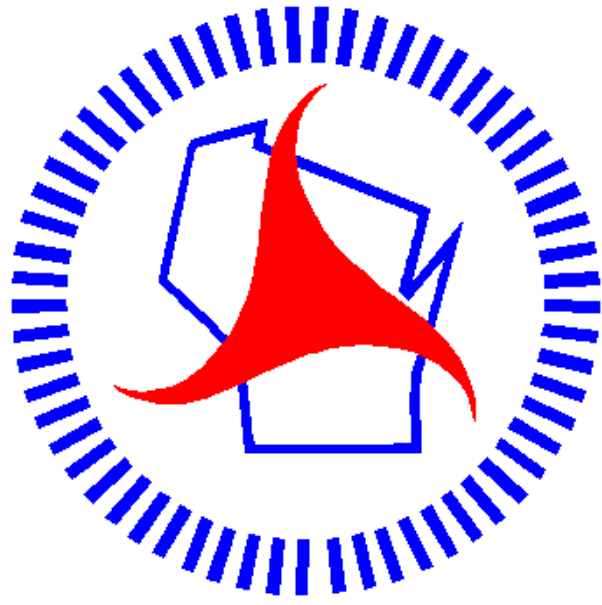

Wisconsin Department of Transportation

Dedicated people creating transportation solutions
through innovation and exceptional service.

<http://www.dot.wisconsin.gov>