
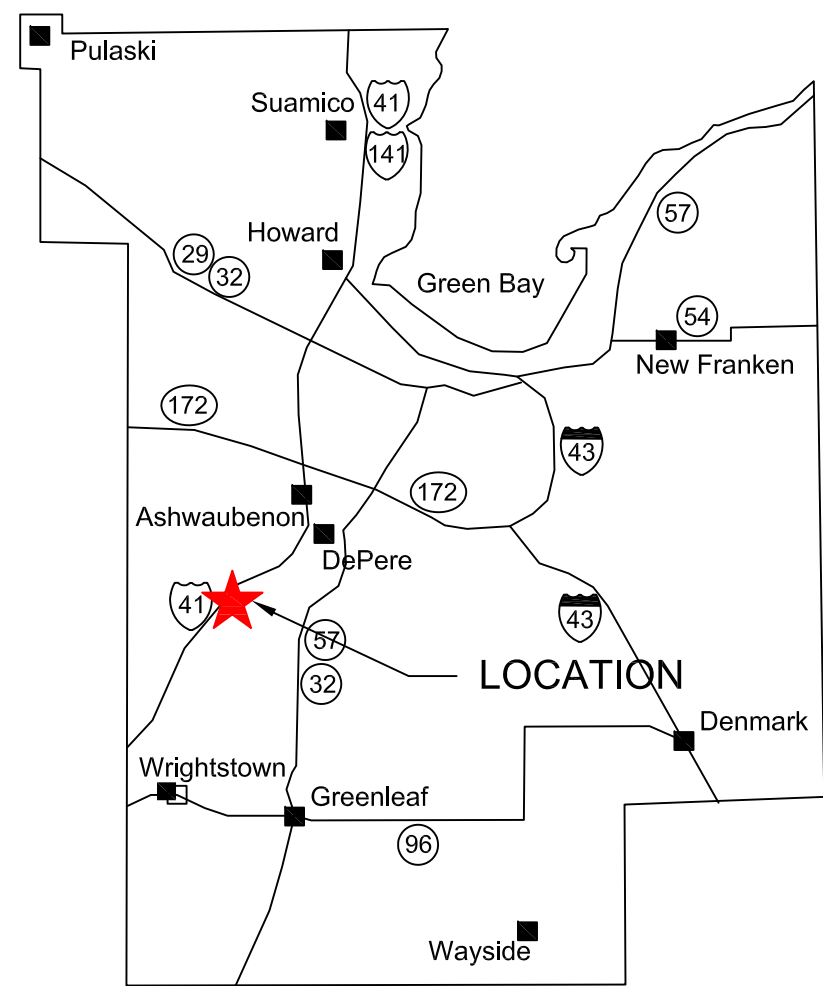


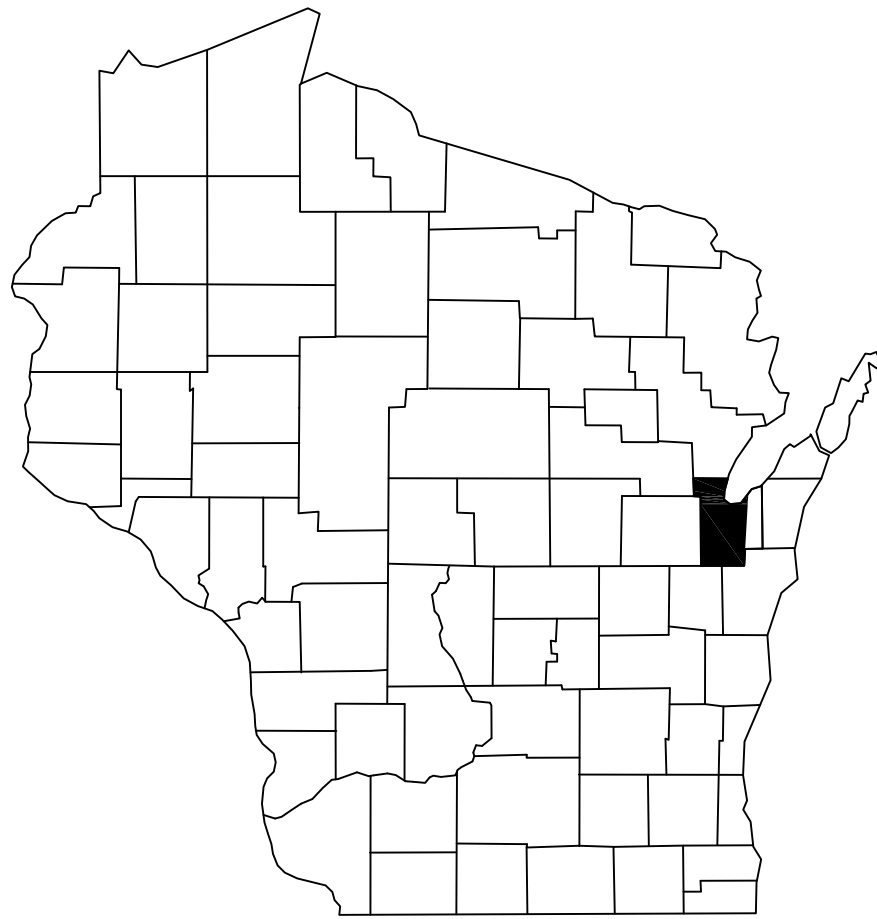

Commercial Horizons Multi-Tenant Facility

City of De Pere

Brown County, Wisconsin

City Submittal Set 11-4-19
Miron Bid Set
Project Information

Owner(s):	South Bridge Properties, LLC
Project Name:	Multi-Tenant Facility
Project Description:	4 Story commercial facility with 982 parking stalls and a storm water pond
Project Location:	0 Southbridge Road (Innovation Court)
Parcel Number(s):	WD-D0036, WD-D--35-1-1

Contact information

Owner(s):	South Bridge Properties, LLC Attn: Jeff Weyers 111 N. Washington Street Green Bay, WI 54301 PH.: 920-362-7215
Engineer:	Mau & Associates, LLP Contact: Tonya Wagner, P.E. 400 Security Blvd. Suite 100 Green Bay, WI 54313 PH.: 920-434-9670

Sheet Index:	Exterior Rendering Southwest View Exterior Rendering Northwest View Exterior Rendering Southeast View 1 of 1 Site Survey C1.0 Overall Site and Phase 1 Plan Preliminary Site Logistics Plan C2.0 North Lot Site Plan C2.1 West Lot (N) Site Plan C2.2 West Lot (S) Site Plan C3.0 Overall Erosion Control Plan C4.0 North Lot Grading Plan C4.1 West Lot (N) Grading Plan C4.2 West Lot (S) Grading Plan C4.3 Pond Area Grading Plan C4.4 ADA Ramp Details C5.0 North Lot Utility Plan C5.1 West Lot Utility Plan C6.0 Pond Plan & Profile C7.0 Site Details C7.1 Erosion Control Details C7.2 Utility and Pond Details L-1 Preliminary Landscape Plan (official submittal under separate submittal) ES1.0 Electrical Site Plan AS1.1-A3.1 Architectural Plans
--------------	---

DATE:	11-04-19
PROJECT NO.	P-10119
DRAWING NO.	S-3166



Vicinity Map
(not to scale)

Mau & Associates
LAND SURVEYING & PLANNING
CIVIL & WATER RESOURCE ENGINEERING
Phone: 920-434-9670 Fax: 920-434-9672

Utility Contacts:

AT&T (Telephone)
Joe Kassab
205 S. Jefferson Street
Green Bay, WI 54301
920-433-4200 (Office)
920-202-4002 (Cell)
1-800-342-8511 (Cable Locate Toll Free)

Wisconsin Public Service (WPS)
Robert Laskowski (Electric/Gas)
2850 S. Ashland Ave
PO Box 19002
Green Bay, WI 54307
920-433-1279

Century Link
800-573-1311

Time Warner Cable
Vince Albin
3520 E Destination Dr.
Appleton, WI 54915
920-831-9249
Vince.albin@twcable.com

Wisconsin DOT
Will Dorsey
944 Vanderperren Way
Green Bay, WI 54304-5344
920-492-5640

WDNR
Norman Hahn, Jr. (Water)
101 S. Webster Street
P.O. Box 7921
Madison, WI 53707
608-267-7661
Norman.Hahnjr@wisconsin.gov

DNR Liason
James Doperalski
2984 Shawano Avenue
Green Bay, WI 54313
920-662-5119

City of De Pere
Public Works
Scott Thoresen
925 Sixth Street
De Pere, WI 54115
920-339-4060

De Pere Water Department
Eric Zygarlickie
925 Sixth Street
De Pere, WI 54115
920-339-4060

NEW Water
Green Bay Metropolitan Sewerage District
Lisa Sarau
2231 N. Quincy Street
Green Bay, WI 54302
920-438-1039

Non-emergency Numbers
Green Bay Police Department
920-448-3200
De Pere Fire Department
920-339-4091

24-hour Emergency Numbers
Natural Gas
800-450-7280
Electric
800-450-7240

Diggers Hotline
800-242-8511 (Toll Free)
800-542-2289 (Hearing Impaired TDD)
www.diggershotline.com







Site Survey

Lots 3, Volume 57, Certified Survey Maps, page 255, Map Number 8236, Document Number 2584032, Brown County Records, said Map being part of Government Lots 1 and 2, the Northeast $\frac{1}{4}$ of the Northwest $\frac{1}{4}$ of the Northwest $\frac{1}{4}$ of Section 31, T23N-R20E, and Outlot 1, Volume 52, Certified Survey Maps, page 327, Map Number 7671, Document Number 2318068, Brown County Records, said Map being part of Lot 1, Volume 10, Certified Survey Maps, page 329, Map Number 2316, Brown County Records, being located in part of the Northeast $\frac{1}{4}$ of the Southwest $\frac{1}{4}$ of the Southwest $\frac{1}{4}$ of the Northwest $\frac{1}{4}$ of the Northwest $\frac{1}{4}$ of the Southeast $\frac{1}{4}$ of the Southeast $\frac{1}{4}$ of the Northeast $\frac{1}{4}$ of Section 31, T23N-R20E, all in the City of DePere, Brown County, Wisconsin.

CURVE	ARC LENGTH	RADIUS	CHORD LENGTH	CHORD BEARING	CENTRAL ANGLE	TANGENT BEARING
6-9	715.32	149.267	708.54	N28°26'11"E	272°144"	N42°03'01"E
9-10	254.88	265.00	245.17	S42°20'33"W	55°06'28"	N14°47'19"E
10-11	15.55	355.00	15.55	N87°00'22"E	19°46'40"	N8°55'47"E & S88°06'57"W
12-13	106.91	854.61	97.40	N85°53'01"E	35°34'40"	N88°17'45"E & S85°15'07"E


Graphic Scale

NOTES

Bearings referenced to the Eastern right of way of Interstate Highway "41", assumed to be N46°30'15"E.
The County Monuments used in this survey are shown and their ties have been found and verified and/or Brown County Planning and Land Services has been notified of any discrepancies.
Elevations are referenced to the NAD 88 Benchmark Datum.


SURVEYOR'S CERTIFICATE

I, Steven M. Bieda, Professional Land Surveyor, PLS-2275, do hereby certify that the above described land has been surveyed and mapped in accordance with AE-7 of the Wisconsin Administrative Code and is correct to the best of my knowledge and belief.

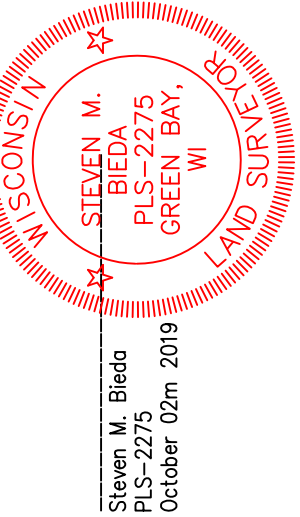

Legend

- 1.32" (0.41) x 18" iron pipe with cap weighing 1.68 lbs/lin ft set
- 1" iron pipe found
- Brown County monument - type noted
- () recorded as bearing / distance
- storm sewer line
- sanitary sewer manhole
- sanitary sewer line
- hydrant
- watermain
- water valve
- light pole
- power pole
- anchor wire
- concrete curb & gutter line
- blacktop
- concrete
- gravel
- existing building

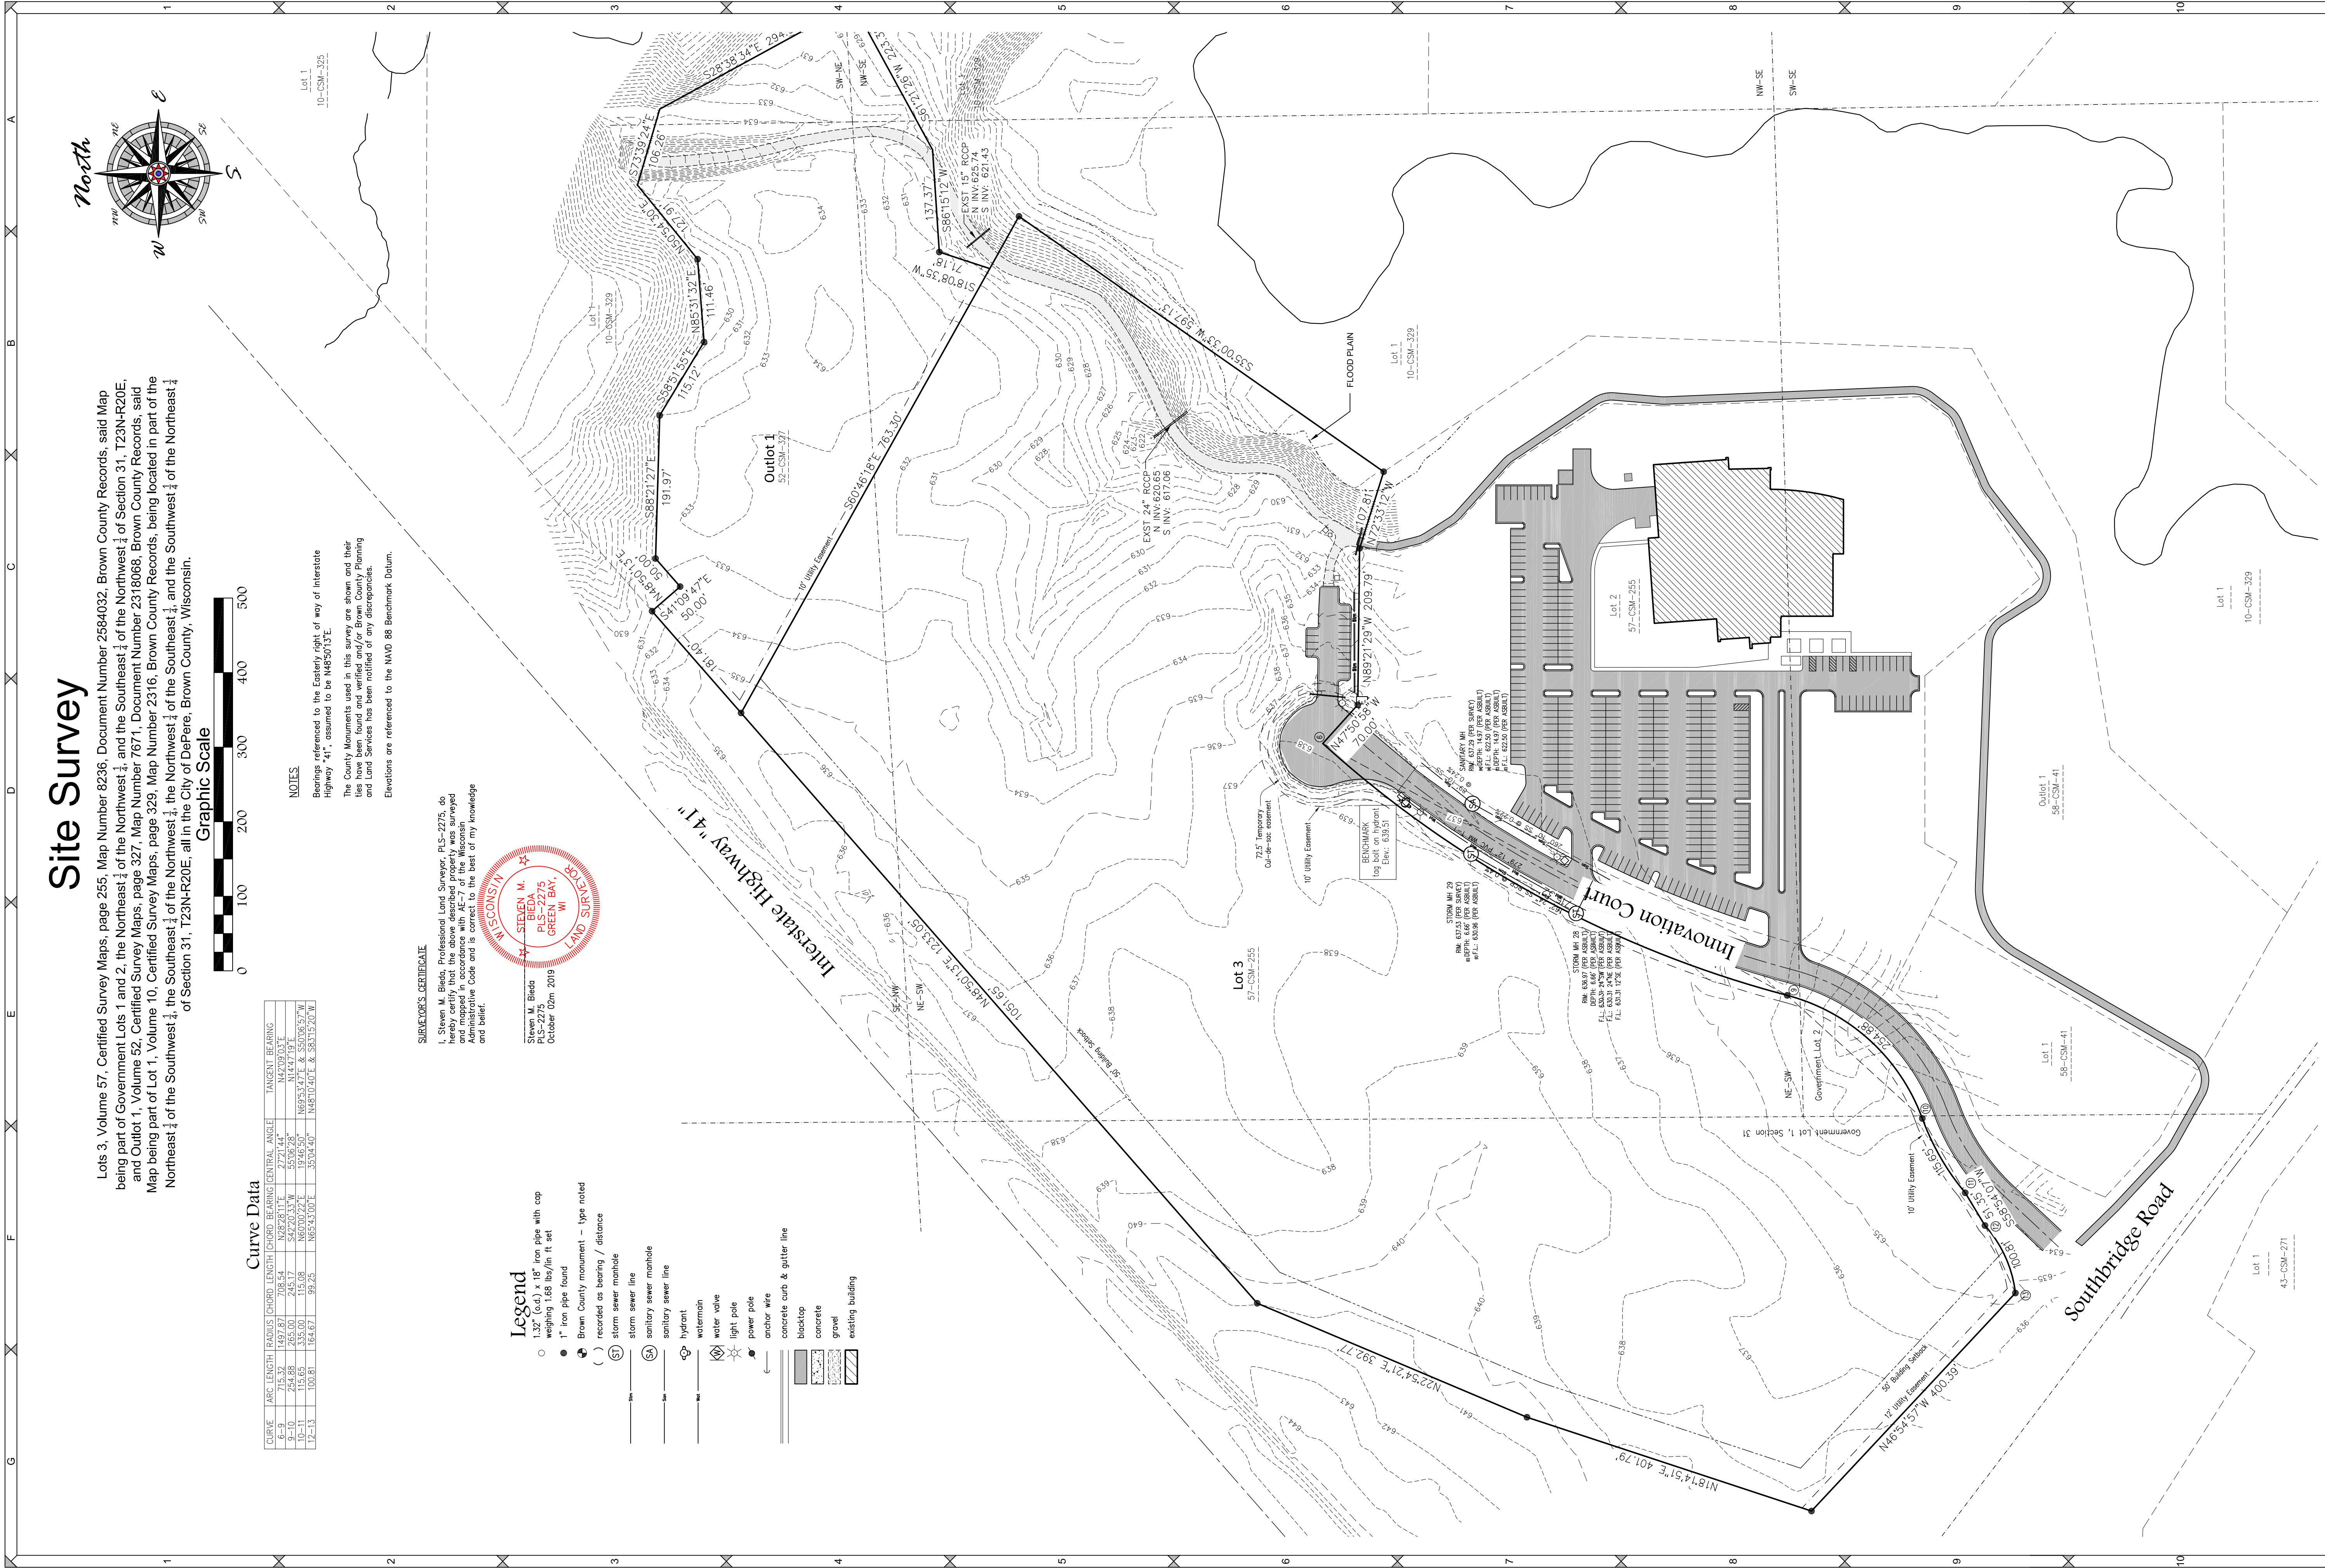

Performa Inc.

PROJECT NO.
P-10119
SHEET NO.
1 of 1
DRAWING NO.
S-3173

Mau & Associates, LLP
LAND SURVEYING & PLANNING
CIVIL & WATER RESOURCE ENGINEERING
Phone: 920-434-9670 Website: www.mau-associates.com
400 Security Blvd Ste 1, Green Bay, WI 54313-9712

TAX PARCEL NO. WD-D00036, WD-D0035-1-1

Site Survey

SCALE
1"=100'


DRAWN BY
BAR

File: P-10119SiteSurvey 091119.dwg

Data File: P-10119.dat

Fieldwork Completed: xxxxxx



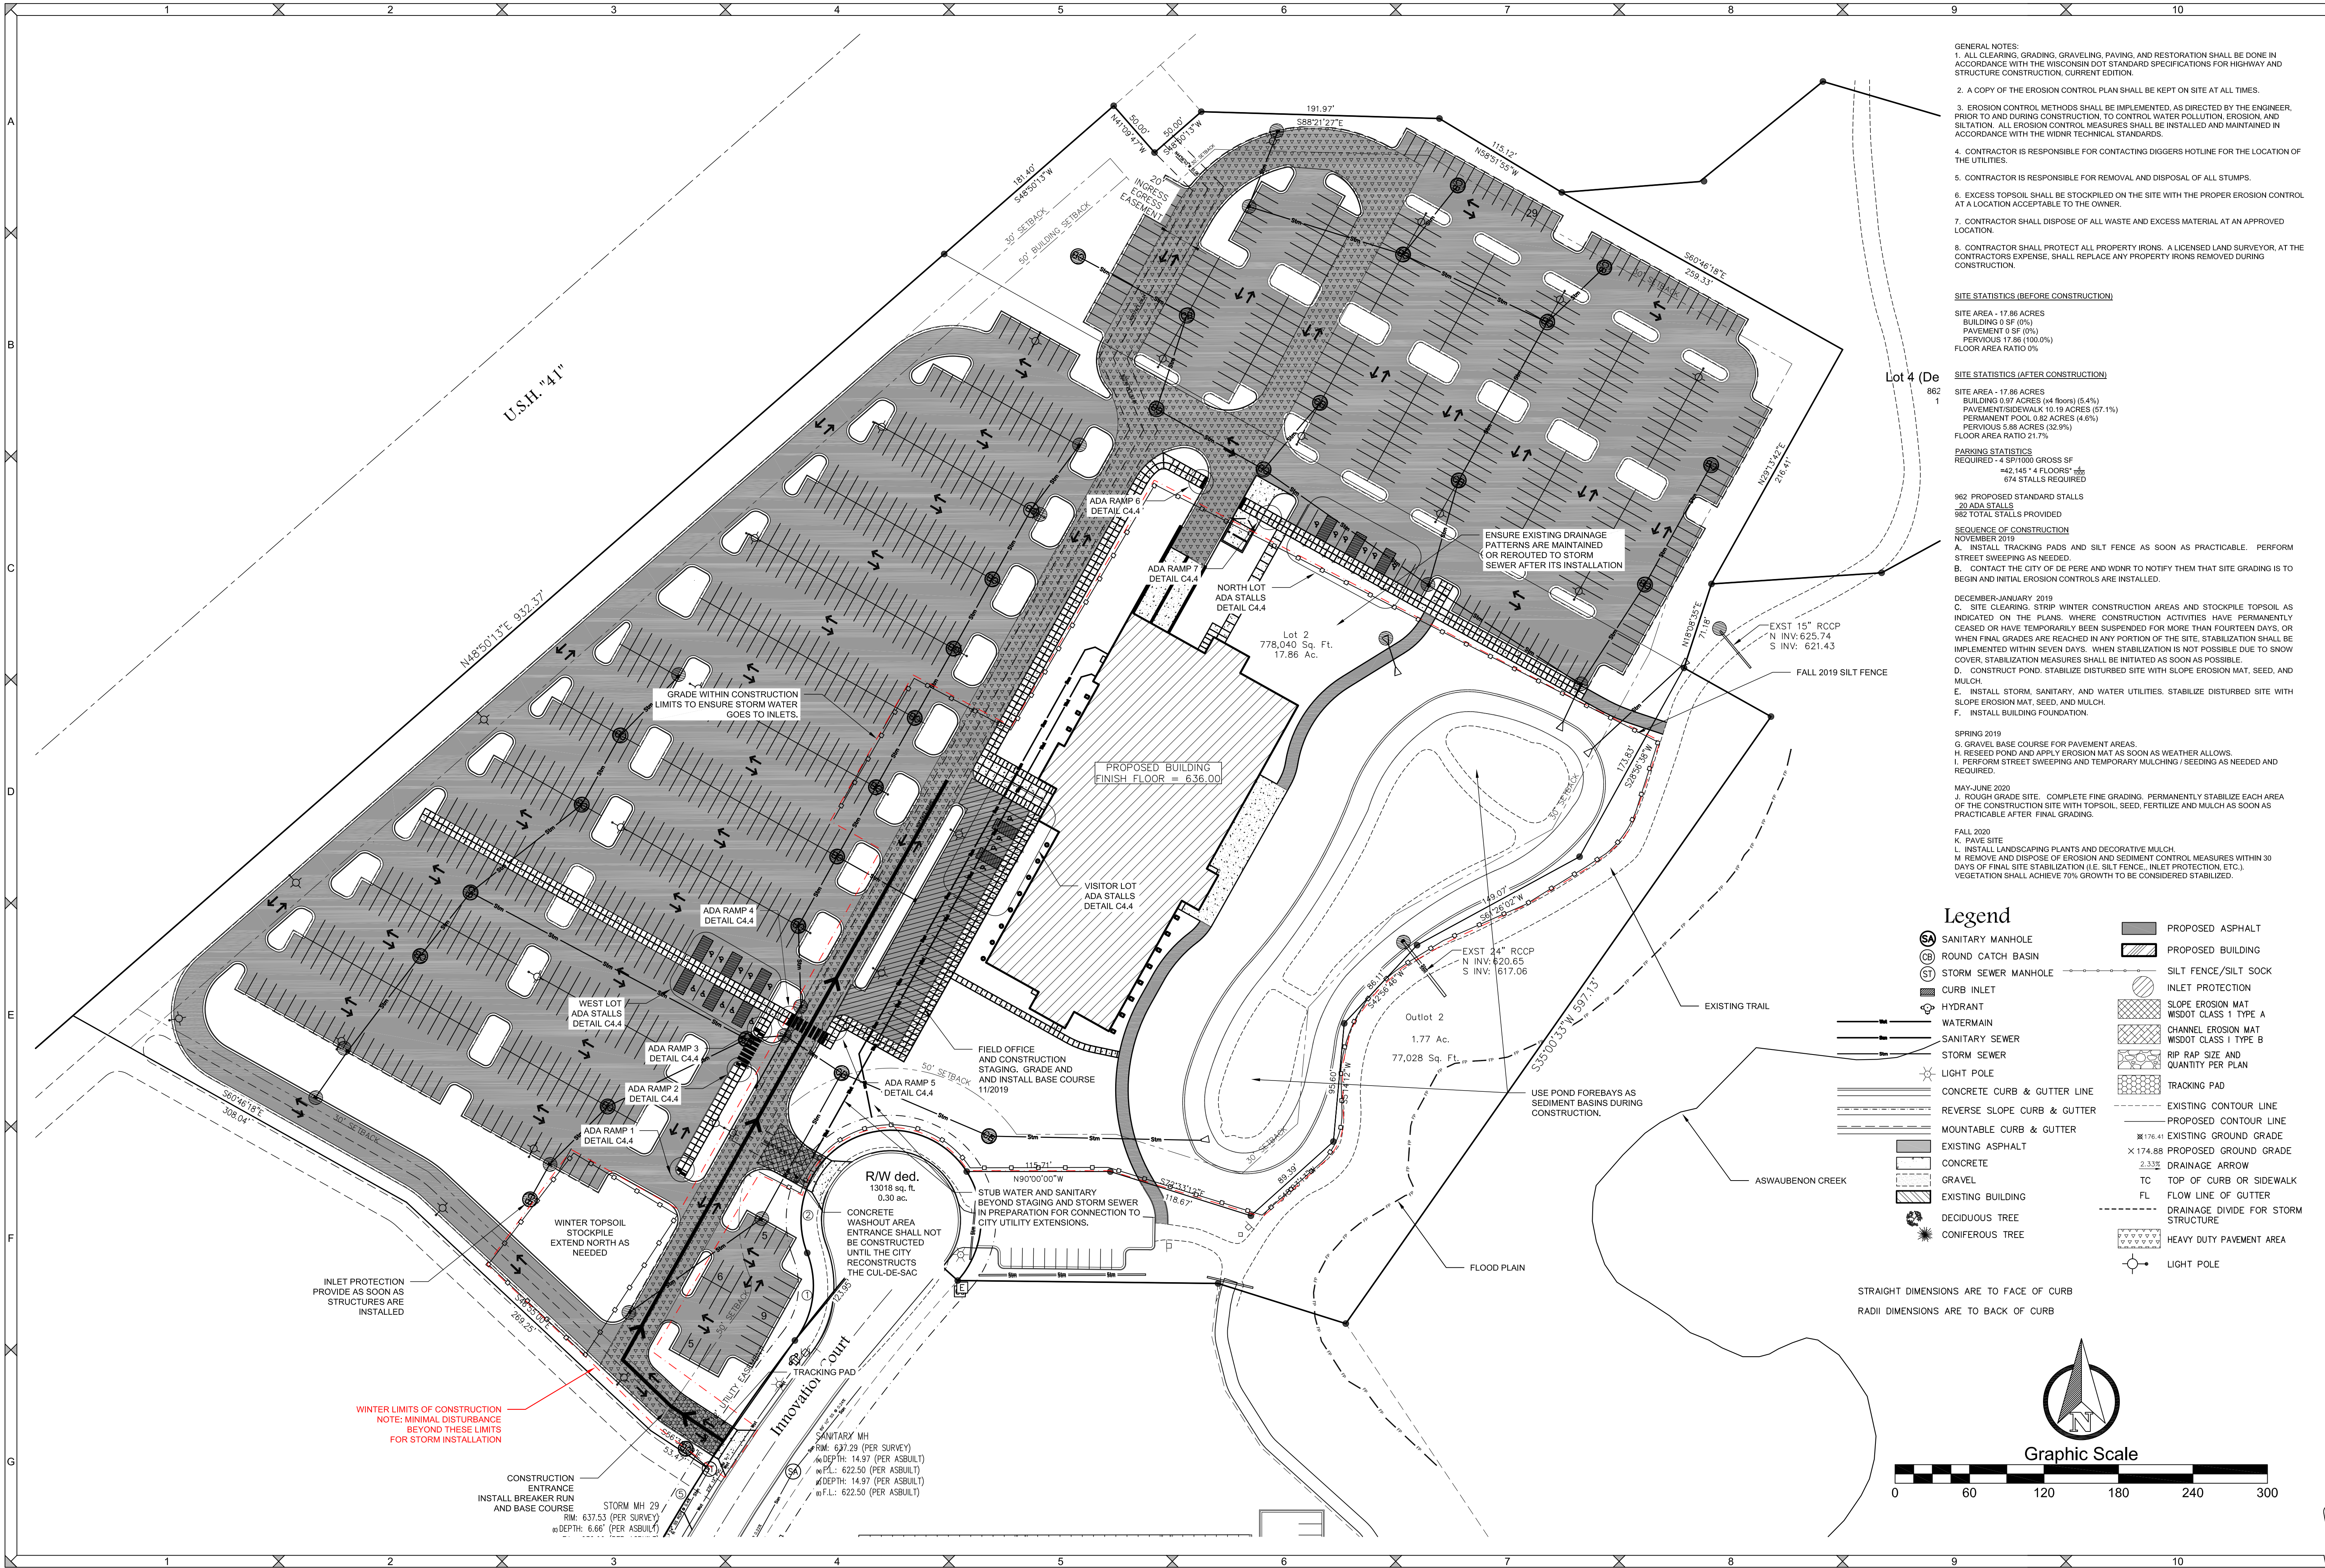

- GENERAL NOTES:
1. ALL CLEARING, GRADING, GRAVELING, PAVING, AND RESTORATION SHALL BE DONE IN ACCORDANCE WITH THE WISCONSIN DOT STANDARD SPECIFICATIONS FOR HIGHWAY AND STRUCTURE CONSTRUCTION, CURRENT EDITION.
 2. A COPY OF THE EROSION CONTROL PLAN SHALL BE KEPT ON SITE AT ALL TIMES.
 3. EROSION CONTROL METHODS SHALL BE IMPLEMENTED, AS DIRECTED BY THE ENGINEER, PRIOR TO AND DURING CONSTRUCTION, TO CONTROL WATER POLLUTION, EROSION, AND SILTATION. ALL EROSION CONTROL MEASURES SHALL BE INSTALLED AND MAINTAINED IN ACCORDANCE WITH THE WIDNR TECHNICAL STANDARDS.
 4. CONTRACTOR IS RESPONSIBLE FOR CONTACTING DIGGERS HOTLINE FOR THE LOCATION OF THE UTILITIES.
 5. CONTRACTOR IS RESPONSIBLE FOR REMOVAL AND DISPOSAL OF ALL STUMPS.
 6. EXCESS TOPSOIL SHALL BE STOCKPILED ON THE SITE WITH THE PROPER EROSION CONTROL AT A LOCATION ACCEPTABLE TO THE OWNER.
 7. CONTRACTOR SHALL DISPOSE OF ALL WASTE AND EXCESS MATERIAL AT AN APPROVED LOCATION.
 8. CONTRACTOR SHALL PROTECT ALL PROPERTY IRONS. A LICENSED LAND SURVEYOR, AT THE CONTRACTORS EXPENSE, SHALL REPLACE ANY PROPERTY IRONS REMOVED DURING CONSTRUCTION.

SITE STATISTICS (BEFORE CONSTRUCTION)

SITE AREA - 17.86 ACRES
BUILDING 0 SF (0%)
PAVEMENT 0 SF (0%)
PERVIOUS 17.86 (100.0%)
FLOOR AREA RATIO 0%

SITE STATISTICS (AFTER CONSTRUCTION)

SITE AREA - 17.86 ACRES
BUILDING 0.97 ACRES (44 floors) (5.4%)
PAVEMENT/SIDEWALK 10.19 ACRES (57.1%)
PERMANENT POOL 0.82 ACRES (4.6%)
PERVIOUS 5.88 ACRES (32.9%)
FLOOR AREA RATIO 21.7%

PARKING STATISTICS

REQUIRED - 4 SP/1000 GROSS SF
= 42,145 * 4 FLOORS = 168,580
674 STALLS REQUIRED

982 PROPOSED STANDARD STALLS
20 ADA STALLS
982 TOTAL STALLS PROVIDED

SEQUENCE OF CONSTRUCTION

- NOVEMBER 2019
A. INSTALL TRACKING PADS AND SILT FENCE AS SOON AS PRACTICABLE. PERFORM STREET SWEEPING AS NEEDED.
B. CONTACT THE CITY OF DE PERE AND WIDNR TO NOTIFY THEM THAT SITE GRADING IS TO BEGIN AND INITIAL EROSION CONTROLS ARE INSTALLED.
DECEMBER-JANUARY 2019
C. SITE CLEARING. STRIP WINTER CONSTRUCTION AREAS AND STOCKPILE TOPSOIL AS INDICATED ON THE PLANS. WHERE CONSTRUCTION ACTIVITIES HAVE PERMANENTLY CEASED OR HAVE TEMPORARILY BEEN SUSPENDED FOR MORE THAN FOURTEEN DAYS, OR WHEN FINAL GRADES ARE REACHED IN ANY PORTION OF THE SITE, STABILIZATION SHALL BE IMPLEMENTED WITHIN SEVEN DAYS. WHEN STABILIZATION IS NOT POSSIBLE DUE TO SNOW COVER, STABILIZATION MEASURES SHALL BE INITIATED AS SOON AS POSSIBLE.
D. CONSTRUCT POND. STABILIZE DISTURBED SITE WITH SLOPE EROSION MAT, SEED, AND MULCH.
E. INSTALL STORM, SANITARY, AND WATER UTILITIES. STABILIZE DISTURBED SITE WITH SLOPE EROSION MAT, SEED, AND MULCH.
F. INSTALL BUILDING FOUNDATION.

- SPRING 2019
G. GRAVEL BASE COURSE FOR PAVEMENT AREAS.
H. RESEED POND AND APPLY EROSION MAT AS SOON AS WEATHER ALLOWS.
I. PERFORM STREET SWEEPING AND TEMPORARY MULCHING / SEEDING AS NEEDED AND REQUIRED.

- MAY-JUNE 2020
J. ROUGH GRADE SITE. COMPLETE FINE GRADING. PERMANENTLY STABILIZE EACH AREA OF THE CONSTRUCTION SITE WITH TOPSOIL, SEED, FERTILIZE AND MULCH AS SOON AS PRACTICABLE AFTER FINAL GRADING.



- FALL 2020
K. PAVE SITE
L. INSTALL LANDSCAPING PLANTS AND DECORATIVE MULCH.
M. REMOVE AND DISPOSE OF EROSION AND SEDIMENT CONTROL MEASURES WITHIN 30 DAYS OF FINAL SITE STABILIZATION (I.E. SILT FENCE, INLET PROTECTION, ETC.).
VEGETATION SHALL ACHIEVE 70% GROWTH TO BE CONSIDERED STABILIZED.

Legend

- SANITARY MANHOLE
- ROUND CATCH BASIN
- STORM SEWER MANHOLE
- CURB INLET
- HYDRANT
- WATERMAIN
- SANITARY SEWER
- STORM SEWER
- LIGHT POLE
- CONCRETE CURB & GUTTER LINE
- REVERSE SLOPE CURB & GUTTER
- MOUNTABLE CURB & GUTTER
- EXISTING ASPHALT
- CONCRETE
- GRAVEL
- EXISTING BUILDING
- DECIDUOUS TREE
- CONIFEROUS TREE
- PROPOSED ASPHALT
- PROPOSED BUILDING
- SILT FENCE/SILT SOCK
- INLET PROTECTION
- SLOPE EROSION MAT WSDOT CLASS 1 TYPE A
- CHANNEL EROSION MAT WSDOT CLASS 1 TYPE B
- RIP RAP SIZE AND QUANTITY PER PLAN
- TRACKING PAD
- EXISTING CONTOUR LINE
- PROPOSED CONTOUR LINE
- EXISTING GROUND GRADE
- PROPOSED GROUND GRADE
- DRAINAGE ARROW
- TC TOP OF CURB OR SIDEWALK
- FL FLOW LINE OF GUTTER
- DRAINAGE DIVIDE FOR STORM STRUCTURE
- HEAVY DUTY PAVEMENT AREA
- LIGHT POLE

STRAIGHT DIMENSIONS ARE TO FACE OF CURB

RADI DIMENSIONS ARE TO BACK OF CURB

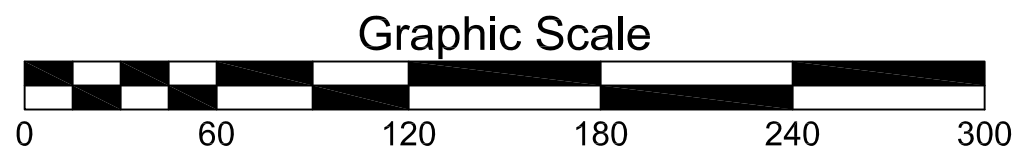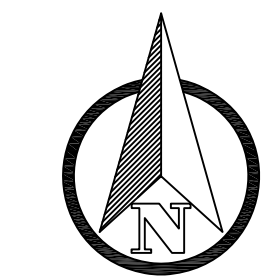

DESIGNED BY
TAW

DATA FILE
P-10119.txt

DATE
11-04-19

Comments

Date

Number

OVERALL SITE AND
PHASE 1 PLAN


Mau & Associates
LAND SURVEYING & PLANNING
CIVIL & WATER RESOURCE ENGINEERING
Phone: 920-434-9670 Fax: 920-434-9672

PROJECT NO.
P-10119

SHEET NO.
C1.0

DRAWING NO.
S-3166

PRELIMINARY SITE LOGISTICS PLAN

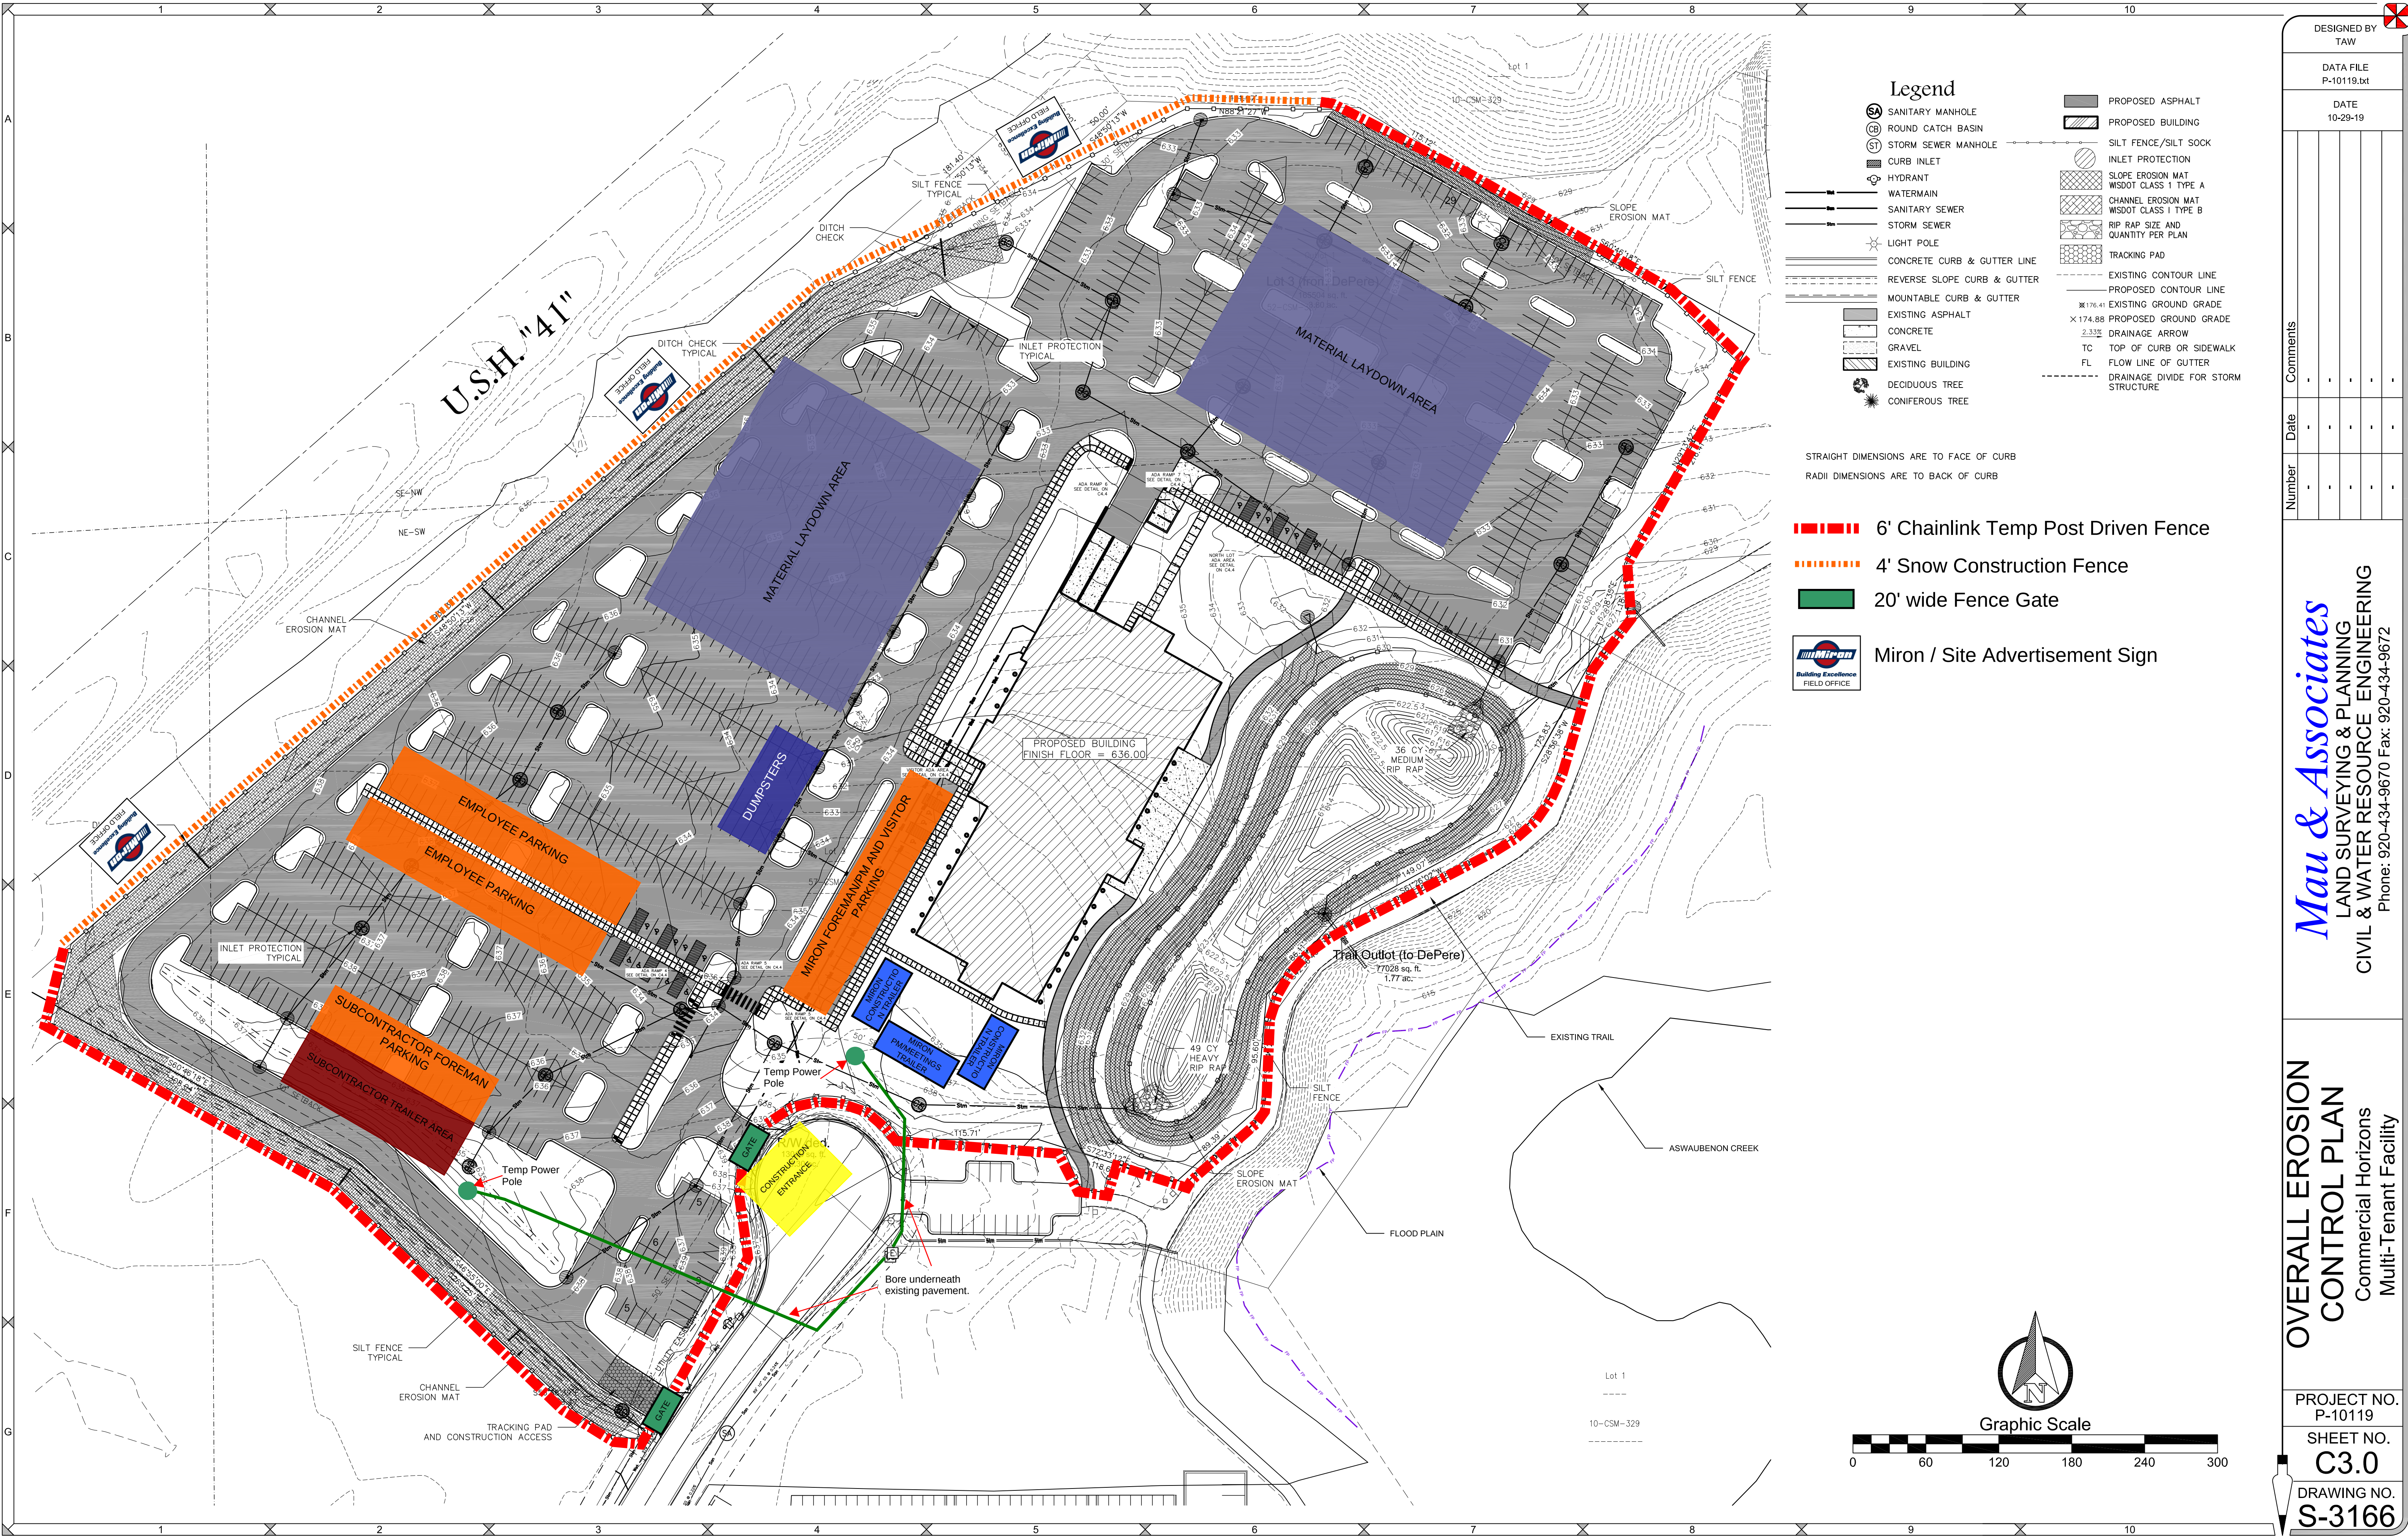

DESIGNED BY
TAW

DATA FILE
P-10119.txt

DATE
10-29-19

Number	Date	Comments
1		
2		
3		
4		
5		
6		
7		
8		
9		
10		

Mau & Associates
LAND SURVEYING & PLANNING
CIVIL & WATER RESOURCE ENGINEERING
Phone: 920-434-9670 Fax: 920-434-9672

OVERALL EROSION CONTROL PLAN
Commercial Horizons
Multi-Tenant Facility

PROJECT NO.
P-10119

SHEET NO.

C3.0

DRAWING NO.

S-3166

FILE: P-10119-ENG 10/29/19.dwg



DESIGNED BY
TAW

DATA FILE
P-10119.txt

DATE
11-04-19

Number	Date	Comments

Mau & Associates
LAND SURVEYING & PLANNING
CIVIL & WATER RESOURCE ENGINEERING
Phone: 920-434-9670 Fax: 920-434-9672

**NORTH LOT
SITE PLAN**
COMMERCIAL HORIZONS
MULTI-TENANT FACILITY

PROJECT NO.
P-10119

SHEET NO.
C2.0

DRAWING NO.
S-3166



DESIGNED BY
TAW

DATA FILE
P-10119.txt

DATE
11-04-19

Number	Date	Comments


WEST LOT (S)
SITE PLAN
COMMERCIAL HORIZONS
MULTI-TENANT FACILITY

Mau & Associates
LAND SURVEYING & PLANNING
CIVIL & WATER RESOURCE ENGINEERING
Phone: 920-434-9670 Fax: 920-434-9672

PROJECT NO.
P-10119

SHEET NO.
C2.2

DRAWING NO.
S-3166

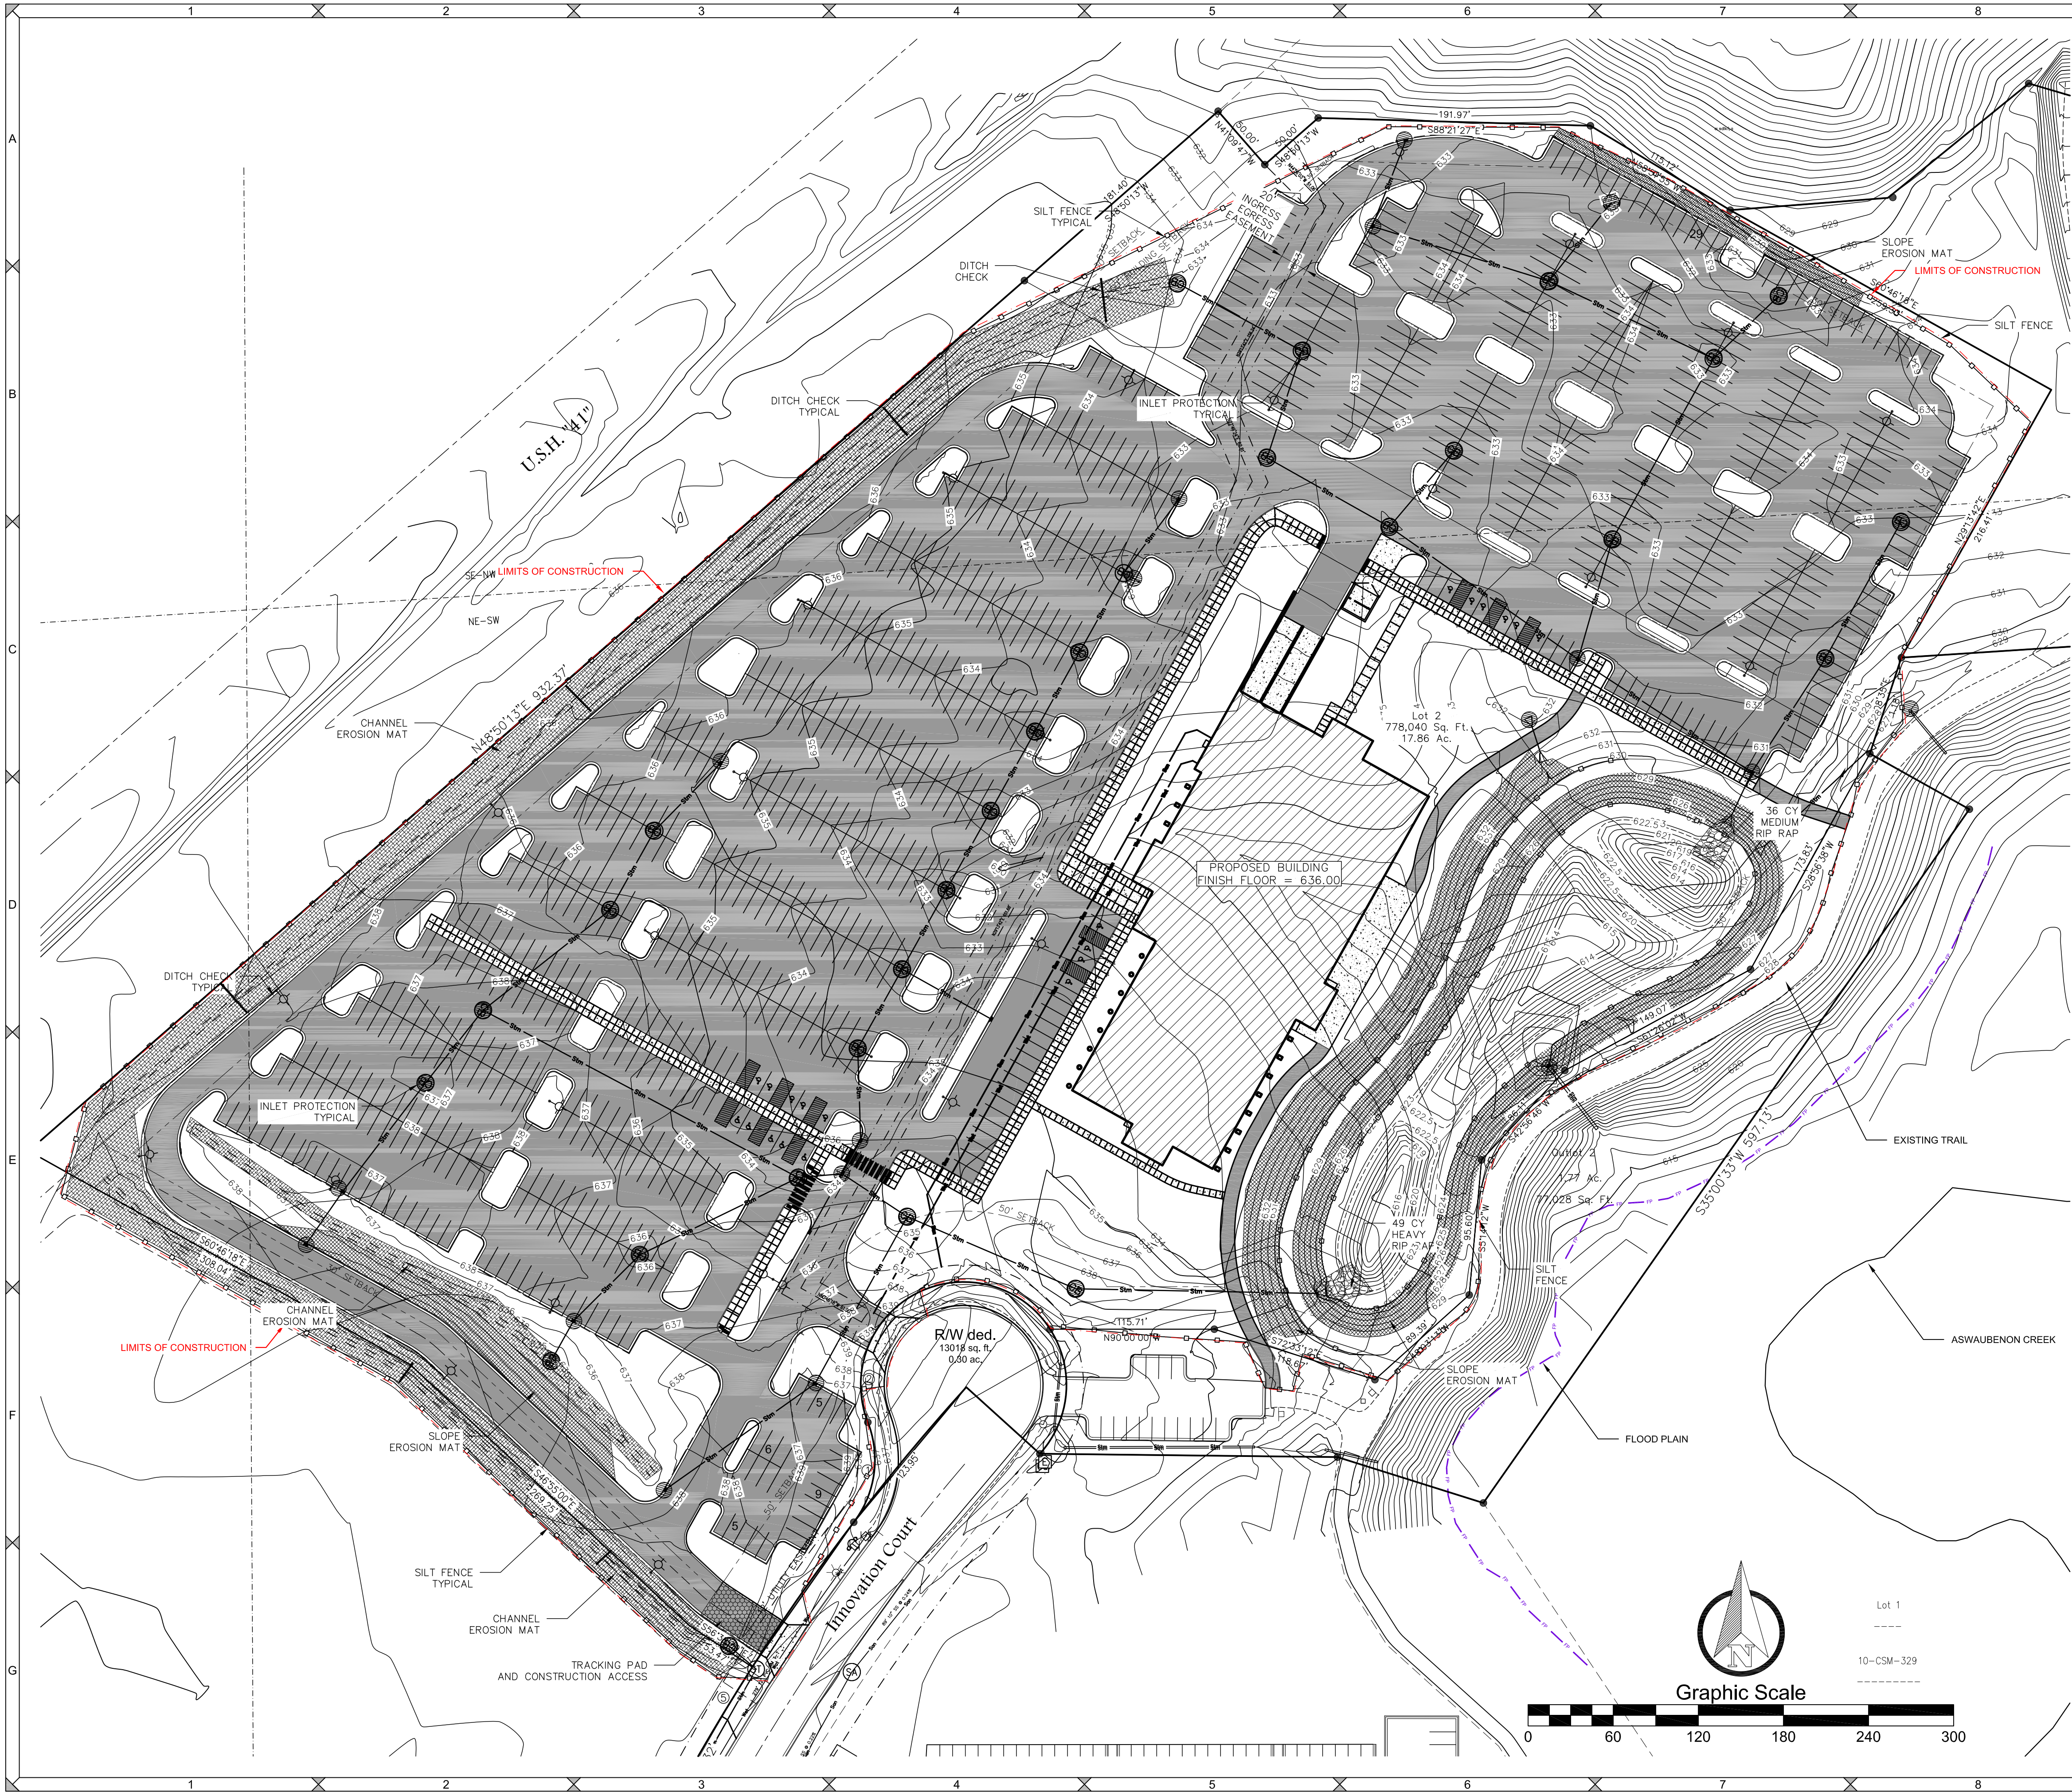

Legend

SANITARY MANHOLE	PROPOSED ASPHALT
ROUND CATCH BASIN	PROPOSED BUILDING
STORM SEWER MANHOLE	SLOPE EROSION MAT
CURB INLET	WSDOT CLASS 1 TYPE A
HYDRANT	CHANNEL EROSION MAT
WATERMAIN	RIP RAP SIZE AND QUANTITY PER PLAN
SANITARY SEWER	TRACKING PAD
STORM SEWER	EXISTING CONTOUR LINE
LIGHT POLE	PROPOSED CONTOUR LINE
CONCRETE CURB & GUTTER LINE	EXISTING GROUND GRADE
REVERSE SLOPE CURB & GUTTER	PROPOSED GROUND GRADE
MOUNTABLE CURB & GUTTER	DRAINAGE ARROW
EXISTING ASPHALT	TOP OF CURB OR SIDEWALK
CONCRETE	FLOW LINE OF GUTTER
GRAVEL	DRAINAGE DIVIDE FOR STORM STRUCTURE
EXISTING BUILDING	LIGHT POLE
DECIDUOUS TREE	
CONIFEROUS TREE	

STRAIGHT DIMENSIONS ARE TO FACE OF CURB
RADIUS DIMENSIONS ARE TO BACK OF CURB

CONSTRUCTION SITE EROSION CONTROL

THE CONTRACTOR IS RESPONSIBLE FOR INSTALLING AND MAINTAINING EROSION AND SEDIMENT CONTROL MEASURES. ALL EROSION AND SEDIMENT CONTROL PRACTICES SHALL BE ACCORDANCE WITH THE WISCONSIN DEPARTMENT OF NATURAL RESOURCES TECHNICAL STANDARDS AND IF NO STANDARD EXISTS THE WISCONSIN CONSTRUCTION SITE BEST MANAGEMENT PRACTICE HANDBOOK (CURRENT EDITION) SHALL BE REFERENCED. EROSION AND SEDIMENT CONTROL PRACTICES SHALL BE IN PLACE PRIOR TO DISTURBING THE SITE. CONTRACTORS SHALL MINIMIZE THE DURATION AND SIZE OF DISTURBED AREAS TO THE MAXIMUM EXTENT PRACTICABLE. EROSION AND SEDIMENT CONTROL PRACTICES PROPOSED FOR THIS PROJECT ARE DESCRIBED AS FOLLOWS:

SEDIMENT TRACKING FROM CONSTRUCTION SITE:

- STONE TRACKING PAD(S) - TECHNICAL STANDARD 1057
- STONE TRACKING PADS WILL BE INSTALLED AT ENTRANCES SHOWN ON THE SITE. TRACKING PADS SHALL BE IN PLACE PRIOR TO LAND DISTURBING ACTIVITIES.
- WASH WATER FROM VEHICLE AND WHEEL WASHING SHALL BE TREATED BEFORE ENTERING WATERS OF THE STATE.
- STREET SWEEPING/CLEANING
- SEDIMENT TRACKED FROM THE CONSTRUCTION SITE SHALL BE CLEANED UP AT THE END OF EACH WORK DAY UNLESS THE SEDIMENT PRESENTS A HAZARD. SEDIMENT PRESENTING A HAZARD MUST BE CLEANED UP IMMEDIATELY.
- SEDIMENT CARRIED OFF-SITE BY OVERLAND FLOW OR RUNOFF:
- SILT FENCE - TECHNICAL STANDARD 1056
- SILT FENCE WILL BE INSTALLED DOWN-SLOPE OF ALL DISTURBED AREAS OF THE SITE. THE FENCE SHALL BE INSTALLED ALONG THE CONTOURS AND BE IN-PLACE PRIOR TO LAND DISTURBING ACTIVITIES.
- SEEDING - TECHNICAL STANDARD 1059; MULCHING - TECHNICAL STANDARD 1058
- DISTURBED AREAS OF THE SITE SHALL BE SEEDDED AND MULCHED AS SOON AS THEY ARE BROUGHT TO FINISHED GRADE. IN ADDITION, ANY STOCK PILES IN PLACE FOR 7 DAYS OR MORE SHALL BE SEEDDED AND MULCHED.
- NON-CHANNEL EROSION MAT - TECHNICAL STANDARD 1052
- EROSION CONTROL MAT SHALL BE PLACED AS SHOWN ON THE PLANS, AND/OR AS DETERMINED IN THE FIELD. TO PROTECT THE DISTURBED SLOPES FROM EROSION, NON-CHANNEL EROSION MAT SHALL BE INSTALLED AS SOON AS THE SLOPE HAS BEEN BROUGHT TO FINISHED GRADE.
- CONSTRUCTION SITE DIVERSION - TECHNICAL STANDARD 1066
- WHERE POSSIBLE, THE SITE WILL BE GRADED SUCH THE RUNOFF FROM UNDISTURBED AREAS IS ROUTED AROUND DISTURBED AREAS OF THE SITE.
- SEDIMENT CARRIED OFF-SITE BY DEWATERING OPERATIONS:
- DEWATERING - TECHNICAL STANDARD 1061
- DEWATERING IS NOT ANTICIPATED FOR THIS PROJECT. IF IT IS REQUIRED, DEWATERING SHALL BE IN ACCORDANCE WITH THE DEWATERING TECHNICAL STANDARD. ANY NECESSARY PERMITS SHALL BE OBTAINED PRIOR TO DEWATERING OPERATIONS TAKE PLACE.
- SEDIMENT ENTERING STORM DRAIN INLETS:
- STORM DRAIN INLET PROTECTION - TECHNICAL STANDARD 1060
- ALL INLETS, PROPOSED AND EXISTING, ACCEPTING RUNOFF FROM DISTURBED AREAS OF THE SITE SHALL HAVE INLET PROTECTION INSTALLED PRIOR TO LAND DISTURBING ACTIVITY WITHIN THE AREA DISCHARGING TO THE INLET.
- SEDIMENT BEING CARRIED OFF-SITE BY WIND:
- DUST CONTROL - TECHNICAL STANDARD 1068
- WHEN REQUIRED, DUST CONTROL MEASURES SHALL BE EMPLOYED TO PREVENT DUST FROM BLOWING OFF-SITE.
- CONCRETE WASHOUT
- CONCRETE WASHOUT SHALL BE COLLECTED AND RETAINED, BOTH WATER AND CONCRETE, IN LEAK PROOF CONTAINERS. WASHOUT CAN BE RECYCLED OR REUSED. SEE <http://water.epa.gov/polwaste/npdes/swbmp/upload/concretewashout.pdf> FOR DETAILS.

INSPECTION AND MAINTENANCE

THE CONTRACTOR IS RESPONSIBLE FOR INSPECTION AND MAINTENANCE OF EROSION AND SEDIMENT CONTROLS UNTIL THE CONSTRUCTION SITE IS PERMANENTLY STABILIZED WITH A DENSE GRASS COVER. THE CONTRACTOR SHALL INSPECT EROSION AND SEDIMENT CONTROLS WEEKLY AND WITHIN 24 HOURS AFTER A RAINFALL EVENT OF 0.5 INCHES OR GREATER. THE CONTRACTOR SHALL INSPECT EROSION AND SEDIMENT CONTROLS FOR STRUCTURAL DAMAGE, SEDIMENT ACCUMULATION, OR ANY OTHER UNDESIRABLE CONDITION. THE CONTRACTOR SHALL REPAIR DAMAGED STRUCTURES PRIOR TO THE END OF EACH WORKING DAY. SEDIMENT SHALL BE REMOVED FROM THE STRUCTURE WHEN THE DEPTH OF SEDIMENT HAS ACCUMULATED TO ONE HALF THE HEIGHT OF THE DEVICE OR AS REQUIRED BY THE APPLICABLE WISCONSIN DEPARTMENT OF NATURAL RESOURCES TECHNICAL STANDARD (CURRENT EDITION).

THE CONTRACTOR SHALL SUMMARIZE WEEKLY INSPECTION AND MAINTENANCE ACTIVITIES ON A WEEKLY INSPECTION REPORT THAT IS AVAILABLE THROUGH THE WDNR.

THE WEEKLY INSPECTION REPORT SHALL INCLUDE THE FOLLOWING MINIMUM INFORMATION:

- NAME OF INDIVIDUAL PERFORMING INSPECTION;
- DATE, TIME, AND PLACE OF INSPECTION;
- A DESCRIPTION OF THE CONSTRUCTION PHASE;
- A DESCRIPTION OF EROSION AND SEDIMENT CONTROL INSTALLATIONS;
- A DESCRIPTION OF EROSION AND SEDIMENT CONTROL MAINTENANCE ACTIVITIES;
- AND AN ASSESSMENT OF EROSION AND SEDIMENT CONTROL CONDITIONS.

THE CONTRACTOR SHALL PROMPTLY FURNISH THE ORIGINAL WEEKLY INSPECTION REPORTS TO THE OWNER, OWNER'S REPRESENTATIVE, OR WISCONSIN DEPARTMENT OF NATURAL RESOURCES WHEN REQUESTED. THE CONTRACTOR SHALL KEEP A COPY OF THE APPROVED EROSION & SEDIMENT CONTROL PLAN, PERMITS, AND WEEKLY INSPECTION REPORTS ON-SITE AT ALL TIMES.

ALL WASTE FROM THE CONSTRUCTION SITE SHALL BE PROPERLY DISPOSED OF AND NOT BE ALLOWED TO ENTER THE STORM SEWER SYSTEM, DRAINAGE SYSTEM, OR OTHER ENVIRONMENTALLY SENSITIVE AREAS LOCATED WITHIN THE CONSTRUCTION SITE, INCLUDING ASWAUBENON CREEK.

DESIGNED BY
TAW

DATA FILE
P-10119.txt

DATE
11-04-19

Number	Date	Comments

Mau & Associates
LAND SURVEYING & PLANNING
CIVIL & WATER RESOURCE ENGINEERING
Phone: 920-434-9670 Fax: 920-434-9672

OVERALL EROSION CONTROL PLAN
Commercial Horizons
Multi-Tenant Facility

PROJECT NO.
P-10119

SHEET NO.
C3.0

DRAWING NO.
S-3166



DESIGNED BY
TAW

DATA FILE
P-10119.txt

DATE
11-04-19

Number	Date	Comments

Mau & Associates
LAND SURVEYING & PLANNING
CIVIL & WATER RESOURCE ENGINEERING
Phone: 920-434-9670 Fax: 920-434-9672

**NORTH LOT
GRADING PLAN
COMMERCIAL HORIZONS
MULTI-TENANT FACILITY**

PROJECT NO.
P-10119

SHEET NO.
C4.0

DRAWING NO.
S-3166



DESIGNED BY
TAW

DATA FILE
P-10119.txt

DATE
11-04-19


Number	Date	Comments
1		
2		
3		
4		
5		
6		
7		
8		
9		
10		

WEST LOT (N)
GRADING PLAN
COMMERCIAL HORIZONS
MULTI-TENANT FACILITY

PROJECT NO.
P-10119
SHEET NO.
C4.1
DRAWING NO.
S-3166

Mau & Associates
LAND SURVEYING & PLANNING
CIVIL & WATER RESOURCE ENGINEERING
Phone: 920-434-9670 Fax: 920-434-9672

FILE:

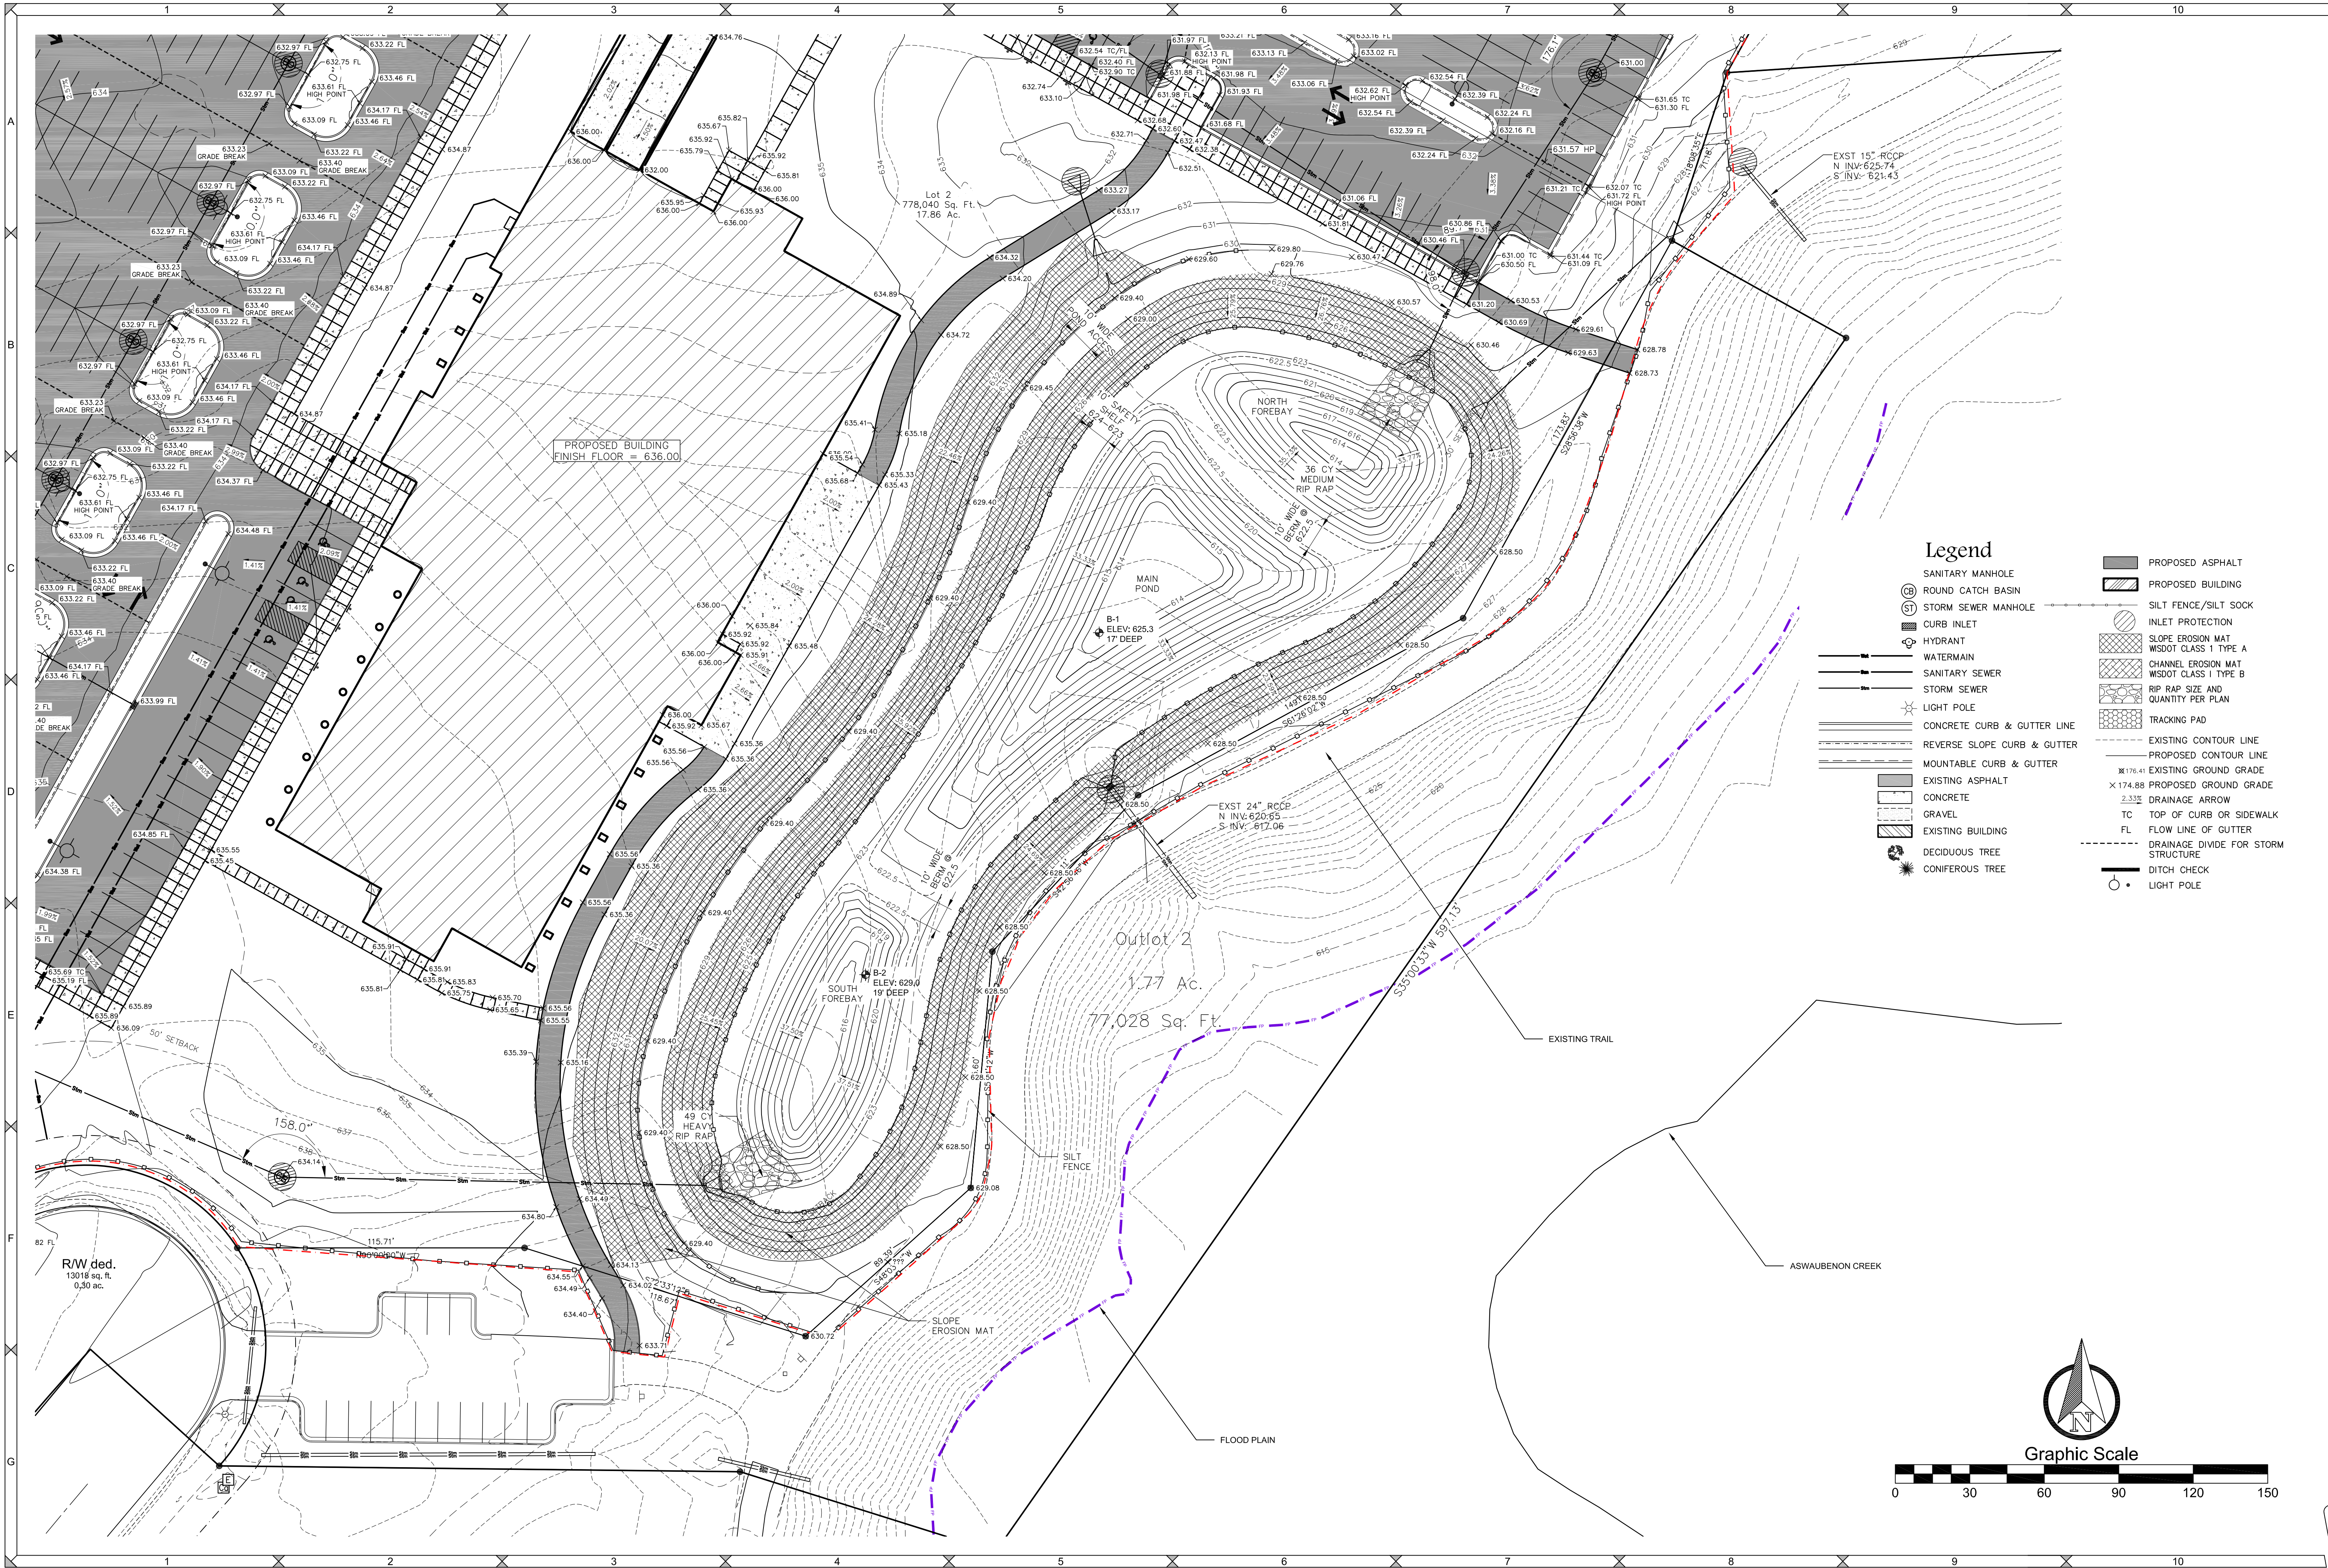

DESIGNED BY
TAW

DATA FILE
P-10119.txt

DATE
11-04-19

Number	Date	Comments












File: P-10119.dwg 10/28/19.dwg

Mau & Associates
LAND SURVEYING & PLANNING
CIVIL & WATER RESOURCE ENGINEERING
Phone: 920-434-9670 Fax: 920-434-9672

**POND AREA
GRADING PLAN**
COMMERCIAL HORIZONS
MULTI-TENANT FACILITY

PROJECT NO.
P-10119
SHEET NO.
C4.3
DRAWING NO.
S-3166

Graphic Scale
0 30 60 90 120 150

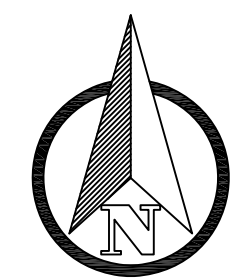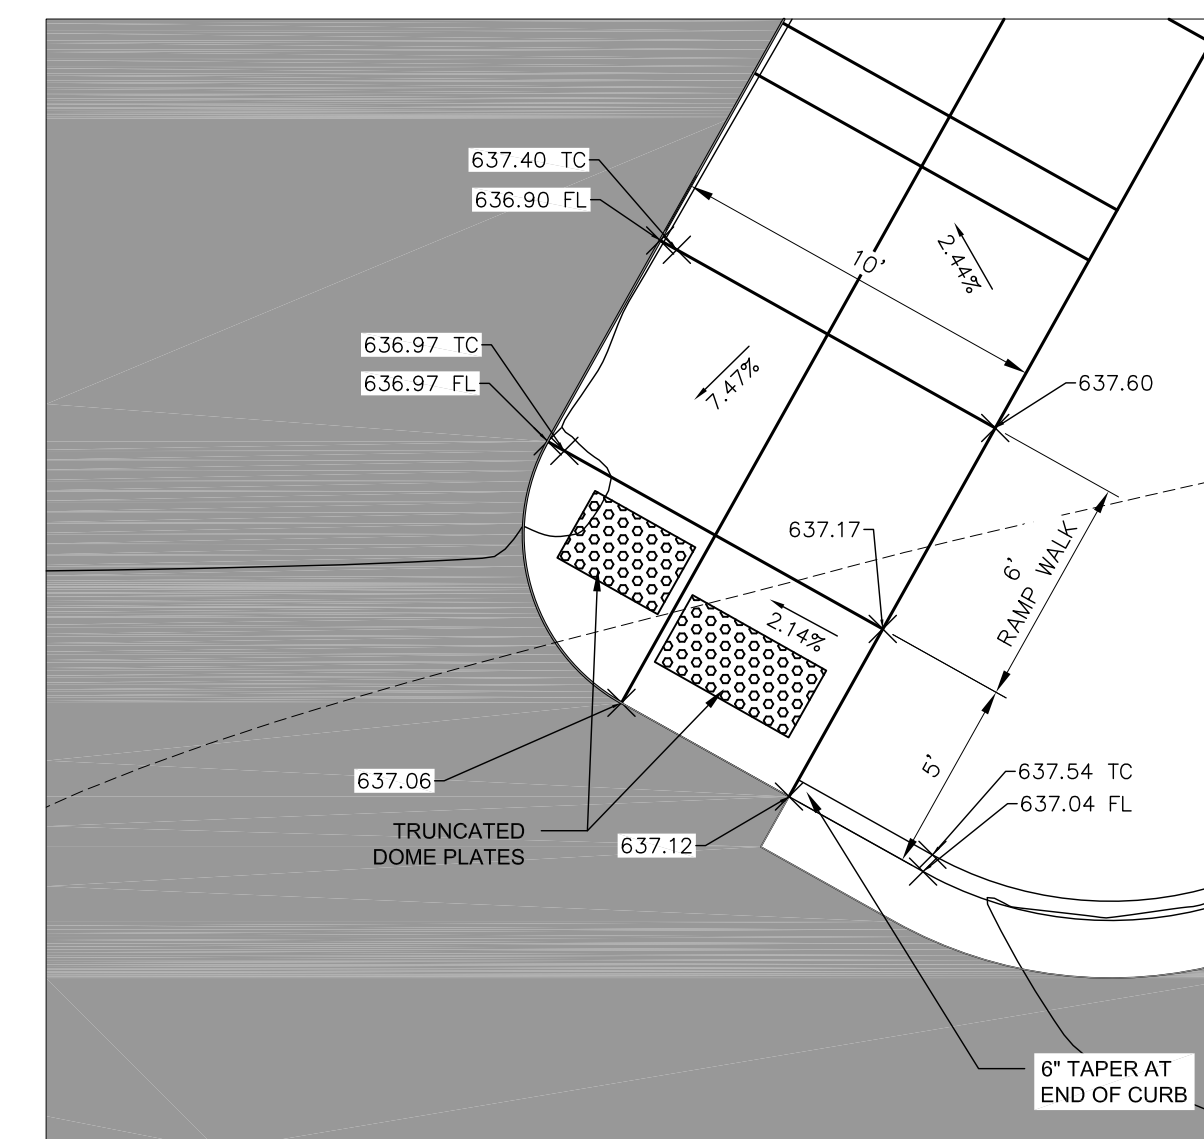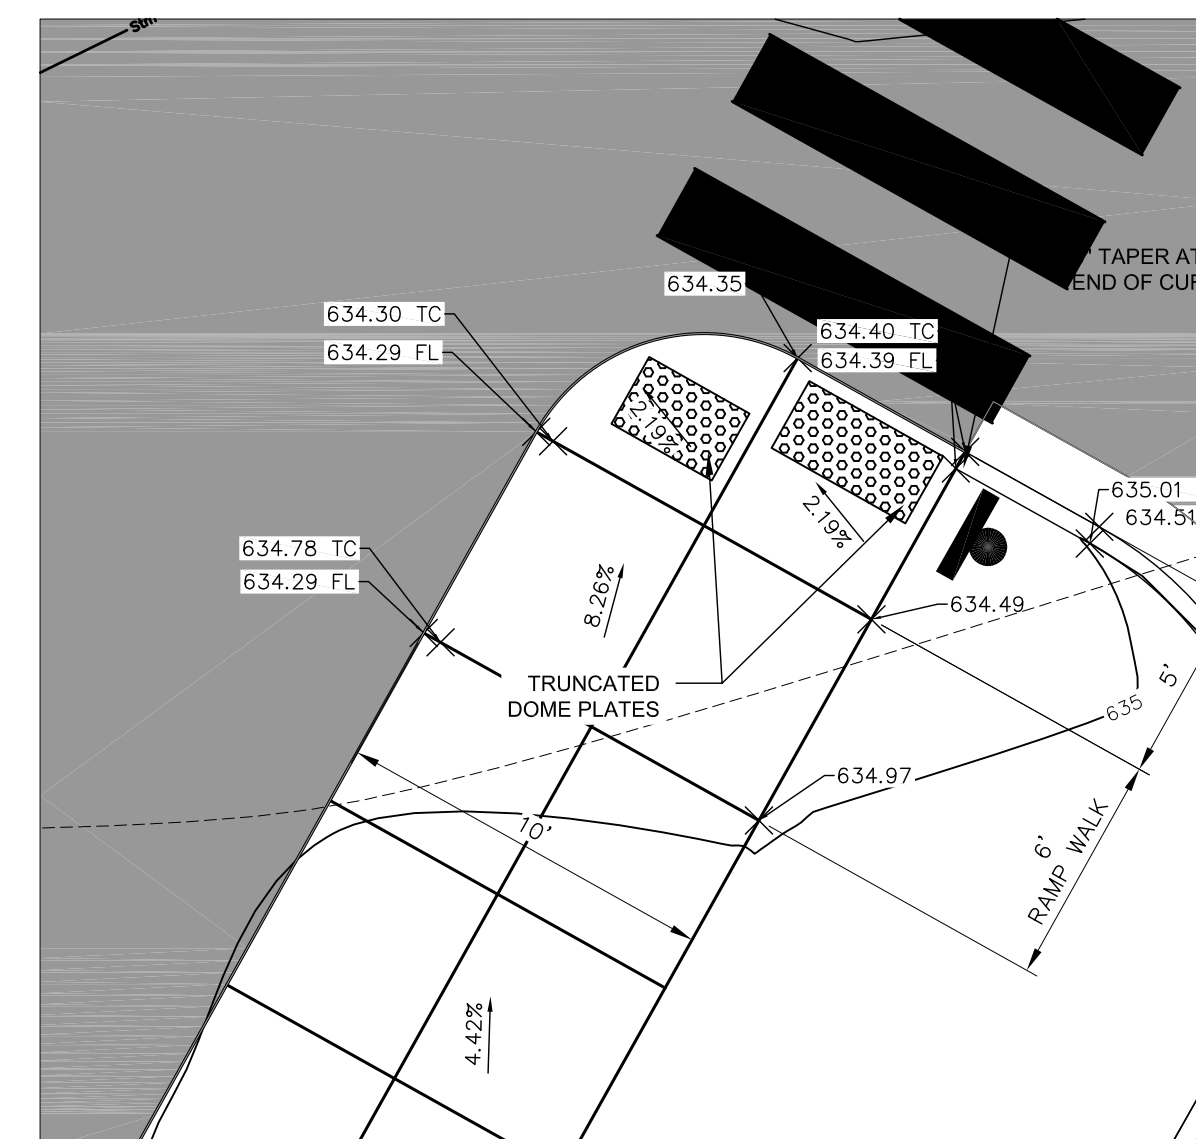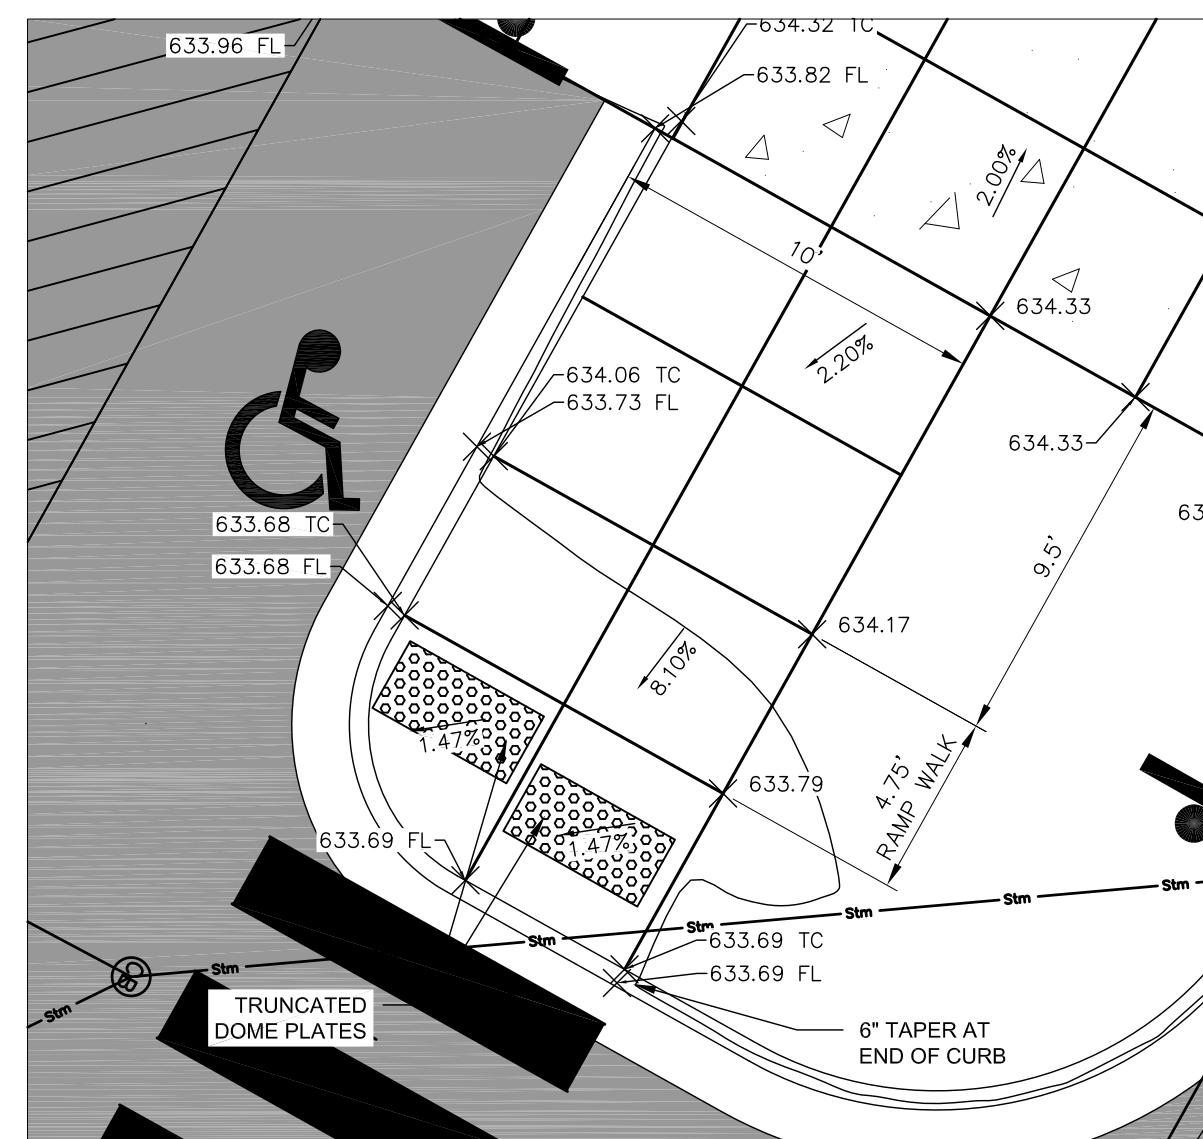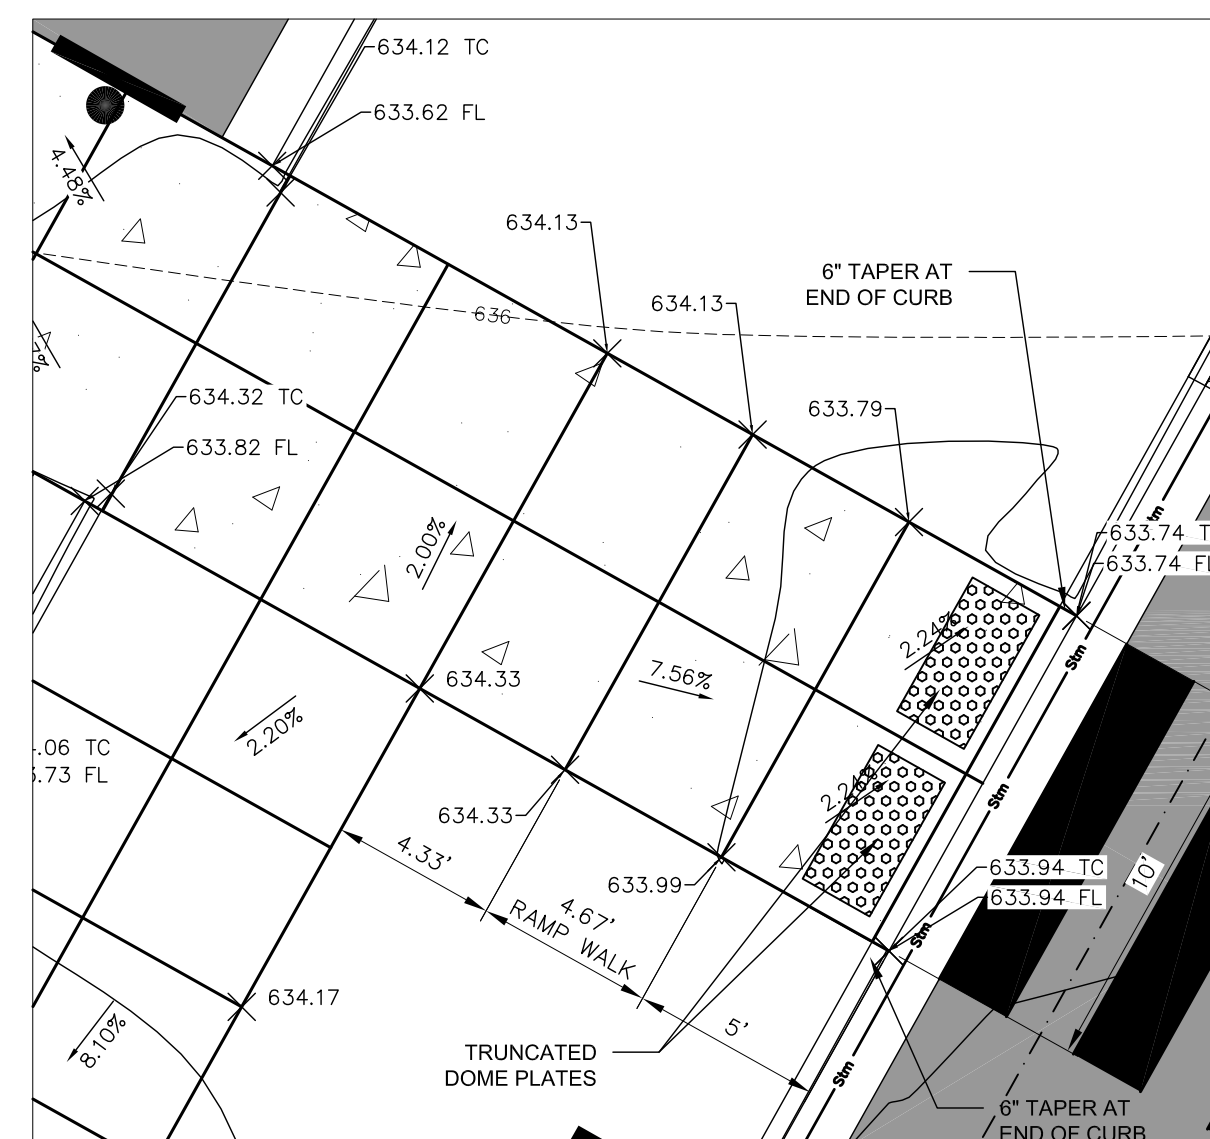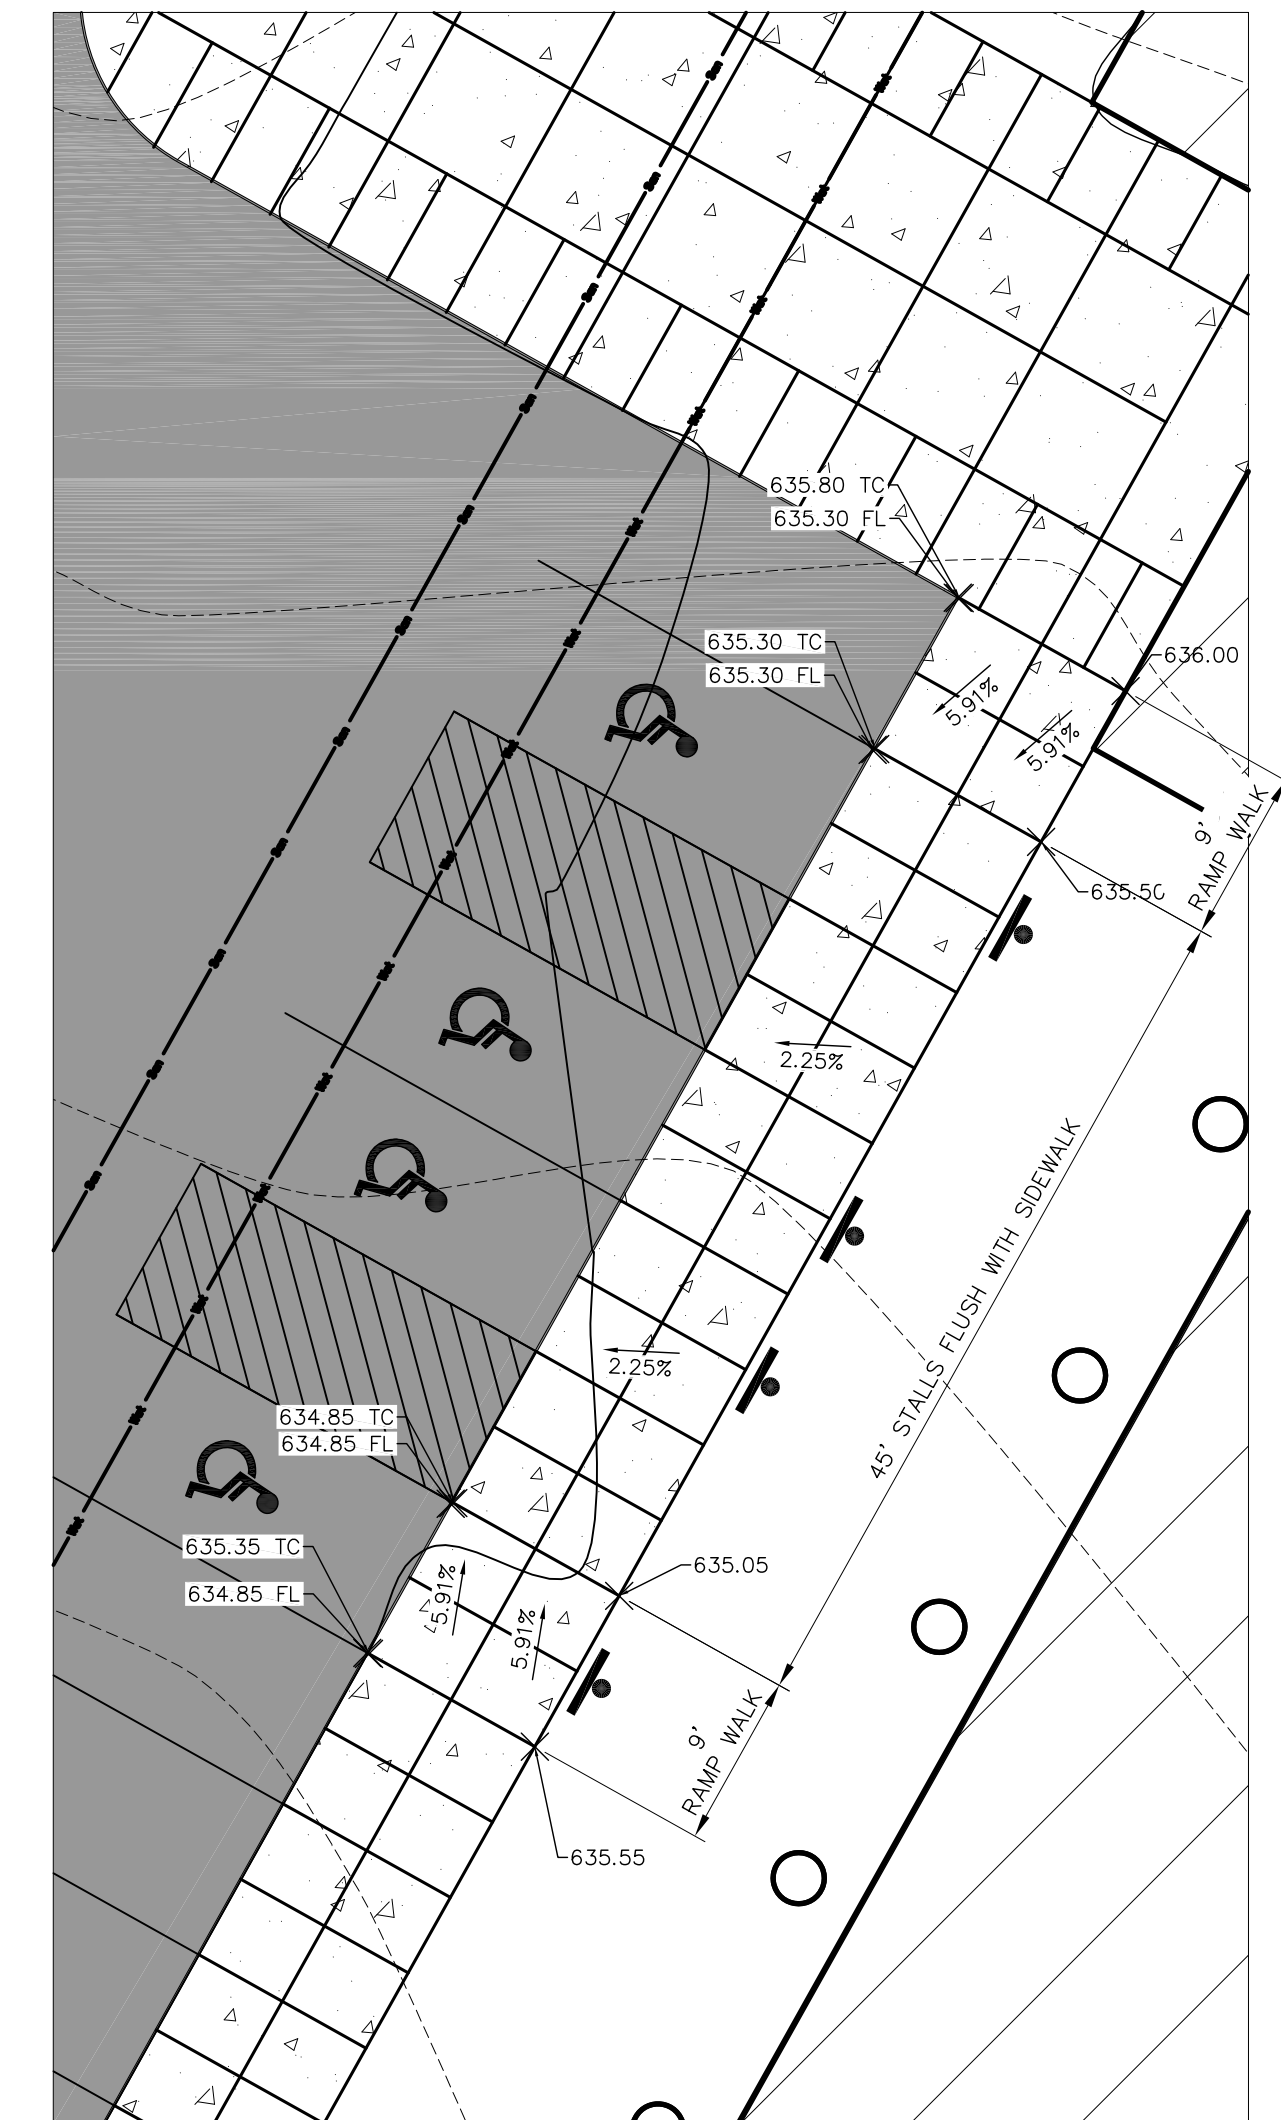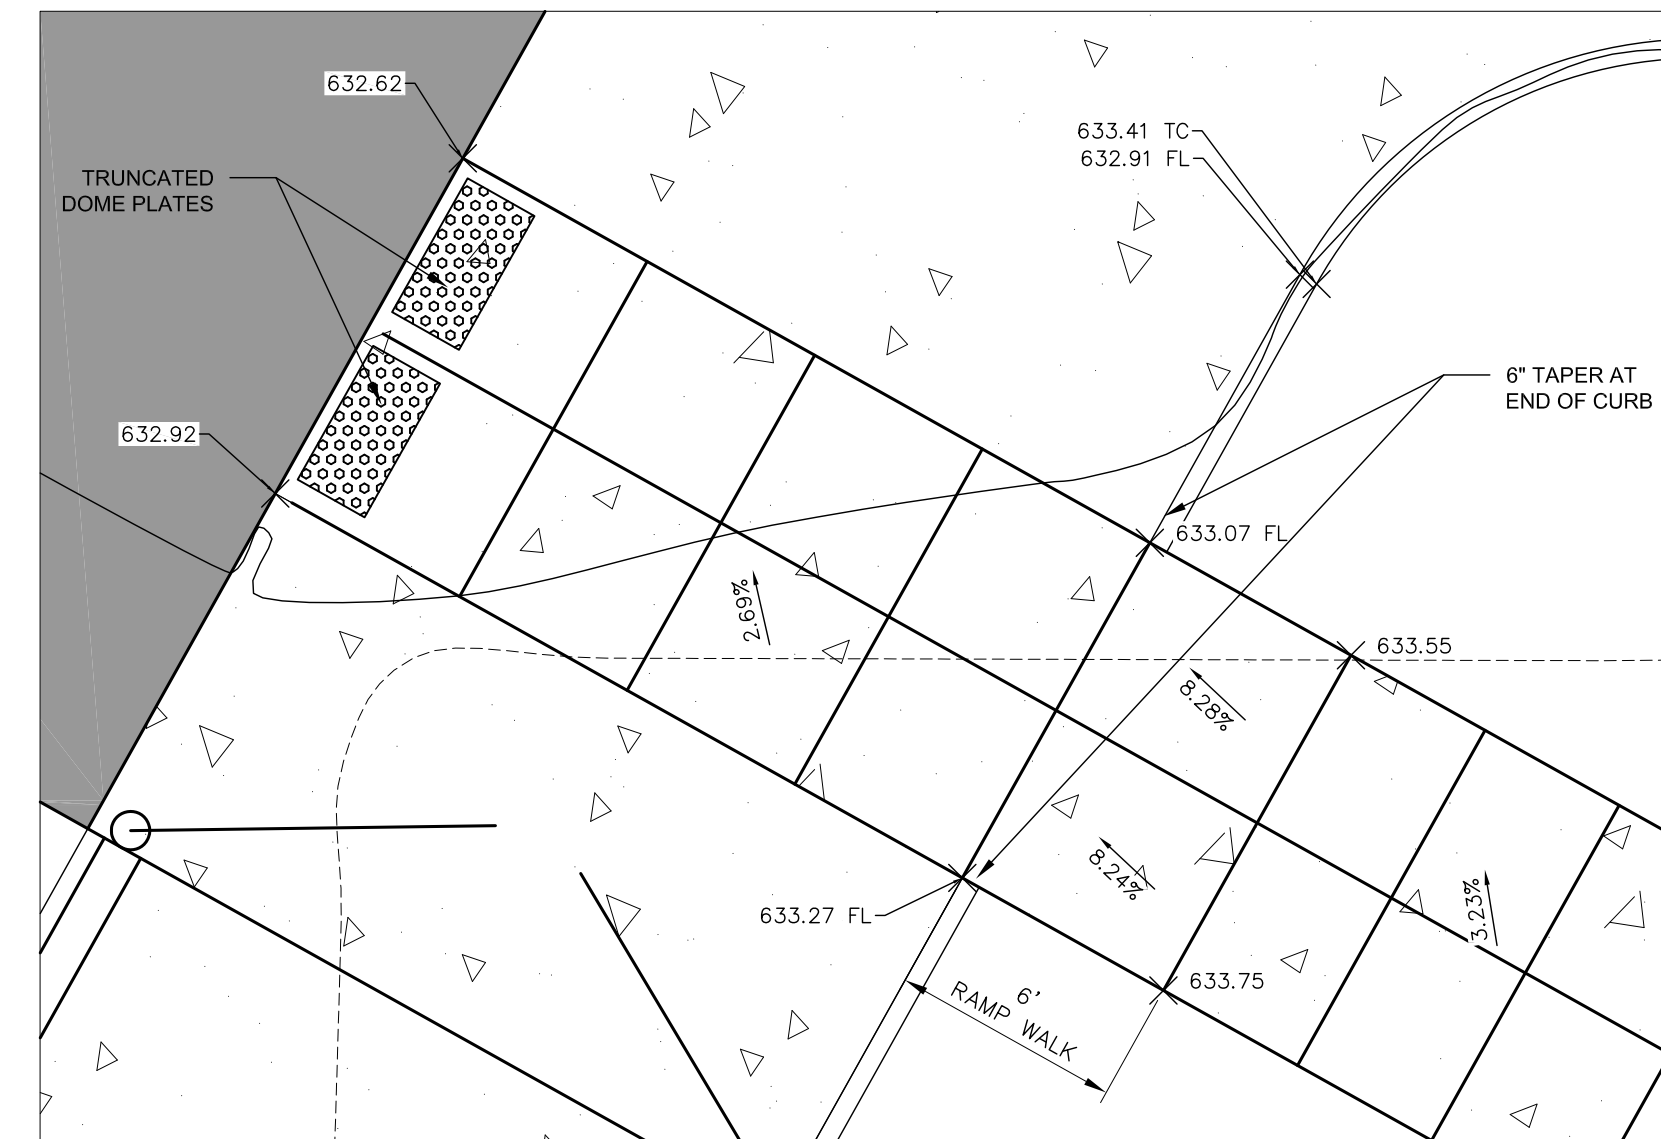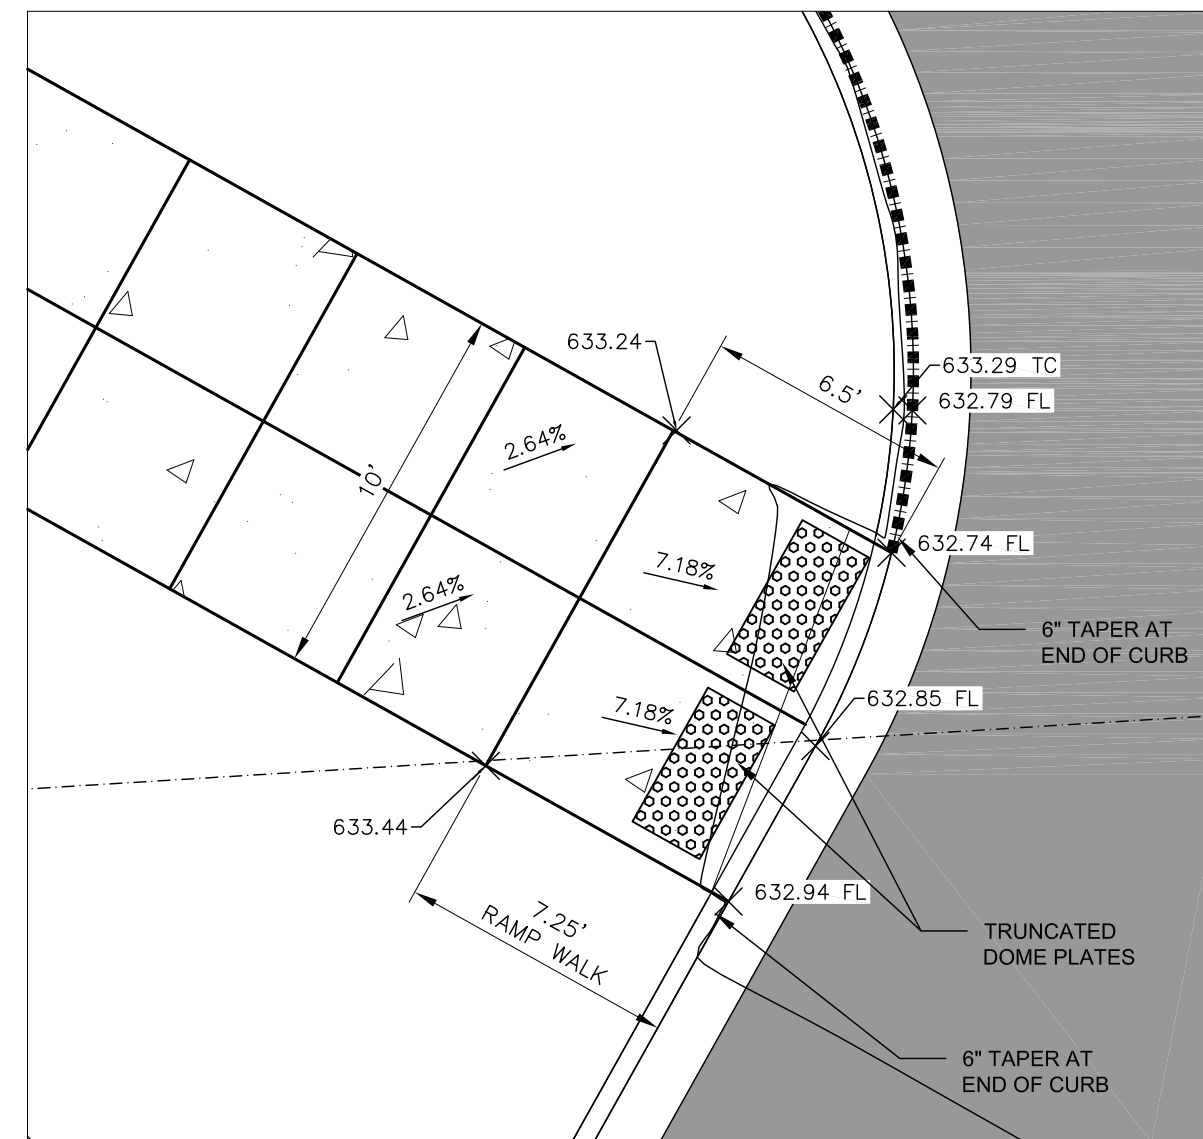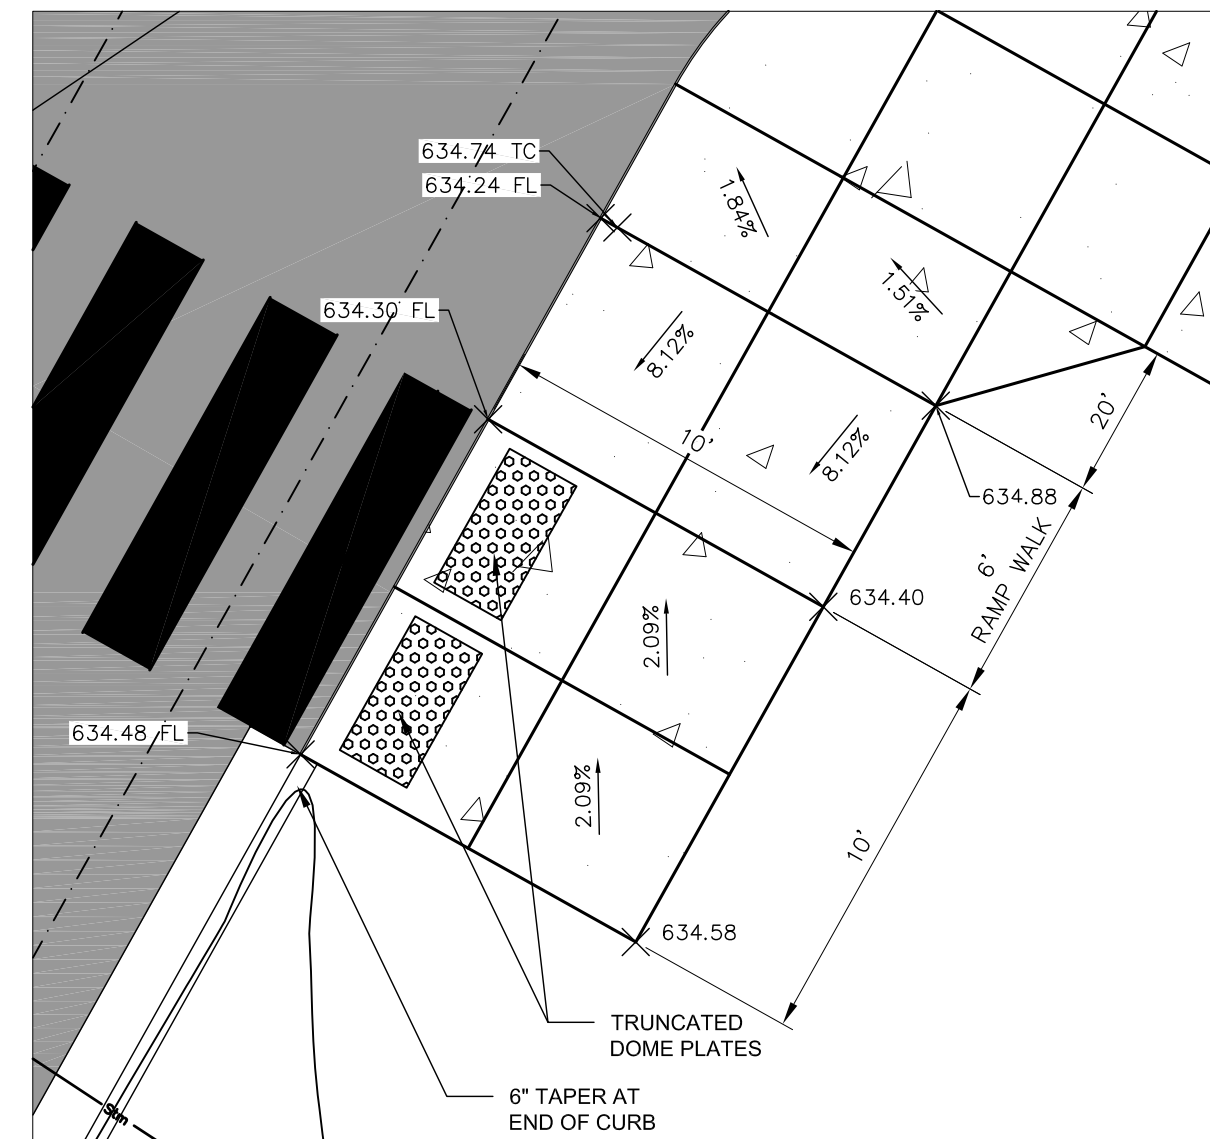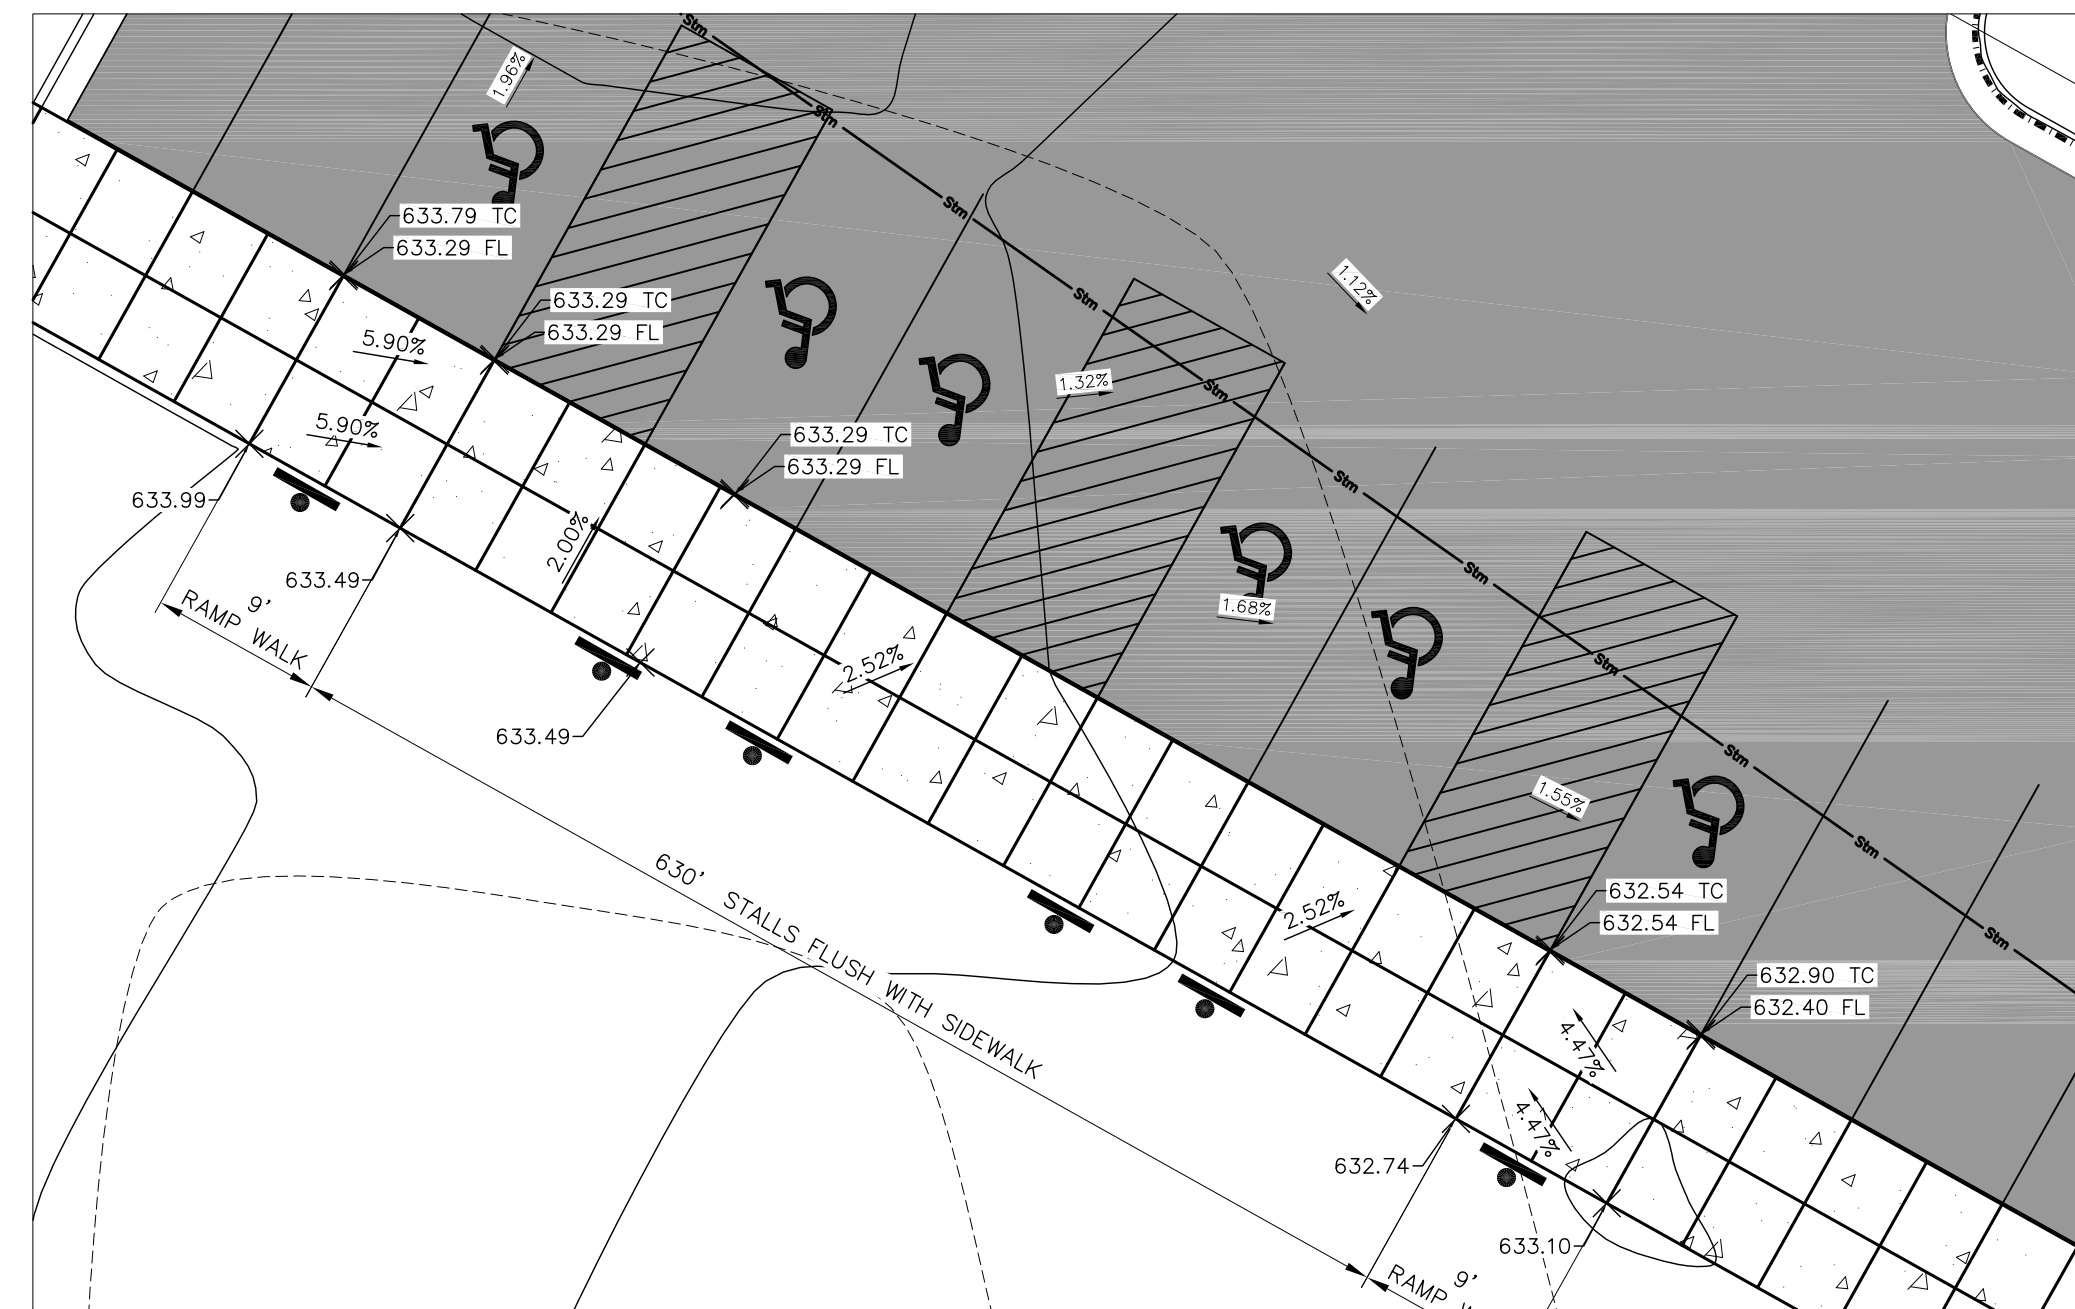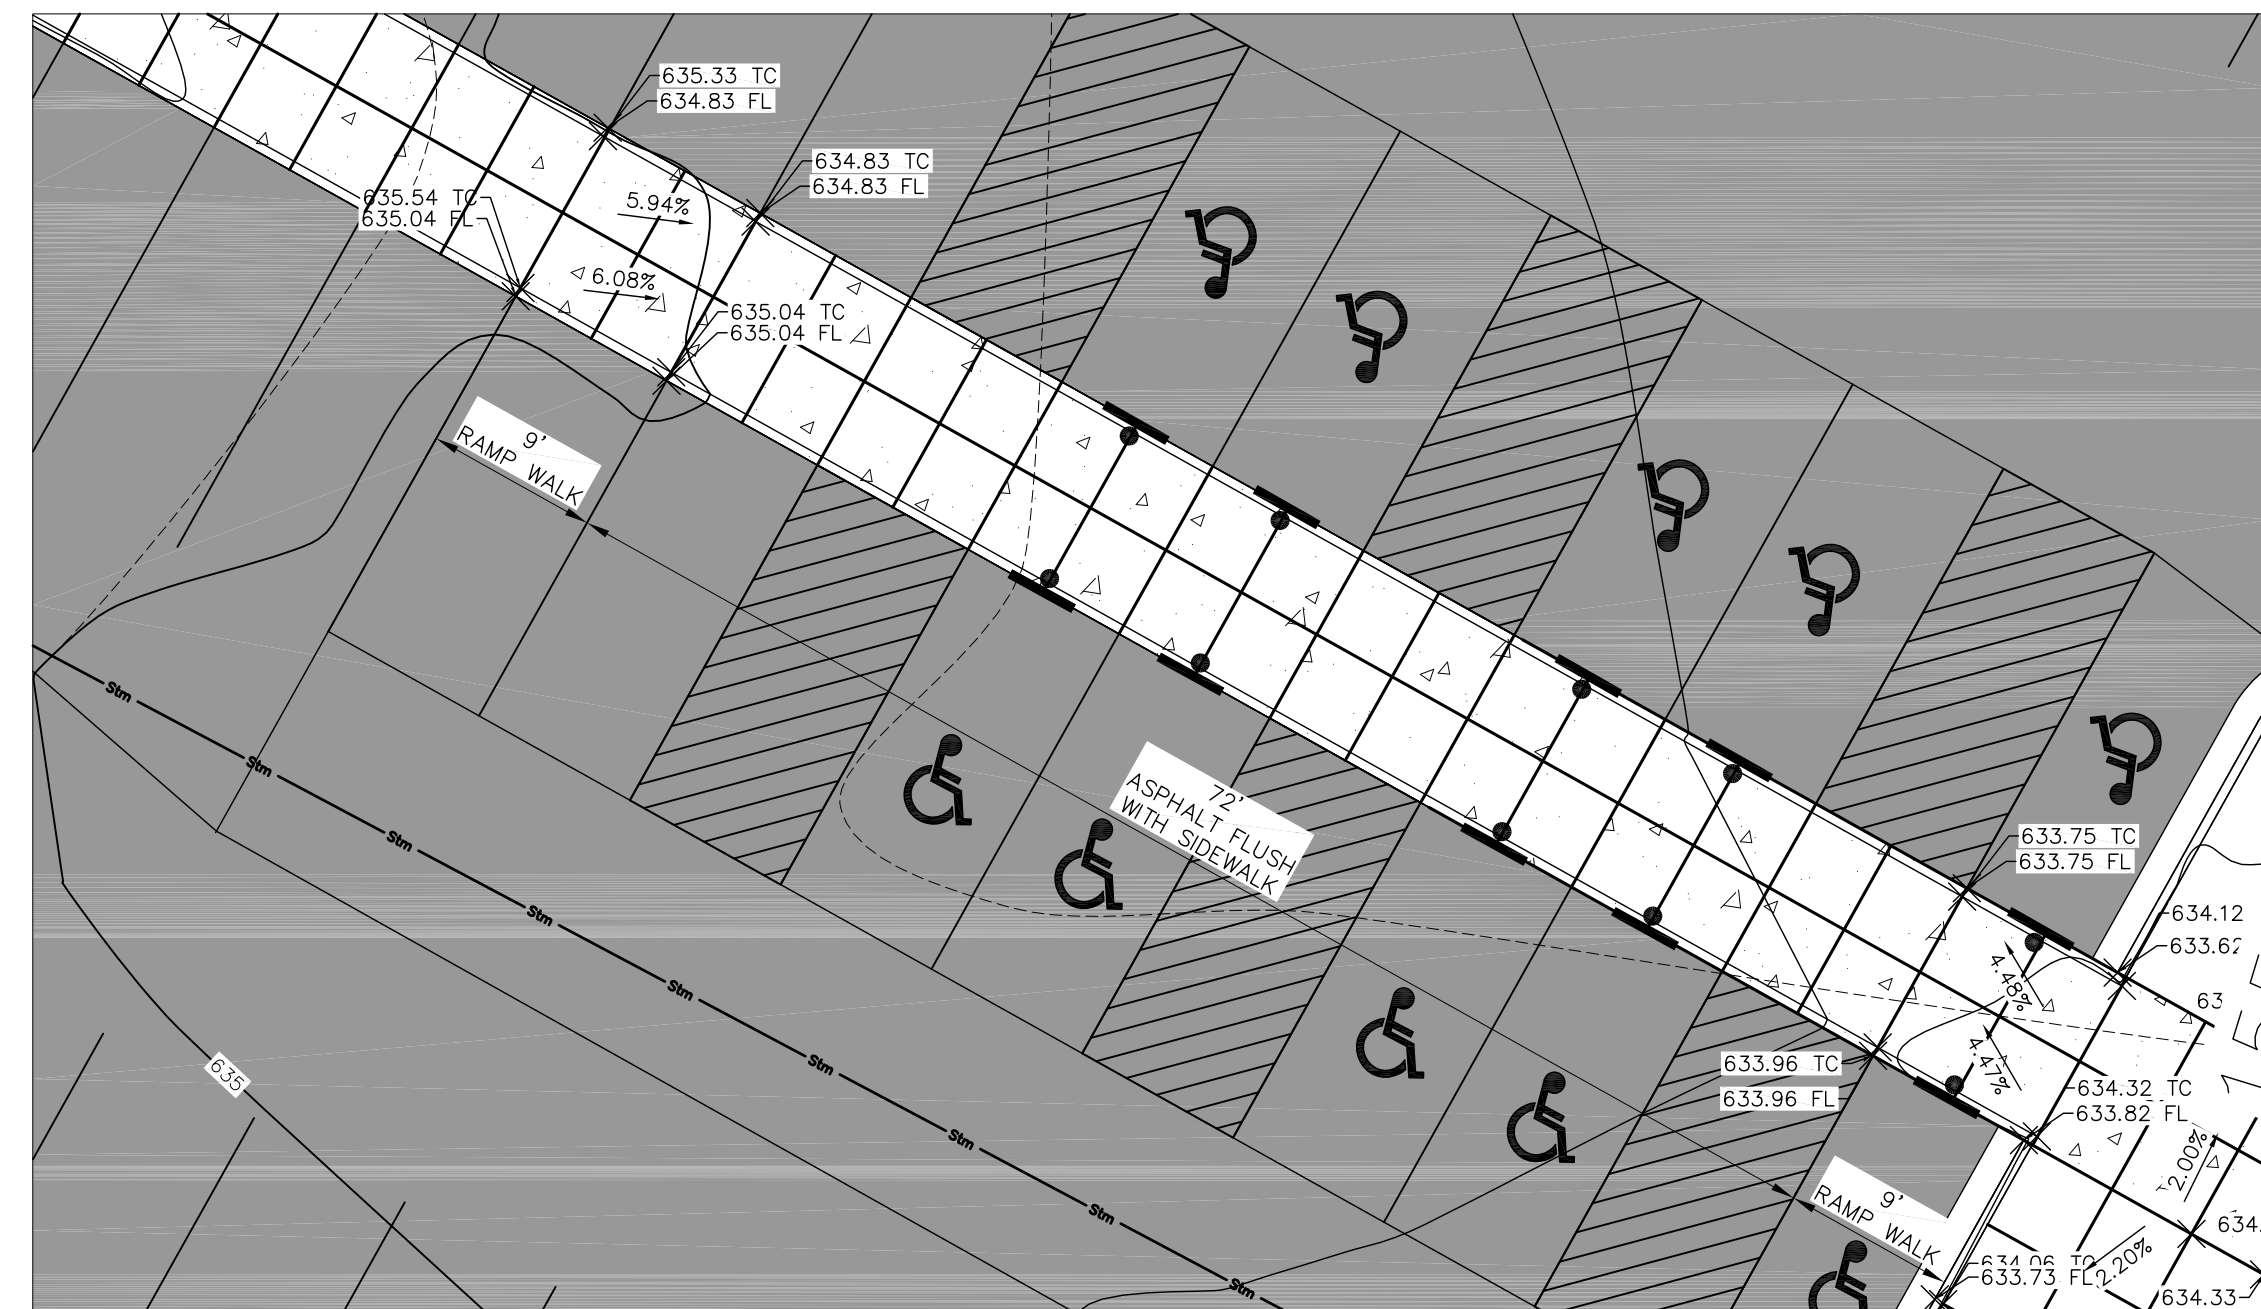[illegible]

Mau & Associates
LAND SURVEYING & PLANNING
CIVIL & WATER RESOURCE ENGINEERING
Phone: 920-434-9670 Fax: 920-434-9672

ADA RAMP DETAILS

COMMERCIAL HORIZONS MULTI-TENANT FACILITY

PROJECT NO.
P-10119

SHEET NO.
C4.4

DRAWING NO.
S-3166



- Legend**
- SANITARY MANHOLE
 - ROUND CATCH BASIN
 - STORM SEWER MANHOLE
 - CURB INLET
 - HYDRANT
 - WATERMAIN
 - SANITARY SEWER
 - STORM SEWER
 - LIGHT POLE
 - CONCRETE CURB & GUTTER LINE
 - REVERSE SLOPE CURB & GUTTER
 - MOUNTABLE CURB & GUTTER
 - EXISTING ASPHALT
 - CONCRETE
 - GRAVEL
 - EXISTING BUILDING
 - DECIDUOUS TREE
 - CONIFEROUS TREE
 - PROPOSED ASPHALT
 - PROPOSED BUILDING
 - SILT FENCE/SILT SOCK
 - INLET PROTECTION
 - SLOPE EROSION MAT WSDOT CLASS 1 TYPE A
 - CHANNEL EROSION MAT WSDOT CLASS 1 TYPE B
 - RIP RAP SIZE AND QUANTITY PER PLAN
 - TRACKING PAD
 - EXISTING CONTOUR LINE
 - PROPOSED CONTOUR LINE
 - EXISTING GROUND GRADE
 - PROPOSED GROUND GRADE
 - DRAINAGE ARROW
 - TOP OF CURB OR SIDEWALK
 - FLOW LINE OF GUTTER
 - DRAINAGE DIVIDE FOR STORM STRUCTURE
 - DITCH CHECK
 - LIGHT POLE

DESIGNED BY
TAW

DATA FILE
P-10119.txt

DATE
11-04-19

Comments

Date

Number

File: P-10119.dwg 10/23/19.dwg

Mau & Associates

LAND SURVEYING & PLANNING

CIVIL & WATER RESOURCE ENGINEERING

Phone: 920-434-9670 Fax: 920-434-9672

NORTH LOT

UTILITY PLAN

COMMERCIAL HORIZONS


MULTI-TENANT FACILITY

PROJECT NO.
P-10119


SHEET NO.
C5.0

DRAWING NO.
S-3166

C:\Users\j312117\OneDrive\Documents\10119.dwg 11/3/2019 5:45:15 PM Adobe PDF

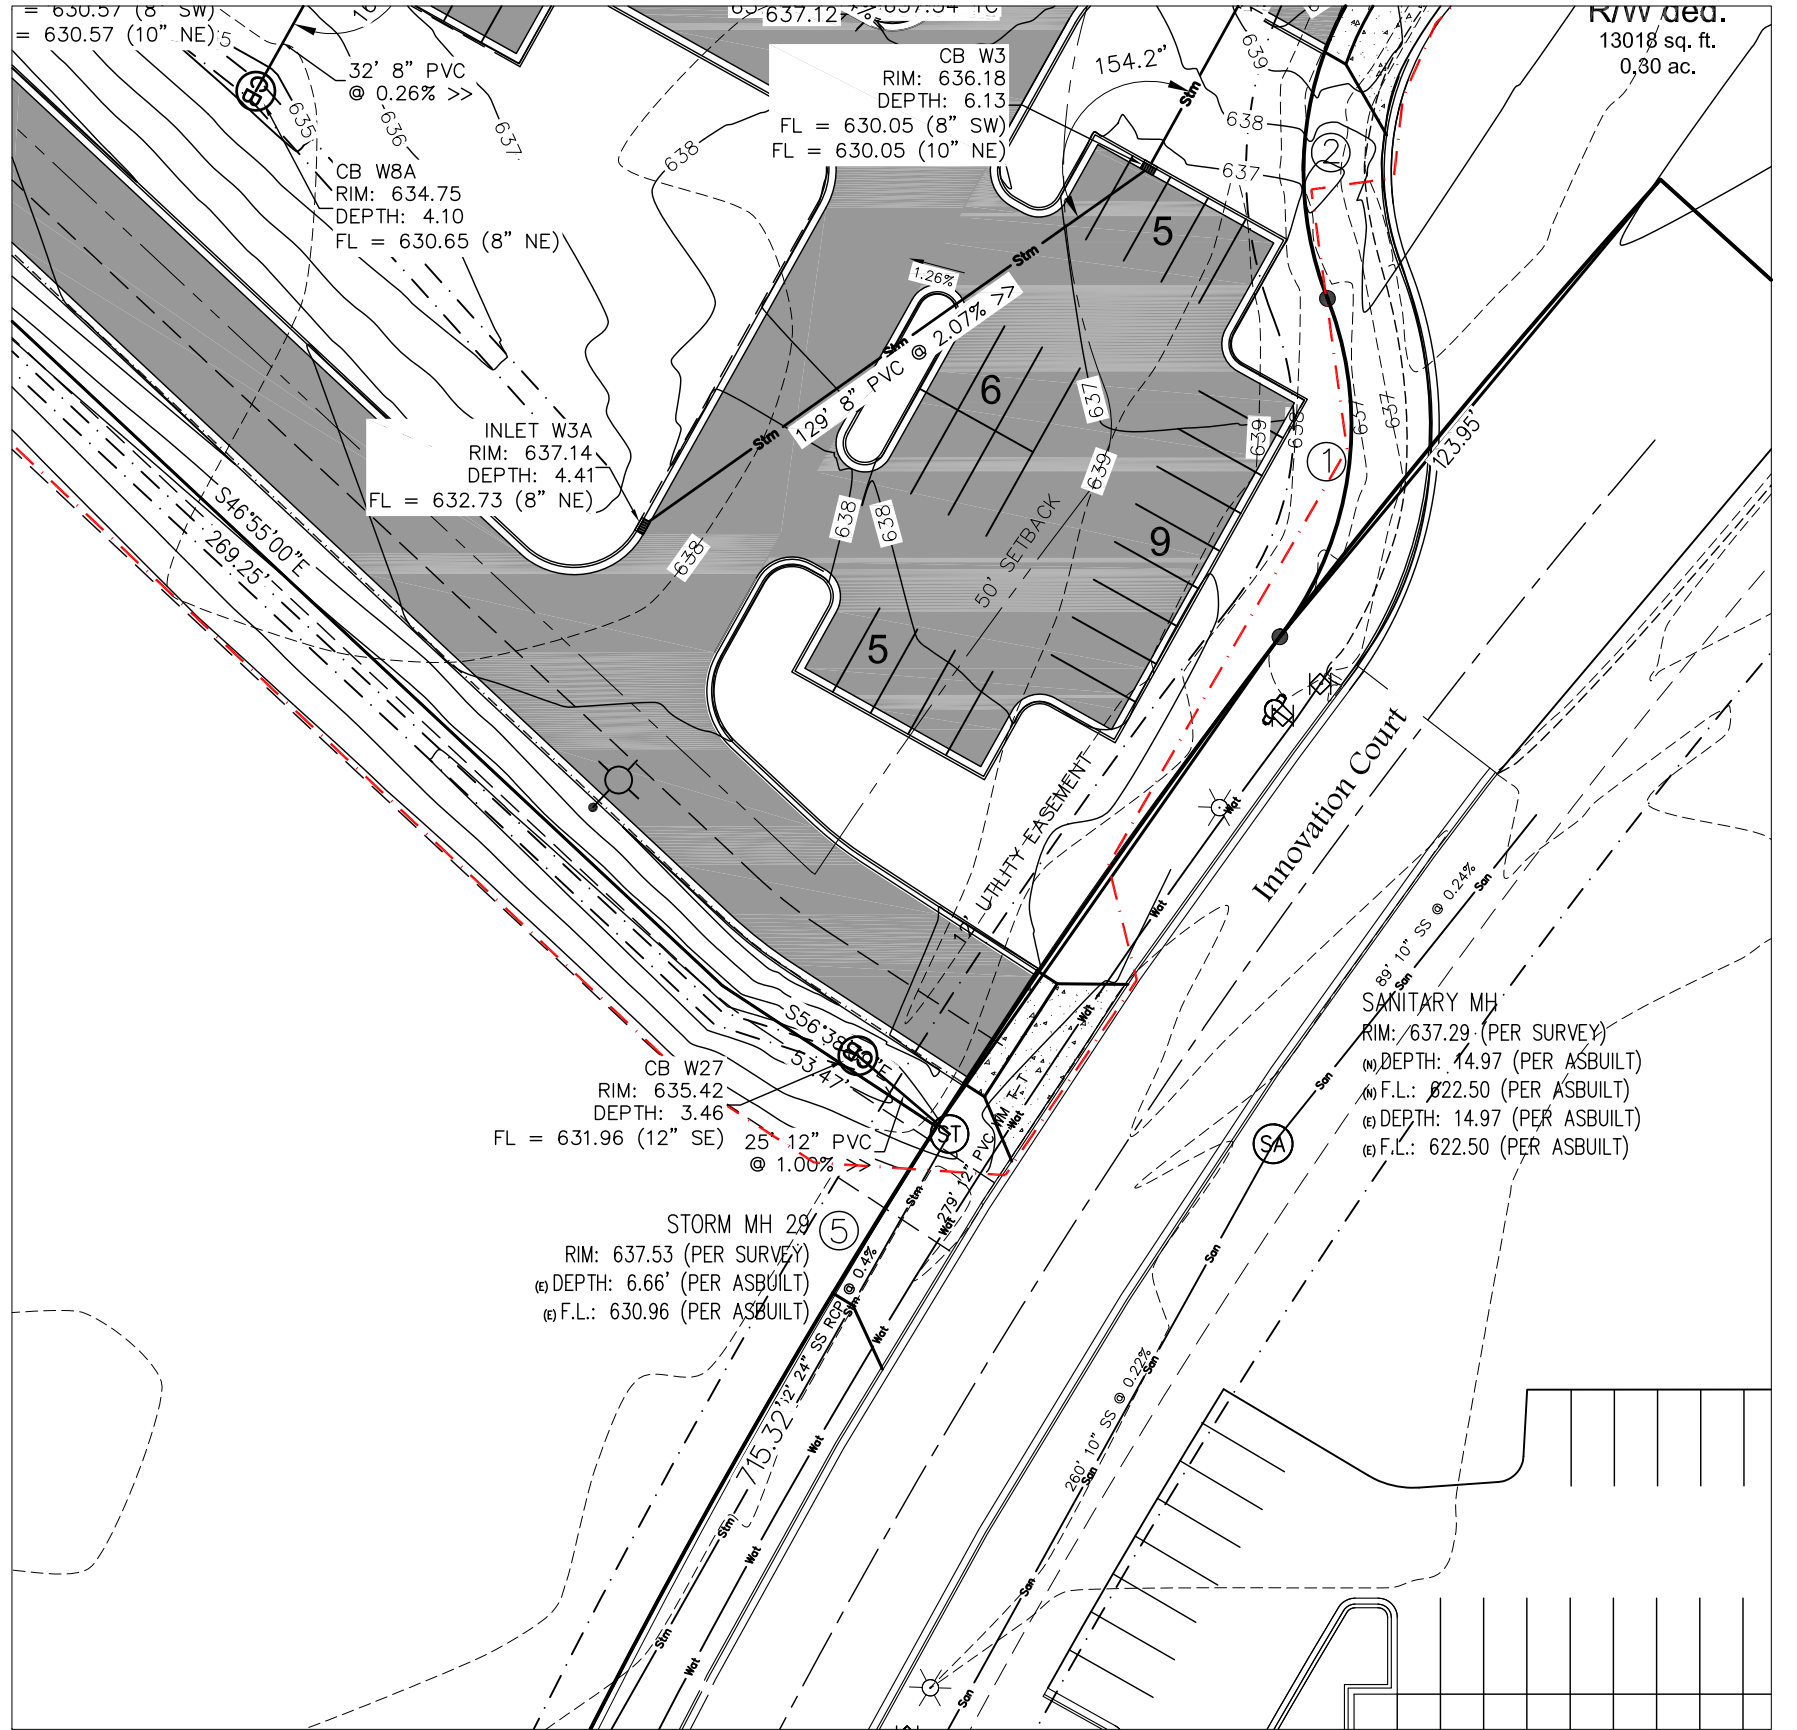

- Legend**
- SANITARY MANHOLE
 - ROUND CATCH BASIN
 - STORM SEWER MANHOLE
 - CURB INLET
 - HYDRANT
 - WATERMAIN
 - SANITARY SEWER
 - STORM SEWER
 - LIGHT POLE
 - CONCRETE CURB & GUTTER LINE
 - REVERSE SLOPE CURB & GUTTER
 - MOUNTABLE CURB & GUTTER
 - EXISTING ASPHALT
 - CONCRETE
 - EXISTING BUILDING
 - DECIDUOUS TREE
 - CONIFEROUS TREE
 - PROPOSED ASPHALT
 - PROPOSED BUILDING
 - SILT FENCE/SILT SOCK
 - INLET PROTECTION
 - SLOPE EROSION MAT WSDOT CLASS 1 TYPE A
 - CHANNEL EROSION MAT WSDOT CLASS 1 TYPE B
 - RIP RAP SIZE AND QUANTITY PER PLAN
 - TRACKING PAD
 - EXISTING CONTOUR LINE
 - PROPOSED CONTOUR LINE
 - EXISTING GROUND GRADE
 - PROPOSED GROUND GRADE
 - DRAINAGE ARROW
 - TOP OF CURB OR SIDEWALK
 - FLOW LINE OF GUTTER
 - DRAINAGE DIVIDE FOR STORM STRUCTURE
 - DITCH CHECK
 - LIGHT POLE

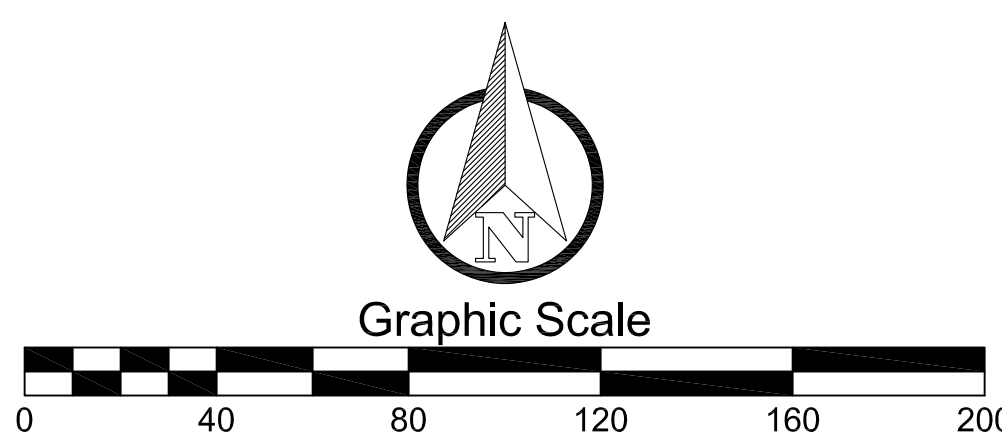

DESIGNED BY
TAW

DATA FILE
P-10119.txt



DATE
11-04-19

Number	Date	Comments
1		
2		
3		
4		
5		


WEST LOT
UTILITY PLAN
COMMERCIAL HORIZONS
MULTI-TENANT FACILITY

Mau & Associates
LAND SURVEYING & PLANNING
CIVIL & WATER RESOURCE ENGINEERING
Phone: 920-434-9670 Fax: 920-434-9672


PROJECT NO.
P-10119
SHEET NO.
C5.1
DRAWING NO.
S-3166

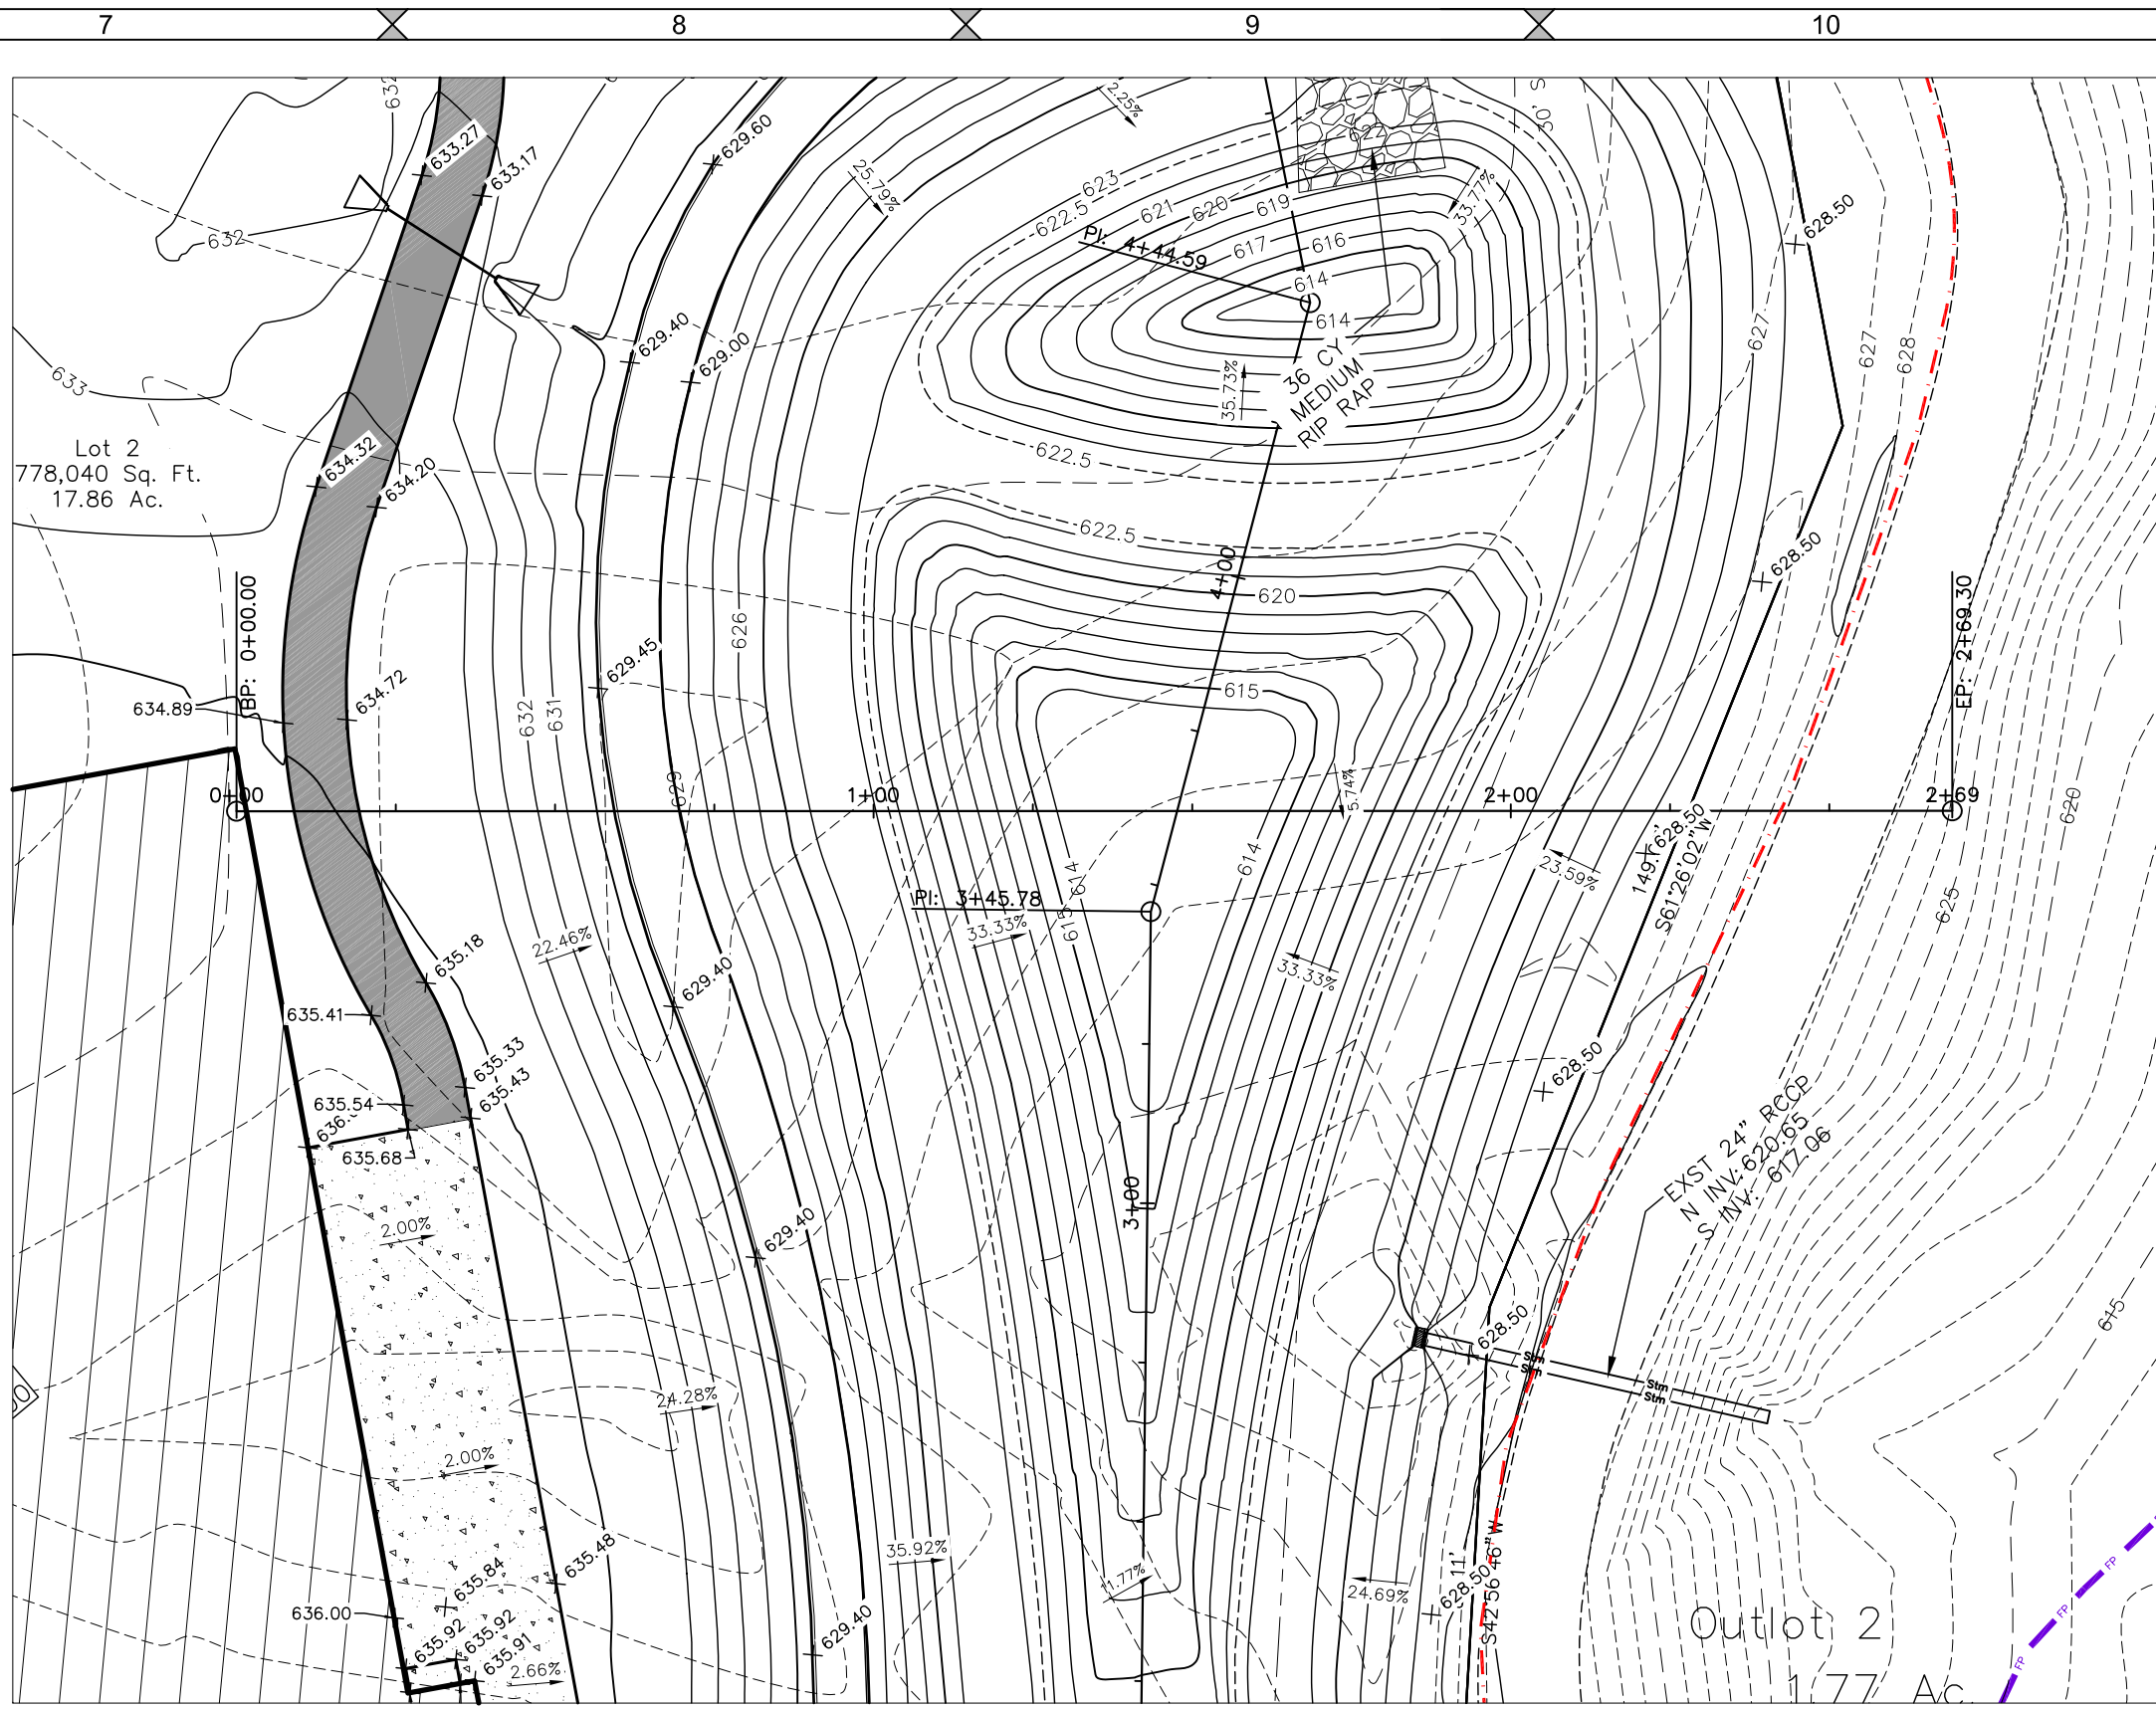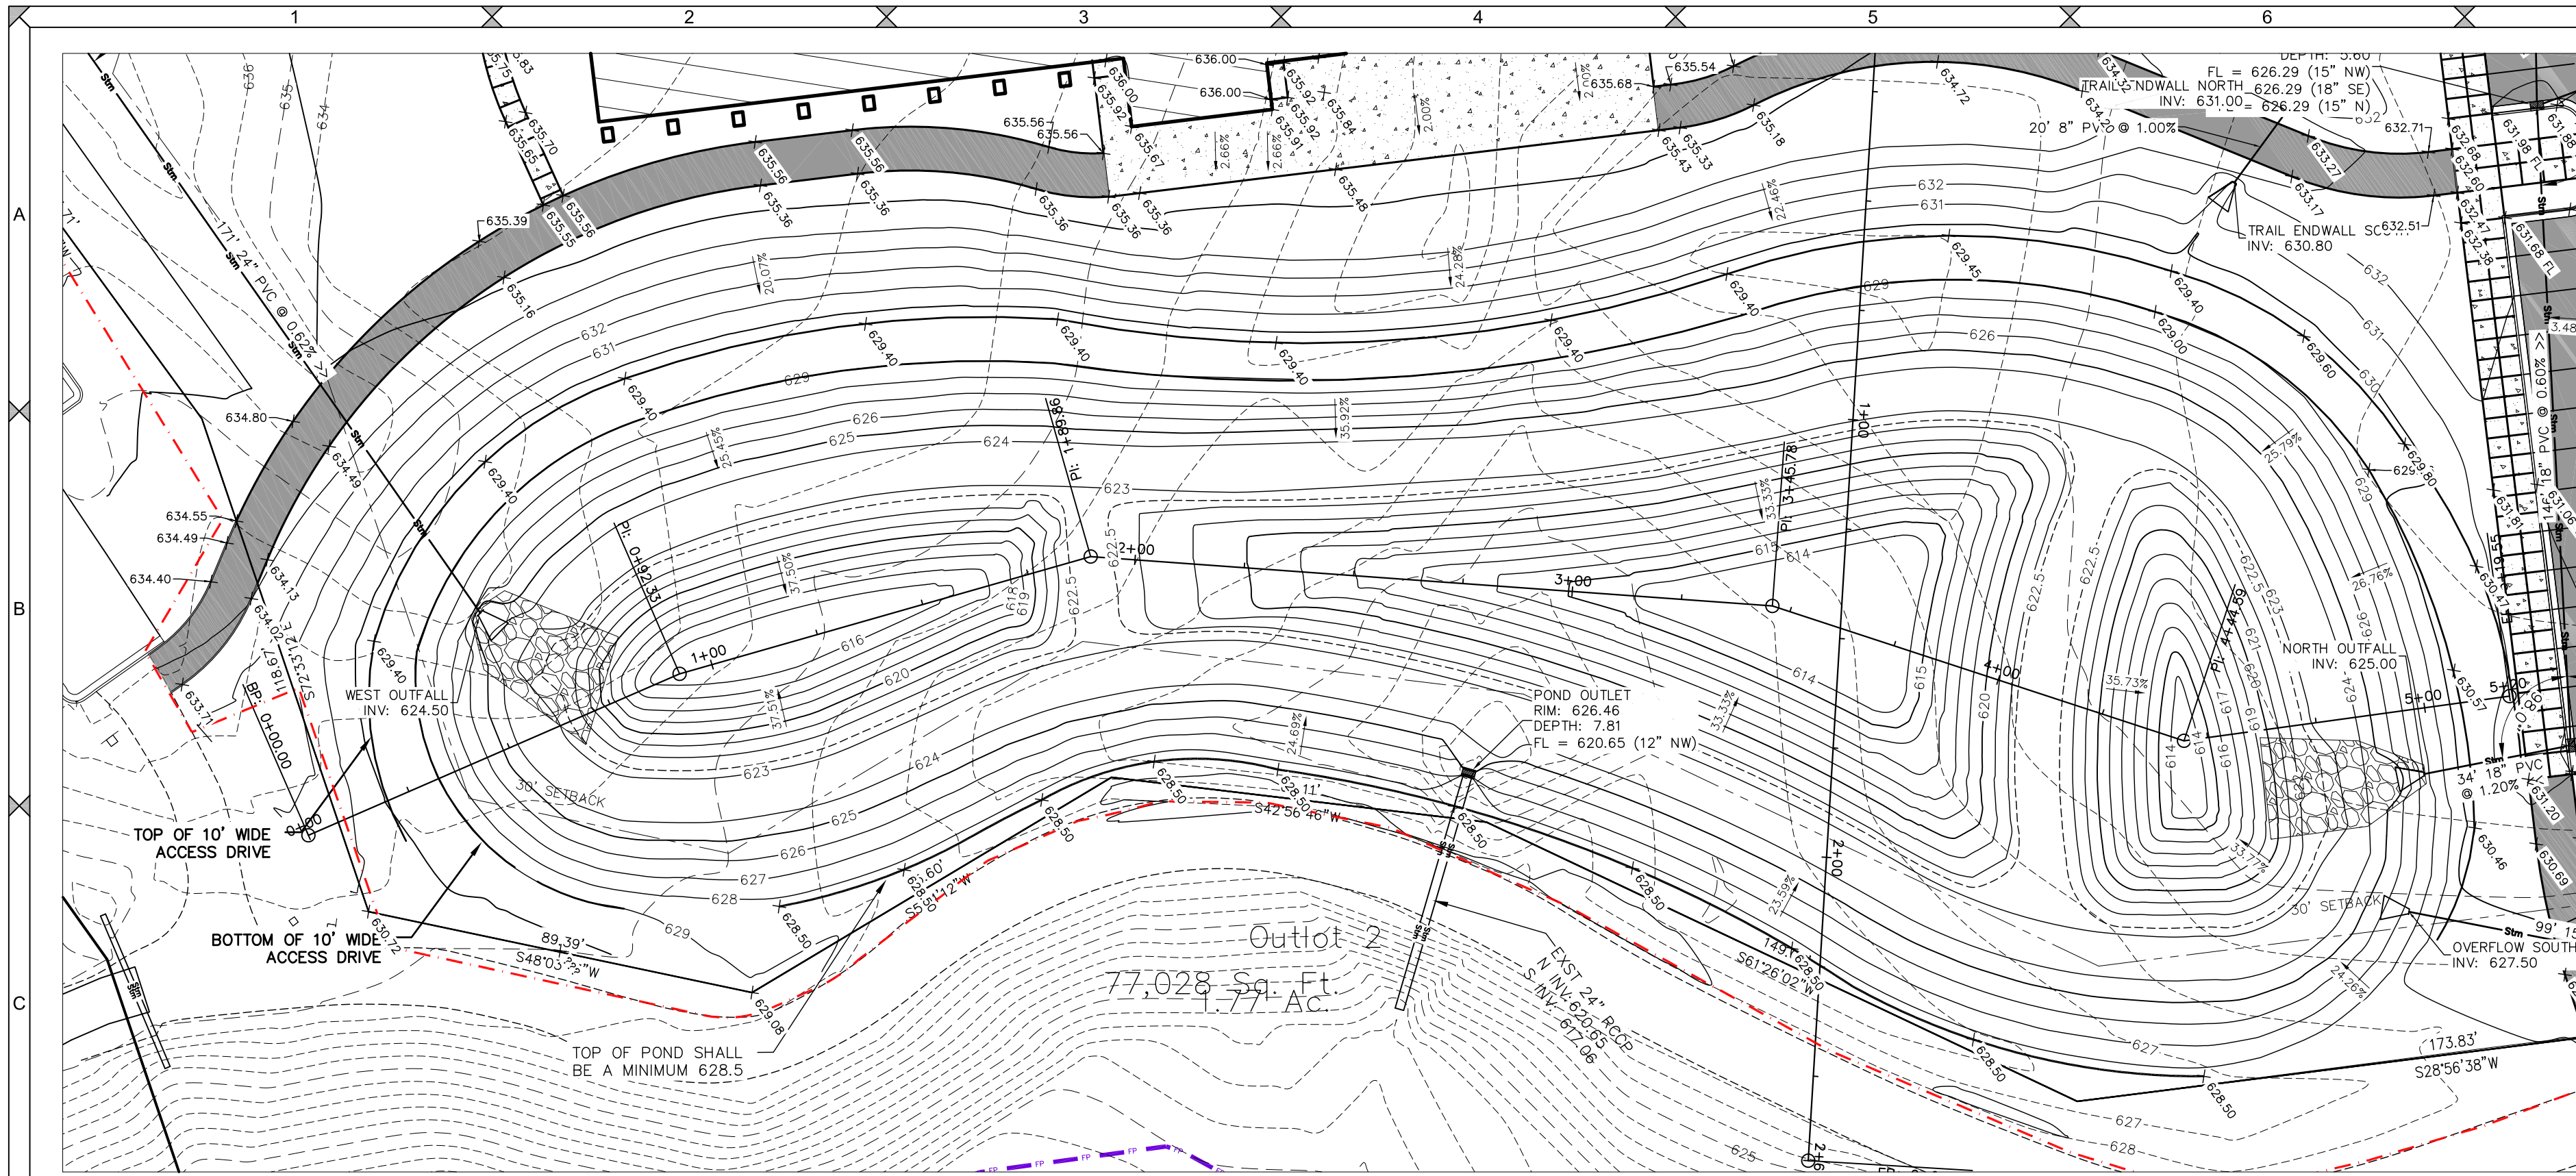

PROFILE VIEW OF POND NORTH-SOUTH

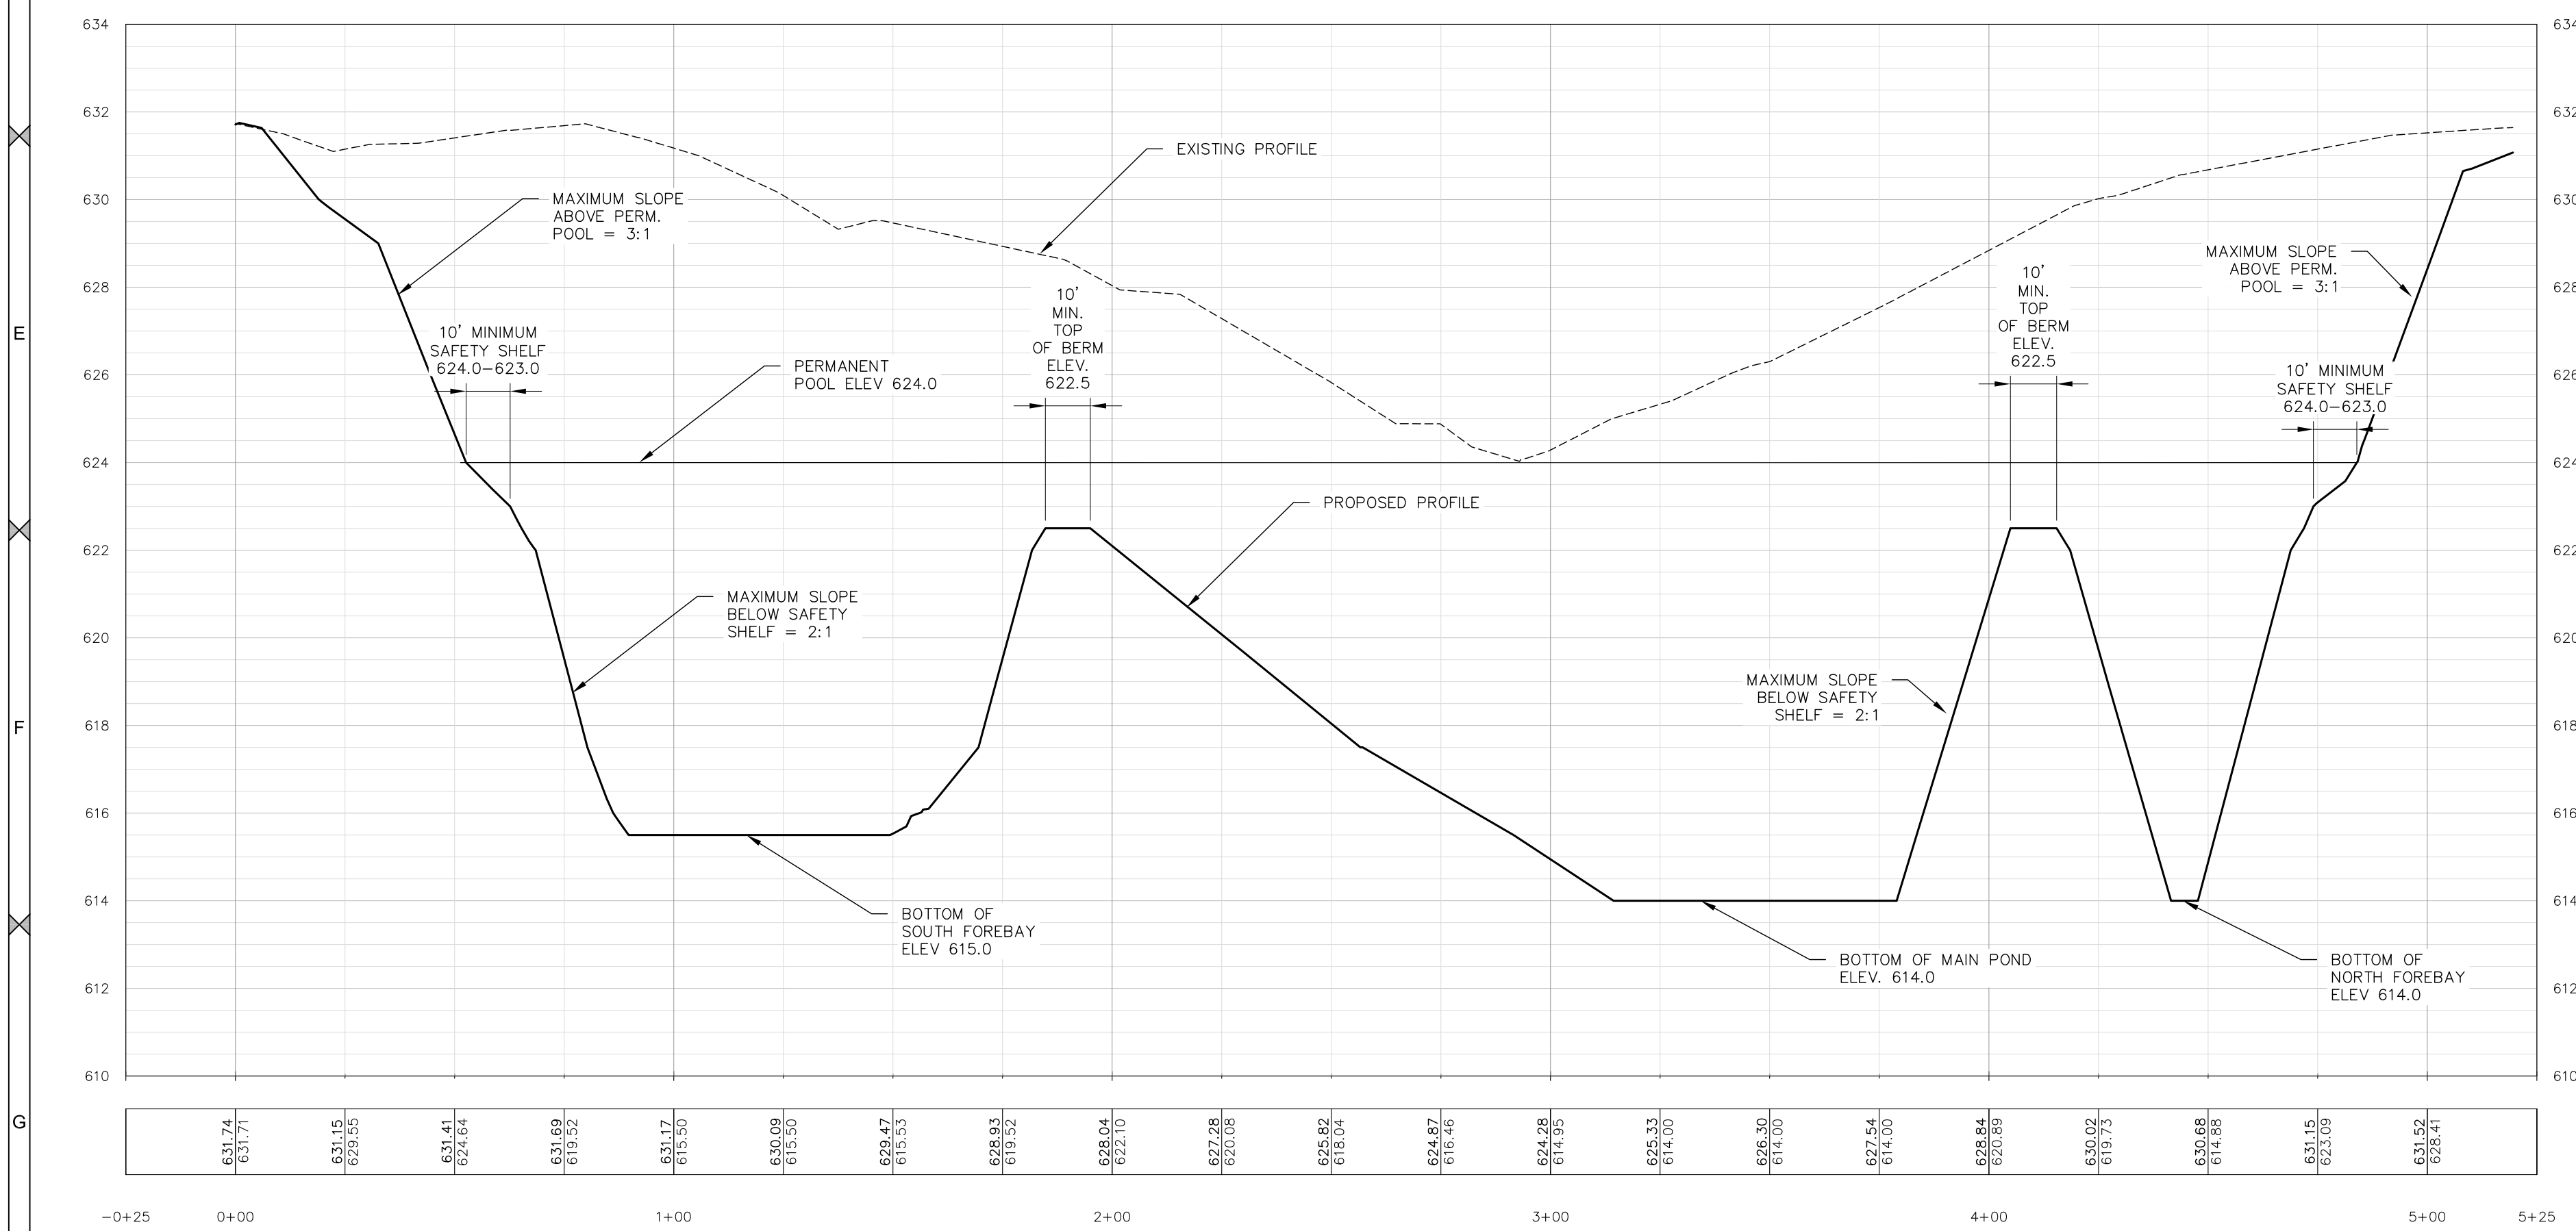

PROFILE VIEW OF POND WEST-EAST

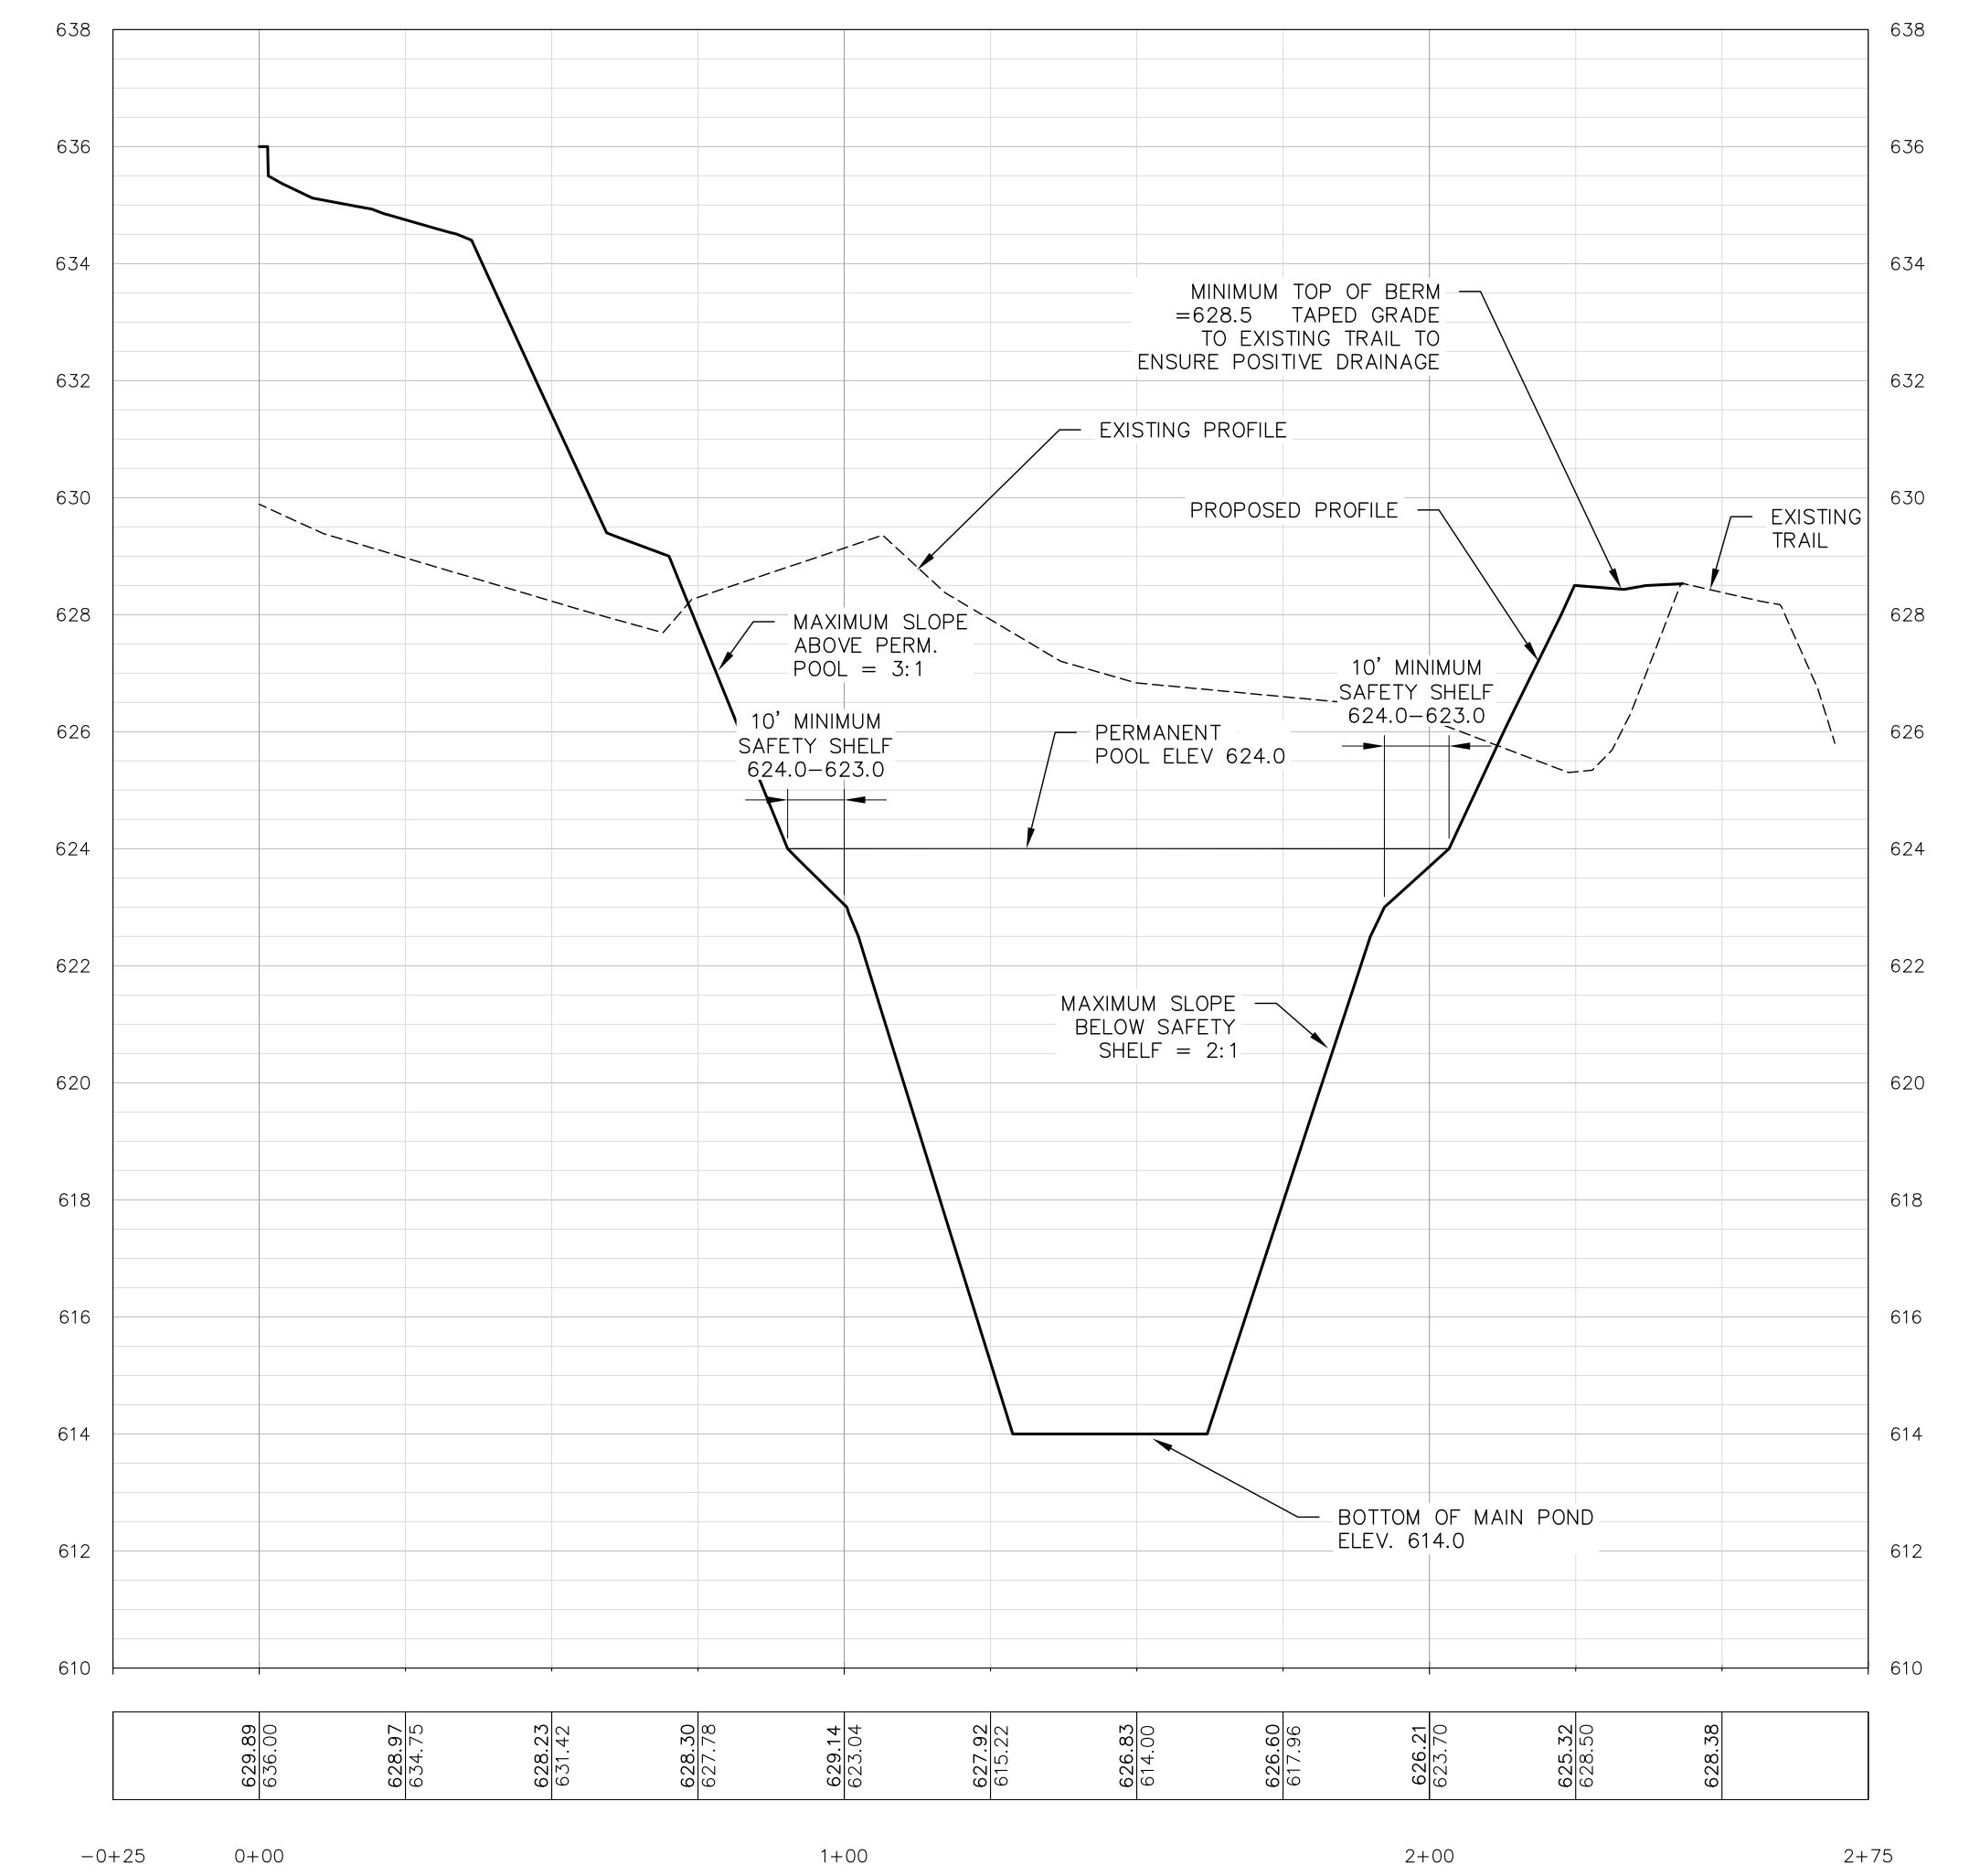

DESIGNED BY
TAW

DATA FILE
P-10119.txt

DATE
11-04-19

Number	Date	Comments
1		
2		
3		
4		
5		

Mau & Associates
LAND SURVEYING & PLANNING
CIVIL & WATER RESOURCE ENGINEERING
Phone: 920-434-9670 Fax: 920-434-9672


POND
PLAN & PROFILE
COMMERCIAL HORIZONS
MULTI-TENANT FACILITY

PROJECT NO.
P-10119

SHEET NO.
C6.0

DRAWING NO.
S-3166

FILE:

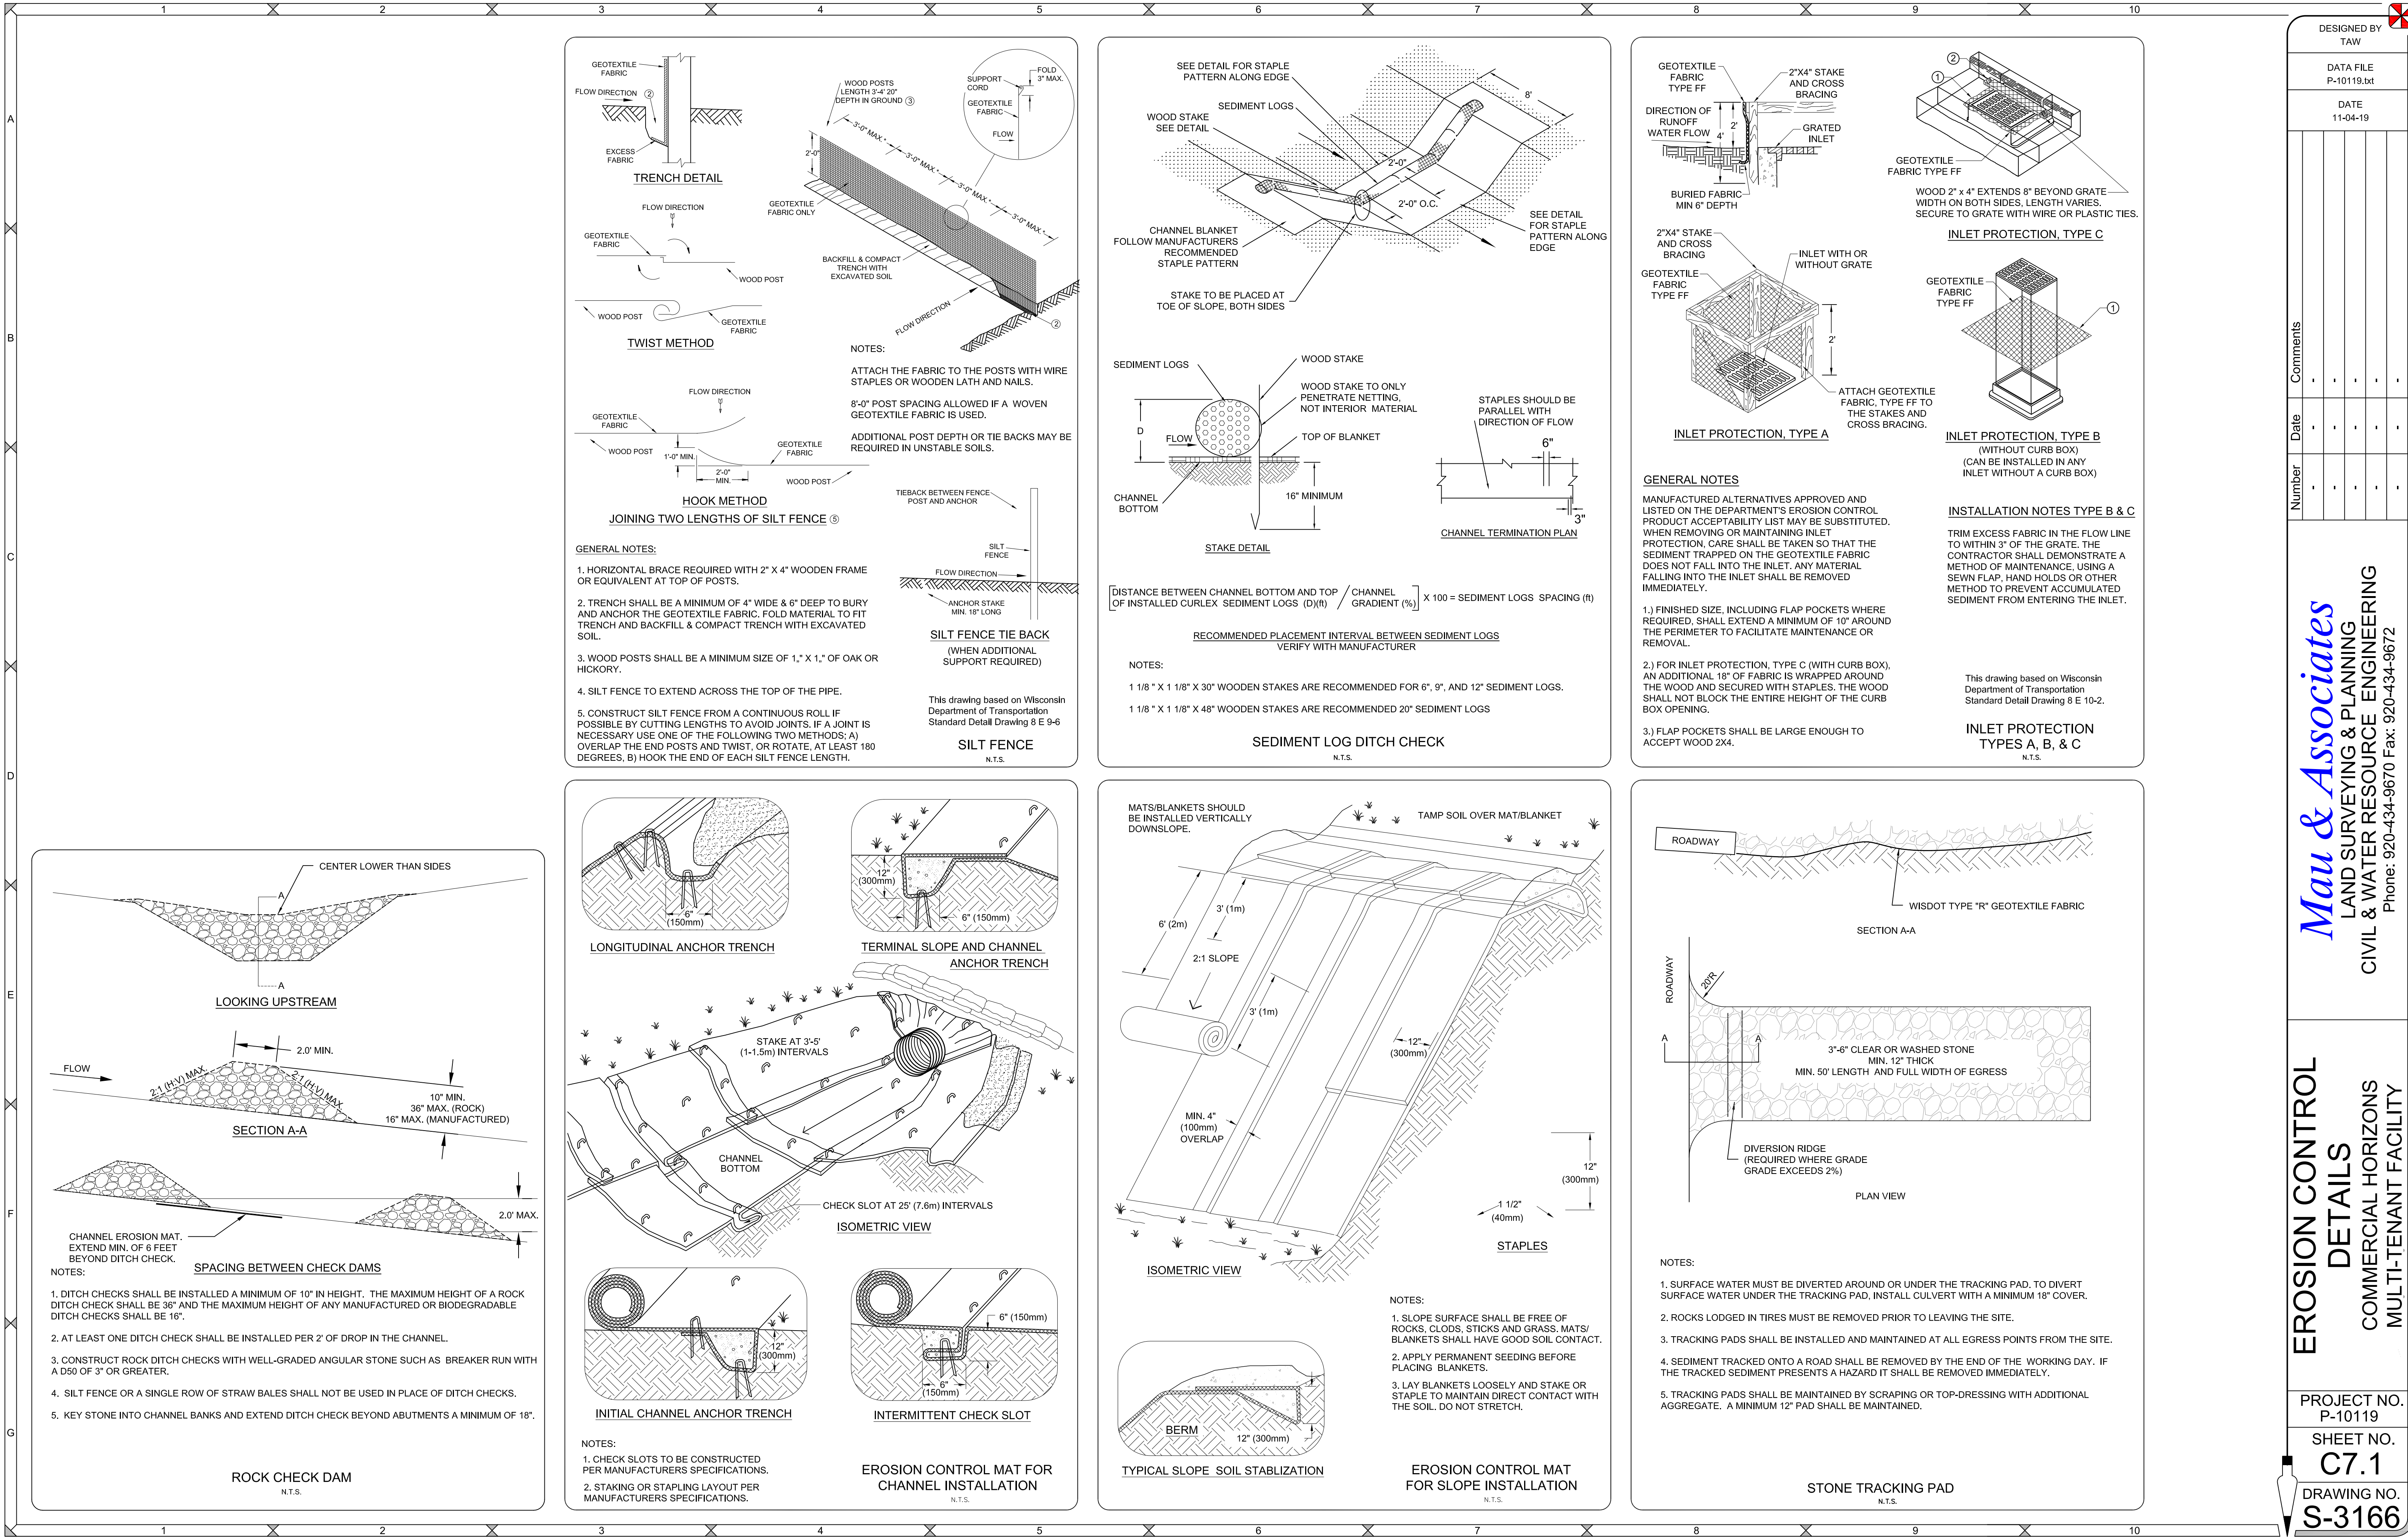



N.T.S.



PROJECT NO.
P-10119

SHEET NO.
C7.2

DRAWING NO.
S-3166

PLANT SCHEDULE

TREES	COMMON NAME	QTY
AC-SPF	Full Penta Sugar Maple	6
AC-PSN	Panicle Street Maple	24
AC-FREE	Armstrong Freeman Maple	4
AC-AUTP	Autumn Fantasy Maple	34
AM-GRAB	Autumn Embellish Serviceberry	12
CR-CGN	Thornless Cockspur Hawthorn	16
MA-REU	Red Jewel Crabapple	4
MA-REU	Reynolds Crabapple	22
PL-LOND	Evolution London Plane Tree	2
TY-CAAB	Autumn Blaze Pear	1
QU-BICD	Swamp White Oak	5
QU-RDGM	Heritage Oak	6
SY-SCSE	Sweet & Sensibly Sweet Like Tree	7
UL-NEW	New Haven Elm	27
EVERGREEN TREES		
PC-ARBE	COMMON NAME Norway Spruce	4
PC-BLCK	Black Hills Spruce	1
PC-SERB	Serbian Spruce	6
SHRUBS		
SH-GRVY	COMMON NAME Green Velvet Boxwood	15
ELI-COMP	Compact Boring Bush	9
HY-BOBO	Boba Hydrangea	206
HY-BTRW	Strawberry Sundae Hydrangea	19
RH-PINE	Fine Line Brickhorn	20
RO-CAMP	Campfire Rose	89
RO-ROPT	Rail Drift Rose	7
SP-BTOR	Tier Brilliant Spruce	162
SP-MGIC	Mega Carpet Spruce	189
SY-MSKM	Moss Kim Lake	17
WE-SHNG	Shining Sensation Weigela	20
WE-SONG	Some Blooms Weigela - Red	6
EVERGREEN SHRUBS		
JN-SPAVN	COMMON NAME Swain Juniper	50
PC-GLSB	Globe Blue Spruce	4
GRASSES		
GRS-TRC	COMMON NAME Karl Foerster Grass	50
GRS-OVR	Overland Feather Reed Grass	200
SPO-TRK	Tara Flame Drizzleweed	306
PERENNIALS		
AST-FOR	COMMON NAME Purple Stone Aster	77
DA-PFK	Prescott's Dianthus	42
HEM-ORO	Shells de Oro Daylily	176
NEP-WAL	Walkers Low Catmint	185
RUP-LGP	Little Ginkgo Black Eyed Susan	345
SAL-MAY	May Night Sage	186
SEP-JOY	Autumn Joy Sedum	220




Schmalz
Custom Landscaping
and Garden Center

LANDSCAPE ARCHITECTURE
DEVELOPMENT
CONSTRUCTION
AWARD WINNING DESIGN
AND INSTALLATION

W2484 CITY RD KK
APPLETON, WI 54915-9464
PHONE 920-733-8223
FAX 920-733-3262
WWW.SCHMALZLANDSCAPING.COM

All ideas, designs, arrangements and plans indicated by this drawing are owned by, and are the property of, Schmalz Custom Landscaping. Use of these ideas, arrangements or plans shall be confined to the project, site or location indicated on this drawing. Any copies made for other projects or locations without the written permission of Schmalz Custom Landscaping, Inc. will be considered as the user's own and shall be the user's responsibility.

DO NOT SCALE
© 2010 Schmalz Custom Landscaping, Inc.

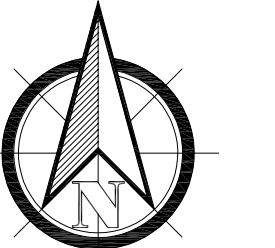



CHI Office Building
De Pere, WI

DATE: 10/2010
REVISED:
PHONE NO.:
EMAIL:
SCALE: 1" = 40' - 0"
DRAWN BY: PCV


SHEET TITLE
Landscape Plan

SHEET NO. L-1
JOB # FILE NO.

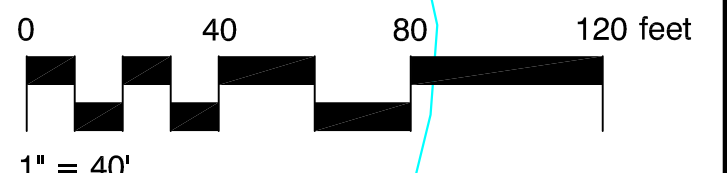

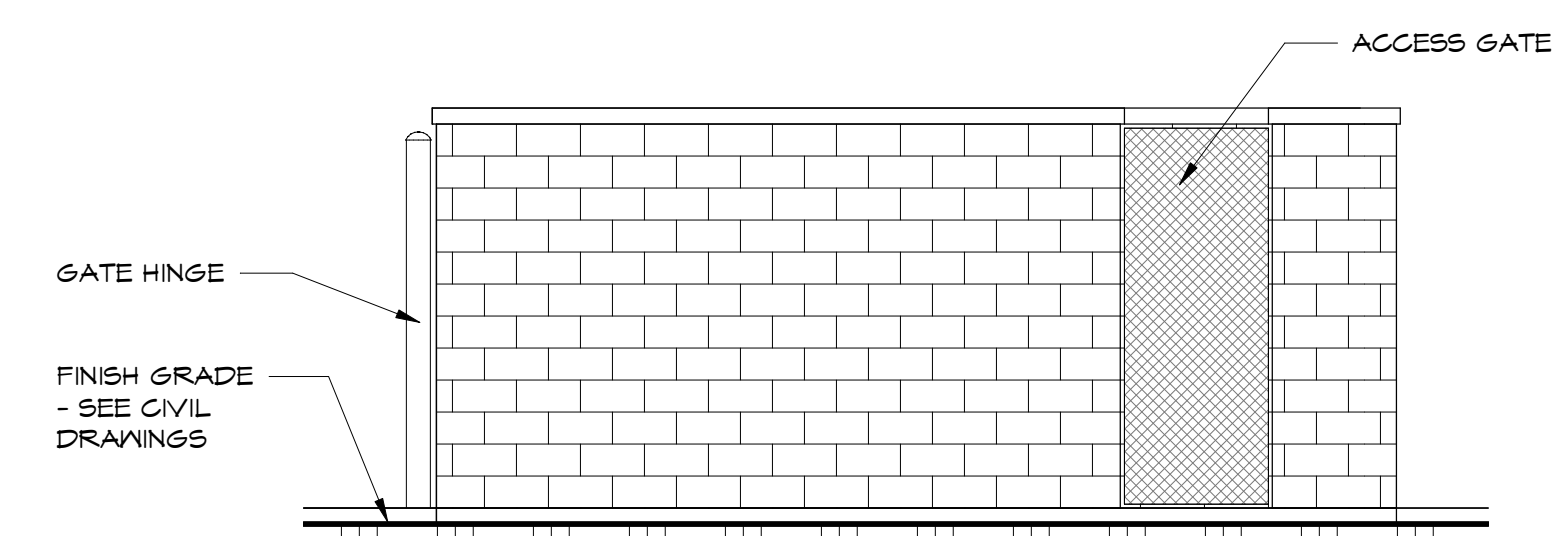

WEST DUMPSTER ELEVATION

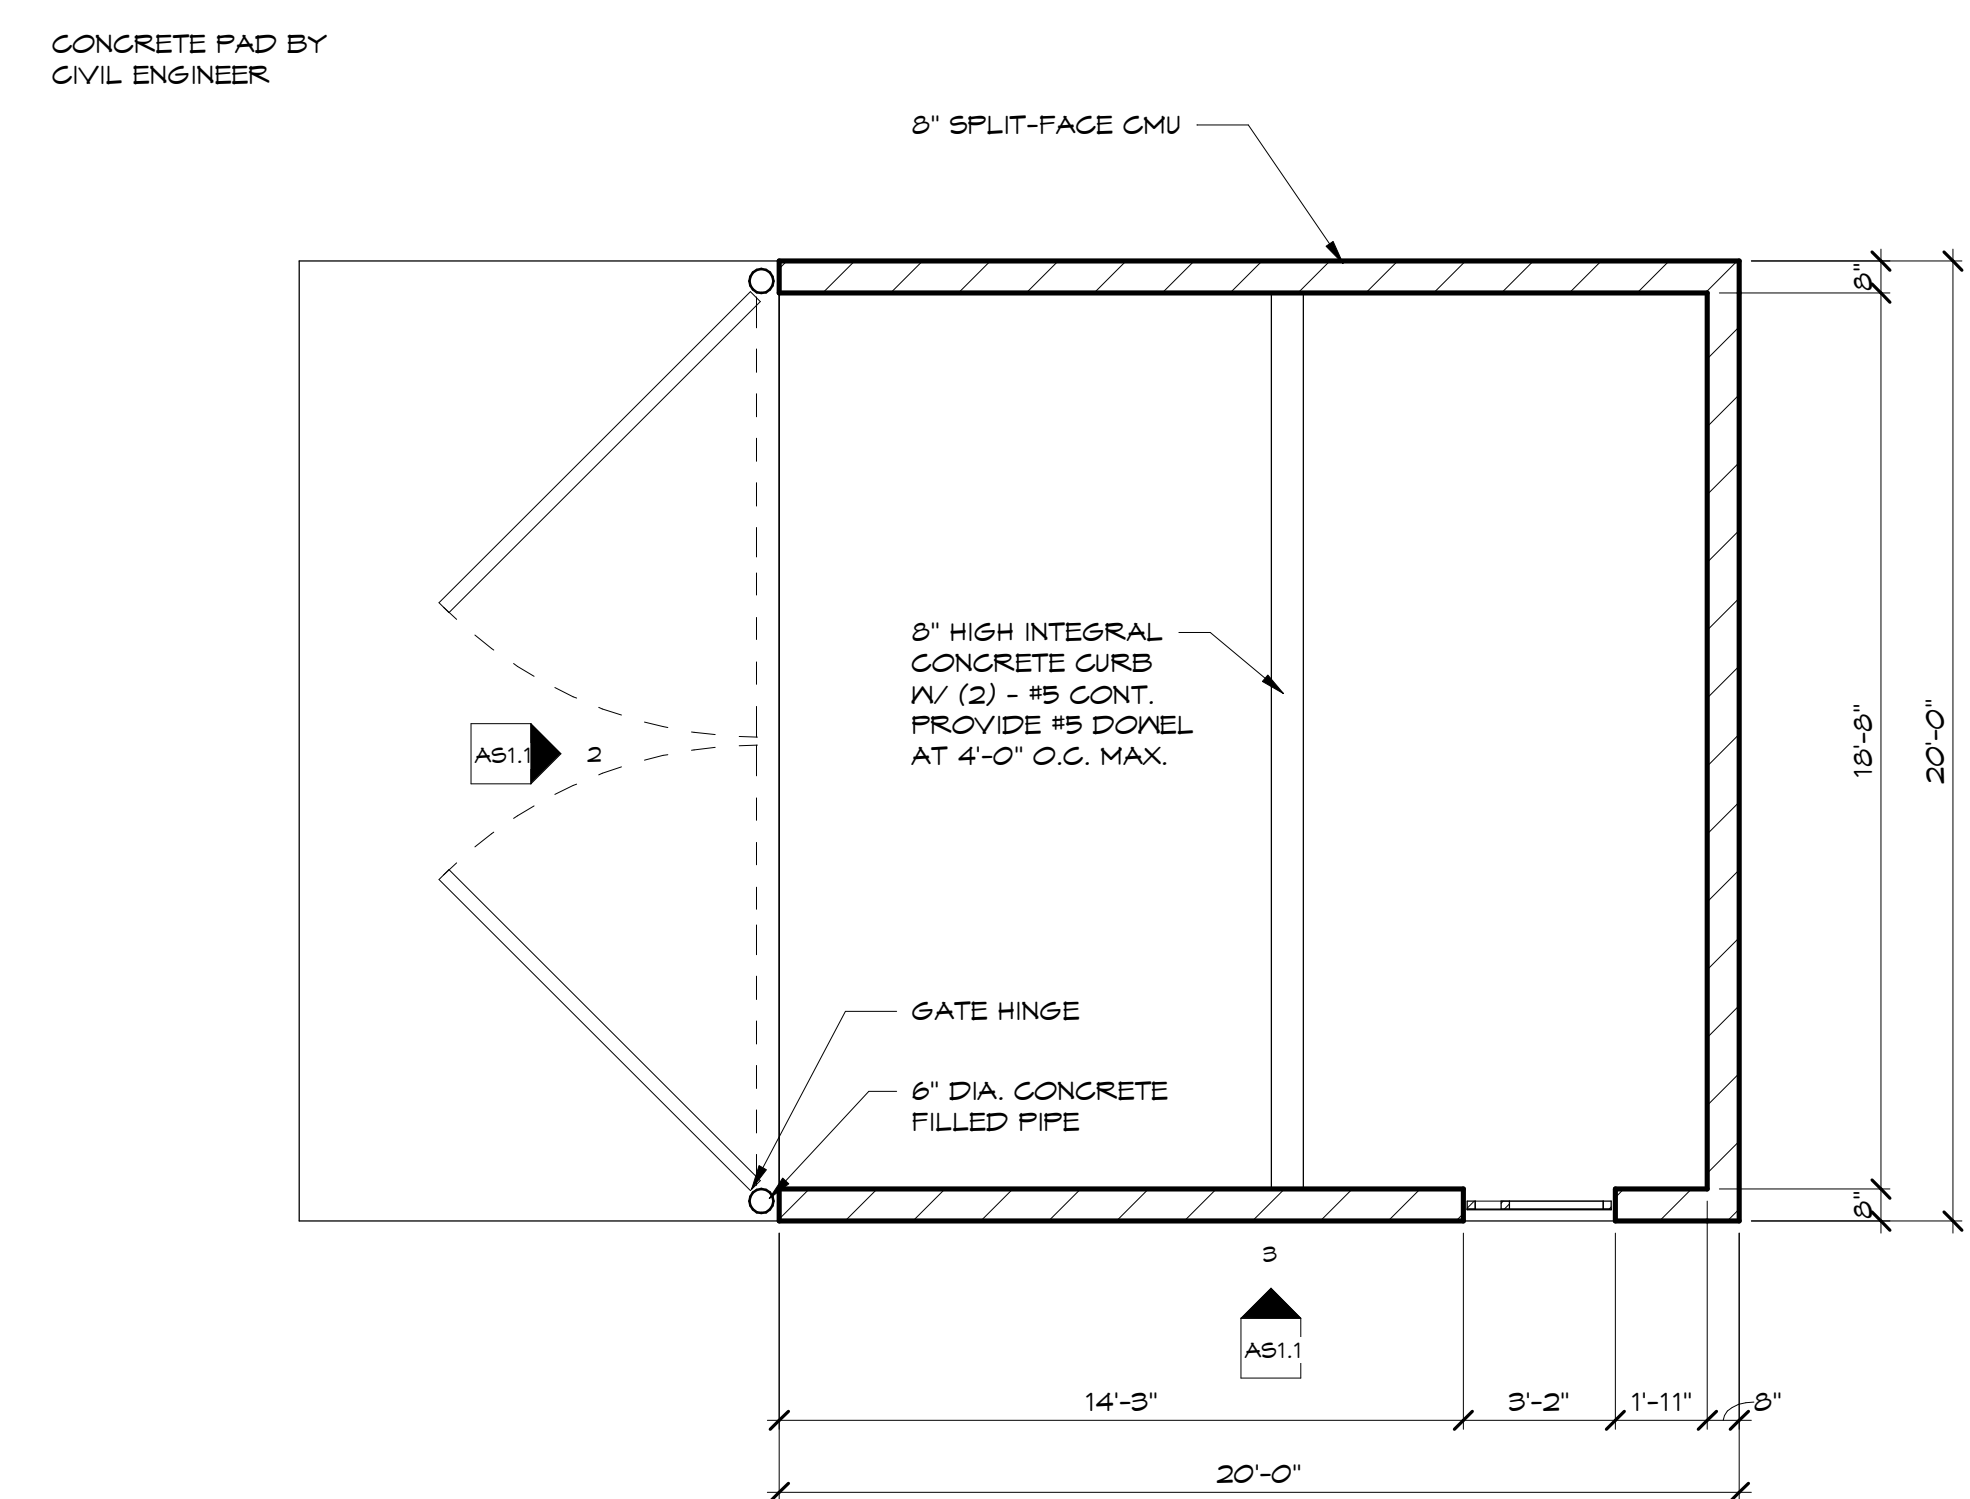

DUMPSTER ENCLOSURE PLAN

NOT FOR CONSTRUCTION



Performa
ARCHITECTS + ENGINEERS

12411 WOODWARD, P.O. BOX 5156
DE FRESE, WISCONSIN 54115
PHONE: 730.336.9279 FAX: 730.336.2899 www.performatic.com

ARCHITECTURAL SITE PLAN


DRAWN Author	CHKD Checker
DATE MM/DD/YY	
SCALE 1/4" = 1'-0"	
DRAWING NO. AS1.1	
PROJECT NO. 19065	REV.

[illegible]

**MULTI-TENANT FACILITY FOR:
COMMERCIAL HORIZONS**
INNOVATION COURT, DEPERE, WISCONSIN

 Performa ARCHITECTS + ENGINEERS 1244 BROADWAY, 4TH FLOOR DEPERE, WISCONSIN 54105 PHONE: (920) 977-7747 FAX: (920) 977-7897 www.performainc.com		 COMMERCIAL HORIZONS INC. INNOVATION COURT, DEPERE, WISCONSIN		MULTI-TENANT FACILITY FOR: COMMERCIAL HORIZONS INNOVATION COURT, DEPERE, WISCONSIN		TITLE DRAWN DATE SCALE DRAWING NO. PROJECT NO. REV.	Author Checker MM/DD/YY 1/8" = 1'-0" A1.1A 19065	NO. DESCRIPTION DATE
--	--	---	--	---	--	---	---	----------------------------


DRAWN Author	CHK'D Checker
DATE MM/DD/YY	
SCALE 1/8" = 1'-0"	
DRAWING NO. A1.1A	
PROJECT NO. 19065	REV.

 

NOT FOR CONSTRUCTION

MULTI-TENANT FACILITY FOR:
COMMERCIAL HORIZONS
INNOVATION COURT, DEPERE, WISCONSIN

[illegible]

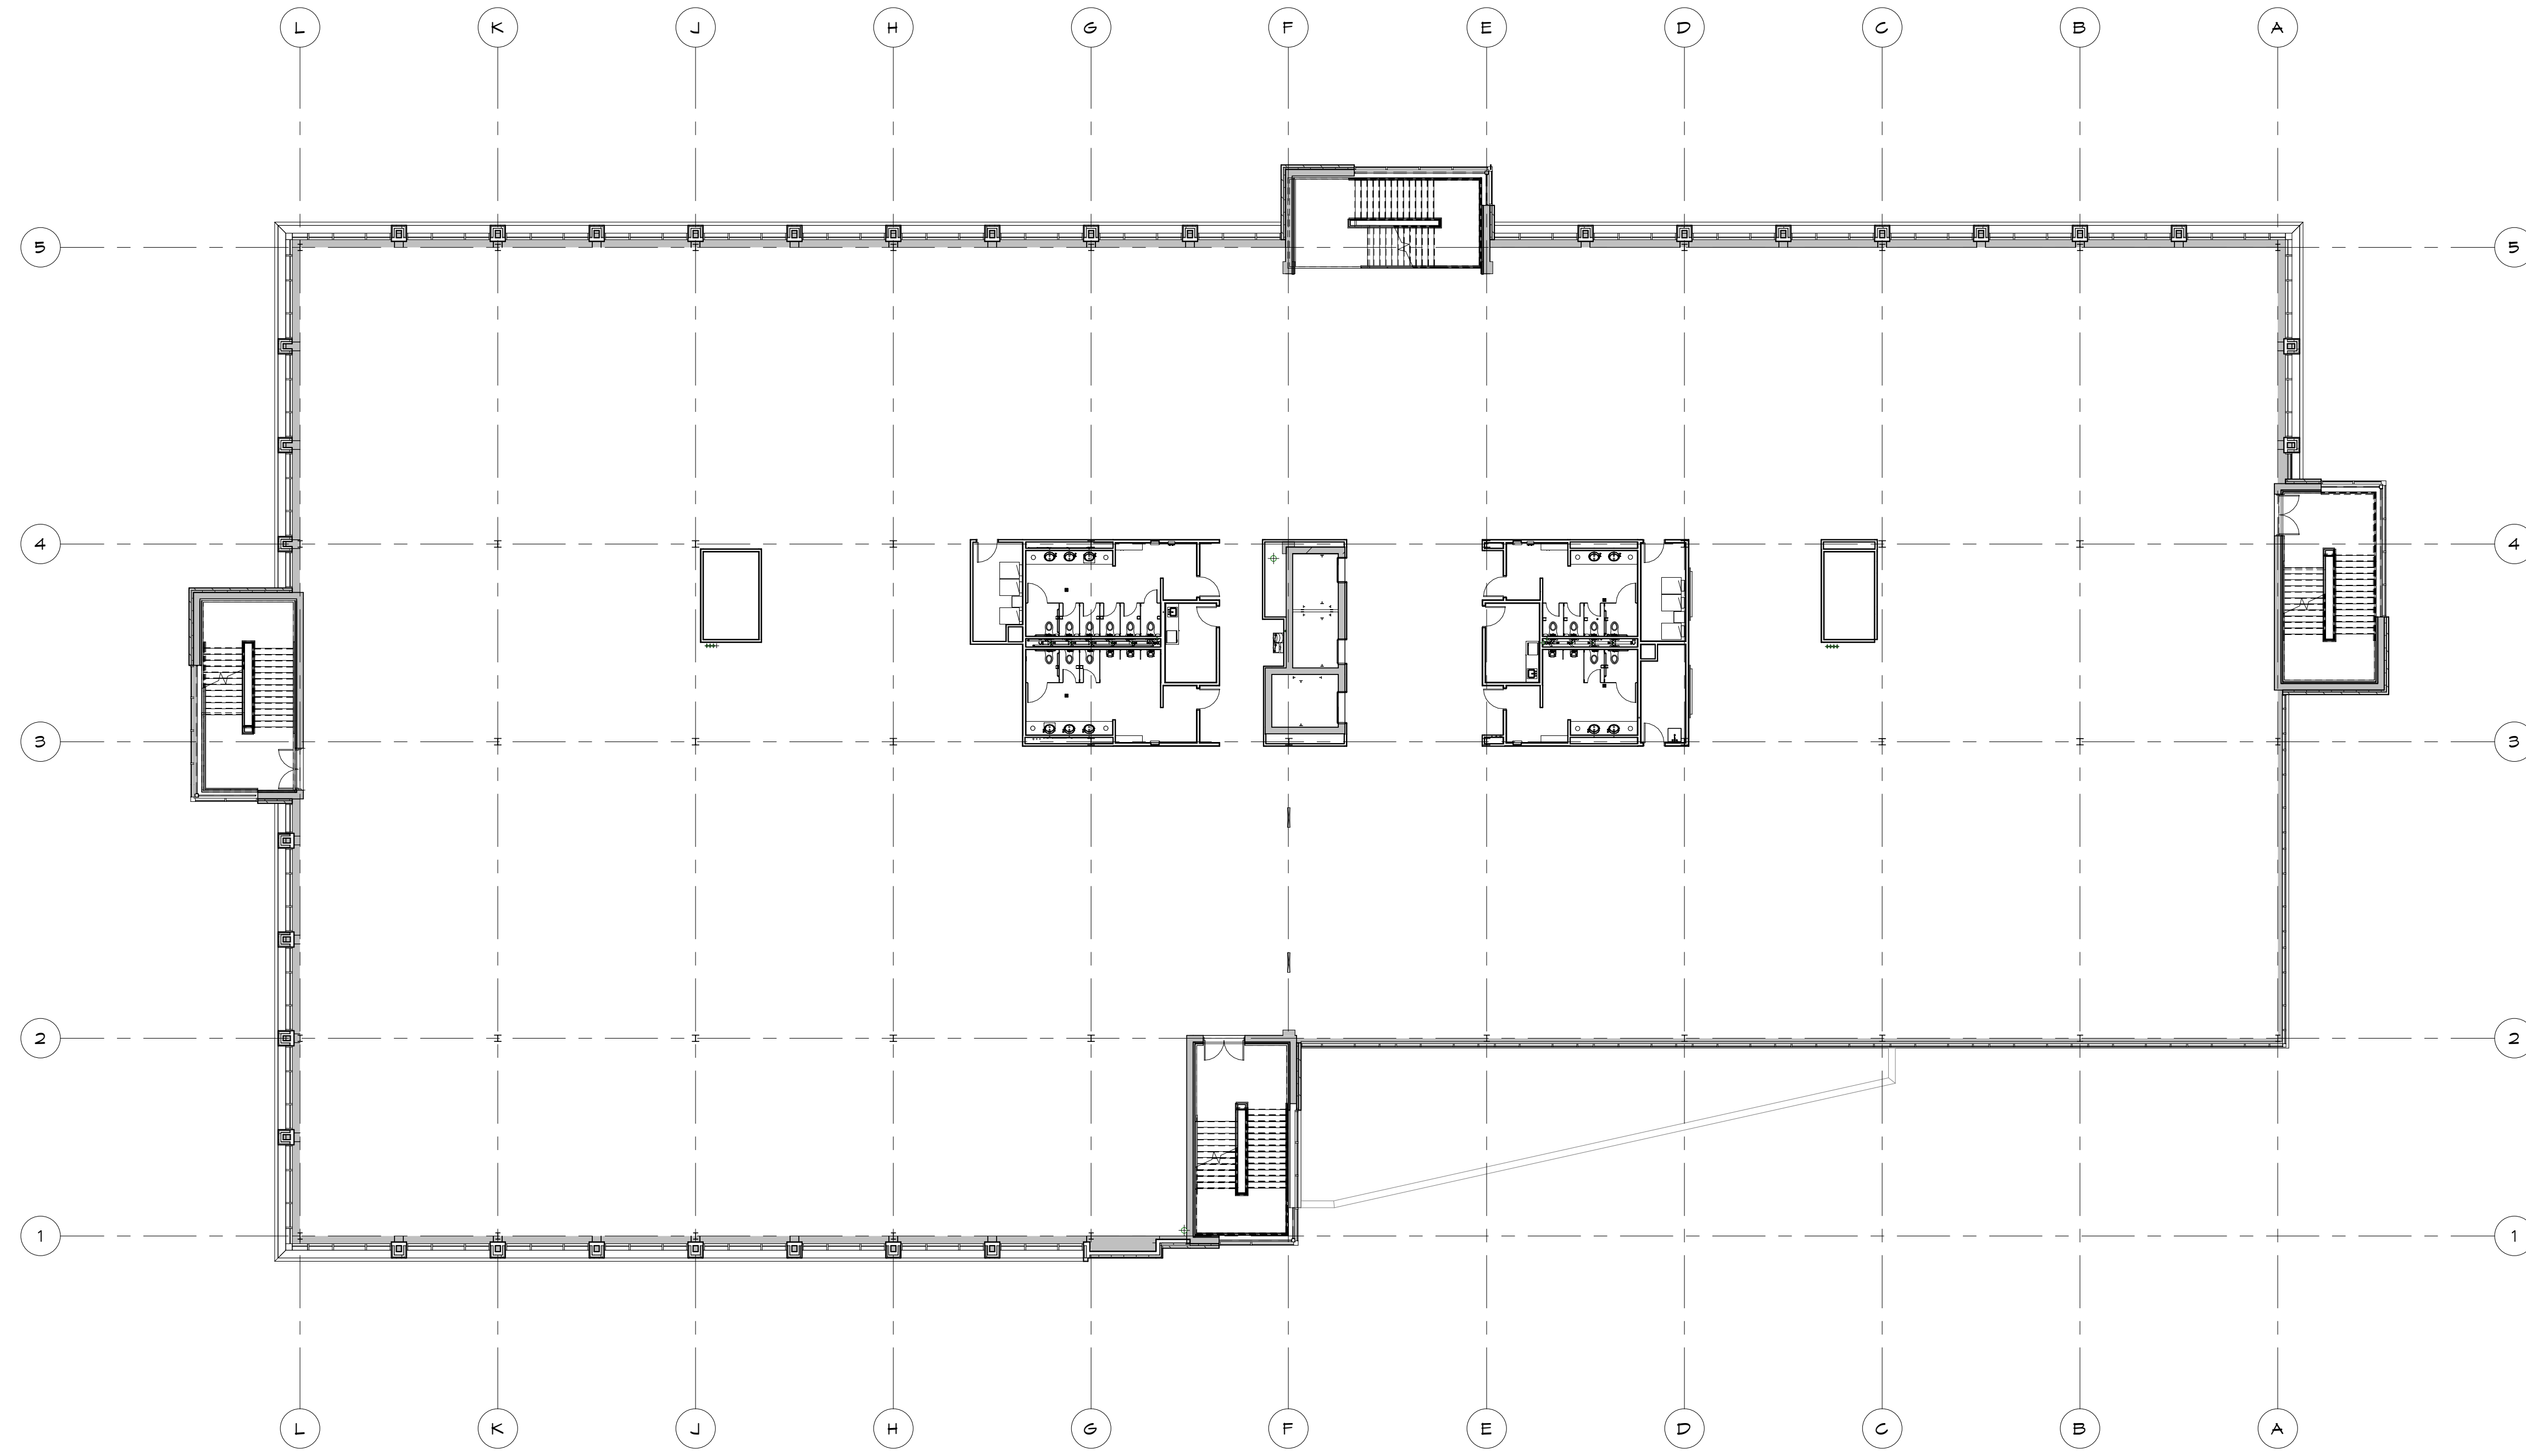

COMPOSITE SECOND FLOOR PLAN
SCALE: 1/16" = 1'-0"

NOT FOR CONSTRUCTION



DRAWN Author		CHK'D Checker
DATE MM/DD/YY		
SCALE 1/16" = 1'-0"		
DRAWING NO. A1.2		
PROJECT NO. 19065	REV.	

NO.	DESCRIPTION	DATE

Performa
ARCHITECTS + ENGINEERS
12715 W. WISCONSIN AVE. SUITE 100
DEPERE, WISCONSIN 54627
PHONE: 920.338.9727 FAX: 920.338.2897 www.performarc.com

COMMERCIAL HORIZONS
MULTI-TENANT FACILITY FOR:
COMMERCIAL HORIZONS
INNOVATION COURT, DEPERE, WISCONSIN

S:\Projects\19065 - Commercial Horizons\19065 - Commercial Horizons\19065 - Commercial Horizons.dwg

 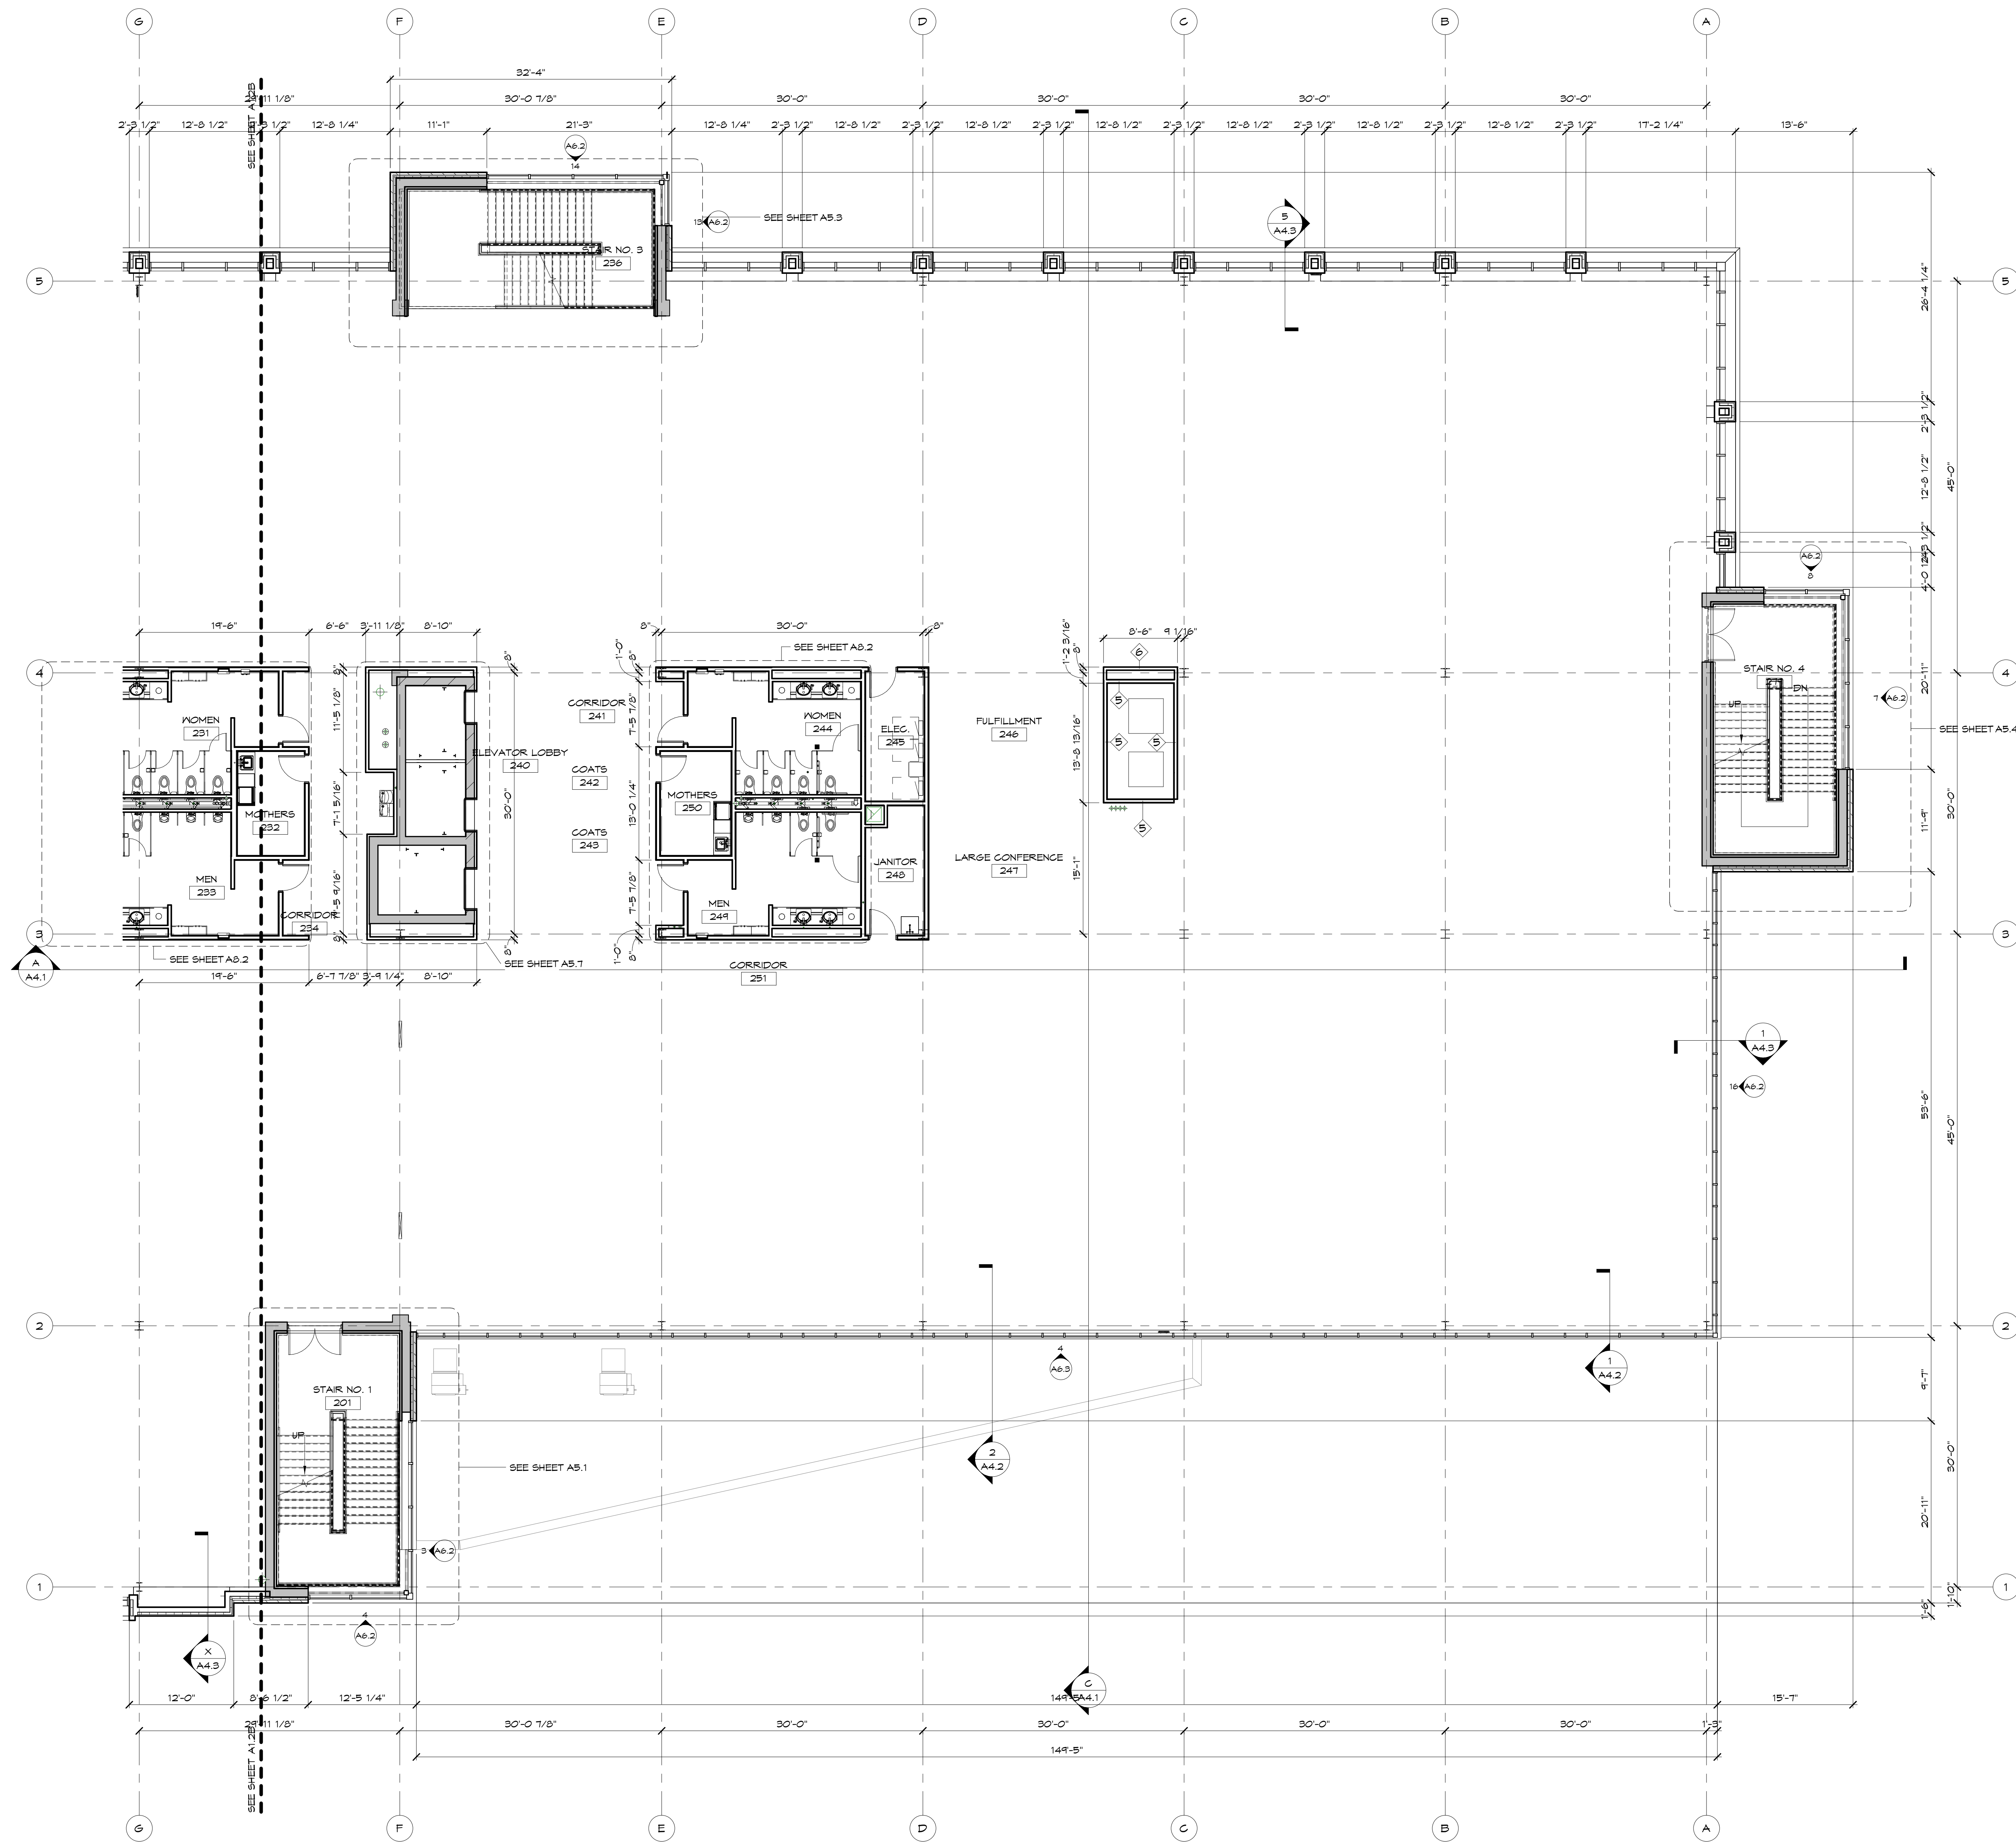

SECOND FLOOR
PLAN - AREA 'A'

PROJECT NO.	19065
REV.	


DRAWING NO.	A1.2A
PROJECT NO.	19065

Performa	ARCHITECTS + ENGINEERS
1275 W. WISCONSIN AVE. SUITE 100	DEPERE, WISCONSIN 54627
PHONE: 920.336.9727	FAX: 920.336.2897
WWW.PERFORMA-NE.com	



MULTI-TENANT FACILITY FOR:
COMMERCIAL HORIZONS
INNOVATION COURT, DEPERE, WISCONSIN

DATE	
DESCRIPTION	
NO.	

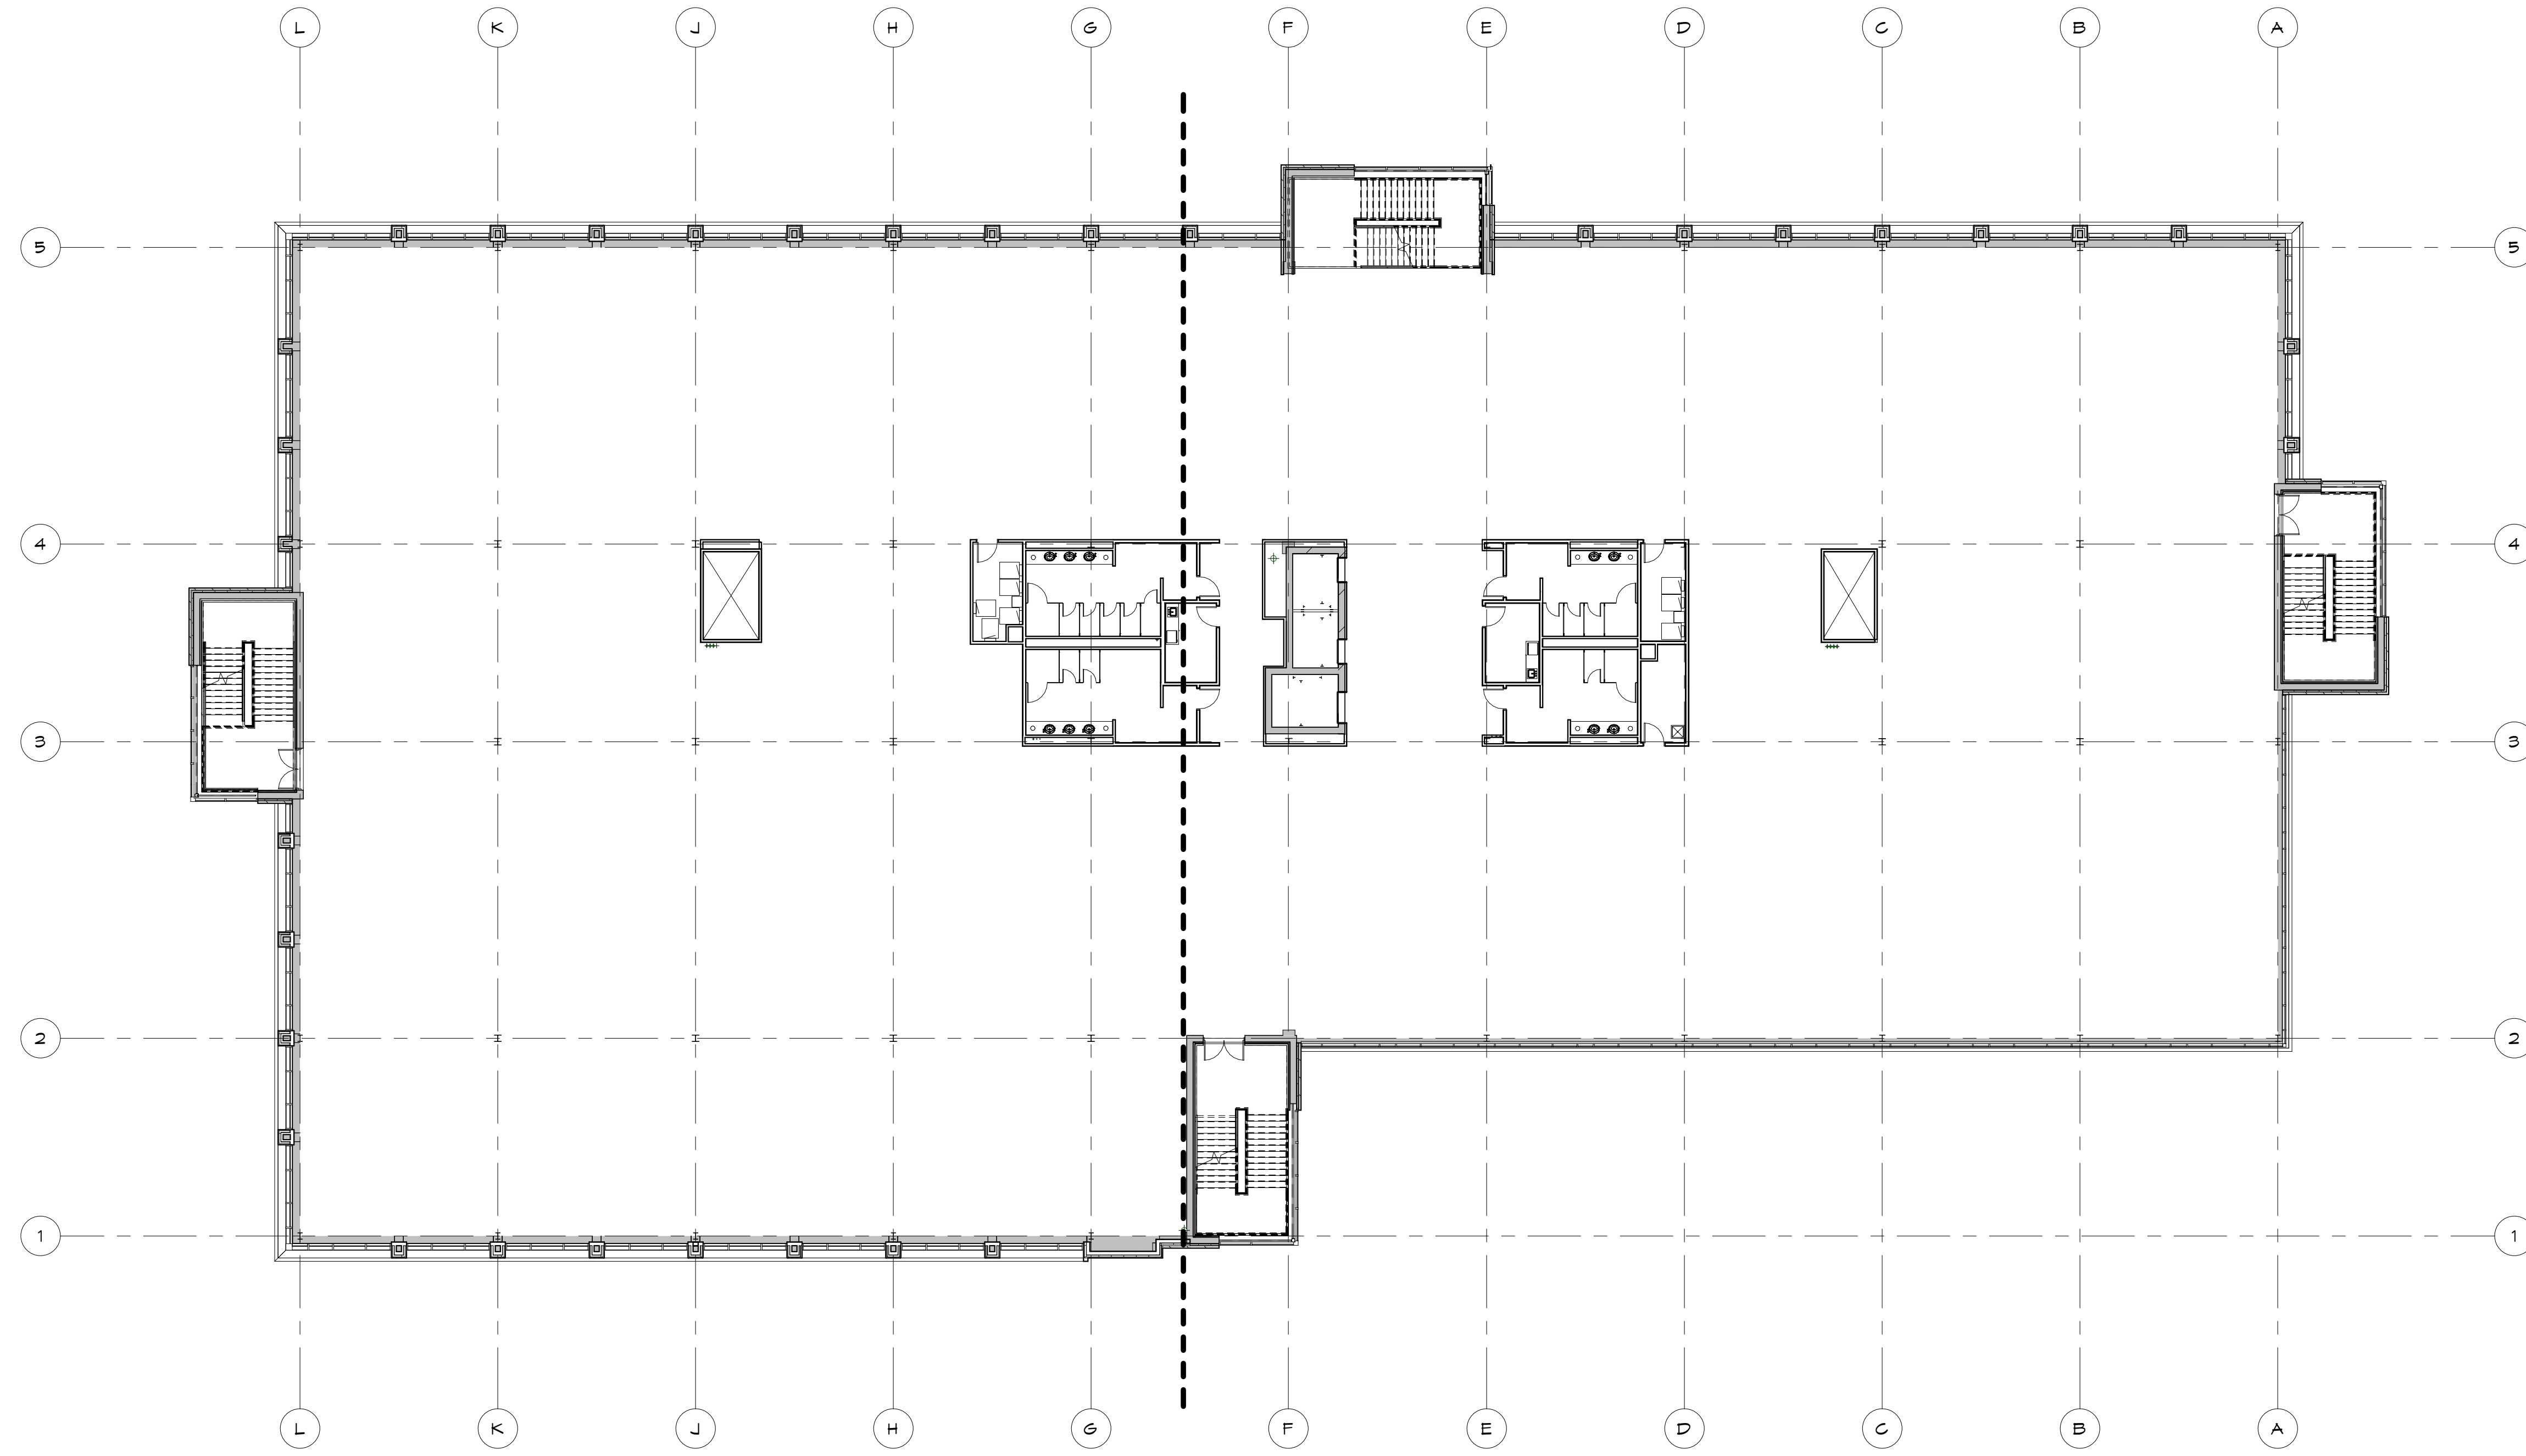

COMPOSITE THIRD FLOOR PLAN
SCALE: 1/16" = 1'-0"

NOT FOR CONSTRUCTION

DRAWN		CHK'D	
Author		Checker	
DATE		MM/DD/YY	
SCALE		1/16" = 1'-0"	
DRAWING NO.		A1.3	
PROJECT NO.		19065	
REV.			
NO.			
DESCRIPTION			
DATE			

COMPOSITE THIRD FLOOR PLAN

Performa

ARCHITECTS + ENGINEERS

12715 W. WISCONSIN AVE. SUITE 100
WISCONSIN, WI 53190
PHONE: 262.336.8972 FAX: 262.336.8977 www.performarc.com

MULTI-TENANT FACILITY FOR:

COMMERCIAL HORIZONS

INNOVATION COURT, DEPERE, WISCONSIN

COMMERCIAL HORIZONS

INNOVATION COURT, DEPERE, WISCONSIN

[illegible]


THIRD FLOOR PLAN - AREA 'A'


TITLE	
DRAWN Author	CHK'D Checker
DATE MM/DD/YY	
SCALE 1/8" = 1'-0"	
DRAWING NO. A1.3A	
PROJECT NO. 19065	REV.



THIRD FLOOR
PLAN - AREA 'A'
SCALE: 1/8" = 1'-0"

THIRD FLOOR
PLAN - AREA 'B'
SCALE: 1/8" = 1'-0"

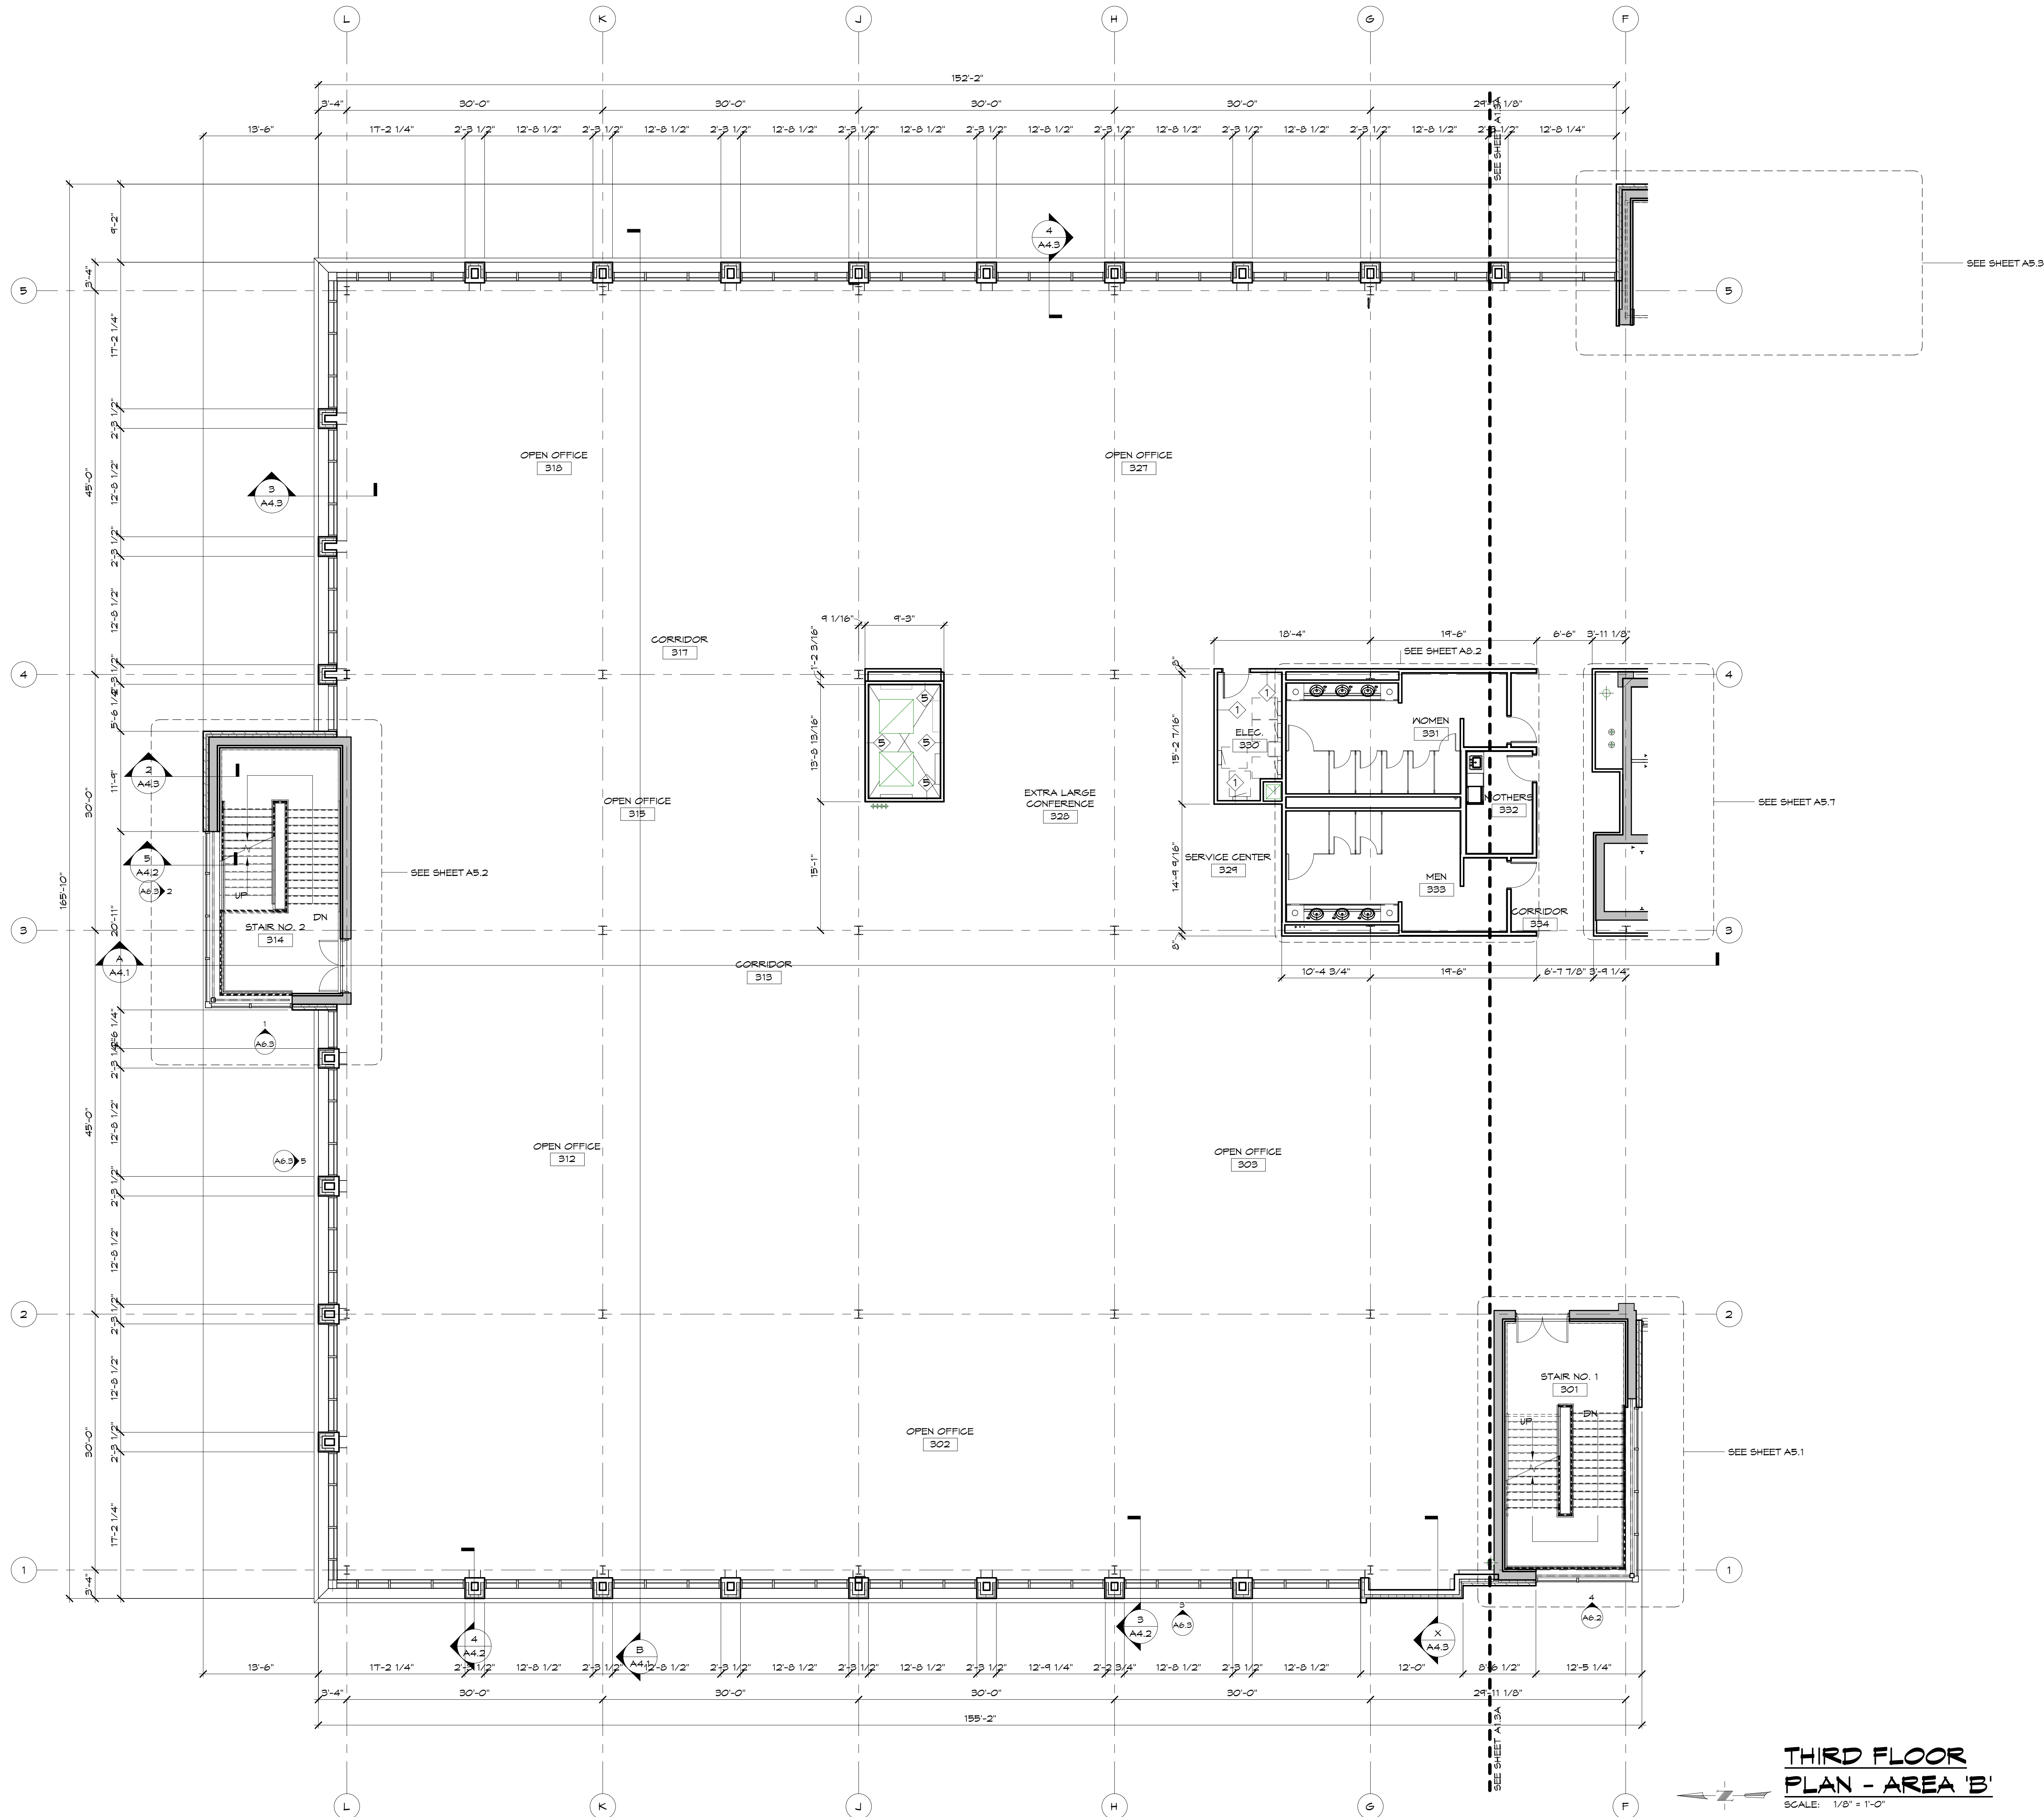

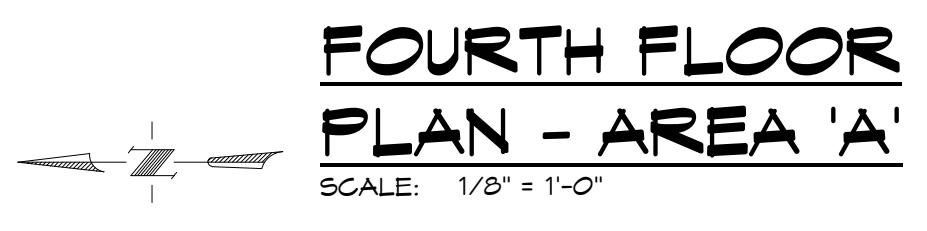

FOURTH FLOOR PLAN - AREA 'A'

f. Performa®
ARCHITECTS + ENGINEERS

124 N. WISCONSIN AVE. BOX 5156
DE PERE, WISCONSIN 54155
PHONE: 920.336.9929 FAX: 920.336.2899 www.performatic.com




**MULTI-TENANT FACILITY FOR:
COMMERCIAL HORIZONS**
INNOVATION COURT, DEPERE, WISCONSIN

[illegible]


DRAWN Author CHECKED Checker DATE _____ SCALE MM/DD/YY 1/8" = 1'-0" DRAWING NO. A1.4B PROJECT NO. 19065 REV. _____		FOURTH FLOOR PLAN - AREA 'B'  Performa ARCHITECTS + ENGINEERS 124 N. BROADWAY, 7th FLOOR DEPERE, WISCONSIN 54115 PHONE: (920) 977-7747 FAX: (920) 977-2897 www.performainc.com	MULTI-TENANT FACILITY FOR: COMMERCIAL HORIZONS INNOVATION COURT, DEPERE, WISCONSIN	TITLE _____ DESCRIPTION _____ NO. _____ DATE _____
--	--	--	---	---

FOURTH FLOOR PLAN - AREA 'B'

TITLE	
DRAWN Author	CHK'D Checker
DATE MM/DD/YY	
SCALE 1/8" = 1'-0"	
DRAWING NO. A1.4B	
PROJECT NO. 19065	REV.

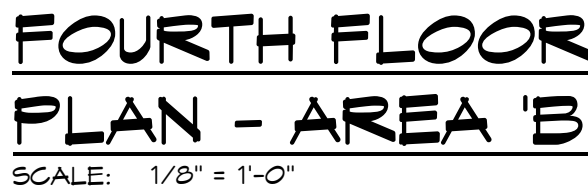

5/24/2017 10:00 AM C:\Users\jsteele\OneDrive\Documents\19065\19065.dwg

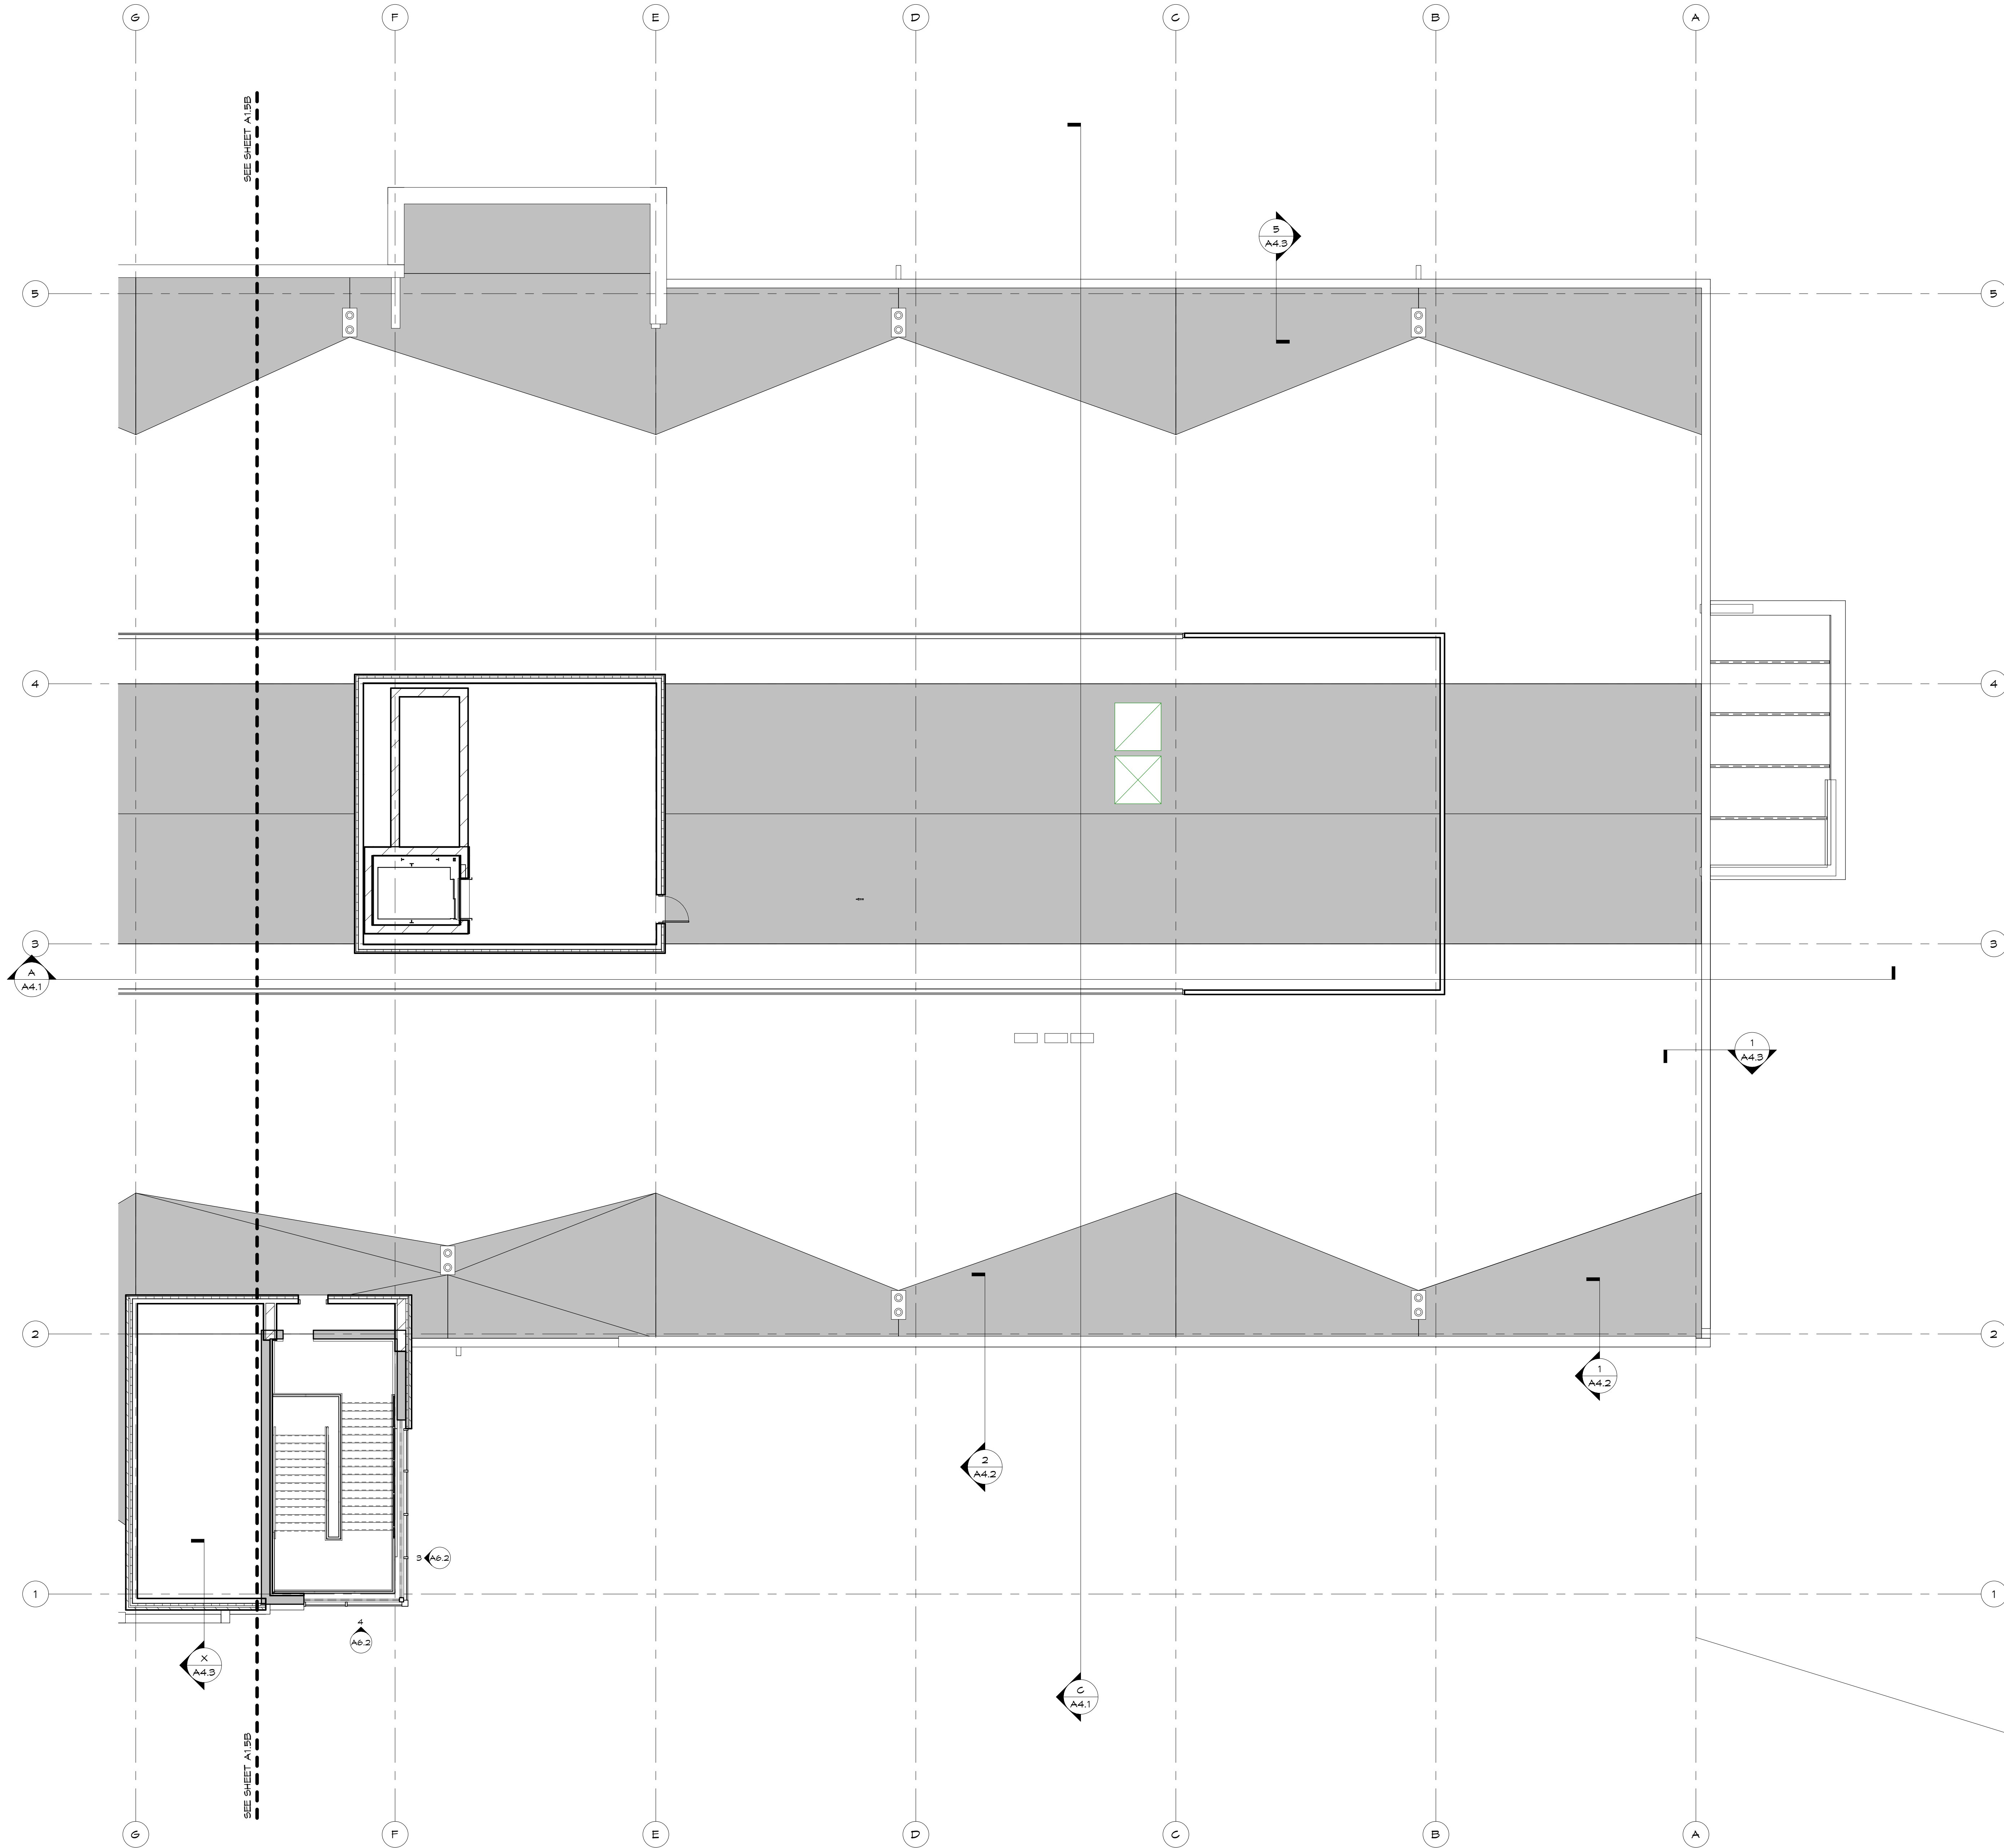

**PENTHOUSE FLOOR
PLAN - AREA 'A'**
SCALE: 1/8" = 1'-0"

NOT FOR CONSTRUCTION


DRAWN		CHK'D	
Author		Checker	
DATE		MM/DD/YY	
SCALE		1/8" = 1'-0"	
DRAWING NO.		A1.5A	
PROJECT NO.		19065	
REV.			
NO.			
DESCRIPTION			
DATE			

MULTI-TENANT FACILITY FOR:
COMMERCIAL HORIZONS
INNOVATION COURT, DEPERE, WISCONSIN

Performa
ARCHITECTS + ENGINEERS
12711 W. WISCONSIN AVE. SUITE 100
DEPERE, WISCONSIN 54627
PHONE: 920.338.9727 FAX: 920.338.8897 www.performarc.com

COMMERCIAL HORIZONS
INNOVATION COURT, DEPERE, WISCONSIN


S:\projects\19065 - Penthouse Floor Plan - Area B.dwg, 2/1/2017 10:00:00 AM, 19065.dwg, 2/1/2017 10:00:00 AM, 19065.dwg

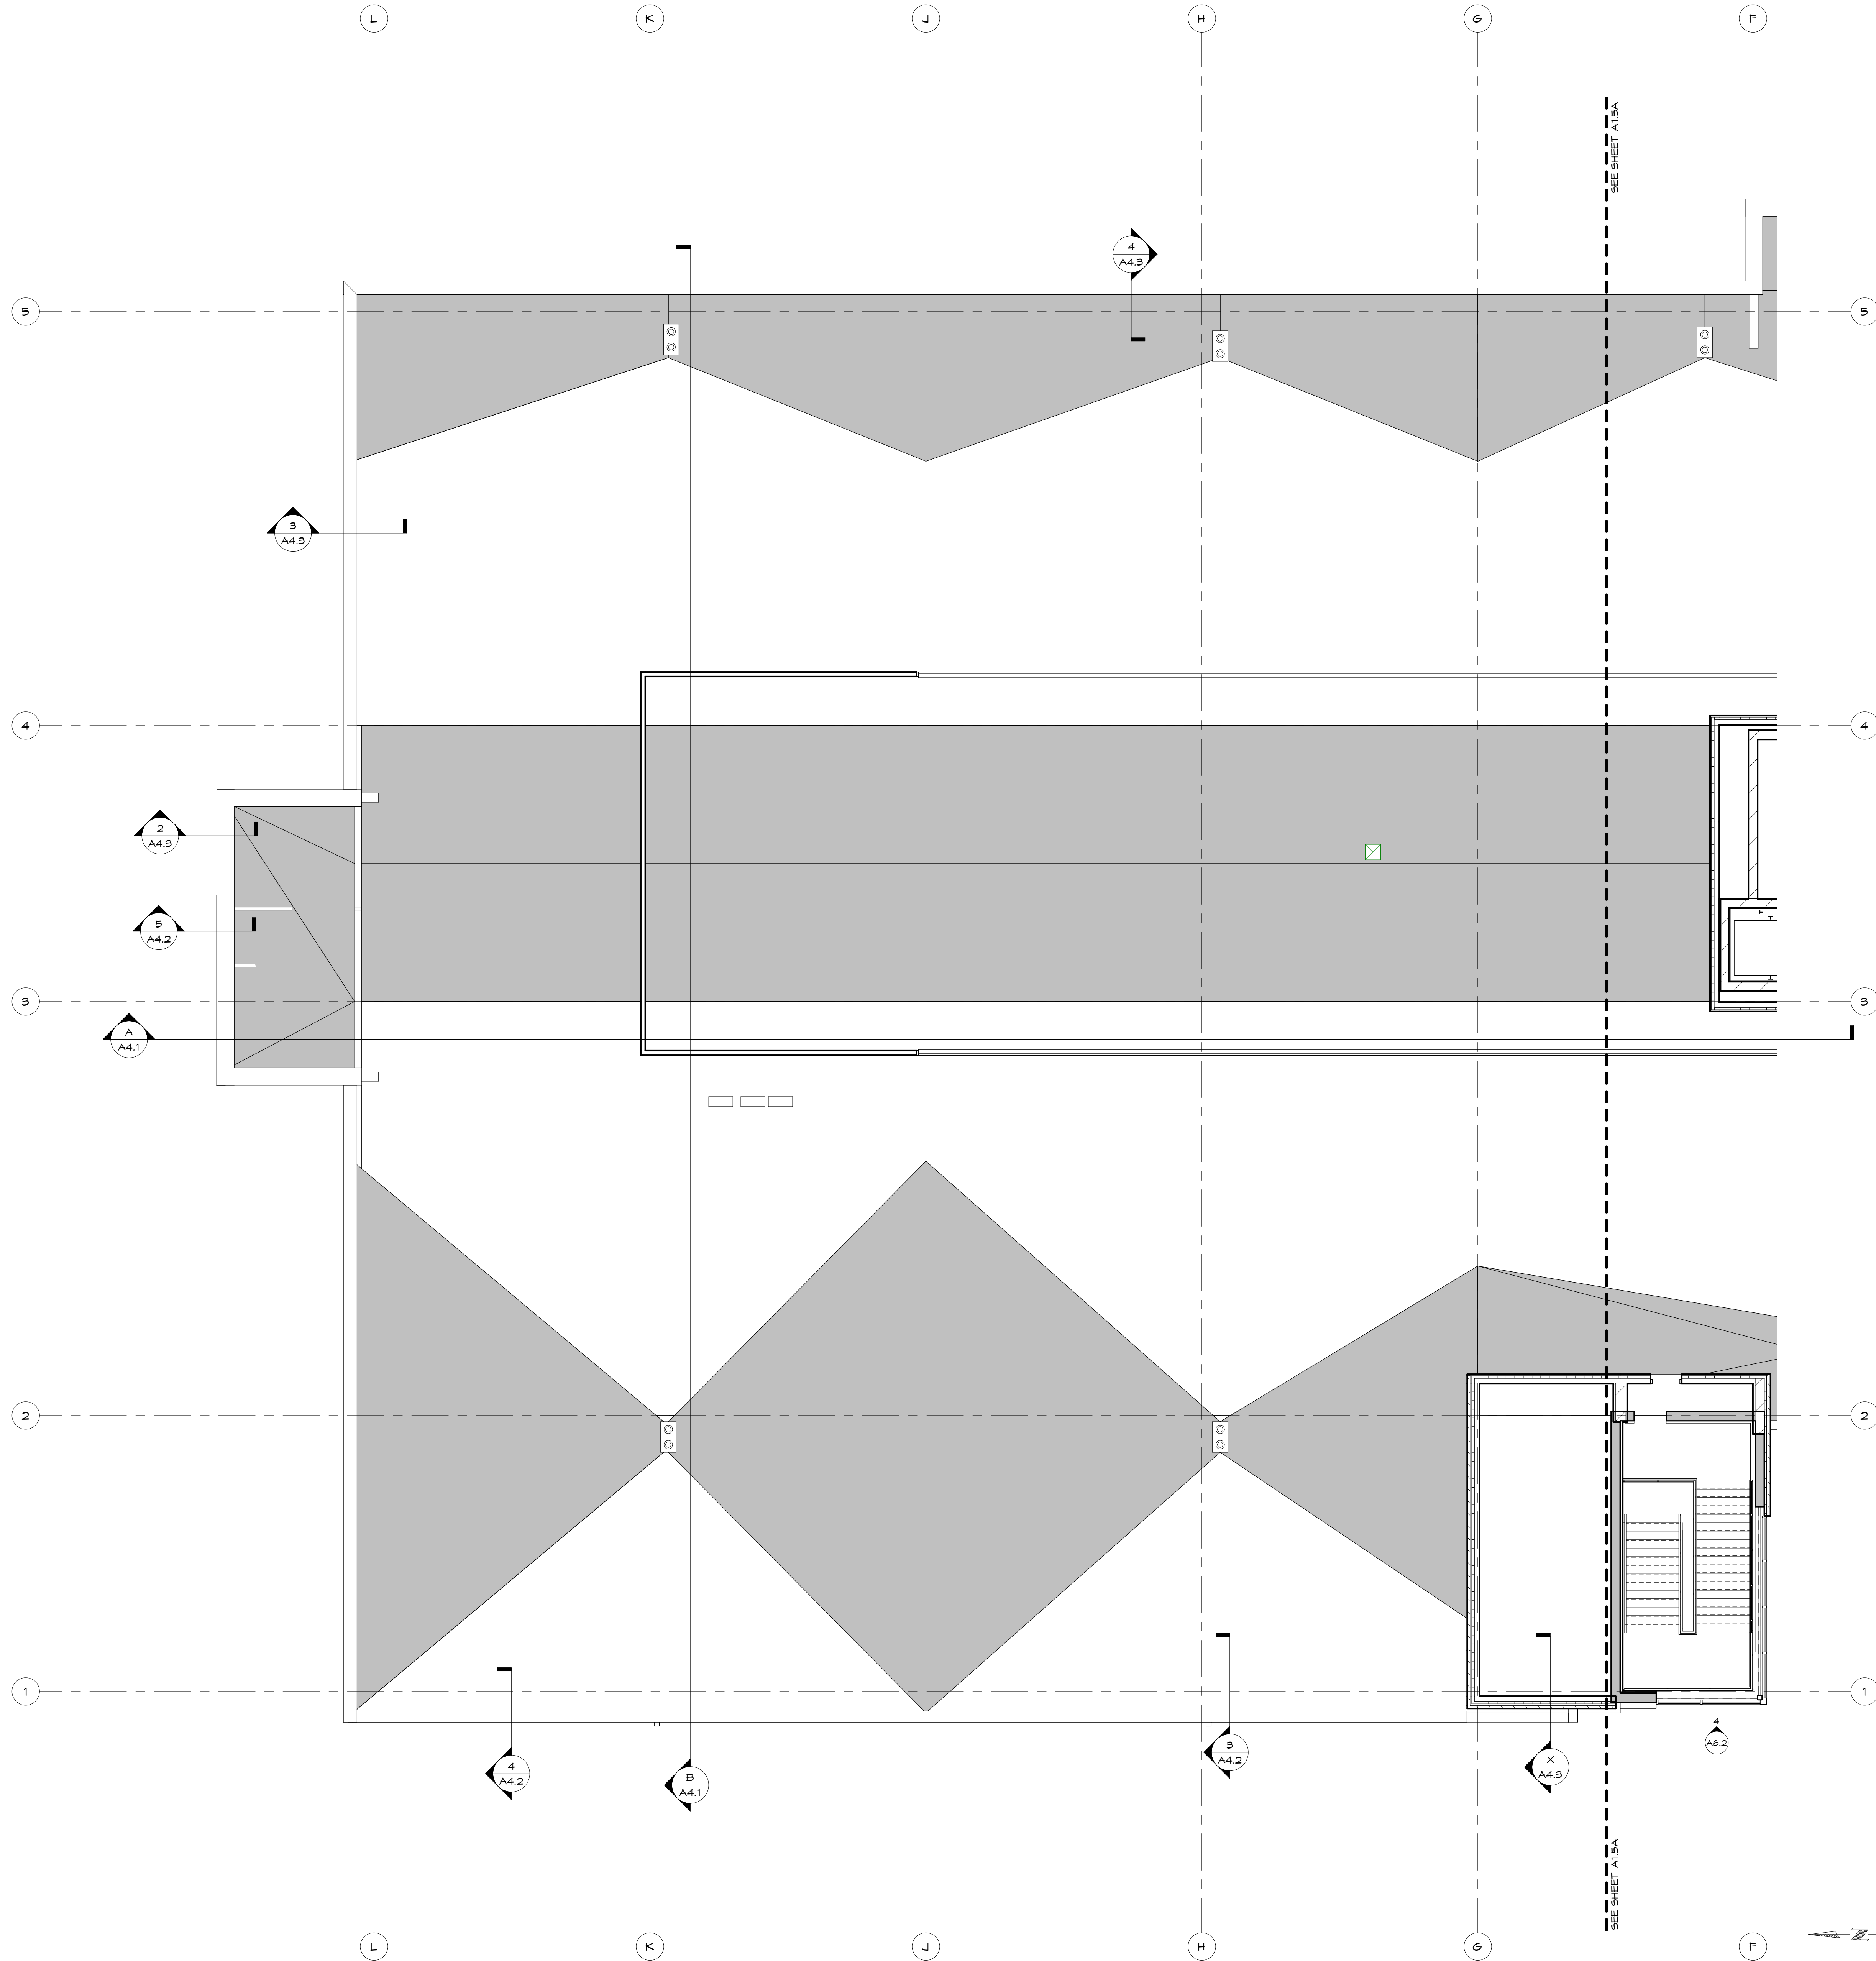


PENTHOUSE FLOOR
PLAN - AREA 'B'
SCALE: 1/8" = 1'-0"

NOT FOR CONSTRUCTION


DRAWING NO.		PROJECT NO.		REV.	
A1.5B		19065			
DRAWING NO.		PROJECT NO.		REV.	
A1.5B		19065			
DATE		MM/DD/YY			
SCALE		1/8" = 1'-0"			
CHECKED		Author		Checker	
DATE		MM/DD/YY			
DESCRIPTION		NO.		DATE	
MULTI-TENANT FACILITY FOR:		COMMERCIAL HORIZONS			
INNOVATION COURT, DEPERE, WISCONSIN					
Performa		ARCHITECTS + ENGINEERS			
12710 WISCONSIN AVE. SUITE 100		DEPERE, WISCONSIN 54627			
PHONE: 920.336.9727 FAX: 920.336.2897		WWW.PERFORMA-NC.COM			
COMMERCIAL HORIZONS					
MULTI-TENANT FACILITY FOR:		COMMERCIAL HORIZONS			
INNOVATION COURT, DEPERE, WISCONSIN					

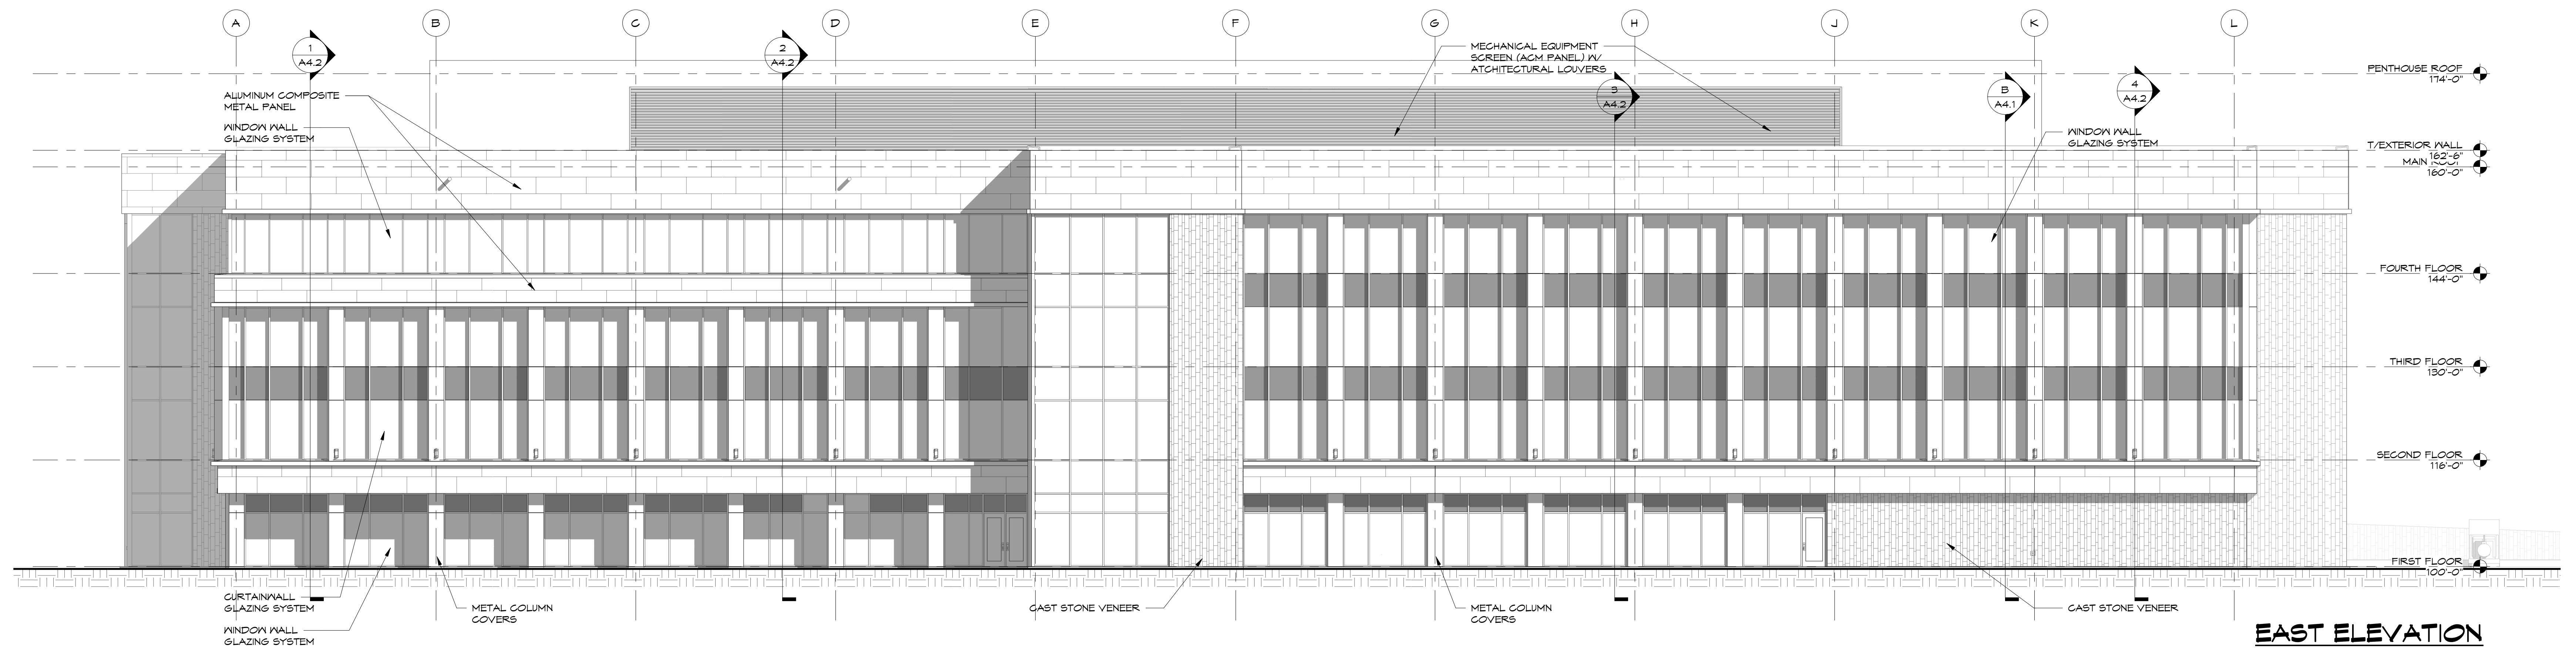


EAST ELEVATION

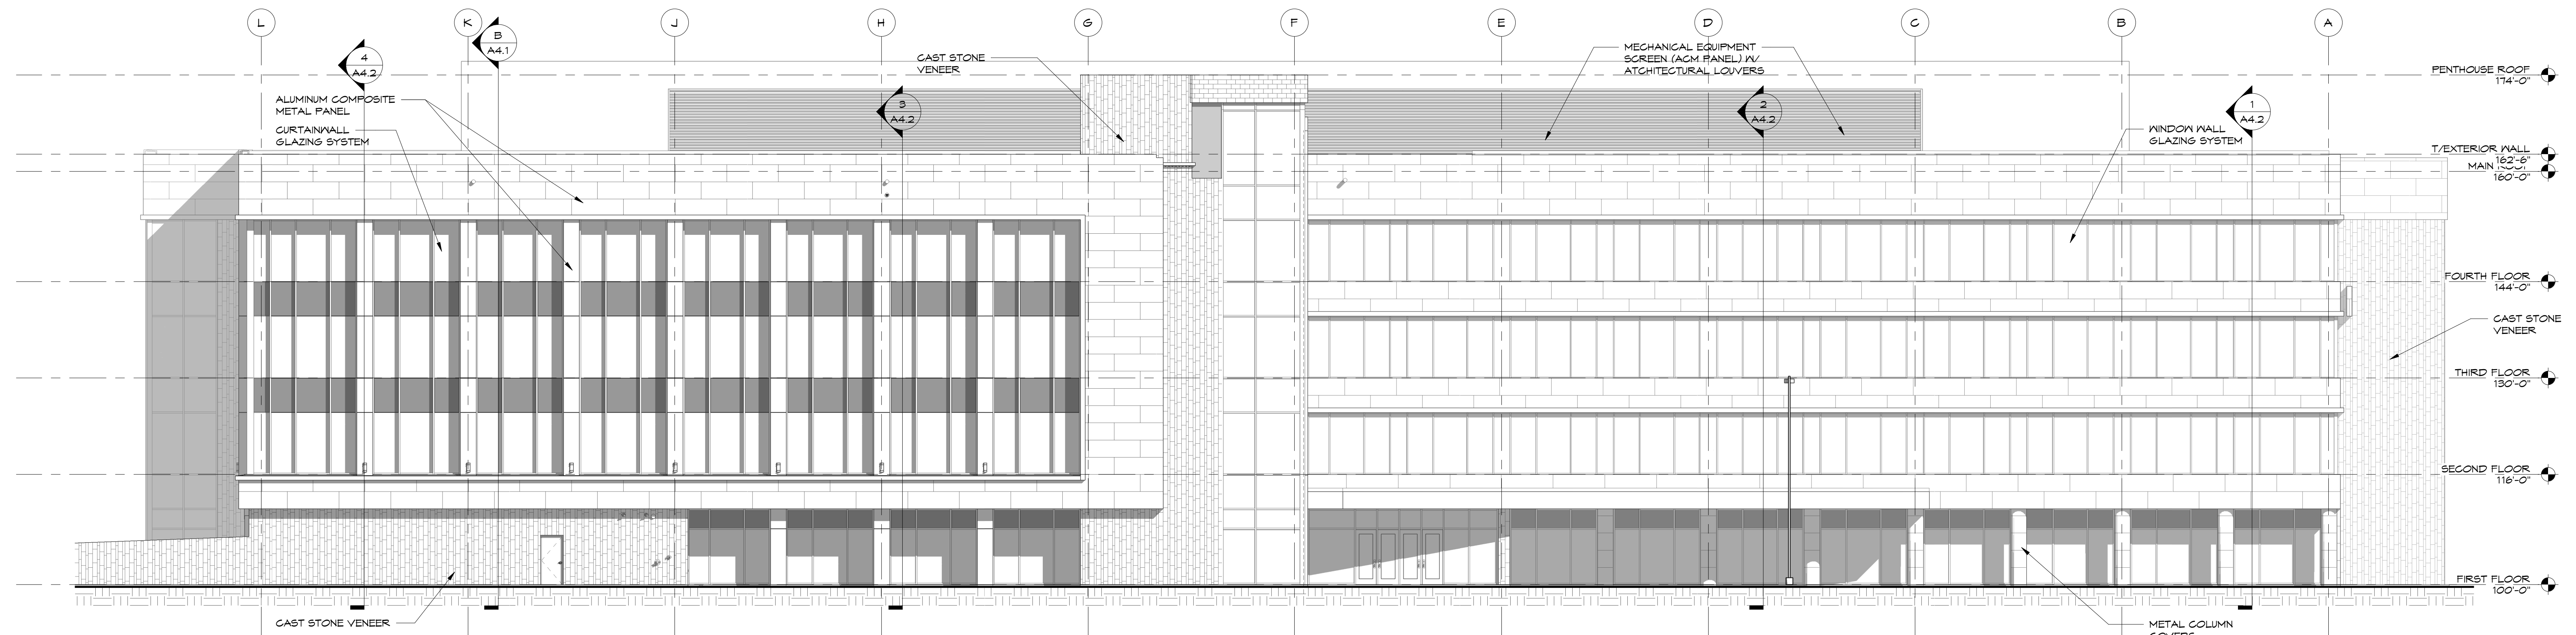

WEST ELEVATION

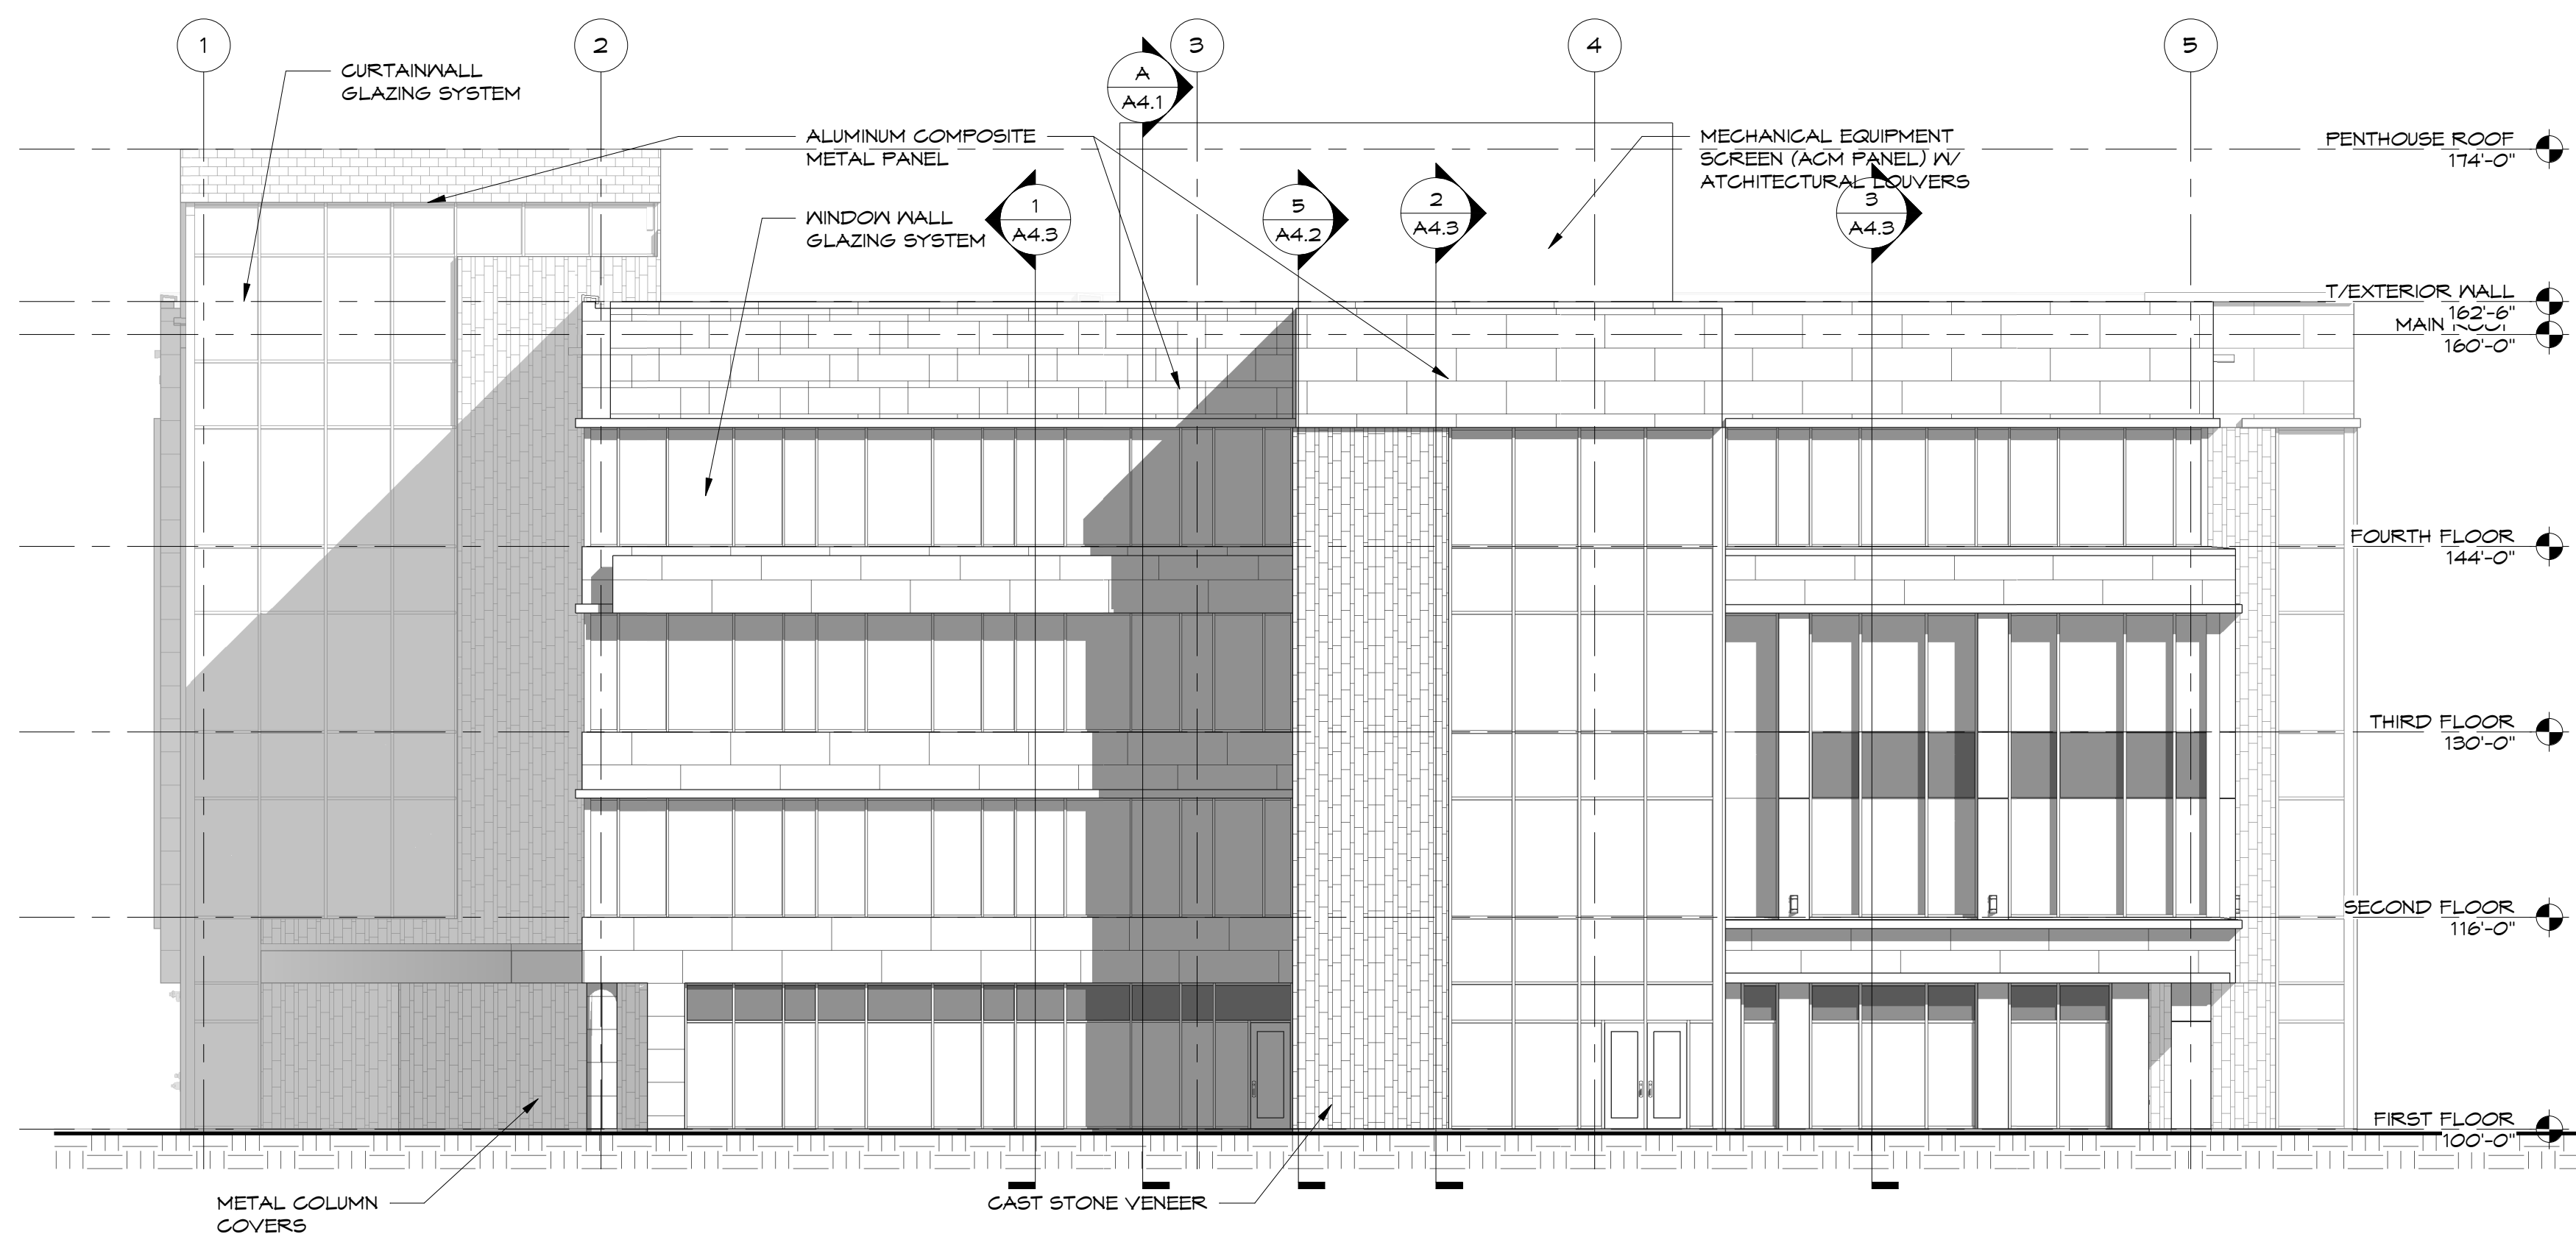

SOUTH ELEVATION

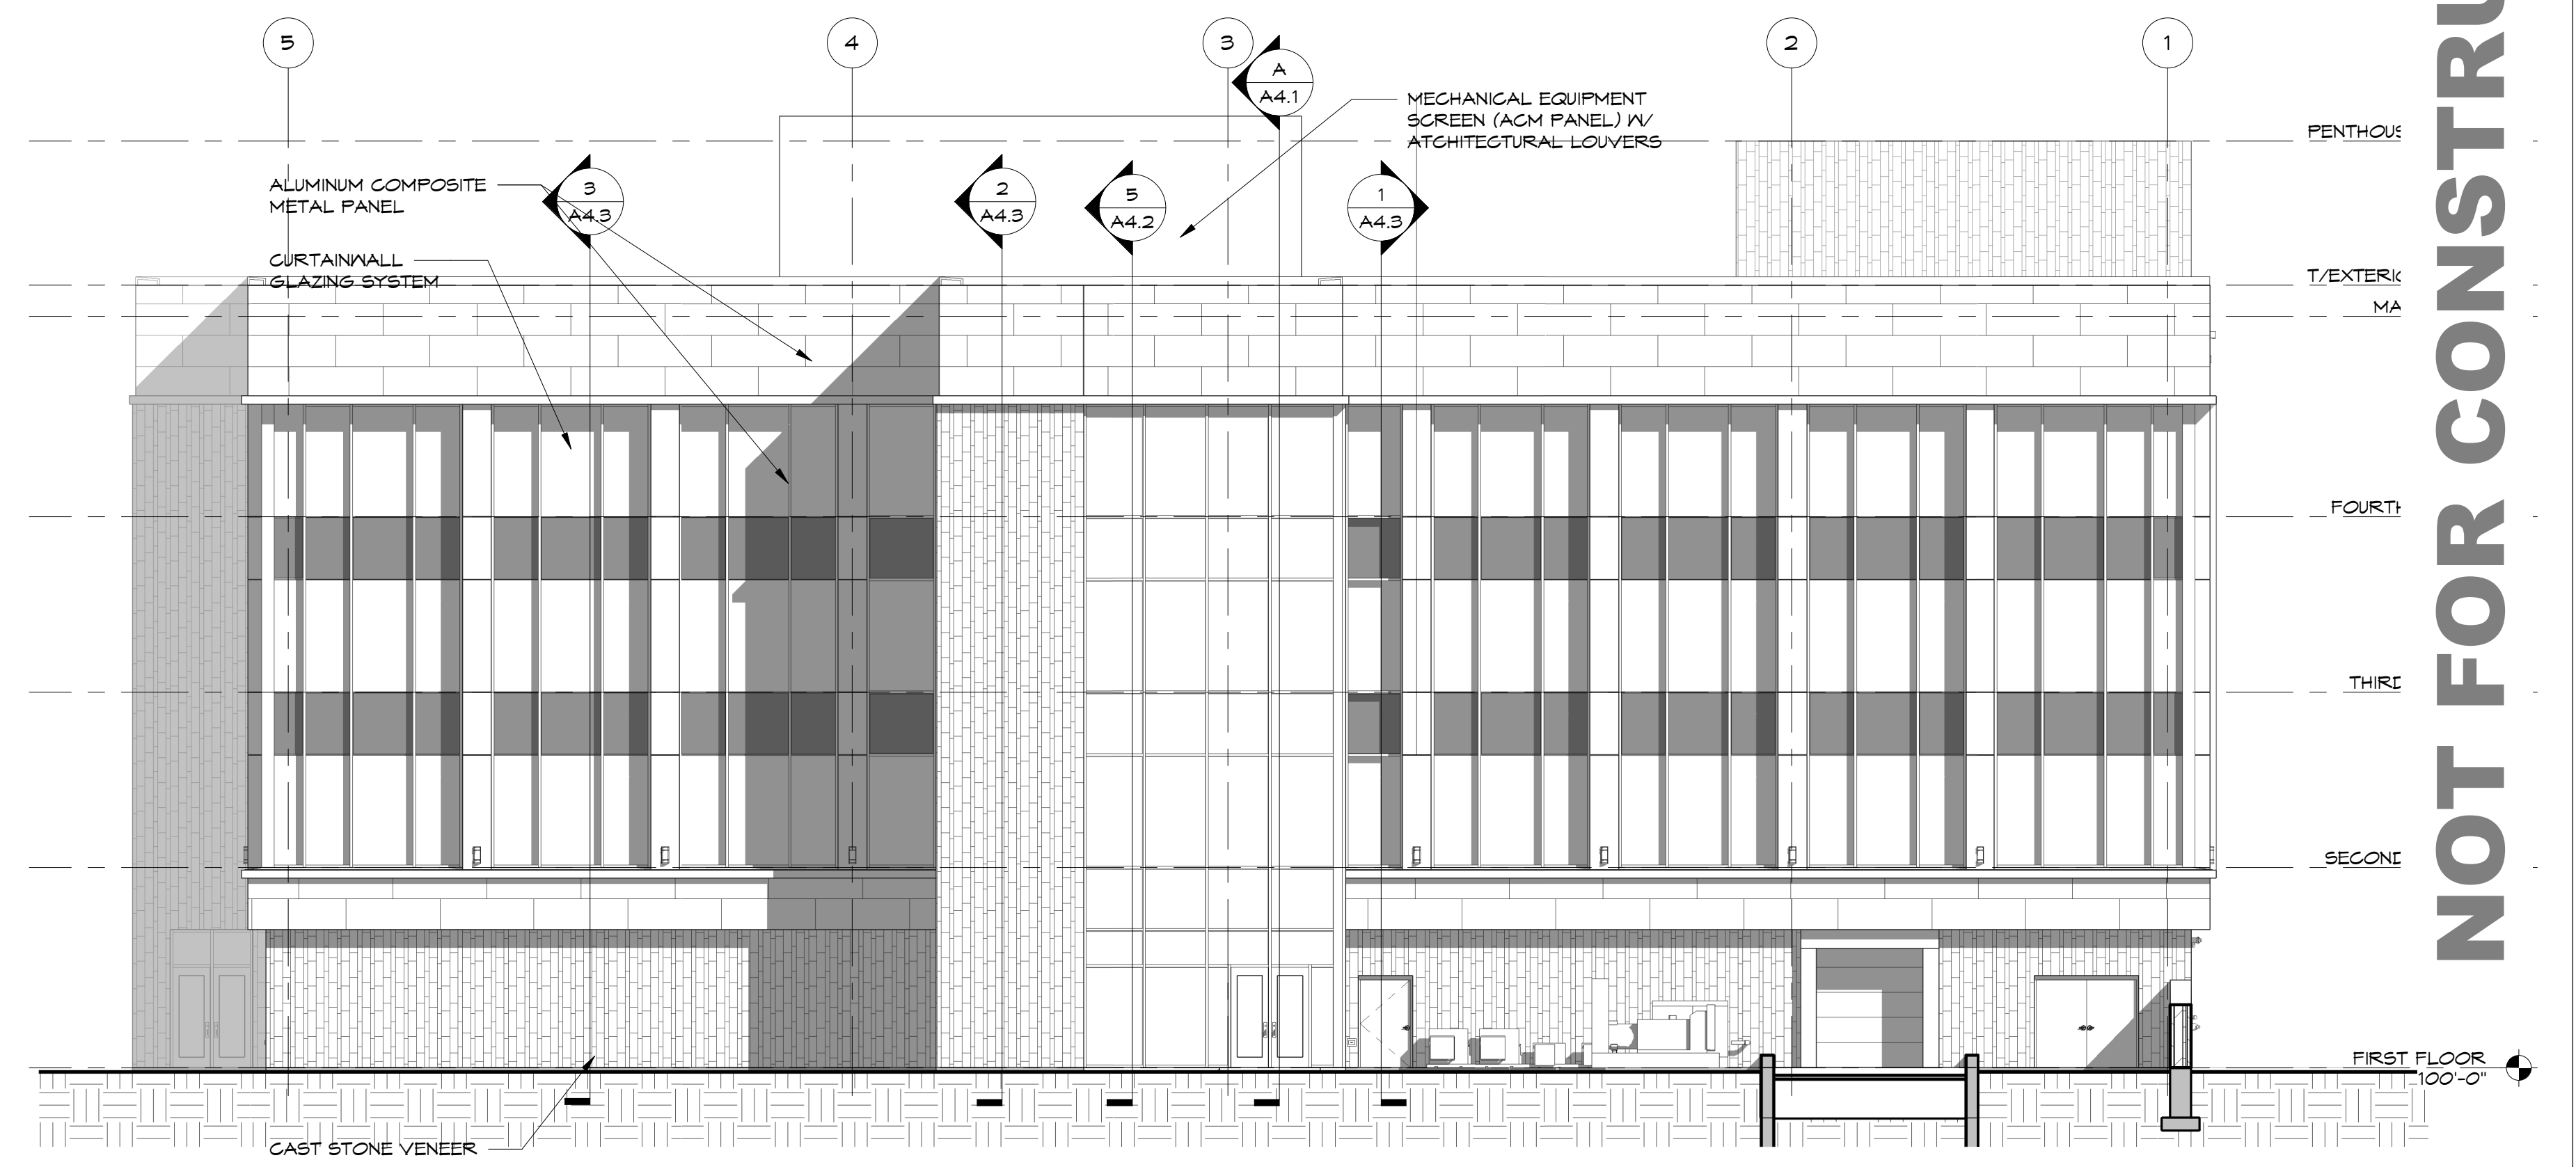

NORTH ELEVATION

MULTI-TENANT FACILITY FOR:
COMMERCIAL HORIZONS
INNOVATION COURT, DEPERE, WISCONSIN



Performa
ARCHITECTS + ENGINEERS
12715 W. WISCONSIN AVE. SUITE 100
DEPERE, WISCONSIN 54627
PHONE 920.336.9727 FAX 920.336.8897 www.performarc.com

EXTERIOR ELEVATIONS

DATE: 03/22/2011
SCALE: 3/32" = 1'-0"
DRAWING NO. **A3.1**
PROJECT NO. 19065

NOT FOR CONSTRUCTION