

PROJECT ID: 4530-06-71
WITH:

COUNTY: FOND DU LAC

ORDER OF SHEETS

Section No. 1	Title
Section No. 2	Typical Sections and Details
Section No. 3	Estimate of Quantities
Section No. 3	Miscellaneous Quantities
Section No. 4	Right of Way Plat
Section No. 5	Plan and Profile
Section No. 6	Standard Detail Drawings
Section No. 7	Sign Plates
Section No. 8	Structure Plans
Section No. 9	Computer Earthwork Data
Section No. 9	Cross Sections

TOTAL SHEETS = ---


STATE OF WISCONSIN
DEPARTMENT OF TRANSPORTATION
PLAN OF PROPOSED IMPROVEMENT
USH 45 - ECL
(USH 45 - DIVISION ROAD)
STH 67
FOND DU LAC COUNTY

STATE PROJECT	FEDERAL PROJECT	
	PROJECT	CONTRACT
4530-06-71		

PRELIMINARY PLAN
NOT FOR CONSTRUCTION

TRANS 220
PROJECT PLAN
FOR
DESIGN OF UTILITY FACILITY
ALTERATIONS OR RELOCATIONS
Date: 06/01/2018

STATE PROJECT NUMBER
4530-06-71

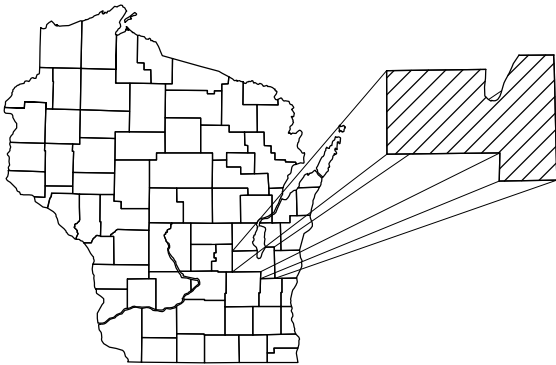

END PROJECT 4530-06-71
STA 1995+56.89

DESIGN DESIGNATION	
LIMITS	USH 45 - DIVISION ROAD
STA. - STA.	1490+00 - 1995+56.89
A.A.D.T. 2016 =	1,600
A.A.D.T. 2036 =	2,100
D.H.V. =	8
D.D. =	63/37
T. =	12.50%
DESIGN SPEED =	60
ESALS =	492,900

BEGIN PROJECT 4530-06-71
STA 1490+00.00
Y= 328,156.02
X= 871,228.70



CONVENTIONAL SYMBOLS

PLAN

- CORPORATE LIMITS
- PROPERTY LINE
- LOT LINE
- LIMITED HIGHWAY EASEMENT
- EXISTING RIGHT OF WAY
- PROPOSED OR NEW R/W LINE
- SLOPE INTERCEPT
- REFERENCE LINE
- EXISTING CULVERT
- PROPOSED CULVERT (Box or Pipe)
- COMBUSTIBLE FLUIDS
- MARSH AREA
- WOODED OR SHRUB AREA

PROFILE

- GRADE LINE
- ORIGINAL GROUND
- MARSH OR ROCK PROFILE (To be noted as such)
- SPECIAL DITCH
- GRADE ELEVATION
- CULVERT (Profile View)
- UTILITIES
 - ELECTRIC
 - FIBER OPTIC
 - GAS
 - SANITARY SEWER
 - STORM SEWER
 - TELEPHONE
 - WATER
 - UTILITY PEDESTAL
 - POWER POLE
 - TELEPHONE POLE

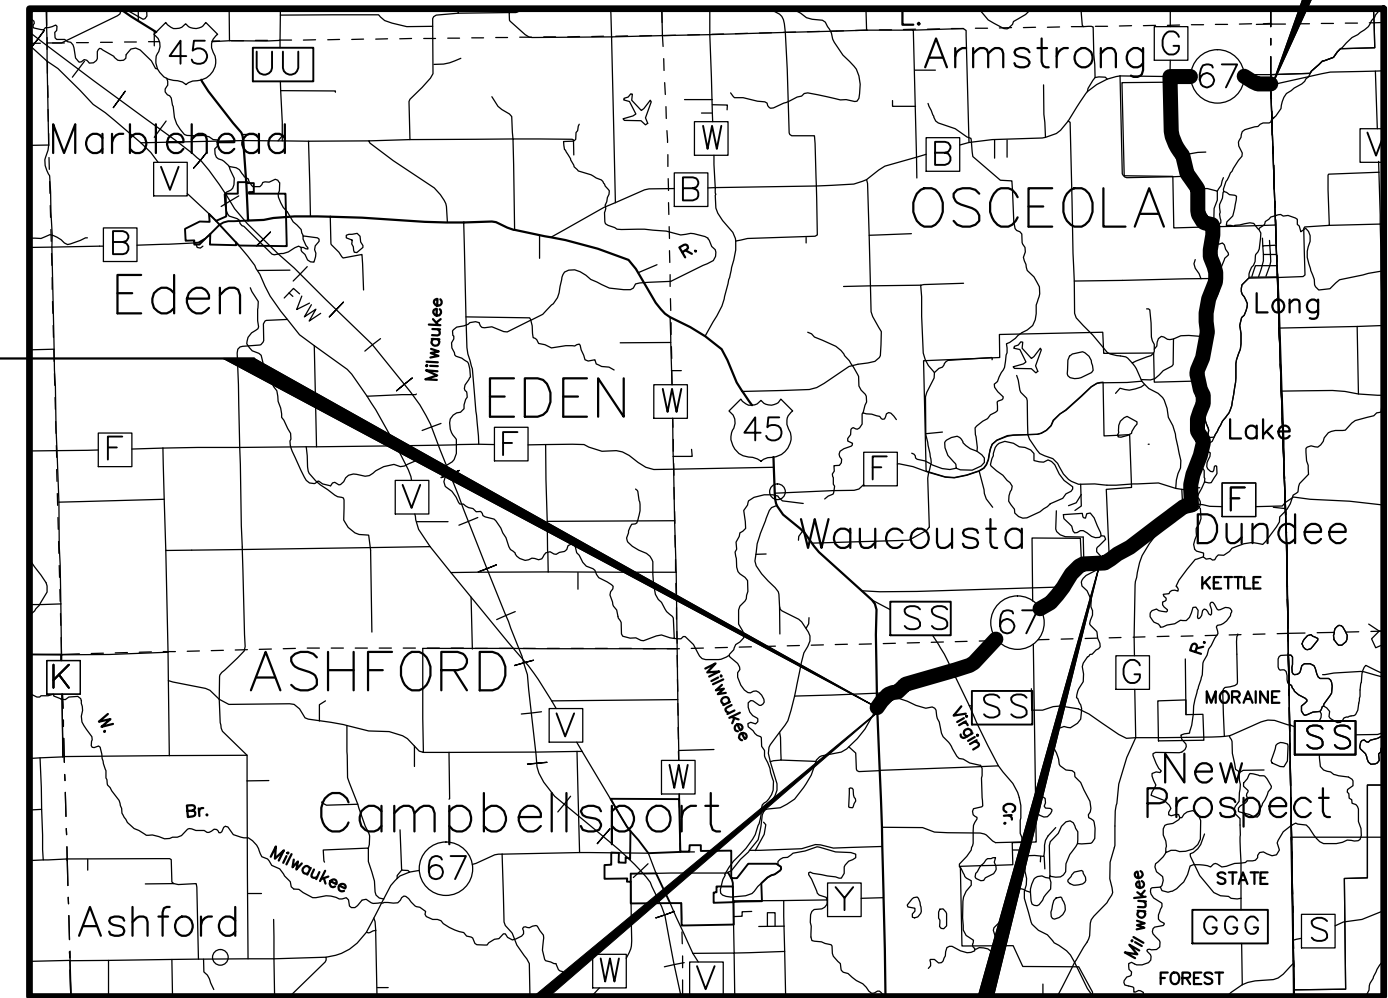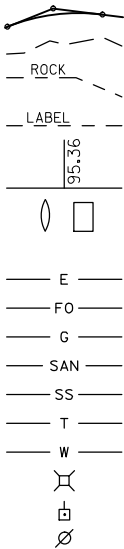

EXCEPTION TO NET C LENGTH
STA. 1502+60.00 - STA. 1508+60.00
COMPLETED DOT PROJECT 4530-06-73

EXCEPTION TO NET C LENGTH
STA. 1634+22.34 - STA. 1649+72.34
COMPLETED DOT PROJECT 4530-07-71

COORDINATES ON THIS PLAN ARE REFERENCED TO THE WISCONSIN COUNTY COORDINATE SYSTEM (WCCS), FOND DU LAC COUNTY, NAD83 (2007).

ELEVATIONS SHOWN ON THIS PLAN ARE REFERENCED TO THE NATIONAL AMERICAN VERTICAL DATUM OF 1988, NAVD88 (2007) ADJUSTMENT.

LAYOUT
SCALE 0 1 MI.

TOTAL NET LENGTH OF CENTERLINE = 9.168 MI.

Mead & Hunt


Mead & Hunt, Inc.
10700 W. Research Drive
(Suite 155)
Wauwatosa, WI 53226
262-790-0232
Fax: 262-790-0233


STATE OF WISCONSIN
DEPARTMENT OF TRANSPORTATION

PREPARED BY
Surveyor WISDOT
Designer MEAD & HUNT, INC.
Project Manager BRYAN LEARST, PE
Regional Examiner
Regional Supervisor JAMES THOMPSON, PE
C.O. Examiner


APPROVED FOR THE DEPARTMENT
DATE: (Signature)

E

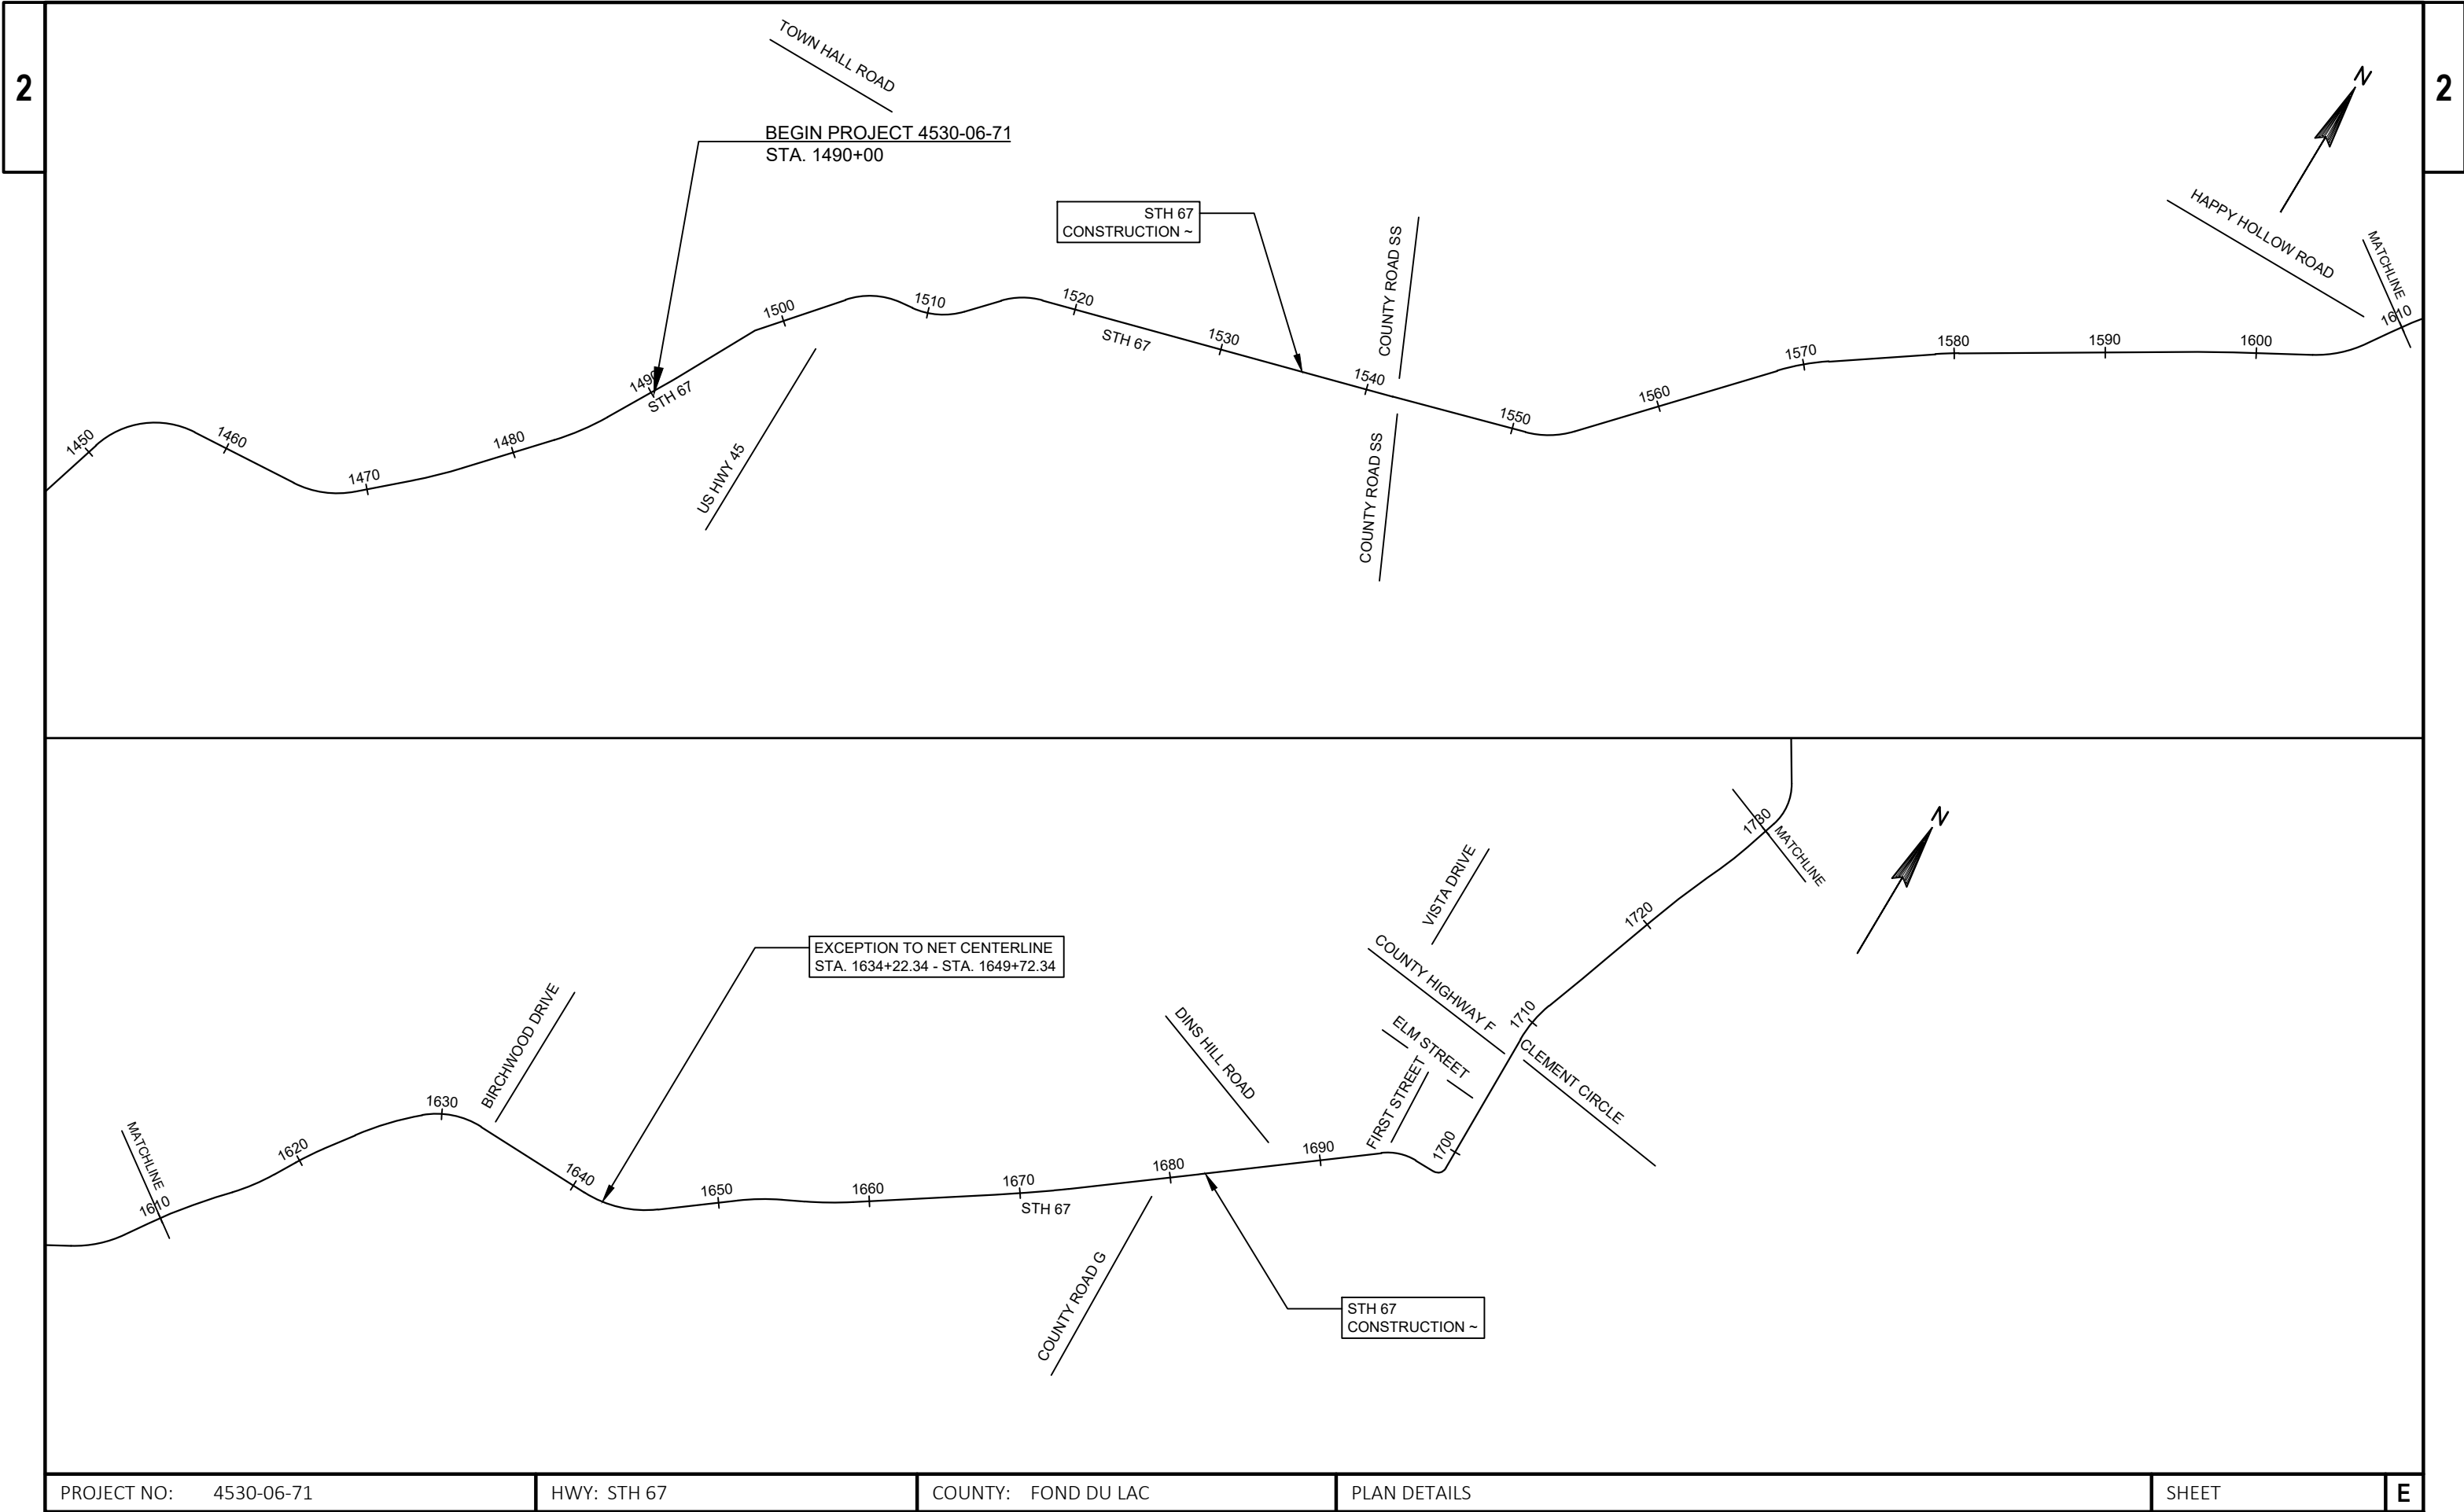



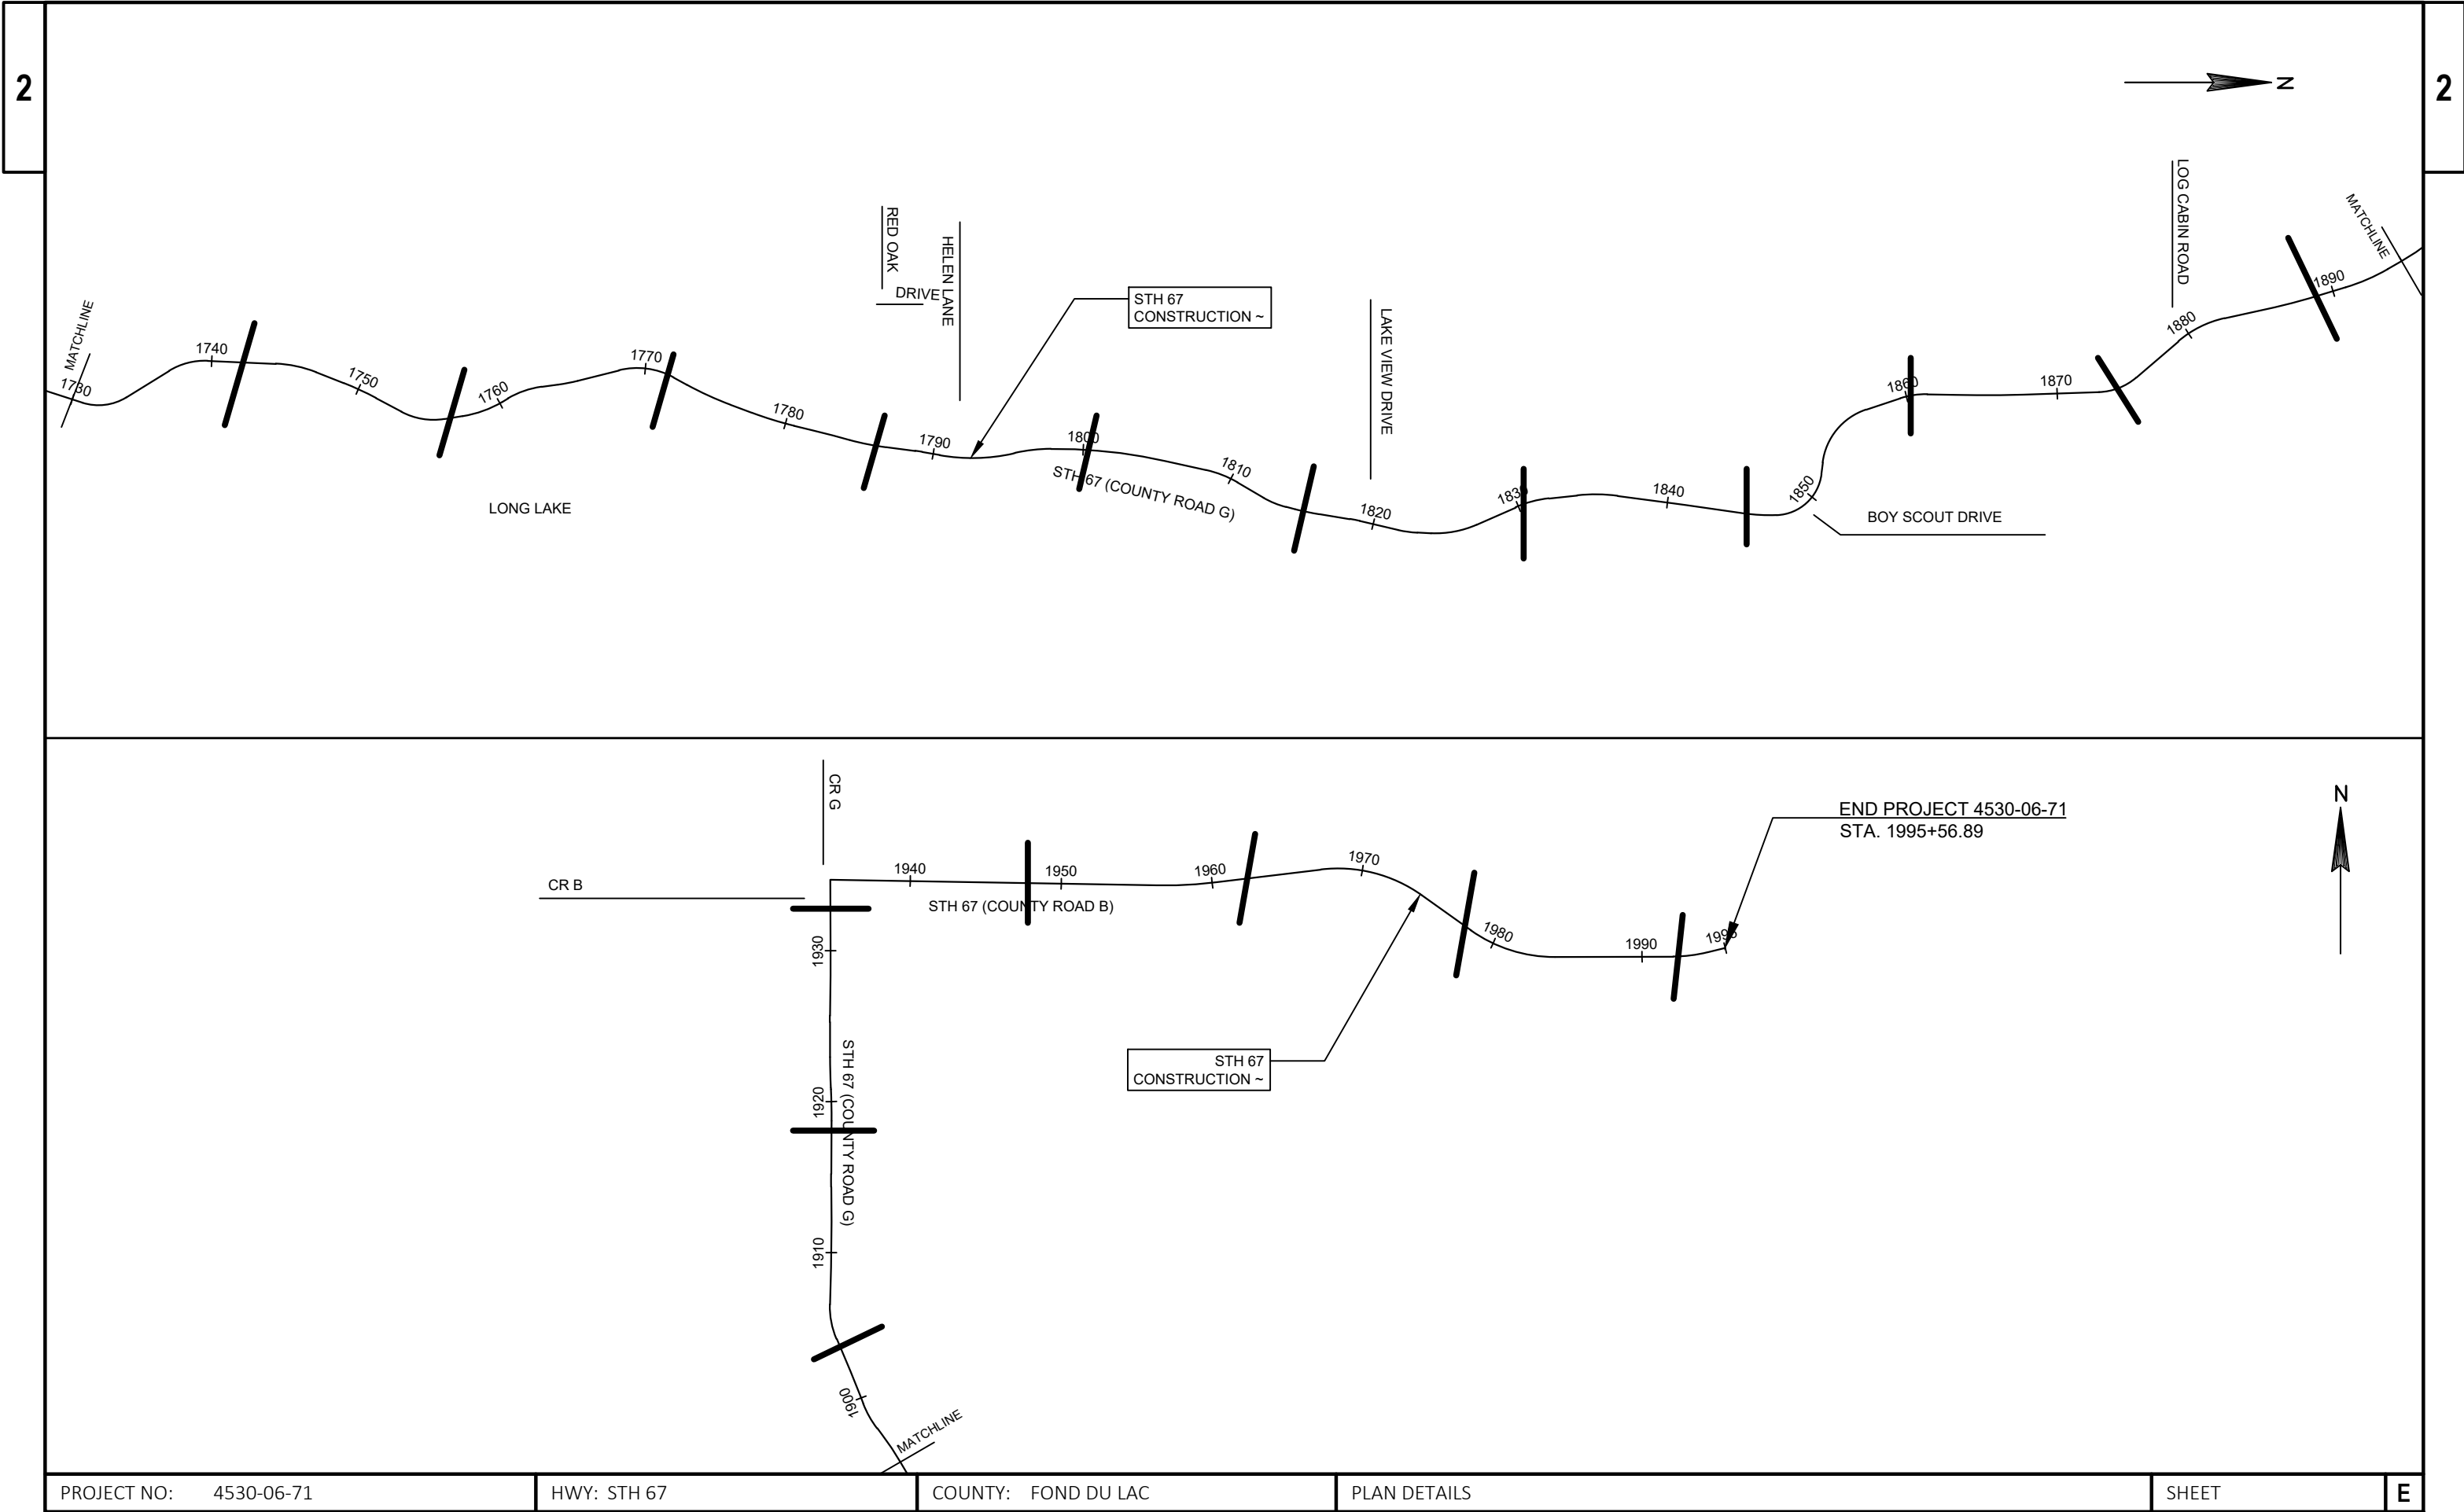




PROJECT NO: 4530-06-71	HWY: STH 67	COUNTY: FOND DU LAC	PLAN DETAILS	SHEET	E
------------------------	-------------	---------------------	--------------	-------	---

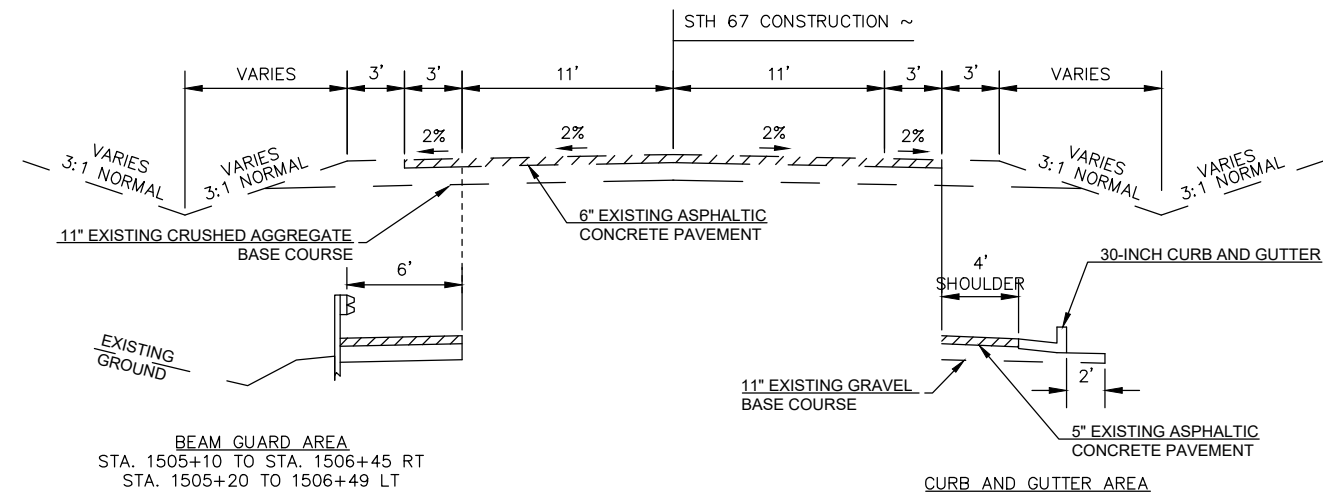


EXISTING TYPICAL SECTION FOR STH 67
1490+00 TO STA. 1614+89

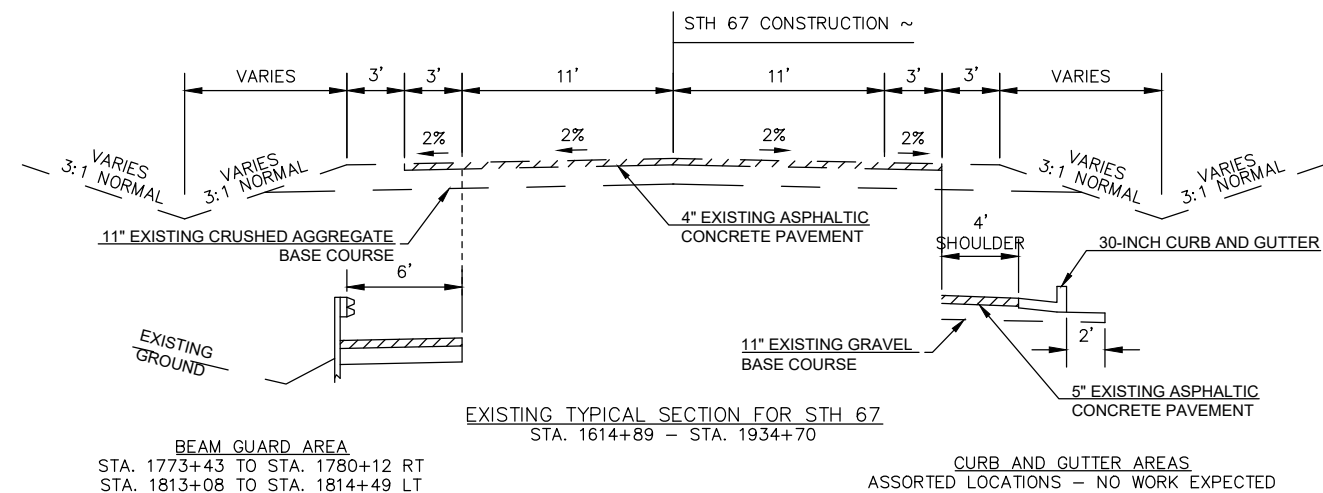

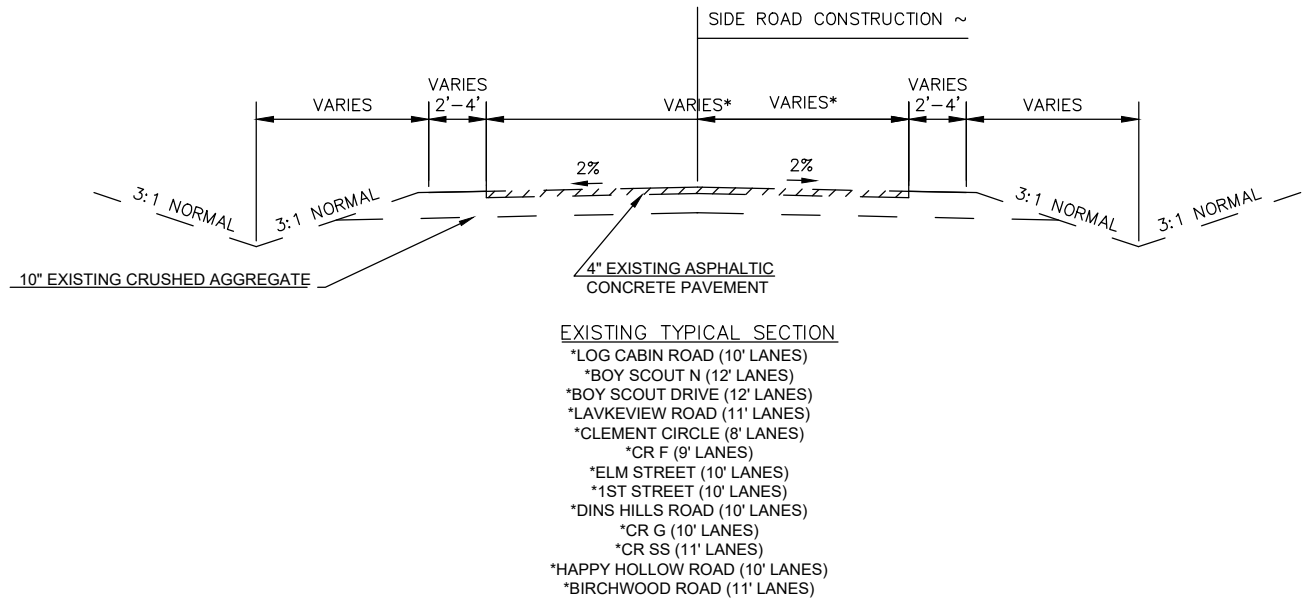
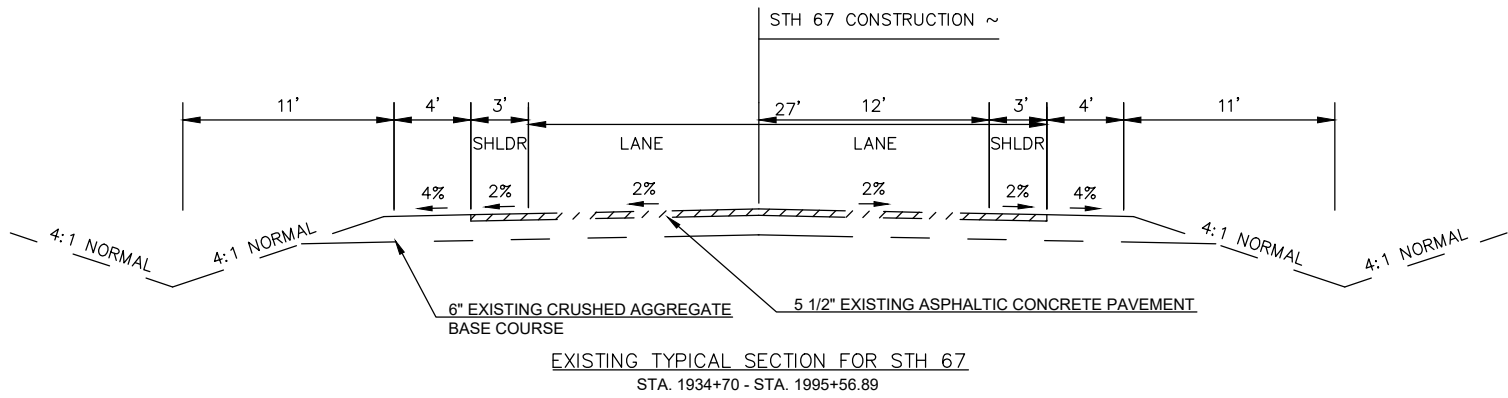


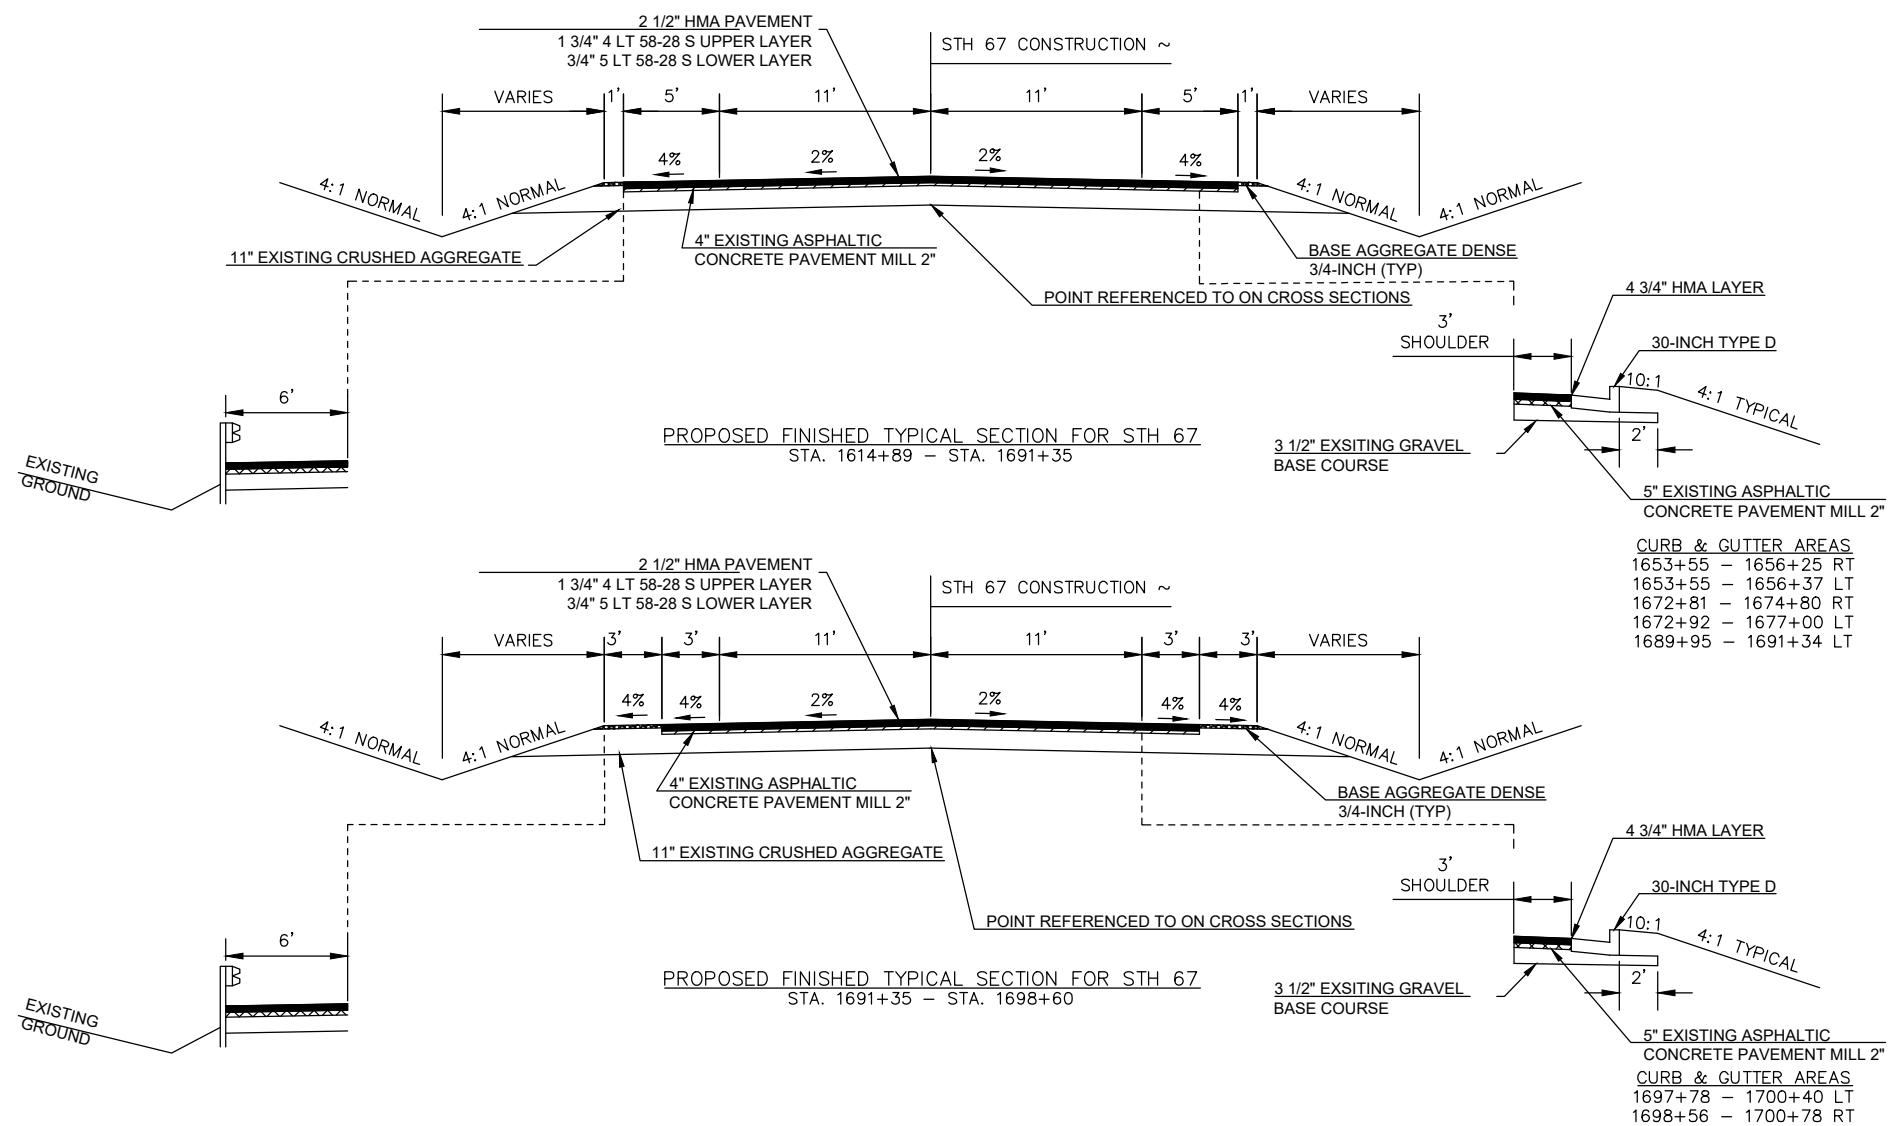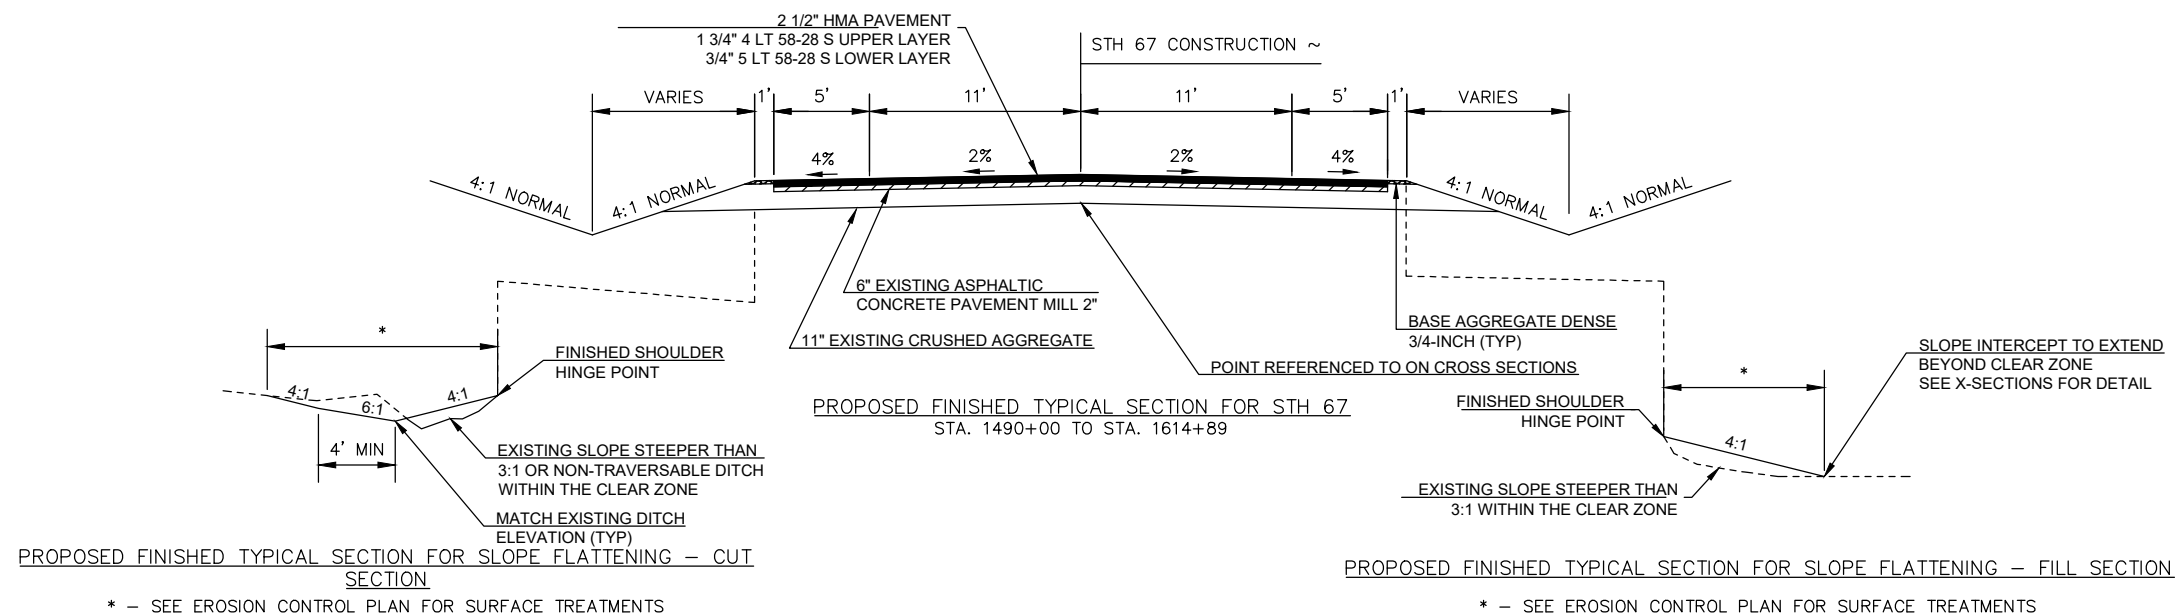

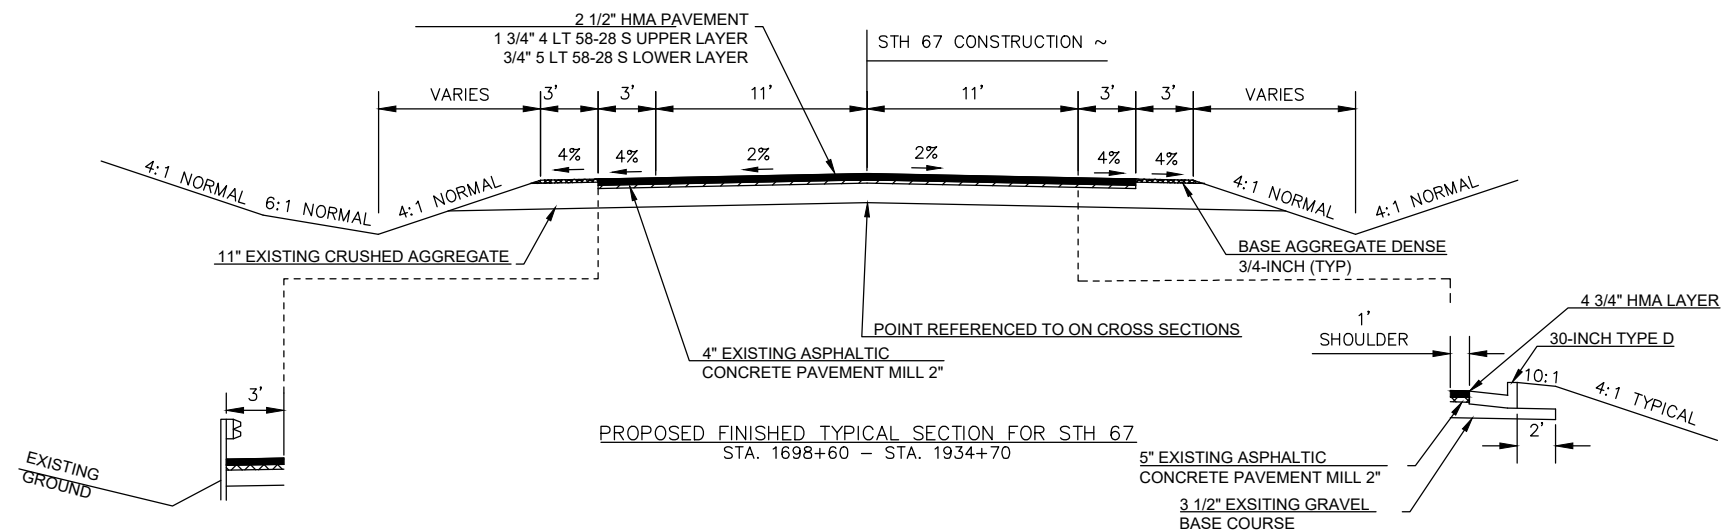

BEAM GUARD AREA
1822+98 - 1824+73 RT
1830+87 - 1840+71 RT
1849+90 - 1861+35 LT
1890+87 - 1905+62 LT
1899+75 - 1902+37 RT
1915+41 - 1916+91 LT
1915+96 - 1916+46 RT
1918+18 - 1919+93 LT
1918+40 - 1919+02 RT


CURB & GUTTER AREA
1775+12 - 1779+02 LT
1776+65 - 1782+00 RT
1812+56 - 1820+48 LT
1813+04 - 1817+84 RT
1848+32 - 1849+48 RT

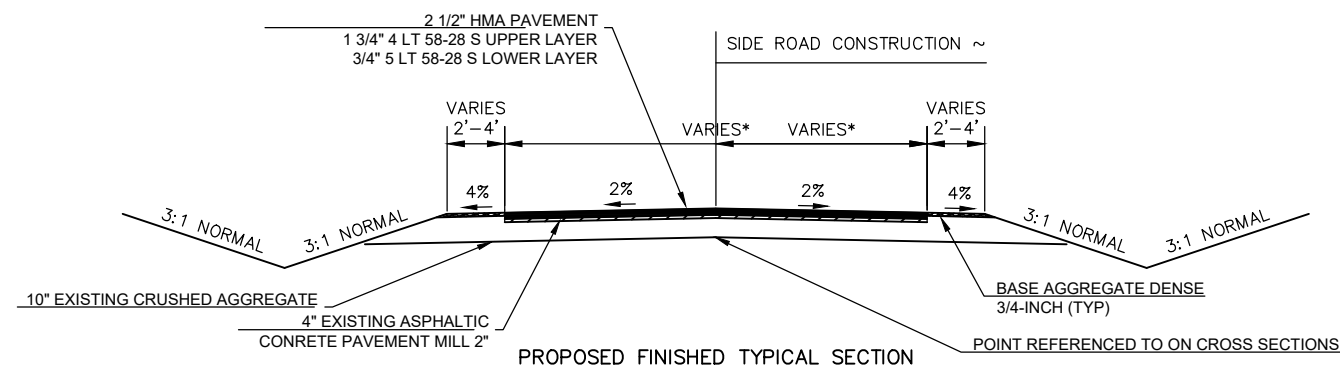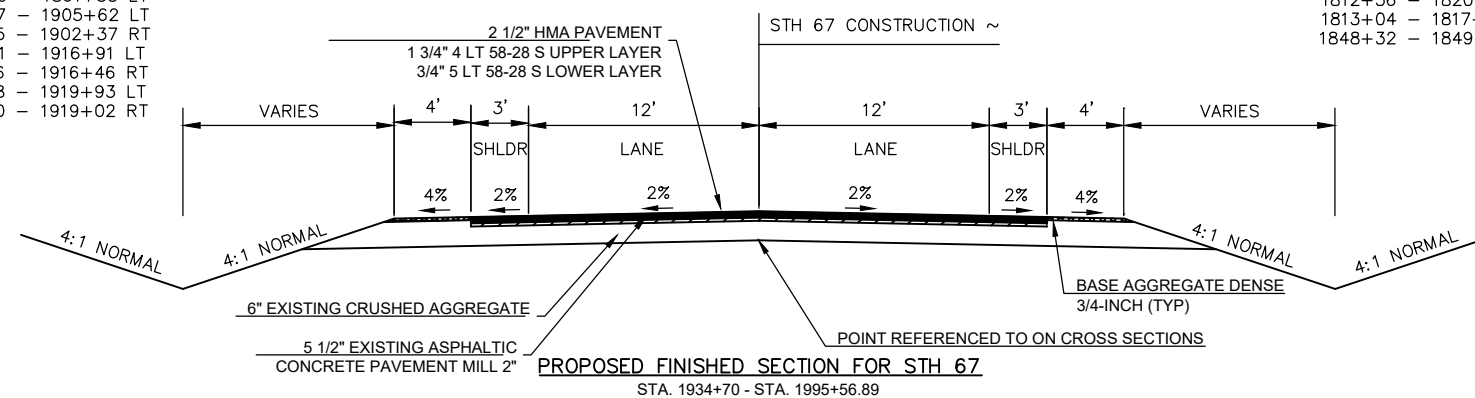

*LOG CABIN ROAD (10' LANES)
*BOY SCOUT N (6' LANES)
*BOY SCOUT DRIVE (12' LANES)
*LAVKEVIEW ROAD (11' LANES)
*CLEMENT CIRCLE (8' LANES)
*CR F (9' LANES)
*ELM STREET (10' LANES)
*1ST STREET (10' LANES)
*DINS HILLS ROAD (10' LANES)
*CR G (10' LANES)
*CR SS (11' LANES)
*HAPPY HOLLOW ROAD (10' LANES)
*BIRCHWOOD ROAD (11' LANES)

2

2

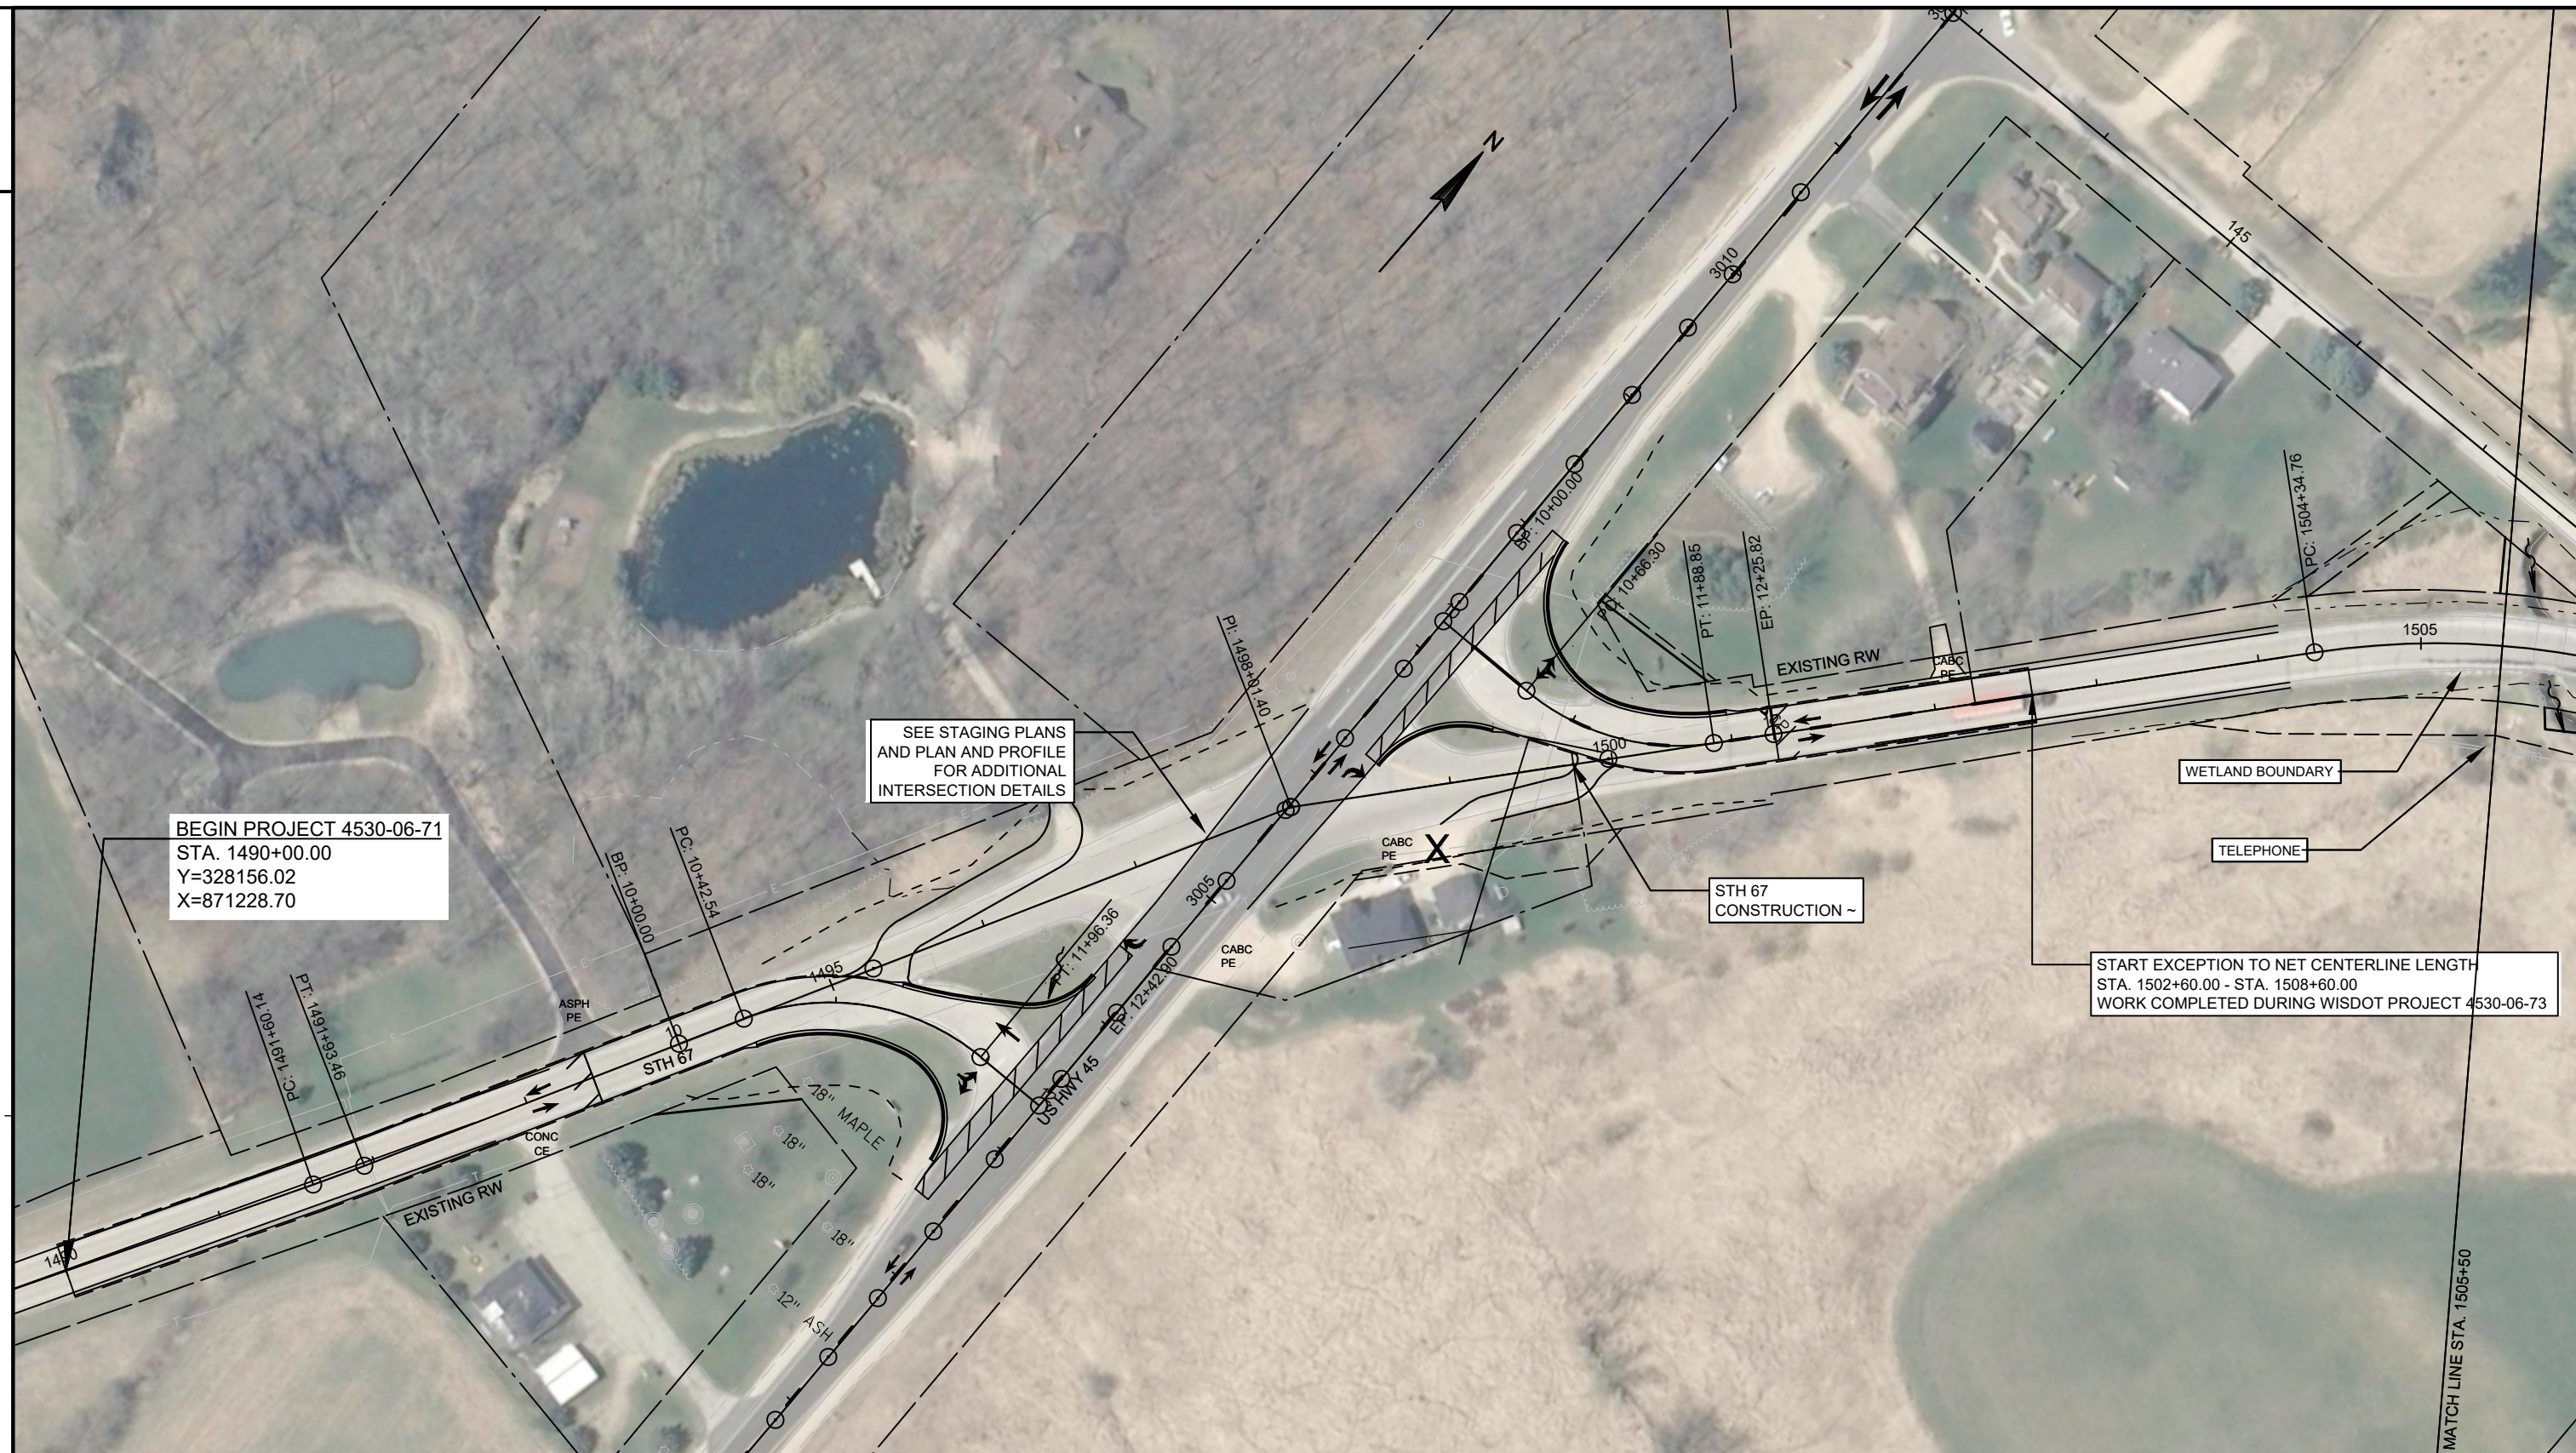

PROJECT NO:	4530-06-71
-------------	------------

HWY: STH 67

COUNTY: FOND DU LAC

PLAN DETAILS

SHEET

E	
---	--

FILE NAME :	X:\3230500\113975.04\TECH\CAD\45300670\SHEETSP\AN\021201_PD.DWG	PLOT DATE :	5/21/2018 3:03 PM	PLOT BY :	LUKE SENZ	PLOT NAME :	
-------------	---	-------------	-------------------	-----------	-----------	-------------	--

PLOT DATE : 5/21/2018 3:03 PM PLOT BY : LUKE SENZ

PLOT BY : LUKE SENZ

PLOT NAME : _____ WISDOT/CADD SHEET: 4A

WISDOT/CADDS SHEET 44

2

2



⑤ STA. 1510+25 - STA. 1511+25, RT
FLATTEN EXISTING SLOPE

⑥ CLEARING AND GRUBBING REQD. FOR
TREES WITHIN THE CLEARZONE
STA. 1519+55, RT - 24 ID

PROJECT NO:	4530-06-71
-------------	------------

HWY: STH 67

COUNTY: FOND DU LAC

PLAN DETAILS

SHEET

E


FILE NAME : X:\3230500\113975.04\TECH\CAD\45300670\SHEETS\PLAN\021201_PD.DWG PLOT DATE : 5/21/2018 12:08 PM PLOT BY : LUKE SENZ PLOT NAME : WPDOT\CAD\DS SHEET 4

PLOT DATE : 5/21/2018 12:08 PM PLOT BY : LUKE SENZ

PLOT BY : LUKE SENZ


PLOT NAME : _____ WICDOT/CADD SHEET: 4A

WISDOT/CADDS SHEET 44

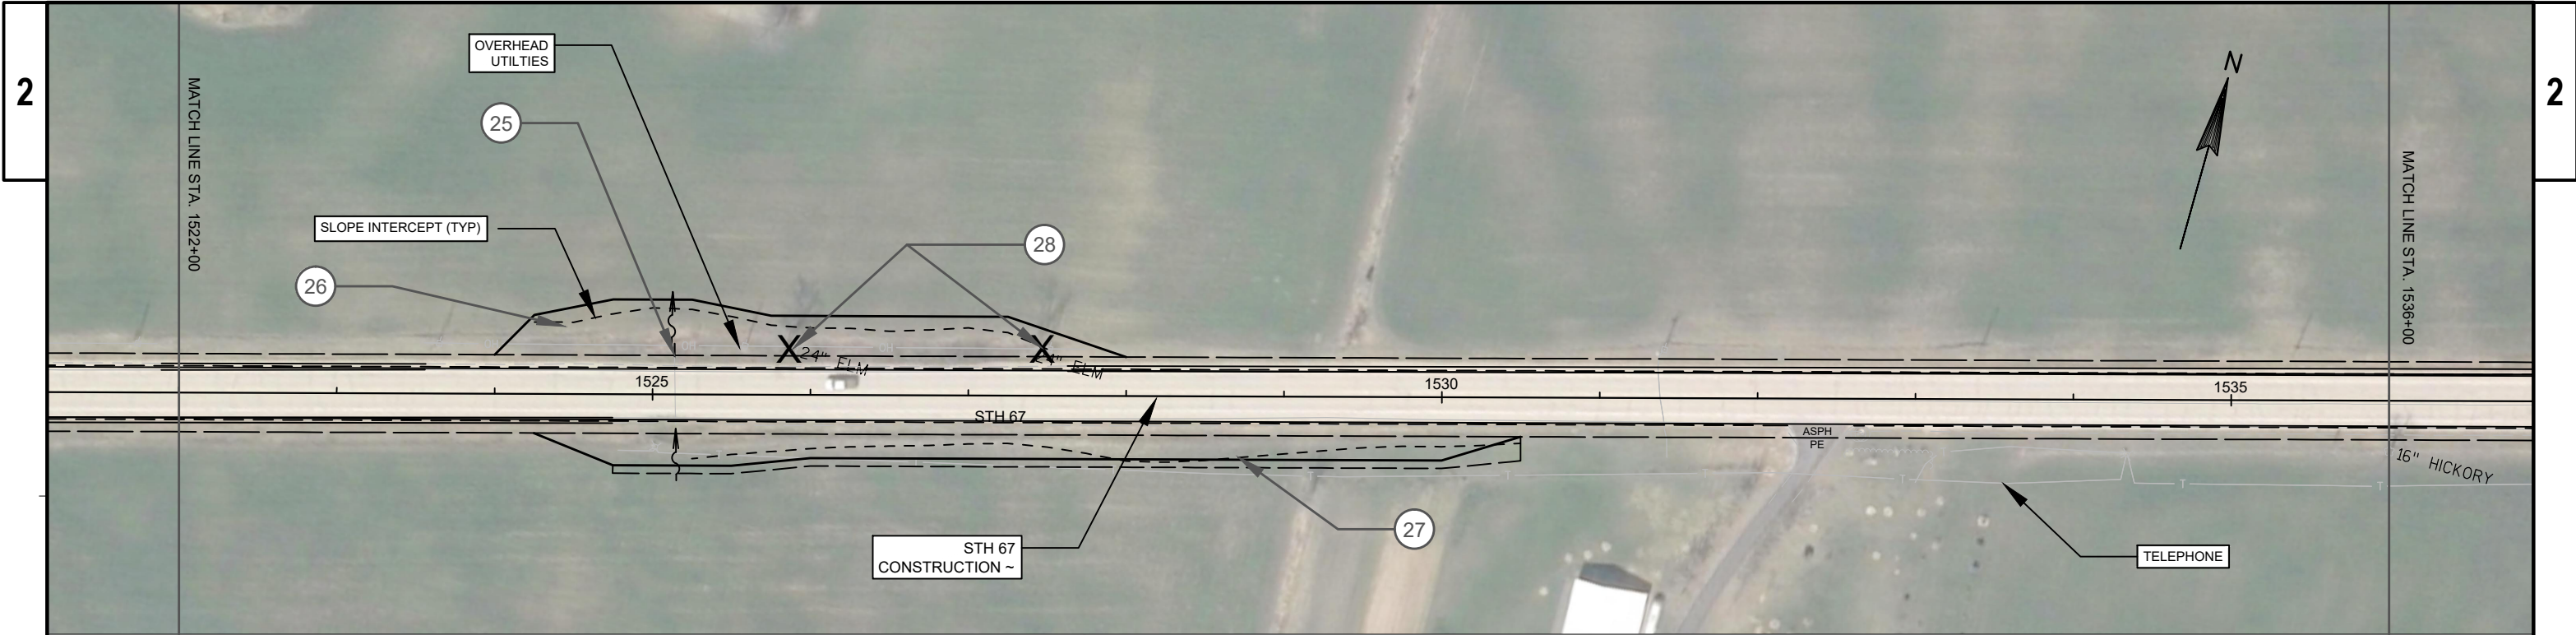


- (25) STA. 1525+07
EXISTING 24-INCH CMCP TO REMAIN
EXTEND ADDITIONAL 8-LF (NORTH END)
APRON ENDWALLS FOR CULVERT PIPE 24-INCH - 2 EA REQD.
CONCRETE COLLAR FOR PIPE - 2 EA REQD.
- (26) STA. 1524+25 - STA. 1527+50, LT
FLATTEN EXISTING SLOPES
- (27) STA. 1524+50 - STA. 1530+25, RT
FLATTEN EXISTING SLOPES
- (28) CLEARING AND GRUBBING REQD. FOR
TREES WITHIN THE CLEARZONE
STA. 1525+89, LT - 24 ID
STA. 1527+47, LT - 24 ID

GRADING AND SHAPING EXISTING DITCH ADJACENT TO APRON
ENDWALL TO DRAIN

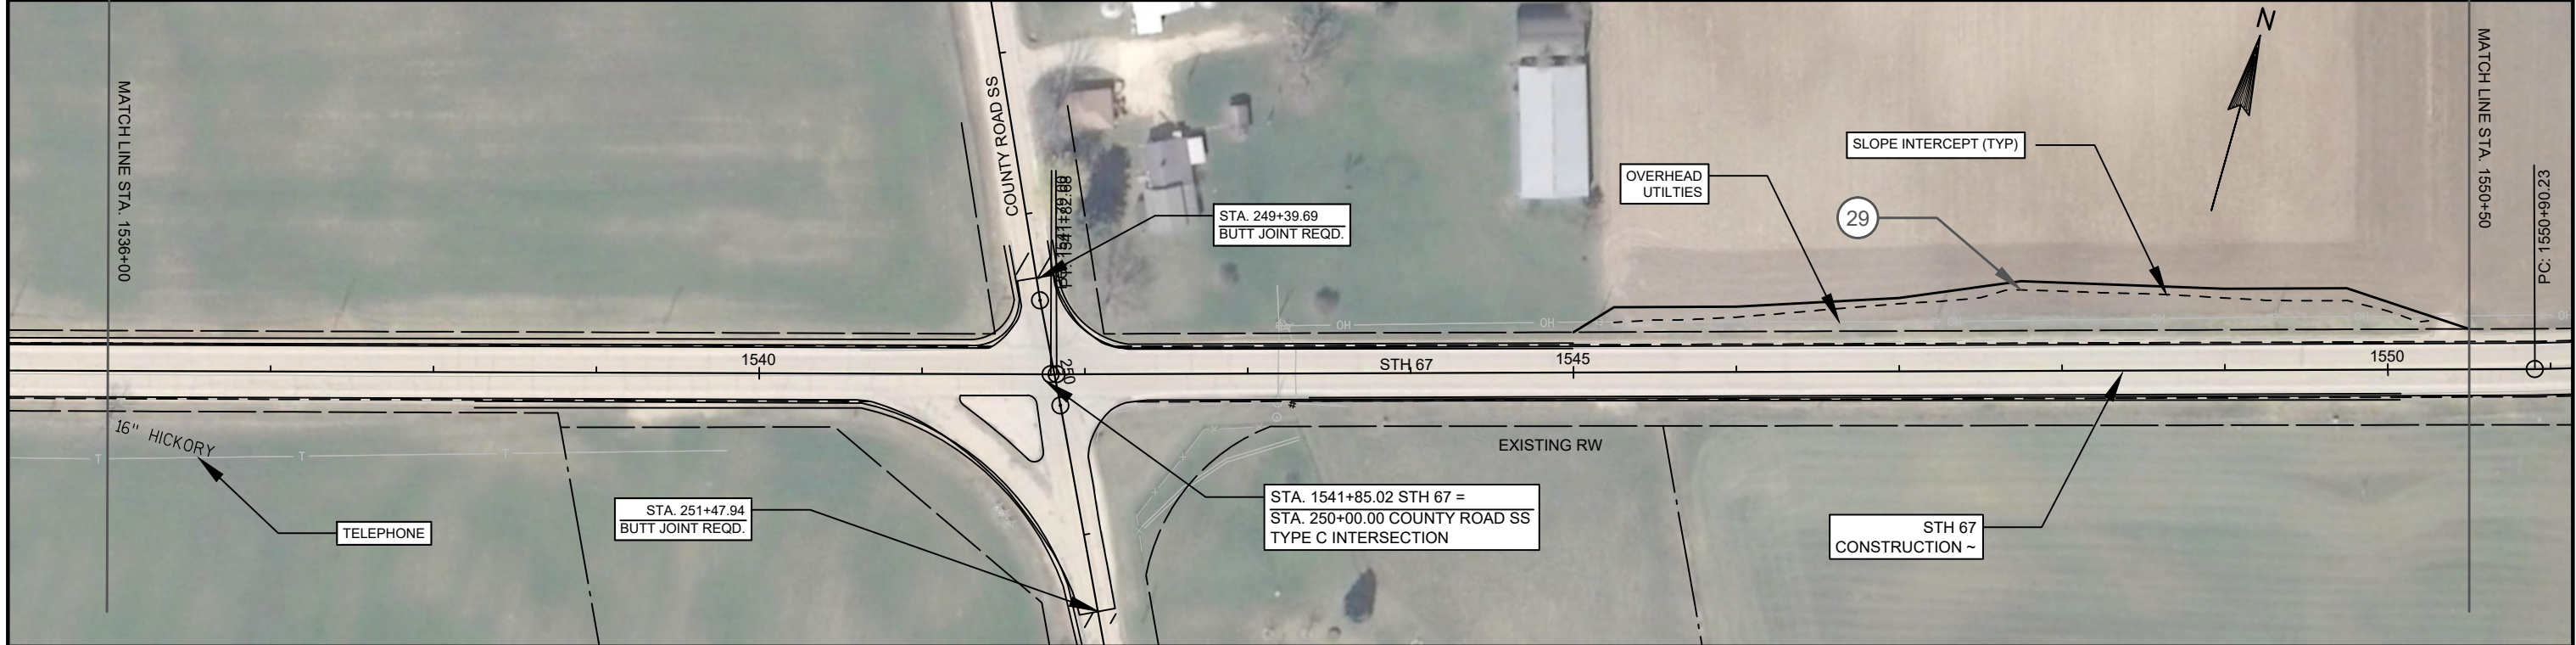


- (29) STA. 1545+00 - STA. 1550+25, LT
FLATTEN EXISTING SLOPES

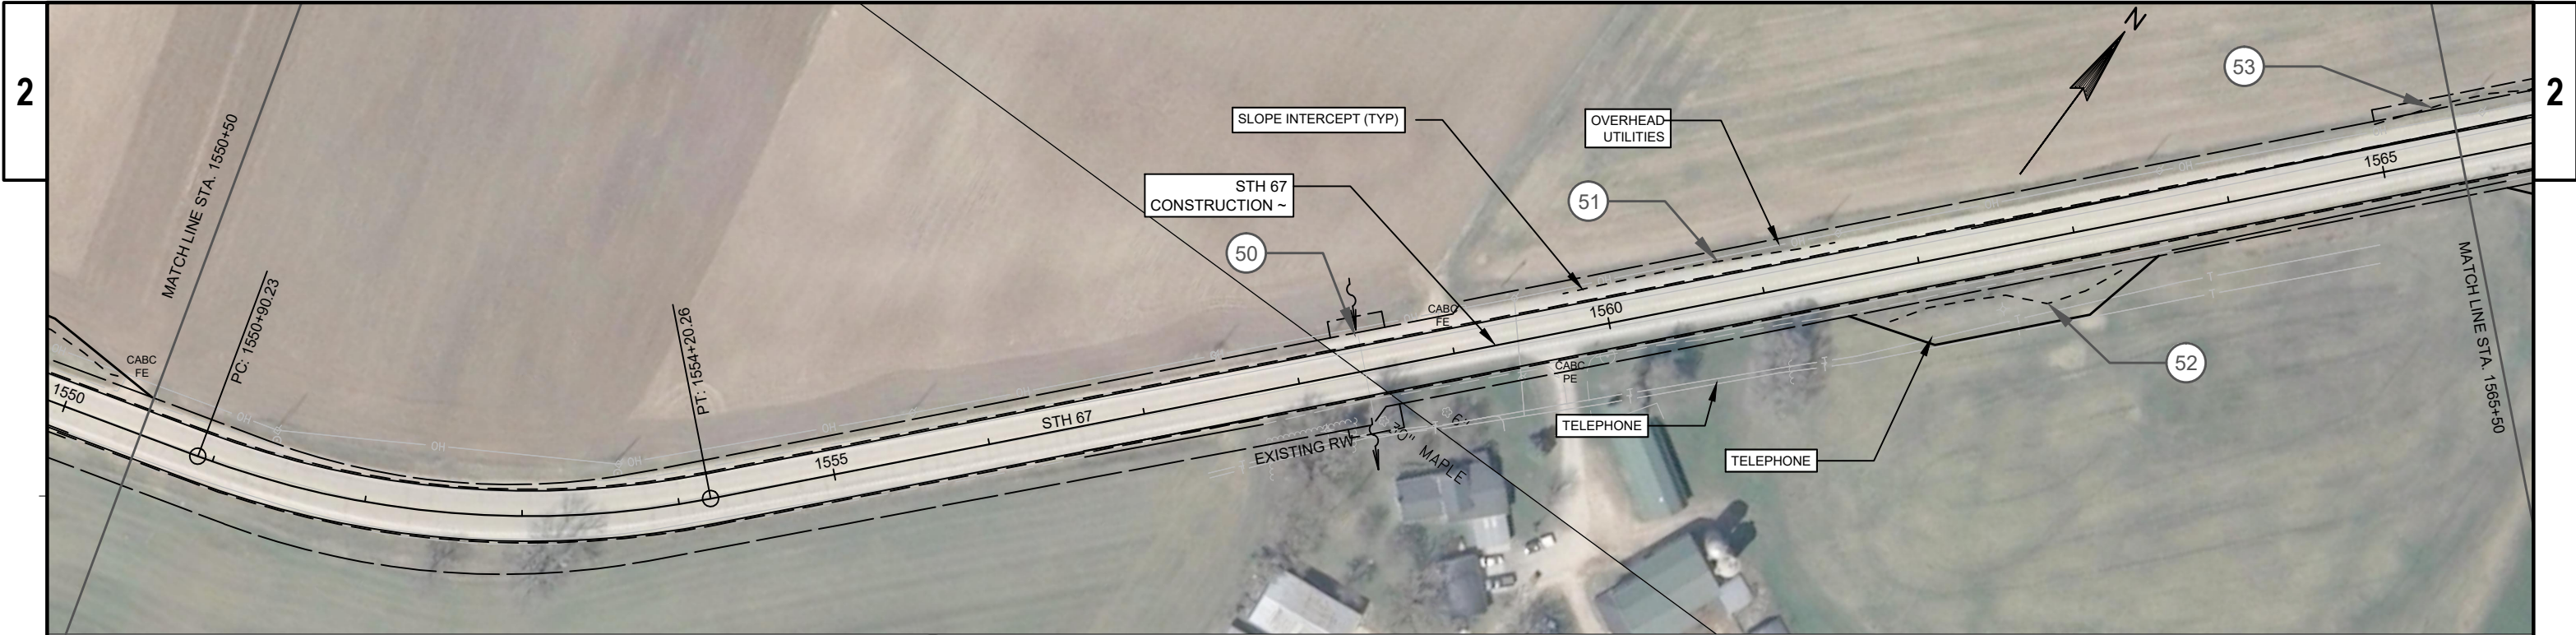

- 50 STA. 1558+42
EXISTING 24-INCH CMCP TO REMAIN
APRON ENDWALLS FOR
CULVERT PIPE 24-INCH - 2 EA REQD.
CONCRETE COLLARS FOR PIPE - 2 EA REQD.
GRADE EXISTING NORTH DITCH ADJACENT TO APRON ENDWALLS TO DRAIN
- 51 STA. 1559+75 - STA. 1561+50, LT
FLATTEN EXISTING SLOPE
- 52 STA. 1561+50 - STA. 1563+25, RT
FLATTEN EXISTING SLOPE
- 53 STA. 1565+00 - STA. 1567+75, LT
FLATTEN EXISTING SLOPE



- 55 STA. 1566+94
EXISTING 24-INCH CMCP TO REMAIN
REMOVE EXISTING 24" CMCP EXTENSIONS
REPLACE 24-INCH CMCP EXTENSIONS EXTEND ADDITIONAL 8-LF (SOUTH END)
REPLACE 24-INCH CMCP EXTENSIONS EXTEND ADDITIONAL 8-LF (NORTH END)
APRON ENDWALLS FOR CULVERT PIPE 24-INCH - 2 EA REQD.
CONCRETE COLLARS FOR PIPE - 2 EA REQD.
- 54 STA. 1569+00 - STA. 1571+25, LT
RE-GRADE EXISTING SLOPE
- 56 REMOVING EXISTING GUARDRAIL
STA. 1565+73 - STA. 1568+02, RT - 229 LF REQD.
- 57 STA. 1566+25 - STA. 1569+50, RT
FLATTEN EXISTING SLOPE
- 58 STA. 1578+33
EXISTING 24-INCH CMCP TO REMAIN
APRON ENDWALLS FOR
CULVERT PIPE 24-INCH - 2 EA REQD.
CONCRETE COLLARS FOR PIPE - 2 EA REQD.
GRADE EXISTING NORTH DITCH ADJACENT TO APRON ENDWALLS TO DRAIN

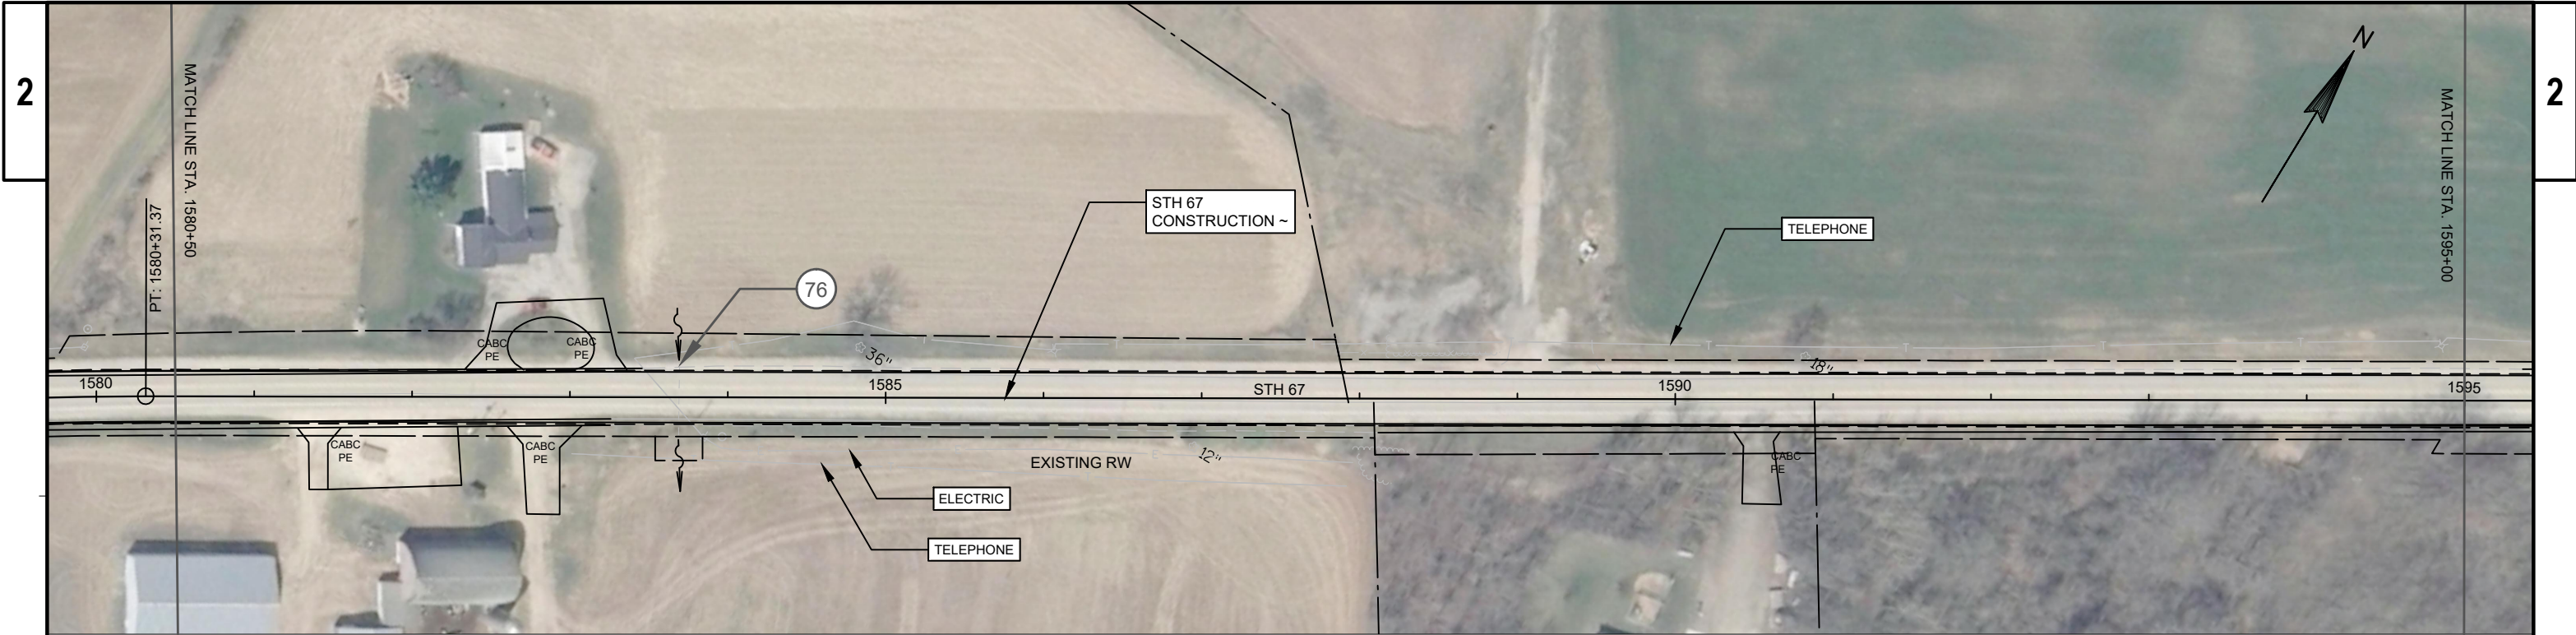

76 STA. 1583+60
EXISTING 24-INCH CMCP TO REMAIN
REPLACE DENTED SECTION OF EXISTING PIPE ON NORTH END - 10 LF REQD.
APRON ENDWALLS FOR
CULVERT PIPE 24-INCH - 2 EA REQD.
CONCRETE COLLARS FOR PIPE - 2 EA REQD.
RIPRAP MEDIUM AT SOUTH END




77 STA. 1602+700 - STA. 1605+00, RT
RE-GRADE EXISTING SLOPE


78 STA. 1608+62
EXISTING 24-INCH CMCP TO REMAIN
APRON ENDWALLS FOR
CULVERT PIPE 24-INCH - 2 EA REQD.
CONCRETE COLLARS FOR PIPE - 2 EA REQD.

79 STA. 1607+75 - STA. 1609+50, LT
FLATTEN EXISTING SLOPE
GRADE AND SHAPE EXISTING DITCH ADJACENT TO APRON
ENDWALL TO DRAIN

PROJECT NO: 4530-06-71	HWY: STH 67	COUNTY: FOND DU LAC	PLAN DETAILS	SHEET	E
------------------------	-------------	---------------------	--------------	-------	---

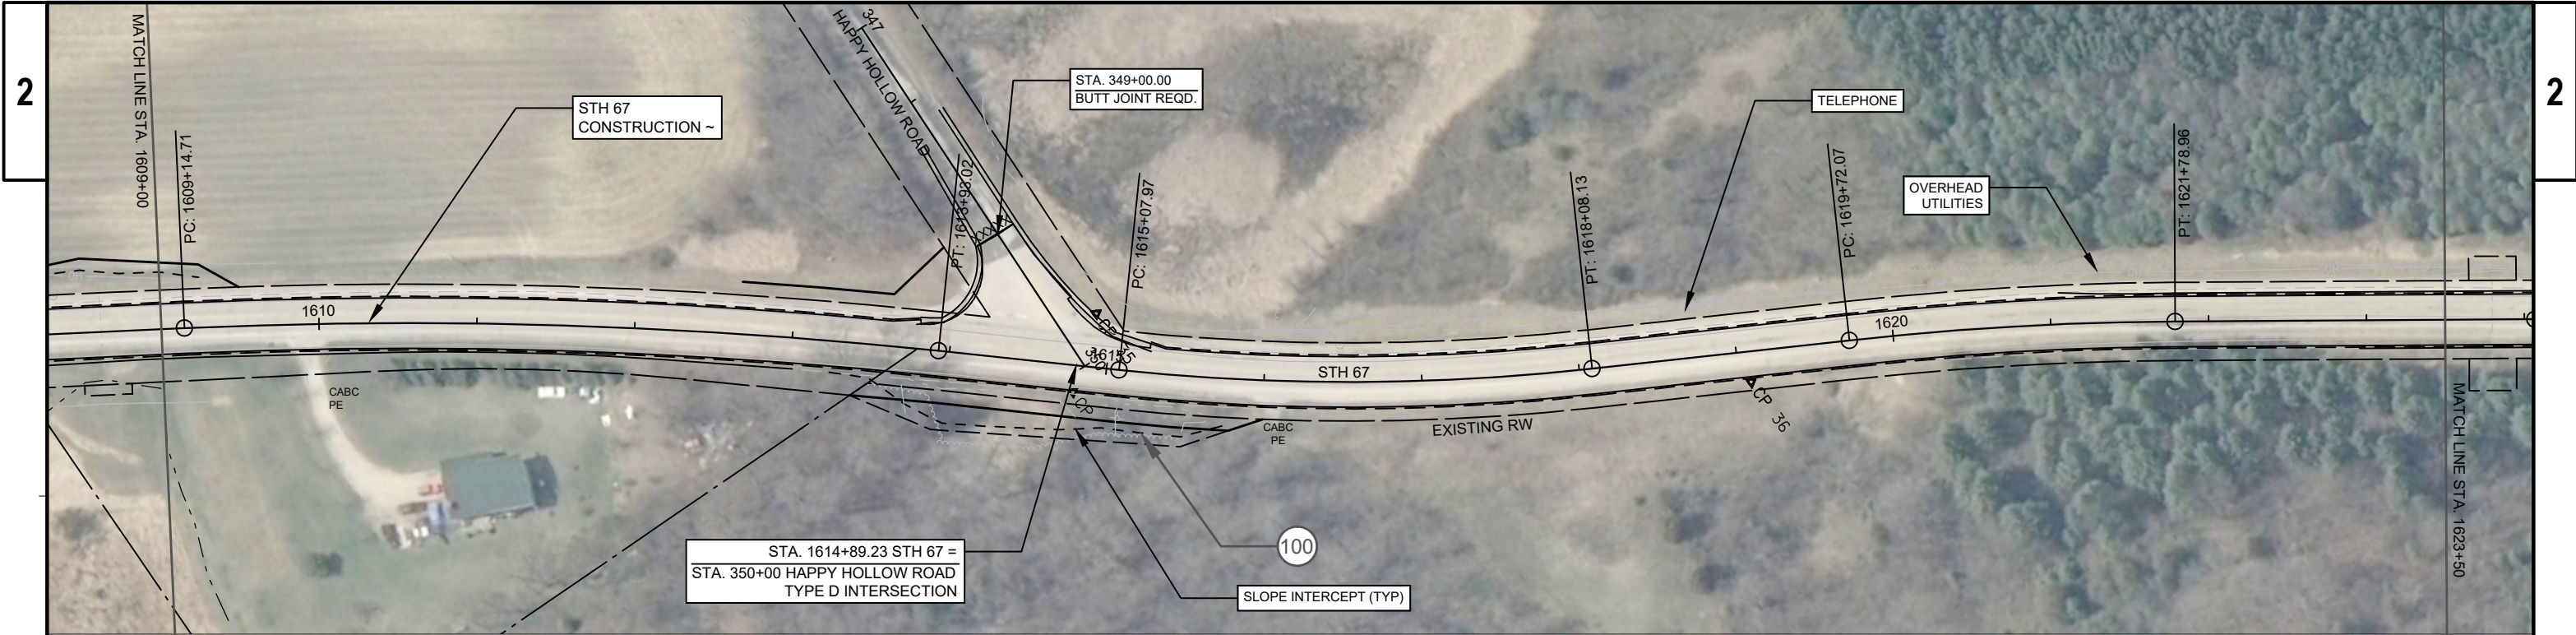


100 STA. 1613+25 - STA. 1615+75, RT
FLATTEN EXISTING SLOPE

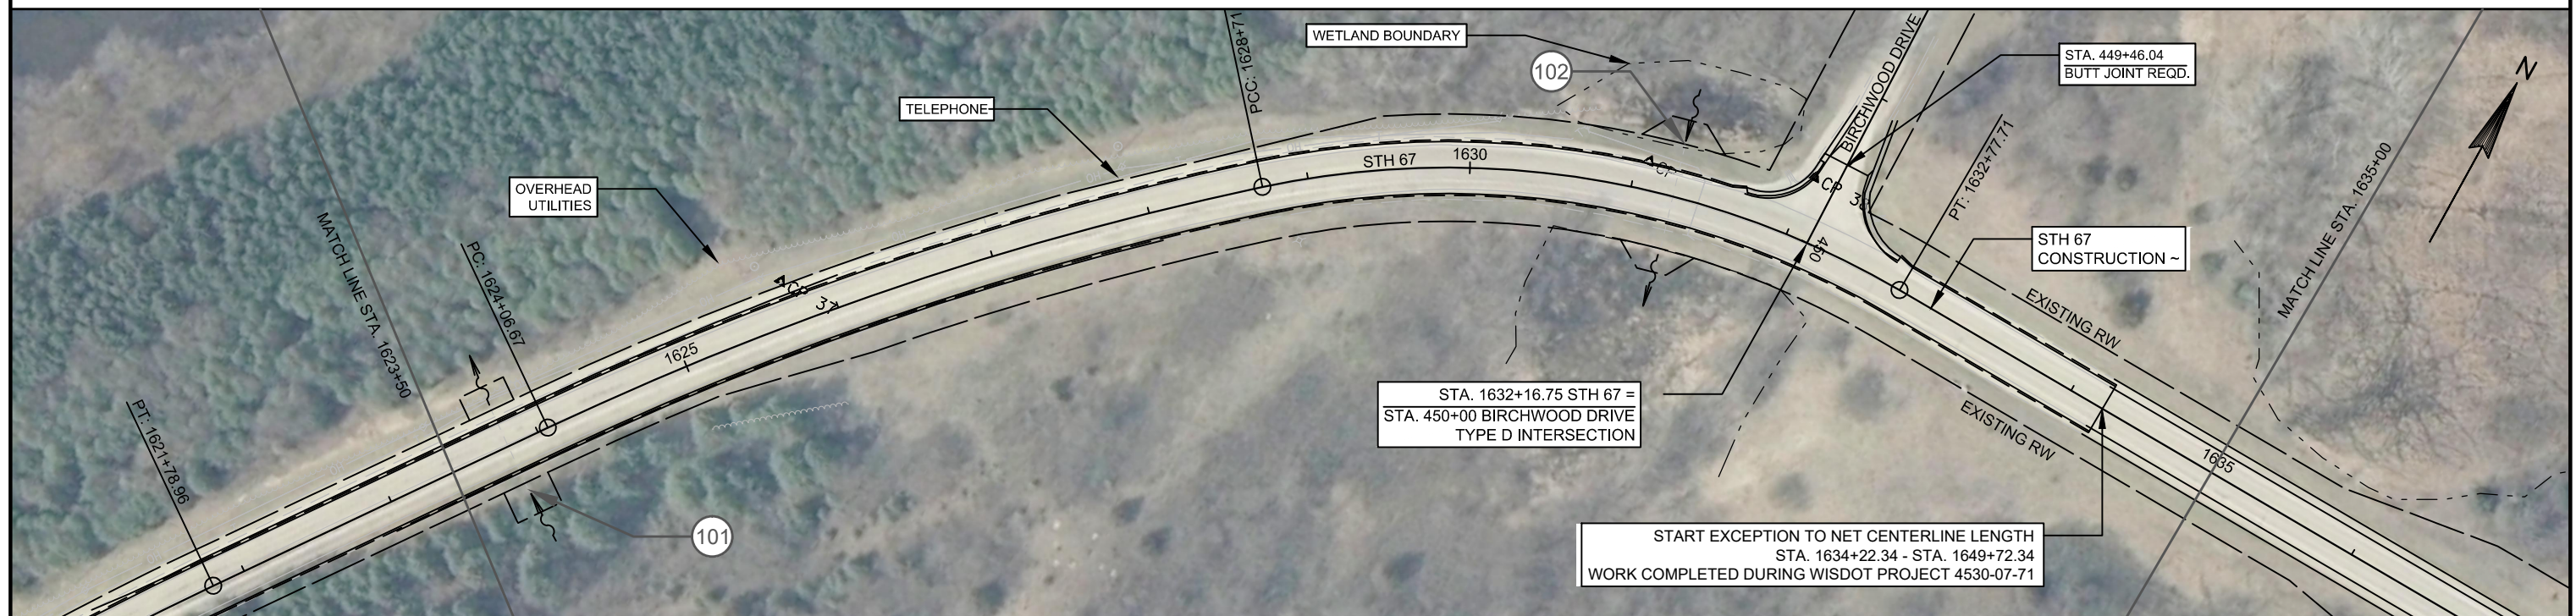

101 STA. 1622+80
EXISTING 24-INCH CMCP TO REMAIN
REMOVE AND REPLACE CMCP EXTENSIONS
APRON ENDWALLS FOR
CULVERT PIPE 24-INCH - 2 EA REQD
CONCRETE COLLARS FOR PIPE - 2 EA REQD

102 STA. 1631+18
EXISTING 18-INCH CMCP
CULVERT PIPE LINERS 18-INCH - 66 LF REQD.
APRON ENDWALLS FOR
CULVERT PIPE 18-INCH - 2 EA REQD.
CLEAN OUT EXISTING PIPE
GRADE EXISTING DITCHES ADJACENT TO APRON ENDWALLS TO DRAIN


PROJECT NO: 4530-06-71	HWY: STH 67	COUNTY: FOND DU LAC	PLAN DETAILS	SHEET	E
------------------------	-------------	---------------------	--------------	-------	---

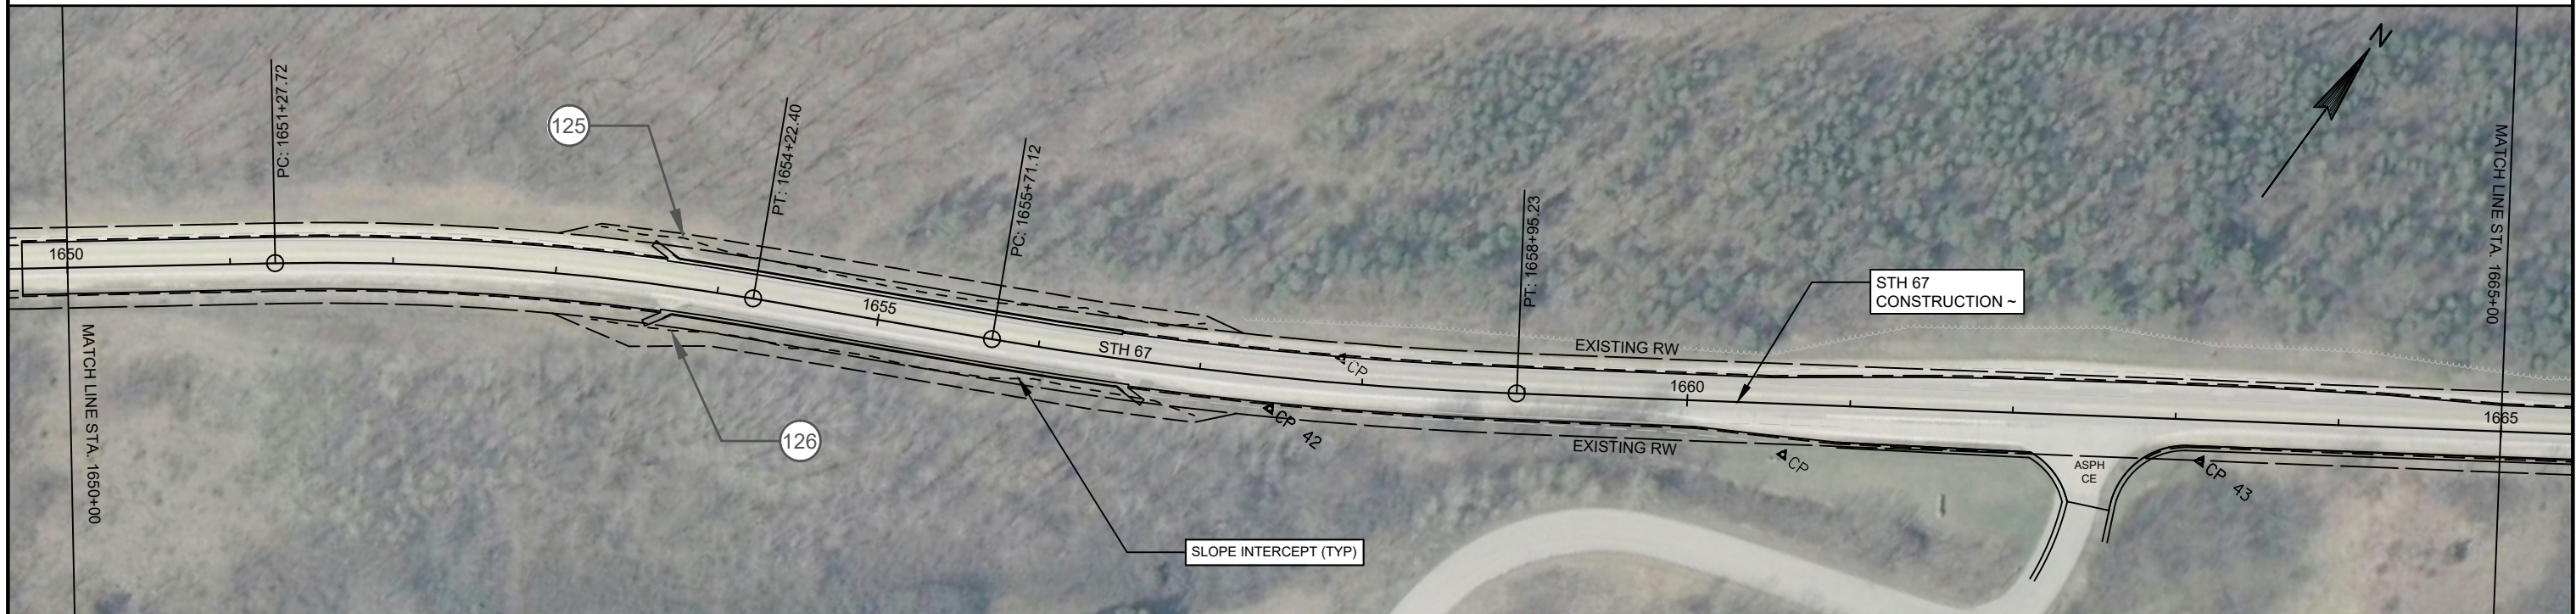

125 STA. 1653+67 - STA. 1656+50, LT
REMOVE EXISTING CURB AND GUTTER
INSTALL CURB AND GUTTER TYPE D - 283 LF REQD

126 STA. 1653+67 - STA. 1656+58, RT
REMOVE EXISTING CURB AND GUTTER
INSTALL CURB AND GUTTER TYPE D - 291 LF REQD

PROJECT NO: 4530-06-71	HWY: STH 67	COUNTY: FOND DU LAC	PLAN DETAILS	SHEET	E
------------------------	-------------	---------------------	--------------	-------	---

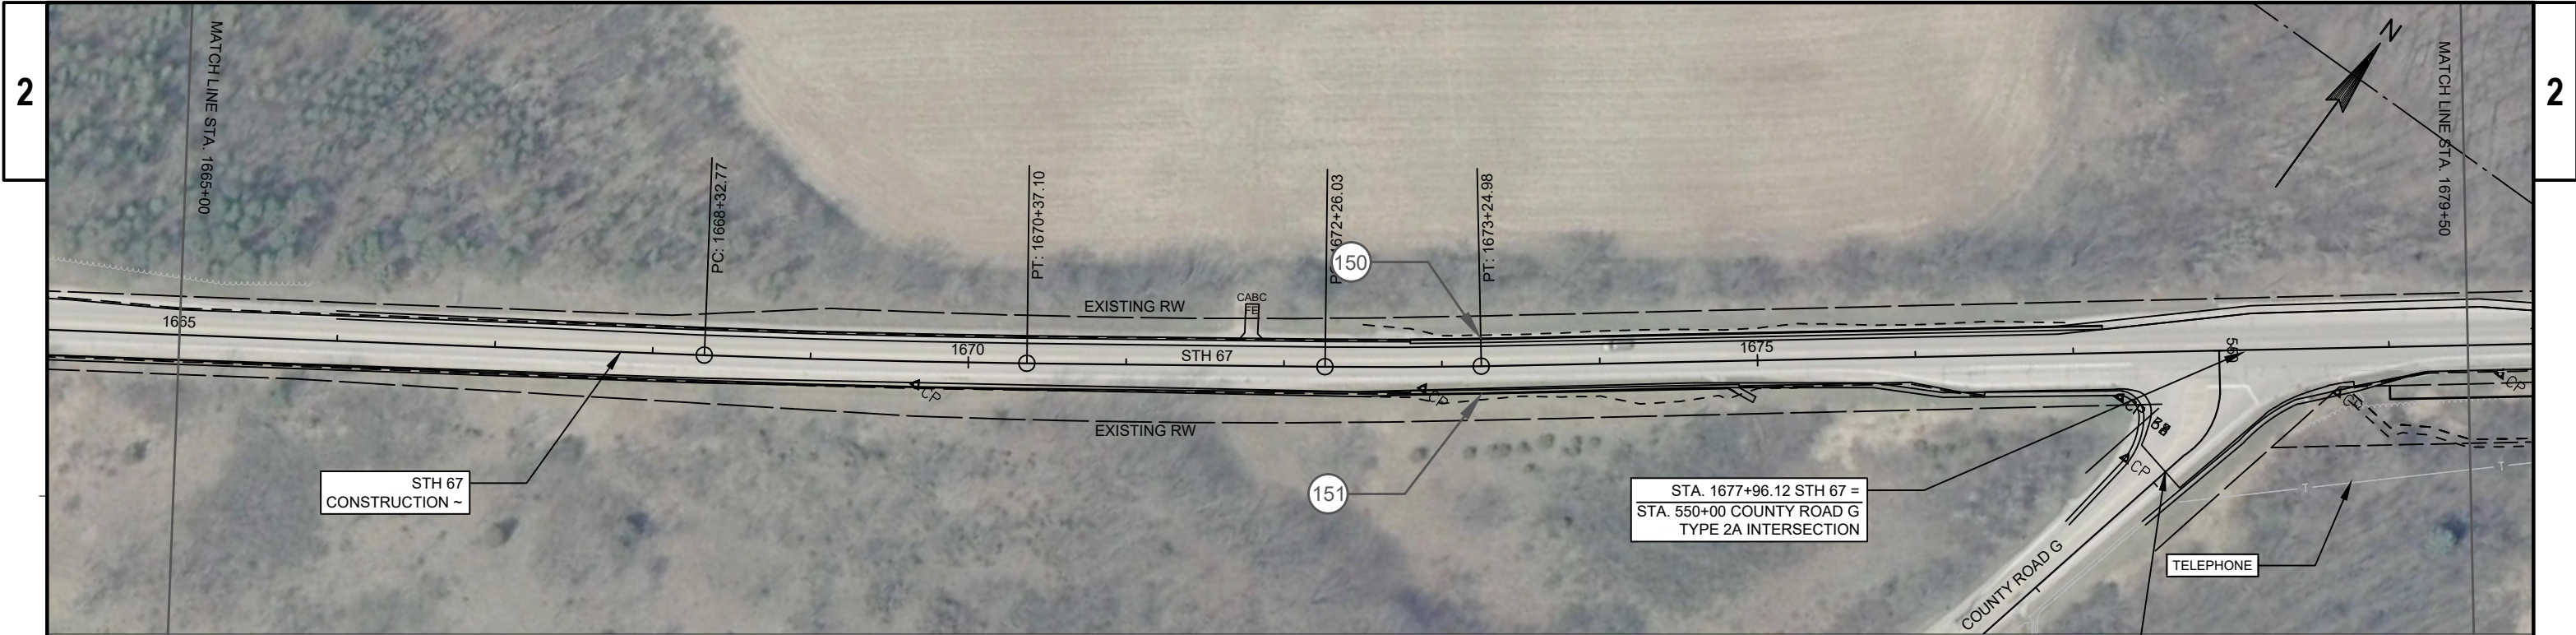

STH 67
CONSTRUCTION ~

STA. 1677+96.12 STH 67 =
STA. 550+00 COUNTY ROAD G
TYPE 2A INTERSECTION

TELEPHONE

150 STA. 1672+80 - STA. 1677+19, LT
REMOVE EXISTING CURB AND GUTTER
INSTALL CURB AND GUTTER TYPE D - 439 LF REQD

151 STA. 1672+80 - STA. 1674+88, RT
REMOVE EXISTING CURB AND GUTTER
INSTALL CURB AND GUTTER TYPE D - 208 LF REQD

STA. 550+90.00
BUTT JOINT REQD.



SLOPE INTERCEPT (TYP)

TELEPHONE

STA. 1688+65.91 STH 67 =
STA. 650+00 DINS HILL ROAD
TYPE C INTERSECTION

WETLAND BOUNDARY



STH 67
CONSTRUCTION ~

STA. 649+65.00
BUTT JOINT REQD.

152 STA. 1679+00 - STA. 1681+00, RT
FLATTEN EXISTING SLOPE

154 STA. 1691+40
EXISTING 15-INCH CMCP TO REMAIN
APRON ENDWALLS FOR
CULVERT PIPE 12-INCH - 1 EA REQD. (NORTH END)



PROJECT NO: 4530-06-71	HWY: STH 67	COUNTY: FOND DU LAC	PLAN DETAILS	SHEET	E
------------------------	-------------	---------------------	--------------	-------	---

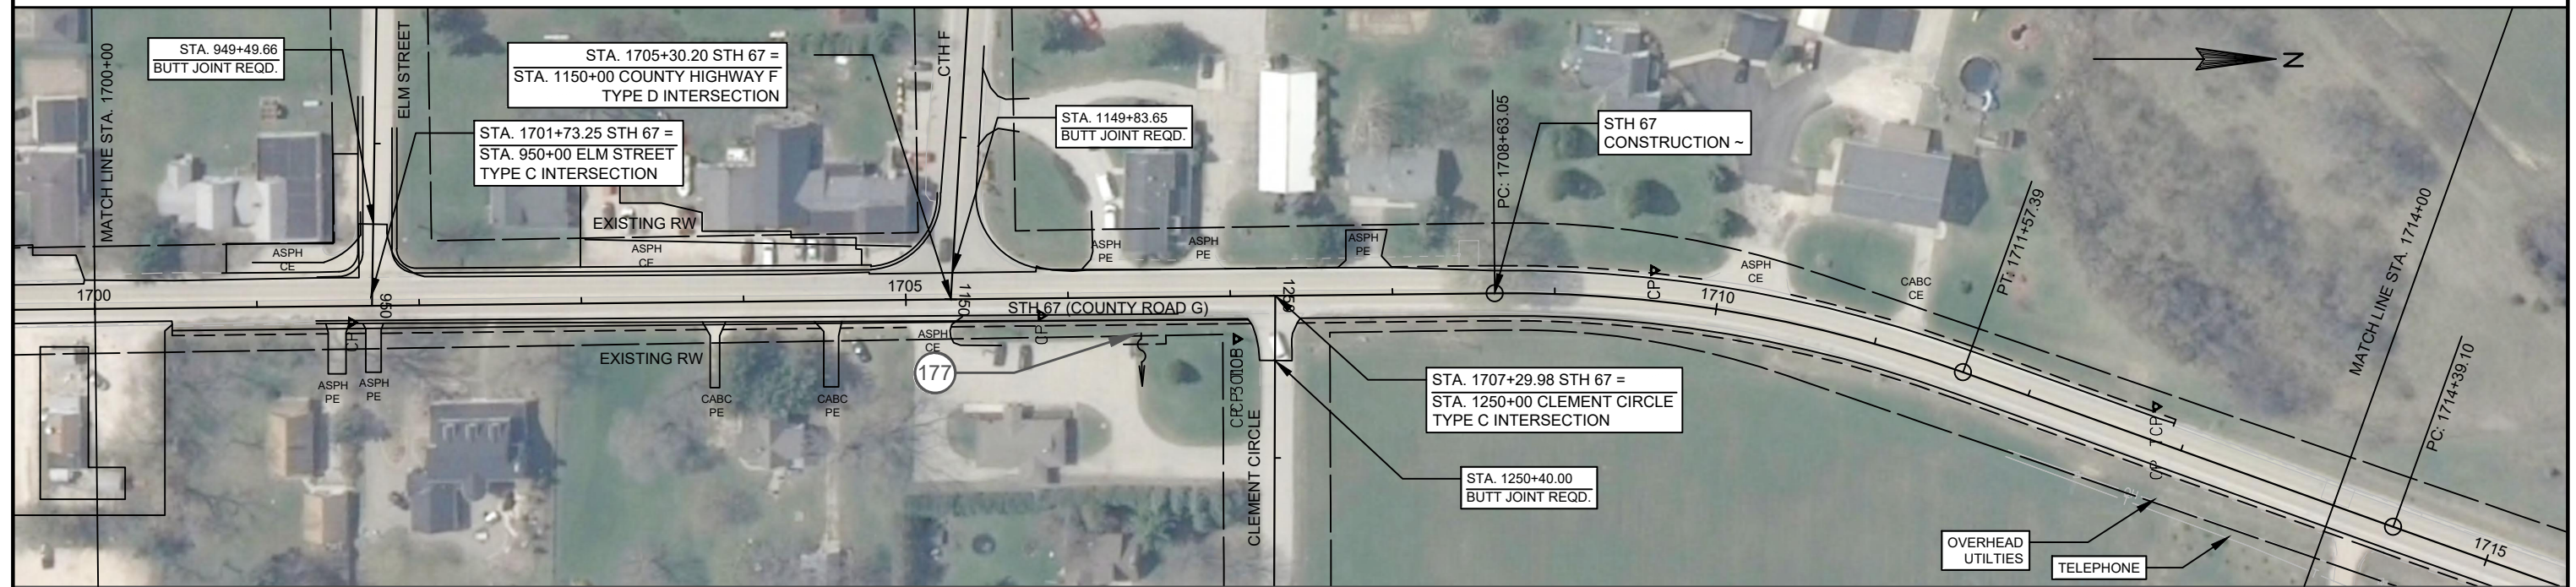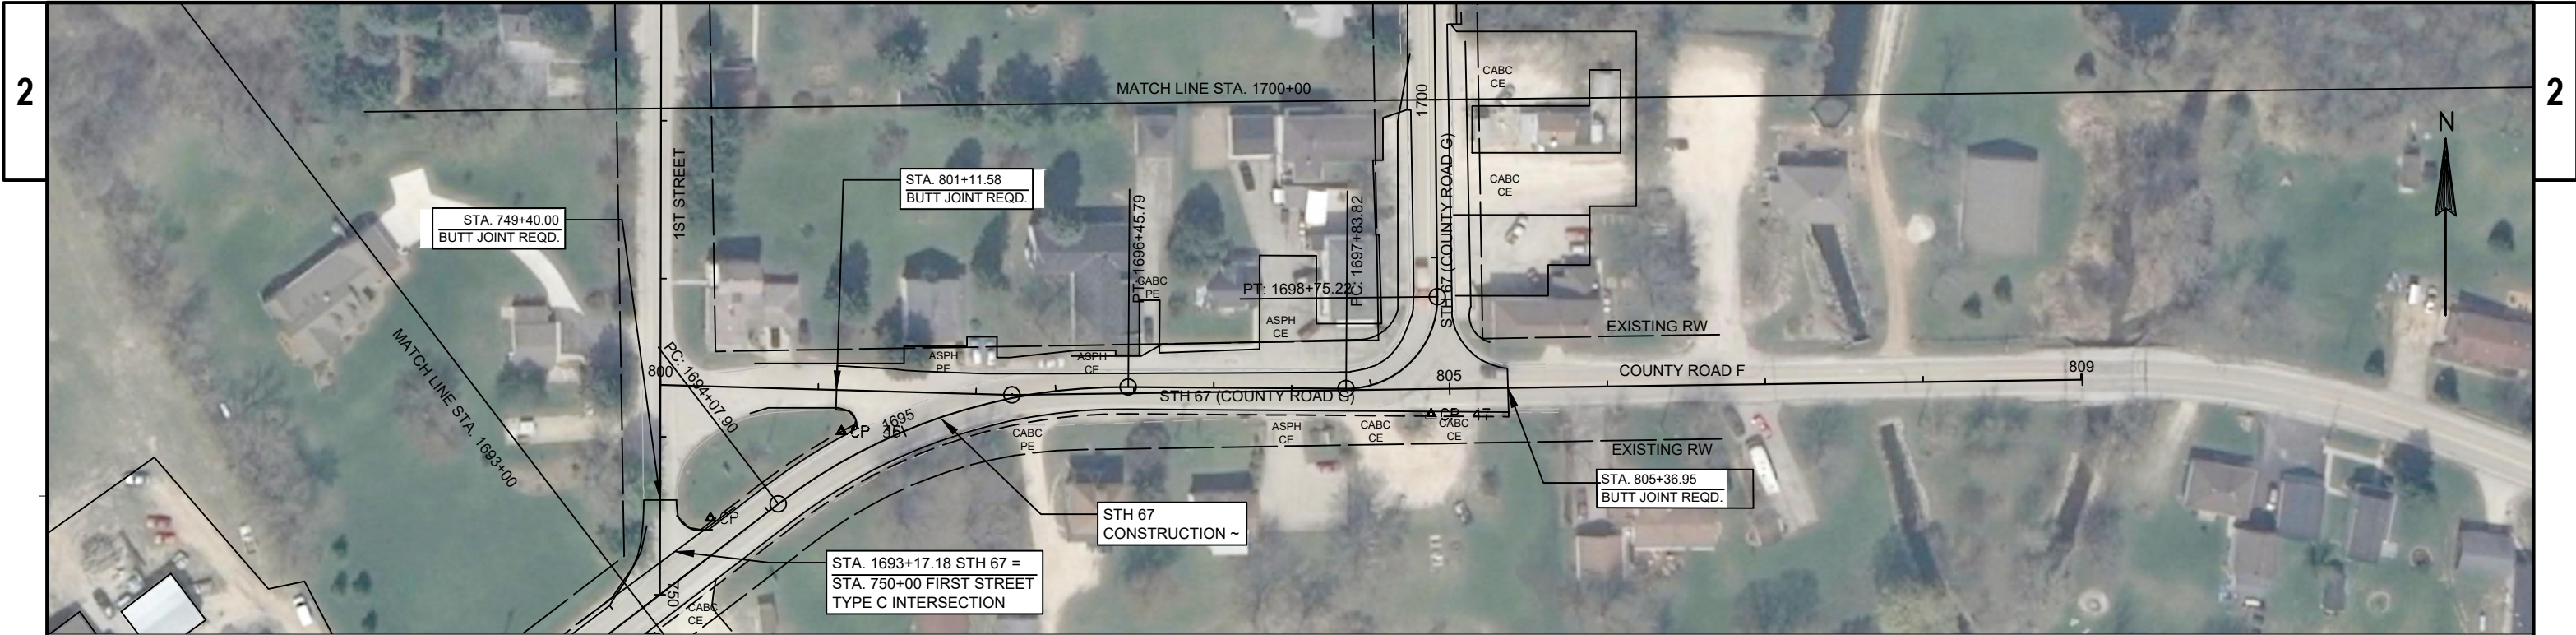

(177) STA. 1706+40
EXISTING 18-INCH CMCP TO REMAIN
APRON ENDWALLS FOR CULVERT PIPE 18-INCH - 1 EA
REQD. (EAST END)
CLEAN OUT CULVERT PIPE

GRADE EXISTING EAST DITCH ADJACENT
TO APRON END WALLS TO DRAIN

PROJECT NO: 4530-06-71	HWY: STH 67	COUNTY: FOND DU LAC	PLAN DETAILS	SHEET	E
------------------------	-------------	---------------------	--------------	-------	---

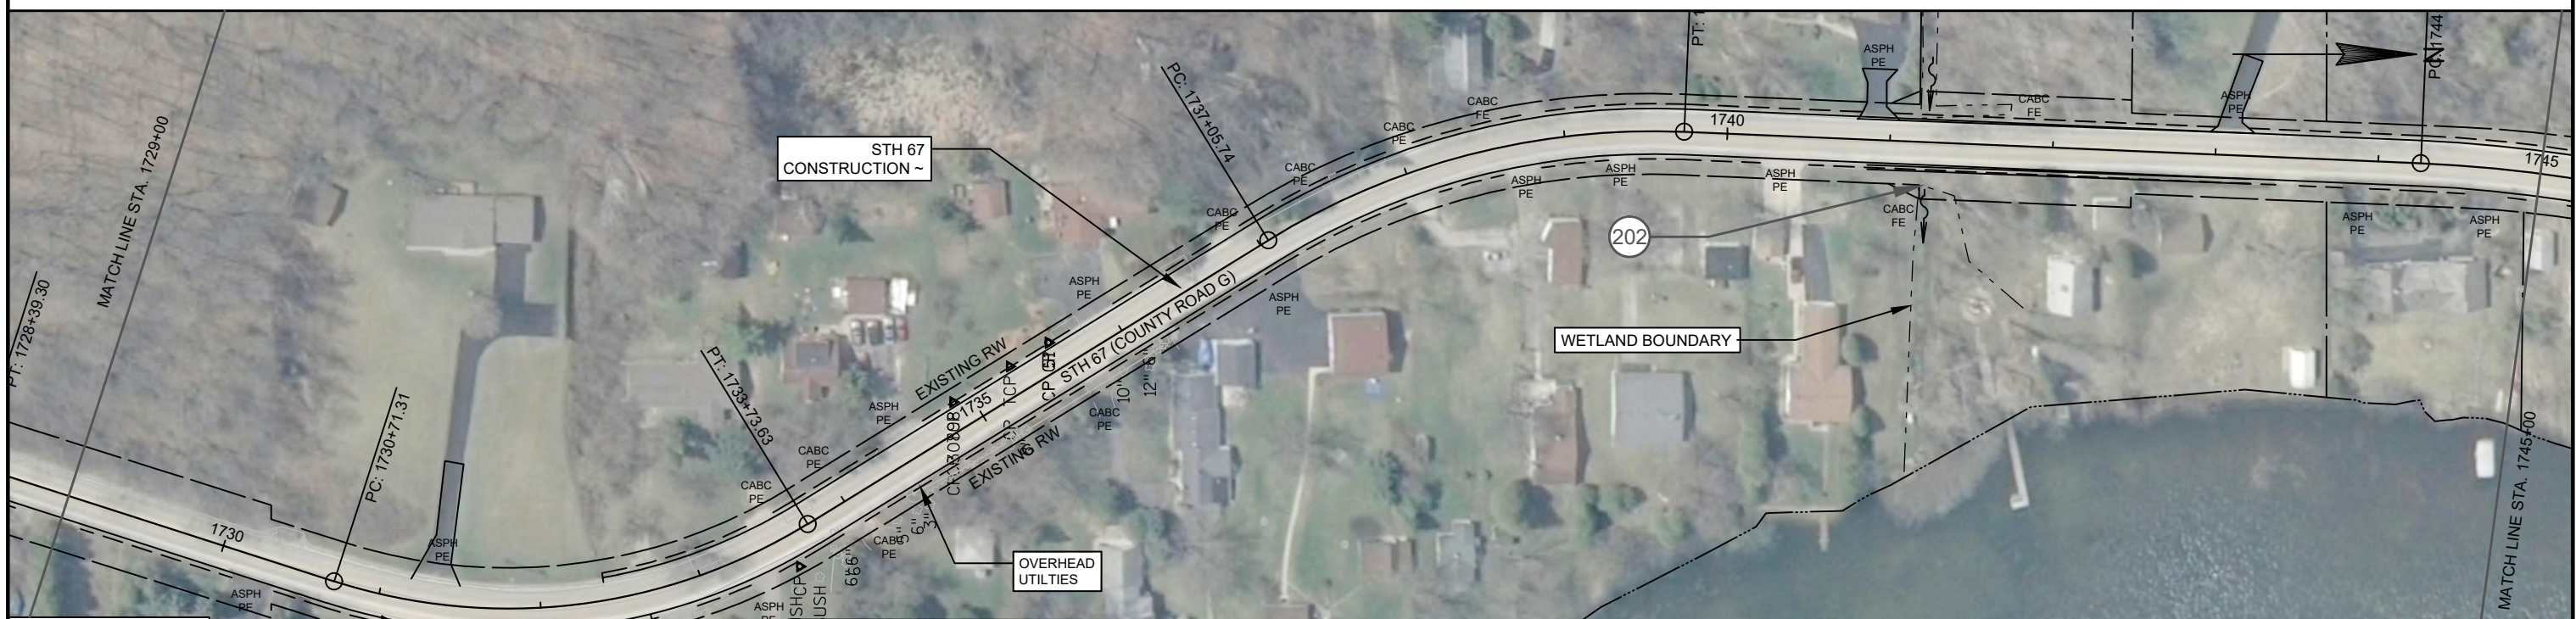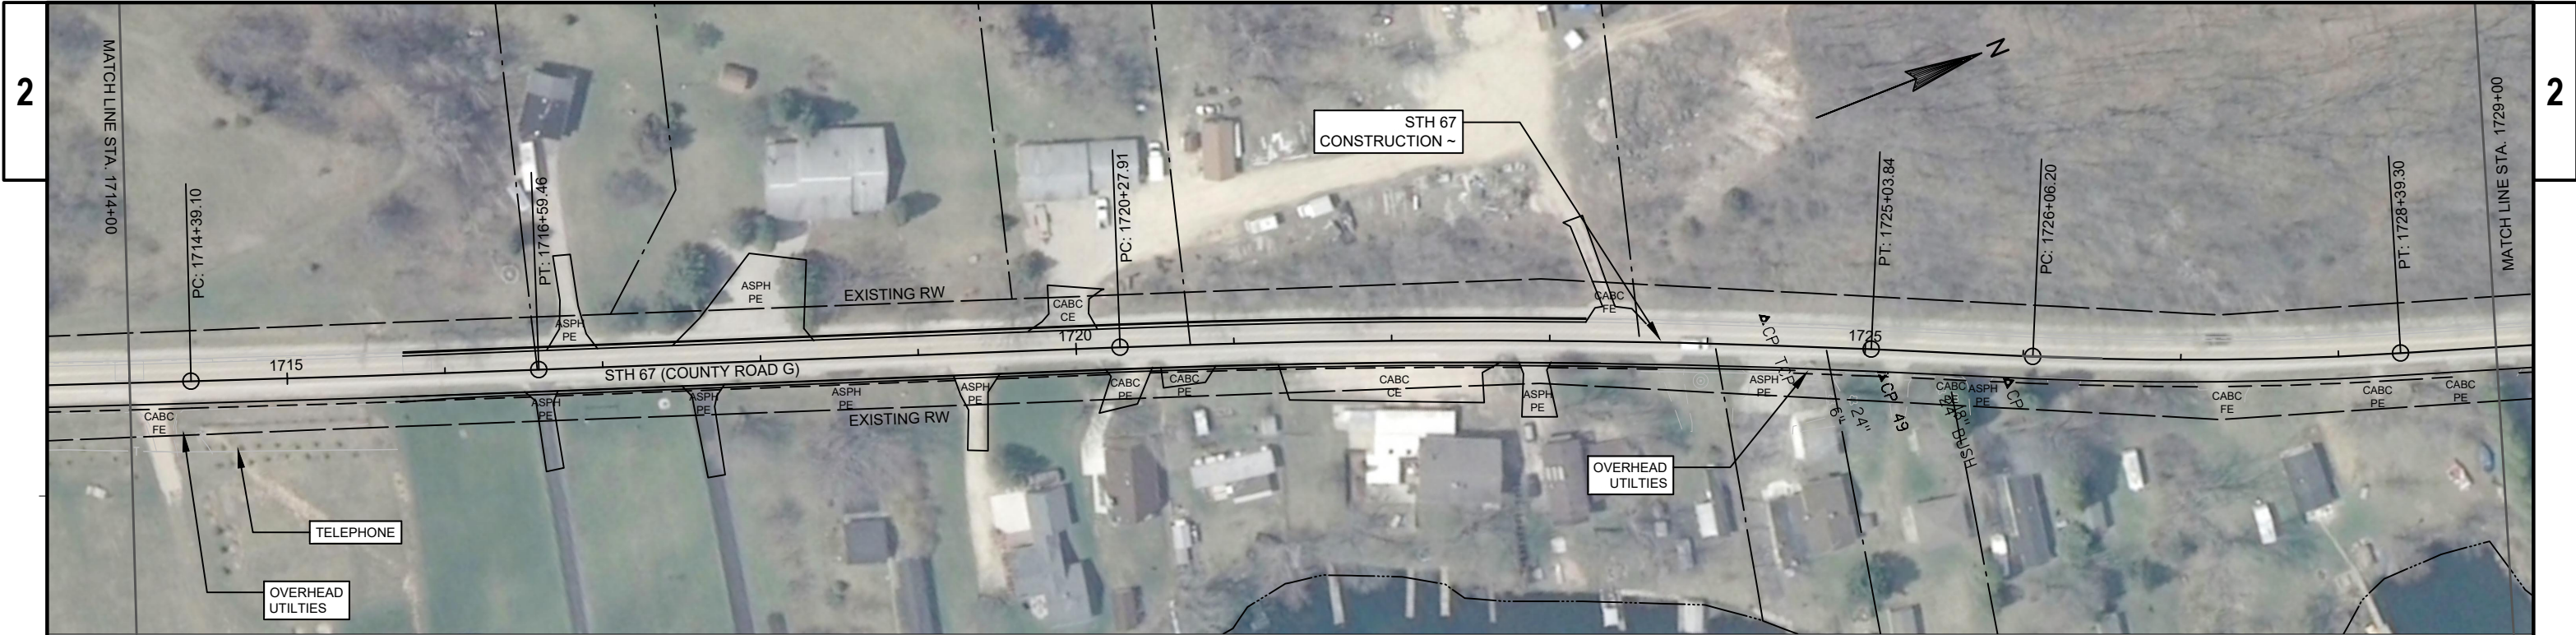

202 STA. 1741+30
EXISTING 24-INCH CMCP TO REMAIN
APRON ENDWALLS FOR CULVERT PIPE 24-INCH - 2 EA REQD.
GRADING AND SHAPING OF EXISTING DITCH ADJACENT TO APRON ENDWALL TO DRAIN

PROJECT NO: 4530-06-71	HWY: STH 67	COUNTY: FOND DU LAC	PLAN DETAILS	SHEET	E
------------------------	-------------	---------------------	--------------	-------	---



225 STA. 1754+32
EXISTING 18-INCH CMCP TO REMAIN
CULVERT PIPE LINERS 18-INCH - 54 LF REQD
APRON ENDWALLS FOR CULVERT PIPE 18-INCH - 1 EA REQD. (EAST END)
GRADE EXISTING EAST DITCH ADJACENT TO AEW'S TO DRAIN


226 STA. 1758+23
EXISTING 24-INCH CMCP TO REMAIN
APRON ENDWALLS FOR CULVERT PIPE 24-INCH - 2 EA REQD.
CONCRETE COLLAR FOR PIPE - 2 EA REQD.



227 STA. 1761+00
EXISTING 18-INCH CMCP TO REMAIN
APRON ENDWALLS FOR CULVERT PIPE 24-INCH - 2 EA REQD.
CONCRETE COLLAR FOR PIPE - 2 EA REQD.

228 STA. 1772+65
EXISTING 18-INCH CMCP TO REMAIN
APRON ENDWALLS FOR CULVERT PIPE 18-INCH - 1 EA REQD. (EAST END)
GRADE EXISTING EAST DITCH ADJACENT TO APRON END WALL TO DRAIN


PROJECT NO: 4530-06-71	HWY: STH 67	COUNTY: FOND DU LAC	PLAN DETAILS	SHEET	E
------------------------	-------------	---------------------	--------------	-------	---

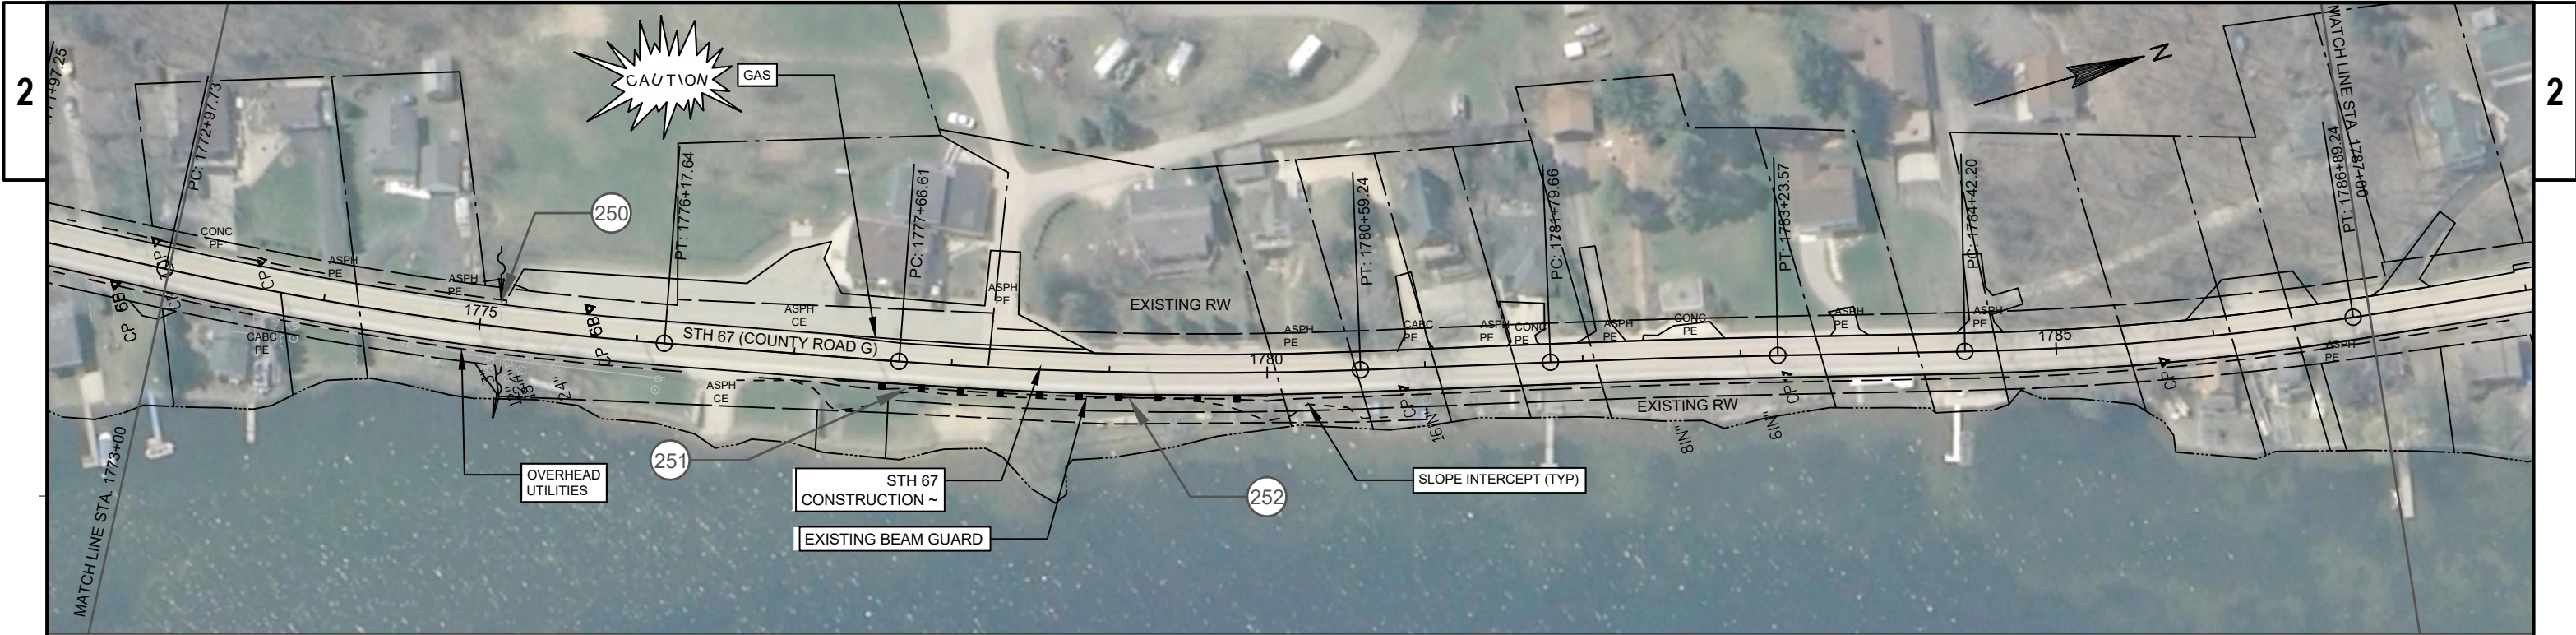

250 STA. 1775+14
EXISTING 18-INCH CMCP TO REMAIN
CULVERT PIPE LINERS 18-INCH - 40 LF REQD.
APRON ENDWALLS FOR CULVERT PIPE 18-INCH - 2 EA REQD.
REMOVE 2-FT OF DAMAGED PIPE AT WEST END
RIPRAP MEDIUM AT EAST END WALL

251 REMOVING GUARDRAIL
STA. 1777+42 - STA. 1780+09, RT - 267 LF REQD.

252 STA. 1777+93 - STA. 1779+47, RT
MGS GUARDRAIL 3 K - 152 LF REQD.
MGS GUARDRAIL TERMINAT EAT - 2 REQD.

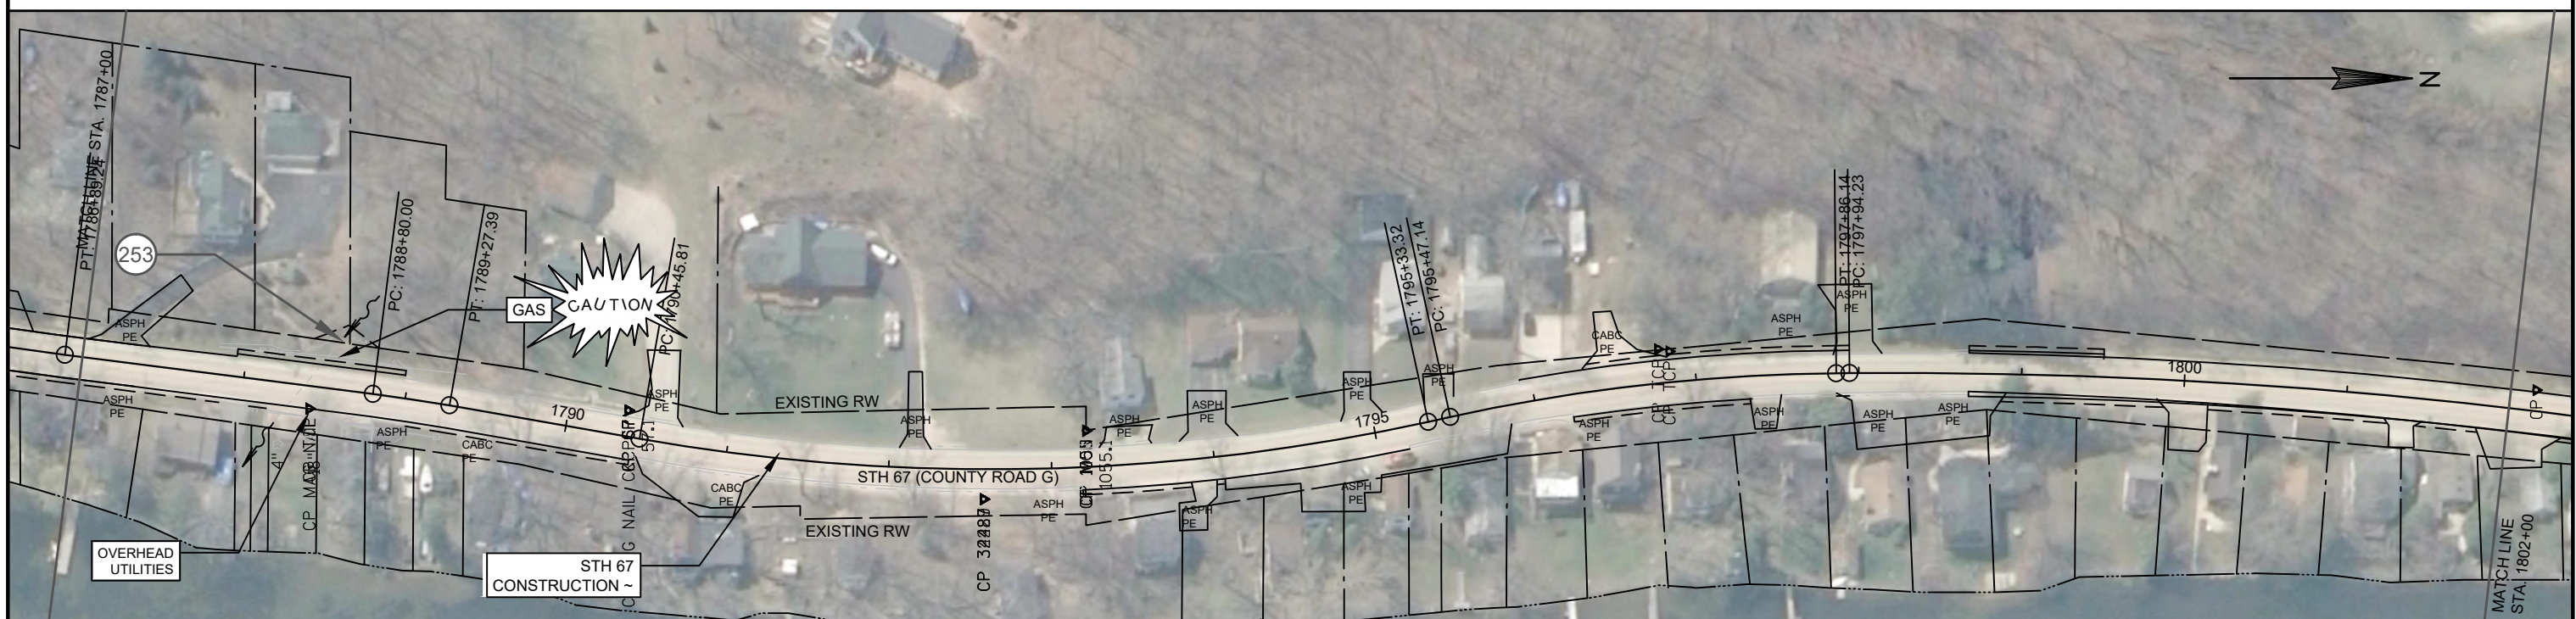

253 STA. 1788+23
EXISTING 15-INCH CMCP TO REMAIN
APRON ENDWALLS FOR CULVERT PIPE 15-INCH - 1 EA REQD. (WEST END)
CONCRETE COLLAR FOR PIPE - 1 EA REQD.
GRADE EXISTING WEST DITCH AROUND APRON END WALL TO DRAIN

PROJECT NO: 4530-06-71	HWY: STH 67	COUNTY: FOND DU LAC	PLAN DETAILS	SHEET	E
------------------------	-------------	---------------------	--------------	-------	---



- 275 REMOVING GUARDRAIL
STA. 1813+05 - STA. 1814+46, LT - 141 LF REQD.
- 276 REMOVING GUARDRAIL
STA. 1813+38 - STA. 1814+51, RT - 113 LF REQD.

- 277 REMOVING GUARDRAIL
STA. 1814+53 - STA. 1820+18, LT - 565 LF REQD.
- 278 REMOVING GUARDRAIL
STA. 1814+58 - STA. 1817+10, RT - 252 LF REQD.

- 279 STA. 1813+58 - STA. 1814+47, LT
STA. 1814+53 - STA. 1849+65, LT
MGS GUARDRAIL 3 - 601 LF REQD.
MGS GUARDRAIL TERMINAL EAT - 2 EA REQD.
MGS GUARDRAIL TERMINAL TYPE 2 - 2 EA REQD.

- 280 STA. 1813+93 - STA. 1814+52, RT
STA. 1814+58 - STA. 1849+65, RT
MGS GUARDRAIL 3 K - 298 LF REQD.
MGS GUARDRAIL TERMINAL EAT - 2 EA REQD.
MGS GUARDRAIL TERMINAL TYPE 2 - 2 EA REQD.


- 281 STA. 1813+00 - STA. 1817+00, LT
CLEARING AND GRUBBING - 4 STA REQD.




- 282 REMOVING GUARDRAIL
STA. 1822+42 - STA. 1825+02, RT - 265 LF REQD.

- 283 STA. 1822+95 - STA. 1824+77, RT
MGS GUARDRAIL 3 K - 182 LF REQD.
MGS GUARDRAIL TERMINAL EAT - 2 EA REQD.

- 284 STA. 1828+09
EXISTING 15-INCH CMCP TO REMAIN
APRON ENDWALLS FOR CULVERT PIPE 15-INCH - 1 EA REQD. (EAST END)
GRADE EXISTING EAST DITCH ADJACENT TO APRON END WALL TO DRAIN

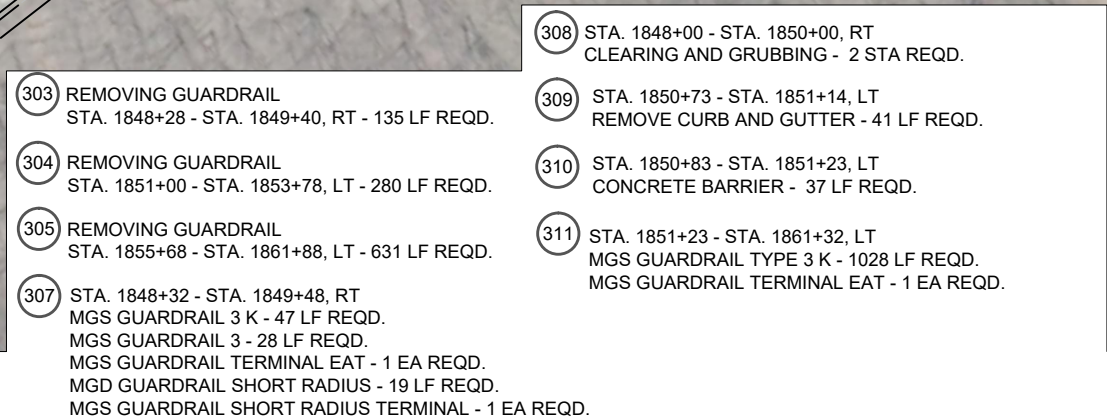

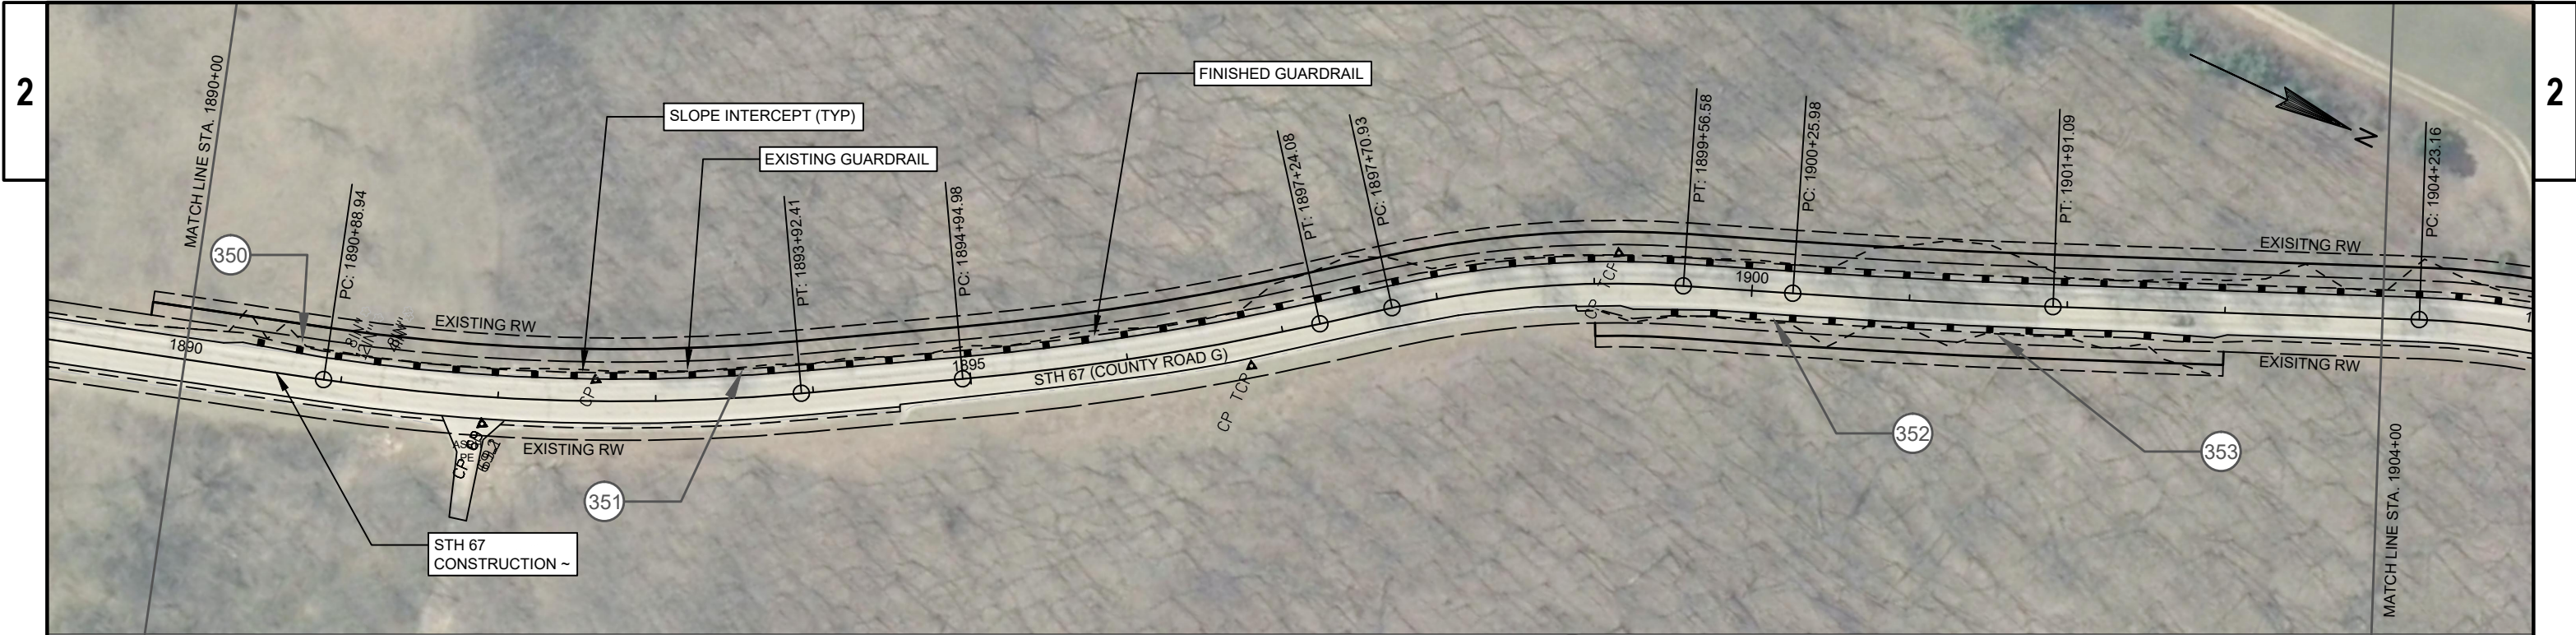


350 STA. 1890+88 - STA. 1905+57, LT
MGS GUARDRAIL TYPE 3 K - 1472 LF REQD.
MGS GUARDRAIL TERMINAL EAT - 2 EA REQD.

351 REMOVING EXISTING GUARDRAIL
STA. 1892+01 - STA. 1906+10, LT - 1414 LF REQD.

352 REMOVING EXISTING GUARDRAIL
STA. 1899+74 - STA. 1902+32, RT - 259 LF REQD.

353 STA. 1899+78 - STA. 1902+35, RT
MGS GUARDRAIL TYPE 3 K - 256 LF REQD.
MGS GUARDRAIL TERMINAL EAT - 2 EA REQD.

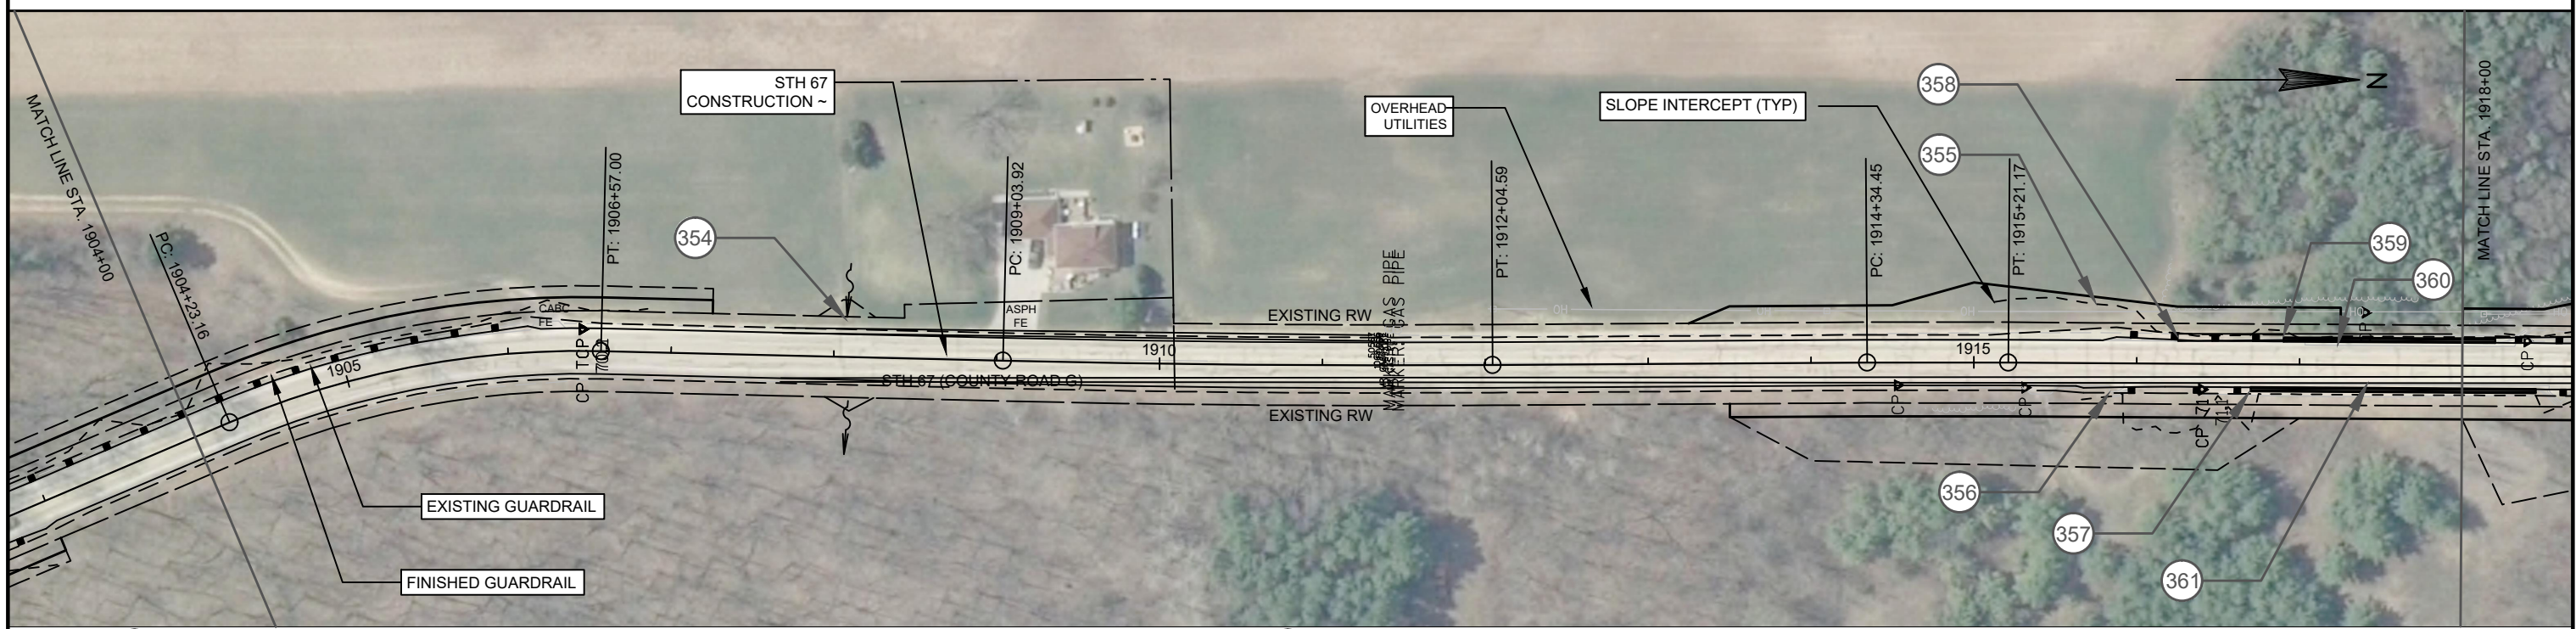

354 STA. 1908+14
EXISTING 18-INCH CMCP TO REMAIN
APRON ENDWALLS FOR CULVERT PIPE 18-INCH - 2 EA REQD.

356 STA. 1916+19 - STA. 1916+69, RT
MGS GUARDRAIL TYPE 3 - 50 LF REQD.
MGS GUARDRAIL TERMINAL EAT - 1 REQD. (SOUTH END)

358 STA. 1916+40 - STA. 1916+90, LT
MGS GUARDRAIL TYPE 3 - 50 LF REQD.
MGS GUARDRAIL TERMINAL EAT - 1 REQD. (SOUTH END)

360 STA. 1917+03 - STA. 1918+32, LT
REMOVE CURB AND GUTTER - 129 LF REQD.


355 STA. 1913+50 - STA. 1916+00, LT
FLATTEN EXISTING SLOPE

357 STA. 1916+69 - STA. 1918+45, RT
CONCRETE BARRIER - 175 LF REQD.


359 STA. 1916+91 - STA. 1918+20, LT
CONCRETE BARRIER - 130' LF REQD.


361 STA. 1915+92 - STA. 1918+53, RT
REMOVE CURB AND GUTTER - 261 LF REQD.

PROJECT NO: 4530-06-71	HWY: STH 67	COUNTY: FOND DU LAC	PLAN DETAILS	SHEET	E
------------------------	-------------	---------------------	--------------	-------	---


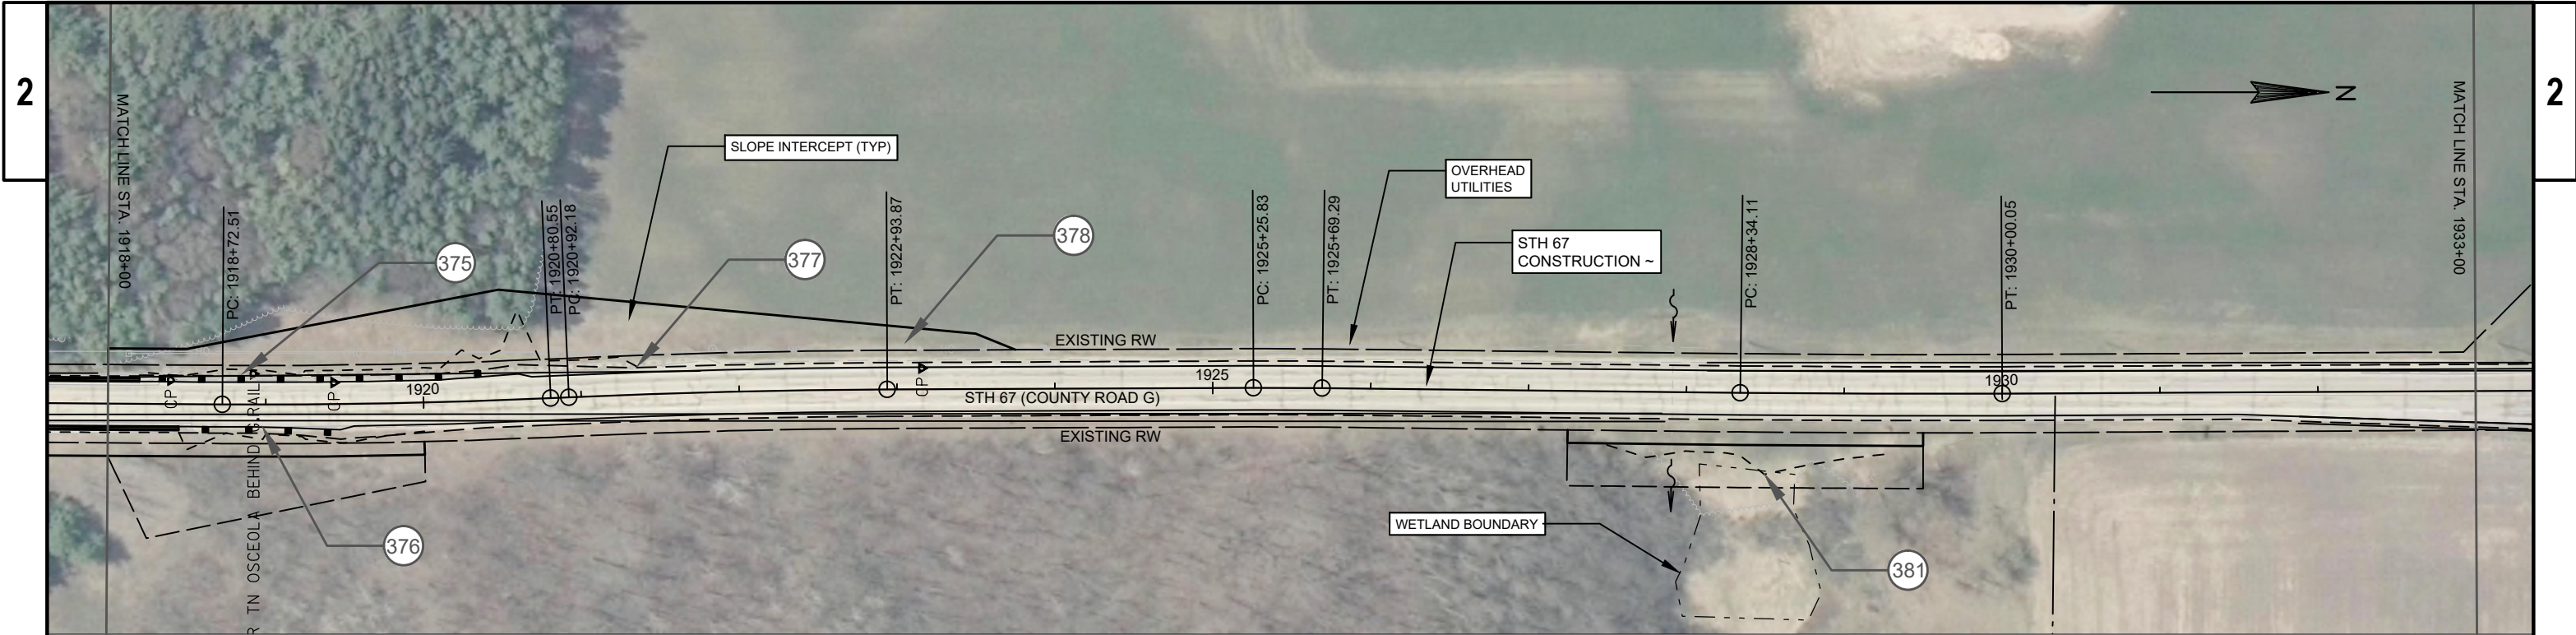


- 375 STA. 1918+20 - STA. 1920+08, LT
MGS GURDRAIL TYPE 3 - 188 LF REQD.
MGS GUARDRAIL TERMINAL EAT - 1 EA REQD. (NORTH END)
- 376 STA. 1918+45 - STA. 1918+95, RT
MGS GUARDRAIL TYPE 3 - 50 LF REQD.
MGS GUARDRAIL TERMINAL EAT - 1 EA REQD. (NORTH END)
- 377 REMOVING EXISTING GUARDRAIL
STA. 1918+25 - STA. 1921+74, LT - 349 LF REQD.
- 378 STA. 1920+50 - STA. 1923+25, LT
FLATTEN EXISTING SLOPE
- 381 STA. 1927+50 - STA. 1929+25, RT
FLATTEN EXISTING SLOPE

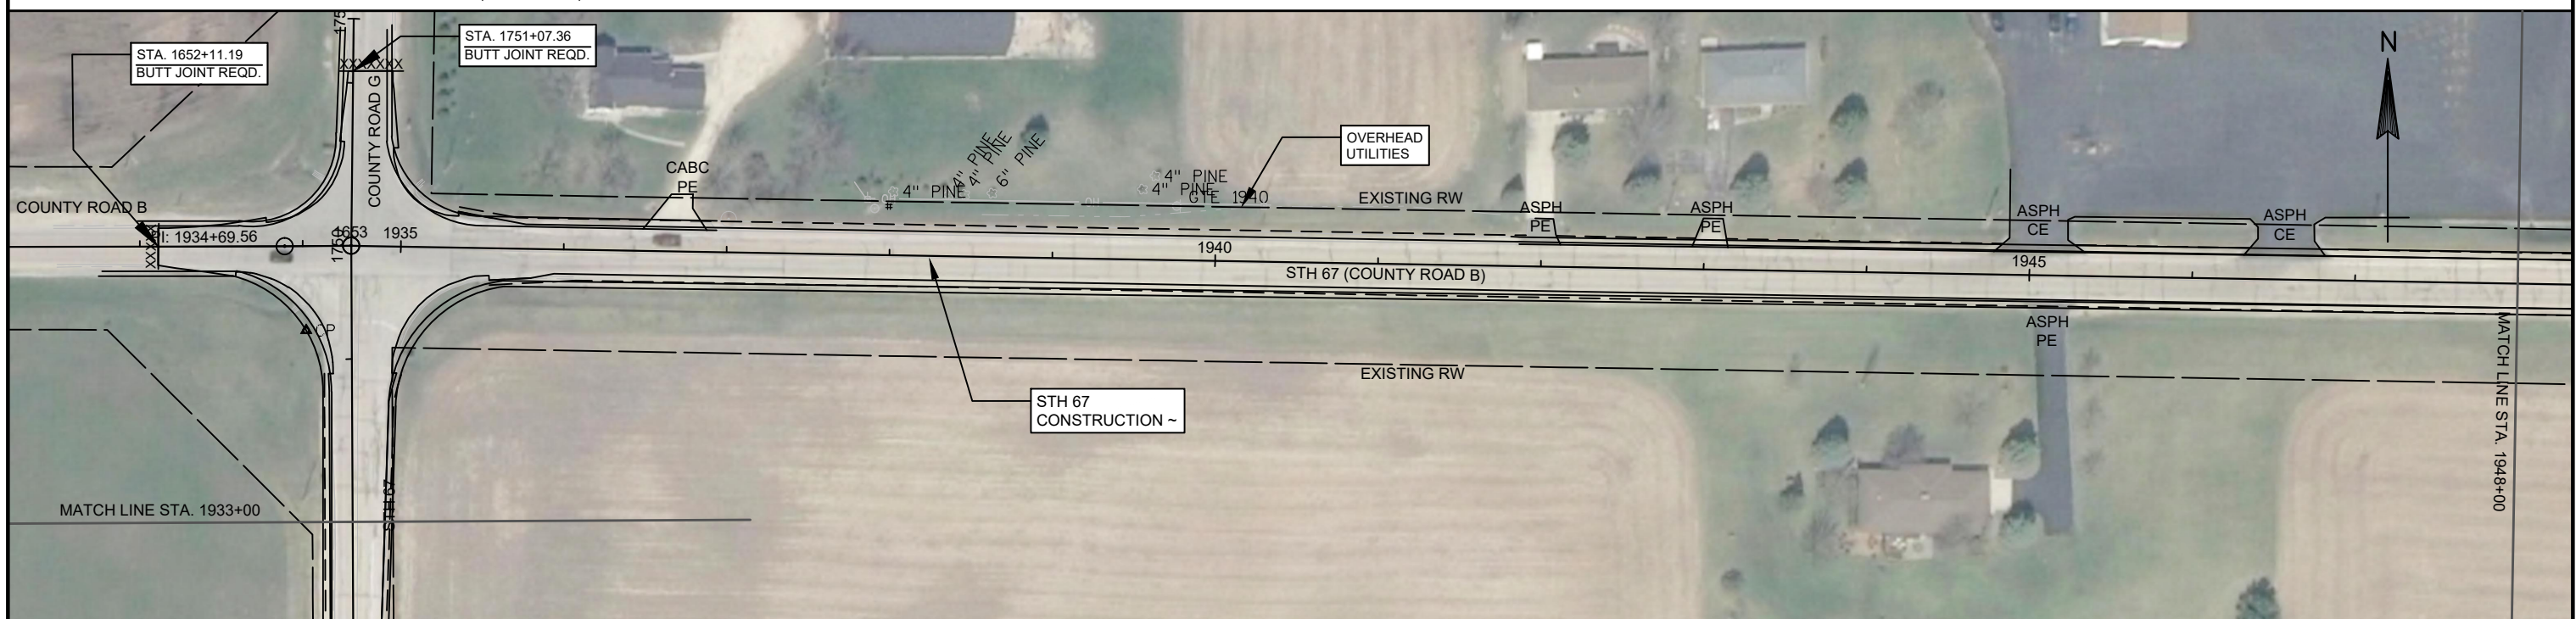


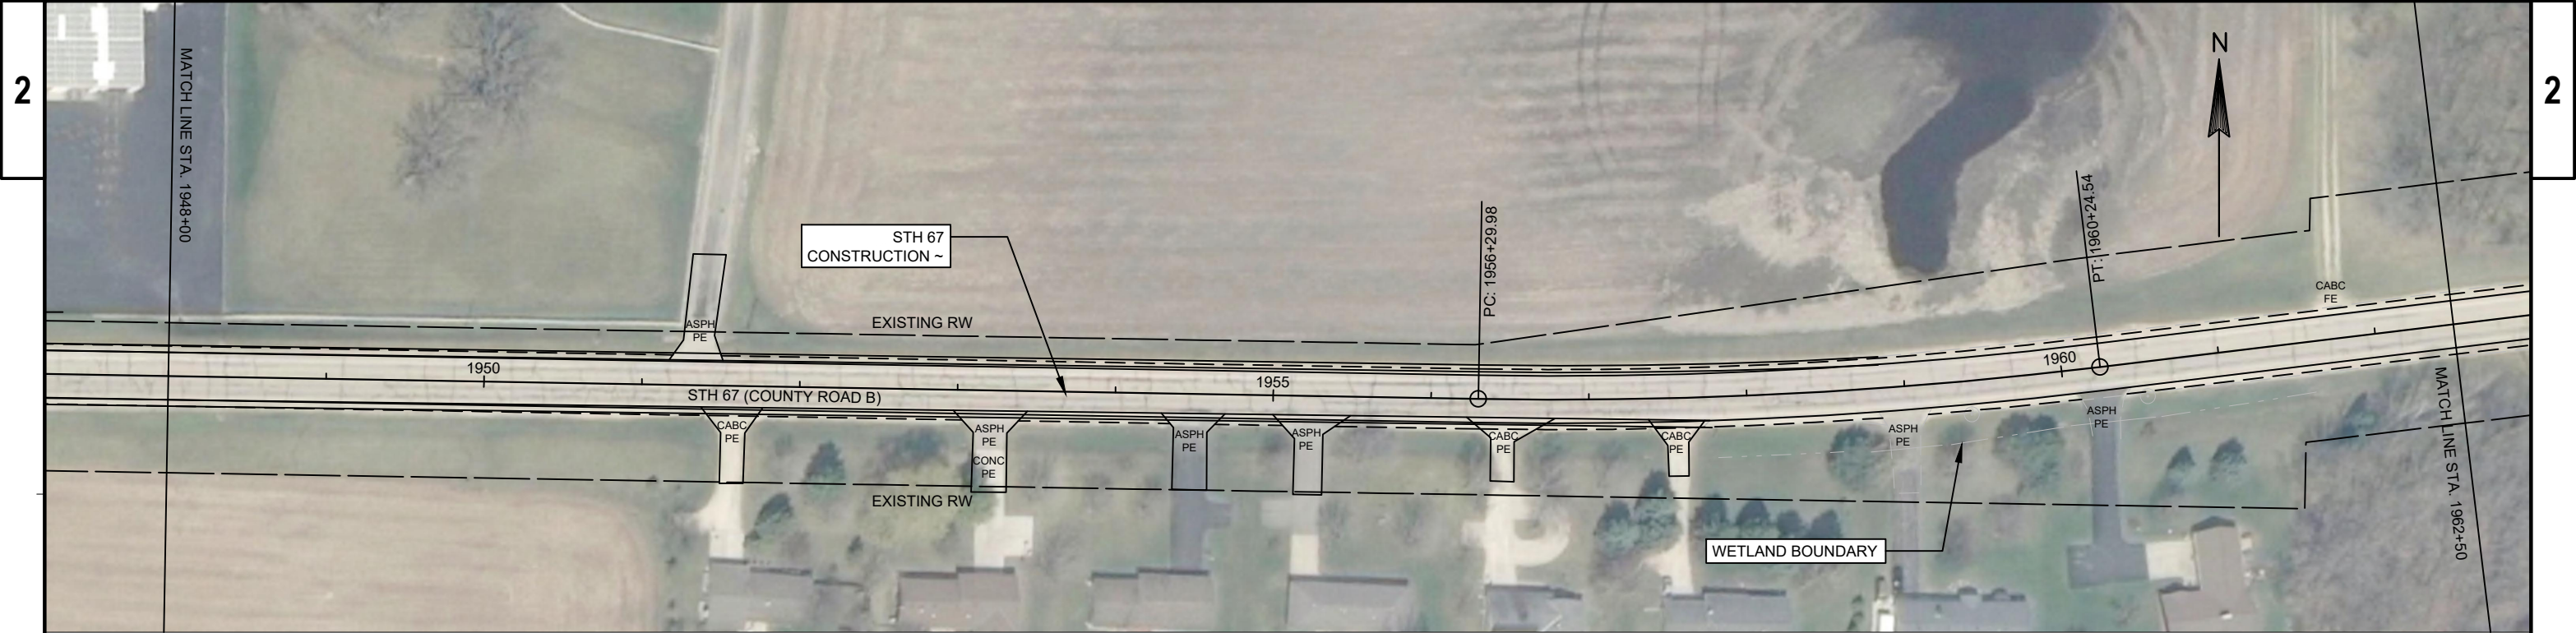


PROJECT NO: 4530-06-71	HWY: STH 67	COUNTY: FOND DU LAC	PLAN DETAILS	SHEET	E
------------------------	-------------	---------------------	--------------	-------	---

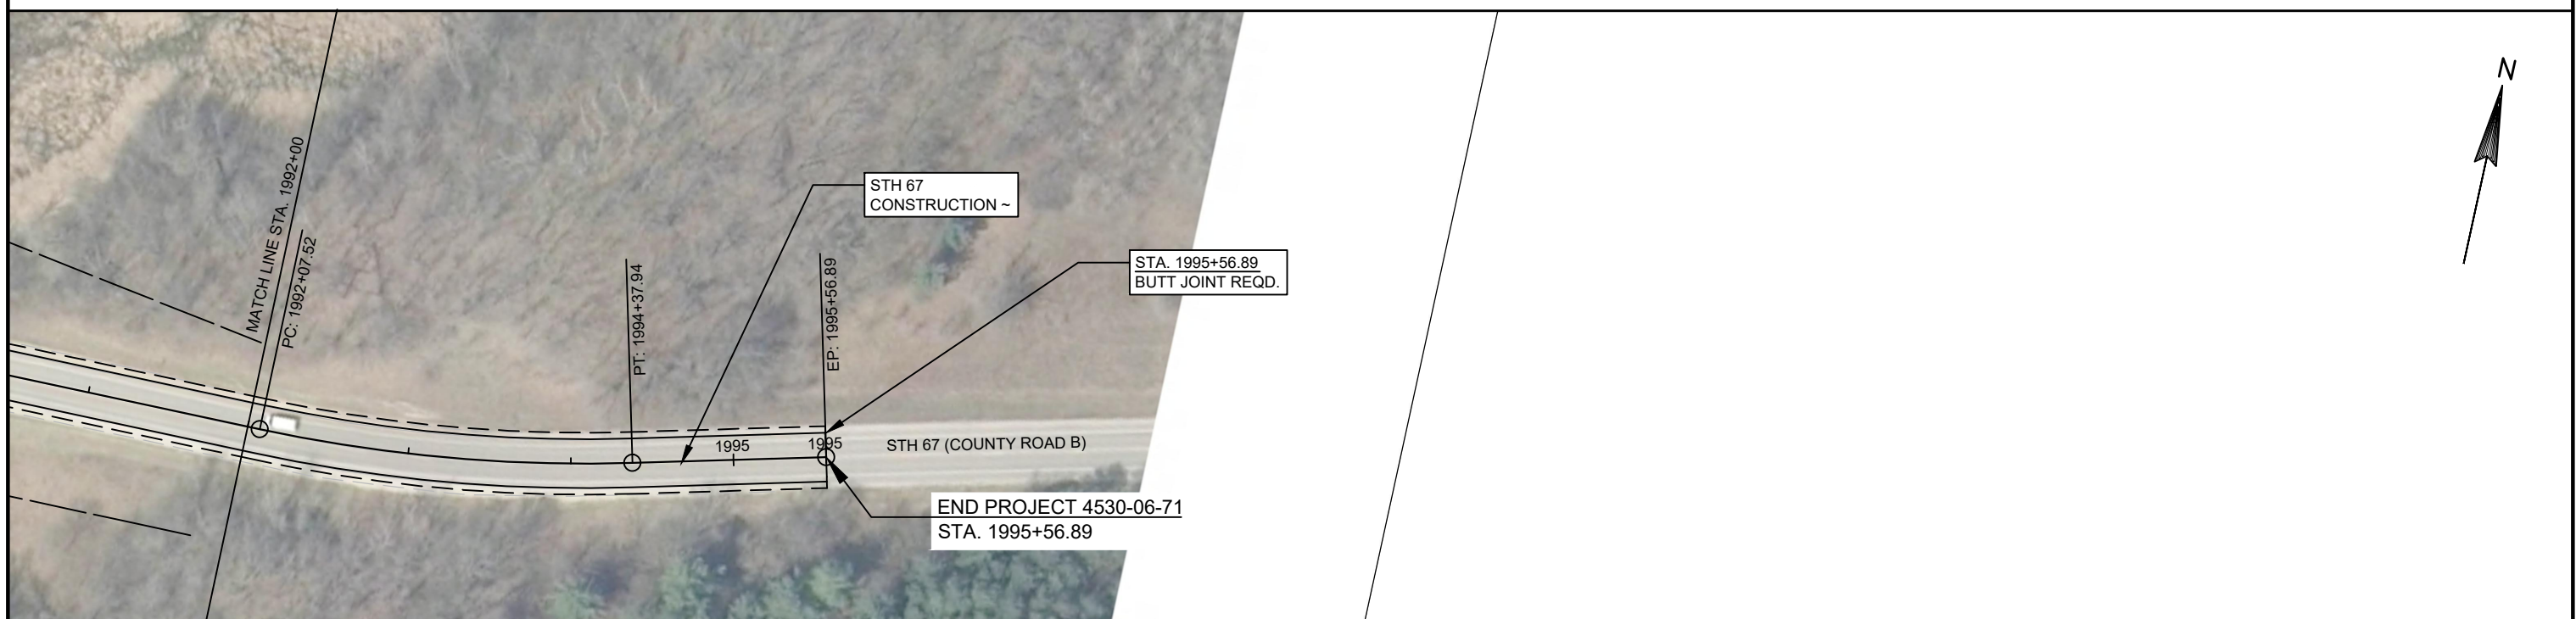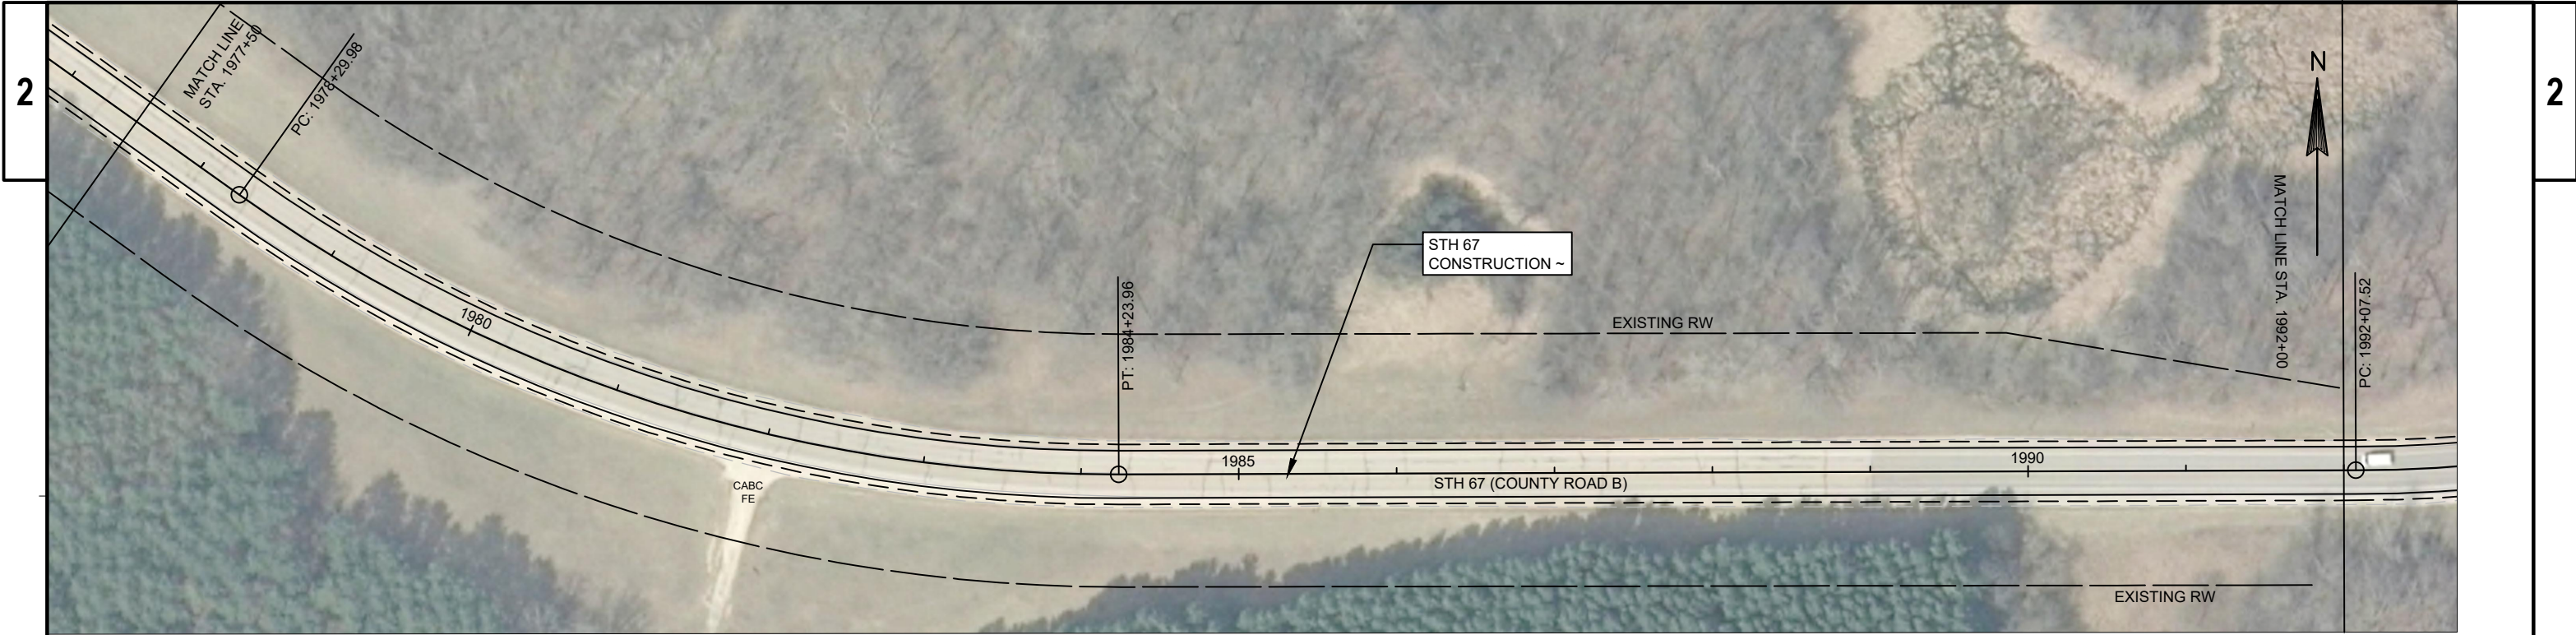


PROJECT NO: 4530-06-71	HWY: STH 67	COUNTY: FOND DU LAC	PLAN DETAILS	SHEET	E
------------------------	-------------	---------------------	--------------	-------	---

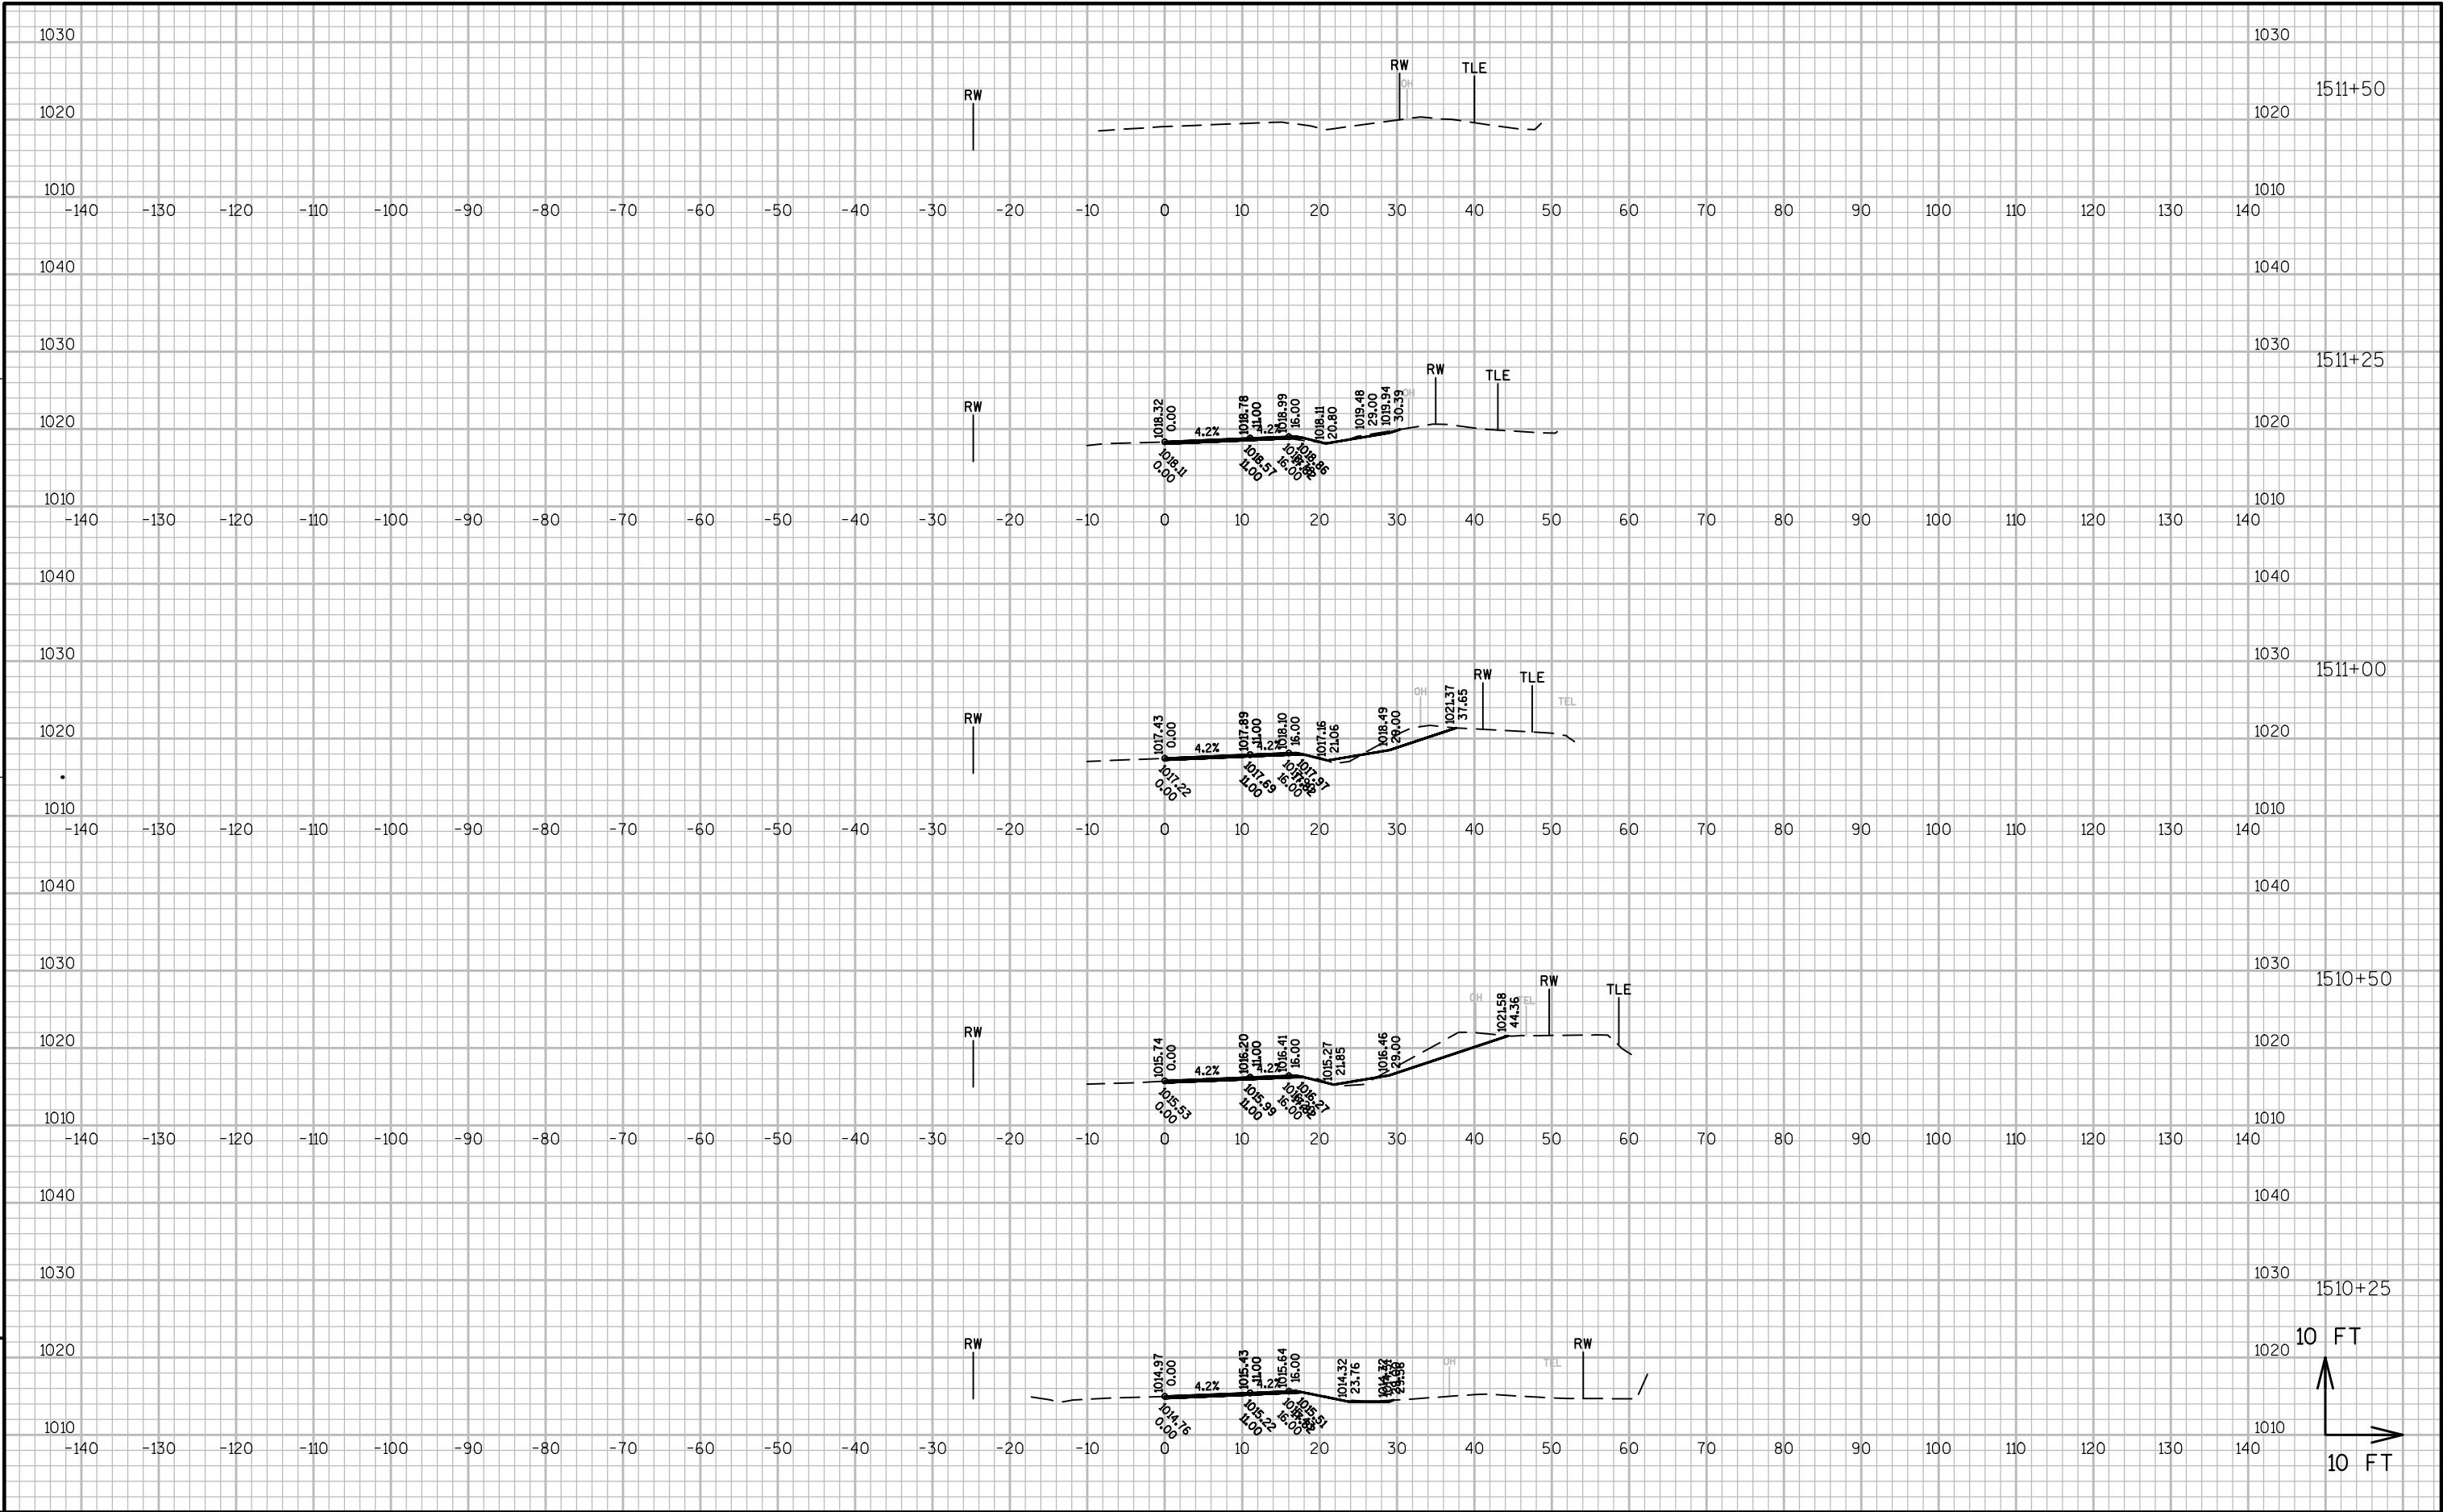

9

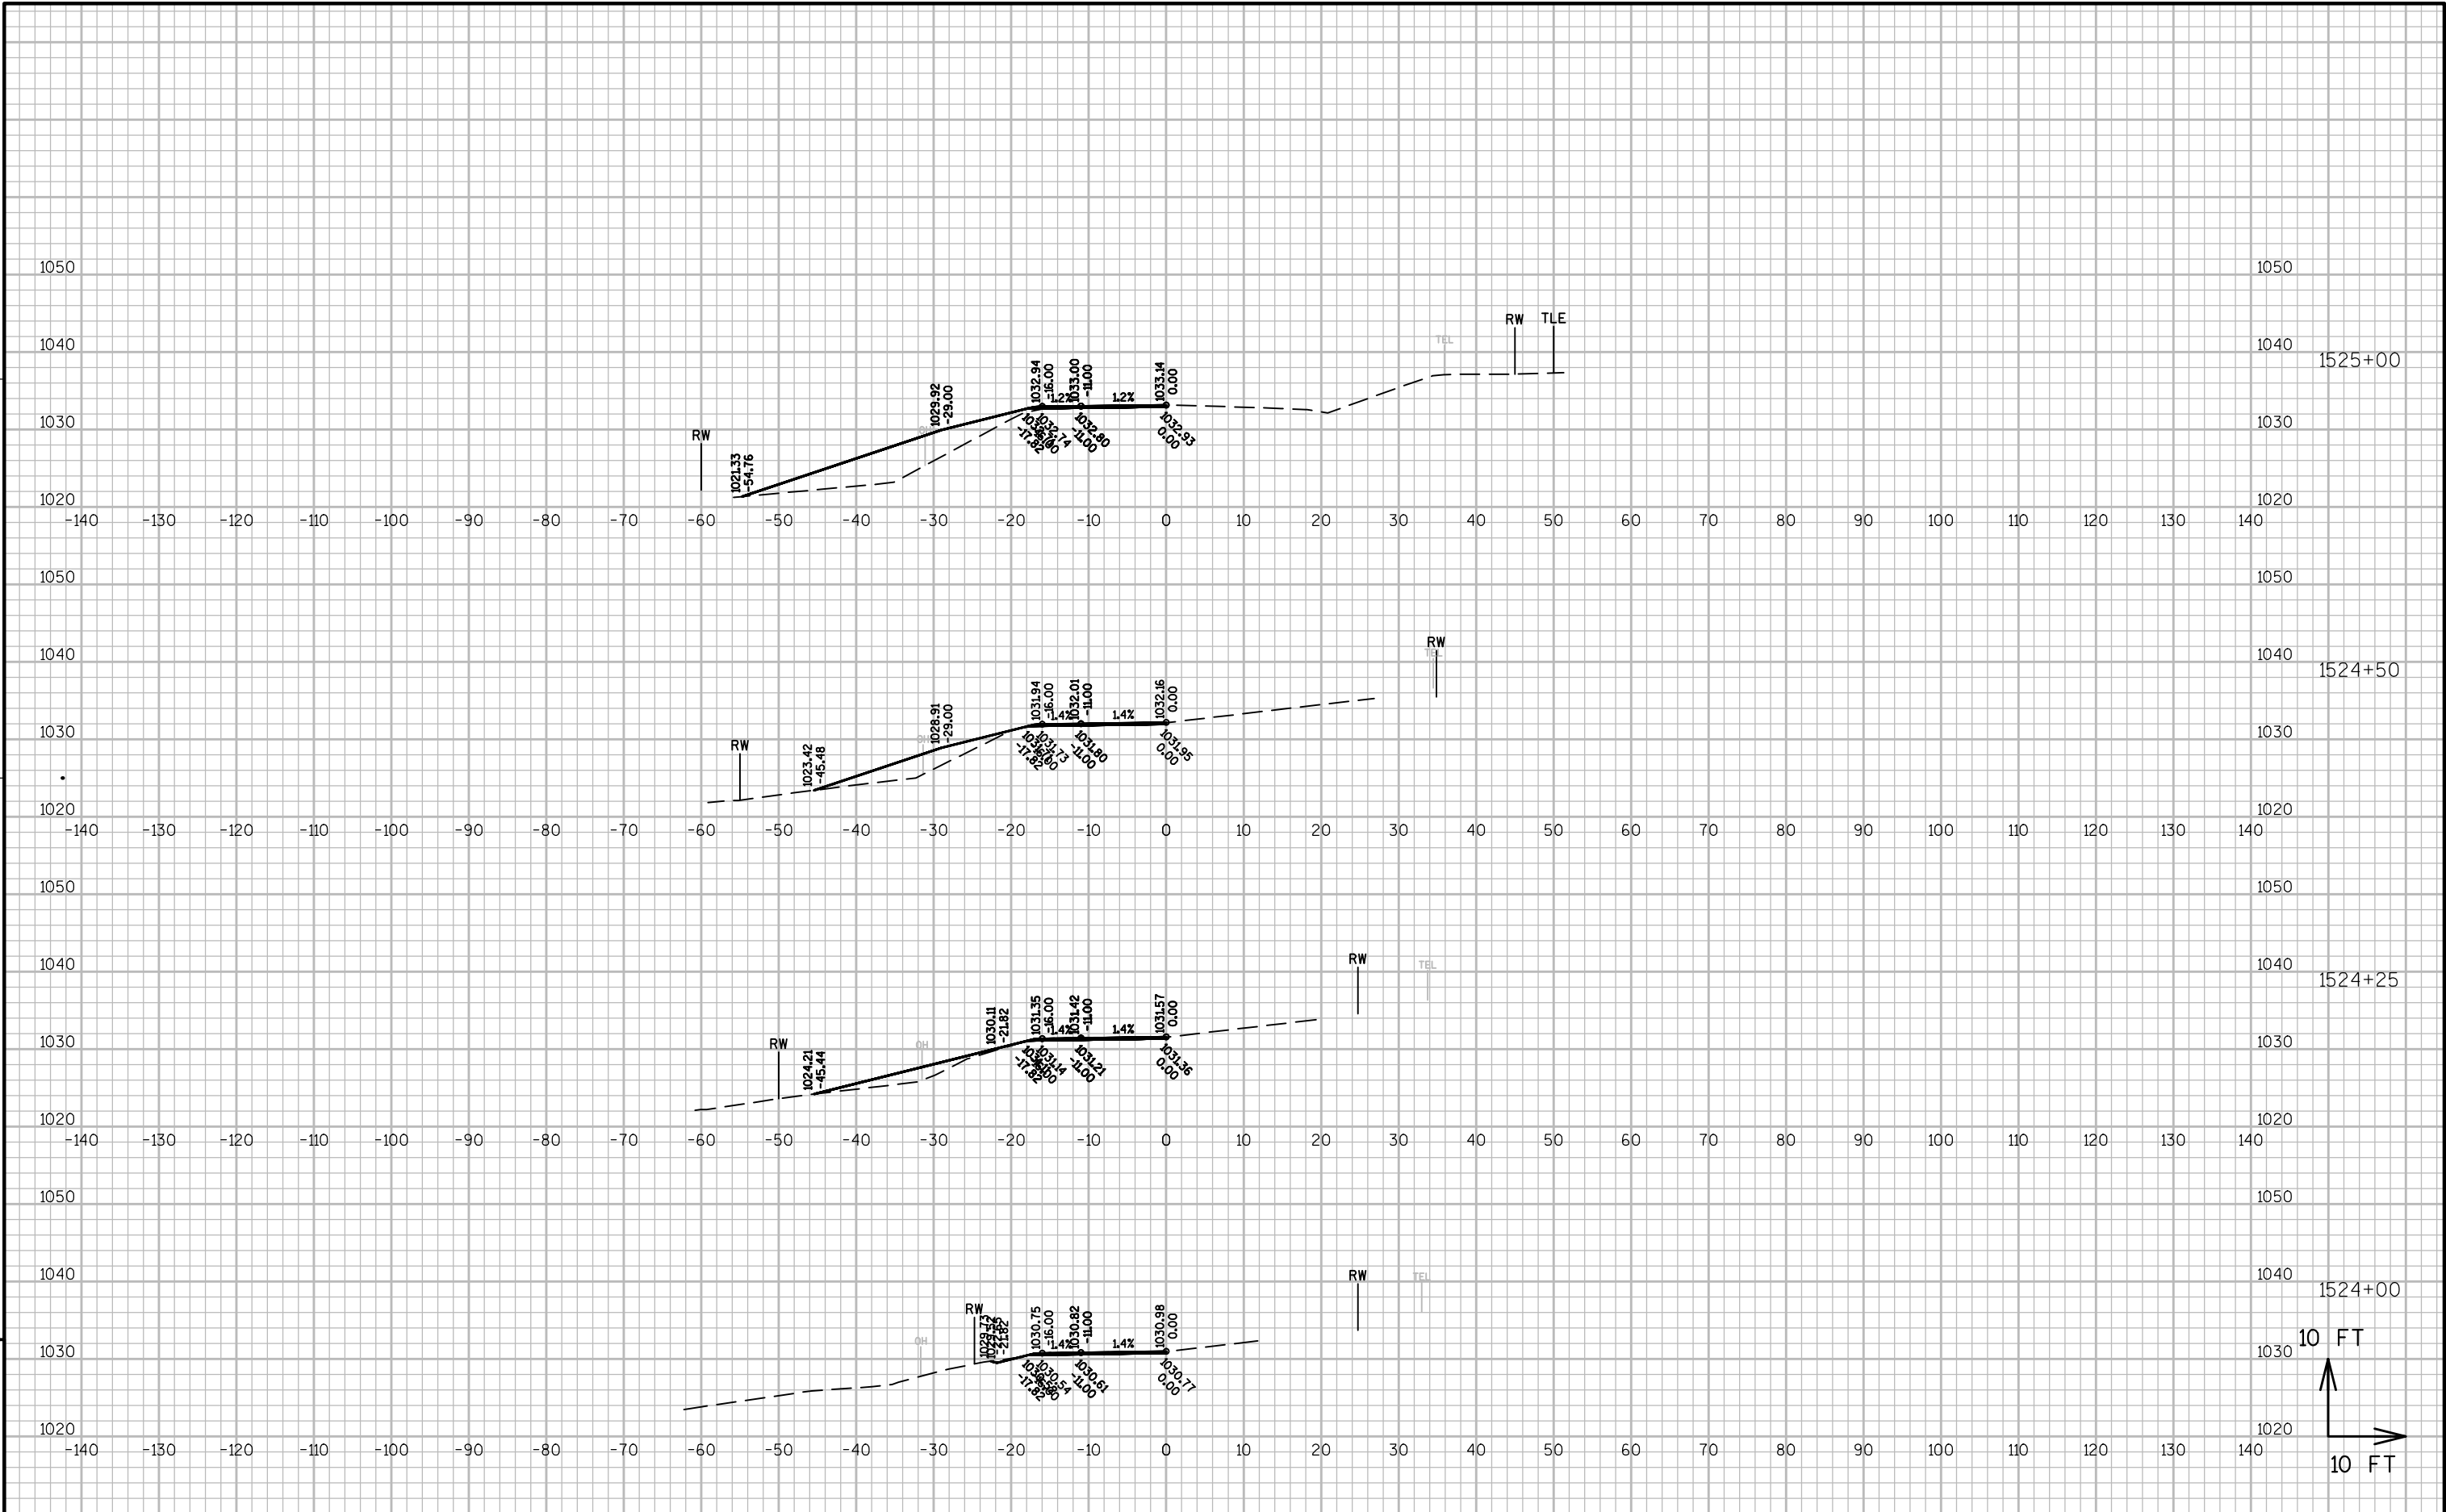

9

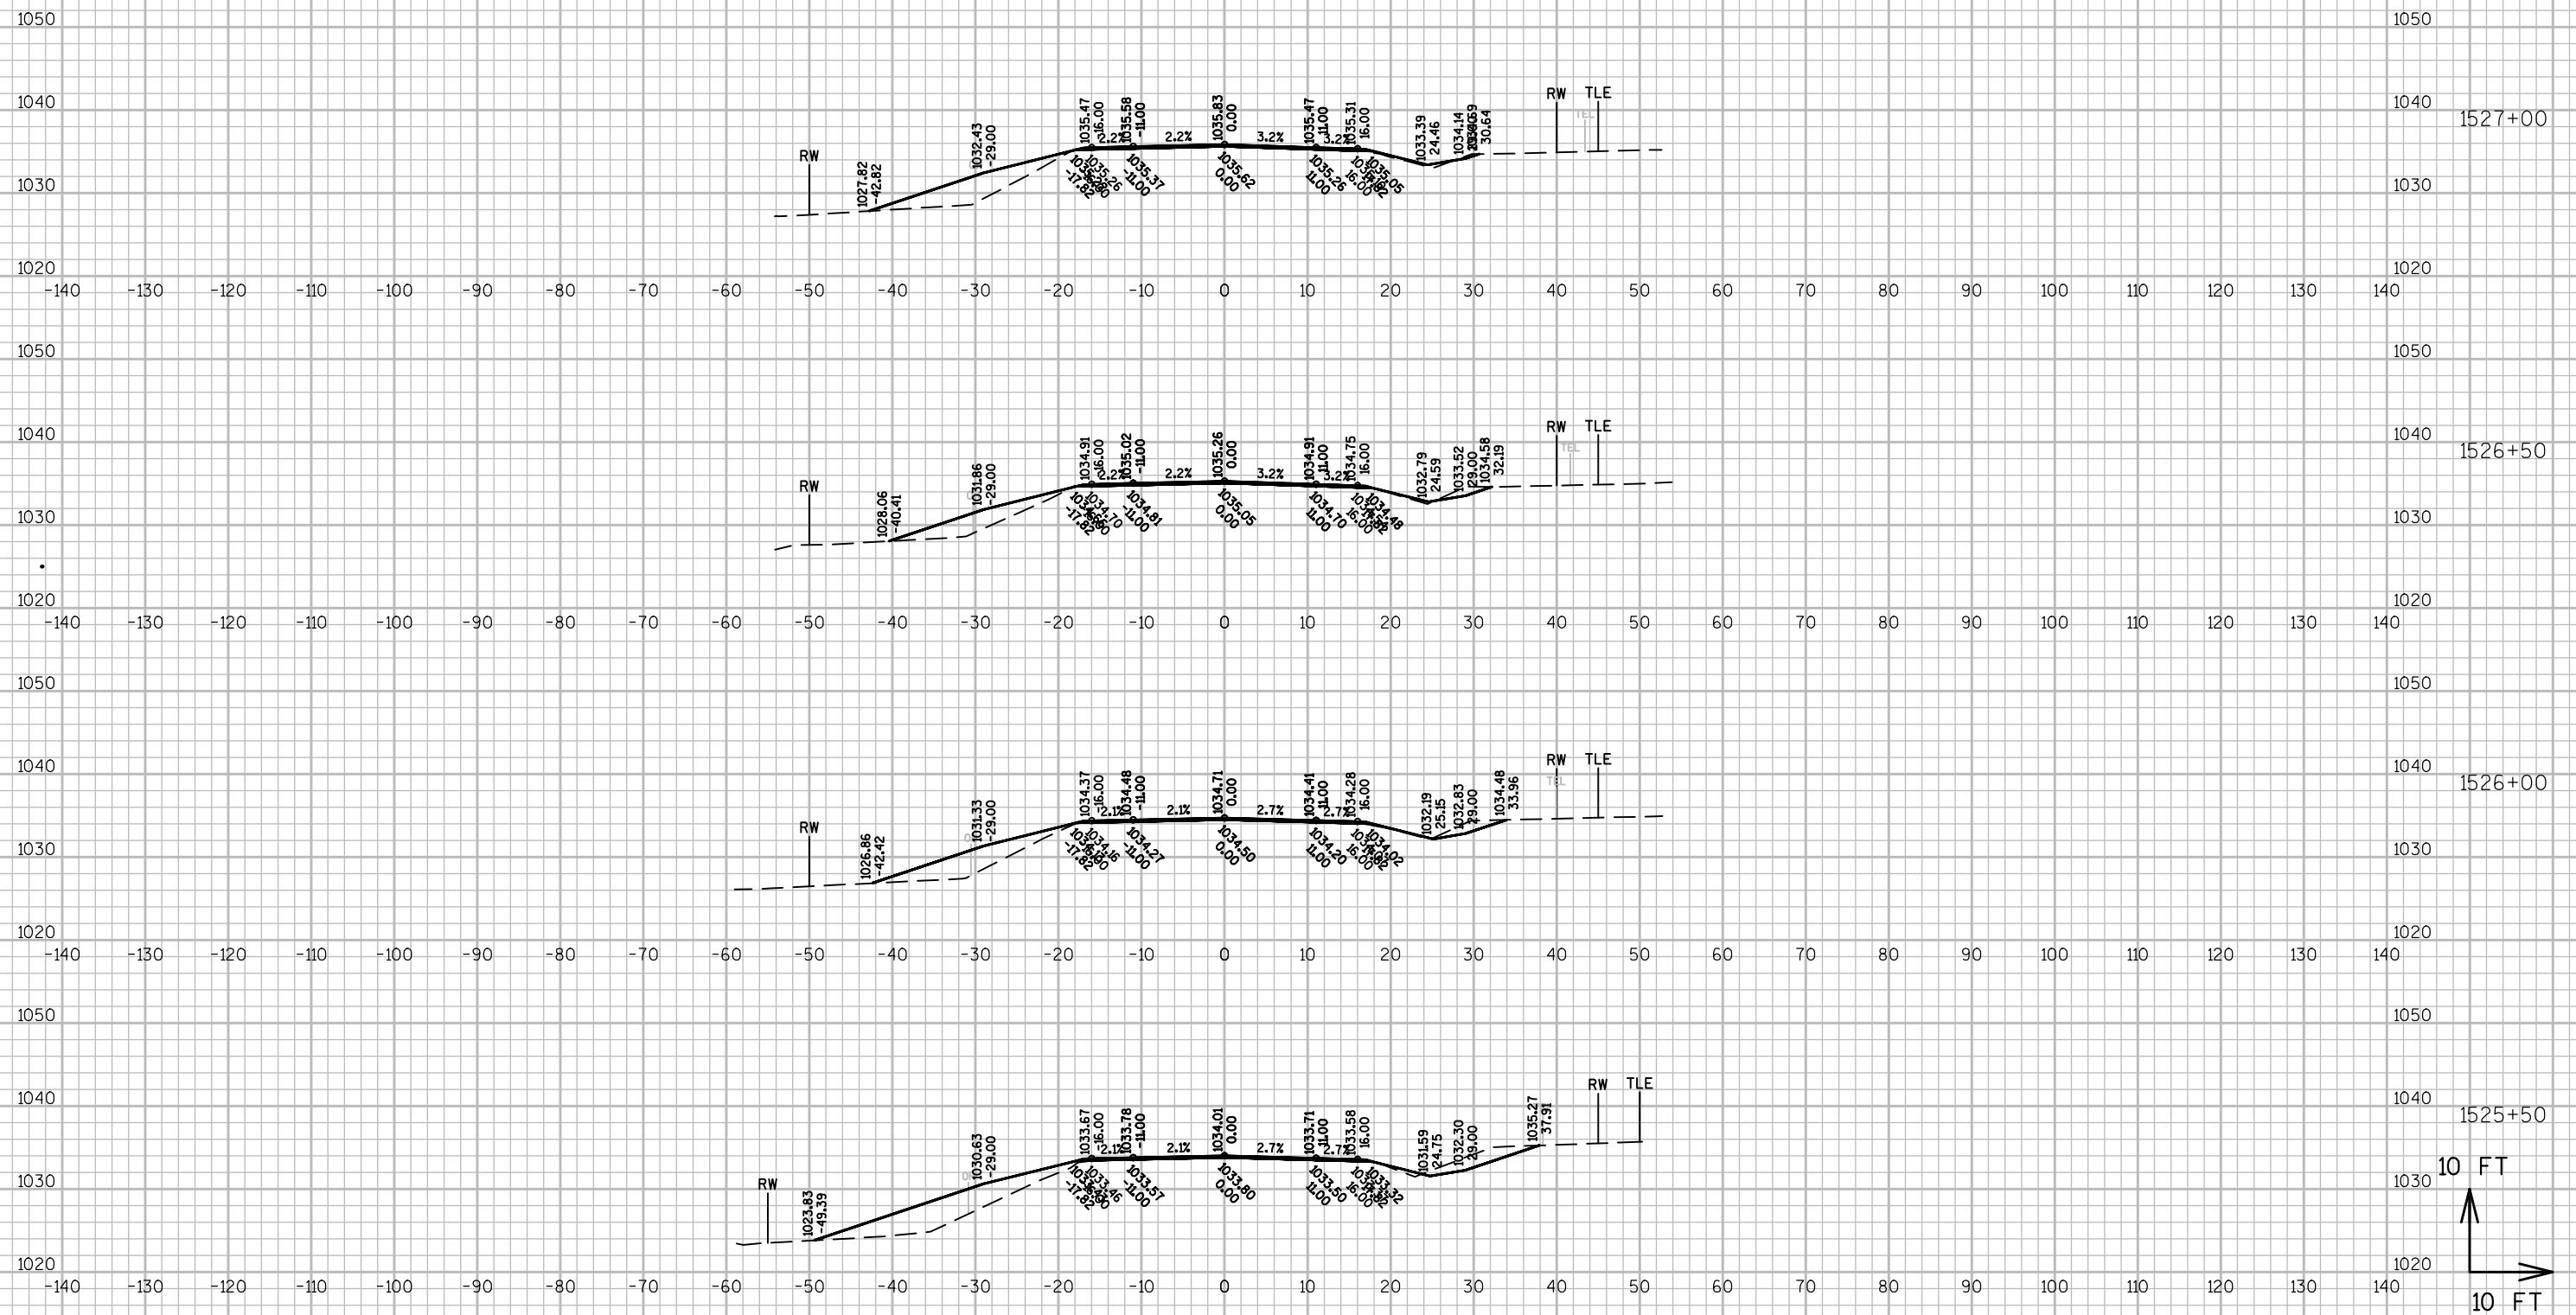

PROJECT NO: 4530-06-71

HWY: STH 67


COUNTY:FOND DU LAC

CROSS SECTIONS: MAINLINE


SHEET

E	


9

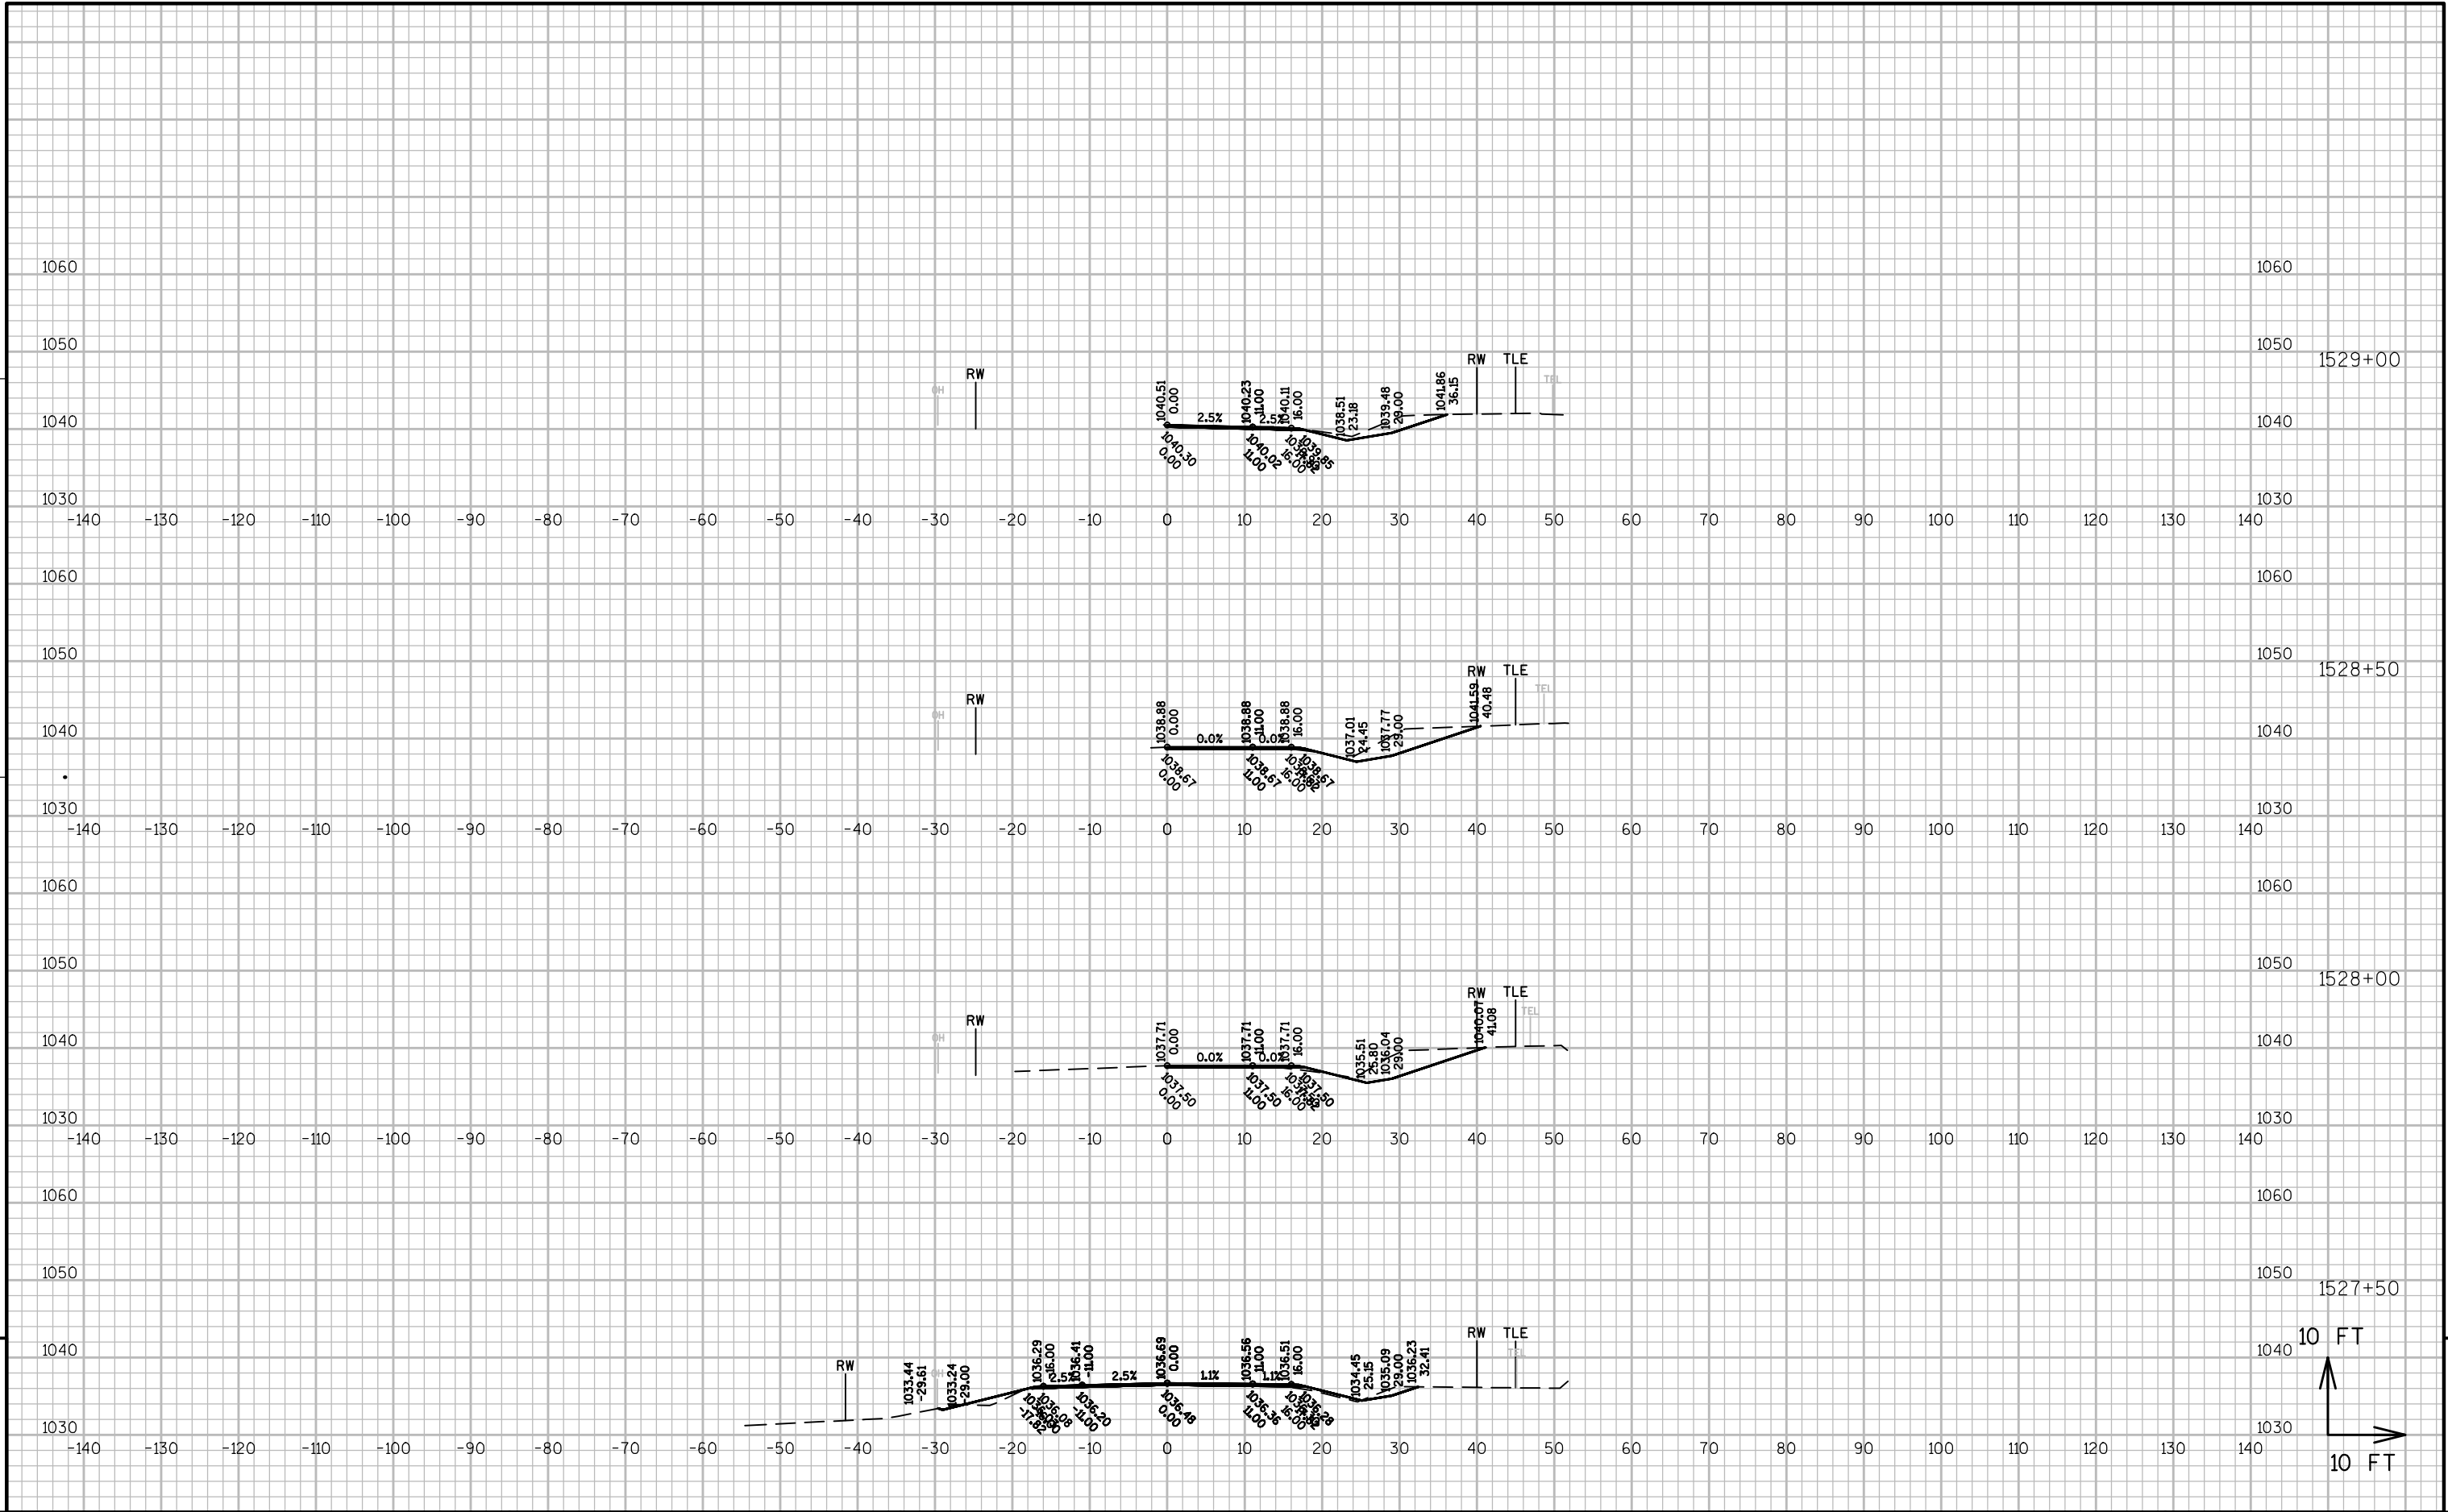


9

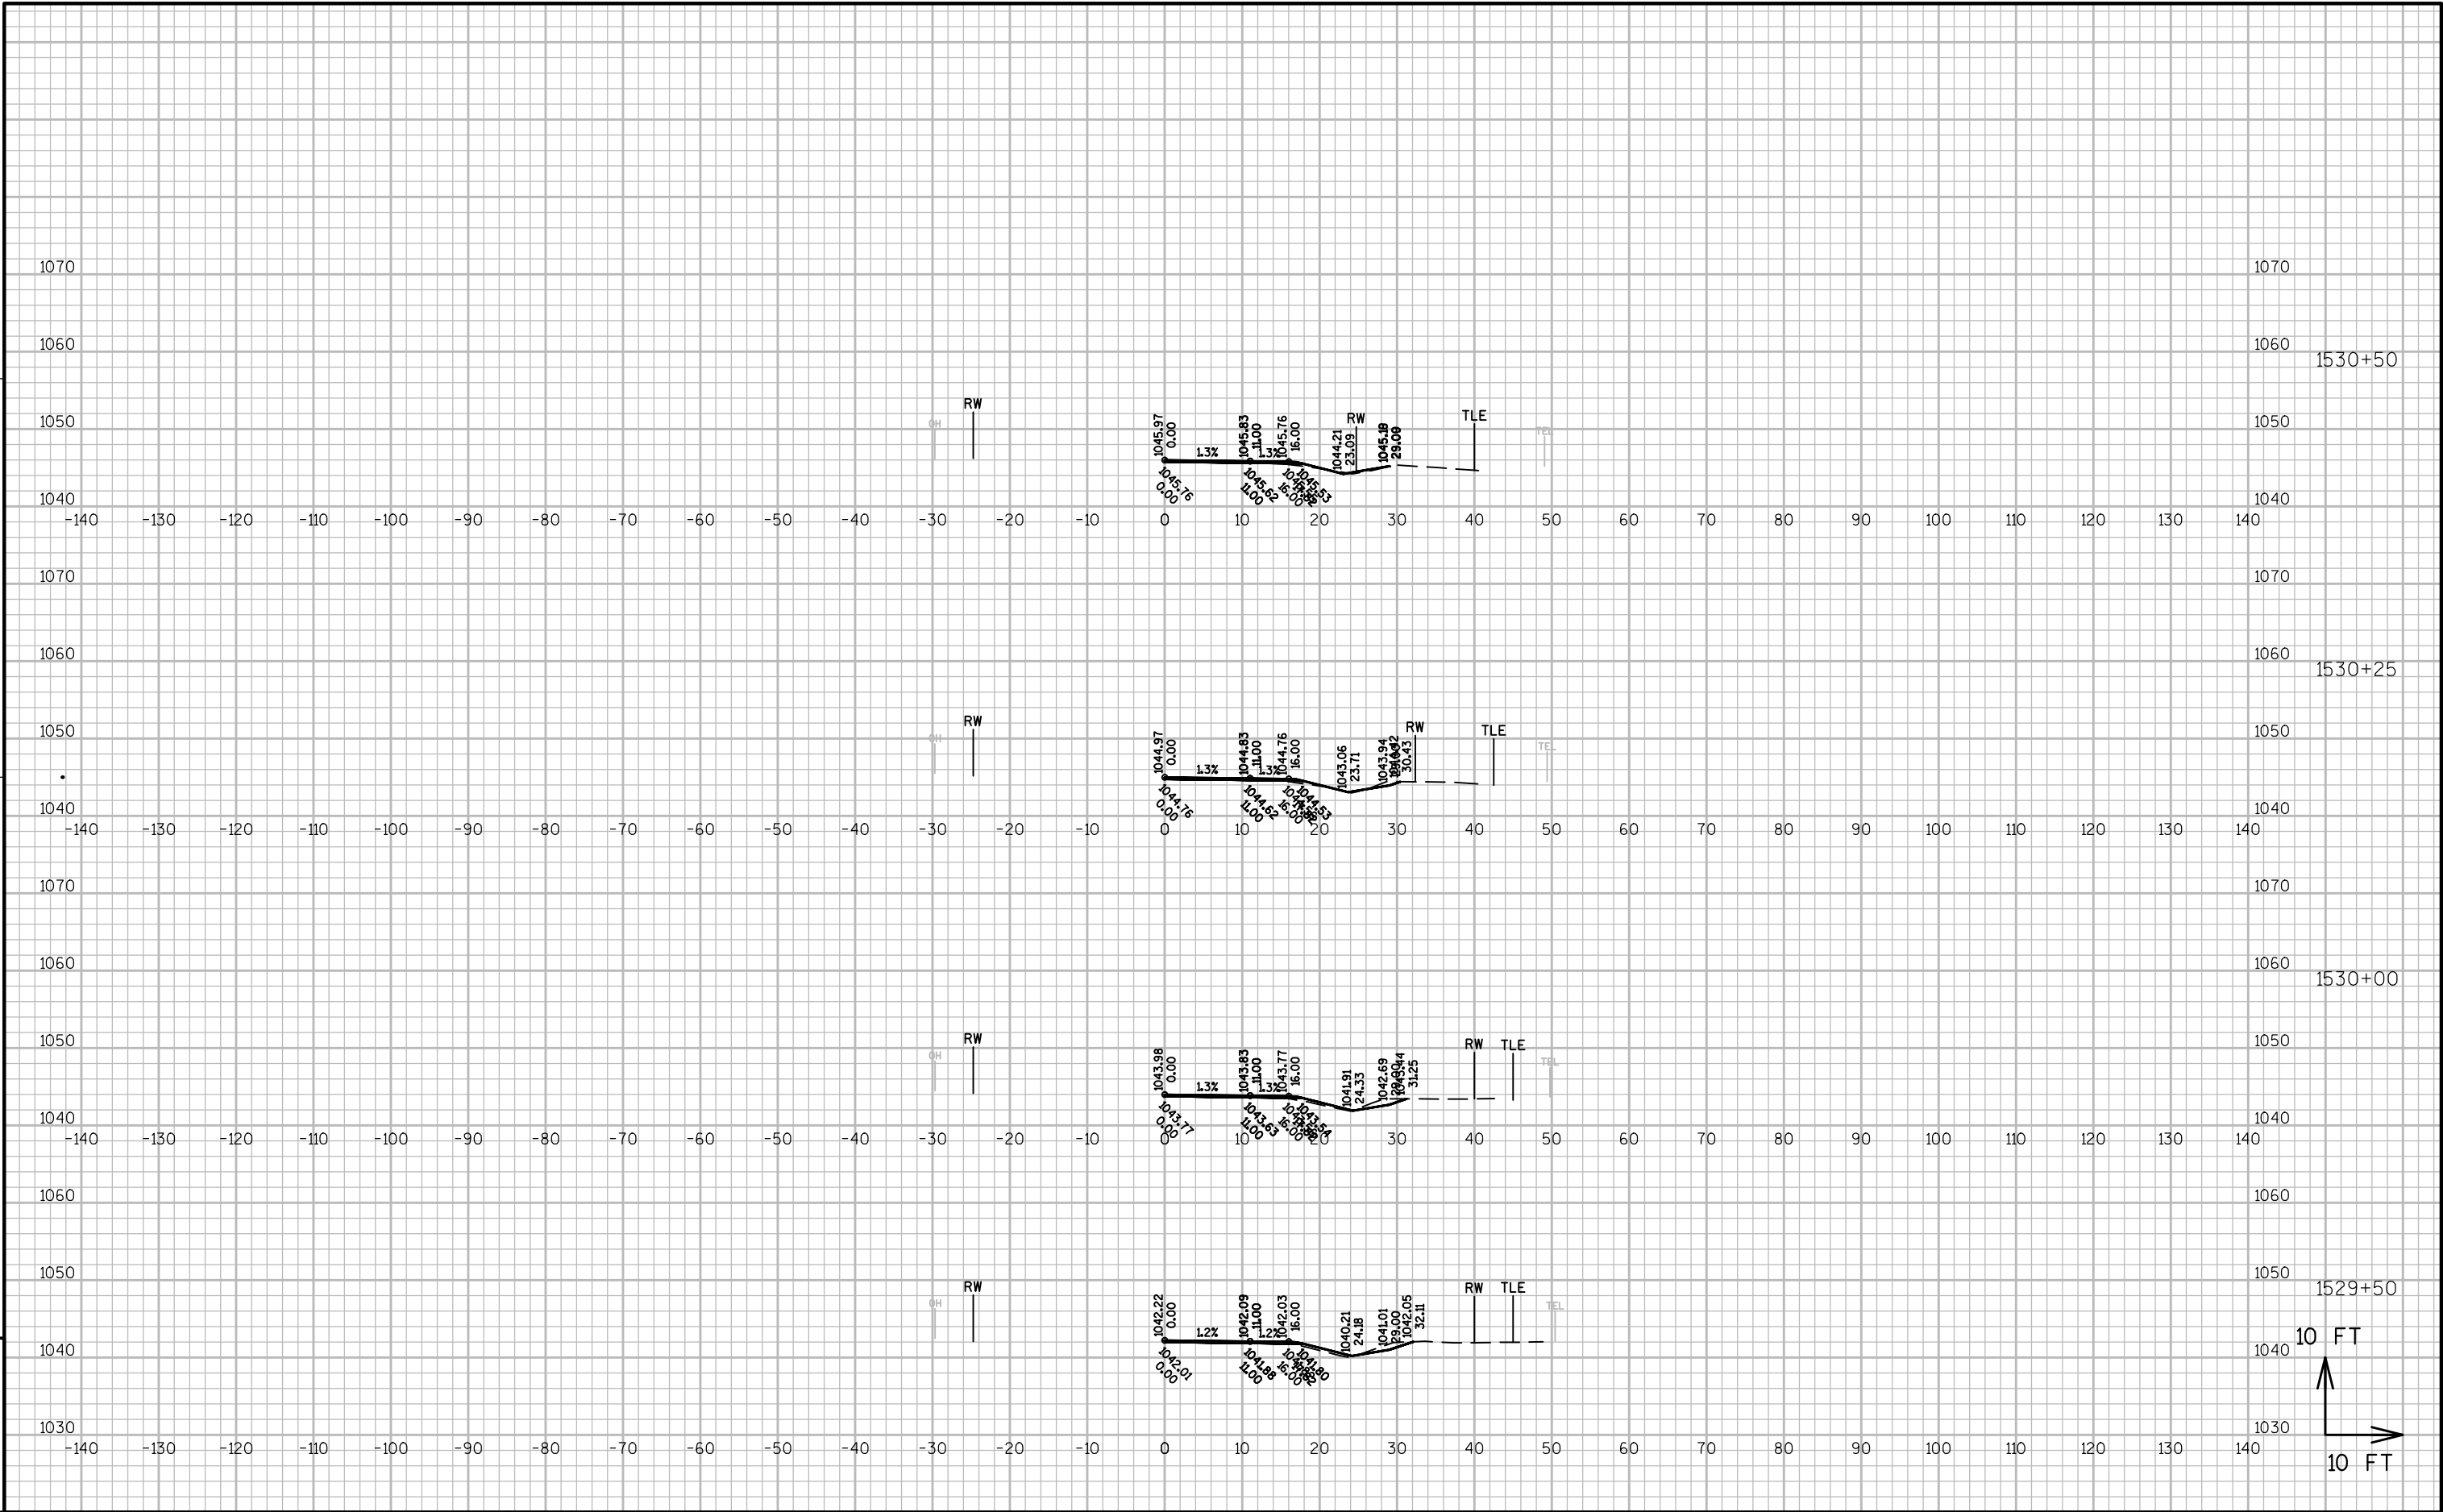


9

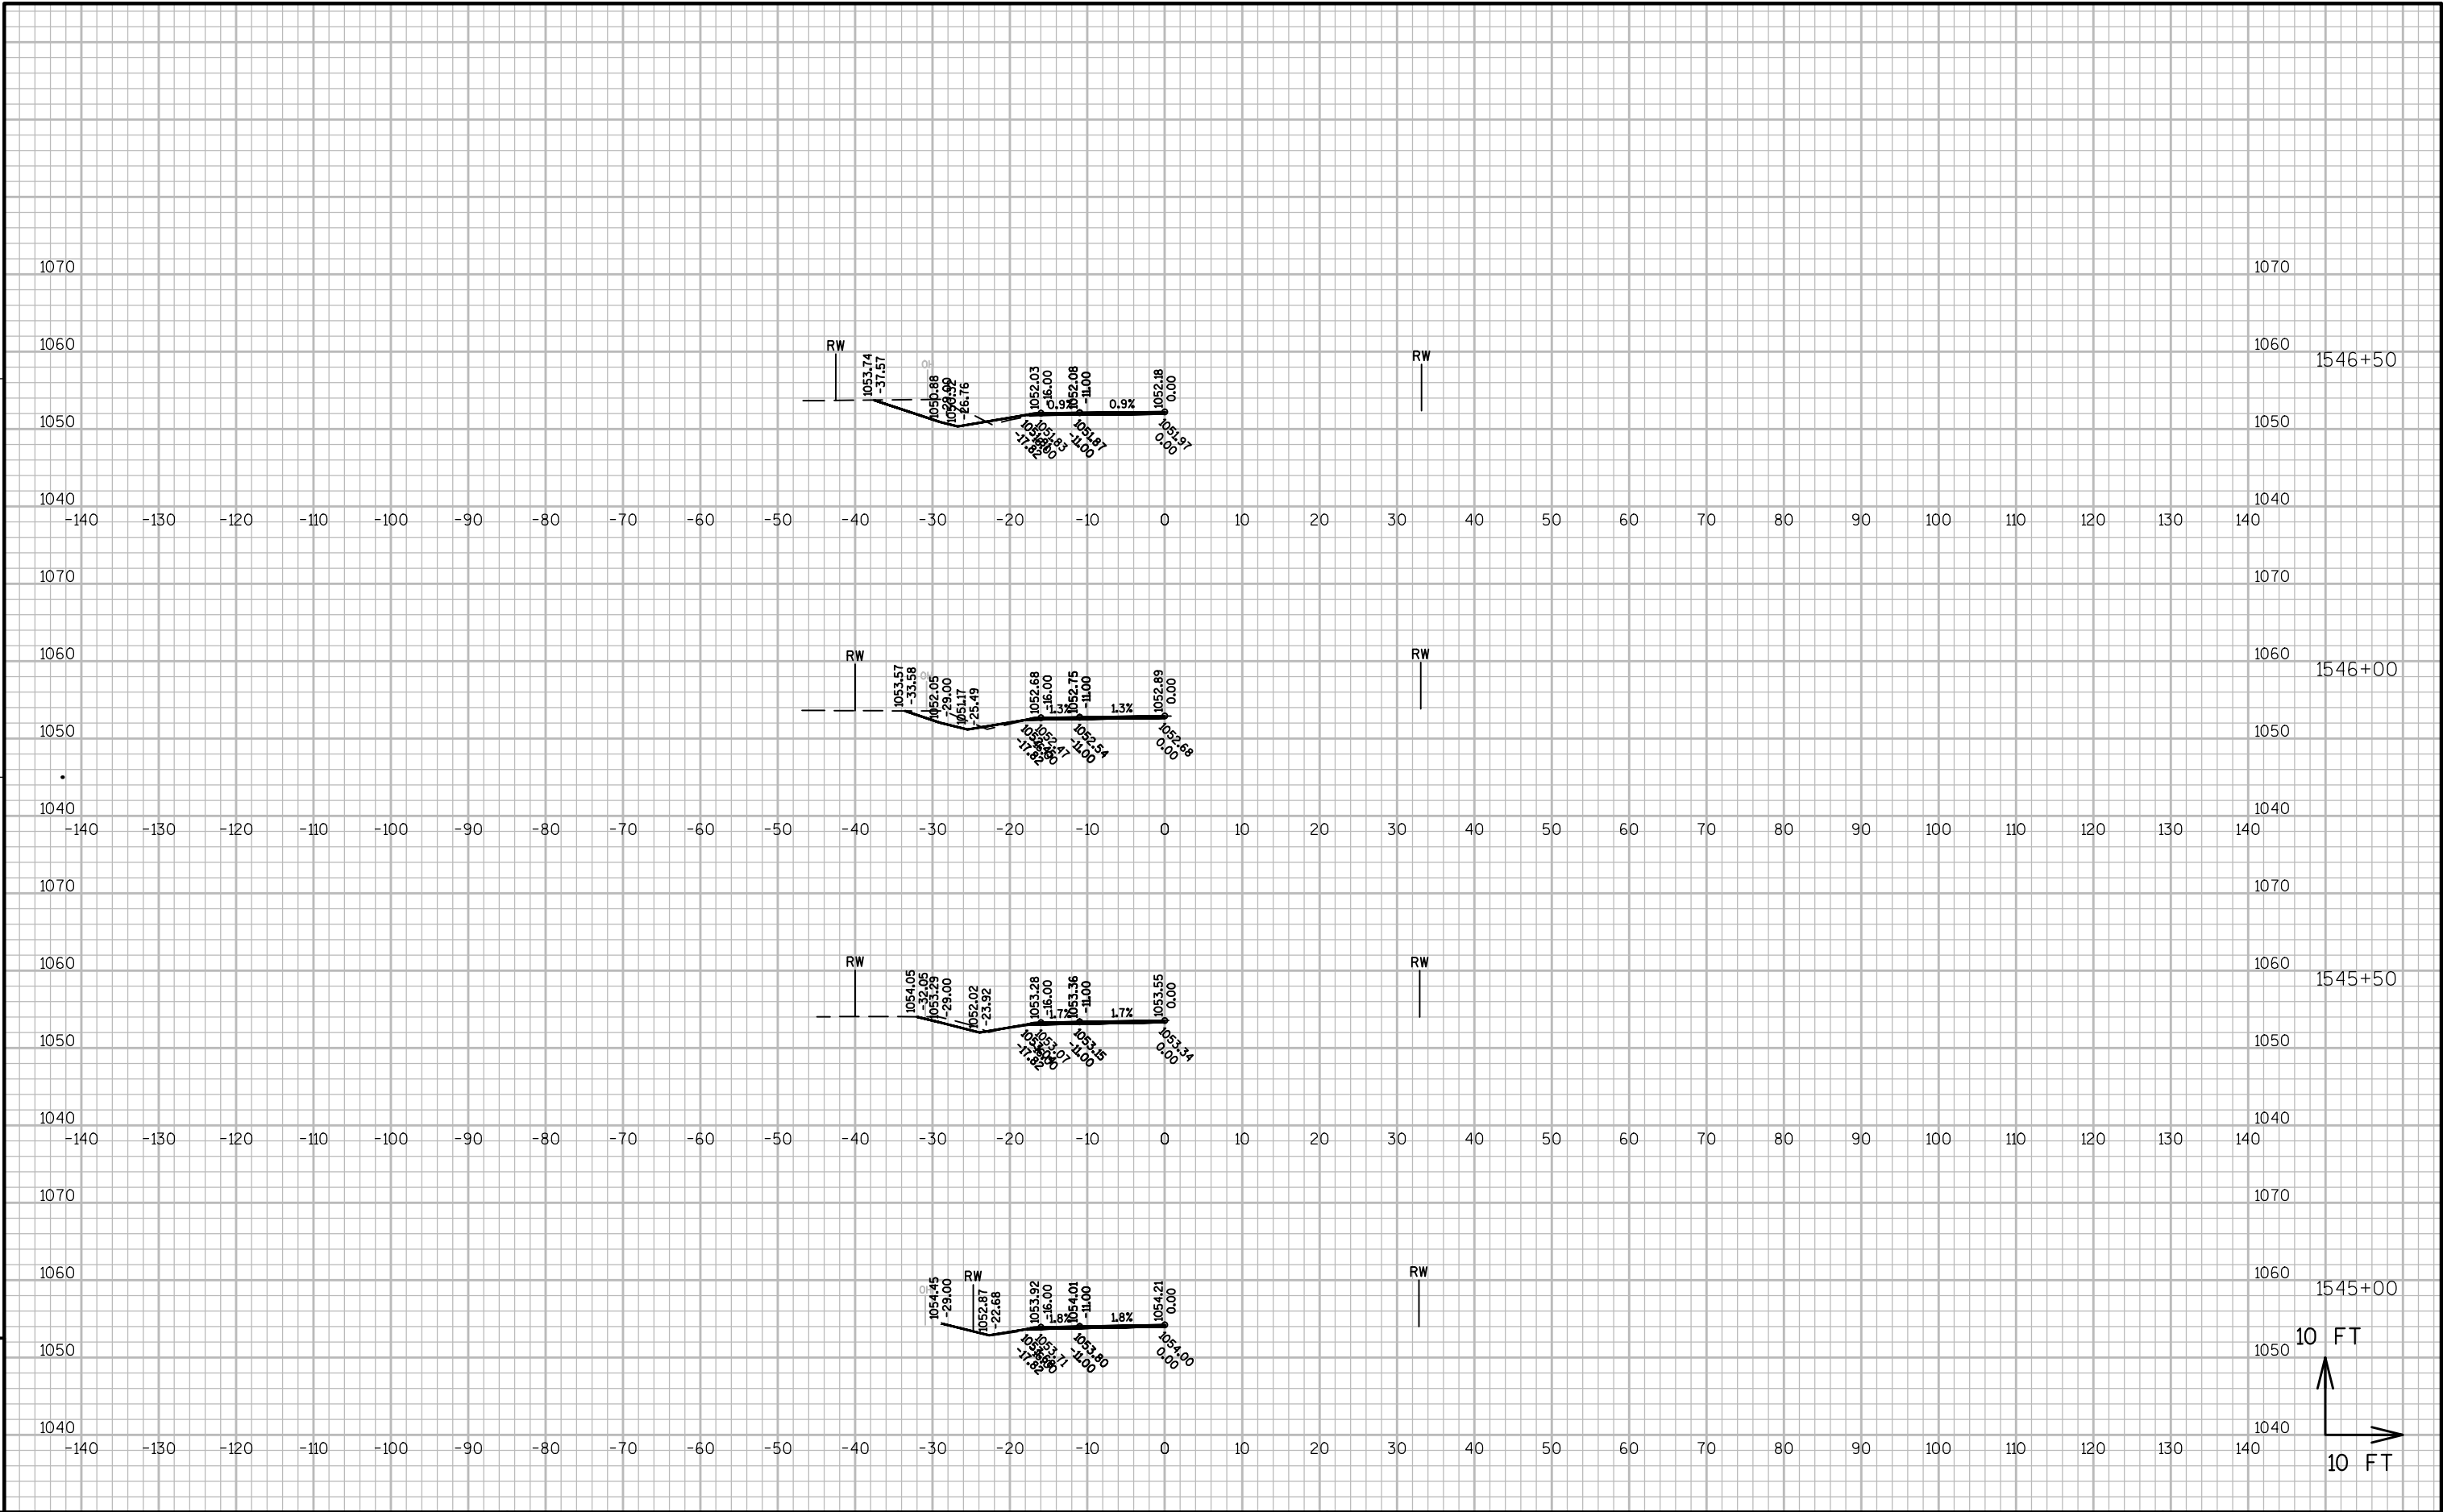


9

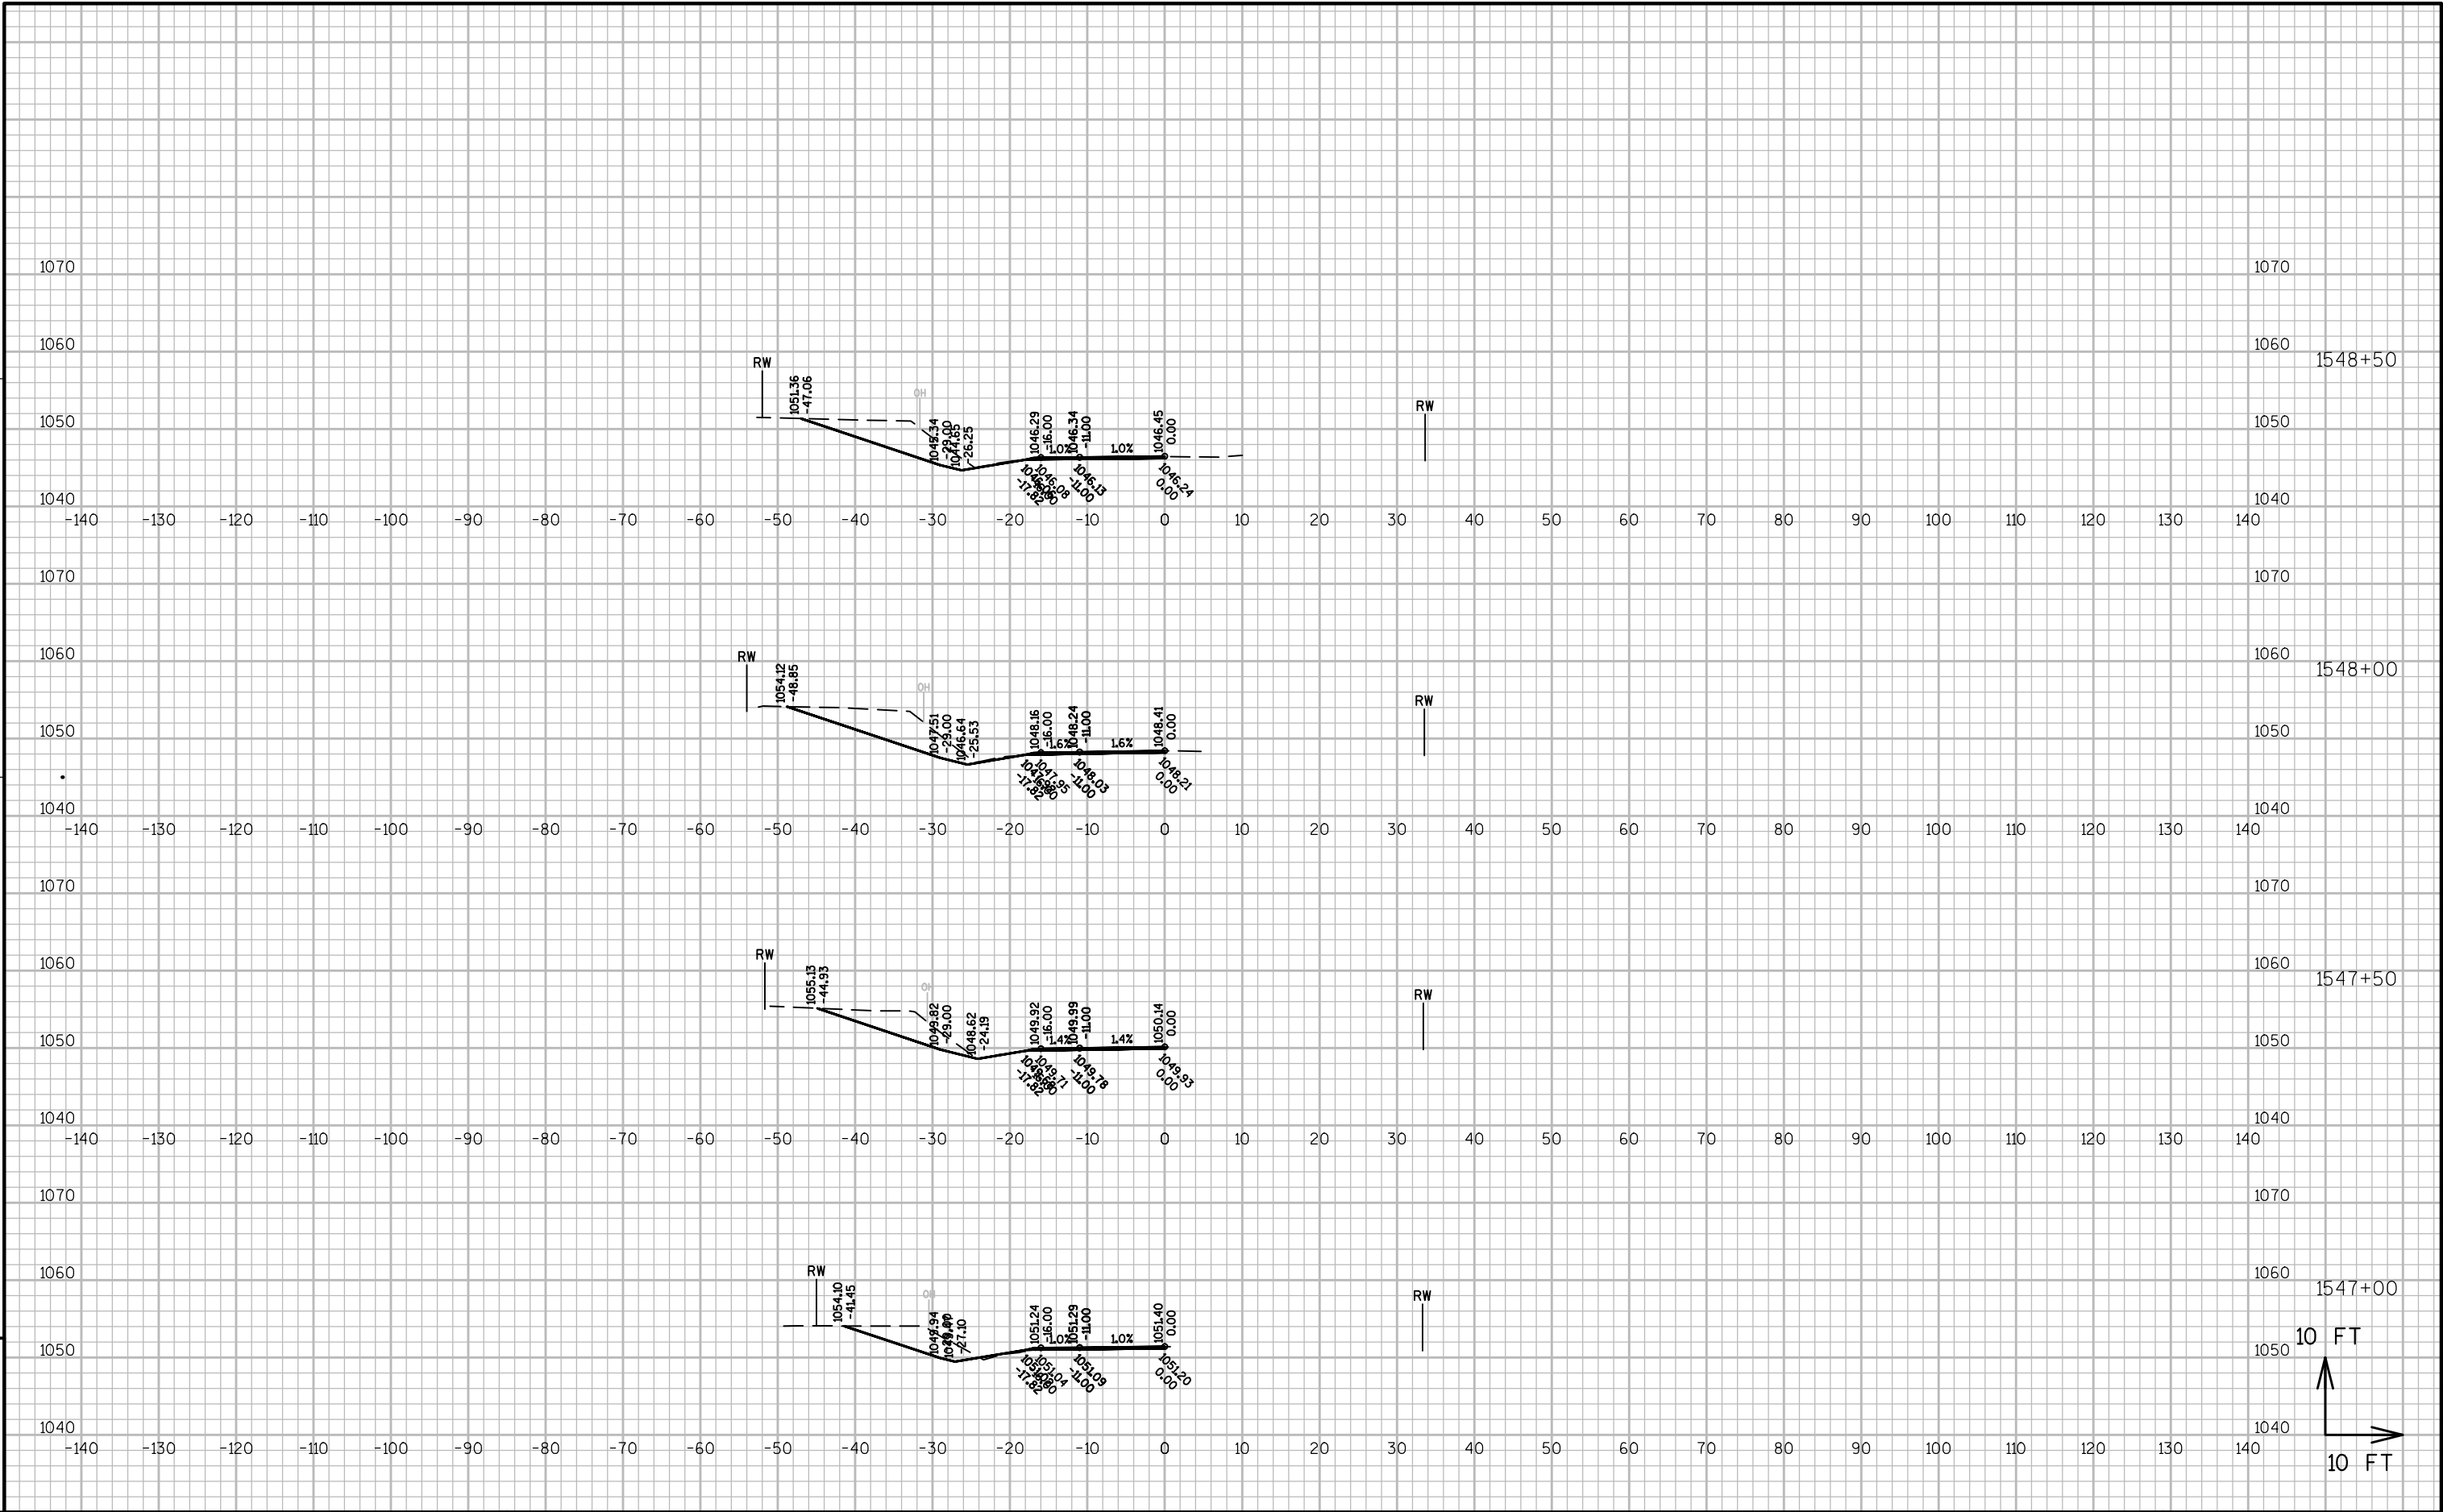

9

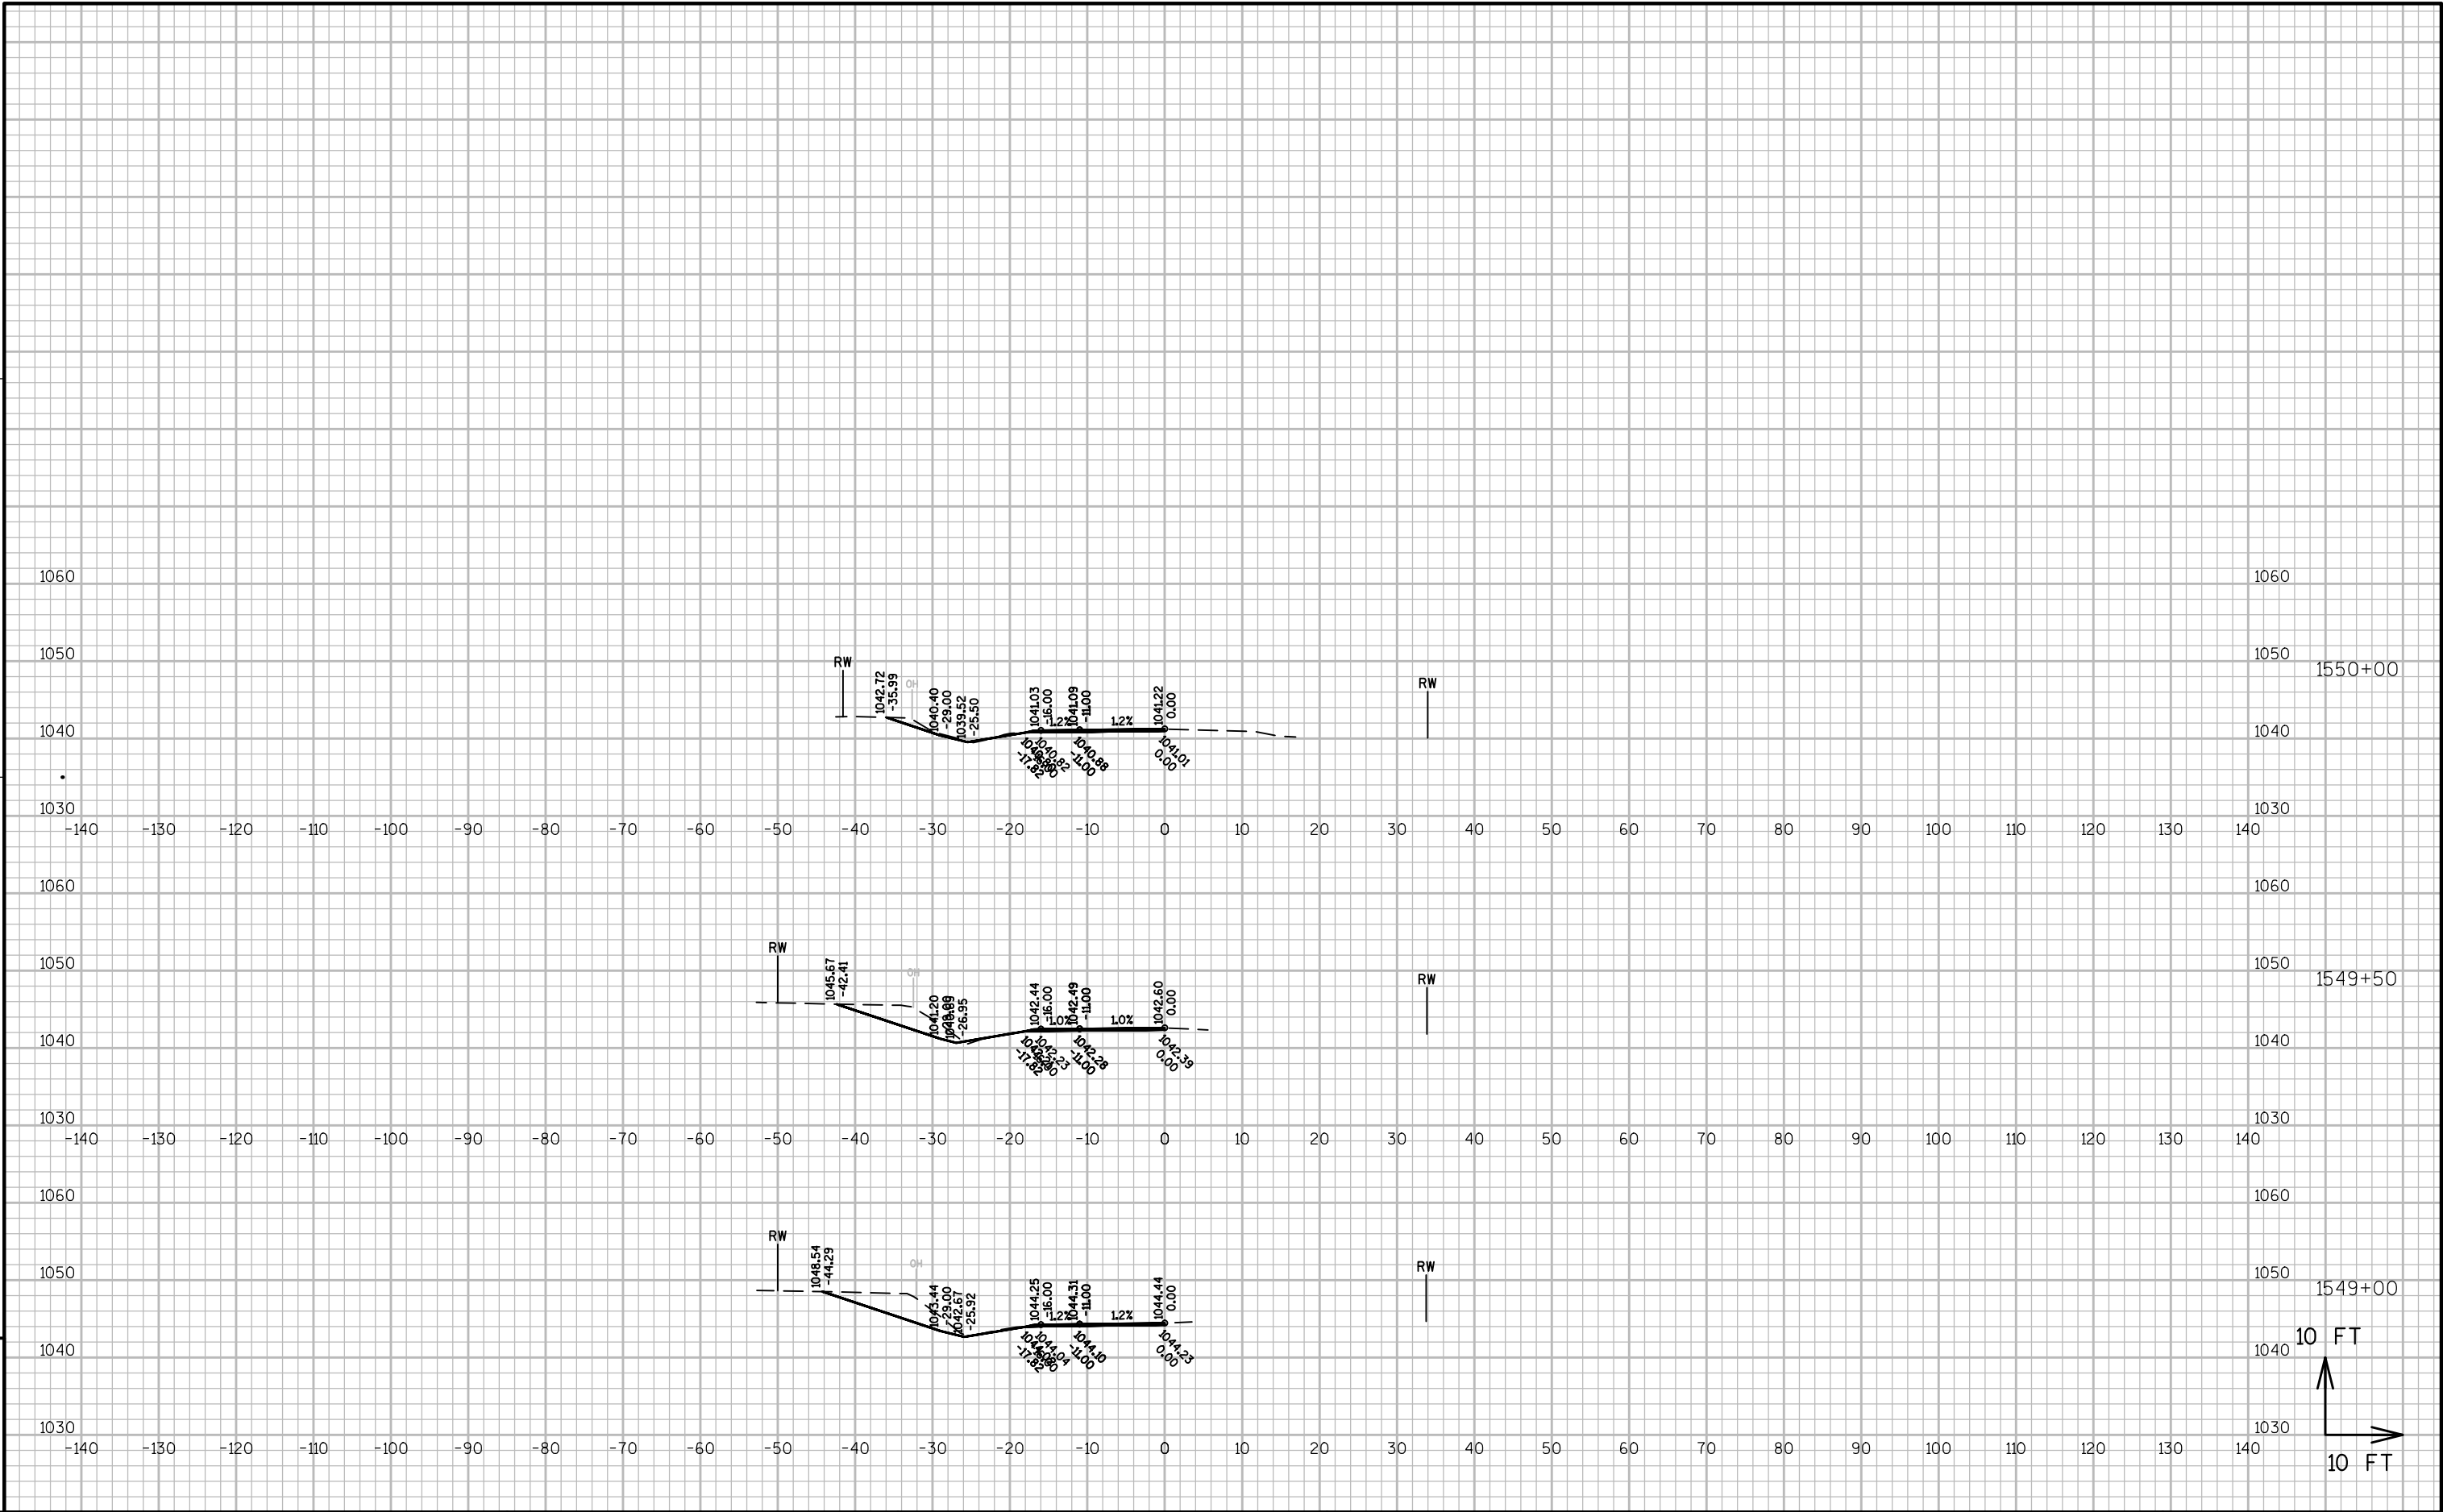

9

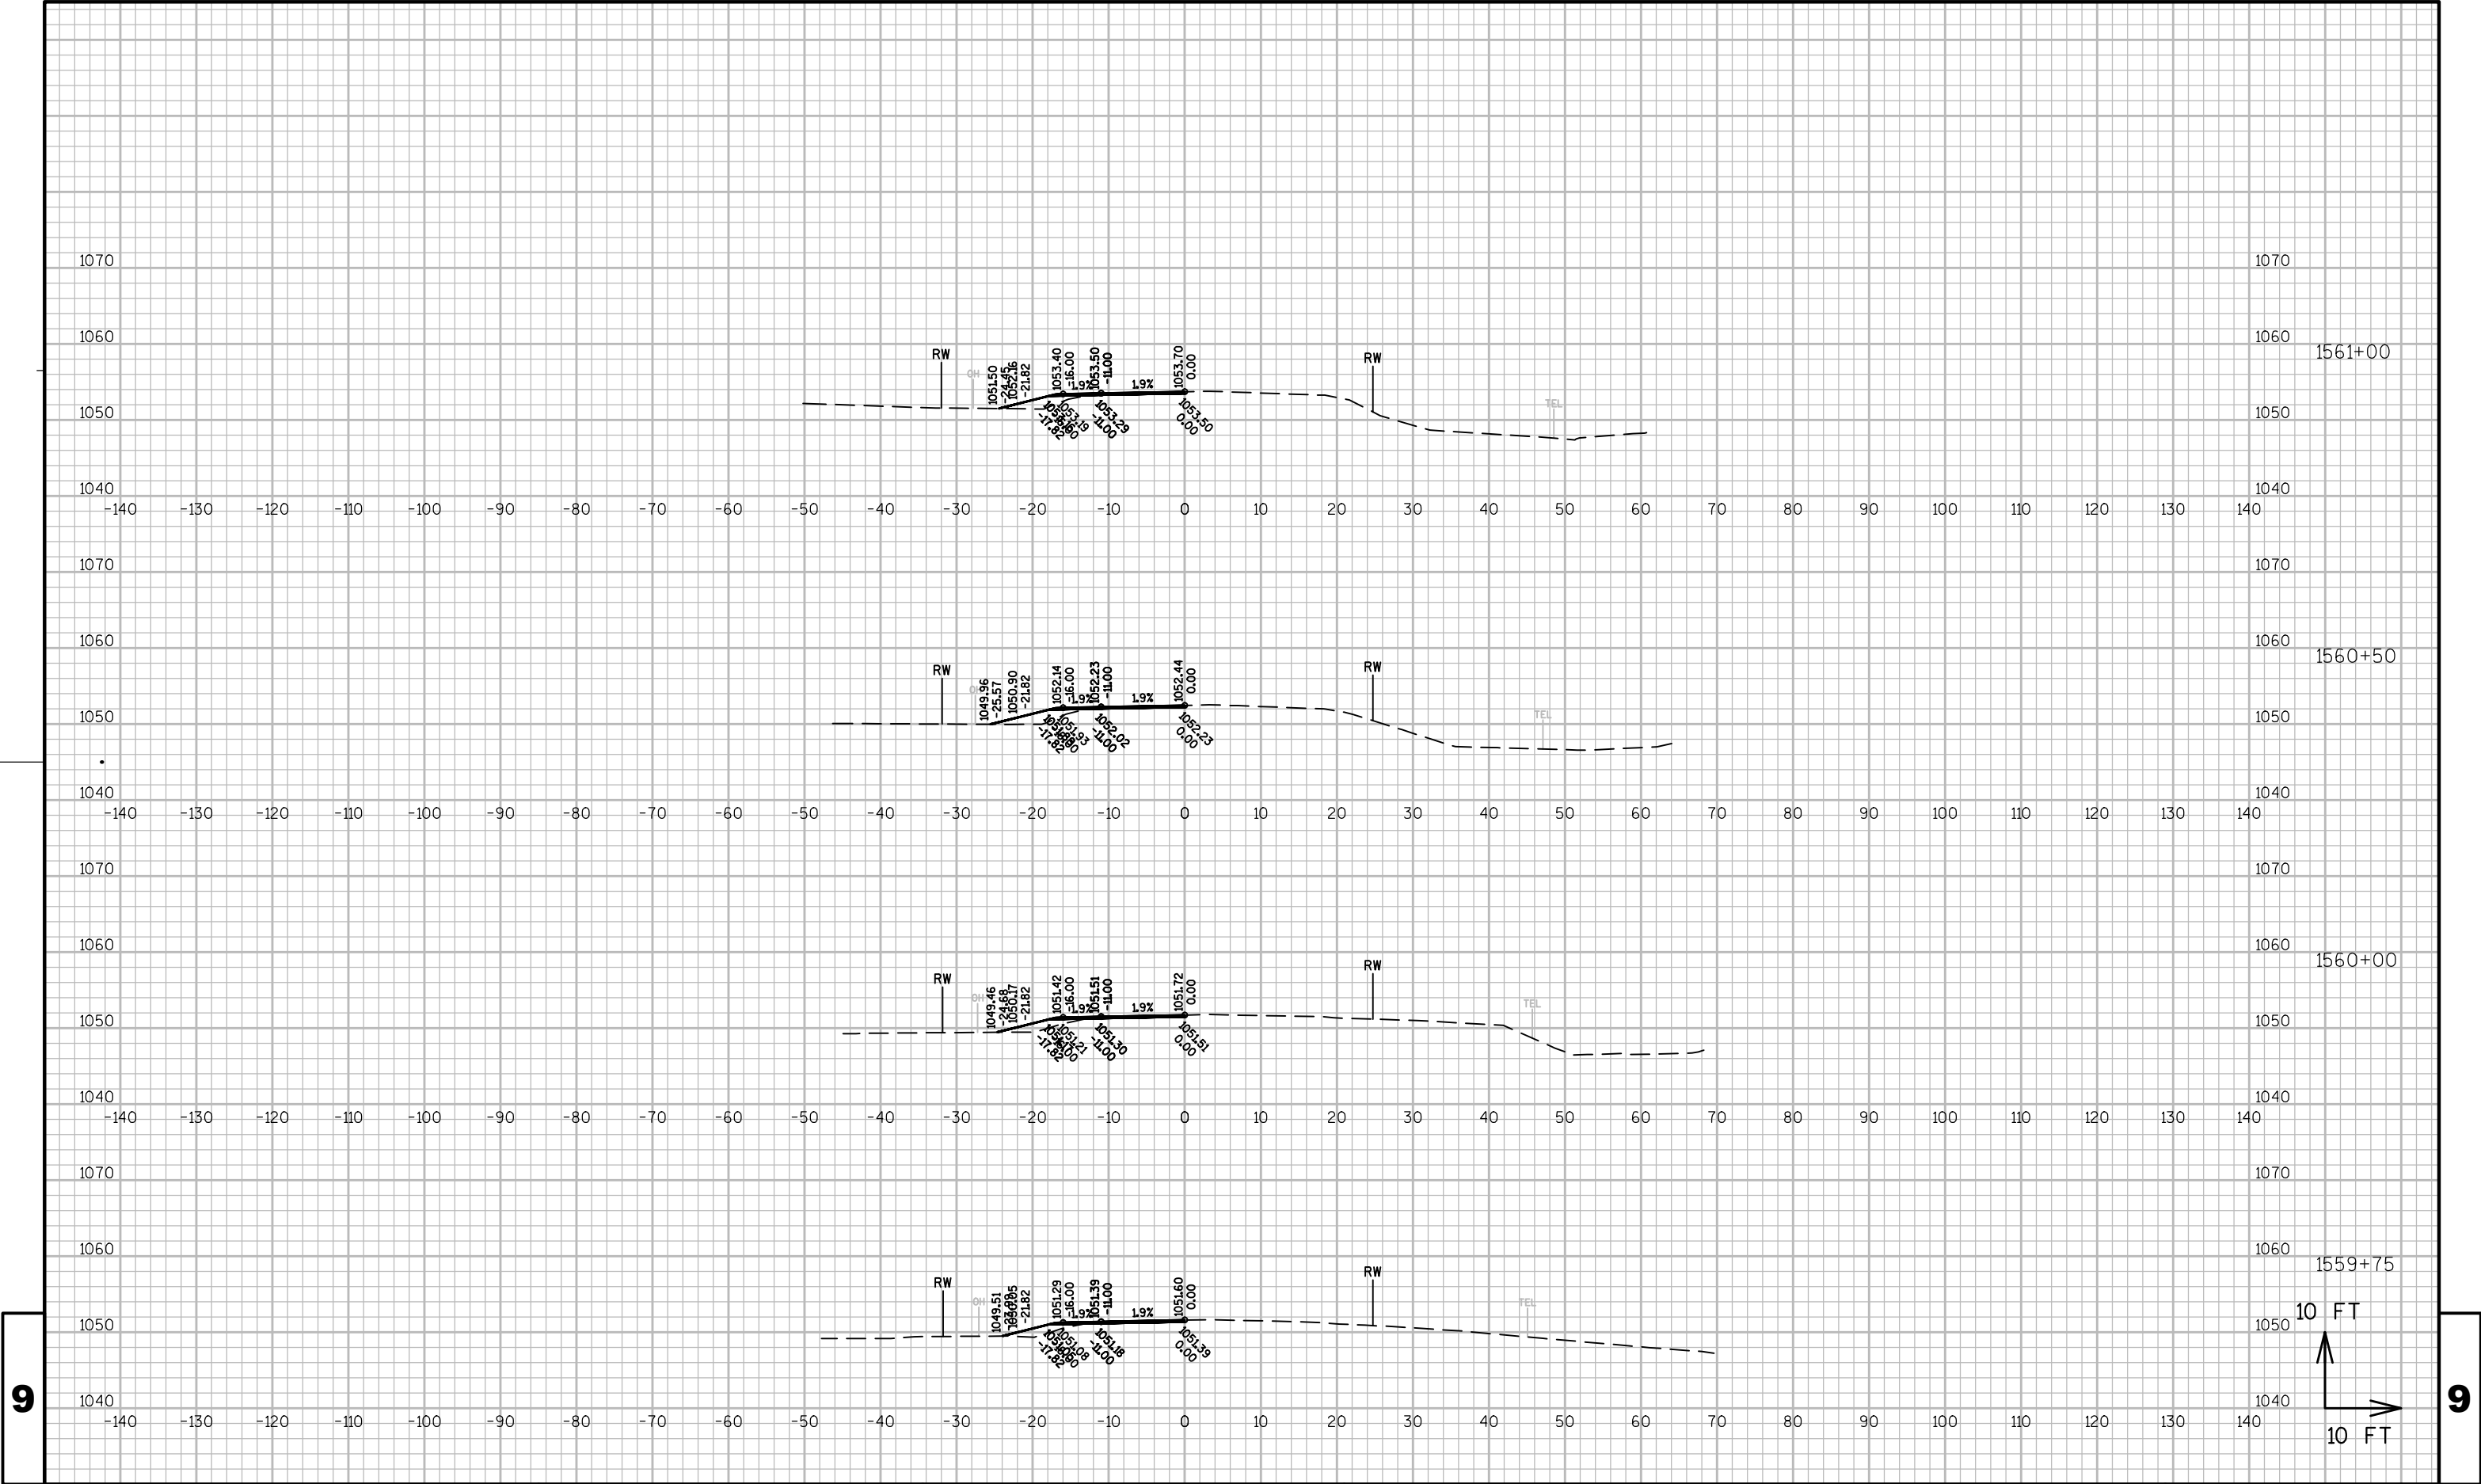

PROJECT NO: 4530-06-71


HWY: STH 67

COUNTY: FOND DU LAC

CROSS SECTIONS: MAINLINE

SHEET

9

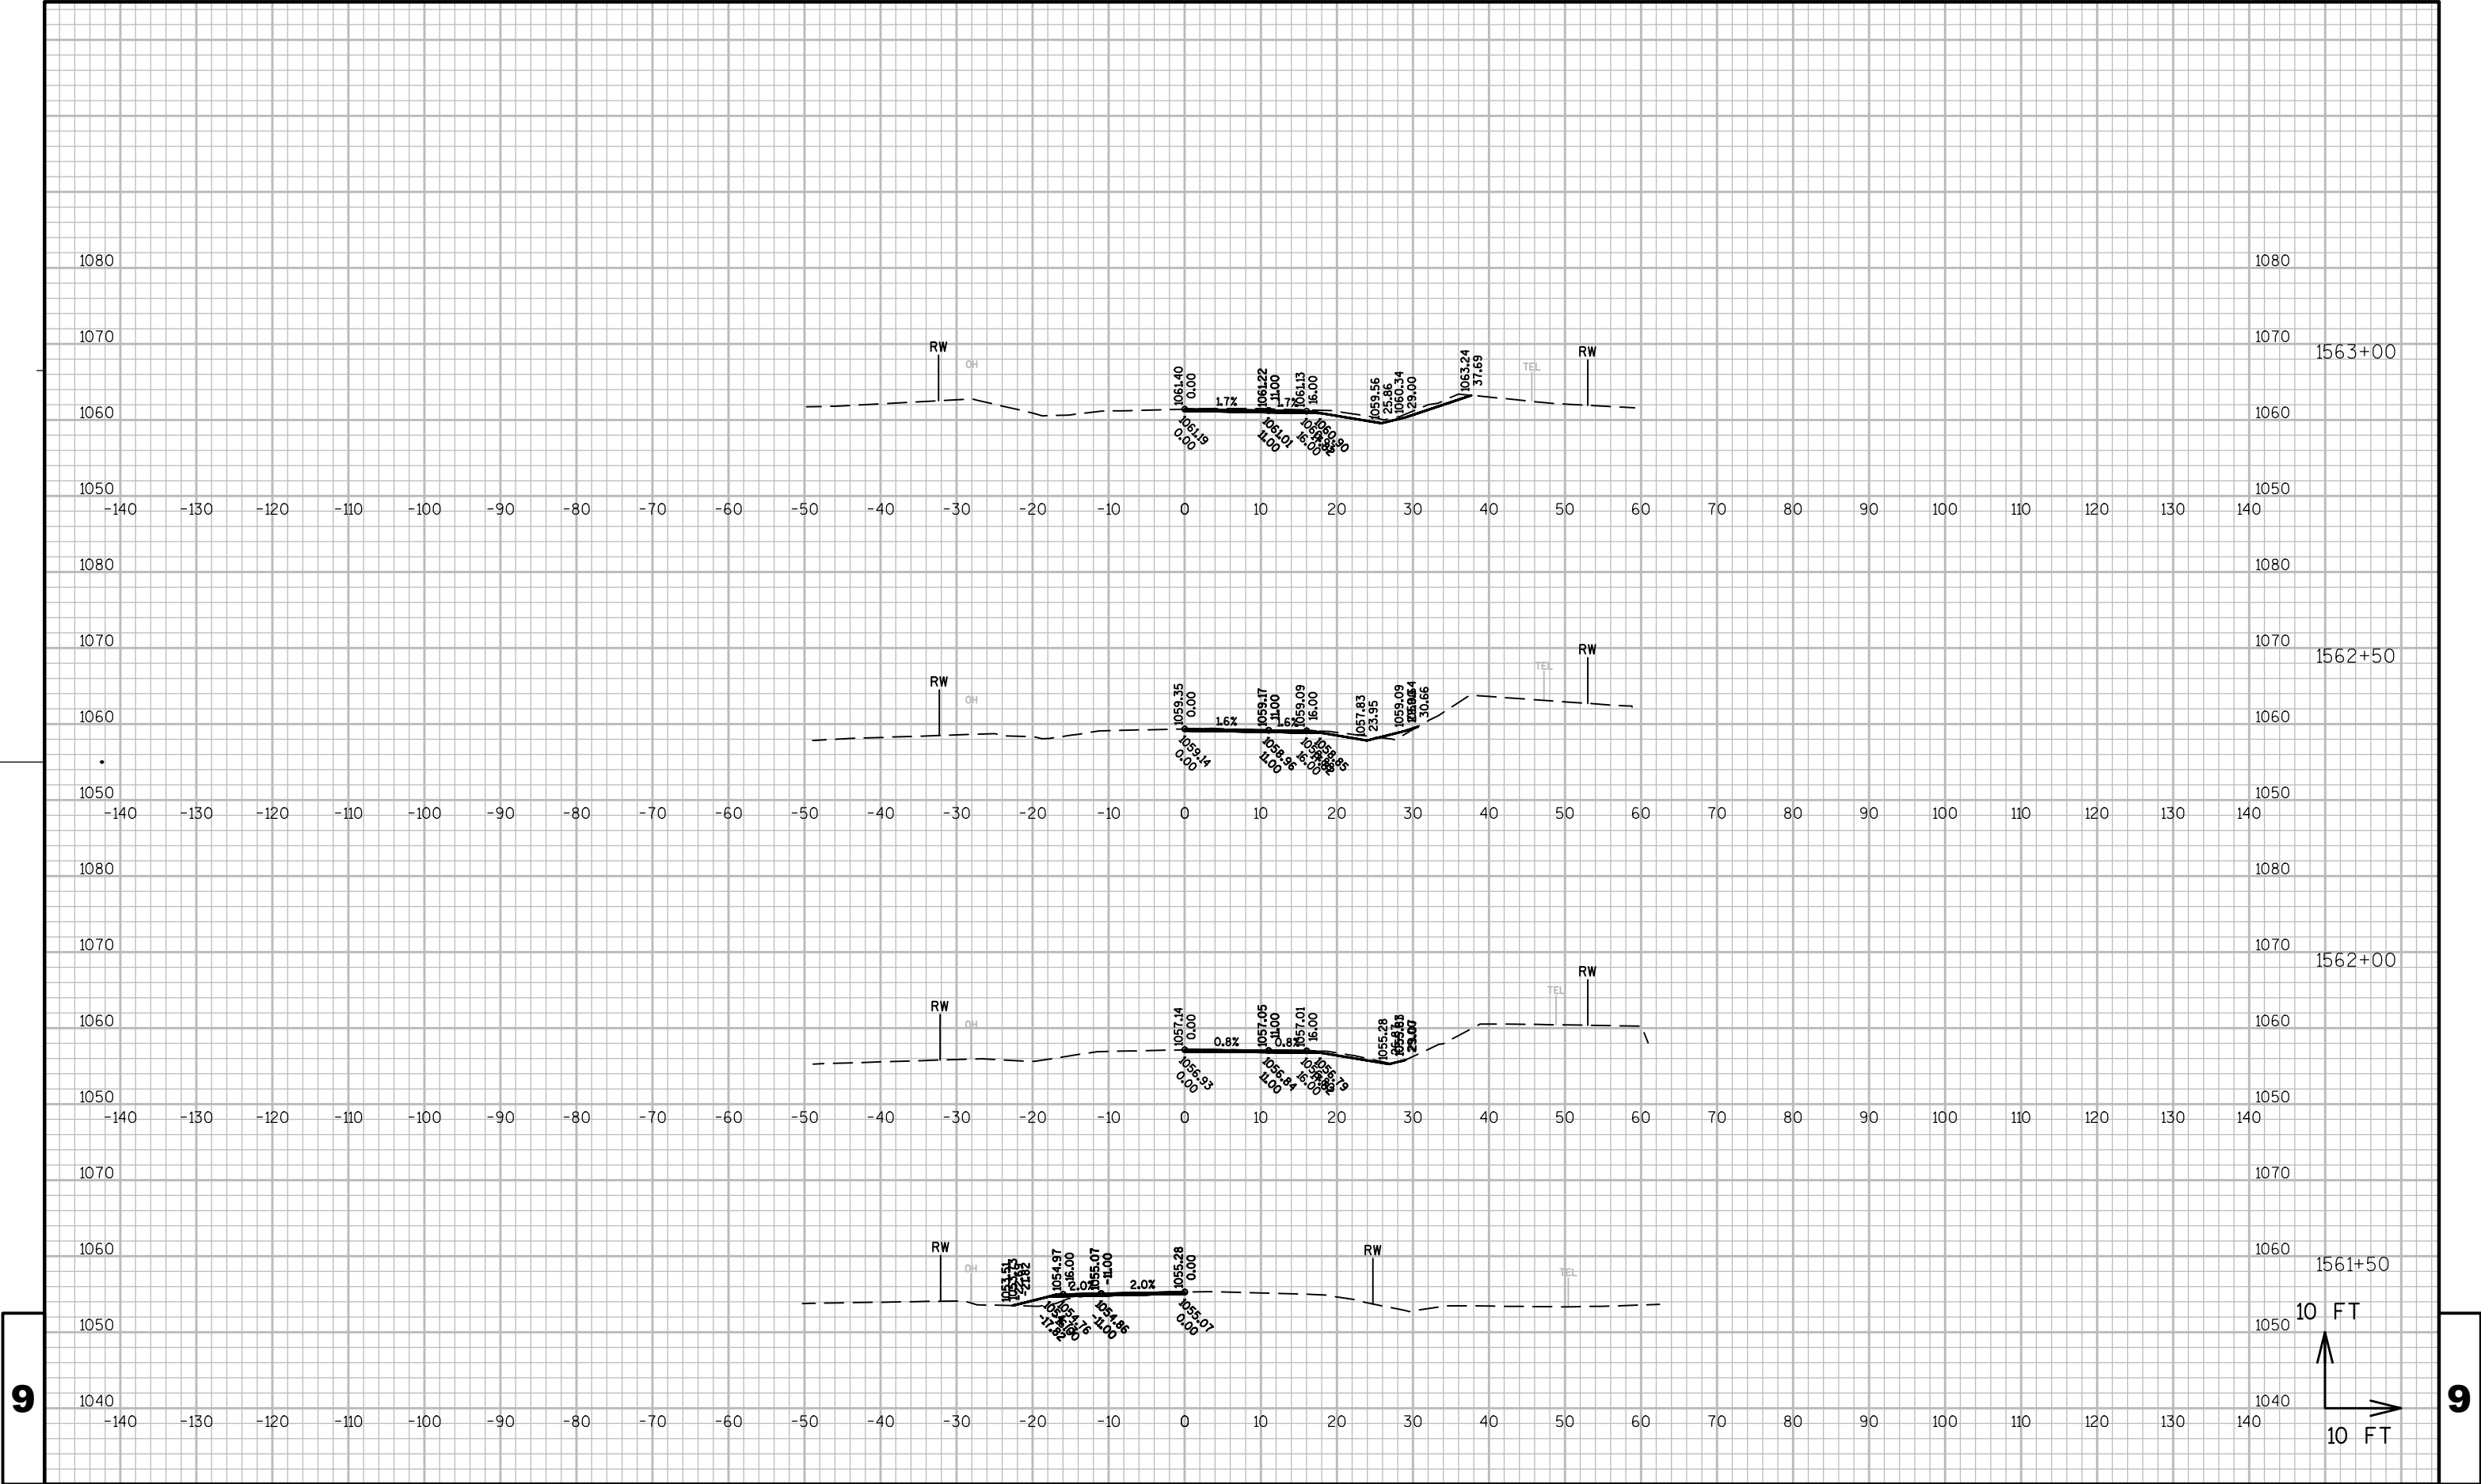

PROJECT NO: 4530-06-71


HWY: STH 67


COUNTY: FOND DU LAC


CROSS SECTIONS: MAINLINE

SHEET

9

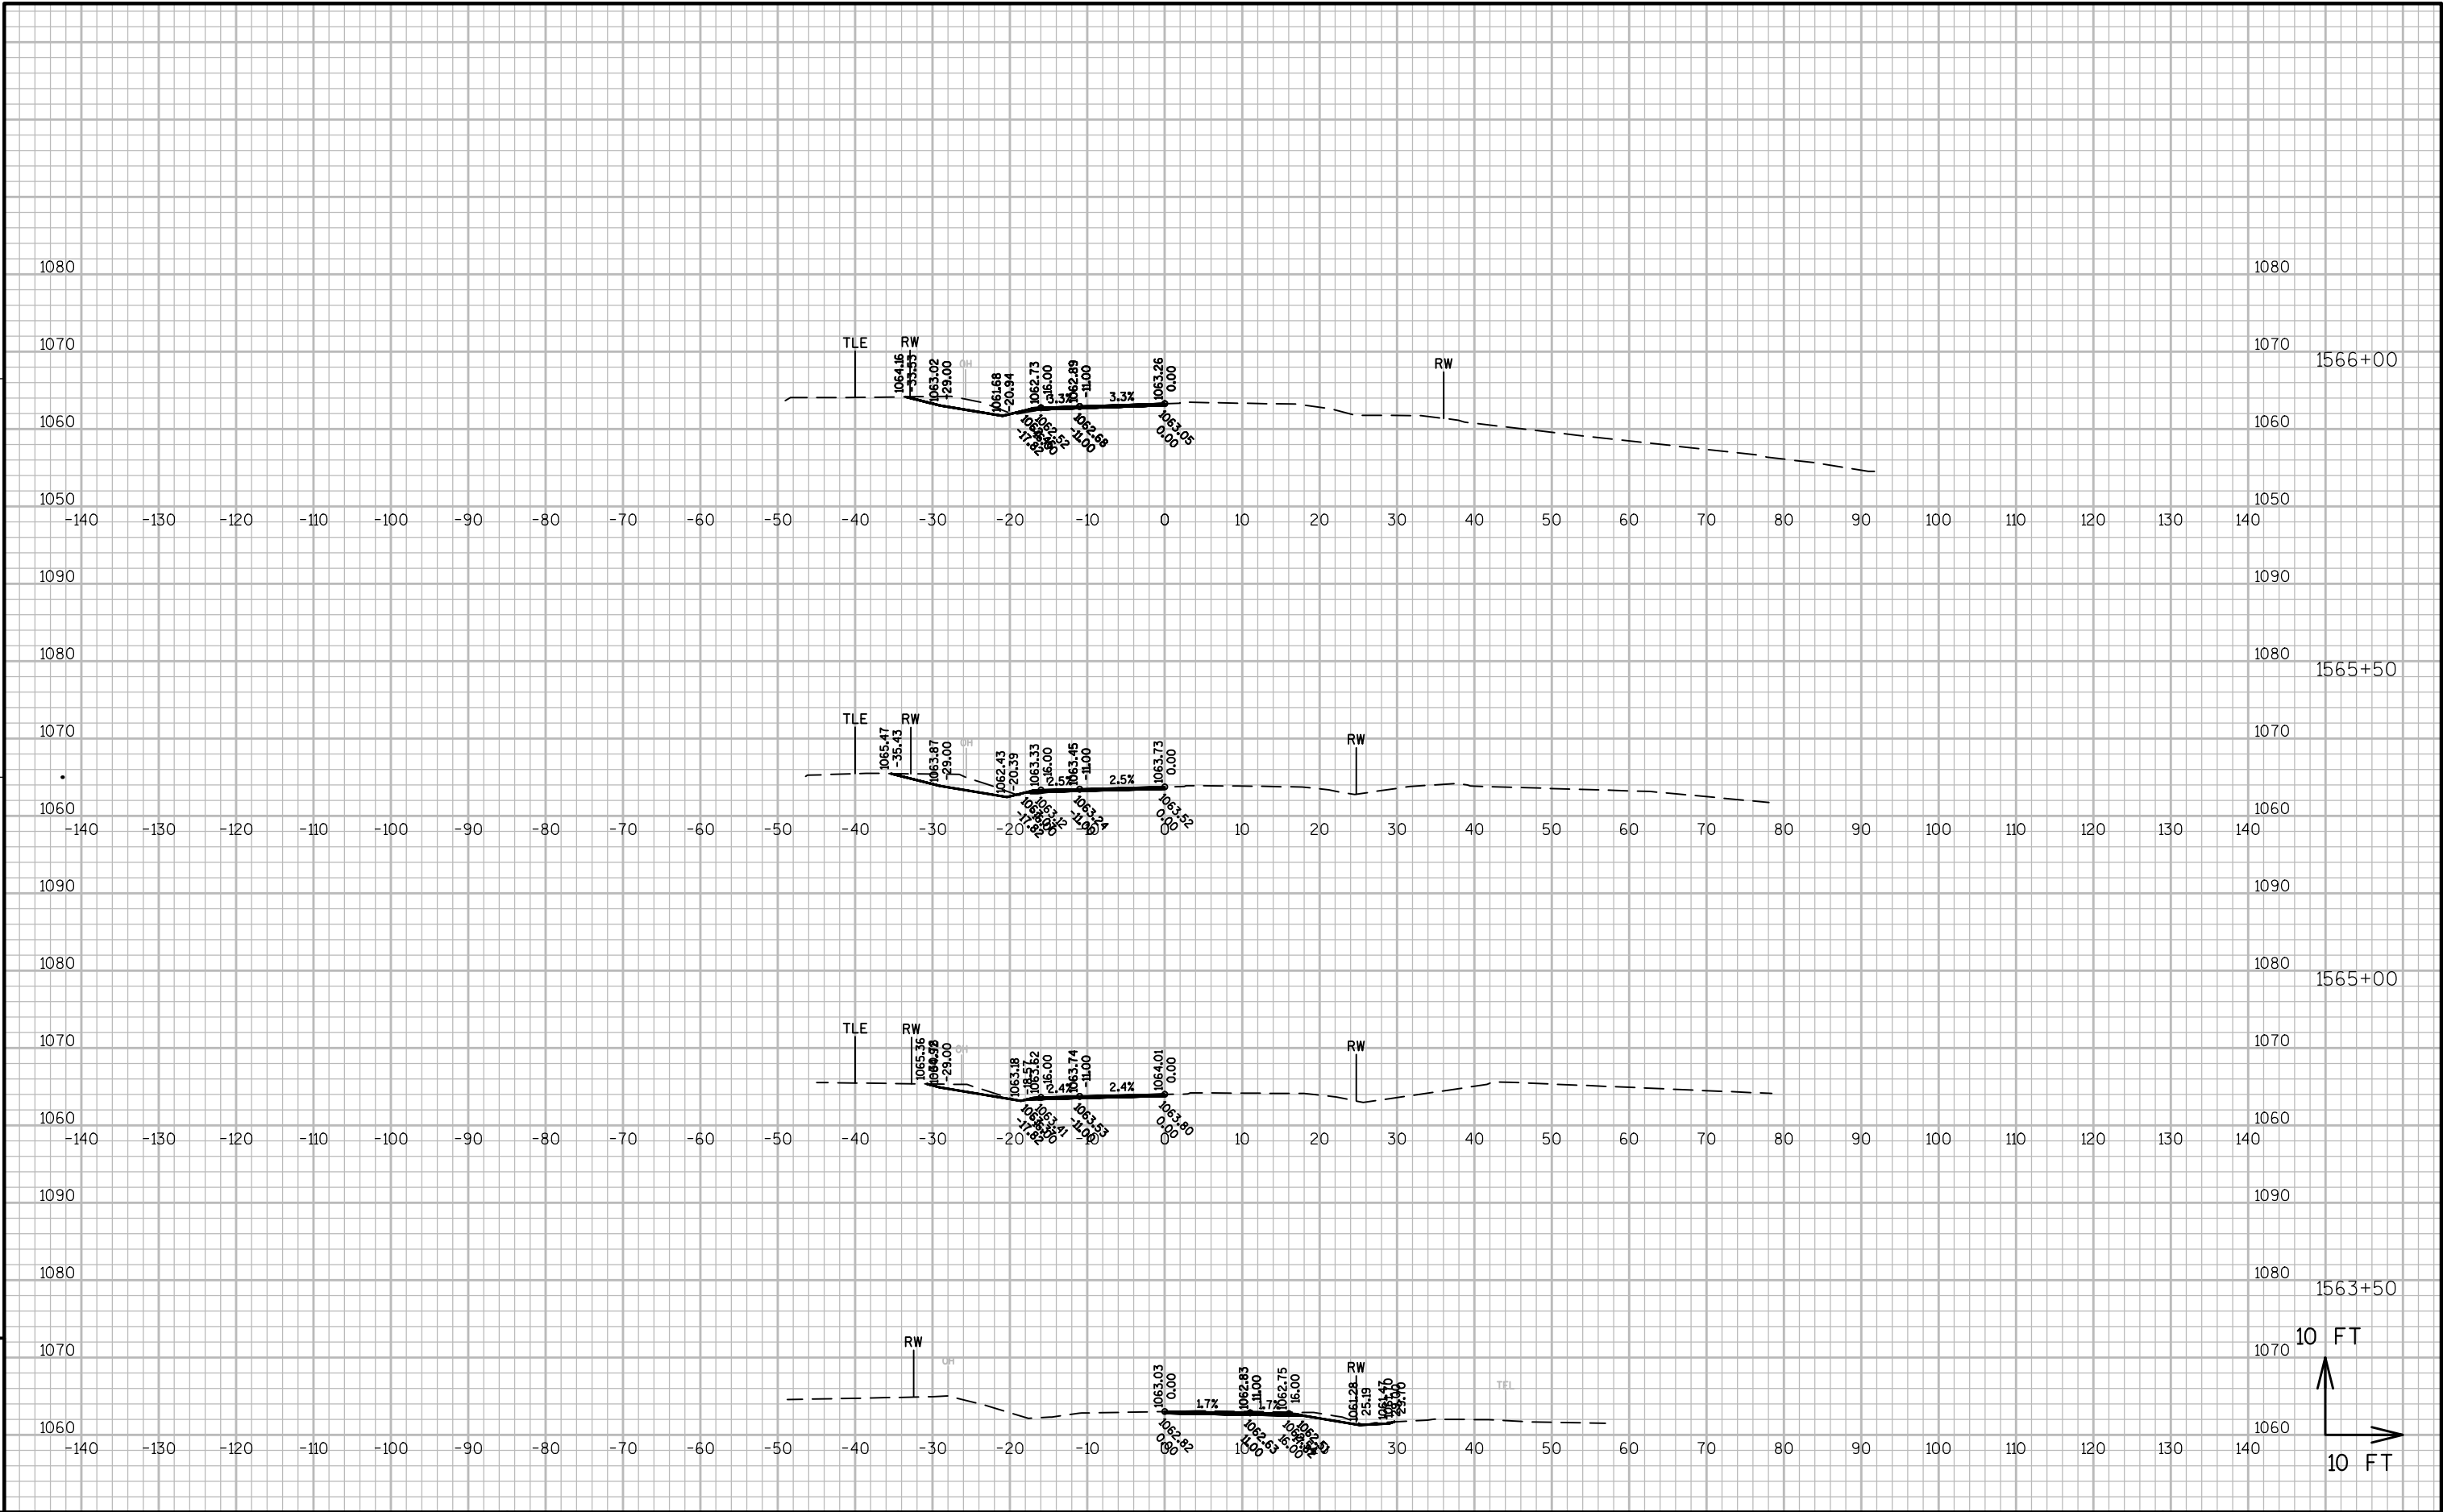

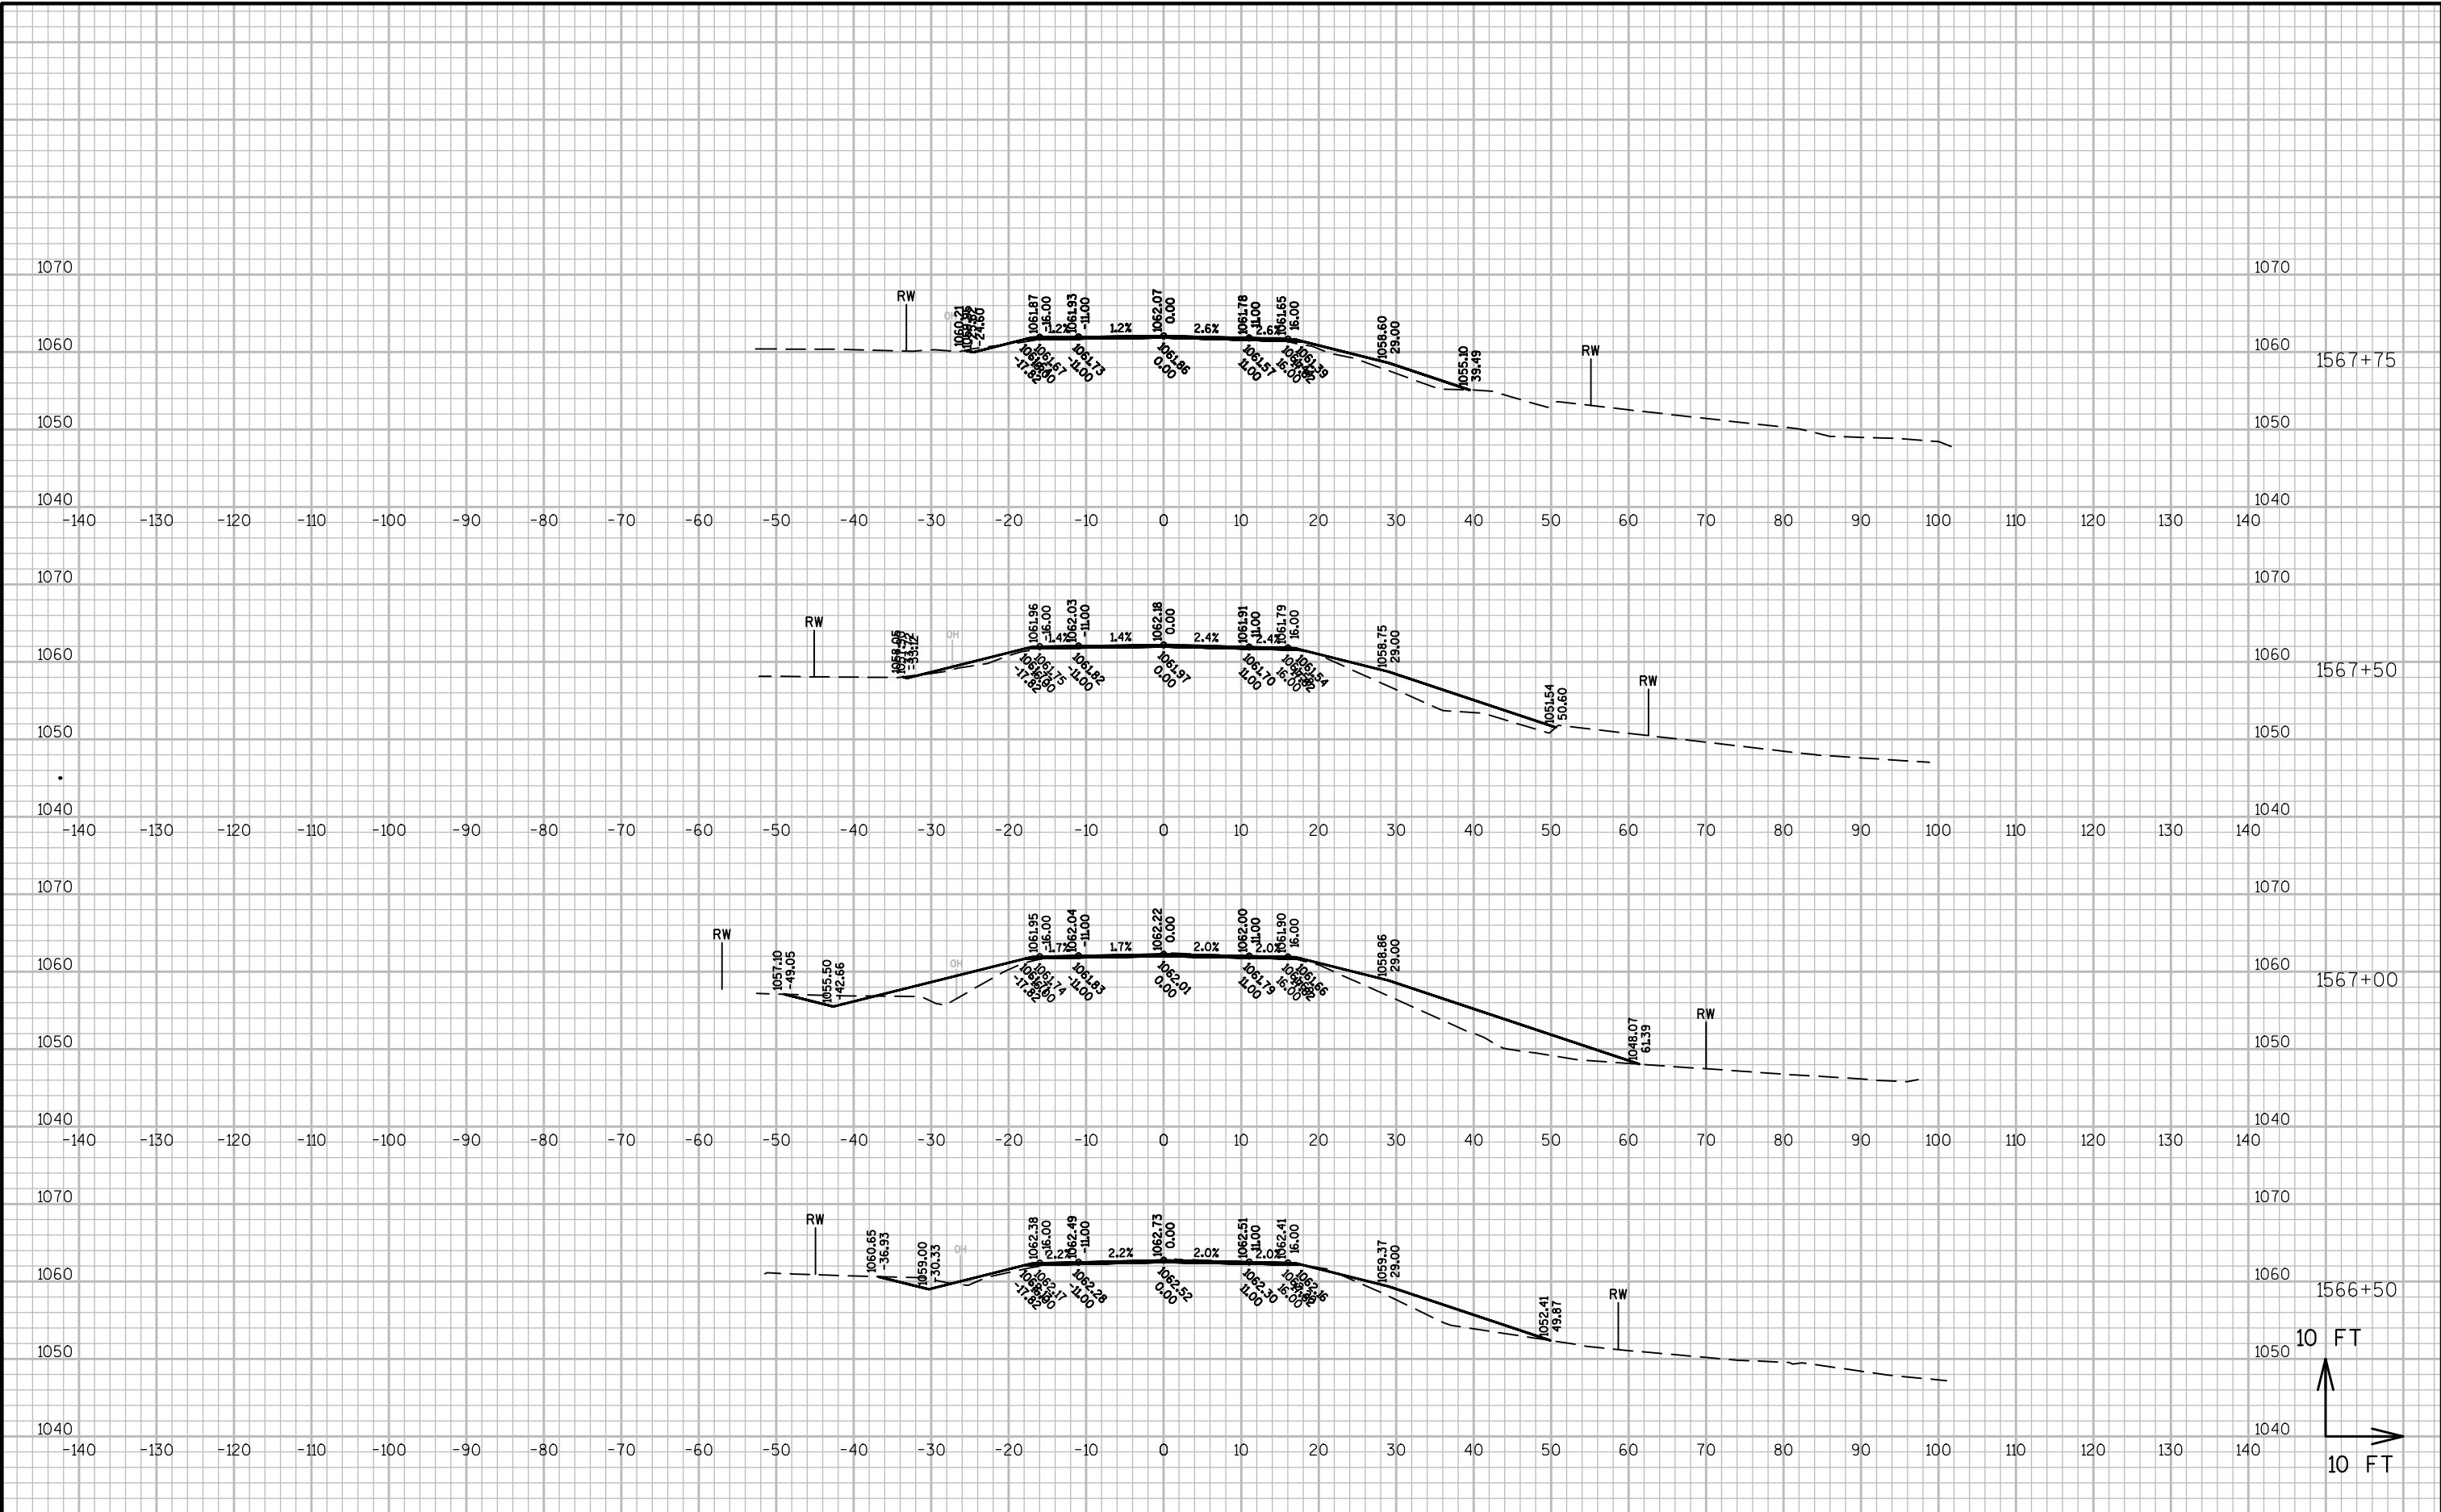

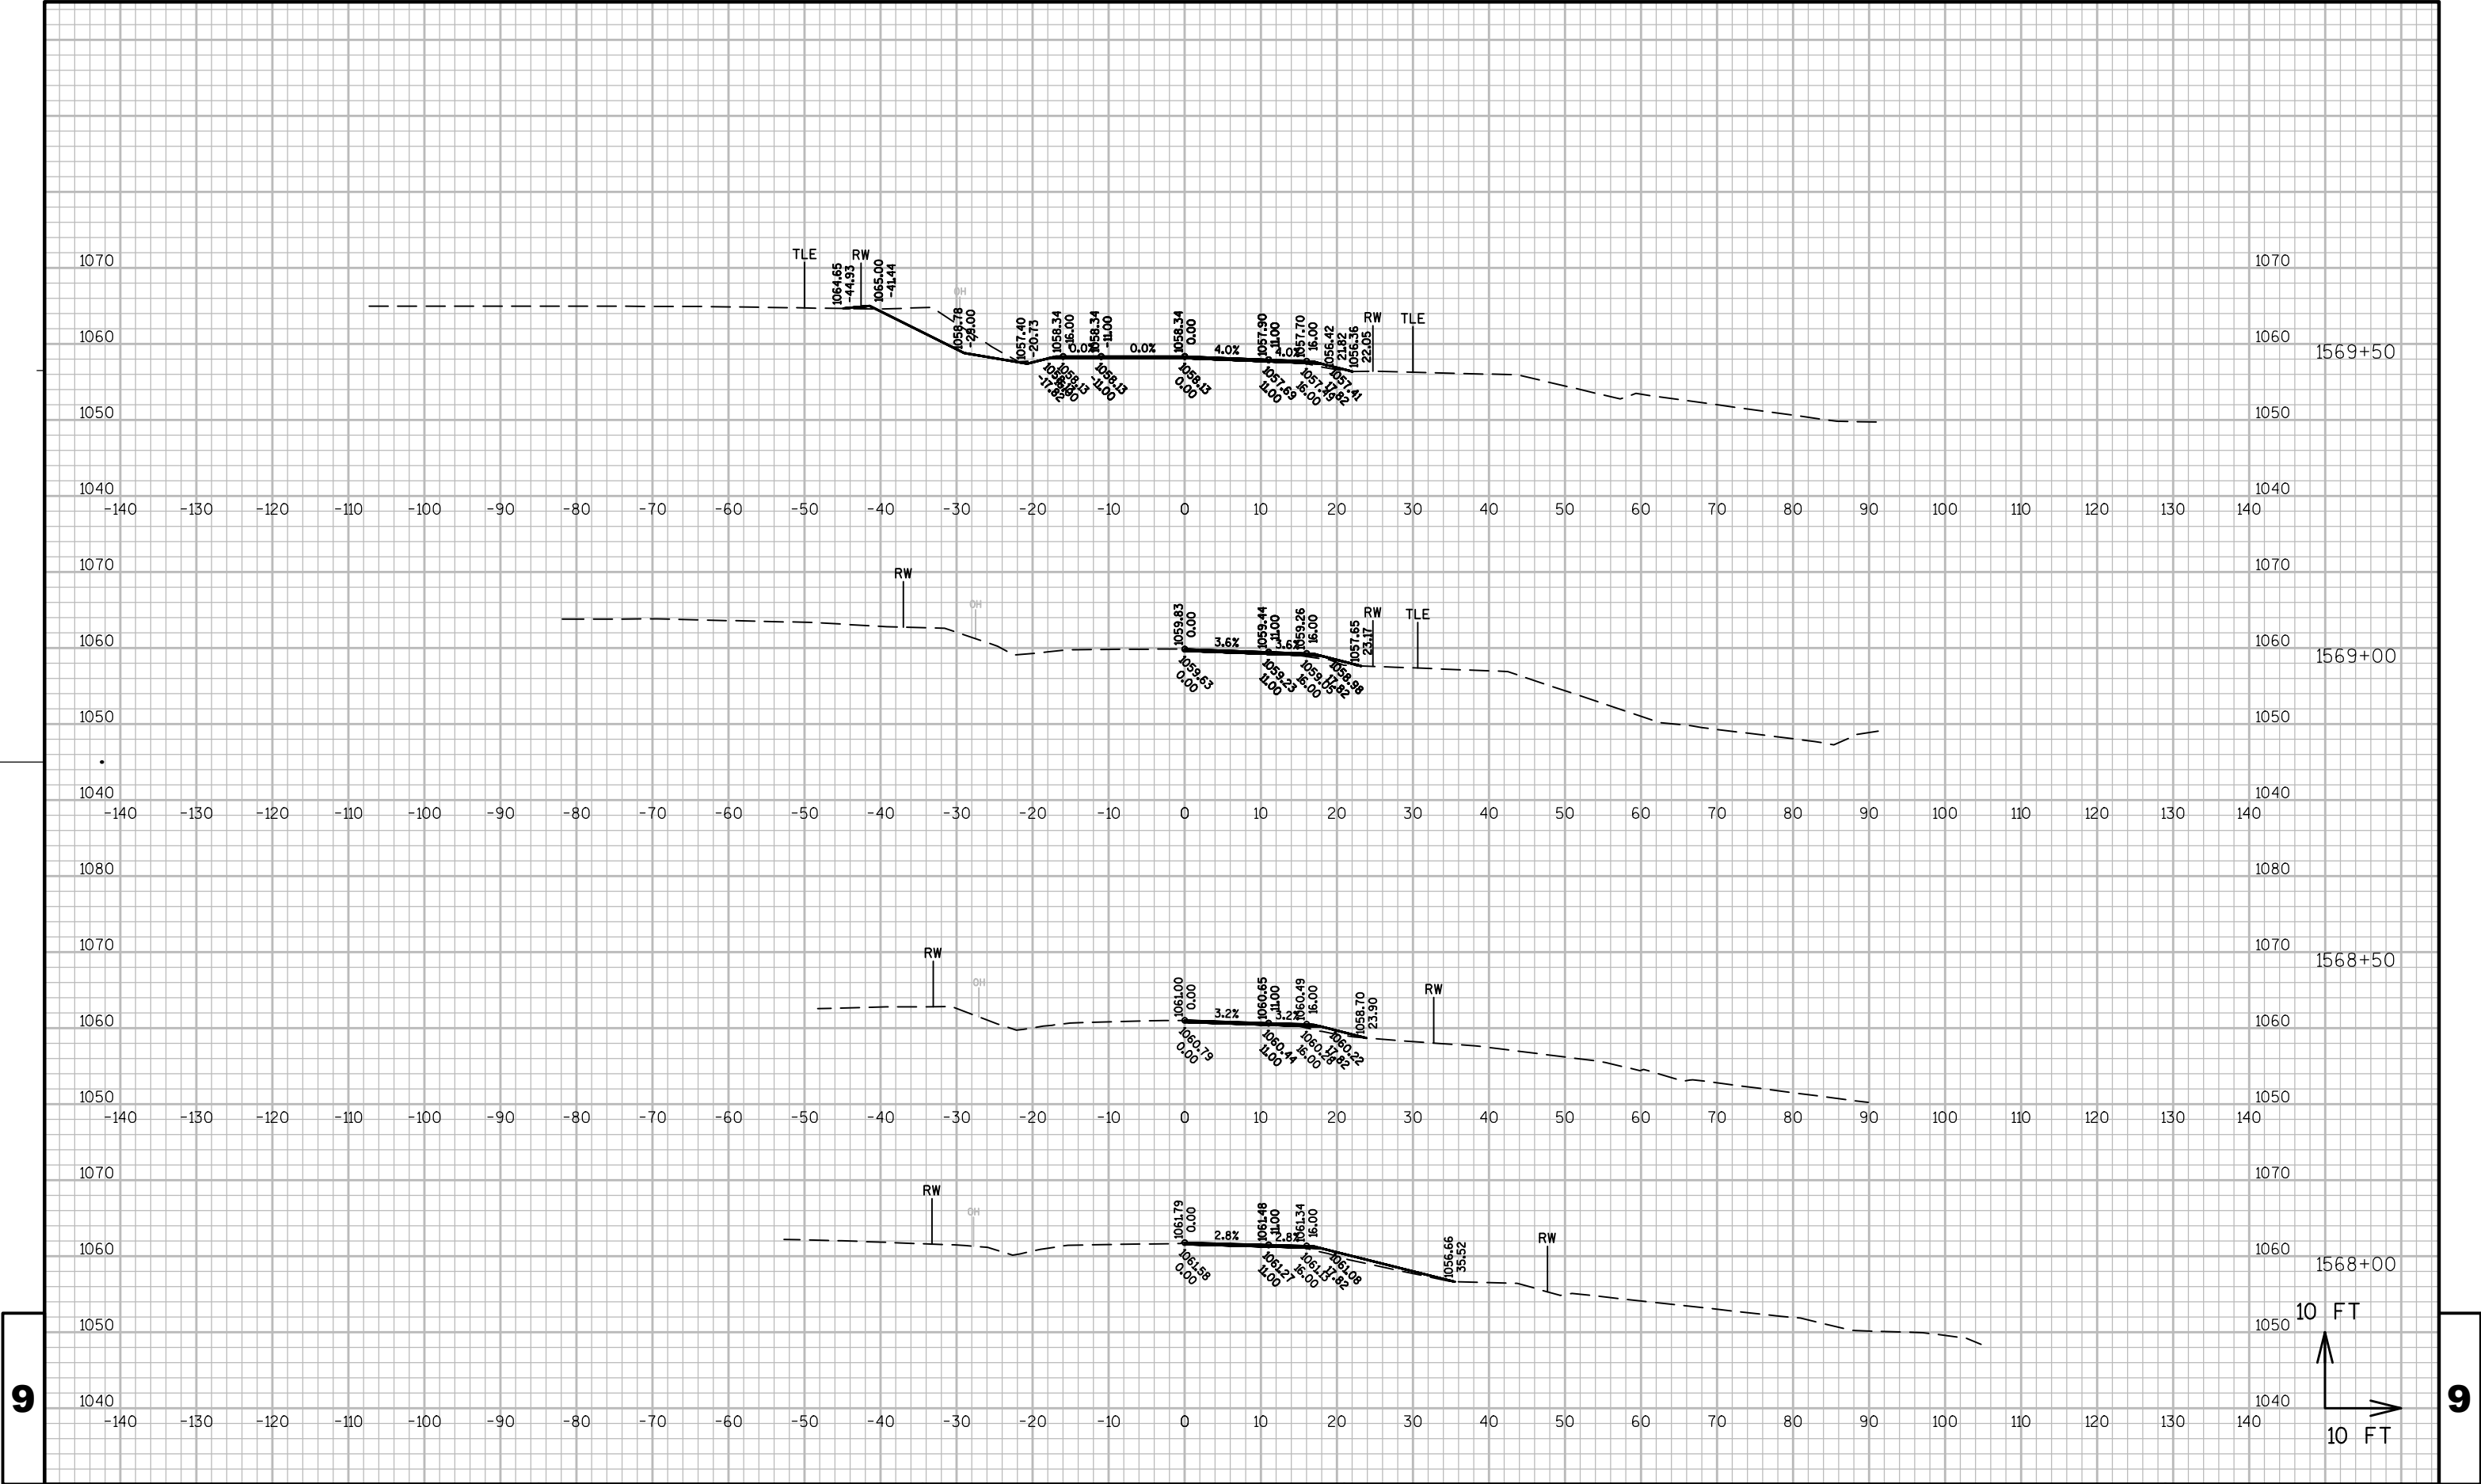

PROJECT NO: 4530-06-71

HWY: STH 67


COUNTY: FOND DU LAC

CROSS SECTIONS: MAINLINE


SHEET


9

9

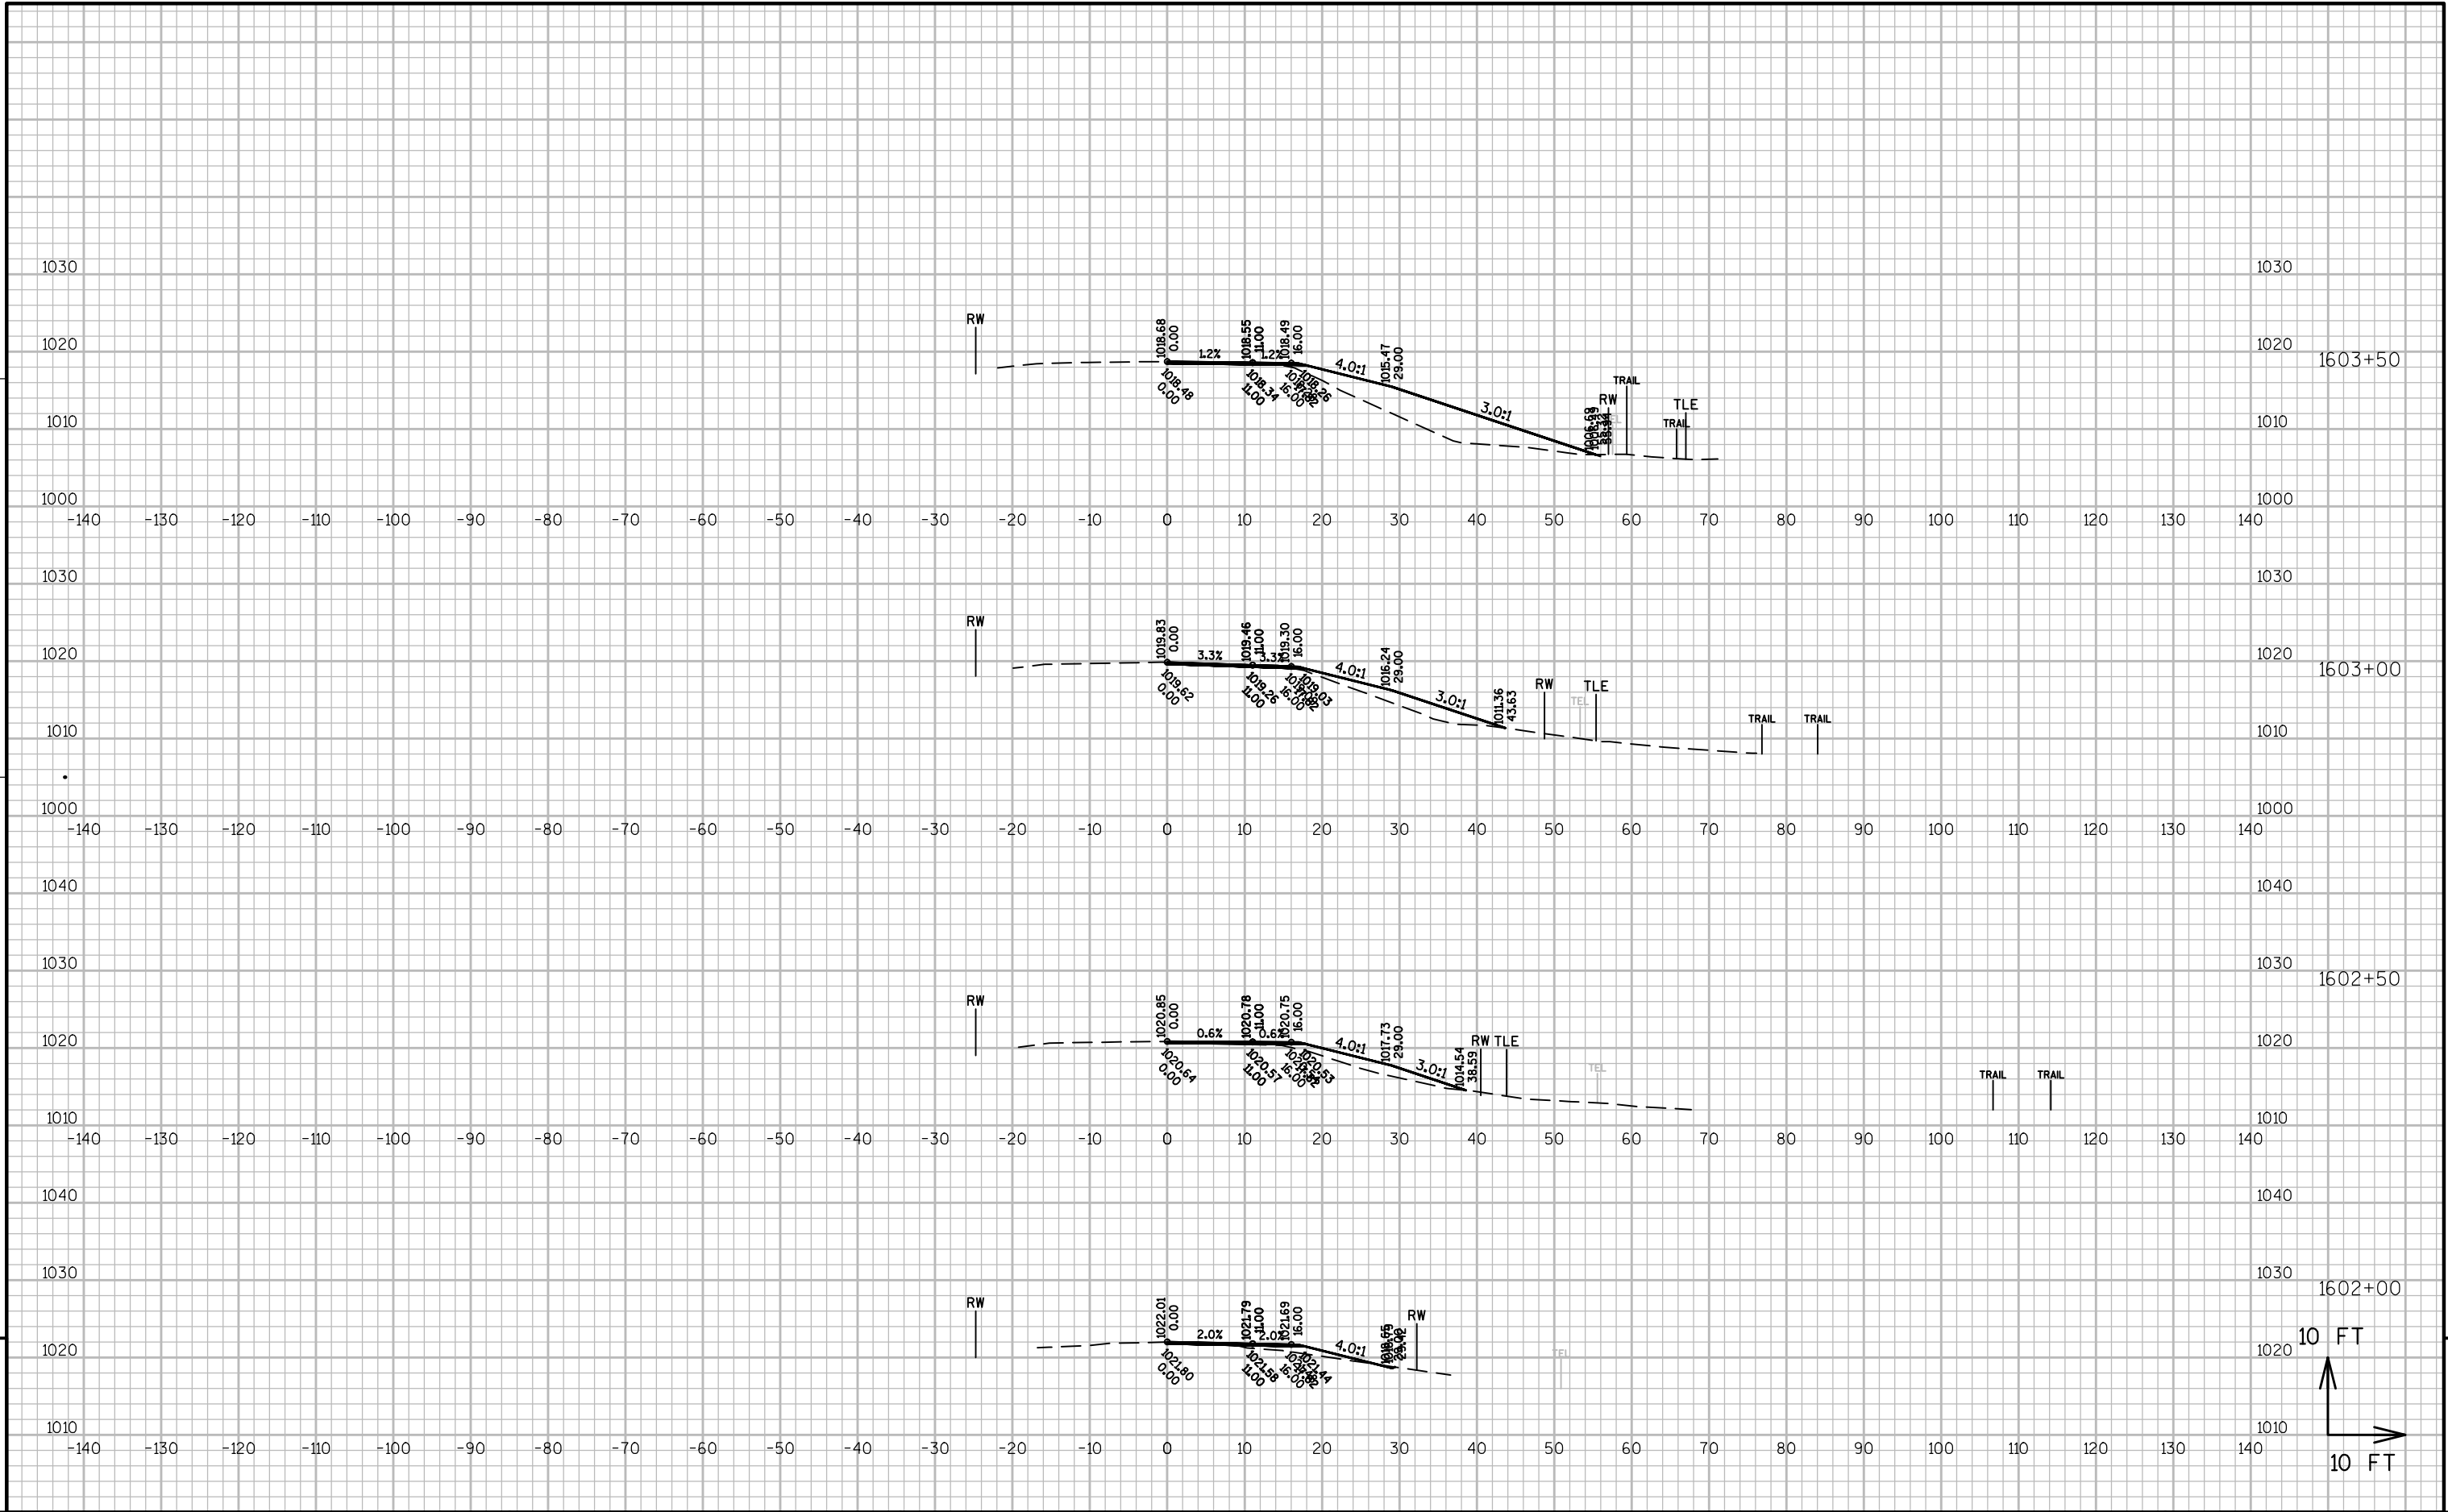

9

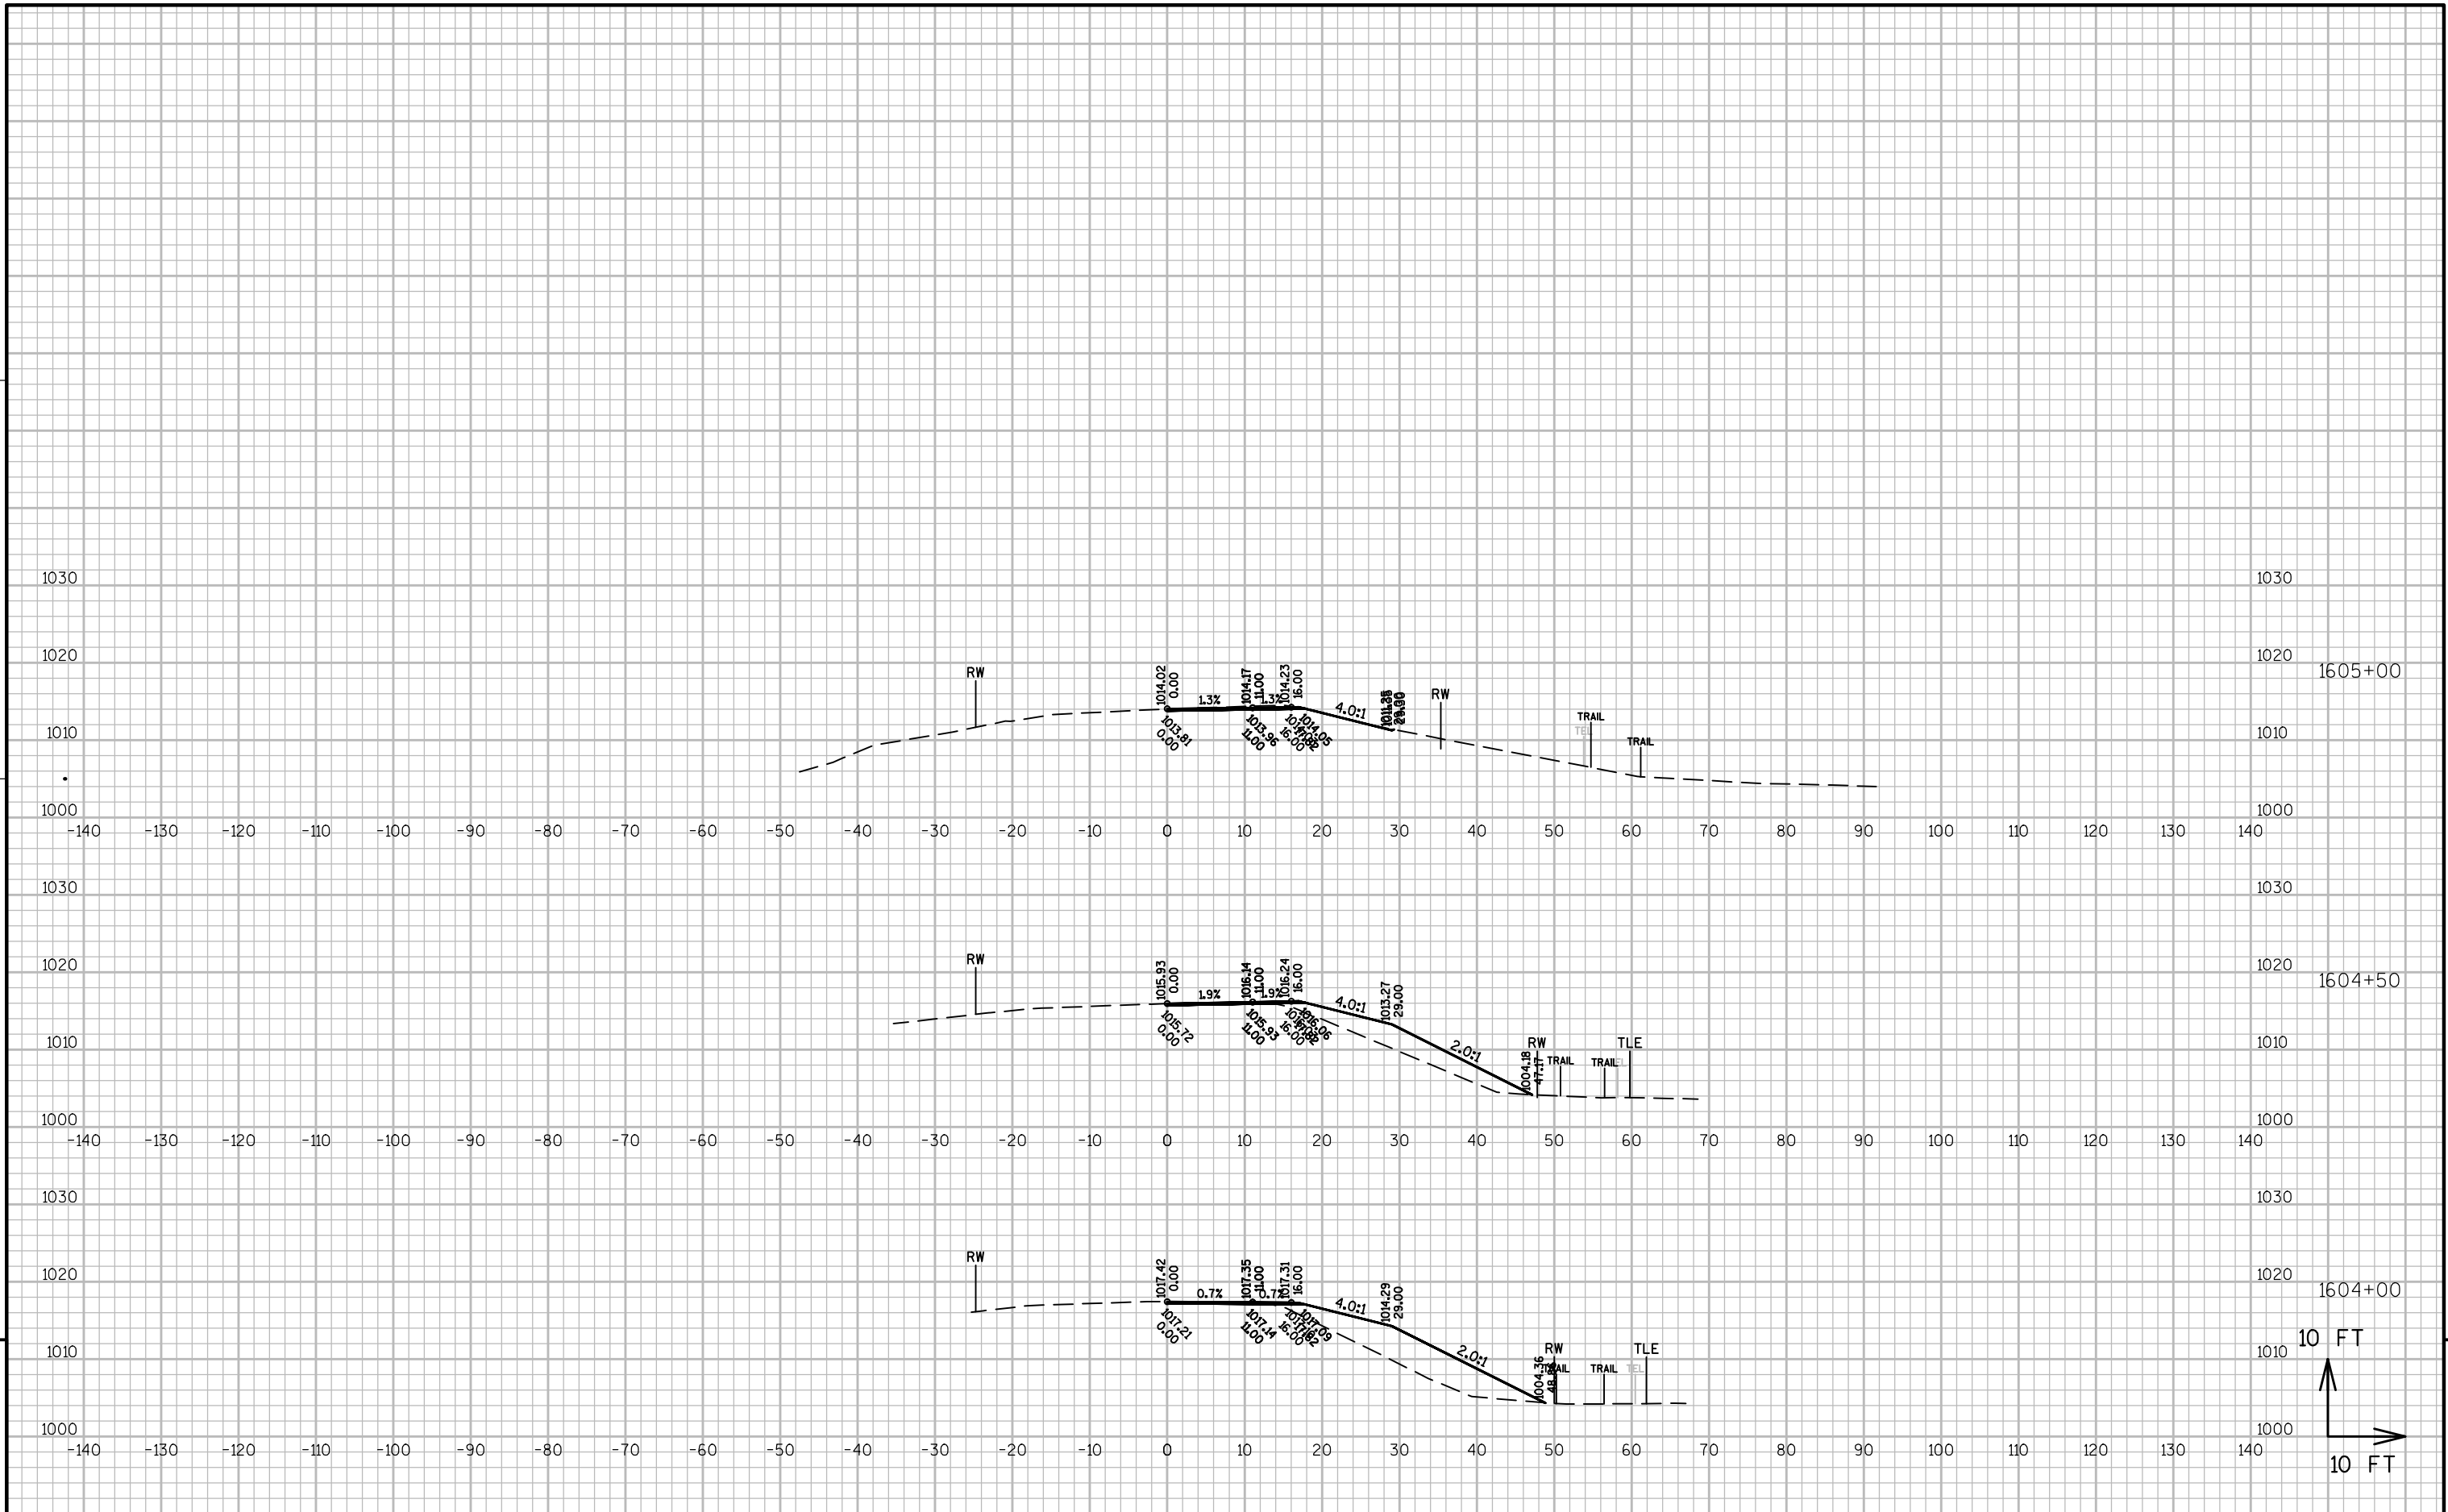

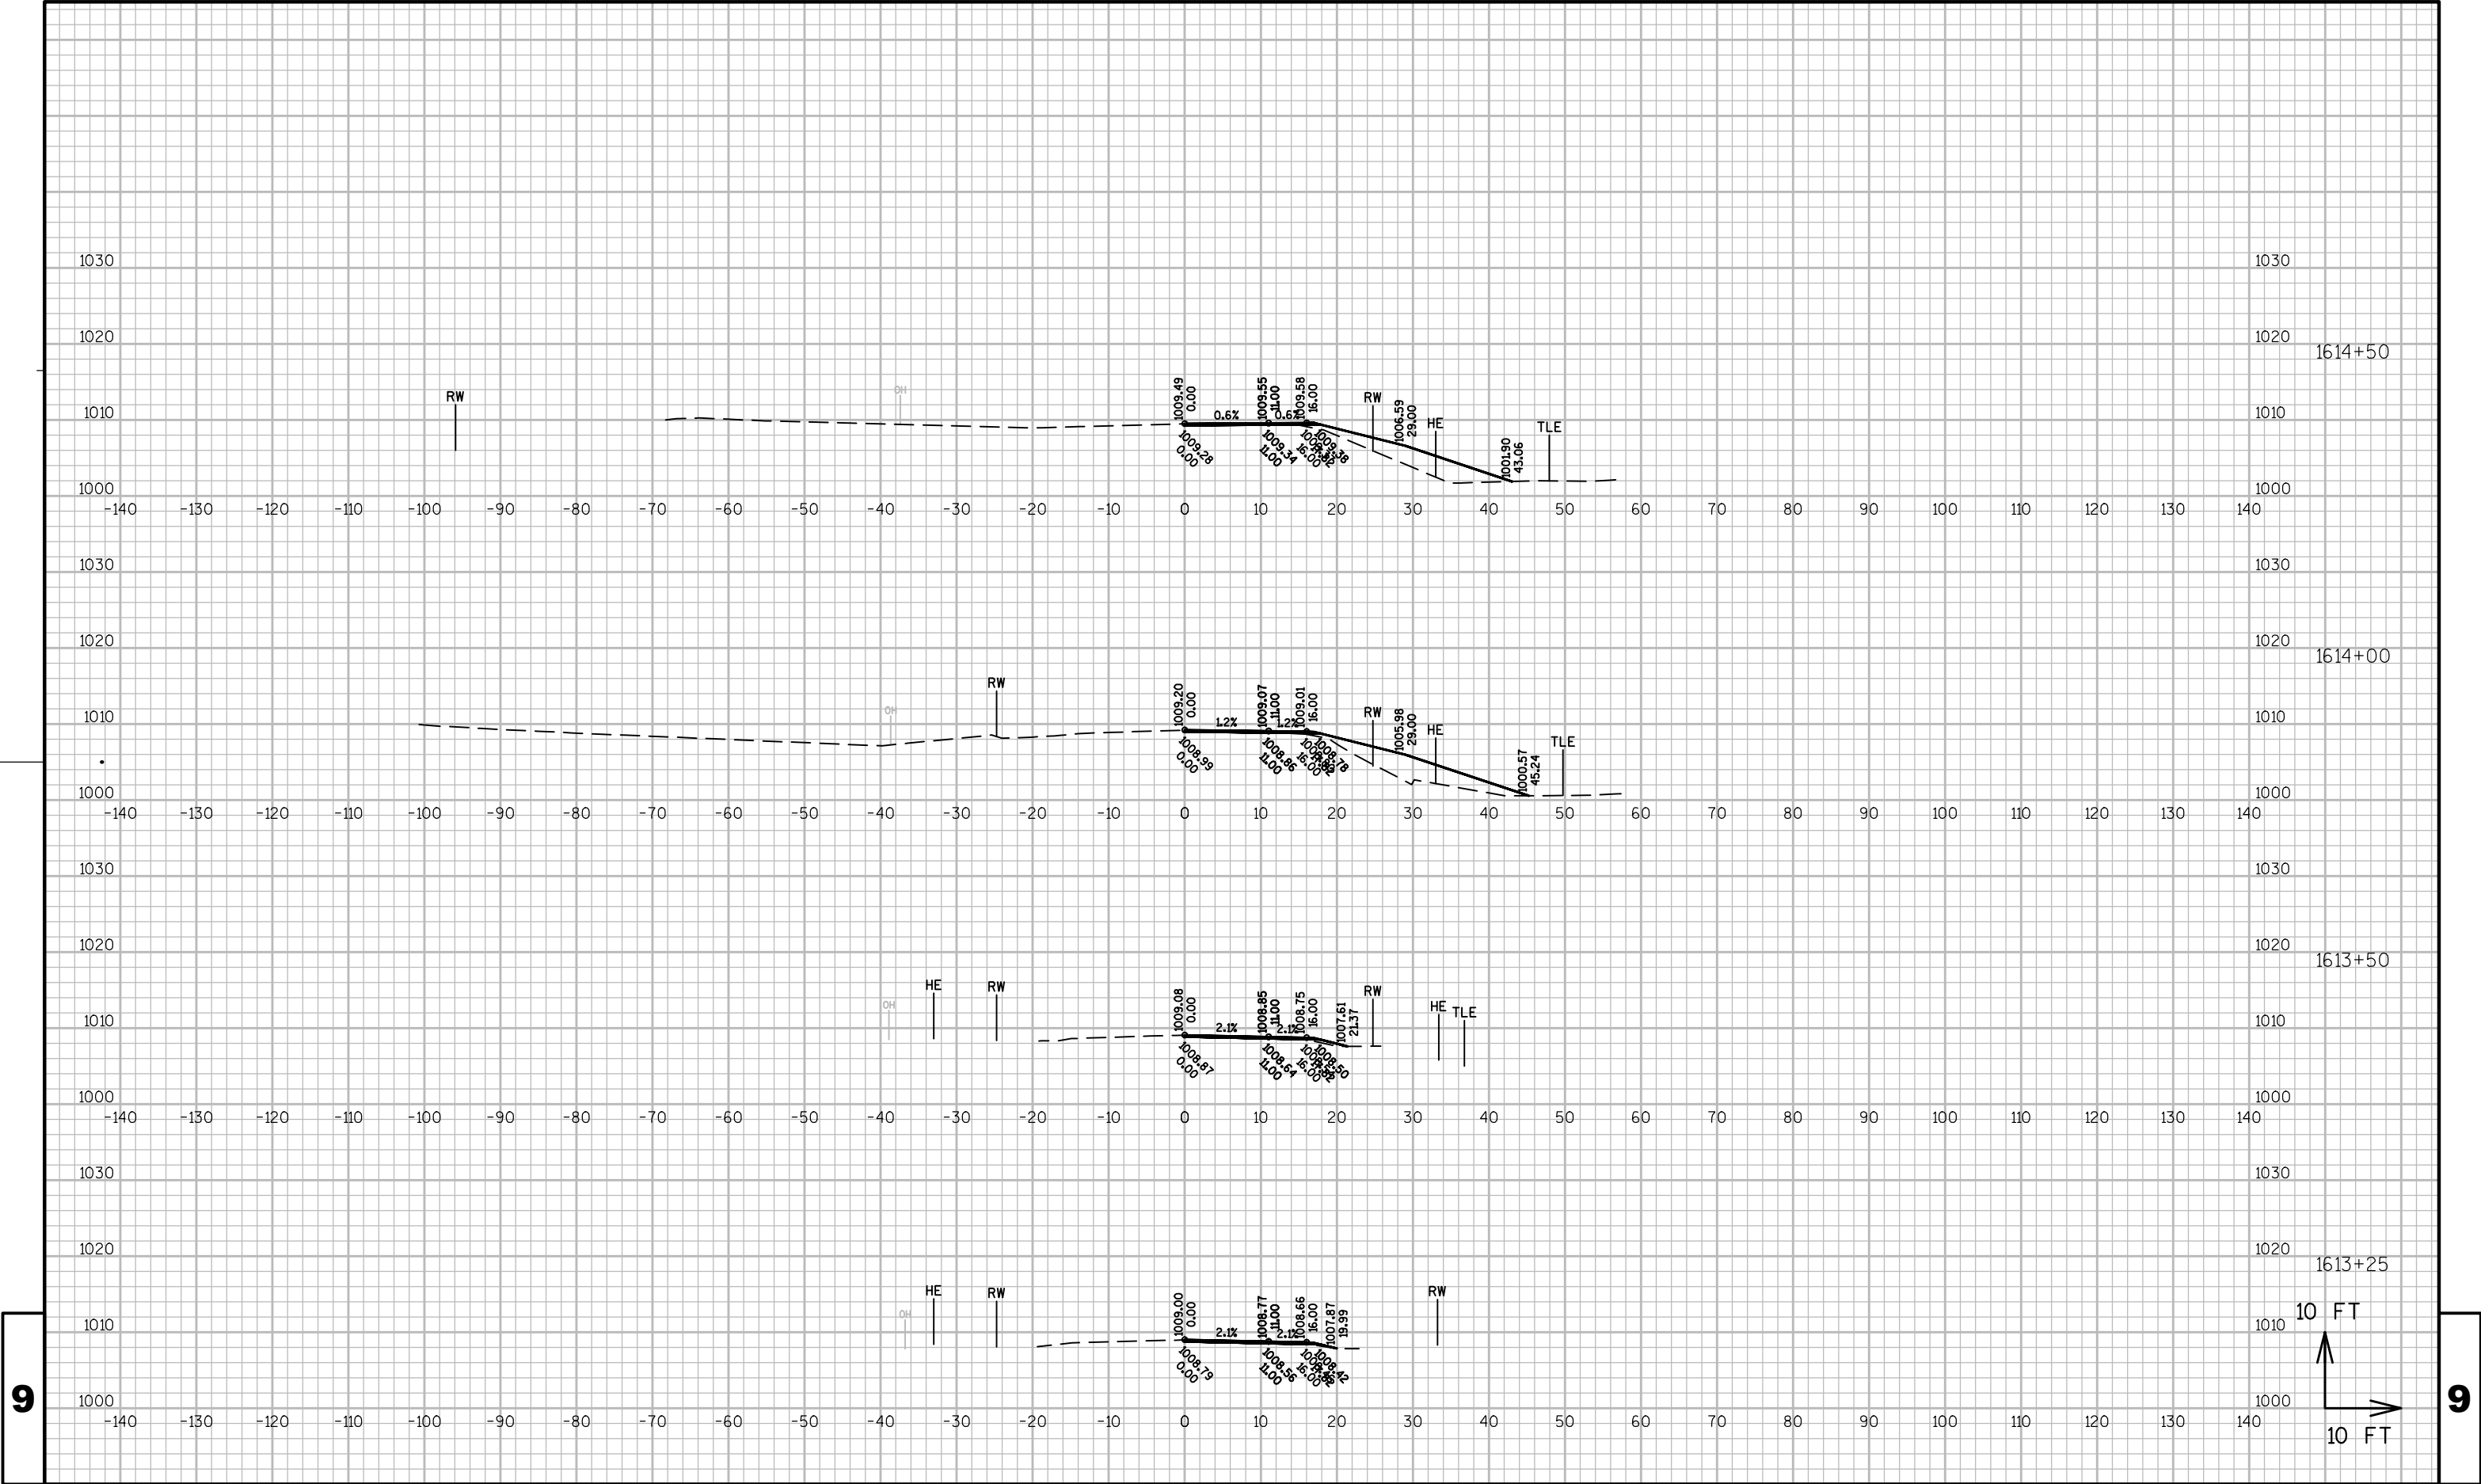

PROJECT NO: 4530-06-71


HWY: STH 67

COUNTY: FOND DU LAC


CROSS SECTIONS: MAINLINE

SHEET


9

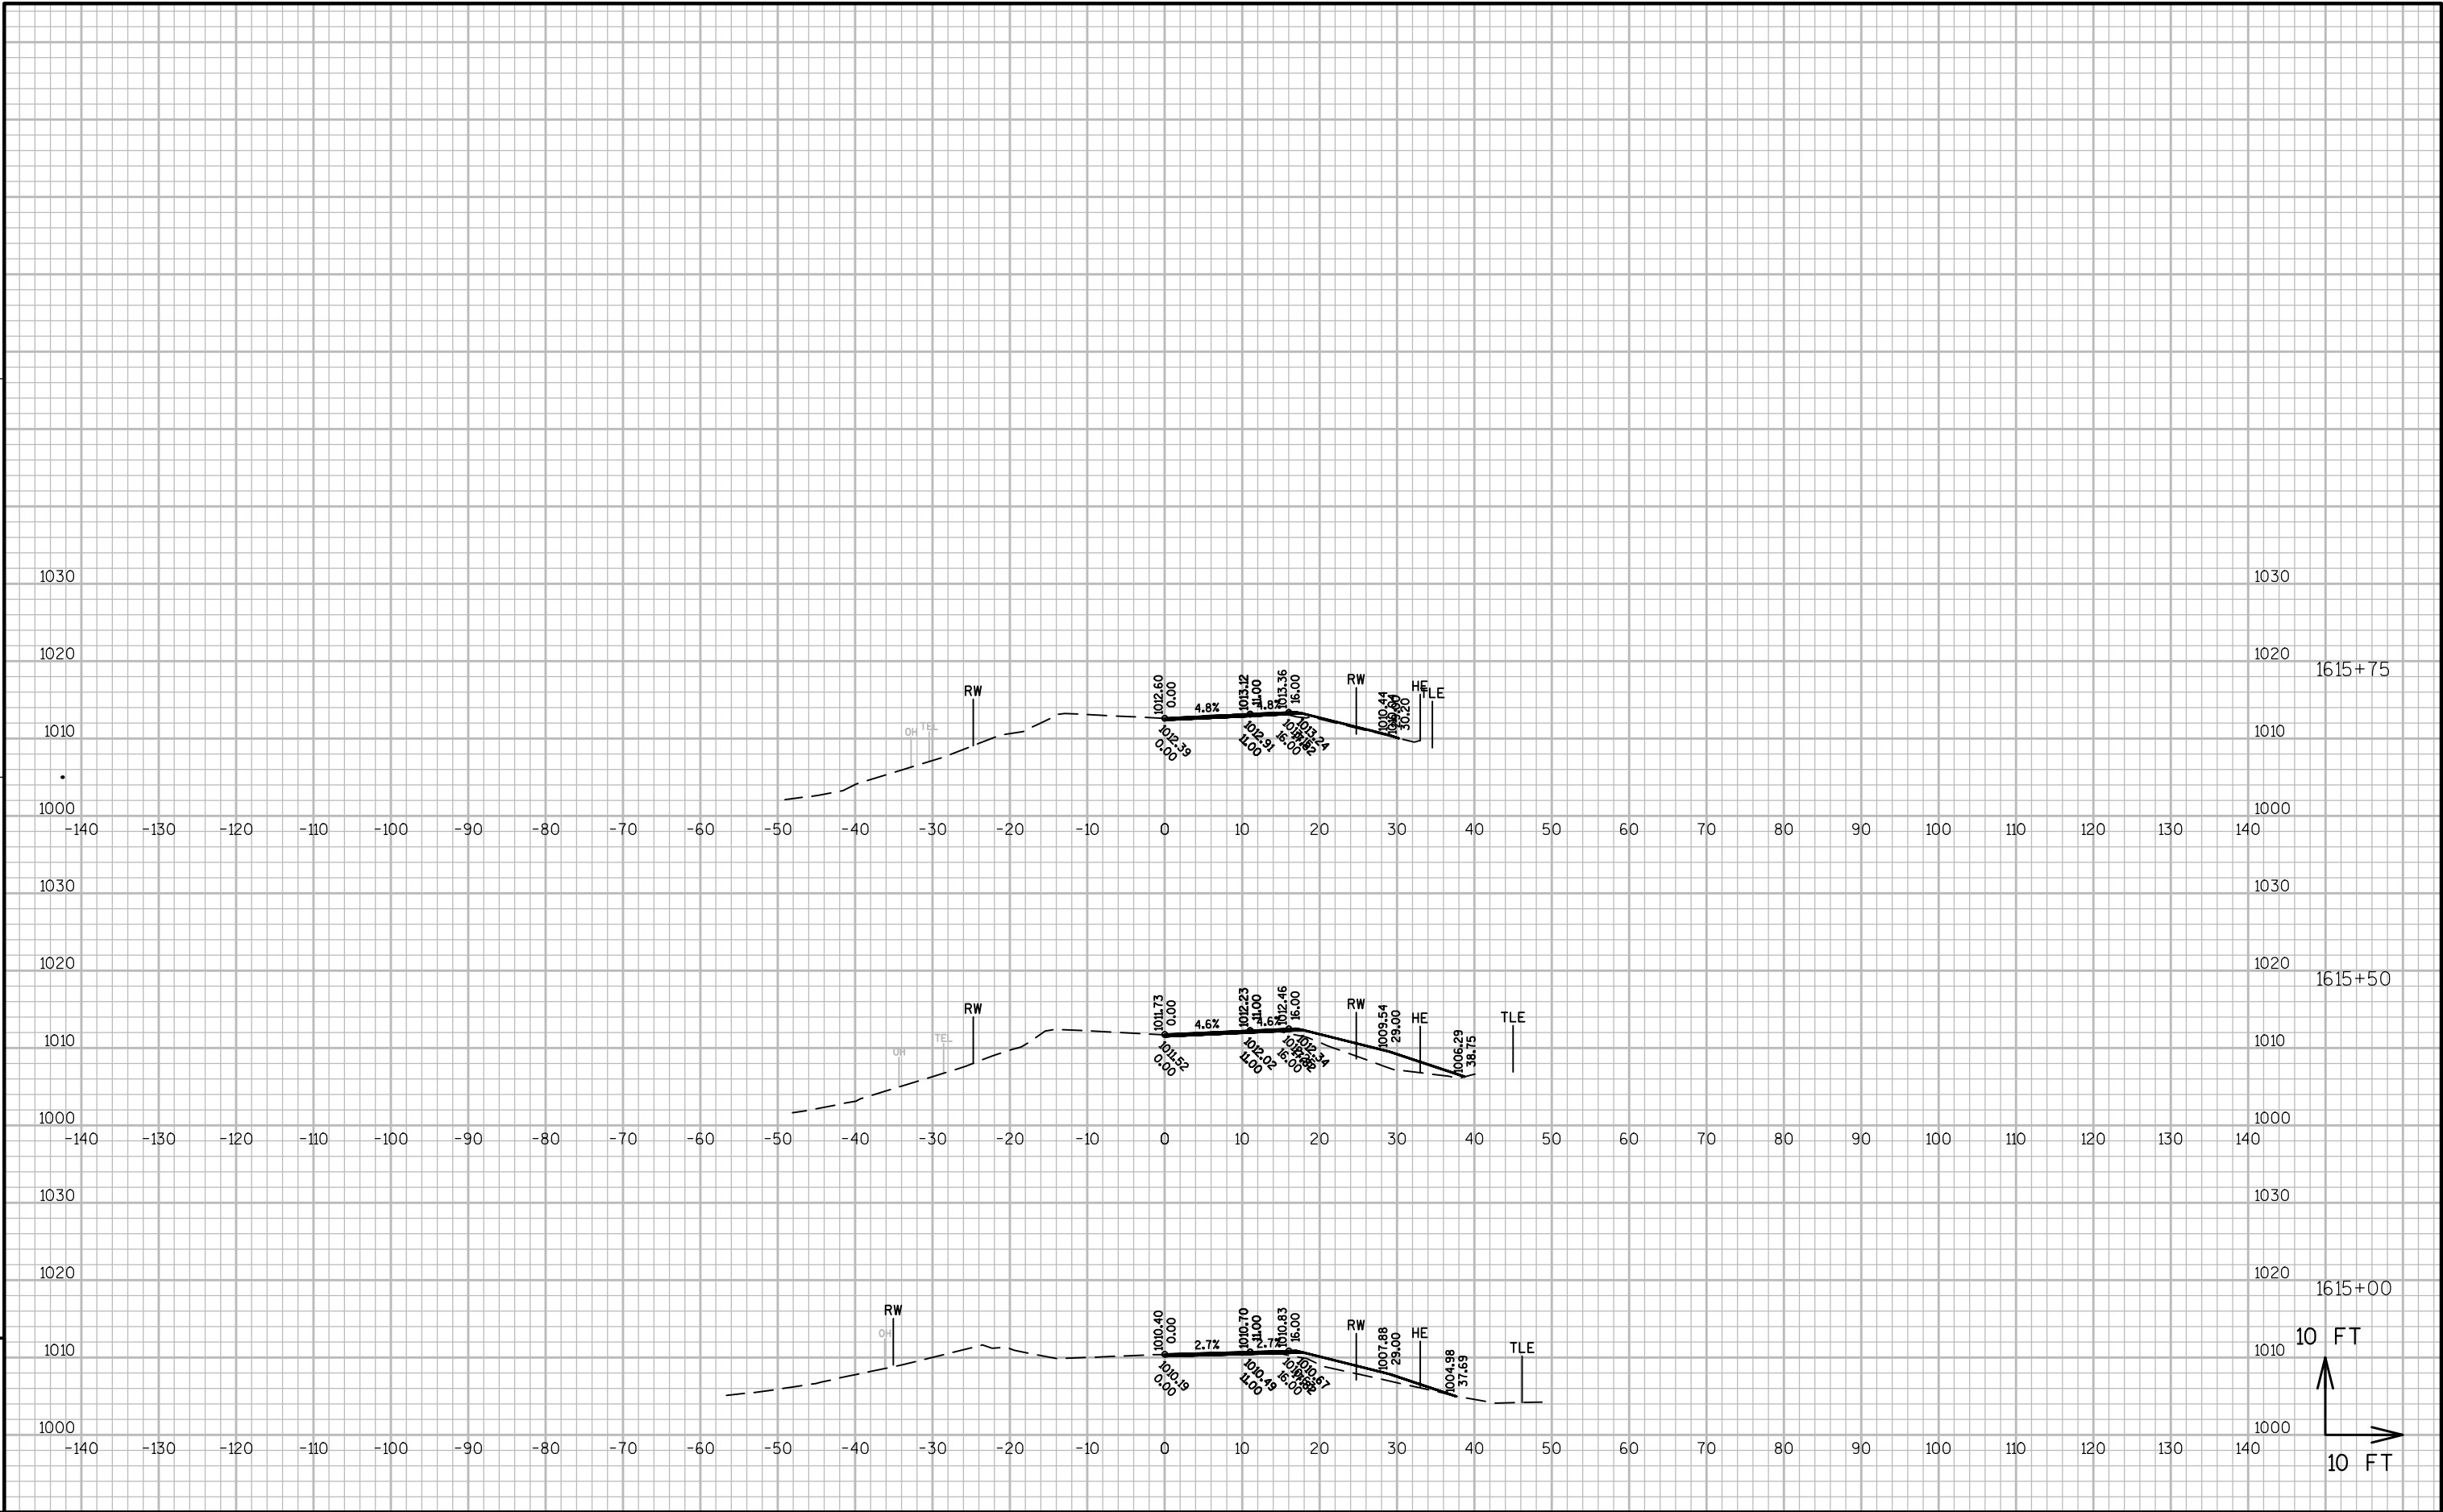

9

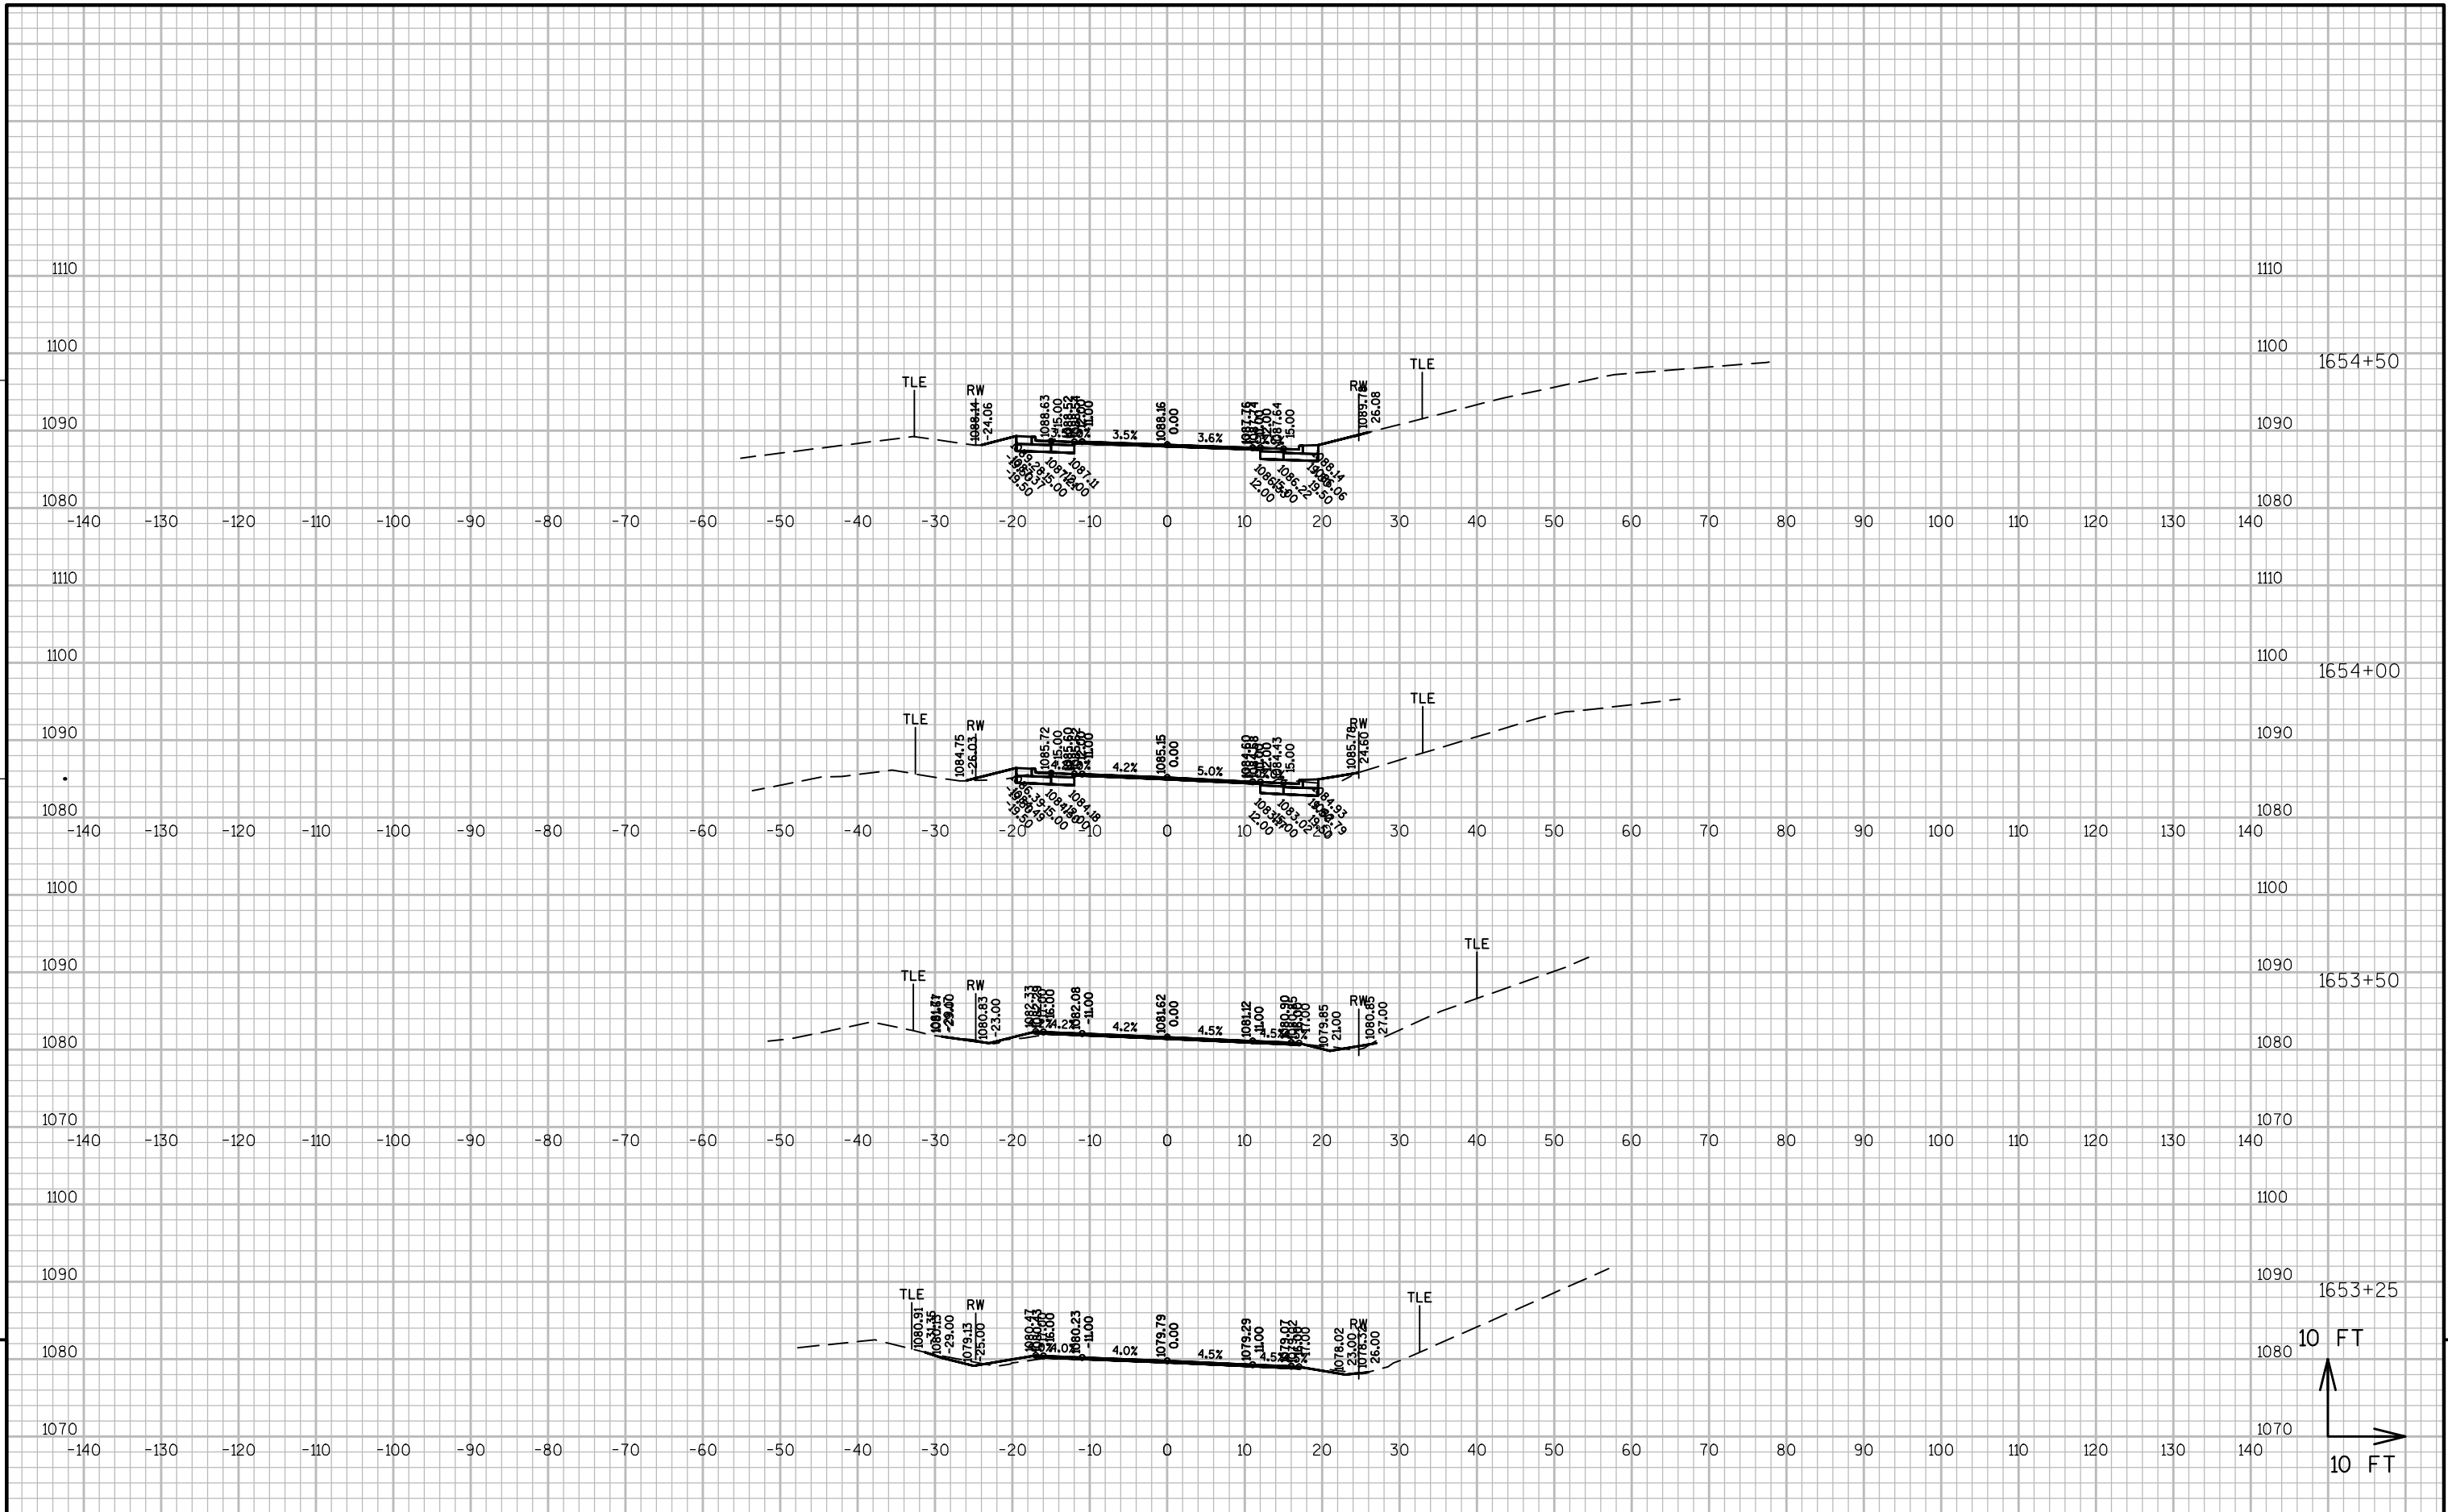


9

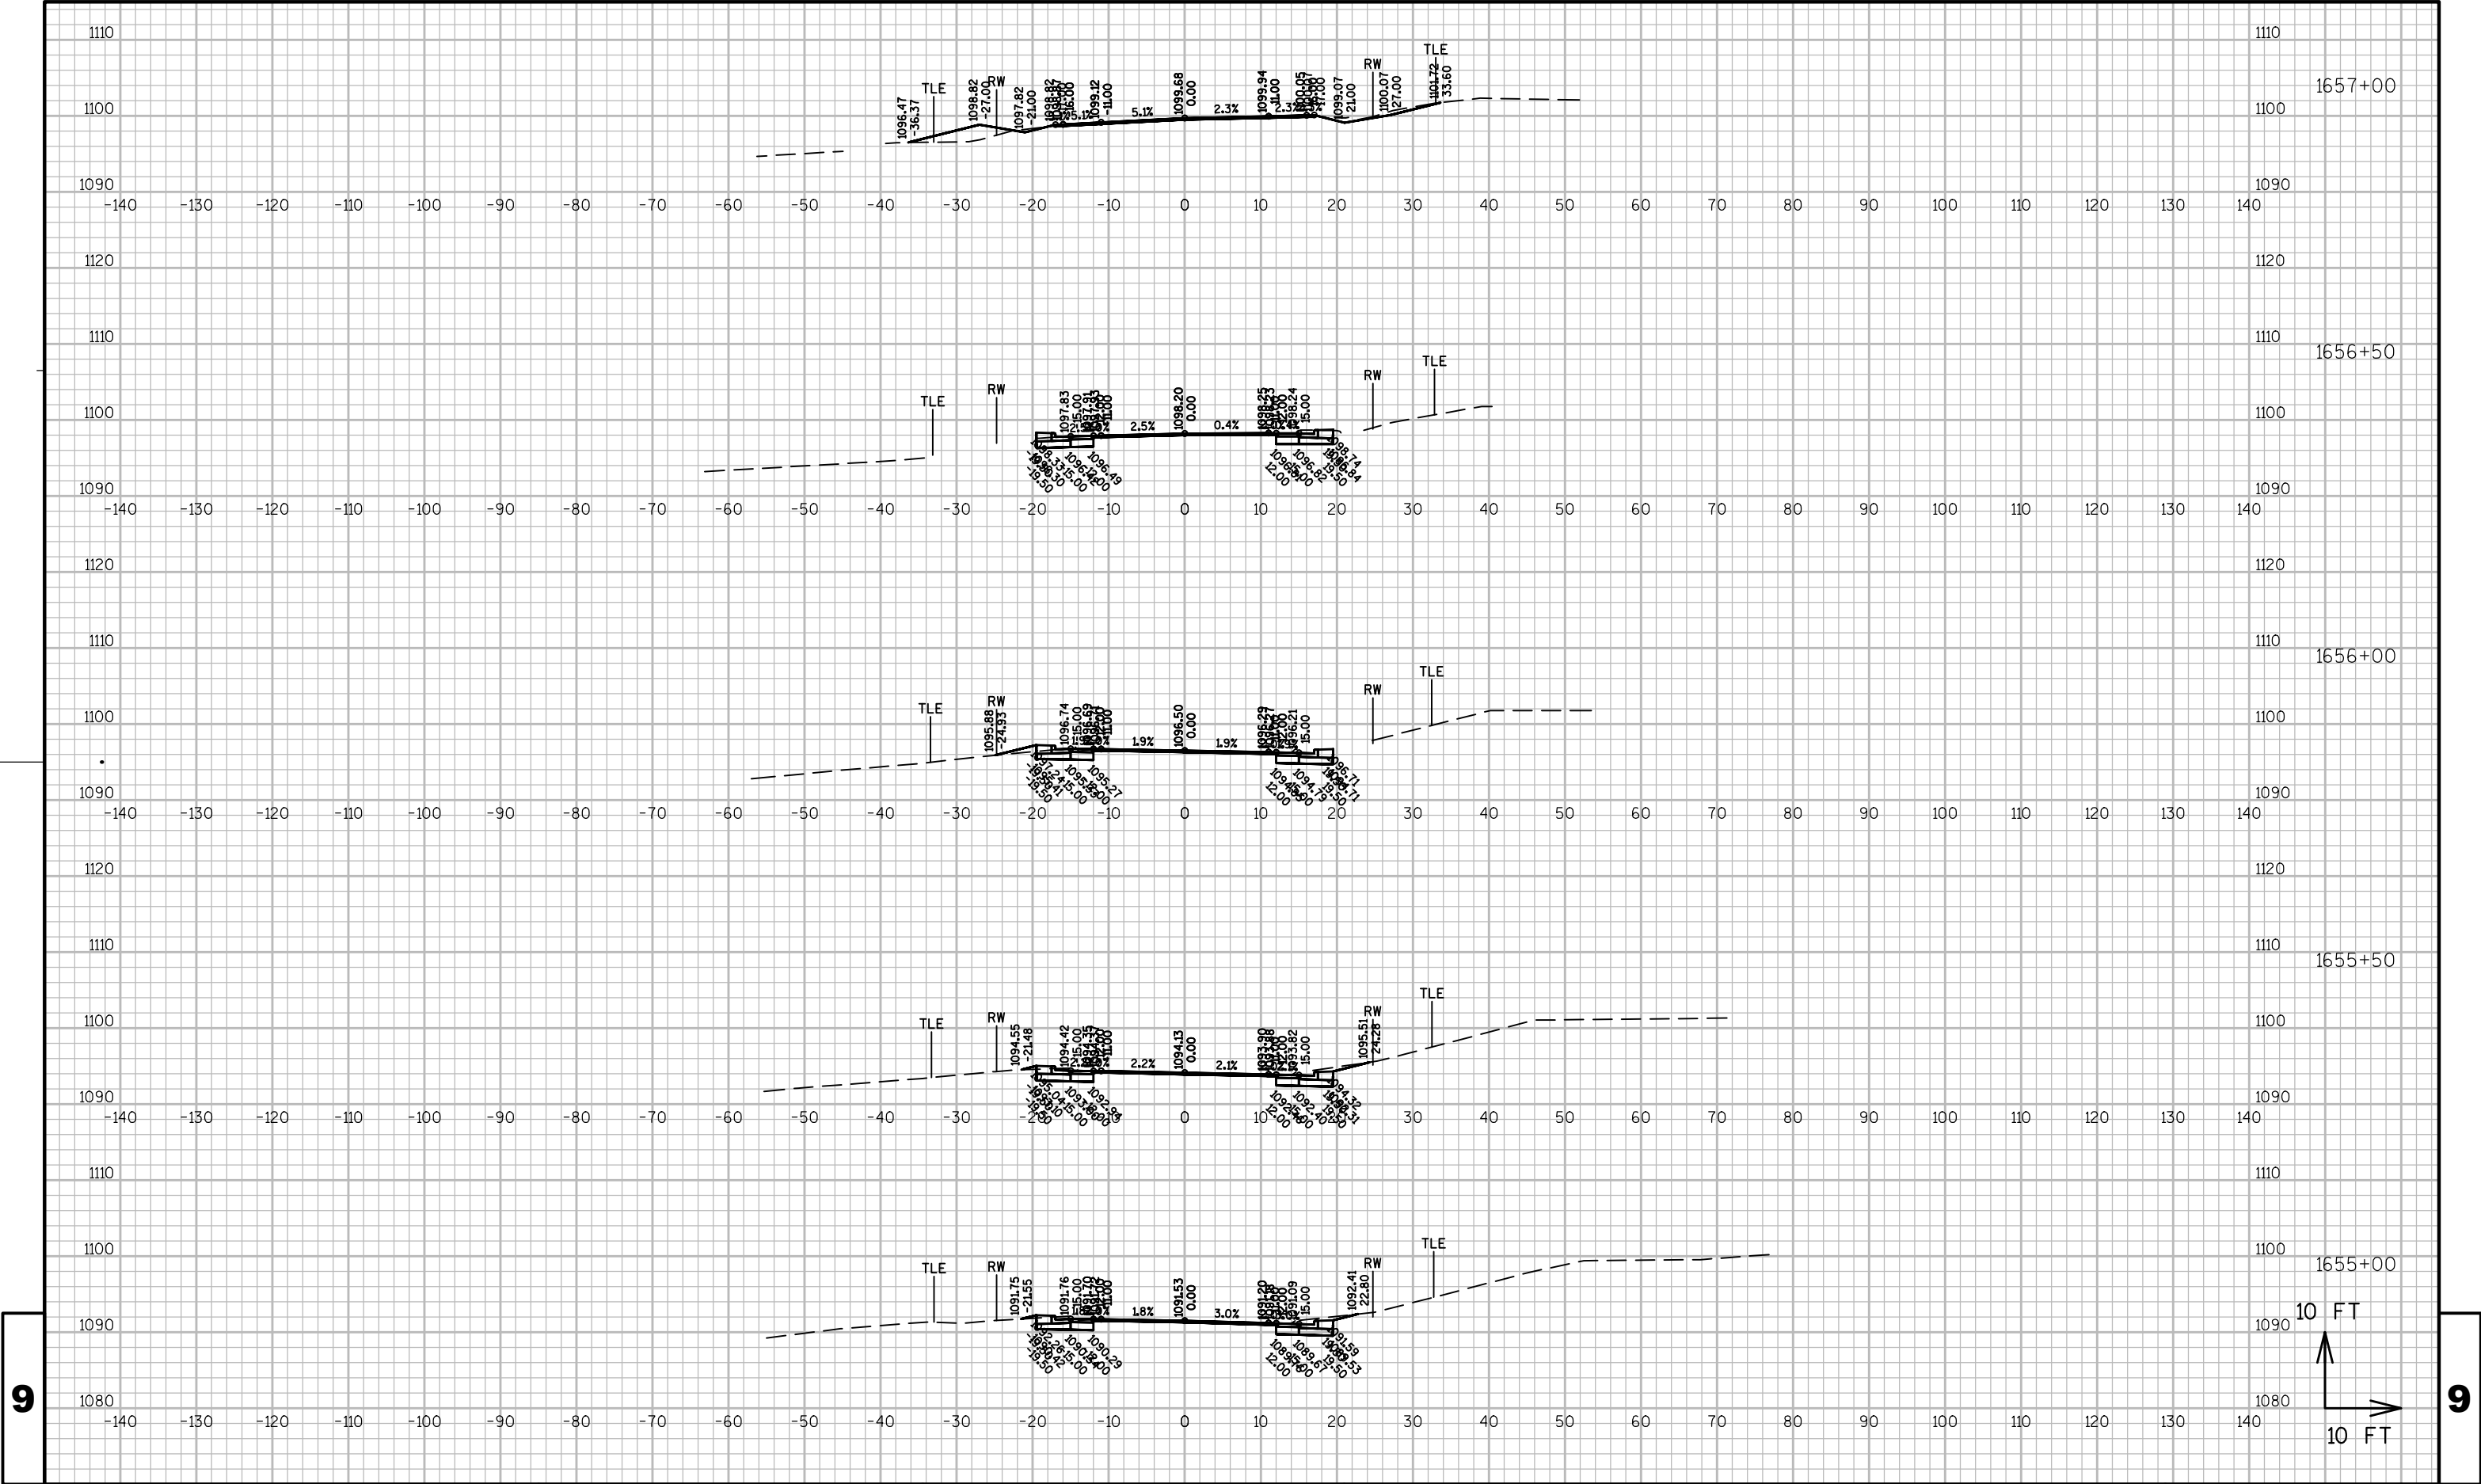

9

9

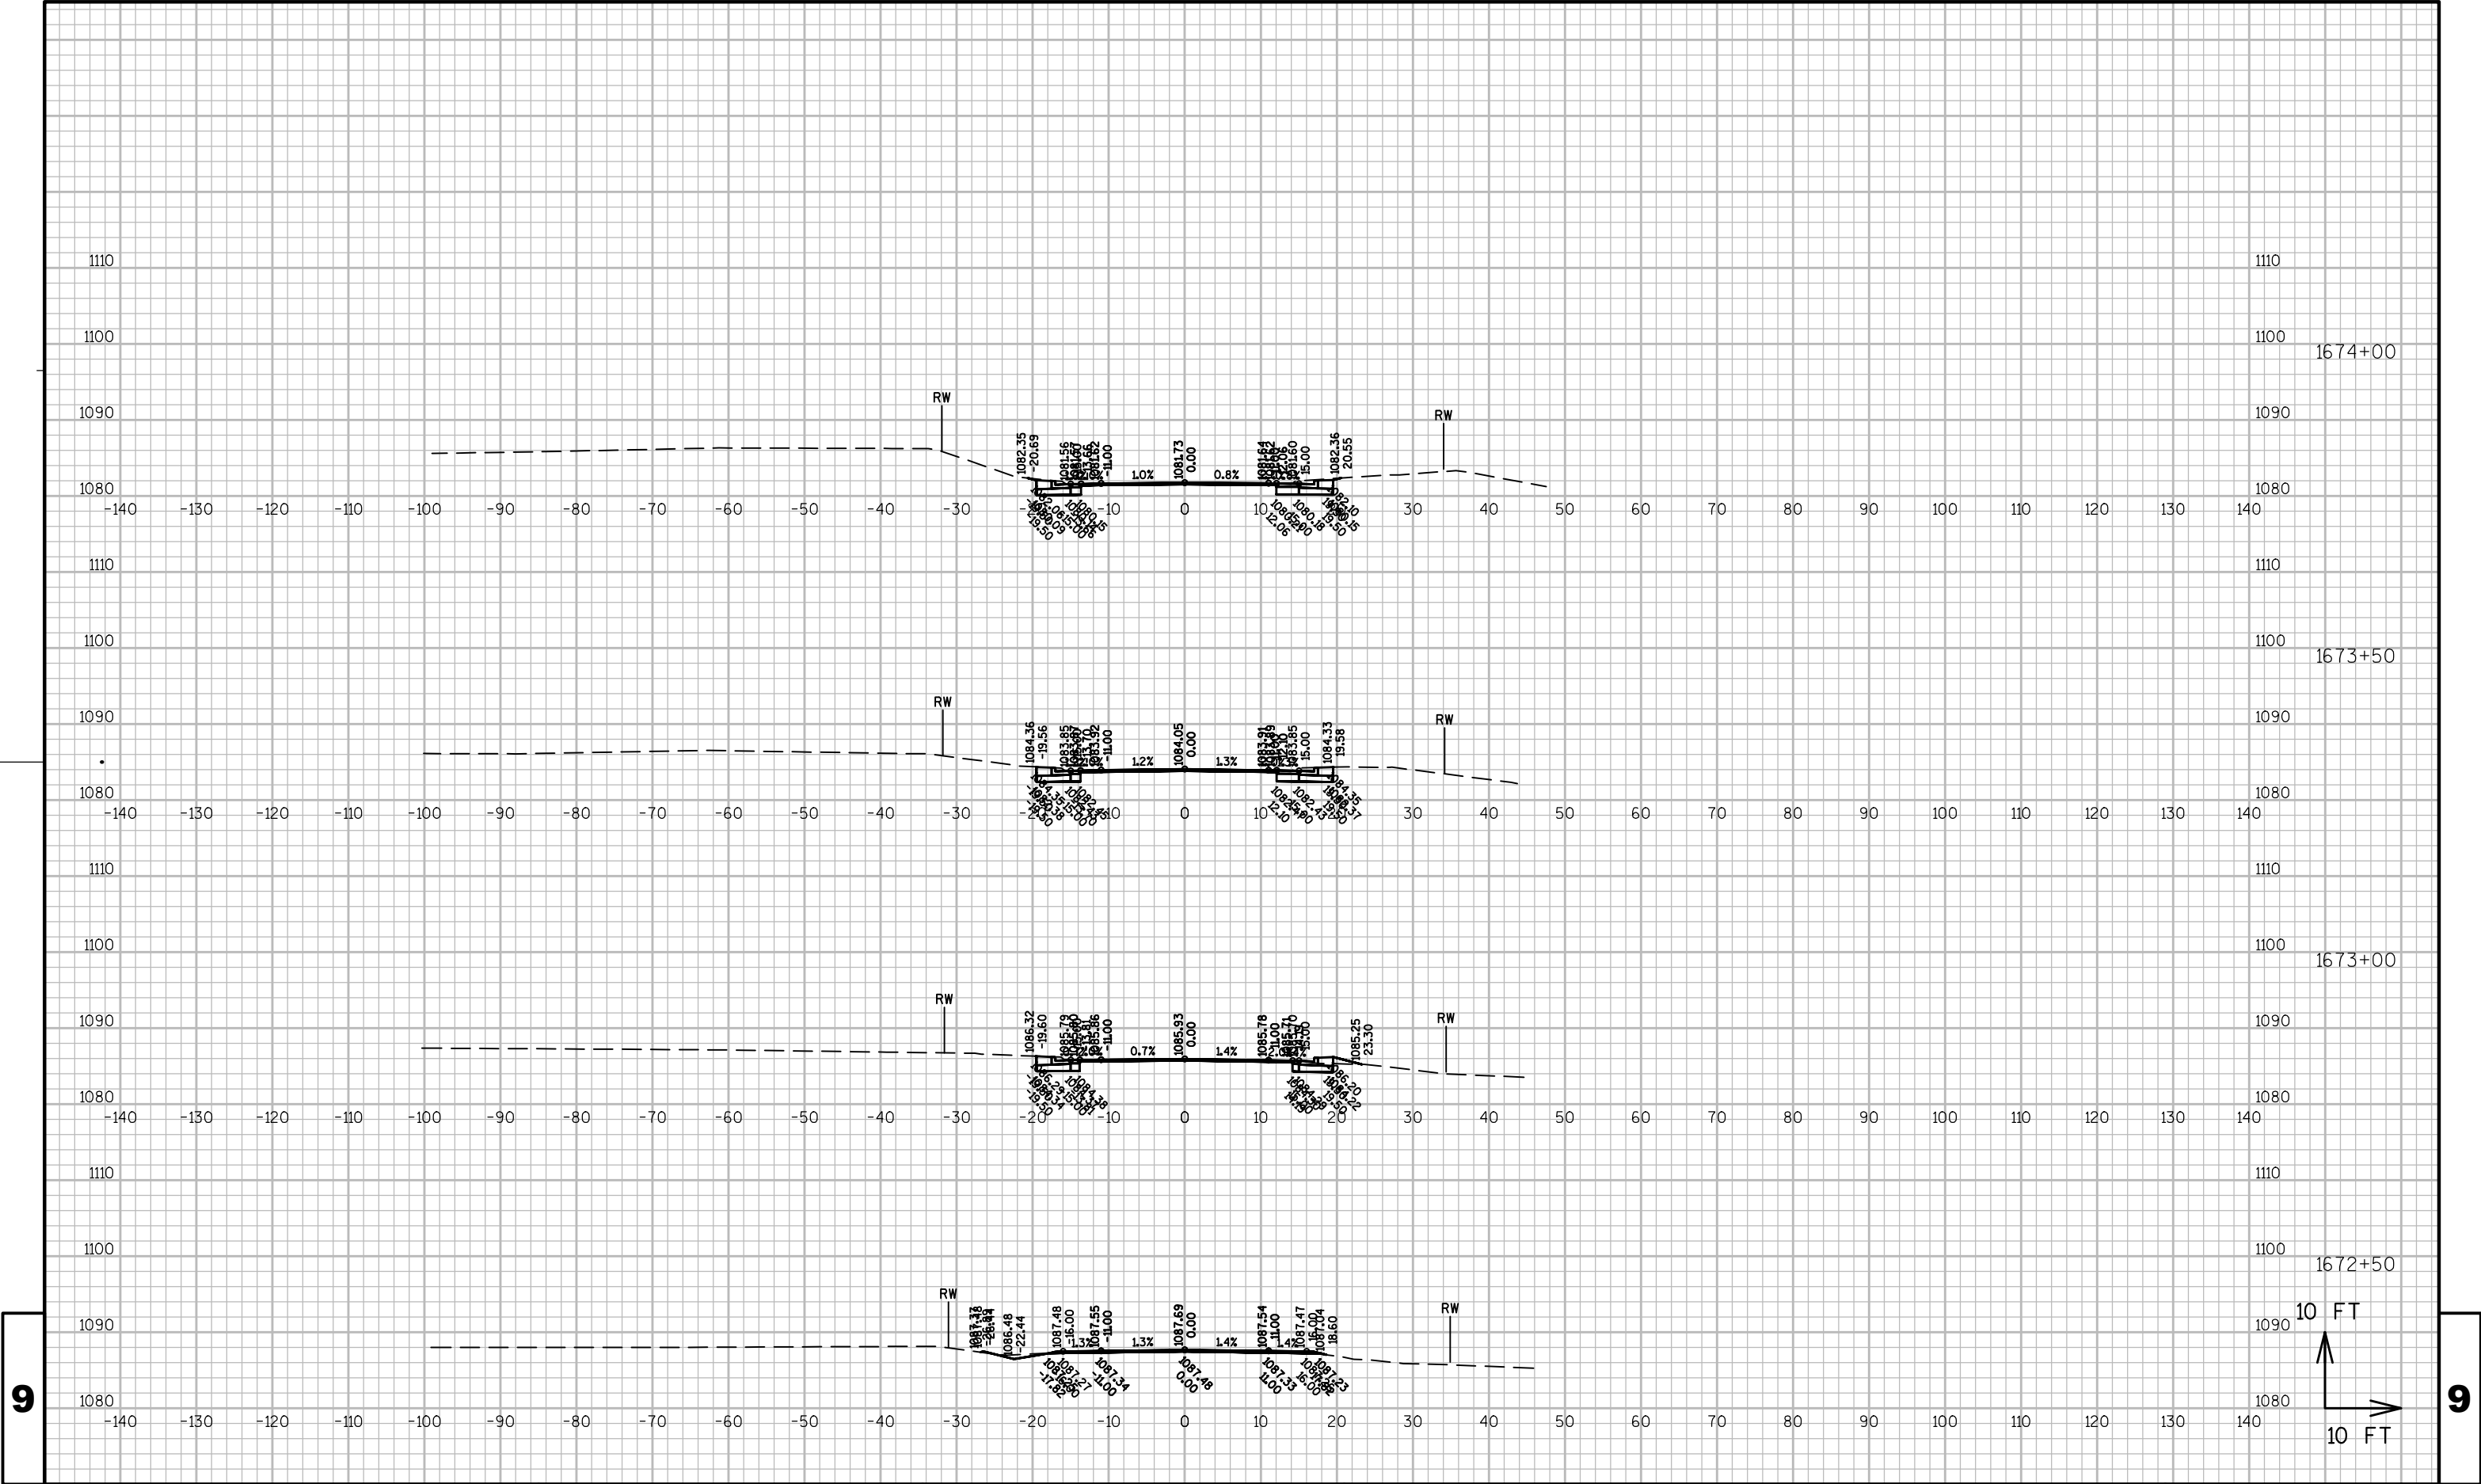

PROJECT NO: 4530-06-71

HWY: STH 67


COUNTY: FOND DU LAC

CROSS SECTIONS: MAINLINE


SHEET


9

9

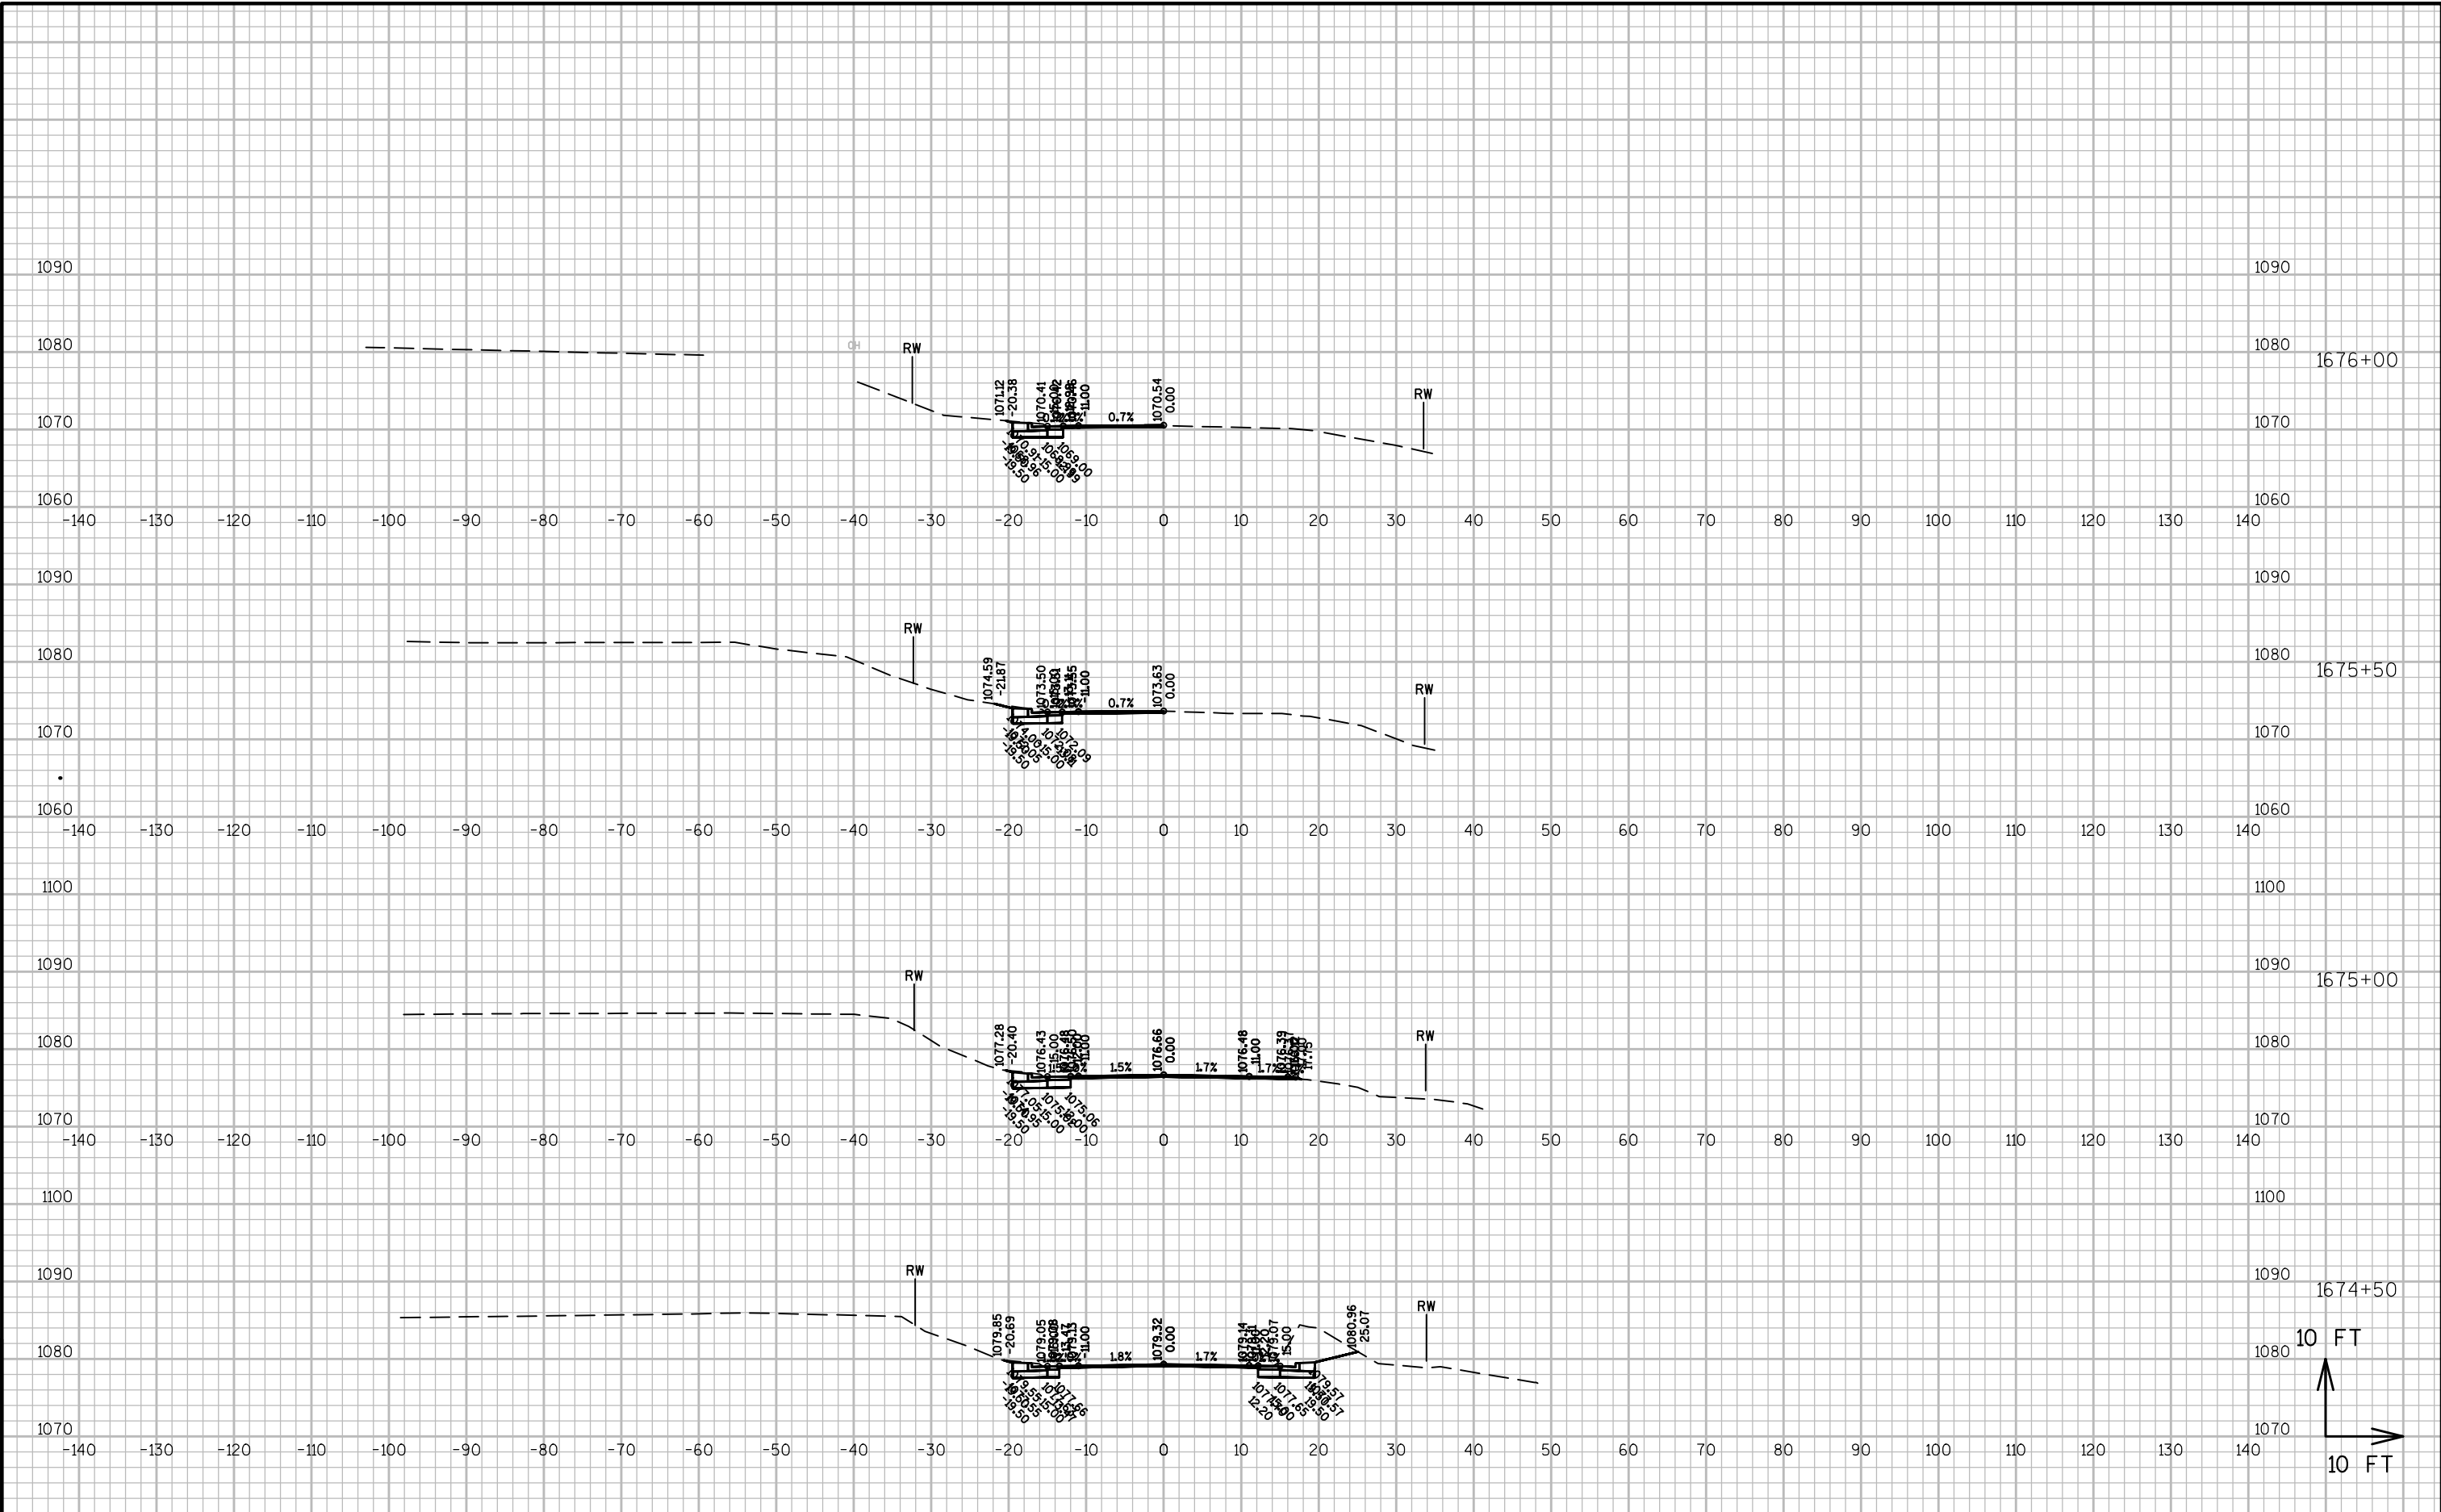

9

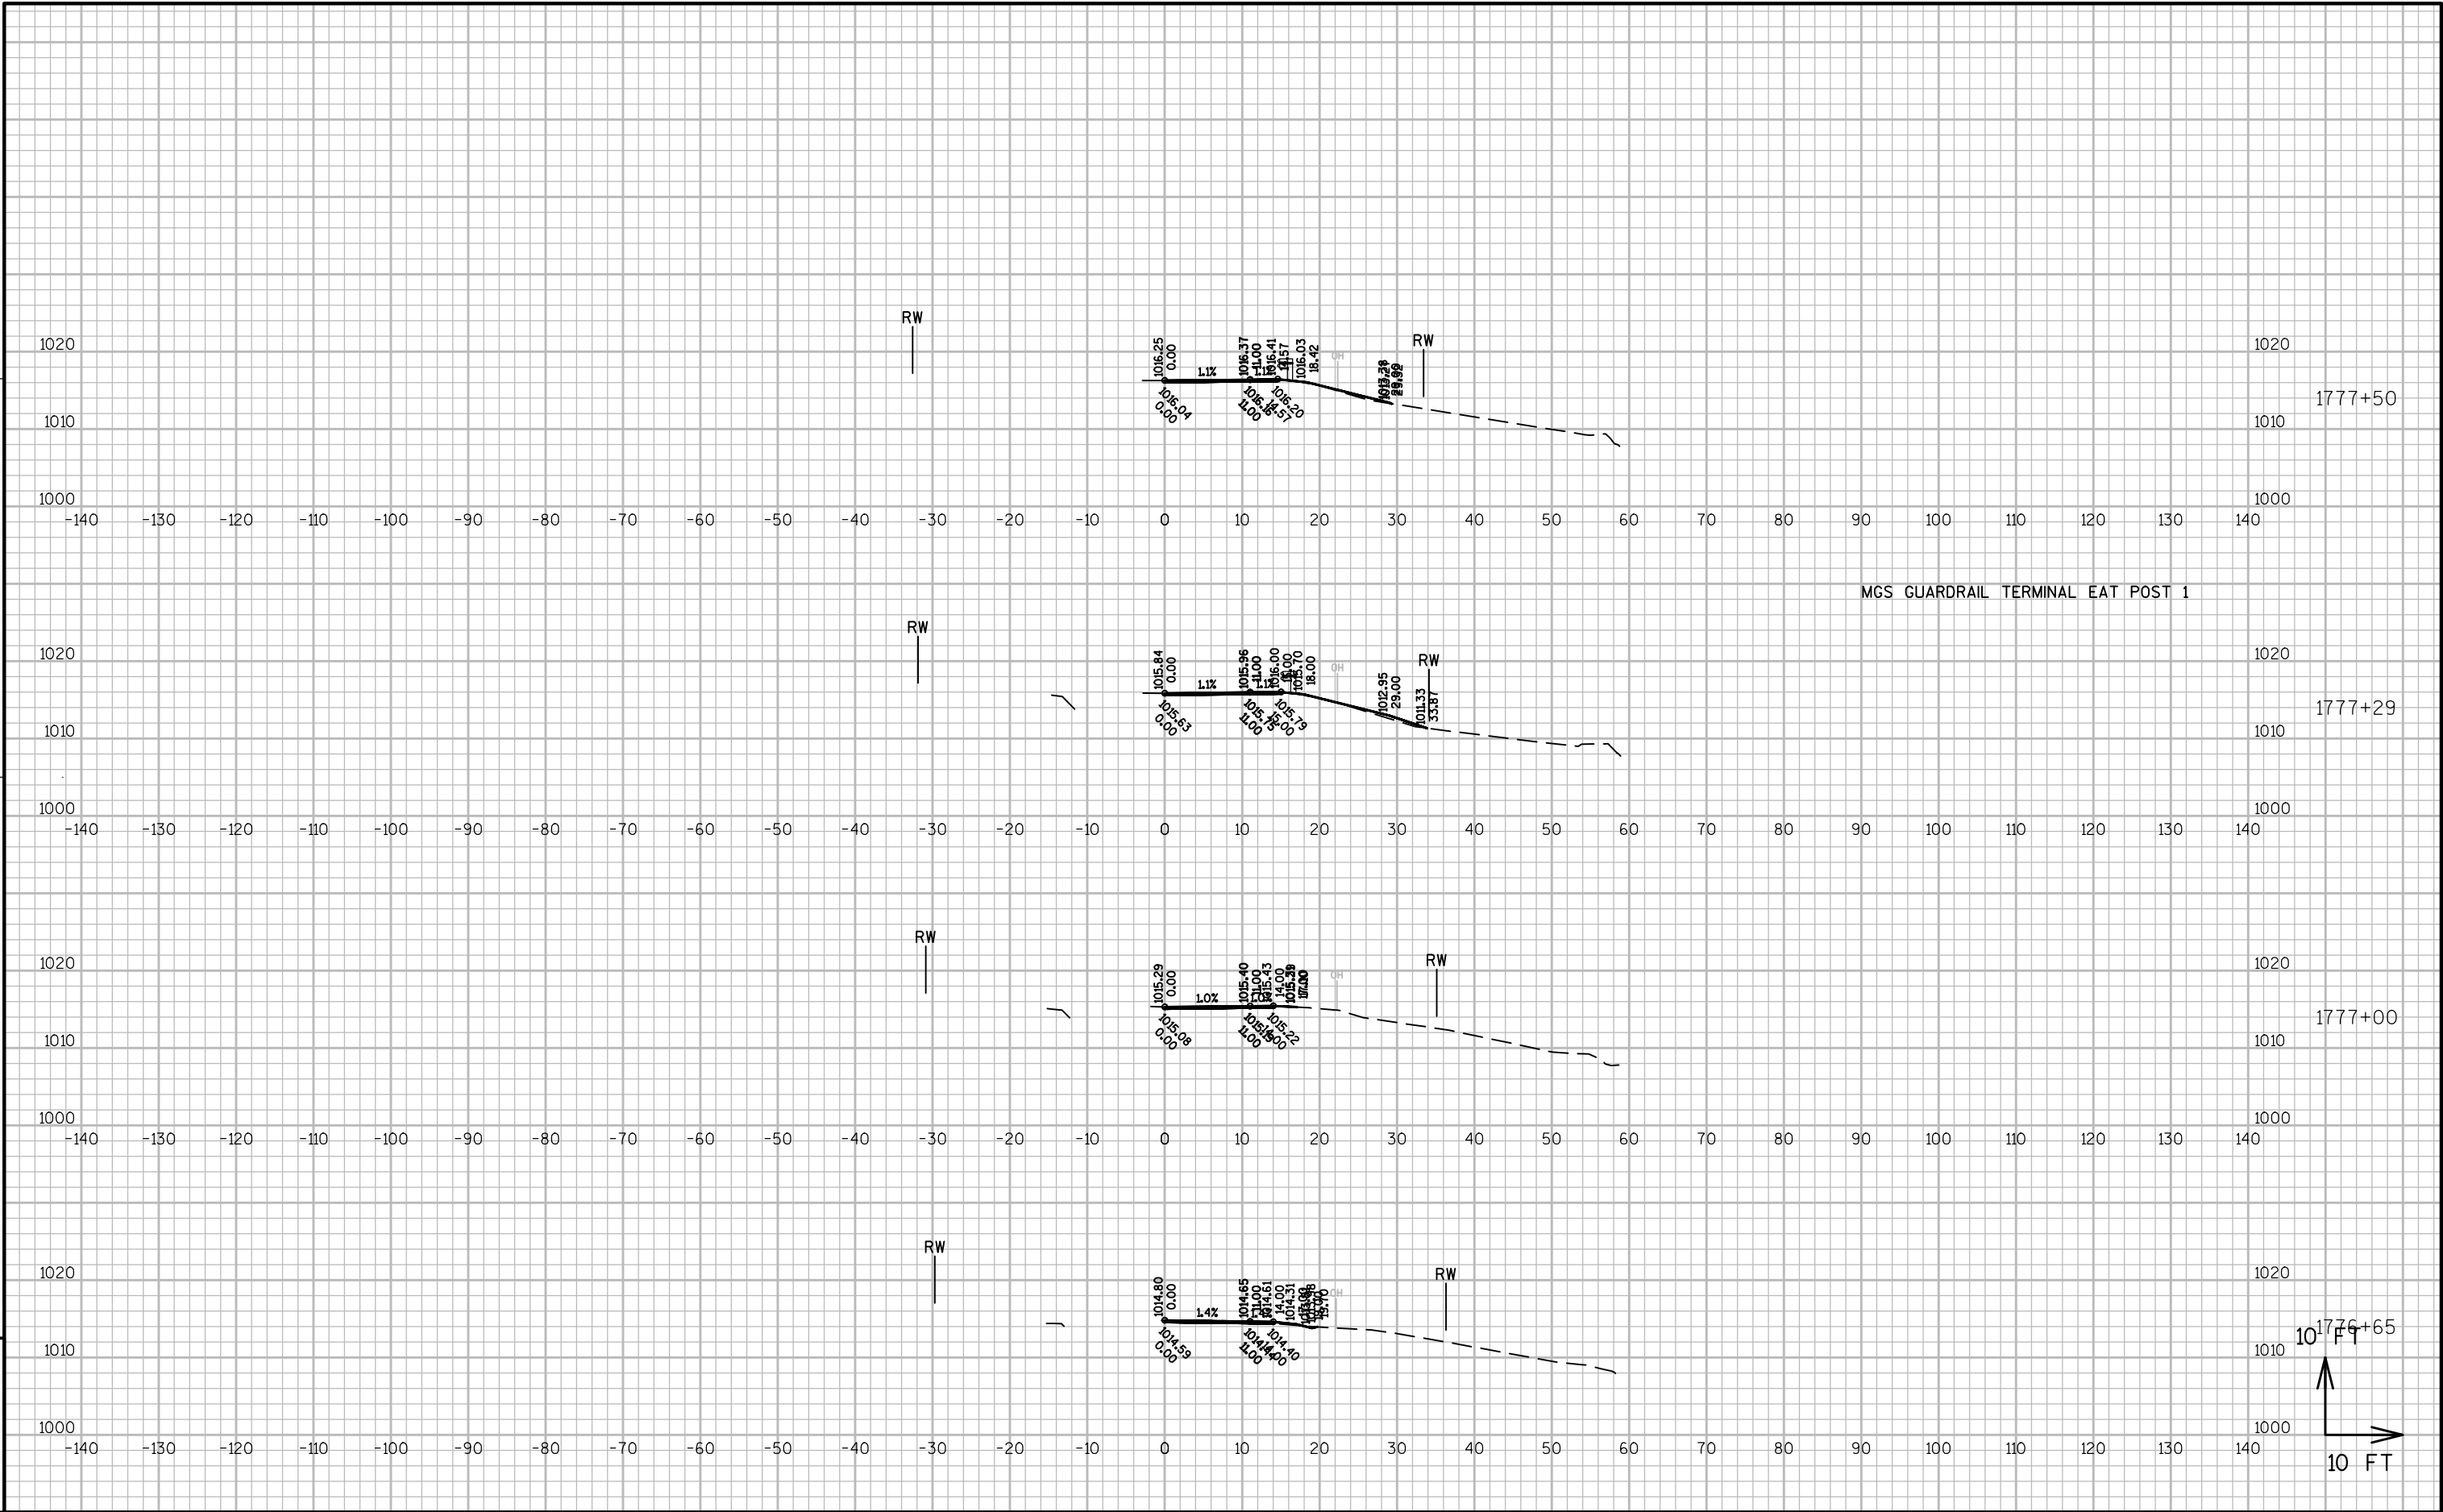

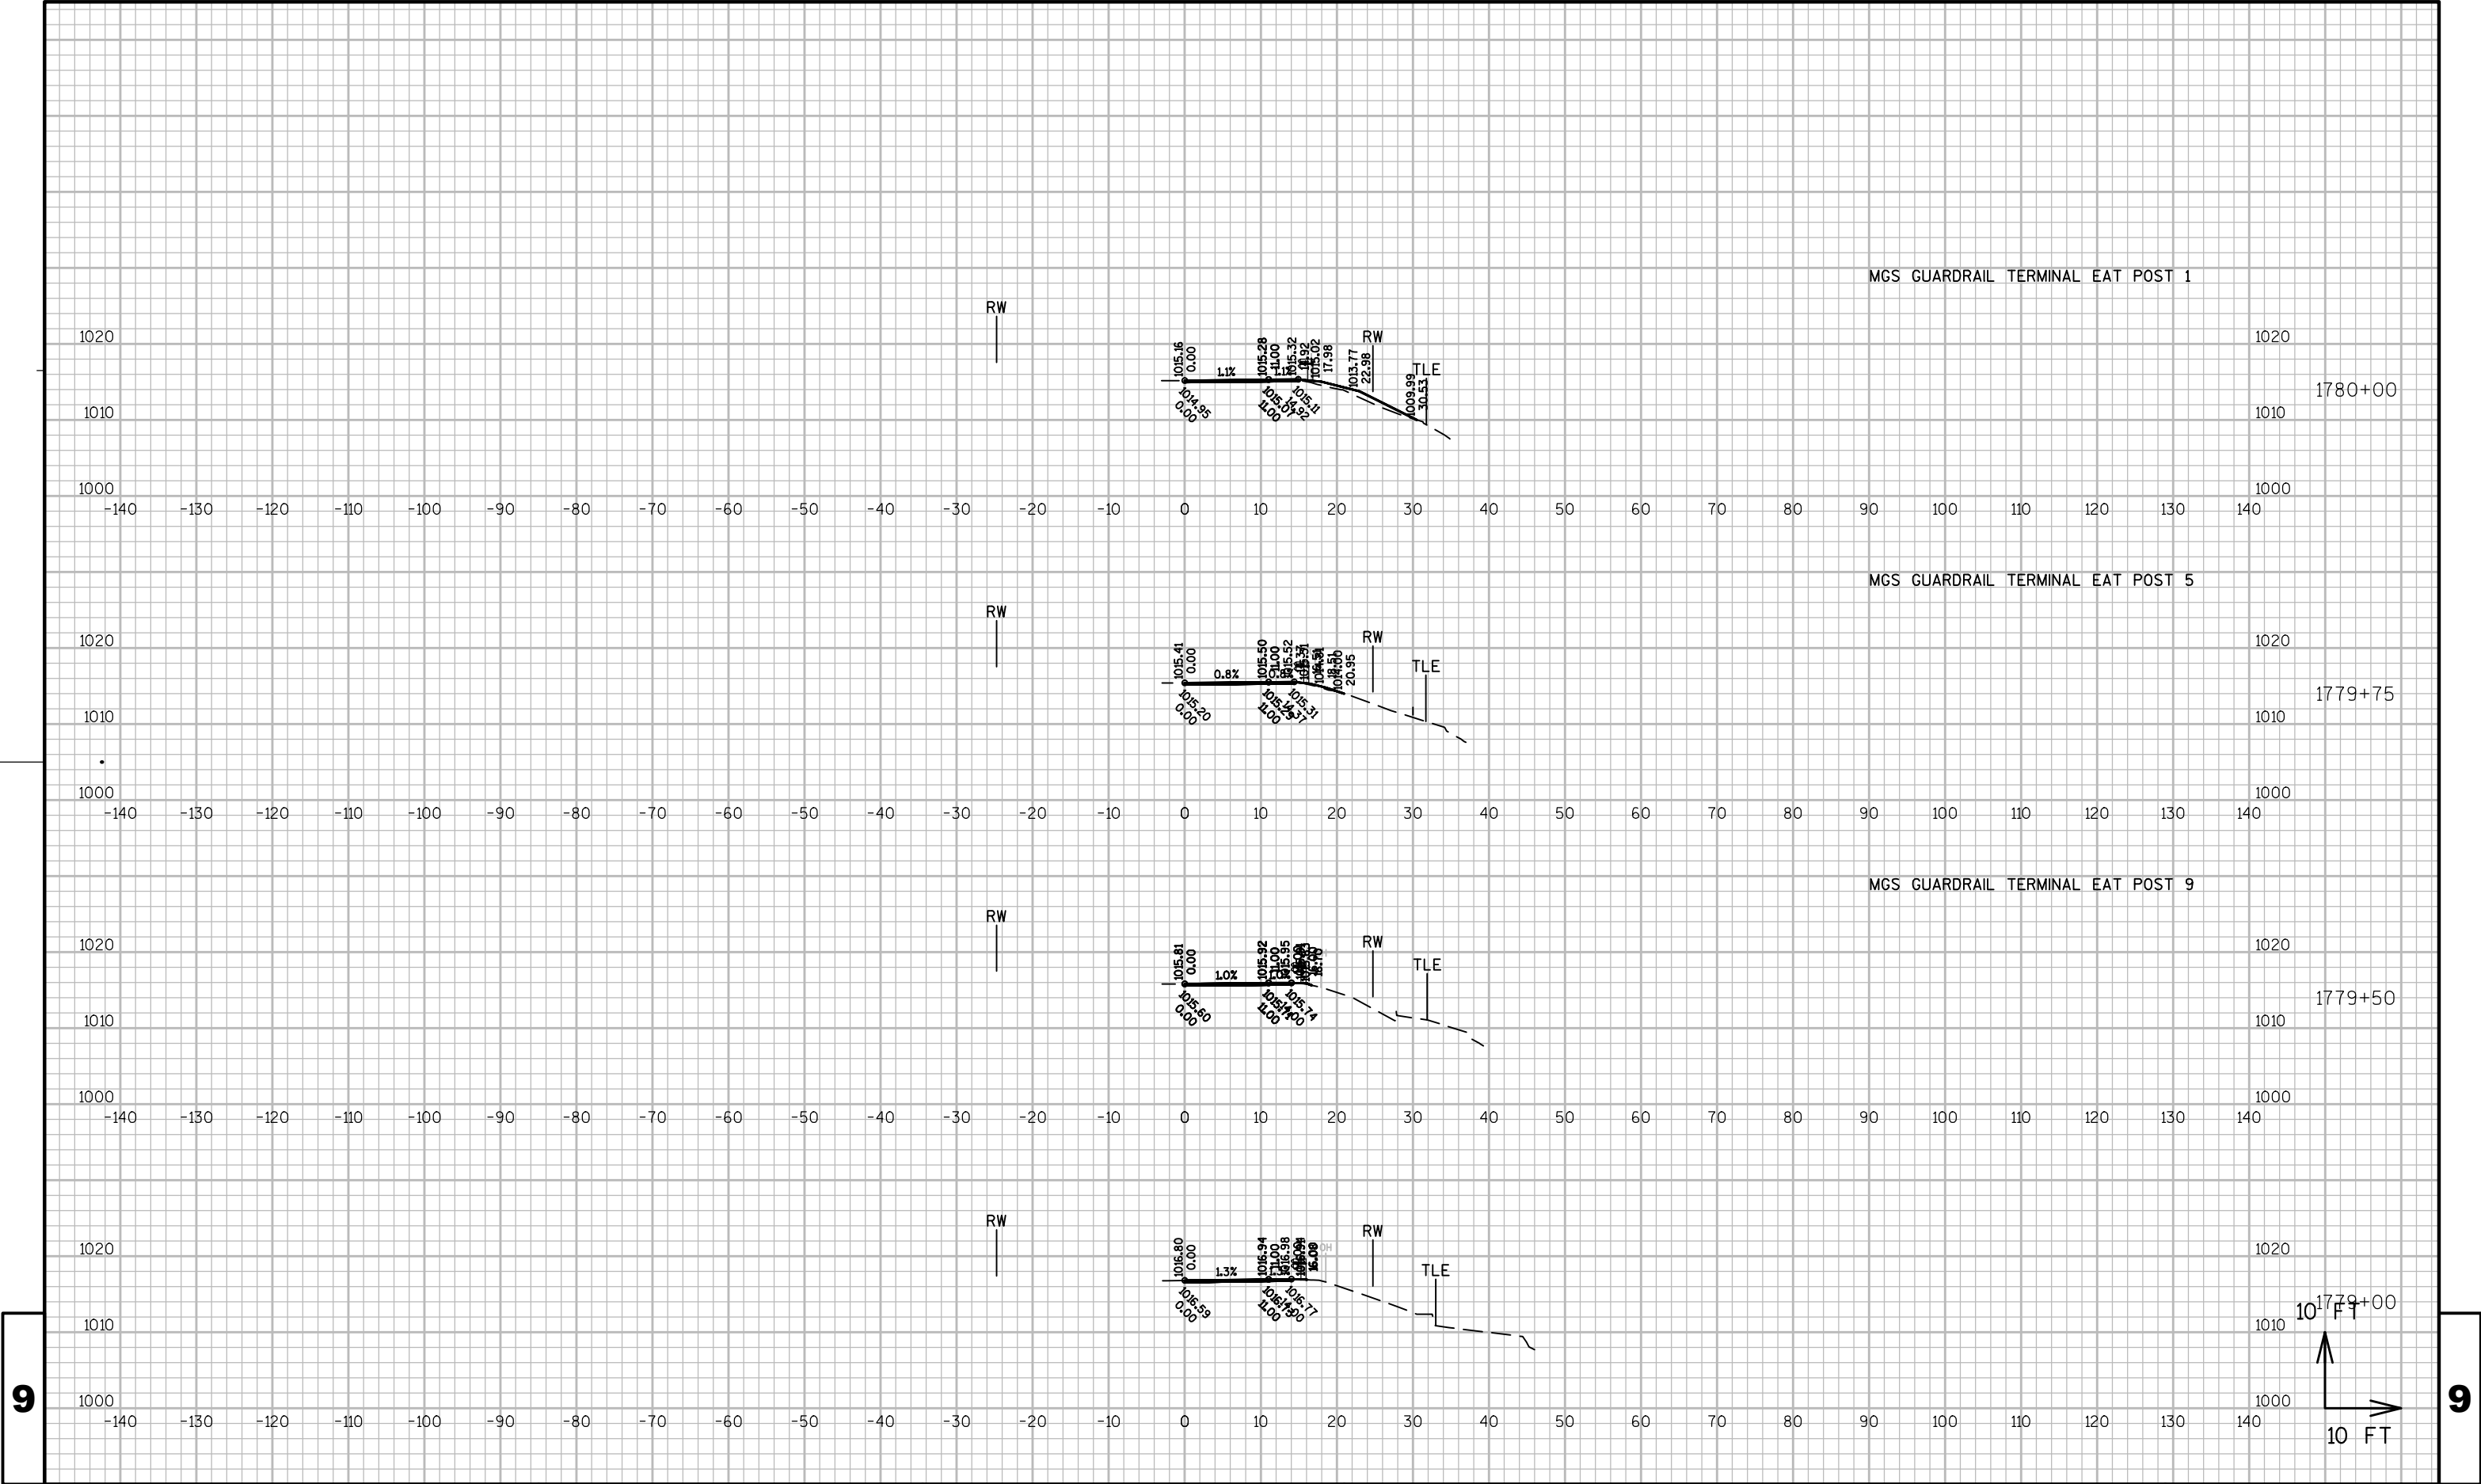

PROJECT NO: 4530-06-71

HWY: STH 67


COUNTY: FOND DU LAC

CROSS SECTIONS: MAINLINE


SHEET


E

9

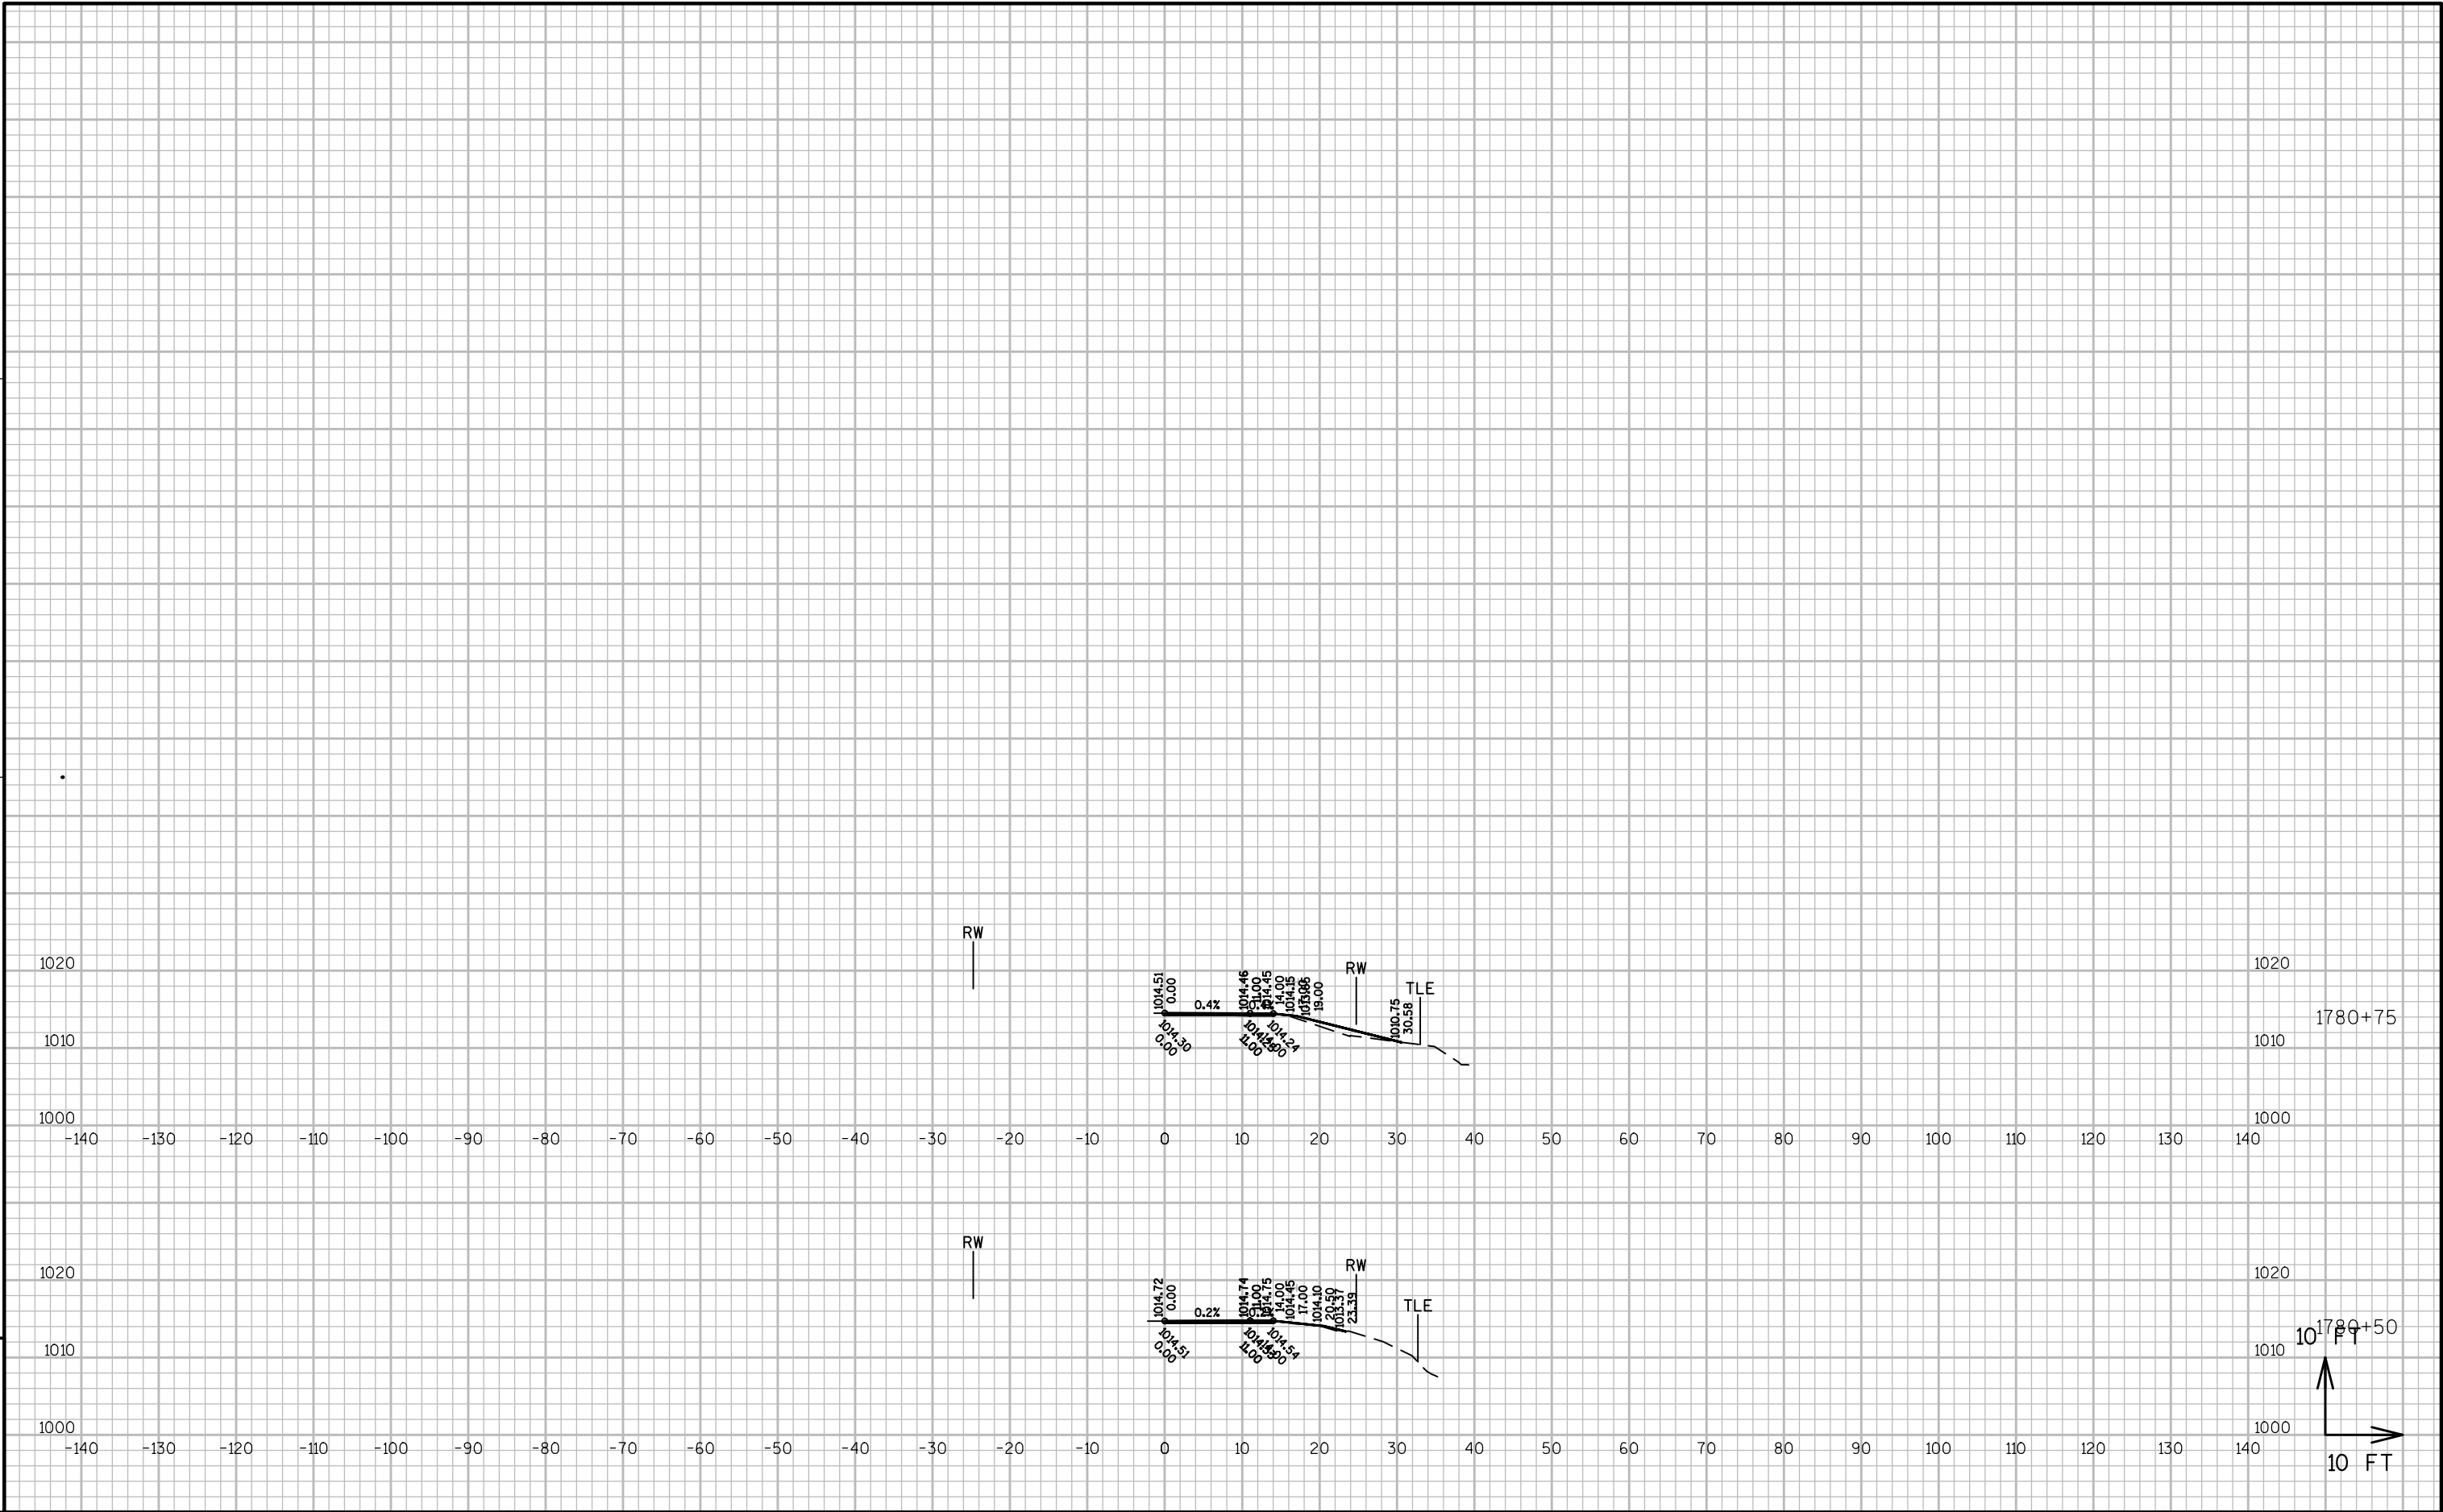

9

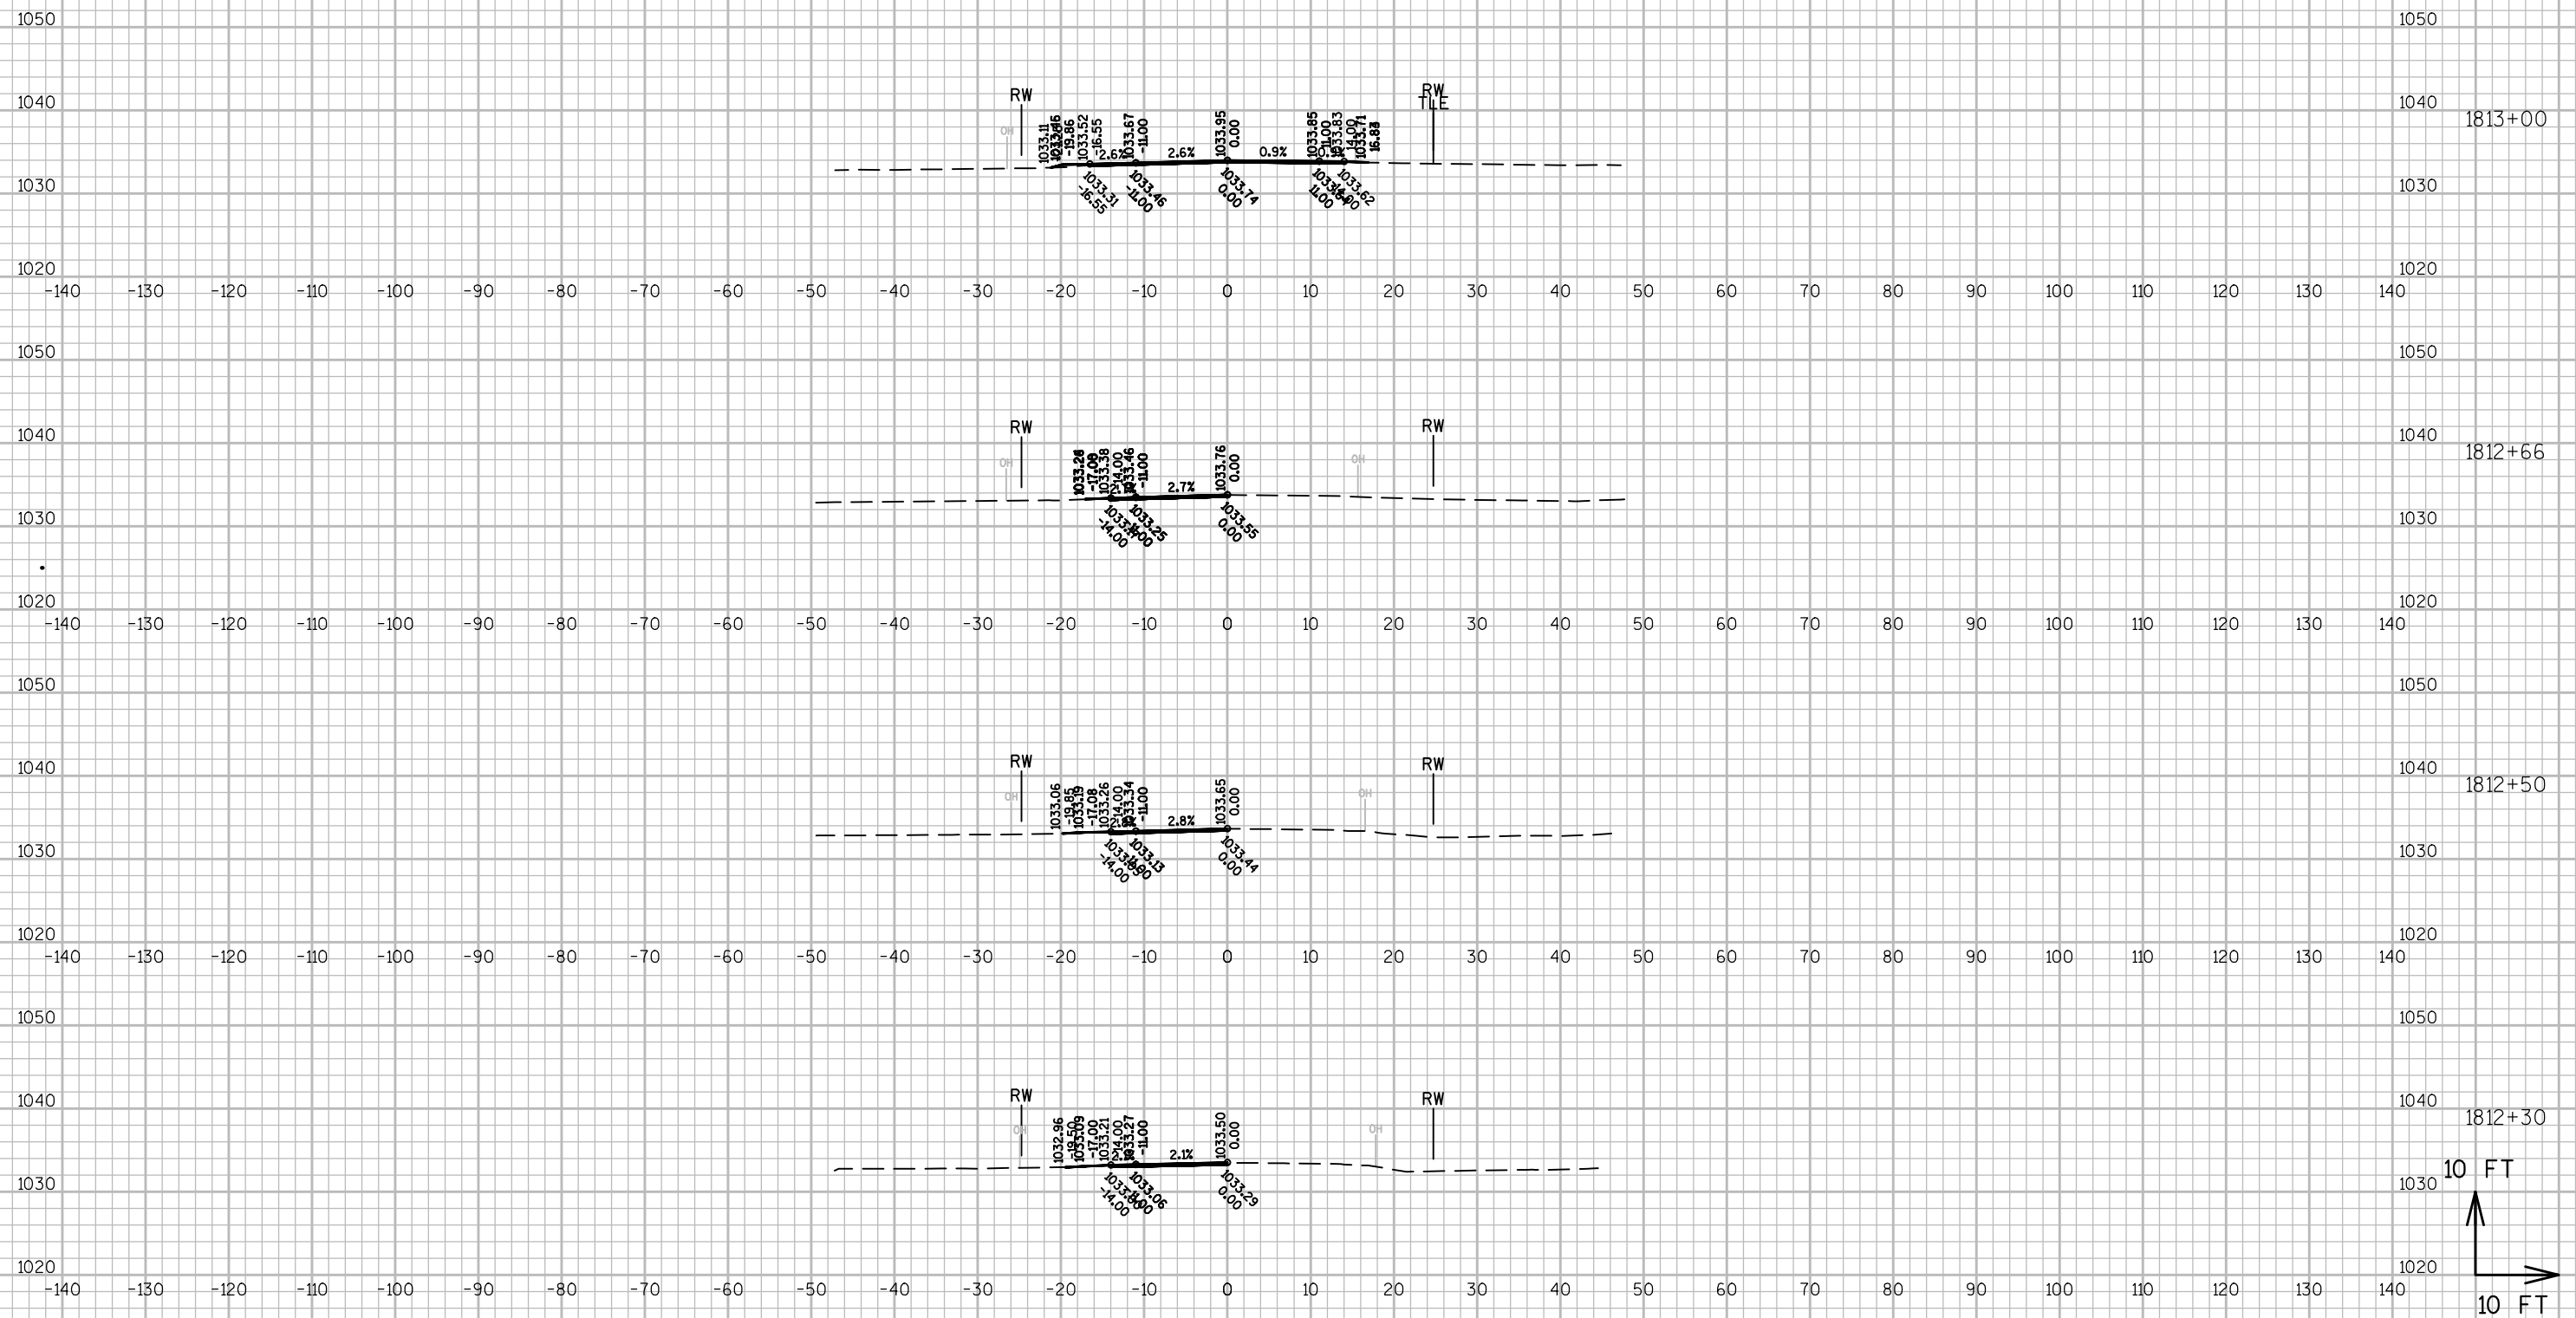


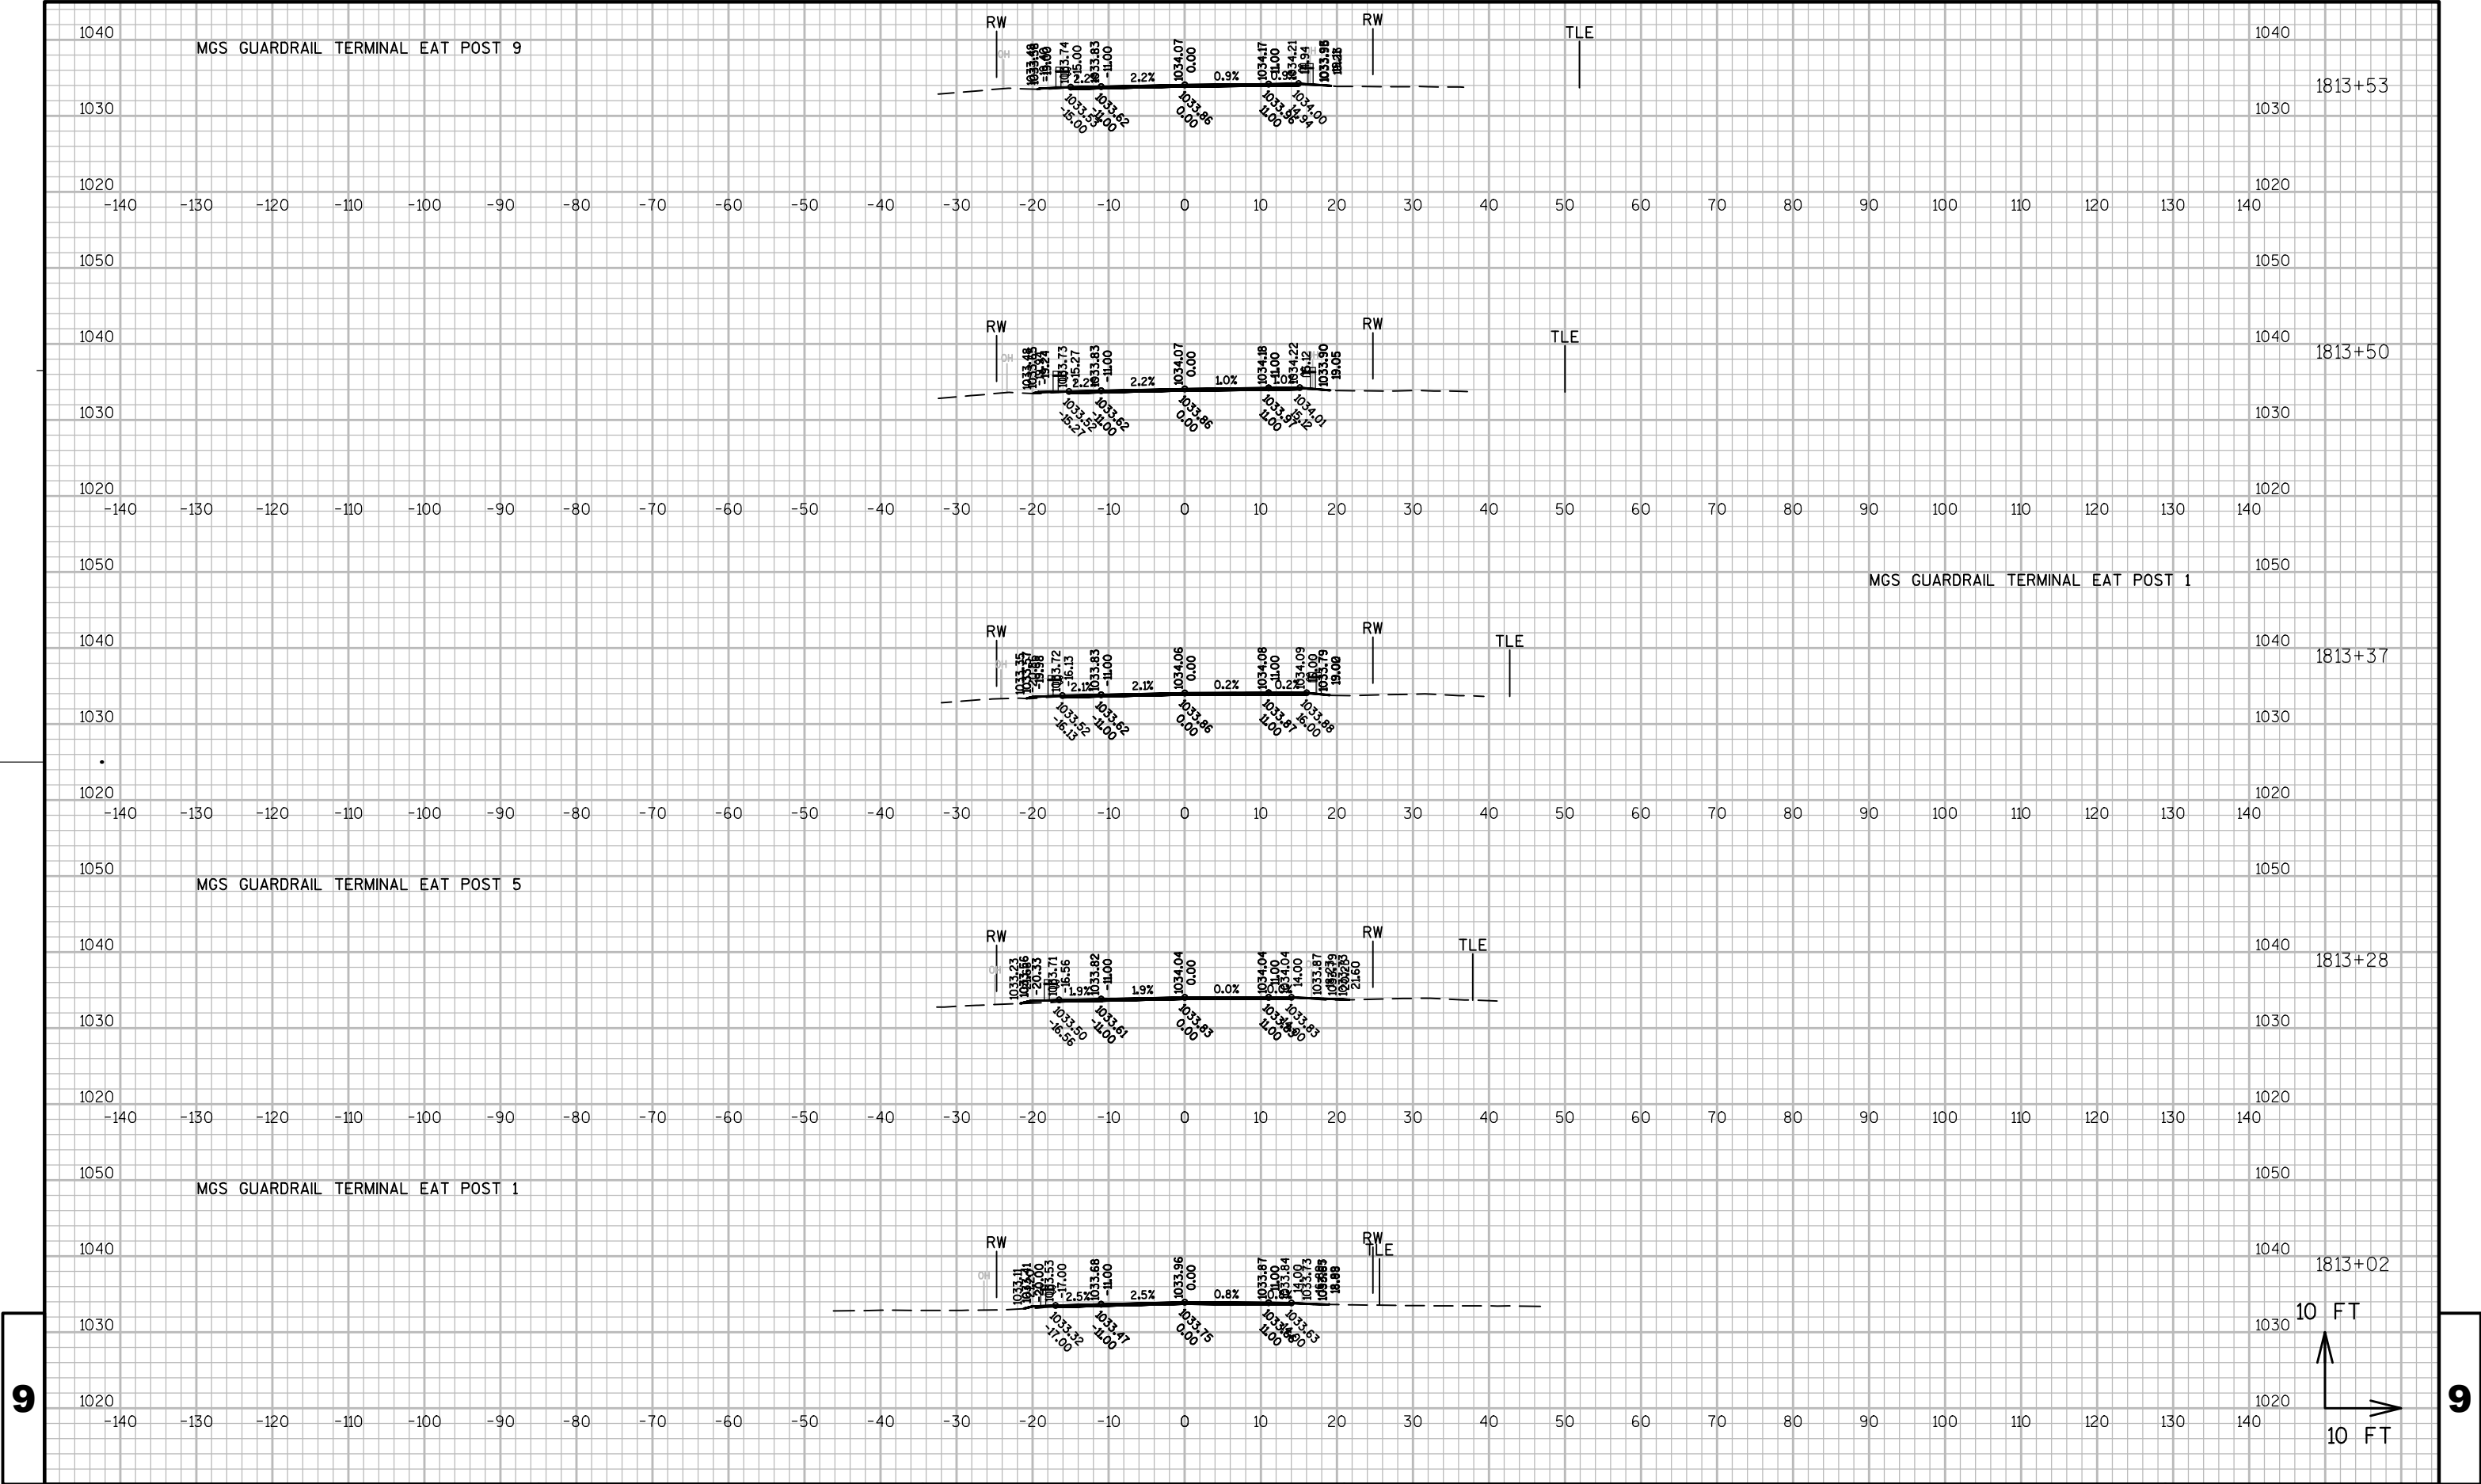


9

9

9

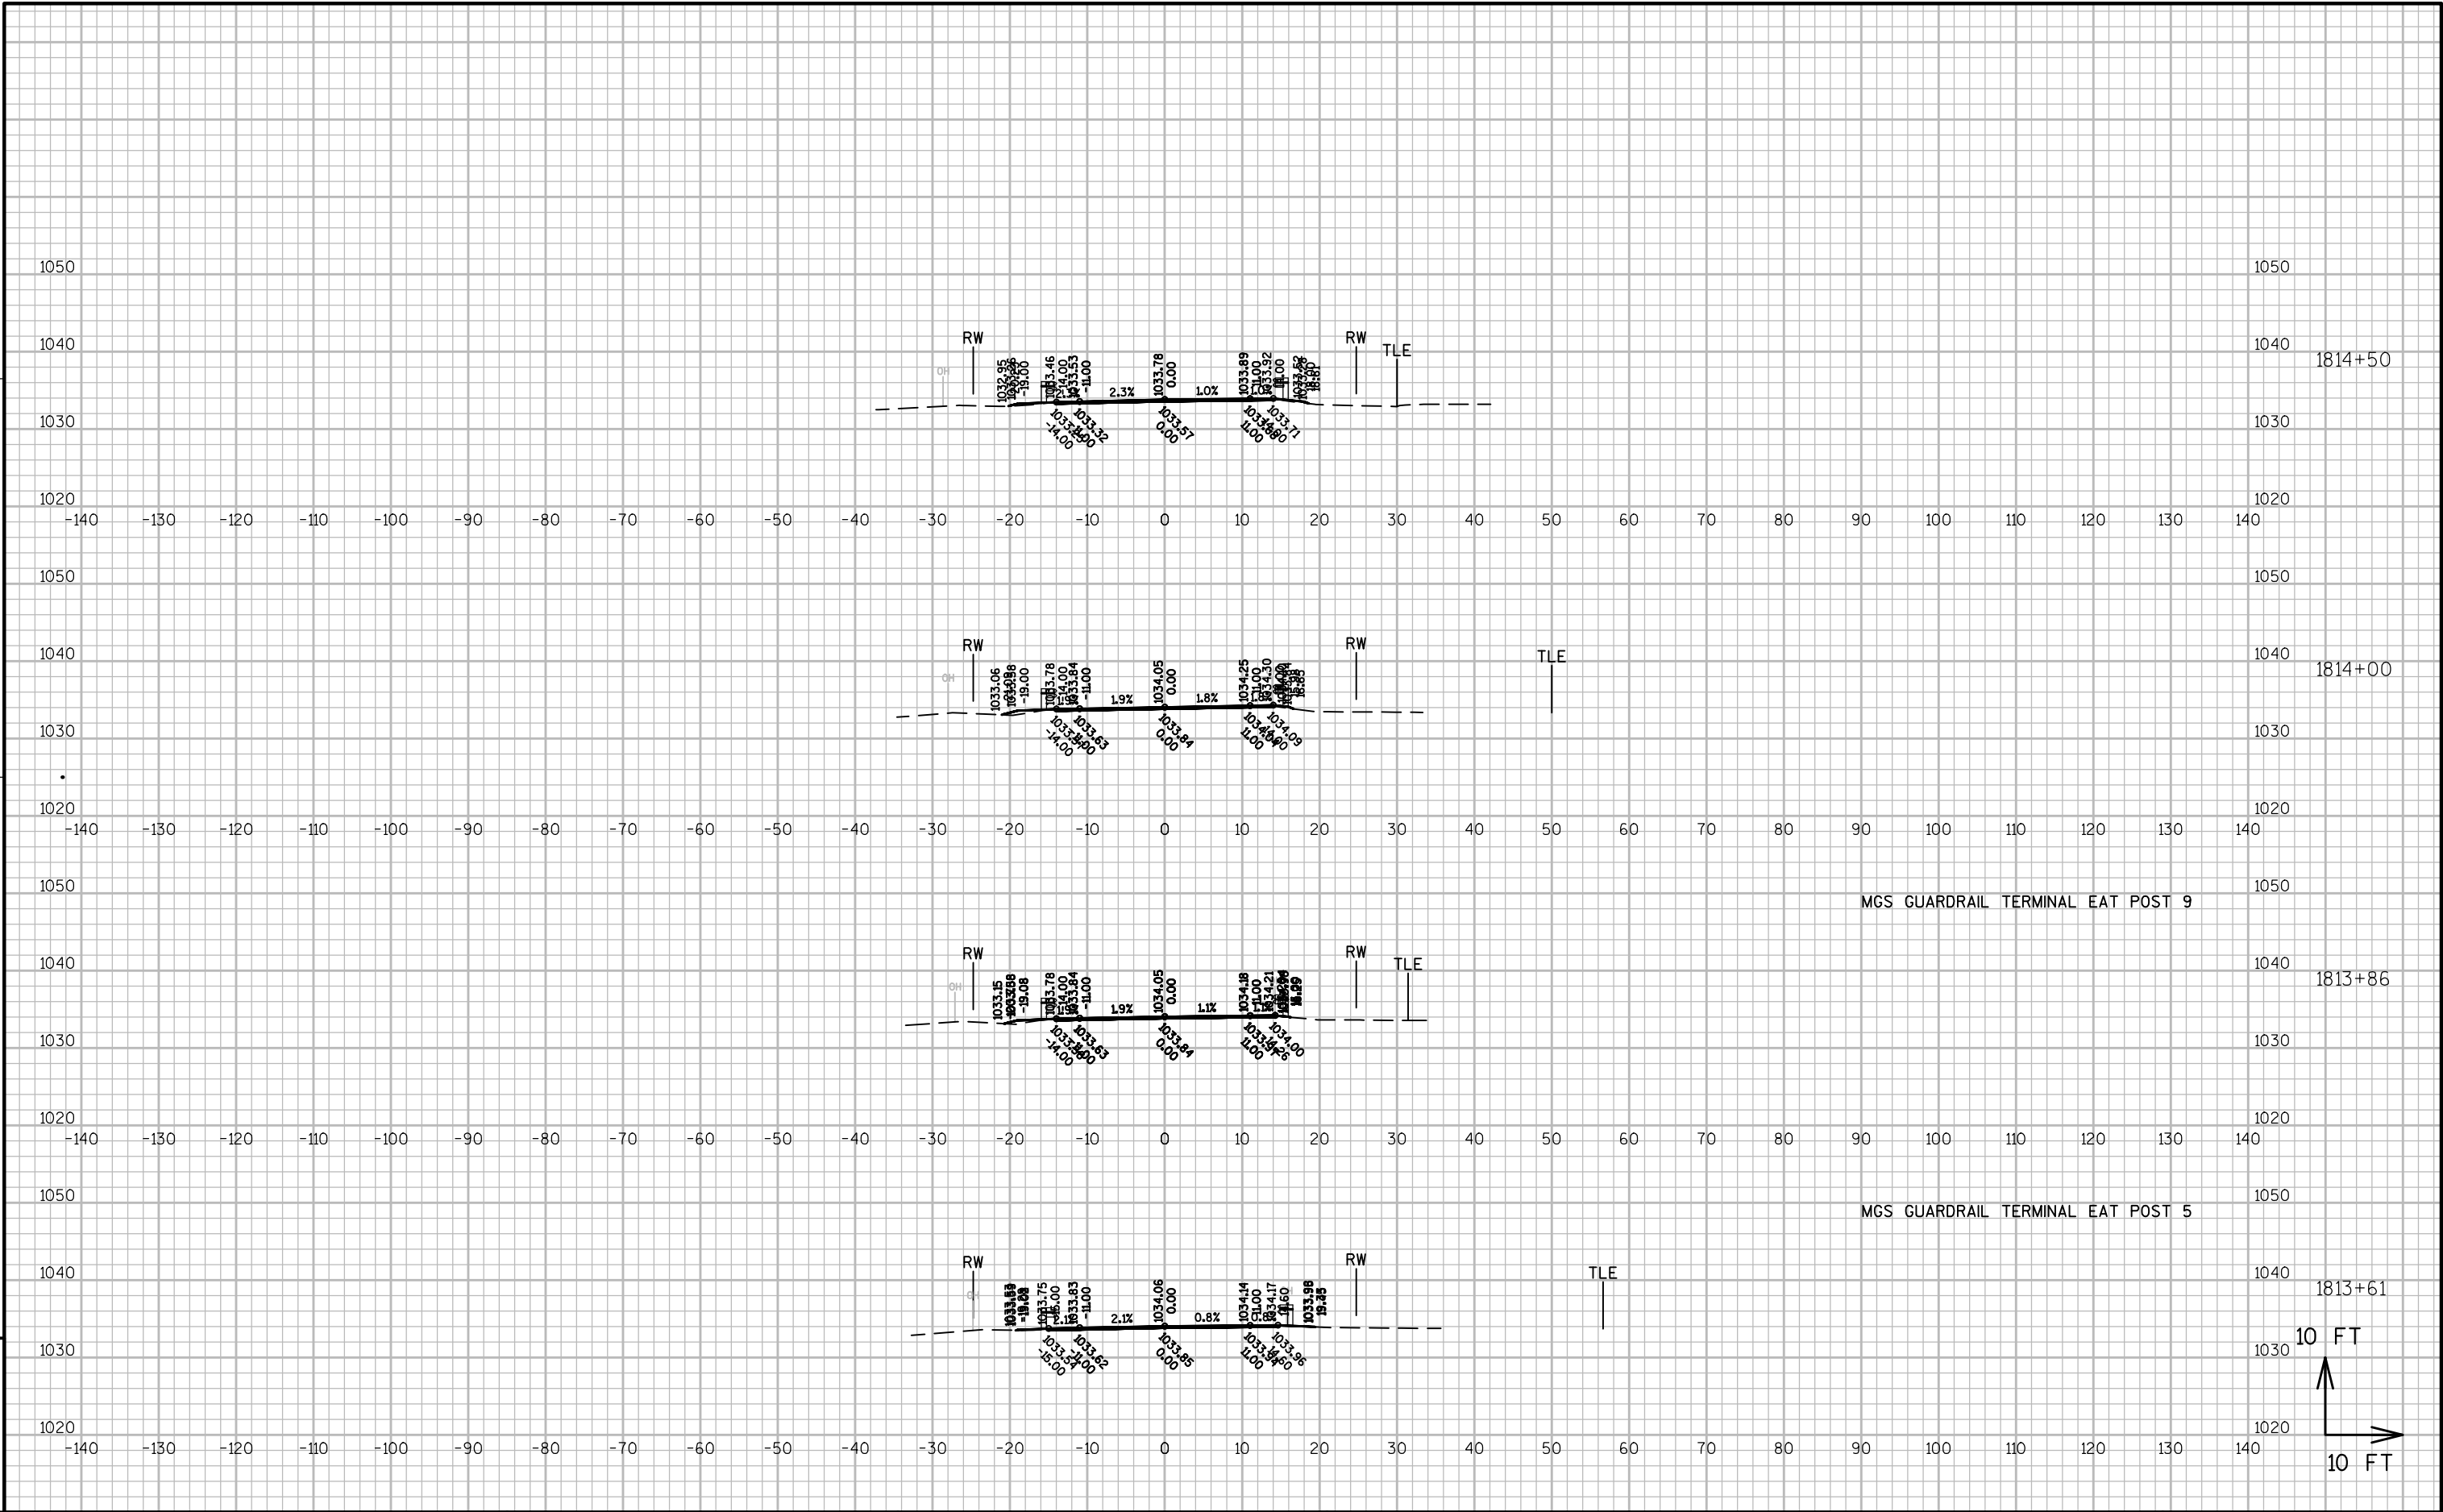


9

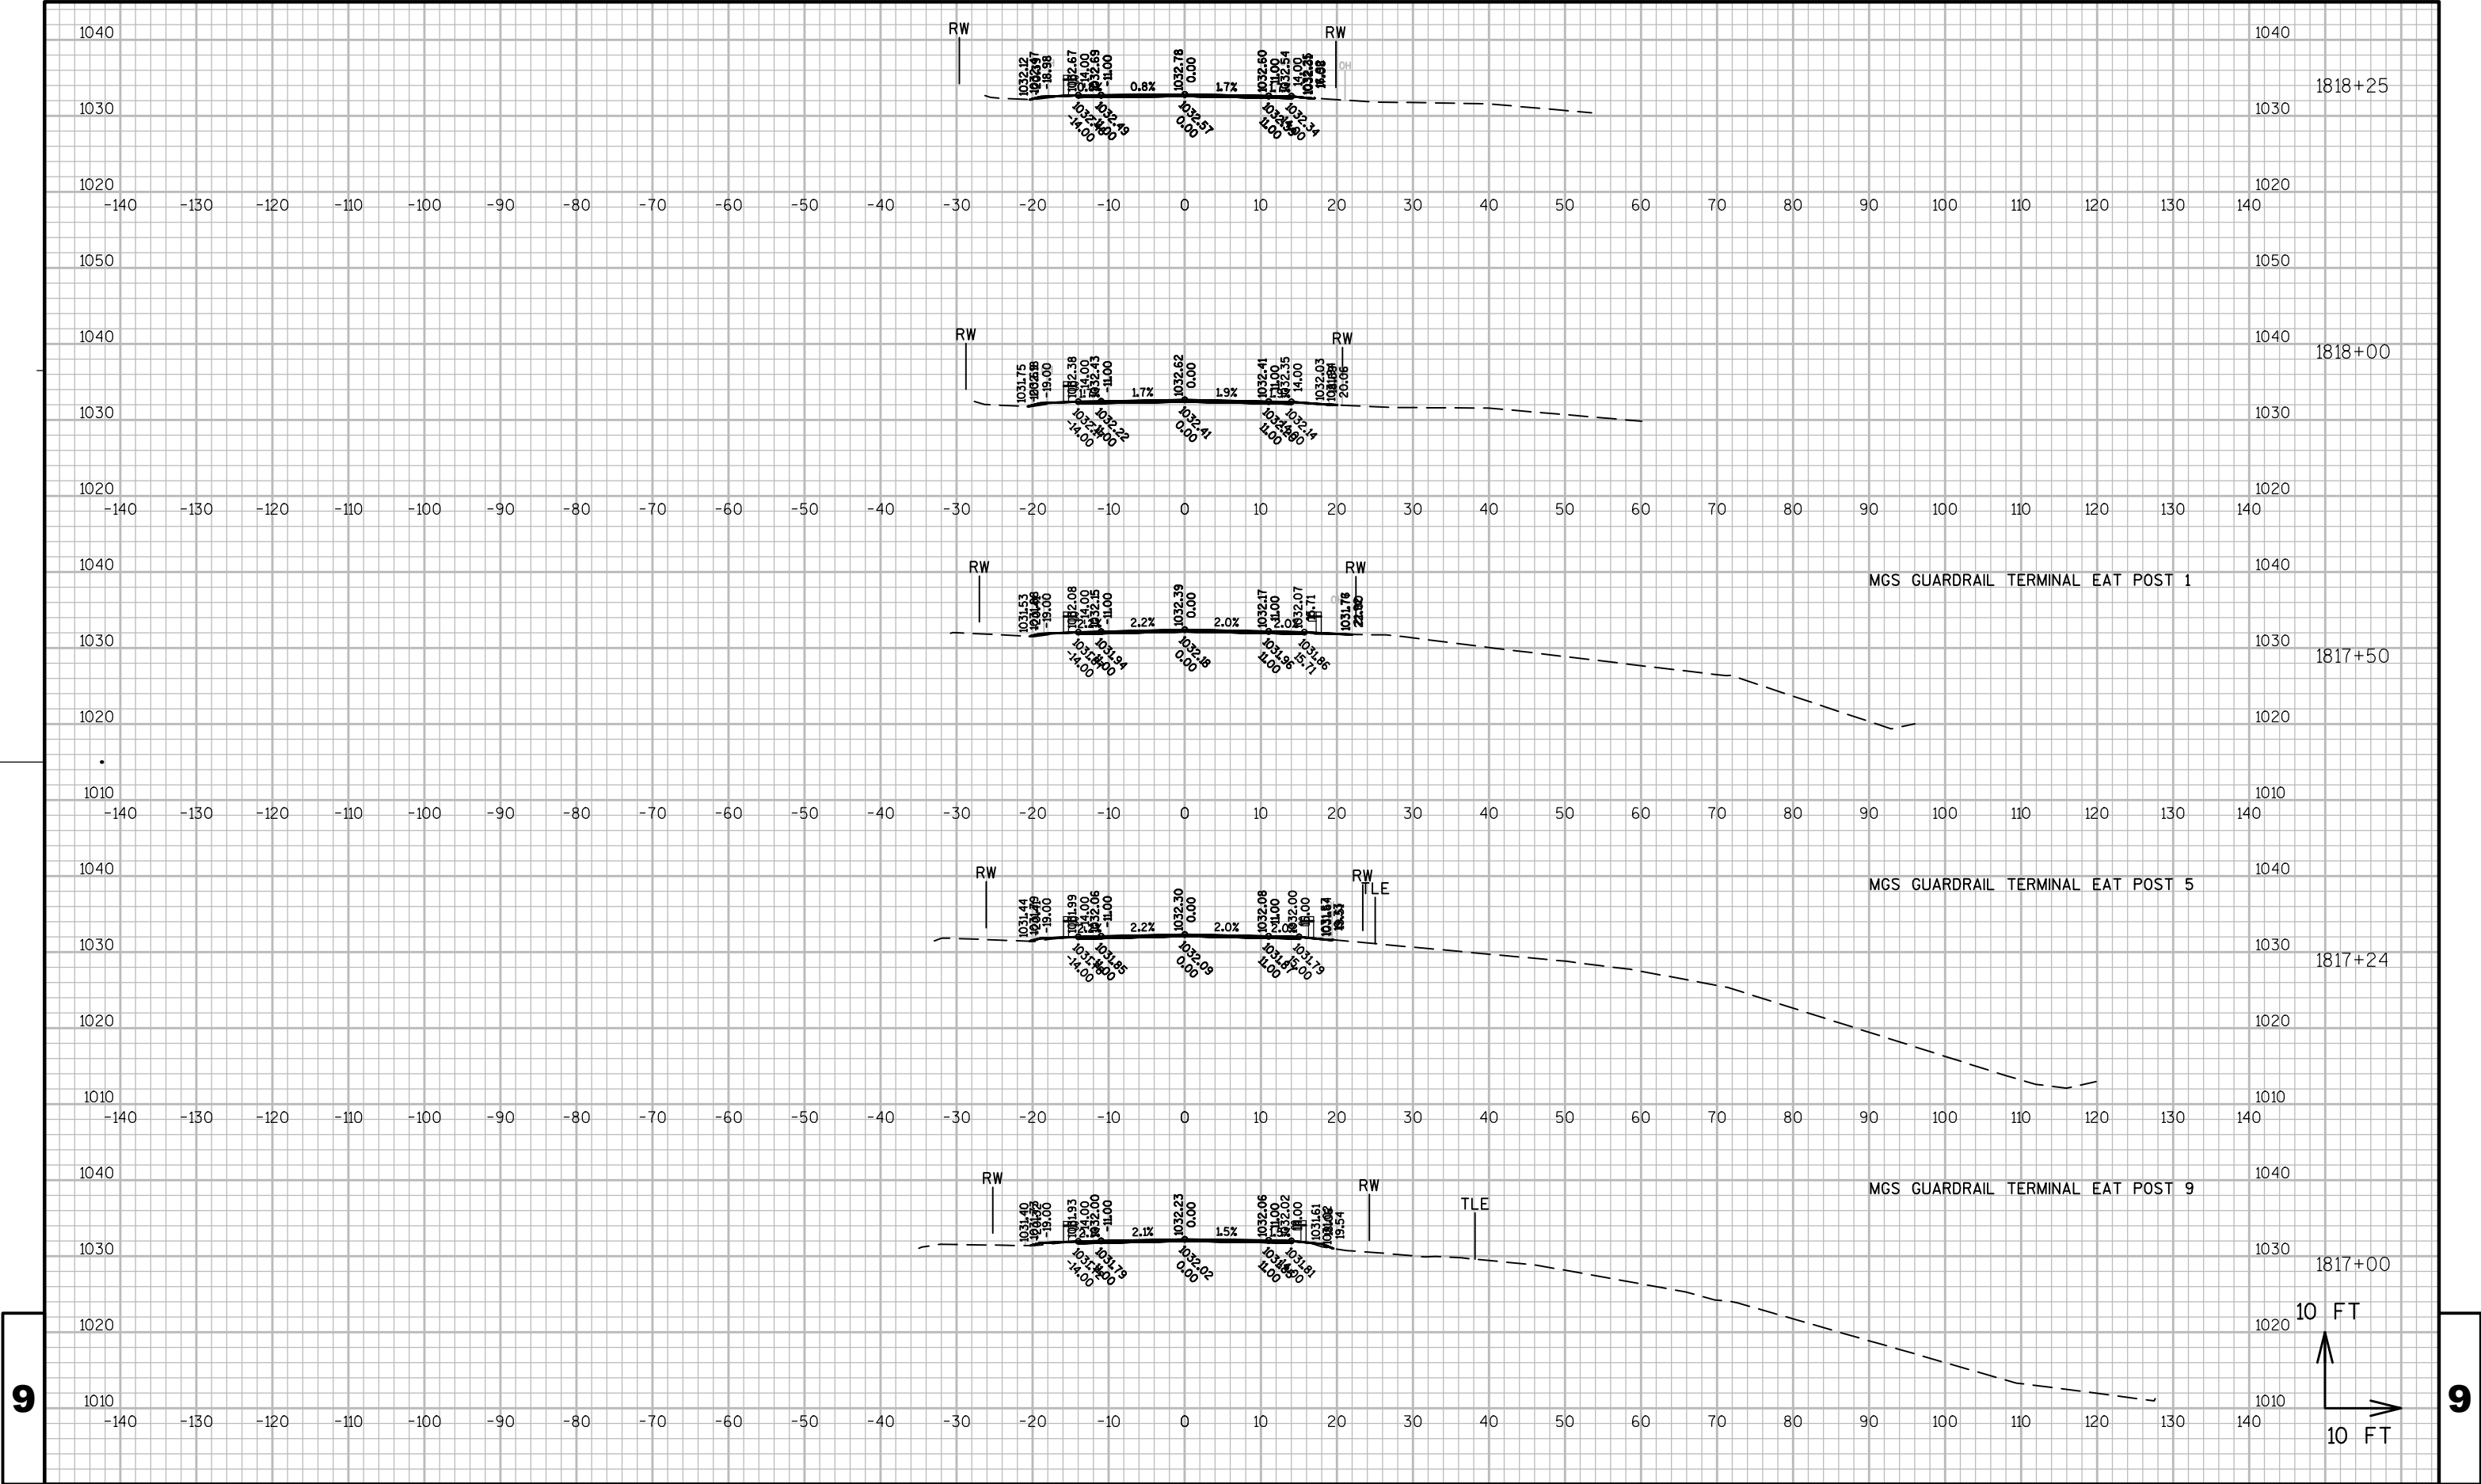

9

9

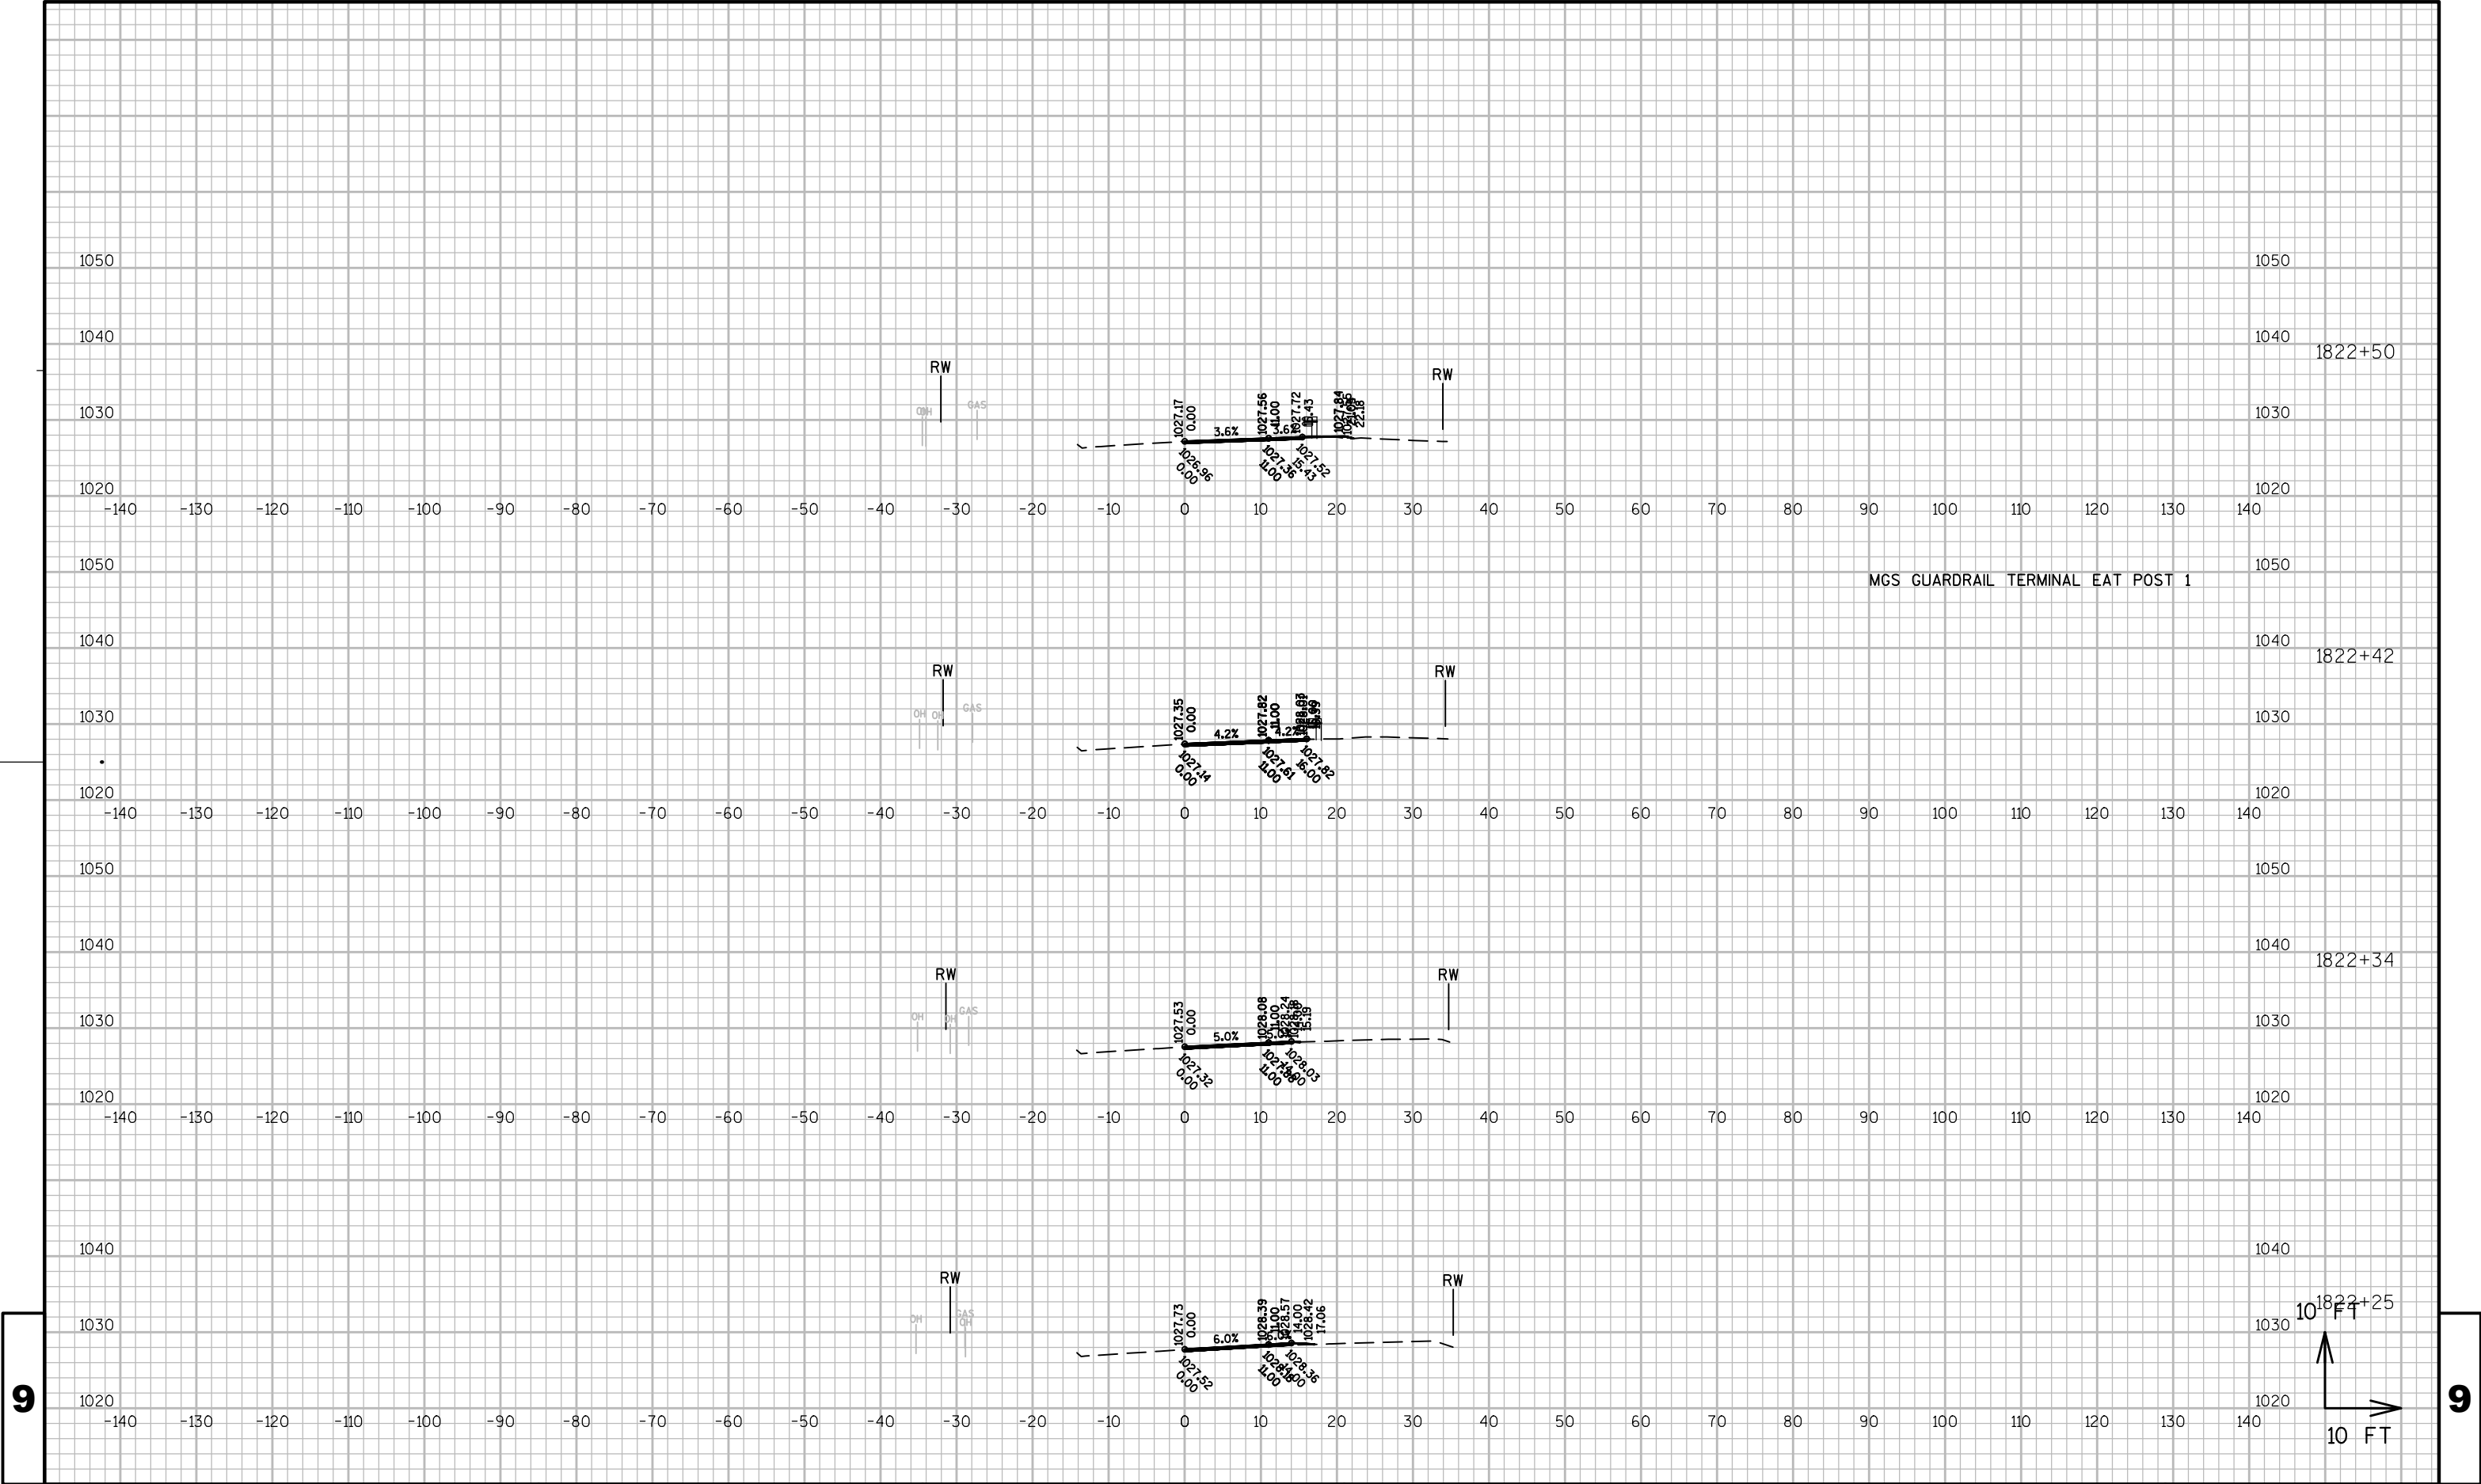

PROJECT NO: 4530-06-71


HWY: STH 67

COUNTY: FOND DU LAC

CROSS SECTIONS: MAINLINE

SHEET

E

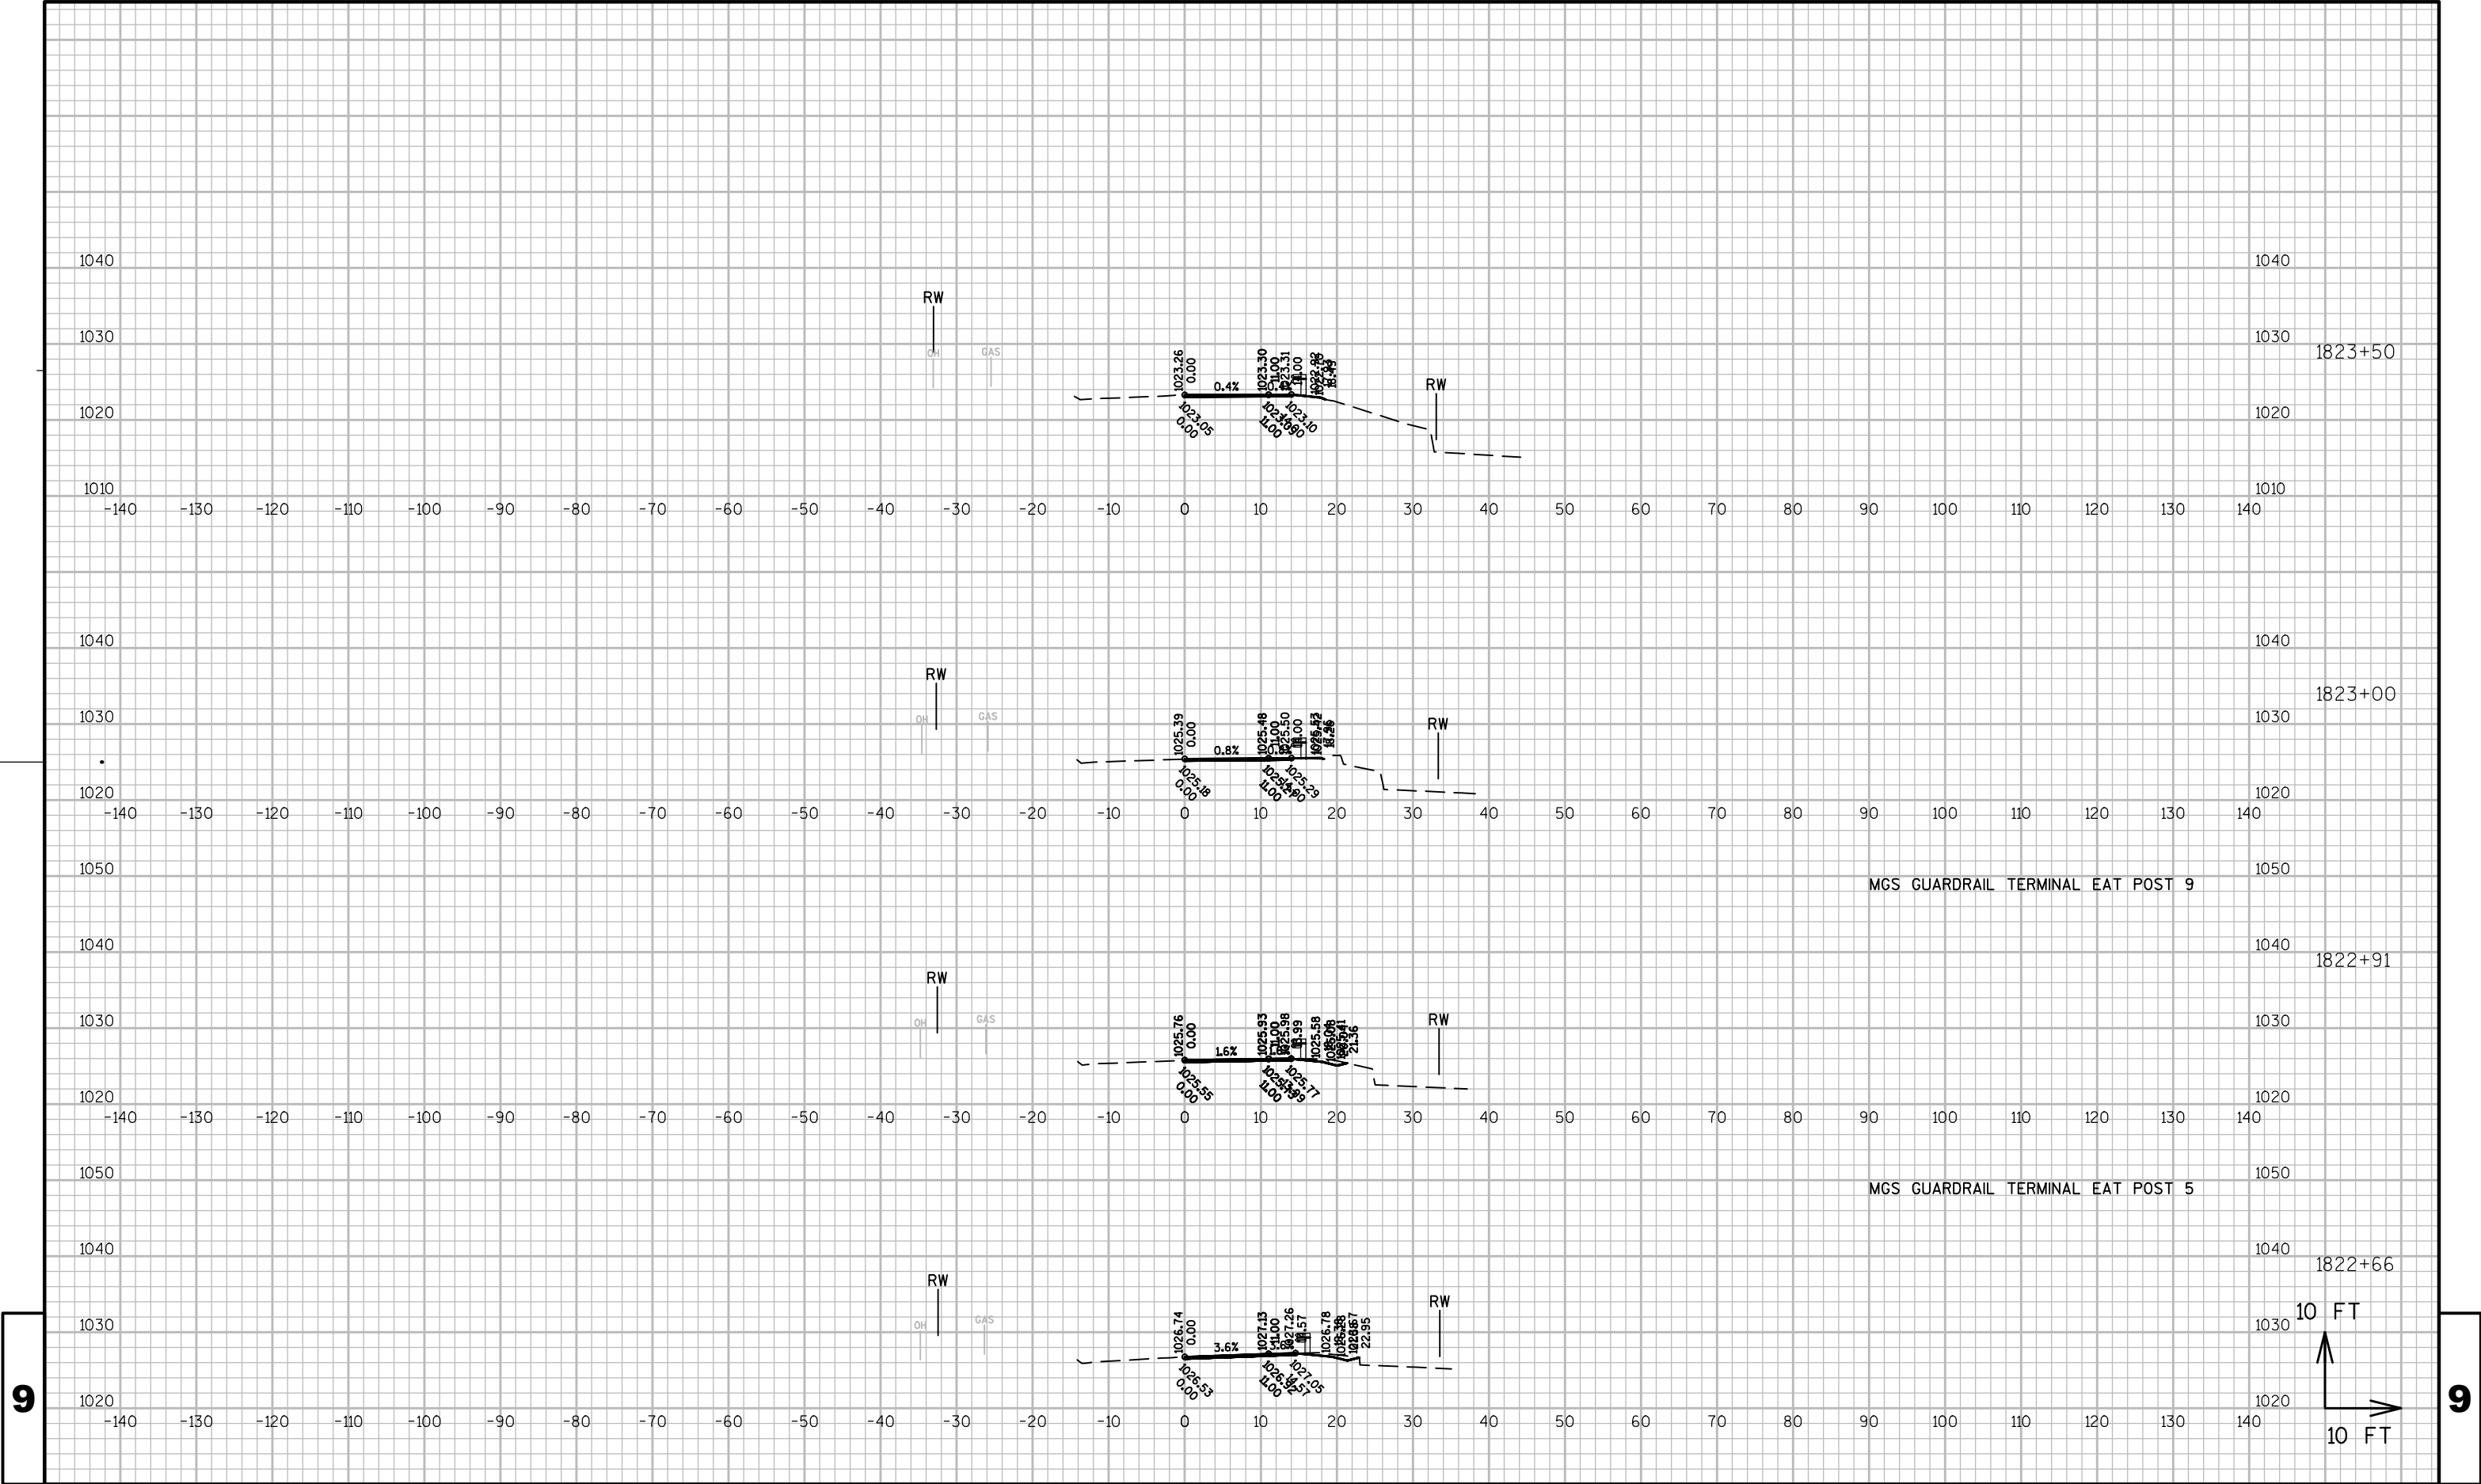

PROJECT NO: 4530-06-71


HWY: STH 67

COUNTY: FOND DU LAC

CROSS SECTIONS: MAINLINE


SHEET

E

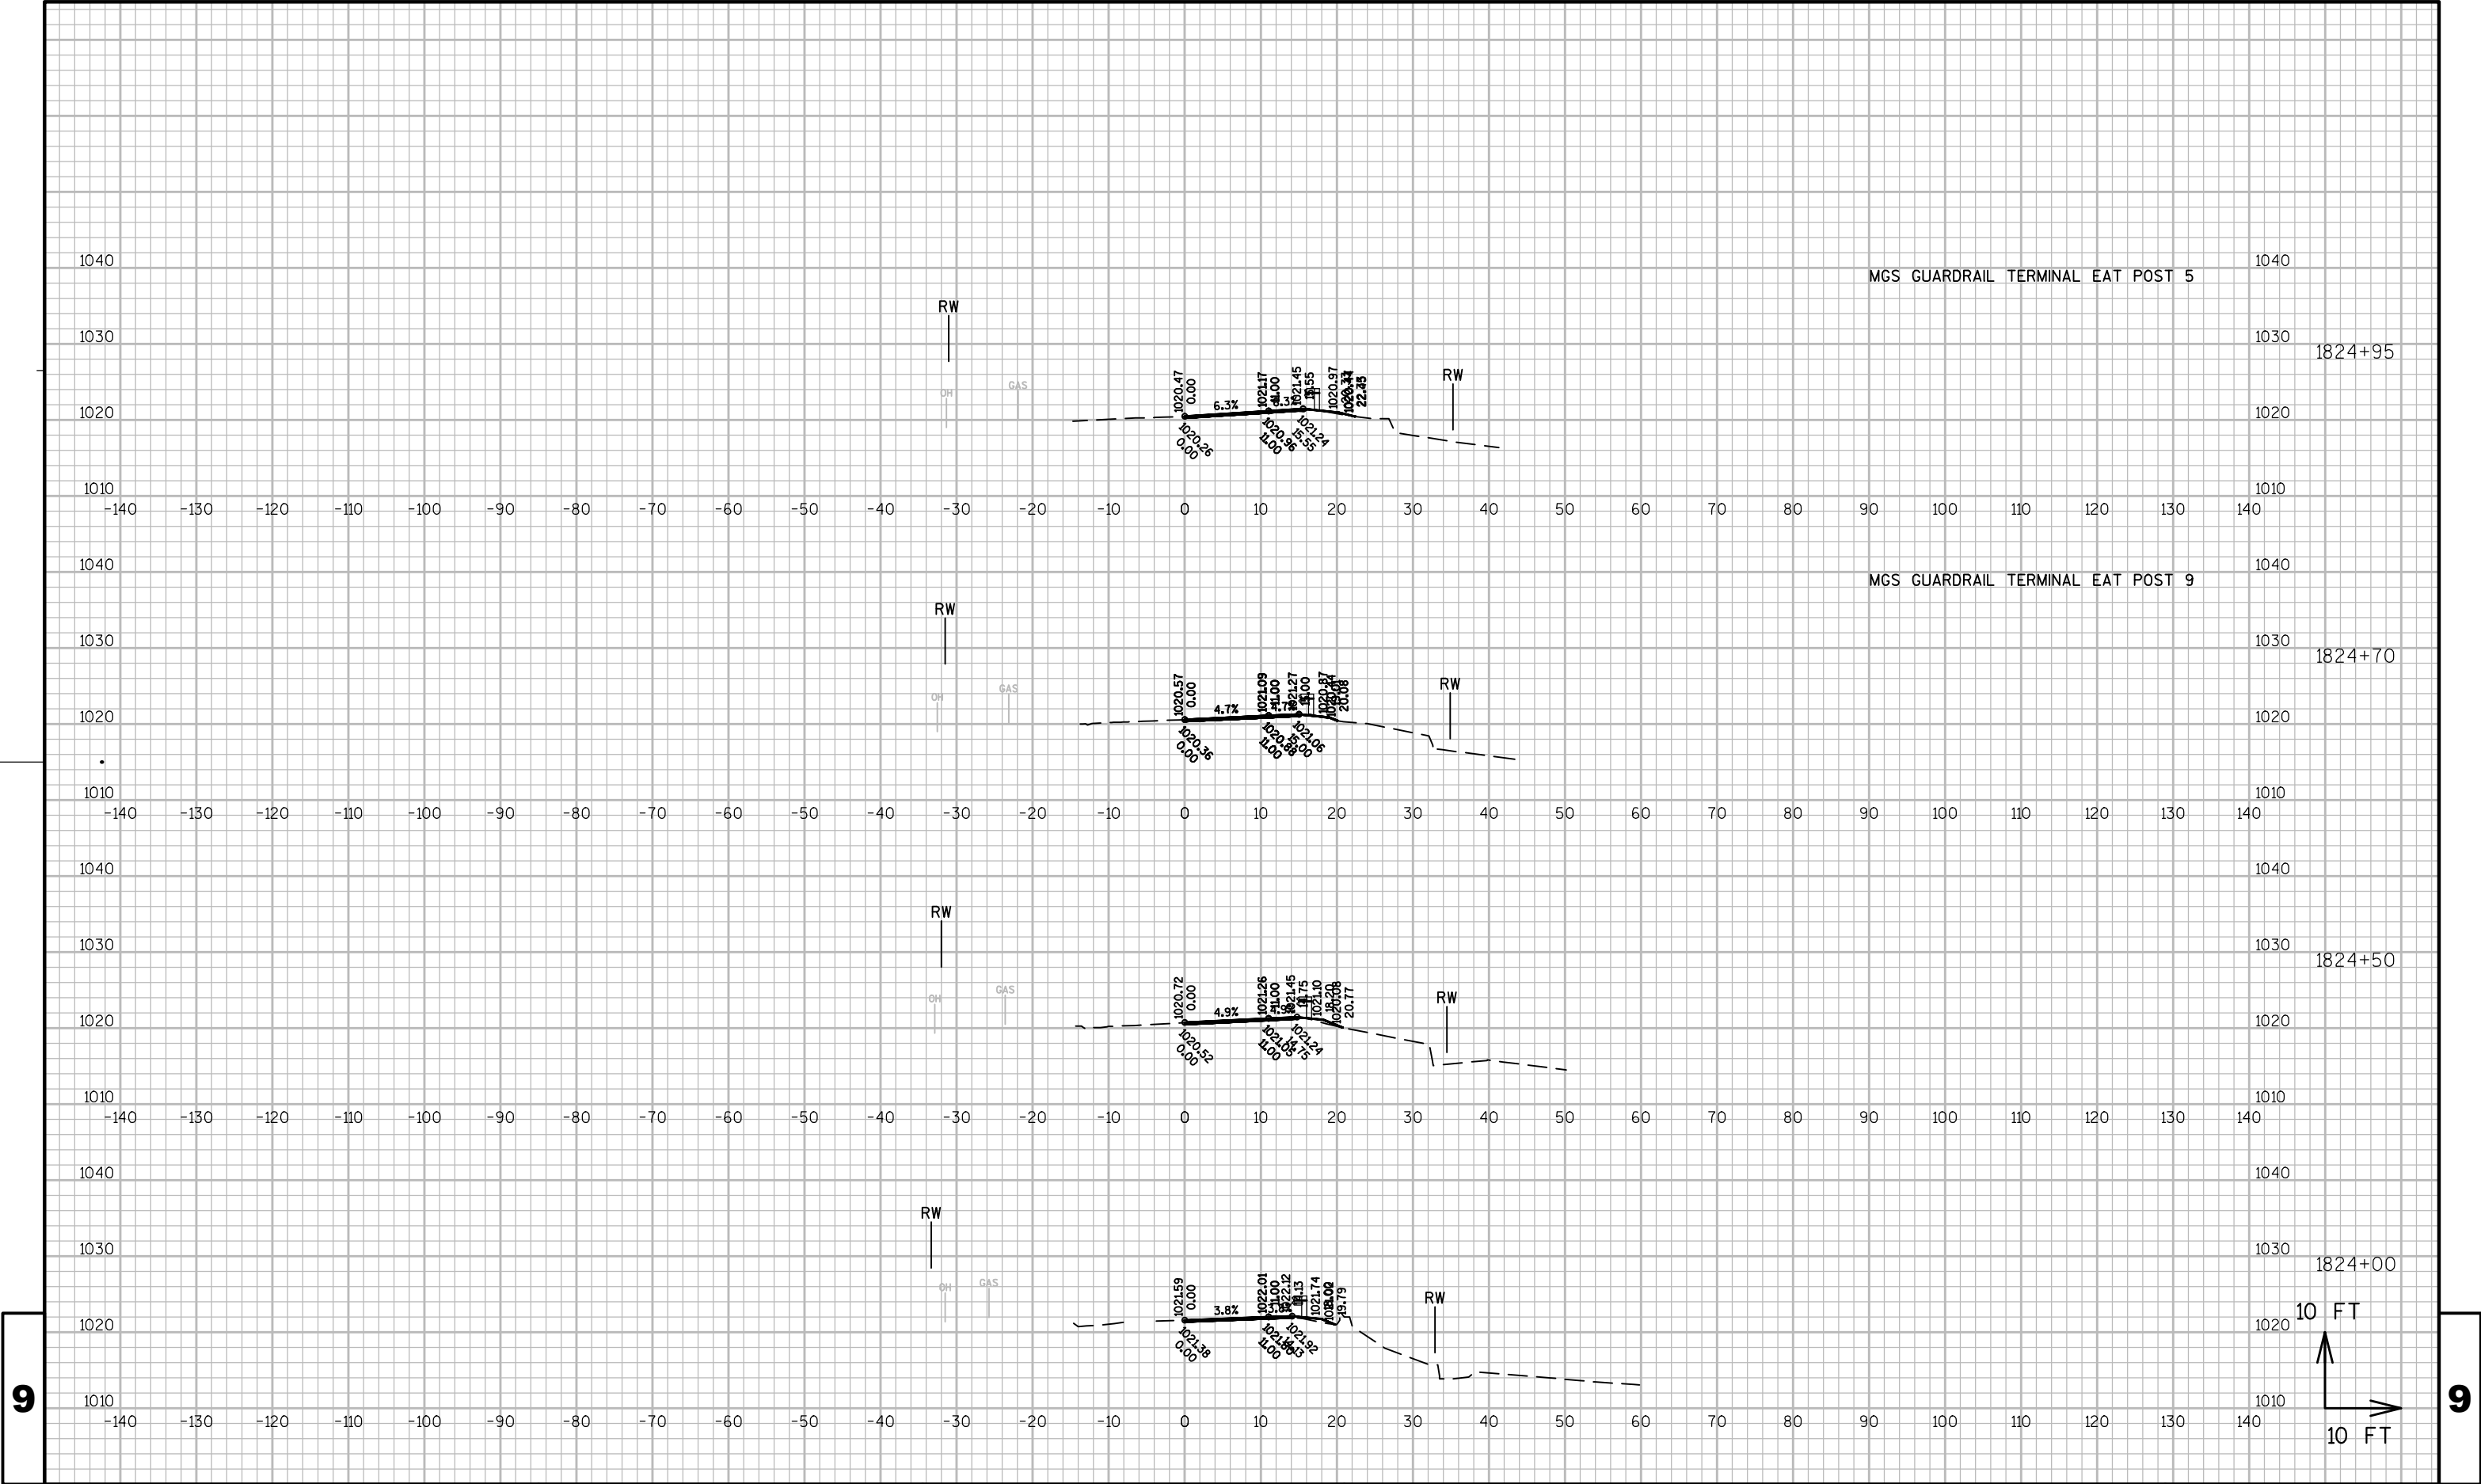

9

9

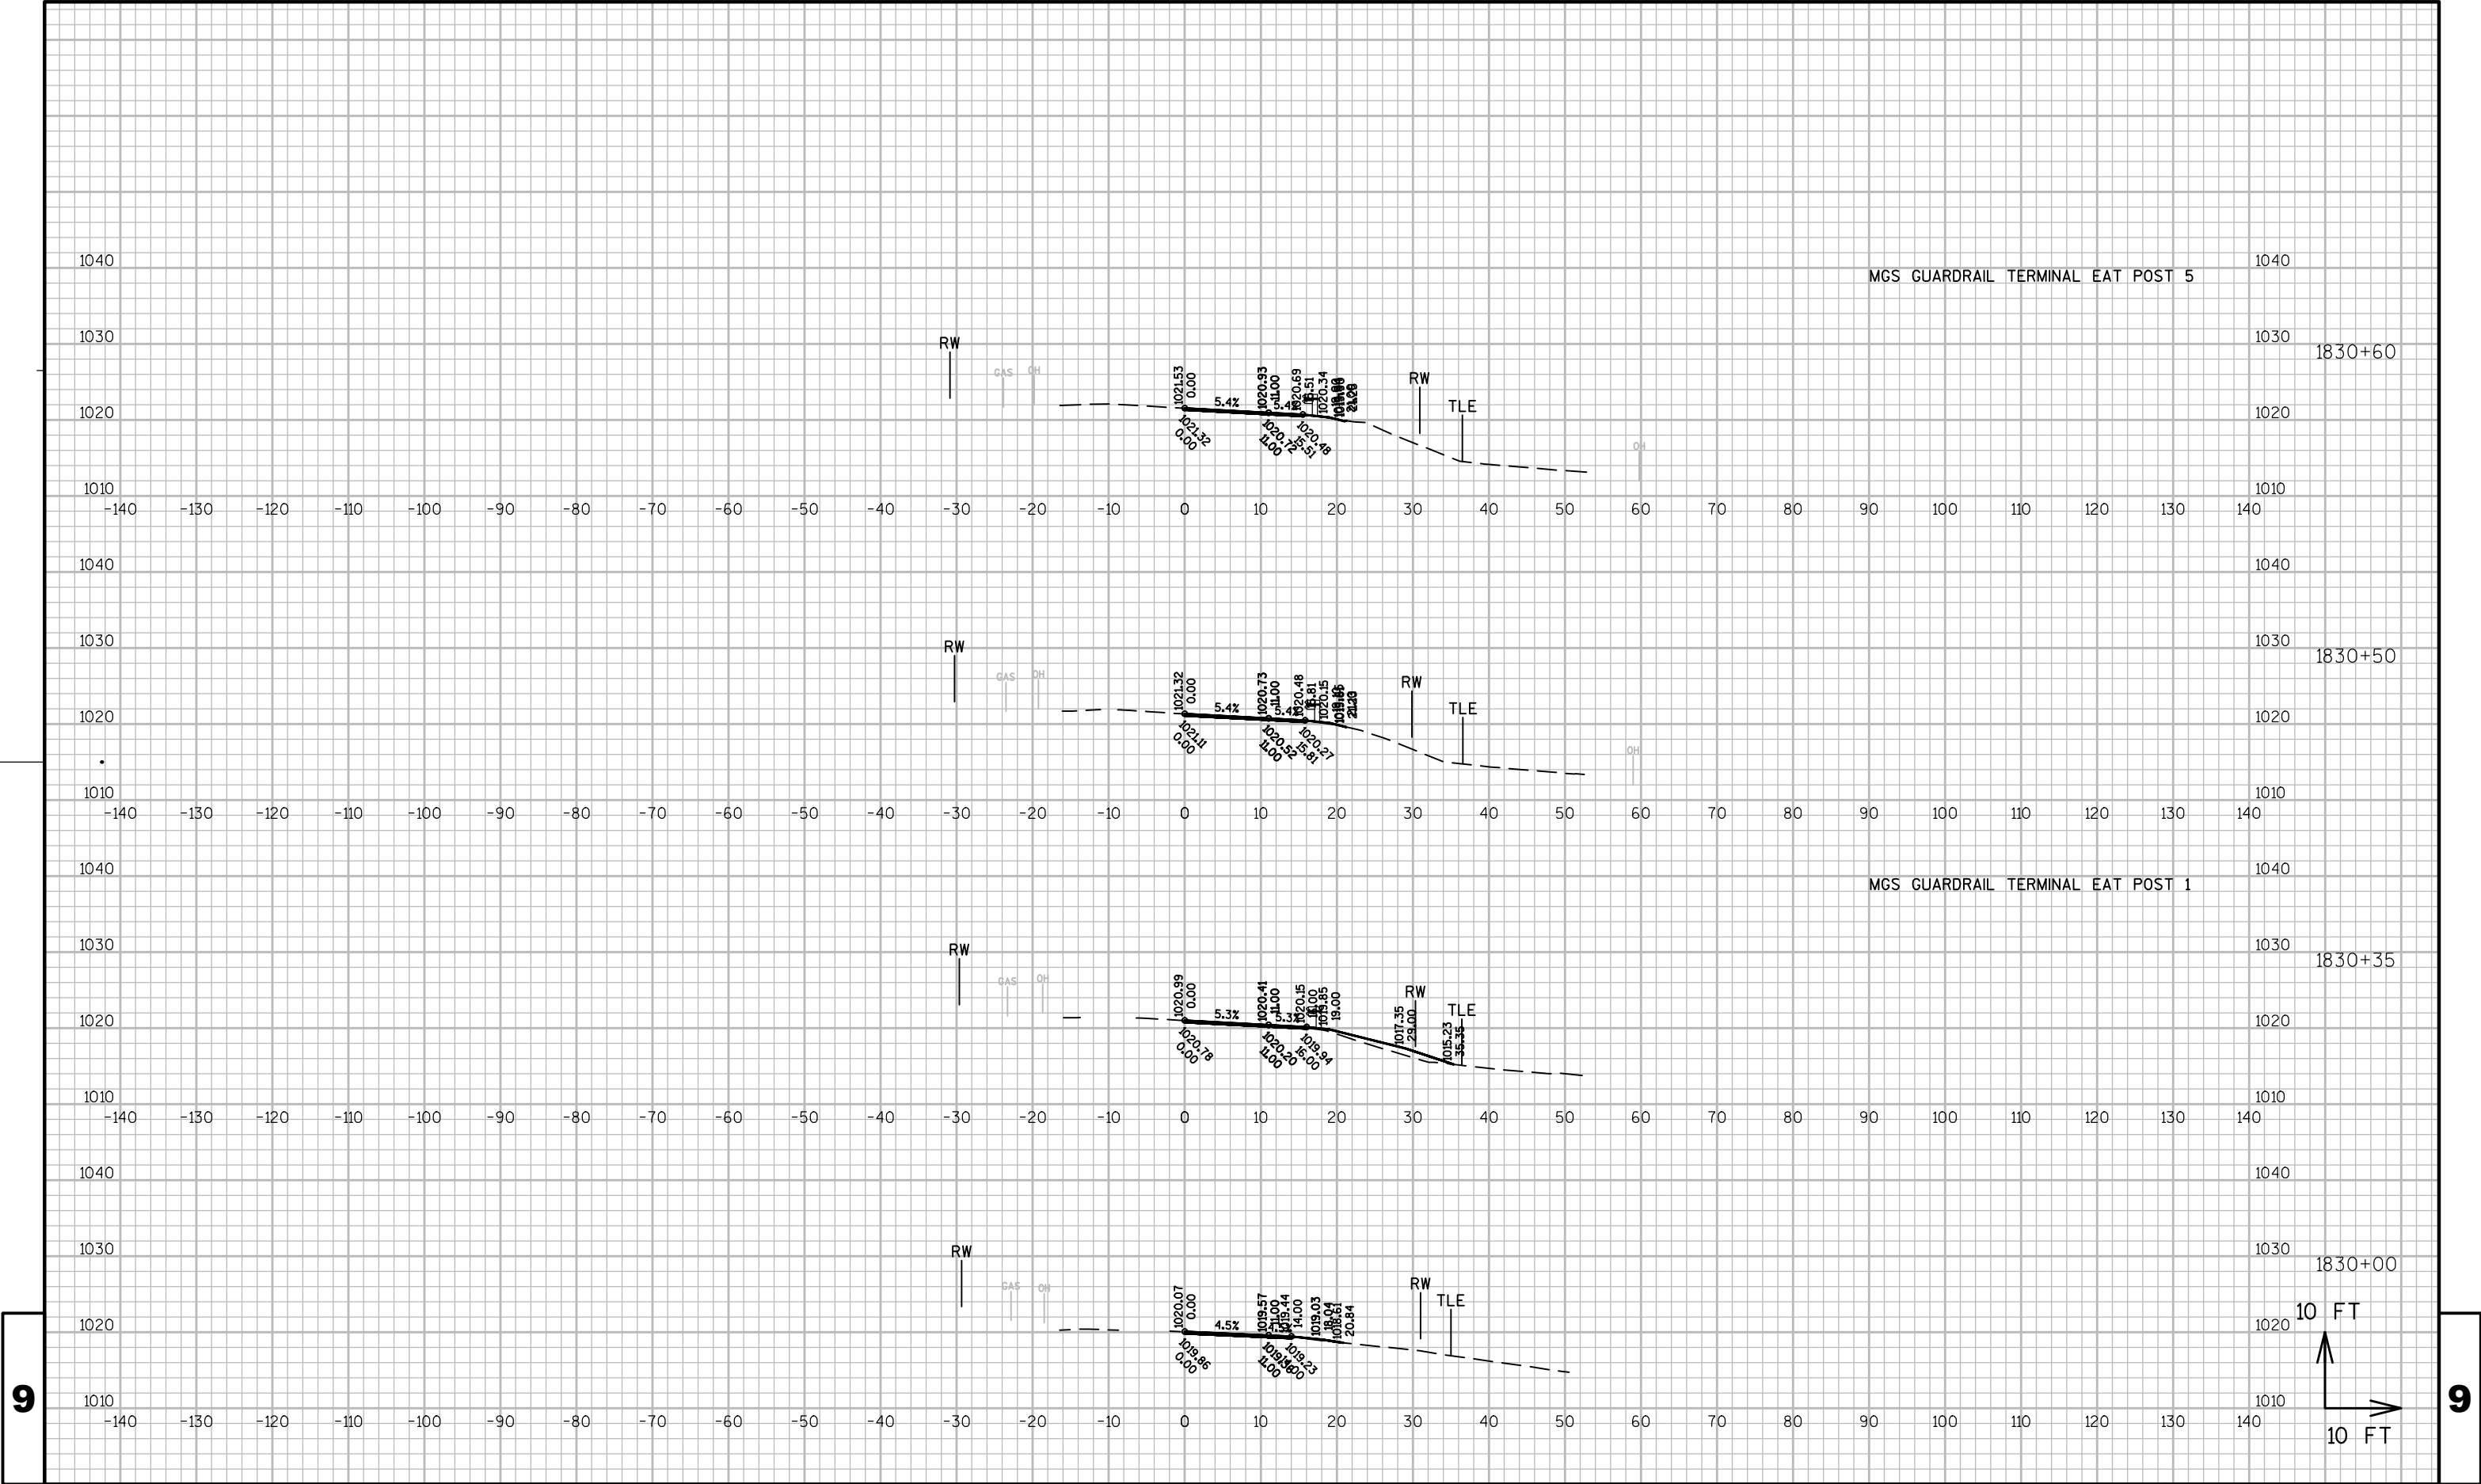

PROJECT NO: 4530-06-71


HWY: STH 67

COUNTY: FOND DU LAC

CROSS SECTIONS: MAINLINE

SHEET

9

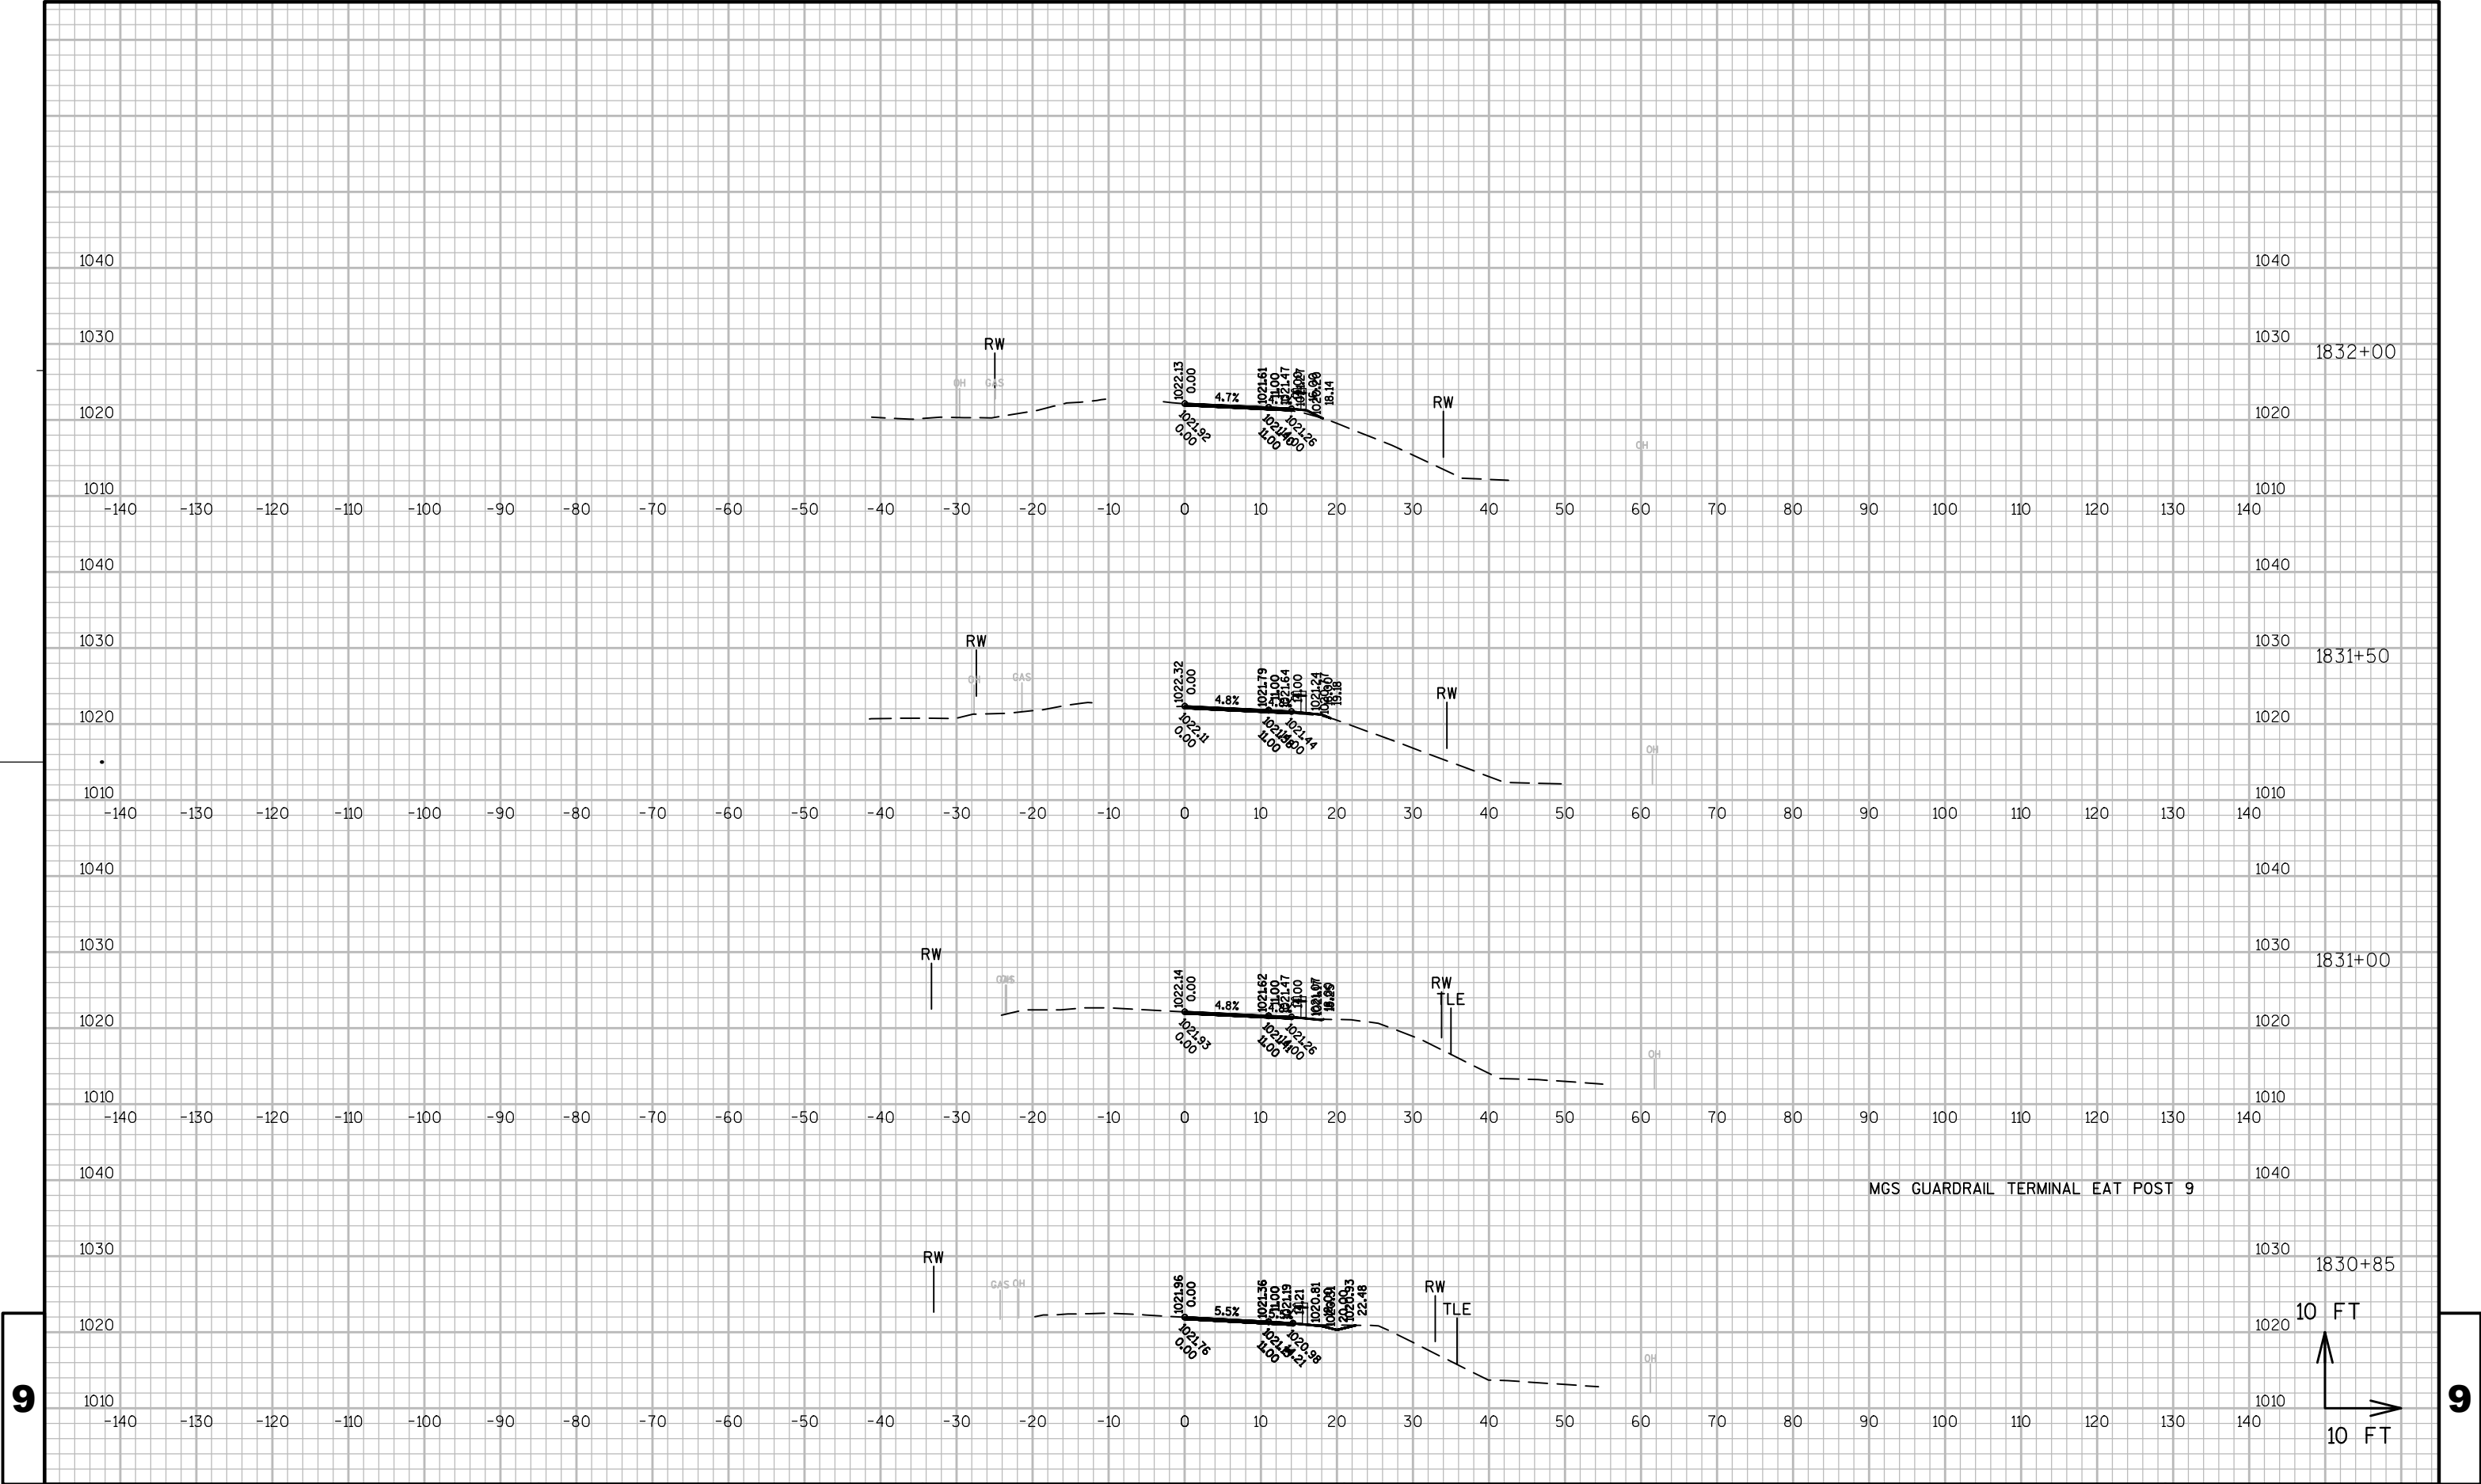

PROJECT NO: 4530-06-71

HWY: STH 67


COUNTY: FOND DU LAC

CROSS SECTIONS: MAINLINE


SHEET


E

9

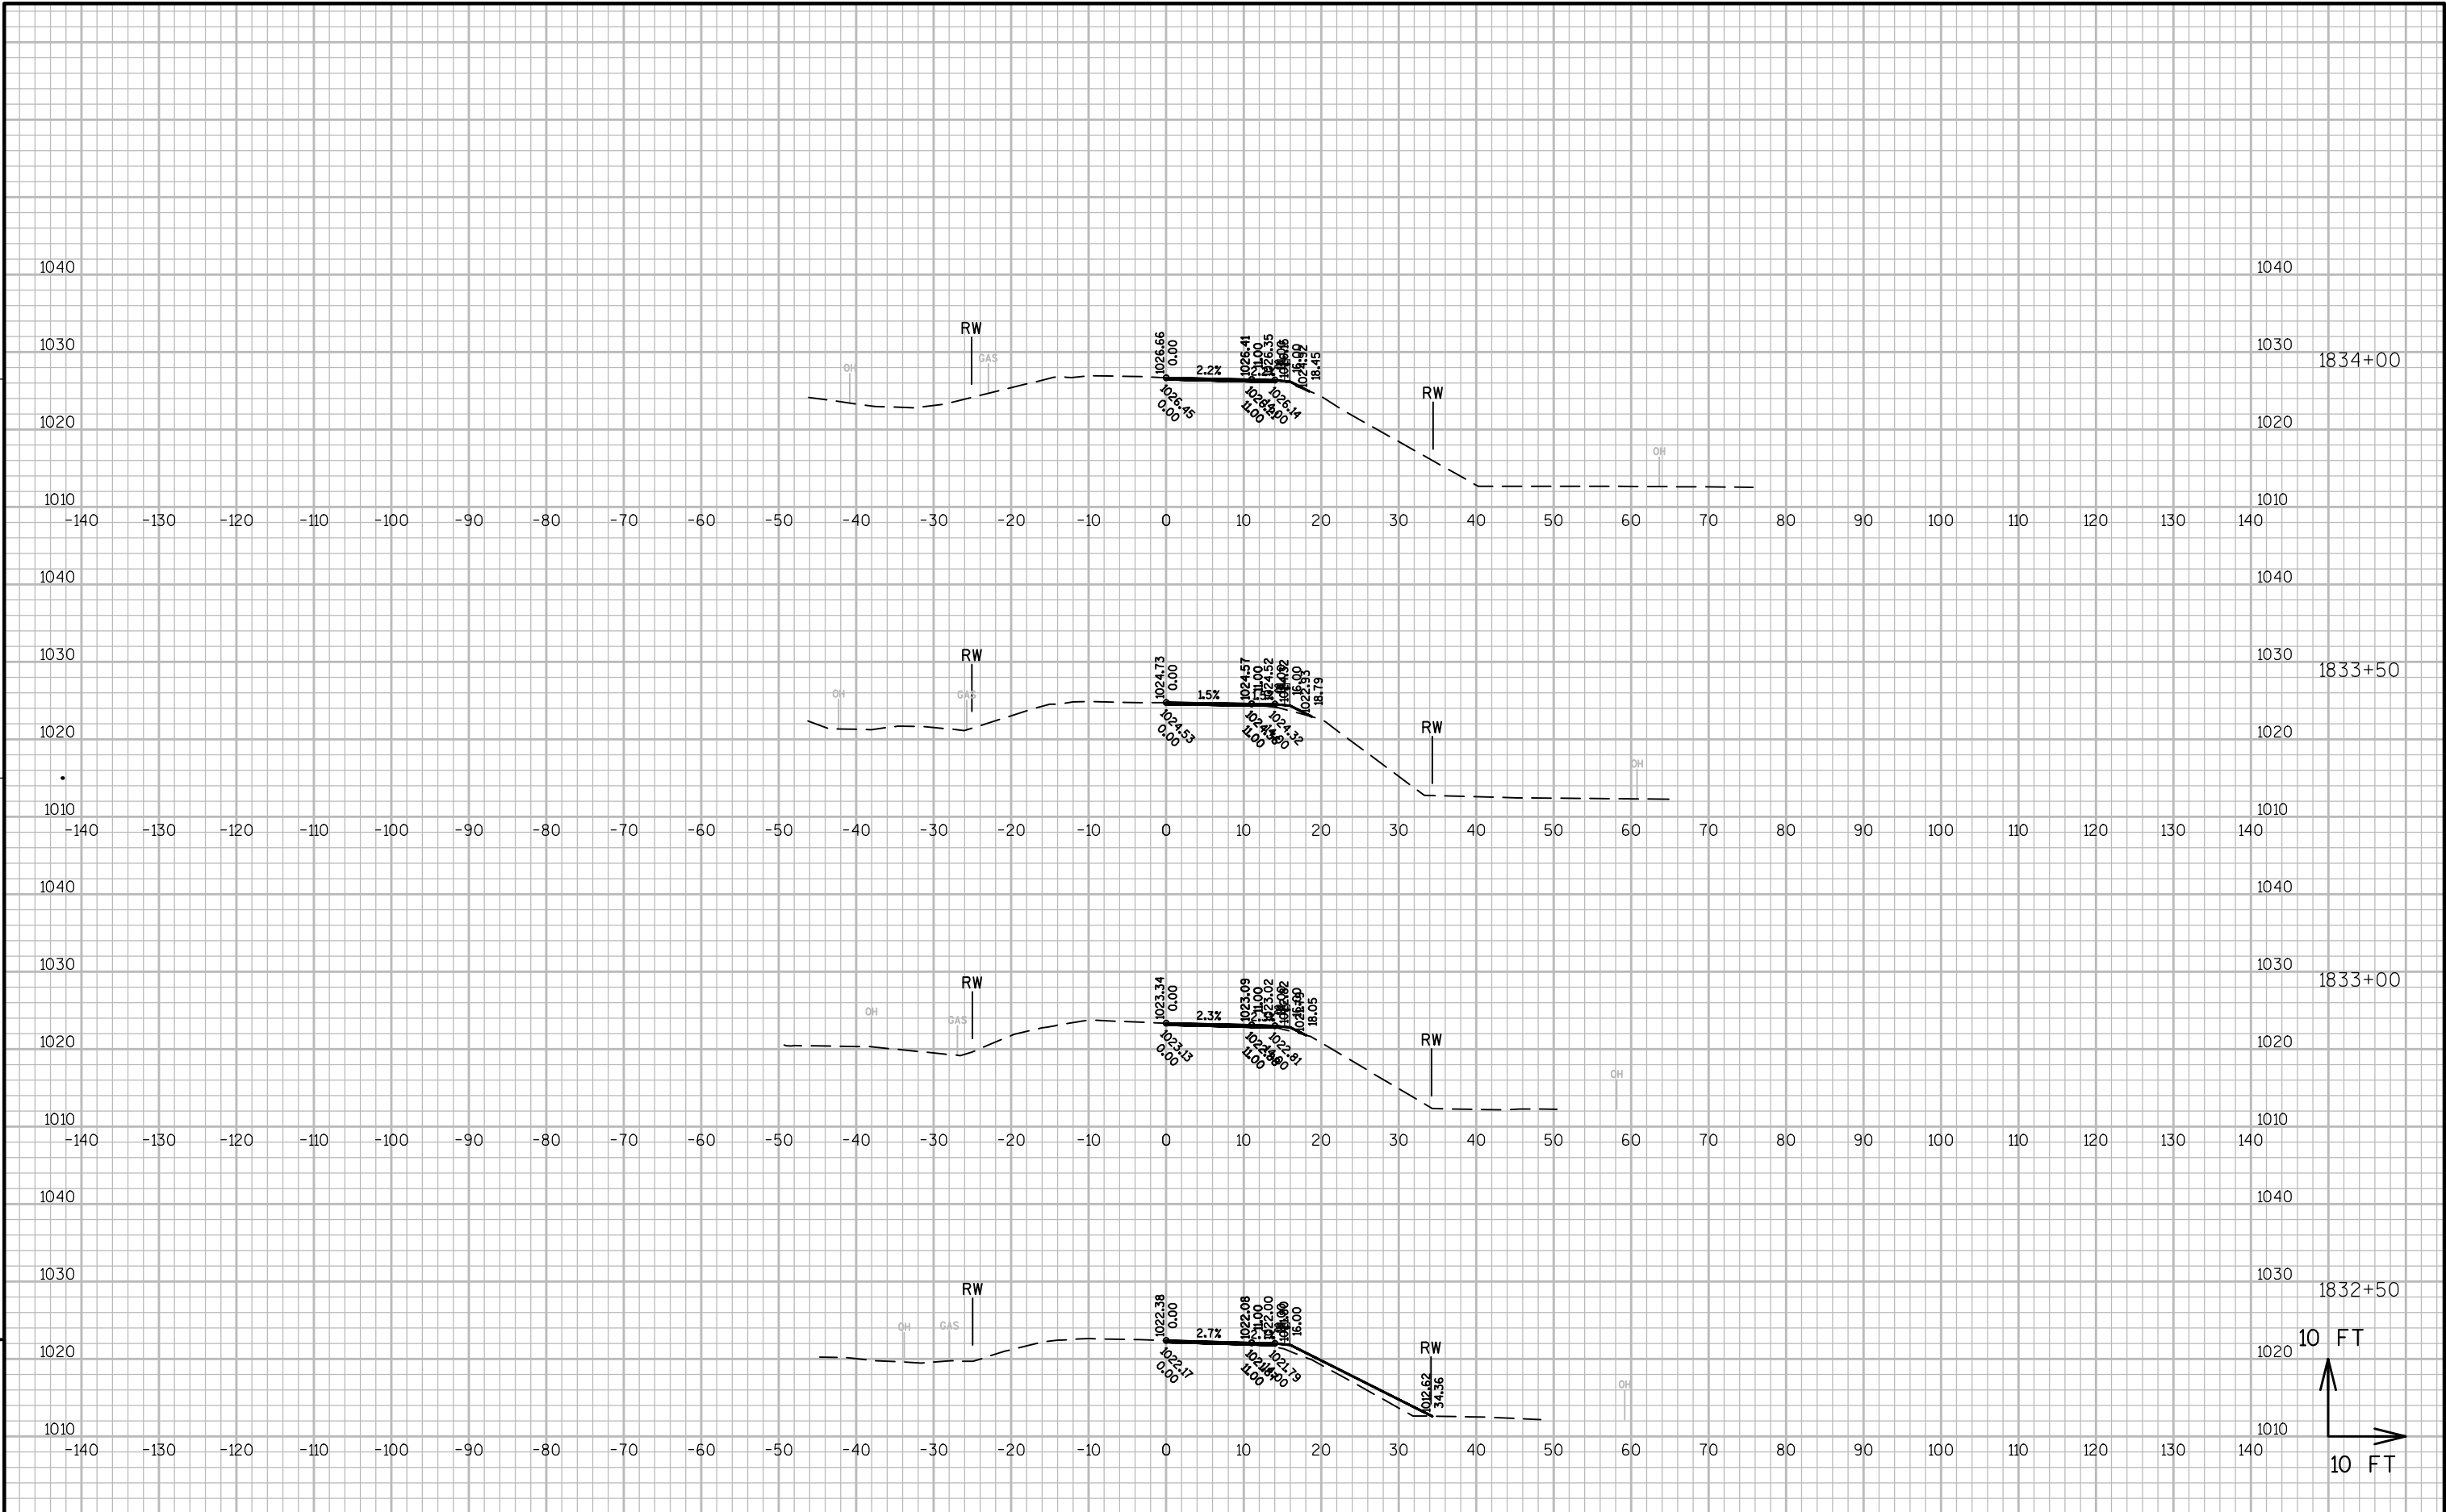

9

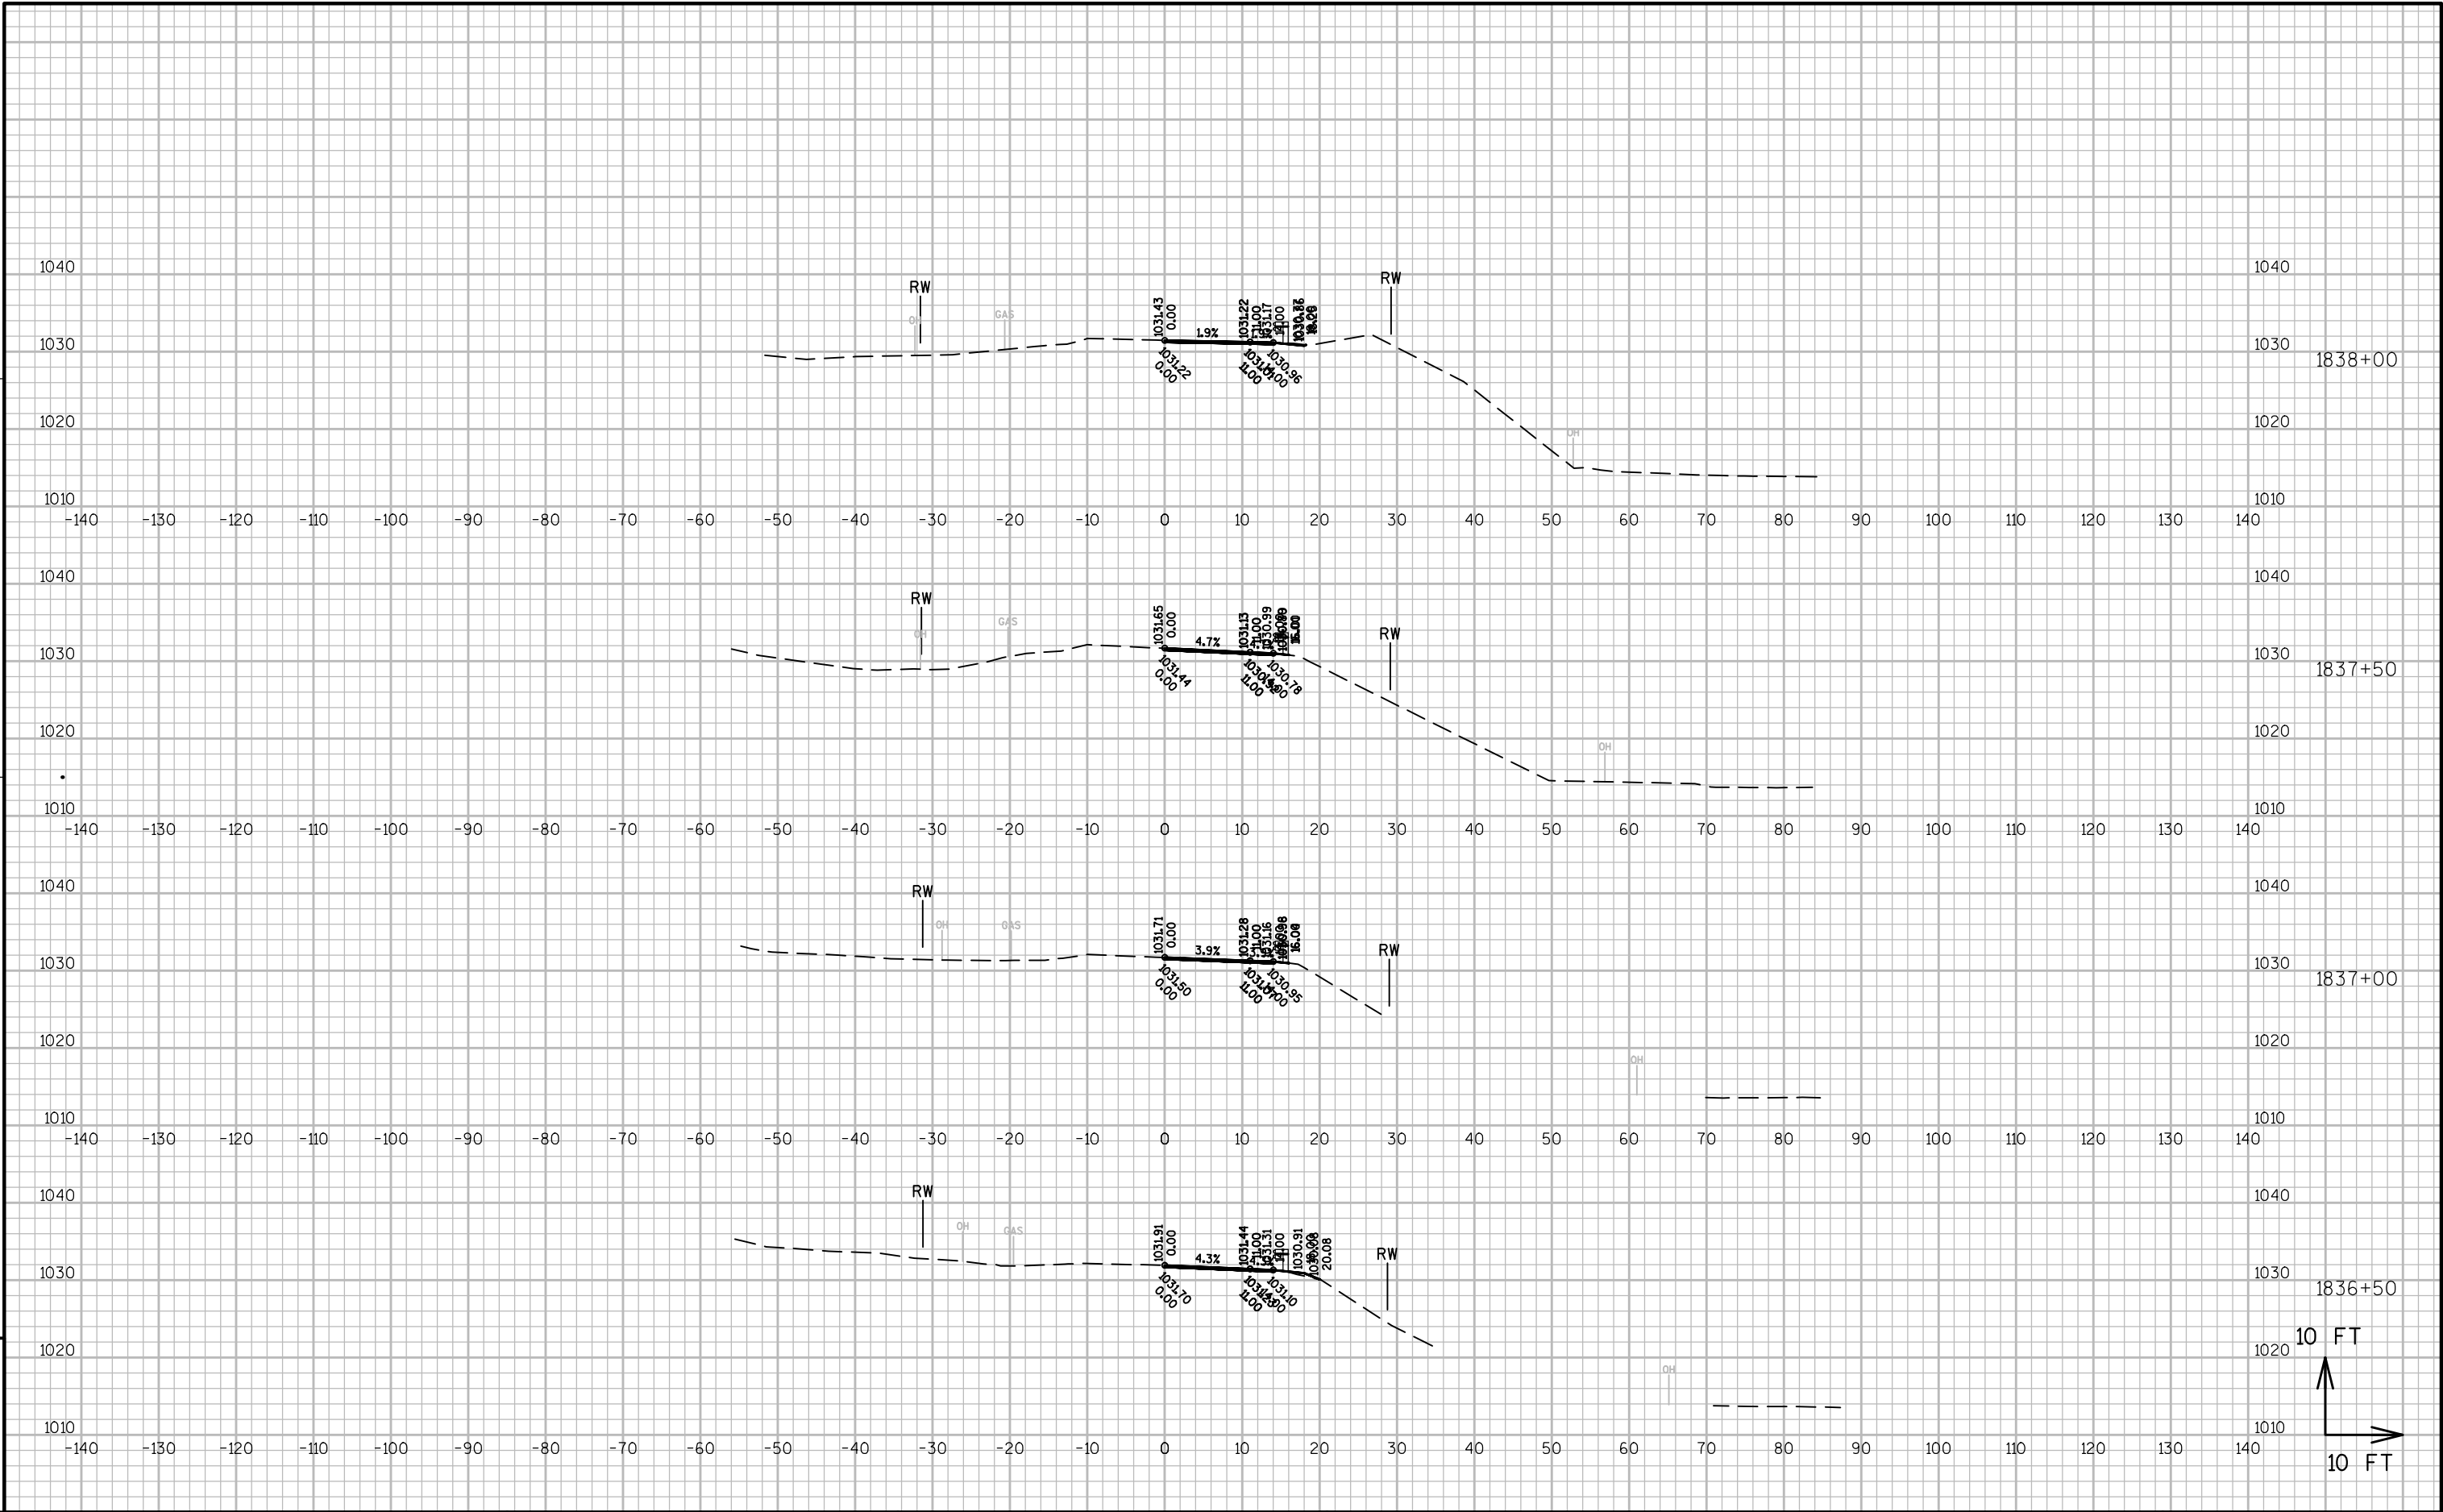

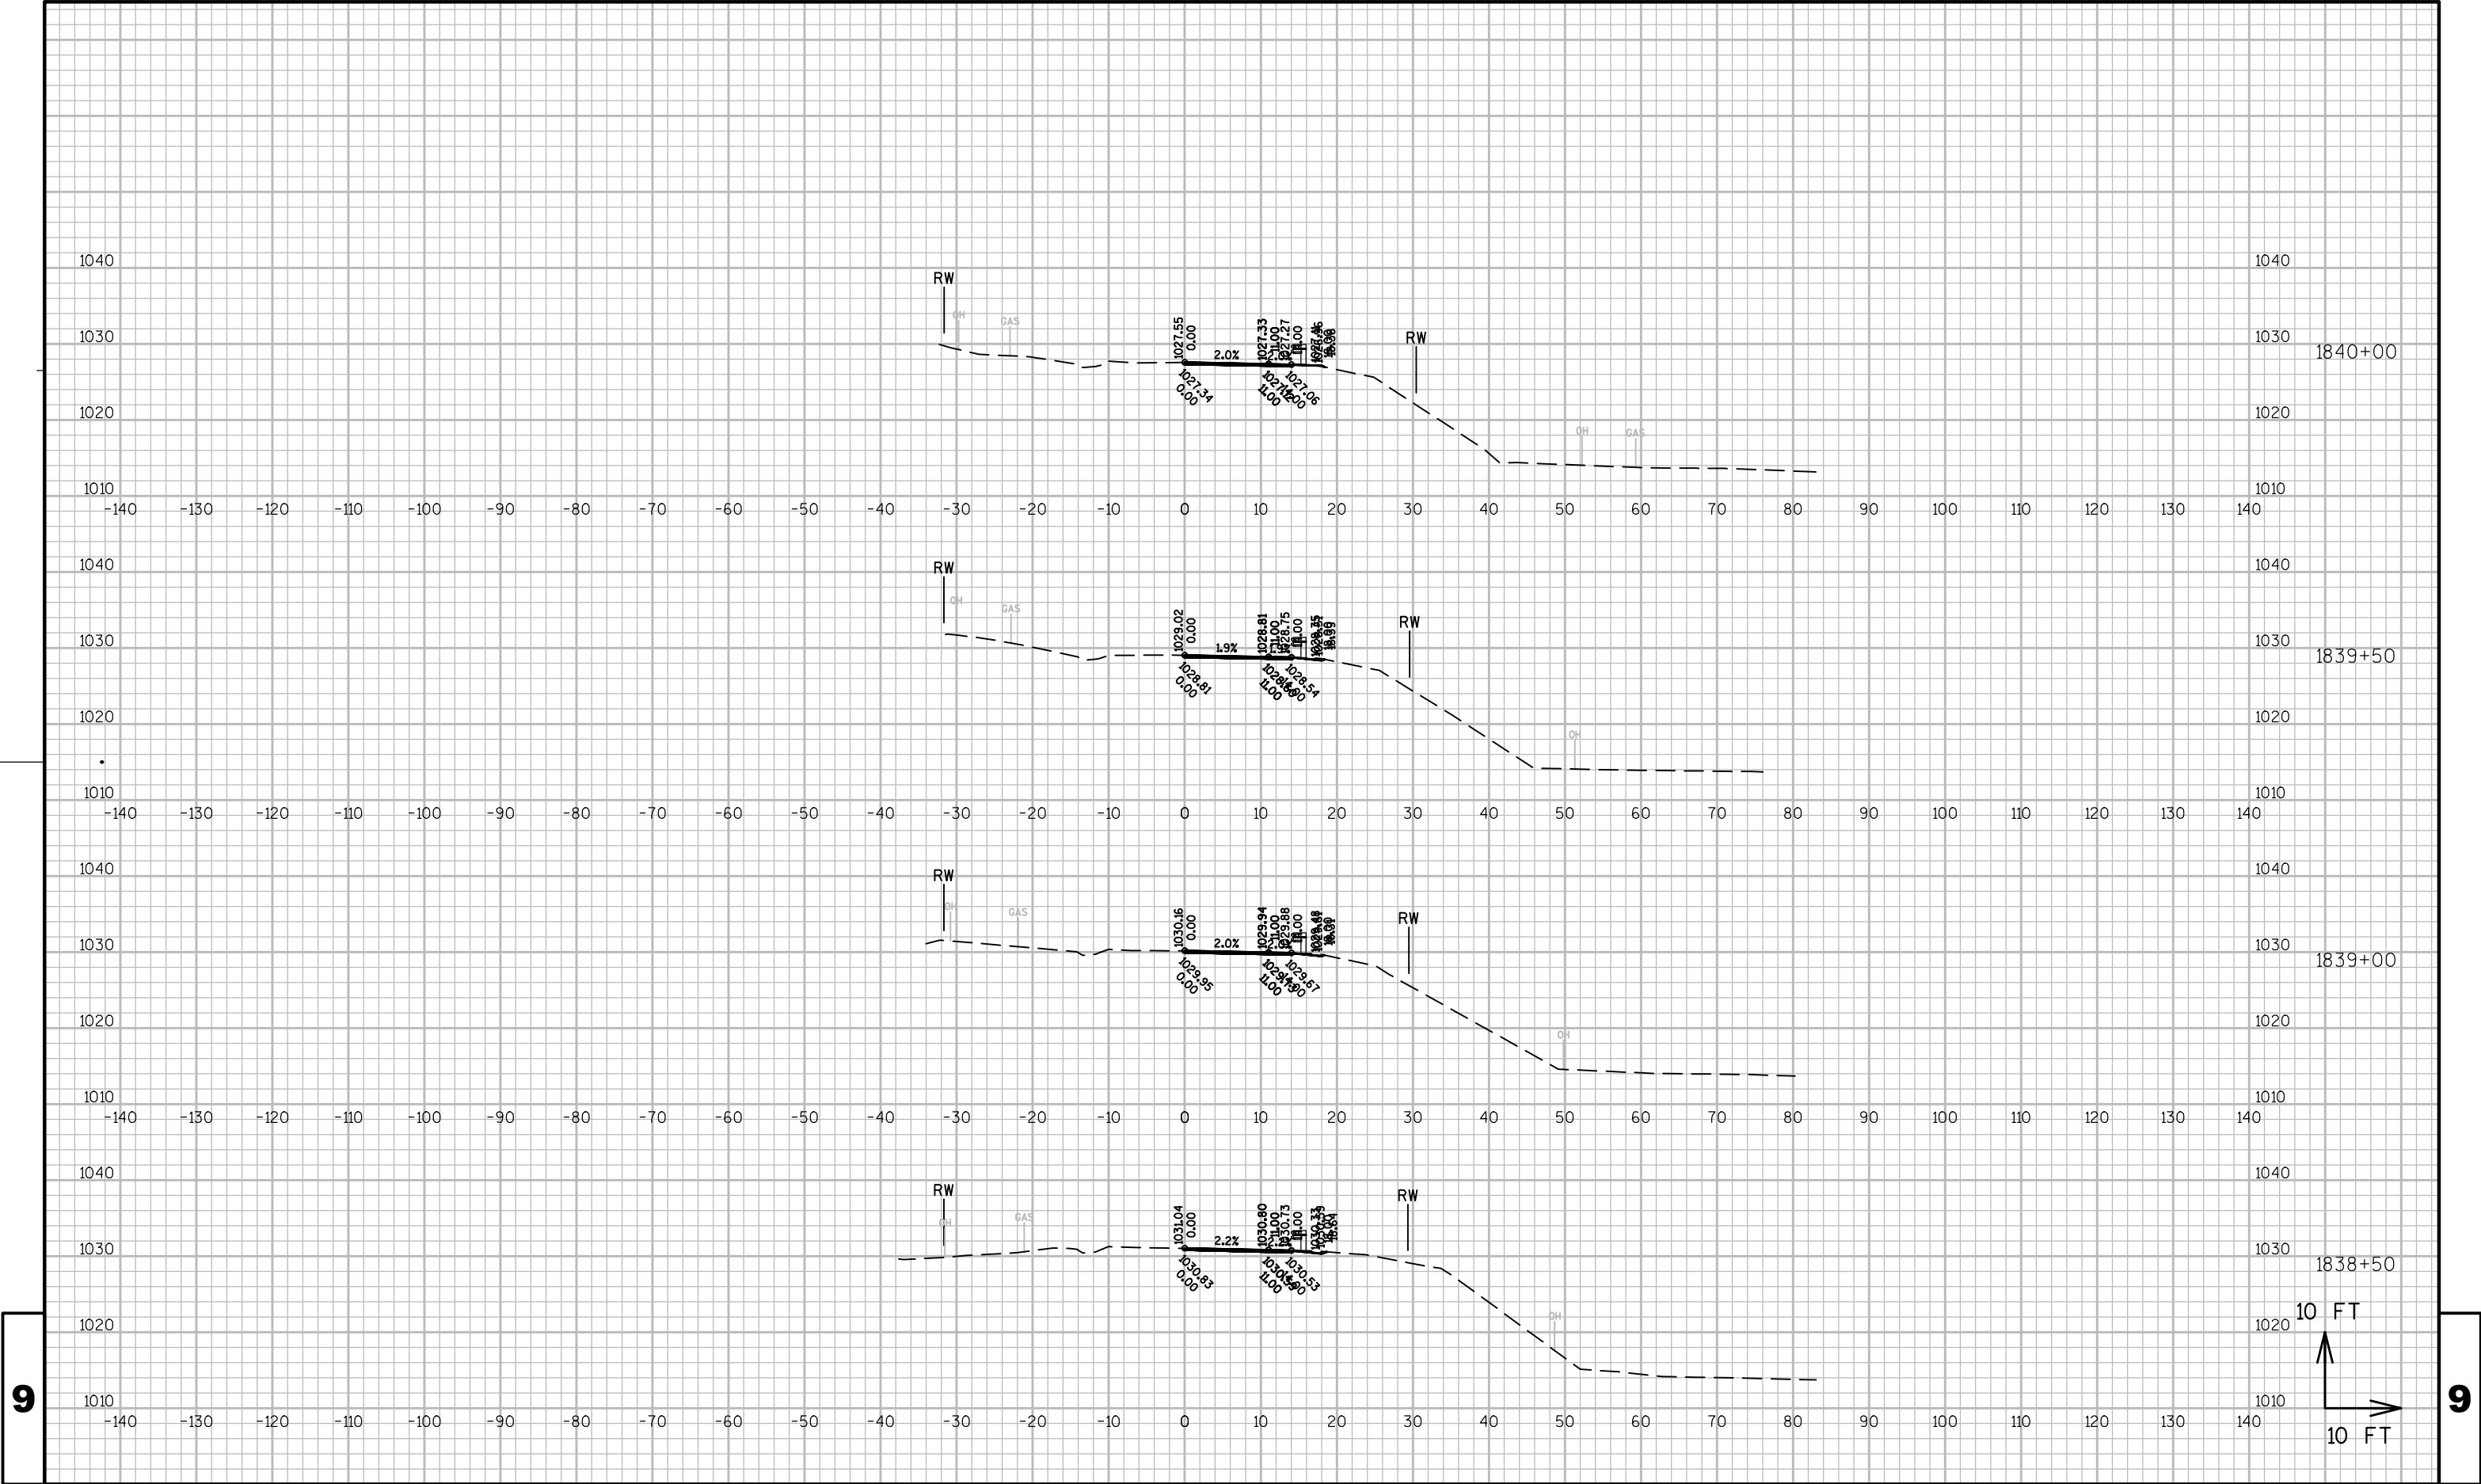

PROJECT NO: 4530-06-71


HWY: STH 67

COUNTY: FOND DU LAC

CROSS SECTIONS: MAINLINE


SHEET


9

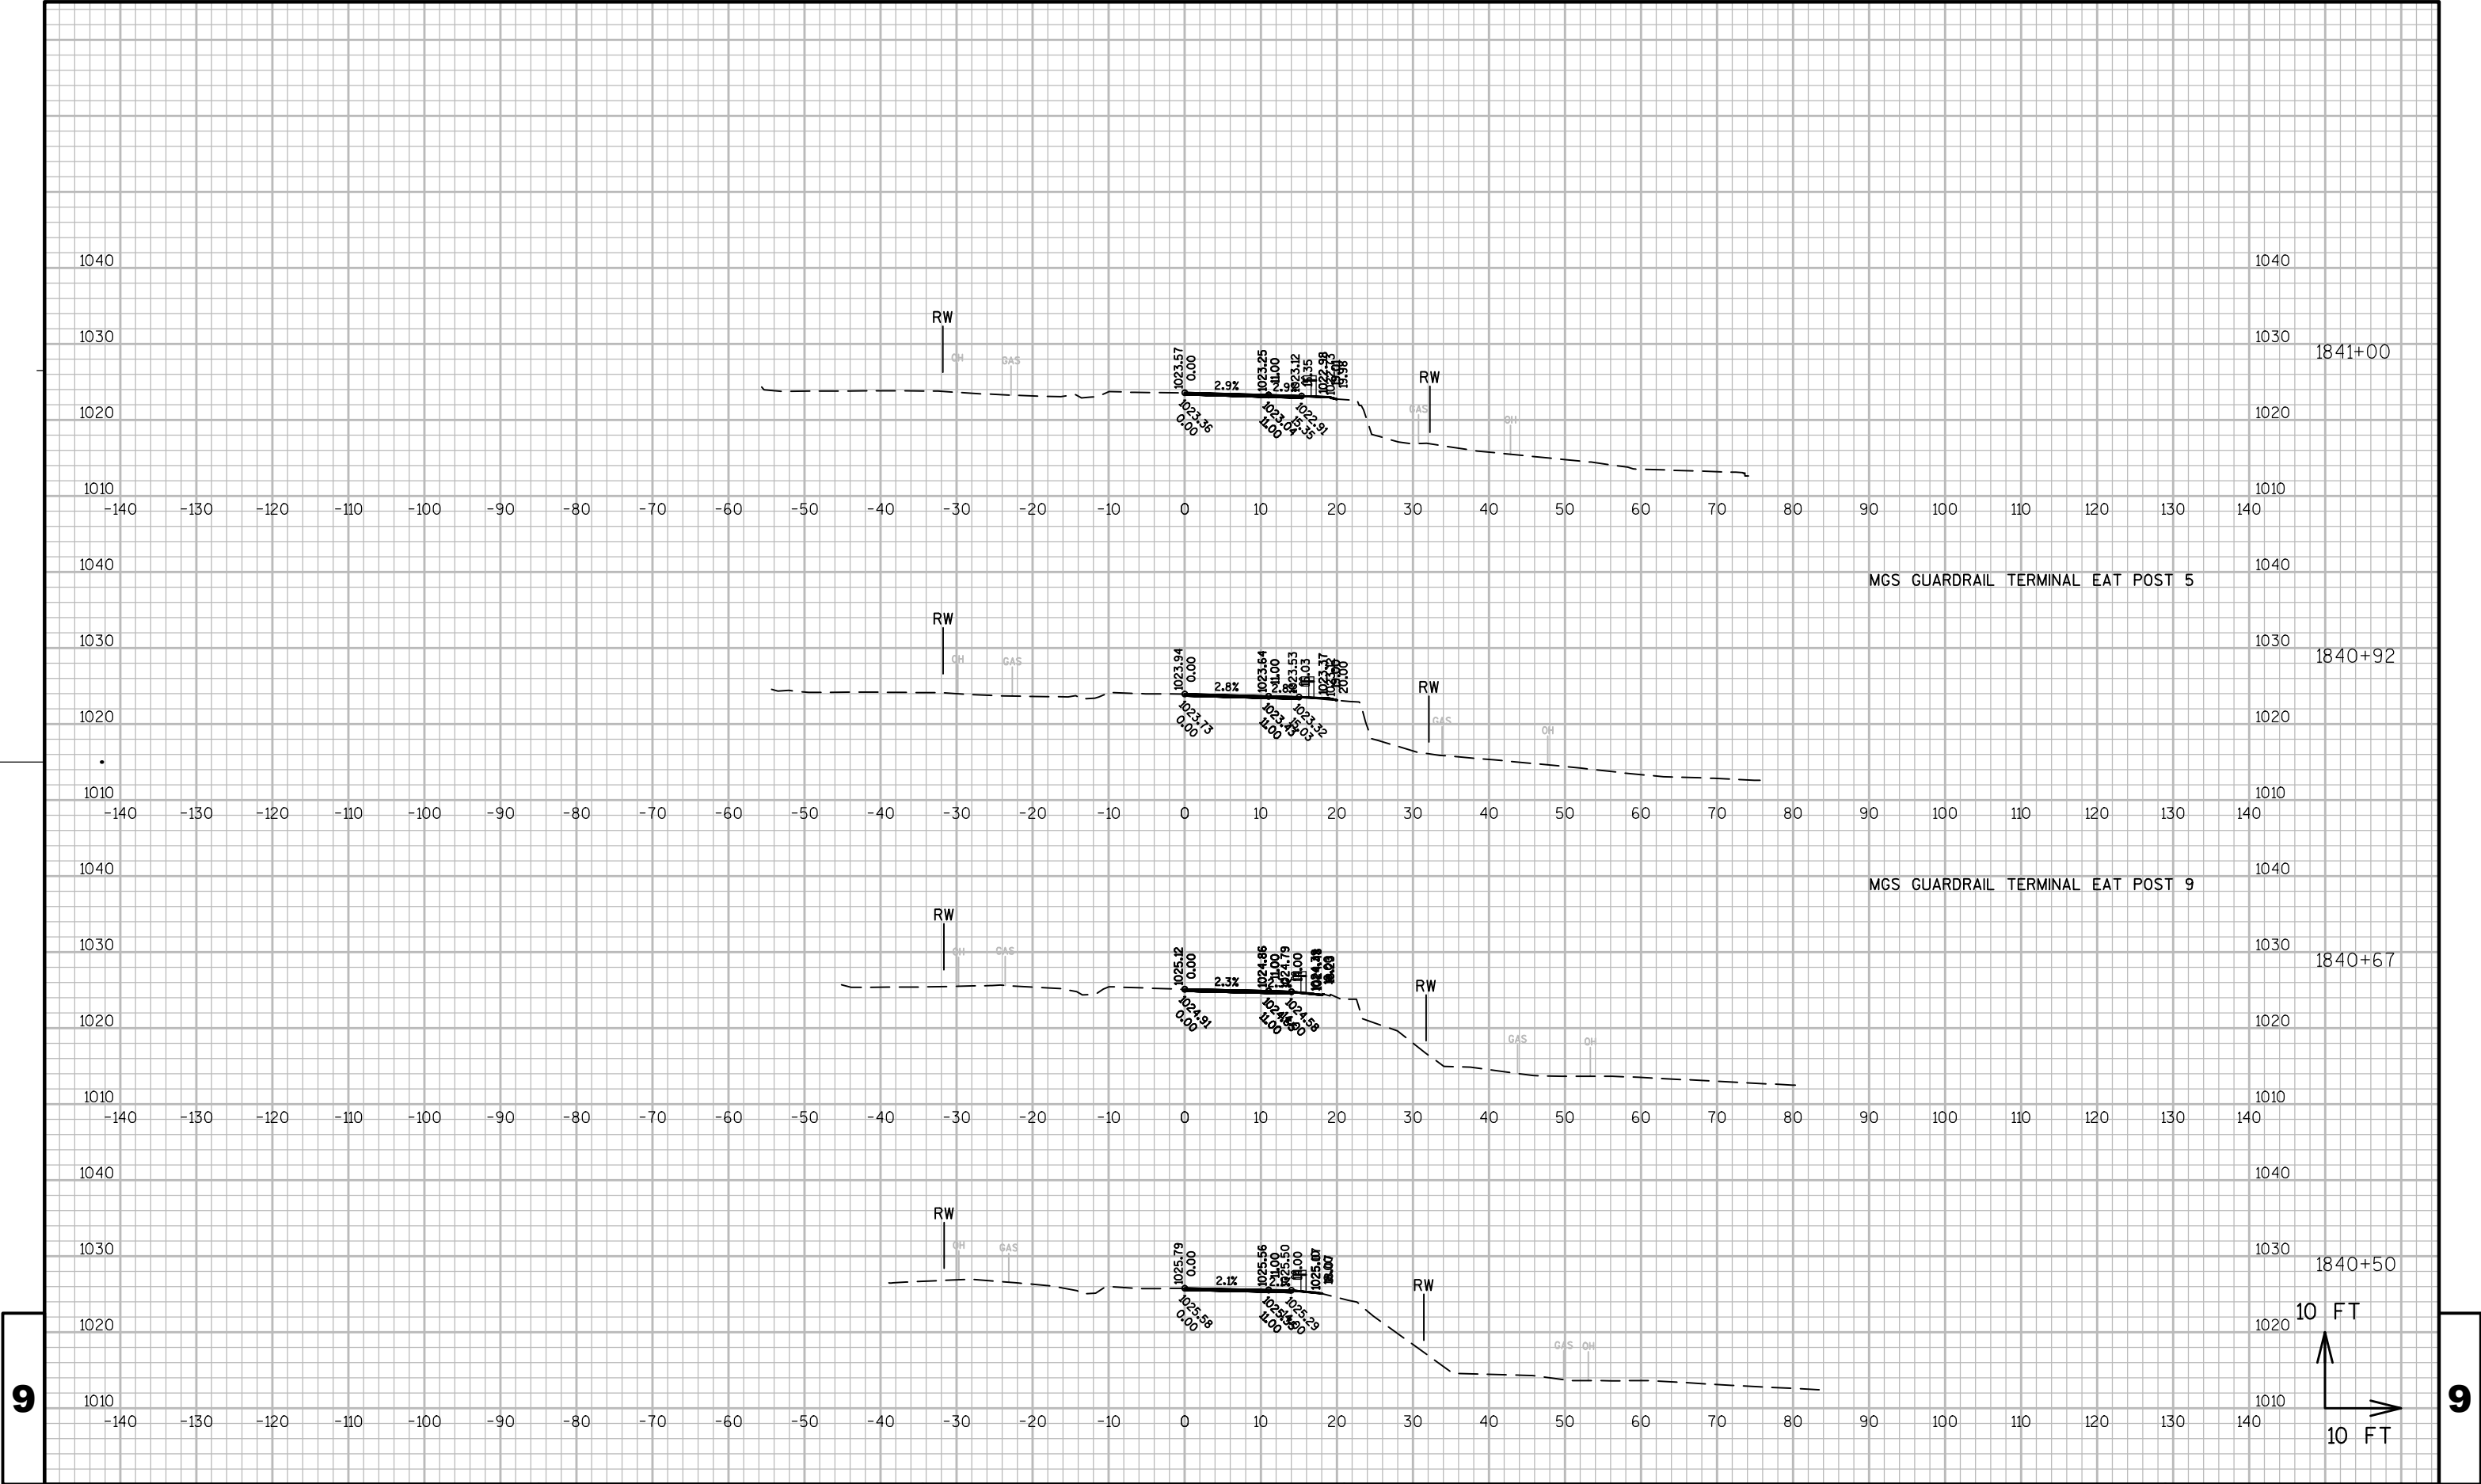

9

9

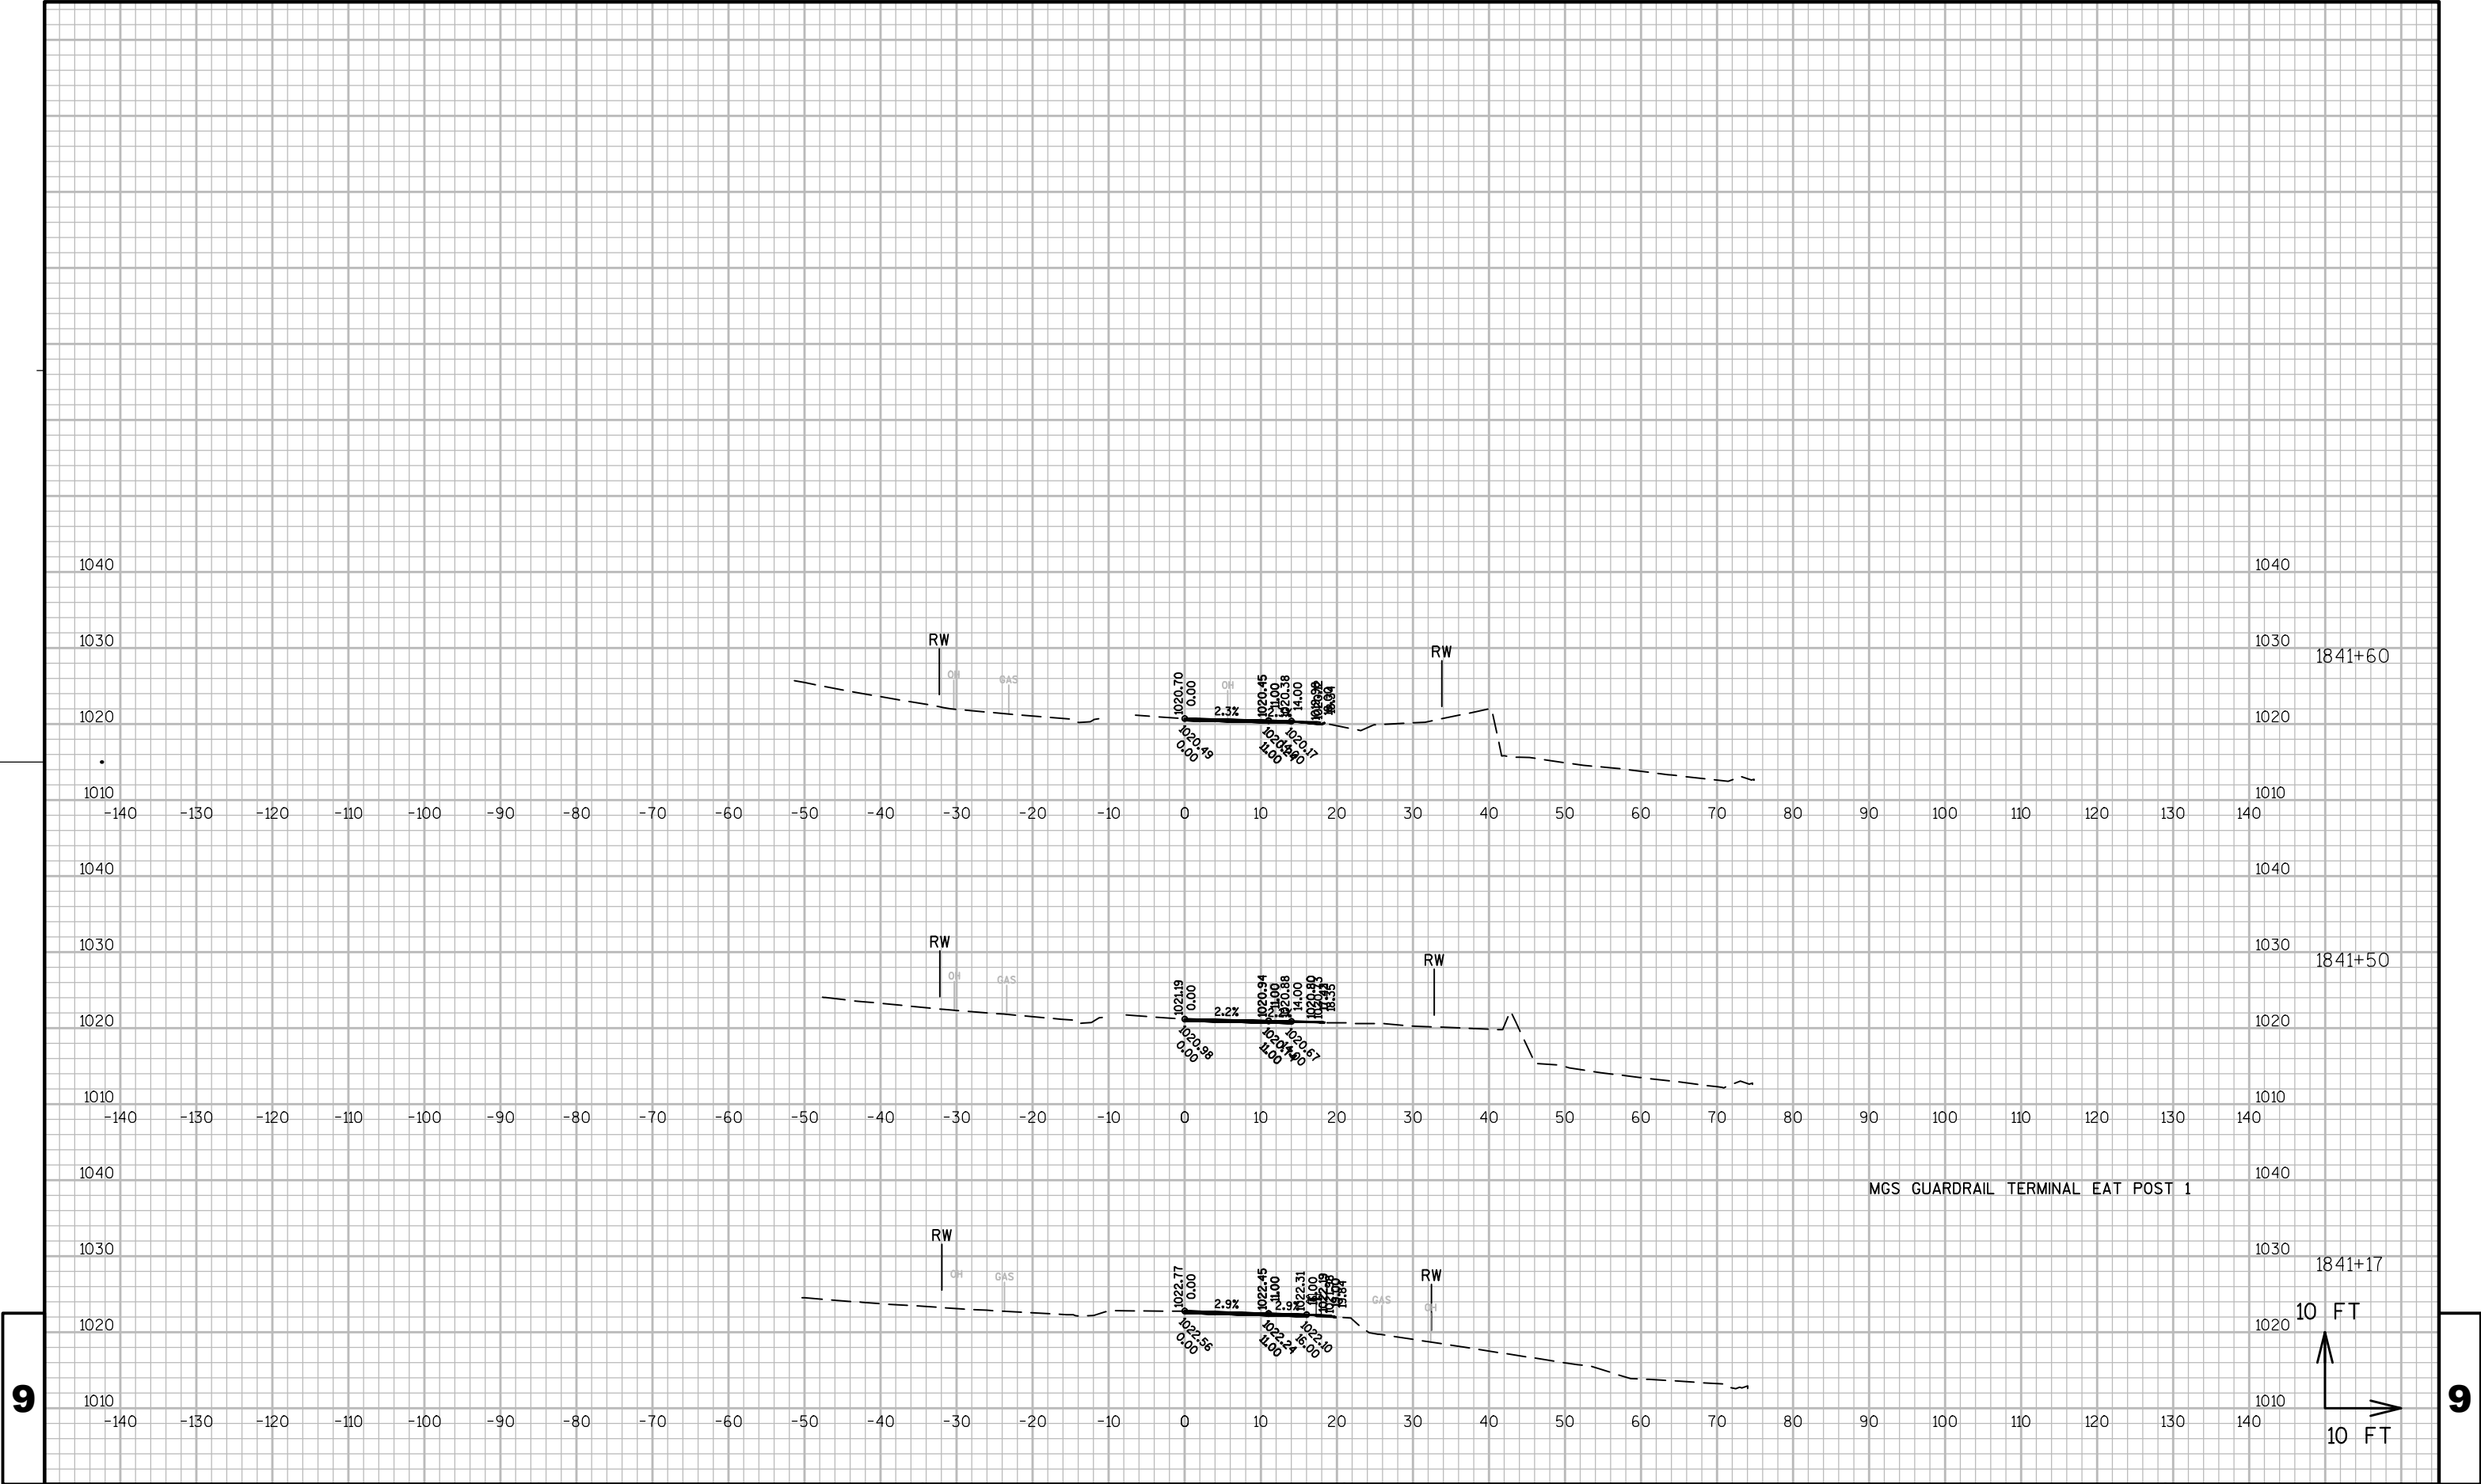

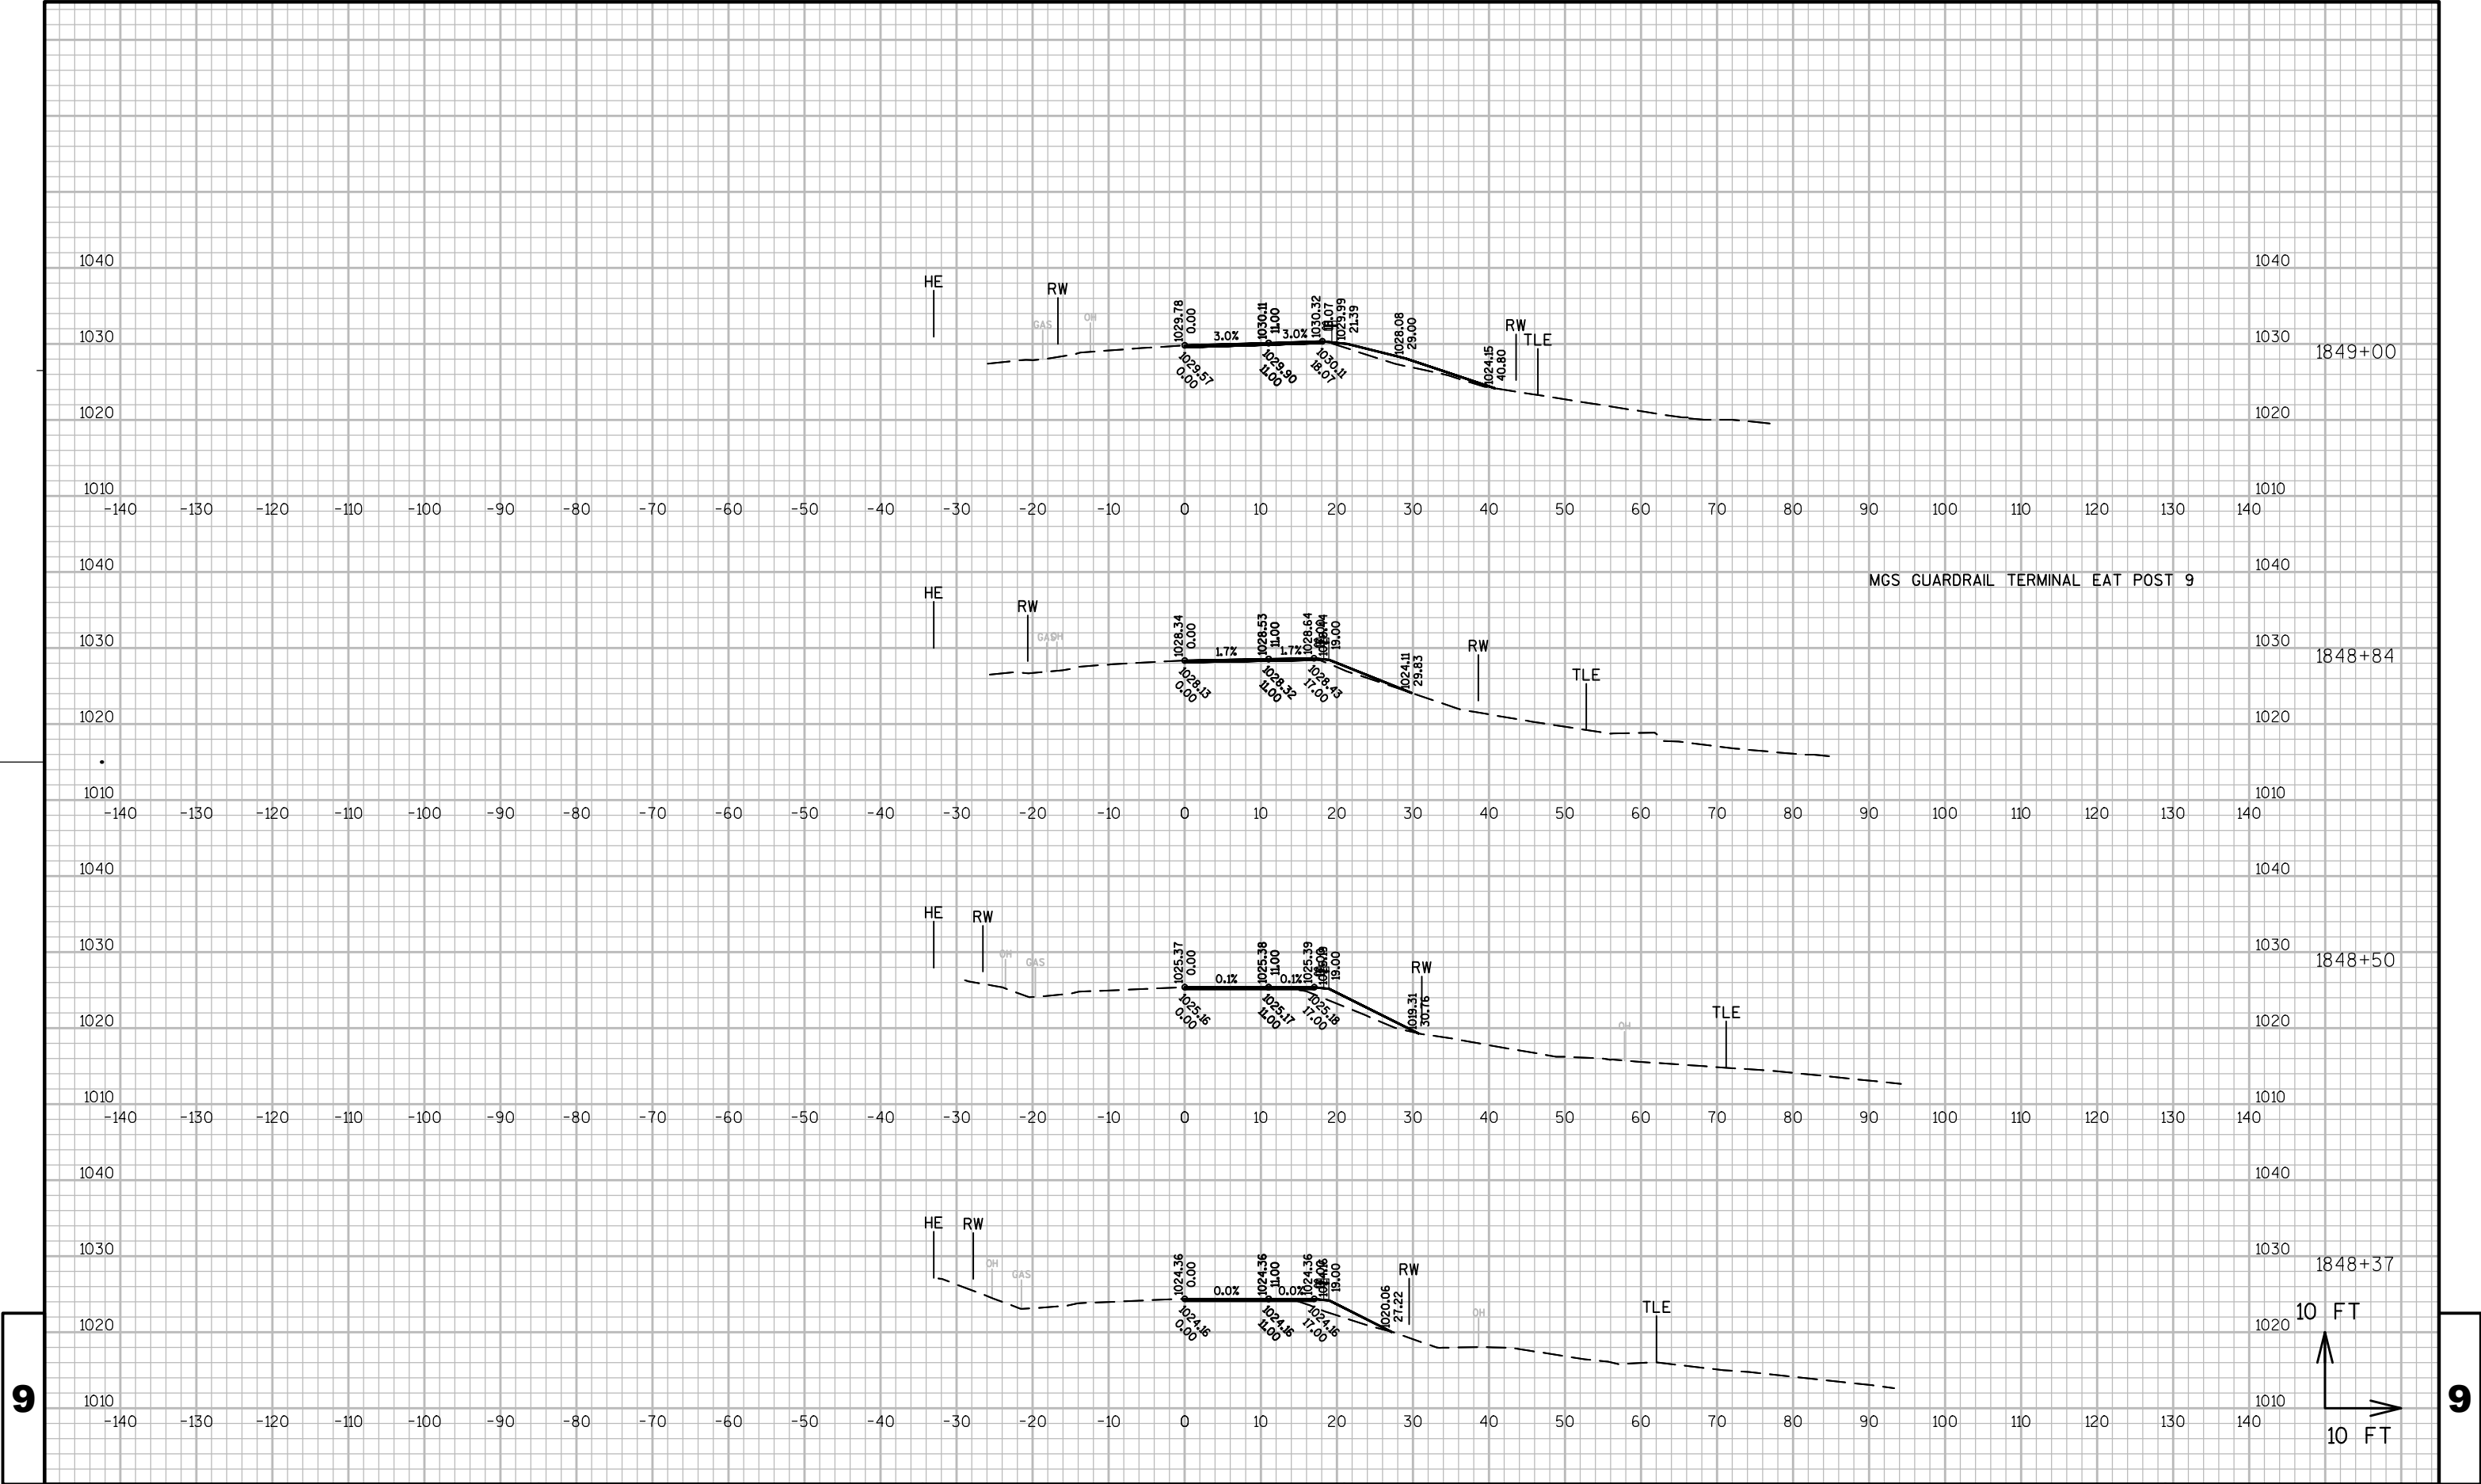

PROJECT NO: 4530-06-71


HWY: STH 67

COUNTY: FOND DU LAC


CROSS SECTIONS: MAINLINE

SHEET


9

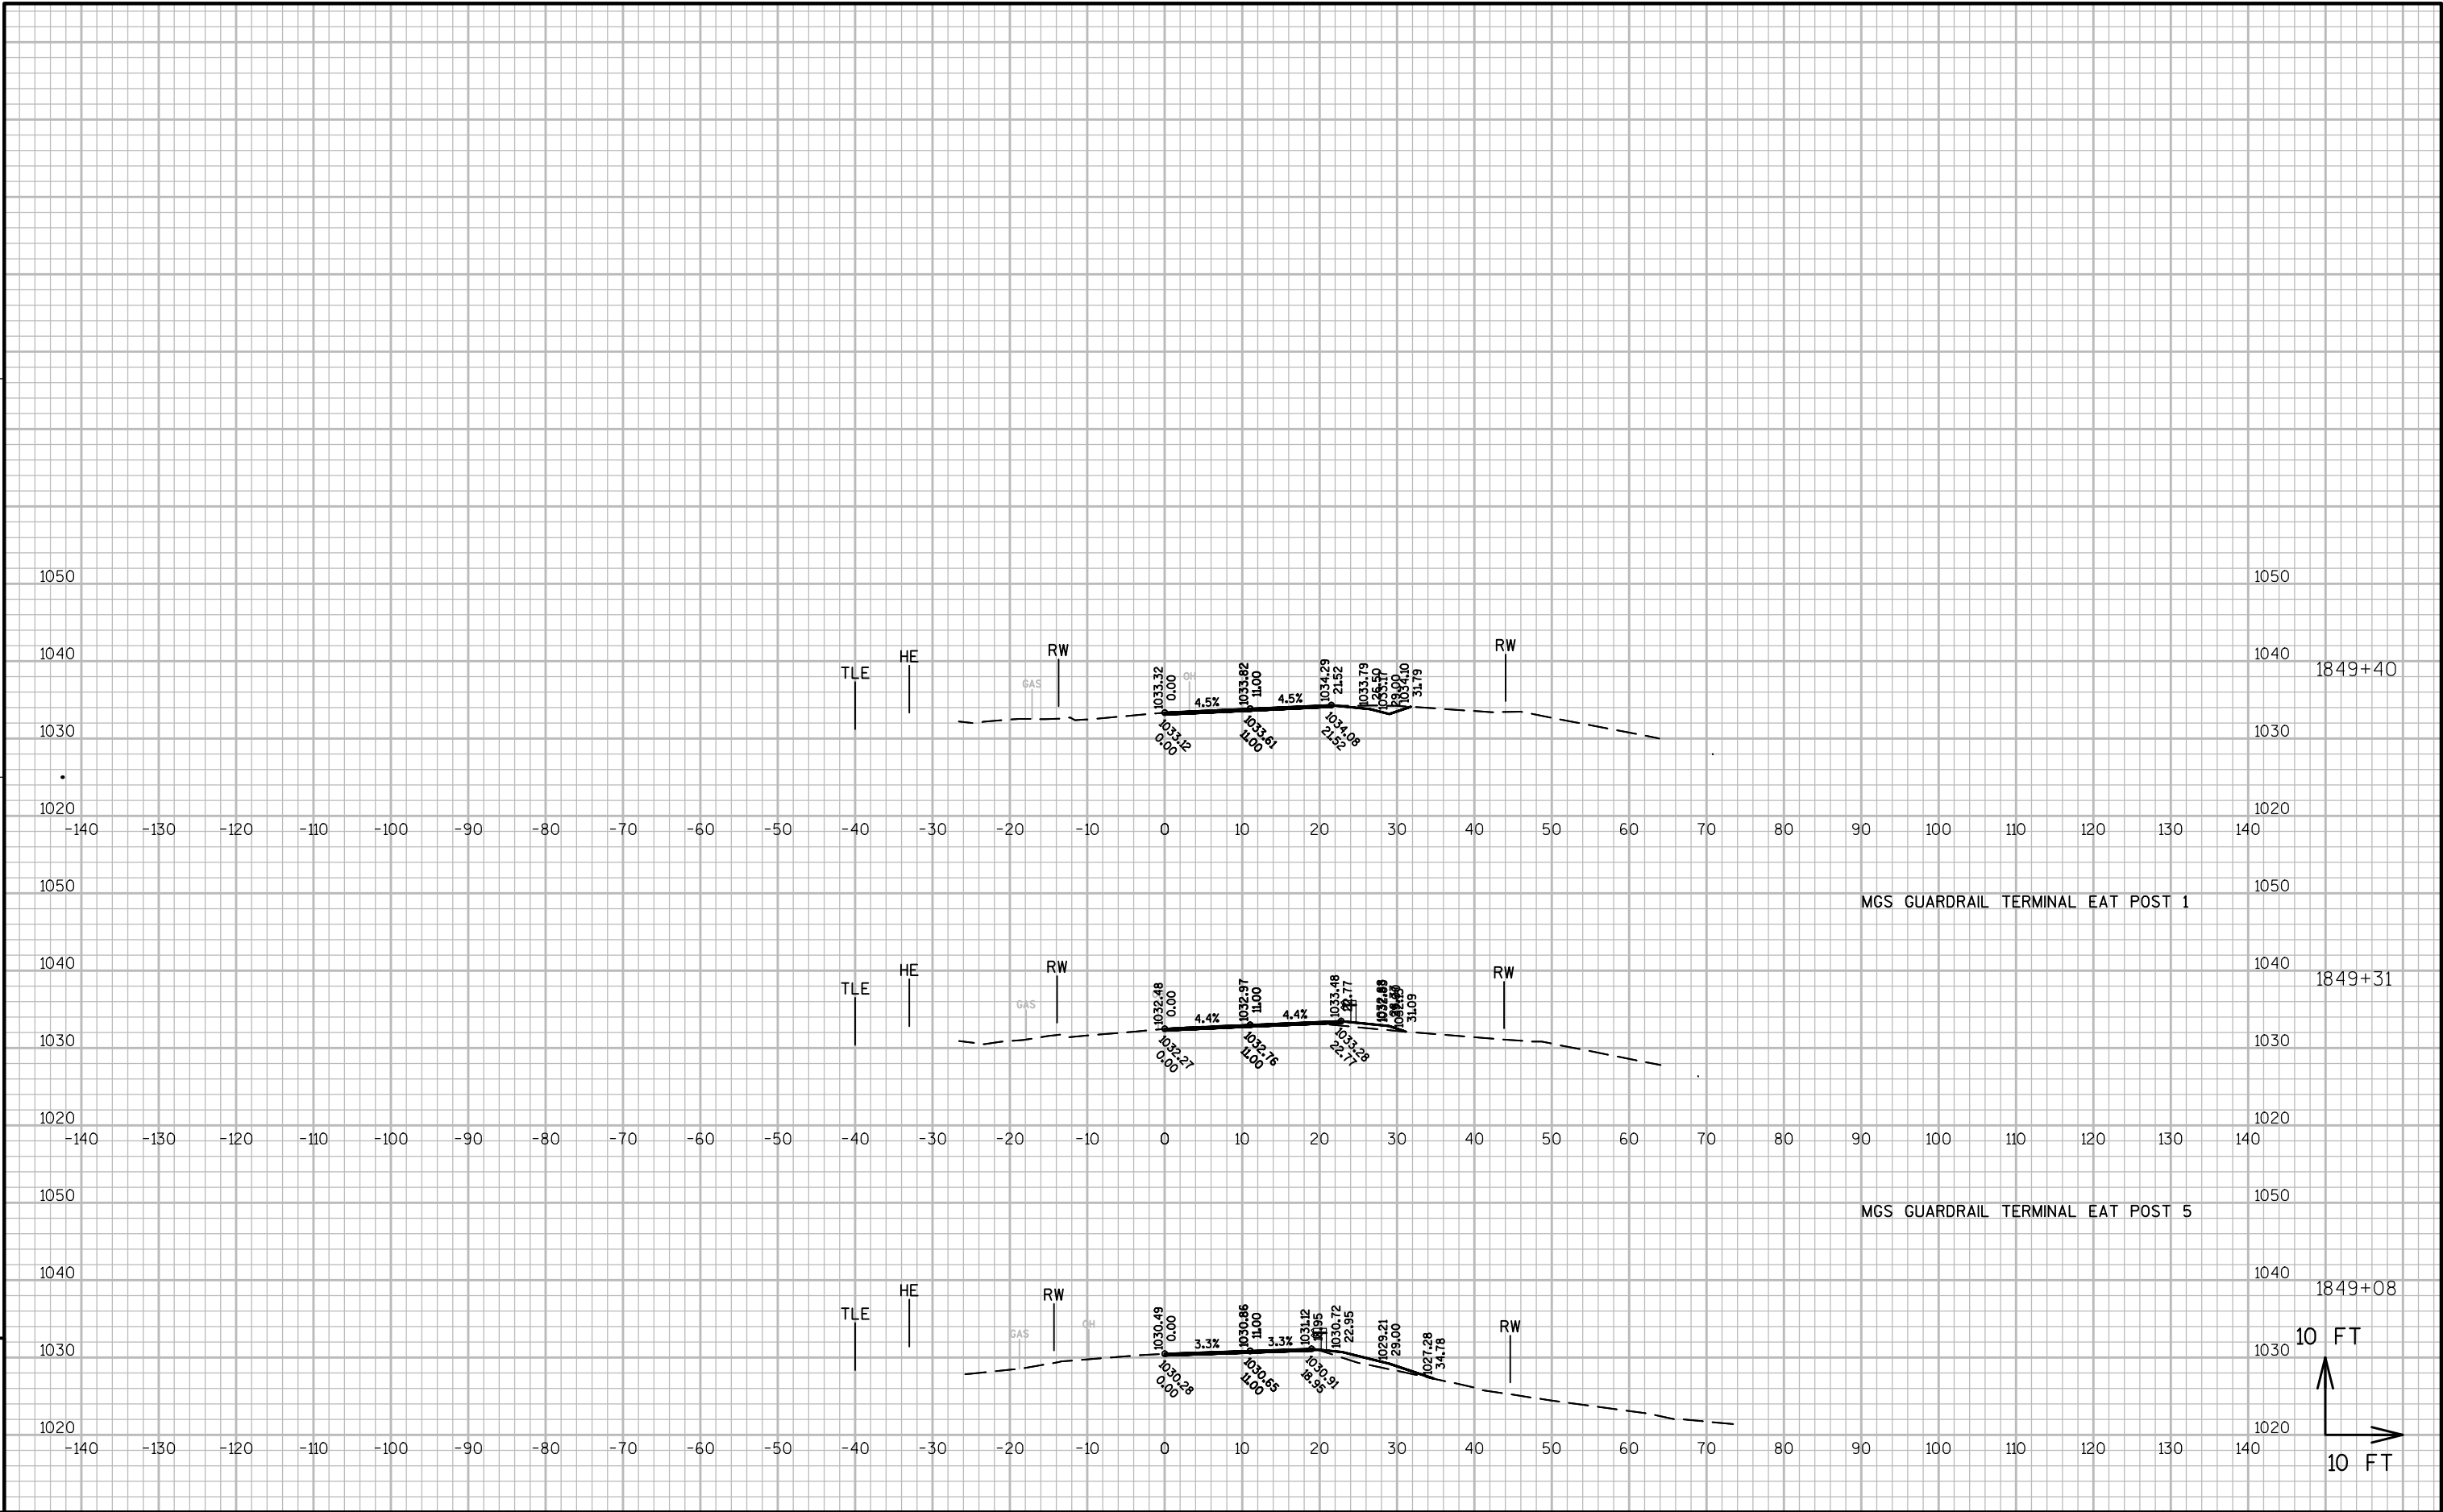



9

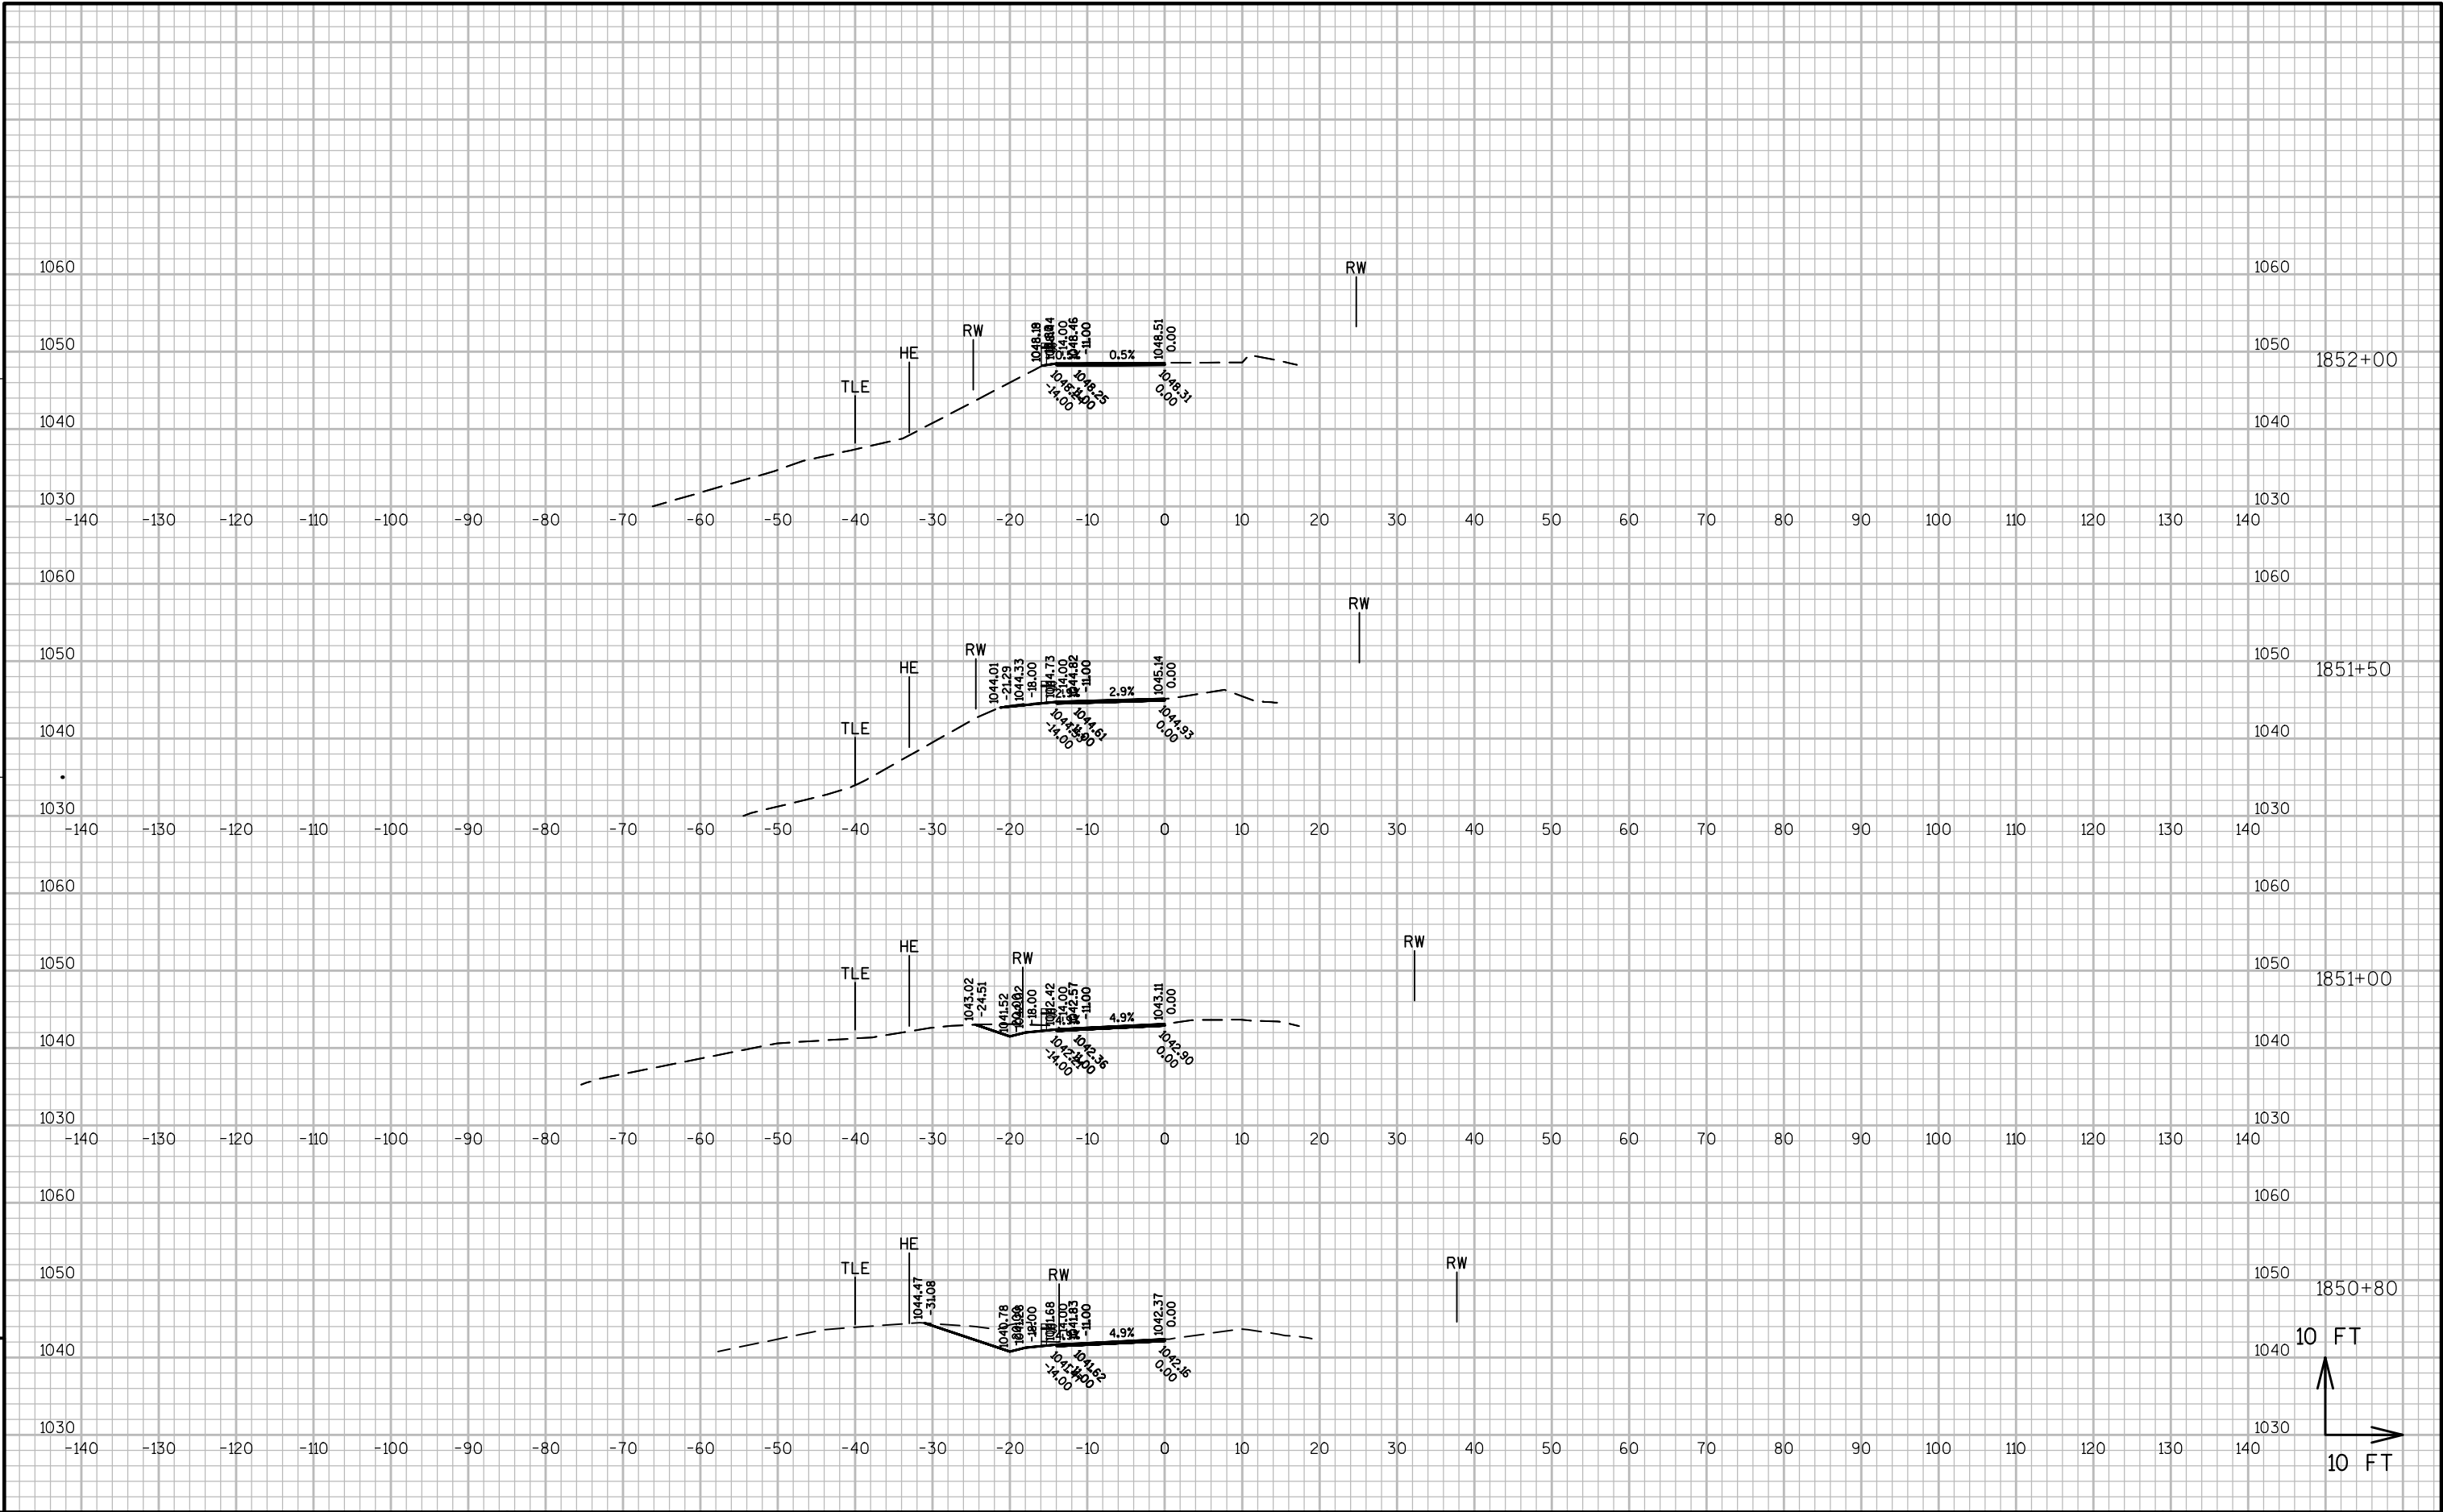

9

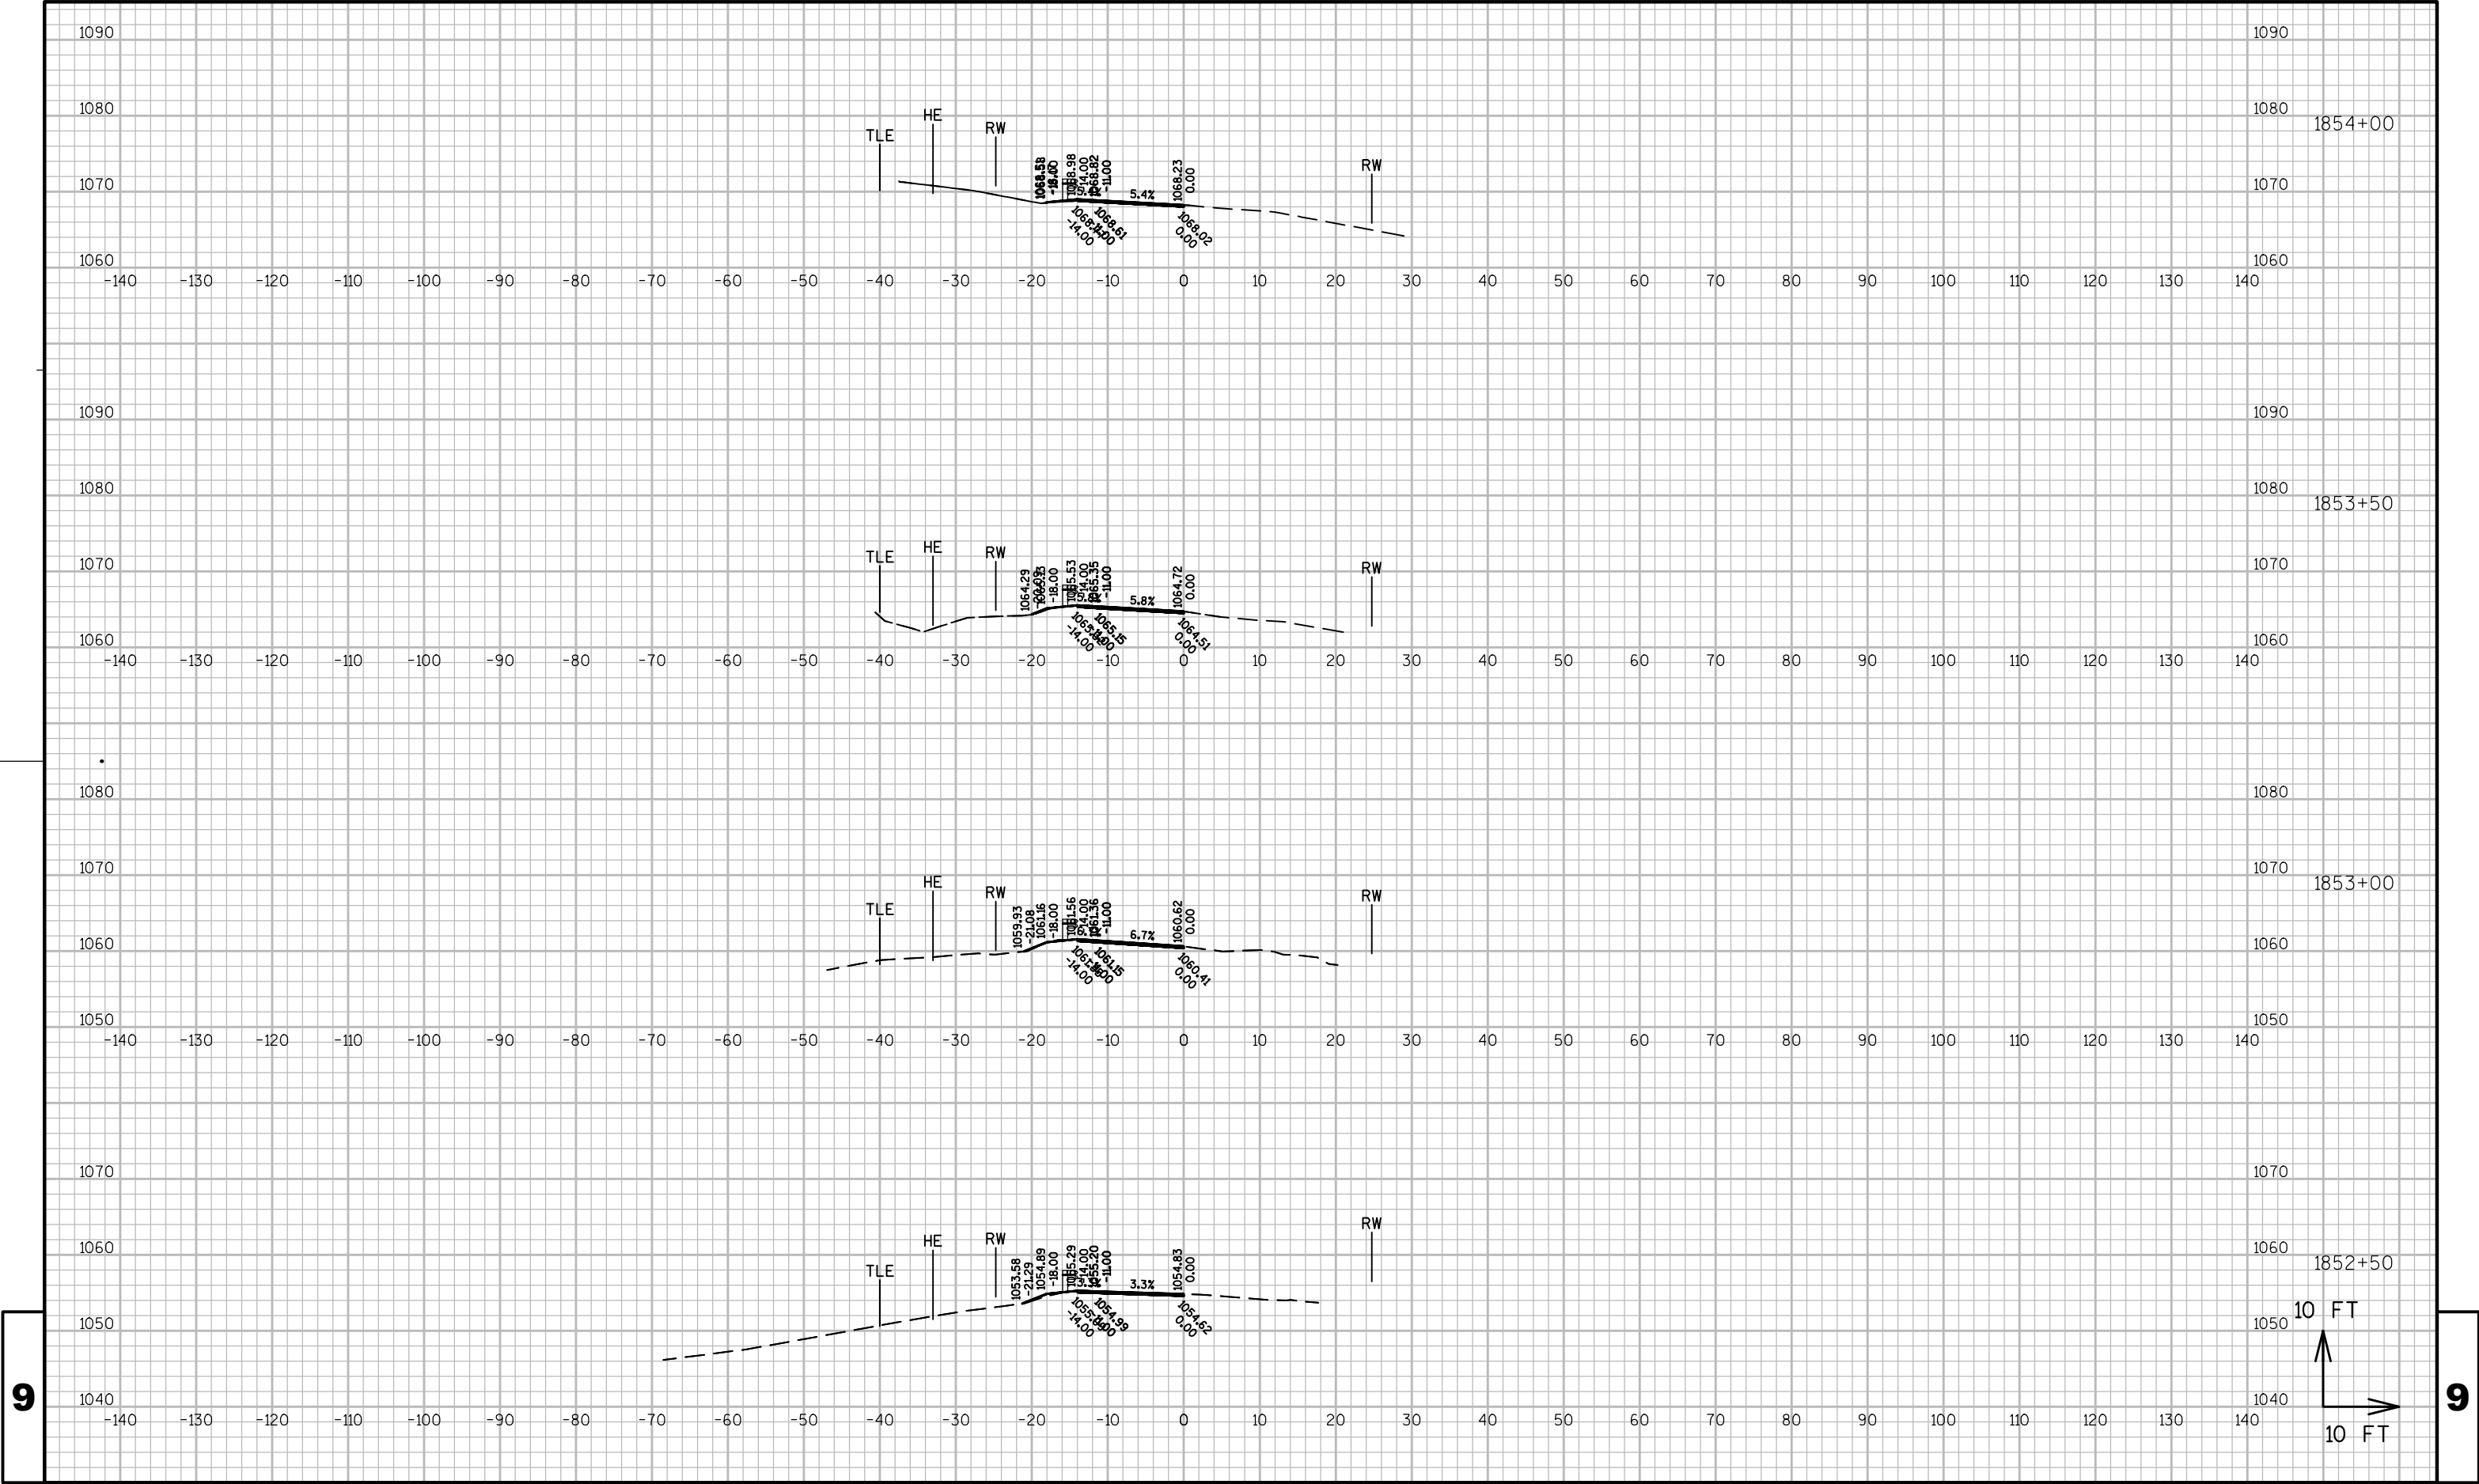

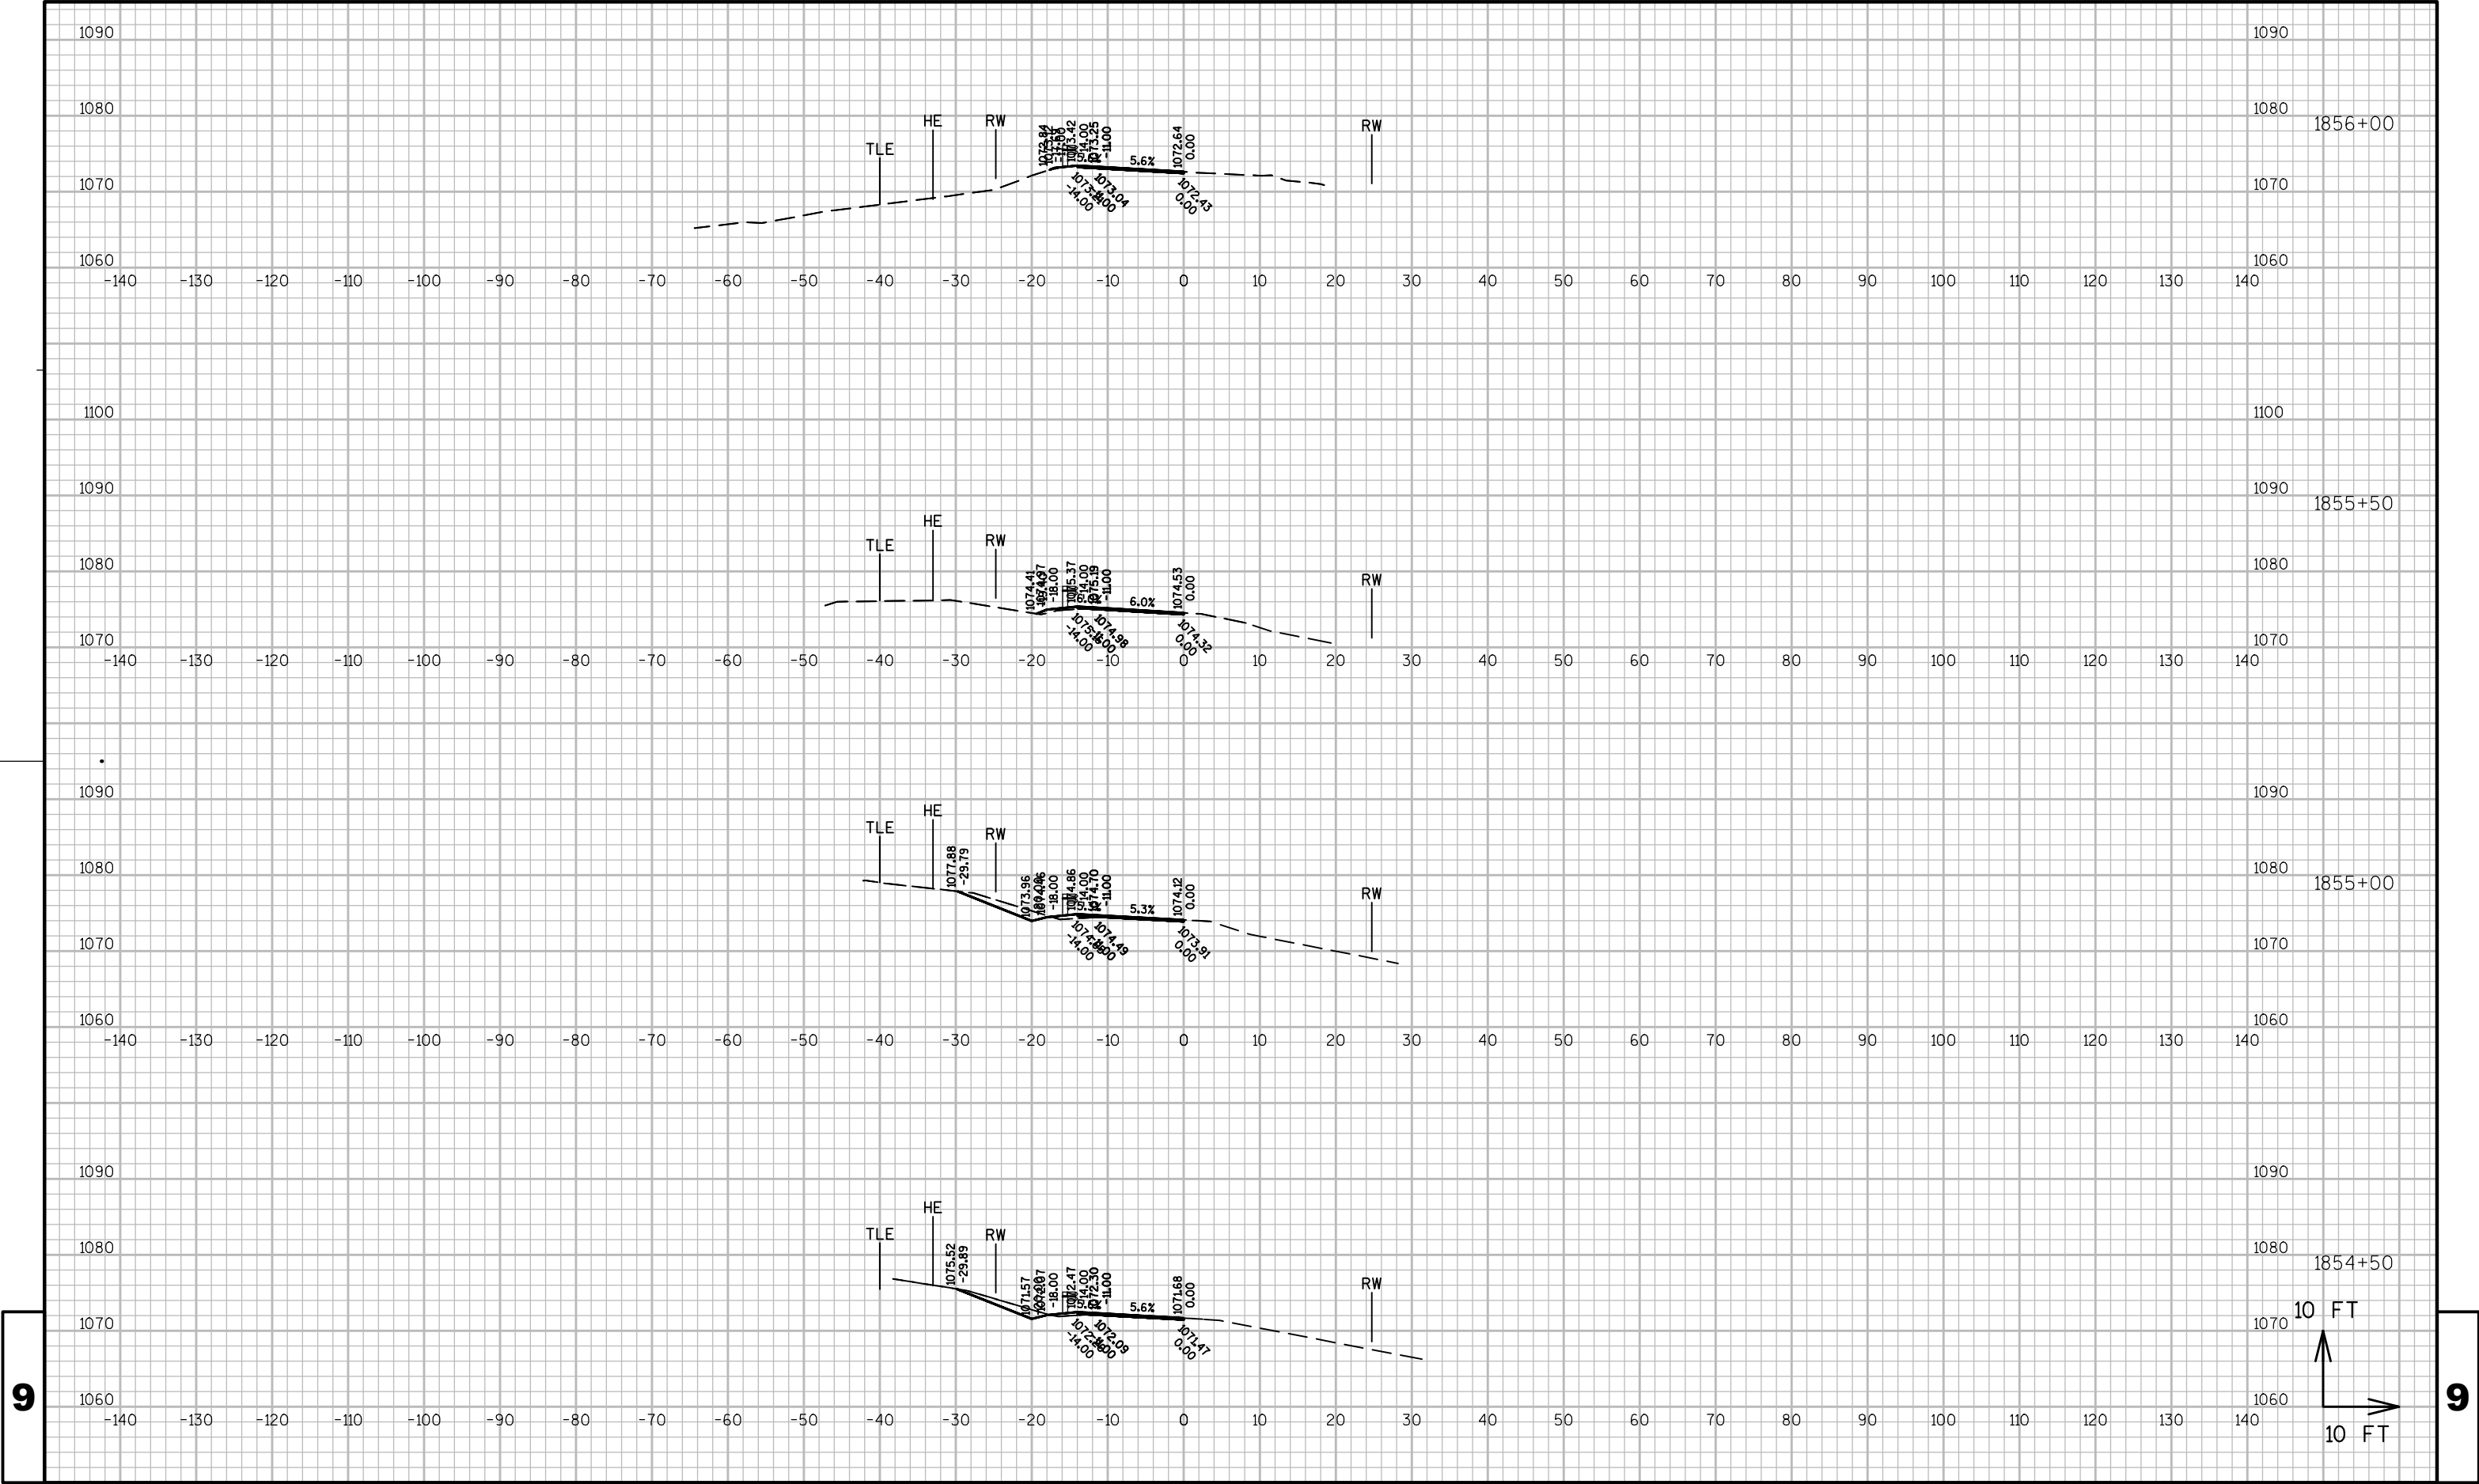

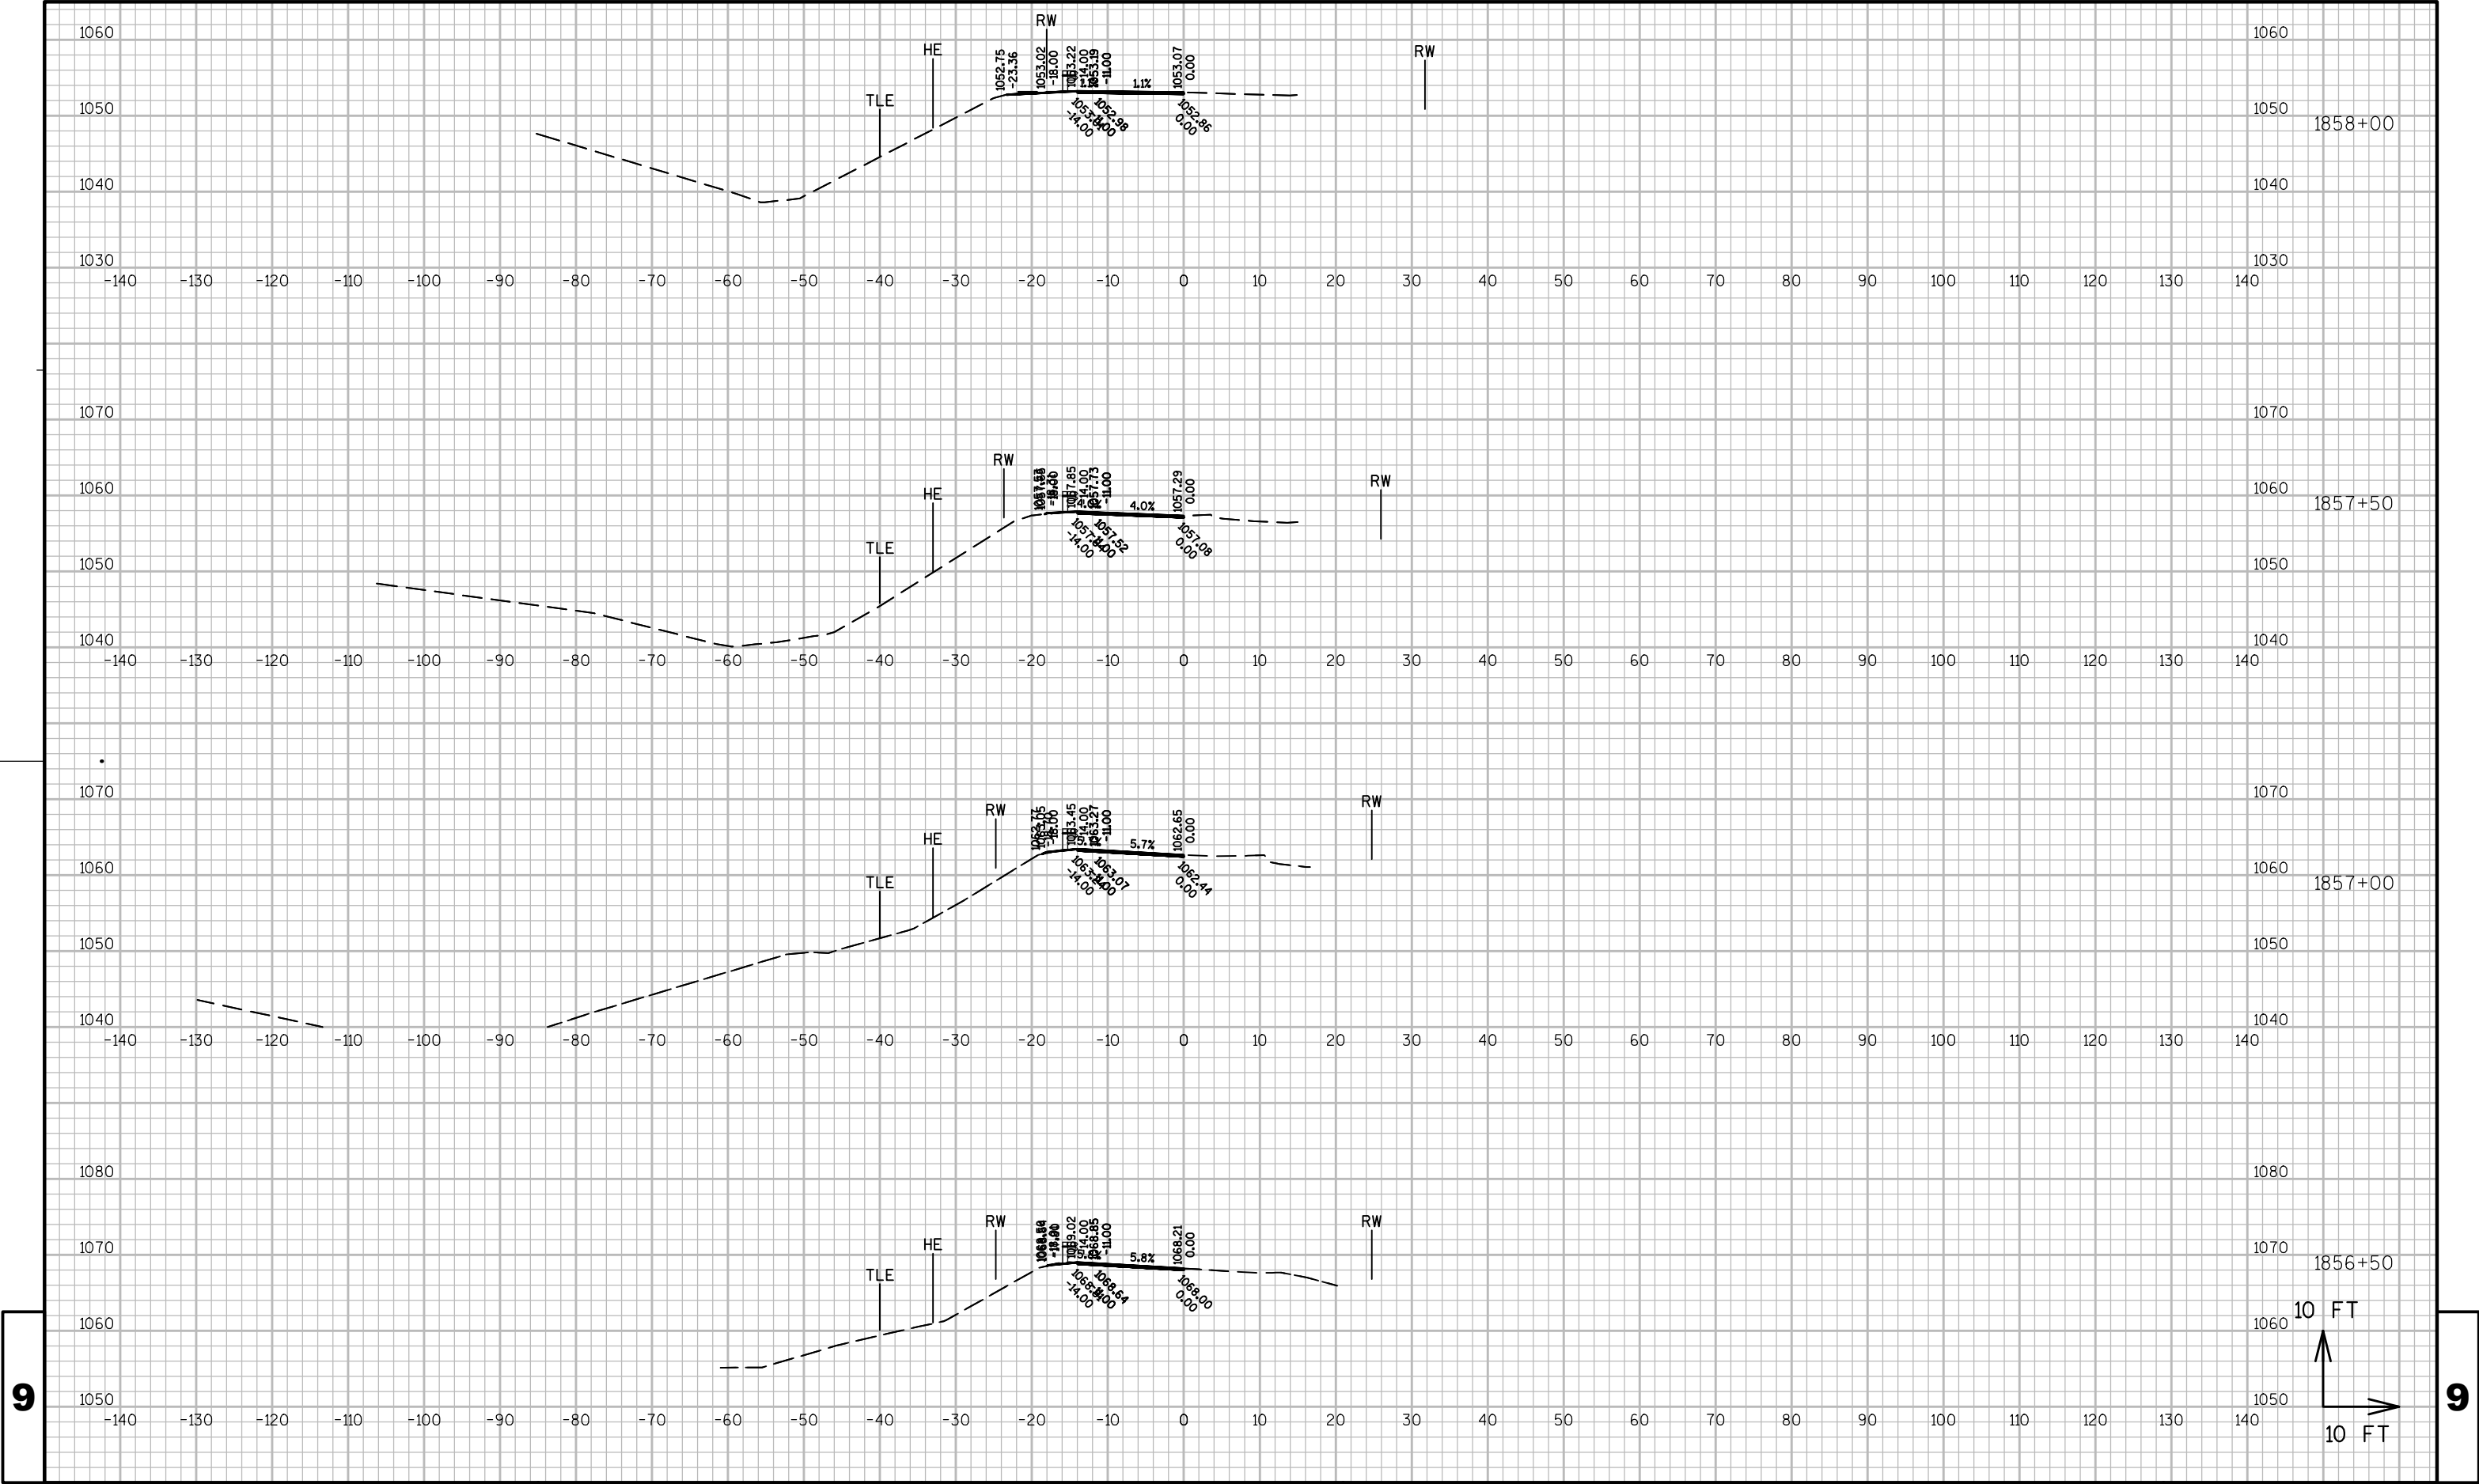

PROJECT NO: 4530-06-71


HWY: STH 67


COUNTY: FOND DU LAC

CROSS SECTIONS: MAINLINE

SHEET


9

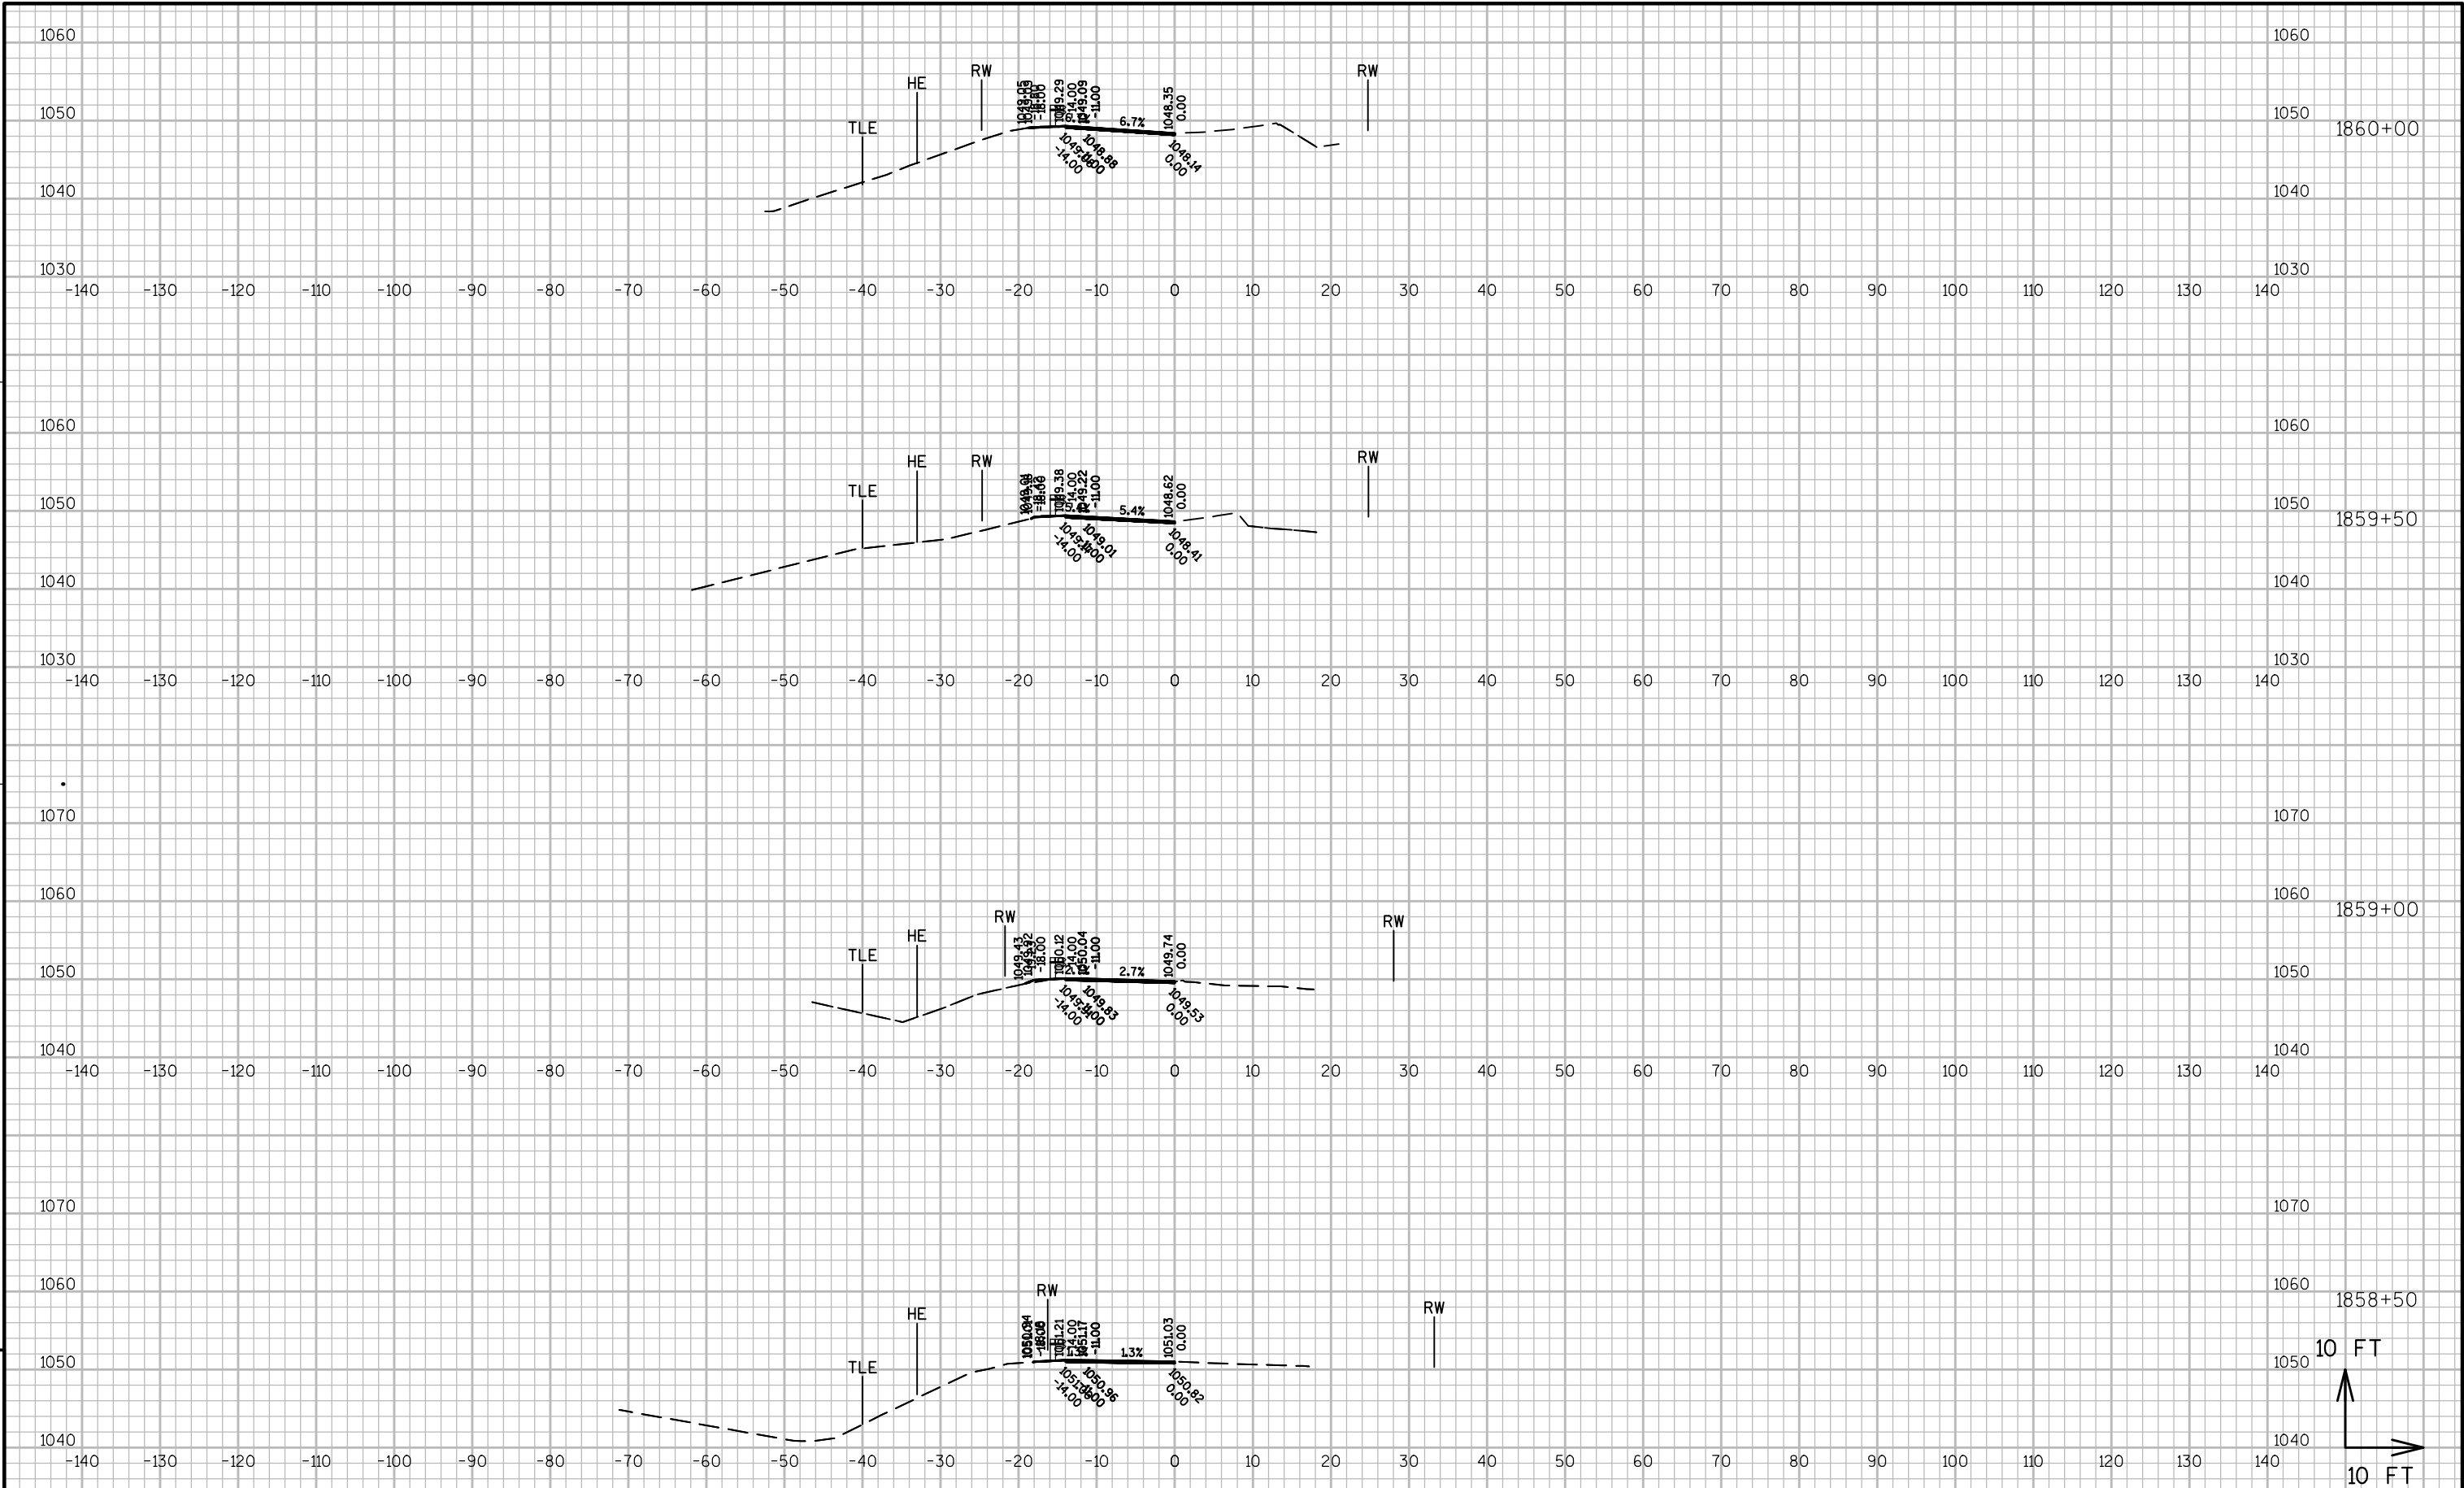

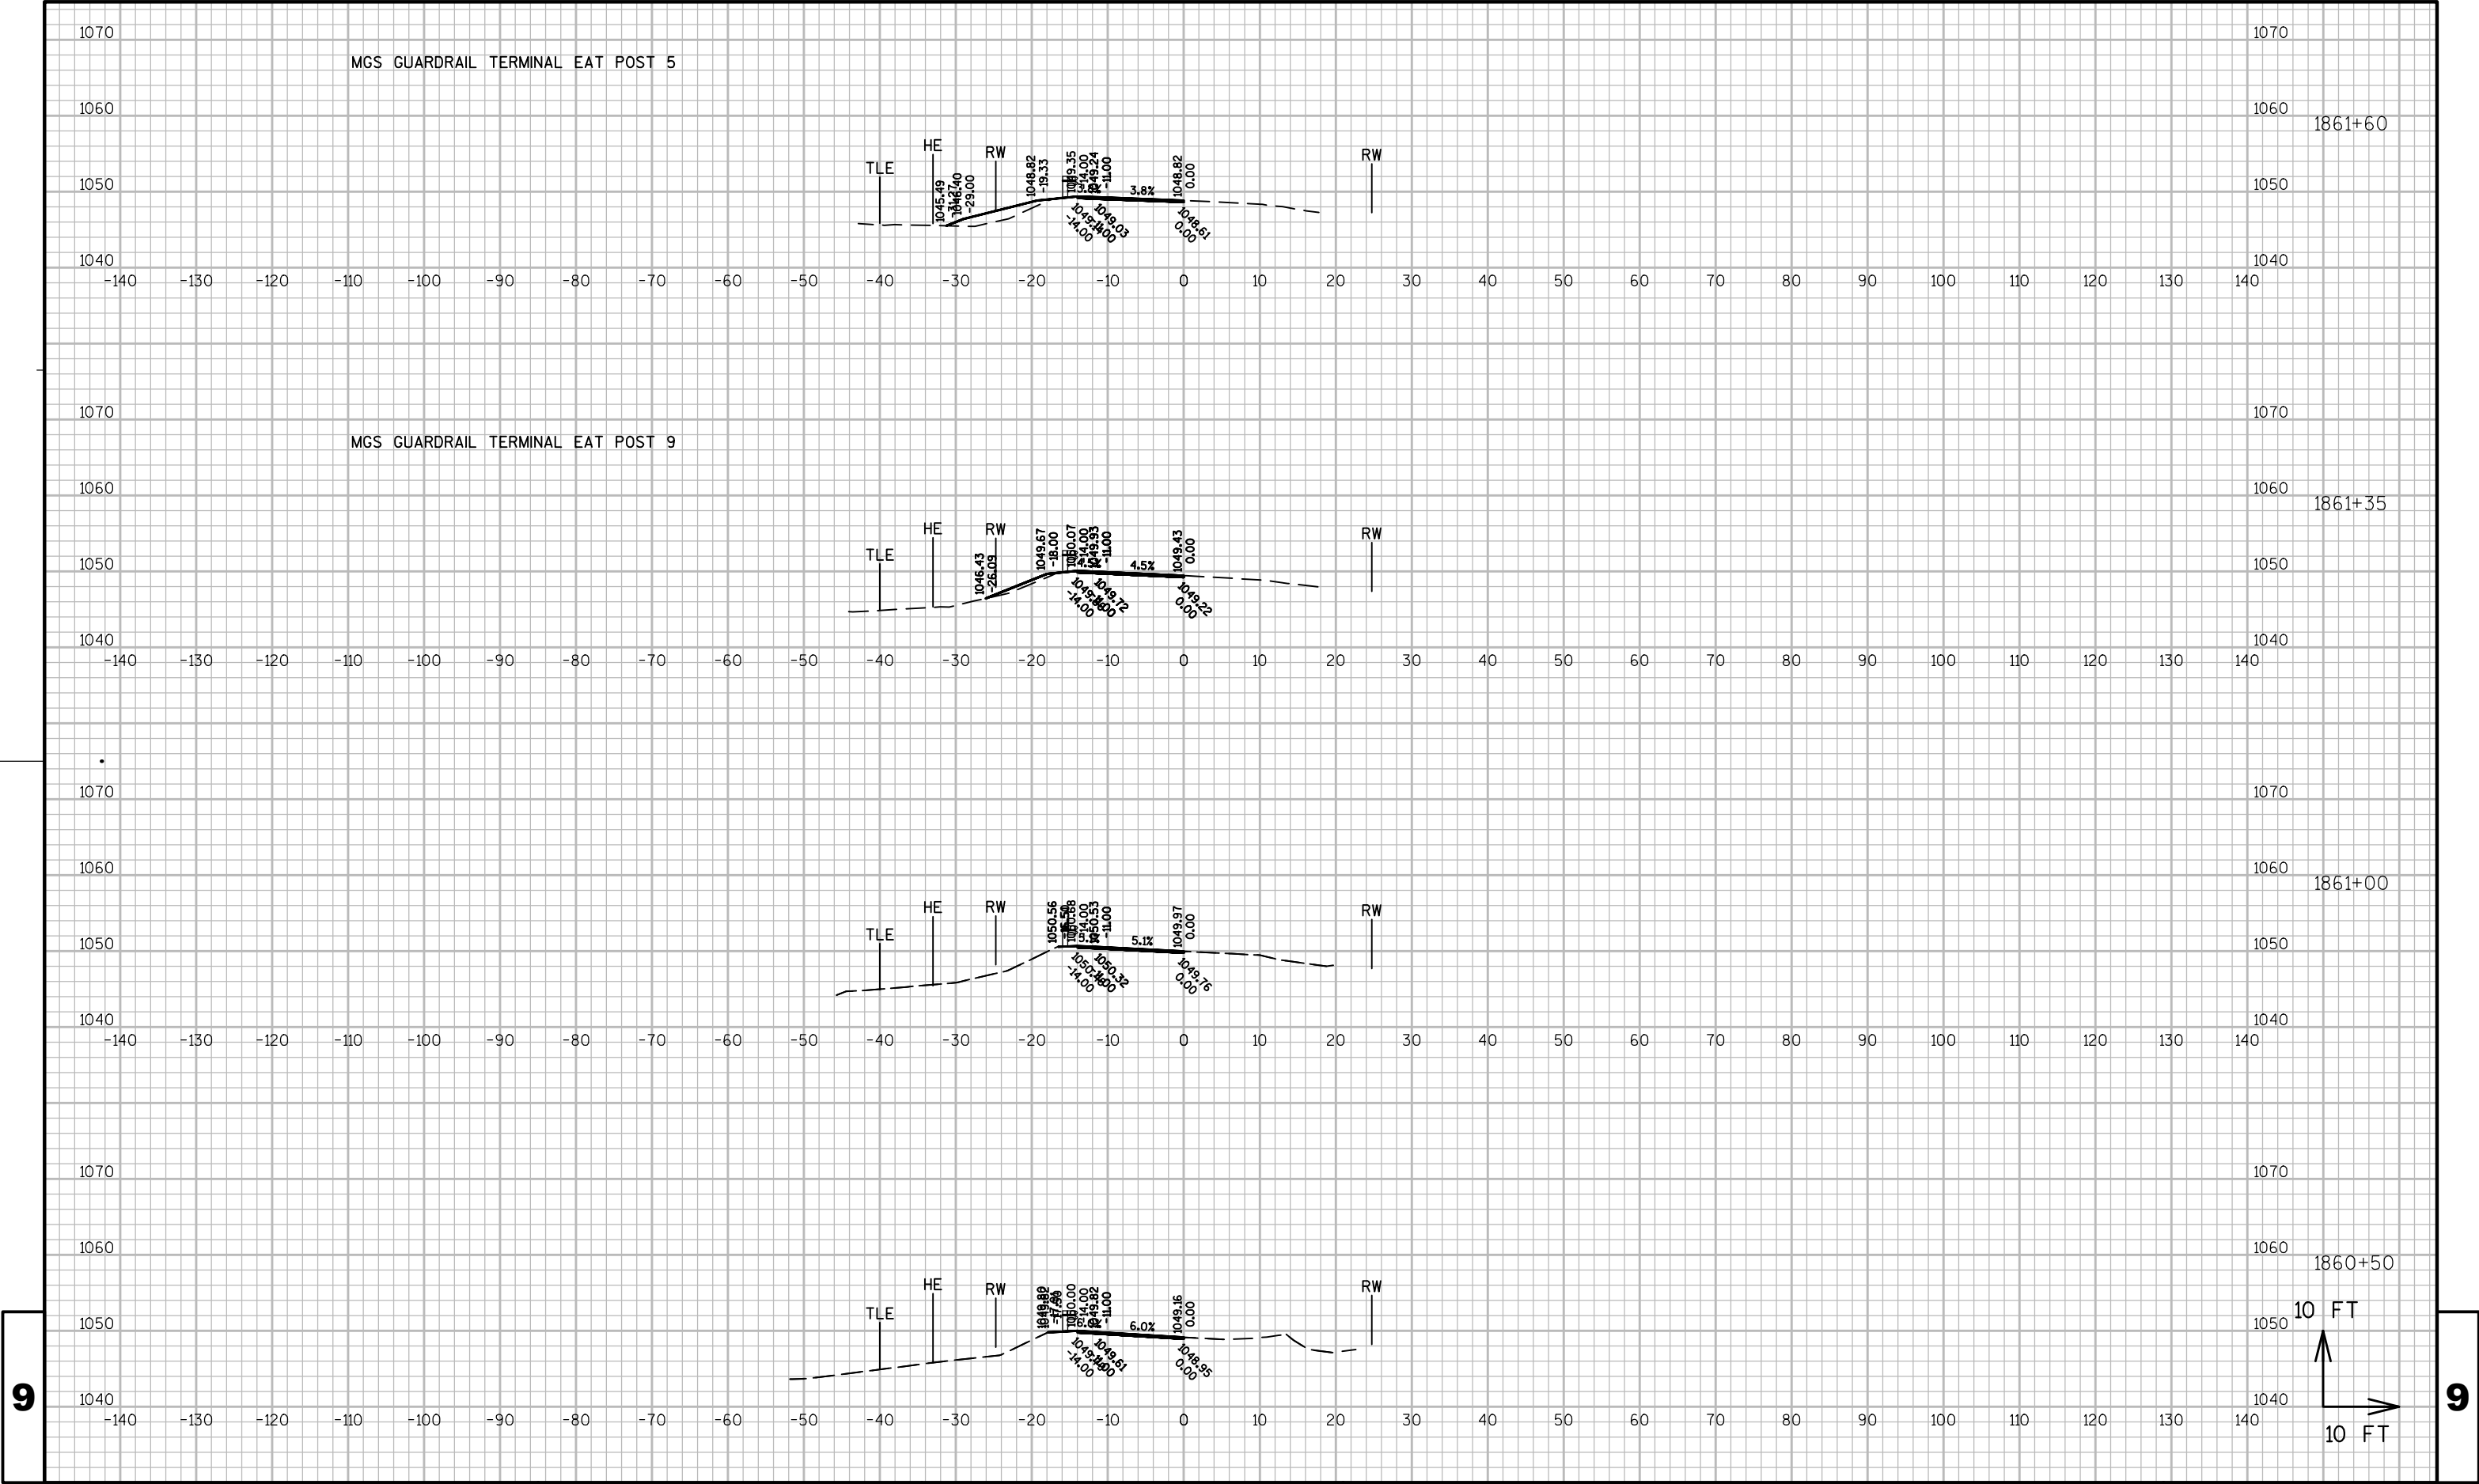


9

9

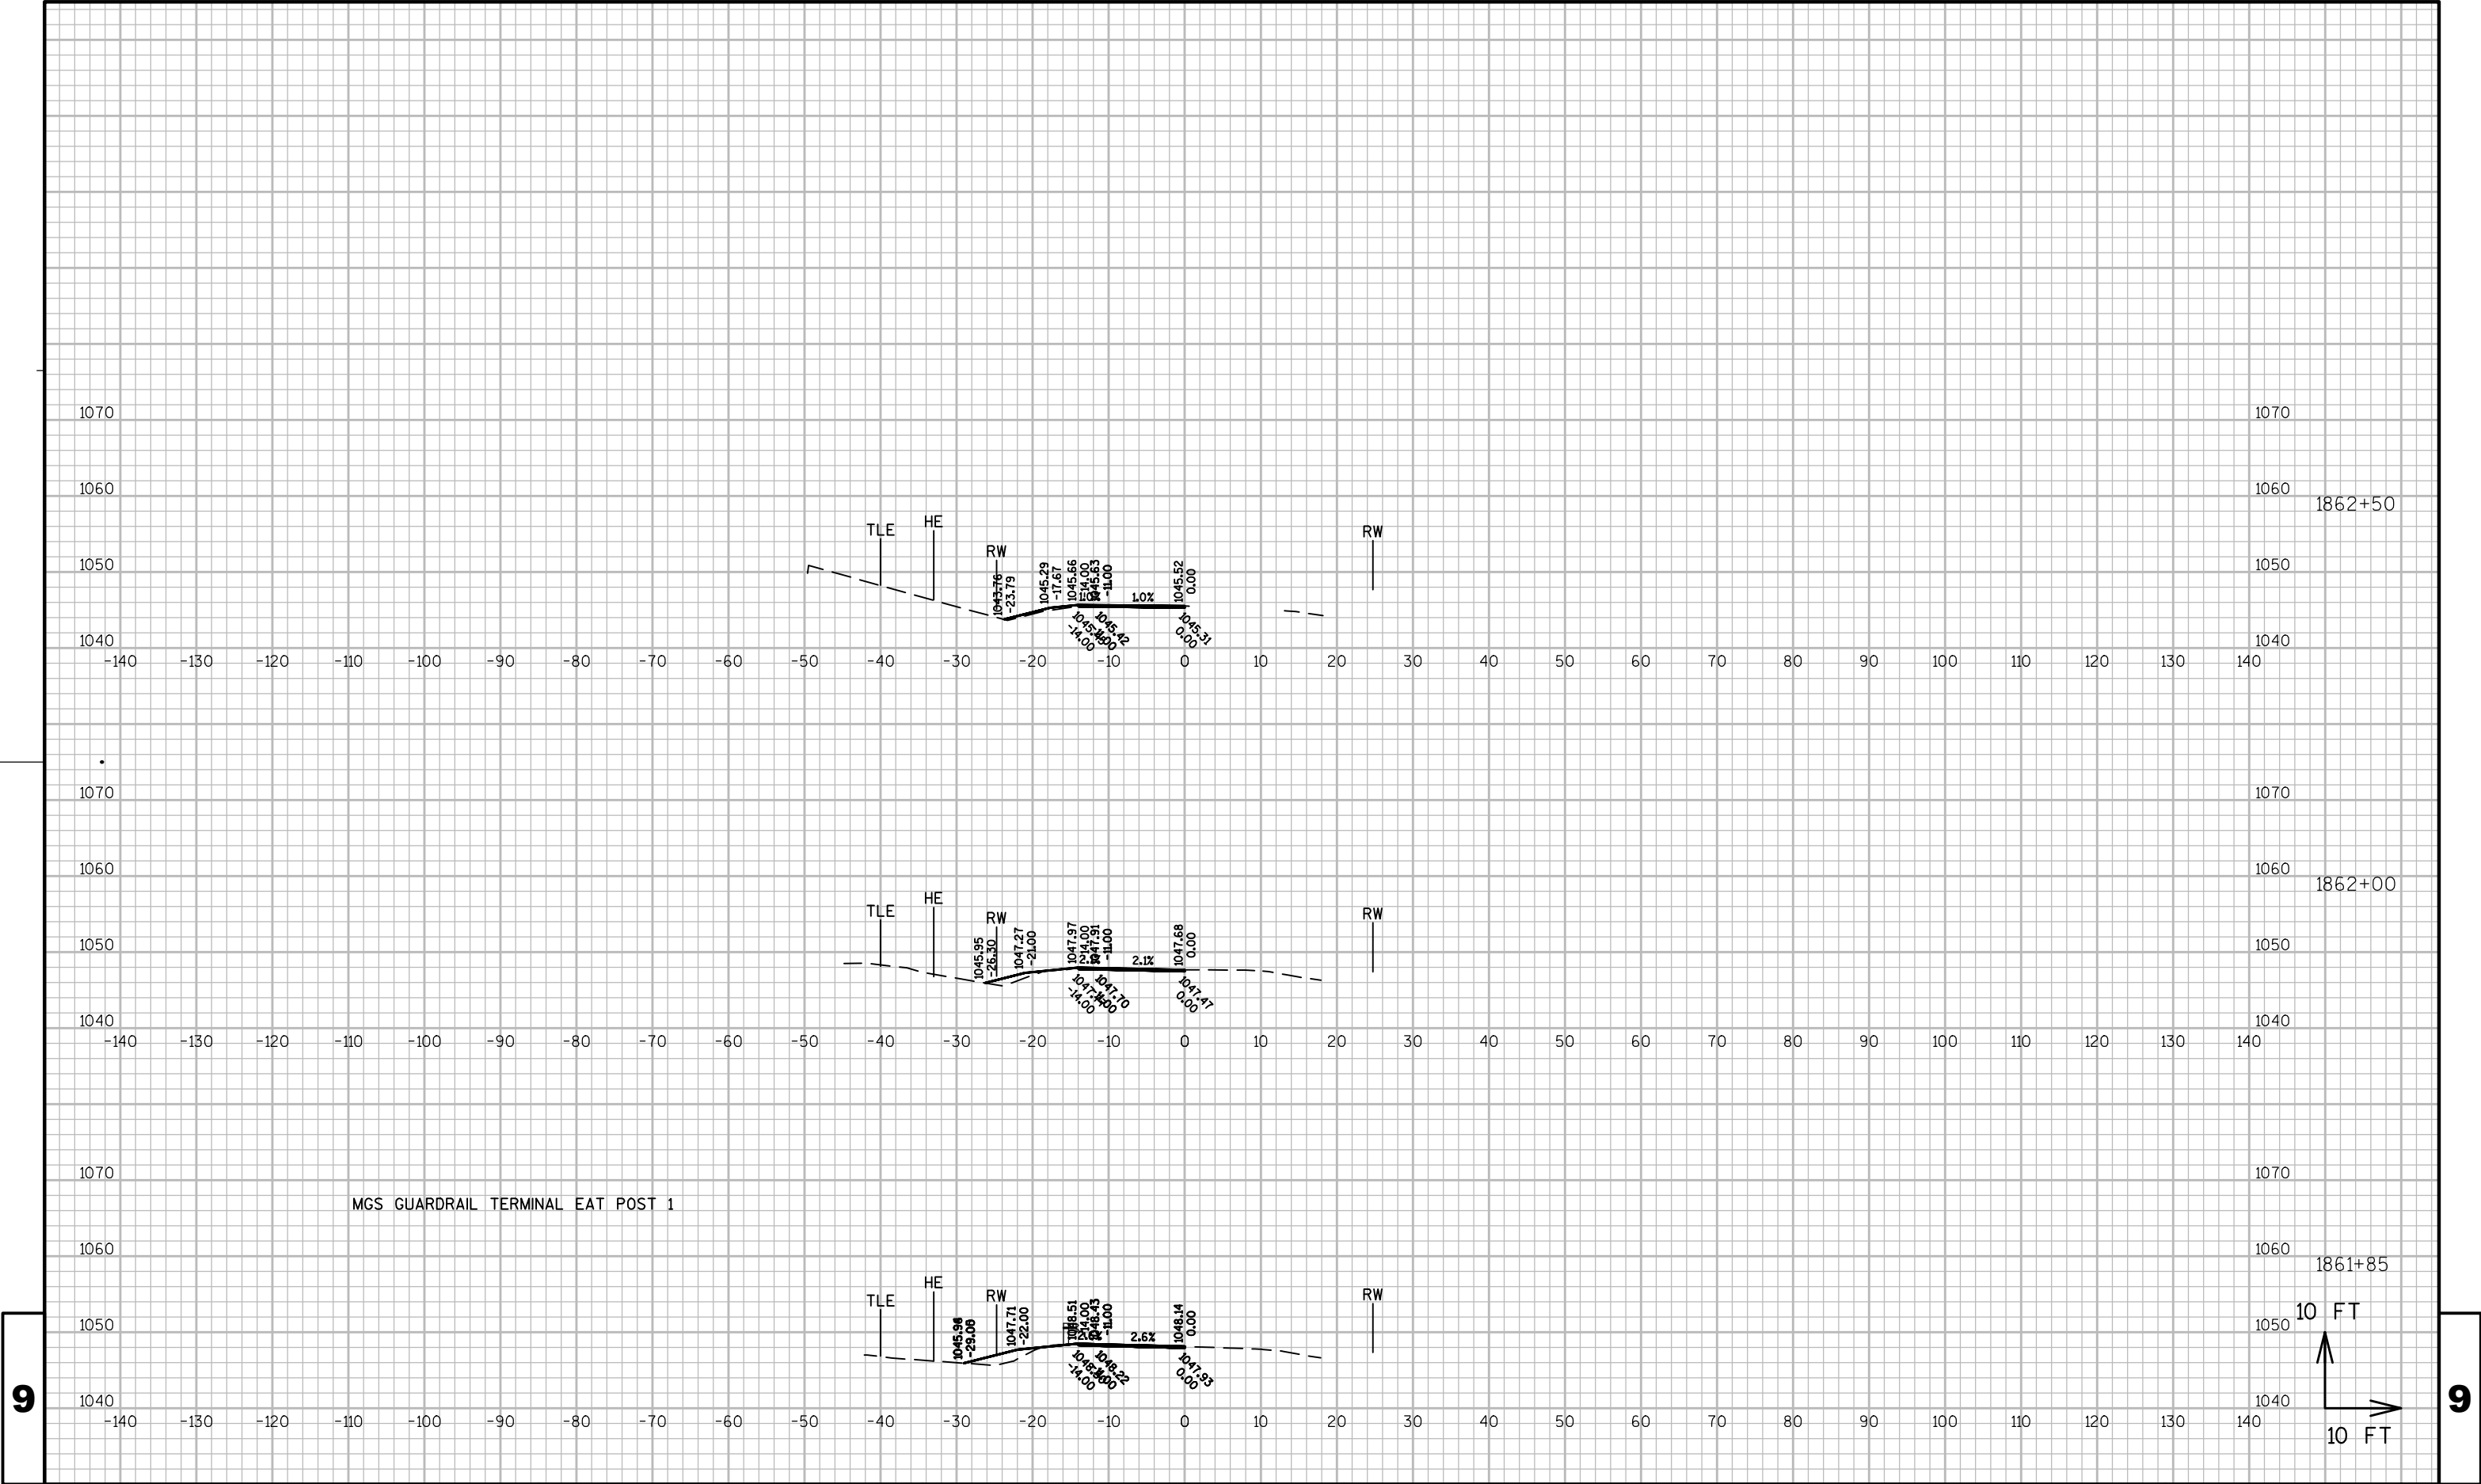

9

9

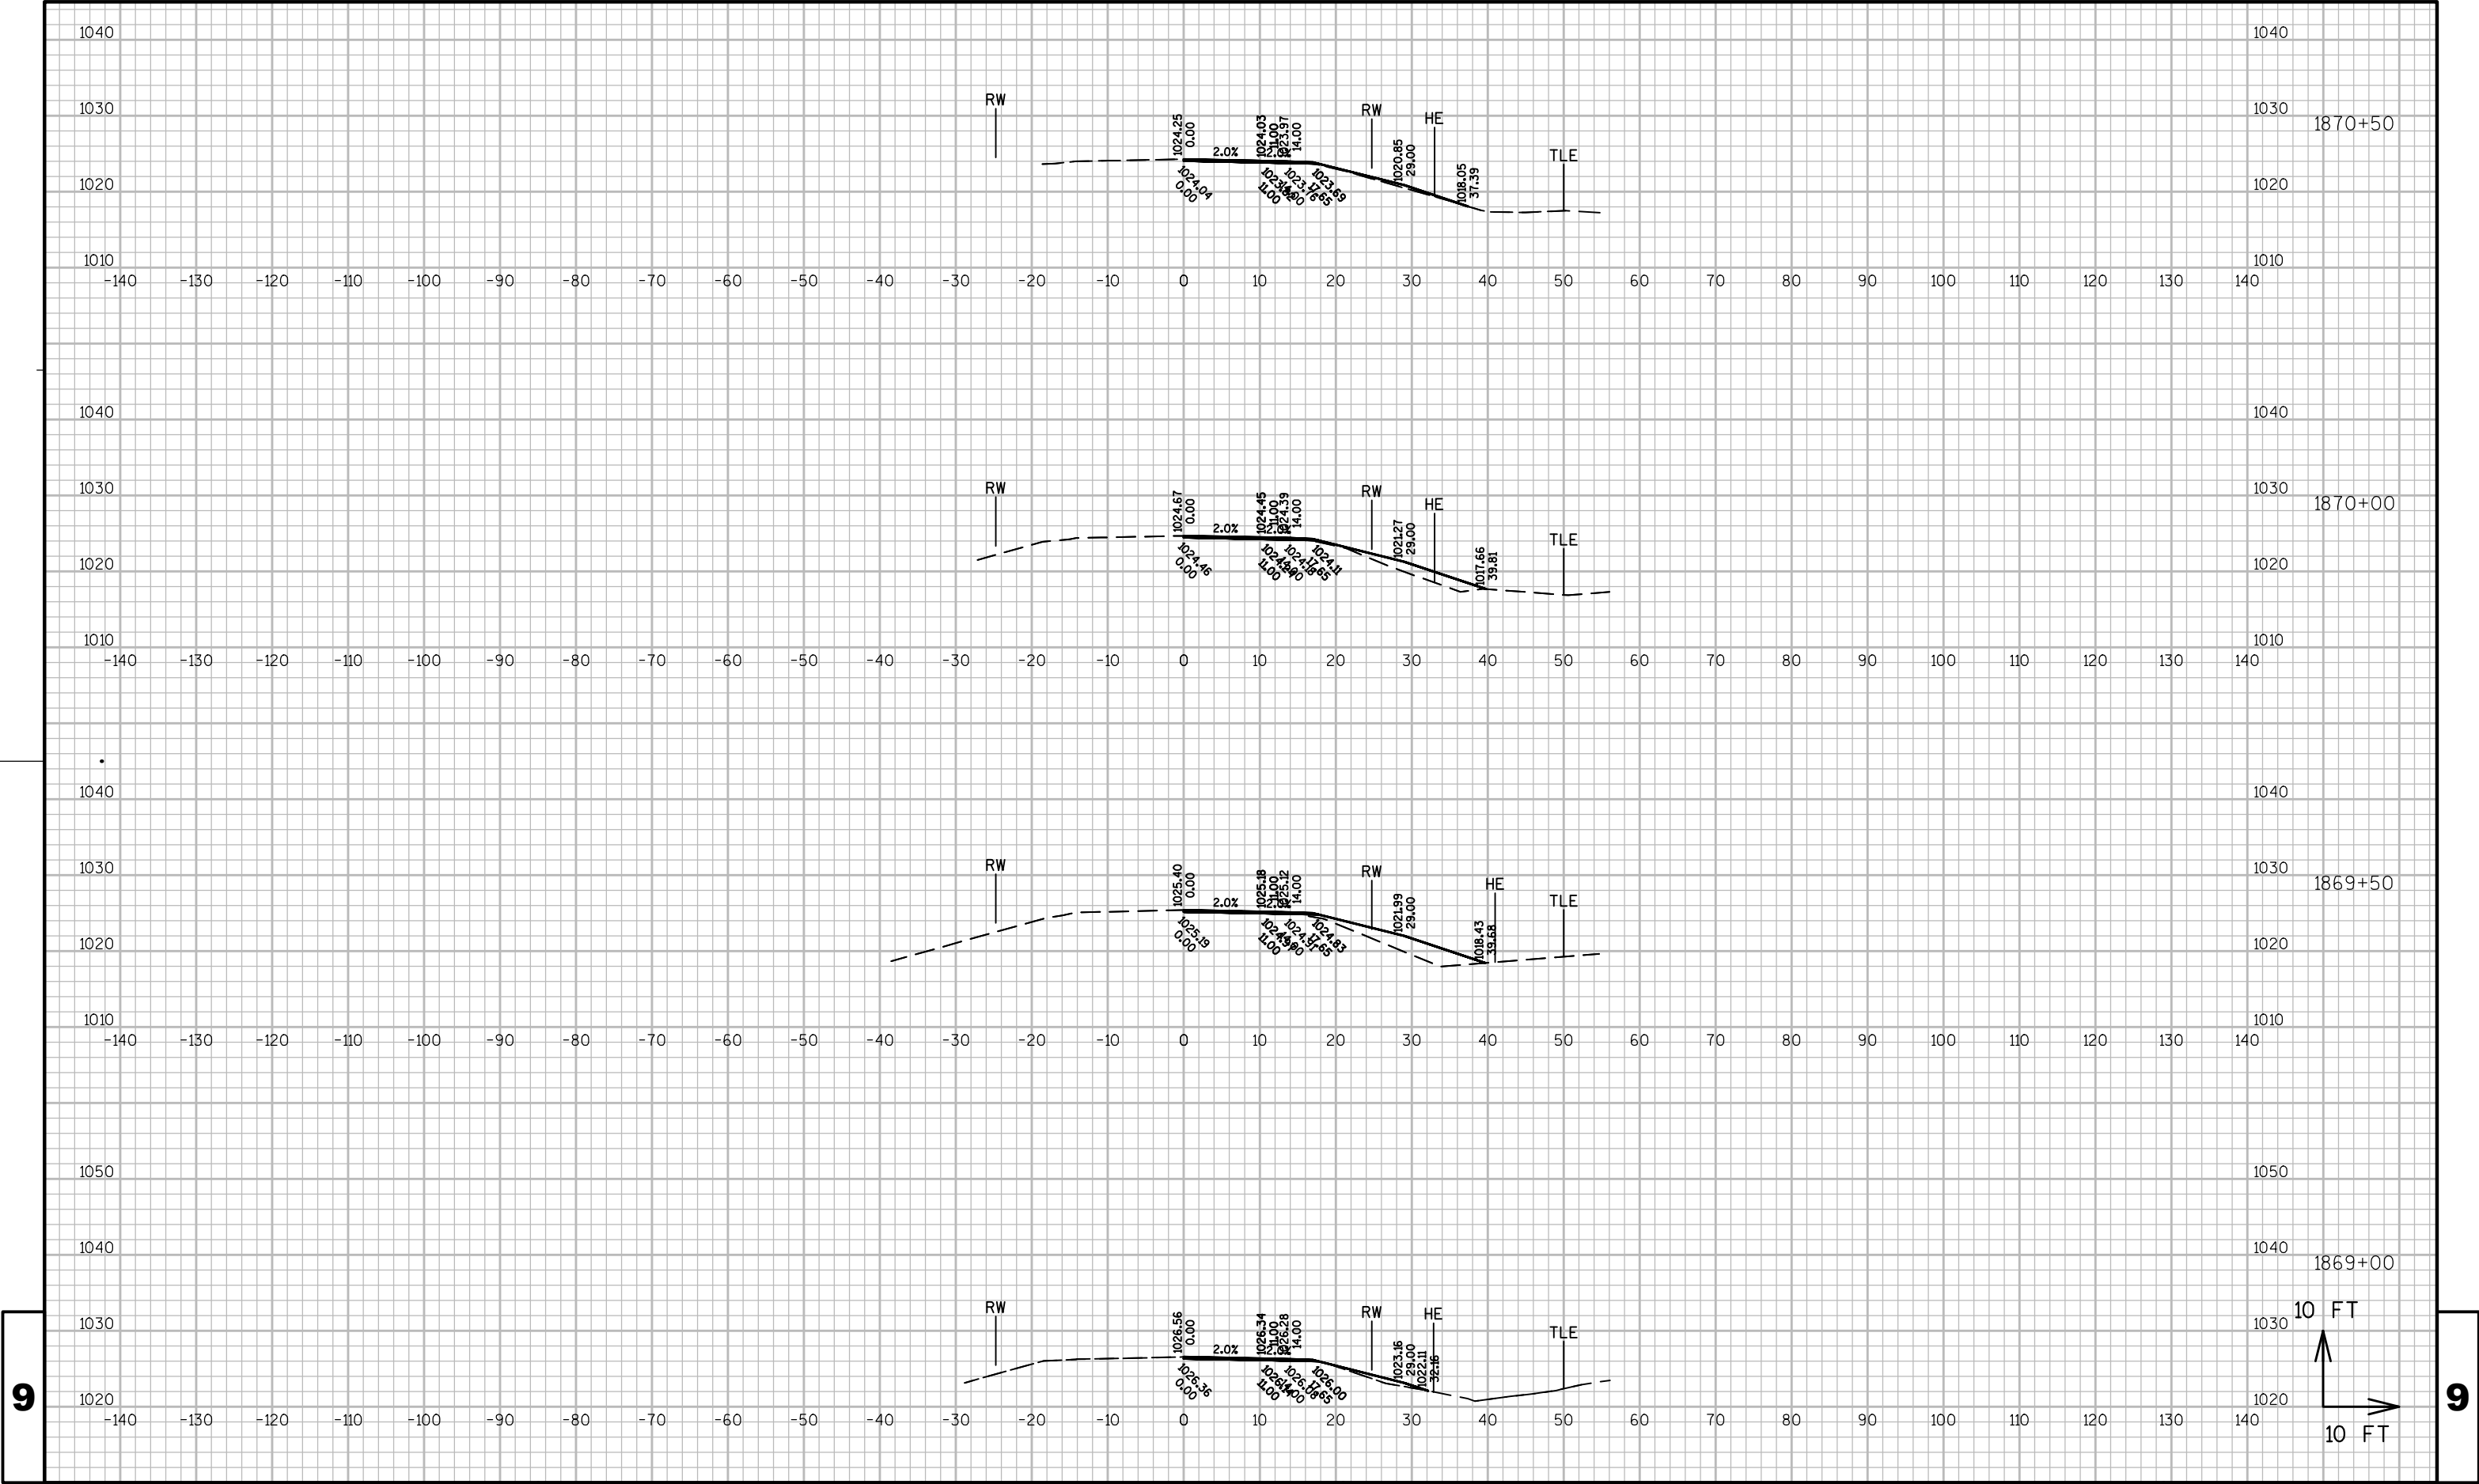

PROJECT NO: 4530-06-71


HWY: STH 67


COUNTY: FOND DU LAC


CROSS SECTIONS: MAINLINE

SHEET

9

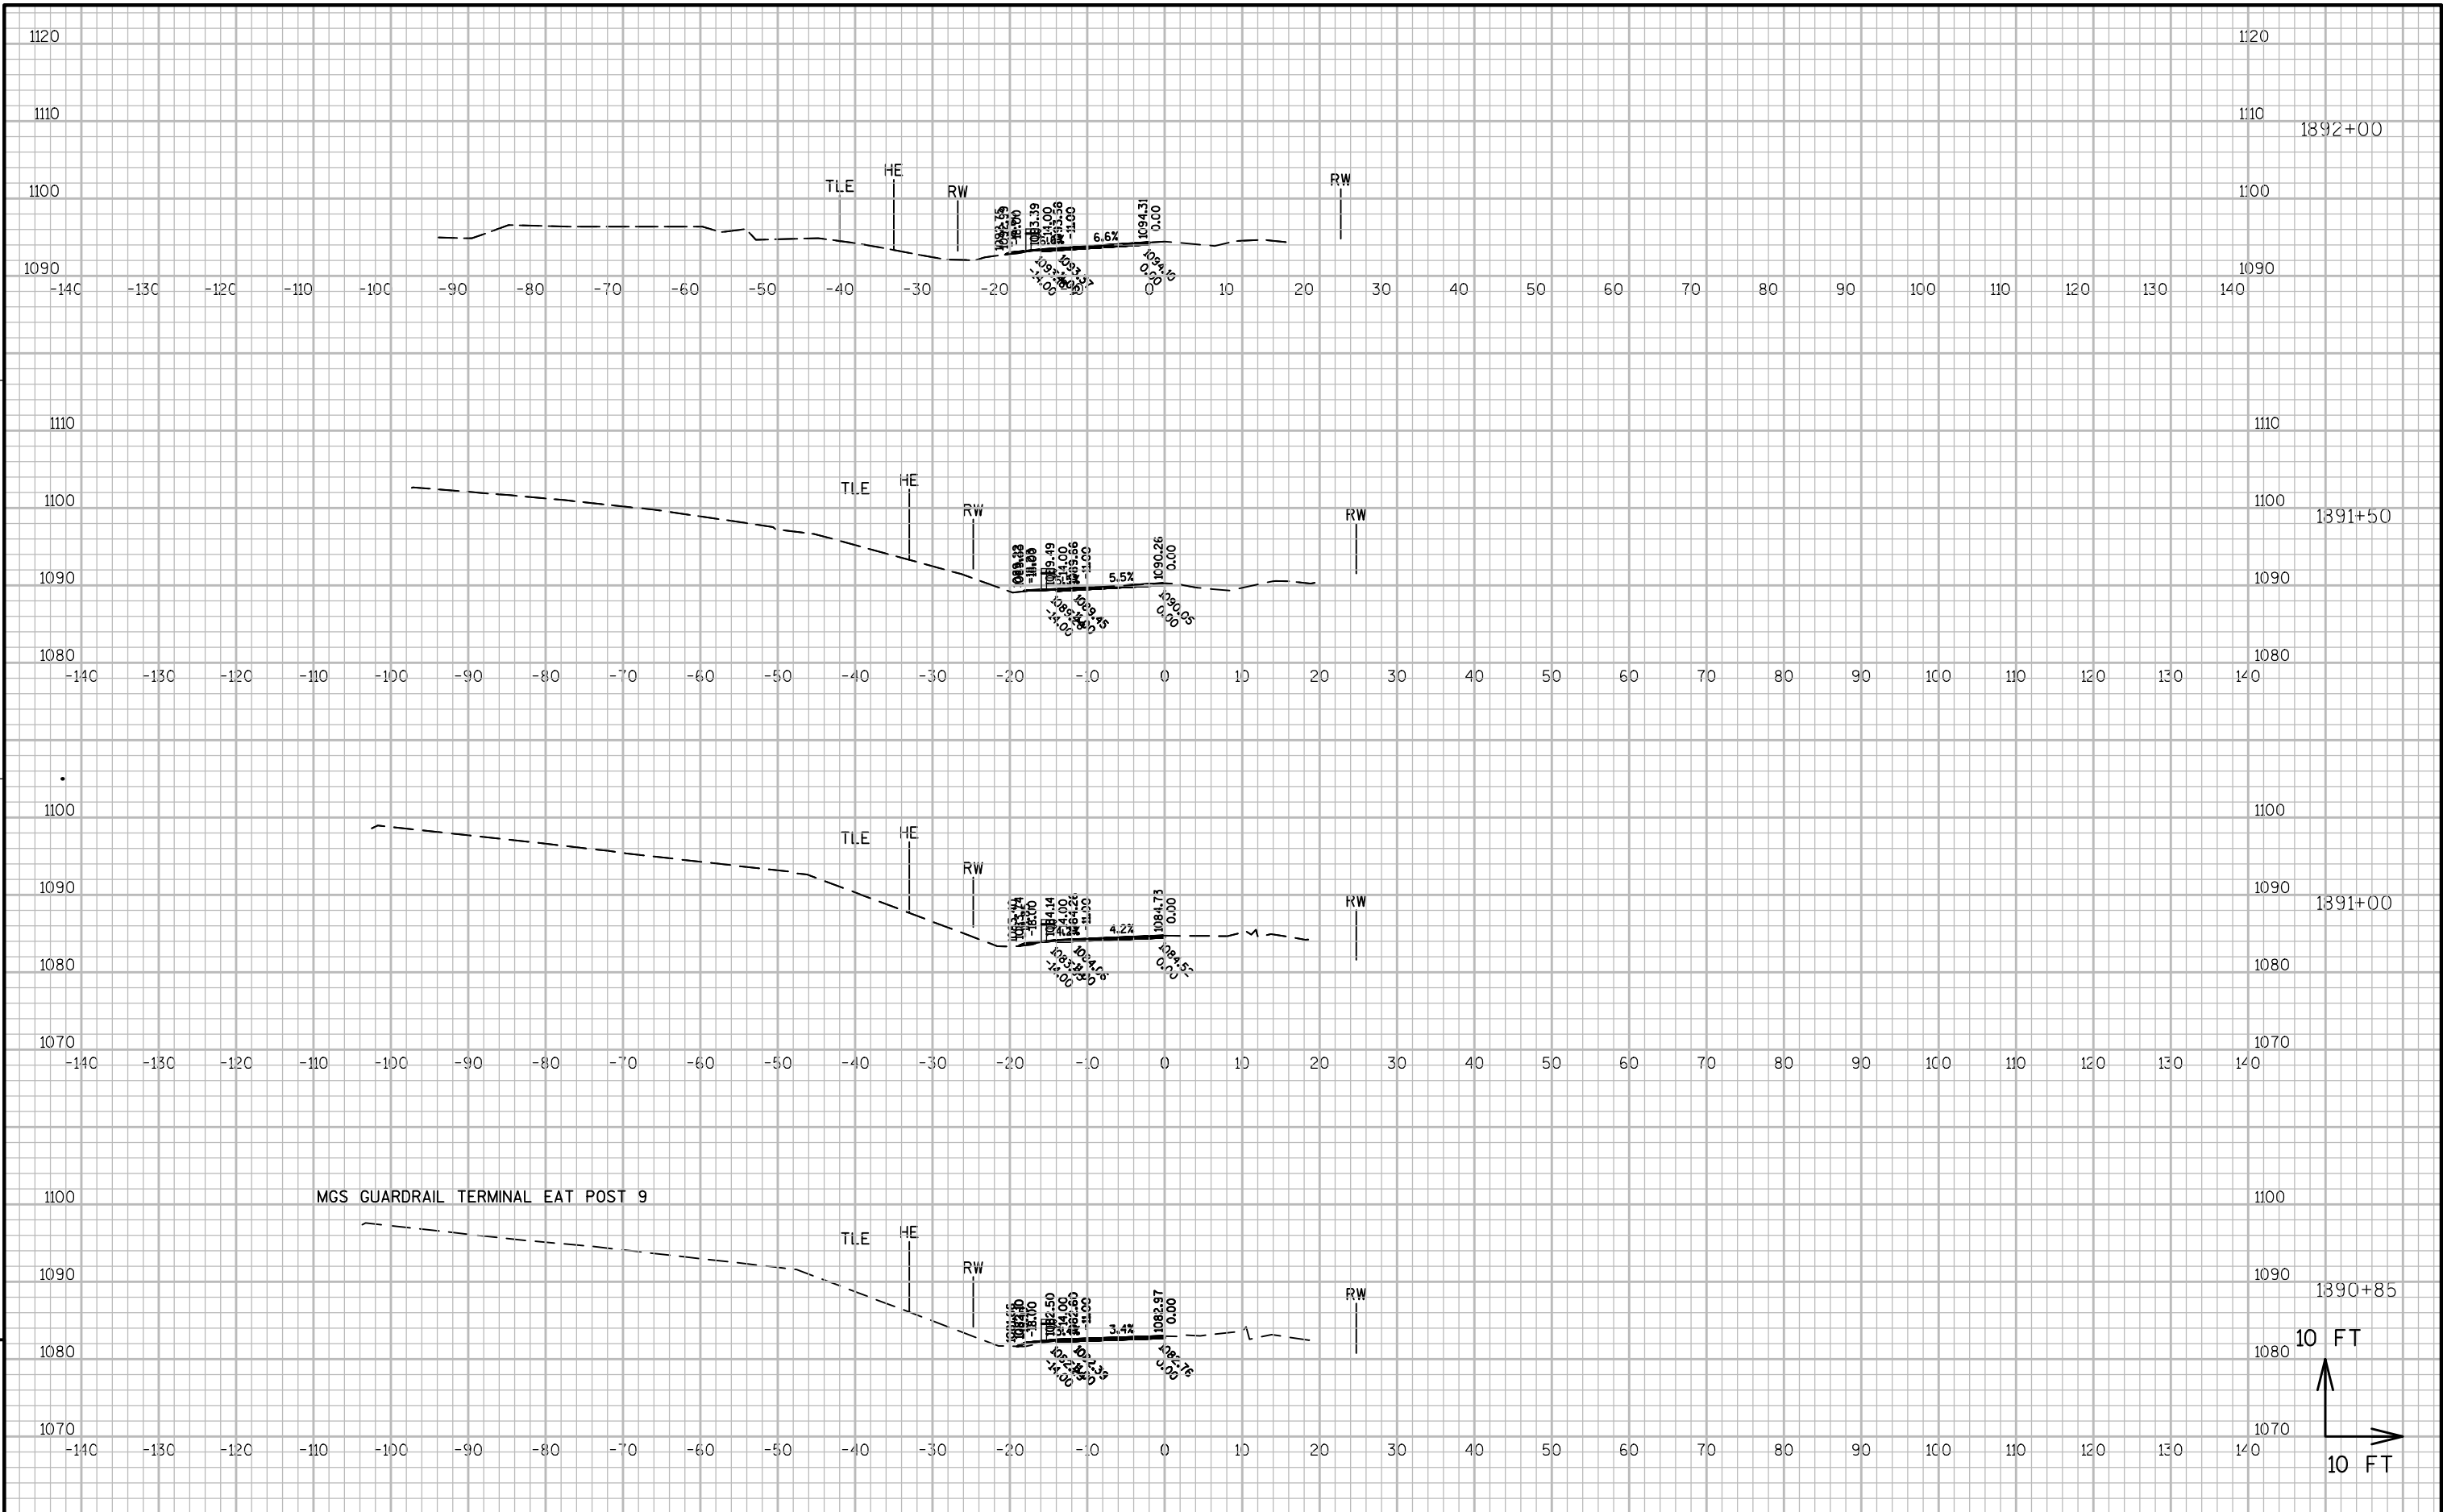

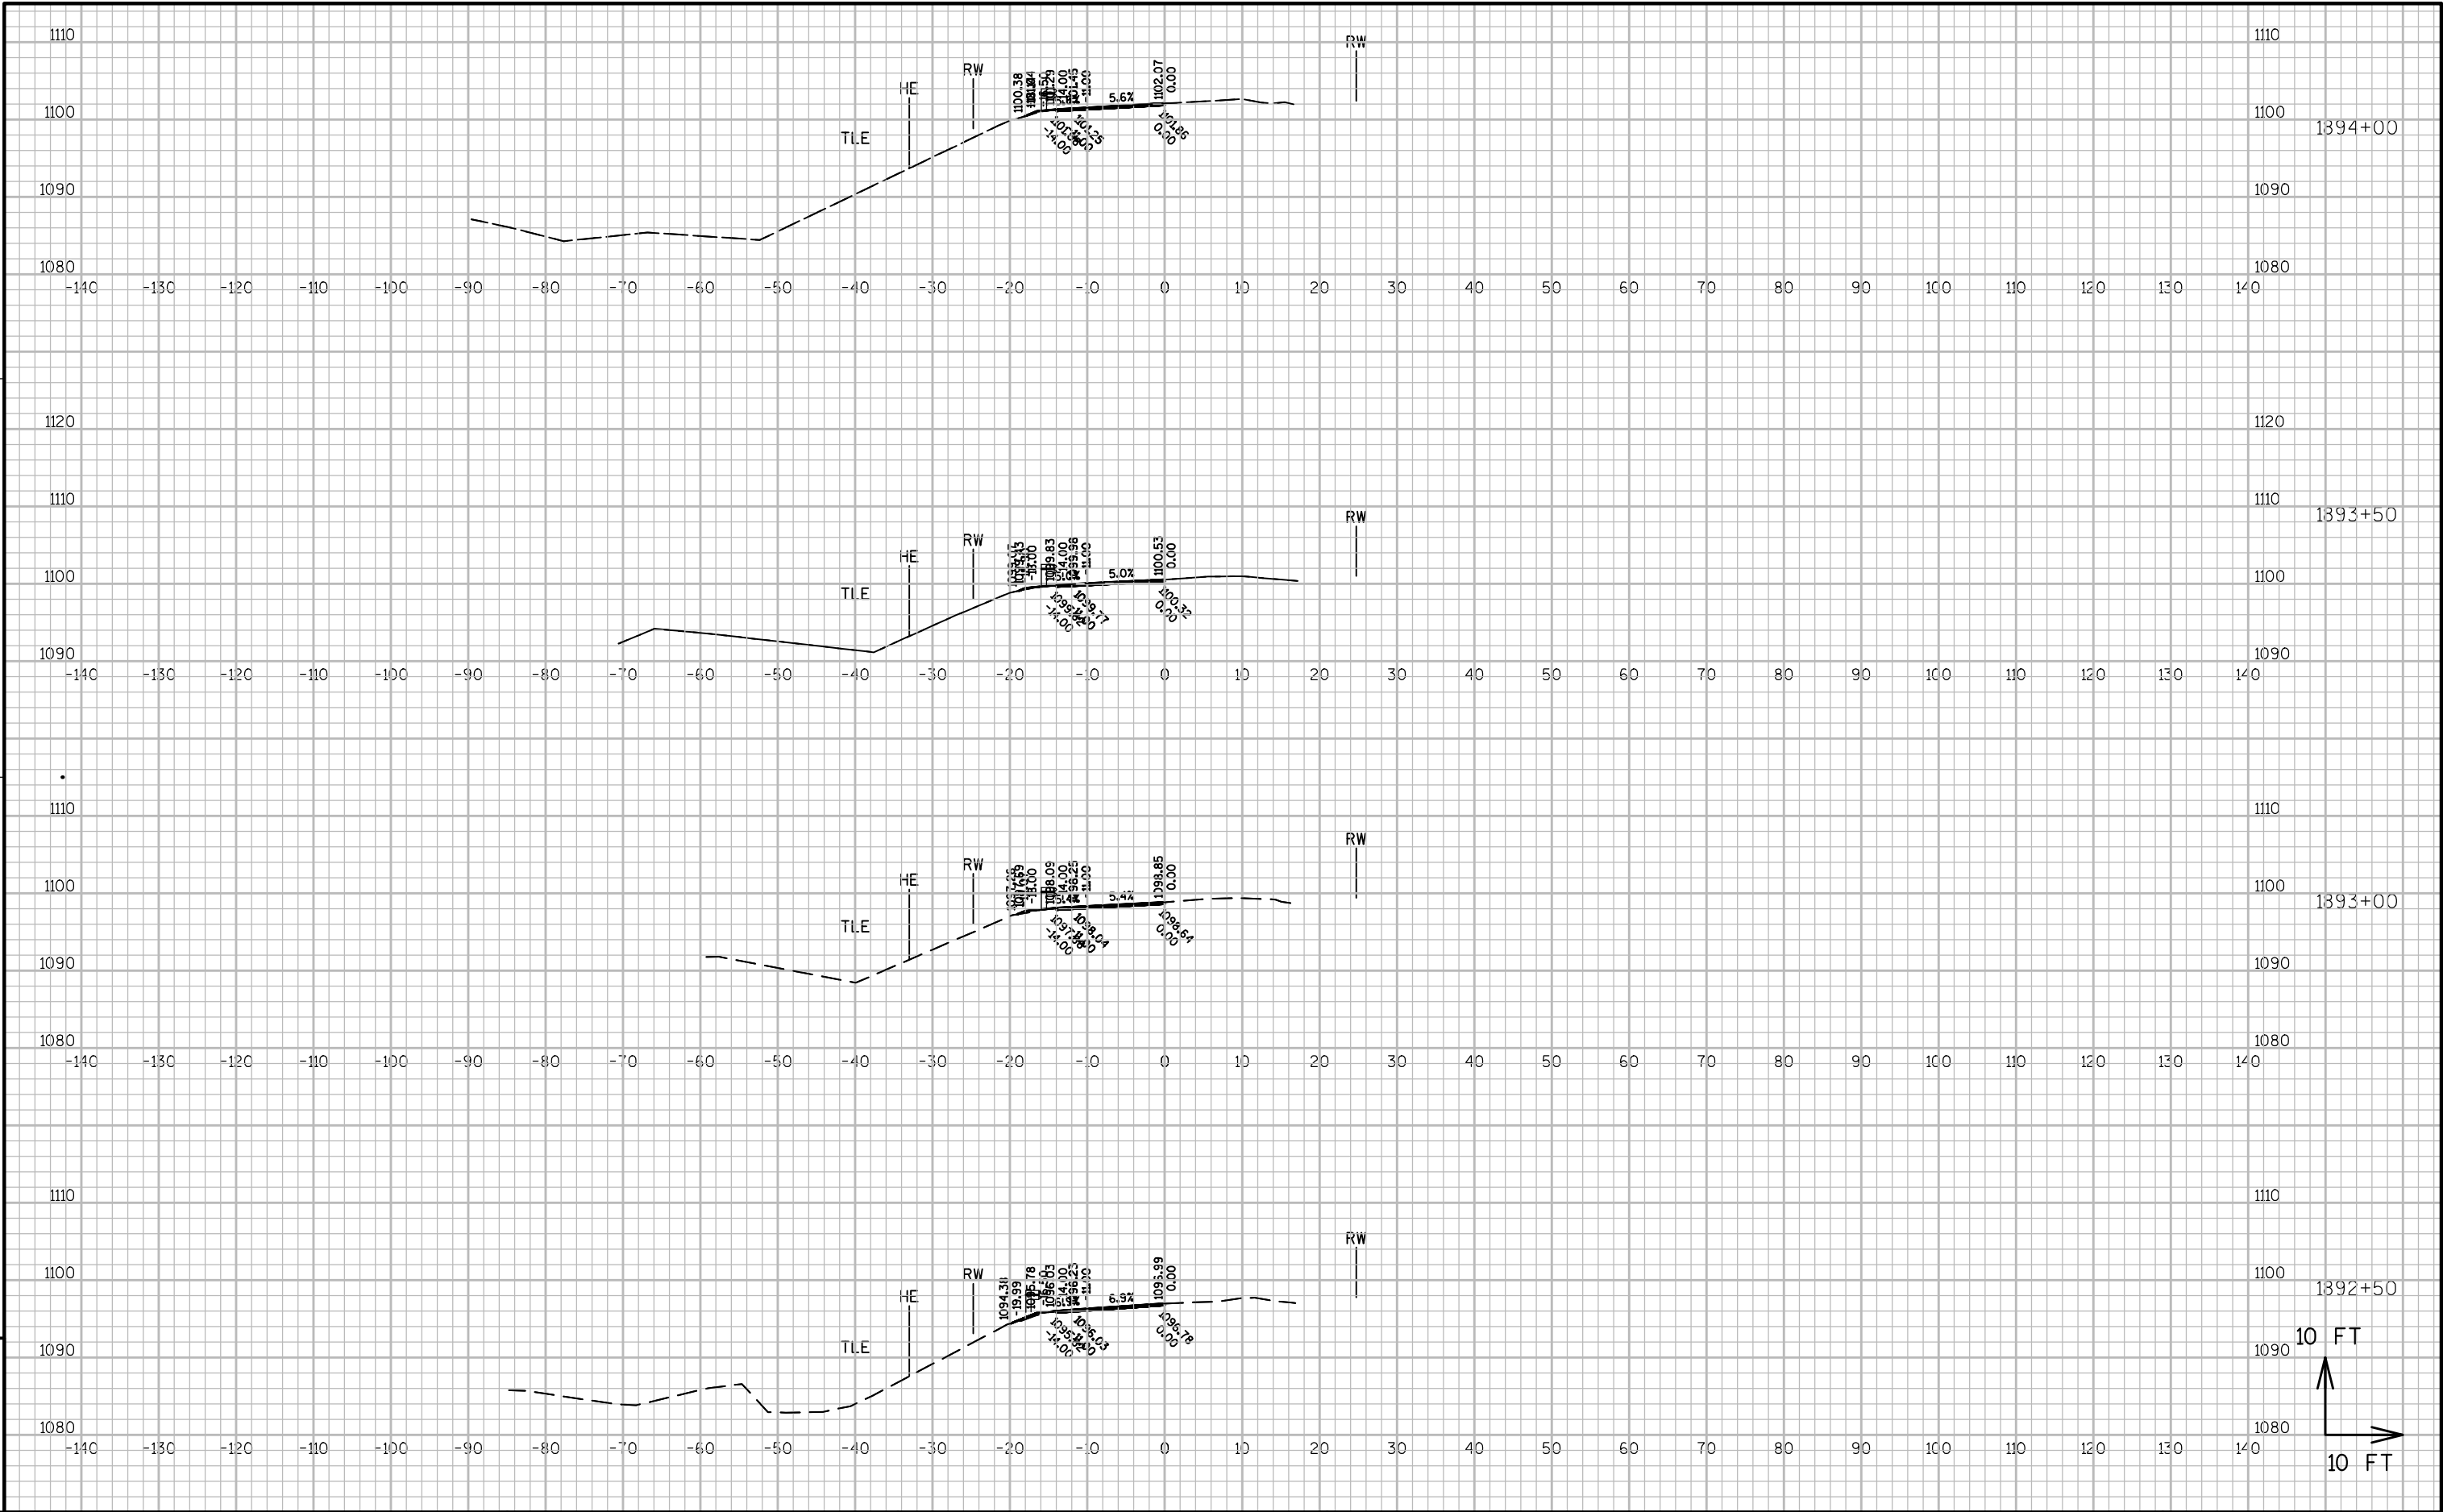

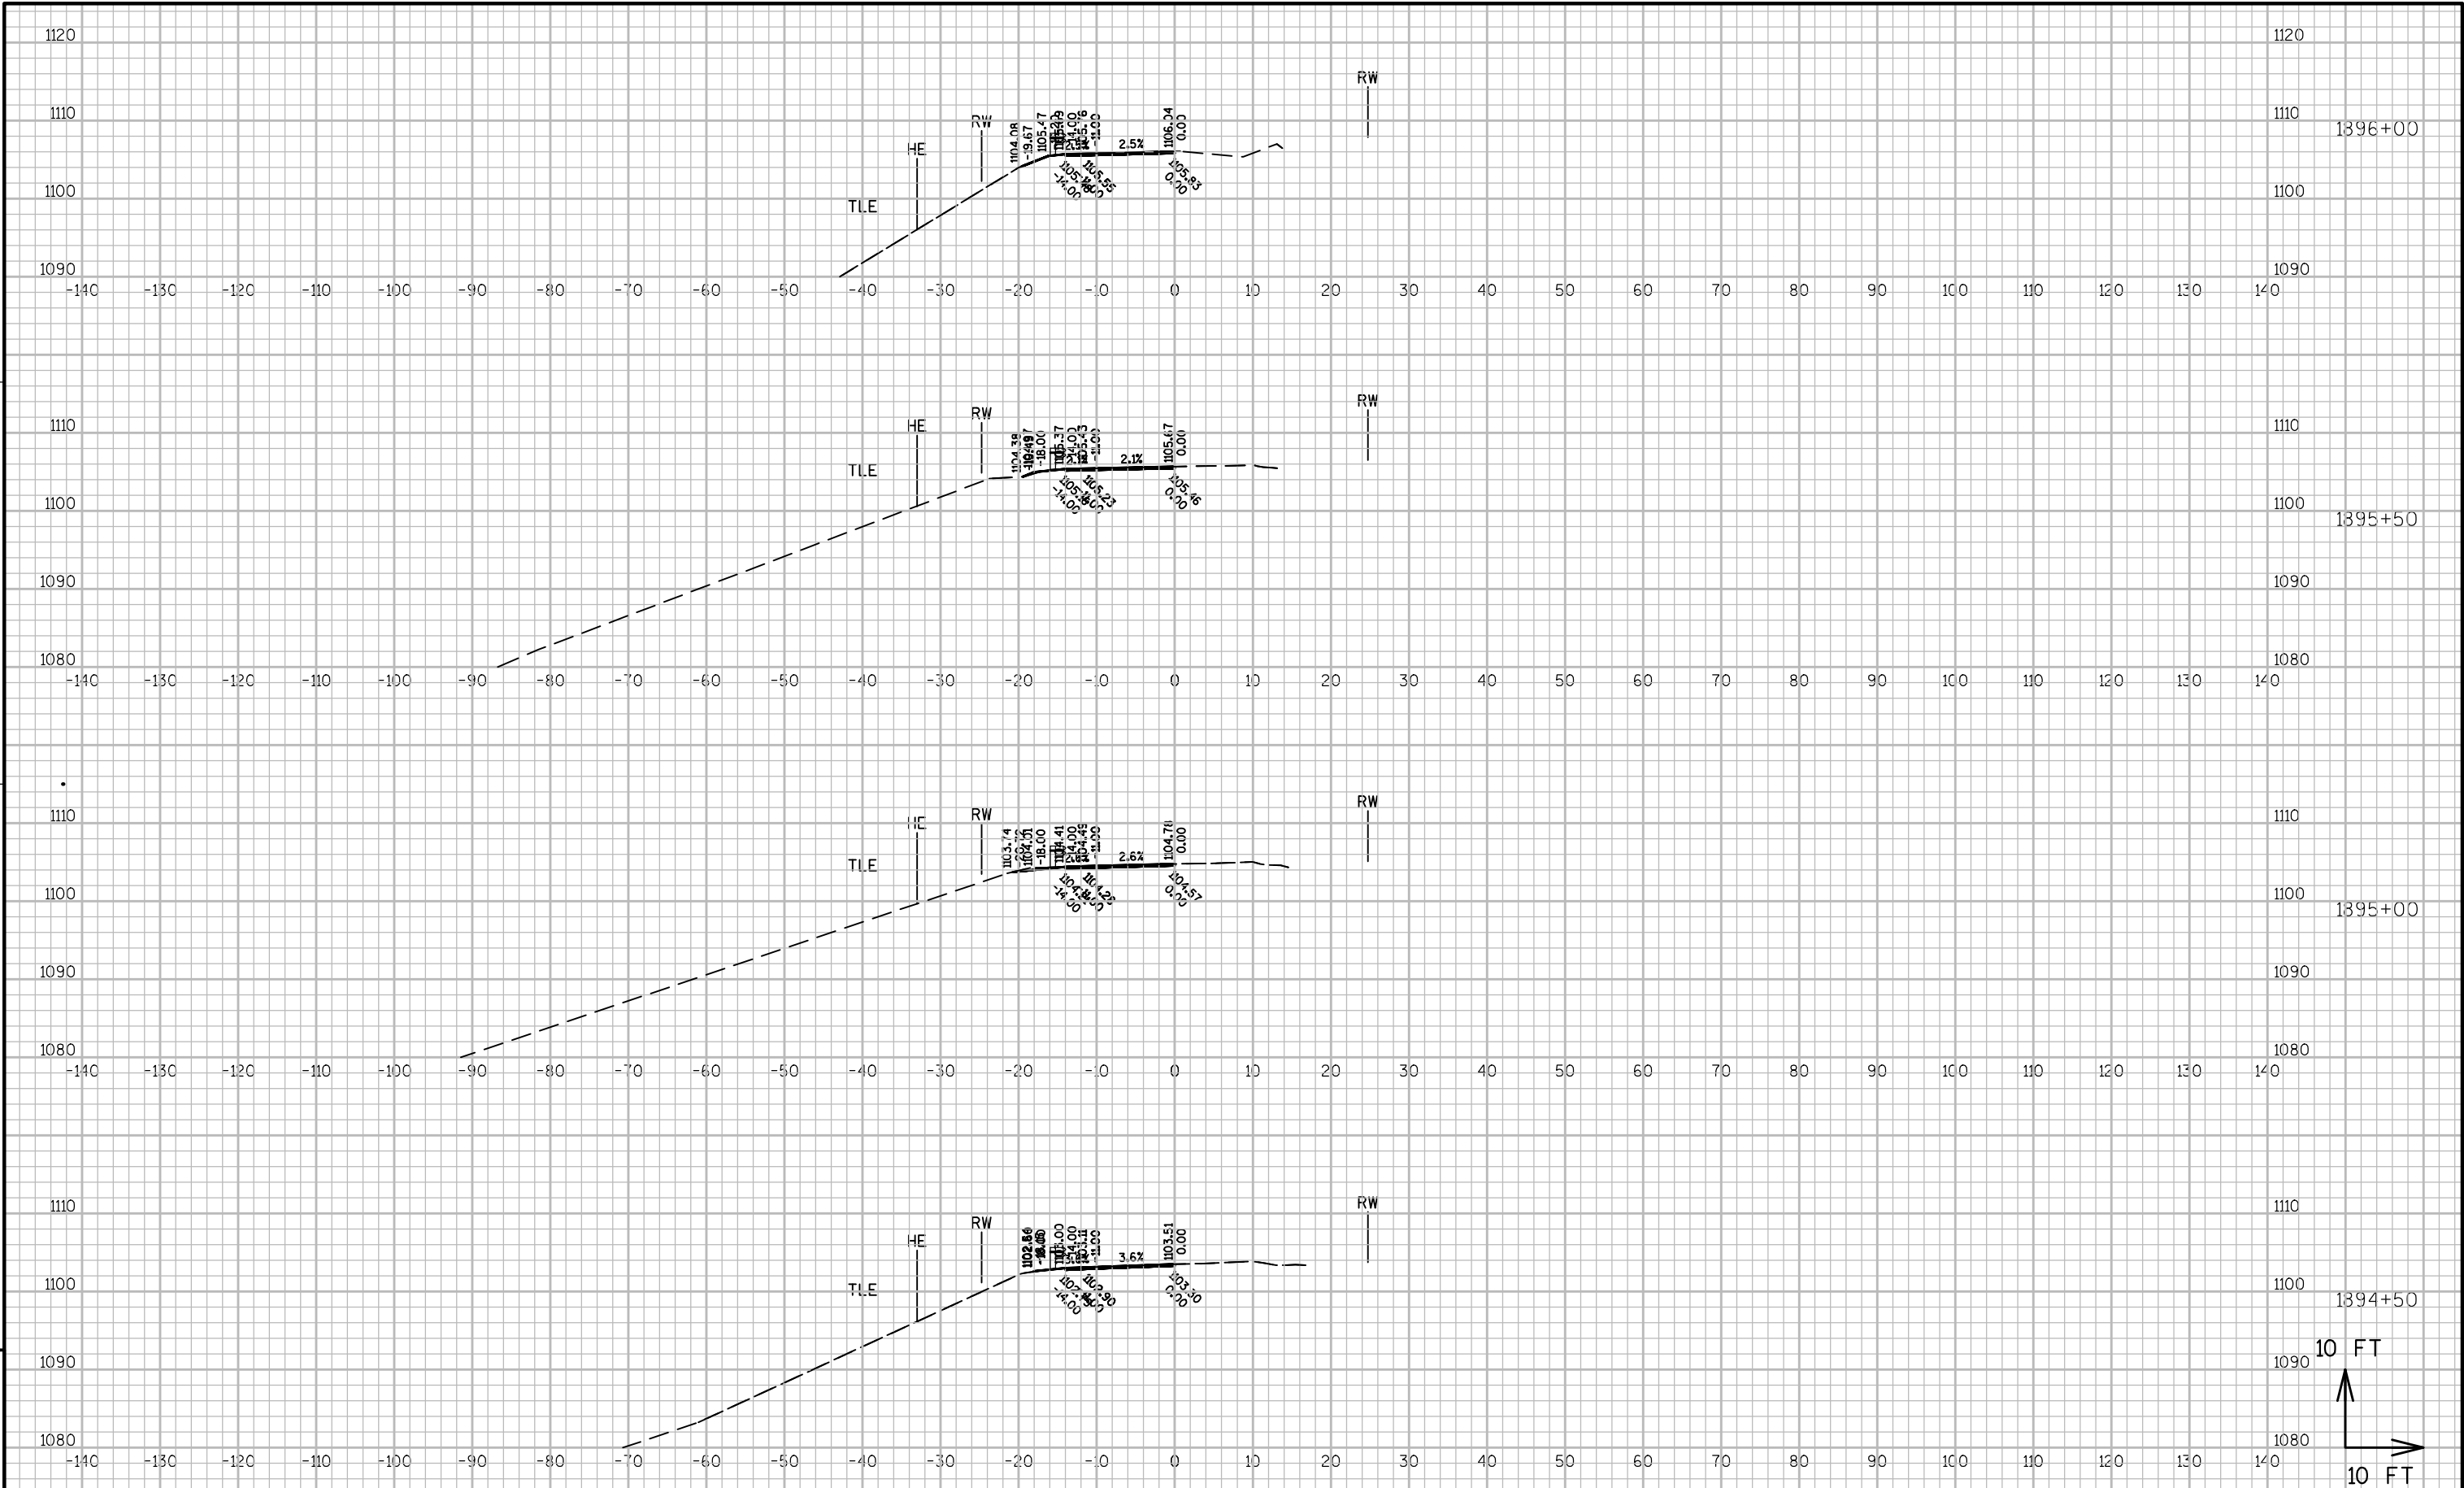

PROJECT NO: 4530-06-71

HWY: STH 67

COUNTY: FOND DU LAC

CROSS SECTIONS: MAINLINE

SHEET

9

FILE NAME : X:\3230500\113975.04\TECH\CAD\45300670\DESIGN\CORRIDORS\CRDR-STH 67-USH 45-ECL- (SEC 3.STA. 1850+00 - STA. 1995+57).DWG


PLOT DATE : 6/1/2018 4:11 PM


PLOT BY : LUKE SENZ


PLOT NAME :


PLOT SCALE : 1" = 20' _XREF

WISDOT/CADDS SHEET 49

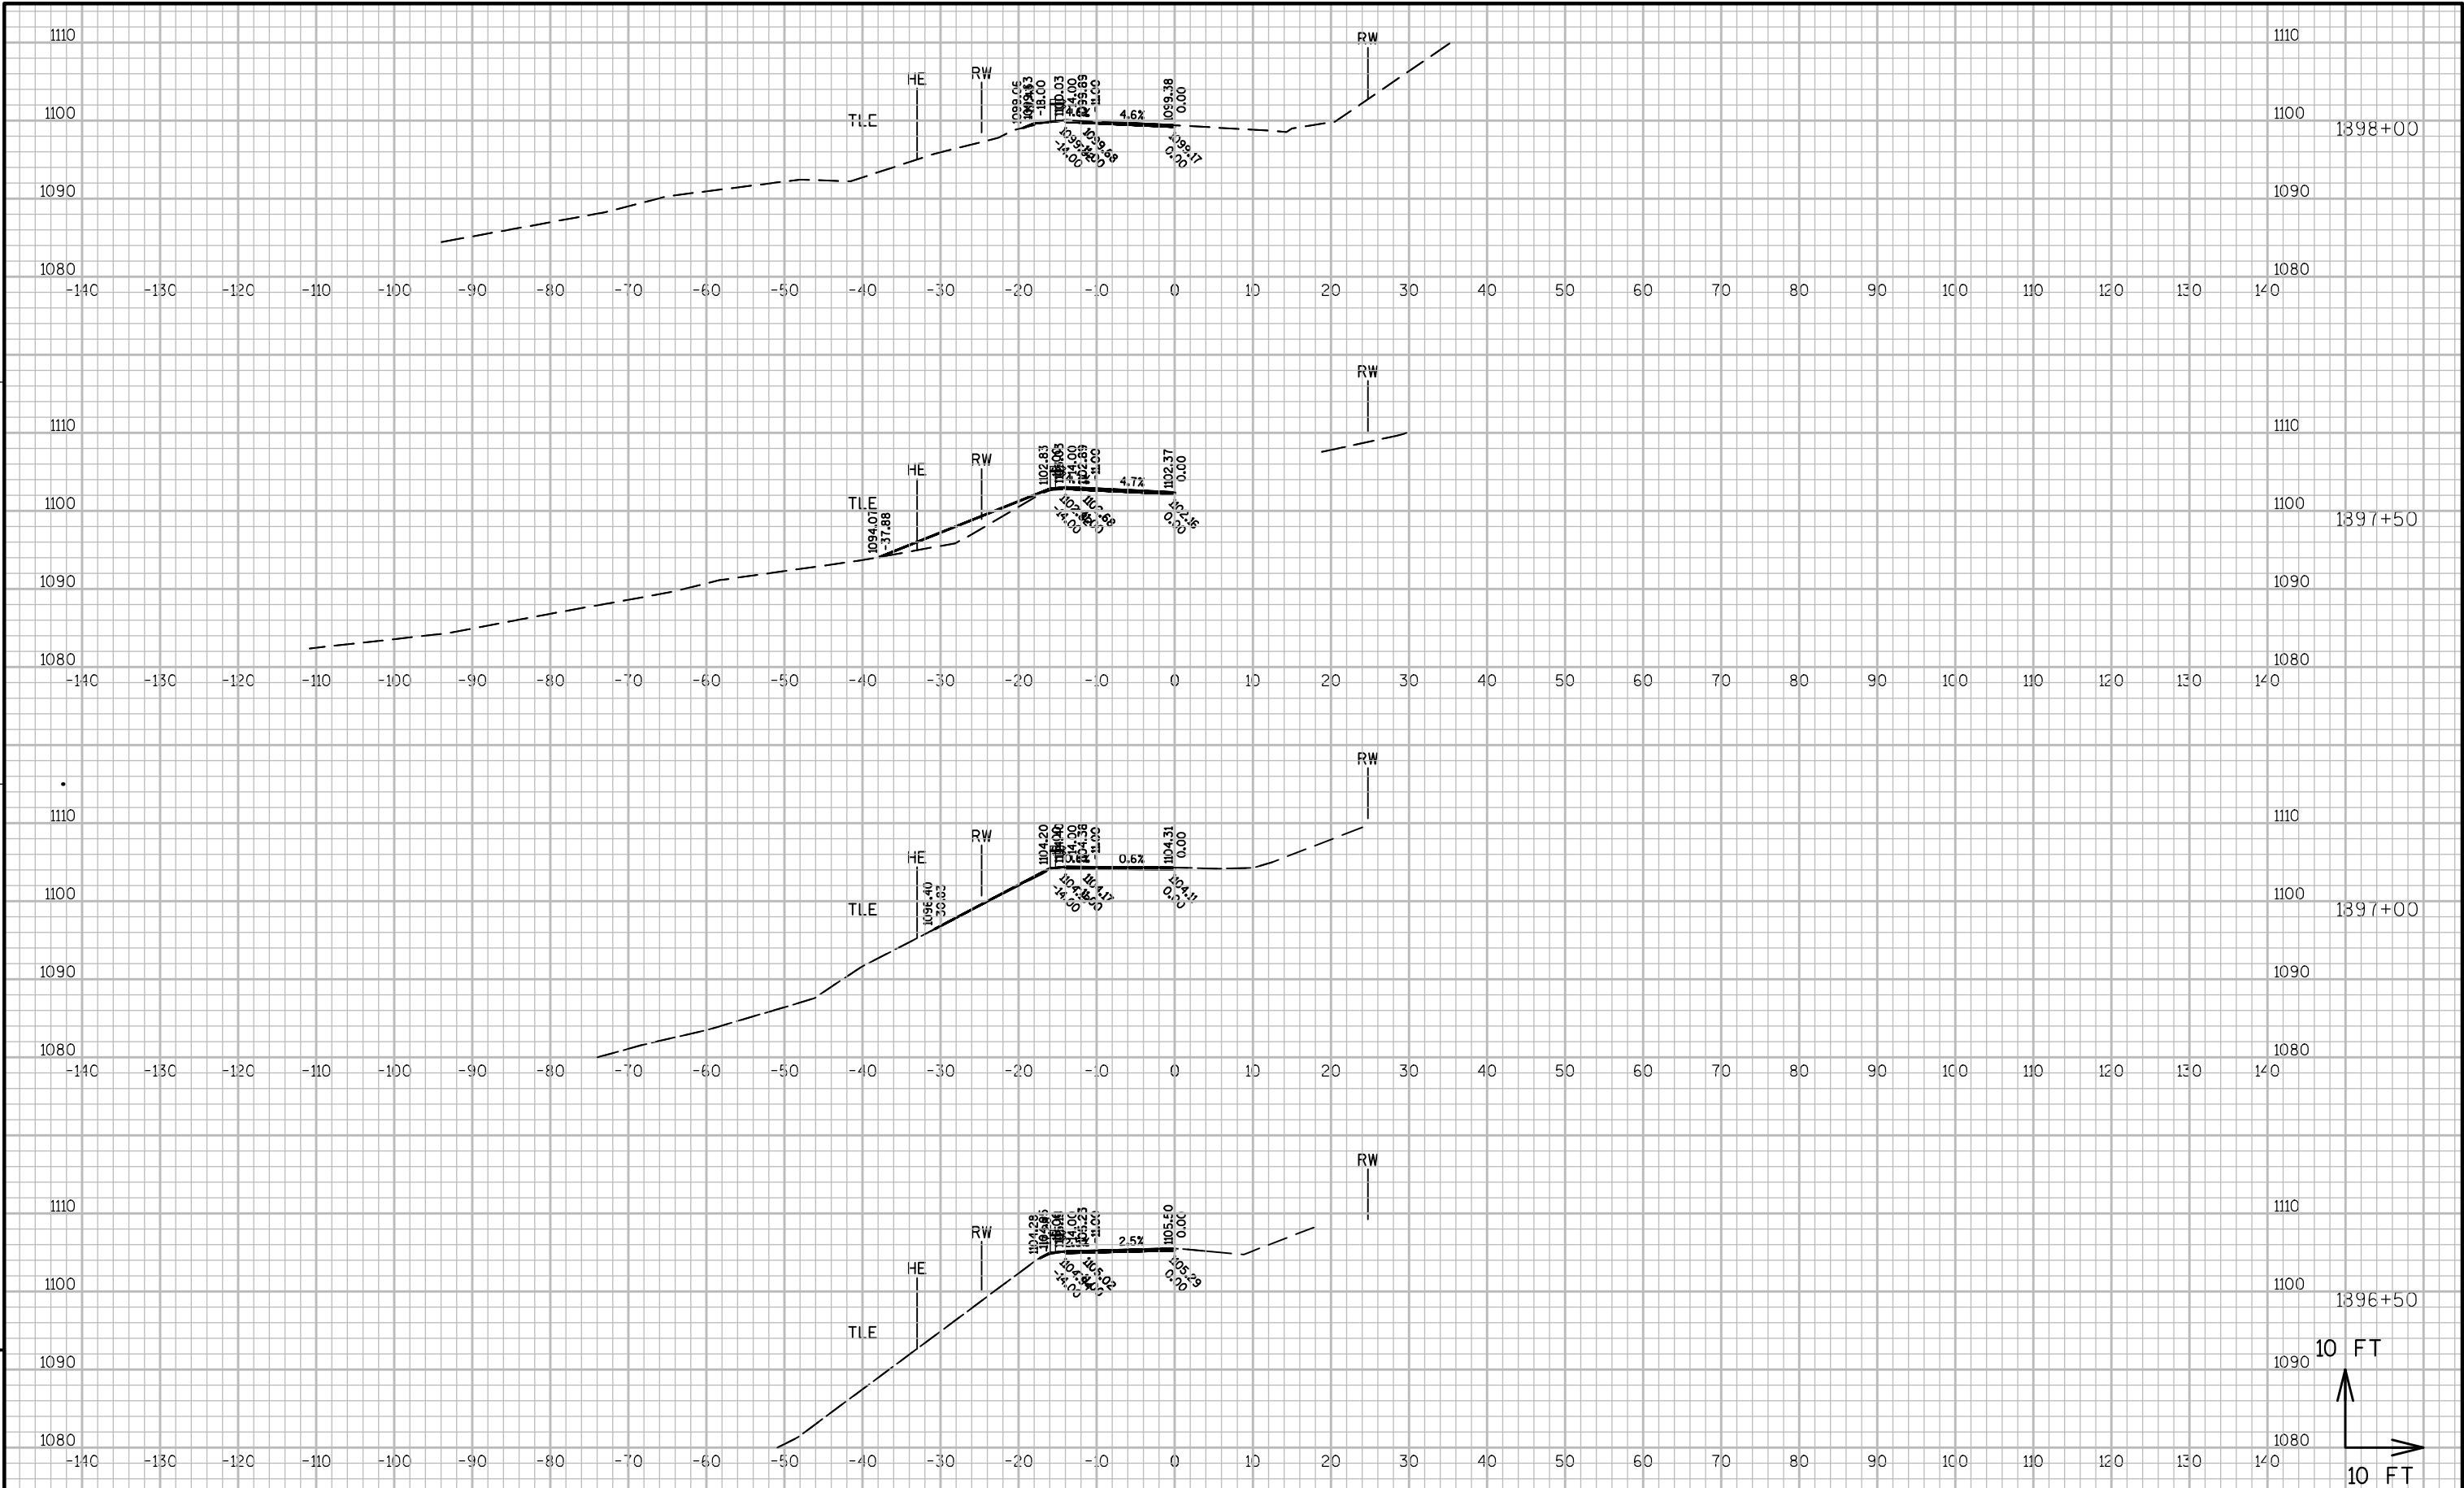

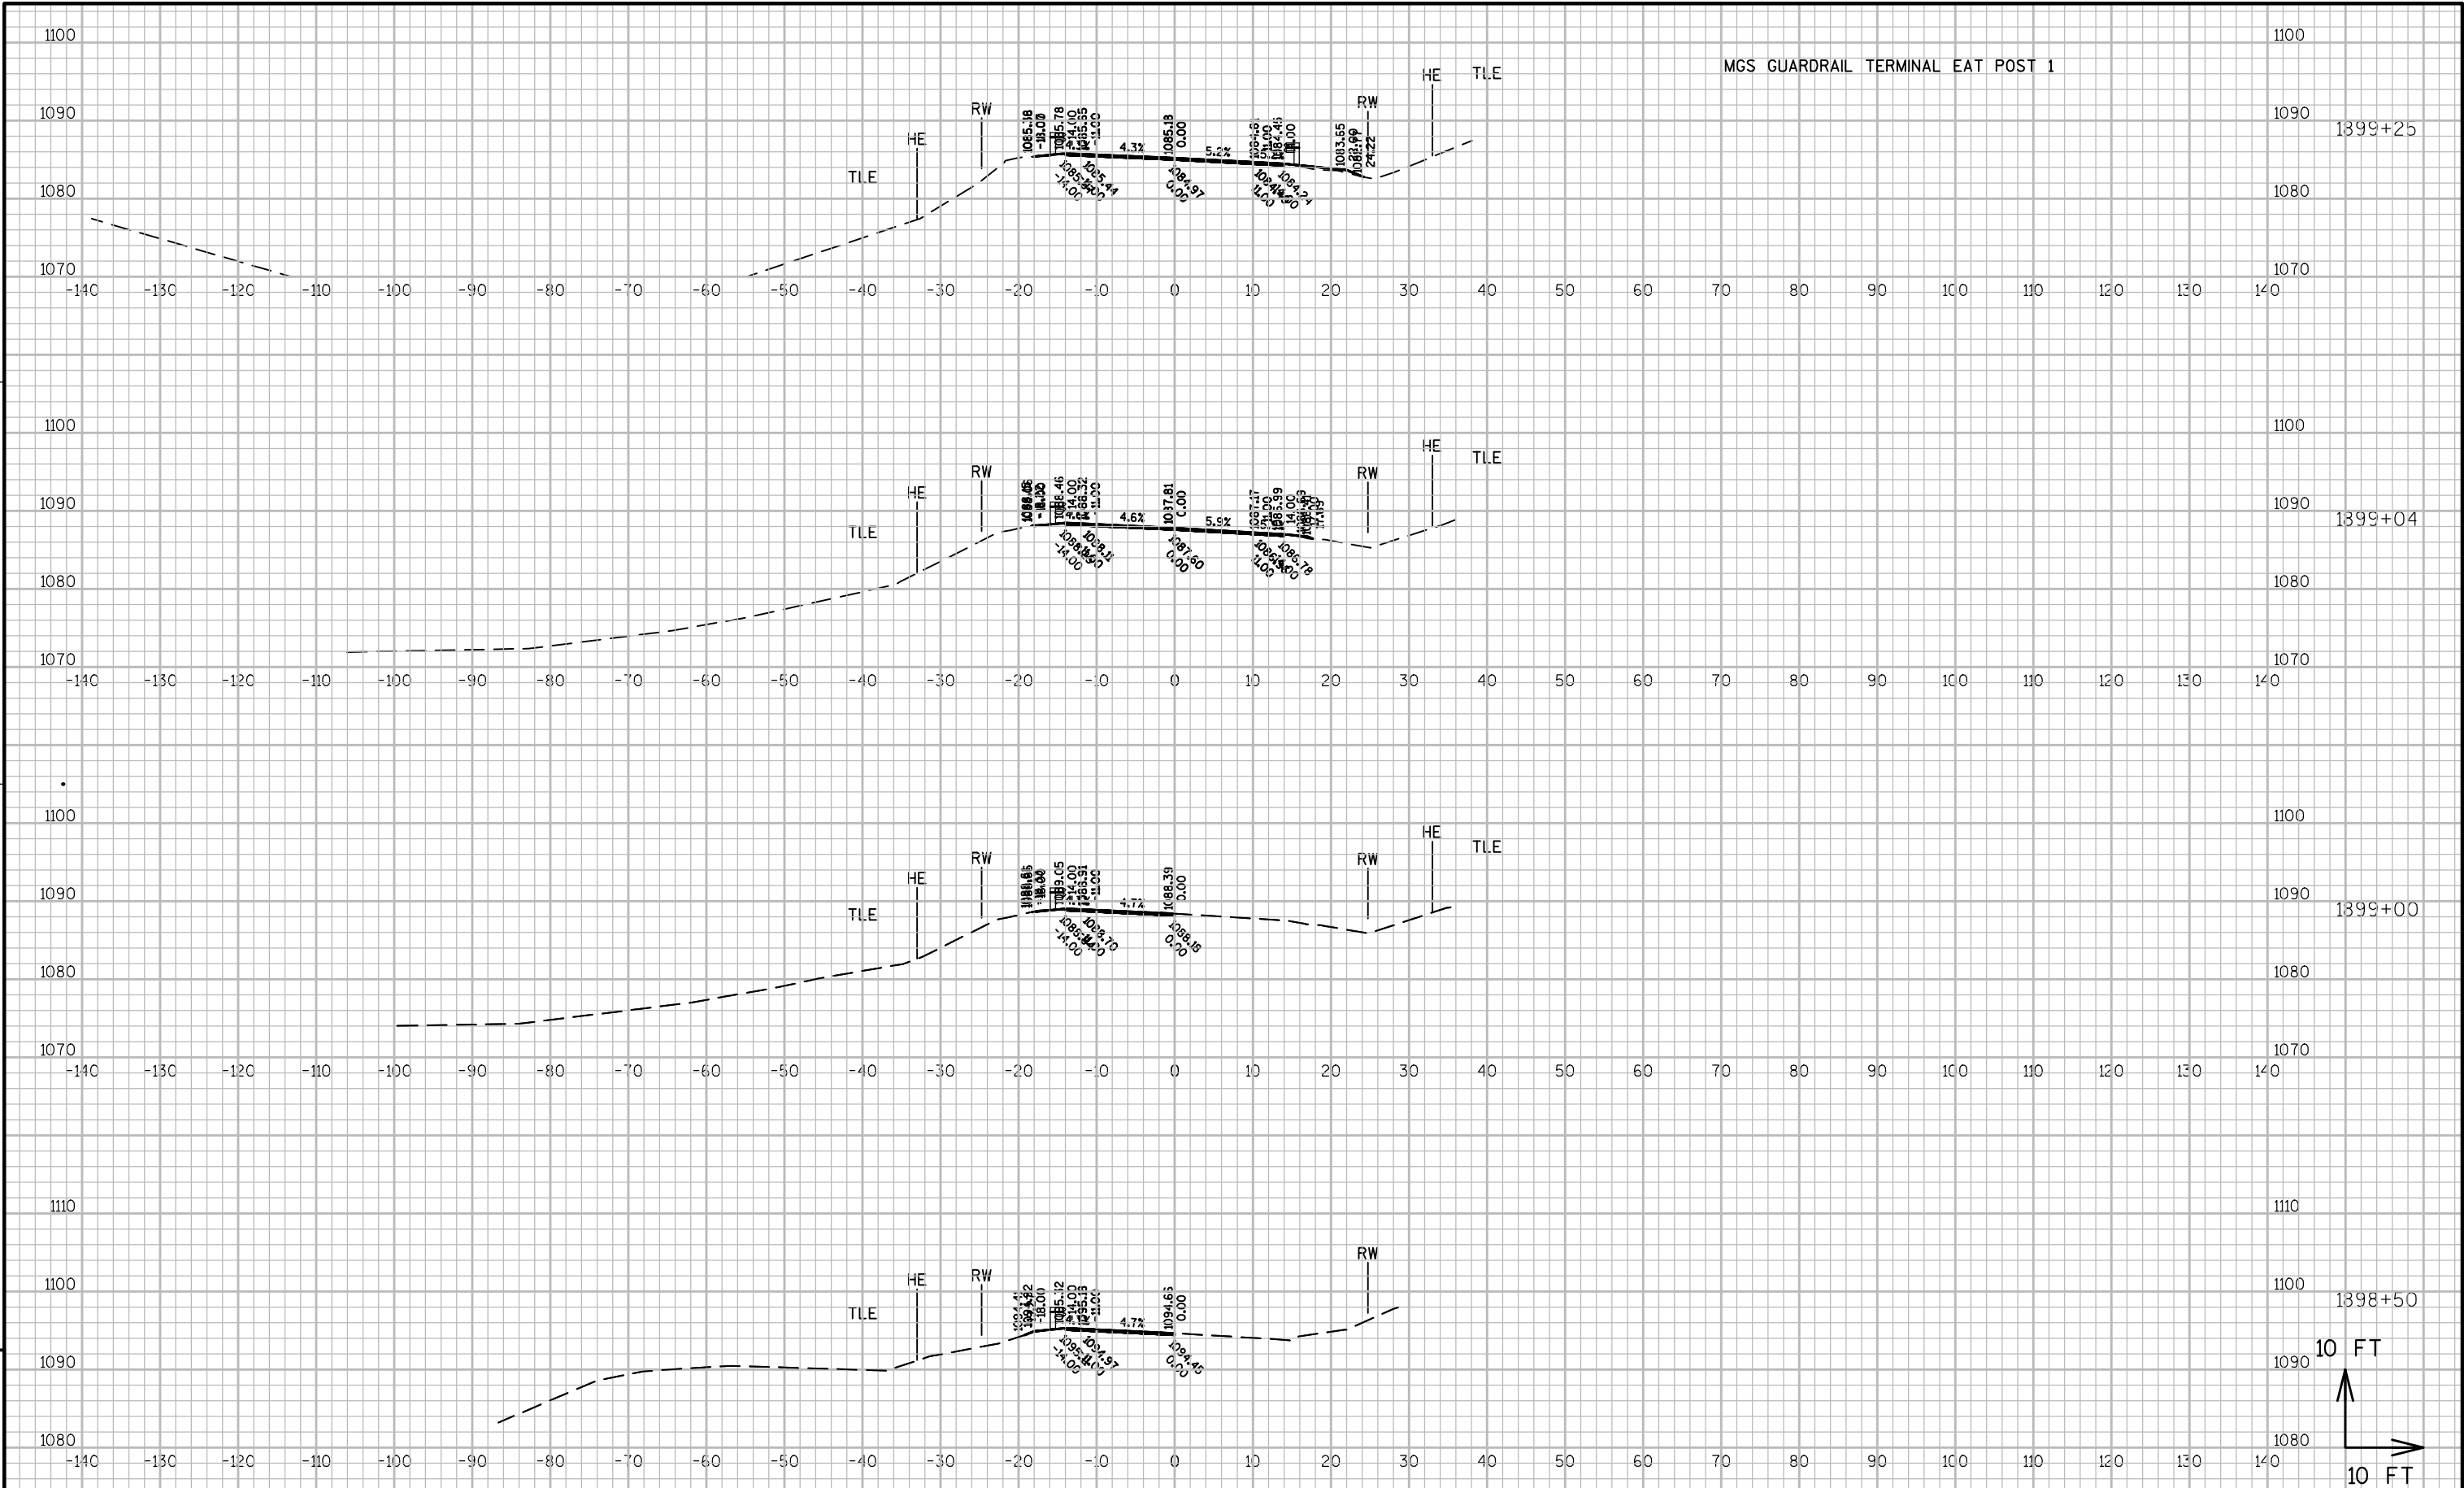

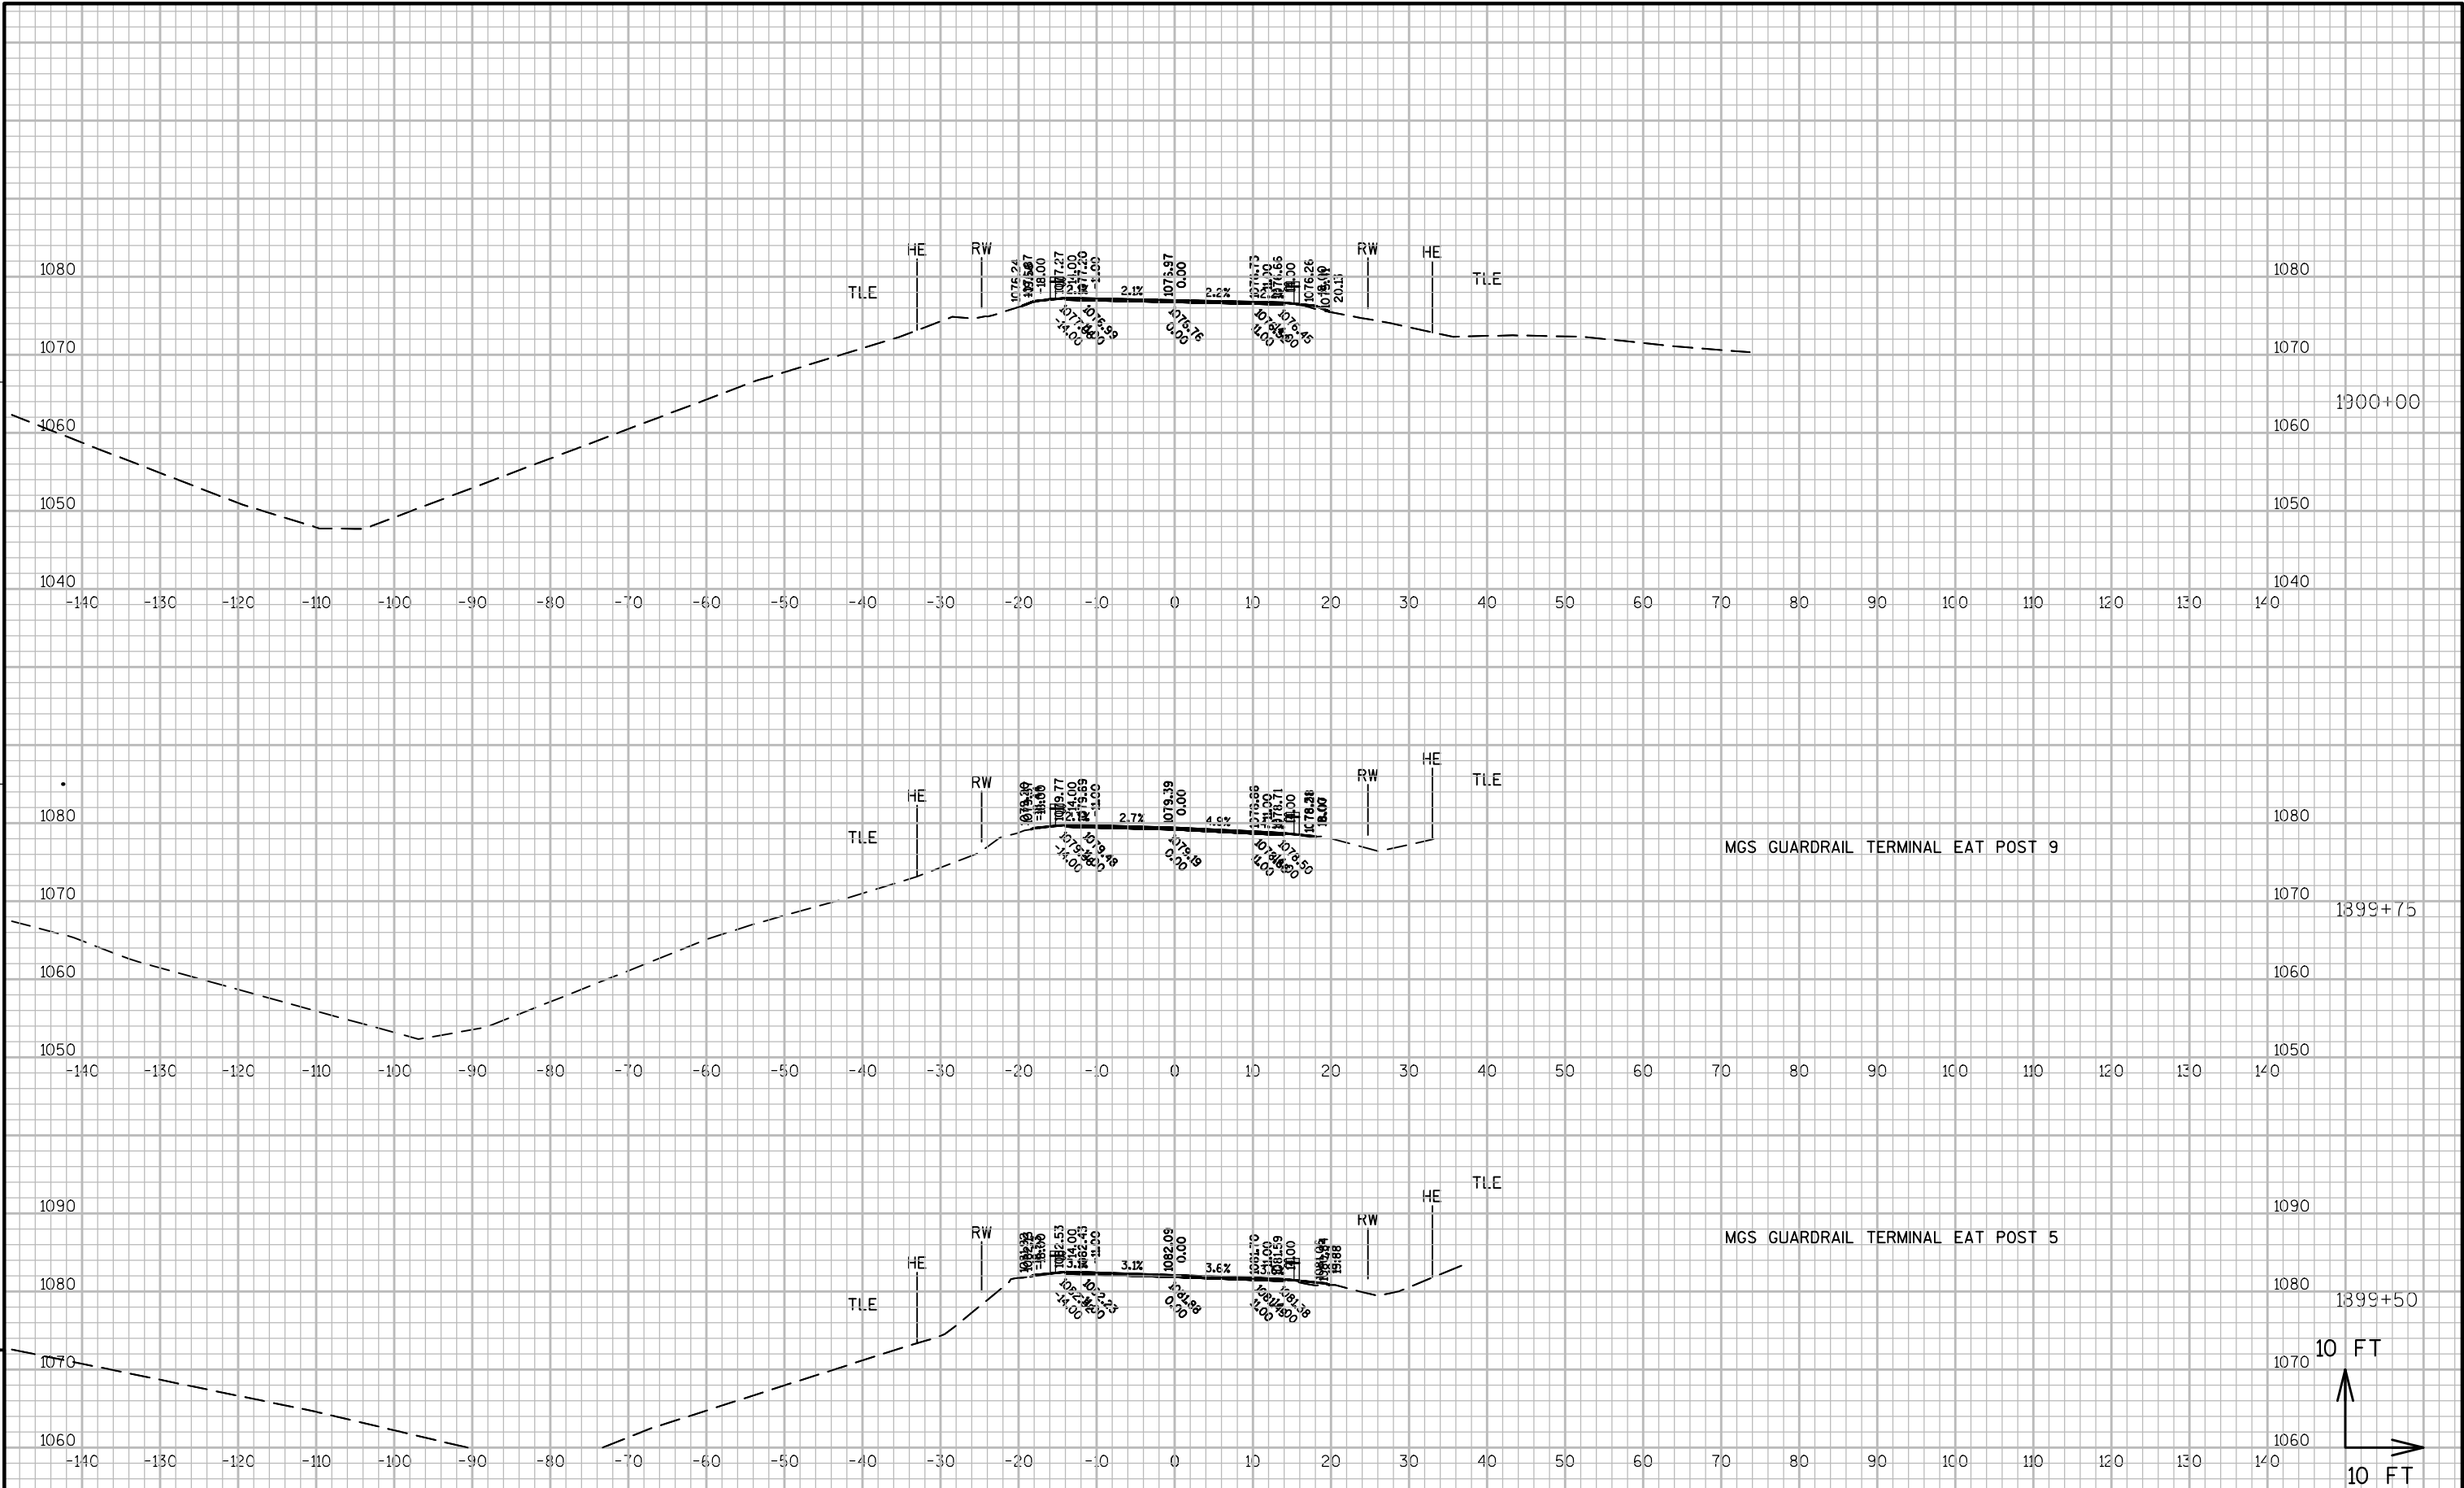

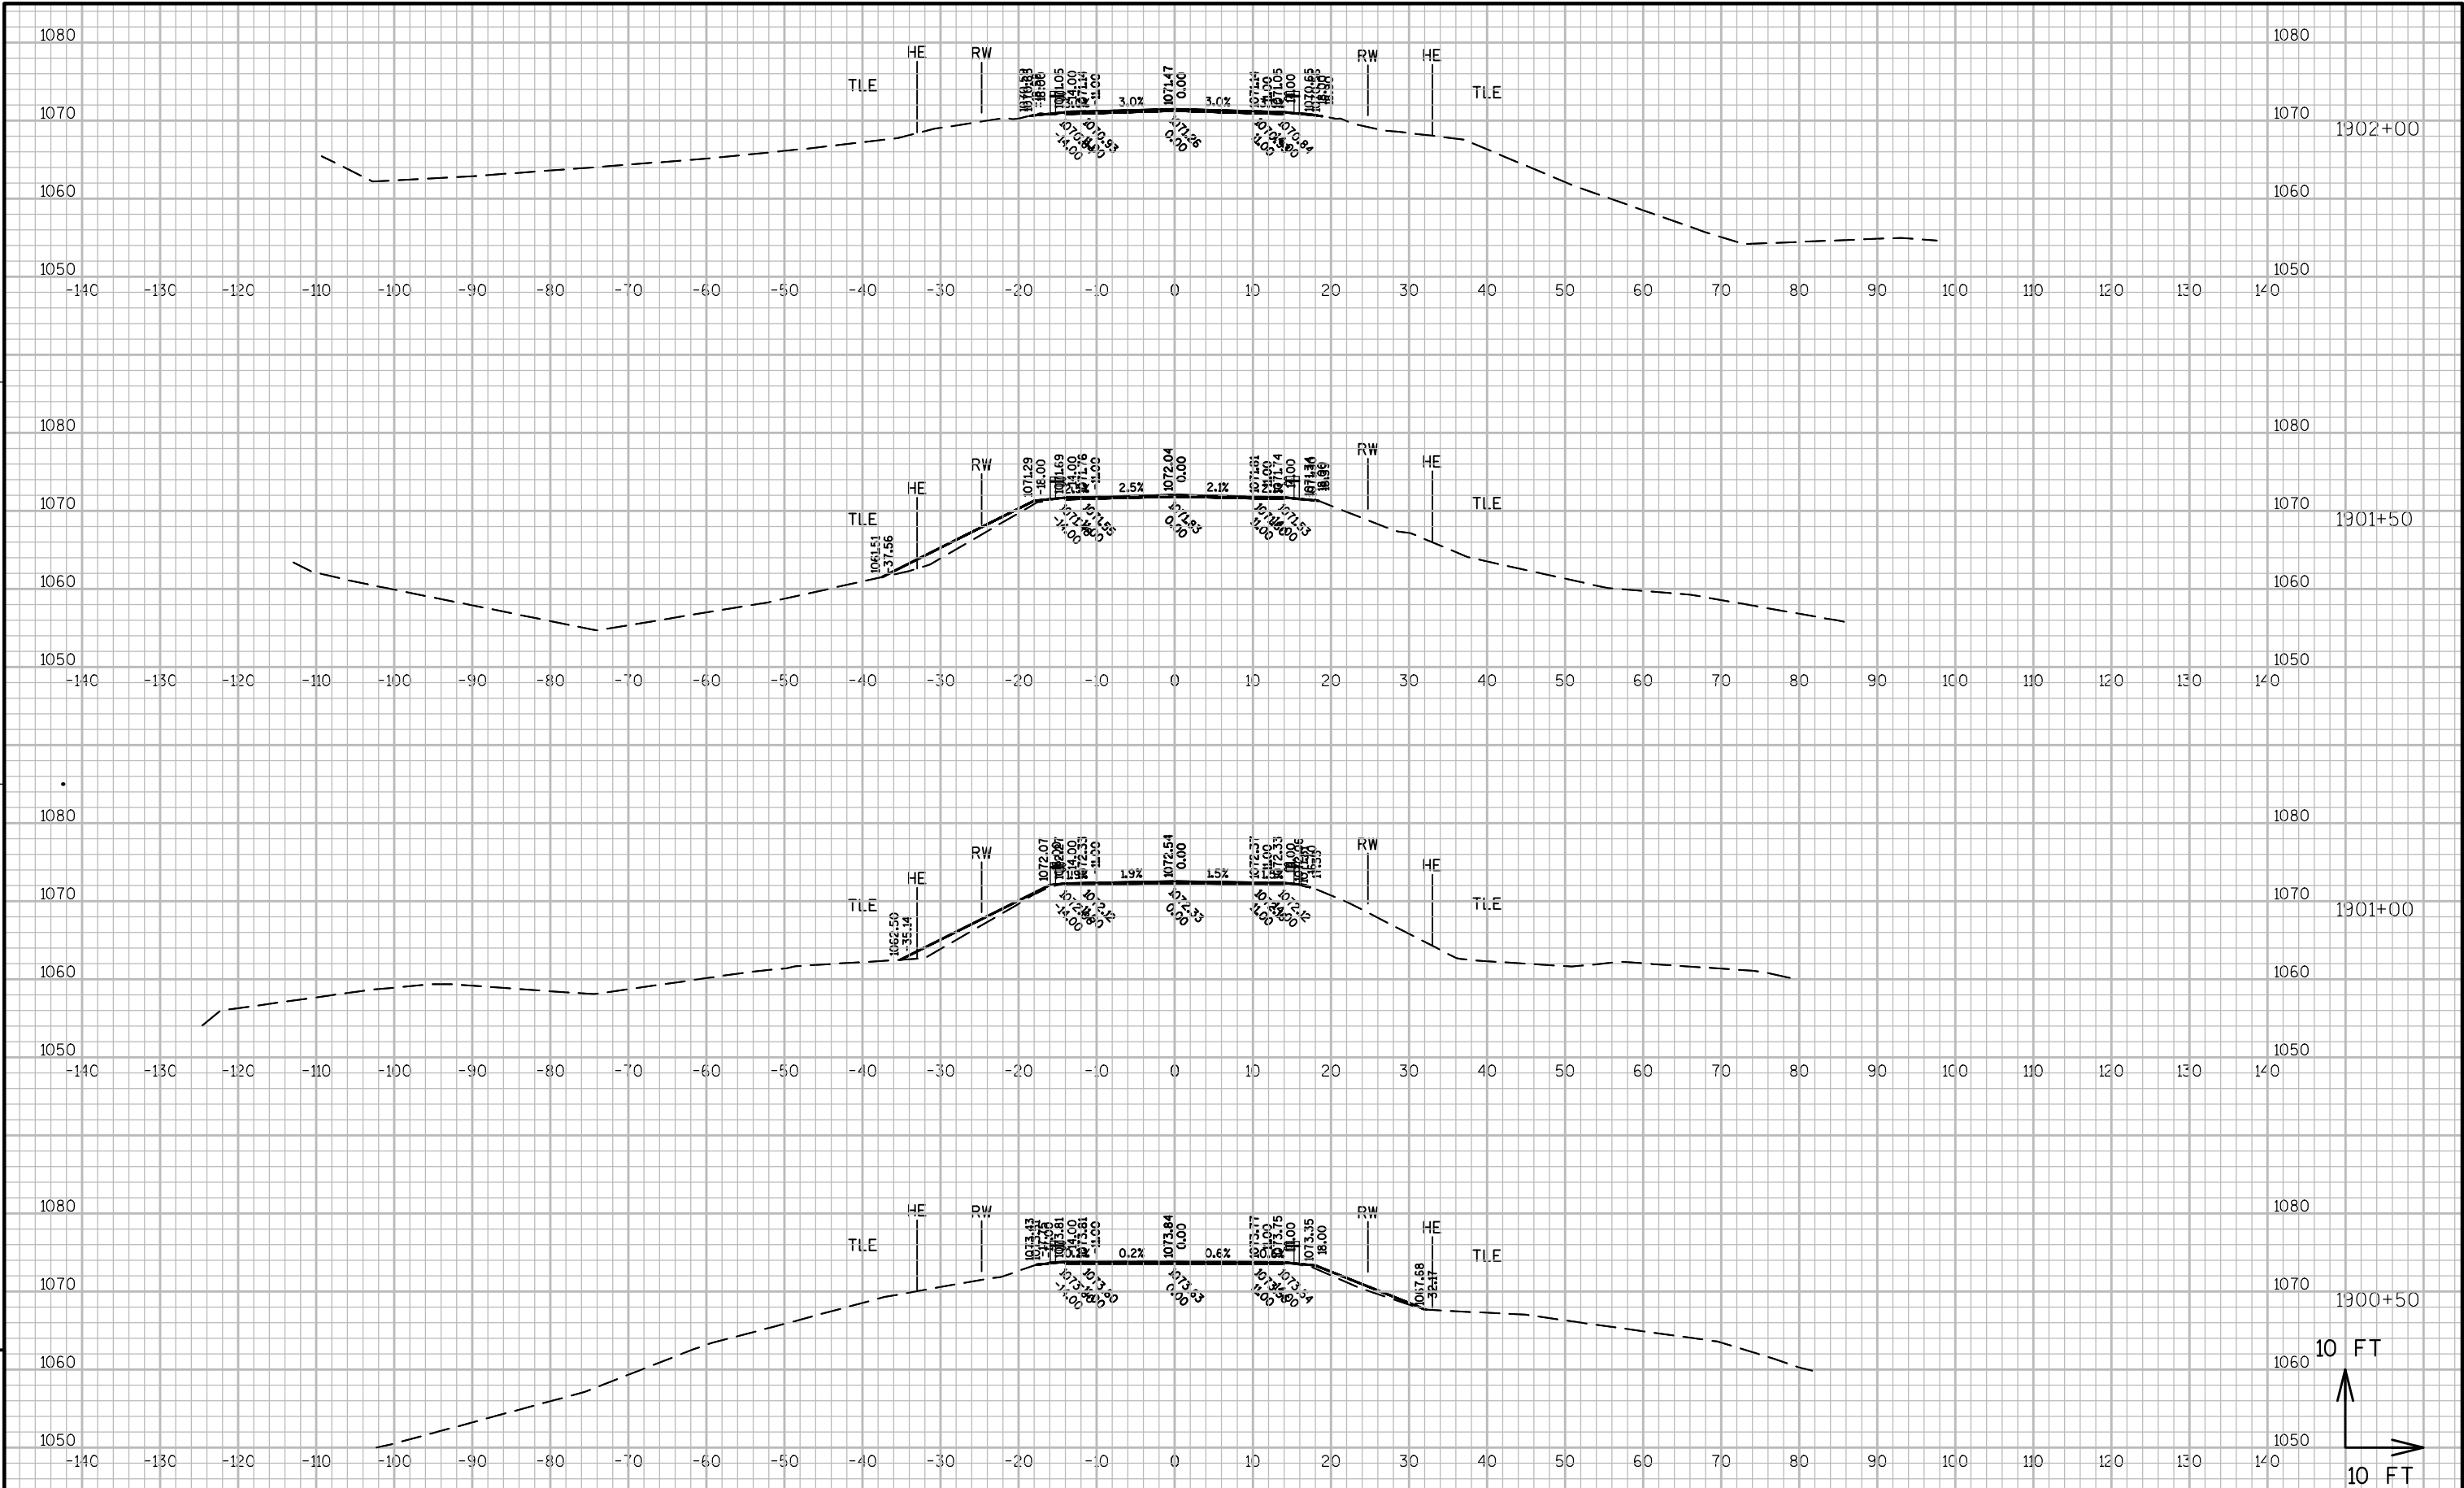

PROJECT NO: 4530-06-71


HWY: STH 67


COUNTY: FOND DU LAC


CROSS SECTIONS: MAINLINE


SHEET

9

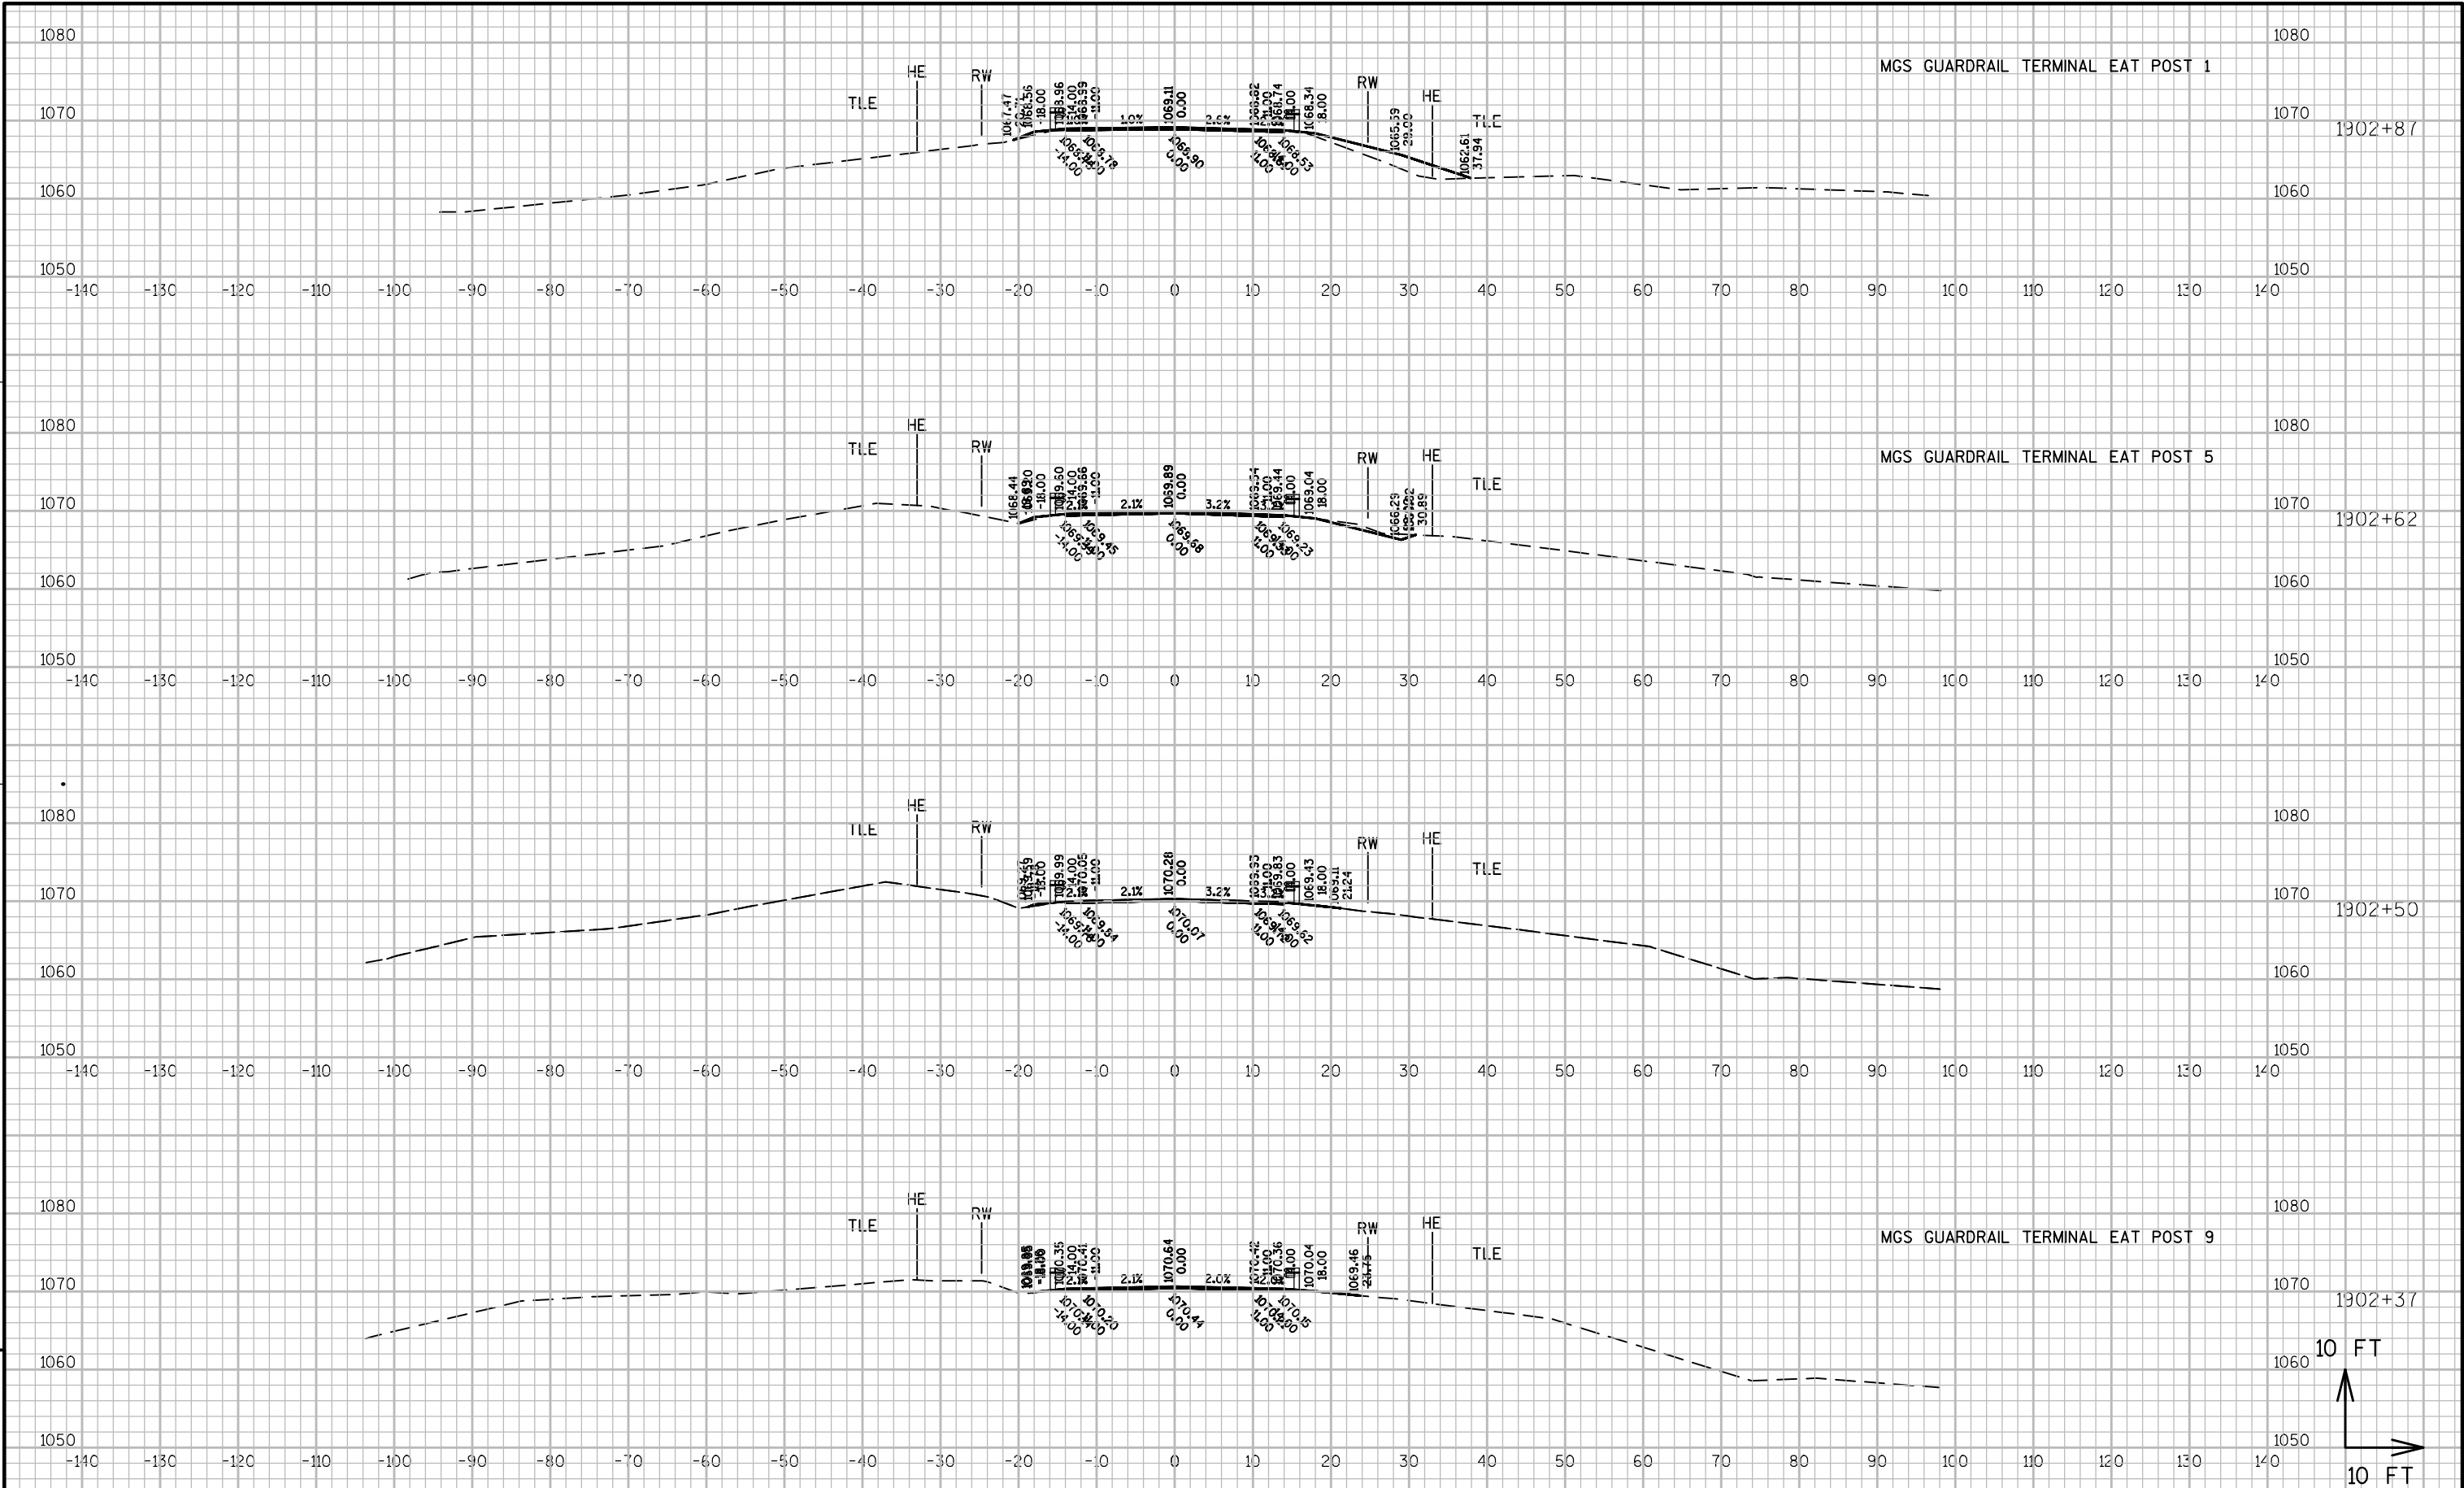

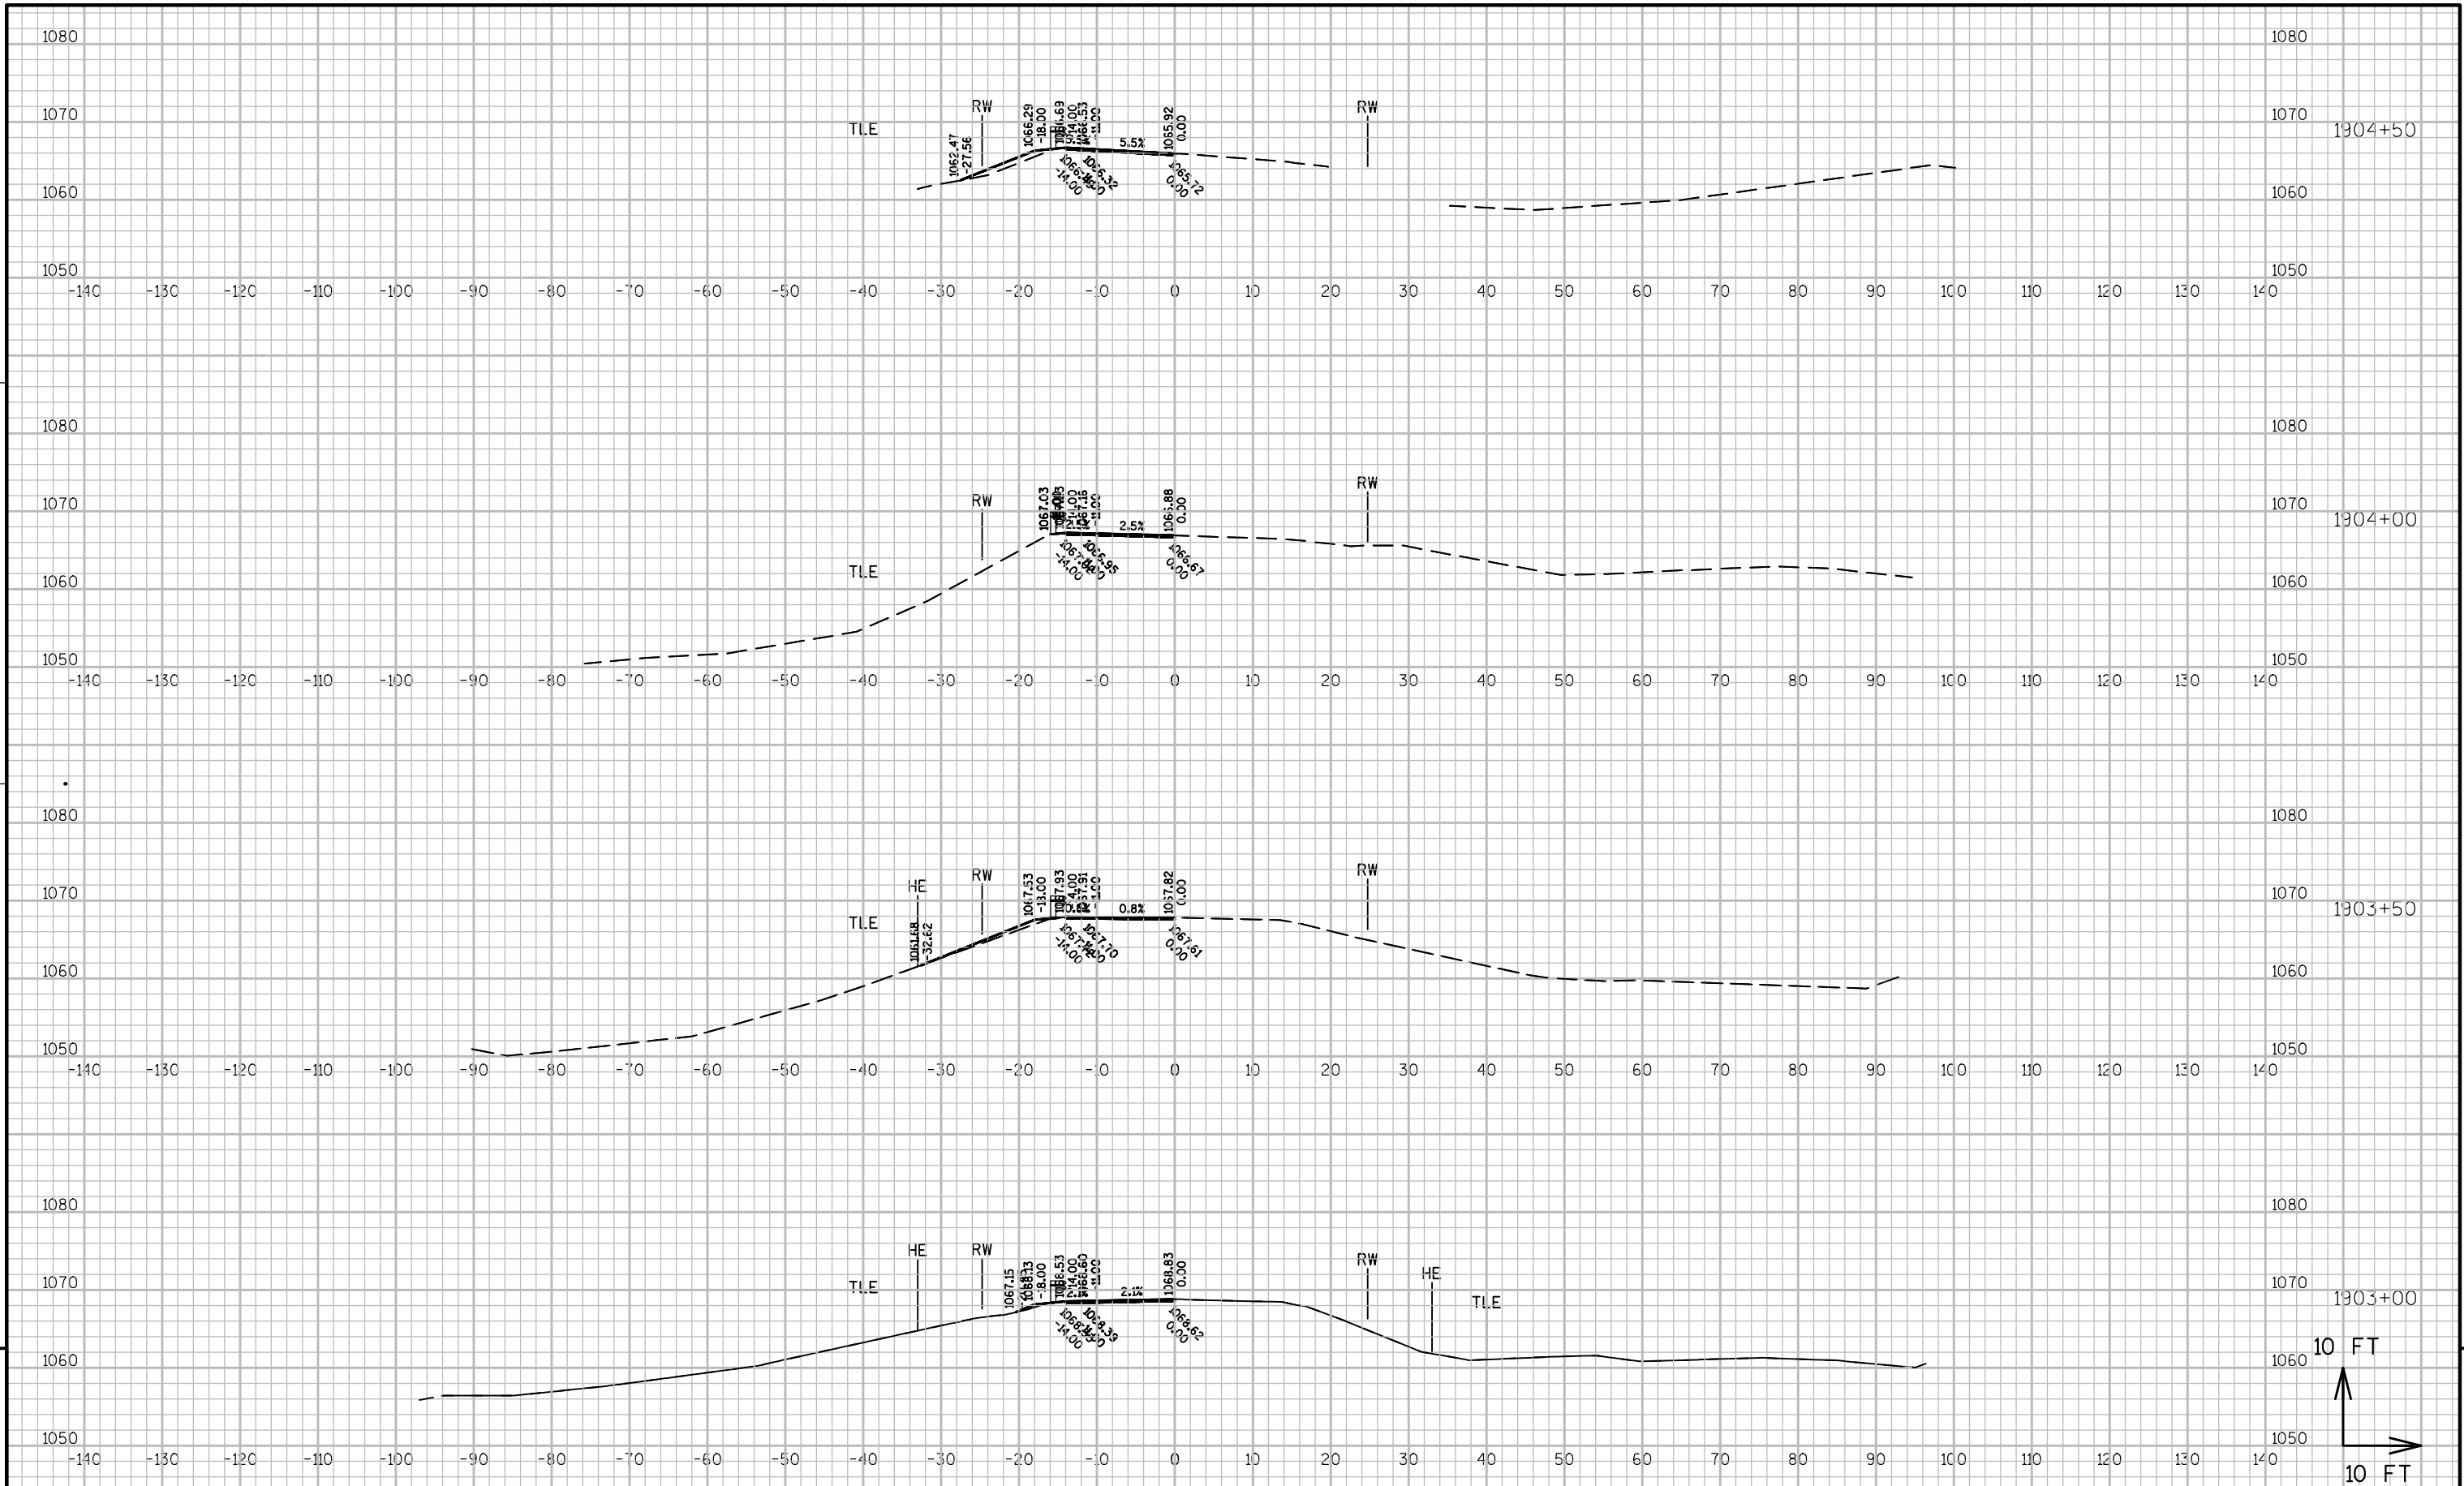

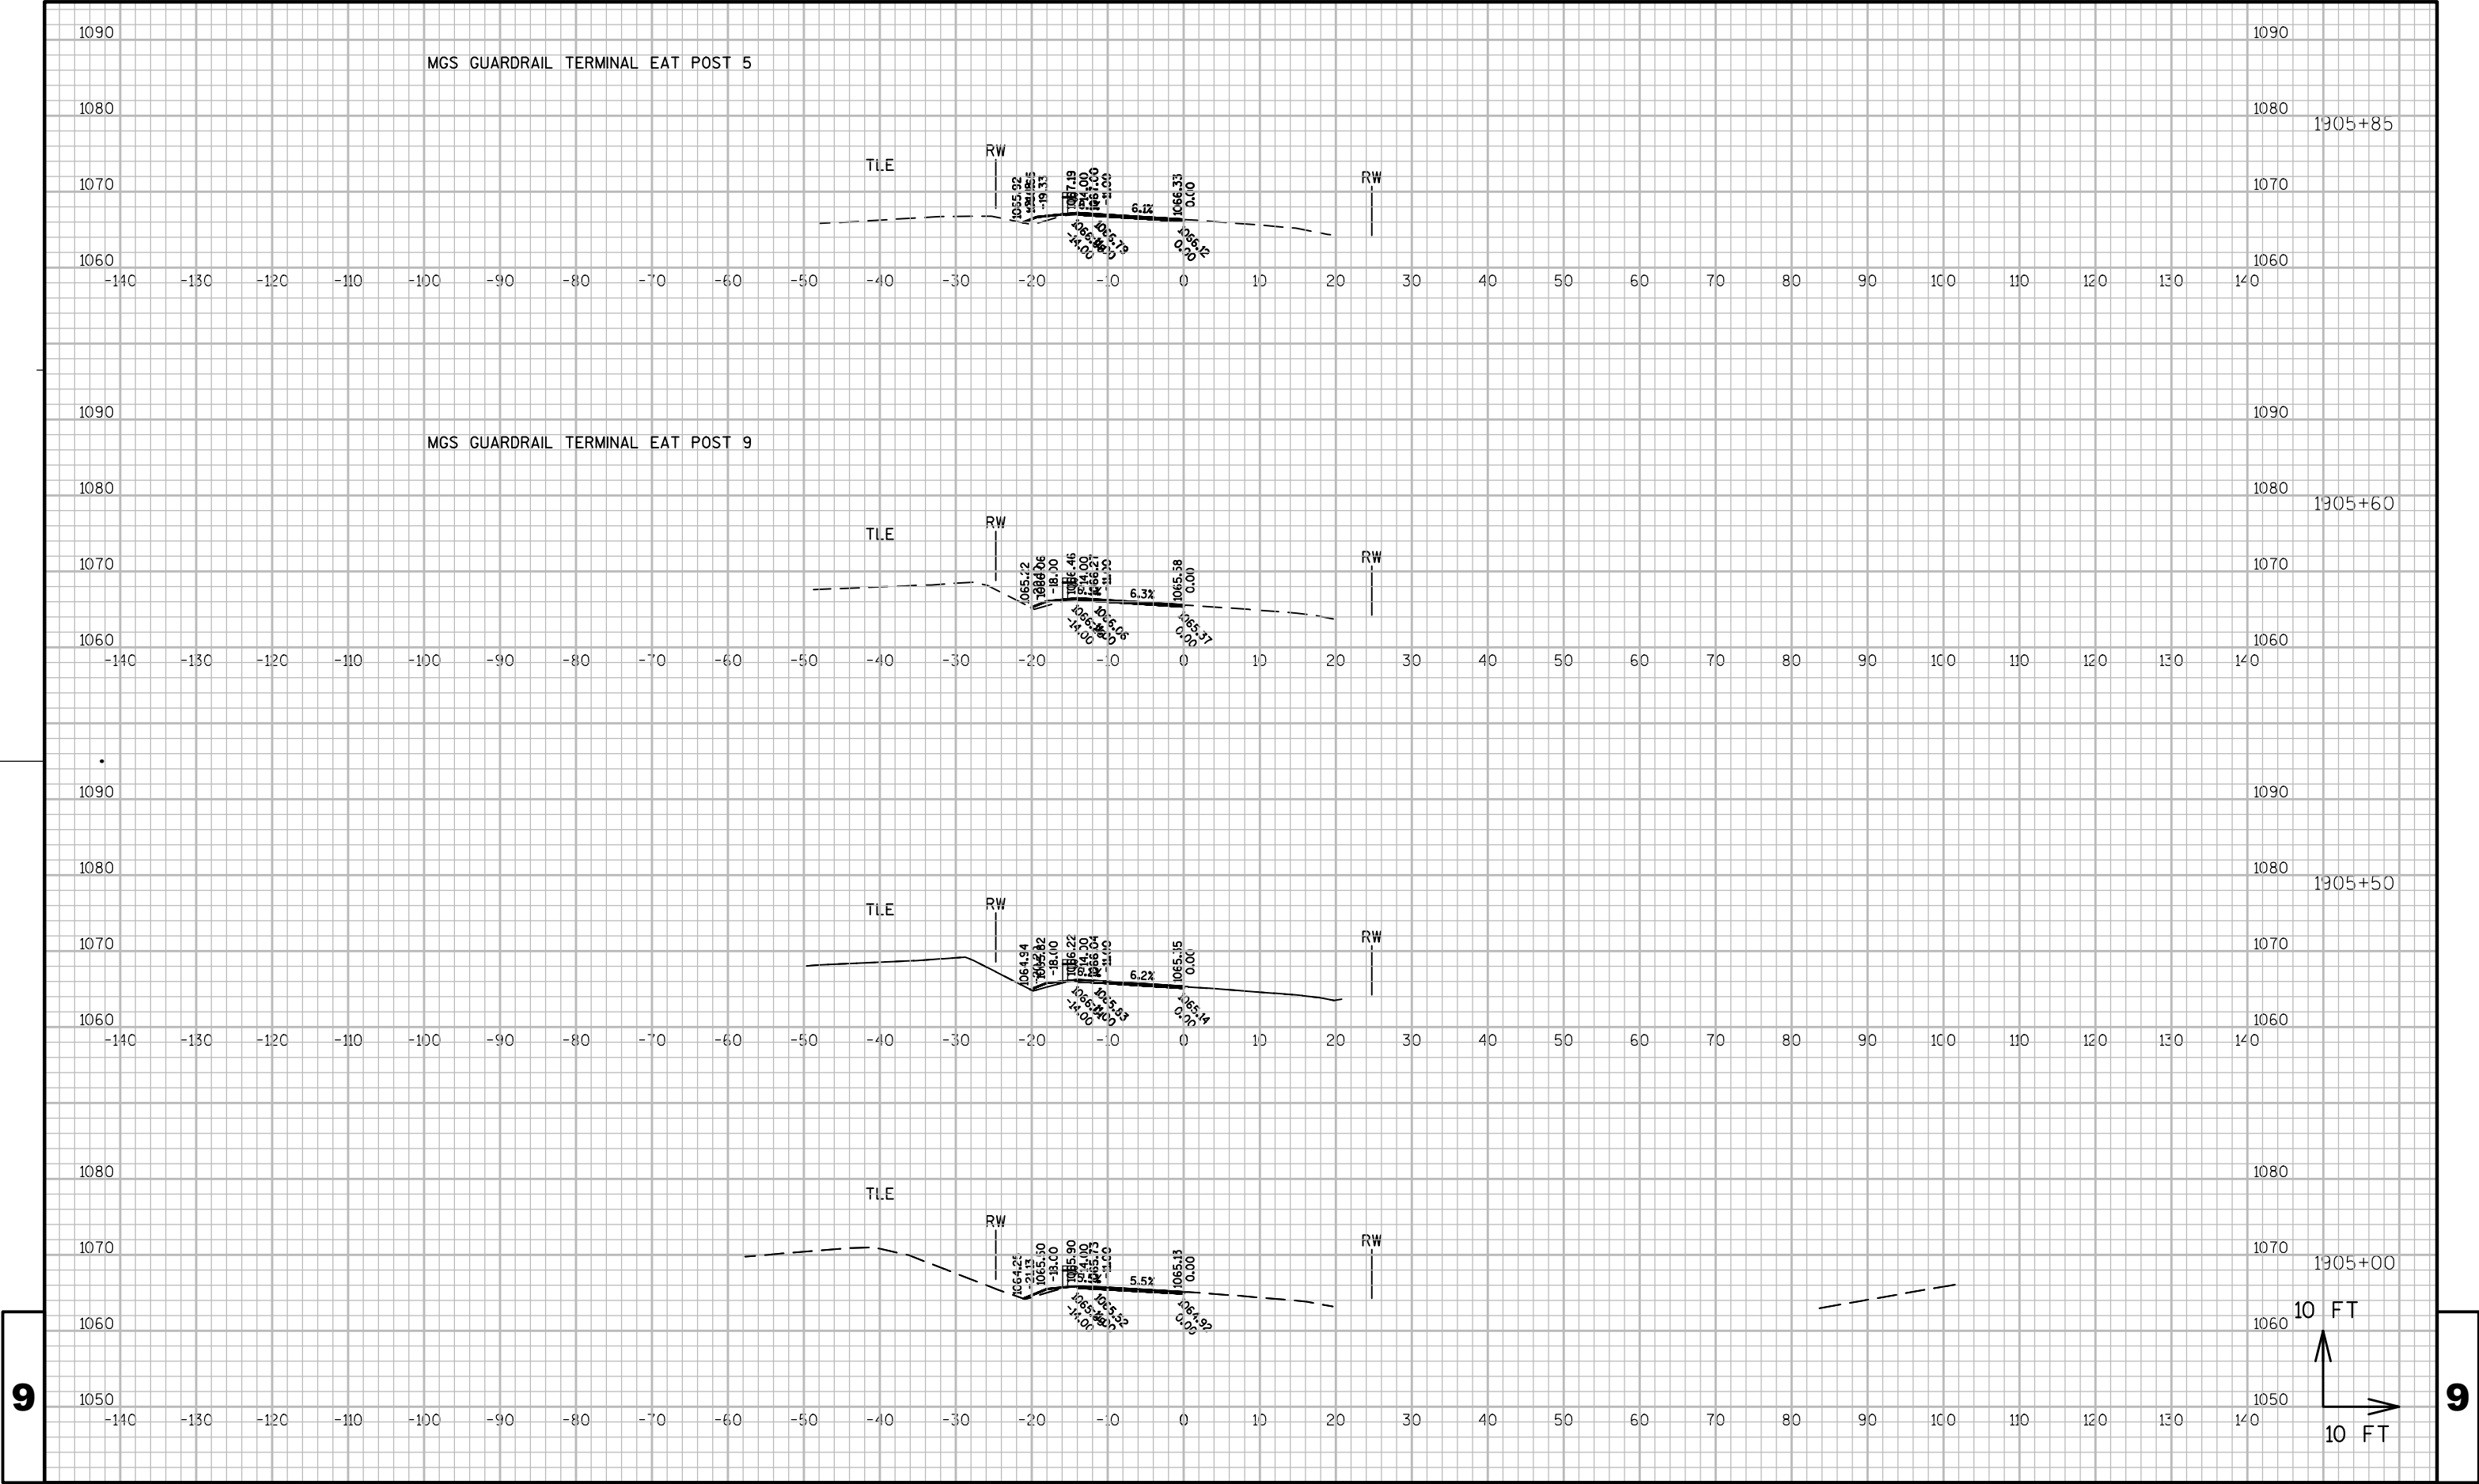

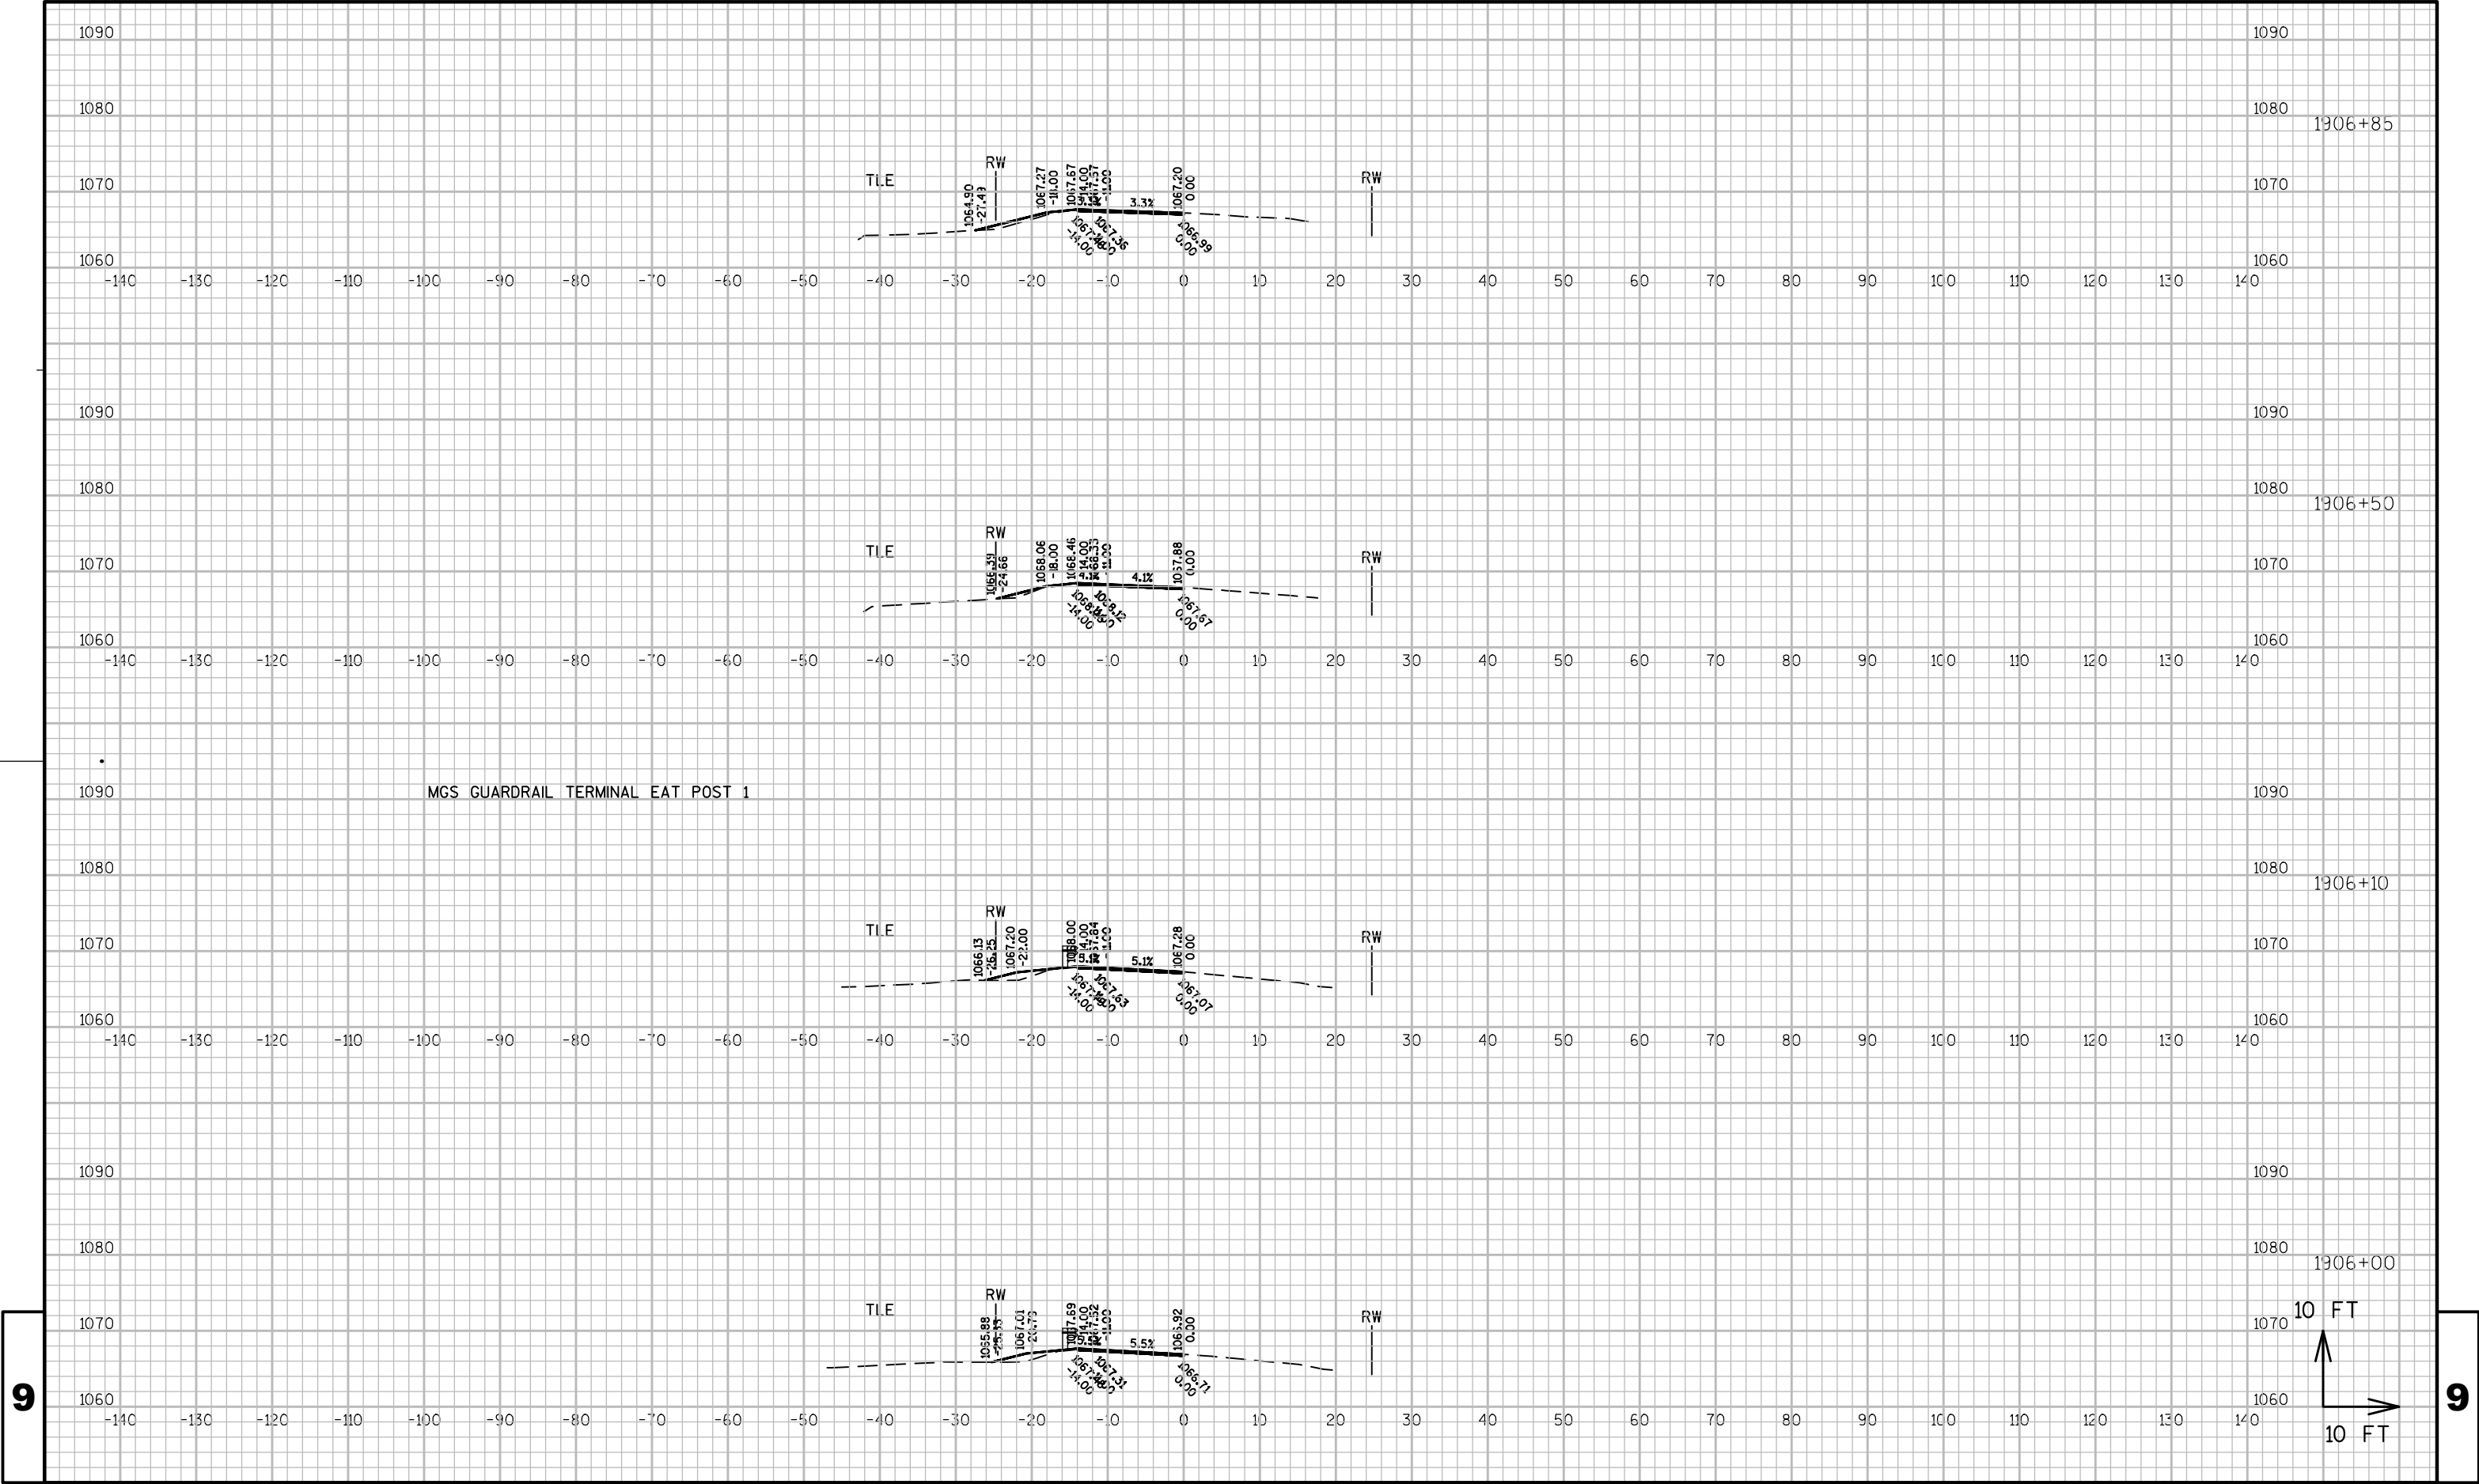

PROJECT NO: 4530-06-71


HWY: STH 67

COUNTY: FOND DU LAC

CROSS SECTIONS: MAINLINE

SHEET

9

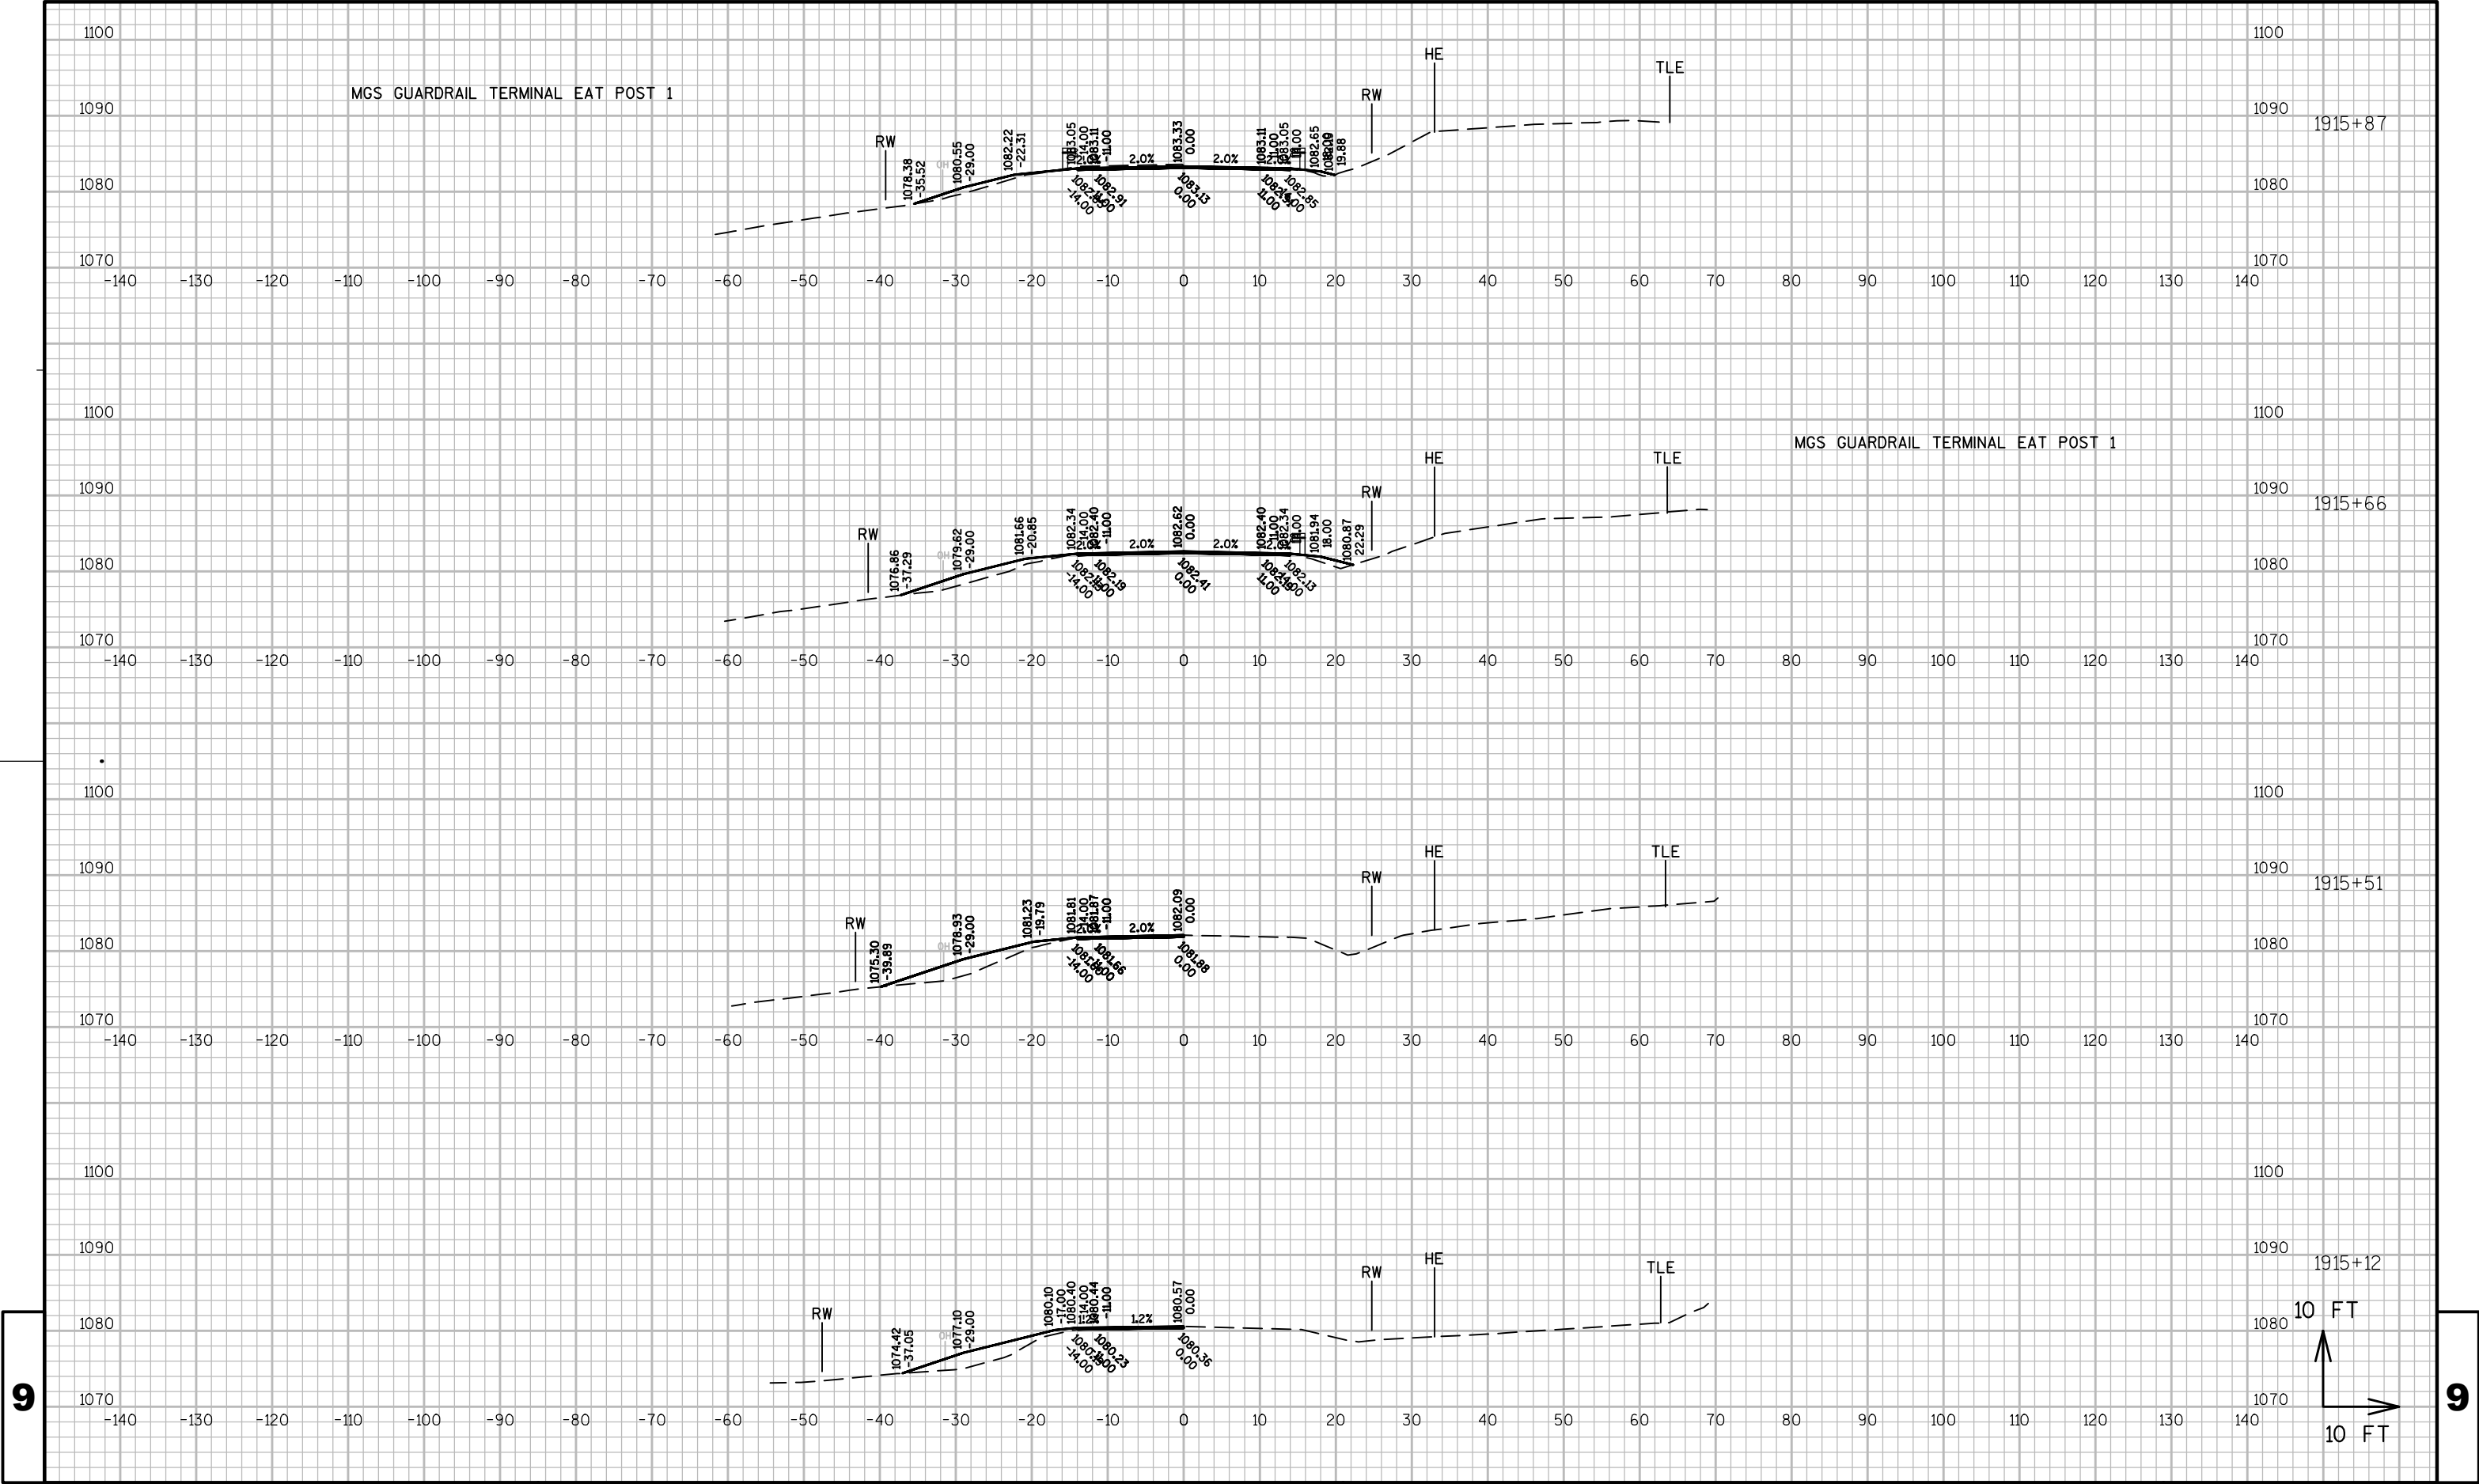

PROJECT NO: 4530-06-71


HWY: STH 67

COUNTY: FOND DU LAC

CROSS SECTIONS: MAINLINE


SHEET

E

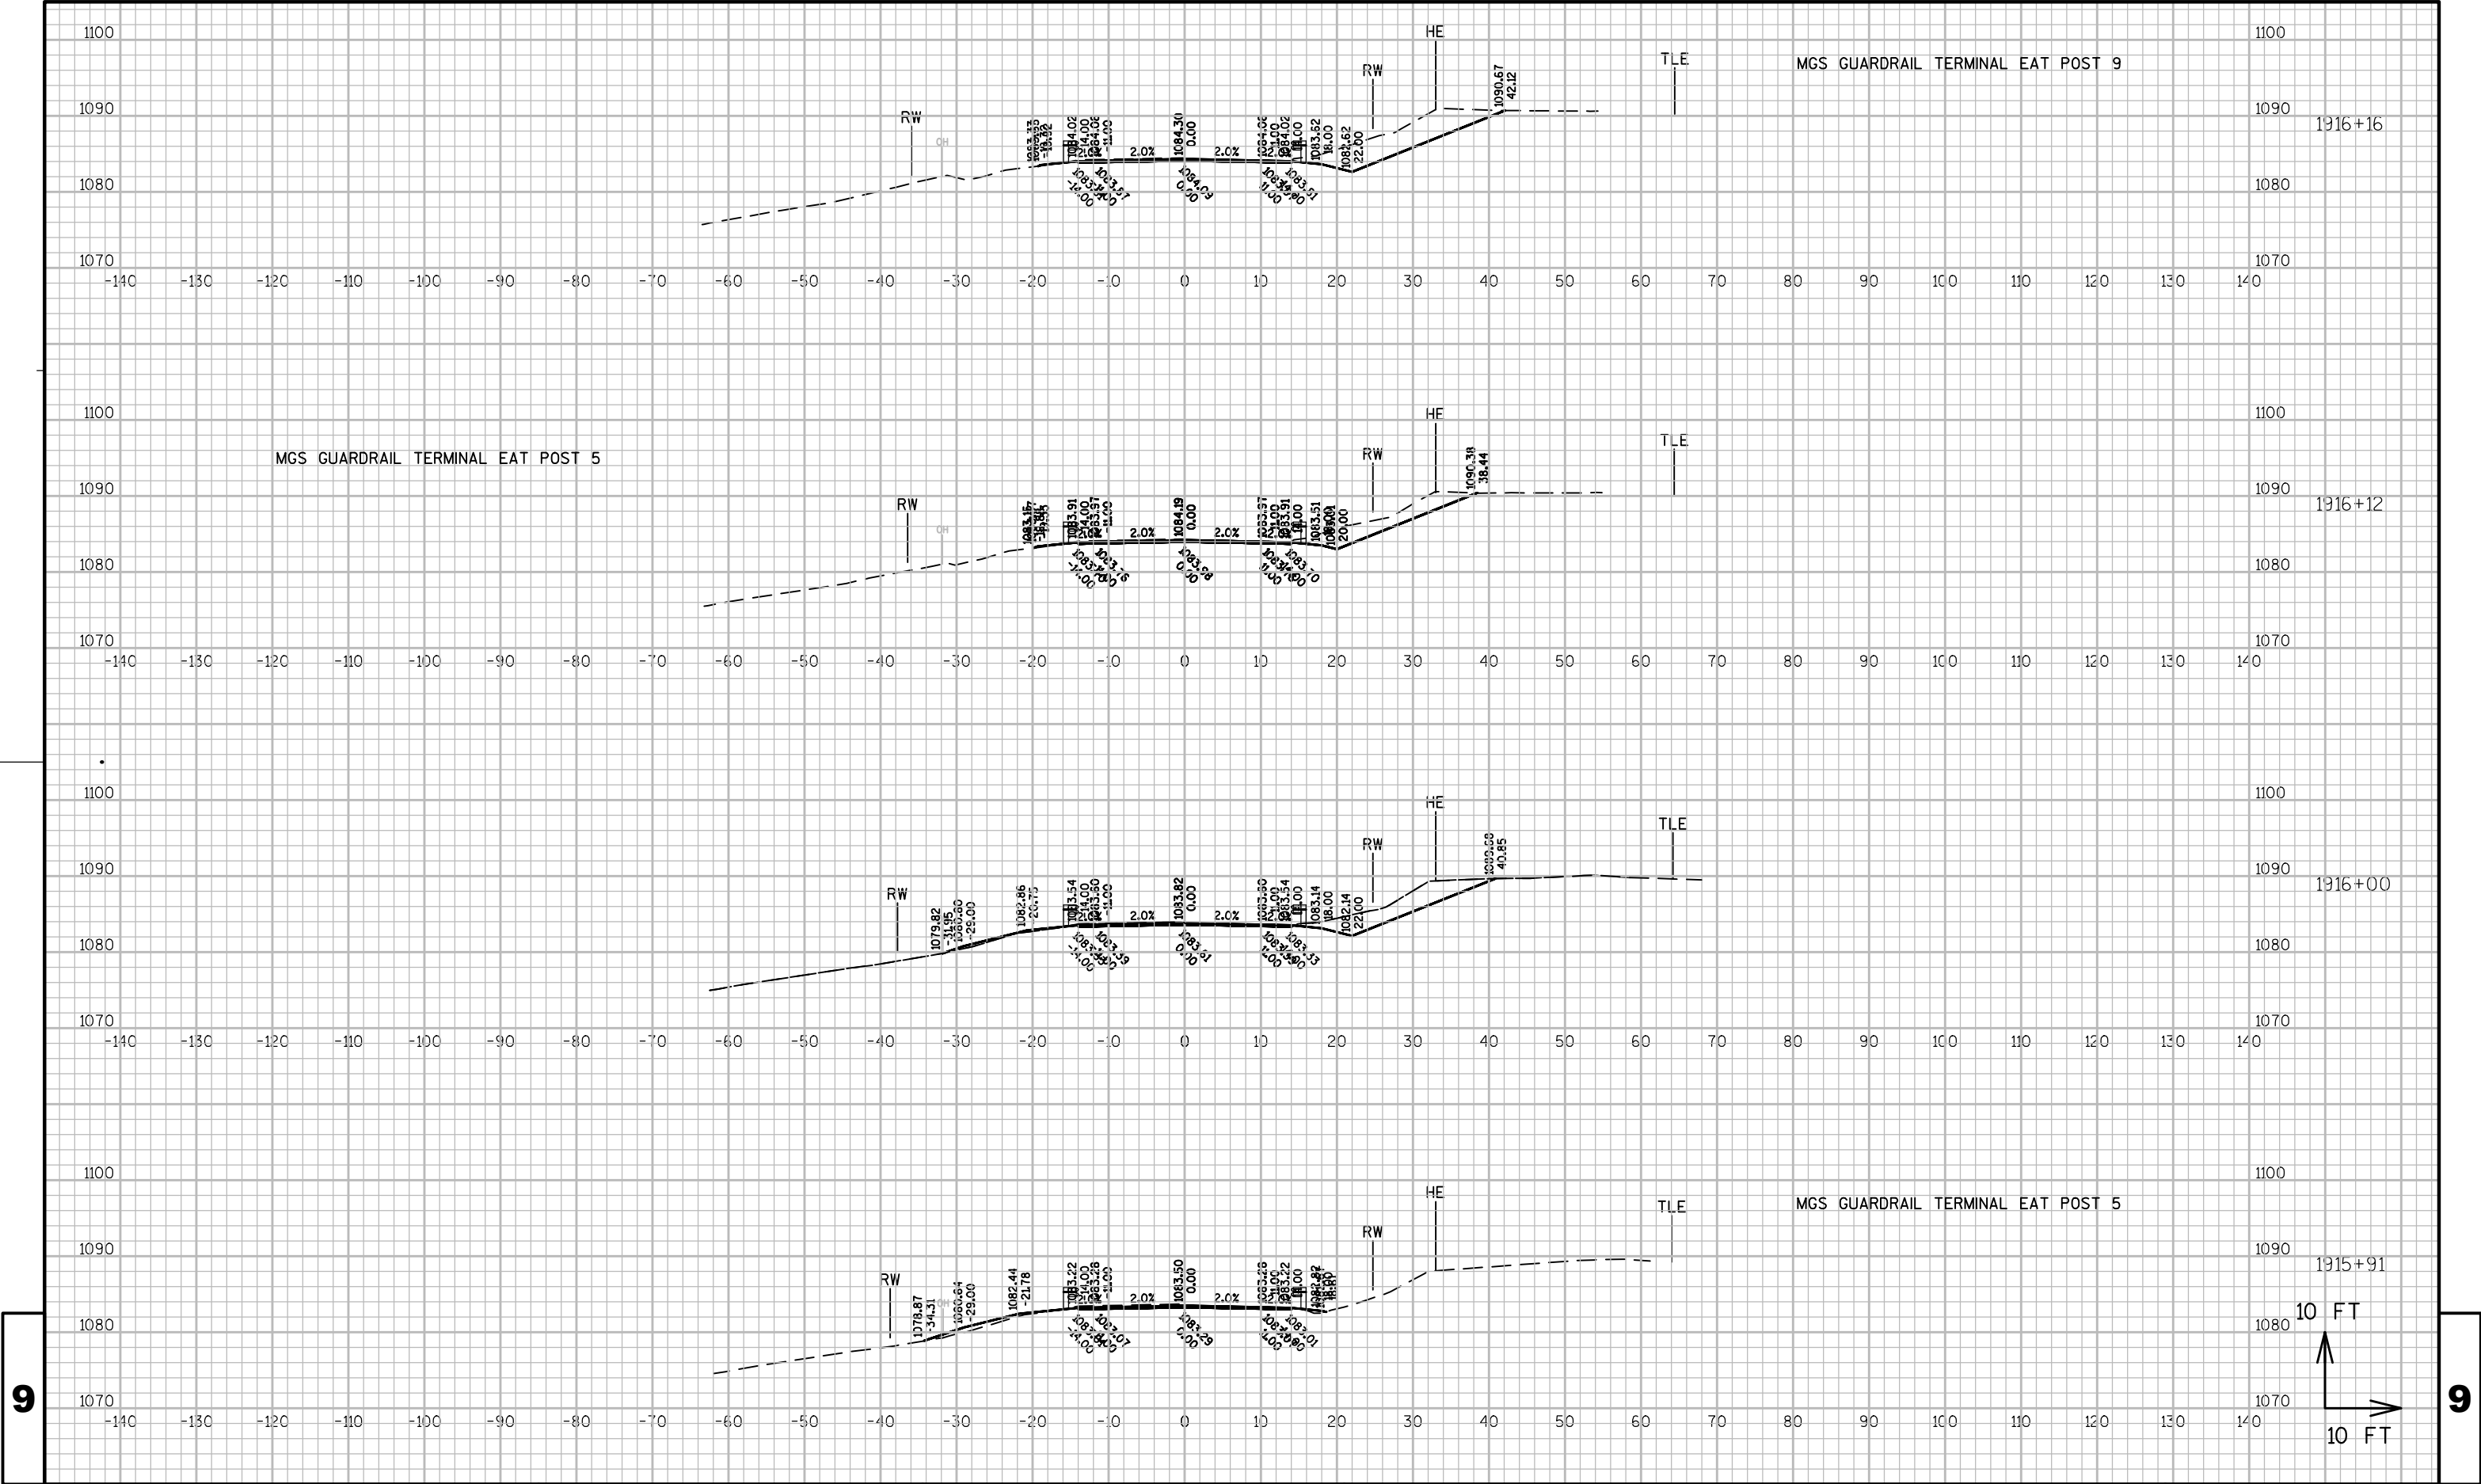


9


9

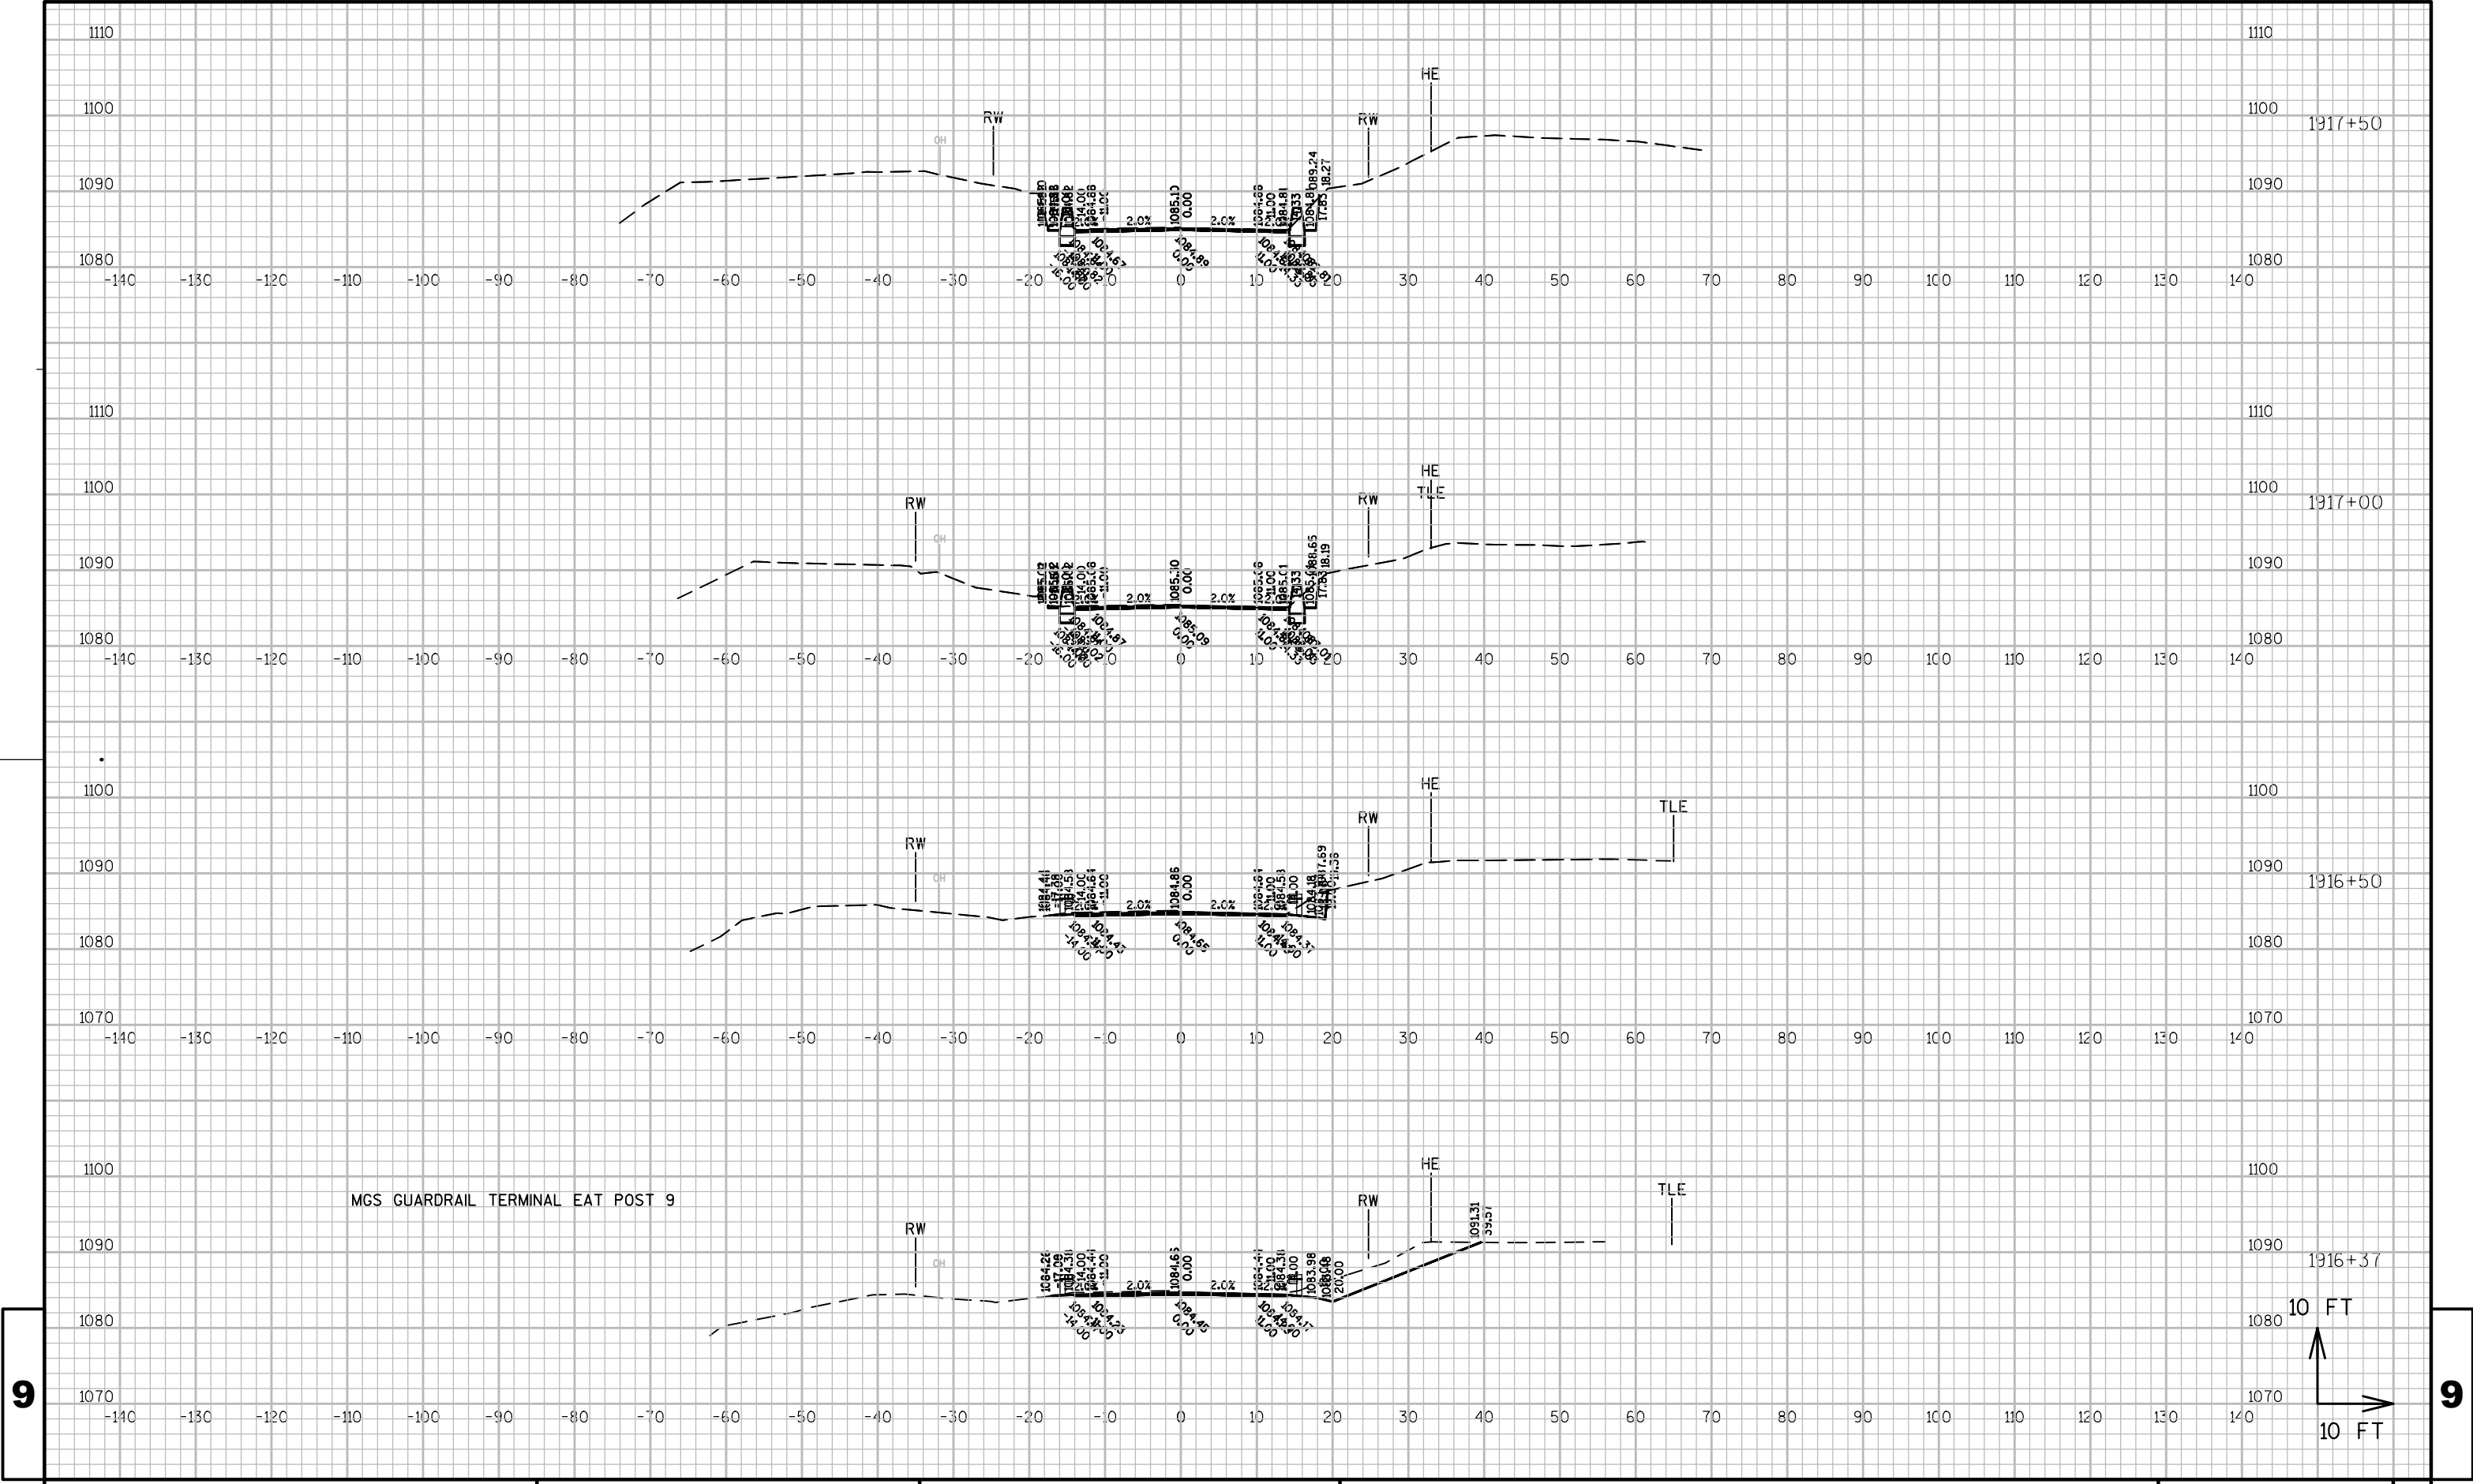

9

9

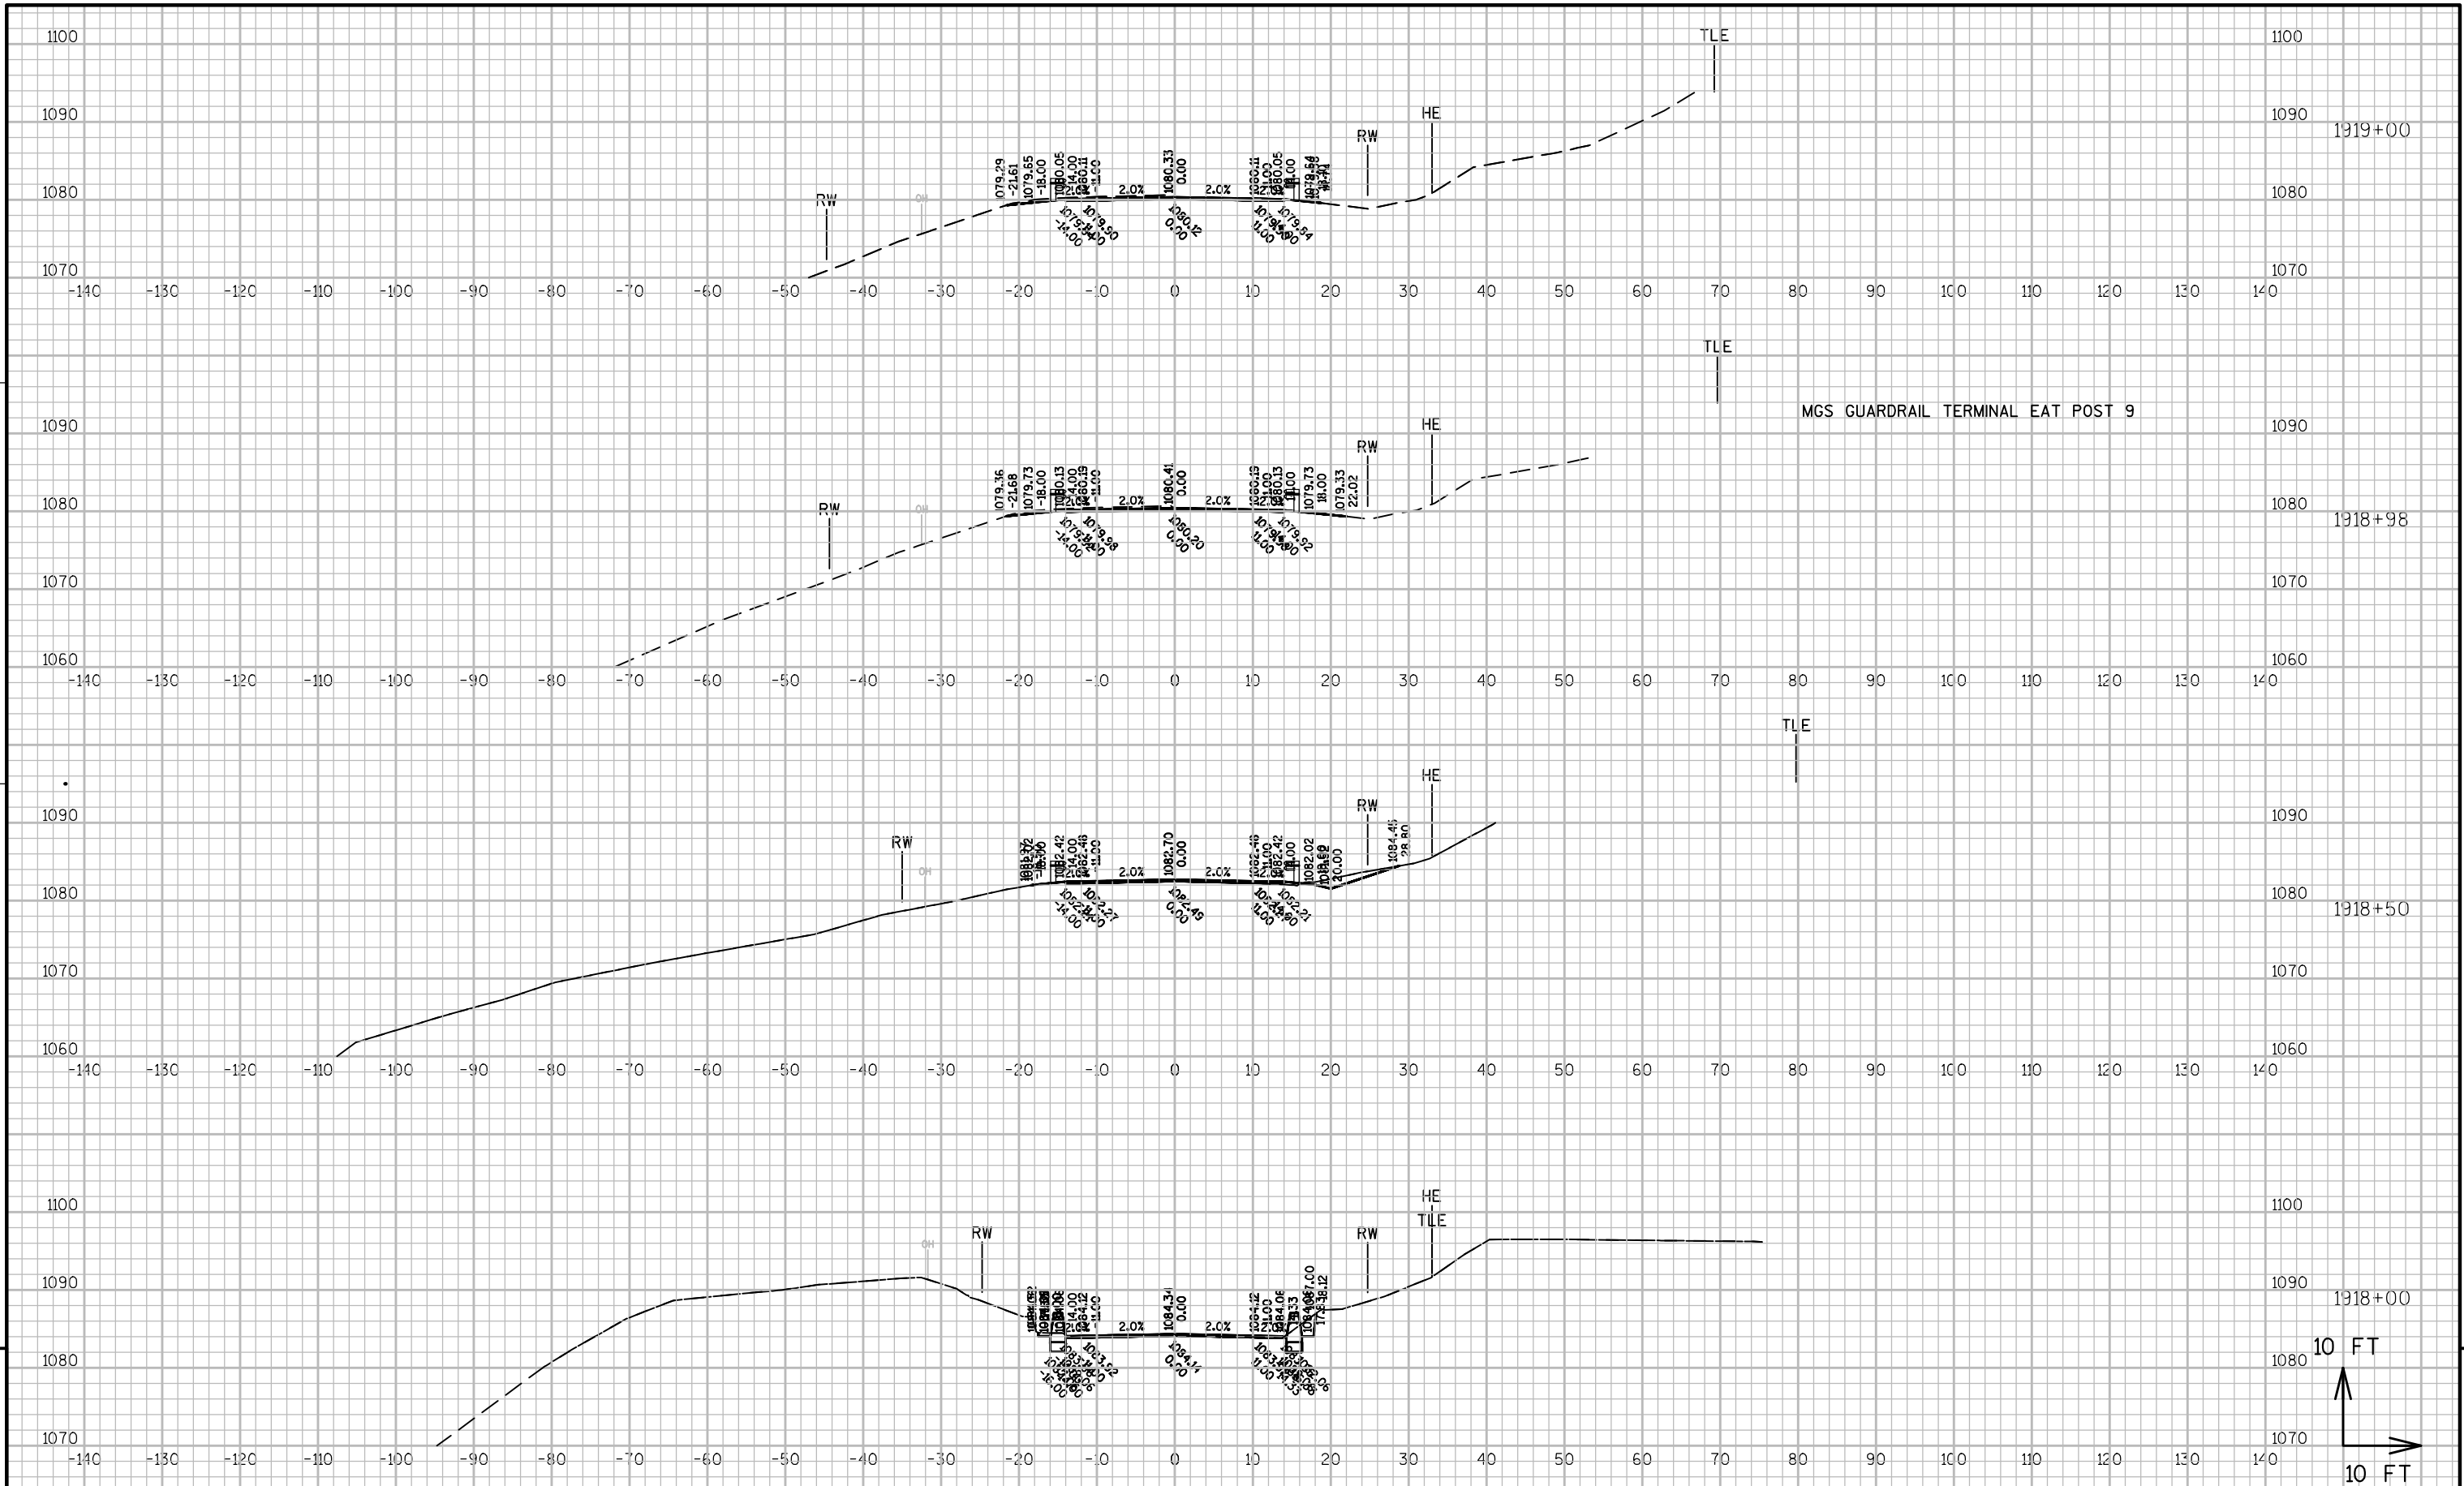

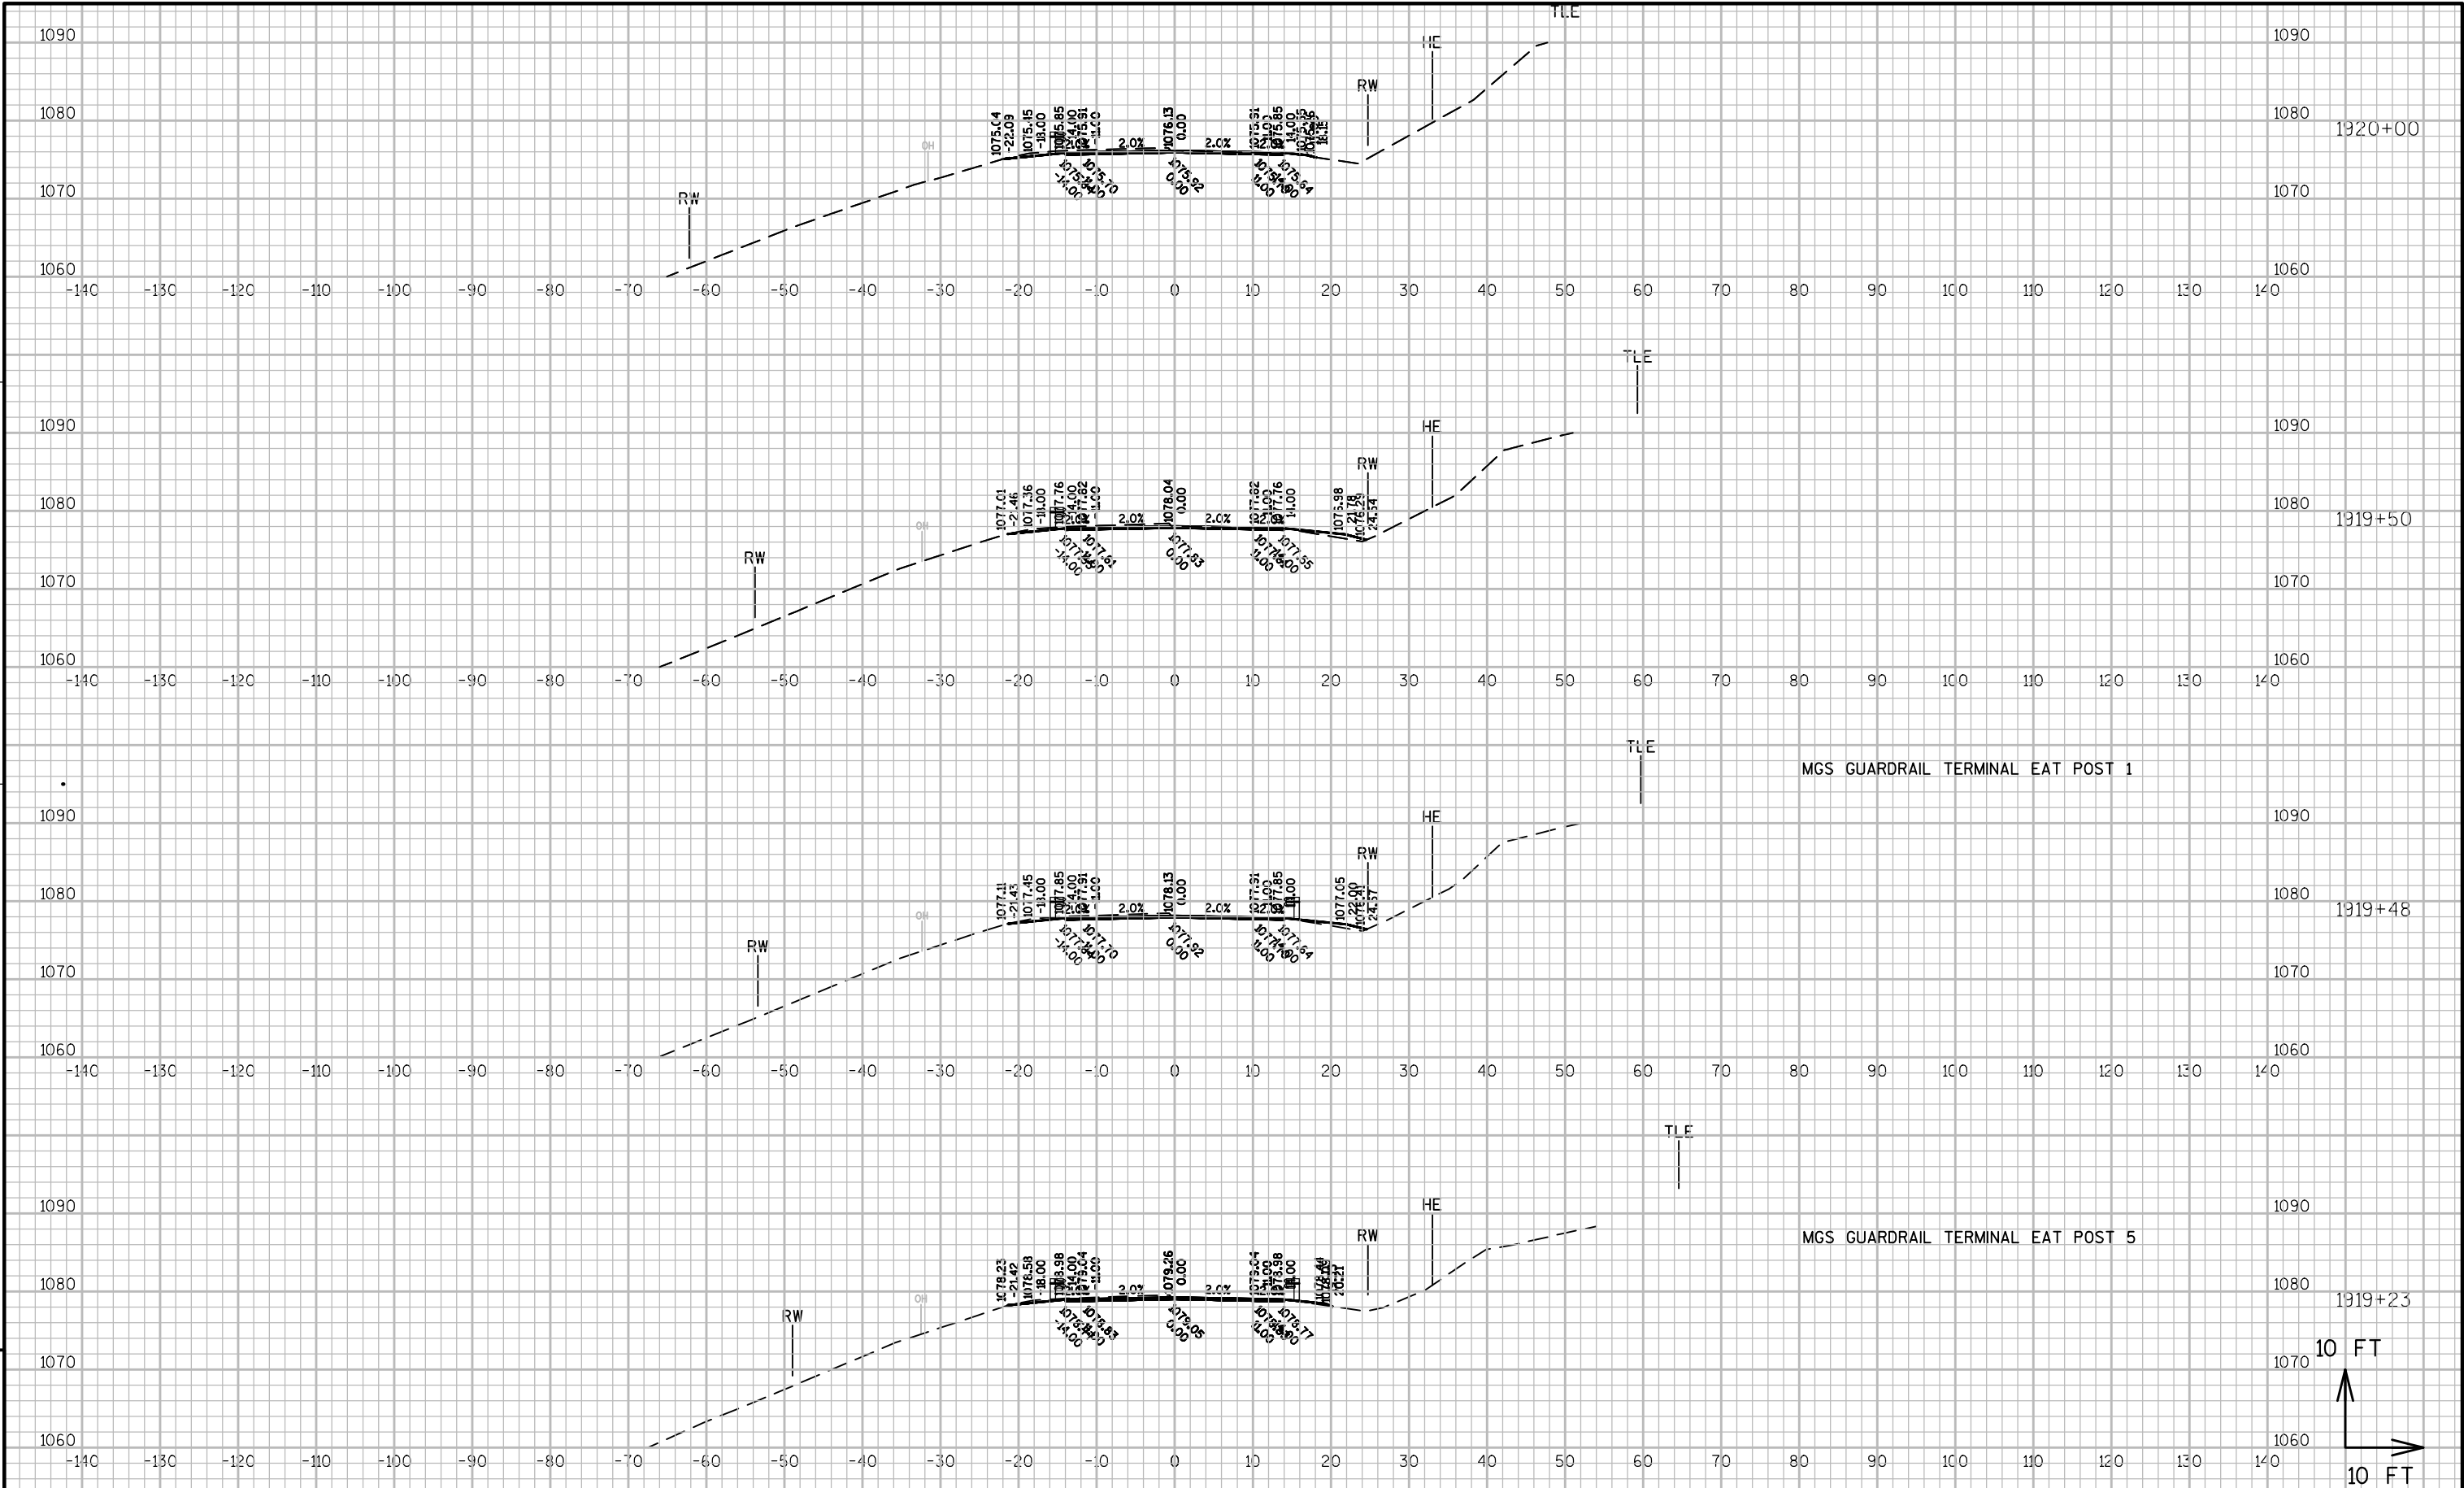

PROJECT NO: 4530-06-71

HWY: STH 67

COUNTY: FOND DU LAC

CROSS SECTIONS: MAINLINE

SHEET

E

FILE NAME : X:\3230500\113975.04\TECH\CAD\45300670\DESIGN\CORRIDORS\CRDR-STH 67-USH 45-ECL- (SEC 3_STA. 1850+00 - STA. 1995+57).DWG


PLOT DATE : 6/1/2018 4:23 PM

PLOT BY : LUKE SENZ


PLOT NAME :

PLOT SCALE : 1" = 20' _XREF

WISDOT/CADDs SHEET 49

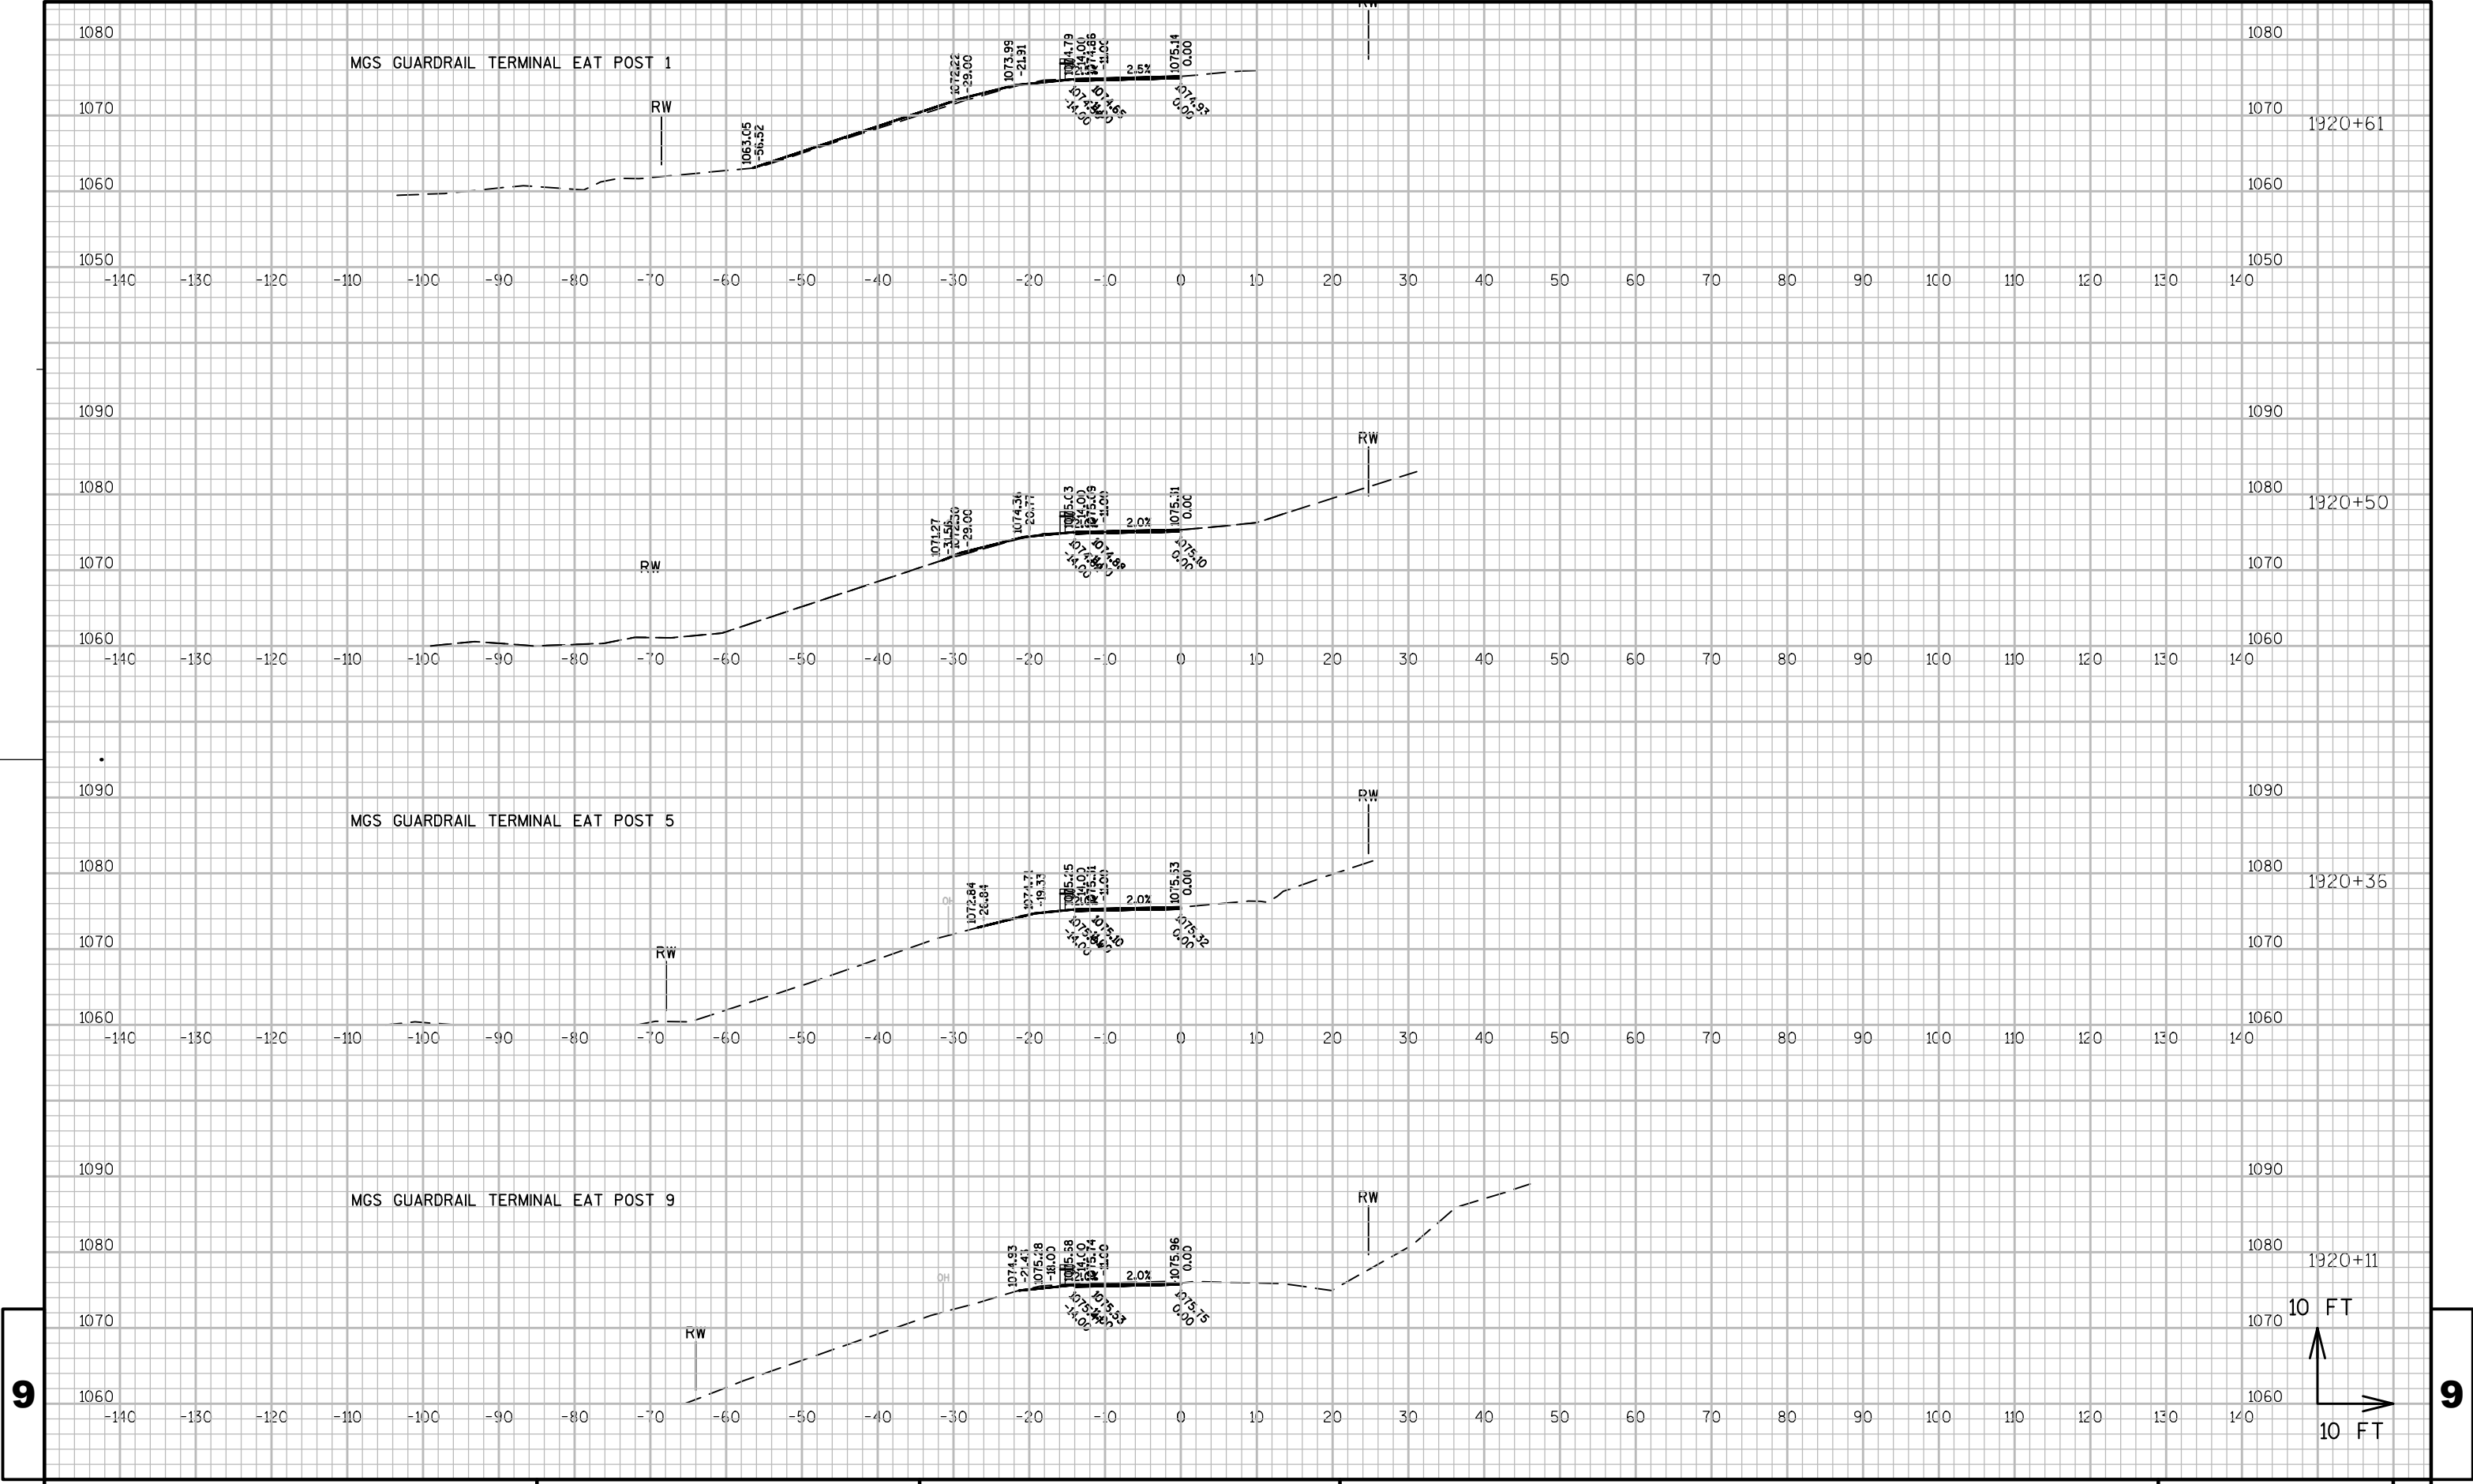

9

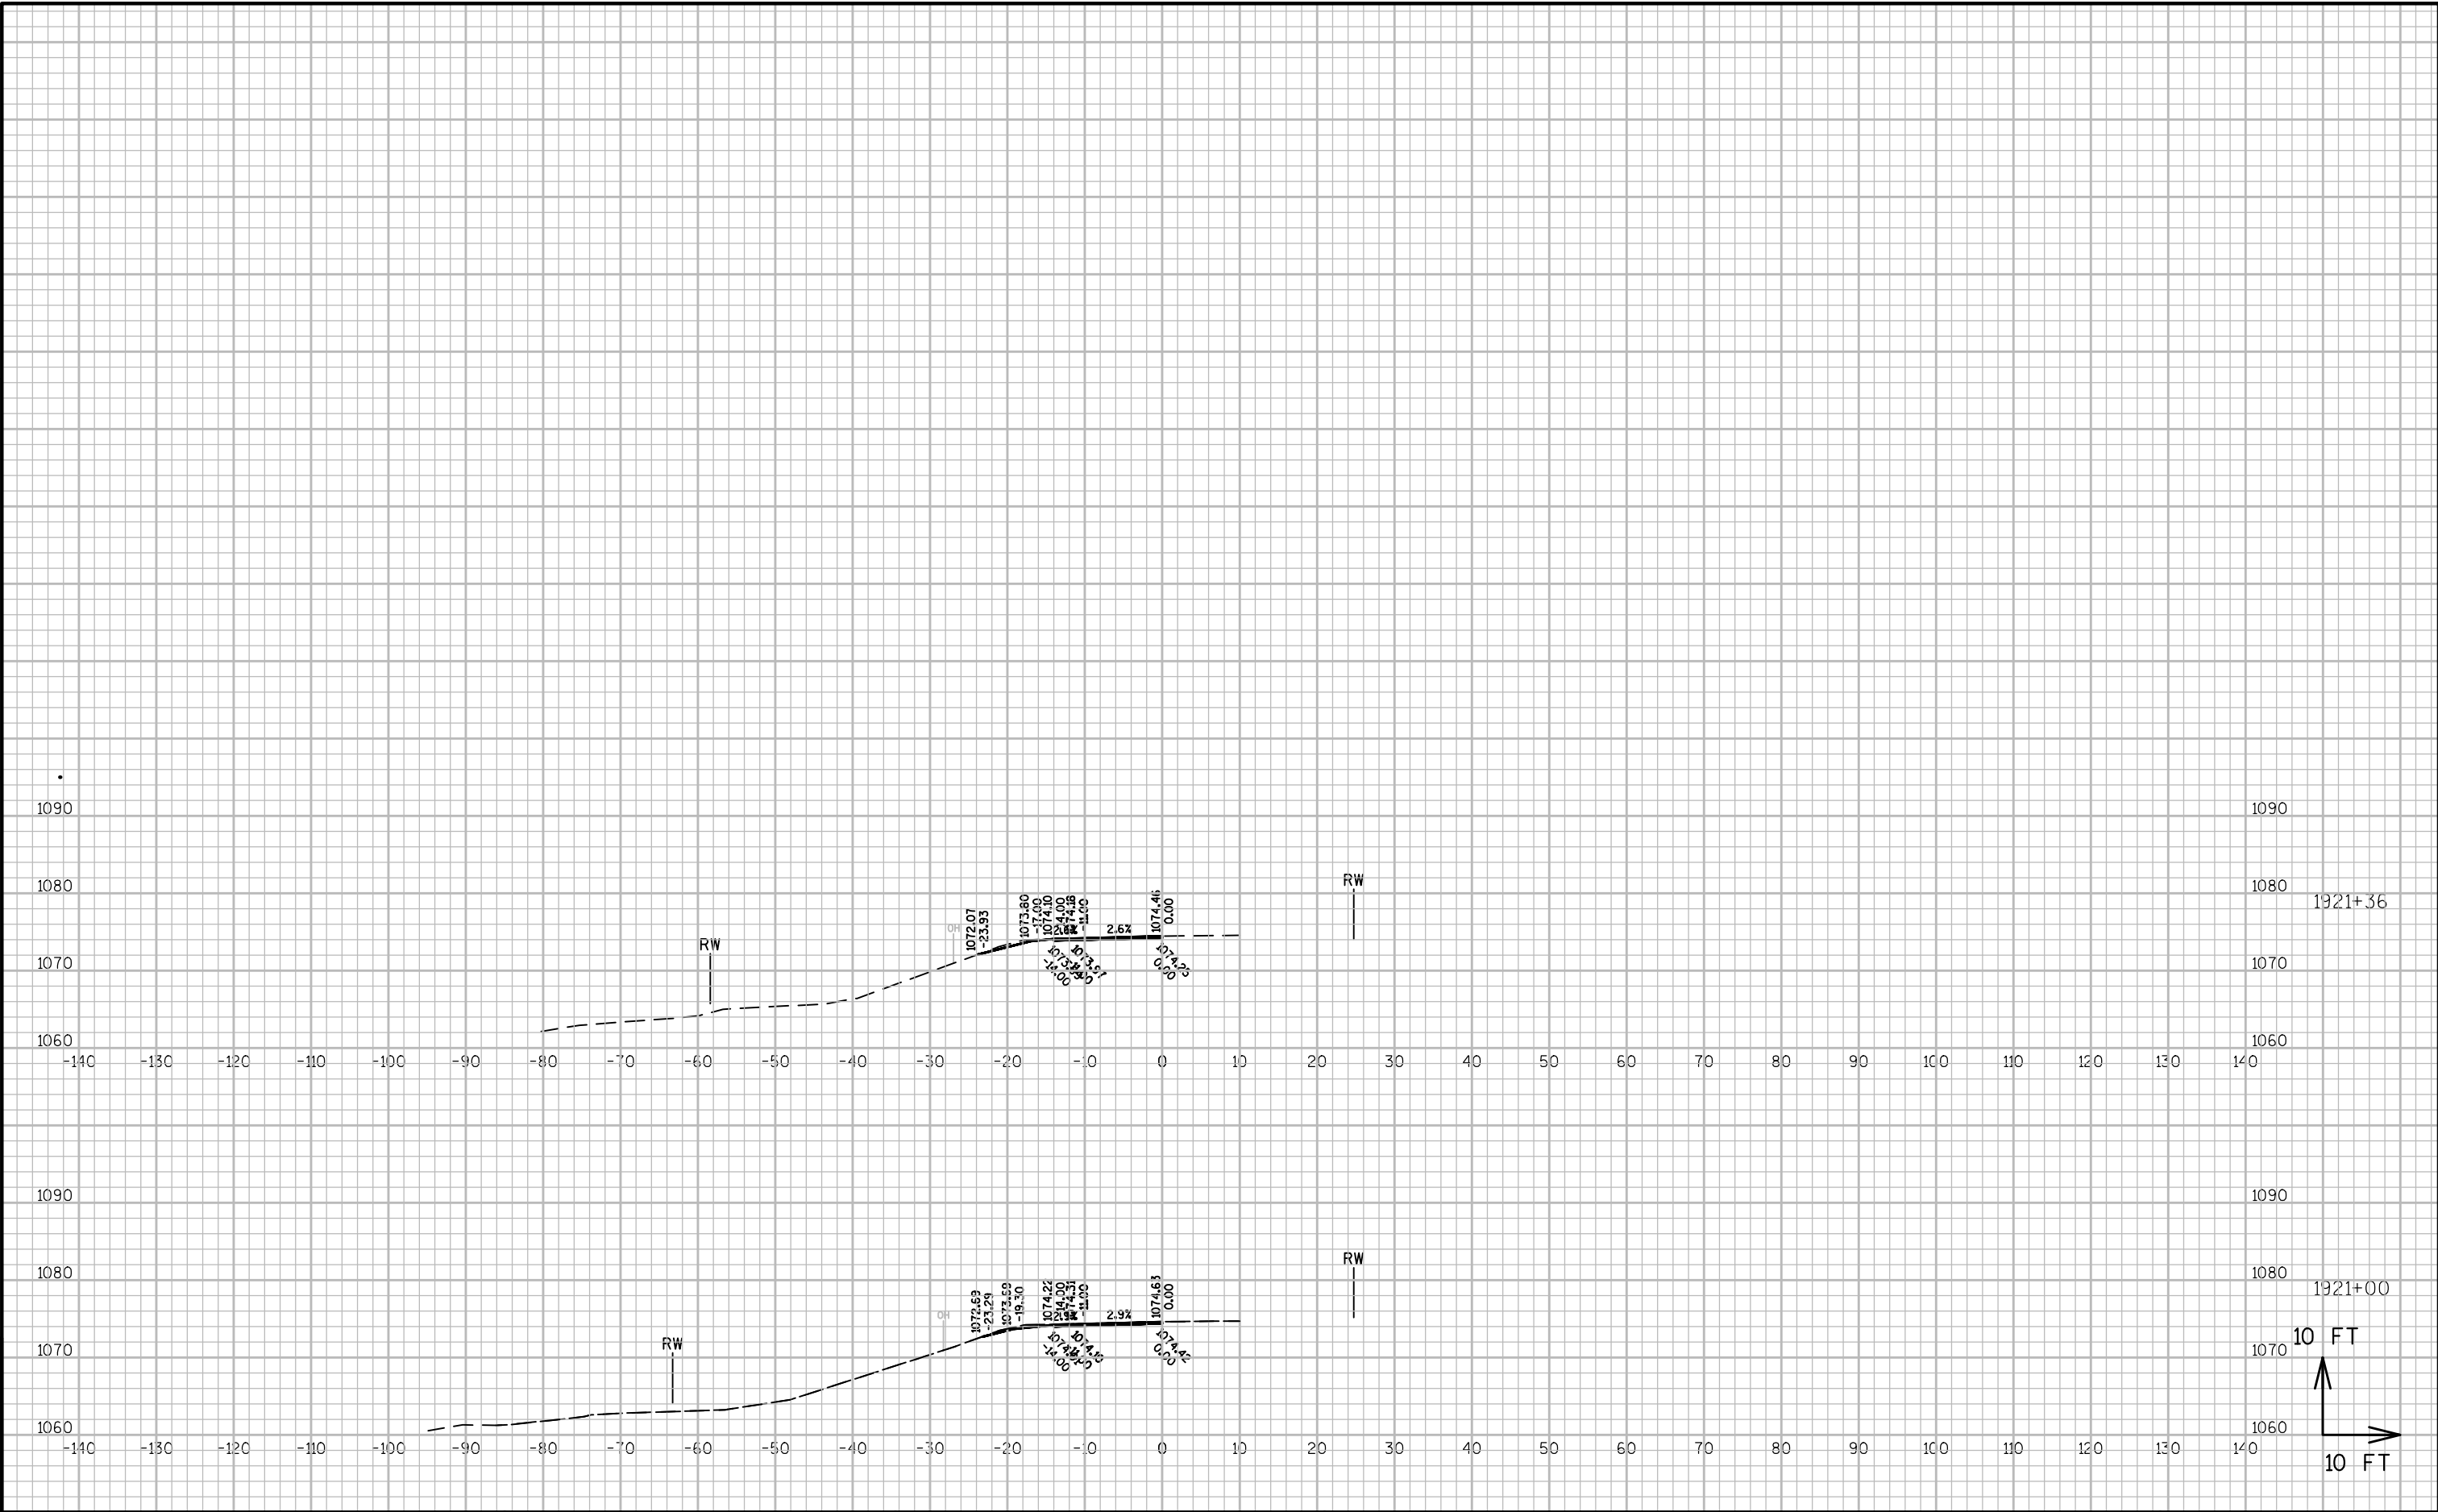

9

