



00' (FDM 11-30 ATT1.1)

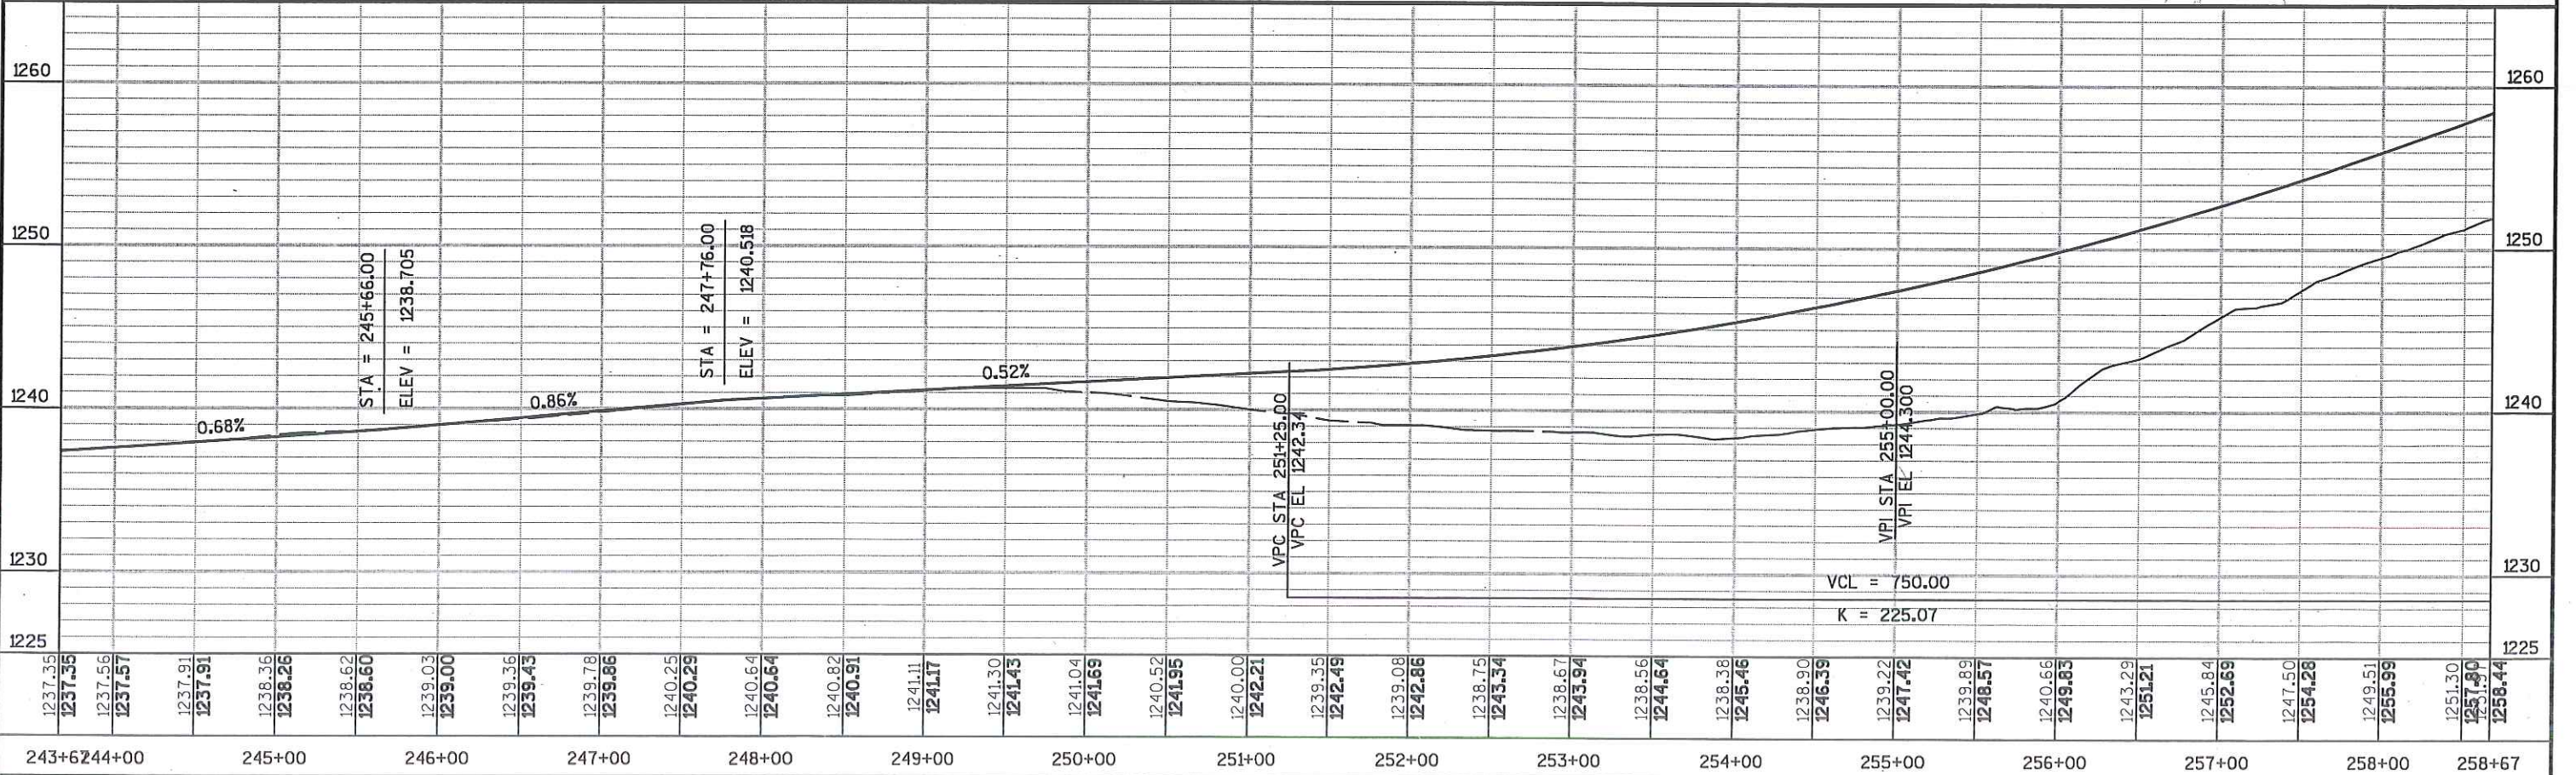


PROJECT NO: 1021-01-70 HWY: STH 128 COUNTY: ST. CROIX PLAN AND PROFILE: Rmp-B (EB OFF) SHEET E

5

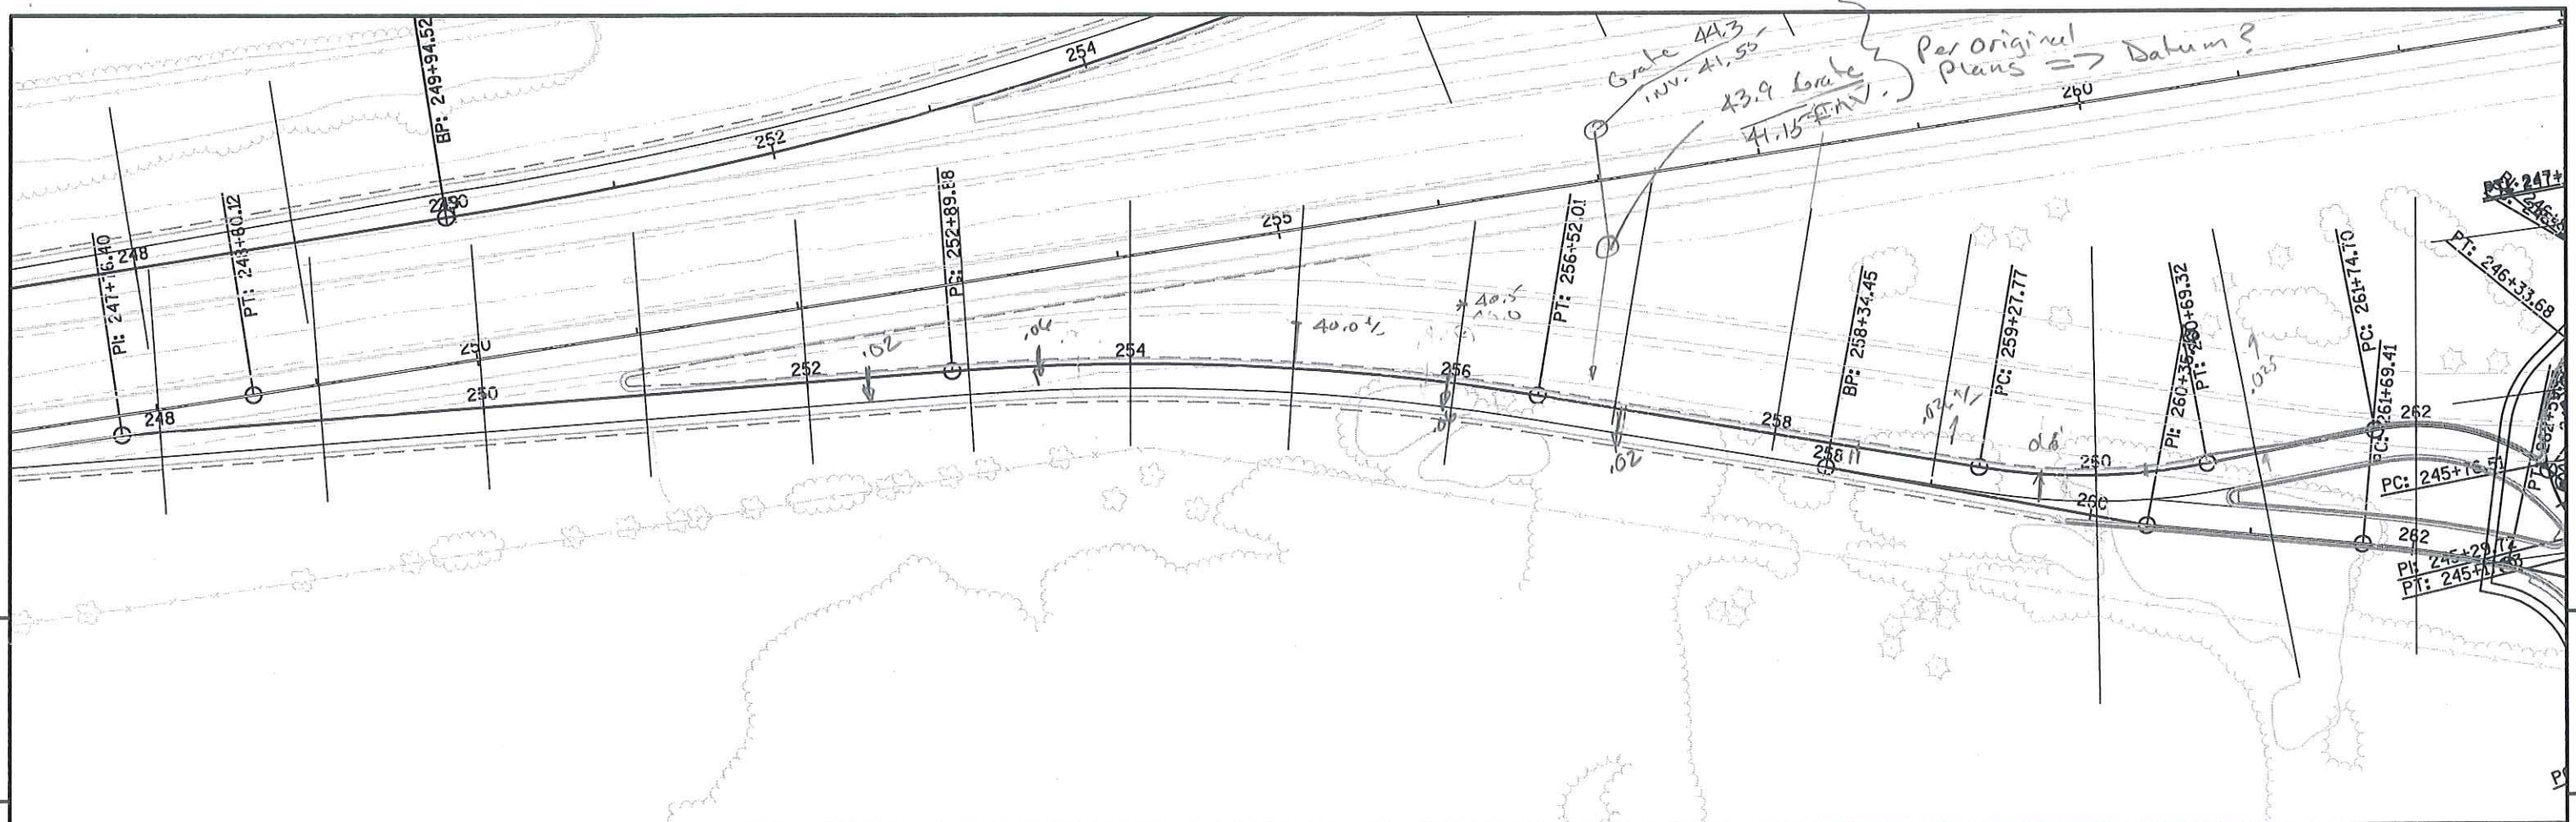

5

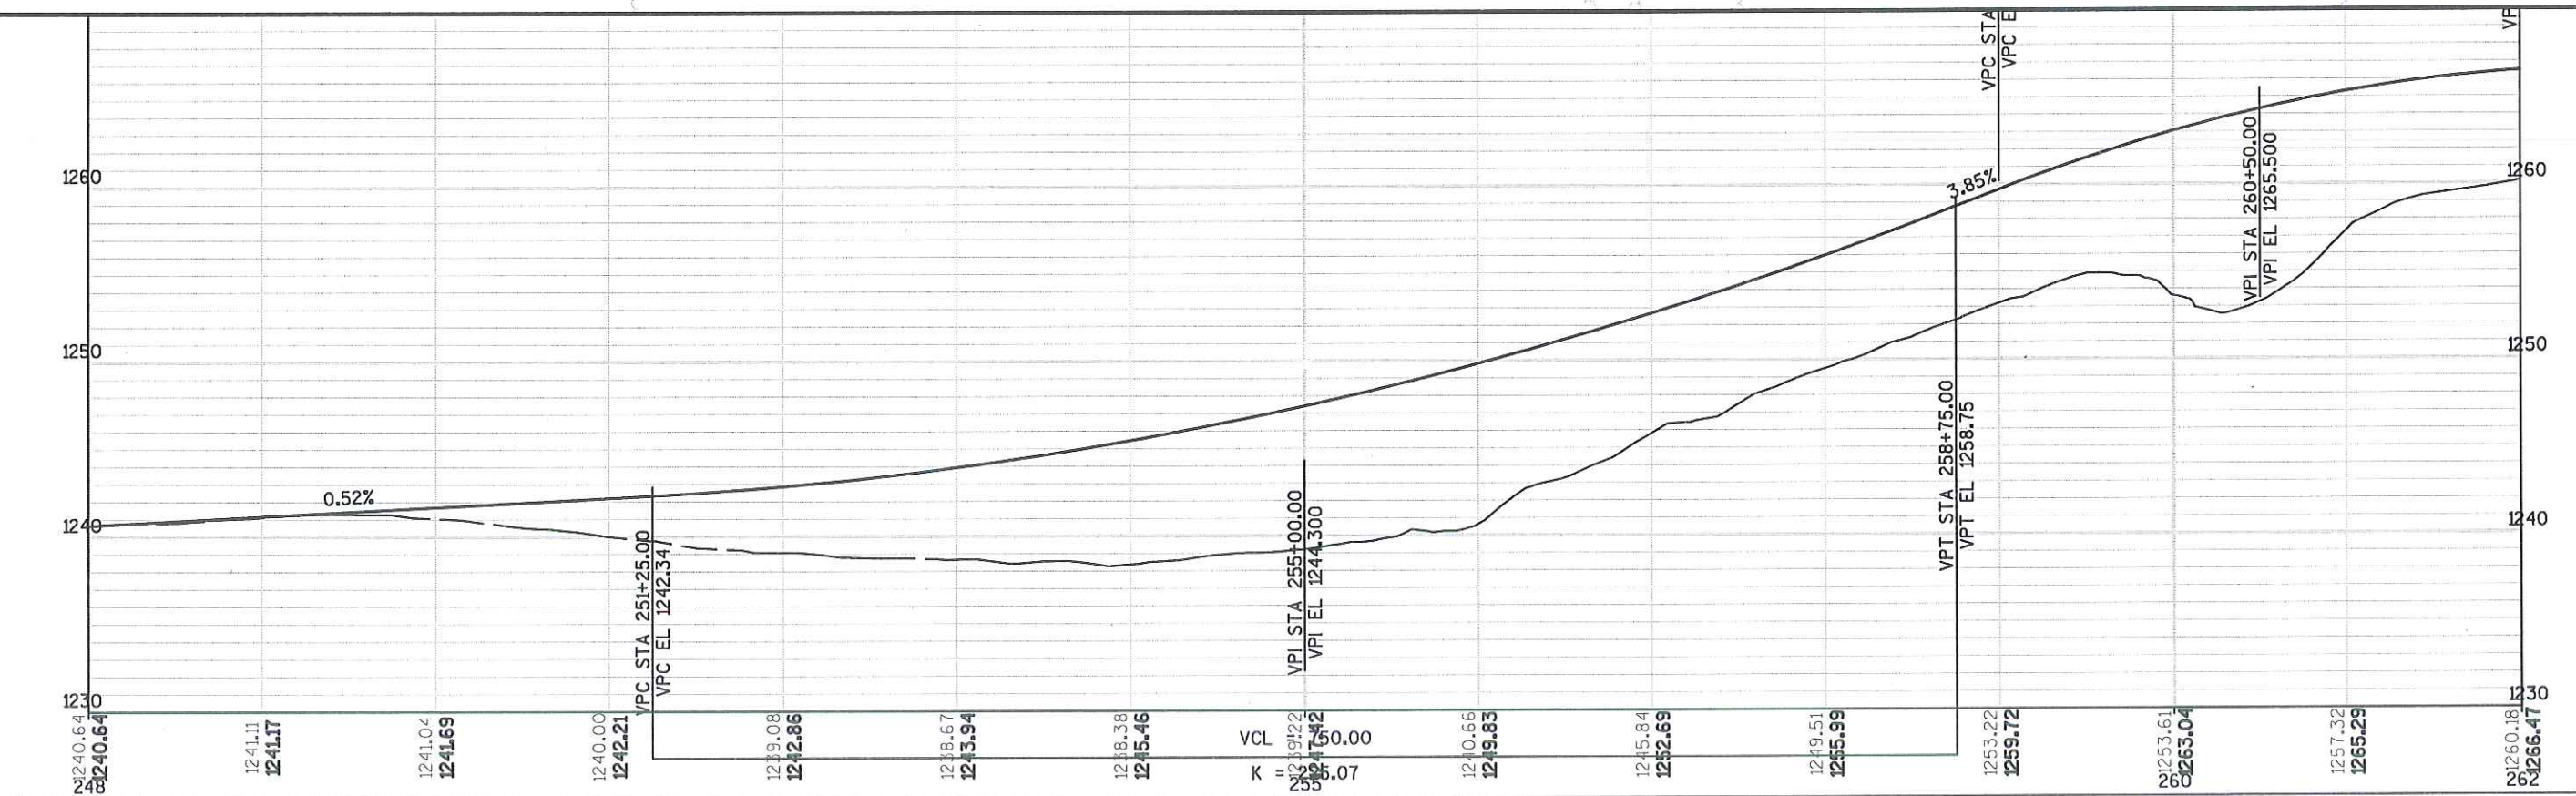

PROJECT NO: 1021-01-70

HWY: STH 128

COUNTY: ST. CROIX

PLAN AND PROFILE: SW RAMP

SHEET

E

FILE NAME : N:\PDS\C3D\10210100\DESIGN\ALIPROFS\SCOPING\ALIPROF-128-KLE-CC2.DWG
LAYOUT NAME - 050107

PLOT DATE : 1/6/2015 2:56 PM

PLOT BY : THAO, KOU

PLOT NAME :

PLOT SCALE : 1 IN:100 FT

WISDOT/CADDs SHEET 44



NO:1021-01-70

HWY: STH 128

COUNTY: ST. CROIX

CROSS SECTIONS: SW RAMP - RW

SHEET 1

E

C:\3D\10210100\DESIGN\ALIPROF\ALIPROF-128-EXIST.DWG
ME - SECTION SHEET - (17)

PLOT DATE : 11/13/2014 8:19 AM

PLOT BY : THAO, KOU

PLOT NAME :

PLOT SCALE : 1" = 10'-XREF

WISDOT/CADDs SHEET 49



PROJECT NO:1021-01-70

HWY: STH 128

COUNTY: ST. CROIX

CROSS SECTIONS: SW RAMP - RW

SHEET 2

E



PROJECT NO:1021-01-70

HWY: STH 128

COUNTY: ST. CROIX

CROSS SECTIONS: SW RAMP - RW

SHEET 3

E

FILE NAME : N:\PDS\C3D\10210100\DESIGN\ALIPROF\ALIPROF-128-EXIST.DWG
LAYOUT NAME - SECTION SHEET - (19)

PLOT DATE : 11/13/2014 8:19 AM


PLOT BY : THAO, KOU

PLOT NAME :

PLOT SCALE : 1" = 10' - XREF

WISDOT/CADDs SHEET 49



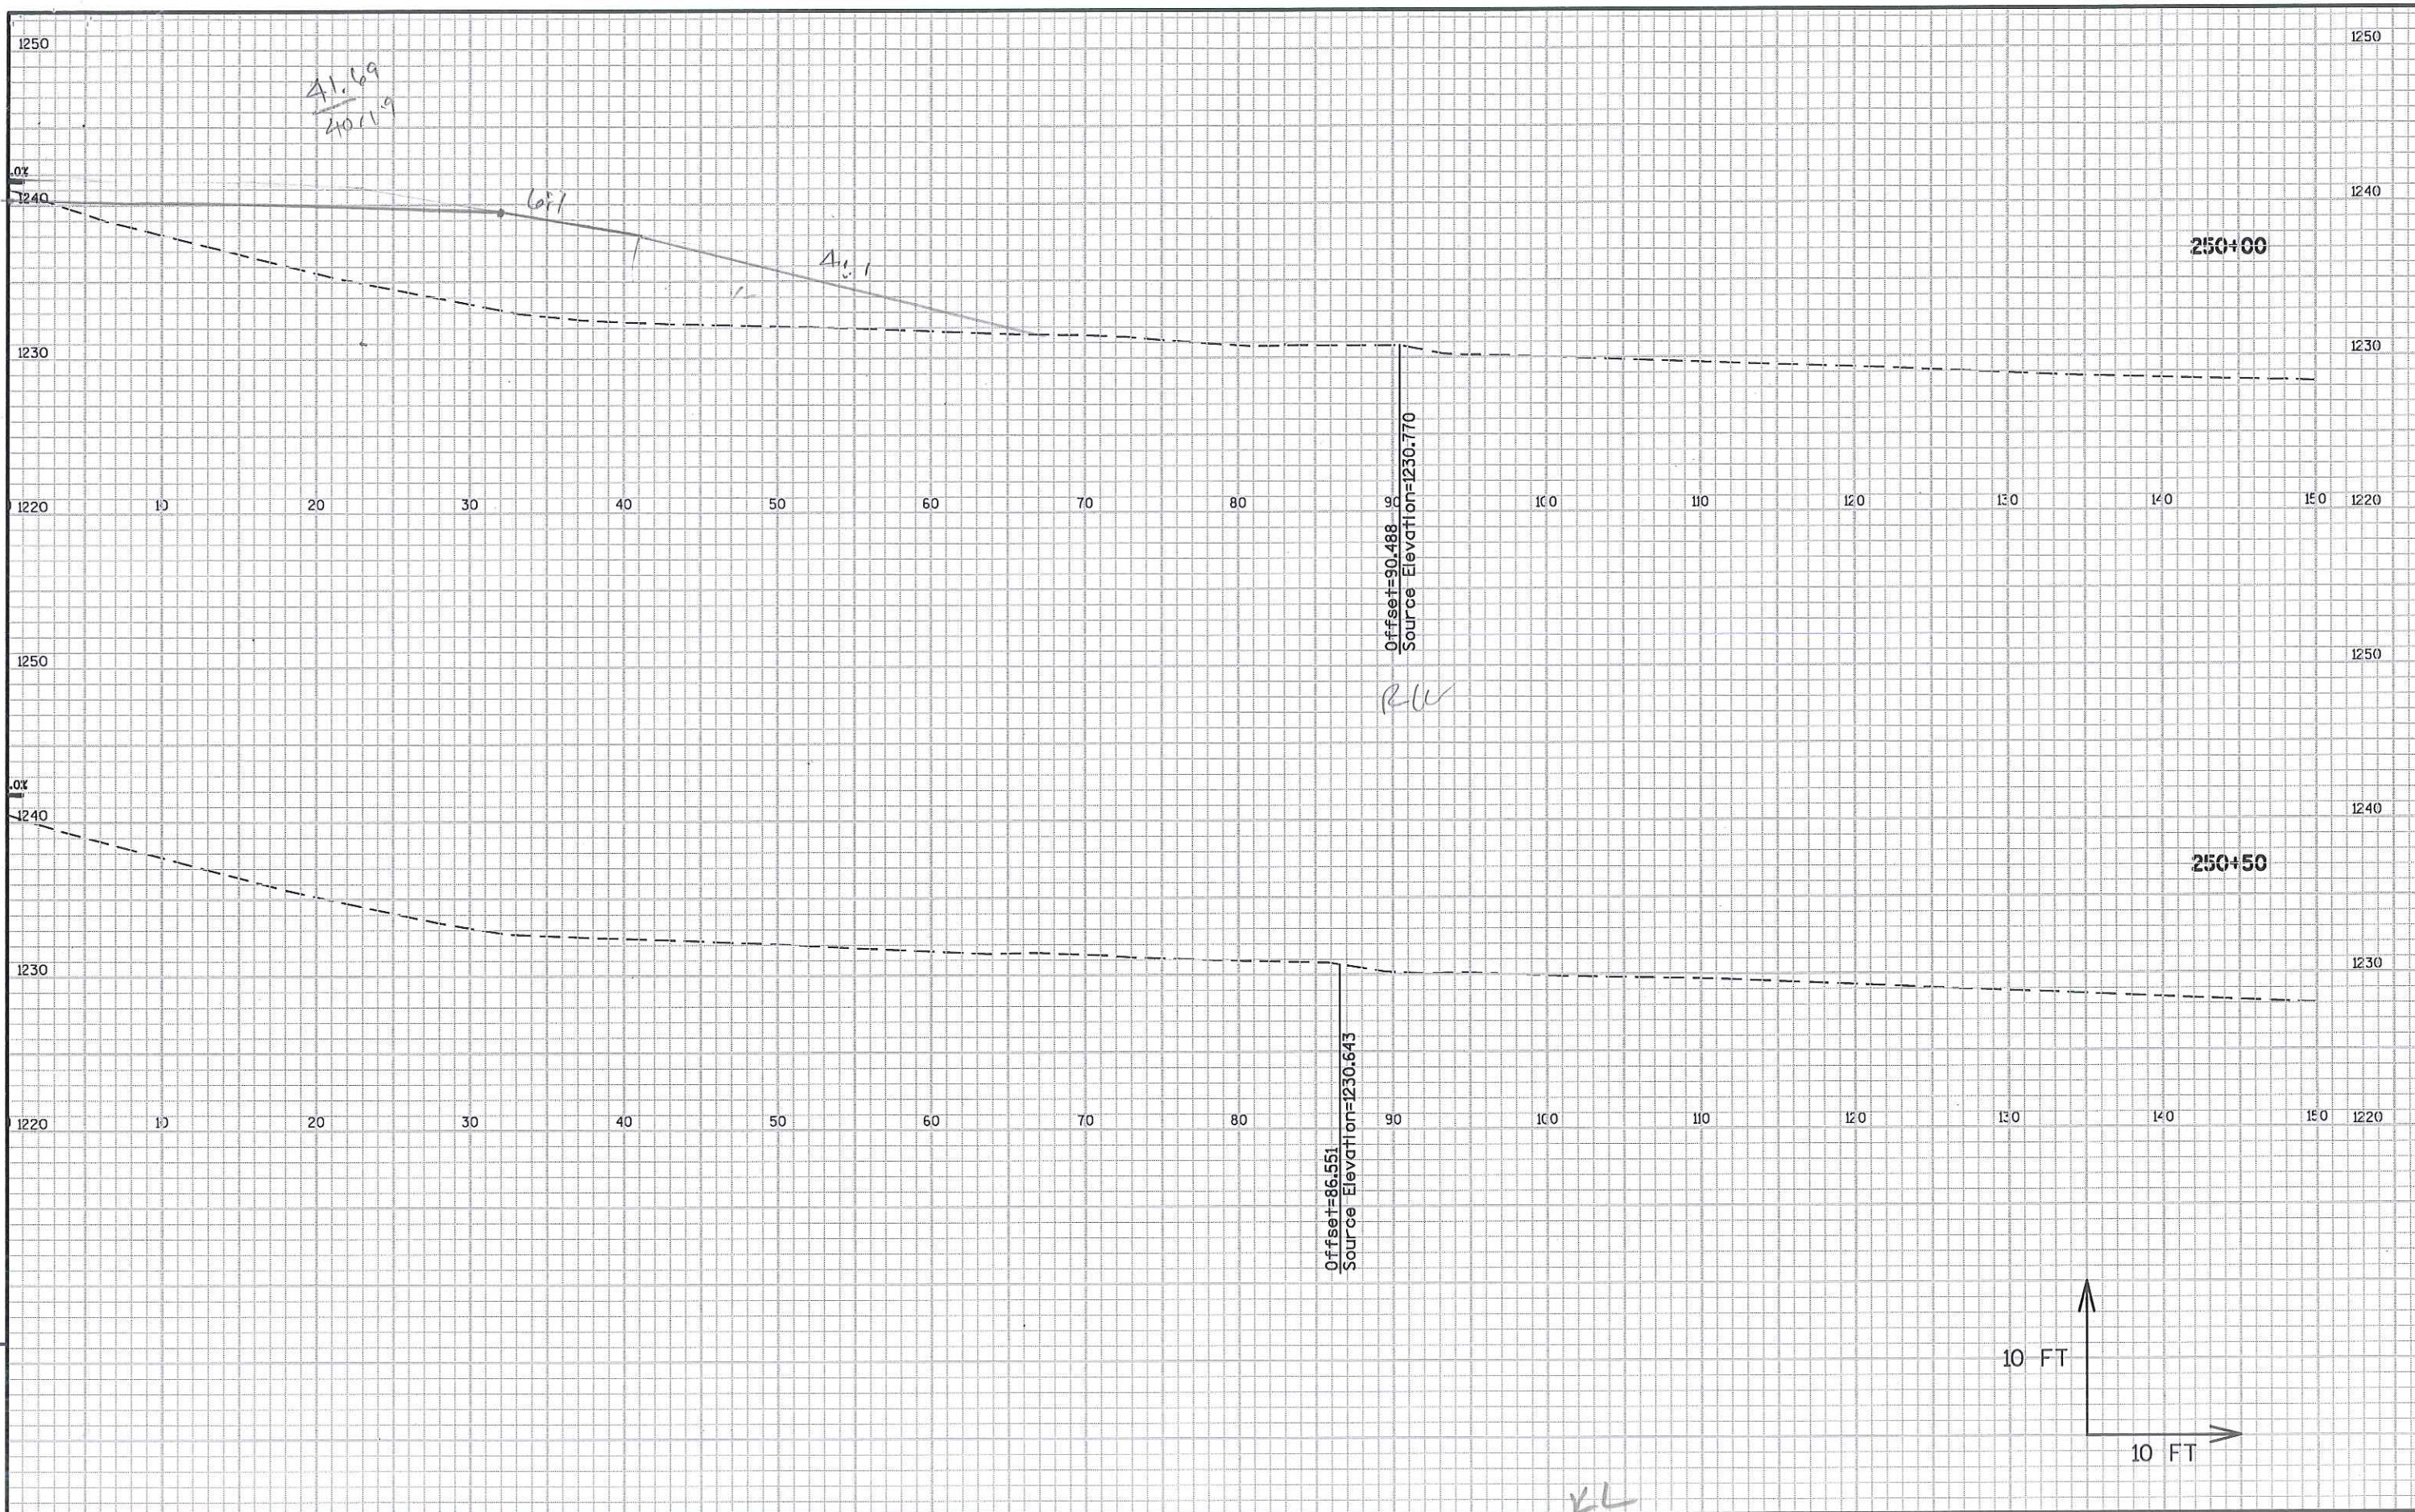

PROJECT NO:1021-01-70

HWY: STH 128

COUNTY: ST. CROIX

CROSS SECTIONS: SW RAMP - RW

SHEET 5

E

FILE NAME : N:\PDS\C3D\10210100\DESIGN\ALIPROF\ALIPROF-128-EXIST.DWG
LAYOUT NAME - SECTION SHEET - (21)


PLOT DATE : 11/13/2014 8:19 AM

PLOT BY : THAO, KOU

PLOT NAME :

PLOT SCALE : 1" = 10' -XREF

WISDOT/CADDs SHEET 49

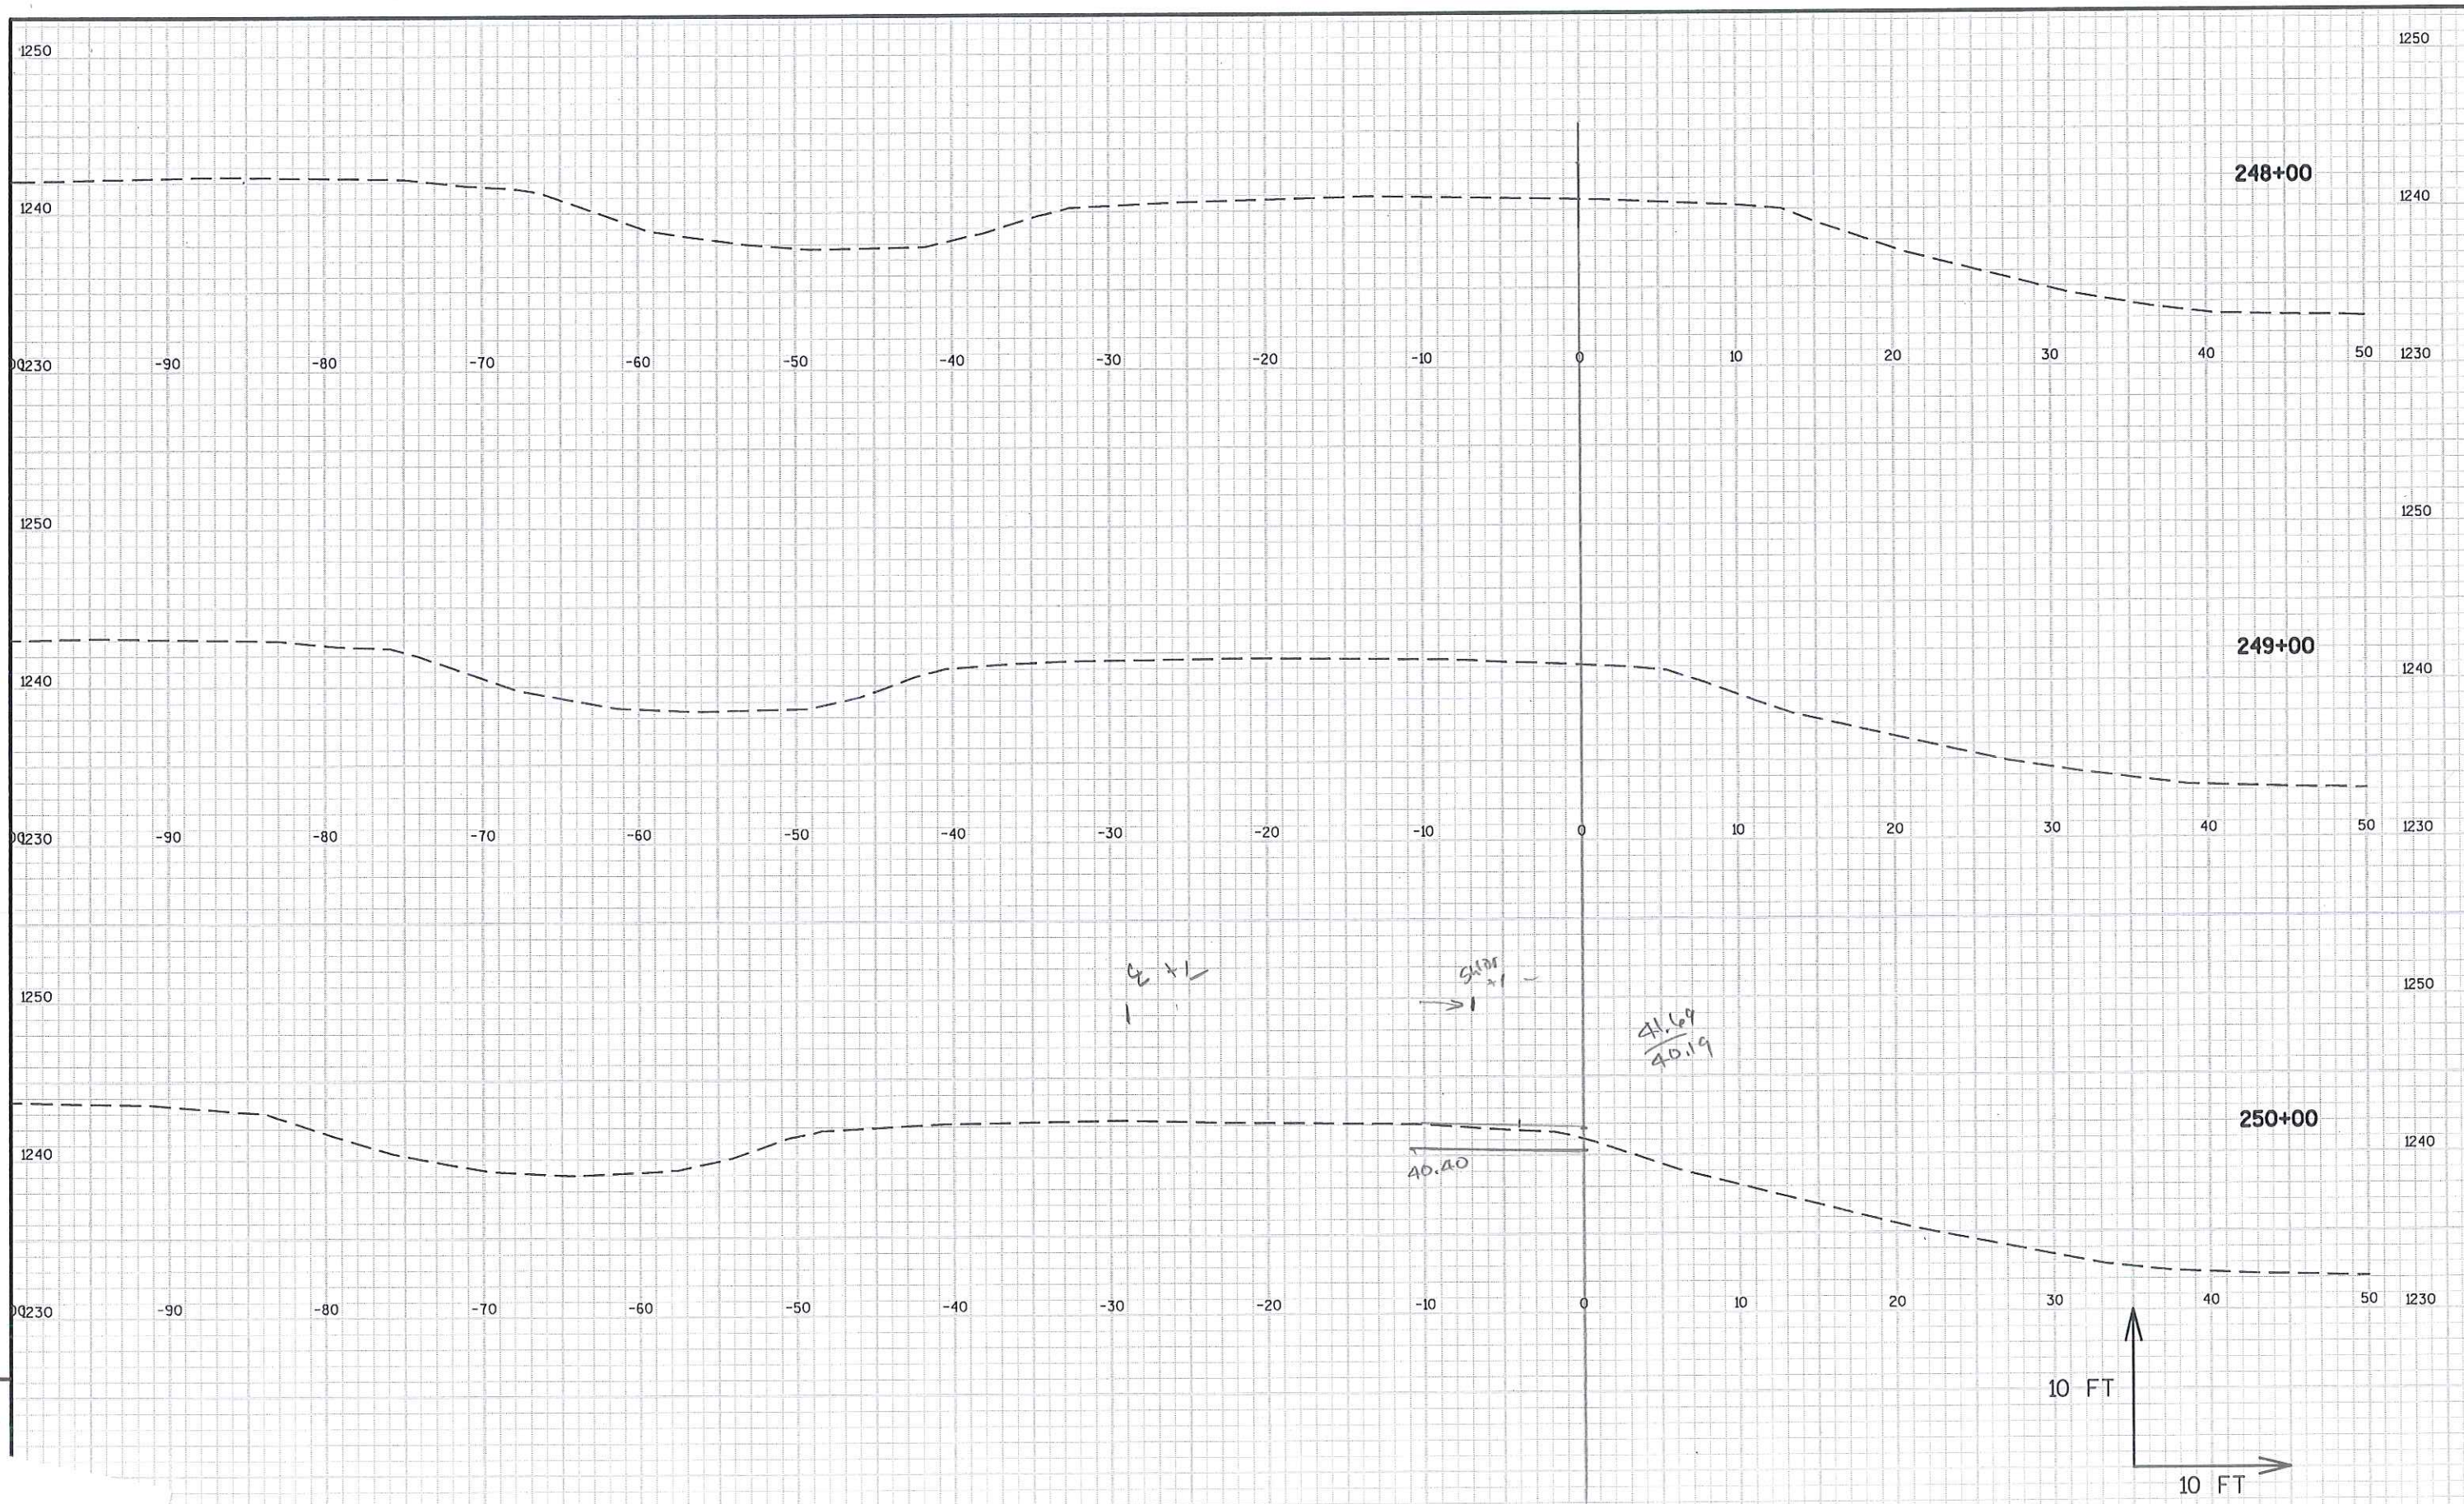



PROJECT NO:1021-01-70

HWY: STH 128

COUNTY: ST. CROIX

CROSS SECTIONS: SW RAMP - RW

SHEET 7

E

FILE NAME : N:\PDOS\C3D\10210100\DESIGN\ALIPROF\ALIPROF-128-EXIST.DWG
LAYOUT NAME - SECTION SHEET - (22)

PLOT DATE : 11/13/2014 8:19 AM

PLOT BY : THAO, KOU

PLOT NAME :

PLOT SCALE : 1" = 10' -XREF

WISDOT/CADDs SHEET 49



PROJECT NO:1021-01-70

HWY: STH 128

COUNTY: ST. CROIX

CROSS SECTIONS: SW RAMP - RW

SHEET 8

E

FILE NAME : N:\PDS\C3D\10210100\DESIGN\ALIPROF\ALIPROF-128-EXIST.DWG
LAYOUT NAME - SECTION SHEET - (23)


PLOT DATE : 11/13/2014 8:19 AM

PLOT BY : THAO, KOU

PLOT NAME :

PLOT SCALE : 1" = 10' -XREF

WISDOT/CADDs SHEET 49

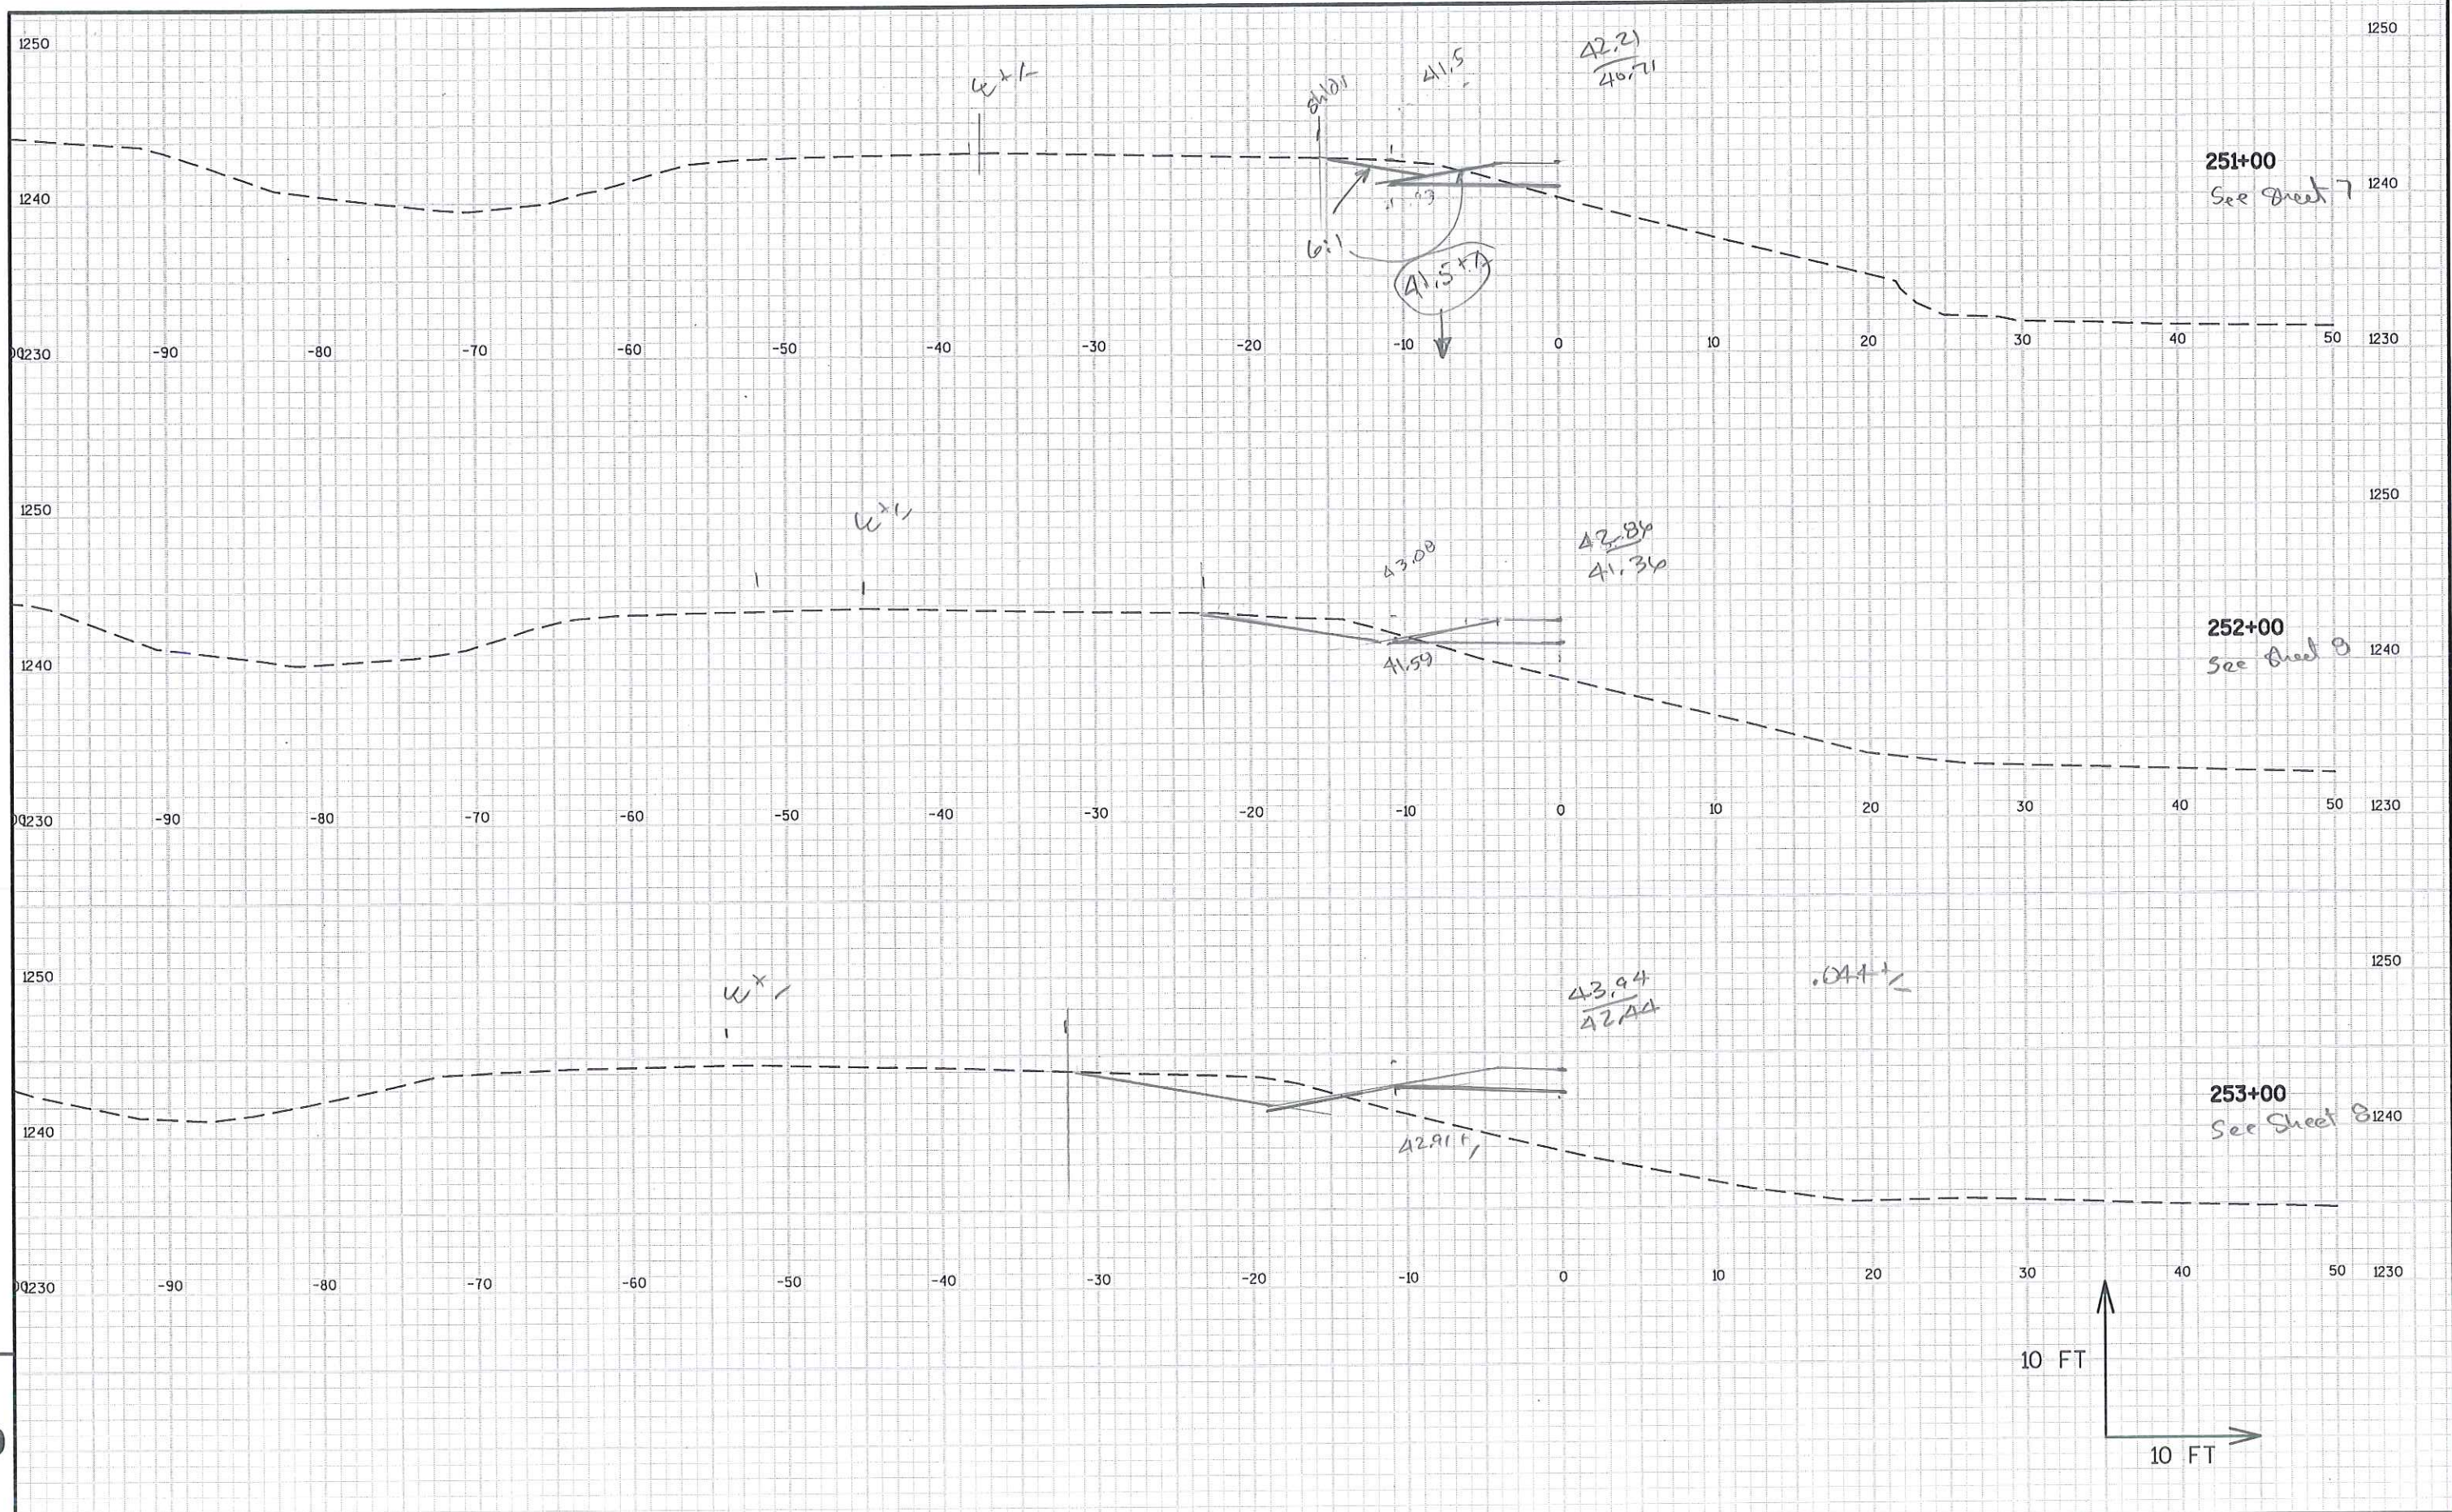

PROJECT NO:1021-01-70

HWY: STH 128 & 194

COUNTY: ST. CROIX

CROSS SECTIONS: SW RAMP

SHEET 9

E

FILE NAME : N:\PDS\C3D\10210100\DESIGN\ALIPROF\SCOPING\ALIPROF-128-KLE-CC2.DWG
LAYOUT NAME - SECTION SHEET - (44)

PLOT DATE : 1/6/2015 2:56 PM

PLOT BY : THAO, KOU

PLOT NAME :

PLOT SCALE : 1 IN:10 FT

WISDOT/CADDs SHEET 49



PROJECT NO:1021-01-70

HWY: STH 128

COUNTY: ST. CROIX

CROSS SECTIONS: SW RAMP - RW

SHEET 10

E

FILE NAME : N:\PD5\C3D\10210100\DESIGN\ALIPROF\ALIPROF-128-EXIST.DWG
LAYOUT NAME - SECTION SHEET - (24)

PLOT DATE : 11/13/2014 8:19 AM


PLOT BY : THAO, KOU

PLOT NAME :

PLOT SCALE : 1" = 10' XREF

WISDOT/CADDs SHEET 49

$C.I. = 26 + 15 = 41$

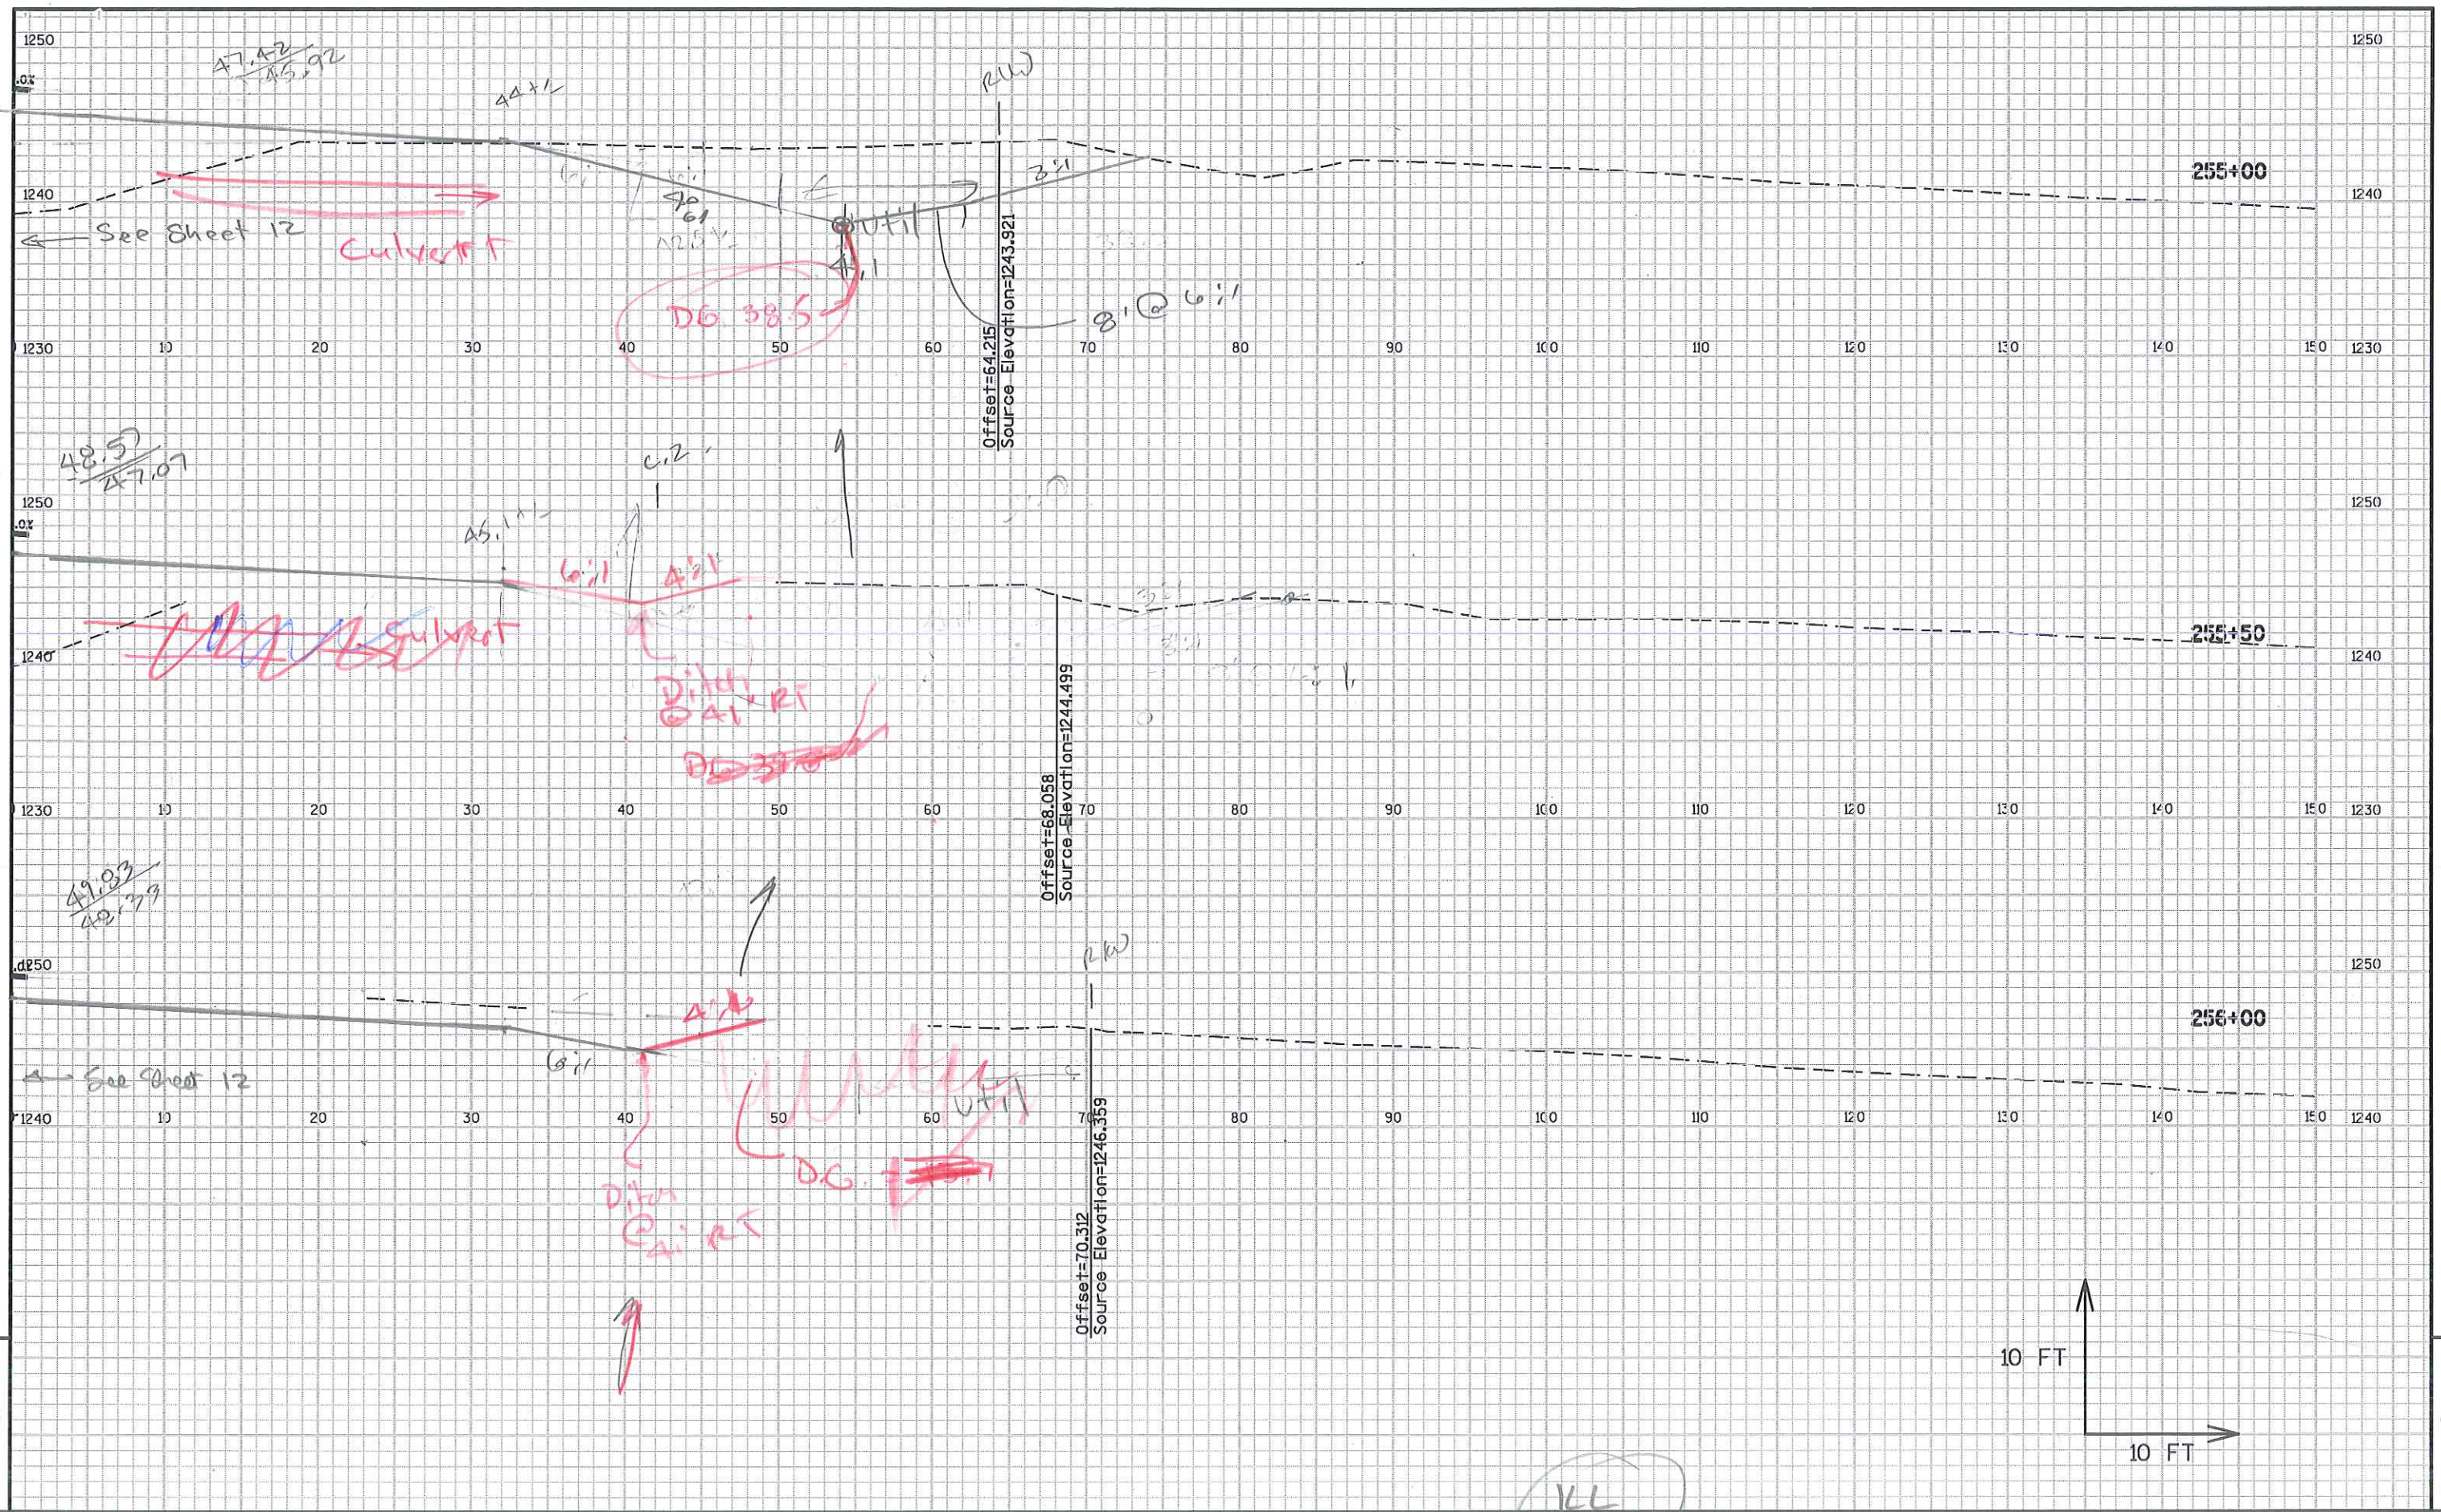

PROJECT NO:1021-01-70

HWY:STH 128

COUNTY:ST. CROIX

CROSS SECTIONS: SW RAMP - RW

SHEET 11

E

FILE NAME : N:\PDS\C3D\10210100\DESIGN\ALIPROF\ALIPROF-128-EXIST.DWG
LAYOUT NAME - SECTION SHEET - (25)


PLOT DATE : 11/13/2014 8:19 AM


PLOT BY : THAO, KOU


PLOT NAME :


PLOT SCALE : 1" = 10' XREF


WISDOT/CADDs SHEET 49

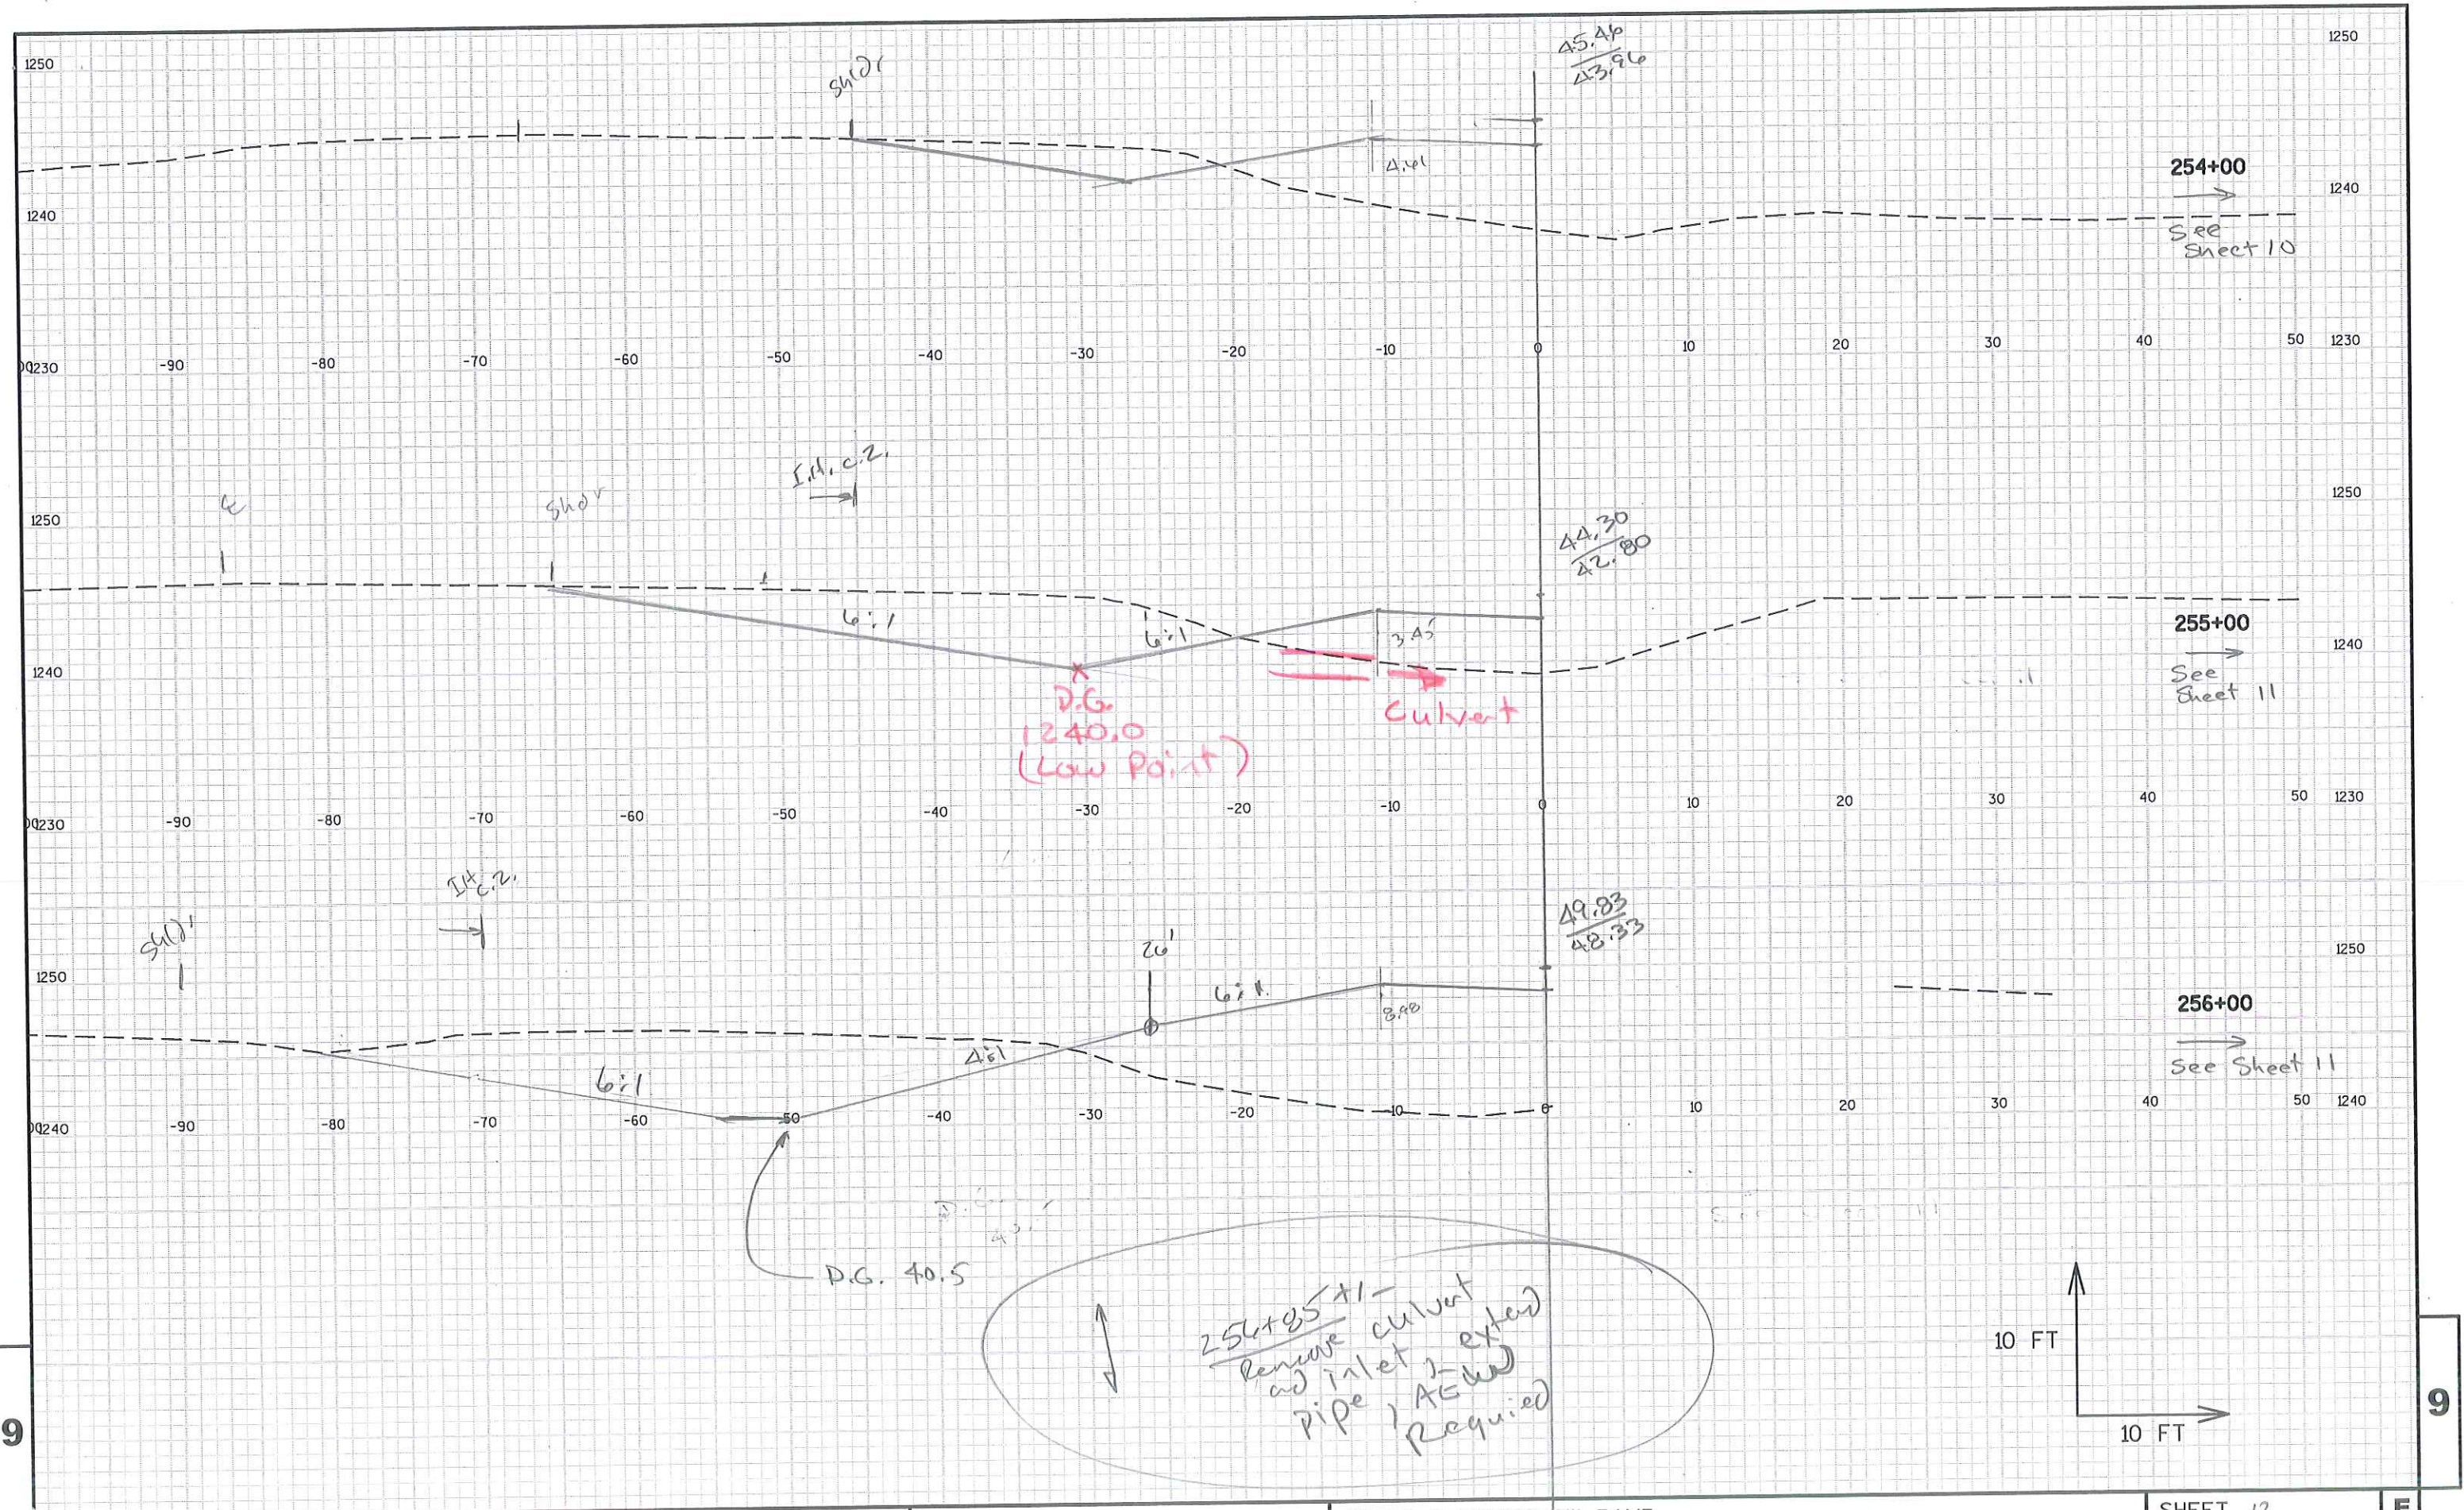

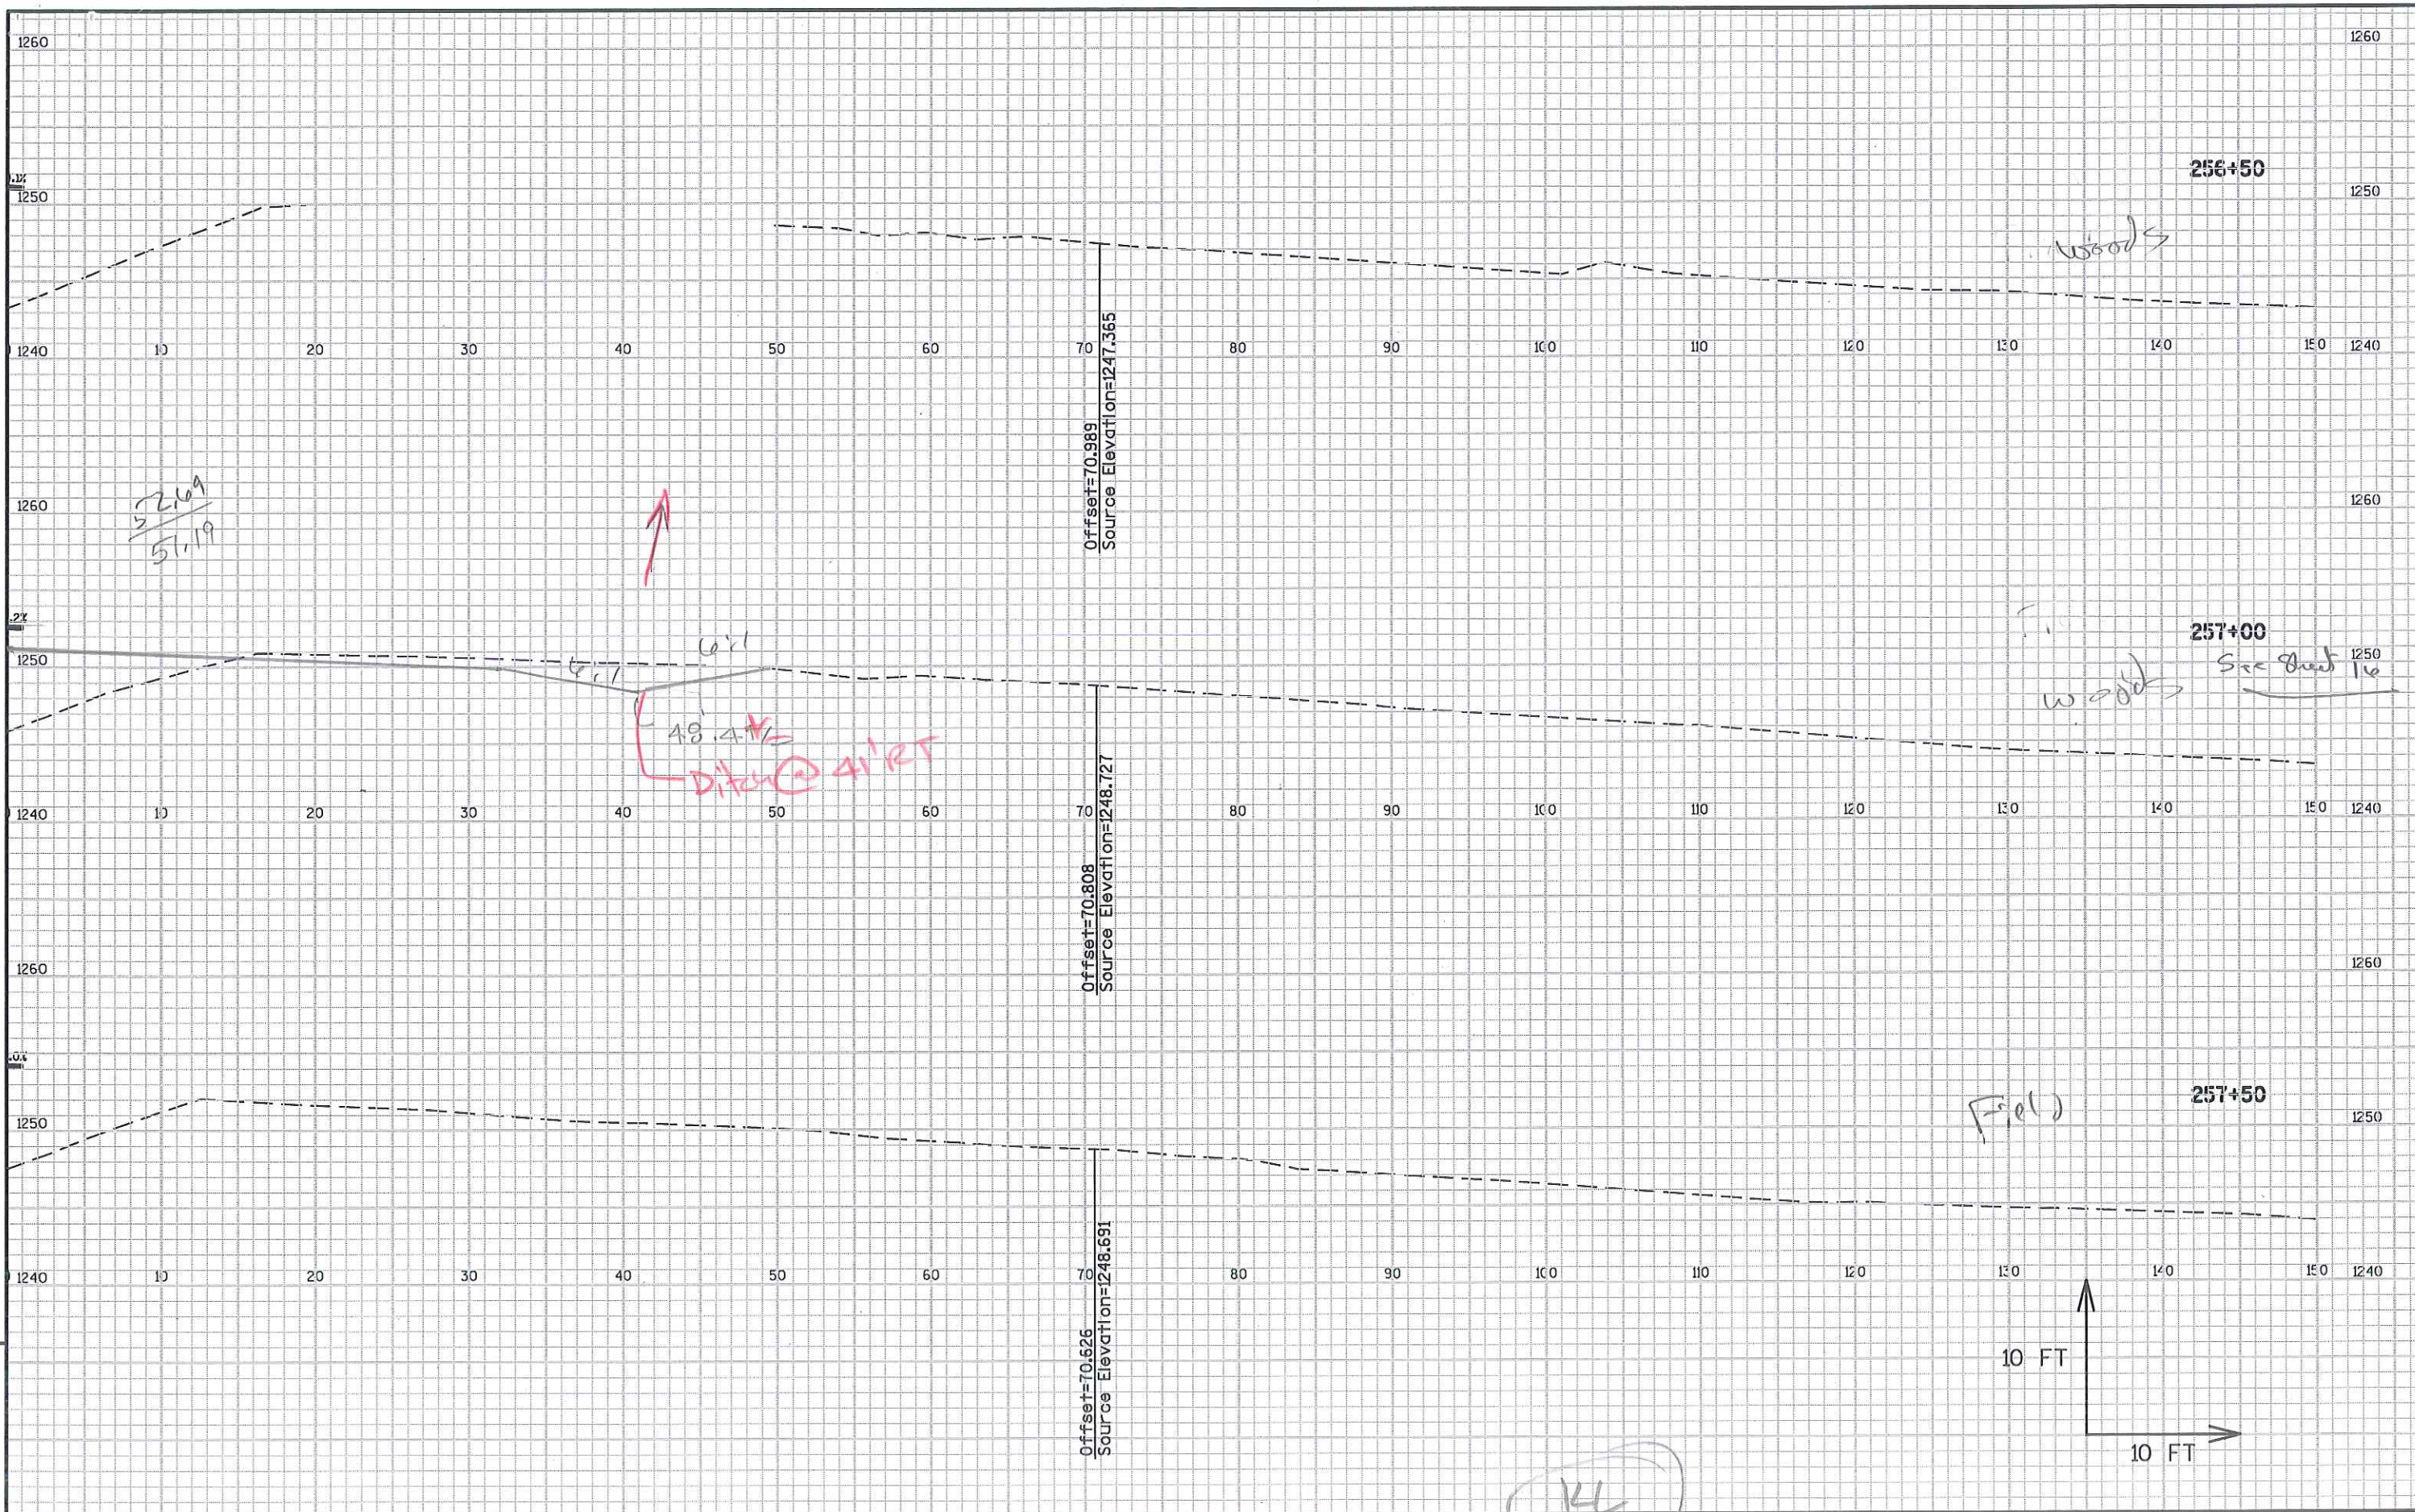

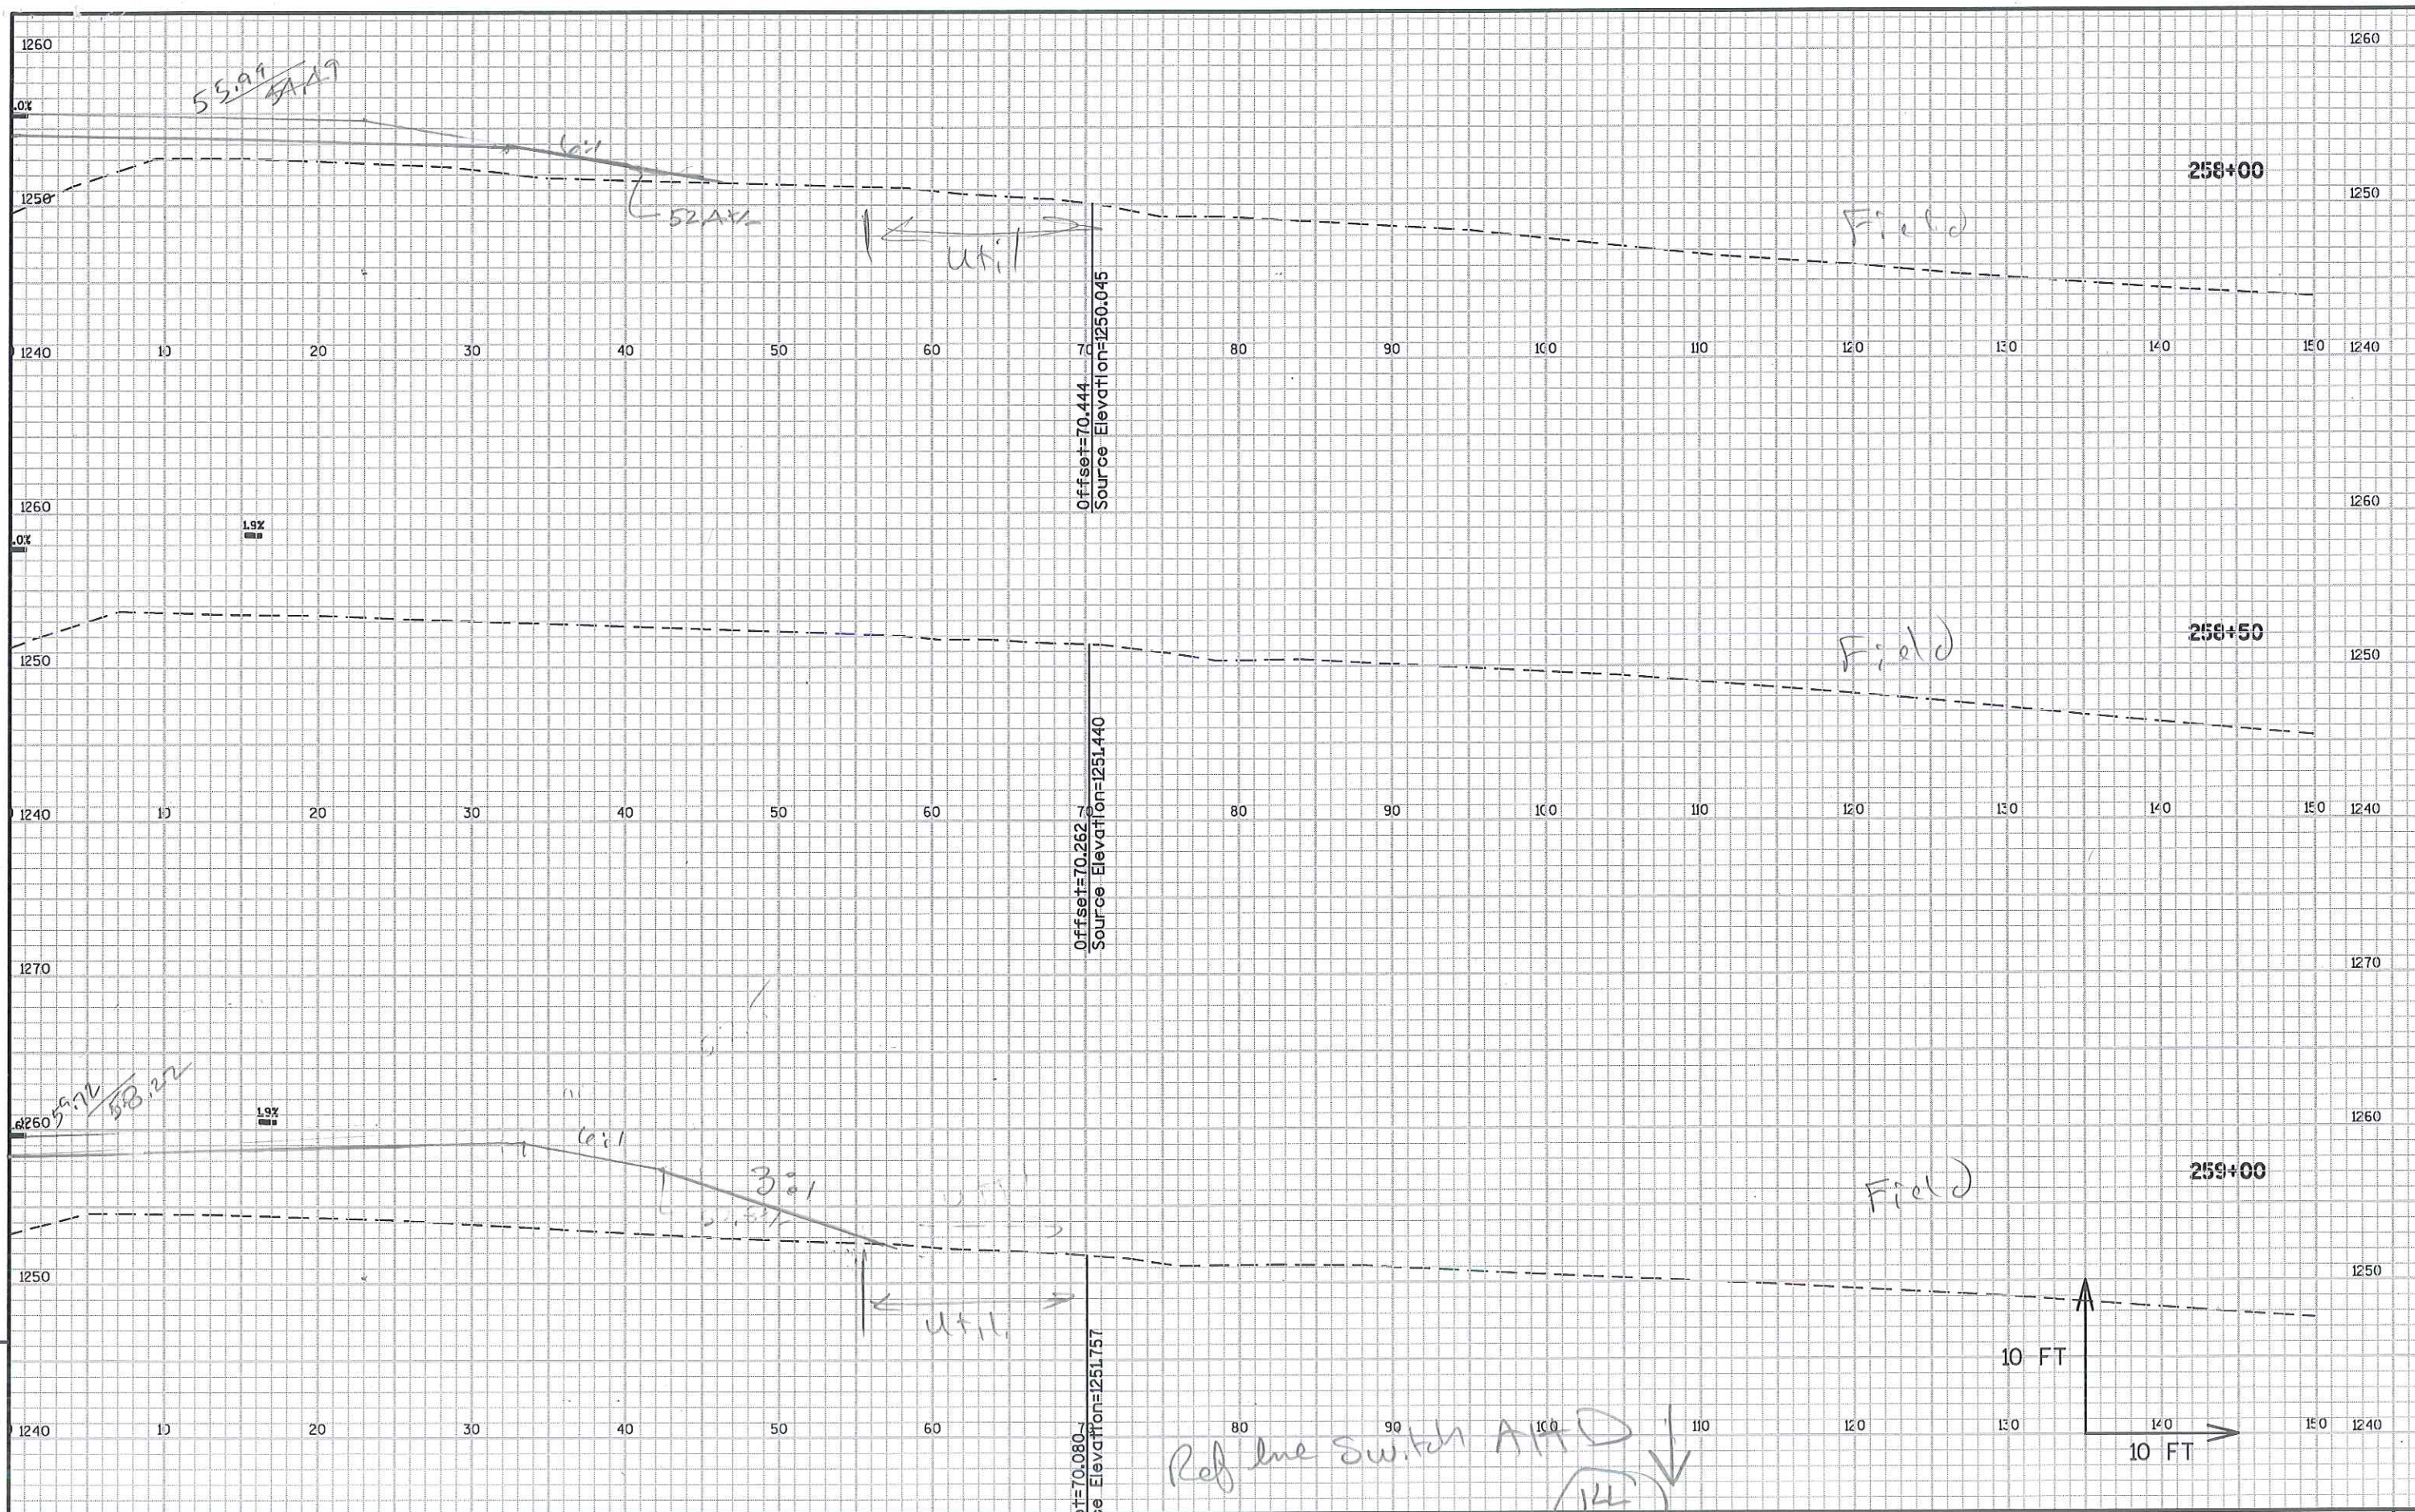

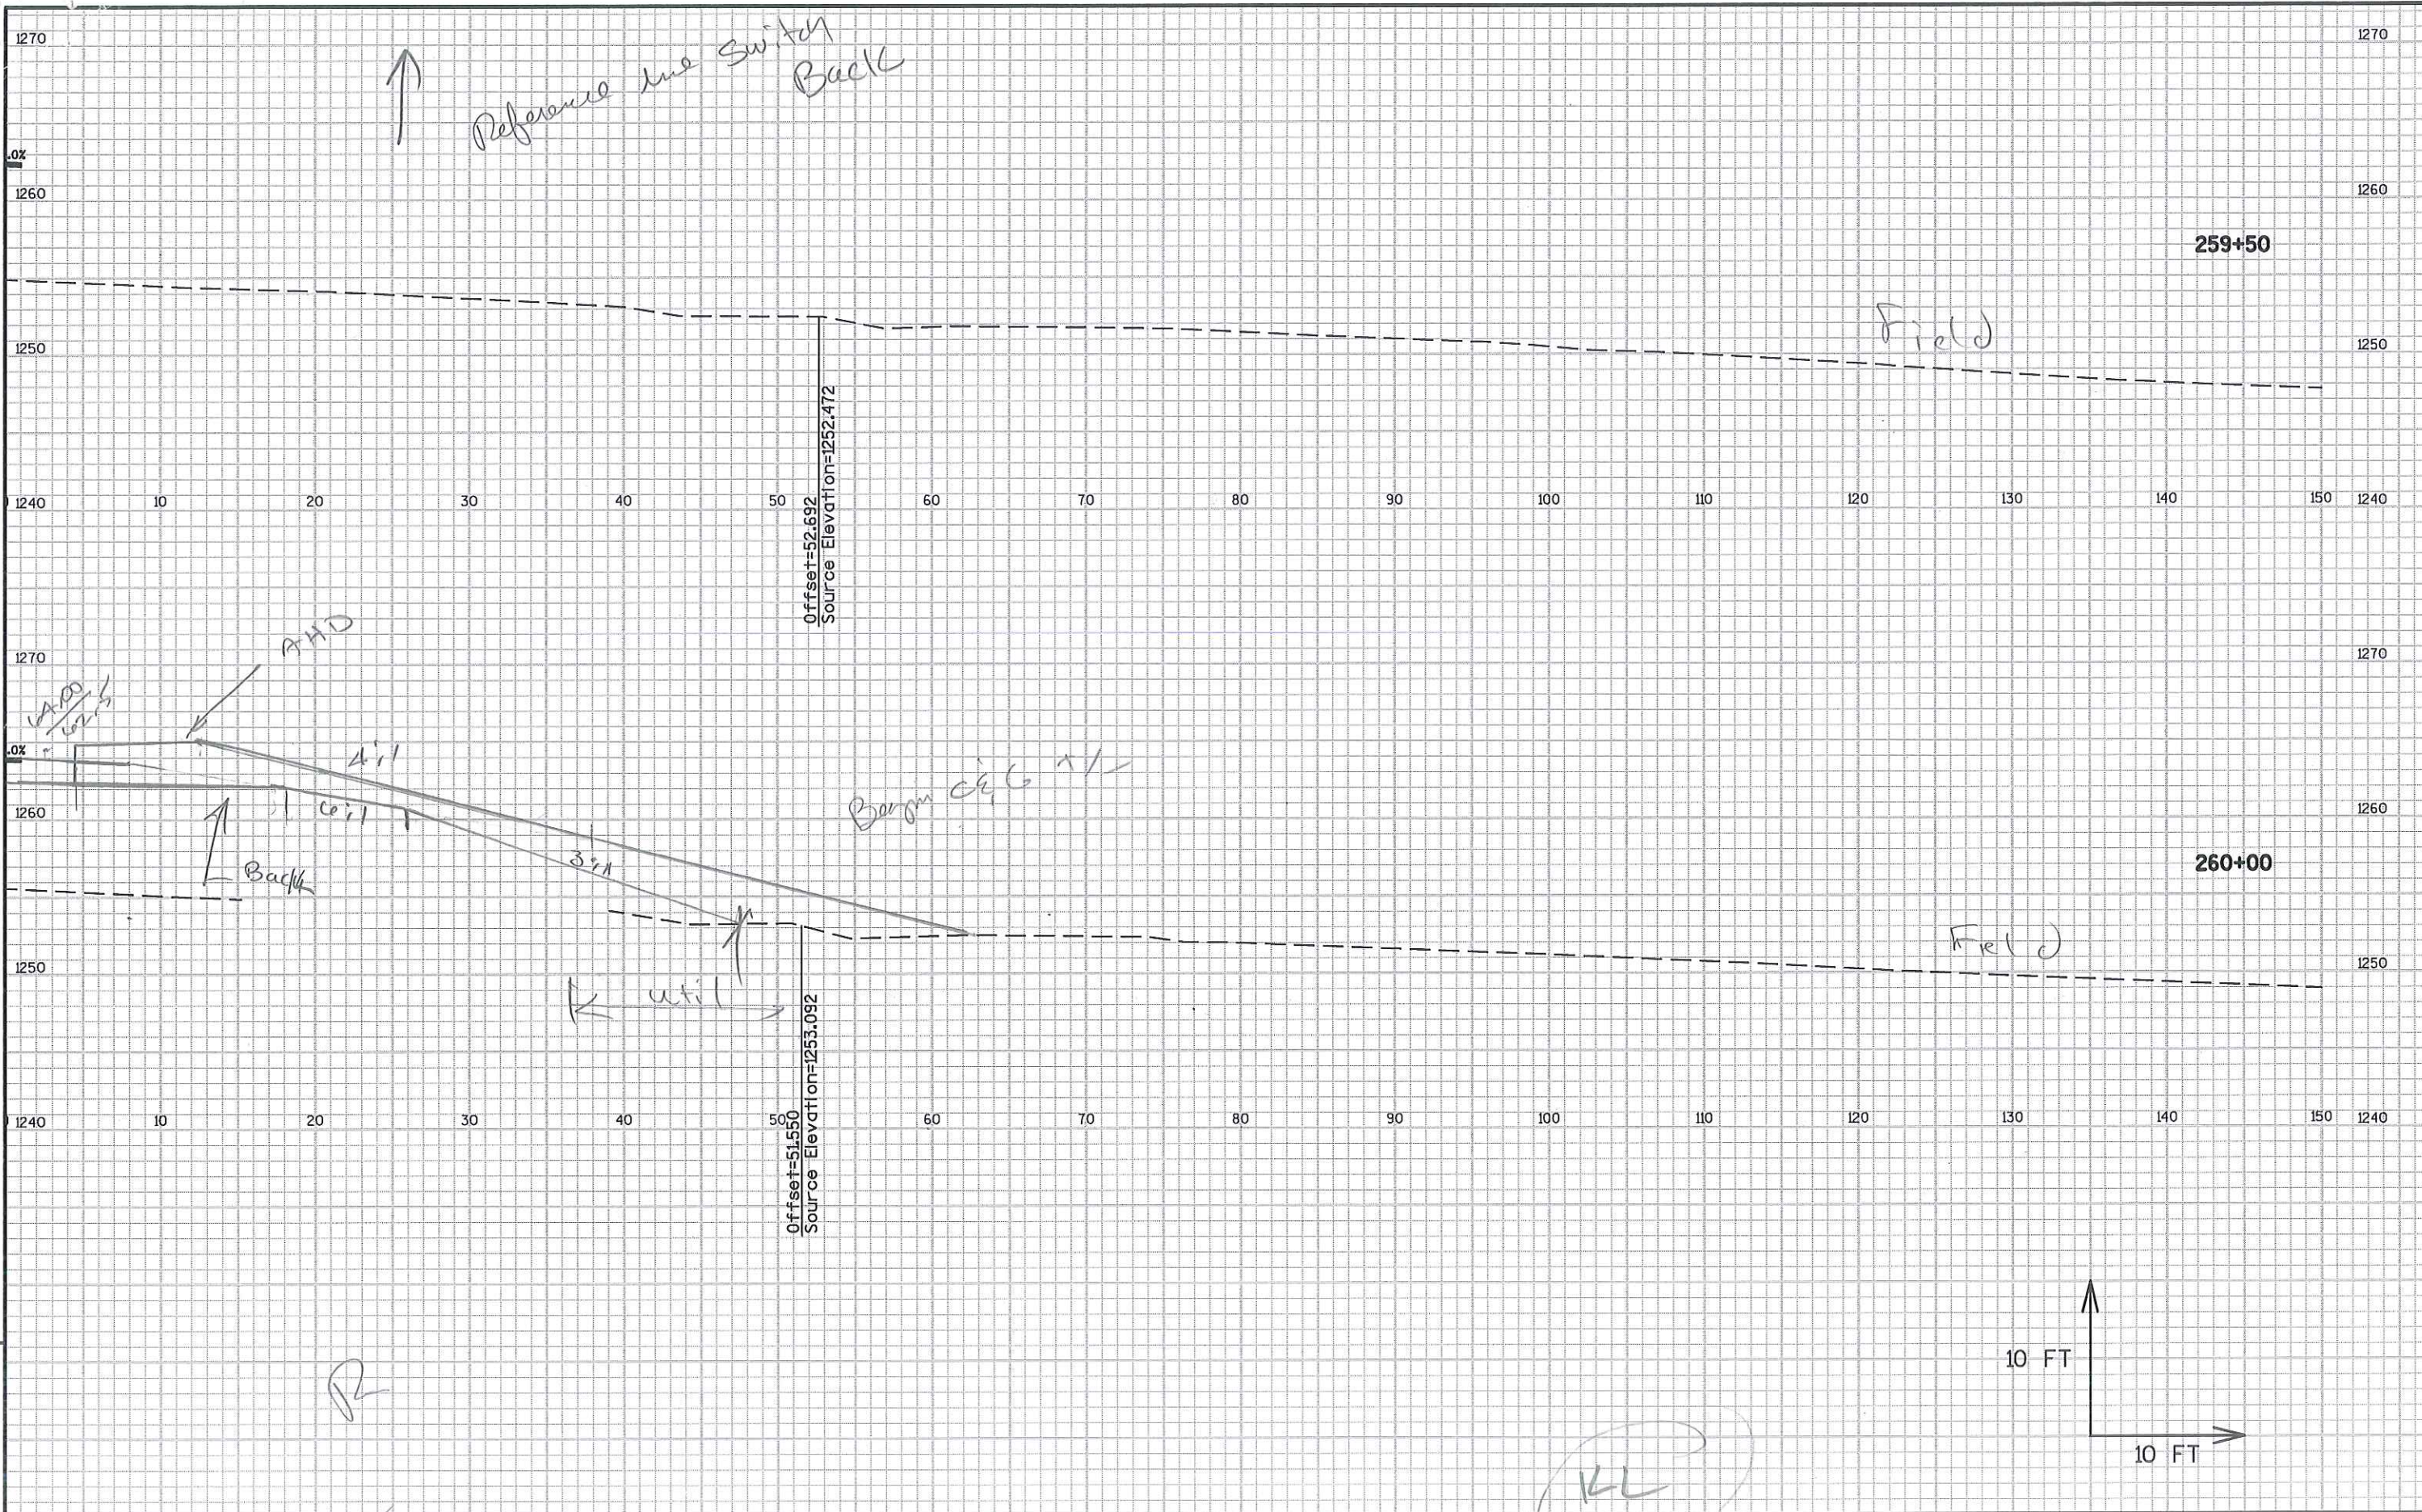

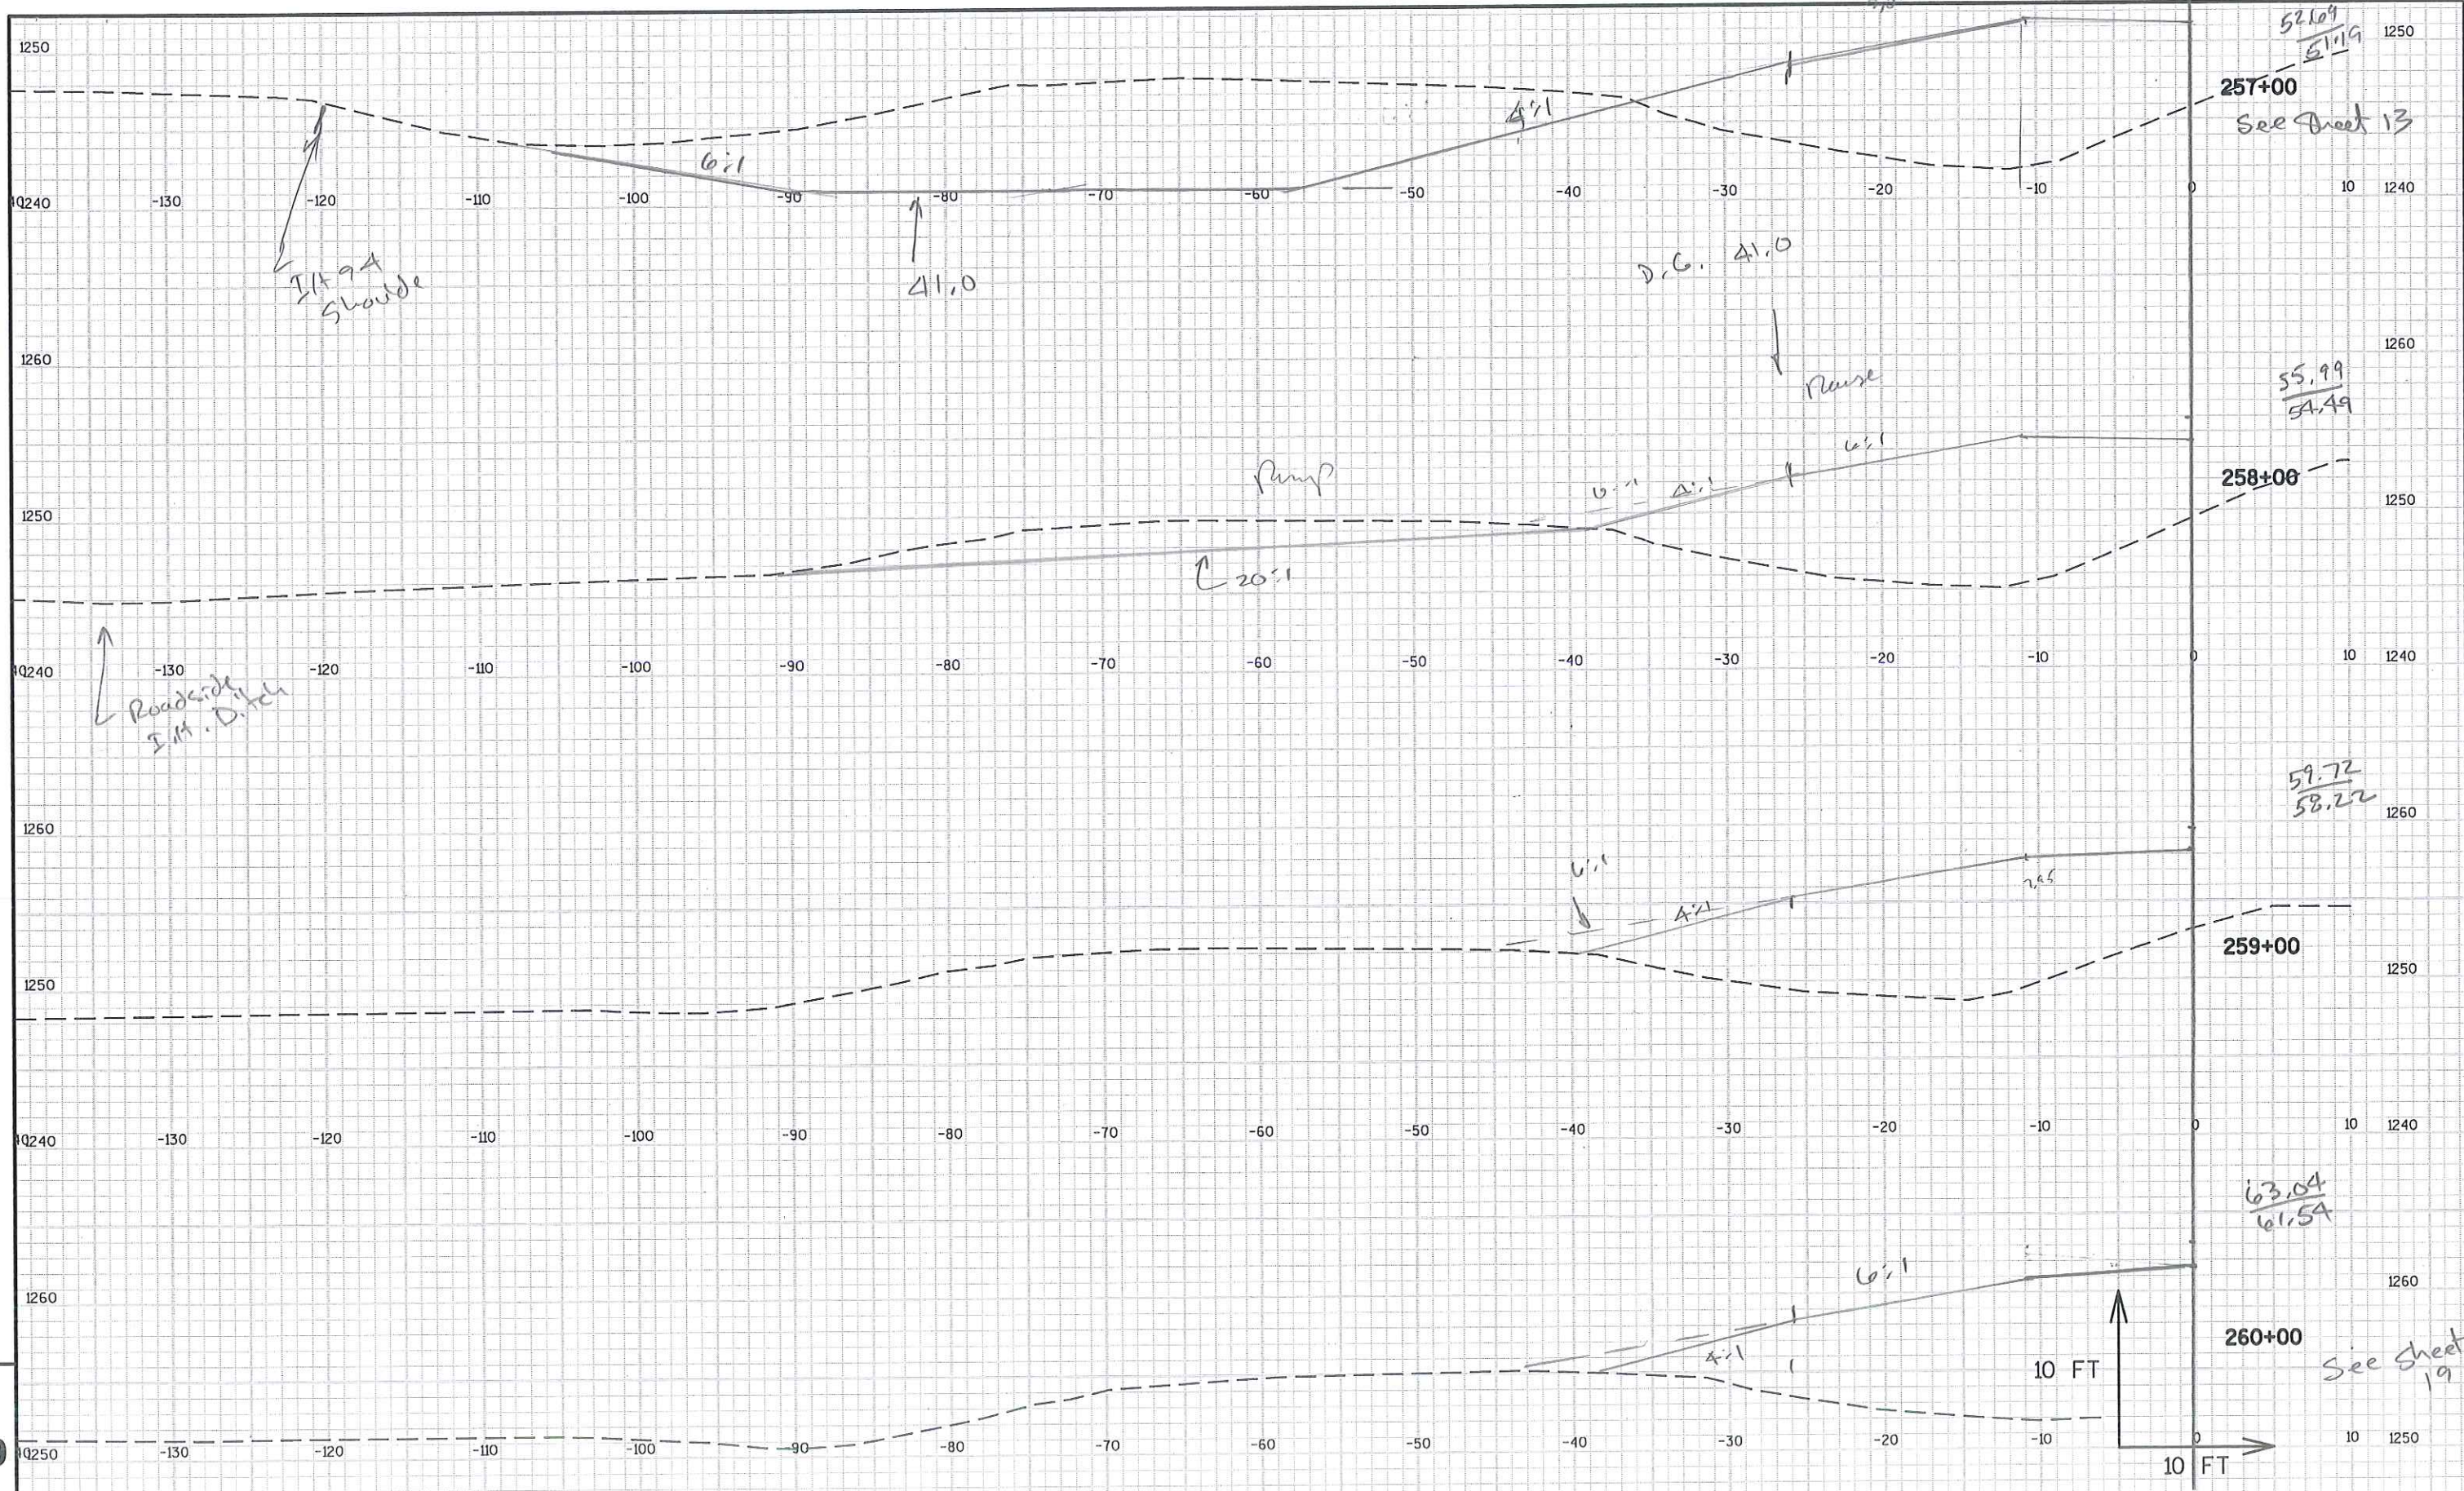

PROJECT NO:1021-01-70

HWY:STH 128 & 194

COUNTY:ST. CROIX

CROSS SECTIONS: SW RAMP

SHEET 16

E

FILE NAME : N:\PDS\C3D\10210100\DESIGN\ALIPROF\SCOPING\ALIPROF-128-KLE-CC2.DWG
LAYOUT NAME - SECTION SHEET - (46)


PLOT DATE : 1/6/2015 2:56 PM

PLOT BY : THAO, KOU

PLOT NAME :

PLOT SCALE : 1 IN:10 FT

WISDOT/CADDs SHEET 49

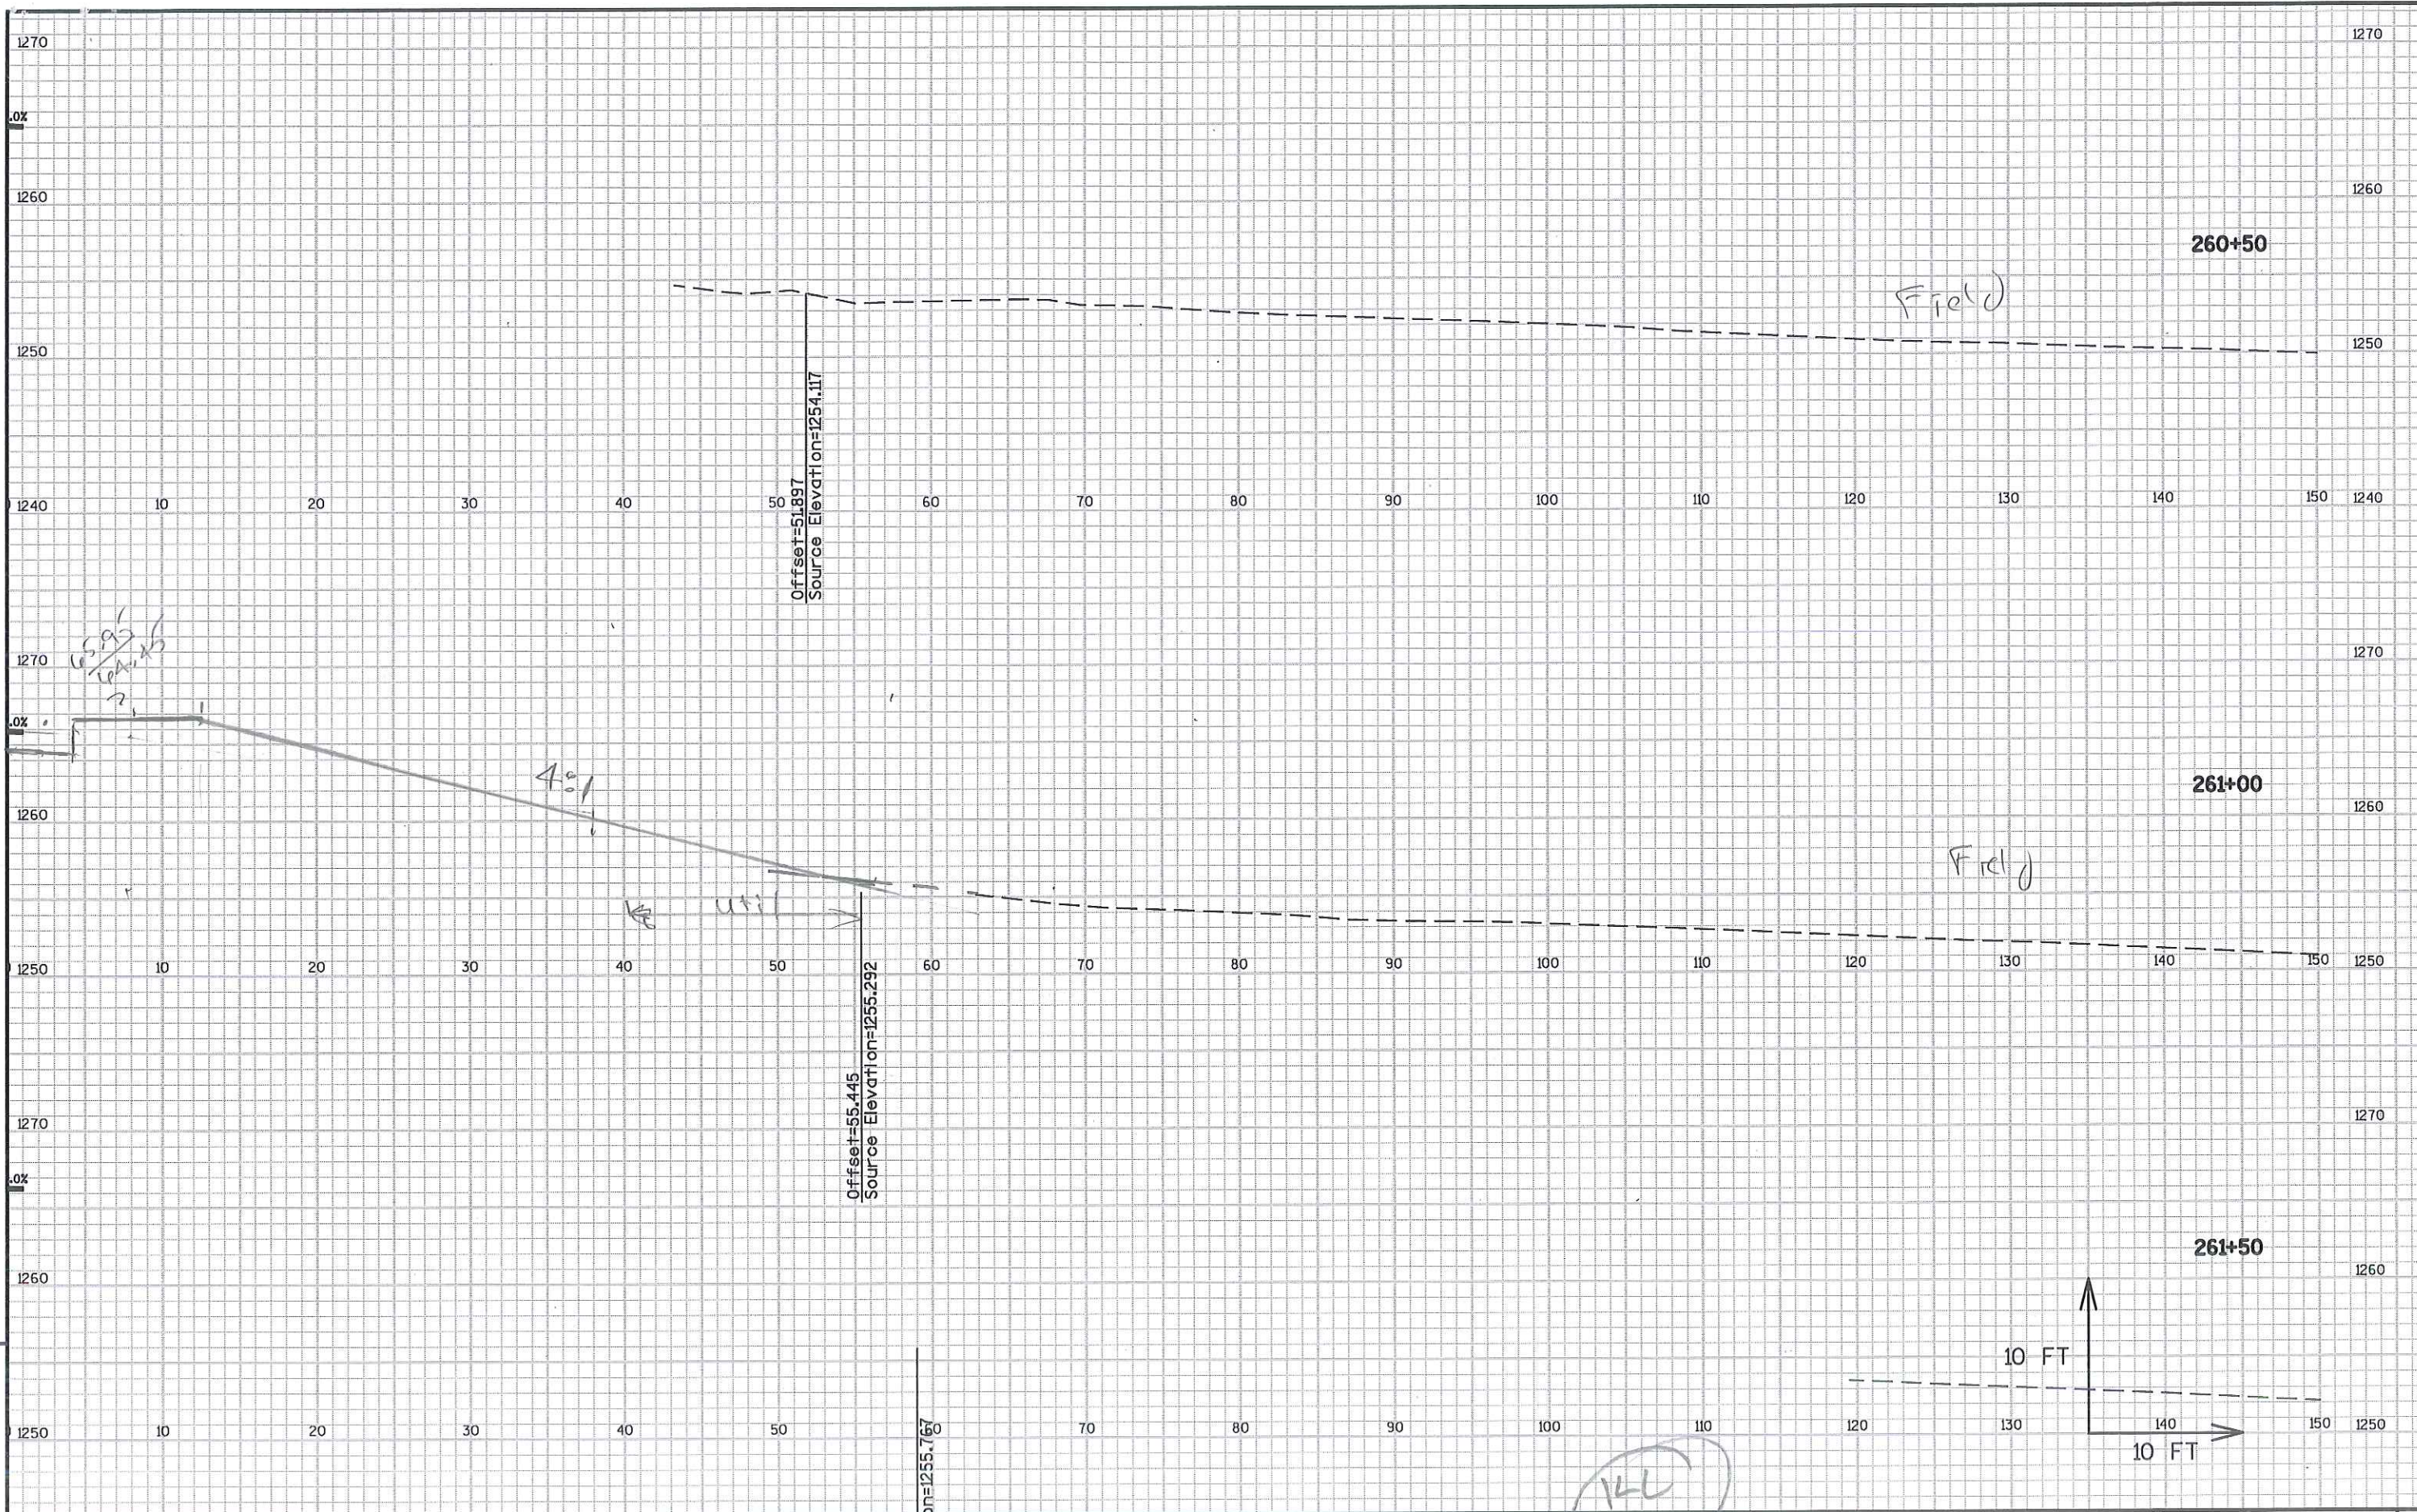





Lee





9

9


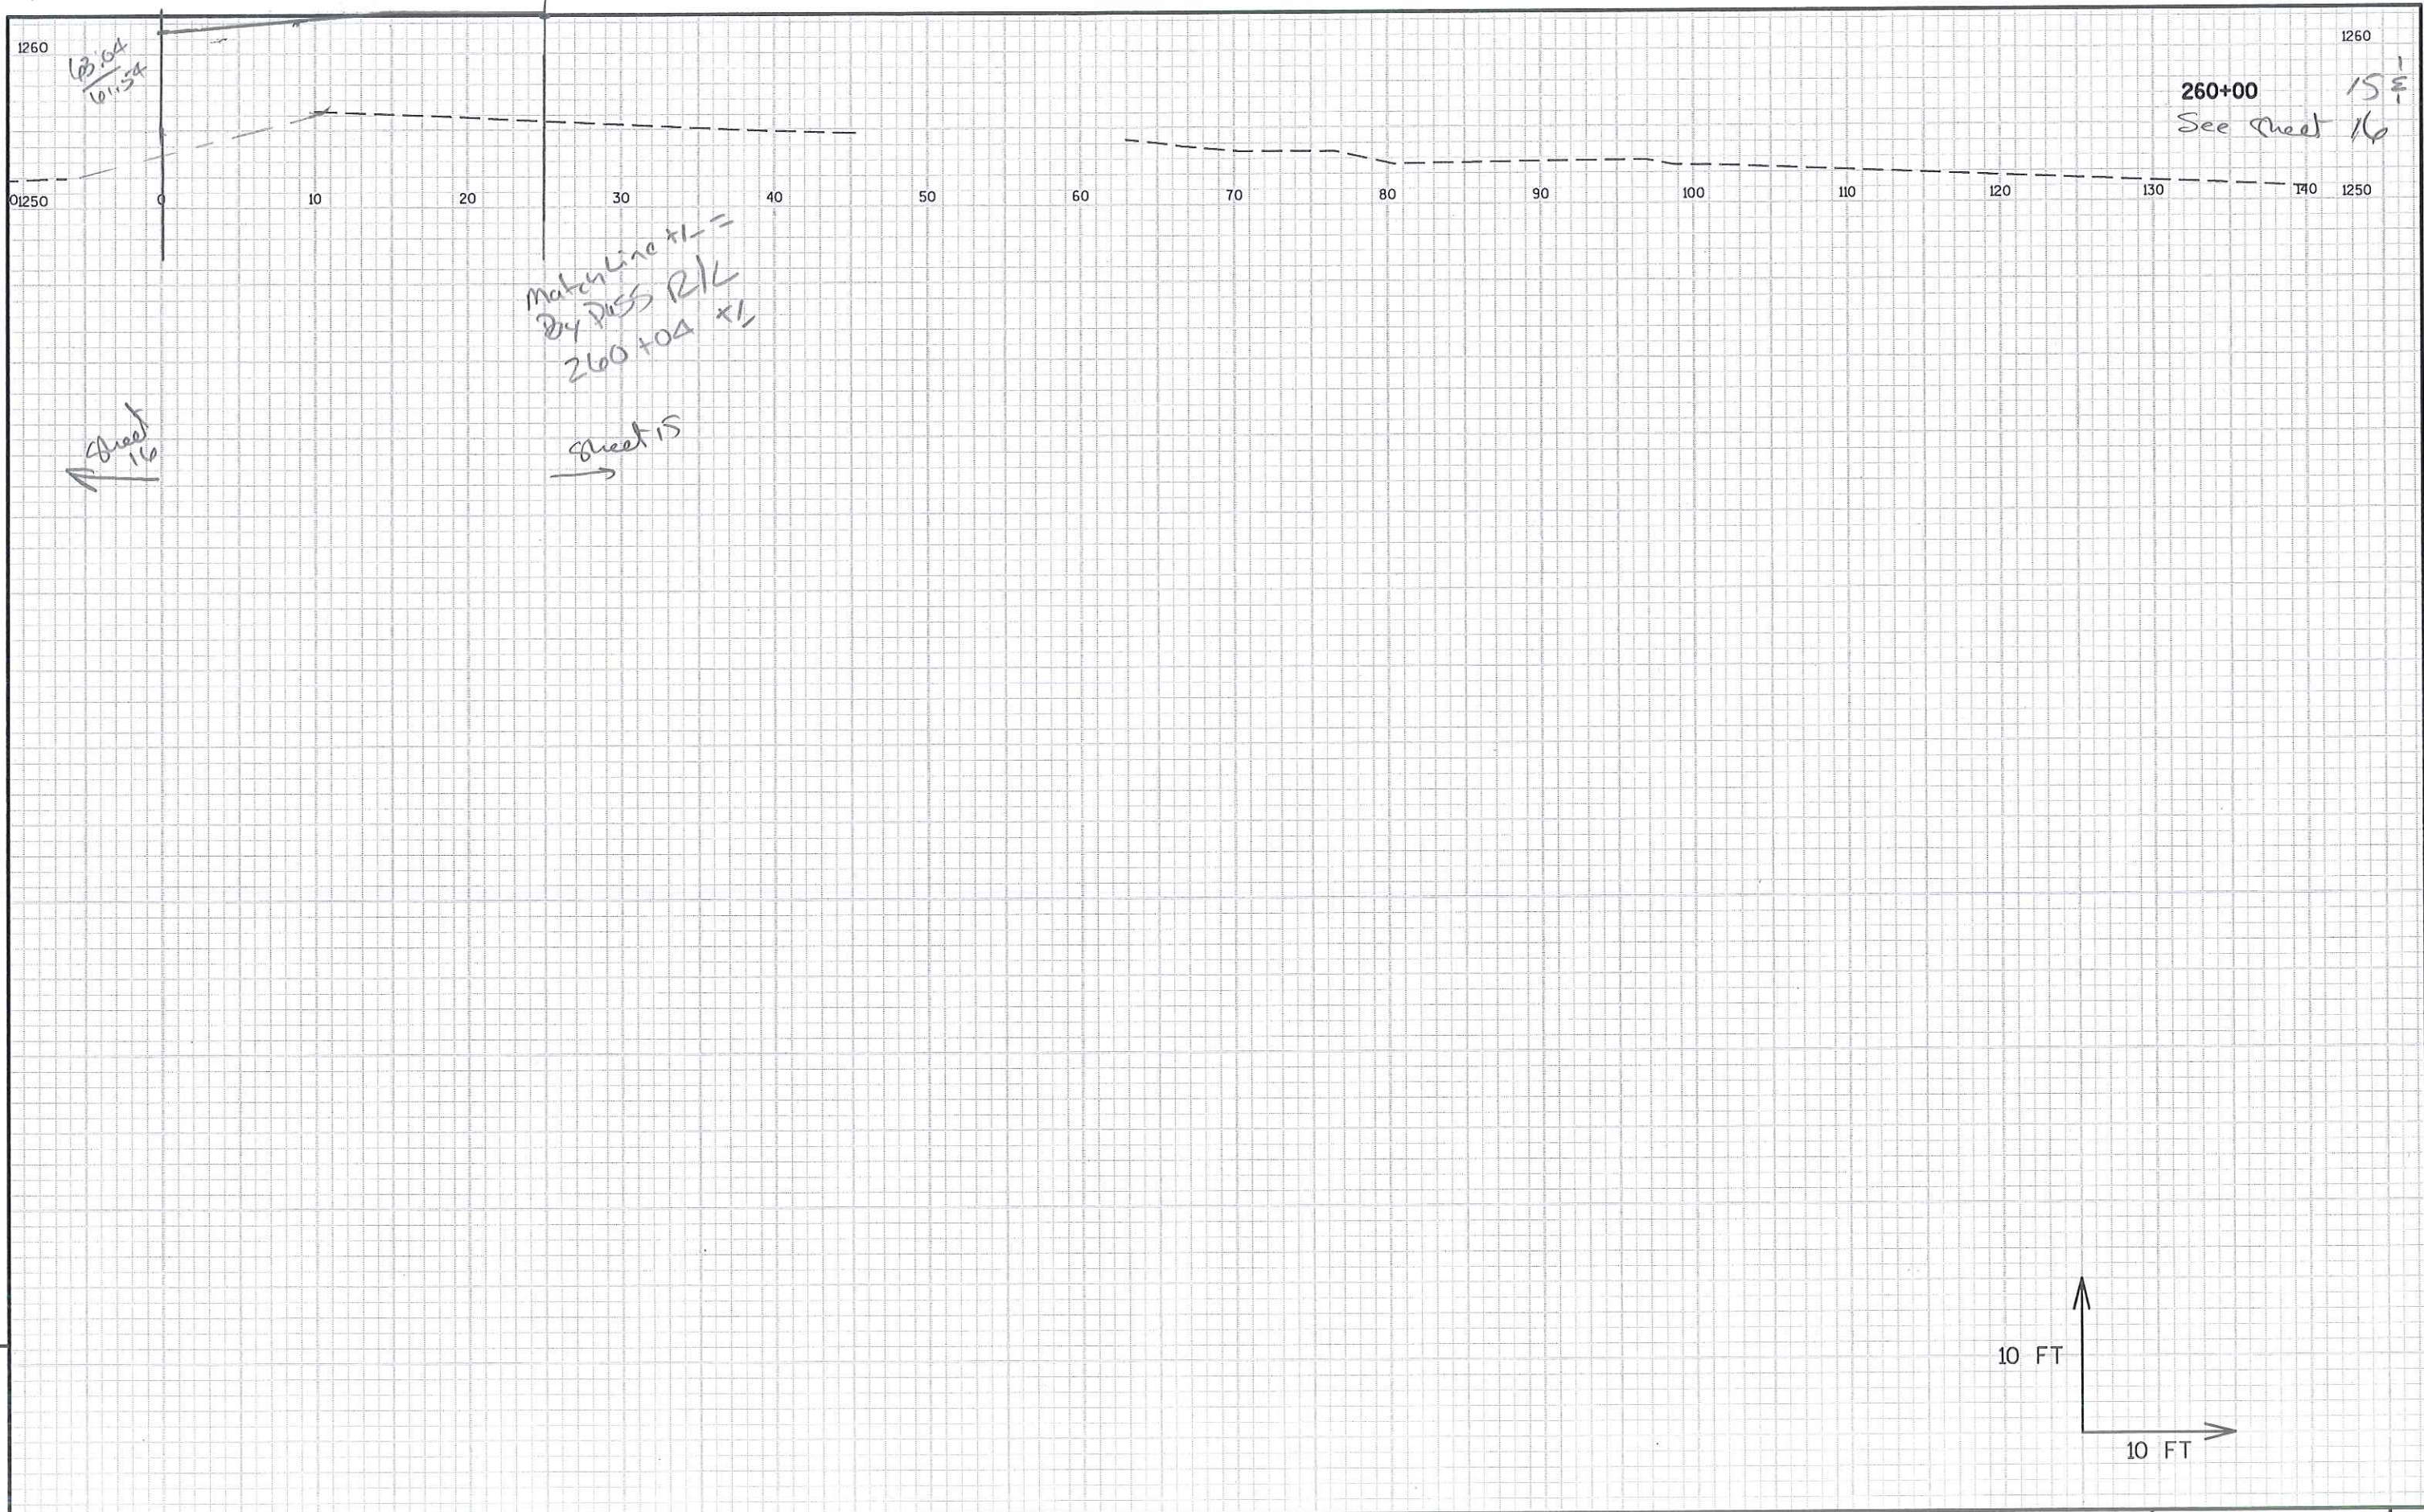


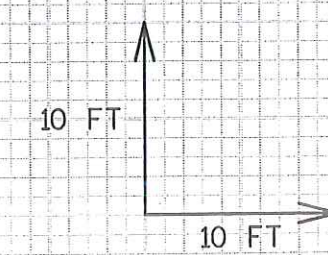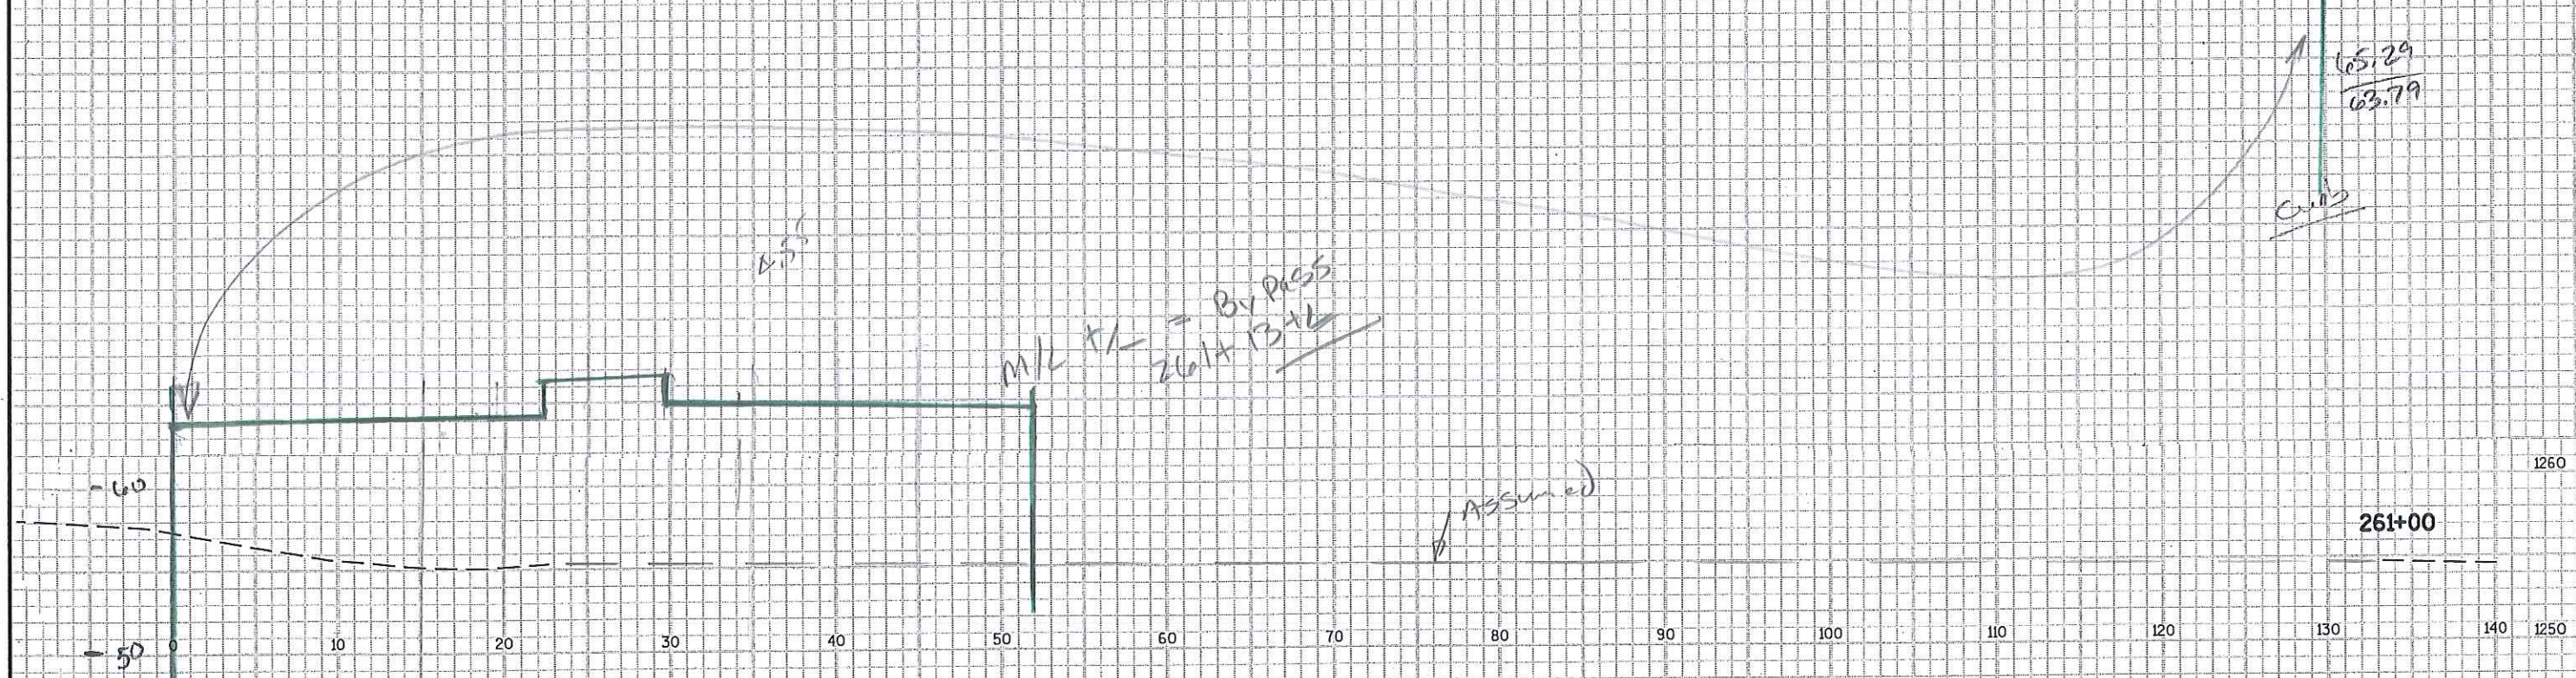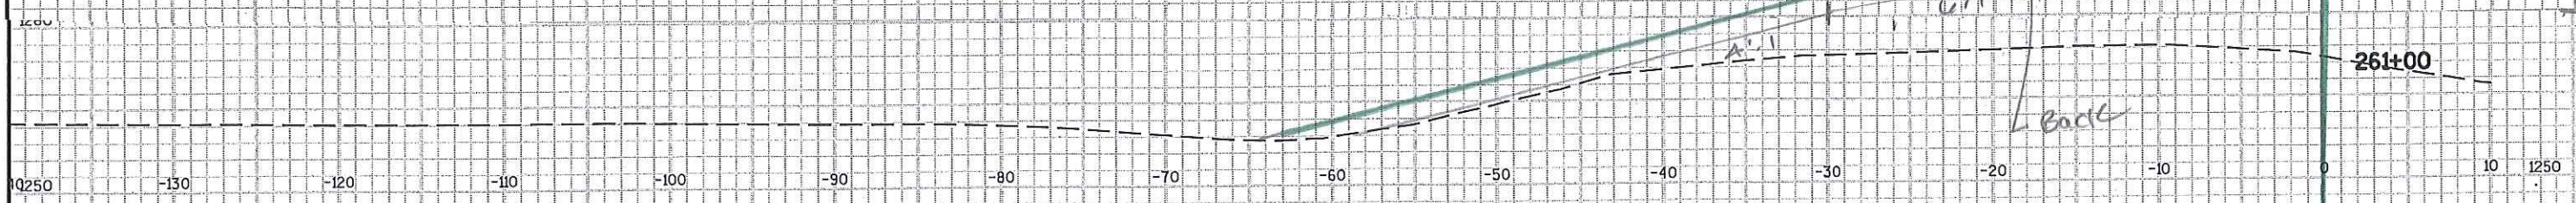

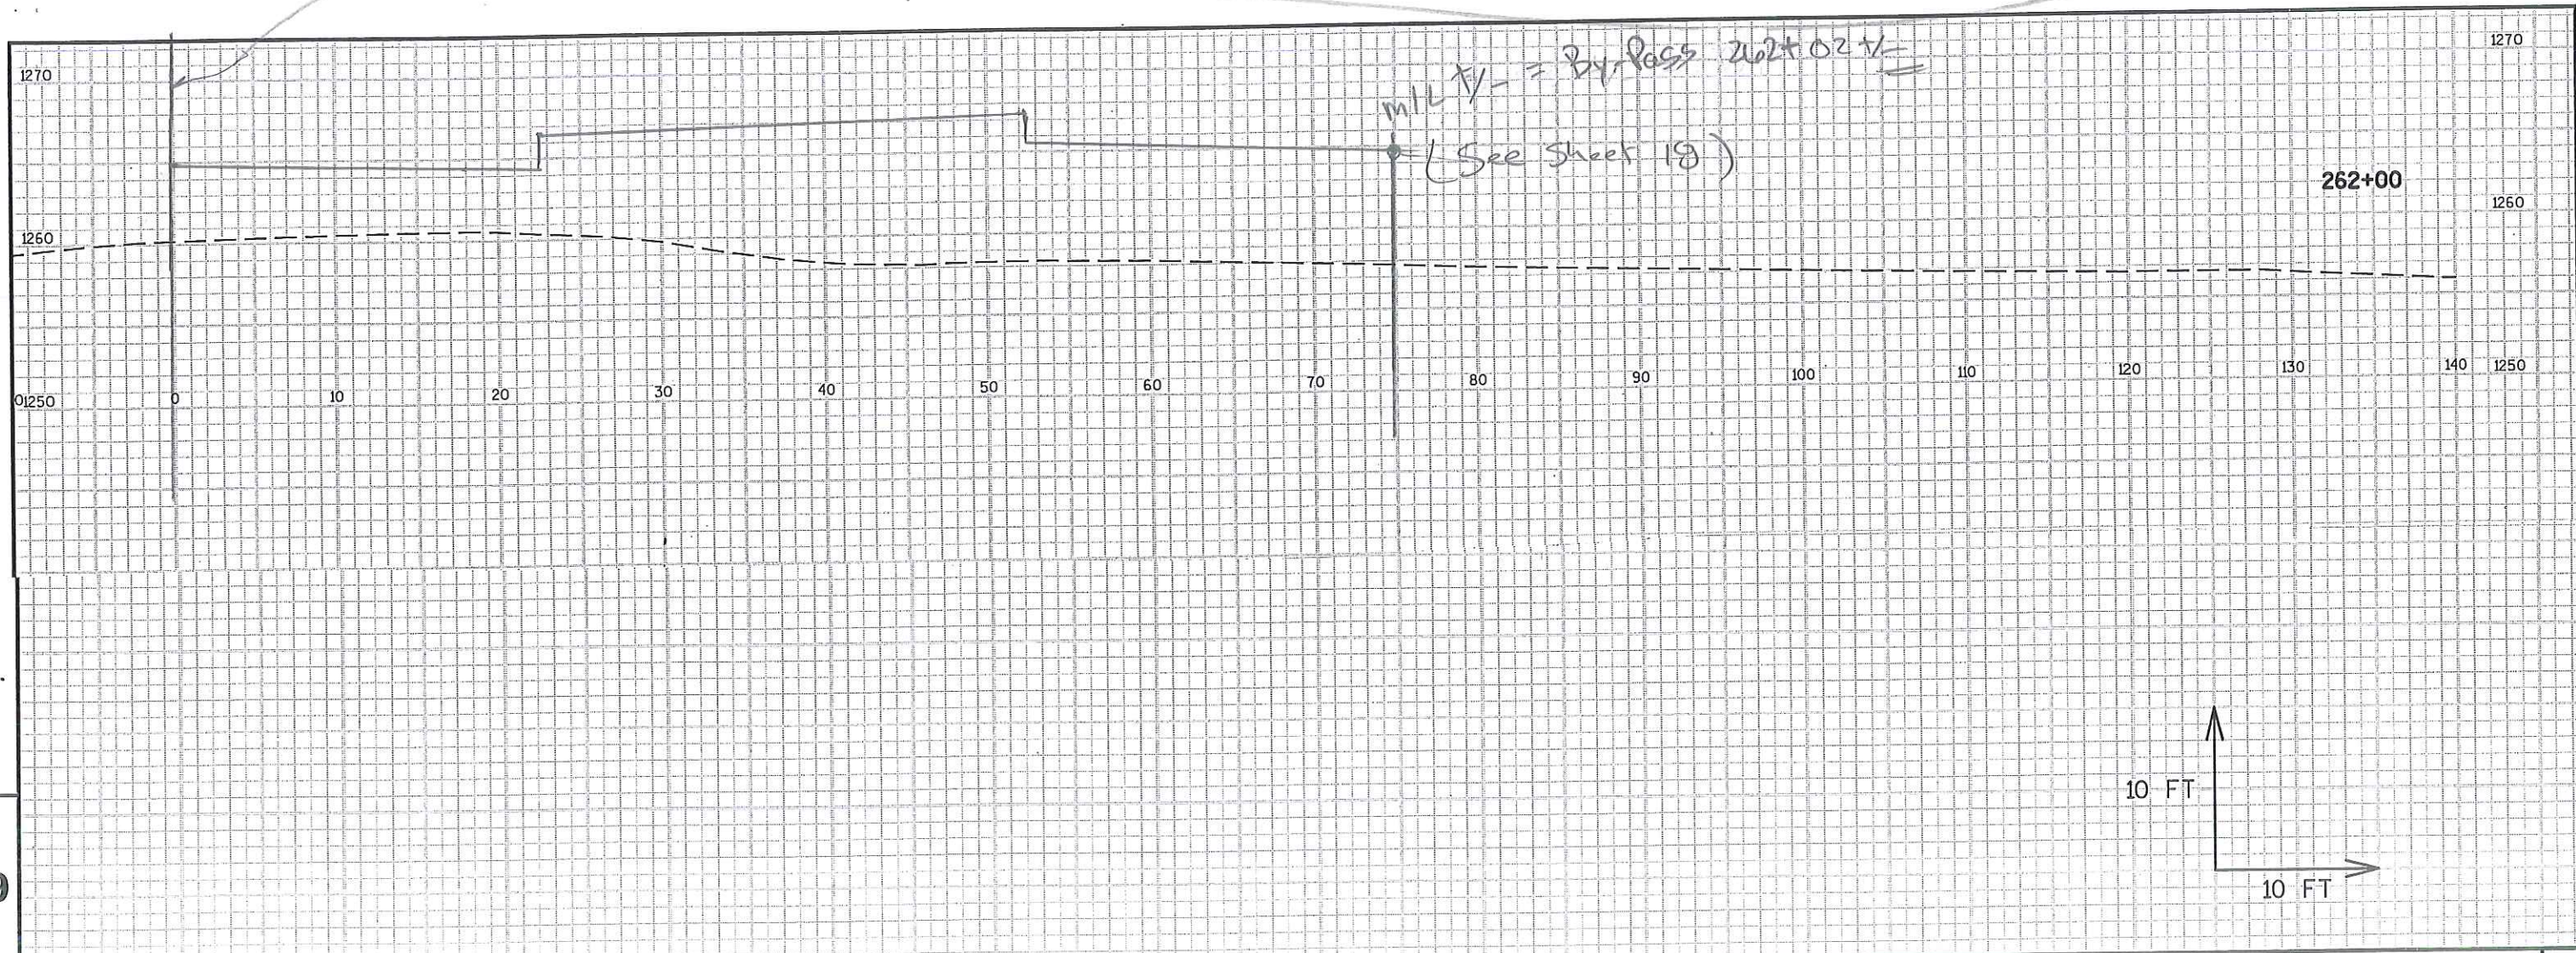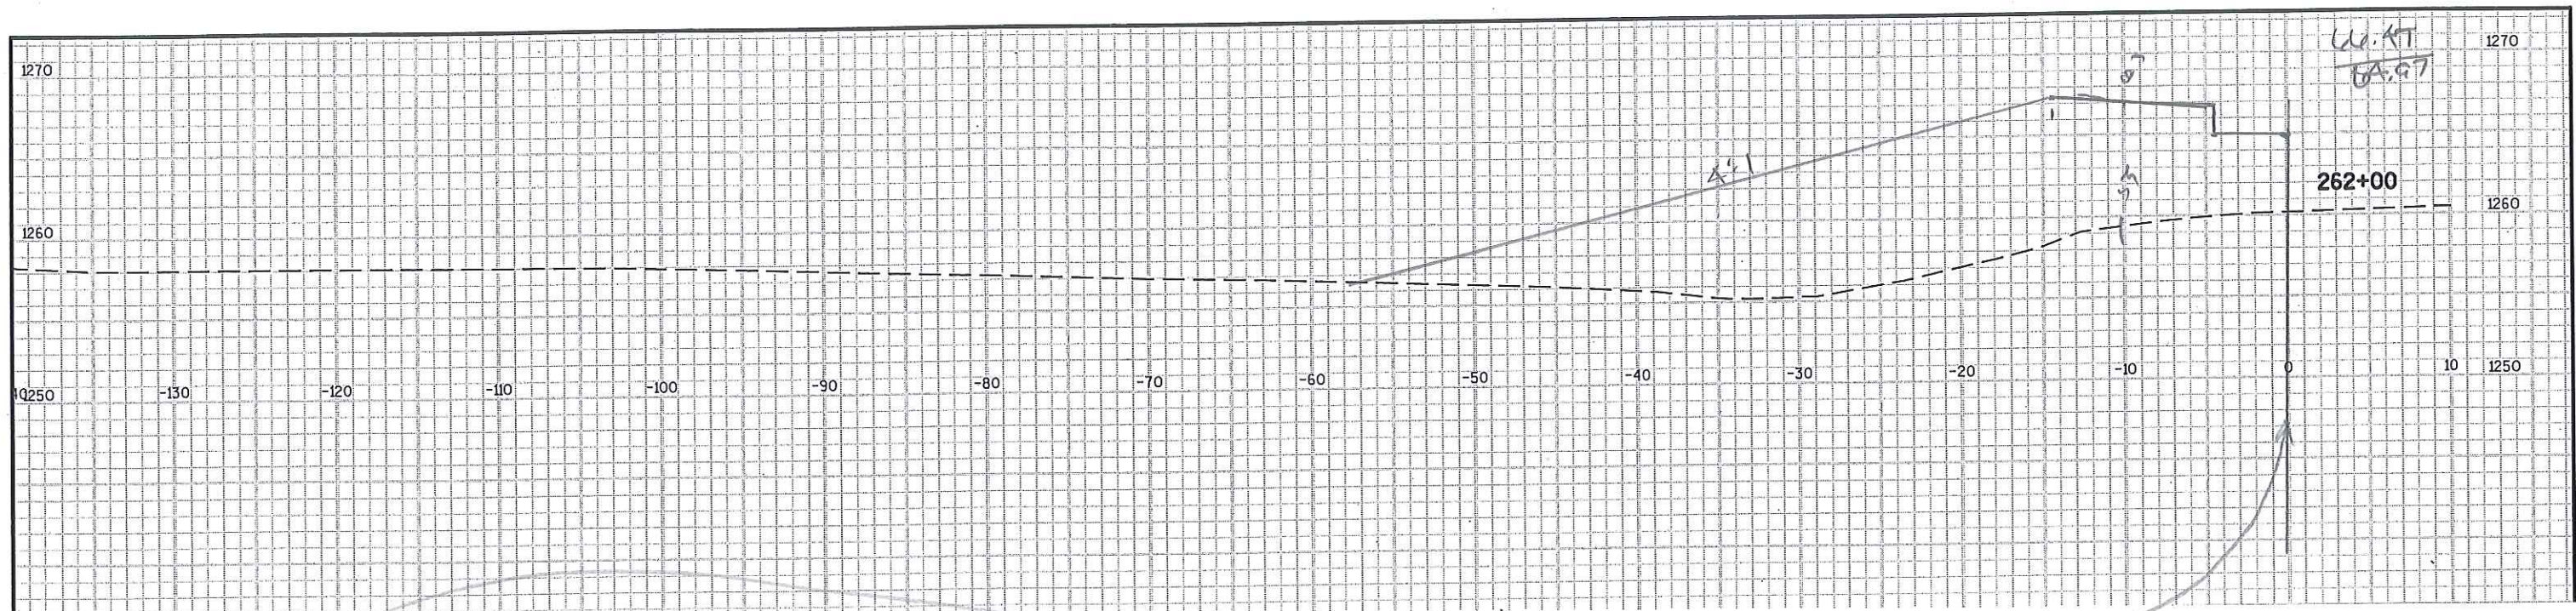

9

9

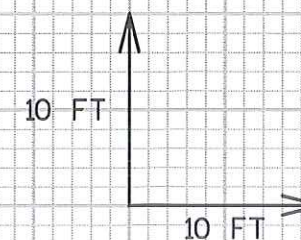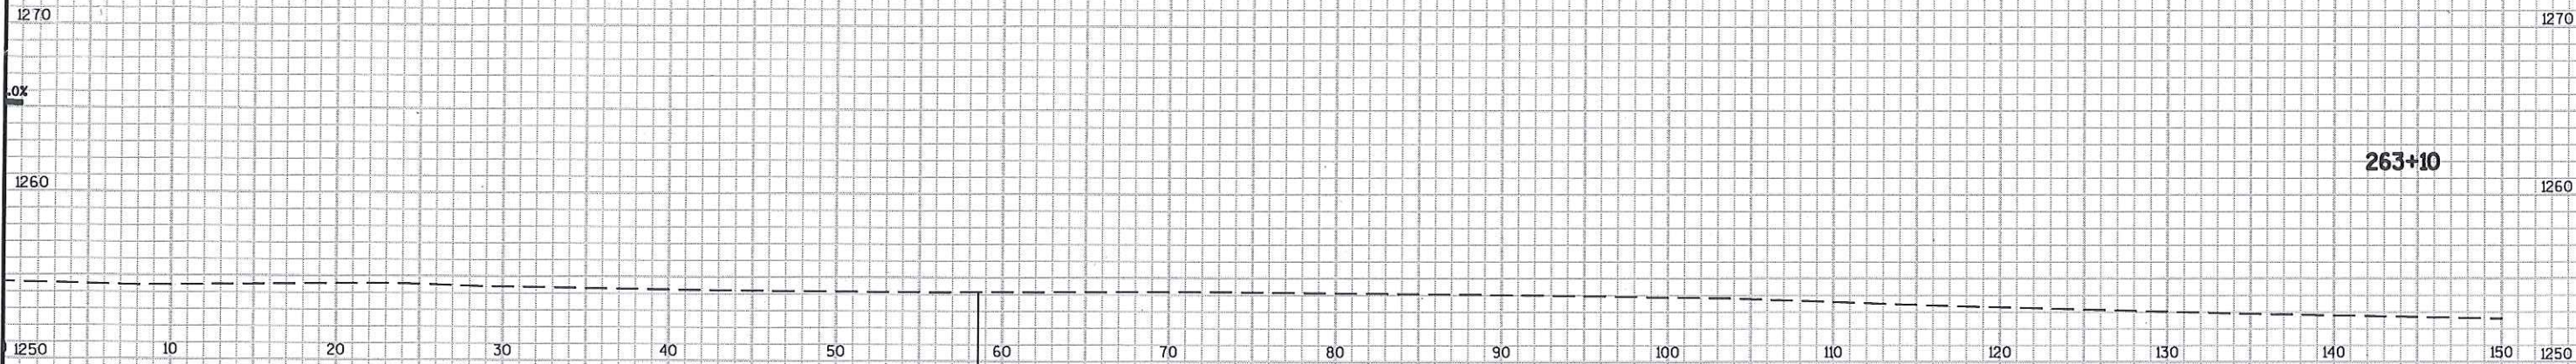

126

9

9

PROJECT NO:1021-01-70	HWY: STH 128	COUNTY: ST. CROIX	CROSS SECTIONS: SW RAMP - RW	SHEET 22	E
-----------------------	--------------	-------------------	------------------------------	----------	---