

PROJECT ID:
WITH: 1040-00-70

COUNTY:
OZAUKEE

ORDER OF SHEETS

Section No.	1	Title
Section No.	2	Typical Sections and Details
Section No.	3	Estimate of Quantities
Section No.	3	Miscellaneous Quantities
Section No.	4	Right of Way Plat
Section No.	5	Plan and Profile
Section No.	6	Standard Detail Drawings
Section No.	7	Sign Plates
Section No.	8	Structure Plans
Section No.	9	Computer Earthwork Data
Section No.	9	Cross Sections

TOTAL SHEETS =




DESIGN DESIGNATION 1040-00-00

A.A.D.T.	=
A.A.D.T.	=
D.H.V.	=
D.D.	=
T.	=
DESIGN SPEED	= 65 MPH
ESALS	=


CONVENTIONAL SYMBOLS

<u>PLAN</u>	
CORPORATE LIMITS	
PROPERTY LINE	
LOT LINE	
LIMITED HIGHWAY EASEMENT	
EXISTING RIGHT OF WAY	
PROPOSED OR NEW R/W LINE	
SLOPE INTERCEPT	
REFERENCE LINE	
EXISTING CULVERT	
PROPOSED CULVERT (Box or Pipe)	
COMBUSTIBLE FLUIDS	
MARSH AREA	
WOODED OR SHRUB AREA	

<u>PROFILE</u>	
GRADE LINE	
ORIGINAL GROUND	
MARSH OR ROCK PROFILE (To be noted as such)	
SPECIAL DITCH	
GRADE ELEVATION	
CULVERT (Profile View)	
<u>UTILITIES</u>	
ELECTRIC	
FIBER OPTIC	
GAS	
SANITARY SEWER	
STORM SEWER	
TELEPHONE	
WATER	
UTILITY PEDESTAL	
POWER POLE	
TELEPHONE POLE	

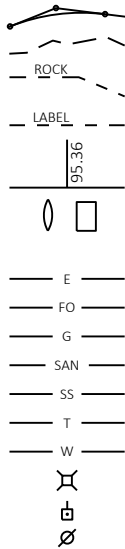

T-11-N

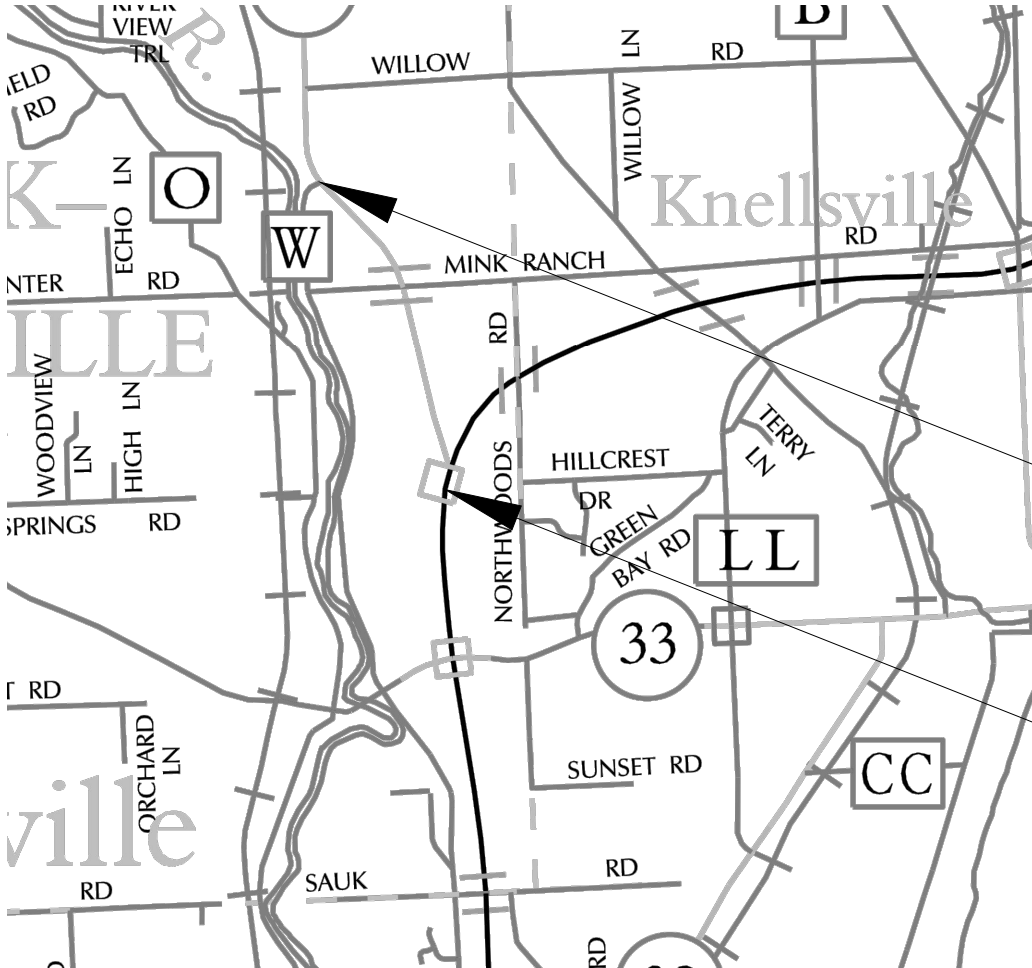

LAYOUT
SCALE 0 1 MI

TOTAL NET LENGTH OF CENTERLINE = 1.089

HORIZONTAL POSITIONS SHOWN ON THIS PLAN ARE WISCONSIN COORDINATE REFERENCE SYSTEM (WISCRS), OZAUKEE COUNTY, NAD83 (2007), IN U.S. SURVEY FEET. POSITIONS SHOWN ARE GRID COORDINATES, GRID BEARINGS, AND GRID DISTANCES. GRID DISTANCES ARE THE SAME AS GROUND DISTANCES.

ELEVATIONS ARE REFERENCED TO NAVD 88 (2007). GPS DERIVED ELEVATIONS ARE BASED ON GEOID 12A.

STATE OF WISCONSIN
DEPARTMENT OF TRANSPORTATION

PLAN OF PROPOSED IMPROVEMENT

SAUKVILLE - WALDO

IH-43 TO CTH W

STH 57

OZAUKEE COUNTY

STATE PROJECT NUMBER
1040-00-70

STATE PROJECT	FEDERAL PROJECT	
	PROJECT	CONTRACT
1040-00-70		

END PROJECT
STA. 347+63

BEGIN PROJECT
STA. 256+00
Y=429368.6808
X=600858.6848

STATE OF WISCONSIN DEPARTMENT OF TRANSPORTATION	
PREPARED BY	
Surveyor	SURVEYOR
Designer	BHUVAN MANANDHAR
Project Manager	DAVID PITTMAN
Regional Examiner	REGIONAL EXAMINER
Regional Supervisor	JOE GALLAMORE
APPROVED FOR THE DEPARTMENT	
DATE:	(Signature)

GENERAL NOTES

THE LOCATIONS OF EXISTING AND PROPOSED UTILITY INSTALLATIONS AS SHOWN ON THE PLANS ARE APPROXIMATE. THERE MAY BE OTHER UTILITY INSTALLATIONS WITHIN THE PROJECT AREA THAT ARE NOT SHOWN. COORDINATE CONSTRUCTION ACTIVITIES WITH A CALL TO DIGGERS HOTLINE AND/OR A DIRECT CALL TO THE UTILITIES THAT HAVE FACILITIES IN THE AREA. NOT ALL UTILITIES ARE MEMBERS OF DIGGERS HOTLINE.

CONTACT THE PROJECT ENGINEER, THE COUNTY SURVEYOR, AND THE SOUTHEASTERN WISCONSIN REGIONAL PLANNING COMMISSION (SEWRPC) AT LEAST TWO WEEKS BEFORE WORKING NEAR ANY SECTION CORNER MONUMENT.

VERIFY EXISTING PAVEMENT ELEVATIONS AT ALL TIE-INS TO EXISTING PAVEMENT PRIOR TO CONSTRUCTION. NOTIFY ENGINEER IF A DISCREPANCY IS FOUND BETWEEN PROPOSED PLAN ELEVATIONS AND EXISTING PAVEMENT ELEVATIONS.

DO NOT REMOVE ANY TREES OR SHRUBS WITHOUT APPROVAL OF THE ENGINEER.

ALL SIGN LOCATIONS SHALL BE REVIEWED BY THE ENGINEER PRIOR TO INSTALLATION.

WHEN THE QUANTITY OF HMA PAVEMENT OR BASE AGGREGATE IS MEASURED FOR PAYMENT BY THE TON, THE DEPTH OR THICKNESS OF THE LAYER SHOWN ON THE PLAN IS APPROXIMATE AND THE ACTUAL THICKNESS WILL DEPEND ON THE DISTRIBUTION OF THE MATERIAL AS DIRECTED BY THE ENGINEER.

REMOVAL OF EROSION CONTROL DEVICES IS INCLUDED IN THE COST OF THEIR RESPECTIVE BID ITEMS.

ALL PRIVATE EXISTING UTILITIES ARE TO BE ADJUSTED BY THE UTILITIES CONCERNED.

ALL HOLES OR OPENINGS BELOW SUBGRADE RESULTING FROM ABANDONMENT OR REMOVAL OF EXISTING STRUCTURES SHALL BE FILLED WITH COMPACTED BACKFILL GRANULAR UNLESS REGULATIONS REQUIRE OTHERWISE. BACKFILL GRANULAR MATERIAL IS INCIDENTAL TO THE REMOVAL ITEM.

REMOVE RAISED PAVEMENT MARKING PRIOR TO DIAMOND GRINDING. THESE REMOVALS ARE INCIDENTAL TO DIAMOND GRINDING.

STANDARD ABBREVIATIONS

AEW	APRON ENDWALL
AGG	AGGREGATE
ASPH	ASPHALTIC
BAD	BASE AGGREGATE DENSE
BM	BENCHMARK
C&G	CURB AND GUTTER
CL OR C _L	CENTER LINE OR CONSTRUCTION LINE
CONC	CONCRETE
CPRCHE	CONCRETE
CY	CUBIC YARD
DISCH	DISCHARGE
EB	EASTBOUND
FE	FIELD ENTRANCE
FL	FLOW LINE
HMA	HOT MIX ASPHALTIC
INV	INVERT
LT	LEFT
MIN	MINIMUM
M/L	MATCHLINE
NB	NORTHBOUND
NC	NORMAL CROWN
PAVT	PAVEMENT
PE	PRIVATE ENTRANCE
REQD	REQUIRED
RT	RIGHT
SALV	SALVAGED
	SALVAGED ASPHALTIC PAVEMENT
SAPBC	BASE COURSE
SB	SOUTHBOUND
SDD	STANDARD DETAIL DRAWING
SE	SUPER ELEVATION
SF	SQUARE FOOT
SI	SLOPE INTERCEPT
	STORM SEWER PIPE REINFORCED
SSPRC	CONCRETE
STA	STATION
SY	SQUARE YARD
TLE	TEMPORARY LIMITED EASEMENT
WB	WESTBOUND

STATE AGENCIES

WISDOT SE REGION
DAVID PITTMAN -
PROJECT MANAGER
141 NW BARSTOW STREET
WAUKESHA, WI 53187
262-548-6439
DAVID.PITTMAN@DOT.WI.GOV

WISDOT SE REGION
BHUVAN MANANDHAR -
LEAD DESIGNER
141 NW BARSTOW STREET
WAUKESHA, WI 53187
262-548-5953
BHUVAN.MANANDHAR@DOT.WI.GOV

WISCONSIN DNR
KRISTINA BETZOLD - ENVIRONMENTAL
ANALYSIS AND REVIEW SPECIALIST
2300 N DR. MARTIN LUTHER KING JR. DRIVE
MILWAUKEE, WI 53212
414-507-4946
KRISTINA.BETZOLD@WISCONSIN.GOV

ORDER OF SHEETS

TITLE SHEET
GENERAL NOTES
PROJECT OVERVIEW
TYPICAL SECTIONS
PLAN DETAILS
PAVEMENT MARKING
STAGE CONSTRUCTION
TRAFFIC CONTROL
PERMANENT SIGNING PLAN
MISCELLANEOUS QUANTITIES
FIXED MESSAGE SIGNS

UTILITY LIST:

IFEY ONUA
AT&T MOBILITY - COMMUNICATION LINE
930 NATIONAL PARKWAY,ROOM 4A01D
SCHAUMBURG, IL 60173
(847) 330-3471
IO1826@ATT.COM

TRANS 220 MAILBOX
ATC MANAGEMENT, INC. -
ELECTRICITY-TRANSMISSION
801 O'KEEFE ROAD
DE PERE, WI 54115
(920) 338-6582
DL-ATCDOTNOTIFICATIONS@ATCLLC.COM

BEAU ABUYA
CHARTER COMMUNICATIONS -
COMMUNICATION LINE
1320 N DR MARTIN LUTHER KING JR DR
MILWAUKEE, WI 53212
(414) 908-1343
WIS.ENGINEERING@CHARTER.COM

NETWORK RELOCATIONS
LEVEL 3 COMMUNICATIONS LLC -
COMMUNICATION LINE
1025 ELDORADO BLVD
BROOMFIELD, CO 80021
NATIONALRELO@CENTURYLINK.COM

MARY FISHER
PAETEC COMMUNICATIONS, LLC -
COMMUNICATION LINE
13935 BISHOPS DR
BROOKFIELD, WI 53005
(262) 792-7938
MARY.B.FISHER@WINDSTREAM.COM

JEFF OLDENBURG
AT&T WISCONSIN - COMMUNICATION LINE
2005 PEWAUKEE ROAD
WAUKESHA, WI 53188
(262) 896-7522
JO2376@ATT.COM

GENERAL MAILBOX CENTURYLINK
NATIONAL OSP RELOC
CENTURYLINK COMMUNICATIONS, LLC -
COMMUNICATION LINE
CENTURYLINKNATIONALOSPLOCATIONS@
CENTURYLINK.COM

RUSS RYAN
FRONTIER COMMUNICATIONS OF WI LLC -
COMMUNICATION LINE
118 DIVISION STREET
PLYMOUTH, WI 53073
(920) 583-3275
RUSSELL.W.RYAN@FTR.COM

JON EDGREN
OZAUKEE COUNTY - ROAD FACILITY
410 SOUTH SPRING ST
PORT WASHINGTON, WI 53074
(262) 238-8335
JEDGREN@CO.OZAUKEE.WI.US

RAY DEBRUIJN
VILLAGE OF SAUKVILLE DEPARTMENT OF
PUBLIC WORKS - ROAD FACILITY
649 S. MAIN ST.
SAUKVILLE, WI 53080
(262) 284-0545
RDEBRUIJN@VILLAGE.SAUKVILLE.WI.US

JERRY DICKMANN
VILLAGE OF SAUKVILLE DEPARTMENT OF
PUBLIC WORKS - SEWER
1600 COTTONTAIL LA.
SAUKVILLE, WI 53080
(262) 284-3185
JDICKMANN@VILLAGE.SAUKVILLE.WI.US ?
JDICKMANN@VILLAGE.SAUKVILLE.WI.US

JEFF MADSON
WISCONSIN DEPARTMENT OF TRANSPORTATION -
COMMUNICATION LINE
STE. 300
433 W. ST. PAUL AVE.
MILWAUKEE, WI 53203-3007
(414) 225-3723
JEFFREY.MADSON@DOT.WI.GOV

DERRIN WOLFORD
WISCONSIN DEPARTMENT OF TRANSPORTATION -
WISCONSIN SIGNAL
141 NW BARSTOW STREET
WAUKESHA, WI 53188
(262) 521-4409
DERRIN.WOLFORD@DOT.WI.GOV

WE ENERGIES UTILITY COORDINATOR
WE ENERGIES - GAS/PETROLEUM

JERRY DICKMANN
VILLAGE OF SAUKVILLE DEPARTMENT OF
PUBLIC WORKS - WATER
1600 COTTONTAIL LA.
SAUKVILLE, WI 53080
(262) 284-3185
JDICKMANN@VILLAGE.SAUKVILLE.WI.US ?
JDICKMANN@VILLAGE.SAUKVILLE.WI.US


ERIC PEREA
WISCONSIN DEPARTMENT OF TRANSPORTATION -
STREET LIGHTING
141 NW BARSTOW STREET
WAUKESHA, WI 53188
(262) 574-5422
ERIC.PEREA@DOT.WI.GOV


WE ENERGIES UTILITY COORDINATOR
WE ENERGIES - ELECTRICITY



Dial  or (800) 242-8511

www.DiggersHotline.com

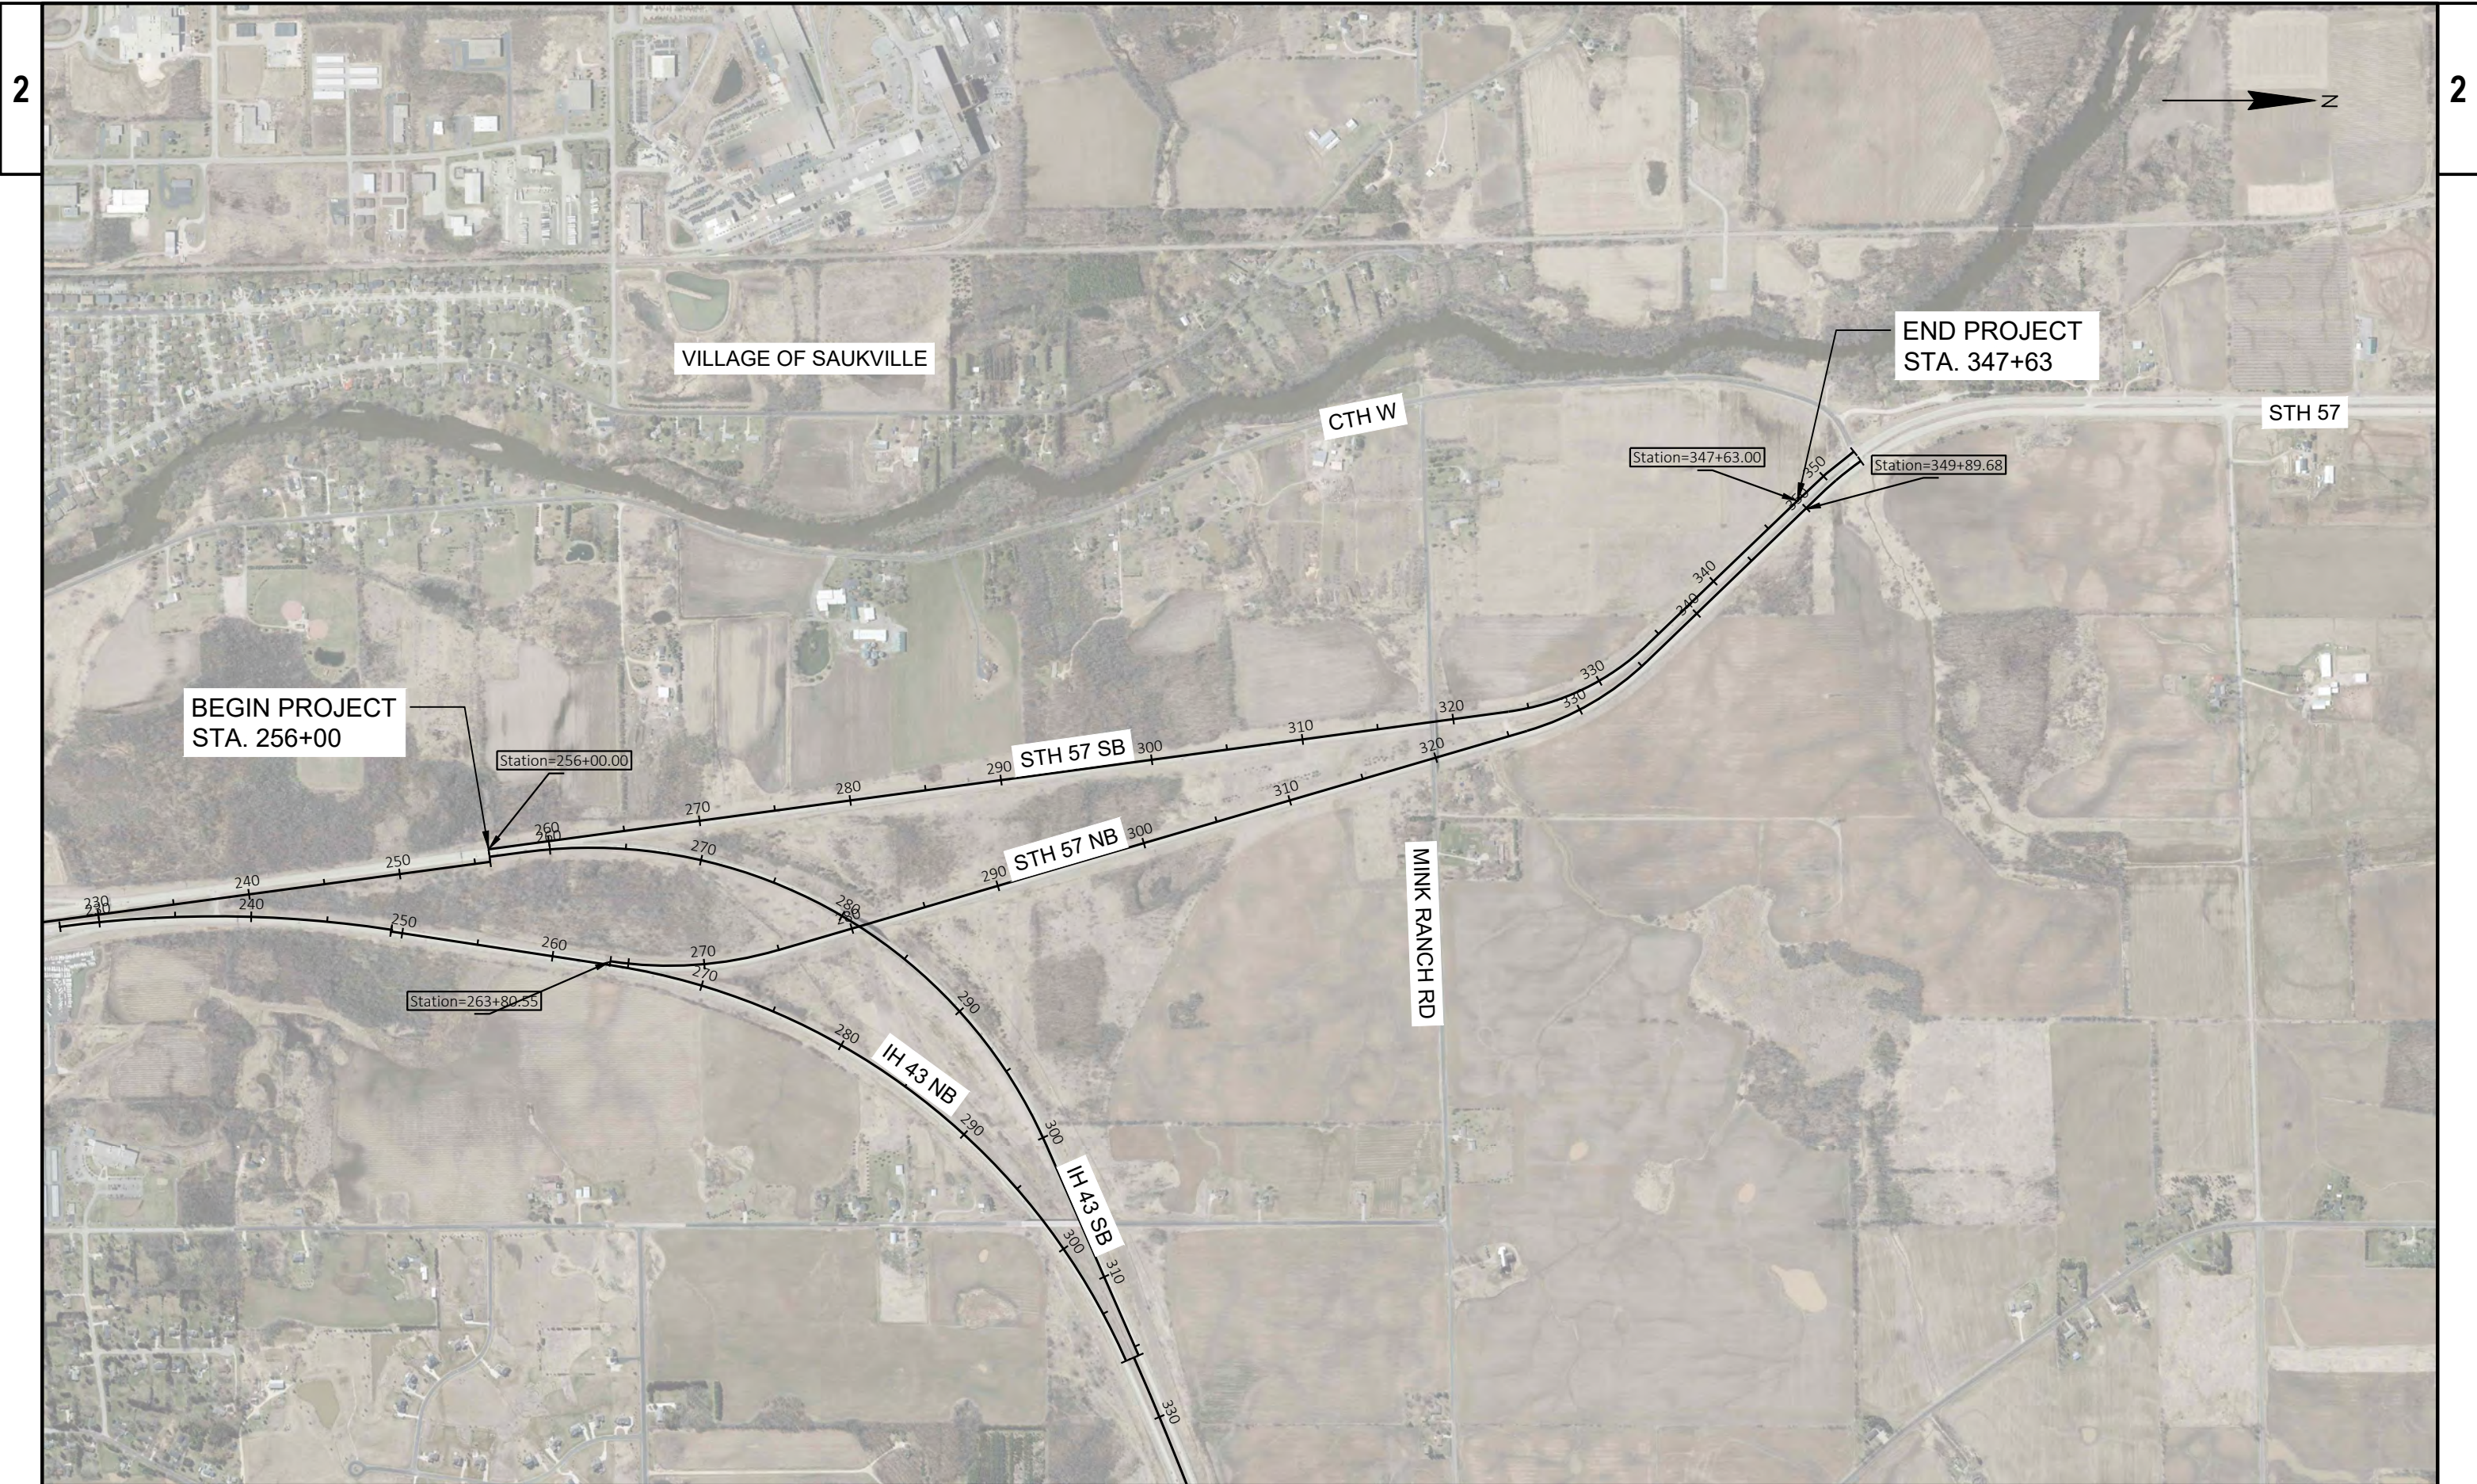

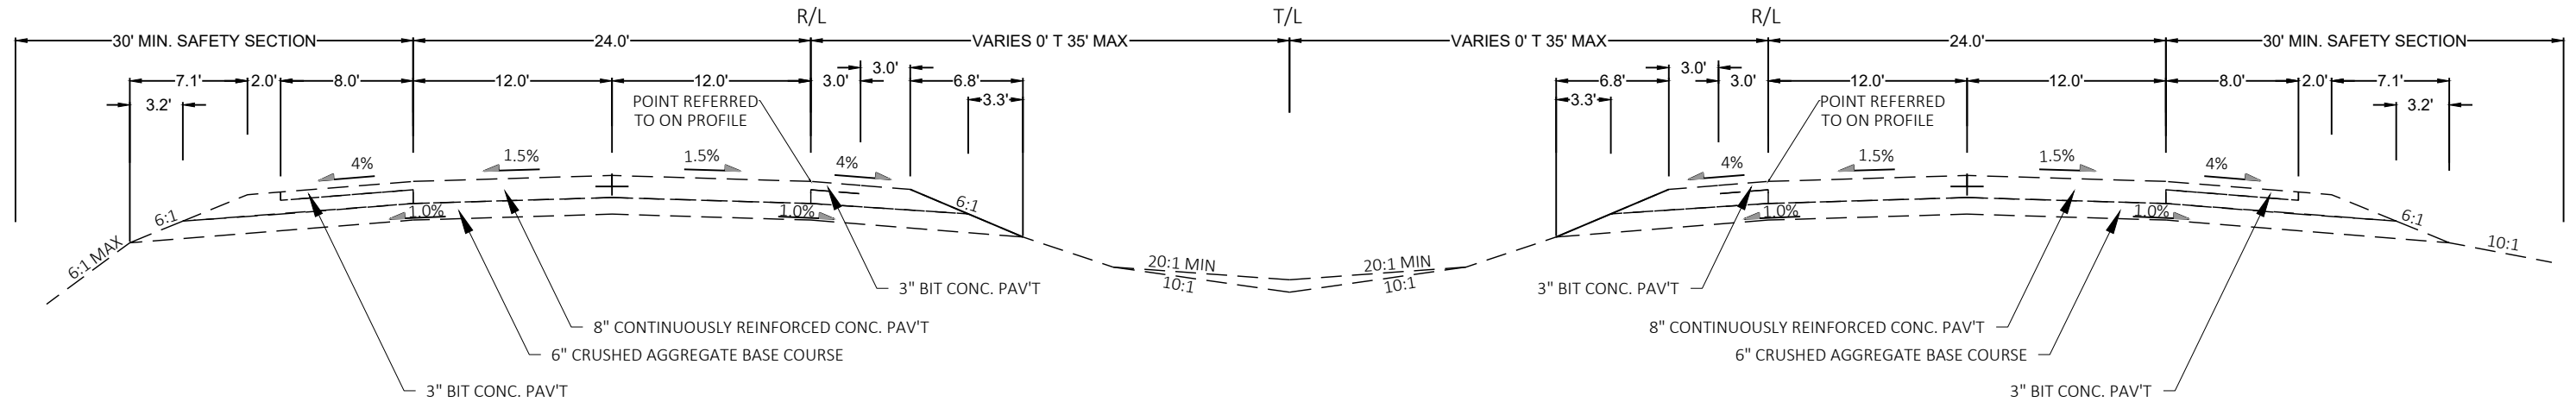

EXISTING TYPICAL SECTION


STH 57 SB

256+00 TO 347+63

EXISTING TYPICAL SECTION

STH 57 NB

263+80.55 TO 349+89.68

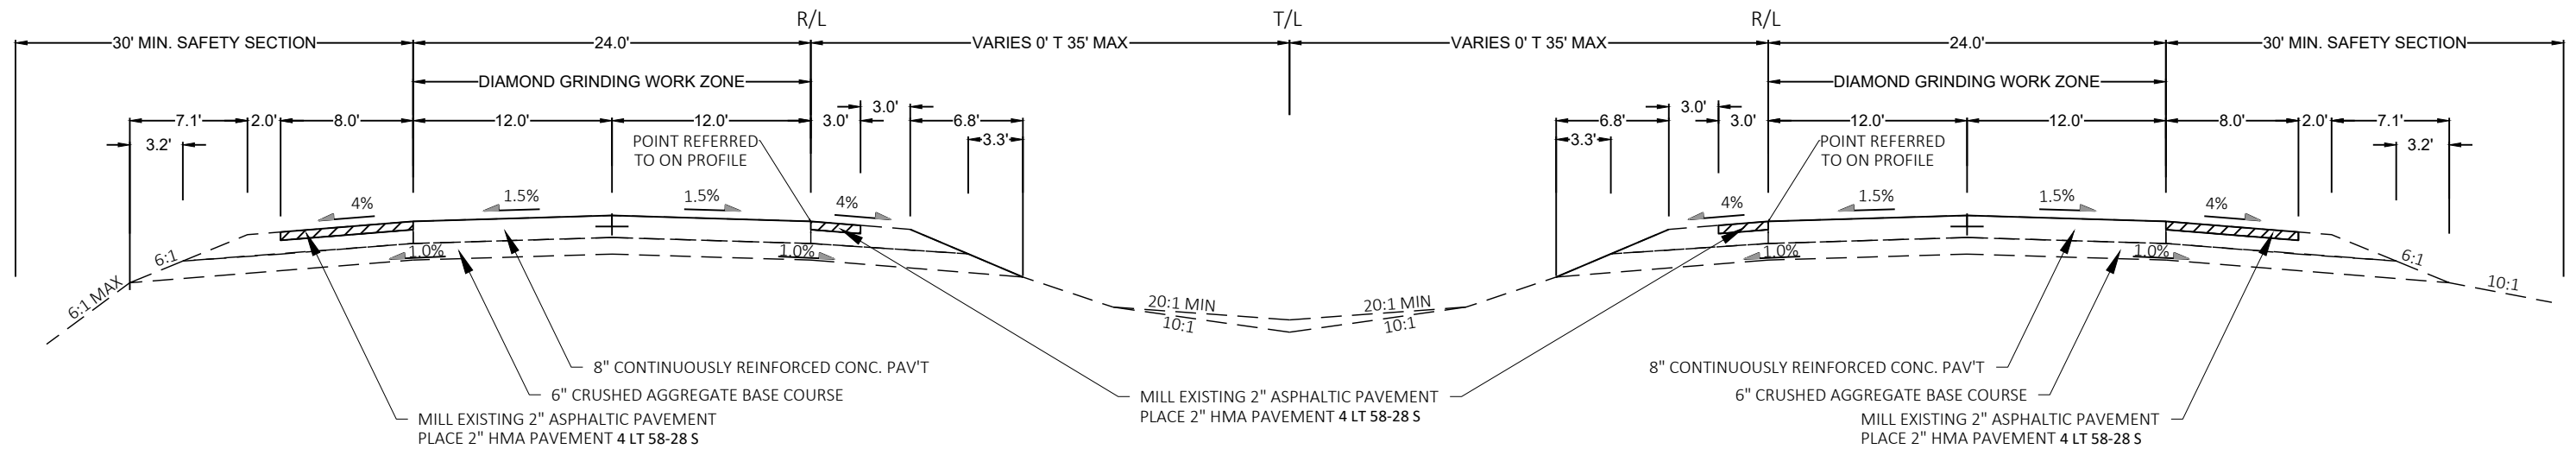

FINISHED TYPICAL SECTION


STH 57 SB

256+00 TO 347+63

FINISHED TYPICAL SECTION

STH 57 NB

263+80.55 TO 349+89.68

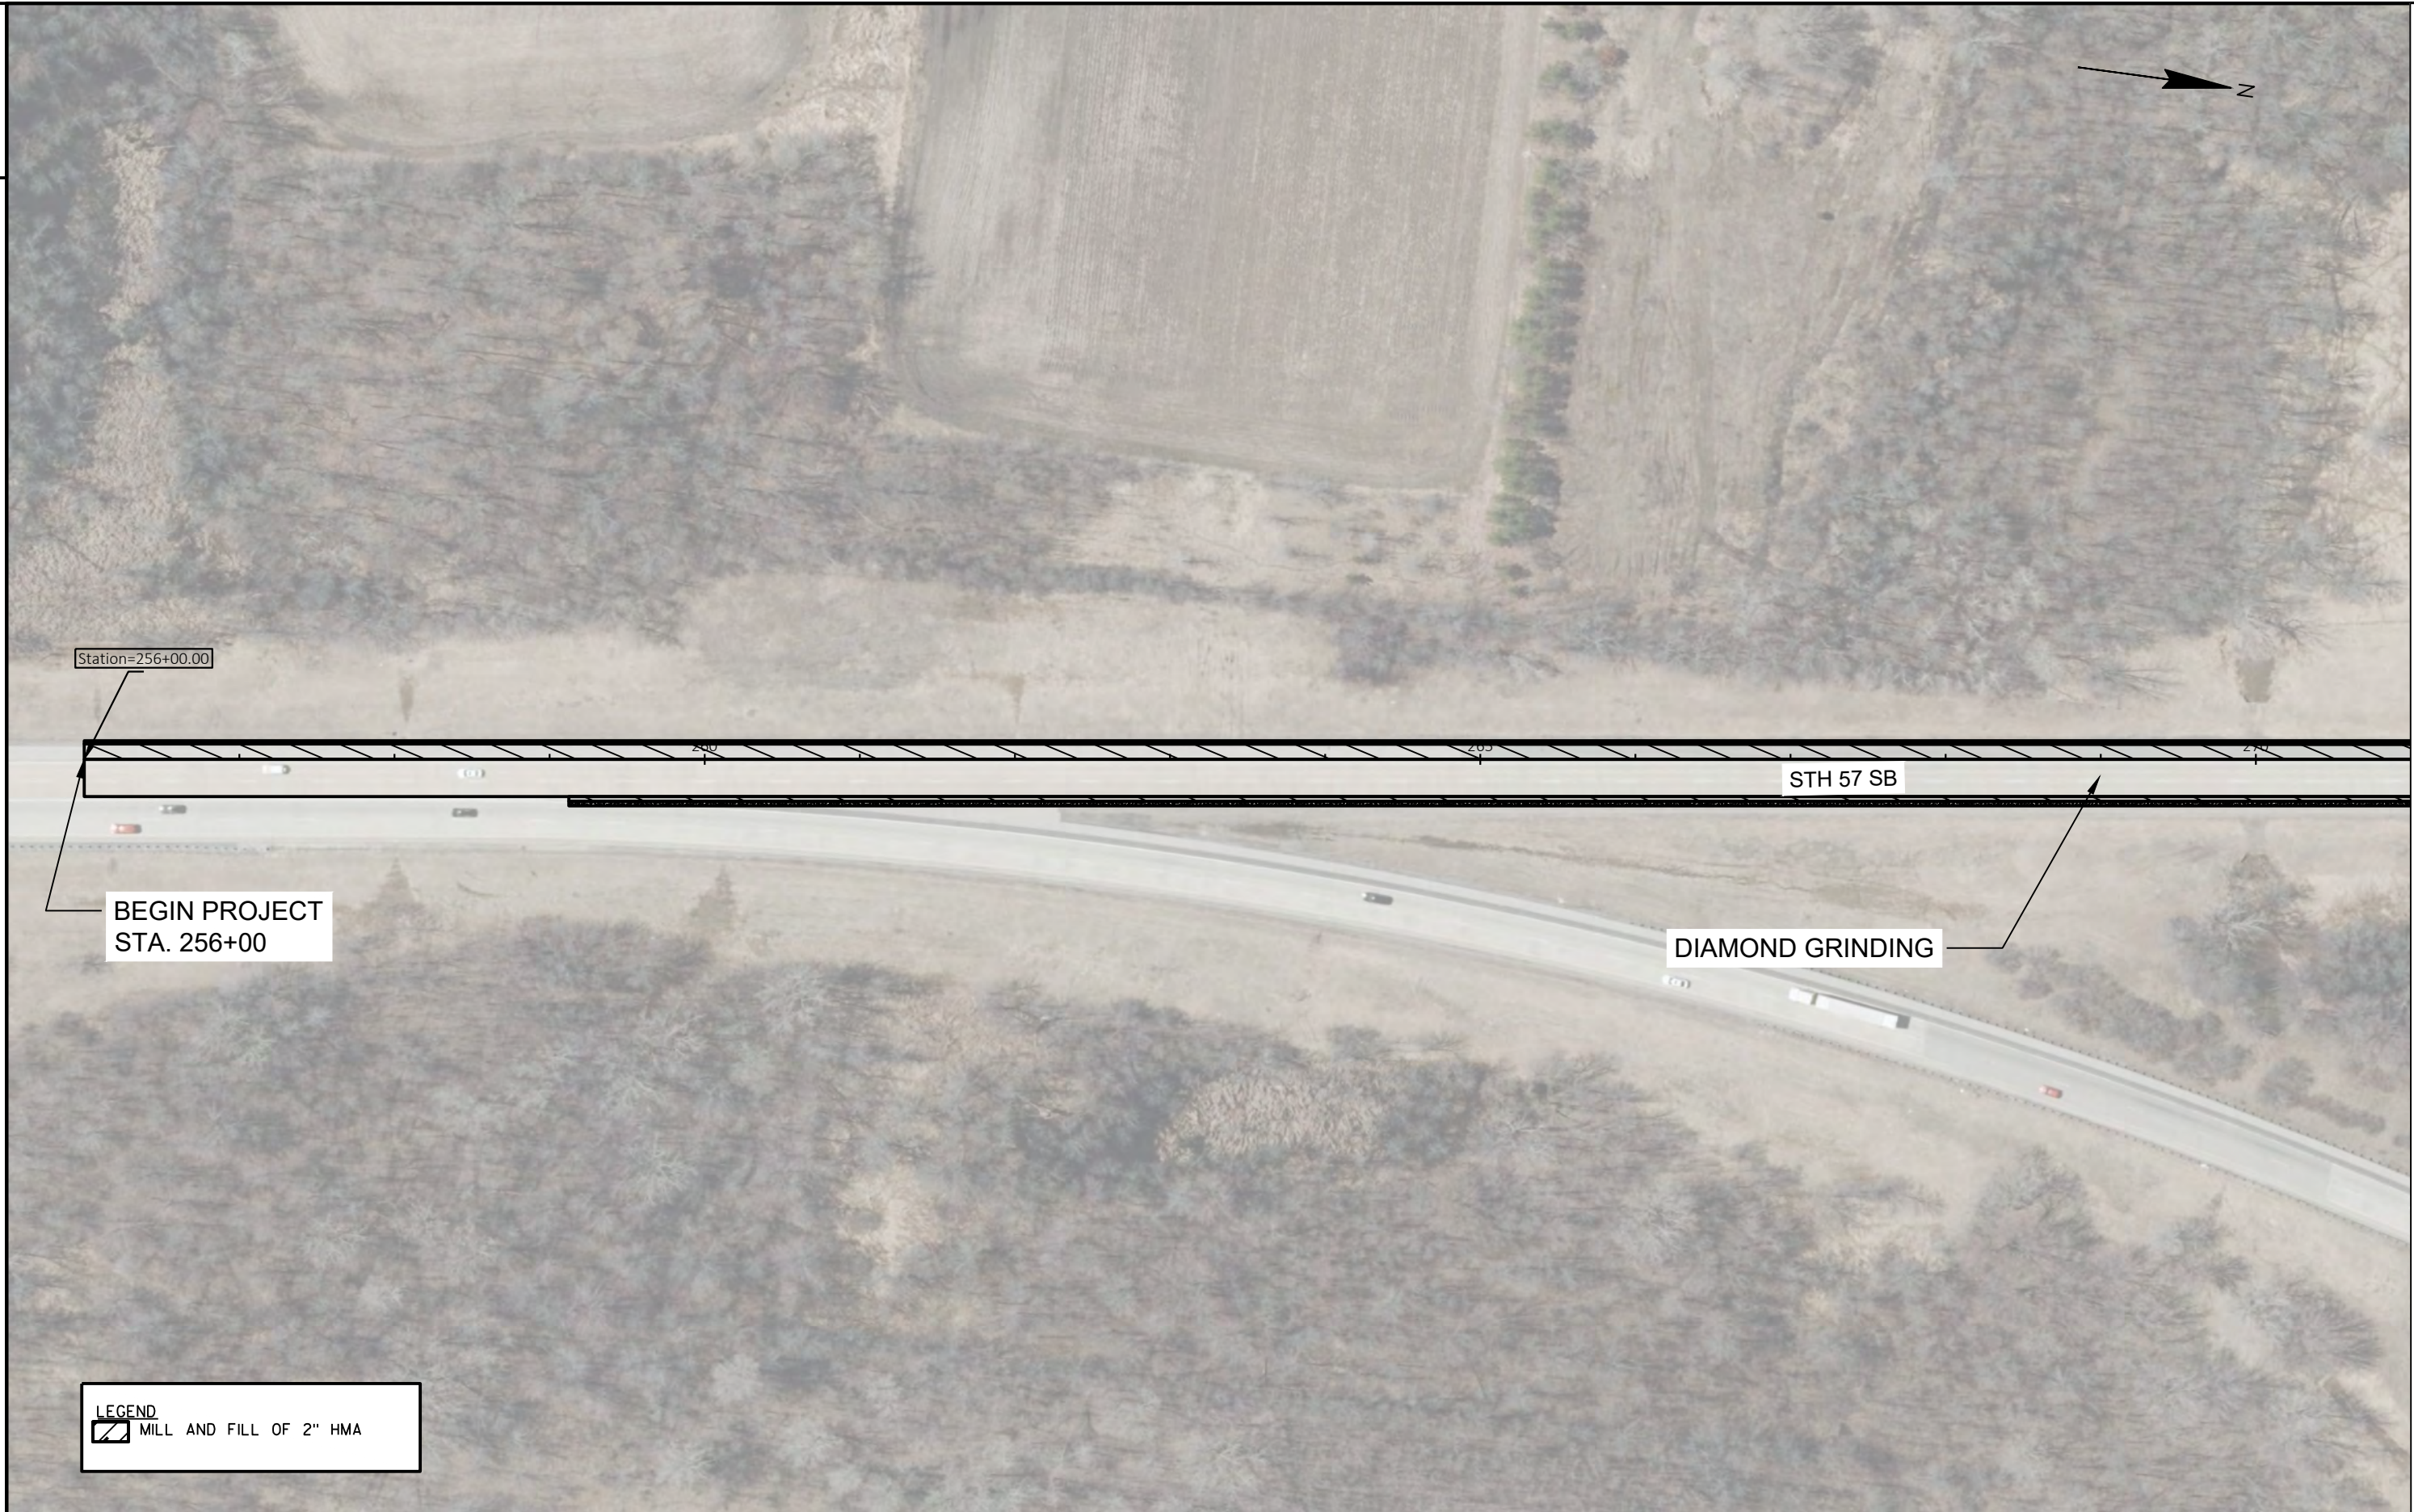


LEGEND


 MILL AND FILL OF 2" HMA




LEGEND
[Hatched Box] MILL AND FILL OF 2" HMA

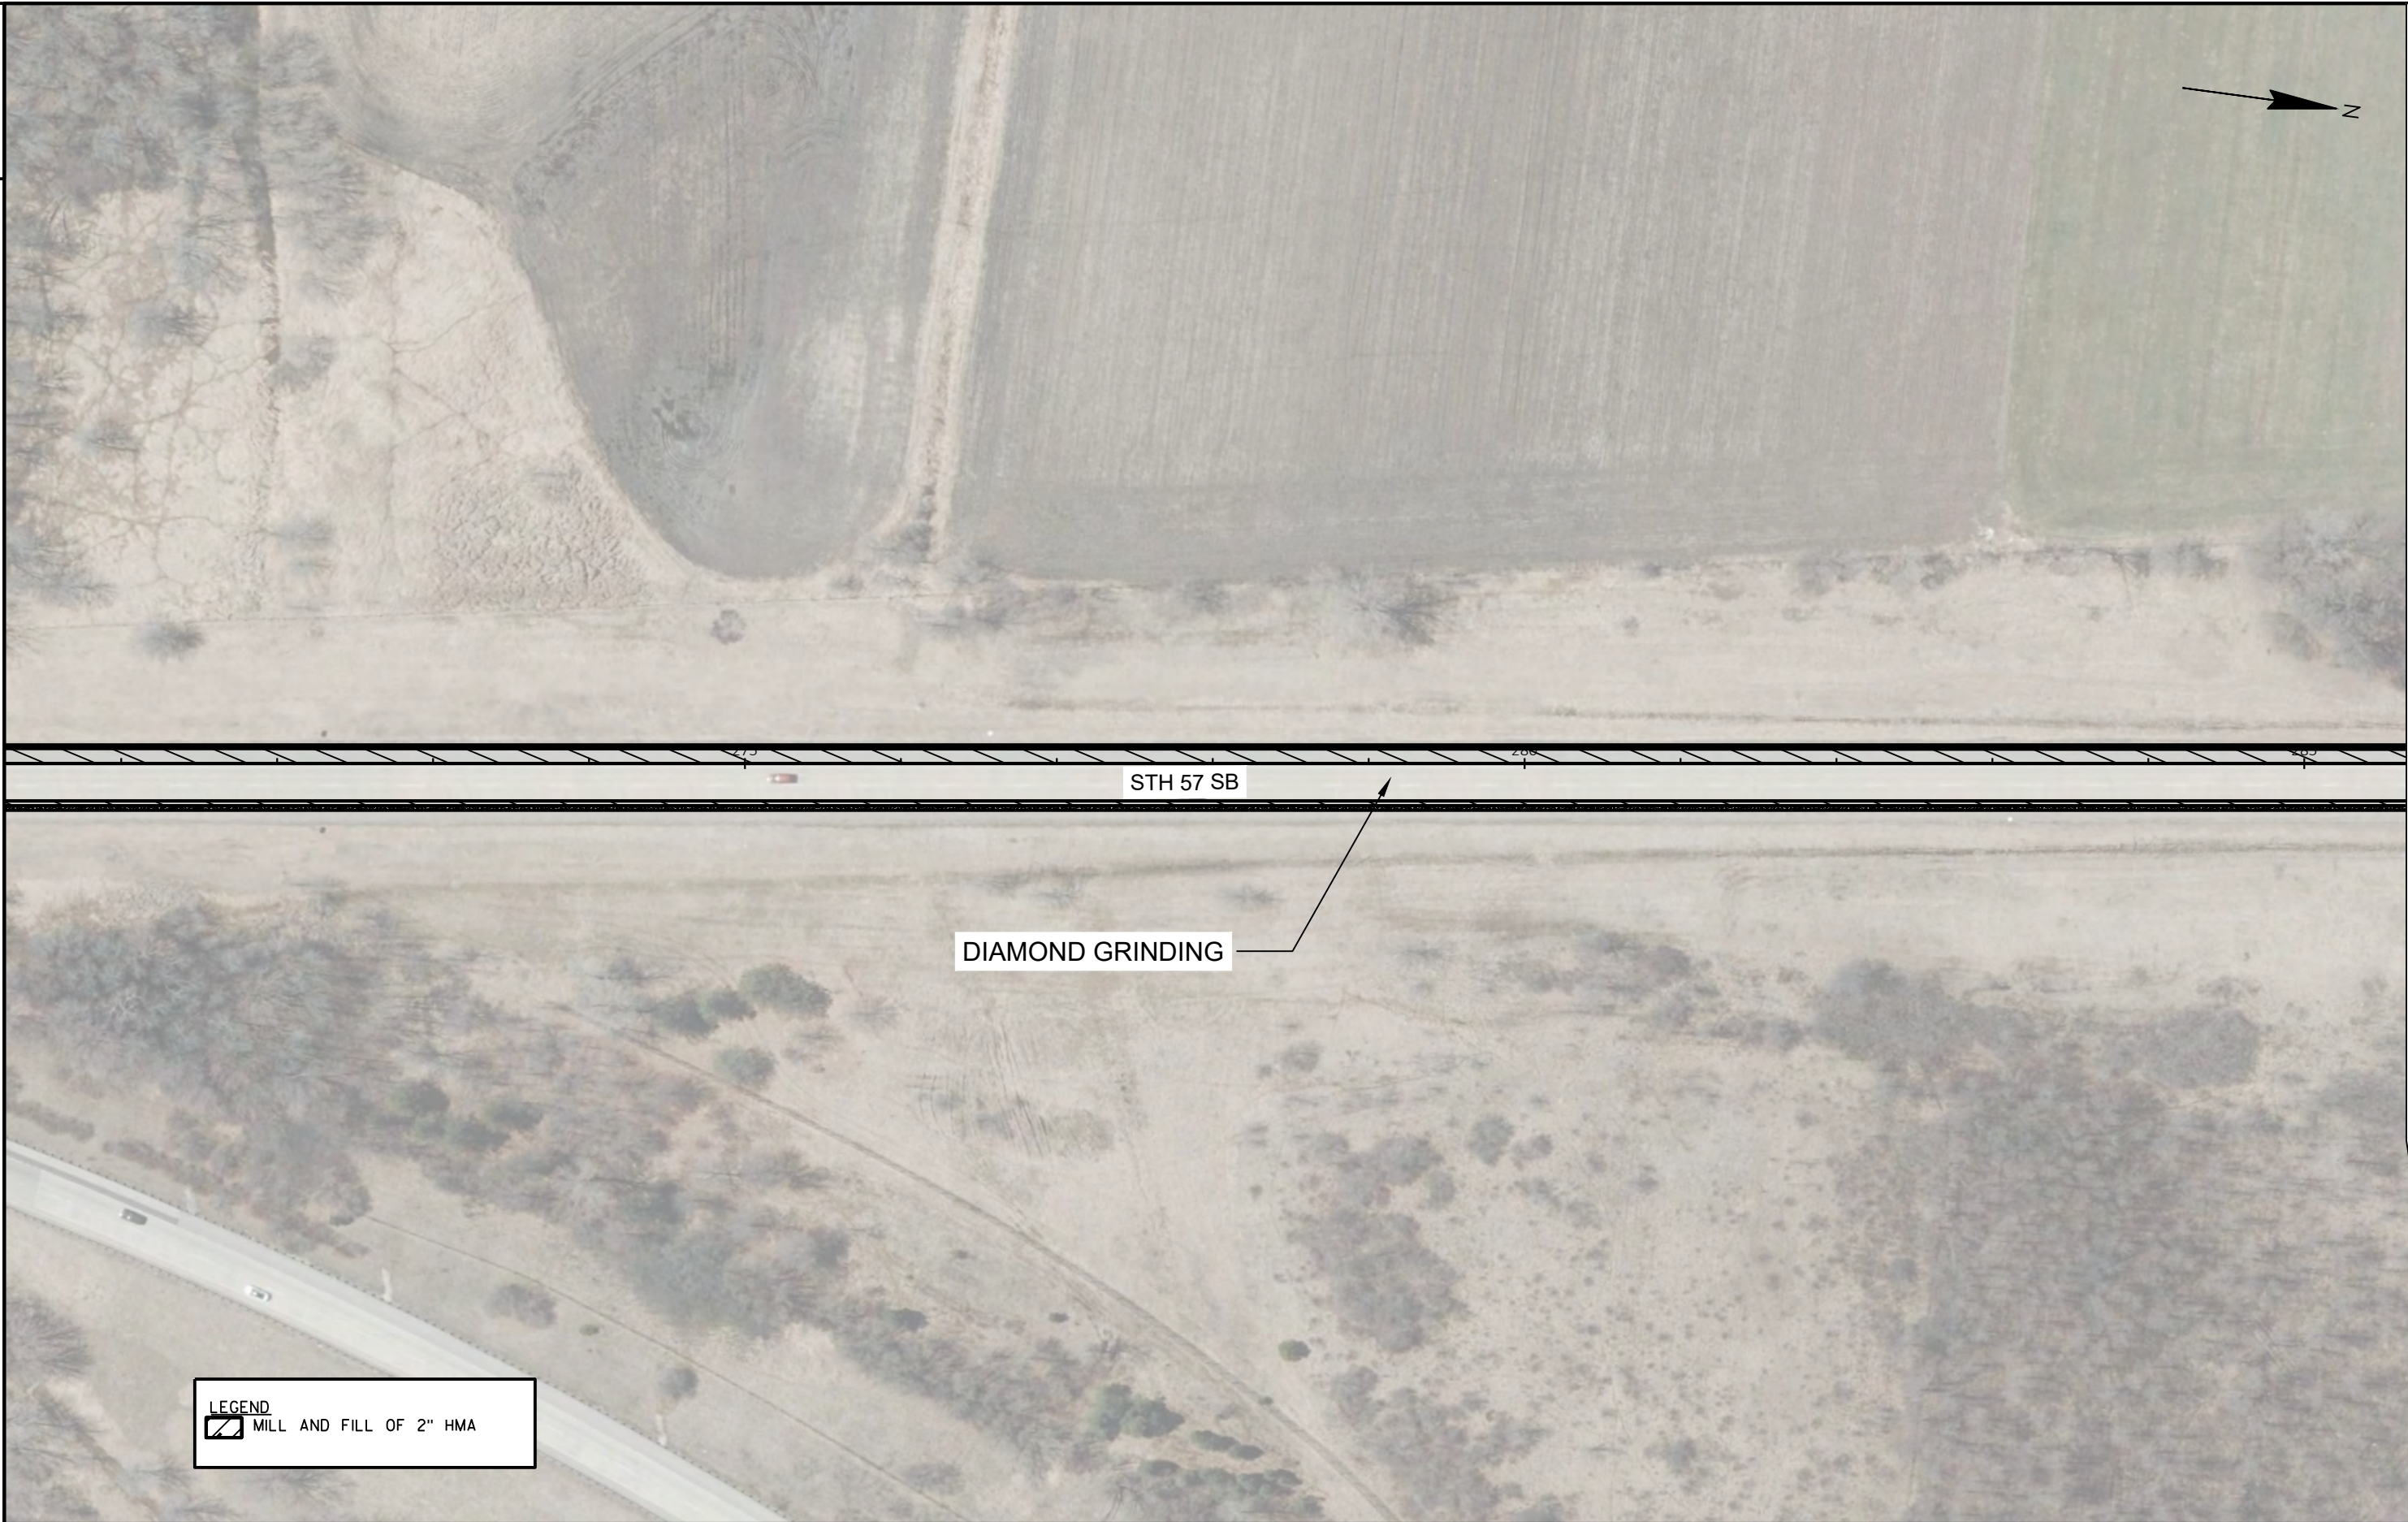




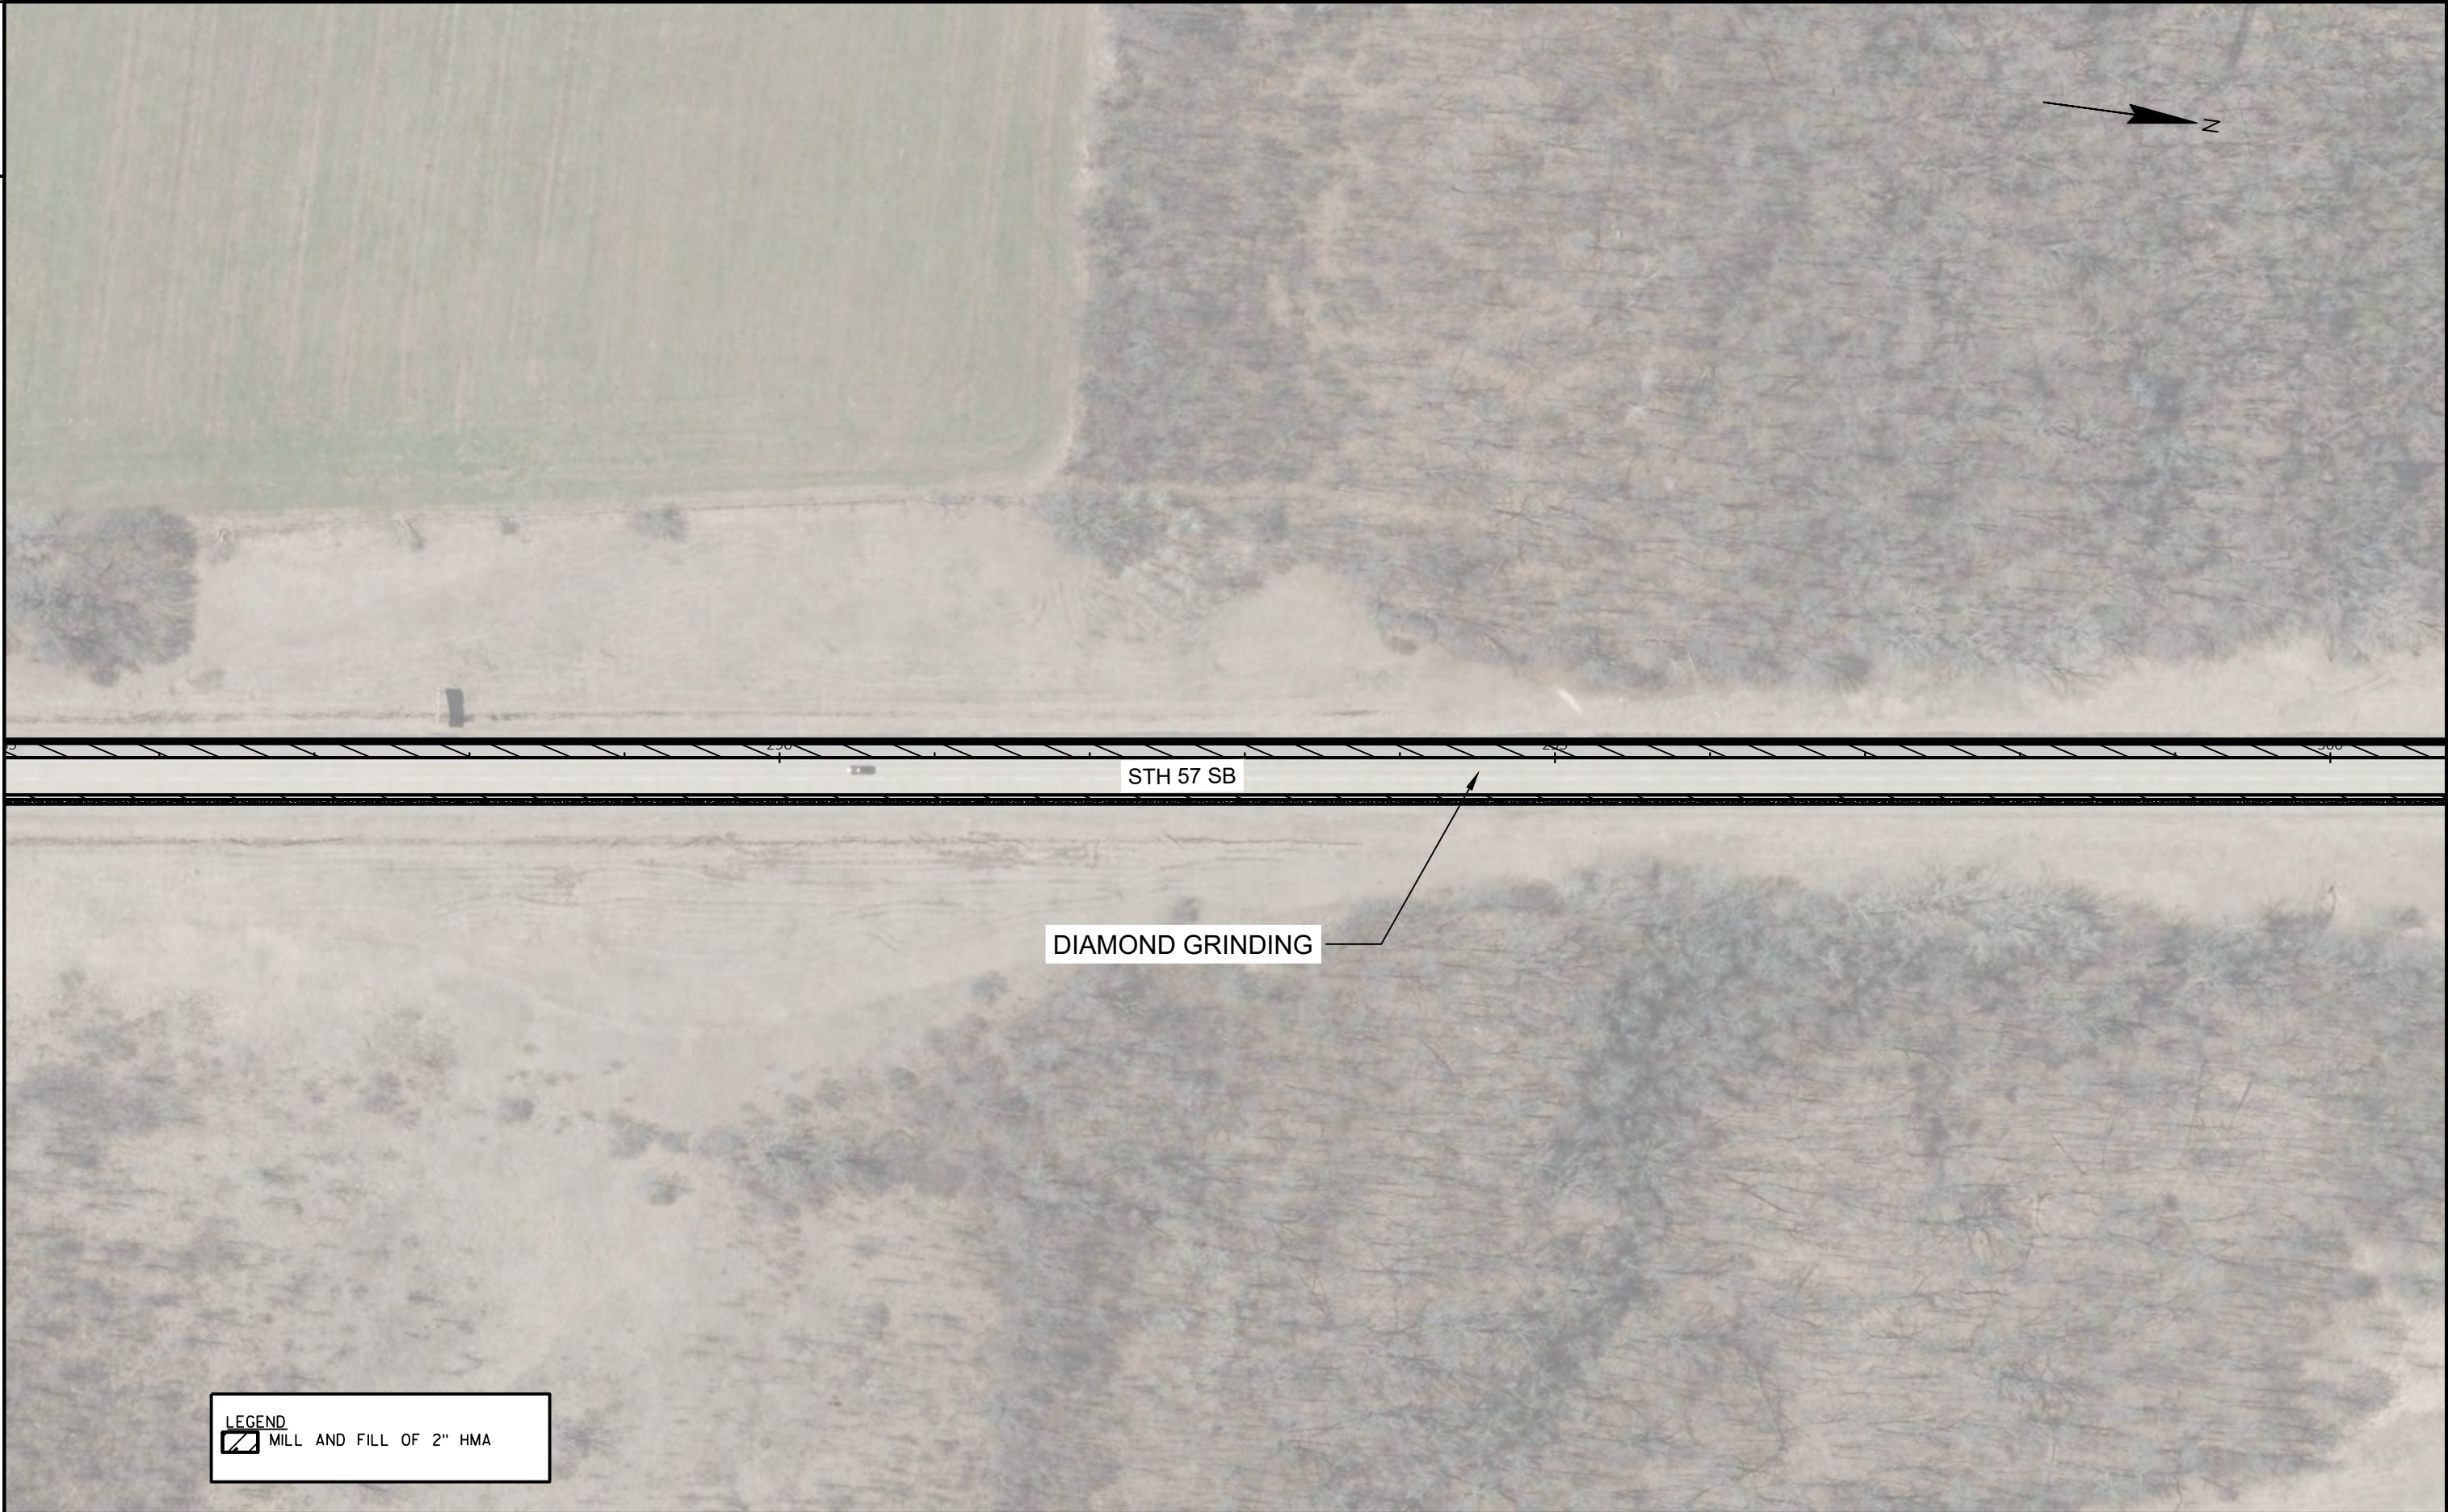


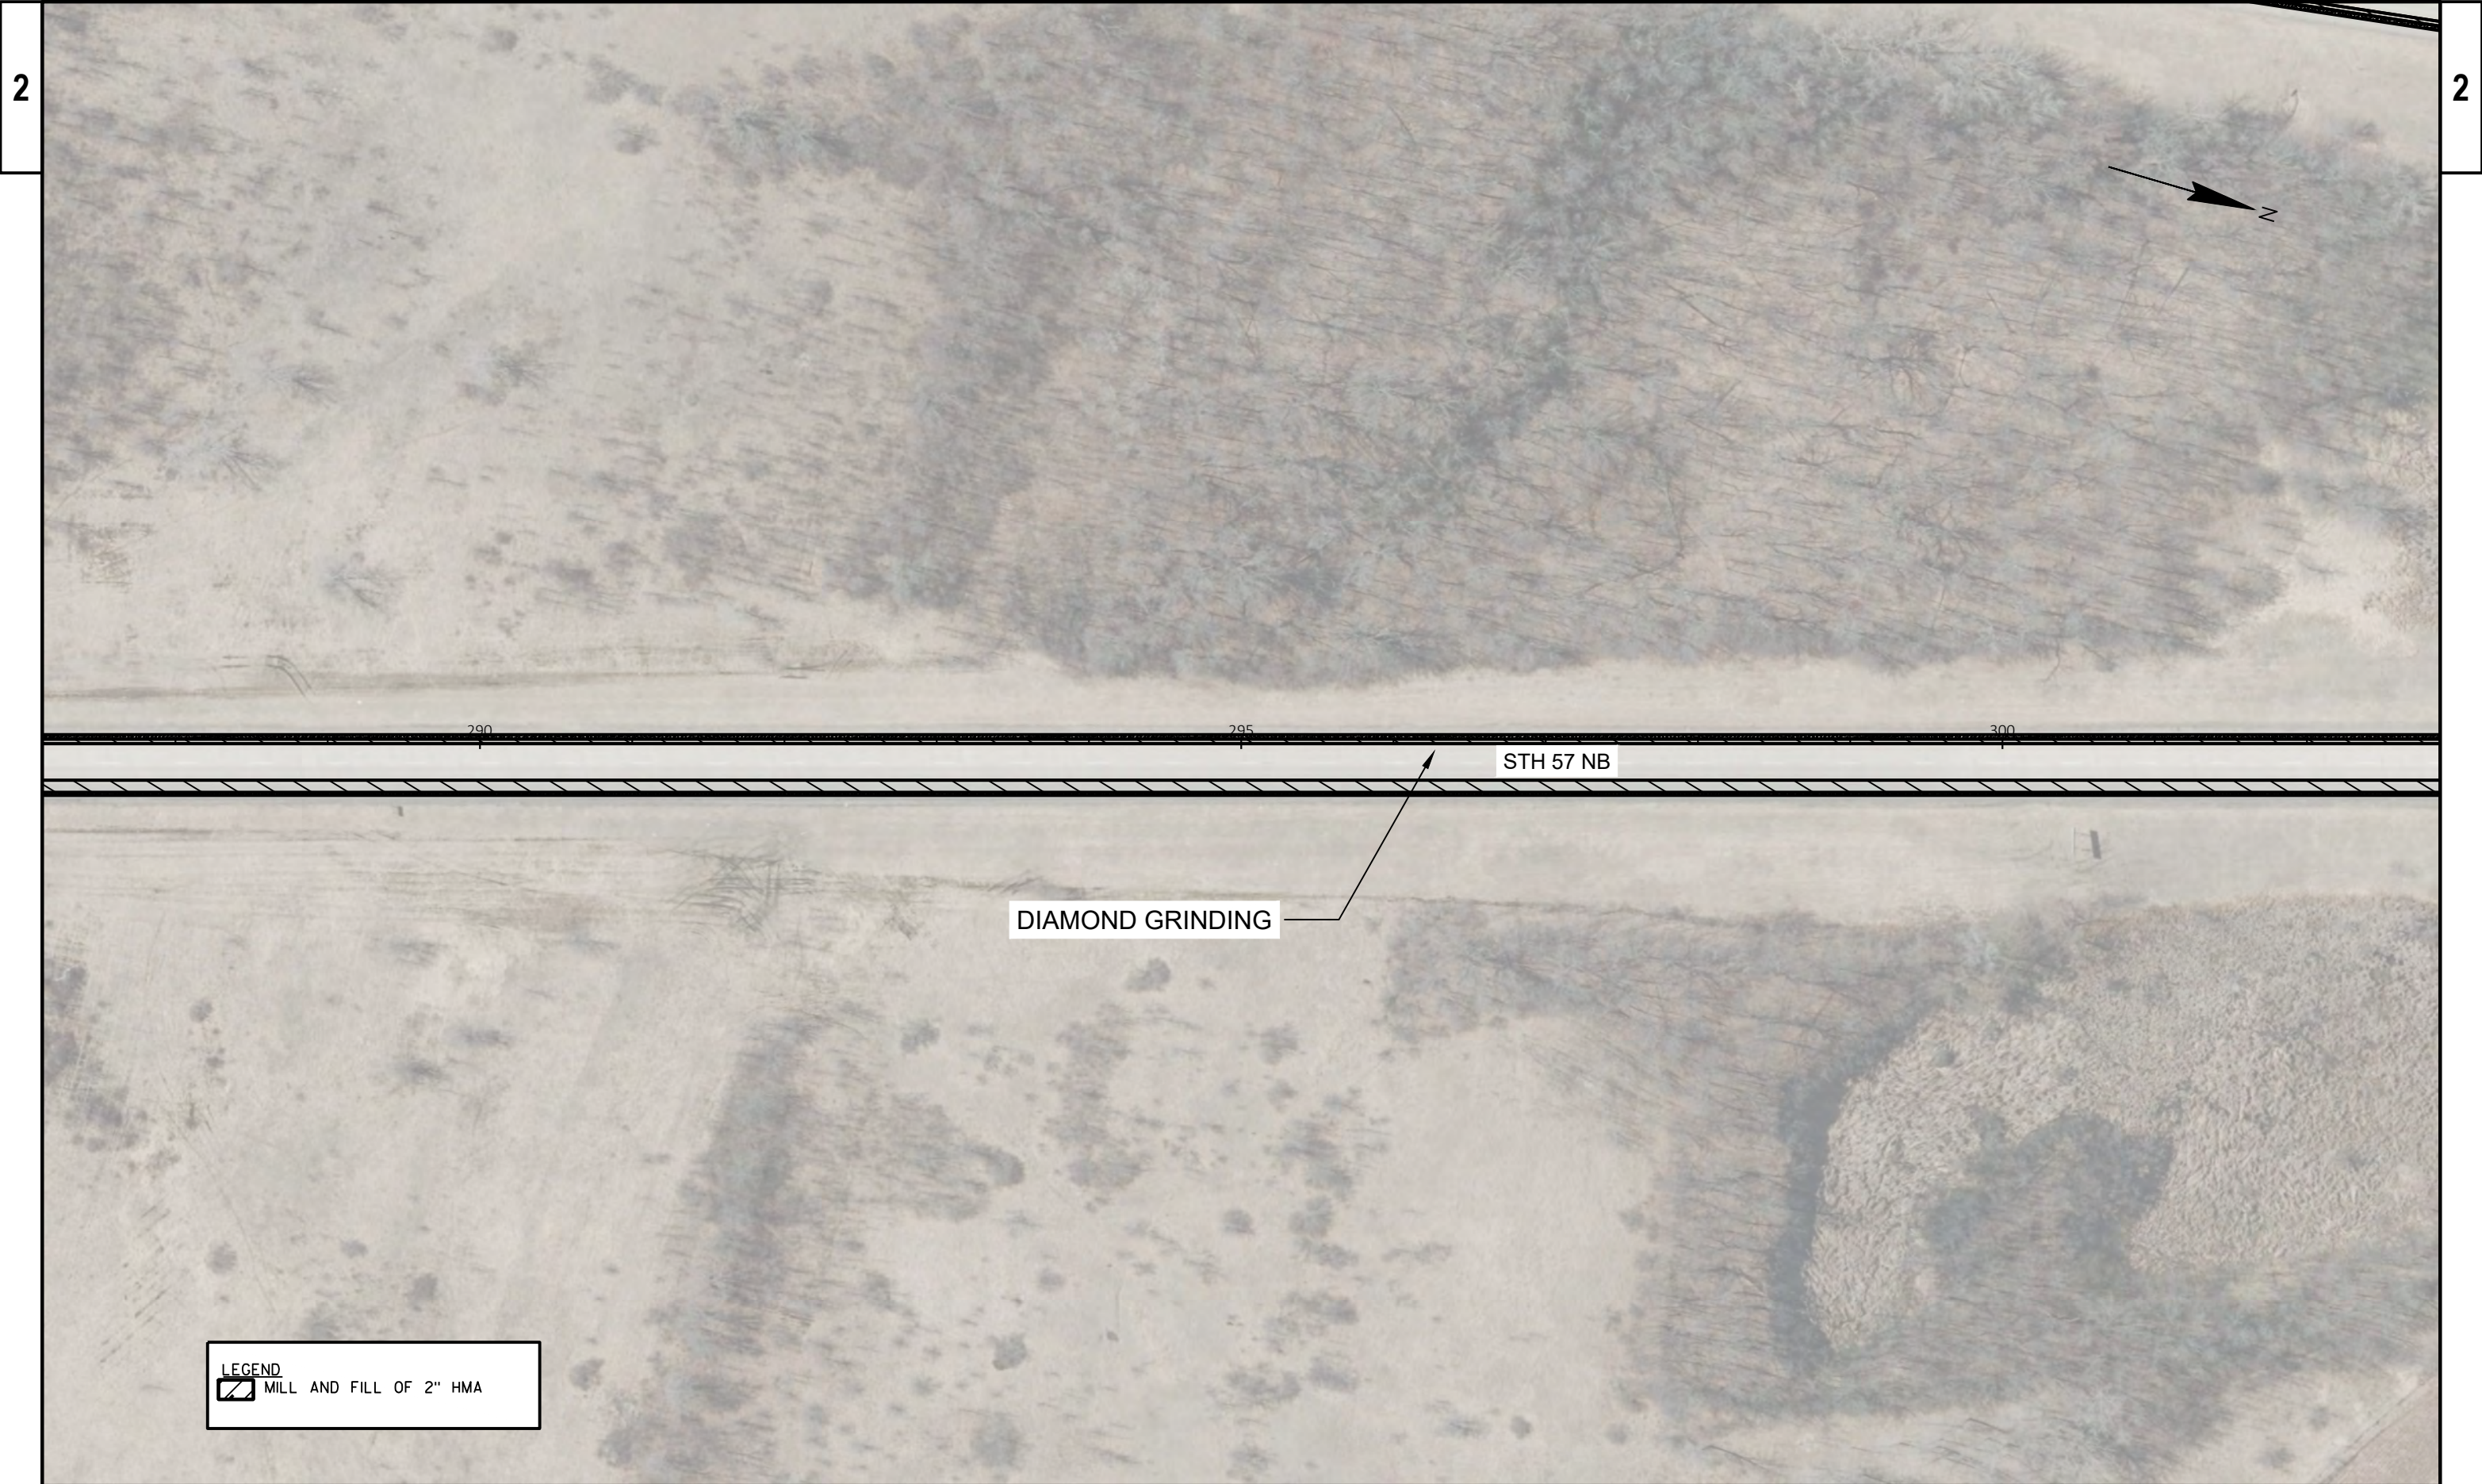



LEGEND

 MILL AND FILL OF 2" HMA

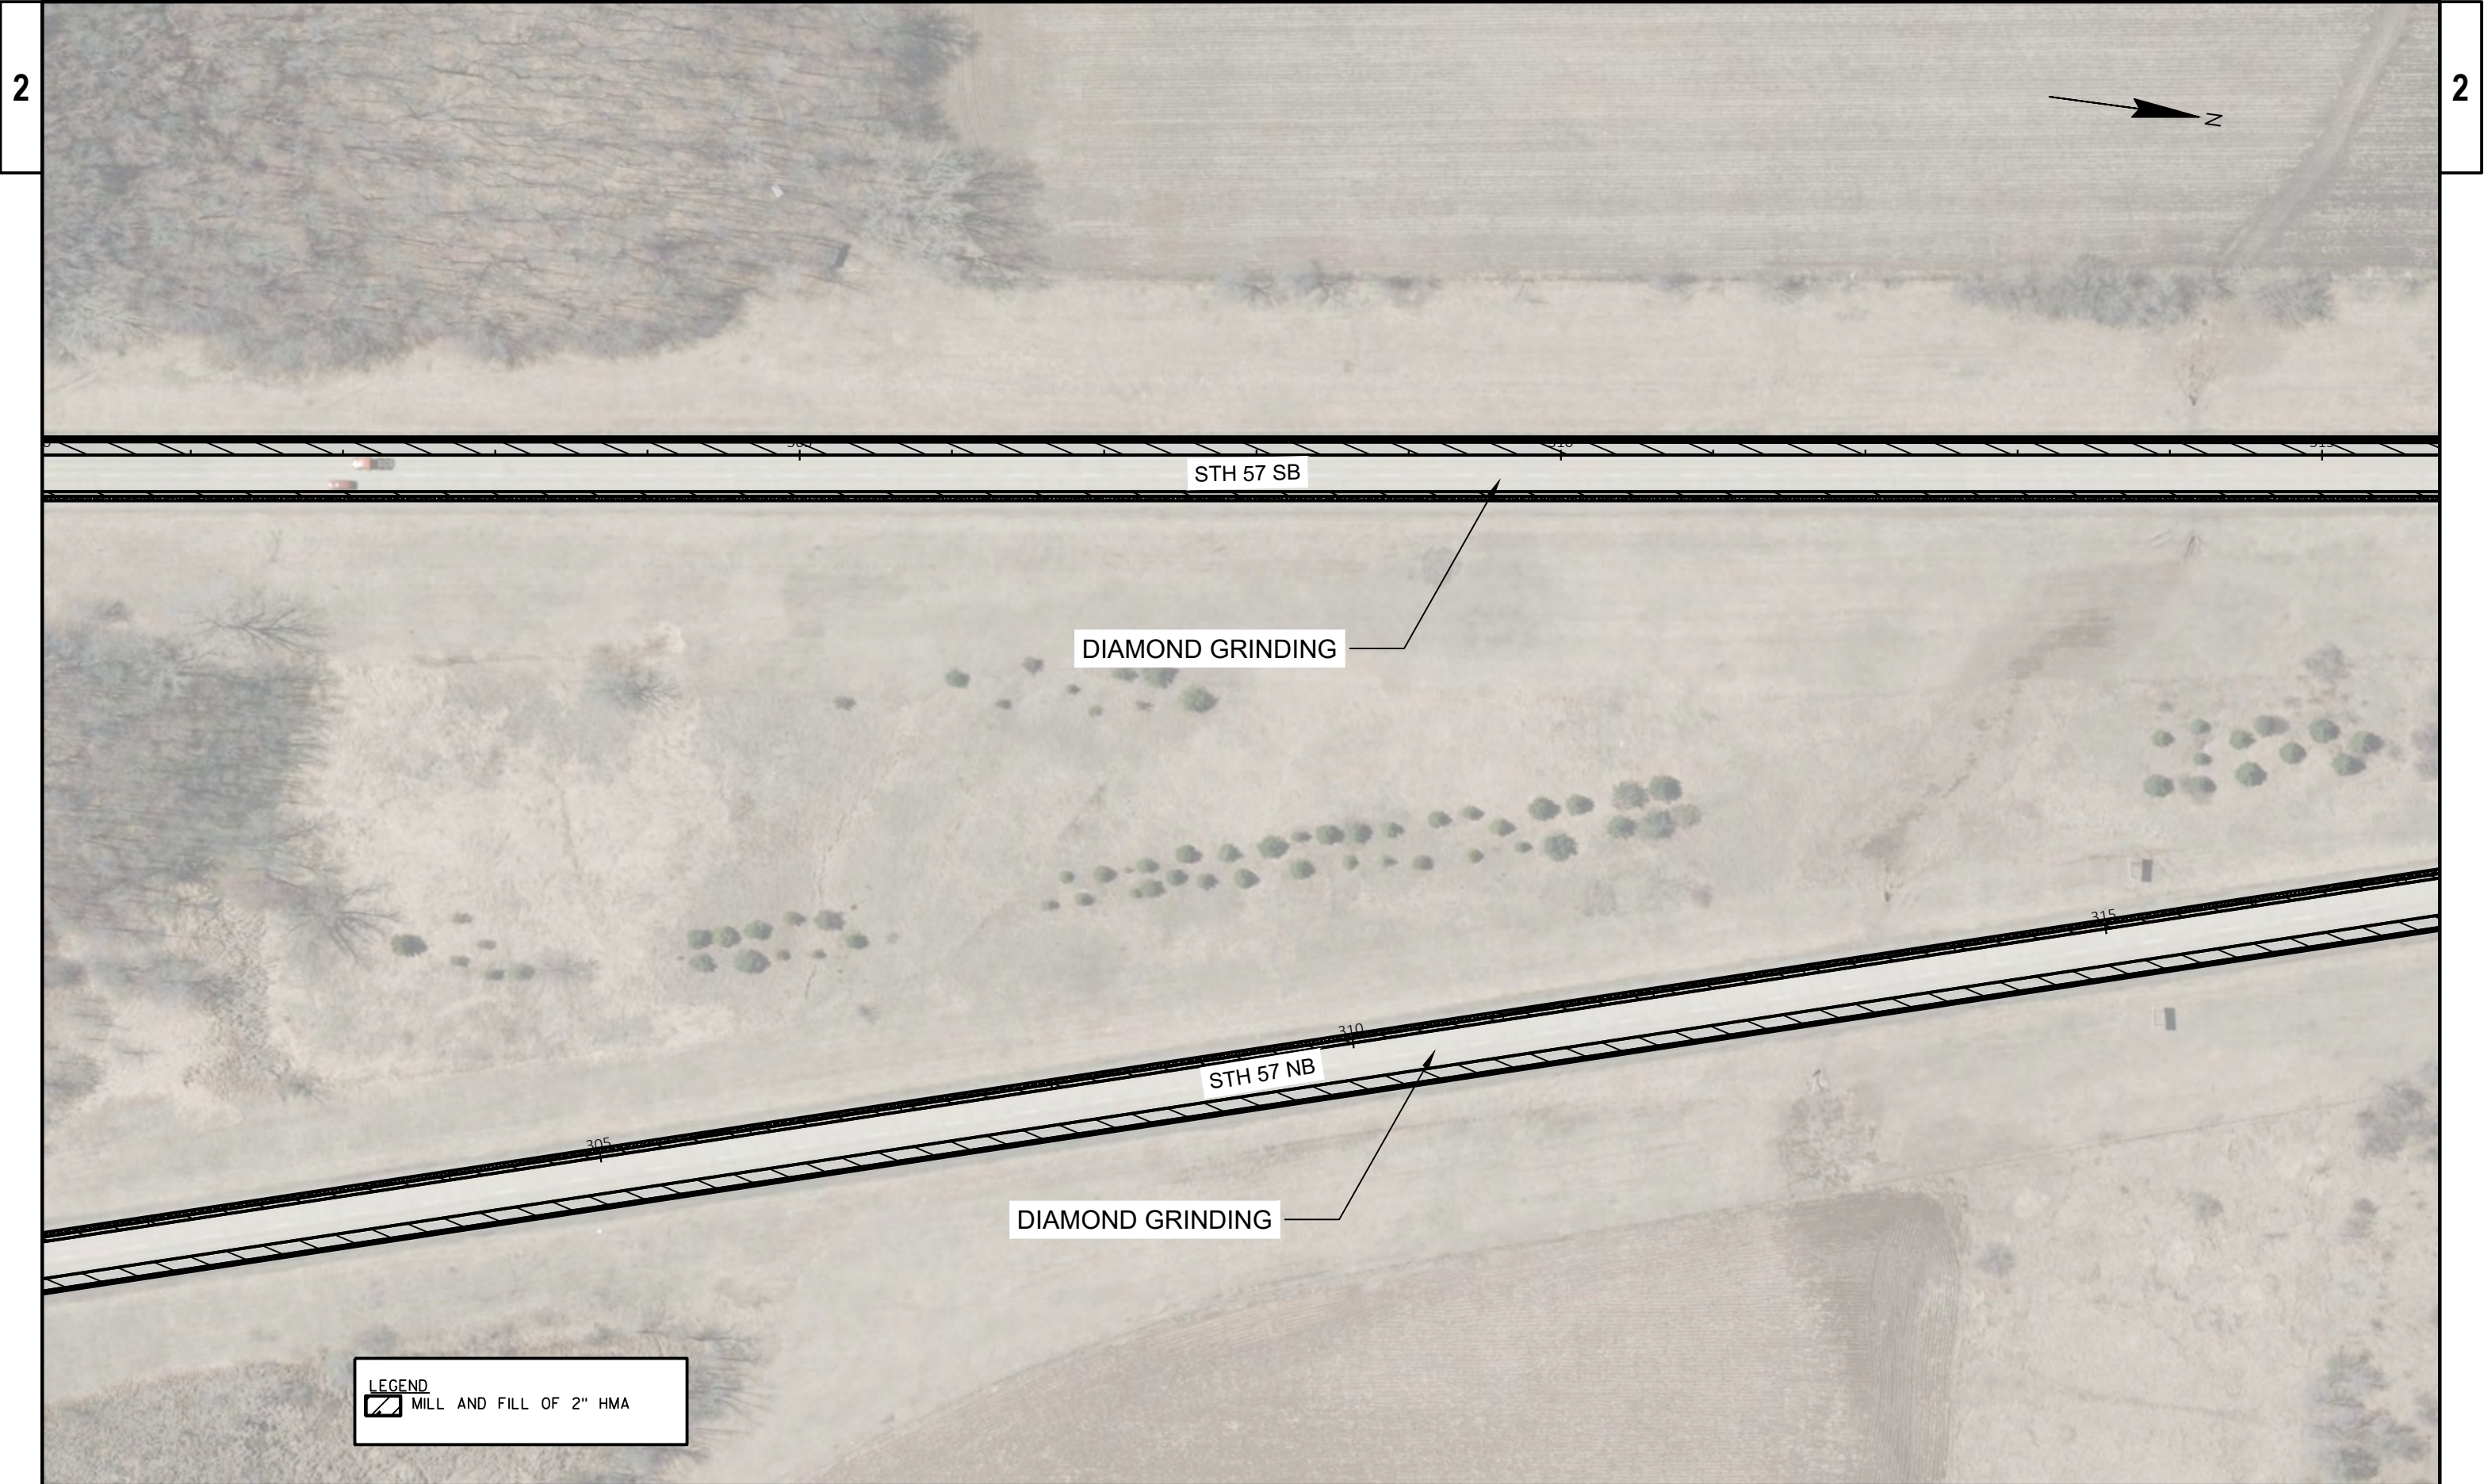

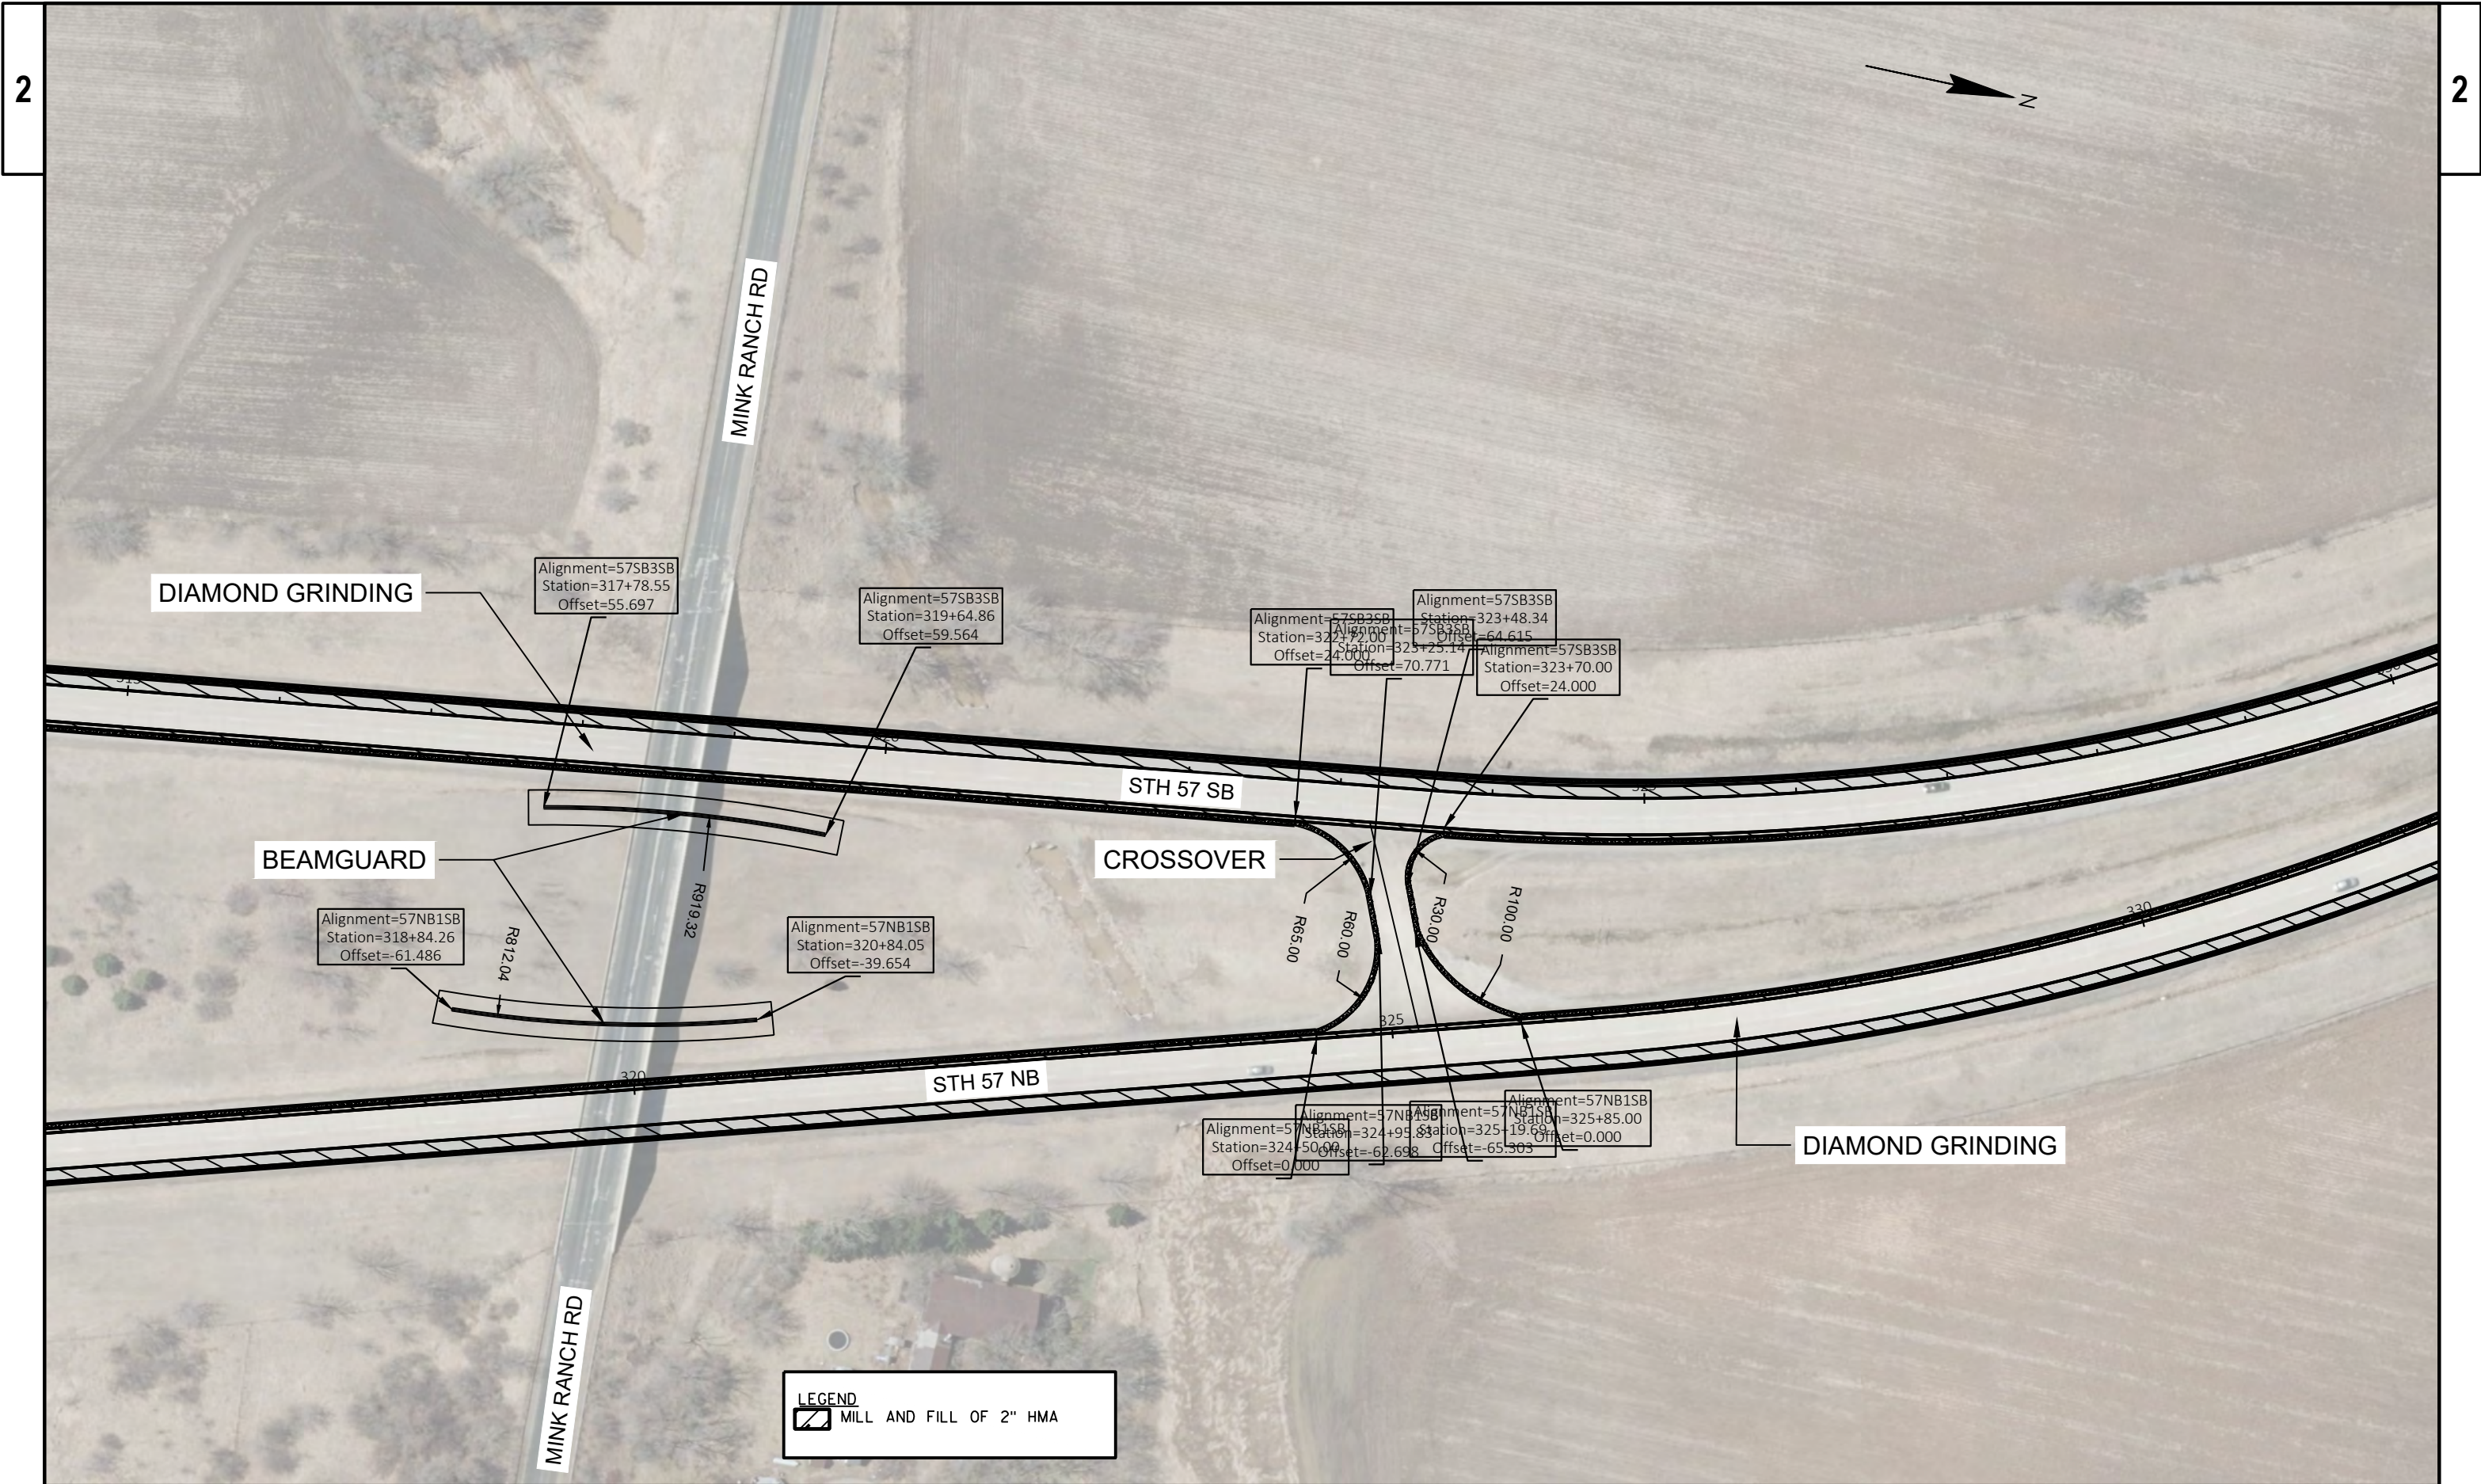

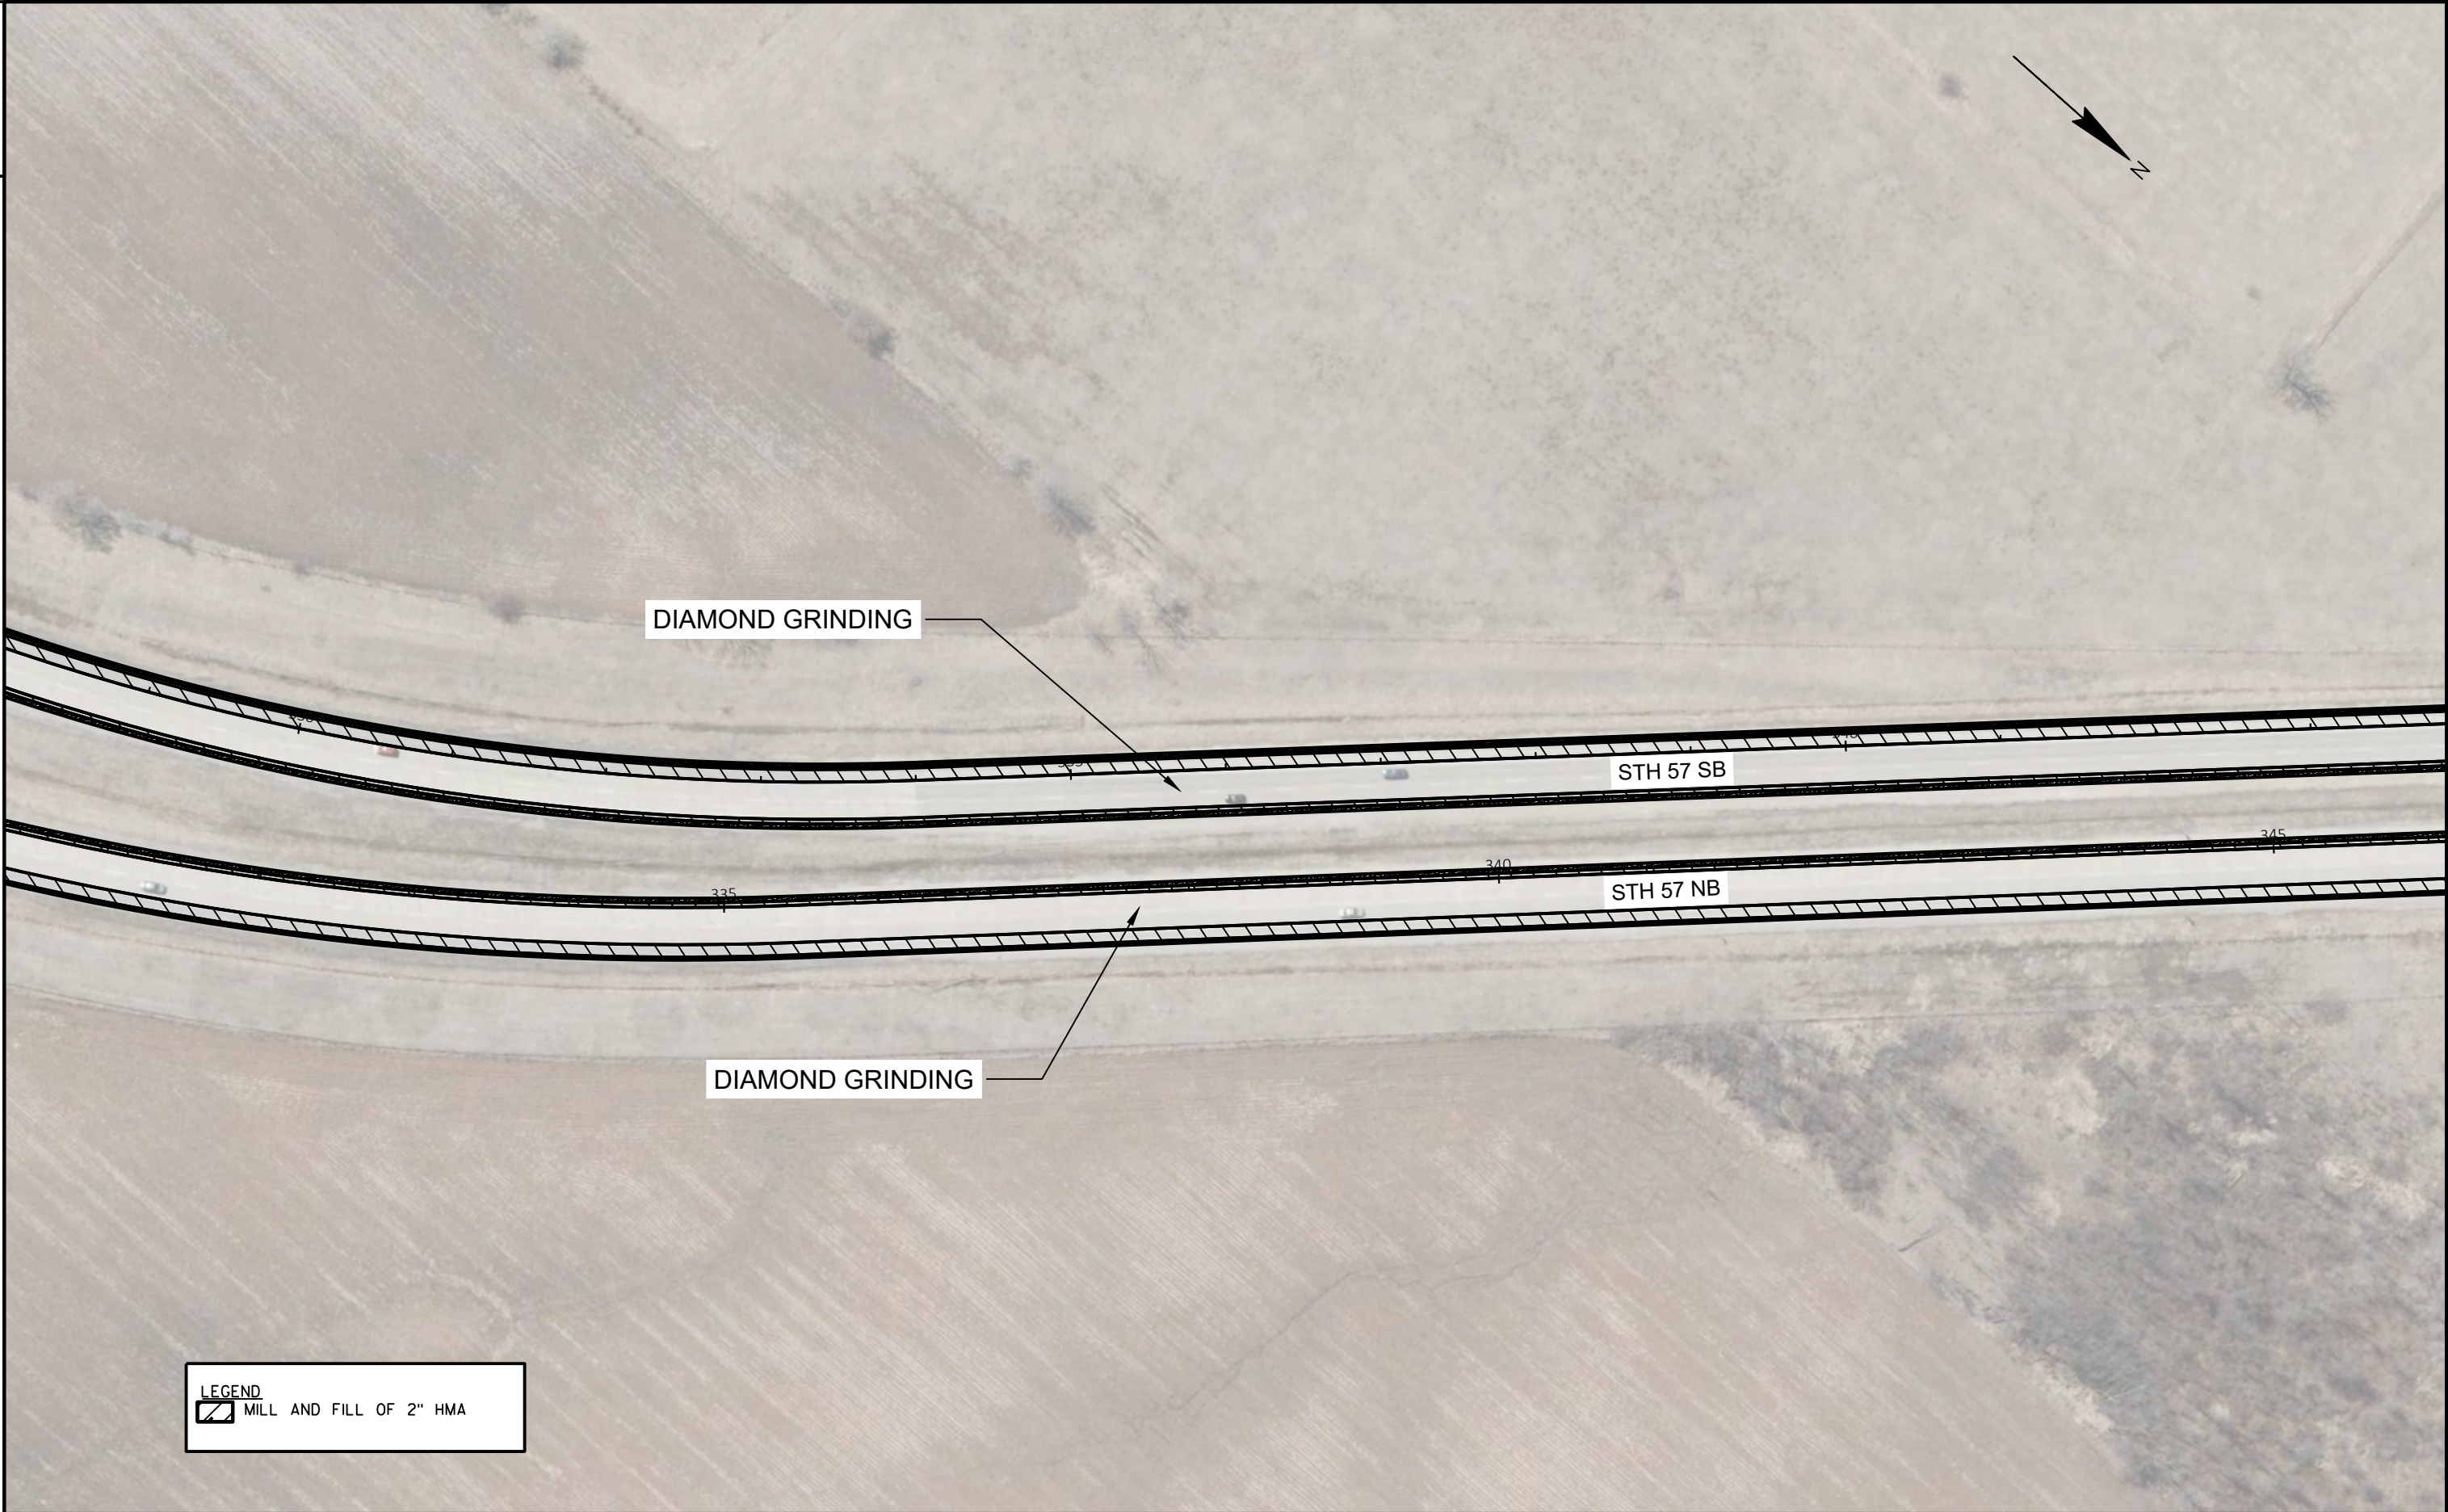

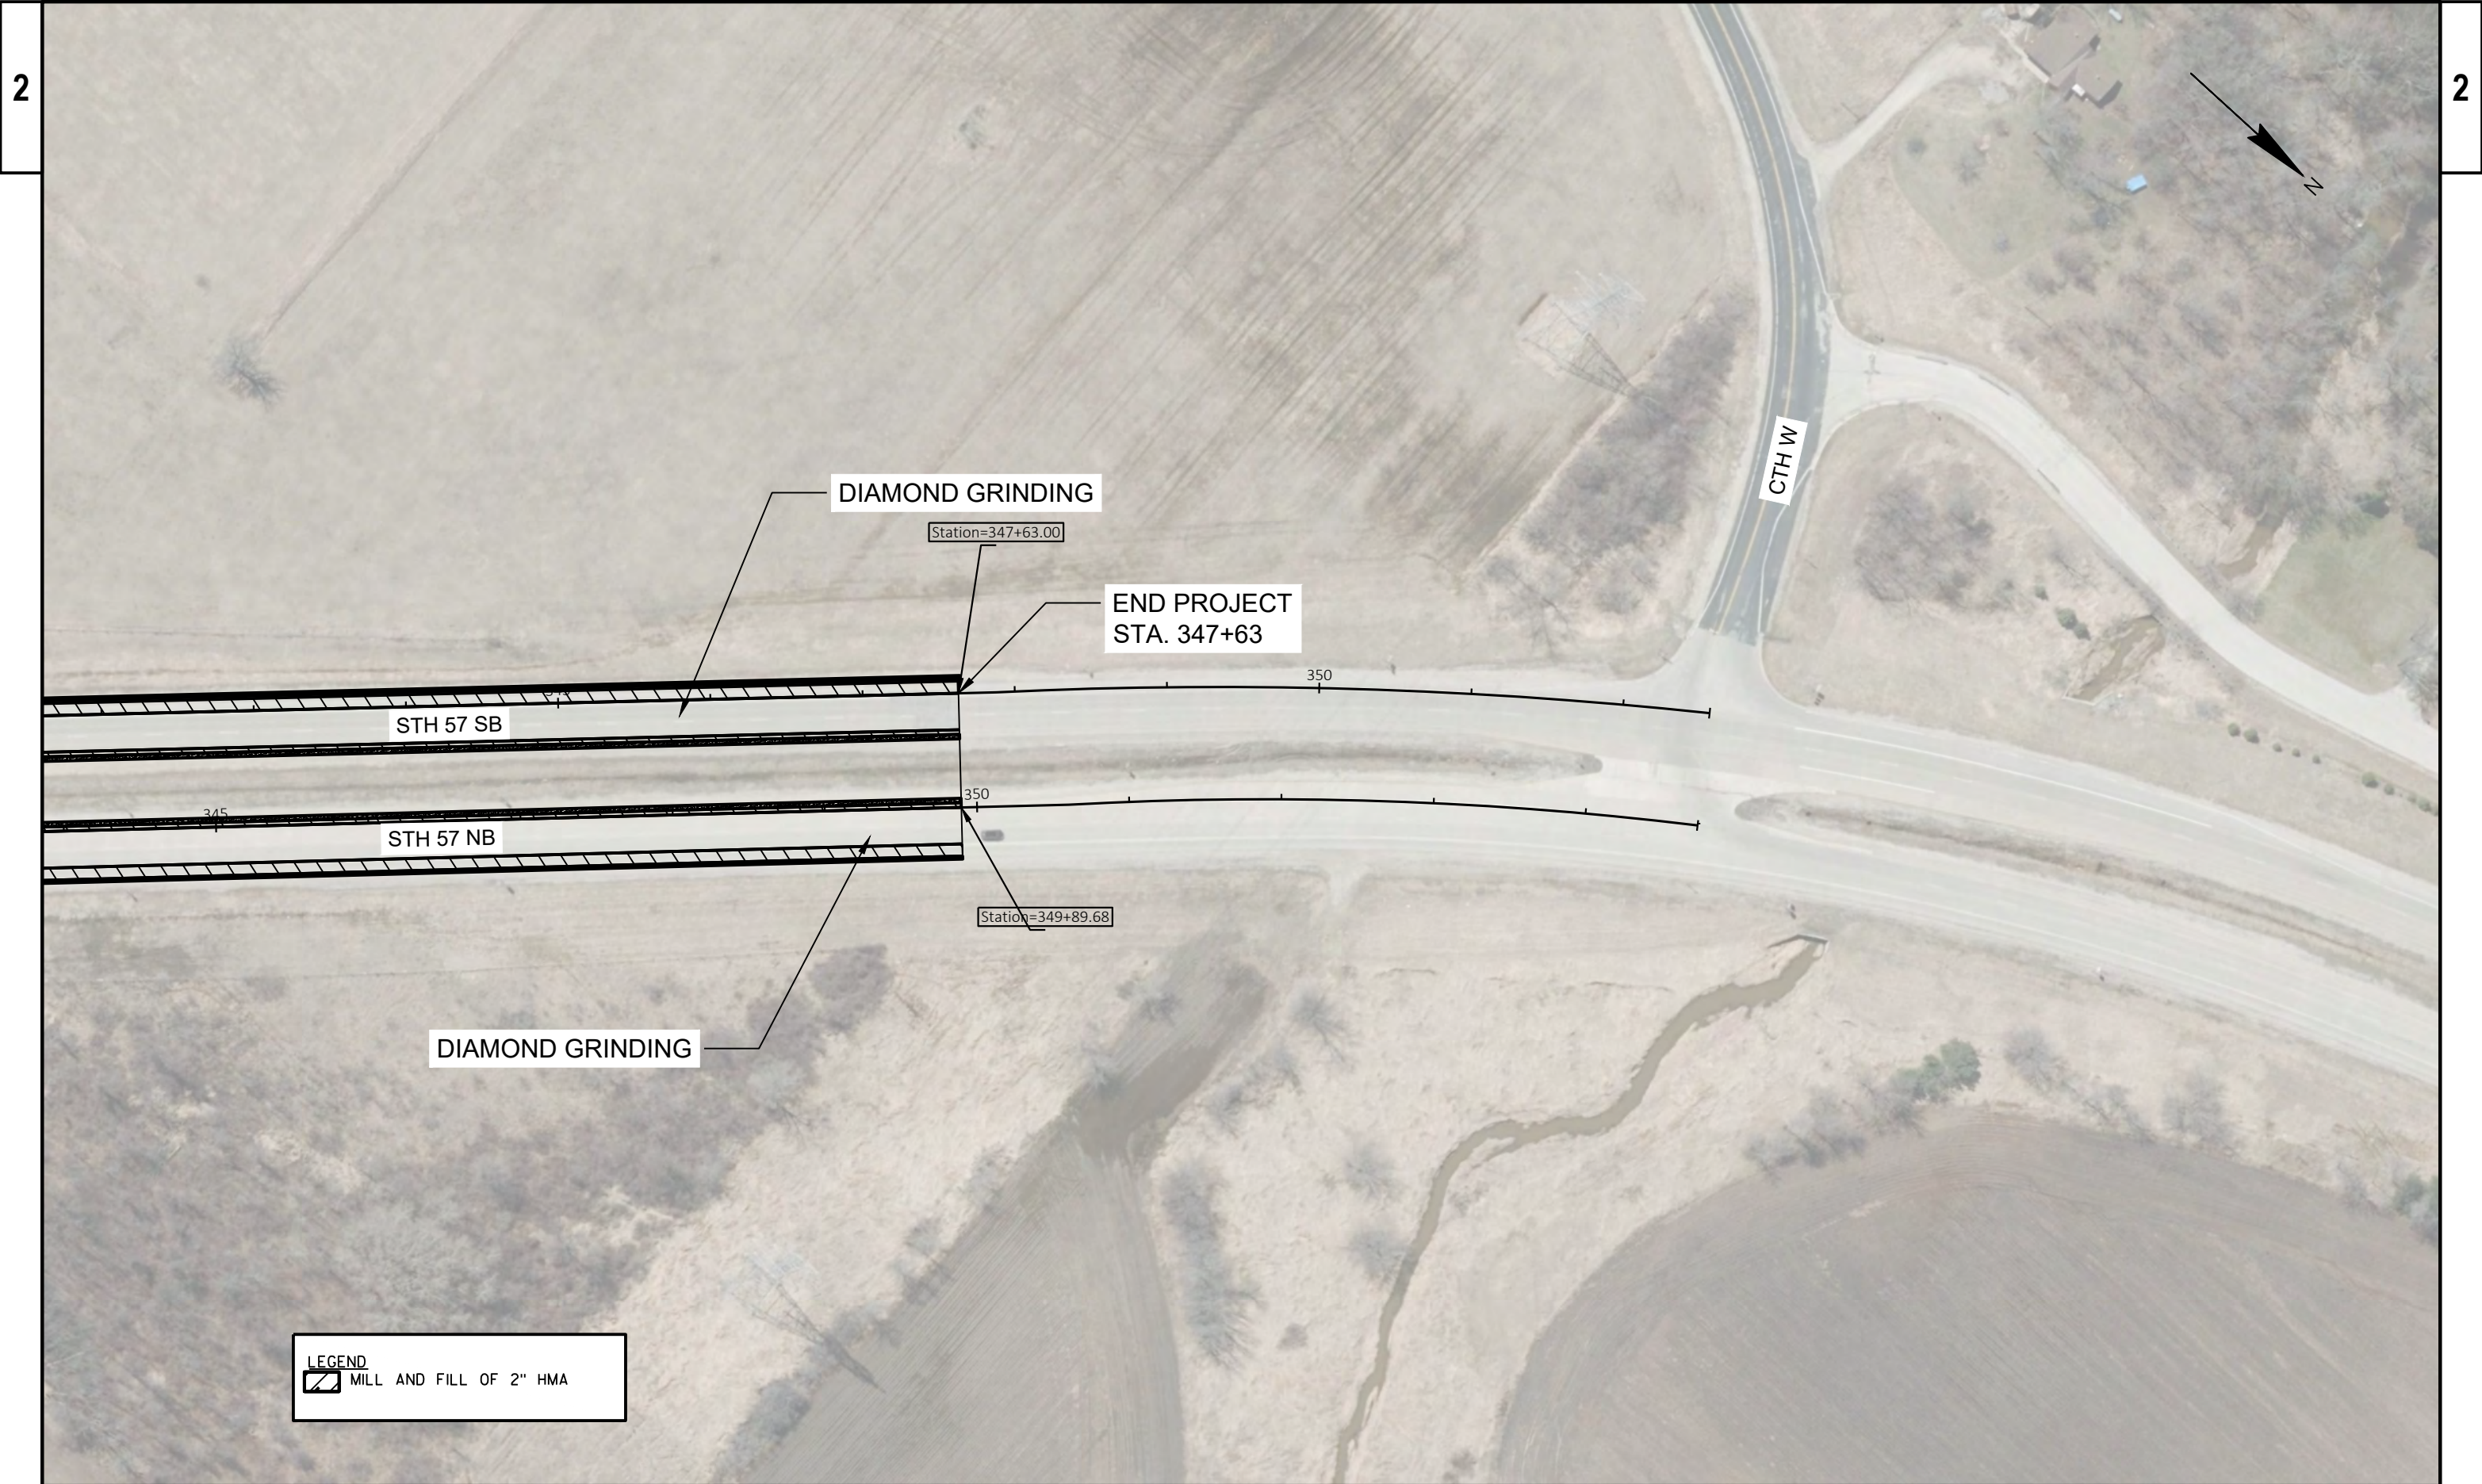

LEGEND

①


 MARKING LINE EPOXY 4-INCH (YELLOW)

②

 MARKING LINE EPOXY 4-INCH (WHITE)

③

 MARKING LINE GROOVED WET REFLECTIVE EPOXY 4-INCH (WHITE), (12.5 FT LINE 37.5 FT SKIP)

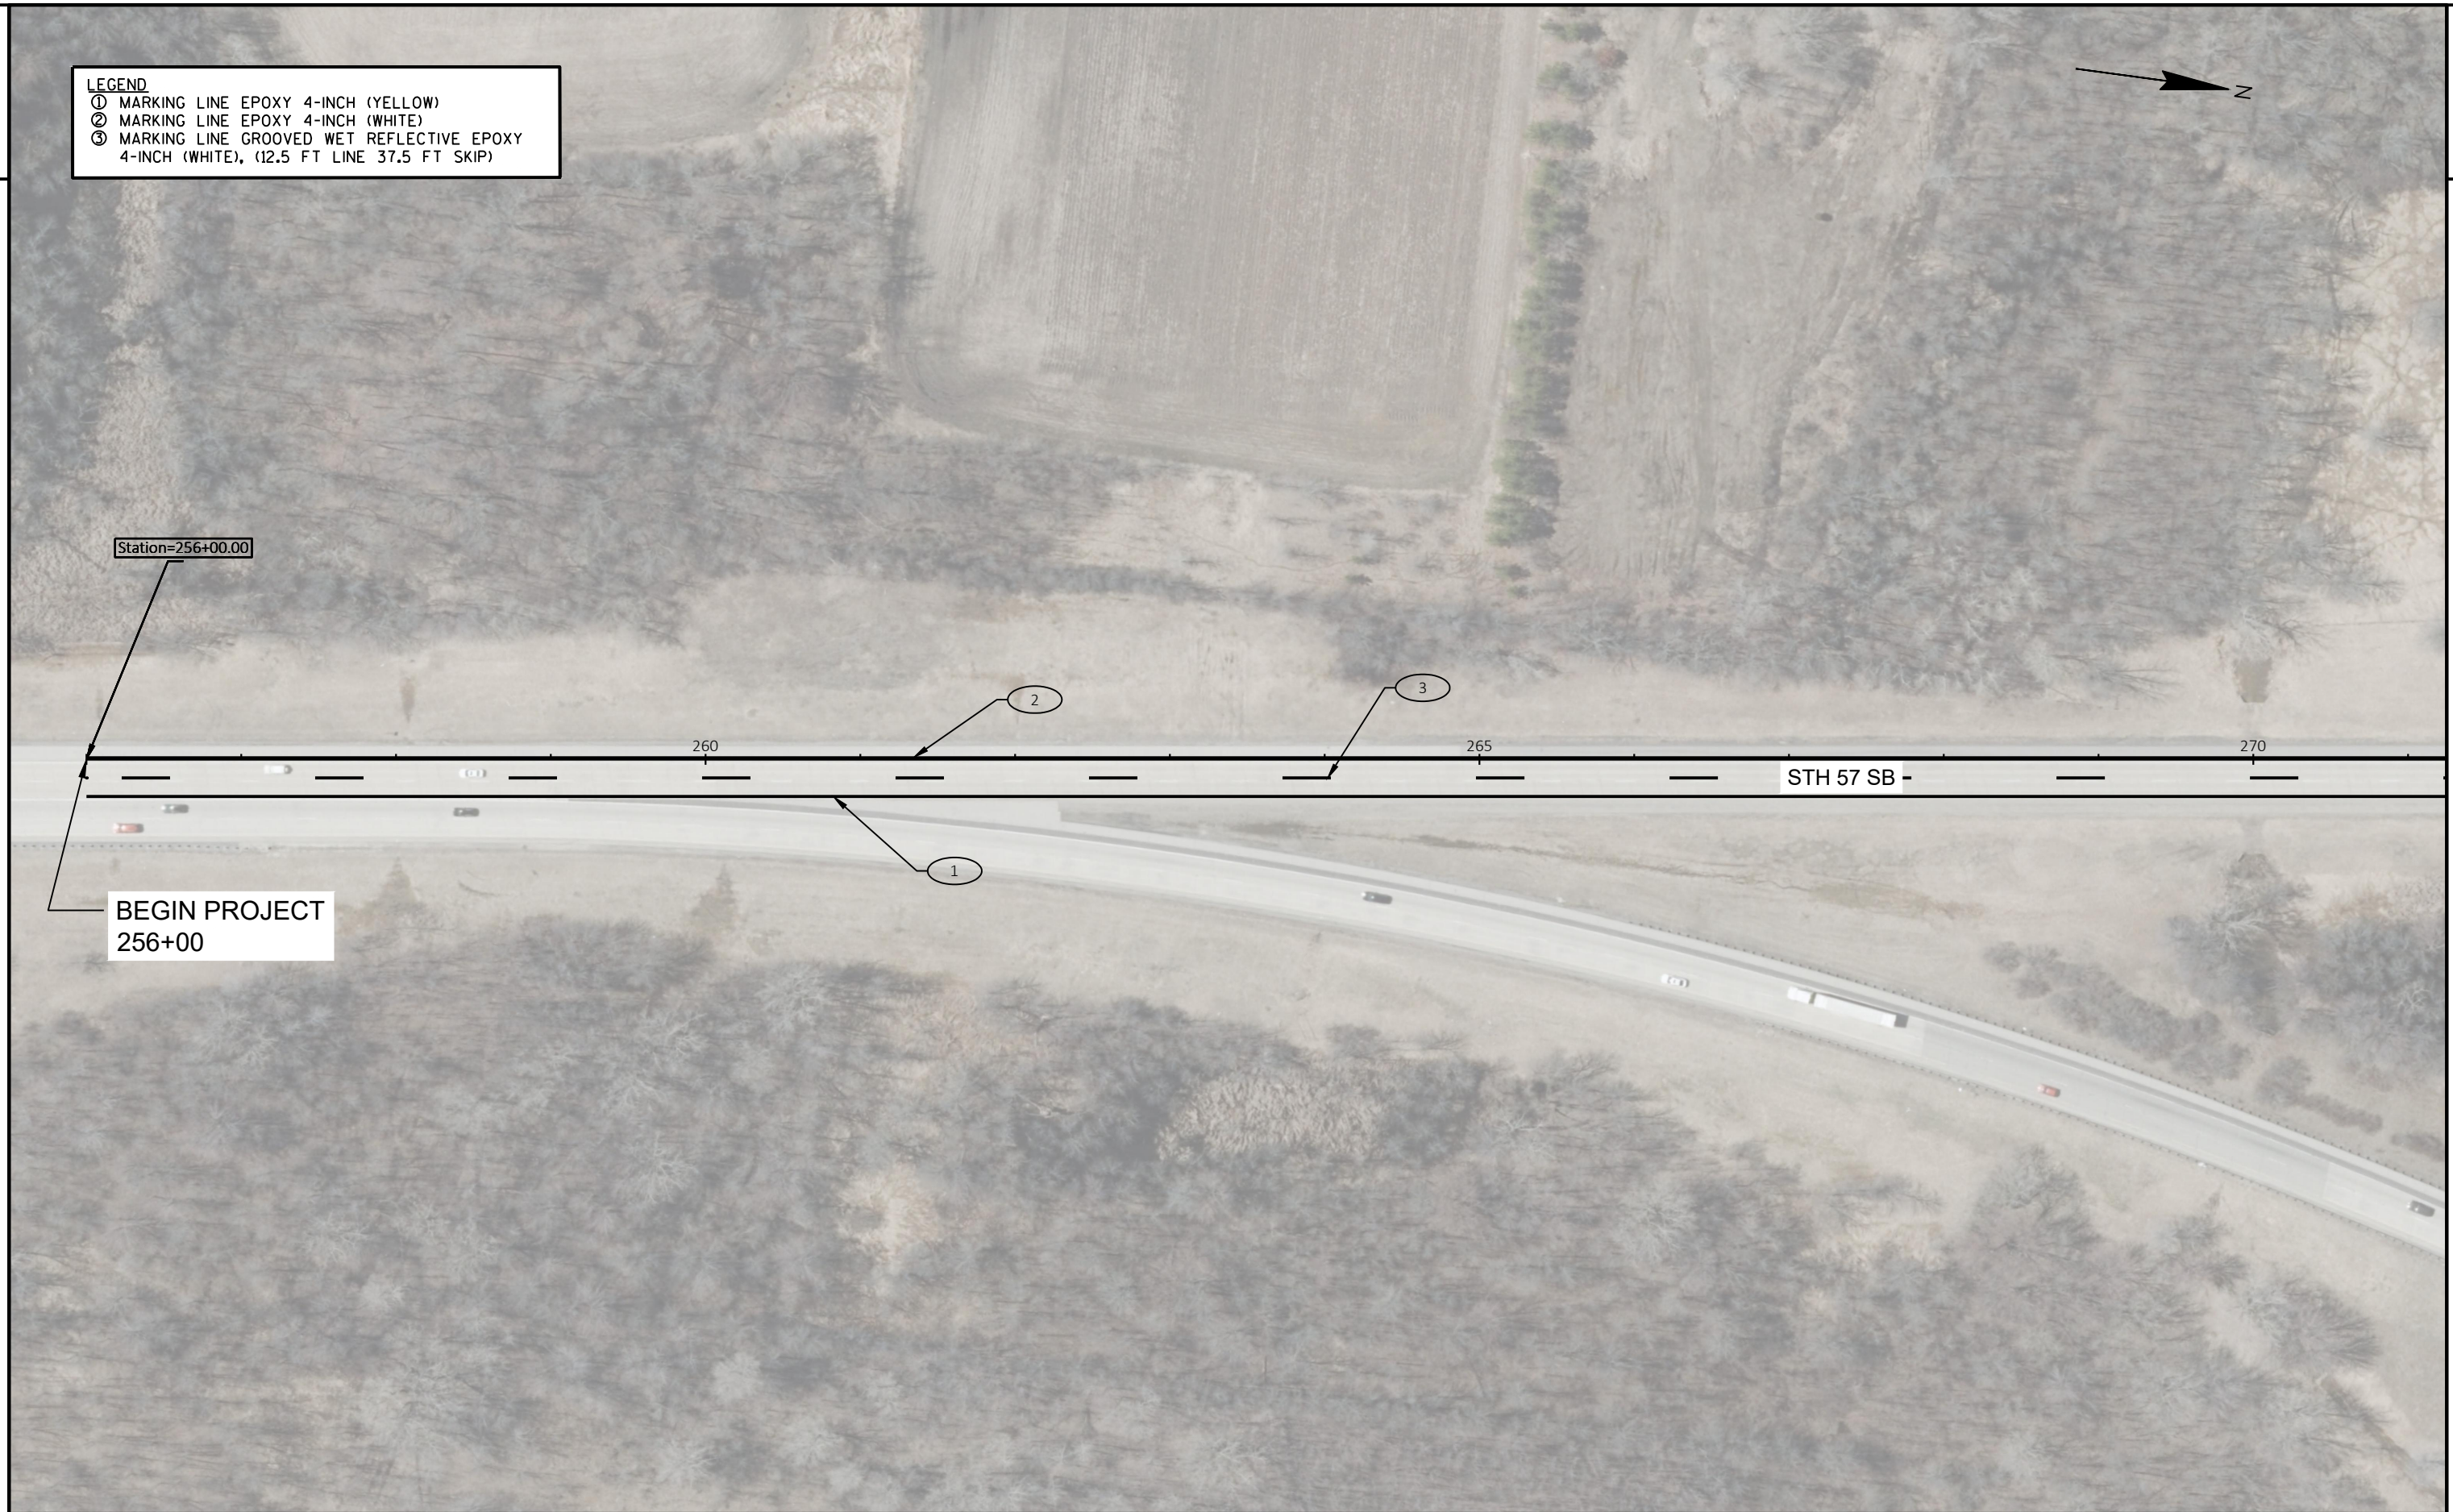

PROJECT NO: 1040-00-70	HWY: STH 57	COUNTY: OZAUKEE	PAVEMENT MARKING	SHEET	PRE_16	E
------------------------	-------------	-----------------	------------------	-------	--------	---

LEGEND

- ① MARKING LINE EPOXY 4-INCH (YELLOW)
- ② MARKING LINE EPOXY 4-INCH (WHITE)
- ③ MARKING LINE GROOVED WET REFLECTIVE EPOXY 4-INCH (WHITE), (12.5 FT LINE 37.5 FT SKIP)

BEGIN PROJECT

Station=263+80.55

265

1

3

270

STH 57 NB

2

PROJECT NO: 1040-00-70

HWY: STH 57

COUNTY: OZAUKEE

PAVEMENT MARKING

SHEET

PRE_17

E

FILE NAME : C:\CIVIL 3D PROJECTS\104000000\SHEETSPLAN\024501-PM.DWG
LAYOUT NAME - STH 57 NB - (1)

PLOT DATE : 3/3/2021 4:30 PM

PLOT BY : MANANDHAR, BHUVAN K

PLOT NAME :

PLOT SCALE : 1 IN:100 FT

WISDOT/CADDs SHEET 42

LEGEND

- ① MARKING LINE EPOXY 4-INCH (YELLOW)
- ② MARKING LINE EPOXY 4-INCH (WHITE)
- ③ MARKING LINE GROOVED WET REFLECTIVE EPOXY 4-INCH (WHITE), (12.5 FT LINE 37.5 FT SKIP)



275

2

280

STH 57 SB

3

285

1

0+00.00

PROJECT NO: 1040-00-70

HWY: STH 57


COUNTY: OZAUKEE

PAVEMENT MARKING

SHEET

PRE_18

E

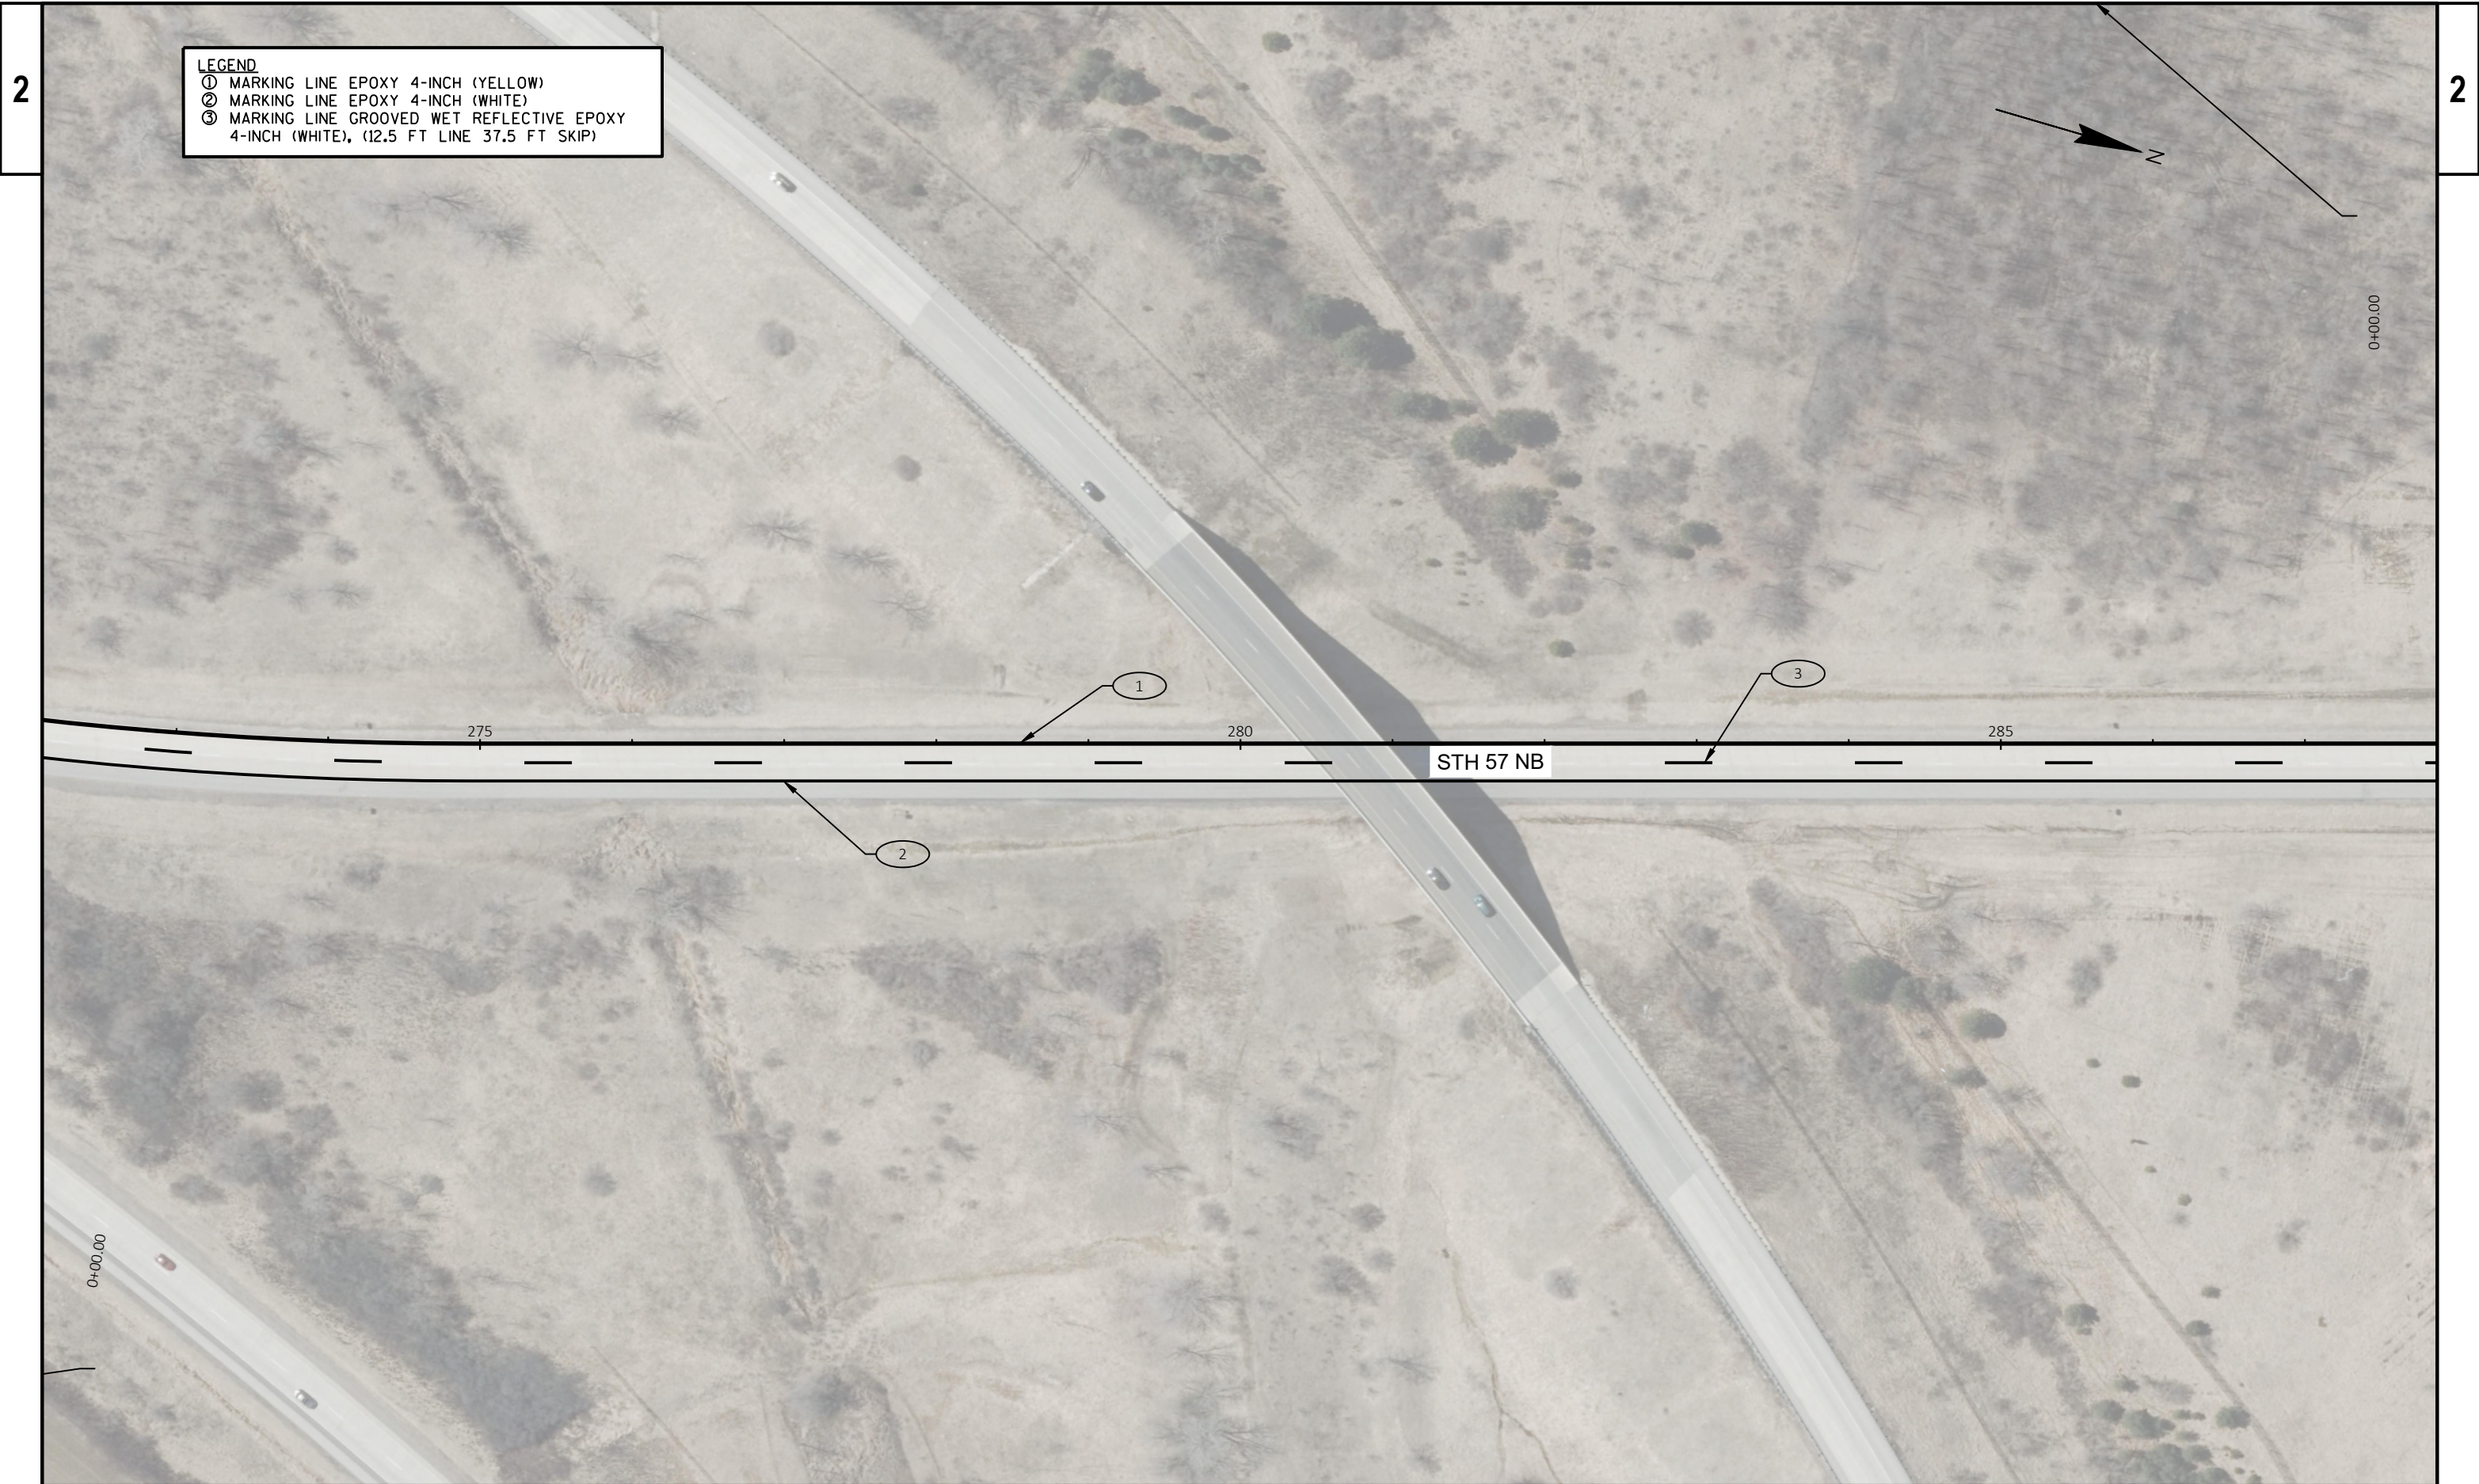

- LEGEND
- ① MARKING LINE EPOXY 4-INCH (YELLOW)
 - ② MARKING LINE EPOXY 4-INCH (WHITE)
 - ③ MARKING LINE GROOVED WET REFLECTIVE EPOXY 4-INCH (WHITE), (12.5 FT LINE 37.5 FT SKIP)

LEGEND

- ① MARKING LINE EPOXY 4-INCH (YELLOW)
- ② MARKING LINE EPOXY 4-INCH (WHITE)
- ③ MARKING LINE GROOVED WET REFLECTIVE EPOXY 4-INCH (WHITE), (12.5 FT LINE 37.5 FT SKIP)

5

290

2

STH 57 SB

3

295

300

1

0+00.00

PROJECT NO: 1040-00-70

HWY: STH 57

COUNTY: OZAUKEE

PAVEMENT MARKING


SHEET

PRE_20

E

LEGEND

- ① MARKING LINE EPOXY 4-INCH (YELLOW)
- ② MARKING LINE EPOXY 4-INCH (WHITE)
- ③ MARKING LINE GROOVED WET REFLECTIVE EPOXY 4-INCH (WHITE), (12.5 FT LINE 37.5 FT SKIP)

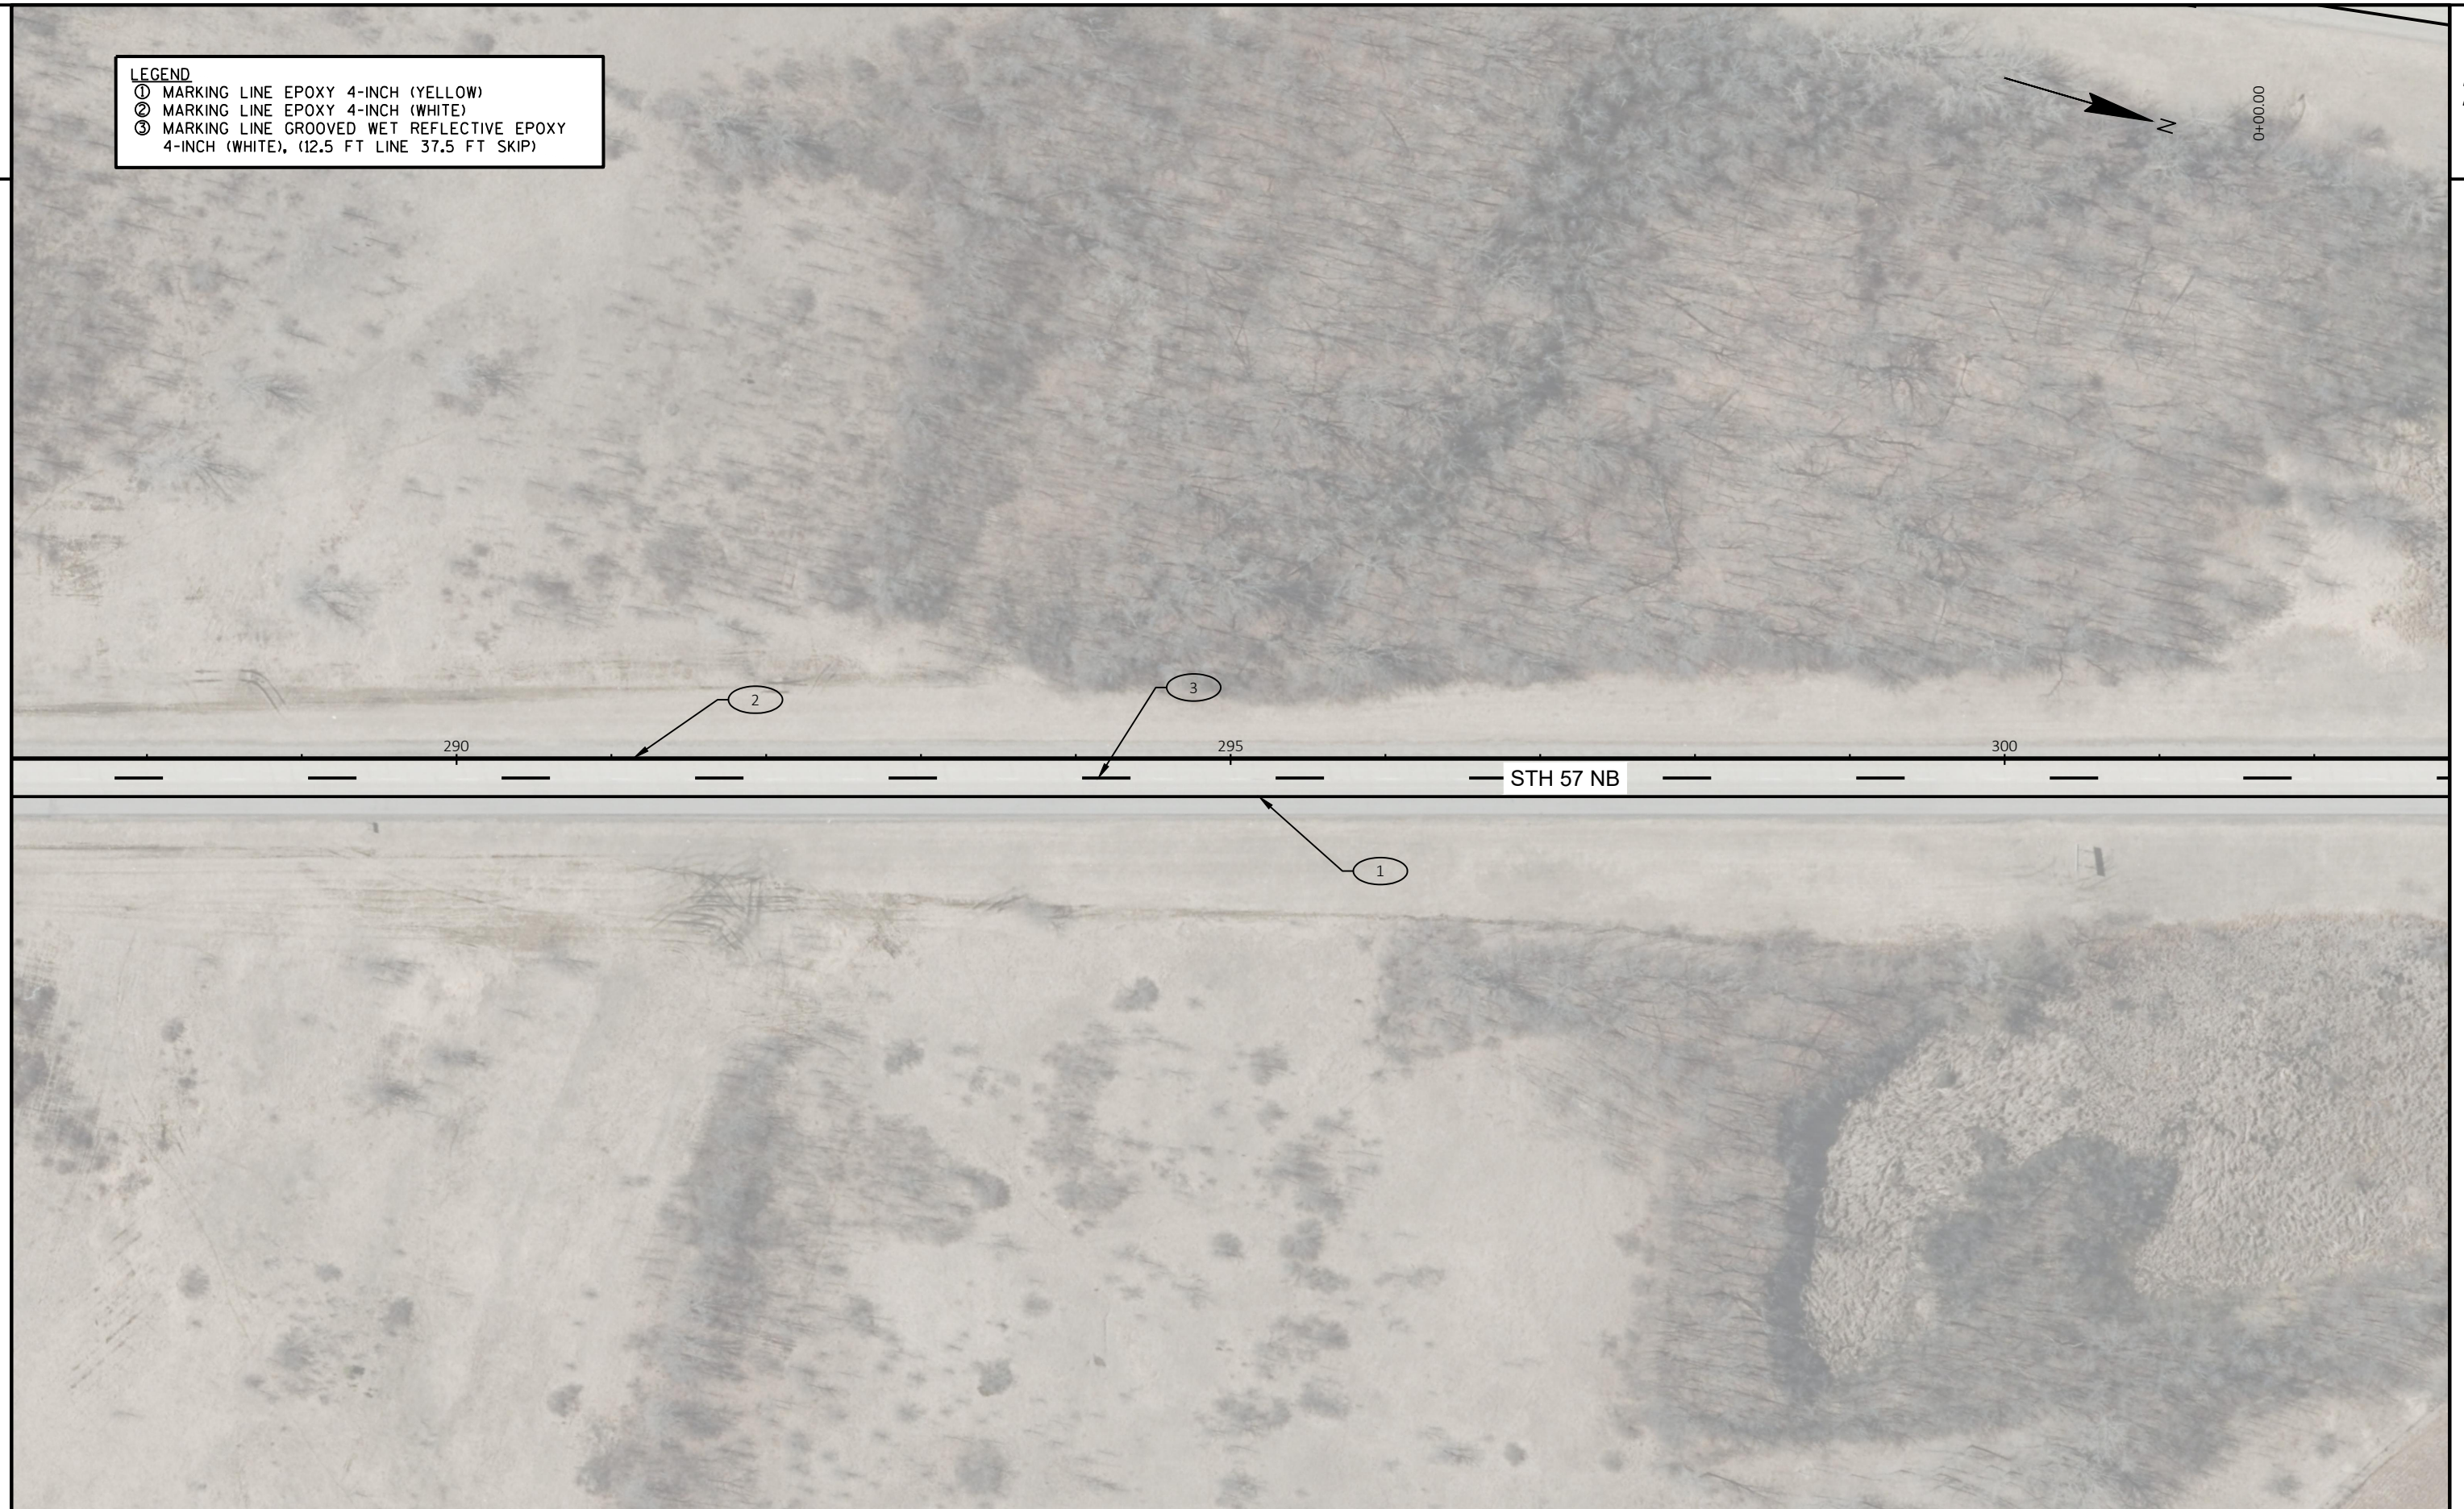

PROJECT NO: 1040-00-70

HWY: STH 57


COUNTY: OZAUKEE

PAVEMENT MARKING

SHEET


PRE_21

E

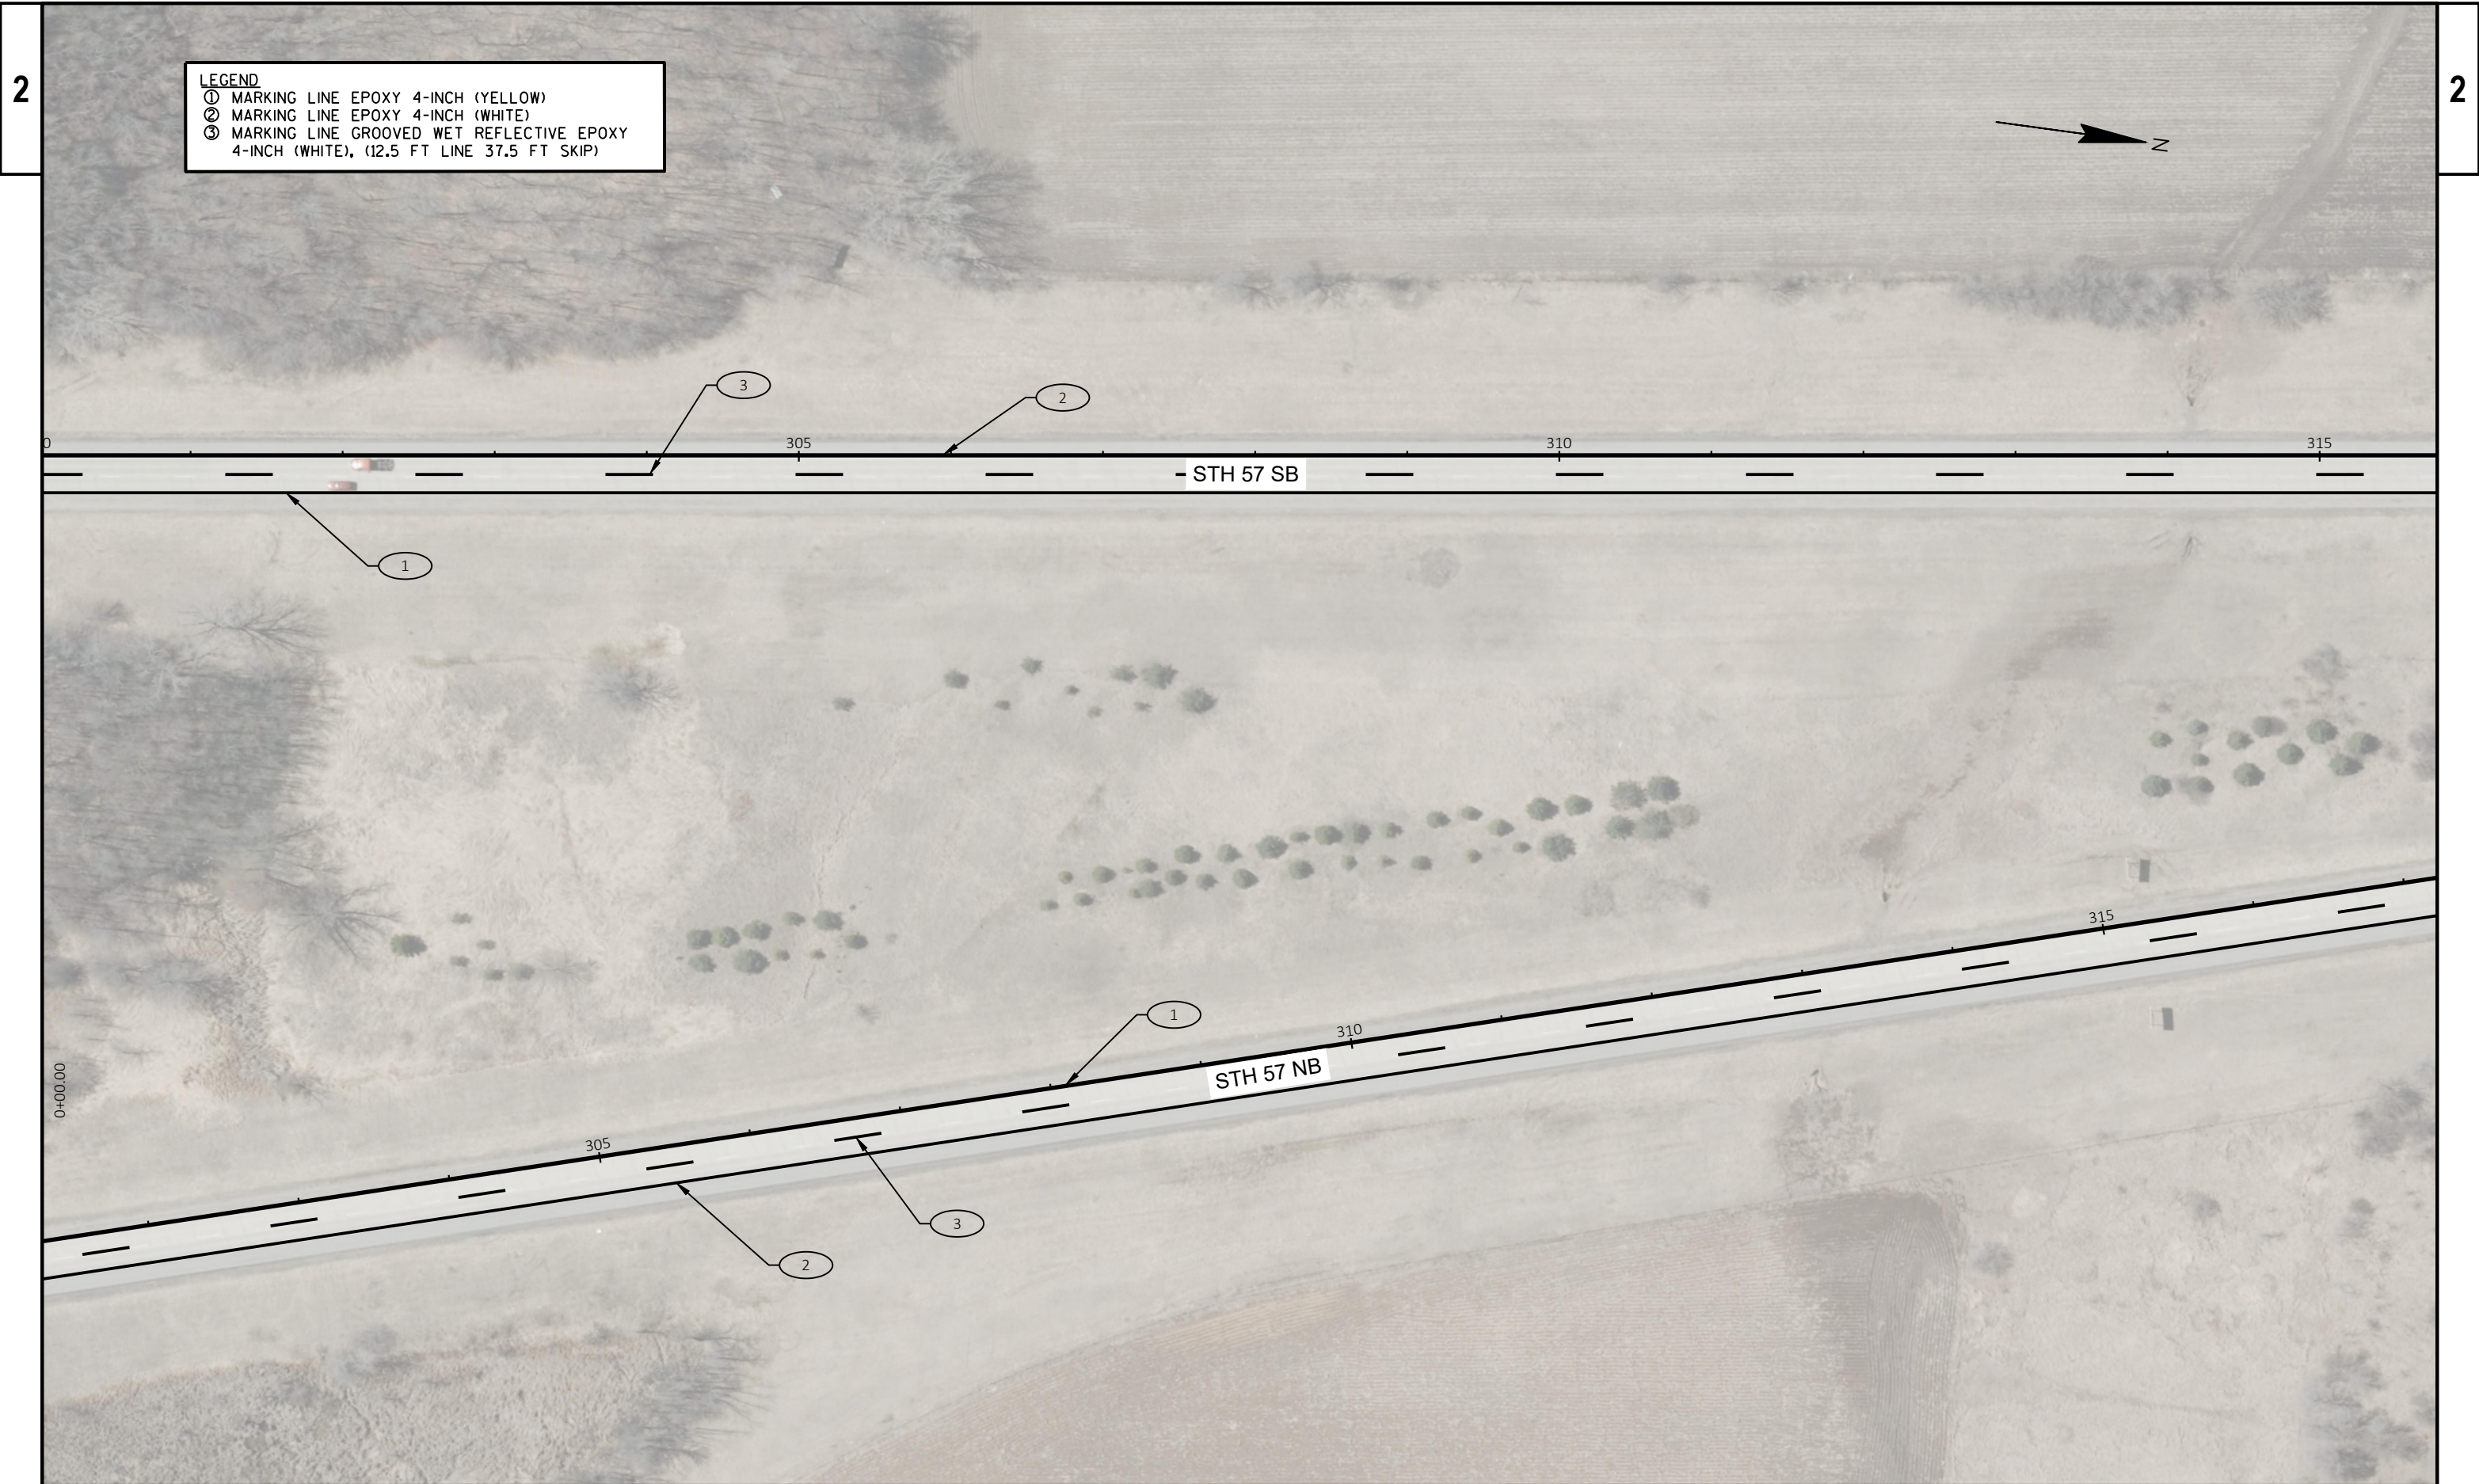

LEGEND

- ① MARKING LINE EPOXY 4-INCH (YELLOW)
- ② MARKING LINE EPOXY 4-INCH (WHITE)
- ③ MARKING LINE GROOVED WET REFLECTIVE EPOXY 4-INCH (WHITE), (12.5 FT LINE 37.5 FT SKIP)

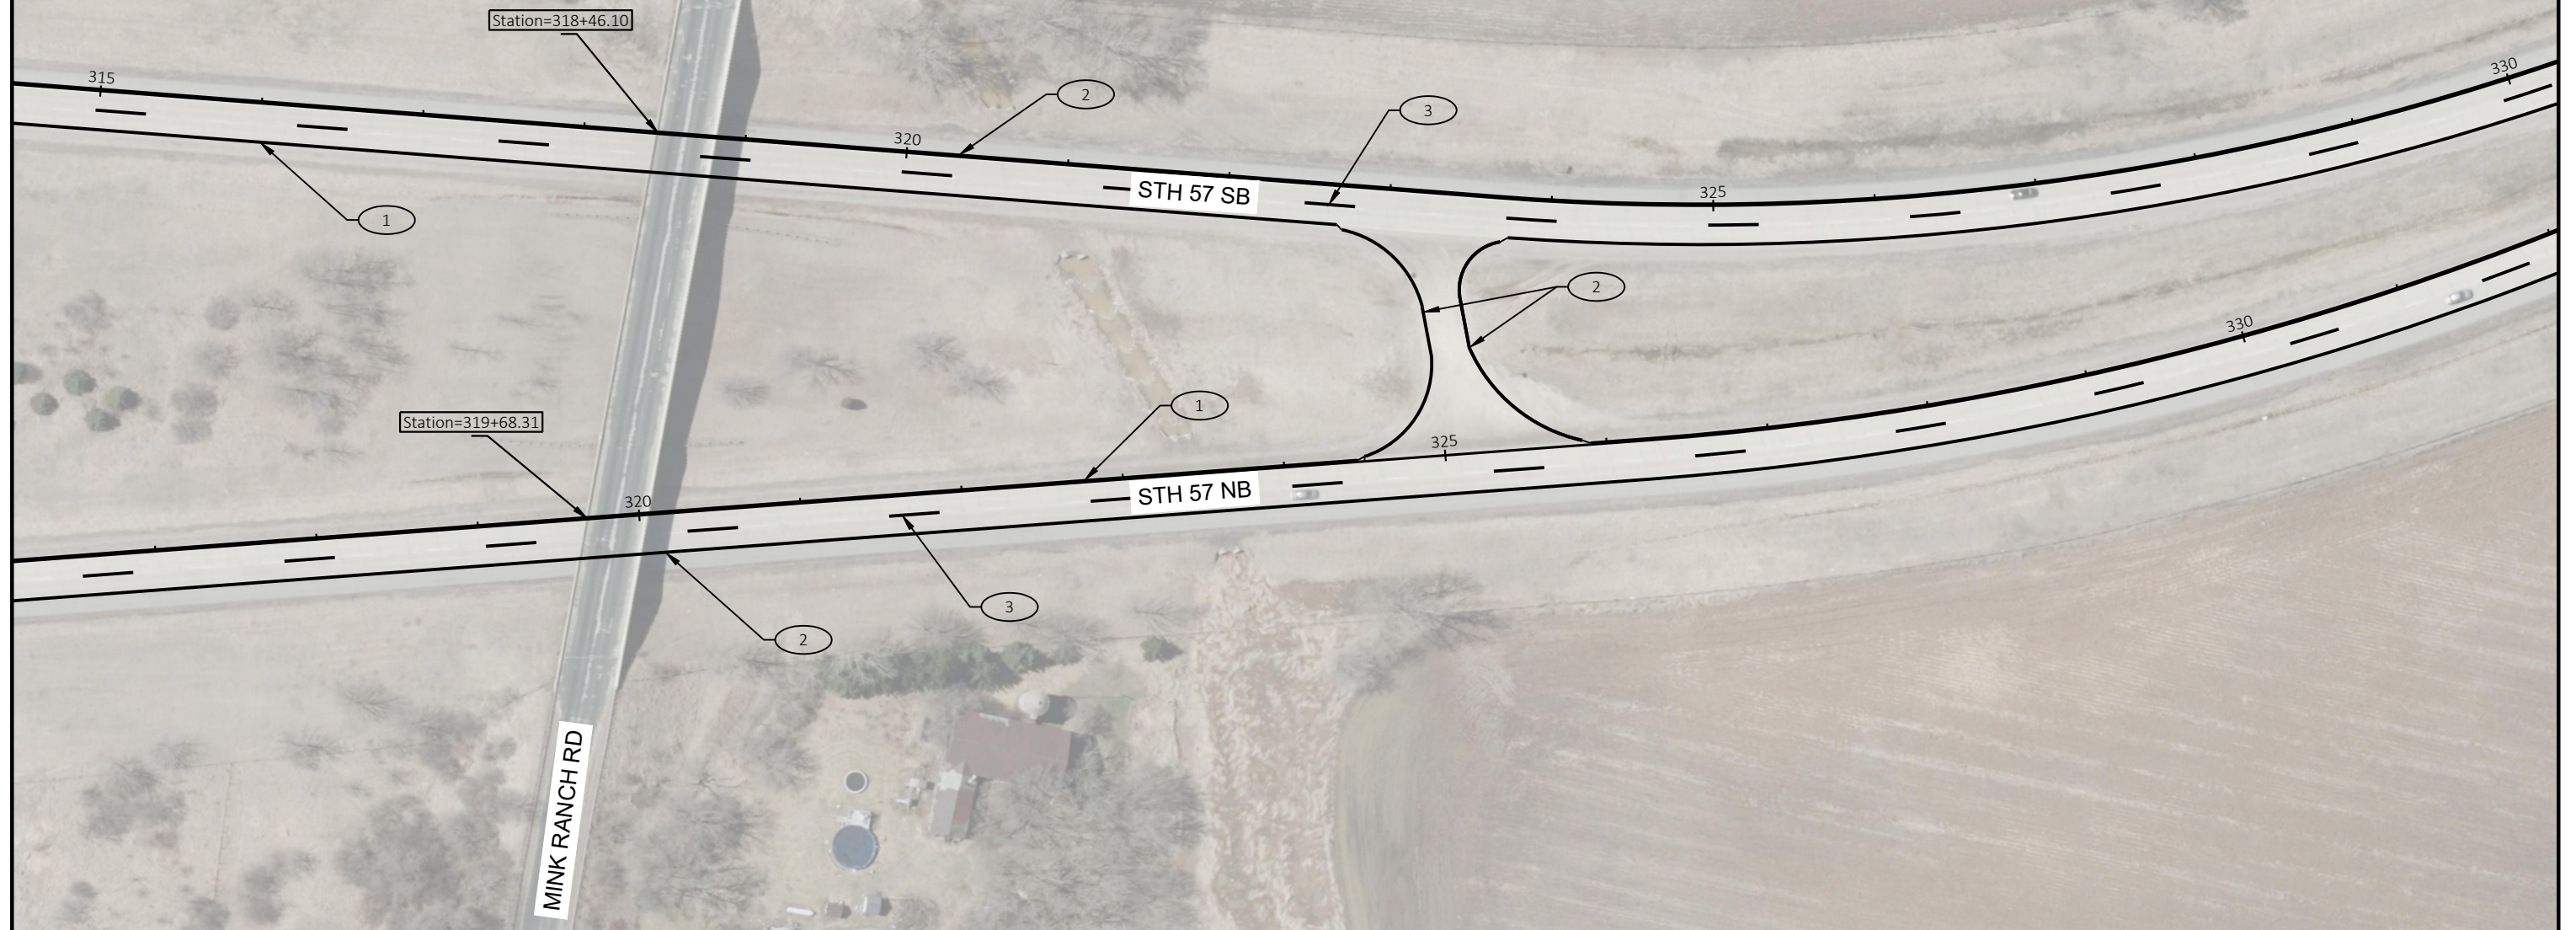

PROJECT NO: 1040-00-70

HWY: STH 57

COUNTY: OZAUKEE



PAVEMENT MARKING

SHEET

PRE_23

E

LEGEND
① MARKING LINE EPOXY 4-INCH (YELLOW)
② MARKING LINE EPOXY 4-INCH (WHITE)
③ MARKING LINE GROOVED WET REFLECTIVE EPOXY
4-INCH (WHITE), (12.5 FT LINE 37.5 FT SKIP)

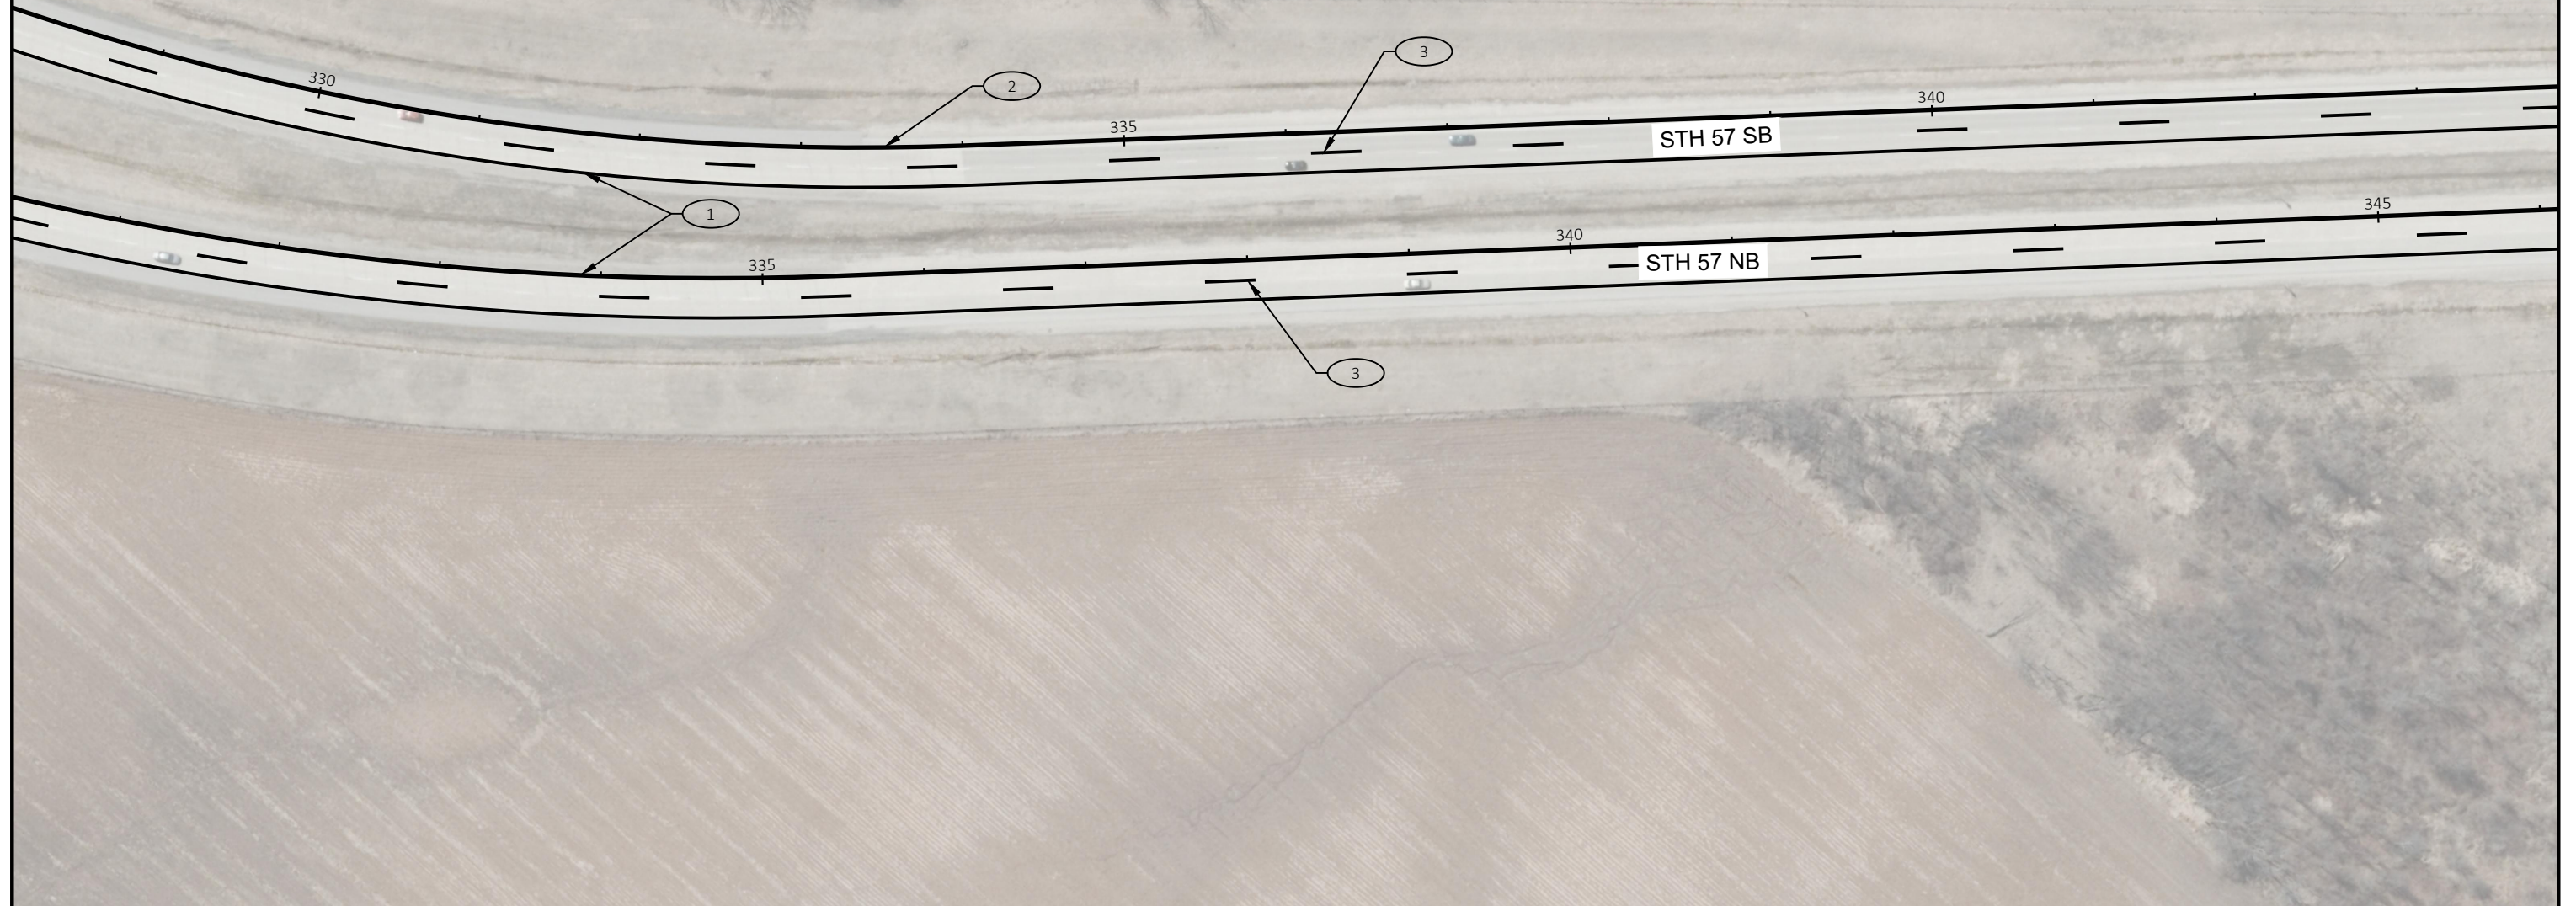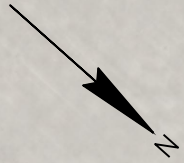

PROJECT NO: 1040-00-70

HWY: STH 57


COUNTY: OZAUKEE

PAVEMENT MARKING


SHEET

PRE_24


E

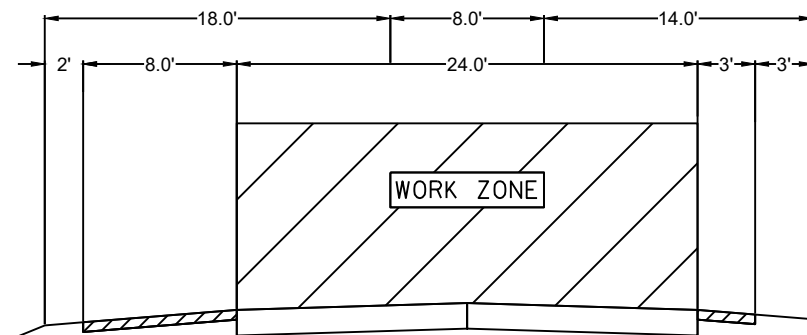


STH 57 SB FULL CLOSURE

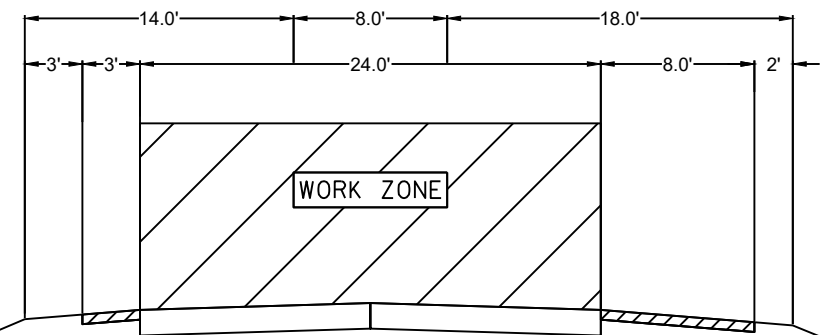


STH 57 NB FULL CLOSURE

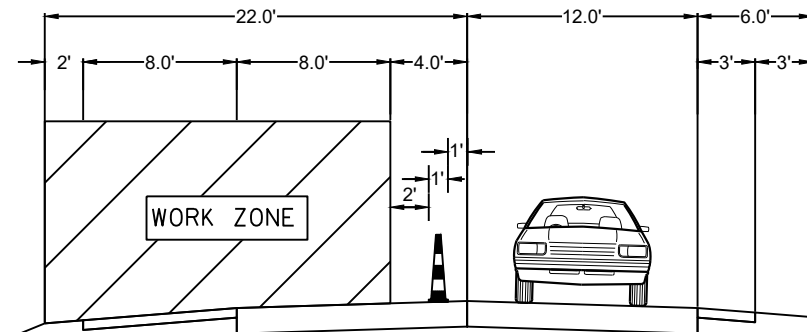


STH 57 SB STAGE 1

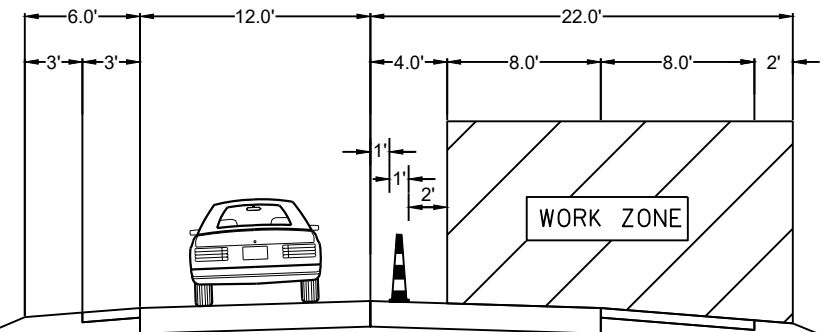

STH 57 NB STAGE 1

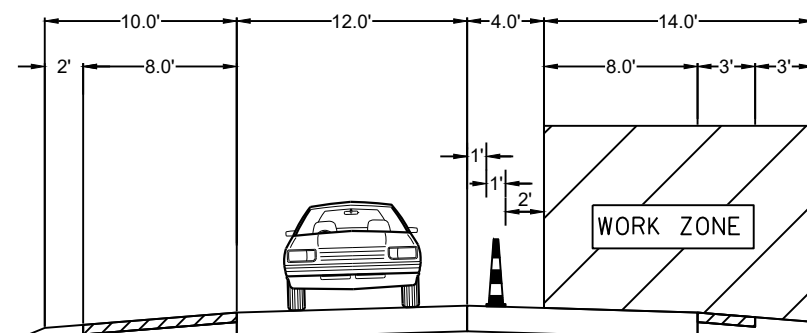


STH 57 SB STAGE 2

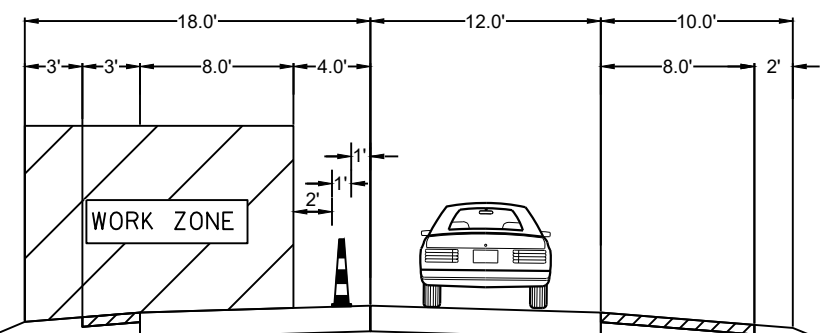


STH 57 NB STAGE 2



- LEGEND
- ① MARKING LINE EPOXY 4-INCH (YELLOW)
 - ② MARKING LINE EPOXY 4-INCH (WHITE)
 - ③ MARKING LINE GROOVED WET REFLECTIVE EPOXY 4-INCH (WHITE), (12.5 FT LINE 37.5 FT SKIP))

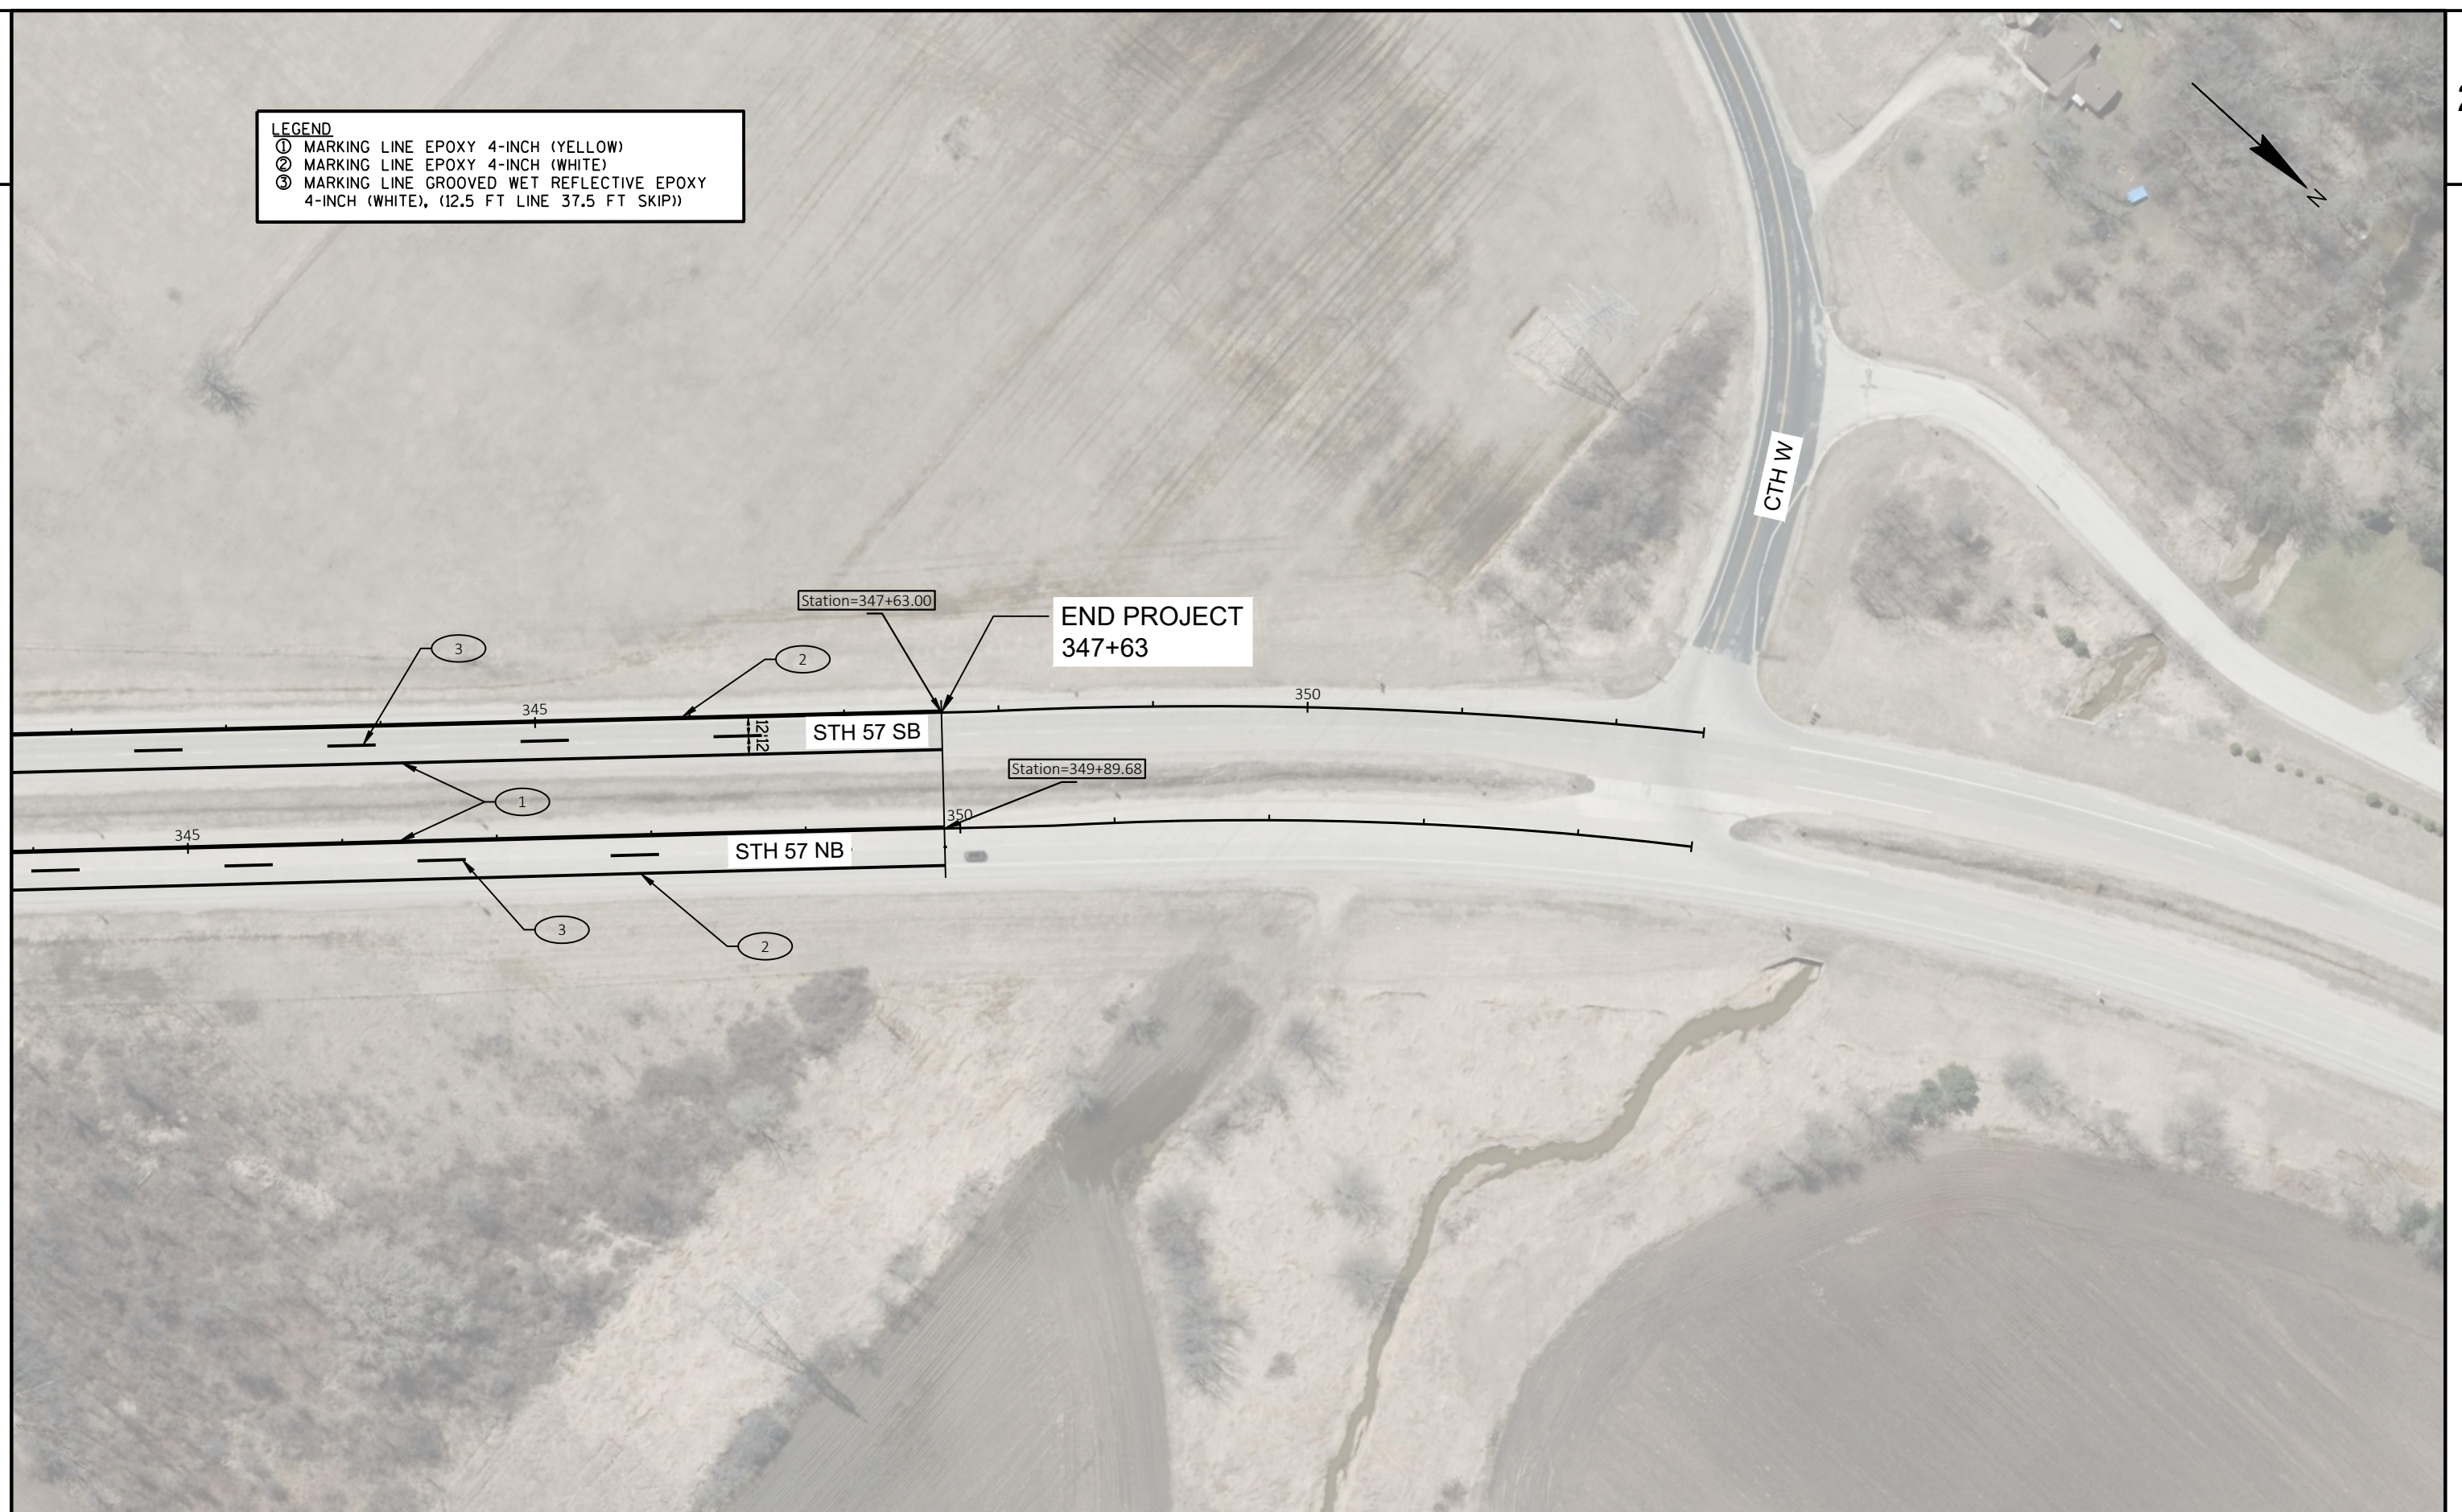

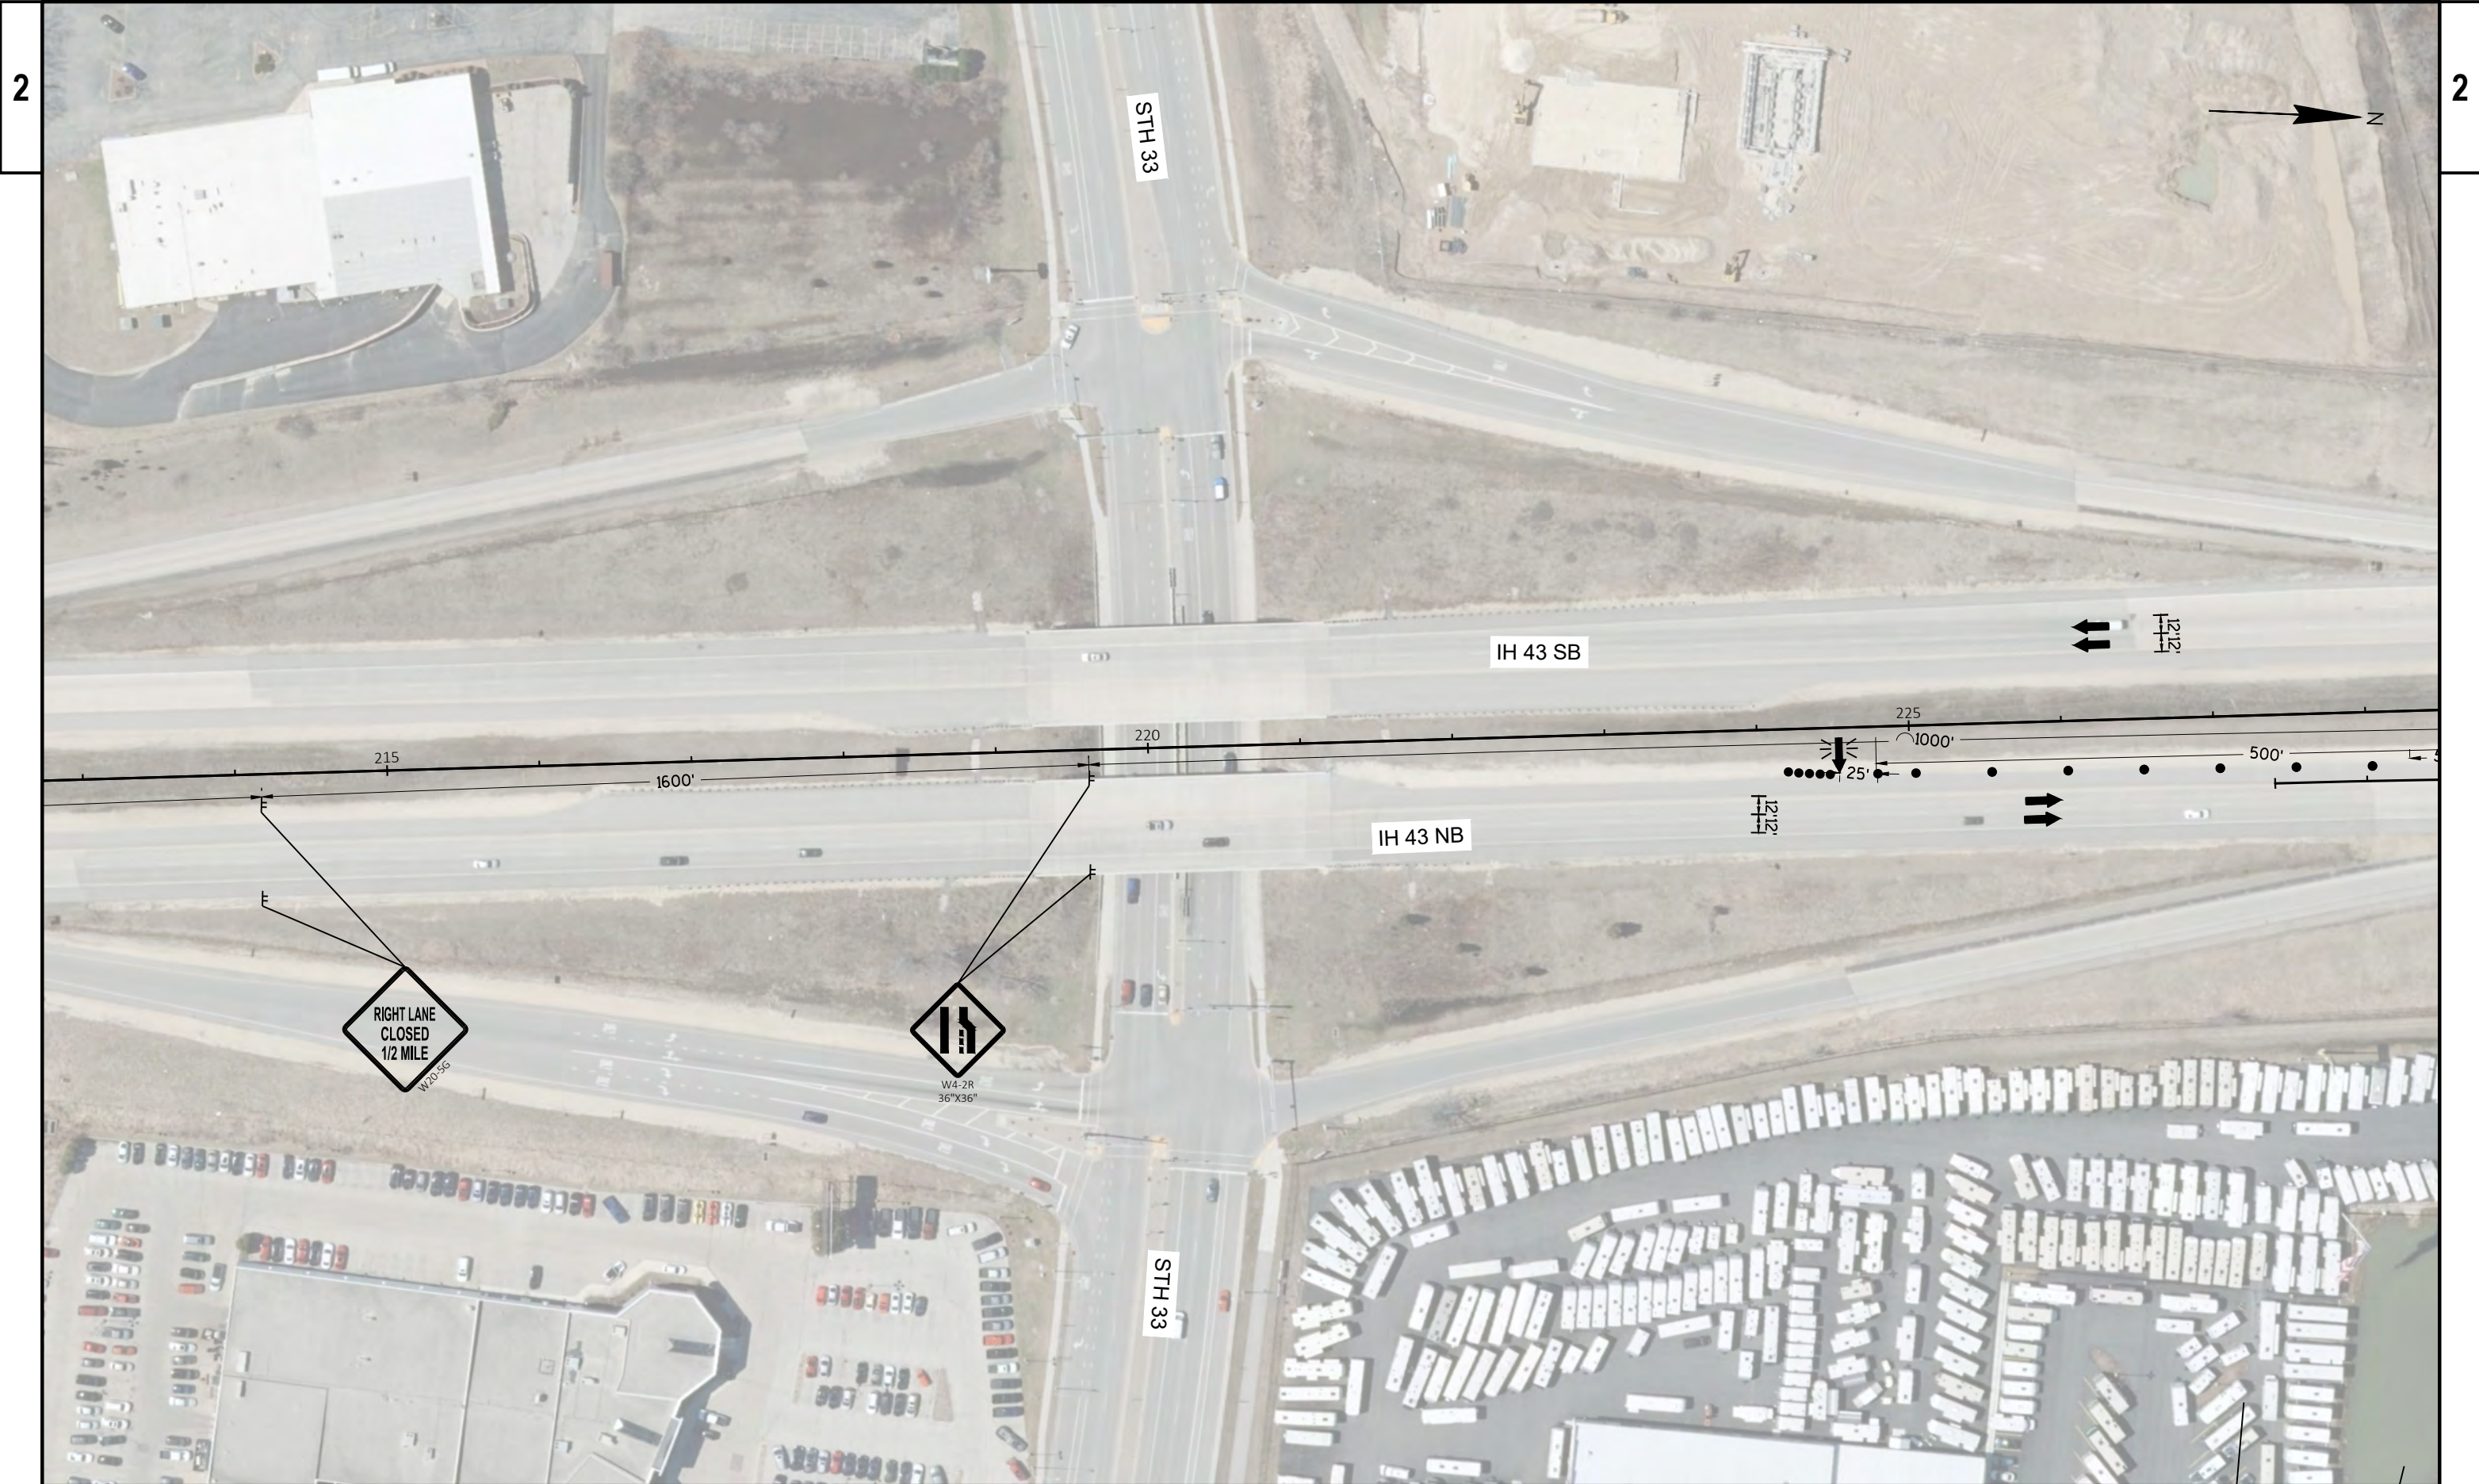

PROJECT NO: 1040-00-70

HWY: STH 57

COUNTY: OZAUKEE

TRAFFIC CONTROL STAGE 1

SHEET

PRE_28

E

FILE NAME : C:\CIVIL 3D PROJECTS\104000000\025001-TC_STAGE1.DWG
LAYOUT NAME - STH 57 - 2


PLOT DATE : 2/8/2021 9:16 AM

PLOT BY : MANANDHAR, BHUVAN K

PLOT NAME :

PLOT SCALE : 1 IN:100 FT

WISDOT/CADDs SHEET 42

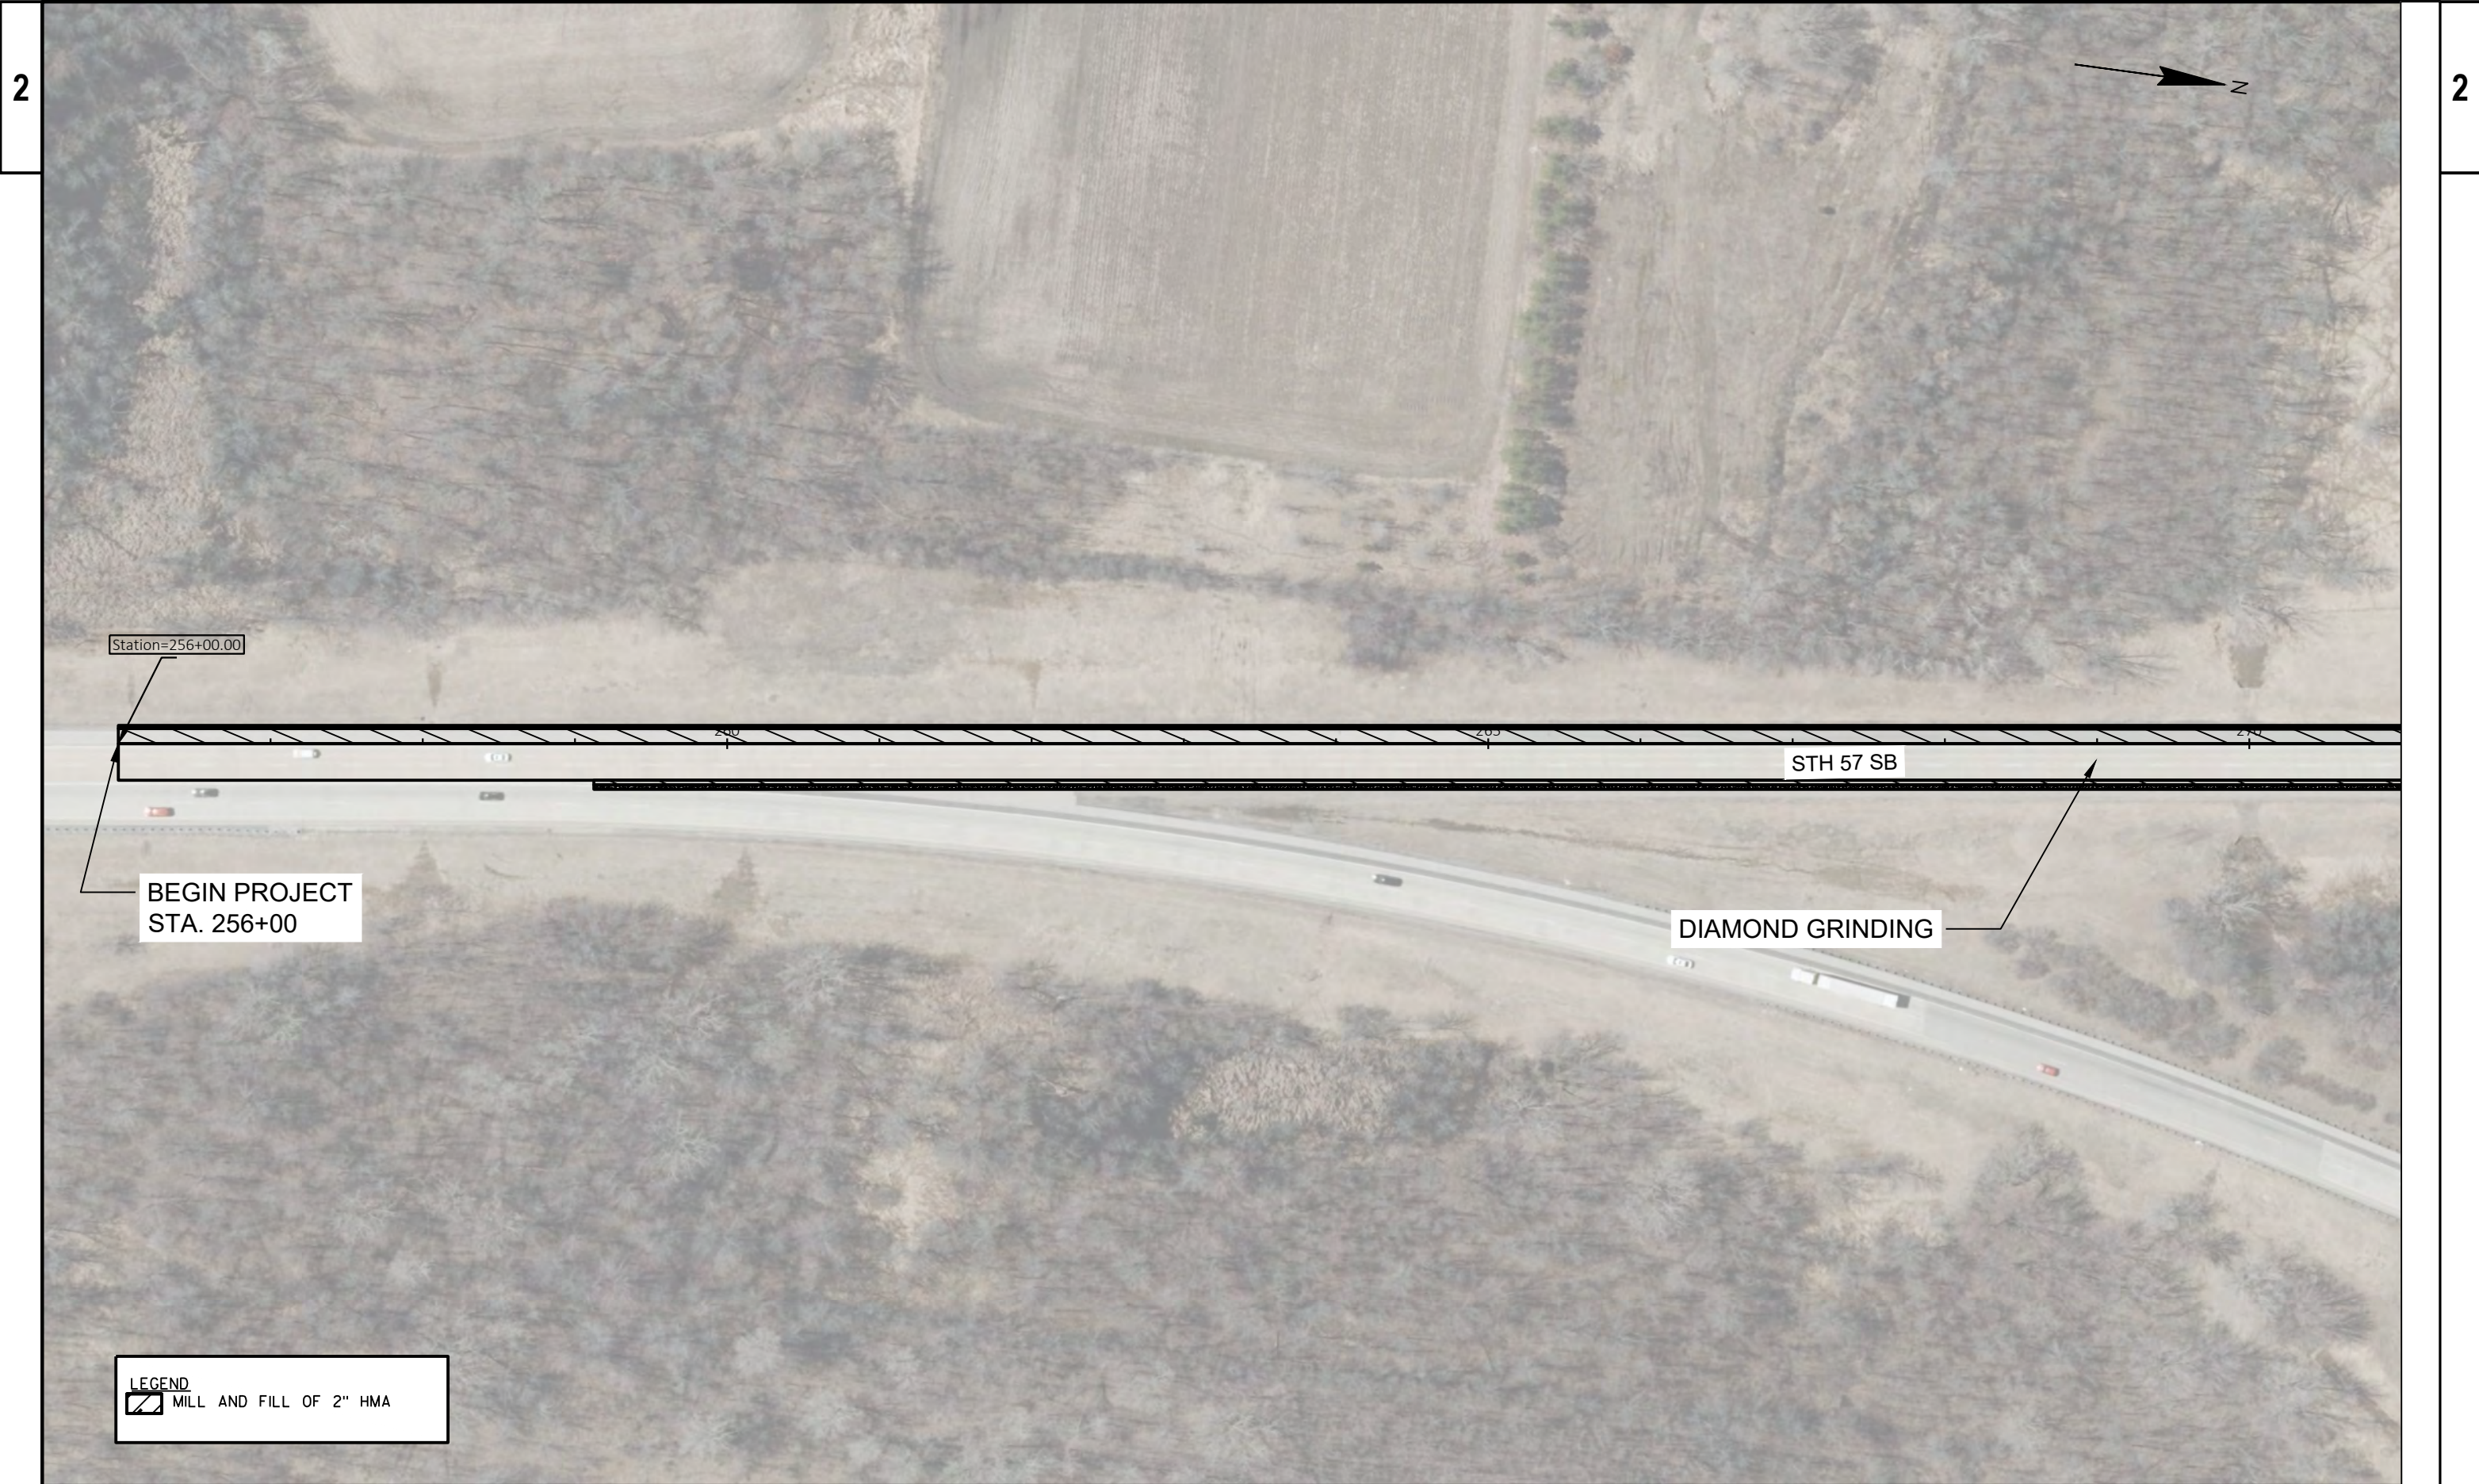



2

2

PROJECT NO: 1040-00-70	HWY: STH 57	COUNTY: OZAUKEE	TRAFFIC CONTROL STAGE 1	SHEET	PRE_30	E
------------------------	-------------	-----------------	-------------------------	-------	--------	---





PROJECT NO: 1040-00-70

HWY: STH 57

COUNTY: OZAUKEE

TRAFFIC CONTROL STAGE 1

SHEET

PRE_32

E

FILE NAME : C:\CIVIL 3D PROJECTS\104000000\SHEETSPLAN\025001-TC_STAGE1.DWG
LAYOUT NAME - STH 57 - 6

PLOT DATE : 2/8/2021 9:16 AM

PLOT BY : MANANDHAR, BHUVAN K

PLOT NAME :


PLOT SCALE : 1 IN:100 FT

WISDOT/CADDs SHEET 42










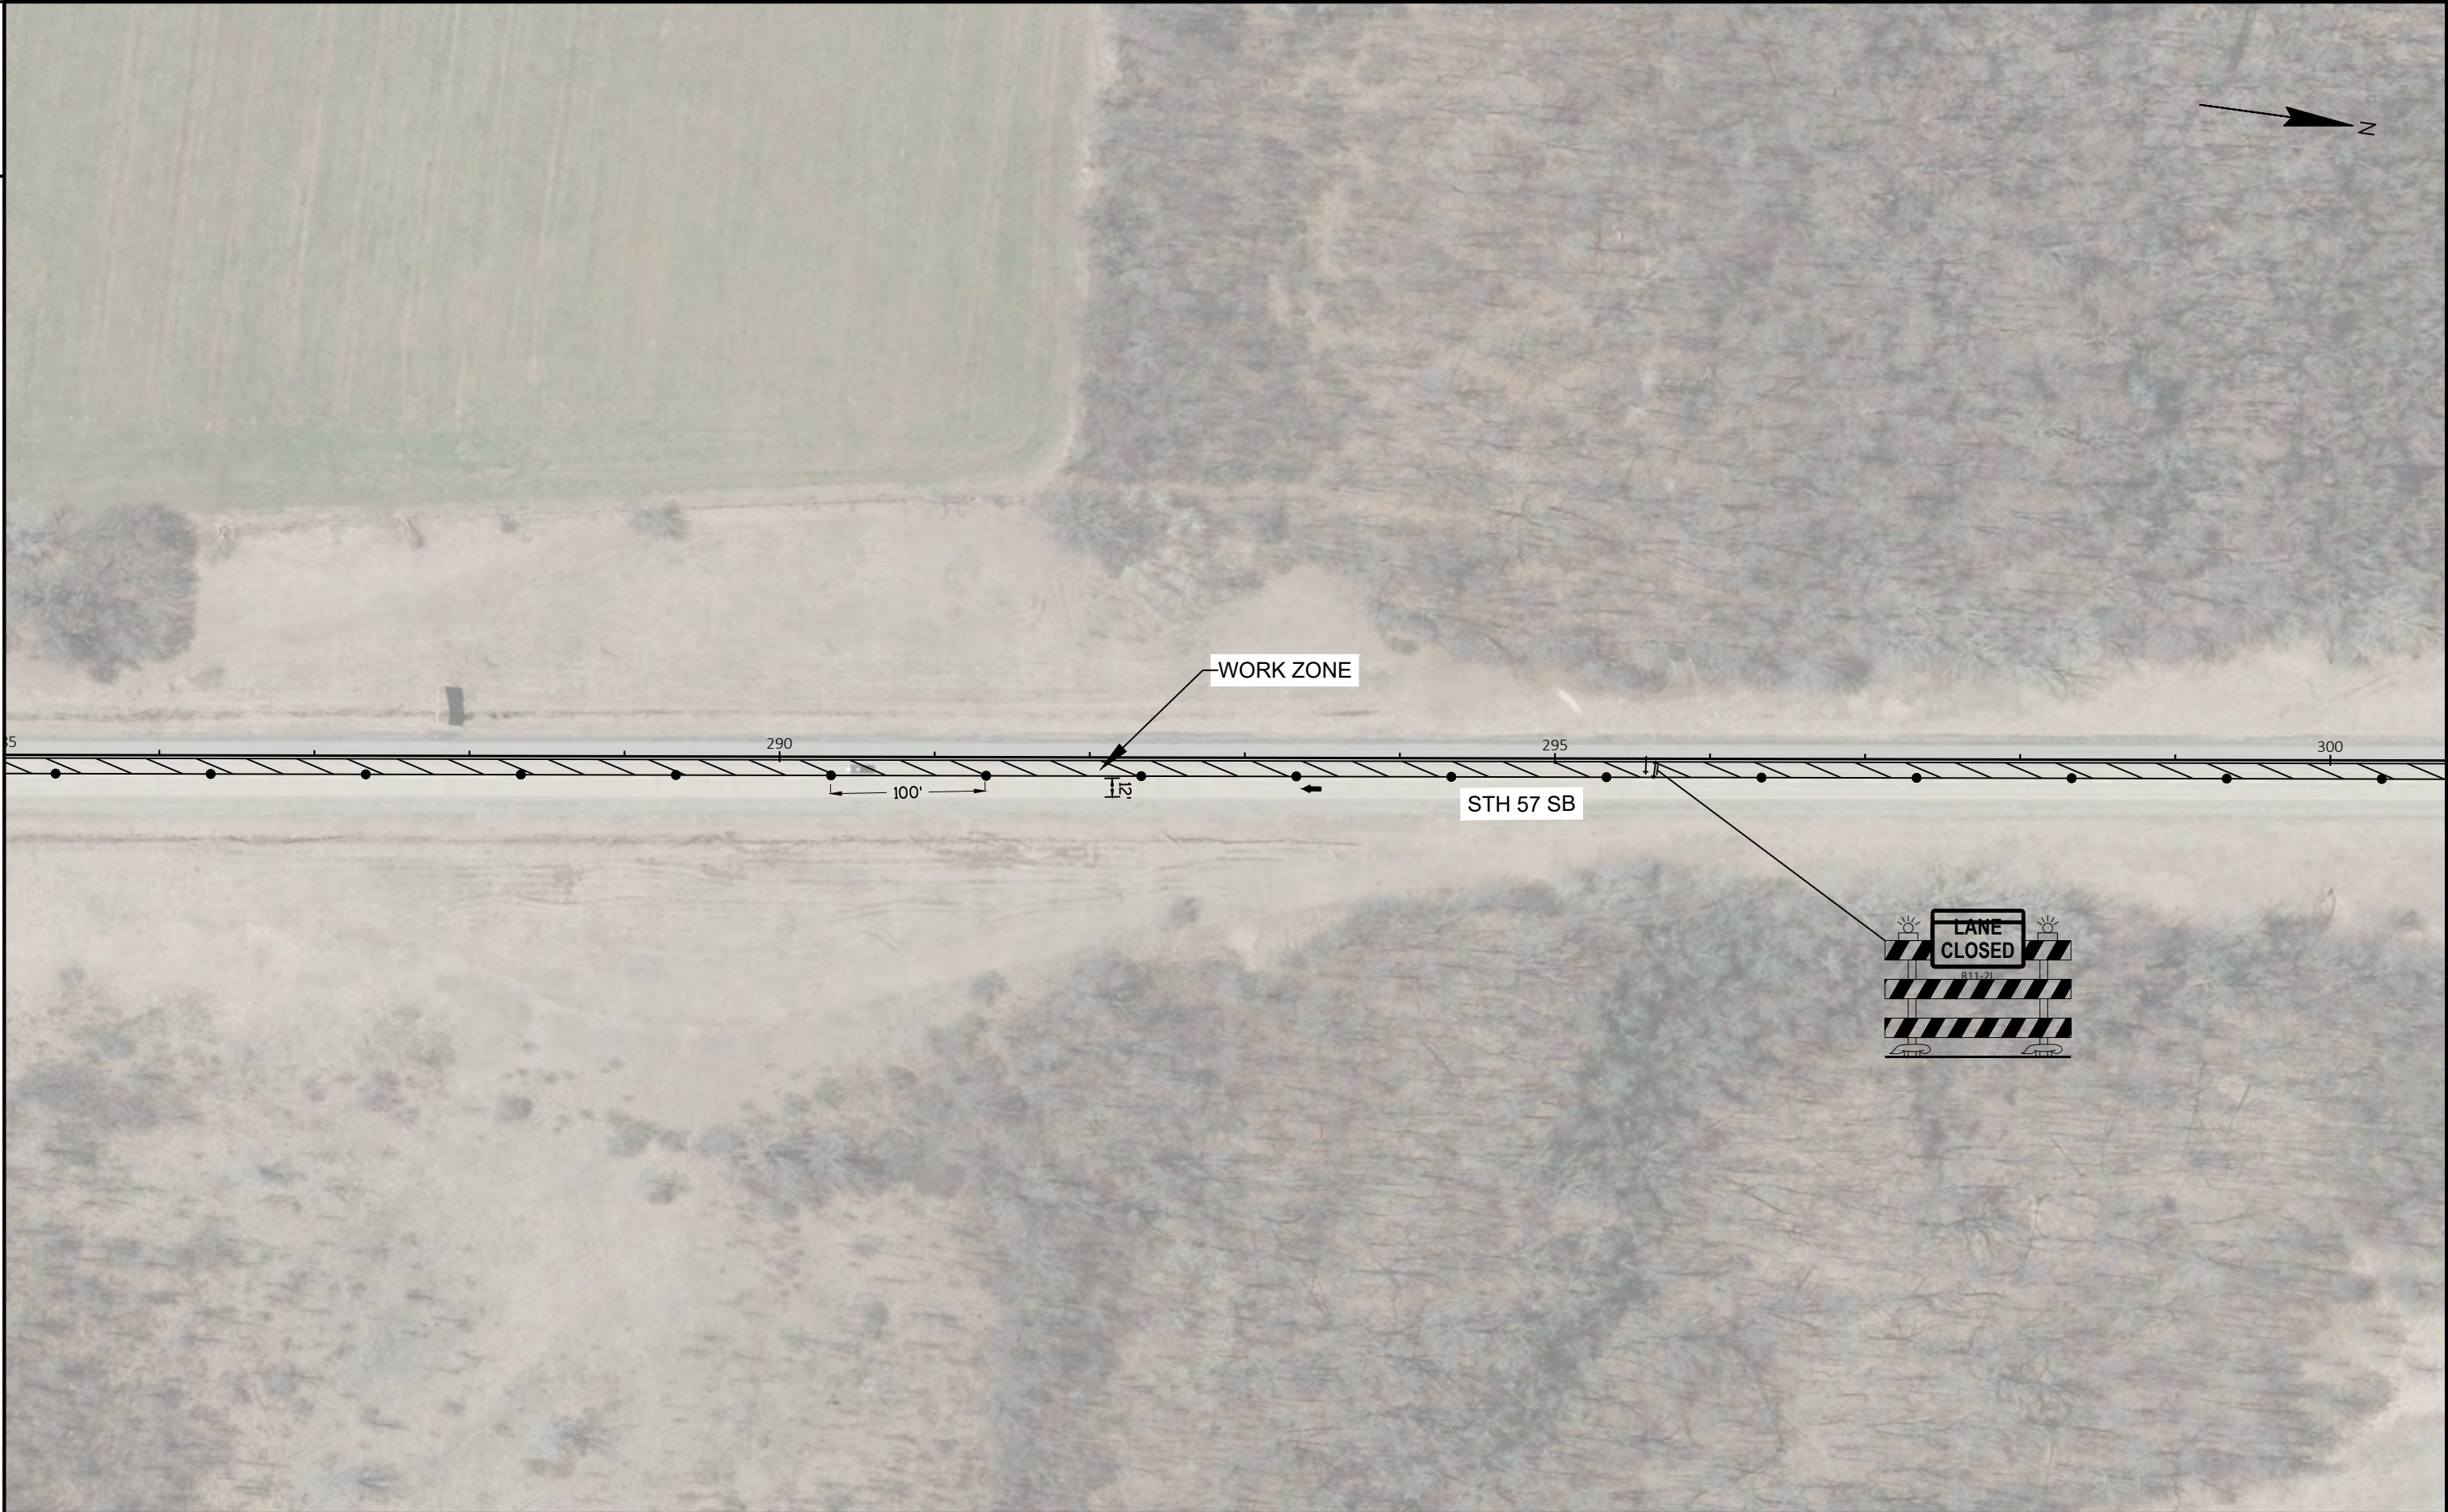



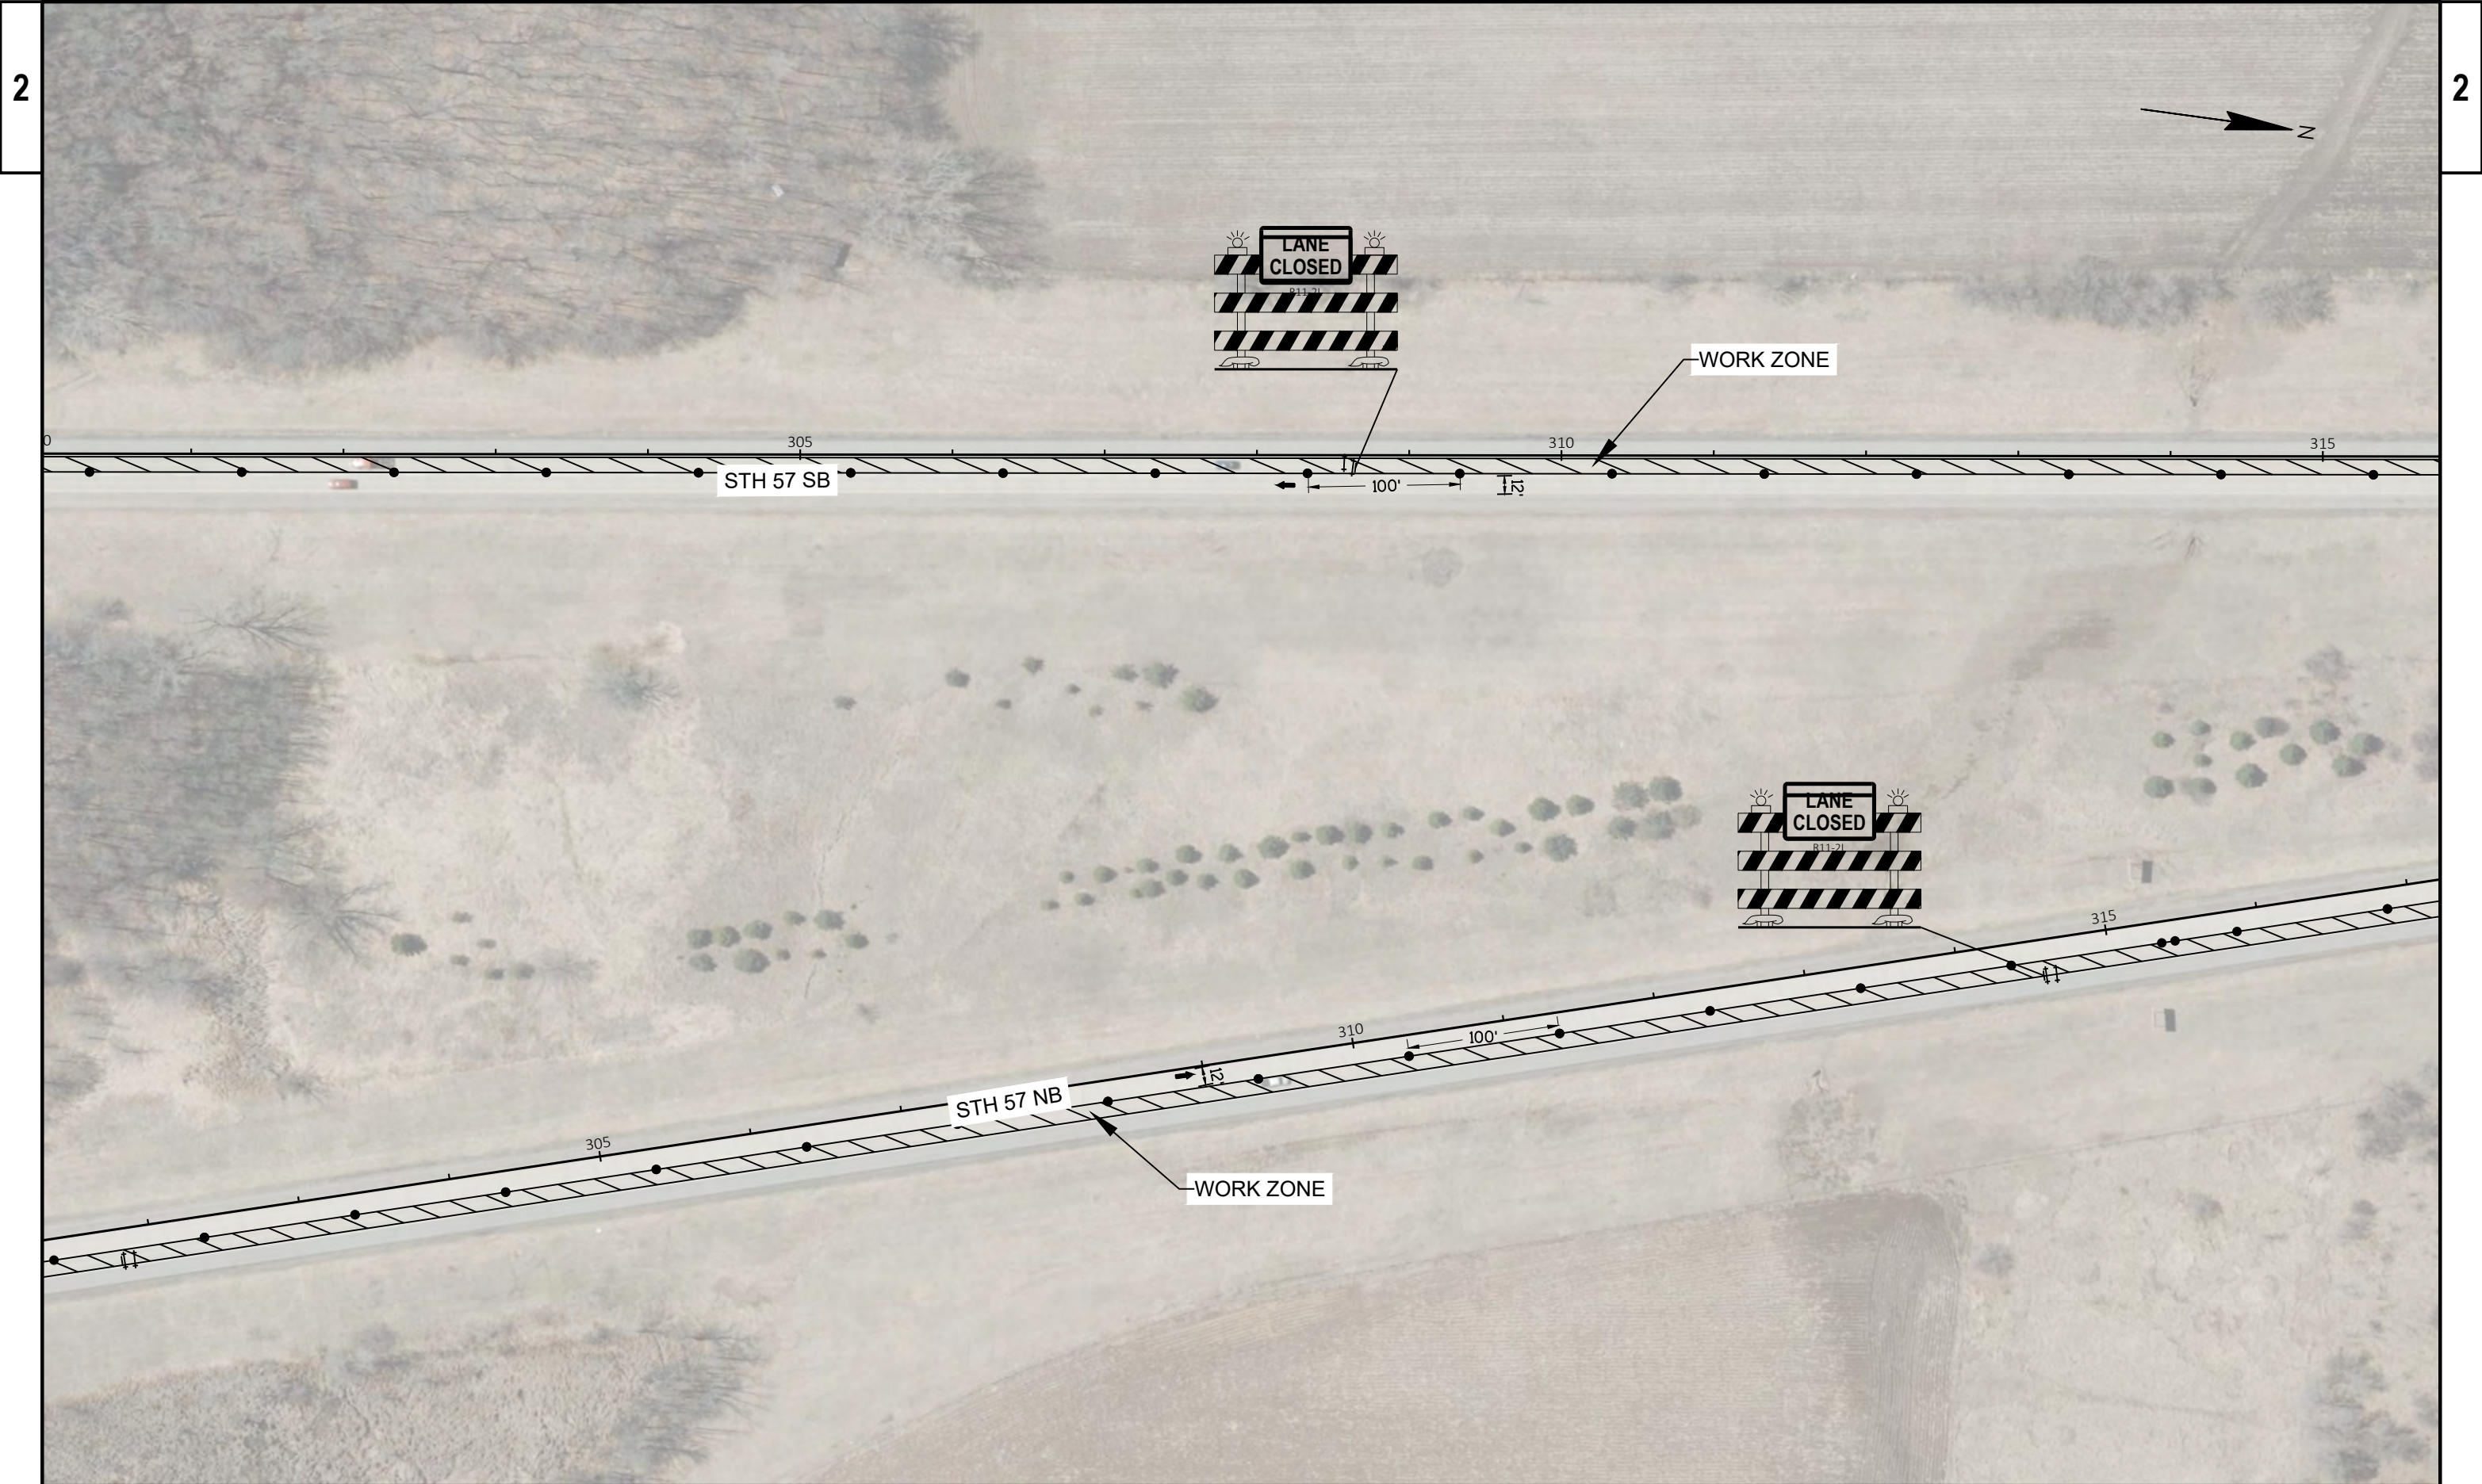

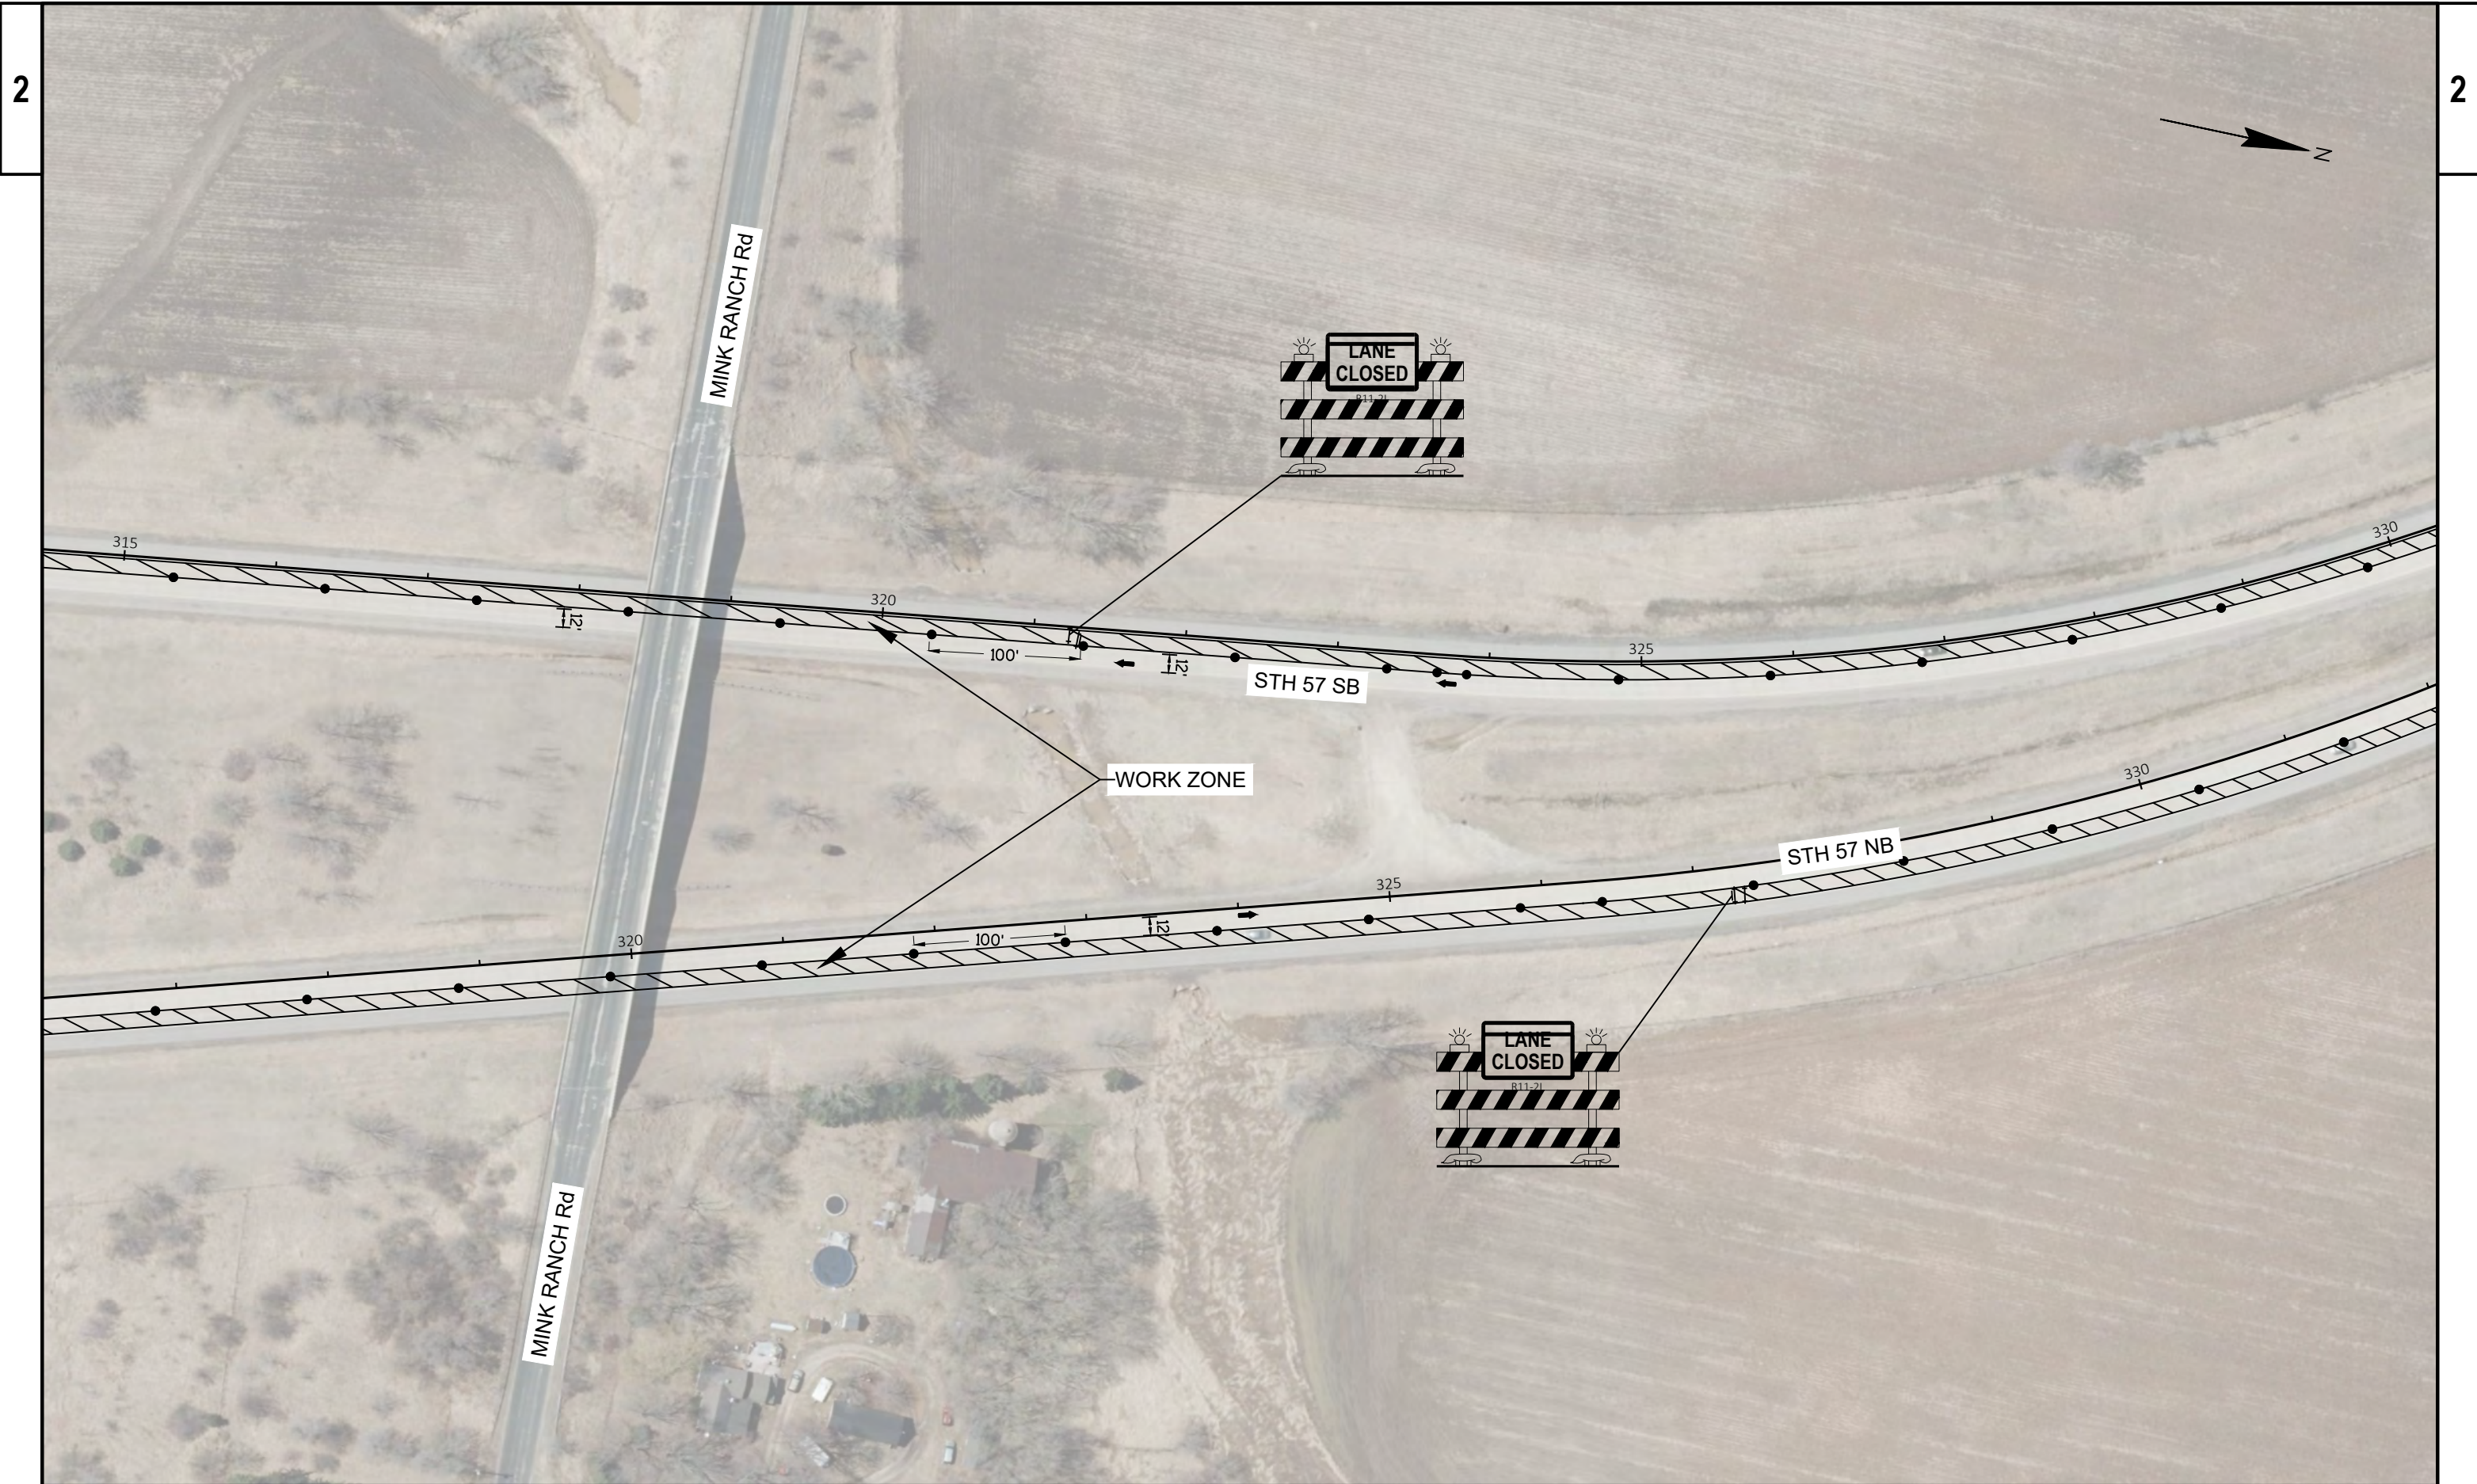

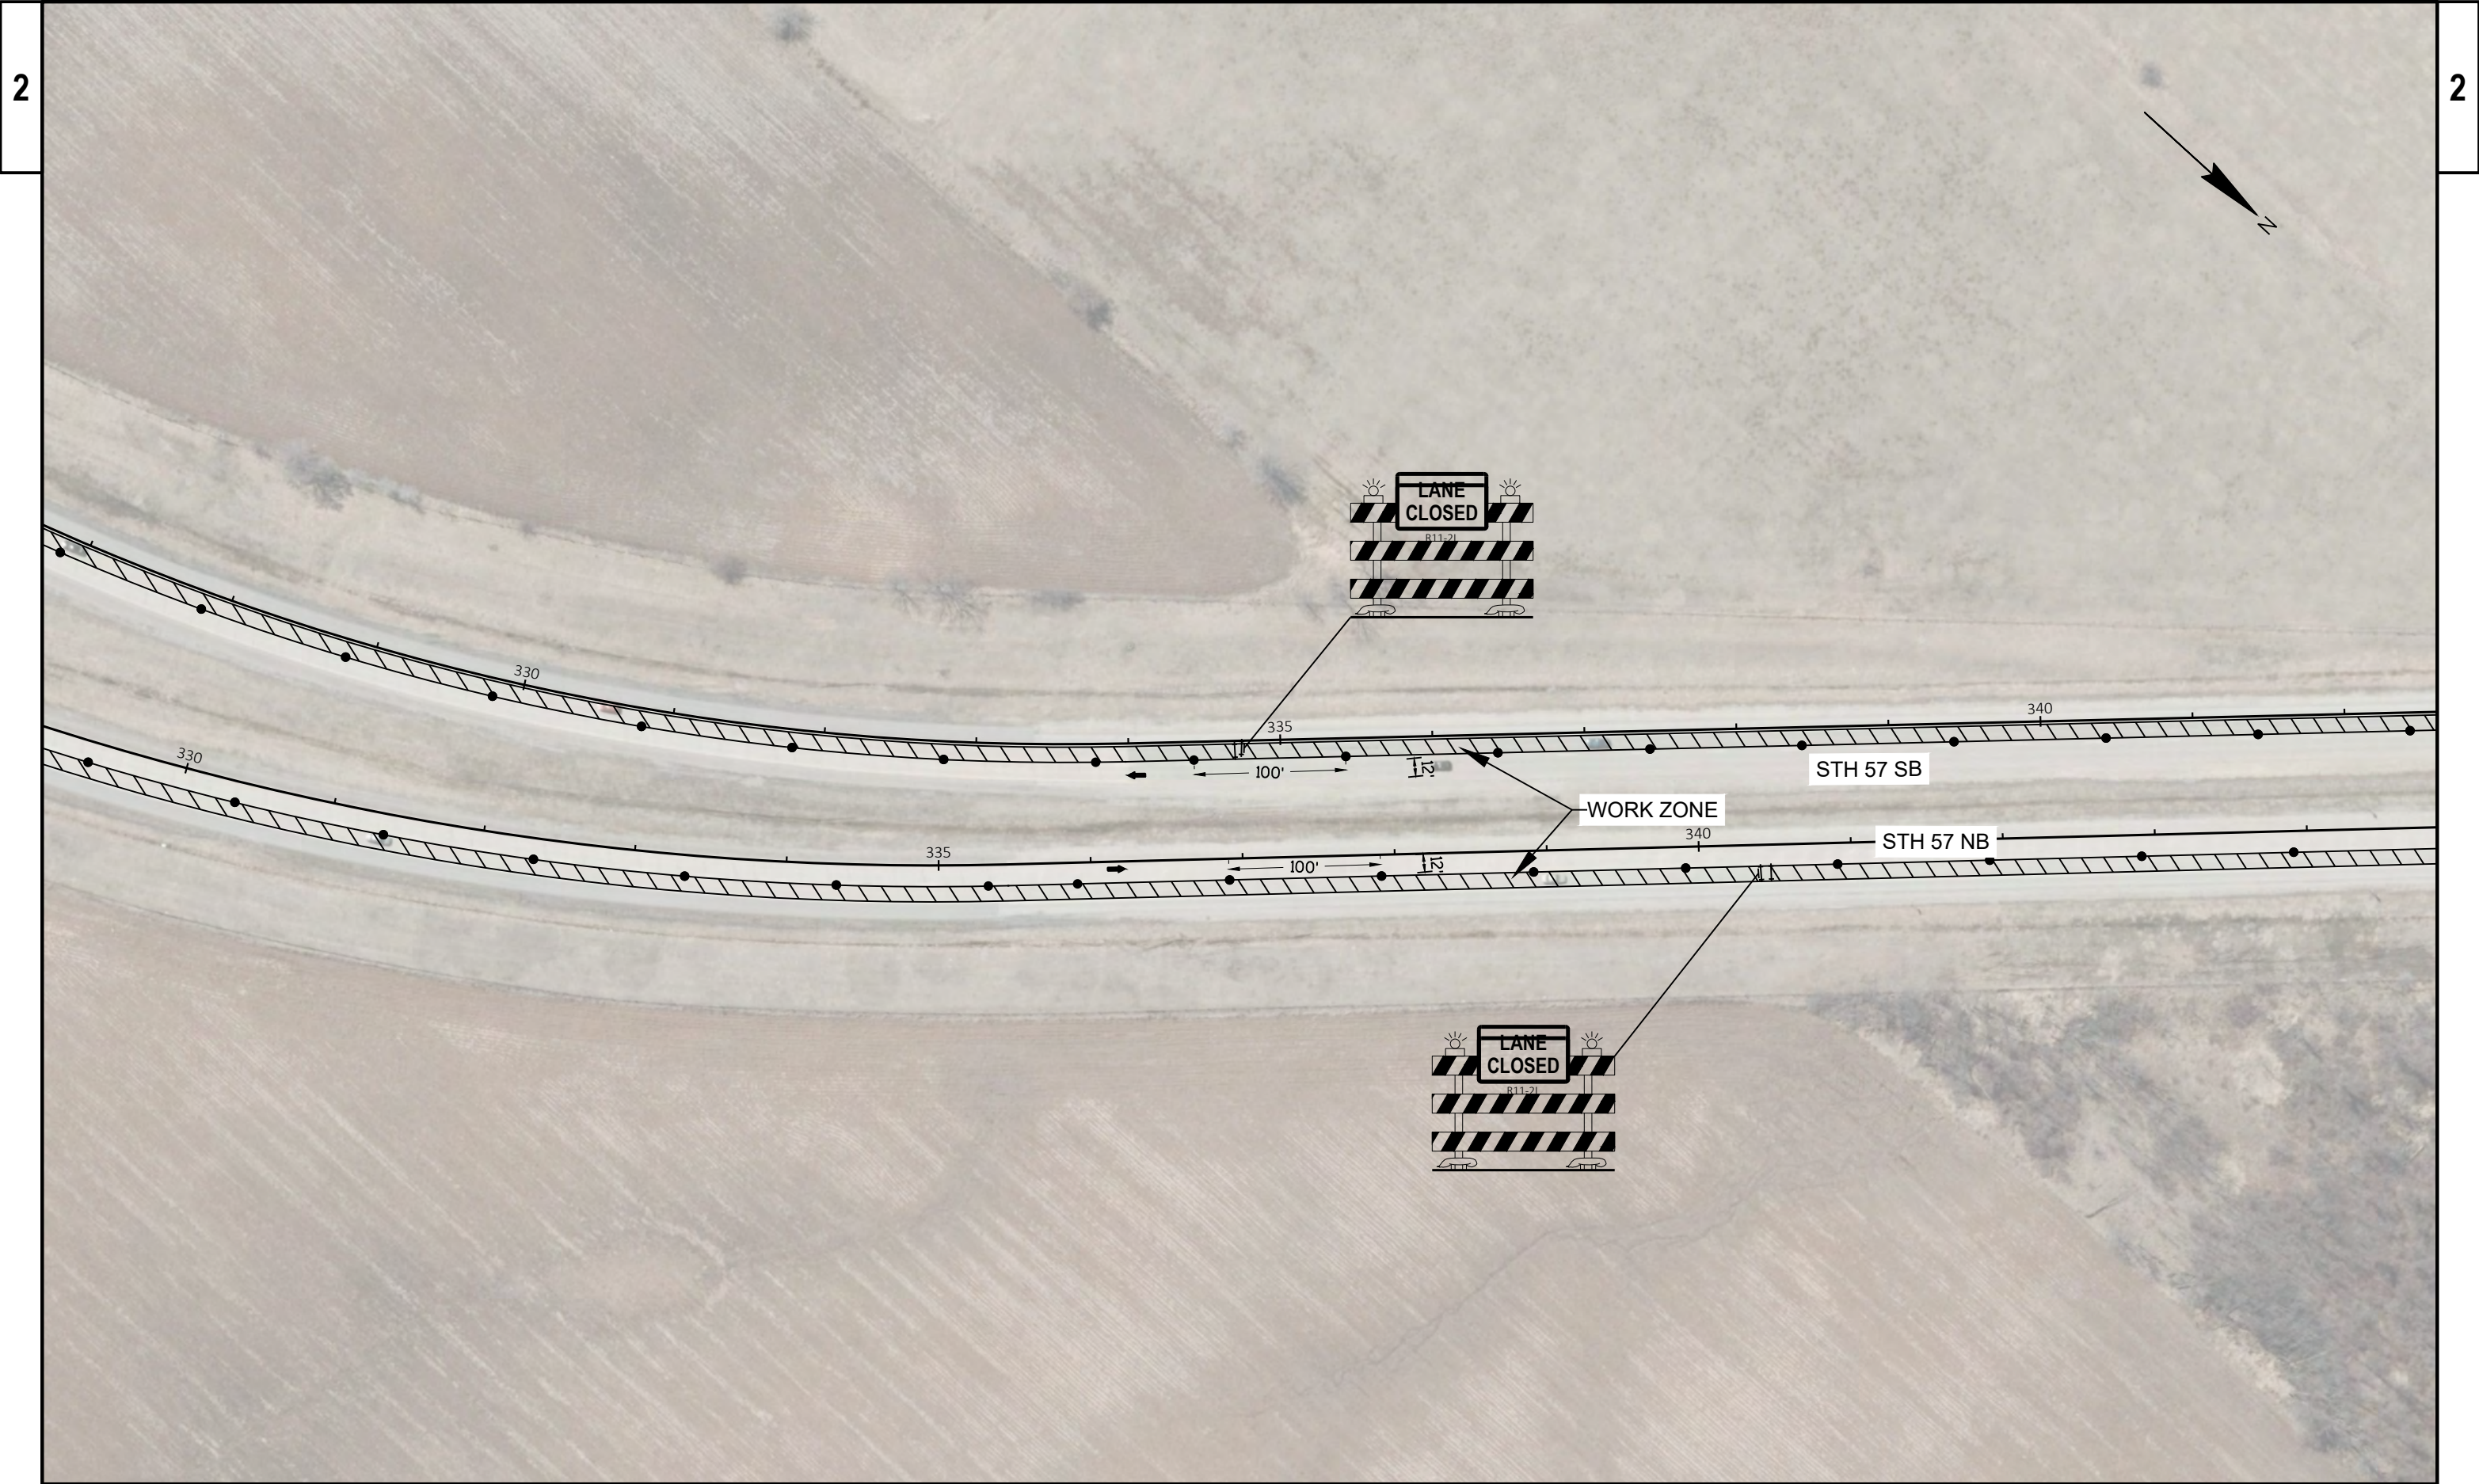



PROJECT NO: 1040-00-70

HWY: STH 57

COUNTY: OZAUCKEE

TRAFFIC CONTROL STAGE 1

SHEET

PRE_41

E

FILE NAME : C:\CIVIL 3D PROJECTS\104000000\025001-TC_STAGE1.DWG
LAYOUT NAME - STH 57 - 14

PLOT DATE : 2/8/2021 9:17 AM

PLOT BY : MANANDHAR, BHUVAN K

PLOT NAME :

PLOT SCALE : 1 IN:100 FT

WISDOT/CADDs SHEET 42





PROJECT NO: 1040-00-70

HWY: STH 57

COUNTY: OZAUKEE

TRAFFIC CONTROL STAGE 1

SHEET

PRE_43

E

FILE NAME : C:\CIVIL 3D PROJECTS\104000000\025001-TC_STAGE1.DWG
LAYOUT NAME - STH 57 - 16

PLOT DATE : 2/8/2021 9:17 AM

PLOT BY : MANANDHAR, BHUVAN K

PLOT NAME :

PLOT SCALE : 1 IN:100 FT

WISDOT/CADDs SHEET 42



PROJECT NO: 1040-00-70

HWY: STH 57

COUNTY: OZAUKEE

TRAFFIC CONTROL STAGE 1

SHEET

PRE_44

E

FILE NAME : C:\CIVIL 3D PROJECTS\104000000\SHEETSPLAN\025001-TC_STAGE1.DWG
LAYOUT NAME - STH 57 - 17


PLOT DATE : 2/8/2021 9:17 AM

PLOT BY : MANANDHAR, BHUVAN K

PLOT NAME :

PLOT SCALE : 1 IN:100 FT

WISDOT/CADDs SHEET 42

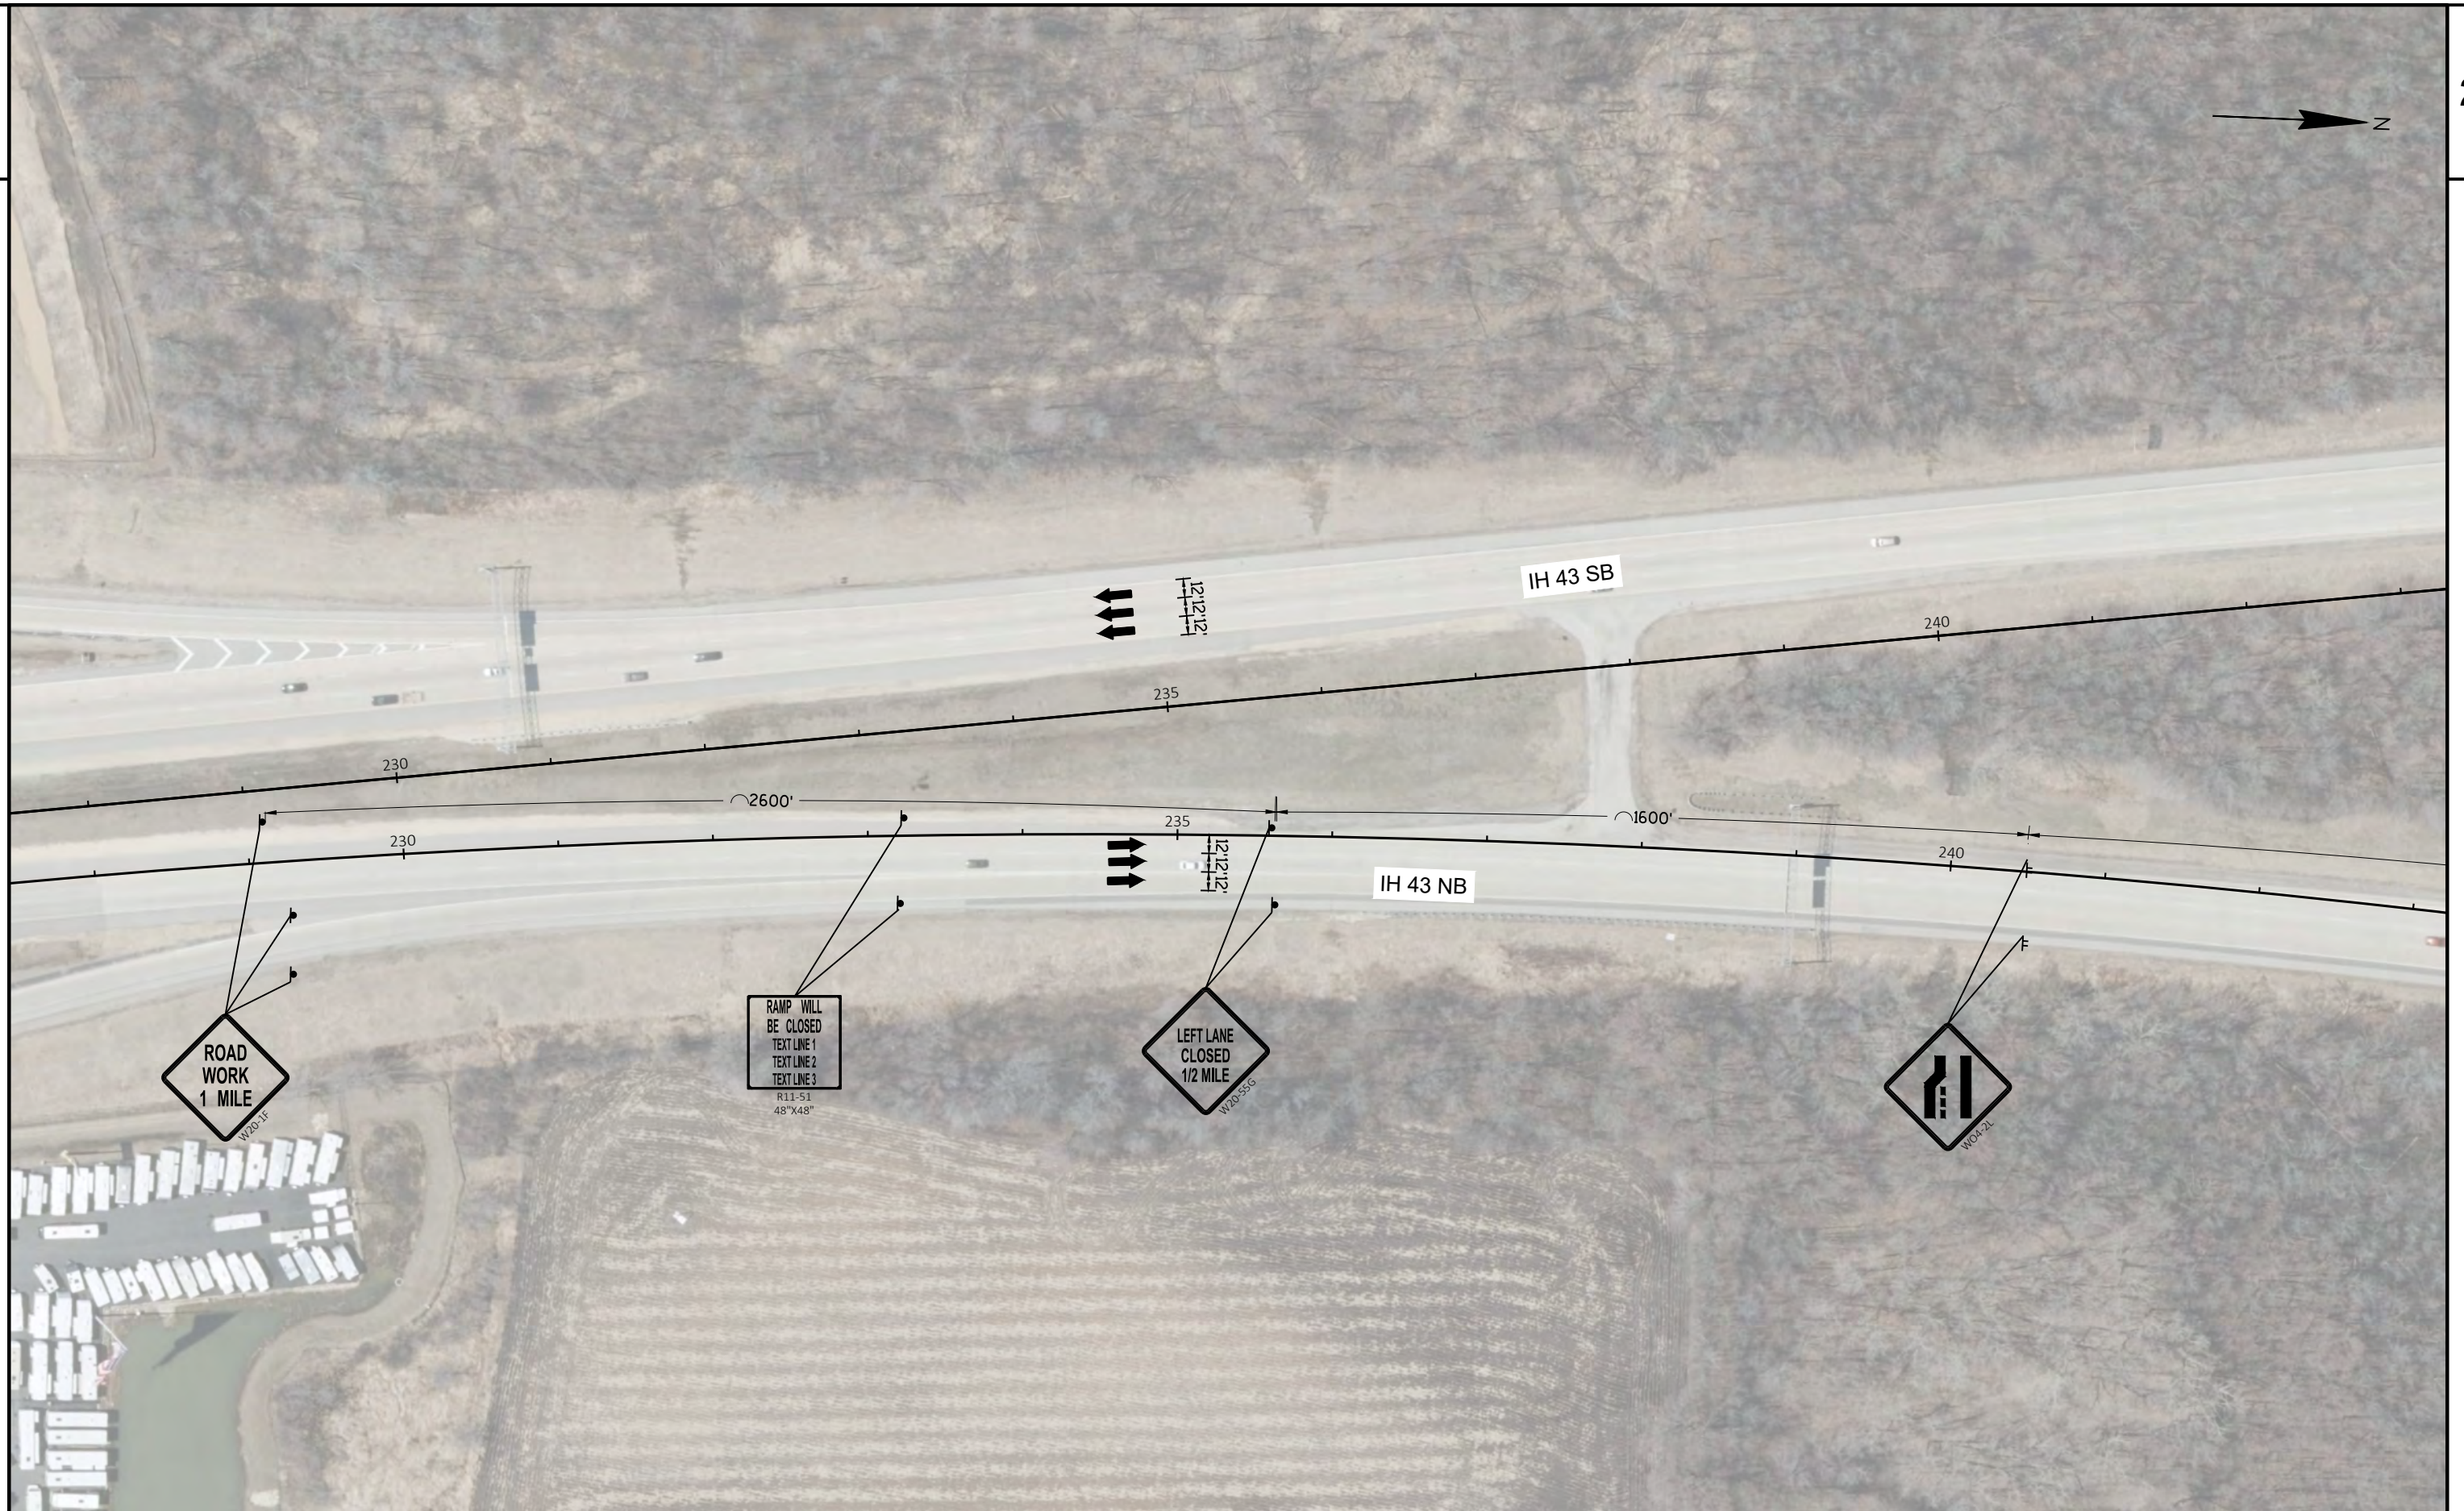

PROJECT NO: 1040-00-70

HWY: STH 57

COUNTY: OZAUKEE

TRAFFIC CONTROL STAGE 2

SHEET

PRE_45

E

FILE NAME : C:\CIVIL 3D PROJECTS\104000000\025001-TC_STAGE2.DWG
LAYOUT NAME - STH 57 - 1

PLOT DATE : 2/9/2021 3:12 PM

PLOT BY : MANANDHAR, BHUVAN K

PLOT NAME :

PLOT SCALE : 1 IN:100 FT


WISDOT/CADDs SHEET 42












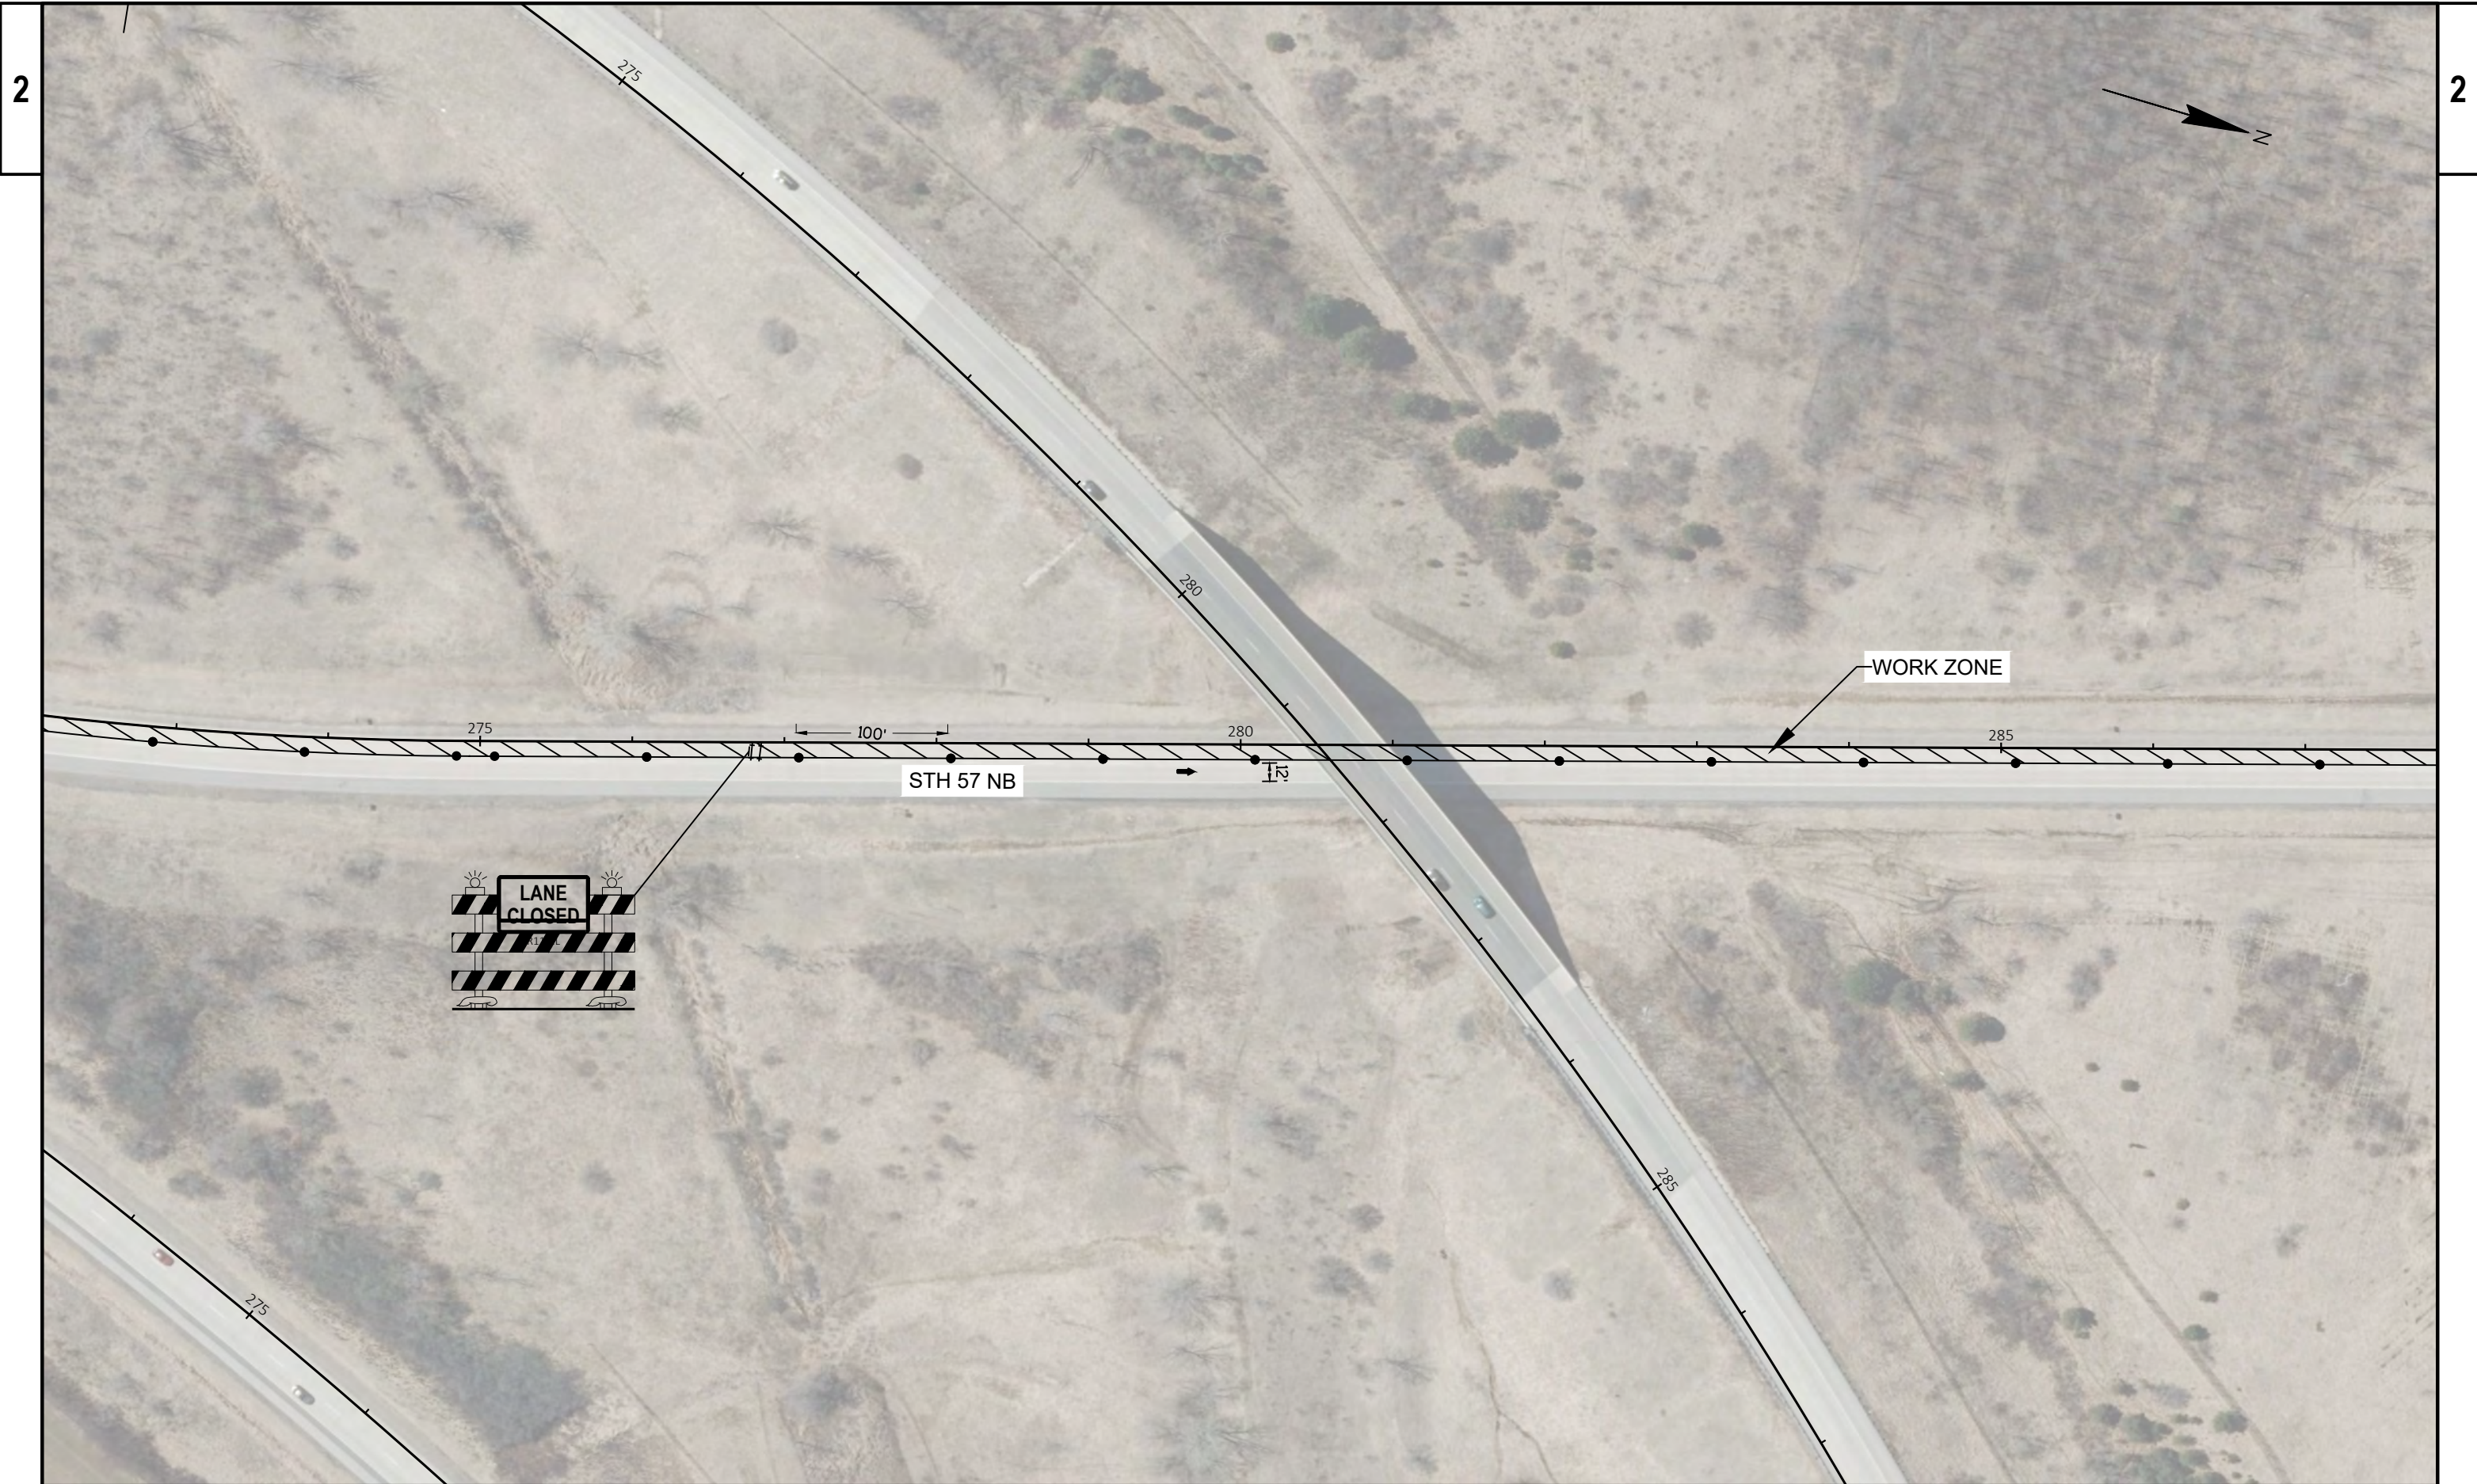


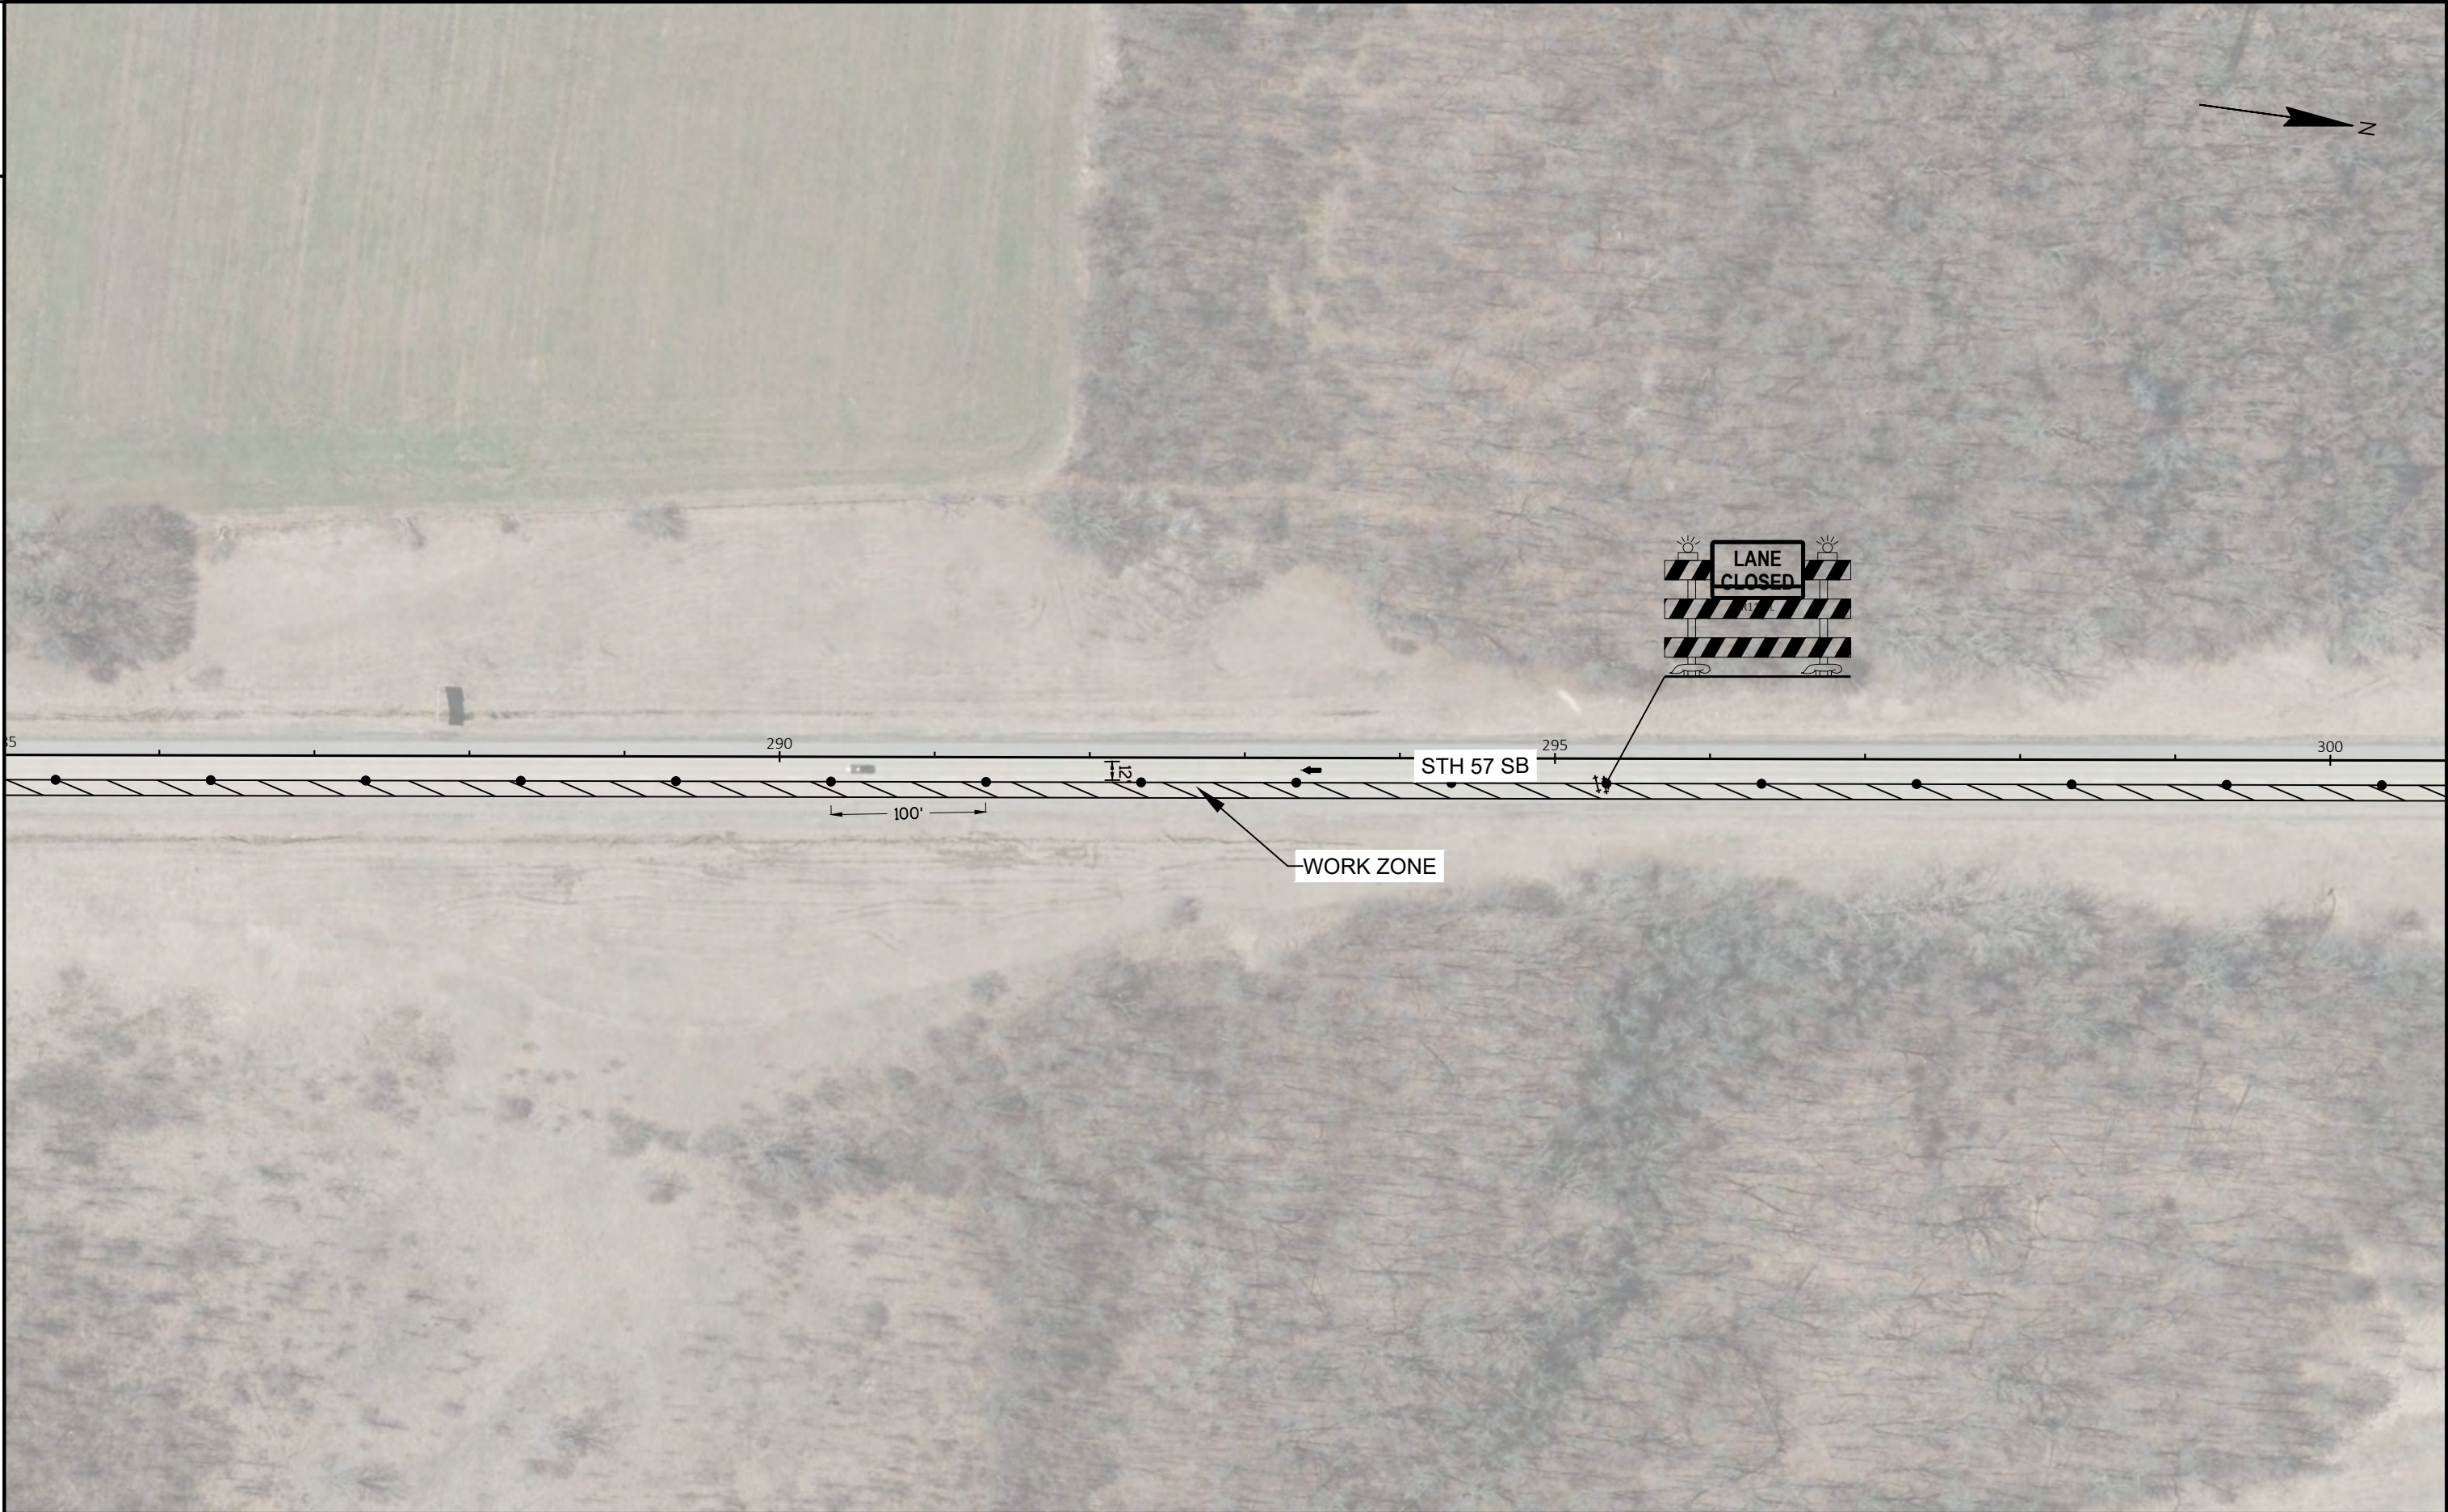



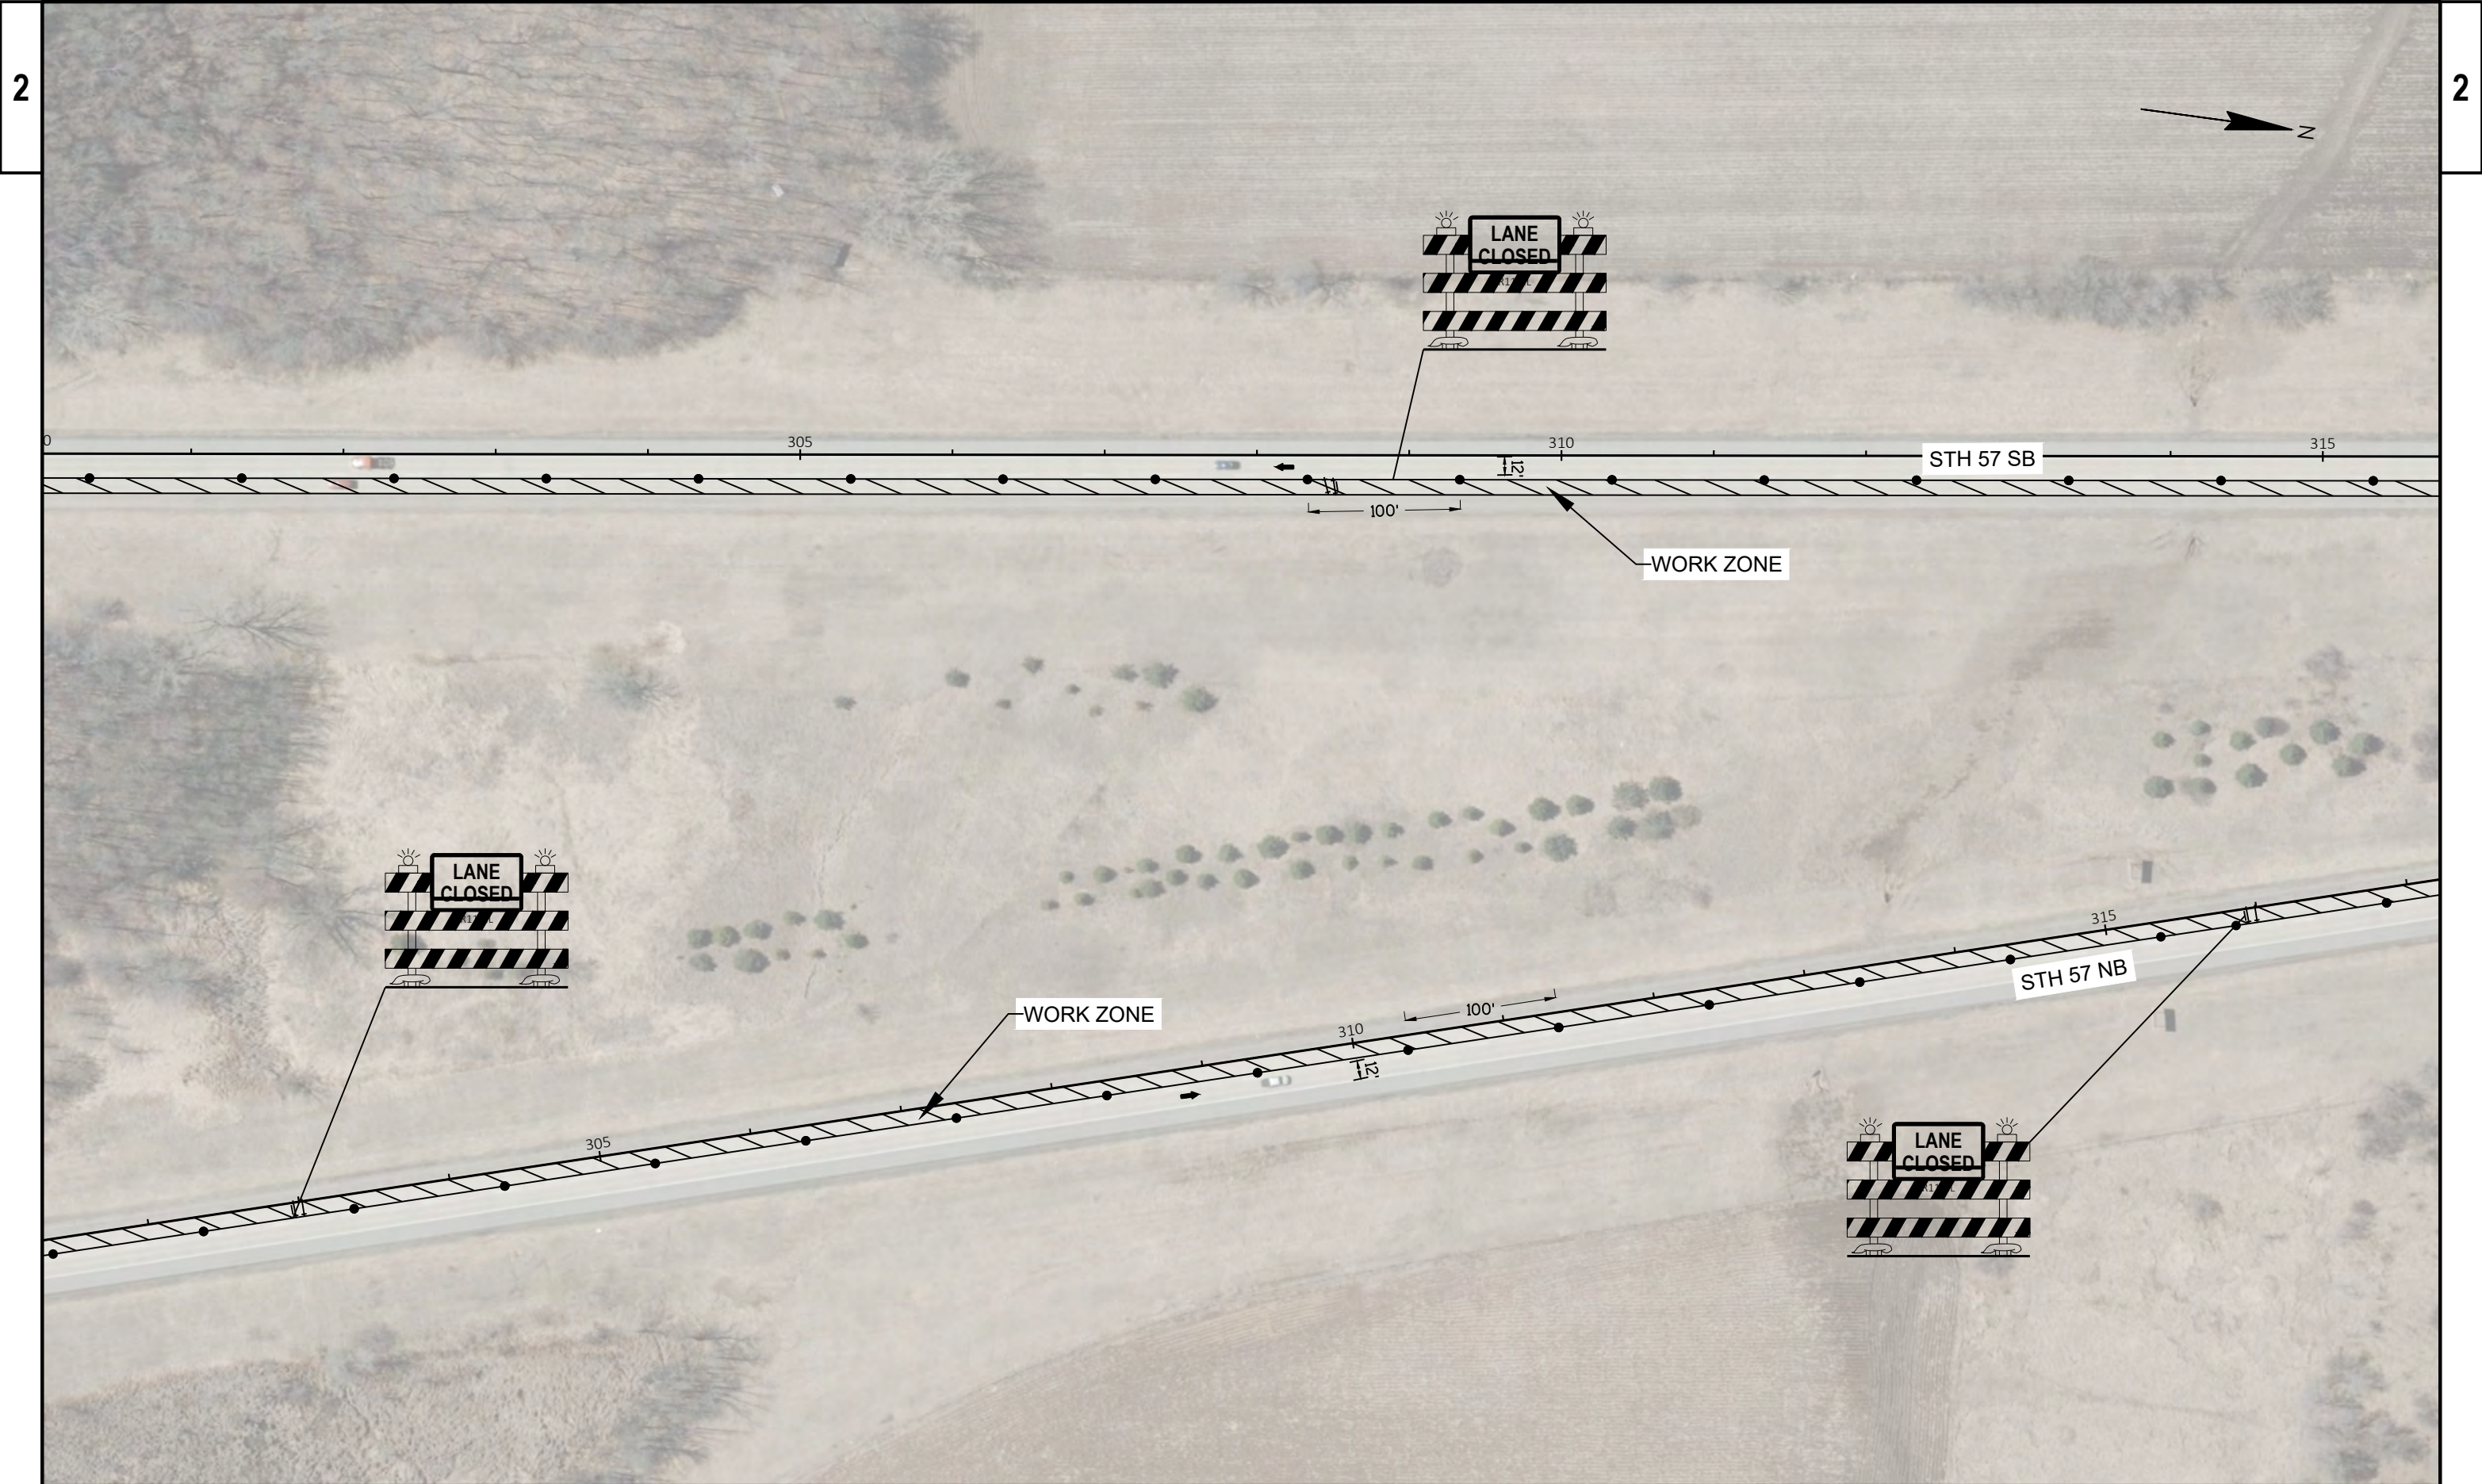

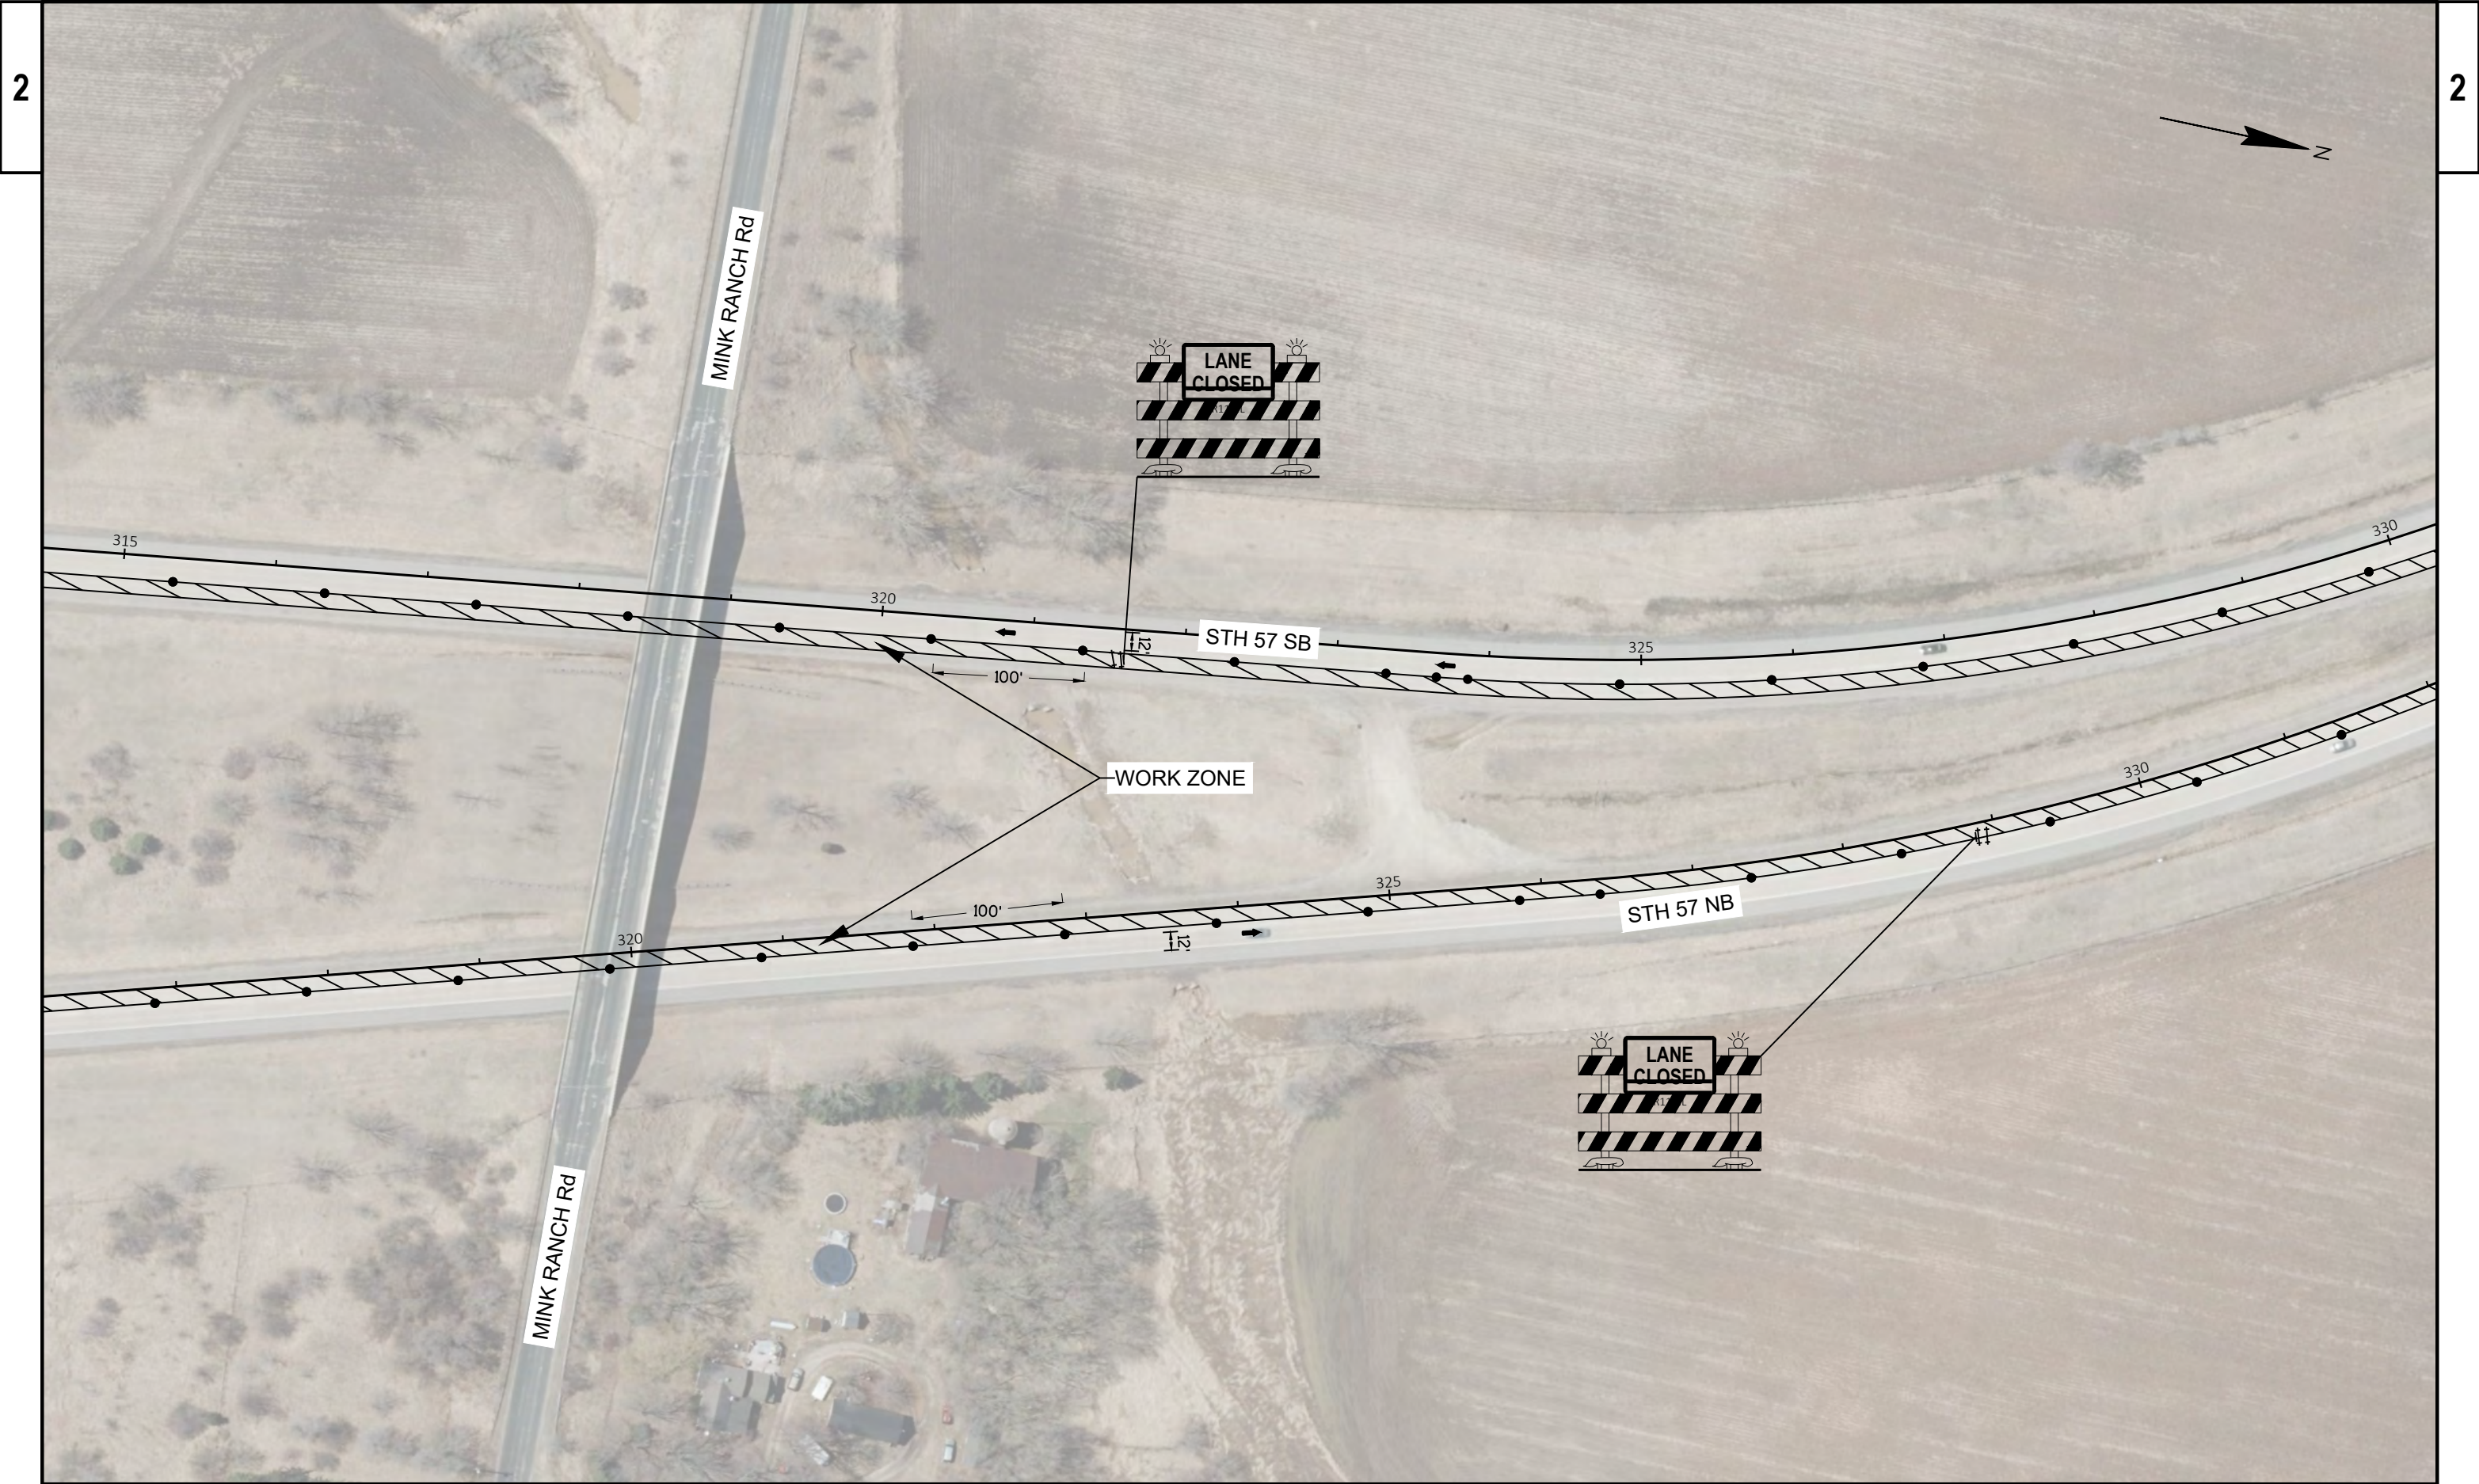

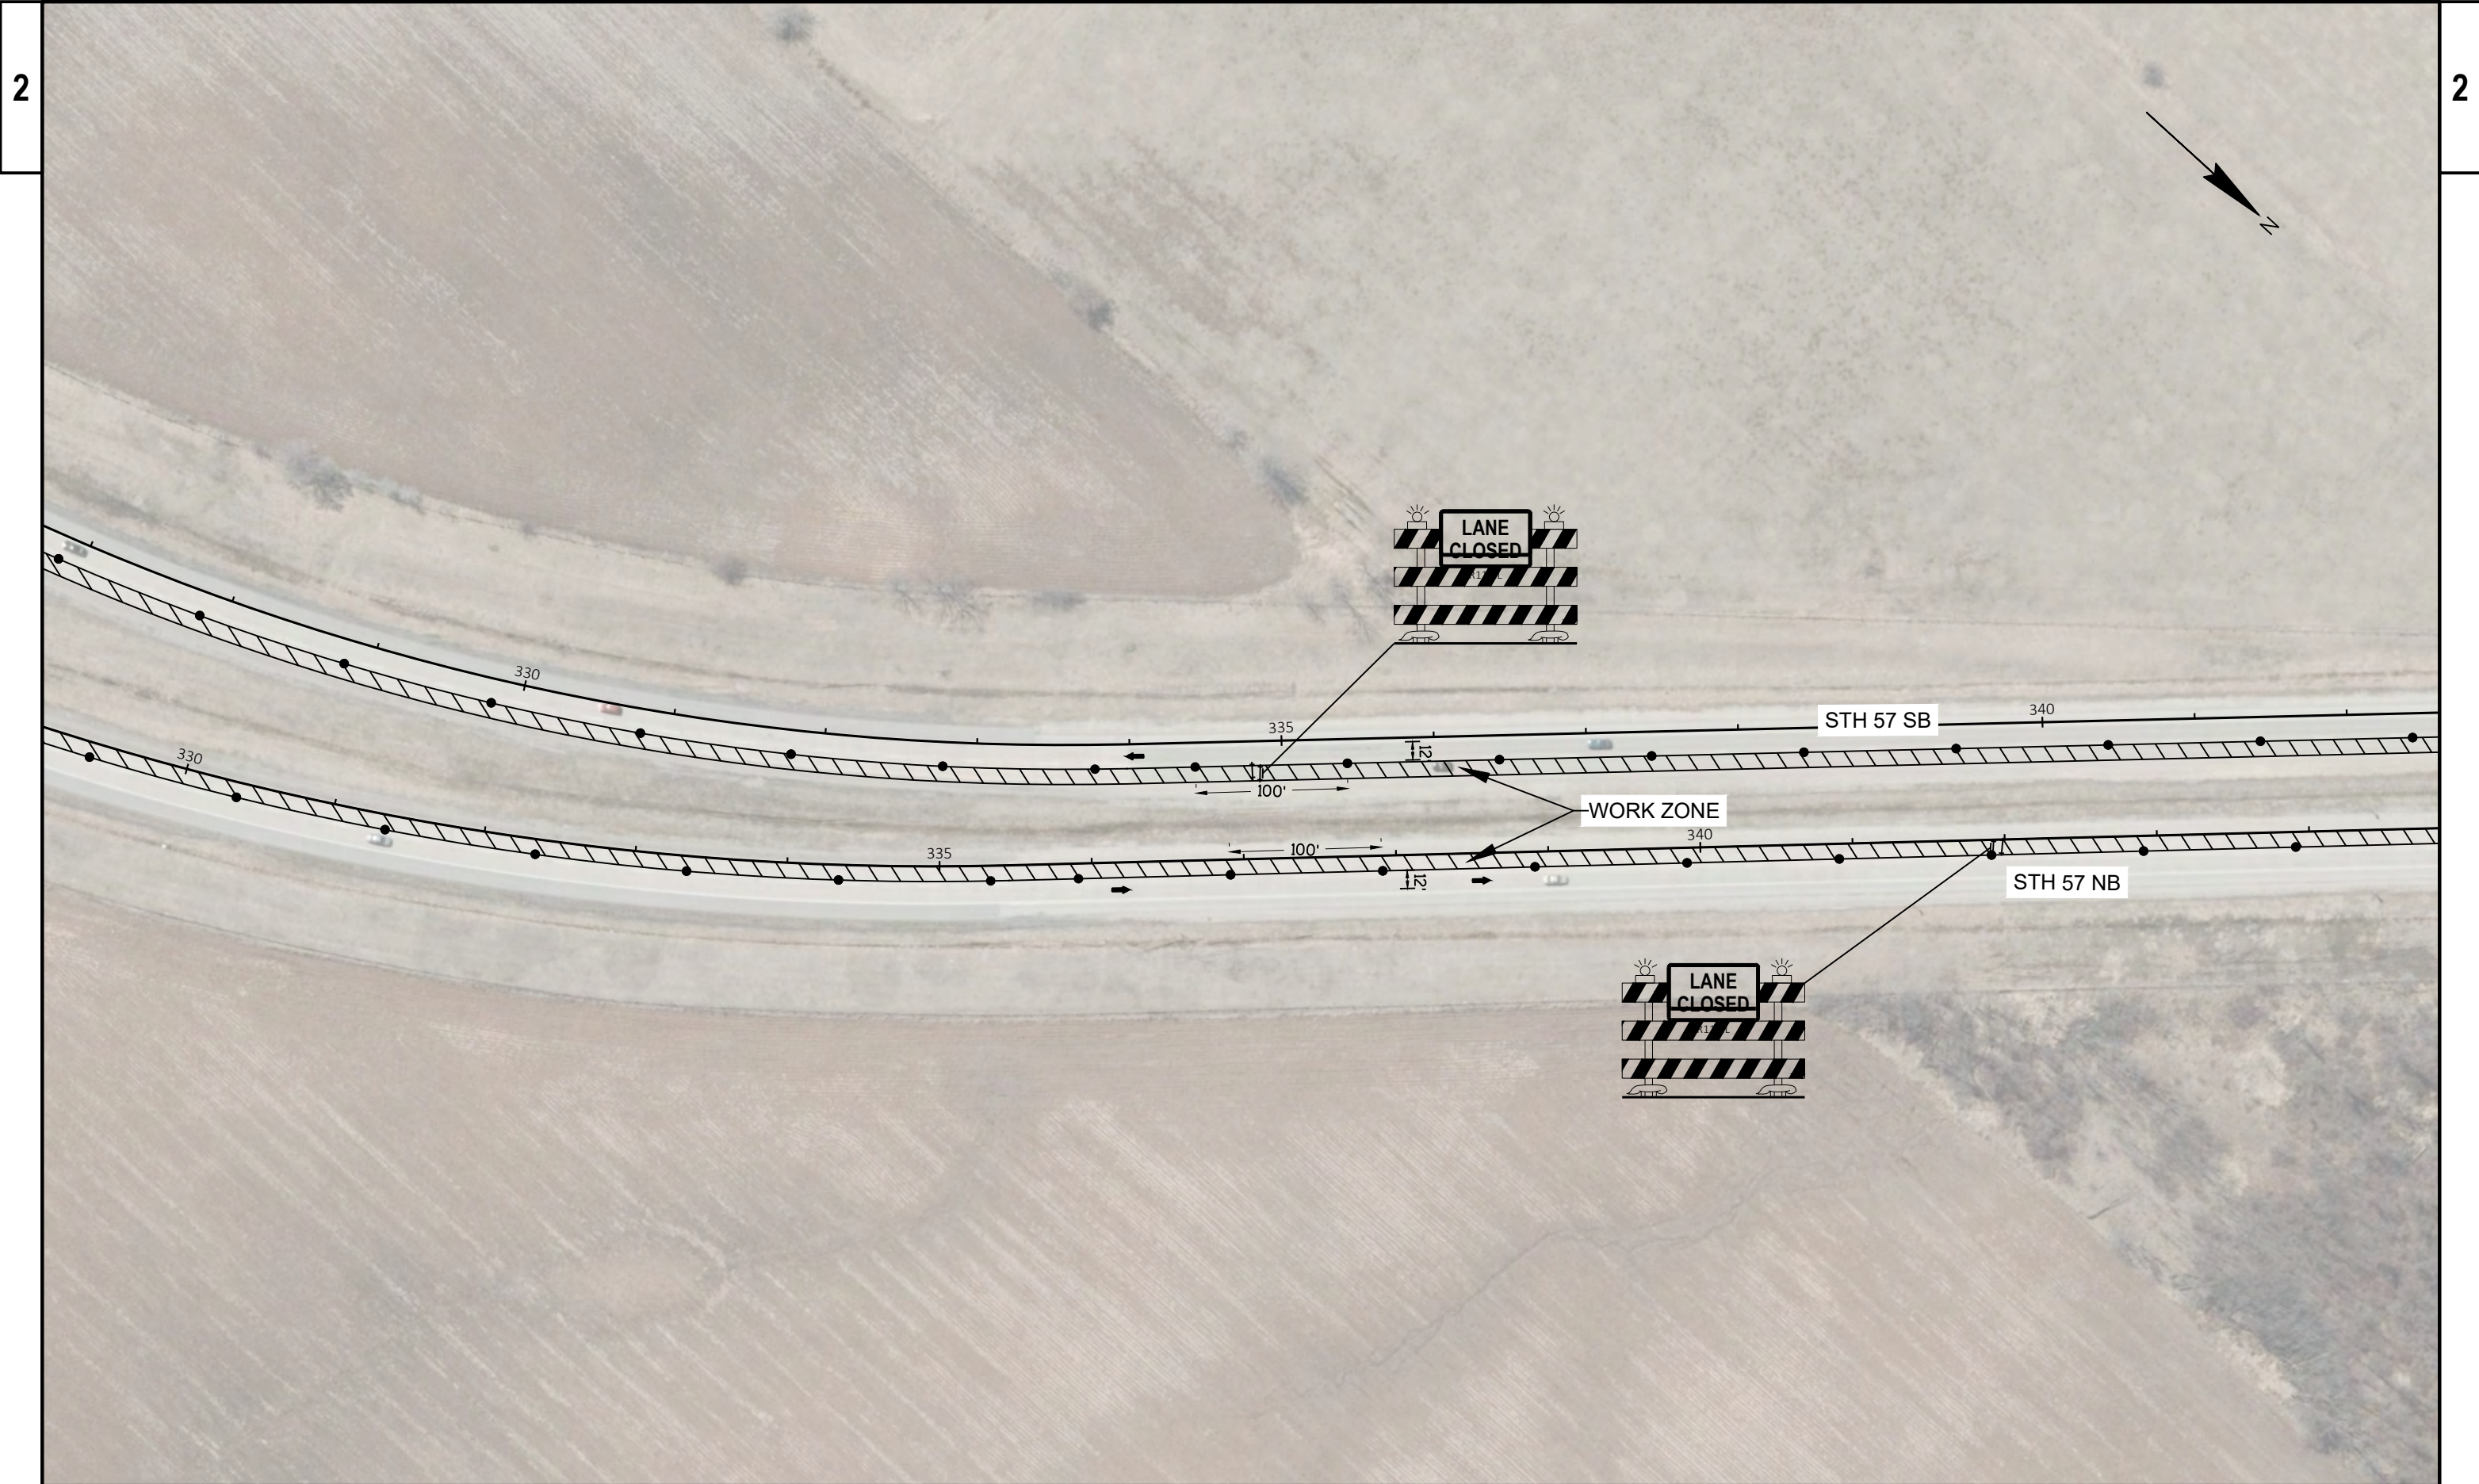



PROJECT NO: 1040-00-70

HWY: STH 57

COUNTY: OZAUKEE

TRAFFIC CONTROL STAGE 2

SHEET

PRE_56

E

FILE NAME : C:\CIVIL 3D PROJECTS\10400000\025001-TC_STAGE2.DWG
LAYOUT NAME - STH 57 - 12

PLOT DATE : 2/9/2021 3:13 PM

PLOT BY : MANANDHAR, BHUVAN K

PLOT NAME :

PLOT SCALE : 1 IN:100 FT

WISDOT/CADDs SHEET 42







PROJECT NO: 1040-00-70

HWY: STH 57

COUNTY: OZAUCKEE

TRAFFIC CONTROL STAGE 2

SHEET

PRE_59

E

FILE NAME : C:\CIVIL 3D PROJECTS\104000000\SHEETSPLAN\025001-TC_STAGE2.DWG
LAYOUT NAME - STH 57 - 15

PLOT DATE : 2/9/2021 3:13 PM

PLOT BY : MANANDHAR, BHUVAN K

PLOT NAME :


PLOT SCALE : 1 IN:100 FT

WISDOT/CADDs SHEET 42

LEGEND

- - - DETOUR ROUTE

WORK ZONE

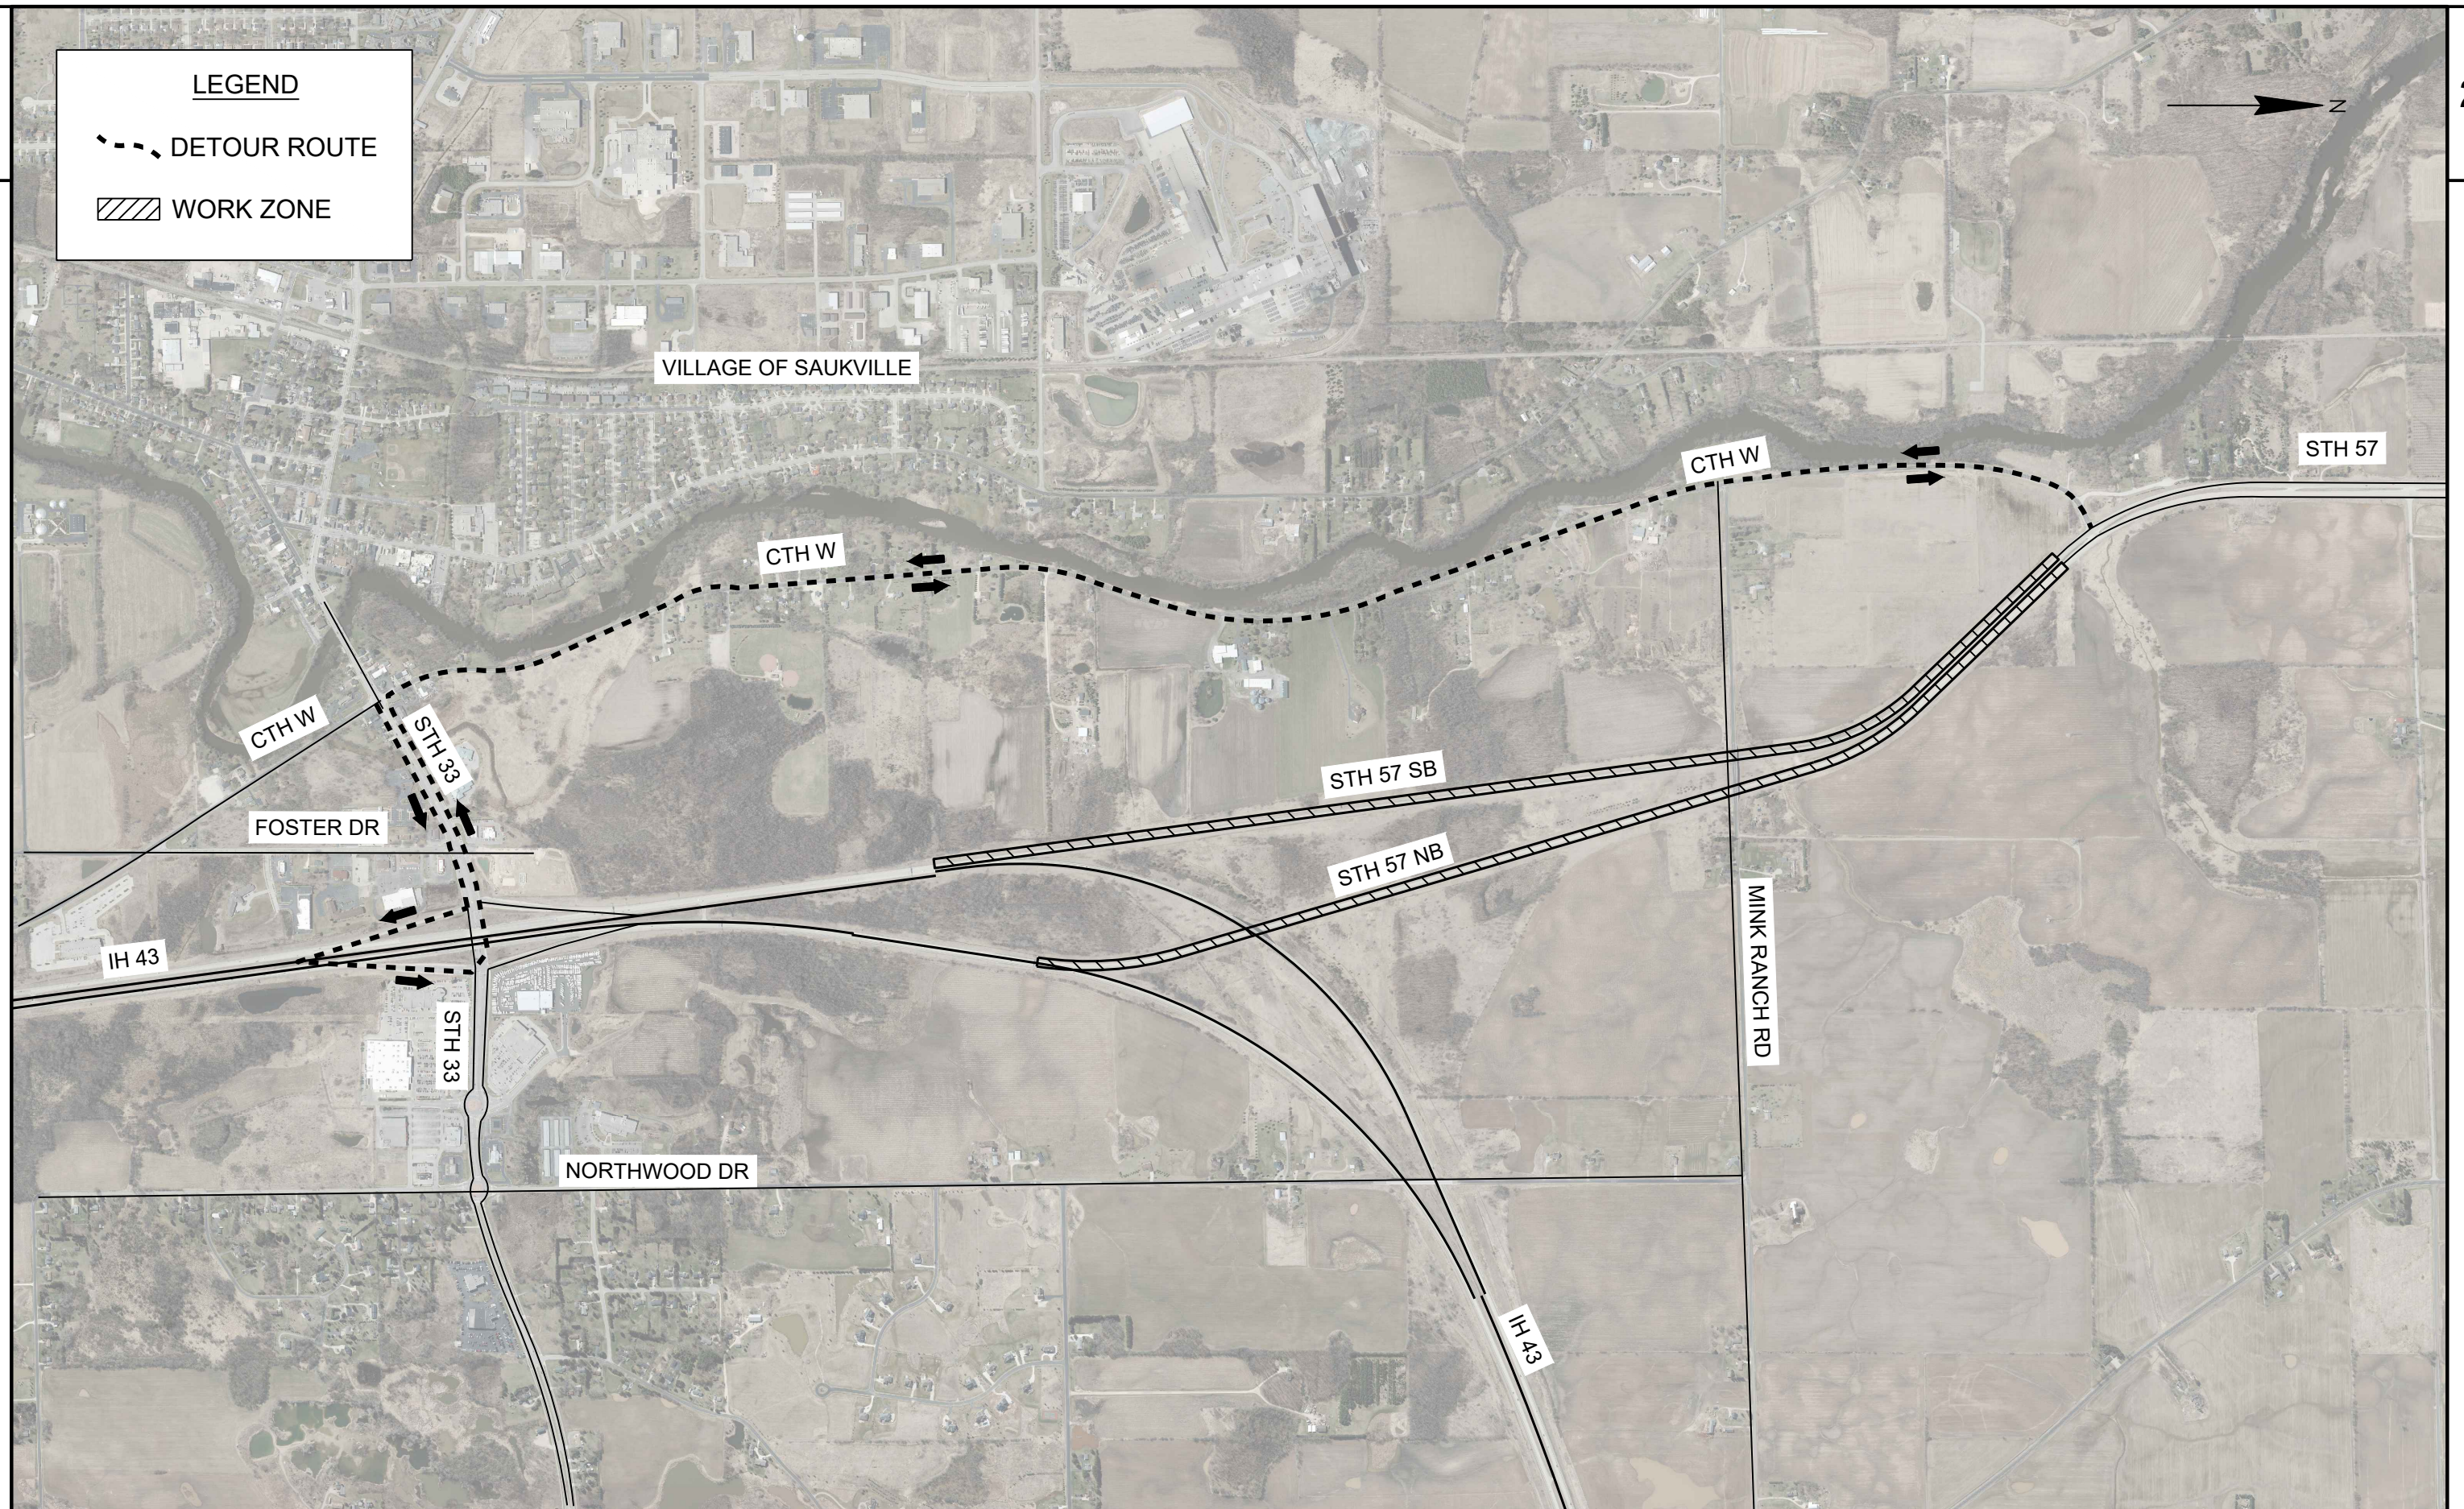

PROJECT NO: 1040-00-70

HWY: STH 57


COUNTY: OZAUKEE

DETOUR OVERVIEW

SHEET


PRE_60


E

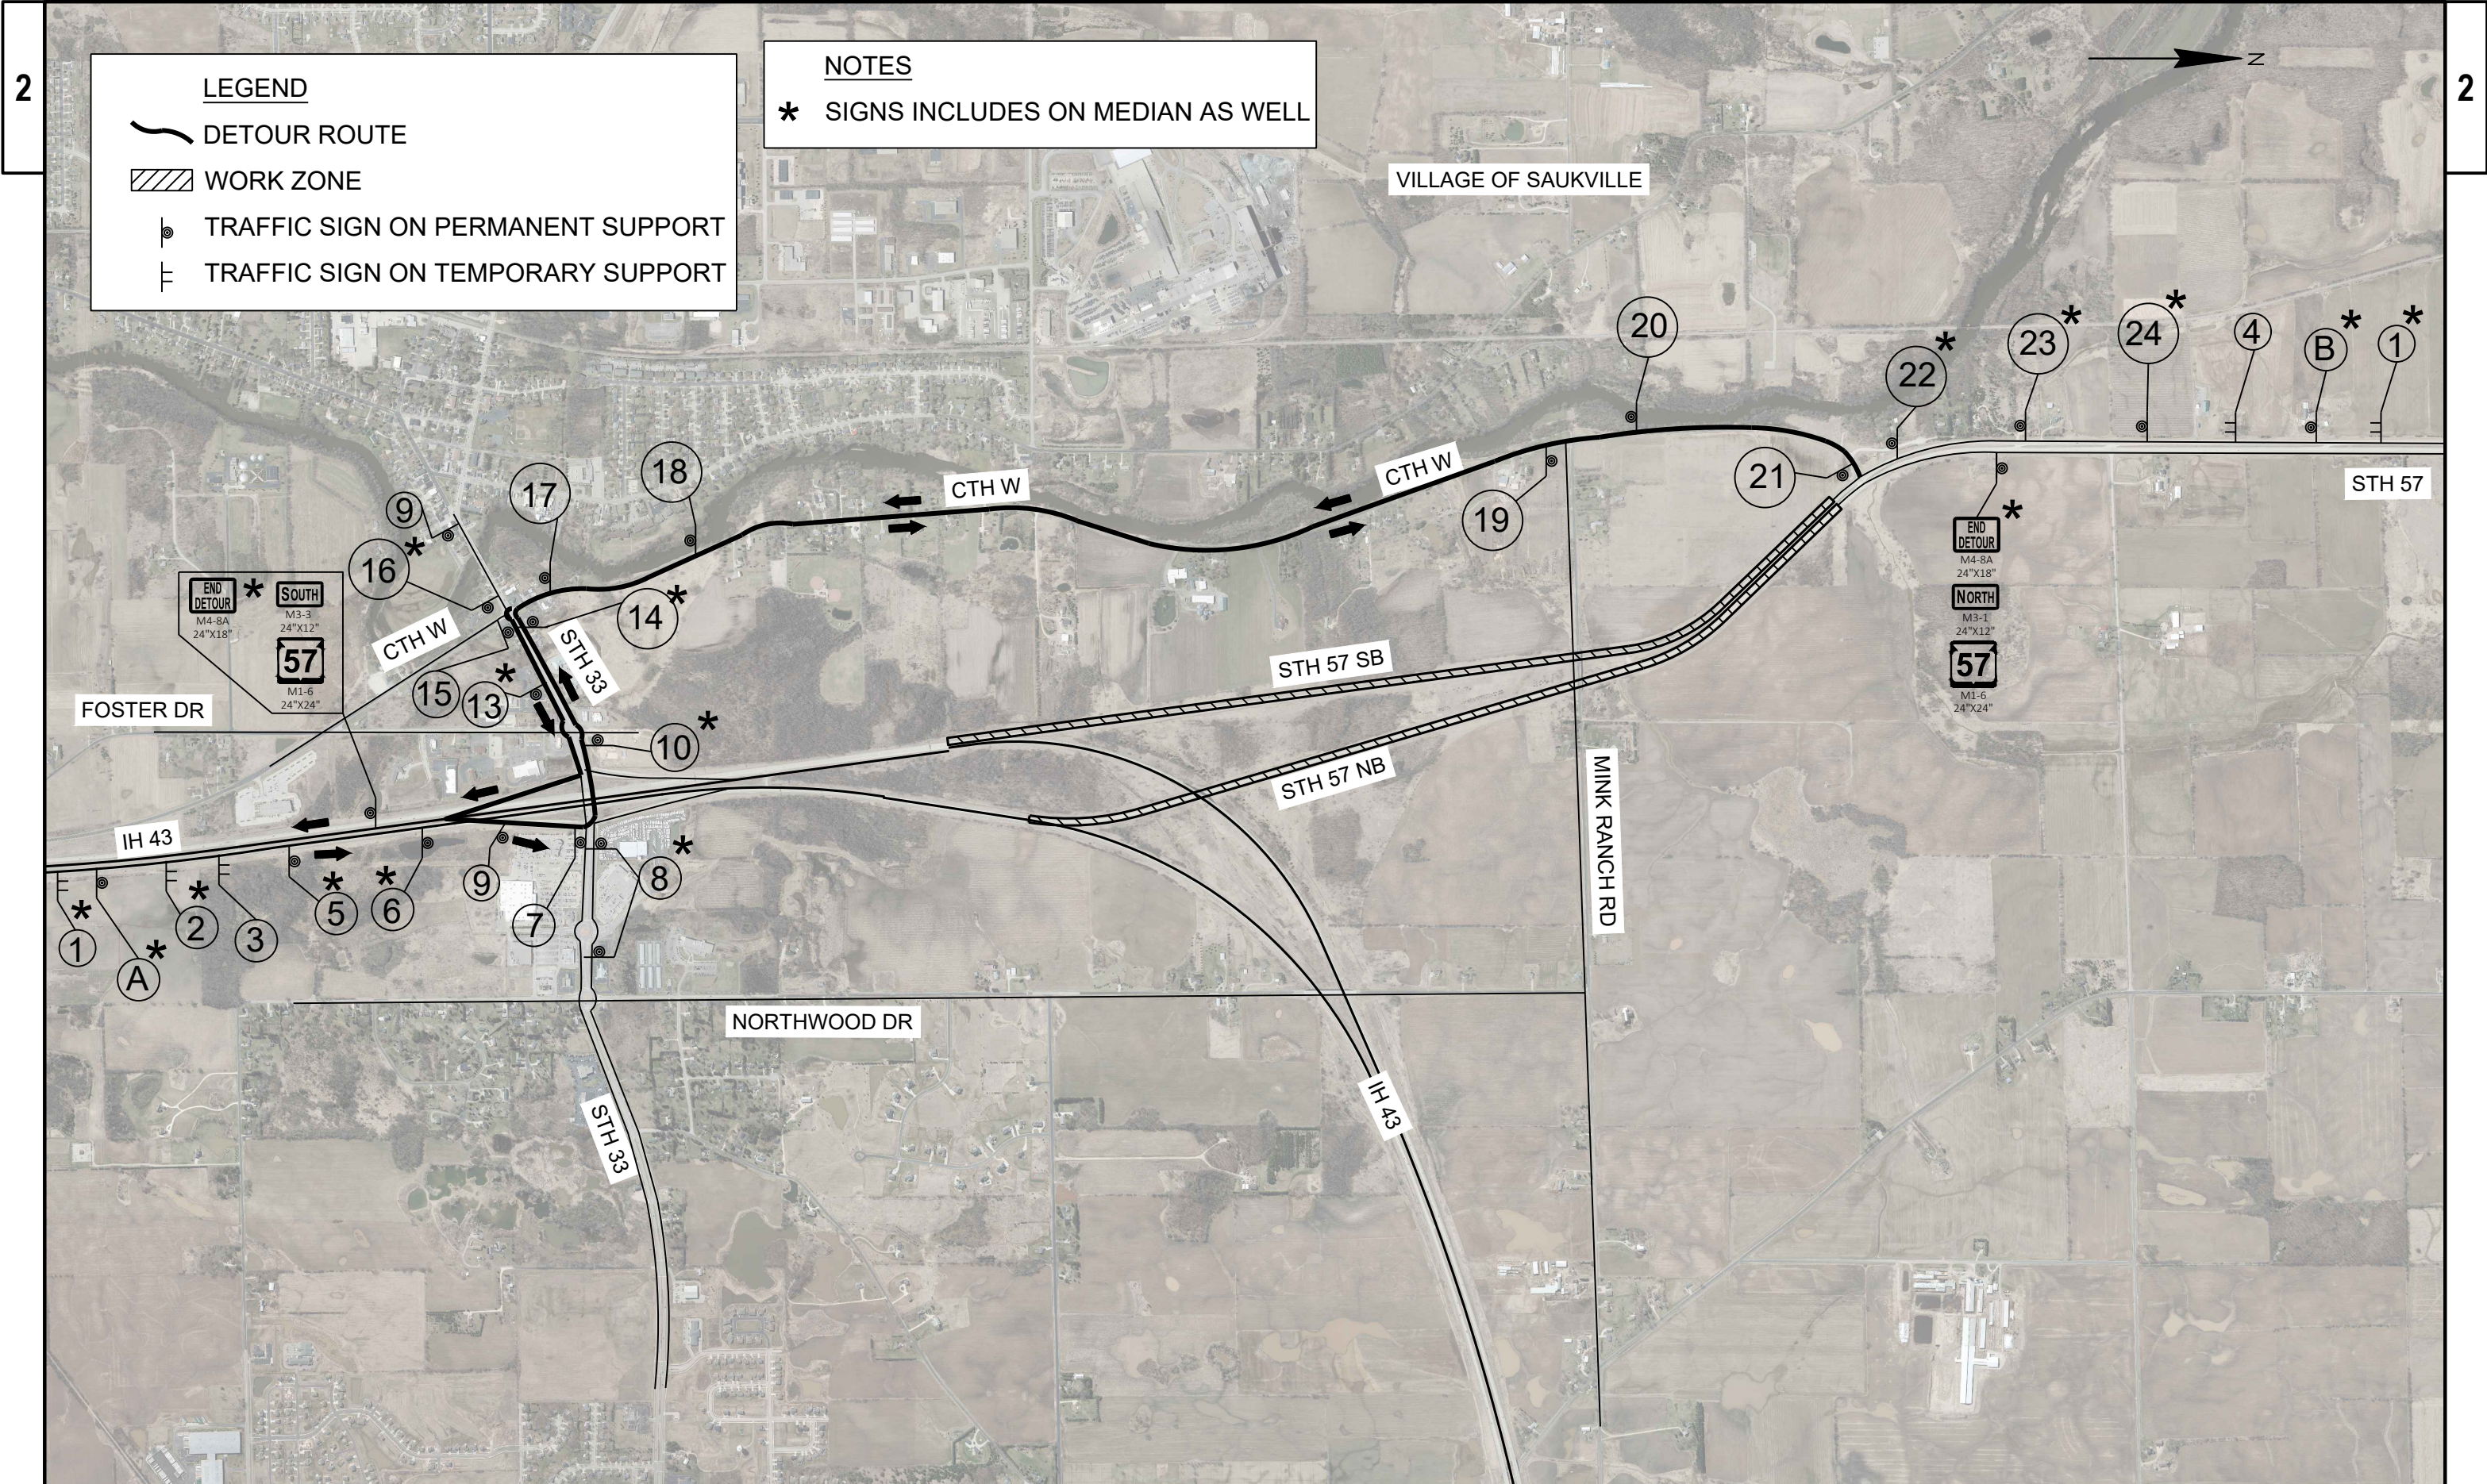

NOTES
* SIGNS INCLUDES ON MEDIAN AS WELL

LEGEND
— DETOUR ROUTE
▨ WORK ZONE
● TRAFFIC SIGN ON PERMANENT SUPPORT
┌ TRAFFIC SIGN ON TEMPORARY SUPPORT

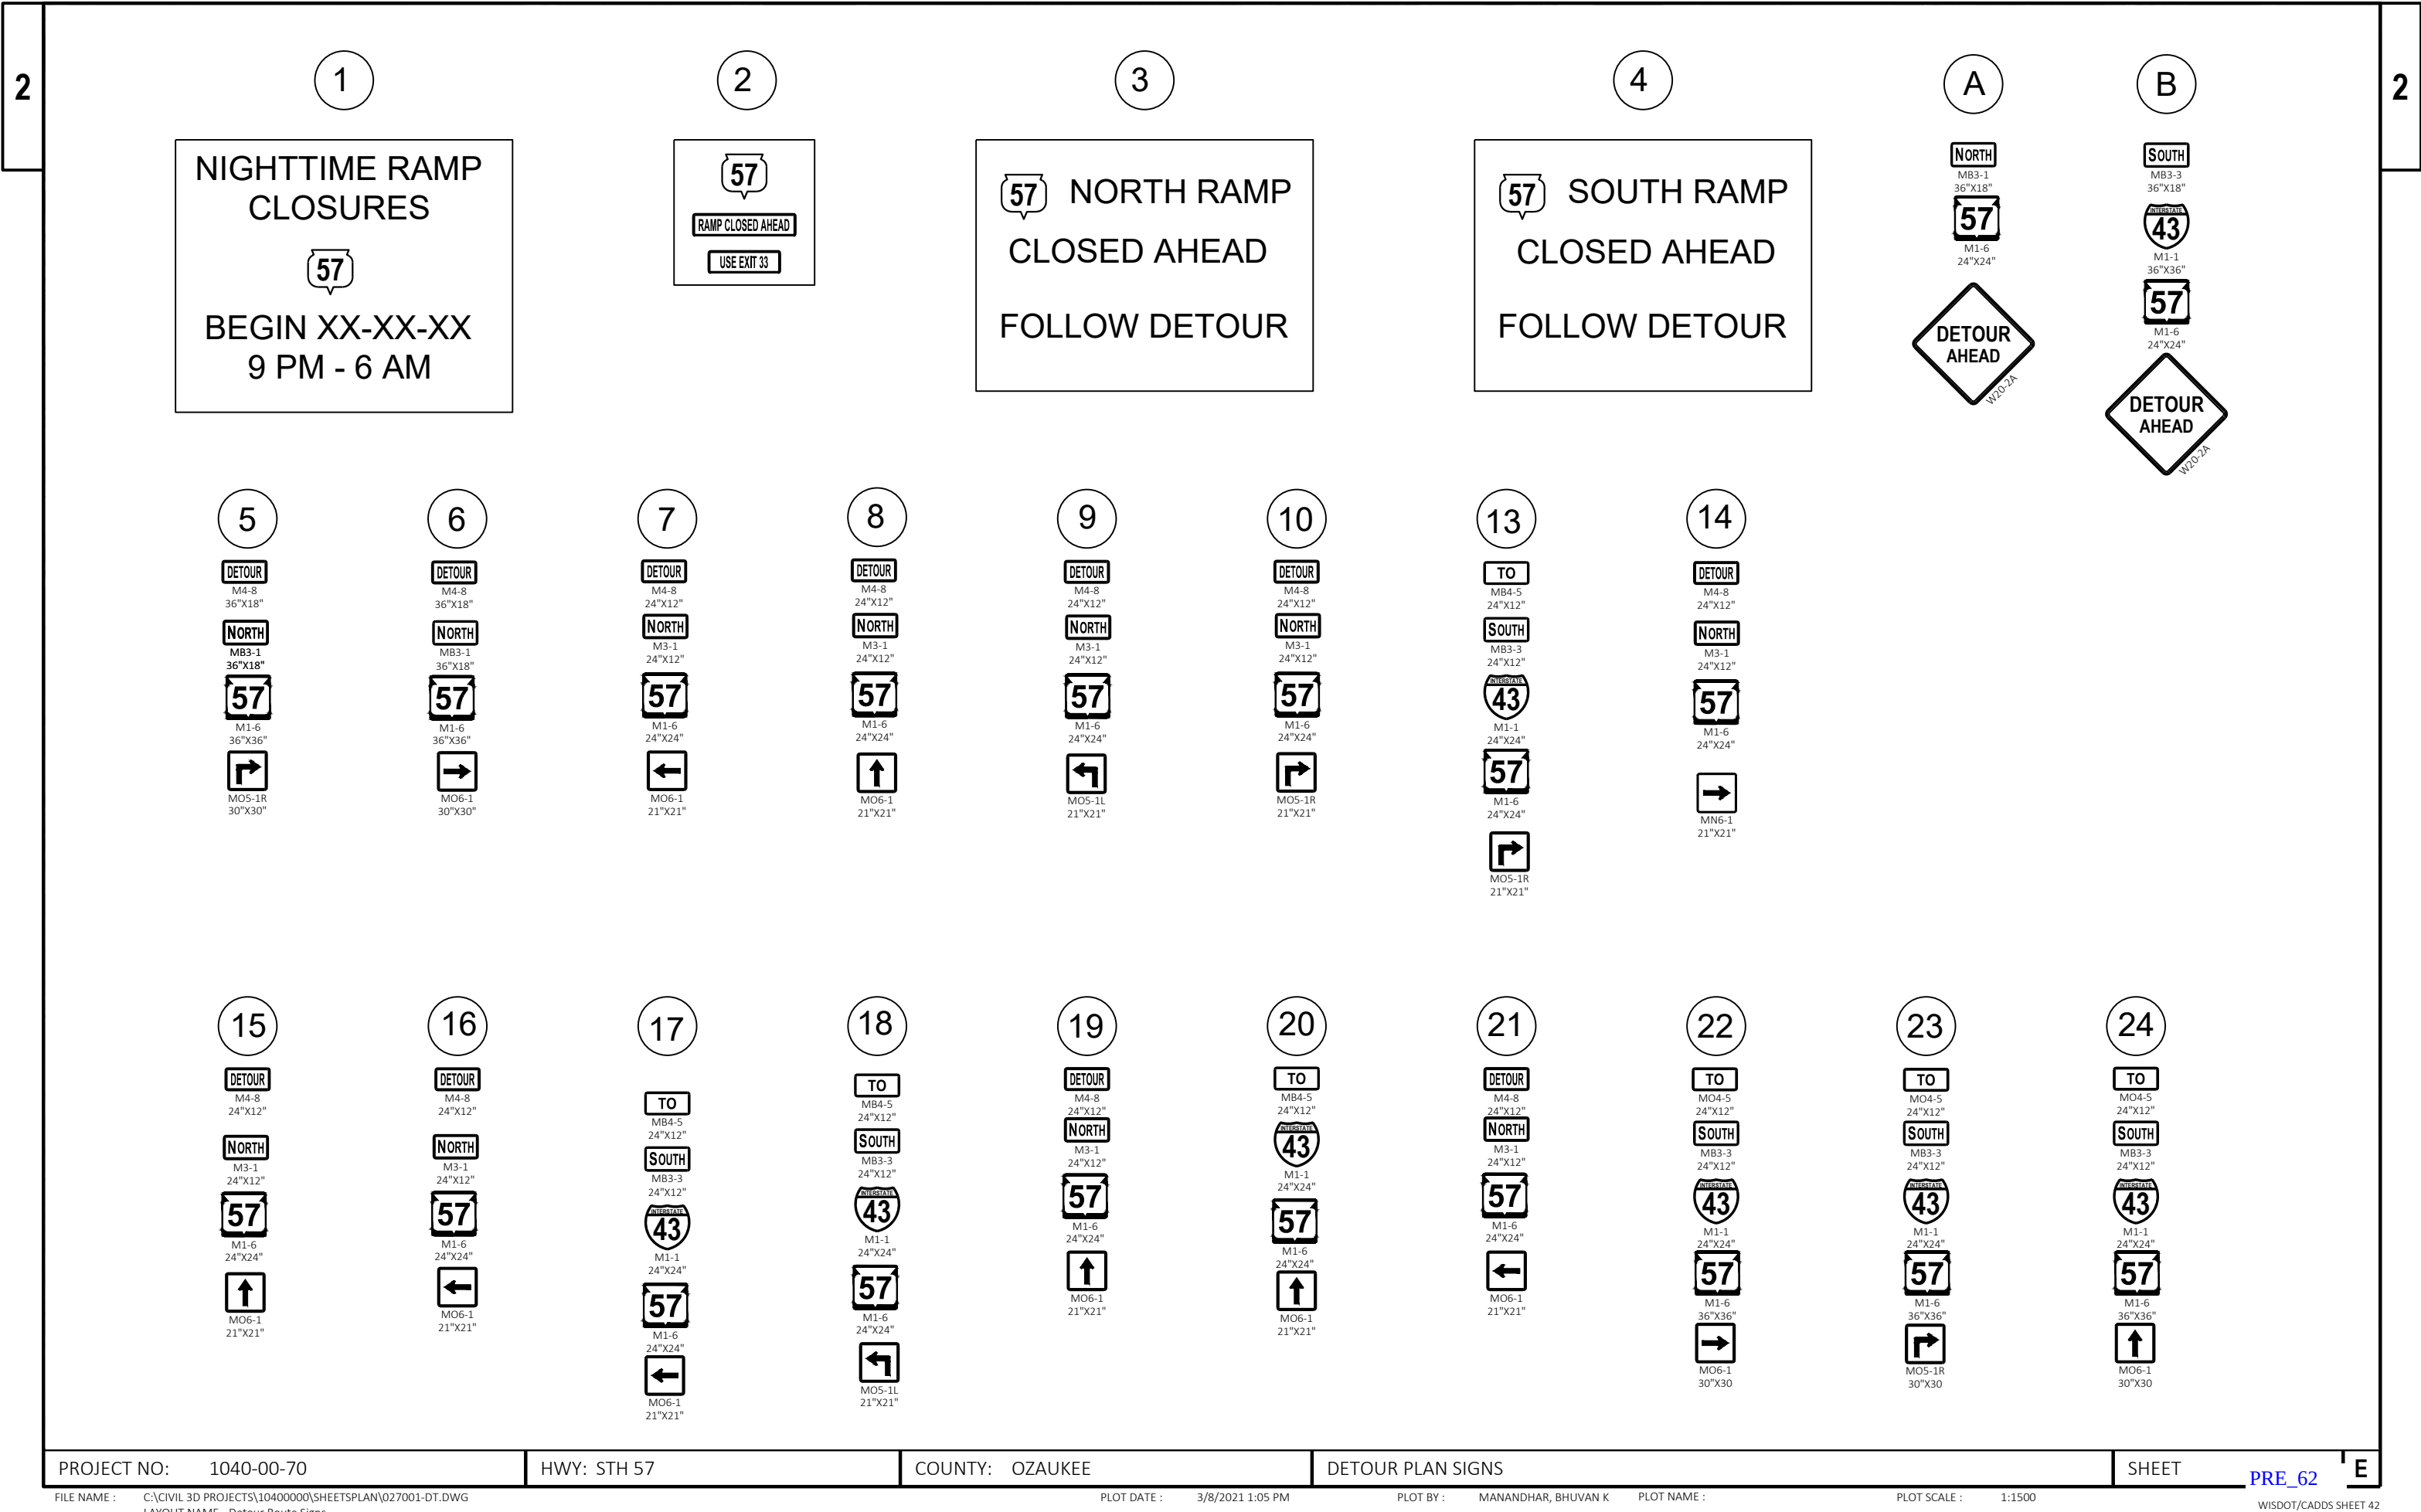

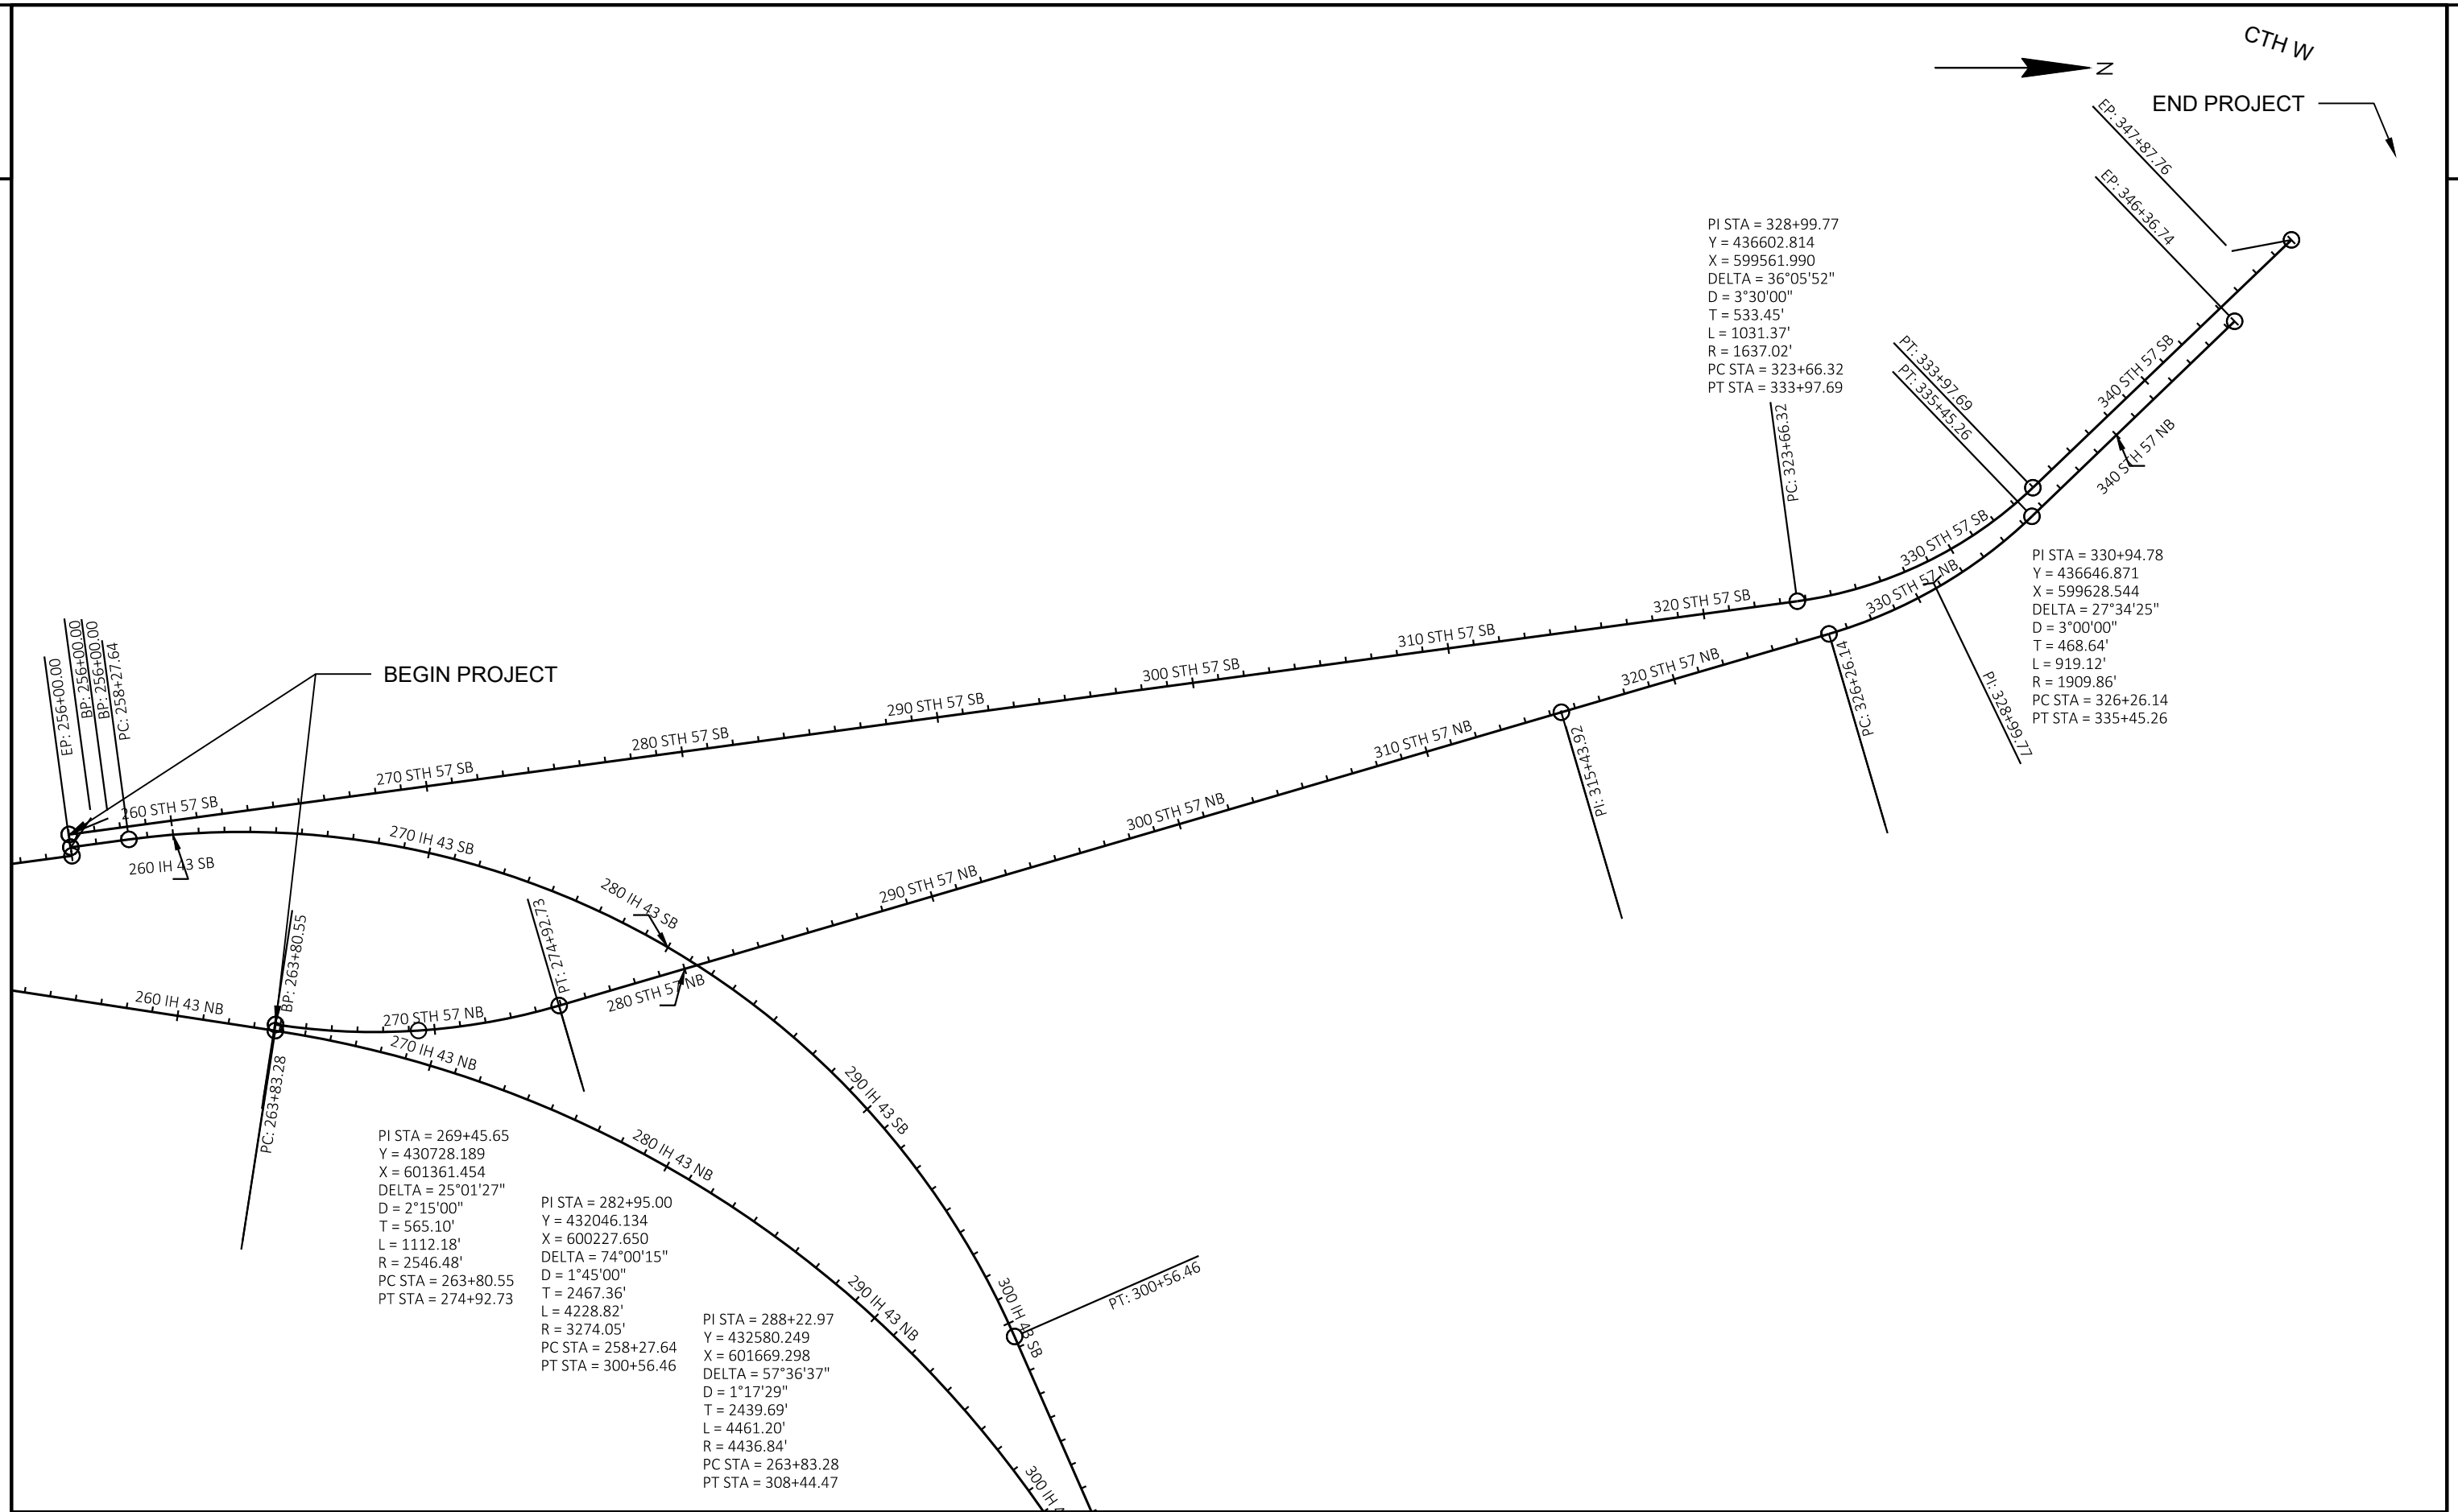

PROJECT NO: 1040-00-70	HWY: STH 57	COUNTY: OZAUCKEE	ALIGNMENT DETAILS	SHEET PRE_63 E
------------------------	-------------	------------------	-------------------	----------------

REMOVAL AND DIAMOND GRINDING						
				204.0120	420.1000	650.8000
				REMOVING ASPHALTIC SURFACE MILLING	CONTINUOUS DIAMOND GRINDING CONCRETE PAVEMENT	CONSTRUCTION STAKING RESURFACING REFERENCE
CATEGORY	ROADWAY	STATION	LOCATION	SY	SY	LF
1000	STH 57 NB	263+80.55 NB- 349+89.68 NB	MAIN LINE	10560	23000	8610
	STH 57 SB	256+00.00 SB- 347+63.00 SB	MAIN LINE	11860	24556	9163
	UNDISTRIBUTED			-	-	-
			TOTAL	22420	47556	17773

ASPHALTIC PAVEMENT									
				205.0100	455.0605	460.5224	690.0150	460.2000	208.1100
				EXCAVATION COMMON	TACK COAT	HMA PAVEMENT 4 LT 58-28 S	SAWING ASPHALT	INCENTIVE DENSITY HMA PAVEMENT	SELECT BORROW
CATEGORY	ROADWAY	STATION	LOCATION	CY	GAL	TON	LF	DOL	CY
1000	STH 57 NB	263+80.55 NB- 349+89.68 NB	MAIN LINE	-	528	1247	110	800	
	STH 57 SB	256+00.00 SB- 347+63.00 SB	MAIN LINE	-	593	1400	110	900	
	0		CROSSOVER		39	231		150	
	UNDISTRIBUTED			500	50	112	50	80	980
			TOTAL	500	1210	2990	270	1930	980

BASE AGGREGATE DENSE					
				305.0110	305.0120
				BASE AGGREGATE DENSE 3/4-INCH	BASE AGGREGATE DENSE 1 1/4- INCH
CATEGORY	ROADWAY	STATION	LOCATION	TON	TON
1000		263+80.55 NB- 349+89.68 NB	UNPAVED SHOULDER	550	-
	STH 57 NB	256+00.00 SB- 347+63.00 SB	UNPAVED SHOULDER	560	-
	STH 57 SB	325+00 NB	CROSSOVER	-	510
		-	CROSSOVER	30	-
			TOTAL	1140	510

CONCRETE PAVEMENT									
				416.0610	416.0620	416.1715	416.1725	690.0250	740.0440
				DRILLED TIE BARS	DRILLED DOWEL BARS	CONCRETE PAVEMENT REPAIR SHES	CONCRETE PAVEMENT REPLACEMENT SHES	SAWING CONCRETE	INCENTIVE IRI RIDE
CATEGORY	ROADWAY	STATION	LOCATION	EACH	EACH	SY	SY	LF	DOL
1000	STH 57 NB	263+80.55 NB-349+89.68 NB	MAIN LINE	1038	2860	900	600	5688	960
	STH 57 SB	256+00.00 SB-347+63.00 SB	MAIN LINE	1038	2860	900	600	5688	960
	UNDISTRIBUTED			180	380	150	-	684	100
			TOTAL	2256	6100	1950	1200	12060	2020

EROSION CONTROL							
			624.0100	628.1504	628.1520	628.1905	628.1910
			WATER	SILT FENCE	SILT FENCE MAINTENANCE	MOBILIZATIONS EROSION CONTROL	MOBILIZATIONS EMERGENCY EROSION CONTROL
CATEGORY	ROADWAY	LOCATION	MGAL	FT	FT	EACH	EACH
1000	STH 57 NB	BEAMGUARD	-	500	-	1	1
	STH 57 SB	BEAMGUARD	-	500	-	-	
	CROSSOVER	NORTH	-	400		1	
	CROSSOVER	SOUTH	-	400		-	
	UNDISTRIBUTED		100	500	2000	-	-
		TOTAL	100	2300	2000	2	1

ROADWAY						
		213.0100	642.5001	650.9910	SPV.0075.0001	
		FINISHING ROADWAY (PROJECT) 0001. 1040-00-70	FIELD OFFICE TYPE B	CONSTRUCTION STAKING SUPPLEMENTAL CONTROL PROJECT 1040-00-70	PAVEMENT CLEANUP PROJECT 1040-00-70	
CATEGORY	ROADWAY	STATION	EACH	EACH	LS	HRS
1000	STH 57		1	1	1	100
		TOTAL	1	1	1	100

MOBILIZATION			
			619.1000
			MOBILIZATION
CATEGORY	ROADWAY	STATION	EACH
1000	STH 57		1
		TOTAL	1

TRAFFIC CONTROL ITEMS																	
				643.0300		643.0420		643.0705		643.0715		643.0800		643.0900		643.1050	
				TRAFFIC CONTROL DRUMS		TRAFFIC CONTROL BARRICADE TYPE III		TRAFFIC CONTROL WARNING LIGHTS TYPE A		TRAFFIC CONTROL WARNING LIGHTS TYPE C		TRAFFIC CONTROL ARROW BOARDS		TRAFFIC CONTROL SIGNS		TRAFFIC CONTROL SIGNS PCMS	
CATEGORY	ROADWAY	STATION	DURATION*		DAY	EACH*	DAY	EACH*	DAY	EACH*	DAY	EACH*	DAY	EACH*	DAY	EACH*	DAY
1000	STH 57 NB STAGE 1	-	8	203	1624	20	160	22	176	18	144	2	16	18	144	-	-
	STH 57 NB STAGE 2	-	8	191	1528	22	176	24	192	18	144	2	16	20	160	-	-
	STH 57 SB STAGE 1	-	8	270	2160	20	160	22	176	15	120	2	16	30	240	-	-
	STH 57 SB STAGE 2	-	8	172	1376	20	160	22	176	15	120	2	16	27	216	-	-
	STH 57 NB DETOUR		4	-	-	10	40	12	48	-	-	-	-	105	420	-	-
	STH 57 SB DETOUR			-	-					-	-	-	-	64	256	-	-
	UNDISTRIBUTED	-	-	-	500	-	100	-	100	-	100	-	20	-	100	-	40
			TOTAL		7,188		796		868		628		84		1536		40

NOTE:
*=FOR INFORMATION ONLY


TRAFFIC CONTROL CLOSURES			
			643.4100.S
			TRAFFIC CONTROL INTERIM LANE CLOSURE
CATEGORY	ROADWAY	LOCATION	EACH
1000	STH 57 NB	MAIN LINE	8
	STH 57 SB	MAIN LINE	8
		TOTAL	16

TRAFFIC CONTROL		
		643.5000
		CONTROL
CATEGORY	ROADWAY	EACH*
1000	STH 57	1
	TOTAL	1


PAVEMENT MARKING					
			646.1020		646.1040
			MARKING LINE EPOXY 4-INCH		MARKING LINE GROOVED WE REFLECTIVE EPOXY TAPE 4- INCH
			WHITE	YELLOW	WHITE
CATEGORY	ROADWAY	STATION	LF	LF	LF
1000	STH 57 NB	263+80.55- 349+89.68	8700	8700	2180
	STH 57 SB	256+00- 347+63.00	9200	9200	2300
	CROSSOVER	325+00 NB	400	-	-
	UNDISTRIBUTED		500	500	500
		SUB-TOTAL	18800	18400	4980
		TOTAL	37200		

BEAMGUARD							
				614.0010	614.0200	614.0220	SPV.0090
				BARRIER SYSTEM GRADING SHAPING FINISHING	STEEL THRIE BEAM STRUCTURE APPROACH	STEEL THRIE BEAM BULLNOSE TERMINAL	REMOVE EXISTING BEAMGUARD
CATEGORY	ROADWAY	STATION	LOCATION	EACH	LF	EACH	LF
2000	STH 57 NB	318+80NB- 320+85NB	BRIDGE ON MINK RANCH RD OVER STH 57	1	205	1	205
	STH 57 SB	318+75SB- 319+65SB		1	190	1	190
			TOTAL	2	395	2	395

5

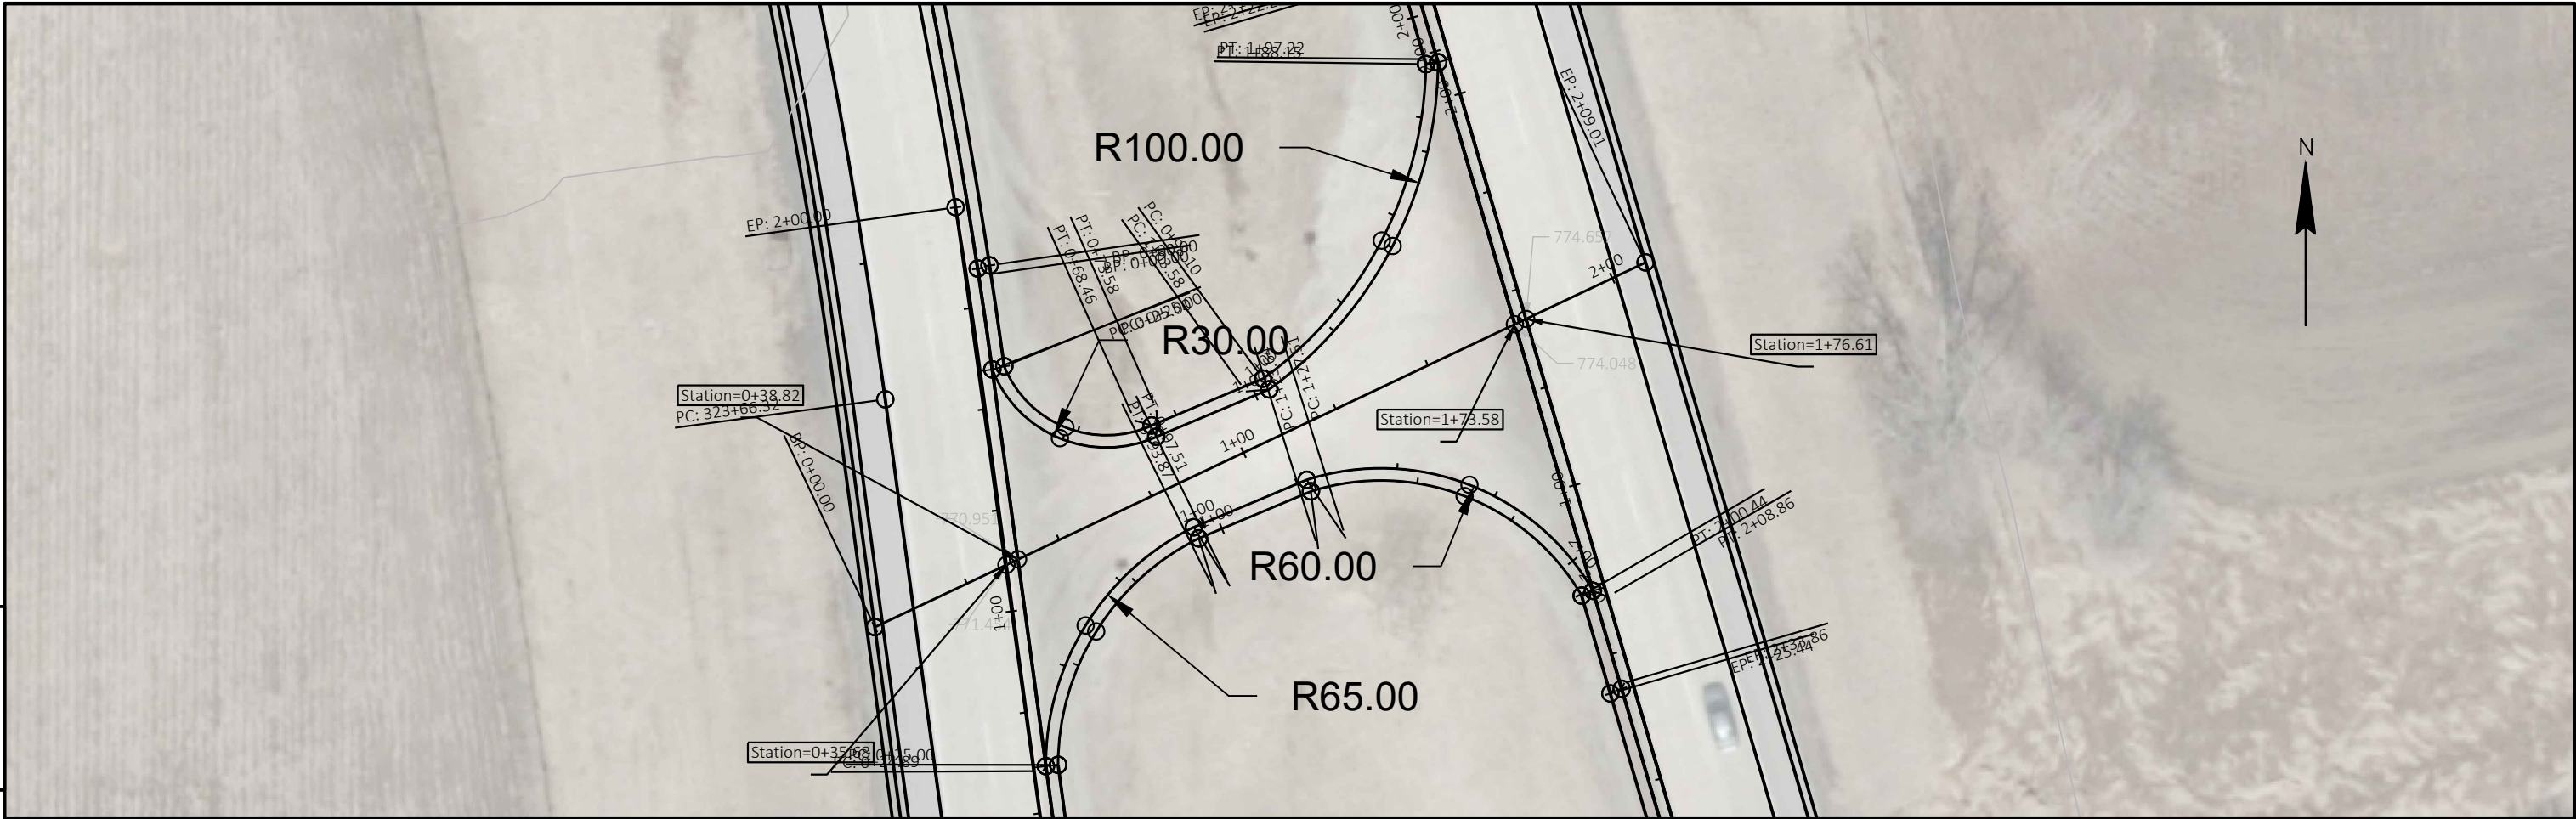

5

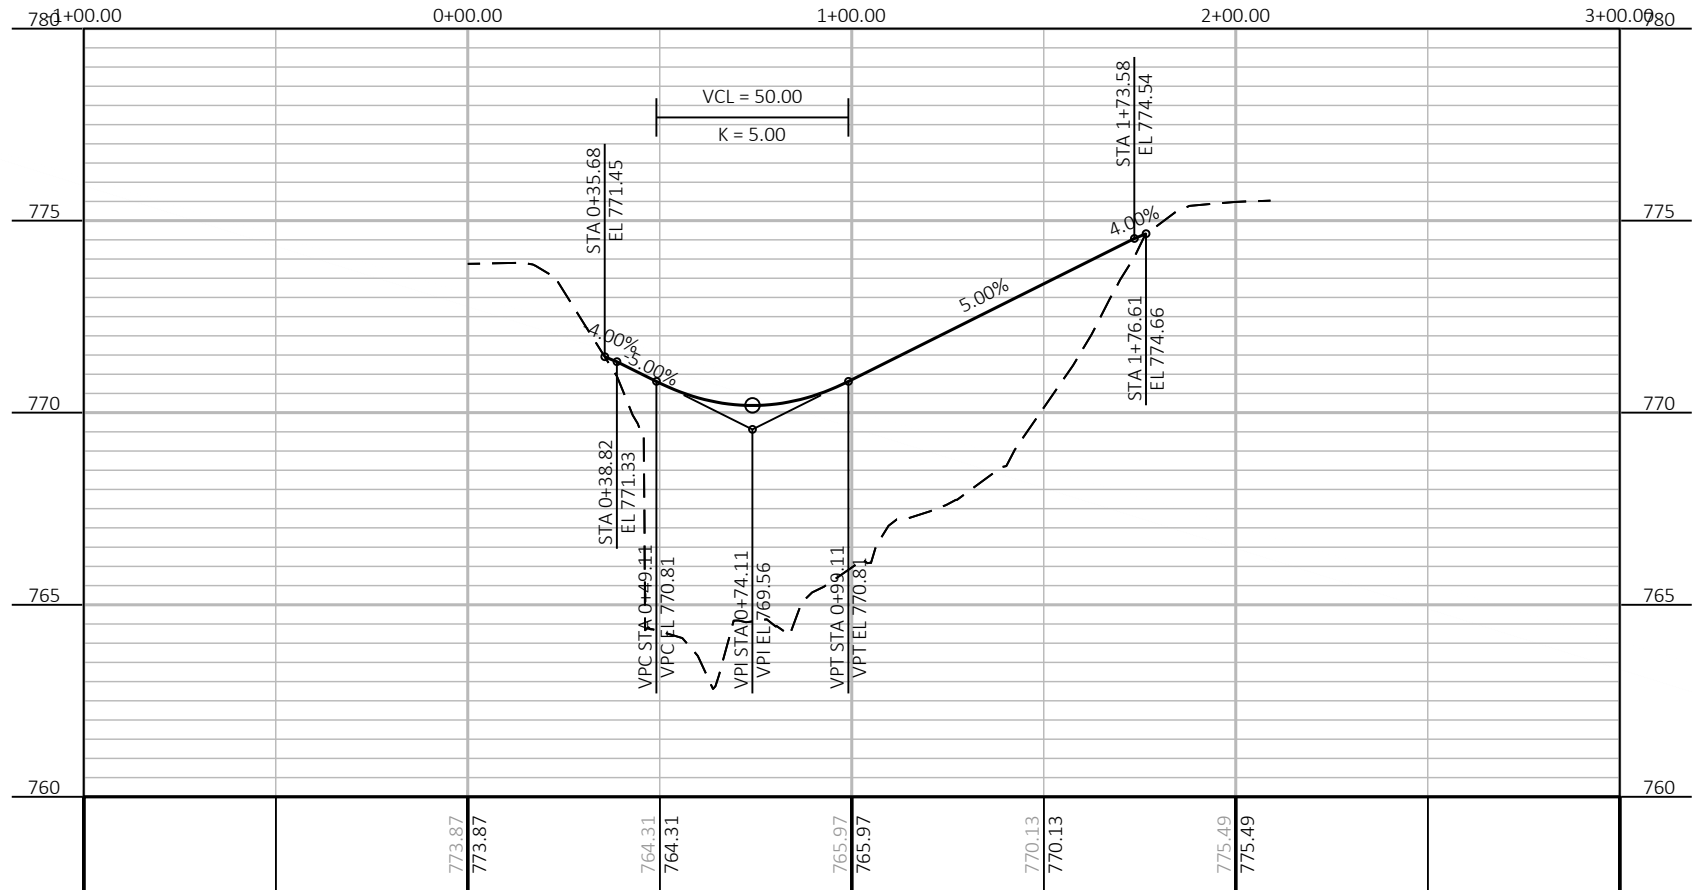

EPlans Preliminary Sheet Numbering Tool

This sheet: ftp://ftp.dot.state.wi.us/transp/roads/eplans/prelim_sheet_numbers.pdf

Notes

- Acrobat 5 or higher is required to use this tool.
- The Bureau of Highway Construction places sheet numbers in the final plan.
- This sheet is for placing preliminary sheet numbers with a "PRE_" prefix.
- If a plan contains multiple projects, number each plan individually.
- Leave this sheet in the plan.

TO ADD PRELIMINARY SHEET NUMBERS

- 1. Insert this sheet at the end of the plan**
 - a. With the plan open in Acrobat, select Document > Insert Pages.
 - b. In the Select File to Insert dialog box, select this file (prelim_sheet_numbers.pdf)
 - c. In the Insert dialog box, choose After for Location and Last page for Page.
 - d. Click OK.
- 2. Click the Place Preliminary Sheet Numbers button**
 - a. Go to the last sheet of the plan.
 - b. Click the Place Preliminary Sheet Numbers button once.
(The preliminary sheet number appears in the bottom right corner of the sheets.
The number should match te page number in the Acrobat Status bar).
- 3. Re-Save the PDF**
 - a. Select File > Save As and save the PDF.



TO REMOVE PRELIMINARY SHEET NUMBERS

