

ORDER OF SHEETS

|               |                              |
|---------------|------------------------------|
| Section No. 1 | Title                        |
| Section No. 2 | Typical Sections and Details |
| Section No. 3 | Estimate of Quantities       |
| Section No. 3 | Miscellaneous Quantities     |
| Section No. 4 | Right of Way Plat            |
| Section No. 5 | Plan and Profile             |
| Section No. 6 | Standard Detail Drawings     |
| Section No. 7 | Sign Plates                  |
| Section No. 8 | Structure Plans              |
| Section No. 9 | Computer Earthwork Data      |
| Section No. 9 | Cross Sections               |

TOTAL SHEETS = 318

STATE OF WISCONSIN  
DEPARTMENT OF TRANSPORTATION

PLAN OF PROPOSED IMPROVEMENT

MADISON - LAKE DELTON ROAD

(LIEN ROAD - USH 51)

IH 39

DANE COUNTY

STATE PROJECT NUMBER  
1010-00-72

| STATE PROJECT | FEDERAL PROJECT |          |
|---------------|-----------------|----------|
|               | PROJECT         | CONTRACT |
| 1010-00-72    | wisc 2012600    |          |
|               |                 |          |
|               |                 |          |



02


DESIGN DESIGNATION

|                 |   |         |
|-----------------|---|---------|
| A.A.D.T. (2013) | = | 90,820  |
| A.A.D.T. (2023) | = | 103,340 |
| D.H.V.          | = | 9,200   |
| D.D.            | = | 50-50   |
| T.              | = | 24%     |
| DESIGN SPEED    | = | 65 MPH  |
| ESALS           | = |         |

CONVENTIONAL SYMBOLS

| PLAN                           |  |
|--------------------------------|--|
| CORPORATE LIMITS               |  |
| PROPERTY LINE                  |  |
| LOT LINE                       |  |
| LIMITED HIGHWAY EASEMENT       |  |
| EXISTING RIGHT OF WAY          |  |
| PROPOSED OR NEW R/W LINE       |  |
| SLOPE INTERCEPT                |  |
| REFERENCE LINE                 |  |
| EXISTING CULVERT               |  |
| PROPOSED CULVERT (Box or Pipe) |  |
| COMBUSTIBLE FLUIDS             |  |
| MARSH AREA                     |  |
| WOODED OR SHRUB AREA           |  |

| PROFILE                                     |  |
|---------------------------------------------|--|
| GRADE LINE                                  |  |
| ORIGINAL GROUND                             |  |
| MARSH OR ROCK PROFILE (To be noted as such) |  |
| SPECIAL DITCH                               |  |
| GRADE ELEVATION                             |  |
| CULVERT (Profile View)                      |  |
| UTILITIES                                   |  |
| ELECTRIC                                    |  |
| FIBER OPTIC                                 |  |
| GAS                                         |  |
| SANITARY SEWER                              |  |
| STORM SEWER                                 |  |
| TELEPHONE                                   |  |
| WATER                                       |  |
| UTILITY PEDESTAL                            |  |
| POWER POLE                                  |  |
| TELEPHONE POLE                              |  |

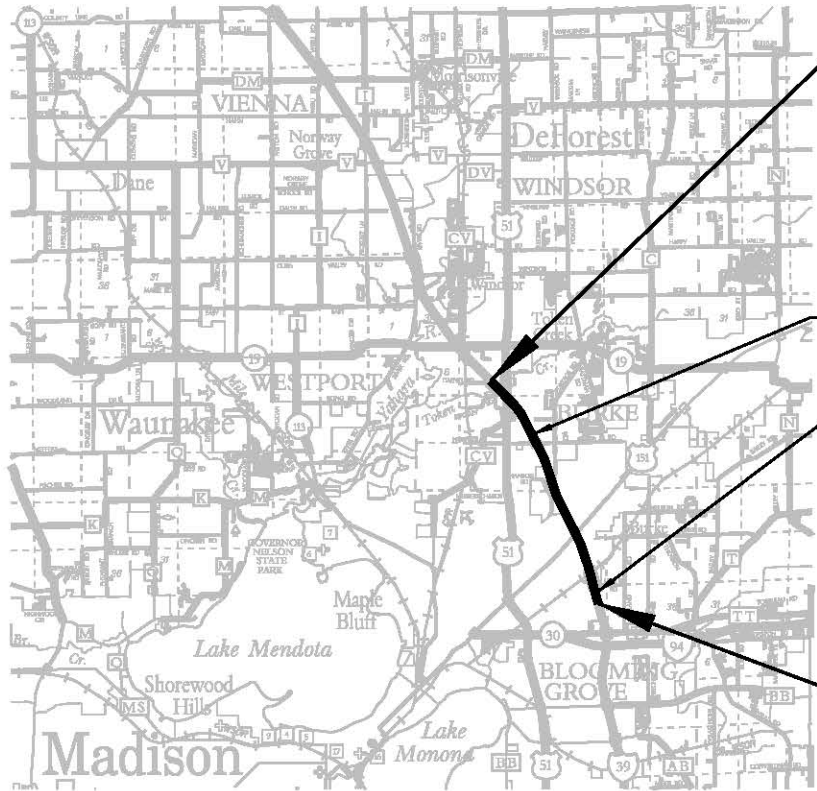

BEGIN PROJECT  
STA. 200+00 EB  
X = 835,084.65  
Y = 522,858.15

STA. 258+98.31 EB BK.=  
STA. 259+08.60 EB AH.

STA. 425+73.11 EB BK.=  
STA. 425+80.0 EB AH.

END PROJECT  
STA. 477+85 EB

LAYOUT  
SCALE 0 2 MI.  
TOTAL NET LENGTH OF CENTERLINE = 5.259 MI.

Alignment and cross-section ground surface data is based on as-built plans and is to be used as reference only. Field survey is limited to drainage structure locations only.

ORIGINAL PLANS PREPARED BY

 PEOPLE WHO CARE.  
CREATING QUALITY TRANSPORTATION  
TODAY AND TOMORROW

WISDOT SOUTHWEST REGION - MADISON OFFICE

STATE OF WISCONSIN  
DEPARTMENT OF TRANSPORTATION

PREPARED BY

|                     |                          |
|---------------------|--------------------------|
| Surveyor            |                          |
| Designer            | ERIK NILSON/AMY COUGHLIN |
| Project Manager     | JAN BENNETT              |
| Regional Examiner   |                          |
| Regional Supervisor | BRENDA SCHOENFELD        |
| C.O. Examiner       | JE                       |

APPROVED FOR THE DEPARTMENT

DATE:  (Signature)

E

GENERAL NOTES

HMA PAVEMENT WEIGHT CALCULATIONS ARE BASED ON 110lb/sy/in

THE LOCATIONS OF EXISTING AND PROPOSED UTILITY INSTALLATIONS AS SHOWN ON THE PLANS ARE APPROXIMATE. THERE MAY BE OTHER UTILITY INSTALLATIONS WITHIN THE PROJECT AREA NOT SHOWN.

NO TREES OR SHRUBS ARE TO BE REMOVED WITHOUT APPROVAL OF THE ENGINEER.

ALL COORDINATES SHOWN ON THIS PLAN ARE REFERENCED TO THE WISCONSIN COUNTY COORDINATE SYSTEM - DANE COUNTY.

SECTIONS AS SHOWN ON THE CROSS-SECTIONS INCLUDE THE THICKNESS OF TOPSOIL. TOPSOIL SHALL BE AT A 4-INCH MINIMUM DEPTH.

DISTURBED AREAS WITHIN THE RIGHT-OF-WAY, EXCEPT THE AREAS WITHIN THE FINISHED SHOULDER POINTS, ARE TO BE SEEDED AND MULCHED AS DIRECTED BY THE ENGINEER.

THE CONTRACTOR WILL BE RESPONSIBLE FOR SEEDING ANY PREVIOUSLY GRASSED AREAS WHICH ARE DISTURBED BY HIS OPERATIONS OUTSIDE OF THE NORMAL CONSTRUCTION LIMITS.

PRIOR TO THE PLACEMENT OF GUARDRAIL, THE SHOULDERS SHALL BE PLACED, SHAPED AND COMPACTED.

THE STRUCTURE ATTACHMENT AT EXISTING STRUCTURES SHALL BE CONSIDERED INCIDENTAL TO THE ITEM OF MGS THRIE BEAM TRANSITION.

ESTIMATED QUANTITIES OF SALVAGED TOPSOIL, SEEDING, MULCHING AND FERTILIZER HAVE BEEN COMPUTED BY A DIRECT MEASUREMENT ON THE CROSS-SECTION PLUS FIVE (5) FEET BEYOND THE TOE OF SLOPE.

THE EROSION CONTROL ITEMS SHOWN ON THE PLANS, ARE AT SUGGESTED LOCATIONS. THE ENGINEER SHALL DETERMINE THE EXACT LOCATIONS OF EROSION CONTROL ITEMS. ALL EROSION CONTROL MEASURES SHALL BE MAINTAINED UNTIL SUCH TIME AS THE ENGINEER DETERMINES THE MEASURE IS NO LONGER NECESSARY. THE CONTRACTOR WILL REMOVE ITEMS AT ENGINEER'S DIRECTION.

NUMBER, LOCATION, AND SPACING OF SIGNS AND DEVICES, AS SHOWN IN THE PLANS SHALL BE ADJUSTED TO FIT FIELD CONDITIONS.

THE CONTRACTOR'S PAVING OPERATIONS SHALL BE CONSISTENT WITH THE PLAN TYPICAL SECTIONS AND CONSTRUCTED TO PREVENT HMA LONGITUDINAL JOINTS FROM BEING LOCATED WITHIN A DRIVING, TURNING, PASSING OR PARKING LANE.

EXISTING RAISED PAVEMENT MARKERS ARE TO REMAIN IN PLACE. REMOVE REFLECTORS FROM RAISED PAVEMENT MARKERS. THIS WORK SHALL BE INCIDENTAL TO THE ITEM WARRANTED HMA PAVEMENT OVERLAY MAINLINE.

UTILITY CONTACTS

CARL DONAHUE  
AT&T LEGACY - COMMUNICATION LINE  
868 ROCK CREEK RD  
PLANO IL 60545  
847-420-9115  
cdonahue@att.com

MIKE OLSEN  
ATC MANAGEMENT, INC. - ELECTRICITY  
801 O'KEEFE RD  
PO BOX 6113  
DE PERE, WI 54115-6113  
920-860-2390  
molsen@atcllc.com

BRANDON STORM  
CHARTER COMMUNICATIONS - COMMUNICATION LINE  
2701 DANIELS ST  
MADISON, WI 53718  
608-374-3198  
brandon.storm@chartercom.com

DENNIS CAWLEY  
MADISON WATER UTILITY - WATER  
119 E OLIN AVE  
MADISON, WI 53713-1431  
608-266-4851  
dcawley@cityofmadison.com

DEANE BAKER  
VILLAGE OF DEFOREST - SEWER & WATER  
308 DEFOREST ST  
DEFOREST, WI 53532  
608-846-6751 EXT 1402  
bakerd@vi.deforest.wi.us

SCOTT GRINDE  
AT&T WISCONSIN - COMMUNICATION LINE  
221 W WASHINGTON ST, 4TH FLOOR  
APPLETON, WI 53911  
920-735-3240  
sg5813@att.com

JASON HOGAN  
ALLIANT ENERGY - ELECTRICITY  
SUITE 1000  
4902 N BILTMORE LANE  
MADISON, WI 53718  
608-458-4871  
jasonhogan@alliantenergy.com

JIM BIRKENHEIER  
MCLEOD USA TELECOMMUNICATION SERVICES INC - COMMUNICATION LINE  
731 N JACKSON ST STE 410  
MILWAUKEE, WI 53202  
414-207-2986  
james.birkenheier@paetec.com

JEFFREY BARTOSIAK  
WINDSOR SANITARY DISTRICT #1 - SEWER  
6716 PARK ST  
PO BOX 473  
WINDSOR, WI 53598  
608-846-7998  
wsdno1@metr.com

TIM STATZ  
MADISON GAS AND ELECTRIC COMPANY - ELECTRICITY AND GAS  
PO BOX 1231  
MADISON, WI 53701-1231  
608-252-4708  
tstatz@mge.com

ERIC HJELLEN  
MADISON METROPOLITAN SEWERAGE DISTRICT - SEWER  
1610 MOORLAND RD  
MADISON, WI 53713  
608-347-3613  
erich@madsewer.org


JEFF MADSON  
WISCONSIN DEPARTMENT OF TRANSPORTATION - COMMUNICATION LINE  
STE 300  
433 W ST PAUL AVE  
MILWAUKEE, WI 53203-3007  
414-225-3723  
jeffrey.madson@dot.wi.gov


WI DEPARTMENT OF NATURAL RESOURCES LIAISON

Eric Heggelund  
3911 Fish Hatchery Road  
Fitchburg, WI 53711-5397  
(608)275-3301  
Eric.Heggelund@Wisconsin.gov



Call 811 3 Work Days Before You Dig  
or Toll Free (800) 242-8511  
Hearing Impaired TDD (800) 542-2289  
www.DiggersHotline.com

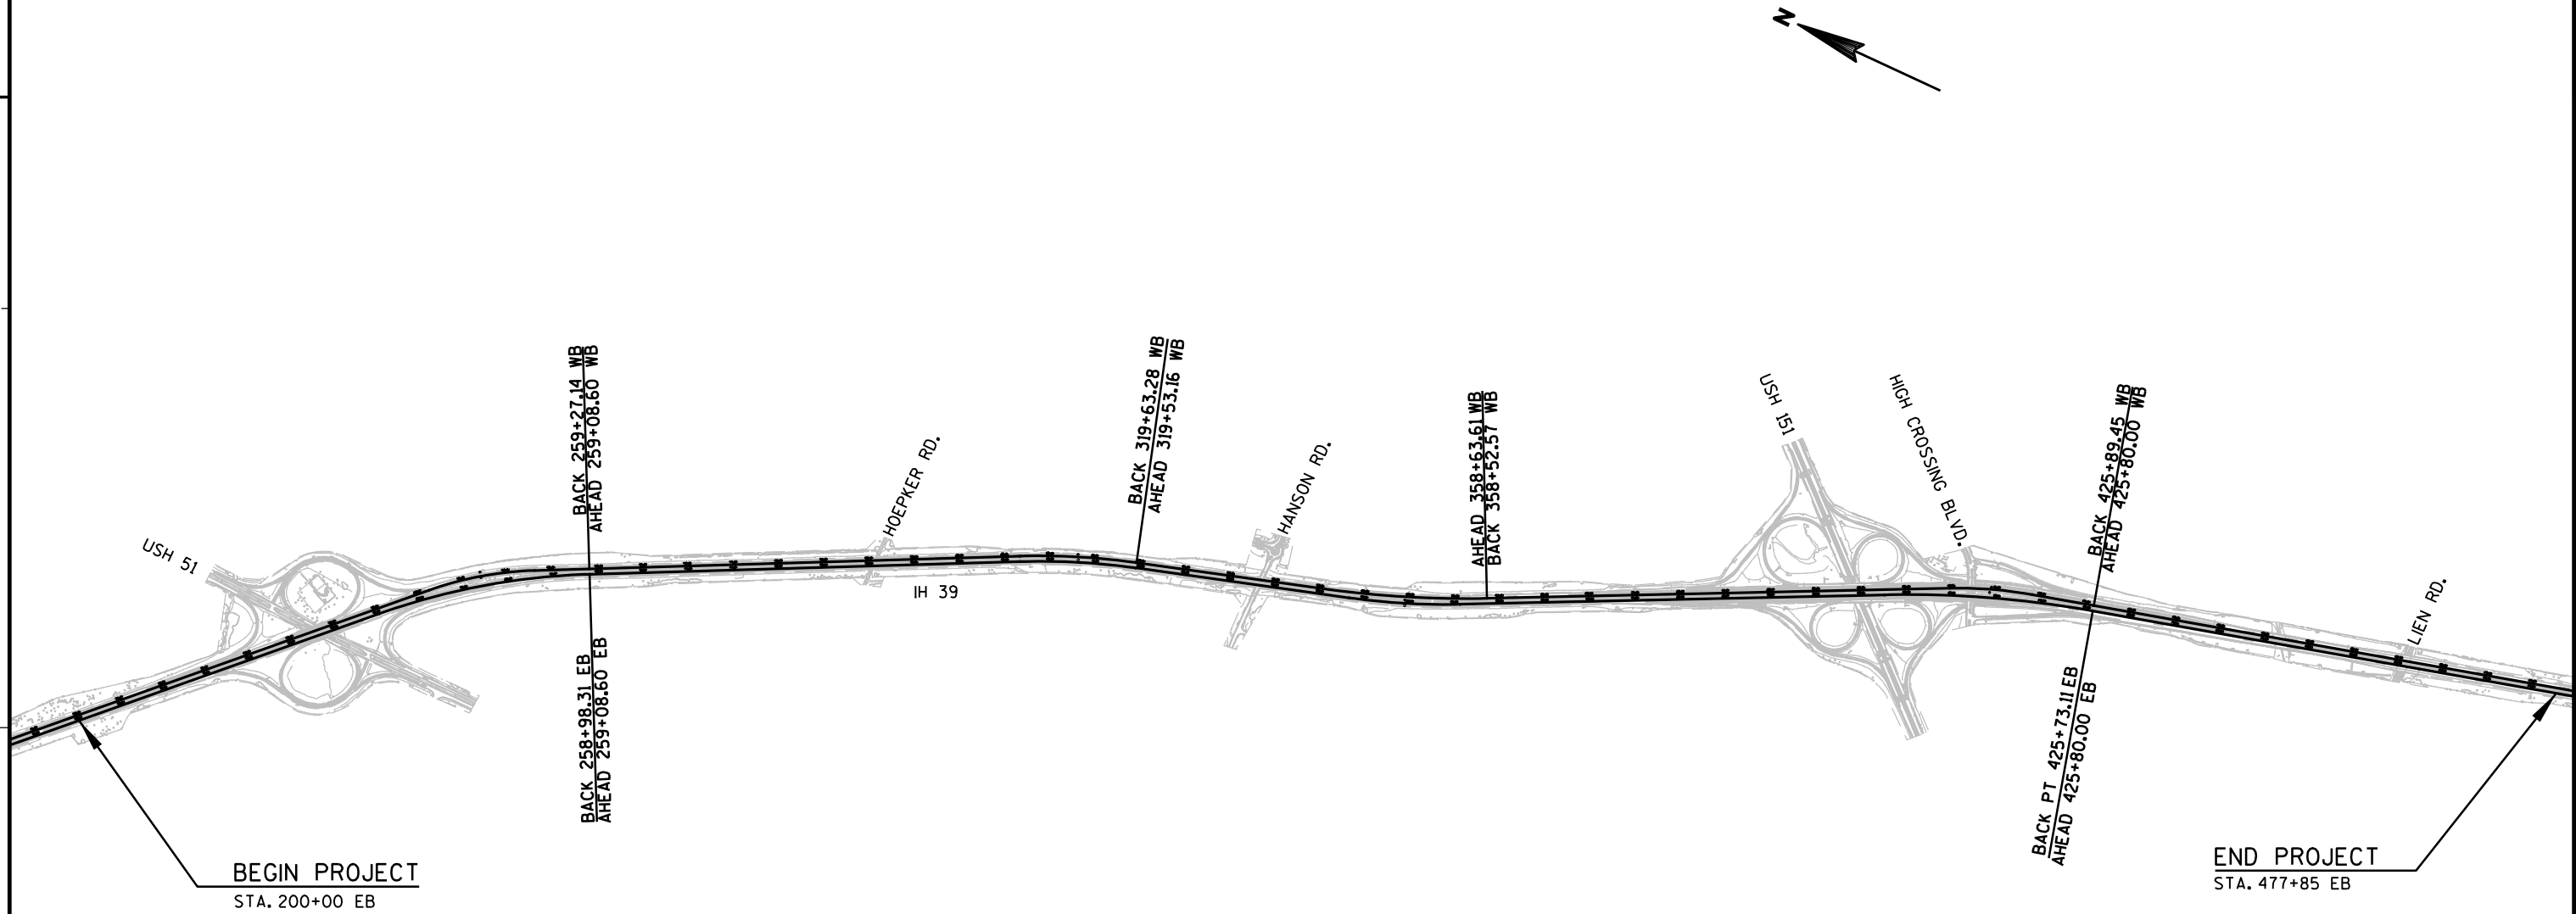

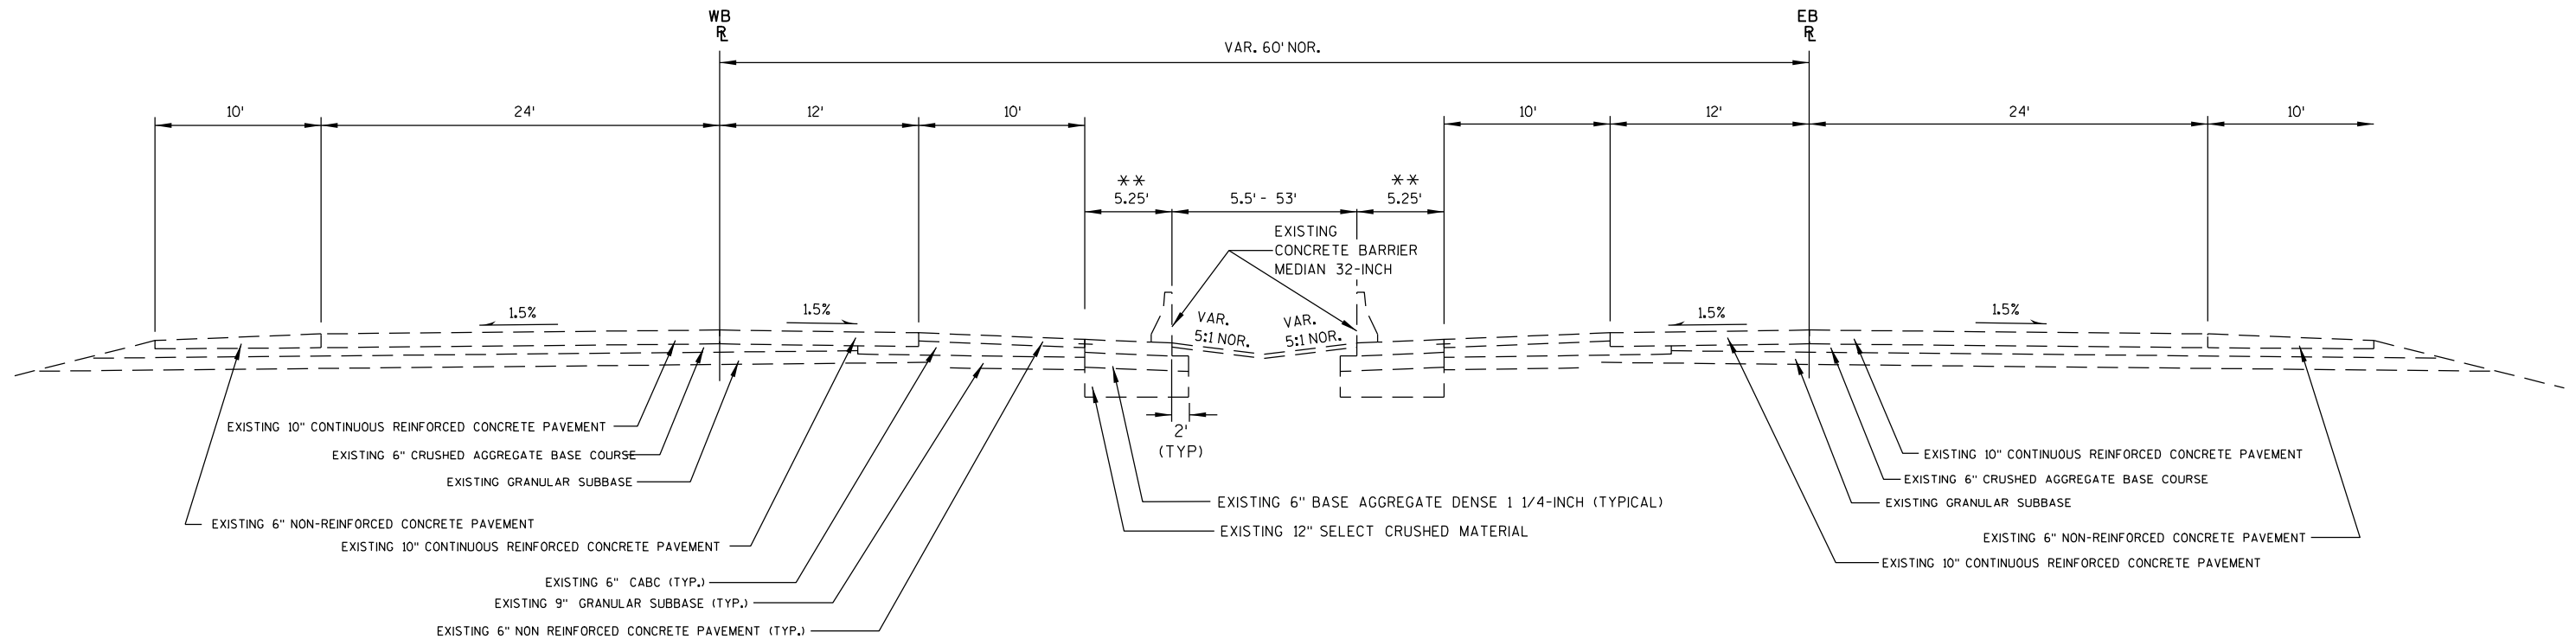


\*\* VARIES AT BARRIER WALL TAPER  
TRANSITION LOCATIONS.

**TYPICAL EXISTING SECTION**

STA. 200+00 EB TO STA. 259+14 EB  
STA. 271+17 EB TO STA. 358+03 EB  
STA. 405+19 EB TO STA. 433+05 EB  
STA. 448+08 EB TO STA. 476+92 EB




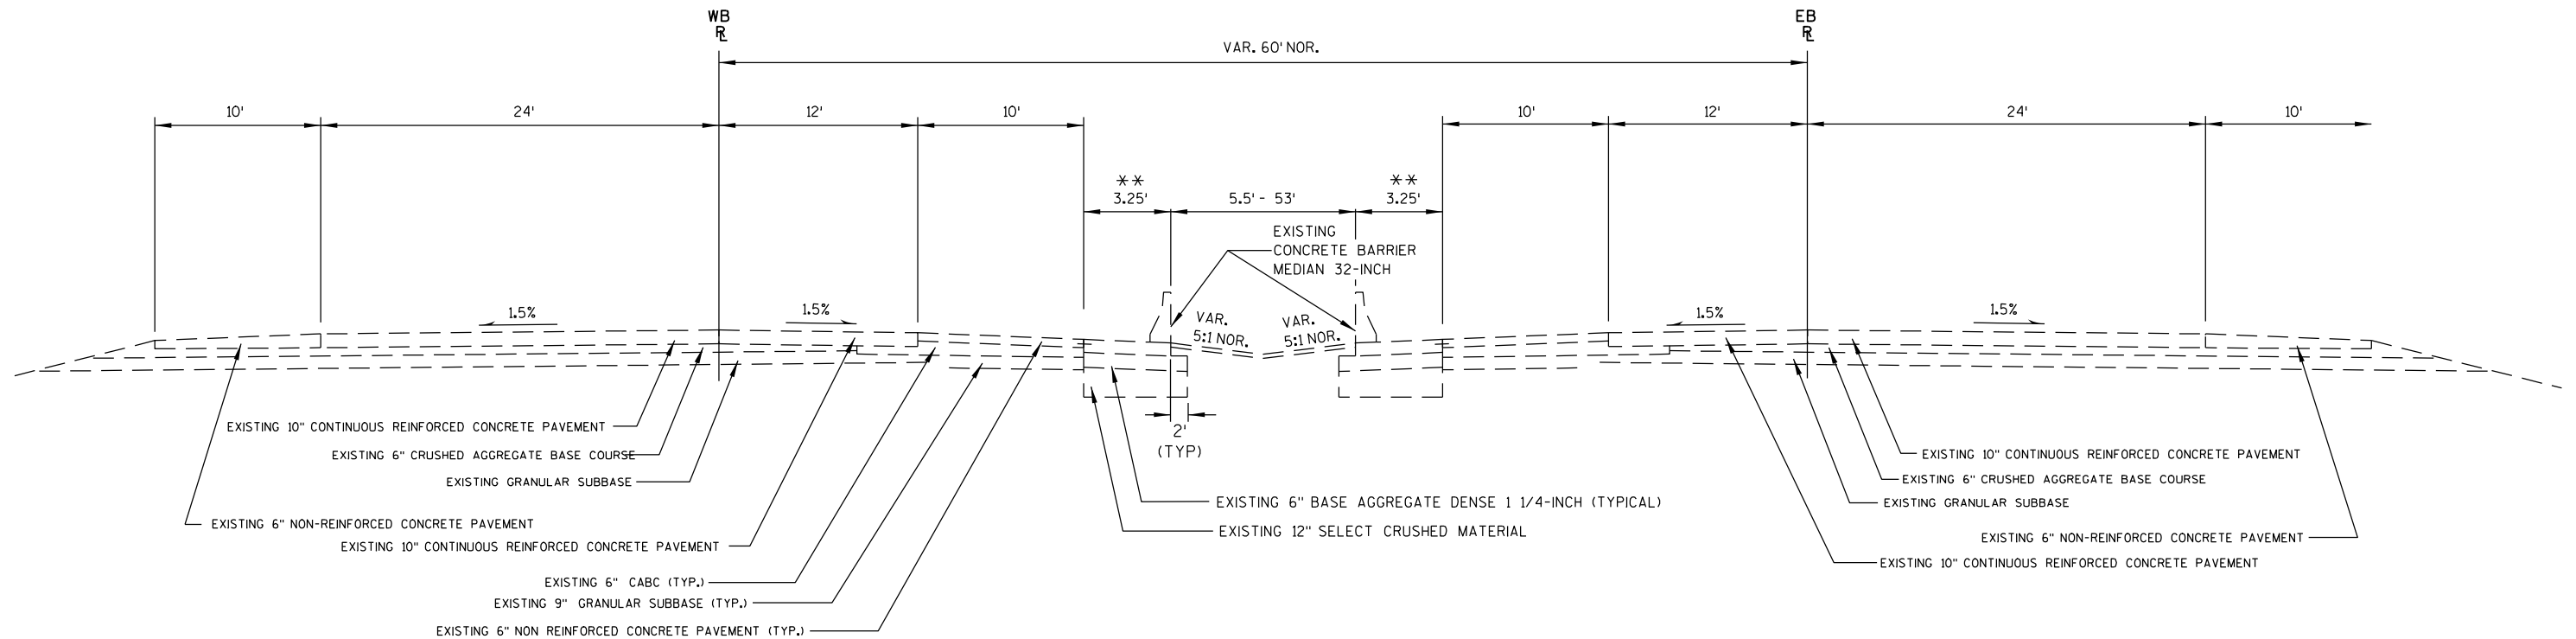

\*\* VARIES AT BARRIER WALL TAPER  
TRANSITION LOCATIONS.


**TYPICAL EXISTING SECTION**

STA. 259+14 EB TO STA. 271+17 EB  
STA. 358+03 EB TO STA. 405+19 EB  
STA. 433+05 EB TO STA. 448+08 EB  
STA. 476+92 EB TO STA. 477+85 EB

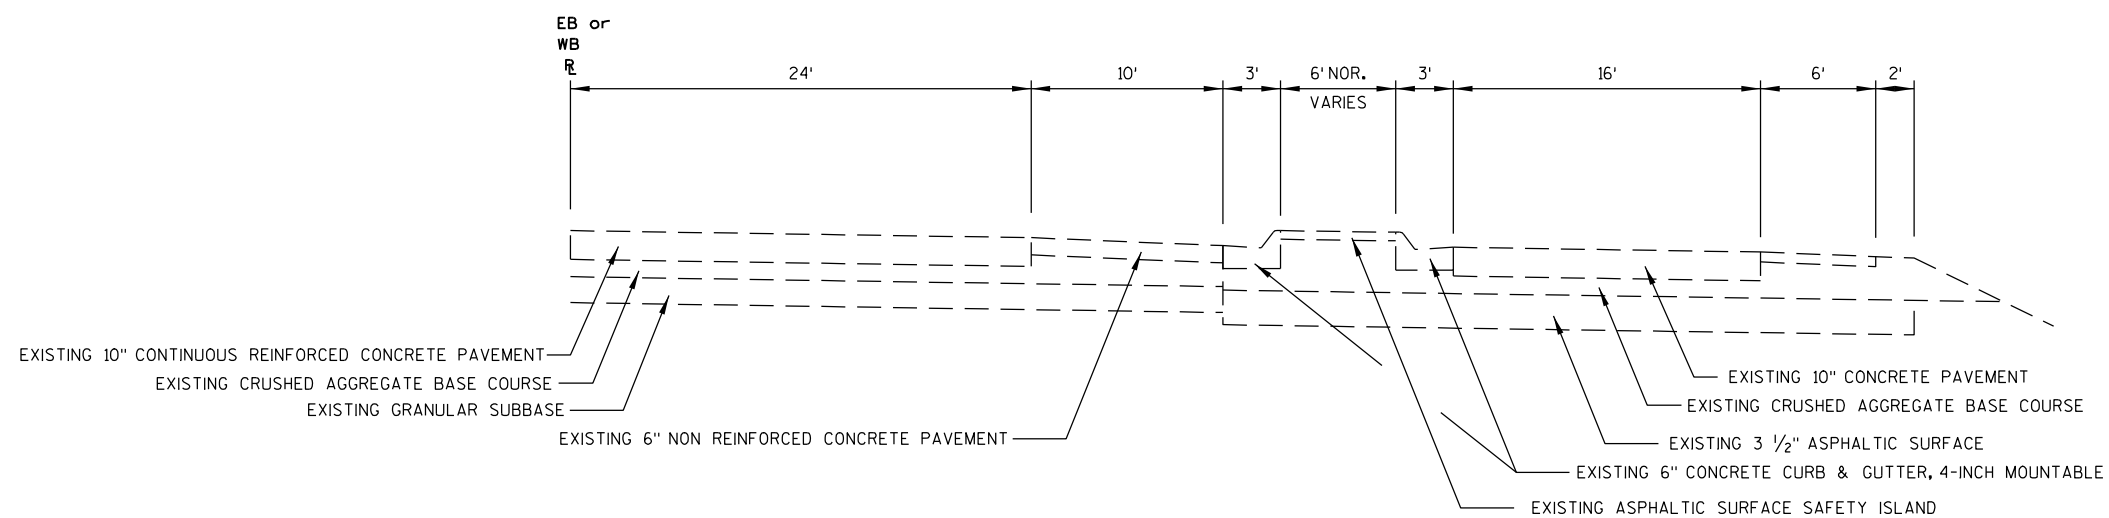


**TYPICAL EXISTING SECTION**

STA. 381+15 EB TO STA. 385+00 EB  
STA. 412+88 EB TO STA. 416+07 EB  
STA. 378+50 WB TO STA. 391+98 WB  
STA. 416+00 WB TO STA. 424+76 WB

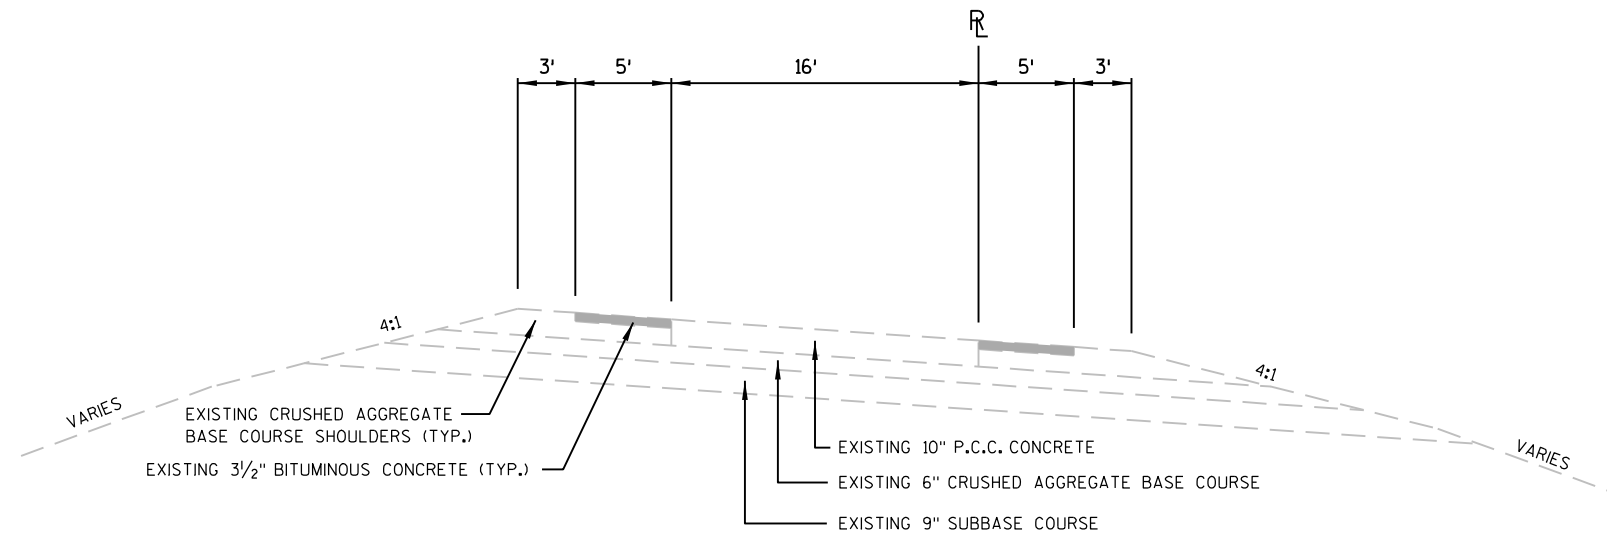


**TYPICAL EXISTING SECTION**  
RAMPS WITHOUT CURB & GUTTER

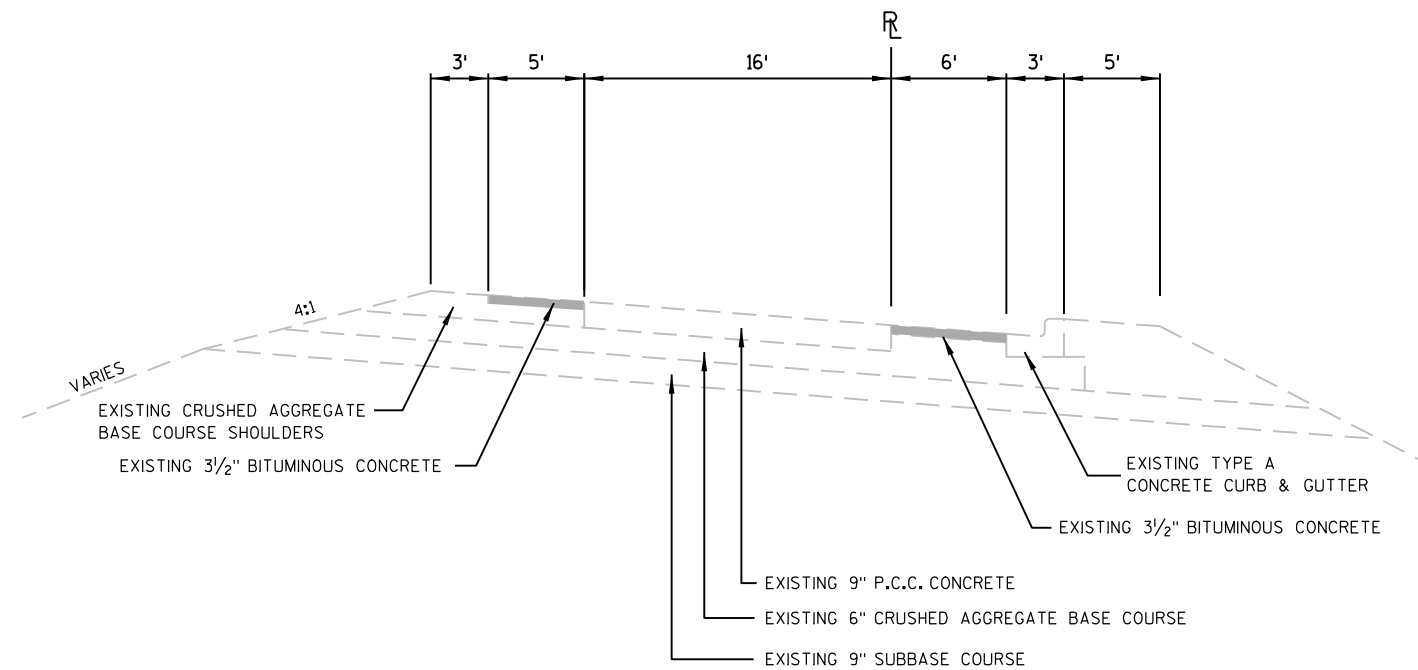


**TYPICAL EXISTING SECTION**  
RAMPS WITH CURB ON ONE SIDE

2

2

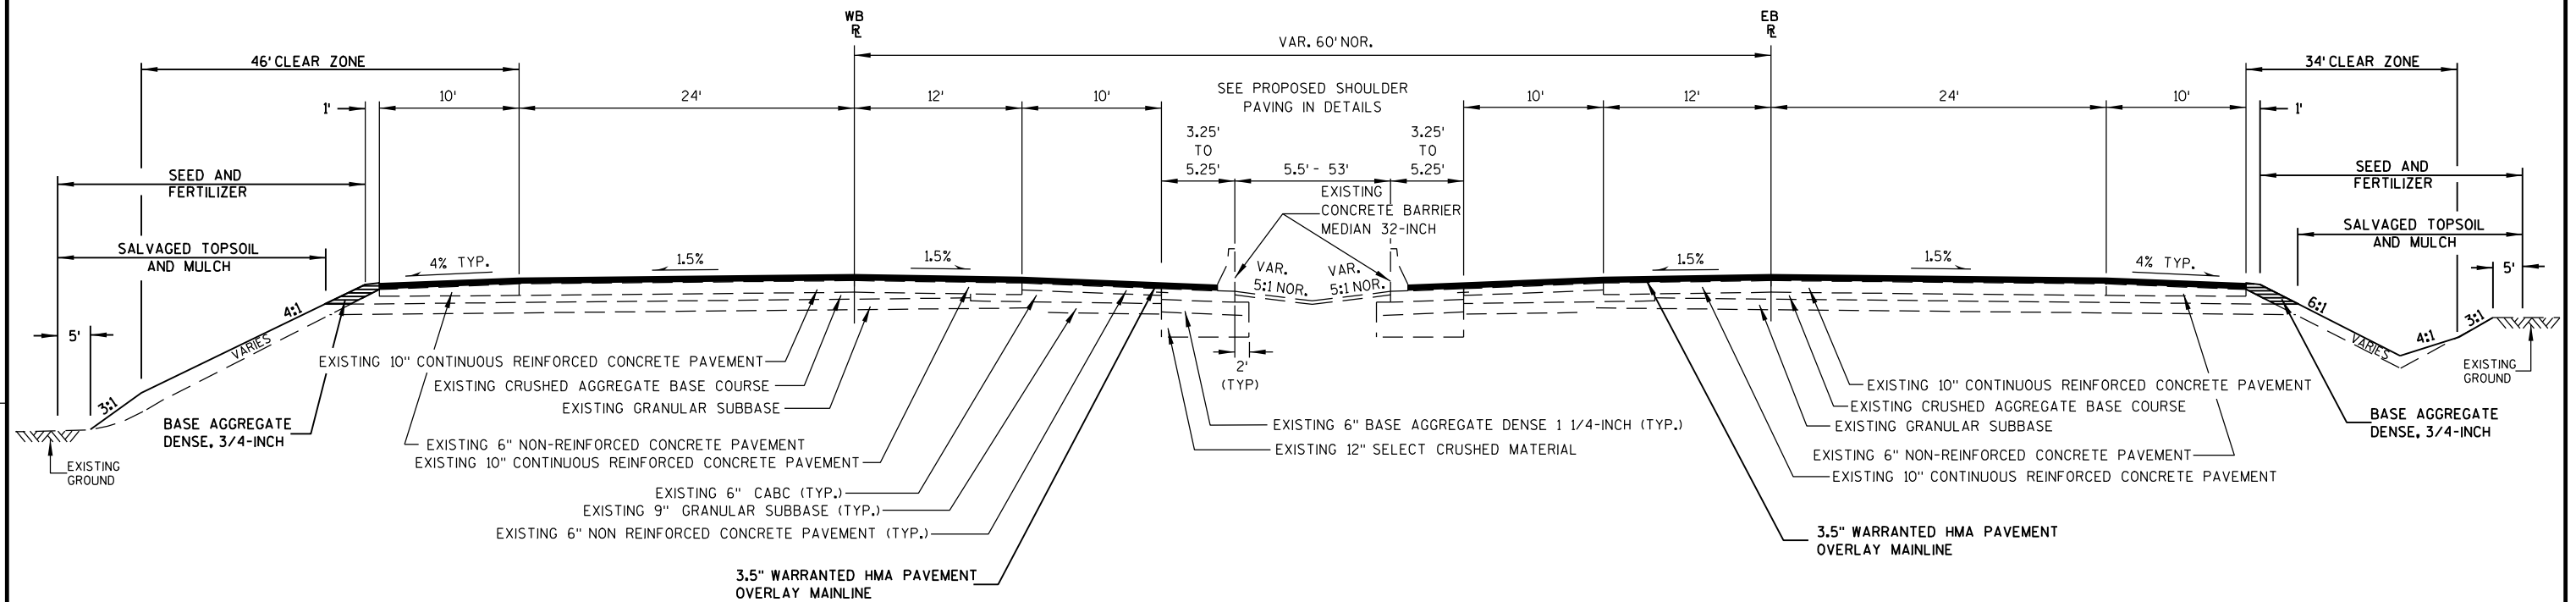

**TYPICAL FINISHED SECTION**  
STA. 200+00 EB TO STA. 477+85 EB

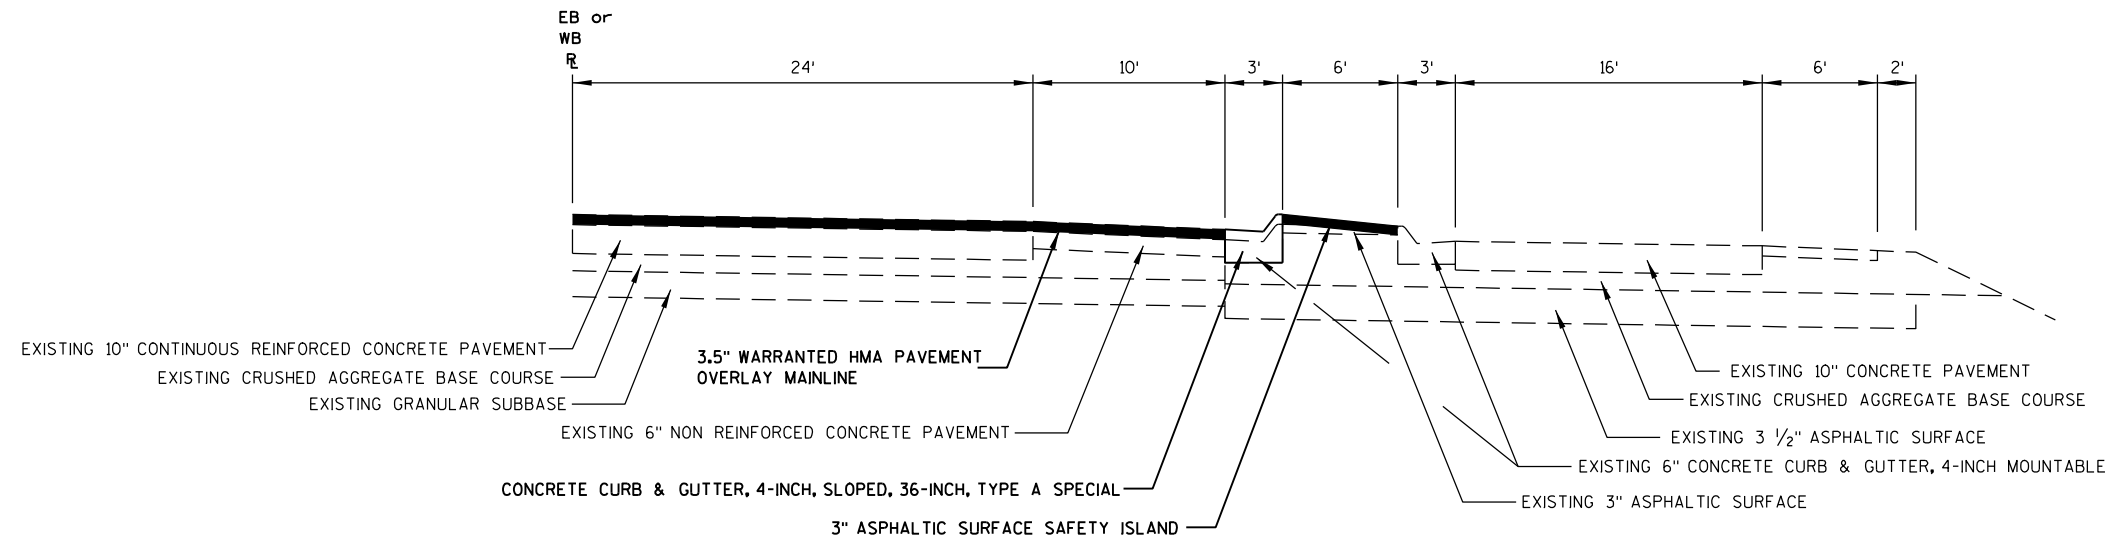


**TYPICAL FINISHED SECTION**

STA. 381+15 EB TO STA. 385+00 EB  
STA. 412+88 EB TO STA. 416+07 EB  
STA. 378+50 WB TO STA. 391+98 WB  
STA. 416+00 WB TO STA. 424+76 WB




2

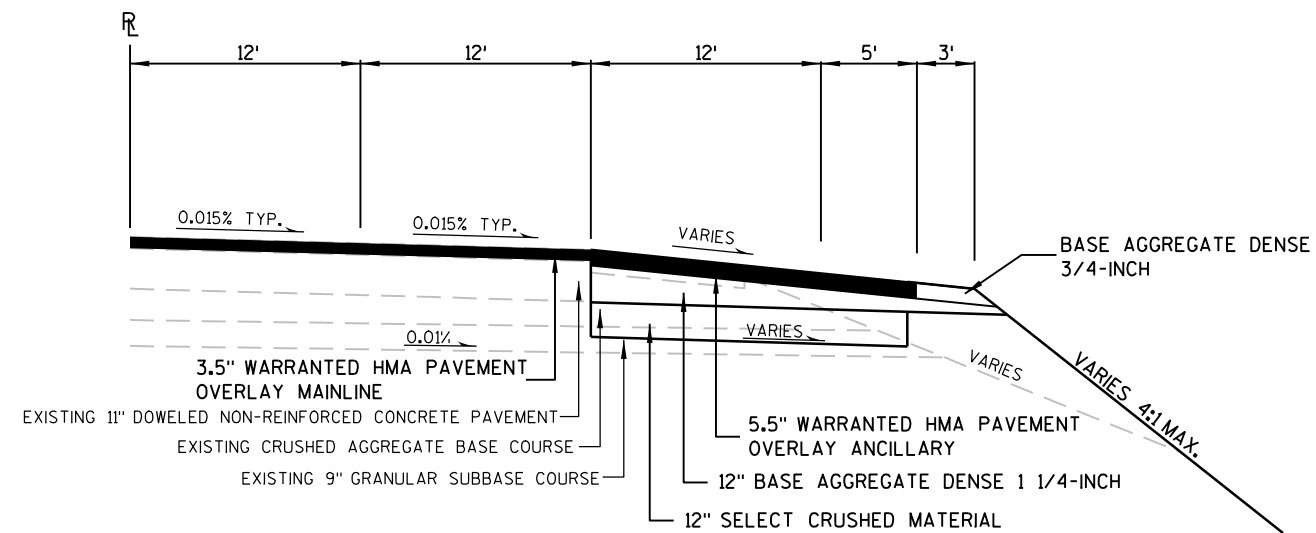


TYPICAL FINISHED SECTION  
FOR RAMP EXTENSIONS

STA. 209+51.55 EB - STA. 213+80 EB RT.  
STA. 241+66.31 WB - STA. 247+36.31 WB LT.

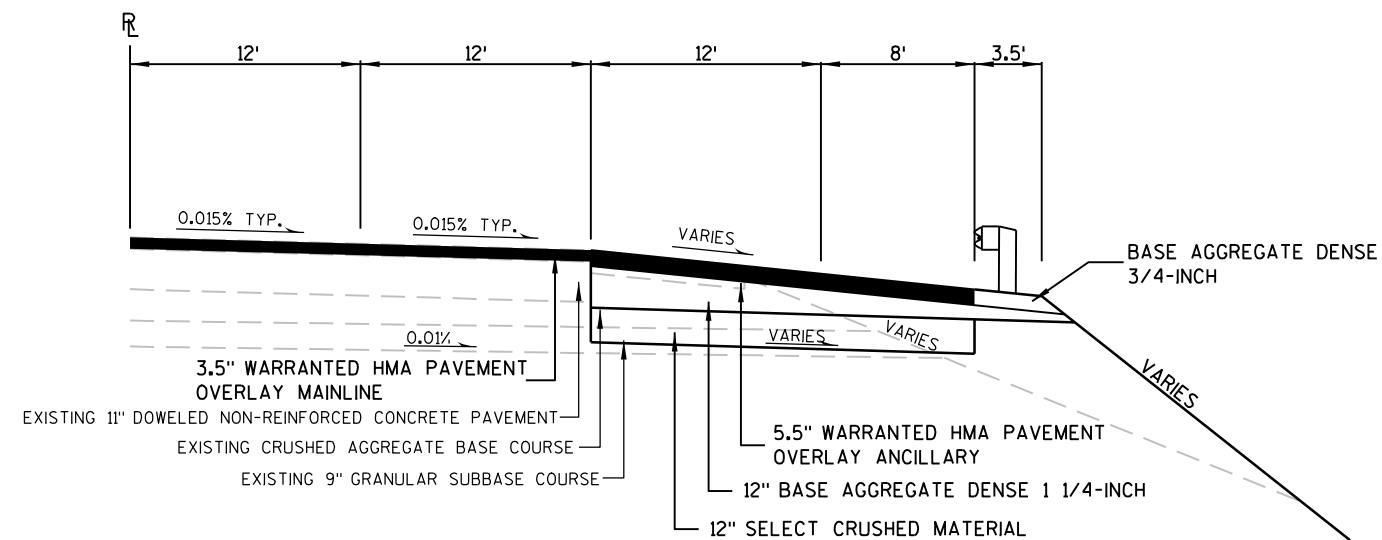

TYPICAL FINISHED SECTION  
FOR RAMP EXTENSIONS



STA. 213+80 EB - STA. 215+21.55 EB RT.

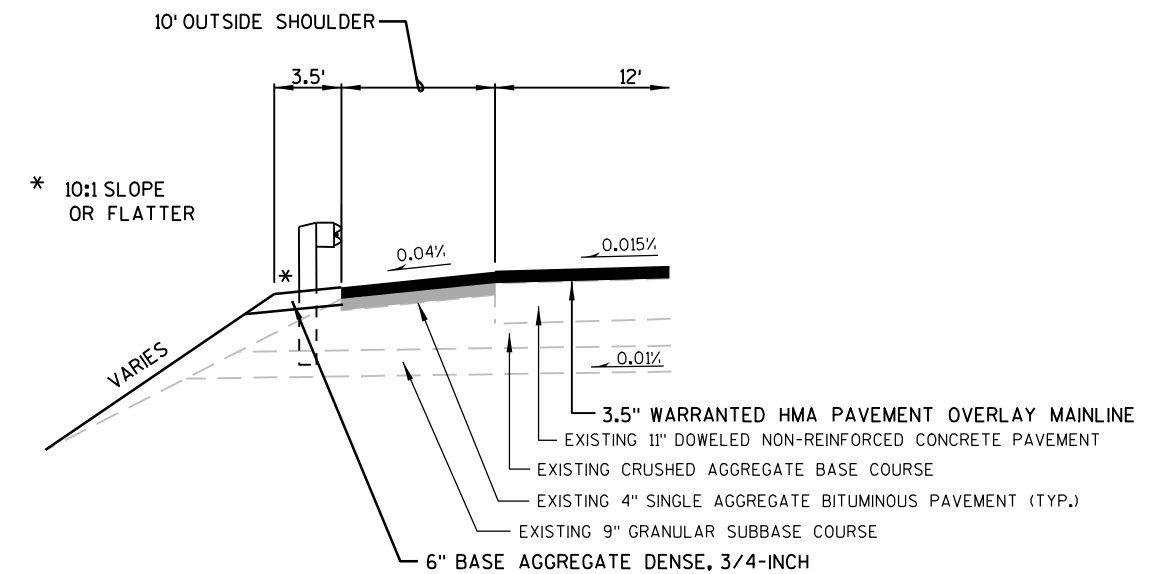

DETAIL FOR WIDENING FOR BEAM GUARD INSTALLATION

2

2

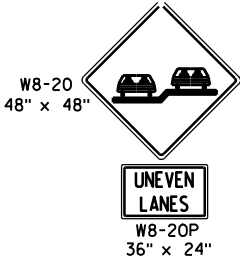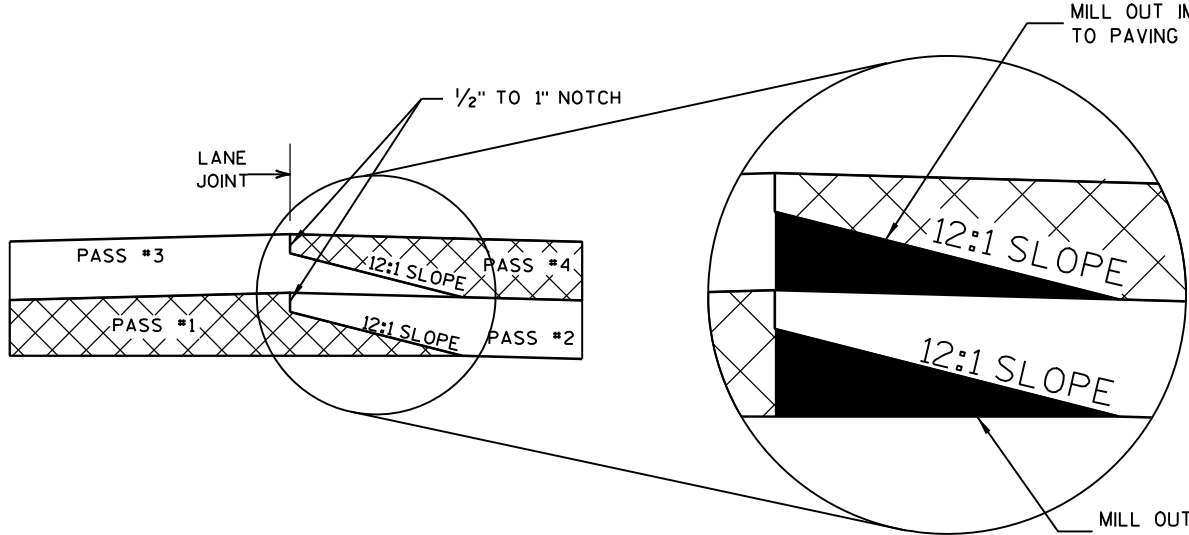


**NOTE:** TO BE UTILIZED FOR TEMPORARY  
INSTALLATIONS IN WORK AREAS INVOLVING  
PAVING LONGITUDINAL JOINTS (SEE W8-20)

UNEVEN LANES SIGNS SHALL BE PLACED  
AT THE BEGINNING OF JOINT AND AT  
1/2 MILE INCREMENTS.



SIGNS WILL BE PAID AS TRAFFIC CONTROL SIGNS.

## TYPICAL PAVEMENT CROSS SECTIONS OF TAPERED & NOTCHED LONGITUDINAL JOINTS


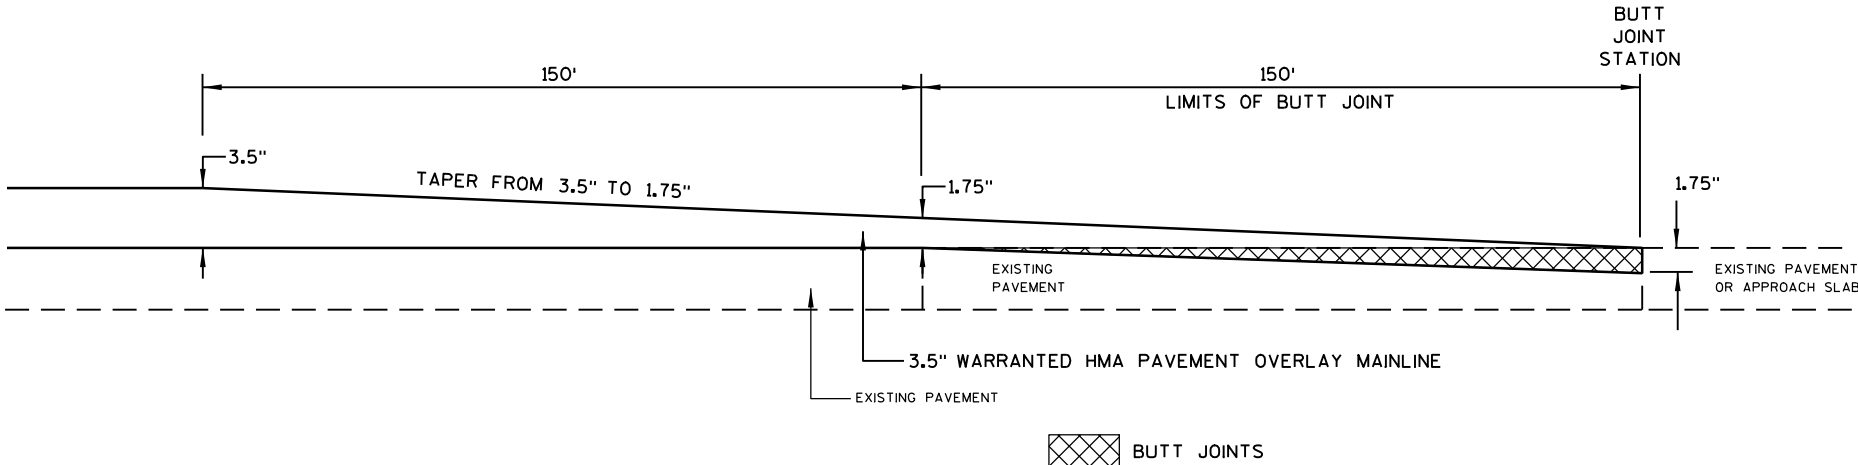


### BUTT JOINT DETAIL

| EB LANE LOCATIONS | WB LANE LOCATIONS |
|-------------------|-------------------|
| STA. 200+00 EB    | STA. 200+00 WB    |
| STA. 225+72 EB    | STA. 225+75 WB    |
| STA. 230+94 EB    | STA. 230+94 WB    |
| STA. 398+04 EB    | STA. 397+94 WB    |
| STA. 401+25 EB    | STA. 400+94 WB    |
| STA. 445+94 EB    | STA. 445+55 WB    |
| STA. 448+00 EB    | STA. 447+72 WB    |
| STA. 459+00 EB    | STA. 459+00 WB    |
| STA. 462+50 EB    | STA. 463+00 WB    |
| STA. 477+85 EB    | STA. 477+85 WB    |

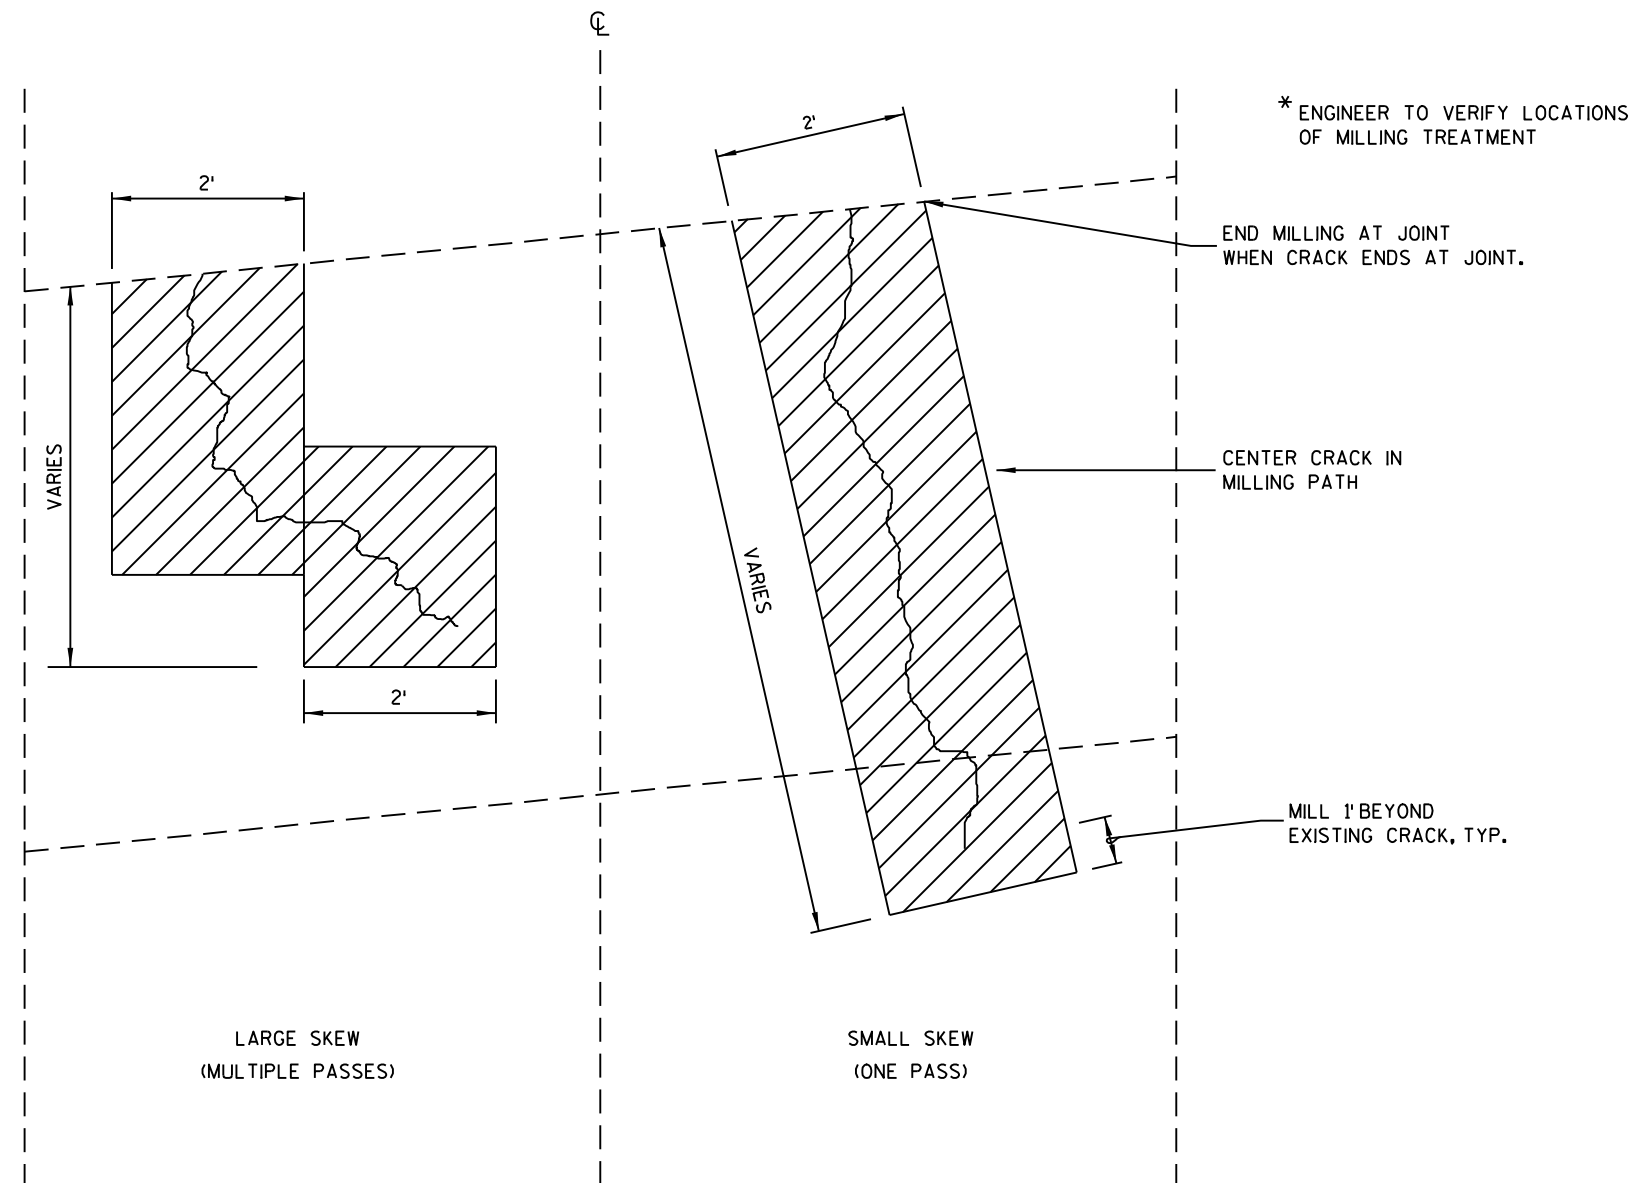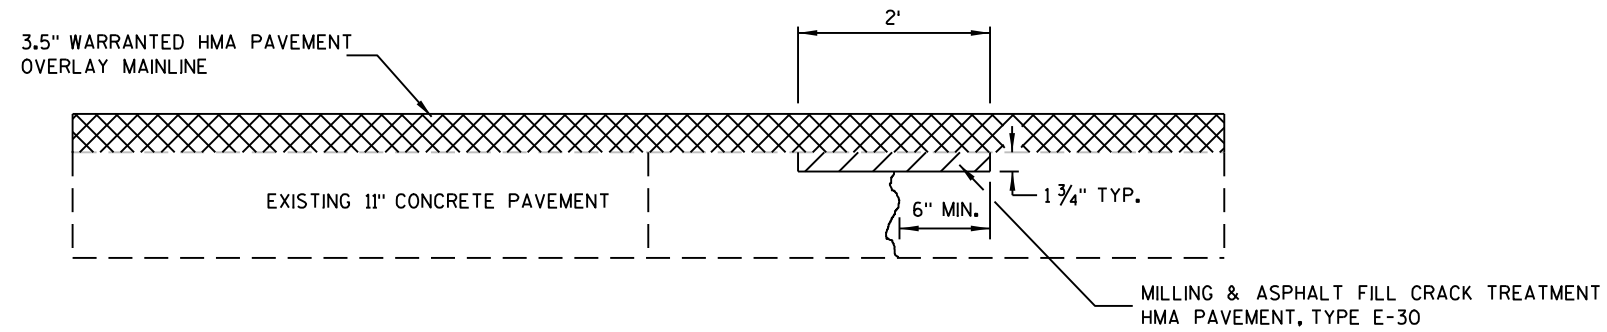

**MILLING & ASPHALT FILL CRACK TREATMENT DETAIL**

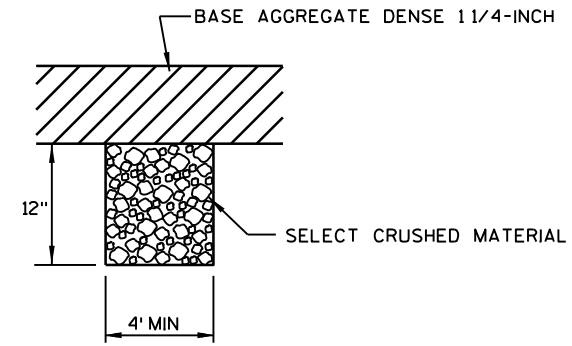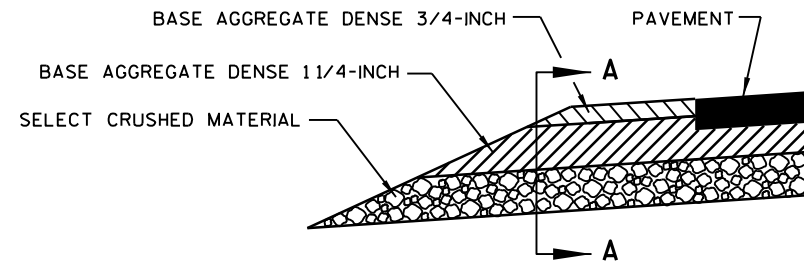


SECTION A-A


EXCAVATION REQUIRED TO CONSTRUCT FRENCH DRAINS SHALL  
BE CONSIDERED INCIDENTAL TO THE ITEM SELECT CRUSHED MATERIAL.

### DETAIL FOR FRENCH DRAINS

STA. 212+00 EB RT.

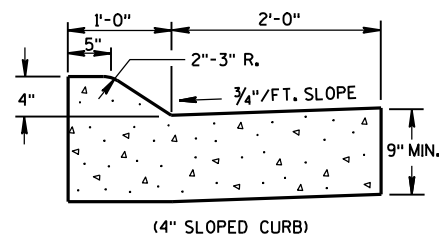


CONCRETE CURB & GUTTER 4-INCH SLOPED  
36-INCH TYPE A SPECIAL

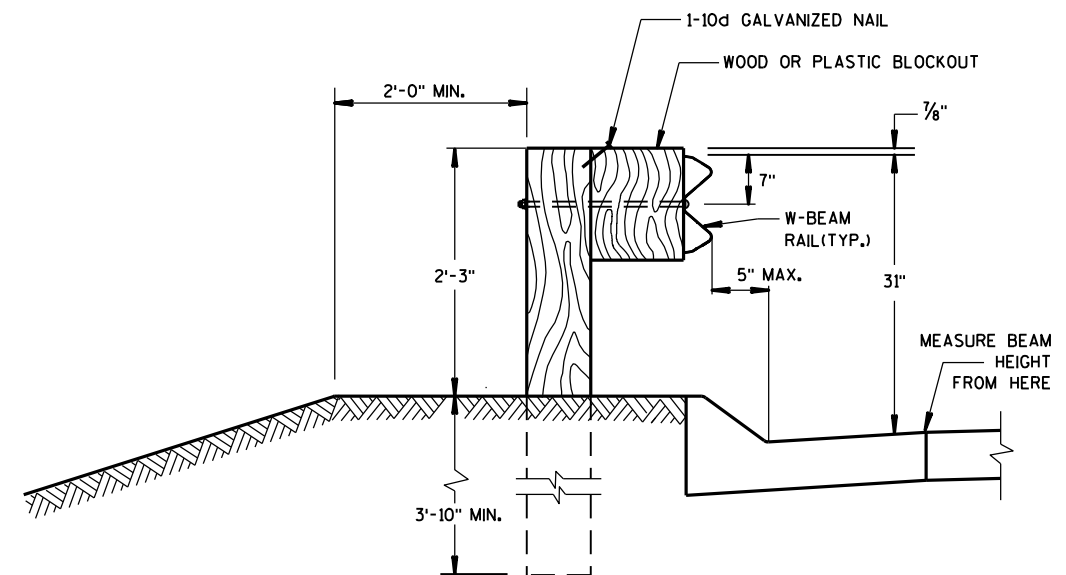


MGS GUADRAIL LOCATED ALONG  
A MOUNTABLE CURBED ROADWAY

NOTES:  
ALL WORK AND MATERIALS SHALL BE IN ACCORDANCE  
WITH STANDARD SPECIFICATION.  
  
ALL MATERIAL TO BE APPROVED BY ENGINEER  
BEFORE INSTALLATION.

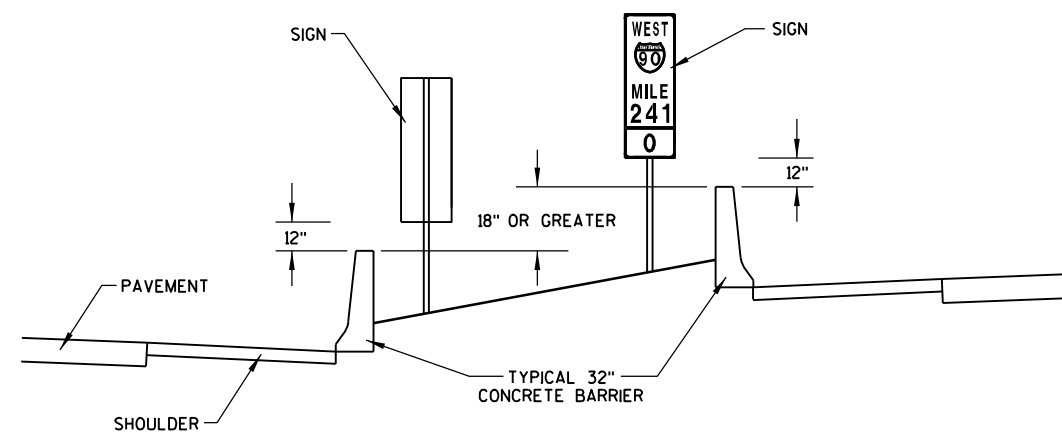


ELEVATION DIFFERENCE GREATER THAN 18"

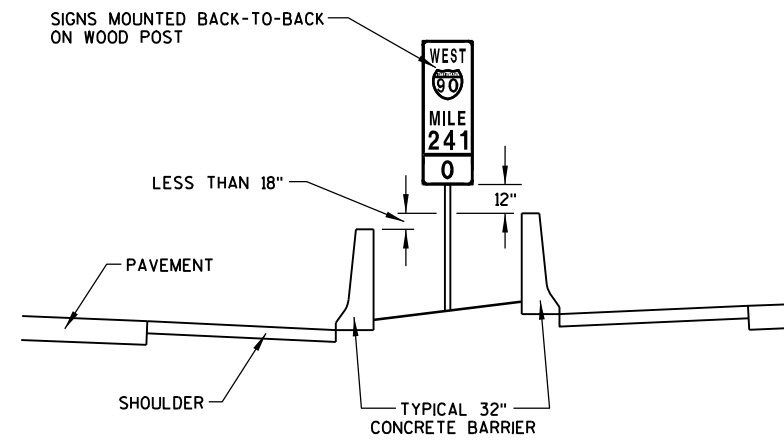

ELEVATION DIFFERENCE LESS THAN 18"



SIGN MOUNTING DETAILS IN DOUBLE MEDIAN BARRIER AREAS  
FOR ENHANCED REFERENCE MARKERS

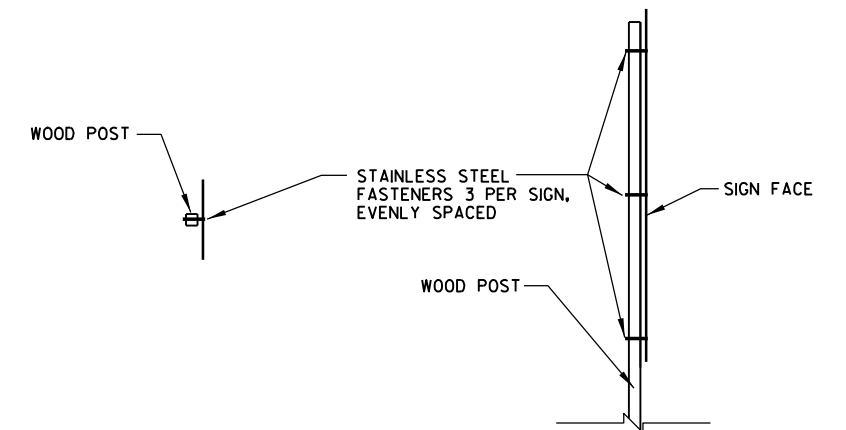

PLAN VIEW

SIDE VIEW


GALVANIZED STEEL OR WOOD POST

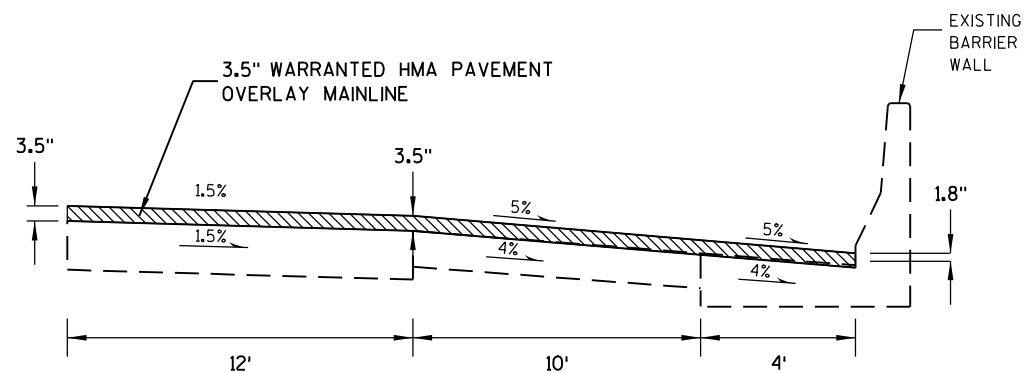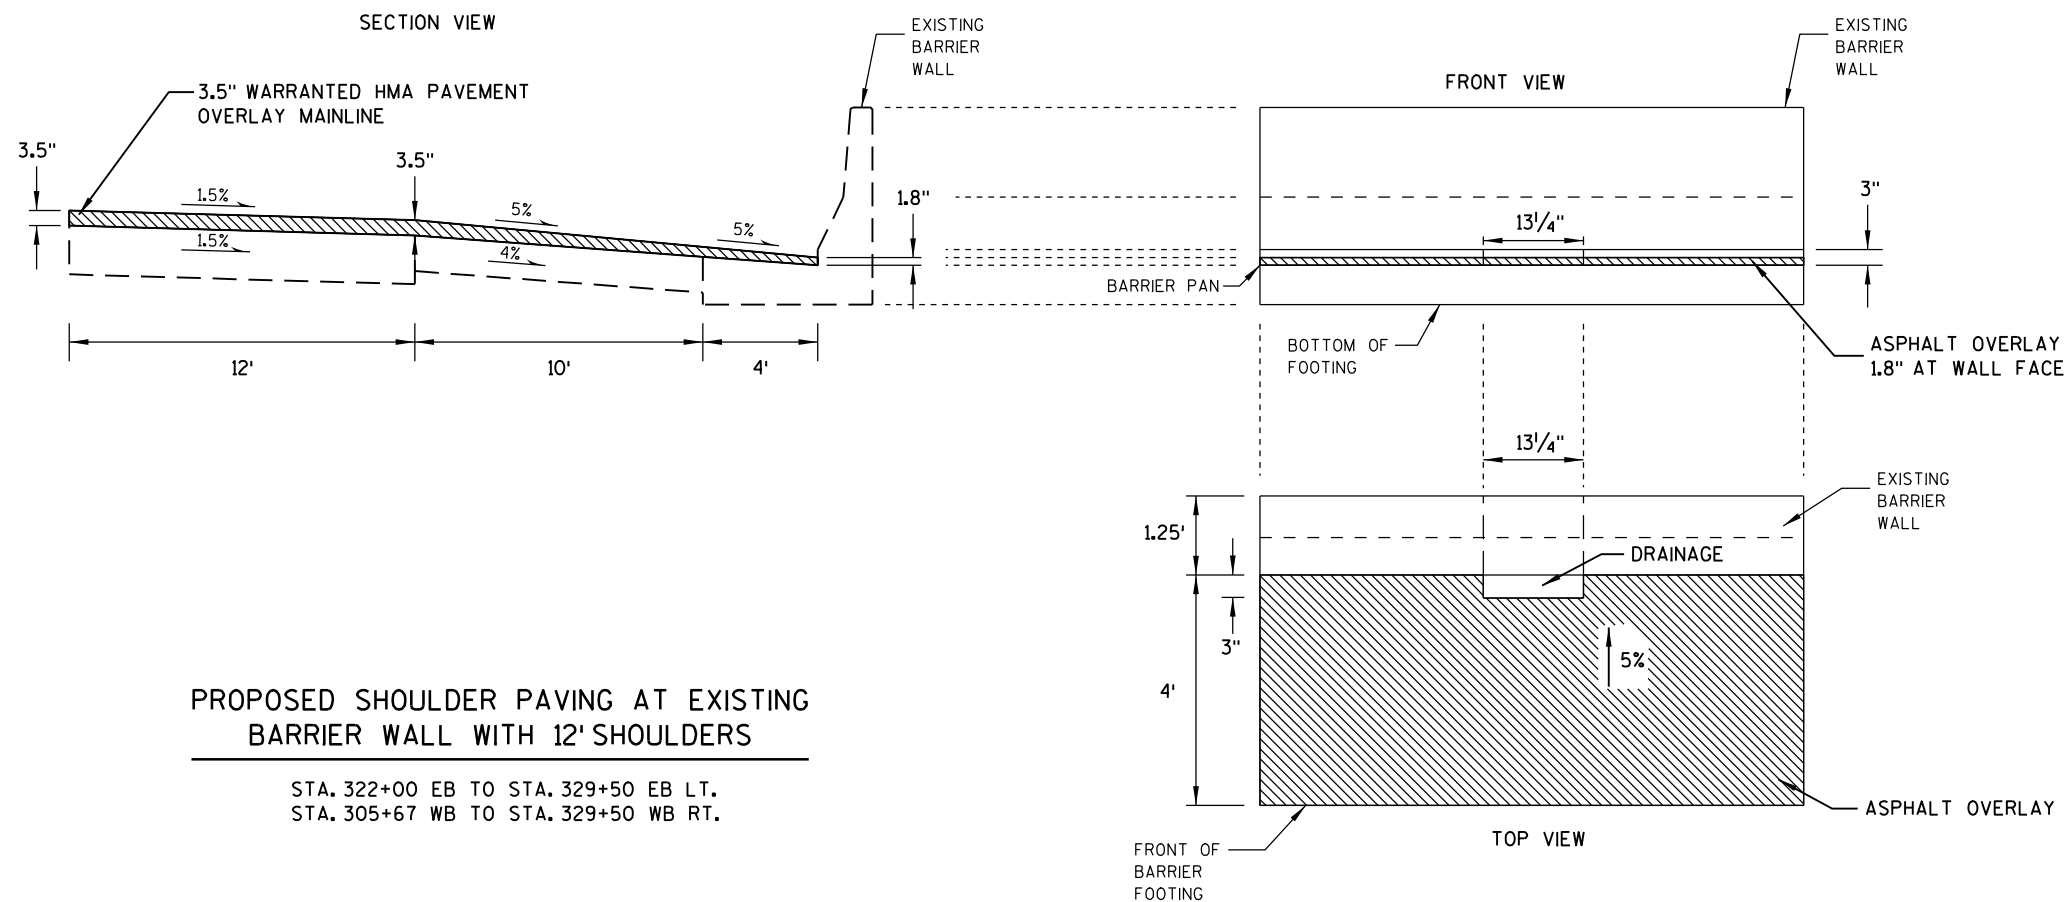

**PROPOSED SHOULDER PAVING AT EXISTING BARRIER WALL WITH 12' SHOULDERS**




2

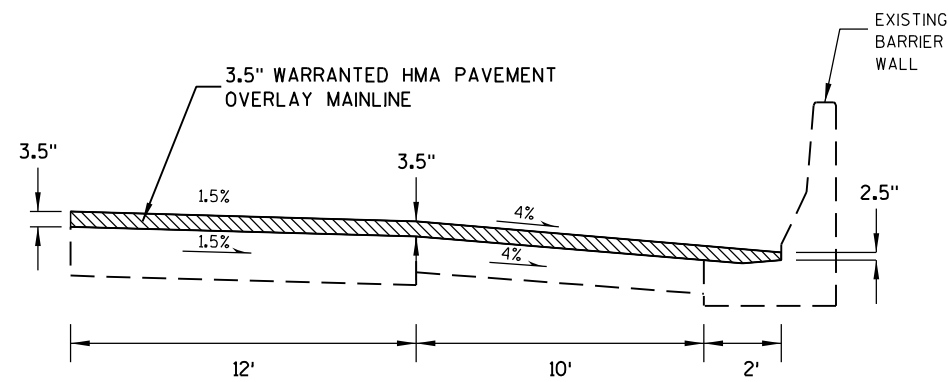

### PROPOSED SHOULDER PAVING AT EXISTING BARRIER WALL WITH 10' SHOULDERS


STA. 259+14 EB TO STA. 271+17 EB LT.  
 STA. 259+13 WB TO STA. 271+08 WB RT.  
 STA. 358+03 EB TO STA. 405+19 EB LT.  
 STA. 357+84 WB TO STA. 405+25 WB RT.  
 STA. 386+10 EB TO STA. 412+88 EB RT.  
 STA. 392+00 WB TO STA. 413+80 WB LT.  
 STA. 433+05 EB TO STA. 445+94 EB LT.  
 STA. 433+08 WB TO STA. 445+55 WB RT.

2

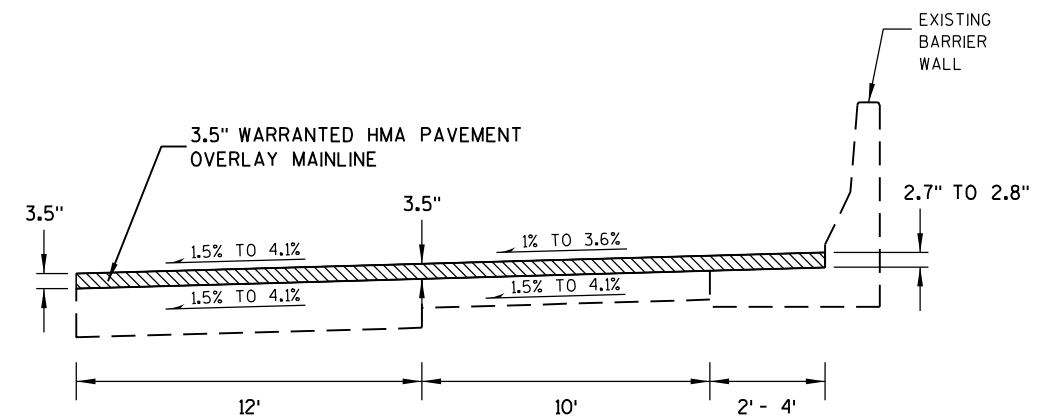

### PROPOSED SHOULDER PAVING AT EXISTING BARRIER WALL ON THE HIGH SIDE OF SUPERELEVATION

(FLATTEN CROSS-SLOPE ON SHOULDER BY 0.5%)

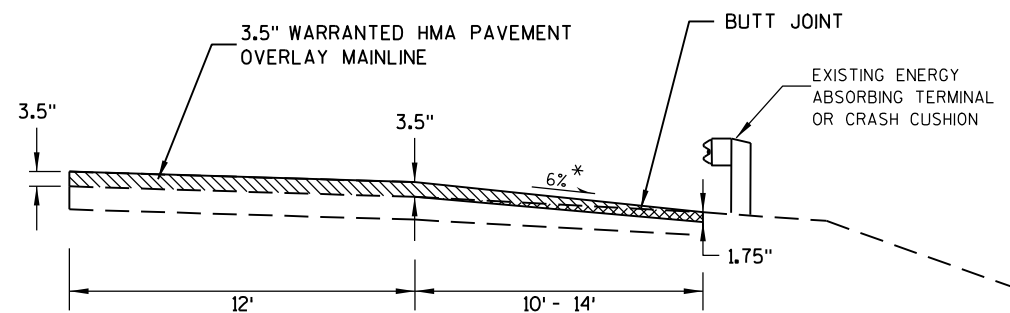


\* SLOPE SHOULDER TO MATCH INTO EXISTING ELEVATION AT FACE OF BEAM GUARD OR CRASH CUSHION

 BUTT JOINT AND ASPHALTIC PAVEMENT


### PROPOSED SHOULDER PAVING AT EXISTING ENERGY ABSORBING TERMINALS AND CRASH CUSHIONS

|                                      |                                      |
|--------------------------------------|--------------------------------------|
| STA. 217+50 EB TO STA. 218+00 EB RT. | STA. 351+33 WB TO STA. 353+69 WB RT. |
| STA. 238+50 WB TO STA. 239+00 WB LT. | STA. 385+00 EB TO STA. 386+10 EB RT. |
| STA. 249+25 EB TO STA. 251+60 EB LT. | STA. 413+80 WB TO STA. 415+00 WB LT. |
| STA. 249+46 WB TO STA. 251+83 WB RT. | STA. 414+36 EB TO STA. 416+70 EB LT. |
| STA. 287+65 EB TO STA. 289+74 EB RT. | STA. 414+46 WB TO STA. 416+82 WB RT. |
| STA. 351+40 EB TO STA. 353+76 EB LT. | STA. 424+76 WB TO STA. 426+00 WB LT. |

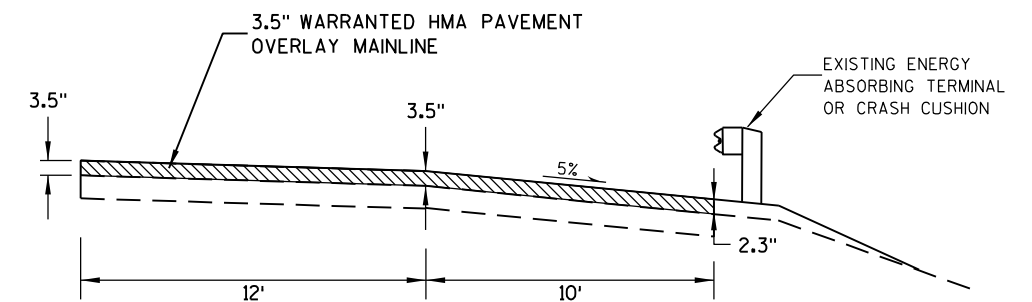


### PROPOSED SHOULDER PAVING AT EXISTING BEAM GUARD LOCATIONS

STA. 218+25 WB TO STA. 225+57 WB LT.  
 STA. 218+00 EB TO STA. 220+80 EB RT.  
 STA. 230+94 EB TO STA. 238+40 EB RT.  
 STA. 236+20 WB TO STA. 238+50 WB LT.  
 STA. 372+00 WB TO STA. 375+00 WB LT.  
 STA. 453+50 EB TO STA. 459+00 EB RT.  
 STA. 453+65 WB TO STA. 459+00 WB LT.

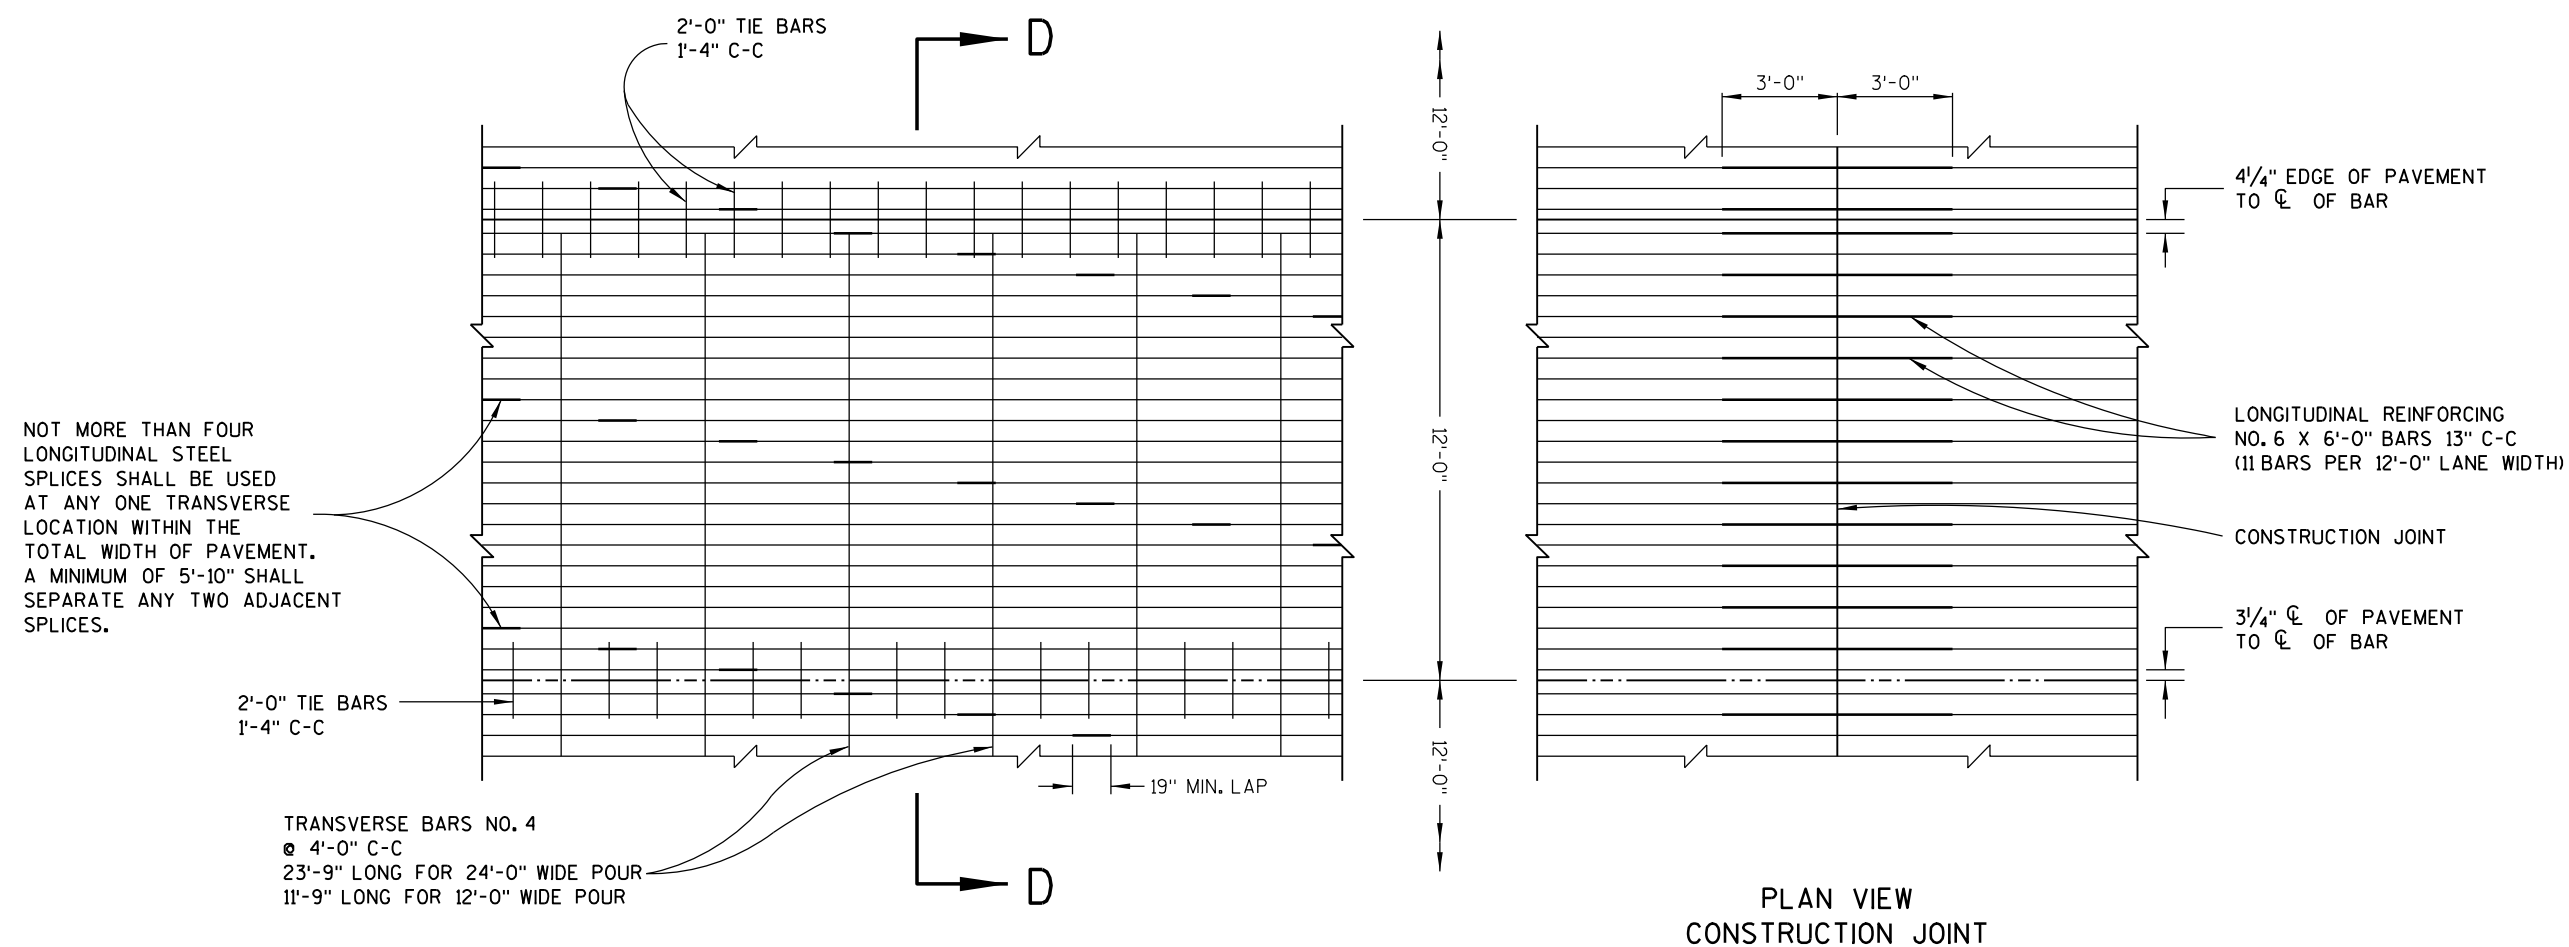

PLAN VIEW  
REINFORCEMENT STEEL PLACEMENT



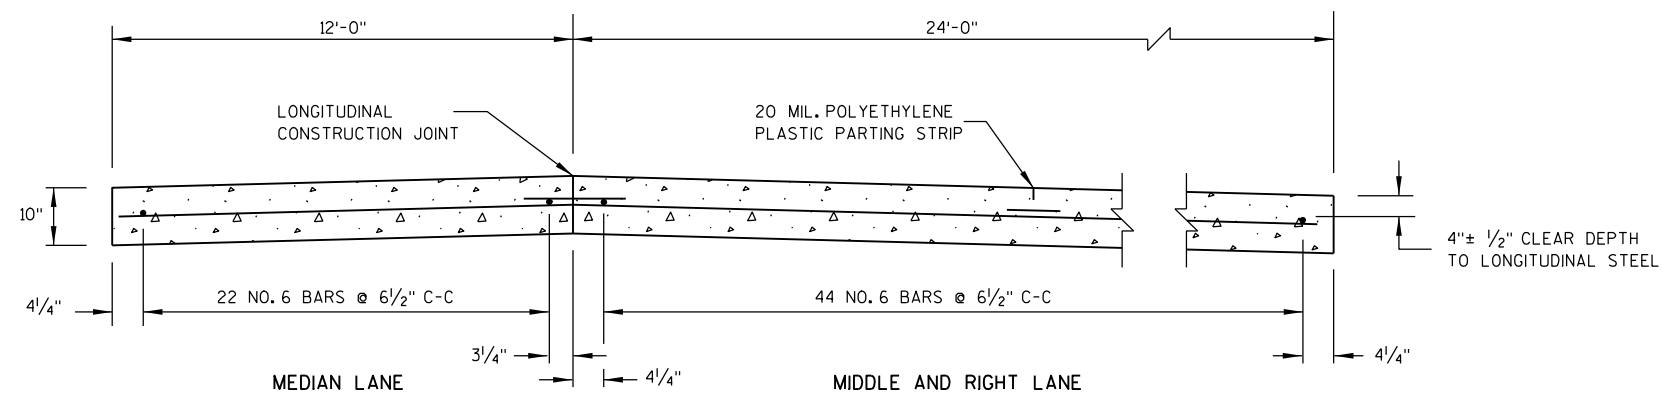


SECTION D-D

# EXISTING CONTINUOUSLY REINFORCED CONCRETE PAVEMENT





## BUTT JOINT LOCATION

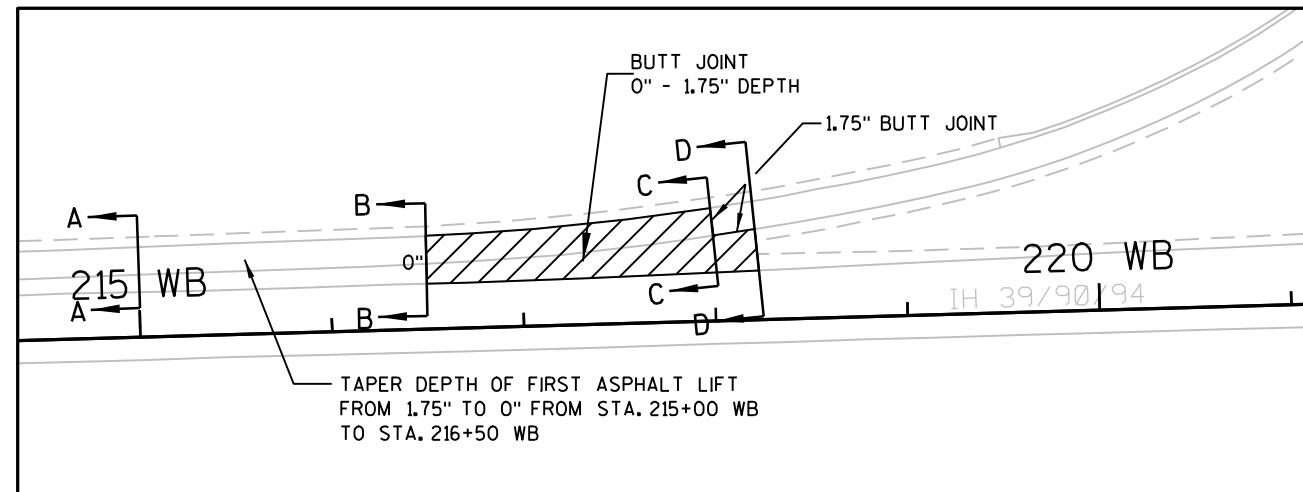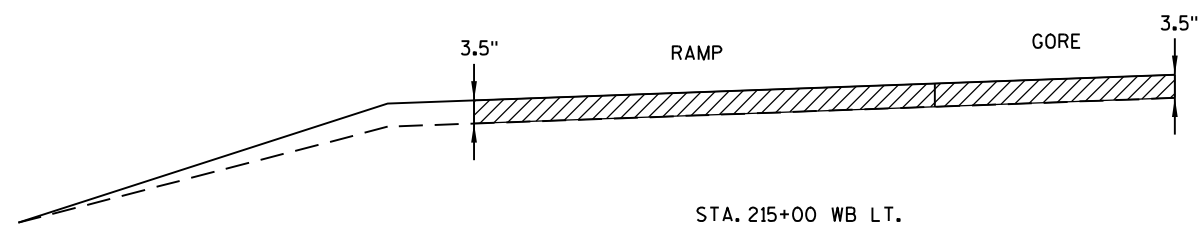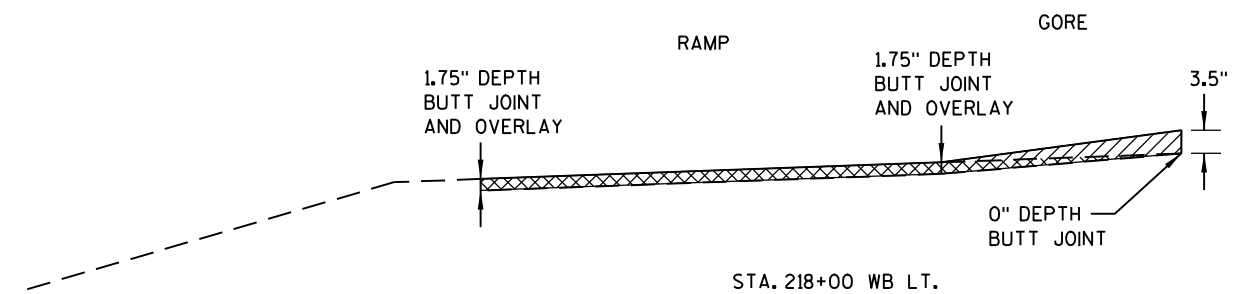SECTION  
A - ASECTION  
C - C

ASPHALTIC PAVEMENT


BUTT JOINT AND ASPHALTIC PAVEMENT

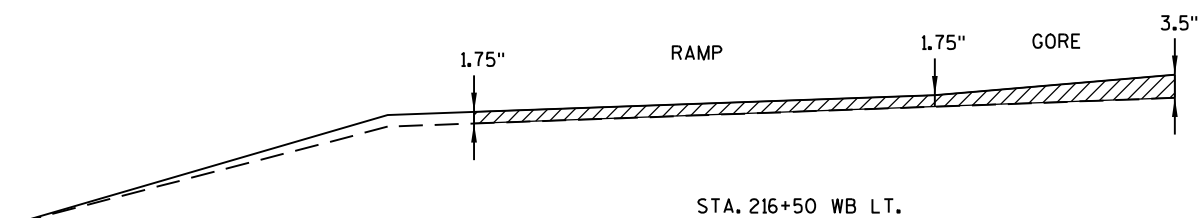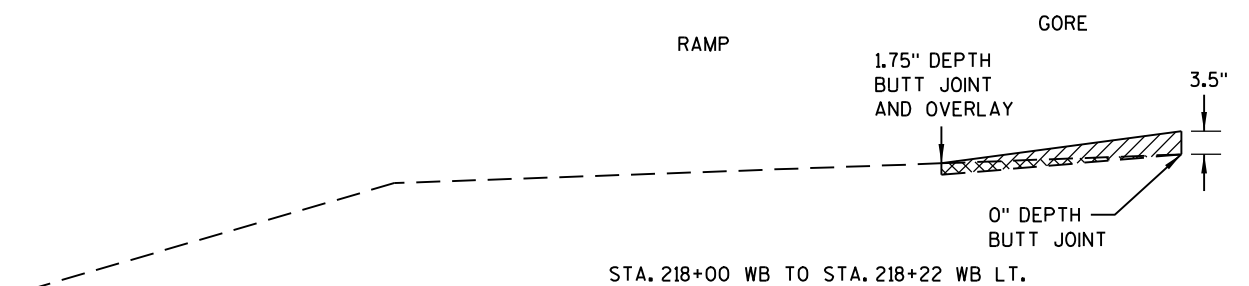SECTION  
B - BSECTION  
D - D



## BUTT JOINT AND OVERLAY DETAIL

STA. 215+00 WB TO STA. 218+22 WB

## BUTT JOINT LOCATION


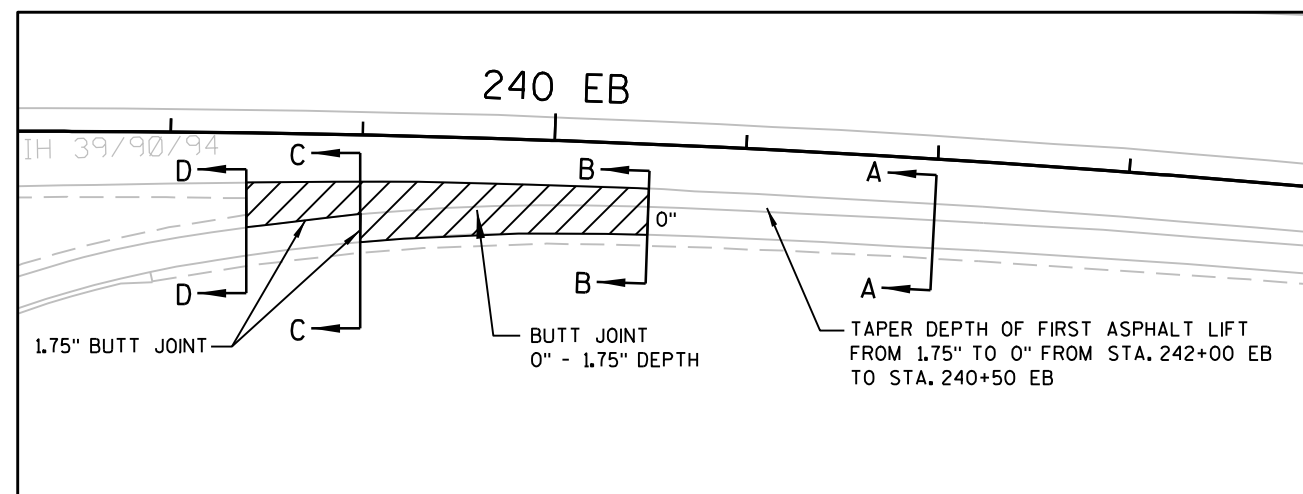


## D - D

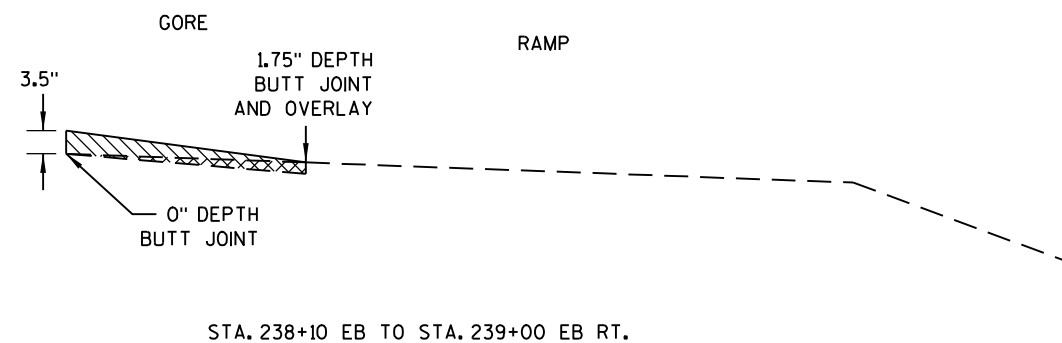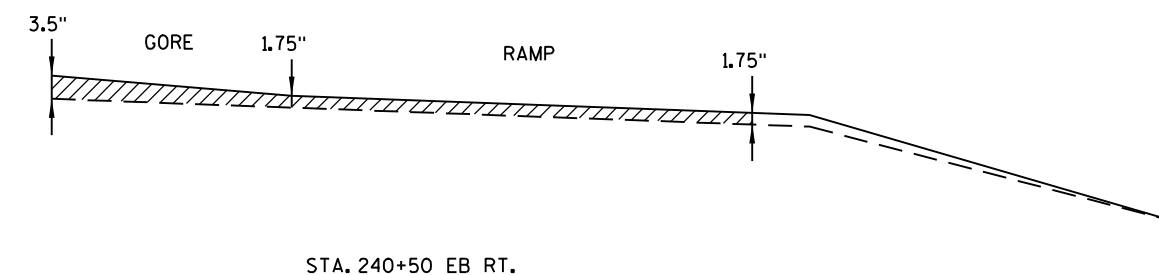SECTION  
B - B

ASPHALTIC PAVEMENT




BUTT JOINT AND ASPHALTIC PAVEMENT

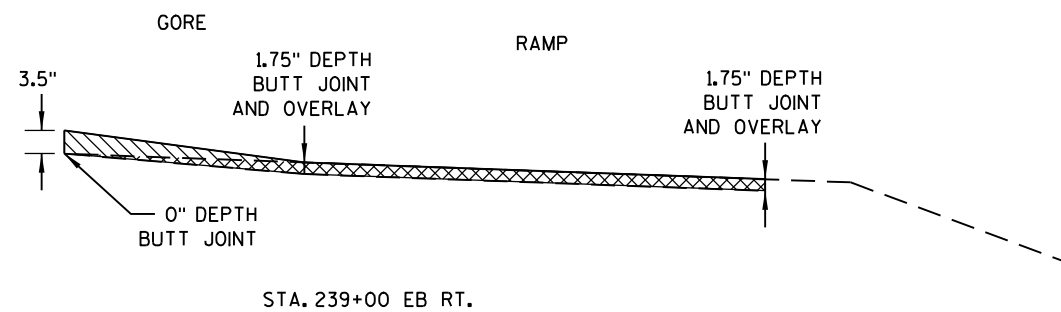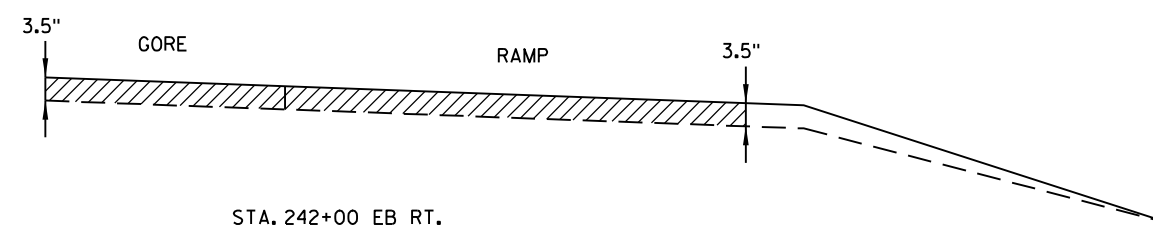SECTION  
C - CSECTION  
A - A



## BUTT JOINT AND OVERLAY DETAIL

STA. 238+10 EB TO STA. 242+00 EB

## BUTT JOINT LOCATION

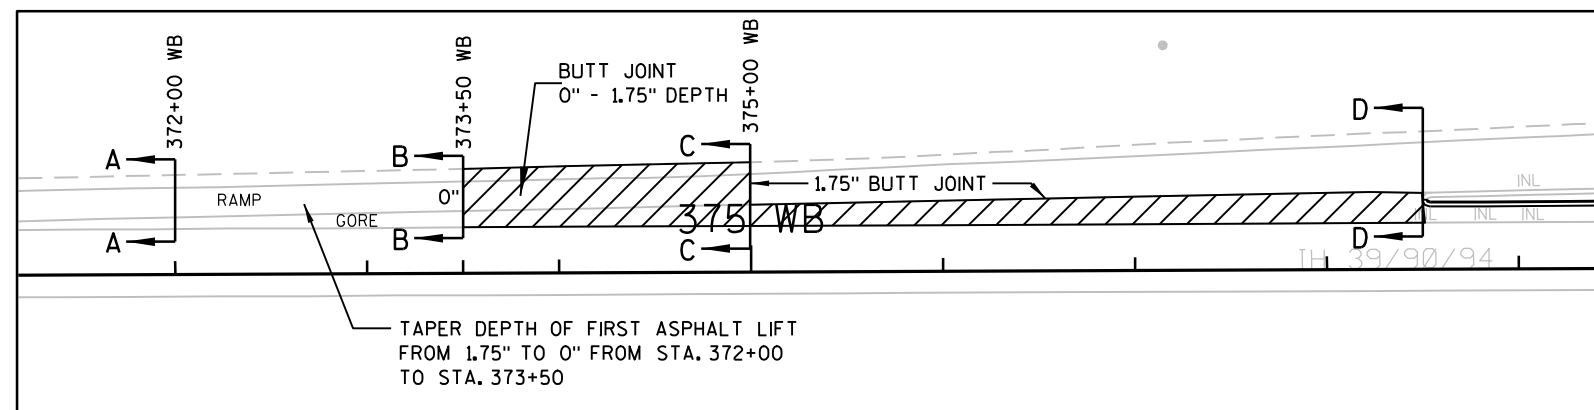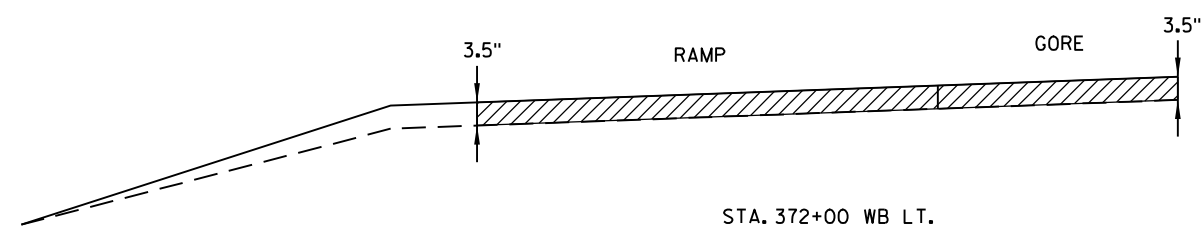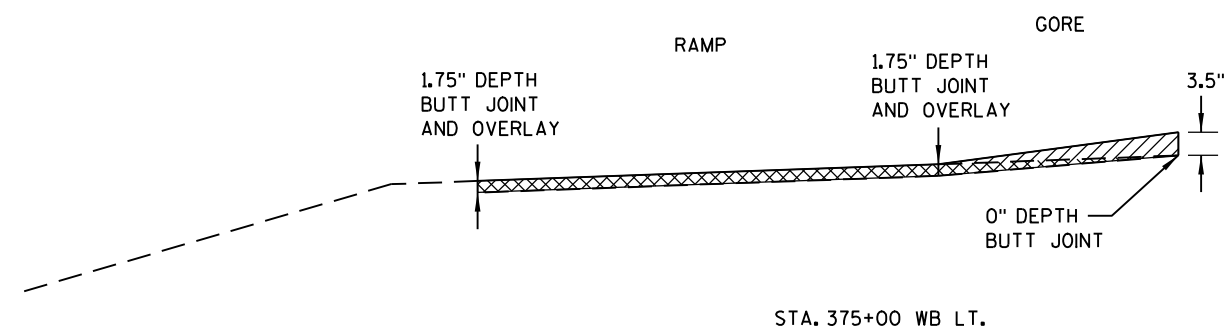SECTION  
A - ASECTION  
C - C






ASPHALTIC PAVEMENT

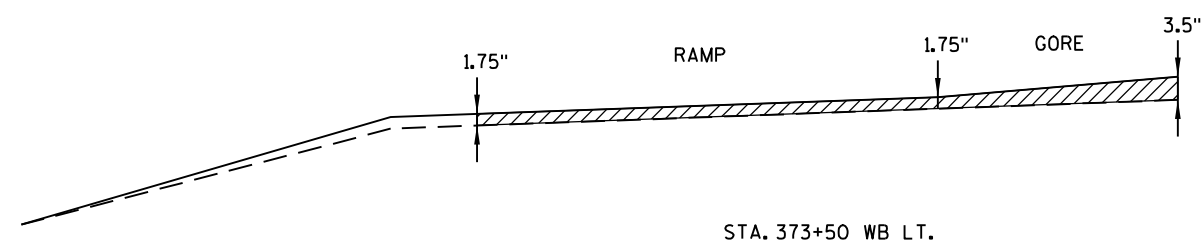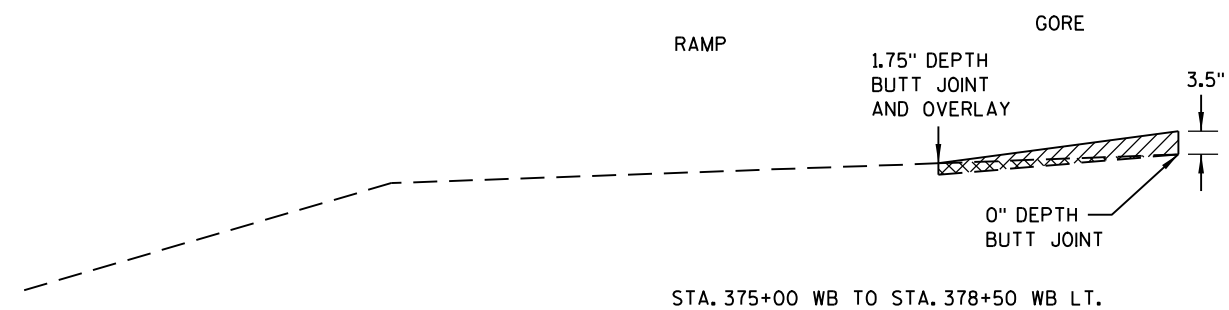BUTT JOINT AND  
ASPHALTIC PAVEMENTSECTION  
B - BSECTION  
D - D

## BUTT JOINT AND OVERLAY DETAIL

STA. 372+00 WB TO STA. 378+50 WB

## BUTT JOINT LOCATION

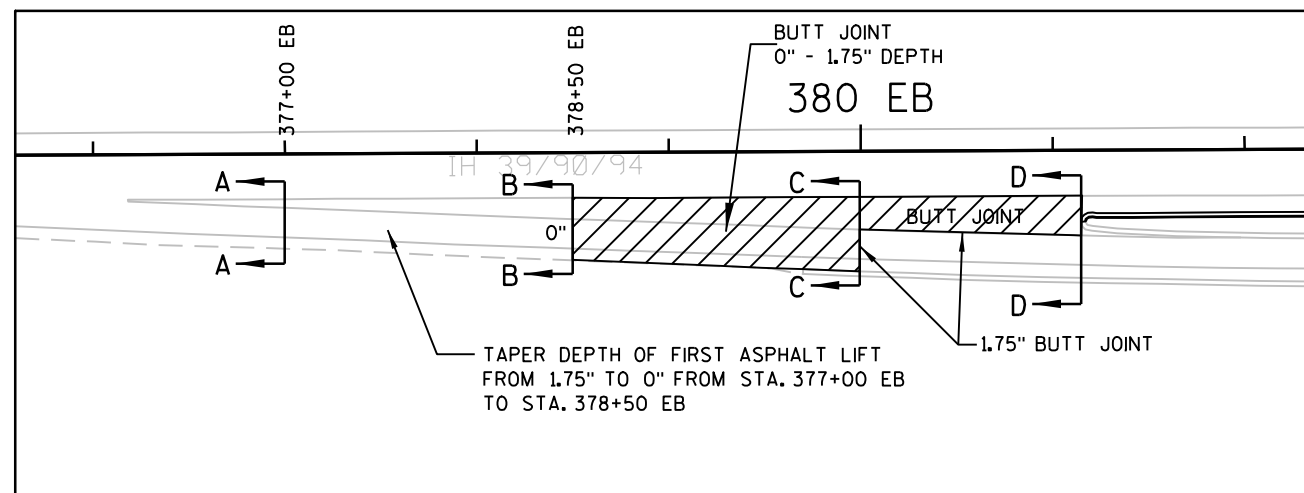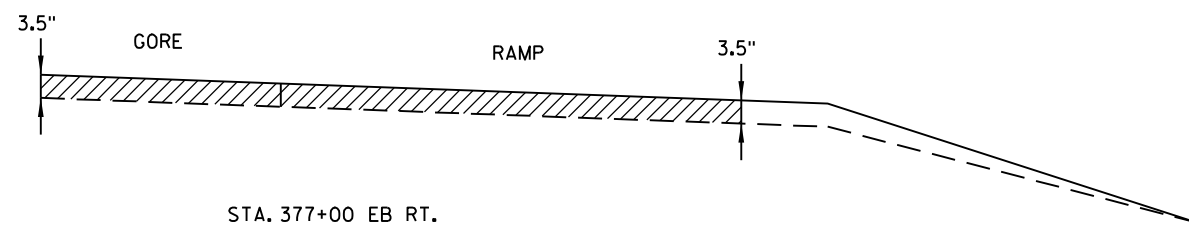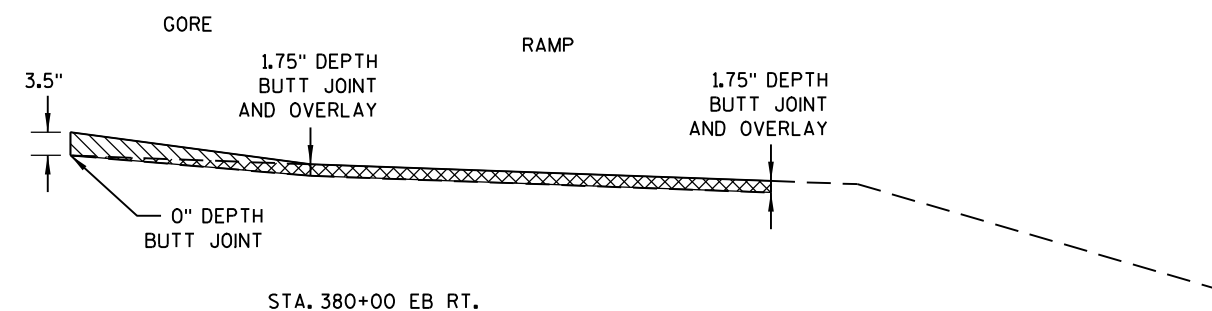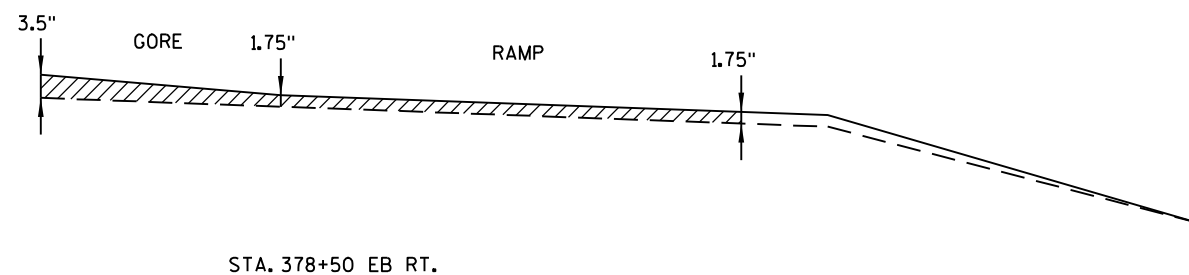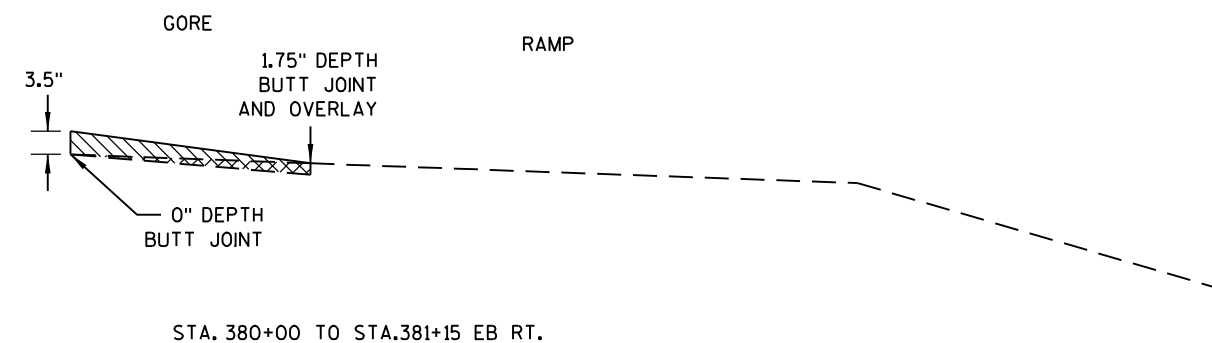SECTION  
A - ASECTION  
C - CSECTION  
B - BSECTION  
D - D




ASPHALTIC PAVEMENT

BUTT JOINT AND ASPHALTIC PAVEMENT



## BUTT JOINT AND OVERLAY DETAIL

STA. 377+00 EB TO STA. 381+15 EB

## BUTT JOINT LOCATION

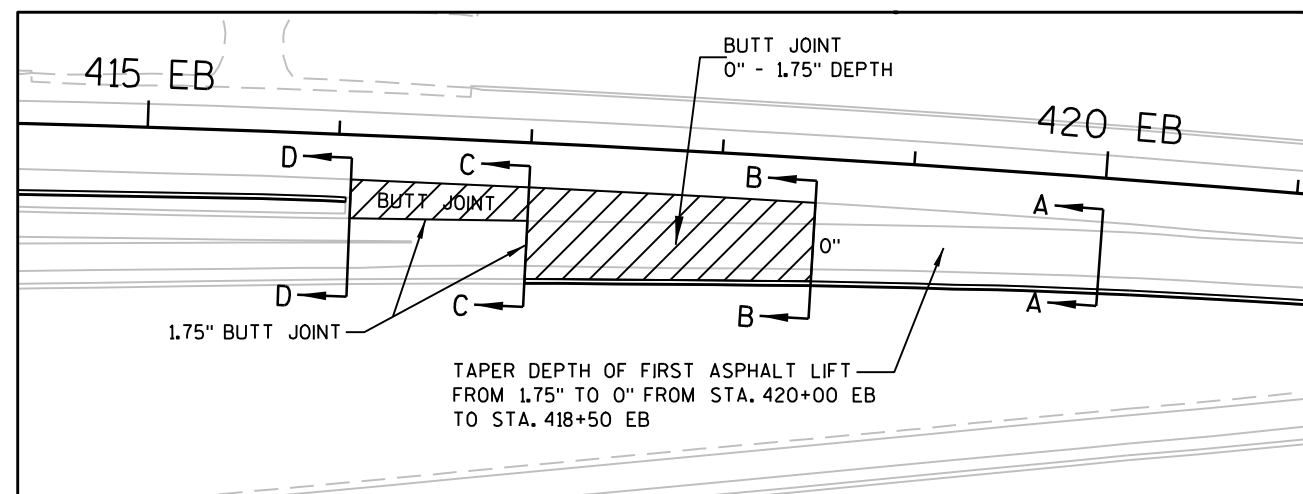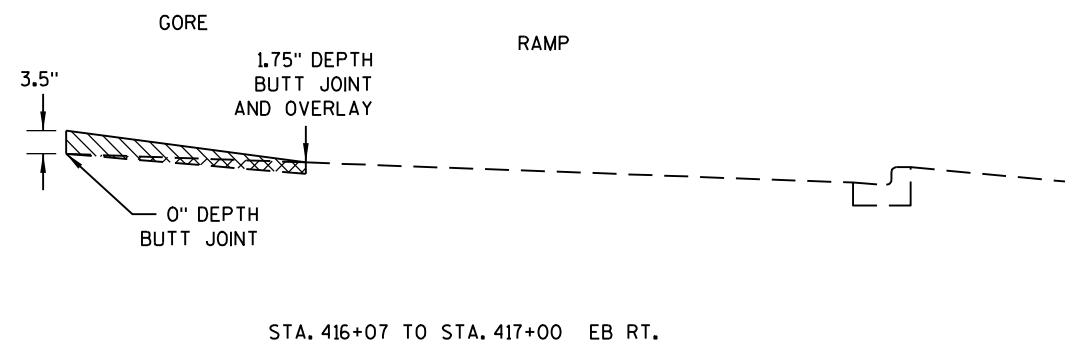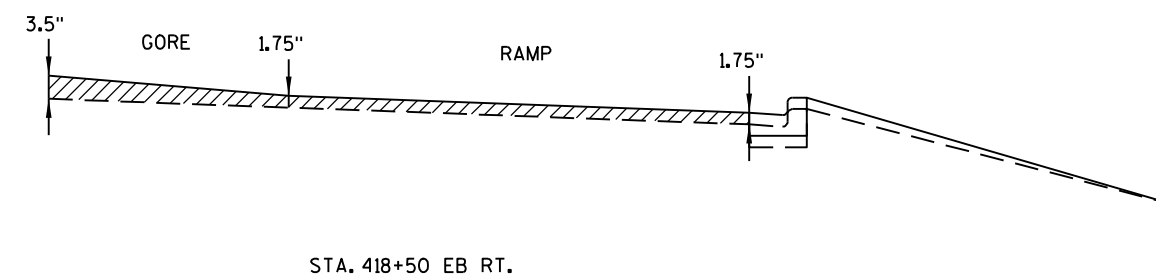SECTION  
D - DSECTION  
B - B



ASPHALTIC PAVEMENT      BUTT JOINT AND ASPHALTIC PAVEMENT

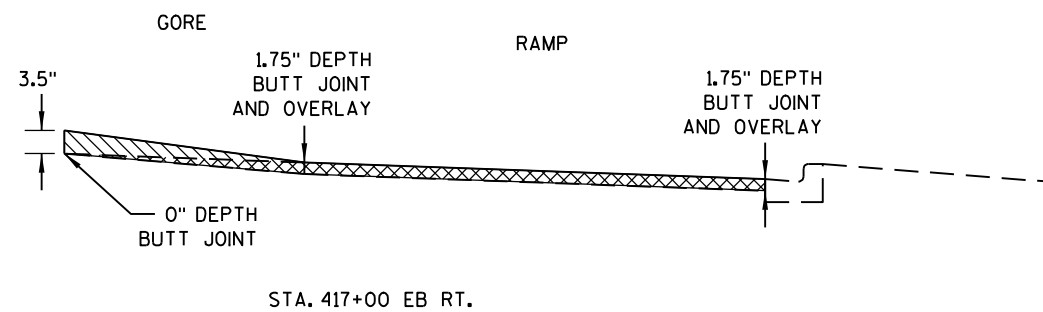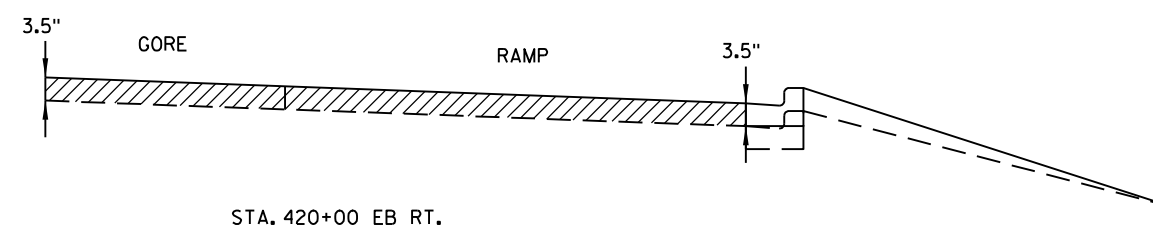SECTION  
C - CSECTION  
A - A


## BUTT JOINT AND OVERLAY DETAIL

STA. 416+07 EB TO STA. 420+00 EB

## BUTT JOINT LOCATION

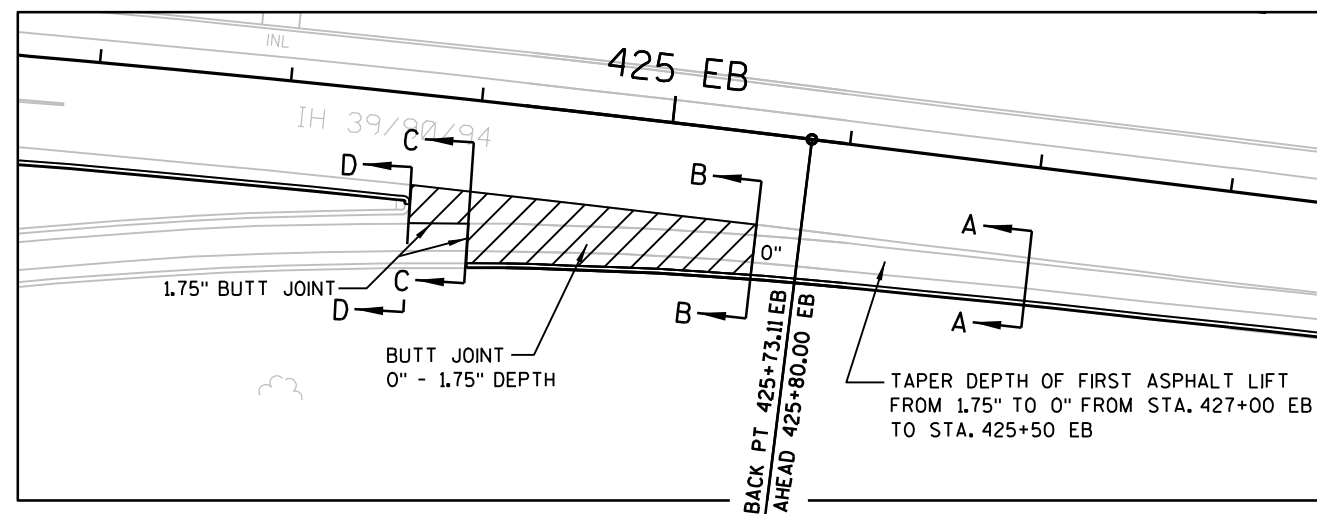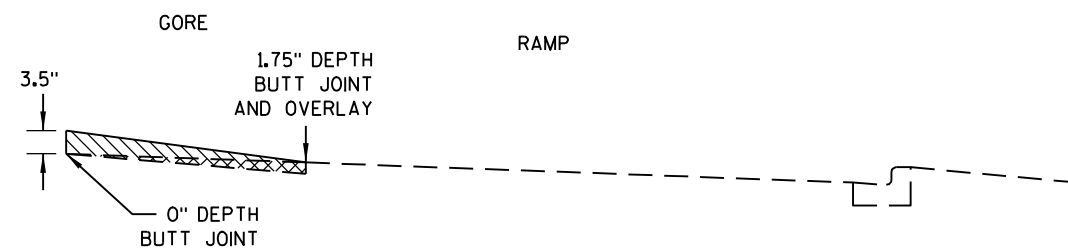
SECTION  
D - D

STA. 423+68 EB TO STA. 424+00 EB RT.

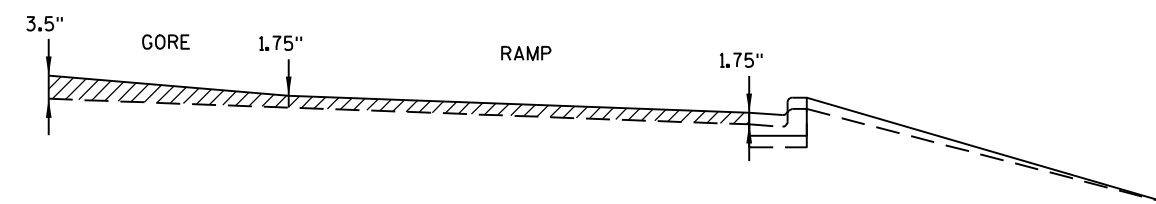
SECTION  
B - B

STA. 425+50 EB RT.

 ASPHALTIC PAVEMENT
  BUTT JOINT AND ASPHALTIC PAVEMENT

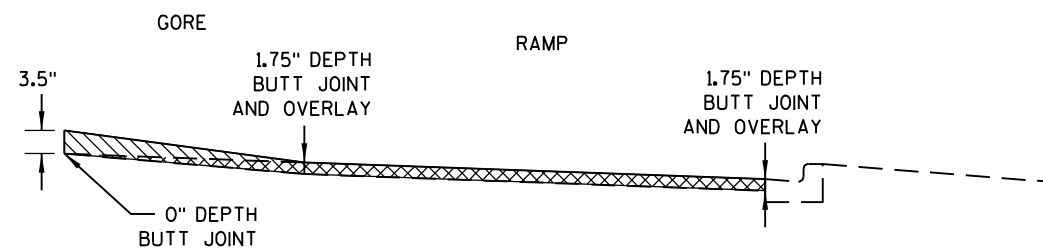SECTION  
C - C

STA. 424+00 EB RT.

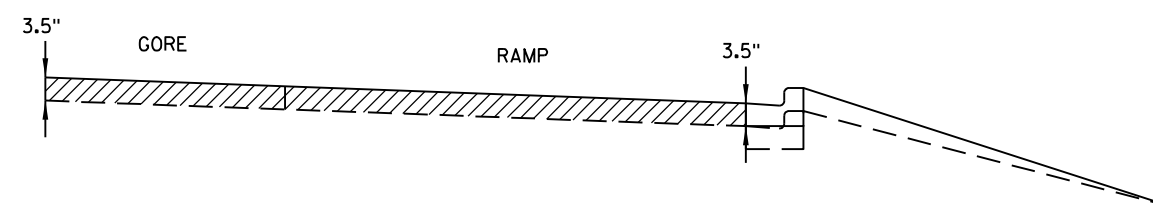SECTION  
A - A






STA. 427+00 EB RT.

## BUTT JOINT AND OVERLAY DETAIL

STA. 423+68 EB TO STA. 427+00 EB



## BUTT JOINT LOCATION

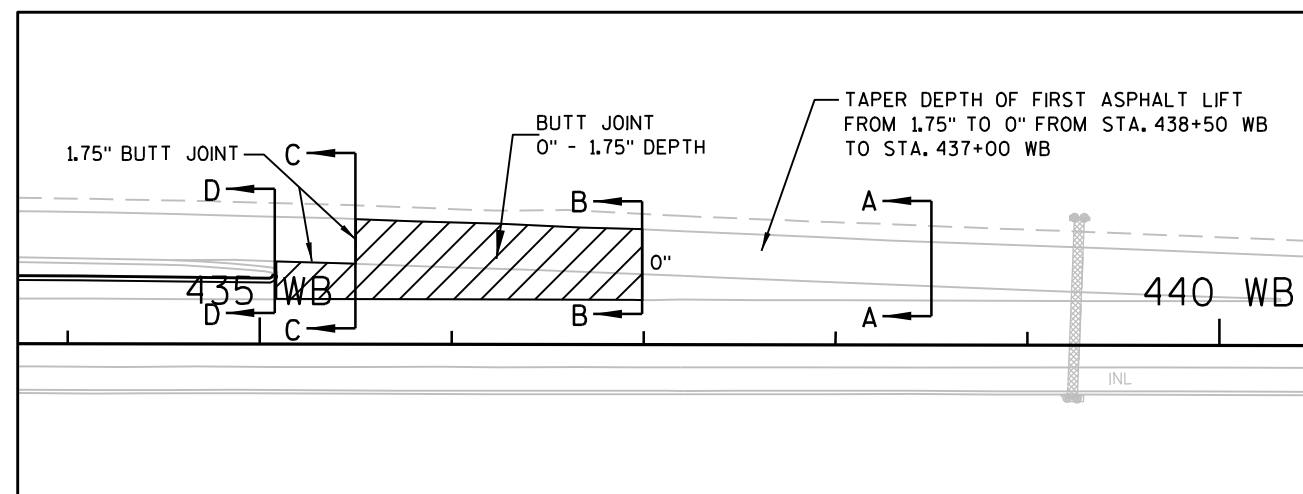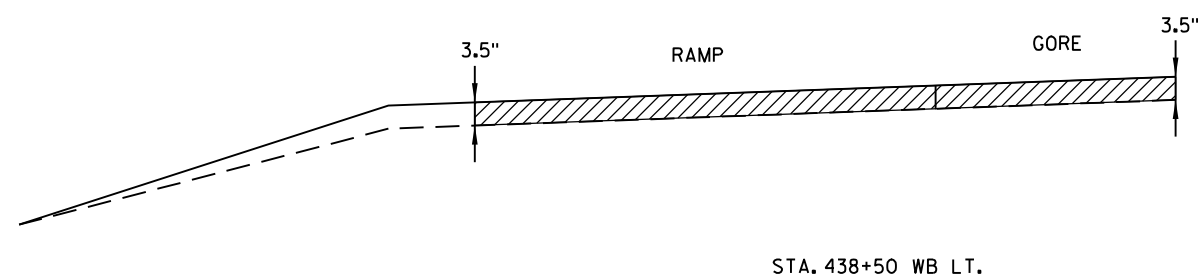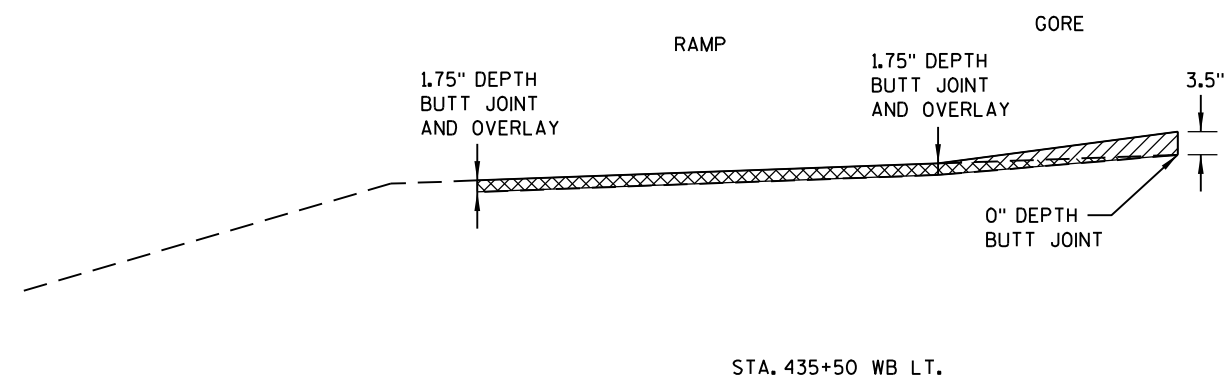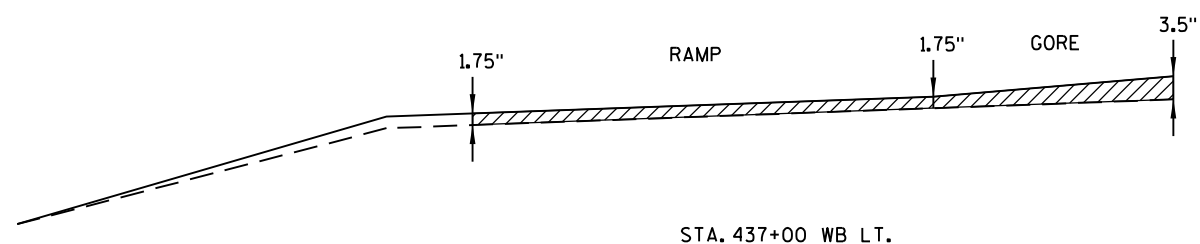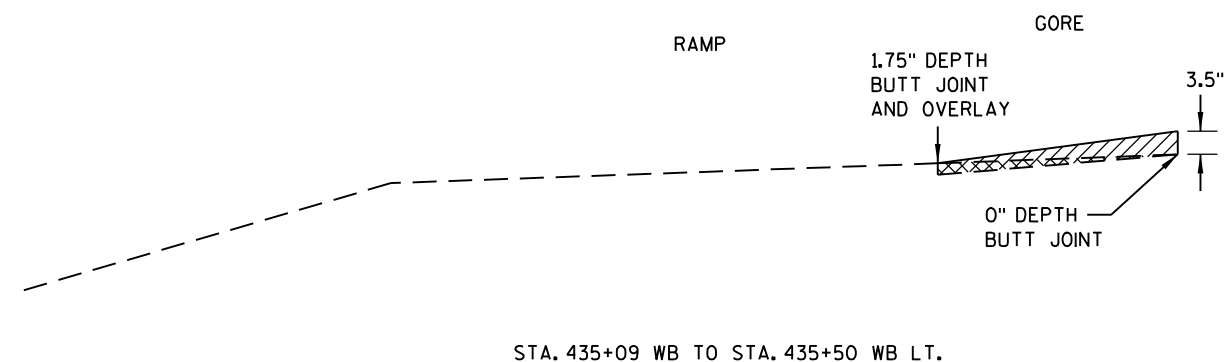SECTION  
A - ASECTION  
C - CSECTION  
B - BSECTION  
D - D

## BUTT JOINT AND OVERLAY DETAIL





STA. 435+09 WB TO STA. 438+50 WB

ASPHALTIC PAVEMENT



BUTT JOINT AND ASPHALTIC PAVEMENT

## GENERAL NOTES


1. THE LOCATION OF RAMP CLOSURE GATES AND MOUNTING HEIGHT OF GATE ARM PIVOT SHALL BE VERIFIED BY THE ENGINEER.
2. HEIGHT OF GATE ARM GUIDES MAY BE VARIED AS REQUIRED FOR WARNING LIGHT CLEARANCE.
3. FIBERGLASS/ALUMINUM GATE ARM AND SHEAR PIN BASE SHALL BE SUPPLIED BY THE SAME VENDOR.
4. GATE ARM TO BE MOUNTED ON PROPOSED POLE AS INDICATED ON THE PLANS. PROPOSED POLE SHALL BE TYPE 5 POLE.
5. LOCATION OF THE CONCRETE BASE AND LENGTH OF THE GATE ARM WILL BE VERIFIED BY THE ENGINEER TO ENSURE ADEQUATE COVERAGE OF THE TRAVELED LANE.
6. GATE PIVOTS, SUPPORTS AND GUIDES, AND ALL ASSOCIATED HARDWARE SHALL BE GALVANIZED. ALL ROUGH EDGES AND BURRS SHALL BE GROUND SMOOTH PRIOR TO GALVANIZING.
7. ALL EXPOSED BOLT THREADS SHALL BE PAINTED WITH TWO COATS OF ZINC RICH PAINT CONFORMING WITH THE REQUIREMENTS OF ASTM A 780.
8. ANY FIELD DAMAGE TO THE GALVANIZING SHALL BE REPAIRED WITH TWO COATS OF ZINC RICH PAINT CONFORMING WITH THE REQUIREMENTS OF ASTM A 780.
9. A STANDARD LIGHTING LUMINAIRE ARM MAY BE MOUNTED TO THE TYPE 5 POLE IN LIEU OF THE TOP COLLAR.

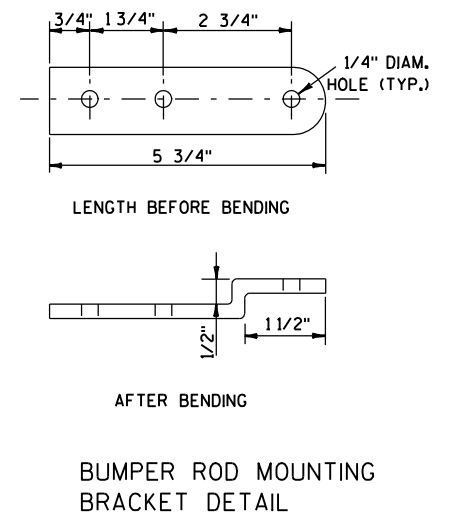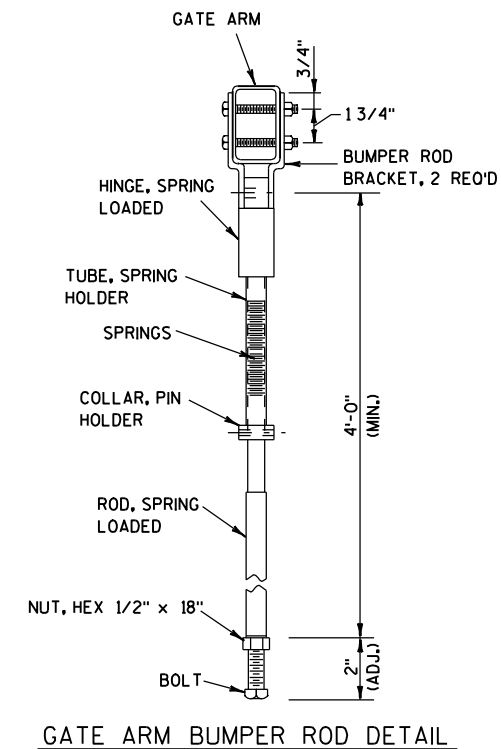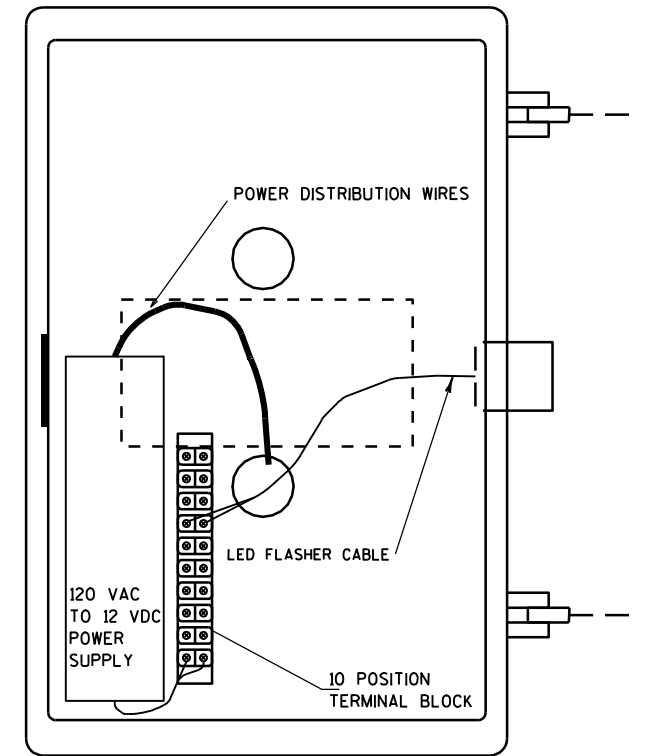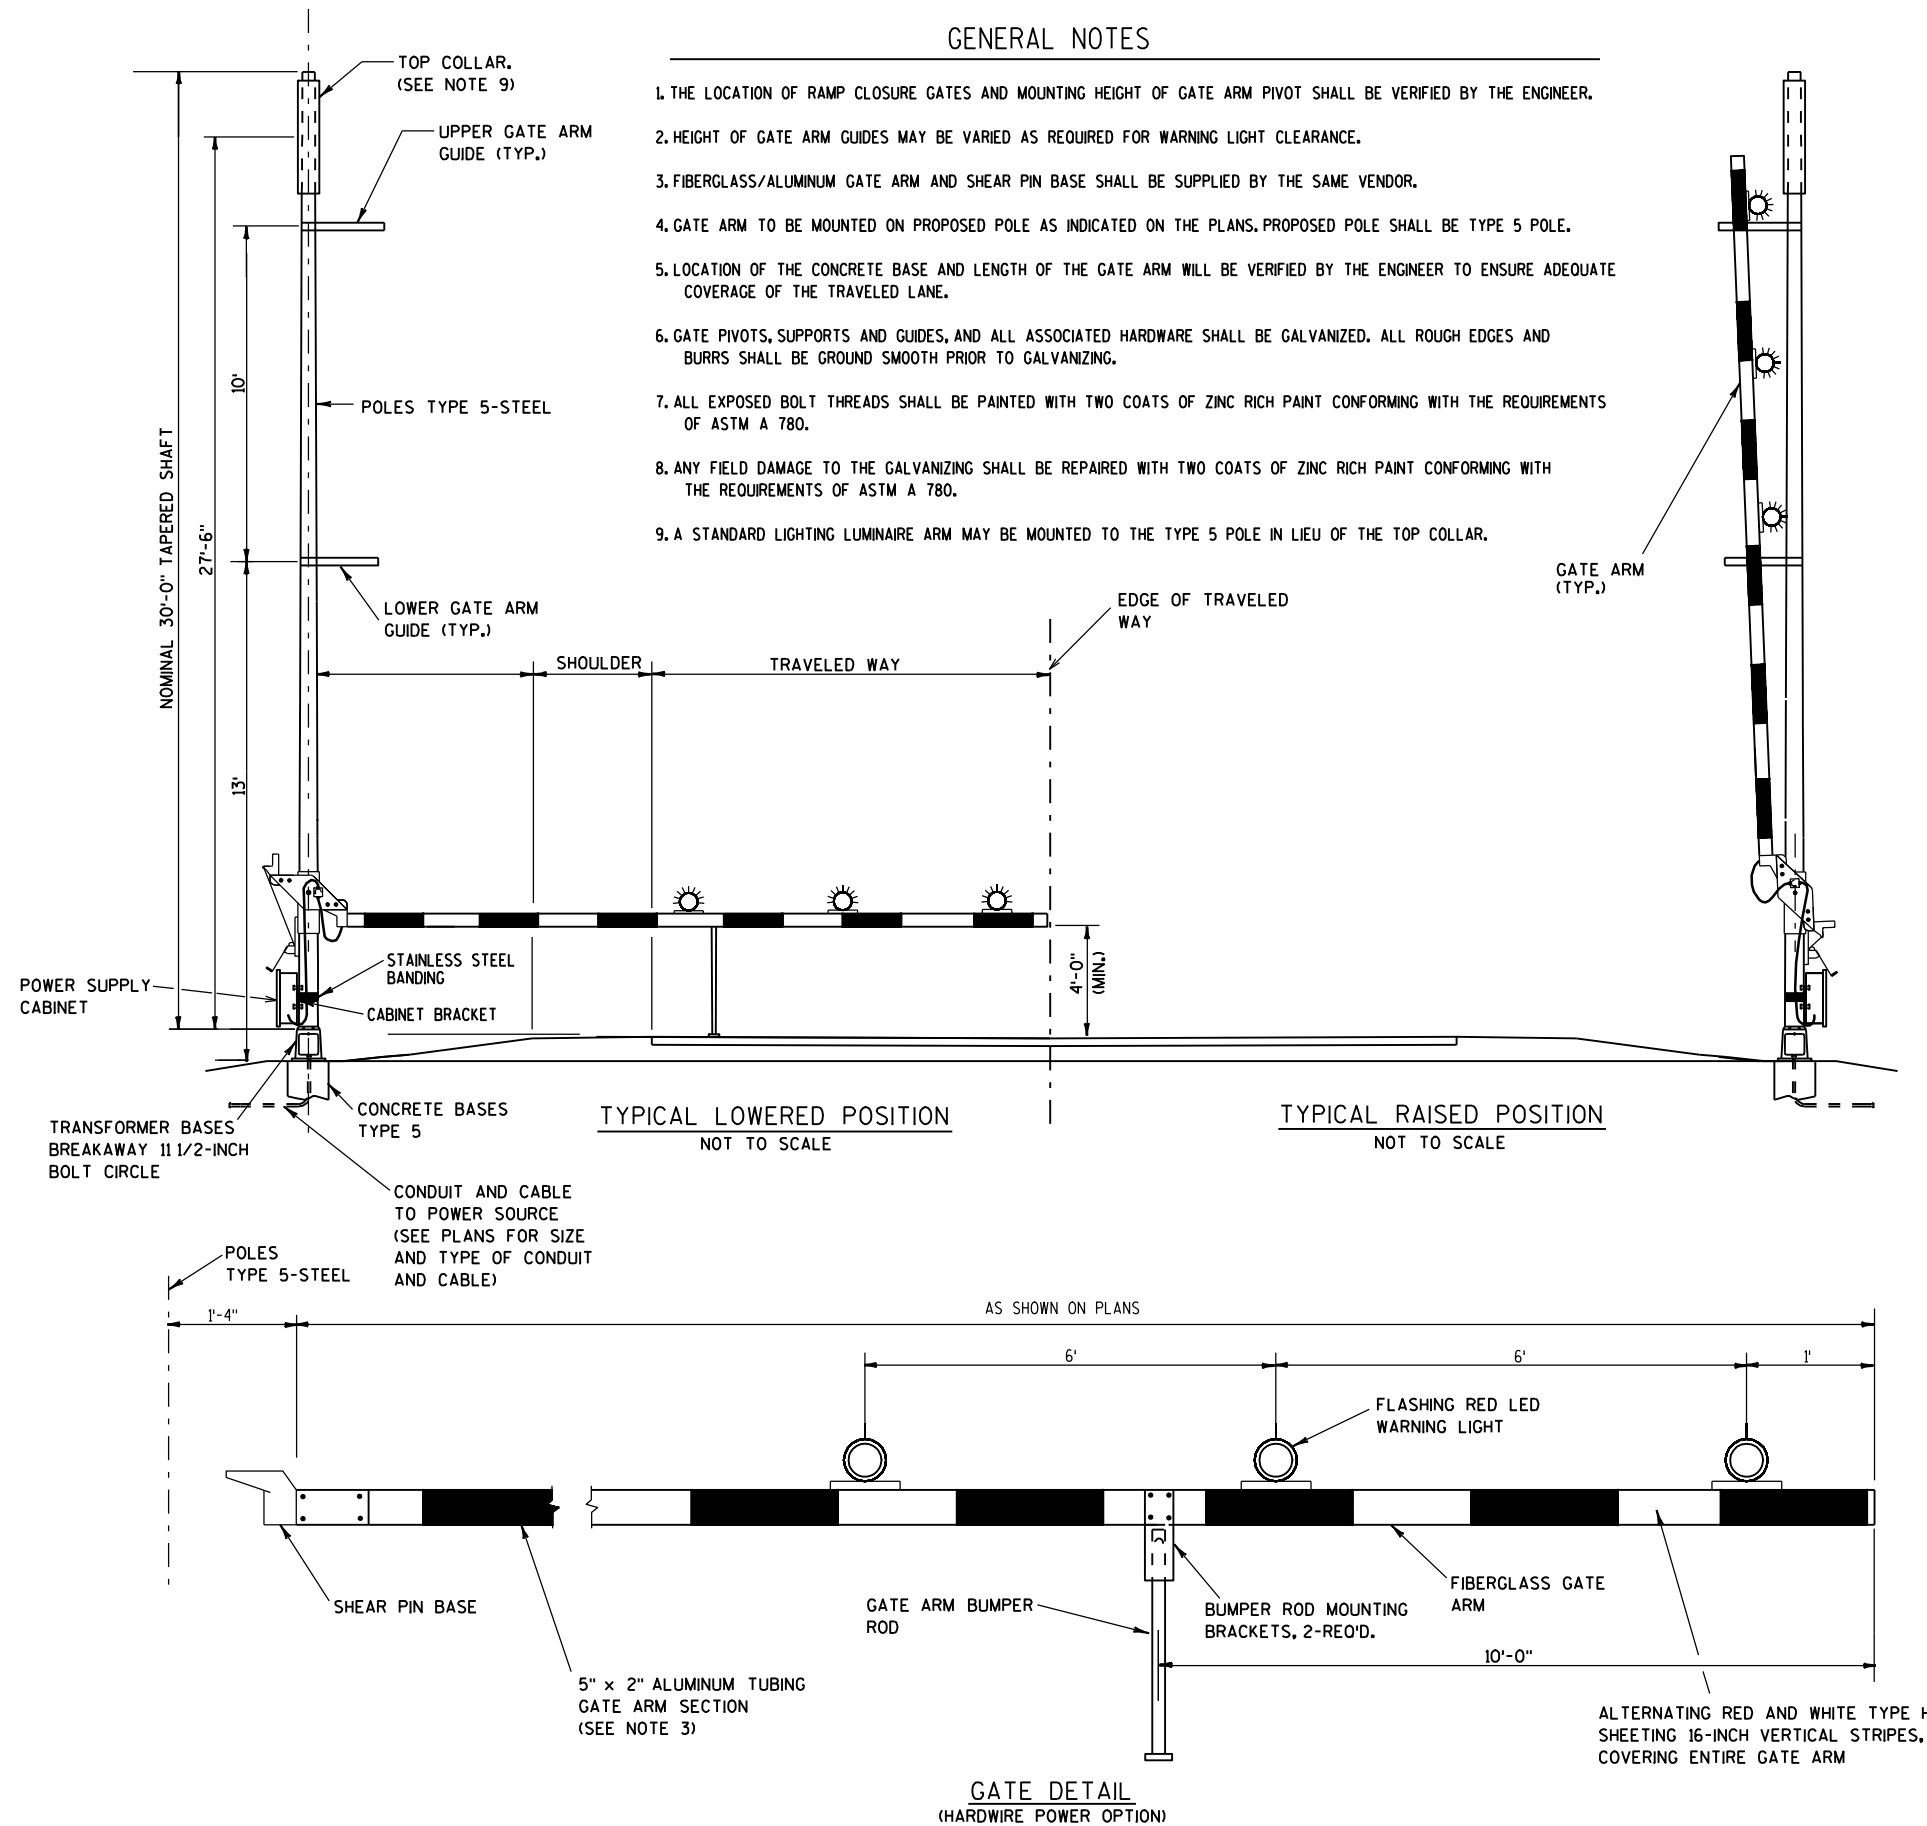




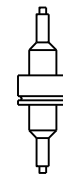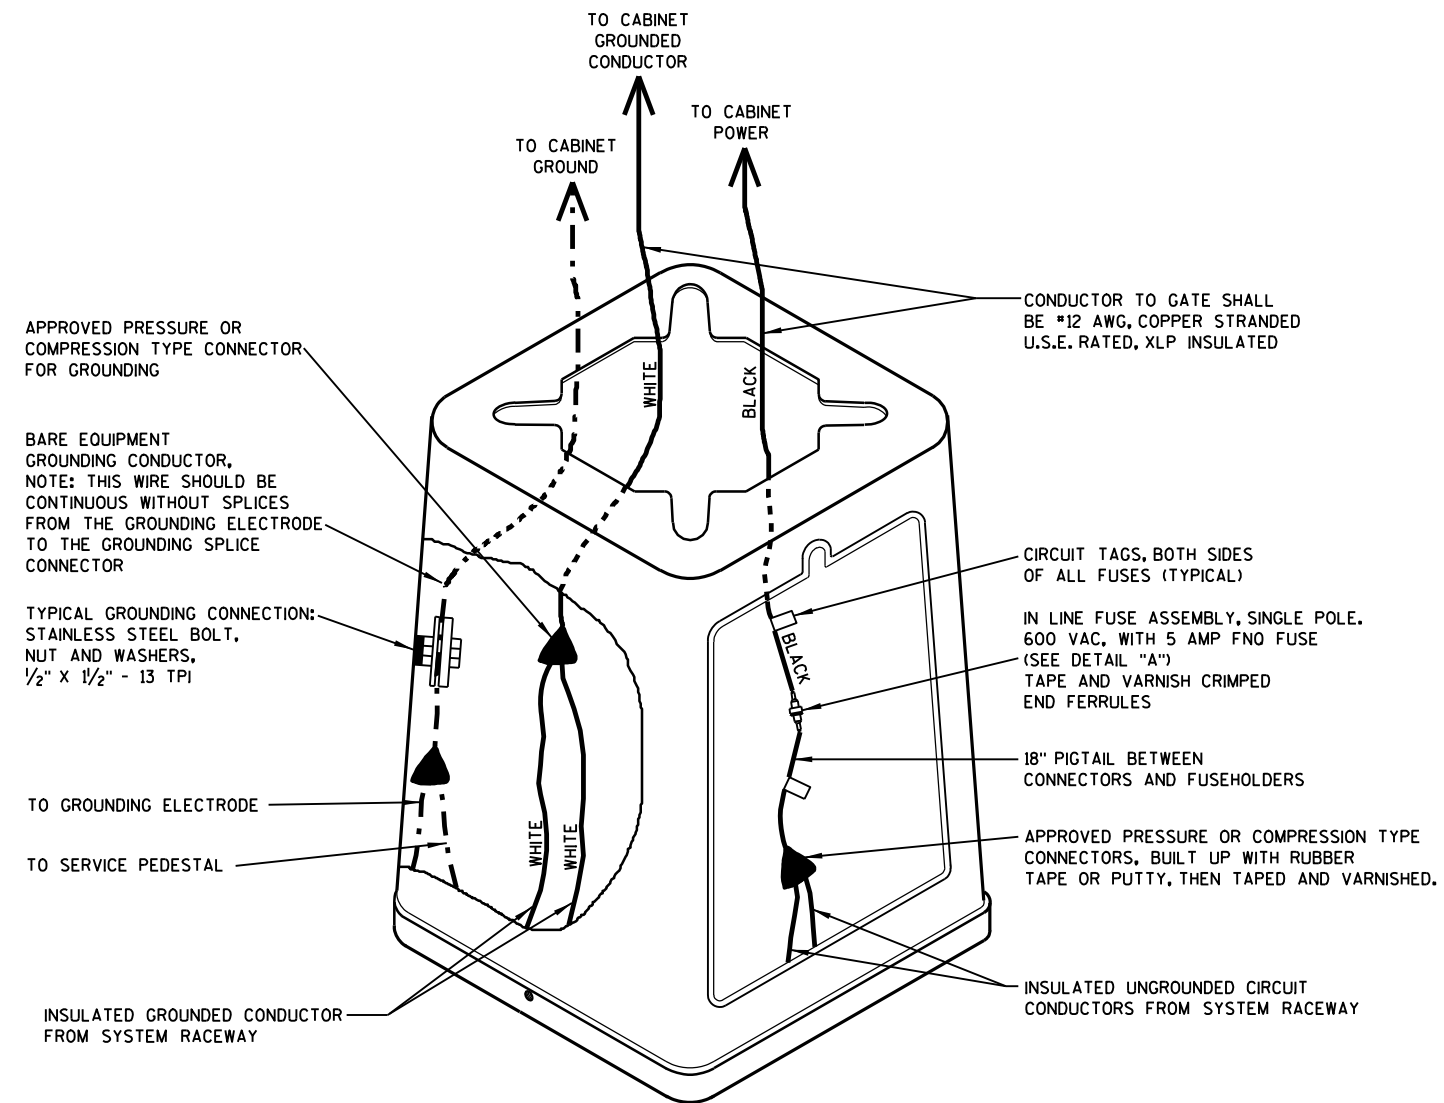


**DETAIL "A"**  
SINGLE POLE

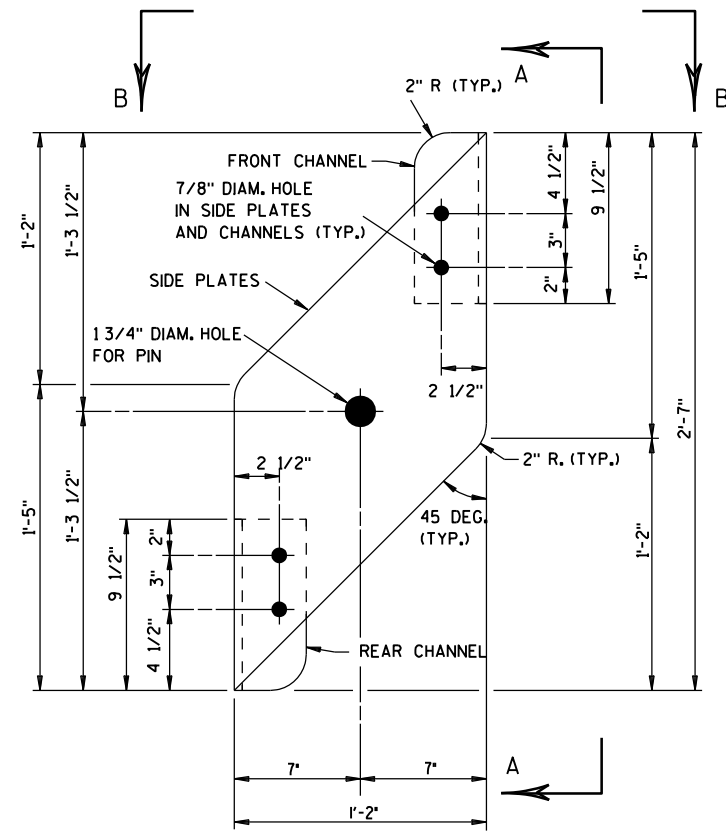


SIDE PLATE DETAIL

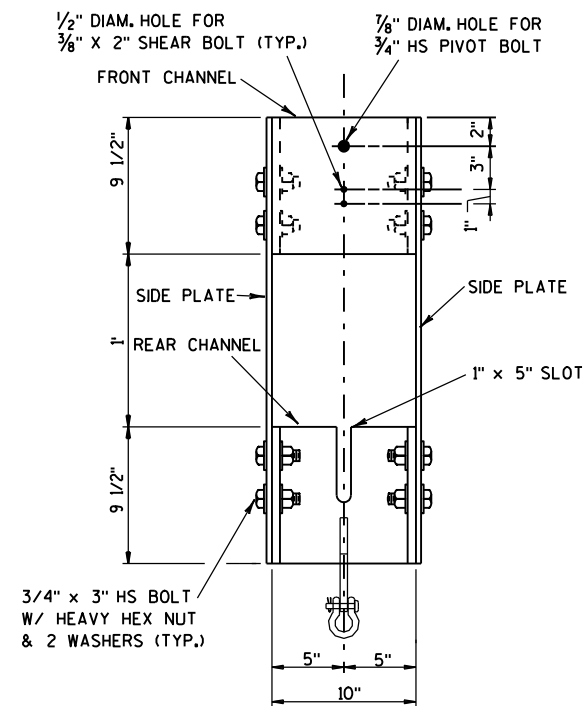


SECTION A-A

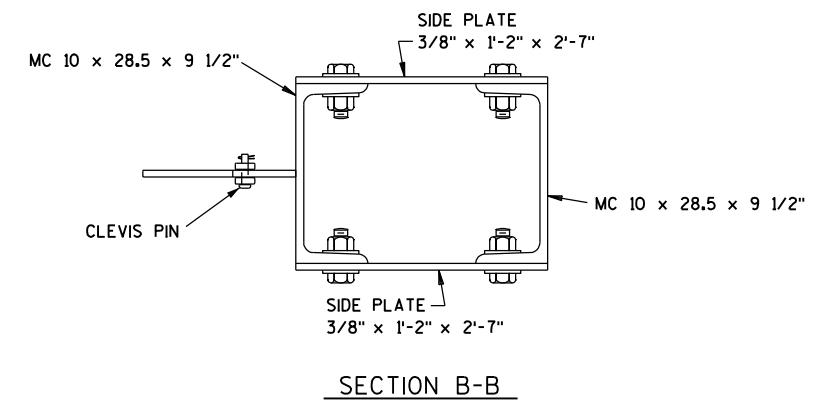


SECTION B-B

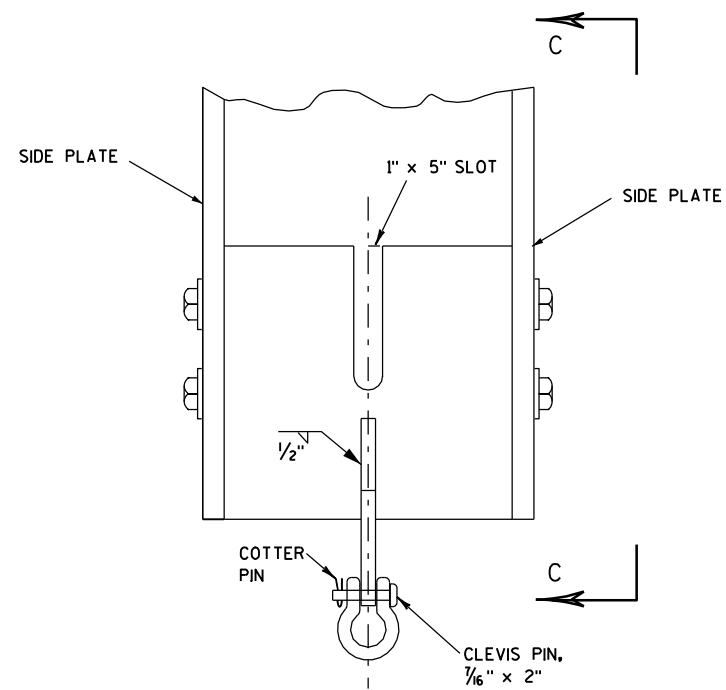


YOKE ASSEMBLY DETAIL

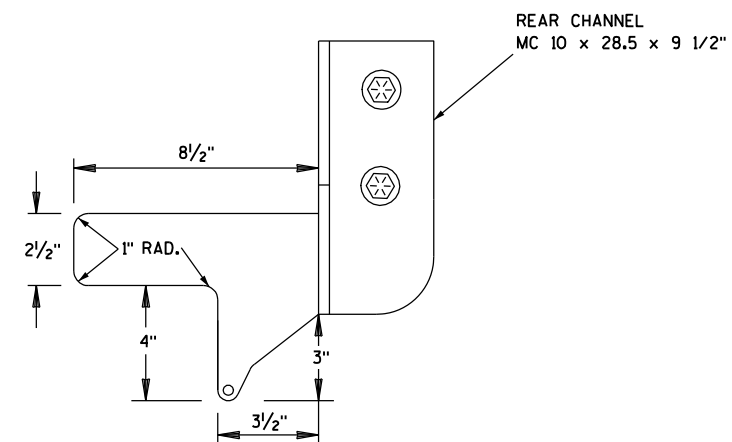


SECTION C-C

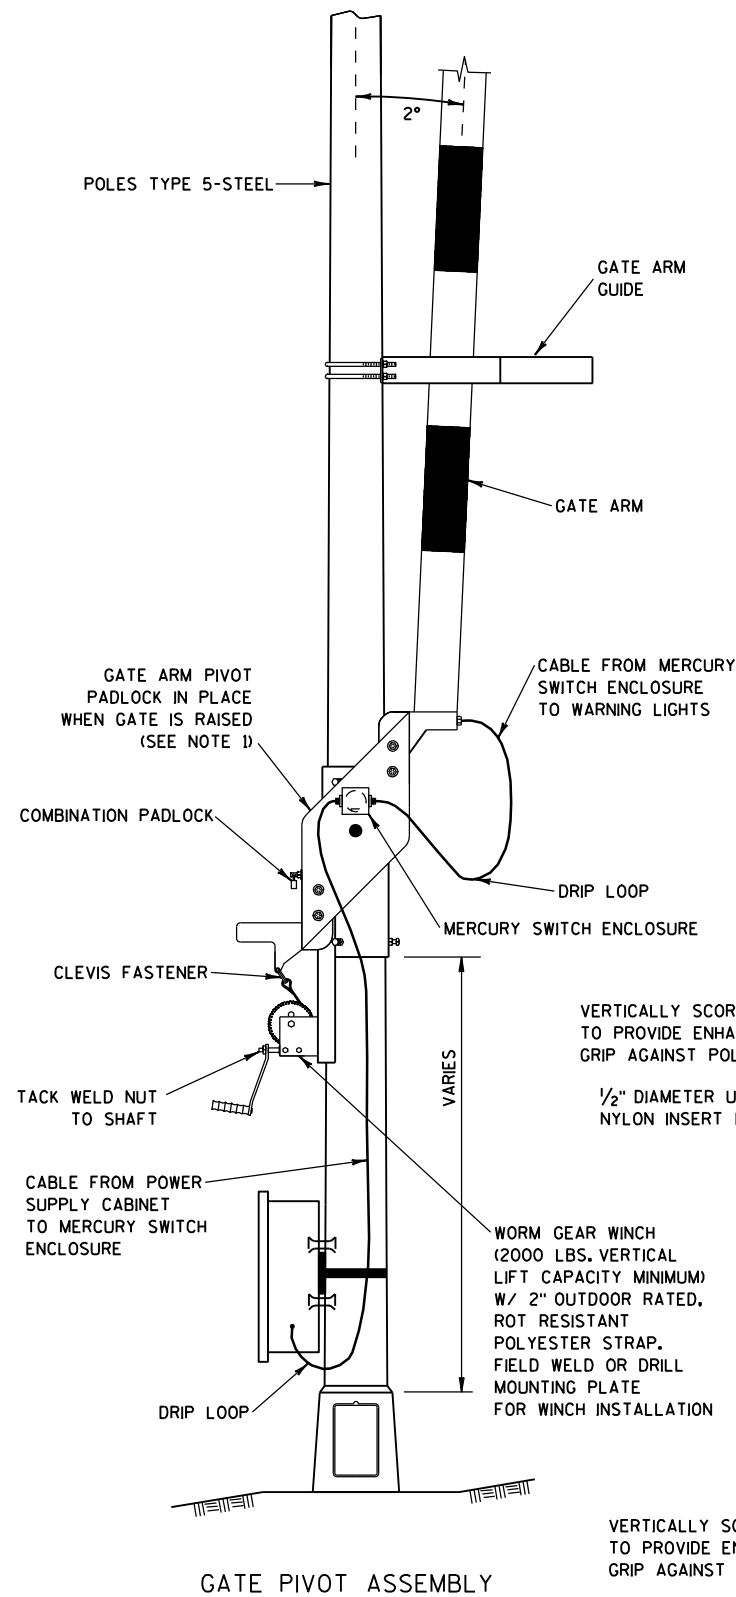


1. WHEN THE GATE IS FULLY RAISED, THE NUT AND WASHER SHALL BE PLACED SNUGLY AGAINST THE OUTSIDE OF THE REAR CHANNEL AND PADLOCKED IN PLACE.
2. WHEN THE GATE IS FULLY LOWERED, THE NUT AND WASHER SHALL BE PLACED SNUGLY AGAINST THE INSIDE OF THE REAR CHANNEL AND PADLOCKED INTO PLACE.
3. ANTI-SEIZE LUBRICATING MATERIAL SHALL BE USED ON ALL BOLT THREADS BEFORE INSTALLATION.
4. ALL BOLTS SHALL BE GALVANIZED AND CONFORM TO ASTM A307, GRADE A, UNLESS DESIGNATED AS HS (HIGH STRENGTH), WHICH SHALL CONFORM TO ASTM A325. BOLTS OF 1/2" NOMINAL DIAMETER OR LESS MAY BE STAINLESS STEEL.

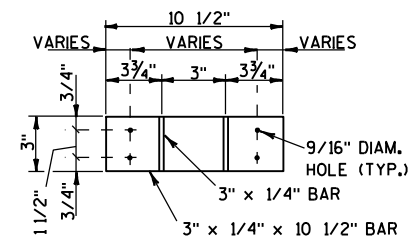


SECTION A-A  
U-BOLTS NOT SHOWN

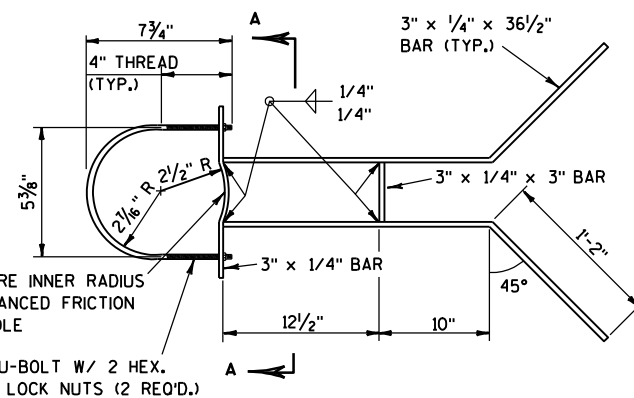


UPPER GATE ARM GUIDE DETAIL

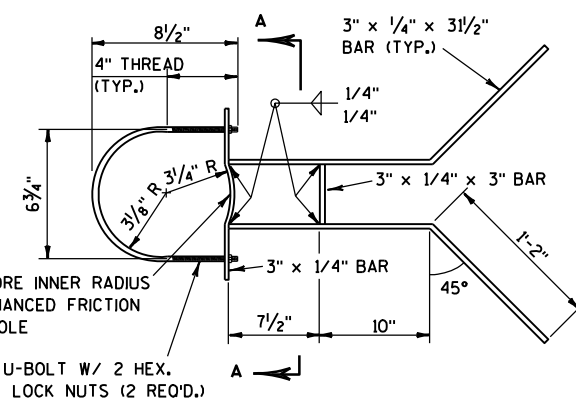


LOWER GATE ARM GUIDE DETAIL

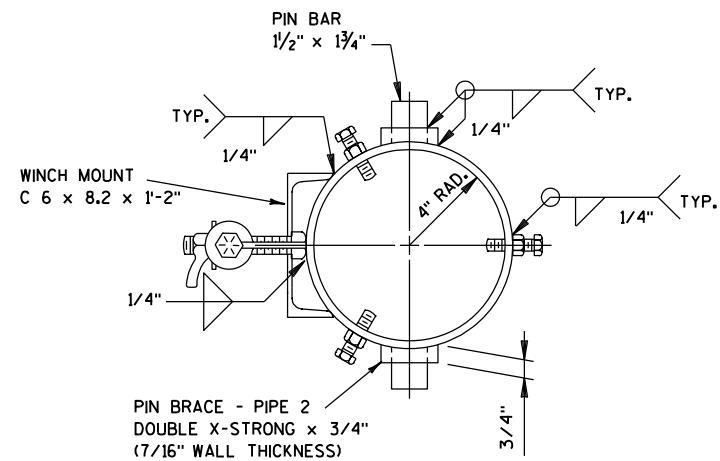


SECTION B-B

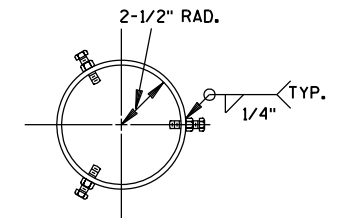

SECTION C-C

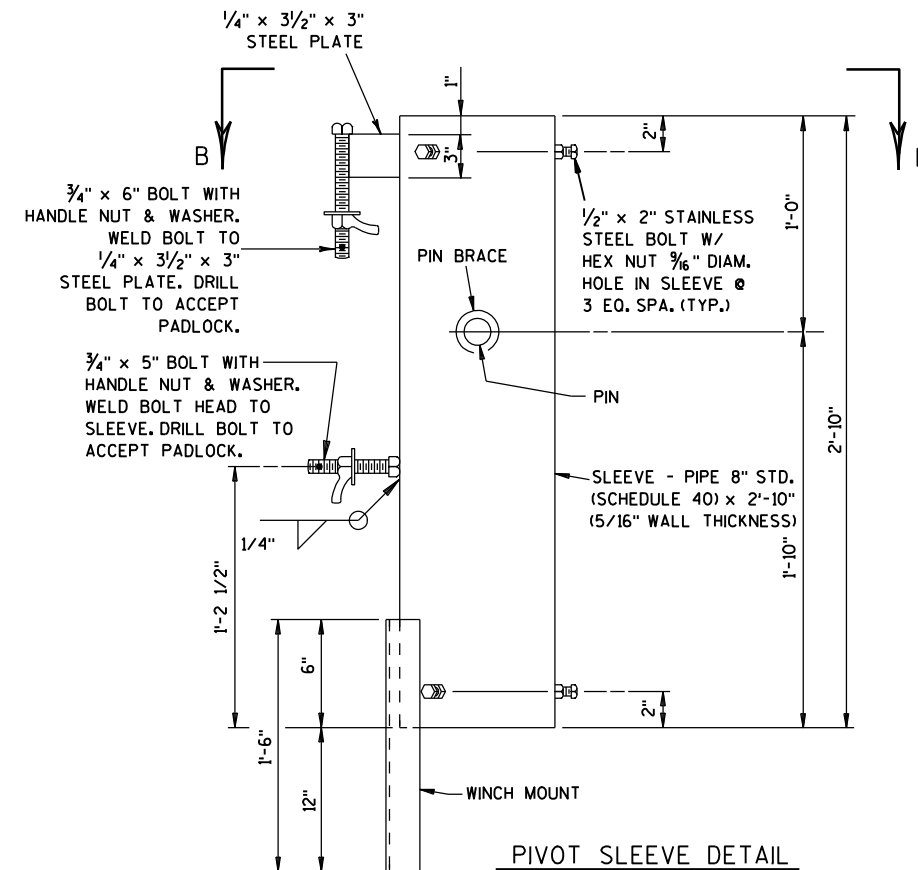

PIVOT SLEEVE DETAIL

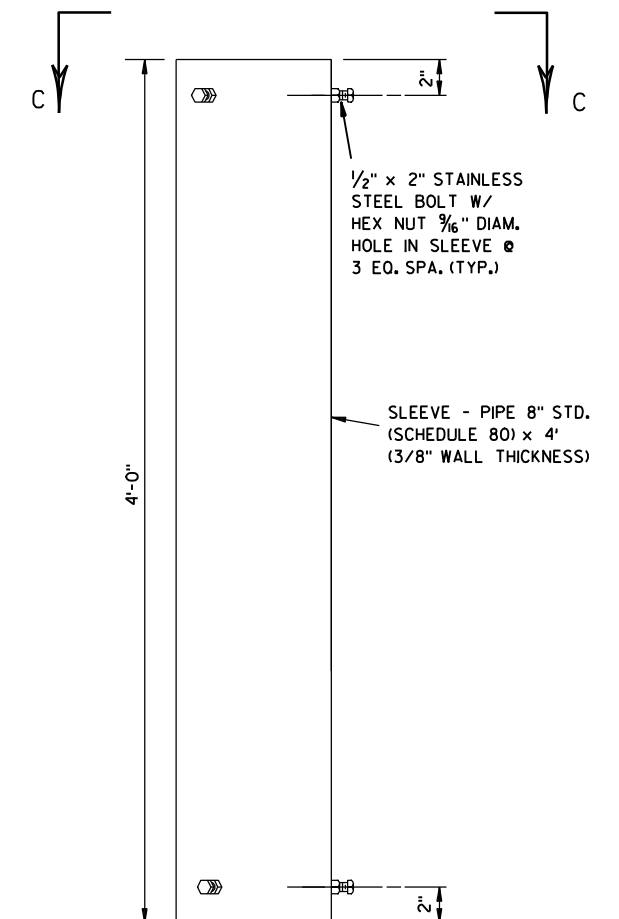

TOP COLLAR

TABLE OF NOMINAL DIMENSIONS AND WEIGHTS

| DIMENSION<br>IN INCHES    |   | CORRUGATED STEEL PIPE |        |        |        |        |        |        |        |        |  |
|---------------------------|---|-----------------------|--------|--------|--------|--------|--------|--------|--------|--------|--|
| PIPE DIAMETER<br>(INSIDE) | A | 12                    | 12     | 12     | 18     | 18     | 18     | 24     | 24     | 24     |  |
| PIPE LENGTH **            | B | 24                    | 30     | 36     | 24     | 30     | 36     | 36     | 42     | 48     |  |
| WALL THICKNESS            | C | 0.064                 | 0.064  | 0.064  | 0.064  | 0.064  | 0.064  | 0.064  | 0.064  | 0.064  |  |
| COVER                     | D | 10 1/4                | 10 1/4 | 10 1/4 | 16 1/4 | 16 1/4 | 16 1/4 | 22 1/4 | 22 1/4 | 22 1/4 |  |
| FRAME                     | E | 14 1/2                | 14 1/2 | 14 1/2 | 20 1/2 | 20 1/2 | 20 1/2 | 26 1/2 | 26 1/2 | 26 1/2 |  |
| FRAME                     | F | 8 1/2                 | 8 1/2  | 8 1/2  | 14 1/2 | 14 1/2 | 14 1/2 | 20 1/2 | 20 1/2 | 20 1/2 |  |
| FRAME                     | G | 11 1/2                | 11 1/2 | 11 1/2 | 17 1/2 | 17 1/2 | 17 1/2 | 23 1/2 | 23 1/2 | 23 1/2 |  |
| WEIGHT IN POUNDS *        |   |                       |        |        |        |        |        |        |        |        |  |
| FRAME AND COVER           |   | 60                    | 60     | 60     | 110    | 110    | 110    | 155    | 155    | 155    |  |

\* THE ACTUAL WEIGHT OF THE MANHOLE FRAME AND COVER MAY VARY WITHIN 5 PERCENT PLUS OR MINUS OF THE WEIGHTS SHOWN.

\*\* NORMALLY USED LENGTHS. THE PROJECT ENGINEER SHALL DETERMINE IF PIPE LENGTHS, OTHER THAN THOSE SPECIFIED, SHALL BE USED, TO A MAXIMUM OF 48" (CONTINUOUS LENGTH, NON-SPLICED). THE ADDITIONAL LENGTH SHALL BE INCIDENTAL TO THE PULL BOX BID PRICE.

## GENERAL NOTES

DETAILS OF CONSTRUCTION, MATERIALS AND WORKMANSHIP NOT SHOWN ON THIS DRAWING SHALL CONFORM TO THE PERTINENT REQUIREMENTS OF THE CONTRACT.

ALL FRAMES AND COVERS SHALL BE HEAVY DUTY TYPE, SUITABLE FOR VEHICULAR TRAFFIC LOADS.

PULL BOXES LOCATED IN THE ROADWAYS SHALL HAVE LOCKING COVERS.

ENTRANCE HOLES INTO PULL BOXES SHALL BE CUT WITH A CIRCULAR HOLE SAW OR HYDRAULIC CONDUIT PUNCH. HOLE SIZE SHALL BE THE OUTSIDE DIAMETER OF THE CONDUIT THAT IS TO FIT IN THE OPENING PLUS NO MORE THAN 1/4".

THE CONTRACTOR SHALL NOT INSTALL WIRE IN ANY PULL BOX UNTIL ITS INSTALLATION HAS BEEN INSPECTED AND ACCEPTED BY THE ENGINEER.

GROUNDING LUGS (MECHANICAL CONNECTORS) SHALL BE U.L. LISTED AND APPROVED FOR USE WITH COPPER WIRE. THE MECHANICAL CONNECTION (INSIDE AND OUTSIDE) TO THE PULL BOX, SHALL BE TOTALLY AND PERMANENTLY SEALED WITH A SILICONE OR RUBBERIZED CAULKING COMPOUND AS APPROVED BY THE ENGINEER.


GROUNDING LUGS ARE NOT REQUIRED IN PULL BOXES WHEN VOLTAGES OF LESS THAN 50 VOLTS AC ARE THE ONLY VOLTAGES ENCOUNTERED IN THE BOXES.

ALL METALLIC CONDUIT IN WHICH WIRE AND/OR CABLE IS TO BE INSTALLED, SHALL BE BUSHED BEFORE INSTALLATION OF THE WIRE AND/OR CABLE.



S.D.D. 9B2, "CONDUIT", APPLIES TO THIS DRAWING.

WHEN PULL BOXES ARE INSTALLED FOR FUTURE USE, DO NOT INSTALL THE EQUIPMENT GROUNDING LUG. THE EQUIPMENT GROUNDING LUG, THE EQUIPMENT GROUNDING ELECTRODE AND THE EQUIPMENT GROUNDING CONDUCTOR SHALL BE REQUIRED AND INSTALLED UNDER A FUTURE WIRING CONTRACT.

IF PULL BOX EQUIPMENT GROUNDING IS REQUIRED USING AN EQUIPMENT GROUNDING ELECTRODE IN EACH PULL BOX, THE EQUIPMENT GROUNDING ELECTRODE SHALL BE 5/8" X 8'-0", COPPERCLAD AND BE EXOTHERMICALLY WELDED TO A #4 AWG, COPPER, STRANDED WIRE (BARE OR GREEN INSULATED). THE #4 AWG WIRE SHALL BE 4 FEET IN LENGTH, NEATLY COILED, TAPED AND AVAILABLE FOR USE WHEN REQUIRED.

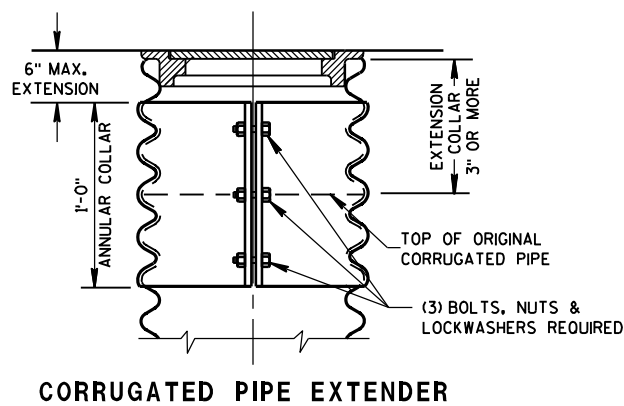


CORRUGATED PIPE EXTENDER

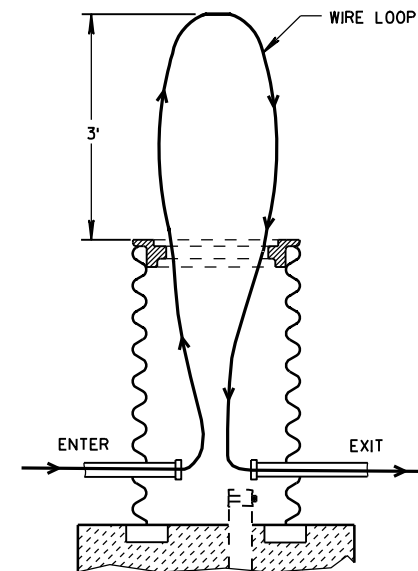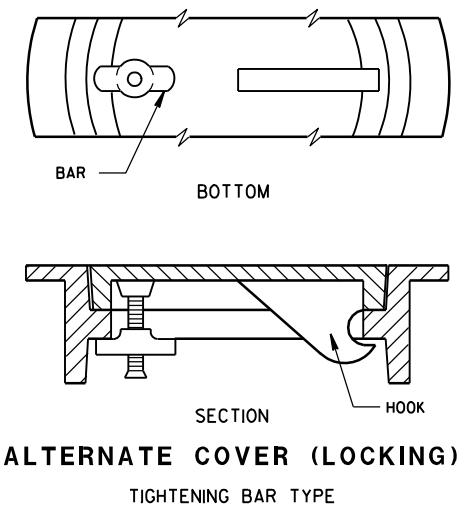MEASUREMENT DETAIL FOR  
WIRE/CABLE IN THE PULL BOX


ALTERNATE COVER (LOCKING)

TIGHTENING BAR TYPE

WHEN A PULL BOX IS INSTALLED IN CRUSHED AGGREGATE SHOULDERS, PLACE IT 2-3 INCHES BELOW GRADE AND COVER IT WITH 2-3 INCHES OF CRUSHED AGGREGATE

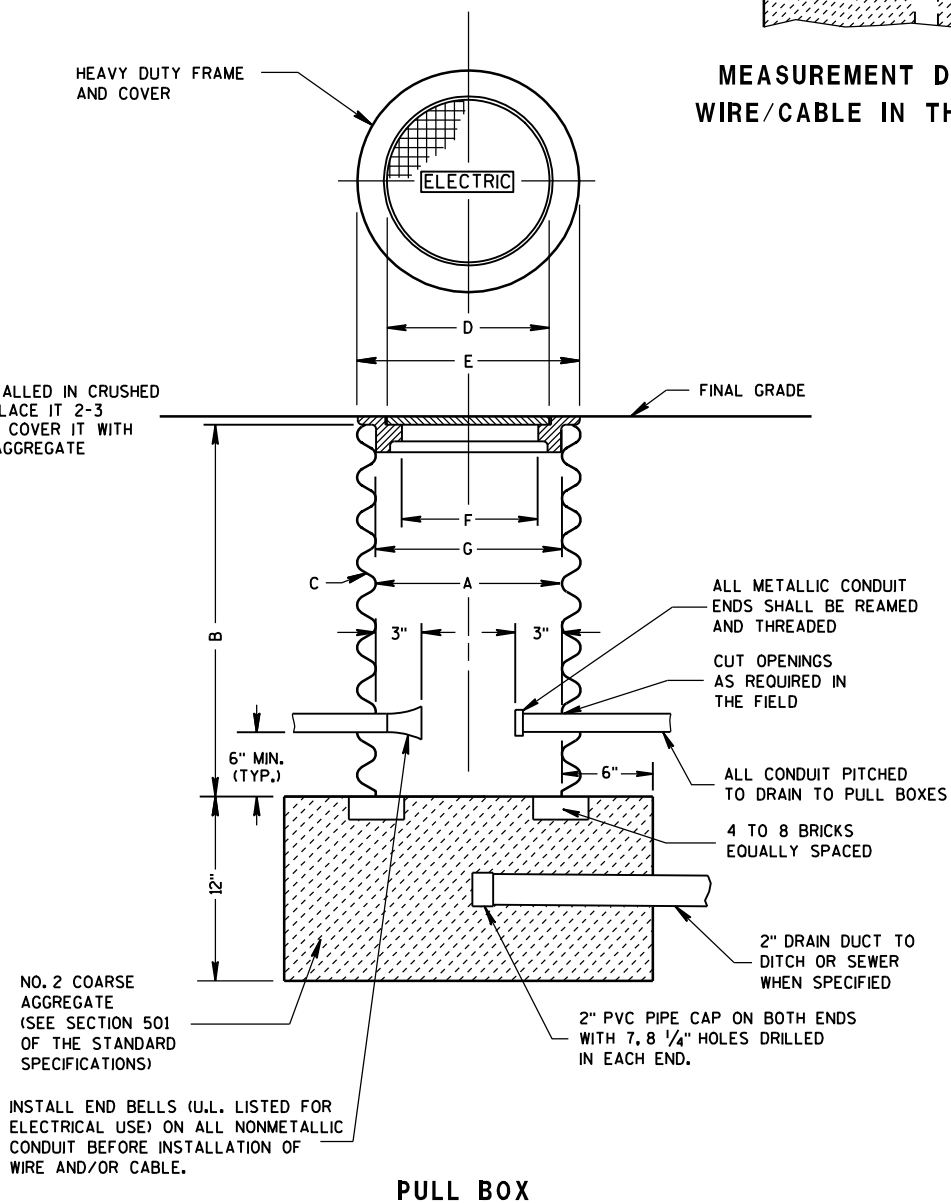


PULL BOX

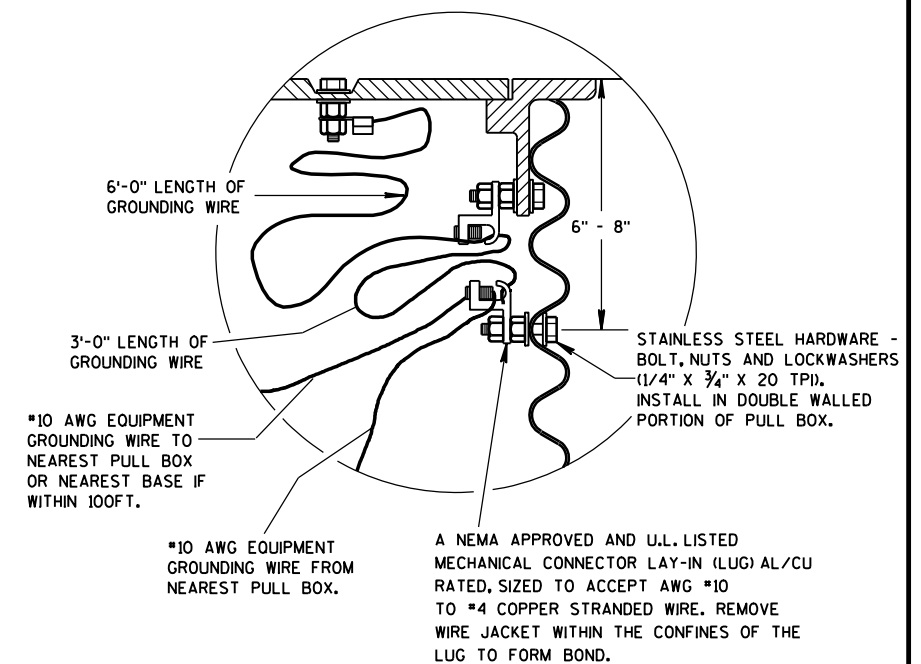
EQUIPMENT GROUNDING LUGS AND  
LOCATION IN STEEL PULL BOXES

LEGEND

- EXISTING ITS CONTROL CABINET
- EXISTING METER PEDESTAL
- PROPOSED NONMETALLIC CONDUIT 2", UNLESS OTHERWISE NOTED
- EXISTING NONMETALLIC CONDUIT
- PROPOSED PULL BOX, 24" X 36"
- PROPOSED PULL BOX, 24" X 42"
- EXISTING PULL BOX
- RAMP CLOSURE GATE

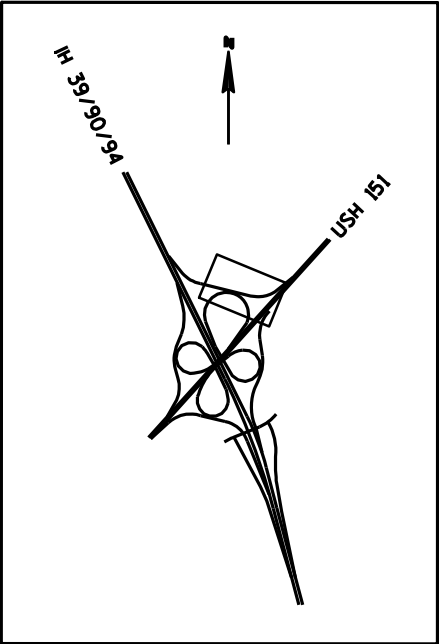



(CONTINUED ON NEXT PAGE)

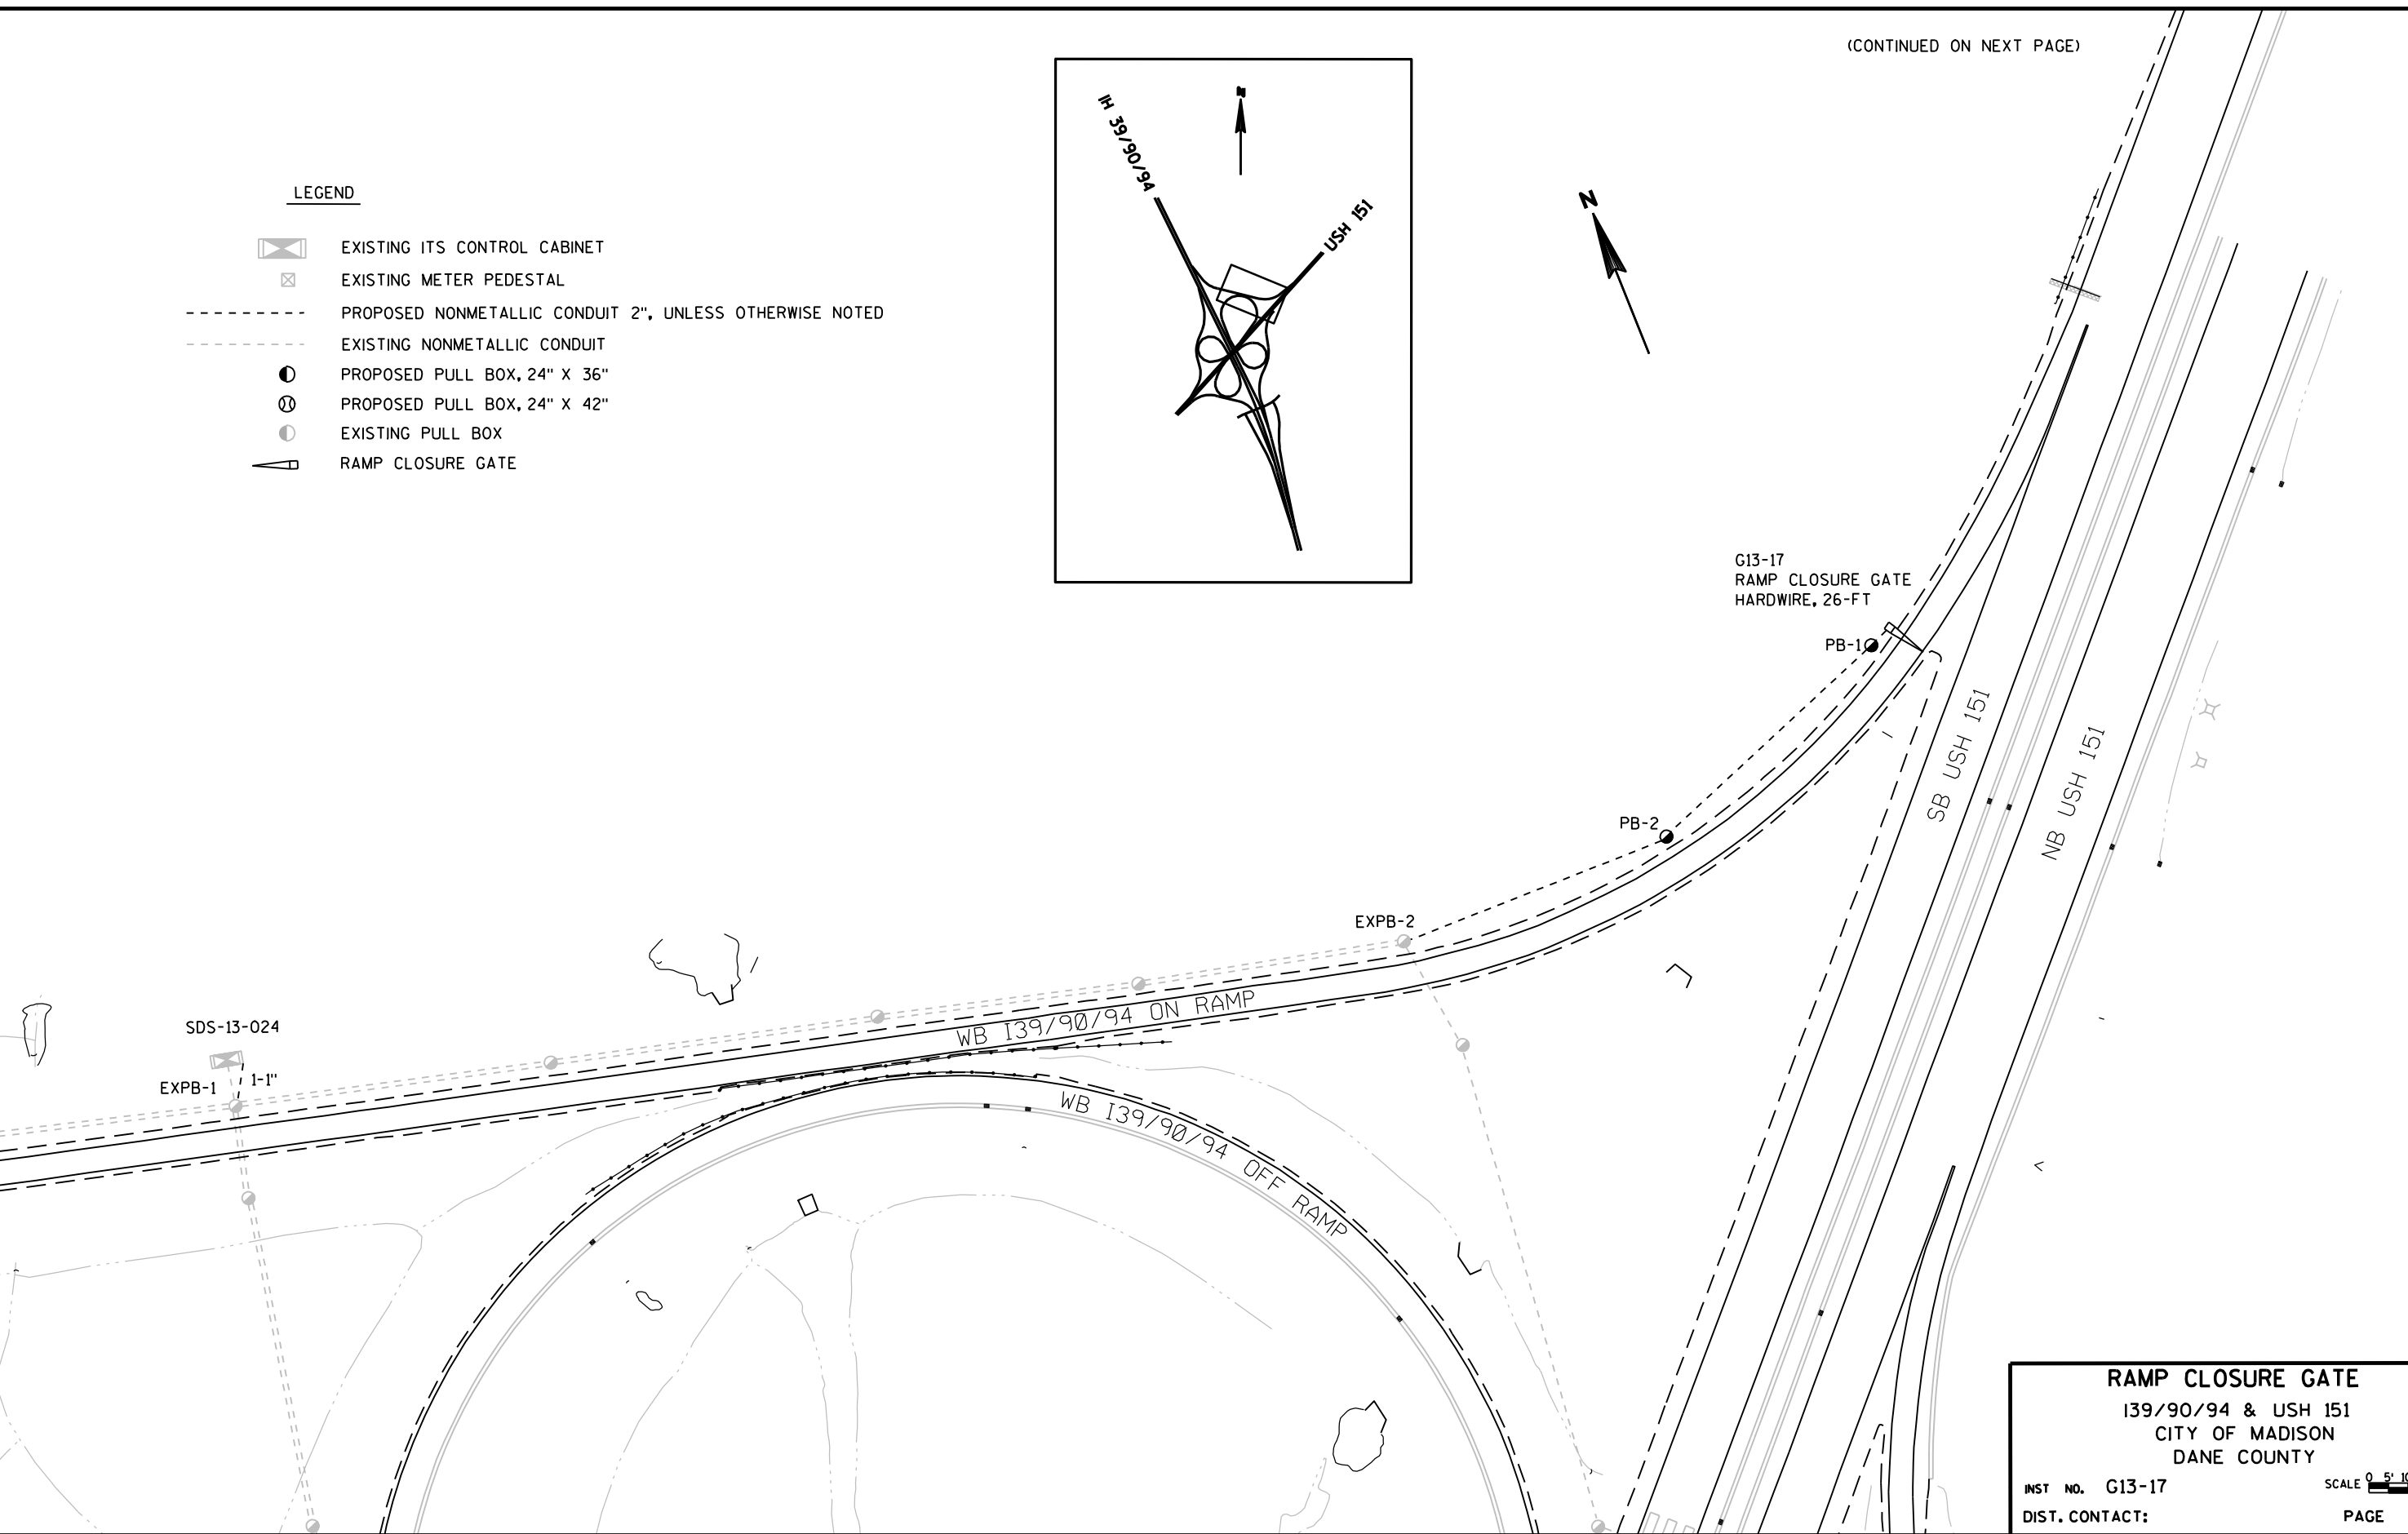

**RAMP CLOSURE GATE**  
I39/90/94 & USH 151  
CITY OF MADISON  
DANE COUNTY

INST NO. G13-17  
DIST. CONTACT:

SCALE 0 5' 10' 20'  
PAGE 30 OF 42

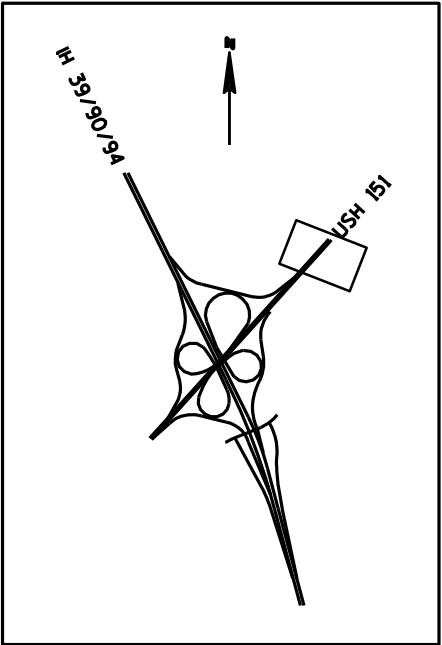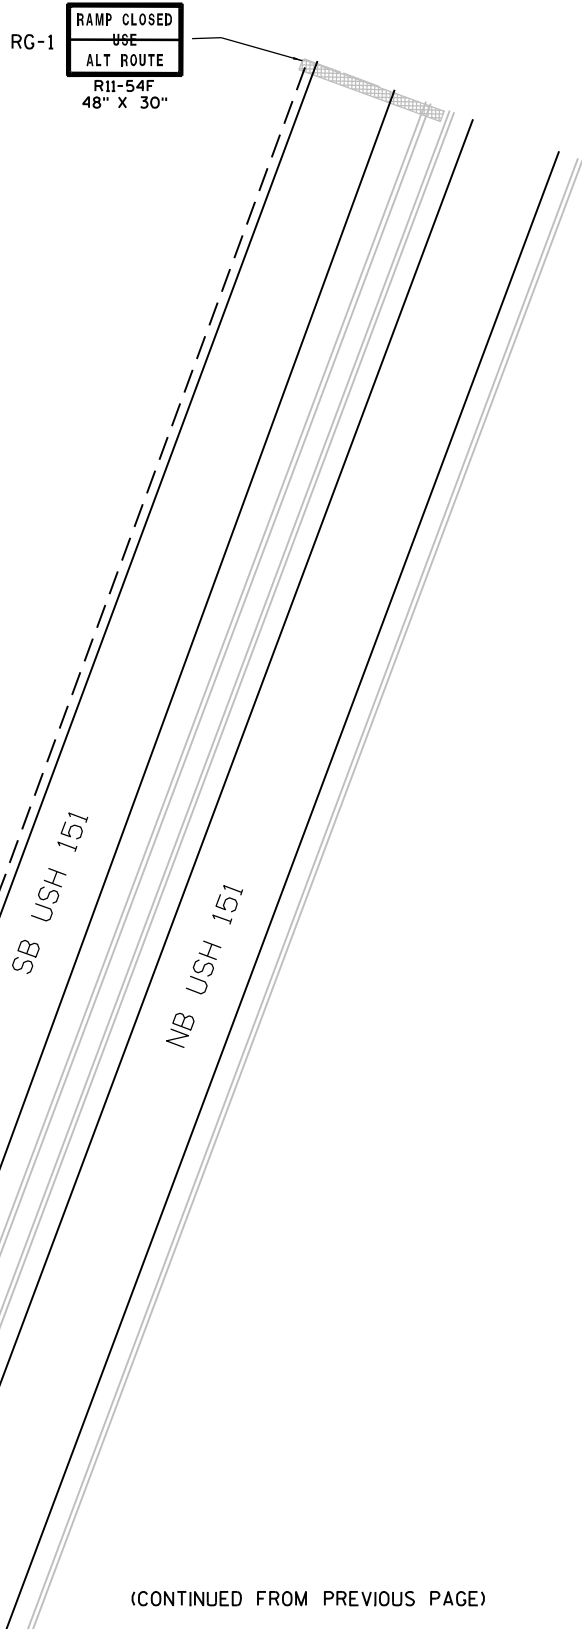


**RAMP CLOSURE GATE**  
I39/90/94 & USH 151  
CITY OF MADISON  
DANE COUNTY

INST NO. G13-17  
DIST. CONTACT:

SCALE 0 5' 10' 20'  
PAGE 31 OF 42

(CONTINUED FROM PREVIOUS PAGE)



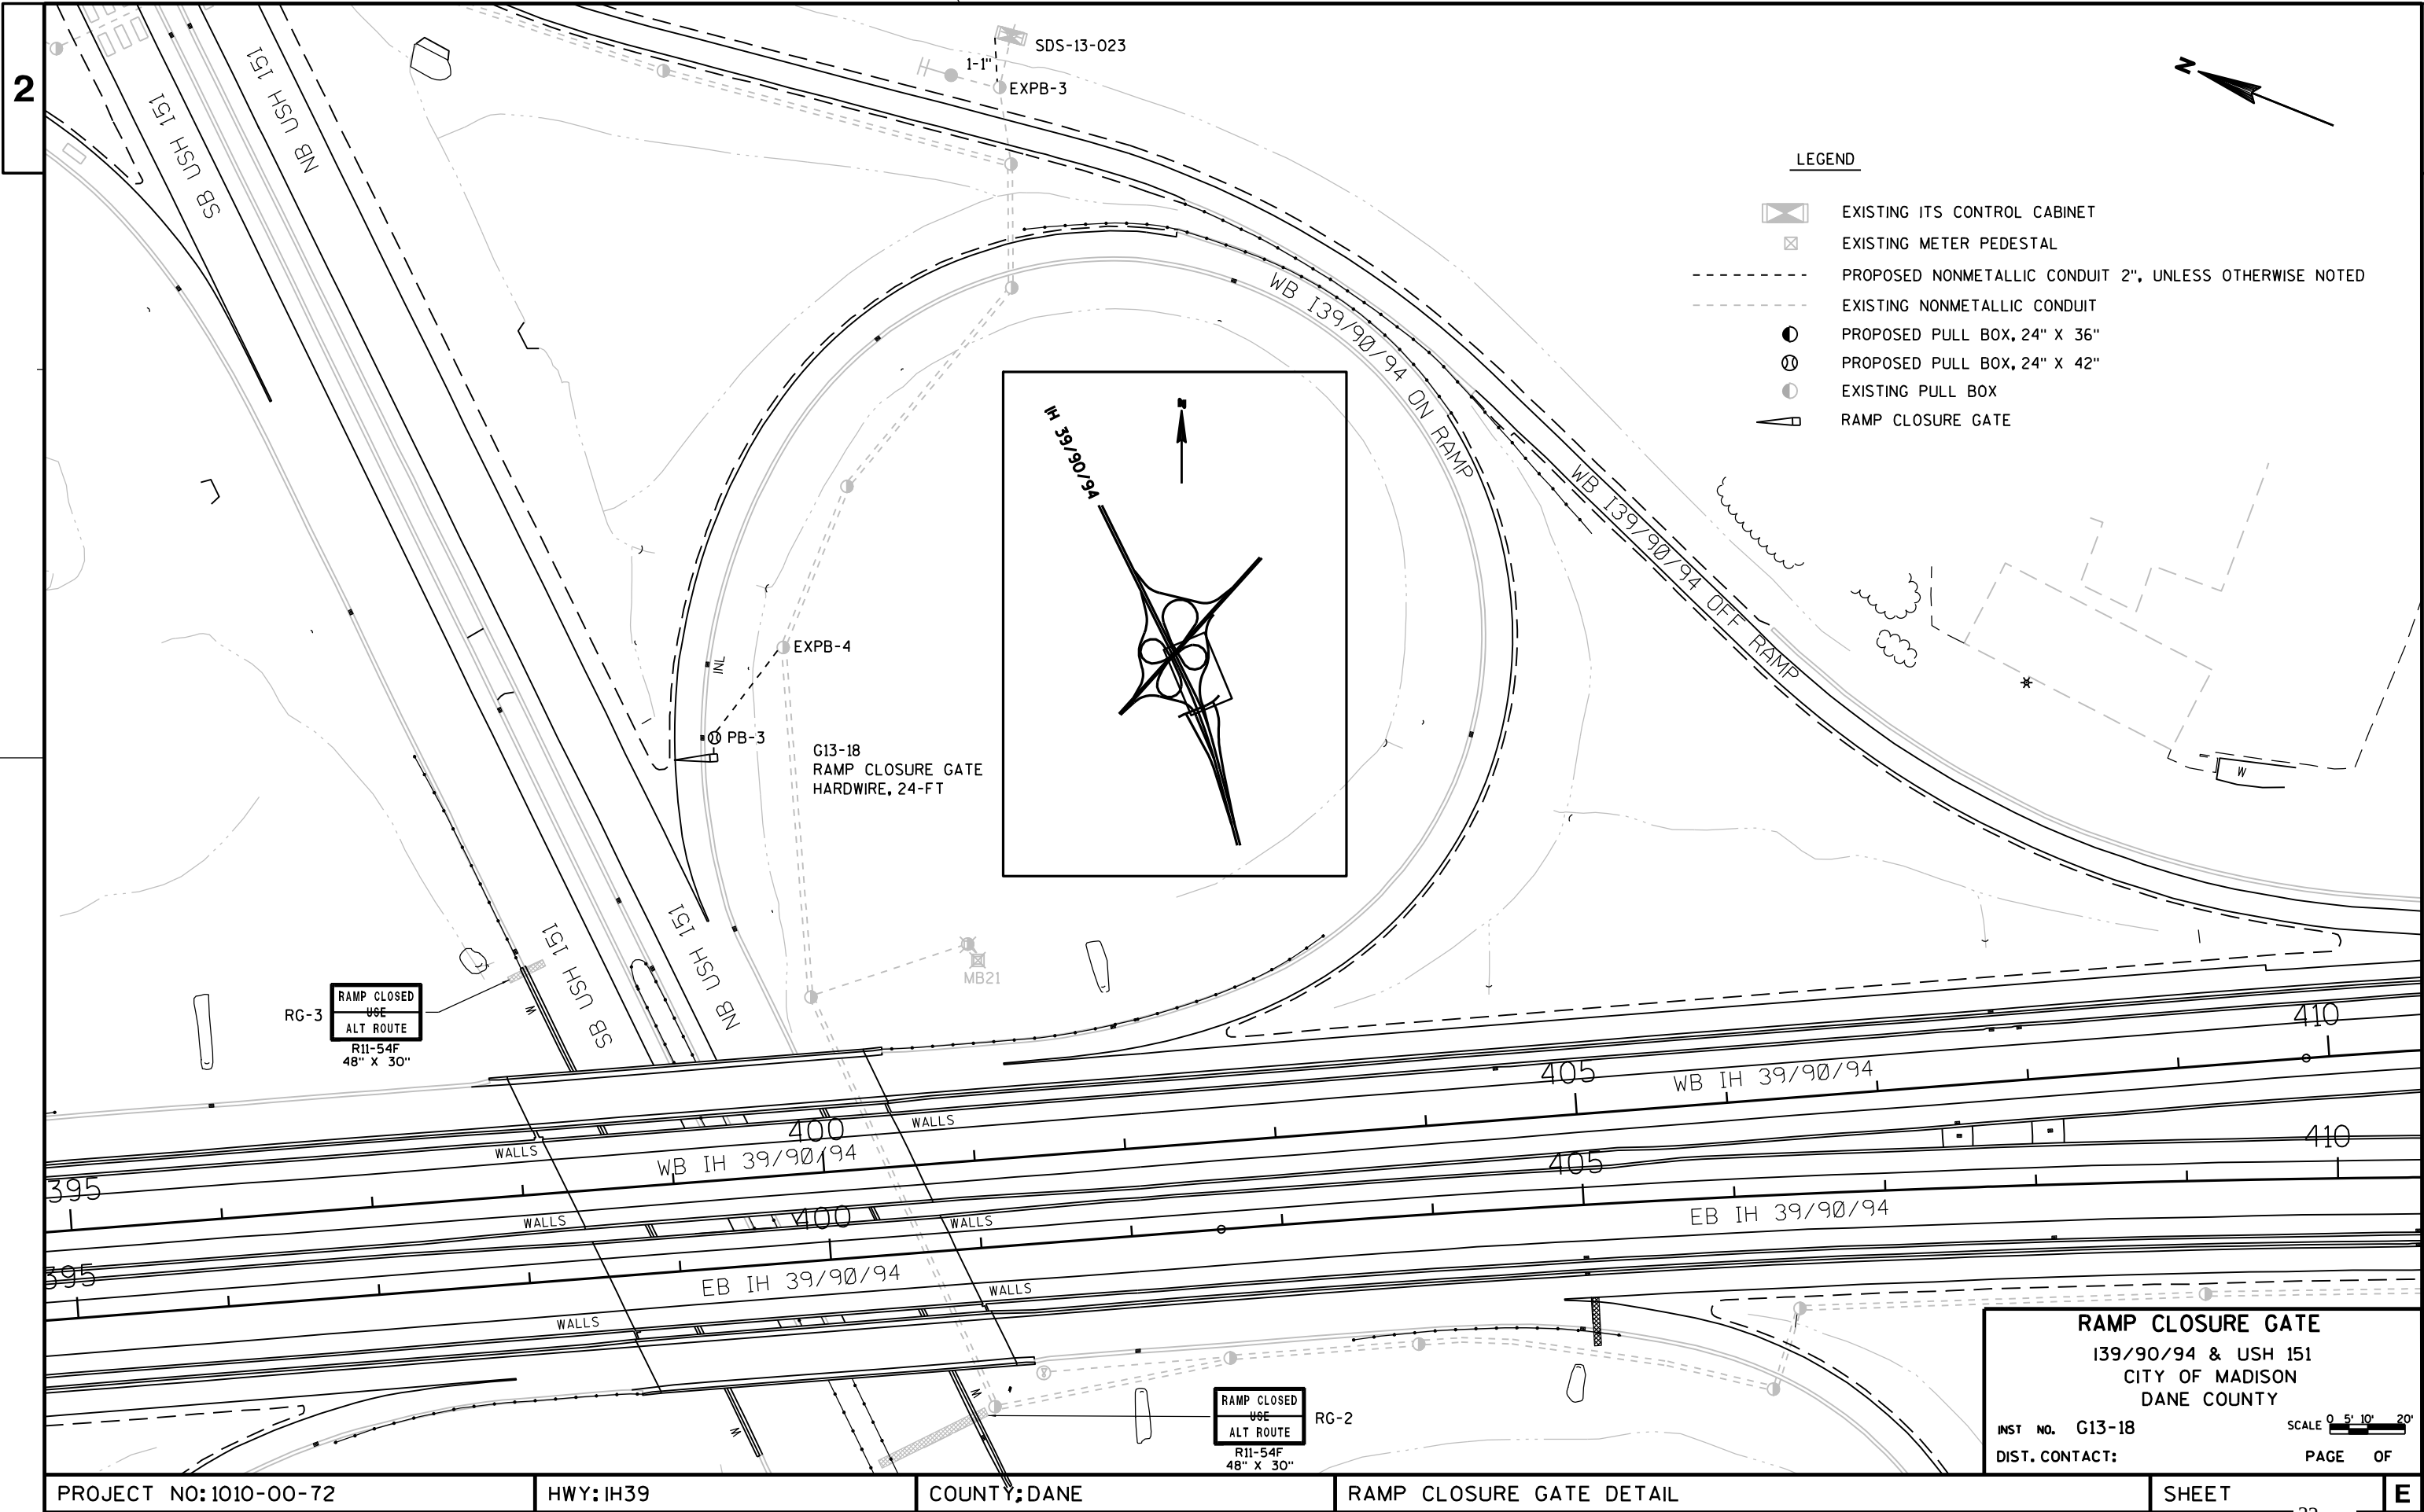

PROJECT NO: 1010-00-72

HWY: IH39

COUNTY: DANE

RAMP CLOSURE GATE DETAIL

SHEET

32

E

FILE NAME : r:\Support\CADD\Projects\dl\_10100072\021001\_cd.dgn


PLOT DATE : 25-APR-2012 09:49

PLOT BY : DOTJ3J

PLOT NAME :

PLOT SCALE : 200.000000:1.000000

WISDOT/CADD SHEET 42

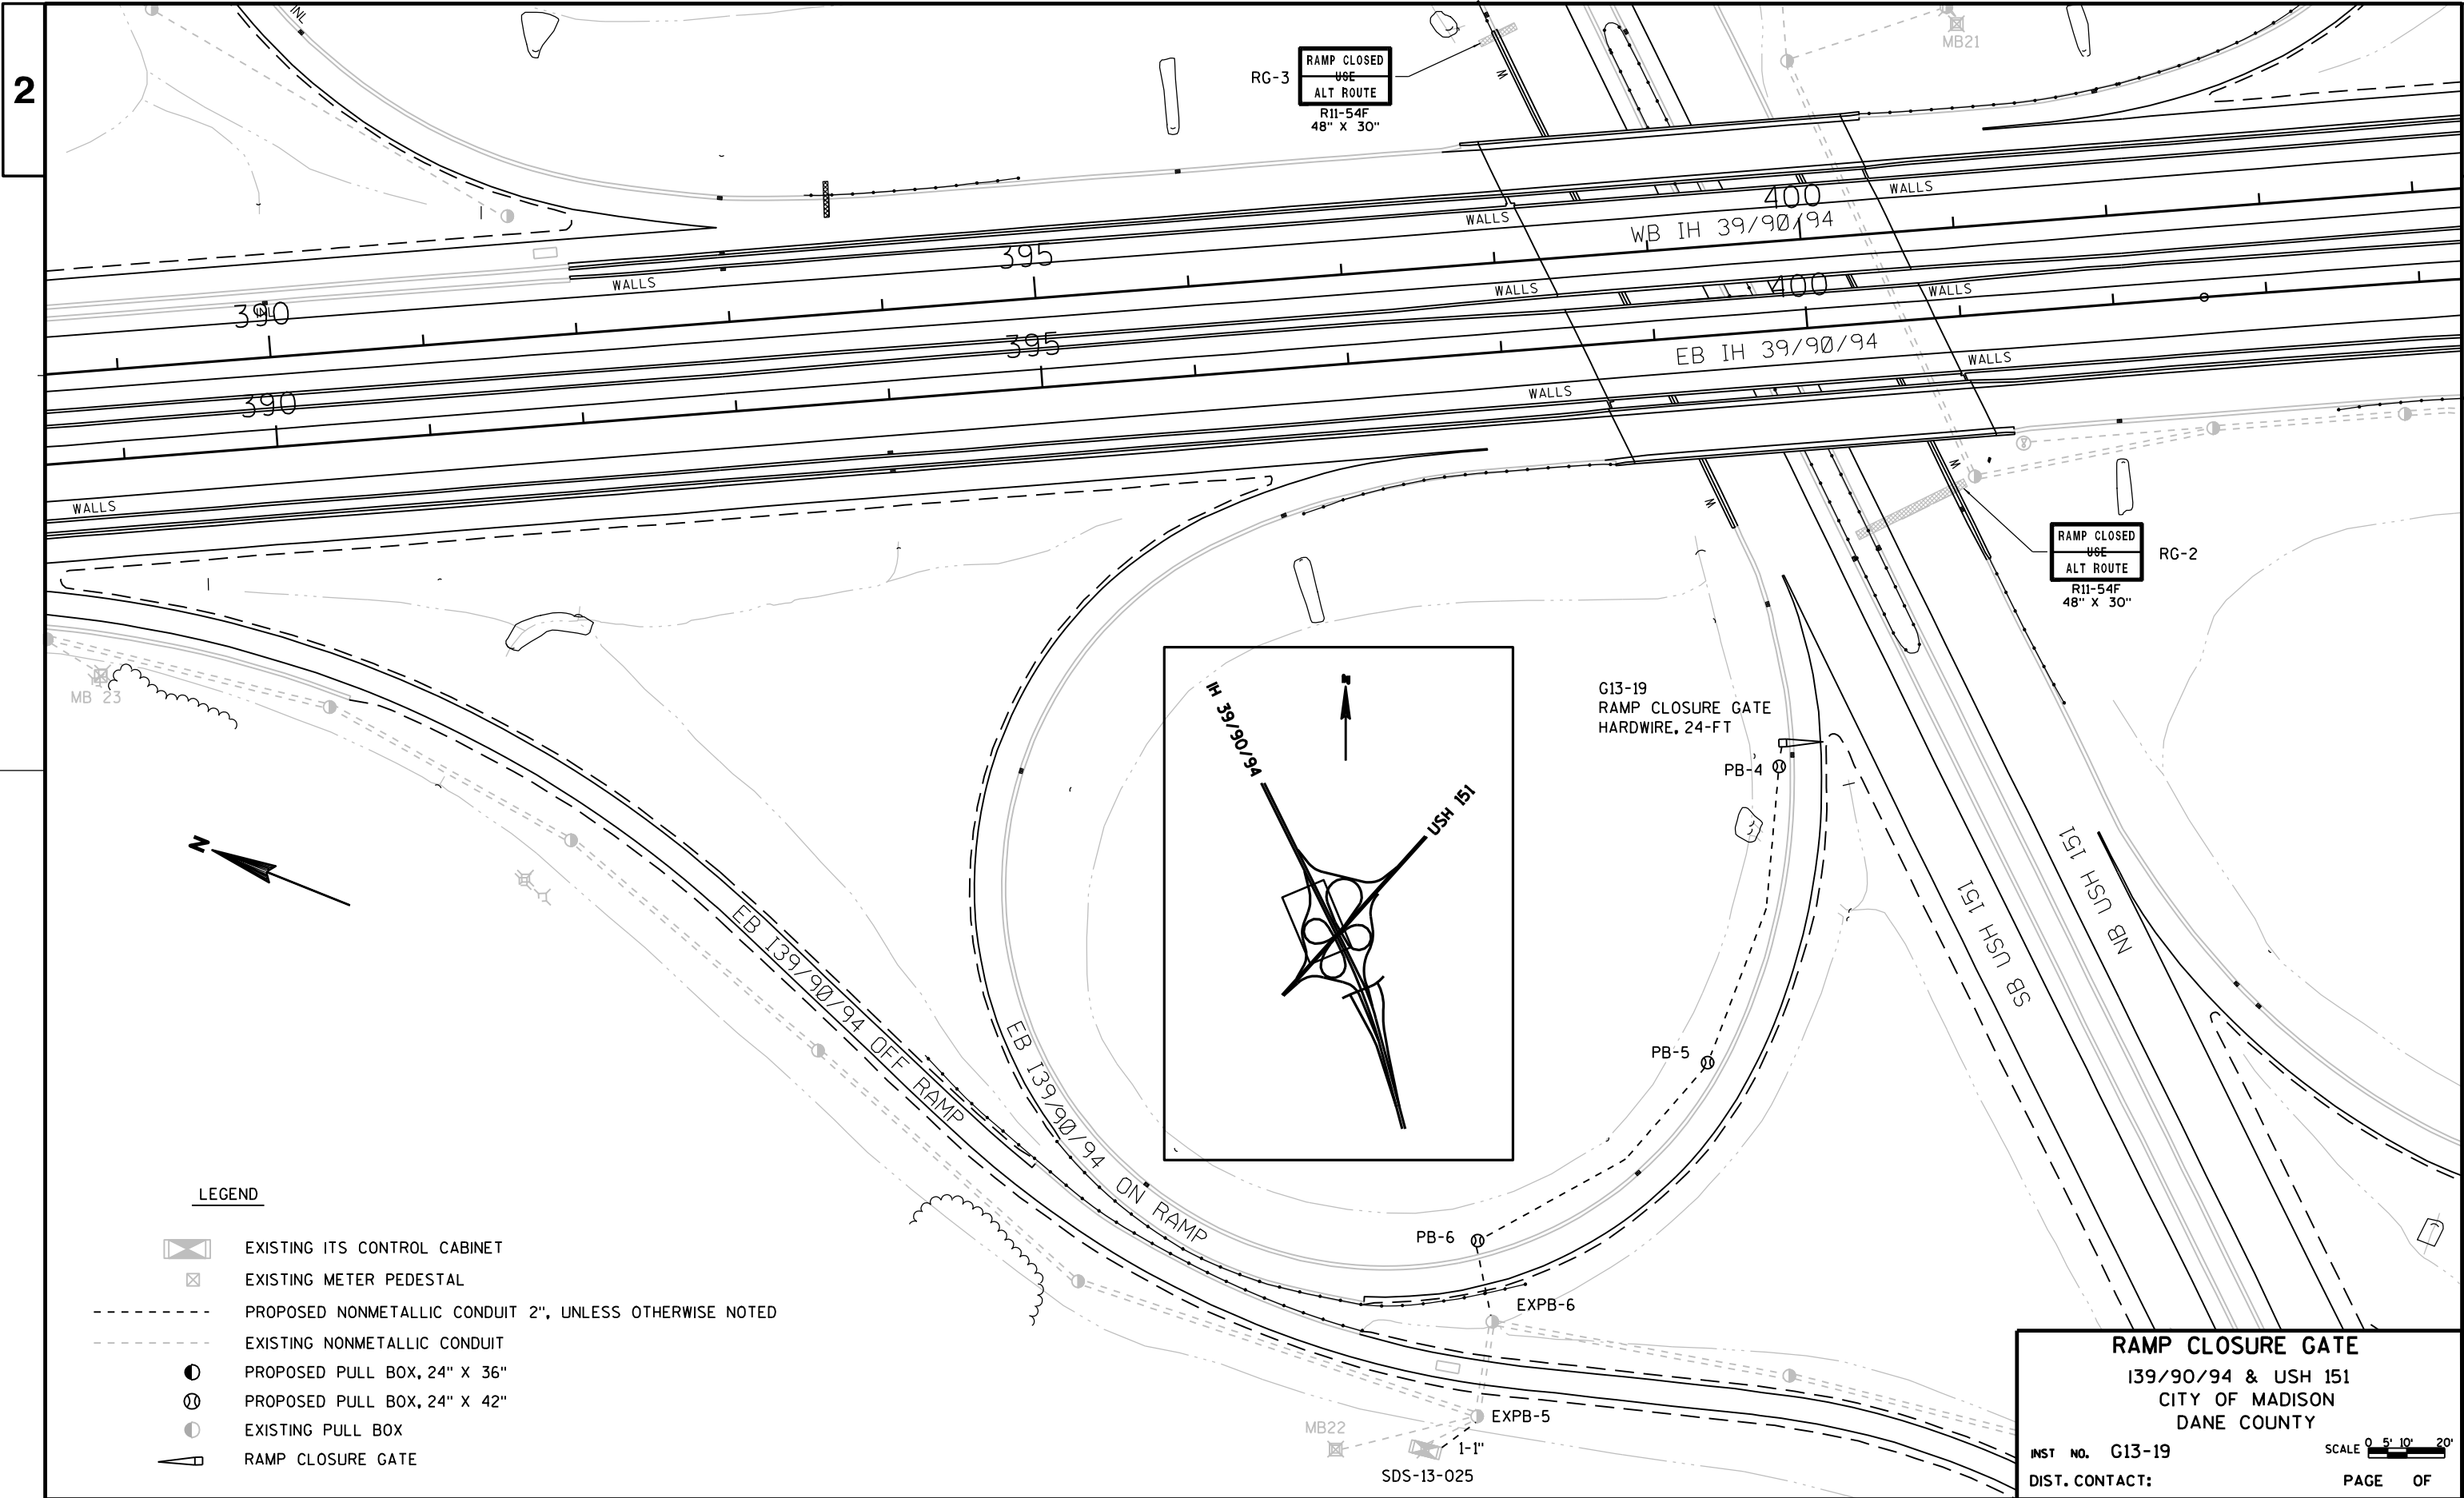

LEGEND

- EXISTING ITS CONTROL CABINET
- EXISTING METER PEDESTAL
- 
- EXISTING NONMETALLIC CONDUIT
- 
- 
- EXISTING PULL BOX
- RAMP CLOSURE GATE

RAMP CLOSURE GATE  
139/90/94 & USH 151  
CITY OF MADISON  
DANE COUNTY

INST NO. G13-19  
DIST. CONTACT:

SCALE 0 5' 10' 20'  
PAGE OF

PROJECT NO:1010-00-72

HWY: IH39



COUNTY: DANE

RAMP CLOSURE GATE DETAIL

SHEET

E



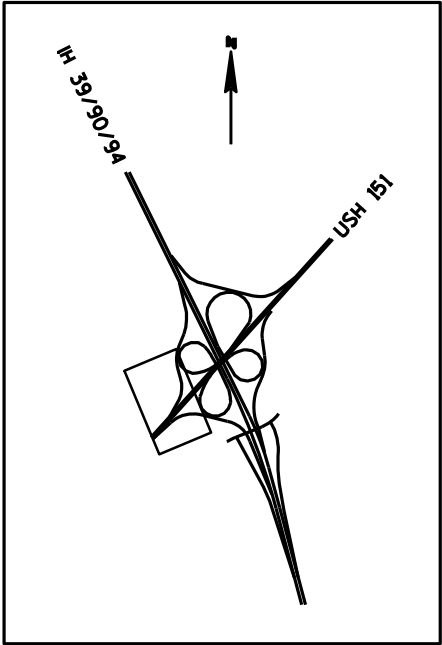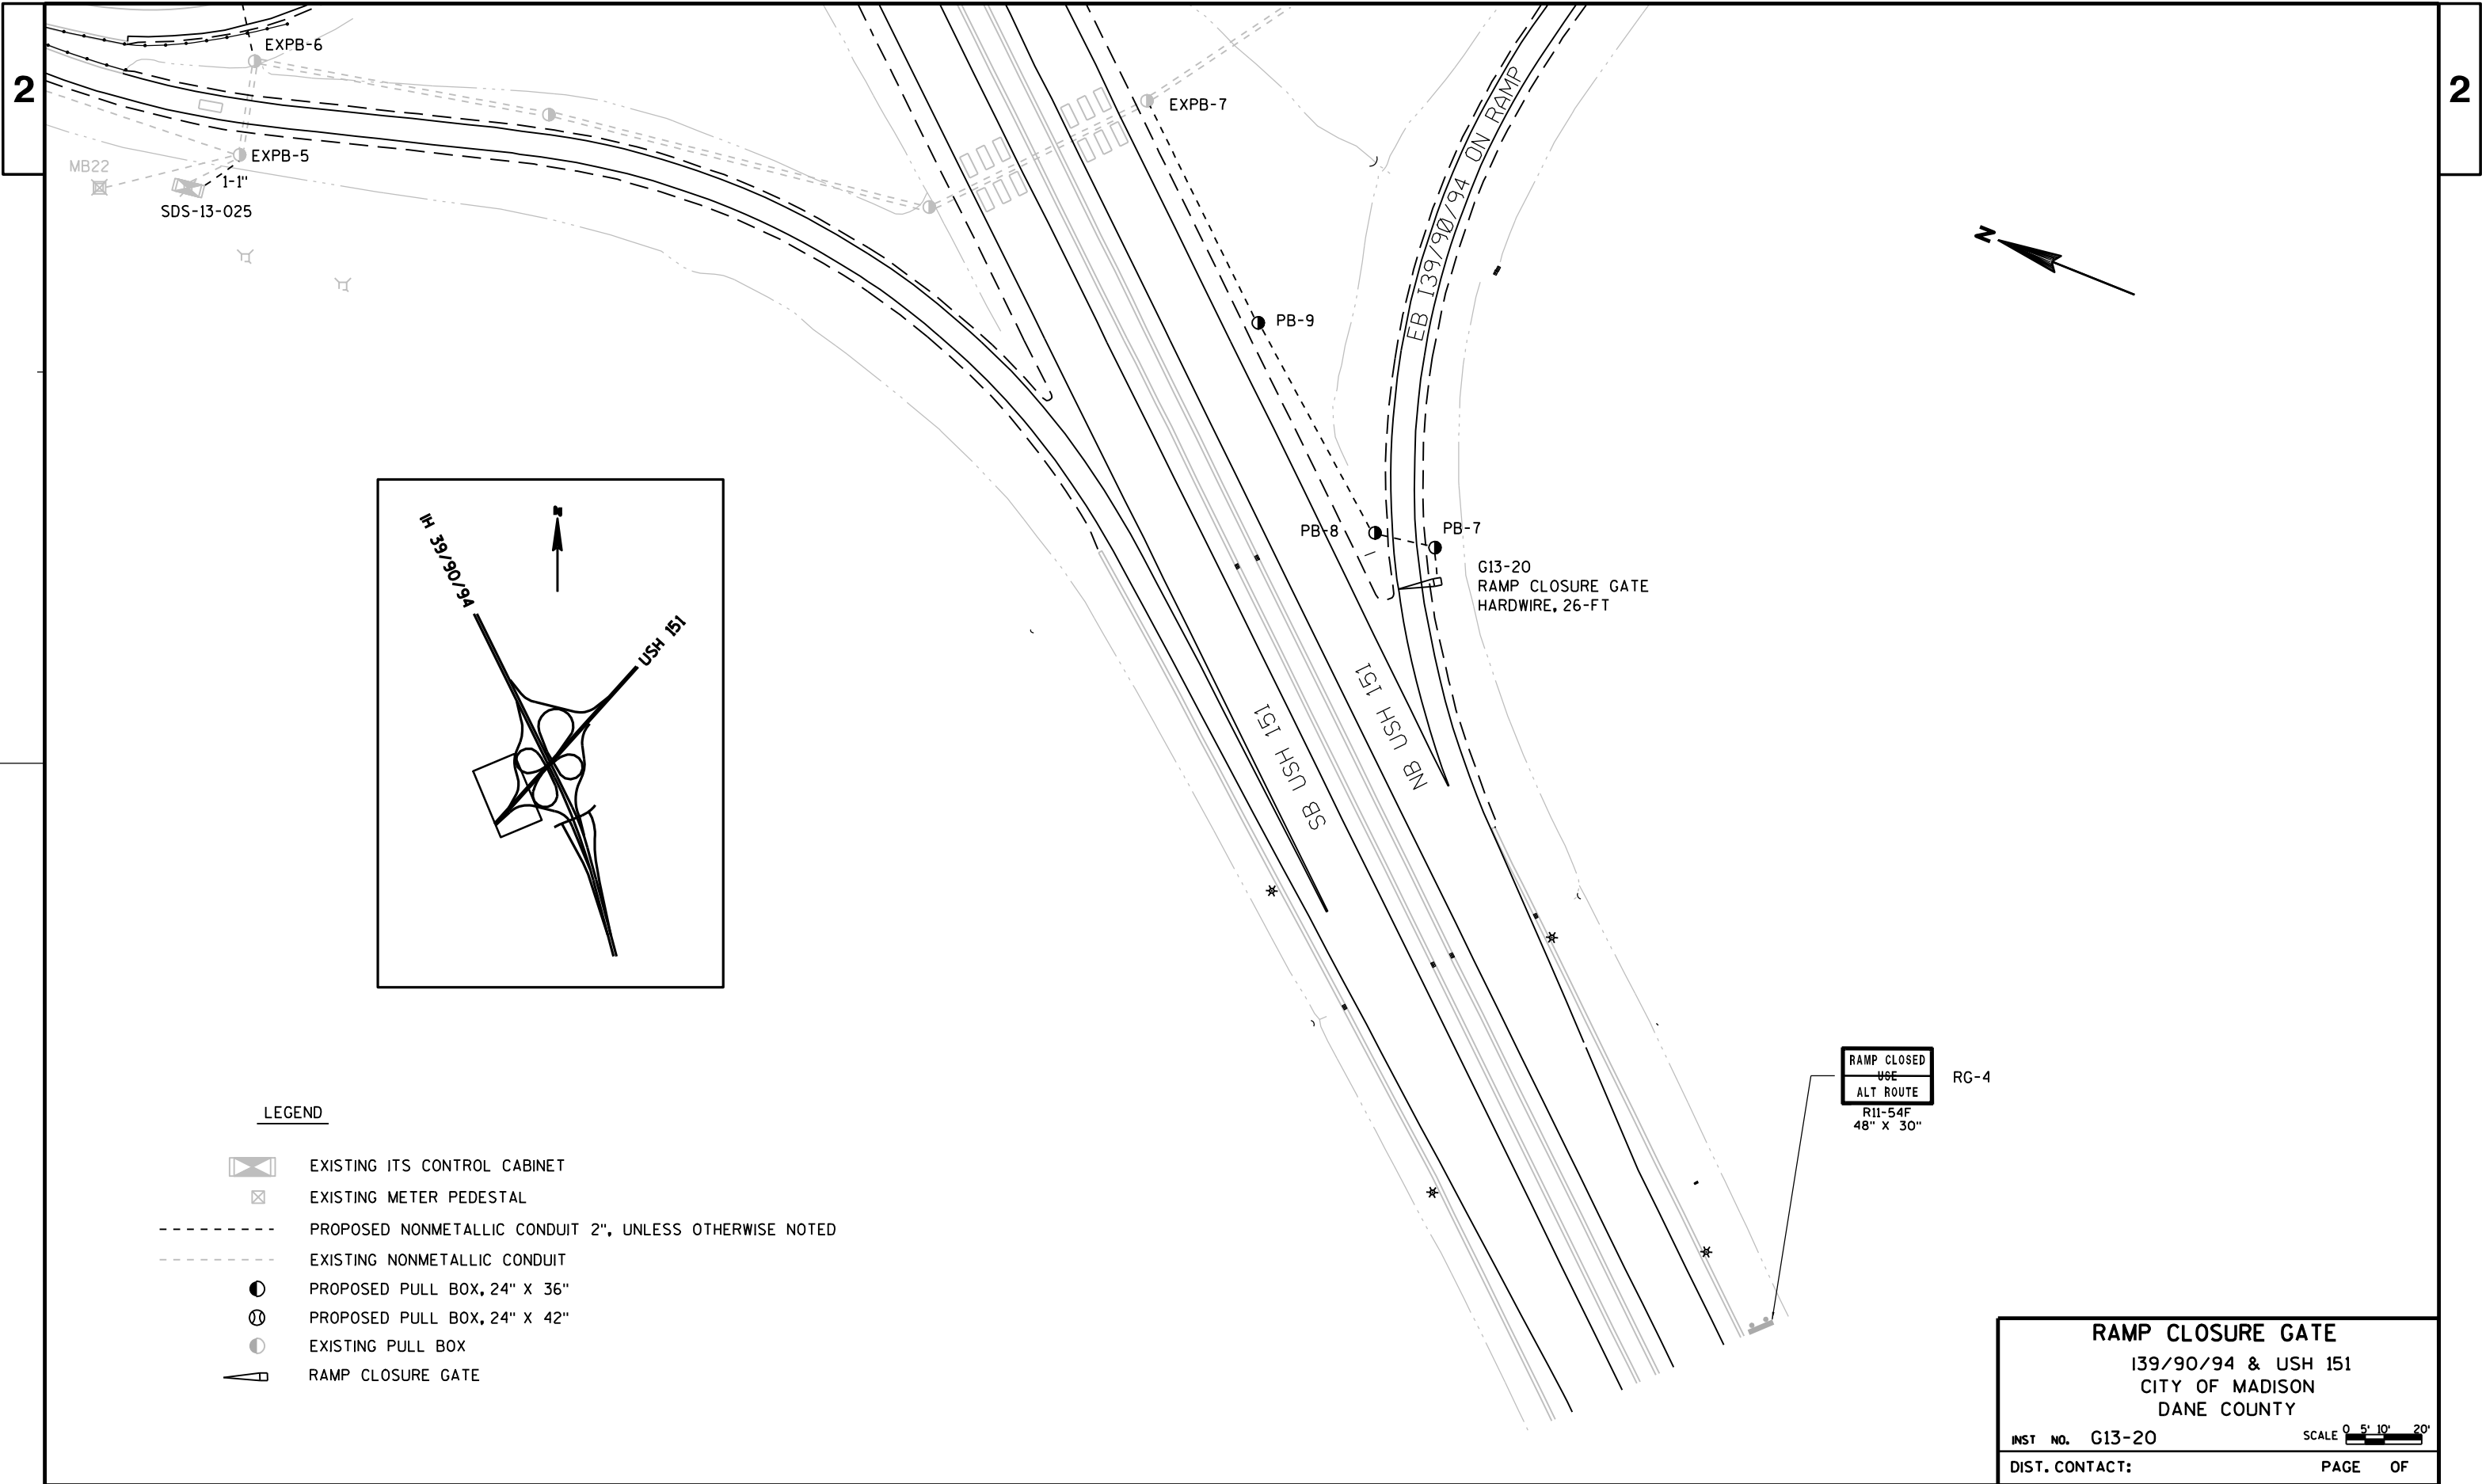

LEGEND

- EXISTING ITS CONTROL CABINET
- EXISTING METER PEDESTAL
- PROPOSED NONMETALLIC CONDUIT 2", UNLESS OTHERWISE NOTED
- EXISTING NONMETALLIC CONDUIT
- PROPOSED PULL BOX, 24" X 36"
- PROPOSED PULL BOX, 24" X 42"
- EXISTING PULL BOX
- RAMP CLOSURE GATE

RAMP CLOSED  
USE  
ALT ROUTE  
R11-54F  
48" X 30"

RG-4

RAMP CLOSURE GATE  
I39/90/94 & USH 151  
CITY OF MADISON  
DANE COUNTY

INST NO. G13-20

SCALE 0' 5' 10' 20'

DIST. CONTACT:

PAGE OF

PROJECT NO:1010-00-72


HWY: IH39

COUNTY: DANE

RAMP CLOSURE GATE DETAIL

SHEET

E

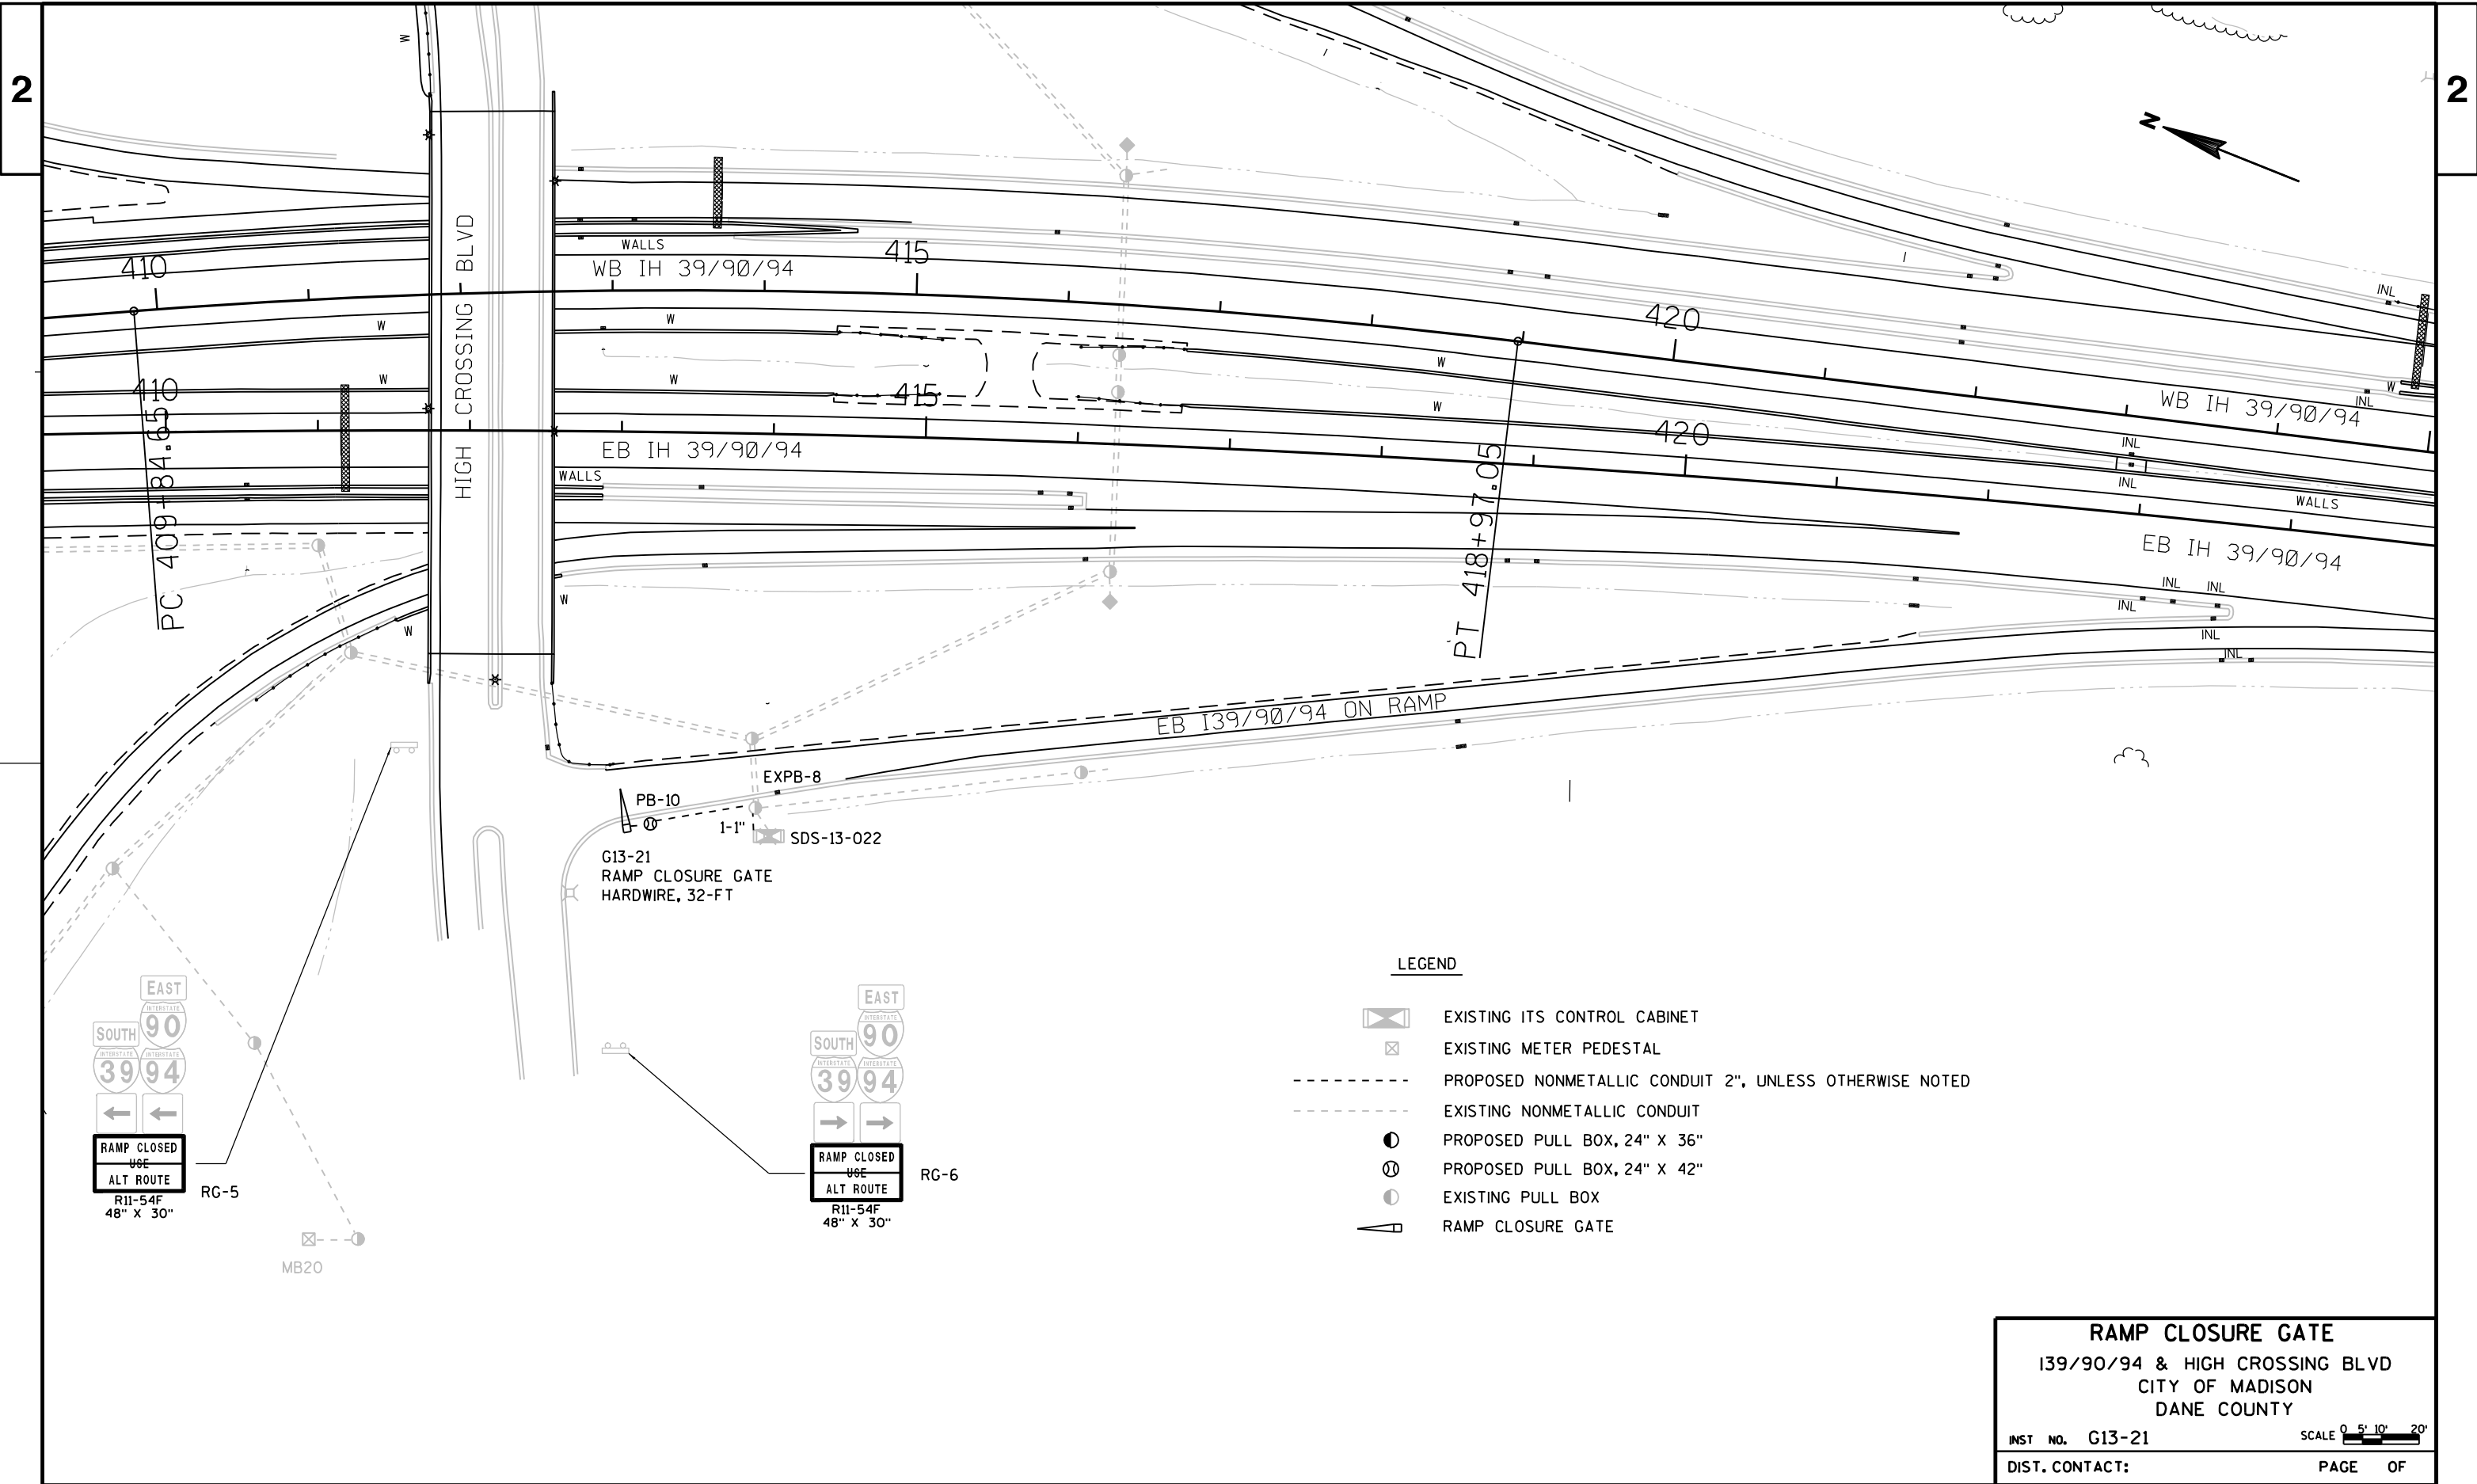

RAMP CLOSURE GATE

I39/90/94 & HIGH CROSSING BLVD

CITY OF MADISON

DANE COUNTY

INST NO. G13-21



DIST. CONTACT:

SCALE 0 5' 10' 20'

PAGE 35 OF 42

2


2 |

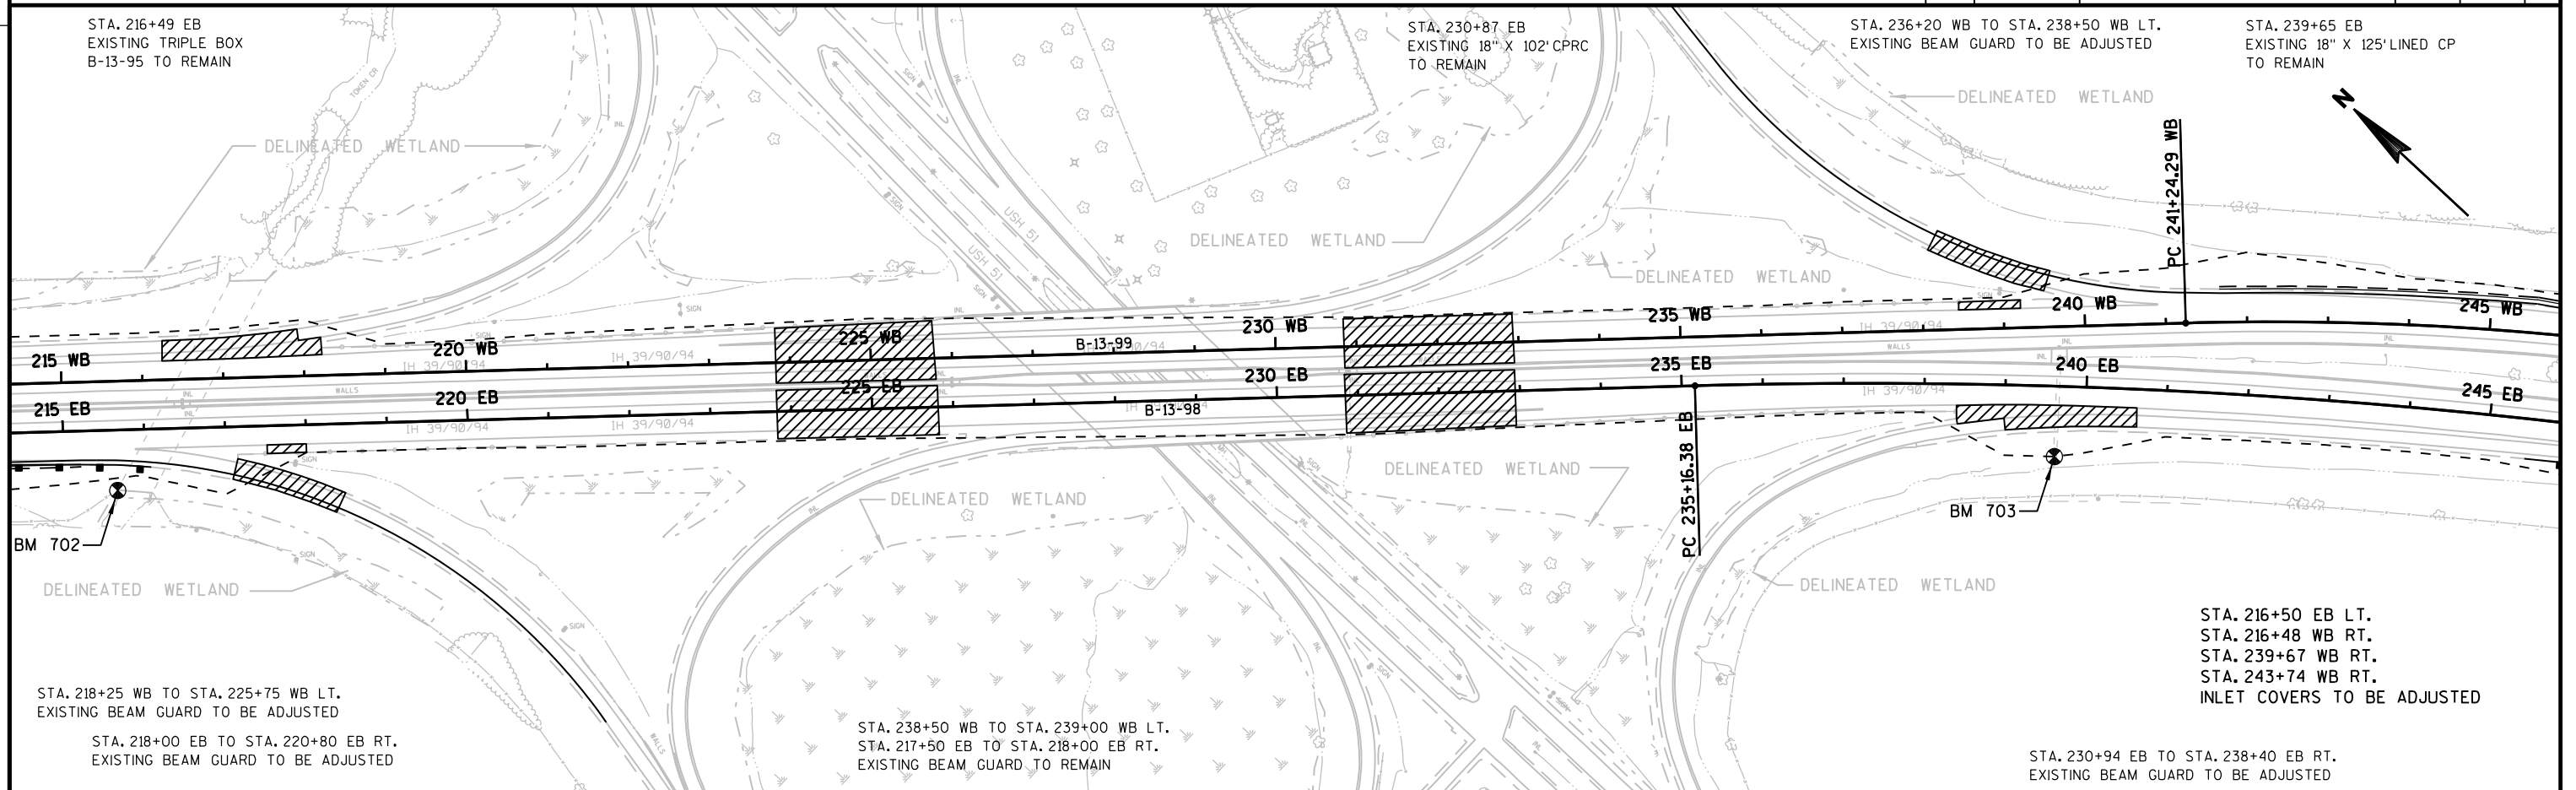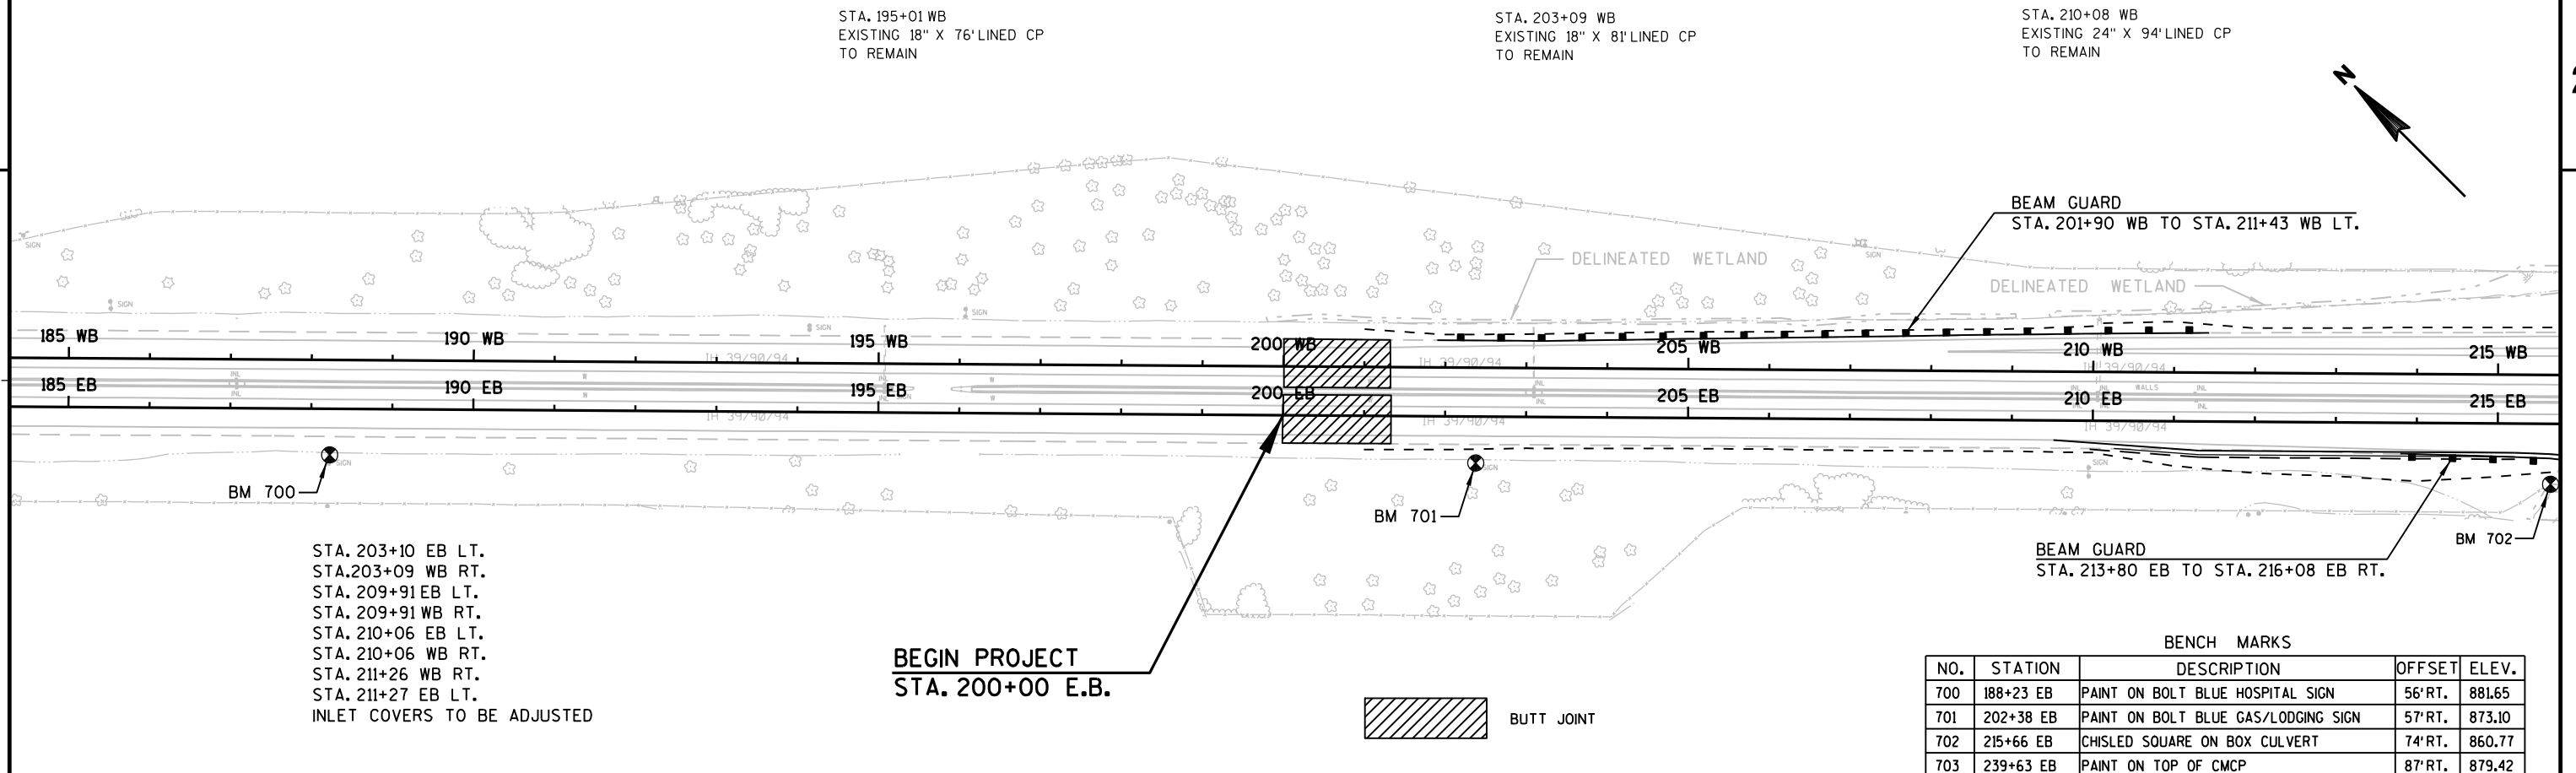

|                       |           |             |              |       |   |
|-----------------------|-----------|-------------|--------------|-------|---|
| PROJECT NO:1010-00-72 | HWY:IH 39 | COUNTY:DANE | PLAN DETAILS | SHEET | E |
|-----------------------|-----------|-------------|--------------|-------|---|

2

2

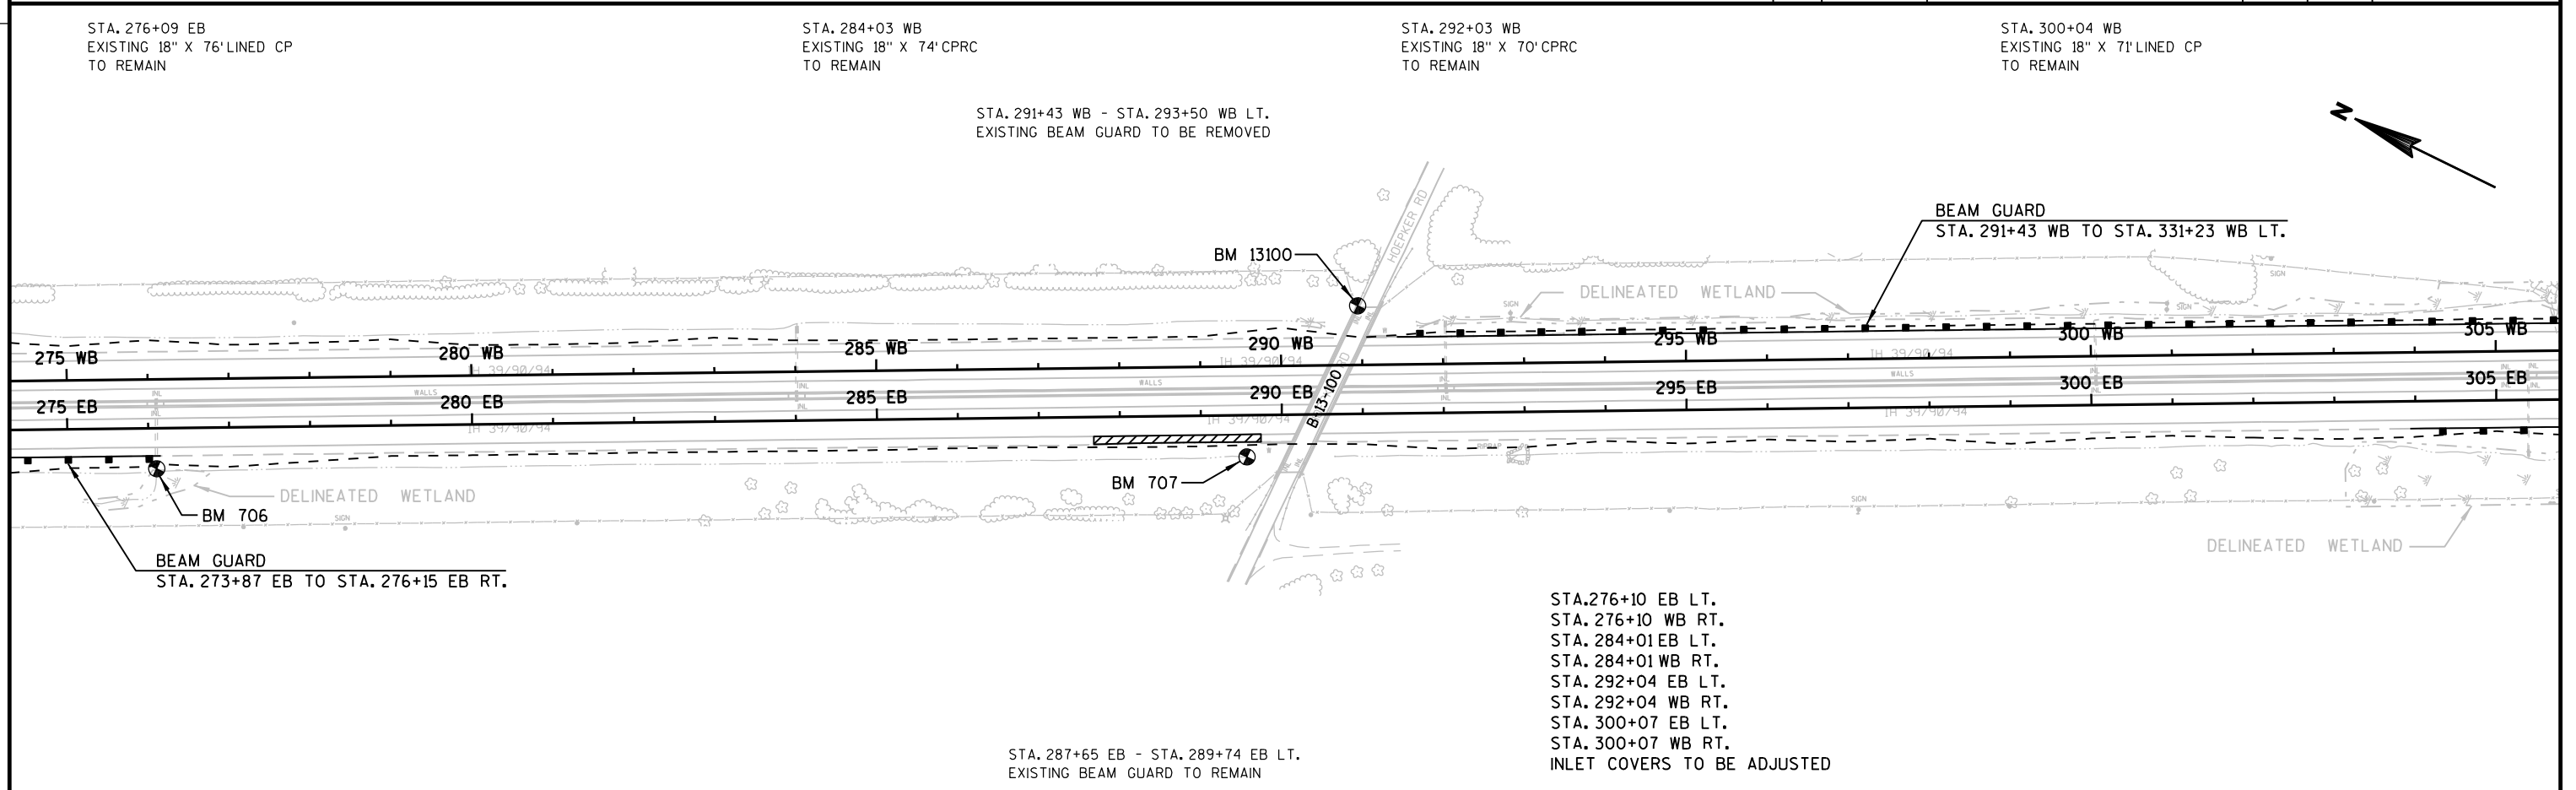

FILE NAME : r:\Support\CADD\Projects\sd1-10100072\021202\_pd.dgn PLOT DATE : 25-APR-2012 09:50 PLOT BY : DOTJ3J PLOT NAME : PLOT SCALE : 200.000000:1.000000


2

STA. 305+40 EB  
EXISTING 18" X 74' CPRC  
TO REMAIN


STA. 309+49 EB  
EXISTING 18" X 76' CPRC  
TO REMAIN

STA. 316+58 WB  
EXISTING 48" X 92' LINED CP  
TO REMAIN

2

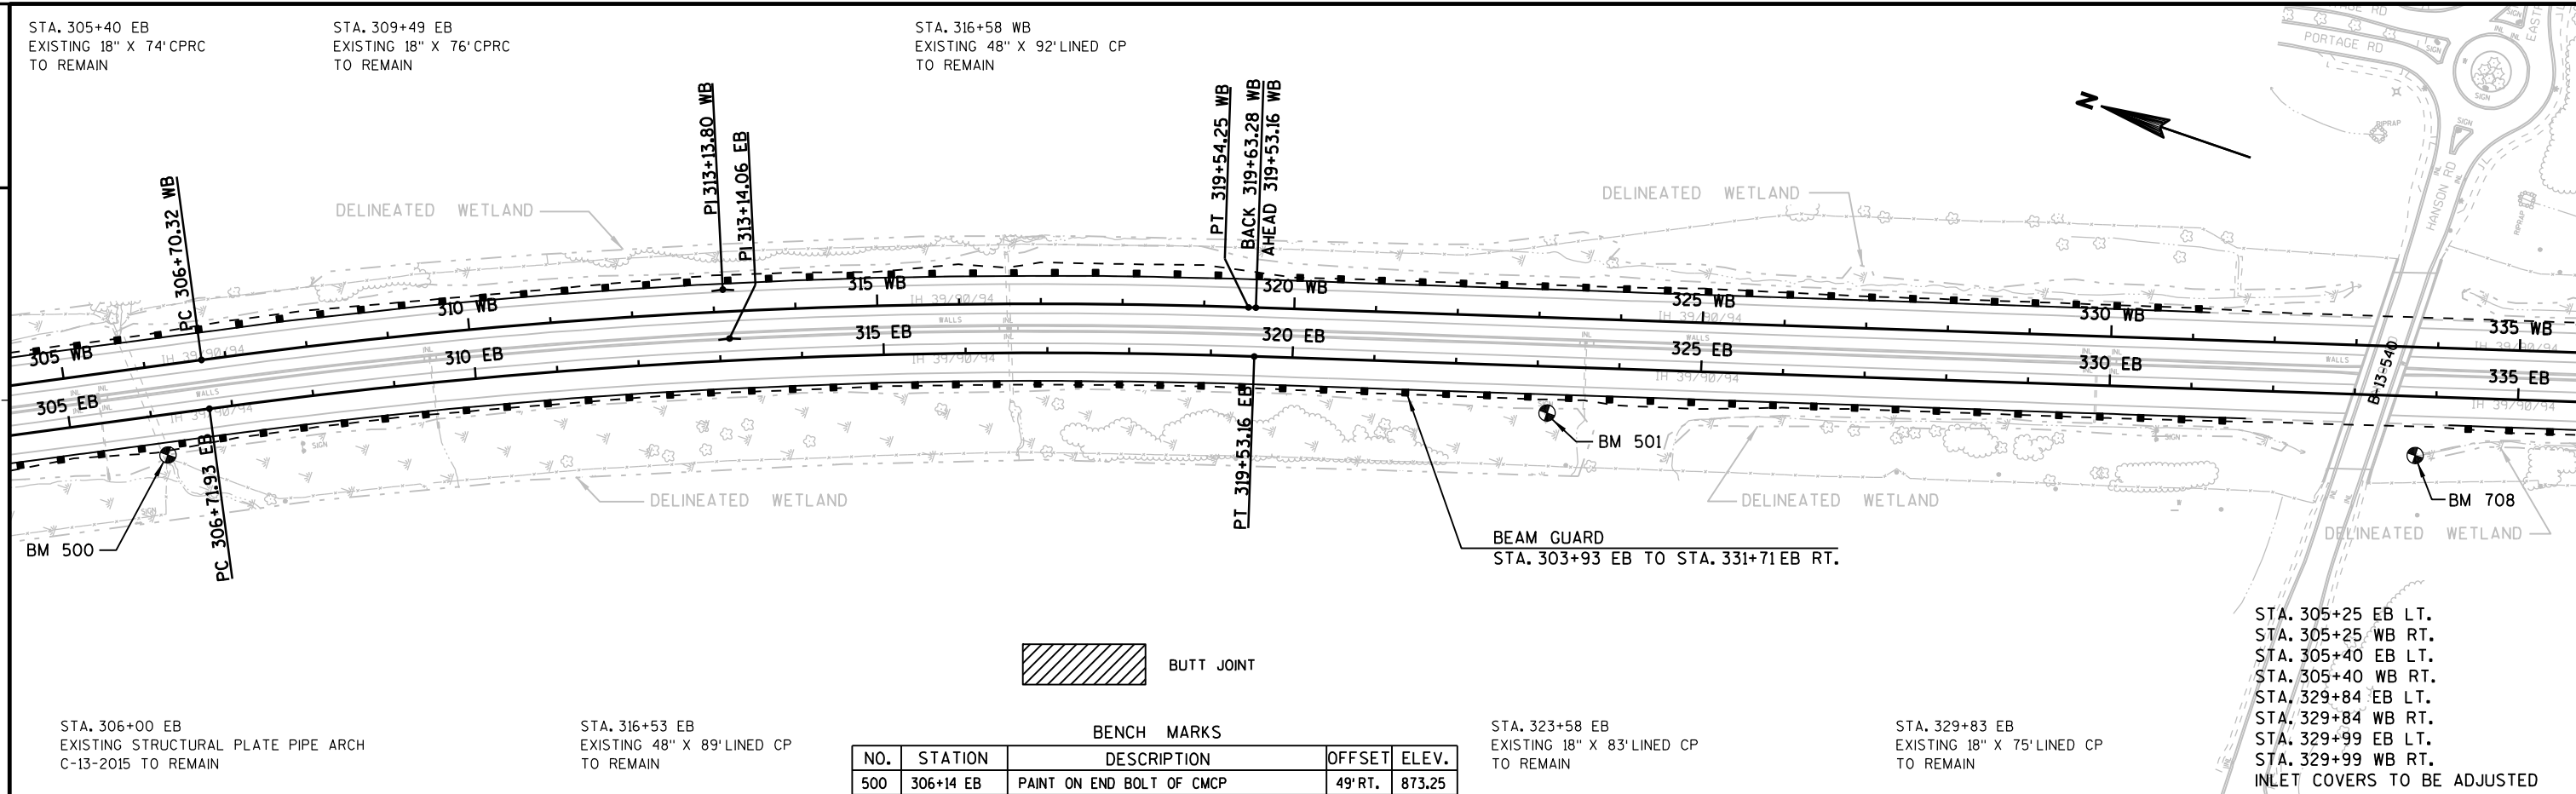

| BENCH MARKS |           |                                 |        |        |
|-------------|-----------|---------------------------------|--------|--------|
| NO.         | STATION   | DESCRIPTION                     | OFFSET | ELEV.  |
| 500         | 306+14 EB | PAINT ON END BOLT OF CMCP       | 49'RT. | 873.25 |
| 501         | 323+13 EB | PAINT ON BOLT OF FOOD EXIT SIGN | 57'RT. | 872.10 |
| 708         | 333+76 EB | PAINT ON TOP OF RCCP            | 72'RT. | 878.58 |
| 709         | 342+49 EB | PAINT ON BOLT OF GAS EXIT SIGN  | 57'RT. | 880.67 |

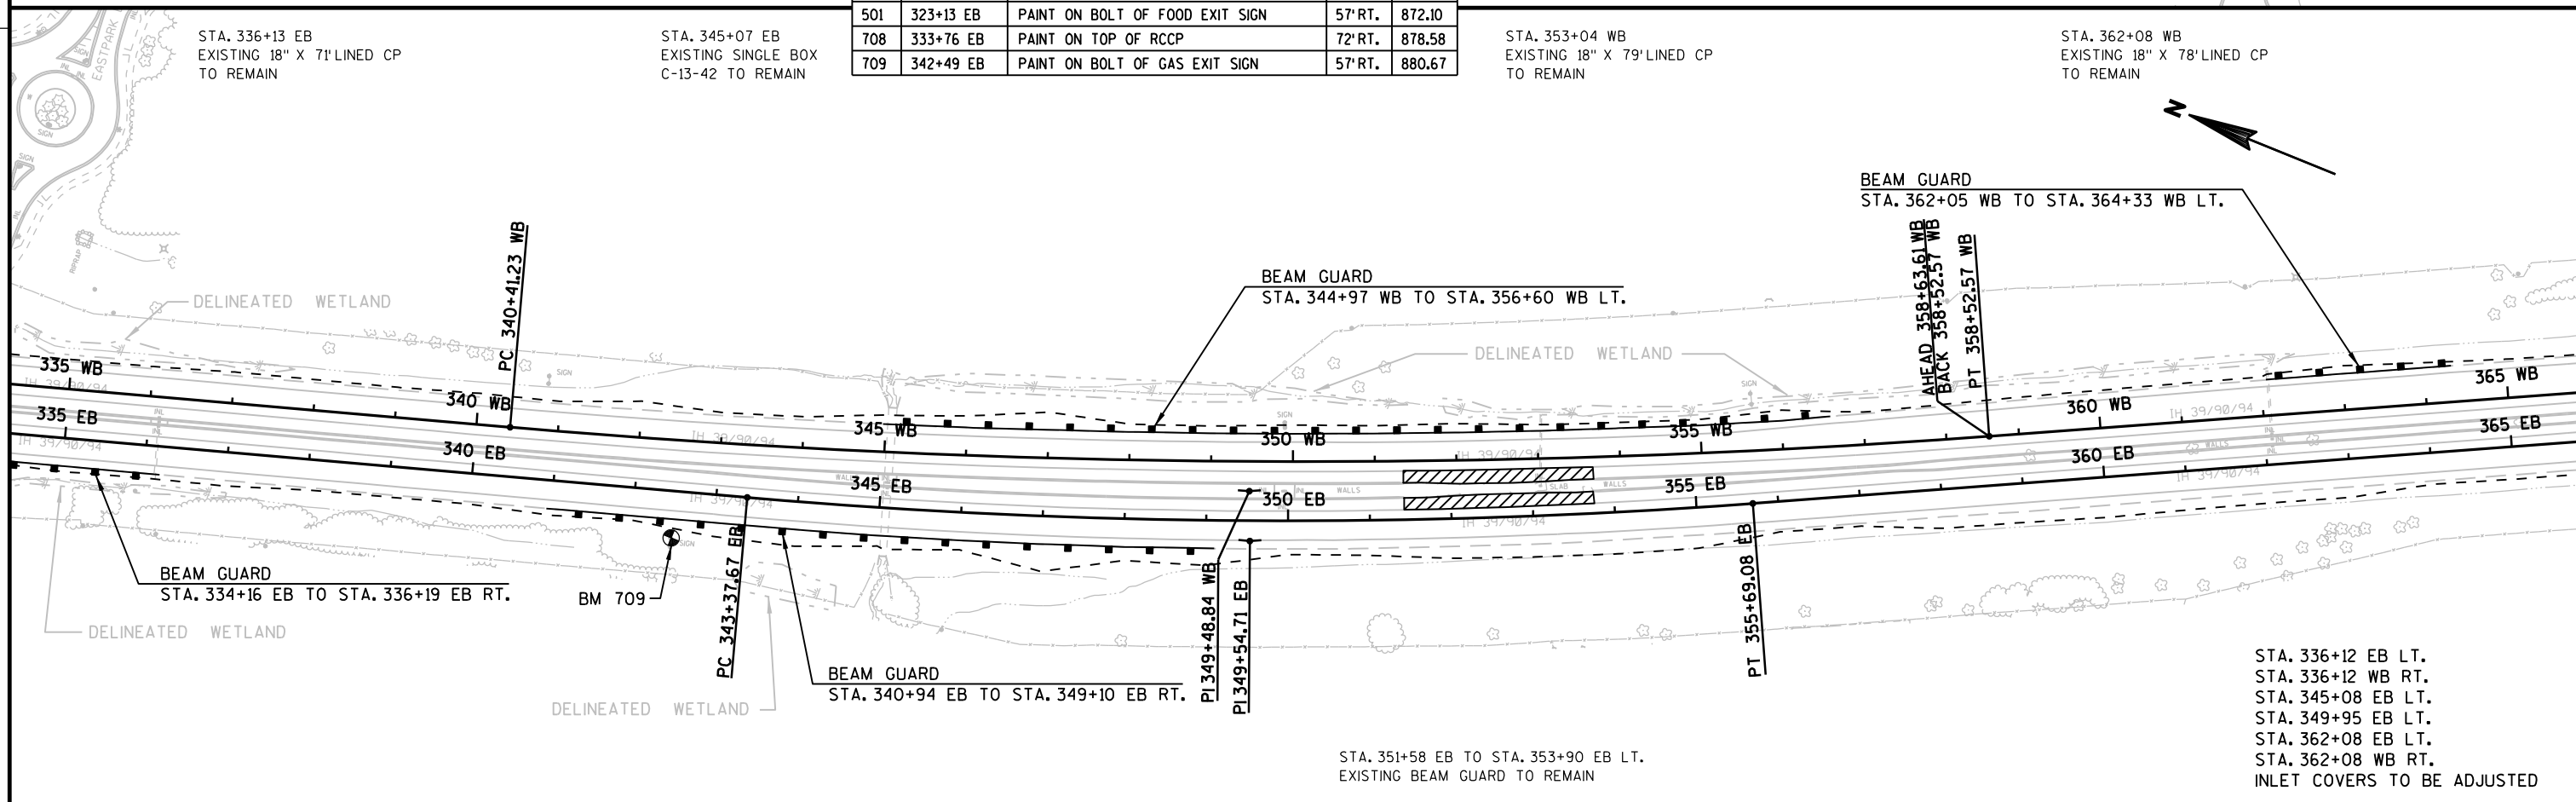

PROJECT NO: 1010-00-72

HWY: IH 39

COUNTY: DANE

## PLAN DETAILS

SHEET

|  |  |
|--|--|
|  |  |
|--|--|

STA. 371+58 EB LT.  
STA. 371+58 WB RT.  
STA. 378+61 WB LT.  
STA. 378+84 WB LT.  
STA. 379+06 EB LT.  
STA. 379+06 WB RT.  
STA. 379+07 WB LT.  
STA. 381+28 EB RT.  
STA. 381+55 EB RT.  
STA. 381+79 EB RT.  
INLET COVERS TO BE ADJUSTED

STA.371+57 WB  
EXISTING 18" X 85' LINED CP  
TO REMAIN

STA.372+78 EB  
EXISTING 96" X 238' LINED CP  
TO REMAIN

STA.379+06 WB  
EXISTING 96" X 113' LINED CP  
TO REMAIN

STA.387+64 WB  
EXISTING 18" X 131' LINED CP  
TO REMAIN

STA.391+85 EB  
EXISTING 42" X 340' LINED CP  
TO REMAIN

CONCRETE CURB & GUTTER  
STA. 378+50 WB TO STA. 391+98 WB LT.  
SAW CUT REQ'D.


3" ASPHALTIC SURFACE  
SAFETY ISLANDS

BEAM GUARD  
STA. 371+50 WB TO STA. 372+00 WB LT.

DELINEATED WETLAND

DELINEATED WETLAND

DELINEATED WETLAND

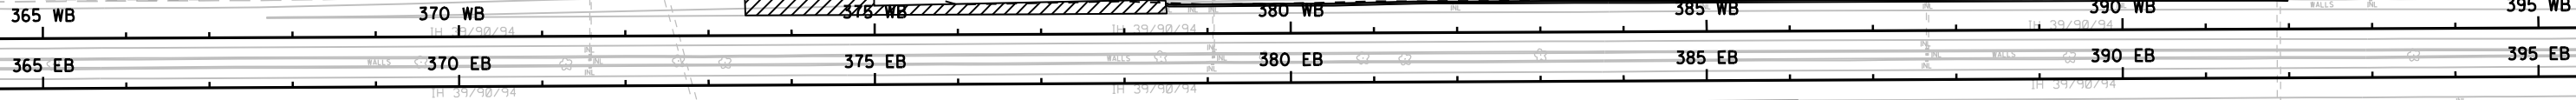

STA. 382+00 WB LT.  
STA. 384+98 EB RT.  
STA. 385+00 WB LT.  
STA. 387+65 EB LT.  
STA. 385+65 WB RT.  
STA. 387+66 WB LT.  
STA. 387+99 EB RT.  
STA. 390+00 WB LT.  
STA. 391+00 EB RT.  
STA. 393+00 WB LT.  
STA. 393+98 EB RT.  
INLET COVERS TO BE ADJUSTED

STA. 372+00 WB TO STA. 375+00 WB LT.  
EXISTING BEAM GUARD TO BE ADJUSTED

STA. 375+00 WB TO STA. 375+50 WB LT.  
EXISTING BEAM GUARD TO REMAIN

BENCH MARKS

| NO. | STATION   | DESCRIPTION                   | OFFSET  | ELEV.  |
|-----|-----------|-------------------------------|---------|--------|
| 711 | 369+22 EB | PAINT ON BOLT OF MADISON SIGN | 58' RT. | 908.52 |
| 712 | 379+66 EB | CHISLED SQUARE ON RCCP        | 83' RT. | 919.39 |
| 713 | 393+98 EB | CHISLED SQUARE ON RCCP        | 93' RT. | 938.69 |



BUTT JOINT

STA. 385+10 EB RT.  
EXISTING CRASH CUSHION  
TO REMAIN

STA. 378+50 WB TO STA. 391+98 WB LT.  
STA. 381+15 EB TO STA. 385+00 EB RT.  
EXISTING CURB & GUTTER TO BE REMOVED

STA. 398+55 EB  
EXISTING 42" X 340' LINED CP  
TO REMAIN

STA. 404+48 WB LT.  
STA. 405+00 EB RT.  
STA. 407+50 WB RT.  
STA. 407+79 WB LT.  
STA. 407+96 WB LT.  
STA. 408+10 EB RT.  
STA. 410+53 EB RT.  
STA. 412+80 WB LT.  
STA. 412+93 WB RT.  
INLET COVERS TO BE ADJUSTED


STA. 408+11 EB  
EXISTING 18" X 120' LINED CP  
TO REMAIN

STA. 412+88 EB TO STA. 416+07 EB RT.  
STA. 415+00 WB TO STA. 424+76 WB LT.  
STA. 417+00 EB TO STA. 423+68 EB RT.  
EXISTING CURB & GUTTER TO BE REMOVED

STA. 415+00 EB  
EXISTING 18" X 131' LINED CP  
TO REMAIN

CONCRETE CURB & GUTTER  
STA. 415+00 WB TO STA. 424+76 WB LT.  
SAW CUT REQ'D.

3" ASPHALTIC SURFACE  
SAFETY ISLANDS

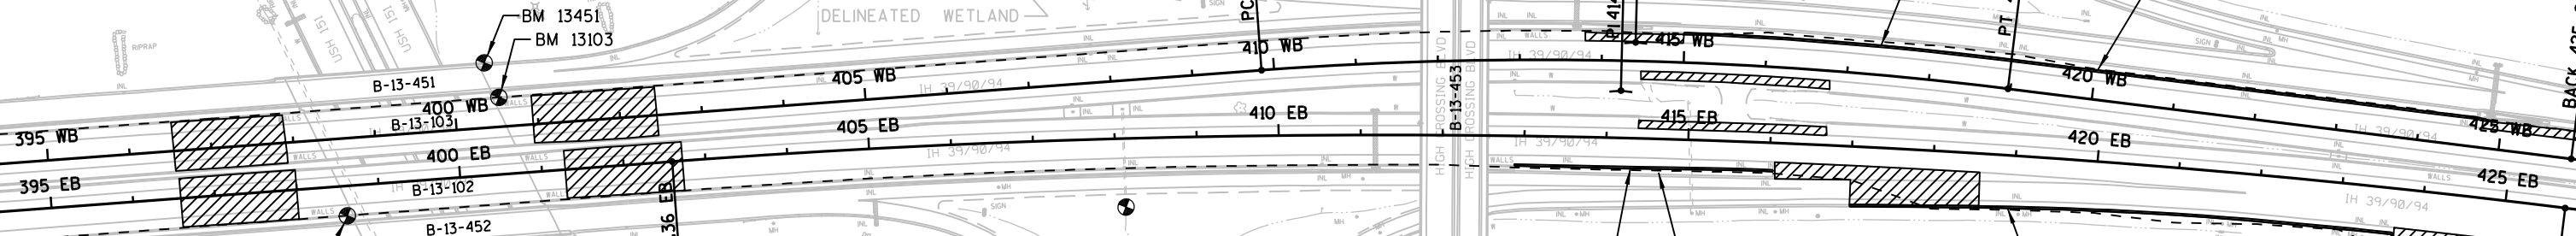

STA. 413+53 EB LT.  
STA. 415+76 EB RT.  
STA. 415+95 EB RT.  
STA. 418+87 EB RT.  
STA. 419+07 EB RT.  
STA. 421+57 EB RT.  
STA. 421+87 WB LT.  
STA. 423+07 WB RT.  
STA. 423+08 EB RT.  
STA. 423+27 EB RT.  
STA. 423+57 EB RT.  
STA. 424+56 WB LT.  
INLET COVERS TO BE ADJUSTED

DELINEATED WETLAND

CONCRETE CURB & GUTTER  
STA. 412+88 EB TO STA. 416+07 EB RT.  
SAW CUT REQ'D.

STA. 414+41 EB TO STA. 416+73 EB LT.  
EXISTING BEAM GUARD TO REMAIN

3" ASPHALTIC SURFACE  
SAFETY ISLANDS

CONCRETE CURB & GUTTER  
STA. 417+00 EB TO STA. 423+68 EB RT.


BENCH MARKS

| NO.   | STATION   | DESCRIPTION              | OFFSET   | ELEV.  |
|-------|-----------|--------------------------|----------|--------|
| 13102 | 398+59 EB | DISK NW CORNER OF BRIDGE | 36' RT.  | 950.45 |
| 13452 | 398+73 EB | DISK NW CORNER OF BRIDGE | 79' RT.  | 951.43 |
| 13451 | 400+40 WB | DISK SE CORNER OF BRIDGE | 79' LT.  | 950.29 |
| 13103 | 400+54 WB | DISK SE CORNER OF BRIDGE | 36' LT.  | 950.22 |
| 714   | 408+12 EB | CHISLED SQUARE ON RCCP   | 84' RT.  | 936.49 |
| 13453 | 412+56 EB | DISK SW CORNER OF BRIDGE | 165' RT. | 957.28 |

STA. 414+85 WB LT.  
EXISTING CRASH CUSHION  
TO REMAIN


STA. 423+00 WB  
EXISTING 18" X 130' LINED CP  
TO REMAIN




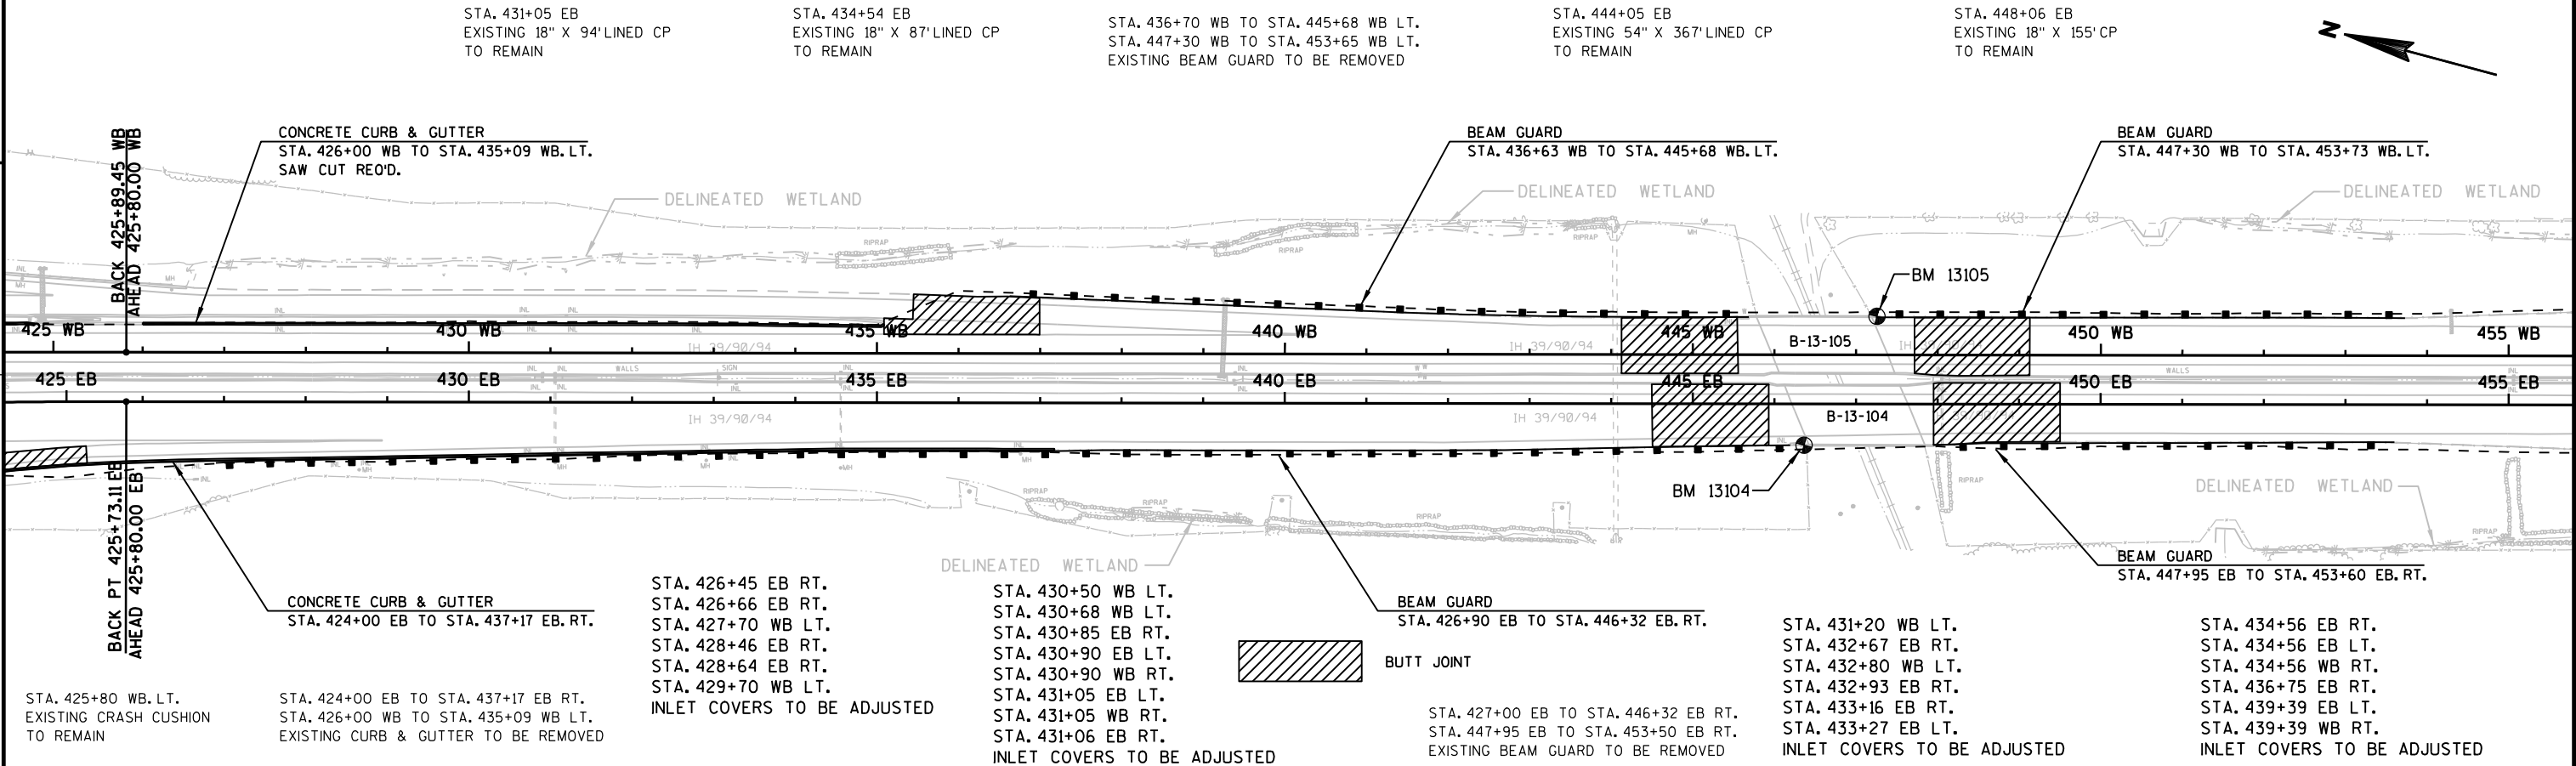

BENCH MARKS

| NO.   | STATION   | DESCRIPTION              | OFFSET  | ELEV.  |
|-------|-----------|--------------------------|---------|--------|
| 13105 | 447+26 WB | DISK SE CORNER OF BRIDGE | 47' LT. | 921.92 |
| 13542 | 461+41 WB | DISK SE CORNER OF BRIDGE | 65' LT. | 929.59 |
| 13104 | 446+36 EB | DISK NW CORNER OF BRIDGE | 51' RT. | 920.11 |
| 13541 | 459+94 EB | DISK NW CORNER OF BRIDGE | 64' RT. | 929.04 |

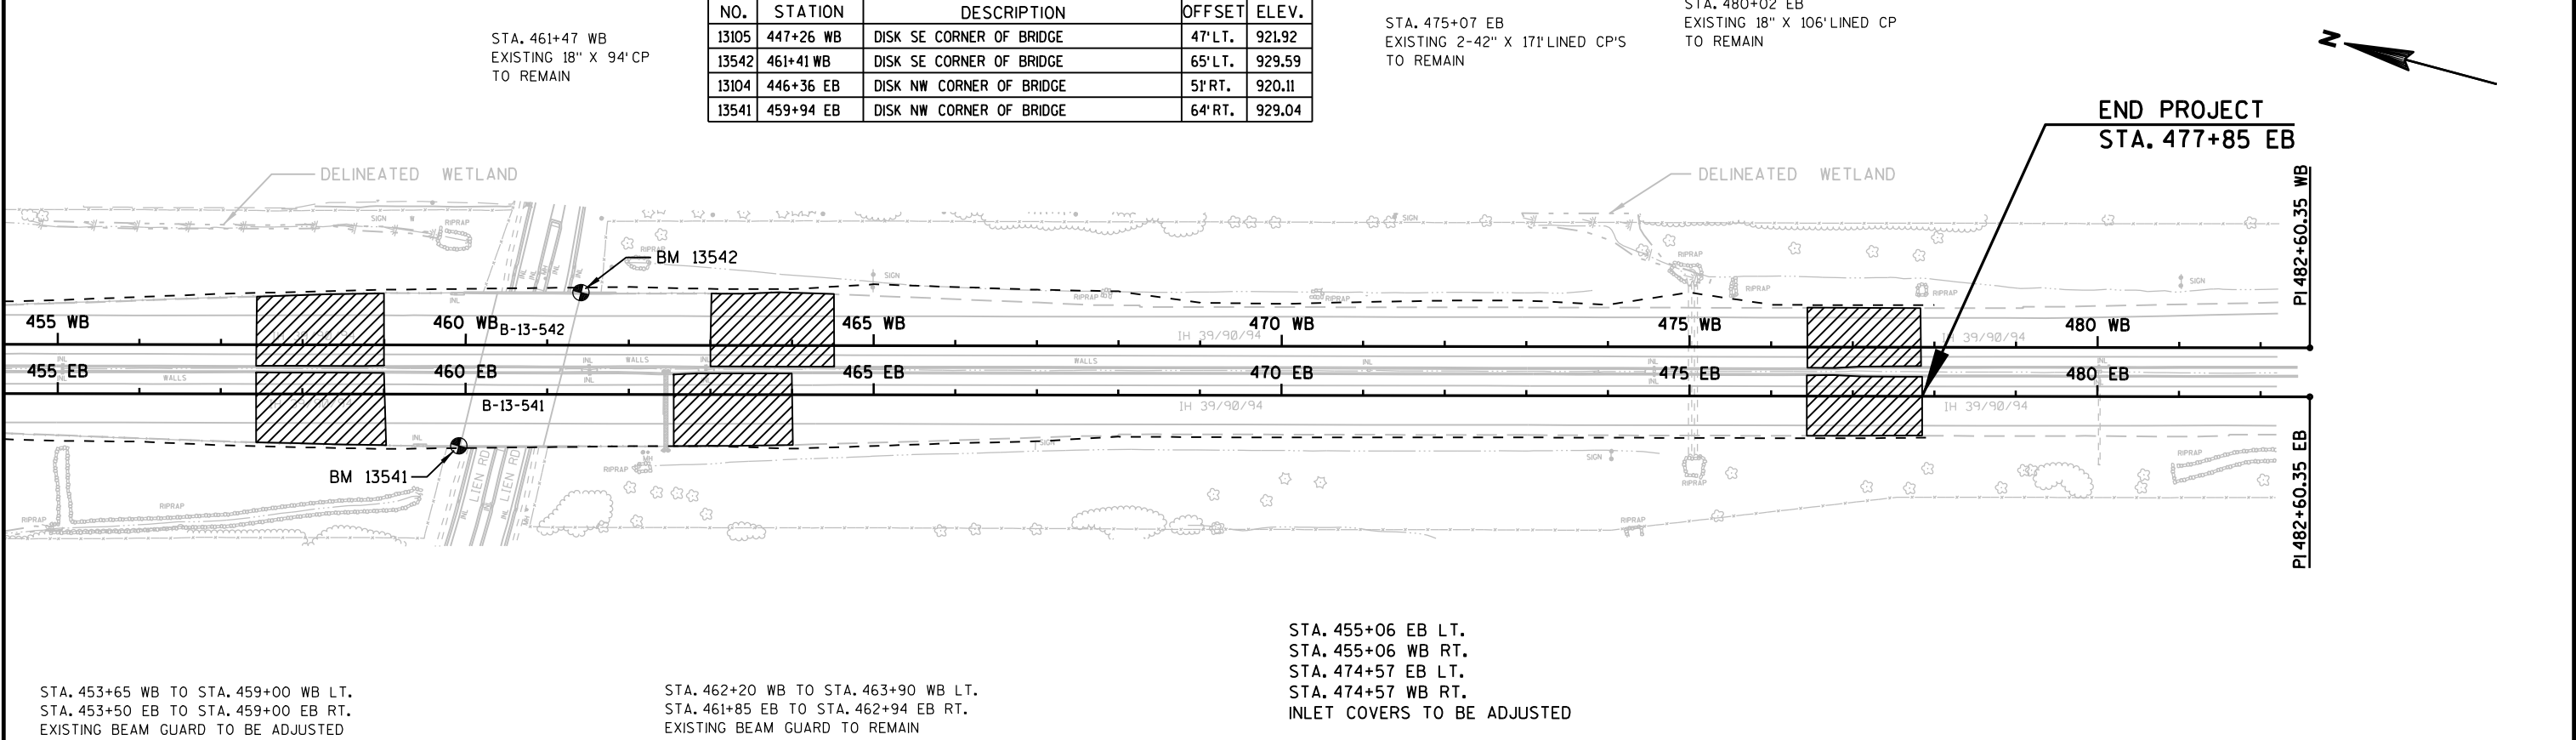

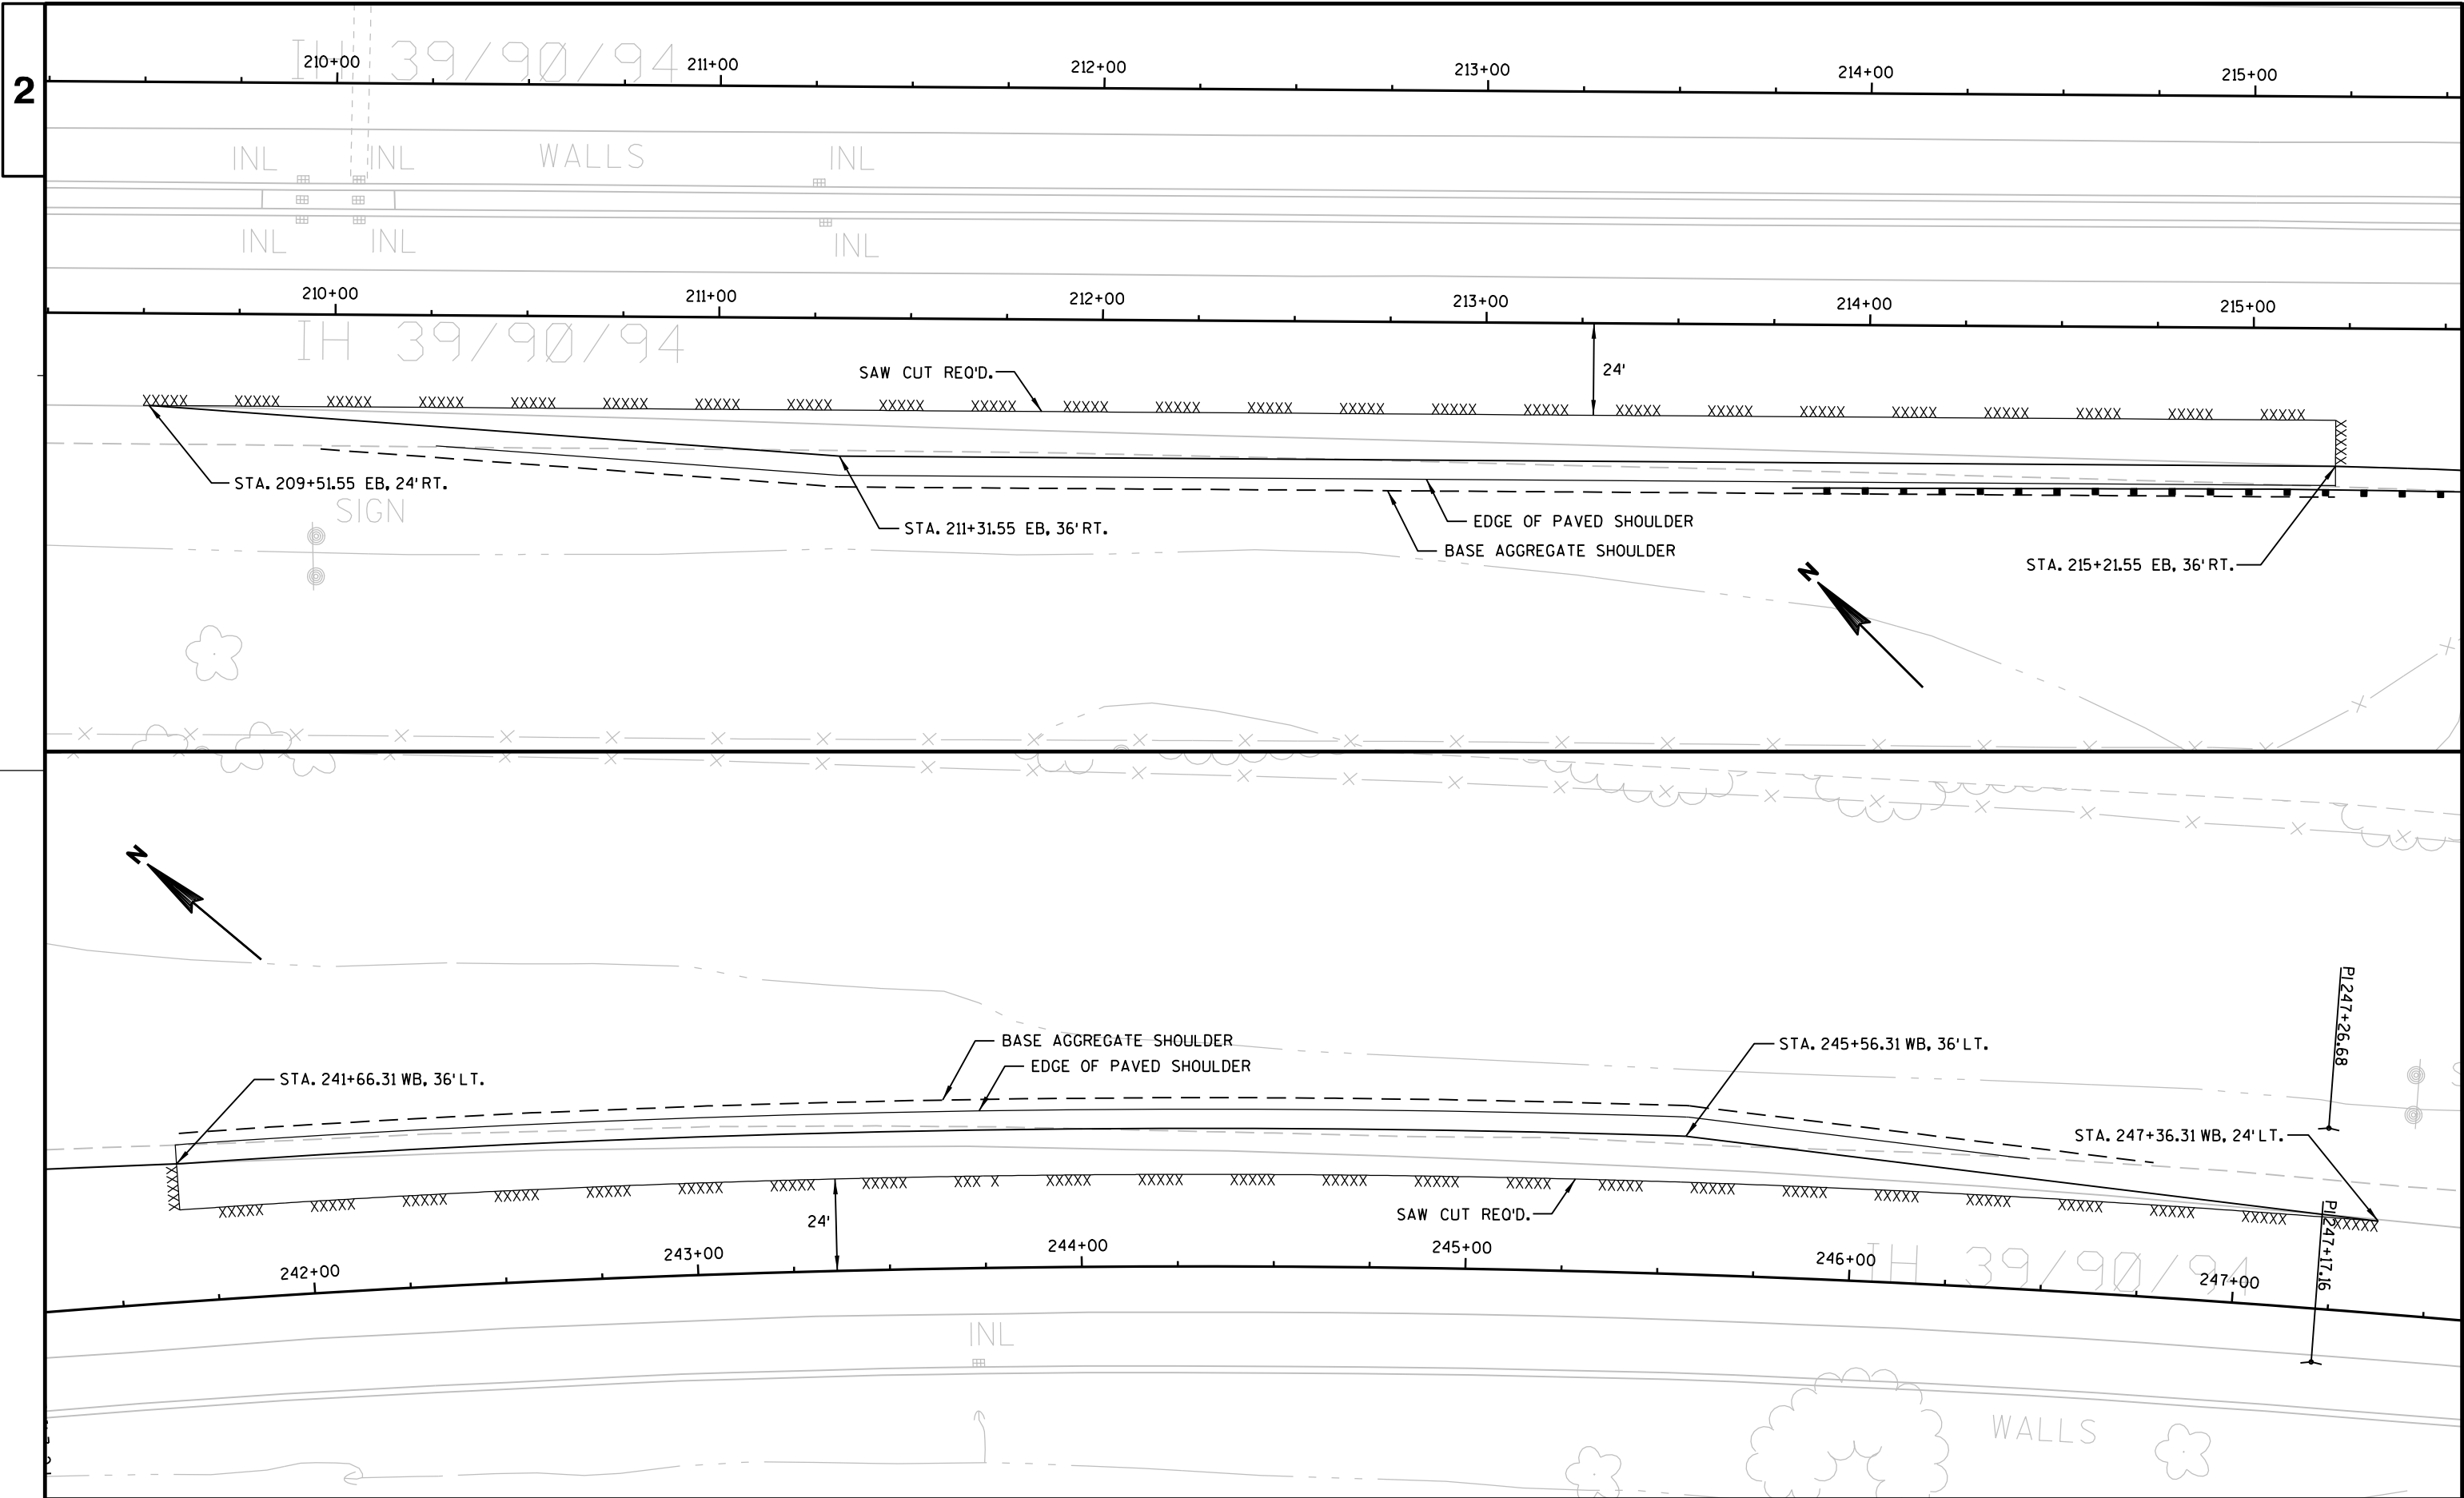



FTMS STANDARD ABBREVIATIONS

|      |                                |
|------|--------------------------------|
| CCTV | CLOSED CIRCUIT TELEVISION SITE |
| CB   | CONTROLLER CABINET             |
| PB   | PULL BOX                       |
| S-F  | STATE-FURNISHED                |
| DMS  | DYNAMIC MESSAGE SIGN           |
| MB   | METER BREAKER                  |
| EX   | EXISTING                       |

LEGEND

|                               |     |
|-------------------------------|-----|
| CCTV CAMERA AND POLE          | --- |
| FTMS CONTROL CABINET AND BASE | --- |
| METER BREAKER PEDESTAL        | --- |
| 24"x36" STEEL PULL BOX        | --- |
| ITS CONDUIT                   | --- |
| YAGI ANTENNA                  | --- |
| COMMUNICATIONS VAULT          | --- |
| MICROWAVE DETECTOR AND POLE   | --- |
| GROUND MOUNT SIGN             | --- |
| POLE-MOUNTED CABINET          | --- |

EXISTING

|  |
|--|
|  |
|  |
|  |
|  |
|  |
|  |
|  |
|  |
|  |
|  |

PROPOSED

|  |
|--|
|  |
|  |
|  |
|  |
|  |
|  |
|  |
|  |
|  |
|  |

FTMS GENERAL NOTES

THESE PLANS AND THE ASSOCIATED SPECIAL PROVISIONS REFLECT CONDITIONS KNOWN DURING THE DEVELOPMENT OF THE PLANS AND TECHNICAL SPECIAL PROVISIONS. ALL SCALES, DIMENSIONS AND LOCATIONS SHOWN IN THESE PLANS ARE APPROXIMATE. ACTUAL PHYSICAL FIELD CONDITIONS SHALL PROVIDE THE BASIS FOR THE APPLICATION OF WORK SHOWN IN THE PLANS. THE CONTRACTOR IS FULLY RESPONSIBLE FOR THE APPLICATION OF ALL WORK SHOWN IN THE PLANS TO THE ACTUAL PHYSICAL FIELD CONDITIONS TO PROVIDE A COMPLETE AND ACCEPTED PROJECT. IN THE EVENT THAT ACTUAL PHYSICAL FIELD CONDITIONS AFFECT OR PREVENT THE APPLICATION OR PROGRESSION OF ANY WORK SHOWN IN THE PLANS OR TECHNICAL SPECIAL PROVISIONS, THE CONTRACTOR SHALL NOTIFY THE ENGINEER IMMEDIATELY, AND PRIOR TO ANY FURTHER WORK ACTIVITY. THE CONTRACTOR SHALL IMMEDIATELY NOTIFY THE ENGINEER OF ANY LOCATION CHANGES OTHER THAN MINOR ADJUSTMENTS.

BE AWARE THAT ALL EXISTING UNDERGROUND AND ABOVE GROUND STRUCTURES AND FACILITIES WITHIN THE SCOPE OF THIS PROJECT MAY NOT BE LOCATED IN THE PLANS. THE CONTRACTOR IS FULLY RESPONSIBLE FOR LOCATING AND AVOIDING ALL UNDERGROUND AND ABOVE GROUND STRUCTURES AND FACILITIES.

BE AWARE THAT NO TEST BORINGS WERE MADE WHERE CONDUITS, PULLBOXES, POLES, CABINET FOUNDATIONS, OR OTHER EQUIPMENT IS TO BE INSTALLED. THE CONTRACTOR IS FULLY RESPONSIBLE FOR EXAMINING THE JOB SITE CONDITIONS BEFORE SUBMITTING BID PROPOSALS.

NO TREES (AND/OR SHRUBS) ARE TO BE REMOVED WITHOUT APPROVAL OF THE ENGINEER.

AREAS WITHIN THE RIGHT-OF-WAY DISTURBED SPECIFICALLY FOR FTMS CONSTRUCTION ARE TO BE RESTORED TO THE ORIGINAL CONDITION WITH TOPSOIL, FERTILIZER AND SEED, AND MULCH. RESTORATION FOR AREAS DISTURBED FOR OTHER CONSTRUCTION OPERATIONS BUT ALSO CONTAINING FTMS CONSTRUCTION WILL BE DONE ACCORDING TO REQUIREMENTS AND PAYMENT PROVISIONS FOR THE OTHER CONSTRUCTION OPERATIONS. NO PAYMENT WILL BE MADE FOR RESTORING AREAS DISTURBED FOR FTMS CONSTRUCTION OPERATIONS.

THE LOCATION OF EXISTING AND PROPOSED UTILITY INSTALLATIONS SHOWN ON THE PLANS ARE APPROXIMATE. THERE MAY BE OTHER UTILITY INSTALLATIONS WITHIN THE PROJECT AREA THAT ARE NOT SHOWN.




BE ADVISED THAT DUE TO RAMP, LANE, AND SHOULDER CLOSURE RESTRICTIONS, AND WORK UNDER OTHER CONTRACTS, SOME WORK MAY BE REQUIRED TO BE PERFORMED AT NIGHT.

THE CONTRACTOR IS RESPONSIBLE FOR COORDINATING RAMP, LANE, SHOULDER, AND ROADWAY CLOSURES WITH OTHER CONTRACTS IN THE AREA.

CONTACT THE WISDOT STATEWIDE TRAFFIC OPERATIONS CENTER AT (414) 227-2166 FIVE (5) WORKING DAYS PRIOR TO ENTERING ANY EXISTING WISDOT FTMS OR ITS CABINET.


HAND DIG TRENCHES CROSSING EXISTING CONDUIT CONTAINING FIBER OPTIC CABLE.

VISUALLY VERIFY DEPTHS OF EXISTING CONDUITS CONTAINING FIBER OPTIC CABLE PRIOR TO CROSSING BY DIRECTIONAL BORE OR SPECIAL METHOD.

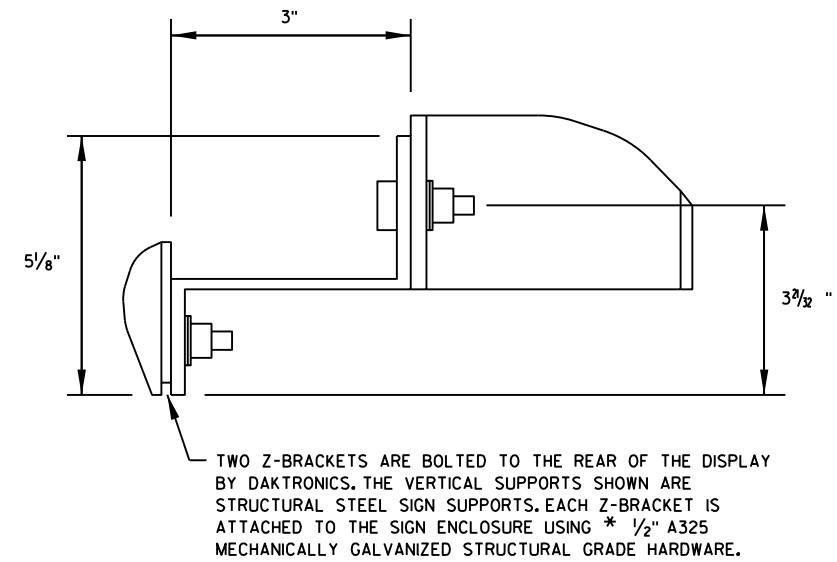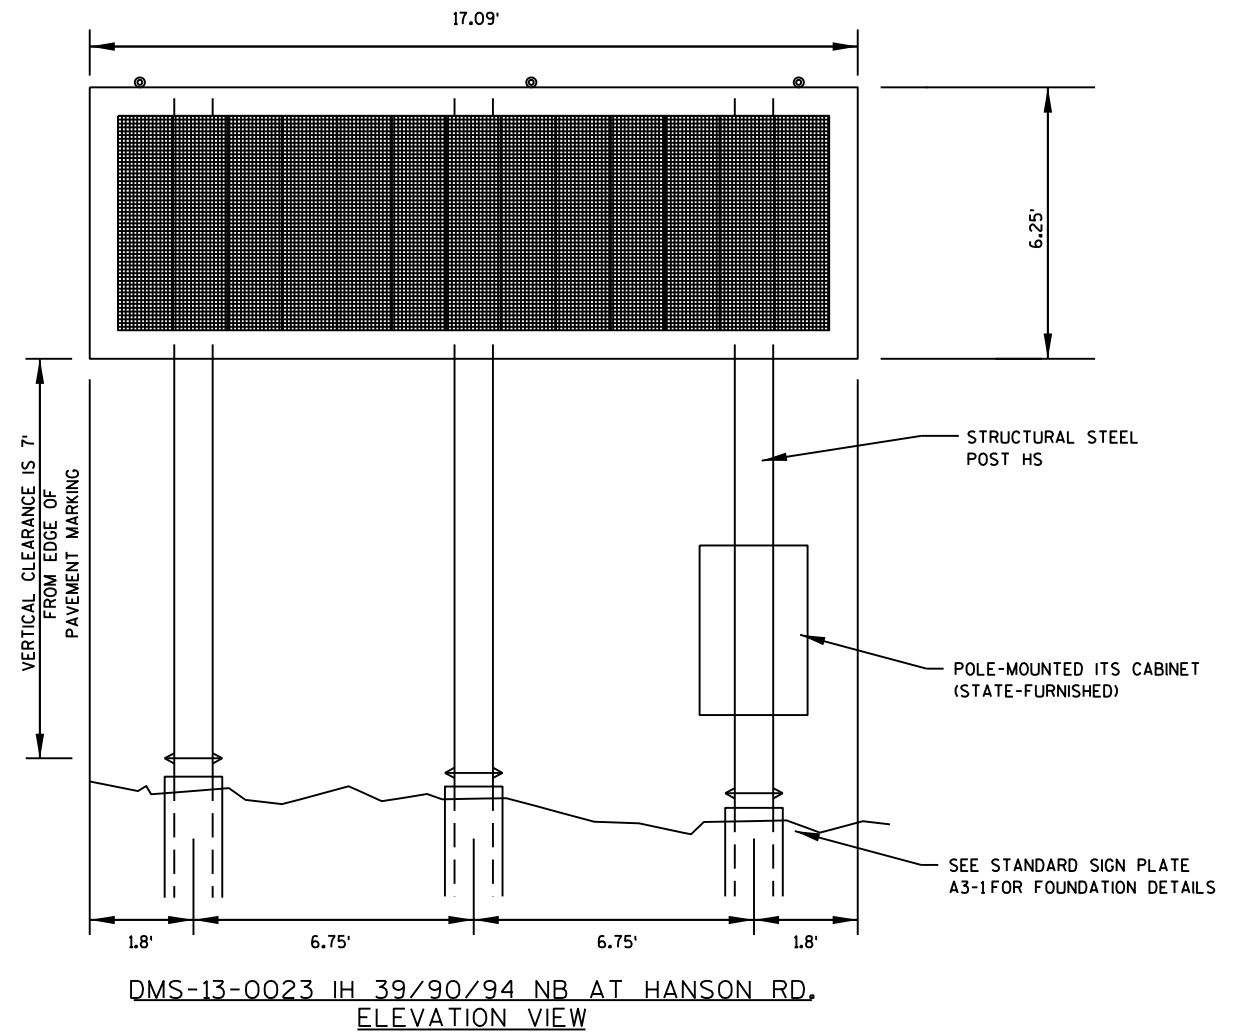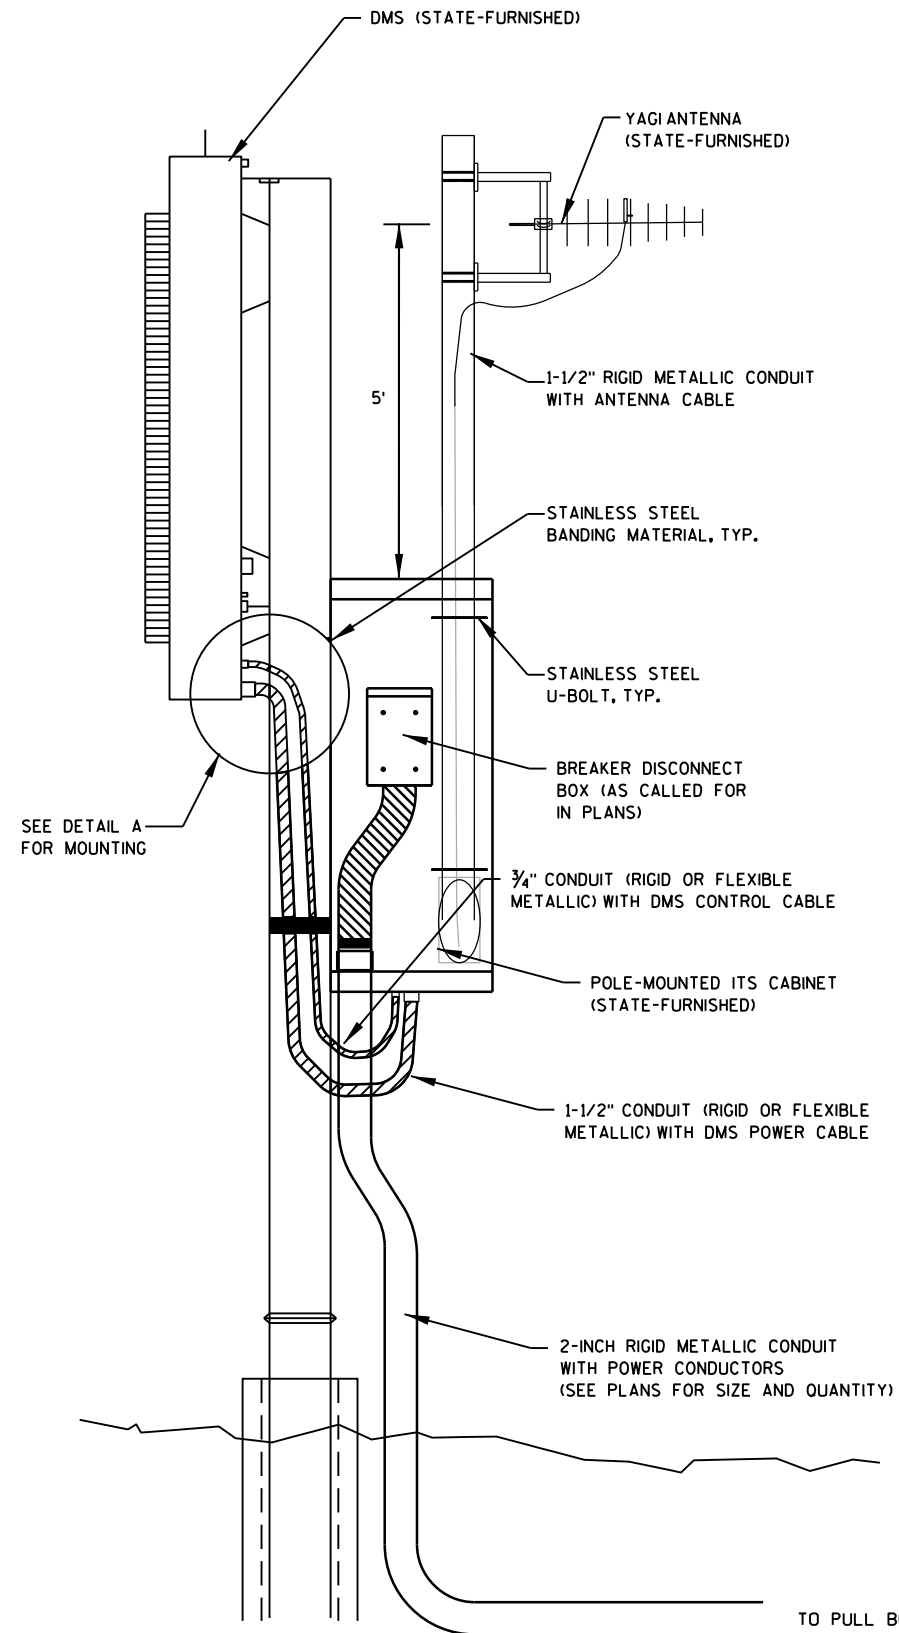


Z-BRACKETS ARE  
3" X 2 1/16" X 1/4"  
WEB X FLANGE X THICKNESS  
ALUMINUM 6061-T6-ALLOY

DETAIL A

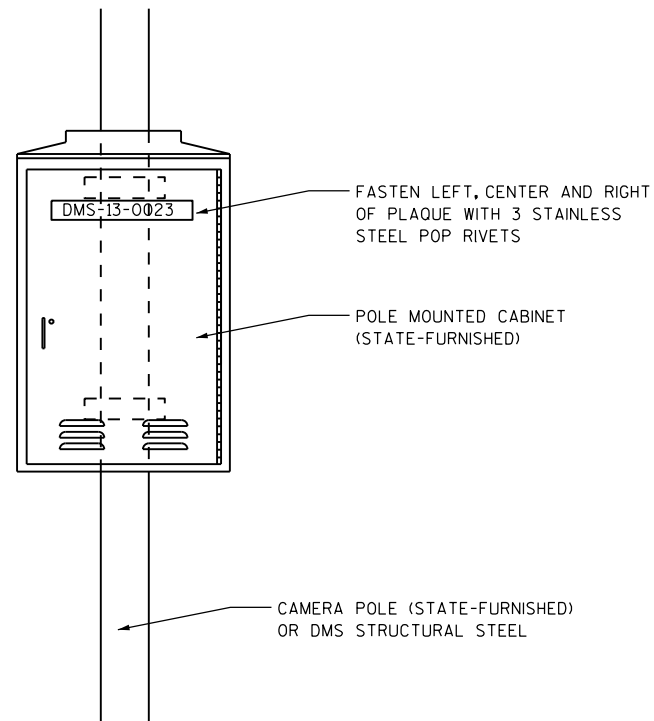

**CONTROL CABINET IDENTIFICATION PLAQUE REQUIREMENTS AND PLACEMENTS**  
(TYPICAL ALL CONTROL CABINETS)

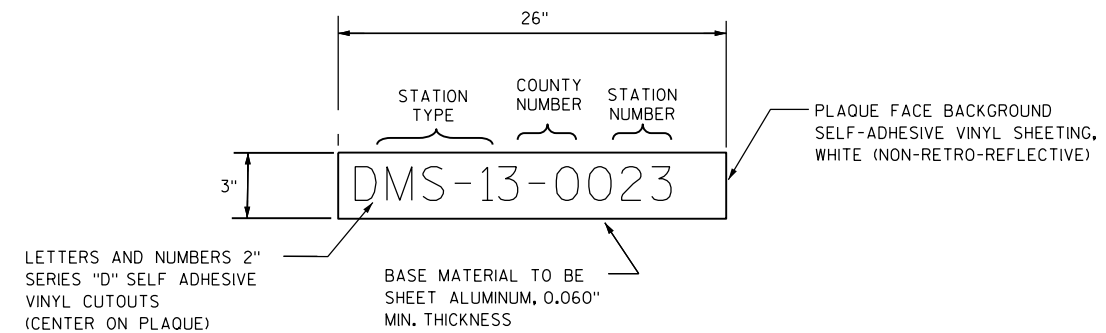


**CONTROL CABINET IDENTIFICATION PLAQUE DETAIL**

**LEGEND STATION TYPE**

RM - RAMP METER  
CCTV - CLOSED CIRCUIT TELEVISION  
ATR - AUTOMATIC TRAFFIC RECORDER  
SDS - SYSTEM DETECTOR STATION  
MD - MICROWAVE DETECTOR

**NOTES**


- 1) TWO PLAQUES PER CABINET REQUIRED ON CONTROL CABINET.
- 2) FASTEN ONE PLAQUE ON FRONT DOOR, UPPER HALF.
- 3) FASTEN ONE PLAQUE ON SIDE FACING LOCAL STREET. IF NO LOCAL STREET NEARBY, OR IF SUCH LOCATION COINCIDES WITH LOCATION OF PLAQUE IN NOTE 2, FASTEN PLAQUE ON REAR OF CABINET, UPPER HALF.
- 4) COUNTY NUMBER NOT REQUIRED ON RAMP METER CABINETS.

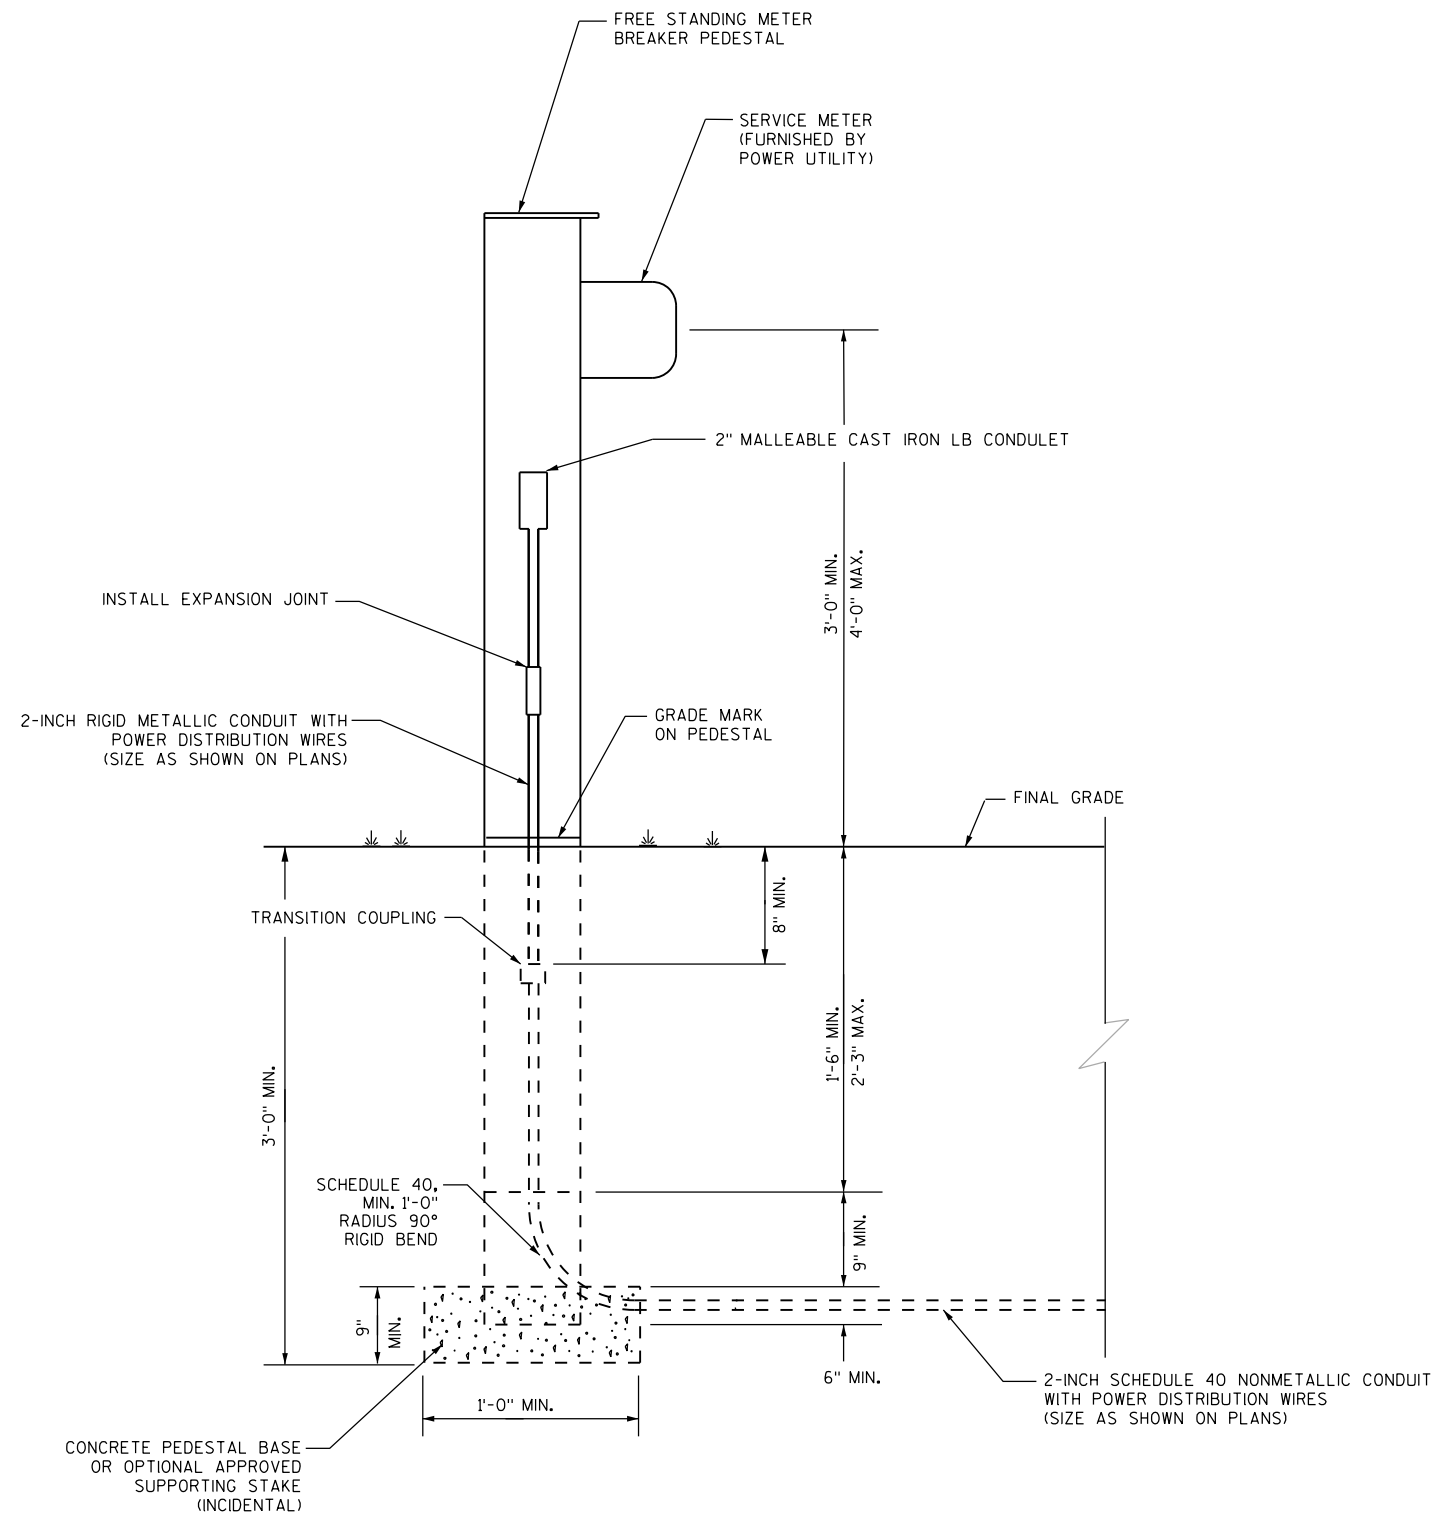

### ELECTRICAL SERVICE METER BREAKER PEDESTAL


#### NOTES

1) MINIMUM REQUIREMENT SHOWN. ADDITIONAL BREAKERS MAY BE REQUIRED.

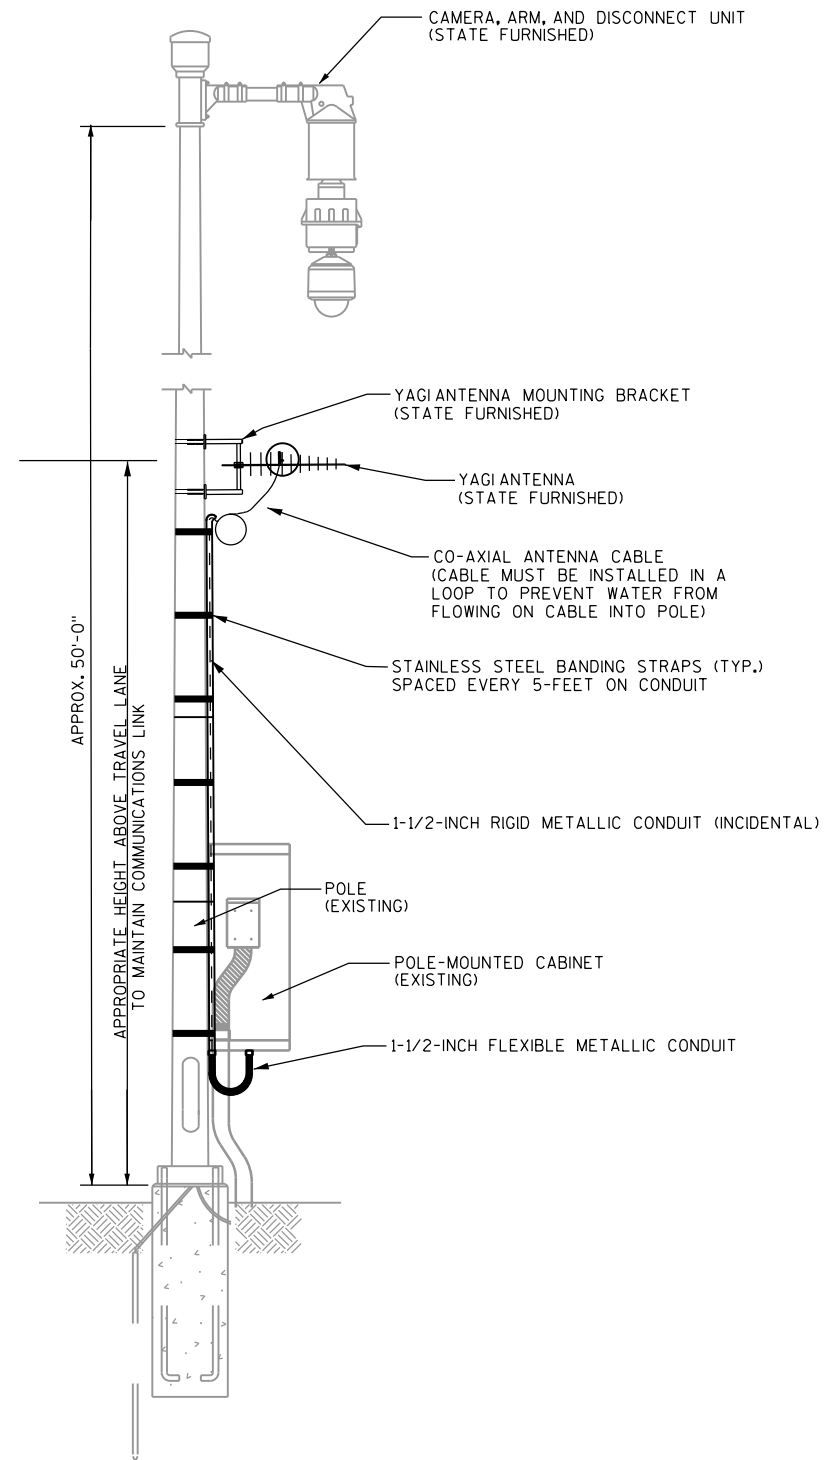


CAMERA POLE WITH CAMERA LOWERING HARDWARE

(EX-CCTV-13-0051)

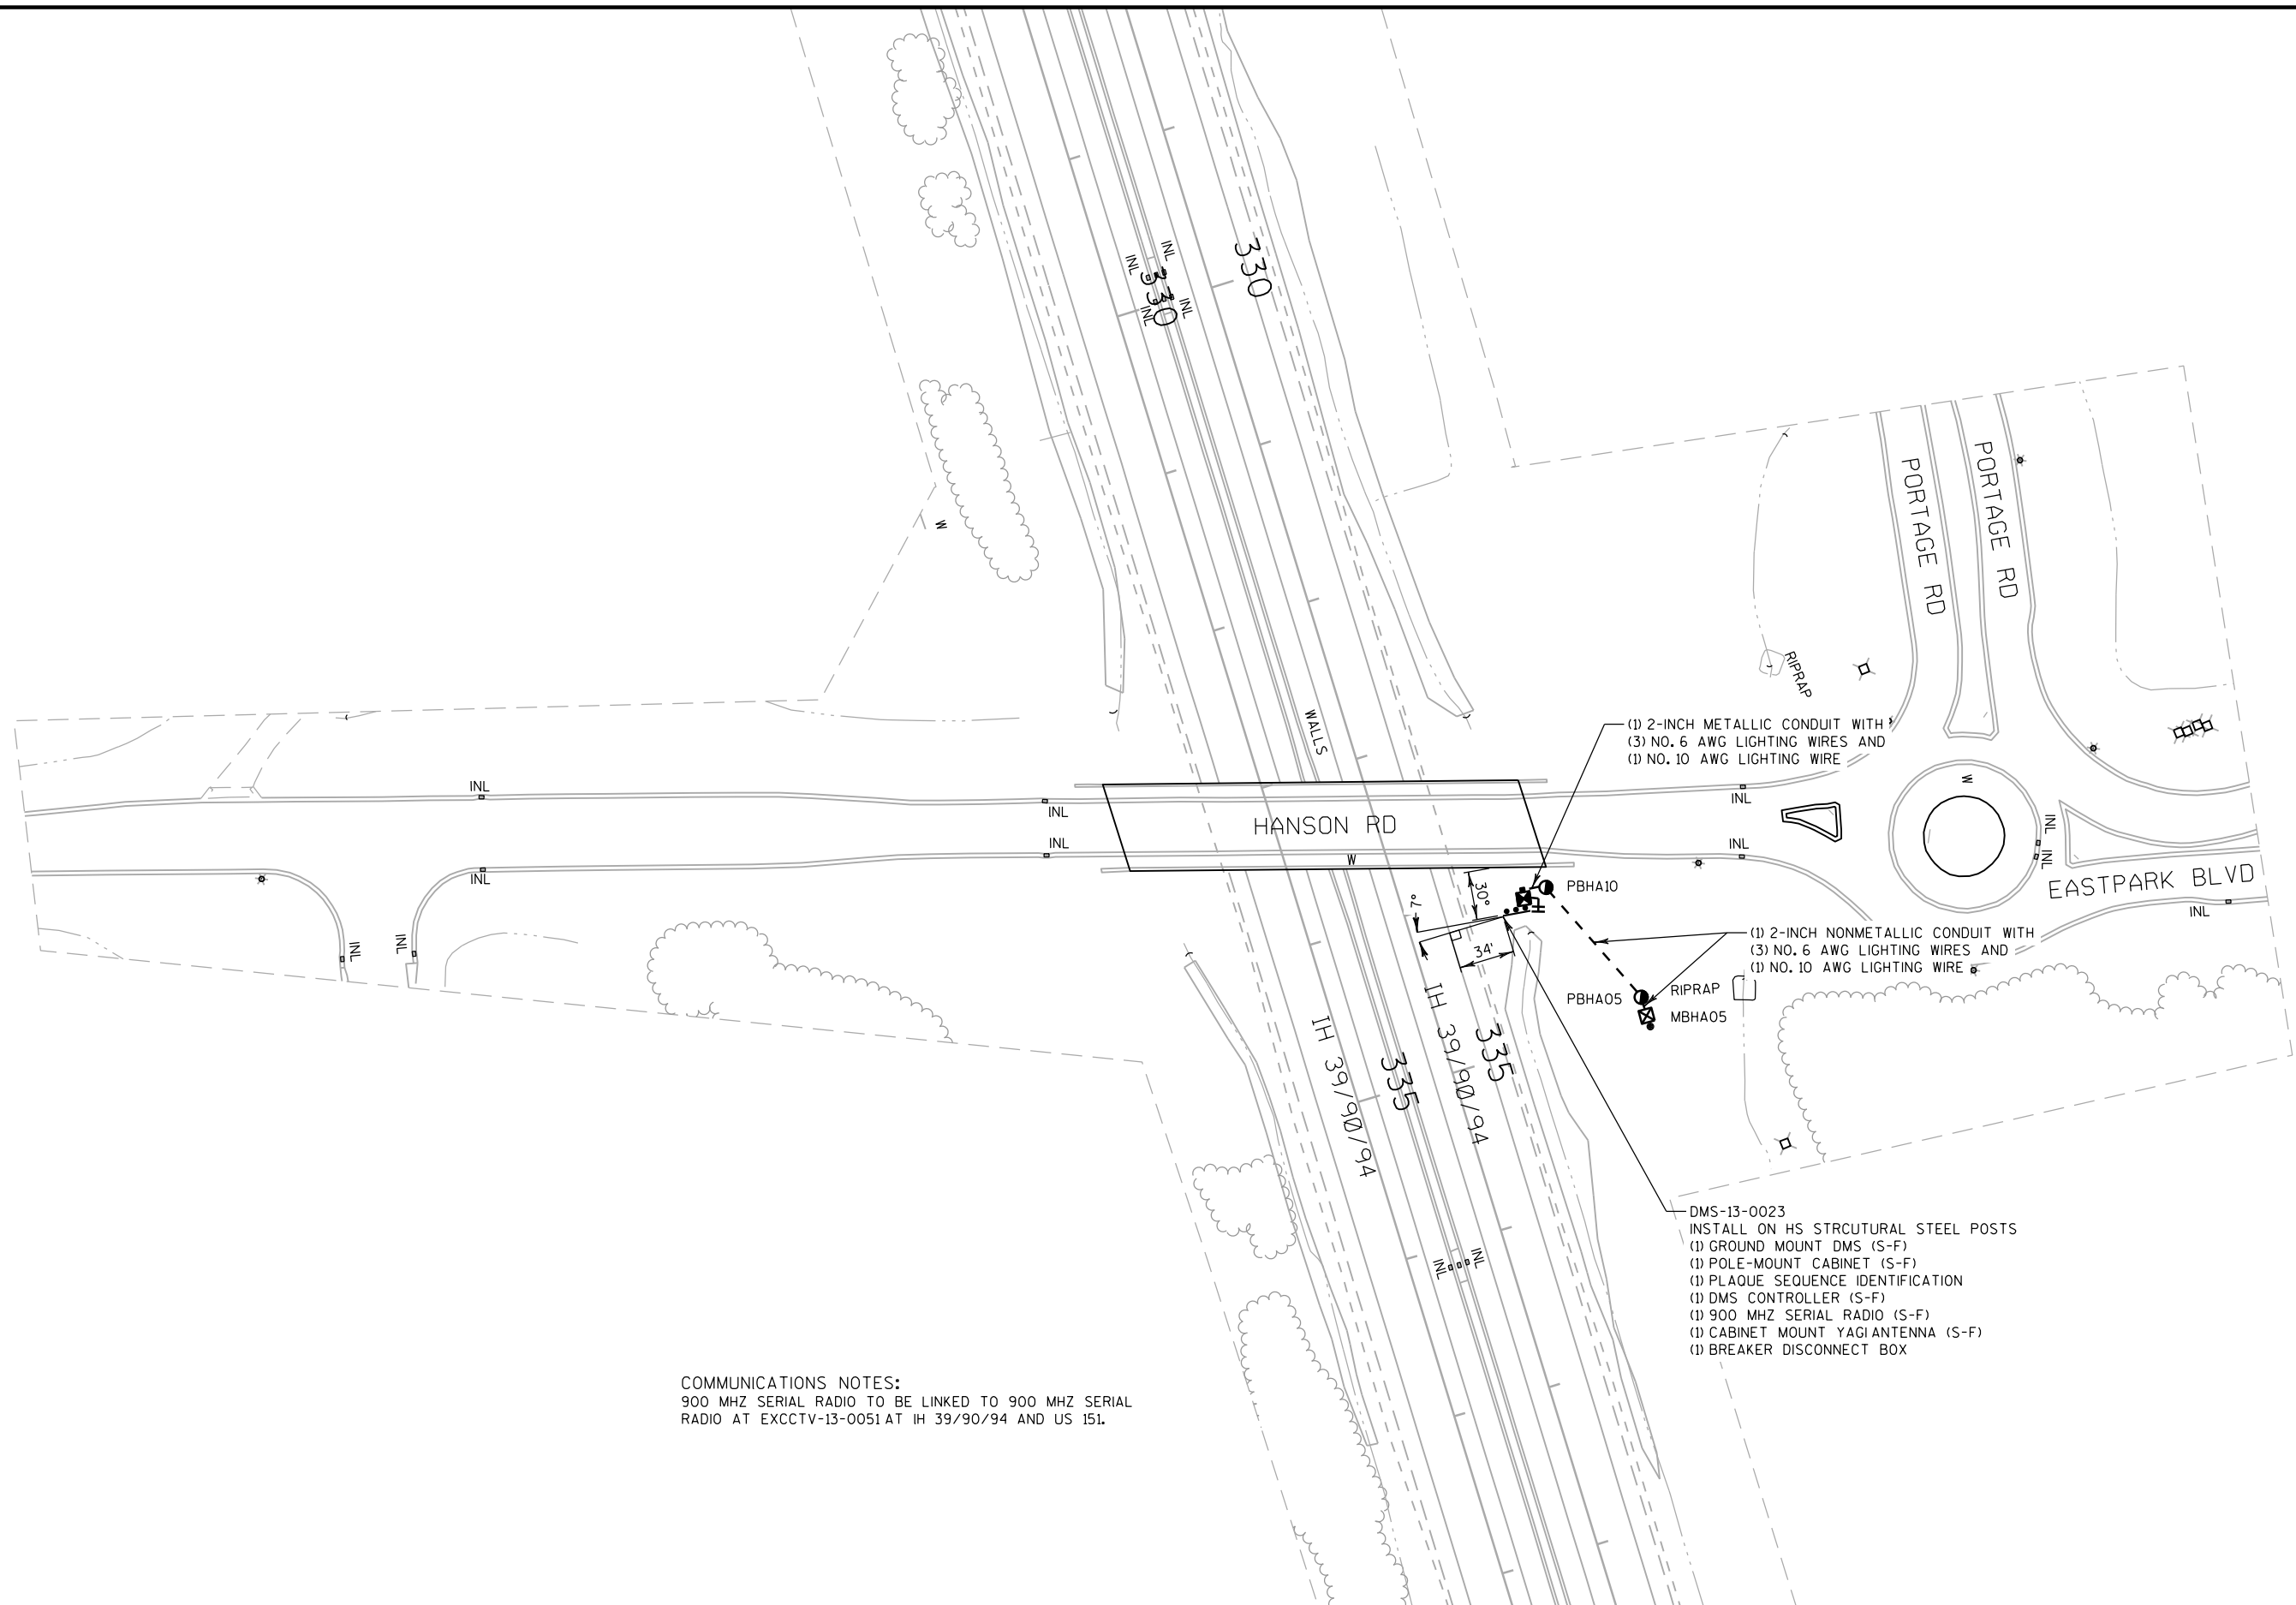

COMMUNICATIONS NOTES:  
900 MHZ SERIAL RADIO TO BE LINKED TO 900 MHZ SERIAL  
RADIO AT EXCCTV-13-0051 AT IH 39/90/94 AND US 151.



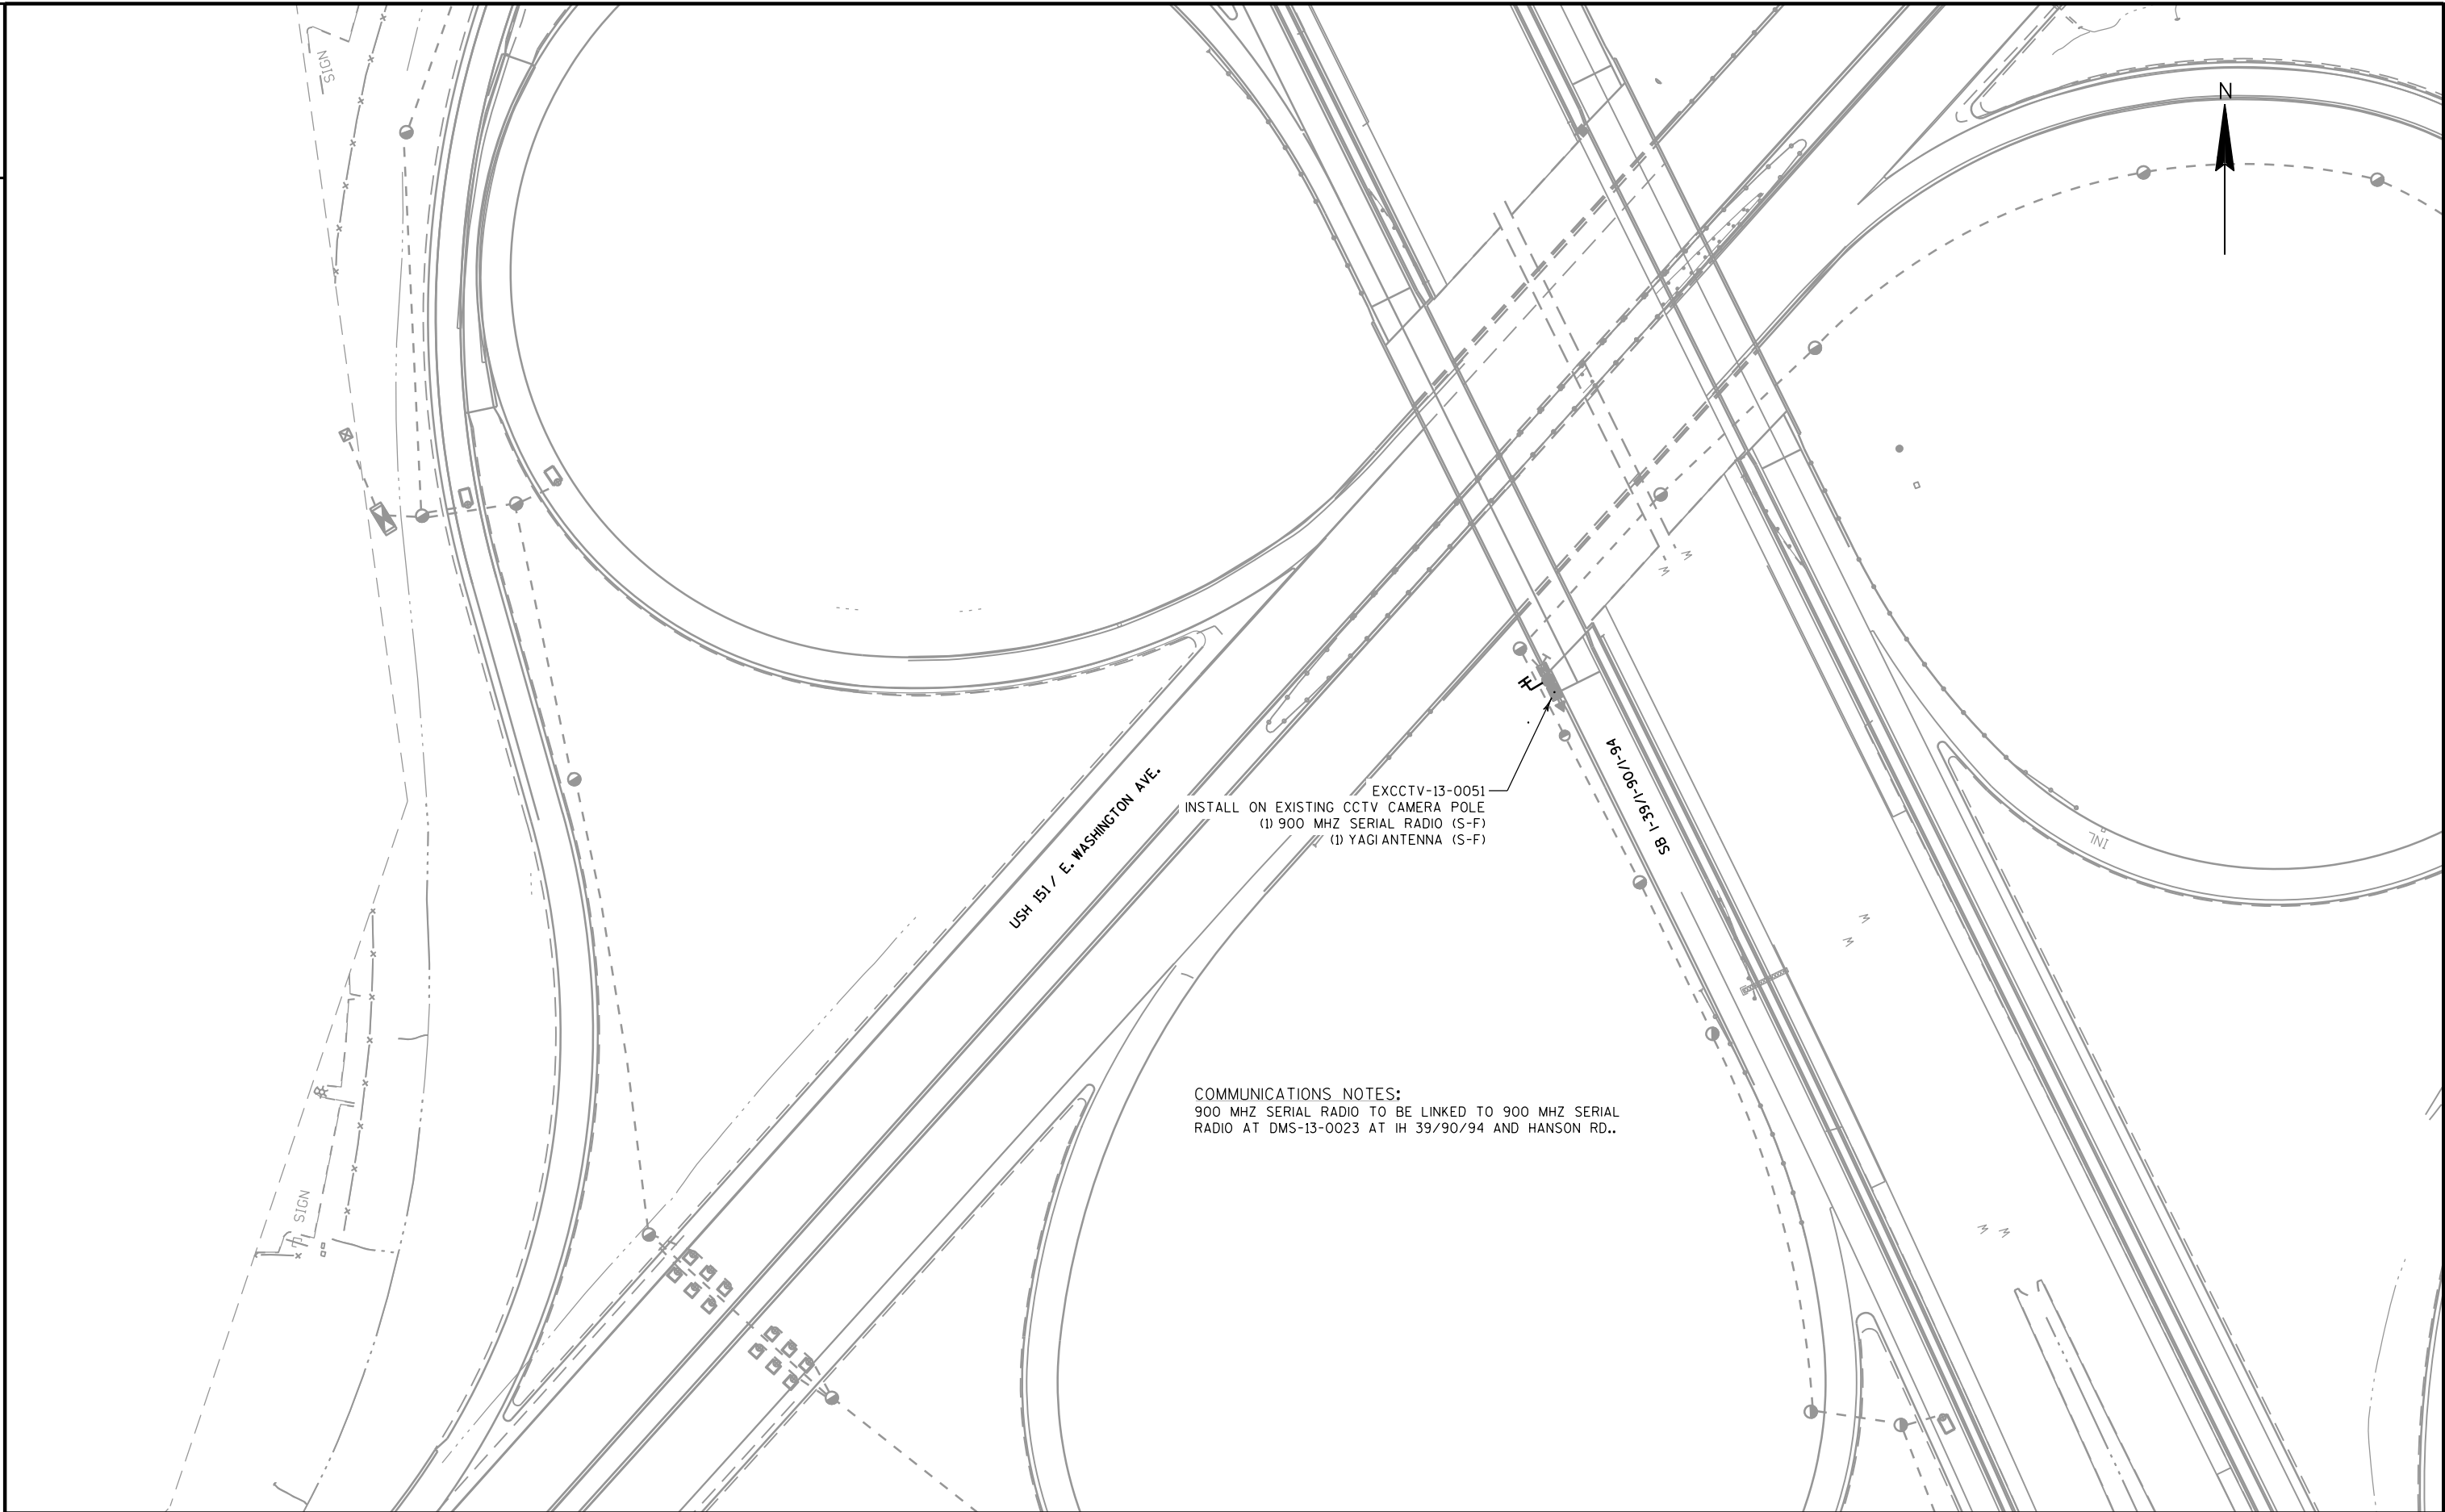


RUNOFF COEFFICIENT TABLE

|                         | HYDROLOGIC SOIL GROUP  |            |            |                        |            |            |                        |            |            |                        |            |            |
|-------------------------|------------------------|------------|------------|------------------------|------------|------------|------------------------|------------|------------|------------------------|------------|------------|
|                         | A                      |            |            | B                      |            |            | C                      |            |            | D                      |            |            |
|                         | SLOPE RANGE (PERCENT ) |            |            | SLOPE RANGE (PERCENT ) |            |            | SLOPE RANGE (PERCENT ) |            |            | SLOPE RANGE (PERCENT ) |            |            |
| LAND USE:               | 0-2                    | 2-6        | 6 & OVER   | 0-2                    | 2-6        | 6 & OVER   | 0-2                    | 2-6        | 6 & OVER   | 0-2                    | 2-6        | 6 & OVER   |
| ROW CROPS               | .08<br>.22             | .16<br>.30 | .22<br>.38 | .12<br>.26             | .20<br>.34 | .27<br>.44 | .15<br>.30             | .24<br>.37 | .33<br>.50 | .19<br>.34             | .28<br>.41 | .38<br>.56 |
| MEDIAN STRIP-TURF       | .19<br>.24             | .20<br>.26 | .24<br>.30 | .19<br>.25             | .22<br>.28 | .26<br>.33 | .20<br>.26             | .23<br>.30 | .30<br>.37 | .20<br>.27             | .25<br>.32 | .30<br>.40 |
| SIDE SLOPE-TURF         |                        |            | .25<br>.32 |                        |            | .27<br>.34 |                        |            | .28<br>.36 |                        |            | .30<br>.38 |
| PAVEMENT:               |                        |            |            |                        |            |            |                        |            |            |                        |            |            |
| ASPHALT                 |                        |            |            |                        |            | .70 - .95  |                        |            |            |                        |            |            |
| CONCRETE                |                        |            |            |                        |            | .80 - .95  |                        |            |            |                        |            |            |
| BRICK                   |                        |            |            |                        |            | .70 - .80  |                        |            |            |                        |            |            |
| DRIVES, WALKS           |                        |            |            |                        |            | .75 - .85  |                        |            |            |                        |            |            |
| ROOFS                   |                        |            |            |                        |            | .75 - .95  |                        |            |            |                        |            |            |
| GRAVEL ROADS, SHOULDERS |                        |            |            |                        |            | .40 - .60  |                        |            |            |                        |            |            |


TOTAL PROJECT AREA = 232.40 ACRES  
TOTAL AREA EXPECTED TO BE DISTURBED BY CONSTRUCTION ACTIVITIES = 108.10ACRES





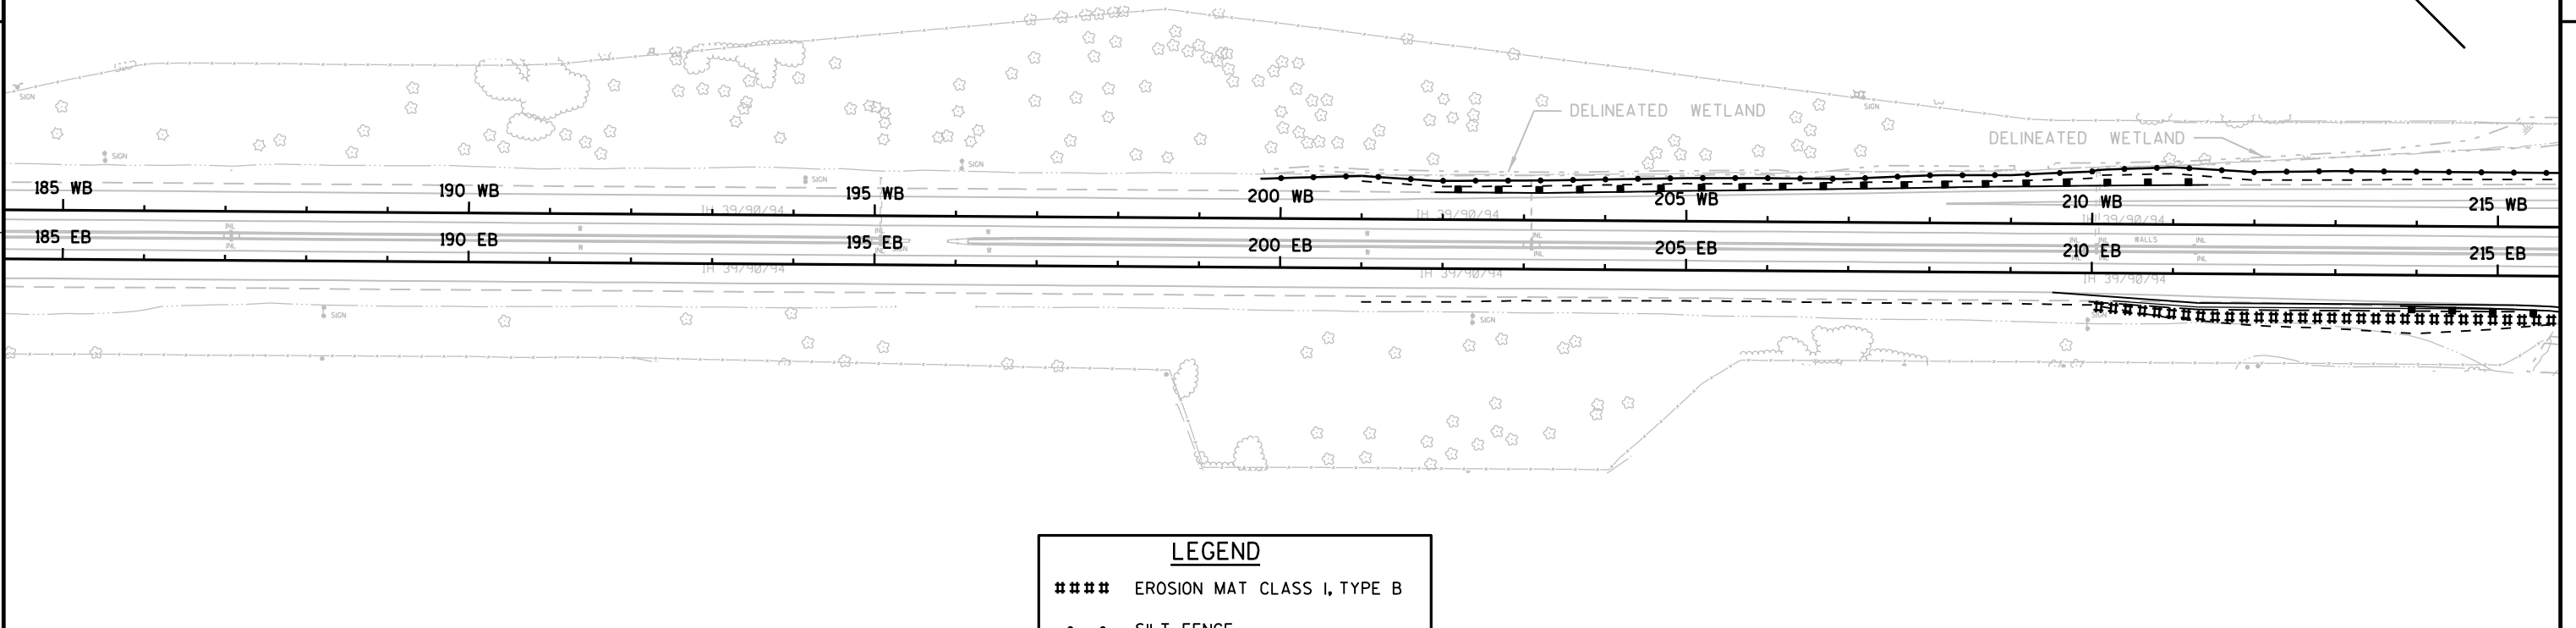




**LEGEND**


- #### EROSION MAT CLASS I, TYPE B
- SILT FENCE
- - - SLOPE INTERCEPTS

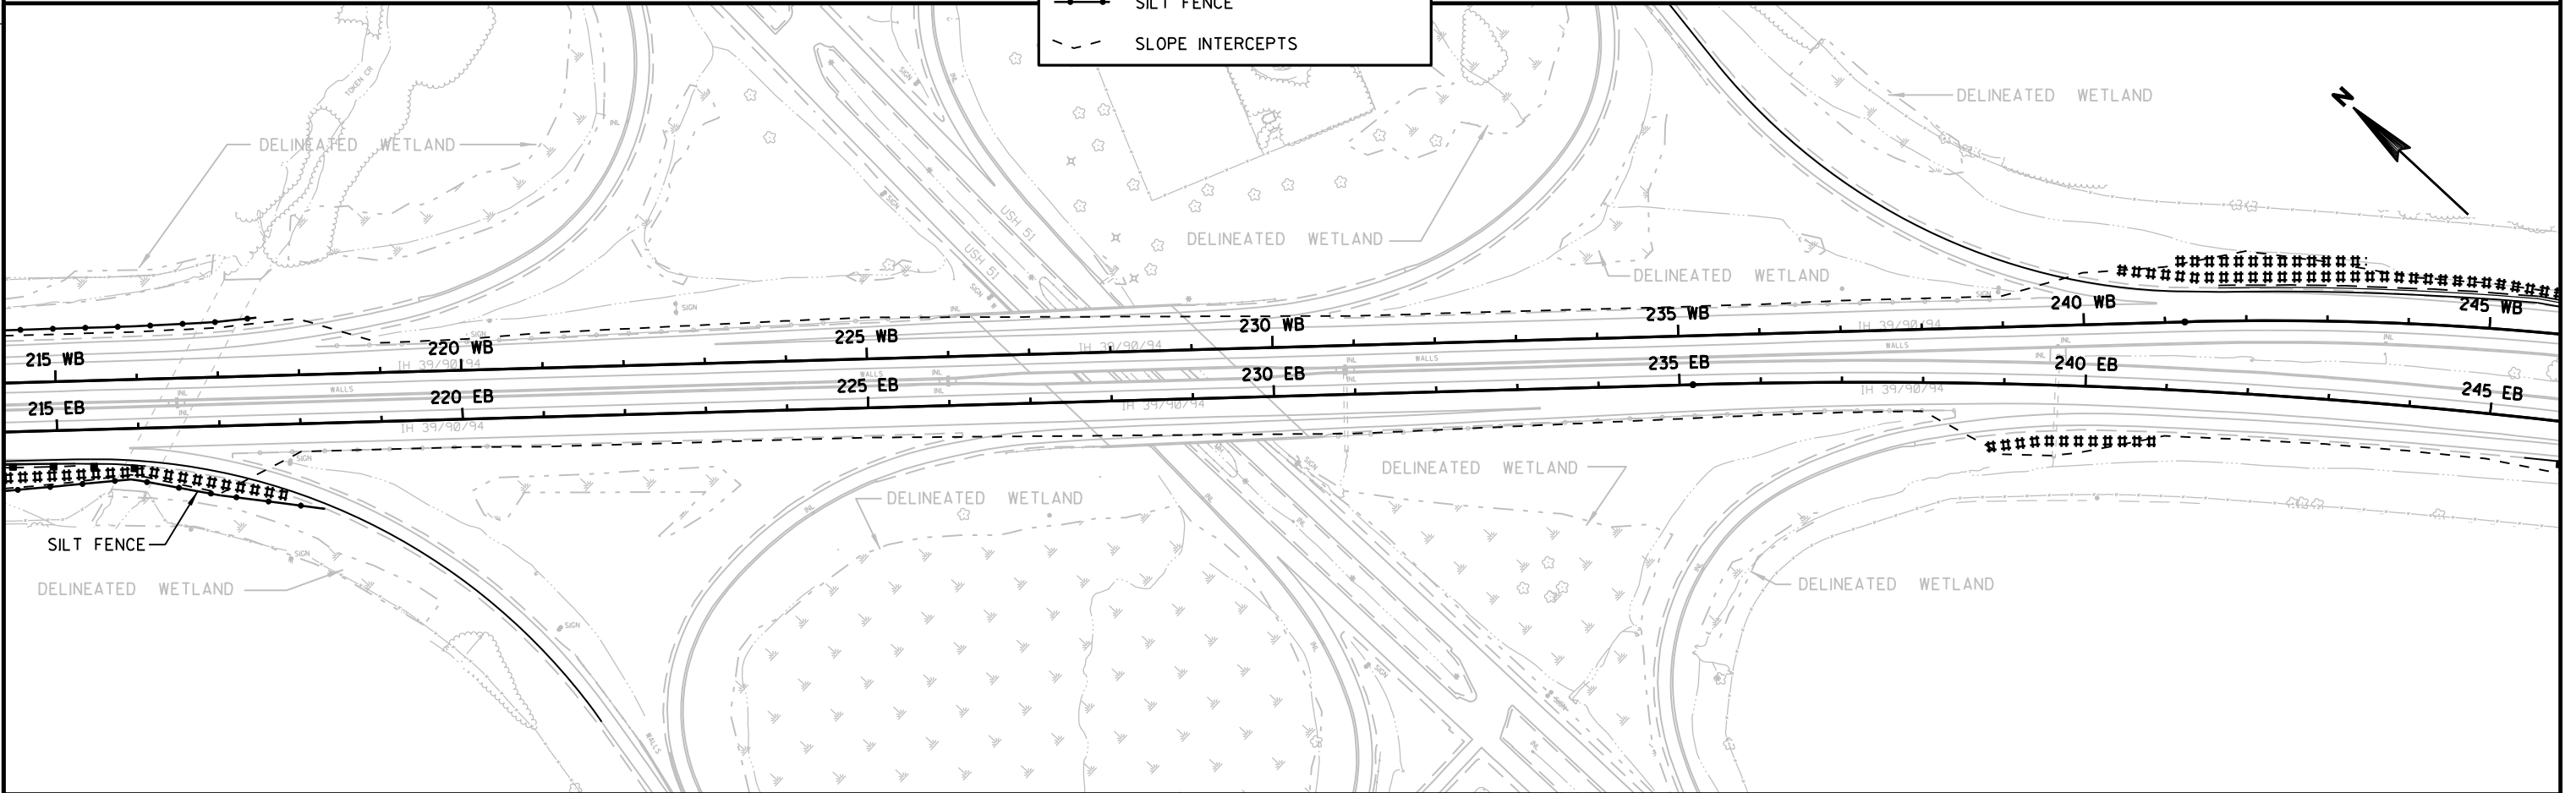

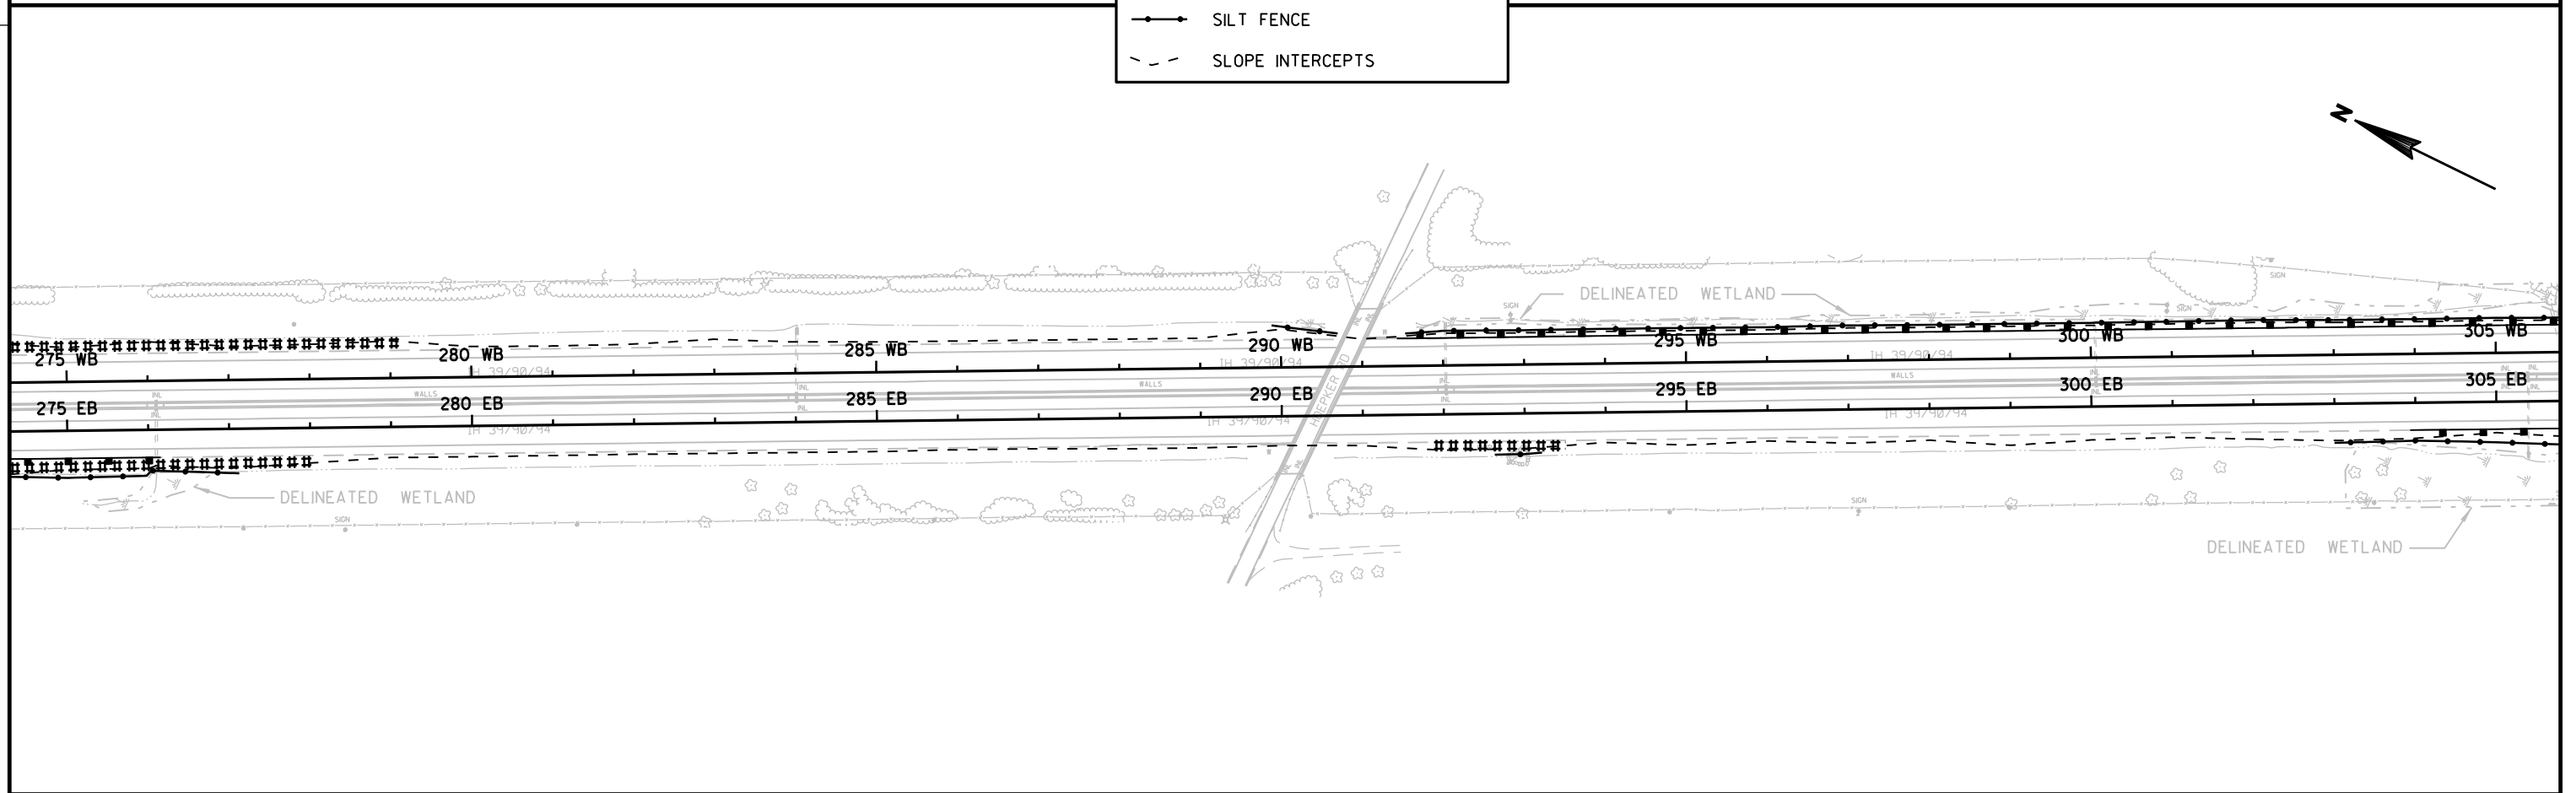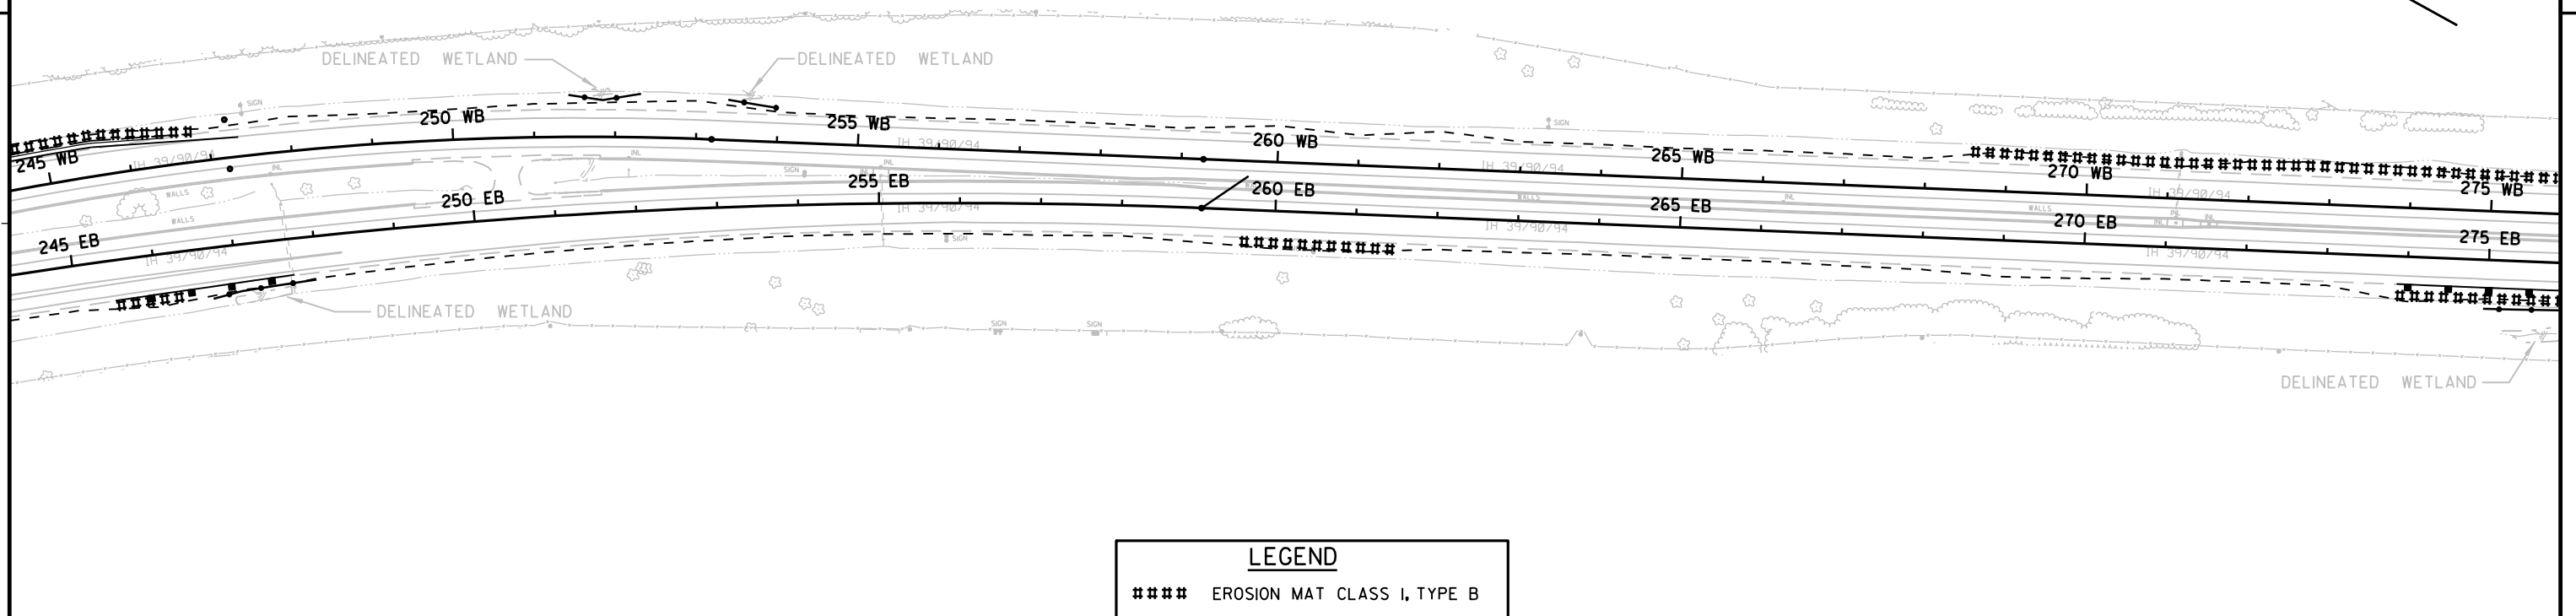

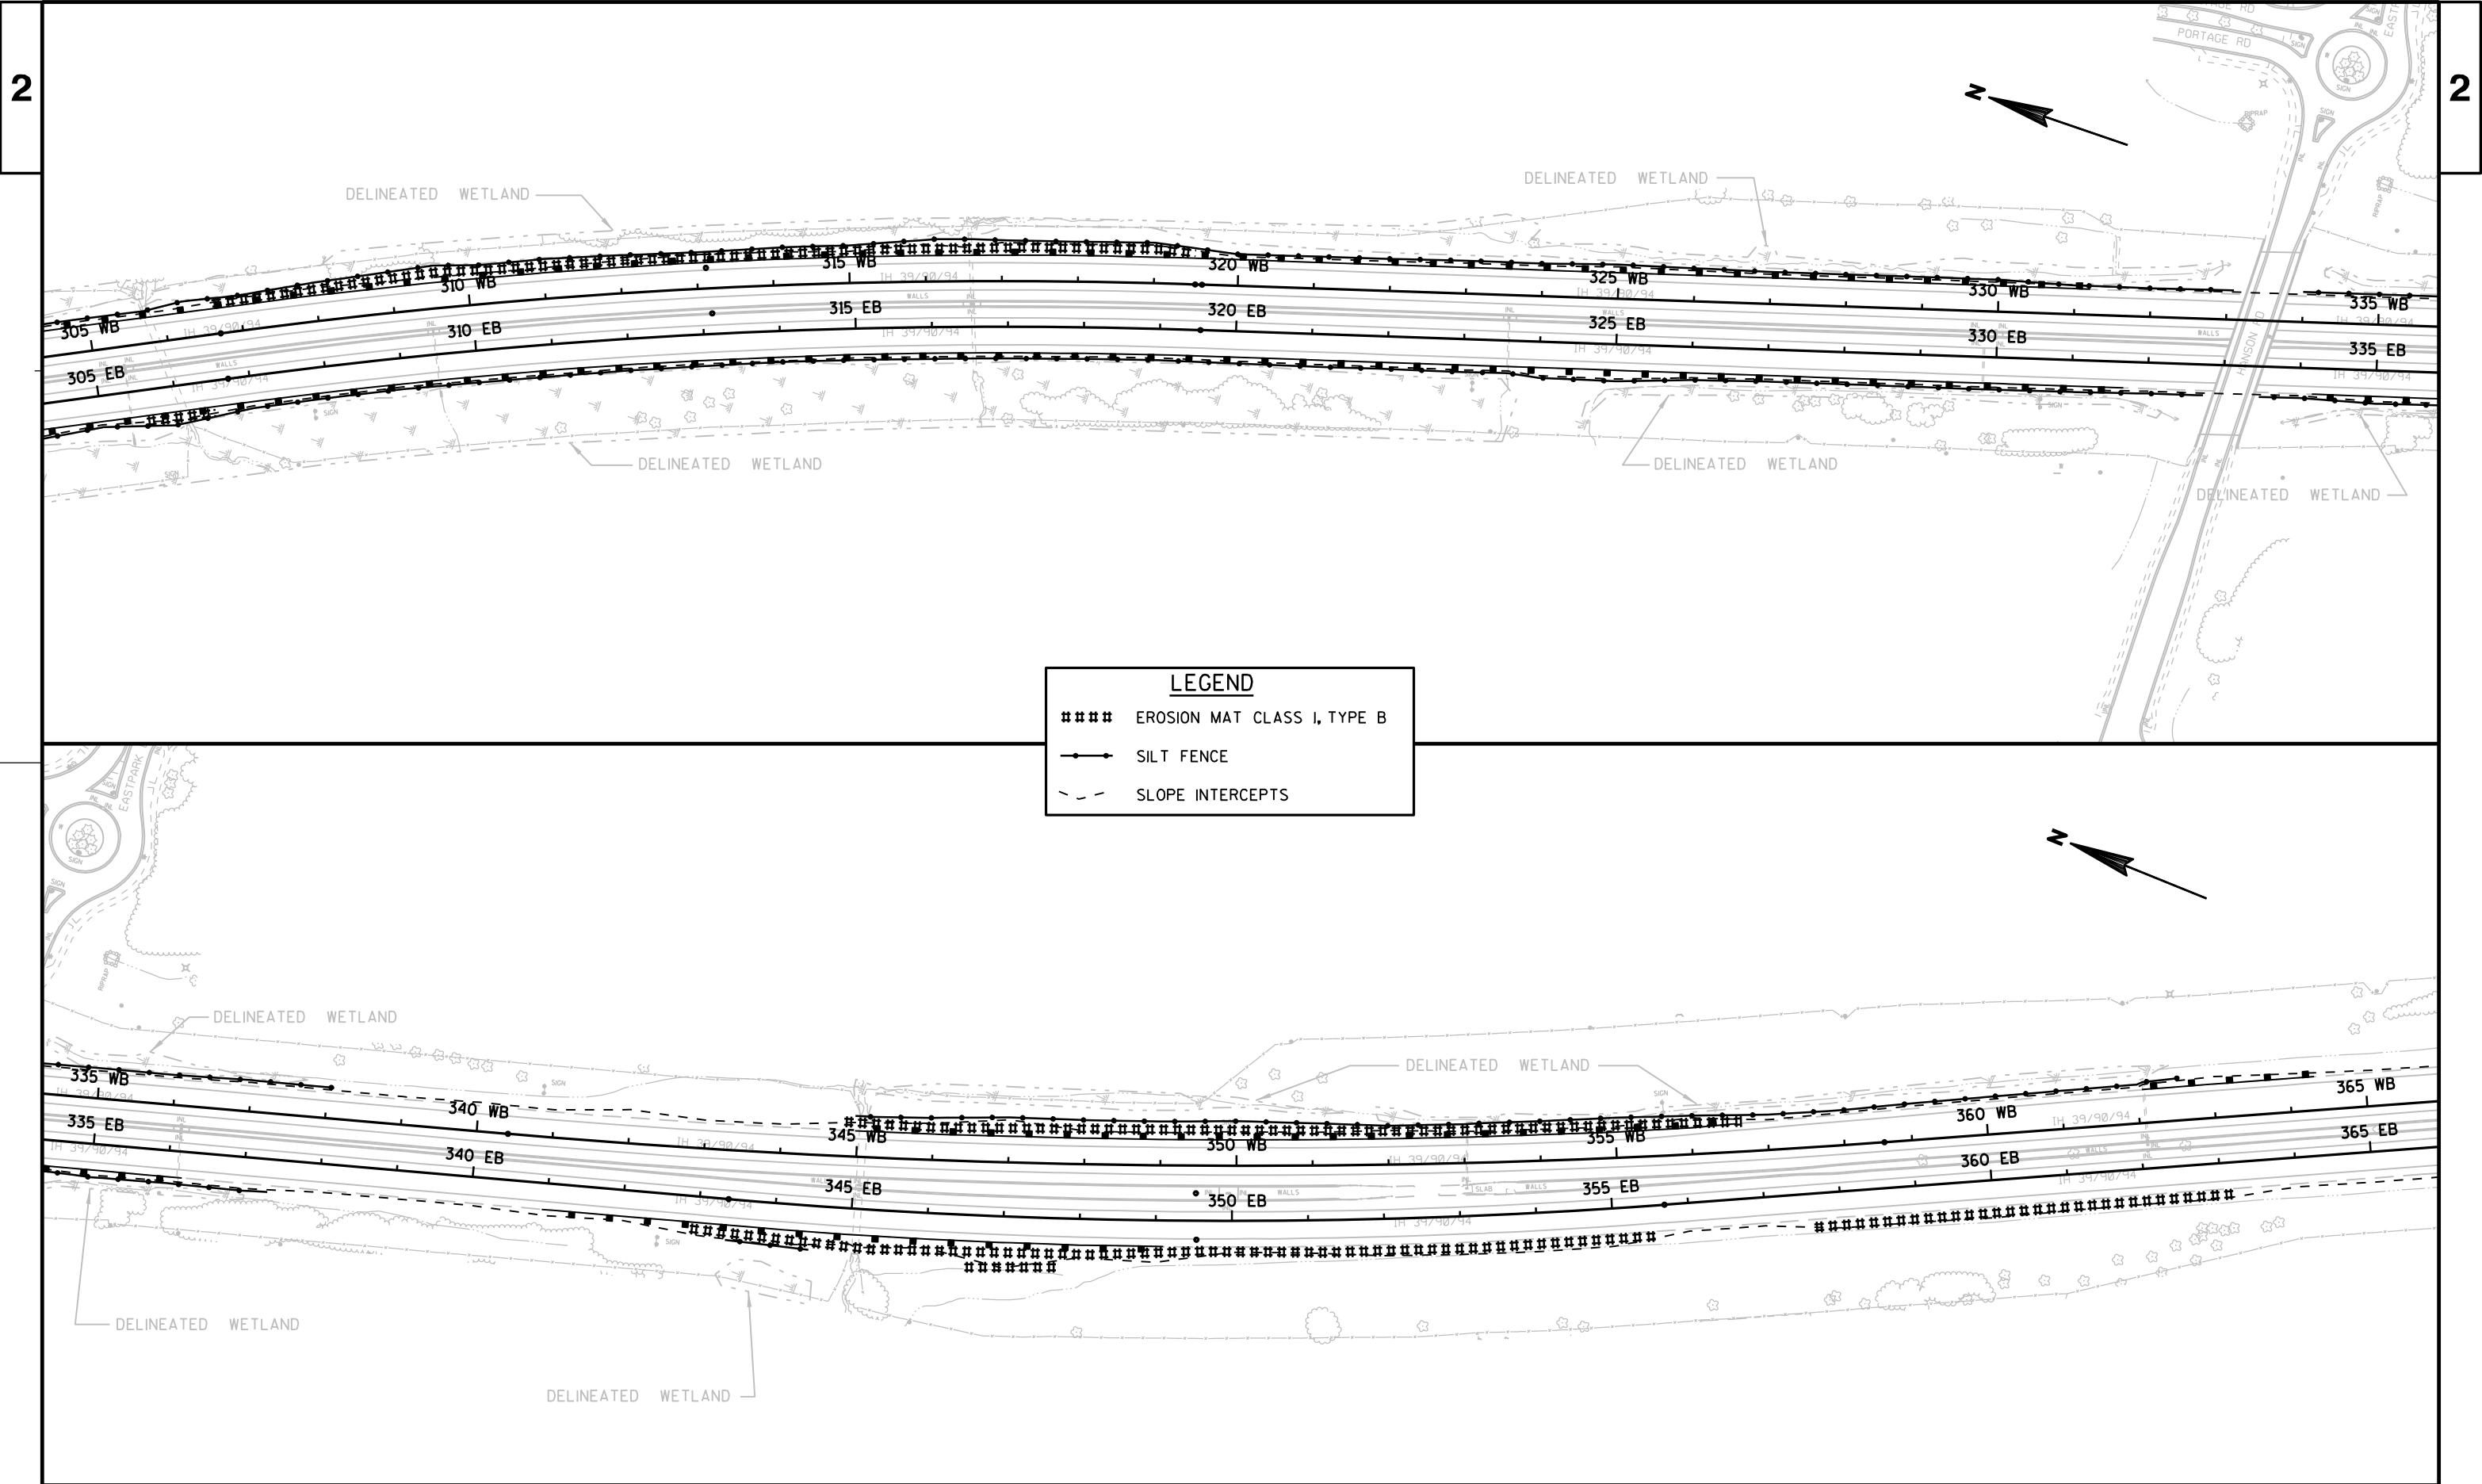


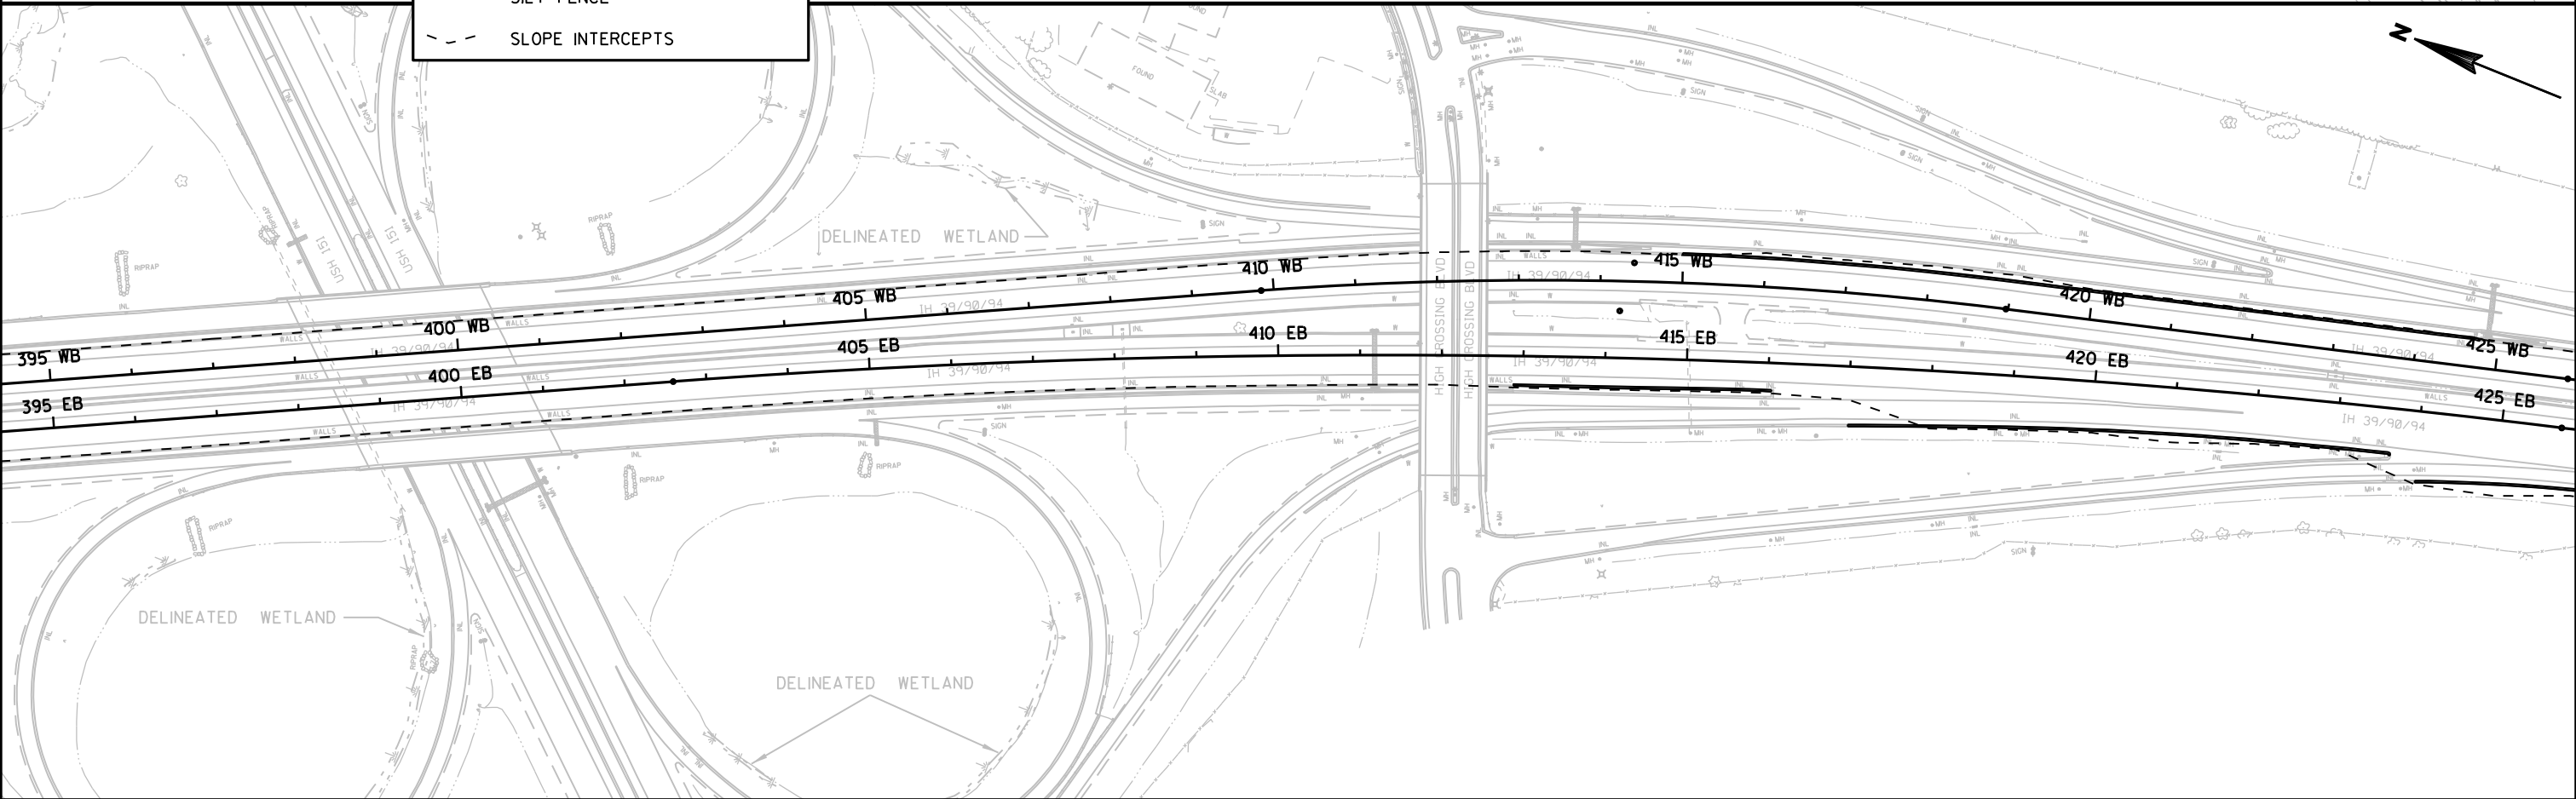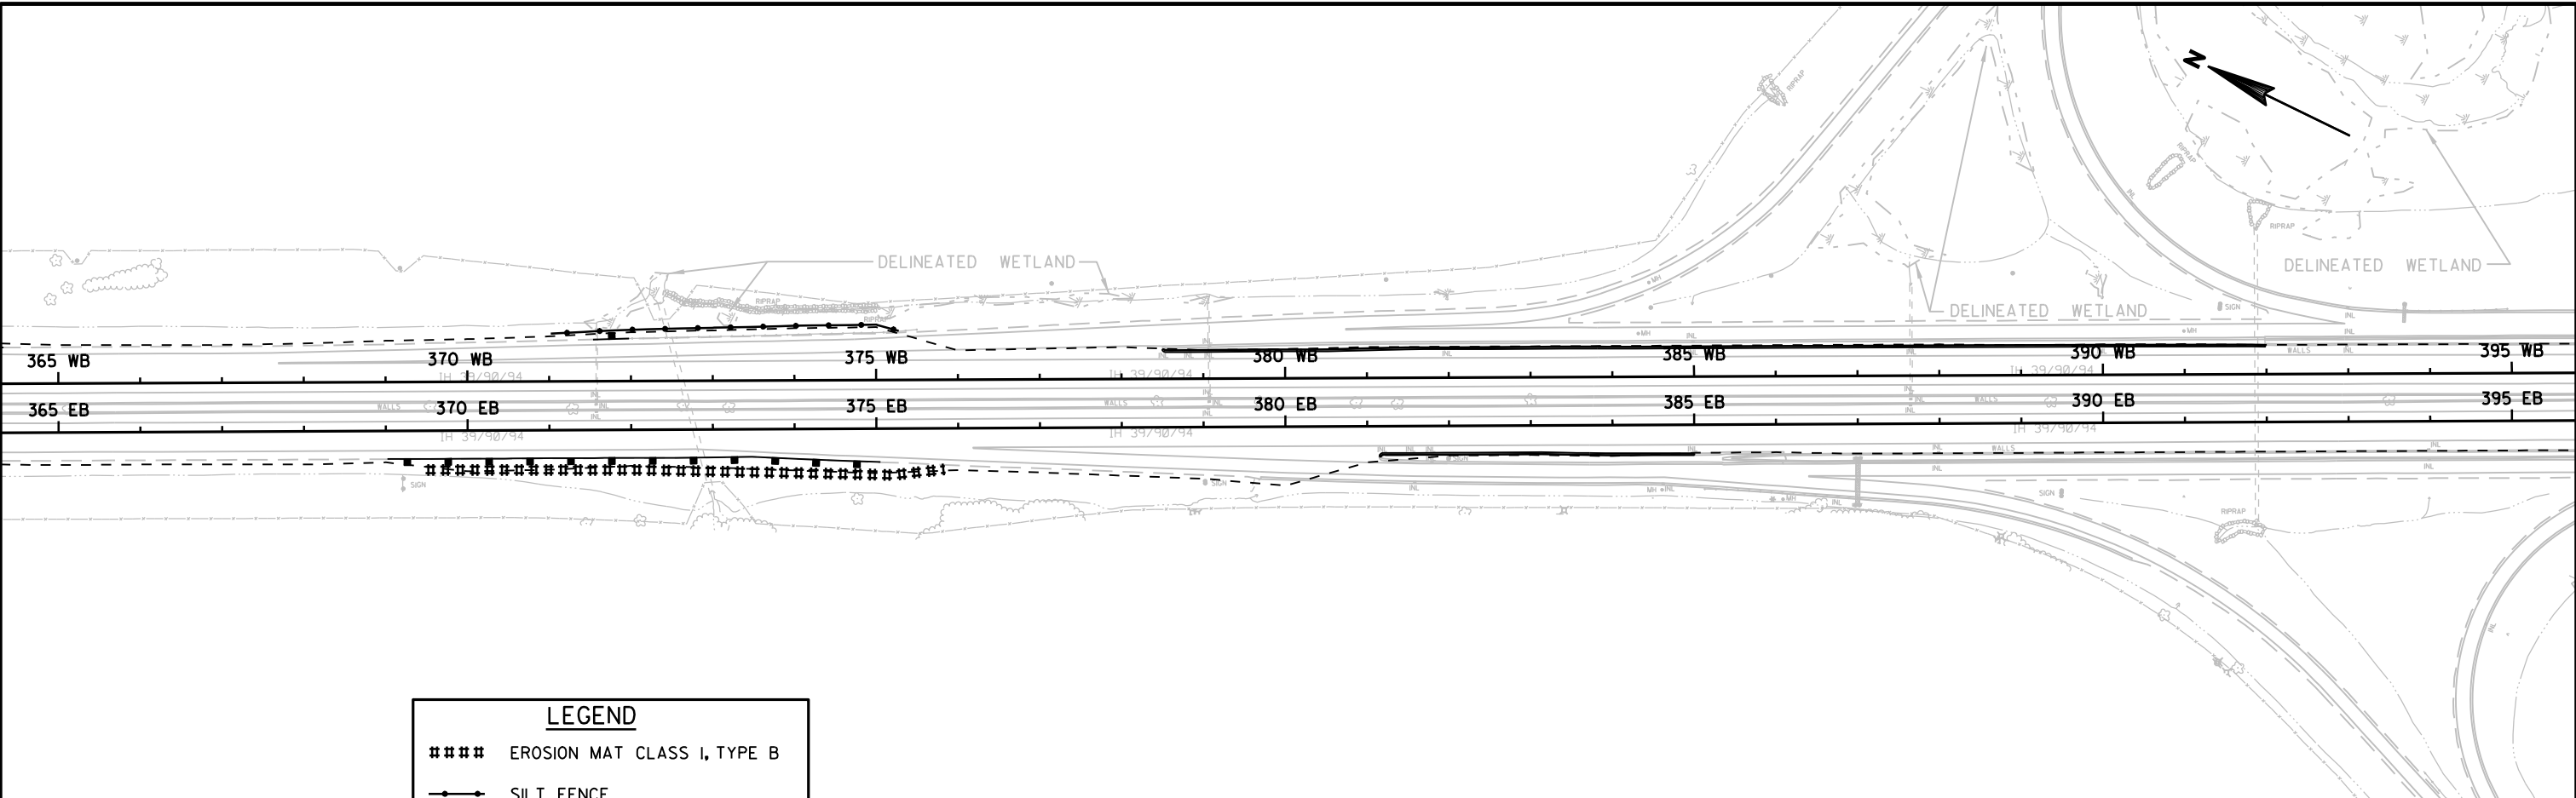

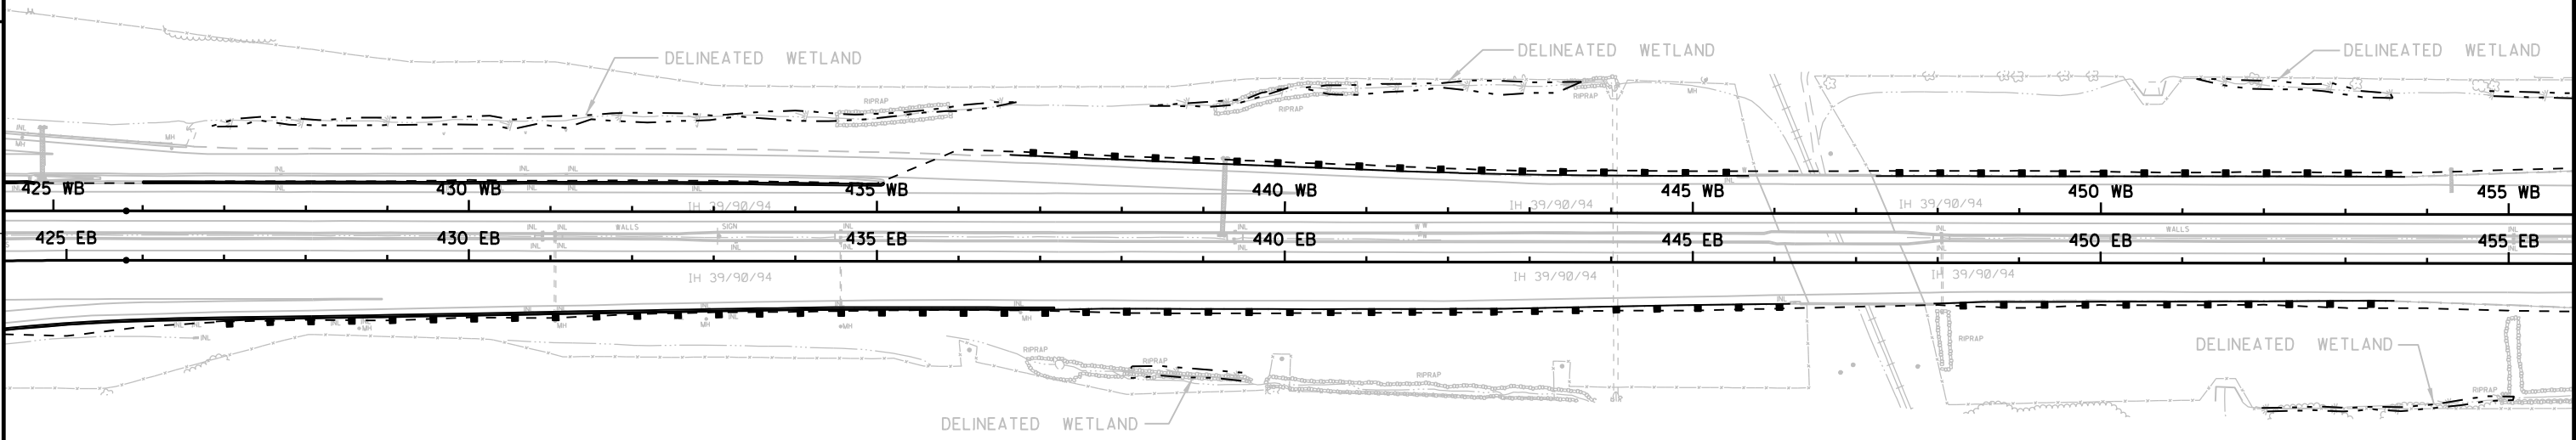

**LEGEND**

- #### EROSION MAT CLASS I, TYPE B
- +— SILT FENCE
- - - SLOPE INTERCEPTS

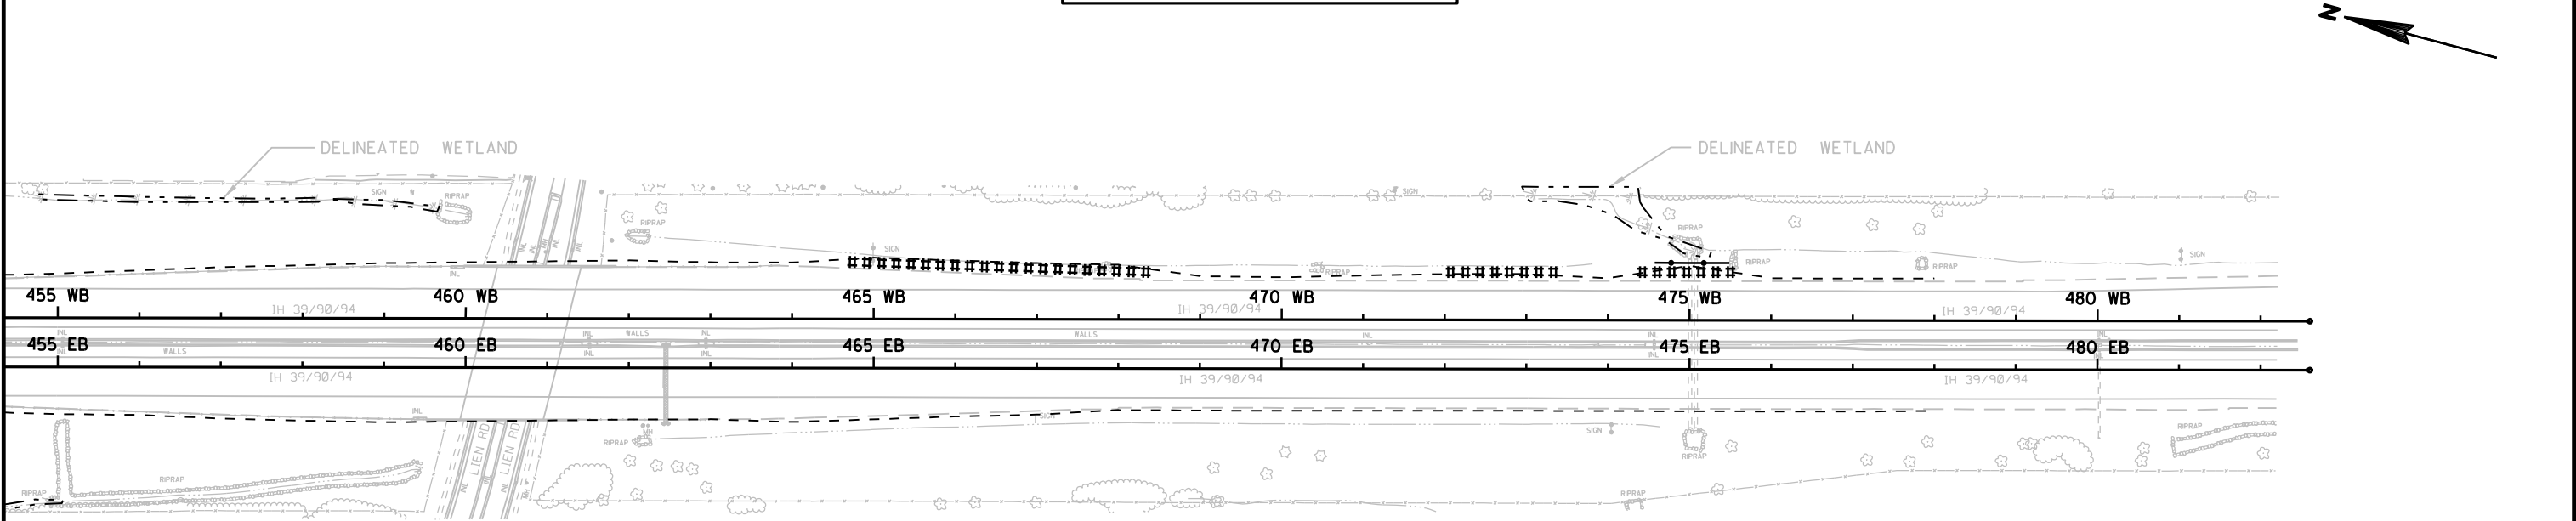

| SILT FENCE LOCATIONS<br>FOR WETLAND PROTECTION |        |           |        |
|------------------------------------------------|--------|-----------|--------|
| 199+80 WB                                      | 50' LT | 215+00 EB | 75' RT |
| 200+00 WB                                      | 50' LT | 216+00 EB | 68' RT |
| 201+00 WB                                      | 90' RT | 217+00 EB | 90' RT |
| 202+00 WB                                      | 44' RT | 218+00 EB | 44' RT |
| 203+00 WB                                      | 50' LT |           |        |
| 204+00 WB                                      | 50' LT |           |        |
| 205+00 WB                                      | 51' LT |           |        |
| 206+00 WB                                      | 52' LT |           |        |
| 207+00 WB                                      | 54' LT |           |        |
| 208+00 WB                                      | 56' LT |           |        |
| 209+00 WB                                      | 57' LT |           |        |
| 210+00 WB                                      | 65' LT |           |        |
| 211+00 WB                                      | 68' LT |           |        |
| 212+00 WB                                      | 65' LT |           |        |
| 213+00 WB                                      | 66' LT |           |        |
| 214+00 WB                                      | 68' LT |           |        |
| 215+00 WB                                      | 69' LT |           |        |
| 216+00 WB                                      | 69' LT |           |        |
| 217+00 WB                                      | 70' LT |           |        |
| 217+50 WB                                      | 70' LT |           |        |

| SILT FENCE LOCATIONS<br>FOR WETLAND PROTECTION |        |           |        |
|------------------------------------------------|--------|-----------|--------|
| 246+85 EB                                      | 60' RT | 290+00 WB | 49' LT |
| 247+00 EB                                      | 60' RT | 290+60 WB | 43' LT |
| 247+70 EB                                      | 57' RT |           |        |
| 247+80 EB                                      | 55' RT | 291+50 WB | 40' LT |
|                                                |        | 292+00 WB | 43' LT |
| 251+50 WB                                      | 47' LT | 293+00 WB | 43' LT |
| 252+00 WB                                      | 47' LT | 294+00 WB | 43' LT |
| 252+10 WB                                      | 48' LT | 295+00 WB | 43' LT |
|                                                |        | 296+00 WB | 43' LT |
| 253+40 WB                                      | 47' LT | 297+00 WB | 44' LT |
| 254+00 WB                                      | 47' LT | 298+00 WB | 44' LT |
|                                                |        | 299+00 WB | 44' LT |
| 275+80 EB                                      | 55' RT | 300+00 WB | 42' LT |
| 276+00 EB                                      | 50' RT | 301+00 WB | 43' LT |
| 276+10 EB                                      | 48' RT | 302+00 WB | 43' LT |
| 276+50 EB                                      | 48' RT | 303+00 WB | 43' LT |
| 276+90 EB                                      | 51' RT | 304+00 WB | 44' LT |
|                                                |        | 305+00 WB | 45' LT |

| SILT FENCE LOCATIONS<br>FOR WETLAND PROTECTION |        |           |          |           |        |
|------------------------------------------------|--------|-----------|----------|-----------|--------|
| 303+00 EB                                      | 47' RT | 305+00 WB | 45' LT   | 334+00 EB | 47' RT |
| 304+00 EB                                      | 47' RT | 306+00 WB | 45' LT   | 334+60 EB | 45' RT |
| 305+00 EB                                      | 47' RT | 307+00 WB | 45' LT   | 335+00 EB | 45' RT |
| 306+00 EB                                      | 47' RT | 308+00 WB | 48' LT   | 336+00 EB | 44' RT |
| 307+00 EB                                      | 45' RT | 309+00 WB | 47' LT   | 337+00 EB | 45' RT |
| 308+00 EB                                      | 42' RT | 310+00 WB | 47' LT   | 337+15 EB | 45' RT |
| 309+00 EB                                      | 42' RT | 311+00 WB | 47' LT   |           |        |
| 310+00 EB                                      | 42' RT | 312+00 WB | 47' LT   | 343+25 EB | 62' RT |
| 311+00 EB                                      | 42' RT | 313+00 WB | 47' LT   | 344+00 EB | 64' RT |
| 312+00 EB                                      | 42' RT | 314+00 WB | 47' LT   | 344+50 EB | 64' RT |
| 313+00 EB                                      | 42' RT | 315+00 WB | 46' LT   |           |        |
| 314+00 EB                                      | 42' RT | 316+00 WB | 54' LT   | 345+00 WB | 55' LT |
| 315+00 EB                                      | 42' RT | 317+00 WB | 55' LT   | 346+00 WB | 58' LT |
| 316+00 EB                                      | 42' RT | 318+00 WB | 55' LT   | 347+00 WB | 66' LT |
| 317+00 EB                                      | 42' RT | 319+00 WB | 55' LT   | 348+00 WB | 54' LT |
| 318+00 EB                                      | 42' RT | 320+00 WB | 45' LT   | 349+00 WB | 54' LT |
| 319+00 EB                                      | 42' RT | 321+00 WB | 45' LT   | 350+00 WB | 54' LT |
| 320+00 EB                                      | 42' RT | 322+00 WB | 45' LT   | 351+00 WB | 54' LT |
| 321+00 EB                                      | 43' RT | 323+00 WB | 45' LT   | 352+00 WB | 49' LT |
| 322+00 EB                                      | 44' RT | 324+00 WB | 45' LT   | 352+80 WB | 46' LT |
| 323+00 EB                                      | 45' RT | 325+00 WB | 46' LT   | 353+00 WB | 46' LT |
| 323+50 EB                                      | 45' RT | 326+00 WB | 44' LT   | 354+00 WB | 45' LT |
| 324+00 EB                                      | 52' RT | 327+00 WB | 43' LT   | 355+00 WB | 44' LT |
| 325+00 EB                                      | 52' RT | 328+00 WB | 42' LT   | 356+00 WB | 52' LT |
| 326+00 EB                                      | 46' RT | 329+00 WB | 41' LT   | 357+00 WB | 48' LT |
| 327+00 EB                                      | 45' RT | 330+00 WB | 41' LT   | 358+00 WB | 49' LT |
| 328+00 EB                                      | 44' RT | 331+00 WB | 40' LT   | 359+00 WB | 54' LT |
| 329+00 EB                                      | 42' RT | 331+45 WB | 38.5' LT | 360+00 WB | 54' LT |
| 330+00 EB                                      | 43' RT | 332+00 WB | 42' LT   | 361+00 WB | 55' LT |
| 331+00 EB                                      | 42' RT | 333+00 WB | 44' LT   | 362+00 WB | 54' LT |
| 331+45 EB                                      | 42' RT |           |          | 362+06 WB | 54' LT |
| 332+00 EB                                      | 43' RT | 334+10 WB | 44' LT   | 362+45 WB | 60' LT |
| 332+15 EB                                      | 45' RT | 334+75 WB | 40' LT   |           |        |
|                                                |        | 335+00 WB | 40' LT   |           |        |
|                                                |        | 336+00 WB | 40' LT   |           |        |
|                                                |        | 337+00 WB | 41' LT   |           |        |
|                                                |        | 337+90 WB | 41' LT   |           |        |



| SILT FENCE LOCATIONS<br>FOR WETLAND PROTECTION |        |
|------------------------------------------------|--------|
| 371+30 WB                                      | 62' LT |
| 372+00 WB                                      | 62' LT |
| 373+00 WB                                      | 66' LT |
| 373+25 WB                                      | 66' LT |
| 374+00 WB                                      | 69' LT |
| 375+00 WB                                      | 69' LT |

| SILT FENCE LOCATIONS<br>FOR WETLAND PROTECTION |        |
|------------------------------------------------|--------|
| 474+80 WB                                      | 73' LT |
| 475+00 WB                                      | 73' LT |
| 475+30 WB                                      | 73' LT |



2

2

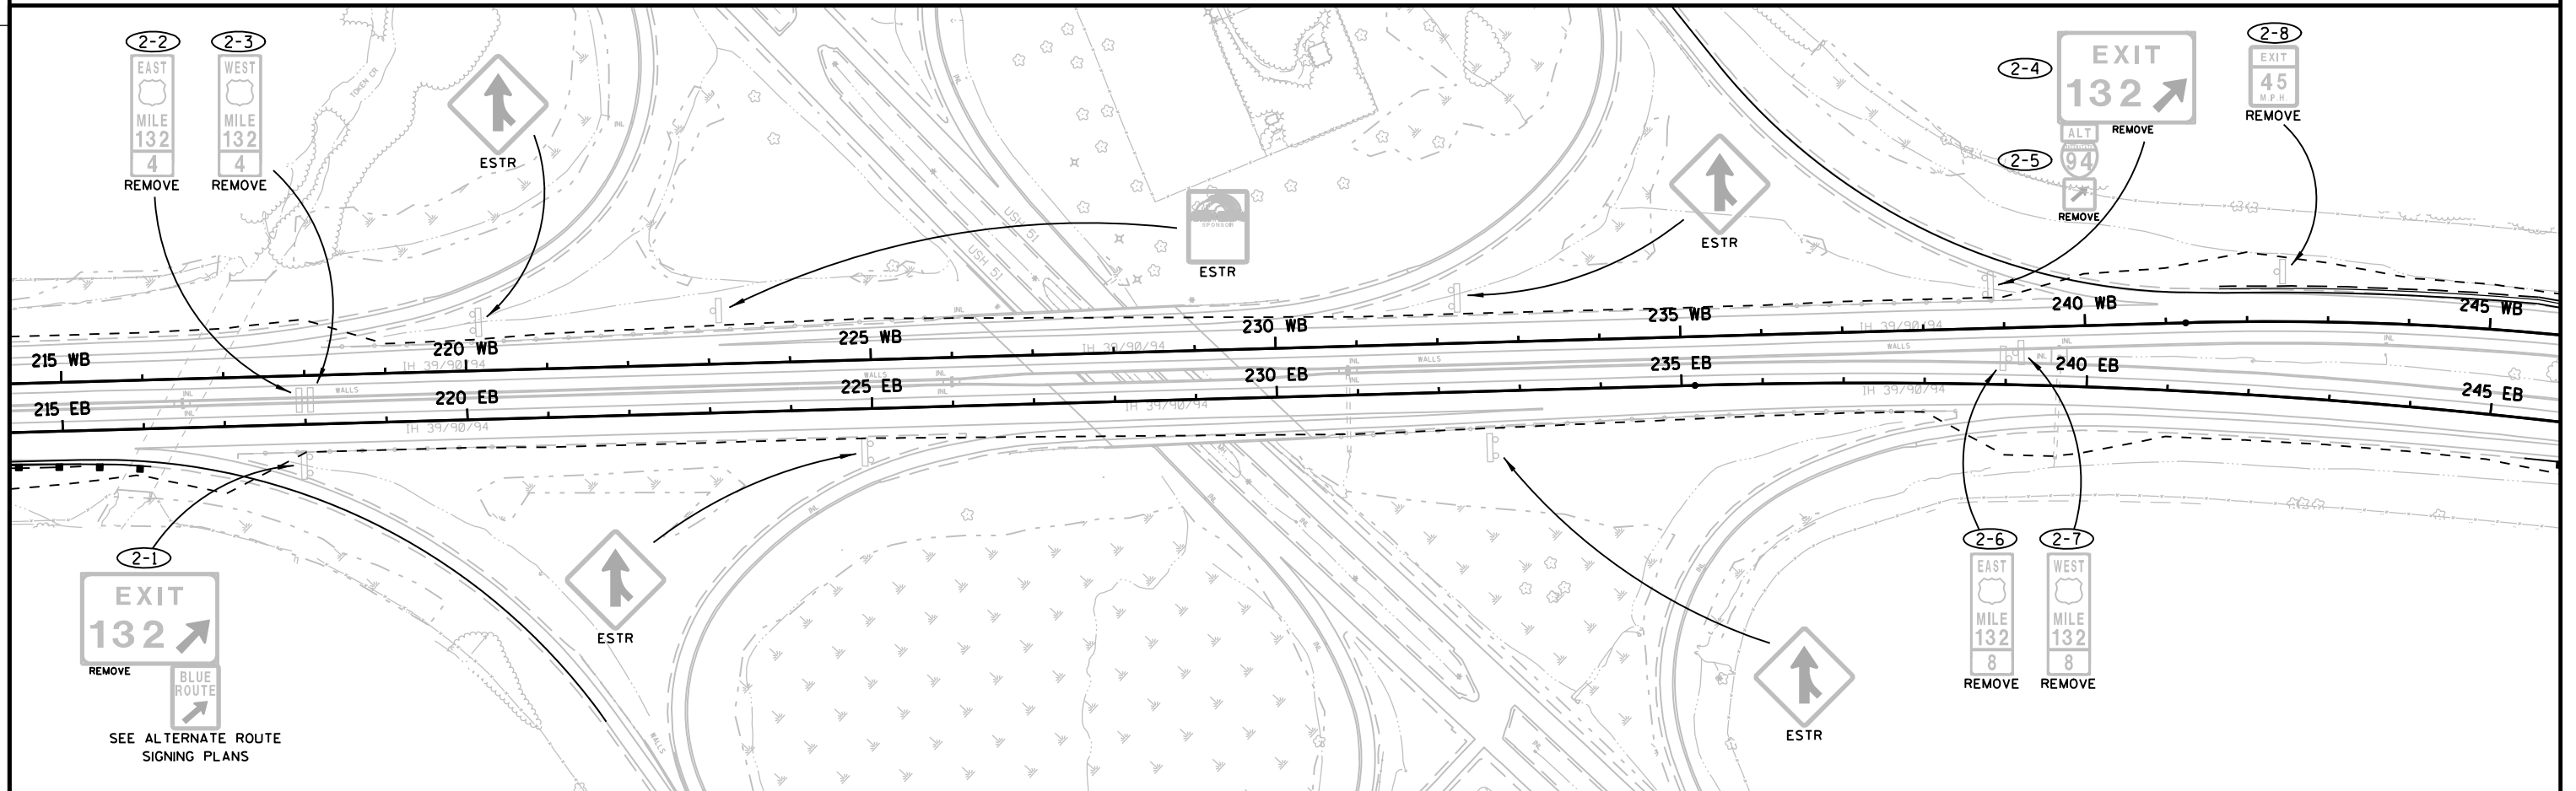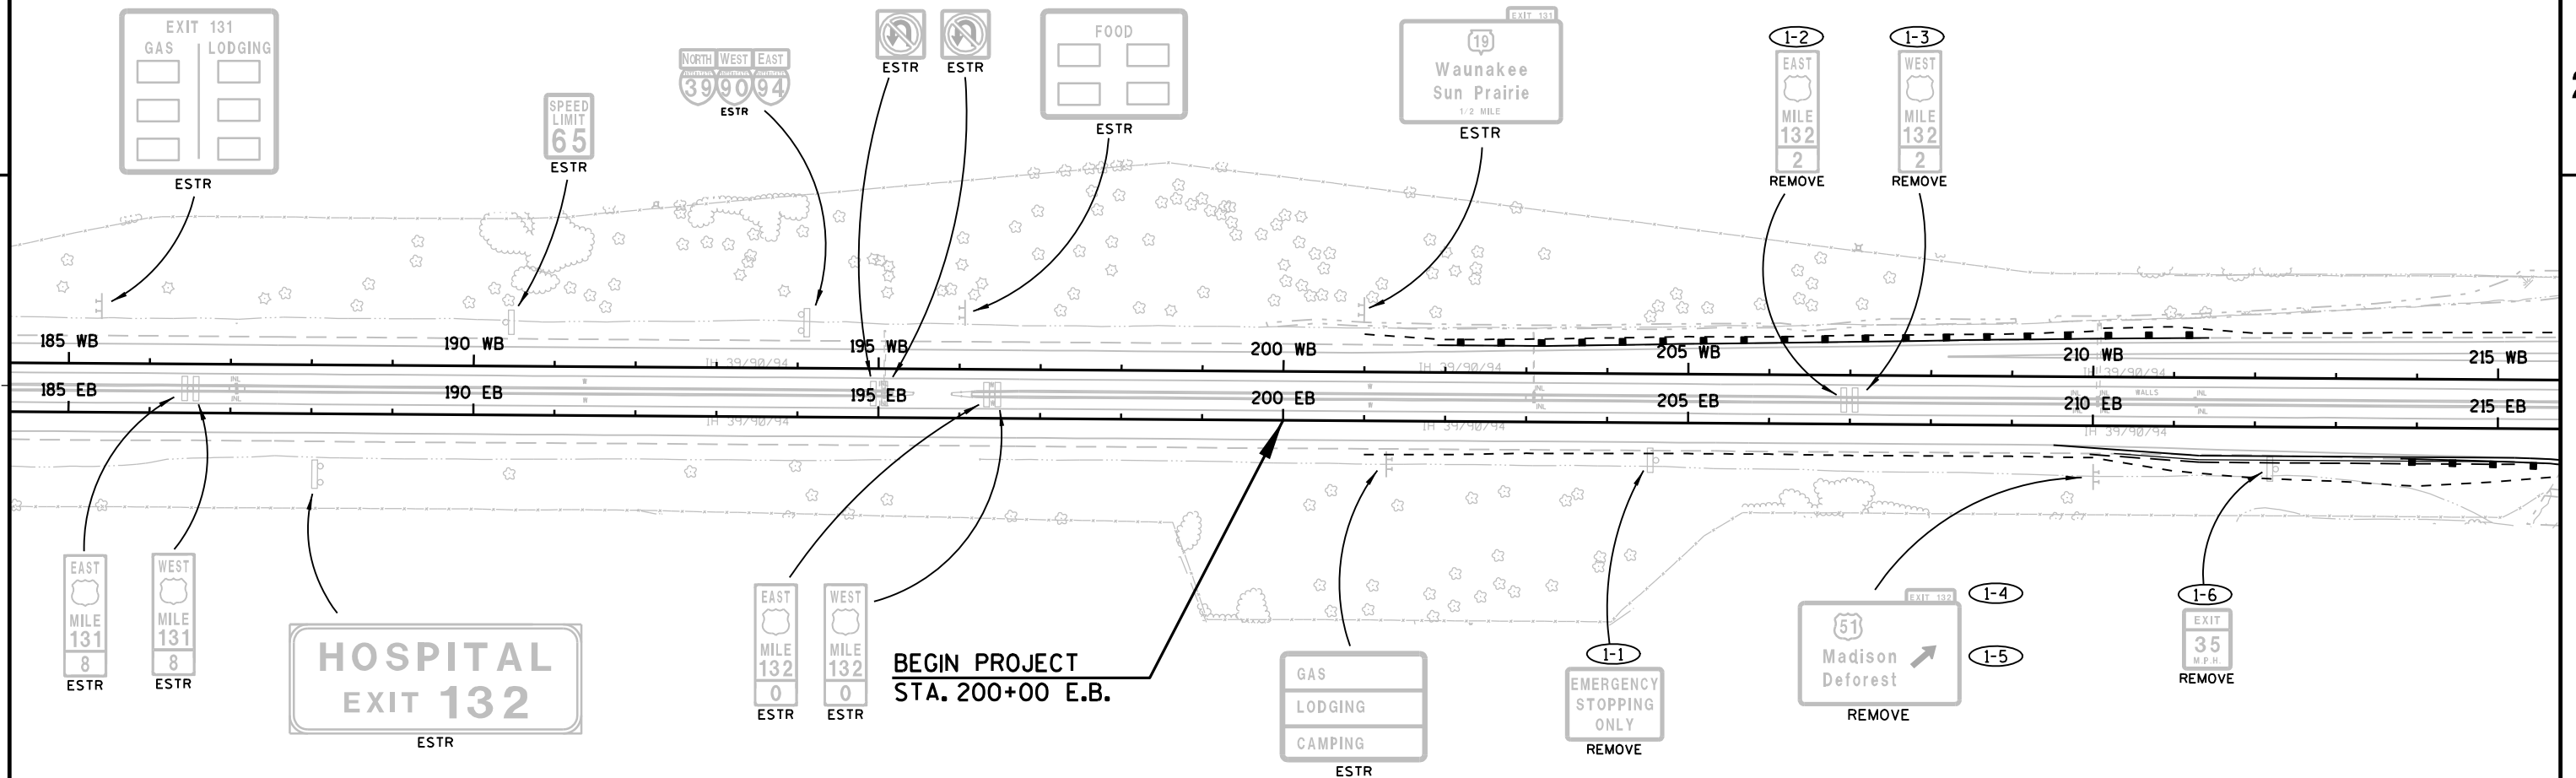

|                       |           |             |               |          |          |
|-----------------------|-----------|-------------|---------------|----------|----------|
| PROJECT NO:1010-00-72 | HWY:IH 39 | COUNTY:DANE | SIGN REMOVALS | SHEET 53 | <b>E</b> |
|-----------------------|-----------|-------------|---------------|----------|----------|

FILE NAME : r:\Support\CADDS\Projects\d1\_10100072\023201\_ps.dgn



PLOT DATE : 25-APR-2012 09:51

PLOT BY : DOTJ3J



PLOT NAME :



PLOT SCALE : 200.000000:1.000000



56  
WISDOT/CADDIS SHEET 42

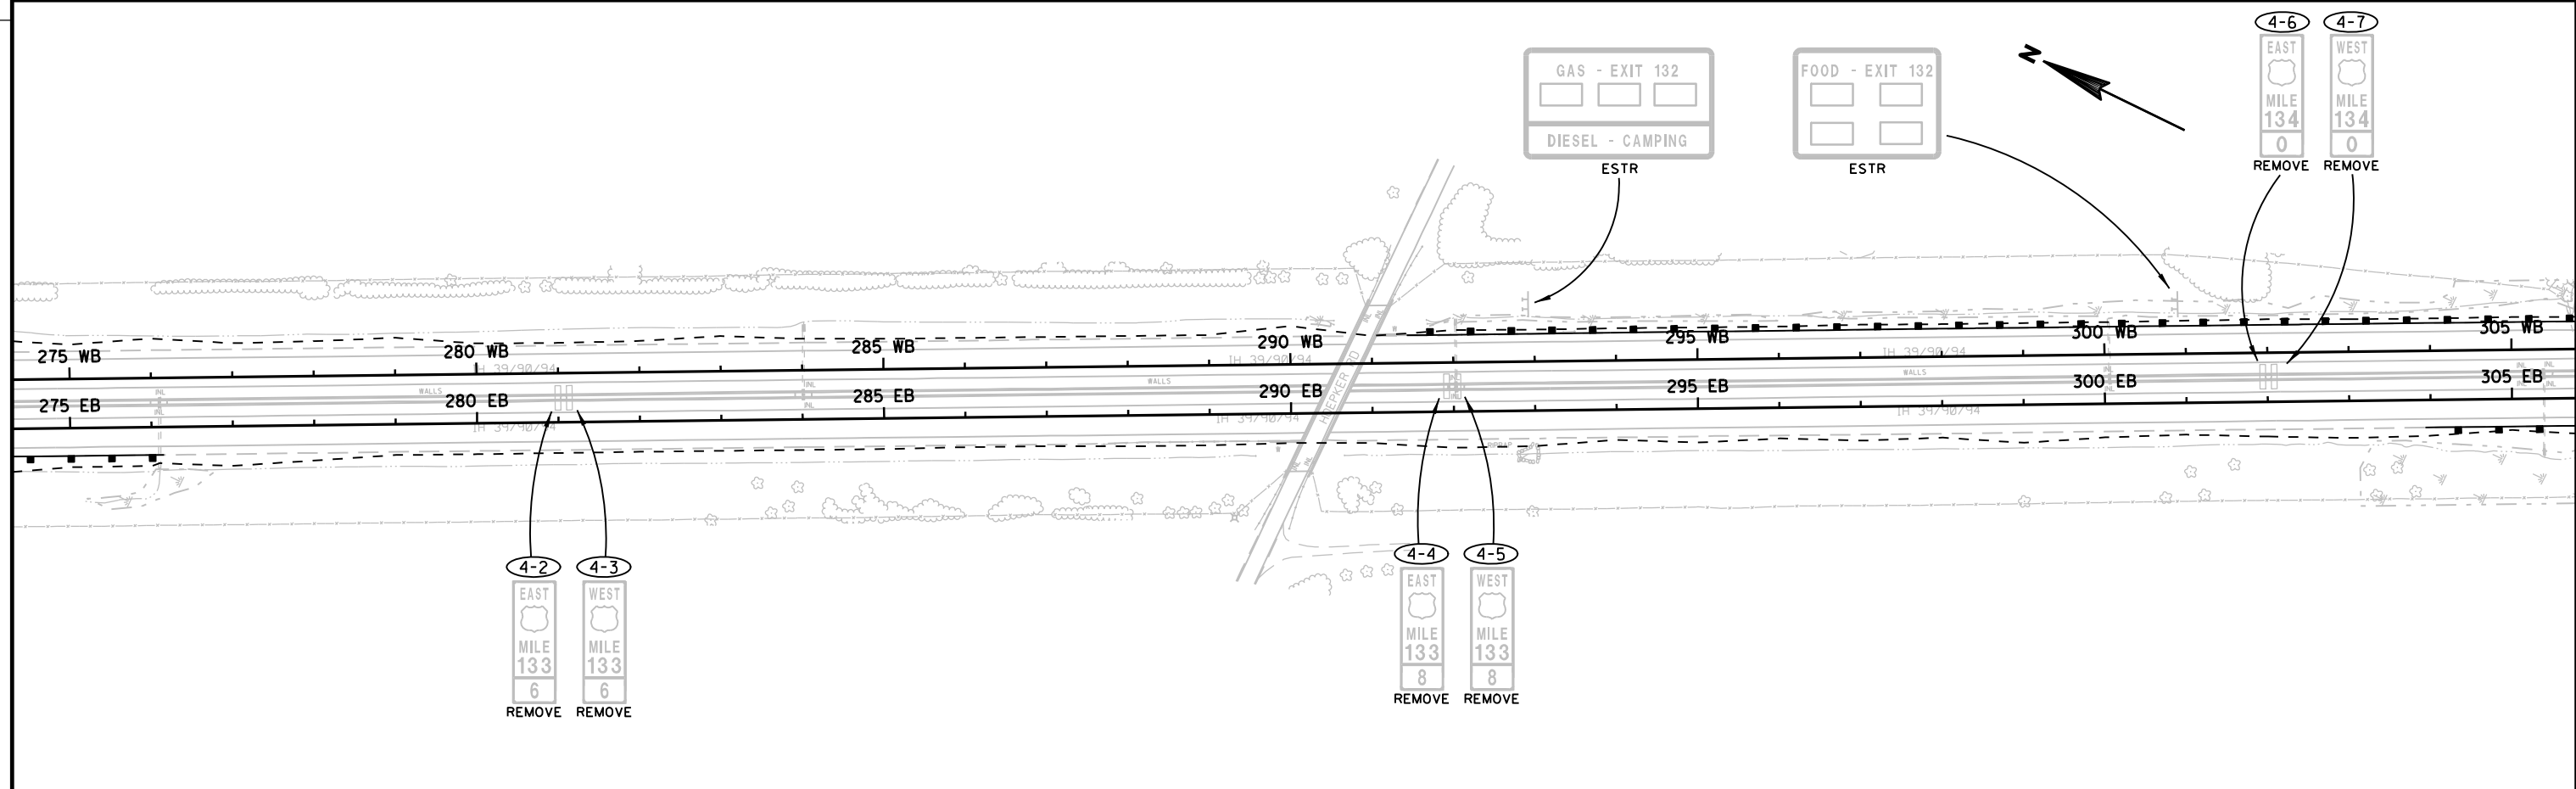
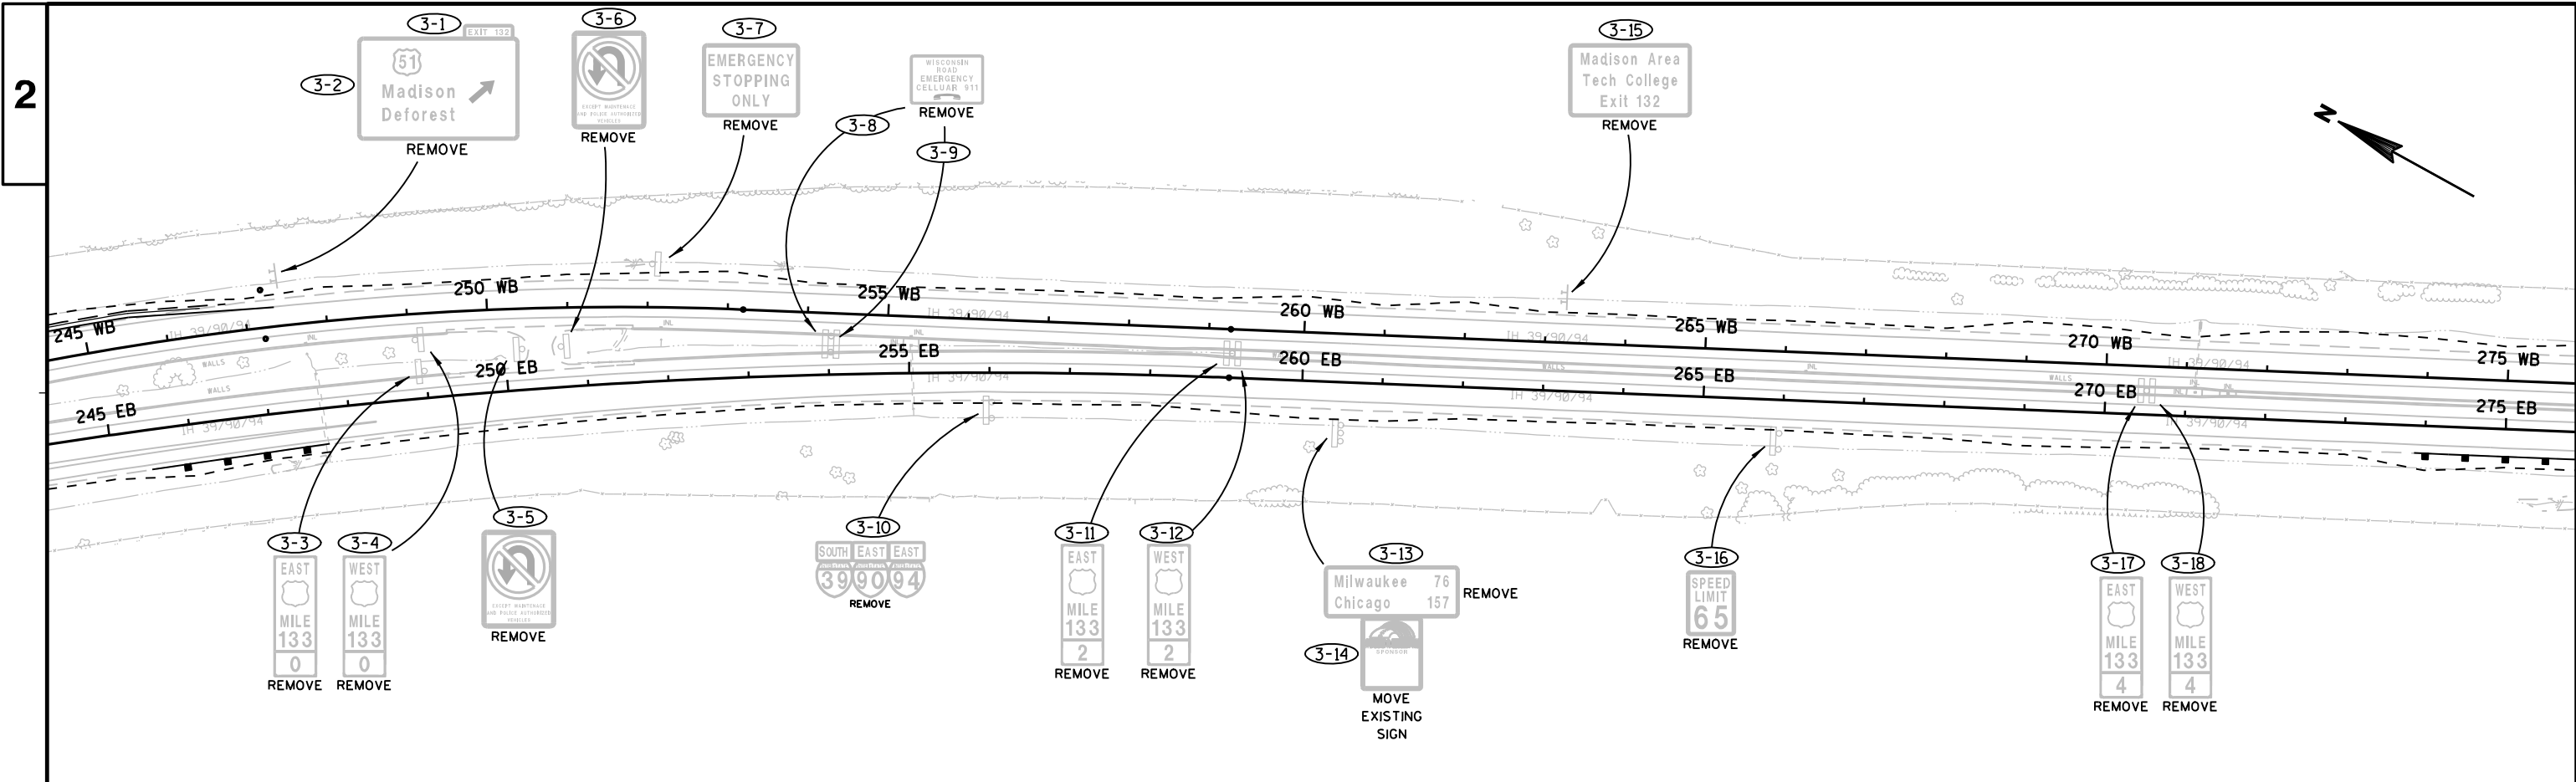






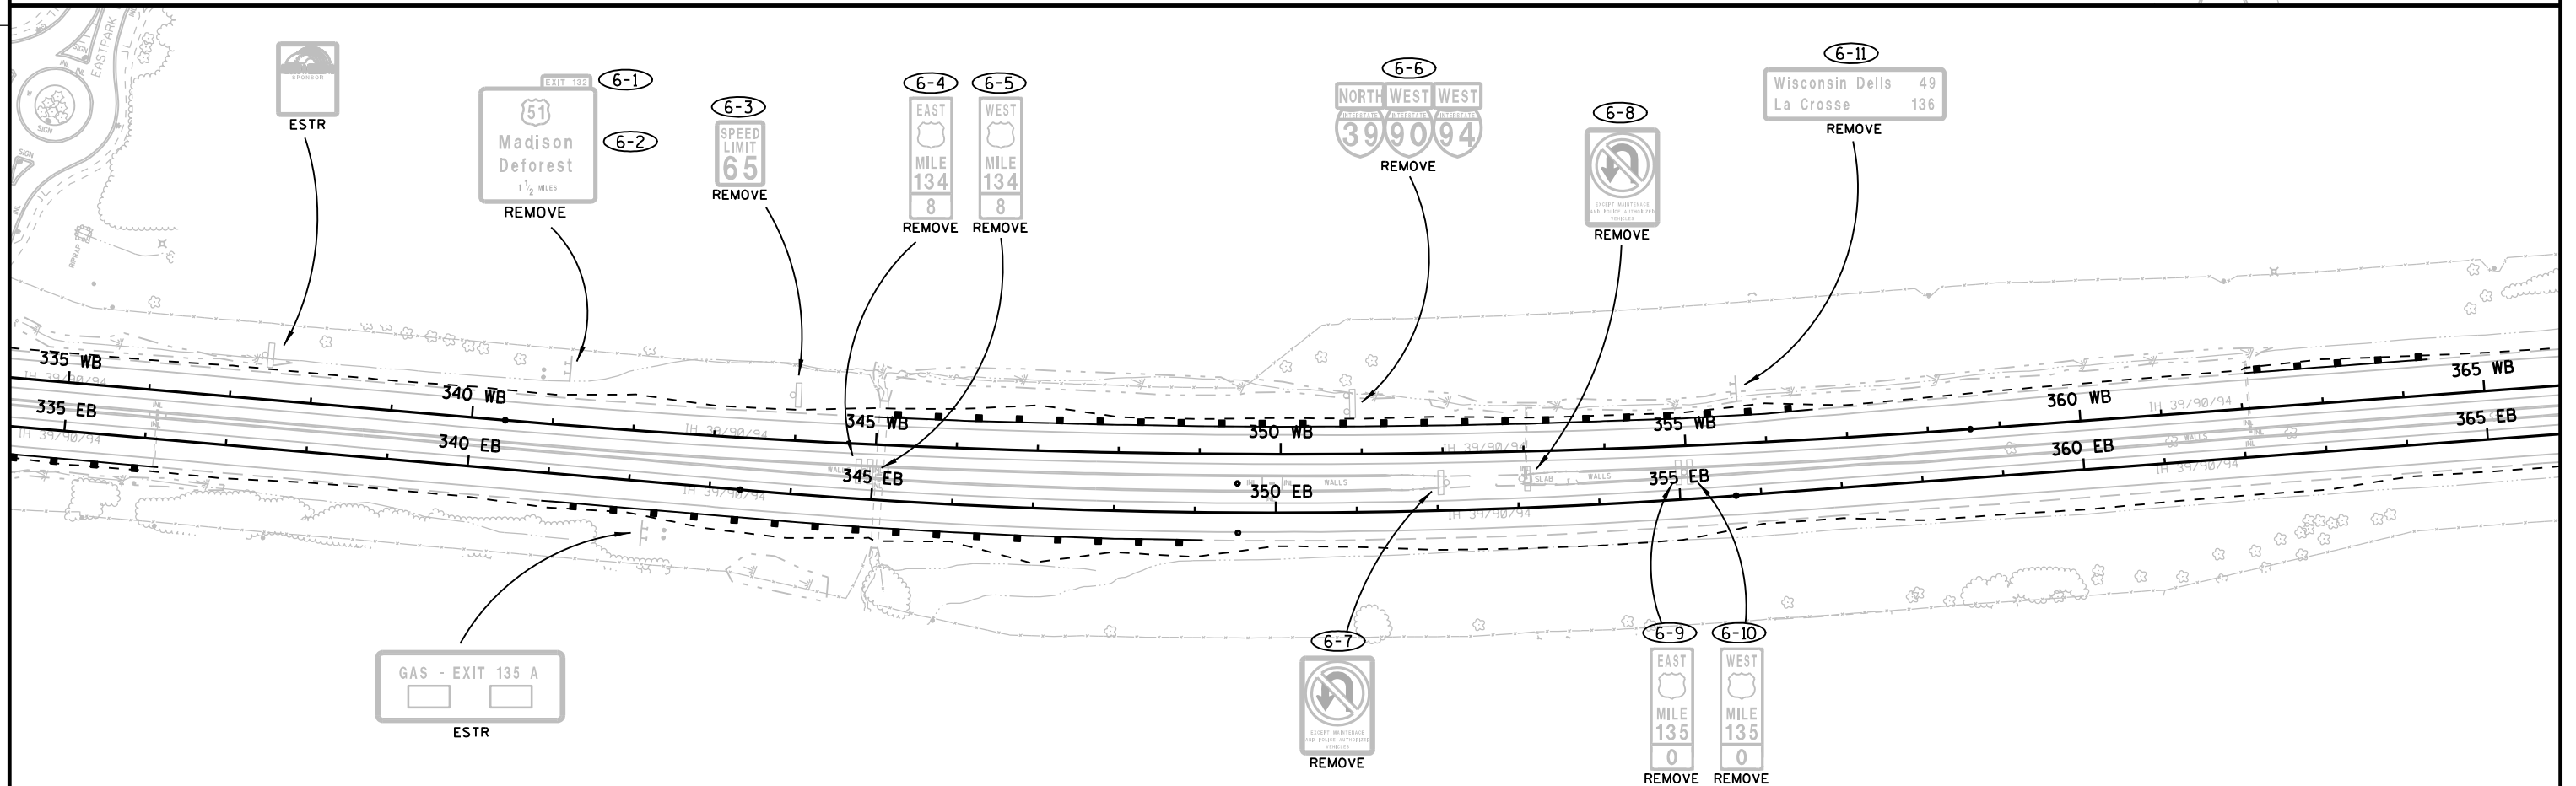
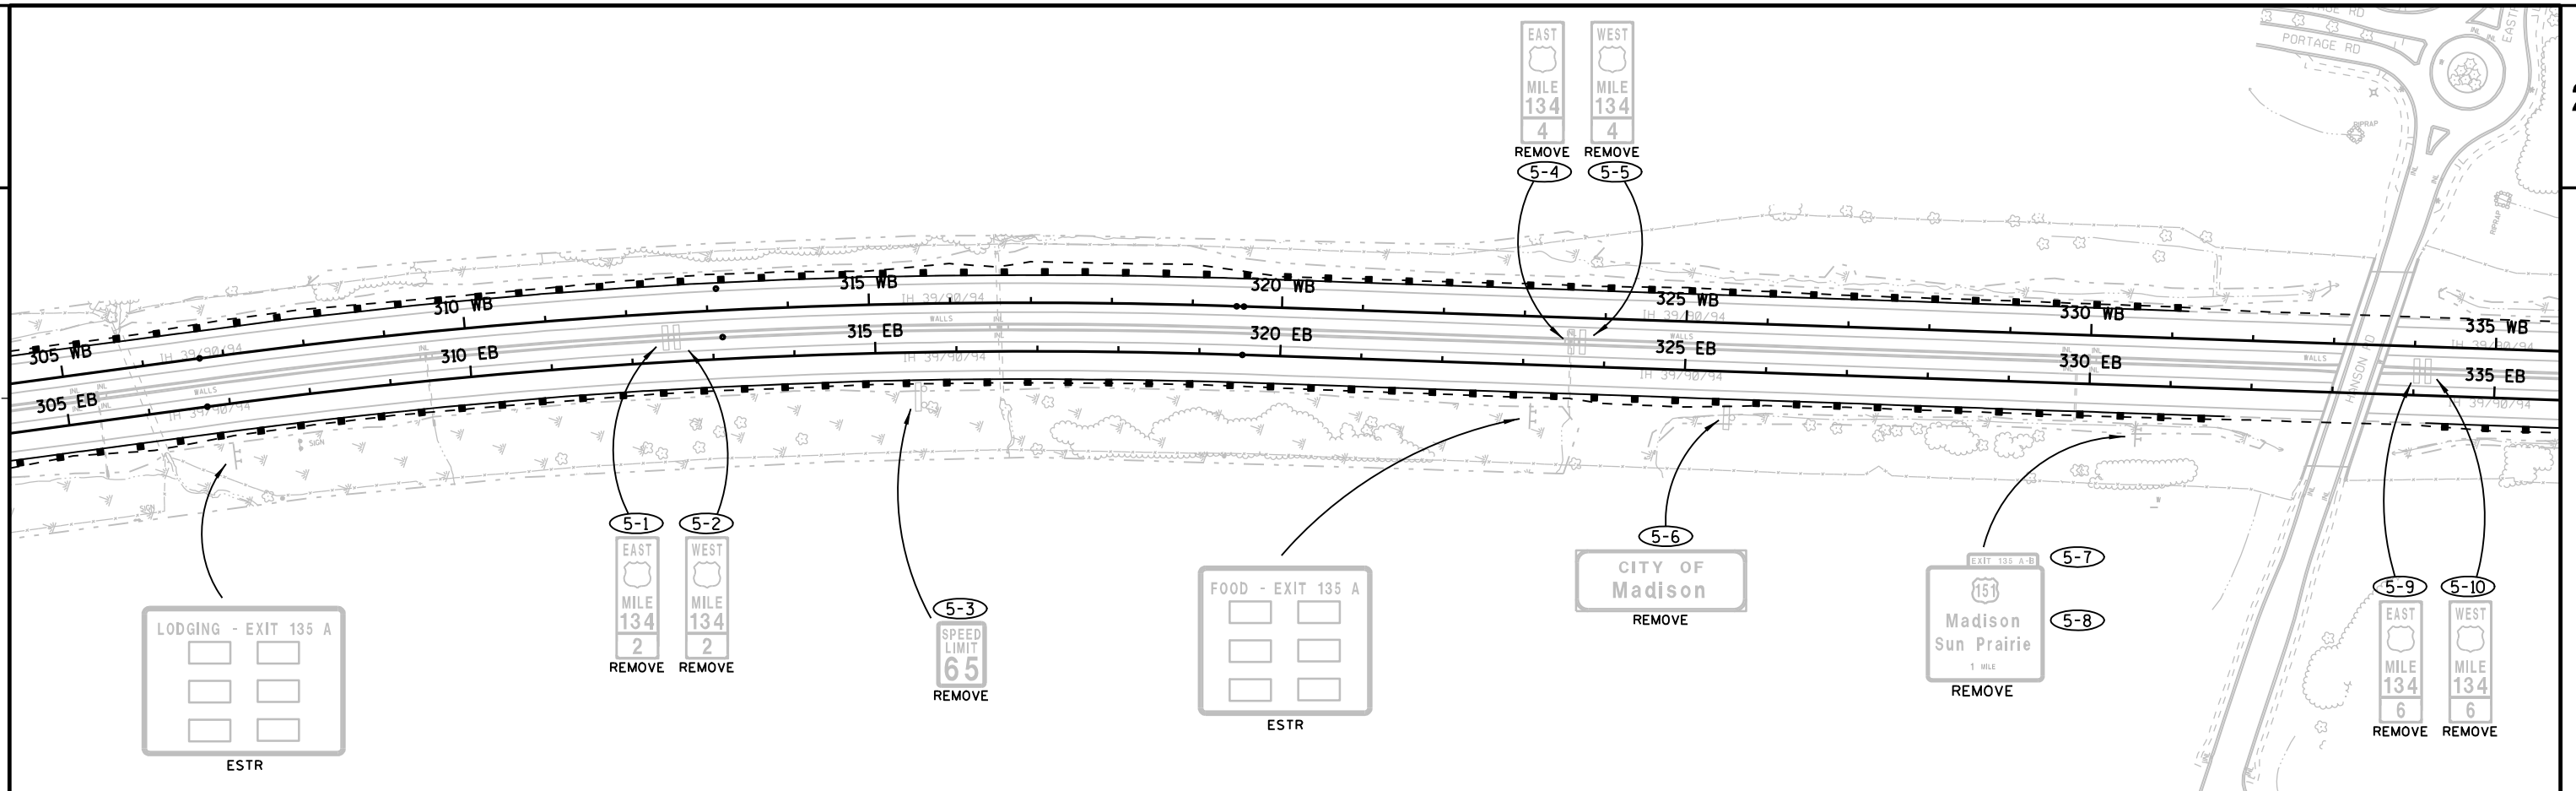


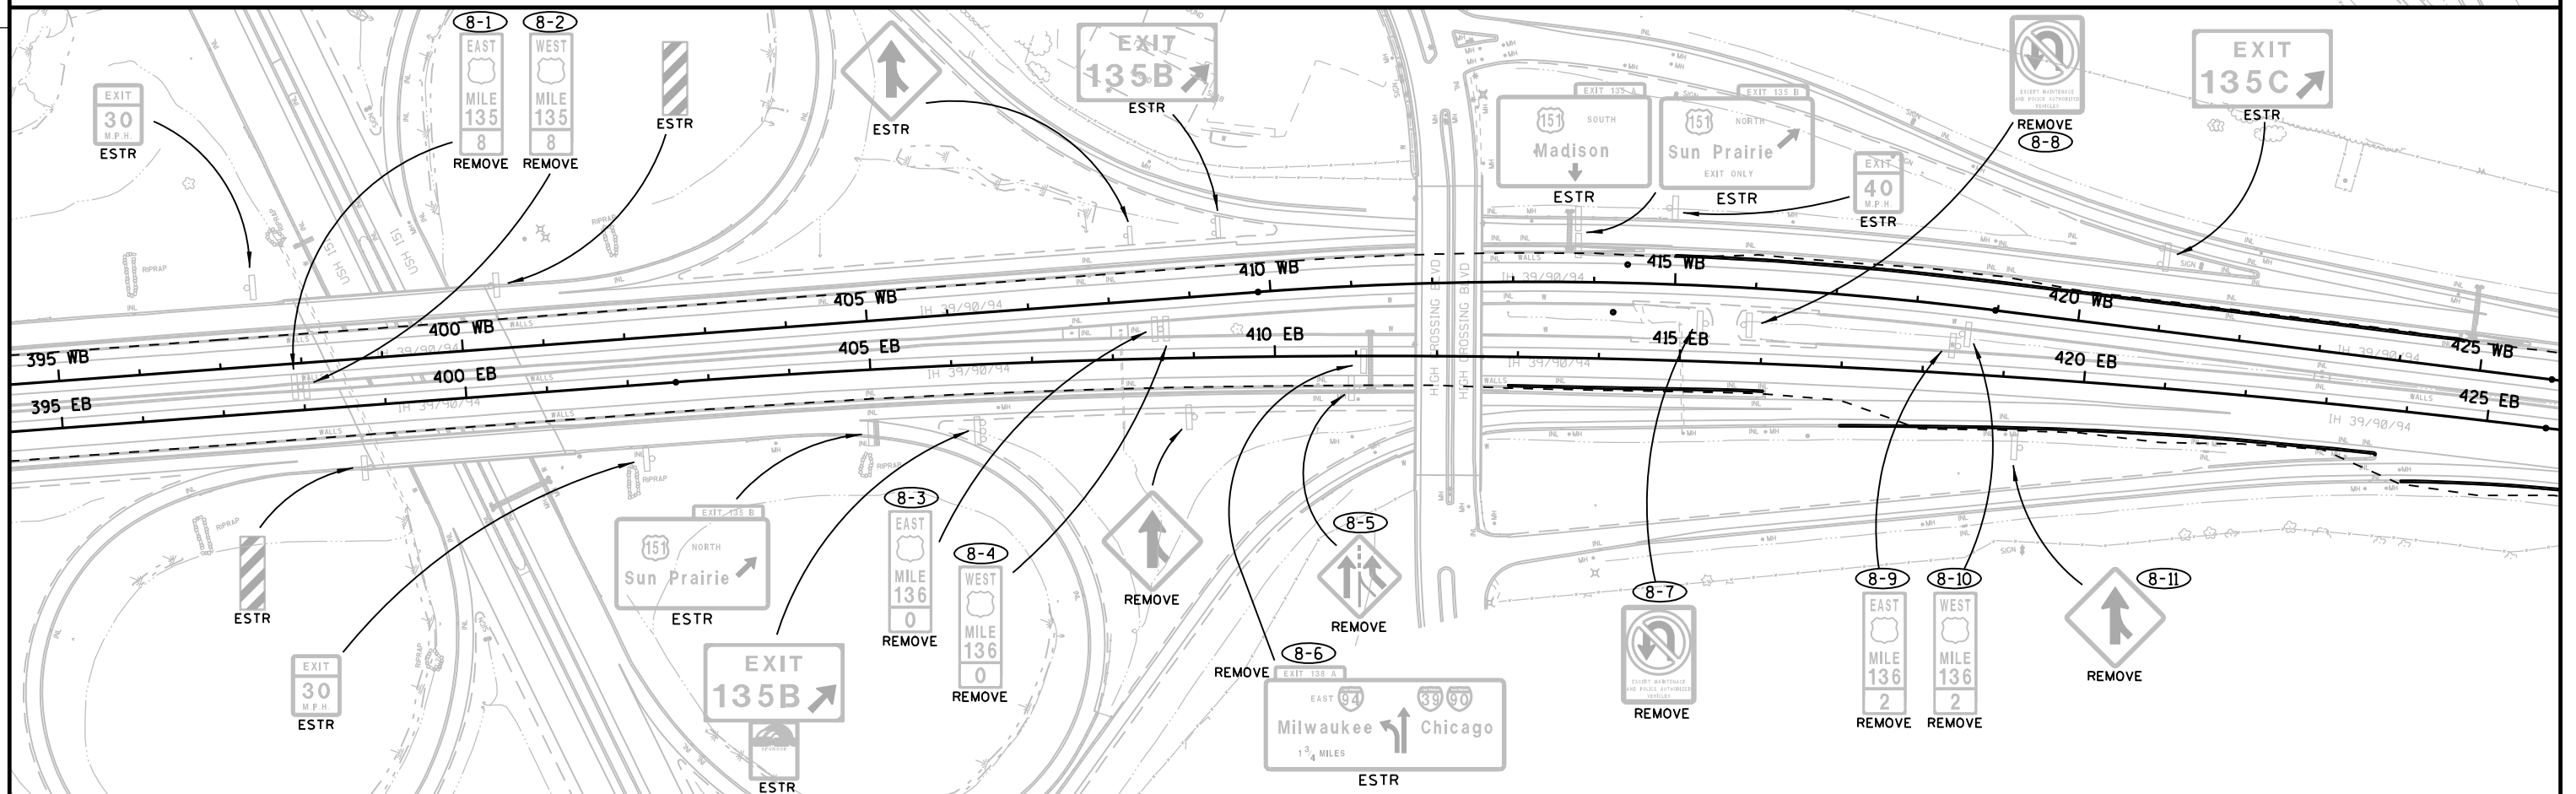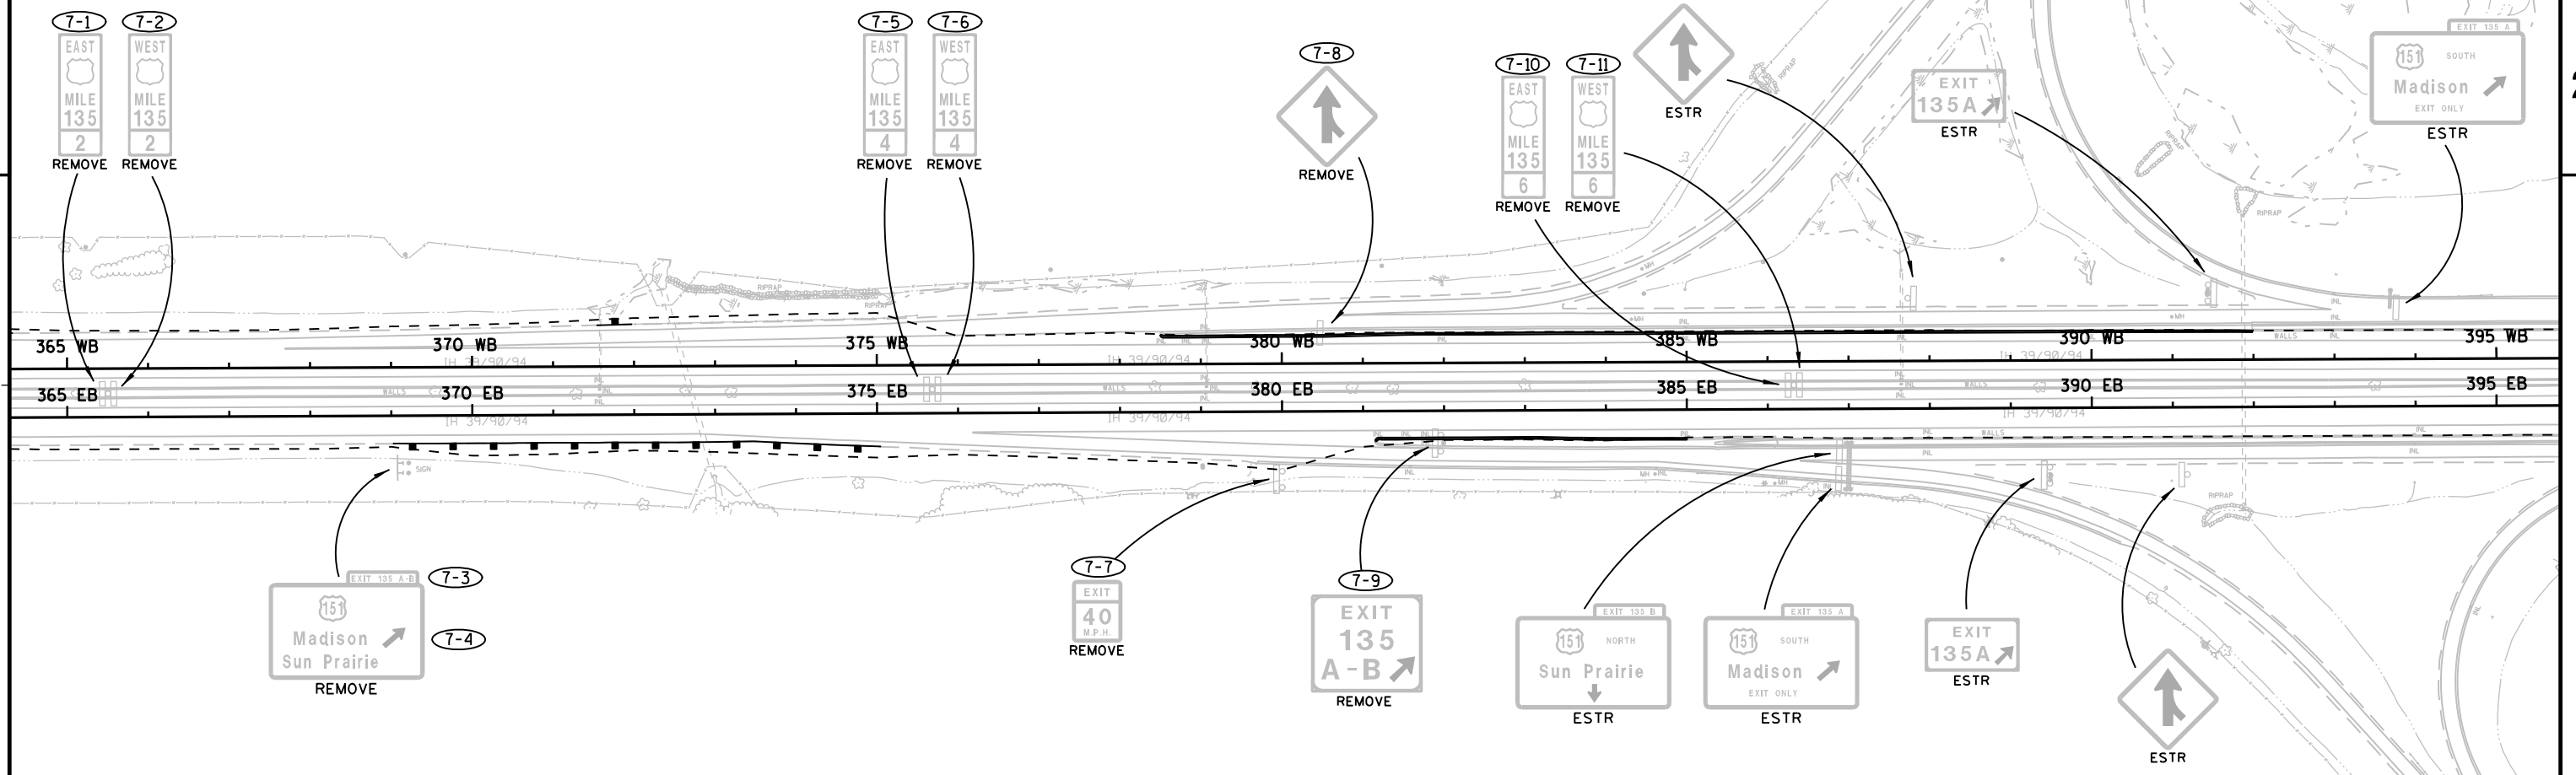

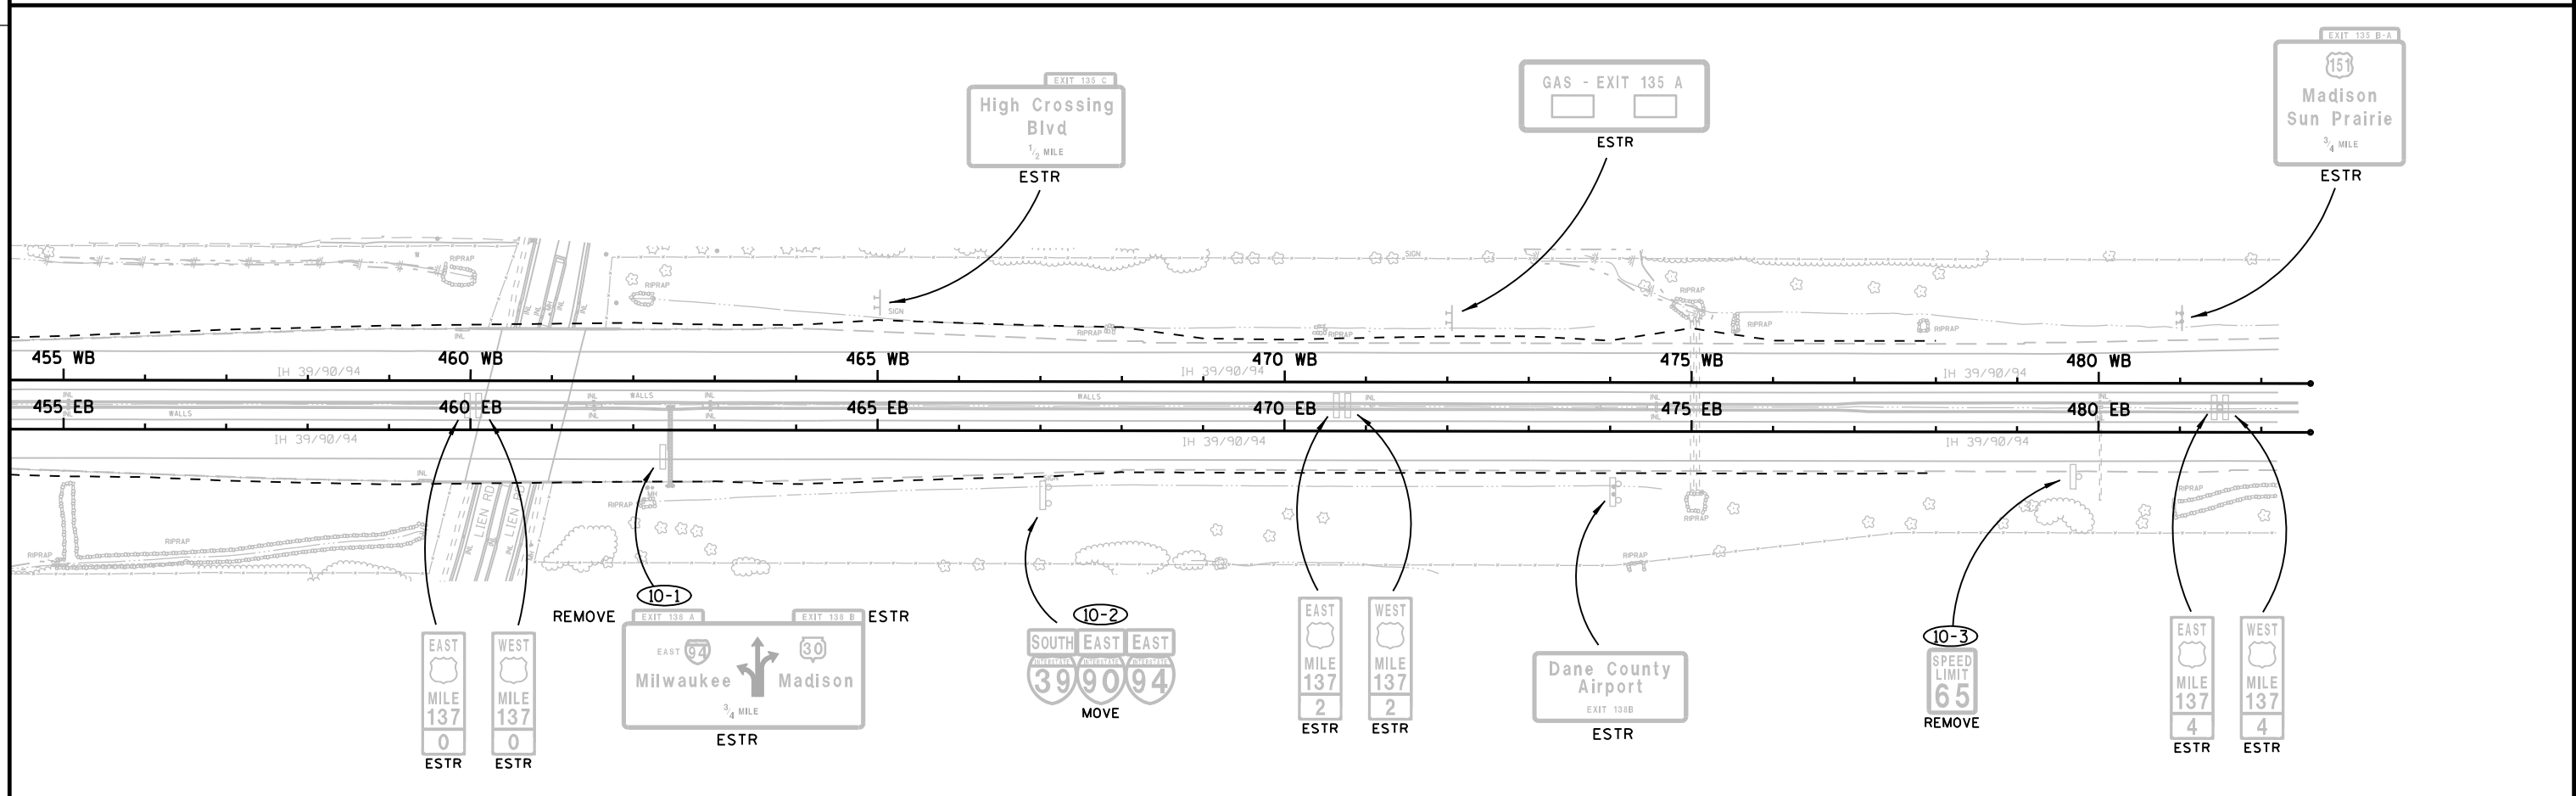
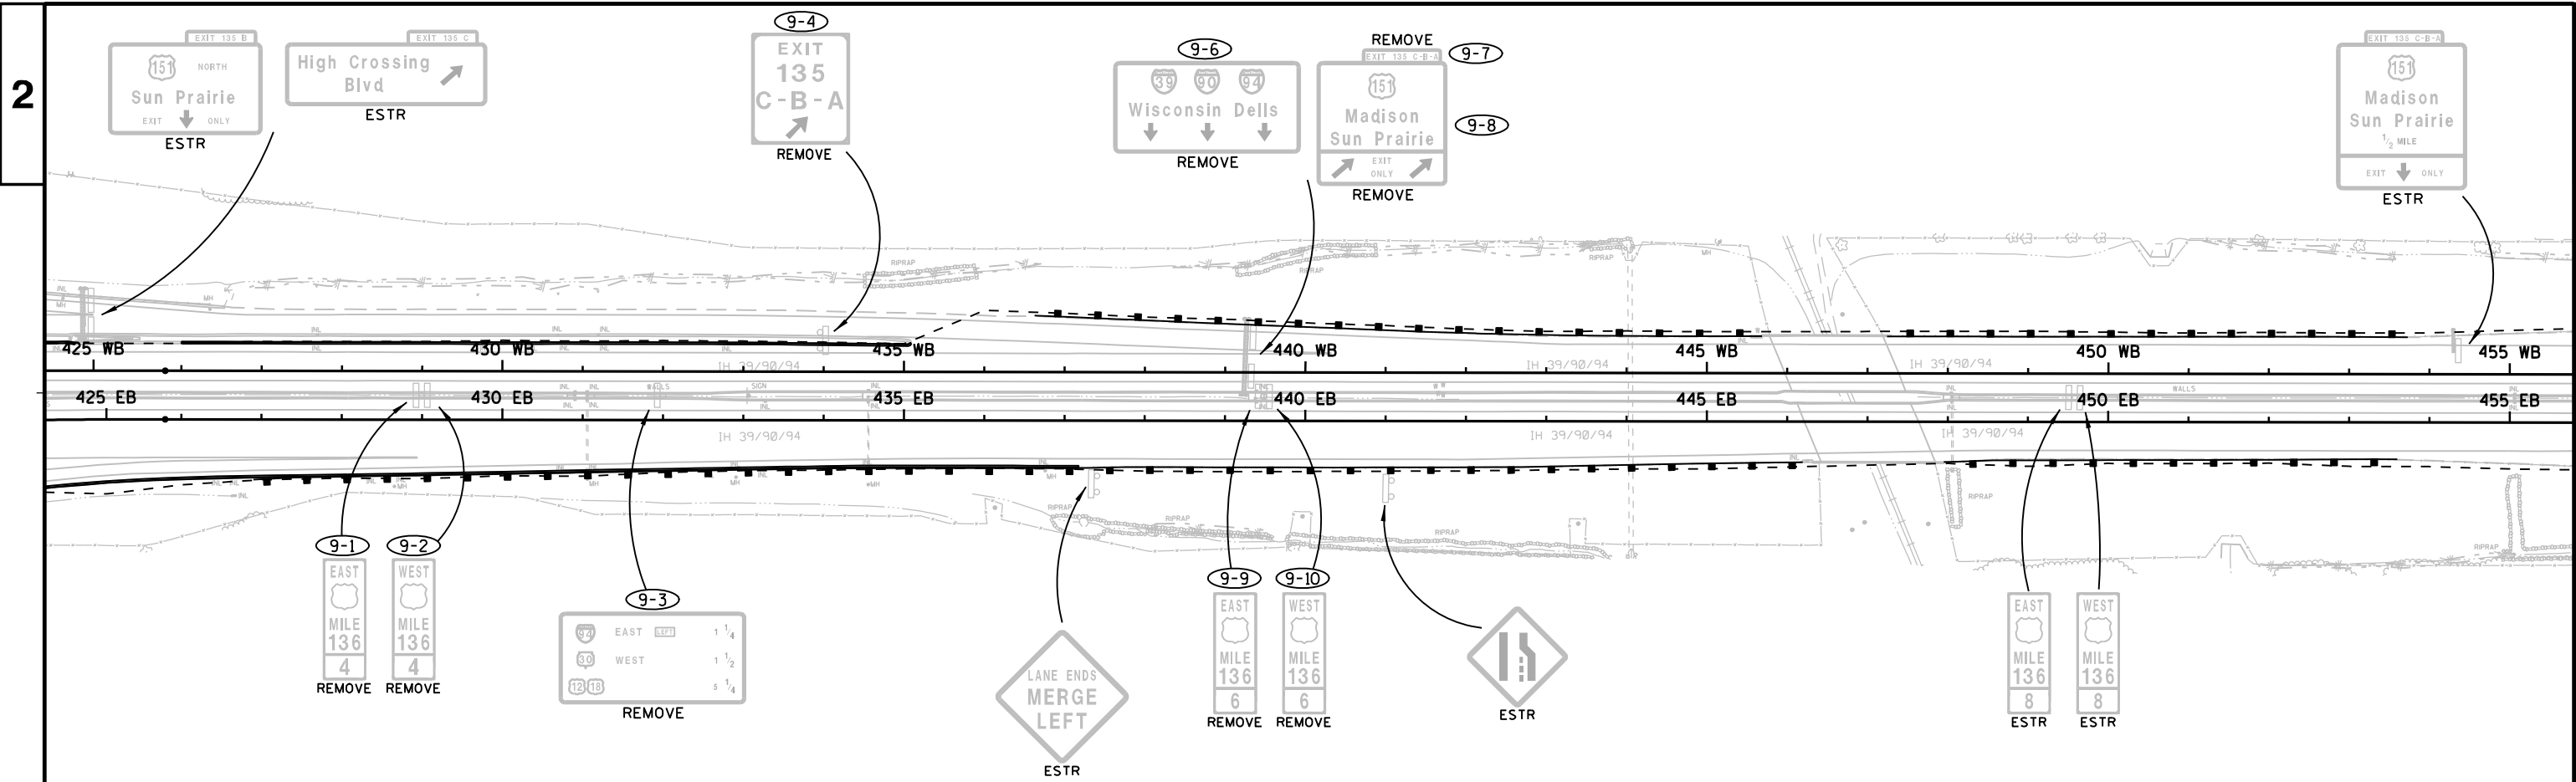


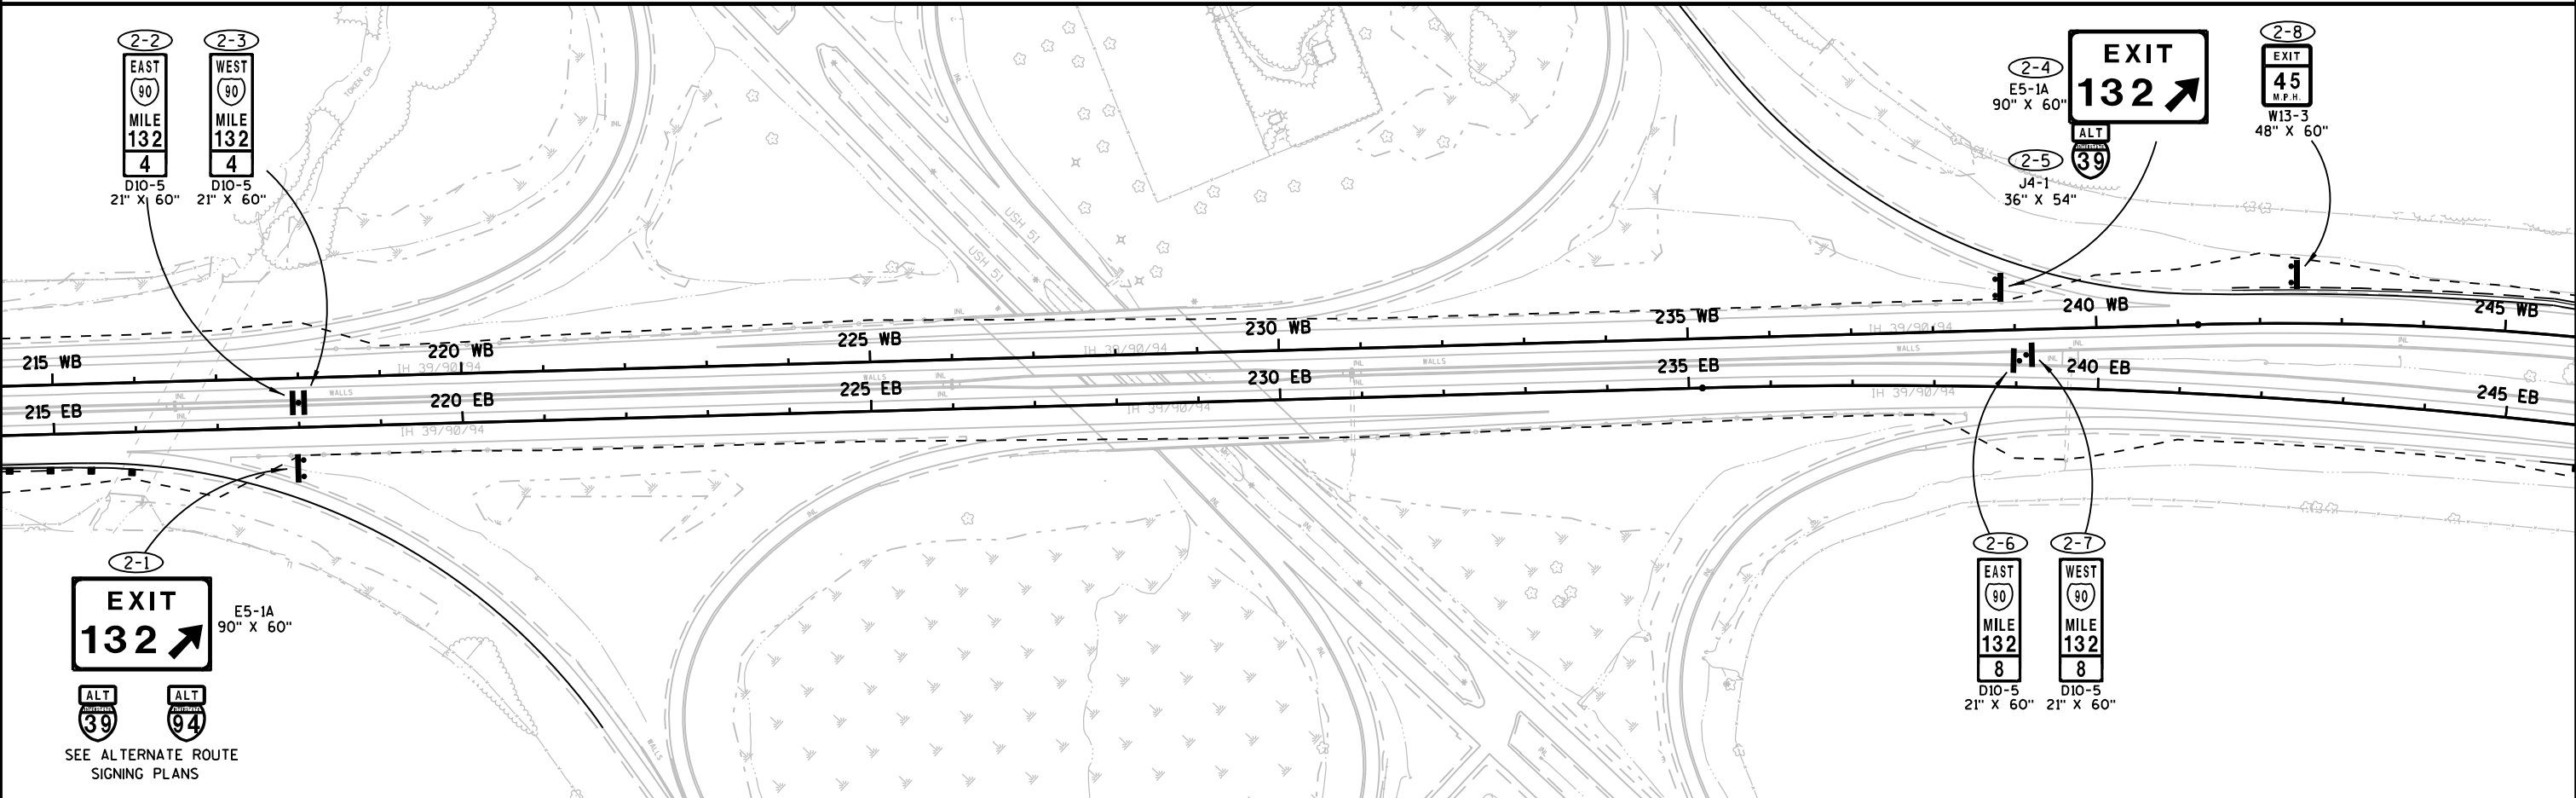
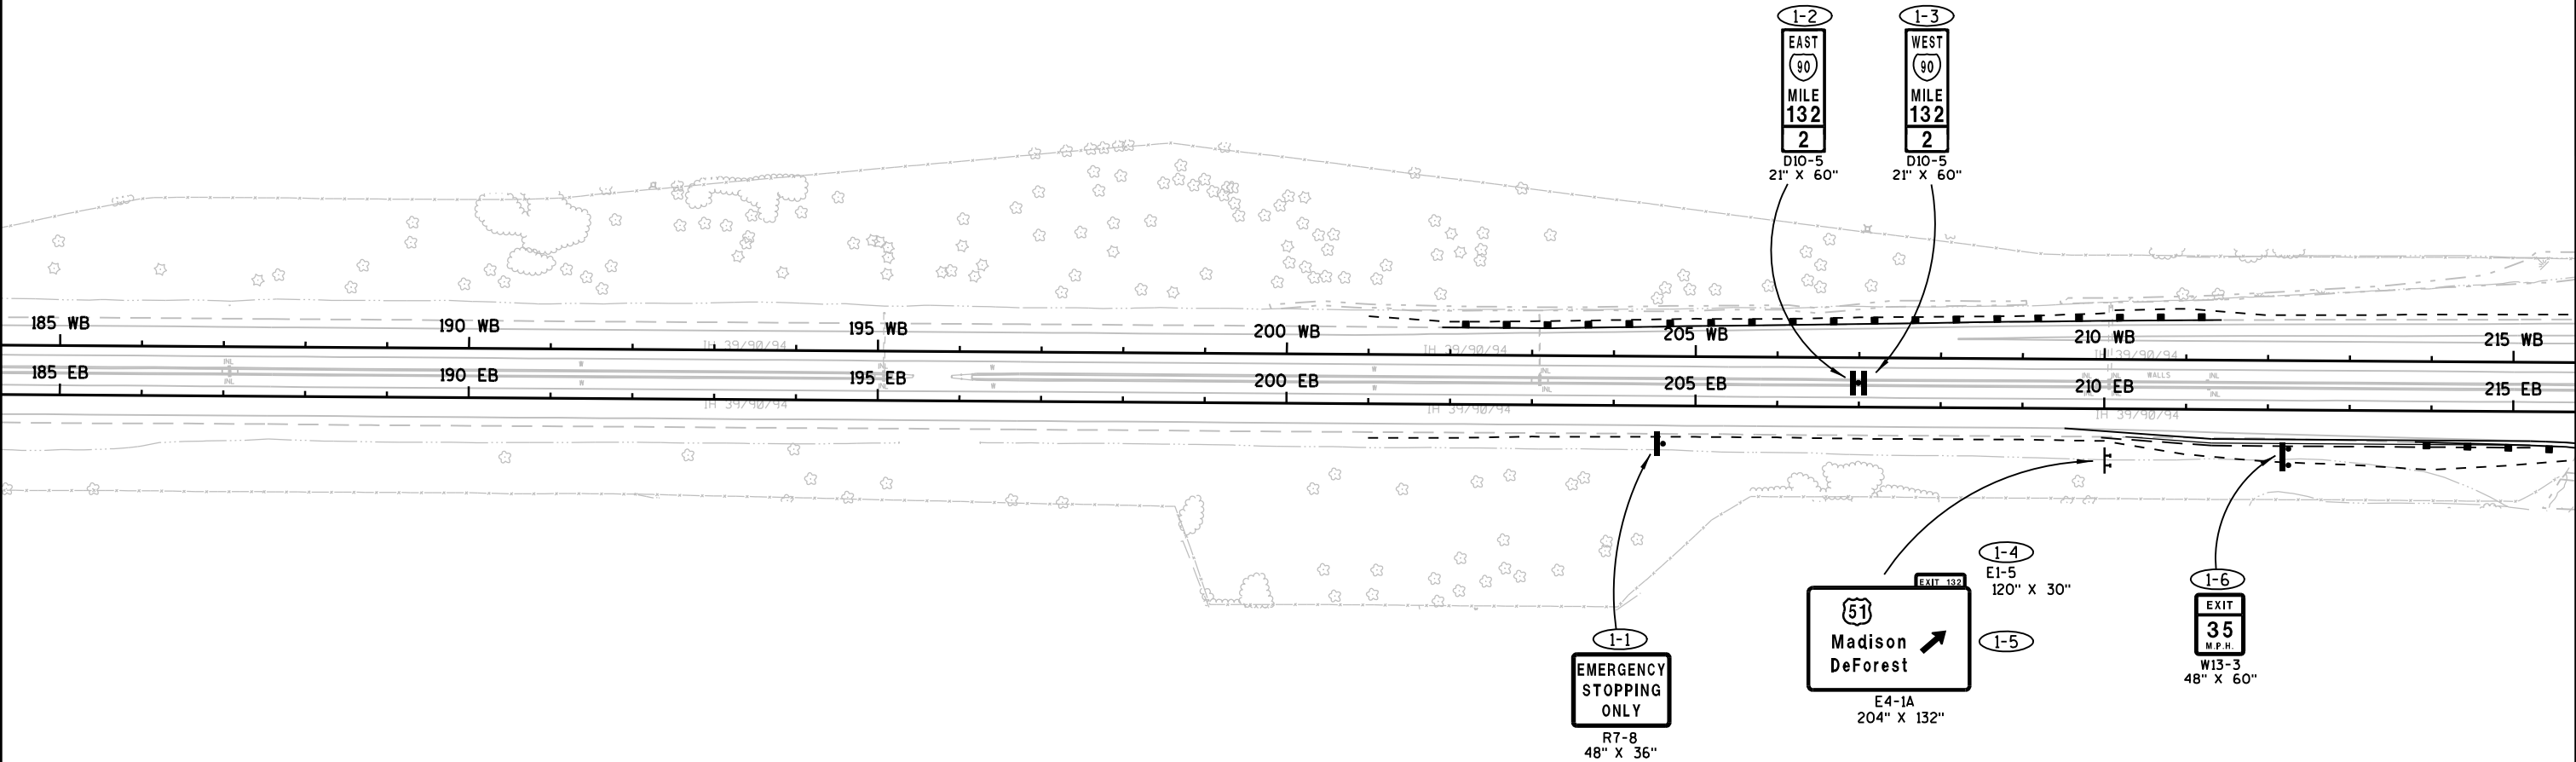


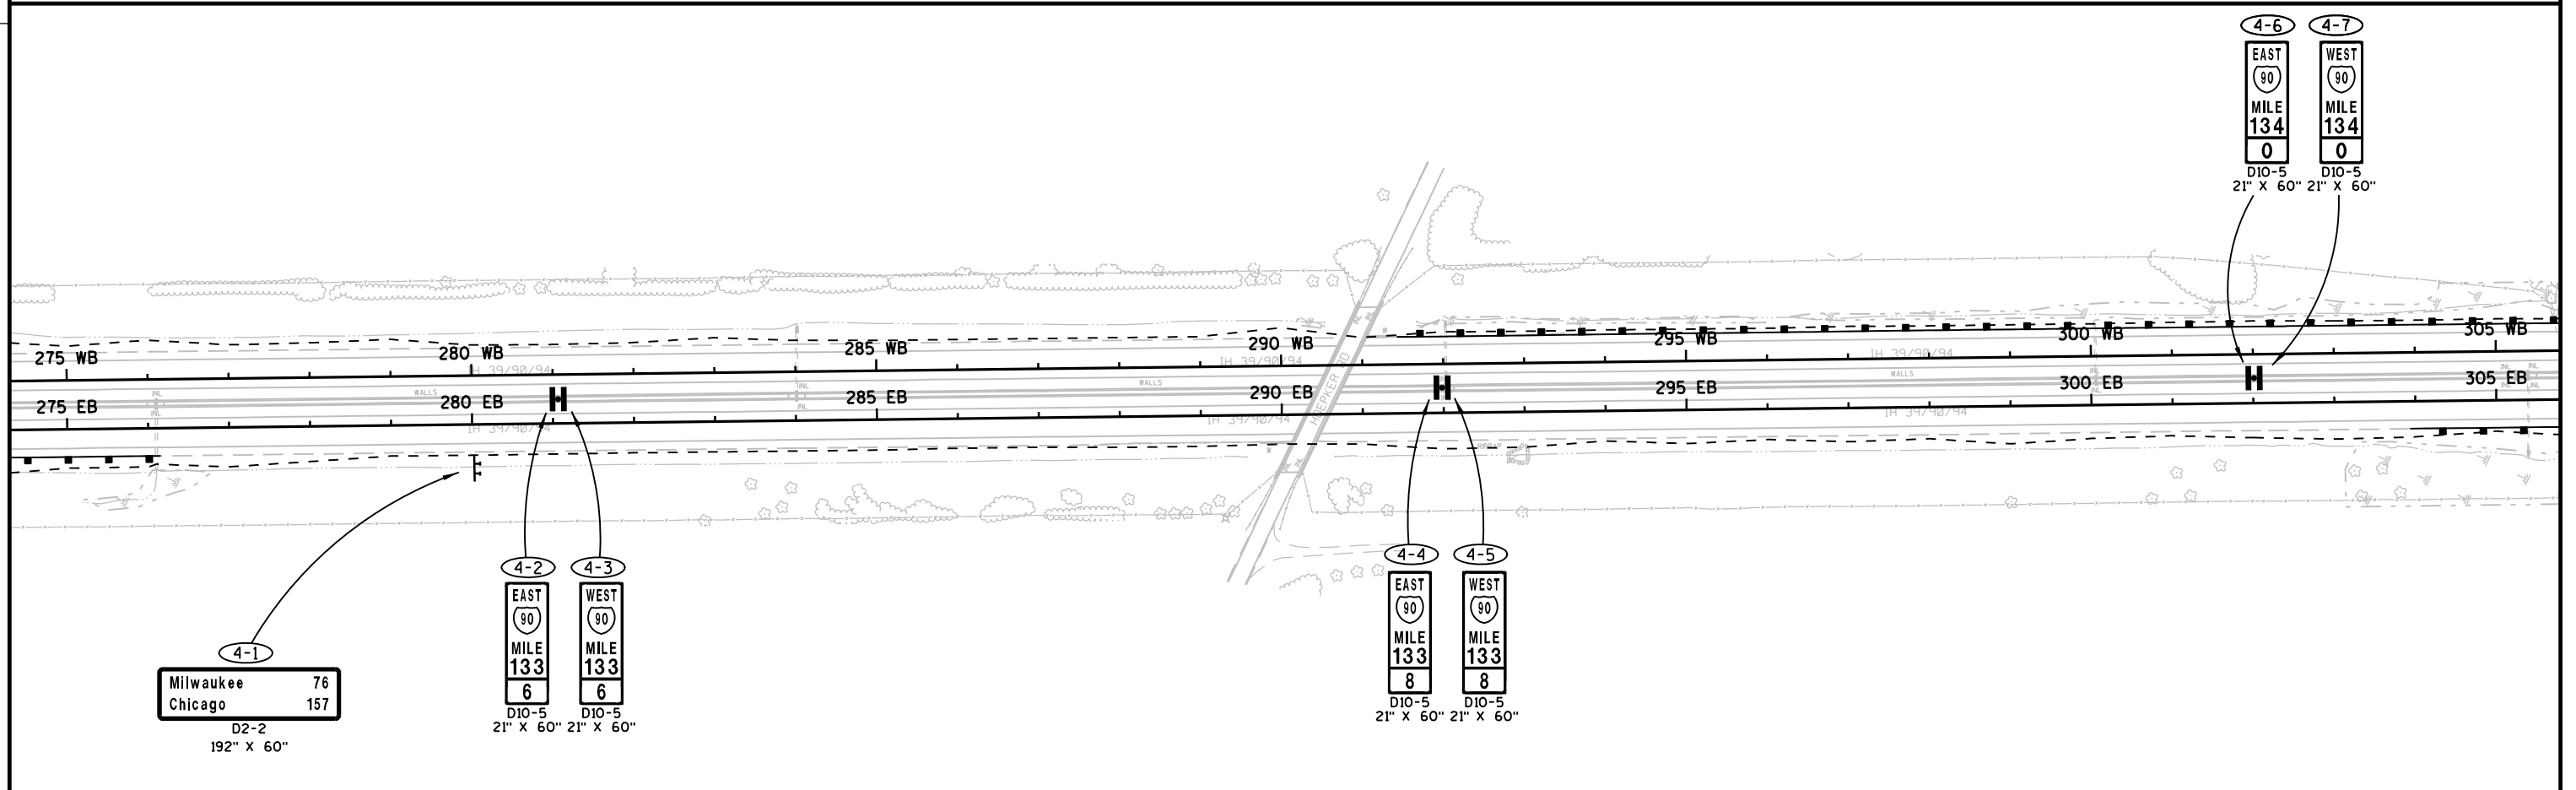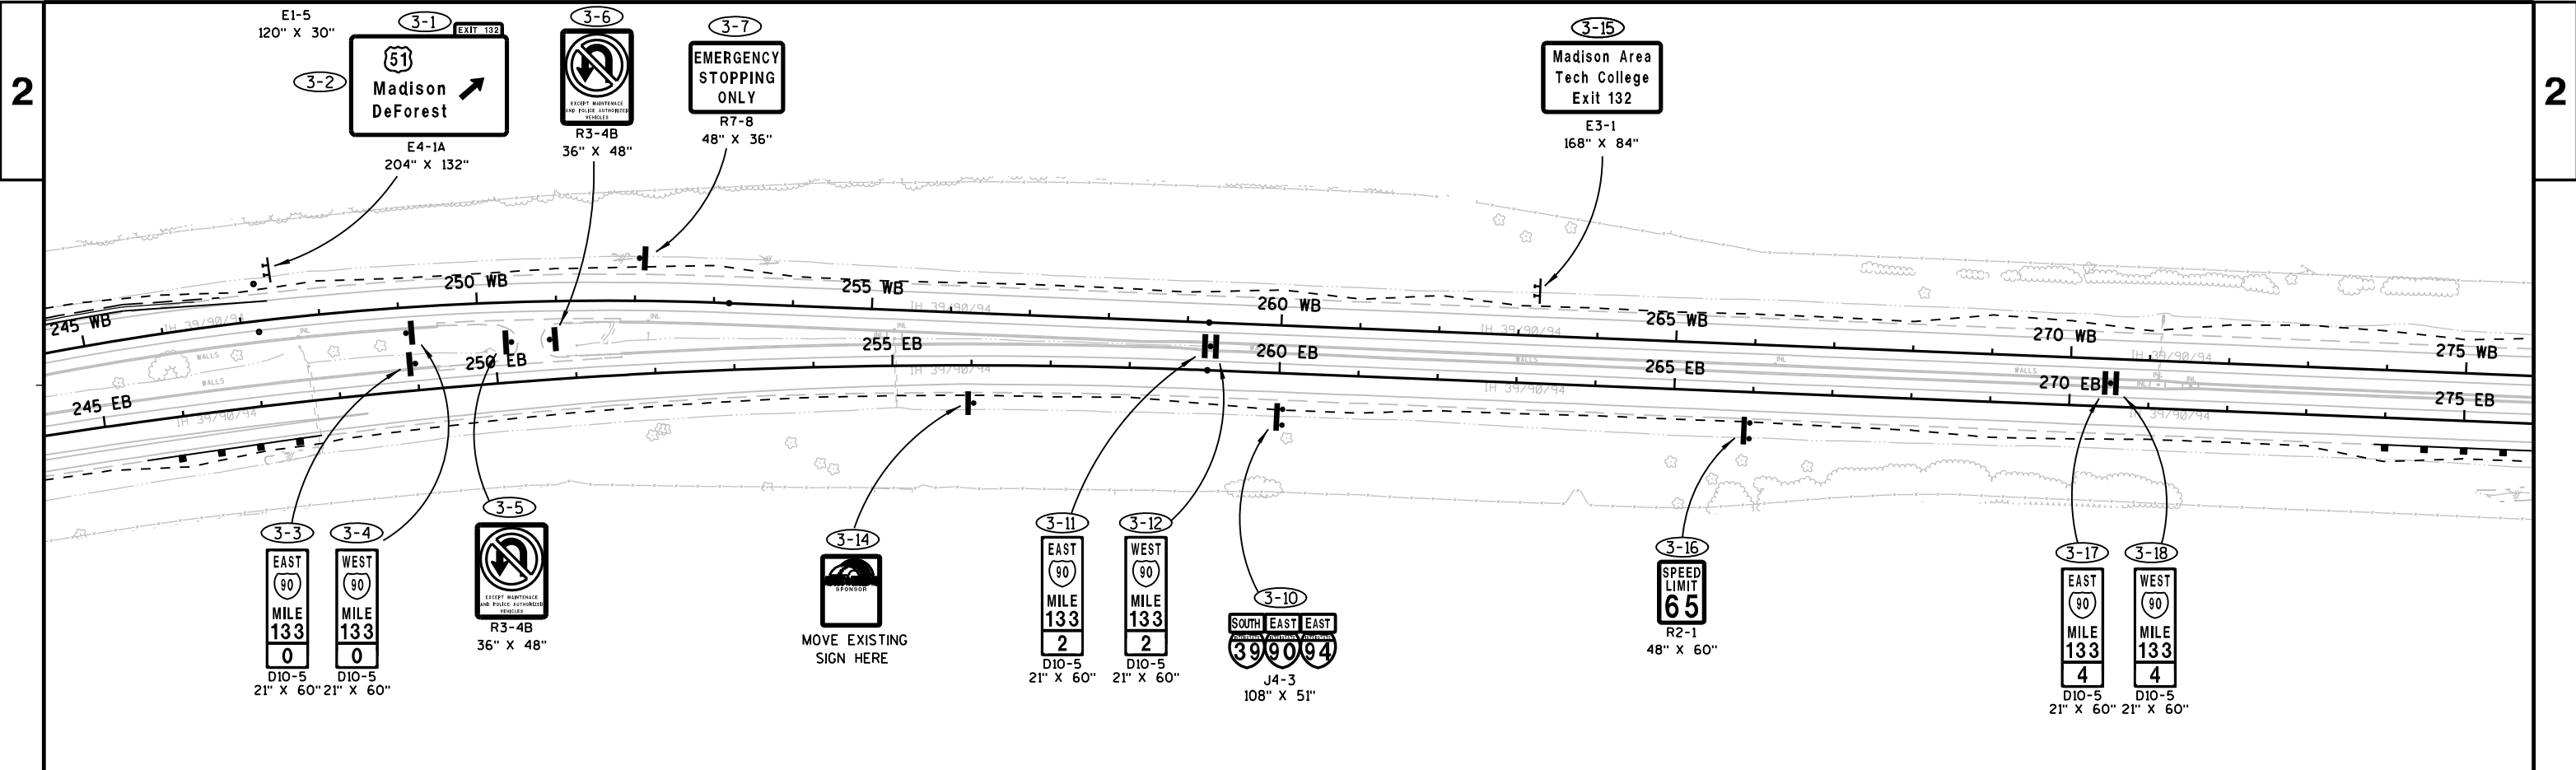

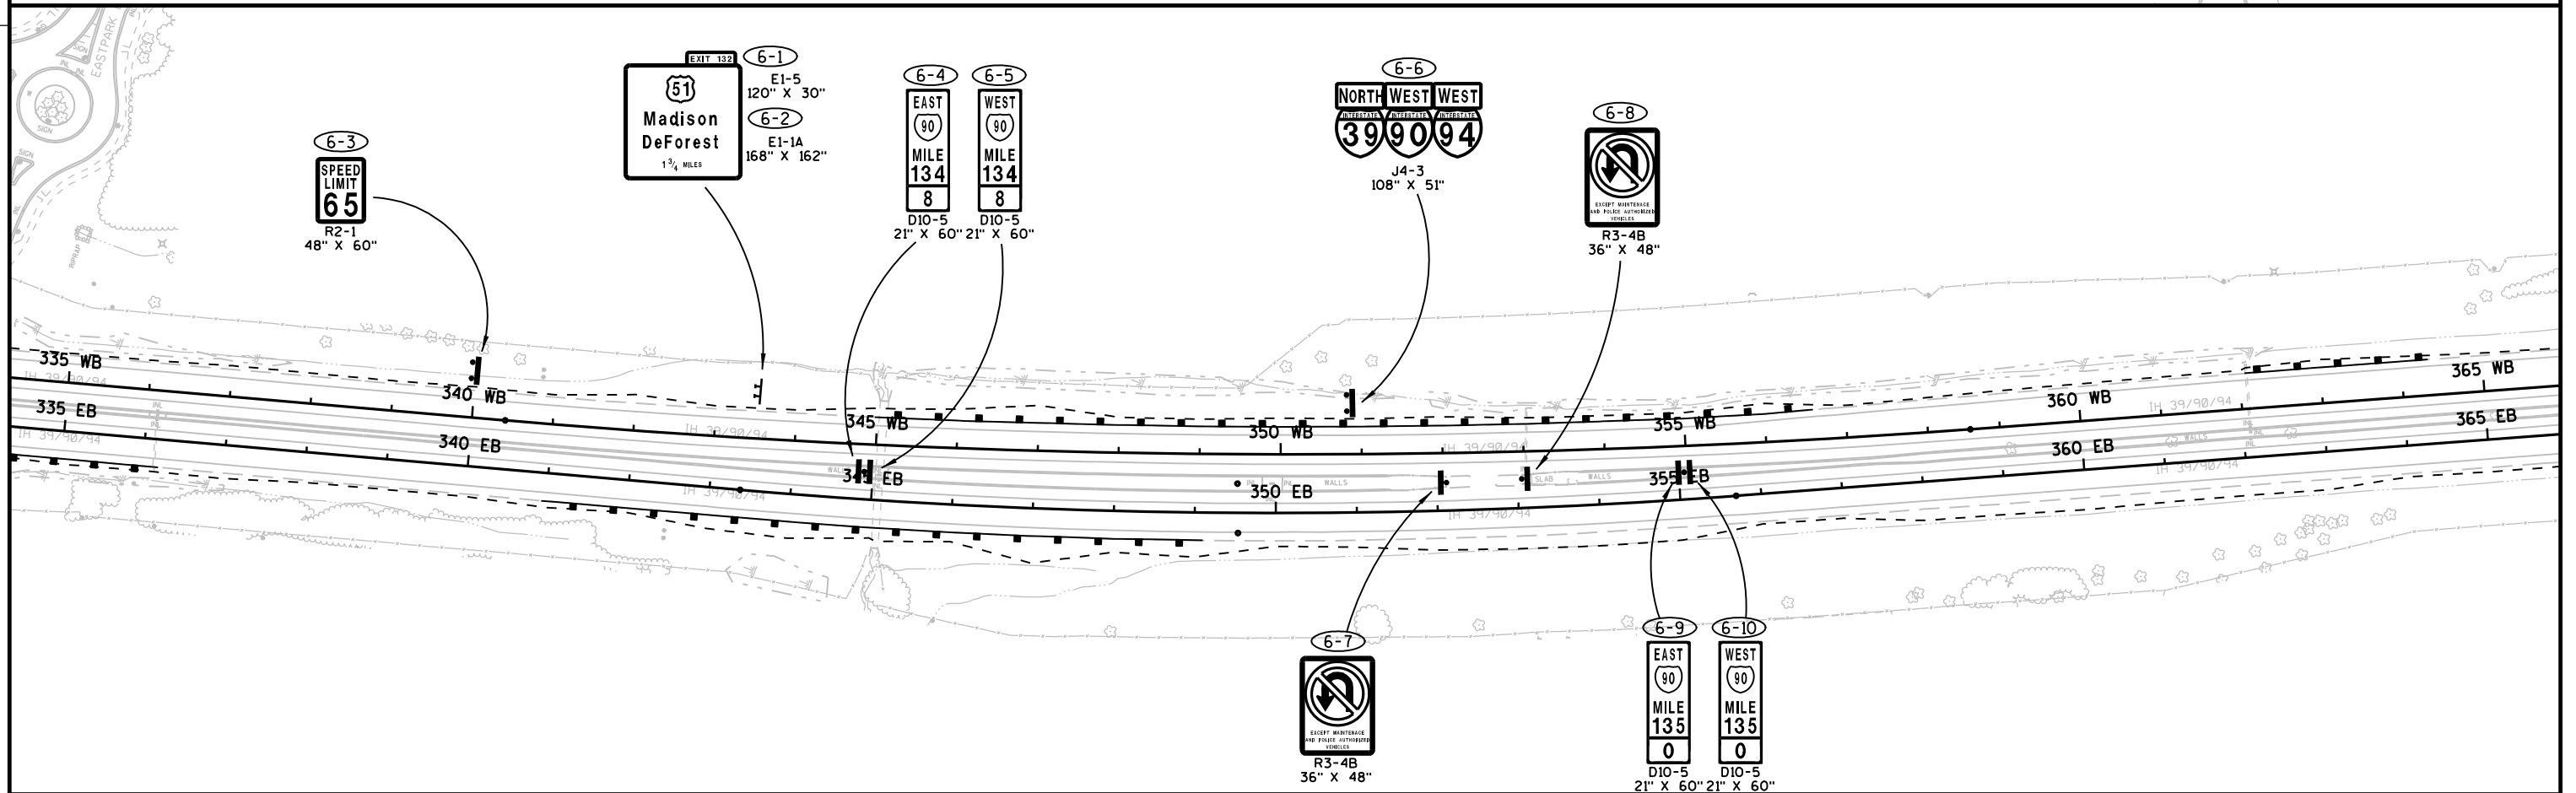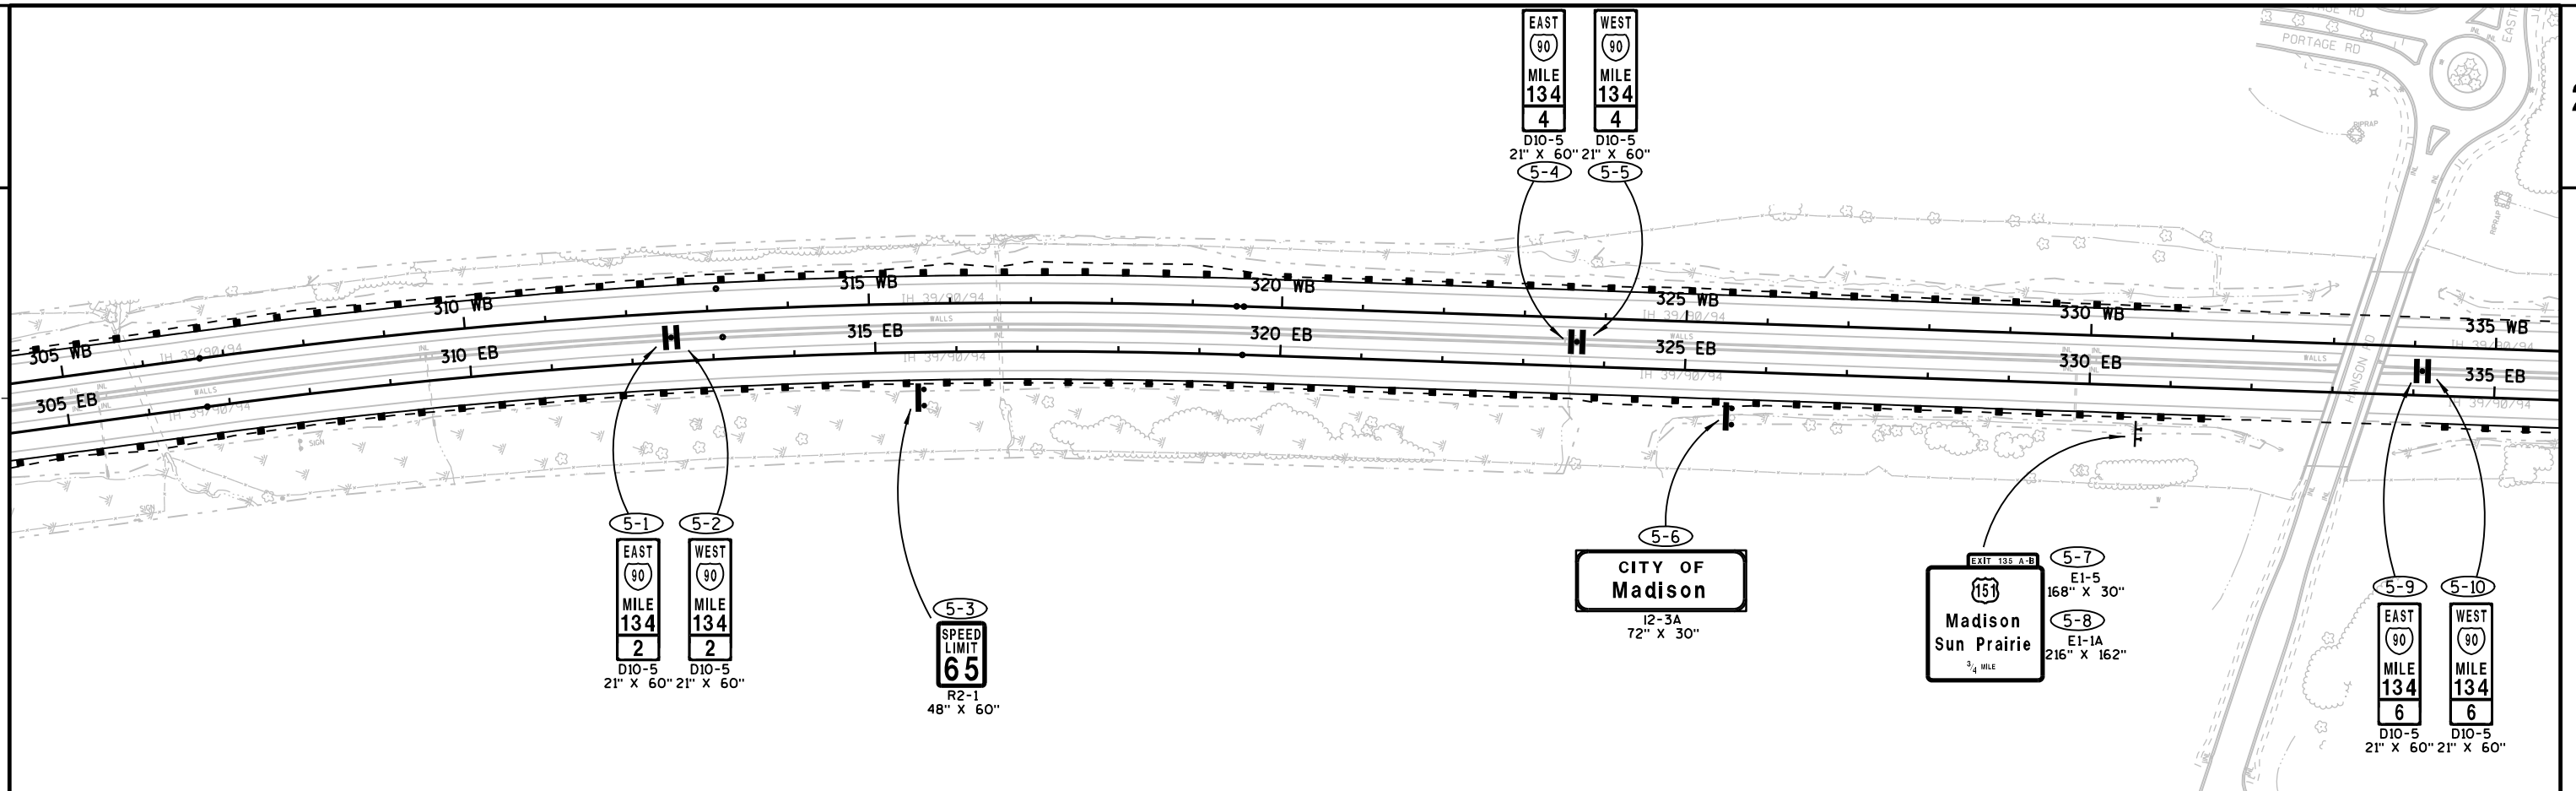




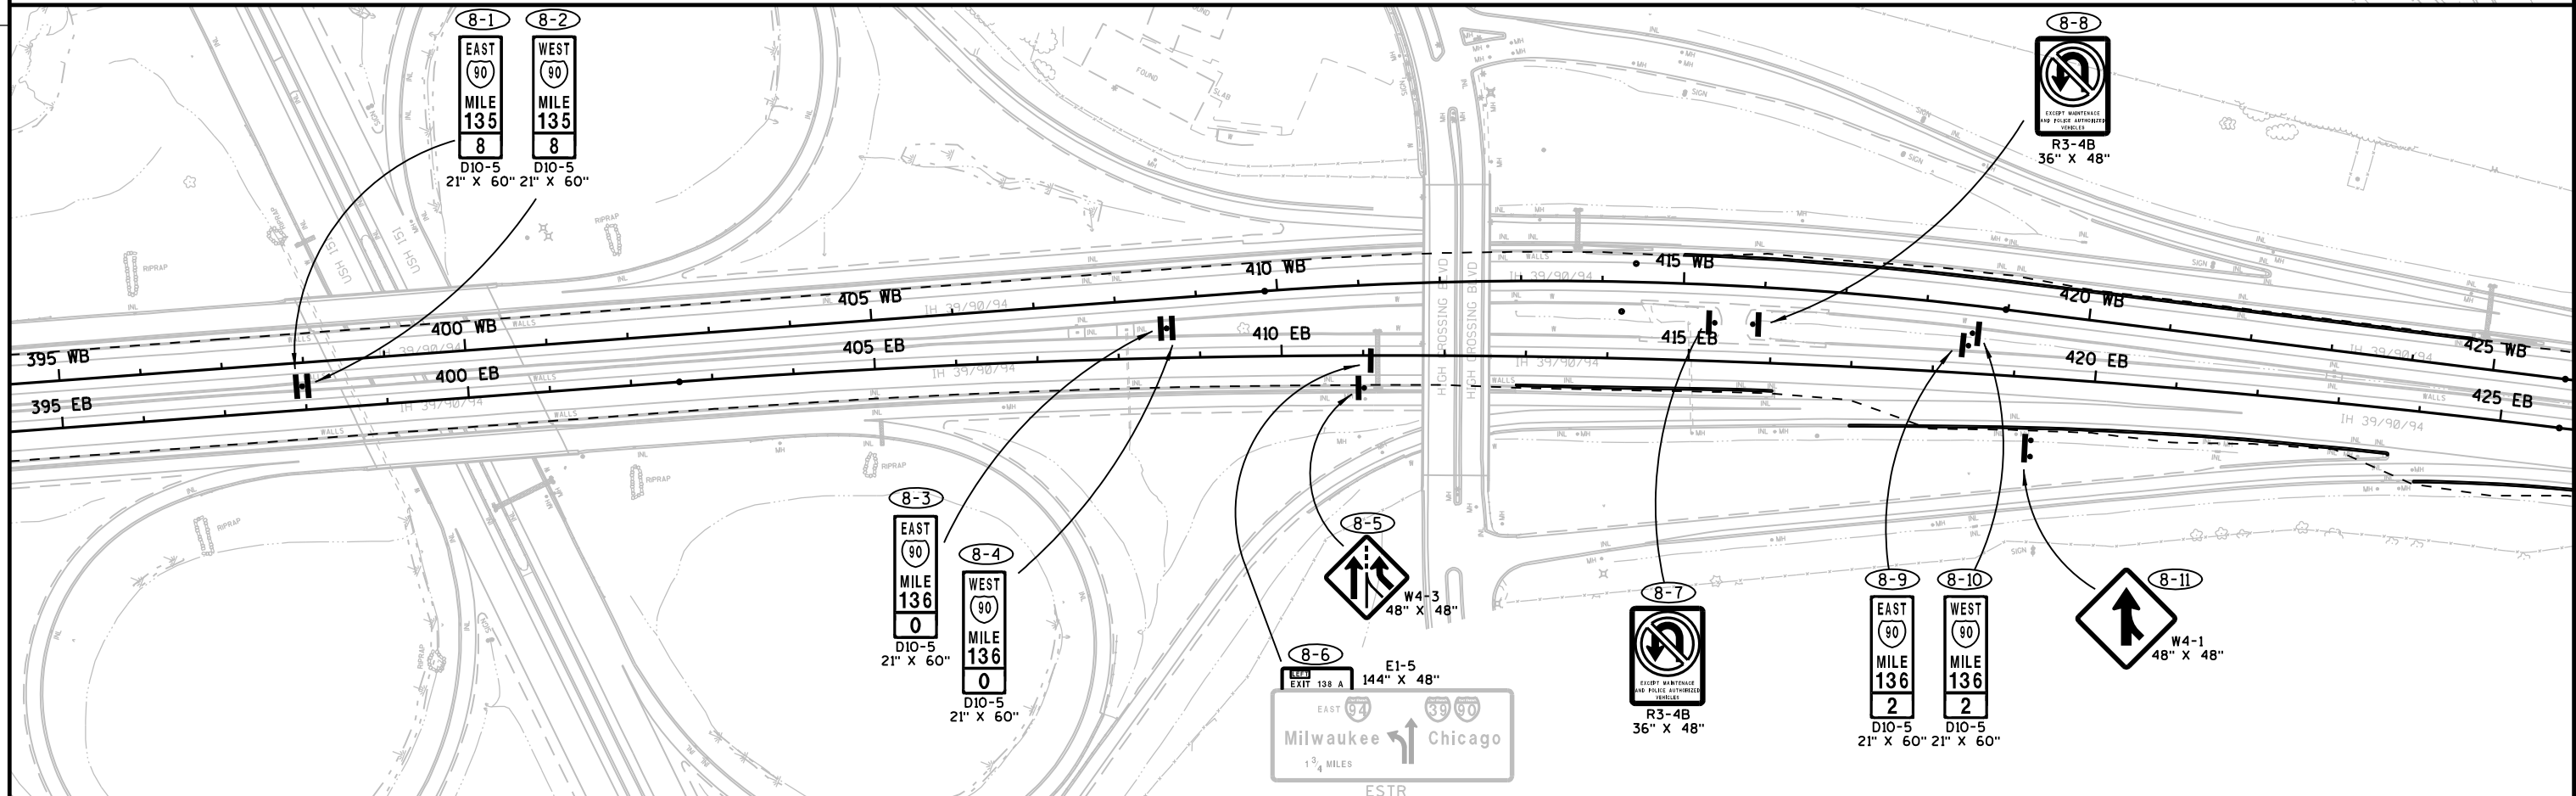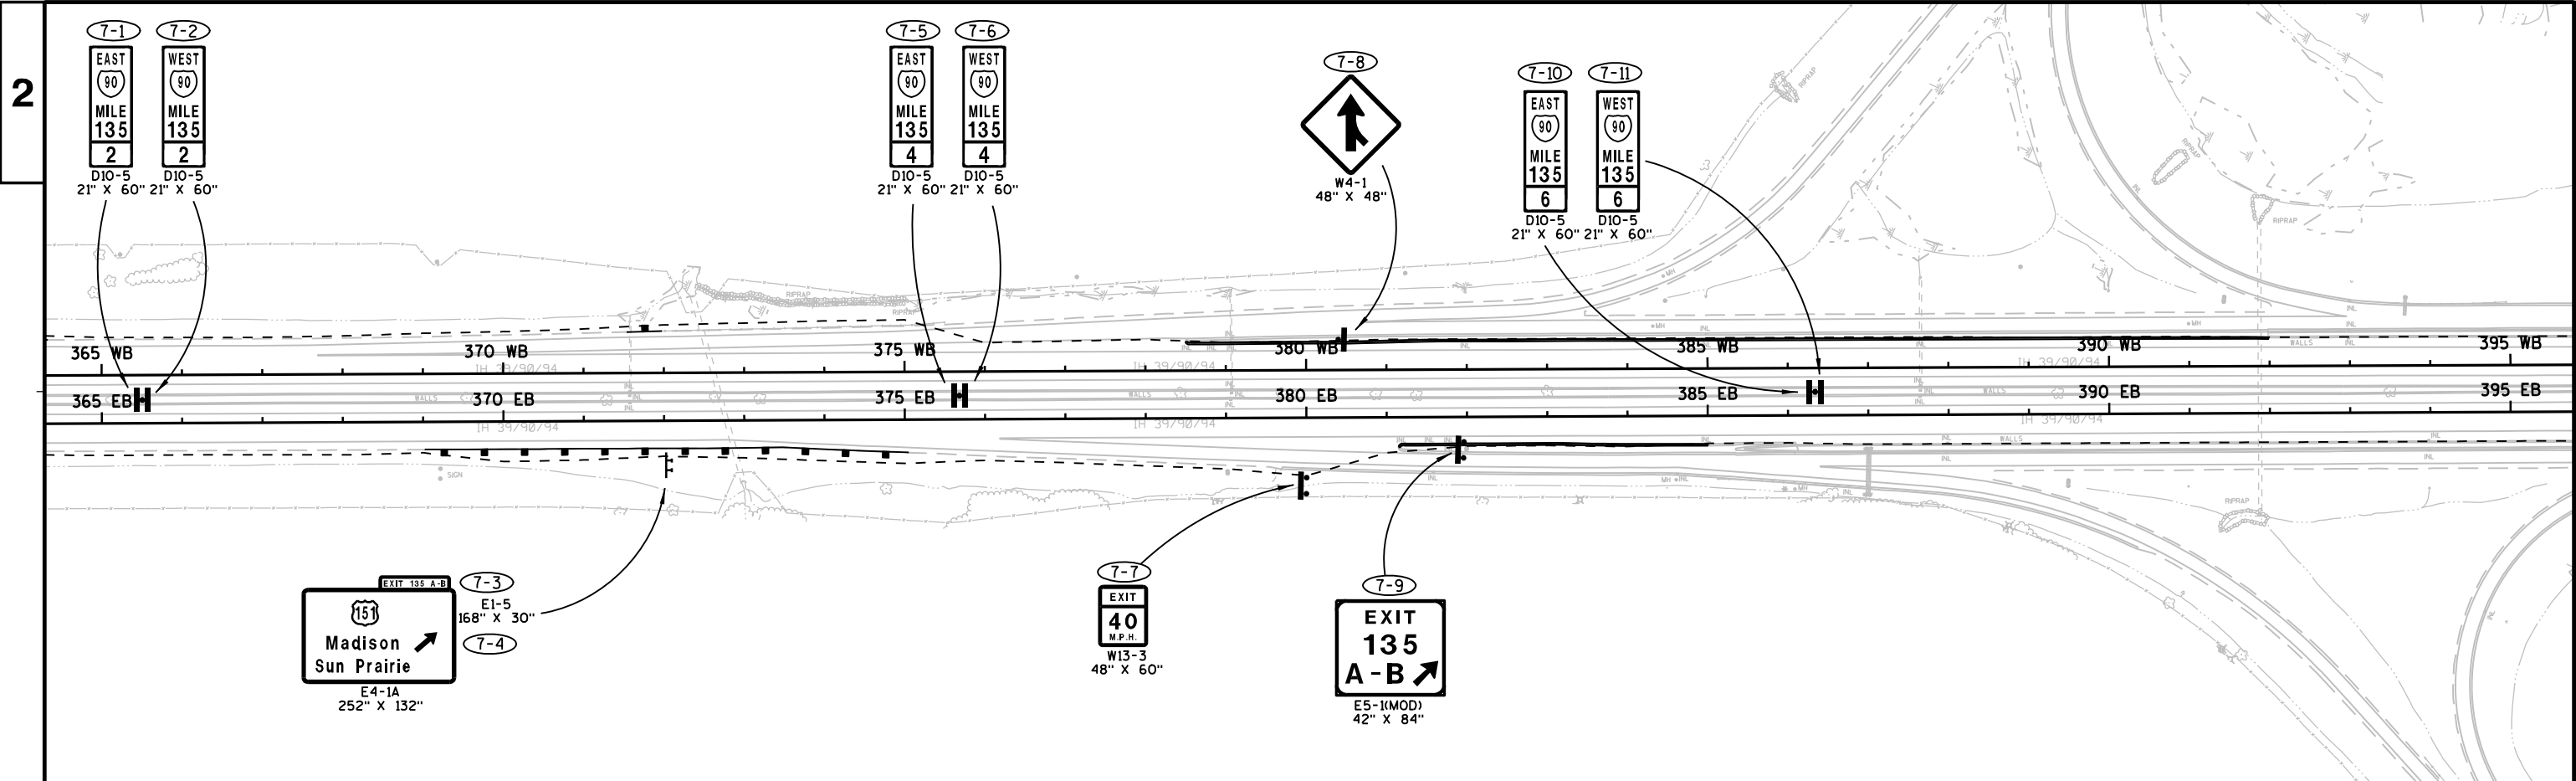

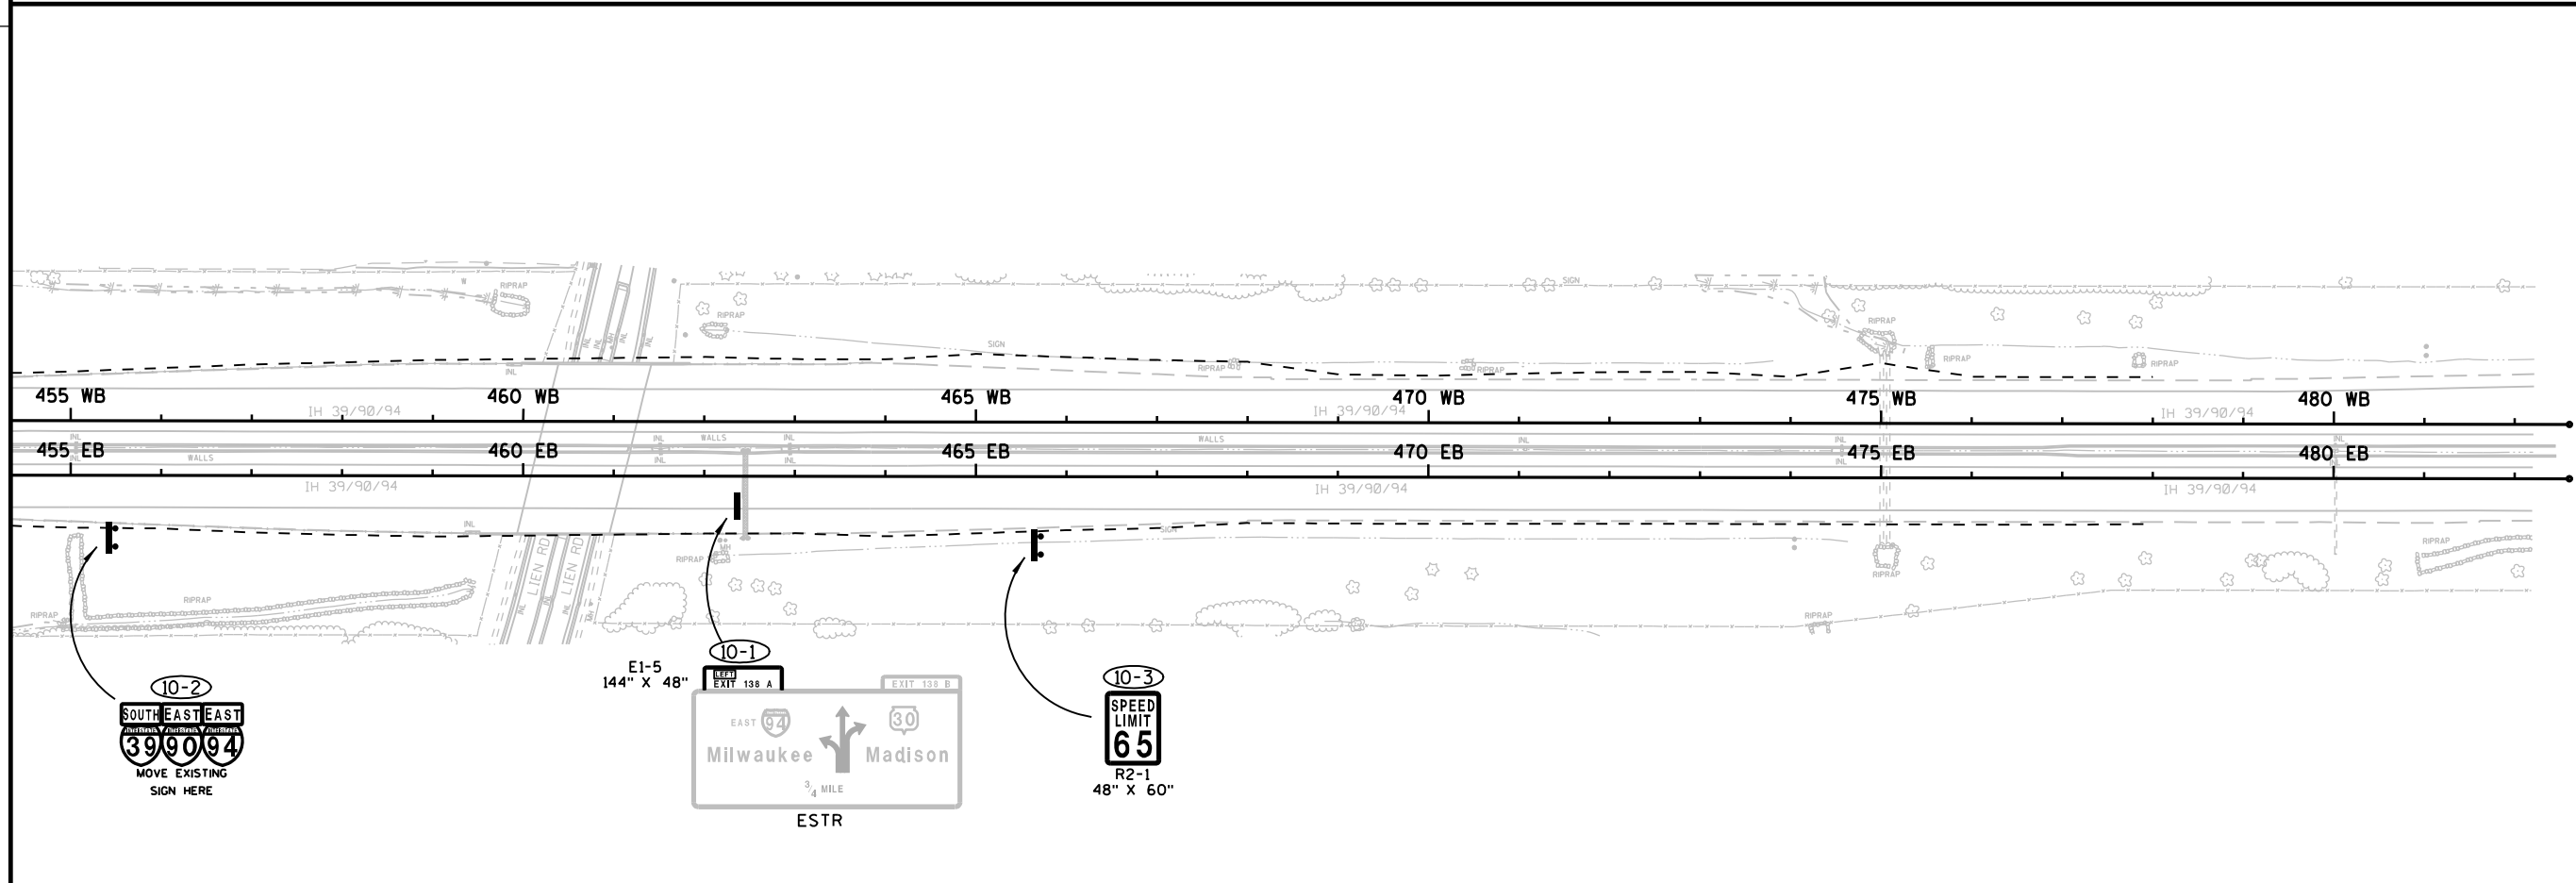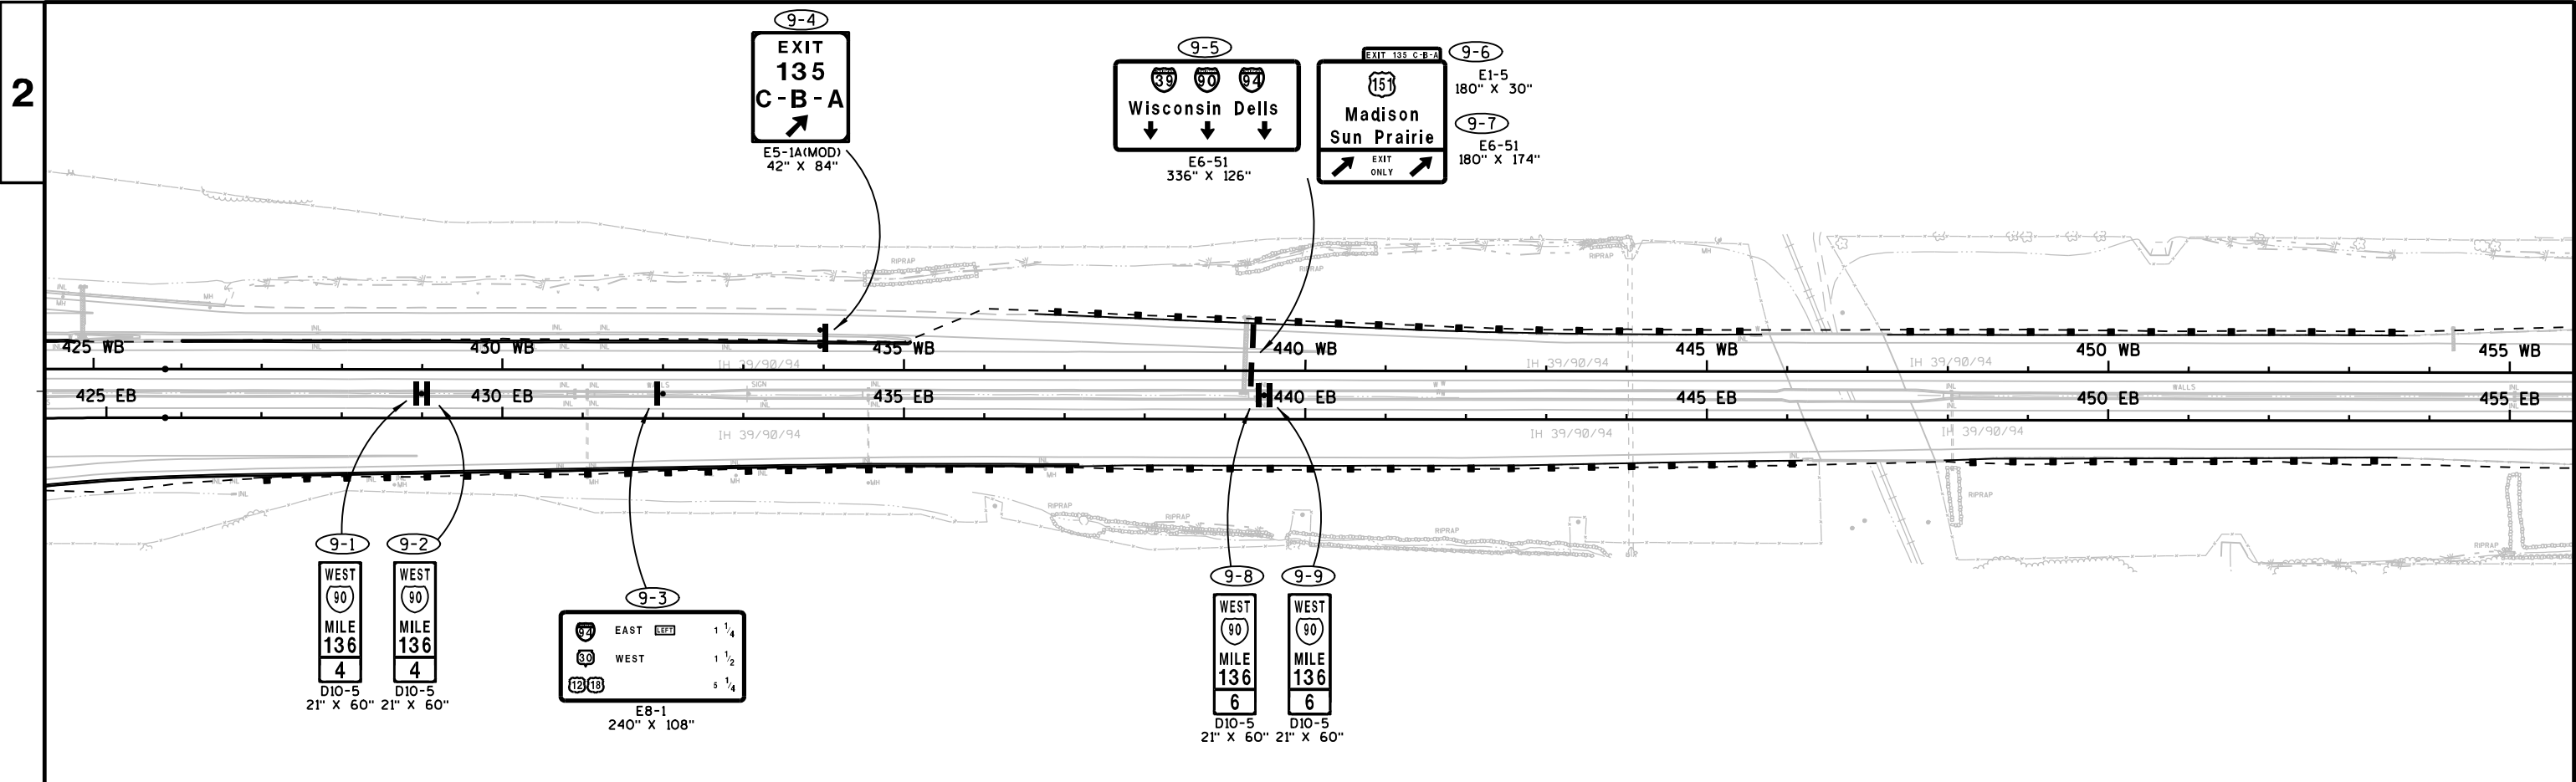



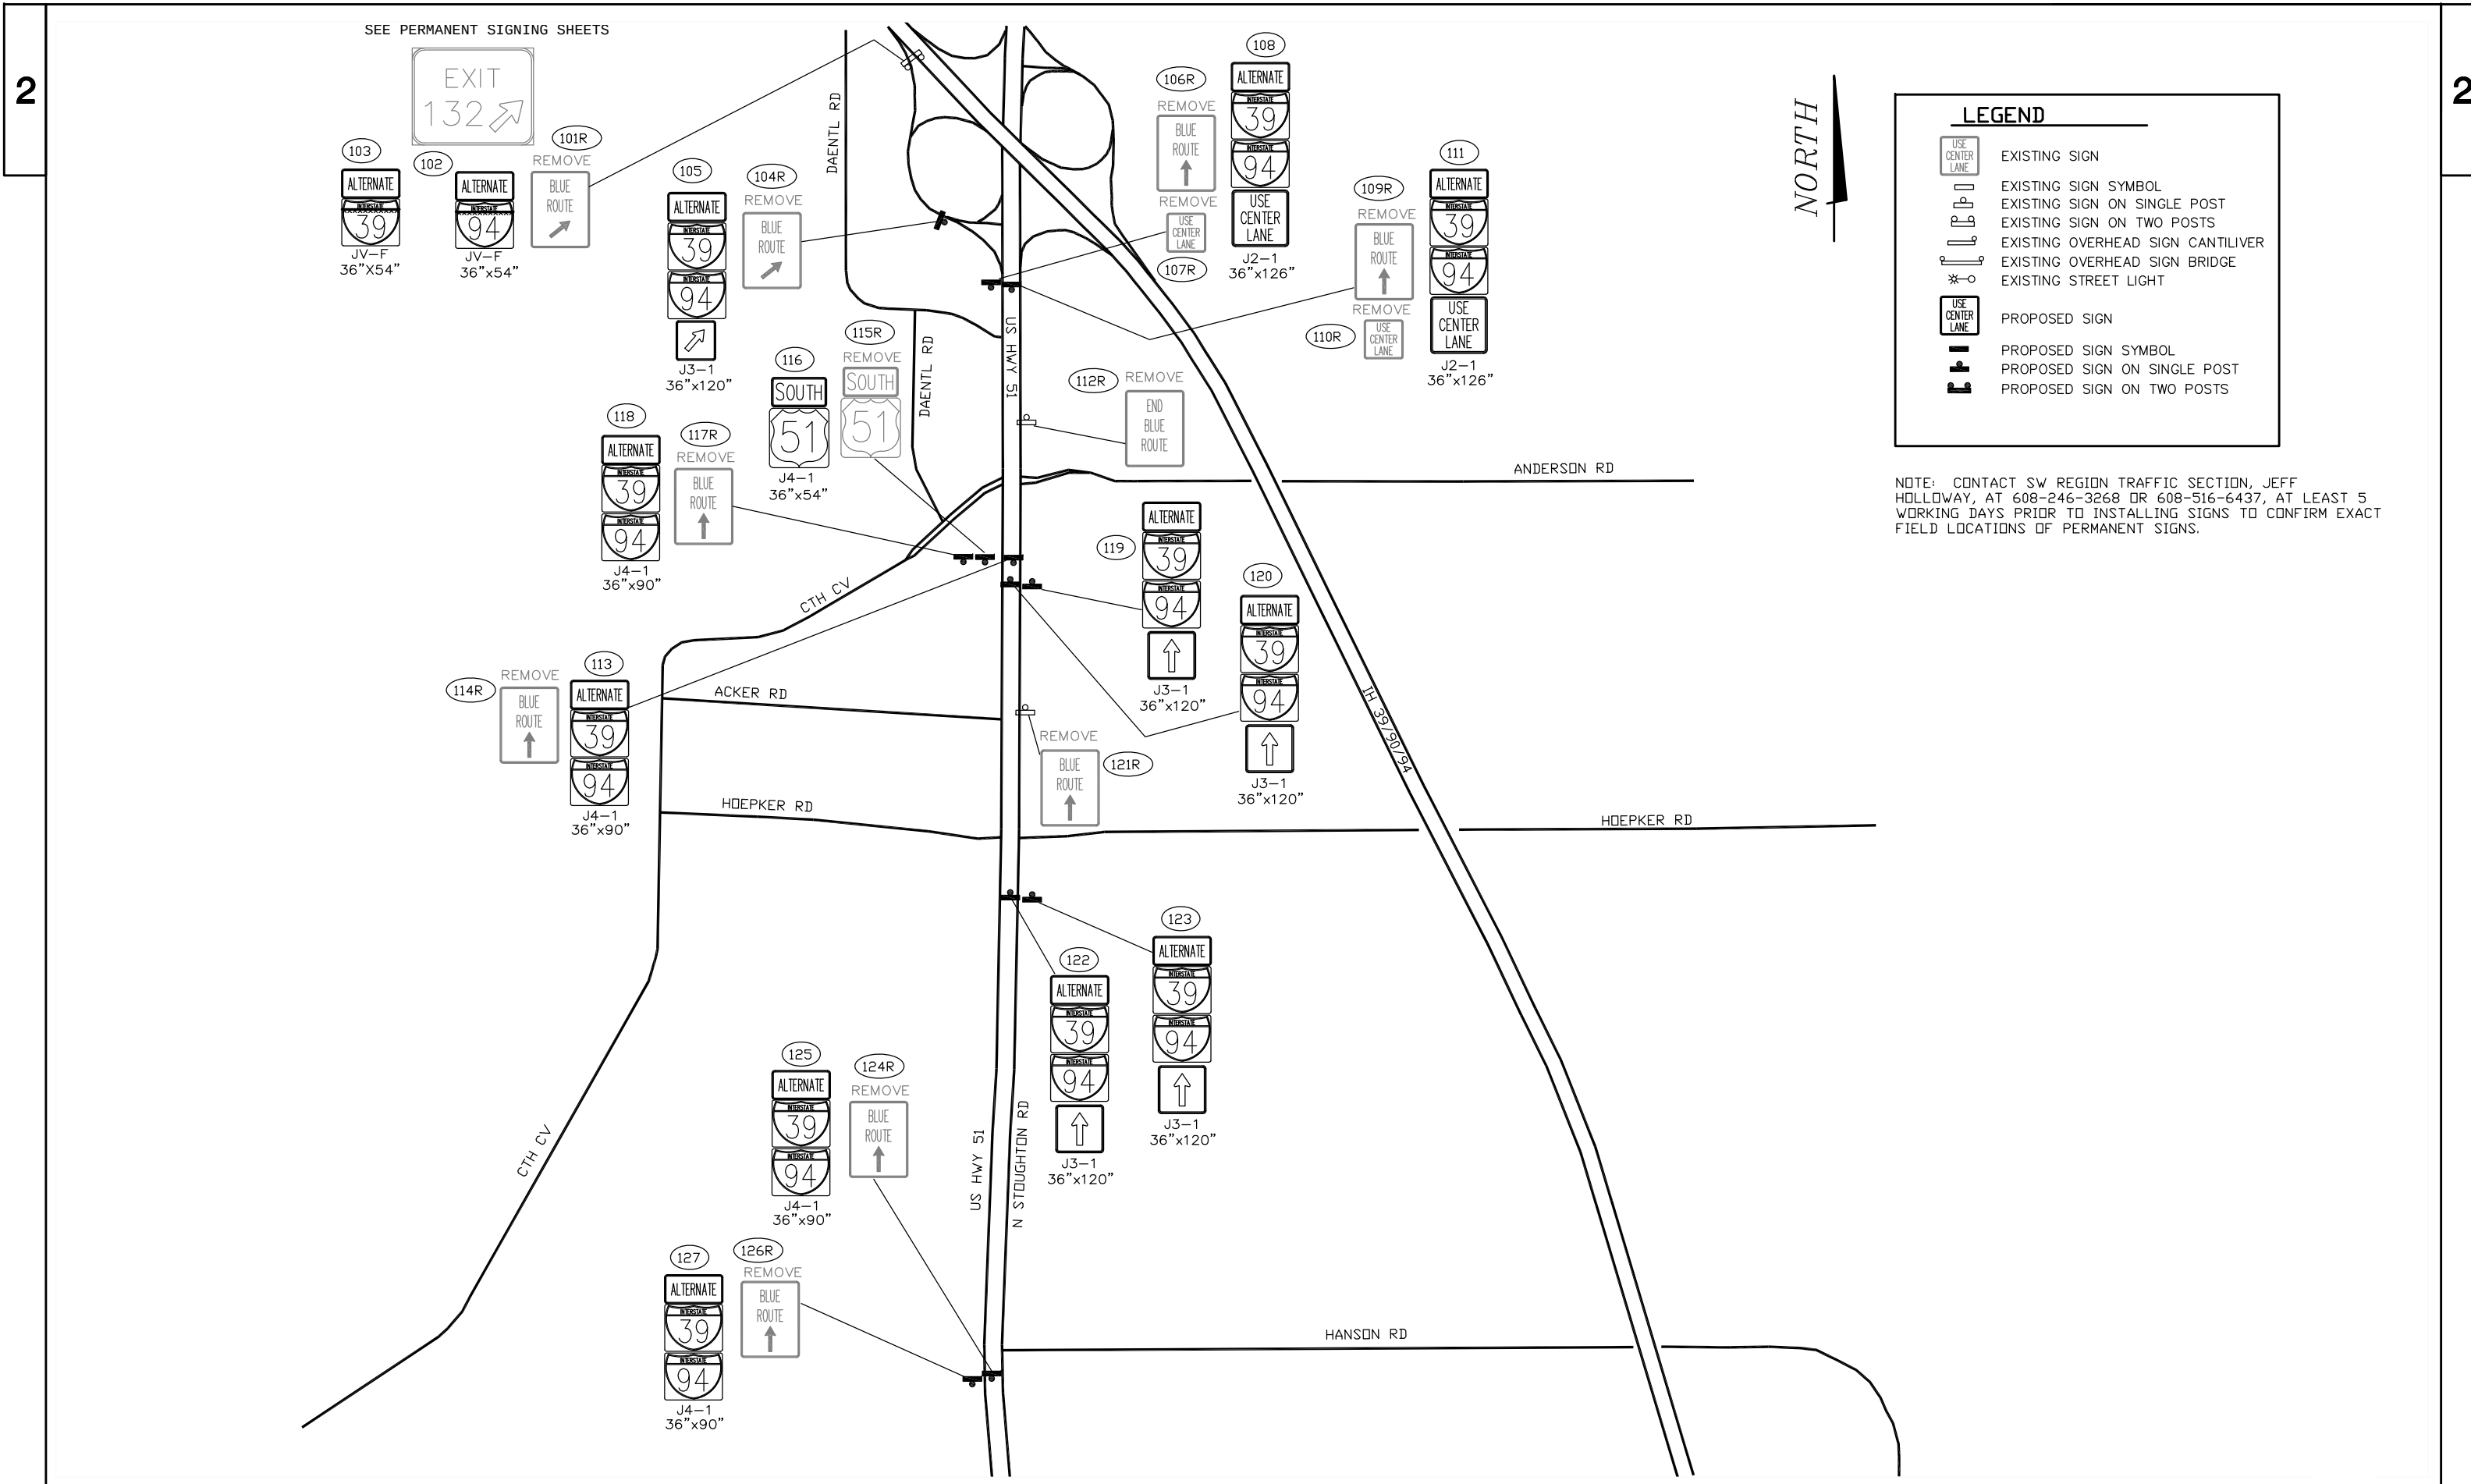

LEGEND

USE CENTER LANE

EXISTING SIGN

EXISTING SIGN SYMBOL

EXISTING SIGN ON SINGLE POST

EXISTING SIGN ON TWO POSTS

EXISTING OVERHEAD SIGN CANTILIVER

EXISTING OVERHEAD SIGN BRIDGE

EXISTING STREET LIGHT

PROPOSED SIGN

PROPOSED SIGN SYMBOL

PROPOSED SIGN ON SINGLE POST

PROPOSED SIGN ON TWO POSTS

NOTE: CONTACT SW REGION TRAFFIC SECTION, JEFF HOLLOWAY, AT 608-246-3268 OR 608-516-6437, AT LEAST 5 WORKING DAYS PRIOR TO INSTALLING SIGNS TO CONFIRM EXACT FIELD LOCATIONS OF PERMANENT SIGNS.

PROJECT NO: 1010-00-72

HWY: IH 39

COUNTY: DANE

ALTERNATE ROUTE SIGNING

SHEET 67

E

FILE NAME: G:\1-ROAD PROJECTS\WisDOT Master Contracts\IH 90-94 1010-00-72\Cadd Signs\Signs.dwg

PLOT DATE: Mar 23, 2012

PLOT BY: Jim0

PLOT SCALE:

ROTATION:



USE  
CENTER  
LANE

EXISTING SIGN

EXISTING SIGN SYMBOL

EXISTING SIGN ON SINGLE POST

EXISTING SIGN ON TWO POSTS

EXISTING OVERHEAD SIGN CANTILIVER

EXISTING OVERHEAD SIGN BRIDGE

EXISTING STREET LIGHT


USE  
CENTER  
LANE

PROPOSED SIGN

PROPOSED SIGN SYMBOL

PROPOSED SIGN ON SINGLE POST

PROPOSED SIGN ON TWO POSTS

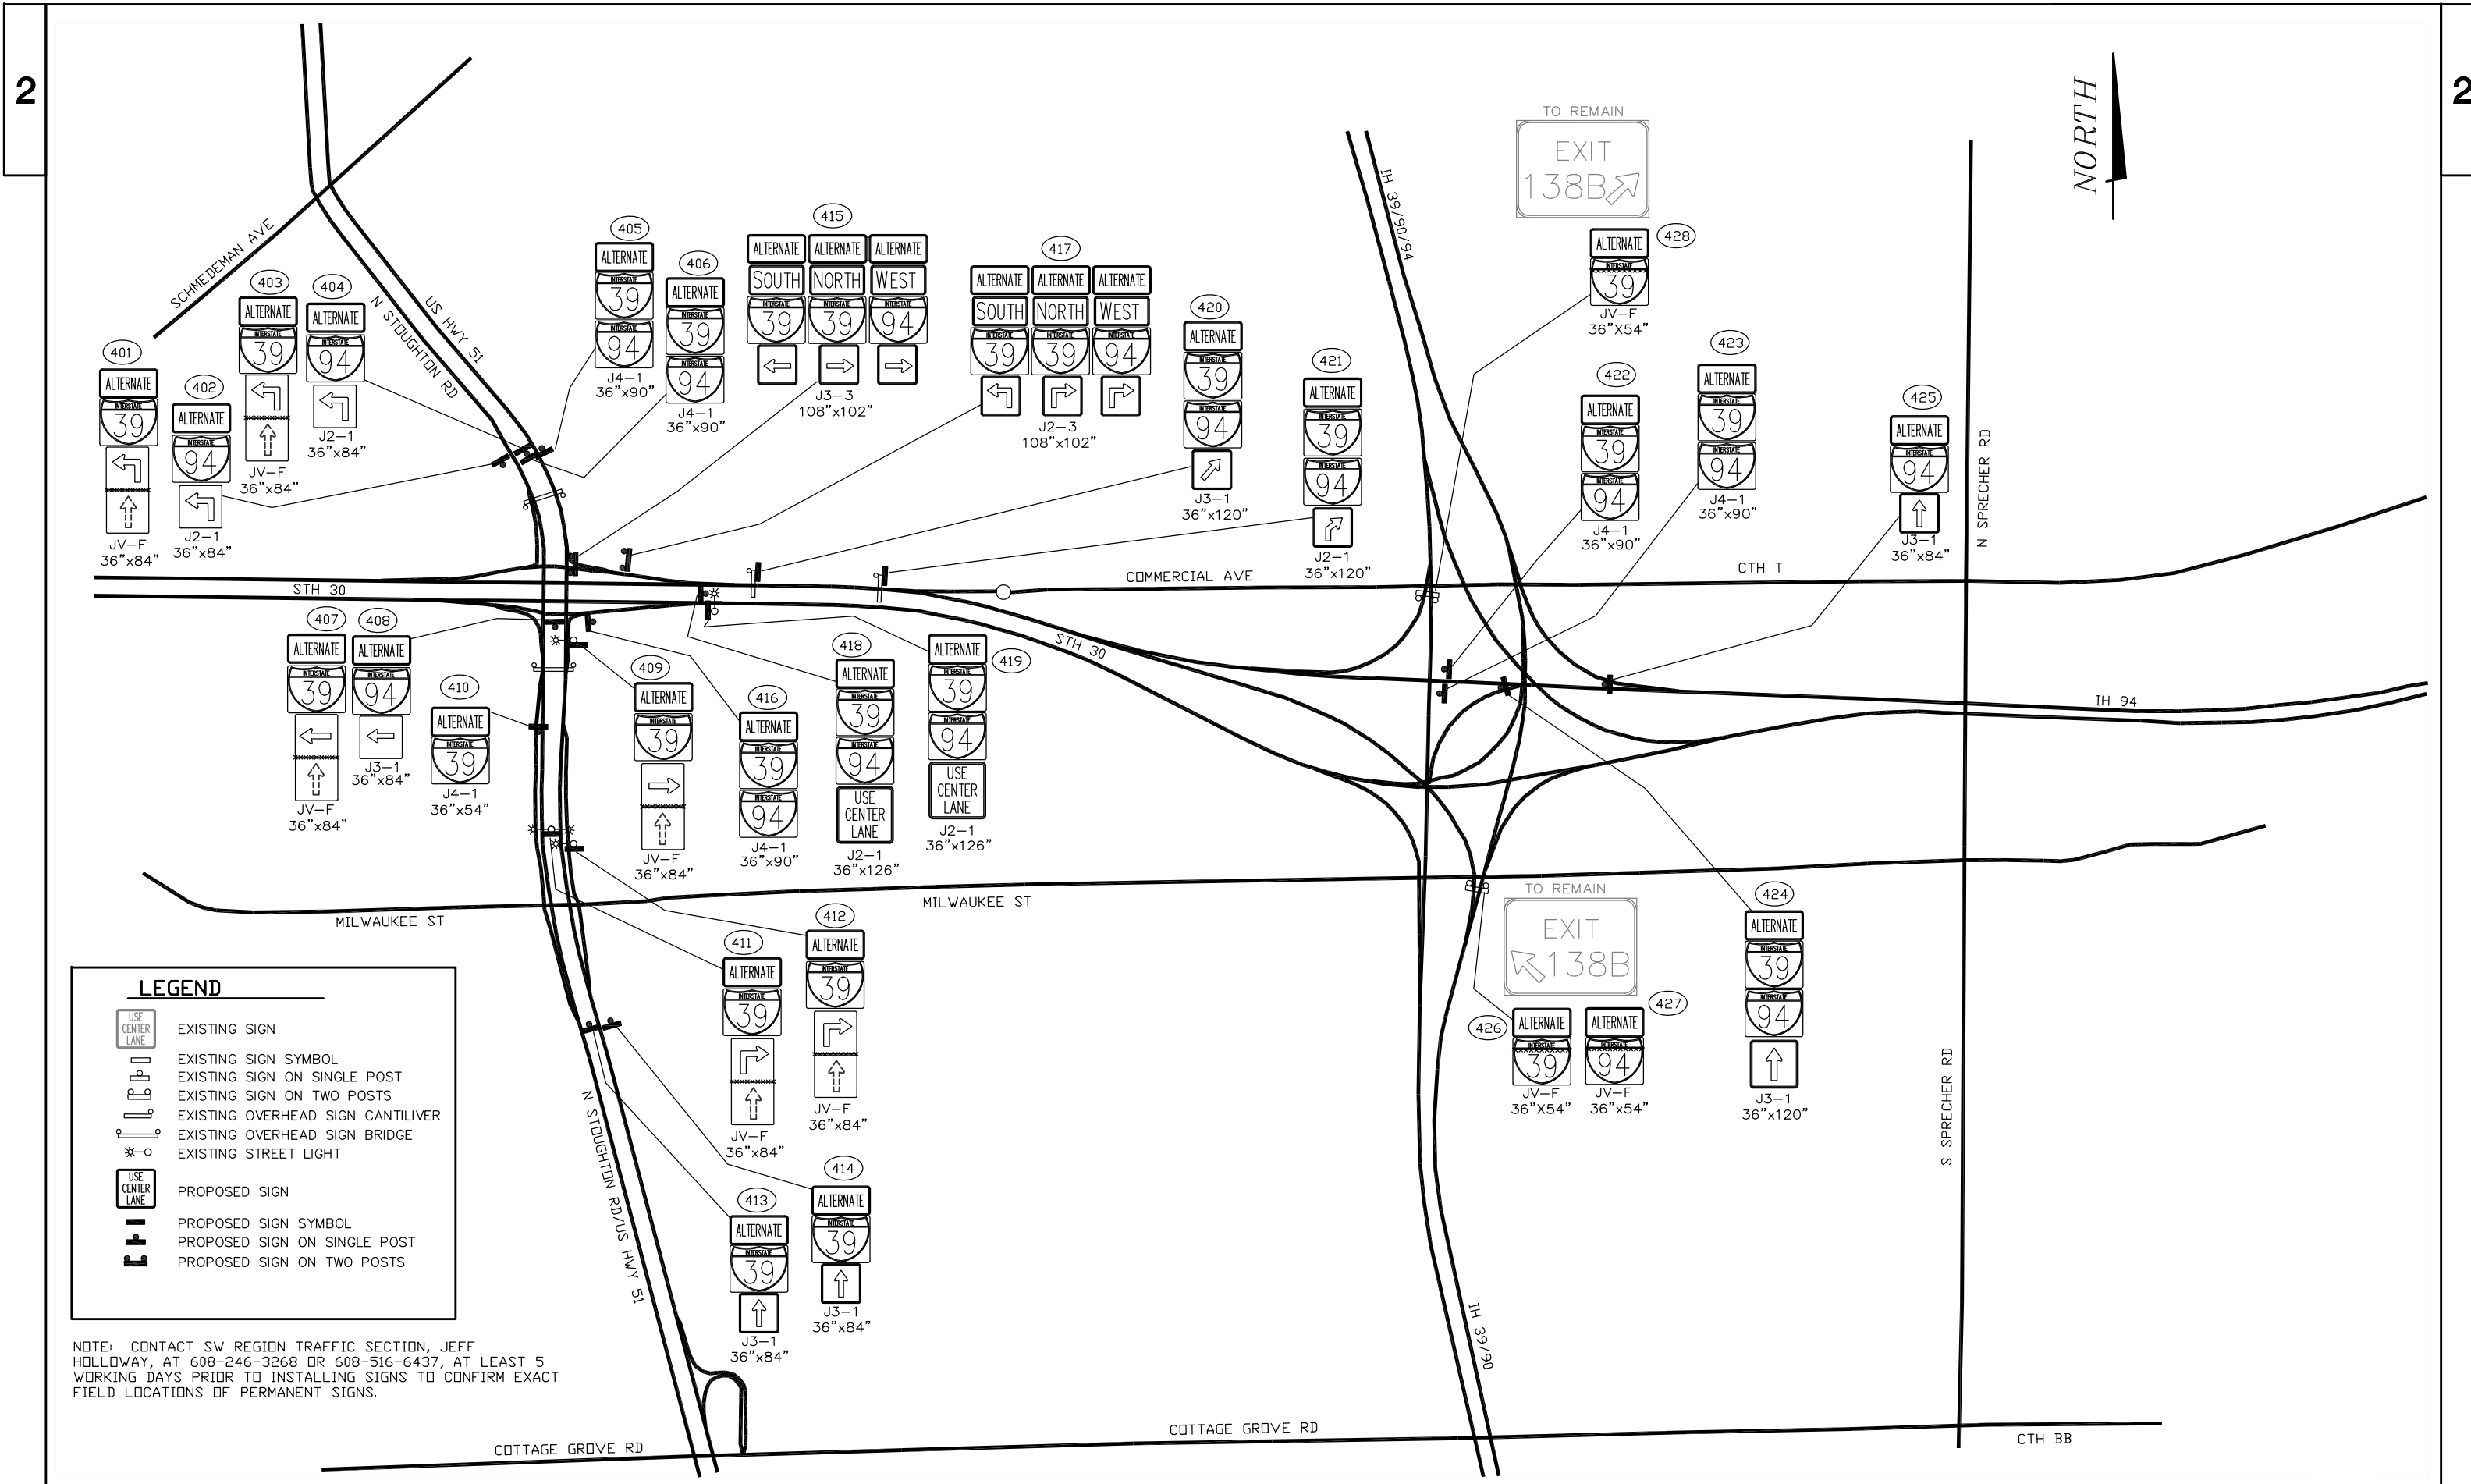


NORTH

LEGEND

- |  |                                   |
|--|-----------------------------------|
|  | EXISTING SIGN                     |
|  | EXISTING SIGN SYMBOL              |
|  | EXISTING SIGN ON SINGLE POST      |
|  | EXISTING SIGN ON TWO POSTS        |
|  | EXISTING OVERHEAD SIGN CANTILIVER |
|  | EXISTING OVERHEAD SIGN BRIDGE     |
|  | EXISTING STREET LIGHT             |
|  | PROPOSED SIGN                     |
|  | PROPOSED SIGN SYMBOL              |
|  | PROPOSED SIGN ON SINGLE POST      |
|  | PROPOSED SIGN ON TWO POSTS        |

NOTE: CONTACT SW REGION TRAFFIC SECTION, JEFF HOLLOWAY, AT 608-246-3268 OR 608-516-6437, AT LEAST 5 WORKING DAYS PRIOR TO INSTALLING SIGNS TO CONFIRM EXACT FIELD LOCATIONS OF PERMANENT SIGNS.

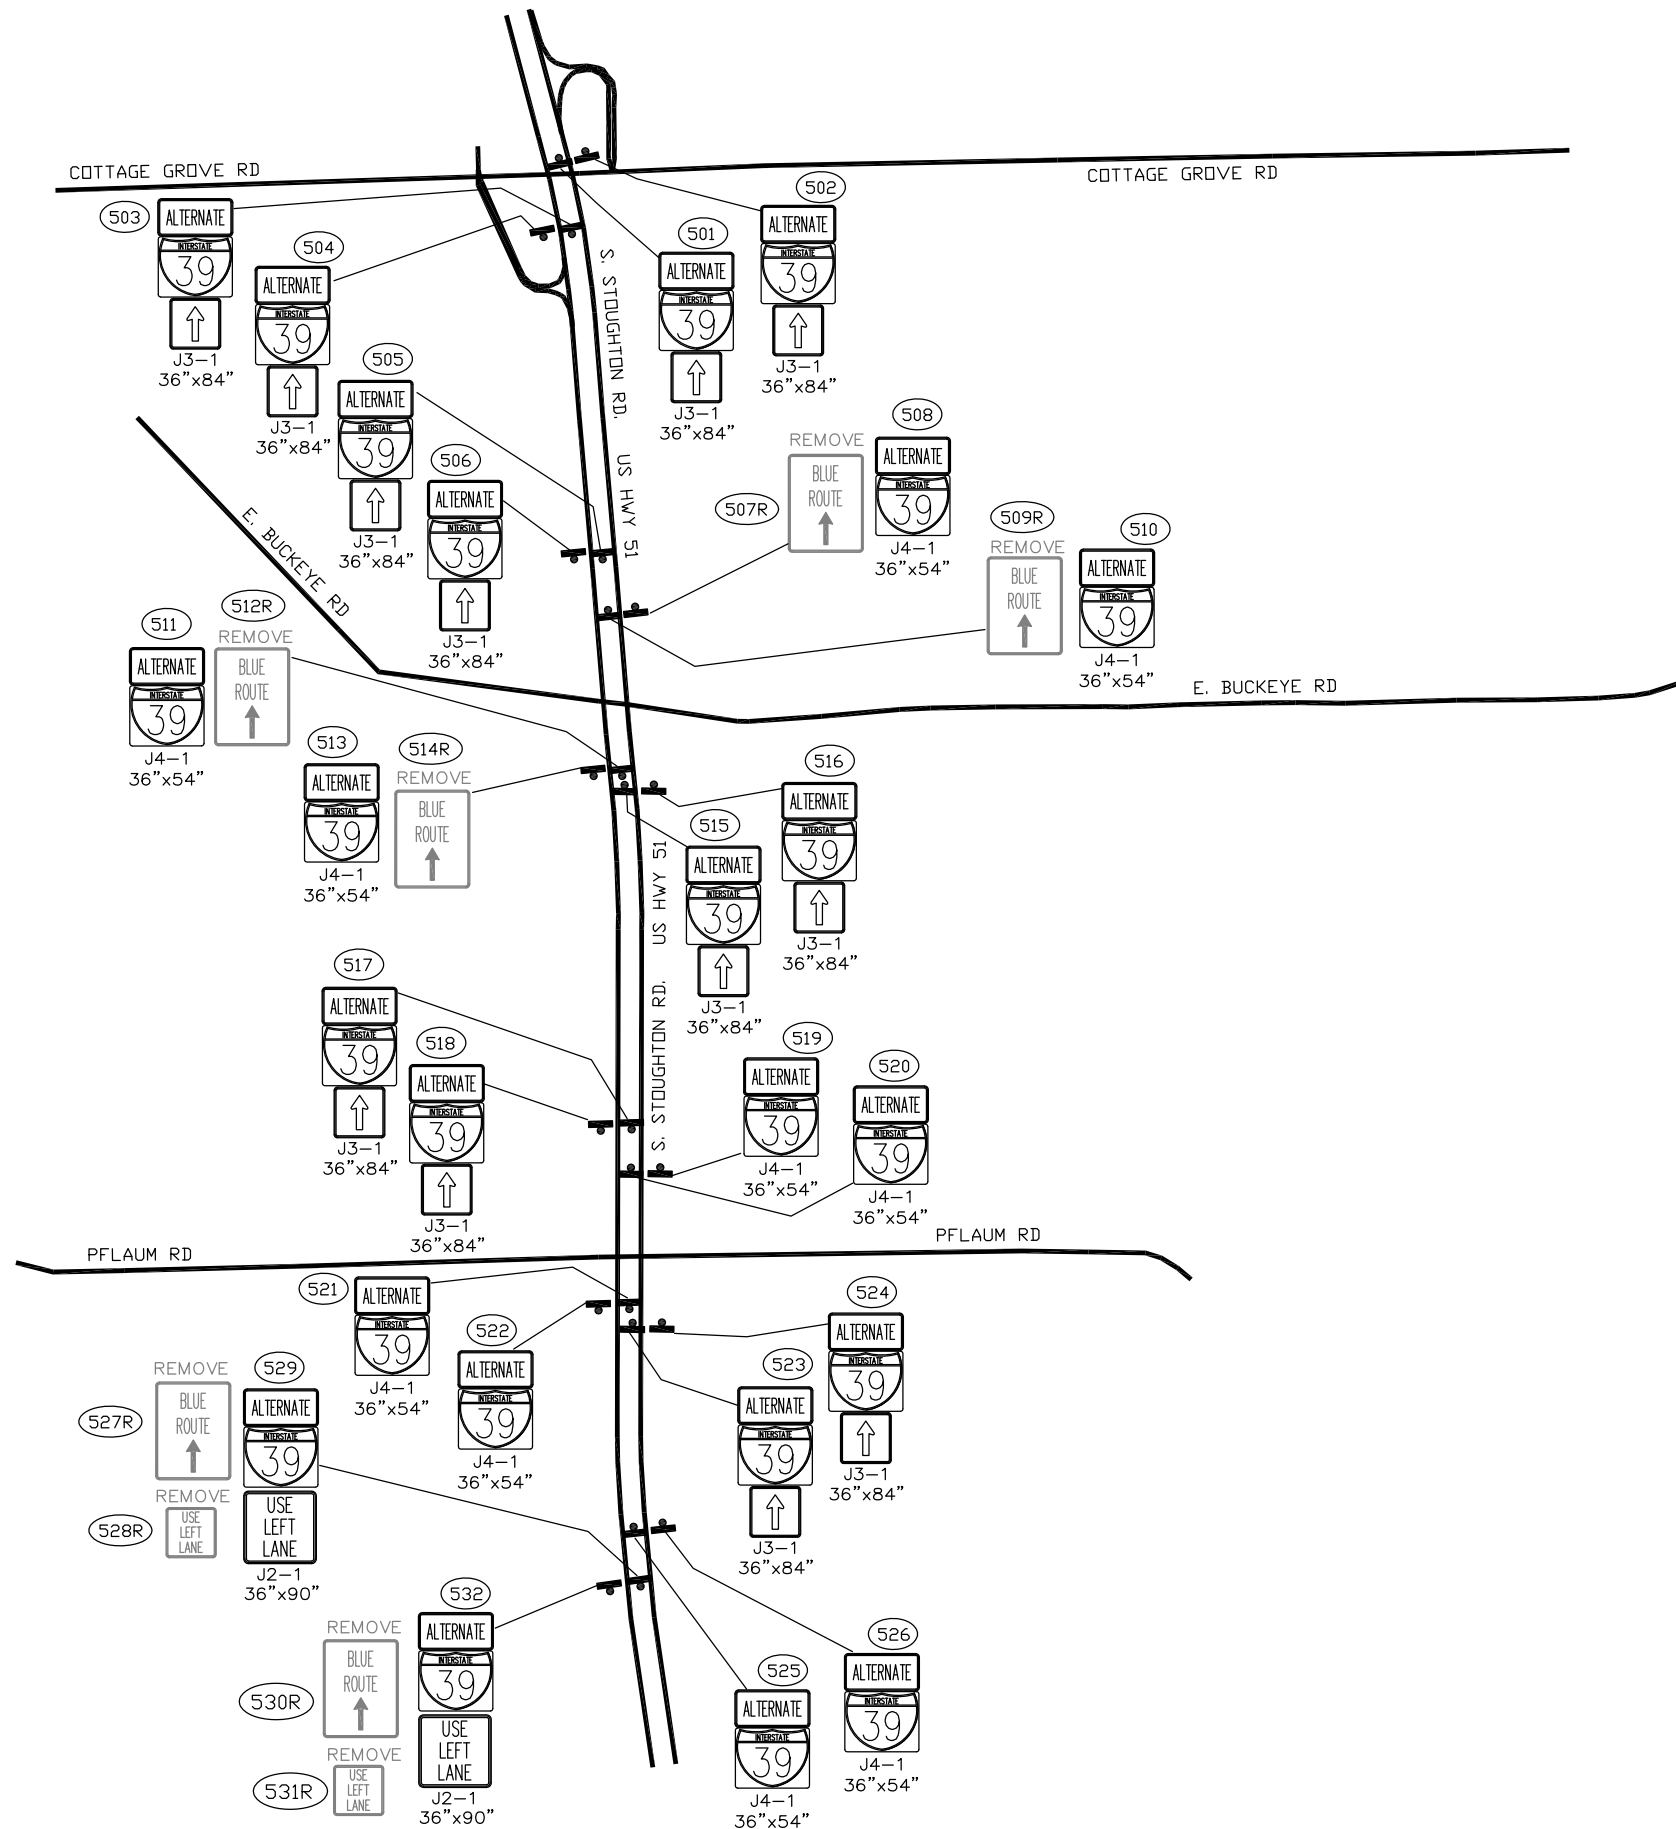

LEGEND

USE CENTER LANE

EXISTING SIGN

EXISTING SIGN SYMBOL

EXISTING SIGN ON SINGLE POST

EXISTING SIGN ON TWO POSTS

EXISTING OVERHEAD SIGN CANTILIVER

EXISTING OVERHEAD SIGN BRIDGE

EXISTING STREET LIGHT

USE CENTER LANE

PROPOSED SIGN

PROPOSED SIGN SYMBOL

PROPOSED SIGN ON SINGLE POST

PROPOSED SIGN ON TWO POSTS

NOTE: CONTACT SW REGION TRAFFIC SECTION, JEFF HOLLOWAY, AT 608-246-3268 OR 608-516-6437, AT LEAST 5 WORKING DAYS PRIOR TO INSTALLING SIGNS TO CONFIRM EXACT FIELD LOCATIONS OF PERMANENT SIGNS.

PROJECT NO: 1010-00-72

HWY: IH 39

COUNTY: DANE

ALTERNATE ROUTE SIGNING

SHEET 71

E

FILE NAME: G:\1-ROAD PROJECTS\WisDOT Master Contracts\IH 90-94 1010-00-72\Cadd Signs\Signs.dwg


PLOT DATE: Mar 23, 2012

PLOT BY: Jim0

PLOT SCALE:

ROTATION:



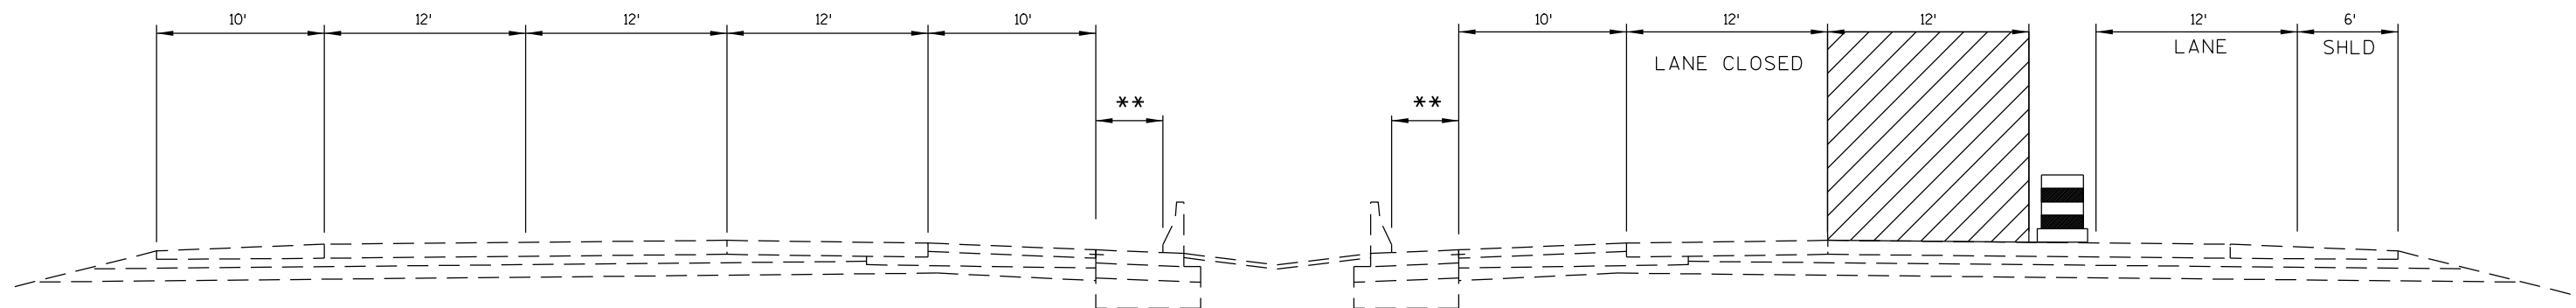


\*\* 2' MIN, 4' NOR.



TRAFFIC CONTROL - NORTH OF USH 151 INTERCHANGE

STAGE 1A, 2C, 3C

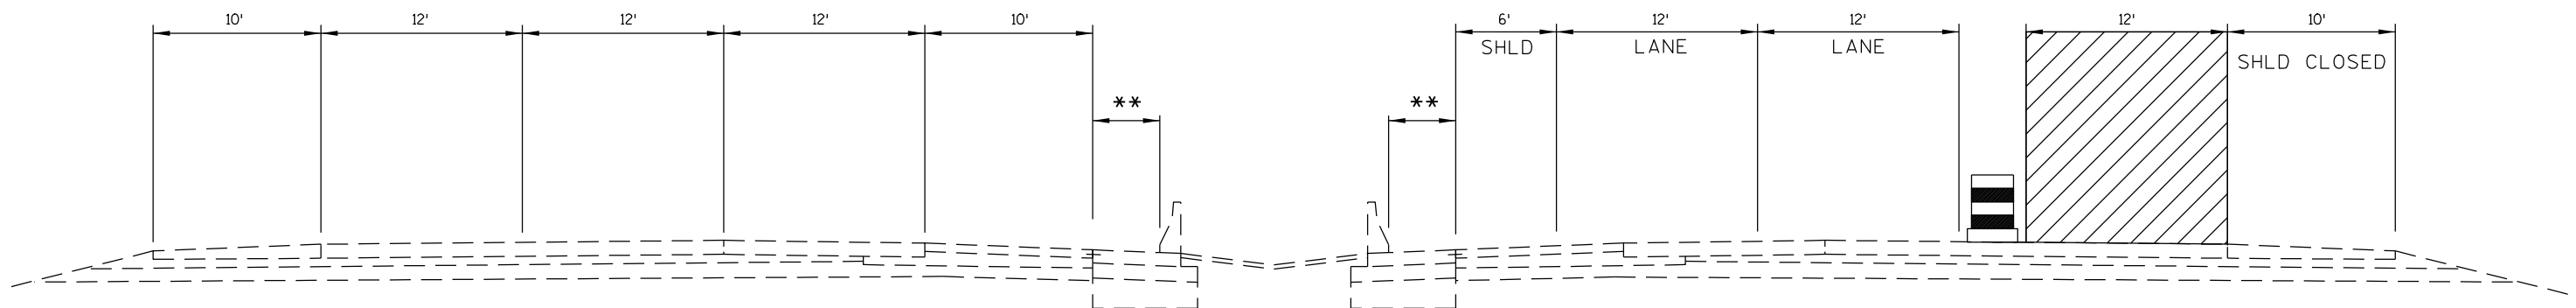


\*\* 2' MIN, 4' NOR.

 WORK ZONE

TRAFFIC CONTROL - NORTH OF USH 151 INTERCHANGE

STAGE 1B, 2E, 3E




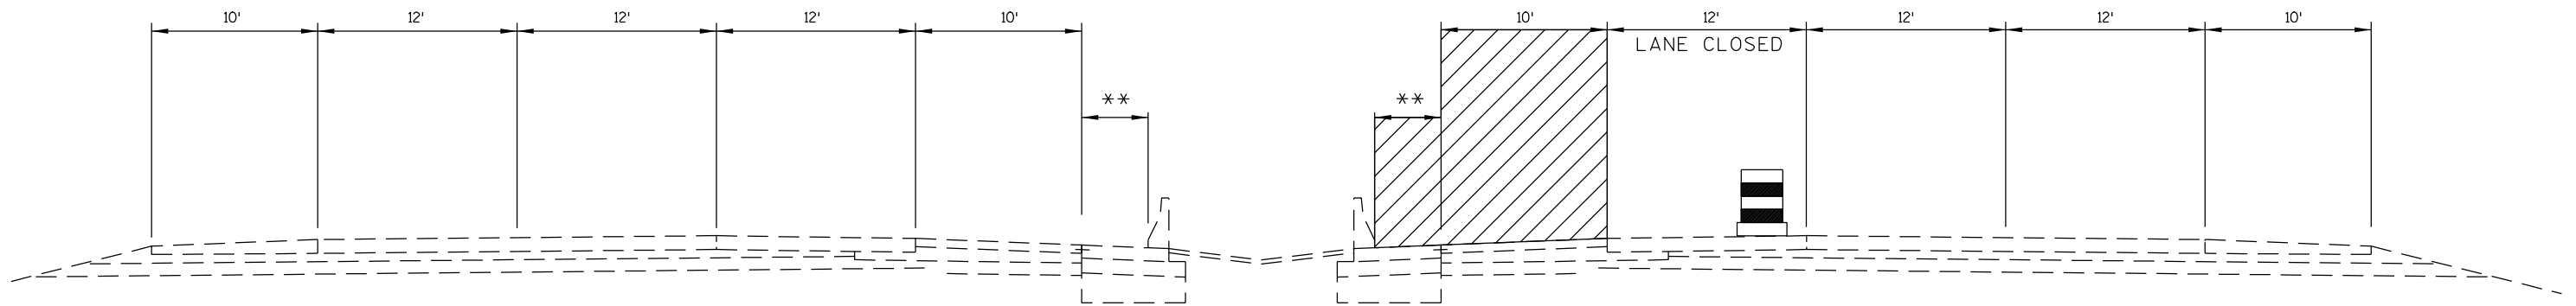

\*\* 2' MIN, 4' NOR.

 WORK ZONE


TRAFFIC CONTROL - NORTH OF USH 151 INTERCHANGE  
STAGE 2A, 3A

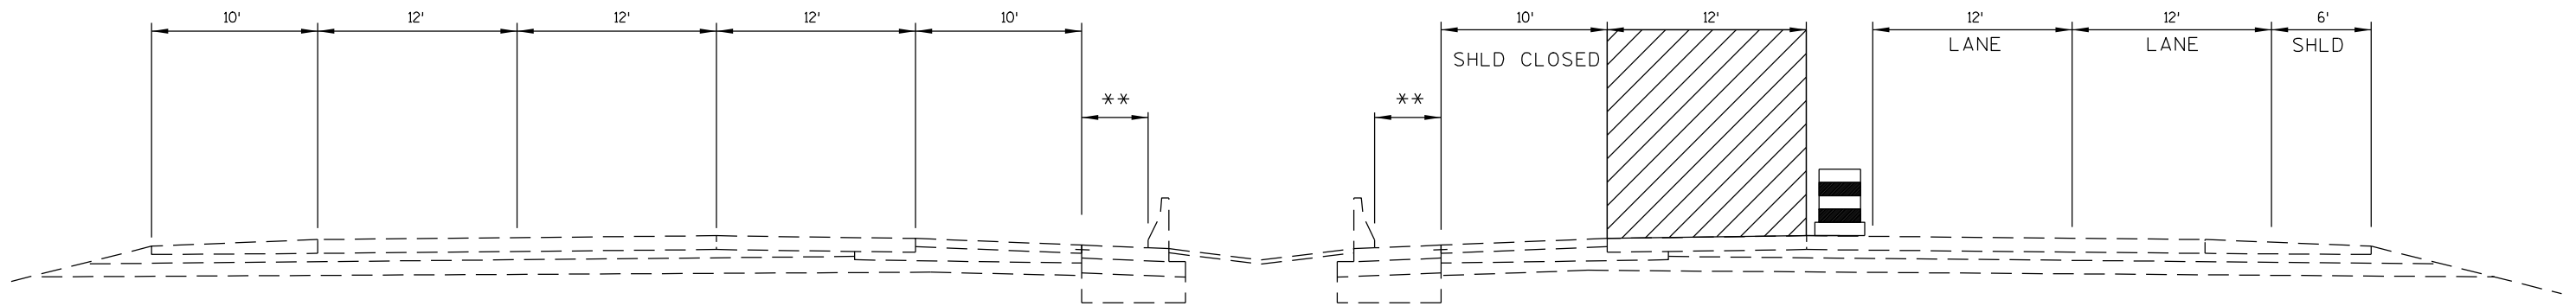

\*\* 2' MIN, 4' NOR.

 WORK ZONE

TRAFFIC CONTROL - NORTH OF USH 151 INTERCHANGE  
STAGE 2B, 3B

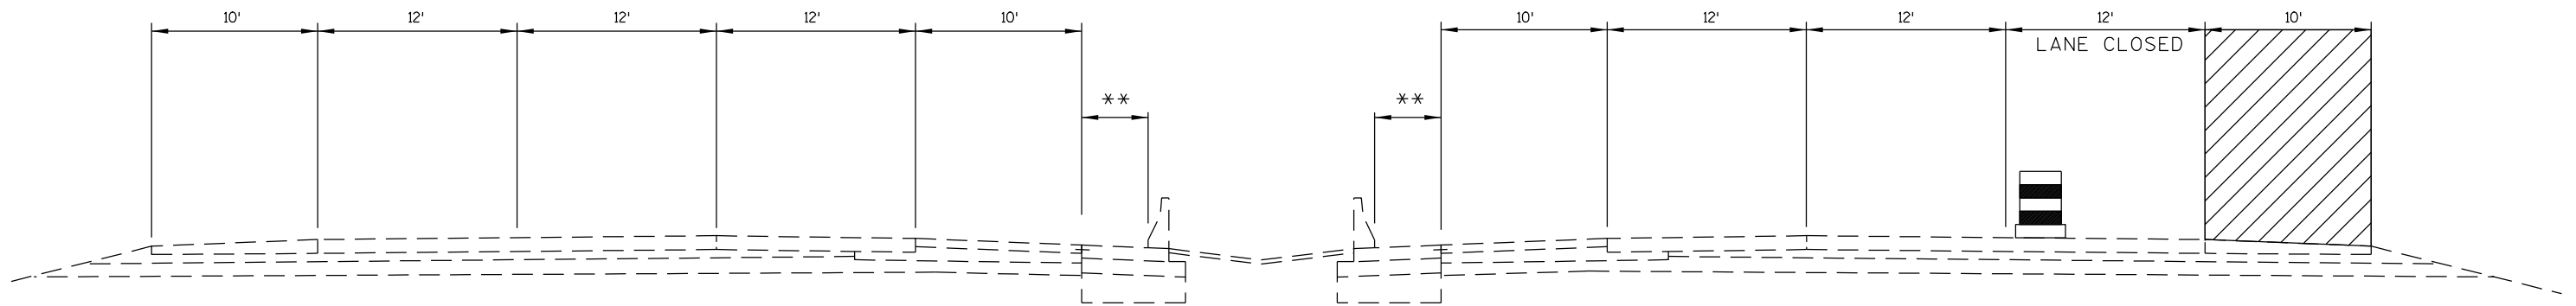


\*\* 2' MIN, 4' NOR.

 WORK ZONE

TRAFFIC CONTROL - NORTH OF USH 151 INTERCHANGE

STAGE 2F, 3F, 4A

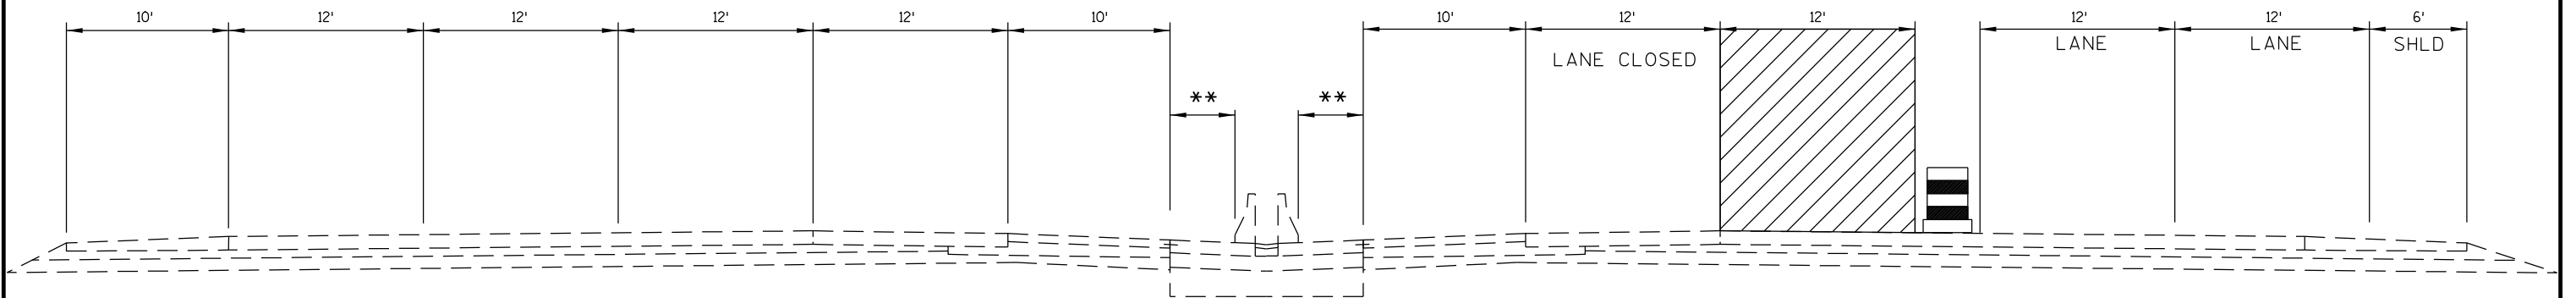


\*\* 2' MIN, 4' NOR.

 WORK ZONE

TRAFFIC CONTROL - SOUTH OF USH 151 INTERCHANGE

STAGE 1A, 2C, 3C

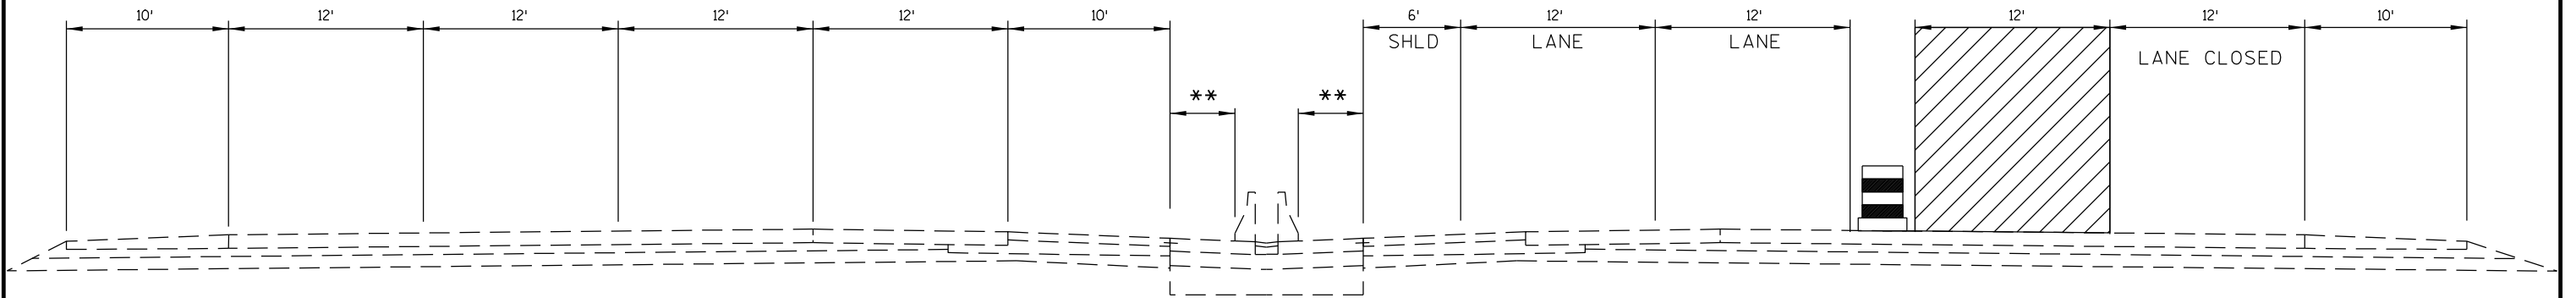


\*\* 2' MIN, 4' NOR.

 WORK ZONE

TRAFFIC CONTROL - SOUTH OF USH 151 INTERCHANGE

STAGE 1B, 2D, 3D

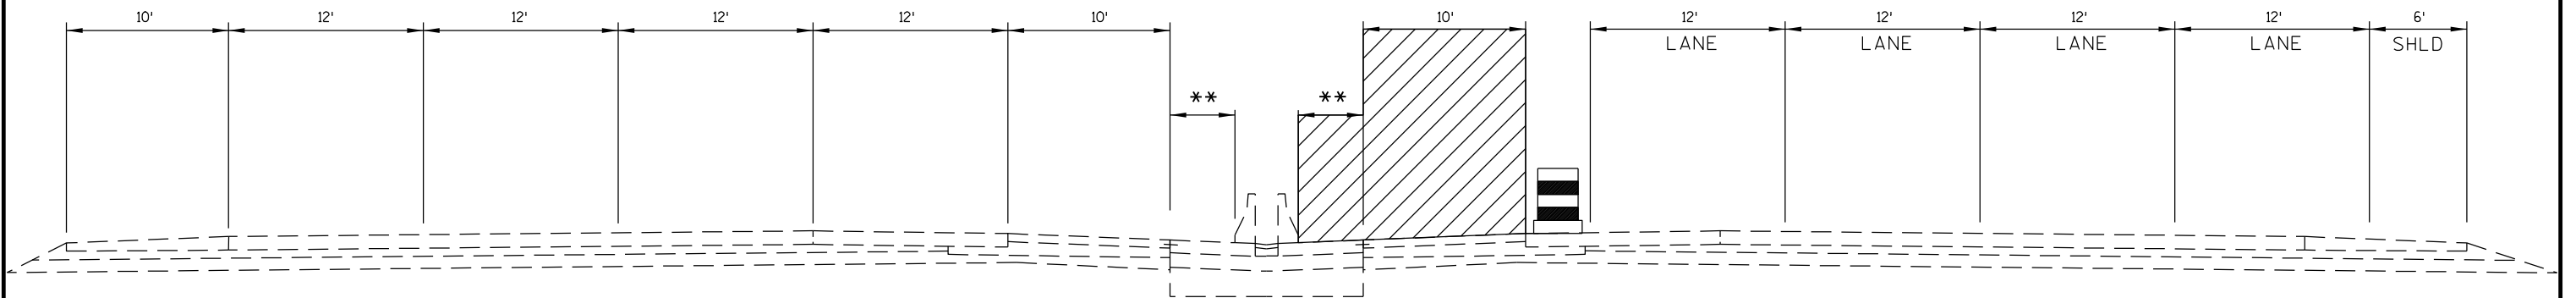


\*\* 2' MIN, 4' NOR.

 WORK ZONE

TRAFFIC CONTROL - SOUTH OF USH 151 INTERCHANGE

STAGE 2A, 3A



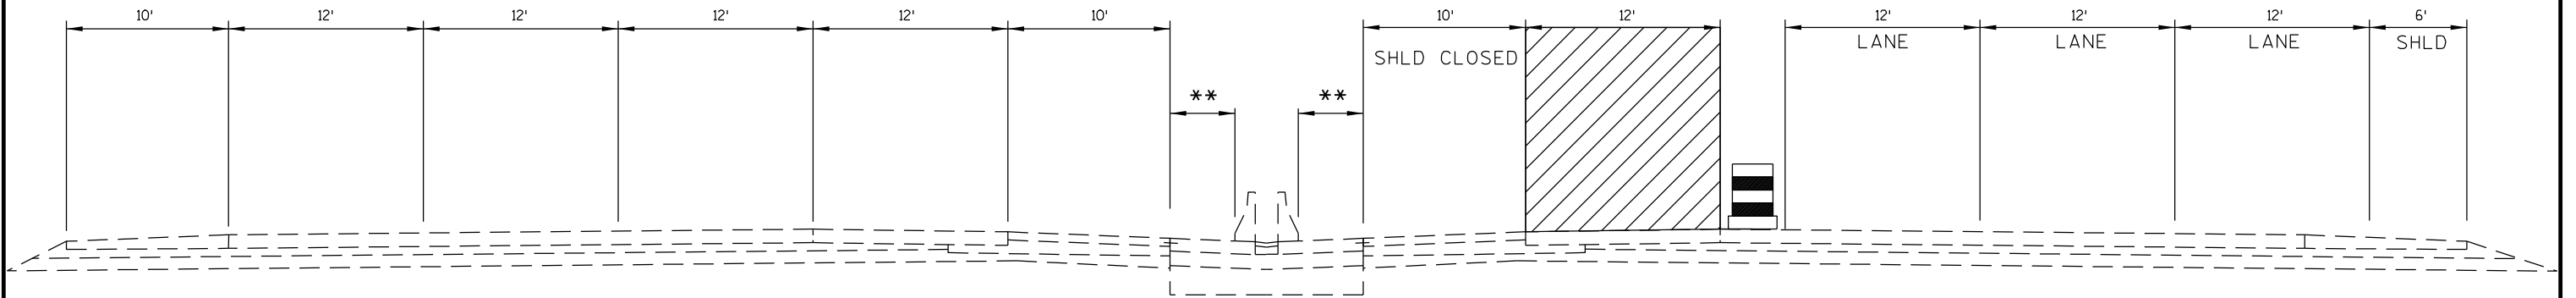


\*\* 2' MIN, 4' NOR.

 WORK ZONE

TRAFFIC CONTROL - SOUTH OF USH 151 INTERCHANGE

STAGE 2B, 3B

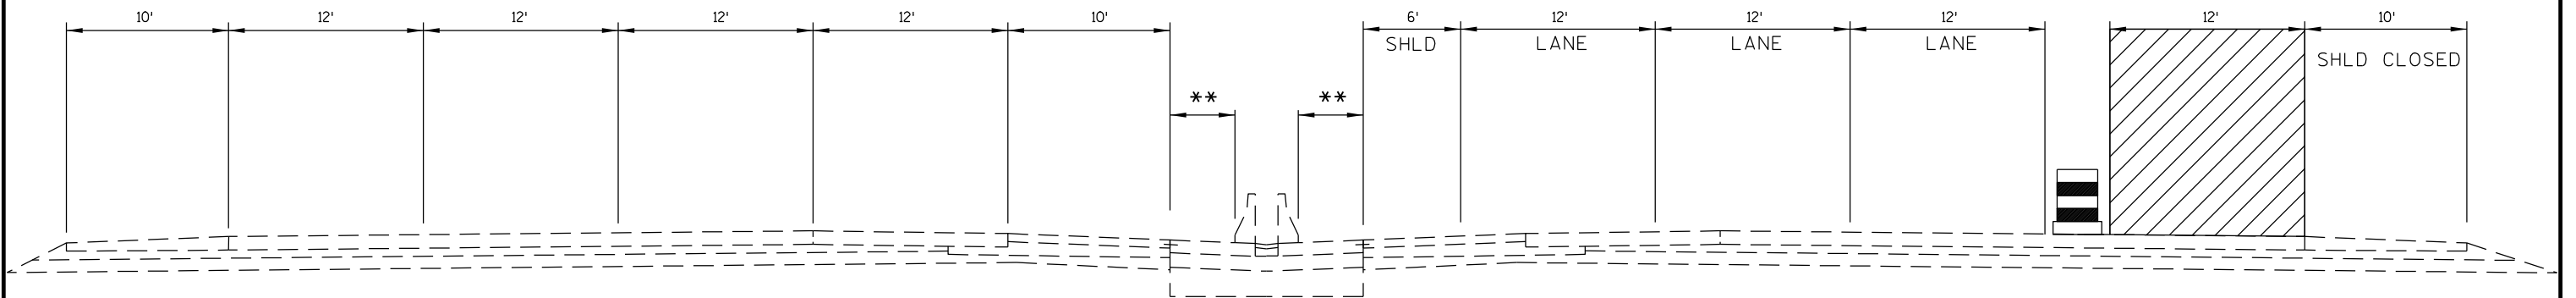


\*\* 2' MIN, 4' NOR.

 WORK ZONE

TRAFFIC CONTROL - SOUTH OF USH 151 INTERCHANGE

STAGE 2E, 3E



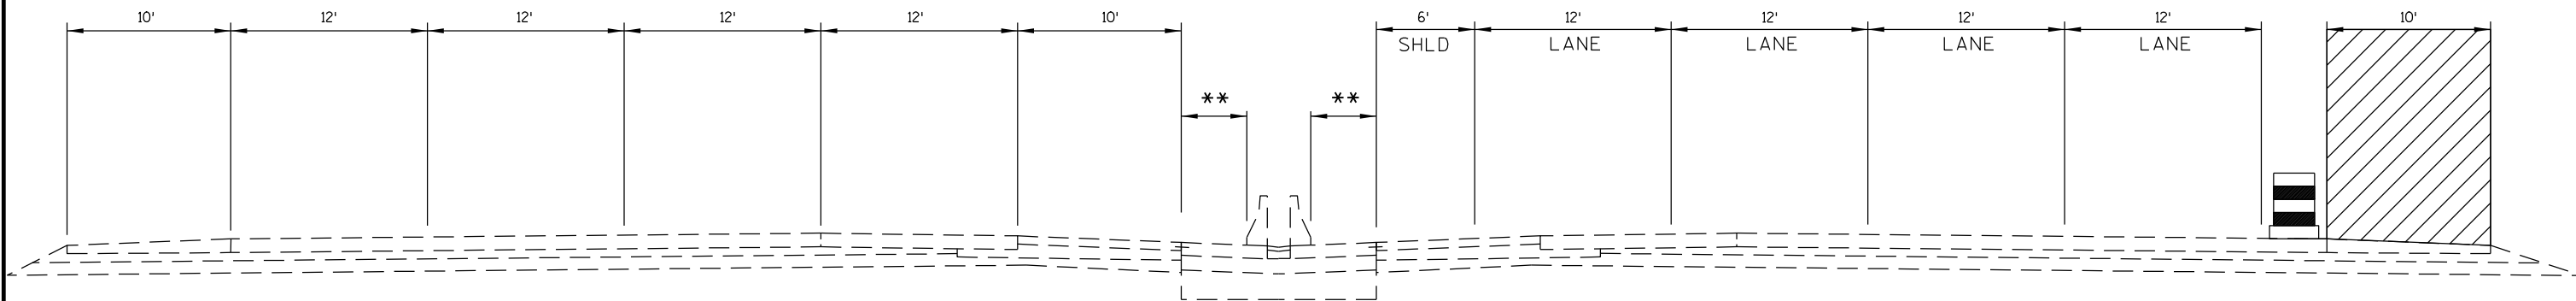

\*\* 2' MIN, 4' NOR.


 WORK ZONE

TRAFFIC CONTROL - SOUTH OF USH 151 INTERCHANGE


STAGE 2F, 3F

**NOTES :**

SEE S.D.D TRAFFIC CONTROL LANE CLOSURE, SPEEDS GREATER THAN 40 M.P.H. AND S.D.D. TRAFFIC CONTROL, TWO LANE CLOSURE ON FREEWAY OR EXPRESSWAY, SHORT-TERM (LESS THAN 24 HOURS) FOR ADDITIONAL NOTES, DETAILS, AND LEGEND

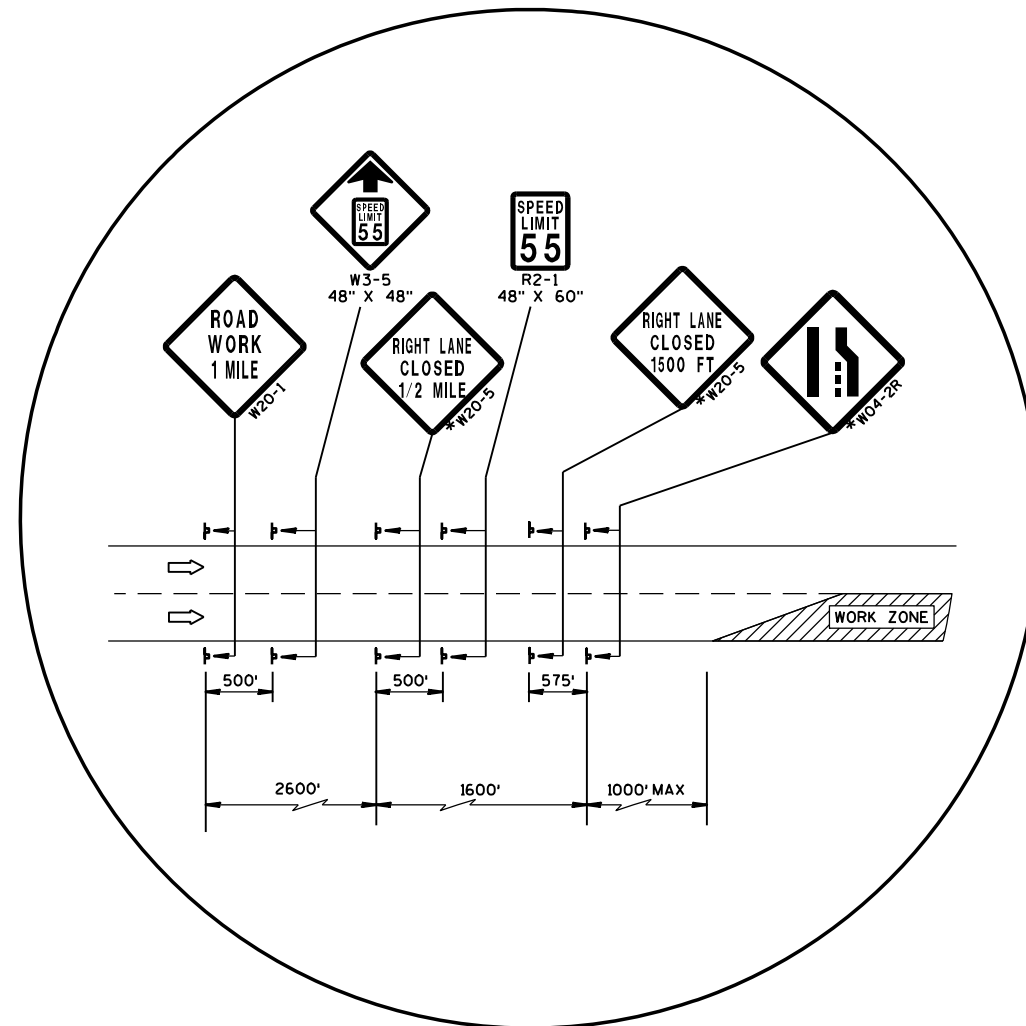

\*SIGNS SHOWN FOR RIGHT LANE CLOSURE  
FOR LEFT LANE CLOSURE USE THE SIGNS BELOW

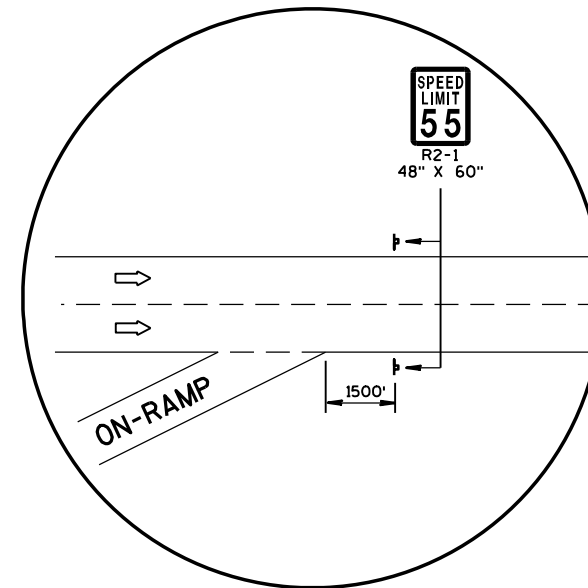







PROJECT NO:1010-00-72

HWY: IH 39

COUNTY: DANE

TRAFFIC CONTROL - NB IH 39 TO USH 51 EXIT RAMP CLOSURE

SHEET

E

FILE NAME : r:\Support\CADDS\Projects\d1\_10100072\025002\_fc.dgn

PLOT DATE : 25-APR-2012 09:53

PLOT BY : DOTJ3J

PLOT NAME :


PLOT SCALE : 800.000000:1.000000

WISDOT/CADD SHEET 42



2

2

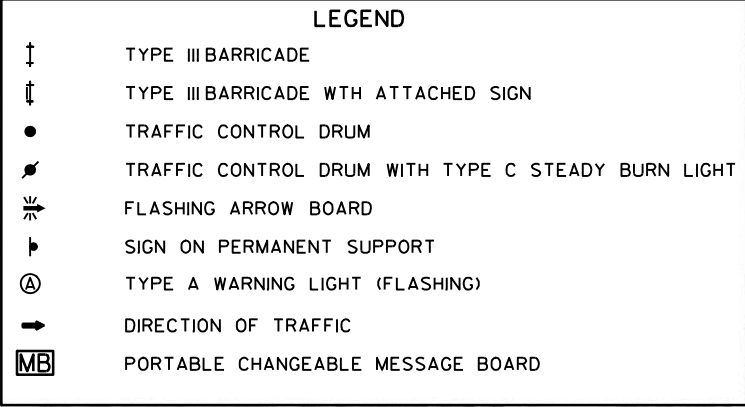

FILE NAME : r:\Support\CADDS\Projects\d1\_10100072\025003\_tc.dgn

PLOT DATE : 25-APR-2012 09:53

PLOT BY : DOTJ3J

PLOT NAME :


PLOT SCALE : 800.000000:1.000000

WISDOT/CADD SHEET 42







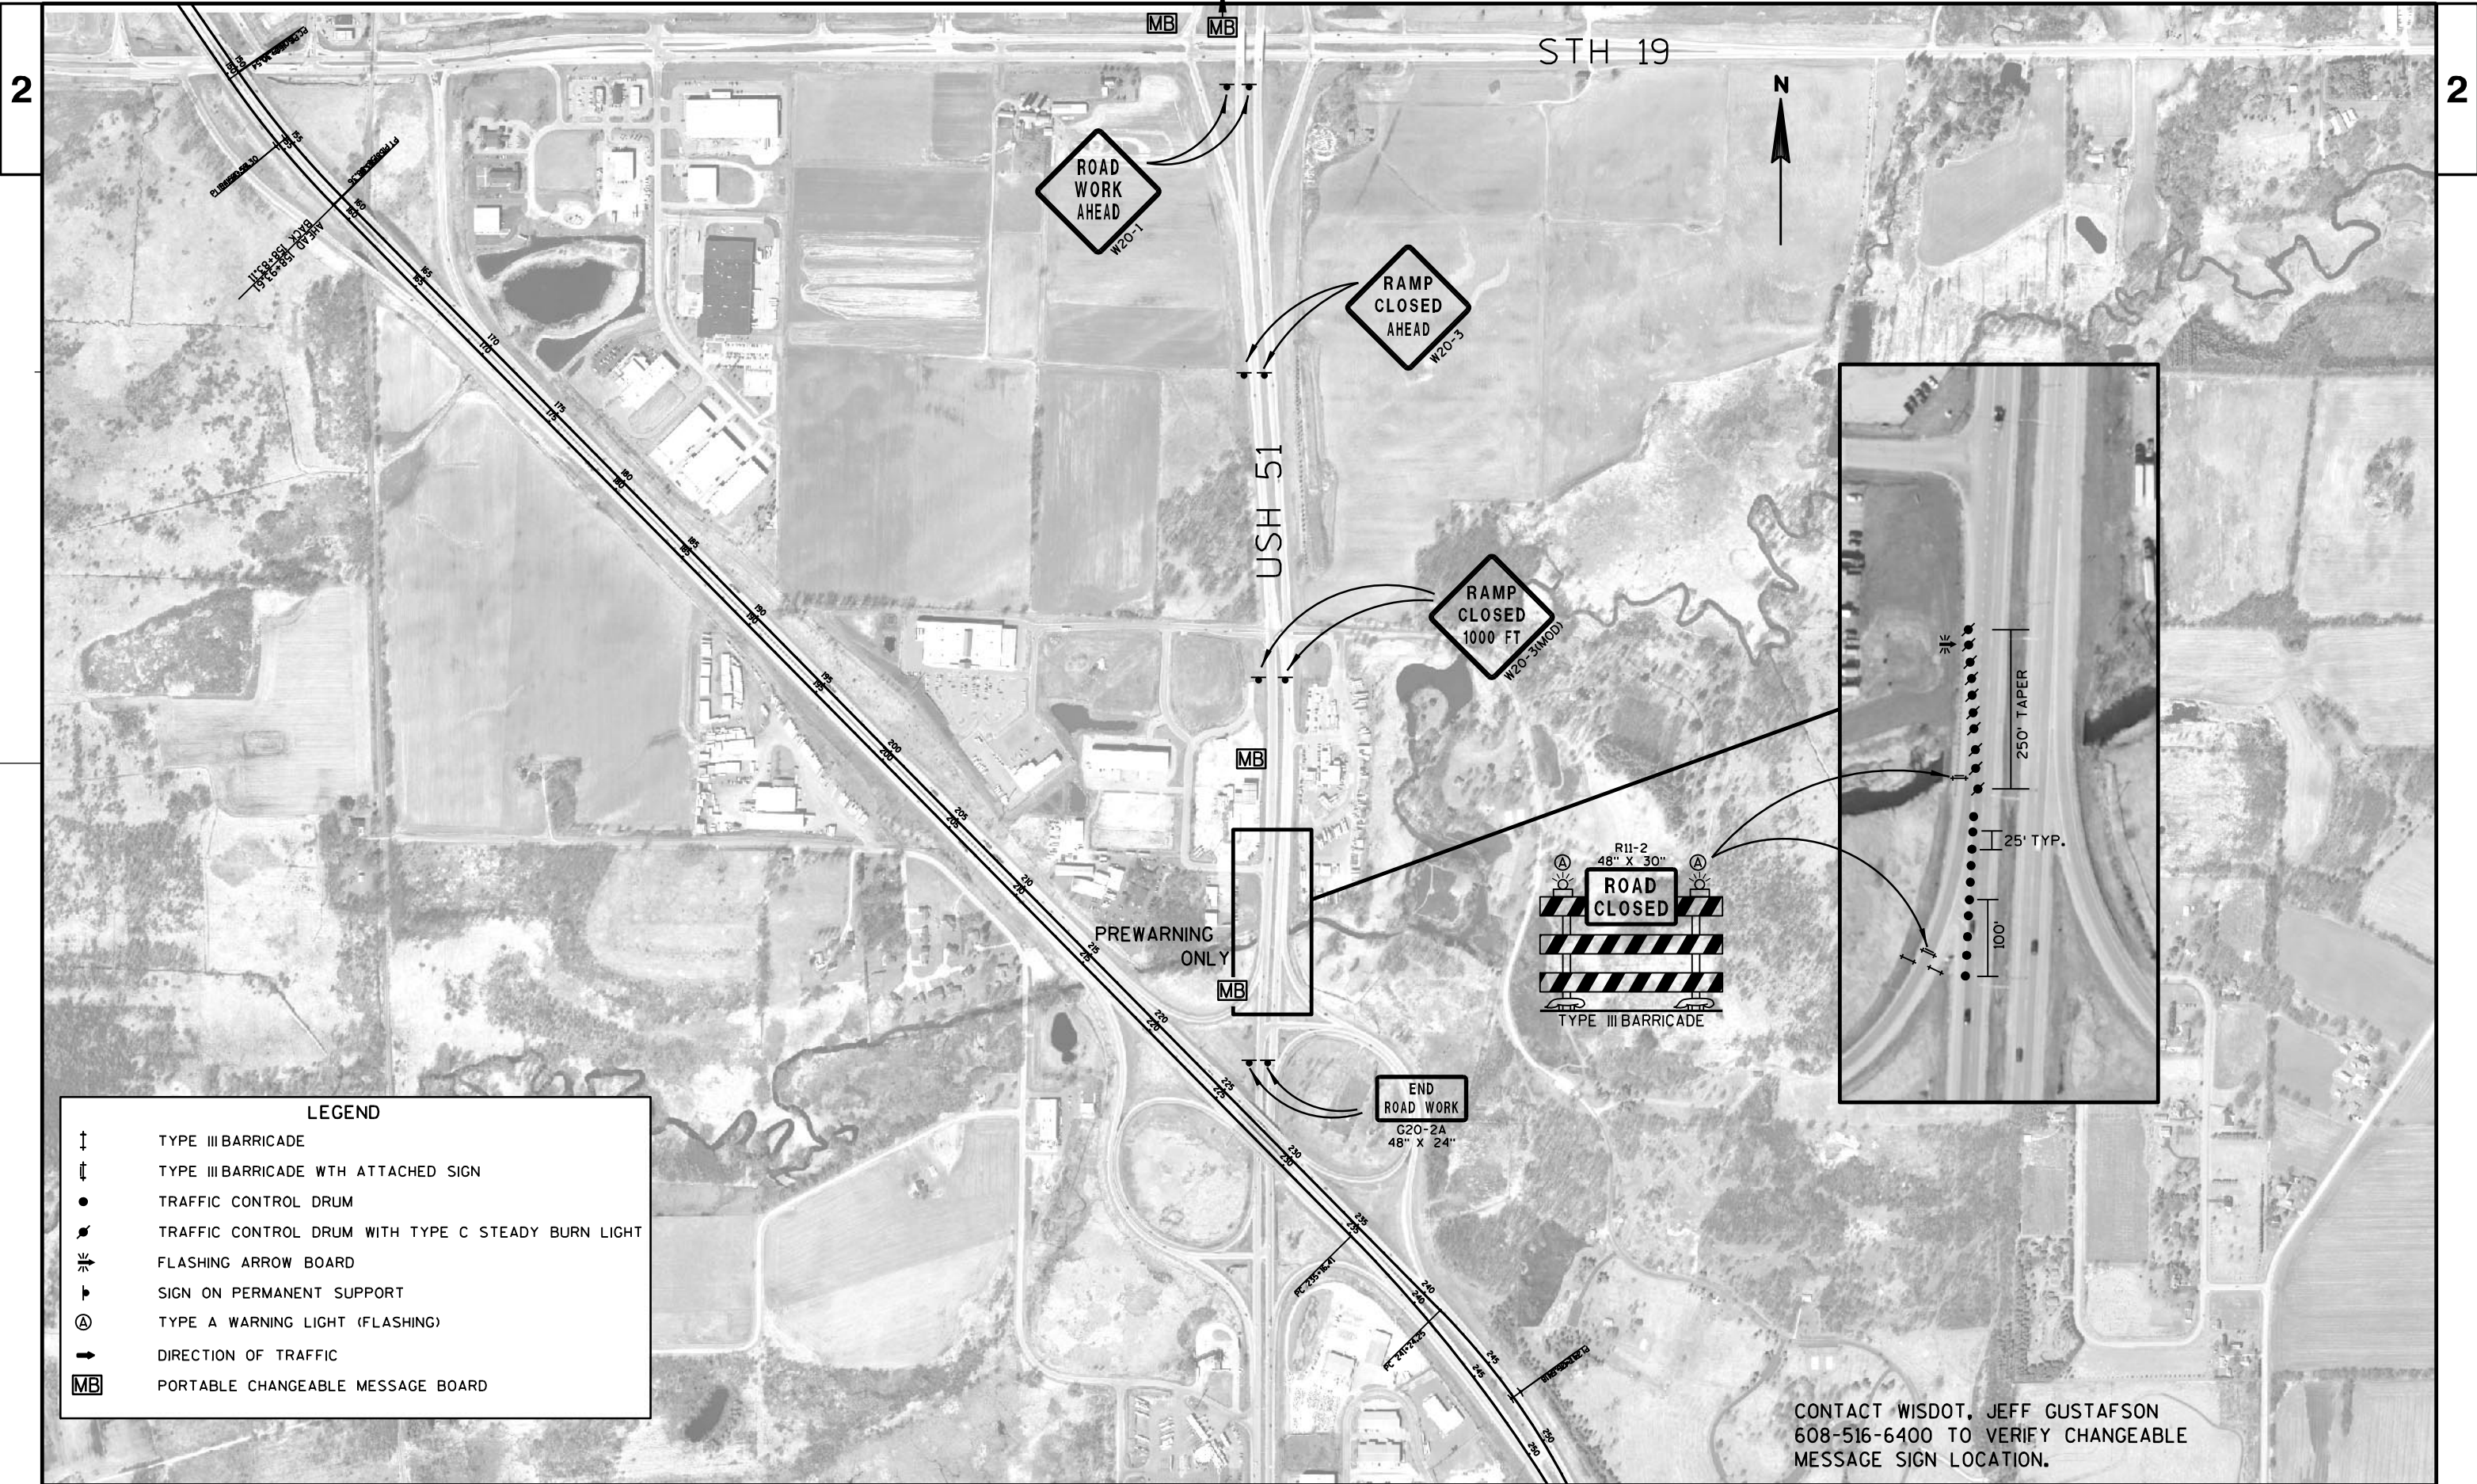

LEGEND

↑

↓

•

⚡

▶

Ⓐ

➡

MB

TYPE III BARRICADE

TYPE III BARRICADE WITH ATTACHED SIGN

TRAFFIC CONTROL DRUM

TRAFFIC CONTROL DRUM WITH TYPE C STEADY BURN LIGHT

FLASHING ARROW BOARD

SIGN ON PERMANENT SUPPORT

TYPE A WARNING LIGHT (FLASHING)

DIRECTION OF TRAFFIC


PORTABLE CHANGEABLE MESSAGE BOARD


CONTACT WISDOT, JEFF GUSTAFSON  
608-516-6400 TO VERIFY CHANGEABLE  
MESSAGE SIGN LOCATION.







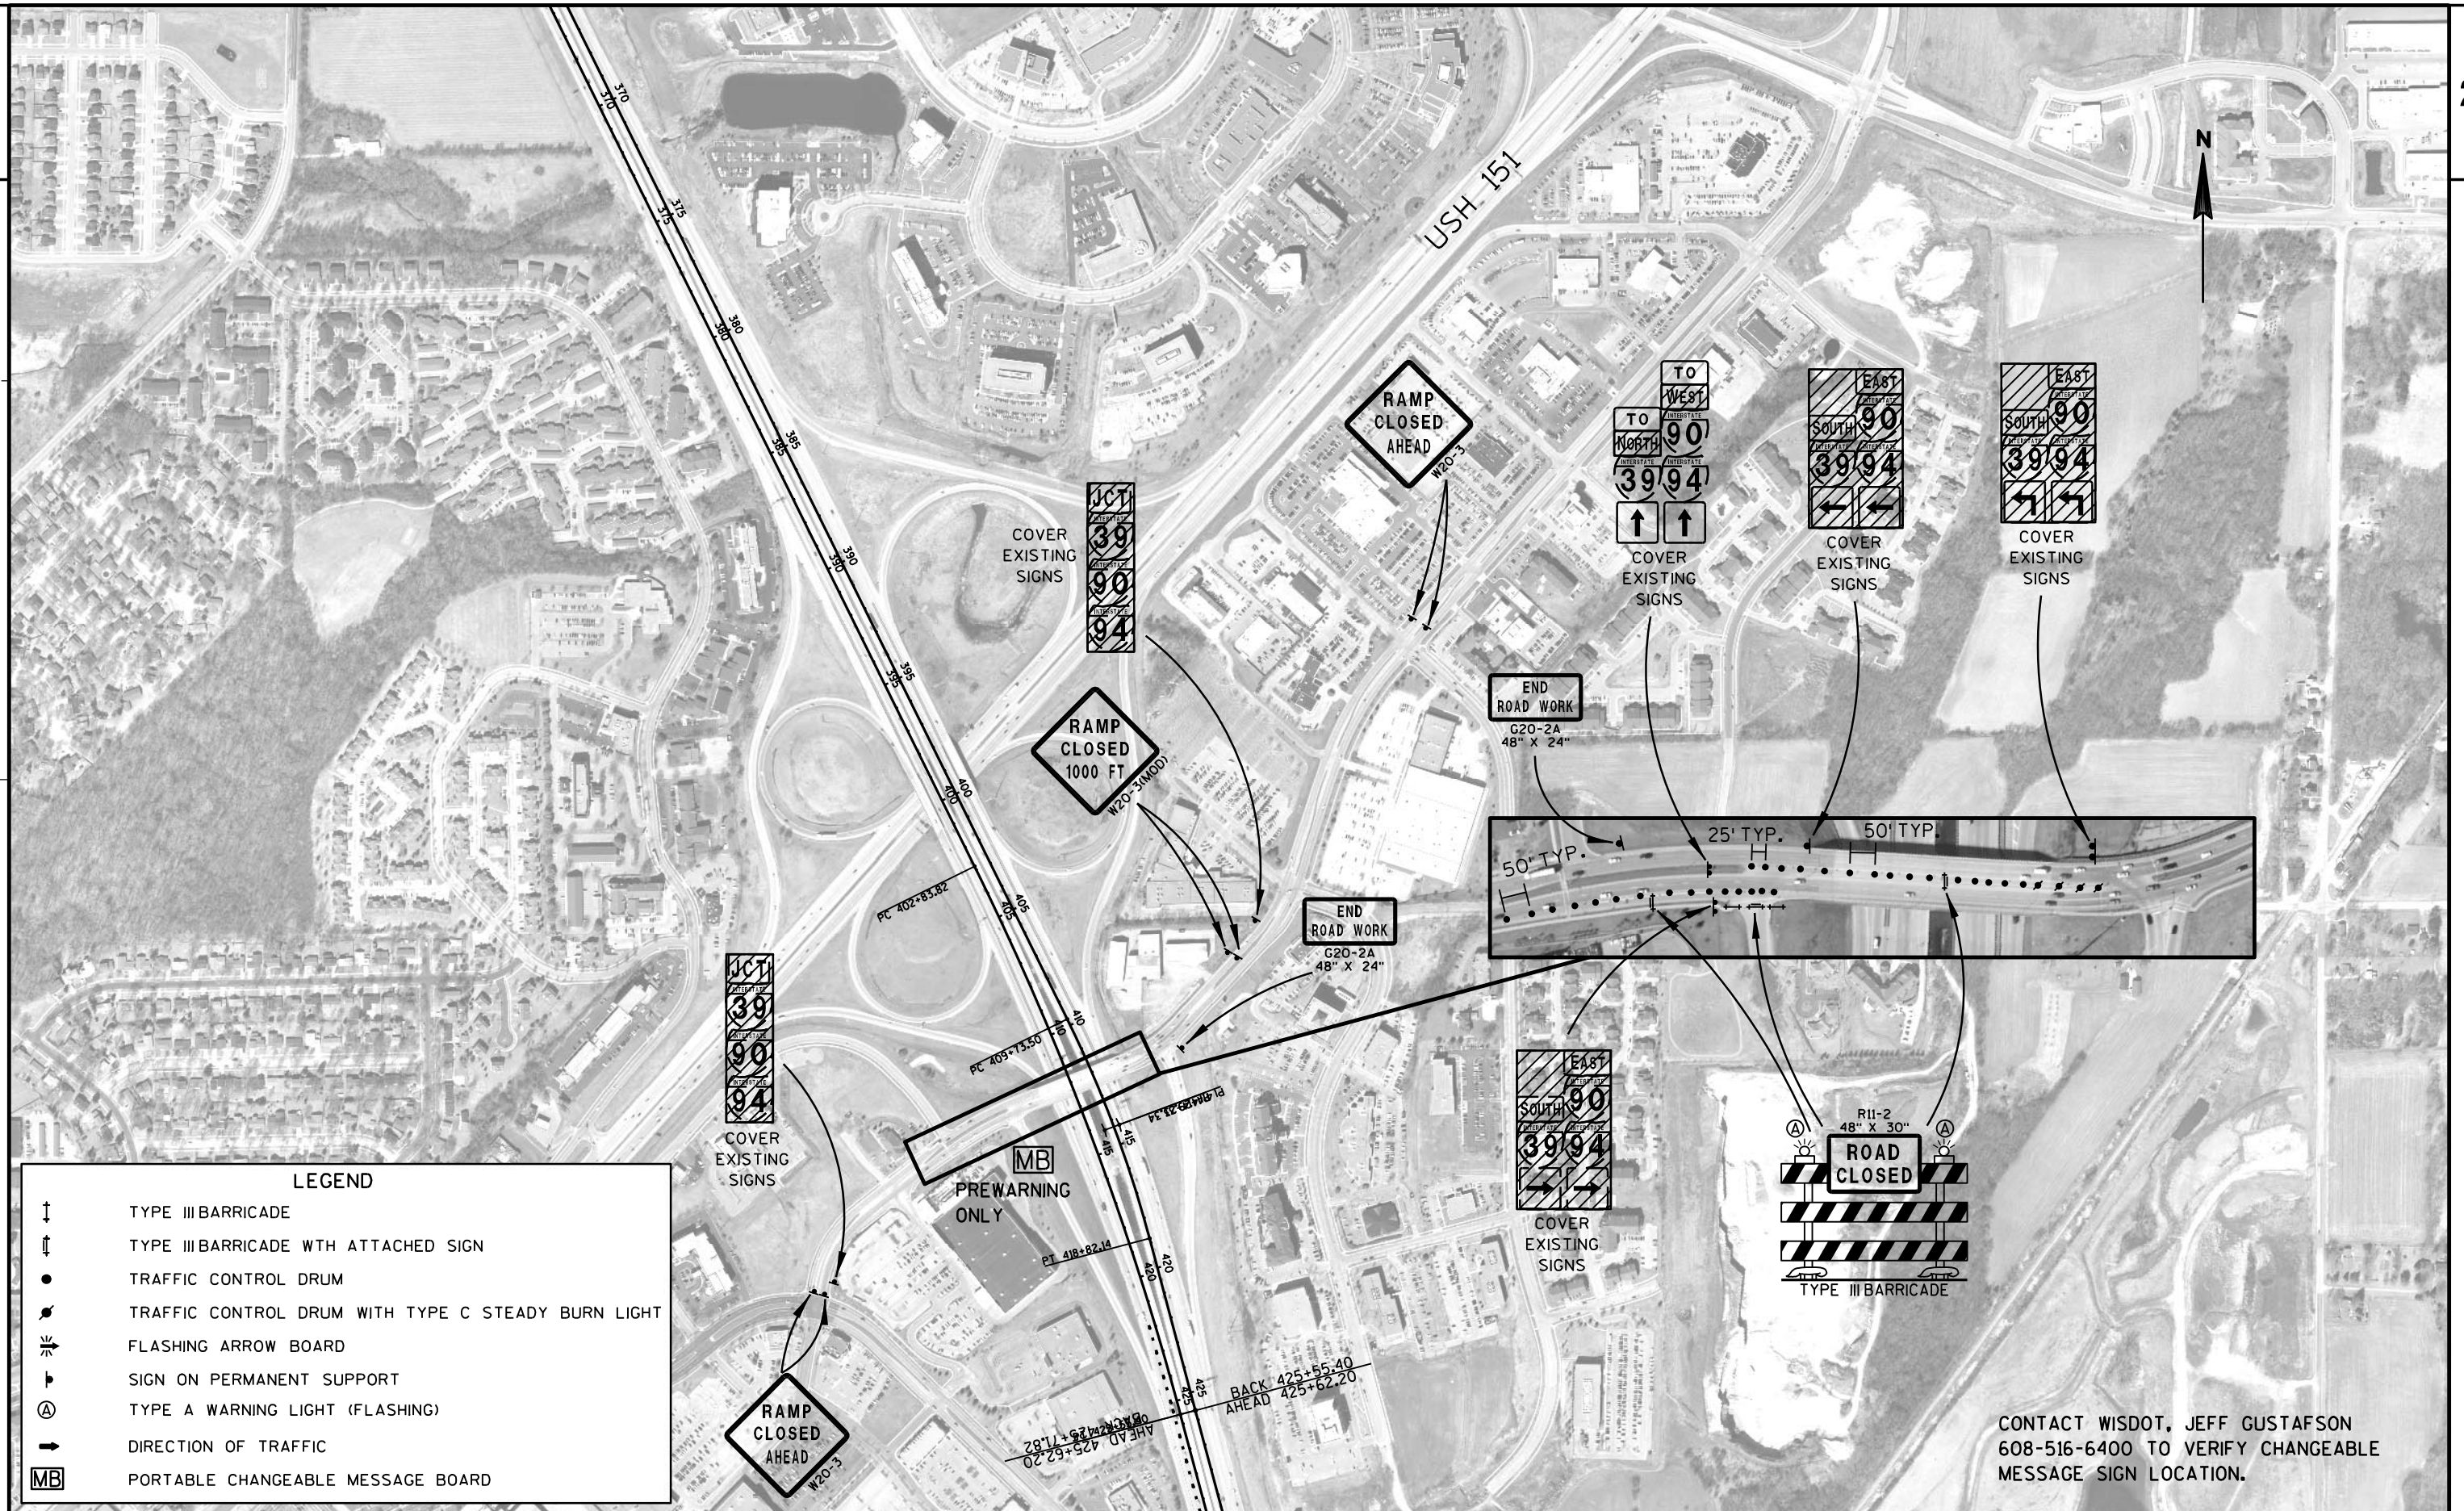


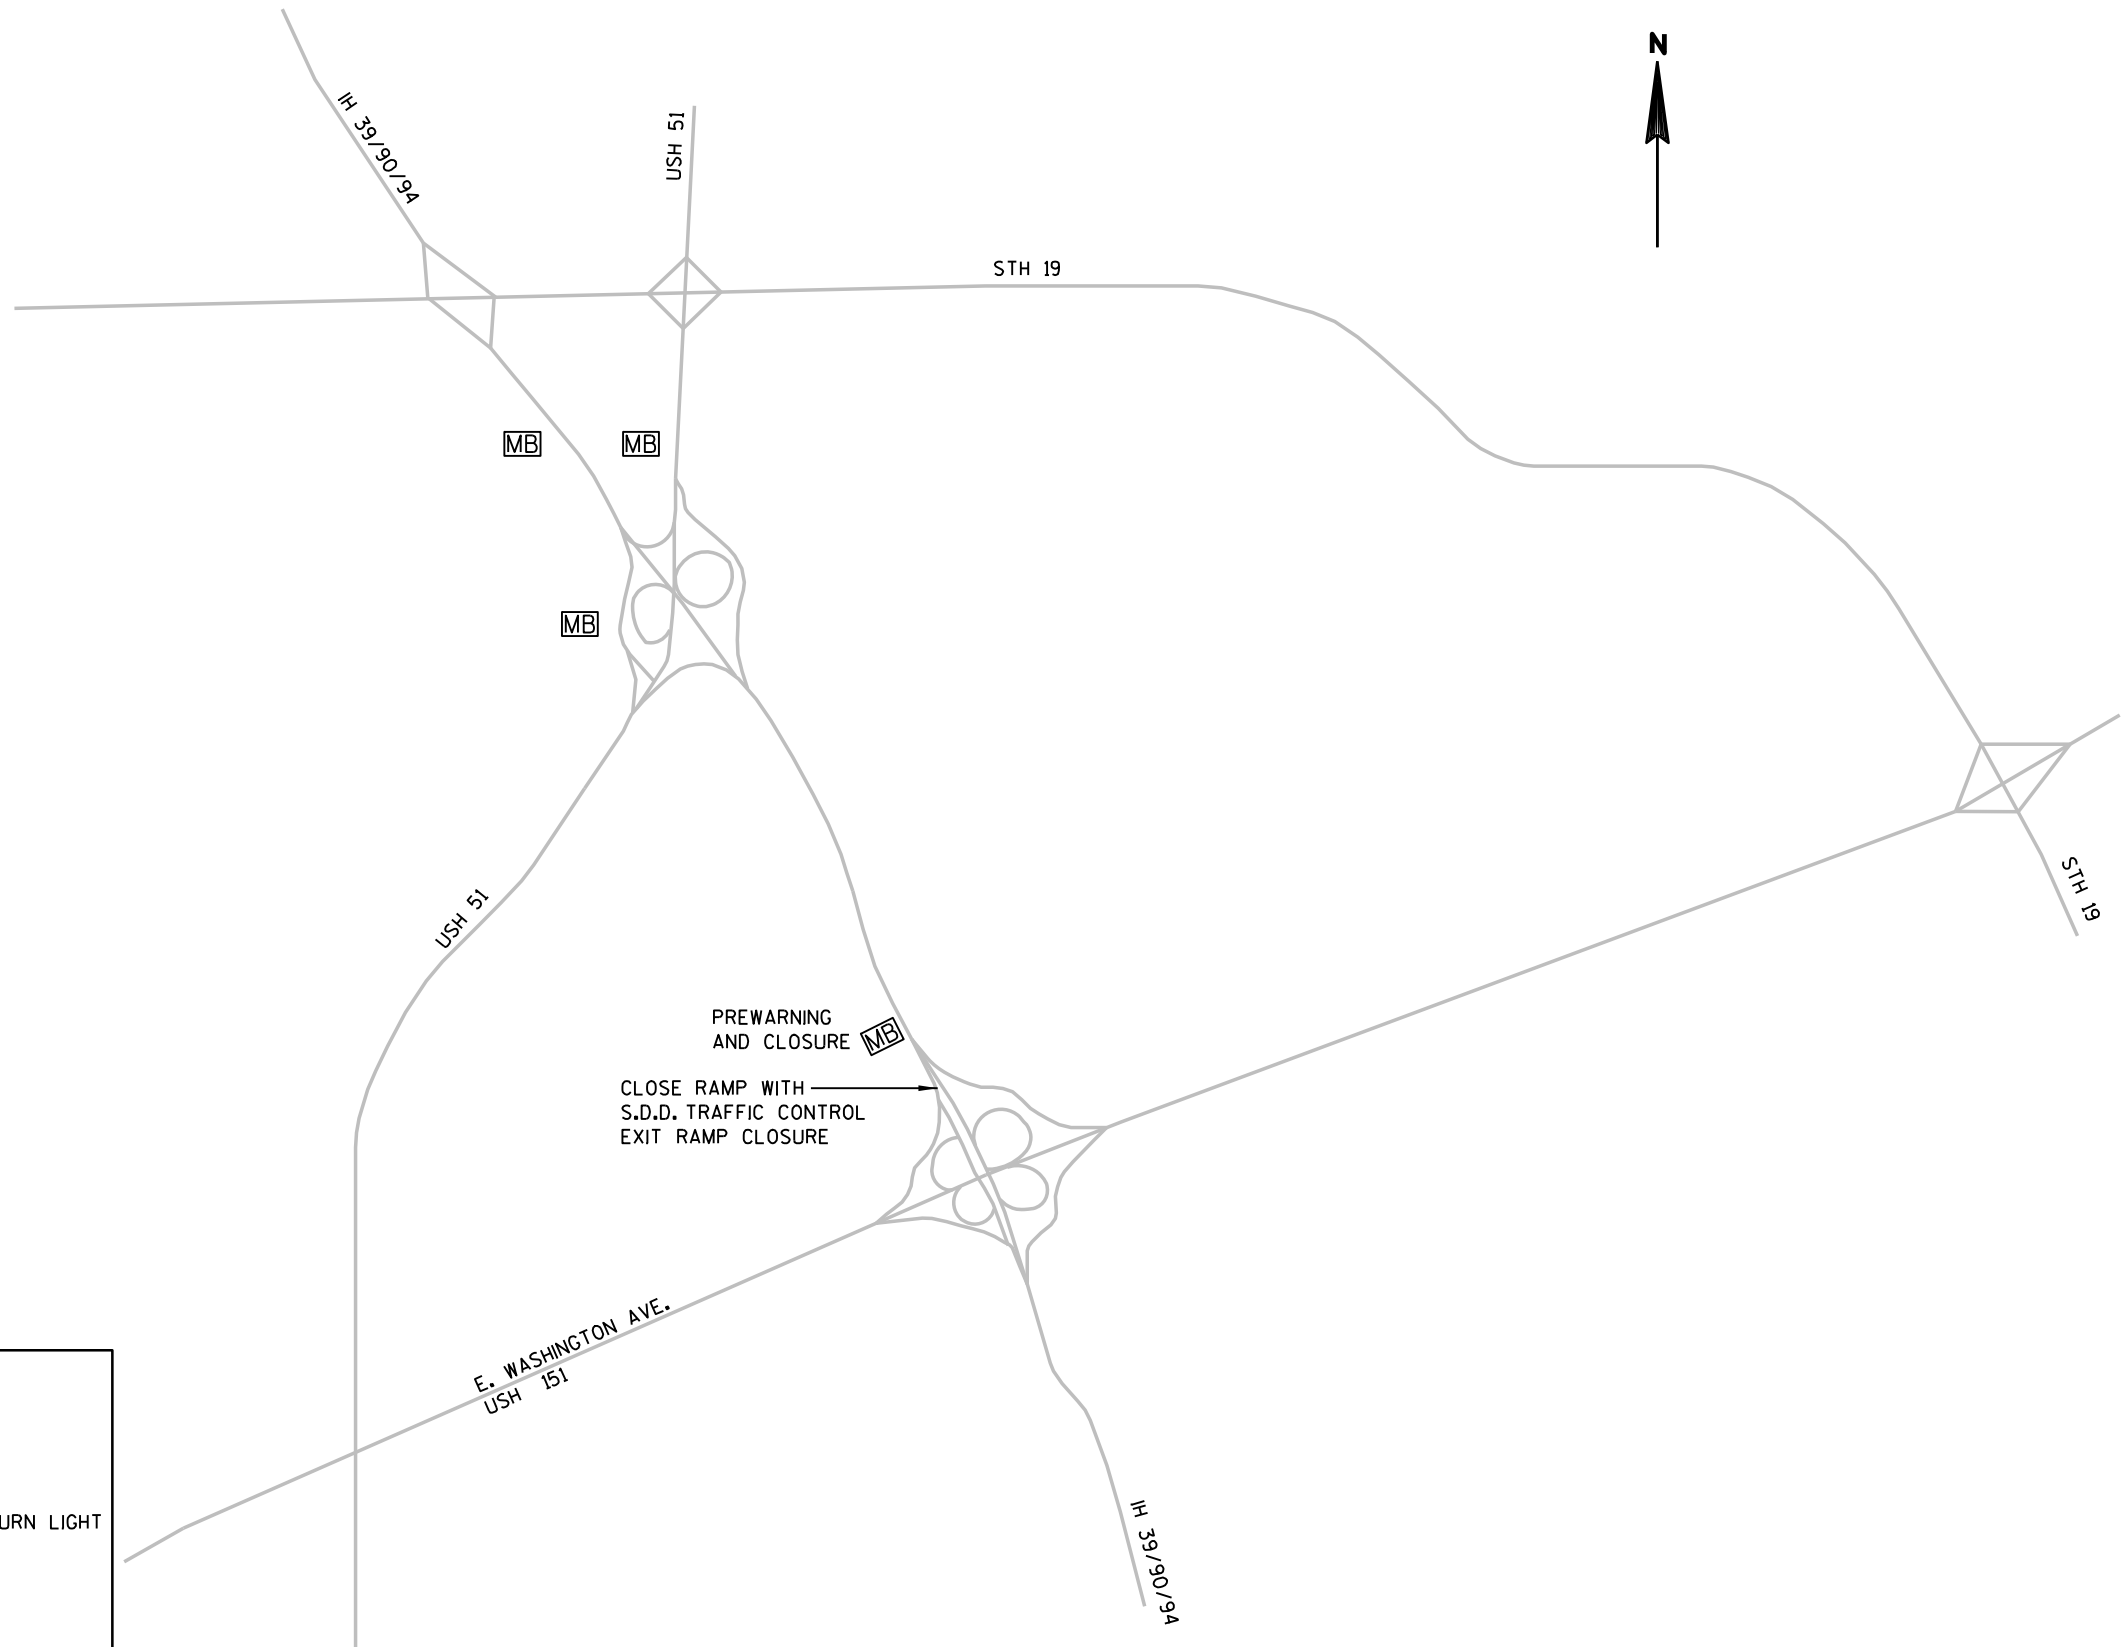


**LEGEND**




- † TYPE III BARRICADE
- † TYPE III BARRICADE WTH ATTACHED SIGN
- TRAFFIC CONTROL DRUM
- ⚡ TRAFFIC CONTROL DRUM WITH TYPE C STEADY BURN LIGHT
- ➡ FLASHING ARROW BOARD
- ▤ SIGN ON PERMANENT SUPPORT
- Ⓐ TYPE A WARNING LIGHT (FLASHING)
- ➡ DIRECTION OF TRAFFIC
- MB PORTABLE CHANGEABLE MESSAGE BOARD

CONTACT WISDOT, JEFF GUSTAFSON  
608-516-6400 TO VERIFY CHANGEABLE  
MESSAGE SIGN LOCATION.

CONTACT WISDOT, JEFF GUSTAFSON  
608-516-6400 TO VERIFY CHANGEABLE  
MESSAGE SIGN LOCATION.

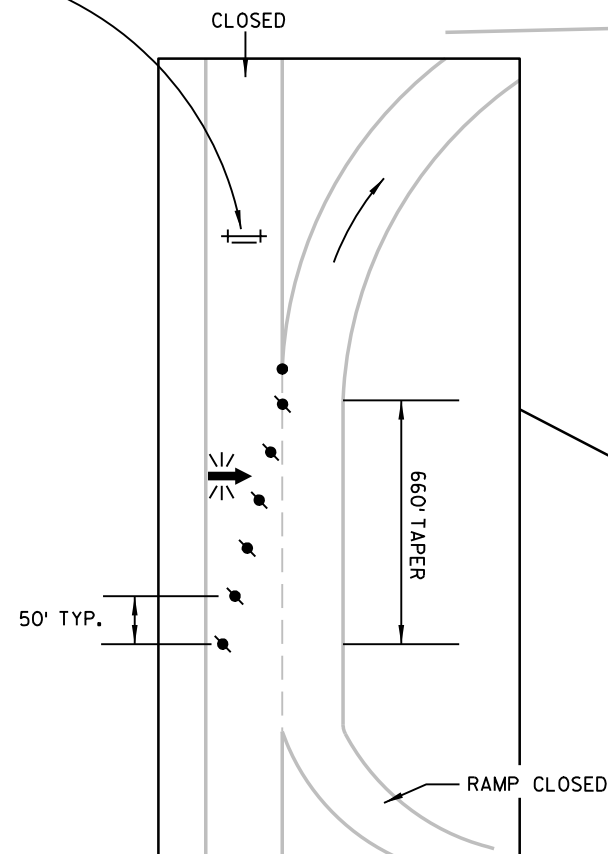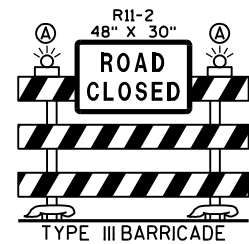


COVER  
EXISTING SIGN

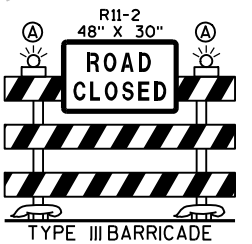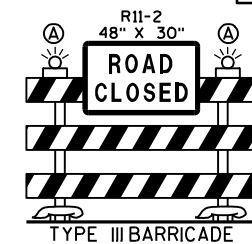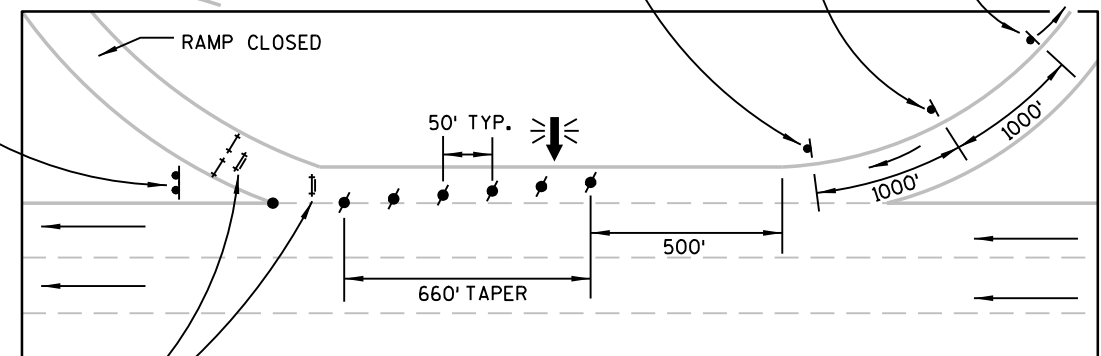

# LEGEND

- ↑ TYPE III BARRICADE
- ↑ TYPE III BARRICADE WITH ATTACHED SIGN
- TRAFFIC CONTROL DRUM
- TRAFFIC CONTROL DRUM WITH TYPE C STEADY BURN LIGHT
- ↔ FLASHING ARROW BOARD
- SIGN ON PERMANENT SUPPORT
- Ⓐ TYPE A WARNING LIGHT (FLASHING)
- DIRECTION OF TRAFFIC
- MB PORTABLE CHANGEABLE MESSAGE BOARD

USE EXISTING DYNAMIC MESSAGE BOARD SIGNS ON  
SB USH 151 TO DETOUR NB IH 39 TRAFFIC, USING NB USH 51.

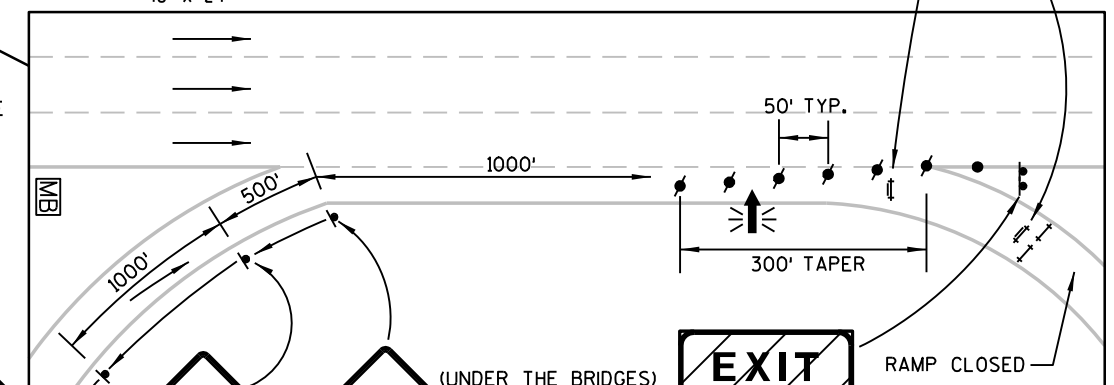

COVER  
EXISTING SIGN

PROJECT NO:1010-00-72



HWY: IH 39


COUNTY: DANE

TRAFFIC CONTROL - USH 151 TO NB IH 39 EXIT RAMP CLOSURES

SHEET


E

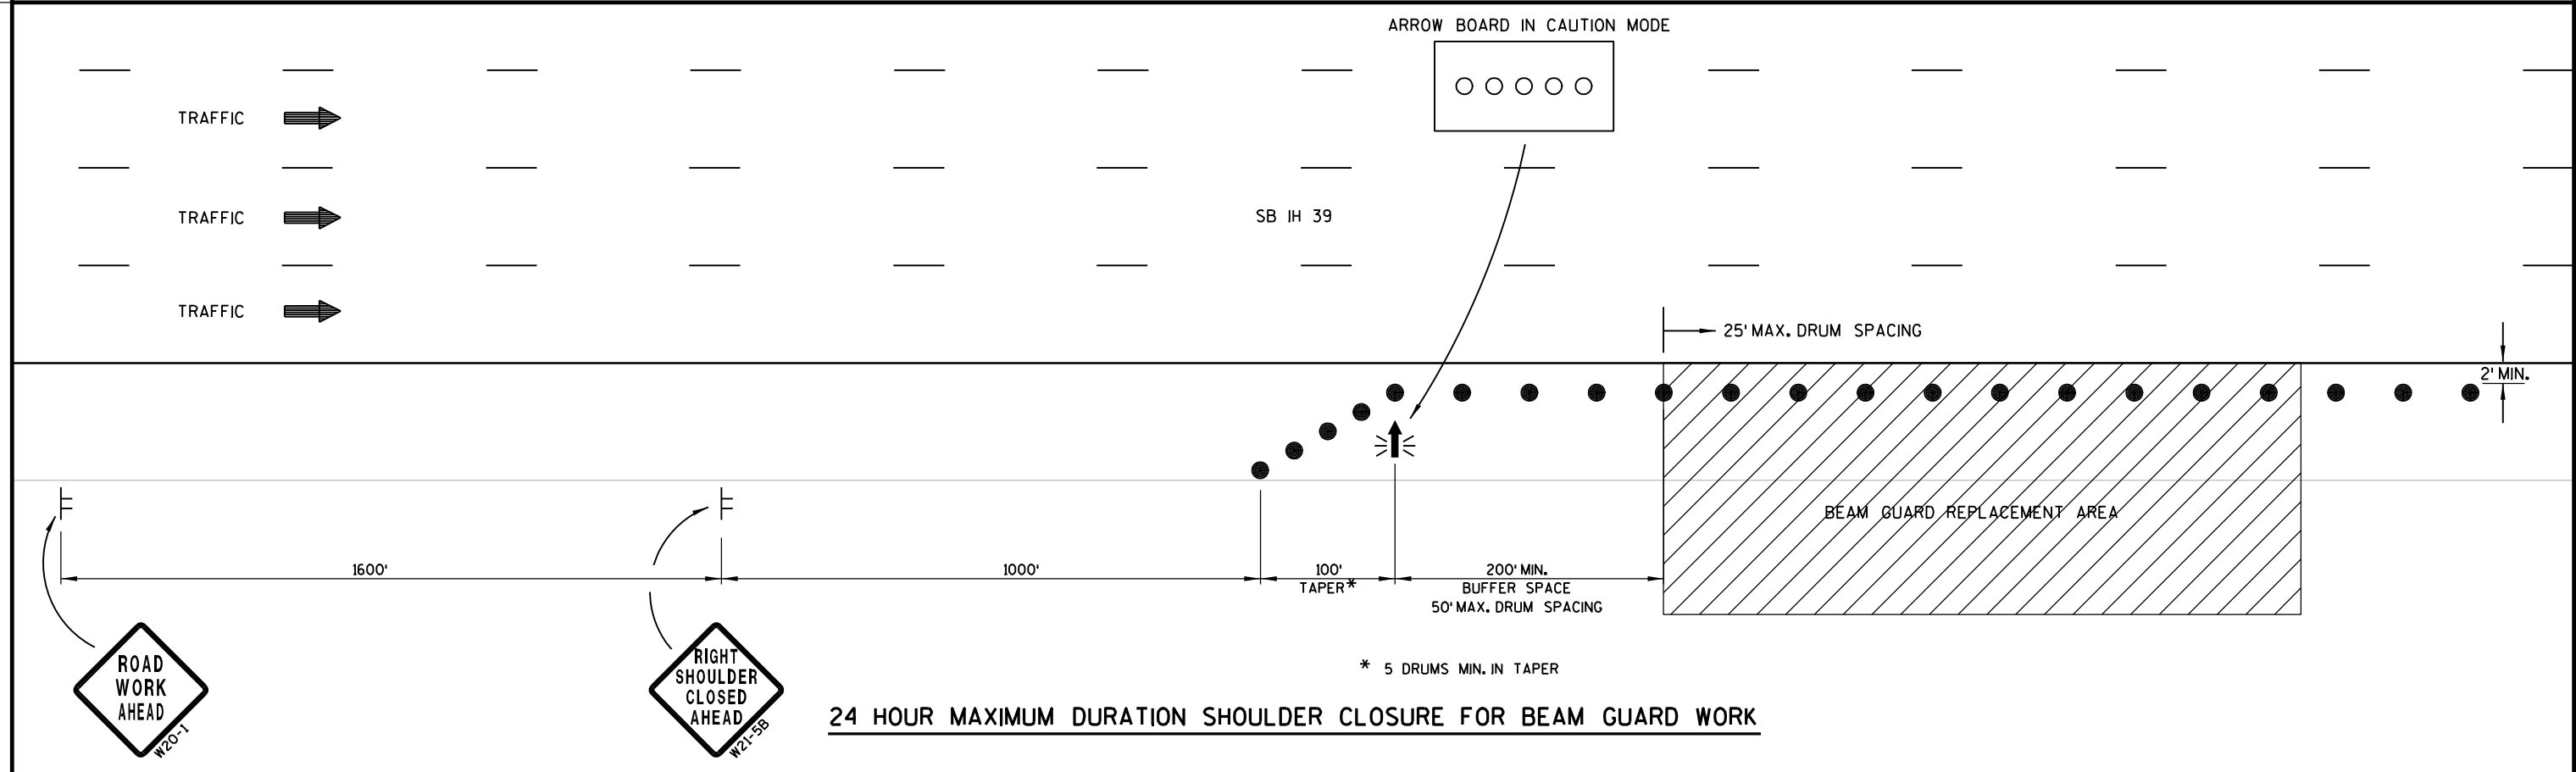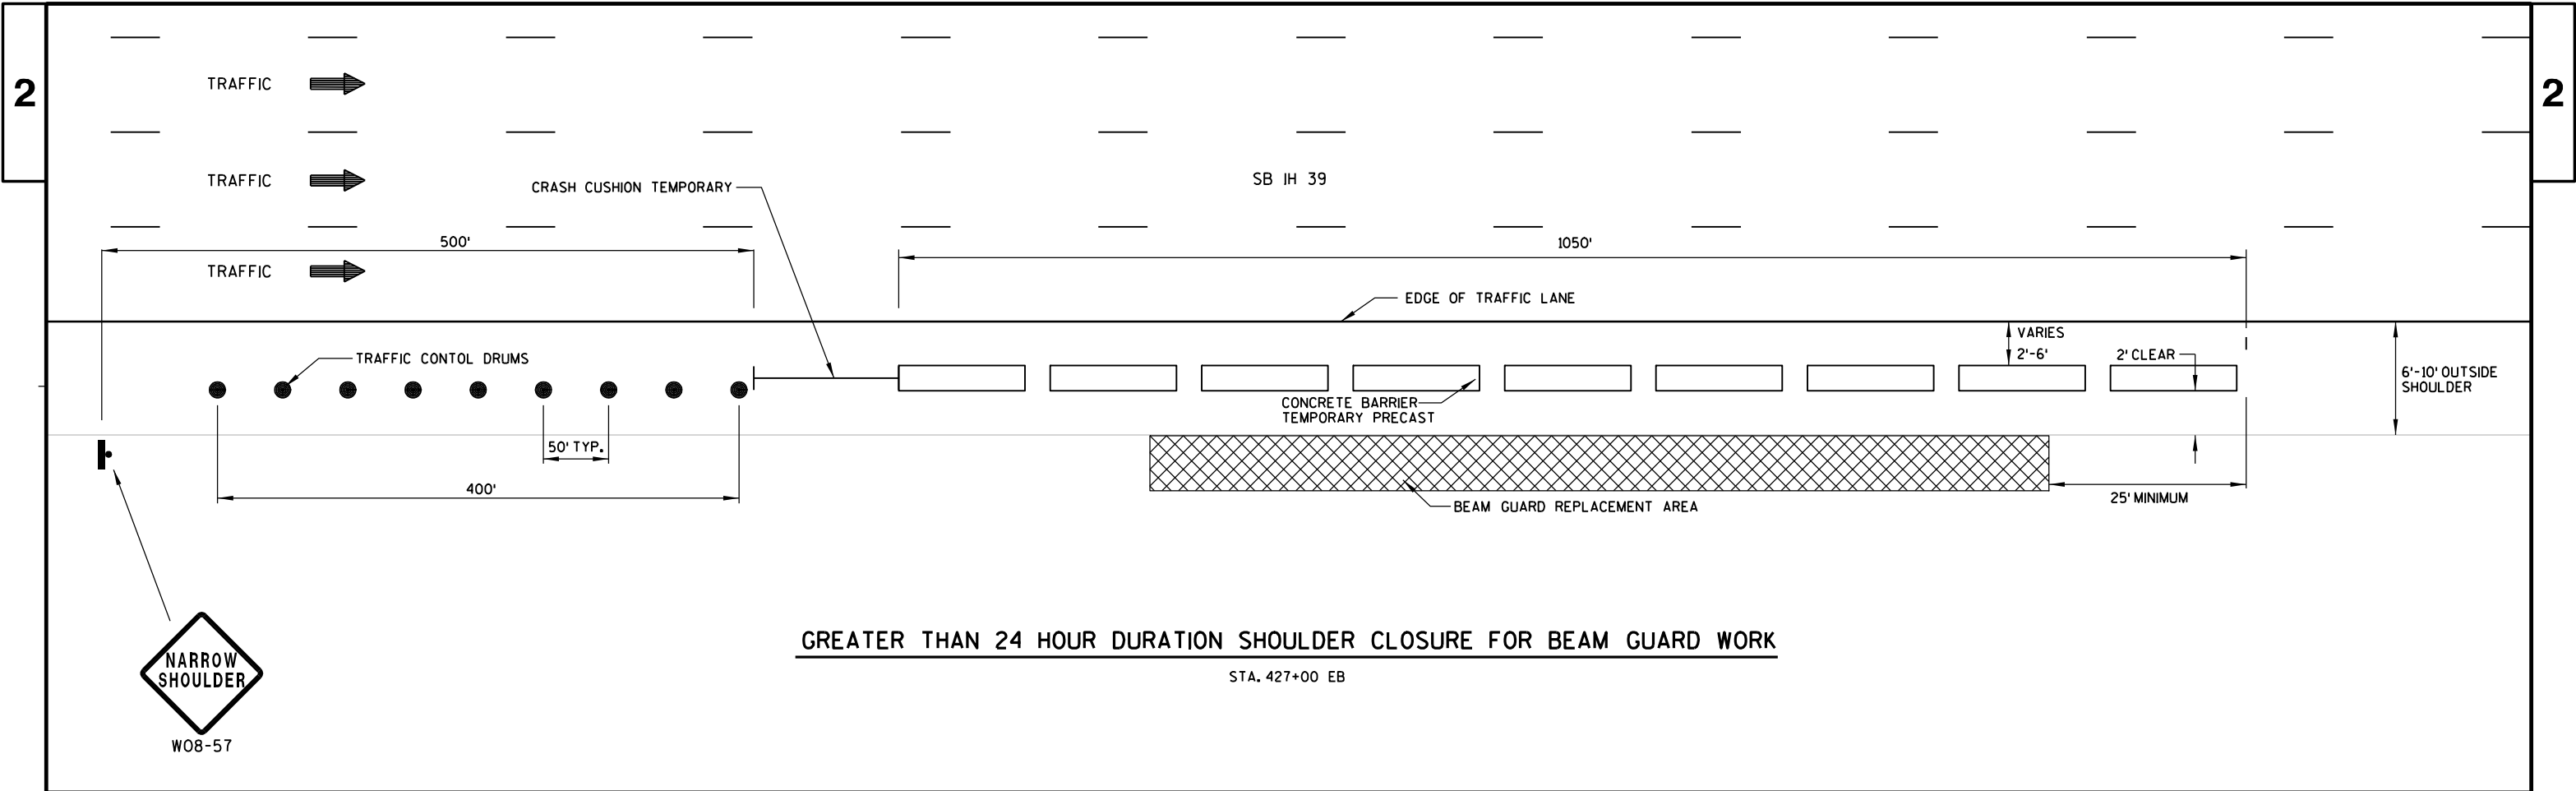

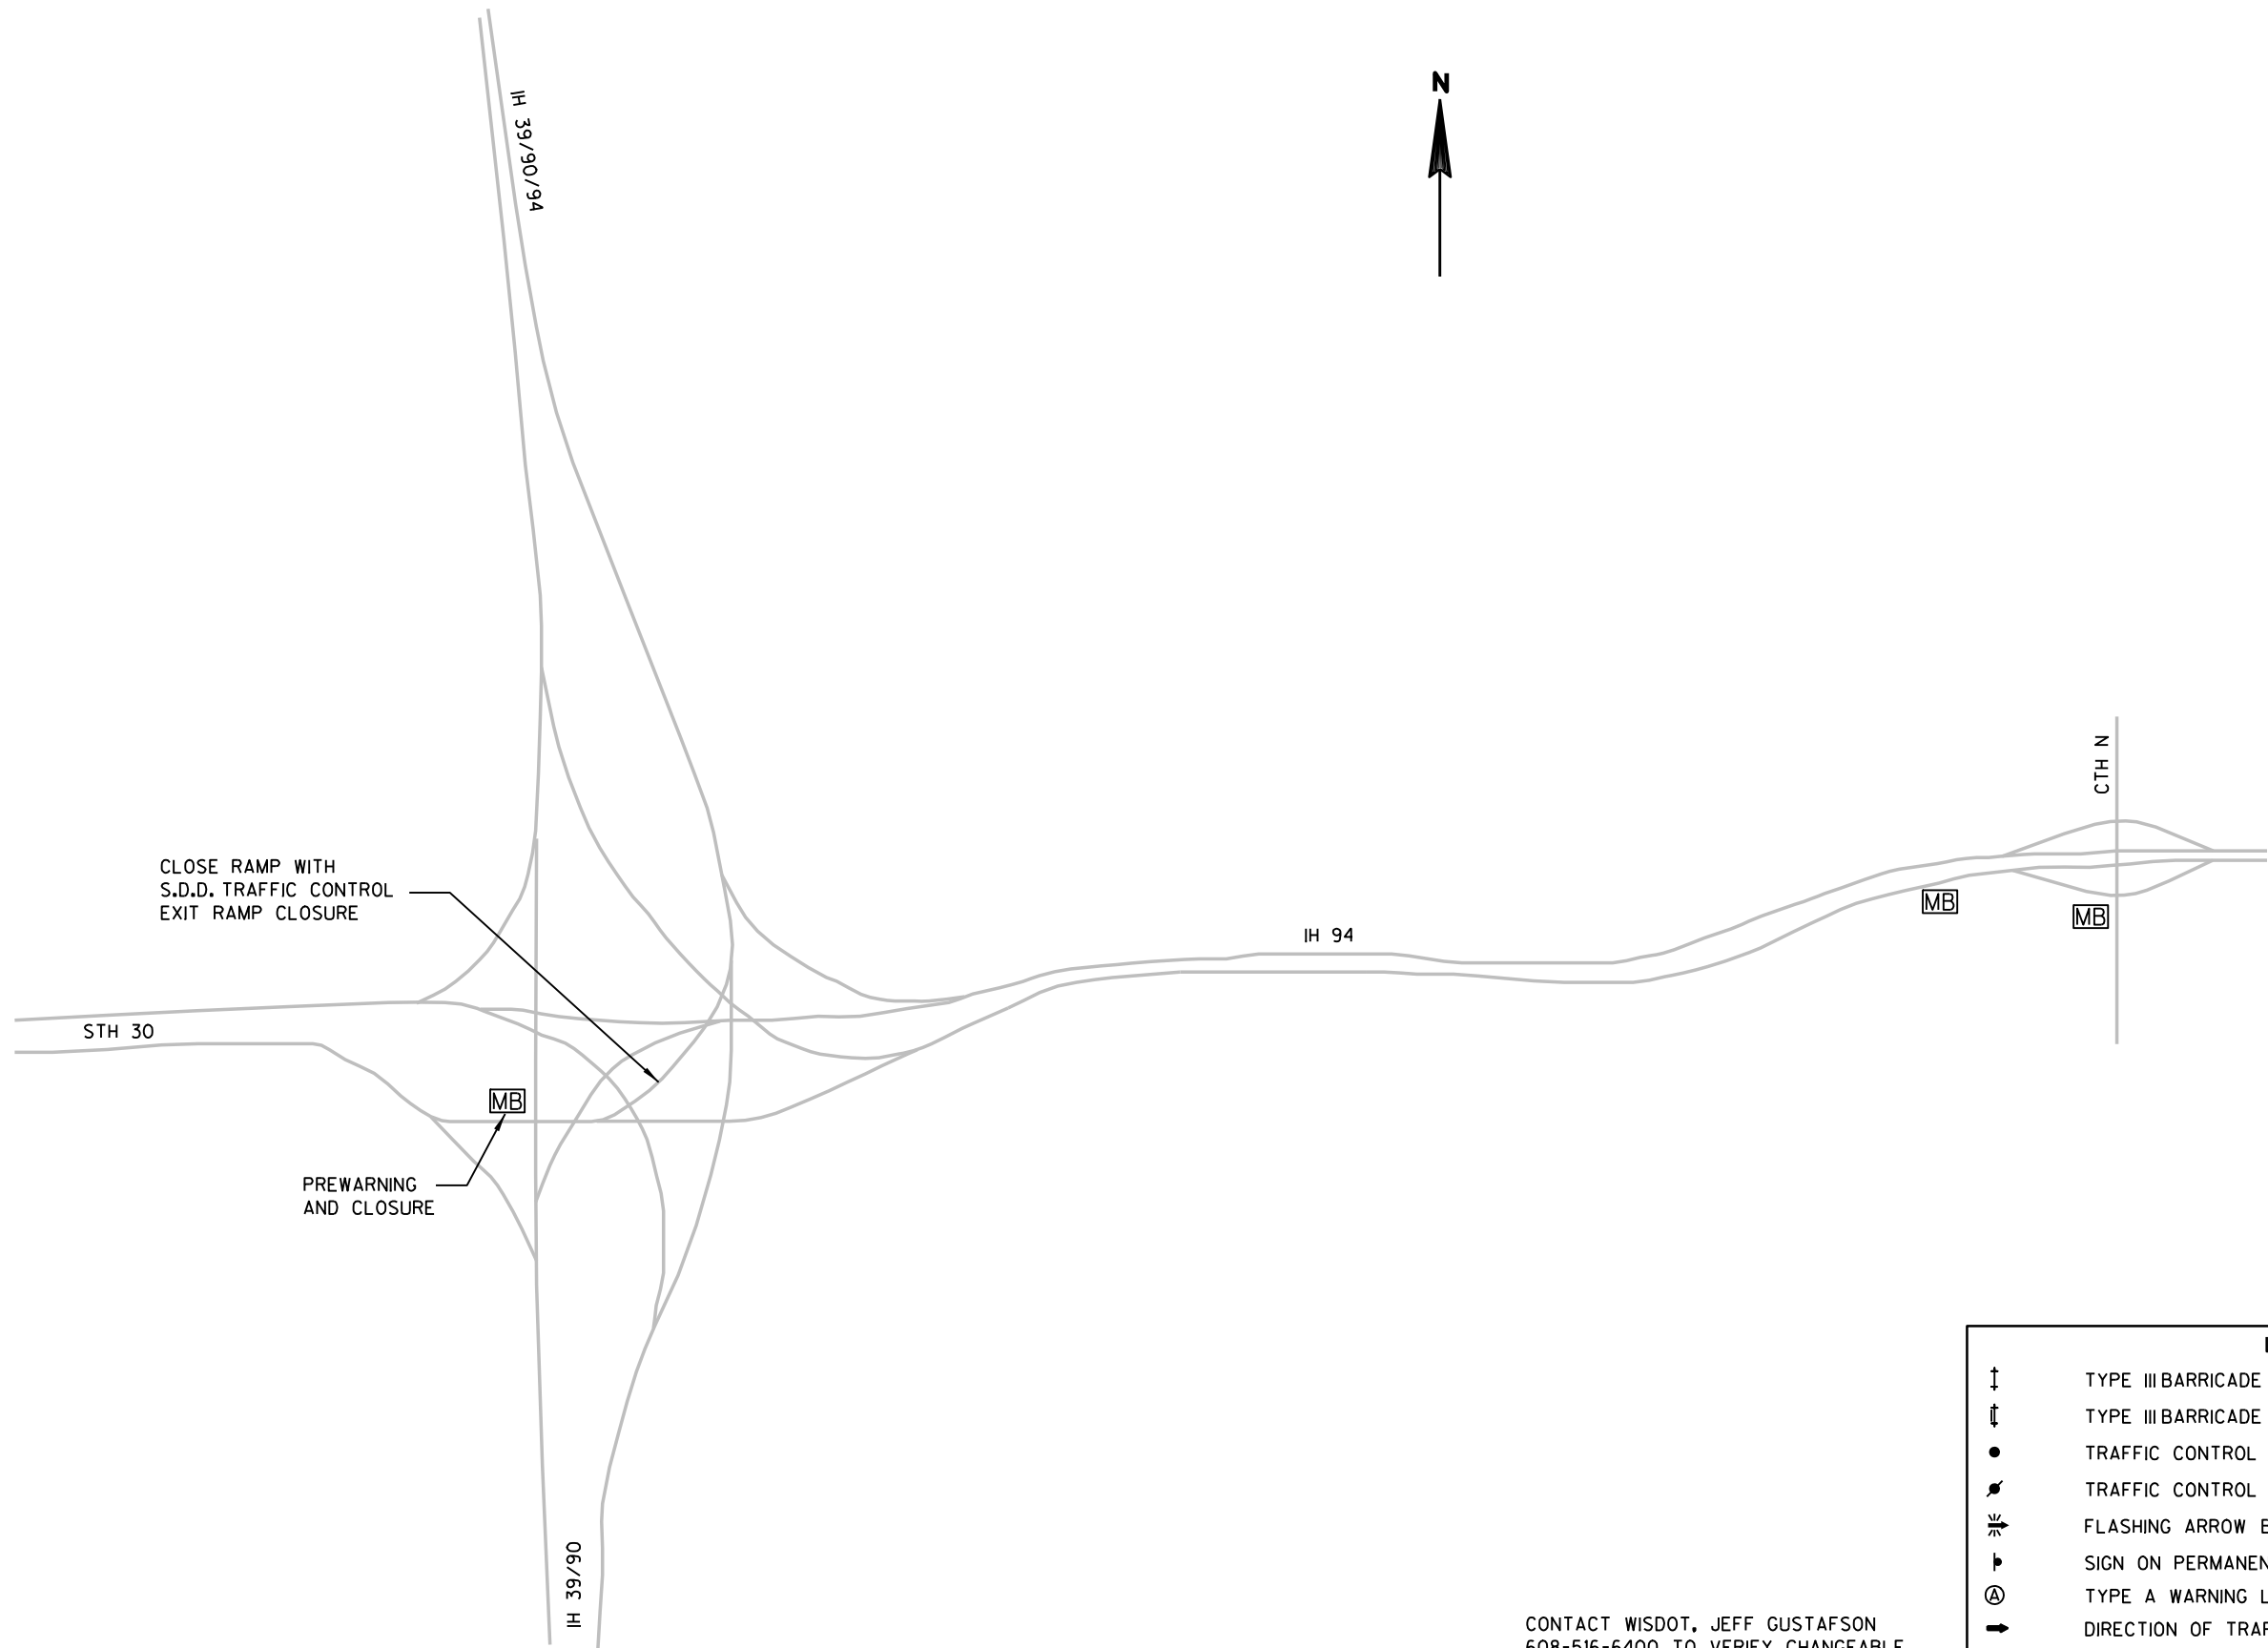

CONTACT WISDOT, JEFF GUSTAFSON  
608-516-6400 TO VERIFY CHANGEABLE  
MESSAGE SIGN LOCATION.

| LEGEND |                                                    |
|--------|----------------------------------------------------|
|        | TYPE III BARRICADE                                 |
|        | TYPE III BARRICADE WTH ATTACHED SIGN               |
|        | TRAFFIC CONTROL DRUM                               |
|        | TRAFFIC CONTROL DRUM WITH TYPE C STEADY BURN LIGHT |
|        | FLASHING ARROW BOARD                               |
|        | SIGN ON PERMANENT SUPPORT                          |
|        | TYPE A WARNING LIGHT (FLASHING)                    |
|        | DIRECTION OF TRAFFIC                               |
|        | PORTABLE CHANGEABLE MESSAGE BOARD                  |

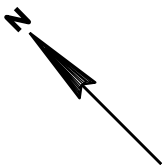


P.I. = 190+00.00 WB  
Y 523612.46  
X 834425.37

BEGIN PROJECT  
STA. 200+00 EB



PI 190+00.00 WB

PI 190+00.00 EB



P.I. = 190+00.00 EB  
Y 523570.04  
X 834382.37

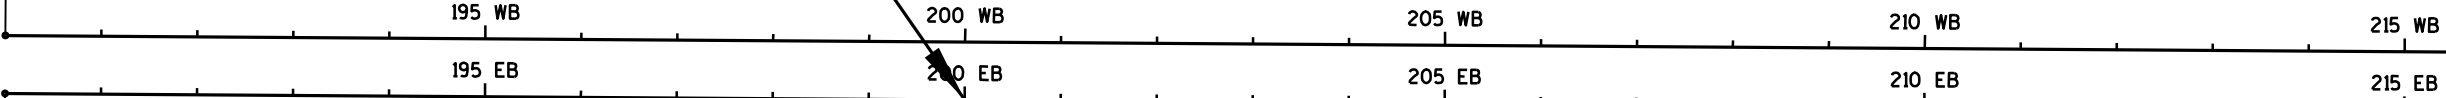



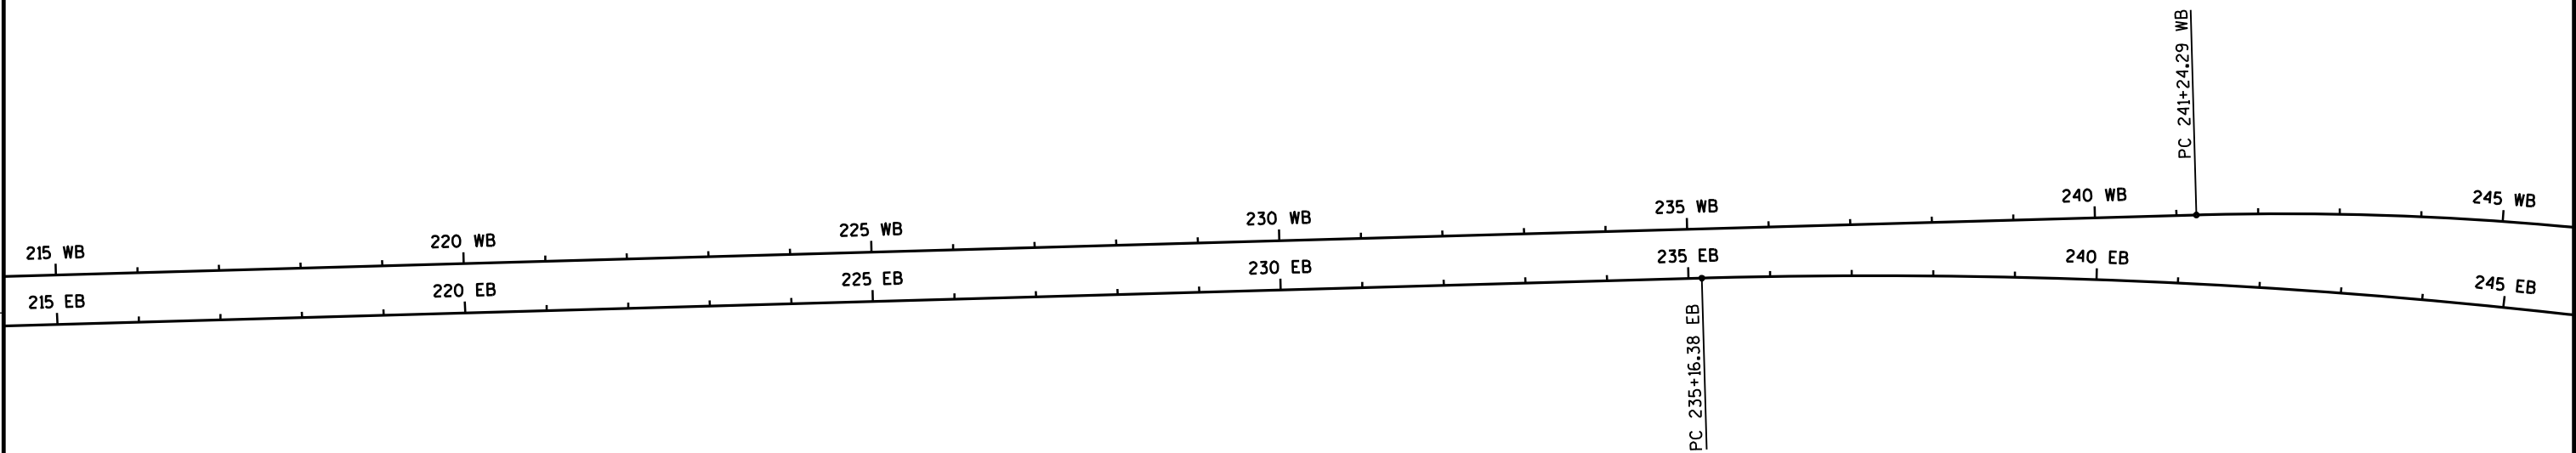
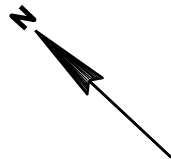


P.I. = 247+26.68 WB  
Y 519535.64  
X 838447.11  
Δ. = 17°55'27" RT.  
D. = 1°30'00"  
T. = 602.39'  
L. = 1194.94'  
R. = 3819.72'

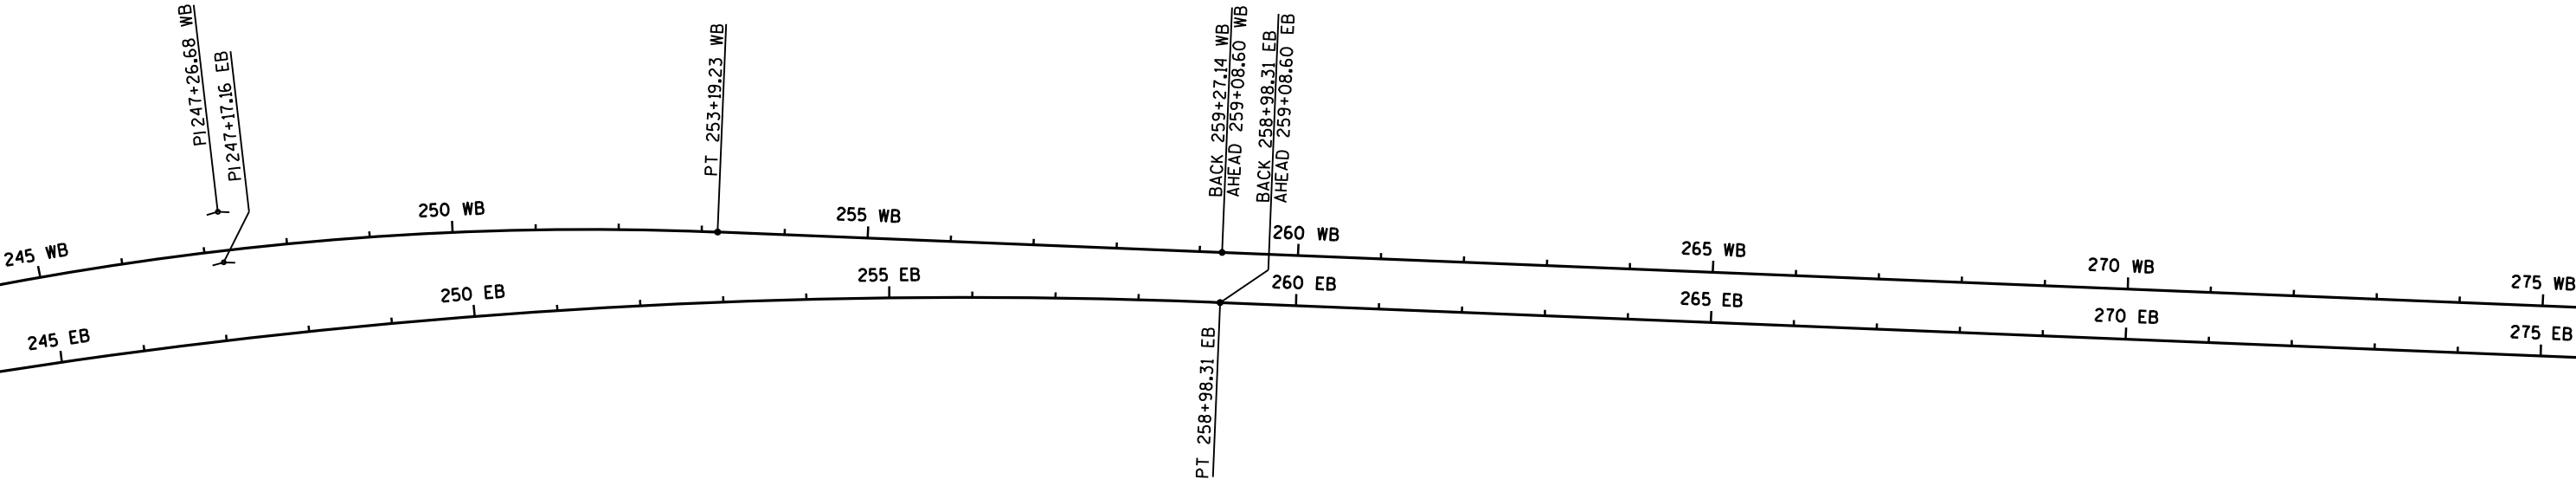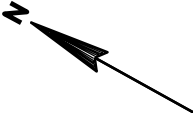


P.I. = 247+17.16 EB  
Y 519500.00  
X 838397.42  
Δ. = 17°55'27" RT.  
D. = 0°45'09"  
T. = 1200.77'  
L. = 2381.93'  
R. = 7614.00'



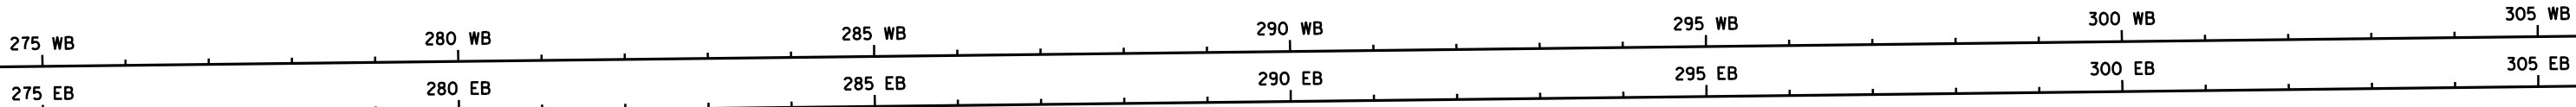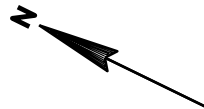




P.I. = 313+13.80 WB  
Y 513624.83  
X 841418.15  
Δ. = 9°37'46" RT.  
D. = 0°45'00"  
T. = 643.48'  
L. = 1283.93'  
R. = 7639.44'

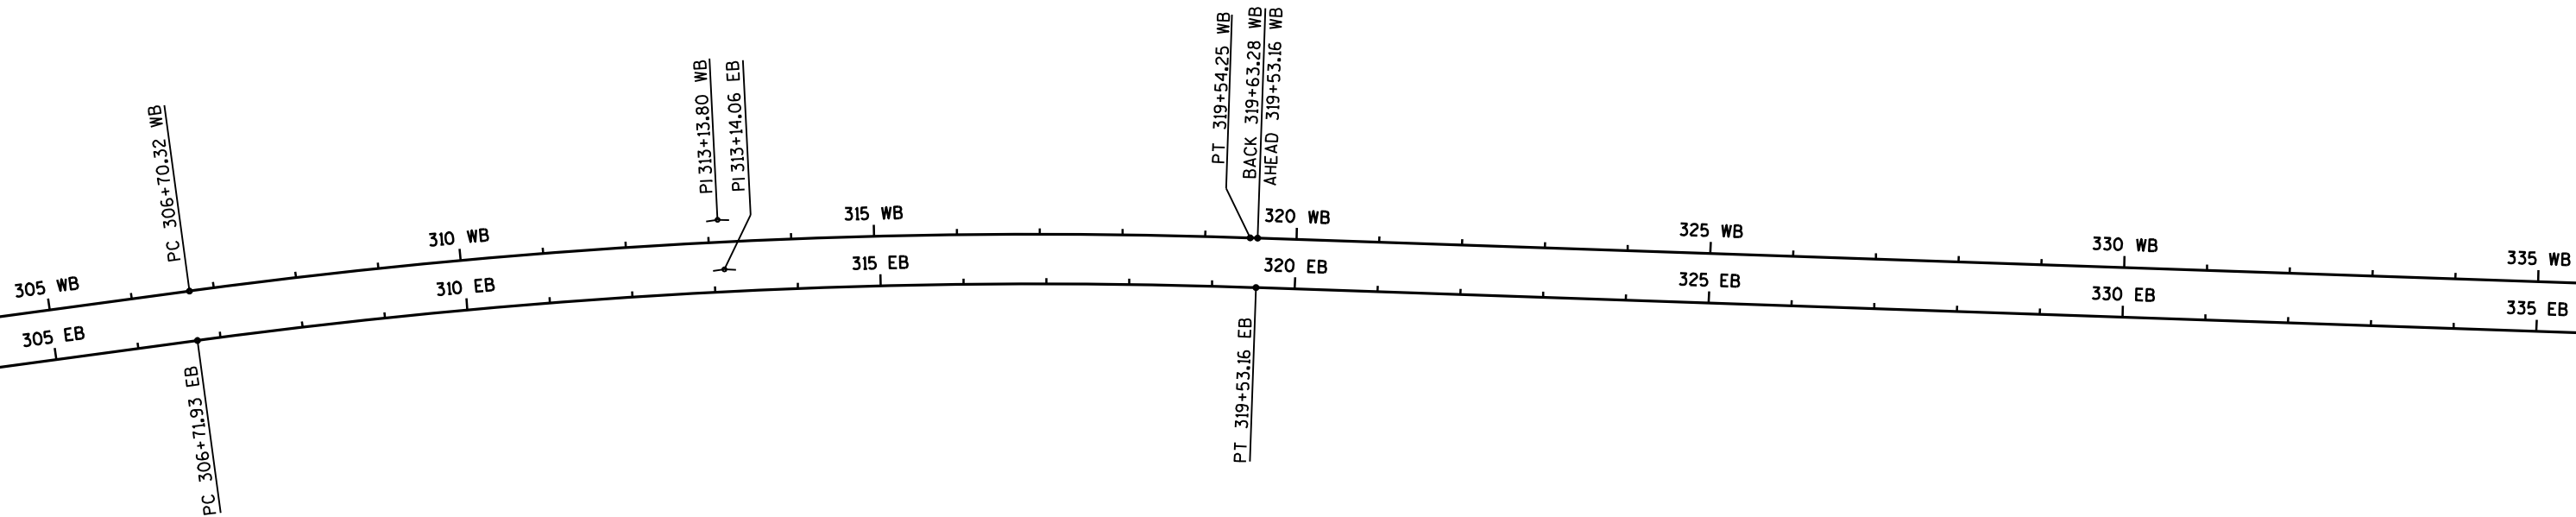



P.I. = 313+14.06 EB  
Y 513597.47  
X 841364.31  
Δ. = 9°38'56" RT.  
D. = 0°45'11"  
T. = 642.13'  
L. = 1281.22'  
R. = 7608.00'




P.I. = 349+48.84 WB  
Y 510137.10  
X 842488.24  
Δ. = 9°11'03" L.T.  
D. = 0°30'26"  
T. = 907.62'  
L. = 1811.34'  
R. = 11300.00'

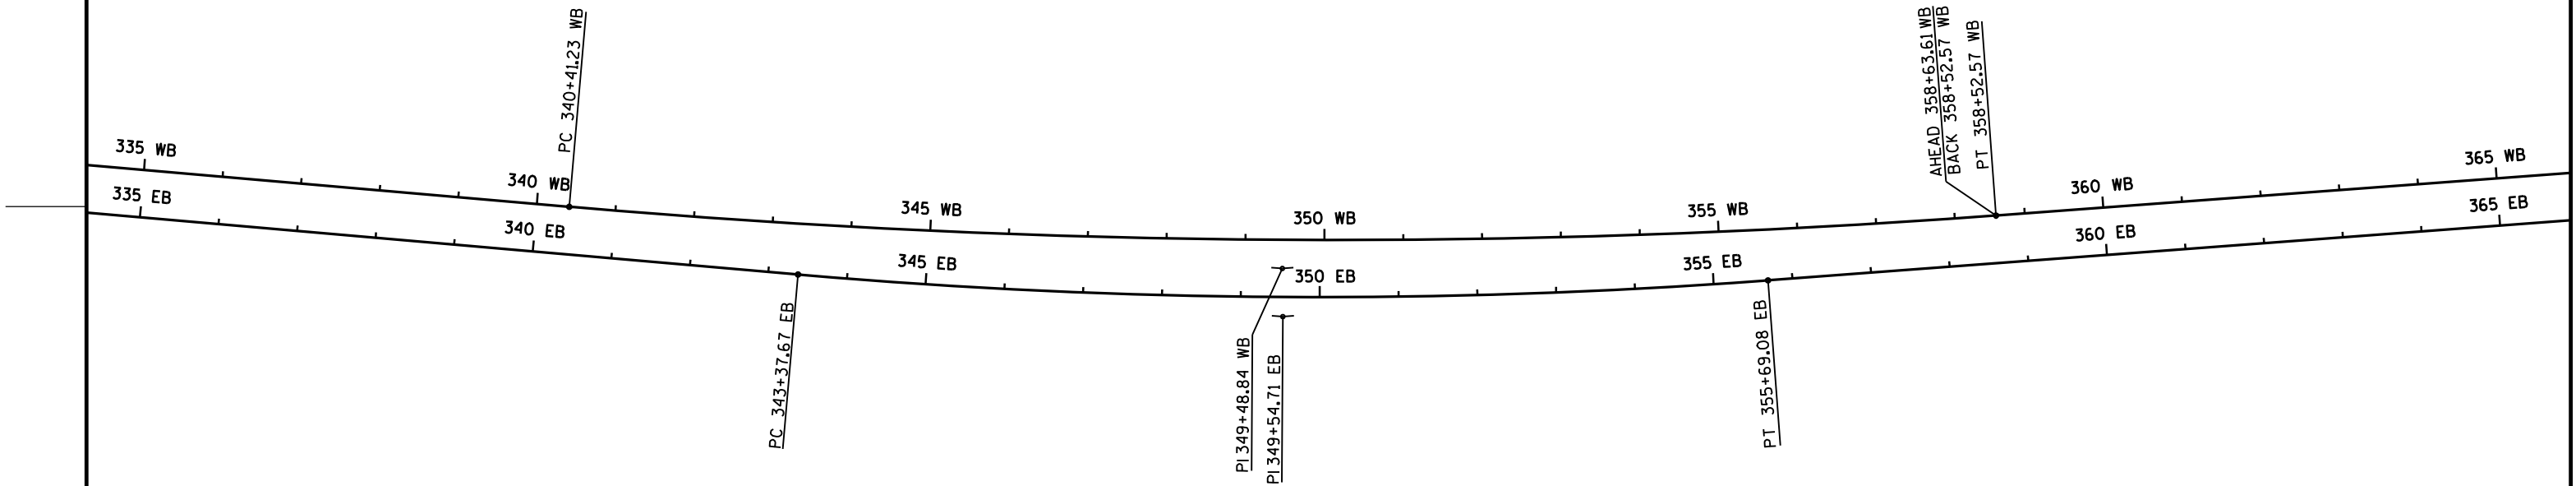


P.I. = 349+54.71 EB  
Y 510113.69  
X 842431.89  
Δ. = 9°14'08" L.T.  
D. = 0°45'00"  
T. = 617.04'  
L. = 1231.41'  
R. = 7639.44'

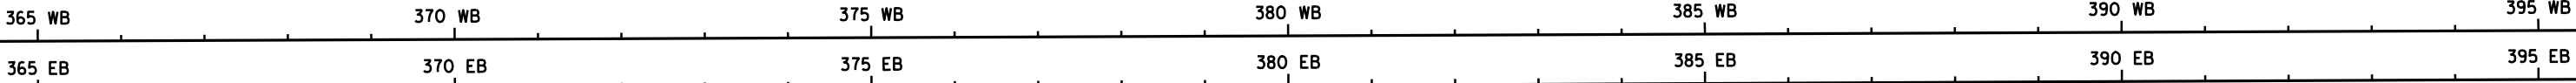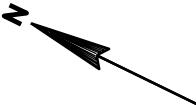


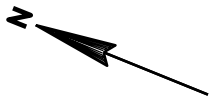

P.I. = 414+42.34 WB  
Y 504319.22  
X 845356.16  
Δ. = 11°19'39" RT.  
D. = 1°14'29"  
T. = 457.69'  
L. = 912.40'  
R. = 4615.00'

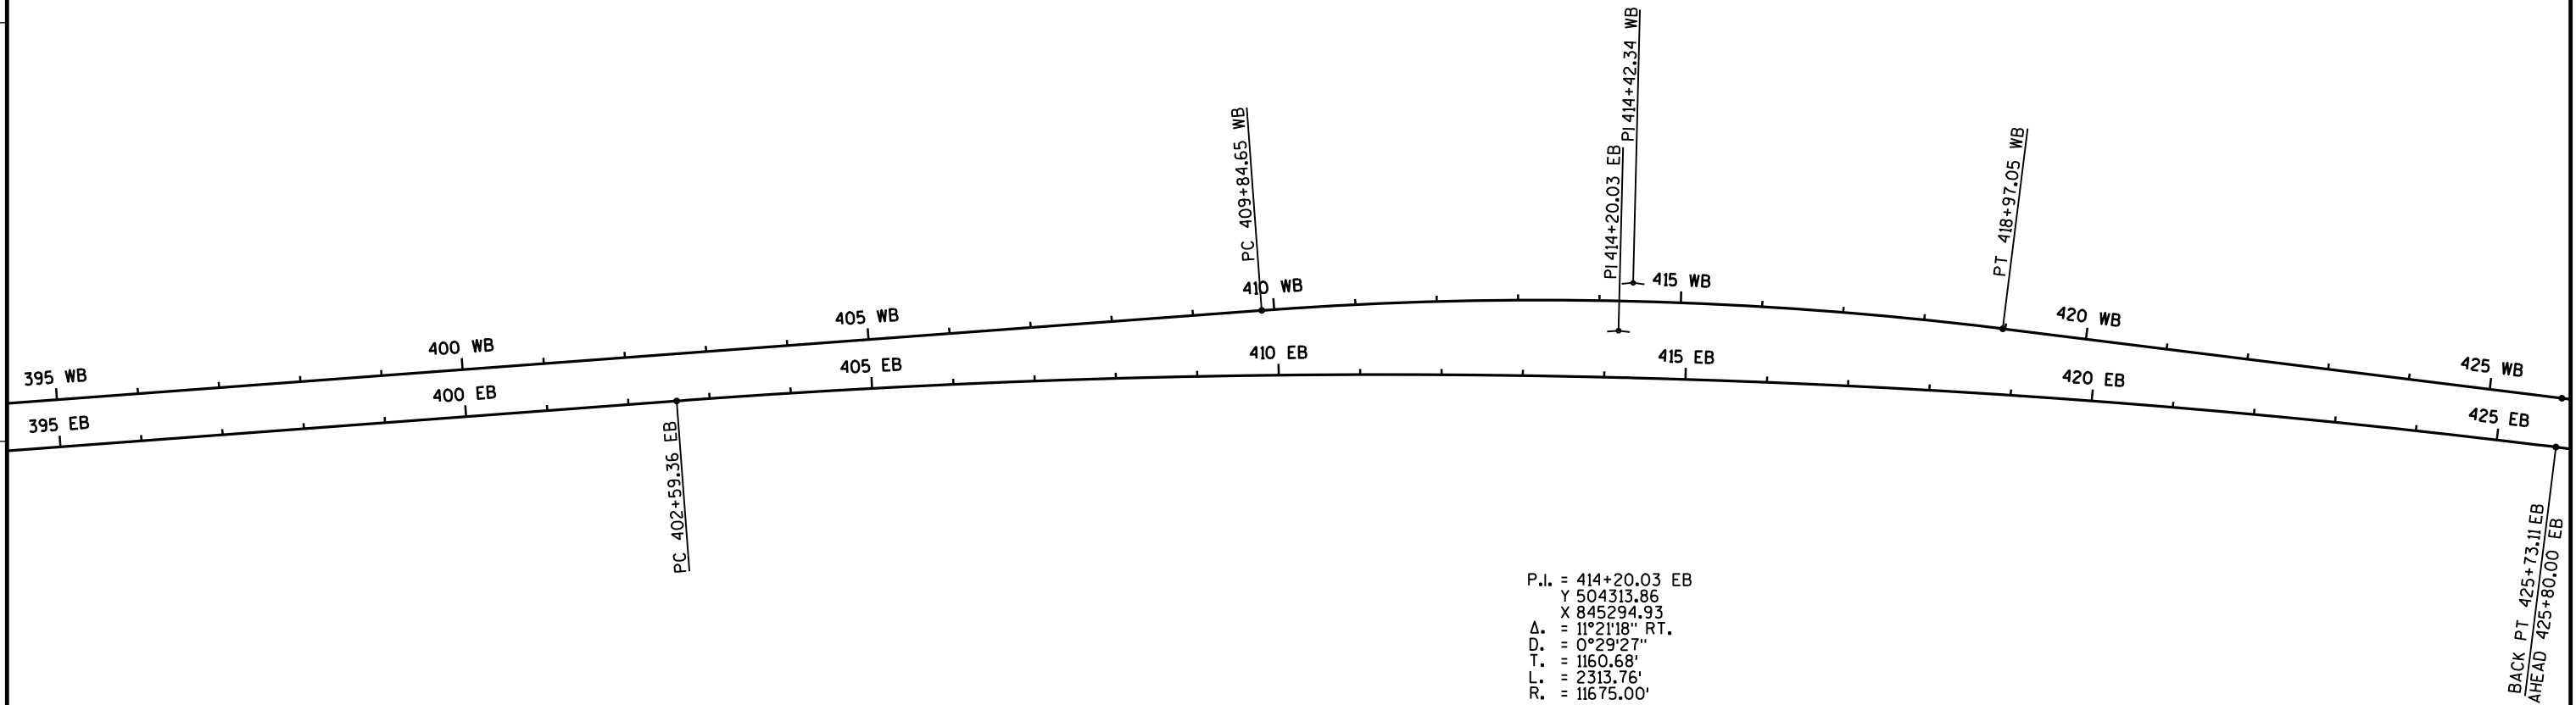

P.I. = 414+20.03 EB  
Y 504313.86  
X 845294.93  
Δ. = 11°21'18" RT.  
D. = 0°29'27"  
T. = 1160.68'  
L. = 2313.76'  
R. = 11675.00'

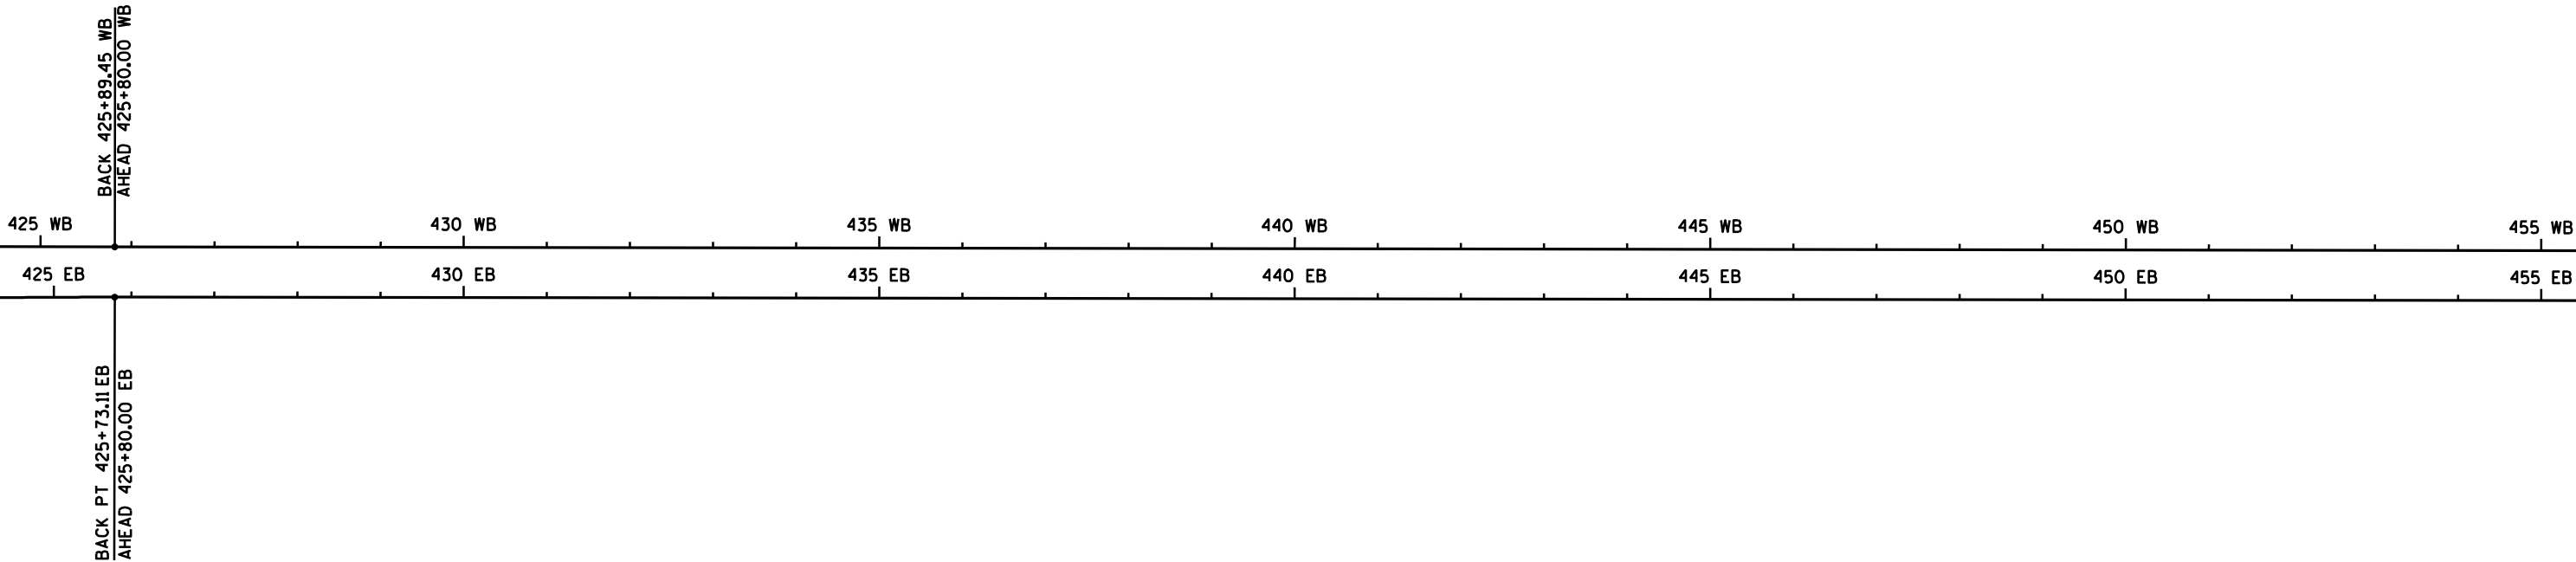






P.I. = 482+60.35 WB  
Y 497718.85  
X 847114.04

END PROJECT  
STA. 477+85 EB

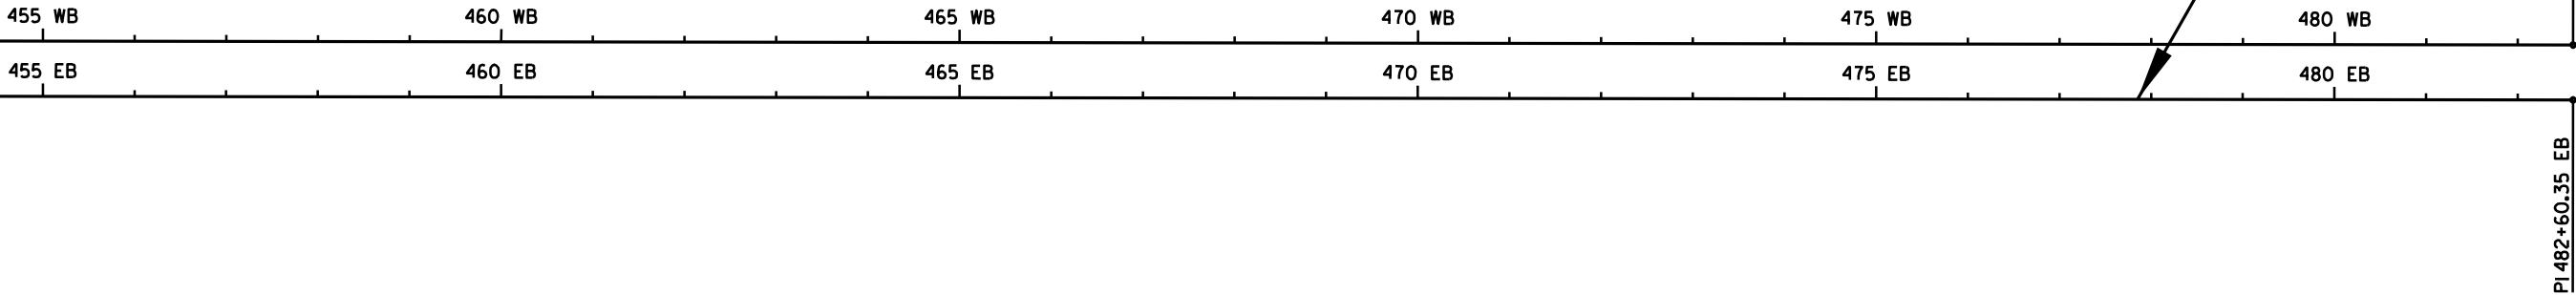

P.I. = 482+60.35 EB  
Y 497703.41  
X 847056.06

3

| DATE 09AUG12 |            | E S T I M A T E O F Q U A N T I T I E S                  |      |            |            |
|--------------|------------|----------------------------------------------------------|------|------------|------------|
| LINE         |            |                                                          |      | 1010-00-72 |            |
| NUMBER       | ITEM       | ITEM DESCRIPTION                                         | UNIT | TOTAL      | QUANTITY   |
| 0010         | 204.0100   | REMOVING PAVEMENT                                        | SY   | 761.000    | 761.000    |
| 0020         | 204.0105   | REMOVING PAVEMENT BUTT JOINTS                            | SY   | 18,793.000 | 18,793.000 |
| 0030         | 204.0110   | REMOVING ASPHALTIC SURFACE                               | SY   | 3,554.000  | 3,554.000  |
| 0040         | 204.0115   | REMOVING ASPHALTIC SURFACE BUTT JOINTS                   | SY   | 14,636.000 | 14,636.000 |
| 0050         | 204.0150   | REMOVING CURB & GUTTER                                   | LF   | 6,050.000  | 6,050.000  |
|              |            |                                                          |      |            |            |
| 0060         | 204.0165   | REMOVING GUARDRAIL                                       | LF   | 4,250.000  | 4,250.000  |
| 0070         | 204.9060.S | REMOVING (ITEM DESCRIPTION) 01.<br>DELINEATORS           | EACH | 170.000    | 170.000    |
| 0080         | 205.0100   | EXCAVATION COMMON                                        | CY   | 2,247.000  | 2,247.000  |
| 0090         | 208.1100   | SELECT BORROW                                            | CY   | 1,959.000  | 1,959.000  |
| 0100         | 213.0100   | FINISHING ROADWAY (PROJECT) 01.<br>1010-00-72            | EACH | 1.000      | 1.000      |
|              |            |                                                          |      |            |            |
| 0110         | 305.0110   | BASE AGGREGATE DENSE 3/4-INCH                            | TON  | 8,960.000  | 8,960.000  |
| 0120         | 305.0120   | BASE AGGREGATE DENSE 1 1/4-INCH                          | TON  | 1,790.000  | 1,790.000  |
| 0130         | 312.0110   | SELECT CRUSHED MATERIAL                                  | TON  | 1,100.000  | 1,100.000  |
| 0140         | 390.0403   | BASE PATCHING CONCRETE SHES                              | SY   | 110.000    | 110.000    |
| 0150         | 416.0610   | DRILLED TIE BARS                                         | EACH | 1,719.000  | 1,719.000  |
|              |            |                                                          |      |            |            |
| 0160         | 416.0620   | DRILLED DOWEL BARS                                       | EACH | 160.000    | 160.000    |
| 0170         | 440.4410.S | INCENTIVE IRI RIDE                                       | DOL  | 61,400.000 | 61,400.000 |
| 0180         | 465.0305   | ASPHALTIC SURFACE SAFETY ISLANDS                         | TON  | 455.000    | 455.000    |
| 0190         | 465.0400   | ASPHALTIC SHOULDER RUMBLE STRIP                          | LF   | 97,700.000 | 97,700.000 |
| 0200         | 495.0100.S | WARRANTED HMA PAVEMENT OVERLAY MAINLINE                  | TON  | 69,000.000 | 69,000.000 |
|              |            |                                                          |      |            |            |
| 0210         | 495.0200.S | WARRANTED HMA PAVEMENT OVERLAY ANCILLARY                 | TON  | 6,700.000  | 6,700.000  |
| 0220         | 601.0553   | CONCRETE CURB AND GUTTER 4-INCH SLOPED<br>36-INCH TYPE D | LF   | 1,990.000  | 1,990.000  |
| 0230         | 603.8000   | CONCRETE BARRIER TEMPORARY PRECAST<br>DELIVERED          | LF   | 1,150.000  | 1,150.000  |
| 0240         | 603.8125   | CONCRETE BARRIER TEMPORARY PRECAST<br>INSTALLED          | LF   | 1,150.000  | 1,150.000  |
| 0250         | 611.8115   | ADJUSTING INLET COVERS                                   | EACH | 111.000    | 111.000    |
|              |            |                                                          |      |            |            |
| 0260         | 614.0400   | ADJUSTING STEEL PLATE BEAM GUARD                         | LF   | 3,375.000  | 3,375.000  |
| 0270         | 614.2300   | MGS GUARDRAIL 3                                          | LF   | 14,612.500 | 14,612.500 |
| 0280         | 614.2500   | MGS THRIE BEAM TRANSITION                                | LF   | 197.000    | 197.000    |
| 0290         | 614.2610   | MGS GUARDRAIL TERMINAL EAT                               | EACH | 13.000     | 13.000     |
| 0300         | 614.2620   | MGS GUARDRAIL TERMINAL TYPE 2                            | EACH | 13.000     | 13.000     |
|              |            |                                                          |      |            |            |
| 0310         | 619.1000   | MOBILIZATION                                             | EACH | 1.000      | 1.000      |
| 0320         | 620.0300   | CONCRETE MEDIAN SLOPED NOSE                              | SF   | 335.000    | 335.000    |
| 0330         | 624.0100   | WATER                                                    | MGAL | 65.000     | 65.000     |
| 0340         | 625.0500   | SALVAGED TOPSOIL                                         | SY   | 28,100.000 | 28,100.000 |
| 0350         | 627.0200   | MULCHING                                                 | SY   | 28,100.000 | 28,100.000 |
|              |            |                                                          |      |            |            |
| 0360         | 628.1504   | SILT FENCE                                               | LF   | 13,900.000 | 13,900.000 |
| 0370         | 628.1520   | SILT FENCE MAINTENANCE                                   | LF   | 13,900.000 | 13,900.000 |
| 0380         | 628.1905   | MOBILIZATIONS EROSION CONTROL                            | EACH | 8.000      | 8.000      |
| 0390         | 628.1910   | MOBILIZATIONS EMERGENCY EROSION CONTROL                  | EACH | 6.000      | 6.000      |
| 0400         | 628.2004   | EROSION MAT CLASS I TYPE B                               | SY   | 14,230.000 | 14,230.000 |
|              |            |                                                          |      |            |            |
| 0410         | 628.7504   | TEMPORARY DITCH CHECKS                                   | LF   | 24.000     | 24.000     |
| 0420         | 629.0210   | FERTILIZER TYPE B                                        | CWT  | 34.000     | 34.000     |
| 0430         | 630.0130   | SEEDING MIXTURE NO. 30                                   | LB   | 950.000    | 950.000    |
| 0440         | 630.0200   | SEEDING TEMPORARY                                        | LB   | 1,400.000  | 1,400.000  |
| 0450         | 633.0100   | DELINEATOR POSTS STEEL                                   | EACH | 223.000    | 223.000    |
|              |            |                                                          |      |            |            |
| 0460         | 633.0500   | DELINEATOR REFLECTORS                                    | EACH | 616.000    | 616.000    |
| 0470         | 633.1000   | DELINEATOR BRACKETS                                      | EACH | 305.000    | 305.000    |
| 0480         | 634.0614   | POSTS WOOD 4X6-INCH X 14-FT                              | EACH | 25.000     | 25.000     |
| 0490         | 634.0616   | POSTS WOOD 4X6-INCH X 16-FT                              | EACH | 9.000      | 9.000      |
| 0500         | 634.0618   | POSTS WOOD 4X6-INCH X 18-FT                              | EACH | 54.000     | 54.000     |

3



3

| DATE 09AUG12 |            | E S T I M A T E O F Q U A N T I T I E S                            |      |             |             |
|--------------|------------|--------------------------------------------------------------------|------|-------------|-------------|
| LINE         |            |                                                                    |      | 1010-00-72  |             |
| NUMBER       | ITEM       | ITEM DESCRIPTION                                                   | UNIT | TOTAL       | QUANTITY    |
| 0510         | 634.0620   | POSTS WOOD 4X6-INCH X 20-FT                                        | EACH | 49.000      | 49.000      |
| 0520         | 634.0622   | POSTS WOOD 4X6-INCH X 22-FT                                        | EACH | 16.000      | 16.000      |
| 0530         | 635.0200   | SIGN SUPPORTS STRUCTURAL STEEL HS                                  | LB   | 3,775.500   | 3,775.500   |
| 0540         | 636.0100   | SIGN SUPPORTS CONCRETE MASONRY                                     | CY   | 7.100       | 7.100       |
| 0550         | 636.0500   | SIGN SUPPORTS STEEL REINFORCEMENT                                  | LB   | 414.000     | 414.000     |
| 0560         | 637.0101   | SIGNS TYPE I                                                       | SF   | 2,185.000   | 2,185.000   |
| 0570         | 637.0202   | SIGNS REFLECTIVE TYPE II                                           | SF   | 898.000     | 898.000     |
| 0580         | 637.0402   | SIGNS REFLECTIVE FOLDING TYPE II                                   | SF   | 60.000      | 60.000      |
| 0590         | 638.2102   | MOVING SIGNS TYPE II                                               | EACH | 2.000       | 2.000       |
| 0600         | 638.2601   | REMOVING SIGNS TYPE I                                              | EACH | 18.000      | 18.000      |
| 0610         | 638.2602   | REMOVING SIGNS TYPE II                                             | EACH | 147.000     | 147.000     |
| 0620         | 638.3000   | REMOVING SMALL SIGN SUPPORTS                                       | EACH | 107.000     | 107.000     |
| 0630         | 638.3100   | REMOVING STRUCTURAL STEEL SIGN SUPPORTS                            | EACH | 6.000       | 6.000       |
| 0640         | 638.3620   | ERECTING STATE OWNED SIGNS TYPE II                                 | EACH | 167.000     | 167.000     |
| 0650         | 638.4000   | MOVING SMALL SIGN SUPPORTS                                         | EACH | 2.000       | 2.000       |
| 0660         | 642.5401   | FIELD OFFICE TYPE D                                                | EACH | 1.000       | 1.000       |
| 0670         | 643.0100   | TRAFFIC CONTROL (PROJECT) 01. 1010-00-72                           | EACH | 1.000       | 1.000       |
| 0680         | 643.0300   | TRAFFIC CONTROL DRUMS                                              | DAY  | 21,720.000  | 21,720.000  |
| 0690         | 643.0420   | TRAFFIC CONTROL BARRICADES TYPE III                                | DAY  | 1,506.000   | 1,506.000   |
| 0700         | 643.0705   | TRAFFIC CONTROL WARNING LIGHTS TYPE A                              | DAY  | 354.000     | 354.000     |
| 0710         | 643.0715   | TRAFFIC CONTROL WARNING LIGHTS TYPE C                              | DAY  | 3,614.000   | 3,614.000   |
| 0720         | 643.0800   | TRAFFIC CONTROL ARROW BOARDS                                       | DAY  | 377.000     | 377.000     |
| 0730         | 643.0900   | TRAFFIC CONTROL SIGNS                                              | DAY  | 4,921.000   | 4,921.000   |
| 0740         | 643.0920   | TRAFFIC CONTROL COVERING SIGNS TYPE II                             | EACH | 688.000     | 688.000     |
| 0750         | 646.0106   | PAVEMENT MARKING EPOXY 4-INCH                                      | LF   | 51,750.000  | 51,750.000  |
| 0760         | 646.0406   | PAVEMENT MARKING SAME DAY EPOXY 4-INCH                             | LF   | 52,500.000  | 52,500.000  |
| 0770         | 646.0873.S | PAVEMENT MARKING WET REFLECTIVE TAPE 8-INCH                        | LF   | 12,888.000  | 12,888.000  |
| 0780         | 646.0881.S | PAVEMENT MARKING GROOVED WET REFLECTIVE TAPE 4-INCH                | LF   | 28,915.000  | 28,915.000  |
| 0790         | 647.0746   | PAVEMENT MARKING DIAGONAL EPOXY 24-INCH                            | LF   | 890.000     | 890.000     |
| 0800         | 649.0200   | TEMPORARY PAVEMENT MARKING REFLECTIVE PAINT 4-INCH                 | LF   | 174,900.000 | 174,900.000 |
| 0810         | 650.4500   | CONSTRUCTION STAKING SUBGRADE                                      | LF   | 1,140.000   | 1,140.000   |
| 0820         | 650.5000   | CONSTRUCTION STAKING BASE                                          | LF   | 1,140.000   | 1,140.000   |
| 0830         | 650.8000   | CONSTRUCTION STAKING RESURFACING REFERENCE                         | LF   | 55,500.000  | 55,500.000  |
| 0840         | 650.9910   | CONSTRUCTION STAKING SUPPLEMENTAL CONTROL (PROJECT) 01. 1010-00-72 | LS   | 1.000       | 1.000       |
| 0850         | 650.9920   | CONSTRUCTION STAKING SLOPE STAKES                                  | LF   | 44,170.000  | 44,170.000  |
| 0860         | 652.0125   | CONDUIT RIGID METALLIC 2-INCH                                      | LF   | 10.000      | 10.000      |
| 0870         | 652.0210   | CONDUIT RIGID NONMETALLIC SCHEDULE 40 1-INCH                       | LF   | 115.000     | 115.000     |
| 0880         | 652.0225   | CONDUIT RIGID NONMETALLIC SCHEDULE 40 2-INCH                       | LF   | 1,370.000   | 1,370.000   |
| 0890         | 652.0605   | CONDUIT SPECIAL 2-INCH                                             | LF   | 100.000     | 100.000     |
| 0900         | 653.0135   | PULL BOXES STEEL 24X36-INCH                                        | EACH | 7.000       | 7.000       |
| 0910         | 653.0140   | PULL BOXES STEEL 24X42-INCH                                        | EACH | 5.000       | 5.000       |
| 0920         | 654.0105   | CONCRETE BASES TYPE 5                                              | EACH | 5.000       | 5.000       |
| 0930         | 655.0515   | ELECTRICAL WIRE TRAFFIC SIGNALS 10 AWG                             | LF   | 11,210.000  | 11,210.000  |
| 0940         | 655.0615   | ELECTRICAL WIRE LIGHTING 10 AWG                                    | LF   | 100.000     | 100.000     |
| 0950         | 655.0625   | ELECTRICAL WIRE LIGHTING 6 AWG                                     | LF   | 300.000     | 300.000     |
| 0960         | 656.0200   | ELECTRICAL SERVICE METER BREAKER PEDESTAL (LOCATION) 01. MBHA05    | LS   | 1.000       | 1.000       |

3

3

| DATE 09AUG12 |            | E S T I M A T E O F Q U A N T I T I E S                                         |      |             |             |
|--------------|------------|---------------------------------------------------------------------------------|------|-------------|-------------|
| LINE         |            |                                                                                 |      |             | 1010-00-72  |
| NUMBER       | ITEM       | ITEM DESCRIPTION                                                                | UNIT | TOTAL       | QUANTITY    |
| 0970         | 656.0500   | ELECTRICAL SERVICE BREAKER DISCONNECT BOX (LOCATION) 01. DMS-13-0023            | LS   | 1.000       | 1.000       |
| 0980         | 657.0255   | TRANSFORMER BASES BREAKAWAY 11 1/2-INCH BOLT CIRCLE                             | EACH | 5.000       | 5.000       |
| 0990         | 659.0802   | PLAQUES SEQUENCE IDENTIFICATION                                                 | EACH | 1.000       | 1.000       |
| 1000         | 670.0100   | FIELD SYSTEM INTEGRATOR                                                         | LS   | 1.000       | 1.000       |
| 1010         | 670.0200   | ITS DOCUMENTATION                                                               | LS   | 1.000       | 1.000       |
| 1020         | 673.0225.S | INSTALL POLE MOUNTED CABINET                                                    | EACH | 1.000       | 1.000       |
| 1030         | 690.0150   | SAWING ASPHALT                                                                  | LF   | 10.000      | 10.000      |
| 1040         | 690.0250   | SAWING CONCRETE                                                                 | LF   | 8,910.000   | 8,910.000   |
| 1050         | ASP.1T0A   | ON-THE-JOB TRAINING APPRENTICE AT \$5.00/HR                                     | HRS  | 550.000     | 550.000     |
| 1060         | ASP.1T0G   | ON-THE-JOB TRAINING GRADUATE AT \$5.00/HR                                       | HRS  | 800.000     | 800.000     |
| 1070         | SPV.0045   | SPECIAL 01. PORTABLE CHANGEABLE MESSAGE SIGN                                    | DAY  | 537.000     | 537.000     |
| 1080         | SPV.0060   | SPECIAL 01. RAMP CLOSURE GATES HARDWIRED 32-FT                                  | EACH | 1.000       | 1.000       |
| 1090         | SPV.0060   | SPECIAL 02. RAMP CLOSURE GATES ARMS STOCKPILE 32-FT                             | EACH | 1.000       | 1.000       |
| 1100         | SPV.0060   | SPECIAL 03. RAMP CLOSURE GATES HARDWIRED 26-FT                                  | EACH | 2.000       | 2.000       |
| 1110         | SPV.0060   | SPECIAL 04. RAMP CLOSURE GATES HARDWIRED 24-FT                                  | EACH | 2.000       | 2.000       |
| 1120         | SPV.0060   | SPECIAL 05. MARKER POSTS FLEXIBLE FOR GUARDRAIL TERMINAL                        | EACH | 13.000      | 13.000      |
| 1130         | SPV.0060   | SPECIAL 06. INSTALL SPREAD SPECTRUM RADIO                                       | EACH | 2.000       | 2.000       |
| 1140         | SPV.0060   | SPECIAL 07. INSTALL CABINET MOUNT YAGI ANTENNA                                  | EACH | 1.000       | 1.000       |
| 1150         | SPV.0060   | SPECIAL 08. INSTALL POLE MOUNT YAGI ANTENNA                                     | EACH | 1.000       | 1.000       |
| 1160         | SPV.0060   | SPECIAL 09. INSTALL GROUND MOUNT DYNAMIC MESSAGE SIGN                           | EACH | 1.000       | 1.000       |
| 1170         | SPV.0060   | SPECIAL 10. INSTALL TERMINAL SERVER                                             | EACH | 1.000       | 1.000       |
| 1180         | SPV.0060   | SPECIAL 11. GROUND ROD                                                          | EACH | 1.000       | 1.000       |
| 1190         | SPV.0060   | SPECIAL 12. GROUNDING PULL BOX                                                  | EACH | 16.000      | 16.000      |
| 1200         | SPV.0090   | SPECIAL 01. REMOVING HMA PAVEMENT TAPERED & NOTCHED LONGITUDINAL JOINTS MILLING | LF   | 441,000.000 | 441,000.000 |
| 1210         | SPV.0090   | SPECIAL 02. CONCRETE CURB & GUTTER 4-INCH SLOPED 36-INCH TYPE A SPECIAL SAWCUT  | LF   | 3,950.000   | 3,950.000   |
| 1220         | SPV.0090   | SPECIAL 03. SAWING CONCRETE PARTIAL SAWCUT                                      | LF   | 1,270.000   | 1,270.000   |
| 1230         | SPV.0180   | SPECIAL 01. MILLING & ASPHALT FILL CRACK TREATMENT                              | SY   | 200.000     | 200.000     |
| 1240         | SPV.0180   | SPECIAL 02. CONTINUOUSLY REINFORCED CONCRETE PAVEMENT SHES REPAIR               | SY   | 1,250.000   | 1,250.000   |

3

| EARTHWORK     |                                                                  |                      |                                   |                                                              |              |              |                |                               |            |            |
|---------------|------------------------------------------------------------------|----------------------|-----------------------------------|--------------------------------------------------------------|--------------|--------------|----------------|-------------------------------|------------|------------|
| GROUP<br>CODE | STATION - STATION<br>(A)                                         | LOCATION<br>(B)      | 205.0100                          | UNUSABLE                                                     | AVAILABLE    | UNEXPANDED   | EXPANDED       | 208.1100                      | MASS       | WASTE      |
|               |                                                                  |                      | EXCAVATION<br>COMMON<br>CY<br>(C) | PAVEMENT<br>INCLUDED IN<br>EXCAVATION<br>COMMON<br>CY<br>(D) |              |              |                | SELECT<br>BORROW<br>CY<br>(I) |            |            |
| 0010          | STA 200+00 EB TO STA 477+85 EB<br>STA 200+00 WB TO STA 477+85 WB | EB LANES<br>WB LANES | 1,333<br>914                      | 130<br>130                                                   | 1,203<br>784 | 1,564<br>912 | 2,033<br>1,186 | 1,410<br>549                  | 710<br>277 | 710<br>277 |
| TOTALS        |                                                                  |                      | 2,247                             | 260                                                          | 1,987        | 2,476        | 3,219          | 1,959                         | 988        | 988        |

FILL EXPANSION FACTOR = 1.30  
(D) UNUSABLE PAVEMENT IS INCLUDED IN THE EXCAVATION COMMON  
(E) AVAILABLE MATERIAL = C - D  
(G) EXPANDED FILL = F x 1.30  
(H) MASS ORDINATE = C - G + I  
(I) WASTE = C - G + I

| REMOVING BUTT JOINTS |                                |                 |                                        |                                                 |                          |
|----------------------|--------------------------------|-----------------|----------------------------------------|-------------------------------------------------|--------------------------|
| GROUP<br>CODE        | STATION                        | LOCATION        | 204.0105                               | 204.0115                                        | REMARKS                  |
|                      |                                |                 | REMOVING PAVEMENT<br>BUTT JOINTS<br>SY | REMOVING ASPHALTIC<br>SURFACE BUTT JOINTS<br>SY |                          |
| 010                  | STA 200+00 EB TO STA 201+50 EB | EB              | 967                                    | —                                               | BEGIN PROJECT            |
|                      | STA 217+15 EB TO STA 218+55 EB | RAMP            | 267                                    | —                                               | EB OFF RAMP              |
|                      | STA 217+50 EB TO STA 218+00 EB | RT SHOULDER     | 56                                     | 167                                             | BEAM GUARD END TREATMENT |
|                      | STA 223+90 EB TO STA 225+72 EB | EB              | —                                      | 1133                                            | B-13-98, USH 51          |
|                      | STA 230+94 EB TO STA 232+94 EB | EB              | —                                      | 1734                                            | B-13-98, USH 51          |
|                      | STA 238+40 EB TO STA 240+50 EB | RAMP            | 267                                    | 357                                             | EB ON RAMP               |
|                      | STA 249+25 EB TO STA 251+60 EB | LT SHOULDER     | 262                                    | 105                                             | BEAM GUARD END TREATMENT |
|                      | STA 287+65 EB TO STA 289+74 EB | RT SHOULDER     | 233                                    | —                                               | BEAM GUARD END TREATMENT |
|                      | STA 351+40 EB TO STA 353+76 EB | LT SHOULDER     | 263                                    | 105                                             | BEAM GUARD END TREATMENT |
|                      | STA 378+50 EB TO STA 381+15 EB | RAMP            | 745                                    | 100                                             | EB OFF RAMP              |
|                      | STA 385+00 EB TO STA 386+10 EB | RT SHOULDER     | 123                                    | —                                               | CRASH CUSHION            |
|                      | STA 396+54 EB TO STA 398+04 EB | EB              | 934                                    | —                                               | B-13-102, USH 151        |
|                      | STA 401+25 EB TO STA 402+75 EB | EB              | 934                                    | —                                               | B-13-102, USH 151        |
|                      | STA 414+36 EB TO STA 416+70 EB | LT SHOULDER     | 260                                    | 104                                             | BEAM GUARD END TREATMENT |
|                      | STA 416+07 EB TO STA 418+50 EB | RAMP            | 818                                    | —                                               | EB ON RAMP               |
|                      | STA 417+00 EB TO STA 418+50 EB | RT SHOULDER     | —                                      | 100                                             | EB ON RAMP               |
|                      | STA 423+68 EB TO STA 425+50 EB | RAMP & SHOULDER | 267                                    | 339                                             | EB ON RAMP               |
|                      | STA 444+44 EB TO STA 445+94 EB | EB              | —                                      | 1234                                            | B-13-104, RAILROAD       |
|                      | STA 448+00 EB TO STA 449+50 EB | EB              | —                                      | 1167                                            | B-13-104, RAILROAD       |
|                      | STA 457+50 EB TO STA 459+00 EB | EB              | 967                                    | 429                                             | B-13-541, LIEN ROAD      |
|                      | STA 462+50 EB TO STA 464+00 EB | EB              | 967                                    | 450                                             | B-13-541, LIEN ROAD      |
|                      | STA 476+00 EB TO STA 477+85 EB | EB              | 1167                                   | —                                               | END PROJECT              |
|                      | STA 200+00 WB TO STA 201+50 WB | WB              | 967                                    | —                                               | BEGIN PROJECT            |
|                      | STA 216+50 WB TO STA 218+22 WB | RAMP            | 239                                    | 374                                             | WB ON RAMP               |
|                      | STA 223+90 WB TO STA 225+75 WB | WB              | —                                      | 1500                                            | B-13-99, USH 51          |
|                      | STA 230+94 WB TO STA 232+94 WB | WB              | —                                      | 1245                                            | B-13-99, USH 51          |
|                      | STA 238+10 WB TO STA 239+45 WB | RAMP            | 267                                    | 167                                             | WB OFF RAMP              |
|                      | STA 238+50 WB TO STA 239+00 WB | LT SHOULDER     | 56                                     | —                                               | BEAM GUARD END TREATMENT |
|                      | STA 249+46 WB TO STA 251+83 WB | RT SHOULDER     | 264                                    | 105                                             | BEAM GUARD END TREATMENT |
|                      | STA 351+33 WB TO STA 353+69 WB | RT SHOULDER     | 263                                    | 105                                             | BEAM GUARD END TREATMENT |
|                      | STA 373+50 WB TO STA 378+50 WB | LT RAMP         | 969                                    | 134                                             | WB ON RAMP               |
|                      | STA 396+44 WB TO STA 397+94 WB | WB              | 934                                    | —                                               | B-13-103, USH 151        |
|                      | STA 400+94 WB TO STA 402+44 WB | WB              | 934                                    | —                                               | B-13-103, USH 151        |
|                      | STA 413+80 WB TO STA 415+00 WB | LT SHOULDER     | 134                                    | —                                               | CRASH CUSHION            |
|                      | STA 414+46 WB TO STA 416+82 WB | RT SHOULDER     | 263                                    | 105                                             | BEAM GUARD END TREATMENT |
|                      | STA 424+76 WB TO STA 426+00 WB | LT SHOULDER     | 149                                    | —                                               | CRASH CUSHION            |
|                      | STA 435+09 WB TO STA 437+00 WB | RAMP            | 756                                    | 117                                             | WB OFF RAMP              |
|                      | STA 444+10 WB TO STA 445+55 WB | WB              | —                                      | 1193                                            | B-13-105, RAILROAD       |
|                      | STA 447+72 WB TO STA 449+22 WB | WB              | —                                      | 1167                                            | B-13-105, RAILROAD       |
|                      | STA 457+50 WB TO STA 459+00 WB | WB              | 967                                    | 427                                             | B-13-542, LIEN ROAD      |
|                      | STA 463+00 WB TO STA 464+50 WB | WB              | 967                                    | 473                                             | B-13-542, LIEN ROAD      |
|                      | STA 476+35 WB TO STA 477+85 WB | WB              | 1167                                   | —                                               | END PROJECT              |
| TOTAL                |                                |                 | 18,793                                 | 14,636                                          |                          |

REMOVING PAVEMENT

| GROUP<br>CODE | STATION                        | LOCATION | 204.0100                   | 204.0110                            | SPV.0090.01                                                                     |
|---------------|--------------------------------|----------|----------------------------|-------------------------------------|---------------------------------------------------------------------------------|
|               |                                |          | REMOVING<br>PAVEMENT<br>SY | REMOVING ASPHALTIC<br>SURFACE<br>SY | REMOVING HMA PAVEMENT<br>TAPERED & NOTCHED<br>LONGITUDINAL JOINTS MILLING<br>LF |
| 010           | STA 200+00 EB TO STA 477+85 EB | EB & WB  | --                         | --                                  | 441000                                                                          |
|               | STA 209+51 EB TO STA 215+21 EB | RT       | 377                        | 404                                 | --                                                                              |
|               | STA 241+66 WB TO STA 247+36 WB | LT       | 384                        | 389                                 | --                                                                              |
|               | STA 381+15 EB TO STA 385+00 EB | RT       | --                         | 362                                 | --                                                                              |
|               | STA 378+50 WB TO STA 391+98 WB | LT       | --                         | 712                                 | --                                                                              |
|               | STA 412+88 EB TO STA 416+07 EB | RT       | --                         | 223                                 | --                                                                              |
|               | STA 415+00 WB TO STA 424+76 WB | LT       | --                         | 764                                 | --                                                                              |
|               | STA 426+00 WB TO STA 435+09 WB | LT       | --                         | 700                                 | --                                                                              |
| TOTAL         |                                |          | 761                        | 3,554                               | 441,000                                                                         |

REMOVING CURB & GUTTER

| GROUP<br>CODE | STATION                        | LOCATION | 204.0150                        | REMARKS                                     |
|---------------|--------------------------------|----------|---------------------------------|---------------------------------------------|
|               |                                |          | REMOVING<br>CURB & GUTTER<br>LF |                                             |
| 010           | STA 381+15 EB TO STA 385+00 EB | RT       | 410                             | INCLUDES 22' FOR MEDIAN SLOPED NOSE REMOVAL |
|               | STA 378+50 WB TO STA 391+98 WB | LT       | 1,370                           | INCLUDES 20' FOR MEDIAN SLOPED NOSE REMOVAL |
|               | STA 412+88 EB TO STA 416+07 EB | RT       | 350                             | INCLUDES 24' FOR MEDIAN SLOPED NOSE REMOVAL |
|               | STA 415+00 WB TO STA 424+76 WB | LT       | 980                             |                                             |
|               | STA 417+00 EB TO STA 423+68 EB | RT       | 690                             | INCLUDES 22' FOR MEDIAN SLOPED NOSE REMOVAL |
|               | STA 424+00 EB TO STA 437+17 EB | RT       | 1,320                           |                                             |
|               | STA 426+00 WB TO STA 435+09 WB | LT       | 930                             | INCLUDES 22' FOR MEDIAN SLOPED NOSE REMOVAL |
| TOTAL         |                                |          | 6,050                           |                                             |

REMOVING GUARDRAIL

| GROUP<br>CODE | STATION                        | LOCATION | 204.0165                 |
|---------------|--------------------------------|----------|--------------------------|
|               |                                |          | REMOVING GUARDRAIL<br>LF |
| 040           | STA 291+43 WB TO STA 293+50 WB | LT       | 210                      |
|               | STA 427+00 EB TO STA 446+32 EB | RT       | 1940                     |
|               | STA 436+70 WB TO STA 445+68 WB | LT       | 900                      |
|               | STA 447+30 WB TO STA 453+65 WB | LT       | 640                      |
|               | STA 447+95 EB TO STA 453+50 EB | RT       | 560                      |
| TOTAL         |                                |          | 4,250                    |

ADJUSTING INLET COVERS

| GROUP<br>CODE | STATION            | LOCATION    | 611.8115<br>ADJUSTING<br>INLET COVERS<br>EACH |
|---------------|--------------------|-------------|-----------------------------------------------|
| 010           | STA 203+10 EB      | MEDIAN      | 1                                             |
|               | STA 203+09 WB      | MEDIAN      | 1                                             |
|               | STA 209+91 EB & WB | MEDIAN      | 2                                             |
|               | STA 210+06 EB & WB | MEDIAN      | 2                                             |
|               | STA 211+27 EB      | MEDIAN      | 1                                             |
|               | STA 211+26 WB      | MEDIAN      | 1                                             |
|               | STA 216+50 EB      | MEDIAN      | 1                                             |
|               | STA 216+48 WB      | MEDIAN      | 1                                             |
|               | STA 239+67 WB      | MEDIAN      | 1                                             |
|               | STA 243+74 WB      | MEDIAN      | 1                                             |
|               | STA 247+70 WB      | MEDIAN      | 1                                             |
|               | STA 252+17 WB      | MEDIAN      | 1                                             |
|               | STA 255+30 WB      | MEDIAN      | 1                                             |
|               | STA 266+26 WB      | MEDIAN      | 1                                             |
|               | STA 271+10 WB      | MEDIAN      | 1                                             |
|               | STA 276+10 EB&WB   | MEDIAN      | 2                                             |
|               | STA 284+01 EB & WB | MEDIAN      | 2                                             |
|               | STA 292+04 EB & WB | MEDIAN      | 2                                             |
|               | STA 300+07 EB & WB | MEDIAN      | 2                                             |
|               | STA 305+25 EB & WB | MEDIAN      | 2                                             |
|               | STA 305+40 EB & WB | MEDIAN      | 2                                             |
|               | STA 329+84 EB & WB | MEDIAN      | 2                                             |
|               | STA 329+99 EB & WB | MEDIAN      | 2                                             |
|               | STA 336+12 EB & WB | MEDIAN      | 2                                             |
|               | STA 345+08 EB      | MEDIAN      | 1                                             |
|               | STA 349+95 EB      | MEDIAN      | 1                                             |
|               | STA 362+08 EB & WB | MEDIAN      | 2                                             |
|               | STA 371+58 EB & WB | MEDIAN      | 2                                             |
|               | STA 378+61 WB      | LT SHOULDER | 1                                             |
|               | STA 378+84 WB      | LT SHOULDER | 1                                             |
|               | STA 379+06 EB & WB | MEDIAN      | 2                                             |
|               | STA 379+07 WB      | LT SHOULDER | 1                                             |
|               | STA 381+28 EB      | RT SHOULDER | 1                                             |
|               | STA 381+55 EB      | RT SHOULDER | 1                                             |
|               | STA 381+79 EB      | RT SHOULDER | 1                                             |
|               | STA 382+00 WB      | LT SHOULDER | 1                                             |
|               | STA 384+98 EB      | RT SHOULDER | 1                                             |
|               | STA 385+00 WB      | LT SHOULDER | 1                                             |
|               | STA 387+65 EB & WB | MEDIAN      | 2                                             |
|               | STA 387+66 WB      | LT SHOULDER | 1                                             |
|               | STA 387+99 EB      | RT SHOULDER | 1                                             |
|               | STA 390+00 WB      | LT SHOULDER | 1                                             |
|               | STA 391+00 EB      | RT SHOULDER | 1                                             |
|               | STA 393+00 WB      | LT SHOULDER | 1                                             |
|               | STA 393+98 EB      | RT SHOULDER | 1                                             |
|               | STA 404+48 WB      | LT SHOULDER | 1                                             |
|               | STA 405+00 EB      | RT SHOULDER | 1                                             |
|               | STA 407+50 WB      | MEDIAN      | 1                                             |
|               | STA 407+79 WB      | LT SHOULDER | 1                                             |
|               | STA 407+96 WB      | LT SHOULDER | 1                                             |
|               | STA 408+10 EB      | RT SHOULDER | 1                                             |
|               | STA 410+53 EB      | RT SHOULDER | 1                                             |
|               | STA 412+80 WB      | LT SHOULDER | 1                                             |
|               | STA 412+93 WB      | MEDIAN      | 1                                             |
|               | STA 413+53 EB      | RT SHOULDER | 1                                             |
|               | STA 415+76 EB      | RT SHOULDER | 1                                             |
|               | STA 415+95 EB      | RT SHOULDER | 1                                             |
|               | STA 418+87 EB      | RT RAMP     | 1                                             |
|               | STA 419+07 EB      | RT RAMP     | 1                                             |
|               | STA 421+57 EB      | RT RAMP     | 1                                             |
|               | STA 421+87 WB      | LT SHOULDER | 1                                             |
|               | STA 423+07 WB      | MEDIAN      | 1                                             |
|               | STA 423+08 EB      | RT RAMP     | 1                                             |
|               | STA 423+27 EB      | RT RAMP     | 1                                             |
|               | STA 423+57 EB      | RT RAMP     | 1                                             |
|               | STA 424+56 WB      | LT SHOULDER | 1                                             |
|               | STA 426+45 EB      | RT RAMP     | 1                                             |
|               | STA 426+66 EB      | RT RAMP     | 1                                             |
|               | STA 427+70 WB      | LT SHOULDER | 1                                             |
|               | STA 428+46 EB      | RT RAMP     | 1                                             |

CONTINUED

ADJUSTING INLET COVERS, CONTINUED

| GROUP<br>CODE | STATION            | LOCATION    | 611.8115<br>ADJUSTING<br>INLET COVERS<br>EACH |
|---------------|--------------------|-------------|-----------------------------------------------|
|               | STA 428+64 EB      | RT RAMP     | 1                                             |
|               | STA 429+70 WB      | LT SHOULDER | 1                                             |
|               | STA 430+50 WB      | LT SHOULDER | 1                                             |
|               | STA 430+68 WB      | LT SHOULDER | 1                                             |
|               | STA 430+85 EB      | RT RAMP     | 1                                             |
|               | STA 430+90 EB & WB | MEDIAN      | 2                                             |
|               | STA 431+05 EB & WB | MEDIAN      | 2                                             |
|               | STA 431+06 EB      | RT RAMP     | 1                                             |
|               | STA 431+20 WB      | LT SHOULDER | 1                                             |
|               | STA 432+67 EB      | RT RAMP     | 1                                             |
|               | STA 432+80 WB      | LT SHOULDER | 1                                             |
|               | STA 432+93 EB      | RT RAMP     | 1                                             |
|               | STA 433+16 EB      | RT RAMP     | 1                                             |
|               | STA 433+27 EB      | MEDIAN      | 1                                             |
|               | STA 434+56 EB      | RT RAMP     | 1                                             |
|               | STA 434+56 EB & WB | MEDIAN      | 2                                             |
|               | STA 436+75 EB      | RT RAMP     | 1                                             |
|               | STA 439+39 EB & WB | MEDIAN      | 2                                             |
|               | STA 455+06 EB & WB | MEDIAN      | 2                                             |
|               | STA 474+57 EB & WB | MEDIAN      | 2                                             |
|               | TOTAL              |             | 111                                           |

DELINEATORS

| GROUP<br>CODE | STATION                | LOCATION | 204.9060.S<br>REMOVING<br>DELINEATORS<br>EACH | 633.0100<br>DELINEATOR<br>POSTS STEEL<br>EACH | 633.0500<br>DELINEATOR<br>REFLECTORS<br>WHITE<br>EACH | 633.0500<br>DELINEATOR<br>REFLECTORS<br>YELLOW<br>EACH | 633.1000<br>DELINEATOR<br>BRACKETS<br>EACH |
|---------------|------------------------|----------|-----------------------------------------------|-----------------------------------------------|-------------------------------------------------------|--------------------------------------------------------|--------------------------------------------|
| 010           | 200+00 EB to 477+85 EB | EB & WB  | 170                                           | 223                                           | 336                                                   | 280                                                    | 305                                        |
| TOTAL         |                        |          | 170                                           | 223                                           | 336                                                   | 280                                                    | 305                                        |

BASE MATERIAL

| GROUP<br>CODE | STATION                        | LOCATION | 305.0110<br>BASE AGGREGATE<br>DENSE 3/4-INCH<br>TON | 305.0120<br>BASE AGGREGATE<br>DENSE 1 1/4-INCH<br>TON | 312.0110<br>SELECT CRUSHED<br>MATERIAL<br>TON | REMARKS                                                                          |
|---------------|--------------------------------|----------|-----------------------------------------------------|-------------------------------------------------------|-----------------------------------------------|----------------------------------------------------------------------------------|
| 010           | STA 200+00 EB TO STA 477+85 EB | RT       | 4,250                                               | --                                                    | --                                            | CURB & GUTTER<br>CONCRETE MEDIAN SLOPED NOSE<br>ASPHALTIC SURFACE SAFETY ISLANDS |
|               | STA 200+00 WB TO STA 477+85 WB | LT       | 4,100                                               | --                                                    | --                                            |                                                                                  |
|               | STA 209+51 EB TO STA 215+21 EB | RT       | --                                                  | 900                                                   | 550                                           |                                                                                  |
|               | STA 241+66 WB TO STA 247+36 WB | LT       | --                                                  | 890                                                   | 550                                           |                                                                                  |
|               | STA 378+50 EB TO STA 435+09 EB | EB & WB  | 250                                                 | --                                                    | --                                            |                                                                                  |
|               | STA 378+56 EB TO STA 435+00 EB | EB & WB  | 10                                                  | --                                                    | --                                            |                                                                                  |
|               | STA 381+15 EB TO STA 435+09 EB | EB & WB  | 350                                                 | --                                                    | --                                            |                                                                                  |
| TOTAL         |                                |          | 8,960                                               | 1,790                                                 | 1,100                                         |                                                                                  |

CONCRETE PAVEMENT REPAIR

|               |                                |          | SPV.0180.02<br>CONTINUOUSLY REINFORCED<br>CONCRETE PAVEMENT<br>SHES REPAIR | 390.0403<br>BASE PATCHING<br>CONCRETE SHES | 416.0610*<br>DRILLED<br>TIE BARS<br>EACH | 416.062<br>DRILLED<br>DOWEL BARS<br>EACH | SPV.0180.01<br>MILLING & ASPHALT FILL<br>CRACK TREATMENT |
|---------------|--------------------------------|----------|----------------------------------------------------------------------------|--------------------------------------------|------------------------------------------|------------------------------------------|----------------------------------------------------------|
| GROUP<br>CODE | STATION                        | LOCATION | SY                                                                         | SY                                         |                                          |                                          | SY                                                       |
| 010           | STA 200+00 EB TO STA 477+85 EB | EB & WB  | 1,250                                                                      | 110                                        | 380                                      | 160                                      | 200                                                      |
| TOTAL         |                                |          | 1,250                                                                      | 110                                        | 380                                      | 160                                      | 200                                                      |

\* ADDITIONAL QUANTITIES LISTED ELSEWHERE

ASPHALT PAVING ITEMS

|               |                                |                      | 465.0305<br>ASPHALTIC SURFACE<br>SAFETY ISLANDS | 465.0400<br>ASPHALTIC SHOULDER<br>RUMBLE STRIP | 495.0100.S<br>WARRANTED HMA<br>PAVEMENT<br>OVERLAY MAINLINE | 495.0200.S<br>WARRANTED HMA<br>PAVEMENT<br>OVERLAY ANCILLARY | REMARKS |
|---------------|--------------------------------|----------------------|-------------------------------------------------|------------------------------------------------|-------------------------------------------------------------|--------------------------------------------------------------|---------|
| GROUP<br>CODE | STATION                        | LOCATION             | TON                                             | LF                                             | TON                                                         | TON                                                          |         |
| 010           | STA 200+00 EB TO STA 477+85 EB | EB LANES & SHOULDERS | --                                              | --                                             | 34,800                                                      | --                                                           |         |
|               | STA 200+00 WB TO STA 477+85 WB | WB LANES & SHOULDERS | --                                              | --                                             | 34,200                                                      | --                                                           |         |
|               | STA 209+51 EB TO STA 445+94 EB | RAMPS                | --                                              | --                                             | --                                                          | 3600                                                         |         |
|               | STA 201+20 WB TO STA 443+25 WB | RAMPS                | --                                              | --                                             | --                                                          | 3,100                                                        |         |
|               | STA 200+00 EB TO STA 477+85 EB | EB & WB              | --                                              | 97,700                                         | --                                                          | --                                                           |         |
|               | STA 381+15 EB TO STA 385+00 EB | RT                   | 60                                              | --                                             | --                                                          | --                                                           |         |
|               | STA 378+50 WB TO STA 391+98 WB | LT                   | 120                                             | --                                             | --                                                          | --                                                           |         |
|               | STA 412+88 EB TO STA 416+07 EB | RT                   | 35                                              | --                                             | --                                                          | --                                                           |         |
|               | STA 415+00 WB TO STA 424+76 WB | LT                   | 125                                             | --                                             | --                                                          | --                                                           |         |
|               | STA 426+00 WB TO STA 435+09 WB | LT                   | 115                                             | --                                             | --                                                          | --                                                           |         |
| TOTAL         |                                |                      | 455                                             | 97,700                                         | 69,000                                                      | 6,700                                                        |         |

CONCRETE ITEMS

|               |                                |          | 416.0610*<br>DRILLED<br>TIE BARS<br>EACH | 601.0553<br>CONCRETE CURB &<br>GUTTER 4-INCH SLOPED<br>36-INCH TYPE D | 620.0300<br>CONCRETE MEDIAN<br>SLOPED NOSE | SPV.0090.02<br>CONCRETE CURB &<br>GUTTER 4-INCH SLOPED<br>36-INCH TYPE A SPECIAL | 603.8000<br>CONCRETE BARRIER<br>TEMPORARY PRECAST<br>DELIVERED | 603.8125<br>CONCRETE BARRIER<br>TEMPORARY PRECAST<br>INSTALLED |
|---------------|--------------------------------|----------|------------------------------------------|-----------------------------------------------------------------------|--------------------------------------------|----------------------------------------------------------------------------------|----------------------------------------------------------------|----------------------------------------------------------------|
| GROUP<br>CODE | STATION                        | LOCATION | LF                                       | LF                                                                    | SF                                         | LF                                                                               | LF                                                             | LF                                                             |
| 010           | STA 378+50 WB TO STA 391+98 WB | LT       | 450                                      | --                                                                    | --                                         | 1,350                                                                            | --                                                             | --                                                             |
|               | STA 381+15 EB TO STA 385+00 EB | RT       | 129                                      | --                                                                    | --                                         | 390                                                                              | --                                                             | --                                                             |
|               | STA 412+88 EB TO STA 416+07 EB | RT       | 107                                      | --                                                                    | --                                         | 320                                                                              | --                                                             | --                                                             |
|               | STA 415+00 WB TO STA 424+76 WB | LT       | 325                                      | --                                                                    | --                                         | 980                                                                              | --                                                             | --                                                             |
|               | STA 417+00 EB TO STA 423+68 EB | RT       | --                                       | 670                                                                   | --                                         | --                                                                               | --                                                             | --                                                             |
|               | STA 424+00 EB TO STA 437+17 EB | RT       | --                                       | 1,320                                                                 | --                                         | --                                                                               | --                                                             | --                                                             |
|               | STA 426+00 WB TO STA 435+09 WB | LT       | 303                                      | --                                                                    | --                                         | 910                                                                              | --                                                             | --                                                             |
|               | STA 378+56 WB                  | LT       | 5                                        | --                                                                    | 55                                         | --                                                                               | --                                                             | --                                                             |
|               | STA 381+22 EB                  | RT       | 5                                        | --                                                                    | 65                                         | --                                                                               | --                                                             | --                                                             |
|               | STA 416+01 EB                  | RT       | 5                                        | --                                                                    | 75                                         | --                                                                               | --                                                             | --                                                             |
|               | STA 423+61EB                   | RT       | 5                                        | --                                                                    | 70                                         | --                                                                               | --                                                             | --                                                             |
|               | STA 435+00 WB                  | LT       | 5                                        | --                                                                    | 70                                         | --                                                                               | --                                                             | --                                                             |
|               | STA 427+00 EB                  | RT       | --                                       | --                                                                    | --                                         | --                                                                               | 1,150                                                          | 1,150                                                          |
| TOTAL         |                                |          | 1,339                                    | 1,990                                                                 | 335                                        | 3,950                                                                            | 1,150                                                          | 1,150                                                          |

\*ADDITIONAL QUANTITIES LISTED ELSEWHERE



| BEAMGUARD     |                                |          |                                                    |                                |                                          |                                           |                                              |                                                                      |
|---------------|--------------------------------|----------|----------------------------------------------------|--------------------------------|------------------------------------------|-------------------------------------------|----------------------------------------------|----------------------------------------------------------------------|
| GROUP<br>CODE | STATION                        | LOCATION | 614.0400<br>ADJUSTING<br>STEEL PLATE<br>BEAM GUARD | 614.2300<br>MGS<br>GUARDRAIL 3 | 614.2500<br>MGS THRIE<br>BEAM TRANSITION | 614.2610<br>MGS GUARDRAIL<br>TERMINAL EAT | 614.2620<br>MGS GUARDRAIL<br>TERMINAL TYPE 2 | SPV.0060.05<br>MARKER POSTS<br>FLEXIBLE<br>FOR GUARDRAIL<br>TERMINAL |
|               |                                |          | LF                                                 | LF                             | LF                                       | EACH                                      | EACH                                         | EACH                                                                 |
| 010           | STA 201+90 WB TO STA 211+43 WB | LT       | --                                                 | 900                            | --                                       | 1                                         | 1                                            | 1                                                                    |
|               | STA 213+80 EB TO STA 216+08 EB | RT       | --                                                 | 175                            | --                                       | 1                                         | 1                                            | 1                                                                    |
|               | STA 218+25 WB TO STA 225+57 WB | LT       | 734                                                | --                             | --                                       | --                                        | --                                           | --                                                                   |
|               | STA 218+00 WB TO STA 220+80 EB | RT       | 280                                                | --                             | --                                       | --                                        | --                                           | --                                                                   |
|               | STA 230+94 EB TO STA 238+40 EB | RT       | 746                                                | --                             | --                                       | --                                        | --                                           | --                                                                   |
|               | STA 236+20 WB TO STA 238+50 WB | LT       | 230                                                | --                             | --                                       | --                                        | --                                           | --                                                                   |
|               | STA 245+47 EB TO STA 247+72 EB | RT       | --                                                 | 225                            | --                                       | 1                                         | 1                                            | 1                                                                    |
|               | STA 273+87 EB TO STA 276+15 EB | RT       | --                                                 | 175                            | --                                       | 1                                         | 1                                            | 1                                                                    |
|               | STA 291+43 WB TO STA 331+23 WB | LT       | --                                                 | 3887.5                         | 39.4                                     | 1                                         | --                                           | 1                                                                    |
|               | STA 303+93 EB TO STA 331+71 EB | RT       | --                                                 | 2725                           | --                                       | 1                                         | 1                                            | 1                                                                    |
|               | STA 334+16 EB TO STA 336+19 EB | RT       | --                                                 | 150                            | --                                       | 1                                         | 1                                            | 1                                                                    |
|               | STA 340+94 EB TO STA 349+10 EB | RT       | --                                                 | 762.5                          | --                                       | 1                                         | 1                                            | 1                                                                    |
|               | STA 344+97 WB TO STA 356+50 WB | LT       | --                                                 | 1100                           | --                                       | 1                                         | 1                                            | 1                                                                    |
|               | STA 362+05 WB TO STA 364+33 WB | LT       | --                                                 | 175                            | --                                       | 1                                         | 1                                            | 1                                                                    |
|               | STA 369+02 EB TO STA 375+05 EB | RT       | --                                                 | 550                            | --                                       | 1                                         | 1                                            | 1                                                                    |
|               | STA 371+50 WB TO STA 372+00 WB | LT       | --                                                 | 50                             | --                                       | --                                        | 1                                            | --                                                                   |
|               | STA 372+00 WB TO STA 375+00 WB | LT       | 300                                                | --                             | --                                       | --                                        | --                                           | --                                                                   |
|               | STA 426+90 EB TO STA 446+32 EB | RT       | --                                                 | 1850                           | 39.4                                     | 1                                         | --                                           | 1                                                                    |
|               | STA 447+95 EB TO STA 453+60 EB | RT       | --                                                 | 525                            | 39.4                                     | --                                        | 1                                            | --                                                                   |
|               | STA 436+63 WB TO STA 445+68 WB | LT       | --                                                 | 812.5                          | 39.4                                     | --                                        | 1                                            | --                                                                   |
|               | STA 447+30 WB TO STA 453+73 WB | LT       | --                                                 | 550                            | 39.4                                     | 1                                         | --                                           | 1                                                                    |
|               | STA 453+50 EB TO STA 459+00 EB | RT       | 550                                                | --                             | --                                       | --                                        | --                                           | --                                                                   |
|               | STA 453+65 WB TO STA 459+00 WB | LT       | 535                                                | --                             | --                                       | --                                        | --                                           | --                                                                   |
|               | TOTAL                          |          | 3375                                               | 14612.5                        | 197                                      | 13                                        | 13                                           | 13                                                                   |

| EROSION CONTROL ITEMS |                                  |                    |                        |                                       |                                                 |                                                           |                                           |                                       |
|-----------------------|----------------------------------|--------------------|------------------------|---------------------------------------|-------------------------------------------------|-----------------------------------------------------------|-------------------------------------------|---------------------------------------|
| GROUP<br>CODE         | STATION                          | LOCATION           | 628.1504<br>SILT FENCE | 628.1520<br>SILT FENCE<br>MAINTENANCE | 628.1905<br>MOBILIZATIONS<br>EROSION<br>CONTROL | 628.1910<br>MOBILIZATIONS<br>EMERGENCY<br>EROSION CONTROL | 628.2004<br>EROSION MAT<br>CLASS I TYPE B | 628.7504<br>TEMPORARY<br>DITCH CHECKS |
|                       |                                  |                    | LF                     | LF                                    | EA                                              | EA                                                        | SY                                        | LF                                    |
| 010                   | STA 200+00 EB TO STA 477+85 EB   | EB & WB            | 885                    | 885                                   | 8                                               | 6                                                         | 11,420                                    | --                                    |
|                       | * STA 215+00 EB TO STA 344+25 EB | WETLAND PROTECTION | 4,120                  | 4,120                                 | --                                              | --                                                        | --                                        | --                                    |
|                       | * STA 199+80 WB TO STA 475+30 WB | WETLAND PROTECTION | 8,645                  | 8,645                                 | --                                              | --                                                        | --                                        | --                                    |
|                       | UNDISTRIBUTED                    |                    | 250                    | 250                                   | --                                              | --                                                        | 2810                                      | 24                                    |
| TOTAL                 |                                  |                    | 13,900                 | 13,900                                | 8                                               | 6                                                         | 14,230                                    | 24                                    |

\* SEE EROSION CONTROL PLAN SHEETS FOR SPECIFIC LOCATIONS OF SILT FENCE FOR WETLAND PROTECTION

| FINISHING ITEMS |                        |          |                           |                                       |                            |                                         |                                             |                                        |
|-----------------|------------------------|----------|---------------------------|---------------------------------------|----------------------------|-----------------------------------------|---------------------------------------------|----------------------------------------|
| GROUP<br>CODE   | STATION                | LOCATION | 624.0100<br>WATER<br>MGAL | 625.0500<br>SALVAGED<br>TOPSOIL<br>SY | 627.0200<br>MULCHING<br>SY | 629.0210<br>FERTILIZER<br>TYPE B<br>CWT | 630.0130<br>SEEDING<br>MIXTURE NO. 30<br>LB | 630.0200<br>SEEDING<br>TEMPORARY<br>LB |
|                 |                        |          |                           |                                       |                            |                                         |                                             |                                        |
| 010             | 200+00 EB to 477+85 EB | RT       | 35                        | 12,700                                | 12,700                     | 15                                      | 430                                         | 640                                    |
|                 | 200+00 WB to 477+85 WB | LT       | 30                        | 10,700                                | 10,700                     | 13                                      | 360                                         | 530                                    |
|                 | UNDISTRIBUTED          |          | --                        | 4,700                                 | 4,700                      | 6                                       | 160                                         | 230                                    |
| TOTAL           |                        |          | 65                        | 28,100                                | 28,100                     | 34                                      | 950                                         | 1,400                                  |

3

3

| PERMANENT TYPE I SIGNS                   |           |          |                   |                      |                      |                                               |              |                                            |                                               |                             |                                  |                                                       |         |
|------------------------------------------|-----------|----------|-------------------|----------------------|----------------------|-----------------------------------------------|--------------|--------------------------------------------|-----------------------------------------------|-----------------------------|----------------------------------|-------------------------------------------------------|---------|
| GROUP<br>CODE                            | STATION   | LOCATION | NUMBER ON<br>PLAN | SIZE SIGN<br>IN X IN | SIGN PLATE<br>NUMBER | 635.0200 *                                    | POST<br>TYPE | 636.0100 *                                 | 636.0500 *                                    | 637.0101<br>SIGNS<br>TYPE I | 638.2601                         | 638.3100                                              | REMARKS |
|                                          |           |          |                   |                      |                      | SIGN SUPPORTS<br>STRUCTURAL<br>STEEL HS<br>LB |              | SIGN SUPPORTS<br>CONCRETE<br>MASONRY<br>CY | SIGN SUPPORTS<br>STEEL<br>REINFORCEMENT<br>LB |                             | REMOVING SIGNS<br>TYPE I<br>EACH | REMOVING<br>STRUCTURAL STEEL<br>SIGN SUPPORTS<br>EACH |         |
| 010                                      | 210+00 EB | RT       | 1-4               | 120 x 30             | E1-5                 | --                                            | --           | --                                         | --                                            | 25                          | 1                                | --                                                    |         |
|                                          | 210+00 EB | RT       | 1-5               | 204 x 132            | E4-1A                | --                                            | --           | --                                         | --                                            | 187                         | 1                                | --                                                    |         |
|                                          | 247+35 WB | LT       | 3-1               | 120 x 30             | E1-5                 | --                                            | --           | --                                         | --                                            | 25                          | 1                                | --                                                    |         |
|                                          | 247+35 WB | LT       | 3-2               | 204 x 132            | E4-1A                | --                                            | --           | --                                         | --                                            | 187                         | 1                                | --                                                    |         |
|                                          | 263+15 WB | LT       | 3-15              | 168 x 84             | E3-1                 | --                                            | --           | --                                         | --                                            | 98                          | 1                                | --                                                    |         |
|                                          | 280+00 EB | RT       | 4-1               | 192 x 60             | D2-2                 | 455                                           | A            | 1.2                                        | 68                                            | 80                          | --                               | --                                                    |         |
|                                          | 330+60 EB | RT       | 5-7               | 168 x 30             | E1-5                 | --                                            | --           | --                                         | --                                            | 35                          | 1                                | --                                                    |         |
|                                          | 330+60 EB | RT       | 5-8               | 216 x 162            | E1-1A                | --                                            | --           | --                                         | --                                            | 243                         | 1                                | --                                                    |         |
|                                          | 341+10 WB | LT       | 6-1               | 120 x 30             | E1-5                 | --                                            | --           | --                                         | --                                            | 25                          | 1                                | --                                                    |         |
|                                          | 341+10 WB | LT       | 6-2               | 168 x 162            | E1-1A                | 1,093                                         | B            | 1.6                                        | 98                                            | 189                         | 1                                | 2                                                     |         |
|                                          | 355+50 WB | LT       | 6-11              | --                   | --                   | --                                            | --           | --                                         | --                                            | --                          | 1                                | 2                                                     |         |
|                                          | 369+10 EB | RT       | 7-3               | 168 x 30             | E1-5                 | --                                            | --           | --                                         | --                                            | 35                          | 1                                | --                                                    |         |
|                                          | 369+10 EB | RT       | 7-4               | 252 x 132            | E4-1A                | 1,058                                         | B            | 1.6                                        | 98                                            | 231                         | 1                                | 2                                                     |         |
|                                          | 411+15 EB | RT       | 8-6               | 144 x 48             | E1-5                 | --                                            | --           | --                                         | --                                            | 48                          | 1                                | --                                                    |         |
|                                          | 431+90 EB | LT       | 9-3               | 240 x 108            | E8-1                 | --                                            | --           | --                                         | --                                            | 180                         | 1                                | --                                                    |         |
|                                          | 439+30 WB | LT       | 9-5               | 336 x 126            | E6-51                | --                                            | --           | --                                         | --                                            | 294                         | 1                                | --                                                    |         |
|                                          | 439+30 WB | LT       | 9-6               | 180 x 30             | E1-5                 | --                                            | --           | --                                         | --                                            | 37.5                        | 1                                | --                                                    |         |
|                                          | 439+30 WB | LT       | 9-7               | 180 x 174            | E6-51                | --                                            | --           | --                                         | --                                            | 217.5                       | 1                                | --                                                    |         |
|                                          | 462+45 EB | RT       | 10-1              | 144 x 48             | E1-5                 | --                                            | --           | --                                         | --                                            | 48                          | 1                                | --                                                    |         |
|                                          | TOTAL     |          |                   |                      |                      |                                               | 2,606        |                                            | 4.4                                           | 264                         | 2,185                            | 18                                                    |         |
| * ADDITIONAL QUANTITIES LISTED ELSEWHERE |           |          |                   |                      |                      |                                               |              |                                            |                                               |                             |                                  |                                                       |         |



3

3

| MAINLINE PERMANENT TYPE II SIGNS |           |          |                |                   |                   |                                           |                                             |                                             |                                             |                                      |                                        |                                              |                      |
|----------------------------------|-----------|----------|----------------|-------------------|-------------------|-------------------------------------------|---------------------------------------------|---------------------------------------------|---------------------------------------------|--------------------------------------|----------------------------------------|----------------------------------------------|----------------------|
| GROUP CODE                       | STATION   | LOCATION | NUMBER ON PLAN | SIZE SIGN IN X IN | SIGN PLATE NUMBER | 634.0614 POSTS WOOD 4X6-INCH X 14-FT EACH | 634.0616 * POSTS WOOD 4X6-INCH X 16-FT EACH | 634.0618 * POSTS WOOD 4X6-INCH X 18-FT EACH | 634.0620 * POSTS WOOD 4X6-INCH X 20-FT EACH | 637.0202 SIGNS REFLECTIVE TYPE II SF | 638.2602 * REMOVING SIGNS TYPE II EACH | 638.3000 * REMOVING SMALL SIGN SUPPORTS EACH | REMARKS              |
| 010                              | 204+60 EB | RT       | 1-1            | 48 x 36           | R7-8              | --                                        | 1                                           | --                                          | --                                          | 12                                   | 1                                      | 1                                            |                      |
|                                  | 207+00 EB | LT       | 1-2            | 21 x 60           | D10-5             | 1                                         | --                                          | --                                          | --                                          | 8.75                                 | 1                                      | 1                                            |                      |
|                                  | 207+00 WB | RT       | 1-3            | 21 x 60           | D10-5             | --                                        | --                                          | --                                          | --                                          | 8.75                                 | 1                                      | --                                           |                      |
|                                  | 212+25 EB | RT       | 1-6            | 48 x 60           | W13-3             | --                                        | --                                          | 2                                           | --                                          | 20                                   | 1                                      | 1                                            |                      |
|                                  | 218+00 EB | RT       | 2-1            | 90 x 60           | E5-1A             | --                                        | --                                          | --                                          | 2                                           | 37.5                                 | 1                                      | 2                                            |                      |
|                                  | 218+00 EB | LT       | 2-2            | 21 x 60           | D10-5             | 1                                         | --                                          | --                                          | --                                          | 8.75                                 | 1                                      | 1                                            |                      |
|                                  | 218+00 WB | RT       | 2-3            | 21 x 60           | D10-5             | --                                        | --                                          | --                                          | --                                          | 8.75                                 | 1                                      | --                                           |                      |
|                                  | 238+80 WB | LT       | 2-4            | 90 x 60           | E5-1A             | --                                        | --                                          | --                                          | 2                                           | 37.5                                 | 2                                      | 2                                            |                      |
|                                  | 238+80 WB | LT       | 2-5            | 36 x 54           | J4-1              | --                                        | --                                          | --                                          | --                                          | 13.5                                 | 2                                      | --                                           |                      |
|                                  | 239+00 EB | LT       | 2-6            | 21 x 60           | D10-5             | 1                                         | --                                          | --                                          | --                                          | 8.75                                 | 1                                      | 1                                            |                      |
|                                  | 239+00 WB | RT       | 2-7            | 21 x 60           | D10-5             | 1                                         | --                                          | --                                          | --                                          | 8.75                                 | 1                                      | 1                                            |                      |
|                                  | 242+40 WB | LT       | 2-8            | 48 x 60           | W13-3             | --                                        | --                                          | 2                                           | --                                          | 20                                   | 1                                      | 1                                            |                      |
|                                  | 249+00 EB | LT       | 3-3            | 21 x 60           | D10-5             | 1                                         | --                                          | --                                          | --                                          | 8.75                                 | 1                                      | 1                                            |                      |
|                                  | 249+10 WB | RT       | 3-4            | 21 x 60           | D10-5             | 1                                         | --                                          | --                                          | --                                          | 8.75                                 | 1                                      | 1                                            |                      |
|                                  | 250+20 EB | LT       | 3-5            | 36 x 48           | R3-4B             | --                                        | --                                          | 1                                           | --                                          | 12                                   | 2                                      | 1                                            |                      |
|                                  | 251+00 WB | RT       | 3-6            | 36 x 48           | R3-4B             | --                                        | --                                          | 1                                           | --                                          | 12                                   | 2                                      | 1                                            |                      |
|                                  | 252+05 WB | LT       | 3-7            | 48 x 36           | R7-8              | --                                        | 1                                           | --                                          | --                                          | 12                                   | 1                                      | 1                                            |                      |
|                                  | 254+00 EB | LT       | 3-8            | --                | --                | --                                        | --                                          | --                                          | --                                          | --                                   | 1                                      | 2                                            |                      |
|                                  | 254+30 WB | RT       | 3-9            | --                | --                | --                                        | --                                          | --                                          | --                                          | --                                   | 1                                      | --                                           |                      |
|                                  | 256+00 EB | RT       | 3-10           | 108 x 51          | J4-3              | --                                        | --                                          | 1                                           | 1                                           | 38.25                                | 4                                      | 2                                            |                      |
|                                  | 259+10 EB | LT       | 3-11           | 21 x 60           | D10-5             | 1                                         | --                                          | --                                          | --                                          | 8.75                                 | 1                                      | 1                                            |                      |
|                                  | 259+10 WB | RT       | 3-12           | 21 x 60           | D10-5             | --                                        | --                                          | --                                          | --                                          | 8.75                                 | 1                                      | --                                           |                      |
|                                  | 260+50 EB | RT       | 3-13           | --                | --                | --                                        | --                                          | --                                          | --                                          | --                                   | 1                                      | 3                                            |                      |
|                                  | 260+50 EB | RT       | 3-14           | --                | --                | --                                        | 1                                           | --                                          | --                                          | --                                   | --                                     | --                                           | INSTALL AT 256+00 EB |
|                                  | 265+95 EB | RT       | 3-16           | 48 x 60           | R2-1              | --                                        | --                                          | 2                                           | --                                          | 20                                   | 1                                      | 2                                            |                      |
|                                  | 270+50 EB | LT       | 3-17           | 21 x 60           | D10-5             | 1                                         | --                                          | --                                          | --                                          | 8.75                                 | 1                                      | 1                                            |                      |
|                                  | 270+50 WB | RT       | 3-18           | 21 x 60           | D10-5             | --                                        | --                                          | --                                          | --                                          | 8.75                                 | 1                                      | --                                           |                      |
|                                  | 281+00 EB | LT       | 4-2            | 21 x 60           | D10-5             | 1                                         | --                                          | --                                          | --                                          | 8.75                                 | 1                                      | 1                                            |                      |
|                                  | 281+00 WB | RT       | 4-3            | 21 x 60           | D10-5             | --                                        | --                                          | --                                          | --                                          | 8.75                                 | 1                                      | --                                           |                      |
|                                  | 292+00 EB | LT       | 4-4            | 21 x 60           | D10-5             | 1                                         | --                                          | --                                          | --                                          | 8.75                                 | 1                                      | 1                                            |                      |
|                                  | 292+00 WB | RT       | 4-5            | 21 x 60           | D10-5             | --                                        | --                                          | --                                          | --                                          | 8.75                                 | 1                                      | --                                           |                      |
|                                  | 302+00 EB | LT       | 4-6            | 21 x 60           | D10-5             | 1                                         | --                                          | --                                          | --                                          | 8.75                                 | 1                                      | 1                                            |                      |
|                                  | 302+00 WB | RT       | 4-7            | 21 x 60           | D10-5             | --                                        | --                                          | --                                          | --                                          | 8.75                                 | 1                                      | --                                           |                      |
|                                  | 312+50 EB | LT       | 5-1            | 21 x 60           | D10-5             | 1                                         | --                                          | --                                          | --                                          | 8.75                                 | 1                                      | 1                                            |                      |
|                                  | 312+50 WB | RT       | 5-2            | 21 x 60           | D10-5             | --                                        | --                                          | --                                          | --                                          | 8.75                                 | 1                                      | --                                           |                      |
|                                  | 315+50 EB | RT       | 5-3            | 48 x 60           | R2-1              | --                                        | --                                          | 2                                           | --                                          | 20                                   | 1                                      | 2                                            |                      |
|                                  | 323+65 EB | LT       | 5-4            | 21 x 60           | D10-5             | 1                                         | --                                          | --                                          | --                                          | 8.75                                 | 1                                      | 1                                            |                      |
|                                  | 323+65 WB | RT       | 5-5            | 21 x 60           | D10-5             | --                                        | --                                          | --                                          | --                                          | 8.75                                 | 1                                      | --                                           |                      |
|                                  | 325+60 EB | RT       | 5-6            | 72 x 30           | I2-3A             | --                                        | --                                          | 2                                           | --                                          | 15                                   | 1                                      | 1                                            |                      |
|                                  | 334+10 EB | LT       | 5-9            | 21 x 60           | D10-5             | 1                                         | --                                          | --                                          | --                                          | 8.75                                 | 1                                      | 1                                            |                      |
|                                  | 334+10 WB | RT       | 5-10           | 21 x 60           | D10-5             | --                                        | --                                          | --                                          | --                                          | 8.75                                 | 1                                      | --                                           |                      |
|                                  | 344+00 WB | LT       | 6-3            | 48 x 60           | R2-1              | --                                        | --                                          | 2                                           | --                                          | 20                                   | 1                                      | 1                                            | INSTALL AT 340+00 WB |
|                                  | 344+85 EB | LT       | 6-4            | 21 x 60           | D10-5             | 1                                         | --                                          | --                                          | --                                          | 8.75                                 | 1                                      | 1                                            |                      |
|                                  | 344+85 WB | RT       | 6-5            | 21 x 60           | D10-5             | --                                        | --                                          | --                                          | --                                          | 8.75                                 | 1                                      | --                                           |                      |
|                                  | 350+80 WB | LT       | 6-6            | 108 x 51          | J4-3              | --                                        | --                                          | 1                                           | 1                                           | 38.25                                | 4                                      | 2                                            |                      |
|                                  | 352+10 EB | LT       | 6-7            | 36 x 48           | R3-4B             | --                                        | --                                          | 1                                           | --                                          | 12                                   | 1                                      | 1                                            |                      |
|                                  | 353+00 WB | RT       | 6-8            | 36 x 48           | R3-4B             | --                                        | --                                          | 1                                           | --                                          | 12                                   | 1                                      | 1                                            |                      |
|                                  | 355+00 EB | LT       | 6-9            | 21 x 60           | D10-5             | 1                                         | --                                          | --                                          | --                                          | 8.75                                 | 1                                      | 1                                            |                      |
|                                  | 355+00 WB | RT       | 6-10           | 21 x 60           | D10-5             | --                                        | --                                          | --                                          | --                                          | 8.75                                 | 1                                      | --                                           |                      |
|                                  | 365+50 EB | LT       | 7-1            | 21 x 60           | D10-5             | 1                                         | --                                          | --                                          | --                                          | 8.75                                 | 1                                      | 1                                            |                      |
|                                  | 365+50 WB | RT       | 7-2            | 21 x 60           | D10-5             | --                                        | --                                          | --                                          | --                                          | 8.75                                 | 1                                      | --                                           |                      |
|                                  | 375+70 EB | LT       | 7-5            | 21 x 60           | D10-5             | 1                                         | --                                          | --                                          | --                                          | 8.75                                 | 1                                      | 1                                            |                      |
|                                  | 375+70 WB | RT       | 7-6            | 21 x 60           | D10-5             | --                                        | --                                          | --                                          | --                                          | 8.75                                 | 1                                      | --                                           |                      |
|                                  | 380+00 EB | RT       | 7-7            | 48 x 60           | W13-3             | --                                        | --                                          | 2                                           | --                                          | 20                                   | 1                                      | 2                                            |                      |
|                                  | 380+40 WB | LT       | 7-8            | 48 x 48           | W4-1              | --                                        | --                                          | 1                                           | --                                          | 16                                   | 1                                      | 1                                            |                      |
|                                  | 382+00 EB | RT       | 7-9            | 42 x 84           | E5-1A (MOD)       | --                                        | --                                          | --                                          | 2                                           | 24.5                                 | 1                                      | 2                                            |                      |
|                                  | 386+35 EB | LT       | 7-10           | 21 x 60           | D10-5             | 1                                         | --                                          | --                                          | --                                          | 8.75                                 | 1                                      | 1                                            |                      |
|                                  | 386+35 WB | RT       | 7-11           | 21 x 60           | D10-5             | --                                        | --                                          | --                                          | --                                          | 8.75                                 | 1                                      | --                                           |                      |
|                                  | 397+95 EB | LT       | 8-1            | 21 x 60           | D10-5             | 1                                         | --                                          | --                                          | --                                          | 8.75                                 | 1                                      | 1                                            |                      |
|                                  | 397+95 WB | RT       | 8-2            | 21 x 60           | D10-5             | --                                        | --                                          | --                                          | --                                          | 8.75                                 | 1                                      | --                                           |                      |
|                                  | 408+60 EB | LT       | 8-3            | 21 x 60           | D10-5             | 1                                         | --                                          | --                                          | --                                          | 8.75                                 | 1                                      | 1                                            |                      |
|                                  | 408+60 WB | RT       | 8-4            | 21 x 60           | D10-5             | --                                        | --                                          | --                                          | --                                          | 8.75                                 | 1                                      | --                                           |                      |
|                                  | 411+00 EB | RT       | 8-5            | 48 x 48           | W4-3              | --                                        | --                                          | 1                                           | --                                          | 16                                   | 1                                      | 1                                            |                      |
|                                  | 415+25 EB | LT       | 8-7            | 36 x 48           | R3-4B             | --                                        | --                                          | 1                                           | --                                          | 12                                   | 2                                      | 1                                            |                      |
|                                  | 415+75 WB | RT       | 8-8            | 36 x 48           | R3-4B             | --                                        | --                                          | 1                                           | --                                          | 12                                   | 2                                      | 1                                            |                      |
|                                  | 418+45 EB | LT       | 8-9            | 21 x 60           | D10-5             | 1                                         | --                                          | --                                          | --                                          | 8.75                                 | 1                                      | 1                                            |                      |
|                                  | 418+45 WB | RT       | 8-10           | 21 x 60           | D10-5             | 1                                         | --                                          | --                                          | --                                          | 8.75                                 | 1                                      | --                                           |                      |
|                                  | 419+20 EB | RT       | 8-11           | 48 x 48           | W4-1              | --                                        | --                                          | 2                                           | --                                          | 16                                   | 1                                      | 1                                            |                      |
|                                  | 429+00 EB | LT       | 9-1            | 21 x 60           | D10-5             | 1                                         | --                                          | --                                          | --                                          | 8.75                                 | 1                                      | 1                                            |                      |
|                                  | 429+00 WB | RT       | 9-2            | 21 x 60           | D10-5             | --                                        | --                                          | --                                          | --                                          | 8.75                                 | 1                                      | --                                           |                      |
|                                  | 434+00 WB | LT       | 9-4            | 42 x 84           | E5-1A (MOD)       | --                                        | --                                          | --                                          | 2                                           | 24.5                                 | 1                                      | 2                                            |                      |
|                                  | 439+45 EB | LT       | 9-8            | 21 x 60           | D10-5             | 1                                         | --                                          | --                                          | --                                          | 8.75                                 | 1                                      | 1                                            |                      |
|                                  | 439+45 WB | RT       | 9-9            | 21 x 60           | D10-5             | --                                        | --                                          | --                                          | --                                          | 8.75                                 | 1                                      | --                                           |                      |
|                                  | 479+70 EB | RT       | 10-3           | 48 x 60           | R2-1              | --                                        | --                                          | 2                                           | --                                          | 20                                   | 1                                      | 1                                            |                      |
| TOTAL                            |           |          |                |                   |                   | 25                                        | 3                                           | 28                                          | 10                                          | 898                                  | 85                                     | 63                                           |                      |

\* ADDITIONAL QUANTITIES LISTEDE ELSEWHERE

3

ALTERNATE ROUTE IH39/94 PERMANENT TYPE II SIGNS

| GROUP<br>CODE | HIGHWAY   | LOCATION                           | NUMBER<br>ON<br>PLANS | SIGN PLATE<br>NUMBER | SIZE SIGN<br>IN X IN | 634.0616 **<br>POSTS WOOD<br>4X6-INCH X 16-FT<br>EACH | 634.0618 **<br>POSTS WOOD<br>4X6-INCH X 18-FT<br>EACH | 634.0620 **<br>POSTS WOOD<br>4X6-INCH X 20-FT<br>EACH | 634.0622<br>POSTS WOOD<br>4X6-INCH X 22-FT<br>EACH | 638.2602 **<br>REMOVING SIGNS<br>TYPE II<br>EACH | 638.3000 **<br>REMOVING SMALL<br>SIGN SUPPORTS<br>EACH | 638.3620<br>ERECTING<br>STATE OWNED<br>SIGNS TYPE II<br>EACH | REMARKS                              |
|---------------|-----------|------------------------------------|-----------------------|----------------------|----------------------|-------------------------------------------------------|-------------------------------------------------------|-------------------------------------------------------|----------------------------------------------------|--------------------------------------------------|--------------------------------------------------------|--------------------------------------------------------------|--------------------------------------|
| 010           | SB IH 39  | Exit 132 Gore                      | 101R                  | --                   | --                   | --                                                    | --                                                    | --                                                    | --                                                 | 1                                                | --                                                     | --                                                           | Mounted on "Exit 132" Sign Post      |
|               | SB IH 39  | Exit 132 Gore                      | 102                   | JV-F                 | 36" x 54"            | --                                                    | --                                                    | --                                                    | --                                                 | --                                               | --                                                     | 1                                                            | Mount on "Exit 132" Sign Post        |
|               | SB IH 39  | Exit 132 Gore                      | 103                   | JV-F                 | 36" x 54"            | --                                                    | --                                                    | --                                                    | --                                                 | --                                               | --                                                     | 1                                                            | Mount on "Exit 132" Sign Post        |
|               | SB IH 39  | Exit 132 Off Ramp                  | 104R                  | --                   | --                   | --                                                    | --                                                    | --                                                    | --                                                 | 1                                                | 1                                                      | --                                                           |                                      |
|               | SB IH 39  | Exit 132 Off Ramp                  | 105                   | J3-1                 | 36" x 120"           | --                                                    | --                                                    | --                                                    | 1                                                  | --                                               | --                                                     | 4                                                            |                                      |
|               | SB USH 51 | South of Off Ramp                  | 106R                  | --                   | --                   | --                                                    | --                                                    | --                                                    | --                                                 | 1                                                | 1                                                      | --                                                           |                                      |
|               | SB USH 51 | South of Off Ramp                  | 107R                  | --                   | --                   | --                                                    | --                                                    | --                                                    | --                                                 | 1                                                | --                                                     | --                                                           | Mounted with 106R                    |
|               | SB USH 51 | South of Off Ramp                  | 108                   | J2-1                 | 36" x 126"           | --                                                    | --                                                    | --                                                    | 1                                                  | --                                               | --                                                     | 4                                                            |                                      |
|               | SB USH 51 | Median, South of Off Ramp          | 109R                  | --                   | --                   | --                                                    | --                                                    | --                                                    | --                                                 | 1                                                | 1                                                      | --                                                           |                                      |
|               | SB USH 51 | Median, South of Off Ramp          | 110R                  | --                   | --                   | --                                                    | --                                                    | --                                                    | --                                                 | 1                                                | --                                                     | --                                                           |                                      |
|               | SB USH 51 | Median, South of Off Ramp          | 111                   | J2-1                 | 36" x 126"           | --                                                    | --                                                    | --                                                    | 1                                                  | --                                               | --                                                     | 4                                                            |                                      |
|               | NB USH 51 | North of Anderson Road             | 112R                  | --                   | --                   | --                                                    | --                                                    | --                                                    | --                                                 | 1                                                | 1                                                      | --                                                           |                                      |
|               | SB USH 51 | Median, South of CTH CV            | 113                   | J4-1                 | 36" x 90"            | --                                                    | --                                                    | 1                                                     | --                                                 | --                                               | --                                                     | 1                                                            |                                      |
|               | SB USH 51 | Median, South of CTH CV            | 114R                  | --                   | --                   | --                                                    | --                                                    | --                                                    | --                                                 | 1                                                | 1                                                      | --                                                           |                                      |
|               | SB USH 51 | South of CTH CV                    | 115R                  | --                   | --                   | --                                                    | --                                                    | --                                                    | --                                                 | 1                                                | 1                                                      | --                                                           |                                      |
|               | SB USH 51 | South of CTH CV                    | 116                   | J4-1                 | 36" x 54"            | 1                                                     | --                                                    | --                                                    | --                                                 | --                                               | --                                                     | 1                                                            |                                      |
|               | SB USH 51 | South of CTH CV                    | 117R                  | --                   | --                   | --                                                    | --                                                    | --                                                    | --                                                 | 1                                                | 1                                                      | --                                                           |                                      |
|               | SB USH 51 | South of CTH CV                    | 118                   | J4-1                 | 36" x 90"            | --                                                    | --                                                    | 1                                                     | --                                                 | --                                               | --                                                     | 1                                                            |                                      |
|               | NB USH 51 | South of Anderson Road             | 119                   | J3-1                 | 36" x 120"           | --                                                    | --                                                    | --                                                    | 1                                                  | --                                               | --                                                     | 4                                                            |                                      |
|               | NB USH 51 | Median, South of Anderson Road     | 120                   | J3-1                 | 36" x 120"           | --                                                    | --                                                    | --                                                    | 1                                                  | --                                               | --                                                     | 4                                                            |                                      |
|               | NB USH 51 | Across from Acker Road             | 121R                  | --                   | --                   | --                                                    | --                                                    | --                                                    | --                                                 | 1                                                | 1                                                      | --                                                           |                                      |
|               | NB USH 51 | Median, South of Hoepker Road      | 122                   | J3-1                 | 36" x 120"           | --                                                    | --                                                    | --                                                    | 1                                                  | --                                               | --                                                     | 4                                                            |                                      |
|               | NB USH 51 | South of Hoepker Road              | 123                   | J3-1                 | 36" x 120"           | --                                                    | --                                                    | --                                                    | 1                                                  | --                                               | --                                                     | 4                                                            |                                      |
|               | SB USH 51 | Median, South of Hanson Road       | 124R                  | --                   | --                   | --                                                    | --                                                    | --                                                    | --                                                 | 1                                                | 1                                                      | --                                                           |                                      |
|               | SB USH 51 | Median, South of Hanson Road       | 125                   | J4-1                 | 36" x 90"            | --                                                    | --                                                    | 1                                                     | --                                                 | --                                               | --                                                     | 1                                                            |                                      |
|               | SB USH 51 | South of Hanson Road               | 126R                  | --                   | --                   | --                                                    | --                                                    | --                                                    | --                                                 | 1                                                | 1                                                      | --                                                           |                                      |
|               | SB USH 51 | South of Hanson Road               | 127                   | J4-1                 | 36" x 90"            | --                                                    | --                                                    | 1                                                     | --                                                 | --                                               | --                                                     | 3                                                            |                                      |
|               | NB USH 51 | Median,North of Rieder Road        | 201R                  | --                   | --                   | --                                                    | --                                                    | --                                                    | --                                                 | 1                                                | 1                                                      | --                                                           |                                      |
|               | NB USH 51 | Median,North of Rieder Road        | 202                   | J4-1                 | 36" x 90"            | --                                                    | --                                                    | 1                                                     | --                                                 | --                                               | --                                                     | 3                                                            |                                      |
|               | NB USH 51 | North of Rieder Road               | 203R                  | --                   | --                   | --                                                    | --                                                    | --                                                    | --                                                 | 1                                                | 1                                                      | --                                                           |                                      |
|               | NB USH 51 | North of Rieder Road               | 204                   | J4-1                 | 36" x 90"            | --                                                    | --                                                    | 1                                                     | --                                                 | --                                               | --                                                     | 3                                                            |                                      |
|               | SB USH 51 | South of Kinsman Blvd              | 205                   | J4-1                 | 36" x 90"            | --                                                    | --                                                    | 1                                                     | --                                                 | --                                               | --                                                     | 3                                                            |                                      |
|               | SB USH 51 | South of Kinsman Blvd              | 206R                  | --                   | --                   | --                                                    | --                                                    | --                                                    | --                                                 | 1                                                | 1                                                      | --                                                           |                                      |
|               | SB USH 51 | Median, South of Kinsman Blvd      | 207R                  | --                   | --                   | --                                                    | --                                                    | --                                                    | --                                                 | 1                                                | 1                                                      | --                                                           |                                      |
|               | SB USH 51 | Median, South of Kinsman Blvd      | 208                   | J4-1                 | 36" x 90"            | --                                                    | --                                                    | 1                                                     | --                                                 | --                                               | --                                                     | 3                                                            |                                      |
|               | SB USH 51 | South of Anderson Street           | 209                   | J3-1                 | 36" x 120"           | --                                                    | --                                                    | --                                                    | 1                                                  | --                                               | --                                                     | 4                                                            |                                      |
|               | SB USH 51 | South of Anderson Street           | 210R                  | --                   | --                   | --                                                    | --                                                    | --                                                    | --                                                 | 1                                                | 1                                                      | --                                                           |                                      |
|               | NB USH 51 | South of Anderson Street           | 211R                  | --                   | --                   | --                                                    | --                                                    | --                                                    | --                                                 | 1                                                | 1                                                      | --                                                           |                                      |
|               | NB USH 51 | South of Anderson Street           | 212                   | J4-1                 | 36" x 90"            | --                                                    | --                                                    | 1                                                     | --                                                 | --                                               | --                                                     | 3                                                            |                                      |
|               | NB USH 51 | Median, South of Anderson Str      | 213R                  | --                   | --                   | --                                                    | --                                                    | --                                                    | --                                                 | 1                                                | 1                                                      | --                                                           |                                      |
|               | NB USH 51 | Median, South of Anderson Str      | 214                   | J4-1                 | 36" x 90"            | --                                                    | --                                                    | 1                                                     | --                                                 | --                                               | --                                                     | 3                                                            |                                      |
|               | SB USH 51 | Median, South of E. Washington Ave | 215                   | J4-1                 | 36" x 90"            | --                                                    | --                                                    | 1                                                     | --                                                 | --                                               | --                                                     | 3                                                            |                                      |
|               | SB USH 51 | Median, South of E. Washington Ave | 216R                  | --                   | --                   | --                                                    | --                                                    | --                                                    | --                                                 | 1                                                | 1                                                      | --                                                           |                                      |
|               | SB USH 51 | South of E. Washington Ave         | 217R                  | --                   | --                   | --                                                    | --                                                    | --                                                    | --                                                 | 1                                                | 1                                                      | --                                                           |                                      |
|               | SB USH 51 | South of E. Washington Ave         | 218                   | J4-1                 | 36" x 90"            | --                                                    | --                                                    | 1                                                     | --                                                 | --                                               | --                                                     | 3                                                            |                                      |
|               | NB USH 51 | South of E. Washington Ave         | 219                   | J3-1                 | 36" x 120"           | --                                                    | --                                                    | --                                                    | 1                                                  | --                                               | --                                                     | 4                                                            |                                      |
|               | NB USH 51 | Median, South of E. Washington Ave | 220                   | J3-1                 | 36" x 120"           | --                                                    | --                                                    | --                                                    | 1                                                  | --                                               | --                                                     | 4                                                            |                                      |
|               | NB USH 51 | South of E. Washington Avenue      | 221R                  | --                   | --                   | --                                                    | --                                                    | --                                                    | --                                                 | 1                                                | 1                                                      | --                                                           |                                      |
|               | NB USH 51 | South of E. Washington Avenue      | 222                   | J2-1                 | 36" x 126"           | --                                                    | --                                                    | --                                                    | 1                                                  | --                                               | --                                                     | 4                                                            |                                      |
|               | NB USH 51 | Median, South of E. Washington Ave | 223R                  | --                   | --                   | --                                                    | --                                                    | --                                                    | --                                                 | 1                                                | 1                                                      | --                                                           |                                      |
|               | NB USH 51 | Median, South of E. Washington Ave | 224                   | J2-1                 | 36" x 126"           | --                                                    | --                                                    | --                                                    | 1                                                  | --                                               | --                                                     | 4                                                            |                                      |
|               | NB USH 51 | North of STH 30                    | 301R                  | --                   | --                   | --                                                    | --                                                    | --                                                    | --                                                 | 1                                                | 1                                                      | --                                                           |                                      |
|               | NB USH 51 | Median, North of STH 30            | 302R                  | --                   | --                   | --                                                    | --                                                    | --                                                    | --                                                 | 1                                                | 1                                                      | --                                                           |                                      |
|               | SB USH 51 | South of STH 30                    | 303R                  | --                   | --                   | --                                                    | --                                                    | --                                                    | --                                                 | 1                                                | 1                                                      | --                                                           |                                      |
|               | EB STH 30 | East of USH 51                     | 304R                  | --                   | --                   | --                                                    | --                                                    | --                                                    | --                                                 | 1                                                | 1                                                      | --                                                           |                                      |
|               | EB STH 30 | East of USH 51                     | 305R                  | --                   | --                   | --                                                    | --                                                    | --                                                    | --                                                 | 1                                                | --                                                     | --                                                           | Mounted on Light Pole                |
|               | EB STH 30 | East of USH 51                     | 306R                  | --                   | --                   | --                                                    | --                                                    | --                                                    | --                                                 | 1                                                | --                                                     | --                                                           | Mounted with 304R                    |
|               | WB STH 30 | East of USH 51                     | 307R                  | --                   | --                   | --                                                    | --                                                    | --                                                    | --                                                 | 1                                                | --                                                     | --                                                           | Mnted on Overhead Cantaliver Support |
|               | WB STH 30 | East of USH 51                     | 308R                  | --                   | --                   | --                                                    | --                                                    | --                                                    | --                                                 | 1                                                | --                                                     | --                                                           | Mnted on Overhead Cantaliver Support |
|               | WB STH 30 | East of USH 51                     | 309R                  | --                   | --                   | --                                                    | --                                                    | --                                                    | --                                                 | 1                                                | --                                                     | --                                                           | Mounted with 307R                    |
|               | WB STH 30 | Median, East of USH 51             | 310R                  | --                   | --                   | --                                                    | --                                                    | --                                                    | --                                                 | 1                                                | 1                                                      | --                                                           | Mnted on Overhead Cantaliver Support |
|               | WB STH 30 | Median, East of USH 51             | 311R                  | --                   | --                   | --                                                    | --                                                    | --                                                    | --                                                 | 1                                                | --                                                     | --                                                           | Mounted with 307R                    |
|               | EB STH 30 | West of IH 39/90 Intersection      | 312R                  | --                   | --                   | --                                                    | --                                                    | --                                                    | --                                                 | 1                                                | 1                                                      | --                                                           |                                      |
|               | WB STH 30 | STH 30, IH 39/90 Intersection      | 313R                  | --                   | --                   | --                                                    | --                                                    | --                                                    | --                                                 | 1                                                | 1                                                      | --                                                           |                                      |
|               | WB STH 30 | Median, STH 30, IH 39/90 Intersec. | 314R                  | --                   | --                   | --                                                    | --                                                    | --                                                    | --                                                 | 1                                                | 1                                                      | --                                                           |                                      |
|               | WB IH 94  | Median, West of Sprecher Road      | 315R                  | --                   | --                   | --                                                    | --                                                    | --                                                    | --                                                 | 1                                                | 1                                                      | --                                                           |                                      |
|               | WB IH 94  | West of Sprecher Road              | 316R                  | --                   | --                   | --                                                    | --                                                    | --                                                    | --                                                 | 1                                                | 1                                                      | --                                                           |                                      |
|               | NB IH 39  | Exit 138B Gore                     | 317R                  | --                   | --                   | --                                                    | --                                                    | --                                                    | --                                                 | 1                                                | --                                                     | --                                                           | Mounted on "Exit 138B" Sign Post     |
|               | SB IH 39  | EXIT 138B Gore                     | 318R                  | --                   | --                   | --                                                    | --                                                    | --                                                    | --                                                 | 1                                                | --                                                     | --                                                           | Mounted on "Exit 138B" Sign Post     |
|               | SB USH 51 | North of STH 30                    | 401                   | JV-F                 | 36" x 84"            | --                                                    | --                                                    | 1                                                     | --                                                 | --                                               | --                                                     | 1                                                            |                                      |
|               | SB USH 51 | North of STH 30                    | 402                   | J2-1                 | 36" x 84"            | --                                                    | --                                                    | 1                                                     | --                                                 | --                                               | --                                                     | 3                                                            |                                      |
|               | SB USH 51 | Median, North of STH 30            | 403                   | JV-F                 | 36" x 84"            | --                                                    | --                                                    | 1                                                     | --                                                 | --                                               | --                                                     | 1                                                            |                                      |
|               | SB USH 51 | Median, North of STH 30            | 404                   | J2-1                 | 36" x 84"            | --                                                    | 1                                                     | --                                                    | --                                                 | --                                               | --                                                     | 3                                                            |                                      |
|               | NB USH 51 | North of STH 30                    | 405                   | J4-1                 | 36" x 90"            | --                                                    | --                                                    | 1                                                     | --                                                 | --                                               | --                                                     | 3                                                            |                                      |
|               | NB USH 51 | Median, North of STH 30            | 406                   | J4-1                 | 36" x 90"            | --                                                    | --                                                    | 1                                                     | --                                                 | --                                               | --                                                     | 3                                                            |                                      |
|               | SB USH 51 | Median, South of STH 30            | 407                   | JV-F                 | 36" x 84"            | --                                                    | --                                                    | 1                                                     | --                                                 | --                                               | --                                                     | 1                                                            | In Concrete Median                   |
|               | SB USH 51 | Median, South of STH 30            | 408                   | J3-1                 | 36" x 84"            | --                                                    | 1                                                     | --                                                    | --                                                 | --                                               | --                                                     | 3                                                            |                                      |
|               | NB USH 51 | South of STH 30                    | 409                   | JV-F                 | 36" x 84"            | --                                                    | --                                                    | --                                                    | --                                                 | --                                               | --                                                     | 1                                                            | Mount to Light Pole                  |
|               | SB USH 51 | South of STH 30                    | 410                   | J4-1                 | 36" x 54"            | 1                                                     | --                                                    | --                                                    | --                                                 | --                                               | --                                                     | 1                                                            |                                      |

CONTINUED ON NEXT PAGE

PROJECT NO:1010-00-72

HWY: IH 39

COUNTY:DANE

MISCELLANEOUS QUANTITIES

SHEET

115

E

3

3

ALTERNATE ROUTE IH39/94 PERMANENT TYPE II SIGNS, CONTINUED

| GROUP<br>CODE | HIGHWAY      | LOCATION                            | NUMBER<br>ON<br>PLANS | SIGN PLATE<br>NUMBER | SIZE SIGN<br>IN X IN | 634.0616 **<br>POSTS WOOD<br>4X6-INCH X 16-FT<br>EACH | 634.0618 **<br>POSTS WOOD<br>4X6-INCH X 18-FT<br>EACH | 634.0620 **<br>POSTS WOOD<br>4X6-INCH X 20-FT<br>EACH | 634.0622<br>POSTS WOOD<br>4X6-INCH X 22-FT<br>EACH | 638.2602 **<br>REMOVING SIGNS<br>TYPE II<br>EACH | 638.3000 **<br>REMOVING SMALL<br>SIGN SUPPORTS<br>EACH | 638.3620<br>ERECTING<br>STATE OWNED<br>SIGNS TYPE II<br>EACH | REMARKS                                |
|---------------|--------------|-------------------------------------|-----------------------|----------------------|----------------------|-------------------------------------------------------|-------------------------------------------------------|-------------------------------------------------------|----------------------------------------------------|--------------------------------------------------|--------------------------------------------------------|--------------------------------------------------------------|----------------------------------------|
| 010           | NB USH 51    | Median, North of Milwaukee Str      | 411                   | JV-F                 | 36" x 84"            | --                                                    | --                                                    | --                                                    | --                                                 | --                                               | --                                                     | 1                                                            | Mount to Light Pole                    |
|               | NB USH 51    | North of Milwaukee Str              | 412                   | JV-F                 | 36" x 84"            | --                                                    | --                                                    | --                                                    | --                                                 | --                                               | --                                                     | 1                                                            | Mount to Light Pole                    |
|               | NB USH 51    | Median, South of Milwaukee Str      | 413                   | J3-1                 | 36" x 84"            | --                                                    | 1                                                     | --                                                    | --                                                 | --                                               | --                                                     | 1                                                            |                                        |
|               | NB USH 51    | South of Milwaukee Str              | 414                   | J3-1                 | 36" x 84"            | --                                                    | 1                                                     | --                                                    | --                                                 | --                                               | --                                                     | 1                                                            |                                        |
|               | WB STH 30    | Off Ramp, Intersection with USH 51  | 415                   | J3-3                 | 108" x 102"          | --                                                    | --                                                    | 2                                                     | --                                                 | --                                               | --                                                     | 2                                                            | In Concrete Median                     |
|               | EB STH 30    | On Ramp, East of USH 51             | 416                   | J4-1                 | 36" x 90"            | --                                                    | --                                                    | 1                                                     | --                                                 | --                                               | --                                                     | 1                                                            |                                        |
|               | WB STH 30    | Off Ramp, Intersection with USH 51  | 417                   | J2-3                 | 108" x 102"          | --                                                    | --                                                    | --                                                    | 2                                                  | --                                               | --                                                     | 2                                                            |                                        |
|               | EB STH 30    | Median, At End of On Ramp           | 418                   | J2-1                 | 36" x 126"           | --                                                    | --                                                    | --                                                    | 1                                                  | --                                               | --                                                     | 1                                                            |                                        |
|               | EB STH 30    | End of On Ramp                      | 419                   | J2-1                 | 36" x 126"           | --                                                    | --                                                    | --                                                    | --                                                 | --                                               | --                                                     | 1                                                            | Mount to Light Pole                    |
|               | WB STH 30    | East of USH 51                      | 420                   | J3-1                 | 36" x 120"           | --                                                    | --                                                    | --                                                    | --                                                 | --                                               | --                                                     | 1                                                            | Mnt on Overhead Cantaliver Support     |
|               | WB STH 30    | East of USH 51                      | 421                   | J2-1                 | 36" x 120"           | --                                                    | --                                                    | --                                                    | --                                                 | --                                               | --                                                     | 1                                                            | Mnt on Overhead Cantaliver Support     |
|               | WB STH 30    | IH 39/90/94 Intersection            | 422                   | J4-1                 | 36" x 90"            | --                                                    | --                                                    | 1                                                     | --                                                 | --                                               | --                                                     | 3                                                            |                                        |
|               | WB STH 30    | Median, IH 39/90/94 Intersection    | 423                   | J4-1                 | 36" x 90"            | --                                                    | --                                                    | 1                                                     | --                                                 | --                                               | --                                                     | 3                                                            |                                        |
|               | WB STH 30    | Gore of SB IH 39 On Ramp            | 424                   | J3-1                 | 36" x 120"           | --                                                    | --                                                    | --                                                    | 1                                                  | --                                               | --                                                     | 1                                                            |                                        |
|               | WB STH 30    | Gore of NB IH 39, WB IH 94, On Ramp | 425                   | J3-1                 | 36" x 84"            | --                                                    | --                                                    | 1                                                     | --                                                 | --                                               | --                                                     | 2                                                            |                                        |
|               | NB IH 39     | Exit 138B Gore                      | 426                   | JV-F                 | 36" x 54"            | --                                                    | --                                                    | --                                                    | --                                                 | --                                               | --                                                     | 1                                                            | Mount on Exit 138B Sign Post           |
|               | NB IH 39     | Exit 138B Gore                      | 427                   | JV-F                 | 36" x 54"            | --                                                    | --                                                    | --                                                    | --                                                 | --                                               | --                                                     | 1                                                            | Mount on Exit 138B Sign Post           |
|               | SB IH 39     | Exit 138B Gore                      | 428                   | JV-F                 | 36" x 54"            | --                                                    | --                                                    | --                                                    | --                                                 | --                                               | --                                                     | 1                                                            | Mount on Exit 138B Sign Post           |
|               | NB USH 51    | Median, North of Cottage Grove Rd   | 501                   | J3-1                 | 36" x 84"            | --                                                    | 1                                                     | --                                                    | --                                                 | --                                               | --                                                     | 1                                                            |                                        |
|               | NB USH 51    | North of Cottage Grove Rd           | 502                   | J3-1                 | 36" x 84"            | --                                                    | --                                                    | 1                                                     | --                                                 | --                                               | --                                                     | 1                                                            |                                        |
|               | SB USH 51    | Median, South of Cottage Grove Rd   | 503                   | J3-1                 | 36" x 84"            | --                                                    | 1                                                     | --                                                    | --                                                 | --                                               | --                                                     | 1                                                            |                                        |
|               | SB USH 51    | South of Cottage Grove Rd           | 504                   | J3-1                 | 36" x 84"            | --                                                    | --                                                    | 1                                                     | --                                                 | --                                               | --                                                     | 1                                                            |                                        |
|               | SB USH 51    | Median, North of East Buckeye Rd    | 505                   | J3-1                 | 36" x 84"            | --                                                    | 1                                                     | --                                                    | --                                                 | --                                               | --                                                     | 1                                                            |                                        |
|               | SB USH 51    | North of East Buckeye Rd            | 506                   | J3-1                 | 36" x 84"            | --                                                    | --                                                    | 1                                                     | --                                                 | --                                               | --                                                     | 1                                                            |                                        |
|               | NB USH 51    | Median, North of East Buckeye Rd    | 507R                  | --                   | --                   | --                                                    | --                                                    | --                                                    | --                                                 | 1                                                | 1                                                      | --                                                           |                                        |
|               | NB USH 51    | Median, North of East Buckeye Rd    | 508                   | J4-1                 | 36" x 54"            | --                                                    | 1                                                     | --                                                    | --                                                 | --                                               | --                                                     | 1                                                            |                                        |
|               | NB USH 51    | Median, North of East Buckeye Rd    | 509R                  | --                   | --                   | --                                                    | --                                                    | --                                                    | --                                                 | 1                                                | 1                                                      | --                                                           |                                        |
|               | NB USH 51    | Median, North of East Buckeye Rd    | 510                   | J4-1                 | 36" x 54"            | --                                                    | 1                                                     | --                                                    | --                                                 | --                                               | --                                                     | 1                                                            |                                        |
|               | SB USH 51    | Median, South of East Buckeye Rd    | 511                   | J4-1                 | 36" x 54"            | 1                                                     | --                                                    | --                                                    | --                                                 | --                                               | --                                                     | 1                                                            |                                        |
|               | SB USH 51    | Median, South of East Buckeye Rd    | 512R                  | --                   | --                   | --                                                    | --                                                    | --                                                    | --                                                 | 1                                                | 1                                                      | --                                                           |                                        |
|               | SB USH 51    | South of East Buckeye Rd            | 513                   | J4-1                 | 36" x 54"            | 1                                                     | --                                                    | --                                                    | --                                                 | --                                               | --                                                     | 1                                                            |                                        |
|               | SB USH 51    | South of East Buckeye Rd            | 514R                  | --                   | --                   | --                                                    | --                                                    | --                                                    | --                                                 | 1                                                | 1                                                      | --                                                           |                                        |
|               | NB USH 51    | Median, South of East Buckeye Rd    | 515                   | J3-1                 | 36" x 84"            | --                                                    | 1                                                     | --                                                    | --                                                 | --                                               | --                                                     | 1                                                            |                                        |
|               | NB USH 51    | South of East Buckeye Rd            | 516                   | J3-1                 | 36" x 84"            | --                                                    | --                                                    | 1                                                     | --                                                 | --                                               | --                                                     | 1                                                            |                                        |
|               | SB USH 51    | Median, North of Pflaum Rd          | 517                   | J3-1                 | 36" x 84"            | --                                                    | 1                                                     | --                                                    | --                                                 | --                                               | --                                                     | 1                                                            |                                        |
|               | SB USH 51    | North of Pflaum Rd                  | 518                   | J3-1                 | 36" x 84"            | --                                                    | --                                                    | 1                                                     | --                                                 | --                                               | --                                                     | 1                                                            |                                        |
|               | NB USH 51    | North of Pflaum Rd                  | 519                   | J4-1                 | 36" x 54"            | --                                                    | 1                                                     | --                                                    | --                                                 | --                                               | --                                                     | 1                                                            |                                        |
|               | NB USH 51    | Median, North of Pflaum Rd          | 520                   | J4-1                 | 36" x 54"            | --                                                    | 1                                                     | --                                                    | --                                                 | --                                               | --                                                     | 1                                                            |                                        |
|               | SB USH 51    | Median, South of Pflaum Rd          | 521                   | J4-1                 | 36" x 54"            | --                                                    | --                                                    | 1                                                     | --                                                 | --                                               | --                                                     | 1                                                            |                                        |
|               | SB USH 51    | South of Pflaum Rd                  | 522                   | J4-1                 | 36" x 54"            | 1                                                     | --                                                    | --                                                    | --                                                 | --                                               | --                                                     | 1                                                            |                                        |
|               | NB USH 51    | Median, South of Pflaum Rd          | 523                   | J3-1                 | 36" x 84"            | --                                                    | --                                                    | 1                                                     | --                                                 | --                                               | --                                                     | 1                                                            |                                        |
|               | NB USH 51    | South of Pflaum Rd                  | 524                   | J3-1                 | 36" x 84"            | --                                                    | 1                                                     | --                                                    | --                                                 | --                                               | --                                                     | 1                                                            |                                        |
|               | NB USH 51    | Median, South of Pflaum Rd          | 525                   | J4-1                 | 36" x 54"            | 1                                                     | --                                                    | --                                                    | --                                                 | --                                               | --                                                     | 1                                                            |                                        |
|               | NB USH 51    | South of Pflaum Rd                  | 526                   | J4-1                 | 36" x 54"            | --                                                    | 1                                                     | --                                                    | --                                                 | --                                               | --                                                     | 1                                                            |                                        |
|               | SB USH 51    | Median, South of Pflaum Rd          | 527R                  | --                   | --                   | --                                                    | --                                                    | --                                                    | --                                                 | 1                                                | 1                                                      | --                                                           |                                        |
|               | SB USH 51    | Median, South of Pflaum Rd          | 528R                  | --                   | --                   | --                                                    | --                                                    | --                                                    | --                                                 | 1                                                | --                                                     | --                                                           | Mounted with 527R                      |
|               | SB USH 51    | Median, South of Pflaum Rd          | 529                   | J2-1                 | 36" x 90"            | --                                                    | --                                                    | 1                                                     | --                                                 | --                                               | --                                                     | 1                                                            |                                        |
|               | SB USH 51    | South of Pflaum Rd                  | 530R                  | --                   | --                   | --                                                    | --                                                    | --                                                    | --                                                 | 1                                                | 1                                                      | --                                                           |                                        |
|               | SB USH 51    | South of Pflaum Rd                  | 531R                  | --                   | --                   | --                                                    | --                                                    | --                                                    | --                                                 | 1                                                | --                                                     | --                                                           | Mounted with 527R                      |
|               | SB USH 51    | South of Pflaum Rd                  | 532                   | J2-1                 | 36" x 90"            | --                                                    | --                                                    | 1                                                     | --                                                 | --                                               | --                                                     | 1                                                            |                                        |
|               | SB USH 51    | North of USH 12/18 Intersection     | 601                   | J2-1                 | 36" x 84"            | --                                                    | 1                                                     | --                                                    | --                                                 | --                                               | --                                                     | 1                                                            |                                        |
|               | SB USH 51    | Median, North of USH 12/18 Inters.  | 602                   | J2-1                 | 36" x 84"            | --                                                    | --                                                    | 1                                                     | --                                                 | --                                               | --                                                     | 1                                                            |                                        |
|               | NB USH 51    | Median, North of USH 12/18 Inters.  | 603                   | J4-1                 | 36" x 54"            | --                                                    | 1                                                     | --                                                    | --                                                 | --                                               | --                                                     | 1                                                            |                                        |
|               | NB USH 51    | North of USH 12 & 18 Intersection   | 604                   | J4-1                 | 36" x 54"            | --                                                    | 1                                                     | --                                                    | --                                                 | --                                               | --                                                     | 1                                                            |                                        |
|               | SB USH 51    | South of East Broadway              | 605R                  | --                   | --                   | --                                                    | --                                                    | --                                                    | --                                                 | 1                                                | 1                                                      | --                                                           |                                        |
|               | SB USH 51    | South of East Broadway              | 606                   | J2-1                 | 36" x 84"            | --                                                    | --                                                    | 1                                                     | --                                                 | --                                               | --                                                     | 1                                                            |                                        |
|               | SB USH 51    | Median, South of East Broadway      | 607                   | J2-1                 | 36" x 84"            | --                                                    | --                                                    | 1                                                     | --                                                 | --                                               | --                                                     | 1                                                            |                                        |
|               | NB USH 51    | South of East Broadway              | 608R                  | --                   | --                   | --                                                    | --                                                    | --                                                    | --                                                 | 1                                                | 1                                                      | --                                                           |                                        |
|               | NB USH 51    | South of East Broadway              | 609                   | J3-1                 | 36" x 84"            | --                                                    | 1                                                     | --                                                    | --                                                 | --                                               | --                                                     | 1                                                            |                                        |
|               | SB USH 51    | Under USH 12/18 Overpass            | 610                   | J2-1                 | 36" x 84"            | --                                                    | --                                                    | --                                                    | --                                                 | --                                               | --                                                     | 1                                                            | Band to Bridge Pier                    |
|               | SB USH 51    | Median, South of USH 12/18 Inters.  | 611                   | J3-1                 | 36" x 84"            | --                                                    | 1                                                     | --                                                    | --                                                 | --                                               | --                                                     | 1                                                            |                                        |
|               | EB USH 12/18 | EB USH 12/18 On Ramp                | 612R                  | --                   | --                   | --                                                    | --                                                    | --                                                    | --                                                 | 1                                                | 1                                                      | --                                                           |                                        |
|               | WB USH 12/18 | USH 51 Off Ramp                     | 613R                  | --                   | --                   | --                                                    | --                                                    | --                                                    | --                                                 | 1                                                | 1                                                      | --                                                           |                                        |
|               | WB USH 12/18 | USH 51 Off Ramp                     | 614                   | J3-2                 | 72" x 84"            | --                                                    | 1                                                     | --                                                    | --                                                 | --                                               | --                                                     | 1                                                            |                                        |
|               | WB USH 12/18 | USH 51 Off Ramp                     | 615R                  | --                   | --                   | --                                                    | --                                                    | --                                                    | --                                                 | 1                                                | 1                                                      | --                                                           |                                        |
|               | WB USH 12/18 | USH 51 Off Ramp                     | 616R                  | --                   | --                   | --                                                    | --                                                    | --                                                    | --                                                 | 1                                                | --                                                     | --                                                           | Mounted on Overhead Cantaliver Support |
|               | WB USH 12/18 | USH 51 Off Ramp                     | 617                   | J3-1                 | 36" x 84"            | --                                                    | --                                                    | 1                                                     | --                                                 | --                                               | --                                                     | 1                                                            | Mount on Overhead Cantaliver Support   |
|               | EB USH 12/18 | East of USH 51 Intersection         | 618                   | J4-1                 | 36" x 54"            | --                                                    | 1                                                     | --                                                    | --                                                 | --                                               | --                                                     | 1                                                            |                                        |
|               | EB USH 12/18 | East of USH 51 Intersection         | 619R                  | --                   | --                   | --                                                    | --                                                    | --                                                    | --                                                 | 1                                                | --                                                     | --                                                           | Mounted on Overhead Sign Bridge        |
|               | WB USH 12/18 | Median, East of USH 51 Inters.      | 620                   | J2-1                 | 36" x 84"            | --                                                    | 1                                                     | --                                                    | --                                                 | --                                               | --                                                     | 1                                                            |                                        |
|               | WB USH 12/18 | East of USH 51 Intersection         | 621                   | J2-1                 | 36" x 84"            | --                                                    | 1                                                     | --                                                    | --                                                 | --                                               | --                                                     | 1                                                            |                                        |
|               | WB USH 12/18 | East of USH 51 Intersection         | 622R                  | --                   | --                   | --                                                    | --                                                    | --                                                    | --                                                 | 1                                                | --                                                     | --                                                           | Mounted on Overhead Sign Bridge        |
|               | WB USH 12/18 | East of USH 51 Intersection         | 623R                  | --                   | --                   | --                                                    | --                                                    | --                                                    | --                                                 | 1                                                | --                                                     | --                                                           | Mounted with 622R                      |
|               | WB USH 12/18 | Median, East of USH 51 Inters.      | 624R                  | --                   | --                   | --                                                    | --                                                    | --                                                    | --                                                 | 1                                                | 1                                                      | --                                                           | Mounted on Overhead Sign Bridge        |
|               | WB USH 12/18 | Median, East of USH 51 Inters.      | 625R                  | --                   | --                   | --                                                    | --                                                    | --                                                    | --                                                 | 1                                                | --                                                     | --                                                           | Mounted with 622R                      |
|               | WB USH 12/18 | East of USH 51 Intersection         | 626                   | J2-1                 | 36" x 90"            | --                                                    | --                                                    | 1                                                     | --                                                 | --                                               | --                                                     | 1                                                            |                                        |
|               | WB USH 12/18 | Median, East of USH 51 Inters.      | 627                   | J2-1                 | 36" x 90"            | --                                                    | --                                                    | 1                                                     | --                                                 | --                                               | --                                                     | 1                                                            |                                        |
|               | NB IH 39/90  | At USH 12/18 Intersection           | 628R                  | --                   | --                   | --                                                    | --                                                    | --                                                    | --                                                 | 1                                                | 1                                                      | --                                                           |                                        |
|               | NB IH 39/90  | At USH 12/18 Intersection           | 629                   | J3-1                 | 36" x 84"            | --                                                    | 1                                                     | --                                                    | --                                                 | --                                               | --                                                     | 1                                                            |                                        |
|               |              |                                     |                       |                      | TOTAL                | 6                                                     | 26                                                    | 39                                                    | 16                                                 | 62                                               | 44                                                     | 167                                                          |                                        |

\*\* ADDITIONAL QUANTITIES UNDER MAINLINE PERMANENT TYPE II SIGNS

PROJECT NO: 1010-00-72

HWY: IH 39

COUNTY: DANE

MISCELLANEOUS QUANTITIES

SHEET

116

E

3

| SIGNS REFLECTIVE FOLDING TYPE II |                                 |               |                   |                                         |                                                   |                               |  |
|----------------------------------|---------------------------------|---------------|-------------------|-----------------------------------------|---------------------------------------------------|-------------------------------|--|
| GROUP<br>CODE                    | SIGN NO.                        | RAMP GATE NO. | SIGN<br>PLATE NO. | LOCATION                                | (637.0402)<br>SIGNS REFLECTIVE<br>FOLDING TYPE II | REMARKS                       |  |
|                                  |                                 |               |                   |                                         | SF                                                |                               |  |
| 0010                             | I39/90/94 & USH 151:            |               |                   |                                         |                                                   |                               |  |
|                                  | RG-1                            | G13-17        | R11-54F           | SB 151 to NB I39 On Ramp                | 10                                                | MOUNT ON EXISTING SIGN BRIDGE |  |
|                                  | RG-2                            | G13-18        | R11-54F           | NB 151 to NB I39 On Ramp                | 10                                                | MOUNT ON EXISTING SIGN BRIDGE |  |
|                                  | RG-3                            | G13-19        | R11-54F           | SB 151 to SB I39 On Ramp                | 10                                                | MOUNT ON EXISTING SIGN BRIDGE |  |
|                                  | RG-4                            | G13-20        | R11-54F           | NB 151 to SB I39 On Ramp                | 10                                                | MOUNT ON EXISTING SIGN BRIDGE |  |
|                                  | I39/90/94 & HIGH CROSSING BLVD: |               |                   |                                         |                                                   |                               |  |
|                                  | RG-5                            | G13-21        | R11-54F           | NB High Crossing Blvd to SB I39 On Ramp | 10                                                | MOUNT ON EXISTING SIGN BRIDGE |  |
|                                  | RG-6                            | G13-21        | R11-54F           | SB High Crossing Blvd to SB I39 On Ramp | 10                                                | MOUNT ON EXISTING SIGN BRIDGE |  |
|                                  | TOTAL                           |               |                   |                                         |                                                   | 60                            |  |

| MOVING SIGNS  |           |          |                   |                                        |                                              |                      |
|---------------|-----------|----------|-------------------|----------------------------------------|----------------------------------------------|----------------------|
| GROUP<br>CODE | STATION   | LOCATION | NUMBER ON<br>PLAN | 638.2102<br>MOVING<br>SIGNS<br>TYPE II | 638.4000<br>MOVING<br>SMALL SIGN<br>SUPPORTS | REMARKS              |
|               |           |          |                   | EACH                                   | EACH                                         |                      |
| 010           | 260+50 EB | RT       | 3-14              | 1                                      | —                                            | INSTALL AT 256+00 EB |
|               | 467+00 EB | RT       | 10-2              | 1                                      | 2                                            | INSTALL AT 455+50 EB |
| TOTAL         |           |          |                   | 2                                      | 2                                            |                      |

3

| TRAFFIC CONTROL ITEMS |                            |                                                       |                                                                        |                                                                          |                                                                          |                                                              |                                                       |                                                                                   |                                                                               |                                   |
|-----------------------|----------------------------|-------------------------------------------------------|------------------------------------------------------------------------|--------------------------------------------------------------------------|--------------------------------------------------------------------------|--------------------------------------------------------------|-------------------------------------------------------|-----------------------------------------------------------------------------------|-------------------------------------------------------------------------------|-----------------------------------|
| STAGE                 | LENGTH<br>CALENDAR<br>DAYS | CATEGORY 0010<br>643.0300<br>TRAFFIC CONTROL<br>DRUMS | CATEGORY 0010<br>643.0420<br>TRAFFIC CONTROL<br>BARRICADES<br>TYPE III | CATEGORY 0010<br>643.0705<br>TRAFFIC CONTROL<br>WARNING LIGHTS<br>TYPE A | CATEGORY 0010<br>643.0715<br>TRAFFIC CONTROL<br>WARNING LIGHTS<br>TYPE C | CATEGORY 0010<br>643.0800<br>TRAFFIC CONTROL<br>ARROW BOARDS | CATEGORY 0010<br>643.0900<br>TRAFFIC CONTROL<br>SIGNS | CATEGORY 0010<br>643.0920<br>TRAFFIC CONTROL<br>COVERING SIGNS<br>TYPE II<br>EACH | CATEGORY 0010<br>SPV.0045.01<br>PORTABLE<br>CHANGEABLE<br>MESSAGE SIGN<br>DAY | REMARKS                           |
|                       |                            | DAY                                                   | DAY                                                                    | DAY                                                                      | DAY                                                                      | DAY                                                          | DAY                                                   | DAY                                                                               | DAY                                                                           |                                   |
| PREWARNING            | 7                          | 70                                                    | —                                                                      | —                                                                        | —                                                                        | —                                                            | —                                                     | —                                                                                 | 14                                                                            |                                   |
| EASTBOUND             |                            |                                                       |                                                                        |                                                                          |                                                                          |                                                              |                                                       |                                                                                   |                                                                               |                                   |
| STAGE 1A              | 4                          | 330                                                   | 8                                                                      | —                                                                        | 104                                                                      | 12                                                           | 88                                                    | —                                                                                 | —                                                                             |                                   |
| STAGE 1B              | 22 *                       | 1,755                                                 | 57                                                                     | 46                                                                       | 331                                                                      | 35                                                           | 444                                                   | 104                                                                               | 56                                                                            | INCLUDES RAMP CLOSURE PREWARNINGS |
| STAGE 2A              | 5                          | 450                                                   | 15                                                                     | —                                                                        | 65                                                                       | 10                                                           | 100                                                   | 3                                                                                 | —                                                                             |                                   |
| STAGE 2B              | 5                          | 450                                                   | 15                                                                     | —                                                                        | 65                                                                       | 10                                                           | 152                                                   | 3                                                                                 | —                                                                             |                                   |
| STAGE 2C              | 5                          | 650                                                   | 42                                                                     | —                                                                        | 130                                                                      | 15                                                           | 198                                                   | 3                                                                                 | —                                                                             |                                   |
| STAGE 2D              | 2                          | 330                                                   | 12                                                                     | 12                                                                       | 57                                                                       | 5                                                            | 95                                                    | 54                                                                                | 13                                                                            | INCLUDES RAMP CLOSURE PREWARNINGS |
| STAGE 2E              | 5                          | 795                                                   | 235                                                                    | 32                                                                       | 122                                                                      | 10                                                           | 198                                                   | 68                                                                                | 44                                                                            | INCLUDES RAMP CLOSURE PREWARNINGS |
| STAGE 2F              | 3                          | 505                                                   | 39                                                                     | 20                                                                       | 87                                                                       | 6                                                            | 121                                                   | 14                                                                                | 15                                                                            |                                   |
| STAGE 3A              | 5                          | 450                                                   | 15                                                                     | —                                                                        | 65                                                                       | 10                                                           | 100                                                   | 3                                                                                 | —                                                                             |                                   |
| STAGE 3B              | 5                          | 450                                                   | 15                                                                     | —                                                                        | 65                                                                       | 10                                                           | 152                                                   | 3                                                                                 | —                                                                             |                                   |
| STAGE 3C              | 5                          | 650                                                   | 42                                                                     | —                                                                        | 130                                                                      | 15                                                           | 198                                                   | 3                                                                                 | —                                                                             |                                   |
| STAGE 3D              | 2                          | 330                                                   | 12                                                                     | 12                                                                       | 57                                                                       | 5                                                            | 95                                                    | 54                                                                                | 13                                                                            | INCLUDES RAMP CLOSURE PREWARNINGS |
| STAGE 3E              | 5                          | 795                                                   | 235                                                                    | 32                                                                       | 122                                                                      | 10                                                           | 198                                                   | 68                                                                                | 44                                                                            | INCLUDES RAMP CLOSURE PREWARNINGS |
| STAGE 3F              | 3                          | 505                                                   | 39                                                                     | 20                                                                       | 87                                                                       | 6                                                            | 121                                                   | 14                                                                                | 15                                                                            |                                   |
| STAGE 4A              | 3                          | 515                                                   | 43                                                                     | 22                                                                       | 82                                                                       | 6                                                            | 82                                                    | 42                                                                                | 49                                                                            | INCLUDES RAMP CLOSURE PREWARNINGS |
| STAGE 4B              | 4                          | 895                                                   | 68                                                                     | 18                                                                       | 123                                                                      | 8                                                            | 131                                                   | 44                                                                                | 29                                                                            | INCLUDES RAMP CLOSURE PREWARNINGS |
| STAGE 4C              | 2                          | 830                                                   | 53                                                                     | 6                                                                        | 88                                                                       | 4                                                            | 96                                                    | 42                                                                                | 7                                                                             | INCLUDES RAMP CLOSURE PREWARNINGS |
| WESTBOUND             |                            |                                                       |                                                                        |                                                                          |                                                                          |                                                              |                                                       |                                                                                   |                                                                               |                                   |
| STAGE 1A              | 7                          | 730                                                   | 28                                                                     | —                                                                        | 182                                                                      | 21                                                           | 141                                                   | 1                                                                                 | —                                                                             |                                   |
| STAGE 1B              | 24 *                       | 1,730                                                 | 15                                                                     | 8                                                                        | 244                                                                      | 36                                                           | 325                                                   | 11                                                                                | 12                                                                            | INCLUDES RAMP CLOSURE PREWARNINGS |
| STAGE 2A              | 4                          | 470                                                   | 19                                                                     | 4                                                                        | 52                                                                       | 8                                                            | 90                                                    | 4                                                                                 | 10                                                                            | INCLUDES RAMP CLOSURE PREWARNINGS |
| STAGE 2B              | 4                          | 470                                                   | 19                                                                     | 4                                                                        | 52                                                                       | 8                                                            | 134                                                   | 4                                                                                 | 3                                                                             |                                   |
| STAGE 2C              | 4                          | 630                                                   | 48                                                                     | 4                                                                        | 104                                                                      | 12                                                           | 150                                                   | 4                                                                                 | 3                                                                             |                                   |
| STAGE 2D              | 1                          | 265                                                   | 14                                                                     | —                                                                        | 62                                                                       | 6                                                            | 72                                                    | 2                                                                                 | —                                                                             |                                   |
| STAGE 2E              | 4                          | 670                                                   | 45                                                                     | 12                                                                       | 124                                                                      | 14                                                           | 156                                                   | 20                                                                                | 46                                                                            | INCLUDES RAMP CLOSURE PREWARNINGS |
| STAGE 2F              | 3                          | 535                                                   | 36                                                                     | 22                                                                       | 121                                                                      | 10                                                           | 128                                                   | 18                                                                                | 13                                                                            |                                   |
| STAGE 3A              | 4                          | 470                                                   | 19                                                                     | 4                                                                        | 52                                                                       | 8                                                            | 90                                                    | 4                                                                                 | 10                                                                            | INCLUDES RAMP CLOSURE PREWARNINGS |
| STAGE 3B              | 4                          | 470                                                   | 19                                                                     | 4                                                                        | 52                                                                       | 8                                                            | 134                                                   | 4                                                                                 | 3                                                                             |                                   |
| STAGE 3C              | 4                          | 630                                                   | 48                                                                     | 4                                                                        | 104                                                                      | 12                                                           | 150                                                   | 4                                                                                 | 3                                                                             |                                   |
| STAGE 3D              | 1                          | 265                                                   | 14                                                                     | —                                                                        | 62                                                                       | 6                                                            | 72                                                    | 2                                                                                 | —                                                                             |                                   |
| STAGE 3E              | 4                          | 670                                                   | 45                                                                     | 12                                                                       | 124                                                                      | 14                                                           | 156                                                   | 20                                                                                | 46                                                                            | INCLUDES RAMP CLOSURE PREWARNINGS |
| STAGE 3F              | 3                          | 535                                                   | 36                                                                     | 22                                                                       | 121                                                                      | 10                                                           | 128                                                   | 18                                                                                | 13                                                                            |                                   |
| STAGE 4A              | 3                          | 485                                                   | 32                                                                     | 22                                                                       | 134                                                                      | 9                                                            | 144                                                   | 20                                                                                | 47                                                                            | INCLUDES RAMP CLOSURE PREWARNINGS |
| STAGE 4B              | 4                          | 1,015                                                 | 61                                                                     | 8                                                                        | 140                                                                      | 14                                                           | 162                                                   | 9                                                                                 | 19                                                                            | INCLUDES RAMP CLOSURE PREWARNINGS |
| STAGE 4C              | 2                          | 925                                                   | 63                                                                     | 4                                                                        | 104                                                                      | 4                                                            | 120                                                   | 21                                                                                | 10                                                                            | INCLUDES RAMP CLOSURE PREWARNINGS |
| TOTAL                 |                            | 21,720                                                | 1,506                                                                  | 354                                                                      | 3,614                                                                    | 377                                                          | 4,921                                                 | 688                                                                               | 537                                                                           |                                   |

\* INCLUDES CONCRETE CURB WORK (INCLUDING CURE TIME) AND USH 51 RAMP EXTENSIONS

3

| PAVEMENT MARKING ITEMS |                                |                  |                                  |                                              |                                                   |                                                           |                                                           |                                                           |                                               |                                                          |
|------------------------|--------------------------------|------------------|----------------------------------|----------------------------------------------|---------------------------------------------------|-----------------------------------------------------------|-----------------------------------------------------------|-----------------------------------------------------------|-----------------------------------------------|----------------------------------------------------------|
| GROUP CODE             | STATION                        | LOCATION         | 646.0106                         | 646.0406                                     | 646.0873.S                                        |                                                           | 646.0881.S                                                |                                                           | 647.0746                                      | 649.0200                                                 |
|                        |                                |                  | PAVEMENT MARKING<br>EPOXY 4-INCH | PAVEMENT MARKING<br>SAME DAY<br>EPOXY 4-INCH | PAVEMENT MARKING<br>WET REFLECTIVE<br>TAPE 8-INCH | PAVEMENT MARKING<br>GROOVED WET<br>REFLECTIVE TAPE 4-INCH | PAVEMENT MARKING<br>GROOVED WET<br>REFLECTIVE TAPE 4-INCH | PAVEMENT MARKING<br>GROOVED WET<br>REFLECTIVE TAPE 4-INCH | PAVEMENT MARKING<br>DIAGONAL<br>EPOXY 24-INCH | TEMPORARY<br>PAVEMENT MARKING<br>REFLECTIVE PAINT 4-INCH |
|                        |                                |                  | LF (White)                       | LF (Yellow)                                  | LF (White, Edge Line)                             | LF (White, Dashed Line*)                                  | LF (White, Lane Line)                                     | LF (White, Dashed Line*)                                  | LF                                            | LF                                                       |
| 010                    | STA 200+00 EB TO STA 477+85 EB | EB (STAGE 2B-2E) | --                               | --                                           | --                                                | --                                                        | --                                                        | --                                                        | --                                            | 73,450                                                   |
|                        | STA 200+00 WB TO STA 477+85 WB | WB (STAGE 2B-2E) | --                               | --                                           | --                                                | --                                                        | --                                                        | --                                                        | --                                            | 72,550                                                   |
|                        | STA 200+00 EB TO STA 477+85 EB | EB (STAGE 3B-3E) | 25,850                           | 26,350                                       | 6,220                                             | 288                                                       | --                                                        | --                                                        | 405                                           | 15,050                                                   |
|                        | STA 200+00 WB TO STA 477+85 WB | WB (STAGE 3B-3E) | 25,900                           | 26,150                                       | 6,380                                             | --                                                        | --                                                        | --                                                        | 485                                           | 13,850                                                   |
|                        | STA 200+00 EB TO STA 477+85 EB | EB (STAGE 4)     | --                               | --                                           | --                                                | --                                                        | 14,850                                                    | 235                                                       | --                                            | --                                                       |
|                        | STA 200+00 WB TO STA 477+85 WB | WB (STAGE 4)     | --                               | --                                           | --                                                | --                                                        | 13,650                                                    | 180                                                       | --                                            | --                                                       |
| SUB TOTAL              |                                |                  |                                  |                                              | 12,600                                            | 288                                                       | 28,500                                                    | 415                                                       |                                               |                                                          |
| TOTAL                  |                                |                  | 51,750                           | 52,500                                       |                                                   | 12,888                                                    |                                                           | 28,915                                                    | 890                                           | 174,900                                                  |
| * 3' LINE, 9' GAP      |                                |                  |                                  |                                              |                                                   |                                                           |                                                           |                                                           |                                               |                                                          |

3

| STAKING ITEMS |                                |          |                                     |                                 |                                                  |                                                 |                                         |
|---------------|--------------------------------|----------|-------------------------------------|---------------------------------|--------------------------------------------------|-------------------------------------------------|-----------------------------------------|
| GROUP CODE    | STATION                        | LOCATION | 650.4500                            | 650.5000                        | 650.8000                                         | 650.9910                                        | 650.9920                                |
|               |                                |          | CONSTRUCTION<br>STAKING<br>SUBGRADE | CONSTRUCTION<br>STAKING<br>BASE | CONSTRUCTION<br>STAKING<br>RESURFACING REFERENCE | CONSTRUCTION<br>STAKING<br>SUPPLEMENTAL CONTROL | CONSTRUCTION<br>STAKING<br>SLOPE STAKES |
|               |                                |          | LF                                  | LF                              | LF                                               | LS                                              | LF                                      |
| 010           | STA 200+00 EB to STA 477+85 EB | EB & WB  | --                                  | --                              | 55,500                                           | 1                                               | 44,170                                  |
|               | STA 209+51 EB TO STA 215+21 EB | RAMP     | 570                                 | 570                             | --                                               | --                                              | --                                      |
|               | STA 241+66 WB TO STA 247+36 WB | RAMP     | 570                                 | 570                             | --                                               | --                                              | --                                      |
| TOTAL         |                                |          | 1,140                               | 1,140                           | 55,500                                           | 1                                               | 44,170                                  |

| SAWING ITEMS |                                |          |                   |                    |                                   |                                         |
|--------------|--------------------------------|----------|-------------------|--------------------|-----------------------------------|-----------------------------------------|
| GROUP CODE   | STATION                        | LOCATION | 690.0150          | 690.0250           | SPV.0090.03                       | REMARKS                                 |
|              |                                |          | SAWING<br>ASPHALT | SAWING<br>CONCRETE | SAWING CONCRETE<br>PARTIAL SAWCUT |                                         |
|              |                                |          | LF                | LF                 | LF                                |                                         |
| 010          | STA 209+51 EB TO STA 215+21 EB | RAMP     | 5                 | 637                | --                                |                                         |
|              | STA 241+66 WB TO STA 247+36 WB | RAMP     | 5                 | 606                | --                                |                                         |
|              | STA 381+15 EB TO STA 385+00 EB | RT       | --                | 385                | --                                |                                         |
|              | STA 412+88 EB TO STA 416+07 EB | RT       | --                | 319                | --                                |                                         |
|              | STA 378+50 WB TO STA 391+98 WB | LT       | --                | 1,348              | --                                |                                         |
|              | STA 415+00 WB TO STA 424+76 WB | LT       | --                | 976                | --                                |                                         |
|              | STA 426+00 WB TO STA 435+09 WB | LT       | --                | 909                | --                                |                                         |
|              | STA 200+00 EB TO STA 477+85 EB | EB & WB  | --                | 400                | --                                |                                         |
|              | STA 200+00 EB TO STA 477+85 EB | EB & WB  | --                | 3,120              | 1,270                             | BASE PATCHING CONCRETE                  |
|              | STA 200+00 EB TO STA 477+85 EB | EB & WB  | --                | 3,120              | 1,270                             | CONTINUOUSLY REINFORCED PAVEMENT REPAIR |
|              | STA 378+50 EB TO STA 435+00 EB | EB & WB  | --                | 210                | --                                | CONCRETE MEDIAN SLOPED NOSE REMOVALS    |
|              | TOTAL                          |          | 10                | 8,910              | 1,270                             |                                         |

| <div>FTMS PULLBOXES</div> <div>653.0135*<br/>PULL BOXES<br/>STEEL<br/>24 x 36</div> <table><tr><th>CATEGORY</th><th>LOCATION</th><th>ITEM ID</th><th>EA</th></tr><tr><td>0020</td><td>334+90, 125' LT</td><td>PBHA05</td><td>1</td></tr><tr><td>0020</td><td>334+08, 85' LT</td><td>PBHA10</td><td>1</td></tr><tr><td colspan="3">TOTAL</td><td>2</td></tr></table> <div>* ADDITIONAL QUANTITIES LISTED ELSEWHERE</div>   |                 |                        |                       | CATEGORY                     | LOCATION                  | ITEM ID                       | EA  | 0020 | 334+90, 125' LT | PBHA05     | 1         | 0020     | 334+08, 85' LT | PBHA10   | 1         | TOTAL   |                       |                              | 2                         | <div>FTMS POWER</div> <div>656.0200.01<br/>ELECTRICAL<br/>SERVICE<br/>METER BREAKER<br/>PEDESTAL</div> <div>656.0500.01<br/>ELECTRICAL<br/>SERVICE<br/>BREAKER<br/>DISCONNECT BOX<br/>(DMS-13-0023)</div> <table><tr><th>CATEGORY</th><th>ITEM I.D.</th><th>LOCATION</th><th>EA</th><th>LS</th></tr><tr><td>0020</td><td>MBHA05</td><td>335+00, 123' LT</td><td>1</td><td>--</td></tr><tr><td>0020</td><td>DMS-13-0023</td><td>334+18, 57' LT</td><td>--</td><td>1</td></tr><tr><td colspan="3">TOTAL</td><td>1</td><td>1</td></tr></table> |                |      |    |                    | CATEGORY | ITEM I.D. | LOCATION | EA          | LS             | 0020                   | MBHA05 | 335+00, 123' LT | 1   | -- | 0020 | DMS-13-0023 | 334+18, 57' LT | --     | 1      | TOTAL  |    |    | 1  | 1      |      |        |             |    |    |    |    |    |       |  |  |  |    |     |     |     |
|---|
| CATEGORY   | LOCATION        | ITEM ID                | EA                    | |
| 0020   | 334+90, 125' LT | PBHA05                 | 1                     | |
| 0020   | 334+08, 85' LT  | PBHA10                 | 1                     | |
| TOTAL   |                 |                        | 2                     | |
| CATEGORY   | ITEM I.D.       | LOCATION               | EA                    | LS                           | |
| 0020   | MBHA05          | 335+00, 123' LT        | 1                     | --                           | |
| 0020   | DMS-13-0023     | 334+18, 57' LT         | --                    | 1                            | |
| TOTAL   |                 |                        | 1                     | 1                            | |
| <div>FTMS LUMP SUM ITEMS</div> <div>670.0100<br/>FIELD<br/>SYSTEM<br/>INTEGRATOR</div> <div>670.0200<br/>ITS<br/>DOCUMENTATION</div> <table><tr><th>CATEGORY</th><th>ITEM ID</th><th>LS</th><th>EA</th></tr><tr><td>0020</td><td>PROJECT</td><td>1</td><td>1</td></tr><tr><td colspan="2">TOTAL</td><td>1</td><td>1</td></tr></table>   |                 |                        |                       | CATEGORY                     | ITEM ID                   | LS                            | EA  | 0020 | PROJECT         | 1          | 1         | TOTAL    |                | 1        | 1         | <div>FTMS CONDUIT AND CABLING</div> <div>652.0125<br/>CONDUIT RIGID<br/>METALLIC<br/>2-INCH</div> <div>652.0225*<br/>CONDUIT RIGID<br/>NONMETALLIC<br/>SCHEDULE 40 2-INCH</div> <div>655.0615<br/>ELECTRICAL WIRE<br/>LIGHTING<br/>10 AWG</div> <div>655.0625<br/>ELECTRICAL WIRE<br/>LIGHTING<br/>6 AWG</div> <table><tr><th>CATEGORY</th><th>FROM</th><th>TO</th><th>LINEAR<br/>DISTANCE</th><th>LF</th><th>LF</th><th>LF</th><th>LF</th></tr><tr><td>0020</td><td>MBHA05</td><td>PBHA05</td><td>10</td><td>--</td><td>10</td><td>10</td><td>30</td></tr><tr><td>0020</td><td>PBHA05</td><td>PBHA10</td><td>90</td><td>--</td><td>90</td><td>90</td><td>270</td></tr><tr><td>0020</td><td>PBHA10</td><td>DMS-13-0023</td><td>10</td><td>10</td><td>--</td><td>--</td><td>--</td></tr><tr><td colspan="4">TOTAL</td><td>10</td><td>100</td><td>100</td><td>300</td></tr></table> <div>* ADDITIONAL QUANTITIES LISTED ELSEWHERE</div> |                       |                              |                           |   | CATEGORY       | FROM | TO | LINEAR<br>DISTANCE | LF       | LF        | LF       | LF          | 0020           | MBHA05                 | PBHA05 | 10              | --  | 10 | 10   | 30          | 0020           | PBHA05 | PBHA10 | 90     | -- | 90 | 90 | 270    | 0020 | PBHA10 | DMS-13-0023 | 10 | 10 | -- | -- | -- | TOTAL |  |  |  | 10 | 100 | 100 | 300 |
| CATEGORY   | ITEM ID         | LS                     | EA                    | |
| 0020   | PROJECT         | 1                      | 1                     | |
| TOTAL   |                 | 1                      | 1                     | |
| CATEGORY   | FROM            | TO                     | LINEAR<br>DISTANCE    | LF                           | LF                        | LF                            | LF  | |
| 0020   | MBHA05          | PBHA05                 | 10                    | --                           | 10                        | 10                            | 30  | |
| 0020   | PBHA05          | PBHA10                 | 90                    | --                           | 90                        | 90                            | 270 | |
| 0020   | PBHA10          | DMS-13-0023            | 10                    | 10                           | --                        | --                            | --  | |
| TOTAL   |                 |                        |                       | 10                           | 100                       | 100                           | 300 | |
| <div>FTMS CABINETS</div> <div>659.0802<br/>PLAQUES<br/>SEQUENCE<br/>IDENTIFICATION</div> <div>673.0225.S<br/>INSTALL<br/>POLE MOUNTED<br/>CABINET</div> <div>SPV.0060.06<br/>INSTALL<br/>SPREAD SPECTRUM<br/>RADIO</div> <div>SPV.0060.07<br/>INSTALL<br/>CABINET MOUNT<br/>YAGI ANTENNA</div> <div>SPV.0060.08<br/>INSTALL<br/>POLE MOUNT<br/>YAGI ANTENNA</div> <div>SPV.0060.10<br/>INSTALL<br/>TERMINAL<br/>SERVER</div> <table><tr><th>CATEGORY</th><th>ITEM I.D.</th><th>LOCATION</th><th>EA</th><th>EA</th><th>EA</th><th>EA</th><th>EA</th><th>EA</th></tr><tr><td>0020</td><td>DMS-13-0023</td><td>334+18, 57' LT</td><td>1</td><td>1</td><td>1</td><td>1</td><td>--</td><td>--</td></tr><tr><td>0020</td><td>EXCCTV-13-0051</td><td>IH 39/90/94 AT USH-151</td><td>--</td><td>--</td><td>1</td><td>--</td><td>1</td><td>1</td></tr><tr><td colspan="3">TOTAL</td><td>1</td><td>1</td><td>2</td><td>1</td><td>1</td><td>1</td></tr></table>   |                 |                        |                       |                              |                           |                               |     |      |                 | CATEGORY   | ITEM I.D. | LOCATION | EA             | EA       | EA        | EA   | EA                    | EA                           | 0020                      | DMS-13-0023   | 334+18, 57' LT | 1    | 1  | 1                  | 1        | --        | --       | 0020        | EXCCTV-13-0051 | IH 39/90/94 AT USH-151 | --     | --              | 1   | -- | 1    | 1           | TOTAL          |        |        | 1      | 1  | 2  | 1  | 1      | 1    |        |             |    |    |    |    |    |       |  |  |  |    |     |     |     |
| CATEGORY   | ITEM I.D.       | LOCATION               | EA                    | EA                           | EA                        | EA                            | EA  | EA   | |
| 0020   | DMS-13-0023     | 334+18, 57' LT         | 1                     | 1                            | 1                         | 1                             | --  | --   | |
| 0020   | EXCCTV-13-0051  | IH 39/90/94 AT USH-151 | --                    | --                           | 1                         | --                            | 1   | 1    | |
| TOTAL   |                 |                        | 1                     | 1                            | 2                         | 1                             | 1   | 1    | |
| <div>FTMS SIGNING</div> <div>635.0200*<br/>SIGN SUPPORTS<br/>STEEL<br/>POST<br/>TYPE</div> <div>636.0100*<br/>SIGN SUPPORTS<br/>CONCRETE<br/>MASONRY</div> <div>636.0500*<br/>SIGN SUPPORTS<br/>STEEL<br/>REINFORCEMENT</div> <div>SPV.0060.09<br/>INSTALL GROUND<br/>MOUNT DYNAMIC<br/>MESSAGE SIGN</div> <div>SPV.0060.11<br/>GROUND<br/>ROD</div> <div>INFO ONLY - POST LENGTHS TO<br/>BE VERIFIED BY CONTRACTOR</div> <div>POST<br/>NO. 1<br/>LENGTH<br/>FT</div> <div>POST<br/>NO. 2<br/>LENGTH<br/>FT</div> <div>POST<br/>NO. 3<br/>LENGTH<br/>FT</div> <div>OFF<br/>SET<br/>DISTANCE<br/>FT</div> <table><tr><th>CATEGORY</th><th>ITEM I.D.</th><th>LOCATION</th><th>STEEL<br/>POST<br/>TYPE</th><th>STRUCTURAL<br/>STEEL HS<br/>LB</th><th>CONCRETE<br/>MASONRY<br/>CY</th><th>STEEL<br/>REINFORCEMENT<br/>LB</th><th>EA</th><th>EA</th><th>FT</th><th>FT</th><th>FT</th><th>FT</th></tr><tr><td>0020</td><td>DMS-13-0023</td><td>334+18, 57' LT</td><td>C</td><td>1169.5</td><td>2.7</td><td>150</td><td>1</td><td>1</td><td>12.3</td><td>10.9</td><td>9.6</td><td>34</td></tr><tr><td colspan="4">TOTALS</td><td>1169.5</td><td>2.7</td><td>150</td><td>1</td><td>1</td><td></td><td></td><td></td><td></td></tr></table> <div>* ADDITIONAL QUANTITIES LISTED ELSEWHERE</div> |                 |                        |                       |                              |                           |                               |     |      |                 |            |           |          |                | CATEGORY | ITEM I.D. | LOCATION   | STEEL<br>POST<br>TYPE | STRUCTURAL<br>STEEL HS<br>LB | CONCRETE<br>MASONRY<br>CY | STEEL<br>REINFORCEMENT<br>LB   | EA             | EA   | FT | FT                 | FT       | FT        | 0020     | DMS-13-0023 | 334+18, 57' LT | C                      | 1169.5 | 2.7             | 150 | 1  | 1    | 12.3        | 10.9           | 9.6    | 34     | TOTALS |    |    |    | 1169.5 | 2.7  | 150    | 1           | 1  |    |    |    |    |       |  |  |  |    |     |     |     |
| CATEGORY   | ITEM I.D.       | LOCATION               | STEEL<br>POST<br>TYPE | STRUCTURAL<br>STEEL HS<br>LB | CONCRETE<br>MASONRY<br>CY | STEEL<br>REINFORCEMENT<br>LB  | EA  | EA   | FT              | FT         | FT        | FT       | |
| 0020   | DMS-13-0023     | 334+18, 57' LT         | C                     | 1169.5                       | 2.7                       | 150                           | 1   | 1    | 12.3            | 10.9       | 9.6       | 34       | |
| TOTALS   |                 |                        |                       | 1169.5                       | 2.7                       | 150                           | 1   | 1    | |
| PROJECT NO: 1010-00-72   |                 | HWY: IH 39             |                       | COUNTY: DANE                 |                           | FTMS MISCELLANEOUS QUANTITIES |     |      |                 | SHEET: 119 |           | E        | |



| RAMP CLOSURE GATES |                                 |                                      |                |                         |                    |                         |                    |                    |
|--------------------|---------------------------------|--------------------------------------|----------------|-------------------------|--------------------|-------------------------|--------------------|--------------------|
| GROUP CODE         | No.                             | Location                             | (654.0105)     | (657.0255)              | (SPV.0060.01)      | (SPV.0060.02)           | (SPV.0060.03)      | (SPV.0060.04)      |
|                    |                                 |                                      | CONCRETE BASES | TRANSFORMER BREAKAWAY   | RAMP CLOSURE GATES | RAMP CLOSURE GATES ARMS | RAMP CLOSURE GATES | RAMP CLOSURE GATES |
|                    |                                 |                                      | TYPE 5         | 11 1/2-INCH BOLT CIRCLE | HARDWIRED 32-FT    | STOCKPILE 32-FT         | HARDWIRED 26-FT    | HARDWIRED 24-FT    |
|                    |                                 |                                      | EACH           | EACH                    | EACH               | EACH                    | EACH               | EACH               |
| 0010               | I39/90/94 & USH 151:            |                                      |                |                         |                    |                         |                    |                    |
|                    | G13-17                          | SB 151 to NB I39 On Ramp             | 1              | 1                       | ---                | ---                     | 1                  | ---                |
|                    | G13-18                          | NB 151 to NB I39 On Ramp             | 1              | 1                       | ---                | ---                     | ---                | 1                  |
|                    | G13-19                          | SB 151 to SB I39 On Ramp             | 1              | 1                       | ---                | ---                     | ---                | 1                  |
|                    | G13-20                          | NB 151 to SB I39 On Ramp             | 1              | 1                       | ---                | ---                     | 1                  | ---                |
|                    | I39/90/94 & HIGH CROSSING BLVD: |                                      |                |                         |                    |                         |                    |                    |
|                    | G13-21                          | High Crossing Blvd to SB I39 On Ramp | 1              | 1                       | 1                  | ---                     | ---                | ---                |
|                    | See Special Provisions          |                                      | ---            | ---                     | ---                | 1                       | ---                | ---                |
|                    | TOTAL                           |                                      | 5              | 5                       | 1                  | 1                       | 2                  | 2                  |

| PULL BOXES STEEL |                                 |                                               |                  |                  |             |    |
|------------------|---------------------------------|-----------------------------------------------|------------------|------------------|-------------|----|
| GROUP<br>CODE    | NO.                             | LOCATION                                      | (653.0135)*      | (653.0140)       | SPV.0060.12 |    |
|                  |                                 |                                               | PULL BOXES STEEL | PULL BOXES STEEL | GROUNDING   |    |
|                  |                                 |                                               | 24x36-INCH       | 24x42-INCH       | PULL BOX    |    |
|                  |                                 |                                               | EA               | EA               | EA          |    |
| 0010             | I39/90/94 & USH 151:            |                                               |                  |                  |             |    |
|                  | PB-1                            | SB USH 151 to WB I39/90/94 On Ramp            | 1                | ---              | 1           |    |
|                  | PB-2                            | SB USH 151 to WB I39/90/94 On Ramp            | 1                | ---              | 1           |    |
|                  | PB-3                            | NB USH 151 to WB I39/90/94 On Ramp            | ---              | 1                | 1           |    |
|                  | PB-4                            | SB USH 151 to EB I39/90/94 On Ramp            | ---              | 1                | 1           |    |
|                  | PB-5                            | SB USH 151 to EB I39/90/94 On Ramp            | ---              | 1                | 1           |    |
|                  | PB-6                            | SB USH 151 to EB I39/90/94 On Ramp            | ---              | 1                | 1           |    |
|                  | PB-7                            | NB USH 151 to EB I39/90/94 On Ramp            | 1                | ---              | 1           |    |
|                  | PB-8                            | NB USH 151 to EB I39/90/94 On Ramp            | 1                | ---              | 1           |    |
|                  | PB-9                            | NB USH 151 to EB I39/90/94 On Ramp            | 1                | ---              | 1           |    |
|                  | EXPB-1                          | SB USH 151 to WB I39/90/94 On Ramp            | ---              | ---              | 1           |    |
|                  | EXPB-2                          | SB USH 151 to WB I39/90/94 On Ramp            | ---              | ---              | 1           |    |
|                  | EXPB-3                          | WB I39/90/94 Off Ramp to NB USH 151           | ---              | ---              | 1           |    |
|                  | EXPB-4                          | NB USH 151 to WB I39/90/94 On Ramp            | ---              | ---              | 1           |    |
|                  | EXPB-5                          | EB I39/90/94 Off Ramp to SB USH 151           | ---              | ---              | 1           |    |
|                  | EXPB-6                          | SB USH 151 to EB I39/90/94 On Ramp            | ---              | ---              | 1           |    |
|                  | EXPB-7                          | NB USH 151 to EB I39/90/94 On Ramp            | ---              | ---              | 1           |    |
|                  | I39/90/94 & HIGH CROSSING BLVD: |                                               |                  |                  |             |    |
|                  | PB-10                           | NB High Crossing Blvd to EB I39/90/94 On Ramp | ---              | 1                | ---         |    |
|                  | TOTAL                           |                                               |                  | 5                | 5           | 16 |

\*ADDITIONAL QUANTITIES LISTED ELSEWHERE

| CONDUIT       |                                 |        |                              |                              |                |
|---------------|---------------------------------|--------|------------------------------|------------------------------|----------------|
| GROUP<br>CODE | FROM                            | TO     | (652.0210)                   | (652.0225)*                  | (652.0605)     |
|               |                                 |        | CONDUIT RIGID<br>NONMETALLIC | CONDUIT RIGID<br>NONMETALLIC | CONDUIT        |
|               |                                 |        | SCHEDULE 40 1-INCH           | SCHEDULE 40 2-INCH           | SPECIAL 2-INCH |
|               |                                 |        | LF                           | LF                           | LF             |
| 0010          | I39/90/94 & USH 151:            |        |                              |                              |                |
|               | SDS-13-024                      | EXPB-1 | 25                           | ---                          | ---            |
|               | G13-17                          | PB-1   | ---                          | 10                           | ---            |
|               | PB-1                            | PB-2   | ---                          | 180                          | ---            |
|               | PB-2                            | EXPB-2 | ---                          | 180                          | ---            |
|               | SDS-13-023                      | EXPB-3 | 35                           | ---                          | ---            |
|               | G13-18                          | PB-3   | ---                          | 10                           | ---            |
|               | PB-3                            | EXPB-4 | ---                          | 80                           | ---            |
|               | SDS-13-025                      | EXPB-5 | 35                           | ---                          | ---            |
|               | G13-19                          | PB-4   | ---                          | 10                           | ---            |
|               | PB-4                            | PB-5   | ---                          | 200                          | ---            |
|               | PB-5                            | PB-6   | ---                          | 190                          | ---            |
|               | PB-6                            | EXPB-6 | ---                          | ---                          | 50             |
|               | G13-20                          | PB-7   | ---                          | 10                           | ---            |
|               | PB-7                            | PB-8   | ---                          | ---                          | 50             |
|               | PB-8                            | PB-9   | ---                          | 160                          | ---            |
|               | PB-9                            | EXPB-7 | ---                          | 160                          | ---            |
|               | I39/90/94 & HIGH CROSSING BLVD: |        |                              |                              |                |
|               | SDS-13-025                      | EXPB-8 | 20                           | ---                          | ---            |
|               | G13-21                          | PB-10  | ---                          | 10                           | ---            |
|               | PB-10                           | EXPB-5 | ---                          | 70                           | ---            |
| TOTAL         |                                 |        | 115                          | 1270                         | 100            |


\* ADDITIONAL QUANTITIES LISTED ELSEWHERE

| ELECTRICAL WIRE TRAFFIC SIGNALS |                                 |            |                        |                        |
|---------------------------------|---------------------------------|------------|------------------------|------------------------|
| GROUP<br>CODE                   | FROM                            | TO         | (655.0515)             | (655.0515)             |
|                                 |                                 |            | ELECTRICAL WIRE        | ELECTRICAL WIRE        |
|                                 |                                 |            | TRAFFIC SIGNALS 10 AWG | TRAFFIC SIGNALS 10 AWG |
|                                 |                                 |            | (BLACK)                | EQUIPMENT GROUNDING    |
|                                 |                                 |            | LF                     | CONDUCTOR              |
|                                 |                                 |            |                        | (GREEN)                |
|                                 |                                 |            | LF                     | LF                     |
| 0010                            | I39/90/94 & USH 151:            |            |                        |                        |
|                                 | G13-17                          | SDS-13-024 | 2480                   | 1240                   |
|                                 | G13-18                          | SDS-13-023 | 1200                   | 600                    |
|                                 | G13-19                          | SDS-13-025 | 1200                   | 600                    |
|                                 | G13-20                          | SDS-13-025 | 2280                   | 1140                   |
|                                 | I39/90/94 & HIGH CROSSING BLVD: |            |                        |                        |
|                                 | G13-21                          | SDS-13-022 | 240                    | 120                    |
|                                 | G13-21                          | PB-10      | ---                    | 20                     |
|                                 | G13-21                          | EXPB-8     | ---                    | 90                     |
|                                 | SUBTOTAL                        |            | 7400                   | 3810                   |
| TOTAL                           |                                 | 11210      |                        |                        |


Standard Detail Drawing List

|           |                                                                                             |
|-----------|---------------------------------------------------------------------------------------------|
| 08D01-17  | CONCRETE CURB, CONCRETE CURB AND GUTTER AND TIES                                            |
| 08E08-03  | TYPICAL INSTALLATIONS OF EROSION BALES / TEMPORARY DITCH CHECKS                             |
| 08E09-06  | SILT FENCE                                                                                  |
| 09B02-07  | CONDUIT                                                                                     |
| 09B04-09  | PULL BOX                                                                                    |
| 09C02-06  | CONCRETE BASES, TYPES 1, 2 & 5                                                              |
| 09C03-03  | TRANSFORMER/PEDESTAL BASES                                                                  |
| 11B02-02  | CONCRETE MEDIAN NOSE                                                                        |
| 12A04-02  | STRUCTURE IDENTIFICATION PLAQUES, RAMP GATES, SIGN BRIDGES & OVERHEAD SIGN SUPPORT          |
| 13A05-04A | SHOULDER RUMBLE STRIP, MILLING                                                              |
| 13A05-04B | SHOULDER RUMBLE STRIP, MILLING                                                              |
| 13A07-02  | CONTINUOUSLY REINFORCED CONCRETE PAVEMENT REPAIR AND REPLACEMENT                            |
| 13C14-04A | BASE PATCHING CONCRETE                                                                      |
| 13C14-04B | BASE PATCHING CONCRETE                                                                      |
| 13C14-04C | BASE PATCHING CONCRETE                                                                      |
| 14B07-12A | CONCRETE BARRIER TEMPORARY PRECAST, 12'-6"                                                  |
| 14B07-12B | CONCRETE BARRIER TEMPORARY PRECAST, 12'-6"                                                  |
| 14B07-12C | CONCRETE BARRIER TEMPORARY PRECAST, 12'-6"                                                  |
| 14B07-12D | CONCRETE BARRIER TEMPORARY PRECAST, 12'-6"                                                  |
| 14B42-02A | MIDWEST GUARDRAIL SYSTEM (MGS) GUARDRAIL                                                    |
| 14B42-02B | MIDWEST GUARDRAIL SYSTEM (MGS) GUARDRAIL                                                    |
| 14B42-02C | MIDWEST GUARDRAIL SYSTEM (MGS) GUARDRAIL                                                    |
| 14B44-01A | MIDWEST GUARDRAIL SYSTEM ENERGY ABSORBING TERMINAL (MGS)                                    |
| 14B44-01B | MIDWEST GUARDRAIL SYSTEM ENERGY ABSORBING TERMINAL (MGS)                                    |
| 14B44-01C | MIDWEST GUARDRAIL SYSTEM ENERGY ABSORBING TERMINAL (MGS)                                    |
| 14B45-02A | MIDWEST GUARDRAIL SYSTEM THRIE BEAM TRANSITION (MGS)                                        |
| 14B45-02B | MIDWEST GUARDRAIL SYSTEM THRIE BEAM TRANSITION (MGS)                                        |
| 14B45-02C | MIDWEST GUARDRAIL SYSTEM THRIE BEAM TRANSITION (MGS)                                        |
| 14B45-02D | MIDWEST GUARDRAIL SYSTEM THRIE BEAM TRANSITION (MGS)                                        |
| 14B47-01A | MIDWEST GUARDRAIL SYSTEM (MGS) TYPE 2 TERMINAL                                              |
| 14B47-01B | MIDWEST GUARDRAIL SYSTEM (MGS) TYPE 2 TERMINAL                                              |
| 14B47-01C | MIDWEST GUARDRAIL SYSTEM (MGS) TYPE 2 TERMINAL                                              |
| 15A02-07  | DELINEATOR POST, DELINEATOR BRACKET AND DELINEATOR                                          |
| 15A06-02  | DELINEATOR LAYOUT                                                                           |
| 15C08-14A | PAVEMENT MARKING (MAINLINE)                                                                 |
| 15C10-10  | PAVEMENT MARKINGS FOR DROP LANES FREEWAY/EXPRESSWAY                                         |
| 15C31-01A | PAVEMENT MARKING (RAMPS AND GORES)                                                          |
| 15C31-01D | PAVEMENT MARKING FOR PARALLEL ON-RAMP AND PARALLEL OFF-RAMP                                 |
| 15D12-02  | TRAFFIC CONTROL, LANE CLOSURE, SPEEDS GREATER THAN 40 M.P.H.                                |
| 15D14-01  | TRAFFIC CONTROL, TWO LANE CLOSURE ON FREEWAY OR EXPRESSWAY, SHORT-TERM (LESS THAN 24 HOURS) |
| 15D15-01  | TRAFFIC CONTROL, EXIT AND ENTRANCE RAMP WITHIN LANE CLOSURE                                 |
| 15D16-01  | TRAFFIC CONTROL, EXIT RAMP CLOSURE                                                          |
| 15D27-01  | TRAFFIC CONTROL, SHOULDER CLOSURE ON DIVIDED ROADWAY, SPEEDS GREATER THAN 40 MPH            |




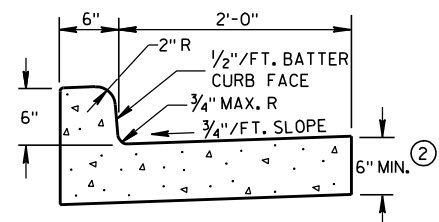

TYPES A &amp; D ①

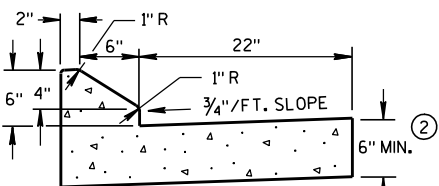


6" SLOPED CURB TYPES G &amp; J ①

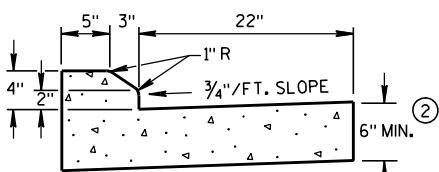


4" SLOPED CURB TYPES G &amp; J ①

CONCRETE CURB &amp; GUTTER 30"

\* NEW CURB & GUTTER,  
SURFACE DRAINS,  
CONCRETE PAVEMENT  
OR OTHER NEW CONCRETE.

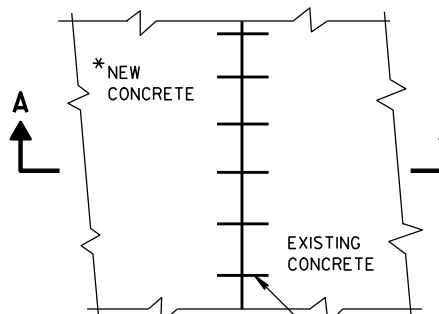


PLAN VIEW

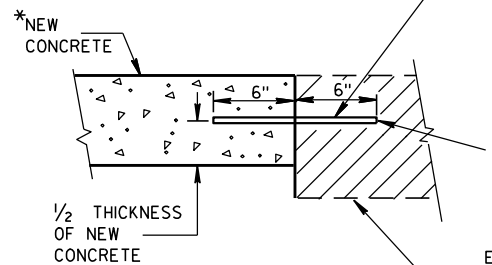SECTION A-A  
TIE BARS DRILLED  
INTO EXISTING PAVEMENT



NO. 6 TIE BARS SPACED 2'-6" C-C,  
INSTALLED PERPENDICULAR  
TO THE LONGITUDINAL JOINT.

MAXIMUM DRILL HOLE  
SIZE IS 1/8" GREATER  
THAN TIE BAR DIAMETER


EXISTING  
CONCRETE

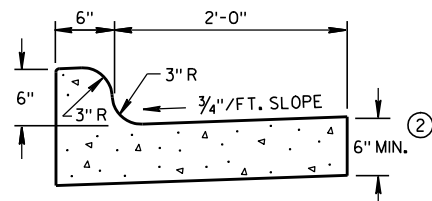

TYPES K &amp; L ①

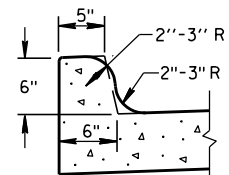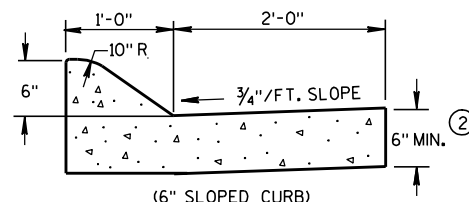
OPTIONAL CURB SHAPE  
FOR TYPES K & L ①

(6" SLOPED CURB)

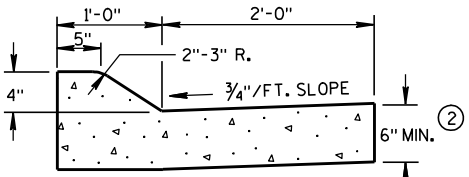


(4" SLOPED CURB)

TYPES A &amp; D ①


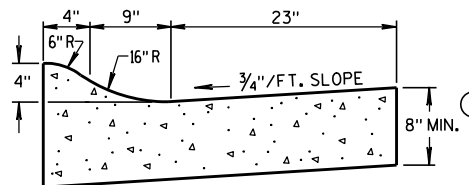


4" SLOPED CURB TYPES R &amp; T ① ④

CONCRETE CURB &amp; GUTTER 36"


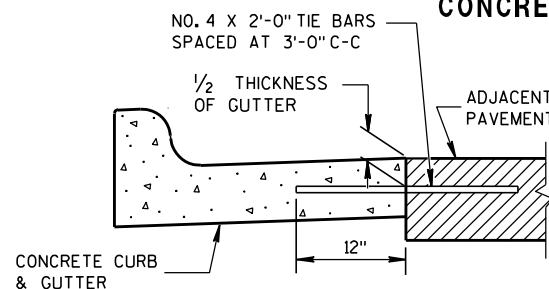


TYPICAL TIE BAR LOCATION ①

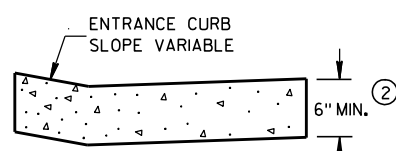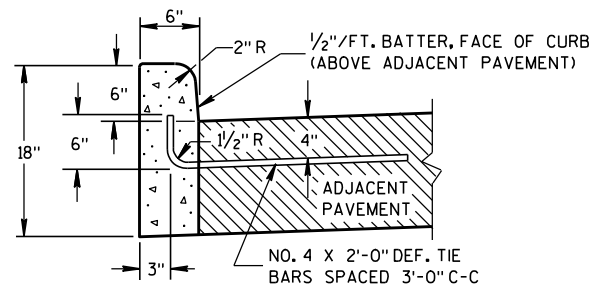DRIVEWAY ENTRANCE CURB  
(WHEN DIRECTED BY THE ENGINEER)

TYPES A &amp; D ①

CONCRETE CURB

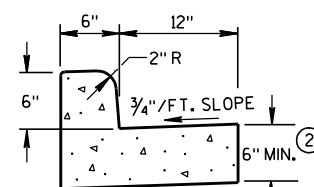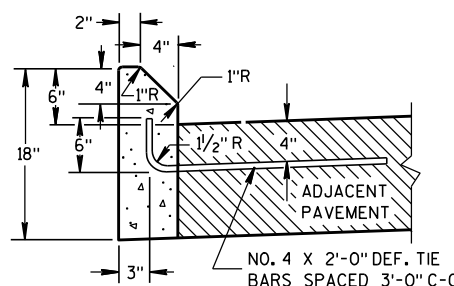TYPES A & D  
CONCRETE CURB & GUTTER 18"

TYPES G &amp; J ①

## GENERAL NOTES

DETAILS OF CONSTRUCTION, MATERIALS AND WORKMANSHIP NOT SHOWN ON THIS DRAWING SHALL CONFORM TO THE PERTINENT REQUIREMENTS OF THE CONTRACT.




PAVEMENT TIES AND TIE BARS SHALL BE EPOXY COATED IN CONFORMANCE WITH SUBSECTION 505.2.6.2 OF THE STANDARD SPECIFICATIONS.

INTEGRAL CURB & GUTTER SHALL CONFORM TO THE DETAILS SHOWN FOR CONCRETE CURB & GUTTER INCLUDING THE TRANSVERSE GUTTER SLOPE. A LONGITUDINAL CONSTRUCTION JOINT IS NOT REQUIRED WITH INTEGRAL CURB AND GUTTER.

WHERE THE TRANSVERSE JOINTS IN THE PAVEMENT ARE REQUIRED TO BE SEALED, THE JOINTS IN THE INTEGRAL CURB AND GUTTER SHALL BE SEALED TO THE FACE OF CURB WITH THE SAME TYPE OF SEALANT. THE COST OF FURNISHING AND INSTALLING THIS SEALANT SHALL BE INCIDENTAL TO THE ITEM CONCRETE CURB AND GUTTER.

UNLESS OTHERWISE SHOWN ON THE TYPICAL CROSS SECTIONS, THE BASE AGGREGATE AND COMMON EXCAVATION LIMITS ARE 2'-0" BEHIND THE BACK OF CURBS.

- ① TIE BARS ARE REQUIRED FOR CURB AND GUTTER TYPES A, G, K AND R.
- ② THE BOTTOM OF CURB AND GUTTER MAY BE CONSTRUCTED EITHER LEVEL OR PARALLEL TO THE SLOPE OF THE SUBGRADE OR BASE AGGREGATE PROVIDED A 6" MINIMUM GUTTER THICKNESS IS MAINTAINED.
- ③ THE BOTTOM OF CURB AND GUTTER MAY BE CONSTRUCTED EITHER LEVEL OR PARALLEL TO THE SLOPE OF THE SUBGRADE OR BASE AGGREGATE PROVIDED A 8" MINIMUM GUTTER THICKNESS IS MAINTAINED.
- ④ THE FACE OF CURB IS 6" FROM THE BACK OF CURB.
- ⑤ WHEN REVERSE SLOPE GUTTER IS REQUIRED, THE LOCATION(S) WILL BE SHOWN ELSEWHERE IN THE PLAN.

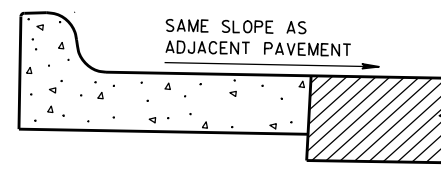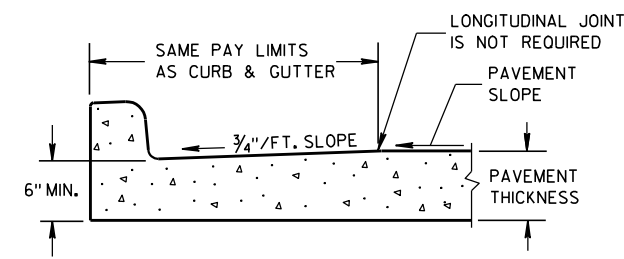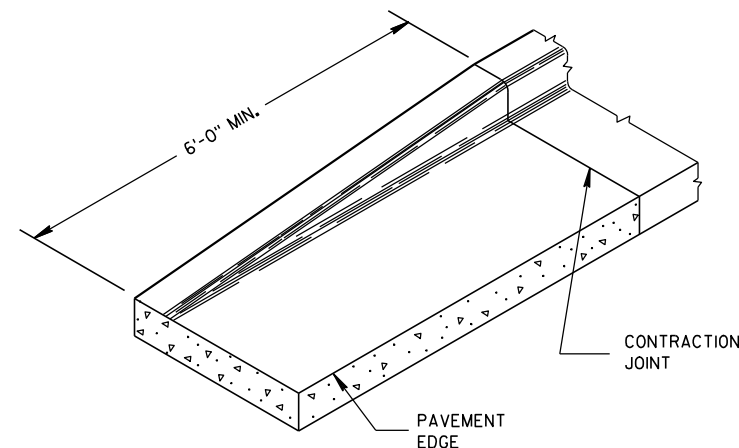REVERSE SLOPE GUTTER ⑤  
(TYPICAL FOR ALL CURB & GUTTER TYPES)PARTIAL SECTION OF PAVEMENT  
WITH INTEGRAL CURB & GUTTER

END SECTION CURB &amp; GUTTER

CONCRETE CURB, CONCRETE  
CURB & GUTTER AND TIES

STATE OF WISCONSIN  
DEPARTMENT OF TRANSPORTATION

APPROVED

9/4/08

DATE


FHWA

/S/ Jerry H. 7

ROADWAY STANDARDS 122

ENGINEER



ENT

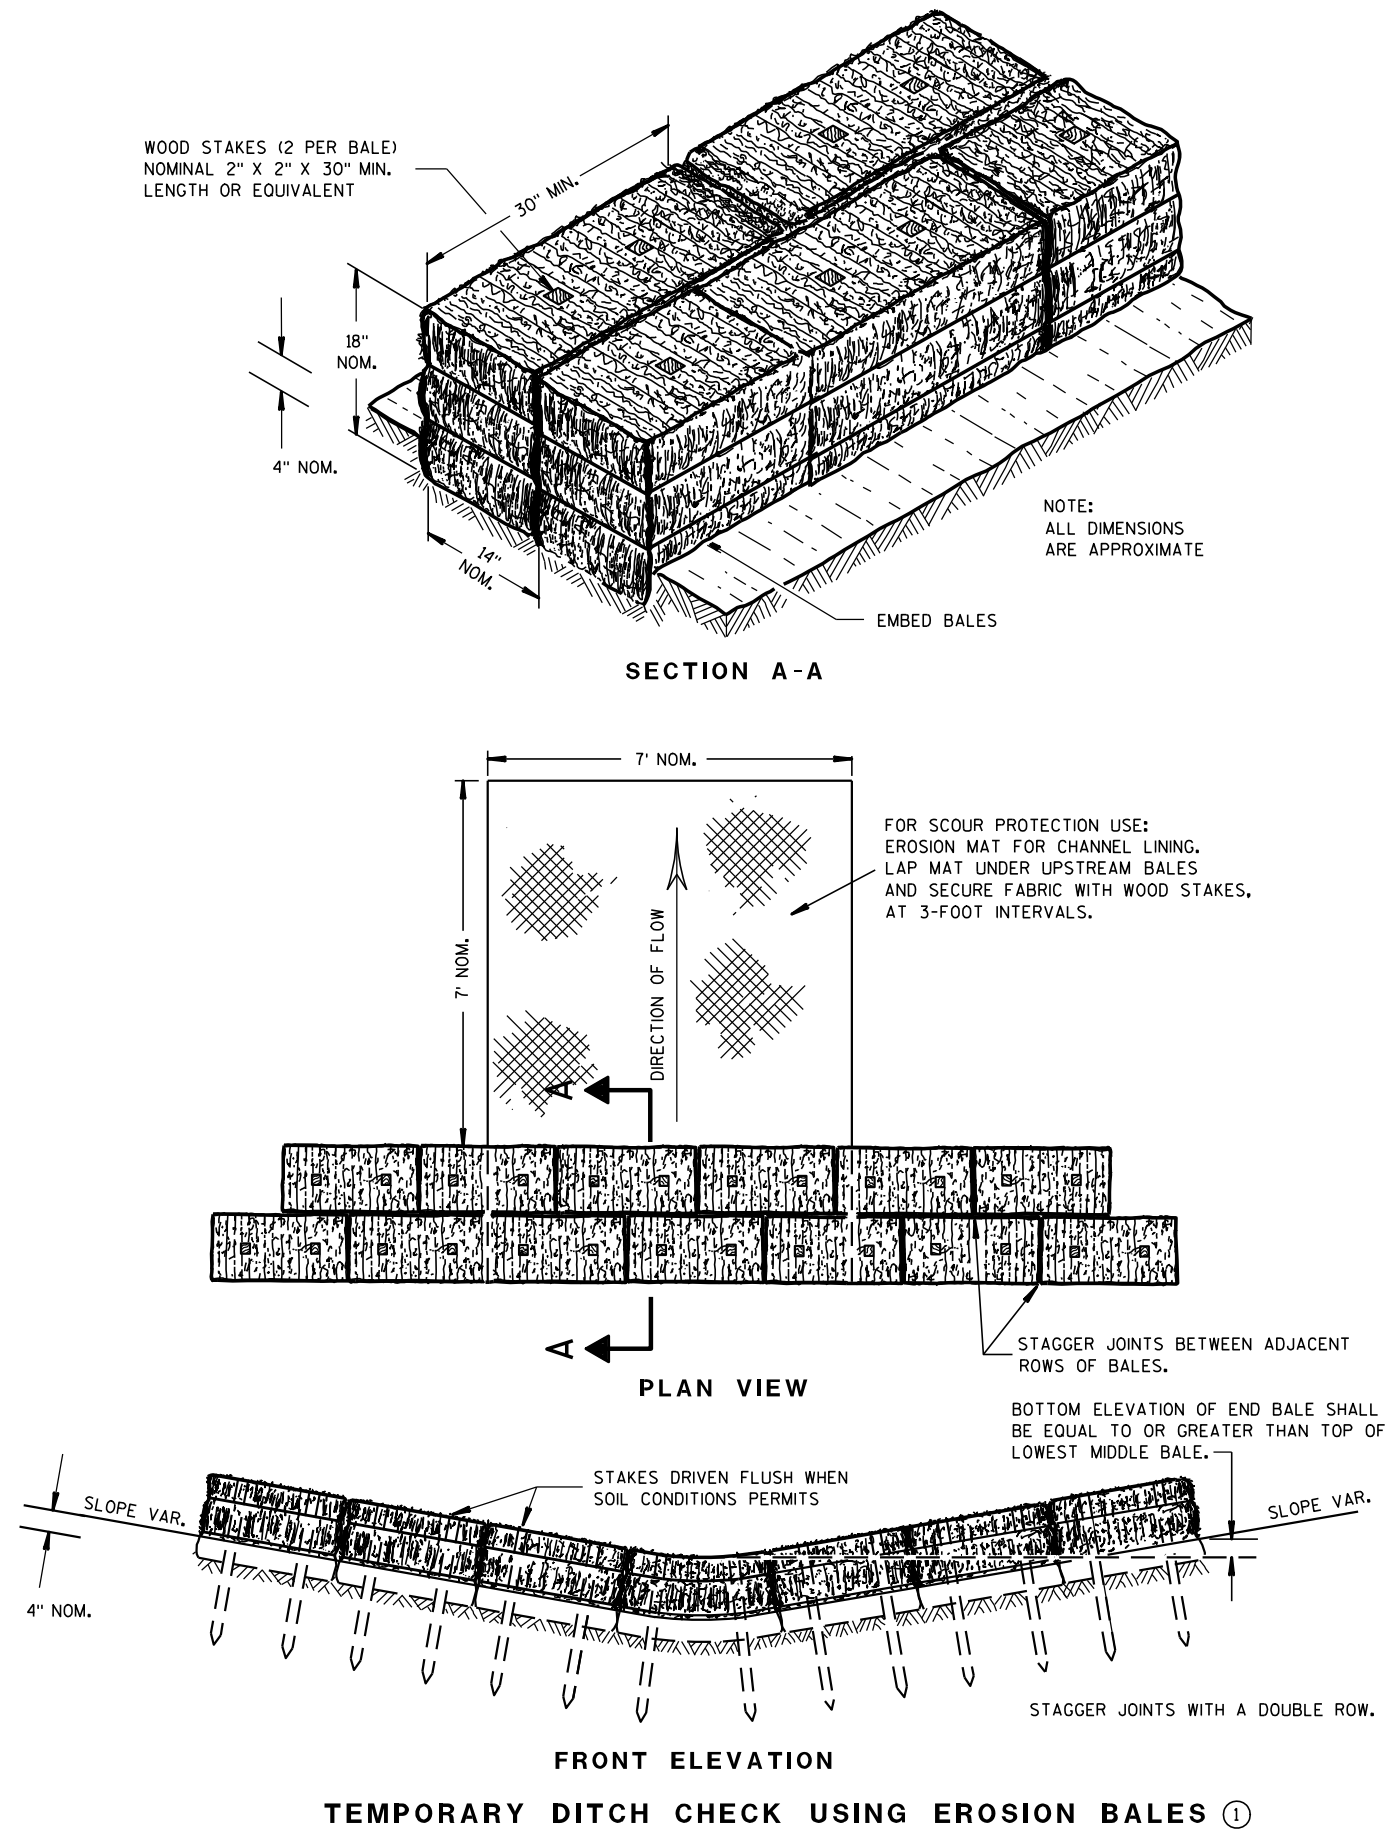

## GENERAL NOTES

DETAILS OF CONSTRUCTION, MATERIALS AND WORKMANSHIP NOT SHOWN ON THIS DRAWING SHALL CONFORM TO THE PERTINENT REQUIREMENTS OF THE STANDARD SPECIFICATIONS AND THE APPLICABLE SPECIAL PROVISIONS.

- ① TEMPORARY DITCH CHECKS EITHER EROSION BALES OR MANUFACTURED SHALL BE PAID FOR UNDER THE BID ITEM OF TEMPORARY DITCH CHECK. THE DEPARTMENT WILL NOT PAY FOR TEMPORARY DITCH CHECKS CONSTRUCTED OF A SINGLE ROW OF EROSION BALES.

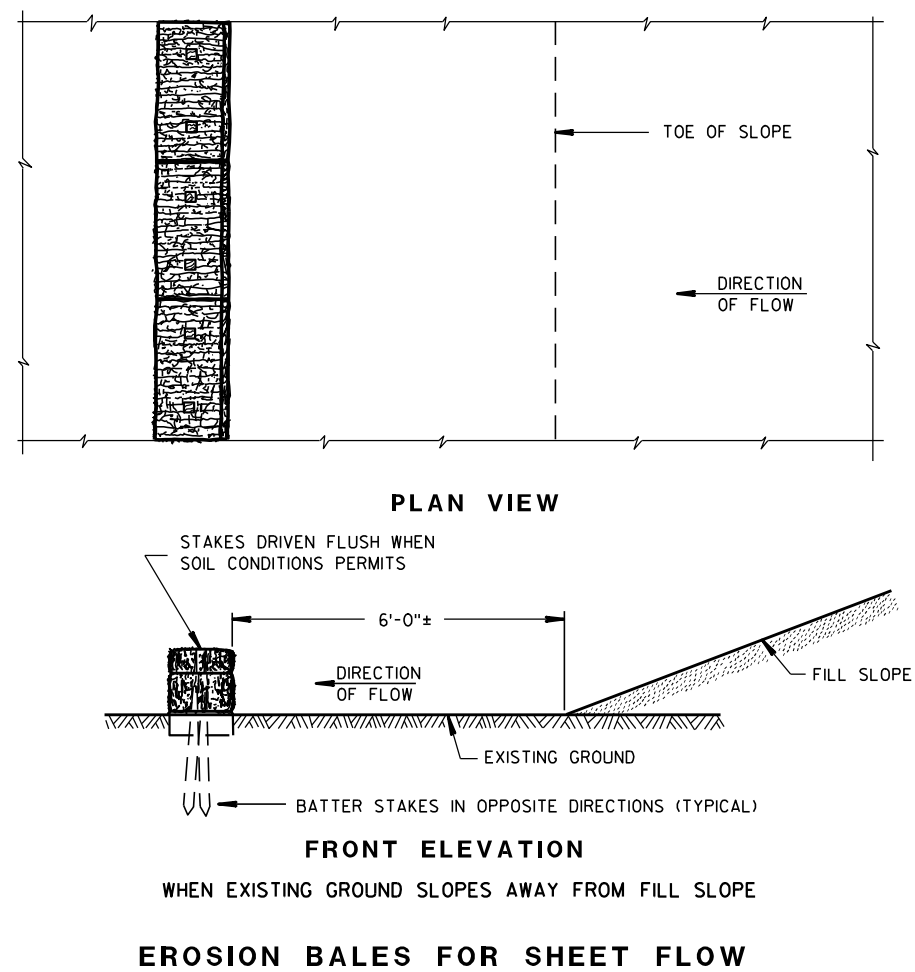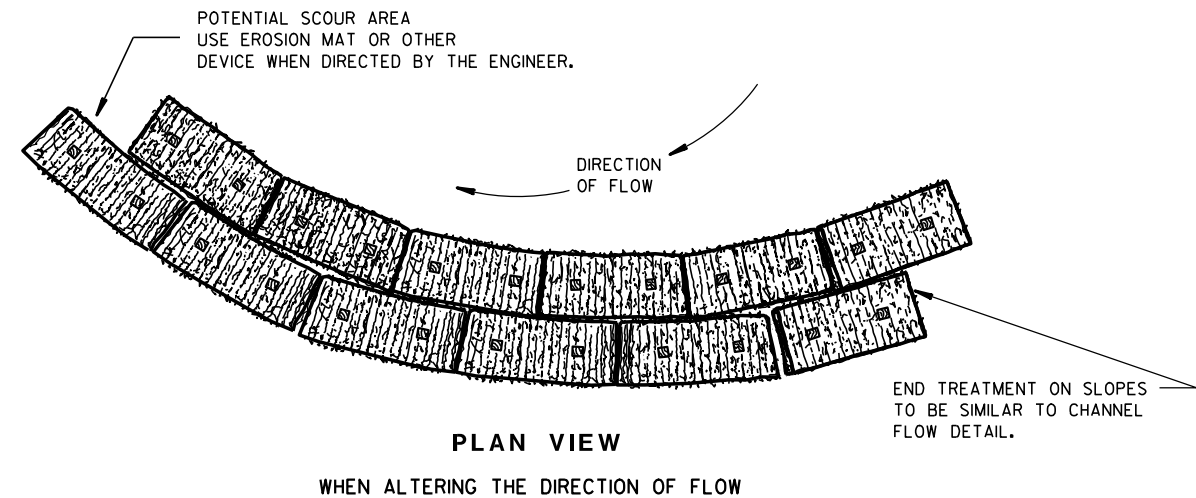TYPICAL INSTALLATIONS OF  
EROSION BALES / TEMPORARY  
DITCH CHECKS


STATE OF WISCONSIN  
DEPARTMENT OF TRANSPORTATION

APPROVED


6/04/02  
DATE

/S/ Beth Conn  
CHIEF ROADWAY DEVELOPER 123 ENGINEER


FHWA

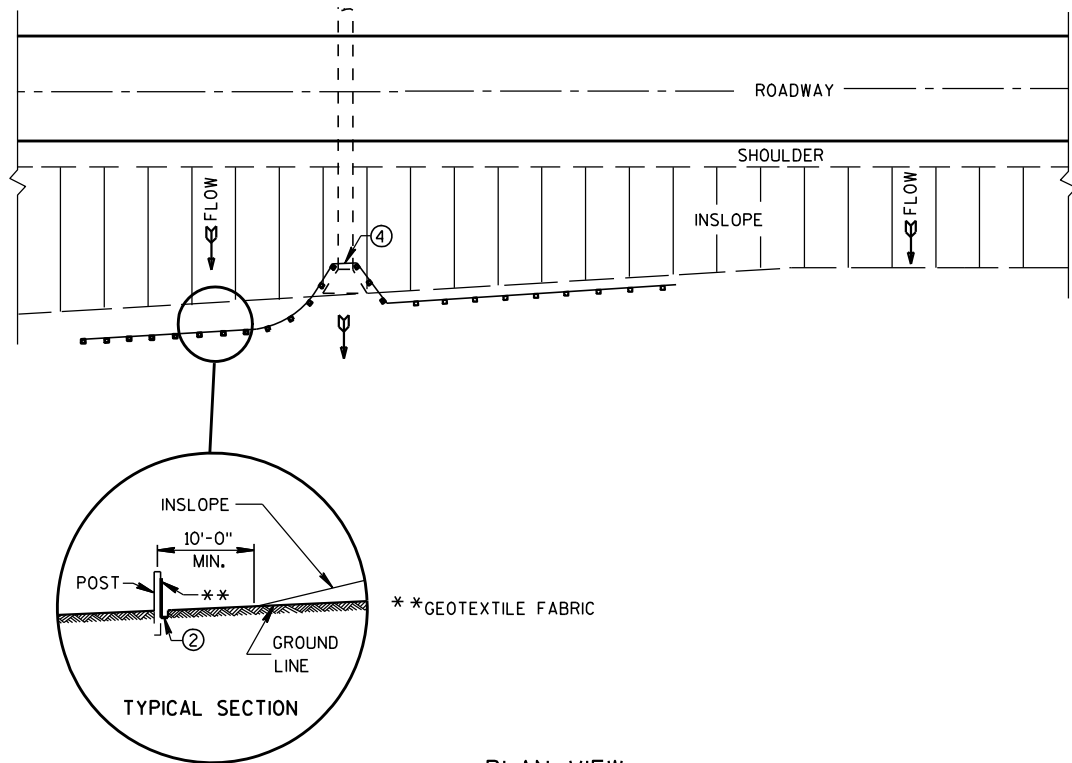


PLAN VIEW  
TYPICAL APPLICATION OF SILT FENCE

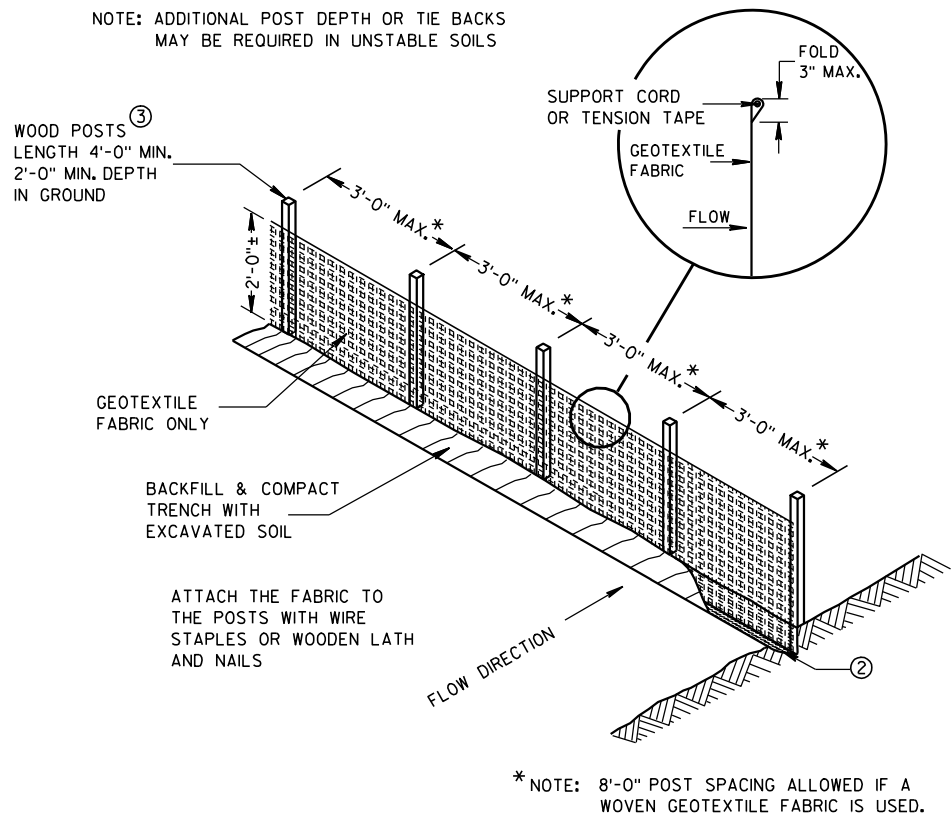

SILT FENCE

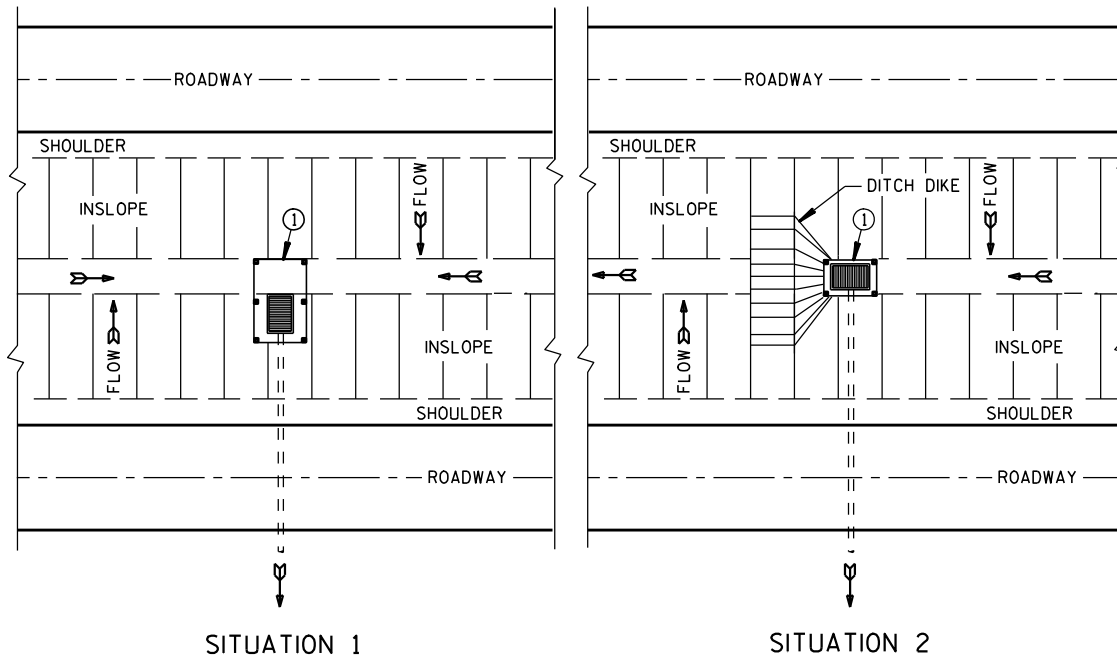

PLAN VIEW  
SILT FENCE AT MEDIAN SURFACE DRAINS

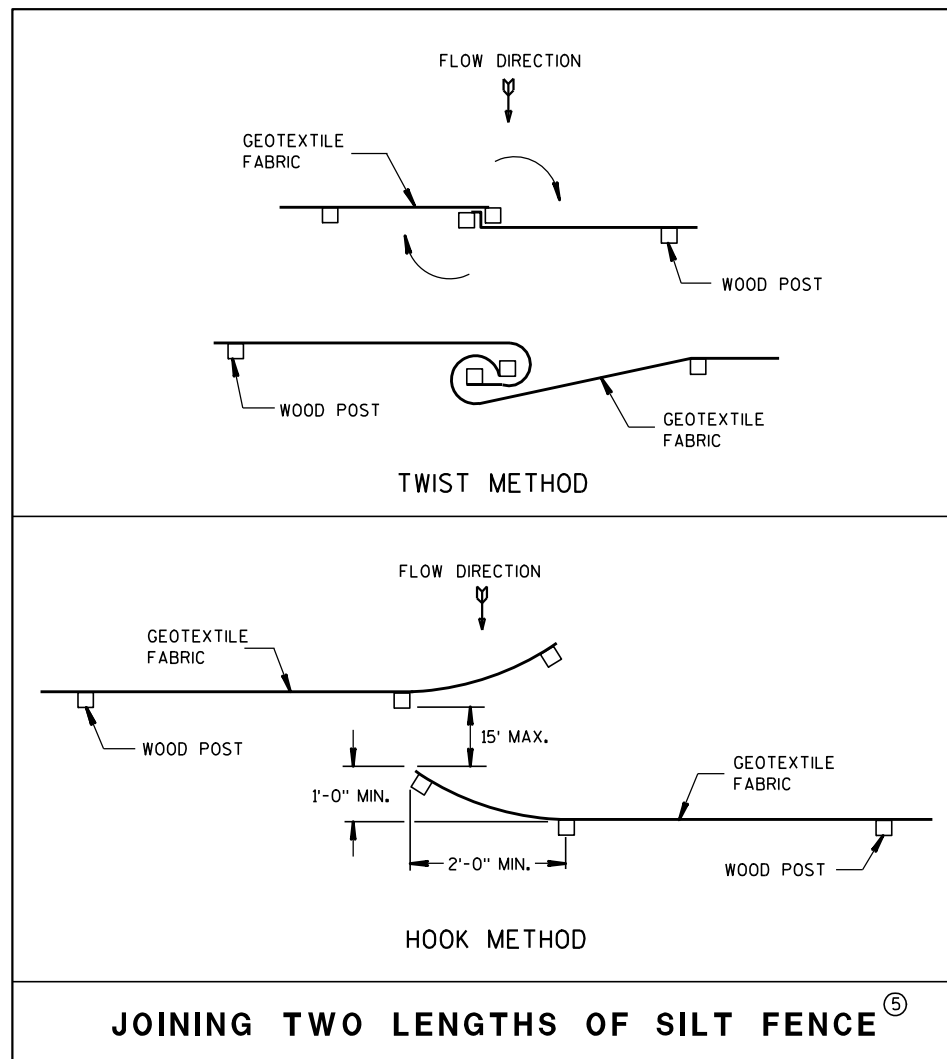


JOINING TWO LENGTHS OF SILT FENCE ⑤


GENERAL NOTES

DETAILS OF CONSTRUCTION NOT SHOWN ON THIS DRAWING SHALL CONFORM TO THE PERTINENT REQUIREMENTS OF THE STANDARD SPECIFICATIONS AND APPLICABLE SPECIAL PROVISIONS.

- ① HORIZONTAL BRACE REQUIRED WITH 2" X 4" WOODEN FRAME OR EQUIVALENT AT TOP OF POSTS.
- ② FOR MANUAL INSTALLATIONS THE TRENCH SHALL BE A MINIMUM OF 4" WIDE & 6" DEEP TO BURY AND ANCHOR THE GEOTEXTILE FABRIC. FOLD MATERIAL TO FIT TRENCH AND BACKFILL & COMPACT TRENCH WITH EXCAVATED SOIL.
- ③ WOOD POSTS SHALL BE A MINIMUM SIZE OF 1 1/8" X 1 1/8" OF OAK OR HICKORY.
- ④ SILT FENCE TO EXTEND ACROSS THE TOP OF THE PIPE.
- ⑤ CONSTRUCT SILT FENCE FROM A CONTINUOUS ROLL IF POSSIBLE BY CUTTING LENGTHS TO AVOID JOINTS. IF A JOINT IS NECESSARY USE ONE OF THE FOLLOWING TWO METHODS; A) OVERLAP THE END POSTS AND TWIST, OR ROTATE, AT LEAST 180 DEGREES, B) HOOK THE END OF EACH SILT FENCE LENGTH.

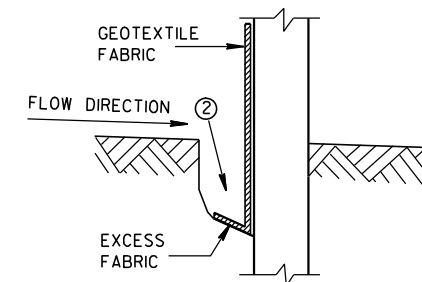


TRENCH DETAIL

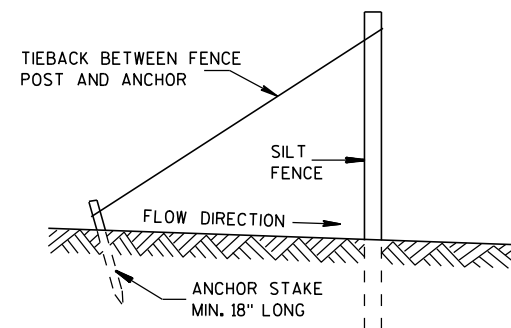


SILT FENCE TIE BACK  
(WHEN REQUIRED BY THE ENGINEER)

| SILT FENCE                                         |                                          |
|----------------------------------------------------|------------------------------------------|
| STATE OF WISCONSIN<br>DEPARTMENT OF TRANSPORTATION |                                          |
| APPROVED<br>4-29-05<br>DATE                        | /S/ Beth Conn<br>CHIEF ROADWAY DEVELOPER |
| FHWA                                               | 124<br>ENGINEER                          |

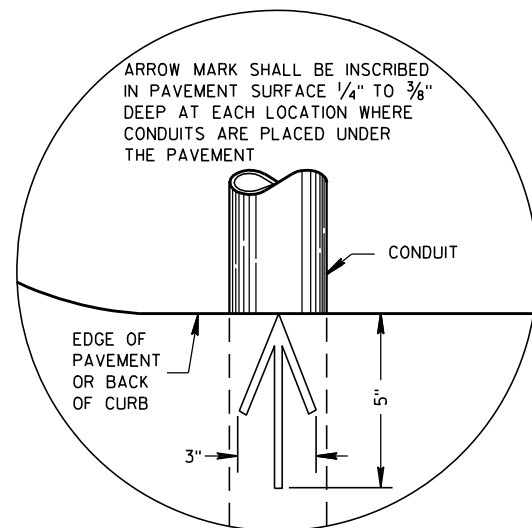


PLAN VIEW  
ARROW MARK

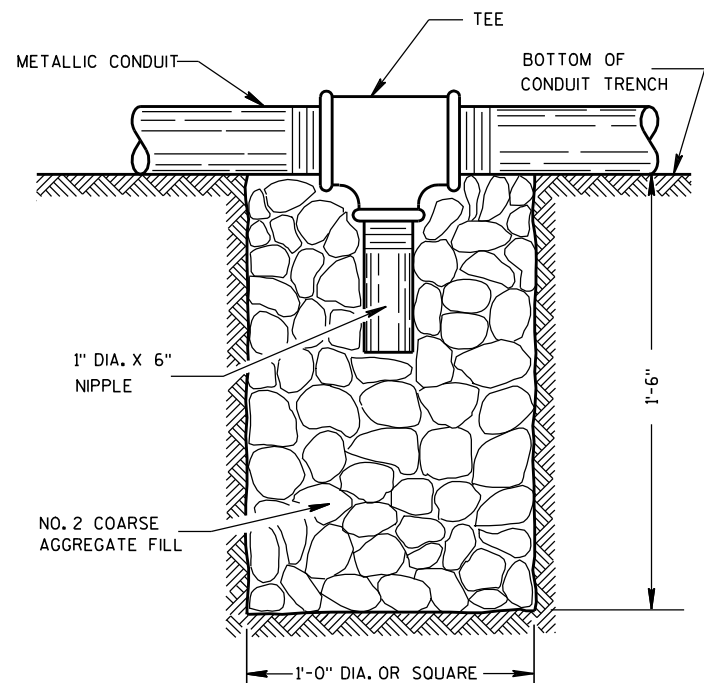

NOTE: INSTALL AT LOCATIONS WHERE METALLIC CONDUITS  
CANNOT BE PITCHED TO DRAIN INTO A PULL BOX.

## DRAIN SUMP FOR METALLIC CONDUIT

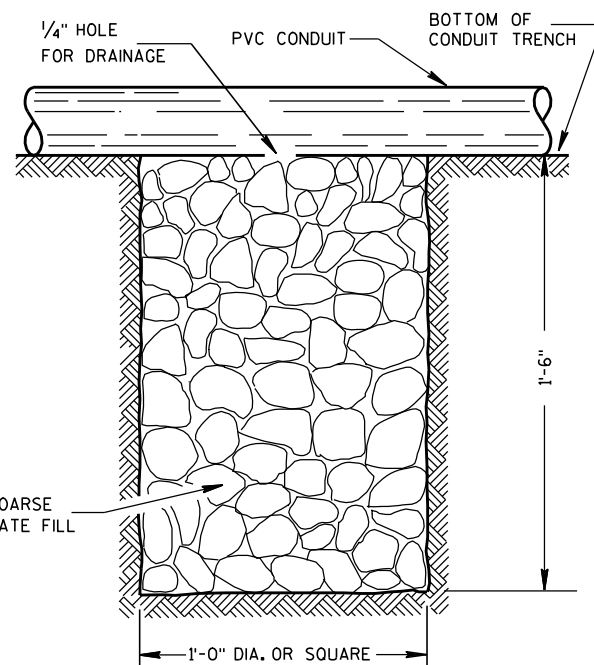

NOTE: INSTALL AT LOCATIONS WHERE PVC CONDUITS  
CANNOT BE PITCHED TO DRAIN INTO A PULL BOX.

## DRAIN SUMP FOR PVC CONDUIT

## GENERAL NOTES

DETAILS OF CONSTRUCTION, MATERIALS AND WORKMANSHIP NOT SHOWN ON THIS DRAWING SHALL CONFORM TO THE PERTINENT REQUIREMENTS OF THE CONTRACT.

METALLIC (STANDARD SPECIFICATION 652.2.2) OR NONMETALLIC (STANDARD SPECIFICATION 652.2.3) CONDUIT SHALL BE FURNISHED AND PLACED AS SHOWN.

DEPTH OF CONDUIT INSTALLED BELOW THE TRAVELED WAY SHALL BE 24 INCHES MINIMUM AND 36 INCHES MAXIMUM.

DEPTH OF CONDUIT INSTALLED THAT IS NOT BELOW THE TRAVELED WAY SHALL BE 18 INCHES MINIMUM AND 36 INCHES MAXIMUM.

ANY EXCEPTION TO THE MAXIMUM DEPTH SHALL BE ONLY WITH THE WRITTEN APPROVAL OF THE ENGINEER.

THE TRENCH SHALL NOT BE BACKFILLED PRIOR TO INSPECTION OF THE CONDUIT.

ALL METALLIC CONDUIT RACEWAY ENDS SHALL BE REAMED AND THREADED.

ALL METALLIC CONDUIT IN WHICH WIRE OR CABLE IS TO BE INSTALLED SHALL BE BUSHED WITH APPROVED THREADED BUSHINGS BEFORE INSTALLATION OF THE WIRE OR CABLE.

ALL METALLIC CONDUITS IN WHICH WIRE OR CABLE IS NOT TO BE INSTALLED SHALL BE CAPPED WITH THREADED PROTECTIVE CAPS, AS APPROVED BY THE ENGINEER.

ALL NONMETALLIC CONDUIT SHALL BE CAPPED OR PLUGGED IMMEDIATELY AFTER INSTALLATION AND SHALL REMAIN CAPPED OR PLUGGED UNTIL WIRE/CABLES ARE INSTALLED.

NONMETALLIC CONDUITS IN WHICH WIRE OR CABLE IS NOT BEING INSTALLED SHALL REMAIN CAPPED OR PLUGGED.

BENDING OF PVC ELECTRICAL CONDUIT SHALL BE ACCOMPLISHED BY USING A BLANKET OR EMERSION TYPE TANK DESIGNED FOR THE PURPOSE OF BENDING PVC ELECTRICAL CONDUIT.

ALL CUT ENDS SHALL BE TRIMMED INSIDE AND OUTSIDE TO REMOVE ALL ROUGH EDGES ON NONMETALLIC CONDUIT. (SEE NEC 347.5)

WHEN REQUIRED TO CONNECT NONMETALLIC CONDUIT TO METALLIC CONDUIT, ONLY U.L. LISTED ADAPTER FITTINGS SHALL BE USED.


PRIOR TO CONDUIT ACCEPTANCE, CONDUIT CAPS OR PLUGS SHALL BE REMOVED, AND THE CAPS, PLUGS AND CONDUIT ENDS SHALL BE THOROUGHLY CLEANED AND THEN THE CAPS OR PLUGS REINSTALLED TO ENSURE THAT THE CAPS OR PLUGS CAN BE EASILY REMOVED IN THE FUTURE.

ALL CONDUIT BEING FURNISHED AND INSTALLED SHALL HAVE THE U.L. LABEL FIRMLY ATTACHED.

CONDUIT RUNS SHALL BE THE SAME SIZE OF CONDUIT FROM ONE END TO THE OTHER (FROM PULL BOX TO PULL BOX-OR-JUNCTION BOX TO JUNCTION BOX-OR-BASE TO BASE, ETC.).

POLY ROPE OR A PULL WIRE SHALL BE INSTALLED AS STATED IN THE STANDARD SPECIFICATION, ITEM 652.3.1.1.

ALL CONDUIT RUNS SHALL BE STRAIGHT (WITHOUT BENDS) FROM PULL BOX TO PULL BOX, PULL BOX TO BASE AND BASE TO BASE AS SHOWN ON THE PLANS.

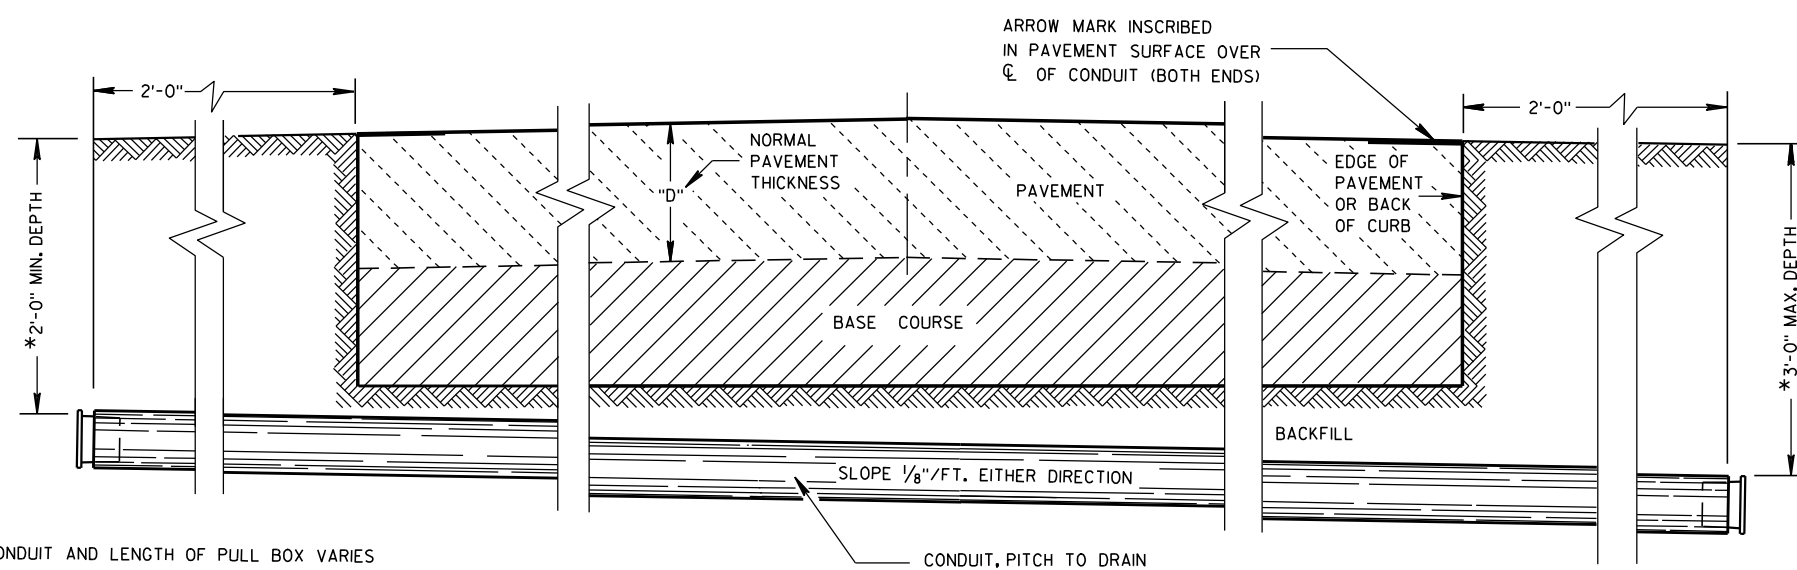

**SIDE ELEVATION**  
**DETAIL FOR CONDUIT UNDER PAVED HIGHWAYS**

\*DEPTH OF CONDUIT AND LENGTH OF PULL BOX VARIES  
WITH HEIGHT OF CURB USED. ALSO SEE PULL BOX S.D.D. 9B4

## CONDUIT

STATE OF WISCONSIN  
DEPARTMENT OF TRANSPORTATION

APPROVED  
10/23/03 /S/ Balu Ananthanarayanan  
DATE STATE ELECTRICAL ENGR 125 HWYS  
FHWA

TABLE OF NOMINAL DIMENSIONS AND WEIGHTS

| DIMENSION<br>IN INCHES    |   | CORRUGATED STEEL PIPE |        |        |        |        |        |        |        |        |
|---------------------------|---|-----------------------|--------|--------|--------|--------|--------|--------|--------|--------|
| PIPE DIAMETER<br>(INSIDE) | A | 12                    | 12     | 12     | 18     | 18     | 18     | 24     | 24     | 24     |
| PIPE LENGTH **            | B | 24                    | 30     | 36     | 24     | 30     | 36     | 36     | 42     | 48     |
| WALL THICKNESS            | C | 0.064                 | 0.064  | 0.064  | 0.064  | 0.064  | 0.064  | 0.064  | 0.064  | 0.064  |
| COVER                     | D | 10 1/4                | 10 1/4 | 10 1/4 | 16 1/4 | 16 1/4 | 16 1/4 | 22 1/4 | 22 1/4 | 22 1/4 |
| FRAME                     | E | 14 1/2                | 14 1/2 | 14 1/2 | 20 1/2 | 20 1/2 | 20 1/2 | 26 1/2 | 26 1/2 | 26 1/2 |
| FRAME                     | F | 8 1/2                 | 8 1/2  | 8 1/2  | 14 1/2 | 14 1/2 | 14 1/2 | 20 1/2 | 20 1/2 | 20 1/2 |
| FRAME                     | G | 11 1/2                | 11 1/2 | 11 1/2 | 17 1/2 | 17 1/2 | 17 1/2 | 23 1/2 | 23 1/2 | 23 1/2 |
| WEIGHT IN POUNDS *        |   |                       |        |        |        |        |        |        |        |        |
| FRAME AND COVER           |   | 60                    | 60     | 60     | 110    | 110    | 110    | 155    | 155    | 155    |

\* THE ACTUAL WEIGHT OF THE MANHOLE FRAME AND COVER MAY VARY WITHIN 5 PERCENT PLUS OR MINUS OF THE WEIGHTS SHOWN.

\*\* NORMALLY USED LENGTHS. THE PROJECT ENGINEER SHALL DETERMINE IF PIPE LENGTHS, OTHER THAN THOSE SPECIFIED, SHALL BE USED, TO A MAXIMUM OF 48" (CONTINUOUS LENGTH, NON-SPLICED). THE ADDITIONAL LENGTH SHALL BE INCIDENTAL TO THE PULL BOX BID PRICE.

GENERAL NOTES

DETAILS OF CONSTRUCTION, MATERIALS AND WORKMANSHIP NOT SHOWN ON THIS DRAWING SHALL CONFORM TO THE PERTINENT REQUIREMENTS OF THE CONTRACT.

ALL FRAMES AND COVERS SHALL BE HEAVY DUTY TYPE, SUITABLE FOR VEHICULAR TRAFFIC LOADS.

PULL BOXES LOCATED IN THE ROADWAYS SHALL HAVE LOCKING COVERS.

ENTRANCE HOLES INTO PULL BOXES SHALL BE CUT WITH A CIRCULAR HOLE SAW OR HYDRAULIC CONDUIT PUNCH. HOLE SIZE SHALL BE THE OUTSIDE DIAMETER OF THE CONDUIT THAT IS TO FIT IN THE OPENING PLUS NO MORE THAN 1/4".

THE CONTRACTOR SHALL NOT INSTALL WIRE IN ANY PULL BOX UNTIL ITS INSTALLATION HAS BEEN INSPECTED AND ACCEPTED BY THE ENGINEER.

GROUNDING LUGS (MECHANICAL CONNECTORS) SHALL BE U.L. LISTED AND APPROVED FOR USE WITH COPPER WIRE. THE MECHANICAL CONNECTION (INSIDE AND OUTSIDE) TO THE PULL BOX, SHALL BE TOTALLY AND PERMANENTLY SEALED WITH A SILICONE OR RUBBERIZED CAULKING COMPOUND AS APPROVED BY THE ENGINEER.


GROUNDING LUGS ARE NOT REQUIRED IN PULL BOXES WHEN VOLTAGES OF LESS THAN 50 VOLTS AC ARE THE ONLY VOLTAGES ENCOUNTERED IN THE BOXES.

ALL METALLIC CONDUIT IN WHICH WIRE AND/OR CABLE IS TO BE INSTALLED, SHALL BE BUSHED BEFORE INSTALLATION OF THE WIRE AND/OR CABLE.


S.D.D. 9B2, "CONDUIT", APPLIES TO THIS DRAWING.

WHEN PULL BOXES ARE INSTALLED FOR FUTURE USE, DO NOT INSTALL THE EQUIPMENT GROUNDING LUG, THE EQUIPMENT GROUNDING ELECTRODE AND THE EQUIPMENT GROUNDING CONDUCTOR SHALL BE REQUIRED AND INSTALLED UNDER A FUTURE WIRING CONTRACT.


IF PULL BOX EQUIPMENT GROUNDING IS REQUIRED USING AN EQUIPMENT GROUNDING ELECTRODE IN EACH PULL BOX, THE EQUIPMENT GROUNDING ELECTRODE SHALL BE 5/8" X 8'-0", COPPERCLAD AND BE EXOTHERMICALLY WELDED TO A #4 AWG, COPPER, STRANDED WIRE (BARE OR GREEN INSULATED). THE #4 AWG WIRE SHALL BE 4 FEET IN LENGTH, NEATLY COILED, TAPED AND AVAILABLE FOR USE WHEN REQUIRED.

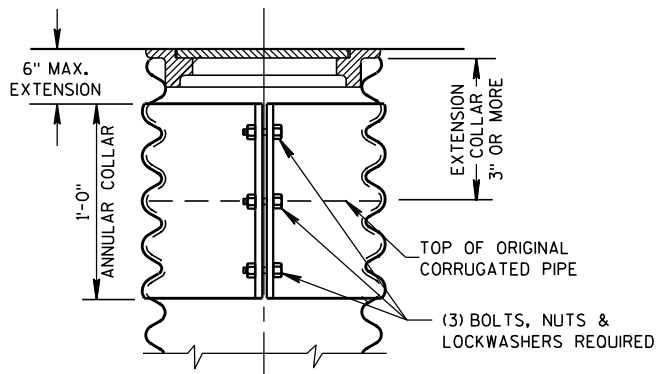

CORRUGATED PIPE EXTENDER

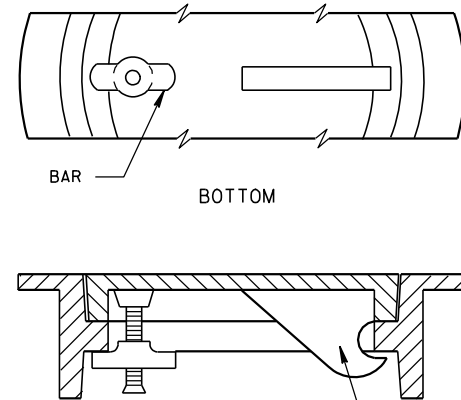


ALTERNATE COVER (LOCKING)

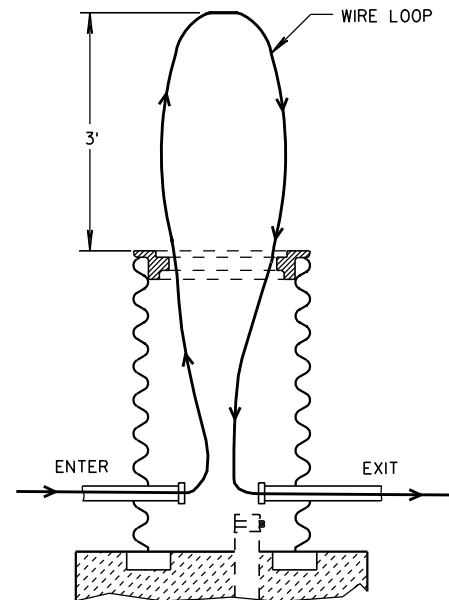


MEASUREMENT DETAIL FOR WIRE/CABLE IN THE PULL BOX

WHEN A PULL BOX IS INSTALLED IN CRUSHED AGGREGATE SHOULDERS, PLACE IT 2-3 INCHES BELOW GRADE AND COVER IT WITH 2-3 INCHES OF CRUSHED AGGREGATE

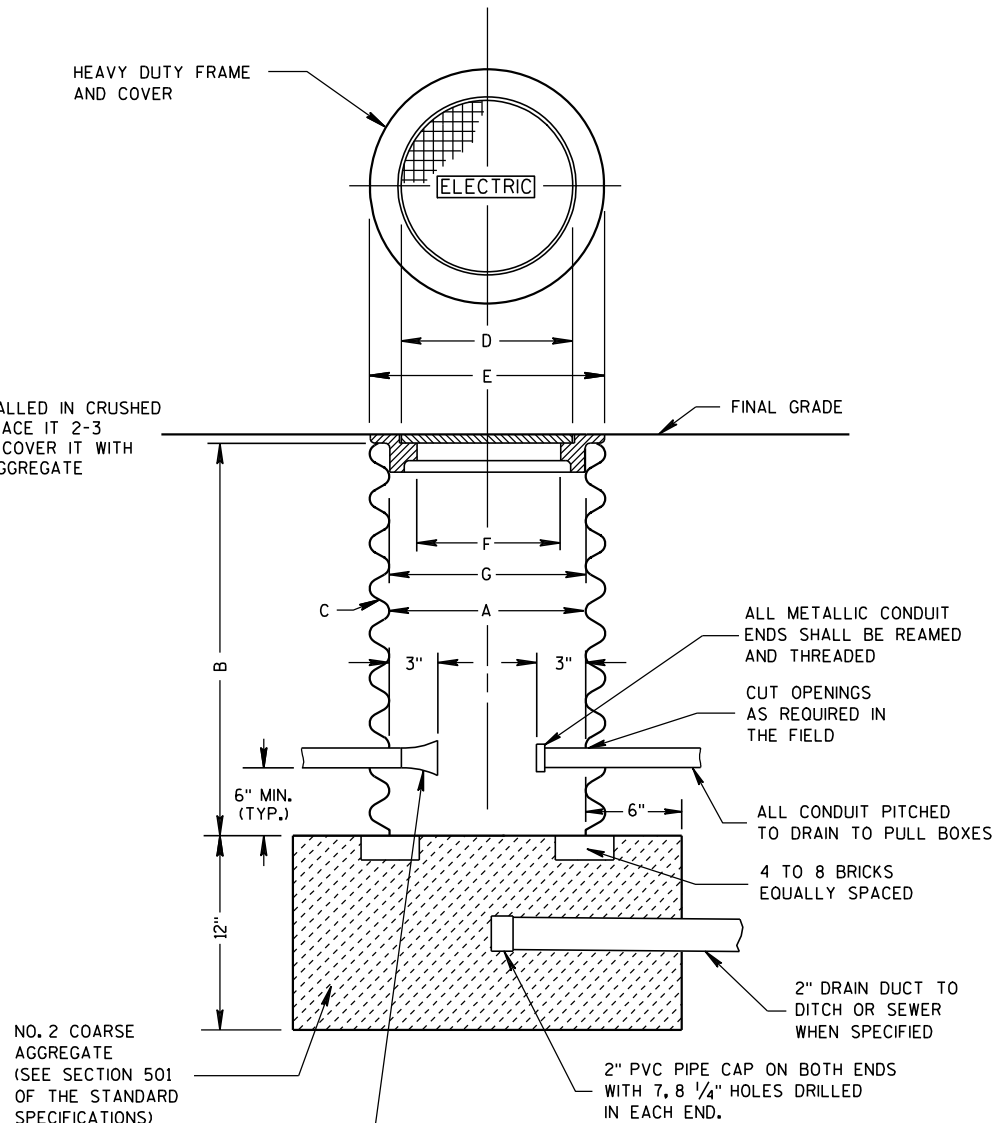

PULL BOX

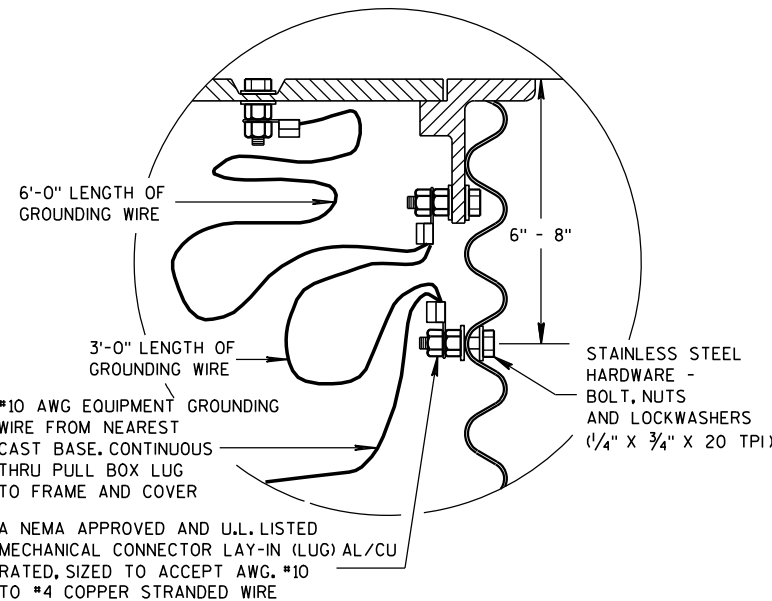


EQUIPMENT GROUNDING LUG AND LOCATION IN STEEL PULL BOXES

PULL BOX

STATE OF WISCONSIN  
DEPARTMENT OF TRANSPORTATION

APPROVED  
9/27/06 /S/ Balu Ananthanarayanan  
DATE STATE ELECTRICAL ENGI 126 HWYS  
FHWA

FORM DEPTH SHALL BE NO MORE THAN 6" BELOW GRADE ON THE LOWER SIDE OF BASE

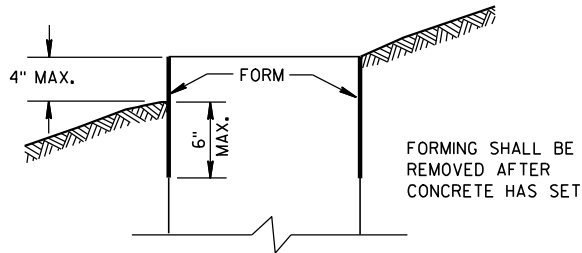

### FORMING DETAIL

| QUANTITY REQUIREMENTS           | CONCRETE BASE TYPE |      |      |
|---------------------------------|--------------------|------|------|
|                                 | 1                  | 2    | 5    |
| APPROX. CUBIC YARDS OF CONCRETE | 0.40               | 0.57 | 0.40 |
| LBS. OF HOOP BAR STEEL          | NONE               | 23   | 16   |
| LBS. OF VERTICAL BAR STEEL      | NONE               | 60   | 18   |

### GENERAL NOTES

DETAILS OF CONSTRUCTION, MATERIALS AND WORKMANSHIP NOT SHOWN ON THIS DRAWING SHALL CONFORM TO THE PERTINENT REQUIREMENTS OF THE CONTRACT.

BASES SHALL BE EXCAVATED BY USE OF A CIRCULAR AUGER.

TOP SURFACES OF CONCRETE BASES SHALL BE TROWEL FINISHED SMOOTH AND LEVEL.

CONDUIT SIZES AND LOCATIONS SHALL BE AS SHOWN ON THE PLANS.

THE FINAL OR TERMINATING CONCRETE BASE IN A CONDUIT RUN SHALL HAVE A 6" EXIT STUB INSTALLED FOR FUTURE CABLING USE. THE EXIT STUB SHALL BE SIZED AS USED THROUGHOUT THE CONDUIT RUN AS SHOWN AT THE ENTRANCE OF THE BASE.

MINIMUM BENDING RADIUS OF CONDUIT IS EQUAL TO 6 X THE DIAMETER.

CONDUIT HEIGHT ABOVE CONCRETE BASES SHALL BE 1 INCH. ALL METALLIC CONDUIT ENDS SHALL BE REAMED AND THREADED.

ALL CONDUIT ENDS AT THE TOP OF CONCRETE BASES SHALL BE CAPPED IF METALLIC OR PLUGGED IF NONMETALLIC IMMEDIATELY AFTER PLACEMENT AND BEFORE CONCRETE IS POURED. CONDUITS IN WHICH WIRE OR CABLE IS NOT INSTALLED SHALL REMAIN CAPPED OR PLUGGED.

### GENERAL NOTES (CONTINUED)

BELL ENDS SHALL BE INSTALLED ON ALL PVC CONDUIT EXPOSED AT THE TOP OF CONCRETE BASES BEFORE INSTALLATION OF CABLE OR WIRE.

ENDS OF CONDUIT INSTALLED BELOW GRADE FOR FUTURE USE SHALL BE CAPPED IF METALLIC OR PLUGGED IF NONMETALLIC.

WHEN REQUIRED TO CONNECT NONMETALLIC CONDUIT TO METALLIC CONDUIT, ONLY ADAPTER FITTINGS, U.L. LISTED FOR ELECTRICAL USE, SHALL BE USED.

IF A BASE REQUIRES A DEEP FORM BECAUSE OF LOOSE DIRT OR FILL, THE FORM SHALL BE REMOVED BEFORE BACKFILLING AROUND THE BASE. BACKFILL SHALL BE TAMPED TIGHT AGAINST THE BARE CONCRETE BASE IN LAYERS OF 1 FOOT OR LESS.

A NO. 4 AWG, STRANDED COPPER EQUIPMENT GROUNDING CONDUCTOR SHALL BE EXOTHERMICALLY WELDED TO THE EQUIPMENT GROUNDING ELECTRODE (GROUND ROD) FOR TYPE 2 AND TYPE 5 BASES.

THE EQUIPMENT GROUNDING CONDUCTOR SHALL BE FURNISHED AND INSTALLED TO ENTER THE BASE OF THE TYPE 2 AND TYPE 5 BASES THROUGH A 1 INCH CONDUIT INSTALLED FOR GROUNDING PURPOSES, LEAVING A 4 FOOT COIL OF WIRE ABOVE THE CONCRETE BASE. THE EQUIPMENT GROUNDING CONDUCTOR SHALL BE NEATLY COILED AND THE COILS TIED TOGETHER.

ANCHOR RODS SHALL BE THREADED 12" IN LENGTH ON EACH END OF THE ROD, ANCHOR RODS SHALL BE MANUFACTURED IN ACCORDANCE WITH SECTION 654.2.1 AND 641.2.2 OF THE STANDARD SPECIFICATIONS, ASTM A-449, OR ASTM A-687 (GRADE 105).

WASHERS AND LOCK WASHERS ARE REQUIRED ON ALL ANCHOR RODS.


WHEN ANCHOR RODS USING THE ALTERNATE "L" BEND ARE FURNISHED, THE 4" "L" BEND SHALL BE IN ADDITION TO THE SPECIFIED ANCHOR ROD BAR LENGTH. THE "L" BEND END SHALL NOT BE THREADED.

ANCHOR RODS SHALL BE INSTALLED WITH MISALIGNMENTS OF LESS THAN 1:40 FROM VERTICAL.


WELDING OF THE ANCHOR RODS TO THE CAGE IS UNACCEPTABLE. TIE WIRES SHALL BE USED.

BAR STEEL REINFORCEMENT SHALL BE COATED WITH POWDERED EPOXY RESIN IN ACCORDANCE WITH SECTION 505 OF THE STANDARD SPECIFICATIONS (LATEST EDITION).



- 1 THE MINIMUM DEPTH OF CONDUIT EXITING THE CONCRETE BASE AND INSTALLED BELOW THE TRAVELED WAY SHALL BE 24 INCHES. THE MINIMUM DEPTH OF CONDUIT EXITING THE CONCRETE BASE THAT IS NOT INSTALLED BELOW THE TRAVELED WAY SHALL BE 18 INCHES. THE MAXIMUM DEPTH OF ALL CONDUIT SHALL BE 36 INCHES EXCEPT WITH WRITTEN APPROVAL BY THE ENGINEER.
- 2 (4) 1" DIA. X 3'-6" ANCHOR RODS.
- 3 (4) 1" DIA. X 5'-0" ANCHOR RODS.
- 4 (6) NO. 6 X 6'-8" BAR STEEL REINFORCEMENT.
- 5 (7) NO. 4 X 5'-1" BAR STEEL REINFORCEMENT @ 1'-0" C-C.
- 6 (4) 1" DIA. X 3'-6" ANCHOR RODS.
- 7 (6) NO. 4 X 4'-8" BAR STEEL REINFORCEMENT.
- 8 (5) NO. 4 X 5'-1" BAR STEEL REINFORCEMENT @ 1'-0" C-C.

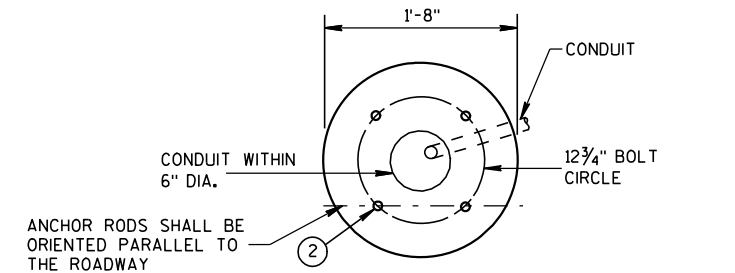



#### HALF SECTION IN UNPAVED AREA (TYPICAL FOR TYPES 1, 2 & 5)

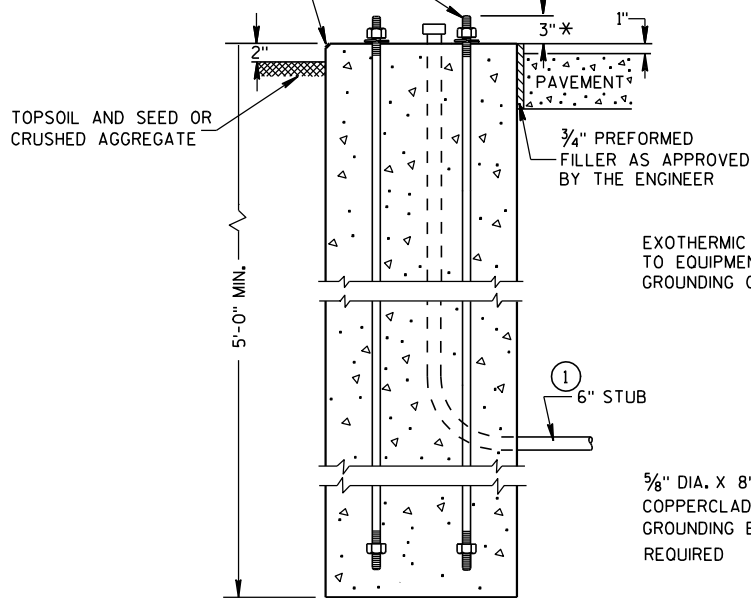

TYPE 1

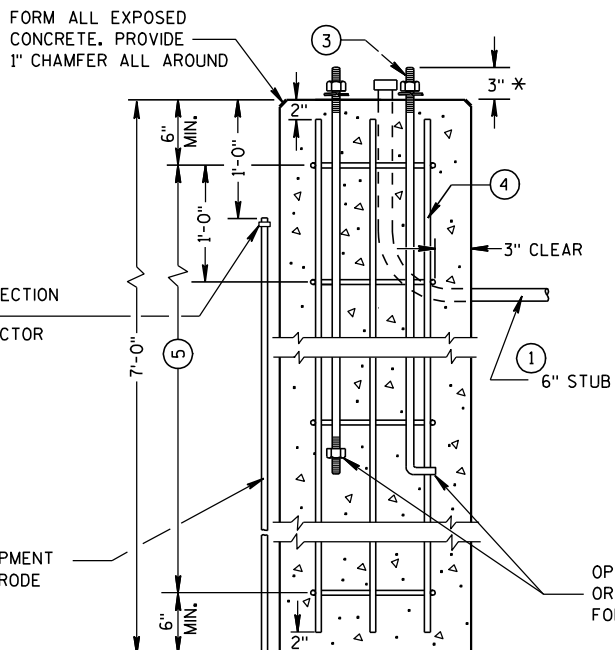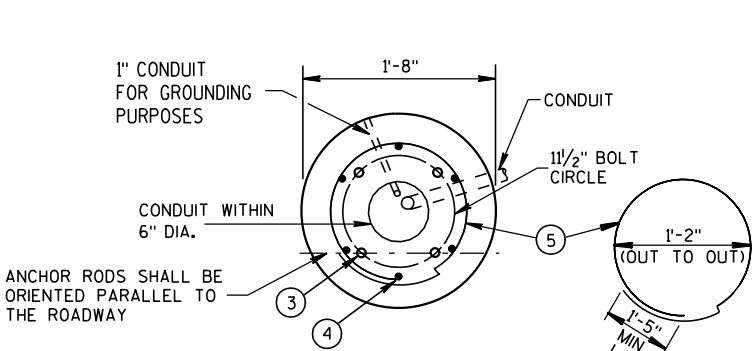

TYPE 2

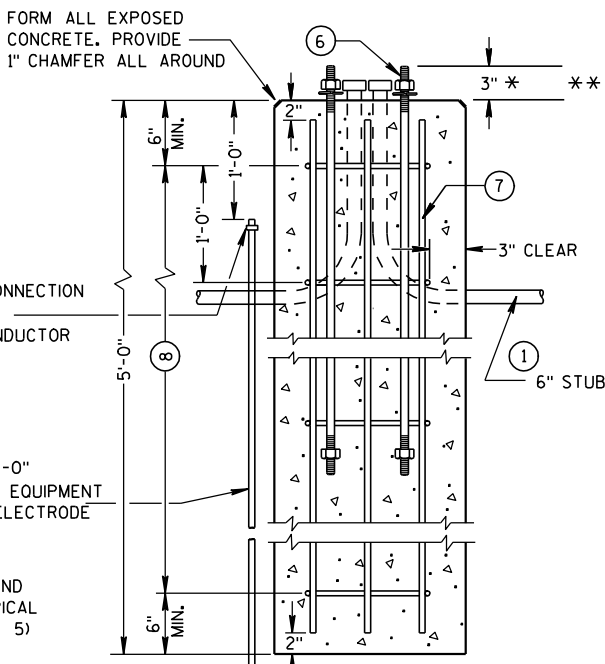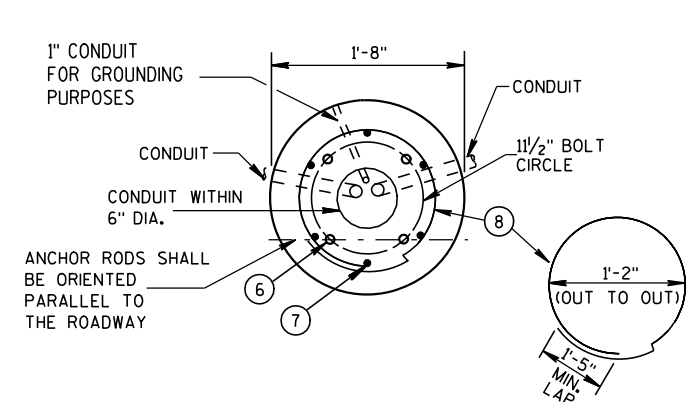

TYPE 5

### CONCRETE BASES

\* ANY ANCHOR ROD PROJECTION SHORTER THAN 2 3/4" OR LONGER THAN 3 1/4" SHALL REQUIRE THE BASE TO BE REMOVED AND REPLACED AT THE CONTRACTORS EXPENSE.

\*\* FOR NONBREAKAWAY INSTALLATIONS, 4 1/2" ± ANCHOR ROD PROJECTION WITH THE USE OF LEVELING NUTS. RODENT SCREEN REQUIRED.

#### CONCRETE BASES, TYPES 1, 2 & 5

STATE OF WISCONSIN  
DEPARTMENT OF TRANSPORTATION

APPROVED

3/3/10

DATE

FHWA

/S/ Joanna L. Bush

STATE ELECTRICAL ENGI 127

HWYS



GENERAL NOTES

DETAILS OF CONSTRUCTION, MATERIALS AND WORKMANSHIP NOT SHOWN ON THIS DRAWING SHALL CONFORM TO THE PERTINENT REQUIREMENTS OF THE CONTRACT.

FOUR (4) BOLTS SHALL BE FURNISHED WITH EACH TRANSFORMER BASE. BOLTS SHALL BE 1" DIAMETER, 4" IN LENGTH, WITH WASHERS, LOCK WASHERS AND NUTS. BOLTS, NUTS AND WASHERS SHALL BE MANUFACTURED IN ACCORDANCE WITH SECTION 641.2.2 OF THE STANDARD SPECIFICATIONS, ASTM A-325, (92,000 YIELD) HEAVY HEX NUT AND BE GALVANIZED IN ACCORDANCE WITH ASTM A-153, CLASS C.

LEVELING SHIMS, IF NEEDED, SHALL BE DESIGNED FOR THE PURPOSE AND USED UNDER CAST BASES WHEN PLUMBING POLES OR STANDARDS DURING INSTALLATION. THE USE OF WASHERS IN LIEU OF PROPER LEVELING SHIMS IS NOT ACCEPTABLE.

SHIM LENGTH SHALL BE LONG ENOUGH TO COMPLETELY COVER THE AREA UNDER THE LENGTH AND WIDTH OF THE BASE MOUNTING FLANGE.

DOUBLE NUTTING IS NOT ACCEPTABLE FOR LEVELING OR MOUNTING PURPOSES.

A NEMA APPROVED AND U.L. LISTED MECHANICAL CONNECTOR (LUG) AL/CU RATED AND SIZED TO ACCEPT #10 AWG STRANDED WIRE, SHALL BE FURNISHED AND INSTALLED IN THE PEDESTAL AND TRANSFORMER BASES.


THE MECHANICAL CONNECTOR SHALL BE INSTALLED USING A 1/4" - 20 (TPI) STAINLESS STEEL HEX HEAD BOLT OF SUFFICIENT LENGTH TO FIRMLY ATTACH THE LUG TO THE BASE.

SHOULD THE MANNER OF ATTACHMENT OF THE LUG REQUIRE WASHERS, HEX NUTS, LOCK WASHER - THEY SHALL BE STAINLESS STEEL AS IS THE BOLT. THE MANNER OF ATTACHMENT SHALL NOT BLOCK ACCESSIBILITY TO WIRE PLACEMENT IN THE CONNECTOR.

PEDESTAL BASE COLLAR THREADING SHALL BE TAPERED AND IN ACCORDANCE WITH NATIONAL PIPE THREADING DIMENSIONS.

BASE COLLAR THREADING SHALL EXTEND INTO THE BASE COLLAR WITH SUFFICIENT DEPTH TO ACCEPT THE INSTALLATION OF TRAFFIC SIGNAL STANDARDS TO A DEPTH OF 1 1/2", THEN TIGHTENING TO A POINT OF BEING IMMOVABLE.

THE ACCESS DOOR SHALL BE OF THE SAME MATERIAL AS THE BASE.

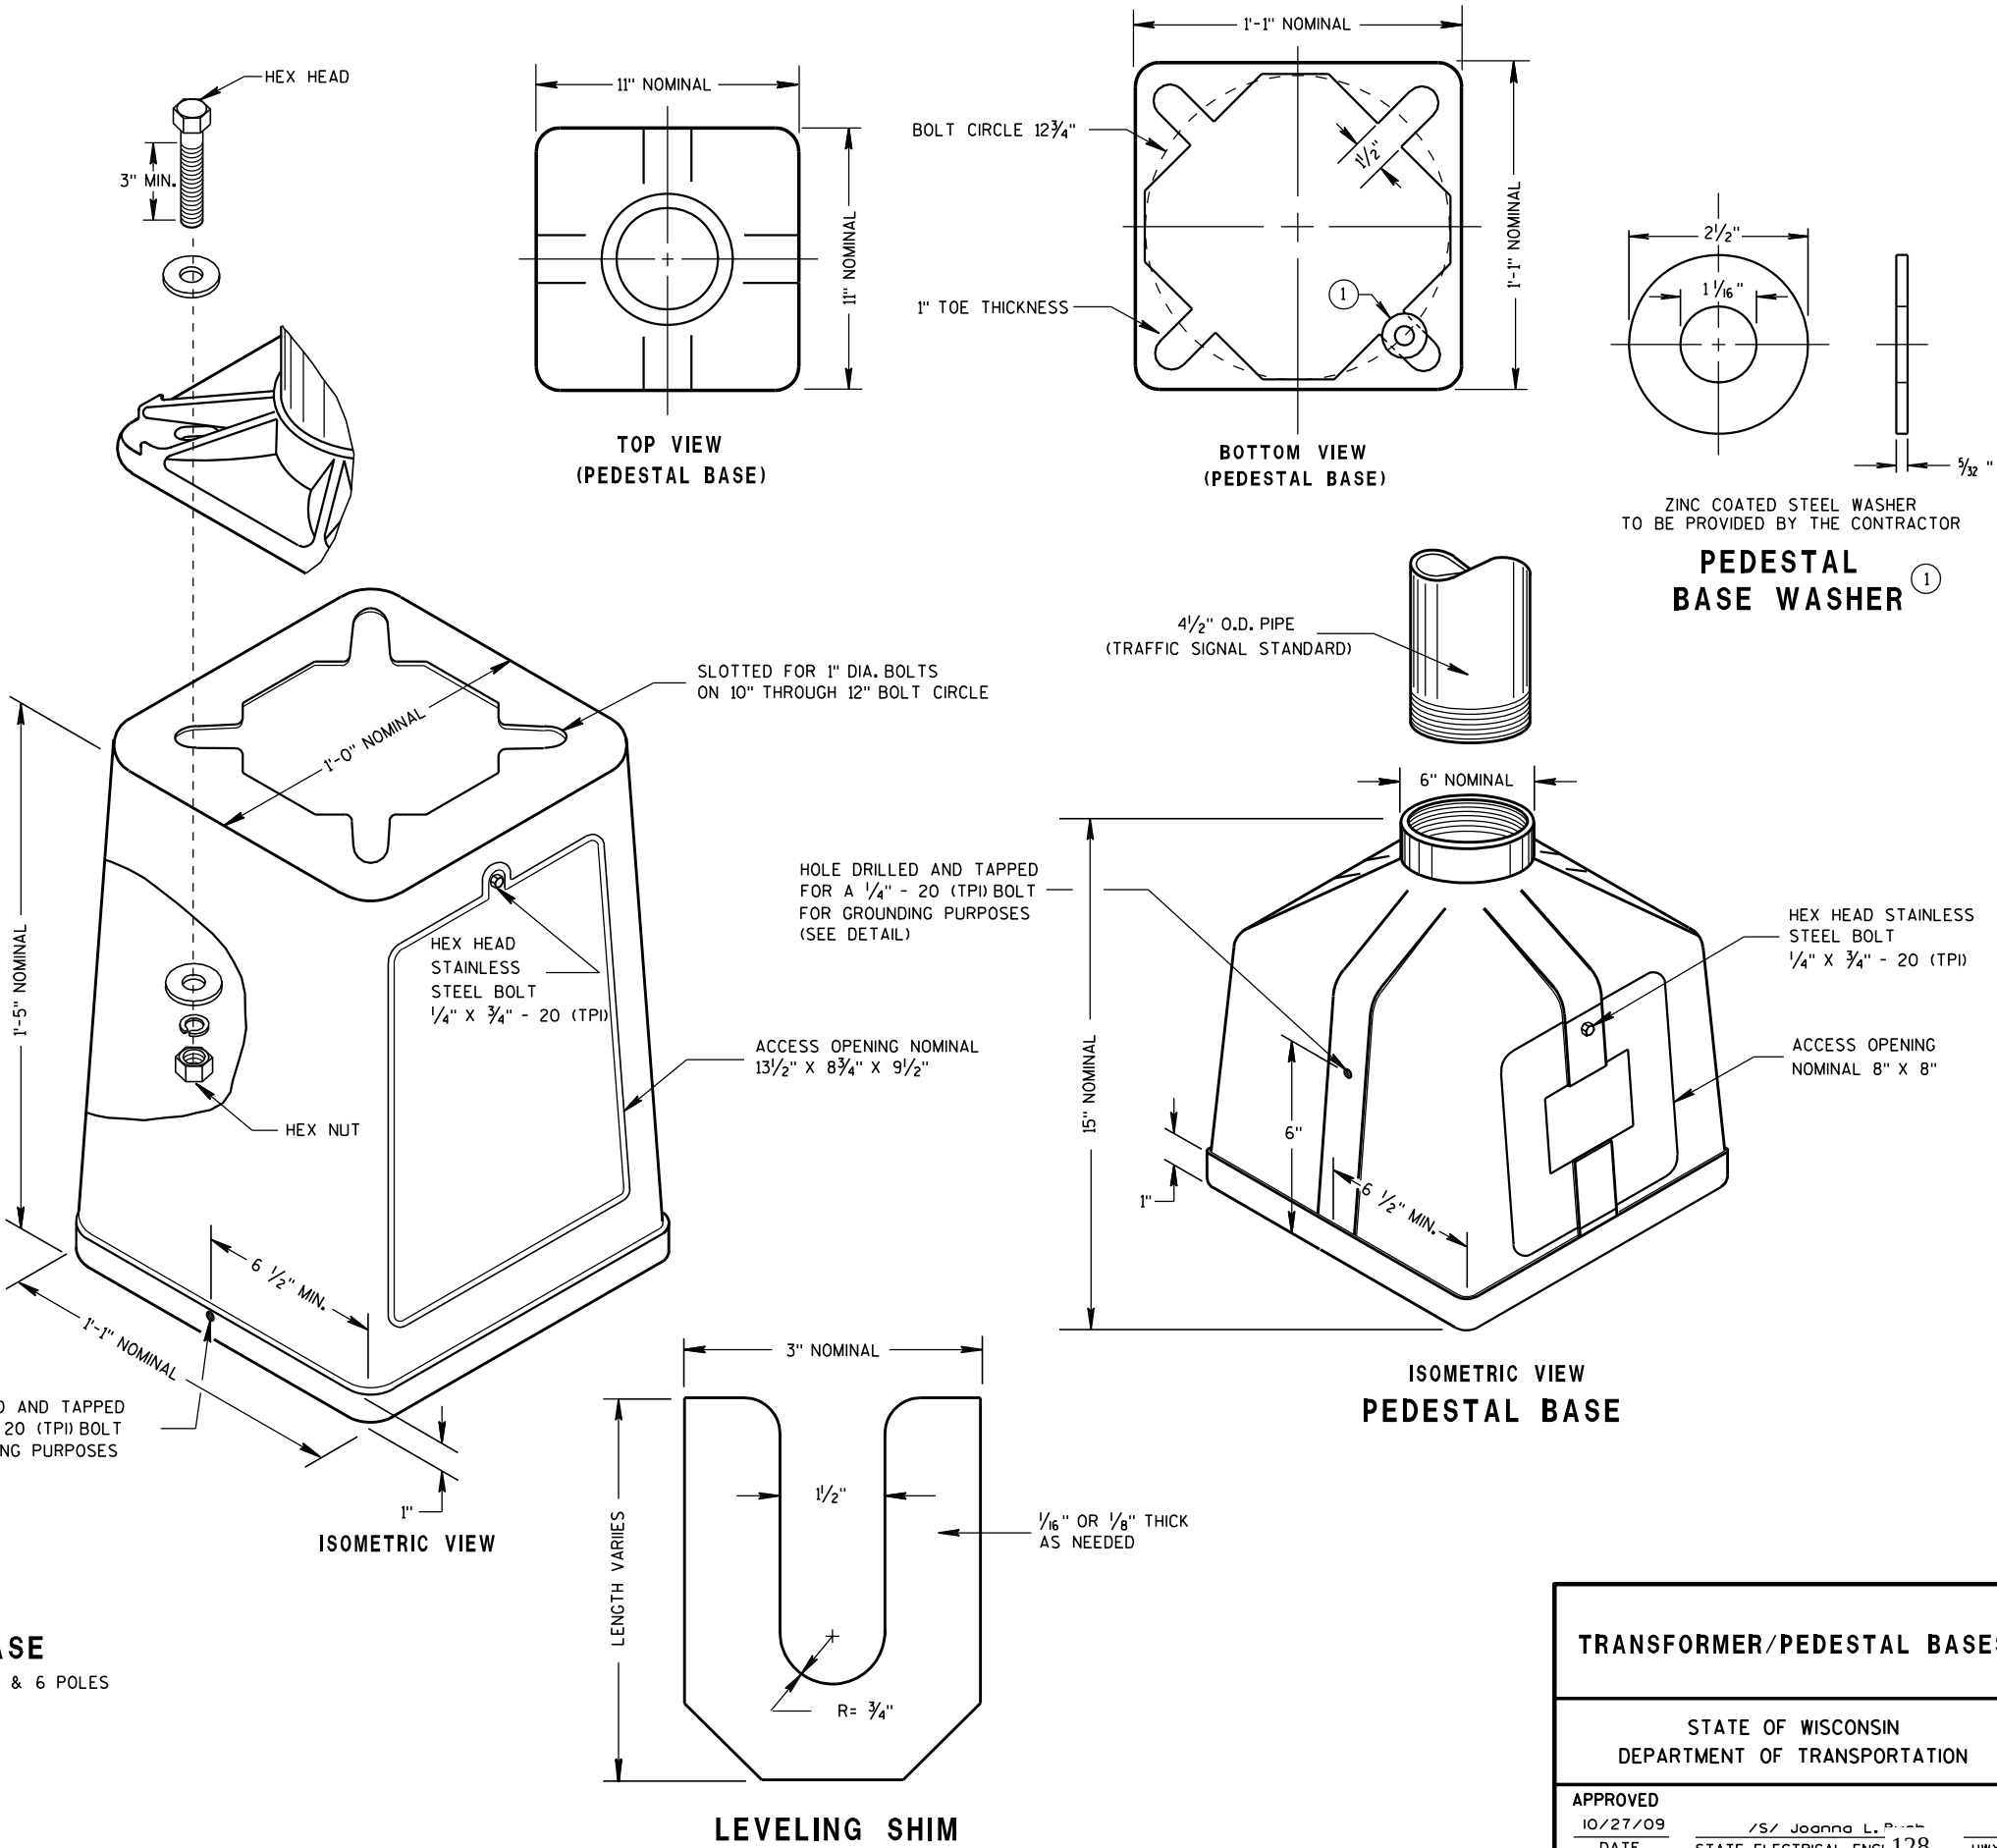

TYPICAL MECHANICAL CONNECTOR LUG  
TO BE FURNISHED WITH EACH BASE

TRANSFORMER BASE  
INTENDED FOR USE WITH TYPE 2, 3, 4, 5 & 6 POLES





ISOMETRIC VIEW  
PEDESTAL BASE

LEVELING SHIM




TRANSFORMER/PEDESTAL BASES

STATE OF WISCONSIN  
DEPARTMENT OF TRANSPORTATION



APPROVED  
10/27/09  
DATE  
/S/ Joanna L. P...  
STATE ELECTRICAL ENGI 128  
HWYS  
FHWA

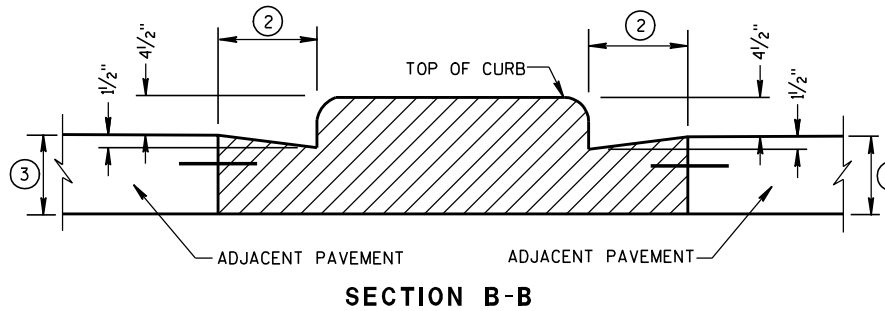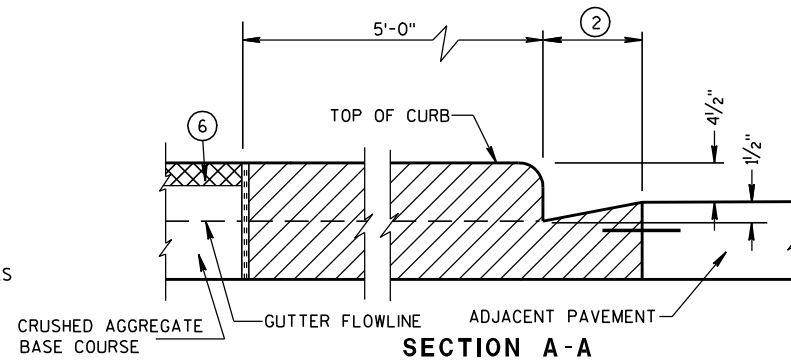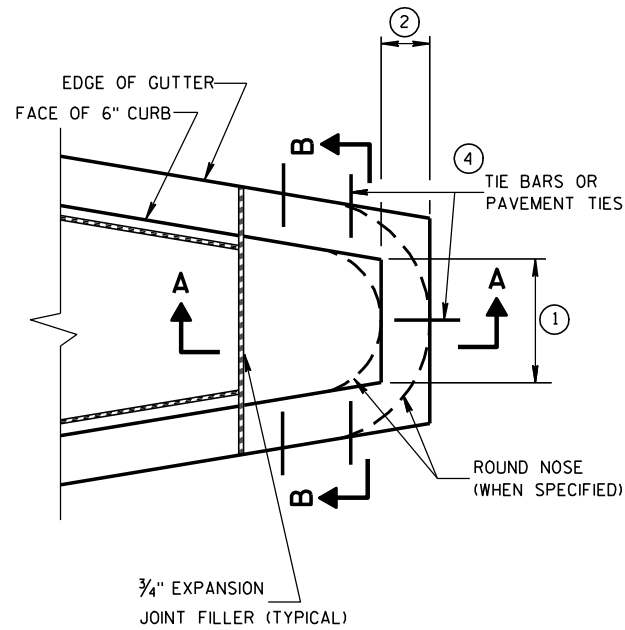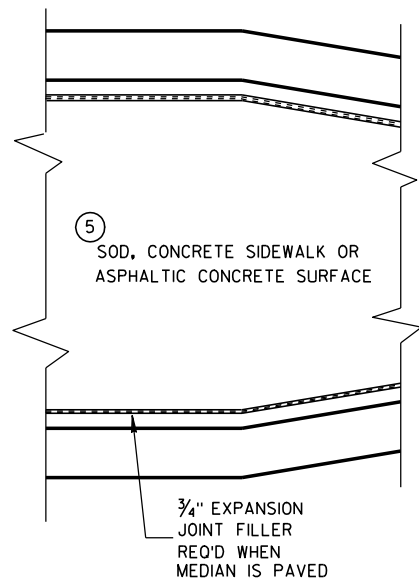


CONCRETE MEDIAN BLUNT NOSE DETAIL

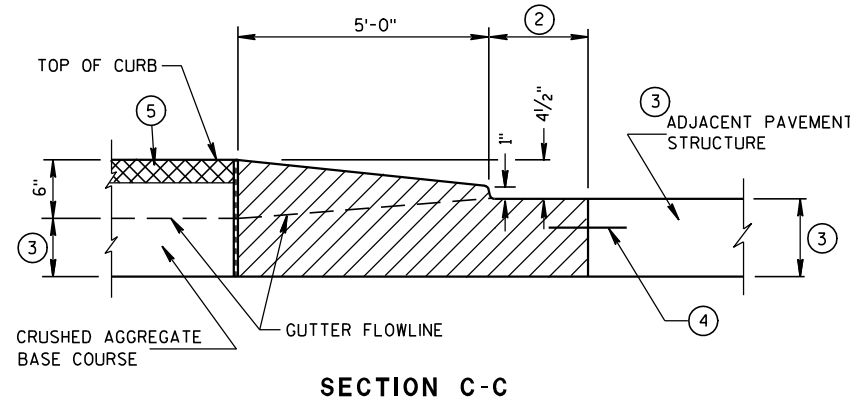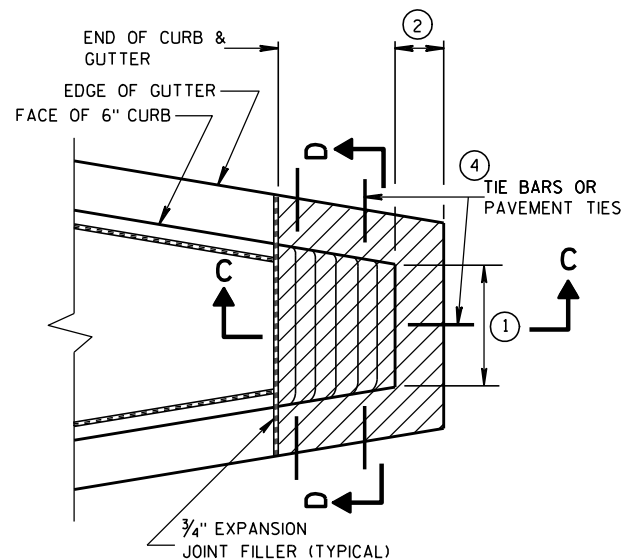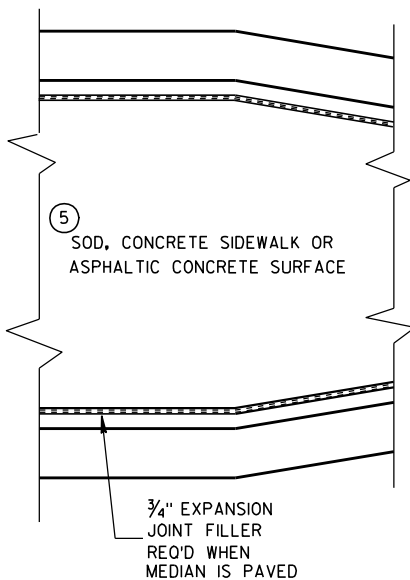

CONCRETE MEDIAN SLOPED NOSE TYPE 1

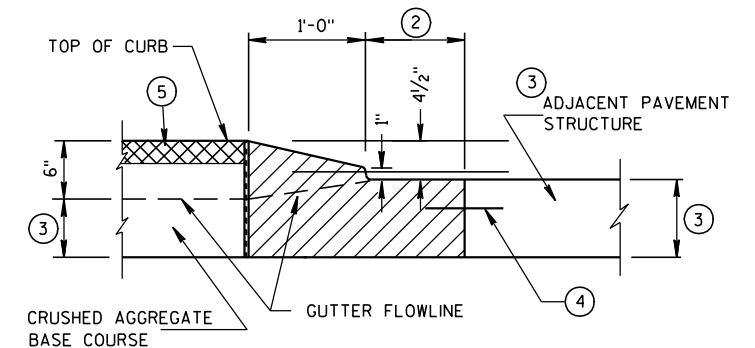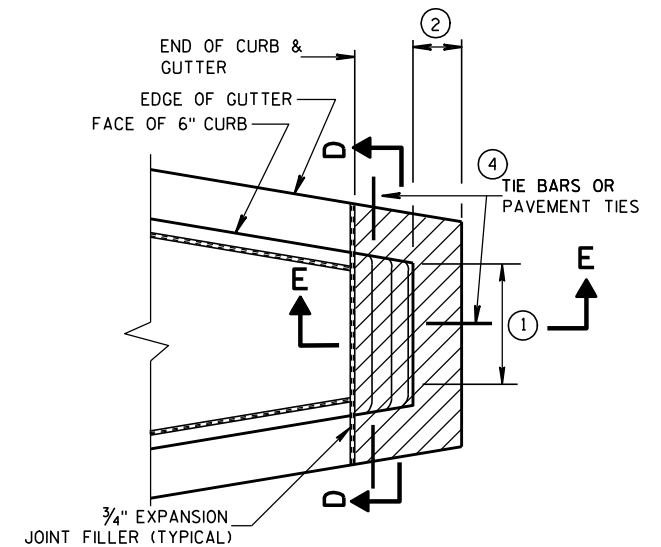

CONCRETE MEDIAN SLOPED NOSE TYPE 2

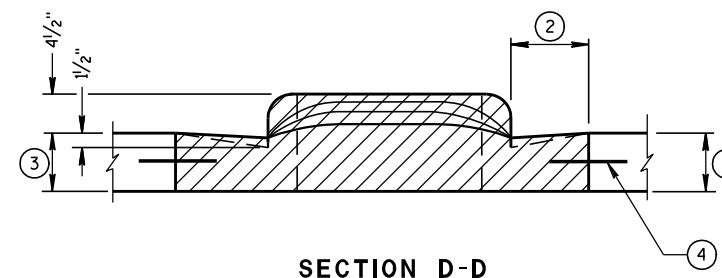

## GENERAL NOTES

DETAILS OF CONSTRUCTION, MATERIALS AND WORKMANSHIP NOT SHOWN ON THIS DRAWING SHALL CONFORM TO THE PERTINENT REQUIREMENTS OF THE STANDARD SPECIFICATIONS AND THE APPLICABLE SPECIAL PROVISIONS.

- ① SEE PLAN FOR MEDIAN NOSE WIDTH AND RADIUS (FOR ROUND NOSE ALTERNATE).
- ② WIDTH OF GUTTER TO MATCH EXISTING ADJACENT GUTTER OR AS SPECIFIED ELSEWHERE IN THE PLAN.
- ③ DEPTH EQUAL TO ADJACENT PAVEMENT. ADJACENT PAVEMENT STRUCTURE DETAILS ARE SHOWN ON THE PLAN. TYPICAL OPTIONS ARE:
  - (1) NEW OR EXISTING CONCRETE PAVEMENT.
  - (2) ASPHALTIC CONCRETE PAVEMENT OVER NEW OR EXISTING CONCRETE BASE COURSE.
  - (3) ASPHALTIC CONCRETE PAVEMENT OVER CRUSHED AGGREGATE BASE COURSE.

- ④ TIE BARS OR PAVEMENT TIES REQUIRED IN NEW CONCRETE PAVEMENT OR CONCRETE BASE COURSE. TIE BARS SHALL BE NO. 4 X 2'-0" SPACED AT 2'-0" C-C.

PAVEMENT TIES REQUIRED IN EXISTING CONCRETE BASE COURSE. PAVEMENT TIES SHALL BE NO. 6 X 1'-0" SPACED AT 3'-0" C-C INSTALLED ON A HORIZONTAL SKEW OF 6:1. THE DIRECTION OF SKEW SHALL ALTERNATE AFTER EVERY ONE OR TWO BARS.

- ⑤ SURFACE TYPE AND DETAILS ARE SHOWN ELSEWHERE IN THE PLAN.

CONCRETE MEDIAN NOSE

STATE OF WISCONSIN  
DEPARTMENT OF TRANSPORTATION

APPROVED


6/8/2006

DATE

FHWA



/S/ Jerry H. 7  
ROADWAY STANDARDS 129 NT  
ENGINEER



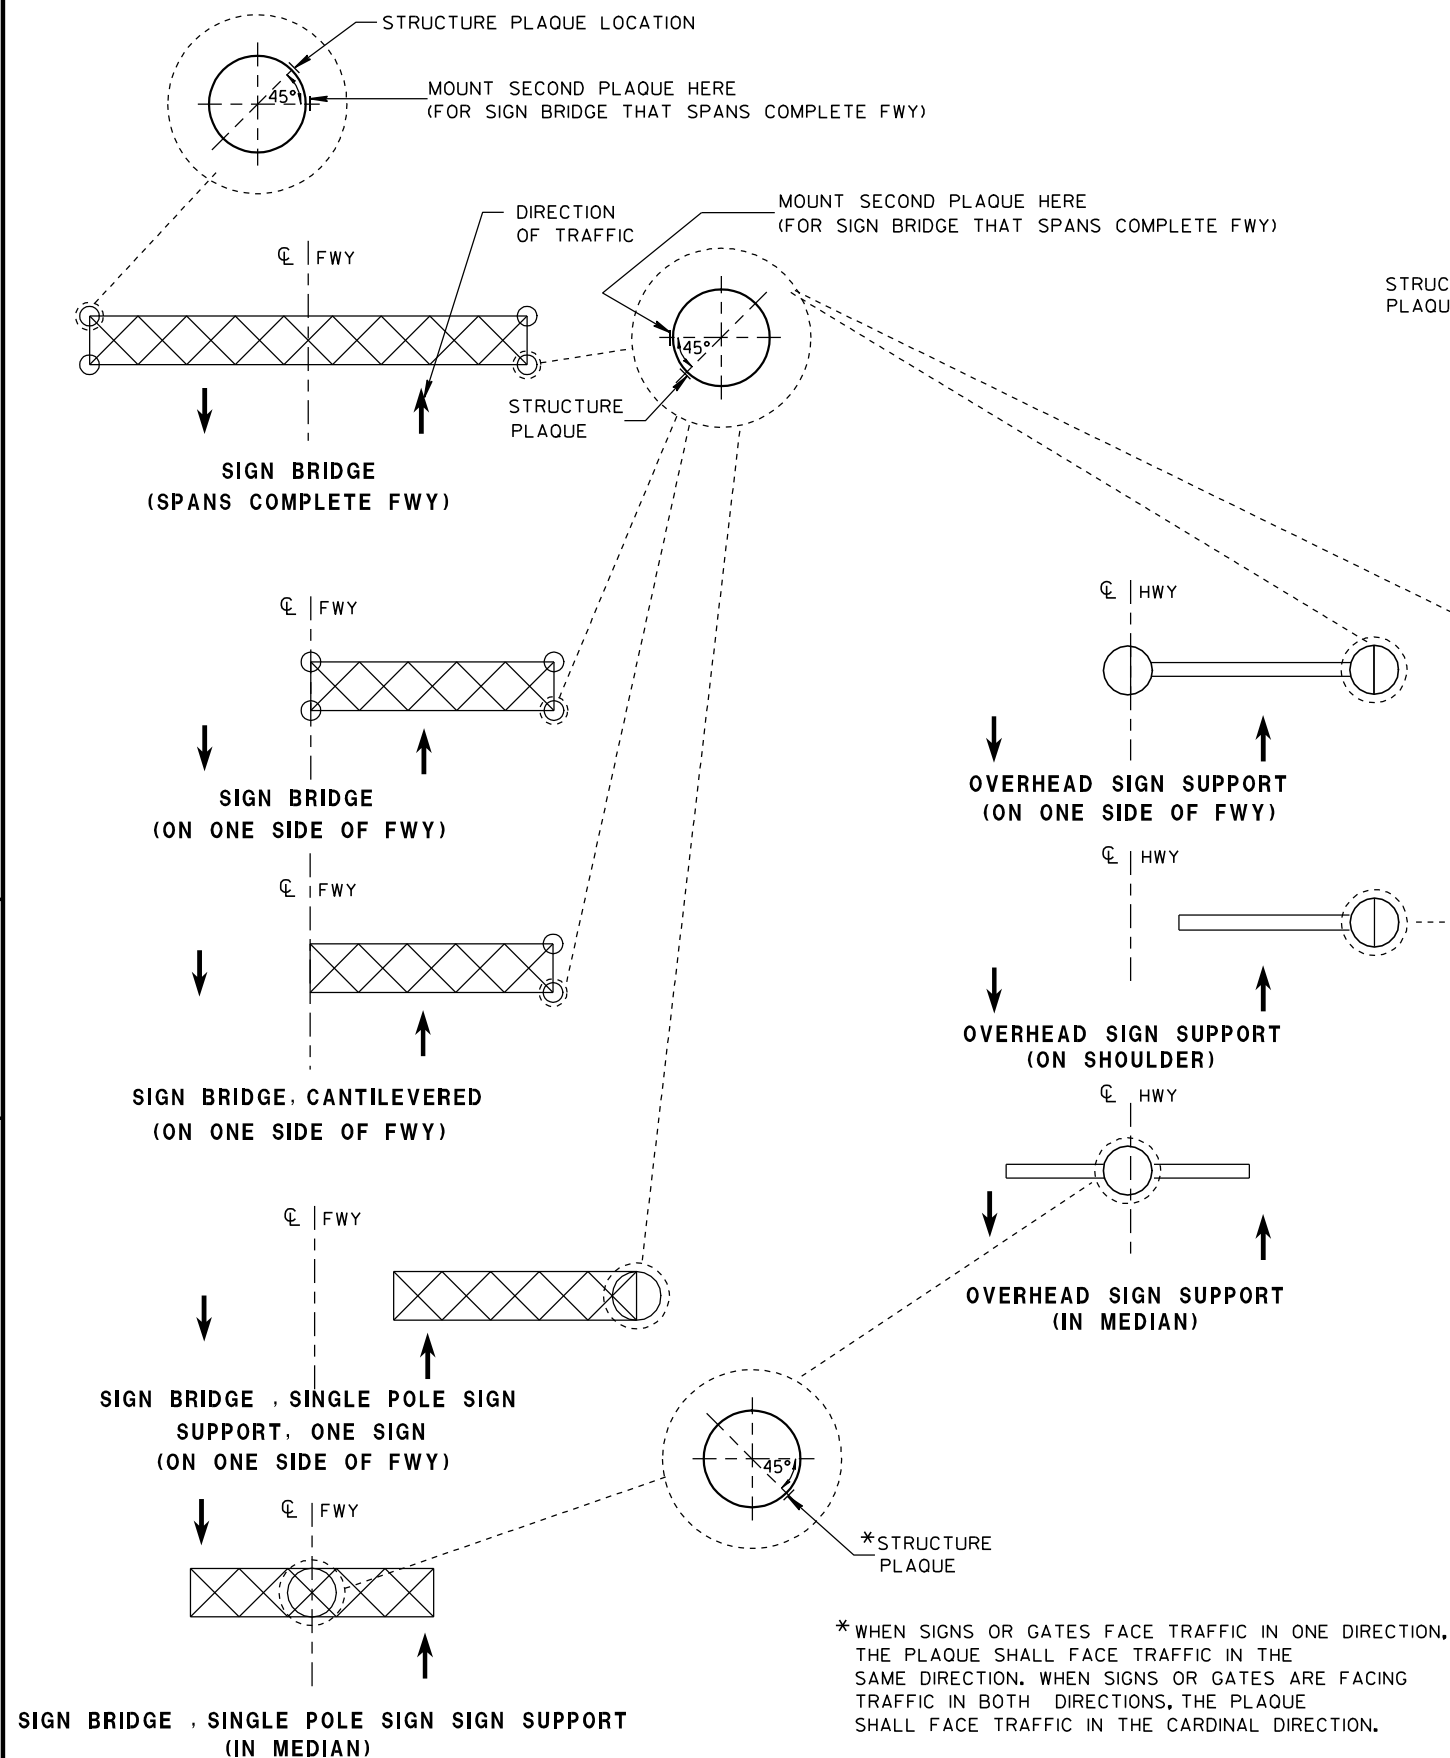

LOCATION OF RAMP GATE, SIGN BRIDGE &  
OVERHEAD SIGN SUPPORT STRUCTURE PLAQUES

RAMP GATE, SIGN BRIDGE AND OVERHEAD SIGN SUPPORT  
STRUCTURE PLAQUE FOR SIGN BRIDGES AND OVERHEAD SIGN  
SUPPORT WHICH ARE NOT STRUCTURE MOUNTED

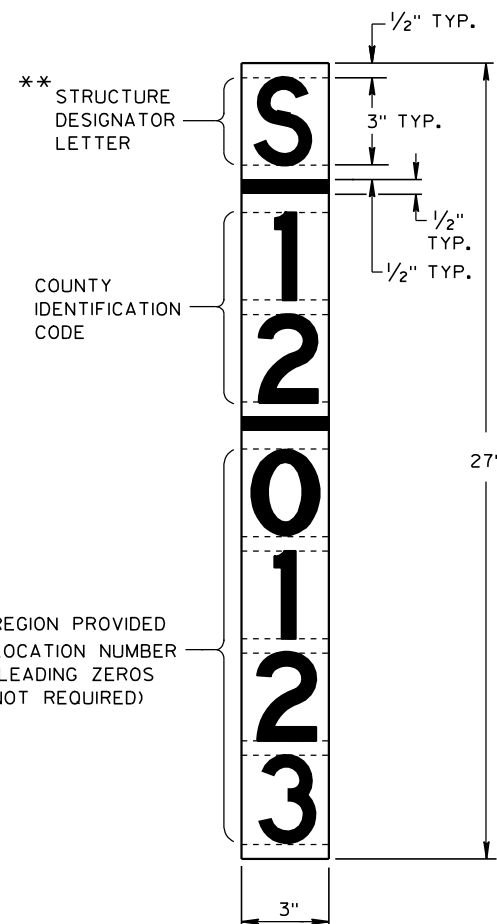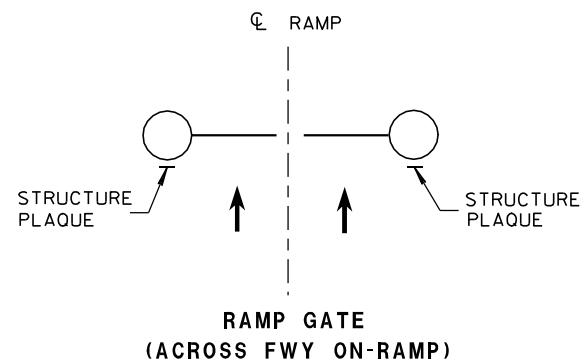

## GENERAL NOTES

DETAILS OF CONSTRUCTION AND WORKMANSHIP NOT SHOWN IN THIS DRAWING SHALL CONFORM TO THE PERTINENT REQUIREMENTS OF THE CONTRACT.

PLAQUES SHALL BE INCIDENTAL TO ALL NEW INSTALLATIONS.

IF THE PROPOSED SIGN BRIDGE OR OVERHEAD SIGN SUPPORT IS REPLACING AN EXISTING SIGN BRIDGE OR OVERHEAD SIGN SUPPORT, A NEW IDENTIFICATION PLAQUE WILL BE REQUIRED.

FASTEN TOP, CENTER AND BOTTOM OF PLAQUE TO POLE OR OTHER LOCATION AS FOLLOWS:

GALVANIZED STEEL SHAFT - 3 STAINLESS STEEL POP RIVETS

A588 STEEL SHAFT - SHIM FOR DRAINAGE WITH STAINLESS WASHERS;  
FASTEN WITH STAINLESS SELF-TAPPING SCREWS

ALUMINUM SHAFTS - 3 ALUMINUM POP RIVETS

MOUNTING HEIGHT SHALL BE APPROXIMATELY 5.0' ABOVE CURB OR SHOULDER. ADJUST IF IT IS KNOWN THAT REQUIRED TRAFFIC SIGNS WILL OBSTRUCT.

PLAQUE MATERIALS:

BASE - SHEET ALUMINUM, 0.060" THICK.


FACE - WHITE, SELF-ADHESIVE VINYL SHEETING, NON-RETROREFLECTIVE

LINE - BLACK, 1/2" WIDE, SELF-ADHESIVE

CHARACTERS:- BLACK, SELF ADHESIVE, SERIES "D", SIZE AS SHOWN.

FOR SIGN BRIDGES, STRUCTURE MOUNTED, THE STRUCTURE PLAQUE SHALL BE MOUNTED HORIZONTALLY AS SHOWN ON THE DRAWING. THE STRUCTURE PLAQUE SHALL BE MOUNTED HORIZONTALLY TO THE BACK OF THE SIGN, BETWEEN THE ALUMINUM EXTRUSIONS, NEAR THE TOP LEFT HAND CORNER OF THE SIGN. THE BASE MATERIAL SHALL BE OMITTED AND THE FACE ADHERED DIRECTLY TO THE ALUMINUM SURFACE. PRIOR TO ADHERING THE MATERIAL, THE ALUMINUM SURFACE SHALL BE SMOOTH, CLEAN AND DRY.

WHERE SIGN BRIDGE ILLUMINATION IS PROVIDED, THE STRUCTURE MUST ALSO HAVE A SIGN BRIDGE CIRCUIT PLAQUE AS SHOWN IN THE ELECTRICAL DETAILS.

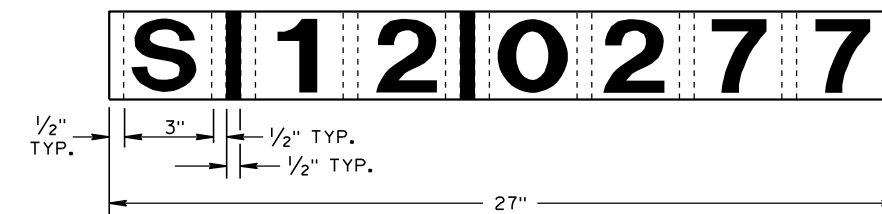


IDENTIFICATION PLAQUE FOR SIGN BRIDGE,  
STRUCTURE MOUNTED

\*\* LETTER "G" UTILIZED FOR RAMP GATES.  
LETTER "S" UTILIZED FOR SIGN BRIDGES  
AND OVERHEAD SIGN SUPPORTS.

STRUCTURE IDENTIFICATION PLAQUES,  
RAMP GATES, SIGN BRIDGES  
& OVERHEAD SIGN SUPPORT

STATE OF WISCONSIN  
DEPARTMENT OF TRANSPORTATION

APPROVED  
1/9/2012  
DATE /S/ Thomas N. Neuhoff  
STATE TRAFFIC ENGINE 130 SIGN  
FHWA




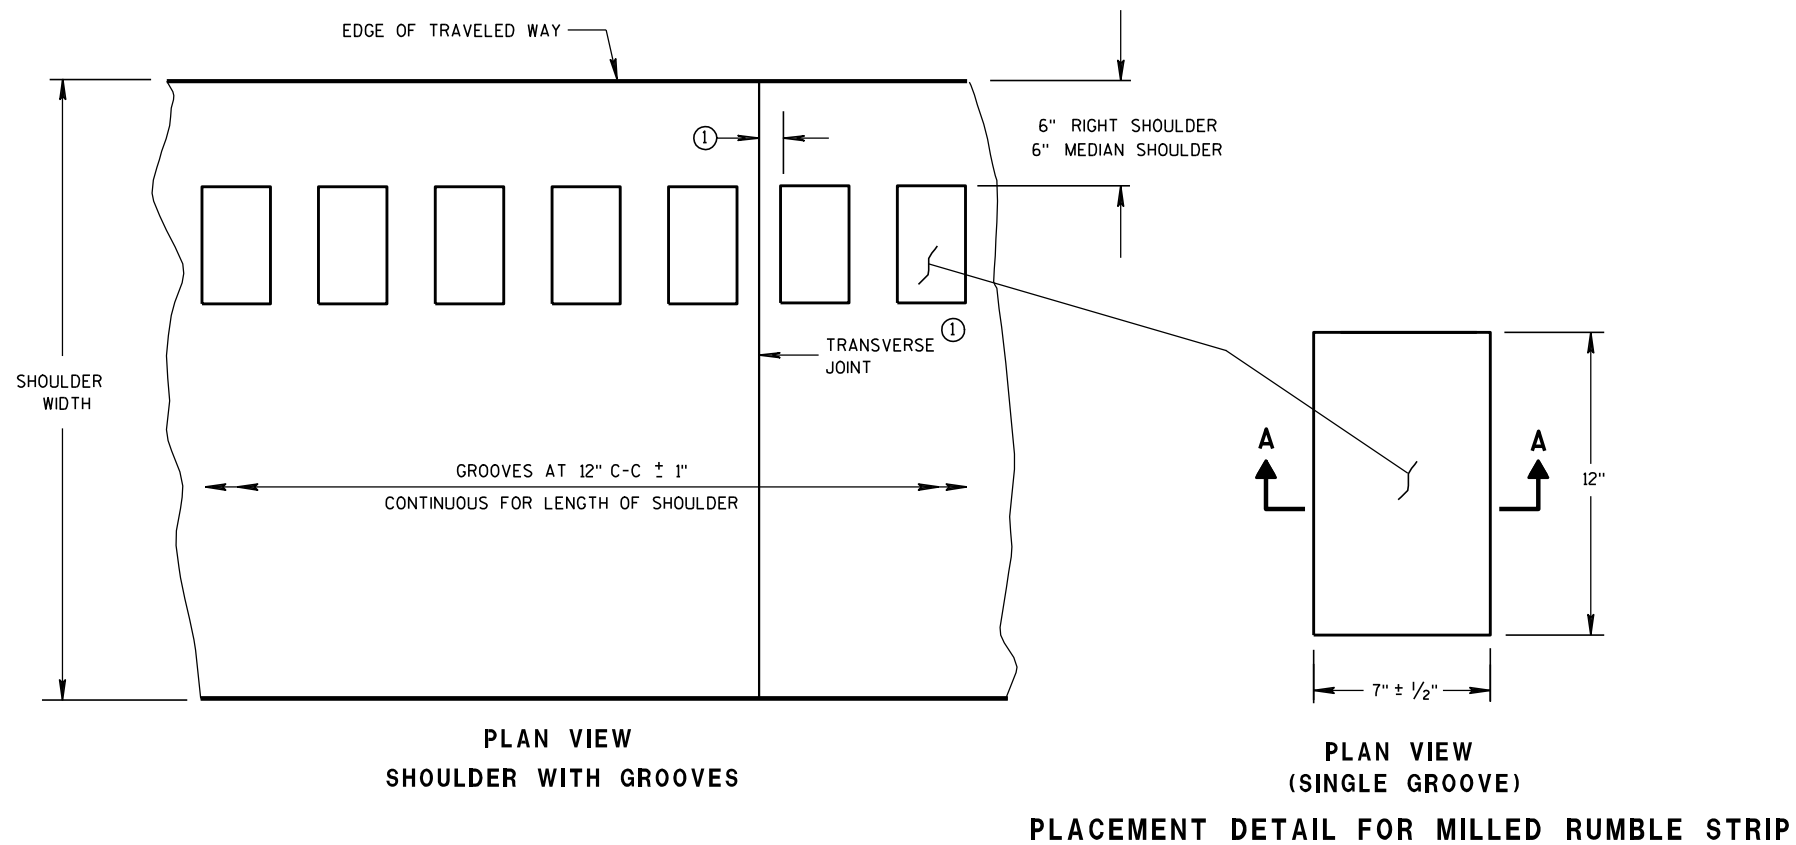
**GENERAL NOTES**

DETAILS OF CONSTRUCTION SHOWN ON THIS DRAWING SHALL CONFORM TO THE PERTINENT REQUIREMENTS OF THE STANDARD SPECIFICATIONS AND APPLICABLE SPECIAL PROVISIONS.

**RUMBLE STRIPS ON EXPRESSWAYS**


DO NOT INSTALL RUMBLE STRIPS ACROSS SIDE ROAD INTERSECTIONS, COMMERCIAL DRIVEWAYS OR ADJACENT TO RIGHT TURN LANES, LEFT TURN LANES OR TURN LANE TAPERS. THE ATTACHED STANDARD DETAIL DRAWING SHOWS THE LOCATION OF THE RUMBLE STRIPS AT INTERCHANGE AREAS.

① CONCRETE PAVEMENT - RUMBLE STRIPS SHALL BE A MINIMUM OF 6" AWAY FROM TRANSVERSE JOINTS.

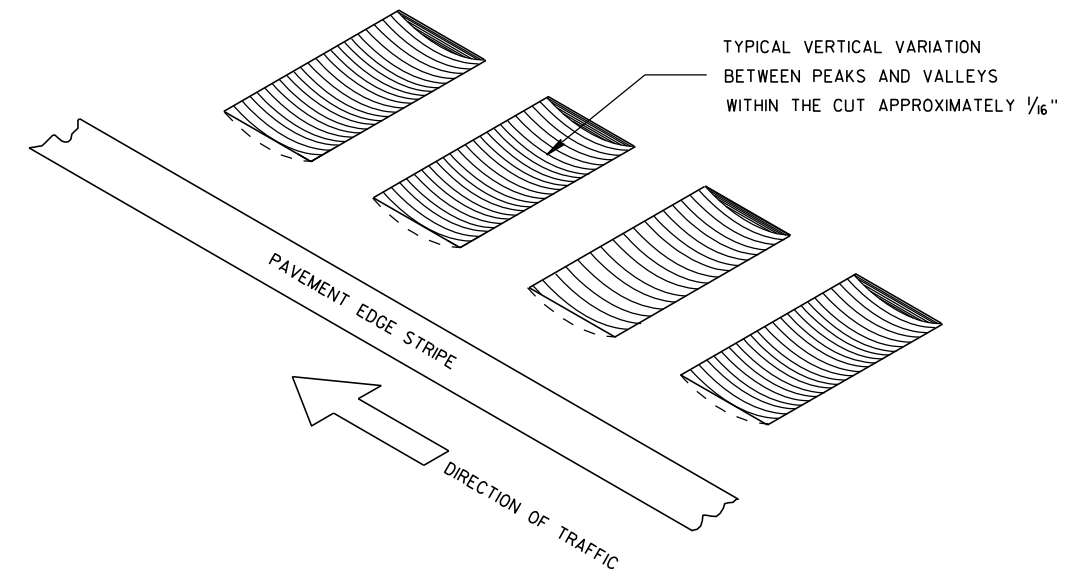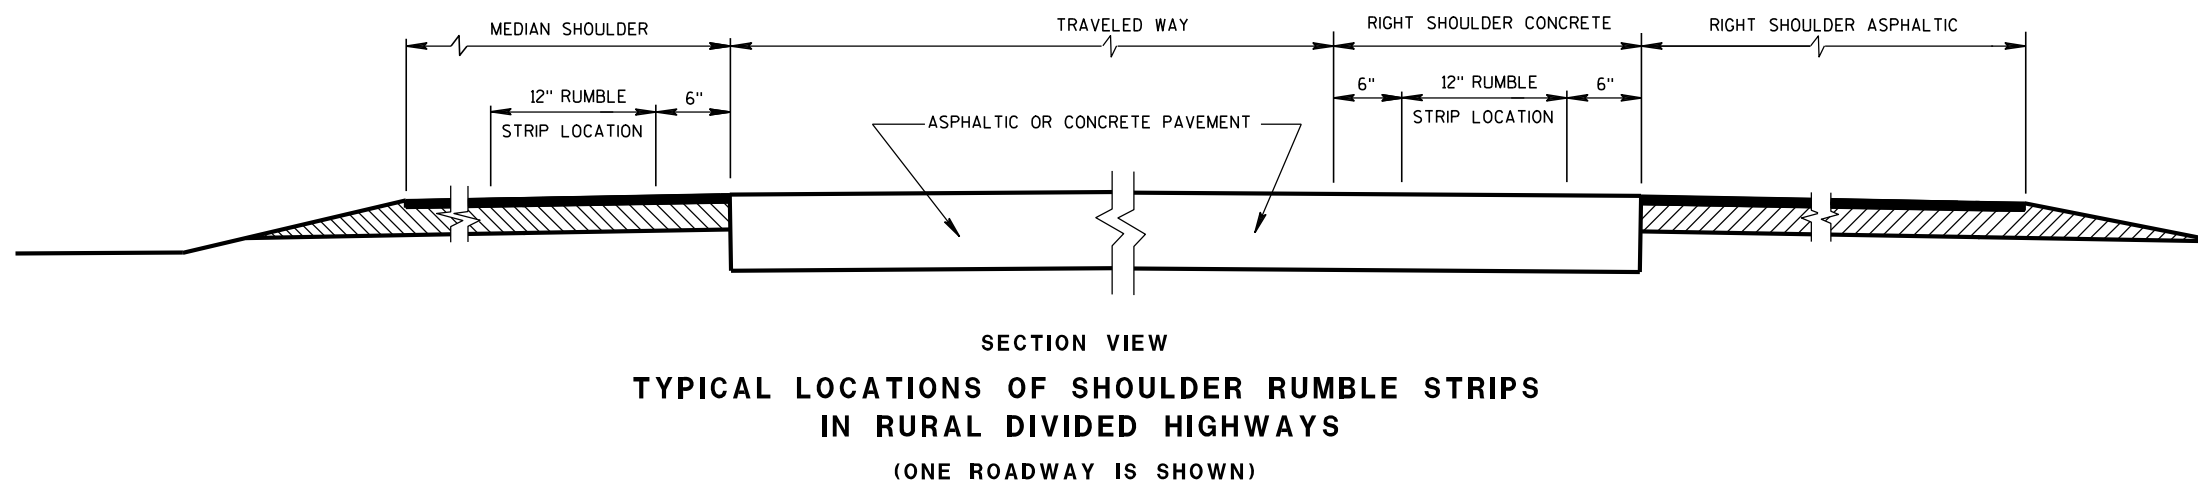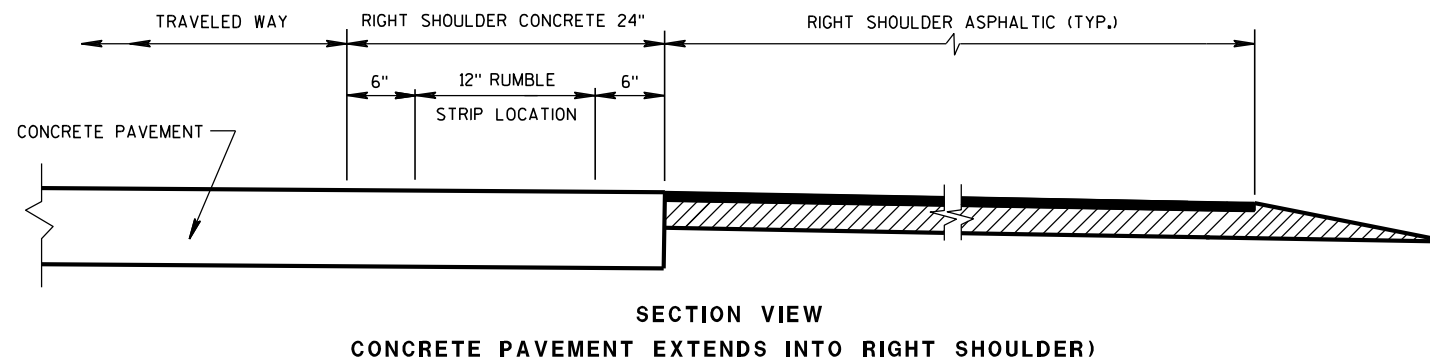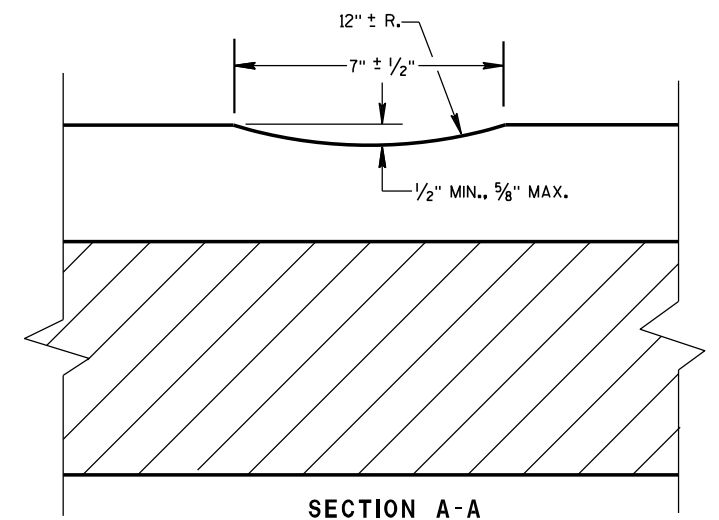**ISOMETRIC**

**SHOULDER RUMBLE STRIP,  
MILLING**

STATE OF WISCONSIN  
DEPARTMENT OF TRANSPORTATION

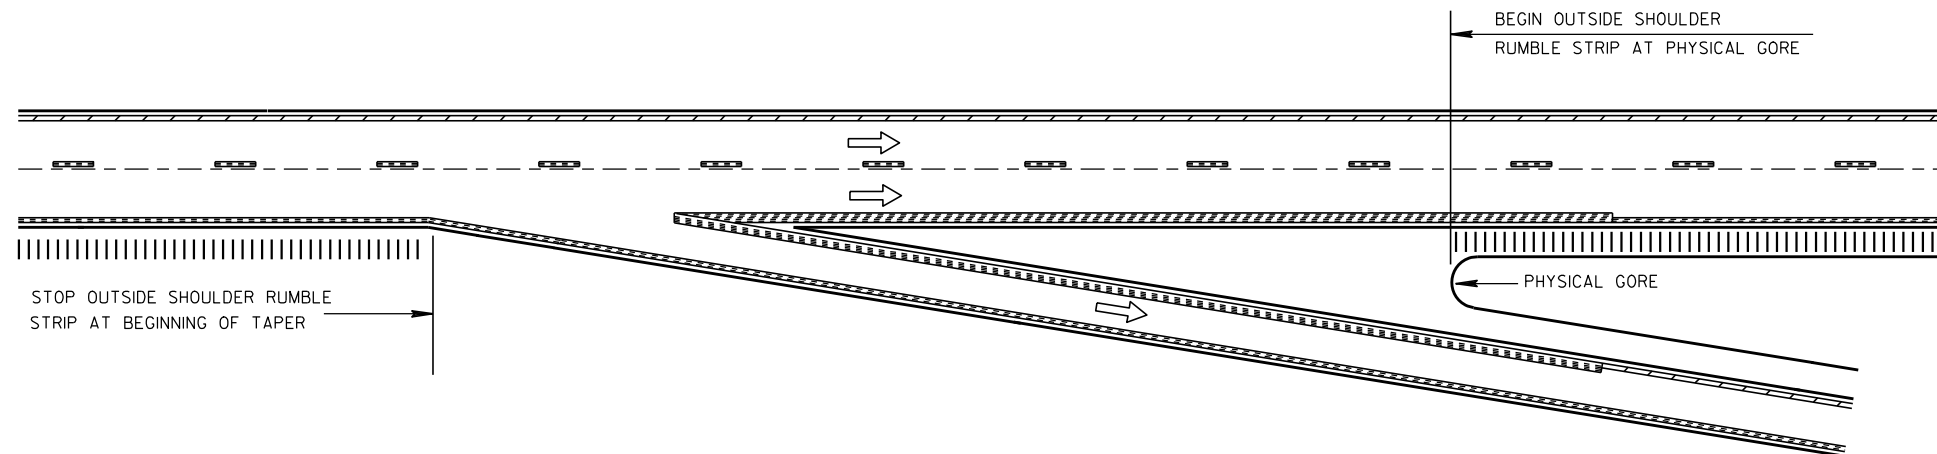


TYPICAL EXIT RAMP

NOTE:  
ARROW SYMBOL ( → )  
SHOWS DIRECTION OF TRAVEL

**NOTES:**

NO RUMBLE STRIP ON EXIT, DIRECTIONAL, OR ENTRANCE RAMPS, EXCEPT NEAR THE ENTRANCE TAPER END AS SHOWN.  
PAVEMENT MARKING DETAILS AND SPECIFICATIONS ARE PROVIDED ELSEWHERE IN THE CONTRACT.

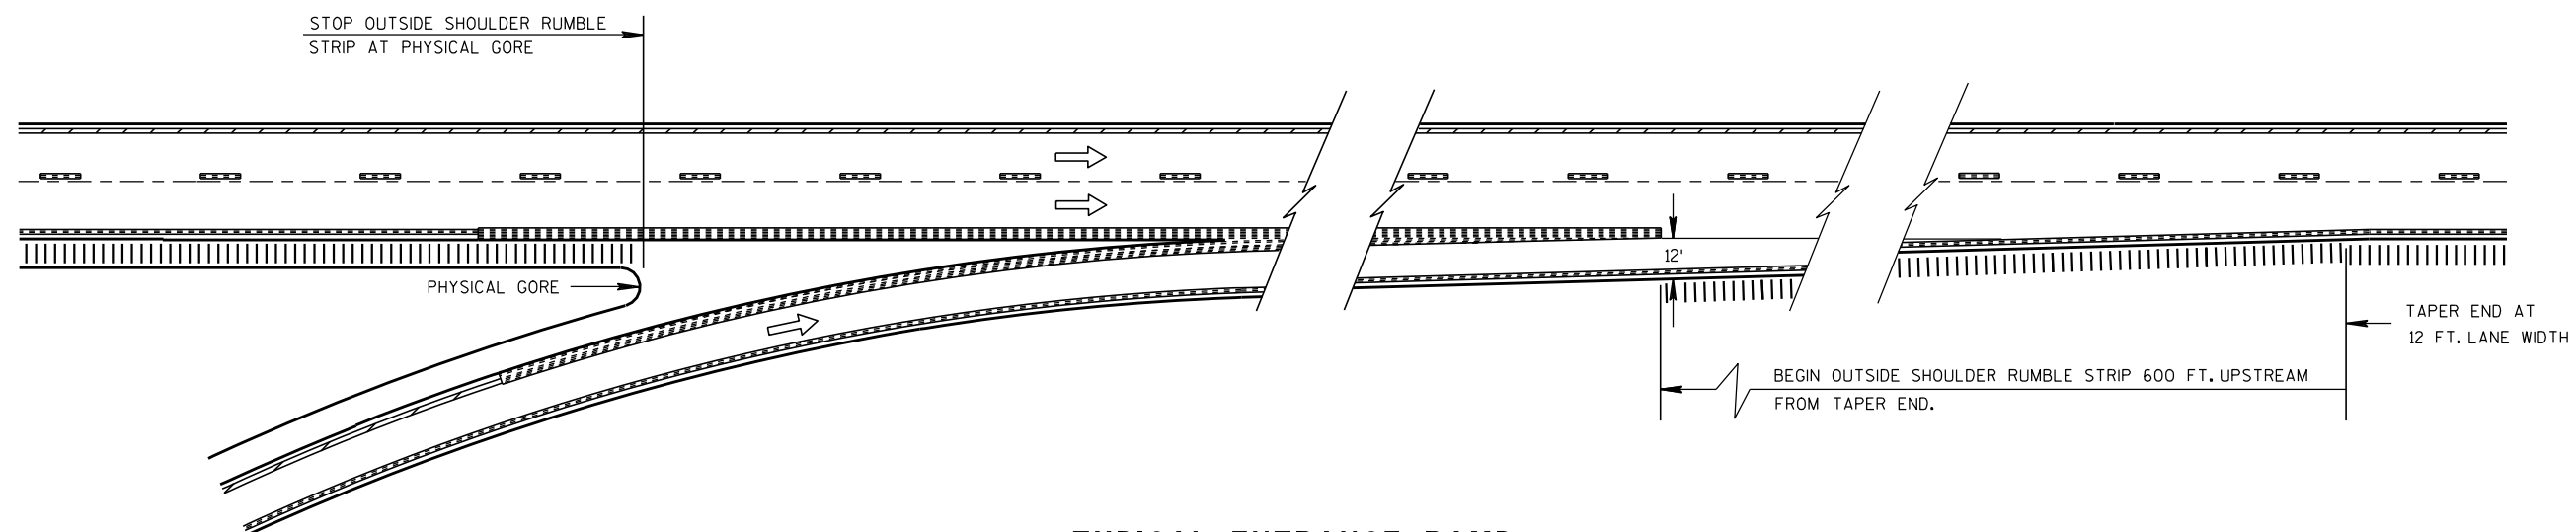TYPICAL ENTRANCE RAMP  
RAMP AND GORE RUMBLE STRIP LOCATIONSSHOULDER RUMBLE STRIP,  
MILLINGSTATE OF WISCONSIN  
DEPARTMENT OF TRANSPORTATION

APPROVED

8/17/2011

DATE


FHWA

/S/ Jerry H. Zogg


ROADWAY STANDARDS 132

ENGINEER


IDENT

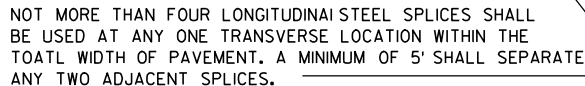

## FHWA

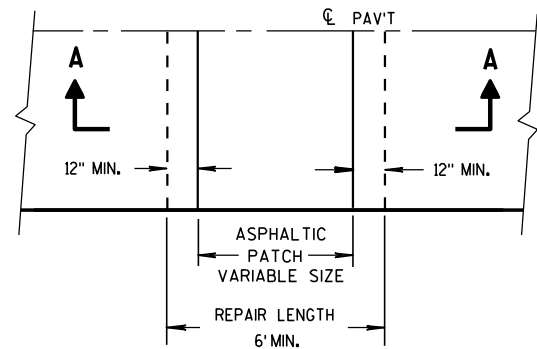


PLAN VIEW

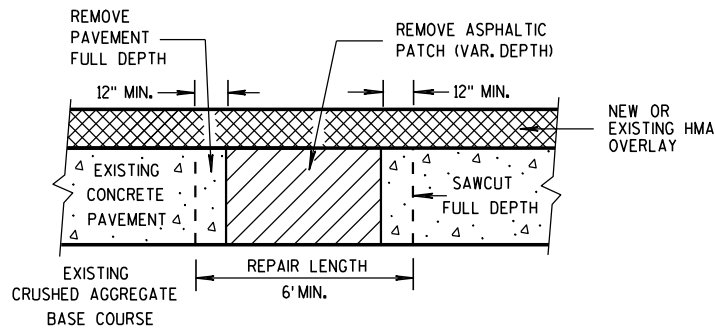


SECTION A-A

HMA PATCH REMOVAL

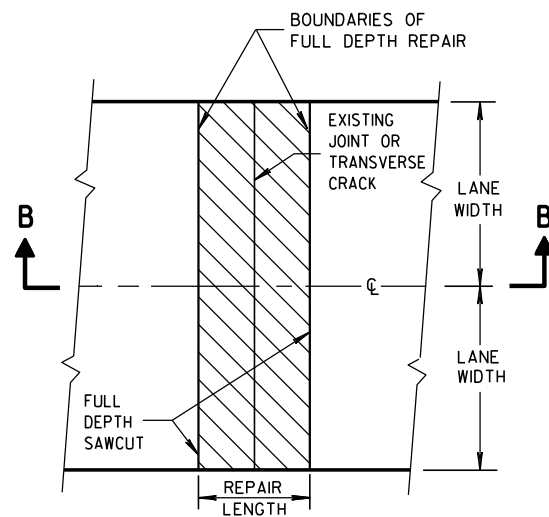

PLAN VIEW  
(DOUBLE LANE REPAIR)

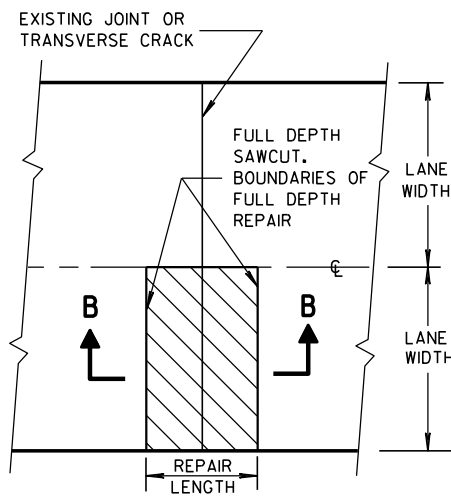

PLAN VIEW  
(SINGLE LANE REPAIR)

FULL DEPTH CONCRETE PAVEMENT REMOVAL

(SEE NOTE)


GENERAL NOTES

SAW CUT, DRILL, AND LIFT OUT EXISTING CONCRETE PAVEMENT WITHIN THE BOUNDARIES OF CONCRETE REPAIR AREAS. THE CONTRACTOR MAY MAKE ADDITIONAL SAW CUTS INSIDE THE REPAIR LIMITS TO REDUCE WEIGHT AND SIZE OF CONCRETE PIECES. ADDITIONAL SAW CUTS ARE NOT PAID FOR BY THE DEPARTMENT.

PROVIDE 6-FOOT MINIMUM DISTANCE FROM BOUNDARIES OF CONCRETE REPAIR AREAS TO ADJACENT TRANSVERSE JOINT OR CRACK.

THE LENGTH OF THE REPAIRS MAY VARY FROM THE DIMENSIONS SHOWN IF THE EXISTING CONCRETE PAVEMENT IS NONDOWELED AND THE PAVEMENT IS TO BE OVERLAID AFTER REPAIRING.


① DOWEL BARS MIGHT NOT EXIST.

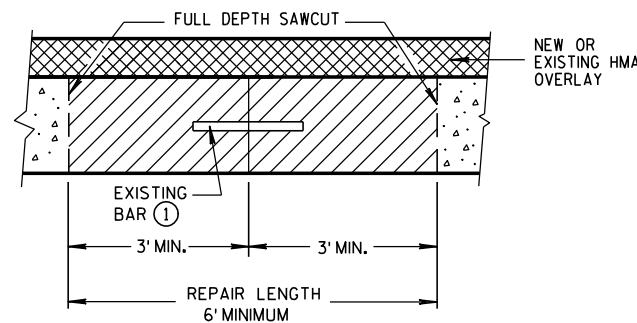


SECTION B-B  
CONCRETE REMOVAL

BASE PATCHING CONCRETE

STATE OF WISCONSIN  
DEPARTMENT OF TRANSPORTATION

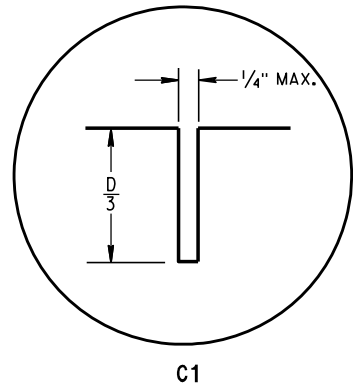


C1

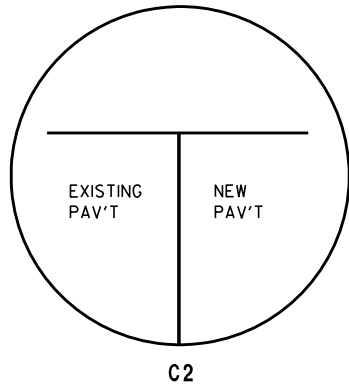


C2


## TRANSVERSE JOINTS

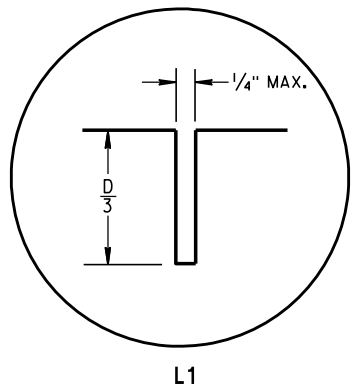

L1

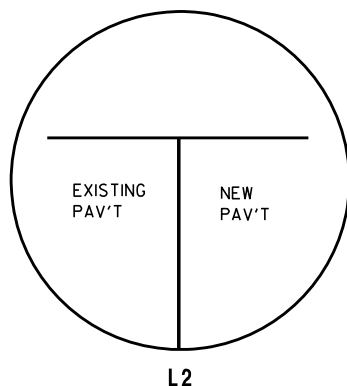


L2

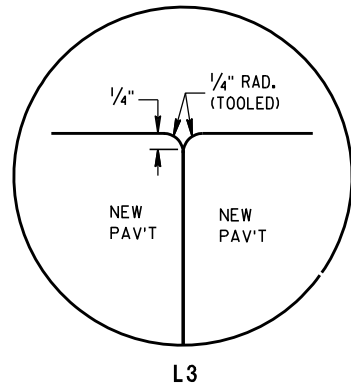


L3


## LONGITUDINAL JOINTS

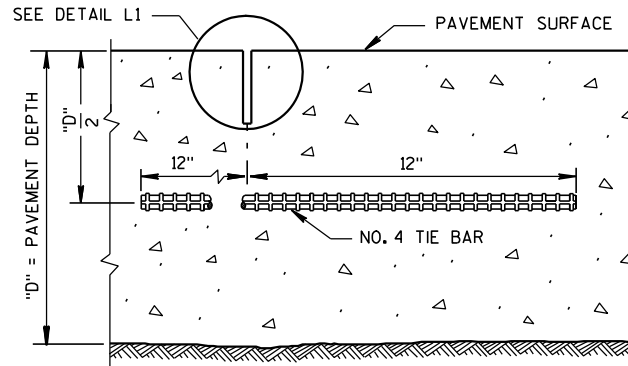


SECTION C-C  
SAWED LONGITUDINAL JOINT

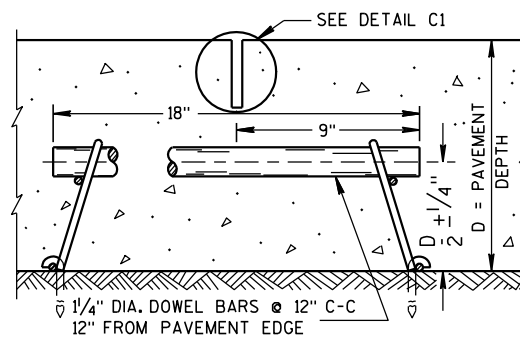

SECTION F-F  
CONTRACTION JOINT

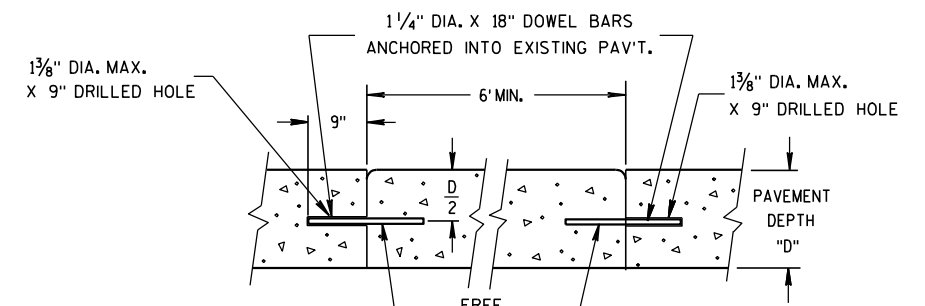


SECTION D-D

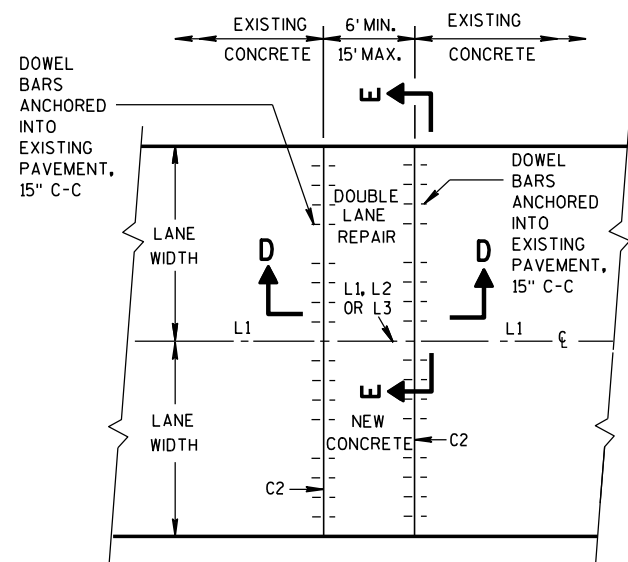


PLAN VIEW

MULTI-LANE CONCRETE BASE PATCH  
15' MAXIMUM LENGTH

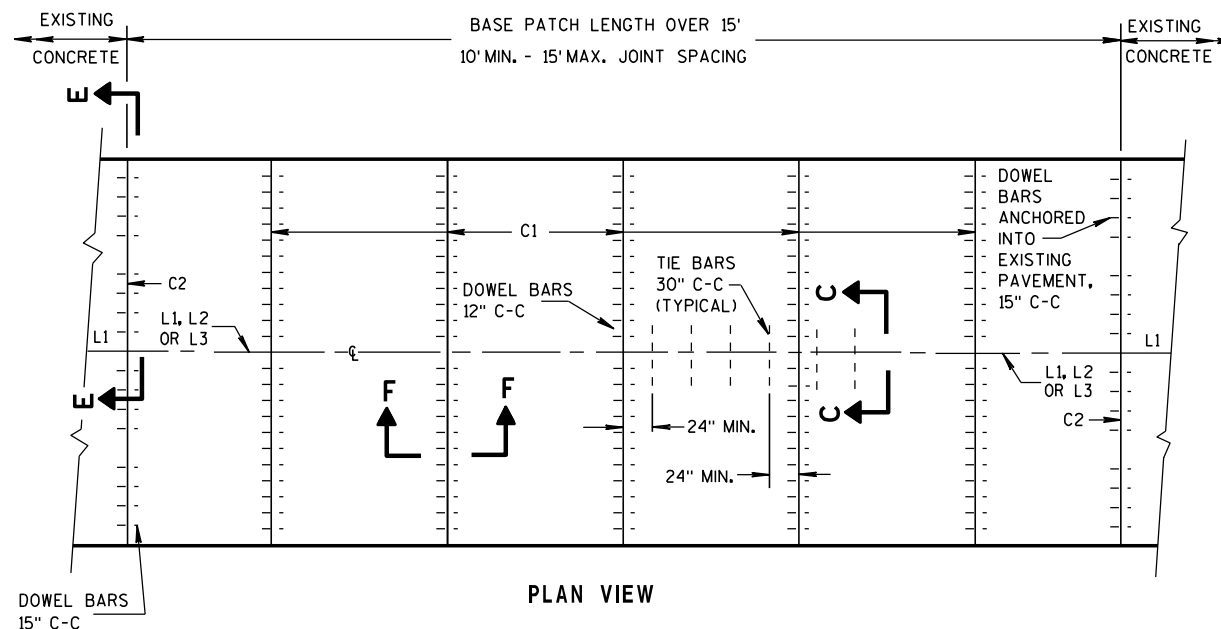

PLAN VIEW

MULTI-LANE CONCRETE BASE PATCH  
GREATER THAN 15' IN LENGTH

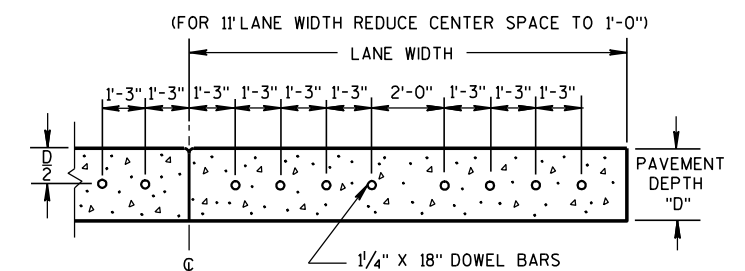

SECTION E-E  
SPACING OF DOWEL BARS  
ANCHORED INTO EXISTING PAVEMENT

## GENERAL NOTES

INSTALL DOWEL BARS PARALLEL TO THE PAVEMENT CENTERLINE AND PAVEMENT SURFACE.

CONCRETE BASE PATCHES OF EXISTING NONDOWELED CONCRETE PAVEMENTS DO NOT NEED TO BE DOWELED.


DO NOT SEAL OR FILL JOINTS.

ANCHOR DOWEL BARS AND TIE BARS INTO DRILLED HOLES WITH AN EPOXY.

PROVIDE A MINIMUM DISTANCE OF 24 INCHES FROM AN EXISTING TRANSVERSE JOINT OR THE EDGE OF REPLACEMENT TO THE CENTER OF THE TIE BAR NEAREST THAT JOINT OR EDGE.

- APPLY A THIN UNIFORM COATING OF SURFACE TREATMENT TO THE FREE END OF DOWEL BARS TO PREVENT BONDING.




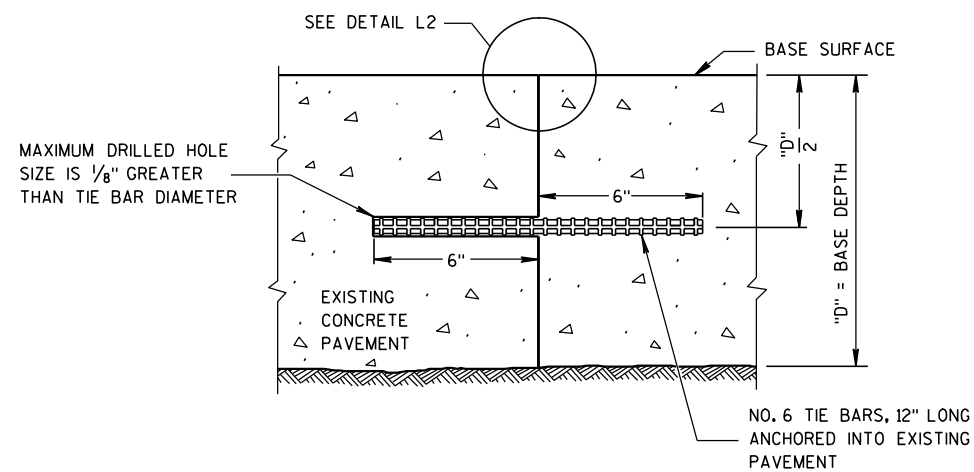


SECTION G-G  
TIE BARS ANCHORED  
INTO EXISTING PAVEMENT

## GENERAL NOTES

- ① USE AN ENGINEER-APPROVED BOND BREAKER FOR SINGLE LANE BASE PATCHES UP TO 15 FEET IN LENGTH.
- ② WITH THE APPROVAL OF THE ENGINEER, FOR SINGLE LANE PAVEMENT REPLACEMENTS LESS THAN 30 FEET IN LENGTH, DRILLED TIE BARS MAY BE INSTALLED ON 6:1 SKEW HORIZONTALLY, DIRECTION OF SKEW ALTERNATING WITH EACH SUCCESSIVE BAR. DRIVE SKEWED TIE BARS TO A DEPTH OF 6 INCHES AND TO SUCH A DIAMETER AS TO PROVIDE A TIGHT DRIVEN FIT.

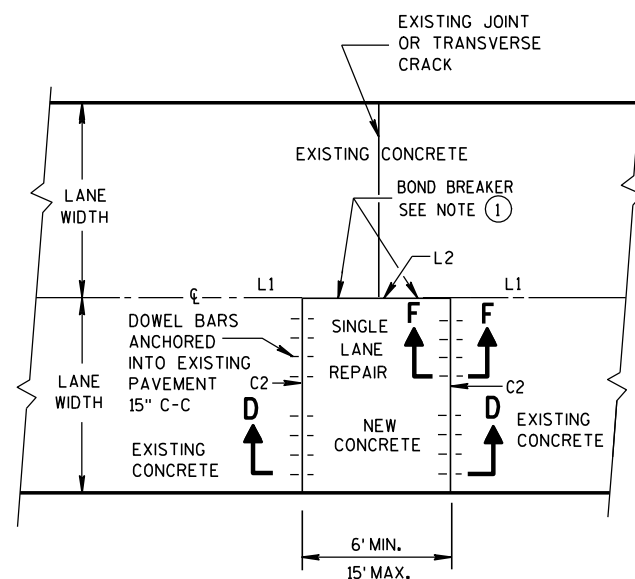

PLAN VIEW  
SINGLE LANE CONCRETE BASE PATCH  
15' MAXIMUM LENGTH

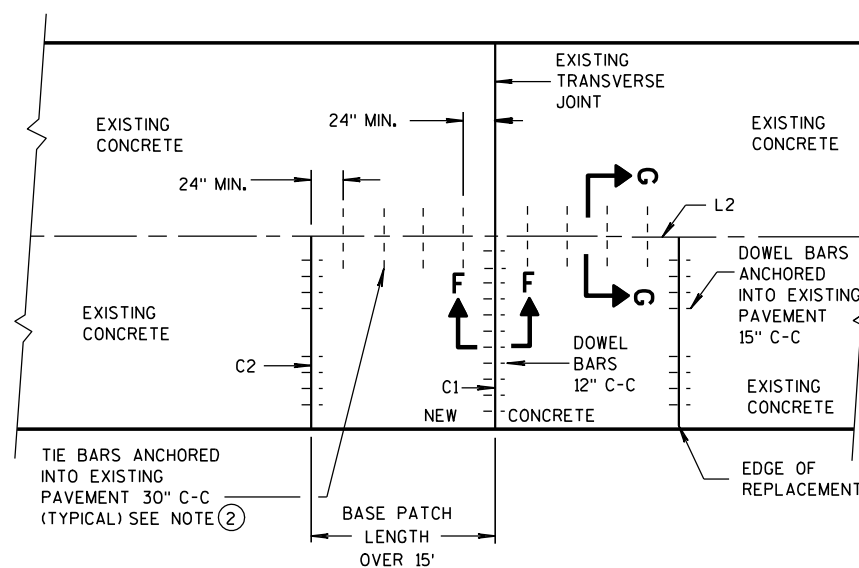


PLAN VIEW  
SINGLE LANE CONCRETE BASE PATCH  
GREATER THAN 15' IN LENGTH


BASE PATCHING CONCRETE

STATE OF WISCONSIN  
DEPARTMENT OF TRANSPORTATION


APPROVED  
12-11-2009 /S/ Deb Bischoff  
DATE PAVEMENT POLICY & DE 136  
FHWA NEER

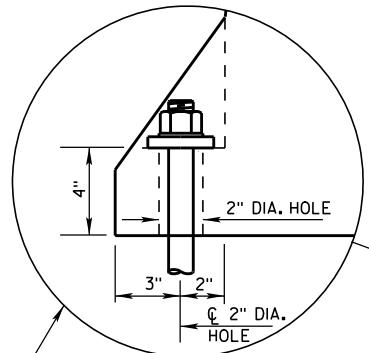


ANCHOR ON TRAFFIC SIDE ONLY WHEN REQUIRED (SEE SHEET D FOR ADDITIONAL ANCHOR DETAIL)

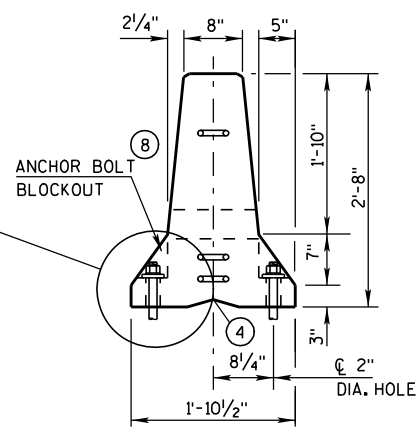


END VIEW

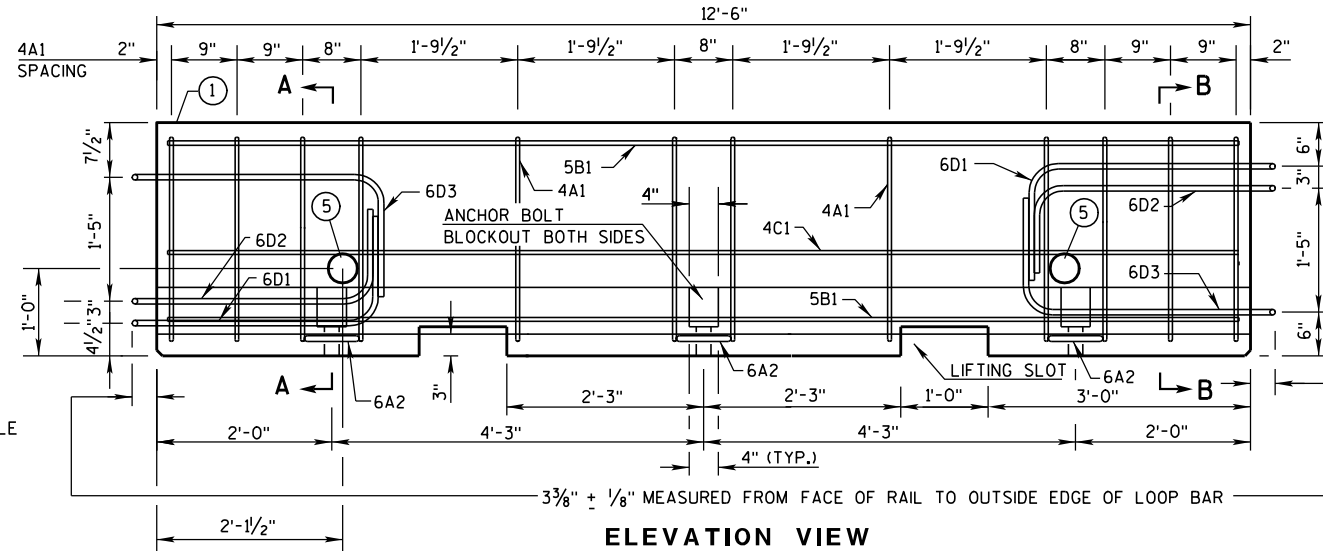


ELEVATION VIEW

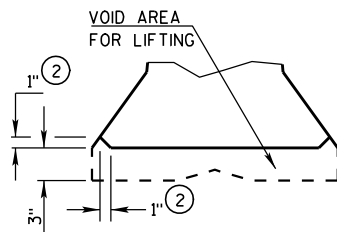


DETAIL "B"  
LIFTING SLOT DETAIL

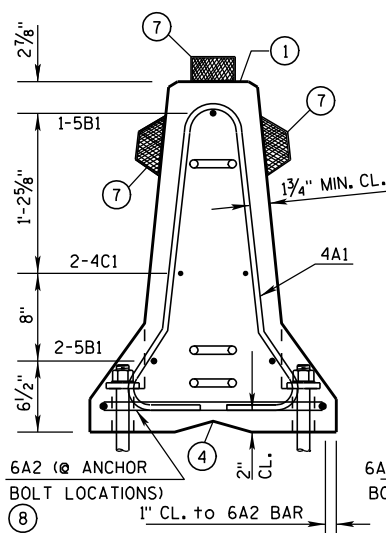

SECTION A-A  
(STIRRUP PLACEMENT)

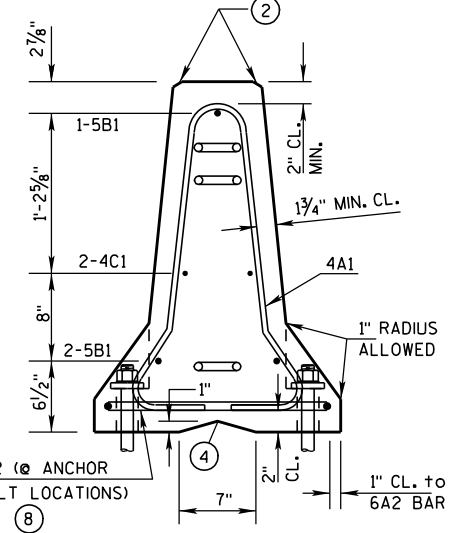


SECTION B-B  
(STIRRUP PLACEMENT)

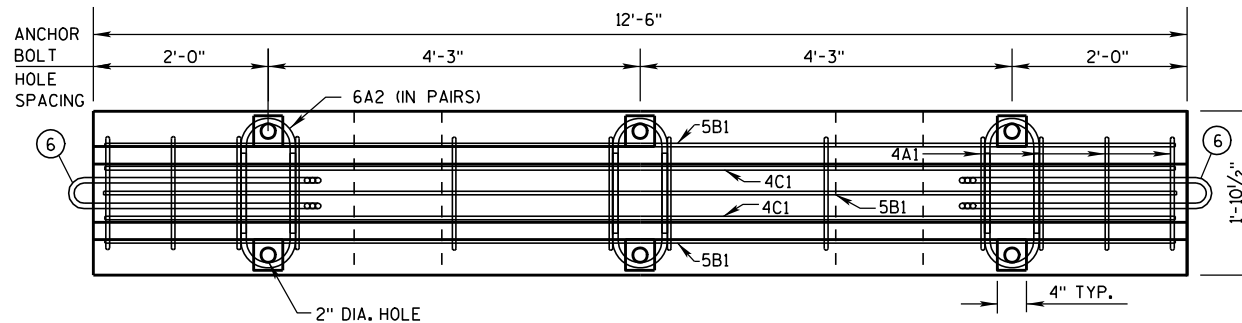


PLAN VIEW

DETAILS OF BARRIER SECTION

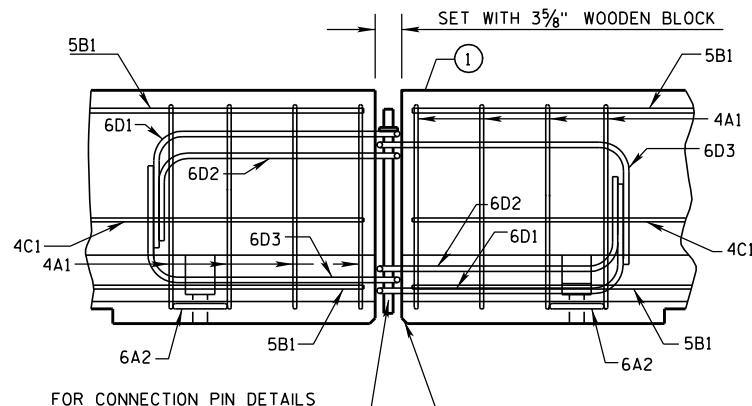

FOR CONNECTION PIN DETAILS SEE DETAIL "A"

DETAILS OF BARRIER CONNECTION

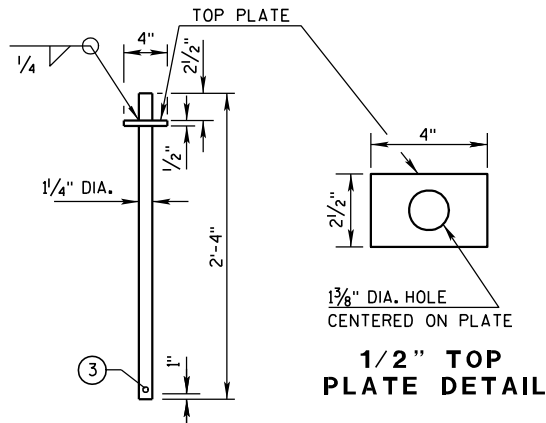

DETAIL "A"  
CONNECTION PIN  
(A36 STEEL (10.9 LB EACH))

GENERAL NOTES

THESE GENERAL NOTES APPLY TO SHEETS 14B7-12(a) THRU 14B7-12(d).

DETAILS AND REQUIREMENTS FOR THE FABRICATION AND INSTALLATION OF CONCRETE BARRIER TEMPORARY PRECAST, 12'-6" (CBTP12.5) ARE SHOWN ON 4 SHEETS, 14B7-12(a) THRU 14B7-12(d)

DO NOT INTERMIX CONCRETE BARRIER TEMPORARY PRECAST, 12'-6" (CBTP12.5) WITH OTHER TEMPORARY CONCRETE BARRIERS.

USE ASTM A-615, GRADE 60, DEFORMED STEEL BARS FOR BARS 4A1, 6A2, 5B1 AND 4C1 IN THE BARRIER SECTION AND FOR 4V1, 4V2, 4V3, 4V4, 4V5, 4V6, 4F1, 4F2 AND 5F3 IN THE BARRIER TAPER SECTION.

LOOP BARS 6D1, 6D2 AND 6D3 SHALL BE 3/4" SMOOTH STEEL BARS WITH A MINIMUM YIELD STRENGTH OF 60 KSI, A TENSILE STRENGTH OF NOT LESS THAN 1.25 TIMES THE YIELD STRENGTH BUT A MINIMUM OF 80 KSI, A MINIMUM 14% ELONGATION IN 8 INCHES AND PASSING A 180 DEGREE BEND TEST USING A 3-1/2" PIN BEND DIAMETER FOR BEND TESTS. THE LOOPS SHALL BE INSTALLED WITHIN 1/8" OF THE PLAN DIMENSION.

CONSTRUCT LIFTING SLOTS AS SPECIFIED ON THE PLANS TO FACILITATE THE DRAINAGE OF WATER AFTER INSTALLATION.


PLACE BARRIER ON A PAVED SURFACE. REMOVE ALL LOOSE DIRT AND SAND FROM THE ROADWAY SURFACE PRIOR TO PLACEMENT OF THE BARRIER.

- 1 MARK ONE END OF EACH BARRIER PERMANENTLY BY FORMING INTO THE BARRIER THE FOLLOWING INFORMATION:
  - a. TYPE: WICBTP
  - b. MANUFACTURER
  - c. DATE MANUFACTURED (MONTH AND YEAR)
- 2 1" CHAMFER TO PREVENT SPALLING.
- 3 A 3/8" HOLE IN THE CONNECTION PIN, AT THE LOCATION SHOWN, IS ACCEPTABLE, BUT NOT REQUIRED..
- 4 "V" NOTCH IS OPTIONAL.
- 5 THE 4" DIAMETER, 11 GAUGE STEEL, ROUND MECHANICAL TUBING SLEEVE FOR LIFTING (OPTIONAL).
- 6 NEVER USE LOOP BARS (6D1, 6D2 OR 6D3) TO LIFT, MOVE OR REPOSITION THE BARRIER.
- 7 USE DELINEATORS CONFORMING TO SECTION 633 OF THE STANDARD SPECIFICATIONS. CONTRACTOR MAY USE ALTERNATE SHAPES AND HOUSING. INSTALL DELINEATORS ACCORDING TO MANUFACTURES INSTRUCTION. INSTALL YELLOW REFLECTORS WHEN BARRIER IS LOCATED TO THE LEFT OF TRAFFIC AND WHITE REFLECTORS WHEN BARRIER IS LOCATED TO THE RIGHT OF TRAFFIC. SPACE DELINEATORS A MAXIMUM OF 25 FEET APART. PROVIDE TOP MOUNTED DELINEATORS IN ADDITION TO THE SIDE MOUNTED DELINEATORS ON ALL BARRIER INSTALLATIONS LOCATED ON A CURVED ALIGNMENT LONGER THAN 200 FEET AND ON BARRIERS USED TO SEPARATE OPPOSING TRAFFIC.
- 8 SEE SHEET D FOR ANCHORING CRITERIA.

CONCRETE BARRIER  
TEMPORARY PRECAST, 12'-6"


STATE OF WISCONSIN  
DEPARTMENT OF TRANSPORTATION



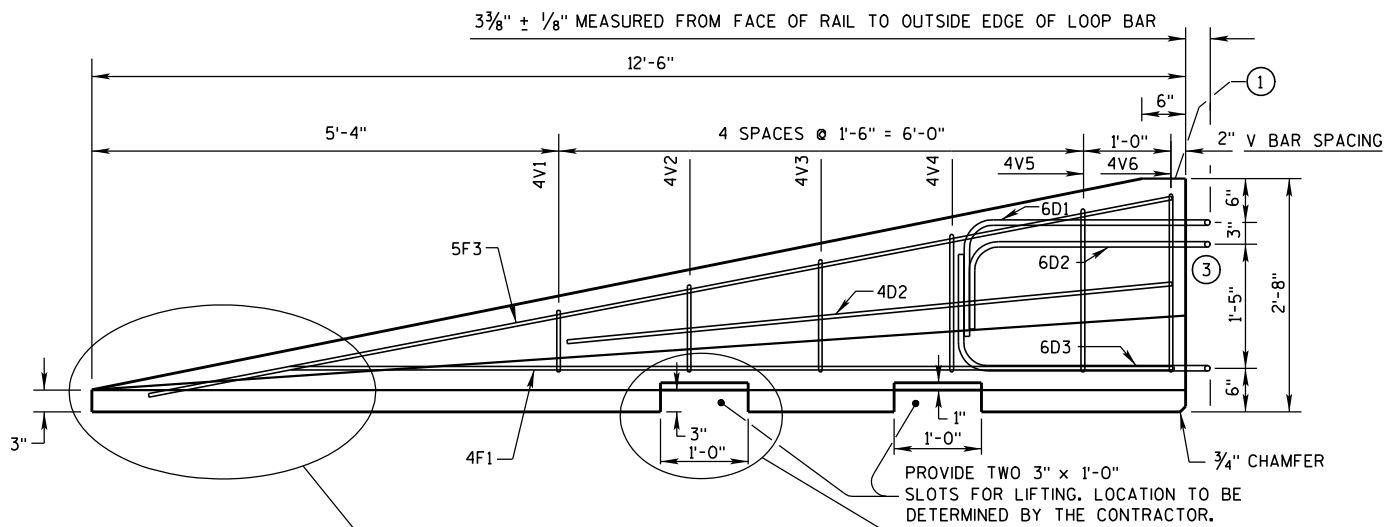


**SIDE ELEVATION**  
(FOR CONNECTION TO LEFT END OF BARRIER)


SEE DETAIL "C", BENT BAR DETAIL

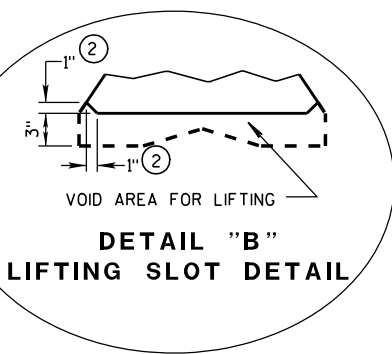


**DETAIL "B"**  
**LIFTING SLOT DETAIL**

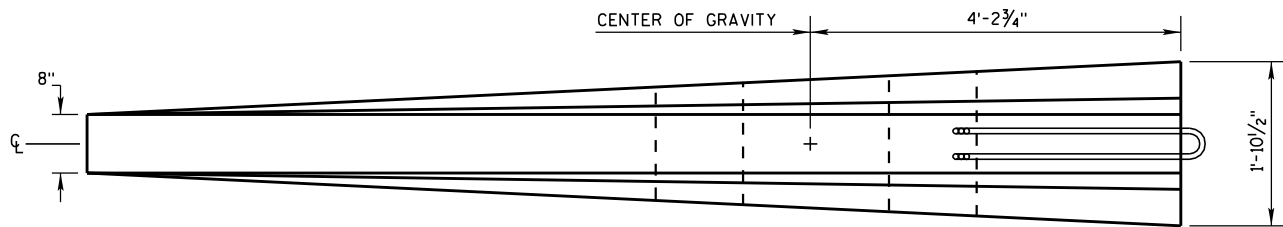

**PLAN VIEW**

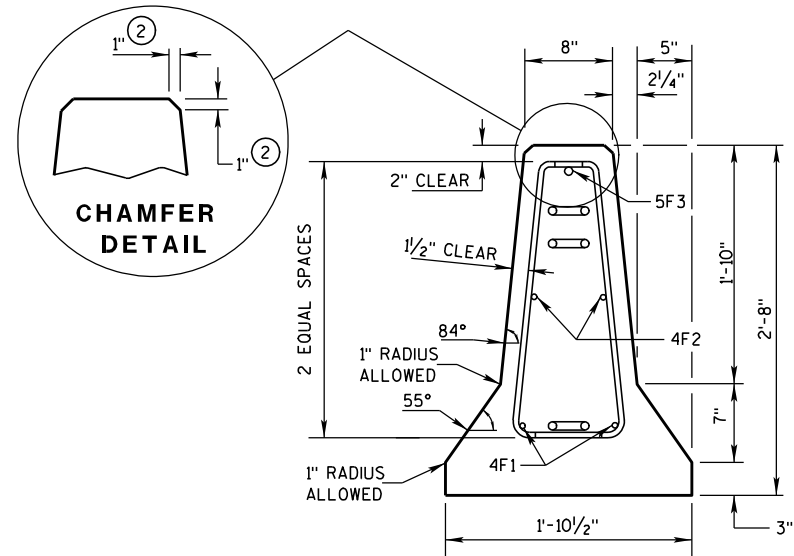


**END SECTION**

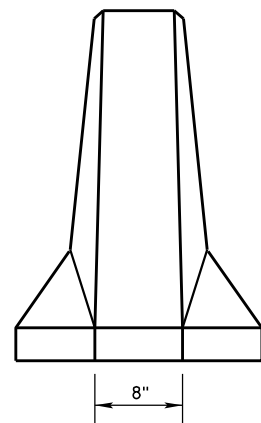

**FRONT ELEVATION**

**DETAILS OF BARRIER TAPER SECTION**

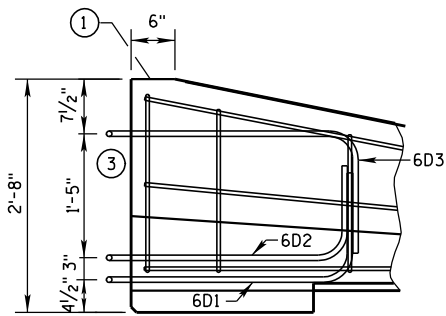


**SIDE ELEVATION**

LOOP BAR ASSEMBLY INVERTED  
FOR OPPOSITE END.  
(FOR CONNECTION TO RIGHT END OF BARRIER)

**GENERAL NOTES**

- ① MARK ONE END OF EACH BARRIER PERMANENTLY BY FORMING INTO THE BARRIER THE FOLLOWING INFORMATION:  
a. TYPE WICBTP  
b. MANUFACTURER  
c. DATE MANUFACTURED (MONTH AND YEAR)
- ② 1" CHAMFER TO PREVENT SPALLING.
- ③ NEVER USE LOOP BARS (6D1, 6D2 OR 6D3) TO LIFT, MOVE OR REPOSITION THE BARRIER.

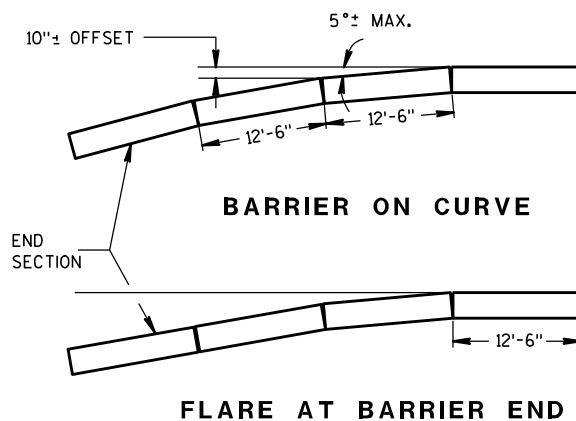

| POSTED SPEED, (MPH) | FLARE RATE |
|---------------------|------------|
| 40 OR LESS          | 6:1        |
| 45 OR GREATER       | 8:1        |


**CONCRETE BARRIER**  
**TEMPORARY PRECAST, 12'-6"**

STATE OF WISCONSIN  
DEPARTMENT OF TRANSPORTATION


BARRIER TAPER SECTION  
BILL OF MATERIALS

(PER 12'-6" BARRIER TAPER SECTION)


| BAR           | BAR SIZE | NO. OF BARS | LENGTH FT. |
|---------------|----------|-------------|------------|
| 4V1           | 4        | 2           | 1'-11"     |
| 4V2           | 4        | 2           | 2'-2"      |
| 4V3           | 4        | 2           | 2'-6"      |
| 4V4           | 4        | 2           | 2'-9"      |
| 4V5           | 4        | 2           | 3'-2"      |
| 4V6           | 4        | 2           | 3'-4"      |
| 4F1           | 4        | 2           | 12'-0"     |
| 4F2           | 4        | 2           | 7'-6"      |
| 5F3           | 5        | 1           | 11'-9"     |
| LOOP ASSEMBLY |          |             |            |
| 6D1           | 6        | 1           | 8'-5"      |
| 6D2           | 6        | 1           | 7'-7"      |
| 6D3           | 6        | 1           | 8'-6"      |

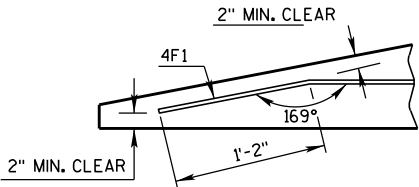

DETAIL "C"  
BENT BAR DETAIL

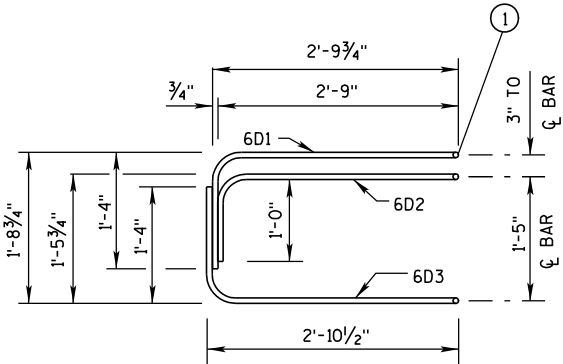

ELEVATION  
LOOP BAR ASSEMBLY

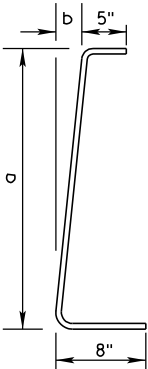

4V BARS  
2 AT EACH SIZE REQUIRED  
FOR STIRRUP ASSEMBLY

| BAR | a         | b      |
|-----|-----------|--------|
| V1  | 10"       | 1"     |
| V2  | 1'-1"     | 1 1/4" |
| V3  | 1'-5"     | 1 5/8" |
| V4  | 1'-8"     | 1 7/8" |
| V5  | 2'-0 1/2" | 2 3/8" |
| V6  | 2'-3"     | 2 3/4" |

TAPER BARRIER SECTION


GENERAL NOTES

1 NEVER USE LOOP BARS (6D1, 6D2 OR 6D3) TO LIFT, MOVE OR REPOSITION THE BARRIER.

BARRIER SECTION  
BILL OF MATERIALS


(PER 12'-6" BARRIER SECTION)

| BAR           | BAR SIZE | NO. OF BARS | LENGTH FT. |
|---------------|----------|-------------|------------|
| 4A1           | 4        | 12          | 6'-0"      |
| 6A2           | 6        | 6           | 2'-11"     |
| 5B1           | 5        | 3           | 12'-2"     |
| 4C1           | 4        | 2           | 12'-2"     |
| LOOP ASSEMBLY |          |             |            |
| 6D1           | 6        | 2           | 8'-5"      |
| 6D2           | 6        | 2           | 7'-7"      |
| 6D3           | 6        | 2           | 8'-6"      |

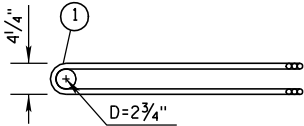


PLAN VIEW  
LOOP BAR ASSEMBLY


(MARKED END SHOWN, INVERT FOR OTHER END)

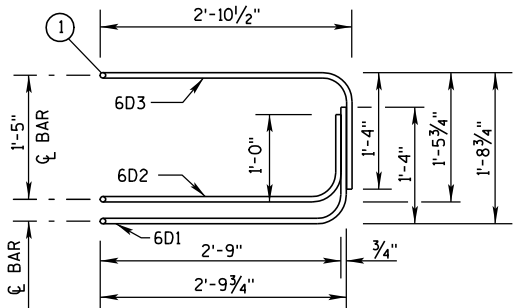

ELEVATION VIEW

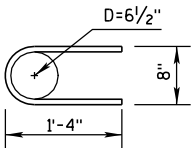

6A2


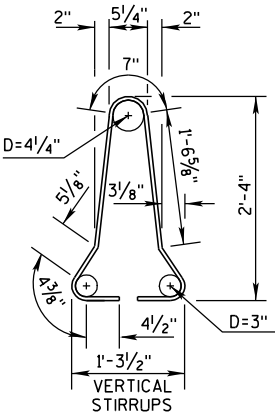


4A1

BARRIER SECTION


CONCRETE BARRIER  
TEMPORARY PRECAST, 12'-6"

STATE OF WISCONSIN  
DEPARTMENT OF TRANSPORTATION

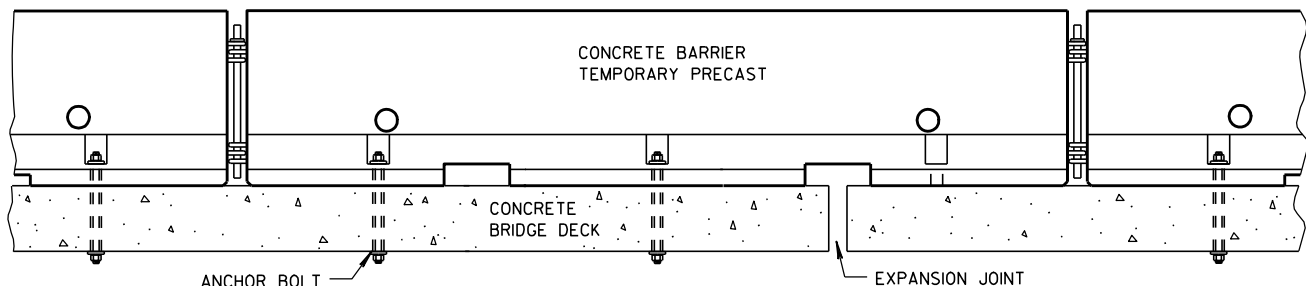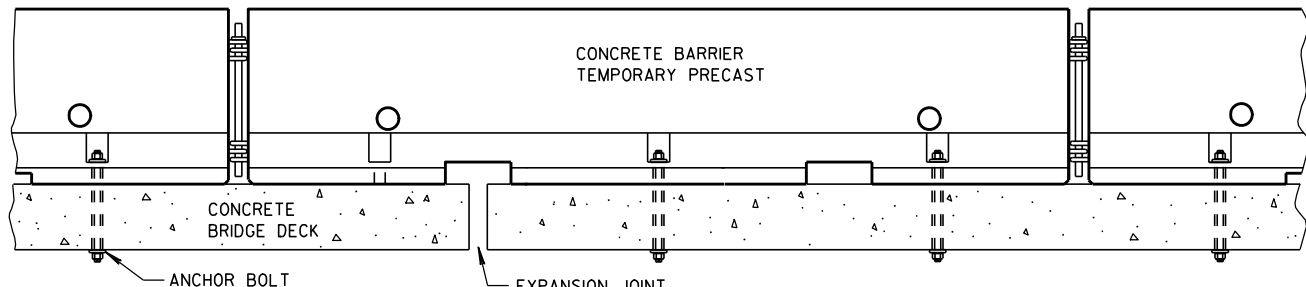


### TREATMENT AT BRIDGE DECK EXPANSION JOINTS

(NO SINGLE CONCRETE BARRIER SECTION SHALL BE ANCHORED TO BOTH THE BRIDGE DECK AND THE APPROACH SLAB. ALL ANCHOR BOLT LOCATIONS SHALL BE ANCHORED TO THE DECK IN ACCORDANCE WITH THE DETAIL. NO MORE THAN ONE ANCHOR BOLT SHALL BE ELIMINATED FROM A BARRIER SECTION WHEN SPANNING AN EXPANSION JOINT.)

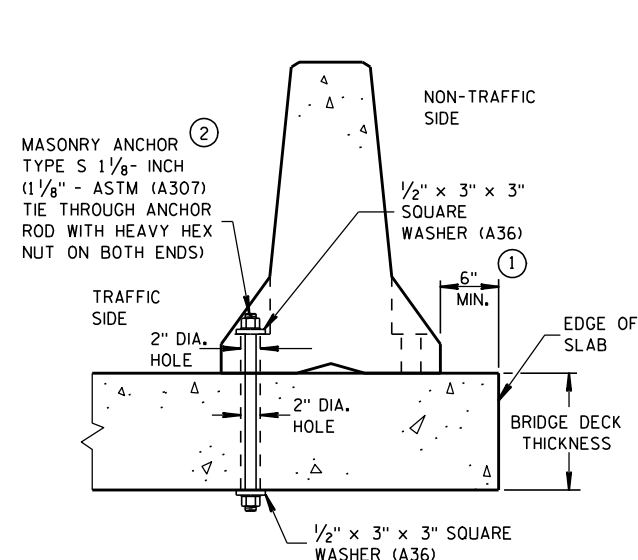


### THROUGH BOLTED ANCHOR INSTALLATION ON BRIDGE DECK

(DO NOT USE ON CONCRETE BRIDGE DECK WITH ASPHALT OVERLAY)

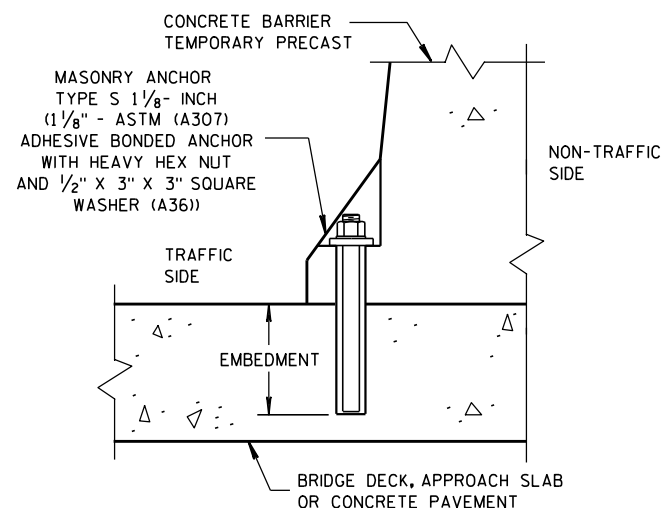


### REMOVABLE ADHESIVE BONDED ANCHOR INSTALLATION ON CONCRETE BRIDGE DECK, CONCRETE APPROACH SLAB, OR CONCRETE PAVEMENT

(DO NOT USE ON CONCRETE WITH AN ASPHALTIC OVERLAY)

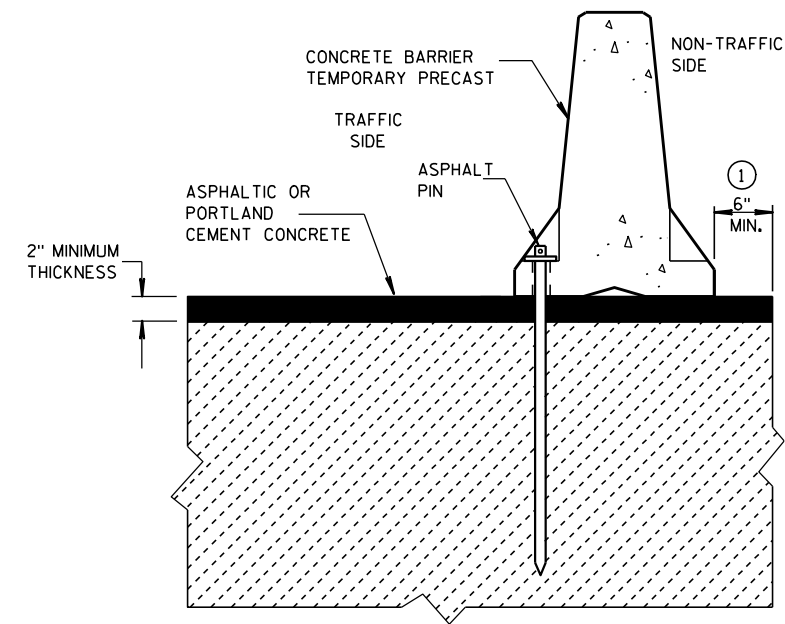


### STAKE DOWN INSTALLATION FOR ASPHALTIC OR PORTLAND CEMENT CONCRETE SURFACE

(STAKING IS INCIDENTAL TO CONCRETE BARRIER TEMPORARY PRECAST)

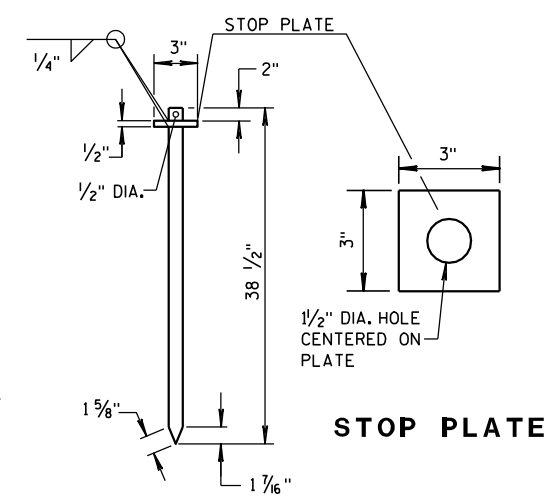

### ASPHALT PIN (ASTM A36 STEEL)

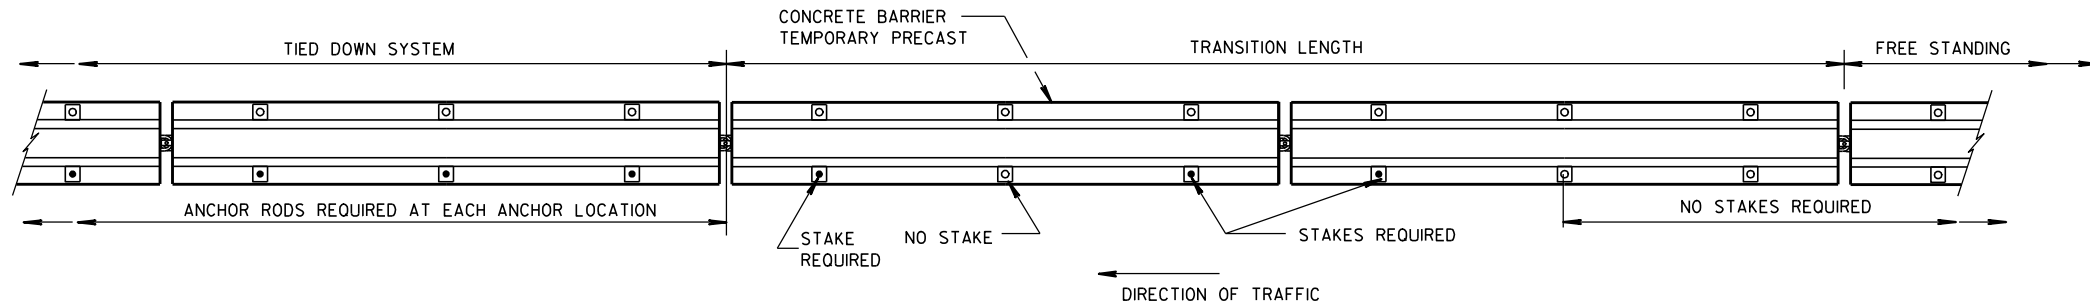

### PLAN VIEW

### FREE STANDING TRANSITION TO TIED-DOWN SYSTEM

(PLACE TRANSITION IN A TANGENT SECTION OF BARRIER PARALLEL TO THE ROADWAY. IF TRANSITION OCCURS ON STRUCTURAL SLAB, ANCHOR AS SHOWN.)

### GENERAL NOTES

① CONCRETE BARRIER TEMPORARY PRECAST, 12'-6" SHALL BE ANCHORED IF:  
THE DISTANCE TO A 2 FOOT OR GREATER DROPOFF THAT IS STEEPER THAN 3H : 1V,  
FOR EXAMPLE THE EDGE OF A BRIDGE DECK OR A DROPOFF AT THE EDGE OF PAVEMENT,  
IS LESS THAN 4 FEET FROM THE SIDE OF THE BARRIER CLOSEST TO THE DROPOFF  
AND THE POSTED SPEED IS 45 MPH OR GREATER, OR

THE DISTANCE TO A 2 FOOT OR GREATER DROPOFF THAT IS STEEPER THAN 3H : 1V,  
FOR EXAMPLE THE EDGE OF A BRIDGE DECK OR A DROPOFF AT THE EDGE OF PAVEMENT,  
IS LESS THAN 2 FEET FROM THE SIDE OF THE BARRIER CLOSEST TO THE DROPOFF  
AND THE POSTED SPEED IS 40 MPH OR LESS.

② ANCHORING IS INCIDENTAL TO CONCRETE BARRIER TEMPORARY PRECAST.

WITH THE APPROVAL OF THE ENGINEER, REMOVABLE ADHESIVE BONDED (EPOXY) ANCHOR BOLT  
INSTALLATION MAY BE USED IN LIEU OF THROUGH BOLTED ANCHOR INSTALLATION. THE ADHESIVE  
BONDED ANCHOR BOLT MUST BE REMOVABLE. USE ASTM (A307) MASONRY ANCHORS TYPE  
S 1 1/8-INCH, EMBEDDED TO A DEPTH SUFFICIENT TO DEVELOP THE ULTIMATE CAPACITY OF THE  
ANCHOR BOLT AND PROVIDE DOCUMENTATION TO CONFIRM THIS.

UPON REMOVAL OR RELOCATION OF THE BARRIER UNITS, REMOVE ALL ANCHOR BOLTS AND COMPLETELY  
FILL IN THE REMAINING HOLES IN CONCRETE BRIDGE DECKS, CONCRETE APPROACH SLABS AND CON-  
CRETE PAVEMENTS THAT ARE TO REMAIN, WITH A NON-SHRINK COMMERCIAL GROUT OR EPOXY MATERIAL  
IDENTIFIED ON THE CURRENT WISDOT APPROVED PRODUCTS LIST.


CONCRETE BARRIER  
TEMPORARY PRECAST, 12'-6"

STATE OF WISCONSIN  
DEPARTMENT OF TRANSPORTATION


APPROVED  
6-3-2010 /S/ Jerry H. 7-12d  
DATE ROADWAY STANDARD D 140 NT  
FHWA ENGINEER

GENERAL NOTES


- ① WOOD OR STEEL POSTS (w6X9 OR w6X8.5) MAY BE USED. DO NOT INTERMIX WOOD AND STEEL POSTS. INSTALL STEEL POSTS WITH HOLES ON APPROACHING TRAFFIC SIDE.
- ② USE WOOD OR APPROVED PLASTIC BLOCKOUTS. WOOD BLOCKOUTS MAY BE CONSTRUCTED OUT OF TWO OR MORE WOOD BLOCKOUTS. SEE ALTERNATE WOOD BLOCKOUT DETAIL. DIMENSIONS OF APPROVED PLASTIC BLOCKOUTS MAY VARY.
- ③ IF ROCK IS ENCOUNTERED DURING EXCAVATION, PROVIDE A HOLE 12 INCHES IN DIAMETER EXTENDING 20 INCHES DEEP INTO THE ROCK. PLACE APPROXIMATELY 2 1/2 INCHES OF GRANULAR MATERIAL IN THE BOTTOM OF THE HOLE. CUT THE POSTS THE TO LENGTH AND INSTALL. BACKFILL WITH EXCAVATED MATERIAL AND COMPACT. BACKFILL IS TO BE FREE OF LARGE ROCKS.
- ④ WHEN THE DISTANCE FROM BACK OF POST TO SHOULDER HINGE POINT IS LESS THAN 2 FEET INSTALL LONGER POST AT HALF POST SPACING (K).
- ⑤ FOR NEW MGS INSTALLATION TOP OF W-BEAM RAIL TOLERANCE IS ± 1". FOR EXISTING MGS INSTALLATION TOP OF W-BEAM IS BETWEEN 27 3/4" TO 32".

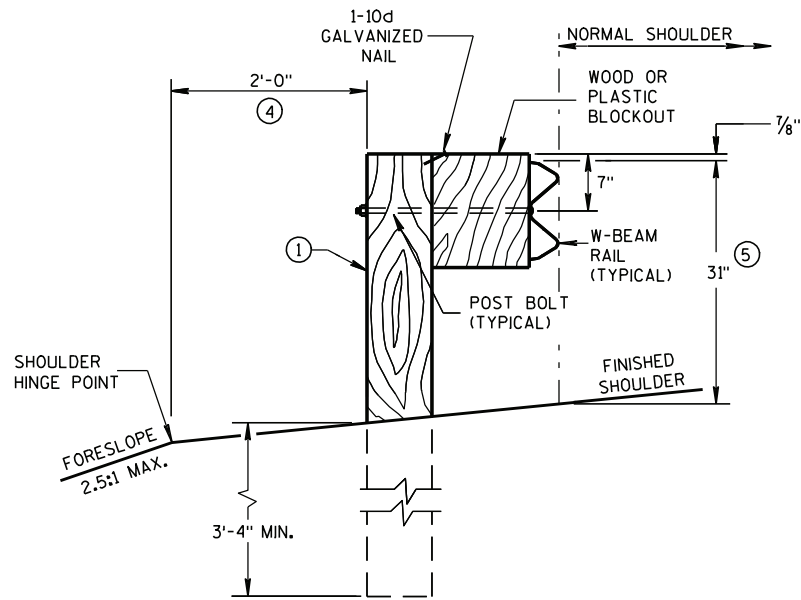


END VIEW  
LOCATED ALONG A ROADWAY SHOULDER  
STANDARD INSTALLATION

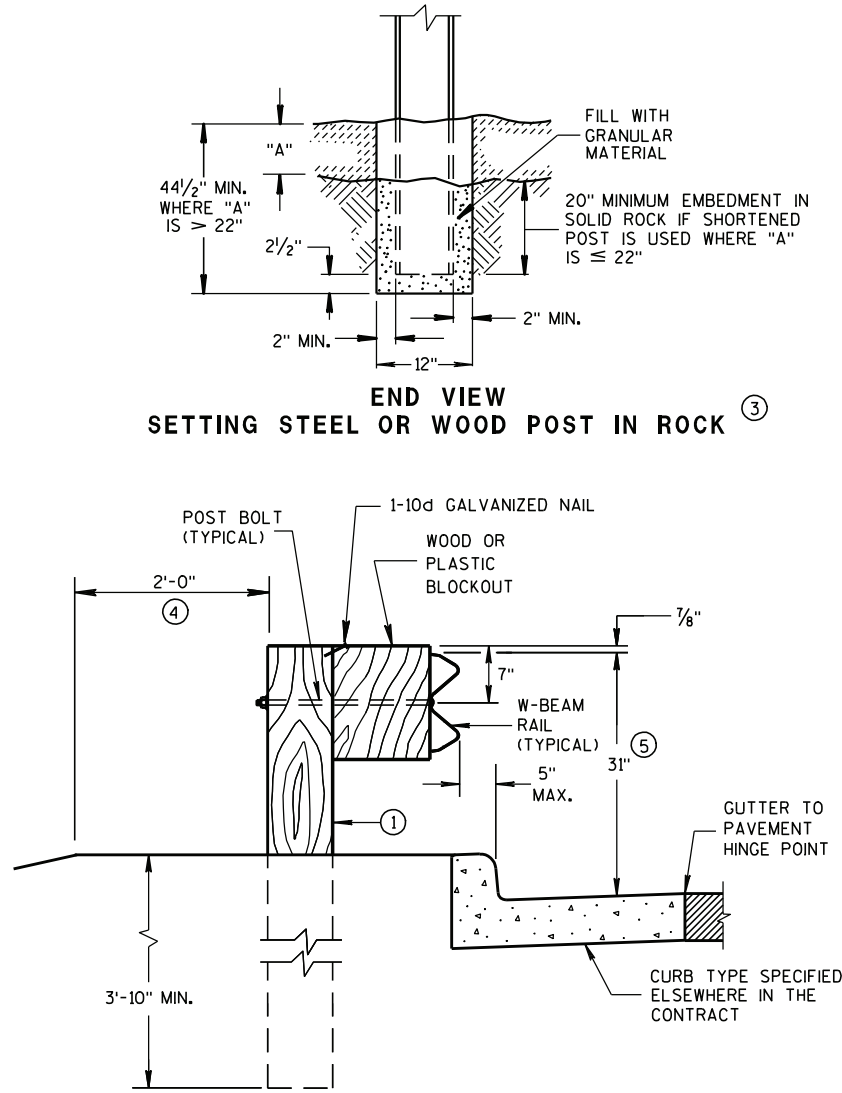


END VIEW  
LOCATED ALONG A CURBED ROADWAY

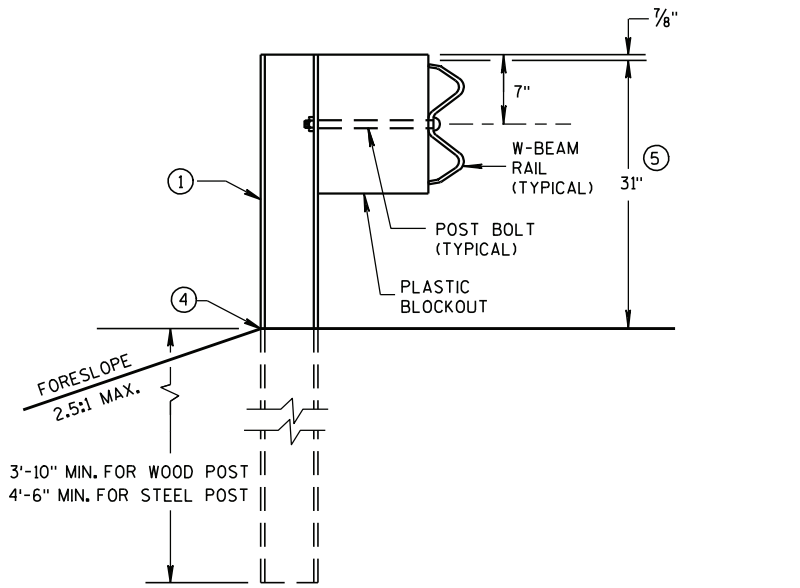


END VIEW  
MGS LONGER POST AT HALFPST SPACING W BEAM (K)

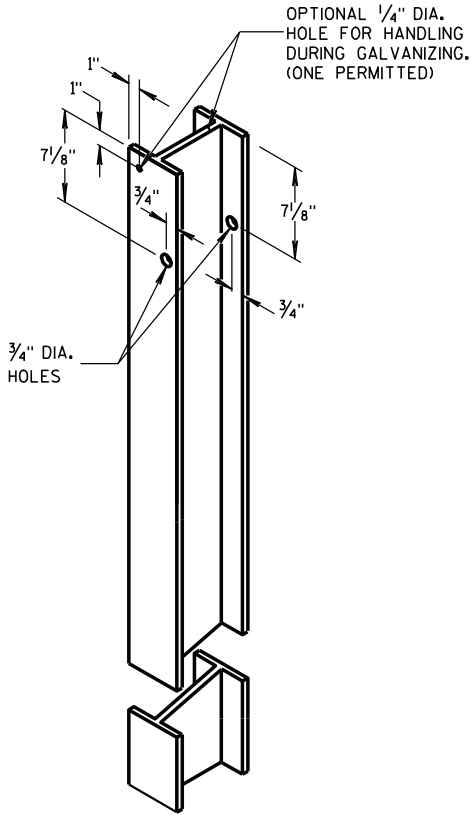


STEEL POST &  
HOLE PUNCHING DETAIL  
(w6X9) ①

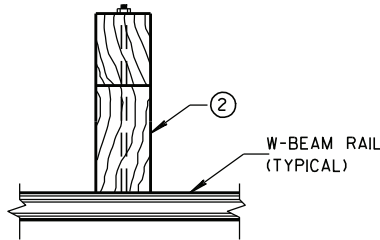


PLAN VIEW  
WOOD POST,  
BLOCKOUT & BEAM

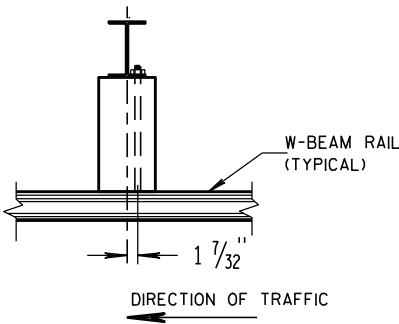

PLAN VIEW  
STEEL POST,  
PLASTIC BLOCKOUT & BEAM

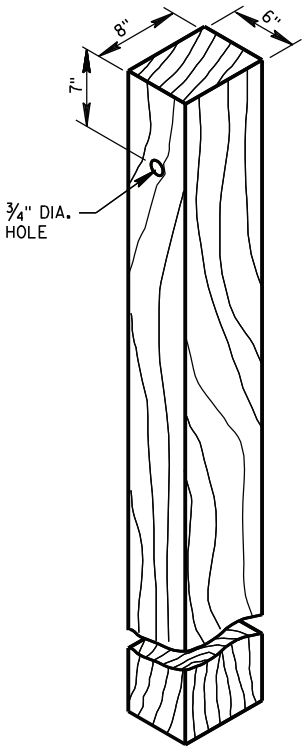

WOOD POST  
(6" X 8") NOMINAL ①

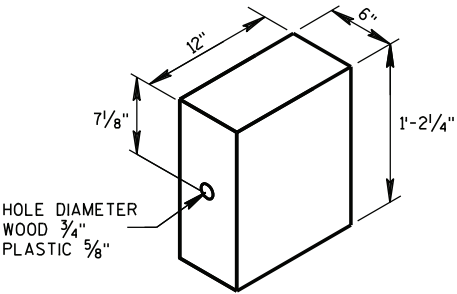


WOOD OR  
PLASTIC BLOCKOUT ②

MIDWEST GUARDRAIL SYSTEM  
(MGS) GUARDRAIL


STATE OF WISCONSIN  
DEPARTMENT OF TRANSPORTATION

141

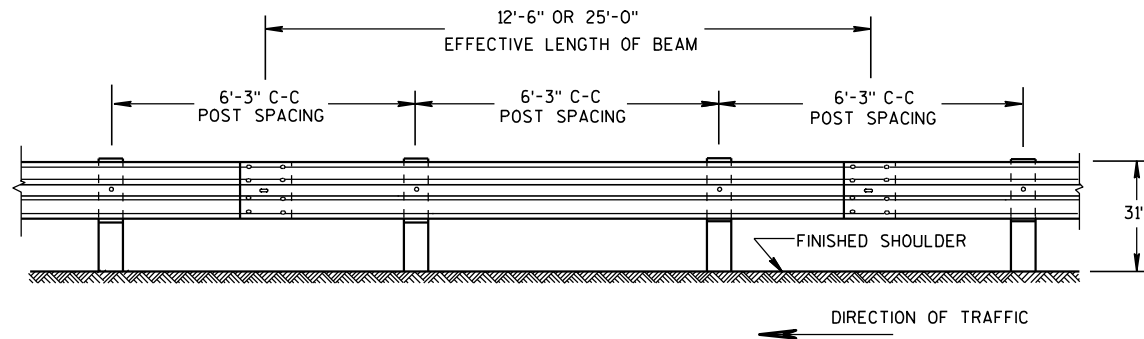


FRONT VIEW

## POST SPACING STANDARD INSTALLATION

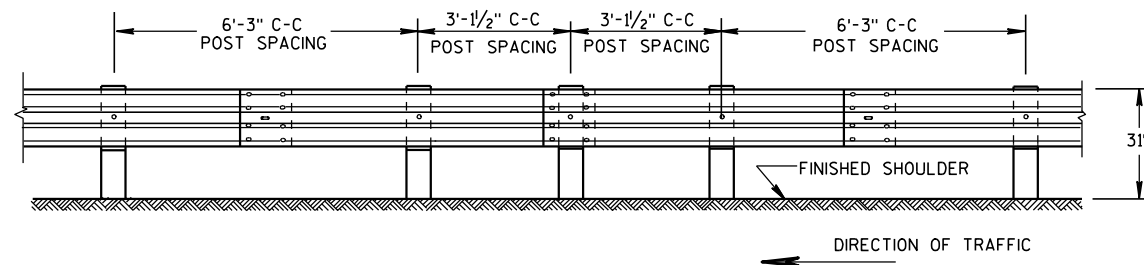


FRONT VIEW

## HALF POST SPACING (HS) AND HALF POST SPACING WITH LONGER POSTS (K)

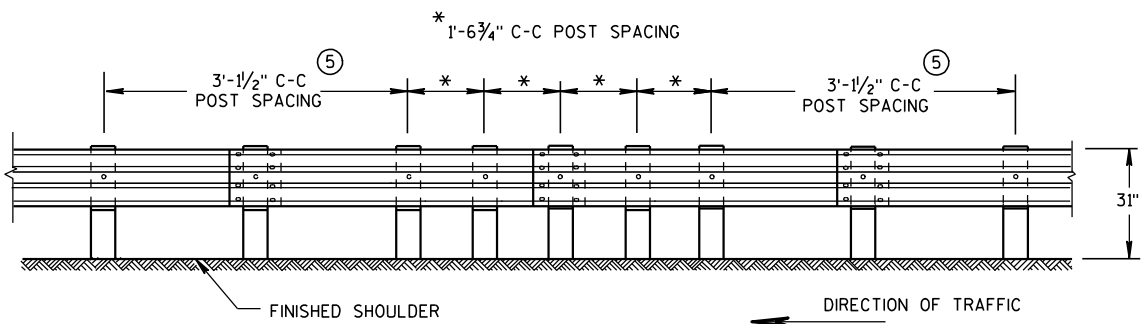


FRONT VIEW


## QUARTER POST SPACING (QS)

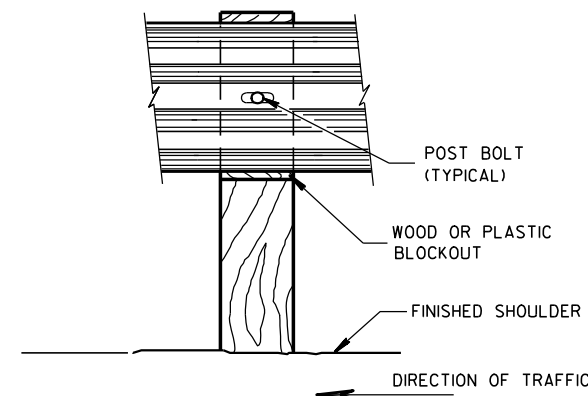


FRONT VIEW AT WOOD POST

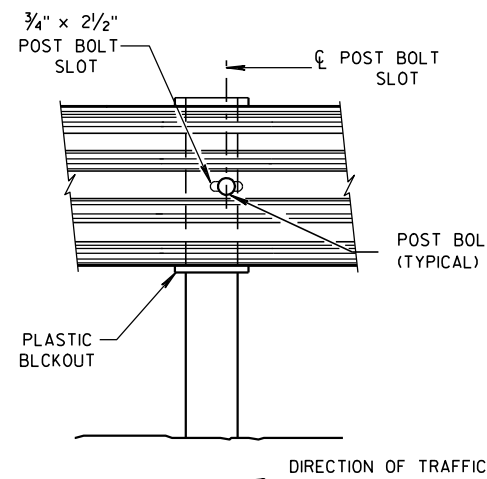



FRONT VIEW AT STEEL POST

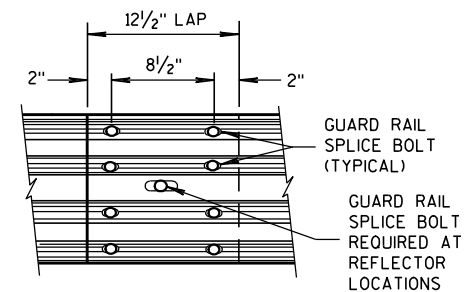

FRONT VIEW  
MID-SPAN BEAM SPLICE

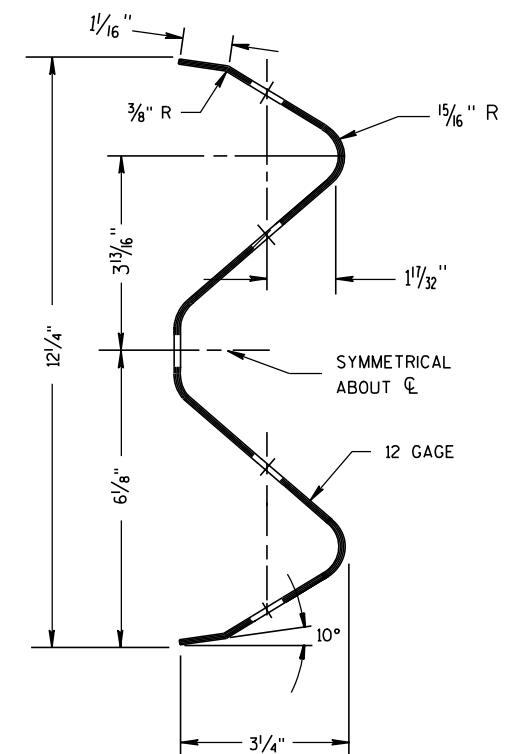

SECTION THRU W-BEAM RAIL

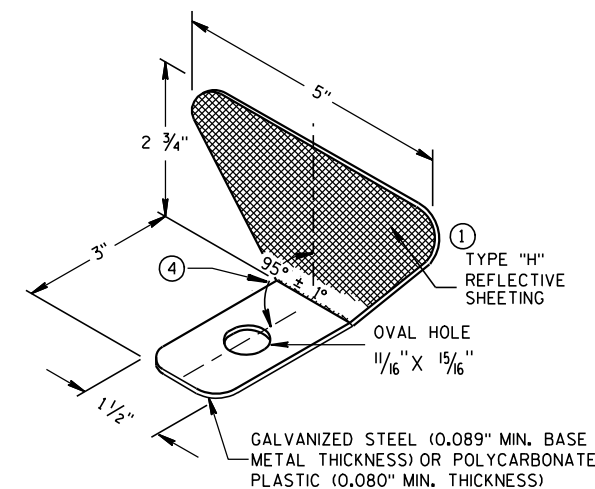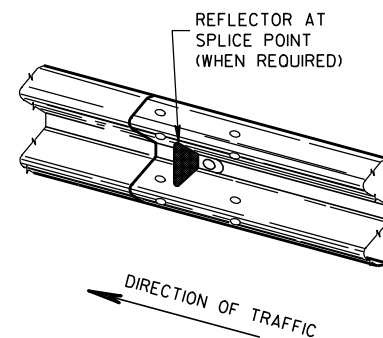

## ONE SIDED REFLECTOR DETAIL AND TYPICAL INSTALLATION

## GENERAL NOTES

- ① PROVIDE TYPE "H" SILVER REFLECTIVE SHEETING ON ALL REFLECTORS EXCEPT THOSE LOCATED ALONG THE LEFT EDGE OF ONE-WAY ROADWAYS, WHICH SHALL BE PROVIDED WITH TYPE "H" YELLOW REFLECTIVE SHEETING.
- ② DO NOT INSTALL REFLECTORS ON THE FIRST 50 FEET OF THE APPROACH END OF THE ENERGY ABSORBING TERMINAL. RAIL SPLICE LOCATIONS ARE THE ONLY ACCEPTABLE LOCATIONS FOR REFLECTORS.
- ③ REVERSE EVERY OTHER REFLECTOR FOR 2-WAY VISIBILITY. THE CONTRACTOR MAY FURNISH TWO-SIDED REFLECTORS IN LIEU OF ONE-SIDED REFLECTORS.
- ④ PROVIDE AN ANGLE OF BEND OF  $90^\circ \pm 1^\circ$  FOR TWO-SIDED REFLECTORS.
- ⑤ 25 FEET OF HALF POST SPACING IS REQUIRED ON APPROACH AND DEPARTURE ENDS OF QUARTER POST SPACING.

POST BOLTS ARE A  $\frac{5}{8}$ " DIAMETER ASTM A307 GUARDRAIL BOLT. A POST BOLT REQUIRES  $\frac{5}{8}$ " DIAMETER A563A DOUBLE RECESSED (DR) HEAVY HEX NUT AND  $\frac{5}{8}$ " DIAMETER F844 FLAT WASHER. POST BOLTS MAY BE LONGER IF MULTIPLE BLOCKOUTS ARE BEING USED.


GUARD RAIL SPLICE BOLTS ARE A  $\frac{5}{8}$ " DIAMETER ASTM A307 GUARDRAIL HEAD BOLT. A GUARDRAIL SPLICE BOLT REQUIRES  $\frac{5}{8}$ " DIAMETER A563A DOUBLE RECESSED (DR) HEAVY HEX NUT.

## REFLECTOR SPACING

|                 | BEAM GUARD LENGTH | REFLECTOR SPACING | NO. SURFACES REFLECTORIZED | MIN. NO. REFLECTORS |
|-----------------|-------------------|-------------------|----------------------------|---------------------|
| ONE WAY TRAFFIC | < 200'            | 50' C-C           | 1                          | 3                   |
|                 | > 200'            | 100' C-C          | 1                          |                     |
| TWO WAY TRAFFIC | < 200'            | 25' C-C           | 1 ③                        | 6                   |
|                 | > 200'            | 50' C-C           | 1                          |                     |
| TWO WAY TRAFFIC | < 200'            | 50' C-C           | 2 ④                        | 3                   |
|                 | > 200'            | 100' C-C          | 2                          |                     |


## MIDWEST GUARDRAIL SYSTEM (MGS) GUARDRAIL

STATE OF WISCONSIN  
DEPARTMENT OF TRANSPORTATION

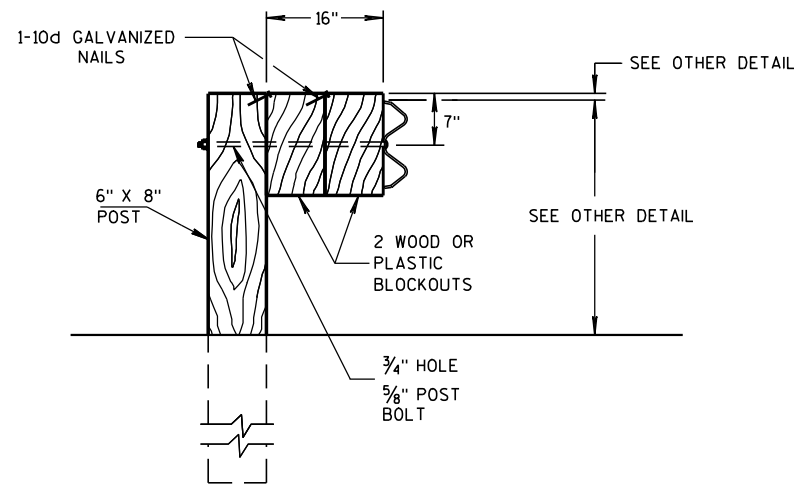

### DETAIL FOR 16" BLOCKOUT DEPTH


IT IS ACCEPTABLE TO USE BLOCKOUTS UP TO 16" DEEP TO INCREASE THE POST OFFSET TO AVOID UNDERGROUND OBSTACLES. THERE IS NO LIMIT TO THE NUMBER OF POSTS THAT CAN HAVE ADDITIONAL BLOCKOUTS UP TO 16" DEEP.

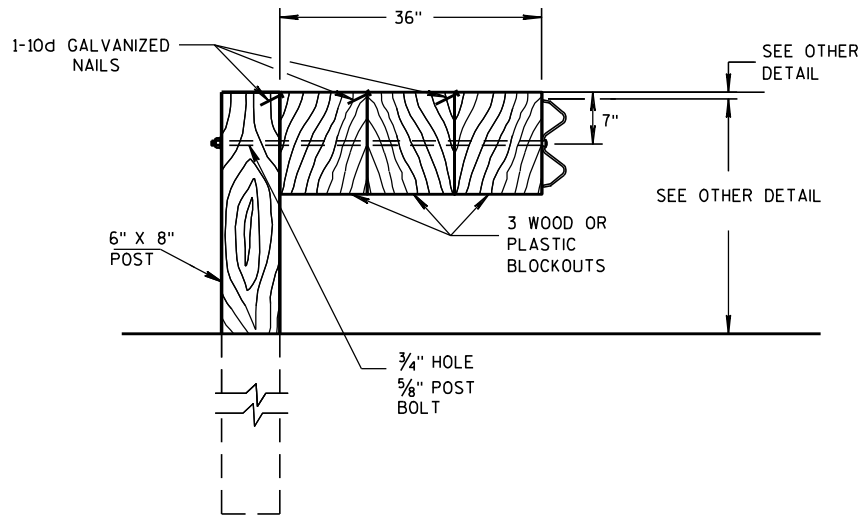

### DETAIL FOR 36" BLOCKOUT DEPTH


NOTES: UNDER SPECIAL CIRCUMSTANCES, SUCH AS AVOIDING OBSTACLES THAT ARE NOT RELOCATED, IT IS ACCEPTABLE TO INSTALL ADDITIONAL BLOCKOUTS TO OBTAIN UP TO 36" DEPTH FOR ONE OR TWO POSTS IN A SECTION OF GUARDRAIL.

DO NOT USE 16" OR 36" BLOCKOUTS IF IT CAUSES THE POST TO BE DRIVEN BEYOND SHOULDER HINGE POINT OR CAUSES A FIXED OBJECT TO BE WITHIN THE DEFLECTION DISTANCE OF THE BARRIER.

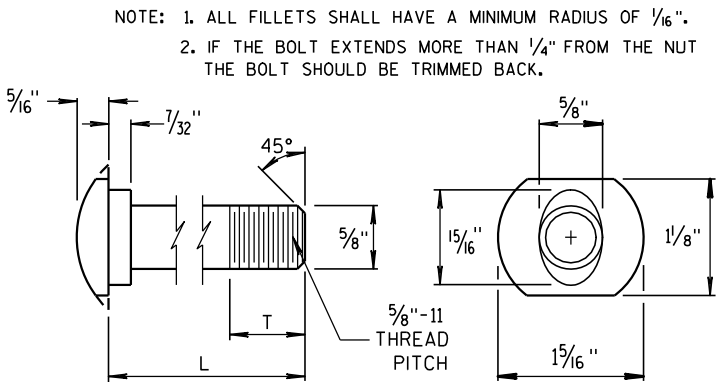


POST BOLT TABLE


| L      | T (MIN.) |
|--------|----------|
| 1 1/4" | 1 1/8"   |
| 2"     | 1 3/4"   |
| 10"    | 4"       |
| 14"    | 4 1/16"  |
| 18"    | 4"       |
| 21"    | 4 1/16"  |
| 25"    | 4"       |

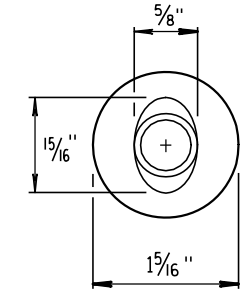


ALTERNATE BOLT HEAD

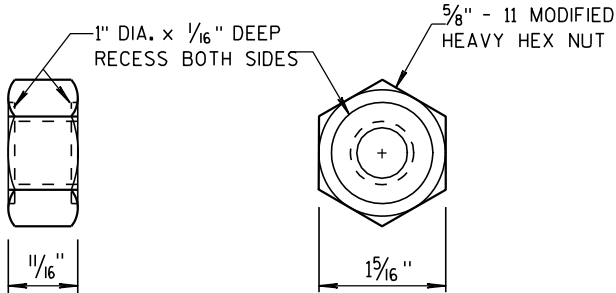


POST BOLT AND RECESS NUT

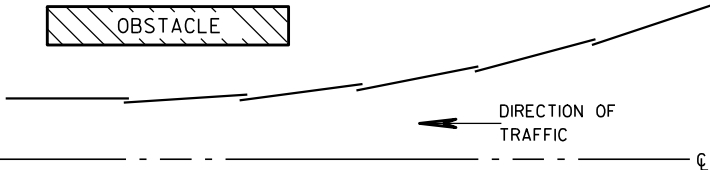


PLAN VIEW  
BEAM LAPPING DETAIL

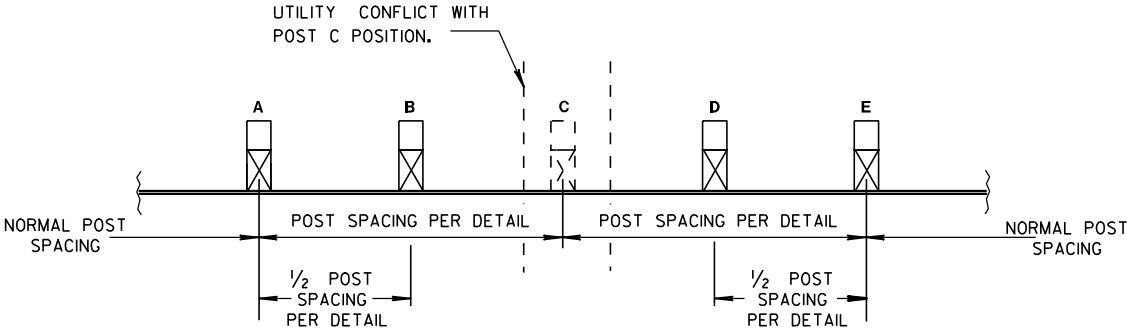

POST DRIVING FOR CONTINUOUS  
UNDERGROUND OBSTRUCTION

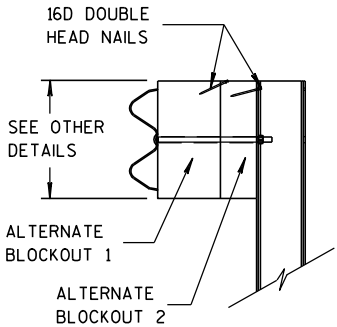

SIDE VIEW

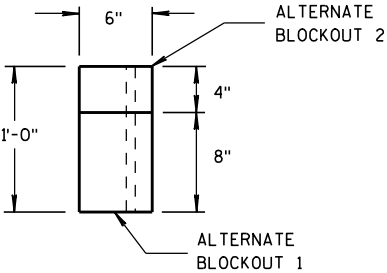

TOP VIEW

ALTERNATE WOOD  
BLOCKOUT DETAIL

MIDWEST GUARDRAIL SYSTEM  
(MGS) GUARDRAIL

STATE OF WISCONSIN  
DEPARTMENT OF TRANSPORTATION

APPROVED  
DATE 11/15/2011  
FHW

15/ Jerry H. 2000  
ROADWAY STANDARDS 143  
ENGINEER ENT




## 6

- S.D.D. 14 B 44-1a**



THE CENTER OF THE UPPER 3 1/2" DIAMETER HOLE ON POST NUMBER 3  
THROUGH POST 9 IS TO BE FLUSH WITH THE GROUND LINE (+ 3/4")





STATE OF WISCONSIN  
DEPARTMENT OF TRANSPORTATION

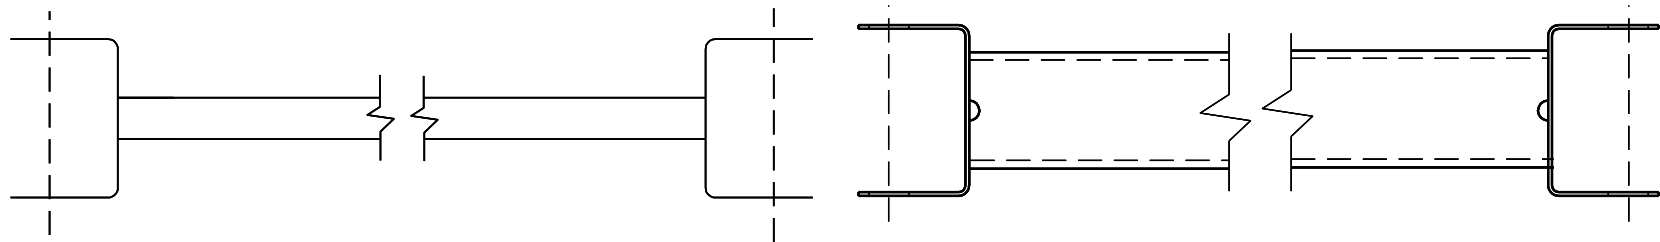

9 H  
GENERIC GROUND STRUT

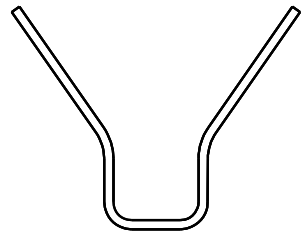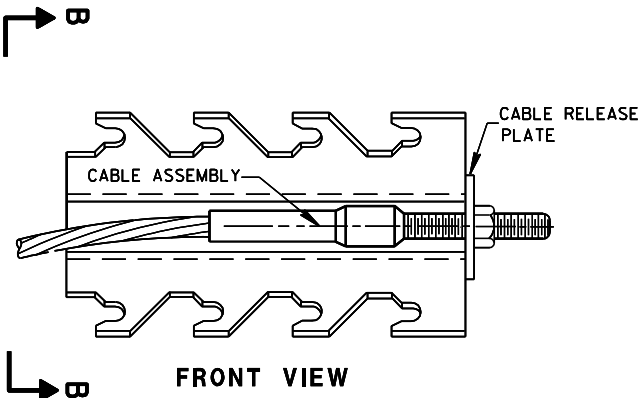


SECTION B-B  
8 H  
GENERIC ANCHOR CABLE BOX

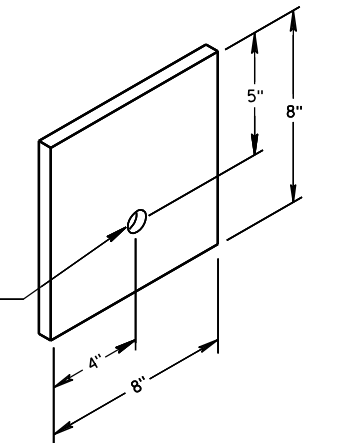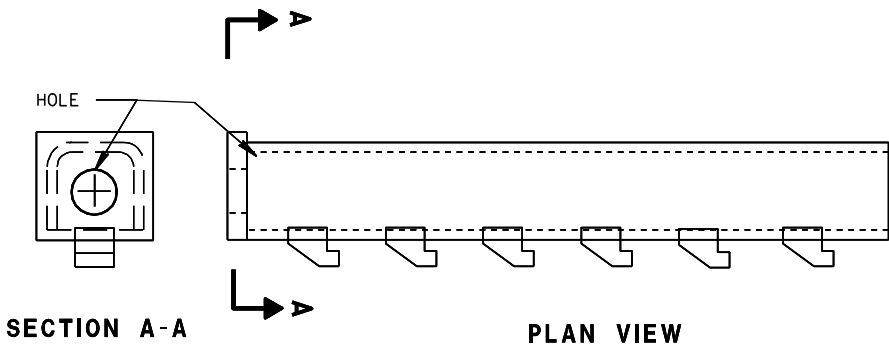


6  
BEARING PLATE

| BILL OF MATERIALS                                                                            |   |
|----------------------------------------------------------------------------------------------|---|
| PART NO.                                                                                     | DESCRIPTION                                                                                               |
| MATERIALS PROVIDED BY MGS EAT MANUFACTURER. SEE MANUFACTURER'S DETAILS FOR MORE INFORMATION. |   |
| ①                                                                                            | WOOD BREAKAWAY POST                                                                                       |
| ②                                                                                            | 6" X 8" X 0.188", 6'-0" LONG FOUNDATION TUBE AT POSTS 1 AND 2                                             |
| ③                                                                                            | WOOD CRT                                                                                                  |
| ④                                                                                            | WOOD BLOCKOUT                                                                                             |
| ⑤                                                                                            | PIPE SLEEVE                                                                                               |
| ⑥                                                                                            | BEARING PLATE                                                                                             |
| ⑦                                                                                            | BCT CABLE ASSEMBLY                                                                                        |
| ⑧                                                                                            | ANCHOR CABLE BOX                                                                                          |
| ⑨                                                                                            | GROUND STRUT                                                                                              |
| ⑩                                                                                            | PERFORATED W-BEAM RAIL END PANEL, 12'-6" LONG.                                                            |
| ⑪                                                                                            | STANDARD W-BEAM RAIL, MULTIPLE SECTIONS REQUIRED. SECTIONS VARY IN LENGTH.                                |
| ⑫                                                                                            | END SECTION EAT                                                                                           |
| ⑬                                                                                            | 0.040" ALUMINUM SHEET WITH REFLECTIVE SHEETING TYPE H (ONLY THE SHEETING IS SUPPLIED BY THE MANUFACTURER) |
| ⑭                                                                                            | EAT MARKER POST - YELLOW (SEE APPROVED PRODUCTS LIST)                                                     |




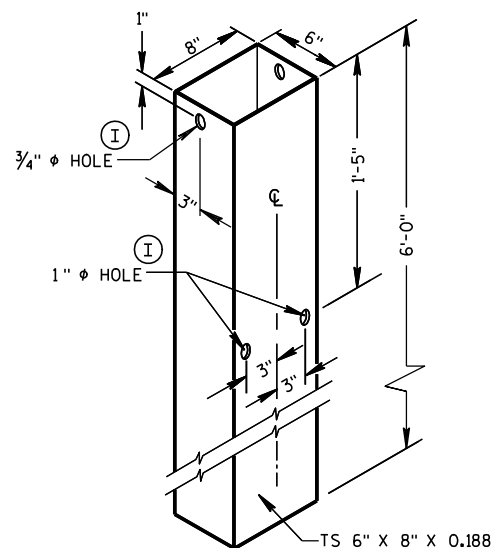


FOUNDATION TUBE ②

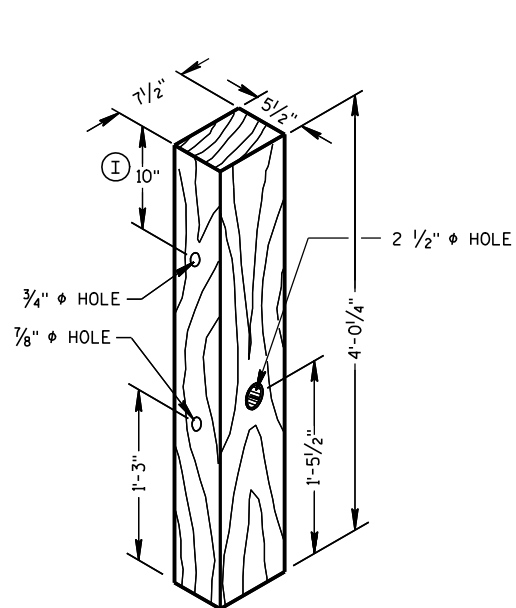


WOOD BREAKAWAY POST ①

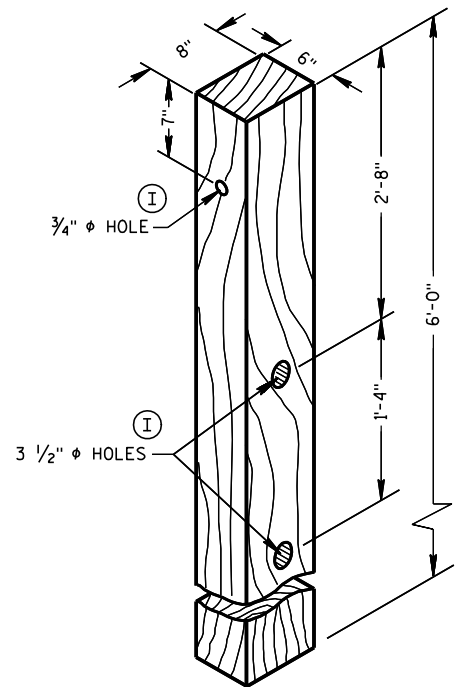

WOOD CRT POST ③

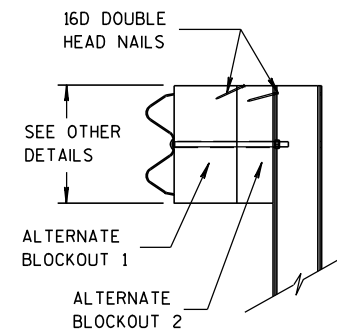


SIDE VIEW

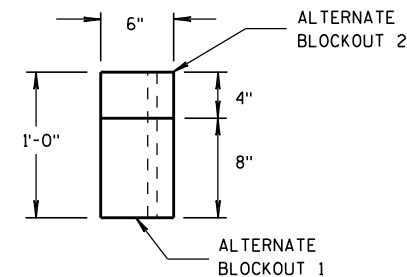


TOP VIEW

ALTERNATE WOOD  
BLOCKOUT DETAIL

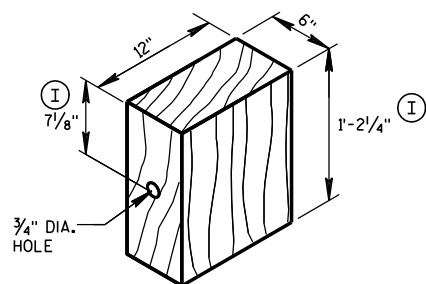


WOOD BLOCKOUT ④  
REQ'D. AT ALL POSTS EXCEPT POST NO'S 1 & 2

YELLOW REFLECTIVE TAPE  
3" X 9" TYPE H  
REFLECTIVE SHEETING

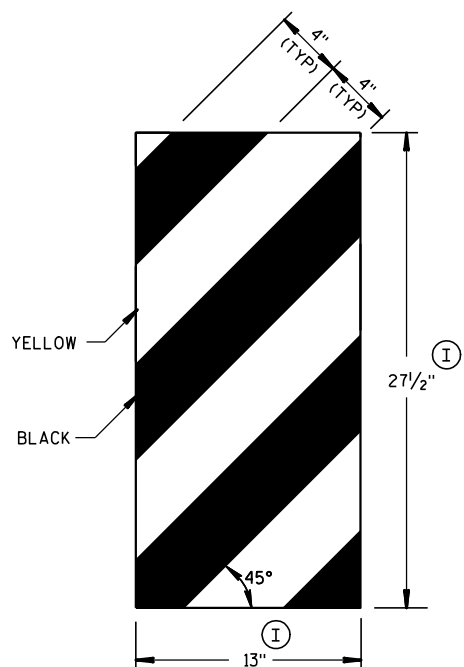


GENERIC REFLECTIVE SHEETING ⑬ ④

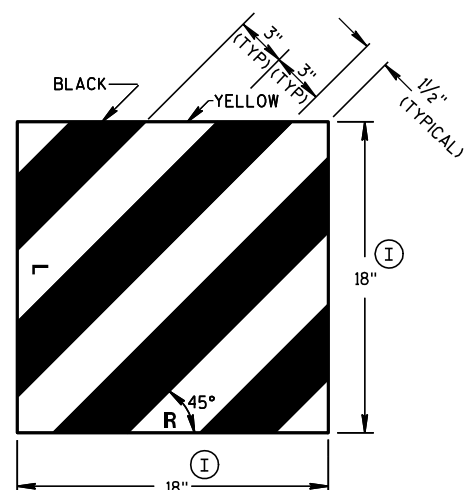


FRONT VIEW

SIDE VIEW

E.A.T. MARKER POST ⑭

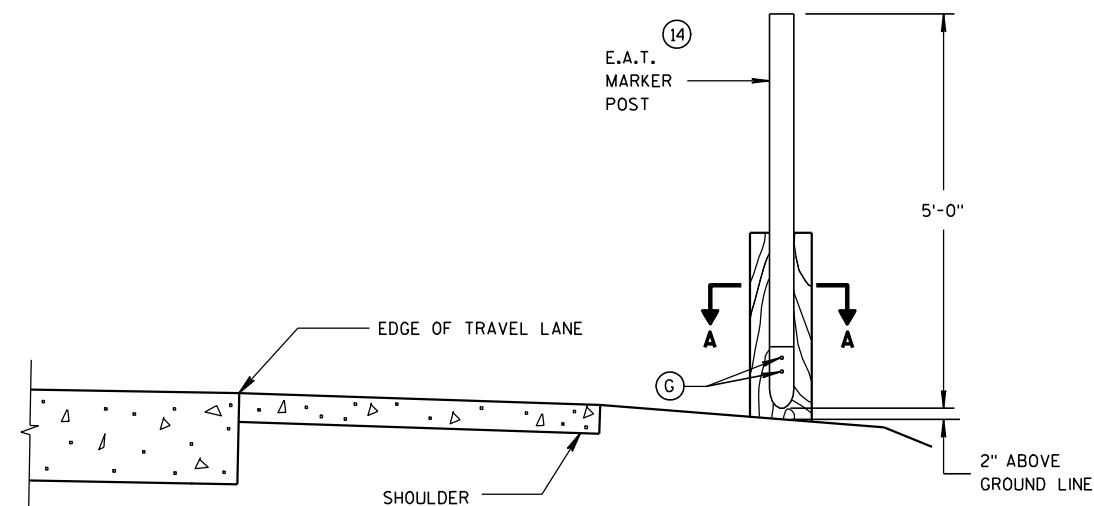

TYPICAL INSTALLATION OF E.A.T.  
MARKER POST BACKSIDE OF POST NO. 1  
(E.A.T. AND RAIL REMOVED FOR CLARITY)

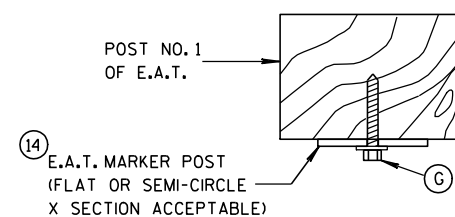


SECTION A-A


MIDWEST GUARDRAIL SYSTEM  
ENERGY ABSORBING TERMINAL  
(MGS)

STATE OF WISCONSIN  
DEPARTMENT OF TRANSPORTATION

APPROVED  
5/23/2011 /S/ Jerry H. 3000  
DATE ROADWAY STANDARDS 146  
FHWA ENGINEER

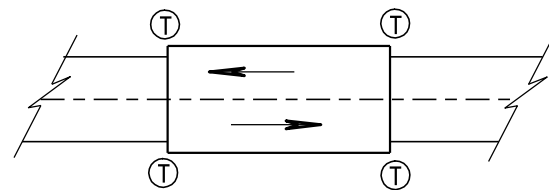

TWO WAY TRAFFIC

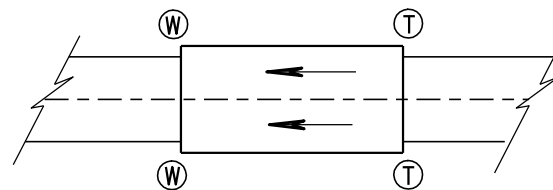

ONE WAY TRAFFIC

Ⓣ THRIE BEAM CONNECTION

Ⓦ W-BEAM CONNECTION WHEN REQUIRED

## GENERAL NOTES

BOLT THE THRIE BEAM TO ALL POSTS AND BLOCKOUTS. DRILL OR PUNCH BOLT HOLES IN THE BEAM IF THE POST SPACING IS LESS THAN 6'-3".


IF ROCK IS ENCOUNTERED DURING EXCAVATION, SEE STANDARD DETAIL DRAWING 14 B 42.

TRANSITION USES STEEL POSTS ONLY.


SEE STANDARD DETAIL DRAWING 14 B 42 FOR MORE INFORMATION.

Ⓐ BRIDGE RAILING TYPE "W" DOES NOT REQUIRE A TERMINAL CONNECTOR.

## TYPICAL LOCATIONS OF THRIE BEAM AND W-BEAM CONNECTIONS TO BRIDGE

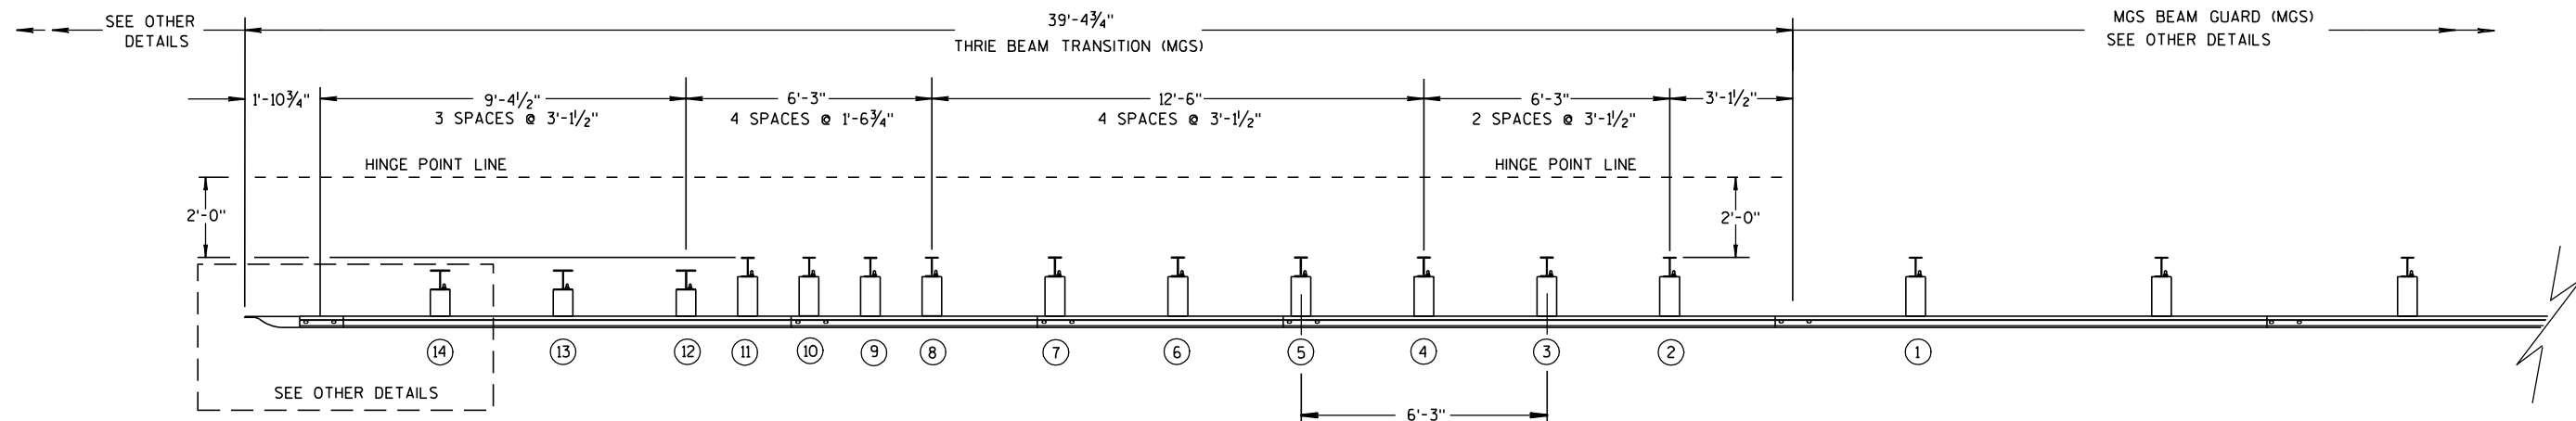

PLAN VIEW

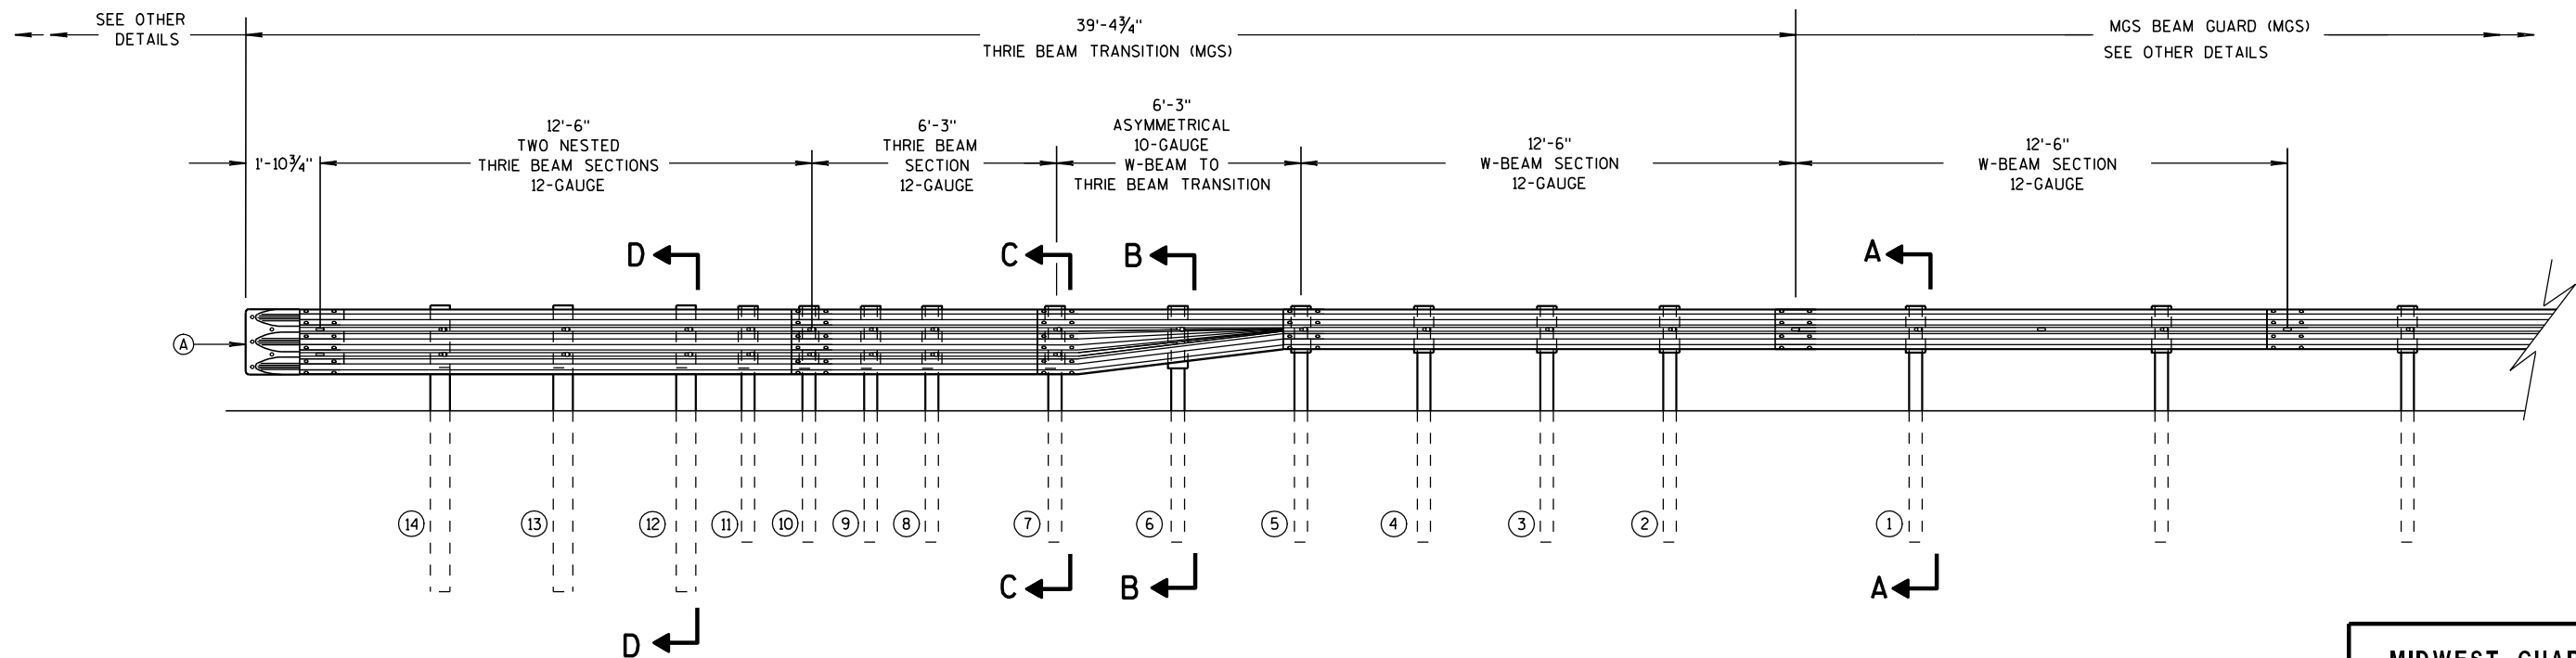

ELEVATION VIEW

## MIDWEST GUARDRAIL SYSTEM THRIE BEAM TRANSITION

MIDWEST GUARDRAIL SYSTEM  
THRIE BEAM TRANSITION (MGS)

STATE OF WISCONSIN  
DEPARTMENT OF TRANSPORTATION  
147

## 6

**S.D.D. 14 B 45-2b**



**S.D.D. 14 B 45-2b**



**S.D.D. 14 B 45-2b**

---


---

---


100

100


STATE OF WISCONSIN  
DEPARTMENT OF TRANSPORTATION

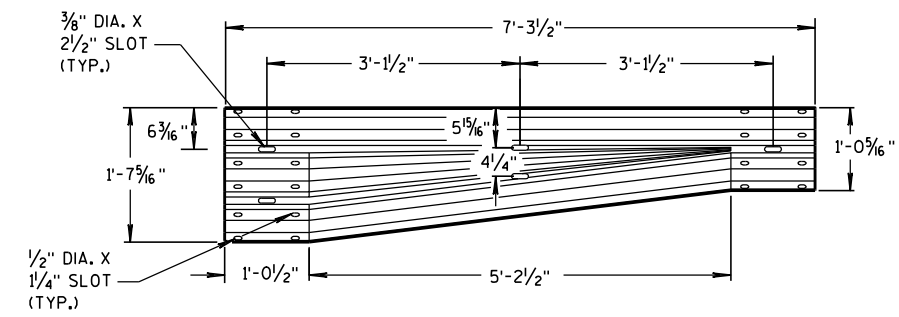


W-BEAM TO THRIE BEAM TRANSITION SECTION

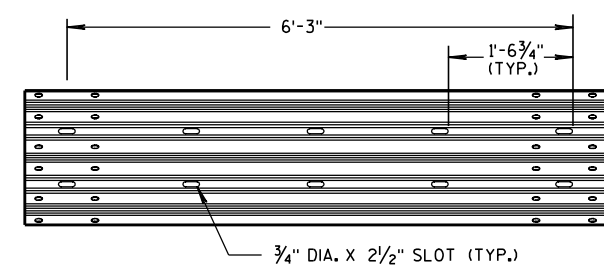


6'-3" THRIE BEAM SECTION

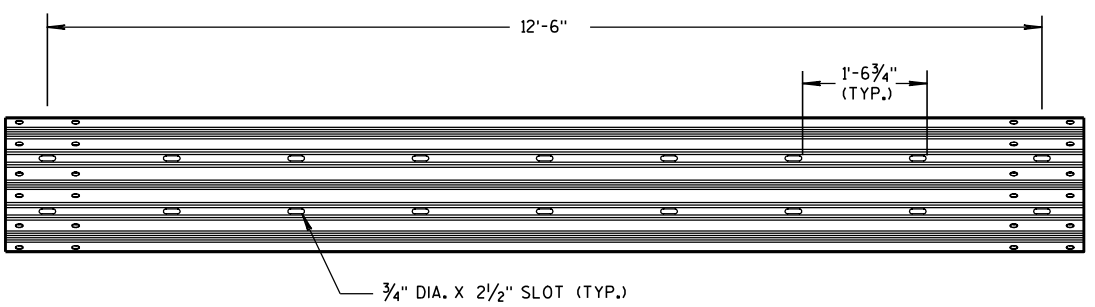


12'-6" THRIE BEAM SECTION

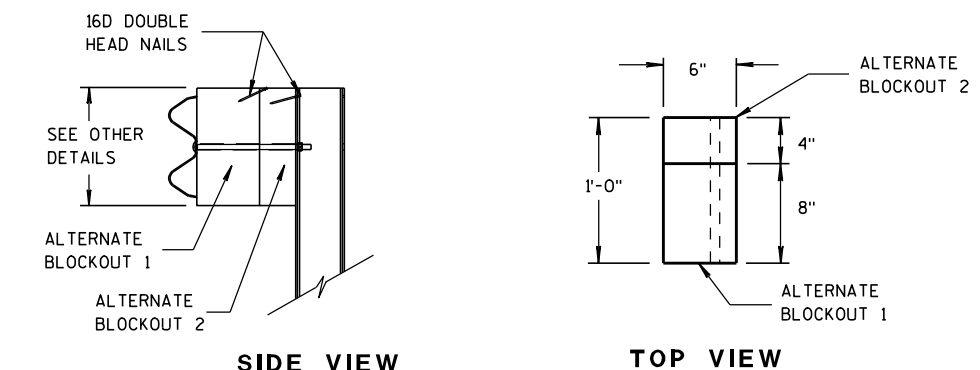


ALTERNATE WOOD BLOCKOUT DETAIL

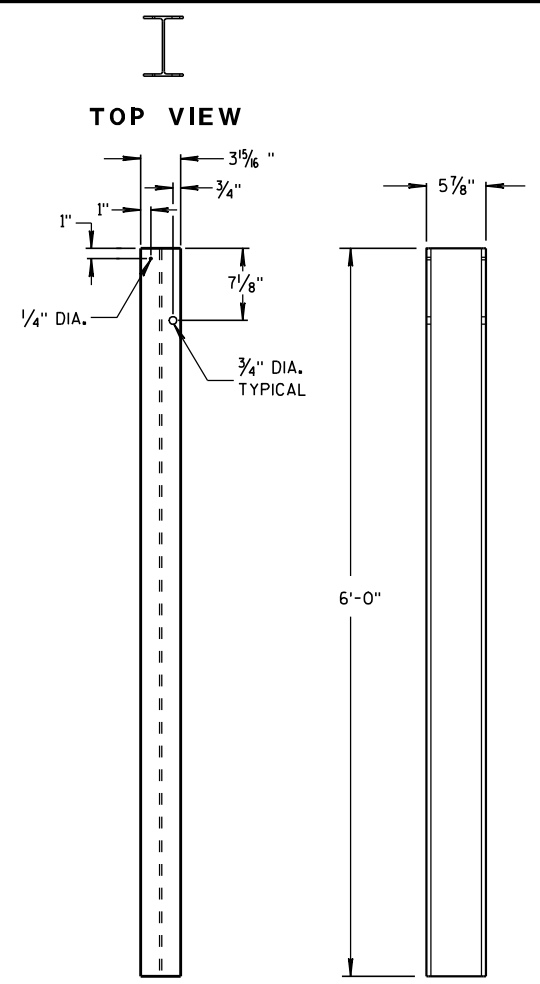

STEEL POSTS 1-5


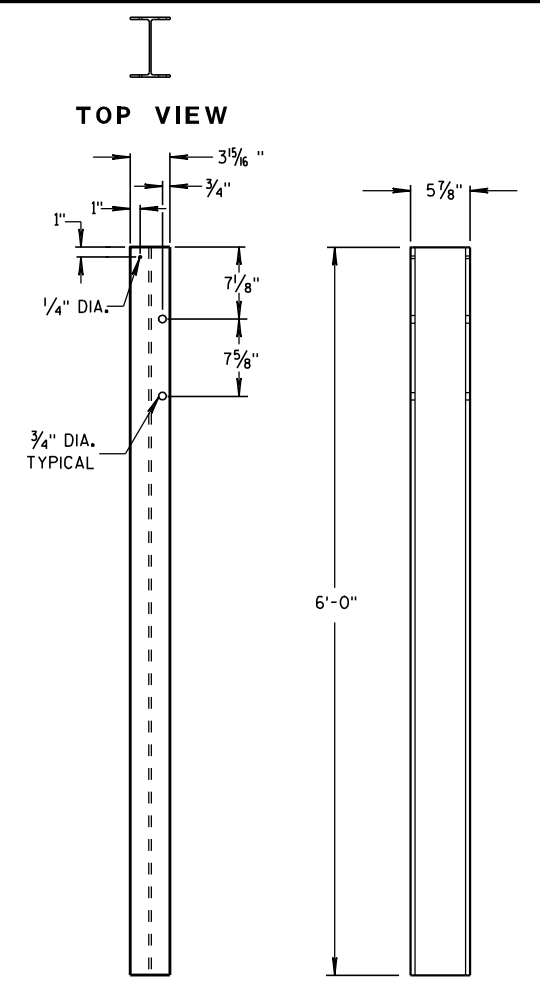


STEEL POSTS 6-11


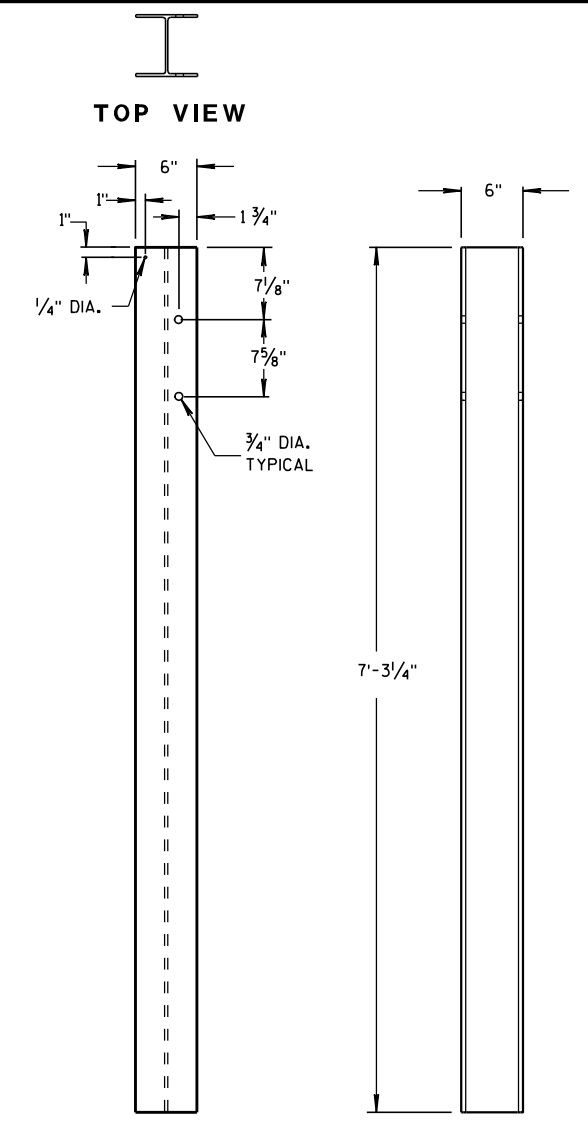


STEEL POSTS 12-14



① WOOD BLOCKS MAY BE CONSTRUCTED OUT OF 2 WOOD BLOCKS. SEE ALTERNATE WOOD BLOCK DETAIL.

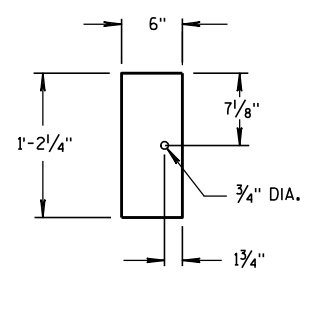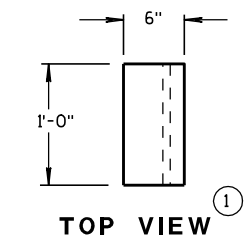

BLOCKOUT POSTS 1-5

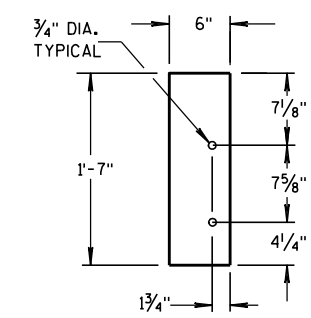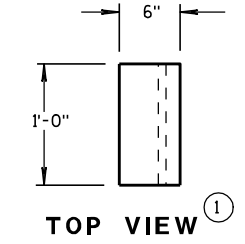

BLOCKOUT POSTS 6-11

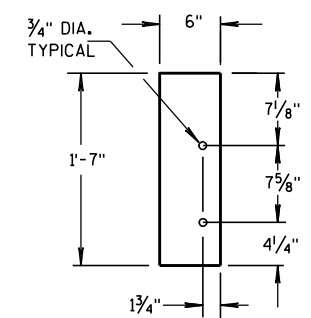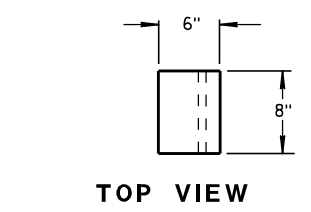


BLOCKOUT POSTS 12-14

STEEL POST SIZES


| POST NUMBER | SECTION TYPE | LENGTH  |
|-------------|--------------|---------|
| ①           | W6x9         | 72"     |
| ②           | W6x9         | 72"     |
| ③           | W6x9         | 72"     |
| ④           | W6x9         | 72"     |
| ⑤           | W6x9         | 72"     |
| ⑥           | W6x9         | 72"     |
| ⑦           | W6x9         | 72"     |
| ⑧           | W6x9         | 72"     |
| ⑨           | W6x9         | 72"     |
| ⑩           | W6x9         | 72"     |
| ⑪           | W6x9         | 72"     |
| ⑫           | W6x15        | 87 7/8" |
| ⑬           | W6x15        | 87 7/8" |
| ⑭           | W6x15        | 87 7/8" |

MIDWEST GUARDRAIL SYSTEM THRIE BEAM TRANSITION (MGS)

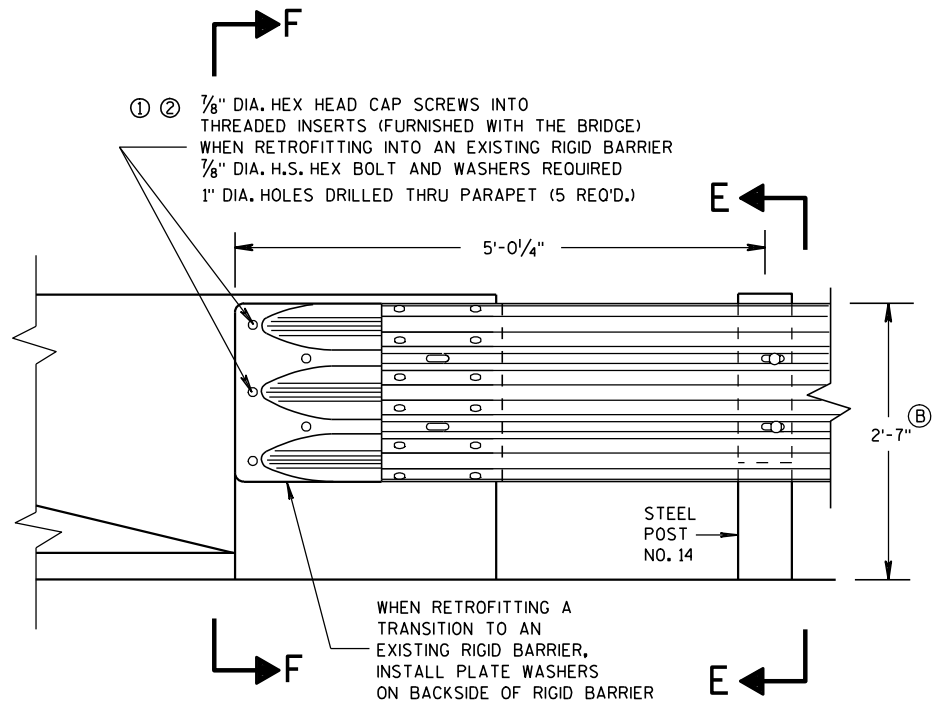

FRONT VIEW

THRIE BEAM CONNECTION TO BRIDGE  
PARAPET WITH SQUARE ENDS

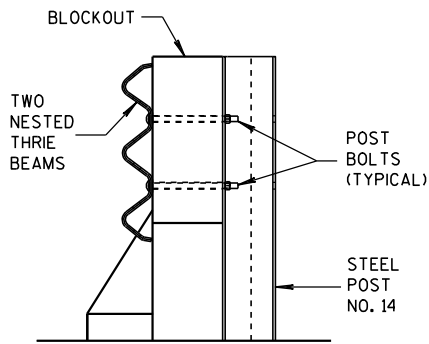


SECTION E-E

GENERAL NOTES


THESE ARE TYPICAL CONNECTION DETAILS. ADJUST THE POSTION OF CONNECTIONS TO EXISTING BRIDGES TO FIT THE ACTUAL BRIDGE AND SITE DIMENSIONS.

- ① INCLUDE THE PAYMENT FOR DRILLING BOLT HOLES THROUGH THE PARAPET, AND ALL BOLTS, NUTS AND WASHERS IN THE ITEM "STEEL THRIE BEAMSTRUCTURAL APPROACH".
- ② BOLTS MAY BE A325 BOLTS OR A449 BOLTS. BOLT LENGTH AND THREADING LENGTH ARE TO ALLOW FOR A TIGHT CONNECTION BETWEEN RIGID BARRIER AND THRIE BEAM. CONNECTION PLATE. CONTRACTOR IS TO FIELD VERIFY BOLT LENGTH AND THREAD LENGTH. ONE ROUND WASHER REQUIRED BETWEEN BOLT HEAD AND THRIE BEAM CONNECTOR PLATE. BOLTS THAT EXTEND THROUGH THE PARAPET AND OUT THE BACK FACE REQUIRE A HARDENED ROUND STEEL WASHER THAT IS 2" O.D. X 5/8" THICK AND ONE PLATE WASHER. REPAIR ANY DAMAGED CONCRETE FROM BOLT INSTALLATION.
- ③ THE RECESS FOR A W-BEAM CONNECTION, WHICH EXISTS ON SOME PARAPETS OF THIS TYPE, SHALL BE FILLED WITH A TREATED TIMBER BLOCKOUT. BLOCKOUT SIZE IS 1'-6" X 2'-0" X 3 1/2".
- (B) TOLERANCE FOR TOP OF BEAM IS ± 1".

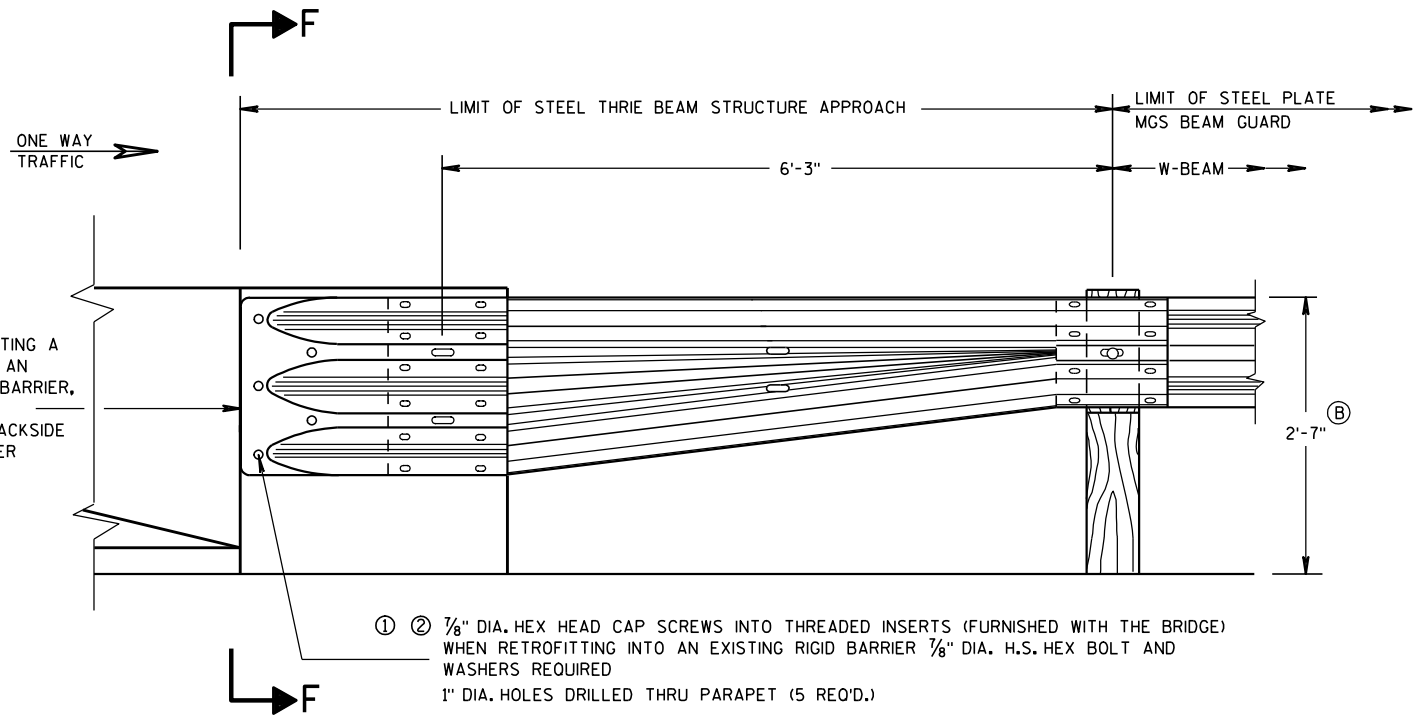


FRONT VIEW


W BEAM TRANSITION AND CONNECTION TO  
BRIDGE PARAPETS WITH SQUARE ENDS  
(USE ONLY ON THE TRAFFIC EXIT END OF ONE WAY BRIDGES)

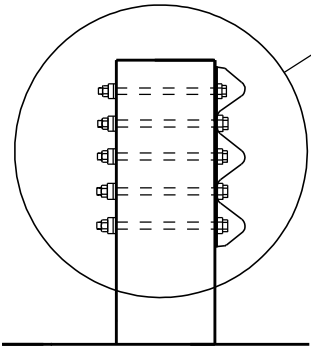


SECTION F-F

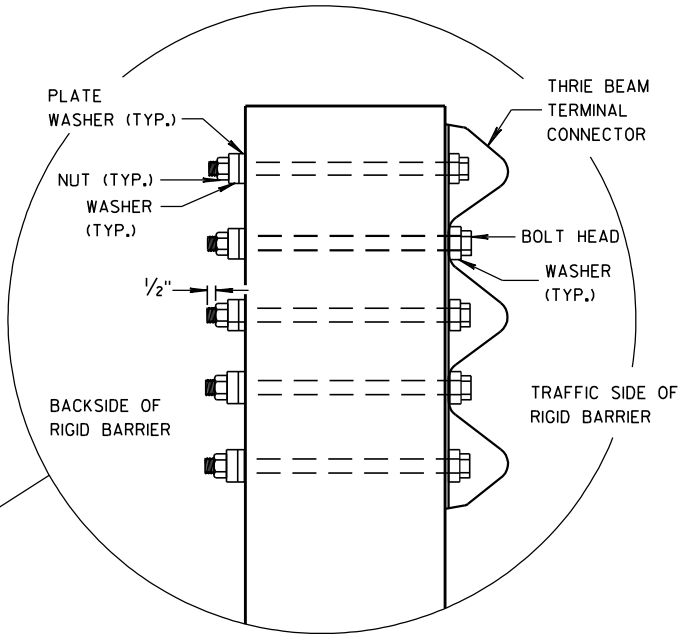

|                                                         |                                                          |
|---------------------------------------------------------|----------------------------------------------------------|
| MIDWEST GUARDRAIL SYSTEM<br>THRIE BEAM TRANSITION (MGS) |                                                          |
| STATE OF WISCONSIN<br>DEPARTMENT OF TRANSPORTATION      |                                                          |
| APPROVED<br>2/8/2012<br>DATE                            | /S/ Jerry H. Zogg<br>ROADWAY STANDARDS i 150<br>ENGINEER |
| FHWA                                                    |                                                          |

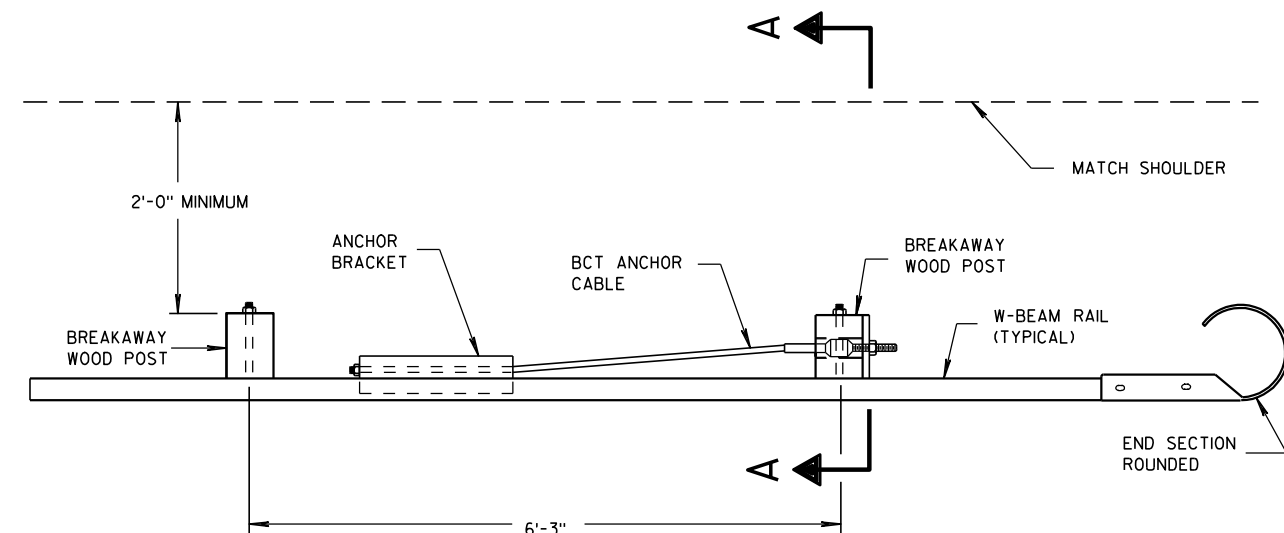


PLAN VIEW

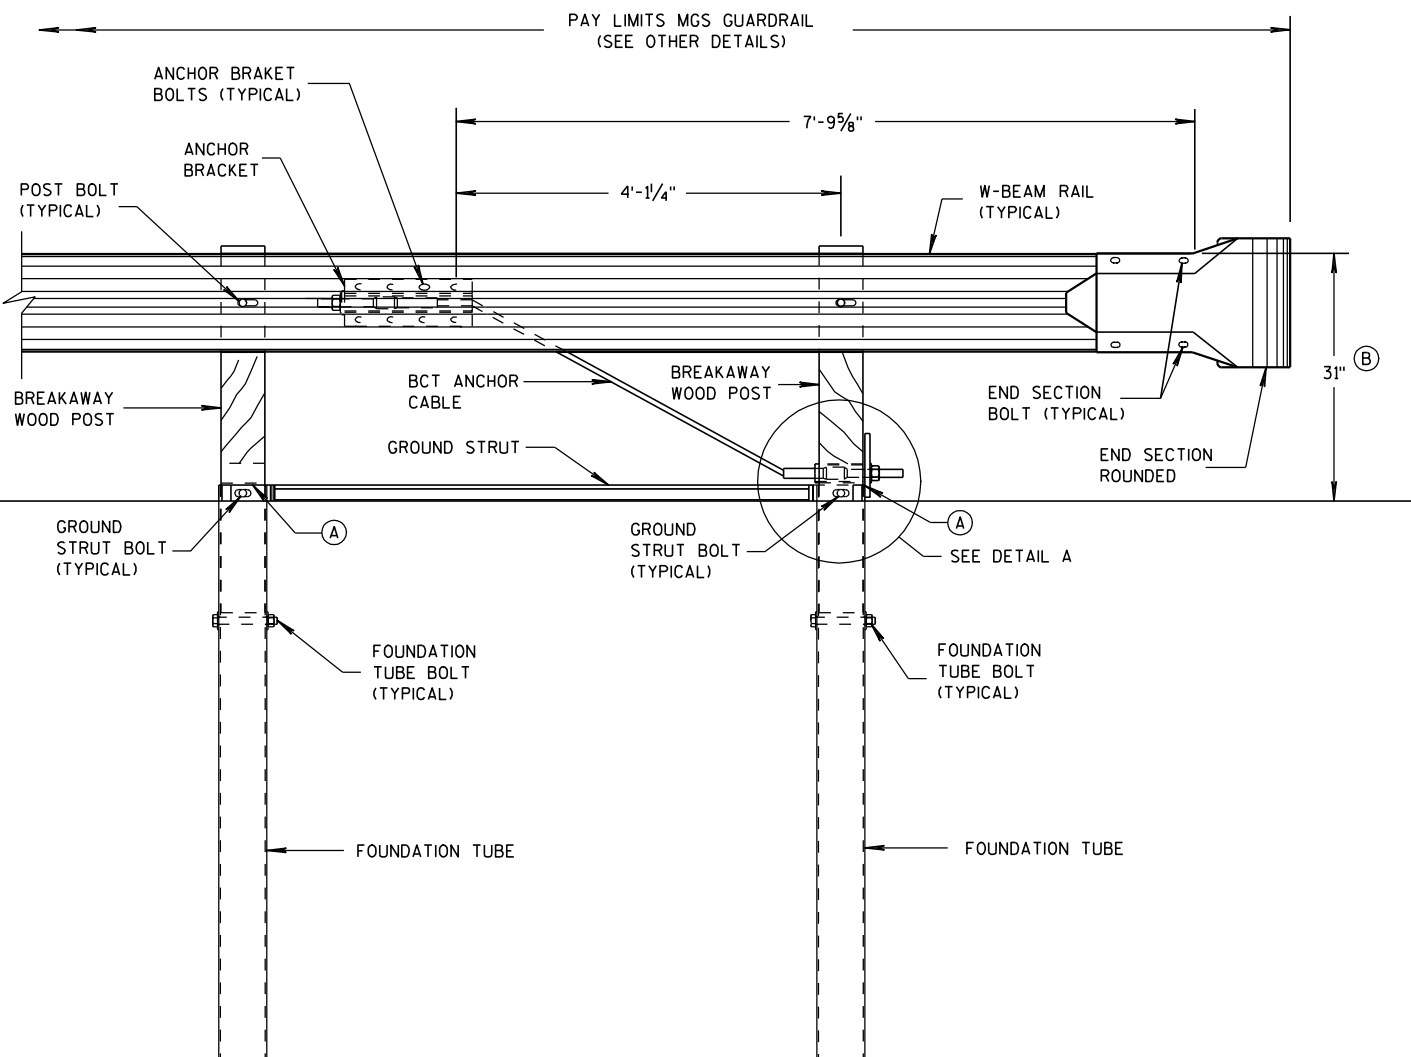


FRONT VIEW

END RAIL DETAIL

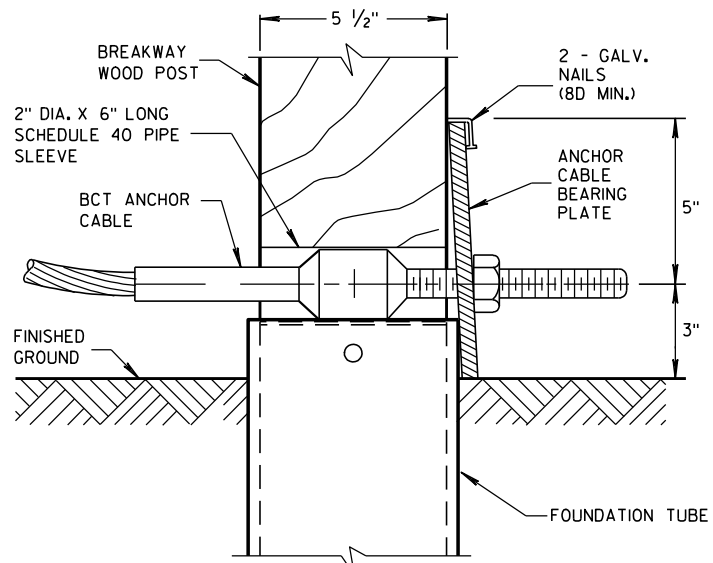

DETAIL A

POST NO. 1  
GROUND STRUT NOT SHOWN FOR CLARITY.

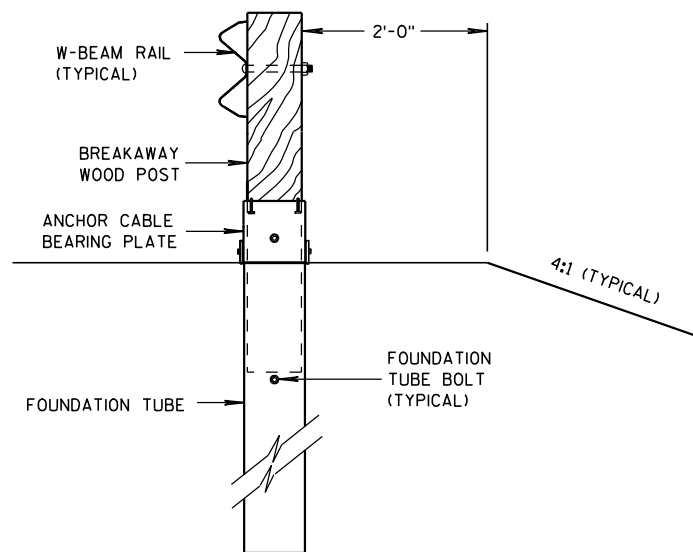

SECTION A-A

## GENERAL NOTES

SEE SDD 14 B 42 FOR MORE INFORMATION.

POST BOLTS ARE A 5/8" DIAMETER X 10" LONG GUARDRAIL BOLT. A POST BOLT REQUIRES A 5/8" DIAMETER DH MODIFIED (RECESSED) HEAVY HEX NUT AND 5/8" DIAMETER FLAT WASHER.

FOUNDATION TUBE BOLTS ARE A 7/8" DIAMETER X 7 1/2" LONG HEAVY HEX HEAD BOLT. A FOUNDATION TUBE BOLT REQUIRES A 7/8" DIAMETER DH HEAVY HEX NUT AND A 5/8" DIAMETER FLAT WASHER.


GROUND STRUT BOLTS ARE A 5/8" DIAMETER X 10" LONG HEAVY HEX HEAD BOLT. A GROUND STRUT BOLT REQUIRES A 5/8" DIAMETER DH HEAVY HEX NUT AND A 5/8" DIAMETER FLAT WASHER.

ANCHOR BRACKET BOLTS ARE A 5/8" DIAMETER X 1 1/2" LONG HEAVY HEX HEAD BOLT. AN ANCHOR BRACKET BOLT REQUIRES A 5/8" DIAMETER DH HEAVY HEX NUT AND A FLAT WASHER.


END SECTION BOLTS ARE A 5/8" DIAMETER X 1 1/2" HEAVY HEX HEAD BOLT. AN END SECTION BOLT REQUIRES 5/8" DIAMETER DH HEAVY HEX NUT AND A 5/8" DIAMETER FLAT WASHER.

W-BEAM END SECTION ROUNDED HAS THE SAME MATERIAL PROPERTIES AS STANDARD STEEL RAIL.

- (A) TOP OF FOUNDATION TUBE SHALL BE NO MORE THAN 3" ABOVE FINISHED GROUND.
- (B) FOR NEW CONSTRUCTION TOP OF RAIL IS 31" ± 1".  
FOR EXISTING INSTALLATIONS TOP OF RAIL IS BETWEEN 27 3/4" TO 32" ± 1".

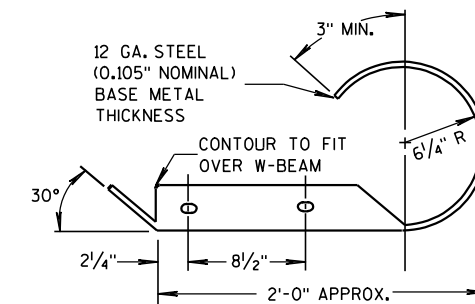

PLAN VIEW

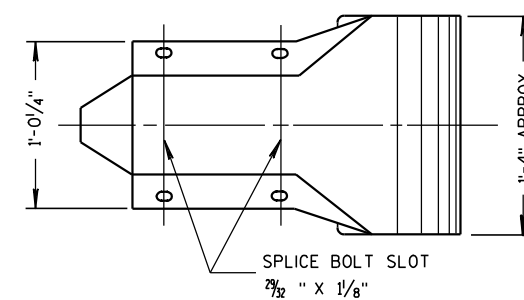


FRONT VIEW

W BEAM END  
SECTION ROUNDED


MIDWEST GUARDRAIL  
SYSTEM (MGS) TYPE 2 TERMINAL

STATE OF WISCONSIN  
DEPARTMENT OF TRANSPORTATION




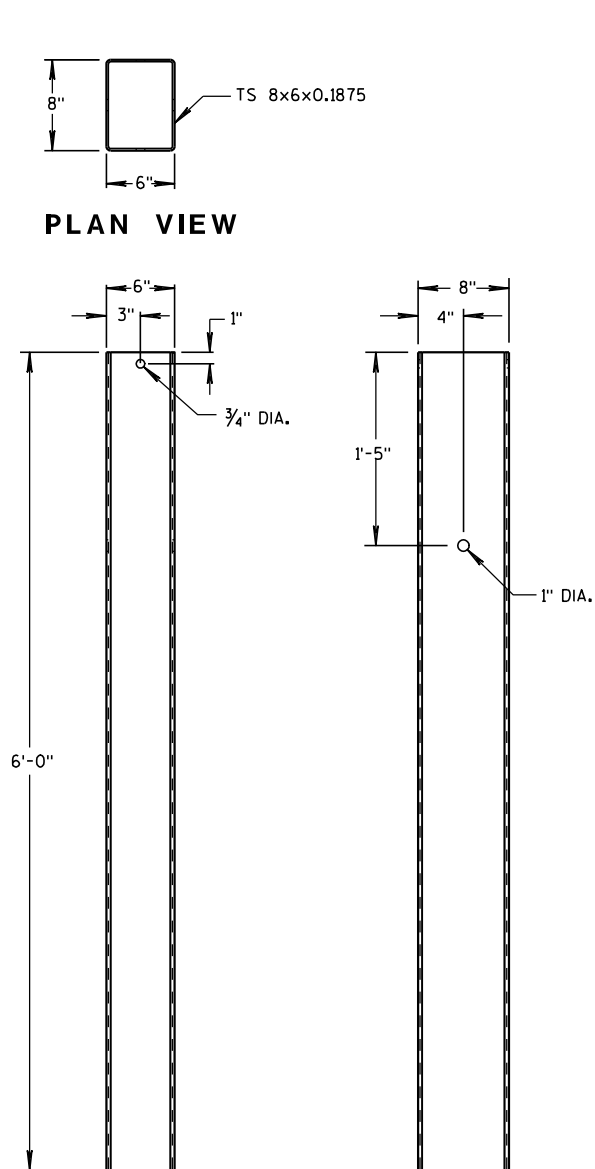


FRONT VIEW      SIDE VIEW  
FOUNDATION TUBE

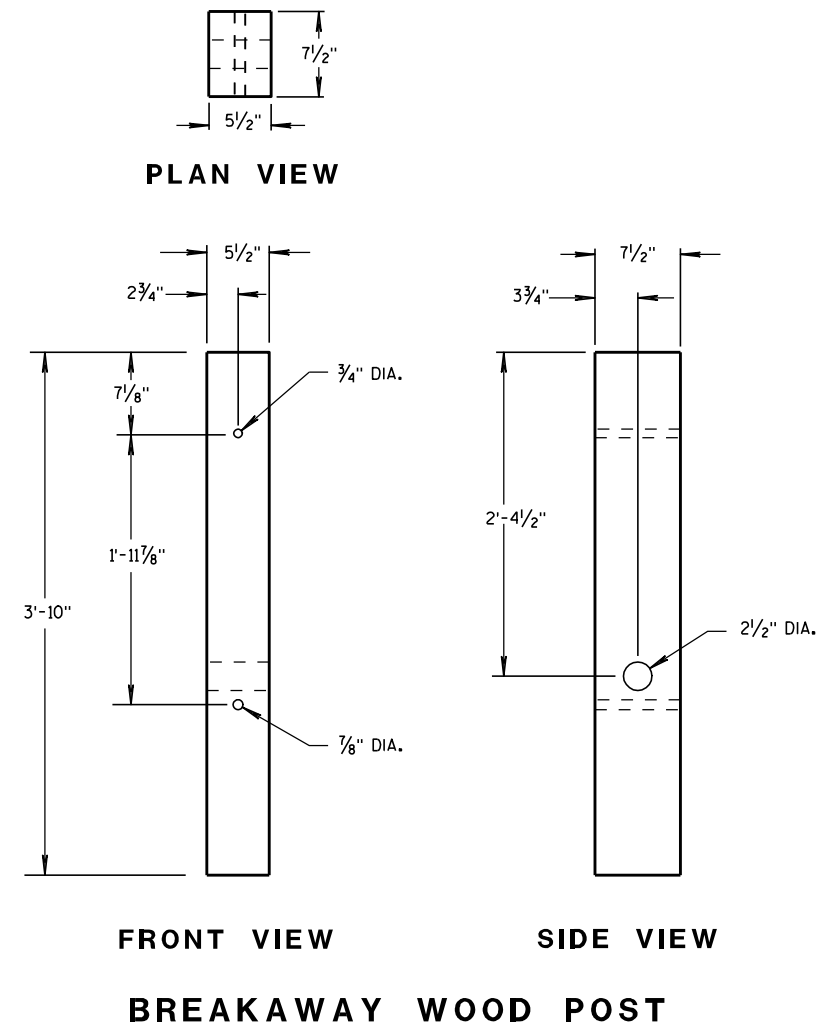


FRONT VIEW      SIDE VIEW  
BREAKAWAY WOOD POST

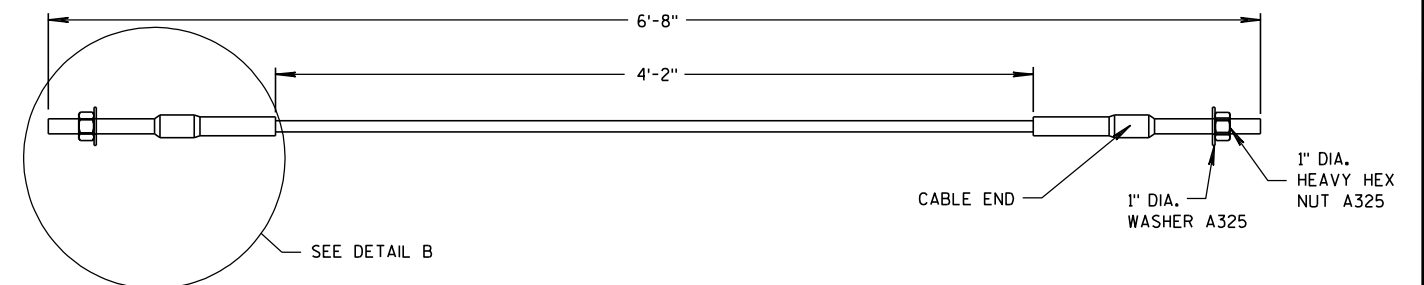

BCT ANCHOR CABLE

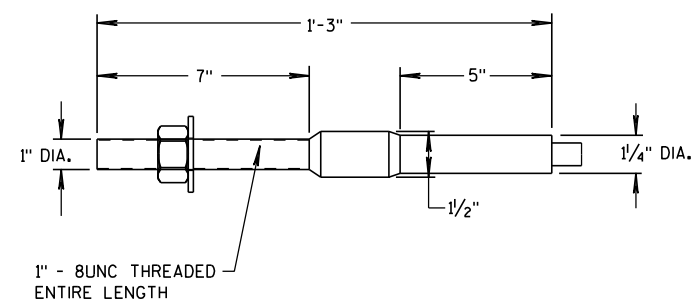

DETAIL B

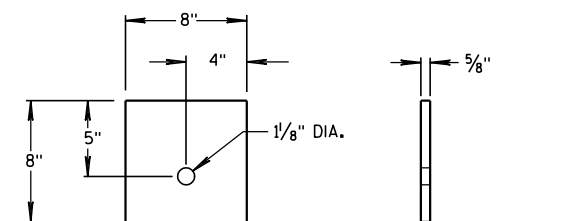

SIDE VIEW      FRONT VIEW

ANCHOR CABLE  
BEARING PLATE


MIDWEST GUARDRAIL  
SYSTEM (MGS) TYPE 2 TERMINAL

STATE OF WISCONSIN  
DEPARTMENT OF TRANSPORTATION


152

## GENERAL NOTES


BCT ANCHOR CABLE IS A  $\frac{3}{8}$ " DIAMETER 6X19 IWRC IPS GALVANIZED WIRE ROPE. THE SWAGED FITTINGS AND STUD ARE REQUIRED. THE END FITTING SHALL BE MACHINED FROM HOT-ROLLED CARBON STEEL CONFORMING TO ASTM A576 GRADE 1035 AND GALVANIZED ACCORDING TO ASTM A123. THE TREADED STUD SHOULD CONFORM TO ASTM A325 OR SAE GRADE 5. MINIMUM BREAKING STRENGTH OF WIRE ROPE IS 43,000 LB. TIGHTEN WIRE ROPE TO TAUT.

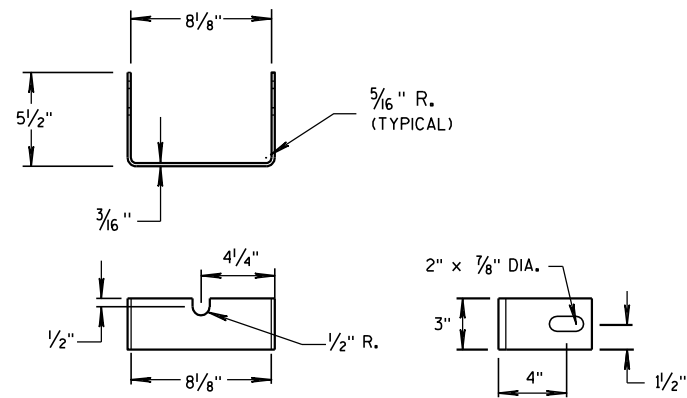


YOKE DETAIL

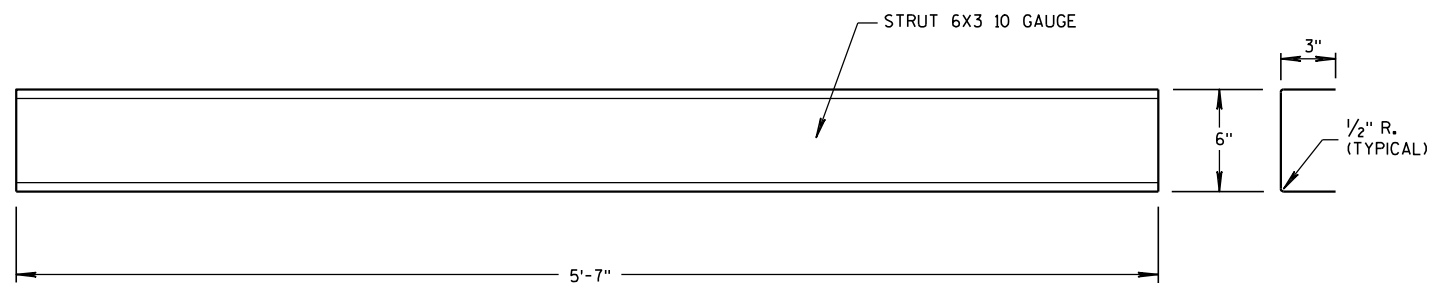

STRUT DETAIL

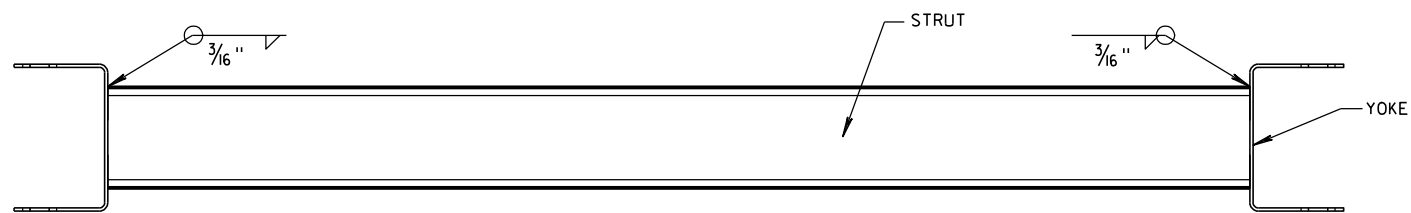


PLAN VIEW

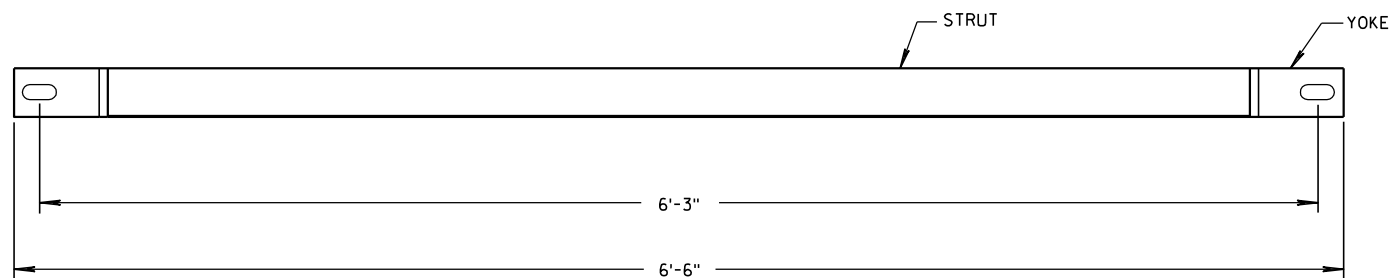


FRONT VIEW

GROUND STRUT DETAIL

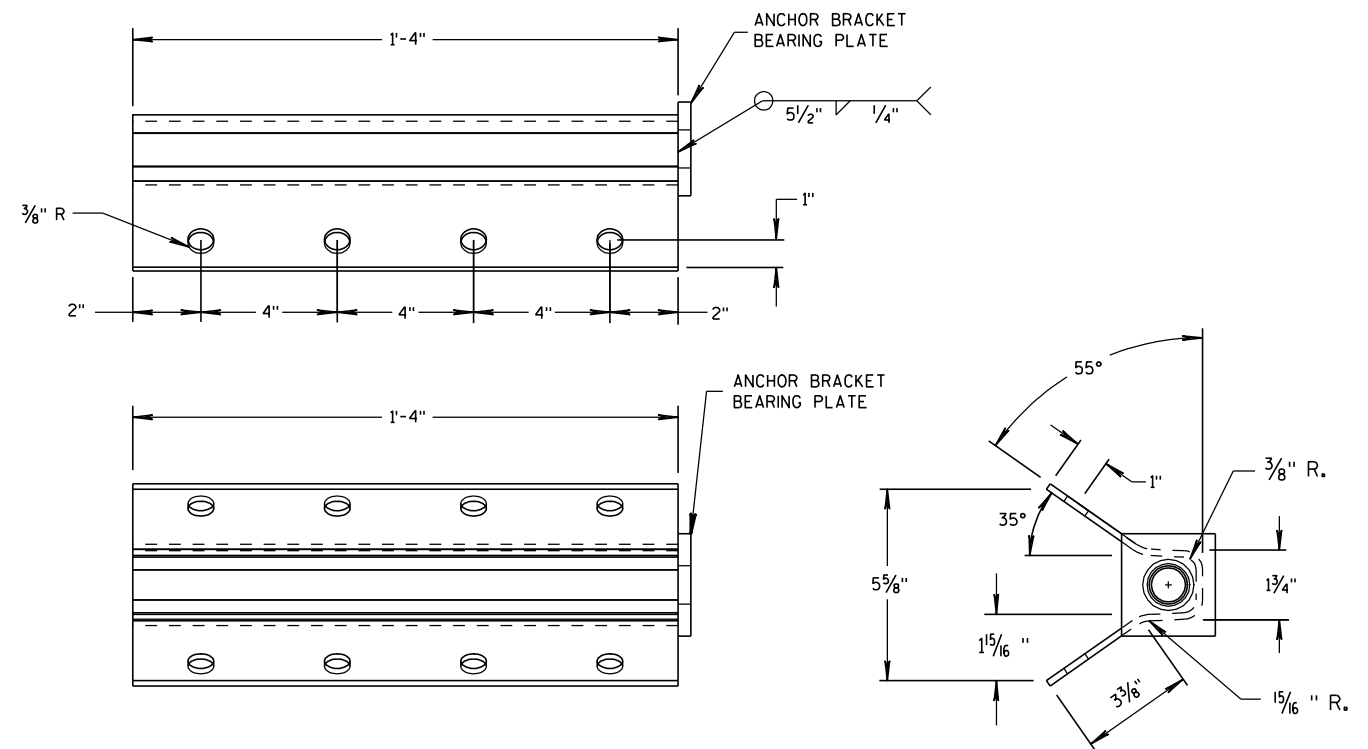

ANCHOR BRACKET

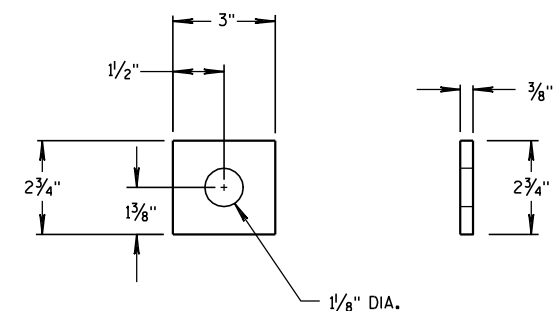ANCHOR BRACKET  
BEARING PLATEMIDWEST GUARDRAIL  
SYSTEM (MGS) TYPE 2 TERMINALSTATE OF WISCONSIN  
DEPARTMENT OF TRANSPORTATION



APPROVED

5/23/2011  
DATE








FHWA

/S/ Jerry H. 7-  
ROADWAY STANDARDS 153  
ENGINEER

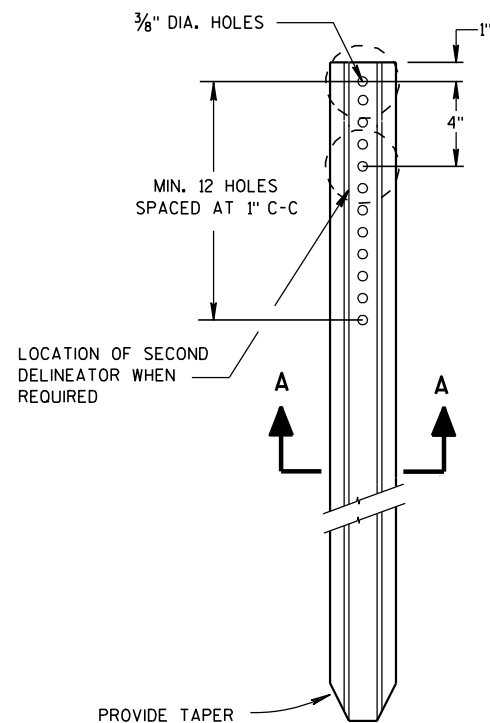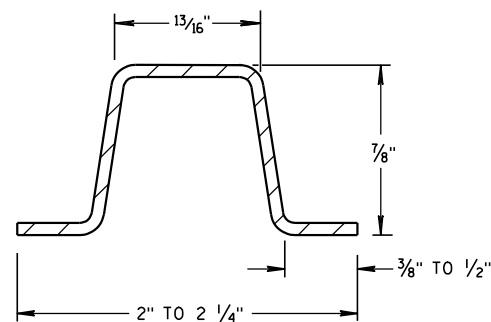

**DELINEATOR POST****SECTION A-A**



WEIGHT 1.12 LBS PER FT. ± 0.1 LB.

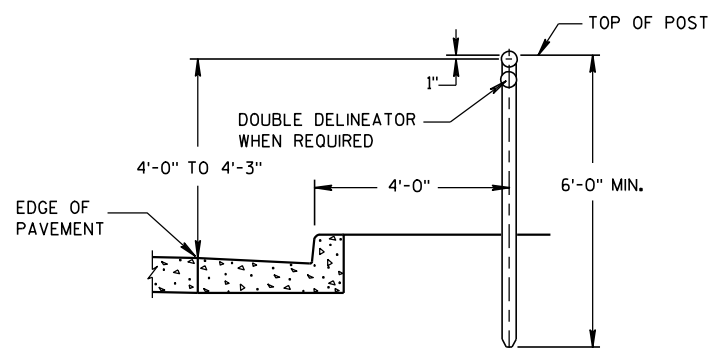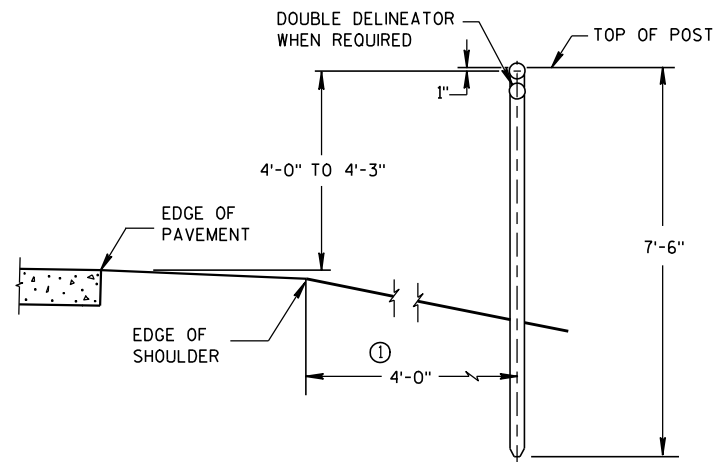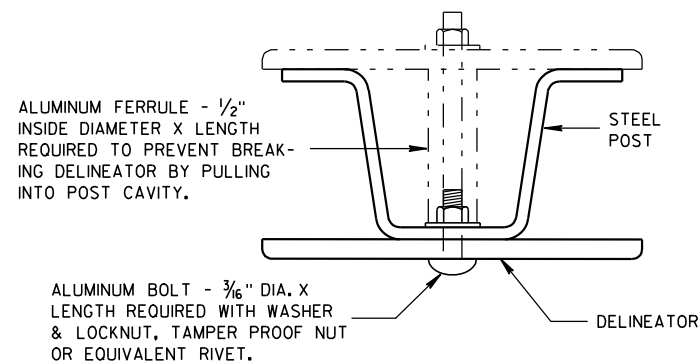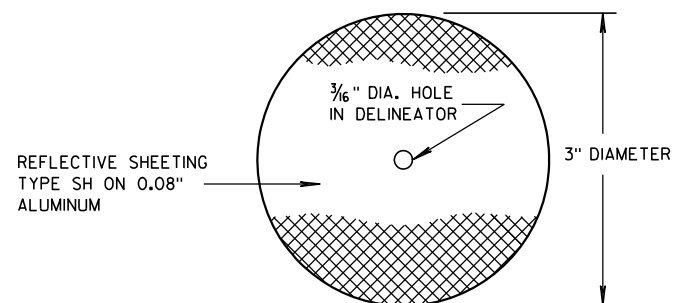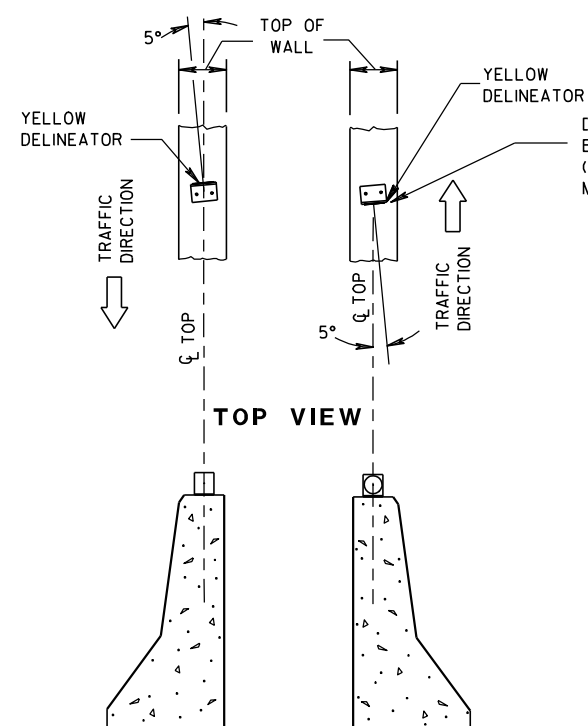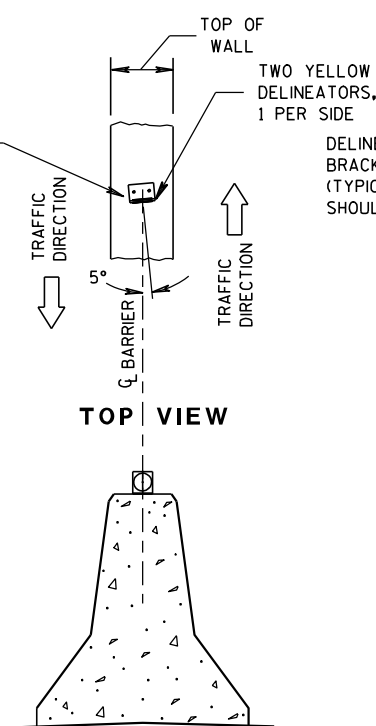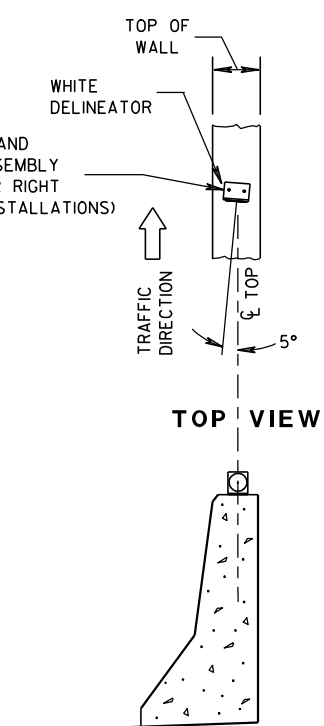**TYPICAL INSTALLATIONS OF DELINEATOR POSTS****MOUNTING DETAIL FOR DELINEATOR****DELINEATOR****DOUBLE BARRIERS IN MEDIAN****MEDIAN BARRIER****BARRIER LOCATED TO RT. OF TRAFFIC FLOW****LOCATION AND AIMING DETAILS FOR DELINEATORS MOUNTED ON CONCRETE BARRIERS****GENERAL NOTES**

DETAILS OF CONSTRUCTION NOT SHOWN ON THIS DRAWING SHALL CONFORM TO THE PERTINENT REQUIREMENTS OF THE STANDARD SPECIFICATIONS AND THE APPLICABLE SPECIAL PROVISIONS.

- ① DELINEATORS SHALL BE PLACED AT A CONSTANT DISTANCE FROM THE EDGE OF THE SHOULDER FOR THE LENGTH OF THE INSTALLATION.

NOTE:  
FASTEN DELINEATOR TO BRACKET WITH BOLTS 3/16" DIA. X LENGTH REQ'D. WITH WASHER AND LOCKNUT OR EQUIVALENT RIVETS.

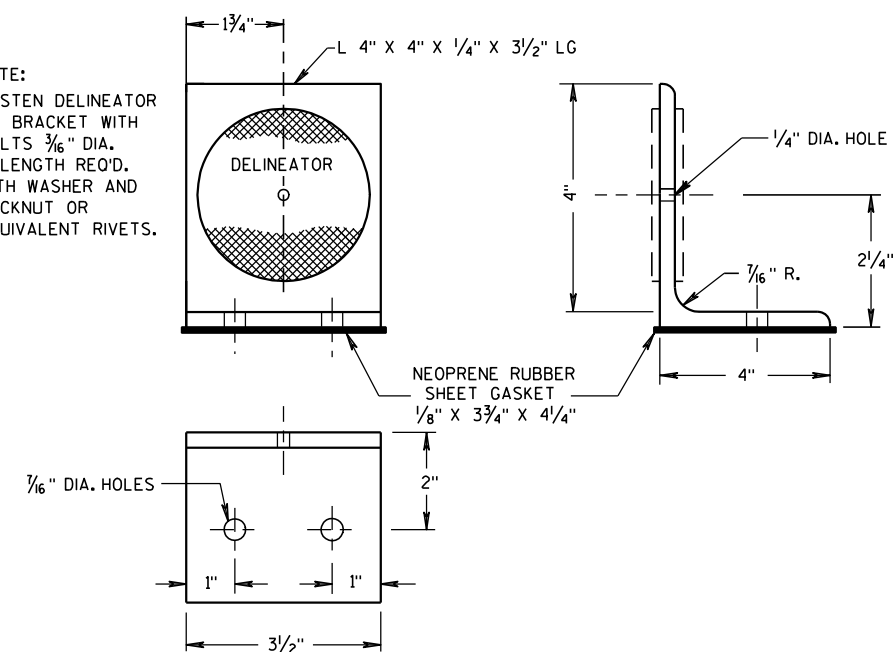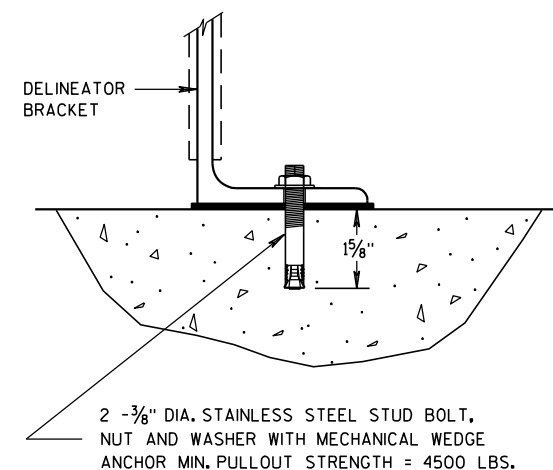**DELINEATOR BRACKET****DELINEATOR BRACKET MOUNTING DETAIL****DELINEATOR POST, DELINEATOR BRACKET AND DELINEATOR**

STATE OF WISCONSIN  
DEPARTMENT OF TRANSPORTATION


APPROVED

1/25/2011


DATE

FHWA


/S/ Thomas N. Nothmann  
STATE TRAFFIC ENGINEER 154 DESIGN

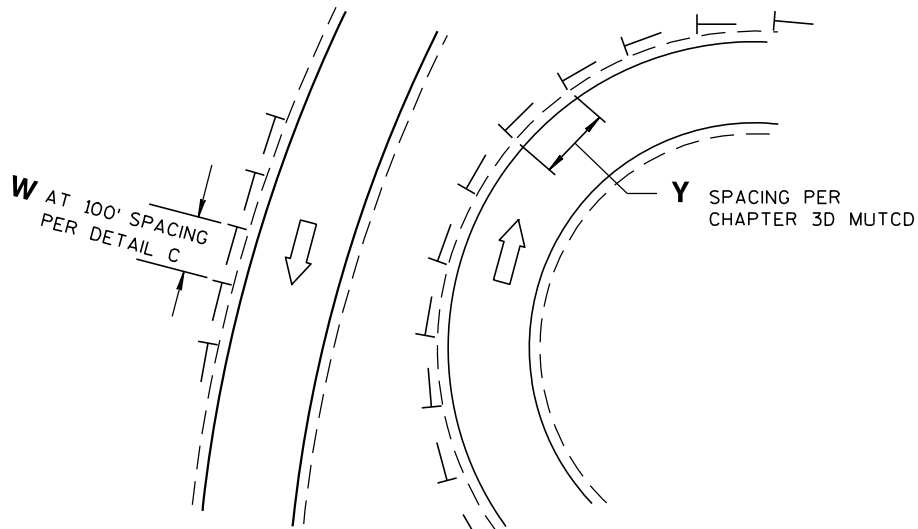


DETAIL A  
DELINEATOR LAYOUT AT CURVED RAMP

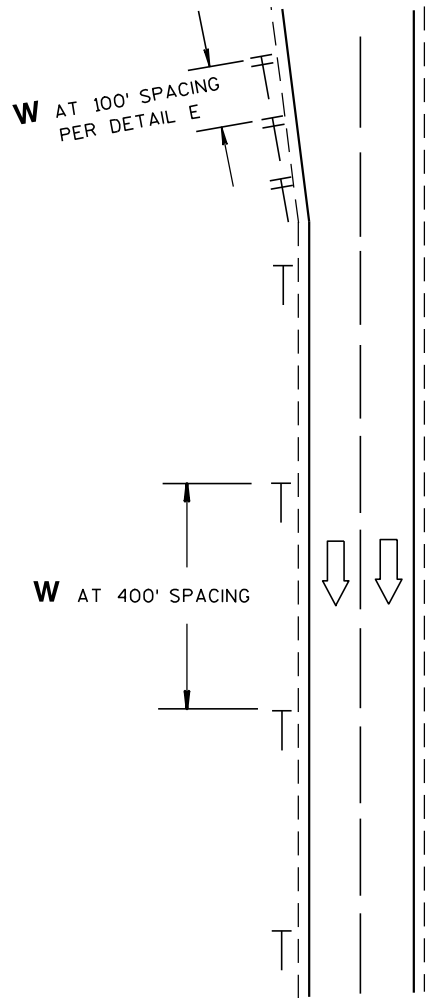


DETAIL B  
DELINEATOR LAYOUT  
ALONG MAINLINE

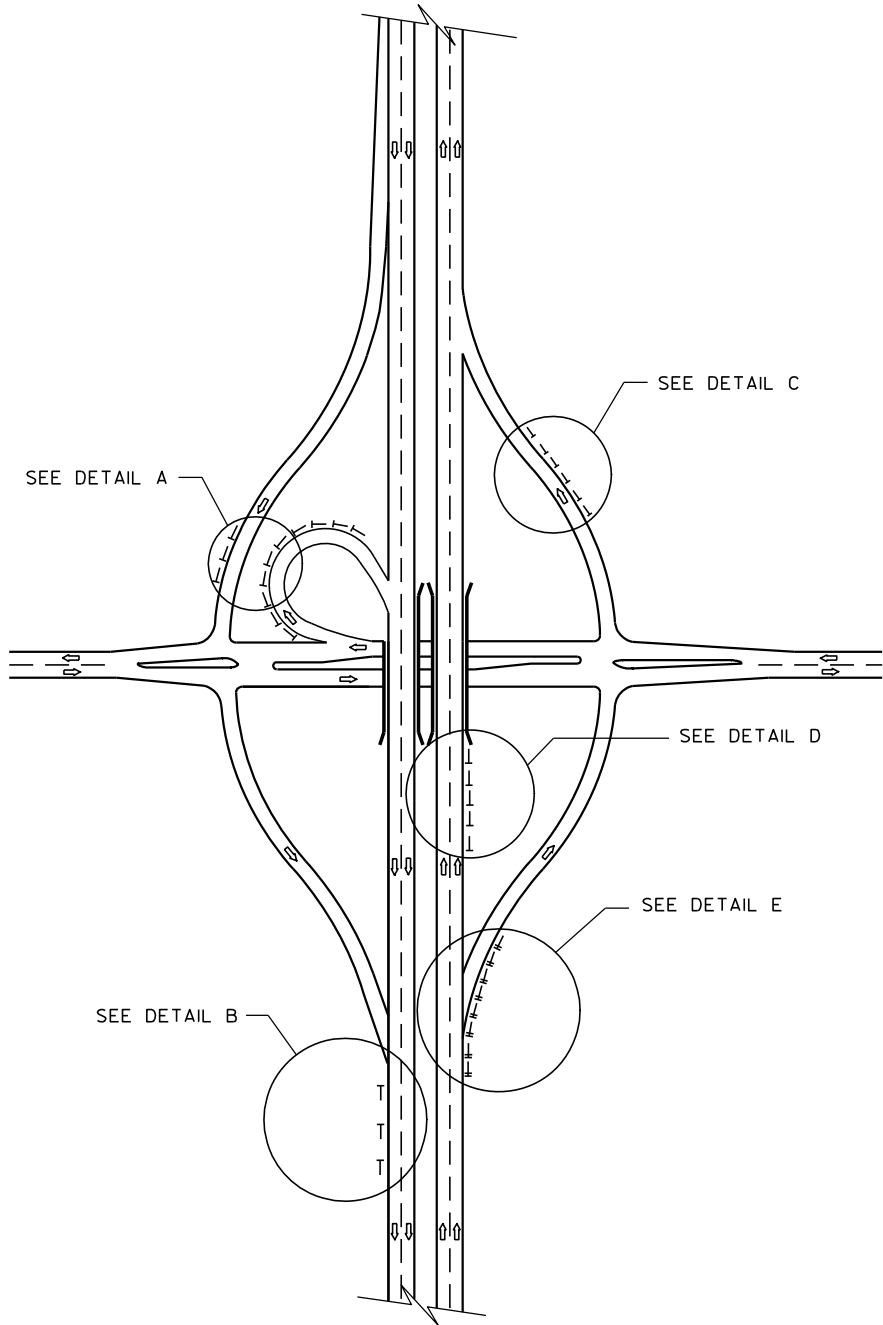

DELINEATOR LAYOUT

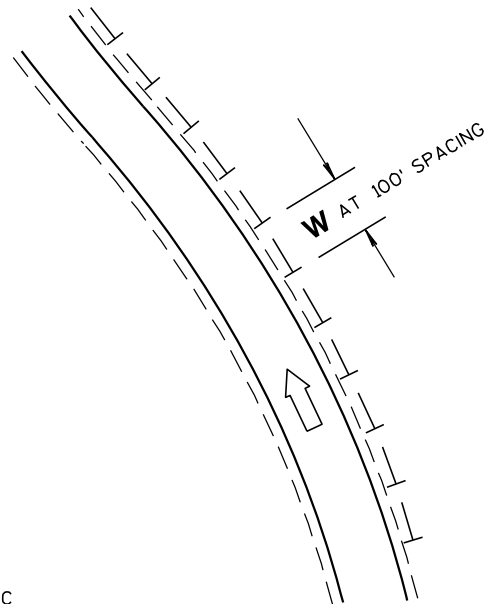

DETAIL C  
DELINEATOR LAYOUT ALONG RAMP

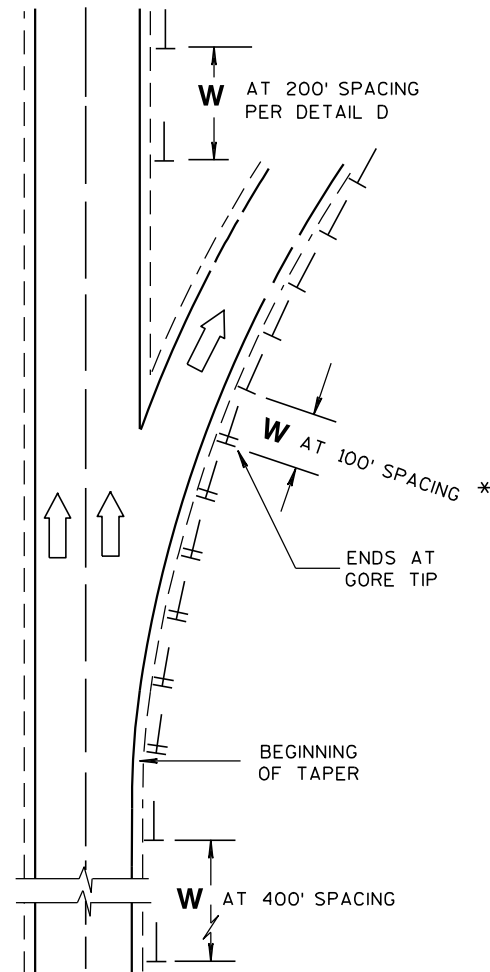


DETAIL E  
DELINEATOR LAYOUT FOR ACCELERATION  
- DECELERATION LANES AND TAPERS AT RAMPS

GENERAL NOTES

\* USE DOUBLE DELINEATOR ALONG ACCELERATION-DECELERATION LANES AND TAPERS.  
USE SINGLE DELINEATOR WHEN RAMP PAVEMENT IS FULL WIDTH.

LEGEND

- DIRECTION OF TRAFFIC FLOW
- SINGLE DELINEATOR
- DOUBLE DELINEATOR
- W** WHITE
- Y** YELLOW

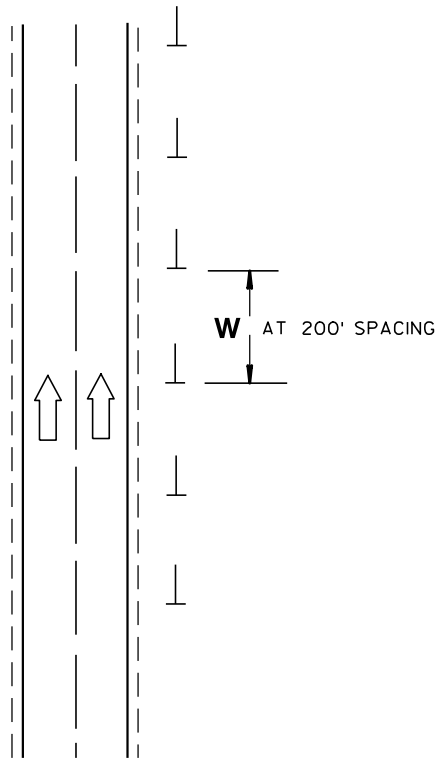


DETAIL D  
DELINEATOR LAYOUT  
BETWEEN INTERCHANGE RAMPS


DELINEATOR LAYOUT

STATE OF WISCONSIN  
DEPARTMENT OF TRANSPORTATION

APPROVED  
2/5/09 /S/ Thomas N. Nothmann  
DATE STATE TRAFFIC ENGINEER SIGN  
FHWA

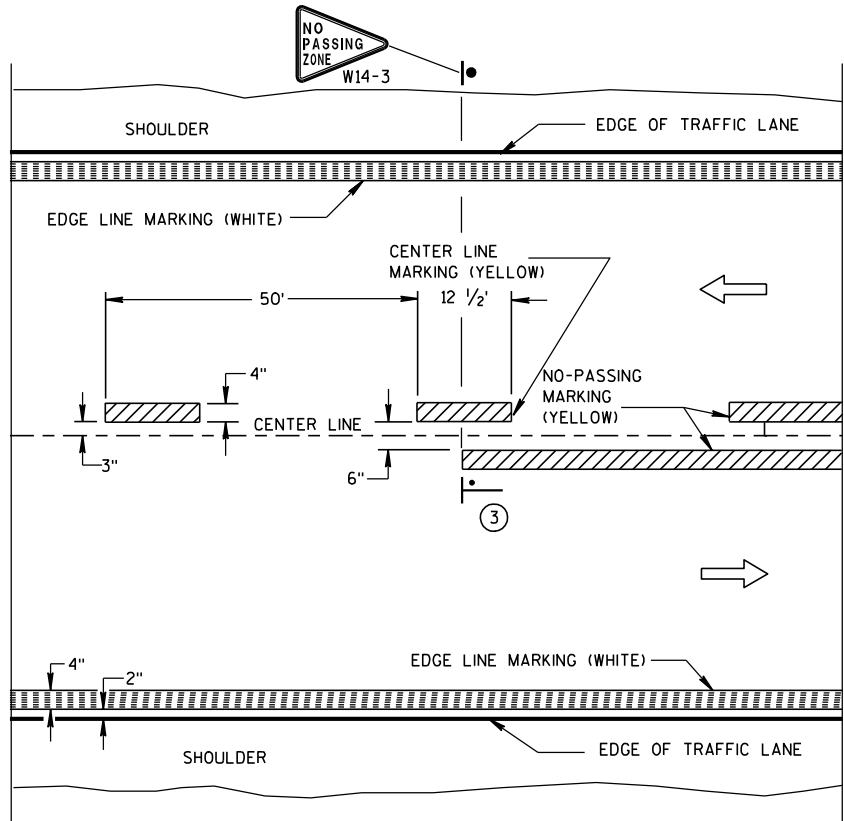


TWO WAY TRAFFIC

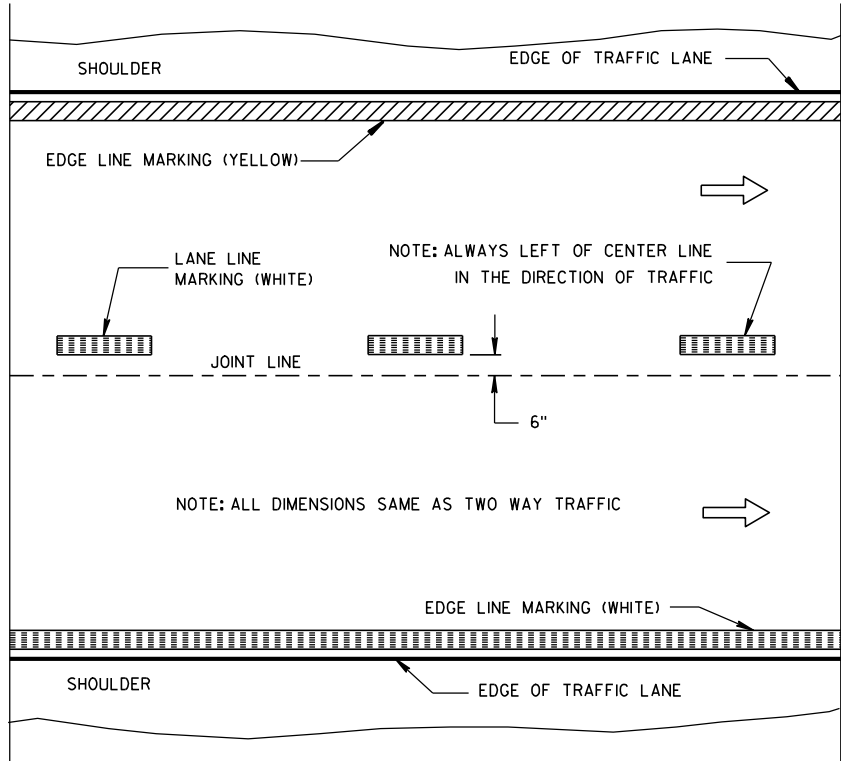


ONE WAY TRAFFIC

PERMANENT PAVEMENT MARKING

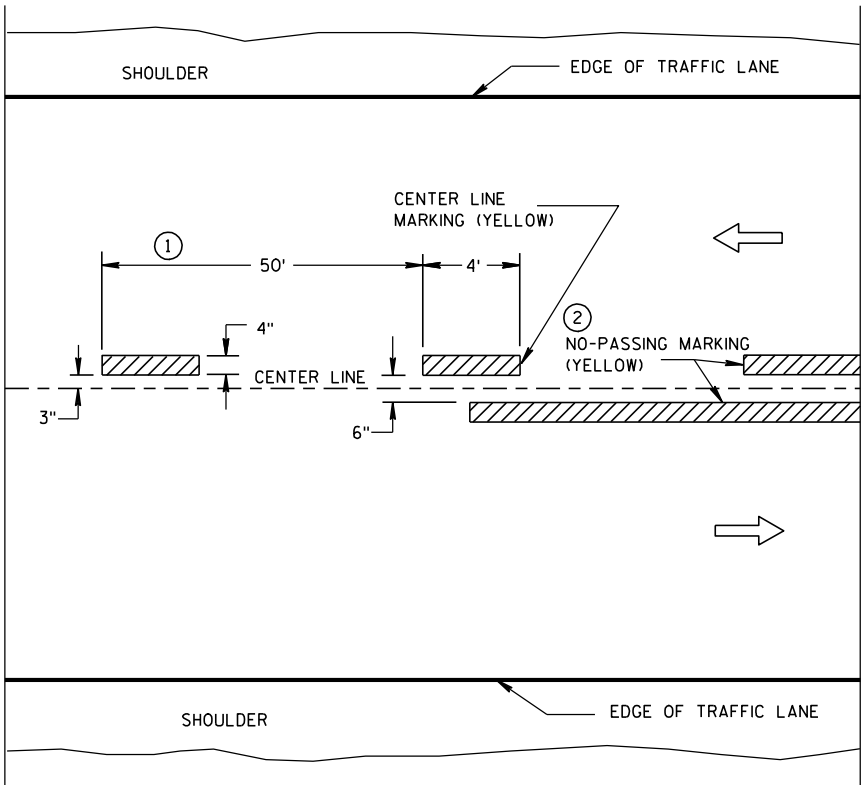

TWO WAY TRAFFIC

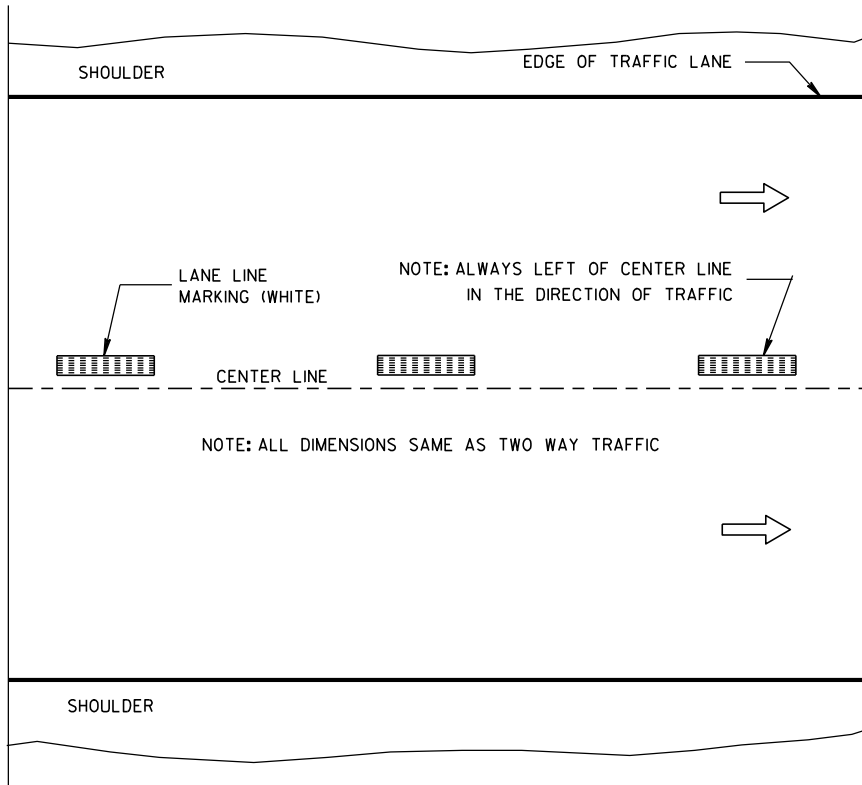

ONE WAY TRAFFIC

TEMPORARY (INTERMEDIATE) PAVEMENT MARKING  
(SHOWS CYCLE FOR TEMPORARY CENTER LINE OR TEMPORARY LANE LINE MARKING)


GENERAL NOTES

DETAILS OF CONSTRUCTION NOT SHOWN ON THIS DRAWING SHALL CONFORM TO STANDARD SPECIFICATIONS AND SPECIAL PROVISIONS.

- 1 HALF CYCLE LENGTHS (25'±) WITH 2' MINIMUM STRIPE LENGTHS SHALL BE PROVIDED ON ROADWAYS (INCLUDING TEMPORARY TRAVELED WAYS) WITH REVERSE CURVATURE, CURVATURE OF OVER 5 DEGREES OR WHEN DIRECTED BY THE ENGINEER TO MARK UNUSUAL ALIGNMENT OF THE TRAVELED WAY.
- 2 NO PASSING ZONE TEMPORARY PAVEMENT MARKING IS REQUIRED TO BE PLACED, WHERE APPROPRIATE, ALONG WITH CENTERLINE TEMPORARY PAVEMENT MARKING WHEN A SAME DAY PERMANENT PAVEMENT MARKING ITEM IS INCLUDED IN THE CONTRACT.
- 3 NO PASSING ZONE MARKINGS ARE PLACED ACCORDING TO "T" MARKINGS. IF EXISTING NO PASSING ZONE W14-3 SIGNS ARE BEYOND 50 FEET IN EITHER DIRECTION, THE SIGNS SHALL BE MOVED TO THE "T" MARKINGS.

NOTE

ARROW SYMBOL (→) SHOWS DIRECTION OF TRAVEL

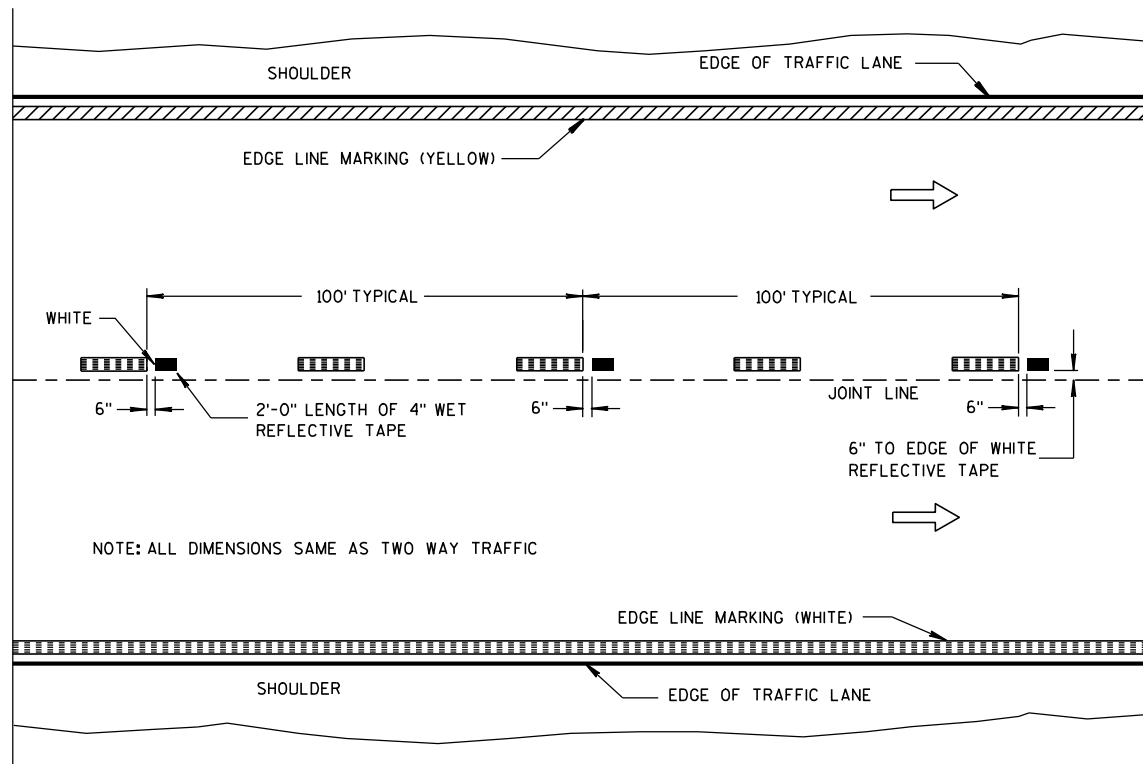

WET REFLECTIVE TAPE SUPPLEMENT TO  
SPRAYED OR NON WET REFLECTIVE TAPE LANE LINE


LEGEND

- "T" MARKING
- POST MOUNTED SIGN


PAVEMENT MARKING  
(MAINLINE)

STATE OF WISCONSIN  
DEPARTMENT OF TRANSPORTATION

APPROVED  
6-23-11 /S/ Thomas N. Notbohm  
DATE STATE TRAFFIC ENGINE 156 E519N  
FHWA

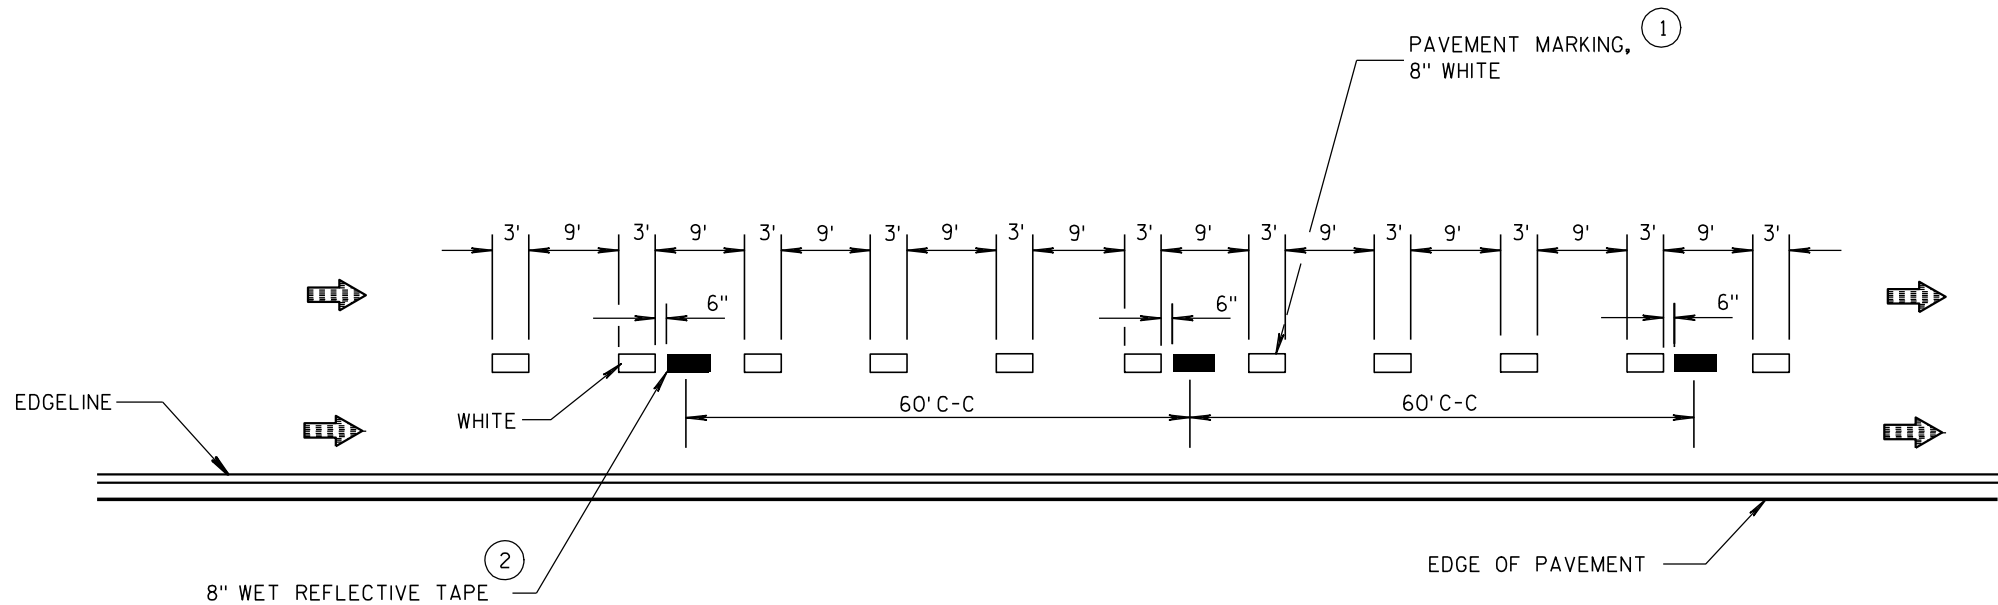

SPRAYED OR NON WET REFLECTIVE DROP LANE  
LINE SUPPLEMENTED BY WET REFLECTIVE TAPE SEGMENT

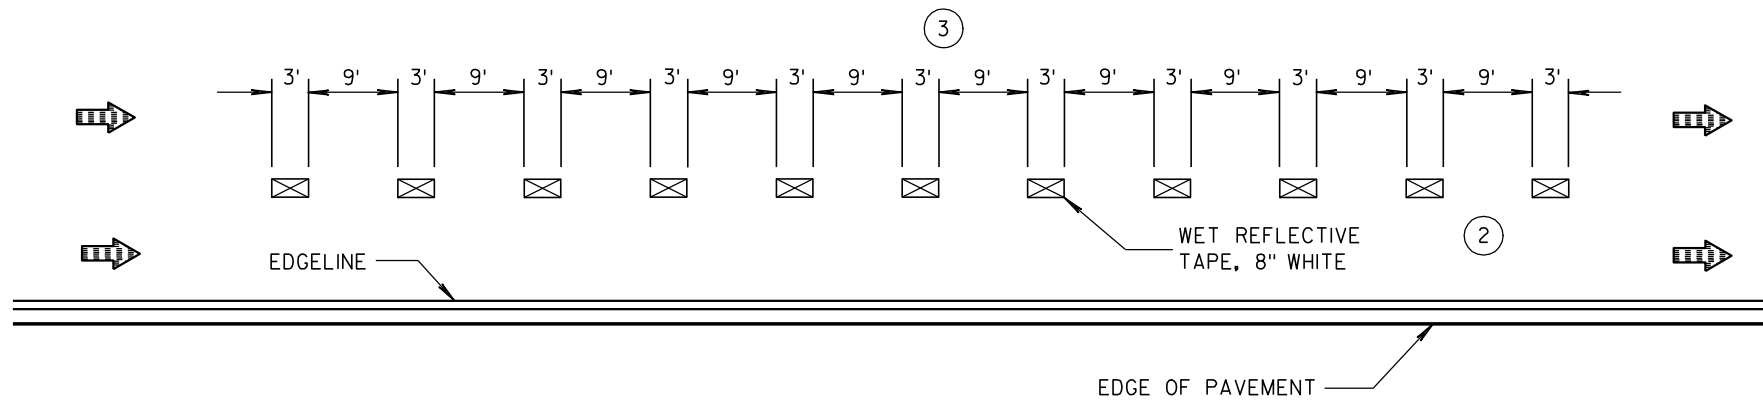

DROP LANE DETAIL FOR  
NEW WET REFLECTIVE TAPE INSTALLATIONS

## GENERAL NOTES

- 1 3' LINE 9' GAP, EXCEPT RETRACE THE EXISTING LINE - GAP PATTERN WHERE EXISTING MARKINGS ARE IN PLACE. RETRACE EXISTING 4" MARKING WITH 8" MARKING.
- 2 REPLACE SAME 4" WET REFLECTIVE TAPE WHERE EXISTING 4" TAPE IS IN PLACE.
- 3 3' LINE 9' GAP, EXCEPT REPLACE THE EXISTING LINE - GAP PATTERN AND WIDTH OF TAPE WHERE EXISTING TAPE IS IN PLACE.


## LEGEND

- 2.0' LENGTH OF WET REFLECTIVE TAPE
- 3.0' LENGTH OF WET REFLECTIVE TAPE
- DROP LANE MARKING SPRAYED OR NON WET REFLECTIVE TAPE
- DIRECTION OF TRAFFIC

PAVEMENT MARKINGS  
FOR DROP LANES  
FREEWAY/EXPRESSWAY

STATE OF WISCONSIN  
DEPARTMENT OF TRANSPORTATION

APPROVED  
DATE 5/13/10 /S/ Thomas N. Neuhelm  
STATE TRAFFIC ENGINE 157 DESIGN  
FHWA

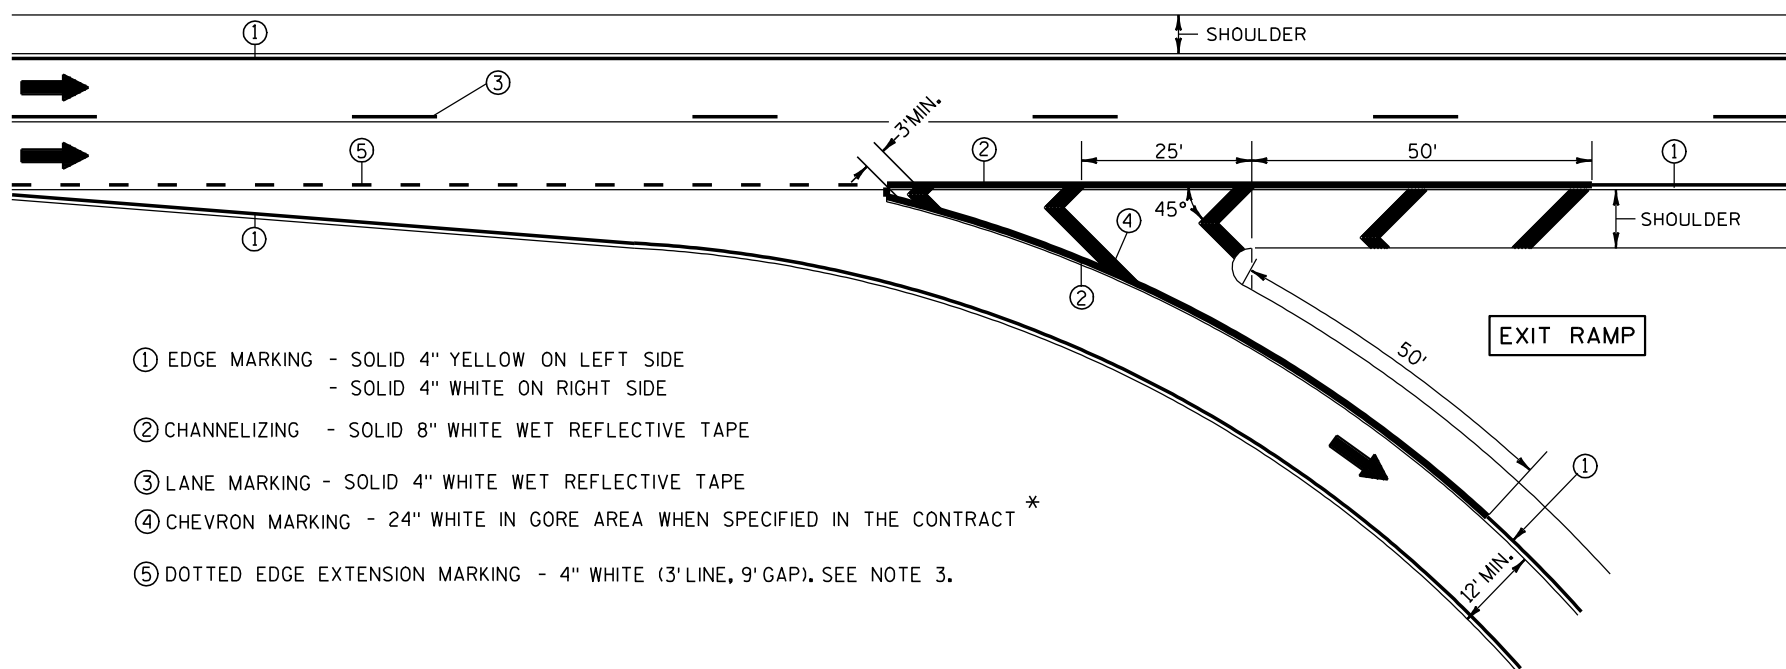


- ① EDGE MARKING - SOLID 4" YELLOW ON LEFT SIDE  
- SOLID 4" WHITE ON RIGHT SIDE
- ② CHANNELIZING - SOLID 8" WHITE WET REFLECTIVE TAPE
- ③ LANE MARKING - SOLID 4" WHITE WET REFLECTIVE TAPE
- ④ CHEVRON MARKING - 24" WHITE IN GORE AREA WHEN SPECIFIED IN THE CONTRACT \*
- ⑤ DOTTED EDGE EXTENSION MARKING - 4" WHITE (3' LINE, 9' GAP). SEE NOTE 3.

NOTES:

- 1. ARROWS SHOWN ON THIS MARKING PLAN DESIGNATE TRAFFIC FLOW, AND SHALL NOT BE TAKEN AS PROPOSED PAVEMENT MARKINGS.
- 2. PLACE WHITE EDGE OF TAPE 6" LEFT FROM JOINT.
- 3. 3' LINE 9' GAP, EXCEPT RETRACE THE EXISTING LINE-GAP PATTERN WHERE EXISTING MARKINGS ARE IN PLACE.
- 4. RETRACE EXISTING DIAGONAL MARKINGS.

\* REFER TO DESIGN NOTES.

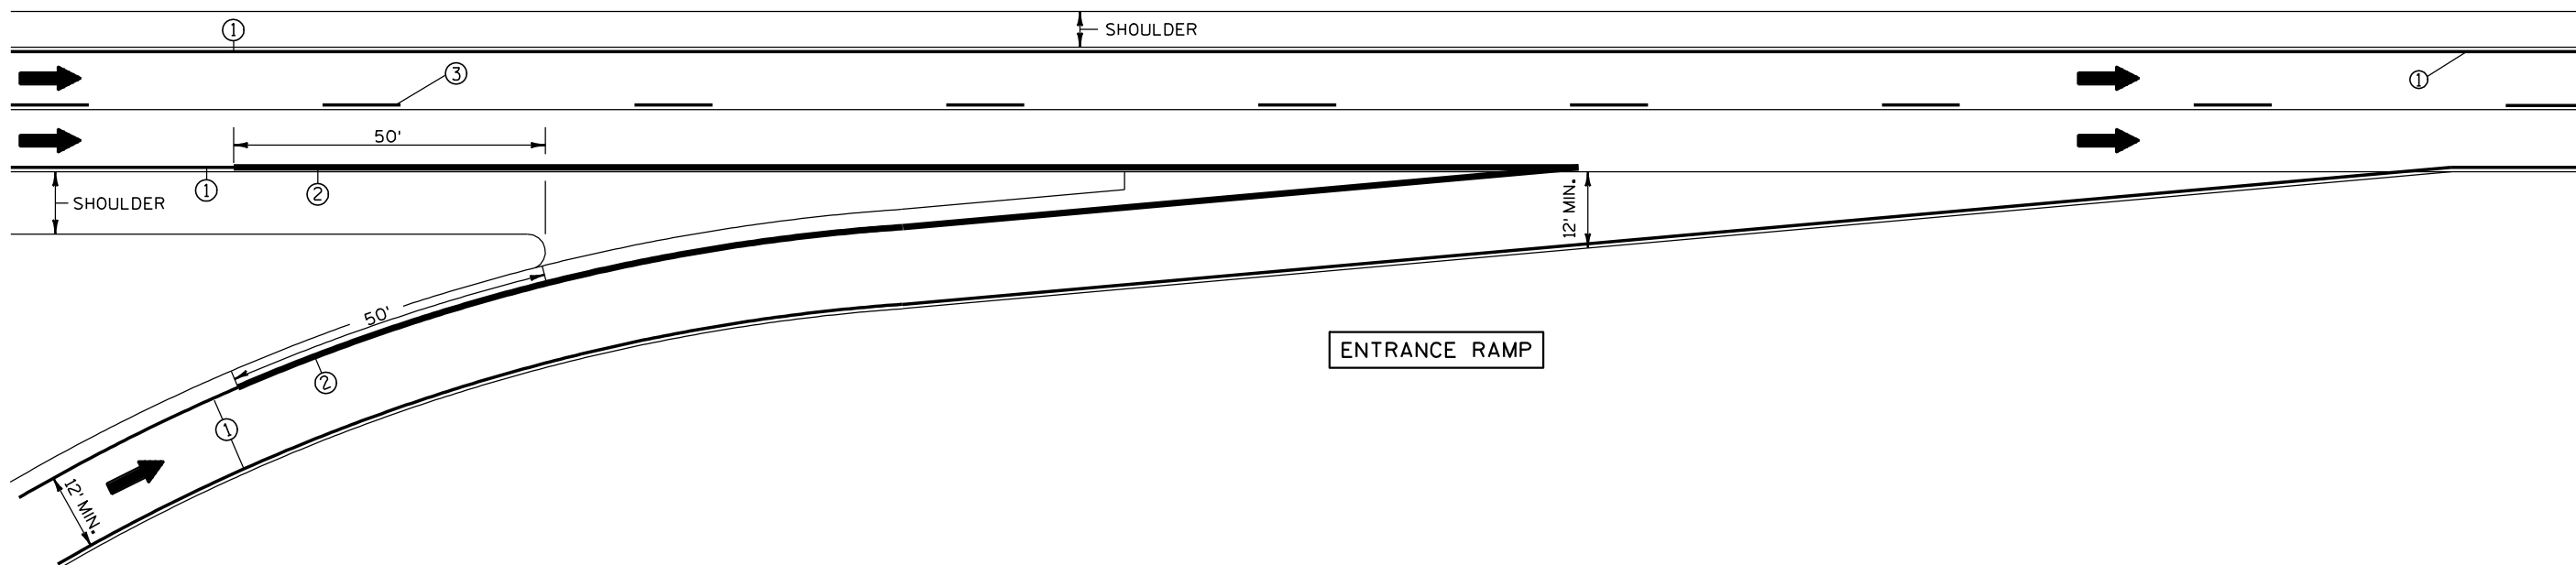

6


6

PAVEMENT MARKING  
(RAMPS AND GORES)

STATE OF WISCONSIN  
DEPARTMENT OF TRANSPORTATION

6

S.D.D. 15 C 31-1d

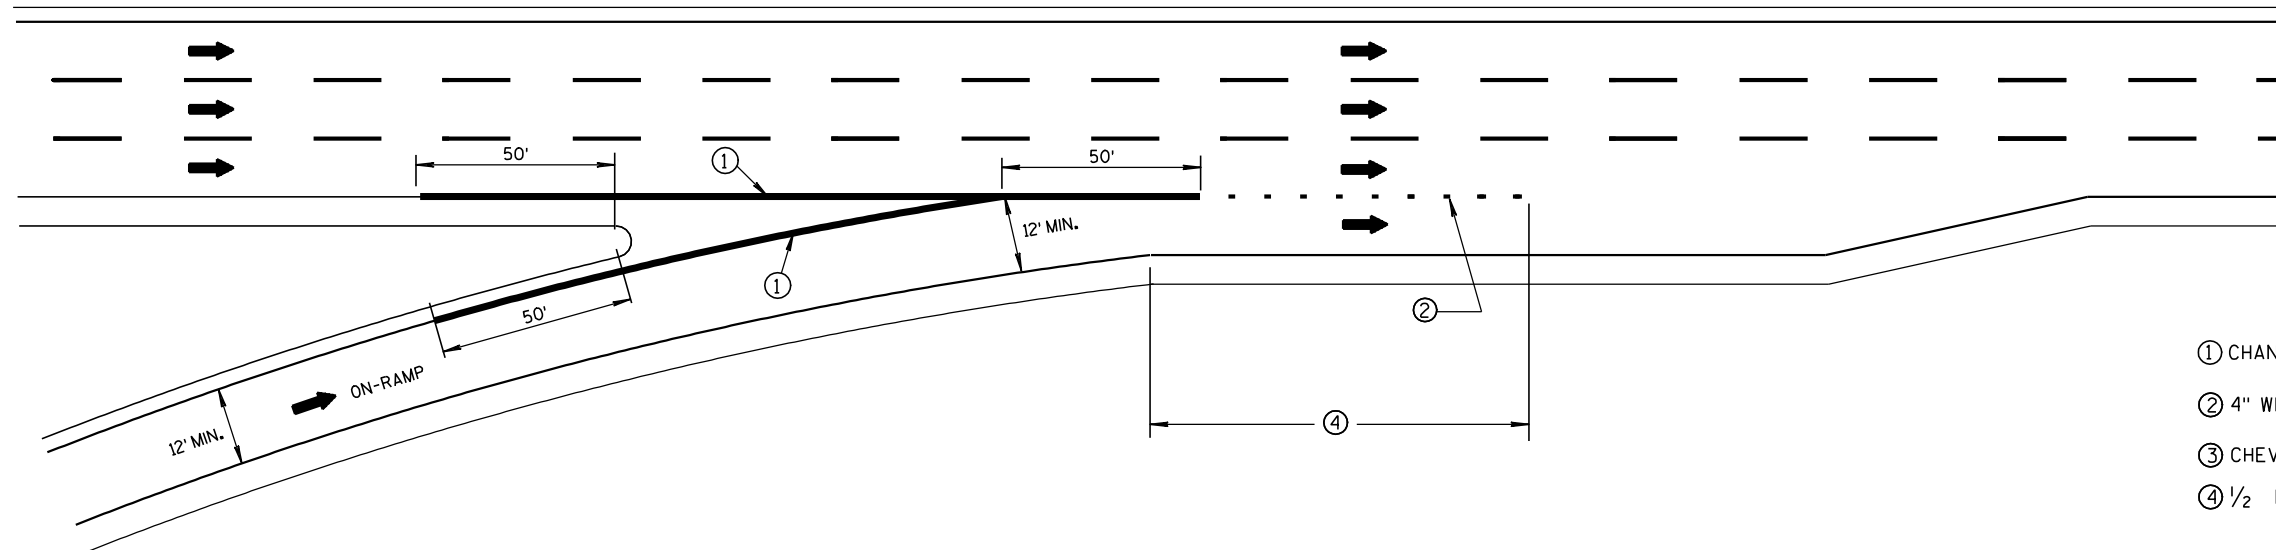

## SERVICE INTERCHANGE PAVEMENT MARKING FOR PARALLEL ENTRANCE-RAMP

NOTES:

1. AHEAD ARROWS SHOWN ON THIS MARKING PLAN DESIGNATE TRAFFIC FLOW, AND SHALL NOT BE TAKEN AS PROPOSED PAVEMENT MARKINGS.

2. PLACE WHITE EDGE OF TAPE 6" LEFT FROM JOINT.


3. RETRACE EXISTING DIAGONAL MARKINGS.

① CHANNELIZING - SOLID 8" WHITE WET REFLECTIVE TAPE IN GORE AREA.

② 4" WHITE (3' LINE, 9' GAP).


③ CHEVRON MARKING - 24" WHITE WHEN SPECIFIED IN THE CONTRACT.

④ 1/2 LENGTH OF FULL WIDTH ACCELERATION LANE.

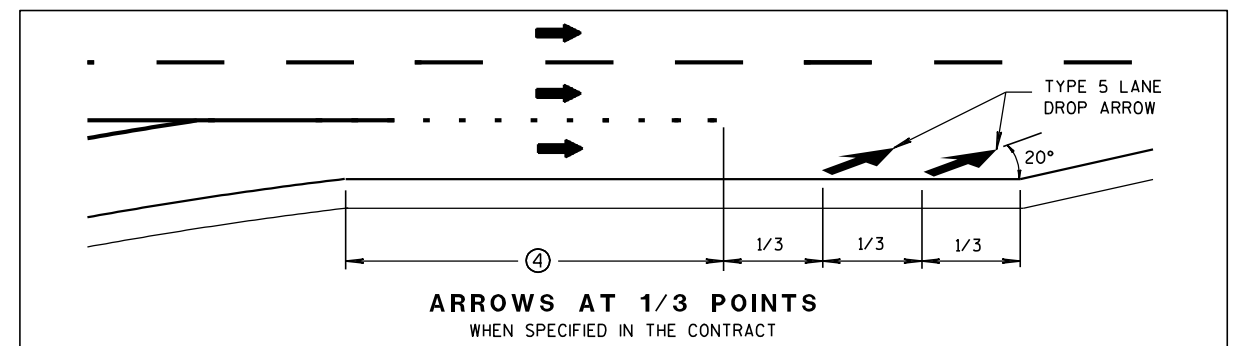

6

**S.D.D. 15 C 31-1d**

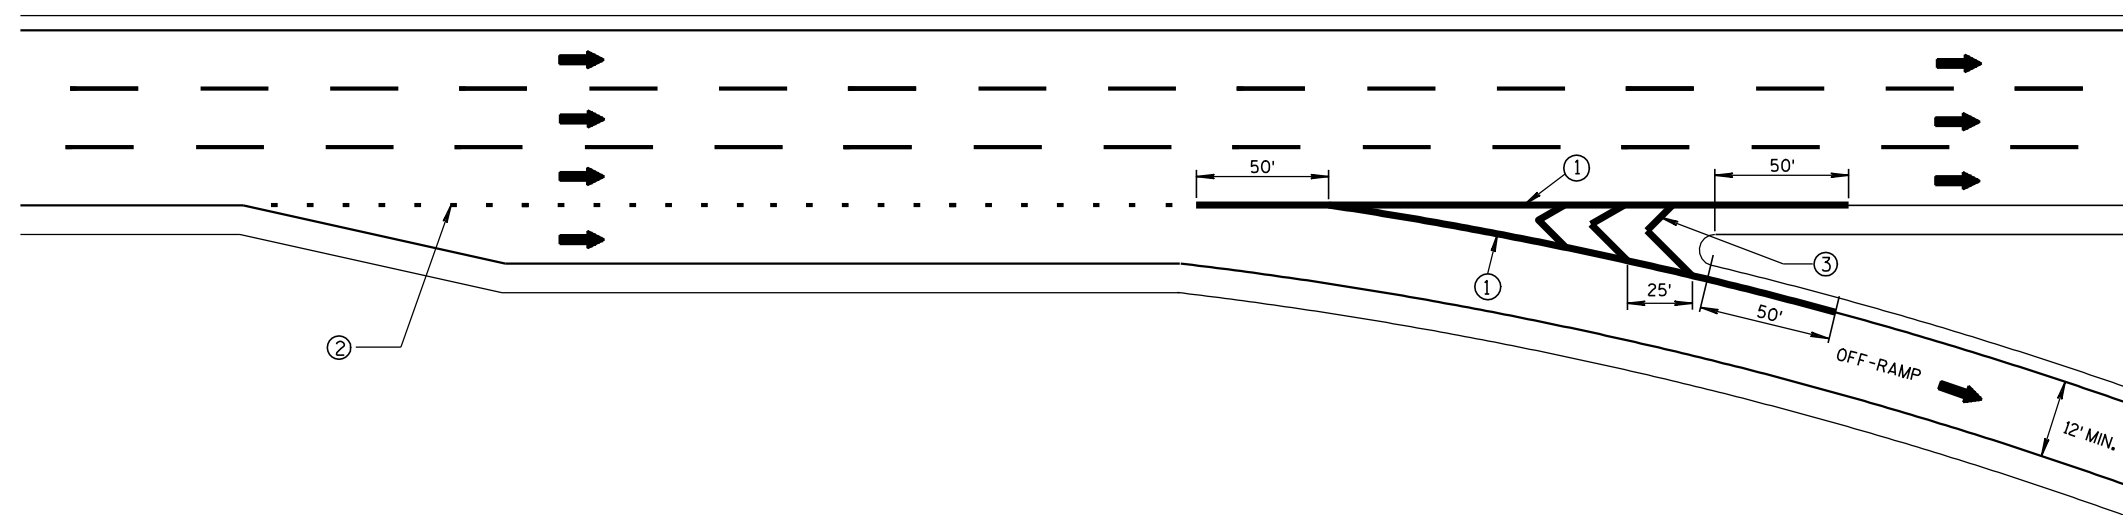

## SERVICE INTERCHANGE PAVEMENT MARKING FOR PARALLEL EXIT-RAMP

### PAVEMENT MARKING FOR PARALLEL ON-RAMP AND PARALLEL OFF-RAMP

STATE OF WISCONSIN  
DEPARTMENT OF TRANSPORTATION

APPROVED

6/23/2011

DA

/S/ Thomas N. Nothmann  
STATE TRAFFIC ENGINE 159 SIGN

GN



LEGEND

- POST WITH ATTACHED SIGN
- POST WITH ATTACHED SIGN IN DRUM
- DRUM WITH WARNING LIGHT (TYPE C)
- DRUM
- ARROW BOARD
- 8' TYPE III BARRICADE
- \*-x-\* REMOVING PAVEMENT MARKING
- DIRECTION OF TRAFFIC

GENERAL NOTES :

THE EXACT NUMBER, LOCATION, AND SPACING OF ALL SIGNS AND DEVICES SHALL BE ADJUSTED TO FIT FIELD CONDITIONS AS APPROVED BY THE ENGINEER.

THE SPACING BETWEEN SIGNS SHOULD BE ADJUSTED TO NOT CONFLICT WITH AND TO PROVIDE A MINIMUM OF 200 FEET, (500 FEET DESIREABLE) DISTANCE TO EXISTING SIGNS.

THIS LANE CLOSURE IS TYPICAL FOR CLOSING RIGHT LANE - REVERSE FOR CLOSING LEFT LANE.

ALL SIGNS ARE 48"x48" UNLESS OTHERWISE NOTED.

"WO" IS THE SAME AS "W" EXCEPT THE BACKGROUND IS ORANGE.

ANY SIGNS TEMPORARY OR EXISTING, WHICH CONFLICT WITH TRAFFIC CONTROL "IN USE" SHALL BE REMOVED OR COVERED AS NEEDED AND AS APPROVED BY THE ENGINEER. NO WARNING LIGHTS SHALL BE WORKING ON "COVERED" OR "DOWNED" SIGNS.

- ① CONSIDER GEOMETRICS WHEN LOCATING SIGNS AND ARROW BOARD SO THE DRIVER HAS A CLEAR VIEW OF THE ARROW BOARD AND LANE CLOSURE DRUMS FOR A MINIMUM 1500 FEET IN FRONT OF DRUMS.

FOR A LANE CLOSURE THAT IS IN PLACE LESS THAN 7 CONTINUOUS DAYS AND NIGHTS, THE ADVANCED WARNING SIGNS MAY BE MOUNTED ON PORTABLE SUPPORTS.

GENERAL NOTES CONTINUED:

REMOVE PAVEMENT MARKINGS IF LANE CLOSURE IS TO BE IN PLACE FOR LONGER THAN 7 CONTINUOUS DAYS AND NIGHTS.


WARNING LIGHTS ARE NOT REQUIRED IF THE LANE CLOSURE IS A DAYTIME ONLY OPERATION.

IF THE HORIZONTAL ALIGNMENT IS SUCH THAT A CURVE MAY REQUIRE ADDITIONAL DELINEATION, THE DEVICE SPACING MAY BE DECREASED TO 50 FEET.

IF LANE CLOSURE IS MORE THAN 1 MILE, PLACE A TYPE III BARRICADE APPROXIMATELY EVERY 1/4 MILE ACROSS THE CLOSED LANE TO HELP ENFORCE THE DRUM LINE.

ADJUSTMENTS IN BUFFER SPACE NEED TO BE INCORPORATED WHEN THE LANE CLOSURE OCCURS NEAR AN INTERCHANGE EXIT OR ENTRANCE RAMP. THE LANE CLOSURE MUST MUST TAKE PLACE FAR ENOUGH IN ADVANCE OF AN EXIT OR ENTRANCE RAMP TO STILL ALLOW FOR ADEQUATE BUFFER SPACE. THE MINIMUM LENGTH OF THE BUFFER SPACE BEFORE AN EXIT RAMP SHOULD BE 1/2 THE LENGTH OF THE TRANSITION AREA. THE ENTRANCE RAMP SHOULD BE FOLLOWED BY THE ORIGINAL BUFFER SPACE LENGTH OF 800 FEET DESIRABLE PRIOR TO ANOTHER TRAFFIC CONTROL CHANGE SUCH AS A CROSSOVER MANEUVER.

- \* THE LEFT REVERSE CURVE SIGN (W01-4L) IS ONLY REQUIRED WHEN THIS DETAIL IS USED IN COMBINATION WITH "SINGLE LANE CROSSOVER" DETAIL.

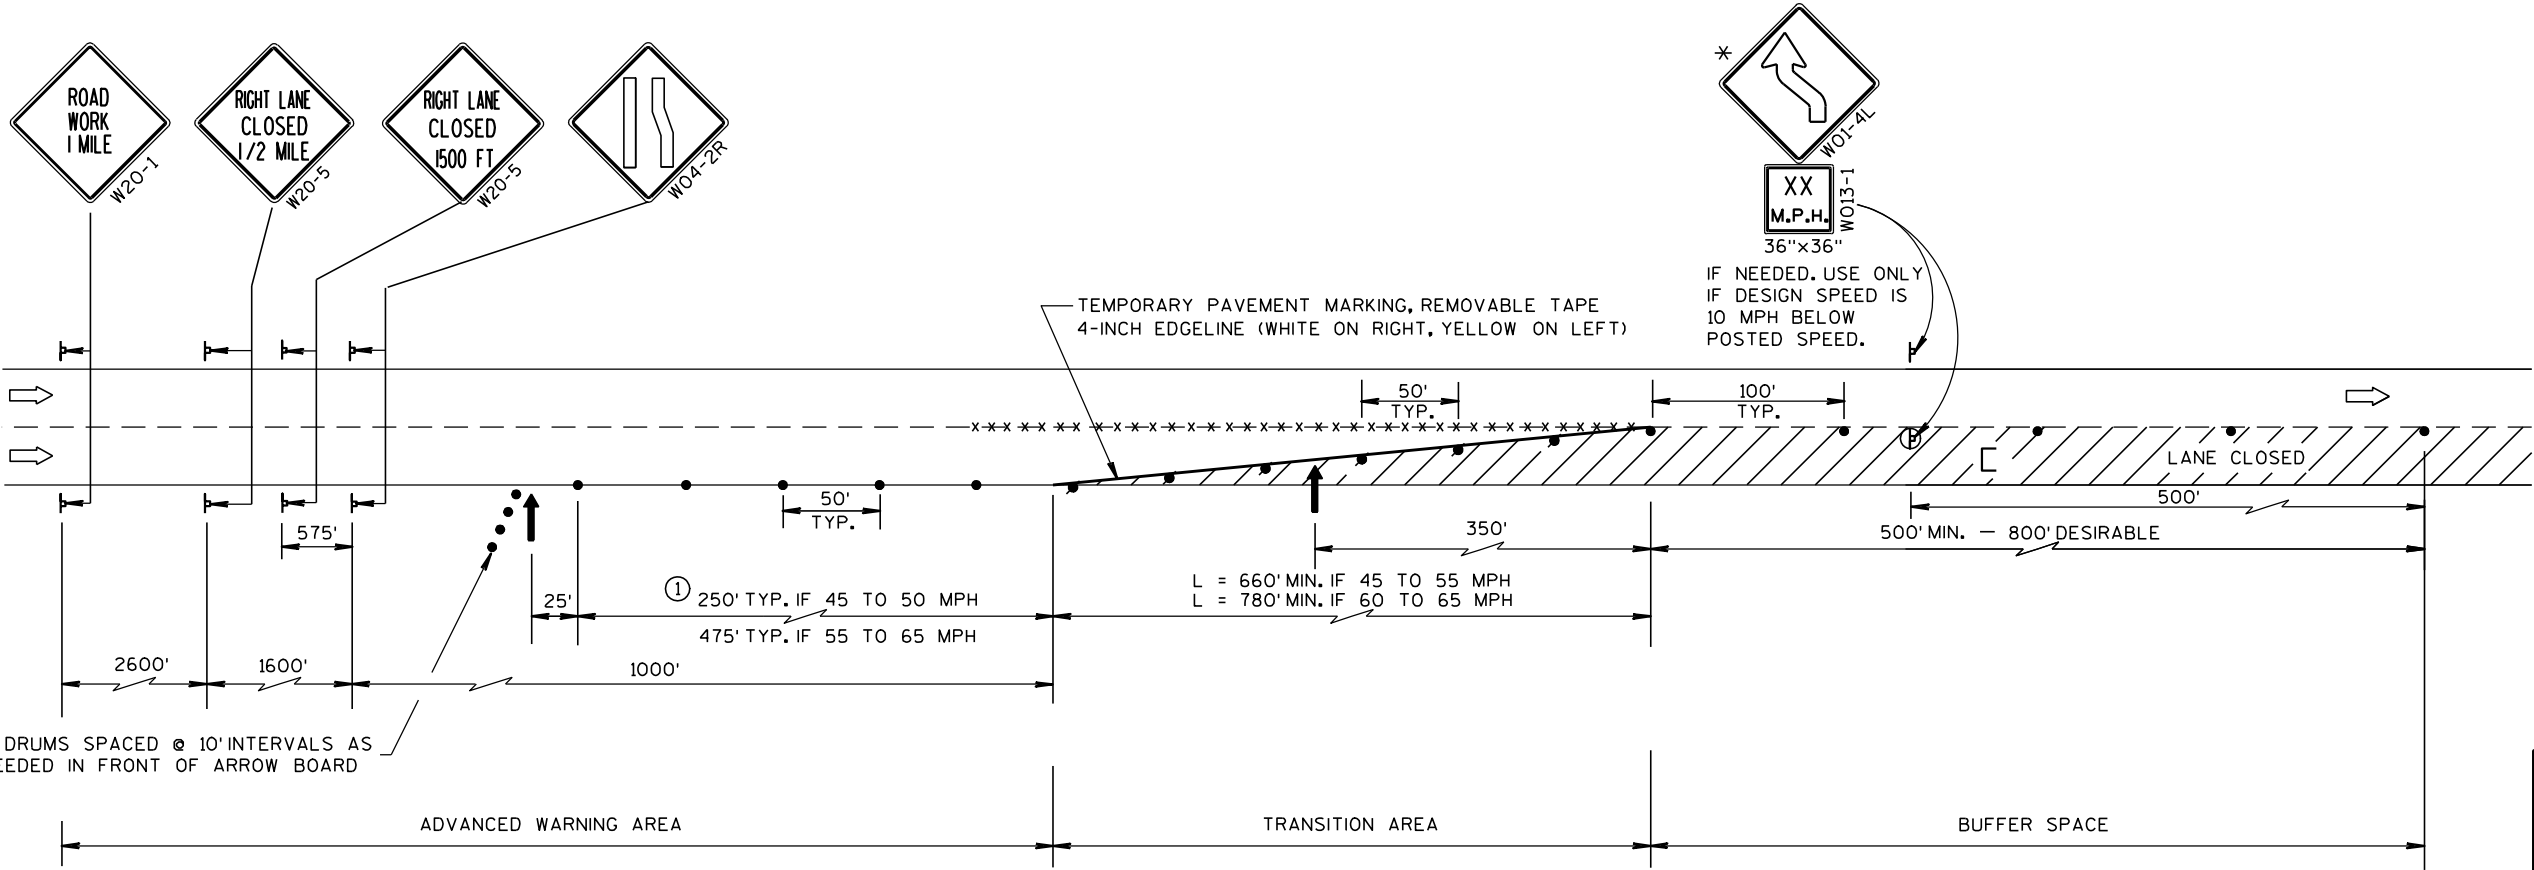

|                                                                    |                                             |
|--------------------------------------------------------------------|---------------------------------------------|
| TRAFFIC CONTROL,<br>LANE CLOSURE, SPEEDS<br>GREATER THAN 40 M.P.H. |                                             |
| STATE OF WISCONSIN<br>DEPARTMENT OF TRANSPORTATION                 |                                             |
| APPROVED<br>8-7-95<br>DATE                                         | /S/ Chester J.<br>DIRECTOR, OFFICE of 160 c |
| FHWA                                                               |                                             |





APPROVED  
5/23/2000  
DATE

/S/ Chester J. [redacted]  
CHIEF SIGNS AND MAR 161 INEER

FHWA

 DIRECTION OF TRAFFIC FLOW



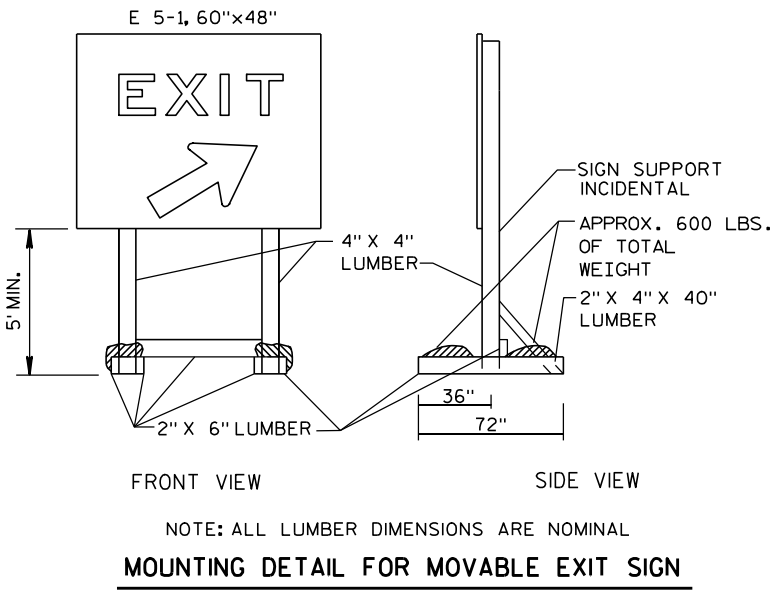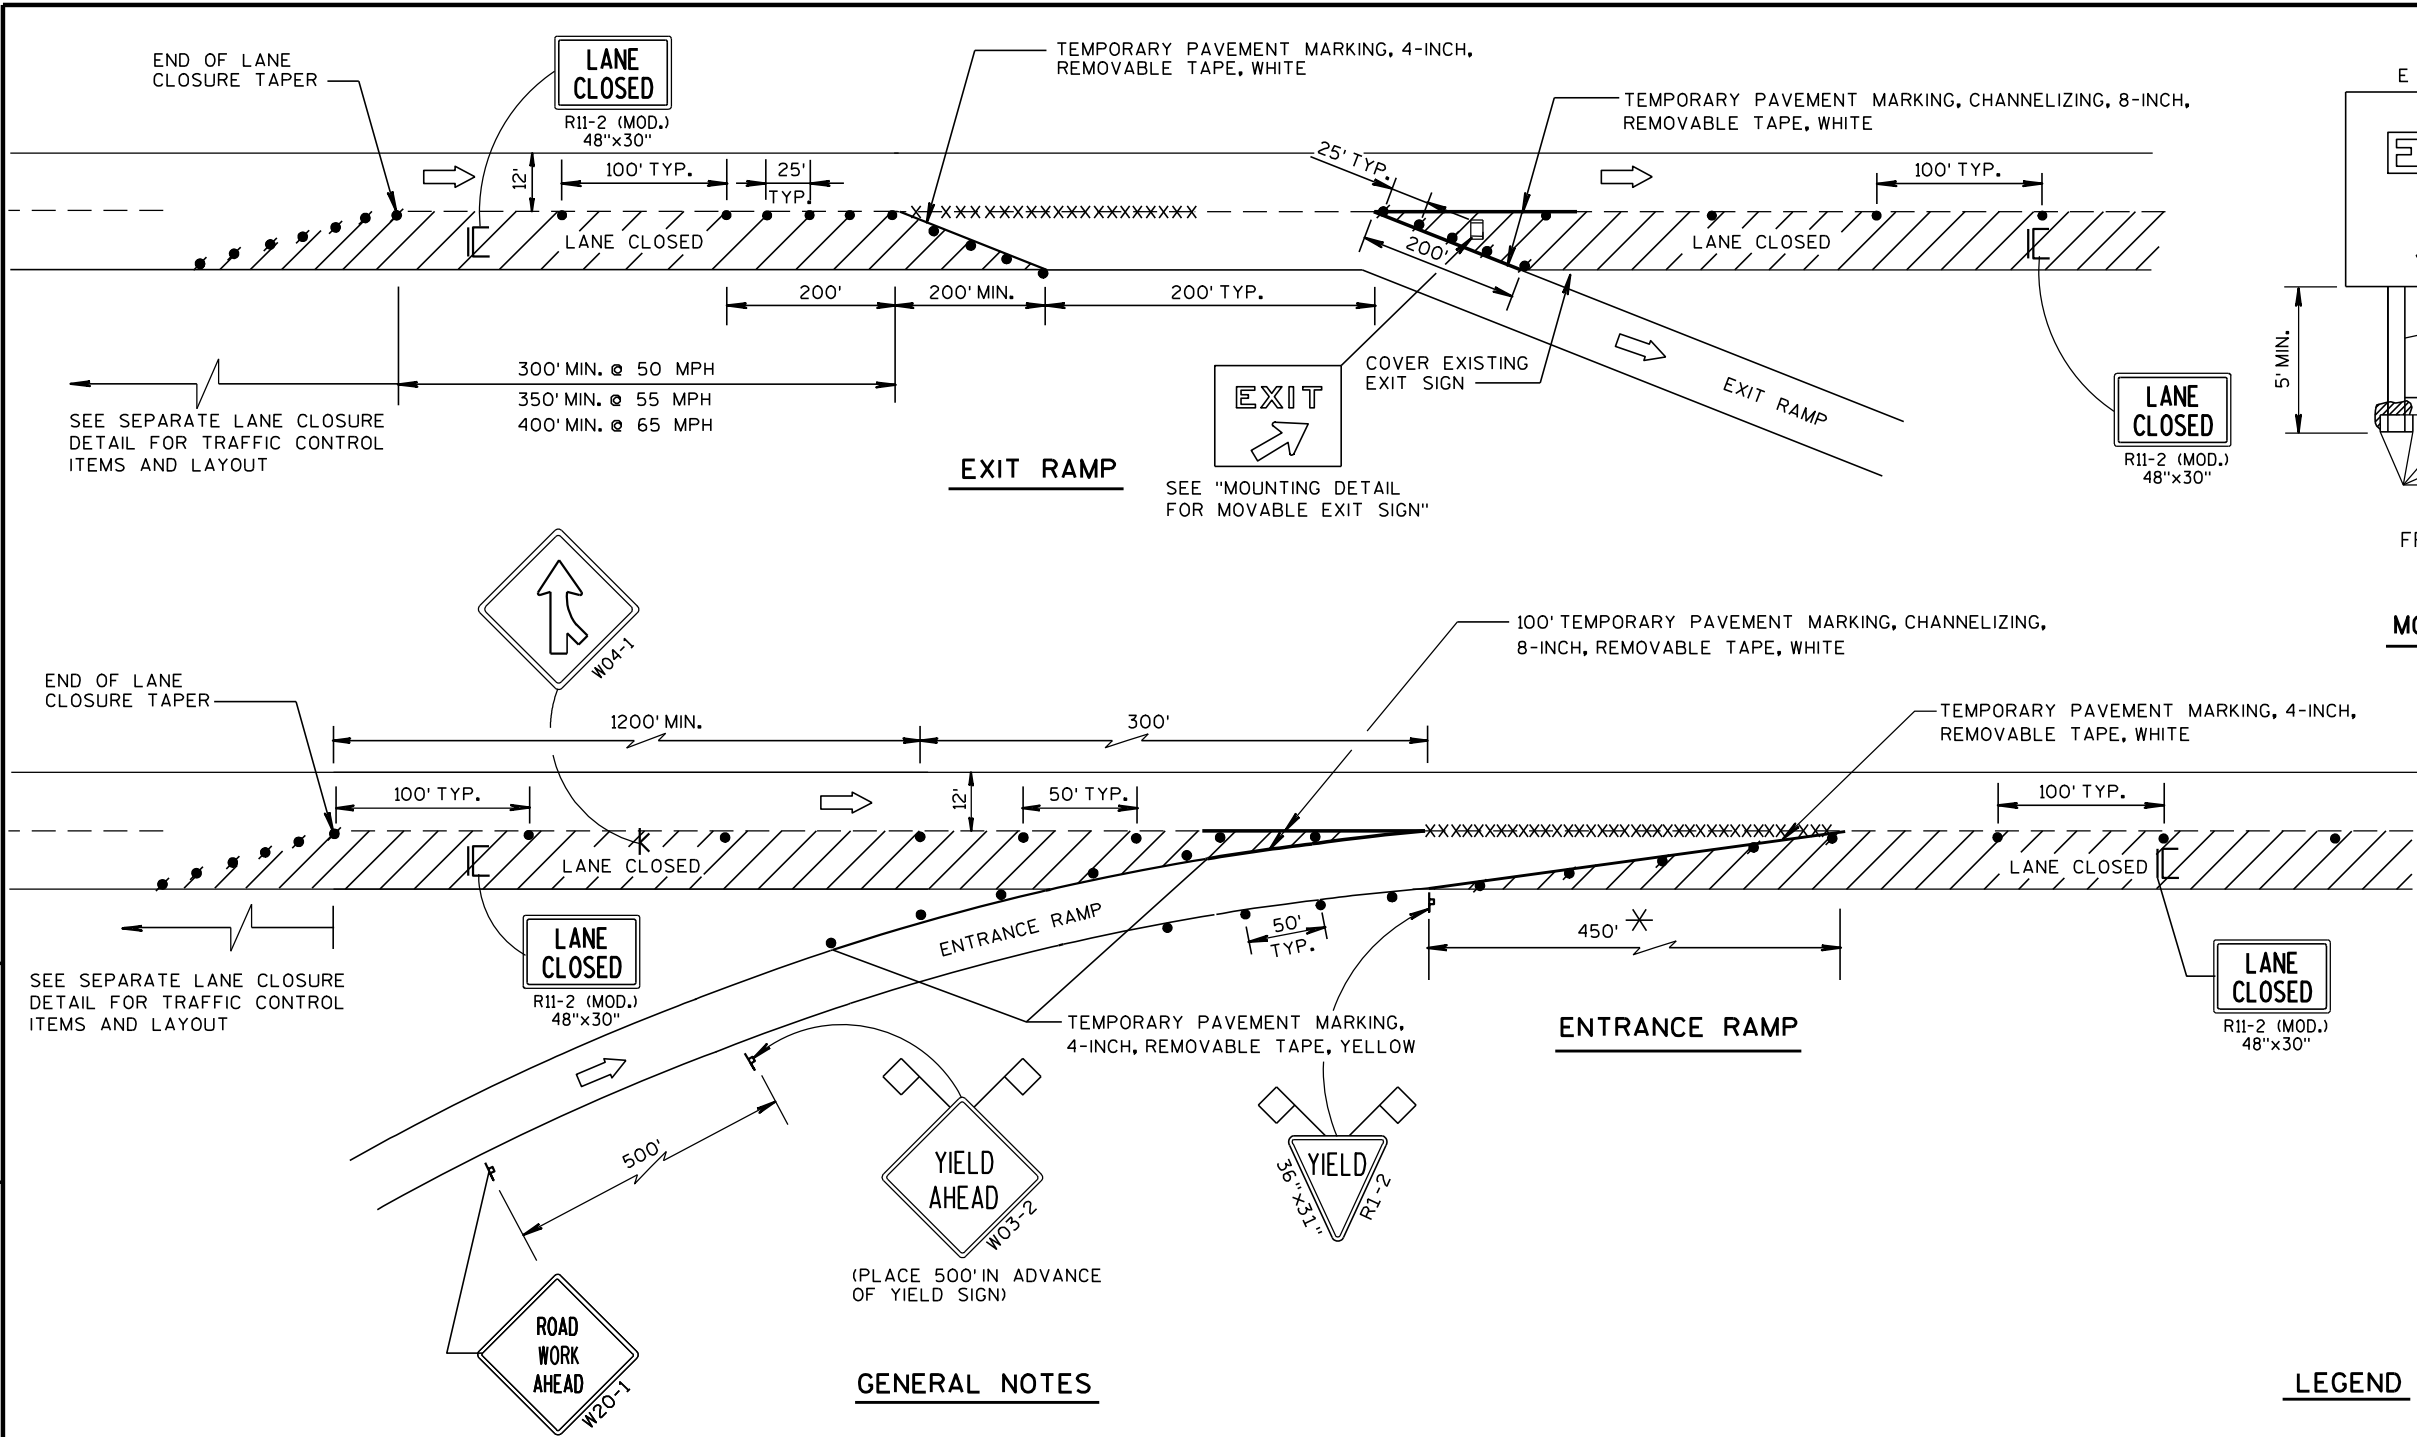

**GENERAL NOTES**

THE INSTALLATIONS SHOWN ON THIS SHEET ARE TYPICAL EXAMPLES AND ARE NOT INTENDED TO REPRESENT ANY PARTICULAR RAMP. AT SPECIFIC FIELD LOCATIONS, SIMILAR INSTALLATIONS SHALL BE USED AND ADJUSTED TO THE GEOMETRICS OF THE RAMP AS COORDINATED WITH THE ENGINEER.

THE EXACT NUMBER, LOCATION, AND SPACING OF ALL SIGNS AND DEVICES SHALL BE ADJUSTED TO FIT FIELD CONDITIONS AS APPROVED BY THE ENGINEER.

THE SPACING BETWEEN TRAFFIC CONTROL SIGNS SHOULD BE ADJUSTED TO NOT CONFLICT WITH AND SHOULD PROVIDE A MINIMUM OF 200 FEET, (500 FEET DESIRABLE) CLEARANCE TO EXISTING SIGNS THAT WILL REMAIN IN PLACE.

ALL SIGNS ARE 48"x48" UNLESS OTHERWISE NOTED.

"WO" IS THE SAME AS "W" EXCEPT THE BACKGROUND IS ORANGE.

SEE SEPARATE LANE CLOSURE DETAIL FOR TYPICAL SPACING OF TYPE III BARRICADES AND R11-2 (MOD.) "LANE CLOSED" SIGNS.

YIELD SIGN AND WARNING SIGNS ON ENTRANCE RAMP ARE ALSO APPROPRIATE FOR CLOSURE OF THE MAINLINE LEFT LANE. OMIT THE YIELD SIGN IF MORE THAN ONE LANE REMAINS OPEN ON THE MAINLINE AND THE RAMP TAPER IS AT LEAST AS LONG AS THE NORMAL ENTRANCE RAMP TAPER AT THE SITE.

SIGNS THAT WILL BE IN PLACE LESS THAN 7 CONTINUOUS DAYS AND NIGHTS, OR THAT WILL BE PLACED IN A CLOSED LANE, MAY BE MOUNTED ON PORTABLE SUPPORTS.

IF INDICATED IN MISCELLANEOUS QUANTITIES, SUBSTITUTE FLEXIBLE TUBULAR MARKERS FOR DRUMS IN THE GORE BETWEEN THE ENTRANCE RAMP AND MAINLINE TRAFFIC.

ANY SIGNS TEMPORARY OR EXISTING, WHICH CONFLICT WITH TRAFFIC CONTROL "IN USE" SHALL BE REMOVED OR COVERED AS NEEDED AND AS APPROVED BY THE ENGINEER.

REMOVE PAVEMENT MARKINGS AND PLACE TEMPORARY PAVEMENT MARKING, REMOVABLE TAPE IF LANE CLOSURE IS TO BE IN PLACE FOR 7 OR MORE CONTINUOUS DAYS AND NIGHTS.

WARNING LIGHTS ARE NOT REQUIRED IF THE LANE CLOSURE IS A DAYTIME ONLY OPERATION.

\* LENGTH OF OPENING MAY BE REDUCED TO 150 FEET DURING STAGING OF WORK IN IMMEDIATE AREA OF RAMP TAPER.

**LEGEND**

- POST MOUNTED SIGN
- SIGN ON PORTABLE SUPPORT
- TRAFFIC CONTROL, DRUM
- TRAFFIC CONTROL, DRUM WITH WARNING LIGHT, TYPE C (STEADY-BURN)
- REMOVING PAVEMENT MARKING (SEE GENERAL NOTES)
- TYPE III BARRICADE (8' EQUIVALENT) WITH SIGN
- FLAGS, 16"x16" MIN., ORANGE
- DIRECTION OF TRAFFIC FLOW

| TRAFFIC CONTROL, EXIT AND ENTRANCE RAMP WITHIN LANE CLOSURE |           |                    |                         |
|-------------------------------------------------------------|-----------|--------------------|-------------------------|
| STATE OF WISCONSIN DEPARTMENT OF TRANSPORTATION             |           |                    |                         |
| APPROVED                                                    | 5/24/2000 | /S/ Chester J. ... | CHIEF SIGNS AND MAR 162 |
| DATE                                                        |           |                    | INER                    |
| FHWA                                                        |           |                    |                         |

## SYMBOLS

- IC/C TYPE III BARRICADE (8' EQUIVALENT)  
WITH/WITHOUT SIGN
- DRUM
- ┐ POST MOUNTED SIGN
- Ⓐ WARNING LIGHT, TYPE A (FLASHING)
- ➔ DIRECTION OF TRAFFIC

## GENERAL NOTES

THIS RAMP CLOSURE DETAIL IS TYPICAL FOR CLOSING A RIGHT SIDE EXIT RAMP. FOR A LEFT SIDE EXIT RAMP, REVERSE THE TRAFFIC CONTROL.

THE EXACT NUMBER, LOCATION, AND SPACING OF ALL SIGNS AND DEVICES SHALL BE ADJUSTED TO FIT FIELD CONDITIONS AS APPROVED BY THE ENGINEER.

THE SPACING BETWEEN TRAFFIC CONTROL SIGNS SHOULD BE ADJUSTED TO NOT CONFLICT WITH AND SHOULD PROVIDE A MINIMUM OF 200 FEET (500 FEET DESIRABLE) CLEARANCE TO EXISTING SIGNS THAT WILL REMAIN IN PLACE.

ALL SIGNS ARE 48" X 48" UNLESS OTHERWISE NOTED.

SIGNS THAT WILL BE IN PLACE LESS THAN 7 CONTINUOUS DAYS AND NIGHTS MAY BE MOUNTED ON PORTABLE SUPPORTS.

ANY SIGNS TEMPORARY OR EXISTING, WHICH CONFLICT WITH TRAFFIC CONTROL "IN USE" SHALL BE REMOVED OR COVERED AS NEEDED AND AS APPROVED BY THE ENGINEER.


PLACE TEMPORARY PAVEMENT MARKING, REMOVABLE TAPE IF RAMP CLOSURE IS TO BE IN PLACE FOR 7 OR MORE CONTINUOUS DAYS AND NIGHTS.

WORK AREAS WITH A DROPOFF ALONG THE EDGE OF AN OPEN TRAVEL LANE SHALL BE LEVELED WITH TEMPORARY FILL WHEN THE CONTRACTOR IS NOT WORKING ADJACENT TO THE TRAVEL LANE. DRUMS SHALL BE PLACED ENTIRELY OUTSIDE THE TRAVEL LANE, ALLOWING THE FULL UNOBSTRUCTED LANE WIDTH, WHEN THE WORK IS NOT IN PROGRESS.

WHERE MEDIAN BARRIER IS IN PLACE, SIGNS SHOWN ON LEFT SIDE OF ROADWAY MAY BE OMITTED FOR RIGHT SIDE RAMP CLOSURES OF LESS THAN 12-HOUR DURATION.

\*W20-1 AND G20-2A SIGNS ARE NOT REQUIRED IF THE RAMP CLOSURE IS WITHIN A LARGER WORK ZONE WHERE THESE SIGNS ARE ALREADY PRESENT.

\*\*USE THE "RAMP WILL BE CLOSED" SIGN IF INDICATED IN MISCELLANEOUS QUANTITIES. PLACE 10 CALENDAR DAYS PRIOR TO CLOSURE OR AS DIRECTED BY THE ENGINEER. SEE WISCONSIN STANDARD SIGN PLATES FOR SIGN LAYOUT.

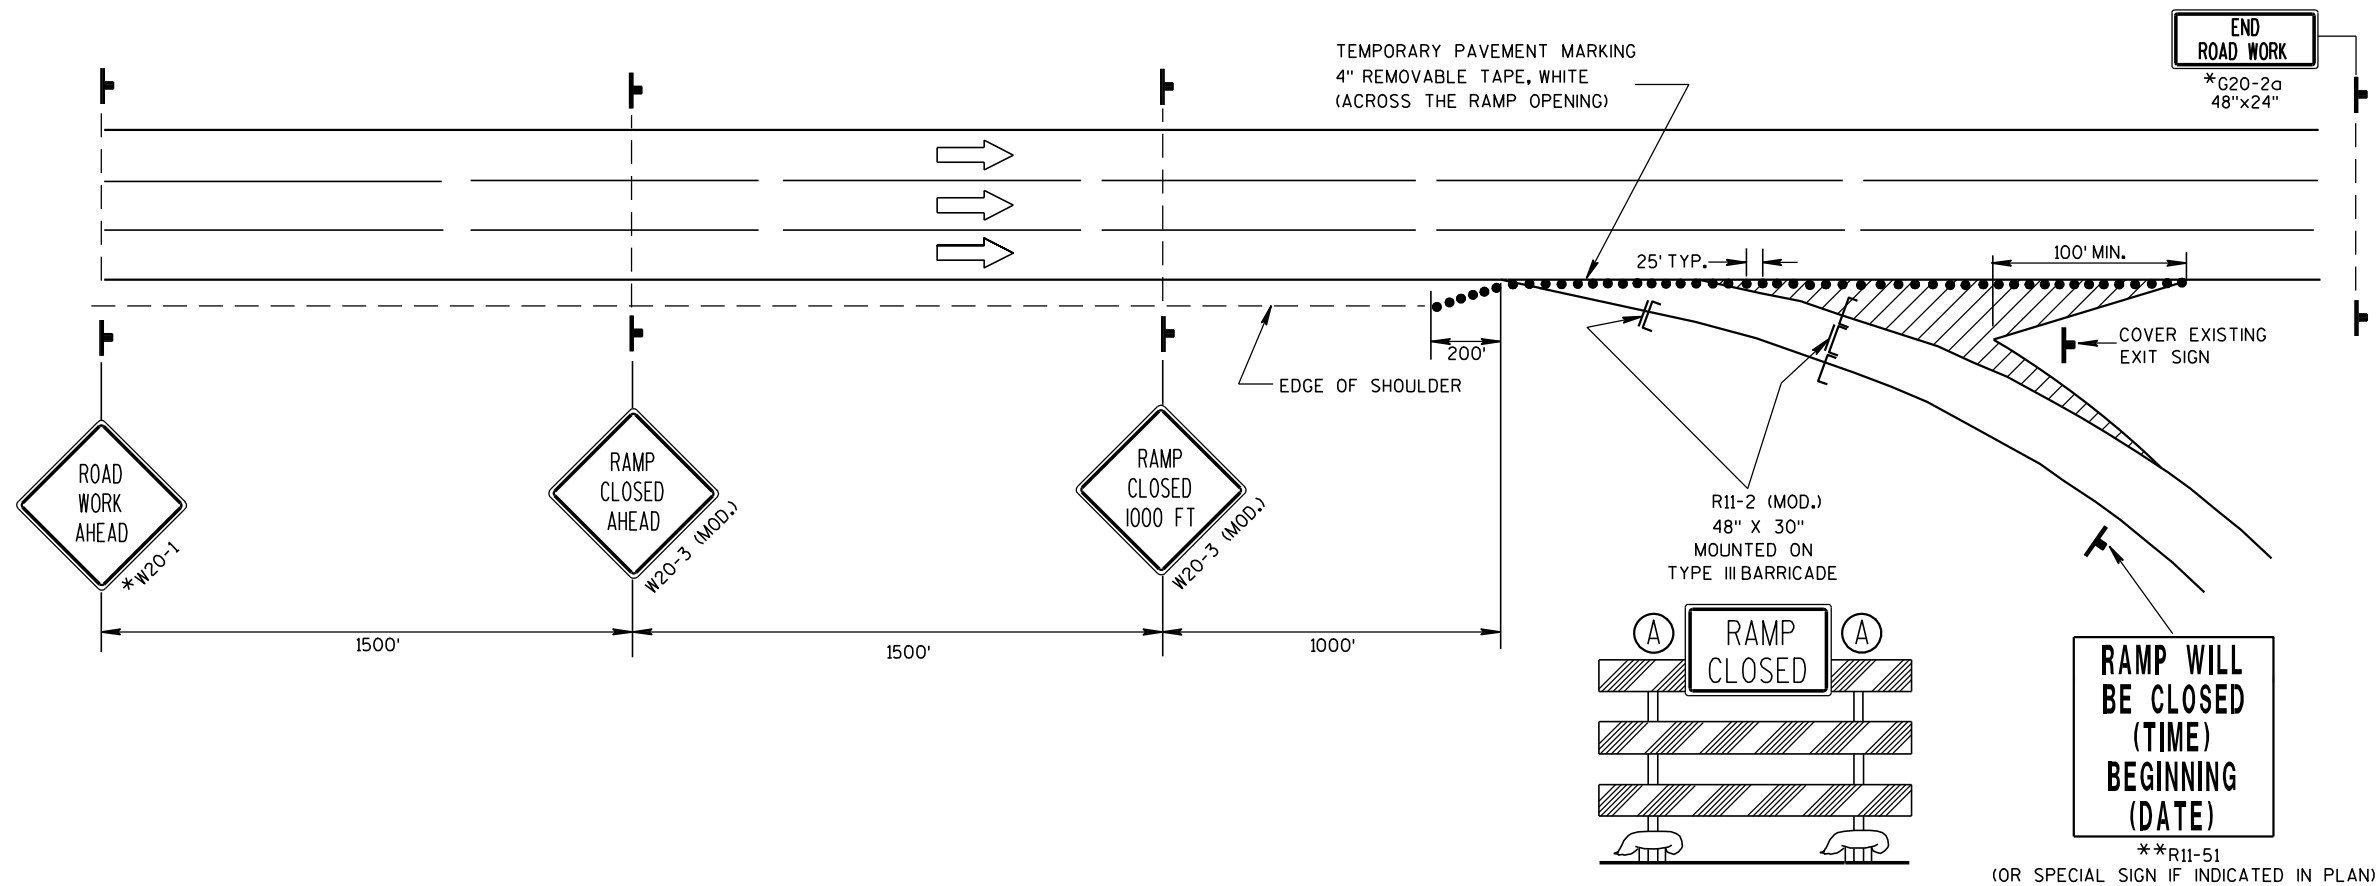

TRAFFIC CONTROL,  
EXIT RAMP CLOSURE

STATE OF WISCONSIN  
DEPARTMENT OF TRANSPORTATION

APPROVED

5/23/2000

DATE

FHWA

/S/ Chester J. [Signature]

CHIEF SIGNS AND MAR 163

INEER

SYMBOLS

- TRAFFIC CONTROL DRUM
- ┐ POST MOUNTED SIGN
- ➡ DIRECTION OF TRAFFIC FLOW
- ⏏ ARROW BOARD IN CAUTION MODE

GENERAL NOTES

THIS DETAIL IS TYPICAL FOR CLOSING THE RIGHT SHOULDER. FOR CLOSING THE LEFT SHOULDER, REVERSE THE TRAFFIC CONTROL.

THIS DETAIL MAY BE USED FOR DIVIDED ROADWAYS WITH ANY NUMBER OF TRAVEL LANES.

THE EXACT NUMBER, LOCATION AND SPACING OF ALL SIGNS AND DEVICES SHALL BE ADJUSTED TO FIT FIELD CONDITIONS AS APPROVED BY THE ENGINEER.

ALL SIGNS ARE 48" X 48" UNLESS OTHERWISE NOTED.

SIGN LAYOUTS SHALL BE IN ACCORDANCE WITH THE FHWA'S MANUAL OF STANDARD HIGHWAY SIGNS OR THE WISCONSIN STANDARD SIGN PLATES.


SIGNS THAT WILL BE IN PLACE LESS THAN 7 CONTINUOUS DAYS AND NIGHTS MAY BE MOUNTED ON PORTABLE SUPPORTS.

ANY SIGNS TEMPORARY OR EXISTING, WHICH CONFLICT WITH TRAFFIC CONTROL "IN USE" SHALL BE REMOVED OR COVERED AS NEEDED AND AS APPROVED BY THE ENGINEER.

CHANNELIZING DEVICES PLACED ADJACENT TO THE WORK AREA SHALL BE PULLED BACK FROM THE TRAVEL LANE WHEN WORK IS NOT IN PROGRESS.

WHEN A RAMP INTERSECTS THE FACILITY ON WHICH THE WORK IS BEING PERFORMED, ADDITIONAL TRAFFIC CONTROLS SHALL BE PROVIDED AS SPECIFIED IN THE PLANS AND/OR THE SPECIAL PROVISIONS OR AS APPROVED BY THE ENGINEER.

\*FOR SHORT DURATION SHOULDER WORK OF LESS THAN ONE HOUR, THE W21-5a SIGN MAY BE OMITTED.


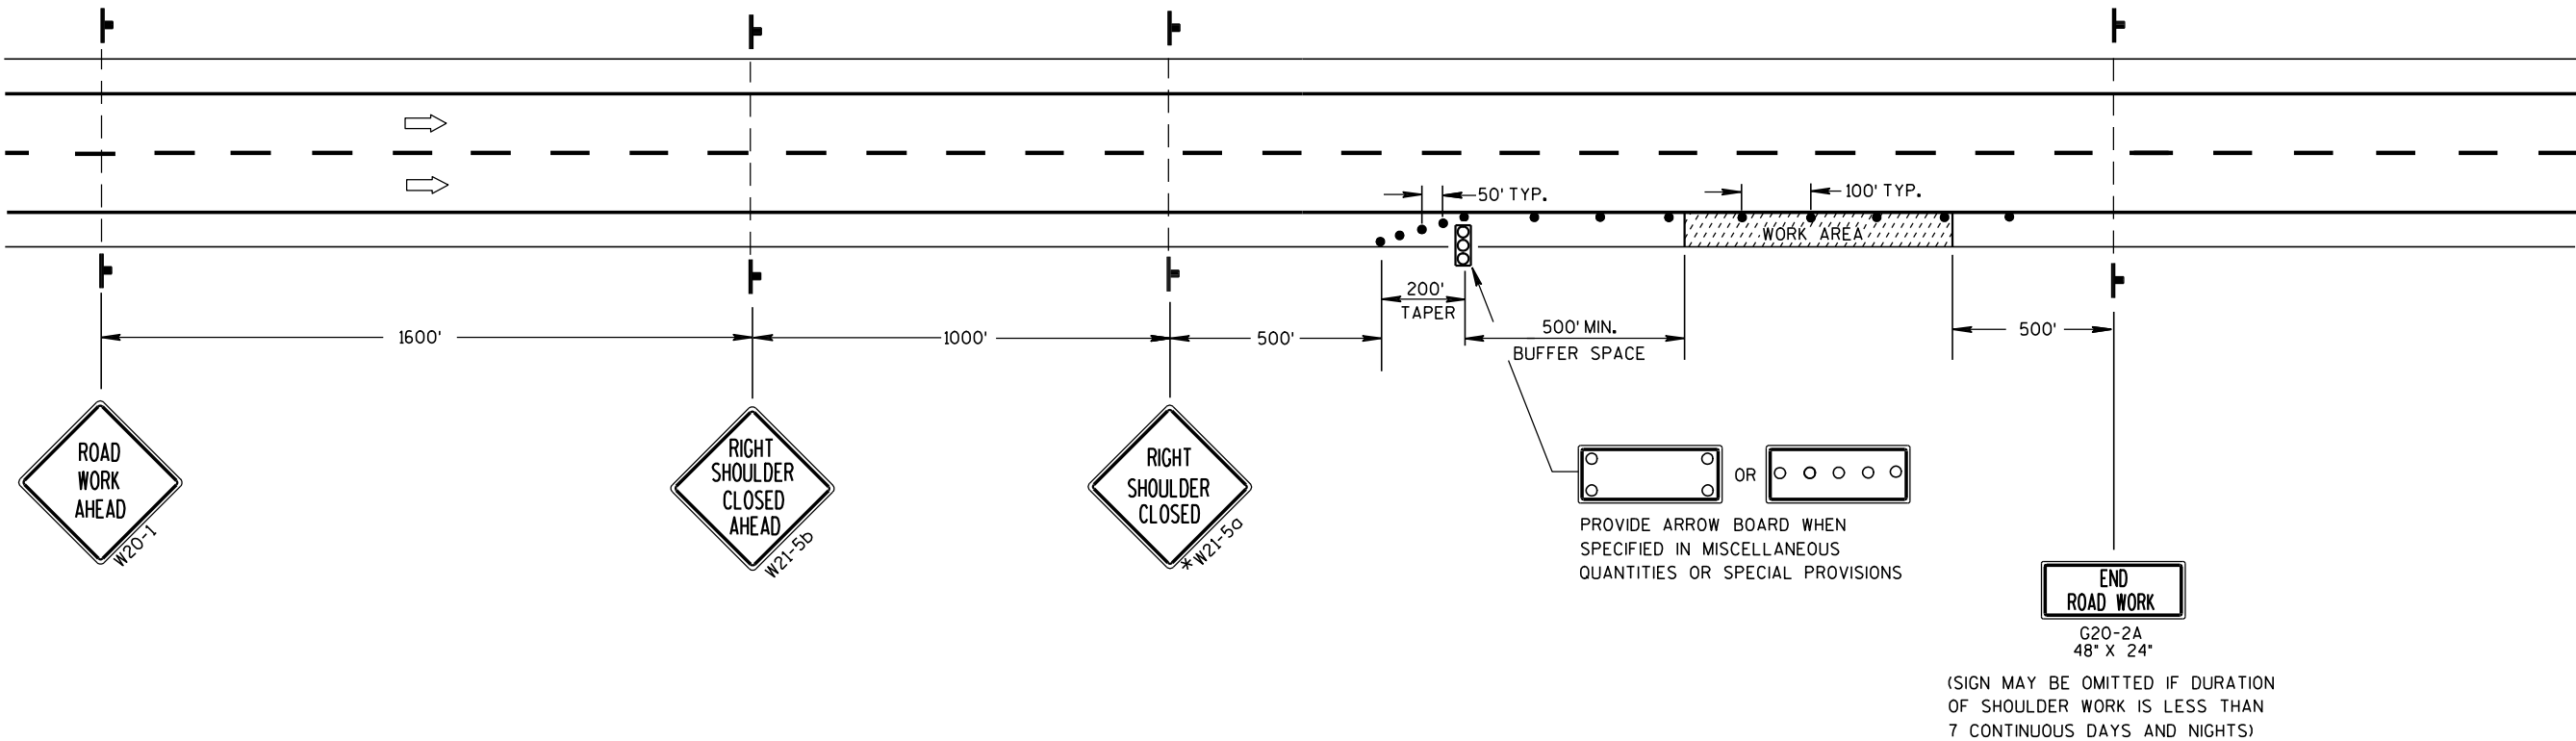


TRAFFIC CONTROL  
SHOULDER CLOSURE ON DIVIDED  
ROADWAY, SPEEDS GREATER  
THAN 40 MPH

STATE OF WISCONSIN  
DEPARTMENT OF TRANSPORTATION

APPROVED  
5/23/00 /S/ Chester J. Sauer  
DATE CHIEF SIGNS AND MAR 164 INEER  
FHWA

E1 - 5  
2" Border  
9" Radius

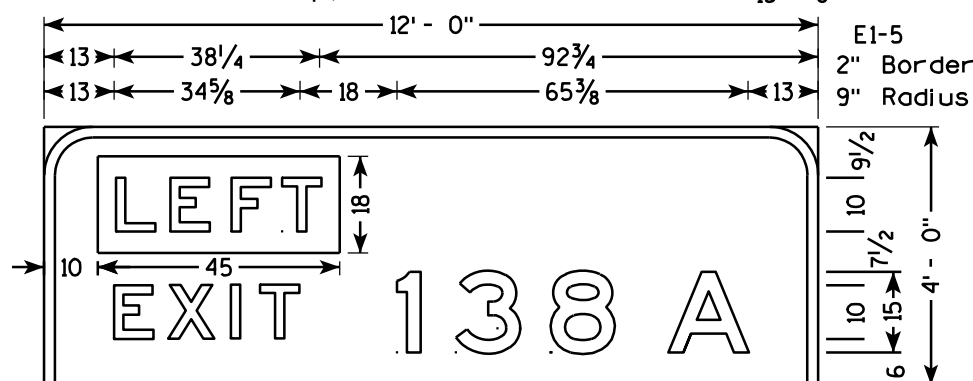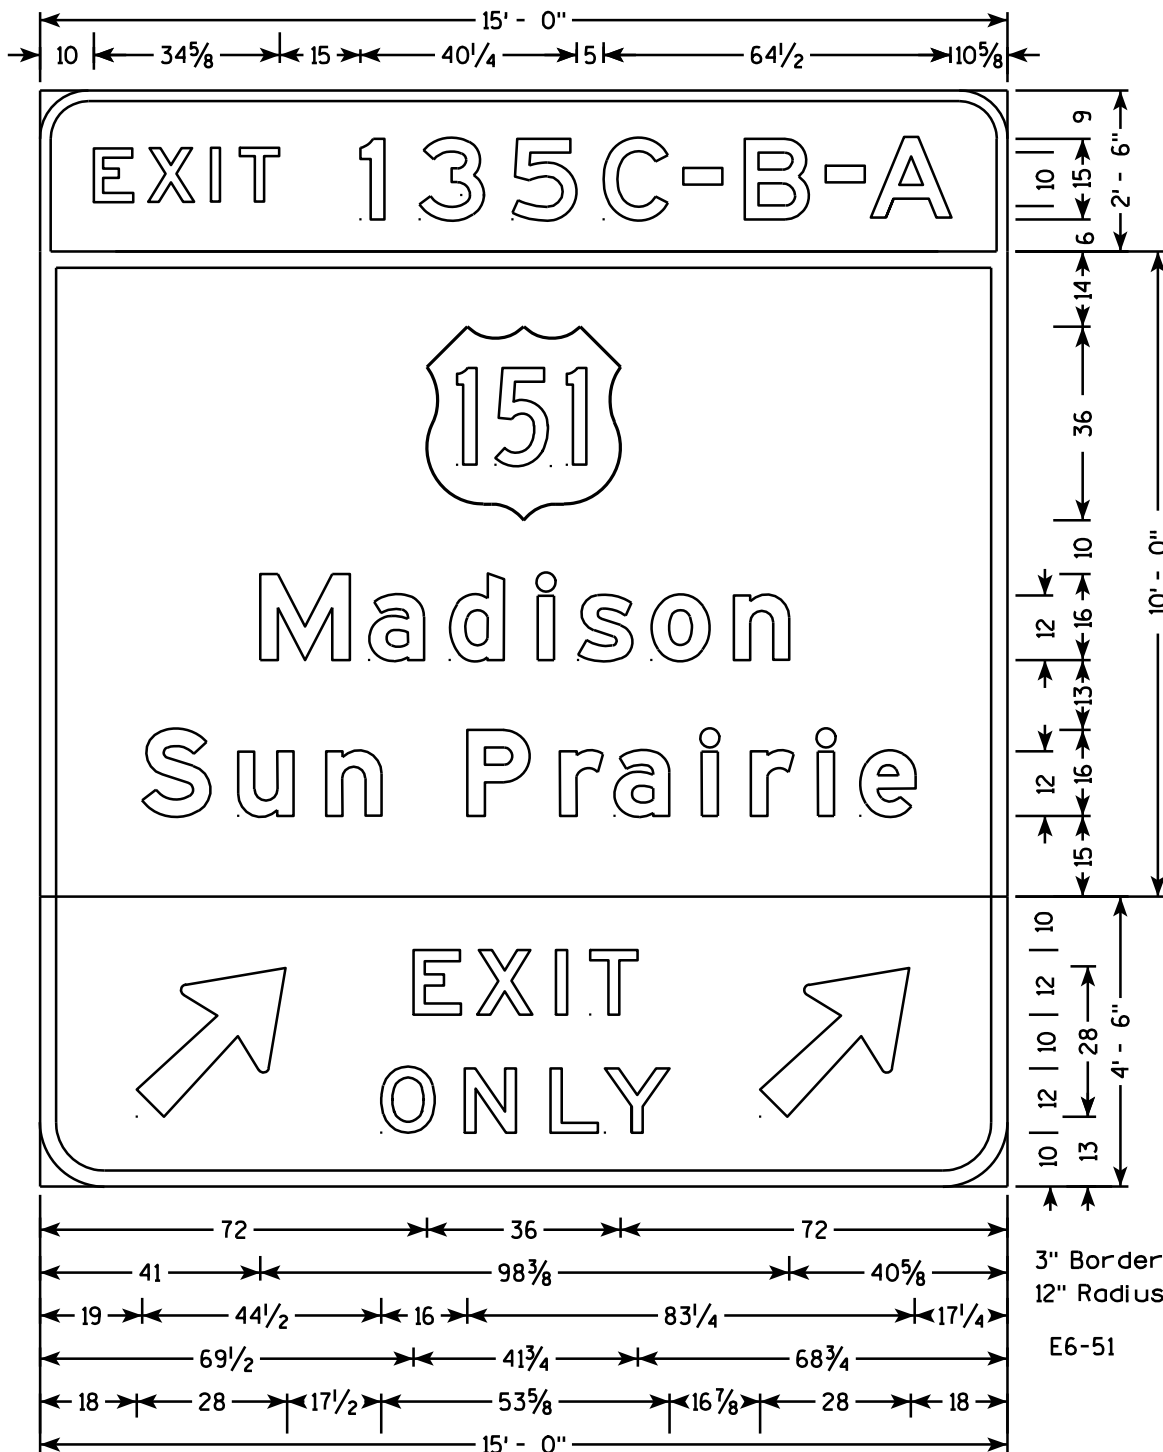



### NOTES

1. All Signs are Type I - Type SH Reflective - reference WIS DOT Standard Specification for HIGHWAY and STRUCTURE CONSTRUCTION latest edition.
2. Color:  
Background - Green  
Message - White
3. Message Series - E Modified except all cap WORDS are Series E




E1 - 5

2" Border  
9" Radius

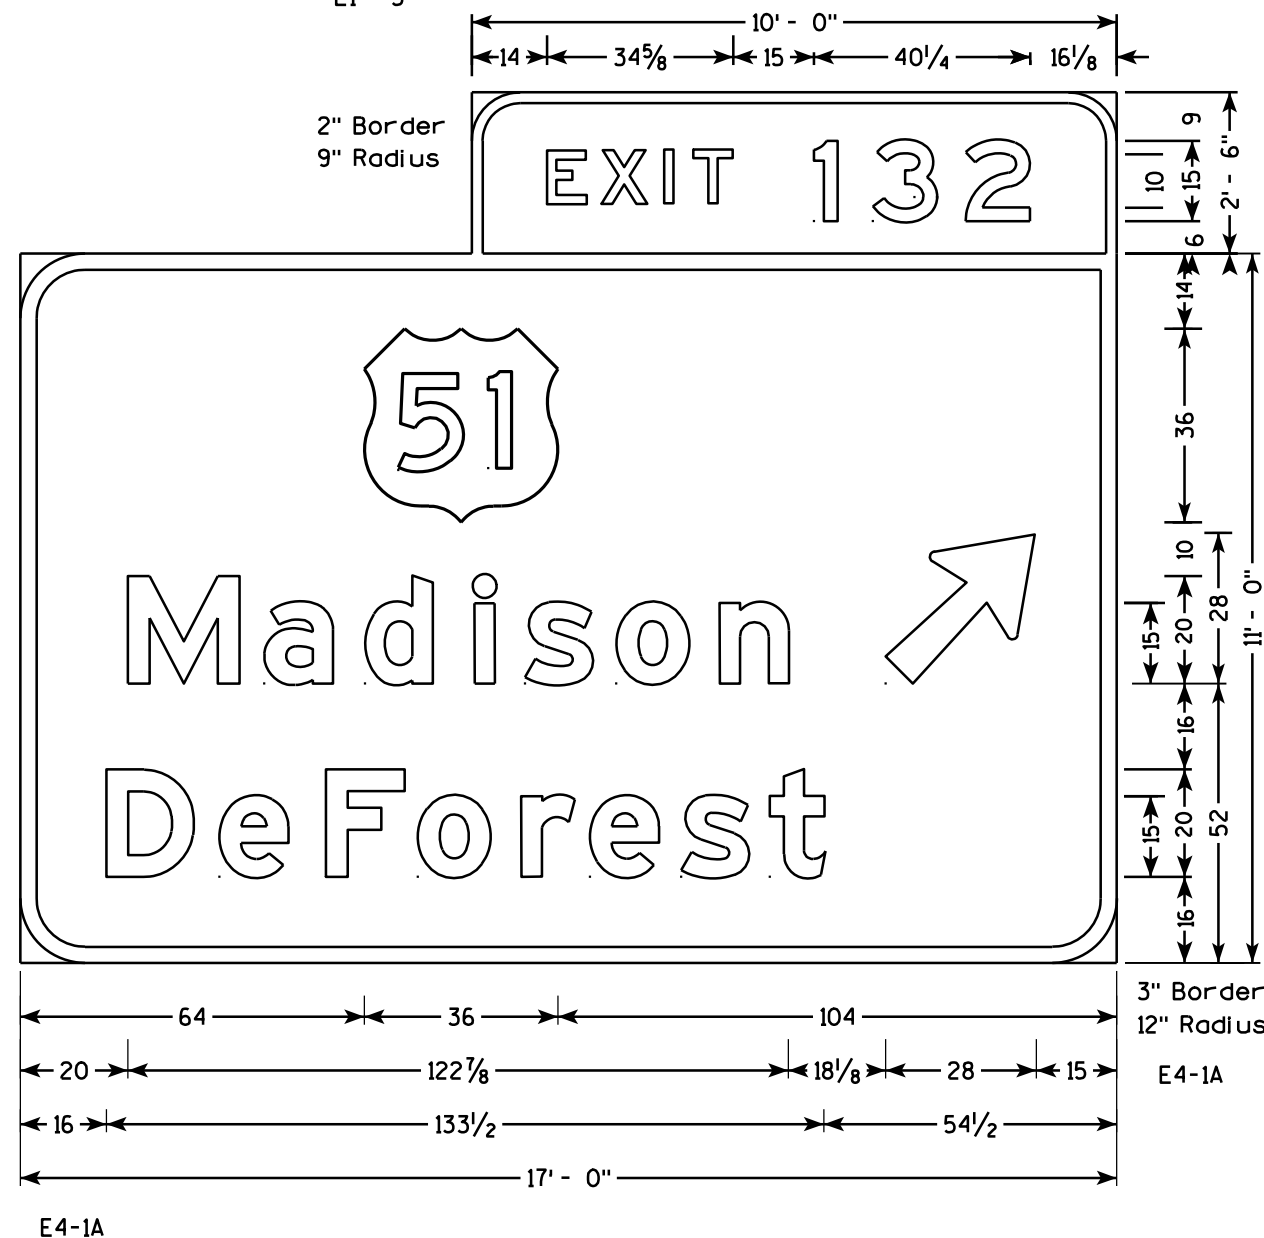


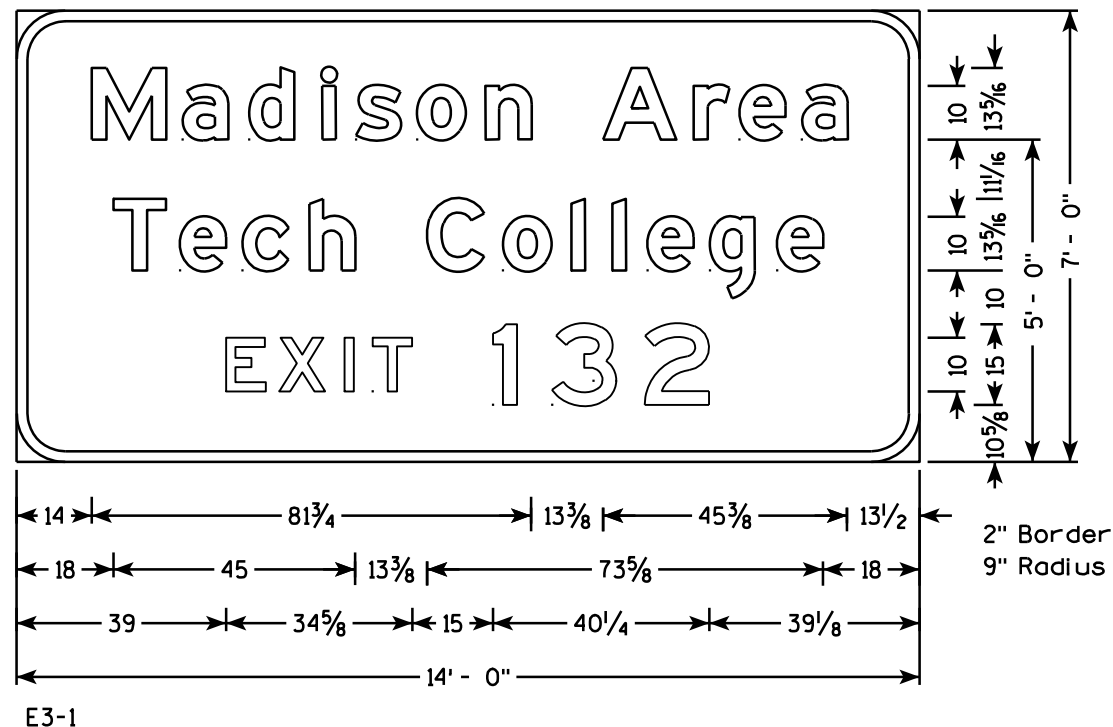


- NOTES
1. All Signs are Type I - Type SH Reflective - reference WIS DOT Standard Specification for HIGHWAY and STRUCTURE CONSTRUCTION latest edition.
  2. Color:  
Background - Green  
Message - White
  3. Message Series - E Modified except all cap WORDS are Series E

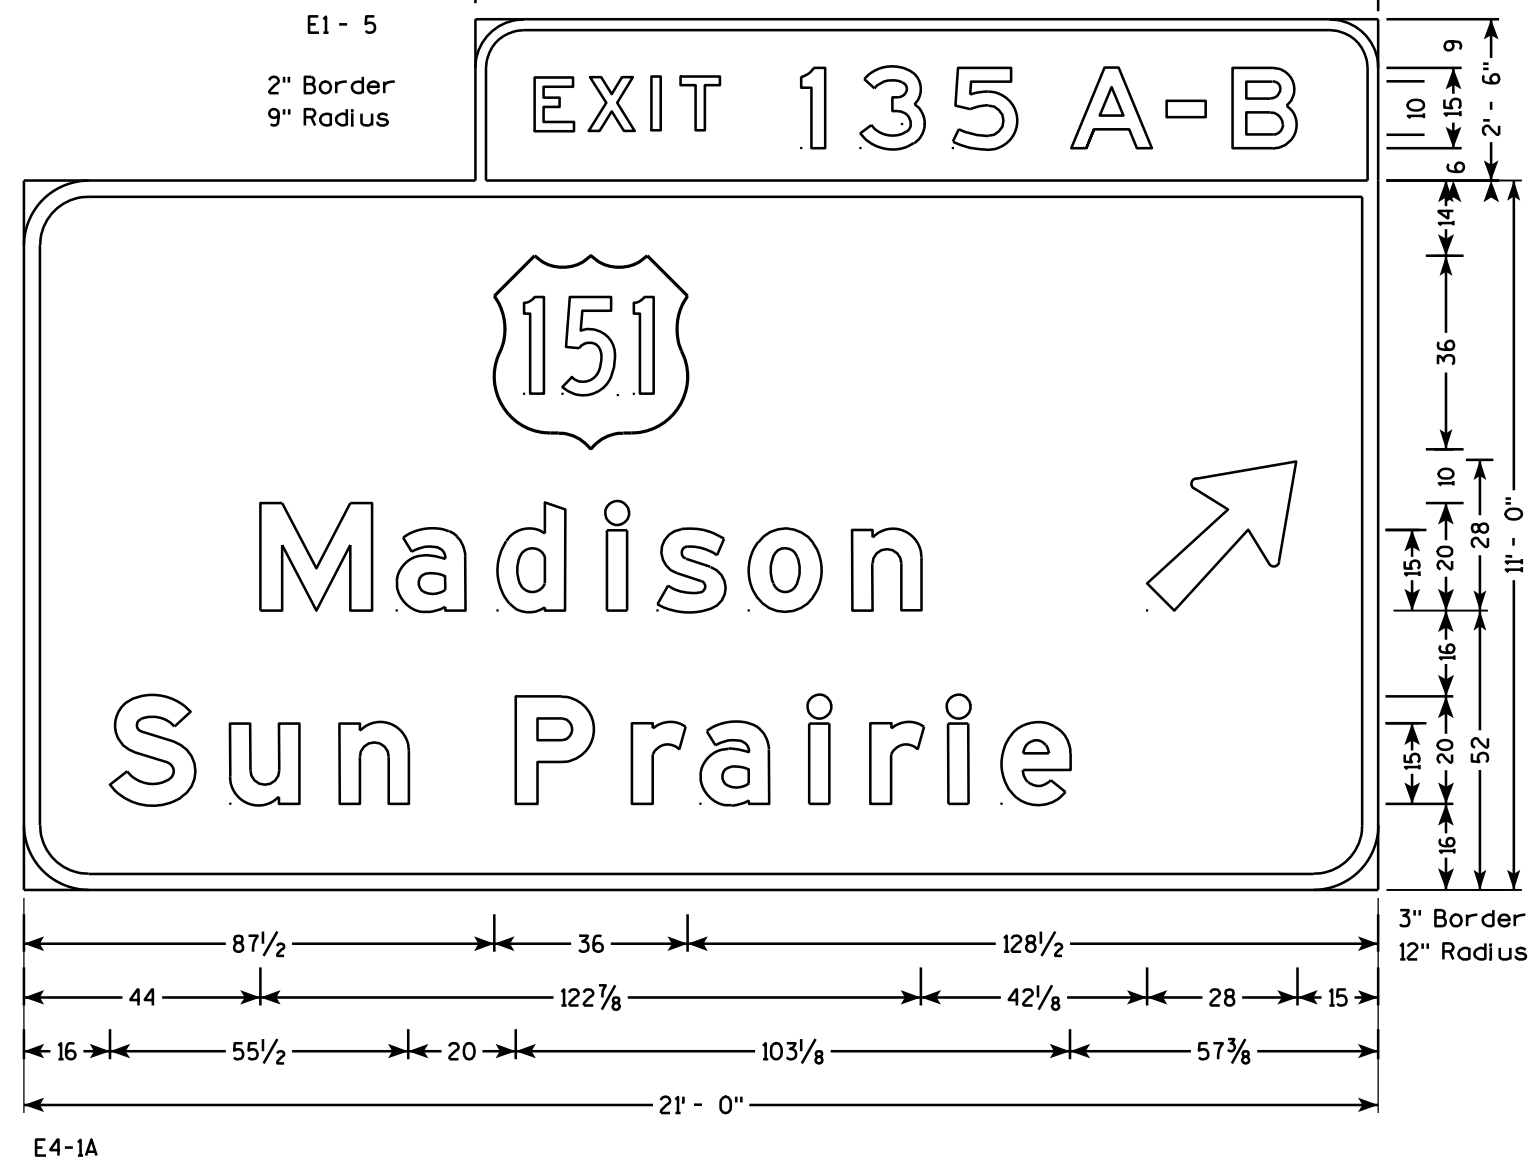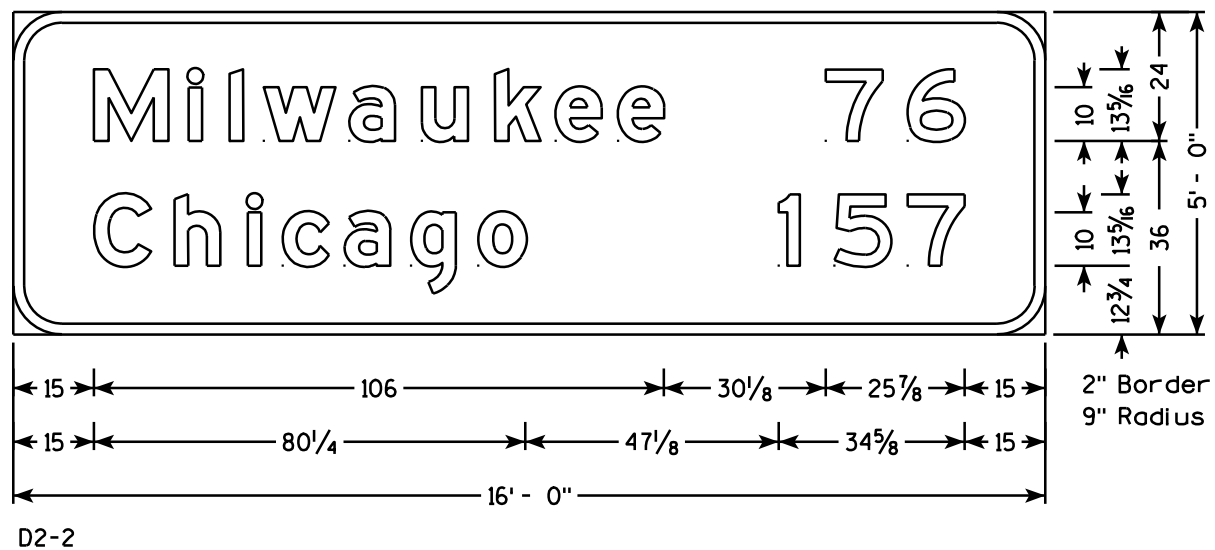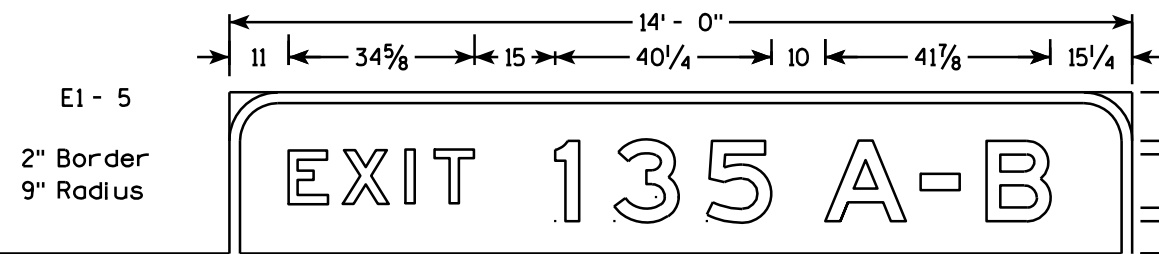


# NOTES

1. All Signs are Type I - Type SH Reflective - reference WIS DOT Standard Specification for HIGHWAY and STRUCTURE CONSTRUCTION latest edition.
2. Color:  
Background - Green  
Message - White
3. Message Series - E Modified except all cap WORDS are Series E

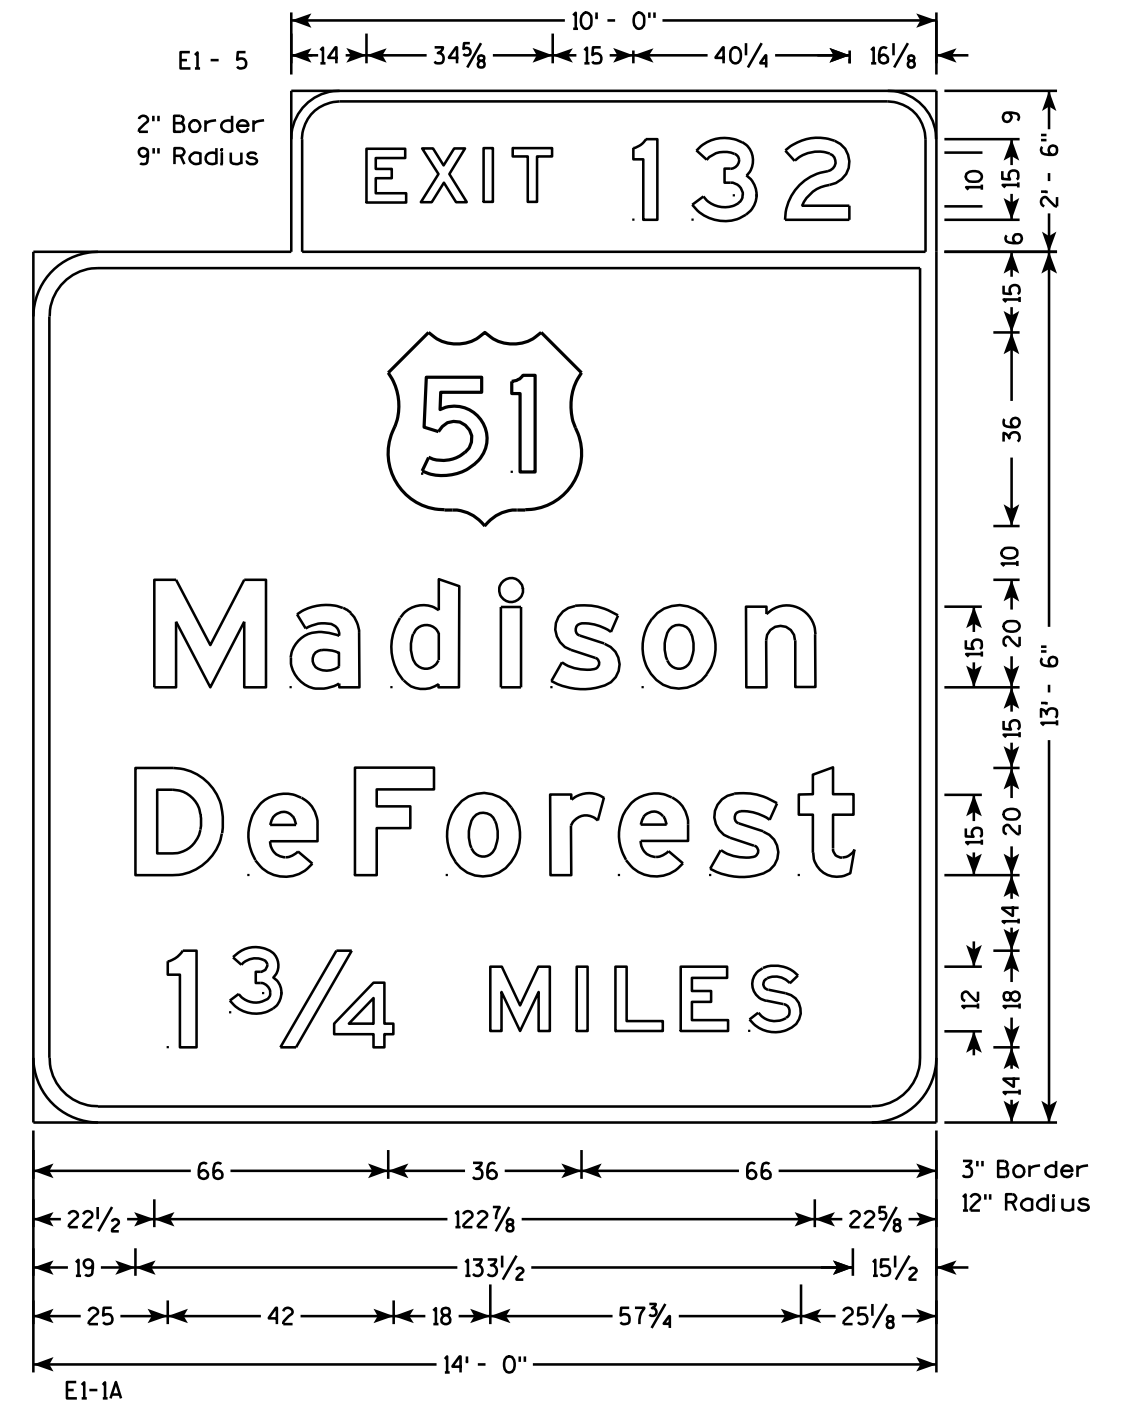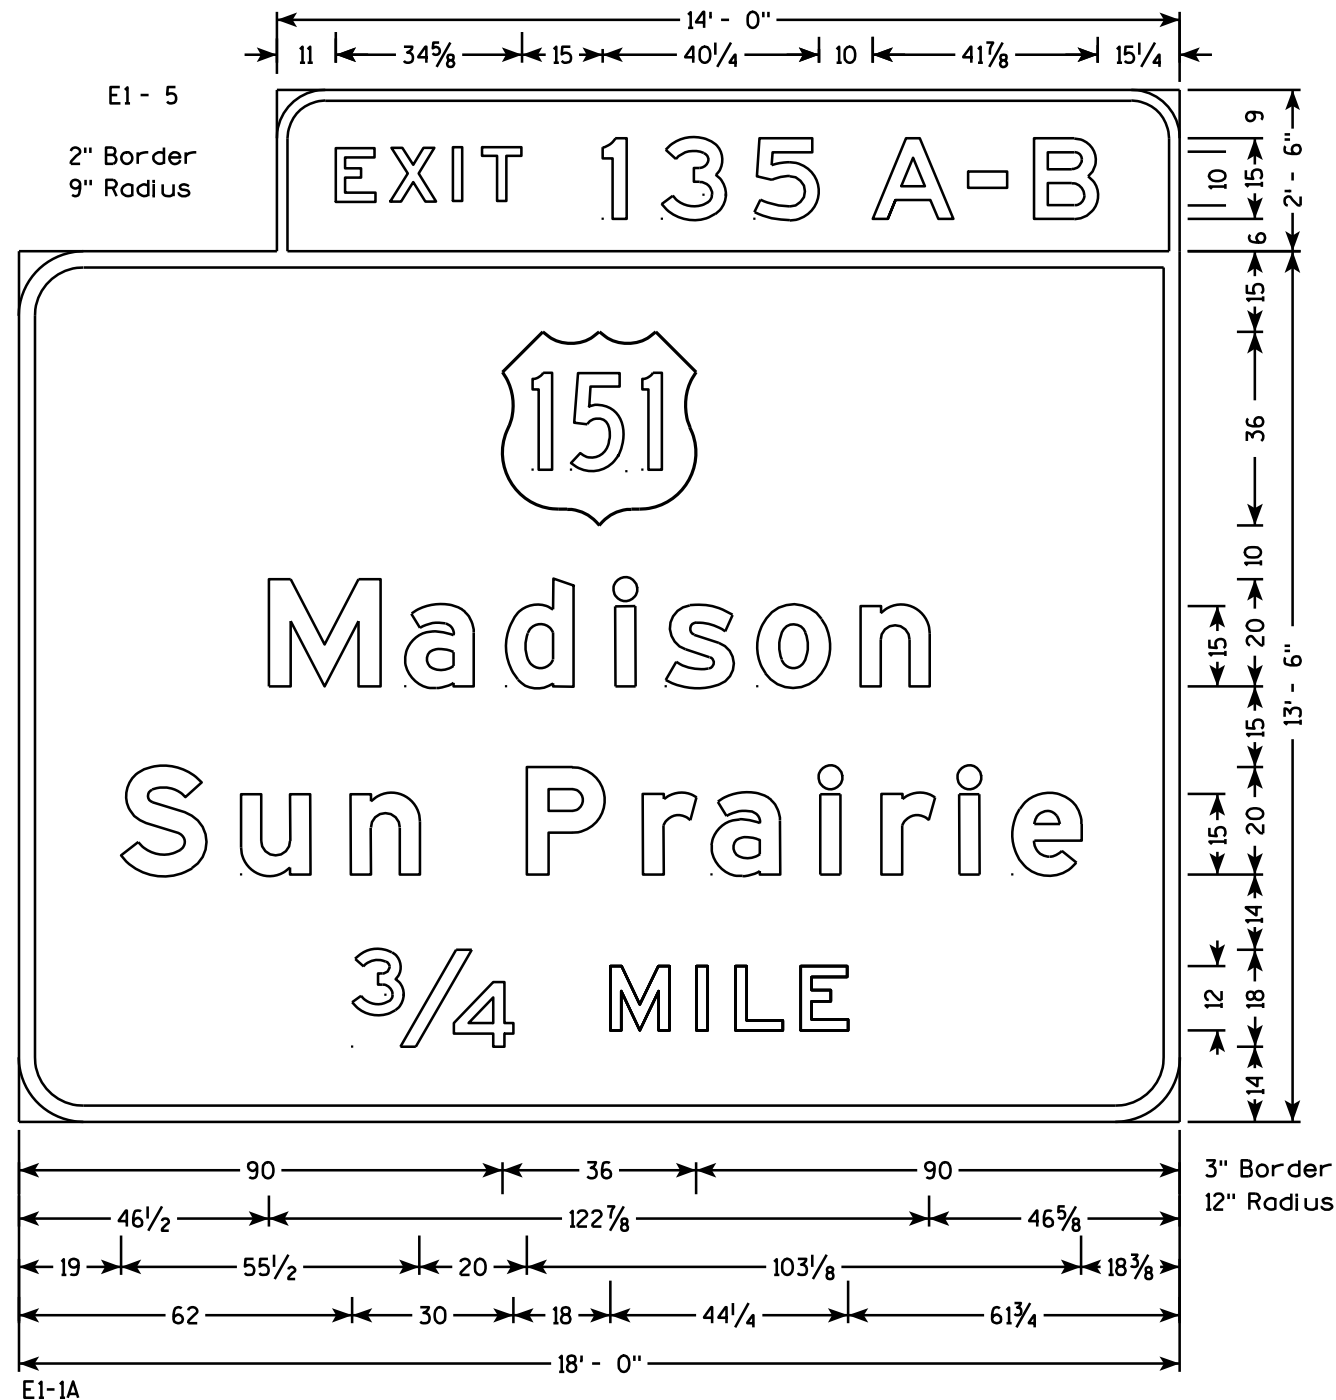




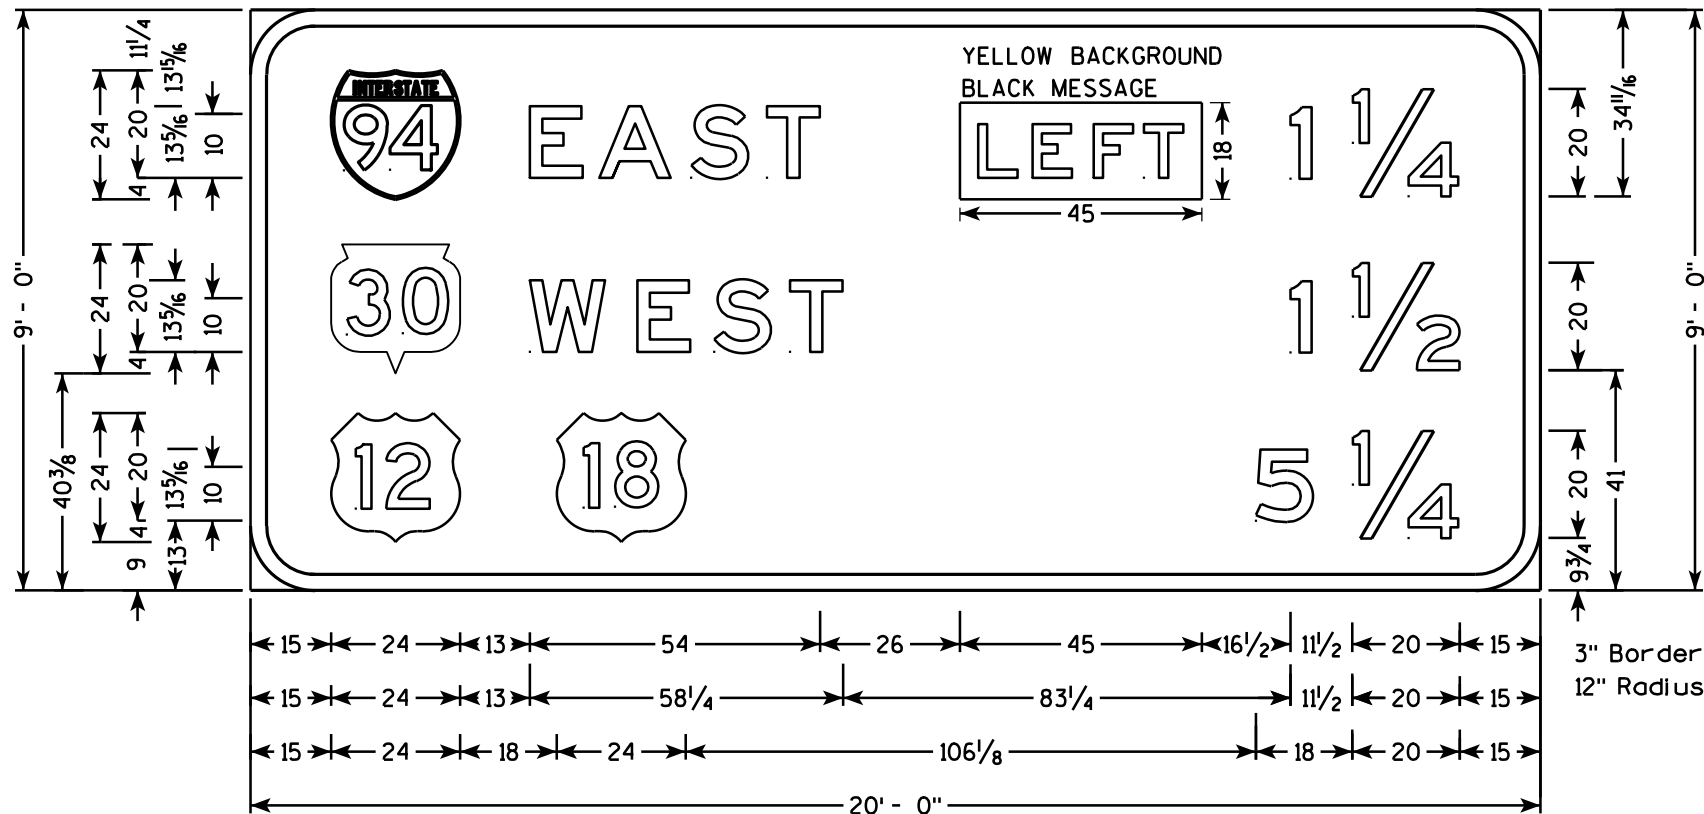

E8-1

# NOTES





1. All Signs are Type I - Type SH Reflective - reference WIS DOT Standard Specification for HIGHWAY and STRUCTURE CONSTRUCTION latest edition.
2. Color:  
Background - Green except as Shown  
Message - White except as Shown
3. Message Series - E Modified except all cap WORDS are Series E

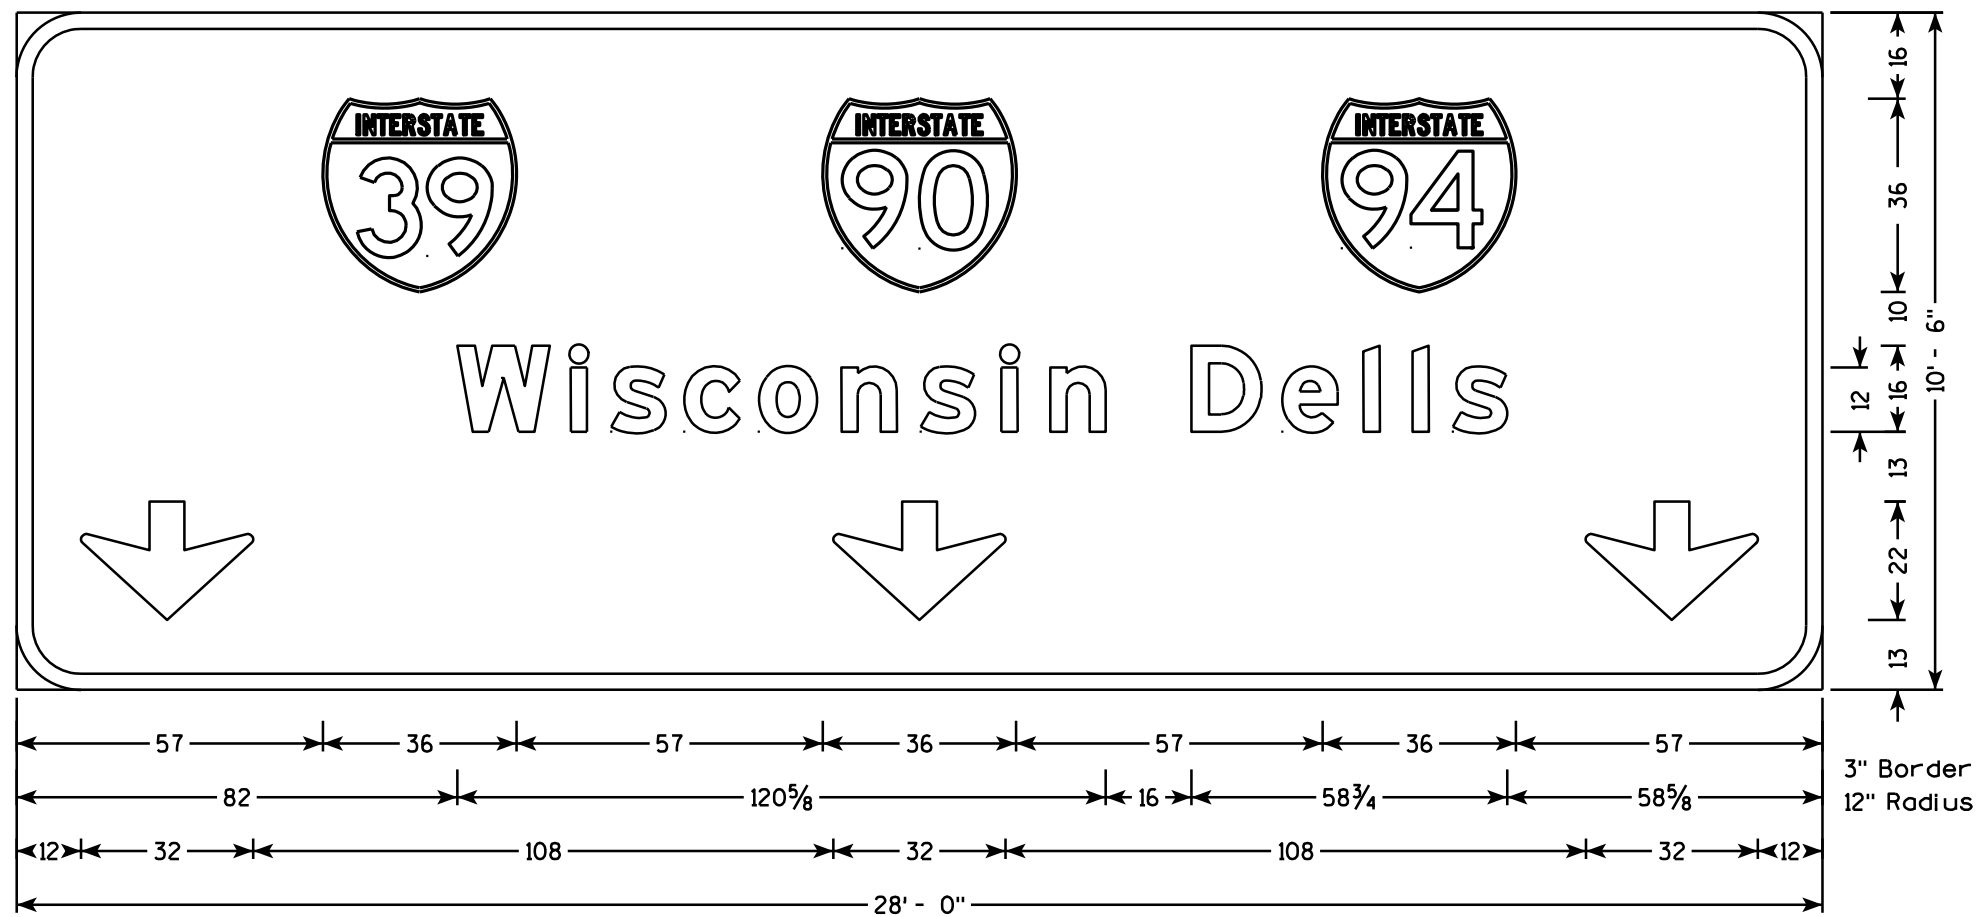

E6-51


7

7

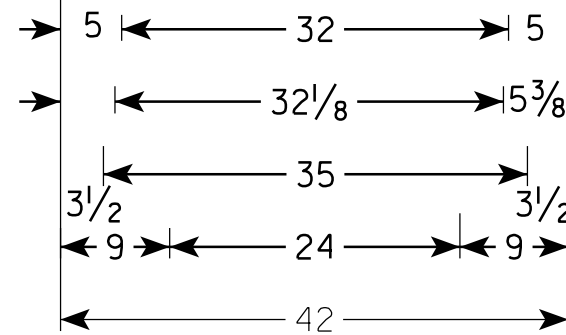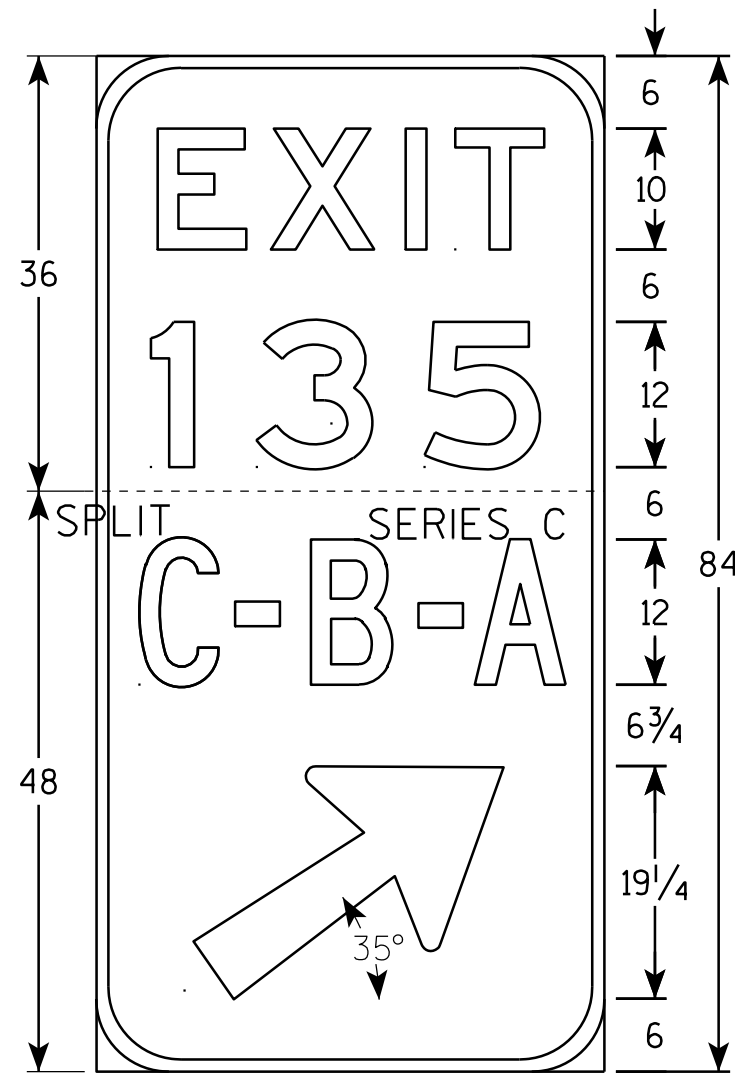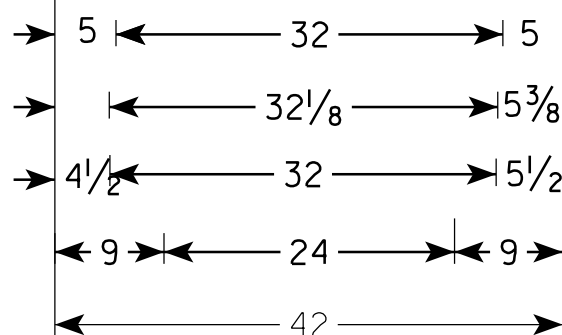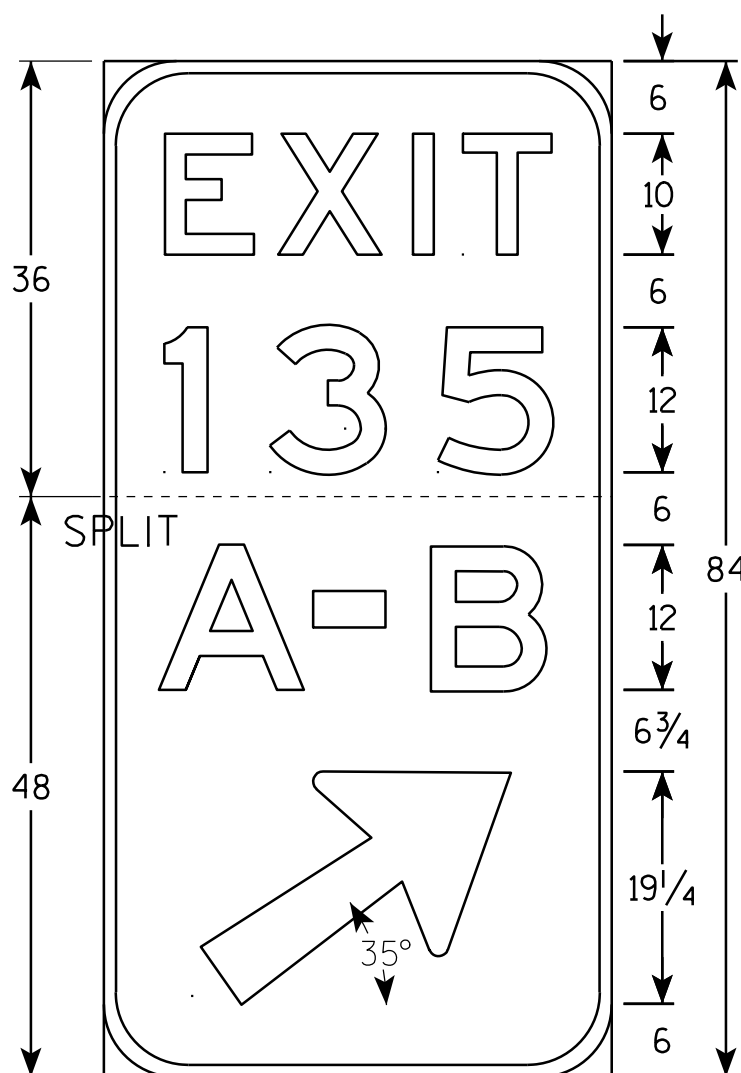

# NOTES


1. All Signs Type II - Type H Reflective - reference WIS DOT Standard Specification for HIGHWAY and STRUCTURE CONSTRUCTION latest edition.
2. Color:  
Background - GREEN  
Message - WHITE
3. Message Series - E except as Shown

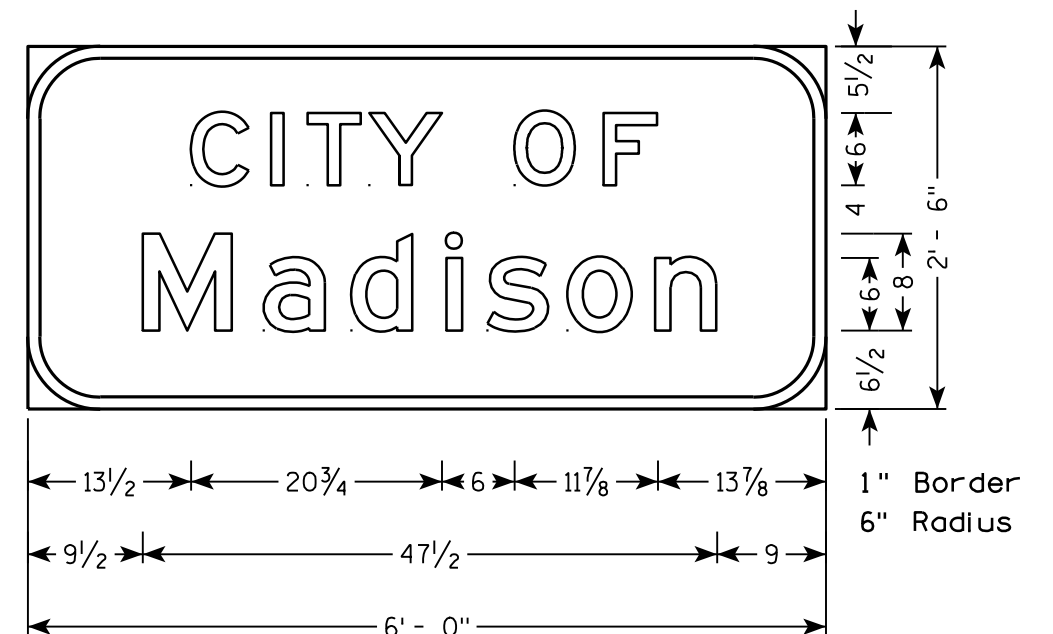


I2-3A




## TYPICAL ASSEMBLIES

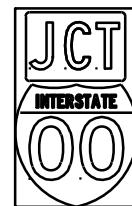

J1-1

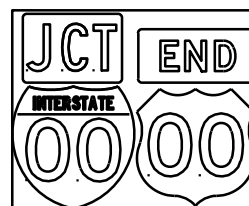


J1-2

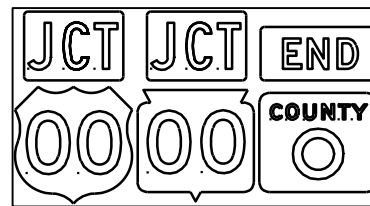


J1-3




J2-1

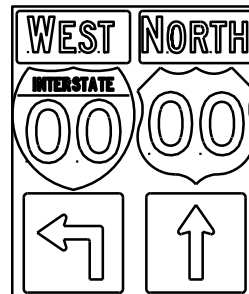


J2-2

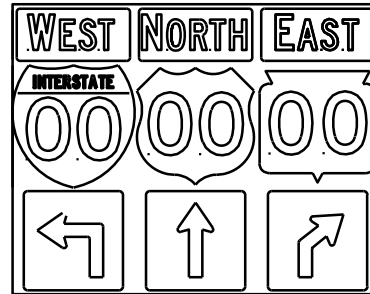


J2-3

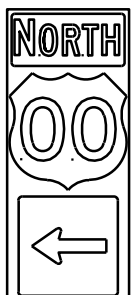

J3-1

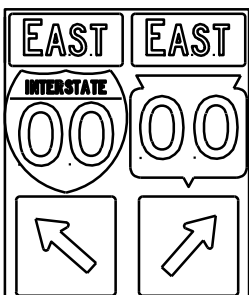


J3-2

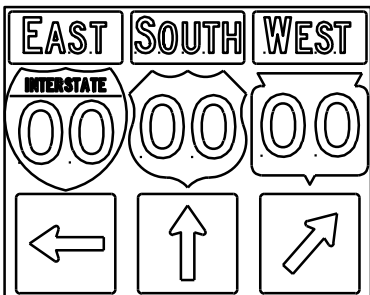


J3-3




J4-1

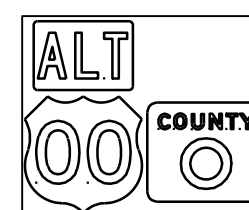

J4-2

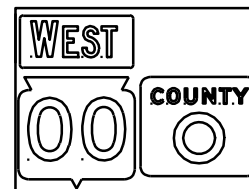

J4-2

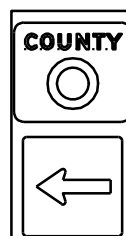


J13-1



J12-1



J32-1

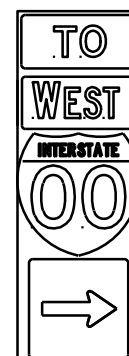

J33-1



J23-1



J22-1






JV

## NOTES

- Signs are Type II - Type H Reflective - reference WIS DOT Standard Specification for HIGHWAY and STRUCTURE CONSTRUCTION latest edition.
- Color:  
Background - Black Non-reflective  
Message - see Note 5
- Message Series - See Note 5
- Corners shall be square since base material is plywood.
- The colors and message spacing on each marker shall be according to the applicable route marker panel specifications.
- Certain marker heads require the component pieces to be the same color. As an example, all the components used with an M1-1 Interstate marker shall be blue.
- Single panel j-assemblies shall only be used with route marker shields that are same size. If the route marker shields are different size use multiple piece component.
- Route assemblies that have 24 inch route shields and have dimensions greater than 48 inches (both vertical and horizontal) shall have one horizontal splice between the arrows and route shields. Vertical splices shall not be used on route assemblies with a horizontal dimension of 144 inches or less. The contractor shall not use more than one vertical joint per sign and the joint shall be between route shields.
- Route assemblies that have 36 inch shields and have dimensions greater than 48 inches (both vertical and horizontal) shall have two horizontal splices. One horizontal splice shall be between the cardinal direction and route shields and the other horizontal splice shall be between the arrows and route shields. Vertical splices shall not be used on route assemblies with a horizontal dimension of 144 or less. The contractor shall not use more than one vertical joint per sign and the joint shall be between route shields.

[blue background with interstate]

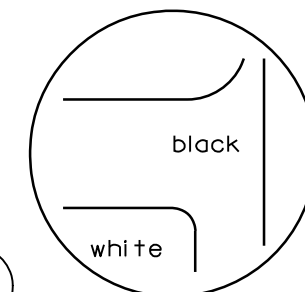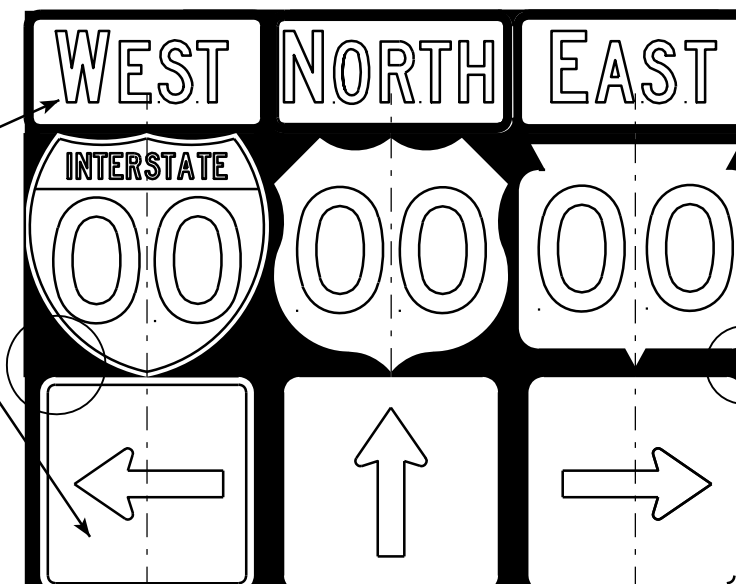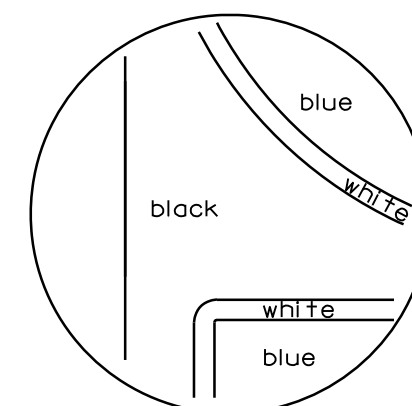


[black background]

| ROUTE MARKERS & COMPONENTS<br>IN TYPICAL ASSEMBLIES |                                                       |
|-----------------------------------------------------|-------------------------------------------------------|
| WISCONSIN DEPT OF TRANSPORTATION                    |                                                       |
| APPROVED                                            | <i>Matthew R. Rauch</i><br>For State Traffic Engineer |
| DATE 10/21/09                                       | PLATE NO. A2-1S.6                                     |


PROJECT NO:

SHEET NO: 170


E

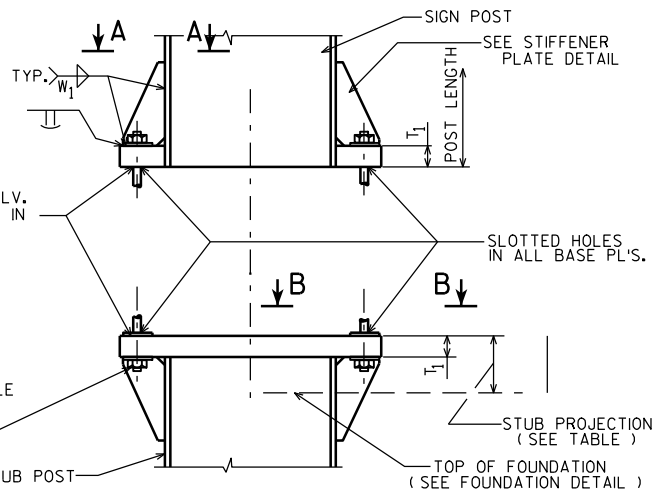


SIGN POST AND STUB POST ELEVATION

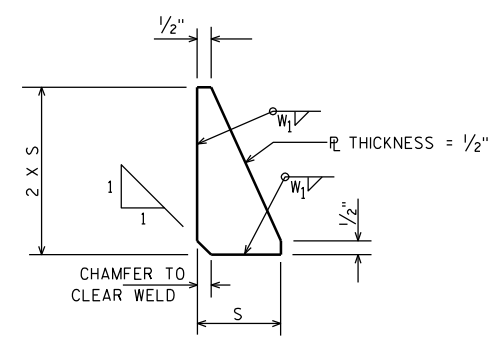

STIFFENER PLATE DETAIL  
(SEE TABLE FOR DIMENSIONS)

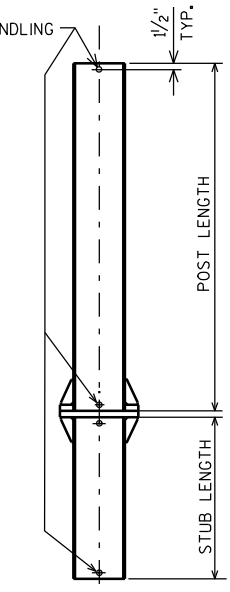

POST DETAIL

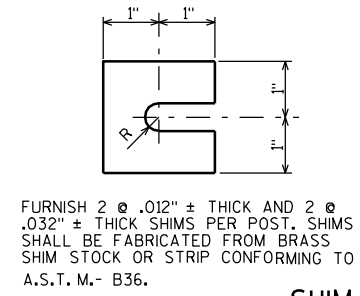

SHIM DETAIL

| QUANTITIES FOR 1 FOOTING |                    |              |      |
|--------------------------|--------------------|--------------|------|
|                          | CONC. MASONRY C.Y. | REINF. STEEL | LBS. |
| A                        | 0.6                | 34           |      |
| B                        | 0.8                | 49           |      |
| C                        | 0.9                | 50           |      |
| D                        | 0.9                | 56           |      |
| E                        | 1.0                | 62           |      |

7

| REINF. | TYPE | #3         | #4        |
|--------|------|------------|-----------|
|        |      |            |           |
| 7      | A    | 8 @ 4'-5"  | 5 @ 6'-3" |
|        | B    | 8 @ 6'-5"  | 7 @ 6'-3" |
|        | C    | 8 @ 6'-11" | 7 @ 6'-3" |
|        | D    | 8 @ 7'-5"  | 8 @ 6'-3" |
|        | E    | 8 @ 7'-11" | 9 @ 6'-3" |


7

|      |                        | BASE CONNECTION DATA TABLE |                |     |       |     |     |                |                |                |    |     | FOUNDATION DATA |                    |                   |                 | ②      |   |
|------|------------------------|----------------------------|----------------|-----|-------|-----|-----|----------------|----------------|----------------|----|-----|-----------------|--------------------|-------------------|-----------------|--------|---|
| TYPE | DIMENSION<br>POST SIZE | BOLT SIZE<br>& TORQUE      | A              | B   | C     | D   | E   | T <sub>1</sub> | T <sub>4</sub> | W <sub>1</sub> | R  | S   | STUB<br>LENGTH  | STUB<br>PROJECTION | SHAFT<br>DIAMETER | SHAFT<br>LENGTH | K      |   |
| ④    | A                      | W10"x12.0 #/FT.            | ¾" φ @ 75#-FT. | 5¼" | 1'-0⅜ | ⅞"  | 3½" | ⅞"             | 1"             | ⅜"             | ⅝" | 1⅜" | 3'-6"           | 3"                 | 2'-0 φ            | 5'-0"           | 76.0#  | ④ |
| ④    | B                      | W12"x16.0 #/FT.            | ⅞" φ @ 85#-FT. | 5½" | 1'-4¼ | 1"  | 3½" | 1"             | 1¼"            | ⅜"             | ⅝" | 3"  | 5'-6"           | 3"                 | 2'-0 φ            | 7'-0"           | 146.5# | ④ |
|      | C                      | W12"x19.0 #/FT.            | ⅞" φ @ 85#-FT. | 5½" | 1'-4¼ | 1"  | 3½" | 1"             | 1½"            | ⅝"             | ⅝" | 3"  | 6'-0"           | 3"                 | 2'-0 φ            | 7'-6"           | 182.1# |   |
|      | D                      | W12"x22.0 #/FT.            | ⅞" φ @ 85#-FT. | 5½" | 1'-4¼ | 1"  | 3½" | 1"             | 1½"            | ⅜"             | ⅝" | 3"  | 6'-6"           | 3"                 | 2'-0 φ            | 8'-0"           | 210.5# |   |
| ③    | E                      | W12"x26.0 #/FT.            | 1" φ @ 90#-FT. | 7"  | 1'-4¼ | 1¼" | 4"  | 1½"            | 1½"            | ⅜"             | ⅝" | 3"  | 7'-0"           | 3"                 | 2'-0 φ            | 8'-6"           | 293.0# | ③ |
|      |                        |                            |                |     |       |     |     |                |                |                |    |     |                 |                    |                   |                 |        |   |


1 6 1

STRUCTURAL CARBON STEEL PAY WTS. (1POST) = K + (POST LENGTH X POST WT.)  
"K" INCLUDES STUB, BASE PLATES, STIFFS., BOLTS, AND WASHERS.


FTG. T + 1/16  
FTG. T + 1/16

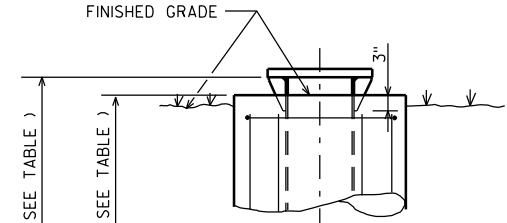

SECTION

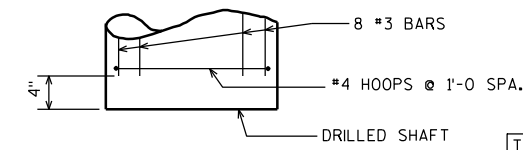


FOUNDATION DETAIL

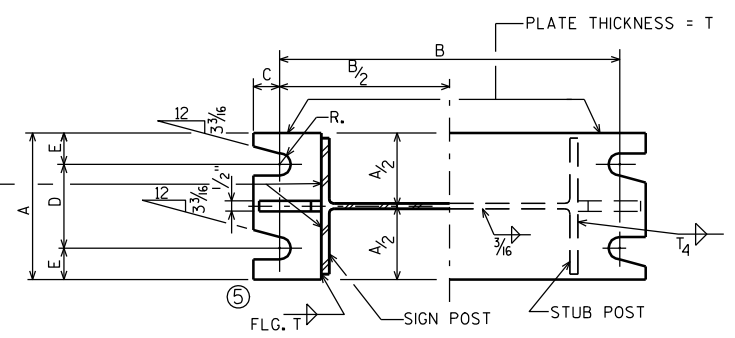

SECTION A-A

SECTION B-B

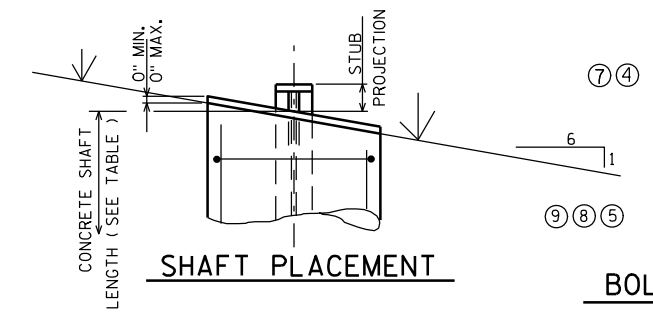


SHAFT PLACEMENT

BOLTING PROCEDURE - BASE CONNECTION

1. ASSEMBLE SIGN POST TO STUB POST WITH BOLTS AND ONE OF THE FLAT WASHERS ON EACH BOLT BETW. PLATES.
2. SHIM AS REQ'D. TO PLUMB POST.
3. TIGHTEN ALL BOLTS THE MAXIMUM POSSIBLE WITH 12" OR 15" WRENCH TO BED WASHERS & SHIMS AND TO CLEAN BOLT THREADS, THEN LOOSEN EACH BOLT IN TURN AND RETIGHTEN IN A SYSTEMATIC ORDER TO THE PRESCRIBED TORQUE. (SEE TABLE)
4. BURR THREADS AT JUNCTION WITH NUT USING A CENTER PUNCH TO PREVENT NUT LOOSENING.

NOTE:  
TIGHTEN THE HIGH STRENGTH BOLTS TO THE TORQUE SHOWN.  
DO NOT OVERTIGHTEN.

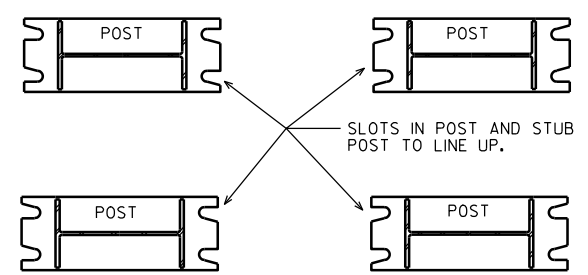

POST ON THE RIGHT POST ON THE LEFT  
POST SLOT ORIENTATION

DESIGN DATA

WIND PRESSURE = 75 M.P.H.  
WIND COMPONENTS - NORMAL = 1.0 TRANSVERSE = 0.0  
ICE LOAD = 3 P.S.F.  
GROUP LOADS PERCENT OF ALLOWABLE STRESS  
1. DEAD 100  
2. DEAD & WIND 140  
3. DEAD, ICE & 1/2 WIND 140 25 P.S.F. MIN.  
ALLOWABLE SOIL PRESSURE = 1/2 T / SQ. FT.  
WIND LOAD WAS APPLIED TO THE AREA OF THE SIGN AND TO THE SUPPORTING MEMBERS.  
ICE LOAD WAS APPLIED TO ONE FACE OF THE SIGN AND AROUND THE SURFACE OF THE SUPPORTING MEMBERS.

GENERAL NOTES

DRAWINGS SHALL NOT BE SCALED.  
DESIGN CONFORMS WITH A.A.S.H.T.O. SPECIFICATIONS 1985.  
ALL POSTS, POST STUBS & ATTACHMENTS SHALL BE A.S.T.M. A709 GRADE 50.  
THE POST, BASE PLATES, UPPER SIX INCHES OF STUB POST FLANGE SPICE PLATE AND FUSE PLATE SHALL BE GALVANIZED AFTER FABRICATION.  
H.S. BOLTS, WASHERS & NUTS SHALL BE A325 GALVANIZED WHEN POSTS, POST STUBS AND ATTACHMENTS ARE A709 GRADE 50 AND GALVANIZED.

WISCONSIN DEPT OF TRANSPORTATION  
APPROVED *Matthew R. Rauch*  
For State Traffic Engineer  
DATE 4/26/11 PLATE NO. A3-1.13

|   |          |                                                  |
|---|----------|--------------------------------------------------|
| 9 | 4-26-11  | REMOVE NON-GALVANIZED                            |
| 8 | 10-30-96 | NOT GALVANIZED/GALVANIZED                        |
| 7 | 10-30-92 | QUANT., A588 EXCEPT., ADD SLOT VIEW              |
| 6 | 8-24-87  | BASE CONN. WELD                                  |
| 5 | 10-13-81 | BASE CONN. WELD & FUSE R WASHERS                 |
| 4 | 10-19-79 | POST A & B, A572 GR. 50, & K                     |
| 2 | 11-28-78 | "K" 3-4-23-79 TYPE "E"                           |
| 1 | 5-4-78   | T <sub>1</sub> • T <sub>2</sub> & W <sub>1</sub> |

STATE OF WISCONSIN  
DEPARTMENT OF TRANSPORTATION  
DIVISION OF HIGHWAYS  
TYPE A, B, C, D, & E  
CONST. SPEC. 2011 DRAWN BY JPH PLANS CK'D.  
FTG. & SIGN SUPPORT DETAILS  
GROUND MOUNT BREAK-AWAY SIGNS  
SHEET

PROJECT NO:

HWY:

COUNTY:

SHEET NO: 171

E

FILE NAME : C:\Users\N\PROJECTS\tr\_stdp\plate\A31.DGN



PLOT DATE : 26-APR-2011 14:07

PLOT BY : msc:j9h

PLOT NAME :

PLOT SCALE : 87399.319456:1.000000

WISDOT/CADDS SHEET 42

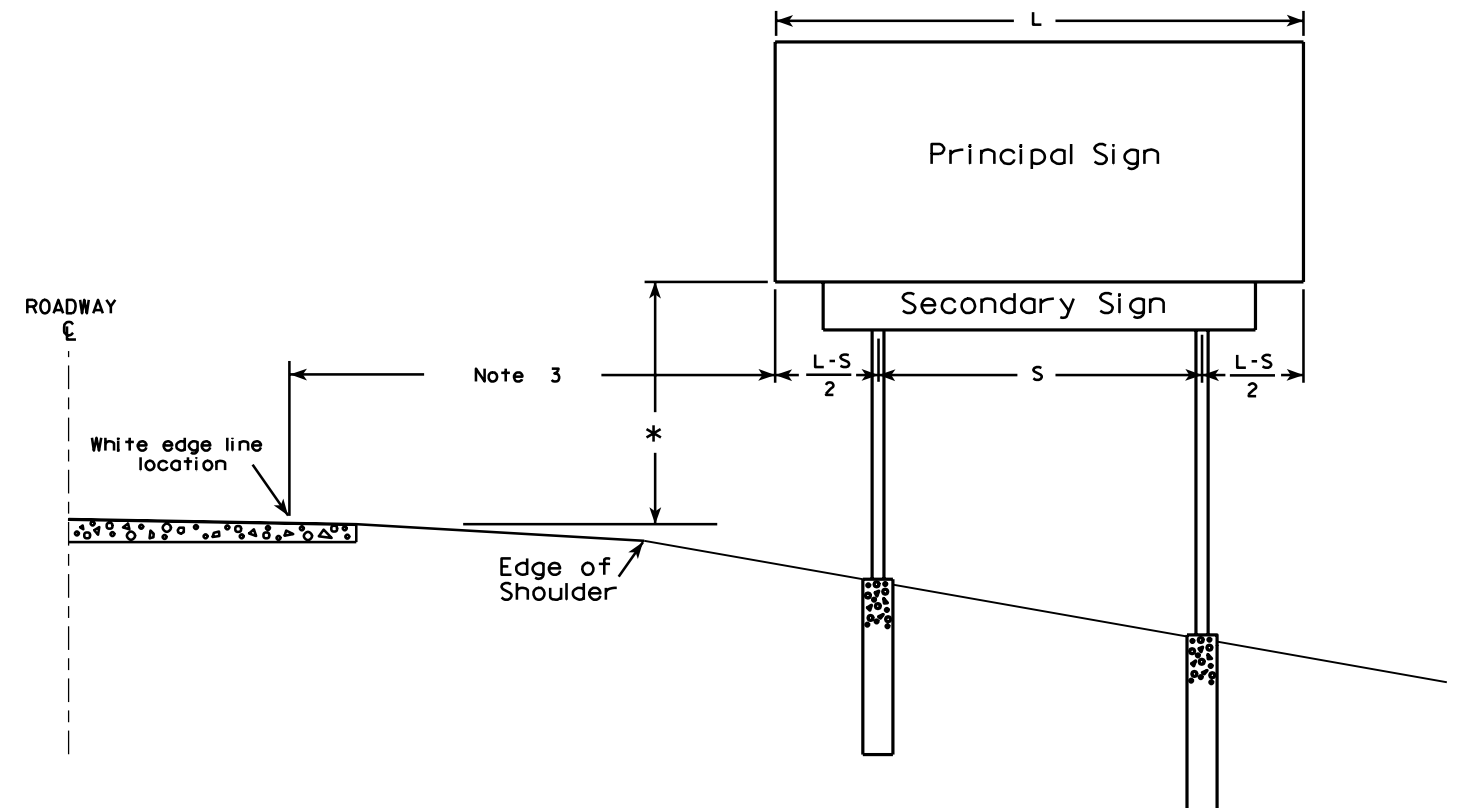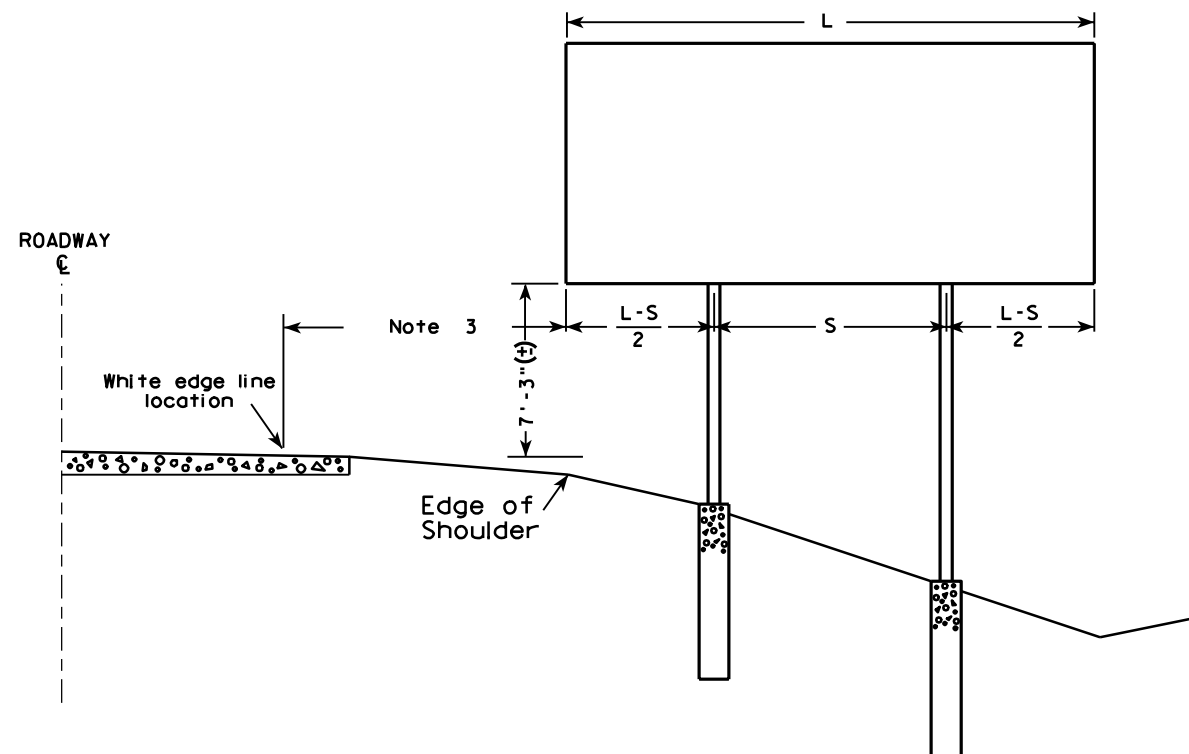

### GENERAL NOTES

1. For a 2 post installation, S equals  $3L/5$ , but shall not be less than 9 ft.
2. For a 3 post installation, S equals  $5L/7$ , but shall not be less than 18 ft., and the space between any two posts shall not be less than 9 ft.
3. Unless noted in the plan, the sign offset distance shall be a minimum of 17'-6", desirable 30'-0".
4. The (±) tolerance shown on this sheet is 3 in.
5. The vertical sign height clearance detailed is measured from the bottom of the sign to the near edge of pavement.
6. Post lengths shown in the miscellaneous quantities are estimated lengths. The contractor shall verify post lengths at the time of final grading.
7. Refer to the Traffic Guidelines Manual for further guidance on minimum vertical clearance requirements.

\* Clearance is 8'-3" (±) when the secondary sign is 3 ft. or less in height. For secondary signs larger than 3 ft., the clearance to the bottom of the secondary sign shall be 5'-3" (±).

### TYPICAL INSTALLATION OF TYPE I SIGNS

WISCONSIN DEPT OF TRANSPORTATION

APPROVED

*Matthew R. Rauch*  
for State Traffic Engineer



DATE 4/02/08

PLATE NO. A4-1.9

PROJECT NO:

SHEET NO: 172

E

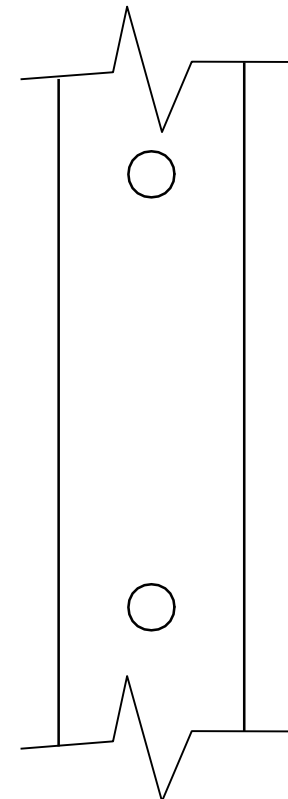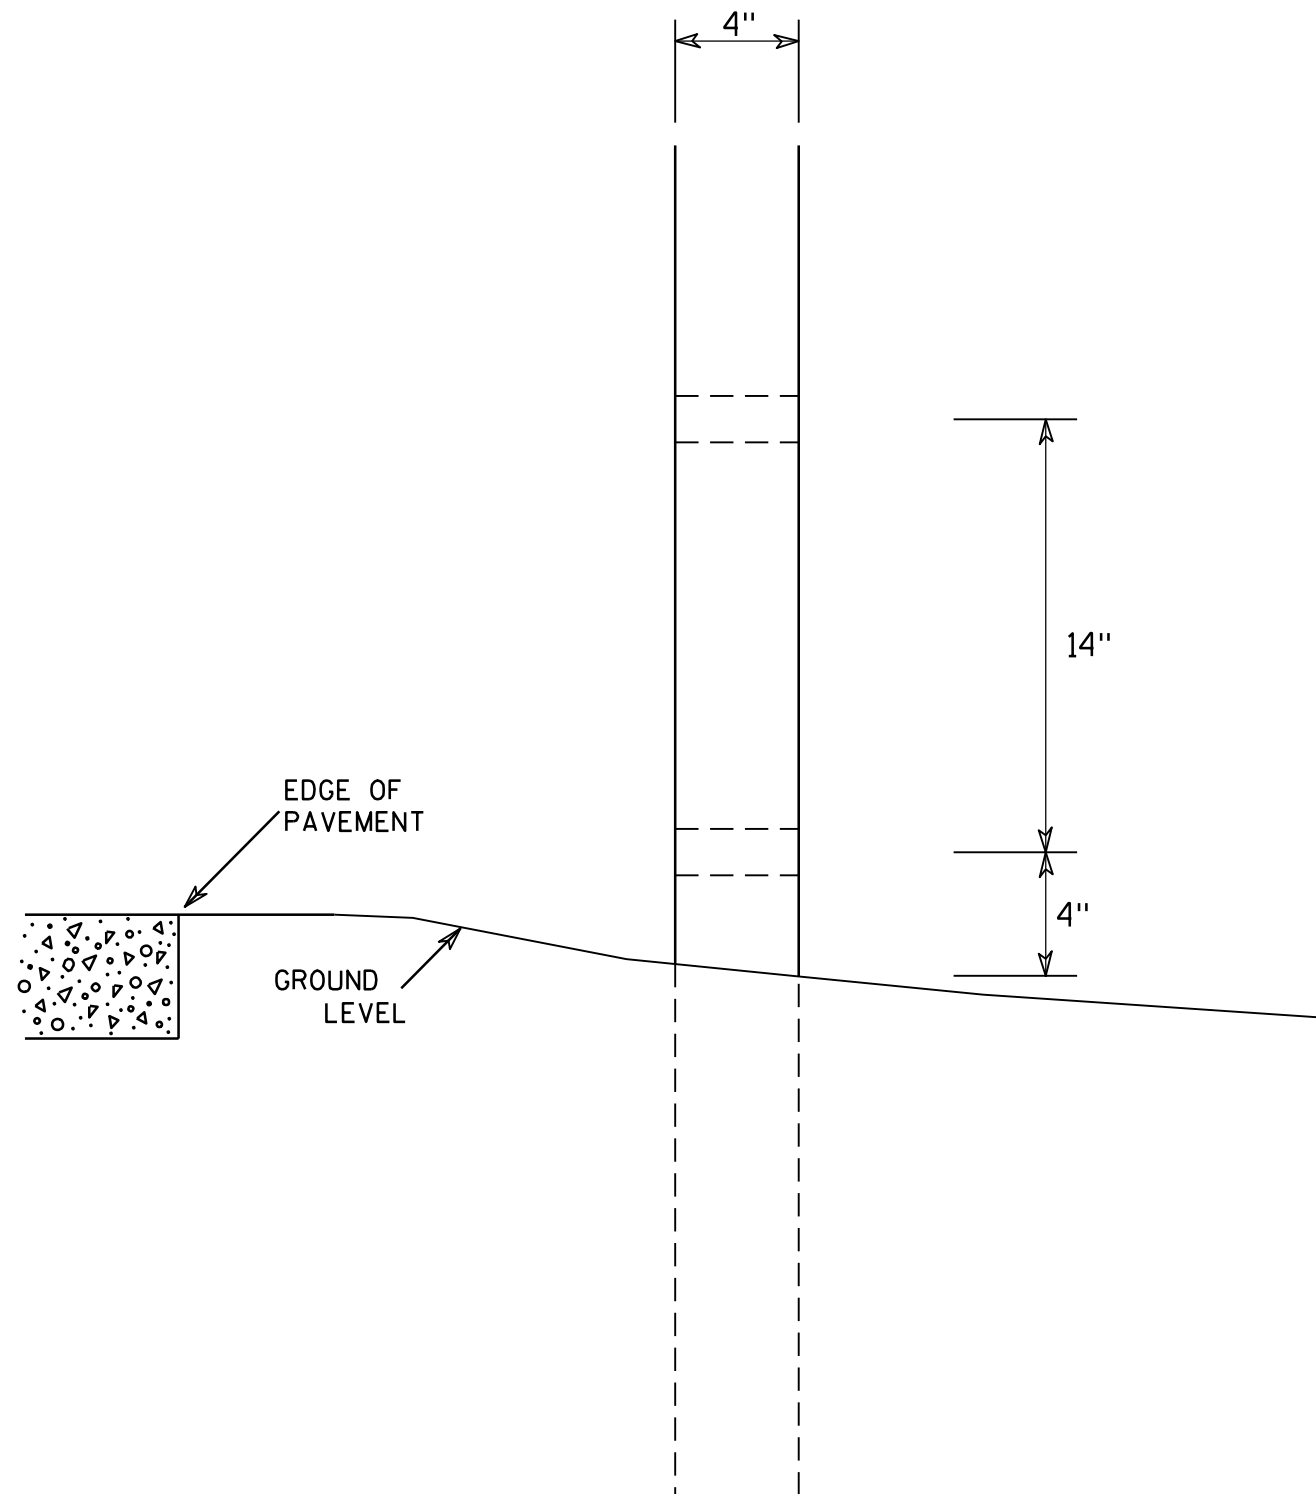

SIDE VIEW

# GENERAL NOTES

1. All 4 x 6 Wood Posts shall be modified by having two 1 1/2" diameter holes drilled perpendicular to the roadway centerline.

## 4 X 6 WOOD POST MODIFICATIONS

WISCONSIN DEPT OF TRANSPORTATION

APPROVED

*Chester J. Spang*  
for State Traffic Engineer

DATE 3/27/97

PLATE NO. A4-11.2


PROJECT NO:

HWY:

COUNTY:


SHEET NO: 173

E

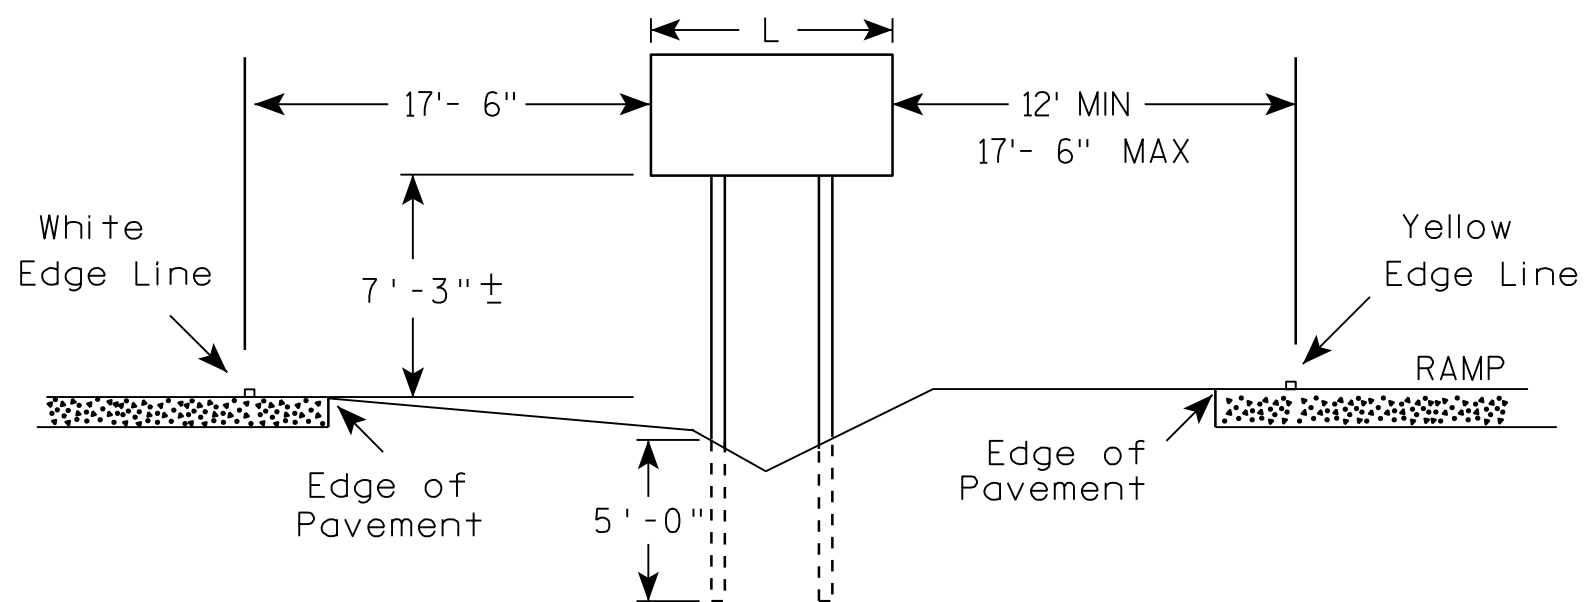

#### GENERAL NOTES

1. The 150 foot distance from the physical gore (where pavement ends) will normally provide the offsets as shown.
2. If roadway geometrics permit, the sign may be closer than the 150 foot distance as long as the offsets are maintained.
3. At no time shall the location be greater than 150 feet. If the normal offsets cannot be maintained, they can be reduced to 6 feet from the edge of the paved shoulder (both freeway and ramp).
4. The offset from edge of sign to the yellow edge line on the ramp is shown as a minimum of 12 feet and a maximum of 17 feet, 6 inches. Preference is adhering to the maximum rather than the minimum dimension.
5. When L is equal to or exceeds 9 feet, use 3 posts as per A4-4.
6. The ( $\mp$ ) tolerance for the mounting height is 3 inches.

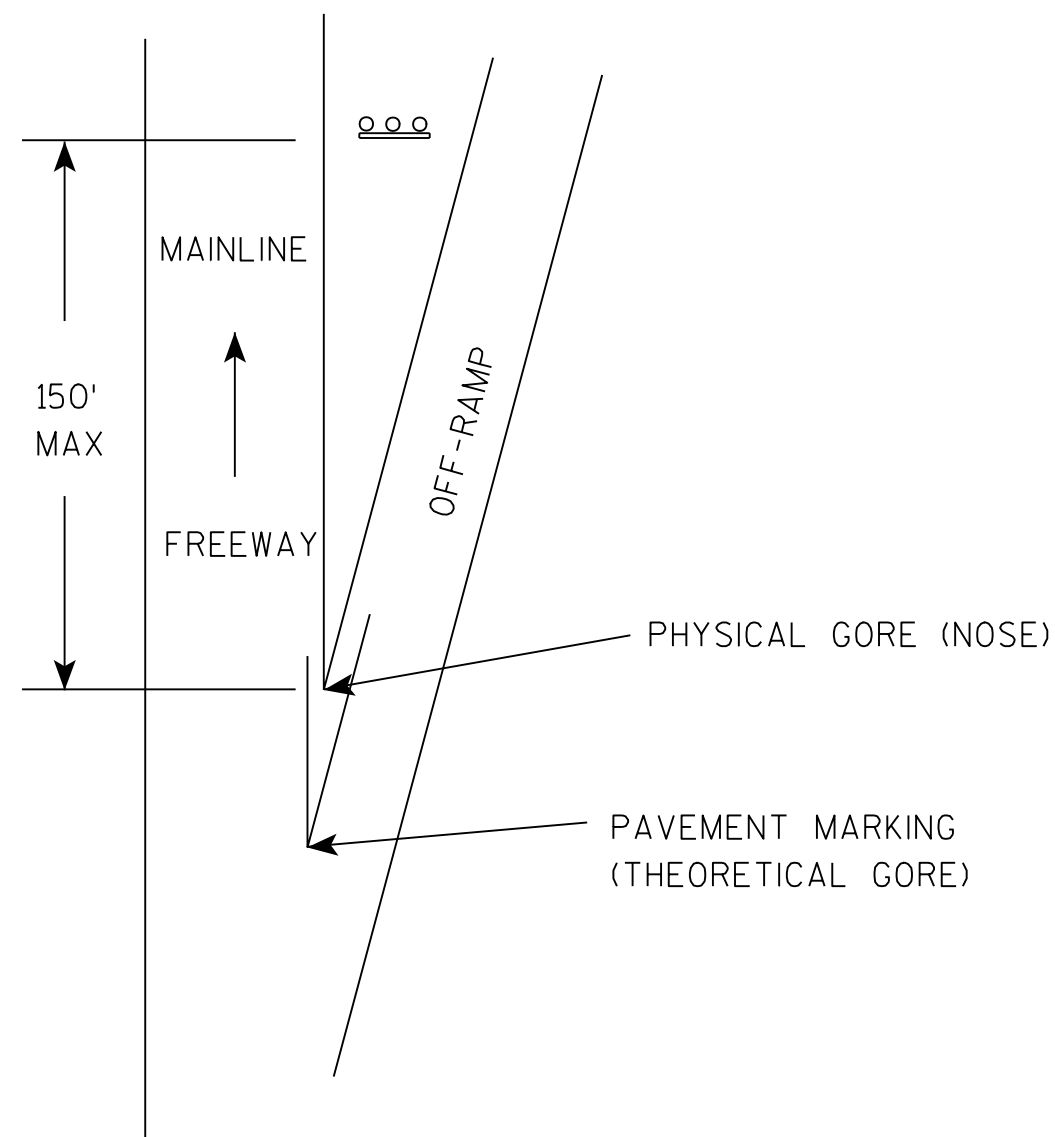

TYPICAL INSTALLATION  
OF TYPE II SIGNS ON  
WOOD POSTS IN GORE

WISCONSIN DEPT OF TRANSPORTATION



APPROVED *Chester J. Spang*  
for State Traffic Engineer  
DATE 4/4/00 PLATE NO. A4-2.2

PROJECT NO:



SHEET NO: 174

E

## URBAN AREA

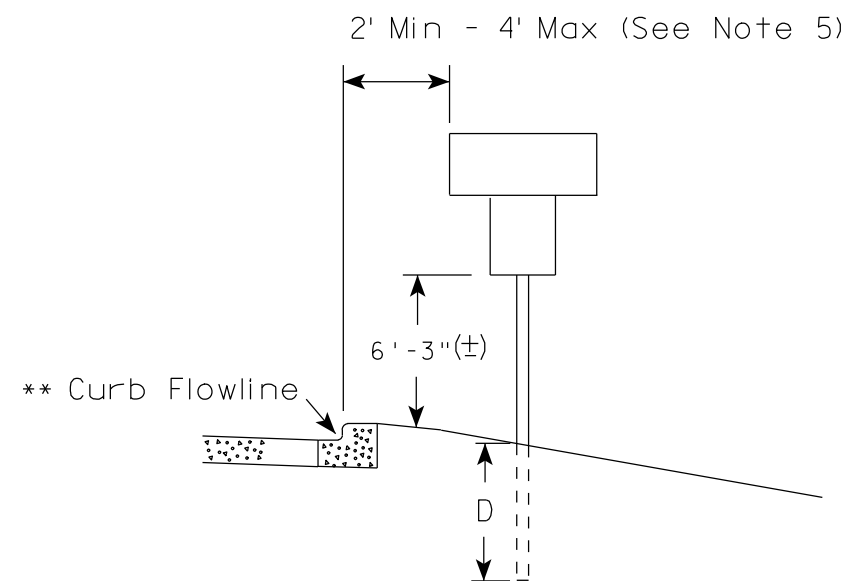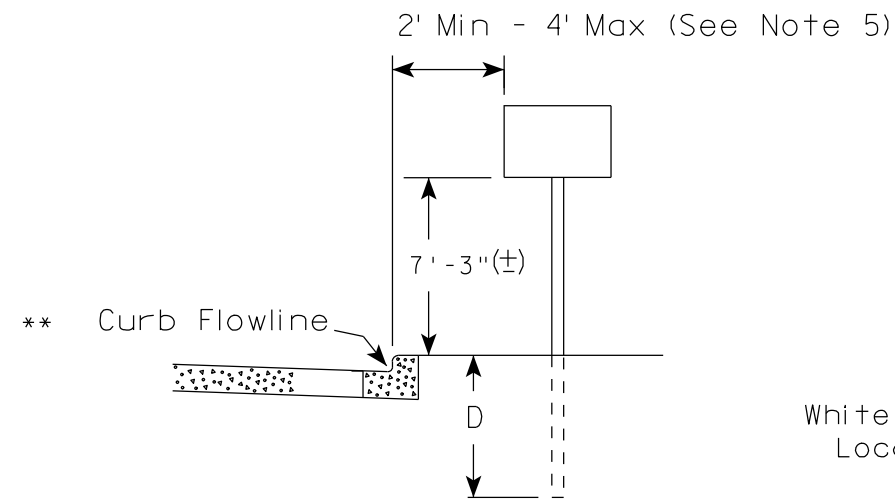

## RURAL AREA (See Note 2)

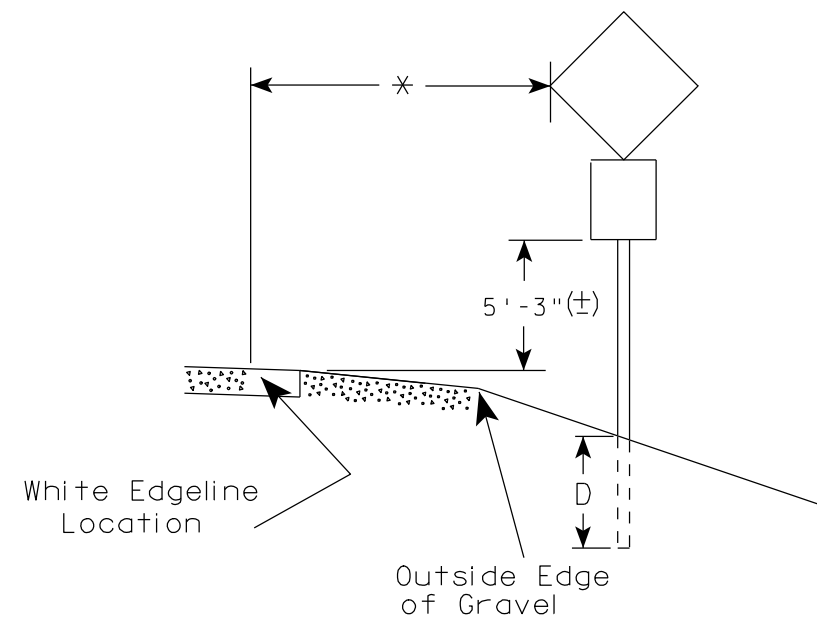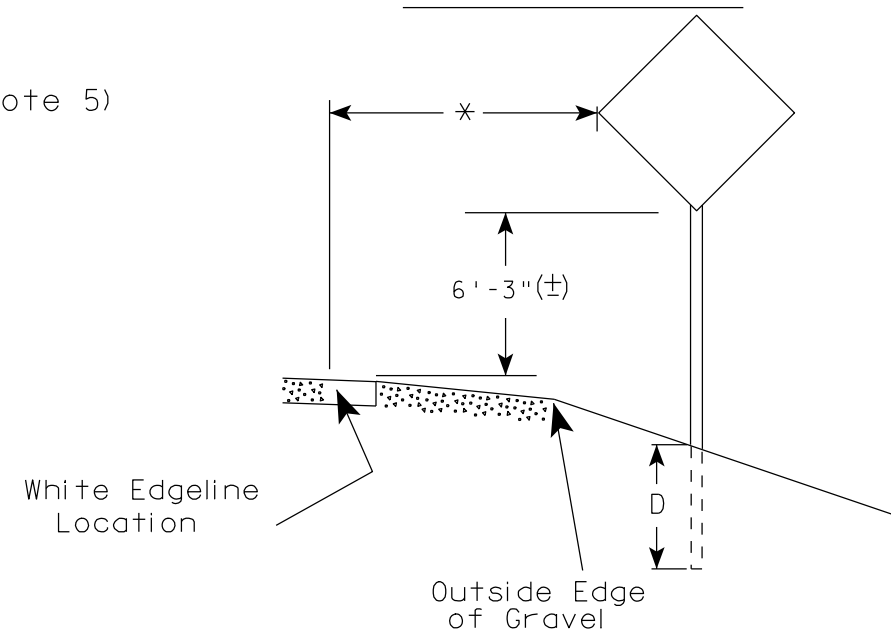

## GENERAL NOTES

1. Signs wider than 4 feet or larger than 20 sq. ft. shall be mounted on multiple posts. Refer to plate A4-4.
2. If signs are mounted on barrier wall, see A4-10 sign plate.
3. For expressways and freeways, mounting height is 7'-3" (±) or 6'-3" (±) depending upon existence of a sub-sign.
4. Minimum mounting height for J assemblies (A4-5) is 7'-3" (±) or 6'-3" (±) per urban or rural detail respectively.
5. Minimum mounting height for signs mounted on traffic signal poles is 5'-3" (±).
6. Offset distance shall be consistent with existing signs or consistent throughout length of project.
7. The (±) tolerance for mounting height is 3 inches.
8. Folding stop signs (R1-1F) shall be mounted at a height of 5'-3" (±) or as directed by the Engineer.
9. The Double Arrow sign (W12-1) shall be mounted at a height of 2'-3" (±). The Chevron sign (W1-8), Roundabout Chevron panel (R6-4B), Clearance Markers (W5-52), Mile Markers (D10 series) & End of Road Markers (W5-56 & W5-56A) shall be mounted at a height of 4'-3" (±).

## POST EMBEDMENT DEPTH

| Area of Sign Installation<br>( Sq. Ft. ) | D<br>( Min ) |
|------------------------------------------|--------------|
| 20 or Less                               | 4'           |
| Greater than 20                          | 5'           |

✱✱ The existence of curb and gutter does not in itself mandate the vertical clearance illustrated. That height is typically measured where there is sidewalk adjacent to the roadway or parking is permitted. In the absence of sidewalk vertical clearance is measured from the top of the curb. Offset of signs is measured from the flow line.

\* 6 feet from edge of a paved shoulder or 12 feet from the edge of pavement (edge line location) or 2 feet from outside edge of gravel, whichever is greater unless directed by project engineer.

TYPICAL INSTALLATION  
OF PERMANENT TYPE II  
SIGNS ON SINGLE POSTS

WISCONSIN DEPT OF TRANSPORTATION

APPROVED *Matthew R. Rauch*  
for State Traffic Engineer

DATE 9/21/2011 PLATE NO. A4-3.16

PROJECT NO:


HWY:

COUNTY:

SHEET NO: 175

E



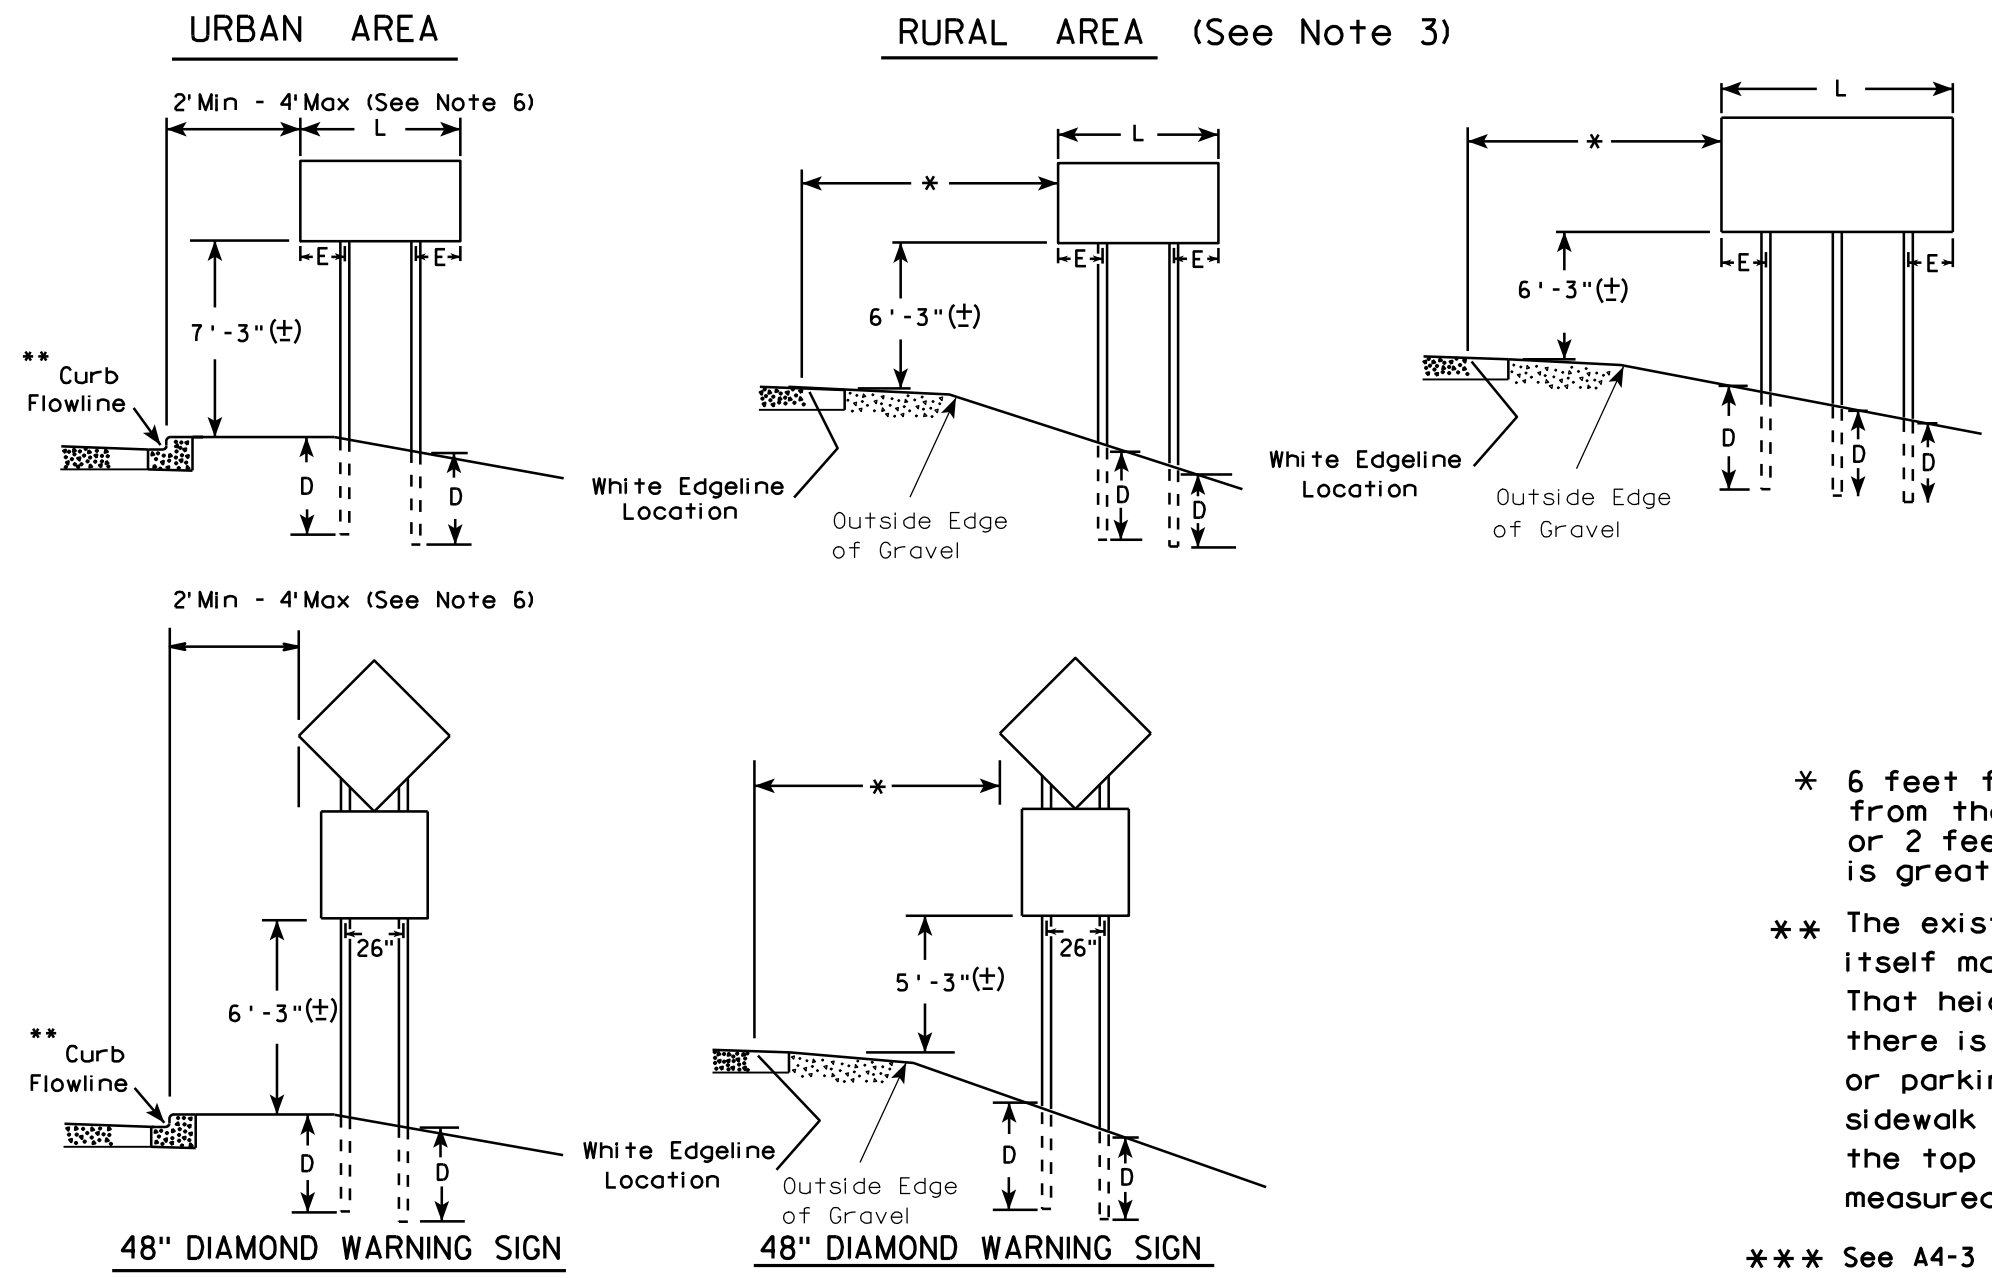

GENERAL NOTES

1. For multiple post installations, individual post spacing shall be greater than 3'-6".
2. See tables below for required number of posts.
3. For expressways and freeways, mounting height is 7'-3" (±) or 6'-3" (±) depending upon existence of sub-sign.
4. The (±) tolerance for mounting height is 3 inches.
5. Minimum mounting height for J assemblies (A4-5) is 7'-3" (±) or 6'-3" (±) per urban or rural detail respectively.
6. Offset distance shall be consistent with existing signs or consistent throughout length of project.
7. Folding stop signs (R1-1F) shall be mounted at a height of 5'-3" (±) or as directed by the engineer.
8. The Double Arrow sign (W12-1) shall be mounted at a height of 2'-3" (±). The Chevron sign (W1-8), Roundabout Chevron panel (R6-4B), Clearance Markers (W5-52), Mile Markers (D10 series) & End of Road Markers (W5-56 & W5-56A) shall be mounted at a height of 4"-3" (±).

\* 6 feet from edge of a paved shoulder or 12 feet from the edge of pavement (edge line location) or 2 feet from outside edge of gravel, whichever is greater unless directed by project engineer.

\*\* The existence of curb and gutter does not in itself mandate the vertical clearance illustrated. That height is typically measured where there is sidewalk adjacent to the roadway or parking is permitted. In the absence of sidewalk vertical clearance is measured from the top of the curb. Offset of signs is measured from the flow line.

\*\*\* See A4-3 sign plate for signs 4' or less in width or 20 S.F. or less in area.

\*\*\*

| SIGN SHAPE OTHER THAN DIAMOND<br>(TWO POSTS REQUIRED) |     |
|-------------------------------------------------------|-----|
| L                                                     | E   |
| Greater than 48"<br>Less than 60"                     | 12" |
| 60" to 120"                                           | L/5 |

| SIGN SHAPE OTHER THAN DIAMOND<br>(THREE POSTS REQUIRED) |     |
|---------------------------------------------------------|-----|
| L                                                       | E   |
| Greater than 120"<br>less than 168"                     | 12" |


| SIGN SHAPE OTHER THAN DIAMOND<br>(FOUR POSTS REQUIRED) |     |
|--------------------------------------------------------|-----|
| L                                                      | E   |
| 168" and greater                                       | 12" |

| POST EMBEDMENT DEPTH                        |              |
|---------------------------------------------|--------------|
| Area of Sign<br>Installation<br>( Sq. Ft. ) | D<br>( Min ) |
| 20 or Less                                  | 4'           |
| Greater than 20                             | 5'           |

|                                                               |                                                       |
|---------------------------------------------------------------|-------------------------------------------------------|
| TYPICAL INSTALLATION<br>OF TYPE II SIGNS<br>ON MULTIPLE POSTS |                                                       |
| WISCONSIN DEPT OF TRANSPORTATION                              |                                                       |
| APPROVED                                                      | <i>Matthew R. Rauch</i><br>For State Traffic Engineer |
| DATE 9/21/2011                                                | PLATE NO. A4-4.11                                     |


|             |      |         |               |   |
|-------------|------|---------|---------------|---|
| PROJECT NO: | HWY: | COUNTY: | SHEET NO: 176 | E |
|-------------|------|---------|---------------|---|

GROUND MOUNTED SIGN

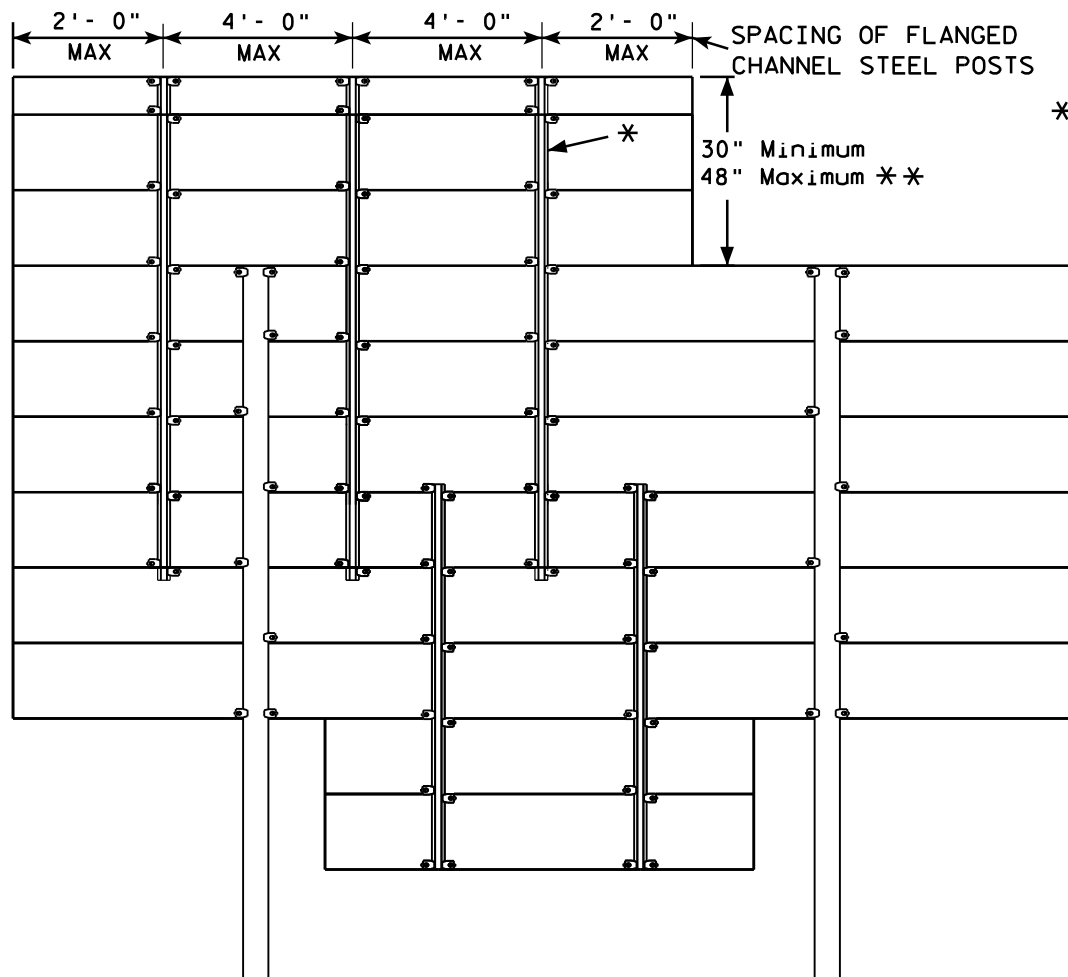

\* = 2.00 lb/ft FLANGED CHANNEL, MIN. YIELD STRENGTH = 60,000 PSI (GRADE 60) GALVANIZED  
\*\* = FOR 48" HEIGHT PANELS ON OVERHEAD STRUCTURES, ENTIRE SIGN SHALL BE CENTERED VERTICALLY ABOUT THE DEPTH OF THE TRUSS.

FLANGE CHANNEL DETAIL

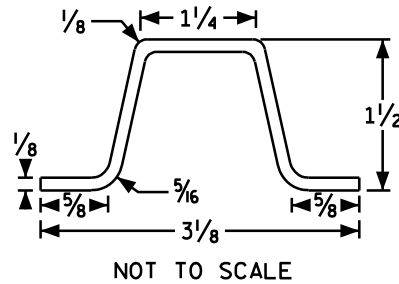


GENERAL NOTES

1. Flanged channel steel posts shall conform to size and material above, and shall be considered as incidental to other items in the contract.
2. Number of Flanged channel steel supports varies with length of panel and shall be spaced as shown:  
PANEL LENGTH 8'-0" OR LESS = 2 CHANNELS  
PANEL LENGTH 9'-0" - 12'-0" = 3 CHANNELS  
PANEL LENGTH 13'-0" OR MORE = 4 CHANNELS  
If the flanged channel steel posts can not be horizontally spaced as shown, they can be moved so as to securely hold the sign.

3. The EXIT NUMBER PANEL shall normally be positioned above the guide sign aligned with the right edge of the guide sign. If the guide sign indicates a left exit, the EXIT NUMBER PANEL shall be aligned with the left edge of the guide sign.
4. If the bolt holes in the top panel (EXIT NUMBER), or sub panel (NEXT EXIT) line up with holes in main sign panel, stitch bolts shall be used in addition to the channels.
5. Provide post clips for each sign as shown. (Please note the differences between a ground mounted versus Sign bridge mounted sign as far as number of clips required on the main supports or beams)

SIGN BRIDGE MOUNTED SIGN

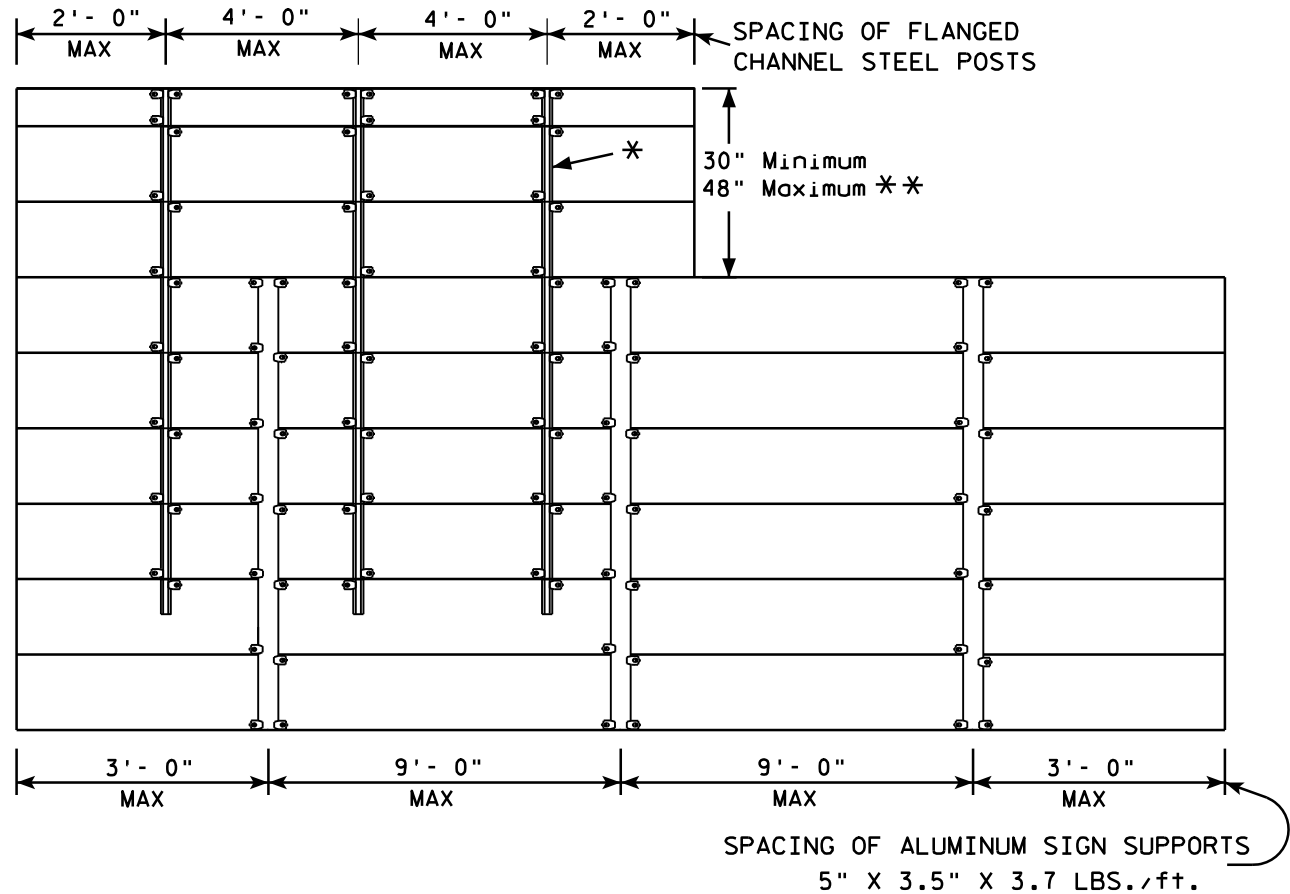

ATTACHMENT OF GUIDE SIGNS TO SUPPORTS

WISCONSIN DEPT OF TRANSPORTATION

APPROVED

*Matthew R. Rauch*  
for State Traffic Engineer

DATE 6/7/10


PLATE NO. A4-6.11

PROJECT NO:

SHEET NO: 177

E



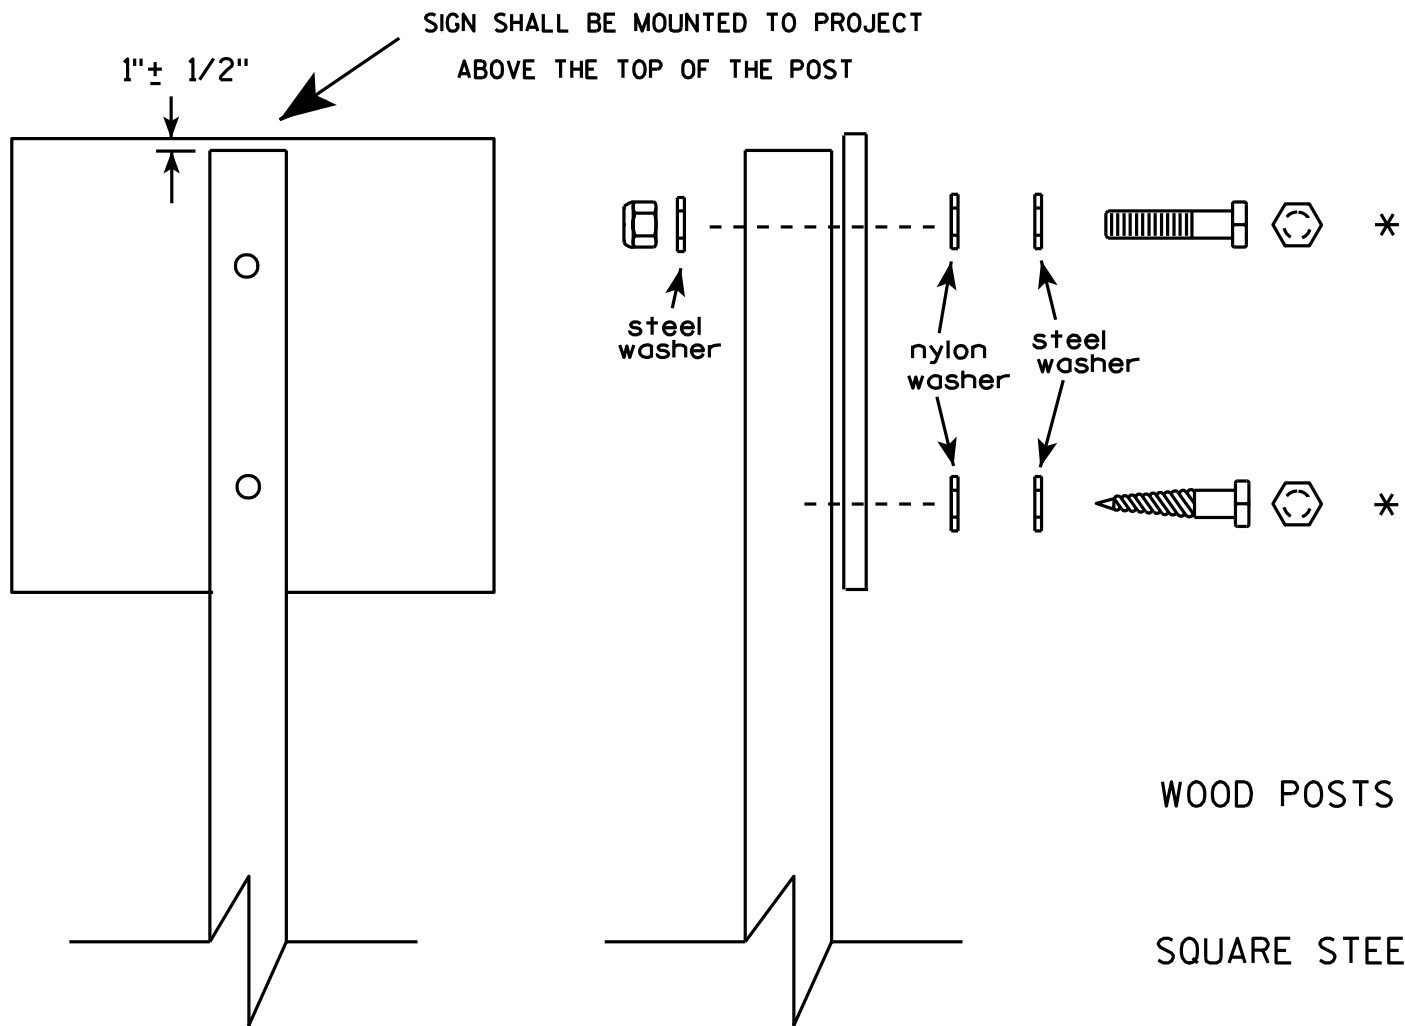


Nuts, bolts and lags used for mounting signs shall have hexagonal heads and shall be either :

- a. Hot dip galvanized in accordance with ASTM Designation: A 153, Class D, or SC 3
- b. Electro-galvanized in accordance with ASTM Designation : B 633, TYPE III, SC 3.

Threads on bolts and nuts shall be manufactured with sufficient allowance for the cadmium plate or galvanized coating to permit the nuts to run freely on the bolts.

- WOOD POSTS (4" x 4" or 4" x 6")
- LAG SCREWS -  $\frac{3}{8}$ " X 3"
- MACHINE BOLTS -  $\frac{5}{16}$ " X 6-1/2" or 7" Length w/ nuts
- SQUARE STEEL POSTS (2" x 2")
- MACHINE BOLTS -  $\frac{3}{8}$ " X 3-1/4" Length w/ nuts
- RIVETS -  $\frac{9}{32}$ " (6605-9-6) BULB-TITE, TRI-FOLD, ALUMINUM BODY/MANDREL
- O.D. FLANGE .720-.765 INCH, GRIP RANGE .042-.375 INCH
- WASHERS (ALL POSTS) -
- 1-1/4" O.D. X  $\frac{3}{8}$ " I.D. X  $\frac{1}{16}$ " STEEL
- 1-1/4" O.D. X  $\frac{3}{8}$ " I.D. X .080 NYLON for all Type H signs.

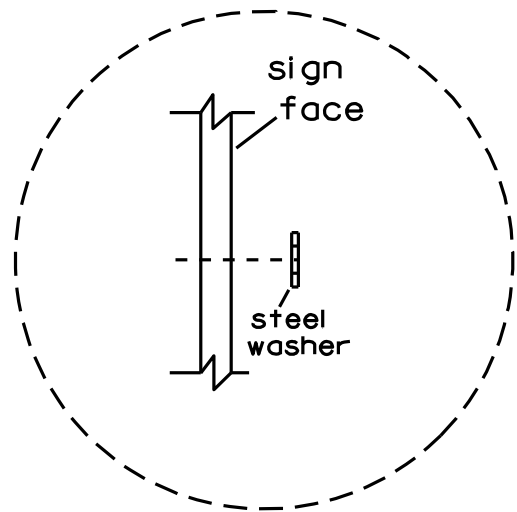


Washer Placement when Sign Has Other Than Type H or Type F Face

\* Two different fastening systems are shown for illustration purposes. On any individual sign, either one or the other system shall be used. Actual number of fasteners per sign varies with the sign area, but normally there are two. For a single post installation, all signs greater than 9 sq. ft. require the use of 3 fasteners.

|                                  |                                                       |
|----------------------------------|-------------------------------------------------------|
| ATTACHMENT OF SIGNS<br>TO POSTS  |                                                       |
| WISCONSIN DEPT OF TRANSPORTATION |                                                       |
| APPROVED                         | <i>Matthew R. Rauch</i><br>For State Traffic Engineer |
| DATE 3/23/10                     | PLATE NO. A4-8.7                                      |




Extruded Shape

Hardware

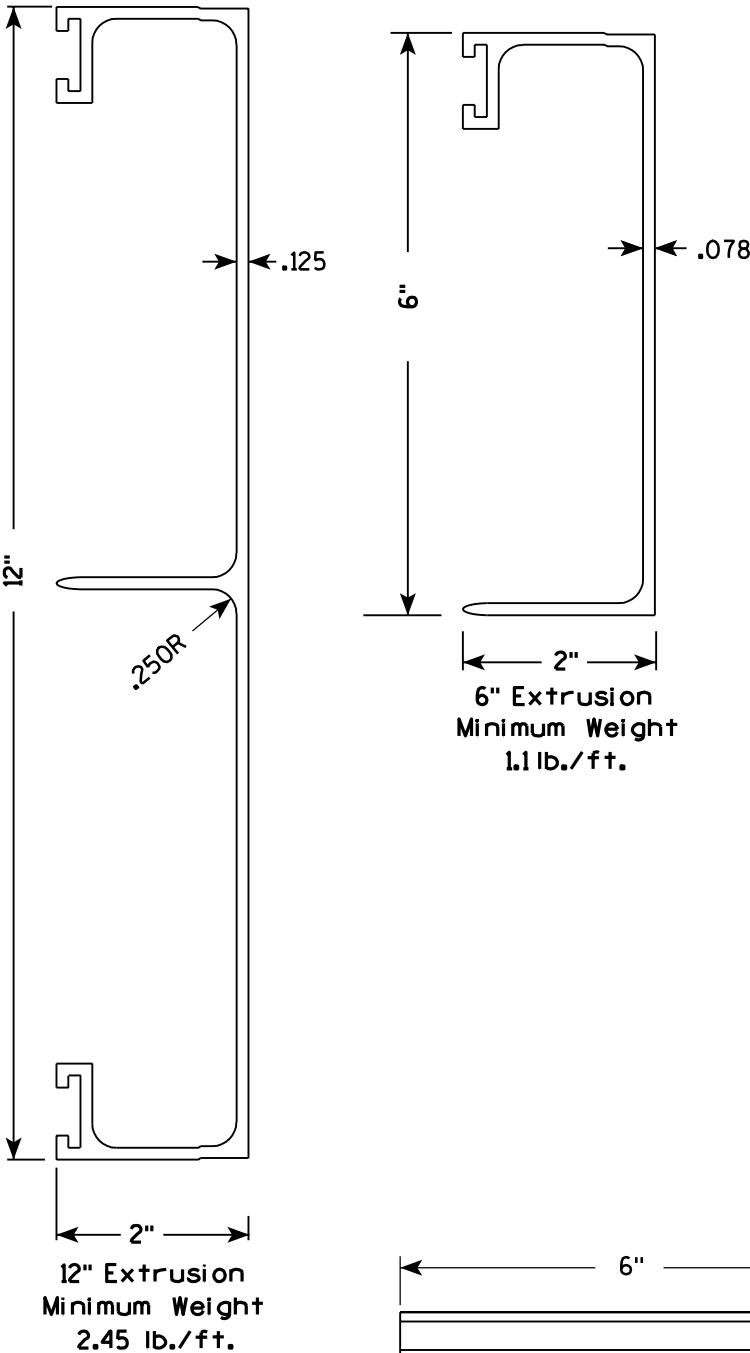


STITCH BOLT, WASHER & NUT

The hardware includes:  
3/8 " - 16 X 3/4 " Economy Bolt 2024-T4 alloy  
3/8 " - Stainless steel stop nut  
3/8" X .064 Flat Washers, Alclad 2024-T4 alloy

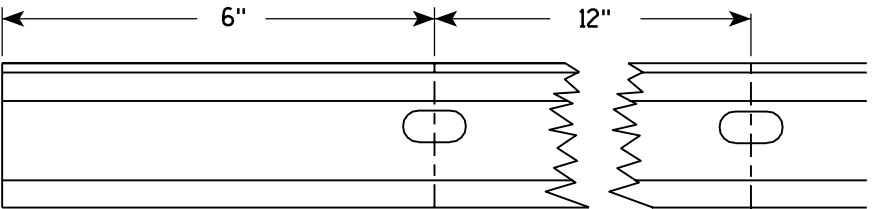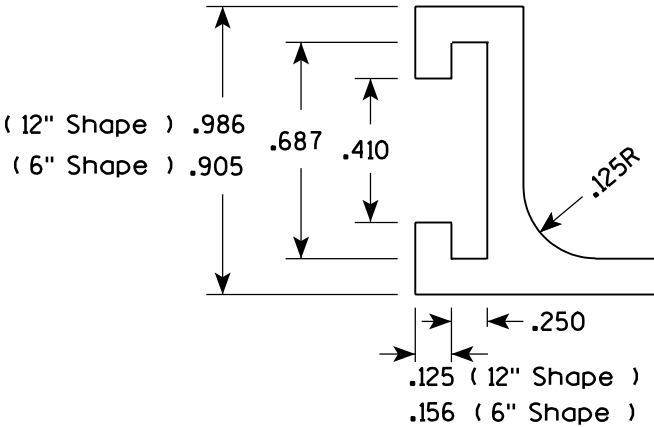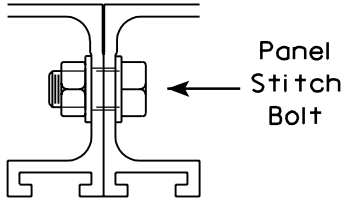


Punch 7/16" x 7/8" oval holes beginning 6" in from end of extrusion 12" CC on both edges of 6" and 12" panels.

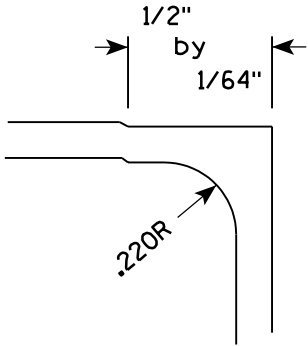

POST CLIP, POST CLIP BOLT, WASHER & NUT

Post Clip shall be Alum. Alloy 356-T6  
Post Clip Bolt shall be Stainless Steel.  
Flat washer shall be 3/8" X .091, Stainless Steel.  
Stop nut shall be stainless steel.

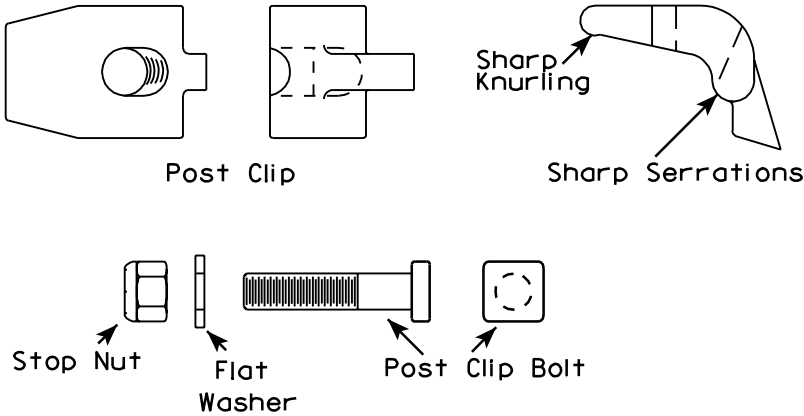

NOTES


1. The contractor may select any brand of extrusion that conforms to the illustrations or meets with the approval of the engineer, but all extrusions used on this contract shall be of the same brand.
2. Panel Stitch Bolts shall be used to assemble adjacent panels. Maximum stitch bolt spacing shall be 24" C-C, and a minimum of 4 bolts shall be used to connect any two extrusions.
3. Post Clips shall be used to attach the sign panel to the sign support.

ALUMINUM EXTRUSIONS FOR  
TYPE I SIGNS

WISCONSIN DEPT OF TRANSPORTATION

APPROVED *Chester J. Spang*  
for State Traffic Engineer  
DATE 11/18/99 PLATE NO. A5-2.9


BRACE BANDING

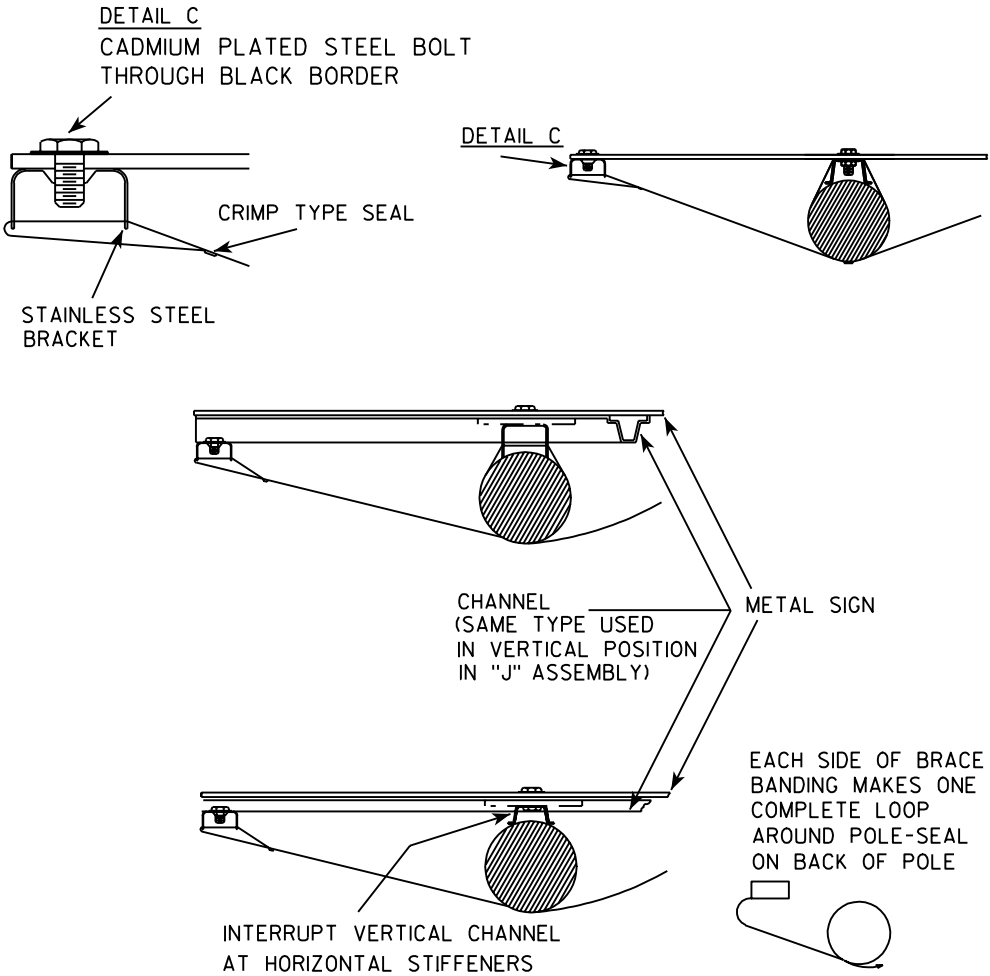



BRACE BANDING

BRACE BANDING SHALL BE TIGHTENED FIRMLY  
BUT NOT SO TIGHT AS TO APPRECIABLY  
CURVE FACE OF SIGN.


SINGLE SIGN

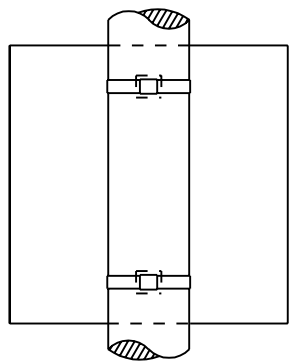

BRACKET BANDING

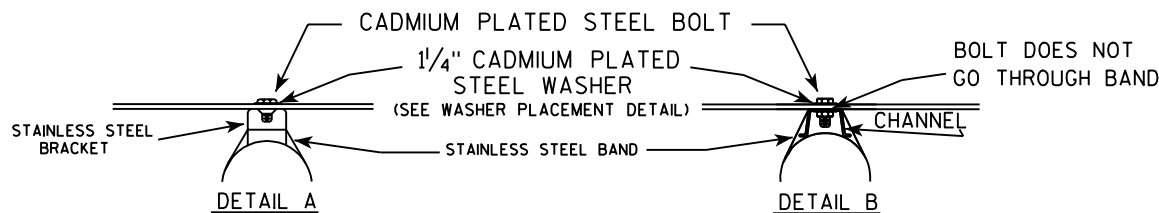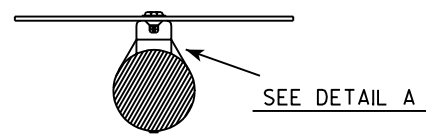


WASHER PLACEMENT

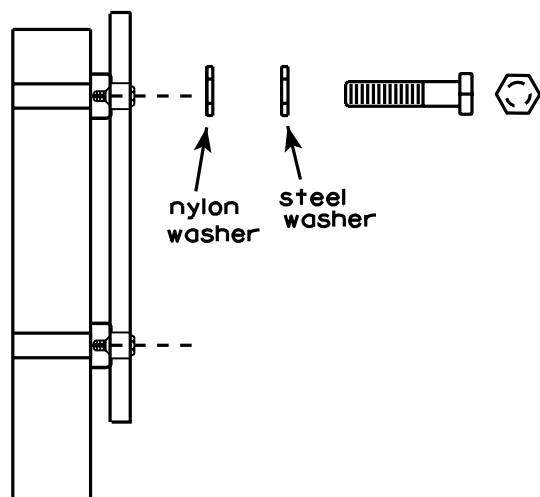

WASHERS (ALL POSTS) -  
1-1/4" O.D. X 3/8" I.D. X 1/16" STEEL  
1-1/4" O.D. X 3/8" I.D. X .080 NYLON  
FOR ALL TYPE H SIGNS

"J" ASSEMBLY

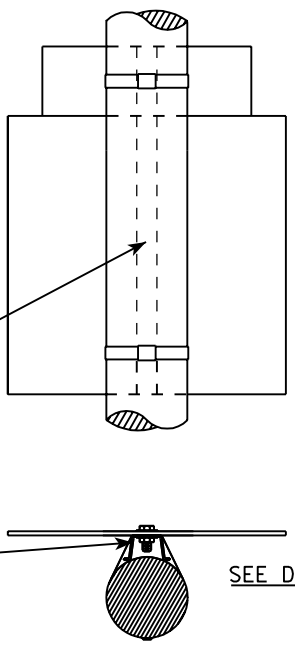

SEE DETAIL B

GENERAL NOTES

1. Signs 4' or greater in width shall have one brace band installed at the center of the sign.
2. Signs 3' or greater in height shall have three bracket bands installed. Signs less than 3' in height shall have two bracket bands installed.
3. Banding and assembly bracket shall be stainless steel. All bands shall be 3/4" in width and 0.025" thickness.

STANDARD SIGN  
SIGN BANDING DETAILS



WISCONSIN DEPT OF TRANSPORTATION

APPROVED *Matthew R. Rauch*  
For State Traffic Engineer

DATE 11/08/05 PLATE NO. A5-9.2

## NOTES

1. Sign is Type II - Type H Reflective - reference WIS DOT Standard Specification for HIGHWAY and STRUCTURE CONSTRUCTION latest edition.
2. Color:
  - Background - BLUE
  - Message - WHITE
3. Interstate Shield Color
  - Background - Top Red
  - Bottom Blue
  - Message - White
4. Message Series - C or as noted on the Sign.
5. Corners may be square or rounded when base material is plywood but borders shall be rounded as shown. When base material is metal, the corners and borders shall be rounded.
6. The decimal point is required for all digits except "0".
7. Optically adjust mileage numbers about the centerline of the sign to achieve proper balance.

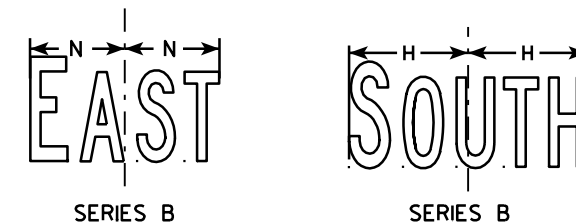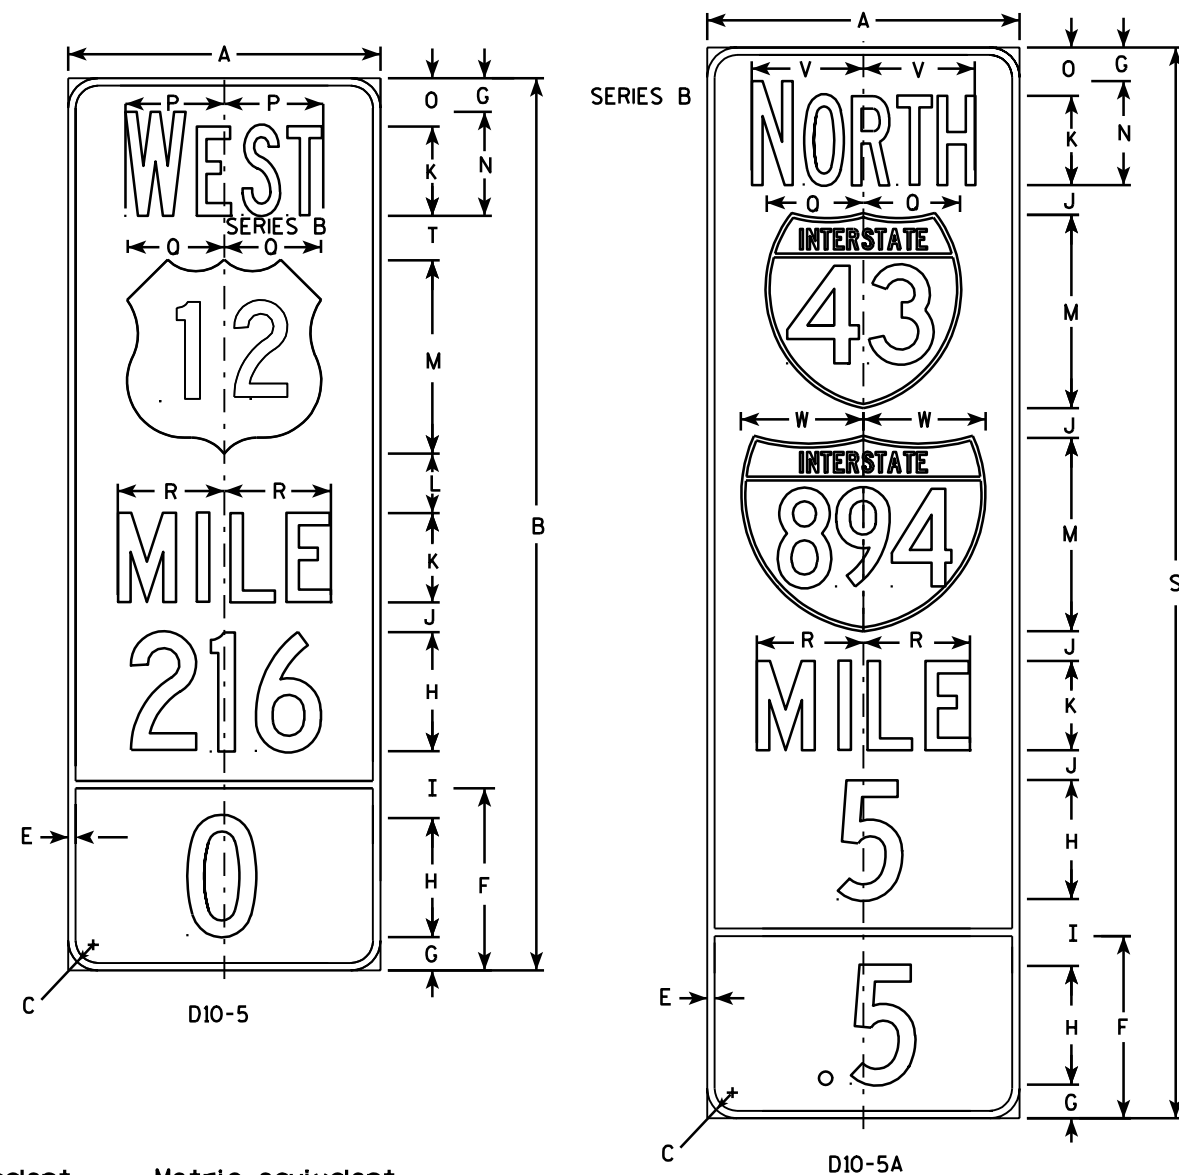

**Metric equivalent  
for this sign is:**

**Metric equivalent  
for this sign is:**

| SIZE | D10-5            | SIZE | D10-5A           |
|------|------------------|------|------------------|
| 1    |                  | 1    |                  |
| 2    |                  | 2    |                  |
| 3    |                  | 3    |                  |
| 4    | 525 mm X 1500 mm | 4    | 525 mm X 1950 mm |
| 5    | 525 mm X 1500 mm | 5    | 525 mm X 1950 mm |

| SIZE | A  | B  | C     | D | E   | F      | G     | H | I     | J | K | L | M  | N | O     | P     | Q     | R     | S  | T | U | V     | W     | X | Y | Z | D10-S           |                        | D10-SA          |                        |      |
|------|----|----|-------|---|-----|--------|-------|---|-------|---|---|---|----|---|-------|-------|-------|-------|----|---|---|-------|-------|---|---|---|-----------------|------------------------|-----------------|------------------------|------|
|      |    Area<br>sq. ft. | Area<br>m <sup>2</sup> | Area<br>sq. ft. | Area<br>m <sup>2</sup> |      |
| 1    |    |    
| 2    |    |    
| 3    |    |    
| 4    | 21 | 60 | 1 1/2 |   | 1/2 | 12 1/4 | 2 1/4 | 8 | 4 1/2 | 2 | 6 | 4 | 13 | 7 | 3 1/4 | 6 5/8 | 6 1/2 | 7 1/8 | 72 | 3 |   | 7 1/2 | 8 1/4 |   |   |   |                 | 8.75                   | 0.79            | 10.5                   | 1.03 |
| 5    | 21 | 60 | 1 1/2 |   | 1/2 | 12 1/4 | 2 1/4 | 8 | 4 1/2 | 2 | 6 | 4 | 13 | 7 | 3 1/4 | 6 5/8 | 6 1/2 | 7 1/8 | 72 | 3 |   | 7 1/2 | 8 1/4 |   |   |   |                 | 8.75                   | 0.79            | 10.5                   | 1.03 |

PROJECT NO:


STANDARD SIGN  
D10-5

WISCONSIN DEPT OF TRANSPORTATION


APPROVED Matthew R. Rauch  
for State Traffic Engineer  
DATE 3/09/05 PLATE NO. D10-5.1

SHEET NO: 181

7

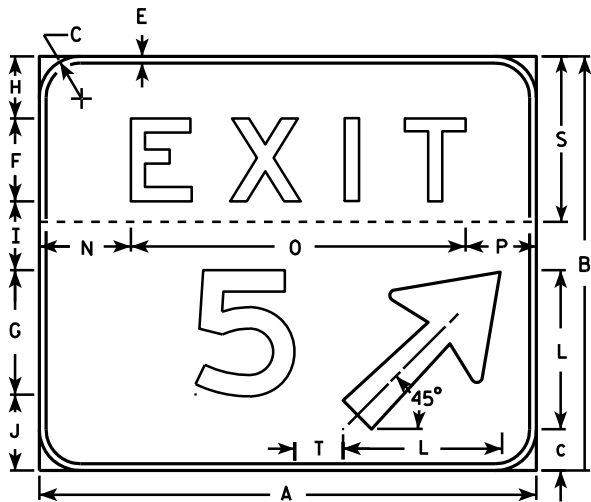

NOTE: T dimension shall be measured from the back of the number to the front of the arrow

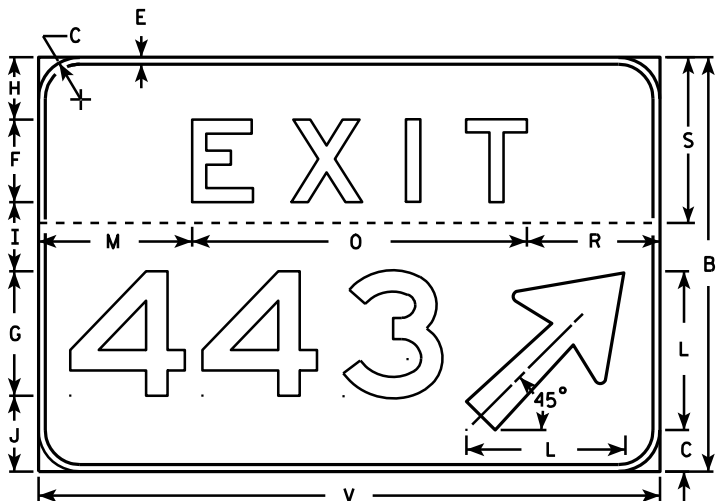


NOTES

1. Sign is Type II - Type H reflective - reference WIS DOT Standard Specification for HIGHWAY and STRUCTURE CONSTRUCTION latest edition.
2. Color:  
Background - Green  
Message - White (Type H reflective)
3. Message Series - E
4. Corners may be square or rounded but the border shall be rounded as shown.
5. Base material for this sign shall be plywood and shall be split into two separate pieces as shown on each detail by the dashed line (-----).
6. Arrow is Type "A" from sign plate A1-1.
7. Substitute appropriate message, space per the table and adjust placement on sign to achieve proper balance.
8. As per the Standard Spec's, these signs shall not have a vertical joint.

SPACING CHART FOR 18" NUMERALS

| NUMBERS | WIDTH  | 0      | 1      | 2      | 3      | 4      | 5      | 6      | 7      | 8      | 9      | A      | B      | C      |
|---------|--------|--------|--------|--------|--------|--------|--------|--------|--------|--------|--------|--------|--------|--------|
| 0       | 14 7/8 | 21 5/8 | 21 5/8 | 21 1/4 | 20 3/8 | 21 1/4 | 21 1/4 | 21 5/8 | 19 7/8 | 22 1/8 | 21 5/8 |        |        |        |
| 1       | 5 7/8  | 14     | 14     | 14     | 13 1/8 | 12 1/8 | 14     | 14     | 12 1/4 | 14     | 14     |        |        |        |
| 2       | 14 3/8 | 20 5/8 | 21 1/8 | 20 5/8 | 19 3/4 | 20 1/4 | 20 5/8 | 20 5/8 | 18 7/8 | 21 1/8 | 20 5/8 |        |        |        |
| 3       | 14 3/8 | 20 3/4 | 21 1/8 | 20 3/4 | 20 1/4 | 19 3/4 | 20 3/4 | 20 3/4 | 19 3/8 | 21 1/8 | 20 3/4 |        |        |        |
| 4       | 16 5/8 | 22 7/8 | 22     | 22 1/2 | 21 5/8 | 21 5/8 | 22 7/8 | 22 7/8 | 20 5/8 | 23 3/8 | 22 7/8 |        |        |        |
| 5       | 14 1/4 | 20 5/8 | 20 5/8 | 20 1/8 | 18 3/4 | 18 3/4 | 20 5/8 | 20 5/8 | 18 3/8 | 20 5/8 | 20 5/8 |        |        |        |
| 6       | 14 1/2 | 21 1/4 | 20 3/4 | 20 3/4 | 19 7/8 | 19 1/2 | 20 3/8 | 20 3/4 | 19     | 20 3/4 | 20 3/8 |        |        |        |
| 7       | 14 3/8 | 19 3/4 | 19 3/4 | 20 1/4 | 19 3/4 | 17     | 19 3/4 | 20 5/8 | 18 7/8 | 20 5/8 | 19 3/4 |        |        |        |
| 8       | 14 1/4 | 21 1/2 | 21 1/2 | 20 5/8 | 19 1/4 | 19 3/4 | 20 5/8 | 21 1/2 | 19 5/8 | 21 1/2 | 20 5/8 |        |        |        |
| 9       | 14 1/2 | 21 1/4 | 21 1/4 | 20 7/8 | 20     | 20 7/8 | 20 7/8 | 21 1/4 | 19 1/2 | 21 3/4 | 21 1/4 |        |        |        |
| A       | 18     | 19 3/4 | 19 3/4 | 20 1/4 | 19 3/4 | 17     | 19 3/4 | 20 5/8 | 18 7/8 | 20 5/8 | 19 3/4 | 21 5/8 | 23 7/8 | 23     |
| B       | 14 1/4 | 21 1/2 | 21 1/2 | 20 5/8 | 19 1/4 | 19 3/4 | 20 5/8 | 21 1/2 | 19 5/8 | 21 1/2 | 20 5/8 | 19 1/2 | 22 3/8 | 21 1/2 |
| C       | 14 1/4 | 21 1/4 | 21 1/4 | 20 7/8 | 20     | 20 7/8 | 20 7/8 | 21 1/4 | 19 1/2 | 21 3/4 | 21 1/4 | 18 3/8 | 21     | 19 3/4 |

EXAMPLE FOR USING SPACING CHART

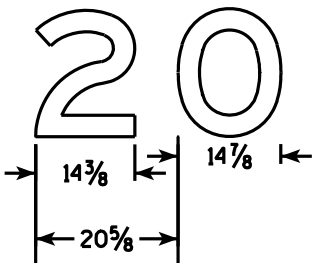



| SIZE | A  | B  | C | D | E | F  | G  | H | I  | J  | K                             | L  | M                              | N                              | O                              | P                              | Q | R                              | S  | T | U | V  | W | X  | Y                             | Z |
|------|----|----|---|---|---|----|----|---|----|----|-------------------------------|----|--------------------------------|--------------------------------|--------------------------------|--------------------------------|---|--------------------------------|----|---|---|----|---|----|-------------------------------|---|
| 2    |    |    
| 3    |    |    
| 4    |    |    
| 5    | 72 | 60 | 6 |   | 1 | 12 | 18 | 9 | 10 | 11 | 8 <sup>7</sup> / <sub>8</sub> | 23 | 22 <sup>1</sup> / <sub>4</sub> | 13 <sup>1</sup> / <sub>4</sub> | 48 <sup>1</sup> / <sub>2</sub> | 10 <sup>1</sup> / <sub>4</sub> |   | 19 <sup>1</sup> / <sub>4</sub> | 24 | 7 |   | 90 |   | 96 | 7 <sup>1</sup> / <sub>2</sub> |   |

|                             |                           |
|-----------------------------|---------------------------|
| 1-2<br>Digit<br>Bid<br>Area | 3<br>Digit<br>Bid<br>Area |
| Sq. Ft.                     |                           |
| 30                          | 37.5                      |

STANDARD SIGN  
E5-1A

WISCONSIN DEPT OF TRANSPORTATION

APPROVED *Matthew R. Rauch*  
for State Traffic Engineer  
DATE 5/11/10 PLATE NO. E5-1A.12

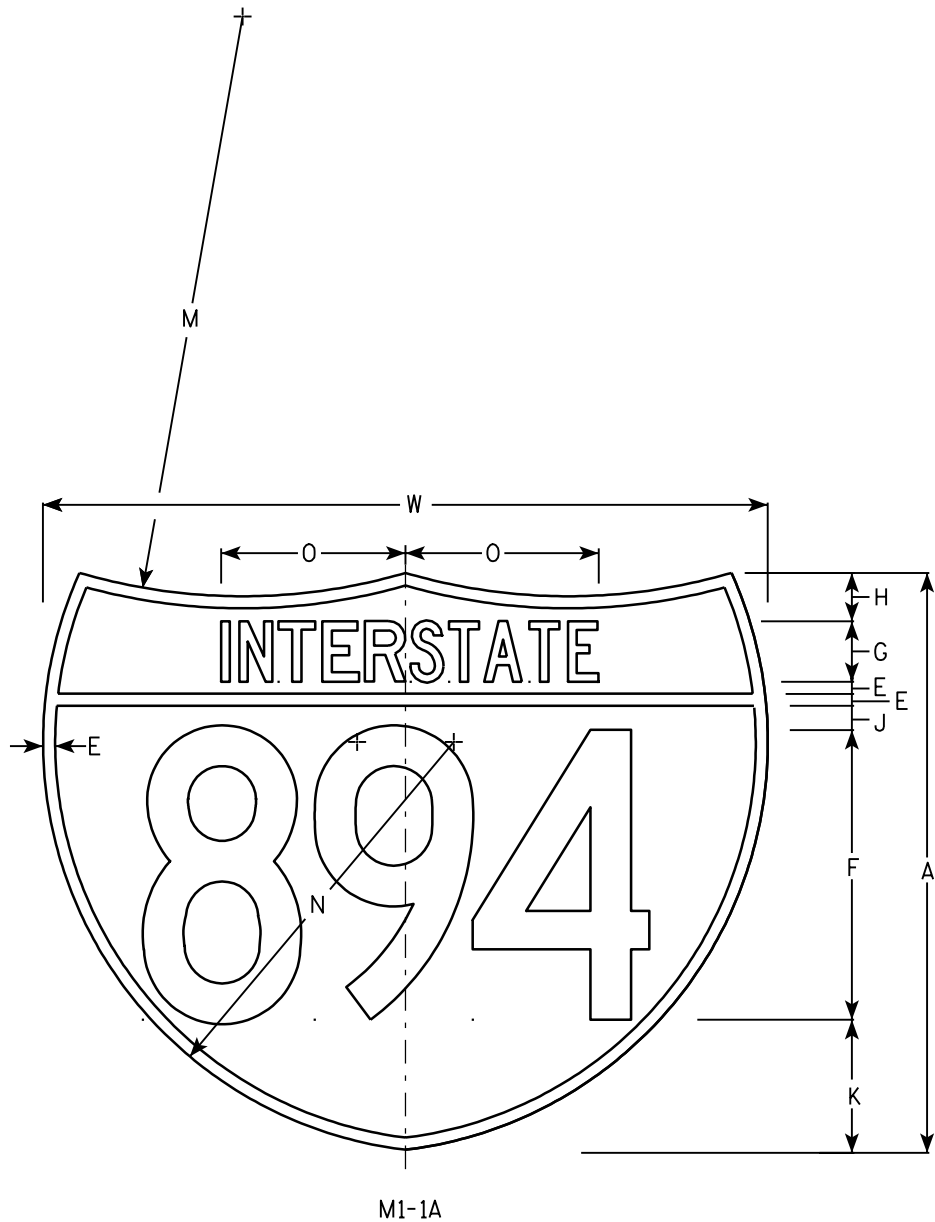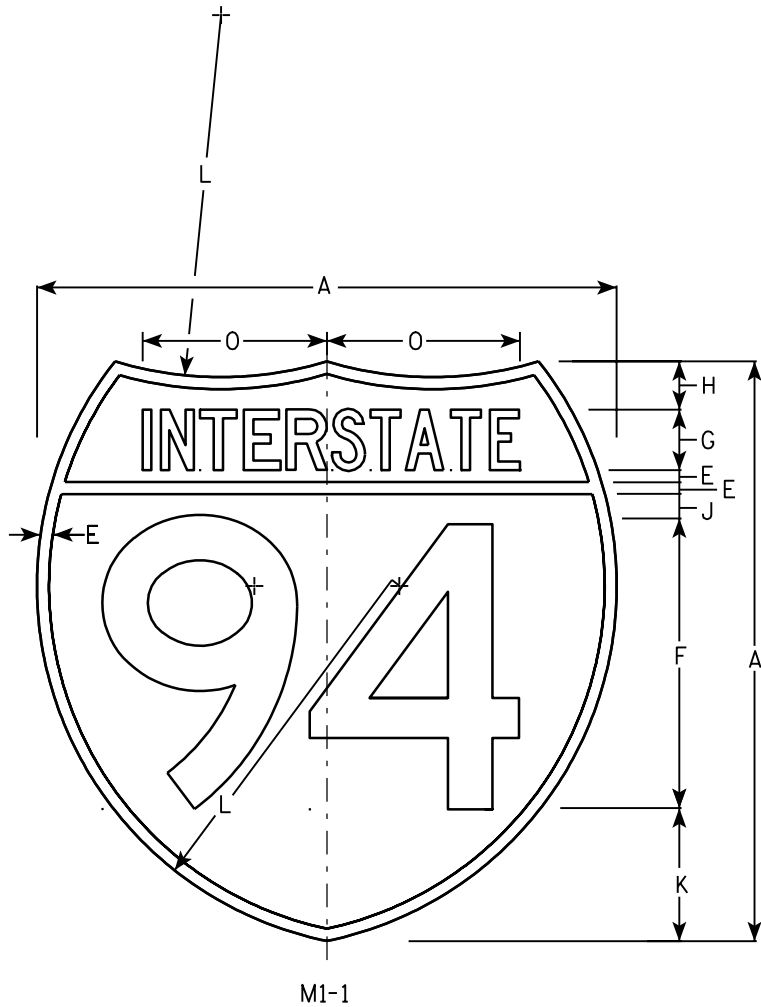

NOTES

- 1. Sign is Type II - See Note 6 - reference WIS DOT Standard Specification for HIGHWAY and STRUCTURE CONSTRUCTION latest edition.
- 2. Color:  
Background - Top Red - Bottom Blue (See Note 6)  
Message - White - See Note 6
- 3. Message Series - See note 5
- 4. Substitute appropriate numerals & adjust spacing as per plate A10-1.
- 5. M1-1 - Numerals - D  
Interstate - C  
M1-1A - All copy - C
- 6. Permanent Signs  
Message - Type H Reflective  
Detour or other temporary signs  
Background - Reflective  
Message - Reflective

Metric equivalent for these signs are:

| SIZE | M1 - 1          | SIZE | M1 - 1A          |
|------|-----------------|------|------------------|
| 1    |                 |      |                  |
| 2    | 600 mm X 600 mm | 2    | 600 mm X 750 mm  |
| 3    | 900 mm X 900 mm | 3    | 900 mm X 1125 mm |
| 4    | 900 mm X 900 mm | 4    | 900 mm X 1125 mm |
| 5    | 900 mm X 900 mm | 5    | 900 mm X 1125 mm |

| SIZE | A  | B | C | D | E   | F  | G     | H | I | J     | K     | L      | M  | N      | O      | P | Q | R | S | T | U | V | W  | X | Y | Area<br>sq. ft. | Area<br>sq. ft. | Area<br>m <sup>2</sup> | Area<br>m <sup>2</sup> |
|------|----|---|---|---|-----|----|-------|---|---|-------|-------|--------|----|--------|--------|---|---|---|---|---|---|---|----|---|---|-----------------|-----------------|------------------------|------------------------|
| 1    |    |   
| 2    | 24 |   |   |   | 1/2 | 12 | 2 1/2 | 2 |   | 1     | 5 1/2 | 15     | 24 | 17     | 7 7/8  |   |   |   |   |   |   |   | 30 |   |   | 3.13            | 3.91            | .36                    | .46                    |
| 3    | 36 |   |   |   | 3/4 | 18 | 3 3/4 | 3 |   | 1 1/2 | 8 1/4 | 22 1/2 | 36 | 25 1/2 | 11 3/4 |   |   |   |   |   |   |   | 45 |   |   | 7.03            | 8.79            | .81                    | 1.05                   |
| 4    | 36 |   |   |   | 3/4 | 18 | 3 3/4 | 3 |   | 1 1/2 | 8 1/4 | 22 1/2 | 36 | 25 1/2 | 11 3/4 |   |   |   |   |   |   |   | 45 |   |   | 7.03            | 8.79            | .81                    | 1.05                   |
| 5    | 36 |   |   |   | 3/4 | 18 | 3 3/4 | 3 |   | 1 1/2 | 8 1/4 | 22 1/2 | 36 | 25 1/2 | 11 3/4 |   |   |   |   |   |   |   | 45 |   |   | 7.03            | 8.79            | .81                    | 1.05                   |



INTERSTATE ROUTE MARKER  
M1-1 FOR ASSEMBLIES

WISCONSIN DEPT OF TRANSPORTATION  
APPROVED *Matthew R. Rauch*  
for State Traffic Engineer  
DATE 08/23/05 PLATE NO. M1-1.8



NOTES

1. Sign is Type II - See Note 6 - reference  
WIS DOT Standard Specification for HIGHWAY  
and STRUCTURE CONSTRUCTION latest edition.
2. Color:  
Background - White & Black - See Note 6  
Message - Black
3. Message Series - See note 5
4. Corners may be square or rounded when base  
material is plywood but borders shall be rounded  
as shown. When base material is metal, the  
corners and borders shall be rounded.
5. Substitute appropriate numerals and adjust  
spacing as per Plate A10-1.
6. Permanent Signs  
Background - Type H Reflective  
Detour or other temporary signs  
Background - Reflective

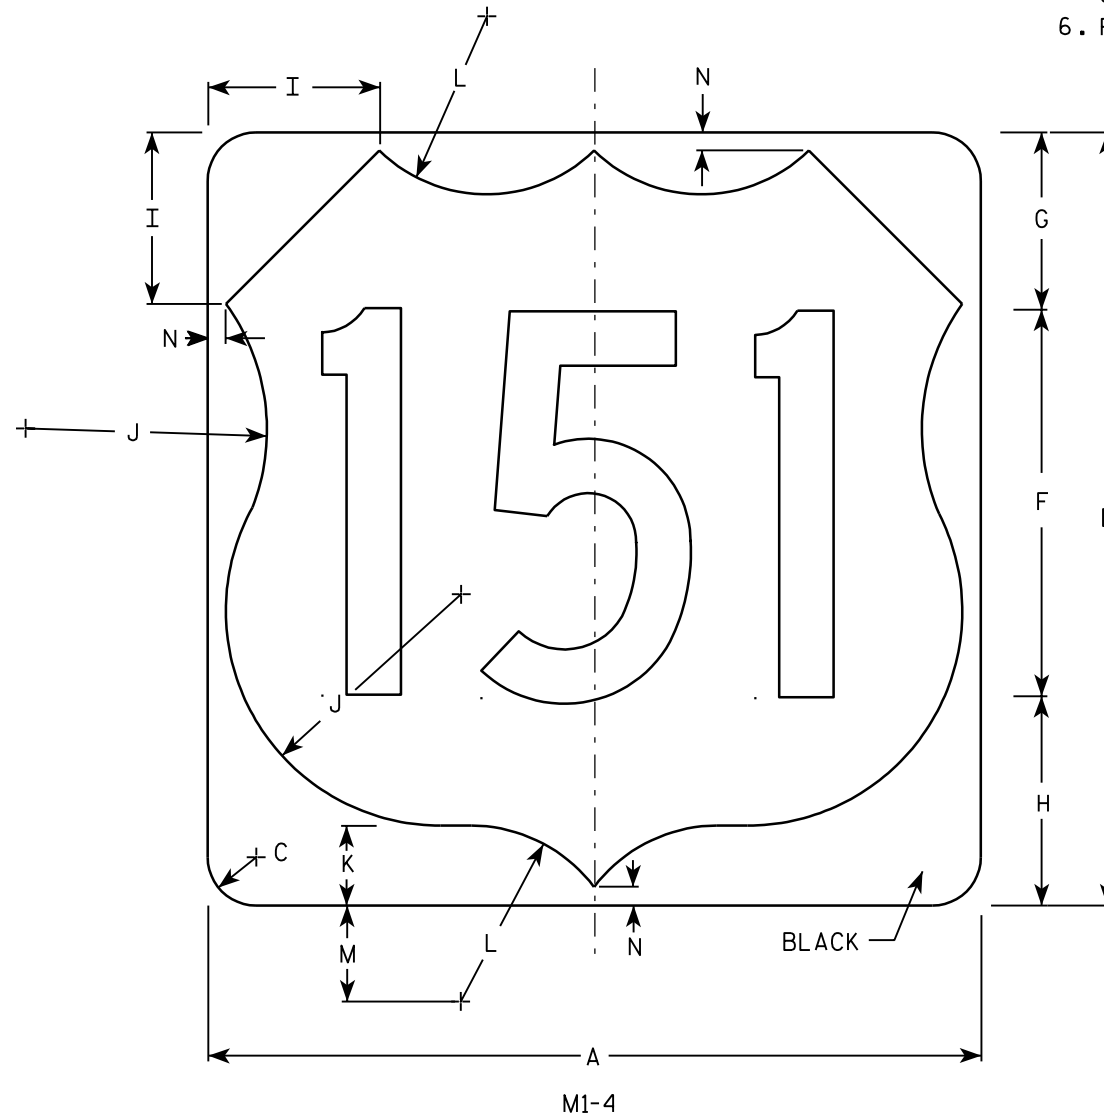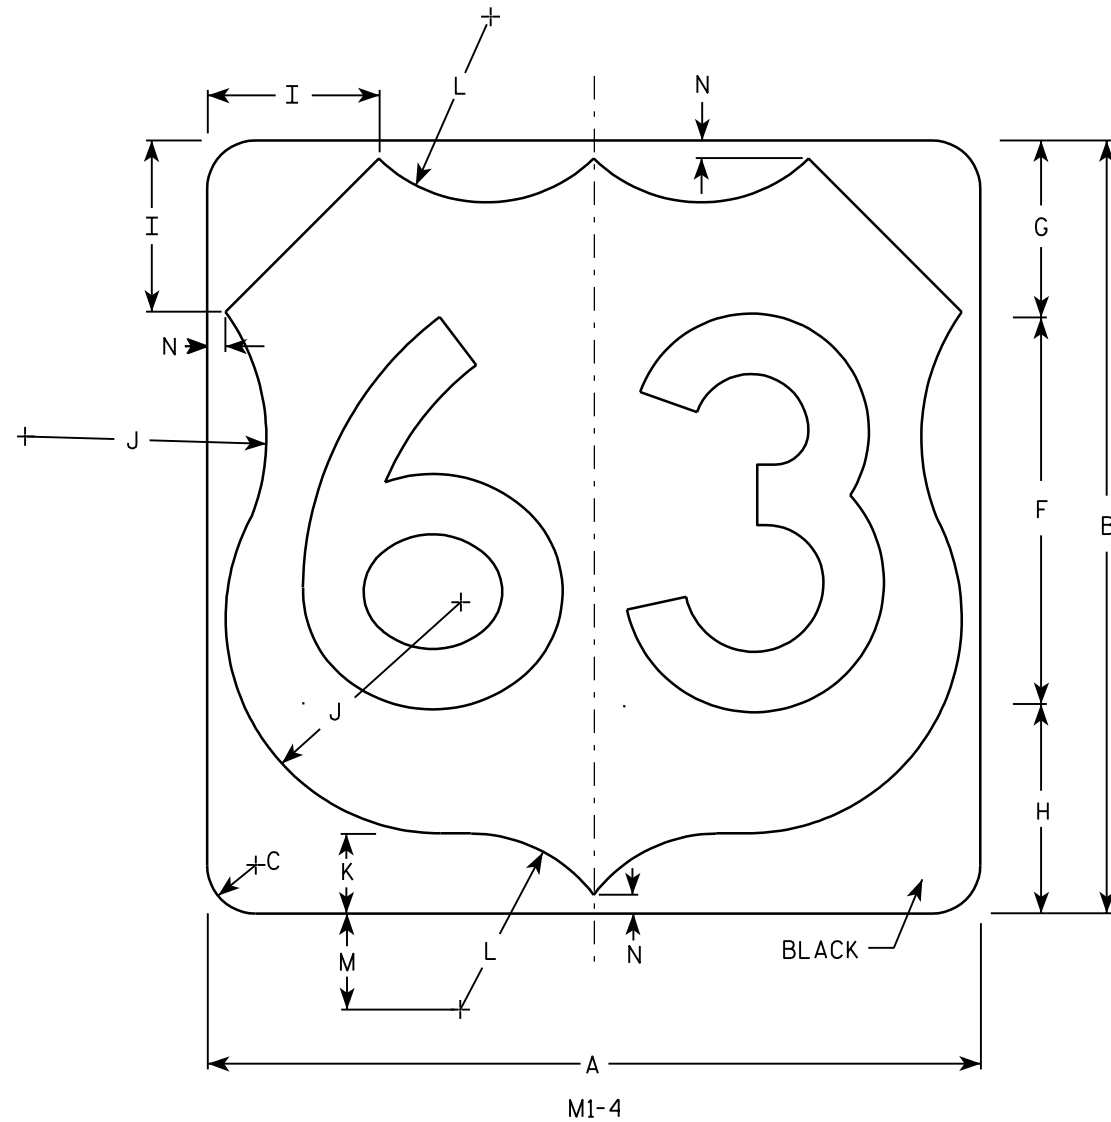

Metric equivalent  
for this sign is:


| SIZE |                 |
|------|-----------------|
| 1    |                 |
| 2    | 600 mm X 600 mm |
| 3    | 900 mm X 900 mm |
| 4    | 900 mm X 900 mm |
| 5    | 900 mm X 900 mm |

| SIZE | A  | B  | C     | D | E | F  | G     | H     | I     | J      | K     | L     | M     | N   | O | P | Q | R | S | T | U | V | W | X | Y | Z | Areq<br>sq. ft. | Area<br>m <sup>2</sup> |
|------|----|----|-------|---|---|----|-------|-------|-------|--------|-------|-------|-------|-----|---|---|---|---|---|---|---|---|---|---|---|---|-----------------|------------------------|
| 1    |    |    
| 2    | 24 | 24 | 1 1/2 |   |   | 12 | 5 1/2 | 6 1/2 | 5     | 7 1/2  | 2 1/2 | 5 1/2 | 3     | 1/2 |   |   |   |   |   |   |   |   |   |   |   |   | 4.0             | .36                    |
| 3    | 36 | 36 | 2 1/4 |   |   | 18 | 8 1/4 | 9 1/4 | 7 1/4 | 11 1/4 | 3 3/4 | 8 1/4 | 4 1/2 | 3/4 |   |   |   |   |   |   |   |   |   |   |   |   | 9.0             | .81                    |
| 4    | 36 | 36 | 2 1/4 |   |   | 18 | 8 1/4 | 9 1/4 | 7 1/4 | 11 1/4 | 3 3/4 | 8 1/4 | 4 1/2 | 3/4 |   |   |   |   |   |   |   |   |   |   |   |   | 9.0             | .81                    |
| 5    | 36 | 36 | 2 1/4 |   |   | 18 | 8 1/4 | 9 1/4 | 7 1/4 | 11 1/4 | 3 3/4 | 8 1/4 | 4 1/2 | 3/4 |   |   |   |   |   |   |   |   |   |   |   |   | 9.0             | .81                    |


PROJECT NO: HWY: COUNTY: SHEET NO: 184 E

NOTES

1. Sign is Type II - See Note 5 - reference  
WIS DOT Standard Specification for HIGHWAY  
and STRUCTURE CONSTRUCTION latest edition.
2. Color:  
Background - See note 5  
Message - See note 5
3. Message Series - C
4. Corners may be square or rounded when base  
material is plywood but borders shall be rounded  
as shown. When base material is metal, the  
corners and borders shall be rounded.
5. M2-1 Background - White - Type H Reflective  
(Detour or temporary Signs - Reflective)  
Message - Black  
MB2-1 Background - Blue  
Message - White - Type H Reflective  
(Detour or temporary Signs - Reflective)  
MG2-1 Background - Green  
Message - White - Type H Reflective  
MK2-1 Background - Green  
Message - White - Type H Reflective  
MM2-1 Background - White - Type H Reflective  
Message - Green  
MN2-1 Background - Brown  
Message - White - Type H Reflective  
MR2-1 Background - Brown  
Message - Yellow - Type H Reflective

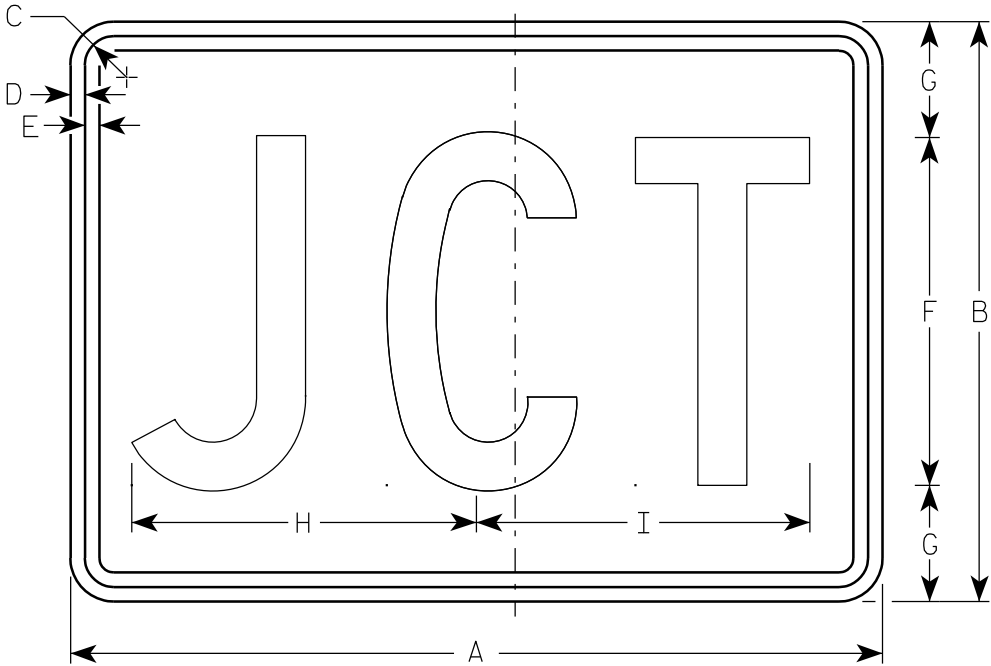

M2-1  
MK2-1  
MM2-1  
MR2-1

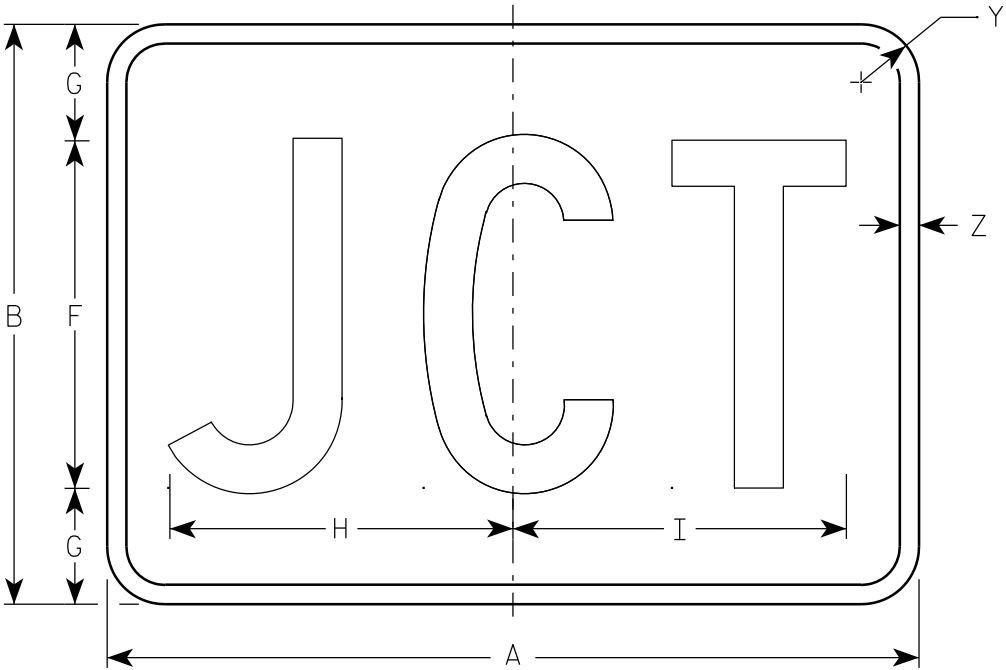

MB2-1  
MG2-1  
MN2-1

Metric equivalent  
for this sign is:

| SIZE |                 |
|------|-----------------|
| 1    |                 |
| 2    | 525 mm X 375 mm |
| 3    | 750 mm X 525 mm |
| 4    | 750 mm X 525 mm |
| 5    | 750 mm X 525 mm |

| SIZE | A  | B  | C     | D   | E   | F  | G | H      | I      | J | K | L | M | N | O | P | Q | R | S | T | U | V | W | X | Y     | Z   | Area<br>sq. ft. | Area<br>m <sup>2</sup> |
|------|----|----|-------|-----|-----|----|---|--------|--------|---|---|---|---|---|---|---|---|---|---|---|---|---|---|---|-------|-----|-----------------|------------------------|
| 1    |    |    
| 2    | 21 | 15 | 1 1/8 | 3/8 | 3/8 | 9  | 3 | 8 7/8  | 8 5/8  |   |   |   |   |   |   |   |   |   |   |   |   |   |   |   | 1 1/2 | 1/2 | 2.20            | 0.20                   |
| 3    | 30 | 21 | 1 1/8 | 3/8 | 3/8 | 13 | 4 | 12 7/8 | 12 3/8 |   |   |   |   |   |   |   |   |   |   |   |   |   |   |   | 1 1/2 | 1/2 | 4.40            | 0.20                   |
| 4    | 30 | 21 | 1 1/8 | 3/8 | 3/8 | 13 | 4 | 12 7/8 | 12 3/8 |   |   |   |   |   |   |   |   |   |   |   |   |   |   |   | 1 1/2 | 1/2 | 4.40            | 0.20                   |
| 5    | 30 | 21 | 1 1/8 | 3/8 | 3/8 | 13 | 4 | 12 7/8 | 12 3/8 |   |   |   |   |   |   |   |   |   |   |   |   |   |   |   | 1 1/2 | 1/2 | 4.40            | 0.20                   |


STANDARD SIGN  
M2-1

WISCONSIN DEPT OF TRANSPORTATION

APPROVED  
*Matthew R. Rauch*  
for State Traffic Engineer

DATE 3/16/10 PLATE NO. M2-1.10




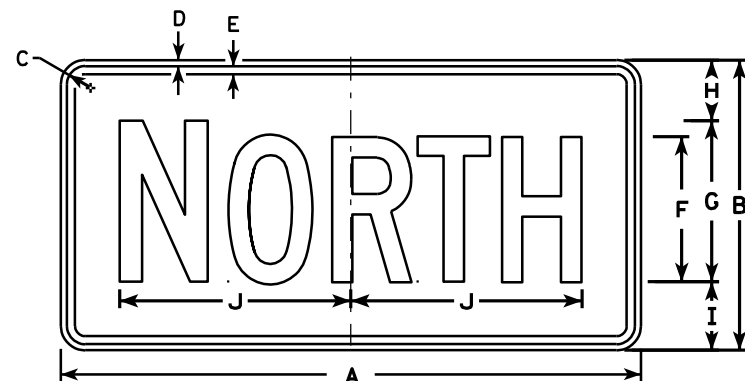


M3-1  
MK3-1  
M03-1




M3-2  
MK3-2  
M03-2

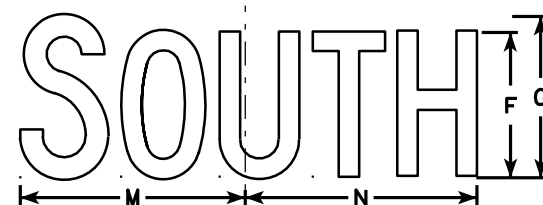


M3-3  
MK3-3  
M03-3

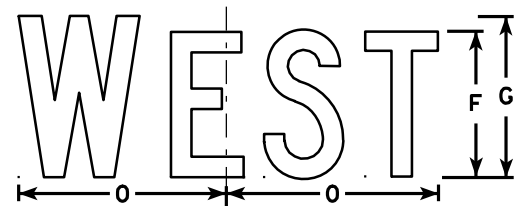


M3-4  
MK3-4  
M03-4

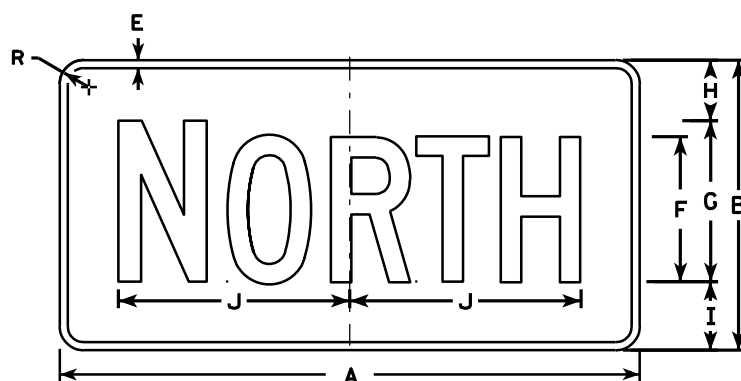


MB3-1  
MG3-1  
MM3-1  
MN3-1

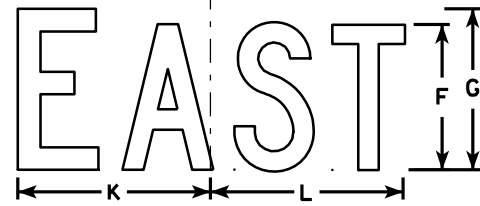

MB3-2  
MG3-2  
MM3-2  
MN3-2

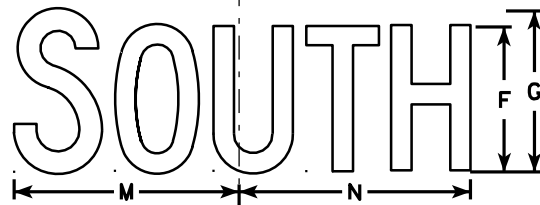

MB3-3  
MG3-3  
MM3-3  
MN3-3

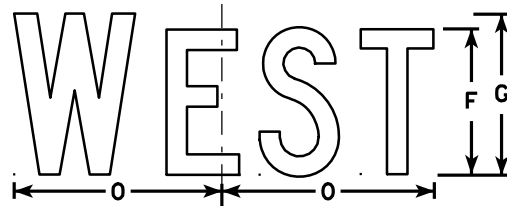

MB3-4  
MG3-4  
MM3-4  
MN3-4

## NOTES

1. All Signs Type II - See Note 5 - reference WIS DOT Standard Specification for HIGHWAY and STRUCTURE CONSTRUCTION latest edition.
2. Color:  
Background - See note 5  
Message - See note 5
3. Message Series - C
4. Corners may be square or rounded when base material is plywood but borders shall be rounded as shown. When base material is metal, the corners and borders shall be rounded.
5. M3-1 thru M3-4 Background - White - Type H Reflective (Detour or temporary signs - Reflective)  
Message - Black  
MB3-1 thru MB3-4 Background - Blue  
Message - White - Type H Reflective (Detour or temporary signs - Reflective)  
MG3-1 thru MG3-4 Background - Green  
Message - White - Type H Reflective  
MK3-1 thru MK3-4 Background - Green  
Message - White - Type H Reflective  
MM3-1 thru MM3-4 Background - White - Type H Reflective  
Message - Green  
MN3-1 thru MN3-4 Background - Brown  
Message - White - Type H Reflective  
M03-1 thru M03-4 Background - Orange - Reflective  
Message - Black
6. Note the first letter of each direction is larger than the remainder of the message.

| SIZE | A  | B  | C     | D   | E   | F | G  | H     | I     | J      | K     | L      | M      | N      | O     | P | Q | R     | S | T | U | V | W | X | Y | Z | Area<br>sq. ft. |
|------|----|----|-------|-----|-----|---|----|-------|-------|--------|-------|--------|--------|--------|-------|---|---|-------|---|---|---|---|---|---|---|---|-----------------|
| 1    |    |    
| 2    | 24 | 12 | 1 1/8 | 3/8 | 3/8 | 6 | 7  | 2 1/4 | 2 3/4 | 10 1/4 | 7 7/8 | 8 3/8  | 10 1/4 | 9 3/4  | 8 3/4 |   |   | 1 1/2 |   |   |   |   |   |   |   |   | 2.00            |
| 3    | 36 | 18 | 1 1/8 | 3/8 | 1/2 | 9 | 10 | 3 3/4 | 4 1/4 | 14 3/8 | 12    | 12 1/8 | 14     | 14 1/8 | 13    |   |   | 1 1/2 |   |   |   |   |   |   |   |   | 4.5             |
| 4    | 36 | 18 | 1 1/8 | 3/8 | 1/2 | 9 | 10 | 3 3/4 | 4 1/4 | 14 3/8 | 12    | 12 1/8 | 14     | 14 1/8 | 13    |   |   | 1 1/2 |   |   |   |   |   |   |   |   | 4.5             |
| 5    | 36 | 18 | 1 1/8 | 3/8 | 1/2 | 9 | 10 | 3 3/4 | 4 1/4 | 14 3/8 | 12    | 12 1/8 | 14     | 14 1/8 | 13    |   |   | 1 1/2 |   |   |   |   |   |   |   |   | 4.5             |

PROJECT NO: HWY: COUNTY: SHEET NO: 186 E

## STANDARD SIGNS M3-1 thru M3-4 SERIES


WISCONSIN DEPT OF TRANSPORTATION

APPROVED *Matthew R. Rauch*  
for State Traffic Engineer

DATE 11/10/10 PLATE NO. M3-1.12

NOTES

- 1. Sign is Type II - See Note 5 - reference WIS DOT Standard Specification for HIGHWAY and STRUCTURE CONSTRUCTION latest edition.
- 2. Color:
  - Background - See Note 5
  - Message - See note 5
- 3. Message Series - B
- 4. Corners may be square or rounded when base material is plywood but borders shall be rounded as shown. When base material is metal, the corners and borders shall be rounded.
- 5. M4-1 Background - White - Type H Reflective  
Message - Black
- MB4-1 Background - Blue  
Message - White - Type H Reflective
- M04-1 Background - Orange - Reflective  
Message - Black

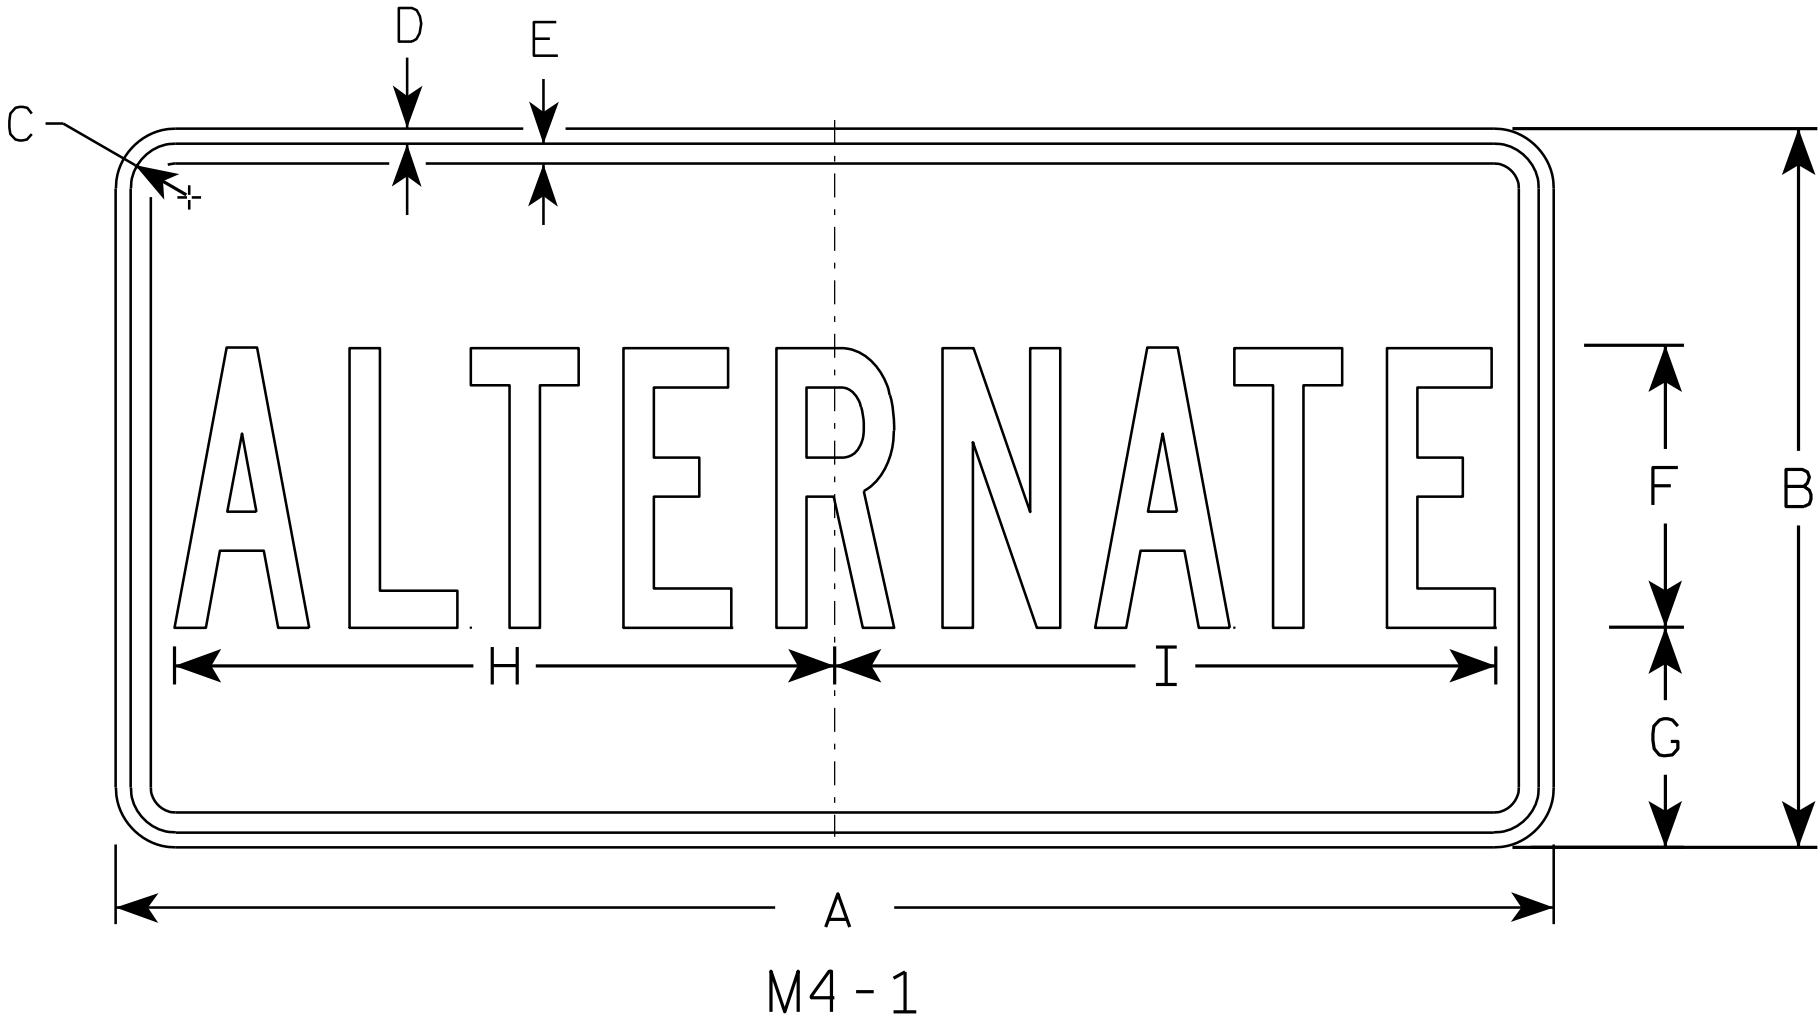

7

7

| SIZE | A  | B  | C     | D   | E   | F | G     | H      | I      | J | K | L | M | N | O | P | Q | R | S | T | U | V | W | X | Y | Z | Area<br>sq. ft. |
|------|----|----|-------|-----|-----|---|-------|--------|--------|---|---|---|---|---|---|---|---|---|---|---|---|---|---|---|---|---|-----------------|
| 1    |    |    
| 2    | 24 | 12 | 1 1/2 | 3/8 | 3/8 | 4 | 4     | 9 3/4  | 9 1/2  |   |   |   |   |   |   |   |   |   |   |   |   |   |   |   |   |   | 2.00            |
| 3    | 36 | 18 | 1 1/2 | 3/8 | 1/2 | 7 | 5 1/2 | 16 3/8 | 16 1/2 |   |   |   |   |   |   |   |   |   |   |   |   |   |   |   |   |   | 4.5             |
| 4    | 36 | 18 | 1 1/2 | 3/8 | 1/2 | 7 | 5 1/2 | 16 3/8 | 16 1/2 |   |   |   |   |   |   |   |   |   |   |   |   |   |   |   |   |   | 4.5             |
| 5    | 36 | 18 | 1 1/2 | 3/8 | 1/2 | 7 | 5 1/2 | 16 3/8 | 16 1/2 |   |   |   |   |   |   |   |   |   |   |   |   |   |   |   |   |   | 4.5             |

STANDARD SIGN  
M4 - 1

WISCONSIN DEPT OF TRANSPORTATION

APPROVED *Matthew R. Rauch*  
for State Traffic Engineer

DATE 11/10/10 PLATE NO. M4-1.7


PROJECT NO:

HWY:


COUNTY:

SHEET NO: 187


E

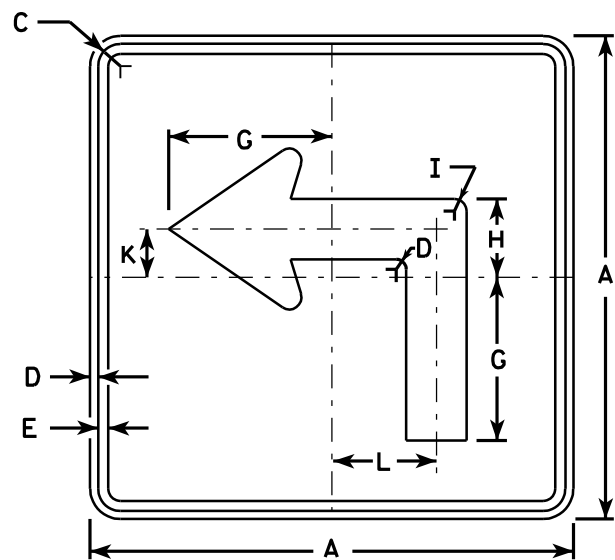


M5-1L  
MK5-1L  
MM5-1L  
MO5-1L  
MR5-1L

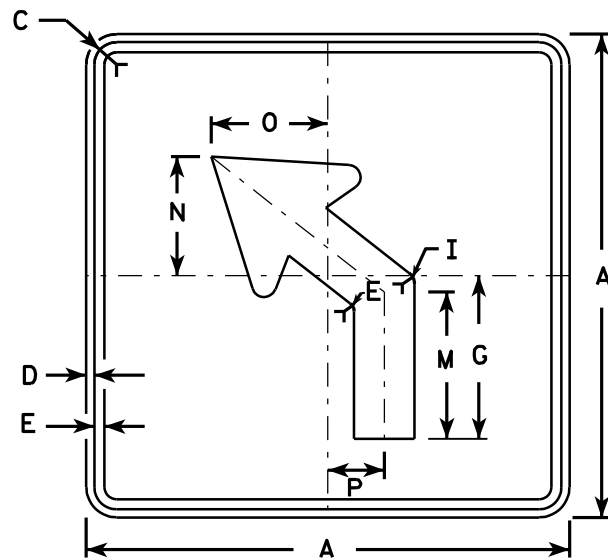


M5-2L  
MK5-2L  
MM5-2L  
MO5-2L  
MR5-2L

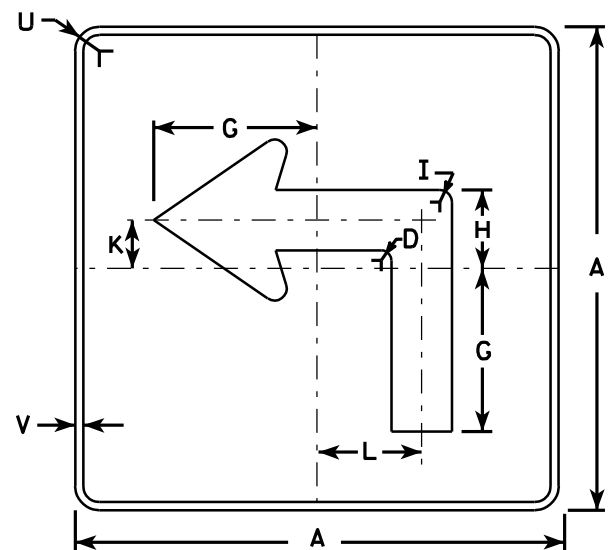

MB5-1L  
MG5-1L  
MN5-1L

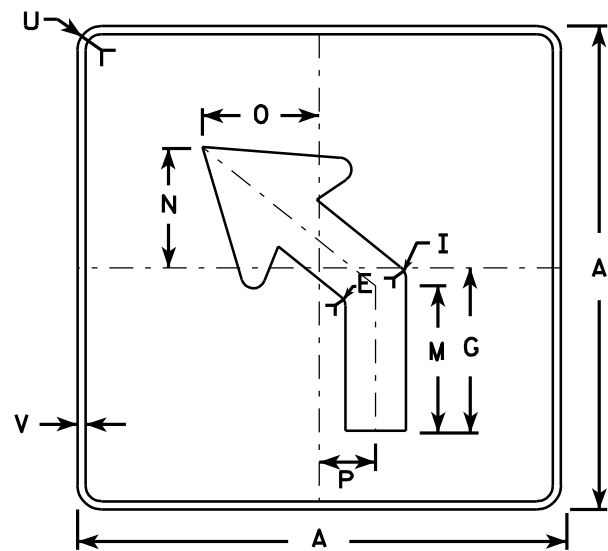

MB5-2L  
MG5-2L  
MN5-2L

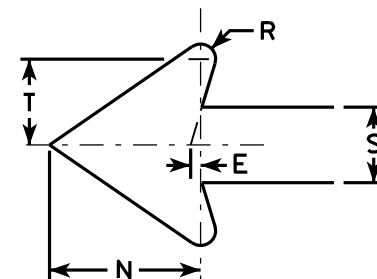

NOTES

- Signs are Type II - See Note 4 - reference WIS DOT Standard Specification for HIGHWAY and STRUCTURE CONSTRUCTION latest edition.
- Color:  
Background - See note 4  
Message - See note 4
- Corners may be square or rounded when base material is plywood but borders shall be rounded as shown. When base material is metal, the corners and borders shall be rounded.
- M5-1 and M5-2 Background - White - Type H Reflective (Detour or temporary Signs - Reflective)  
Message - Black  
MB5-1 and MB5-2 Background - Blue  
Message - White - Type H Reflective (Detour or temporary Signs - Reflective)  
MG5-1 and MG5-2 Background - Green  
Message - White - Type H Reflective  
MK5-1 and MK5-2 Background - Green  
Message - White Type H Reflective  
MM5-1 and MM5-2 Background - White - Type H Reflective  
Message - Green  
MN5-1 and MN5-2 Background - Brown  
Message - White - Type H Reflective  
MO5-1 and MO5-2 Background - Orange - Reflective  
Message - Black  
MR5-1 and MR5-2 Background - Brown  
Message - Yellow - Type H Reflective
- M5-1R same as M5-1L except arrow points right.
- M5-2R same as M5-2L except arrow tilts right.

Metric equivalent  
for this sign is:

| SIZE |                 |
|------|-----------------|
| 1    |                 |
| 2    | 525 mm X 525 mm |
| 3    | 750 mm X 750 mm |
| 4    | 750 mm X 750 mm |
| 5    | 750 mm X 750 mm |

| SIZE | A  | B | C     | D   | E   | F | G      | H     | I   | J | K     | L     | M     | N     | O     | P     | Q | R   | S     | T     | U     | V   | W | X | Y | Z | Area<br>sq. ft. | Area<br>m <sup>2</sup> |
|------|----|---|-------|-----|-----|---|--------|-------|-----|---|-------|-------|-------|-------|-------|-------|---|-----|-------|-------|-------|-----|---|---|---|---|-----------------|------------------------|
| 1    |    |   
| 2    | 21 |   | 1 1/8 | 3/8 | 3/8 |   | 7      | 3 3/8 | 5/8 |   | 2 1/8 | 4 1/2 | 6 3/8 | 5 1/4 | 5     | 2 1/2 |   | 1/2 | 2 5/8 | 3     | 1 1/2 | 1/2 |   |   |   |   | 3.06            | 0.28                   |
| 3    | 30 |   | 1 3/8 | 1/2 | 5/8 |   | 10 1/8 | 4 7/8 | 7/8 |   | 3     | 6 1/2 | 9 1/8 | 7 1/2 | 7 1/4 | 3 1/2 |   | 3/4 | 3 3/4 | 4 1/4 | 1 7/8 | 1/2 |   |   |   |   | 6.25            | 0.56                   |
| 4    | 30 |   | 1 3/8 | 1/2 | 5/8 |   | 10 1/8 | 4 7/8 | 7/8 |   | 3     | 6 1/2 | 9 1/8 | 7 1/2 | 7 1/4 | 3 1/2 |   | 3/4 | 3 3/4 | 4 1/4 | 1 7/8 | 1/2 |   |   |   |   | 6.25            | 0.56                   |
| 5    | 30 |   | 1 3/8 | 1/2 | 5/8 |   | 10 1/8 | 4 7/8 | 7/8 |   | 3     | 6 1/2 | 9 1/8 | 7 1/2 | 7 1/4 | 3 1/2 |   | 3/4 | 3 3/4 | 4 1/4 | 1 7/8 | 1/2 |   |   |   |   | 6.25            | 0.56                   |


|             |      |         |               |   |
|-------------|------|---------|---------------|---|
| PROJECT NO: | HWY: | COUNTY: | SHEET NO: 188 | E |
|-------------|------|---------|---------------|---|

STANDARD SIGN  
M5-1 & M5-2


WISCONSIN DEPT OF TRANSPORTATION

APPROVED *Matthew R. Rauch*  
for State Traffic Engineer


DATE 3/16/10 PLATE NO. M5-1.11

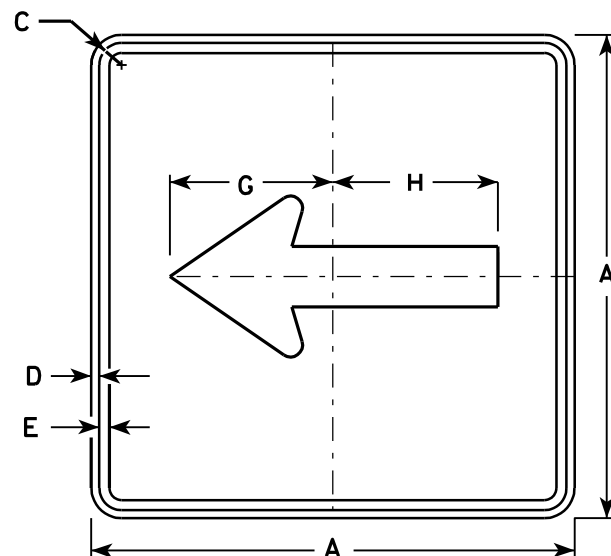


M6-1  
MK6-1  
MM6-1  
MO6-1  
MR6-1

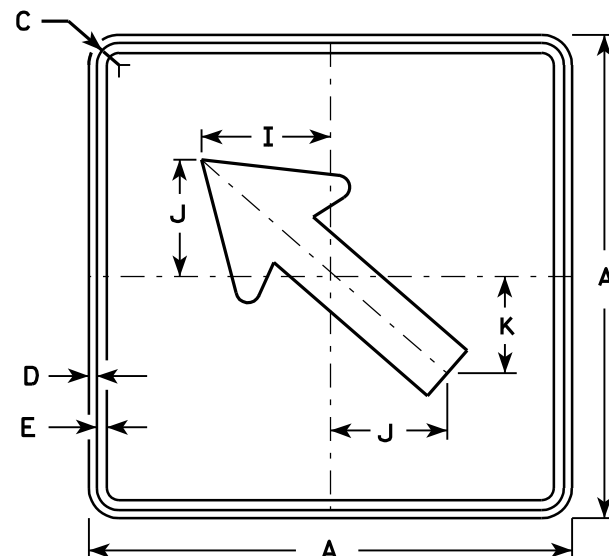

M6-2  
MK6-2  
MM6-2  
MO6-2  
MR6-2

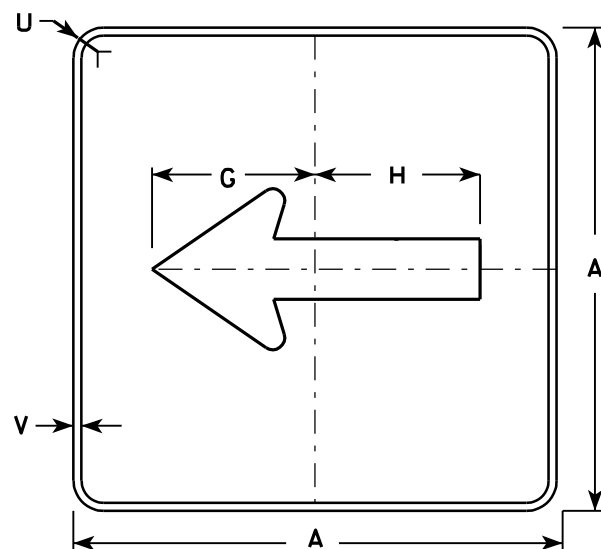


MB6-1  
MG6-1  
MN6-1

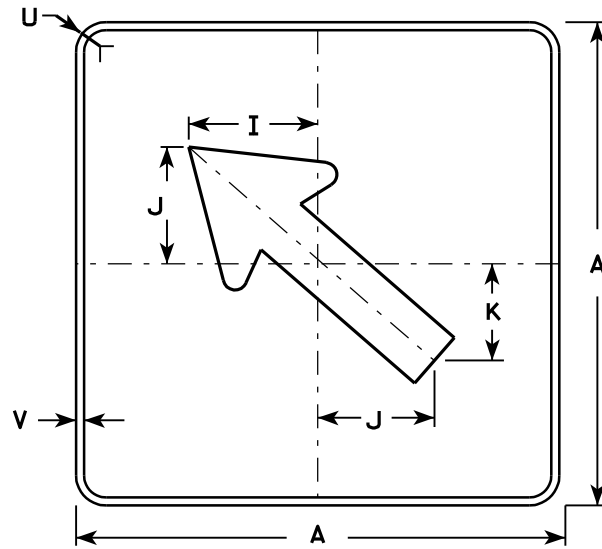

MB6-2  
MG6-2  
MN6-2

#### NOTES

- Signs are Type II - See Note 4 - reference WIS DOT Standard Specification for HIGHWAY and STRUCTURE CONSTRUCTION latest edition.
- Color:  
Background - See note 4  
Message - See note 4
- Corners may be square or rounded when base material is plywood but borders shall be rounded as shown. When base material is metal, the corners and borders shall be rounded.
- M6-1 and M6-2 Background - White - Type H Reflective  
(Detour or temporary Signs - Reflective)  
Message - Black  
MB6-1 and MB6-2 Background - Blue  
Message - White - Type H Reflective  
(Detour or temporary Signs - Reflective)  
MG6-1 and MG6-2 Background - Green  
Message - White - Type H Reflective  
MK6-1 and MK6-2 Background - Green  
Message - White - Type H Reflective  
MM6-1 and MM6-2 Background - White - Type H Reflective  
Message - Green  
MN6-1 and MN6-2 Background - Brown  
Message - White - Type H Reflective  
MO6-1 and MO6-2 Background - Orange - Reflective  
Message - Black  
MR6-1 and MR6-2 Background - Brown  
Message - Yellow - Type H Reflective

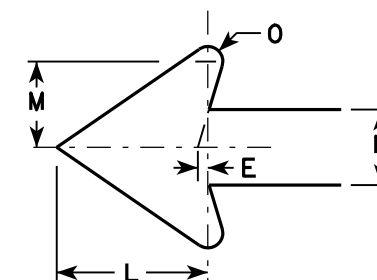

Metric equivalent  
for this sign is:

| SIZE |                 |
|------|-----------------|
| 1    |                 |
| 2    | 525 mm X 525 mm |
| 3    | 750 mm X 750 mm |
| 4    | 750 mm X 750 mm |
| 5    | 750 mm X 750 mm |

| SIZE | A  | B | C     | D   | E   | F | G      | H      | I     | J     | K     | L     | M     | N     | O   | P | Q | R | S | T | U     | V   | W | X | Y | Z | Area<br>sq. ft. | Area<br>m2 |
|------|----|---|-------|-----|-----|---|--------|--------|-------|-------|-------|-------|-------|-------|-----|---|---|---|---|---|-------|-----|---|---|---|---|-----------------|------------|
| 1    |    |   
| 2    | 21 |   | 1 1/8 | 3/8 | 3/8 |   | 7 1/2  | 7 1/8  | 5 5/8 | 5     | 4 1/4 | 5 1/4 | 3     | 2 5/8 | 1/2 |   |   |   |   |   | 1 1/2 | 1/2 |   |   |   |   | 3.06            | 0.28       |
| 3    | 30 |   | 1 3/8 | 1/2 | 5/8 |   | 10 3/4 | 10 1/4 | 8     | 7 1/4 | 6     | 7 1/2 | 4 1/4 | 3 3/4 | 3/4 |   |   |   |   |   | 1 7/8 | 1/2 |   |   |   |   | 6.25            | 0.56       |
| 4    | 30 |   | 1 3/8 | 1/2 | 5/8 |   | 10 3/4 | 10 1/4 | 8     | 7 1/4 | 6     | 7 1/2 | 4 1/4 | 3 3/4 | 3/4 |   |   |   |   |   | 1 7/8 | 1/2 |   |   |   |   | 6.25            | 0.56       |
| 5    | 30 |   | 1 3/8 | 1/2 | 5/8 |   | 10 3/4 | 10 1/4 | 8     | 7 1/4 | 6     | 7 1/2 | 4 1/4 | 3 3/4 | 3/4 |   |   |   |   |   | 1 7/8 | 1/2 |   |   |   |   | 6.25            | 0.56       |


PROJECT NO: HWY: COUNTY: SHEET NO: 189 E

#### STANDARD SIGN M6-1 & M6-2 SERIES


WISCONSIN DEPT OF TRANSPORTATION

APPROVED *Matthew R. Rauch*  
for State Traffic Engineer


DATE 3/16/10 PLATE NO. M6-1.12

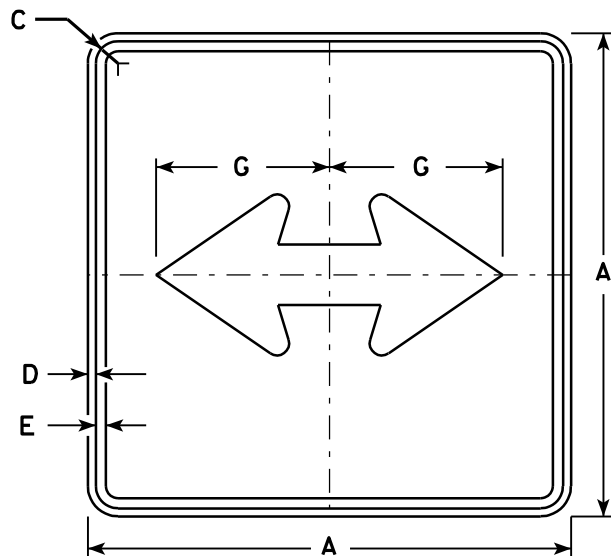


M6 - 4  
MK6 - 4  
MM6 - 4  
MO6 - 4  
MR6 - 4

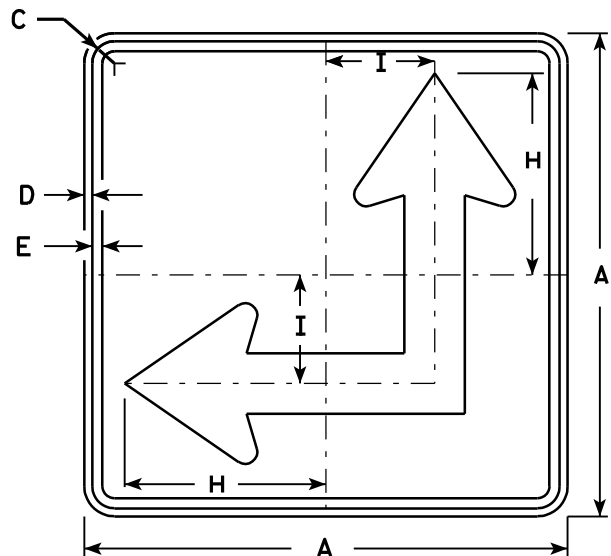

M6 - 6  
MK6 - 6  
MM6 - 6  
MO6 - 6  
MR6 - 6

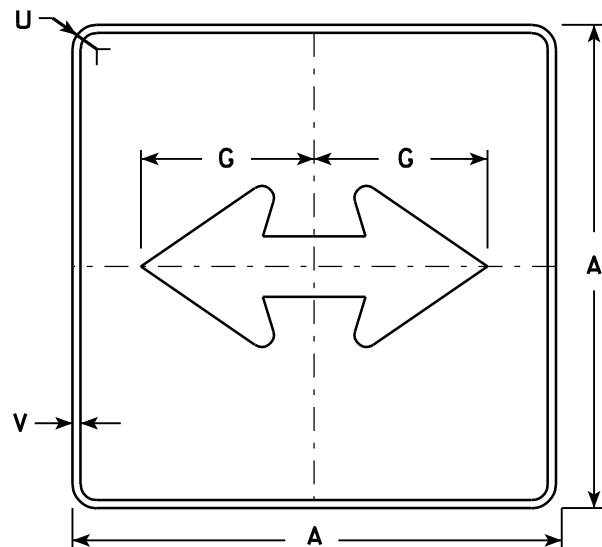


MB6 - 4  
MG6 - 4  
MN6 - 4

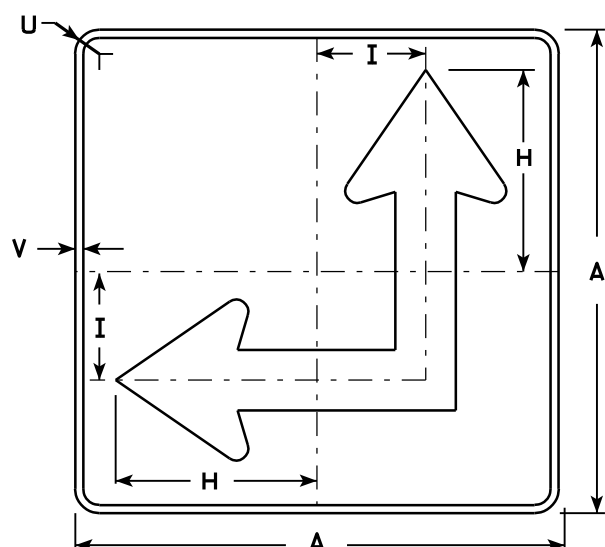

MB6 - 6  
MG6 - 6  
MN6 - 6

NOTES

- Signs are Type II - See Note 4 - reference WIS DOT Standard Specification for HIGHWAY and STRUCTURE CONSTRUCTION latest edition.
- Color:  
Background - See Note 4  
Message - See Note 4
- Corners may be square or rounded when base material is plywood but borders shall be rounded as shown. When base material is metal, the corners and borders shall be rounded.
- M6-4 and M6-6 Background - White - Type H Reflective  
(Detour or temporary Signs - Reflective)  
Message - Black  
MB6-4 and MB6-6 Background - Blue  
Message - White - Type H Reflective  
(Detour or temporary Signs - Reflective)  
MG6-4 and MG6-6 Background - Green  
Message - White - Type H Reflective  
MK6-4 and MK6-6 Background - Green  
Message - White - Type H Reflective  
MM6-4 and MM6-6 Background - White - Type H Reflective  
Message - Green  
MN6-4 and MN6-6 Background - Brown  
Message - White - Type H Reflective  
MO6-4 and MO6-6 Background - Orange - Reflective  
Message - Black  
MR6-4 and MR6-6 Background - Brown  
Message - Yellow - Type H Reflective
- M6-6R same as M6-6L except arrow points ahead and right.

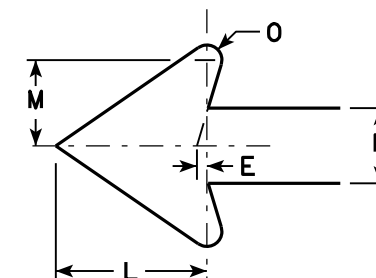

Metric equivalent  
for this sign is:

| SIZE |                 |
|------|-----------------|
| 1    |                 |
| 2    | 525 mm X 525 mm |
| 3    | 750 mm X 750 mm |
| 4    | 750 mm X 750 mm |
| 5    | 750 mm X 750 mm |

| SIZE | A  | B | C     | D   | E   | F | G      | H      | I     | J | K | L     | M     | N     | O   | P | Q | R | S | T | U     | V   | W | X | Y | Z | Area<br>sq. ft. | Area<br>sq. |
|------|----|---|-------|-----|-----|---|--------|--------|-------|---|---|-------|-------|-------|-----|---|---|---|---|---|-------|-----|---|---|---|---|-----------------|-------------|
| 1    |    |   
| 2    | 21 |   | 1 1/8 | 3/8 | 3/8 |   | 7 1/2  | 8 3/4  | 4 1/4 |   |   | 5 1/4 | 3     | 2 5/8 | 1/2 |   |   |   |   |   | 1 1/2 | 1/2 |   |   |   |   | 3.06            | 0.28        |
| 3    | 30 |   | 1 3/8 | 1/2 | 5/8 |   | 10 3/4 | 12 1/2 | 6 3/4 |   |   | 7 1/2 | 4 1/4 | 3 3/4 | 3/4 |   |   |   |   |   | 1 7/8 | 1/2 |   |   |   |   | 6.25            | 0.56        |
| 4    | 30 |   | 1 3/8 | 1/2 | 5/8 |   | 10 3/4 | 12 1/2 | 6 3/4 |   |   | 7 1/2 | 4 1/4 | 3 3/4 | 3/4 |   |   |   |   |   | 1 7/8 | 1/2 |   |   |   |   | 6.25            | 0.56        |
| 5    | 30 |   | 1 3/8 | 1/2 | 5/8 |   | 10 3/4 | 12 1/2 | 6 3/4 |   |   | 7 1/2 | 4 1/4 | 3 3/4 | 3/4 |   |   |   |   |   | 1 7/8 | 1/2 |   |   |   |   | 6.25            | 0.56        |


|             |      |         |               |   |
|-------------|------|---------|---------------|---|
| PROJECT NO: | HWY: | COUNTY: | SHEET NO: 190 | E |
|-------------|------|---------|---------------|---|

STANDARD SIGN  
M6 - 4 & M6 - 6  
SERIES



WISCONSIN DEPT OF TRANSPORTATION

APPROVED *Matthew R. Rauch*  
for State Traffic Engineer

DATE 3/16/10 PLATE NO. M6-4.7

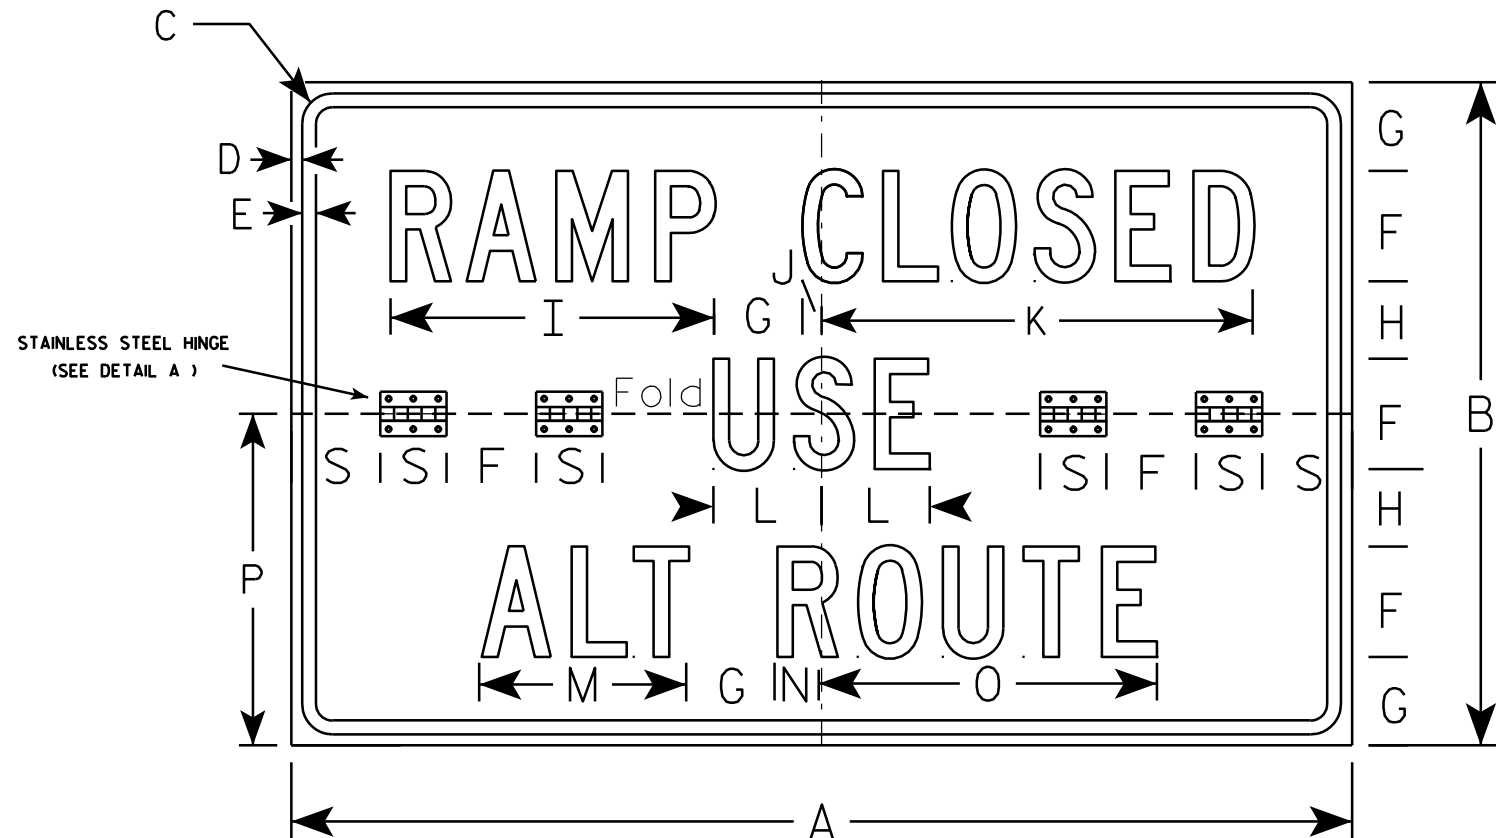


R11-54F

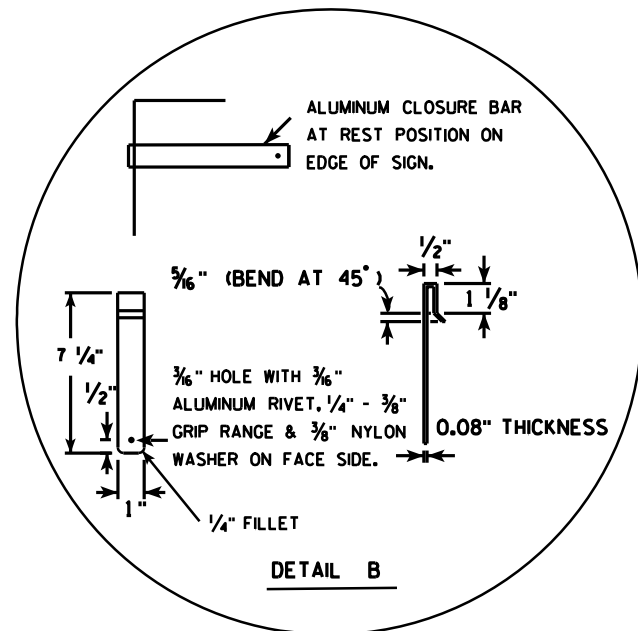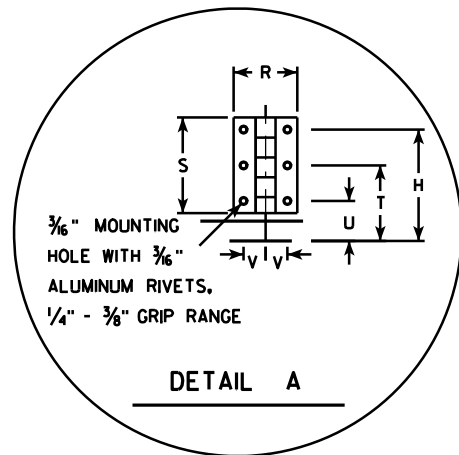

## NOTES

- Sign is Type II - Type H Reflective - reference WIS DOT Standard Specification for HIGHWAY and STRUCTURE CONSTRUCTION latest edition.
- Color:  
Background - WHITE  
Message - BLACK
- Message Series - C
- Sign Base Material shall be aluminum corners and borders shall be rounded.
- All hardware used on the folding sign installation shall conform to 637.2.4 of the WIS DOT Standard Specification.

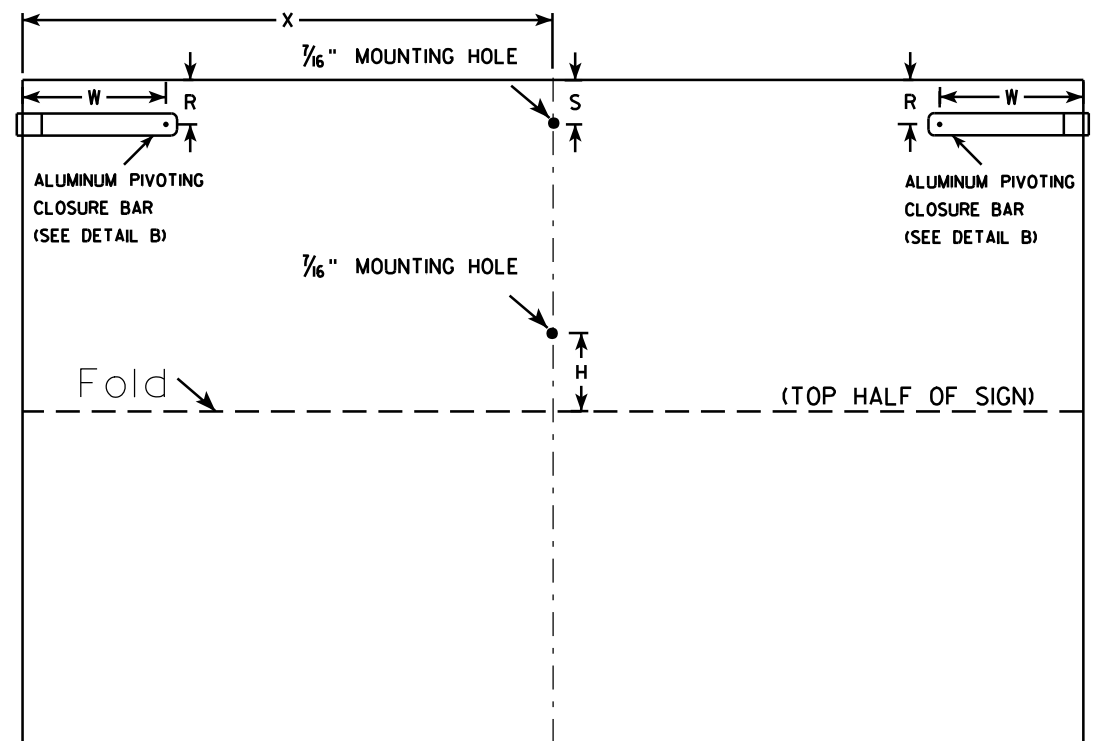

(BACK VIEW)

| SIZE | A  | B  | C     | D   | E   | F | G | H     | I      | J   | K      | L     | M     | N | O      | P  | Q | R | S | T     | U     | V     | W     | X  | Y | Z | Area<br>sq. ft. |
|------|----|----|-------|-----|-----|---|---|-------|--------|-----|--------|-------|-------|---|--------|----|---|---|---|-------|-------|-------|-------|----|---|---|-----------------|
| 1    |    |    
| 2S   | 48 | 30 | 1 3⁄8 | 1⁄2 | 5⁄8 | 5 | 4 | 3 1⁄2 | 14 5⁄8 | 7⁄8 | 19 1⁄2 | 4 7⁄8 | 9 3⁄8 | 2 | 15 1⁄4 | 15 |   | 2 | 3 | 2 5⁄8 | 1 1⁄4 | 11⁄16 | 6 1⁄2 | 24 |   |   | 10.0            |
| 2M   | 48 | 30 | 1 3⁄8 | 1⁄2 | 5⁄8 | 5 | 4 | 3 1⁄2 | 14 5⁄8 | 7⁄8 | 19 1⁄2 | 4 7⁄8 | 9 3⁄8 | 2 | 15 1⁄4 | 15 |   | 2 | 3 | 2 5⁄8 | 1 1⁄4 | 11⁄16 | 6 1⁄2 | 24 |   |   | 10.0            |
| 3    |    |    
| 4    |    |    
| 5    |    |    

STANDARD SIGN  
R11-54F

WISCONSIN DEPT OF TRANSPORTATION

APPROVED *Matthew R. Rauch*  
For State Traffic Engineer

DATE 4/1/11 PLATE NO. R11-54F.2

PROJECT NO:


HWY:

COUNTY:

SHEET NO: 191

E



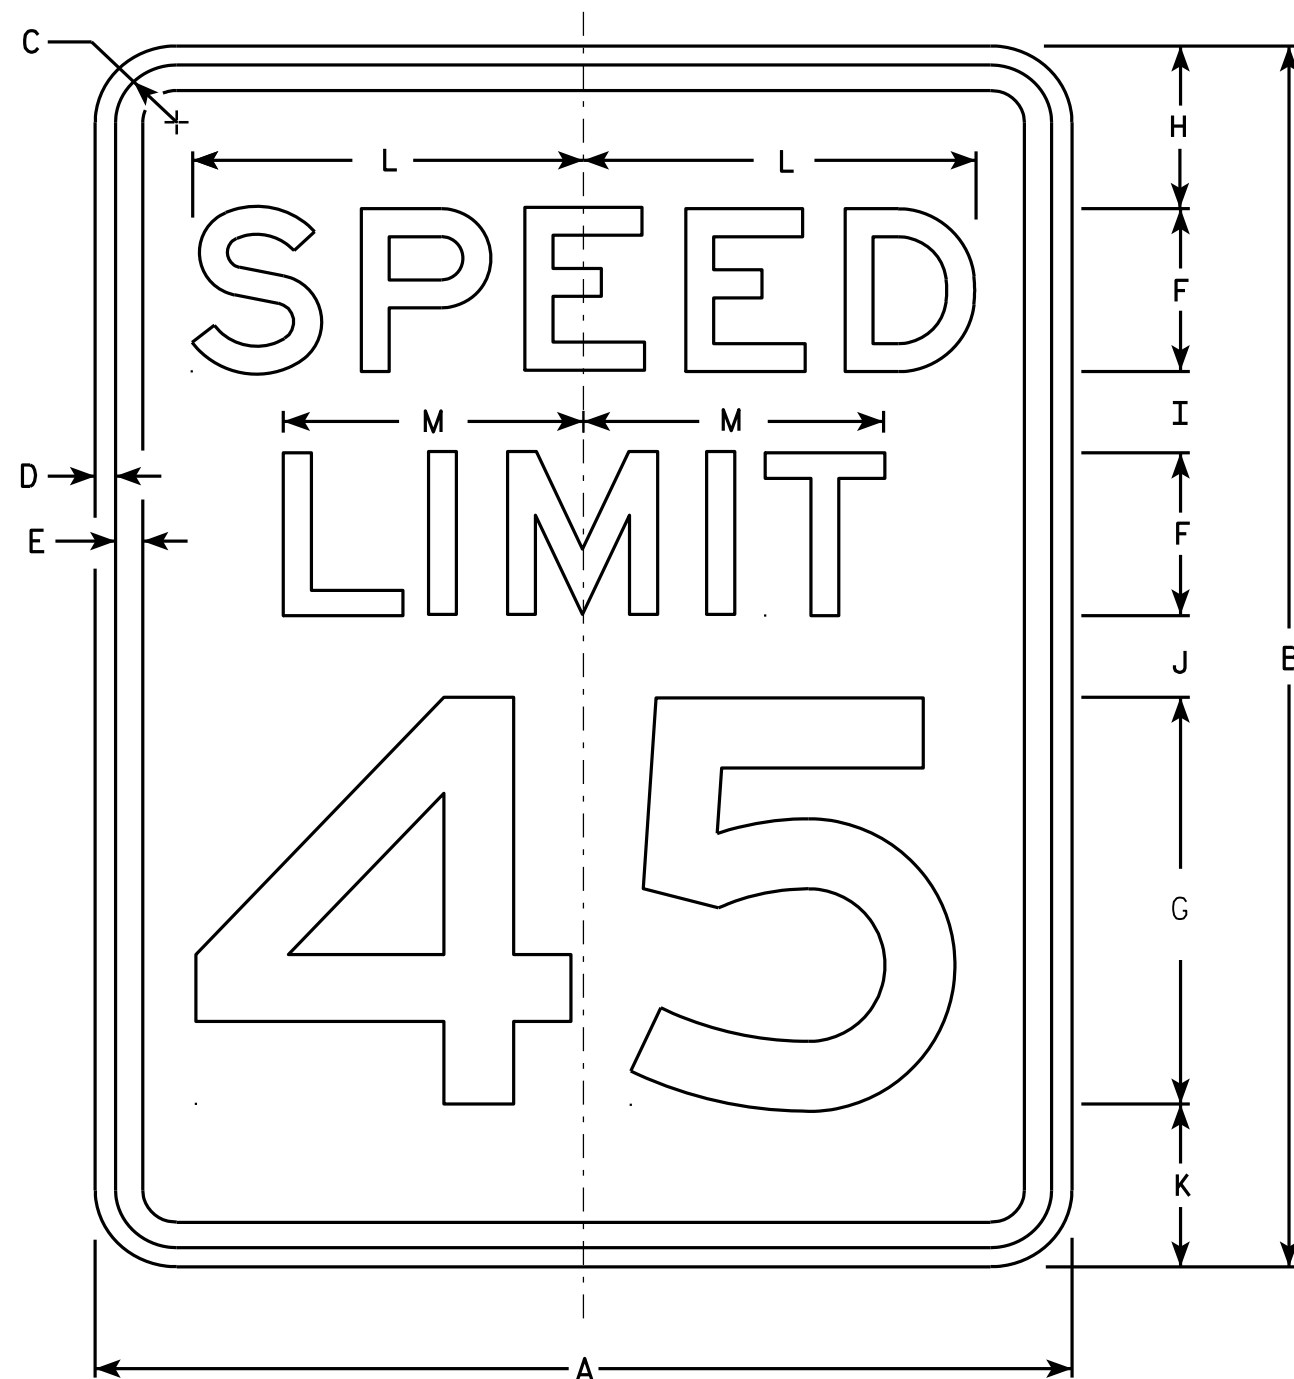

R2-1

### NOTES


1. Sign is Type II - Type H Reflective - reference WIS DOT Standard Specification for HIGHWAY and STRUCTURE CONSTRUCTION latest edition.
2. Color:  
Background - White  
Message - Black
3. Message Series - E
4. Corners may be square or rounded when base material is plywood but borders shall be rounded as shown. When base material is metal, the corners and borders shall be rounded.
5. Substitute appropriate numerals and optically adjust spacing to achieve proper balance.

| SIZE | A  | B  | C     | D   | E   | F | G  | H | I     | J     | K     | L      | M      | N | O | P | Q | R | S | T | U | V | W | X | Y | Z | Area<br>sq. ft. |
|------|----|----|-------|-----|-----|---|----|---|-------|-------|-------|--------|--------|---|---|---|---|---|---|---|---|---|---|---|---|---|-----------------|
| 1    | 18 | 24 | 1 1/8 | 3/8 | 1/2 | 3 | 8  | 3 | 2     | 2     | 3     | 7 1/4  | 5 1/2  |   |   |   |   |   |   |   |   |   |   |   |   |   | 3.0             |
| 2S   | 24 | 30 | 1 1/8 | 3/8 | 1/2 | 4 | 10 | 3 | 2 1/4 | 3 3/8 | 3 3/8 | 9 5/8  | 7 3/8  |   |   |   |   |   |   |   |   |   |   |   |   |   | 5.0             |
| 2M   | 30 | 36 | 1 3/8 | 1/2 | 5/8 | 5 | 12 | 5 | 2 1/2 | 2 1/2 | 4     | 12     | 9 1/4  |   |   |   |   |   |   |   |   |   |   |   |   |   | 7.5             |
| 3    | 36 | 48 | 1 3/8 | 1/2 | 5/8 | 6 | 14 | 6 | 5     | 5     | 6     | 14 3/8 | 11     |   |   |   |   |   |   |   |   |   |   |   |   |   | 12.0            |
| 4    | 36 | 48 | 1 3/8 | 1/2 | 5/8 | 6 | 14 | 6 | 5     | 5     | 6     | 14 3/8 | 11     |   |   |   |   |   |   |   |   |   |   |   |   |   | 12.0            |
| 5    | 48 | 60 | 2 1/4 | 3/4 | 1   | 8 | 20 | 6 | 4 1/2 | 6 3/4 | 6 3/4 | 19 1/4 | 14 5/8 |   |   |   |   |   |   |   |   |   |   |   |   |   | 20.0            |

### STANDARD SIGN R2-1


WISCONSIN DEPT OF TRANSPORTATION  
APPROVED *Matthew R. Rauch*  
For State Traffic Engineer  
DATE 5/26/10 PLATE NO. R2-1.13

PROJECT NO: HWY: COUNTY: SHEET NO: 192 E

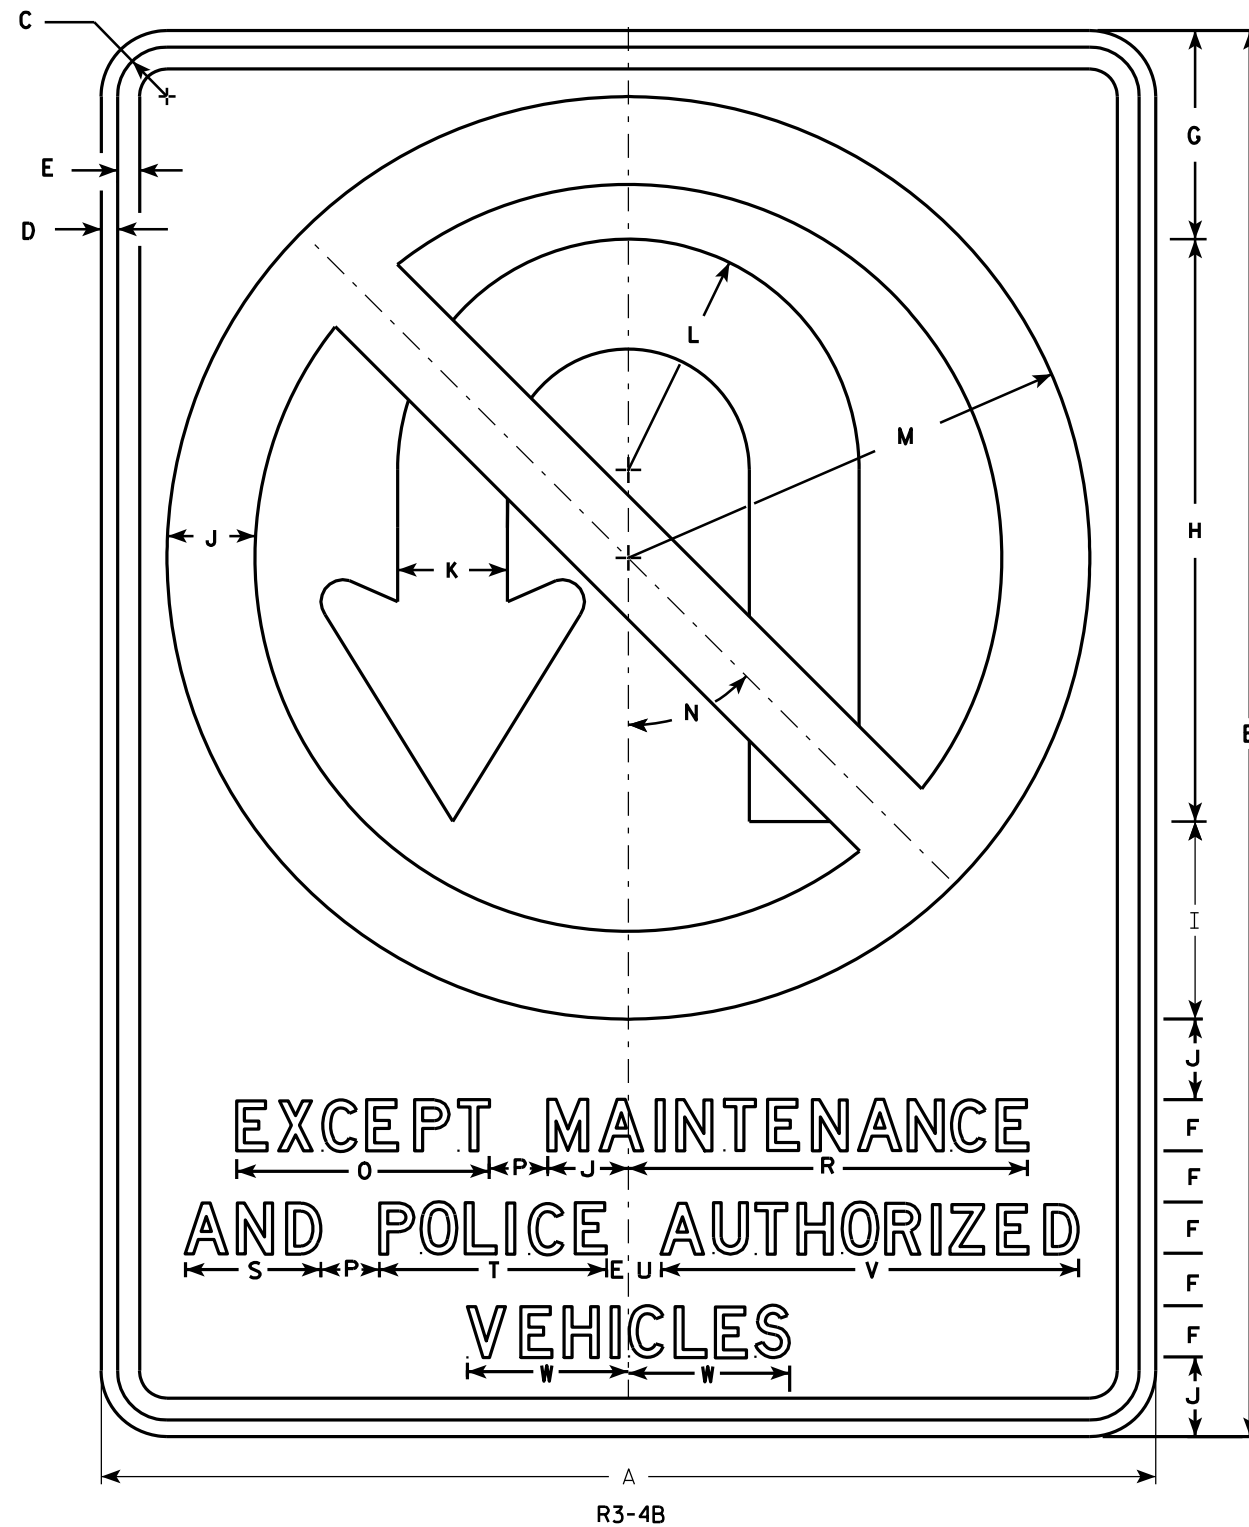

### NOTES

1. Sign is Type II - Type H Reflective - reference WIS DOT Standard Specification for HIGHWAY and STRUCTURE CONSTRUCTION latest edition.
2. Color:  
Background - White  
Message - See note 4
3. Corners may be square or rounded when base material is plywood but borders shall be rounded as shown. When base material is metal, the corners and borders shall be rounded.
4. Border & Arrow are non reflective black, the circle with diagonal bar is reflective red.

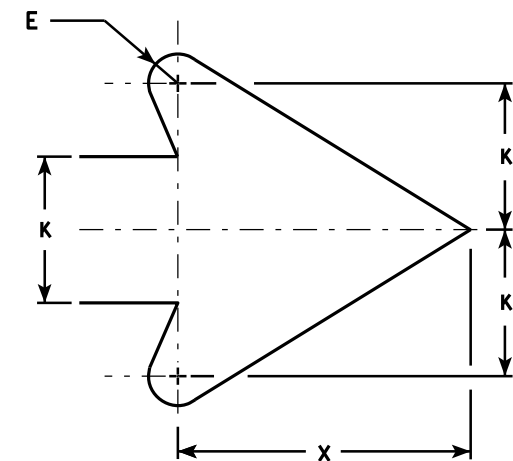

ARROW DETAIL

| SIZE | A  | B  | C     | D   | E | F   | G     | H      | I   | J   | K   | L     | M    | N   | O     | P | Q | R      | S     | T   | U     | V      | W     | X     | Y | Z | Area<br>sq. ft. |
|------|----|----|-------|-----|---|-----|-------|--------|-----|-----|-----|-------|------|-----|-------|---|---|--------|-------|-----|-------|--------|-------|-------|---|---|-----------------|
| 1    |    |    
| 2S   |    |    
| 2M   |    |    
| 3    |    |    
| 4    | 36 | 48 | 1 5⁄8 | 5⁄8 | ¾ | 1 ¾ | 7 1⁄8 | 19 7⁄8 | 6 ¾ | 2 ¾ | 3 ¾ | 7 7⁄8 | 15 ¾ | 45° | 8 5⁄8 | 2 |   | 13 5⁄8 | 4 5⁄8 | 7 ¾ | 1 1⁄8 | 14 1⁄4 | 5 1⁄2 | 7 5⁄8 |   |   | 12.0            |
| 5    | 36 | 48 | 1 5⁄8 | 5⁄8 | ¾ | 1 ¾ | 7 1⁄8 | 19 7⁄8 | 6 ¾ | 2 ¾ | 3 ¾ | 7 7⁄8 | 15 ¾ | 45° | 8 5⁄8 | 2 |   | 13 5⁄8 | 4 5⁄8 | 7 ¾ | 1 1⁄8 | 14 1⁄4 | 5 1⁄2 | 7 5⁄8 |   |   | 12.0            |

### STANDARD SIGN R3-4B


WISCONSIN DEPT OF TRANSPORTATION

APPROVED *Matthew R. Rauch*  
for State Traffic Engineer

DATE 3/17/2011 PLATE NO. R3-4B.2


PROJECT NO: HWY: COUNTY: SHEET NO: 193



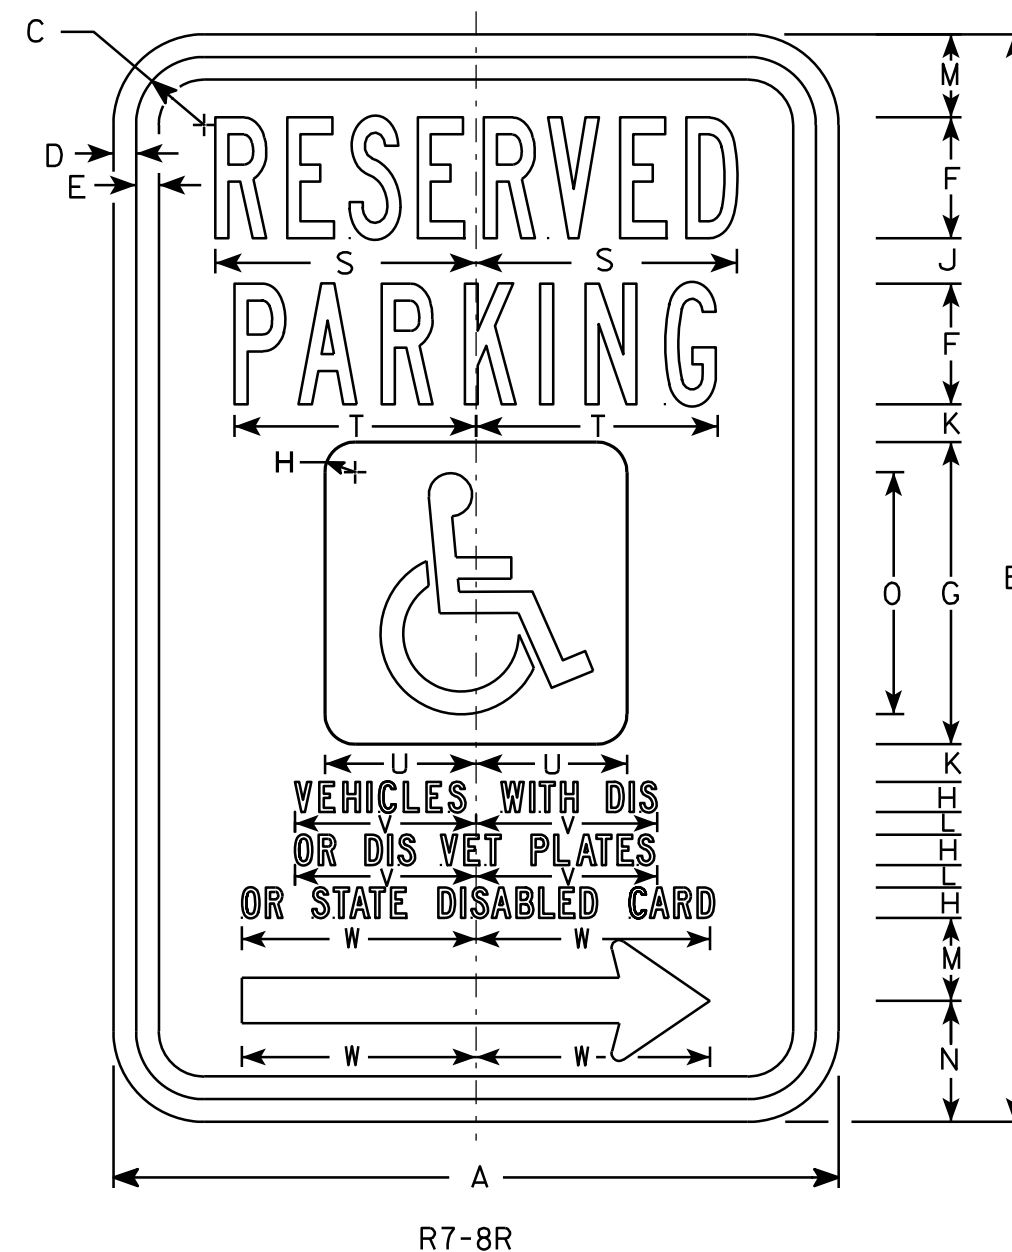

# NOTES

- Sign is Type II - Type H Reflective - reference WIS DOT Standard Specification for HIGHWAY and STRUCTURE CONSTRUCTION latest edition.
- Color:  
Background - Sign is white Type H Reflective; paraplegic background is blue.  
Message - Legend and border are green; paraplegic symbol is white
- Message Series - Lines 1 & 2 are Series B  
Lines 3, 4, 5 & 6 are Series C
- Corners may be square or rounded when base material is plywood but borders shall be rounded as shown. When base material is metal, the corners and borders shall be rounded.
- R7-8R (RIGHT ARROW)  
R7-8L (LEFT ARROW)

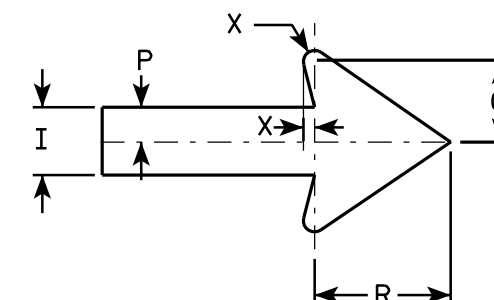

Arrow Detail

| SIZE | A  | B  | C     | D   | E   | F | G | H   | I     | J   | K   | L   | M     | N     | O | P   | Q     | R     | S     | T     | U     | V     | W     | X    | Y | Z | Area<br>sq. ft. |
|------|----|----|-------|-----|-----|---|---|-----|-------|-----|-----|-----|-------|-------|---|-----|-------|-------|-------|-------|-------|-------|-------|------|---|---|-----------------|
| 1    |    |    
| 2S   | 12 | 18 | 1 1/8 | 3/8 | 3/8 | 2 | 5 | 1/2 | 3/4   | 3/4 | 5/8 | 3/8 | 1 3/8 | 2     | 4 | 3/8 | 7/8   | 1 1/2 | 4 3/8 | 4     | 2 1/2 | 3     | 3 7/8 | 3/16 |   |   | 1.5             |
| 2M   | 18 | 24 | 1 1/8 | 3/8 | 1/2 | 3 | 6 | 3/4 | 1 1/8 | 7/8 | 5/8 | 1/2 | 1 7/8 | 2 7/8 | 5 | 5/8 | 1 3/8 | 2 1/4 | 6 1/2 | 5 3/8 | 3     | 4 1/2 | 5 7/8 | 1/8  |   |   | 3.0             |
| 3    | 18 | 24 | 1 1/8 | 3/8 | 1/2 | 3 | 6 | 3/4 | 1 1/8 | 7/8 | 5/8 | 1/2 | 1 7/8 | 2 7/8 | 5 | 5/8 | 1 3/8 | 2 1/4 | 6 1/2 | 5 3/8 | 3     | 4 1/2 | 5 7/8 | 1/8  |   |   | 3.0             |
| 4    |    |    
| 5    |    |    


## STANDARD SIGN R7-8

WISCONSIN DEPT OF TRANSPORTATION

APPROVED *Matthew R. Rauch*  
for State Traffic Engineer

DATE 3/31/2011 PLATE NO. R7-8.6

PROJECT NO: HWY: COUNTY: SHEET NO: 194 E

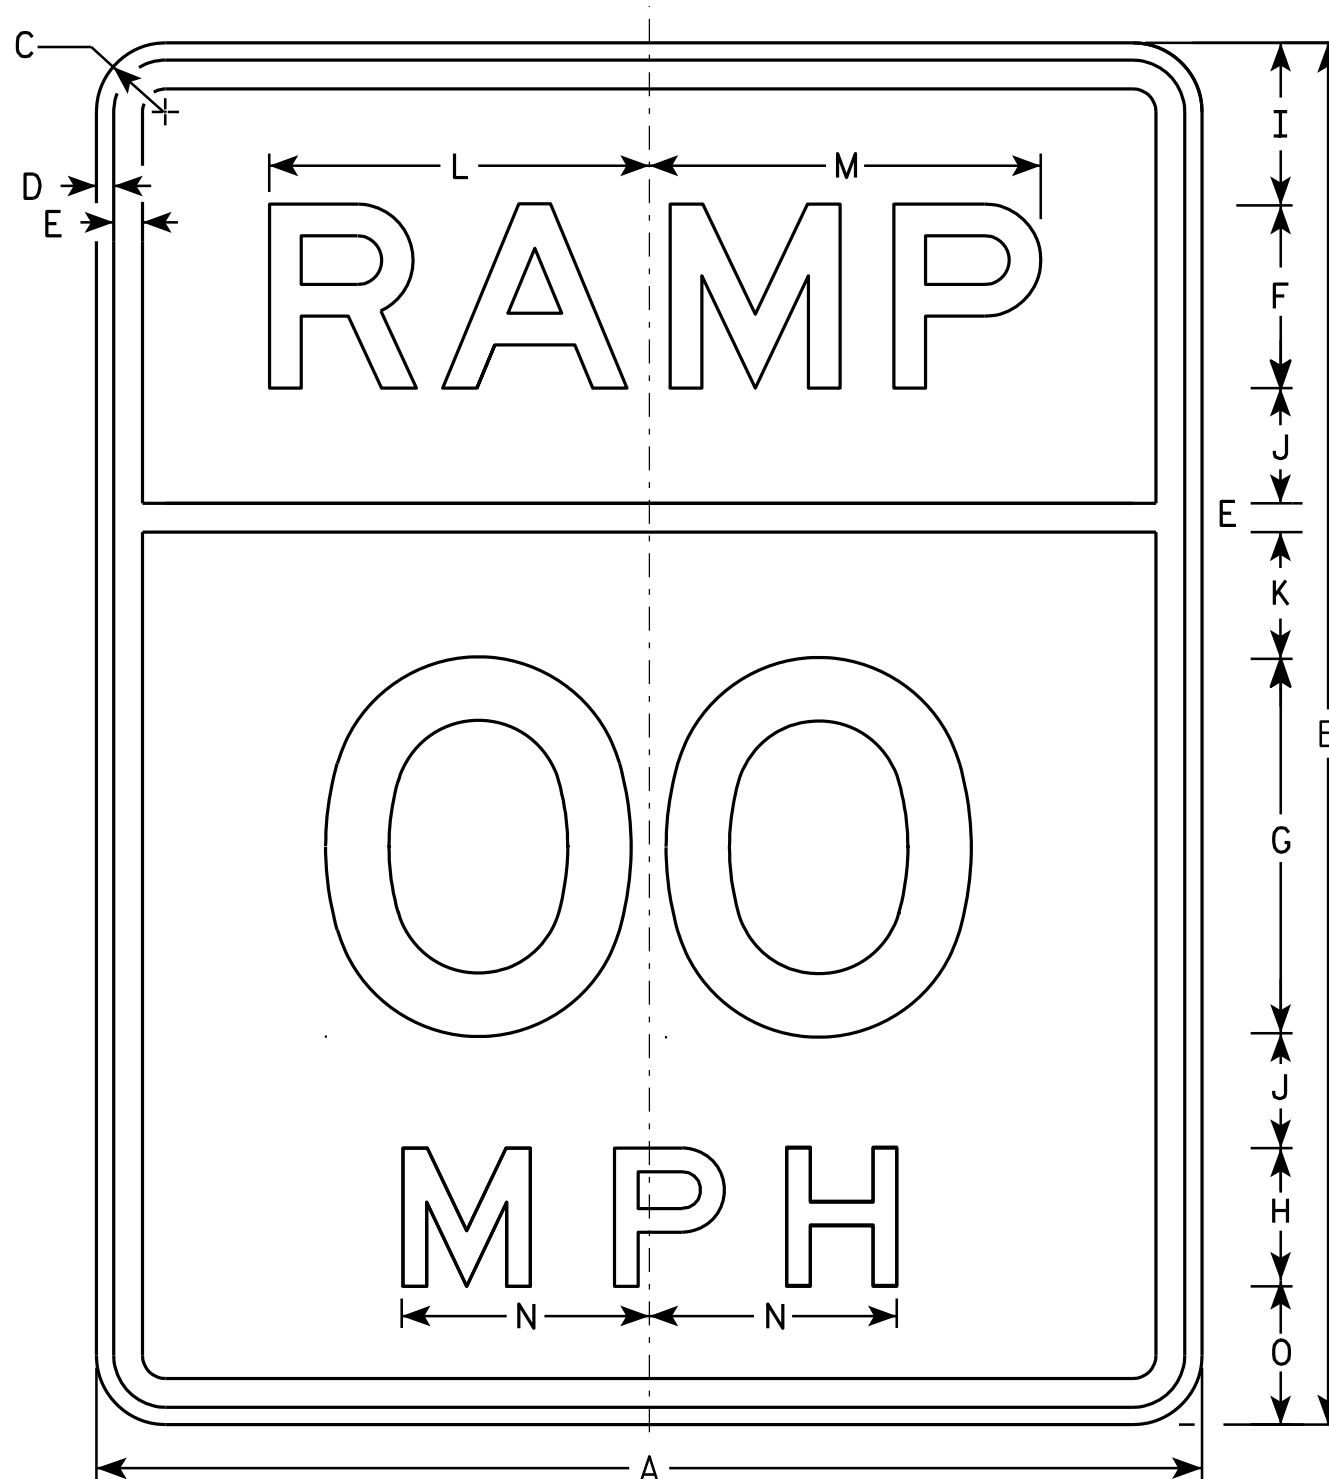

W13-3

NOTES

1. Sign is Type II - Type H Reflective - reference WIS DOT Standard Specification for HIGHWAY and STRUCTURE CONSTRUCTION latest edition.
2. Color:  
Background - Yellow  
Message - Black
3. Message Series - E
4. Corners may be square or rounded when base material is plywood but borders shall be rounded as shown. When base material is metal, the corners and borders shall be rounded.
5. Substitute appropriate numerals and optically space about centerline to achieve proper balance.

| SIZE | A  | B  | C     | D   | E     | F | G  | H | I     | J     | K     | L      | M      | N      | O | P | Q | R | S | T | U | V | W | X | Y | Z | Area<br>sq. ft. |
|------|----|----|-------|-----|-------|---|----|---|-------|-------|-------|--------|--------|--------|---|---|---|---|---|---|---|---|---|---|---|---|-----------------|
| 1    | 24 | 30 | 1 1/8 | 3/8 | 5/8   | 4 | 8  | 3 | 3 1/2 | 2 1/2 | 2 7/8 | 8 1/4  | 8 1/2  | 5 3/8  | 3 |   |   |   |   |   |   |   |   |   |   |   | 5.0             |
| 2S   | 24 | 30 | 1 1/8 | 3/8 | 5/8   | 4 | 8  | 3 | 3 1/2 | 2 1/2 | 2 7/8 | 8 1/4  | 8 1/2  | 5 3/8  | 3 |   |   |   |   |   |   |   |   |   |   |   | 5.0             |
| 2M   | 24 | 30 | 1 1/8 | 3/8 | 5/8   | 4 | 8  | 3 | 3 1/2 | 2 1/2 | 2 7/8 | 8 1/4  | 8 1/2  | 5 3/8  | 3 |   |   |   |   |   |   |   |   |   |   |   | 5.0             |
| 3    |    |    
| 4    | 36 | 48 | 1 5/8 | 5/8 | 7/8   | 6 | 12 | 4 | 6     | 4 1/8 | 5 1/8 | 13 1/2 | 13 5/8 | 7 1/8  | 6 |   |   |   |   |   |   |   |   |   |   |   | 12.0            |
| 5    | 48 | 60 | 2 1/4 | 3/4 | 1 1/4 | 8 | 16 | 6 | 7     | 5     | 5 3/4 | 16 1/2 | 17     | 10 5/8 | 6 |   |   |   |   |   |   |   |   |   |   |   | 20.0            |


STANDARD SIGN  
W13-3

WISCONSIN DEPT OF TRANSPORTATION

APPROVED *Matthew R. Rauch*  
for State Traffic Engineer

DATE 5/31/12 PLATE NO. W13-3.8

PROJECT NO: HWY: COUNTY: SHEET NO: 195 E

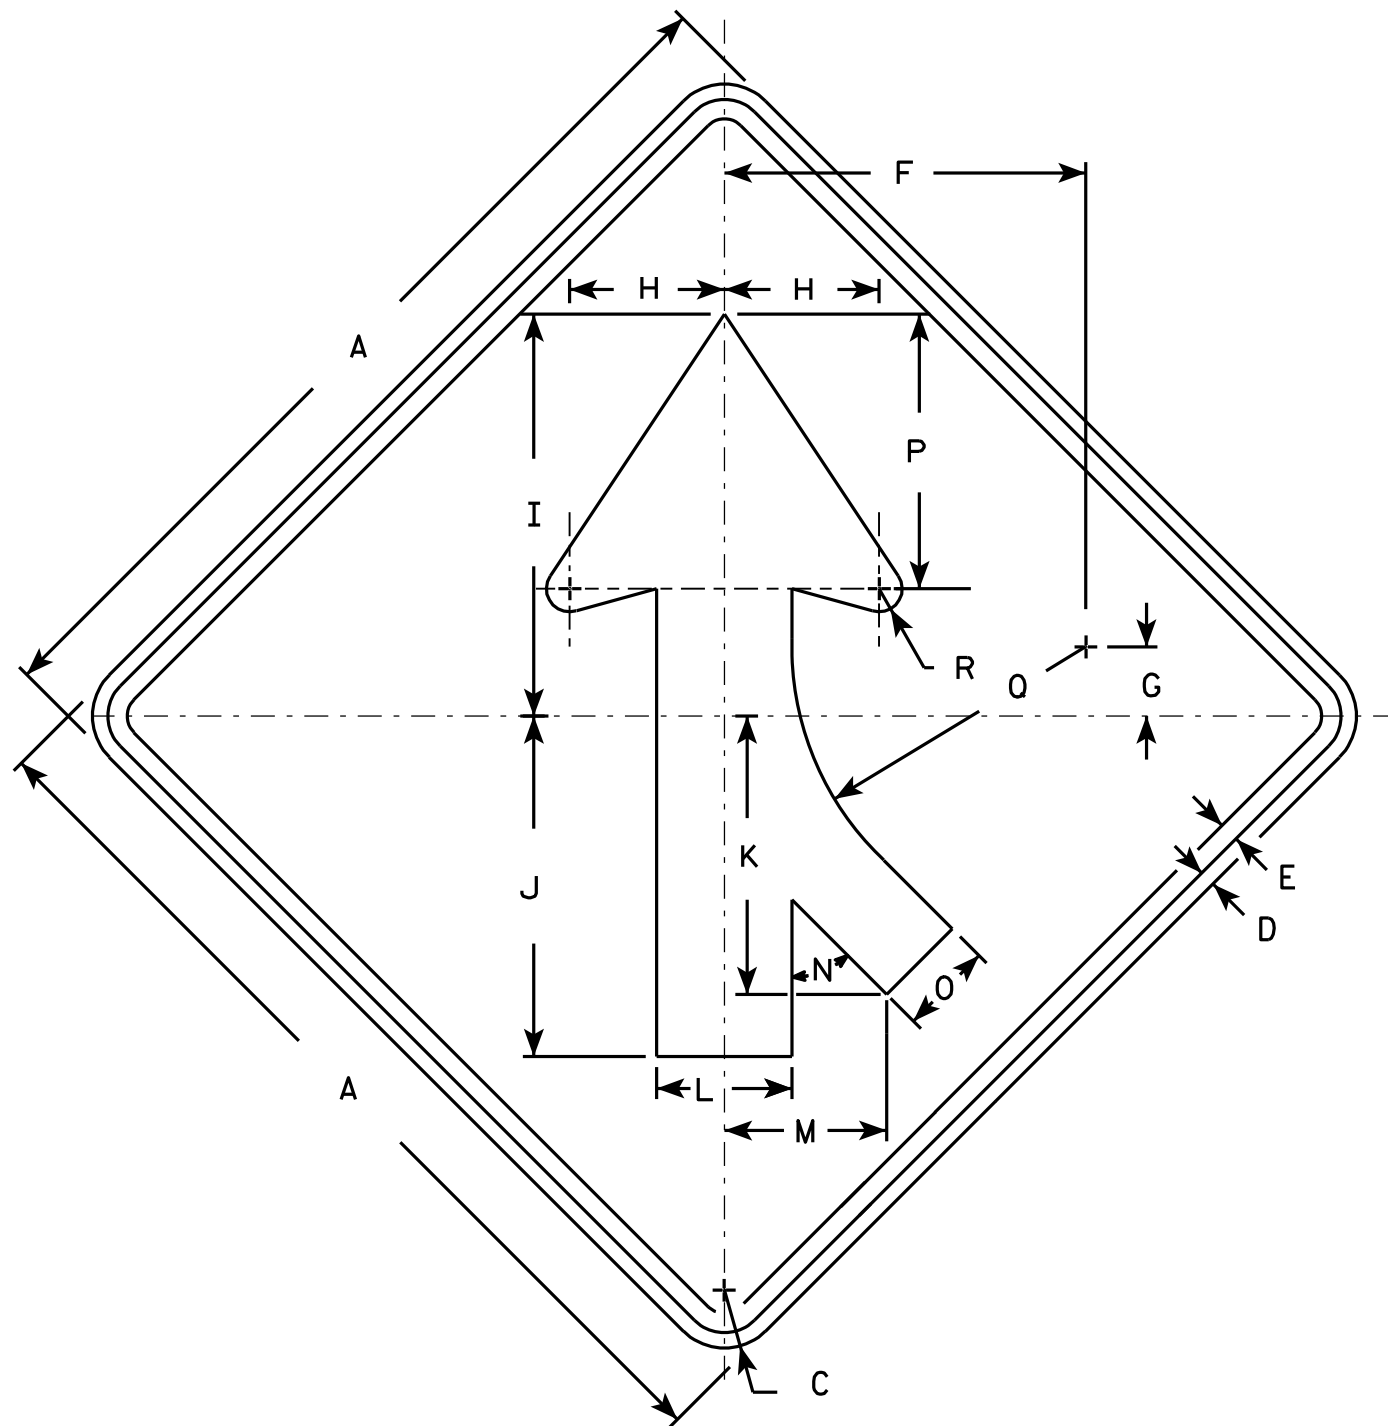

W4-1R

### NOTES

1. Sign is Type II - Type H Reflective - reference WIS DOT Standard Specification for HIGHWAY and STRUCTURE CONSTRUCTION latest edition.
2. Color:  
Background - Yellow  
Message - Black
3. Corners may be square or rounded when base material is plywood but borders shall be rounded as shown. When base material is metal, the corners and borders shall be rounded.
4. W4-1L is the same as W4-1R except the arrow is reversed along the vertical centerline.

| SIZE | A  | B | C     | D   | E   | F      | G     | H | I      | J      | K      | L     | M     | N   | O     | P      | Q      | R     | S | T | U | V | W | X | Y | Z | Area<br>sq. ft. |
|------|----|---|-------|-----|-----|--------|-------|---|--------|--------|--------|-------|-------|-----|-------|--------|--------|-------|---|---|---|---|---|---|---|---|-----------------|
| 1    | 30 |   | 1 3/8 | 1/2 | 5/8 | 11 5/8 | 2 1/2 | 5 | 13     | 11     | 9      | 4 3/8 | 5 1/4 | 45° | 3     | 8 7/8  | 9 1/2  | 3/4   |   |   |   |   |   |   |   |   | 6.25            |
| 2S   | 36 |   | 1 5/8 | 5/8 | 3/4 | 14     | 2 3/4 | 6 | 15 3/4 | 13 1/4 | 10 1/4 | 5 1/4 | 6 3/8 | 45° | 3 5/8 | 10 5/8 | 11 3/8 | 7/8   |   |   |   |   |   |   |   |   | 9.0             |
| 2M   | 36 |   | 1 5/8 | 5/8 | 3/4 | 14     | 2 3/4 | 6 | 15 3/4 | 13 1/4 | 10 1/4 | 5 1/4 | 6 3/8 | 45° | 3 5/8 | 10 5/8 | 11 3/8 | 7/8   |   |   |   |   |   |   |   |   | 9.0             |
| 3    | 36 |   | 1 5/8 | 5/8 | 3/4 | 14     | 2 3/4 | 6 | 15 3/4 | 13 1/4 | 10 1/4 | 5 1/4 | 6 3/8 | 45° | 3 5/8 | 10 5/8 | 11 3/8 | 7/8   |   |   |   |   |   |   |   |   | 9.0             |
| 4    | 48 |   | 2 1/4 | 3/4 | 1   | 18 3/4 | 3 5/8 | 8 | 20 1/2 | 17 1/2 | 14 3/8 | 7     | 8 3/8 | 45° | 4 3/4 | 14 1/4 | 15 1/4 | 1 1/4 |   |   |   |   |   |   |   |   | 16.0            |
| 5    | 48 |   | 2 1/4 | 3/4 | 1   | 18 3/4 | 3 5/8 | 8 | 20 1/2 | 17 1/2 | 14 3/8 | 7     | 8 3/8 | 45° | 4 3/4 | 14 1/4 | 15 1/4 | 1 1/4 |   |   |   |   |   |   |   |   | 16.0            |

### STANDARD SIGN

W4-1

WISCONSIN DEPT OF TRANSPORTATION

APPROVED *Matthew R. Rauch*  
for State Traffic Engineer

DATE 3/21/11 PLATE NO. W4-1.13


PROJECT NO:

HWY:


COUNTY:

SHEET NO: 196

E

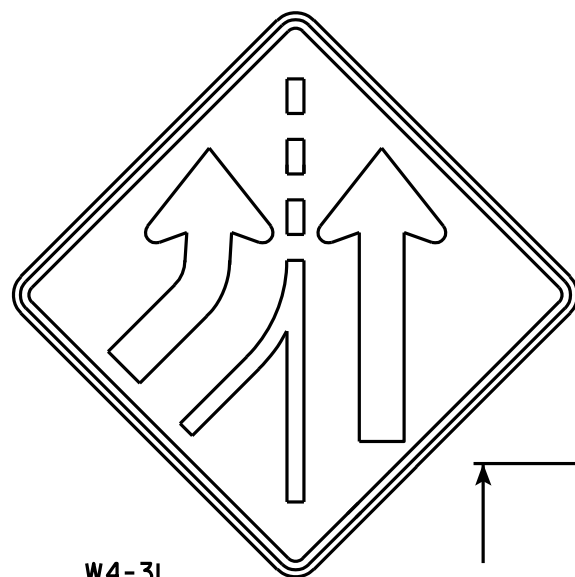


W4-3L

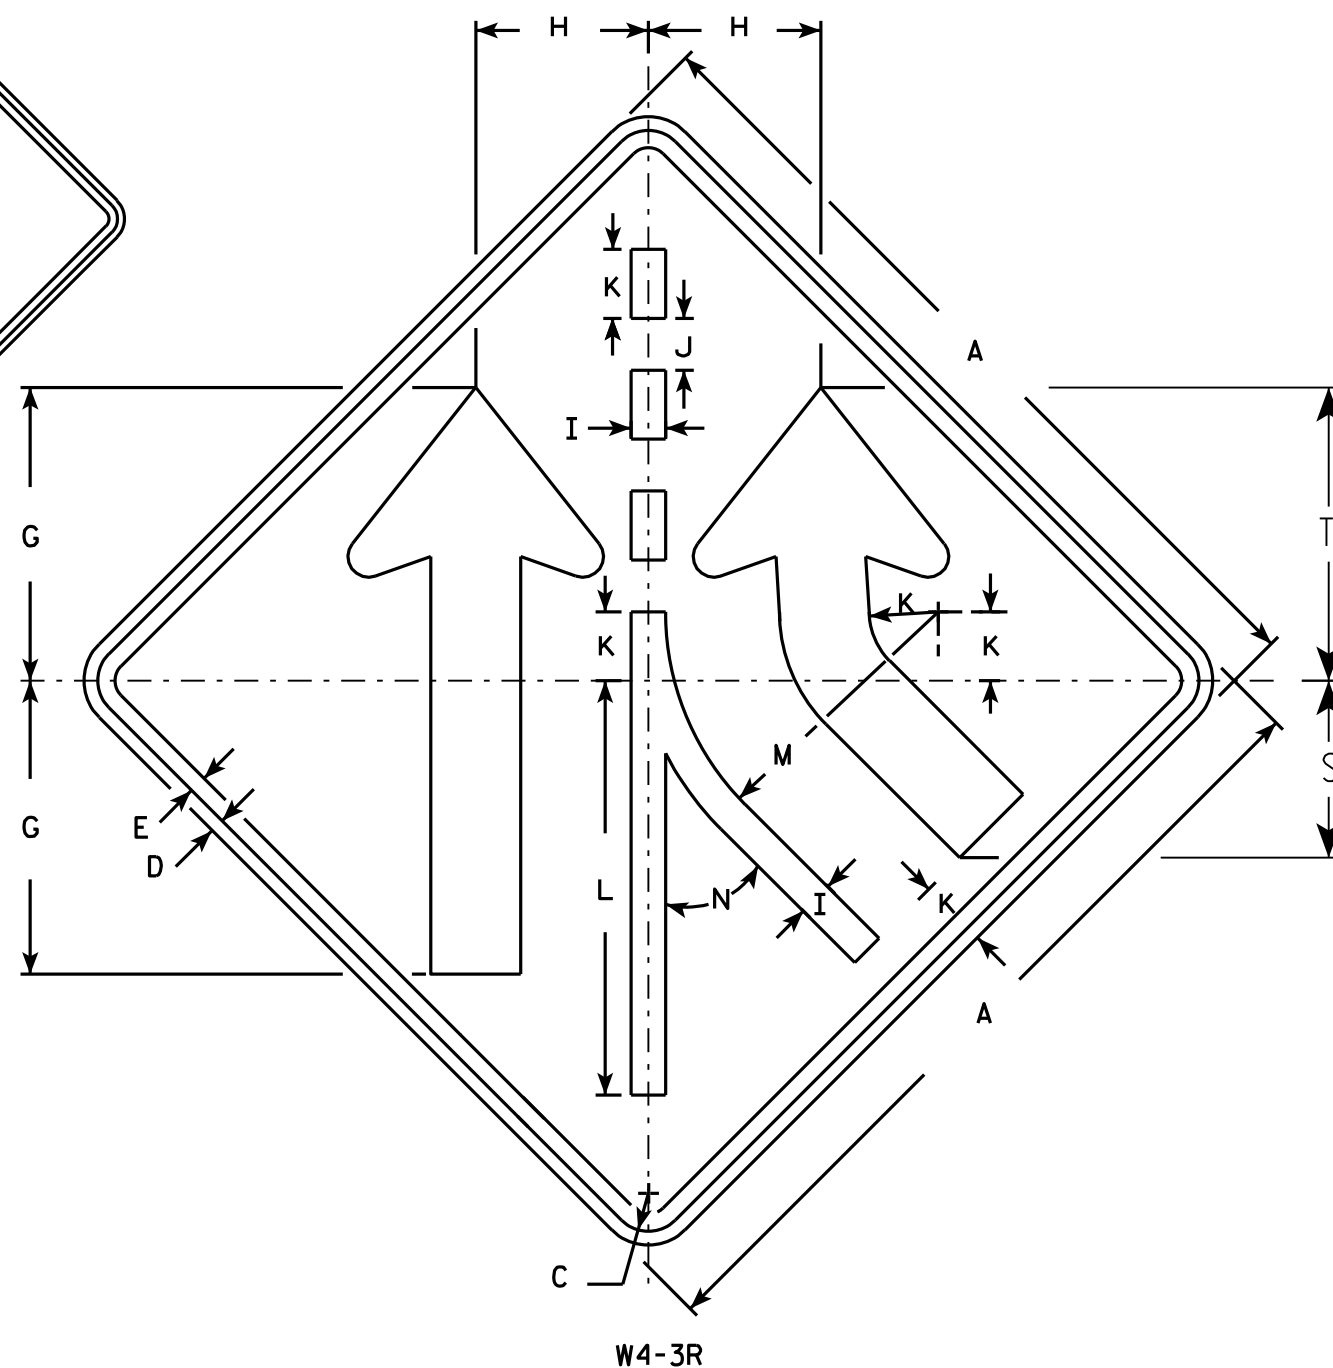

W4-3R

### NOTES

1. Sign is Type II - Type H Reflective - reference WIS DOT Standard Specification for HIGHWAY and STRUCTURE CONSTRUCTION latest edition.
2. Color:  
Background - Yellow  
Message - Black
3. Corners may be square or rounded when base material is plywood but borders shall be rounded as shown. When base material is metal, the corners and borders shall be rounded.
4. W4-3 L is the same as W4-3 R except the arrow is reversed along the vertical centerline.

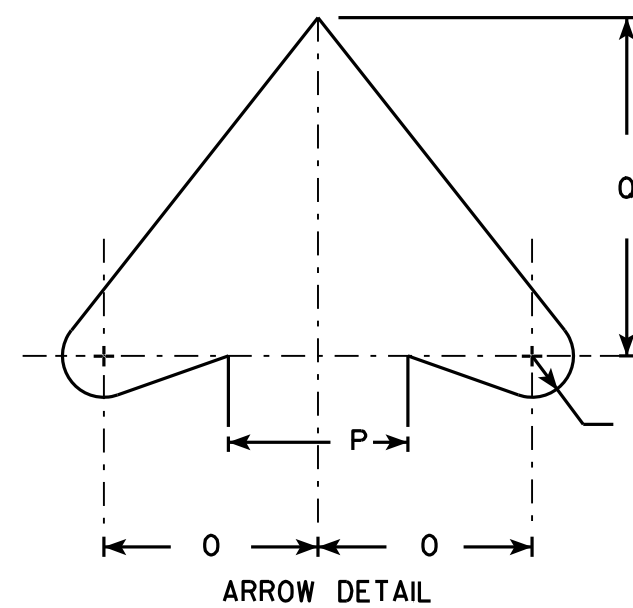

ARROW DETAIL

| SIZE | A  | B | C     | D   | E   | F | G      | H     | I     | J     | K     | L  | M      | N   | O     | P     | O     | R     | S      | T      | U | V | W | X | Y | Z | Area<br>sq. ft. |
|------|----|---|-------|-----|-----|---|--------|-------|-------|-------|-------|----|--------|-----|-------|-------|-------|-------|--------|--------|---|---|---|---|---|---|-----------------|
| 1    | 30 |   | 1 3/8 | 1/2 | 5/8 |   | 10 5/8 | 6 1/4 | 1 1/4 | 1 7/8 | 2 1/2 | 15 | 9 7/8  | 45° | 3 7/8 | 3 1/4 | 6 1/8 | 3/4   | 6 3/8  | 10 5/8 |   |   |   |   |   |   | 6.25            |
| 2S   | 36 |   | 1 5/8 | 5/8 | 3/4 |   | 12 3/4 | 7 1/2 | 1 1/2 | 2 1/4 | 3     | 18 | 11 7/8 | 45° | 4 5/8 | 4     | 7 3/8 | 7/8   | 7 3/4  | 12 3/4 |   |   |   |   |   |   | 9.0             |
| 2M   | 36 |   | 1 5/8 | 5/8 | 3/4 |   | 12 3/4 | 7 1/2 | 1 1/2 | 2 1/4 | 3     | 18 | 11 7/8 | 45° | 4 5/8 | 4     | 7 3/8 | 7/8   | 7 3/4  | 12 3/4 |   |   |   |   |   |   | 9.0             |
| 3    |    |   
| 4    | 48 |   | 2 1/4 | 3/4 | 1   |   | 17     | 10    | 2     | 3     | 4     | 24 | 15 3/4 | 45° | 6 1/4 | 5 1/2 | 9 7/8 | 1 1/4 | 10 1/4 | 17     |   |   |   |   |   |   | 16.0            |
| 5    | 48 |   | 2 1/4 | 3/4 | 1   |   | 17     | 10    | 2     | 3     | 4     | 24 | 15 3/4 | 45° | 6 1/4 | 5 1/2 | 9 7/8 | 1 1/4 | 10 1/4 | 17     |   |   |   |   |   |   | 16.0            |

### STANDARD SIGN W4-3

WISCONSIN DEPT OF TRANSPORTATION

APPROVED *Matthew R. Rauch*  
for State Traffic Engineer

DATE 3/21/11 PLATE NO. W4-3.7

PROJECT NO:

SHEET NO: 197

E

| EB-LINE EARTHWORK |             |              |                 |              |                |              |                       |
|-------------------|-------------|--------------|-----------------|--------------|----------------|--------------|-----------------------|
| STATION           | AREA        |              | Incremental Vol |              | Cumulative Vol |              | Mass Ordinate<br>(CY) |
|                   | Cut<br>(SF) | Fill<br>(SF) | Cut<br>(CY)     | Fill<br>(CY) | Cut<br>(CY)    | Fill<br>(CY) |                       |
| 200+00.00         | 0           | 0            | 0               | 0            | 0              | 0            | 0                     |
| 201+00.00         | 0           | 0            | 0               | 0            | 0              | 0            | 0                     |
| 202+00.00         | 0           | 0            | 0               | 0            | 0              | 0            | 0                     |
| 203+00.00         | 0           | 0            | 0               | 0            | 0              | 0            | 0                     |
| 204+00.00         | 0           | 0            | 0               | 0            | 0              | 0            | 0                     |
| 205+00.00         | 0           | 0            | 0               | 0            | 0              | 0            | 0                     |
| 206+00.00         | 0           | 0            | 0               | 0            | 0              | 0            | 0                     |
| 207+00.00         | 0           | 0            | 0               | 0            | 0              | 0            | 0                     |
| 208+00.00         | 0           | 0            | 0               | 0            | 0              | 0            | 0                     |
| 209+00.00         | 2           | 4            | 4               | 8            | 4              | 8            | -4                    |
| 210+00.00         | 28          | 1            | 56              | 10           | 60             | 18           | 43                    |
| 211+00.00         | 36          | 5            | 119             | 11           | 179            | 29           | 151                   |
| 212+00.00         | 39          | 17           | 139             | 40           | 318            | 69           | 250                   |
| 213+00.00         | 42          | 16           | 150             | 62           | 468            | 130          | 338                   |
| 214+00.00         | 48          | 19           | 166             | 66           | 634            | 197          | 437                   |
| 215+00.00         | 49          | 11           | 179             | 67           | 813            | 253          | 560                   |
| 216+00.00         | 6           | 4            | 102             | 27           | 915            | 281          | 634                   |
| 217+00.00         | 0           | 25           | 12              | 53           | 926            | 334          | 592                   |
| 218+00.00         | 1           | 0            | 2               | 47           | 929            | 381          | 548                   |
| 219+00.00         | 0           | 0            | 2               | 0            | 931            | 381          | 550                   |
| 220+00.00         | 0           | 0            | 0               | 0            | 931            | 381          | 550                   |
| 221+00.00         | 0           | 0            | 0               | 0            | 931            | 381          | 550                   |
| 222+00.00         | 0           | 0            | 0               | 0            | 931            | 381          | 550                   |
| 223+00.00         | 0           | 0            | 0               | 0            | 931            | 381          | 550                   |
| 224+00.00         | 0           | 0            | 0               | 0            | 931            | 381          | 550                   |
| 225+00.00         | 0           | 0            | 0               | 0            | 931            | 381          | 550                   |
| 231+00.00         | 0           | 0            | 0               | 0            | 931            | 381          | 550                   |
| 232+00.00         | 0           | 0            | 0               | 0            | 931            | 381          | 550                   |
| 233+00.00         | 0           | 0            | 0               | 0            | 931            | 381          | 550                   |
| 234+00.00         | 0           | 0            | 0               | 0            | 931            | 381          | 550                   |
| 235+00.00         | 0           | 0            | 0               | 0            | 931            | 381          | 550                   |
| 236+00.00         | 0           | 0            | 0               | 0            | 931            | 381          | 550                   |
| 237+00.00         | 0           | 0            | 0               | 0            | 931            | 381          | 550                   |
| 238+00.00         | 1           | 0            | 2               | 0            | 933            | 381          | 552                   |
| 239+00.00         | 18          | 0            | 36              | 0            | 969            | 381          | 588                   |
| 240+00.00         | 17          | 0            | 64              | 0            | 1032           | 381          | 651                   |
| 241+00.00         | 9           | 0            | 49              | 0            | 1081           | 381          | 700                   |
| 242+00.00         | 5           | 0            | 27              | 0            | 1108           | 381          | 727                   |
| 243+00.00         | 0           | 0            | 10              | 0            | 1118           | 381          | 737                   |
| 244+00.00         | 0           | 0            | 1               | 0            | 1118           | 381          | 738                   |
| 245+00.00         | 0           | 2            | 1               | 3            | 1119           | 384          | 735                   |
| 246+00.00         | 0           | 5            | 0               | 12           | 1119           | 396          | 723                   |
| 247+00.00         | 0           | 2            | 0               | 12           | 1119           | 408          | 711                   |
| 248+00.00         | 0           | 0            | 0               | 3            | 1119           | 411          | 708                   |
| 249+00.00         | 0           | 0            | 0               | 0            | 1119           | 411          | 708                   |
| 250+00.00         | 0           | 0            | 0               | 0            | 1119           | 411          | 708                   |
| 251+00.00         | 0           | 0            | 0               | 0            | 1119           | 411          | 708                   |
| 252+00.00         | 0           | 0            | 0               | 0            | 1119           | 411          | 708                   |
| 253+00.00         | 0           | 0            | 0               | 0            | 1119           | 411          | 708                   |
| 254+00.00         | 0           | 0            | 0               | 0            | 1119           | 411          | 708                   |
| 255+00.00         | 0           | 0            | 0               | 0            | 1119           | 411          | 708                   |
| 256+00.00         | 0           | 0            | 0               | 0            | 1119           | 411          | 708                   |
| 257+00.00         | 0           | 0            | 0               | 0            | 1119           | 411          | 708                   |
| 258+00.00         | 0           | 0            | 0               | 0            | 1119           | 411          | 708                   |
| 259+00.00         | 0           | 5            | 0               | 18           | 1119           | 429          | 690                   |
| 261+00.00         | 0           | 0            | 0               | 19           | 1119           | 448          | 670                   |
| 262+00.00         | 0           | 4            | 0               | 17           | 1119           | 465          | 653                   |
| 263+00.00         | 0           | 0            | 0               | 7            | 1119           | 472          | 646                   |
| 264+00.00         | 0           | 0            | 0               | 0            | 1119           | 472          | 646                   |
| 265+00.00         | 0           | 0            | 0               | 0            | 1119           | 472          | 646                   |
| 266+00.00         | 0           | 0            | 0               | 0            | 1119           | 472          | 646                   |
| 267+00.00         | 0           | 0            | 0               | 0            | 1119           | 472          | 646                   |
| 268+00.00         | 0           | 0            | 0               | 0            | 1119           | 472          | 646                   |
| 269+00.00         | 0           | 0            | 0               | 0            | 1119           | 472          | 646                   |
| 270+00.00         | 0           | 0            | 0               | 0            | 1119           | 472          | 646                   |
| 271+00.00         | 0           | 0            | 0               | 0            | 1119           | 472          | 646                   |
| 272+00.00         | 0           | 4            | 1               | 8            | 1119           | 480          | 639                   |
| 273+00.00         | 2           | 6            | 4               | 18           | 1124           | 499          | 625                   |
| 274+00.00         | 4           | 14           | 10              | 36           | 1134           | 535          | 599                   |
| 275+00.00         | 3           | 3            | 12              | 32           | 1146           | 567          | 579                   |
| 276+00.00         | 0           | 7            | 5               | 19           | 1151           | 586          | 565                   |
| 277+00.00         | 0           | 4            | 1               | 21           | 1152           | 607          | 545                   |
| 278+00.00         | 6           | 1            | 12              | 9            | 1164           | 617          | 547                   |
| 279+00.00         | 4           | 2            | 19              | 5            | 1183           | 622          | 561                   |
| 280+00.00         | 5           | 11           | 17              | 5            | 1200           | 627          | 572                   |
| 281+00.00         | 0           | 0            | 10              | 2            | 1210           | 629          | 581                   |
| 282+00.00         | 0           | 0            | 0               | 0            | 1210           | 629          | 581                   |
| 283+00.00         | 0           | 0            | 0               | 0            | 1210           | 629          | 581                   |
| 284+00.00         | 0           | 0            | 0               | 0            | 1210           | 629          | 581                   |
| 285+00.00         | 0           | 0            | 0               | 0            | 1210           | 629          | 581                   |
| 286+00.00         | 0           | 0            | 0               | 0            | 1210           | 629          | 581                   |
| 287+00.00         | 0           | 0            | 0               | 0            | 1210           | 629          | 581                   |
| 288+00.00         | 0           | 0            | 0               | 0            | 1210           | 629          | 581                   |
| 289+00.00         | 0           | 0            | 0               | 0            | 1210           | 629          | 581                   |
| 290+00.00         | 0           | 0            | 0               | 0            | 1210           | 629          | 581                   |
| 291+00.00         | 13          | 0            | 23              | 0            | 1233           | 629          | 604                   |
| 292+00.00         | 10          | 0            | 41              | 0            | 1274           | 629          | 645                   |
| 293+00.00         | 5           | 0            | 26              | 0            | 1300           | 629          | 671                   |
| 294+00.00         | 1           | 0            | 10              | 0            | 1310           | 629          | 681                   |
| 295+00.00         | 0           | 0            | 1               | 0            | 1311           | 629          | 682                   |
| 296+00.00         | 0           | 0            | 0               | 0            | 1311           | 629          | 682                   |
| 297+00.00         | 0           | 0            | 0               | 0            | 1311           | 629          | 682                   |
| 298+00.00         | 0           | 0            | 0               | 0            | 1311           | 629          | 682                   |
| 299+00.00         | 1           | 0            | 1               | 0            | 1313           | 629          | 684                   |
| 300+00.00         | 0           | 0            | 1               | 0            | 1314           | 629          | 685                   |
| 301+00.00         | 0           | 0            | 0               | 0            | 1314           | 629          | 685                   |
| 302+00.00         | 0           | 0            | 1               | 0            | 1315           | 629          | 686                   |
| 303+00.00         | 2           | 0            | 4               | 0            | 1318           | 629          | 689                   |
| 304+00.00         | 0           | 0            | 3               | 0            | 1321           | 629          | 692                   |
| 305+00.00         | 0           | 0            | 0               | 0            | 1321           | 629          | 692                   |
| 306+00.00         | 0           | 5            | 0               | 9            | 1321           | 638          | 683                   |
| 307+00.00         | 0           | 3            | 0               | 14           | 1321           | 651          | 670                   |
| 308+00.00         | 0           | 0            | 0               | 6            | 1321           | 657          | 664                   |
| 309+00.00         | 0           | 0            | 0               | 2            | 1321           | 659          | 663                   |
| 310+00.00         | 0           | 2            | 0               | 4            | 1321           | 663          | 658                   |

EB-LINE EARTHWORK - CONTINUED

| STATION   | AREA        |              | Incremental Vol |              | Cumulative Vol |              | Mass Ordinate<br>(CY) |
|-----------|-------------|--------------|-----------------|--------------|----------------|--------------|-----------------------|
|           | Cut<br>(SF) | Fill<br>(SF) | Cut<br>(CY)     | Fill<br>(CY) | Cut<br>(CY)    | Fill<br>(CY) |                       |
| 311+00.00 | 0           | 0            | 0               | 4            | 1321           | 667          | 654                   |
| 312+00.00 | 0           | 0            | 0               | 1            | 1321           | 668          | 653                   |
| 313+00.00 | 0           | 0            | 0               | 0            | 1321           | 668          | 653                   |
| 314+00.00 | 0           | 1            | 0               | 2            | 1321           | 669          | 652                   |
| 315+00.00 | 0           | 0            | 0               | 2            | 1321           | 671          | 650                   |
| 316+00.00 | 0           | 0            | 0               | 1            | 1321           | 672          | 649                   |
| 317+00.00 | 0           | 2            | 0               | 5            | 1321           | 676          | 645                   |
| 318+00.00 | 0           | 0            | 0               | 4            | 1321           | 681          | 640                   |
| 319+00.00 | 0           | 0            | 0               | 0            | 1321           | 681          | 640                   |
| 320+00.00 | 0           | 1            | 0               | 2            | 1321           | 683          | 639                   |
| 321+00.00 | 0           | 11           | 0               | 22           | 1321           | 704          | 617                   |
| 322+00.00 | 0           | 7            | 0               | 33           | 1321           | 737          | 585                   |
| 323+00.00 | 0           | 4            | 0               | 19           | 1321           | 756          | 565                   |
| 324+00.00 | 0           | 6            | 0               | 18           | 1321           | 773          | 548                   |
| 325+00.00 | 0           | 2            | 0               | 14           | 1321           | 787          | 534                   |
| 326+00.00 | 0           | 5            | 0               | 12           | 1321           | 799          | 522                   |
| 327+00.00 | 0           | 1            | 0               | 10           | 1321           | 809          | 512                   |
| 328+00.00 | 0           | 0            | 0               | 1            | 1321           | 811          | 511                   |
| 329+00.00 | 0           | 0            | 0               | 0            | 1321           | 811          | 511                   |
| 330+00.00 | 0           | 0            | 0               | 0            | 1321           | 811          | 511                   |
| 331+00.00 | 0           | 0            | 0               | 0            | 1321           | 811          | 511                   |
| 332+00.00 | 0           | 0            | 0               | 0            | 1321           | 811          | 511                   |
| 333+00.00 | 0           | 0            | 0               | 0            | 1321           | 811          | 511                   |
| 334+00.00 | 0           | 0            | 0               | 0            | 1321           | 811          | 511                   |
| 335+00.00 | 0           | 0            | 0               | 0            | 1321           | 811          | 511                   |
| 336+00.00 | 0           | 0            | 0               | 0            | 1322           | 811          | 511                   |
| 337+00.00 | 2           | 0            | 5               | 0            | 1327           | 811          | 516                   |
| 338+00.00 | 1           | 0            | 5               | 0            | 1332           | 811          | 521                   |
| 339+00.00 | 0           | 0            | 1               | 0            | 1333           | 811          | 522                   |
| 340+00.00 | 0           | 0            | 0               | 1            | 1333           | 812          | 521                   |
| 341+00.00 | 0           | 7            | 0               | 14           | 1333           | 825          | 507                   |
| 342+00.00 | 0           | 2            | 0               | 17           | 1333           | 843          | 490                   |
| 343+00.00 | 0           | 15           | 0               | 32           | 1333           | 874          | 459                   |
| 344+00.00 | 0           | 25           | 0               | 74           | 1333           | 949          | 384                   |
| 345+00.00 | 0           | 9            | 0               | 64           | 1333           | 1013         | 320                   |
| 346+00.00 | 0           | 13           | 0               | 42           | 1333           | 1054         | 279                   |
| 347+00.00 | 0           | 28           | 0               | 76           | 1333           | 1130         | 203                   |
| 348+00.00 | 0           | 14           | 0               | 77           | 1333           | 1207         | 126                   |
| 349+00.00 | 0           | 9            | 0               | 42           | 1333           | 1249         | 83                    |
| 350+00.00 | 0           | 1            | 0               | 19           | 1333           | 1268         | 65                    |
| 351+00.00 | 0           | 1            | 0               | 4            | 1333           | 1272         | 61                    |
| 352+00.00 | 0           | 1            | 0               | 4            | 1333           | 1276         | 57                    |
| 353+00.00 | 0           | 4            | 0               | 9            | 1333           | 1285         | 48                    |
| 354+00.00 | 0           | 7            | 0               | 20           | 1333           | 1305         | 28                    |
| 355+00.00 | 0           | 8            | 0               | 28           | 1333           | 1334         | -1                    |
| 356+00.00 | 0           | 2            | 0               | 18           | 1333           | 1351         | -18                   |
| 357+00.00 | 0           | 0            | 0               | 4            | 1333           | 1355         | -22                   |
| 358+00.00 | 0           | 3            | 0               | 6            | 1333           | 1361         | -28                   |
| 359+00.00 | 0           | 5            | 0               | 15           | 1333           | 1377         | -44                   |
| 360+00.00 | 0           | 2            | 0               | 14           | 1333           | 1390         | -58                   |
| 361+00.00 | 0           | 4            | 0               | 11           | 1333           | 1401         | -68                   |
| 362+00.00 | 0           | 2            | 0               | 10           | 1333           | 1411         | -78                   |
| 363+00.00 | 0           | 2            | 0               | 6            | 1333           | 1417         | -84                   |
| 364+00.00 | 0           | 0            | 0               | 4            | 1333           | 1421         | -88                   |
| 365+00.00 | 0           | 1            | 0               | 2            | 1333           | 1423         | -90                   |
| 366+00.00 | 0           | 1            | 0               | 3            | 1333           | 1426         | -93                   |
| 367+00.00 | 0           | 2            | 0               | 5            | 1333           | 1431         | -98                   |
| 368+00.00 | 0           | 3            | 0               | 10           | 1333           | 1441         | -108                  |
| 369+00.00 | 0           | 1            | 0               | 9            | 1333           | 1450         | -117                  |
| 370+00.00 | 0           | 5            | 0               | 11           | 1333           | 1461         | -128                  |
| 371+00.00 | 0           | 4            | 0               | 17           | 1333           | 1478         | -145                  |
| 372+00.00 | 0           | 2            | 0               | 11           | 1333           | 1489         | -156                  |
| 373+00.00 | 0           | 10           | 0               | 21           | 1333           | 1510         | -177                  |
| 374+00.00 | 0           | 4            | 0               | 25           | 1333           | 1535         | -202                  |
| 375+00.00 | 0           | 3            | 0               | 12           | 1333           | 1547         | -214                  |
| 376+00.00 | 0           | 3            | 0               | 11           | 1333           | 1558         | -225                  |
| 377+00.00 | 0           | 0            | 0               | 6            | 1333           | 1564         | -231                  |
| 378+00.00 | 0           | 0            | 0               | 0            | 1333           | 1564         | -231                  |
| 379+00.00 | 0           | 0            | 0               | 0            | 1333           | 1564         | -231                  |
| 380+00.00 | 0           | 0            | 0               | 0            | 1333           | 1564         | -231                  |
| 381+00.00 | 0           | 0            | 0               | 0            | 1333           | 1564         | -231                  |
| 382+00.00 | 0           | 0            | 0               | 0            | 1333           | 1564         | -231                  |
| 383+00.00 | 0           | 0            | 0               | 0            | 1333           | 1564         | -231                  |
| 384+00.00 | 0           | 0            | 0               | 0            | 1333           | 1564         | -231                  |
| 385+00.00 | 0           | 0            | 0               | 0            | 1333           | 1564         | -231                  |
| 386+00.00 | 0           | 0            | 0               | 0            | 1333           | 1564         | -231                  |
| 387+00.00 | 0           | 0            | 0               | 0            | 1333           | 1564         | -231                  |
| 388+00.00 | 0           | 0            | 0               | 0            | 1333           | 1564         | -231                  |
| 389+00.00 | 0           | 0            | 0               | 0            | 1333           | 1564         | -231                  |
| 390+00.00 | 0           | 0            | 0               | 0            | 1333           | 1564         | -231                  |
| 391+00.00 | 0           | 0            | 0               | 0            | 1333           | 1564         | -231                  |
| 392+00.00 | 0           | 0            | 0               | 0            | 1333           | 1564         | -231                  |
| 393+00.00 | 0           | 0            | 0               | 0            | 1333           | 1564         | -231                  |
| 394+00.00 | 0           | 0            | 0               | 0            | 1333           | 1564         | -231                  |
| 395+00.00 | 0           | 0            | 0               | 0            | 1333           | 1564         | -231                  |
| 396+00.00 | 0           | 0            | 0               | 0            | 1333           | 1564         | -231                  |
| 397+00.00 | 0           | 0            | 0               | 0            | 1333           | 1564         | -231                  |
| 398+00.00 | 0           | 0            | 0               | 0            | 1333           | 1564         | -231                  |
| 402+00.00 | 0           | 0            | 0               | 0            | 1333           | 1564         | -231                  |
| 403+00.00 | 0           | 0            | 0               | 0            | 1333           | 1564         | -231                  |
| 404+00.00 | 0           | 0            | 0               | 0            | 1333           | 1564         | -231                  |
| 405+00.00 | 0           | 0            | 0               | 0            | 1333           | 1564         | -231                  |
| 406+00.00 | 0           | 0            | 0               | 0            | 1333           | 1564         | -231                  |
| 407+00.00 | 0           | 0            | 0               | 0            | 1333           | 1564         | -231                  |
| 408+00.00 | 0           | 0            | 0               | 0            | 1333           | 1564         | -231                  |
| 409+00.00 | 0           | 0            | 0               | 0            | 1333           | 1564         | -231                  |
| 410+00.00 | 0           | 0            | 0               | 0            | 1333           | 1564         | -231                  |
| 411+00.00 | 0           | 0            | 0               | 0            | 1333           | 1564         | -231                  |
| 412+00.00 | 0           | 0            | 0               | 0            | 1333           | 1564         | -231                  |
| 413+00.00 | 0           | 0            | 0               | 0            | 1333           | 1564         | -231                  |
| 414+00.00 | 0           | 0            | 0               | 0            | 1333           | 1564         | -231                  |
| 415+00.00 | 0           | 0            | 0               | 0            | 1333           | 1564         | -231                  |
| 416+00.00 | 0           | 0            | 0               | 0            | 1333           | 1564         | -231                  |
| 417+00.00 | 0           | 0            | 0               | 0            | 1333           | 1564         | -231                  |
| 418+00.00 | 0           | 0            | 0               | 0            | 1333           | 1564         | -231                  |

EB-LINE EARTHWORK - CONTINUED

| STATION   | AREA     |           | Incremental Vol |           | Cumulative Vol |           | Mass Ordinate (CY) |
|-----------|----------|-----------|-----------------|-----------|----------------|-----------|--------------------|
|           | Cut (SF) | Fill (SF) | Cut (CY)        | Fill (CY) | Cut (CY)       | Fill (CY) |                    |
| 419+00.00 | 0        | 0         | 0               | 0         | 1333           | 1564      | -231               |
| 420+00.00 | 0        | 0         | 0               | 0         | 1333           | 1564      | -231               |
| 421+00.00 | 0        | 0         | 0               | 0         | 1333           | 1564      | -231               |
| 422+00.00 | 0        | 0         | 0               | 0         | 1333           | 1564      | -231               |
| 423+00.00 | 0        | 0         | 0               | 0         | 1333           | 1564      | -231               |
| 424+00.00 | 0        | 0         | 0               | 0         | 1333           | 1564      | -231               |
| 425+00.00 | 0        | 0         | 0               | 0         | 1333           | 1564      | -231               |
| 426+00.00 | 0        | 0         | 0               | 0         | 1333           | 1564      | -231               |
| 427+00.00 | 0        | 0         | 0               | 0         | 1333           | 1564      | -231               |
| 428+00.00 | 0        | 0         | 0               | 0         | 1333           | 1564      | -231               |
| 429+00.00 | 0        | 0         | 0               | 0         | 1333           | 1564      | -231               |
| 430+00.00 | 0        | 0         | 0               | 0         | 1333           | 1564      | -231               |
| 431+00.00 | 0        | 0         | 0               | 0         | 1333           | 1564      | -231               |
| 432+00.00 | 0        | 0         | 0               | 0         | 1333           | 1564      | -231               |
| 433+00.00 | 0        | 0         | 0               | 0         | 1333           | 1564      | -231               |
| 434+00.00 | 0        | 0         | 0               | 0         | 1333           | 1564      | -231               |
| 435+00.00 | 0        | 0         | 0               | 0         | 1333           | 1564      | -231               |
| 436+00.00 | 0        | 0         | 0               | 0         | 1333           | 1564      | -231               |
| 437+00.00 | 0        | 0         | 0               | 0         | 1333           | 1564      | -231               |
| 438+00.00 | 0        | 0         | 0               | 0         | 1333           | 1564      | -231               |
| 439+00.00 | 0        | 0         | 0               | 0         | 1333           | 1564      | -231               |
| 440+00.00 | 0        | 0         | 0               | 0         | 1333           | 1564      | -231               |
| 441+00.00 | 0        | 0         | 0               | 0         | 1333           | 1564      | -231               |
| 442+00.00 | 0        | 0         | 0               | 0         | 1333           | 1564      | -231               |
| 443+00.00 | 0        | 0         | 0               | 0         | 1333           | 1564      | -231               |
| 444+00.00 | 0        | 0         | 0               | 0         | 1333           | 1564      | -231               |
| 445+00.00 | 0        | 0         | 0               | 0         | 1333           | 1564      | -231               |
| 446+00.00 | 0        | 0         | 0               | 0         | 1333           | 1564      | -231               |
| 448+00.00 | 0        | 0         | 0               | 0         | 1333           | 1564      | -231               |
| 449+00.00 | 0        | 0         | 0               | 0         | 1333           | 1564      | -231               |
| 450+00.00 | 0        | 0         | 0               | 0         | 1333           | 1564      | -231               |
| 451+00.00 | 0        | 0         | 0               | 0         | 1333           | 1564      | -231               |
| 452+00.00 | 0        | 0         | 0               | 0         | 1333           | 1564      | -231               |
| 453+00.00 | 0        | 0         | 0               | 0         | 1333           | 1564      | -231               |
| 454+00.00 | 0        | 0         | 0               | 0         | 1333           | 1564      | -231               |
| 455+00.00 | 0        | 0         | 0               | 0         | 1333           | 1564      | -231               |
| 456+00.00 | 0        | 0         | 0               | 0         | 1333           | 1564      | -231               |
| 457+00.00 | 0        | 0         | 0               | 0         | 1333           | 1564      | -231               |
| 458+00.00 | 0        | 0         | 0               | 0         | 1333           | 1564      | -231               |
| 459+00.00 | 0        | 0         | 0               | 0         | 1333           | 1564      | -231               |
| 462+00.00 | 0        | 0         | 0               | 0         | 1333           | 1564      | -231               |
| 463+00.00 | 0        | 0         | 0               | 0         | 1333           | 1564      | -231               |
| 464+00.00 | 0        | 0         | 0               | 0         | 1333           | 1564      | -231               |
| 465+00.00 | 0        | 0         | 0               | 0         | 1333           | 1564      | -231               |
| 466+00.00 | 0        | 0         | 0               | 0         | 1333           | 1564      | -231               |
| 467+00.00 | 0        | 0         | 0               | 0         | 1333           | 1564      | -231               |
| 468+00.00 | 0        | 0         | 0               | 0         | 1333           | 1564      | -231               |
| 469+00.00 | 0        | 0         | 0               | 0         | 1333           | 1564      | -231               |
| 470+00.00 | 0        | 0         | 0               | 0         | 1333           | 1564      | -231               |
| 471+00.00 | 0        | 0         | 0               | 0         | 1333           | 1564      | -231               |
| 472+00.00 | 0        | 0         | 0               | 0         | 1333           | 1564      | -231               |
| 473+00.00 | 0        | 0         | 0               | 0         | 1333           | 1564      | -231               |
| 474+00.00 | 0        | 0         | 0               | 0         | 1333           | 1564      | -231               |
| 475+00.00 | 0        | 0         | 0               | 0         | 1333           | 1564      | -231               |
| 476+00.00 | 0        | 0         | 0               | 0         | 1333           | 1564      | -231               |
| 477+00.00 | 0        | 0         | 0               | 0         | 1333           | 1564      | -231               |
| 478+00.00 | 0        | 0         | 0               | 0         | 1333           | 1564      | -231               |
| 479+00.00 | 0        | 0         | 0               | 0         | 1333           | 1564      | -231               |

Earthwork values in table have not been expanded.  
Fill Expansion Factor for Common Excavation = 1.30

WB-LINE EARTHWORK


| STATION   | AREA     |           | Incremental Volume |           | Cumulative Volume |           | Mass Ordinate (CY) |
|-----------|----------|-----------|--------------------|-----------|-------------------|-----------|--------------------|
|           | Cut (SF) | Fill (SF) | Cut (CY)           | Fill (CY) | Cut (CY)          | Fill (CY) |                    |
| 200+00.00 | 0        | 0         | 0                  | 0         | 0                 | 0         | 0                  |
| 201+00.00 | 0        | 0         | 0                  | 0         | 0                 | 0         | 0                  |
| 202+00.00 | 0        | 0         | 0                  | 0         | 0                 | 0         | 0                  |
| 203+00.00 | 0        | 0         | 0                  | 0         | 0                 | 0         | 0                  |
| 204+00.00 | 0        | 0         | 0                  | 0         | 0                 | 0         | 0                  |
| 205+00.00 | 0        | 0         | 0                  | 0         | 0                 | 0         | 0                  |
| 206+00.00 | 0        | 0         | 0                  | 0         | 0                 | 0         | 0                  |
| 207+00.00 | 0        | 0         | 0                  | 0         | 0                 | 0         | 0                  |
| 208+00.00 | 0        | 0         | 0                  | 0         | 0                 | 0         | 0                  |
| 209+00.00 | 0        | 0         | 0                  | 0         | 0                 | 0         | 0                  |
| 210+00.00 | 0        | 1         | 0                  | 2         | 0                 | 2         | -2                 |
| 211+00.00 | 0        | 2         | 0                  | 5         | 0                 | 7         | -7                 |
| 212+00.00 | 0        | 0         | 0                  | 3         | 0                 | 10        | -10                |
| 213+00.00 | 0        | 0         | 0                  | 0         | 0                 | 10        | -10                |
| 214+00.00 | 0        | 0         | 0                  | 0         | 0                 | 10        | -10                |
| 215+00.00 | 0        | 0         | 0                  | 0         | 0                 | 10        | -10                |
| 216+00.00 | 0        | 0         | 0                  | 0         | 0                 | 10        | -10                |
| 217+00.00 | 0        | 0         | 0                  | 0         | 0                 | 10        | -10                |
| 218+00.00 | 0        | 0         | 0                  | 0         | 0                 | 10        | -10                |
| 219+00.00 | 0        | 0         | 0                  | 0         | 0                 | 10        | -10                |
| 220+00.00 | 0        | 0         | 0                  | 0         | 0                 | 10        | -10                |
| 221+00.00 | 0        | 0         | 0                  | 0         | 0                 | 10        | -10                |
| 222+00.00 | 0        | 0         | 0                  | 0         | 0                 | 10        | -10                |
| 223+00.00 | 0        | 0         | 0                  | 0         | 0                 | 10        | -10                |
| 224+00.00 | 0        | 0         | 0                  | 0         | 0                 | 10        | -10                |
| 225+00.00 | 0        | 0         | 0                  | 0         | 0                 | 10        | -10                |
| 226+00.00 | 0        | 0         | 0                  | 0         | 0                 | 10        | -10                |
| 230+00.00 | 0        | 0         | 0                  | 0         | 0                 | 10        | -10                |
| 231+00.00 | 0        | 0         | 0                  | 0         | 0                 | 10        | -10                |
| 232+00.00 | 0        | 0         | 0                  | 0         | 0                 | 10        | -10                |
| 233+00.00 | 0        | 0         | 0                  | 0         | 0                 | 10        | -10                |
| 234+00.00 | 0        | 0         | 0                  | 0         | 0                 | 10        | -10                |
| 235+00.00 | 0        | 0         | 0                  | 0         | 0                 | 10        | -10                |
| 236+00.00 | 0        | 0         | 0                  | 0         | 0                 | 10        | -10                |
| 237+00.00 | 0        | 0         | 0                  | 0         | 0                 | 10        | -10                |
| 238+00.00 | 0        | 0         | 0                  | 0         | 0                 | 10        | -10                |
| 239+00.00 | 0        | 0         | 0                  | 0         | 0                 | 10        | -10                |
| 240+00.00 | 0        | 0         | 0                  | 0         | 0                 | 10        | -10                |
| 241+00.00 | 10       | 1         | 19                 | 2         | 20                | 12        | 7                  |
| 242+00.00 | 32       | 38        | 79                 | 71        | 99                | 84        | 15                 |
| 243+00.00 | 39       | 27        | 132                | 119       | 231               | 203       | 28                 |
| 244+00.00 | 42       | 12        | 149                | 71        | 380               | 275       | 106                |
| 245+00.00 | 32       | 10        | 137                | 41        | 517               | 315       | 202                |
| 246+00.00 | 31       | 2         | 118                | 23        | 635               | 338       | 297                |
| 247+00.00 | 0        | 1         | 59                 | 6         | 694               | 345       | 349                |
| 248+00.00 | 0        | 2         | 1                  | 6         | 695               | 351       | 344                |
| 249+00.00 | 1        | 1         | 2                  | 6         | 697               | 357       | 341                |
| 250+00.00 | 2        | 1         | 6                  | 3         | 703               | 360       | 343                |
| 251+00.00 | 1        | 1         | 4                  | 4         | 707               | 364       | 344                |
| 252+00.00 | 0        | 2         | 1                  | 6         | 708               | 370       | 339                |
| 253+00.00 | 0        | 3         | 0                  | 9         | 708               | 379       | 329                |
| 254+00.00 | 1        | 0         | 2                  | 6         | 711               | 385       | 326                |
| 255+00.00 | 0        | 0         | 2                  | 1         | 713               | 386       | 327                |
| 256+00.00 | 1        | 1         | 2                  | 1         | 715               | 386       | 327                |
| 257+00.00 | 1        | 1         | 4                  | 4         | 719               | 392       | 327                |
| 258+00.00 | 0        | 1         | 2                  | 4         | 721               | 396       | 325                |
| 259+00.00 | 2        | 0         | 3                  | 3         | 724               | 399       | 325                |
| 260+00.00 | 3        | 0         | 10                 | 2         | 734               | 401       | 333                |
| 261+00.00 | 0        | 0         | 5                  | 1         | 739               | 402       | 337                |
| 262+00.00 | 1        | 1         | 3                  | 1         | 742               | 403       | 339                |
| 263+00.00 | 2        | 0         | 6                  | 1         | 748               | 404       | 344                |
| 264+00.00 | 0        | 0         | 3                  | 0         | 751               | 404       | 347                |
| 265+00.00 | 0        | 0         | 0                  | 0         | 751               | 404       | 347                |
| 266+00.00 | 0        | 0         | 0                  | 0         | 751               | 404       | 347                |
| 267+00.00 | 0        | 0         | 0                  | 0         | 751               | 404       | 347                |
| 268+00.00 | 6        | 1         | 11                 | 1         | 762               | 406       | 357                |
| 269+00.00 | 4        | 1         | 19                 | 2         | 781               | 408       | 373                |
| 270+00.00 | 3        | 1         | 12                 | 3         | 794               | 411       | 382                |
| 271+00.00 | 5        | 1         | 14                 | 3         | 807               | 415       | 392                |
| 272+00.00 | 2        | 3         | 13                 | 6         | 820               | 420       | 400                |
| 273+00.00 | 4        | 2         | 12                 | 9         | 832               | 430       | 402                |
| 274+00.00 | 1        | 2         | 9                  | 9         | 841               | 436       | 403                |
| 275+00.00 | 3        | 2         | 7                  | 8         | 848               | 447       | 401                |
| 276+00.00 | 1        | 1         | 7                  | 8         | 855               | 453       | 402                |
| 277+00.00 | 4        | 0         | 8                  | 3         | 863               | 456       | 407                |
| 278+00.00 | 0        | 2         | 7                  | 4         | 870               | 460       | 410                |
| 279+00.00 | 1        | 1         | 2                  | 4         | 872               | 464       | 407                |
| 280+00.00 | 0        | 0         | 1                  | 2         | 873               | 466       | 407                |
| 281+00.00 | 3        | 2         | 5                  | 4         | 878               | 469       | 408                |
| 282+00.00 | 0        | 0         | 5                  | 3         | 883               | 473       | 410                |
| 283+00.00 | 1        | 0         | 2                  | 1         | 885               | 473       | 412                |
| 284+00.00 | 1        | 0         | 5                  | 2         | 890               | 475       | 415                |
| 285+00.00 | 1        | 1         | 4                  | 3         | 894               | 478       | 416                |
| 286+00.00 | 1        | 2         | 3                  | 6         | 898               | 485       | 413                |
| 287+00.00 | 0        | 0         | 2                  | 4         | 899               | 489       | 410                |
| 288+00.00 | 0        | 0         | 0                  | 0         | 899               | 489       | 410                |
| 289+00.00 | 0        | 0         | 0                  | 0         | 899               | 489       | 410                |
| 290+00.00 | 0        | 0         | 0                  | 0         | 899               | 489       | 410                |
| 291+00.00 | 0        | 0         | 0                  | 0         | 899               | 489       | 410                |
| 292+00.00 | 0        | 0         | 0                  | 0         | 899               | 489       | 410                |
| 293+00.00 | 0        | 0         | 0                  | 0         | 899               | 489       | 410                |
| 294+00.00 | 0        | 0         | 0                  | 0         | 899               | 489       | 410                |
| 295+00.00 | 0        | 0         | 0                  | 0         | 899               | 489       | 410                |
| 296+00.00 | 0        | 0         | 0                  | 0         | 899               | 489       | 410                |
| 297+00.00 | 0        | 0         | 0                  | 0         | 899               | 489       | 410                |
| 298+00.00 | 0        | 0         | 0                  | 0         | 899               | 489       | 410                |
| 299+00.00 | 0        | 0         | 0                  | 0         | 899               | 489       | 410                |
| 300+00.00 | 0        | 0         | 0                  | 0         | 899               | 489       | 410                |
| 301+00.00 | 0        | 0         | 0                  | 0         | 899               | 489       | 410                |
| 302+00.00 | 0        | 0         | 0                  | 0         | 899               | 489       | 410                |
| 303+00.00 | 0        | 0         | 0                  | 0         | 899               | 489       | 410                |
| 304+00.00 | 0        | 0         | 0                  | 0         | 899               | 489       | 410                |
| 305+00.00 | 0        | 0         | 0                  | 0         | 899               | 489       | 410                |
| 306+00.00 | 0        | 0         | 0                  | 0         | 899               | 489       | 410                |
| 307+00.00 | 0        | 3         | 0                  | 6         | 899               | 495       | 404                |




| WB-LINE EARTHWORK - CONTINUED |          |           |                    |           |                   |           |                    |
|-------------------------------|----------|-----------|--------------------|-----------|-------------------|-----------|--------------------|
| STATION                       | AREA     |           | Incremental Volume |           | Cumulative Volume |           | Mass Ordinate (CY) |
|                               | Cut (SF) | Fill (SF) | Cut (CY)           | Fill (CY) | Cut (CY)          | Fill (CY) |                    |
| 308+00.00                     | 0        | 4         | 0                  | 14        | 899               | 509       | 390                |
| 309+00.00                     | 0        | 2         | 0                  | 10        | 899               | 520       | 380                |
| 310+00.00                     | 0        | 4         | 0                  | 10        | 899               | 530       | 370                |
| 311+00.00                     | 0        | 1         | 0                  | 9         | 899               | 539       | 361                |
| 312+00.00                     | 0        | 2         | 0                  | 5         | 899               | 544       | 355                |
| 313+00.00                     | 0        | 3         | 0                  | 10        | 899               | 554       | 345                |
| 314+00.00                     | 0        | 3         | 0                  | 12        | 899               | 566       | 333                |
| 315+00.00                     | 0        | 1         | 0                  | 8         | 900               | 574       | 325                |
| 316+00.00                     | 0        | 7         | 0                  | 15        | 900               | 589       | 311                |
| 317+00.00                     | 0        | 7         | 0                  | 26        | 900               | 615       | 285                |
| 318+00.00                     | 0        | 8         | 0                  | 28        | 900               | 643       | 256                |
| 319+00.00                     | 0        | 14        | 0                  | 42        | 900               | 685       | 215                |
| 320+00.00                     | 0        | 0         | 0                  | 30        | 900               | 715       | 185                |
| 321+00.00                     | 0        | 1         | 0                  | 2         | 900               | 717       | 183                |
| 322+00.00                     | 0        | 1         | 0                  | 4         | 900               | 721       | 179                |
| 323+00.00                     | 0        | 3         | 0                  | 8         | 900               | 729       | 170                |
| 324+00.00                     | 0        | 5         | 0                  | 15        | 900               | 745       | 155                |
| 325+00.00                     | 0        | 1         | 0                  | 11        | 900               | 756       | 144                |
| 326+00.00                     | 0        | 6         | 0                  | 12        | 900               | 768       | 131                |
| 327+00.00                     | 0        | 3         | 0                  | 16        | 900               | 784       | 116                |
| 328+00.00                     | 0        | 0         | 0                  | 5         | 900               | 789       | 111                |
| 329+00.00                     | 0        | 0         | 0                  | 0         | 900               | 789       | 111                |
| 330+00.00                     | 0        | 0         | 0                  | 0         | 900               | 789       | 111                |
| 331+00.00                     | 0        | 0         | 0                  | 0         | 900               | 789       | 111                |
| 332+00.00                     | 0        | 0         | 0                  | 0         | 900               | 789       | 111                |
| 333+00.00                     | 0        | 0         | 0                  | 0         | 900               | 789       | 111                |
| 334+00.00                     | 0        | 0         | 0                  | 0         | 900               | 789       | 111                |
| 335+00.00                     | 0        | 0         | 0                  | 0         | 900               | 789       | 111                |
| 336+00.00                     | 0        | 0         | 0                  | 0         | 900               | 789       | 111                |
| 337+00.00                     | 0        | 0         | 0                  | 0         | 900               | 789       | 111                |
| 338+00.00                     | 0        | 0         | 0                  | 0         | 900               | 789       | 111                |
| 339+00.00                     | 0        | 0         | 0                  | 0         | 900               | 789       | 111                |
| 340+00.00                     | 0        | 0         | 0                  | 0         | 900               | 789       | 111                |
| 341+00.00                     | 1        | 0         | 3                  | 0         | 902               | 113       | 912                |
| 342+00.00                     | 1        | 0         | 5                  | 0         | 907               | 789       | 118                |
| 343+00.00                     | 1        | 0         | 4                  | 0         | 911               | 789       | 122                |
| 344+00.00                     | 0        | 1         | 2                  | 2         | 913               | 791       | 122                |
| 345+00.00                     | 0        | 3         | 0                  | 8         | 913               | 800       | 113                |
| 346+00.00                     | 0        | 9         | 0                  | 23        | 913               | 822       | 91                 |
| 347+00.00                     | 0        | 9         | 0                  | 32        | 913               | 855       | 58                 |
| 348+00.00                     | 0        | 0         | 0                  | 16        | 913               | 871       | 42                 |
| 349+00.00                     | 0        | 1         | 0                  | 2         | 913               | 873       | 40                 |
| 350+00.00                     | 0        | 1         | 0                  | 5         | 913               | 878       | 35                 |
| 351+00.00                     | 0        | 2         | 0                  | 6         | 913               | 883       | 30                 |
| 352+00.00                     | 0        | 2         | 0                  | 6         | 913               | 889       | 24                 |
| 353+00.00                     | 0        | 2         | 0                  | 7         | 913               | 896       | 17                 |
| 354+00.00                     | 0        | 2         | 0                  | 6         | 913               | 902       | 11                 |
| 355+00.00                     | 0        | 1         | 0                  | 4         | 913               | 907       | 7                  |
| 356+00.00                     | 0        | 1         | 0                  | 3         | 913               | 910       | 4                  |
| 357+00.00                     | 0        | 0         | 0                  | 1         | 913               | 911       | 2                  |
| 358+00.00                     | 0        | 0         | 0                  | 0         | 913               | 911       | 2                  |
| 359+00.00                     | 0        | 0         | 0                  | 0         | 913               | 911       | 2                  |
| 360+00.00                     | 0        | 0         | 0                  | 0         | 913               | 911       | 2                  |
| 361+00.00                     | 0        | 0         | 0                  | 0         | 913               | 911       | 2                  |
| 362+00.00                     | 0        | 0         | 0                  | 0         | 913               | 911       | 2                  |
| 363+00.00                     | 0        | 0         | 0                  | 0         | 913               | 911       | 2                  |
| 364+00.00                     | 0        | 0         | 0                  | 0         | 913               | 911       | 2                  |
| 365+00.00                     | 0        | 0         | 0                  | 0         | 913               | 911       | 2                  |
| 366+00.00                     | 0        | 0         | 0                  | 0         | 913               | 911       | 2                  |
| 367+00.00                     | 0        | 0         | 0                  | 0         | 913               | 911       | 2                  |
| 368+00.00                     | 0        | 0         | 0                  | 0         | 913               | 911       | 2                  |
| 369+00.00                     | 0        | 0         | 0                  | 0         | 913               | 911       | 2                  |
| 370+00.00                     | 0        | 0         | 0                  | 0         | 913               | 911       | 2                  |
| 371+00.00                     | 0        | 0         | 0                  | 0         | 913               | 911       | 2                  |
| 372+00.00                     | 0        | 0         | 0                  | 0         | 913               | 911       | 2                  |
| 373+00.00                     | 0        | 0         | 0                  | 0         | 913               | 911       | 2                  |
| 374+00.00                     | 0        | 0         | 0                  | 0         | 913               | 911       | 2                  |
| 375+00.00                     | 0        | 0         | 0                  | 0         | 913               | 911       | 2                  |
| 376+00.00                     | 0        | 0         | 0                  | 0         | 913               | 911       | 2                  |
| 377+00.00                     | 0        | 0         | 0                  | 0         | 913               | 911       | 2                  |
| 378+00.00                     | 0        | 0         | 0                  | 0         | 913               | 911       | 2                  |
| 379+00.00                     | 0        | 0         | 0                  | 0         | 913               | 911       | 2                  |
| 380+00.00                     | 0        | 0         | 0                  | 0         | 913               | 911       | 2                  |
| 381+00.00                     | 0        | 0         | 0                  | 0         | 913               | 911       | 2                  |
| 382+00.00                     | 0        | 0         | 0                  | 0         | 913               | 911       | 2                  |
| 383+00.00                     | 0        | 0         | 0                  | 0         | 913               | 911       | 2                  |
| 384+00.00                     | 0        | 0         | 0                  | 0         | 913               | 911       | 2                  |
| 385+00.00                     | 0        | 0         | 0                  | 0         | 913               | 911       | 2                  |
| 386+00.00                     | 0        | 0         | 0                  | 0         | 913               | 911       | 2                  |
| 387+00.00                     | 0        | 0         | 0                  | 0         | 913               | 911       | 2                  |
| 388+00.00                     | 0        | 0         | 0                  | 0         | 913               | 911       | 2                  |
| 389+00.00                     | 0        | 0         | 0                  | 0         | 913               | 911       | 2                  |
| 390+00.00                     | 0        | 0         | 0                  | 0         | 913               | 911       | 2                  |
| 391+00.00                     | 0        | 0         | 0                  | 0         | 914               | 911       | 2                  |
| 392+00.00                     | 0        | 0         | 0                  | 0         | 914               | 911       | 2                  |
| 393+00.00                     | 0        | 0         | 0                  | 0         | 914               | 911       | 2                  |
| 394+00.00                     | 0        | 0         | 0                  | 0         | 914               | 911       | 2                  |
| 395+00.00                     | 0        | 0         | 0                  | 0         | 914               | 911       | 2                  |
| 396+00.00                     | 0        | 0         | 0                  | 0         | 914               | 911       | 2                  |
| 397+00.00                     | 0        | 0         | 0                  | 0         | 914               | 911       | 2                  |
| 398+00.00                     | 0        | 0         | 0                  | 0         | 914               | 911       | 2                  |
| 402+00.00                     | 0        | 0         | 0                  | 0         | 914               | 911       | 2                  |
| 403+00.00                     | 0        | 0         | 0                  | 0         | 914               | 911       | 2                  |
| 404+00.00                     | 0        | 0         | 0                  | 0         | 914               | 911       | 2                  |
| 405+00.00                     | 0        | 0         | 0                  | 0         | 914               | 911       | 2                  |
| 406+00.00                     | 0        | 0         | 0                  | 0         | 914               | 911       | 2                  |
| 407+00.00                     | 0        | 0         | 0                  | 0         | 914               | 911       | 2                  |
| 408+00.00                     | 0        | 0         | 0                  | 0         | 914               | 911       | 2                  |
| 409+00.00                     | 0        | 0         | 0                  | 0         | 914               | 911       | 2                  |
| 410+00.00                     | 0        | 0         | 0                  | 0         | 914               | 911       | 2                  |
| 411+00.00                     | 0        | 0         | 0                  | 0         | 914               | 911       | 2                  |
| 412+00.00                     | 0        | 0         | 0                  | 0         | 914               | 912       | 2                  |
| 413+00.00                     | 0        | 0         | 0                  | 0         | 914               | 912       | 2                  |
| 414+00.00                     | 0        | 0         | 0                  | 0         | 914               | 912       | 2                  |
| 415+00.00                     | 0        | 0         | 0                  | 0         | 914               | 912       | 2                  |


| WB-LINE EARTHWORK - CONTINUED |          |           |                    |           |                   |           |                    |
|-------------------------------|----------|-----------|--------------------|-----------|-------------------|-----------|--------------------|
| STATION                       | AREA     |           | Incremental Volume |           | Cumulative Volume |           | Mass Ordinate (CY) |
|                               | Cut (SF) | Fill (SF) | Cut (CY)           | Fill (CY) | Cut (CY)          | Fill (CY) |                    |
| 416+00.00                     | 0        | 0         | 0                  | 0         | 914               | 912       | 2                  |
| 417+00.00                     | 0        | 0         | 0                  | 0         | 914               | 912       | 2                  |
| 418+00.00                     | 0        | 0         | 0                  | 0         | 914               | 912       | 2                  |
| 419+00.00                     | 0        | 0         | 0                  | 0         | 914               | 912       | 2                  |
| 420+00.00                     | 0        | 0         | 0                  | 0         | 914               | 912       | 2                  |
| 421+00.00                     | 0        | 0         | 0                  | 0         | 914               | 912       | 2                  |
| 422+00.00                     | 0        | 0         | 0                  | 0         | 914               | 912       | 2                  |
| 423+00.00                     | 0        | 0         | 0                  | 0         | 914               | 912       | 2                  |
| 424+00.00                     | 0        | 0         | 0                  | 0         | 914               | 912       | 2                  |
| 425+00.00                     | 0        | 0         | 0                  | 0         | 914               | 912       | 2                  |
| 426+00.00                     | 0        | 0         | 0                  | 0         | 914               | 912       | 2                  |
| 427+00.00                     | 0        | 0         | 0                  | 0         | 914               | 912       | 2                  |
| 428+00.00                     | 0        | 0         | 0                  | 0         | 914               | 912       | 2                  |
| 429+00.00                     | 0        | 0         | 0                  | 0         | 914               | 912       | 2                  |
| 430+00.00                     | 0        | 0         | 0                  | 0         | 914               | 912       | 2                  |
| 431+00.00                     | 0        | 0         | 0                  | 0         | 914               | 912       | 2                  |
| 432+00.00                     | 0        | 0         | 0                  | 0         | 914               | 912       | 2                  |
| 433+00.00                     | 0        | 0         | 0                  | 0         | 914               | 912       | 2                  |
| 434+00.00                     | 0        | 0         | 0                  | 0         | 914               | 912       | 2                  |
| 435+00.00                     | 0        | 0         | 0                  | 0         | 914               | 912       | 2                  |
| 436+00.00                     | 0        | 0         | 0                  | 0         | 914               | 912       | 2                  |
| 437+00.00                     | 0        | 0         | 0                  | 0         | 914               | 912       | 2                  |
| 438+00.00                     | 0        | 0         | 0                  | 0         | 914               | 912       | 2                  |
| 439+00.00                     | 0        | 0         | 0                  | 0         | 914               | 912       | 2                  |
| 440+00.00                     | 0        | 0         | 0                  | 0         | 914               | 912       | 2                  |
| 441+00.00                     | 0        | 0         | 0                  | 0         | 914               | 912       | 2                  |
| 442+00.00                     | 0        | 0         | 0                  | 0         | 914               | 912       | 2                  |
| 443+00.00                     | 0        | 0         | 0                  | 0         | 914               | 912       | 2                  |
| 444+00.00                     | 0        | 0         | 0                  | 0         | 914               | 912       | 2                  |
| 445+00.00                     | 0        | 0         | 0                  | 0         | 914               | 912       | 2                  |
| 446+00.00                     | 0        | 0         | 0                  | 0         | 914               | 912       | 2                  |
| 449+00.00                     | 0        | 0         | 0                  | 0         | 914               | 912       | 2                  |
| 450+00.00                     | 0        | 0         | 0                  | 0         | 914               | 912       | 2                  |
| 451+00.00                     | 0        | 0         | 0                  | 0         | 914               | 912       | 2                  |
| 452+00.00                     | 0        | 0         | 0                  | 0         | 914               | 912       | 2                  |
| 453+00.00                     | 0        | 0         | 0                  | 0         | 914               | 912       | 2                  |
| 454+00.00                     | 0        | 0         | 0                  | 0         | 914               | 912       | 2                  |
| 455+00.00                     | 0        | 0         | 0                  | 0         | 914               | 912       | 2                  |
| 456+00.00                     | 0        | 0         | 0                  | 0         | 914               | 912       | 2                  |
| 457+00.00                     | 0        | 0         | 0                  | 0         | 914               | 912       | 2                  |
| 458+00.00                     | 0        | 0         | 0                  | 0         | 914               | 912       | 2                  |
| 459+00.00                     | 0        | 0         | 0                  | 0         | 914               | 912       | 2                  |
| 462+00.00                     | 0        | 0         | 0                  | 0         | 914               | 912       | 2                  |
| 463+00.00                     | 0        | 0         | 0                  | 0         | 914               | 912       | 2                  |
| 464+00.00                     | 0        | 0         | 0                  | 0         | 914               | 912       | 2                  |
| 465+00.00                     | 0        | 0         | 0                  | 0         | 914               | 912       | 2                  |
| 466+00.00                     | 0        | 0         | 0                  | 0         | 914               | 912       | 2                  |
| 467+00.00                     | 0        | 0         | 0                  | 0         | 914               | 912       | 2                  |
| 468+00.00                     | 0        | 0         | 0                  | 0         | 914               | 912       | 2                  |
| 469+00.00                     | 0        | 0         | 0                  | 0         | 914               | 912       | 2                  |
| 470+00.00                     | 0        | 0         | 0                  | 0         | 914               | 912       | 2                  |
| 471+00.00                     | 0        | 0         | 0                  | 0         | 914               | 912       | 2                  |
| 472+00.00                     | 0        | 0         | 0                  | 0         | 914               | 912       | 2                  |
| 473+00.00                     | 0        | 0         | 0                  | 0         | 914               | 912       | 2                  |
| 474+00.00                     | 0        | 0         | 0                  | 0         | 914               | 912       | 2                  |
| 475+00.00                     | 0        | 0         | 0                  | 0         | 914               | 912       | 2                  |
| 476+00.00                     | 0        | 0         | 0                  | 0         | 914               | 912       | 2                  |
| 477+00.00                     | 0        | 0         | 0                  | 0         | 914               | 912       | 2                  |
| 478+00.00                     | 0        | 0         | 0                  | 0         | 914               | 912       | 2                  |
| 479+00.00                     | 0        | 0         | 0                  | 0         | 914               | 912       | 2                  |


Earthwork values in table have not been expanded.  
Fill Expansion Factor for Common Excavation = 1.30

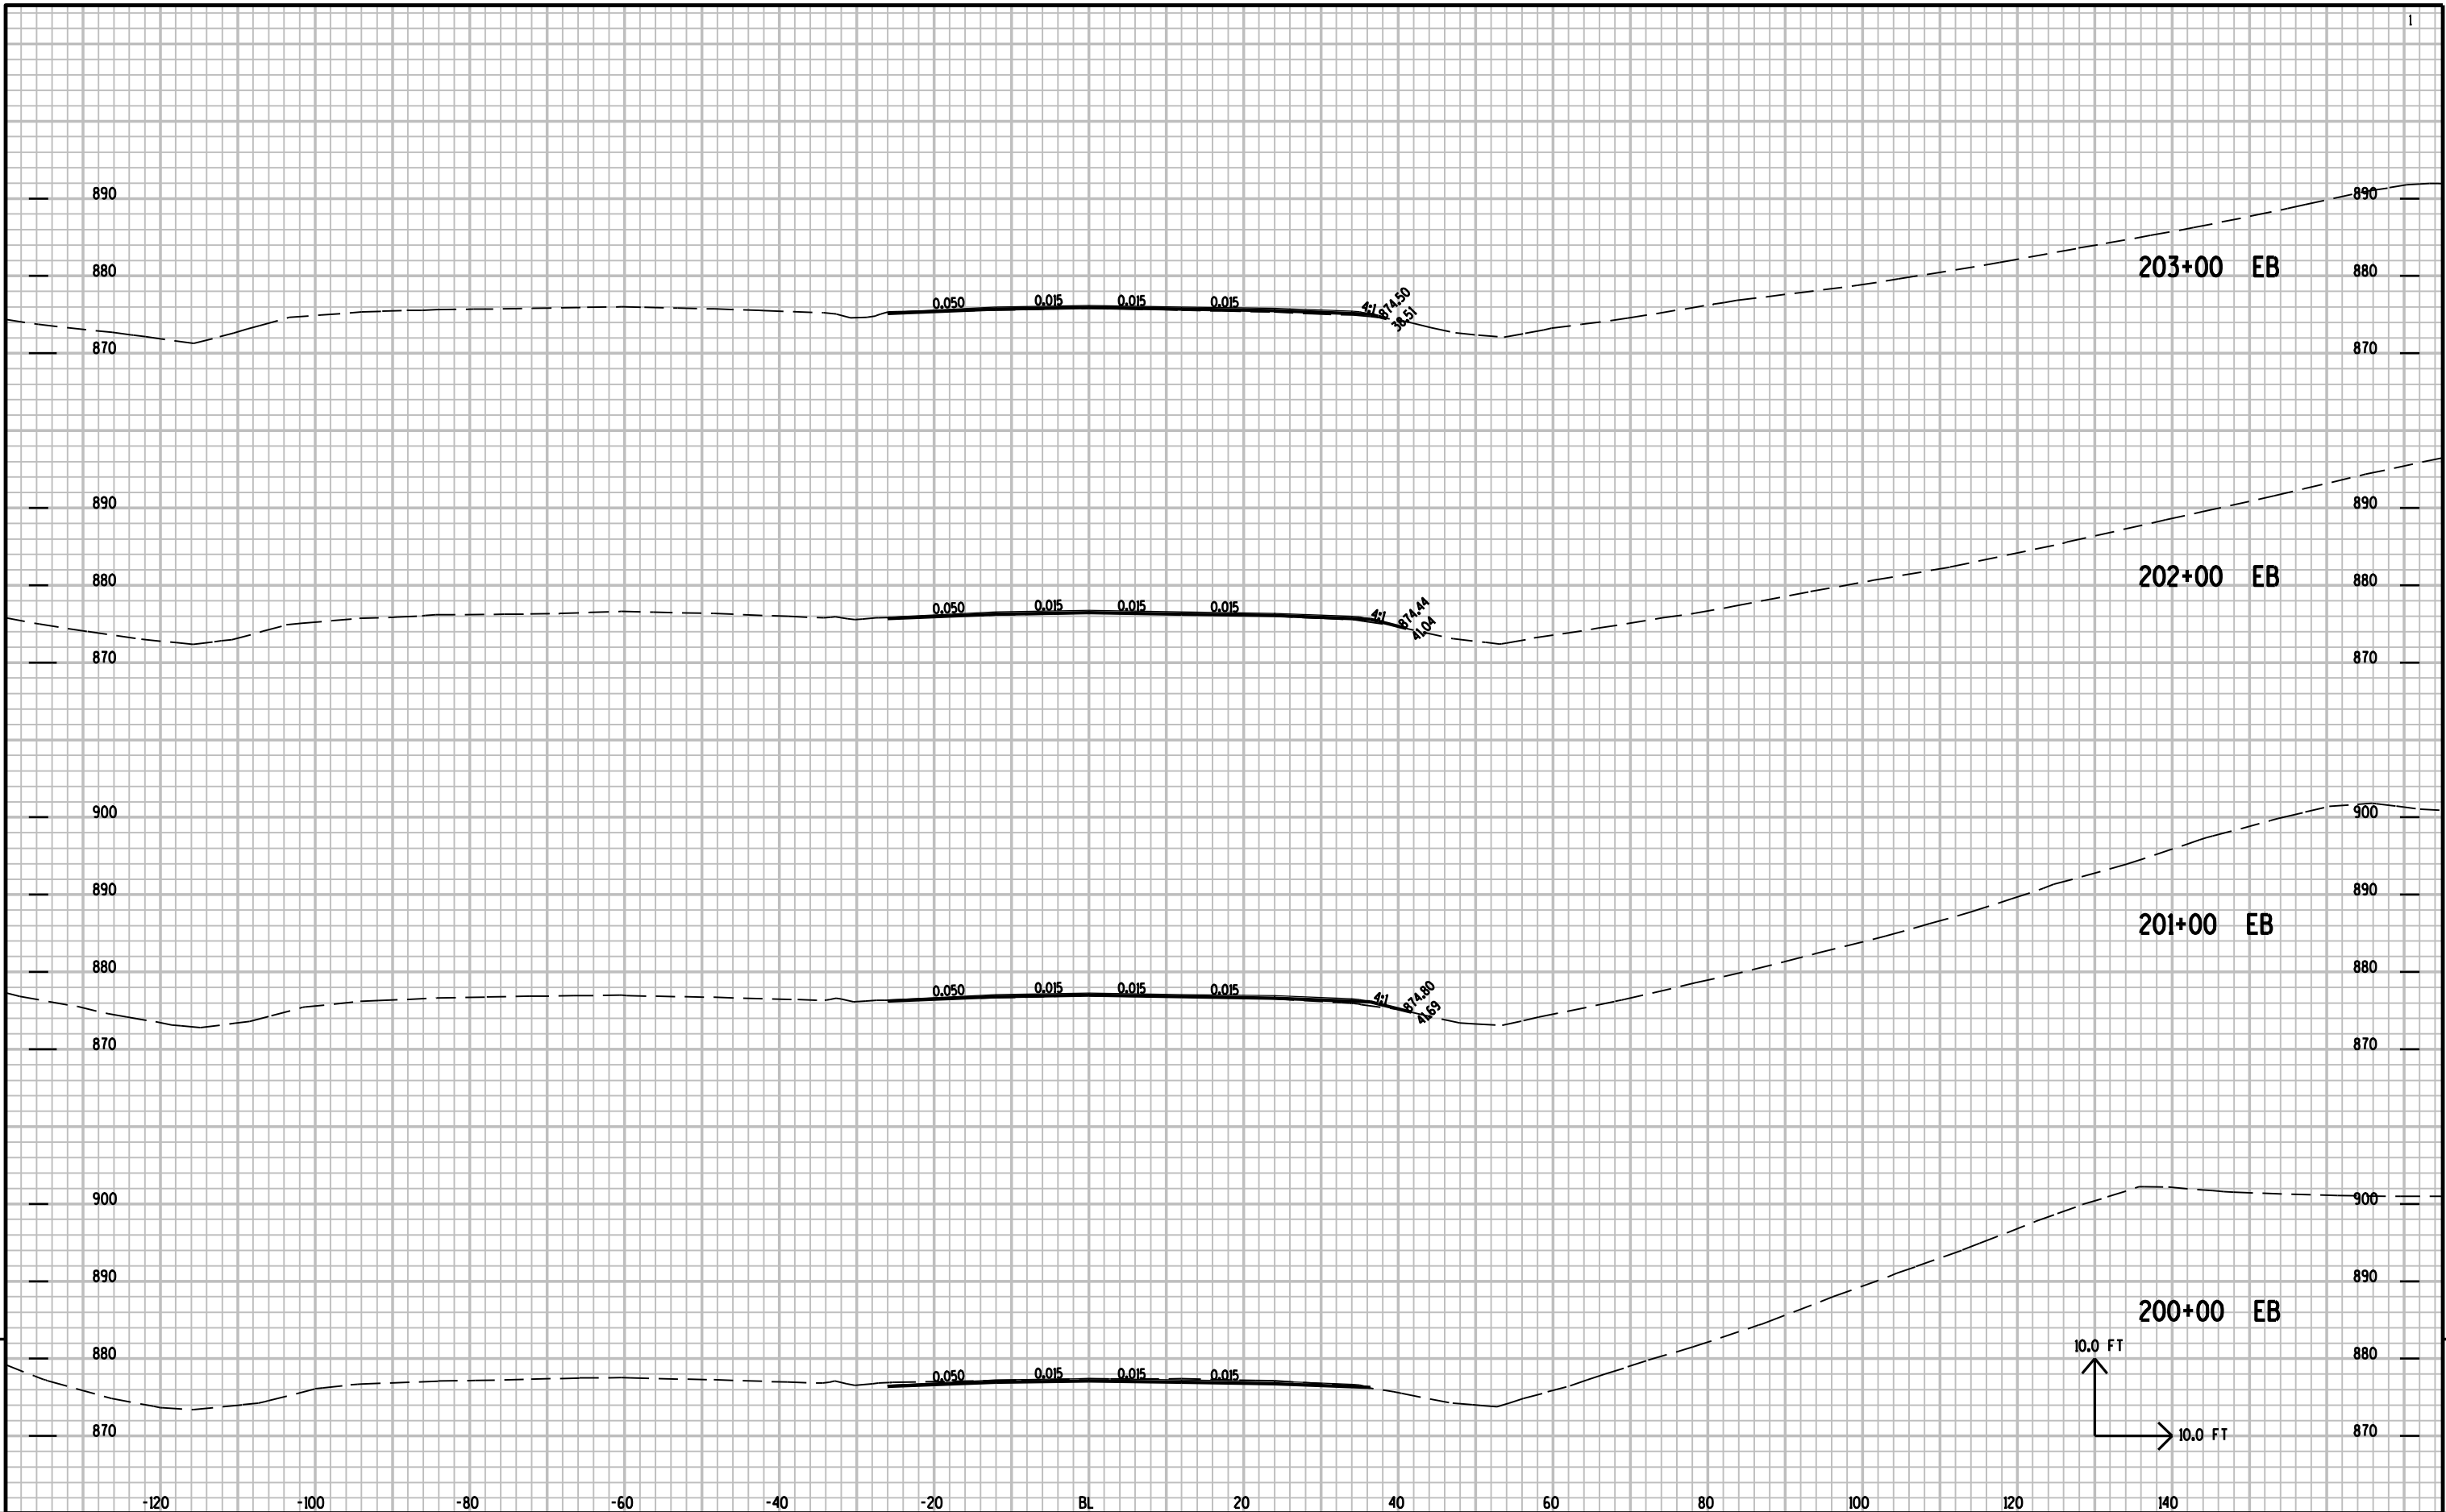




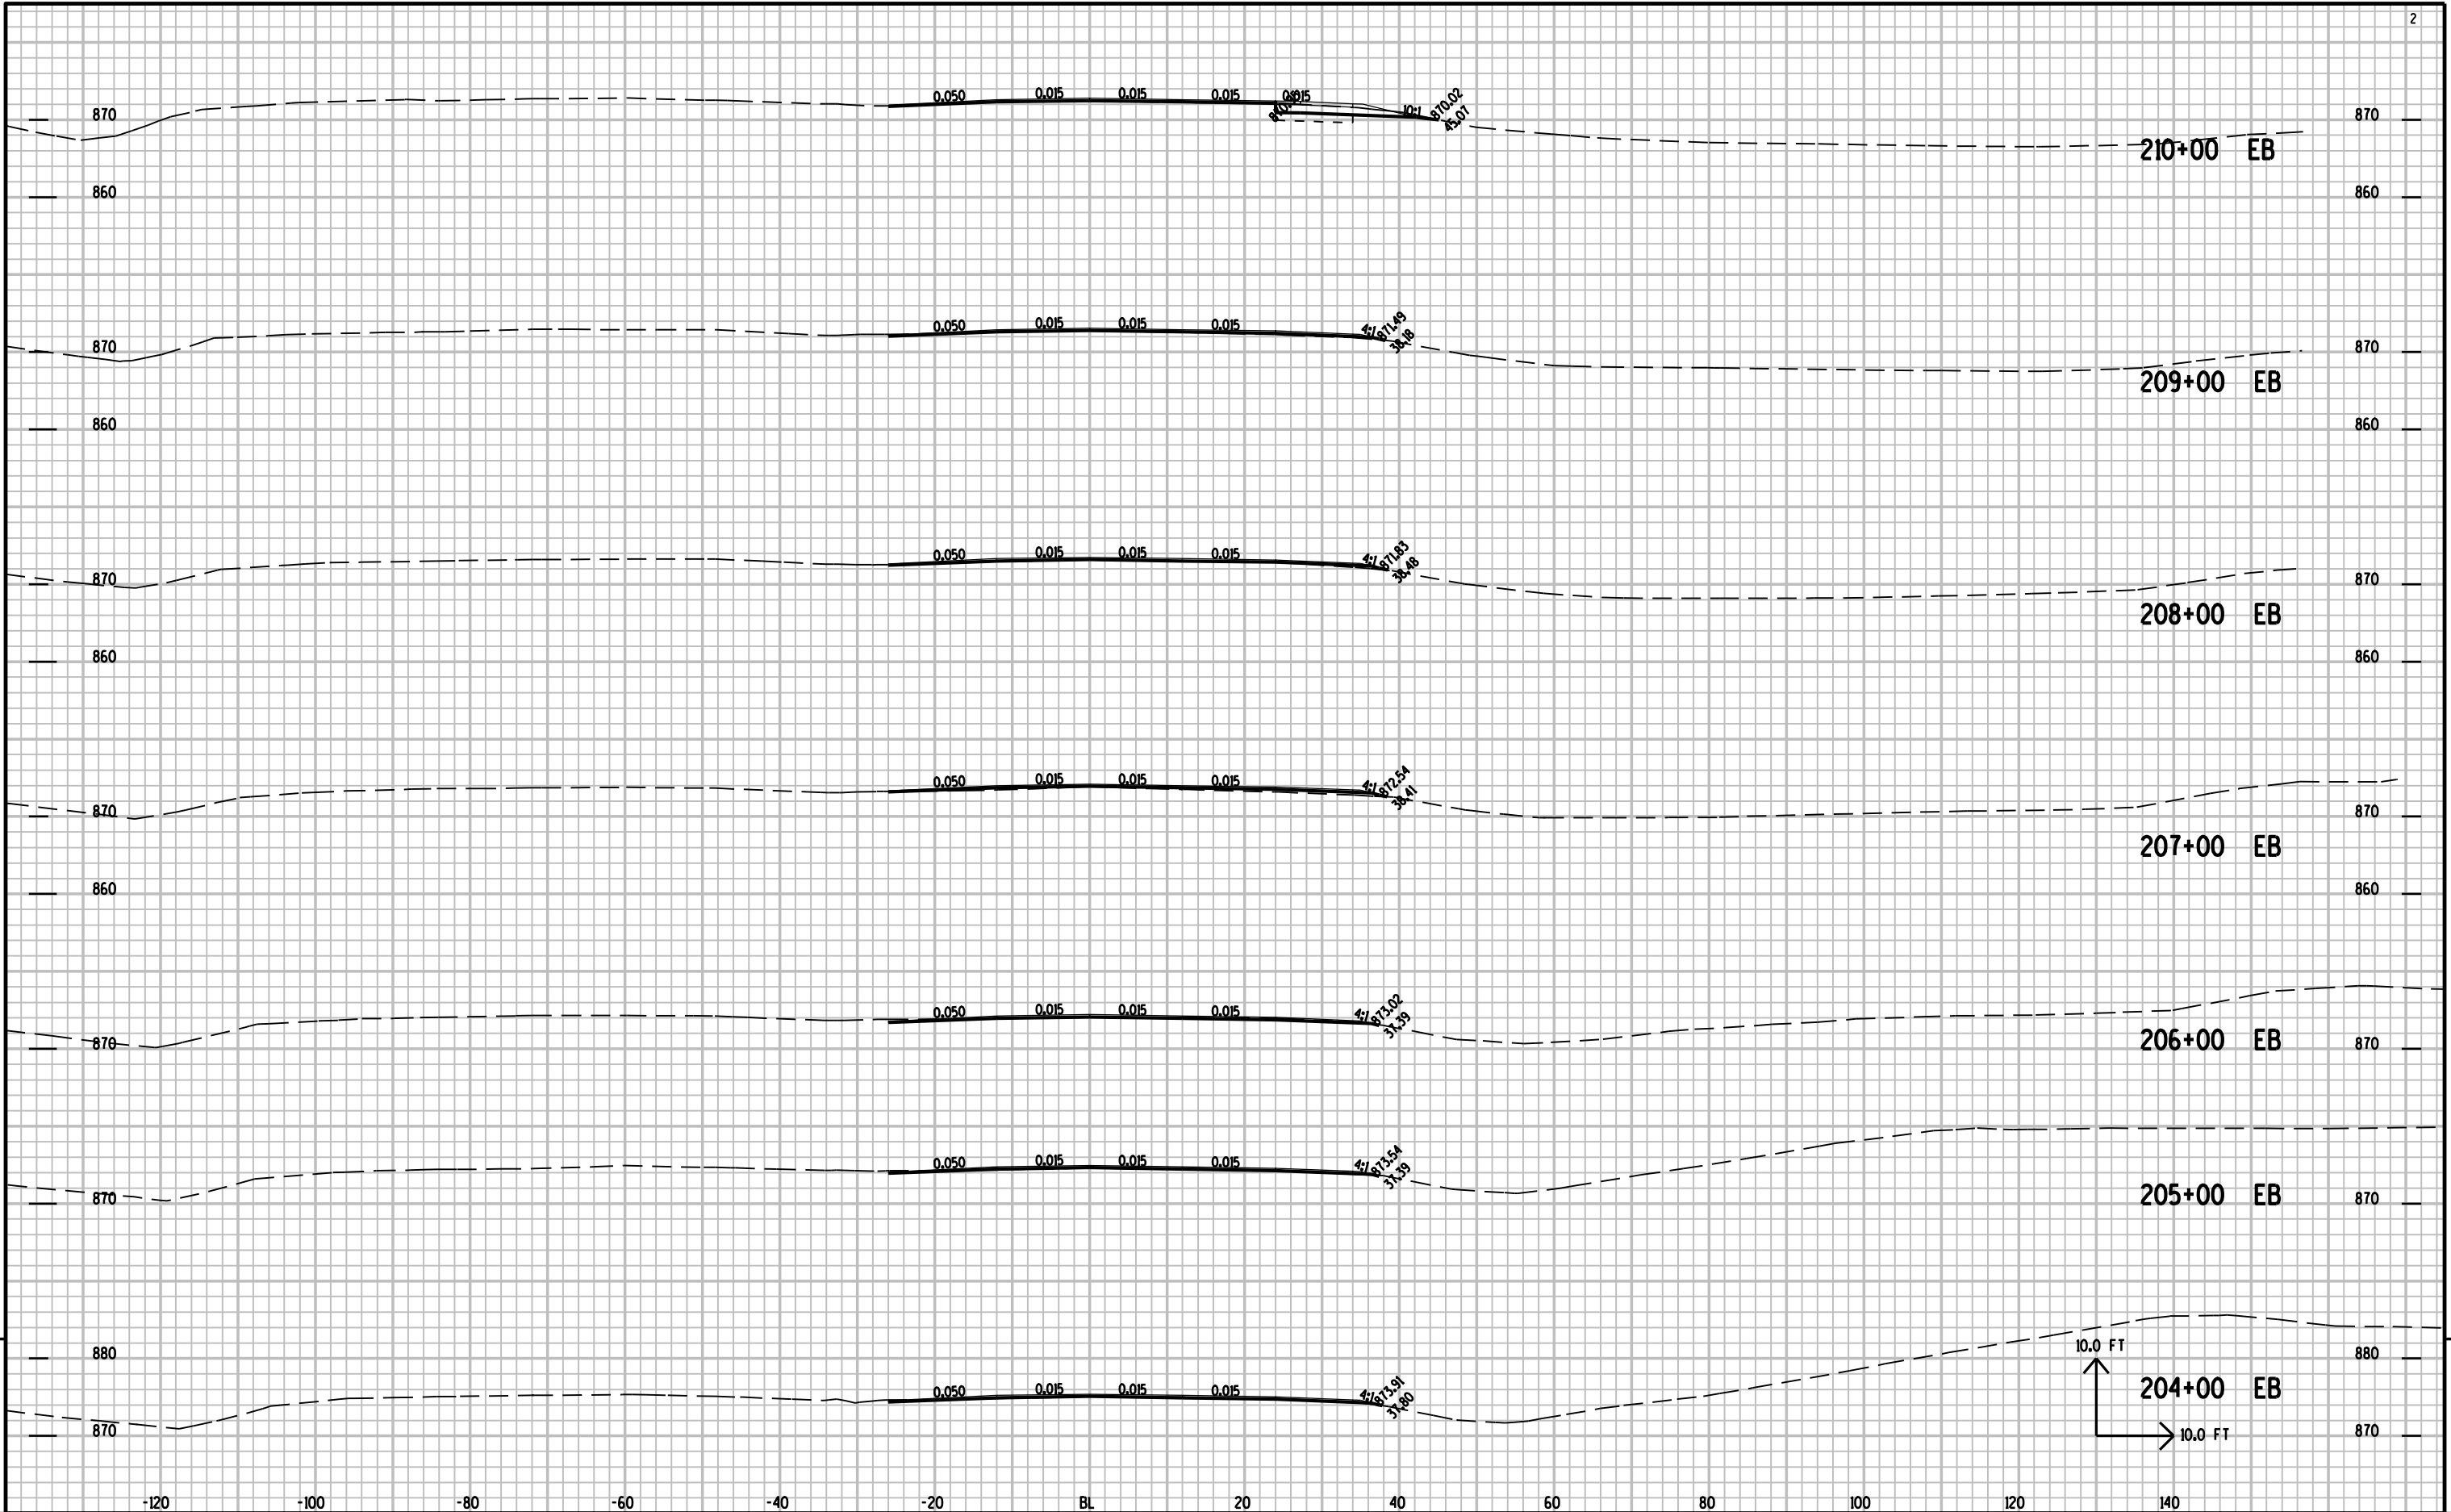

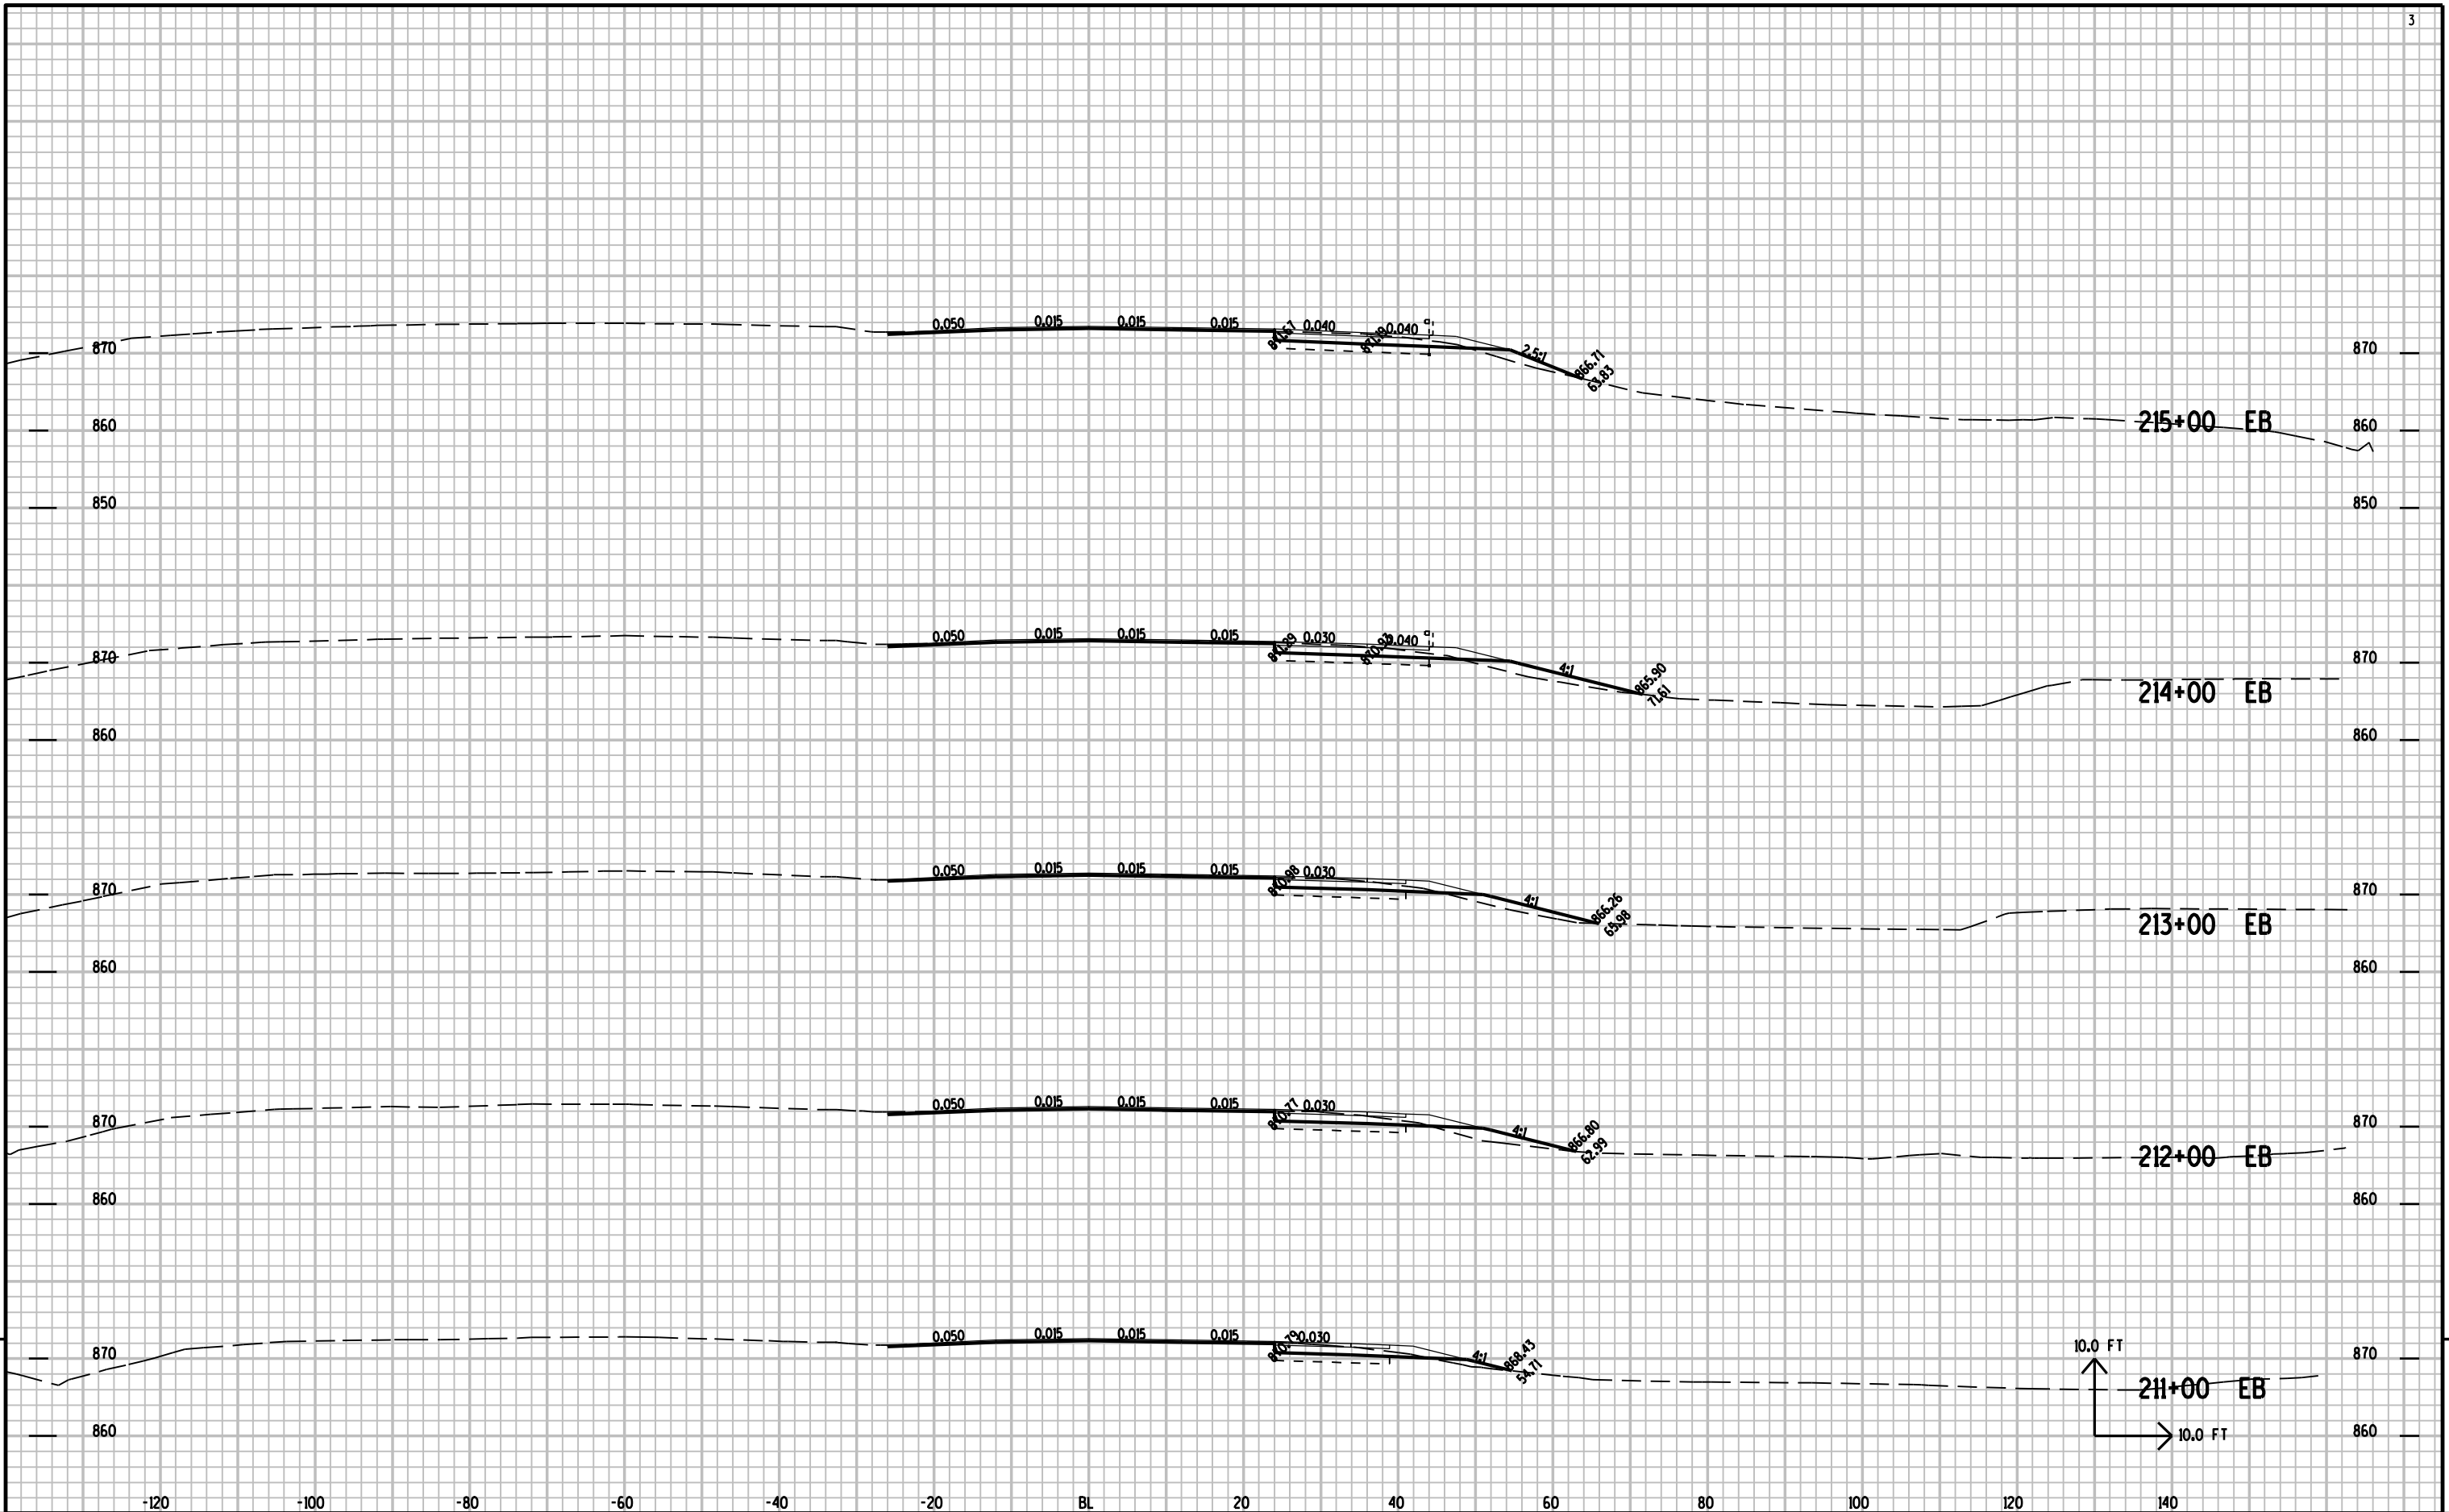

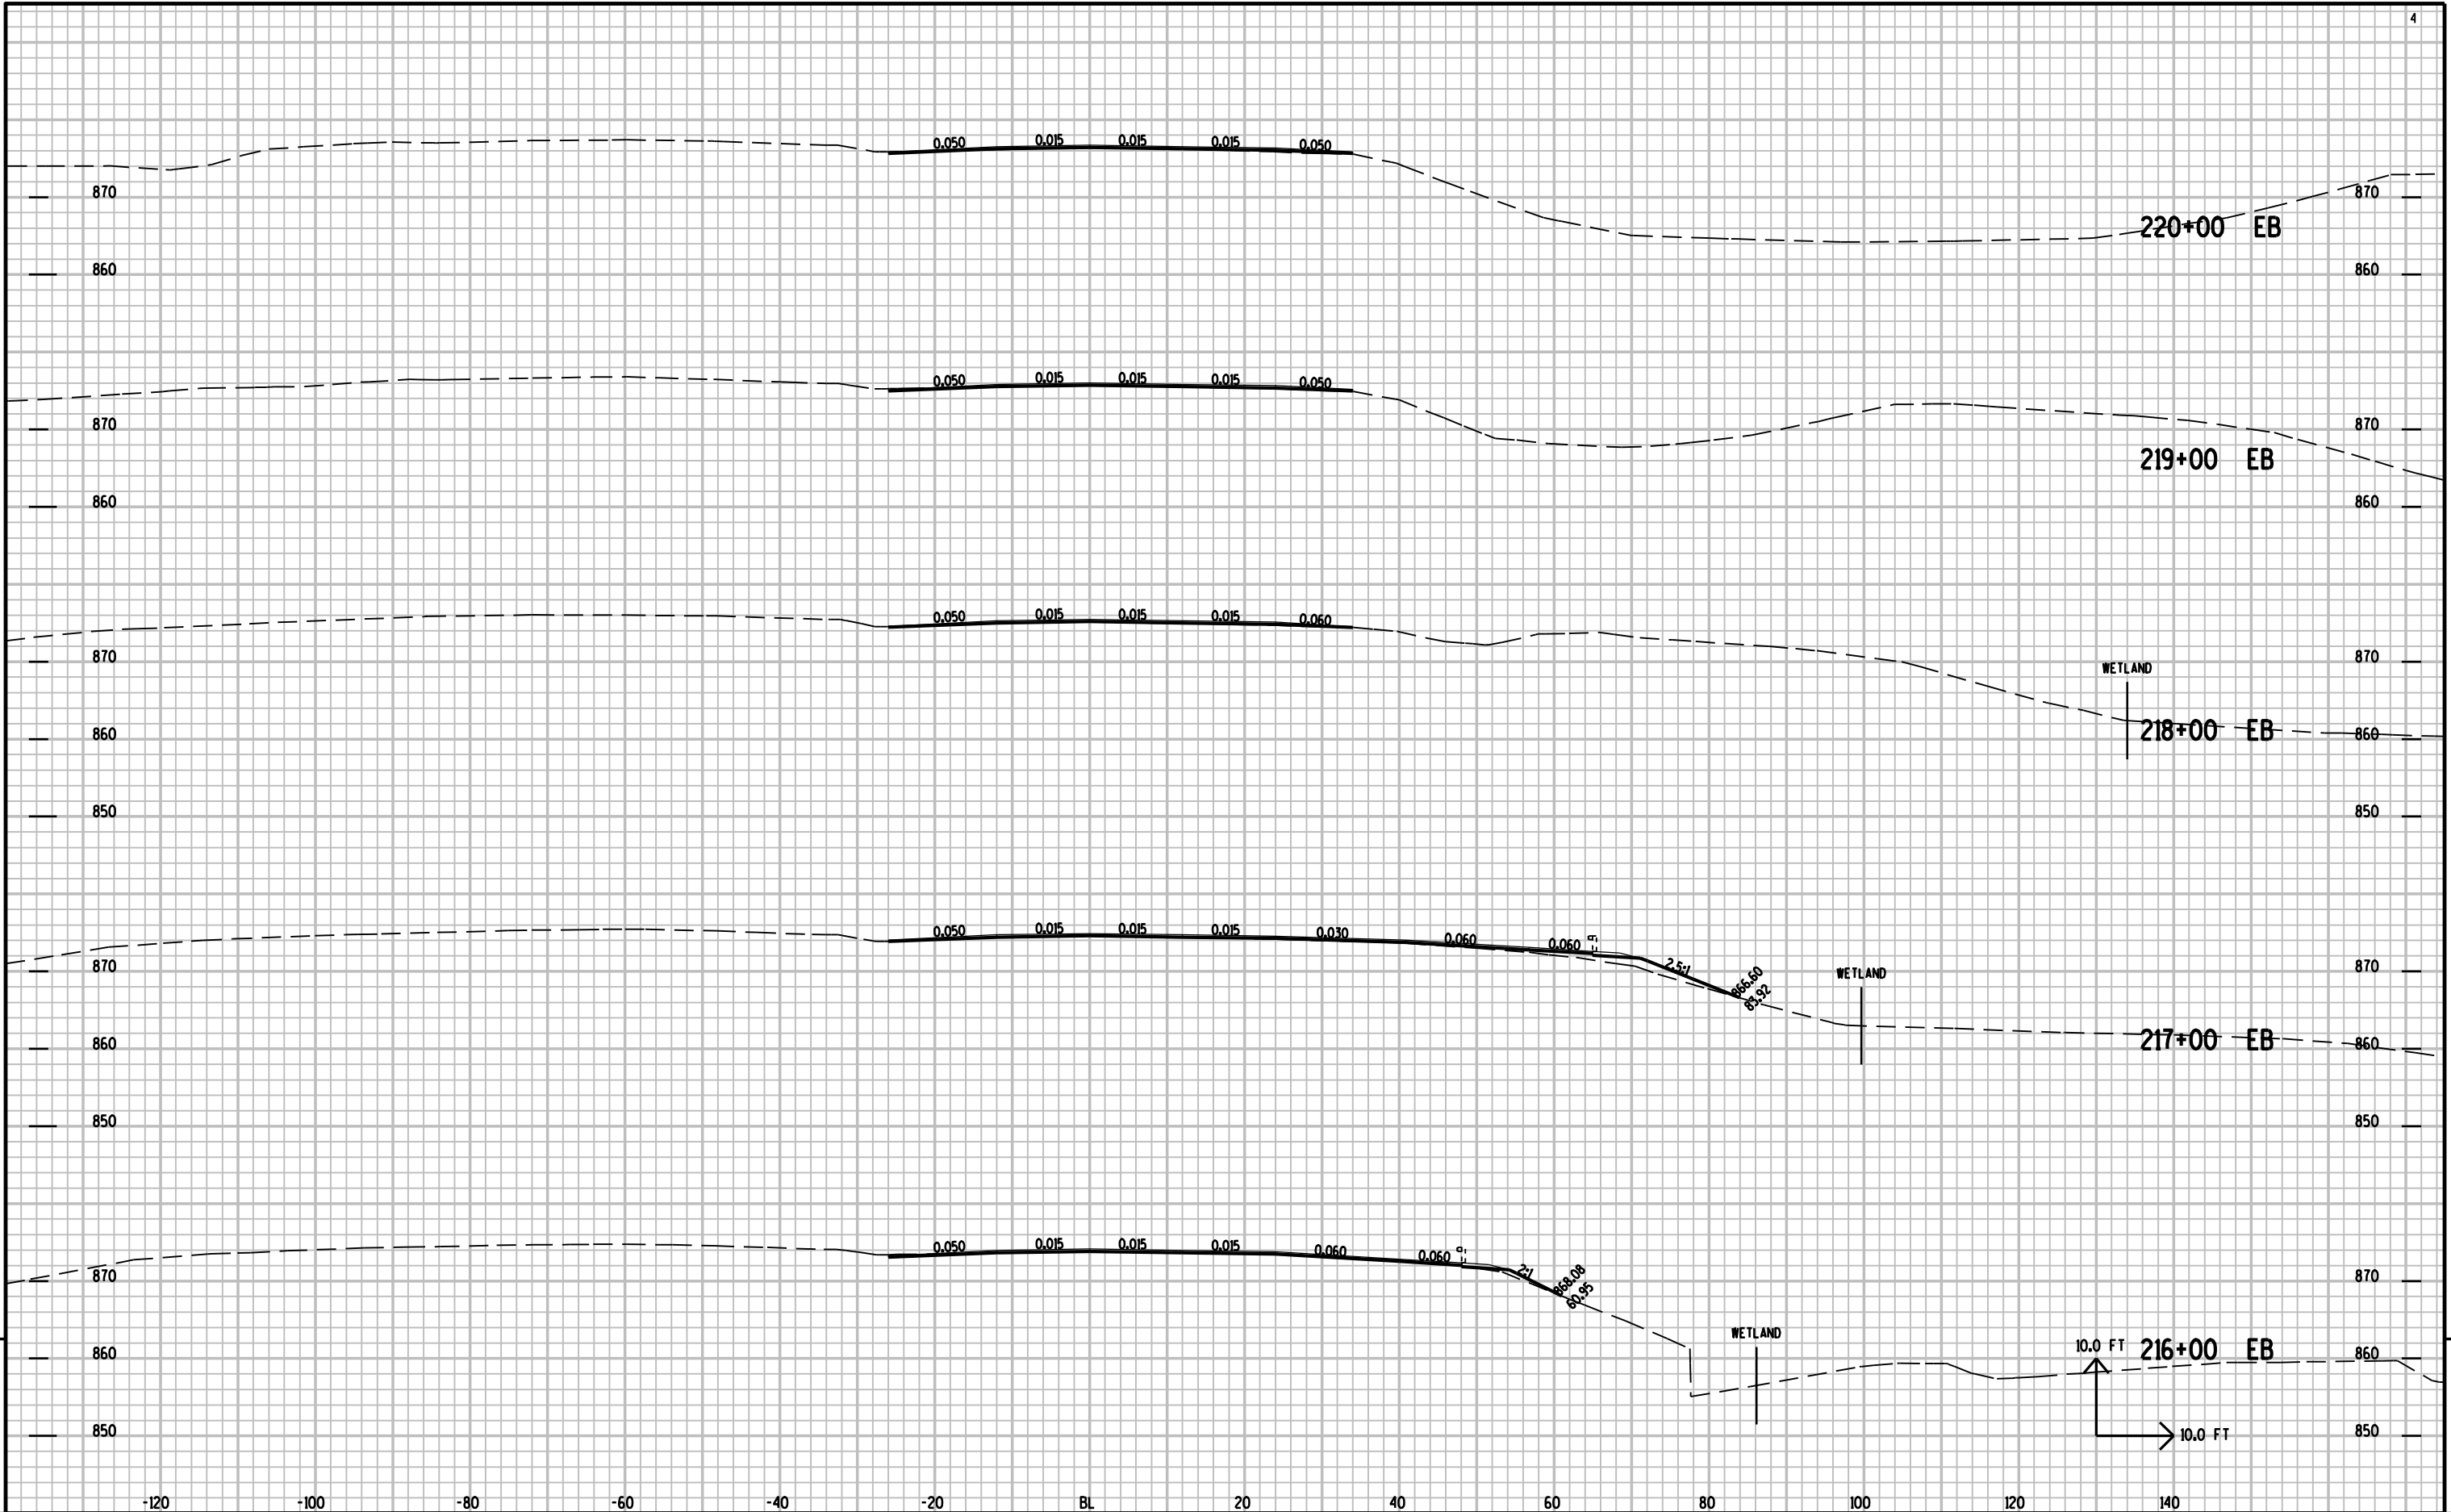




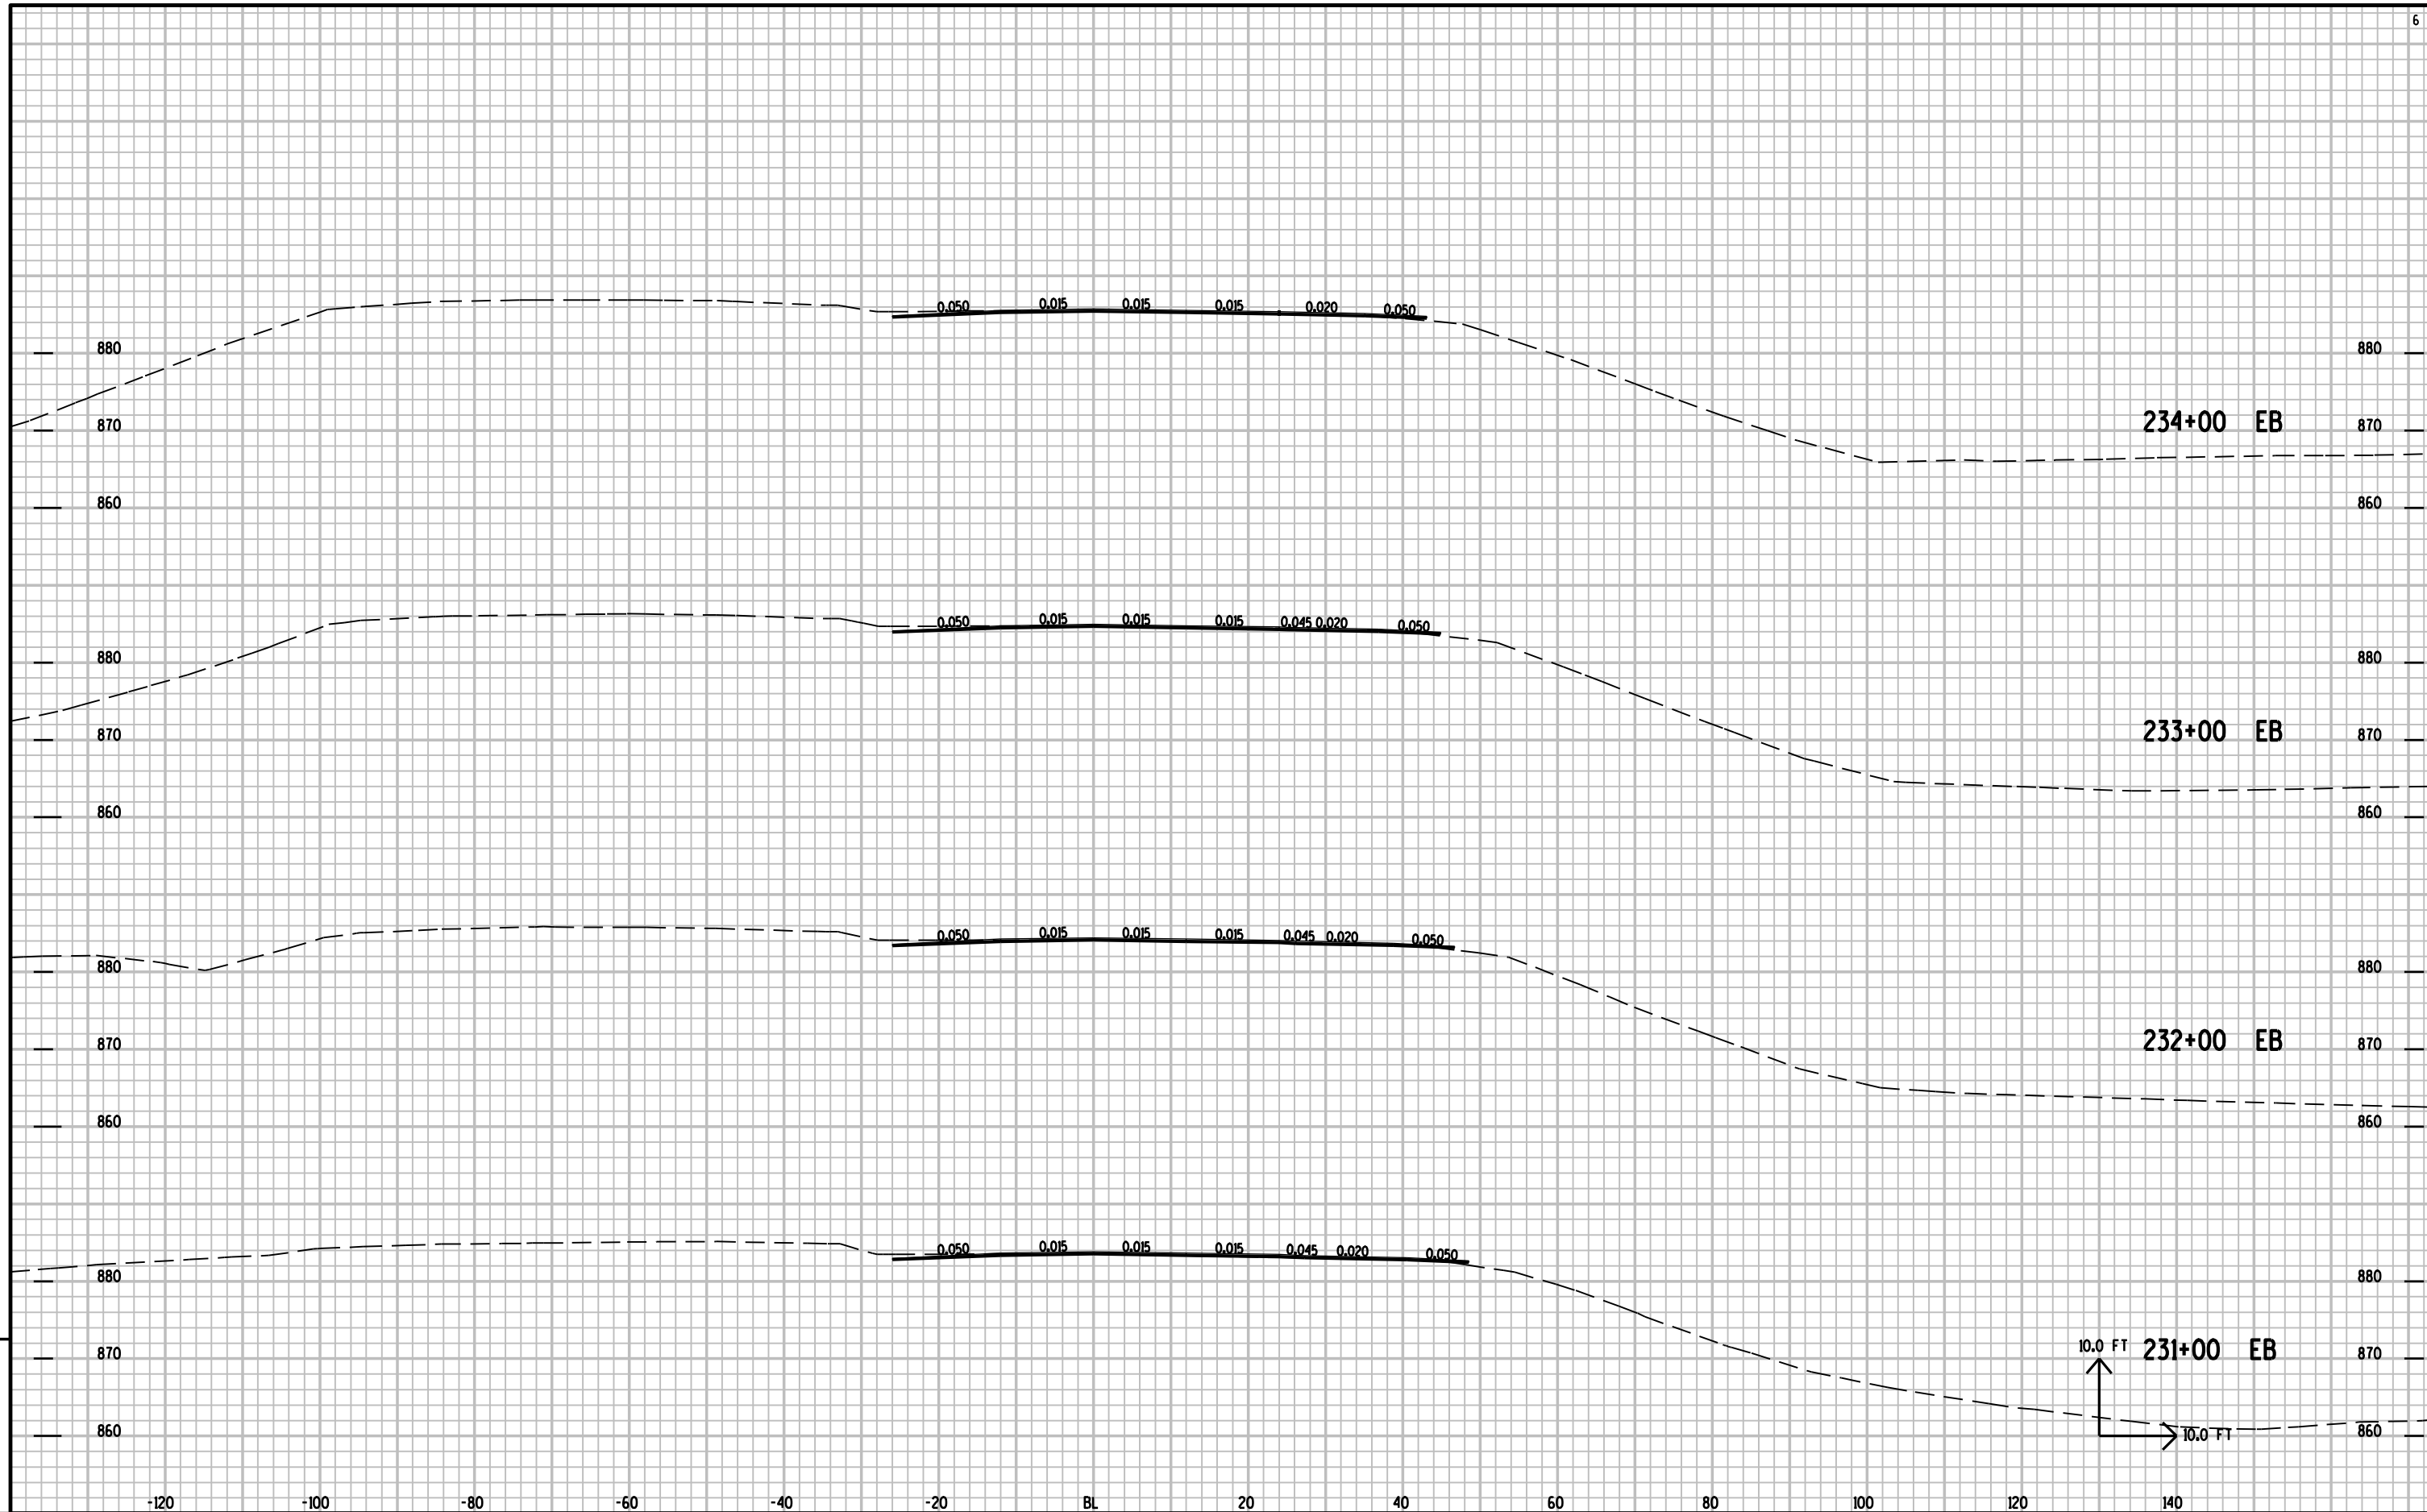



9

9

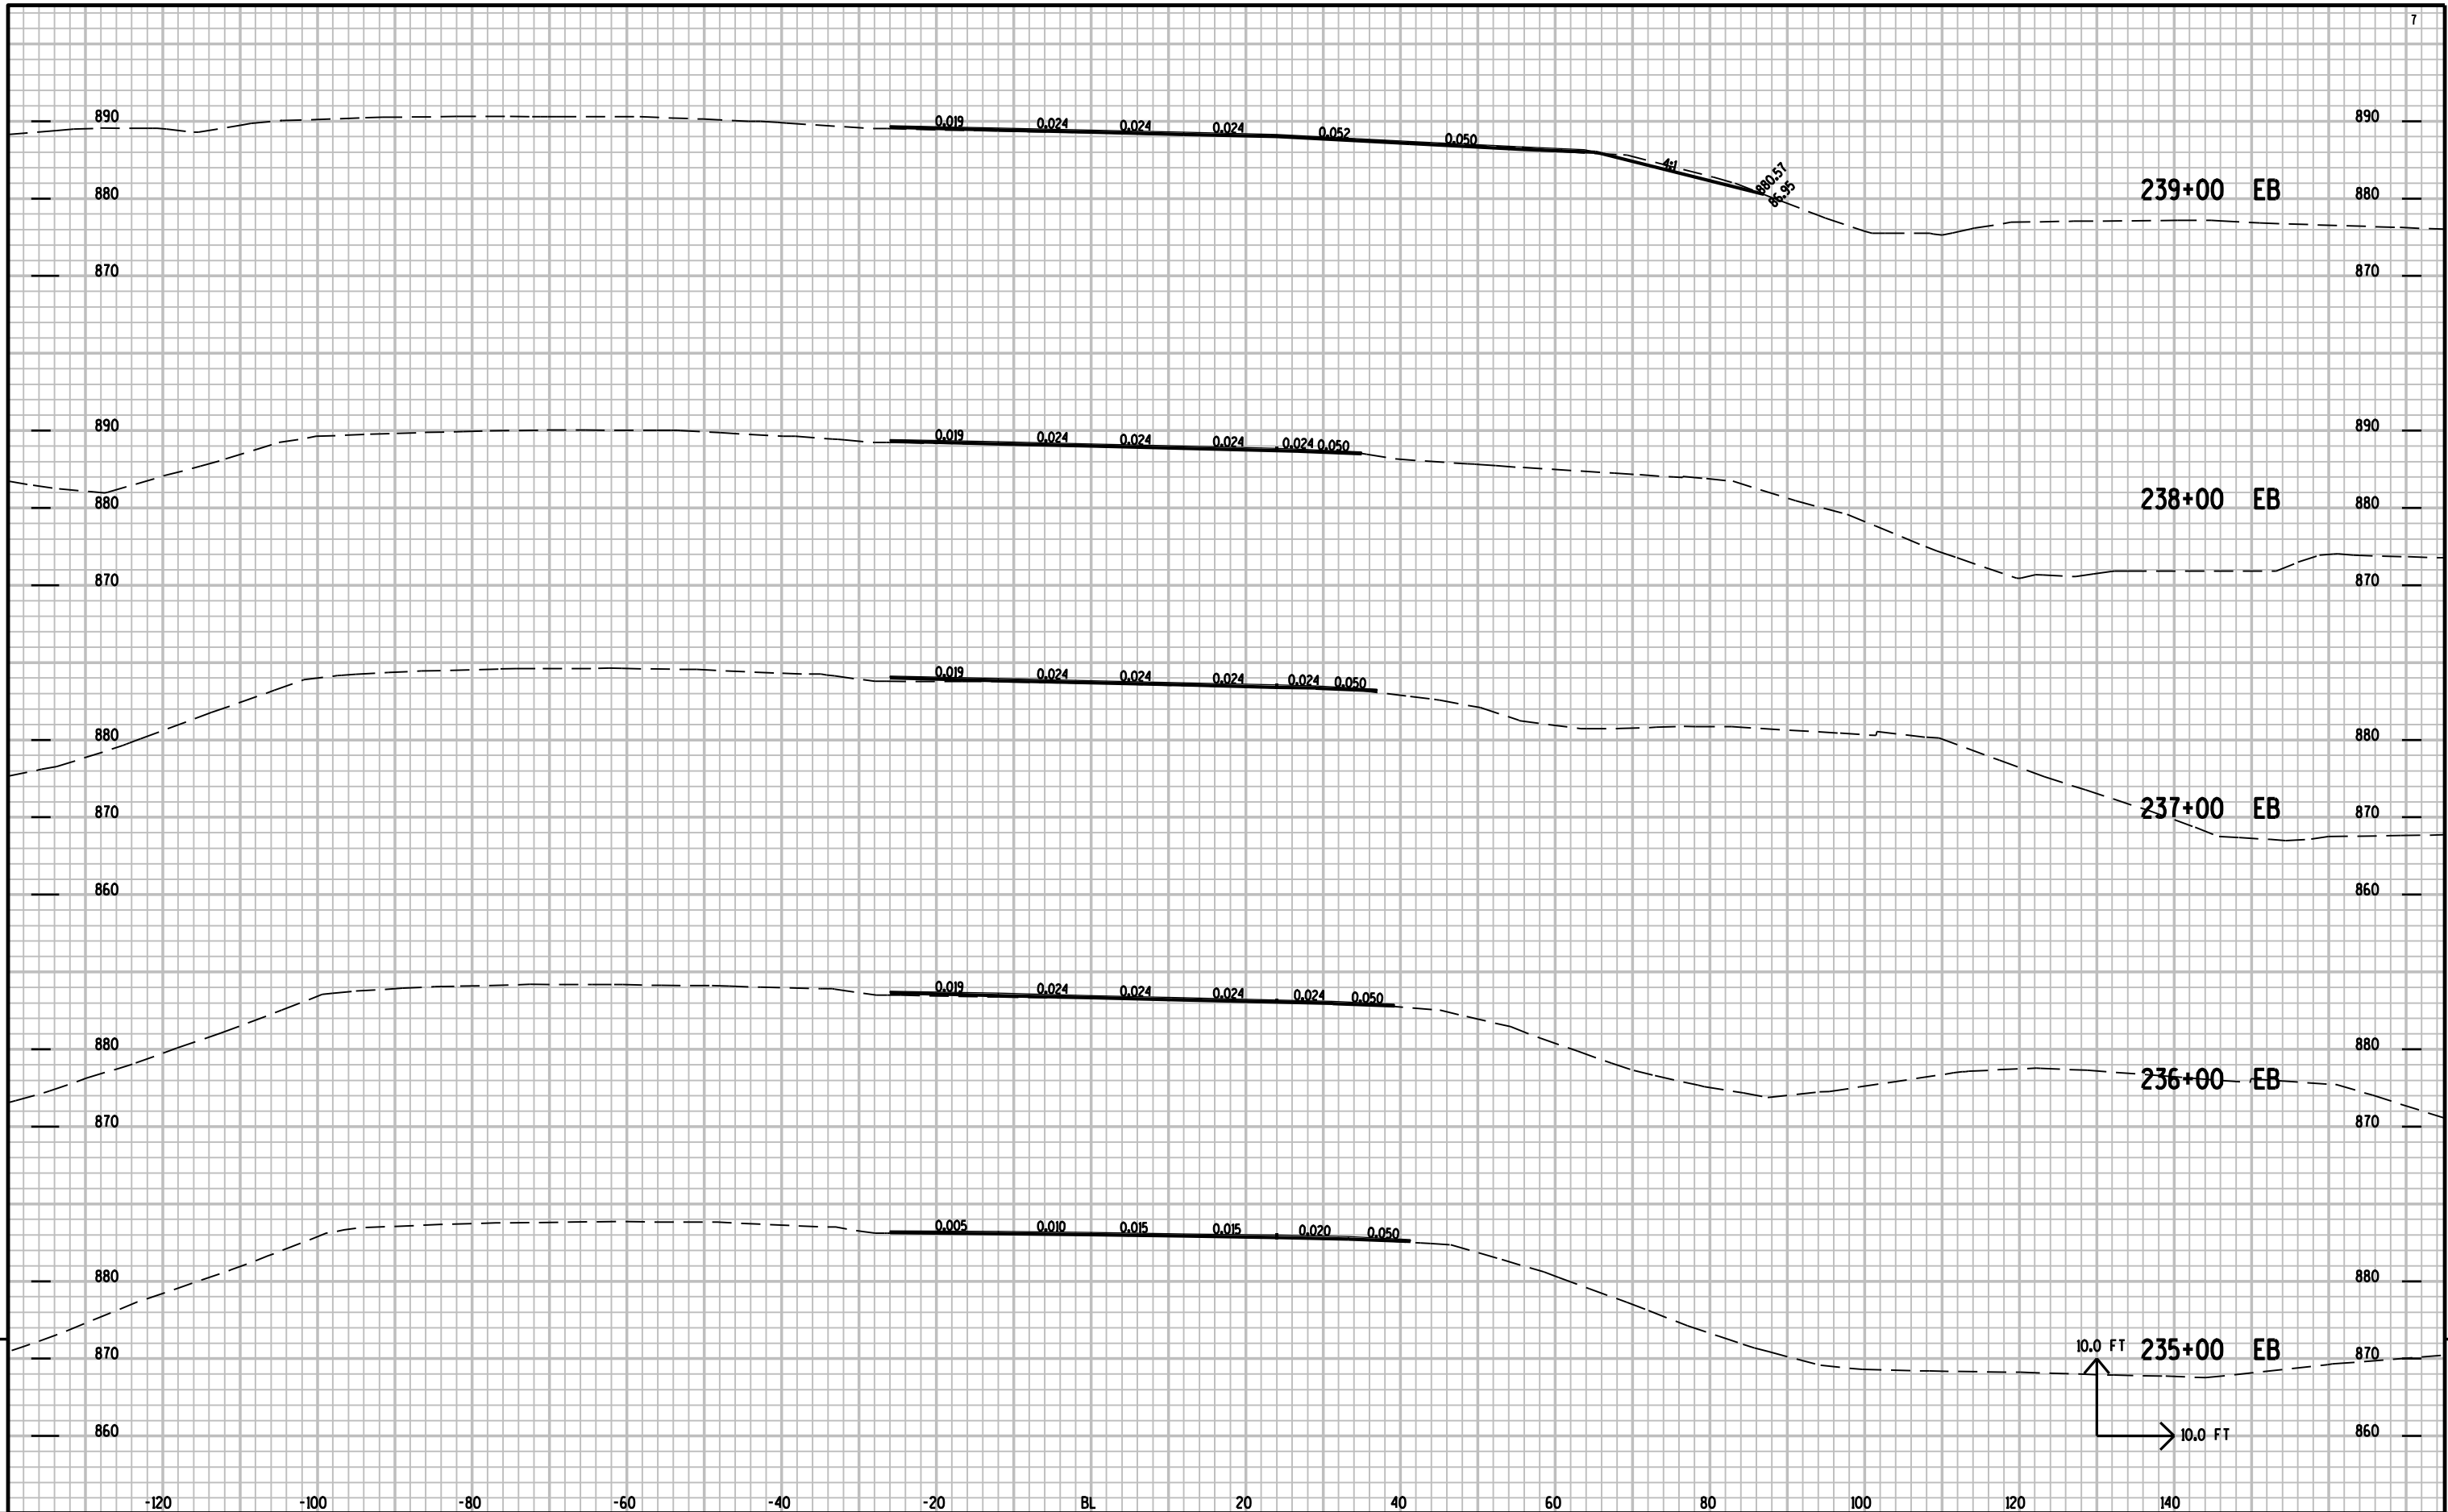





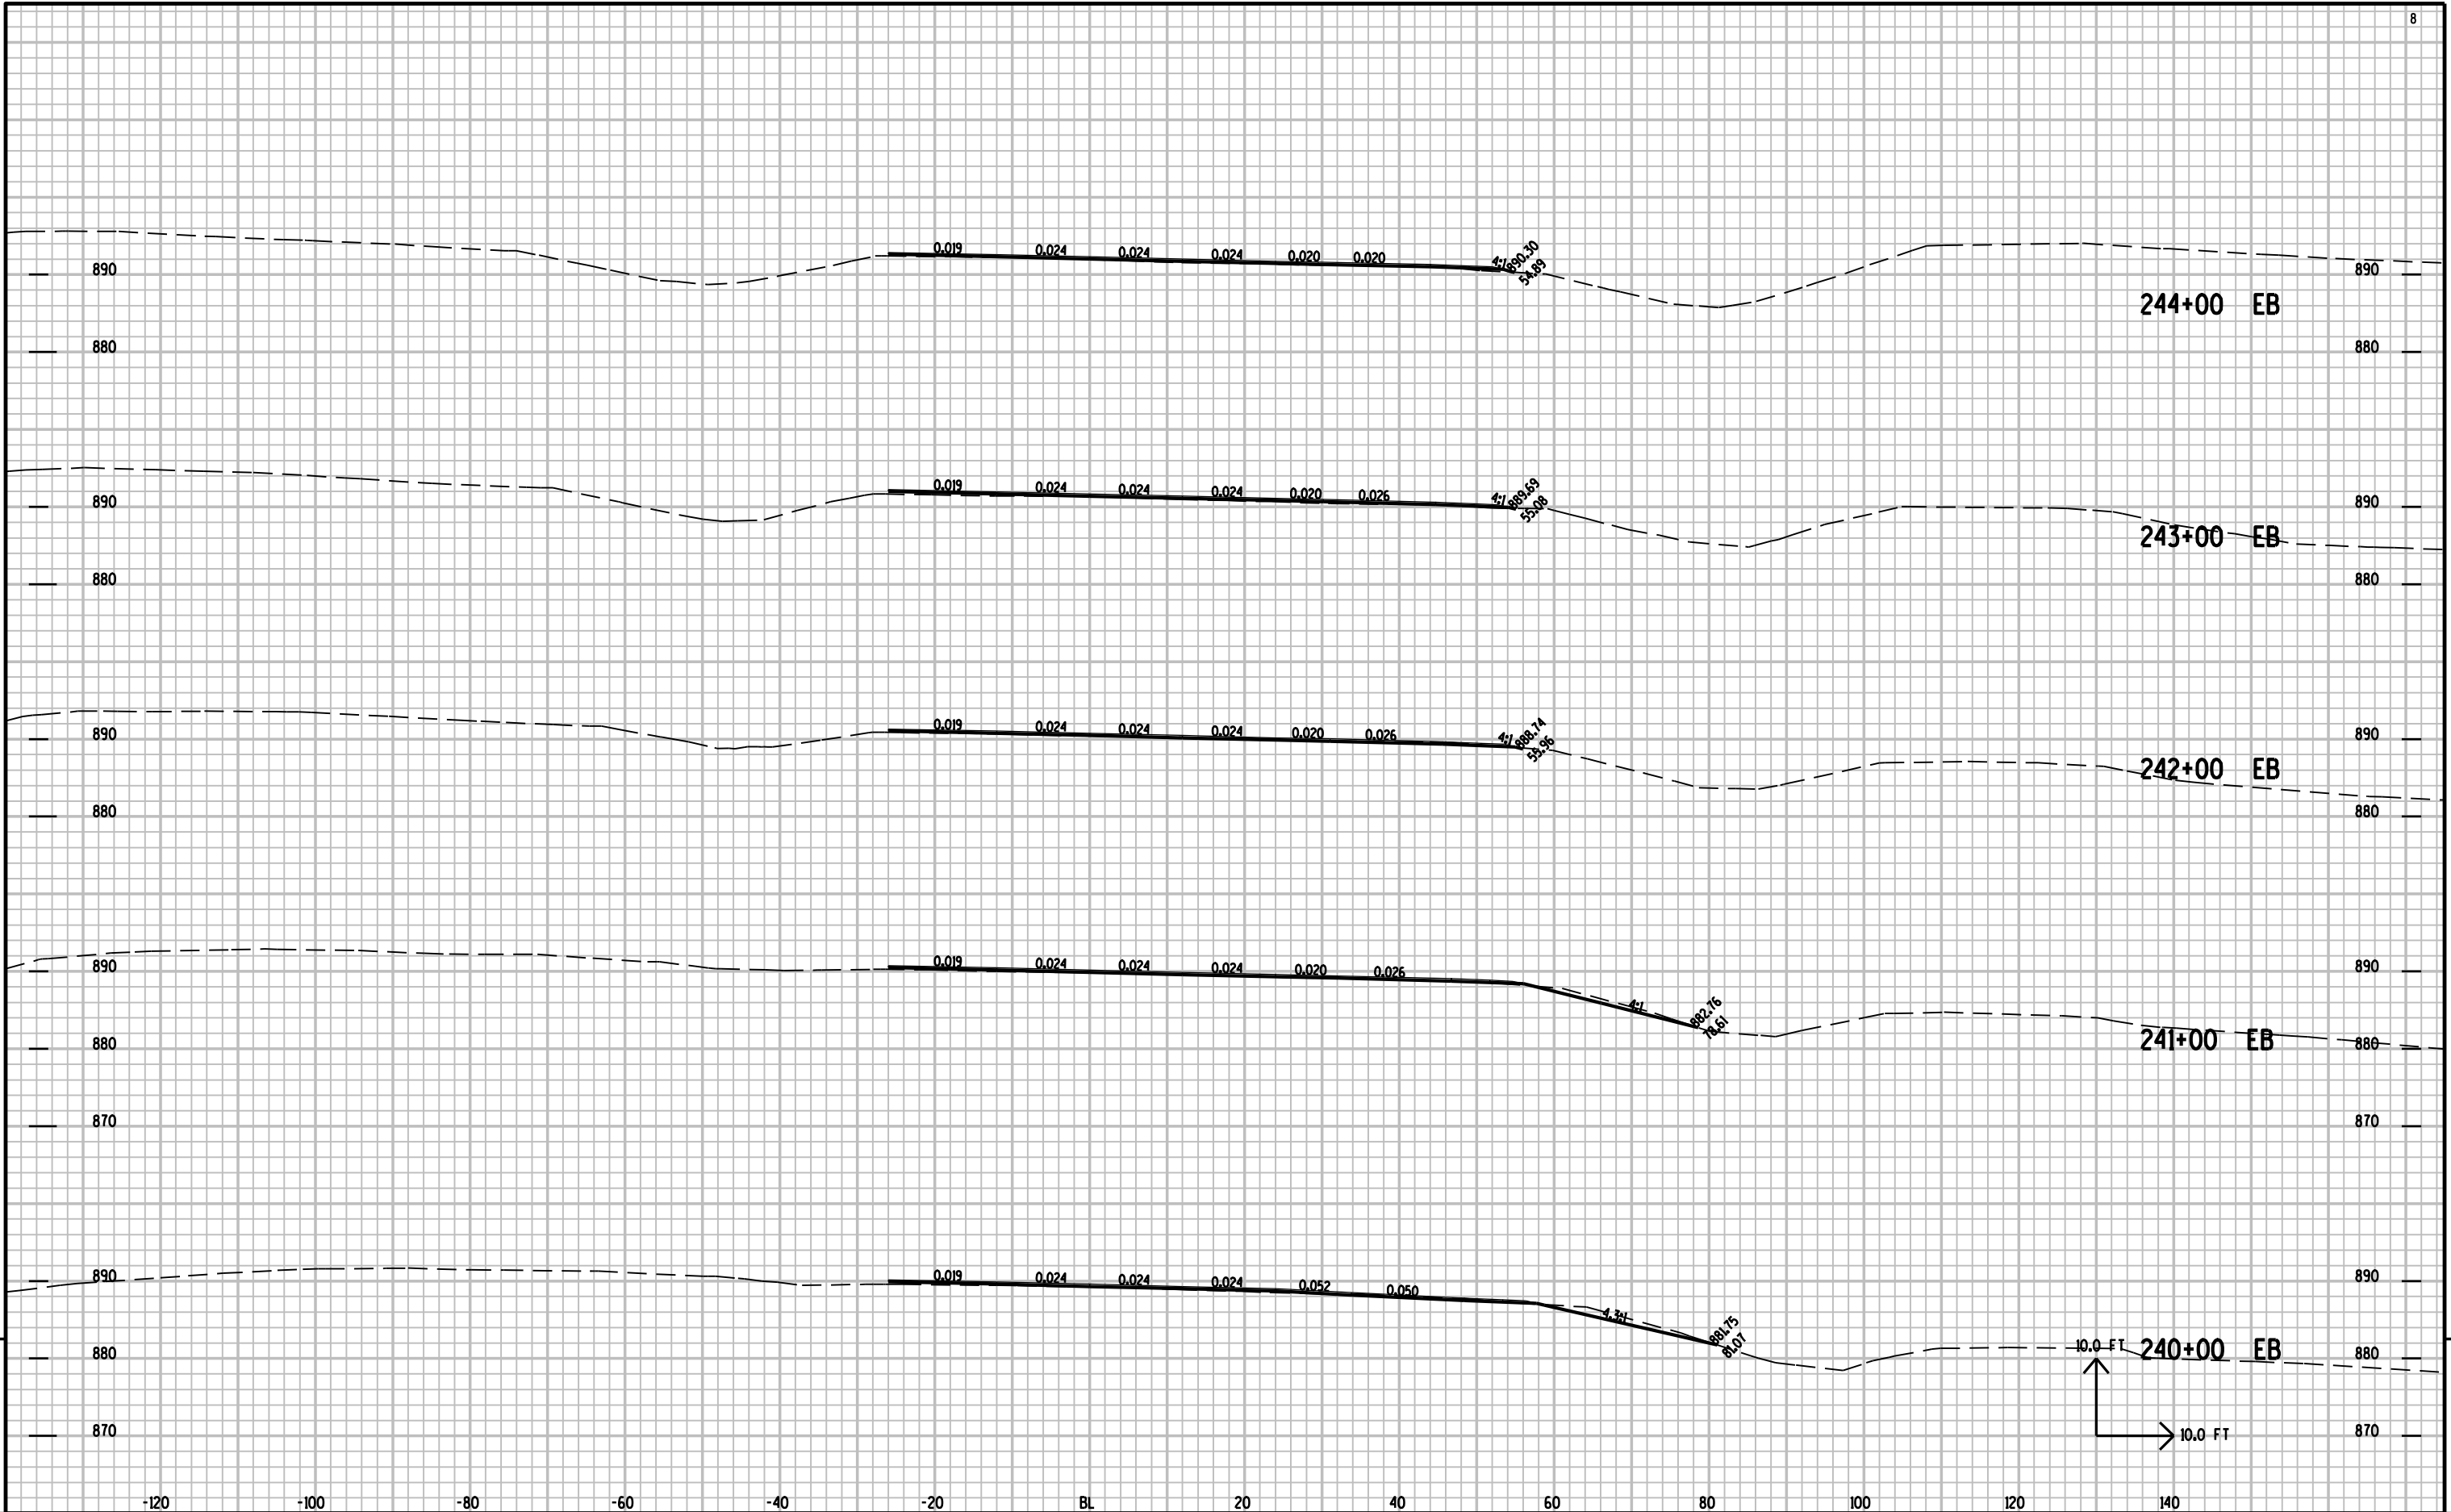

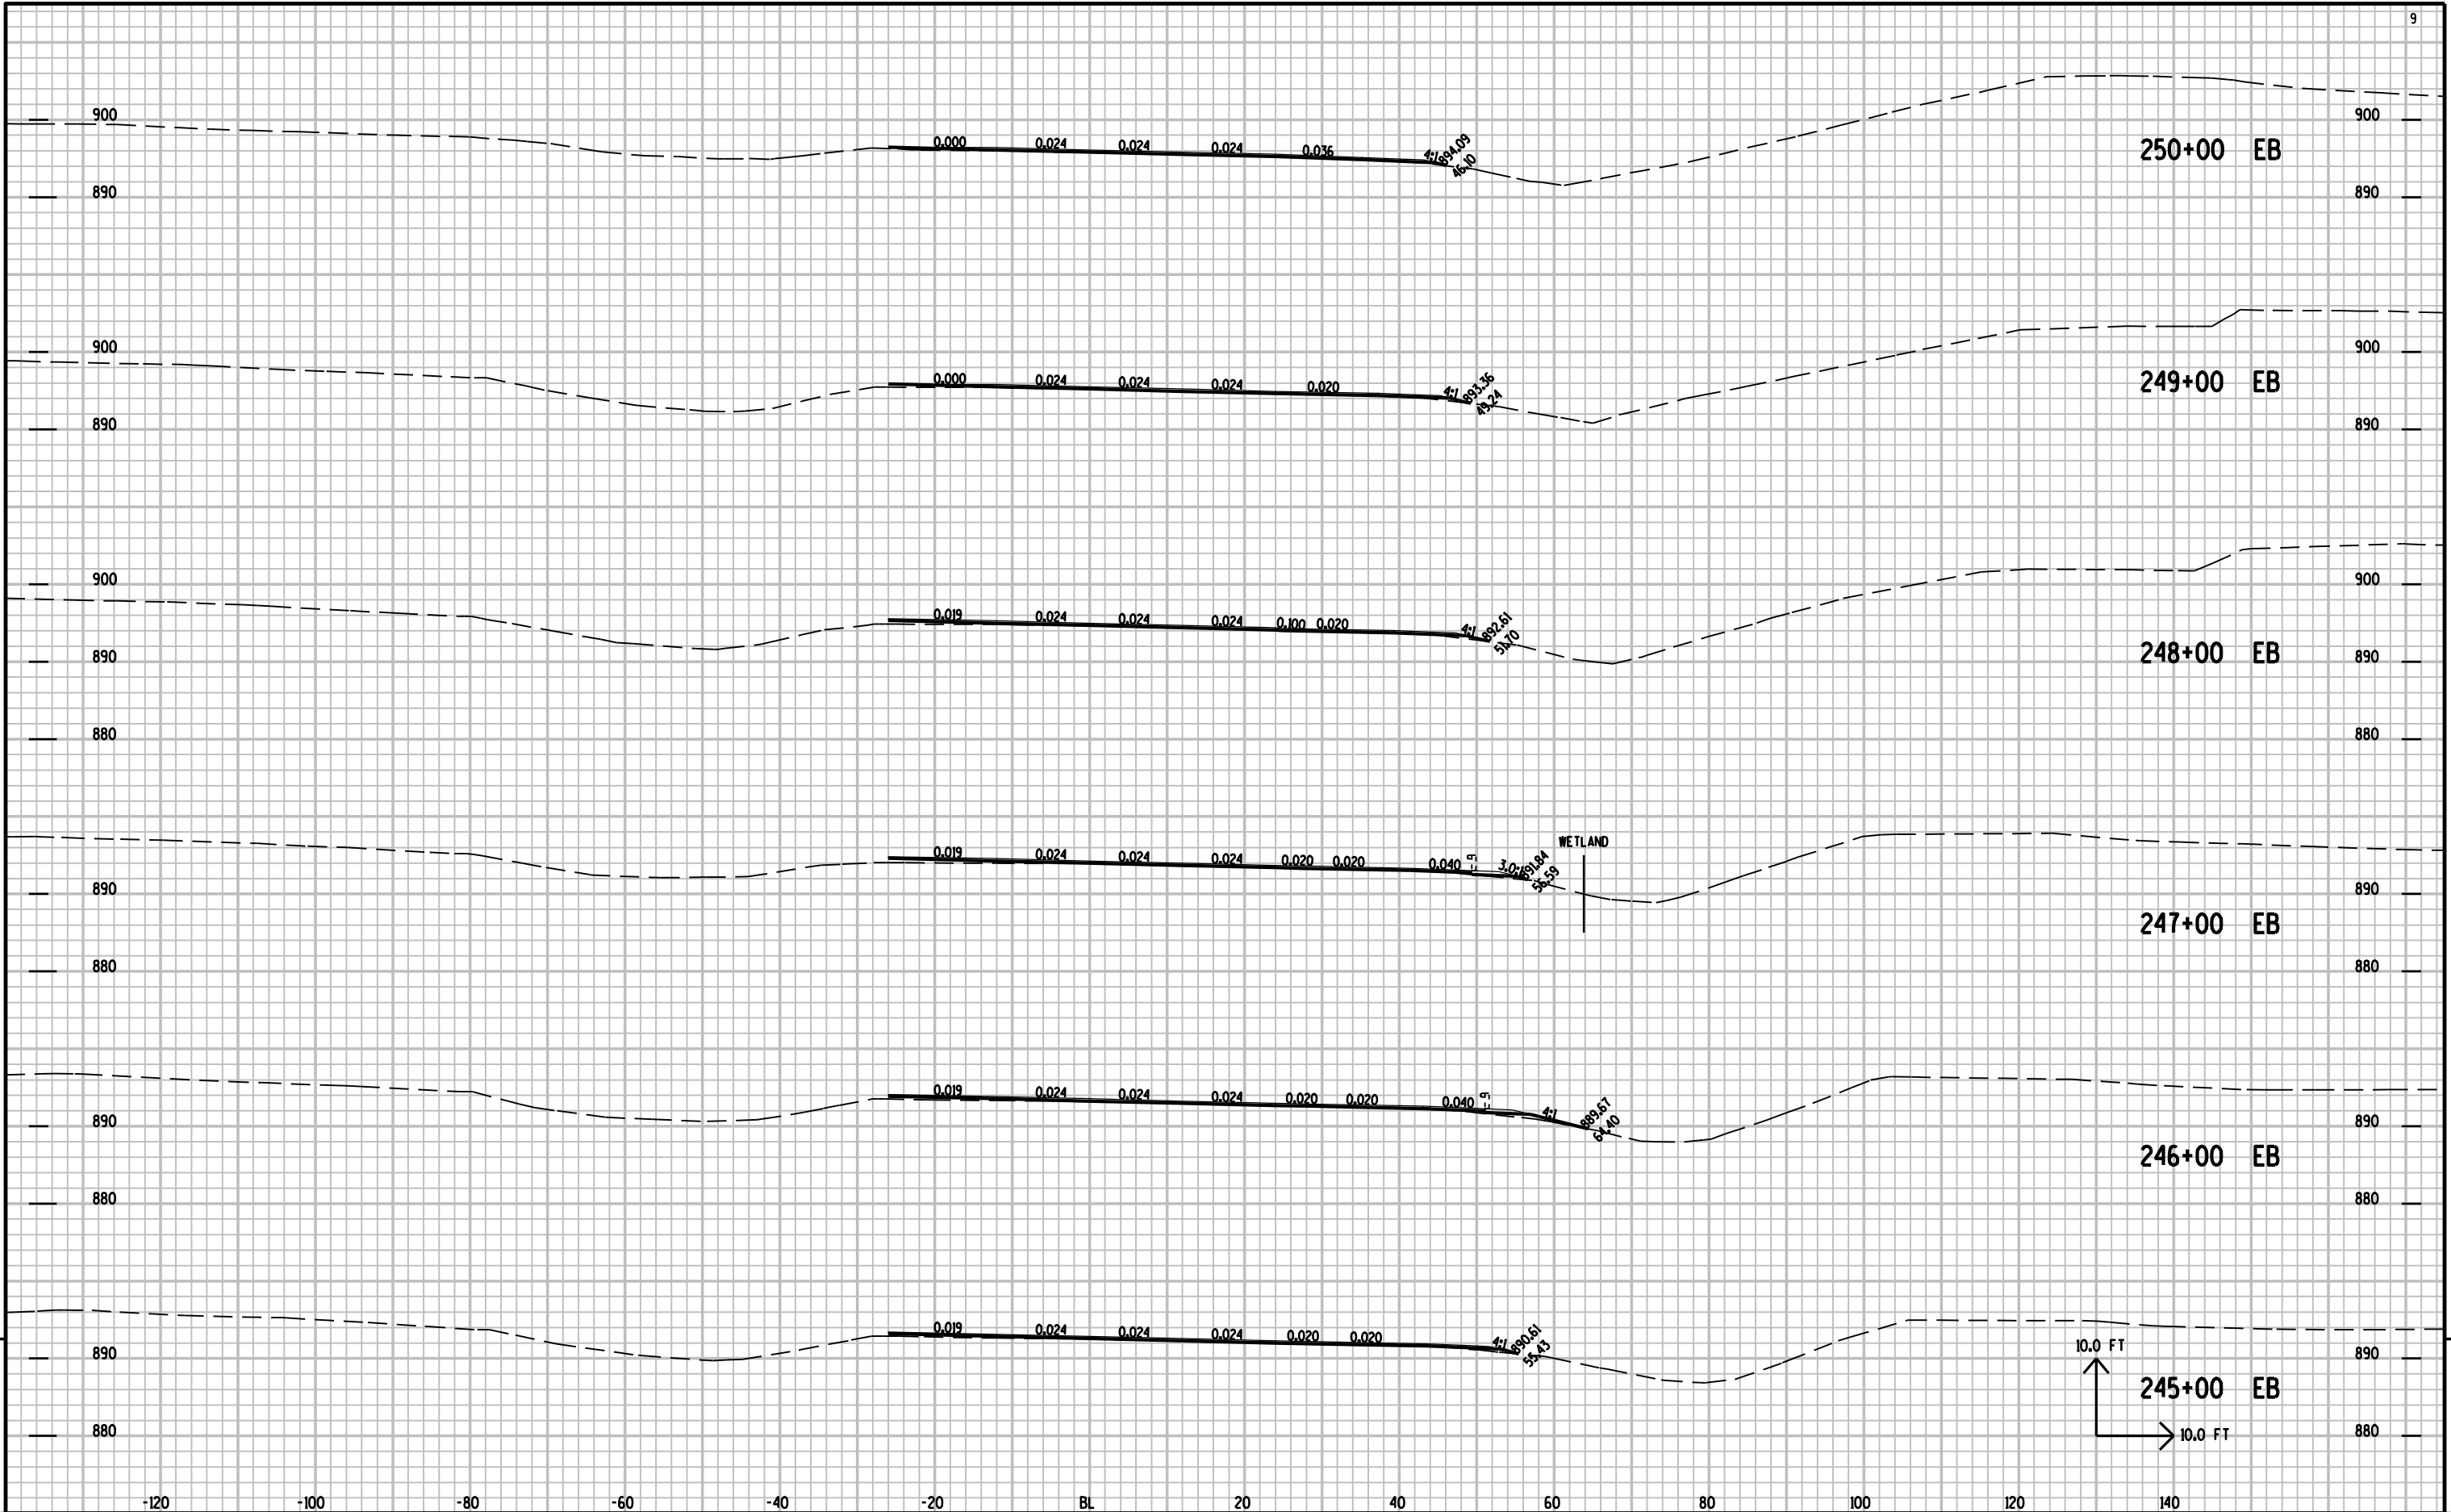




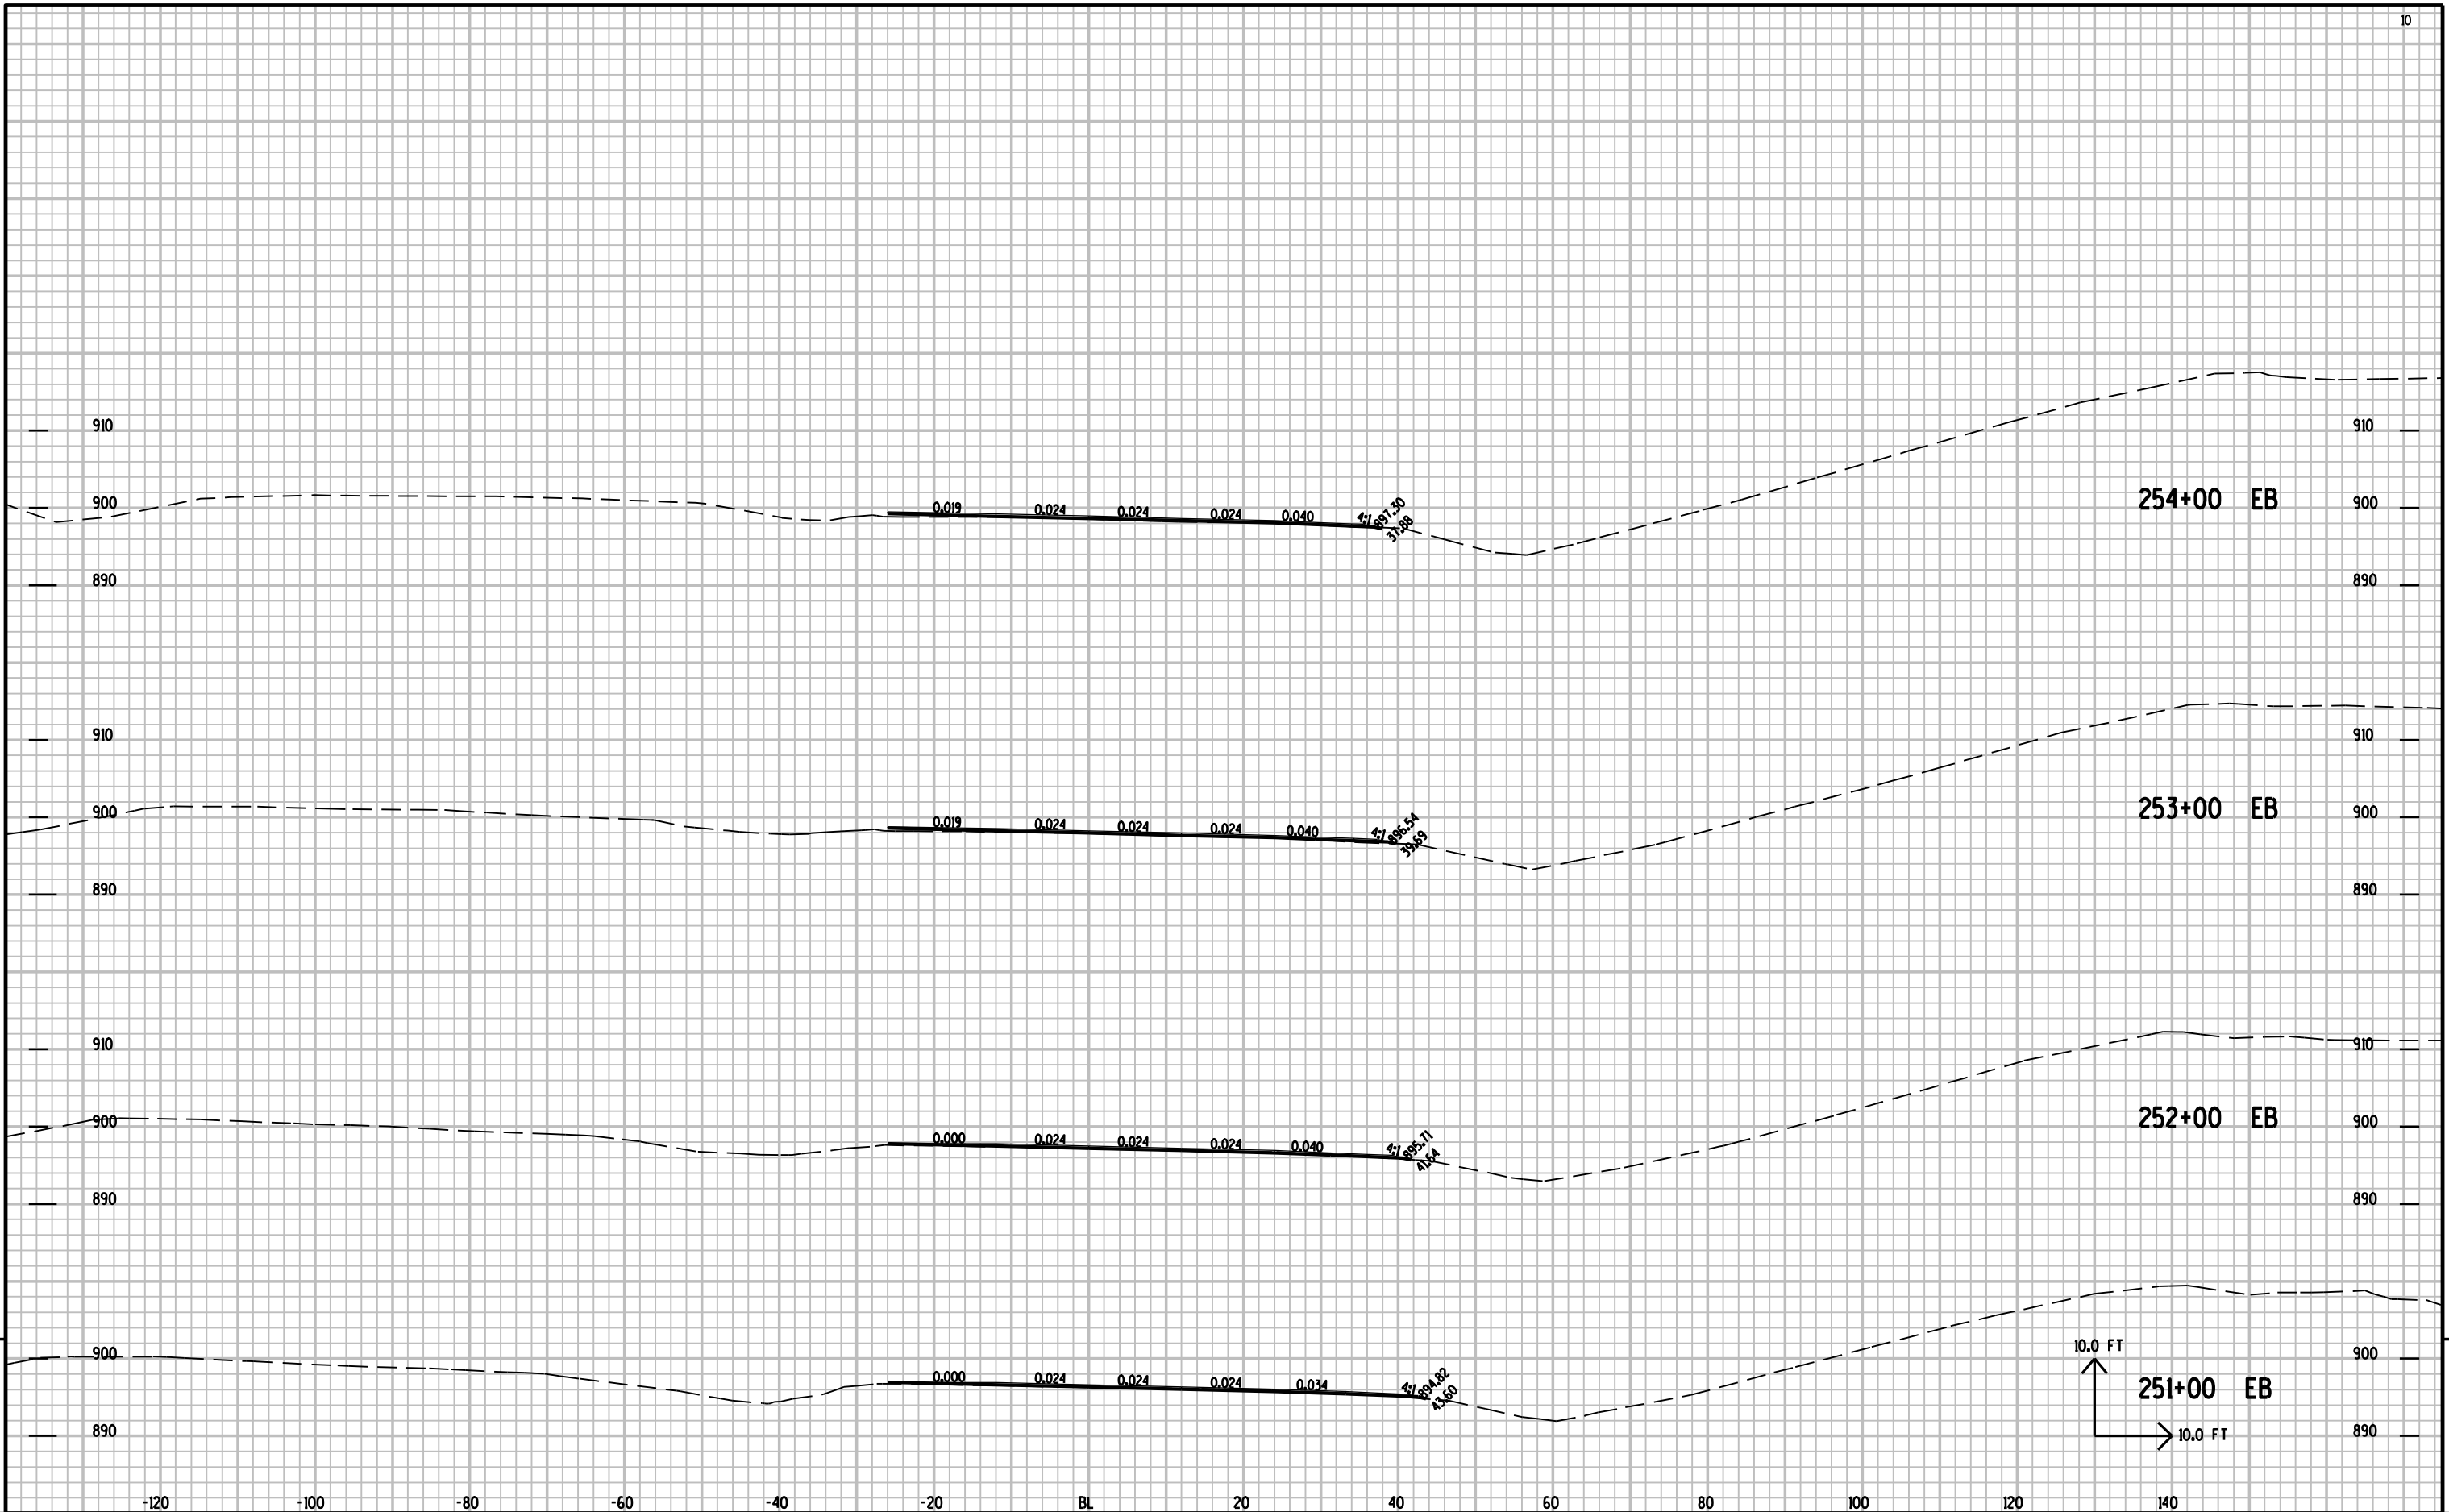


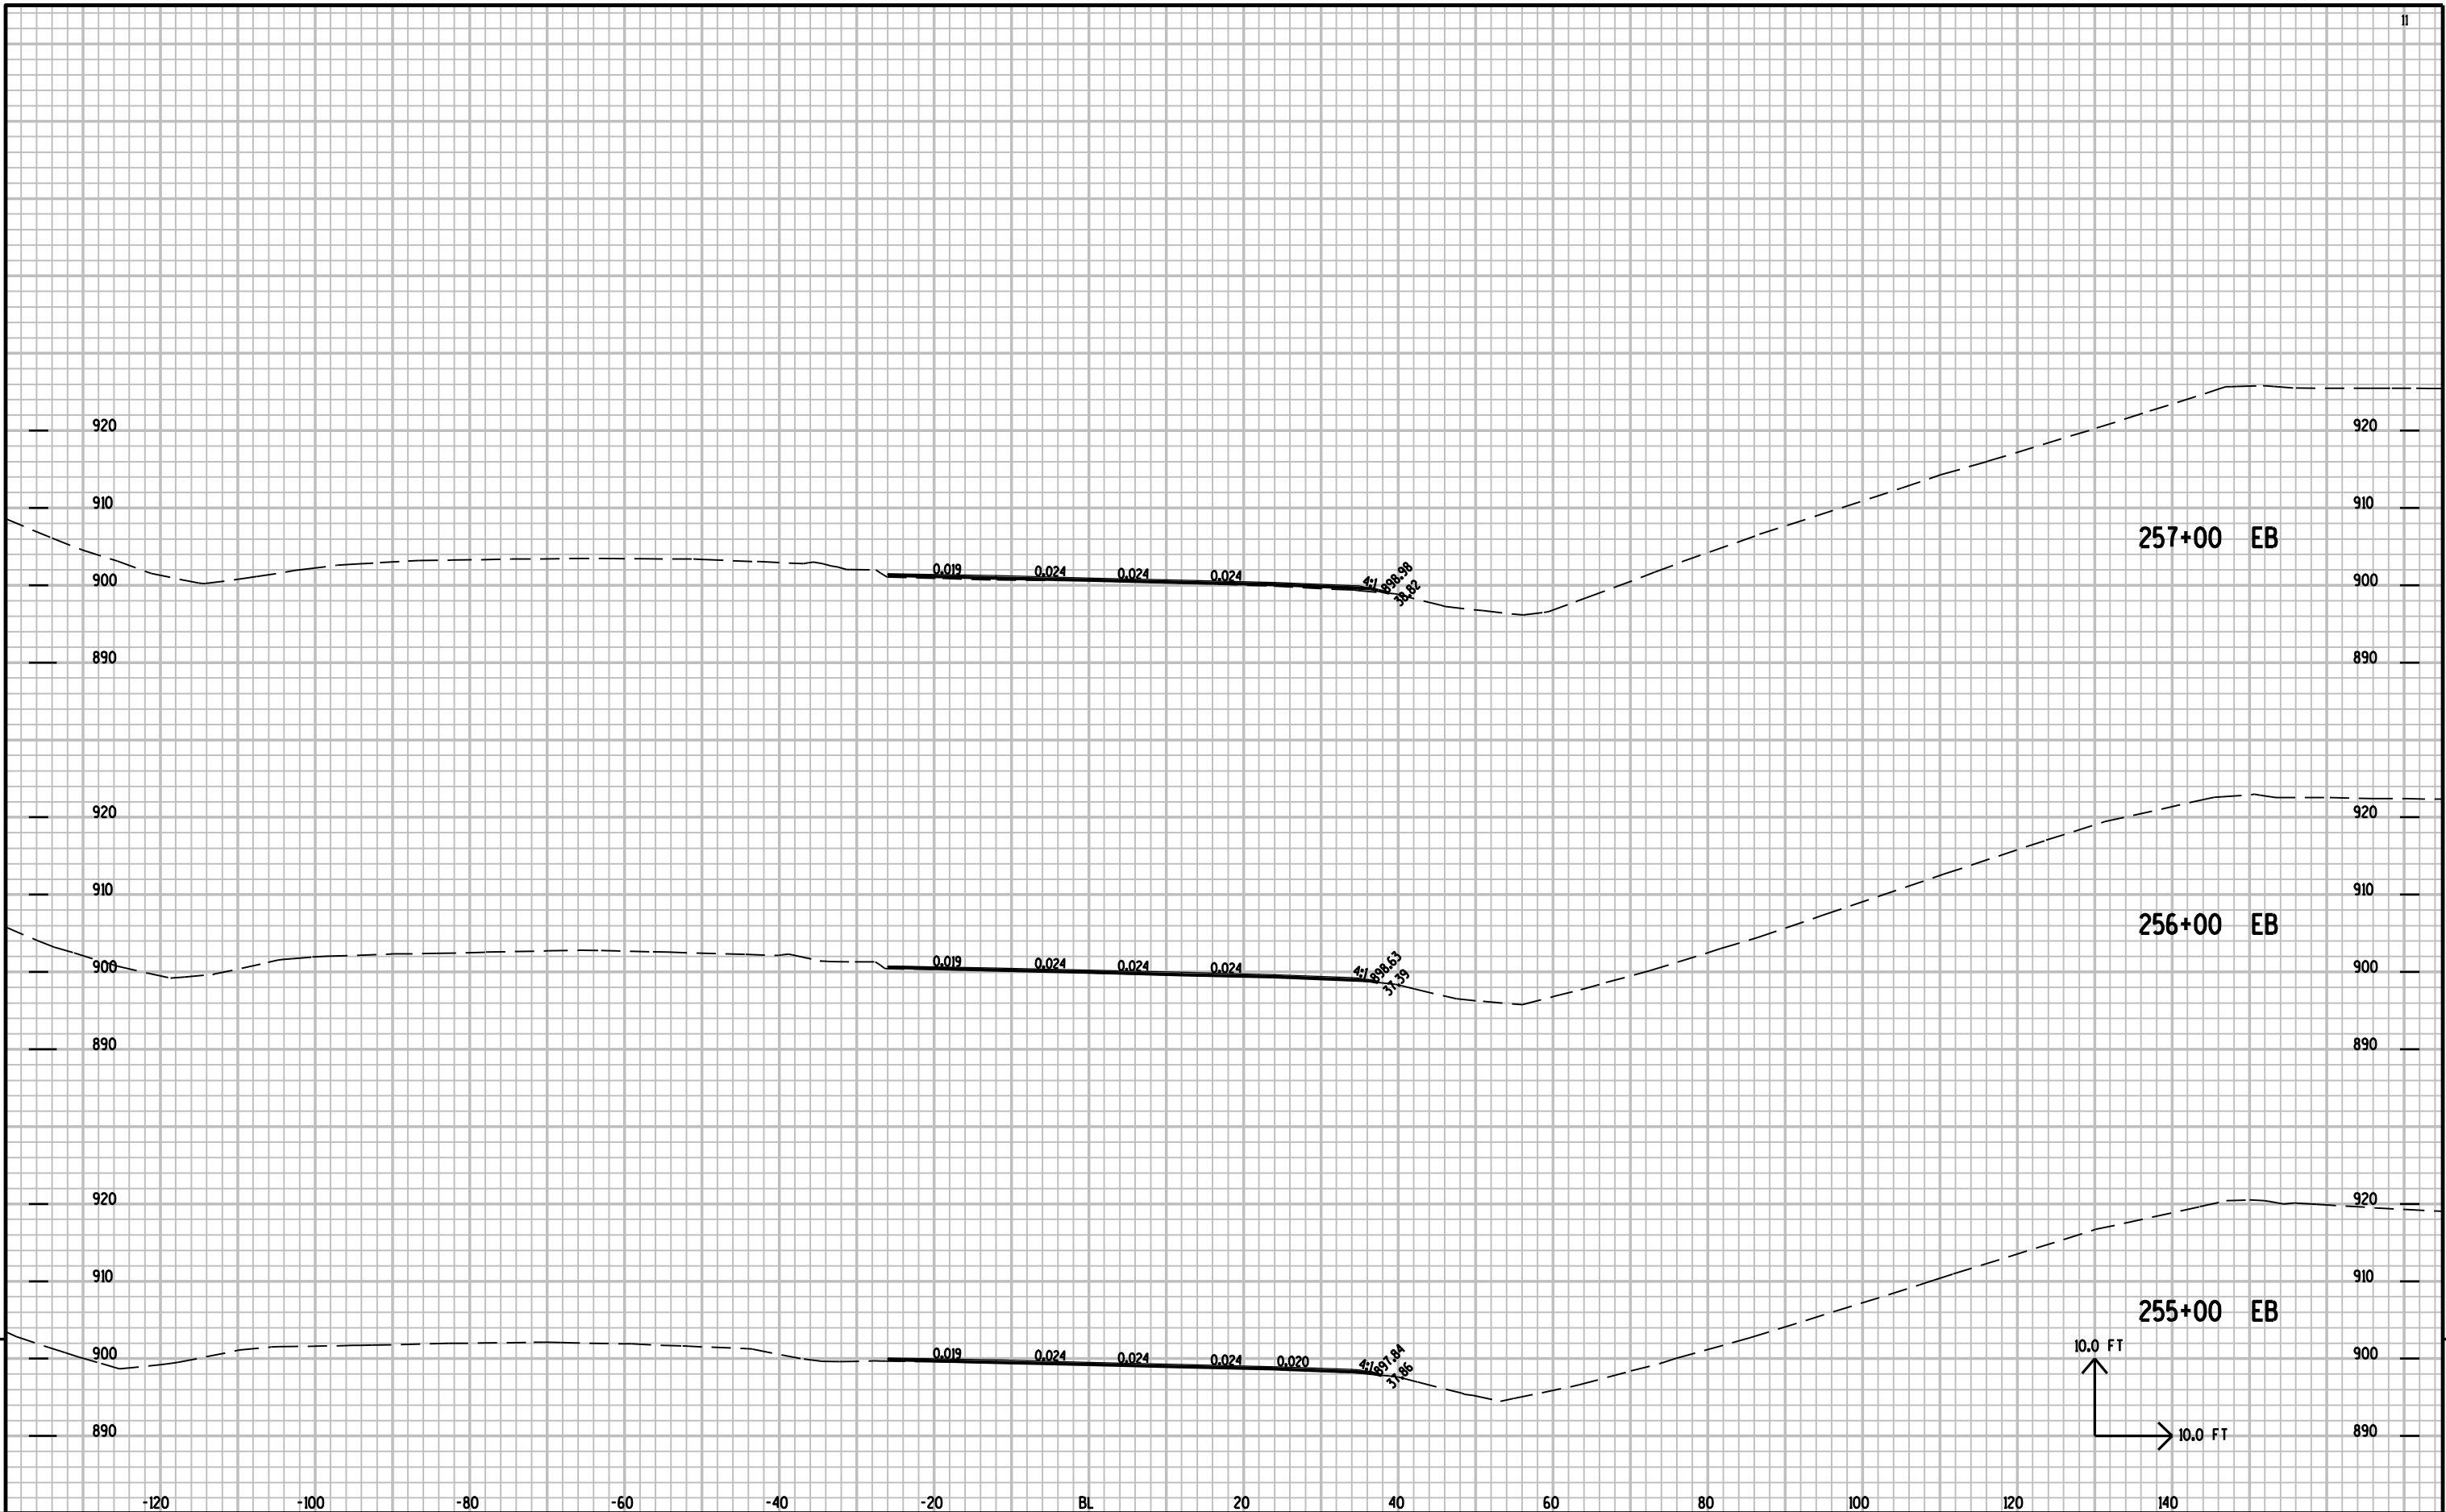



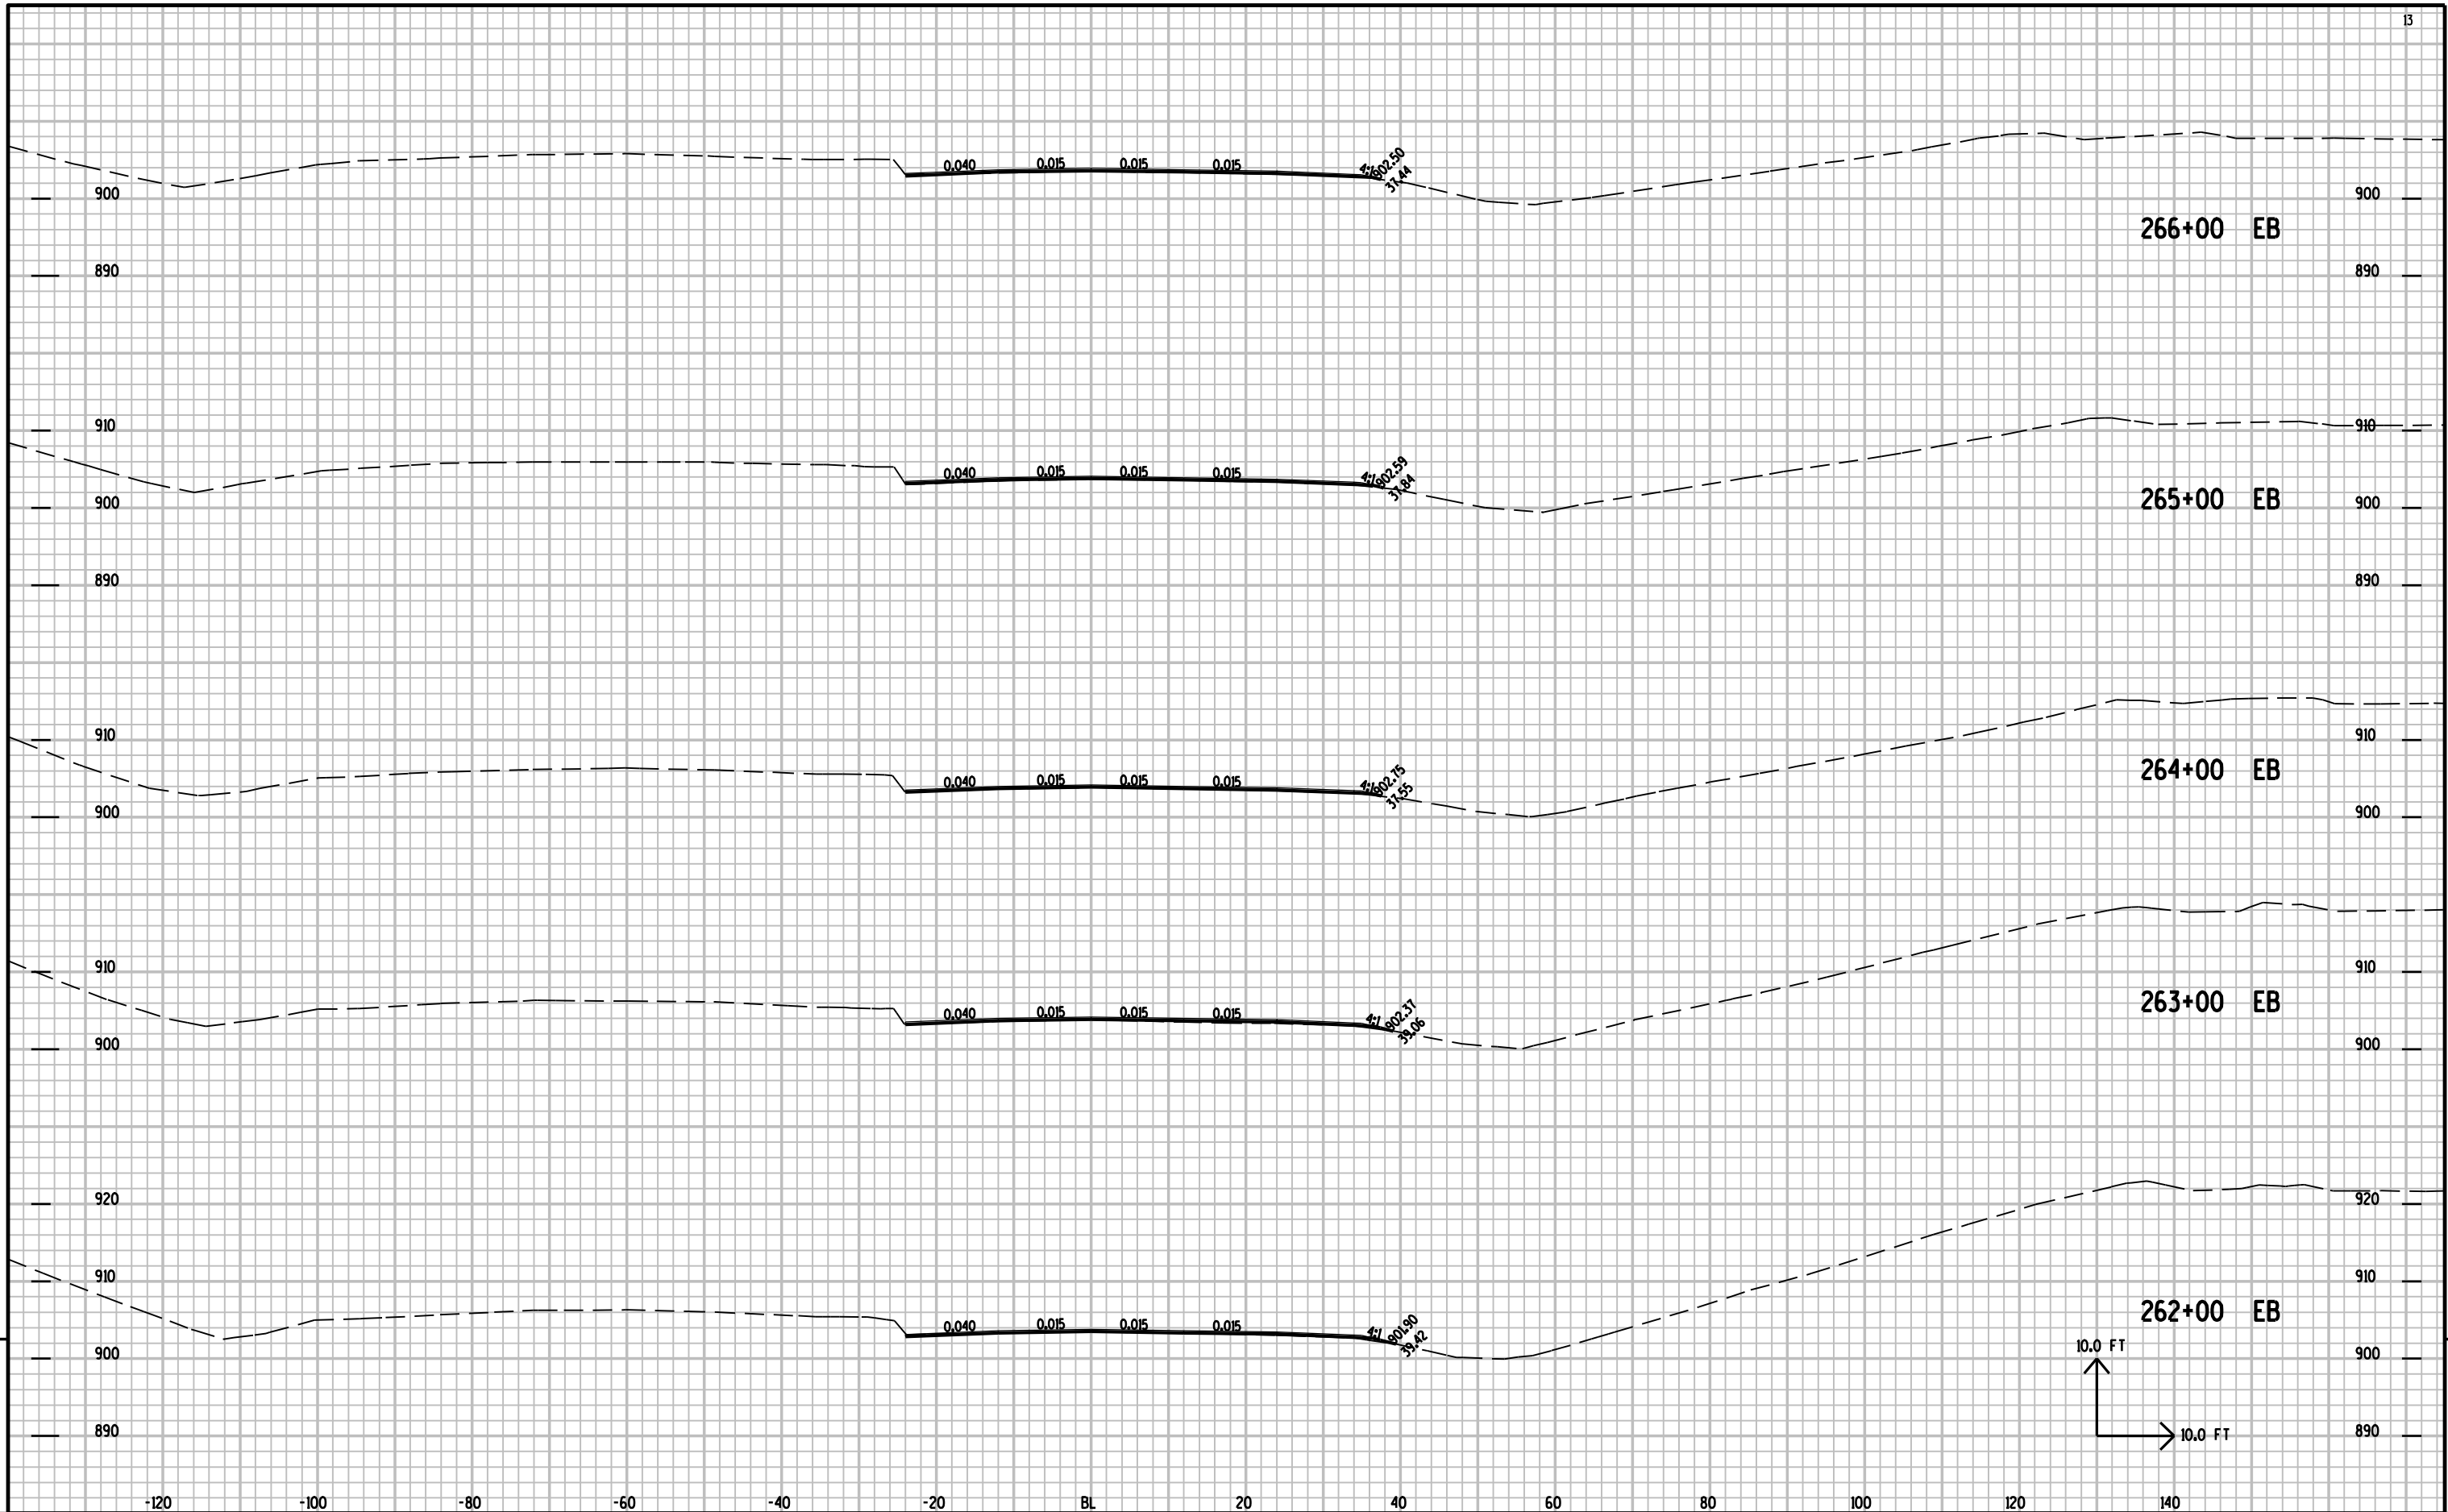




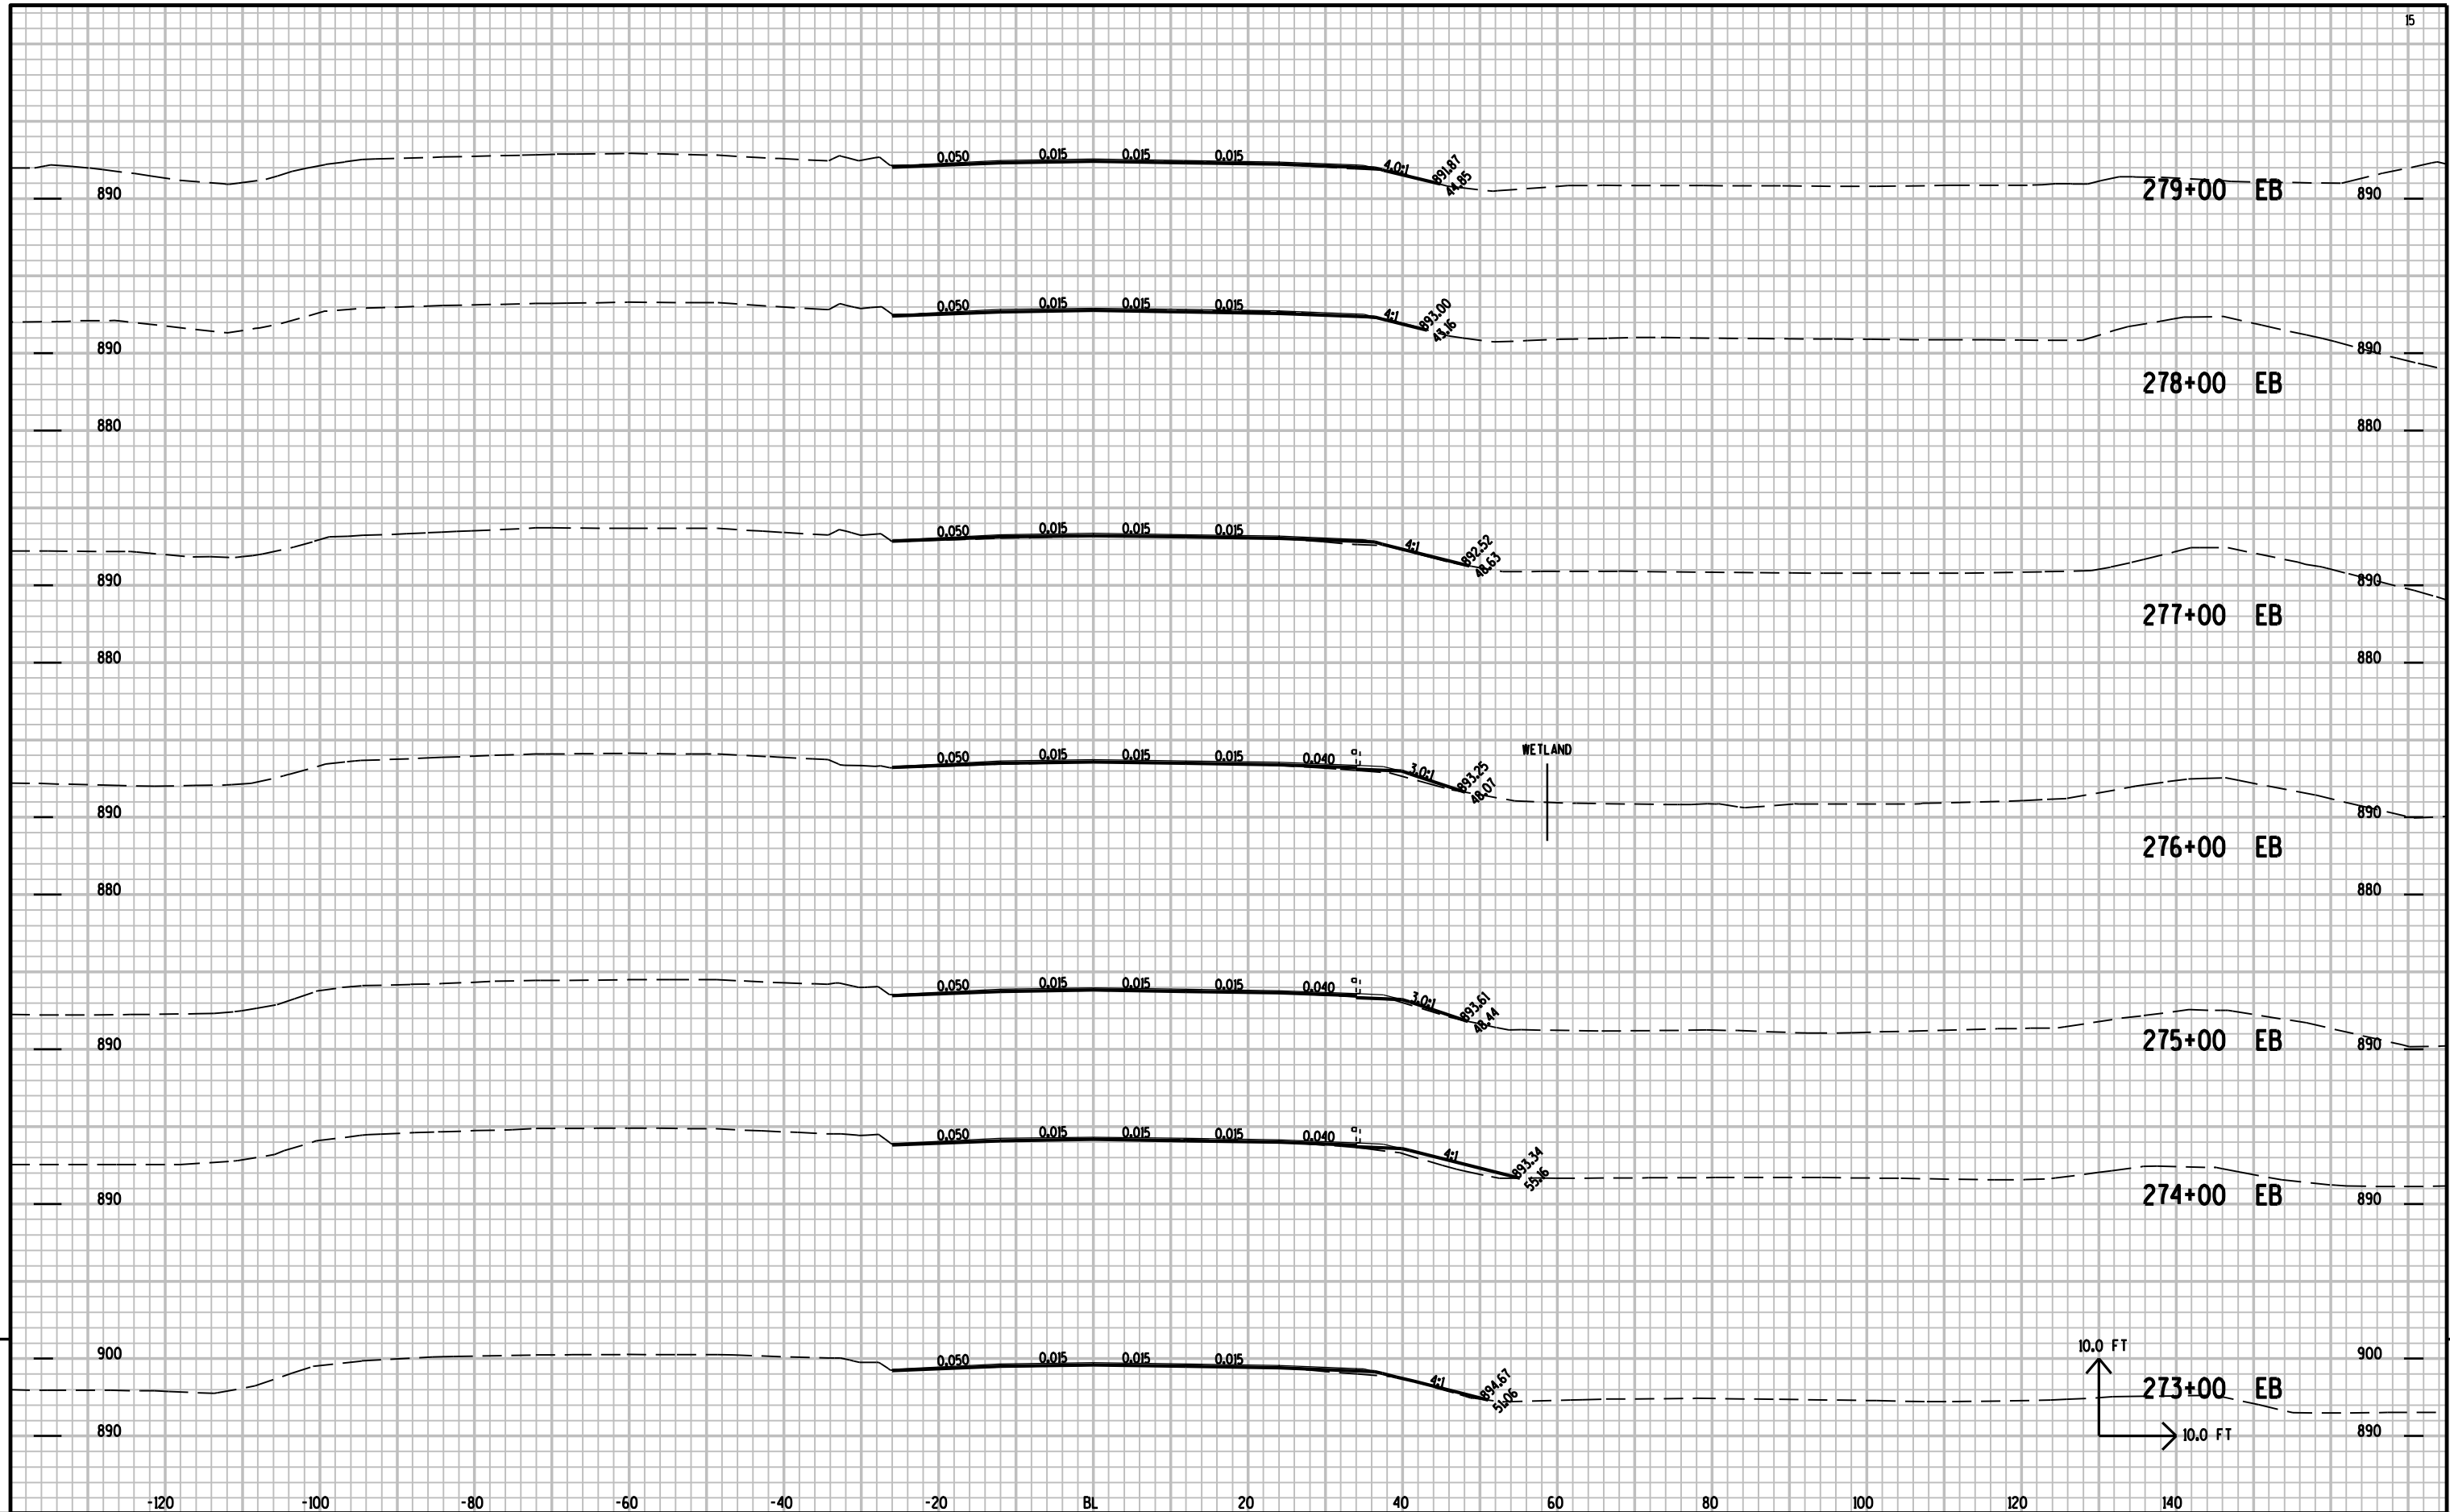







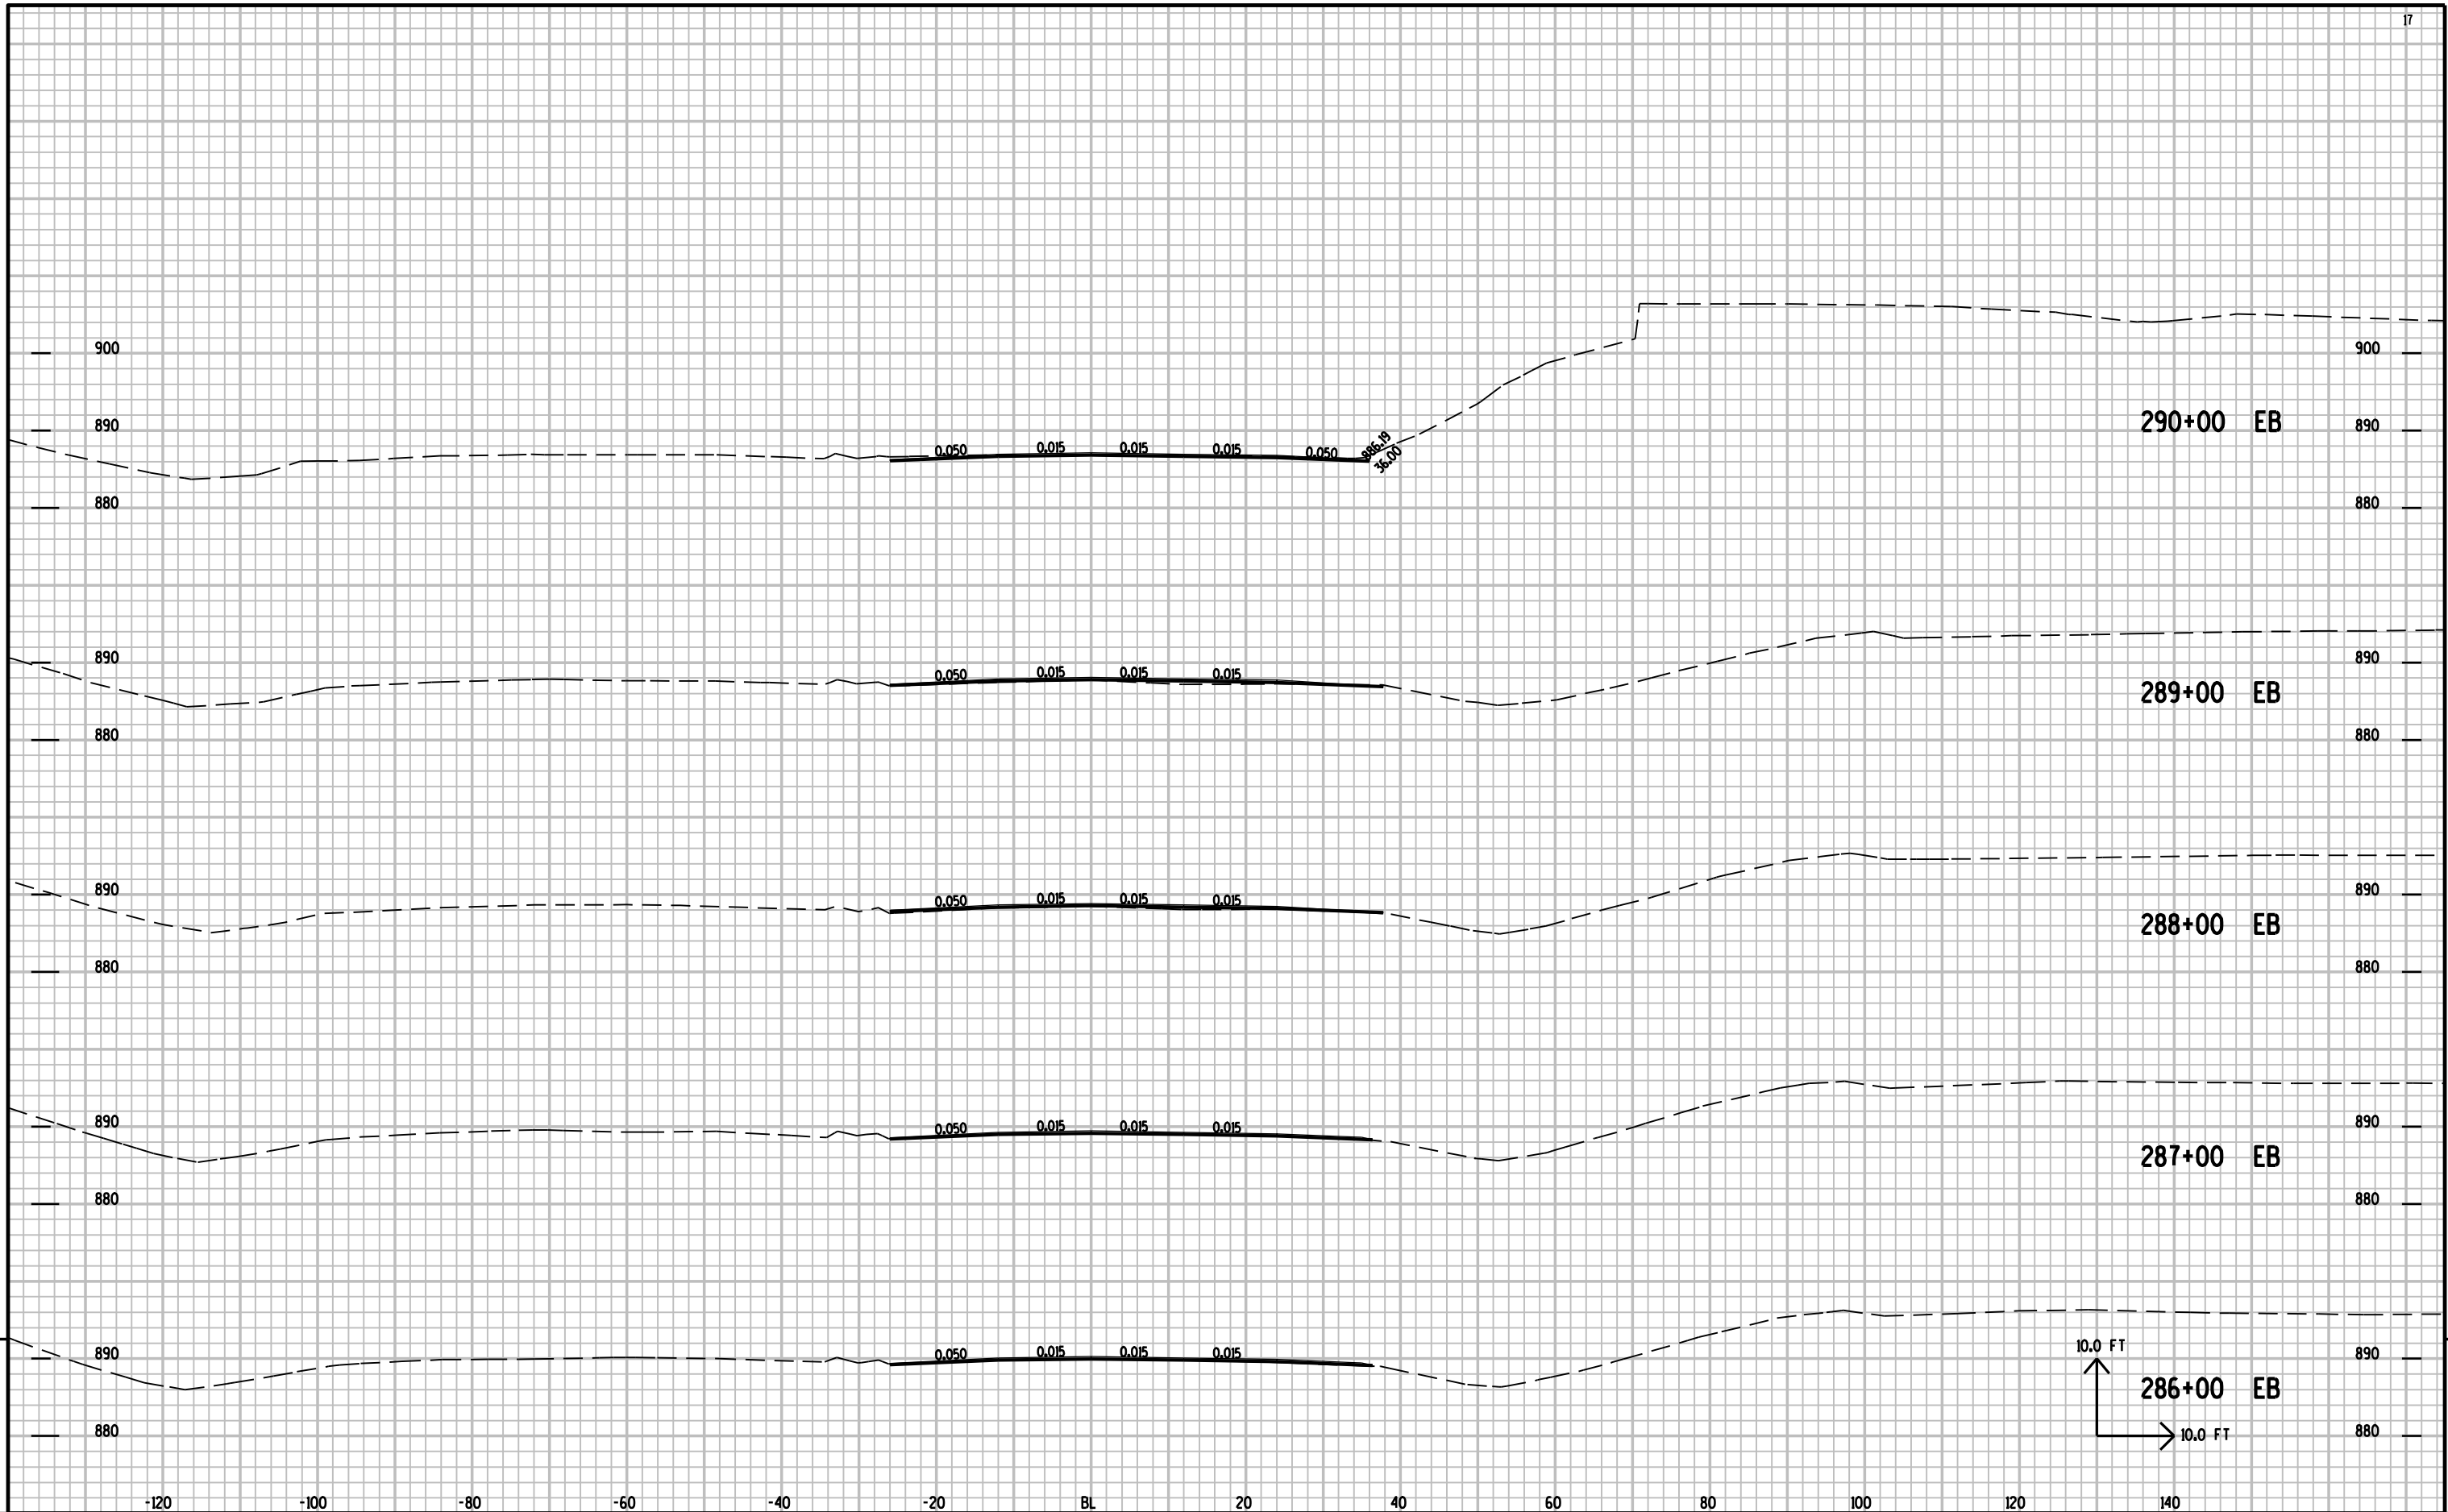





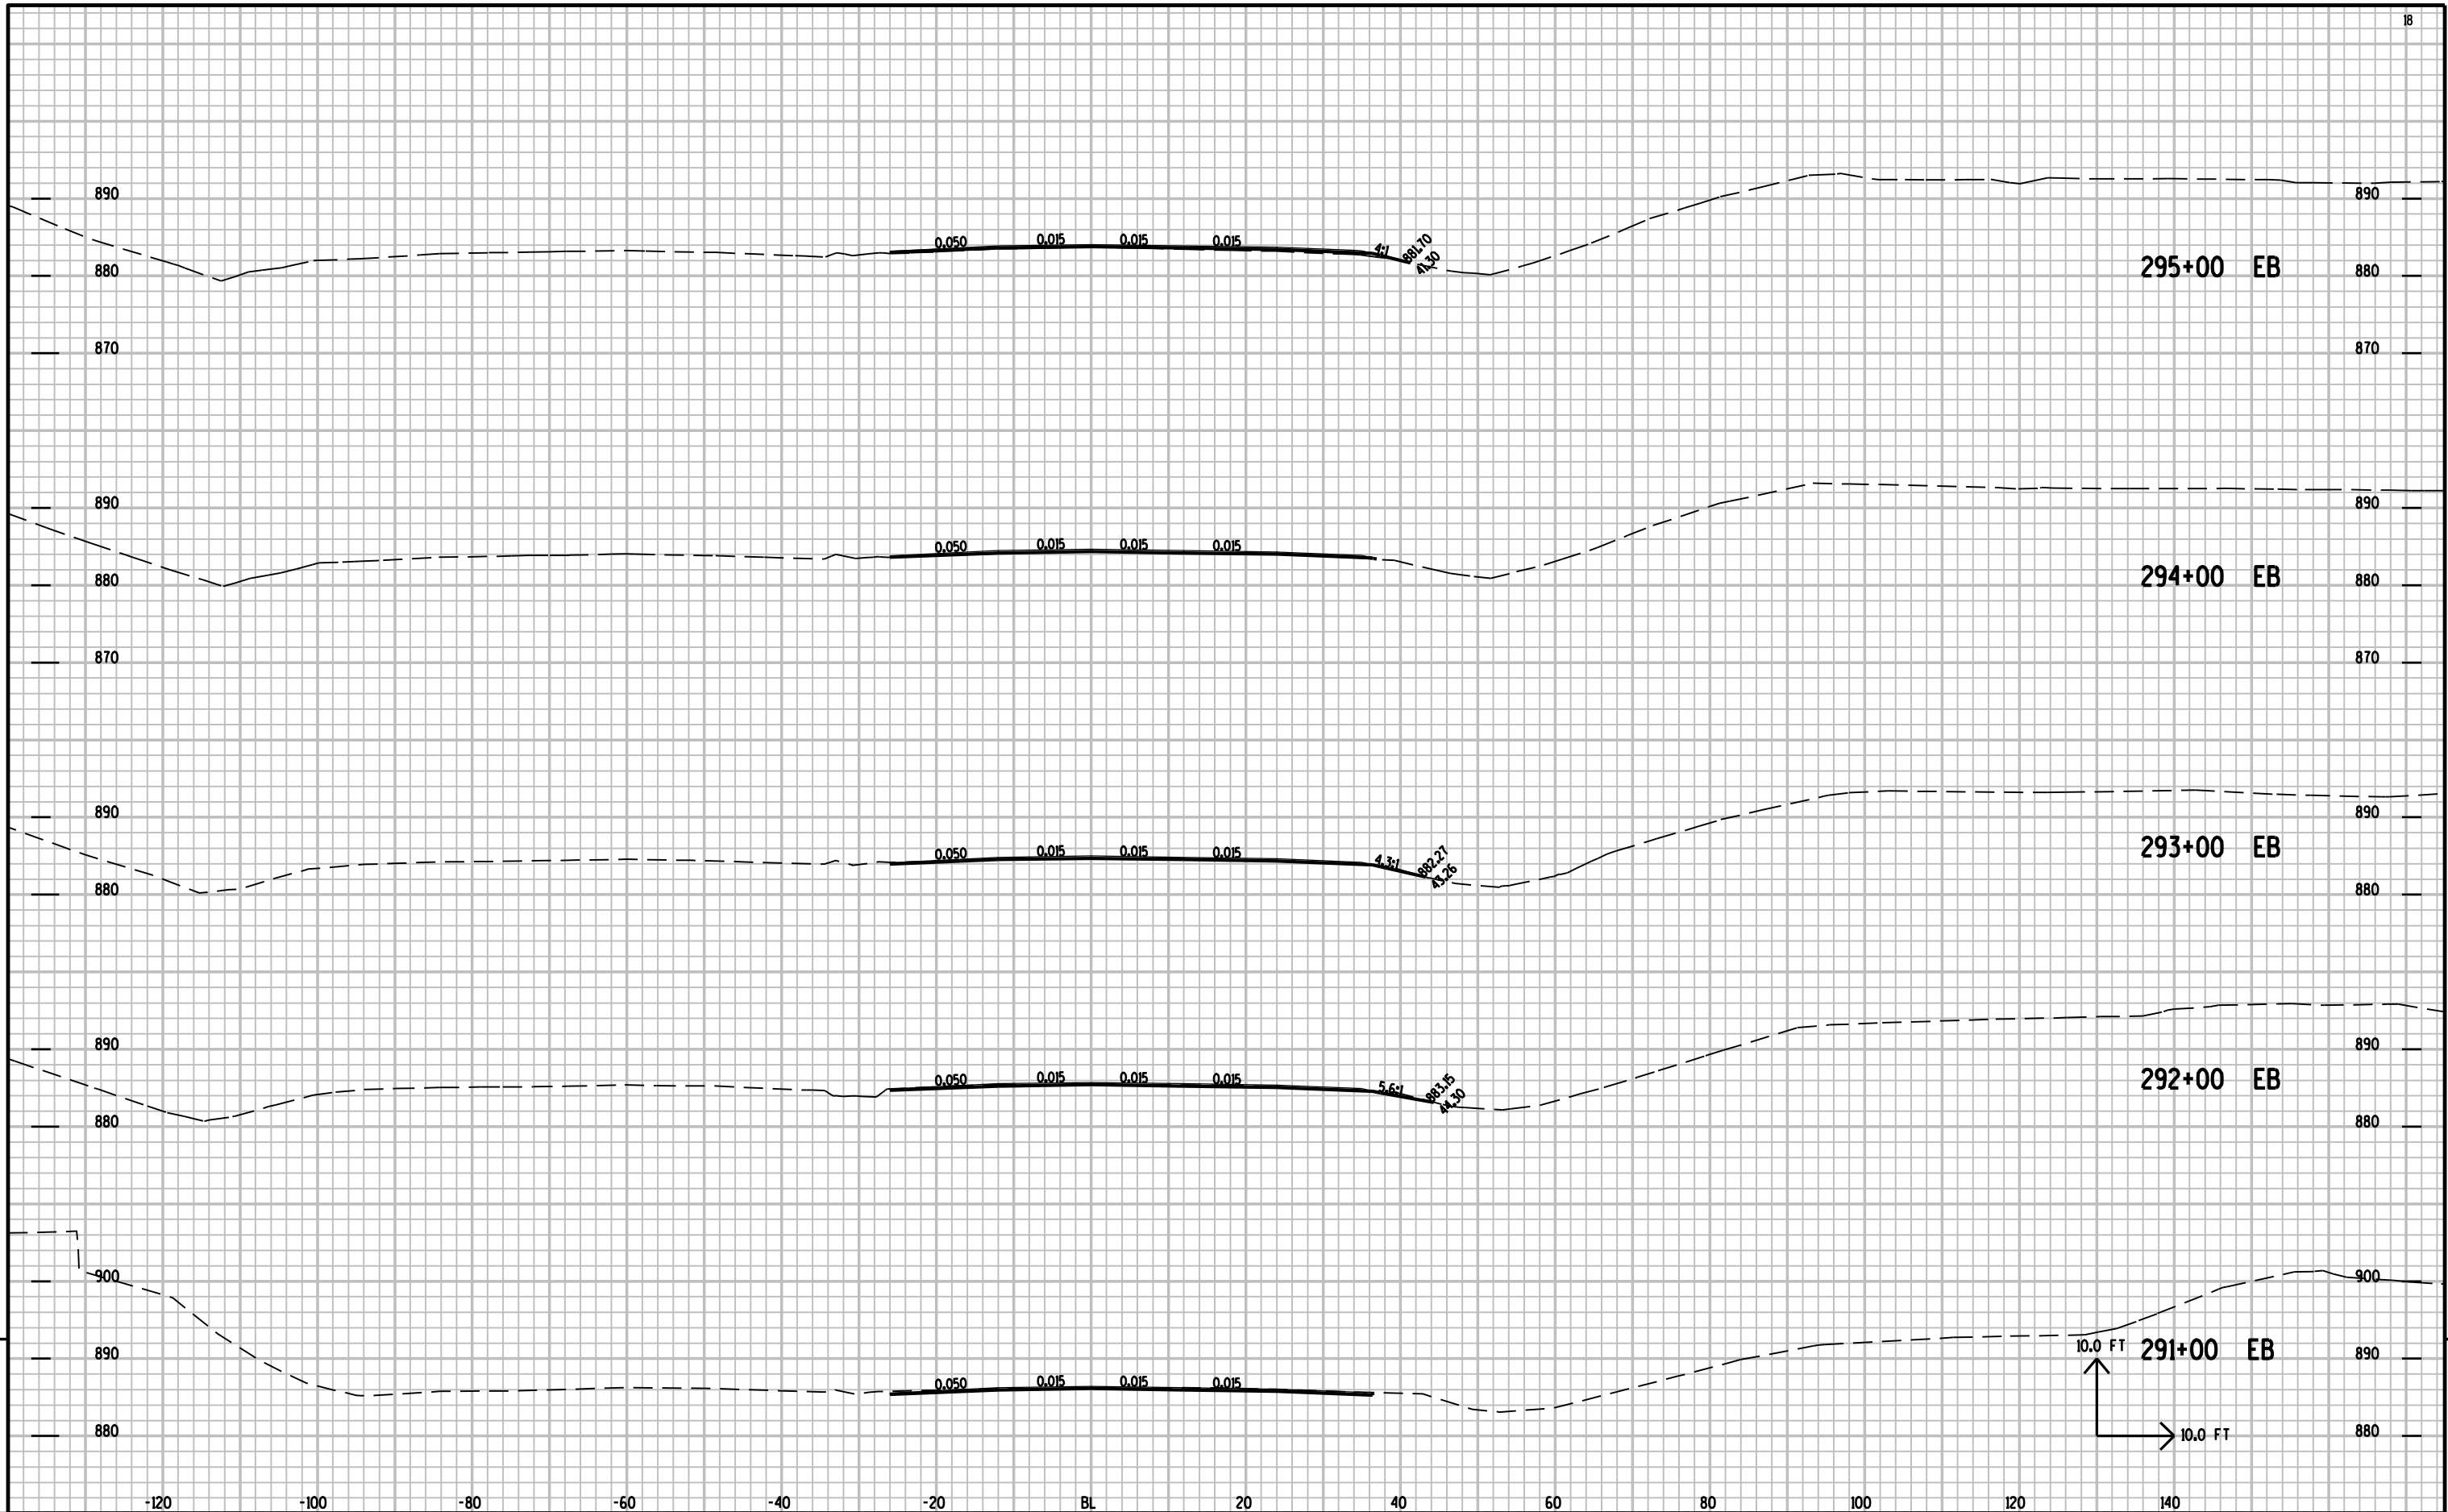

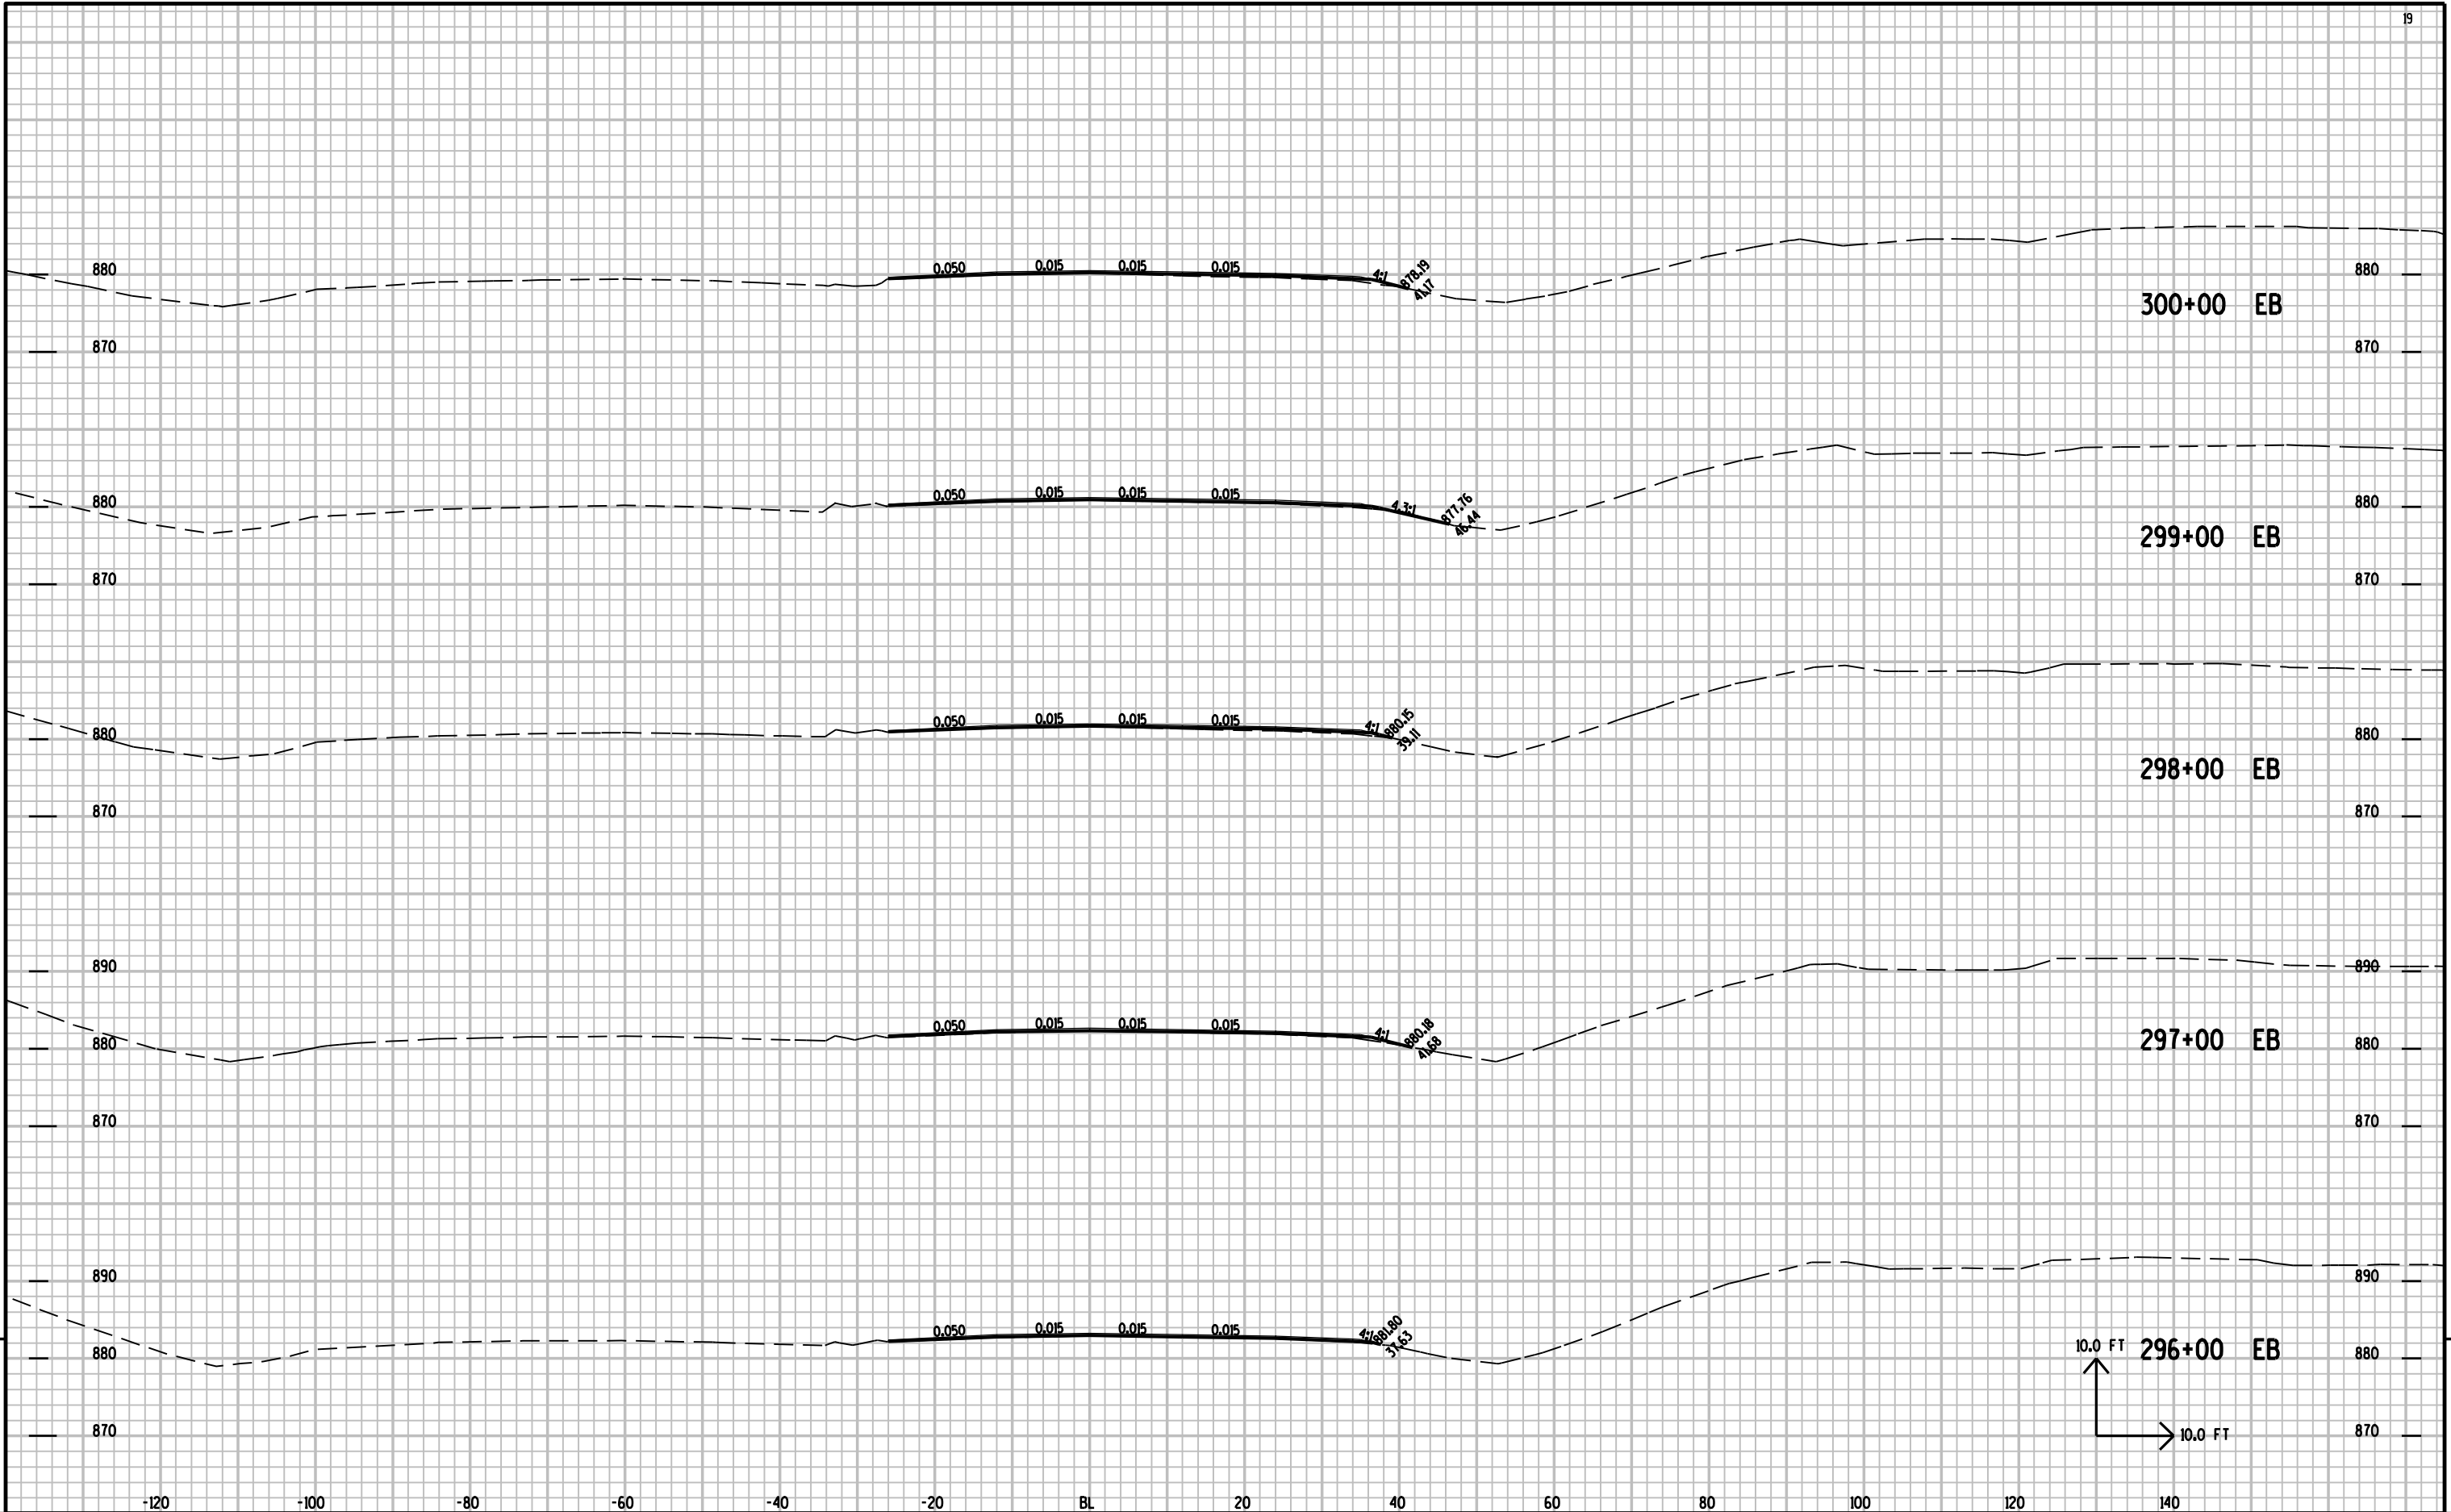




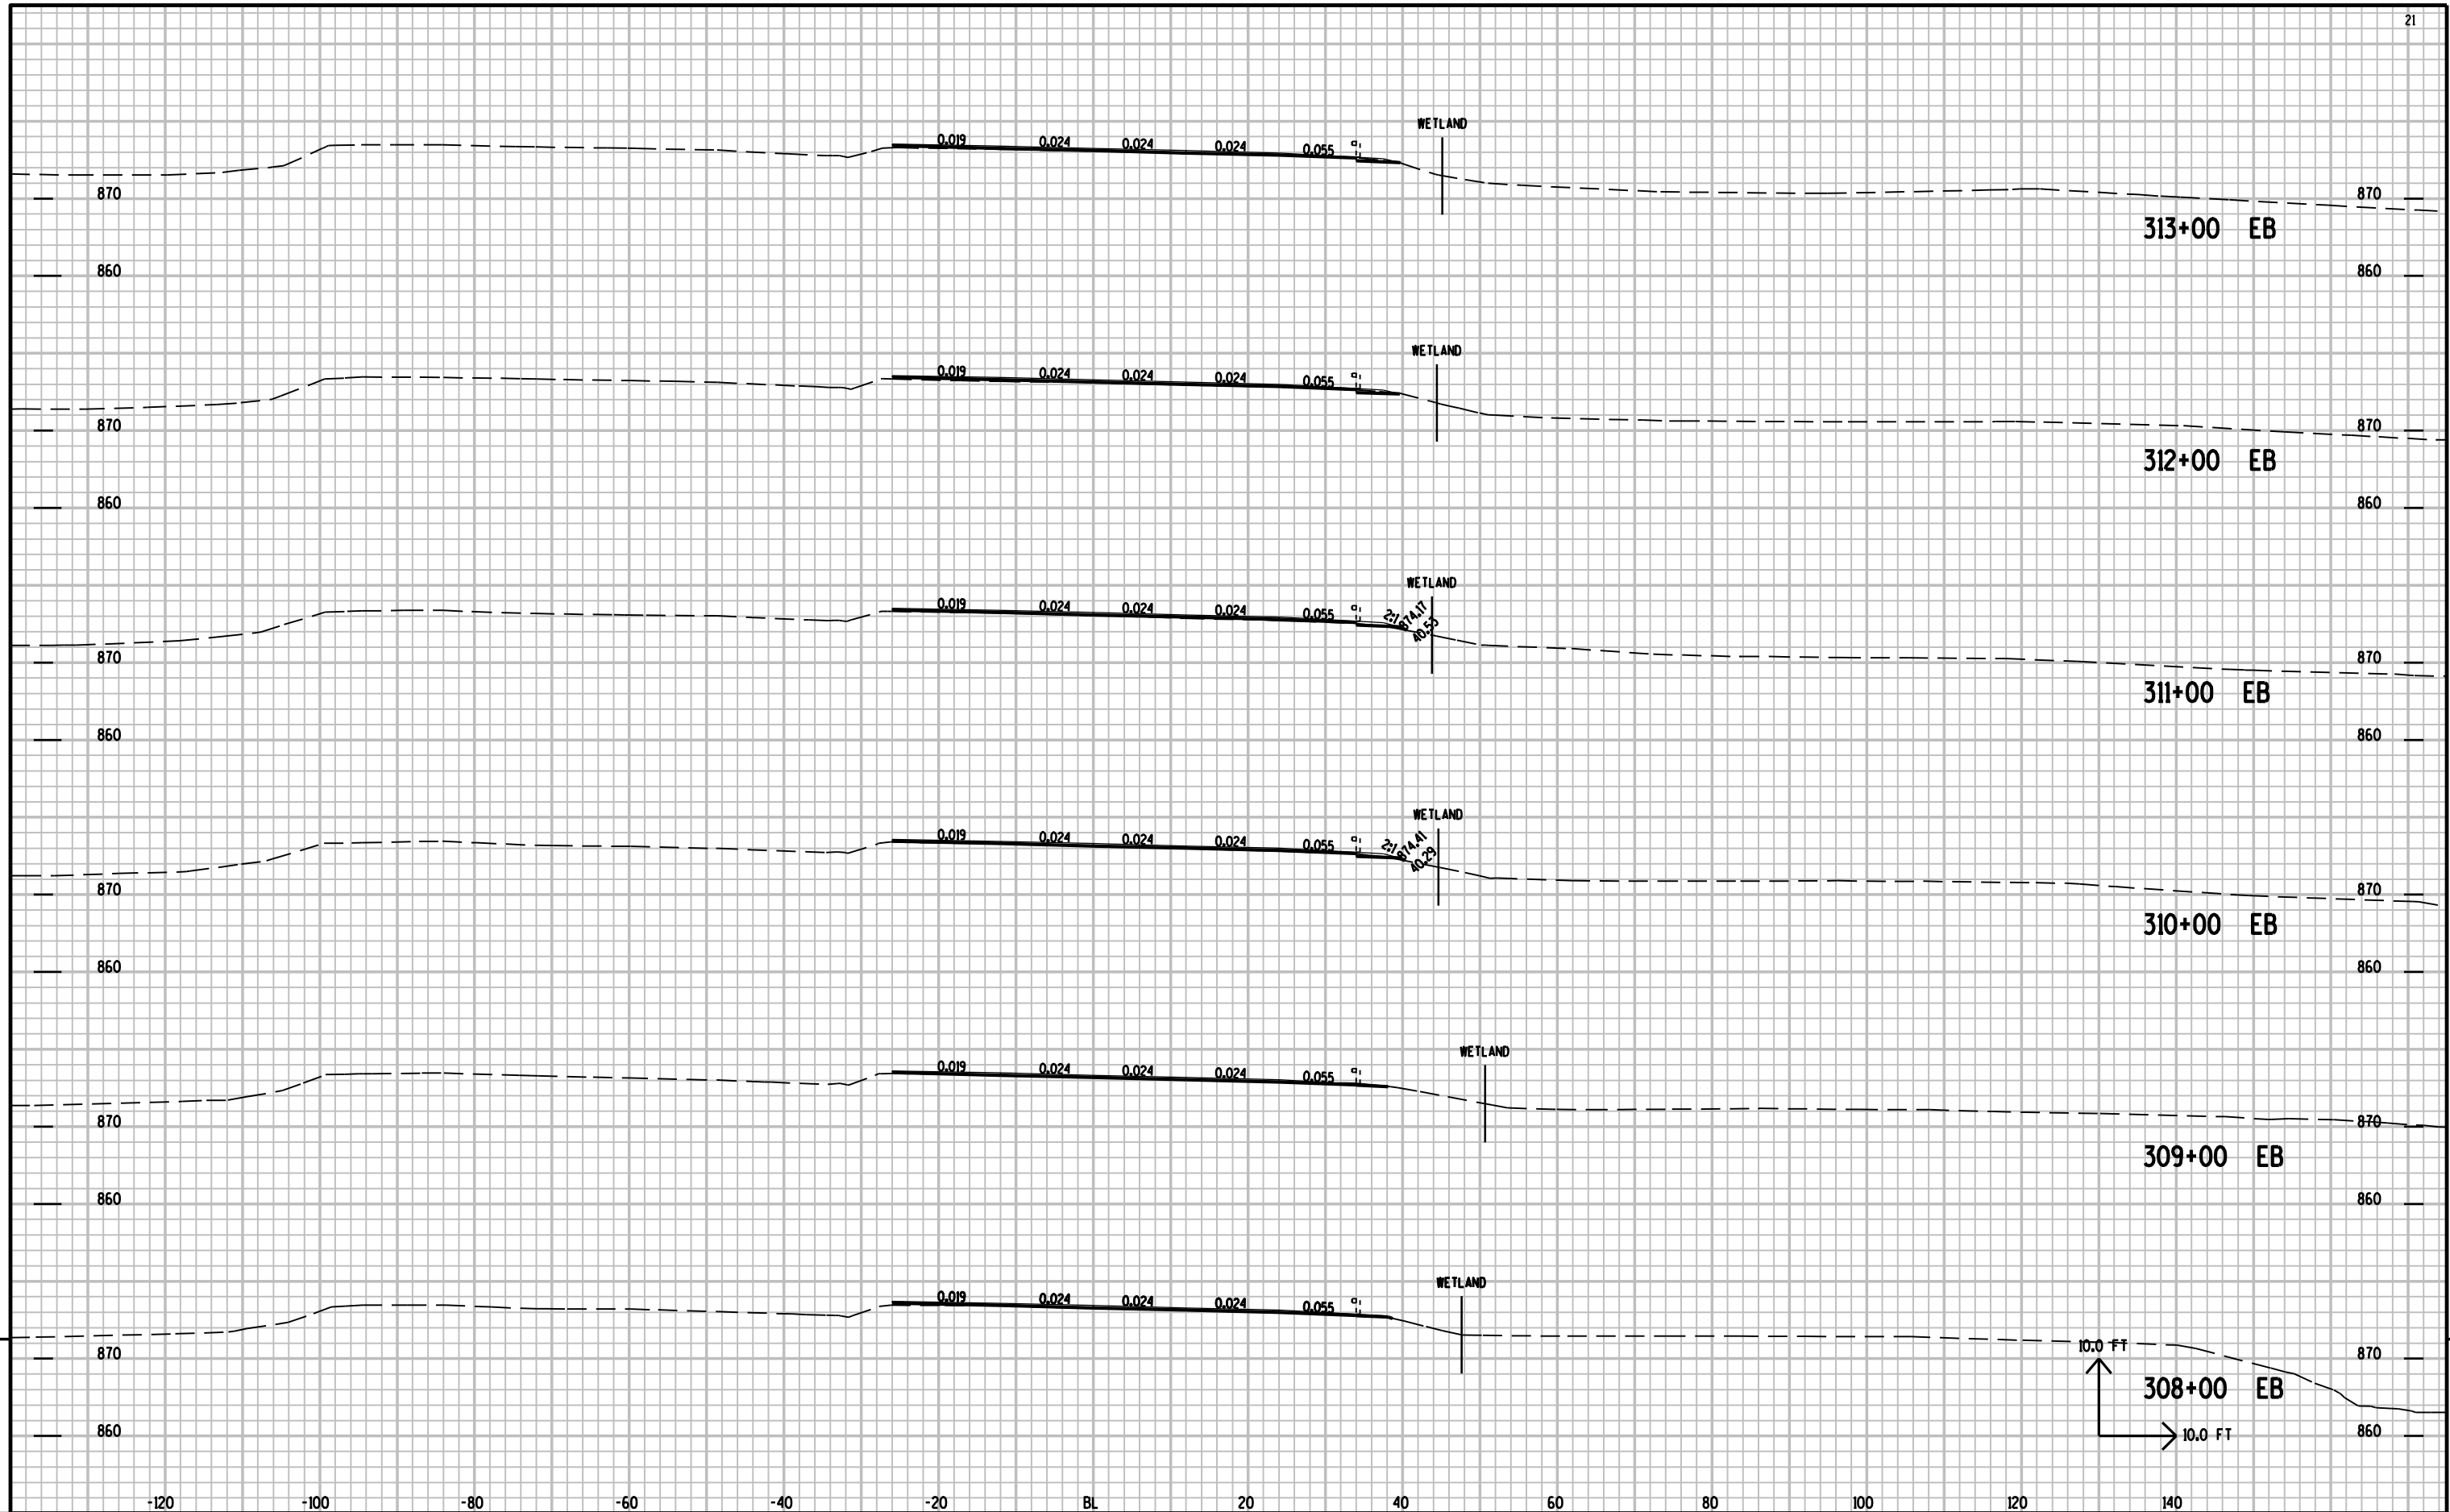


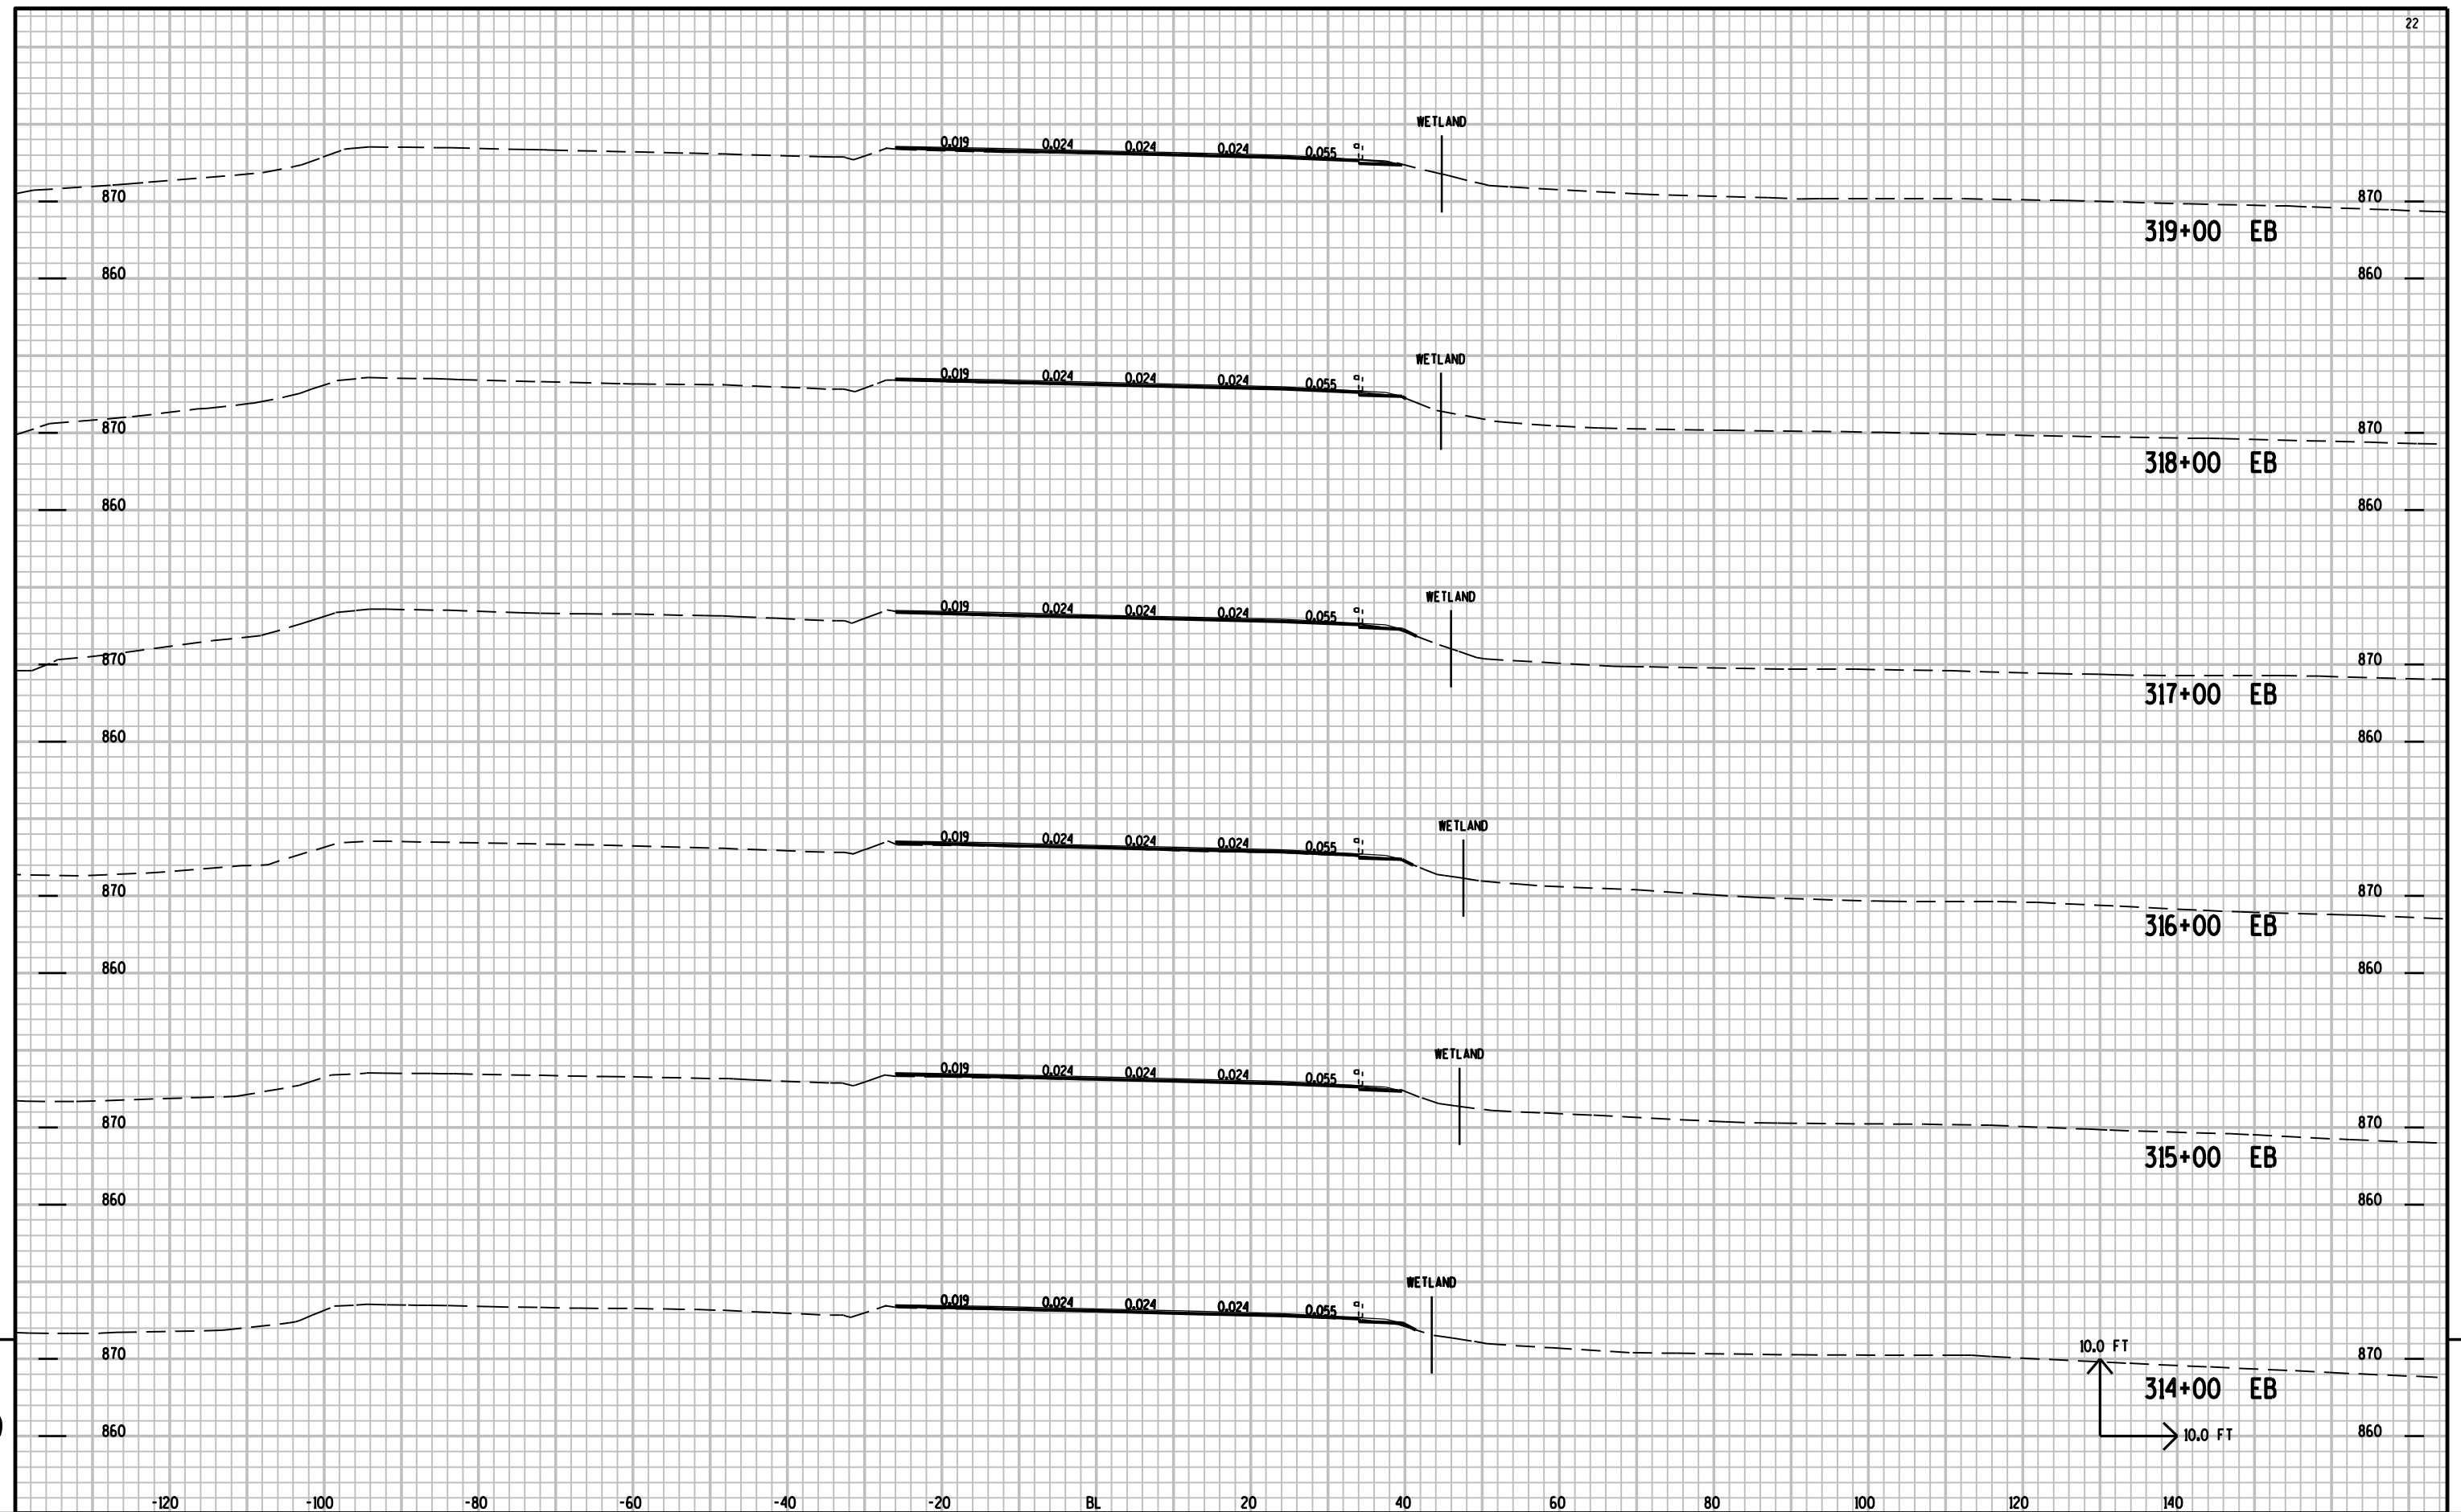







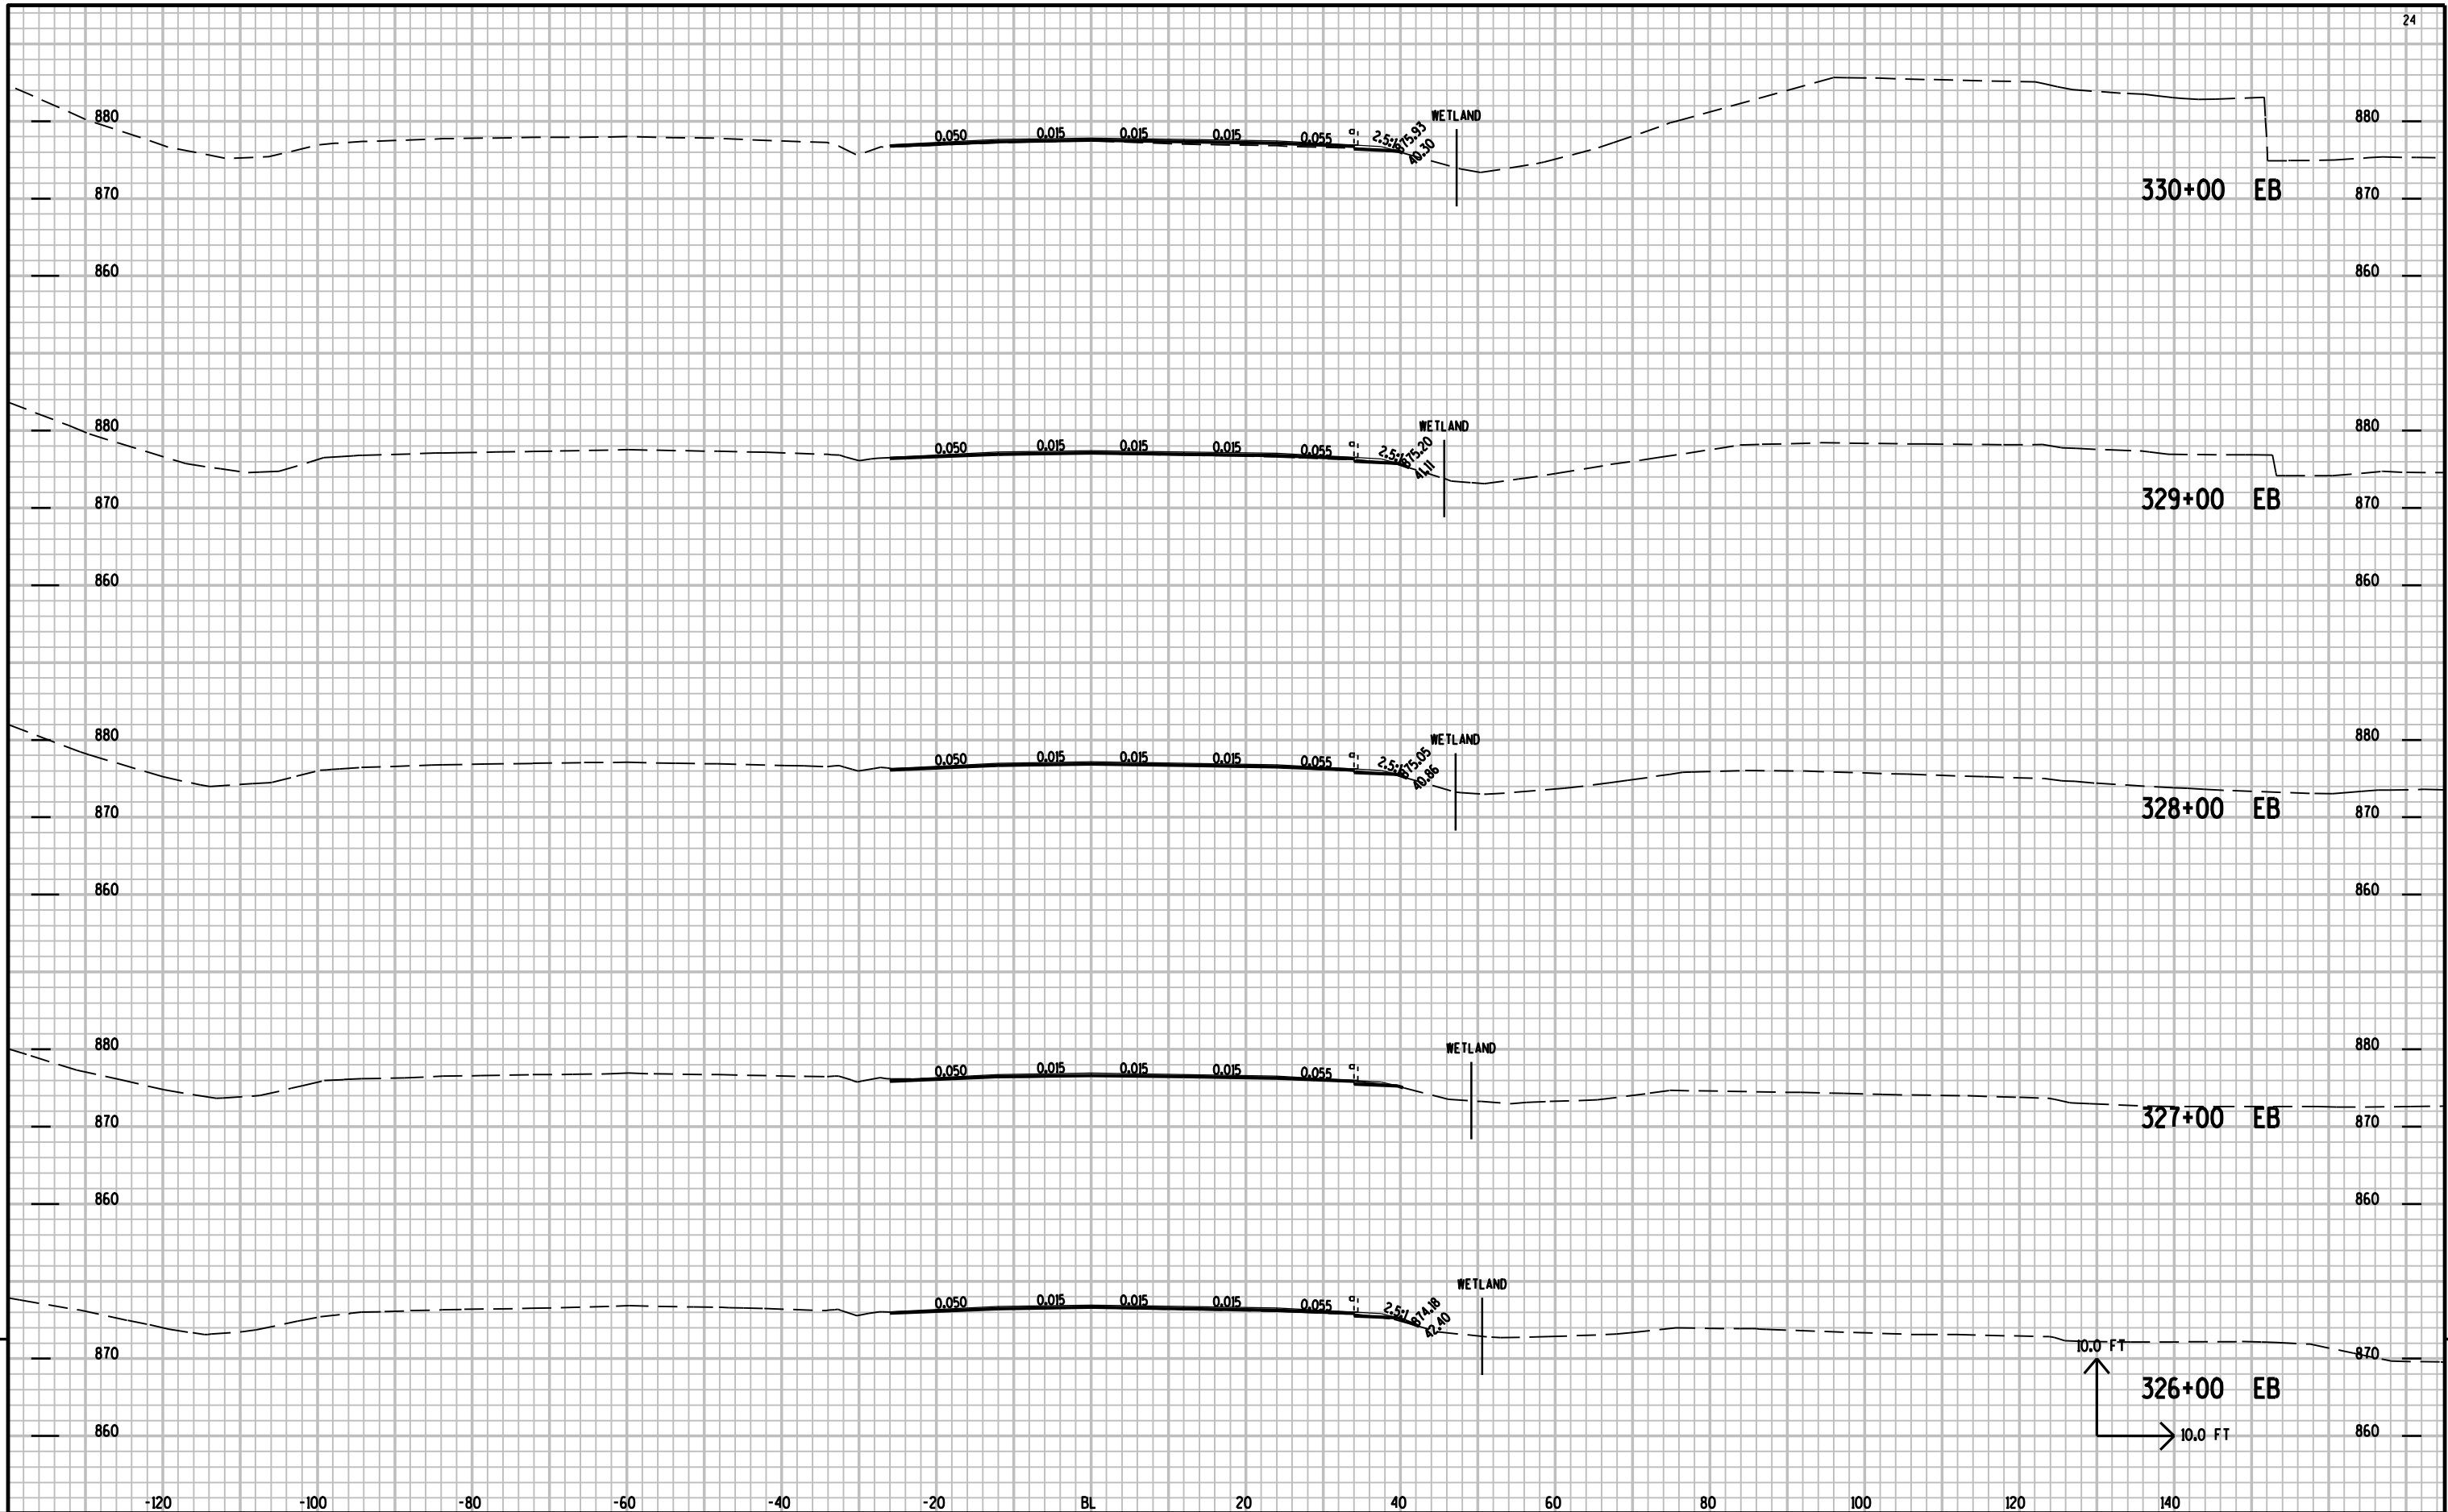

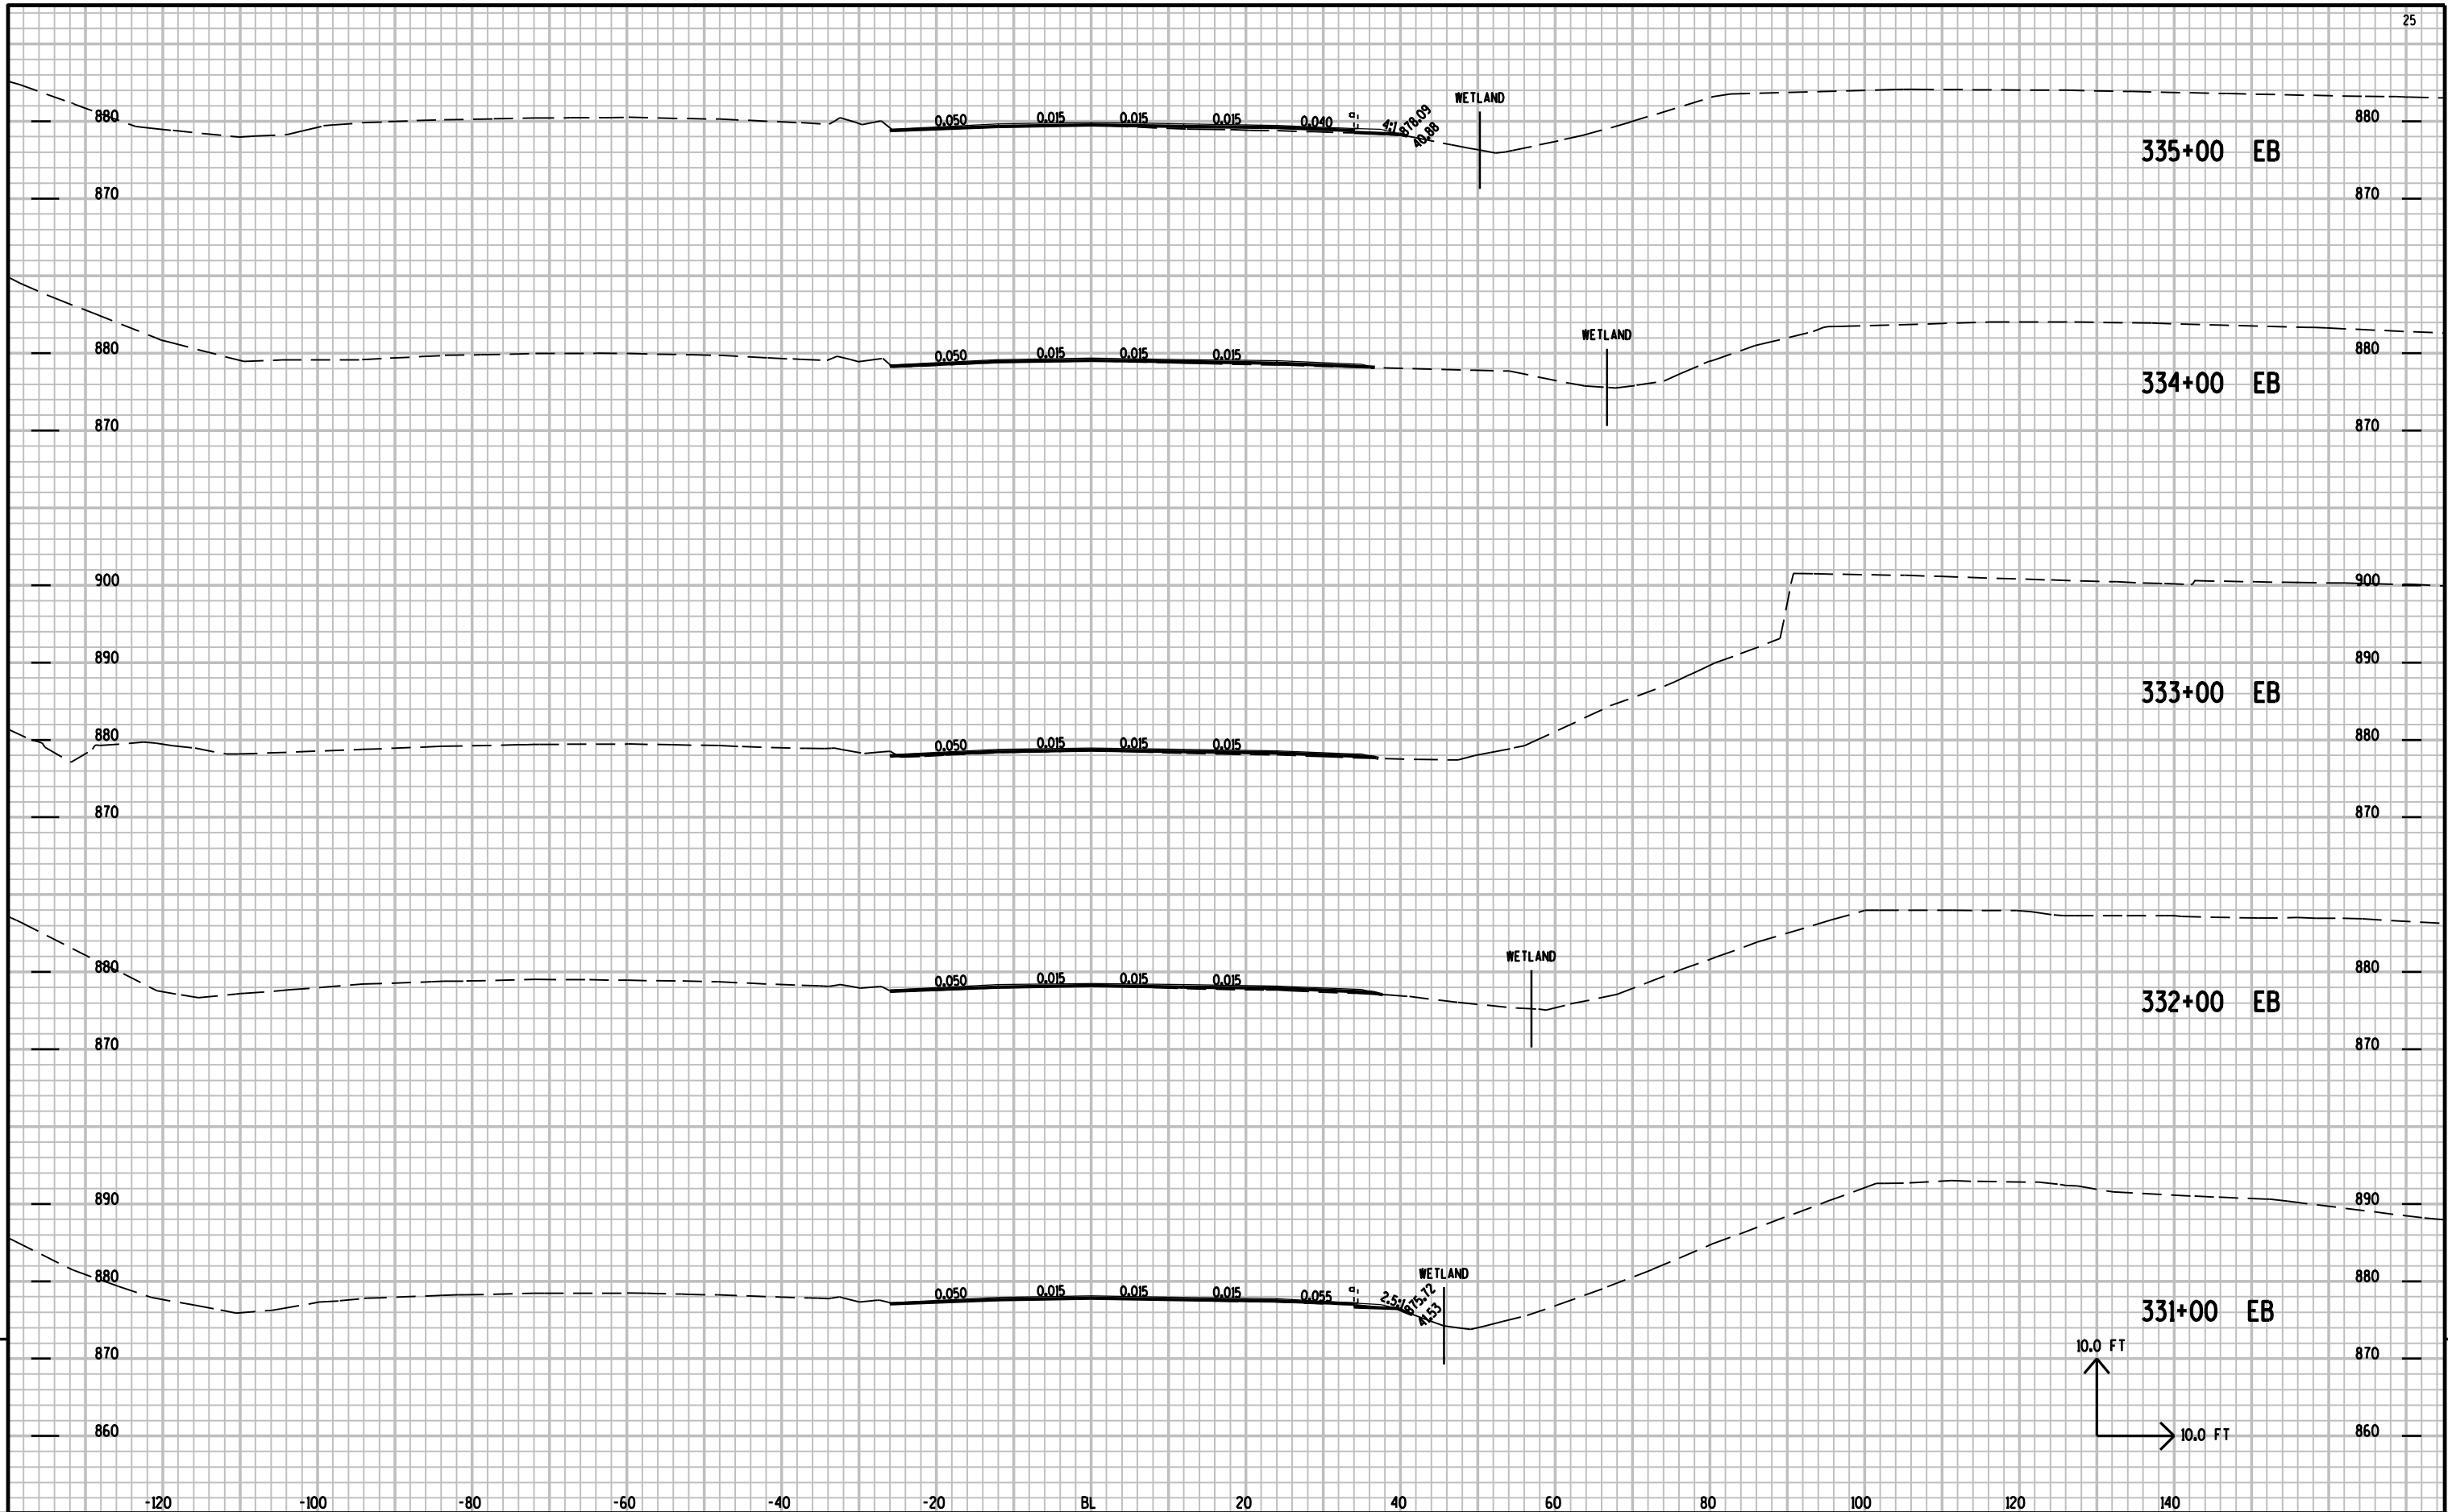




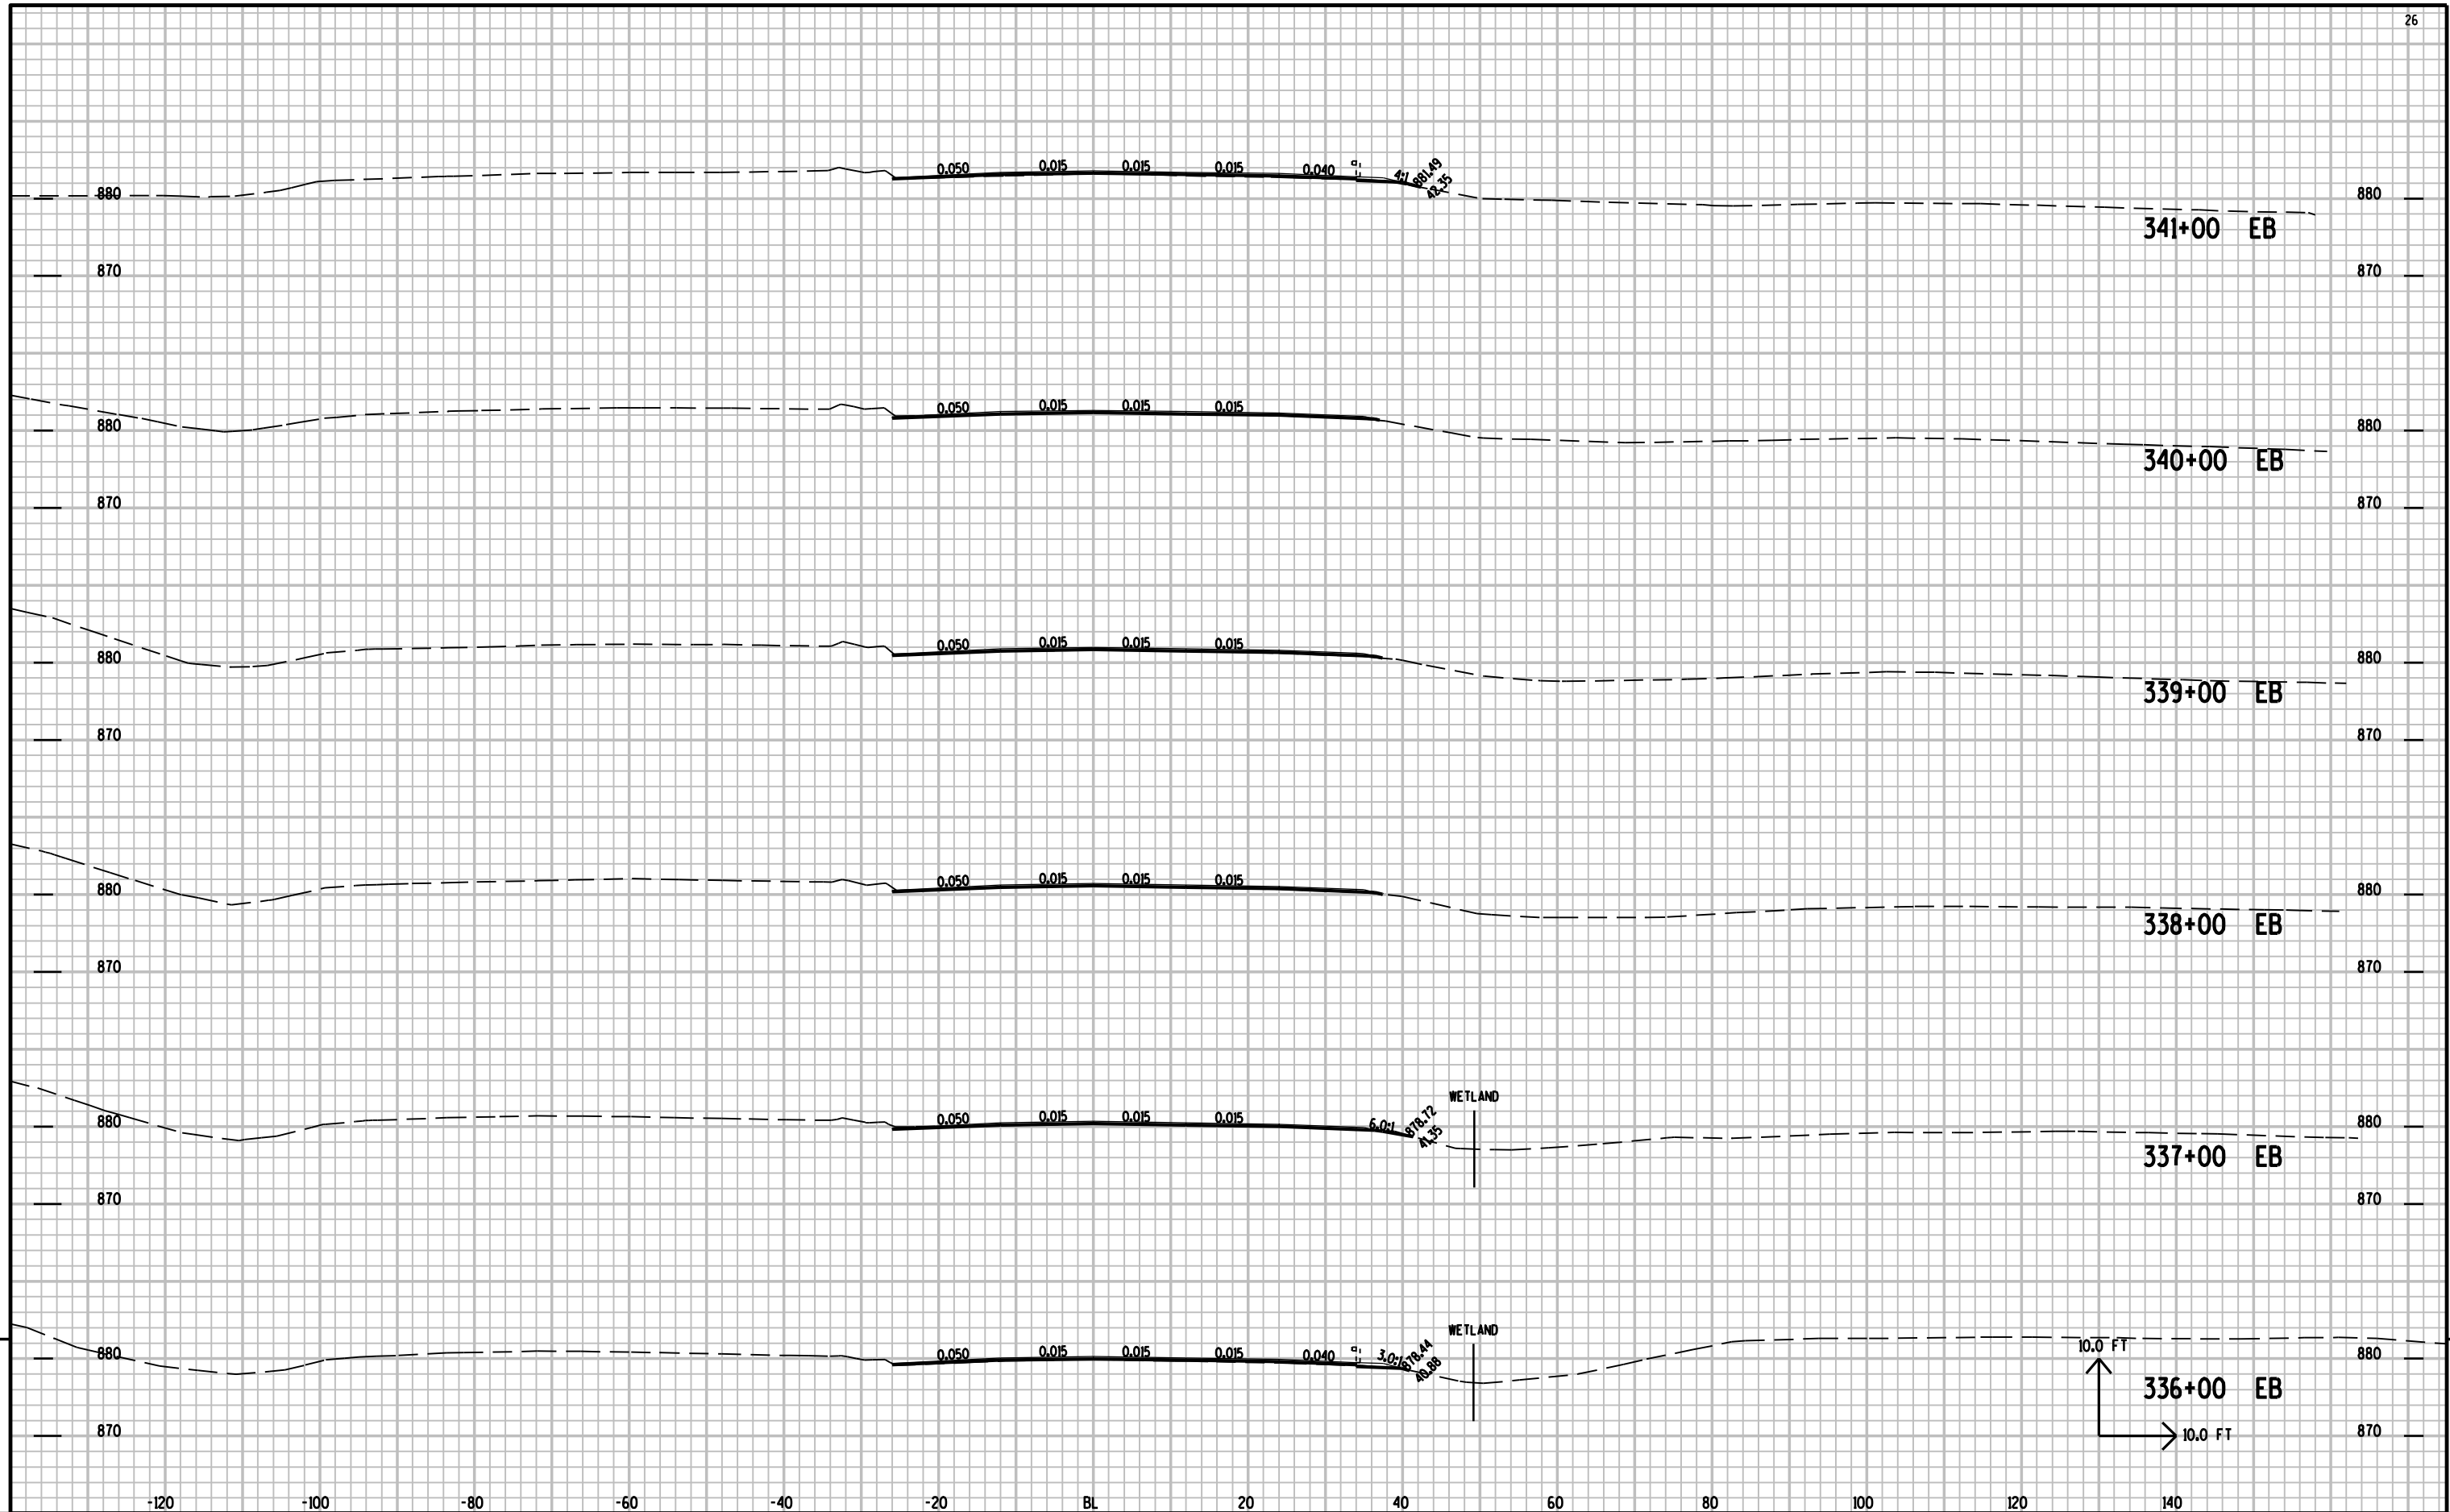

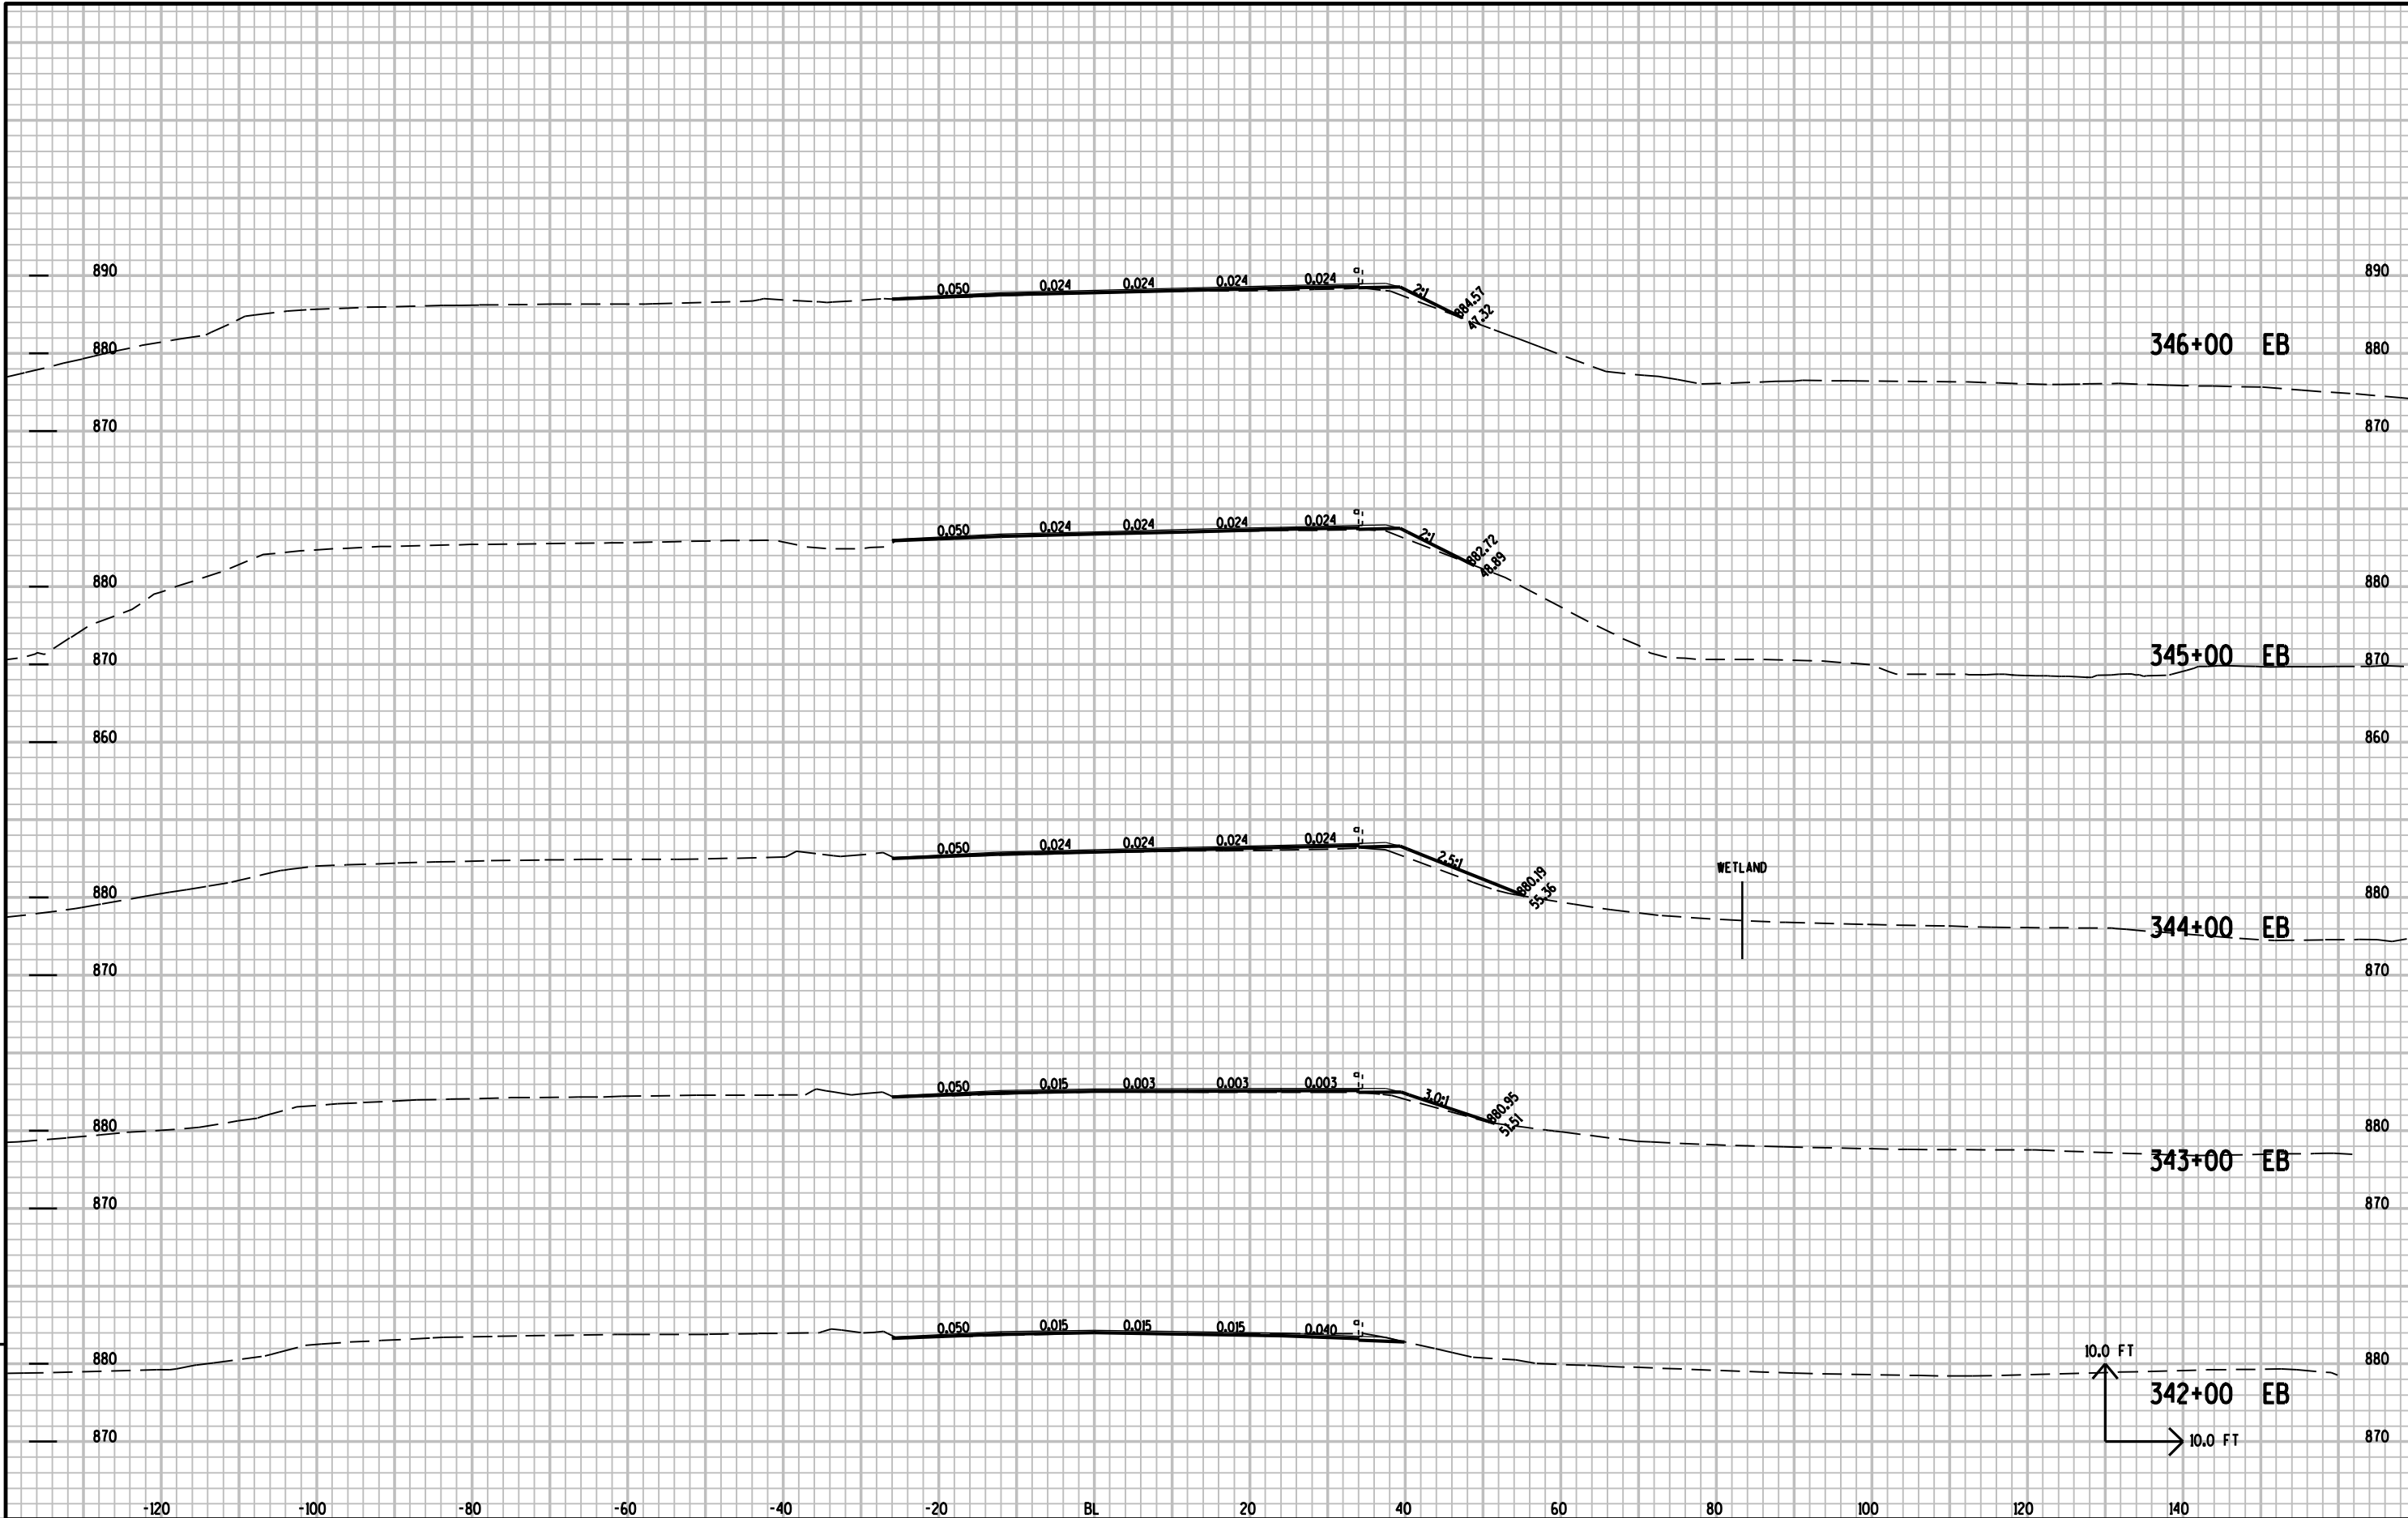


9

9

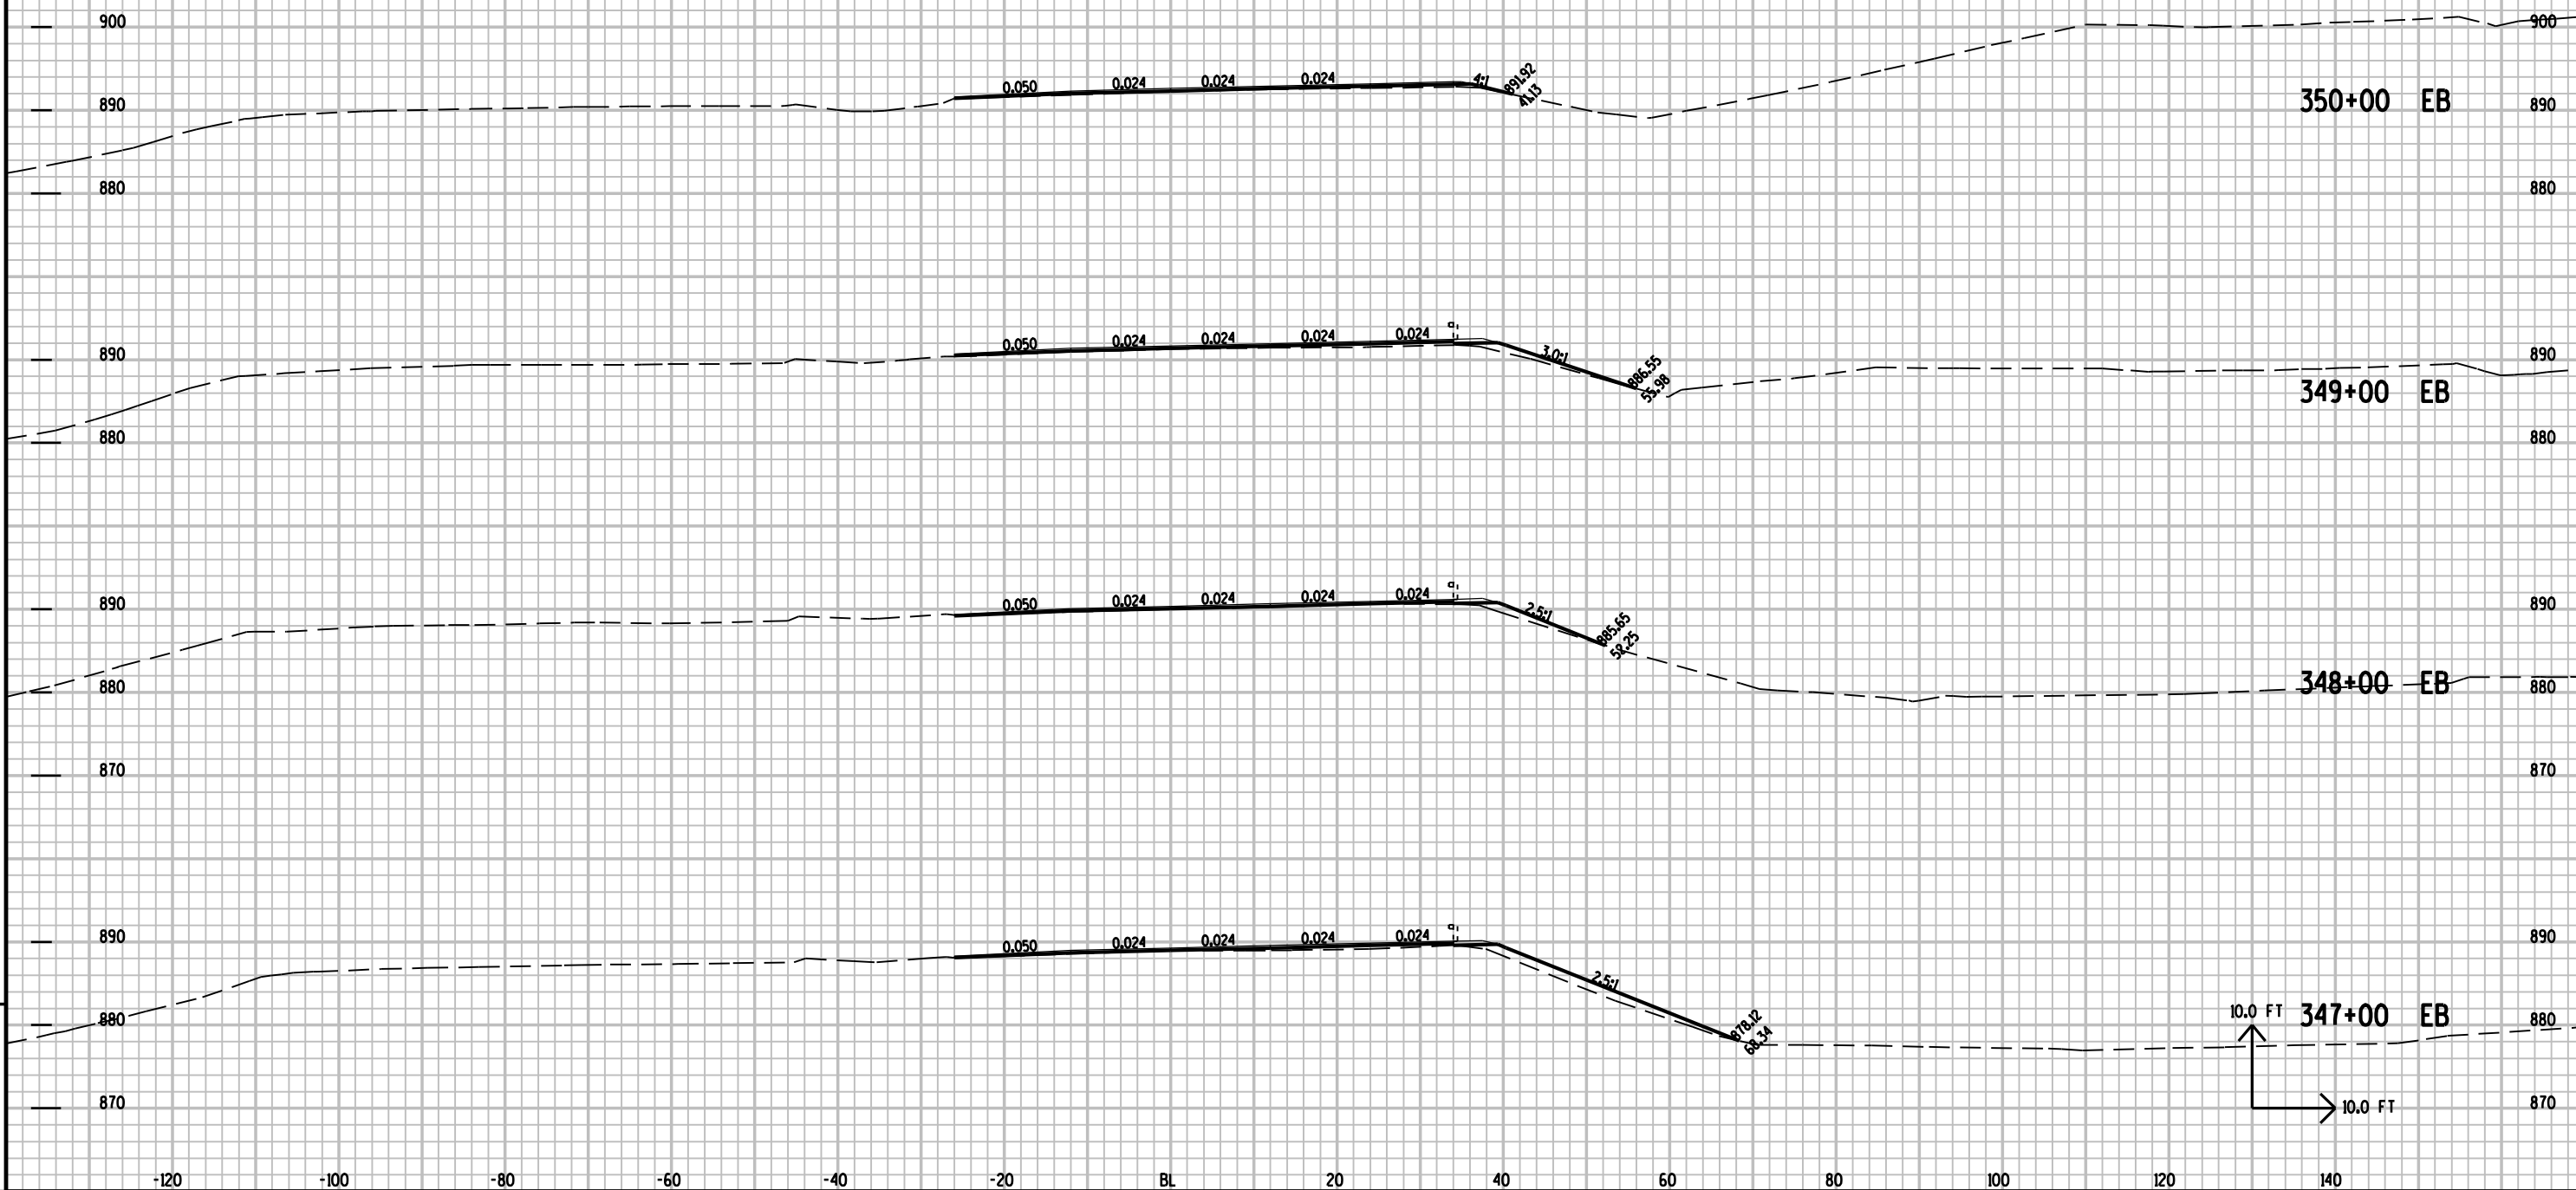


9


9

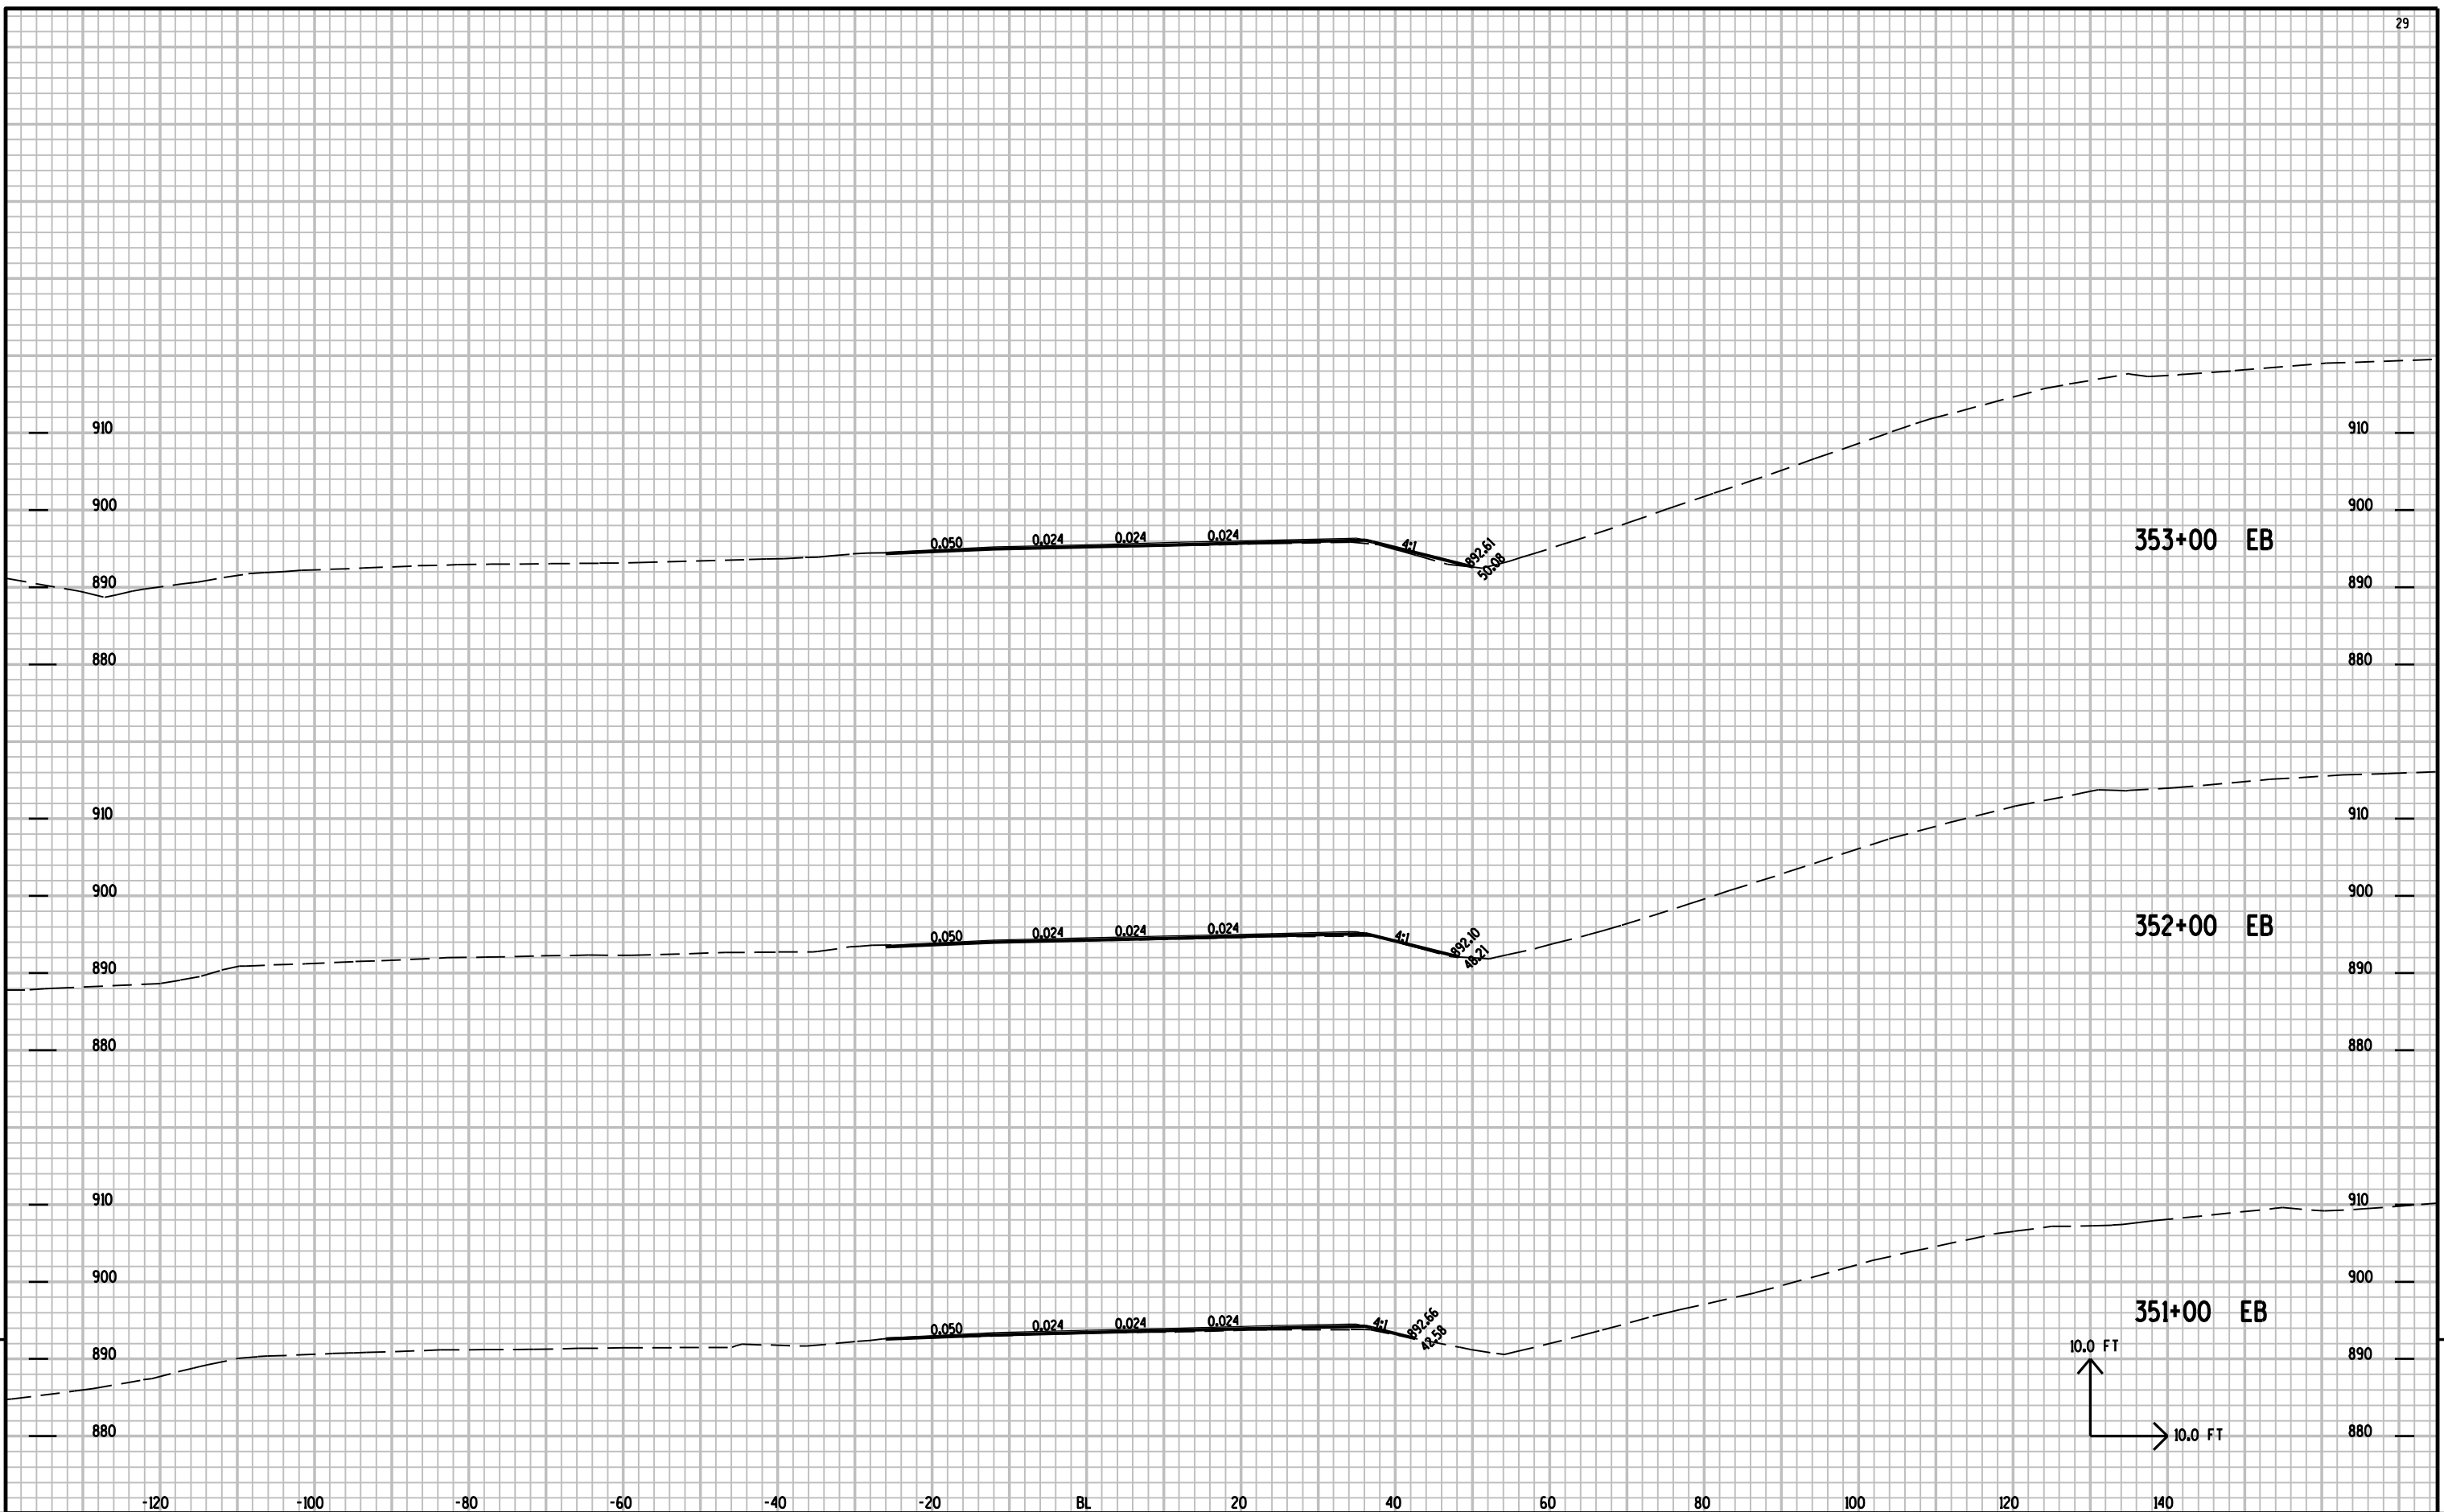

9

9

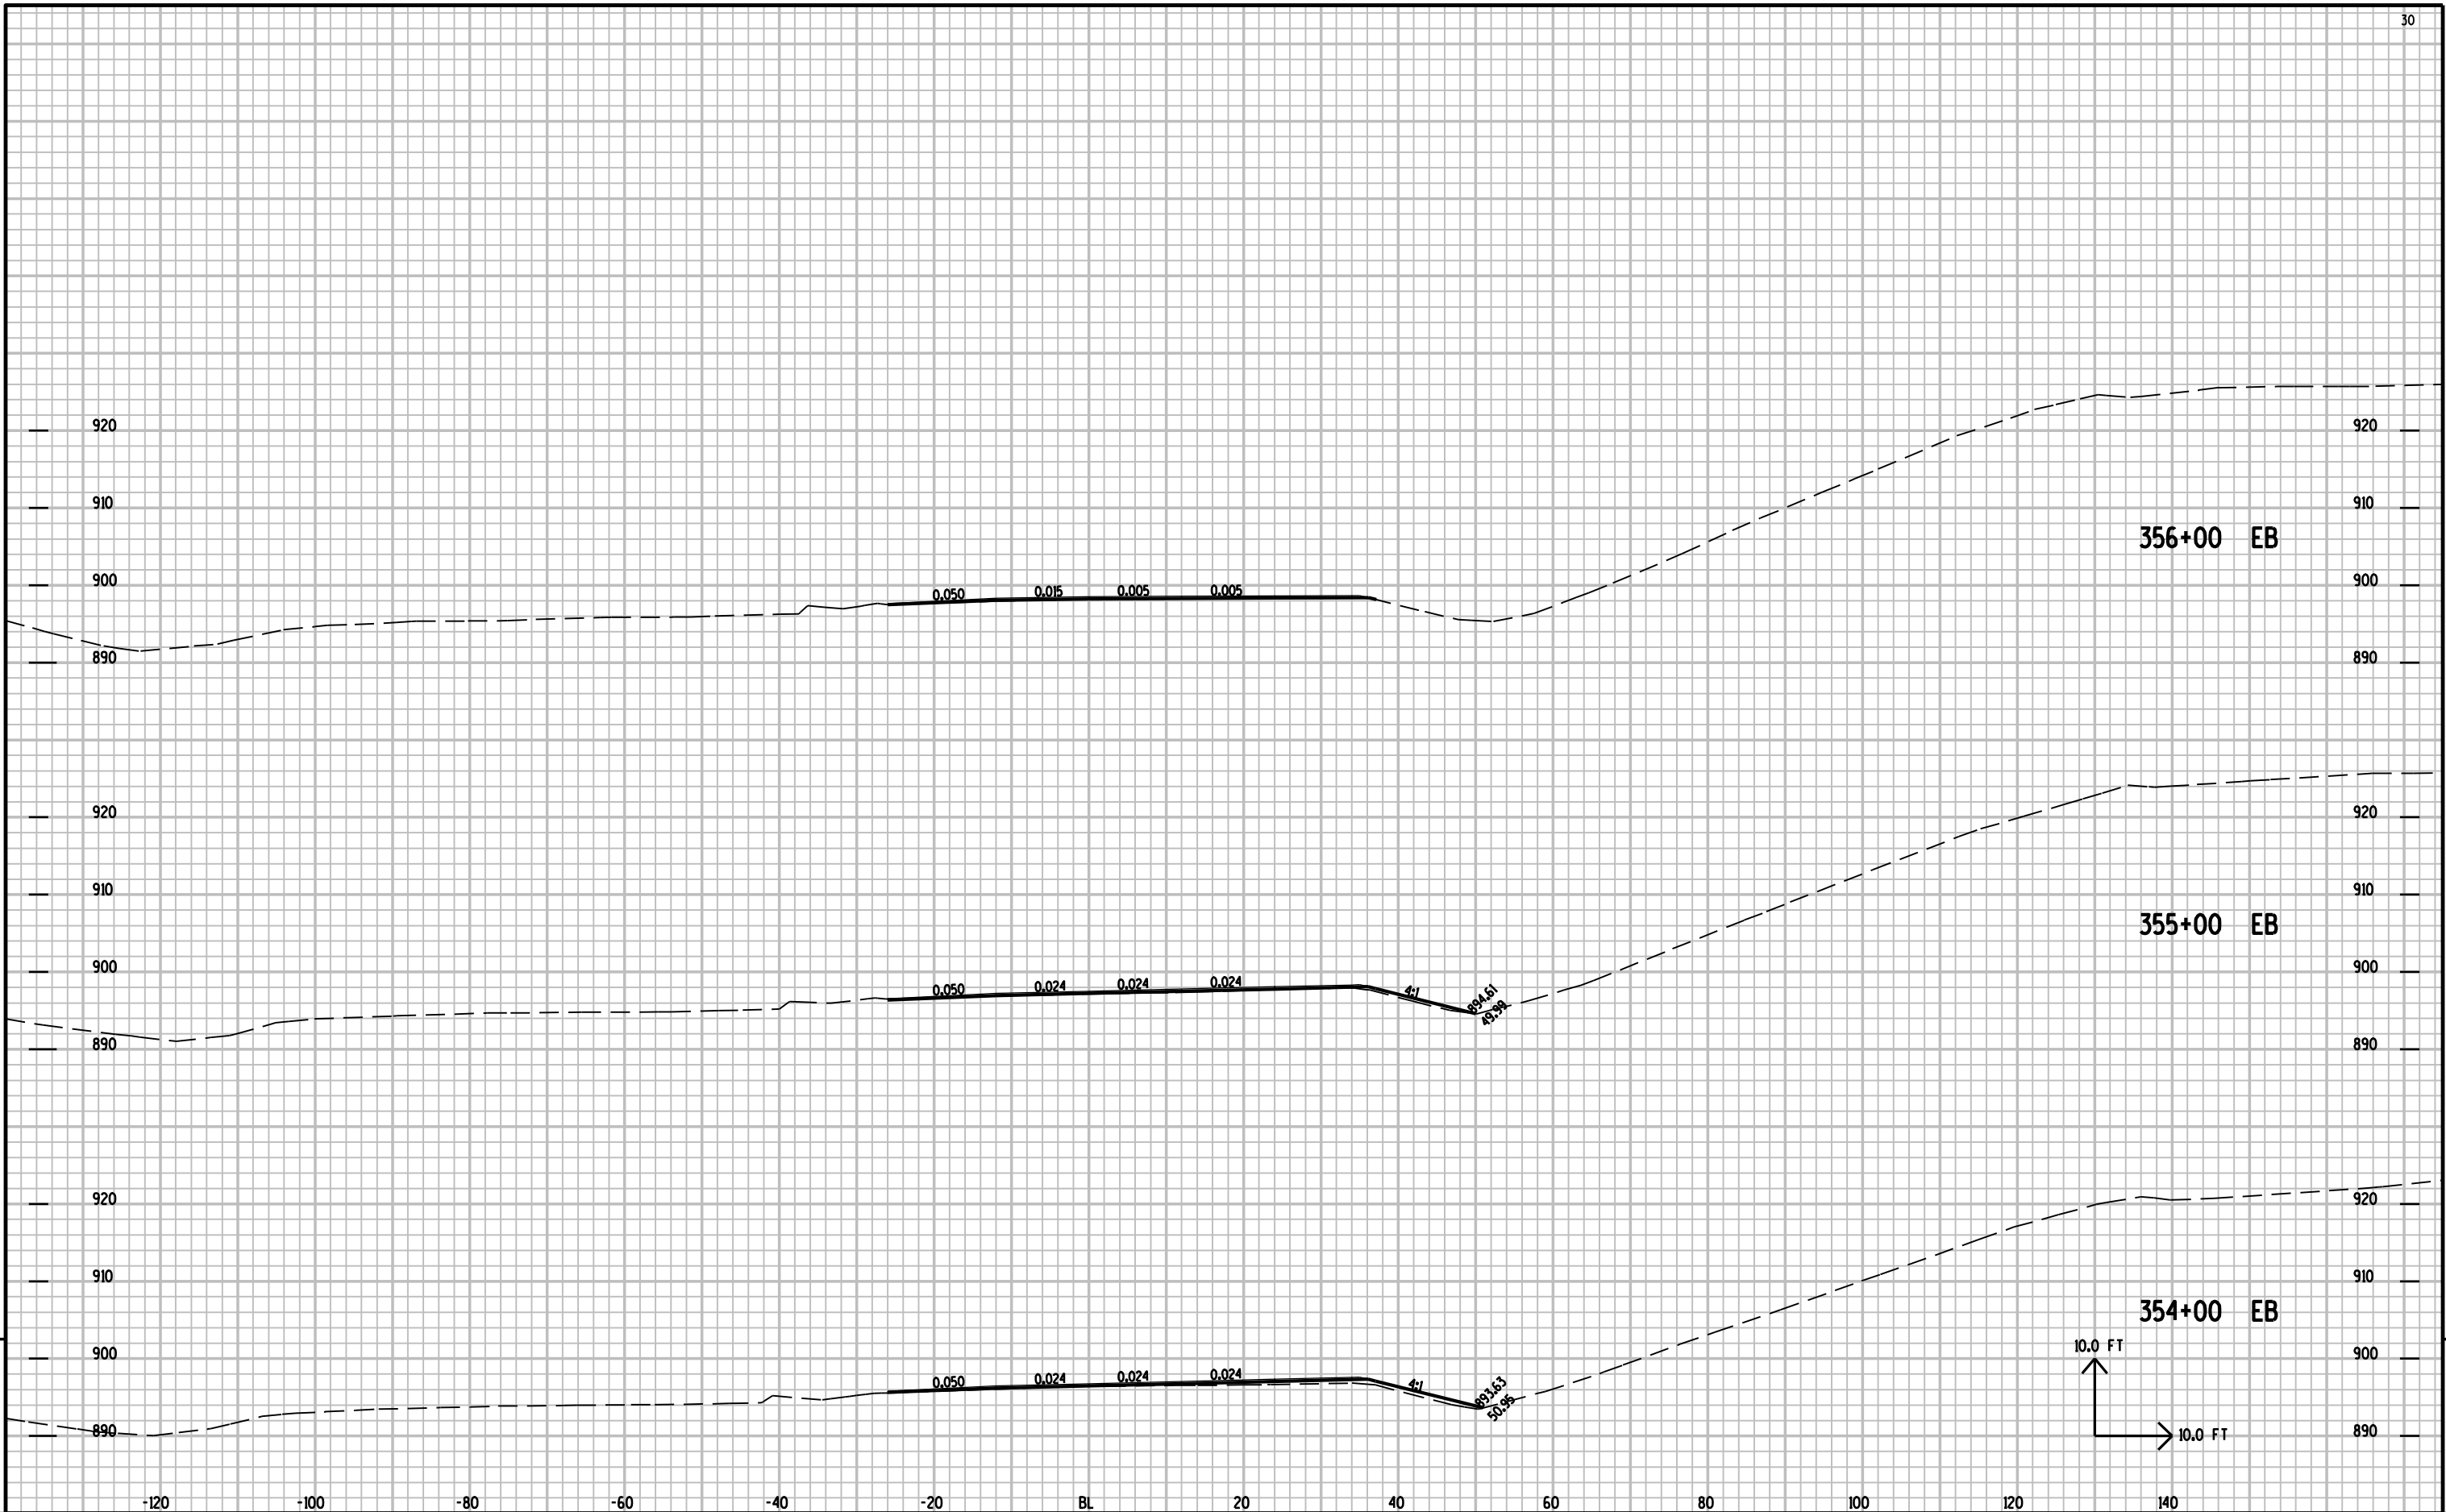


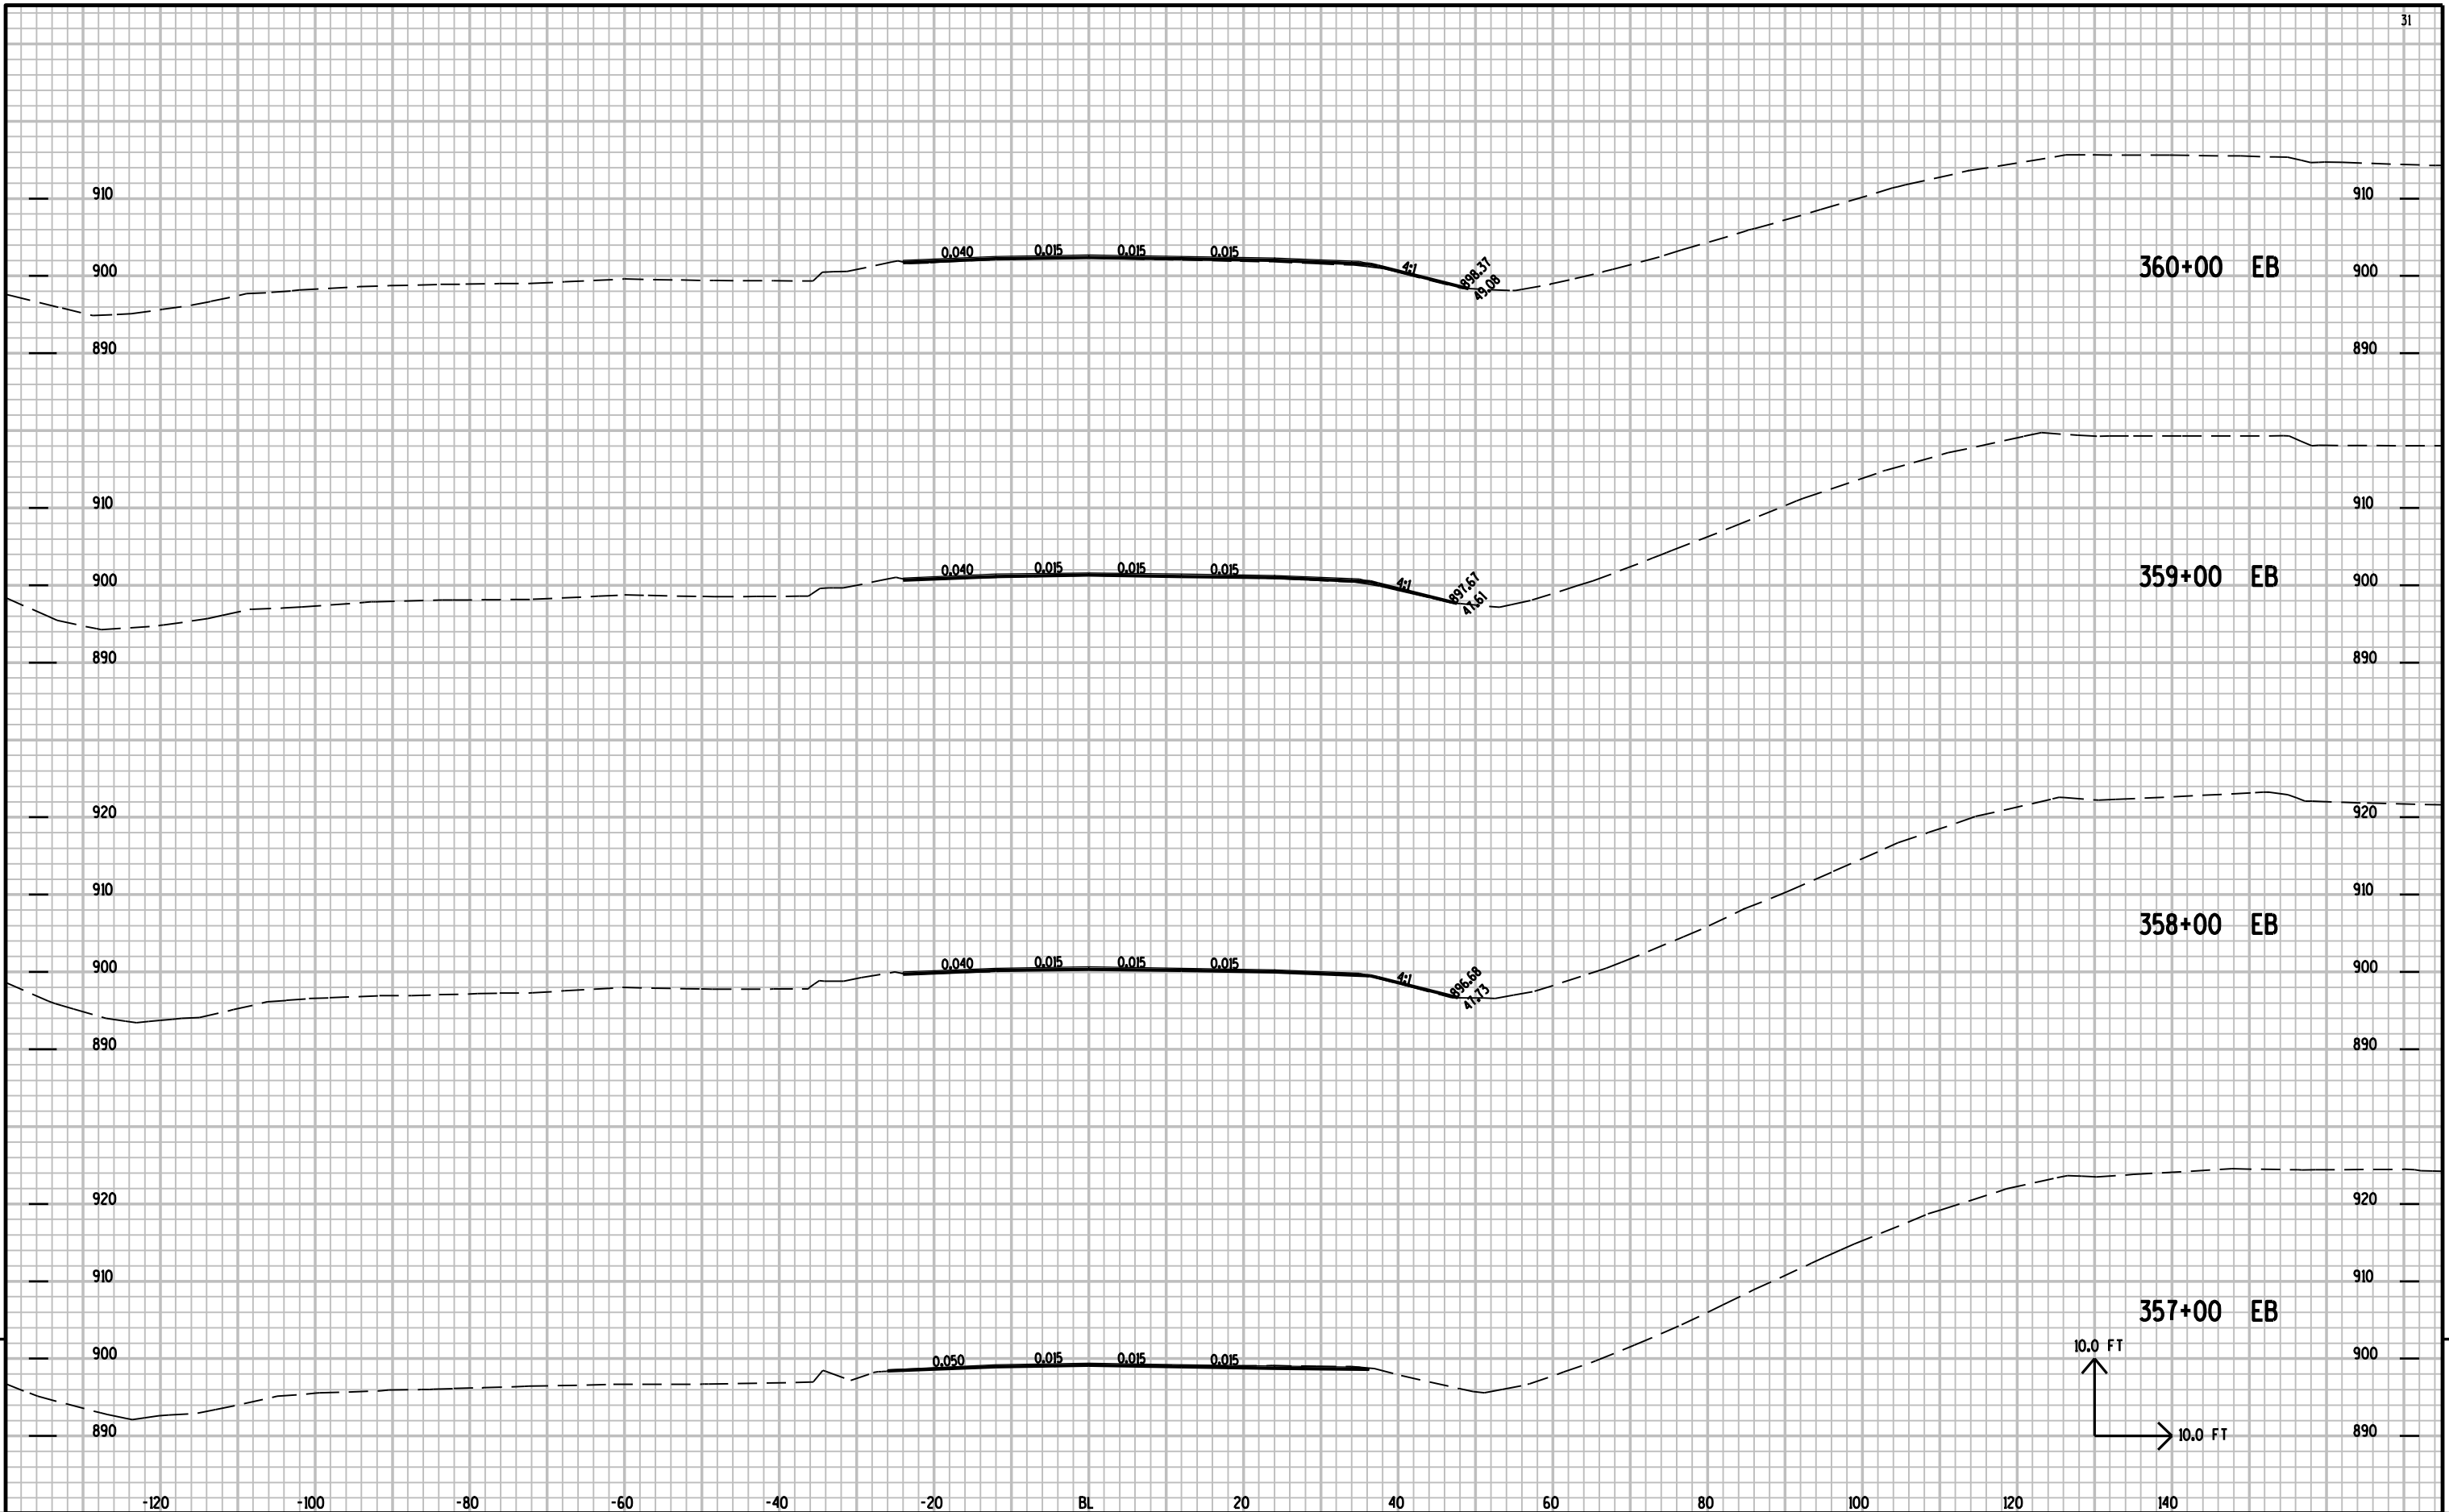

9


9




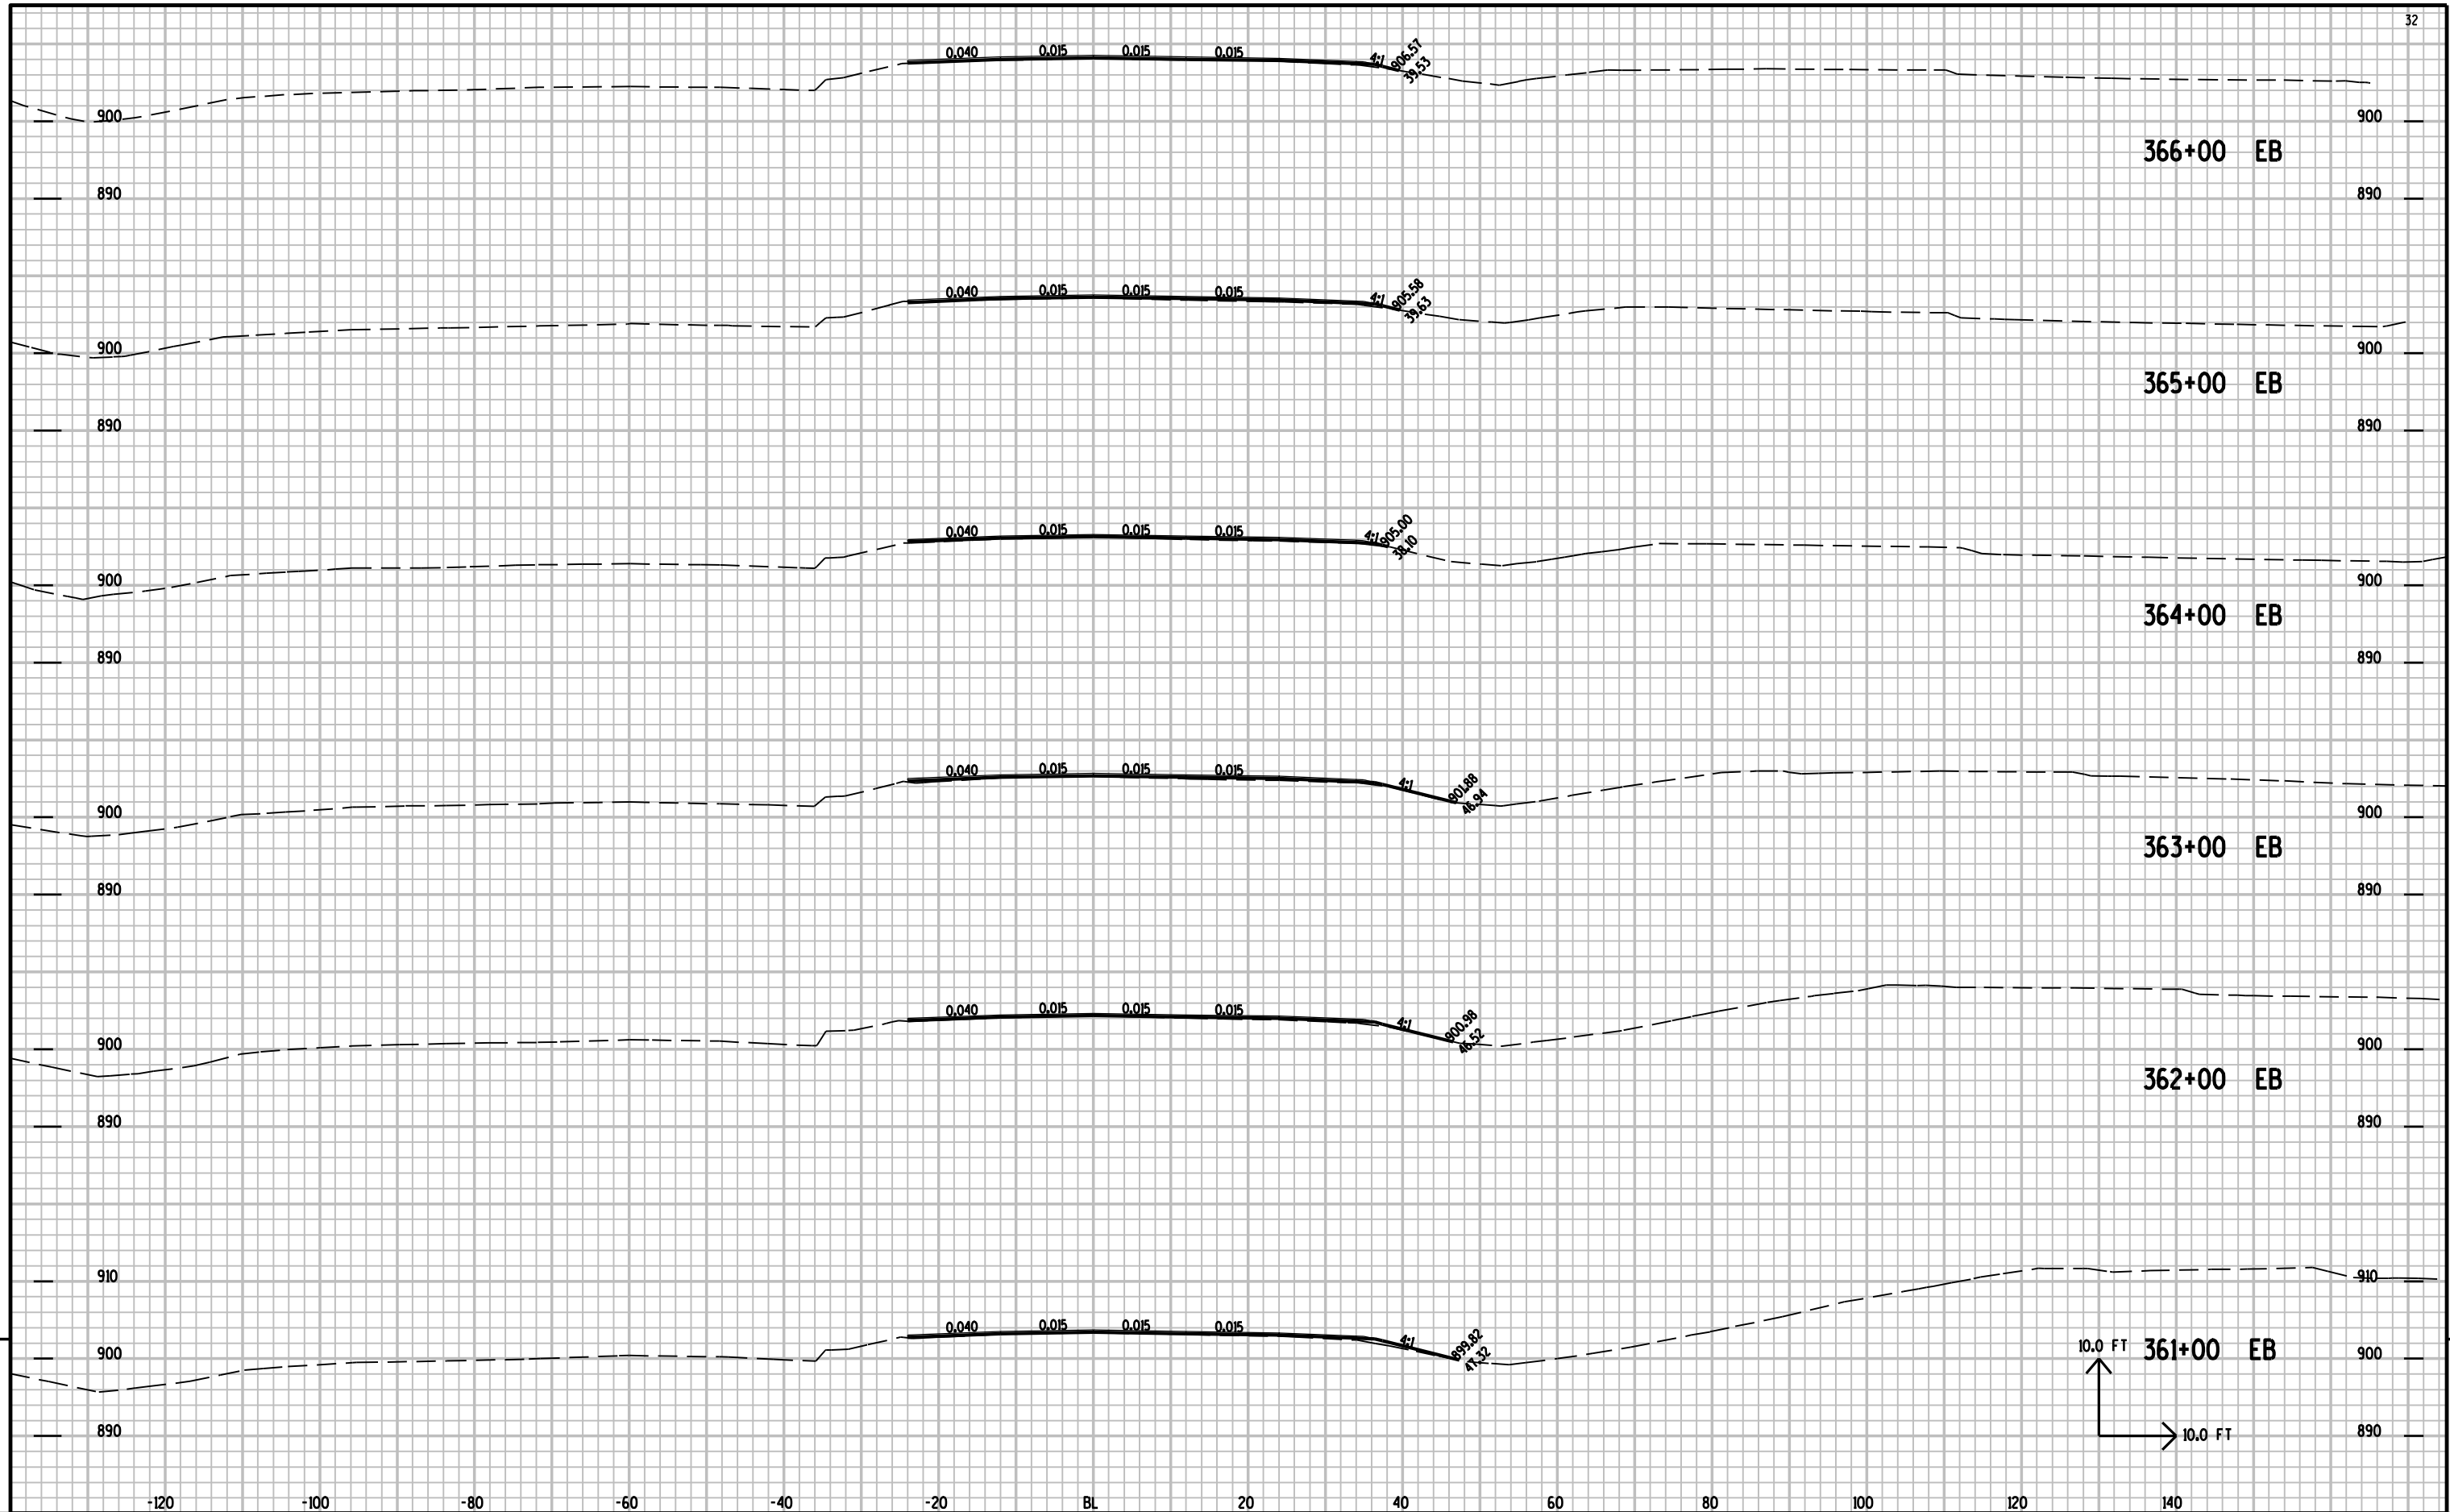






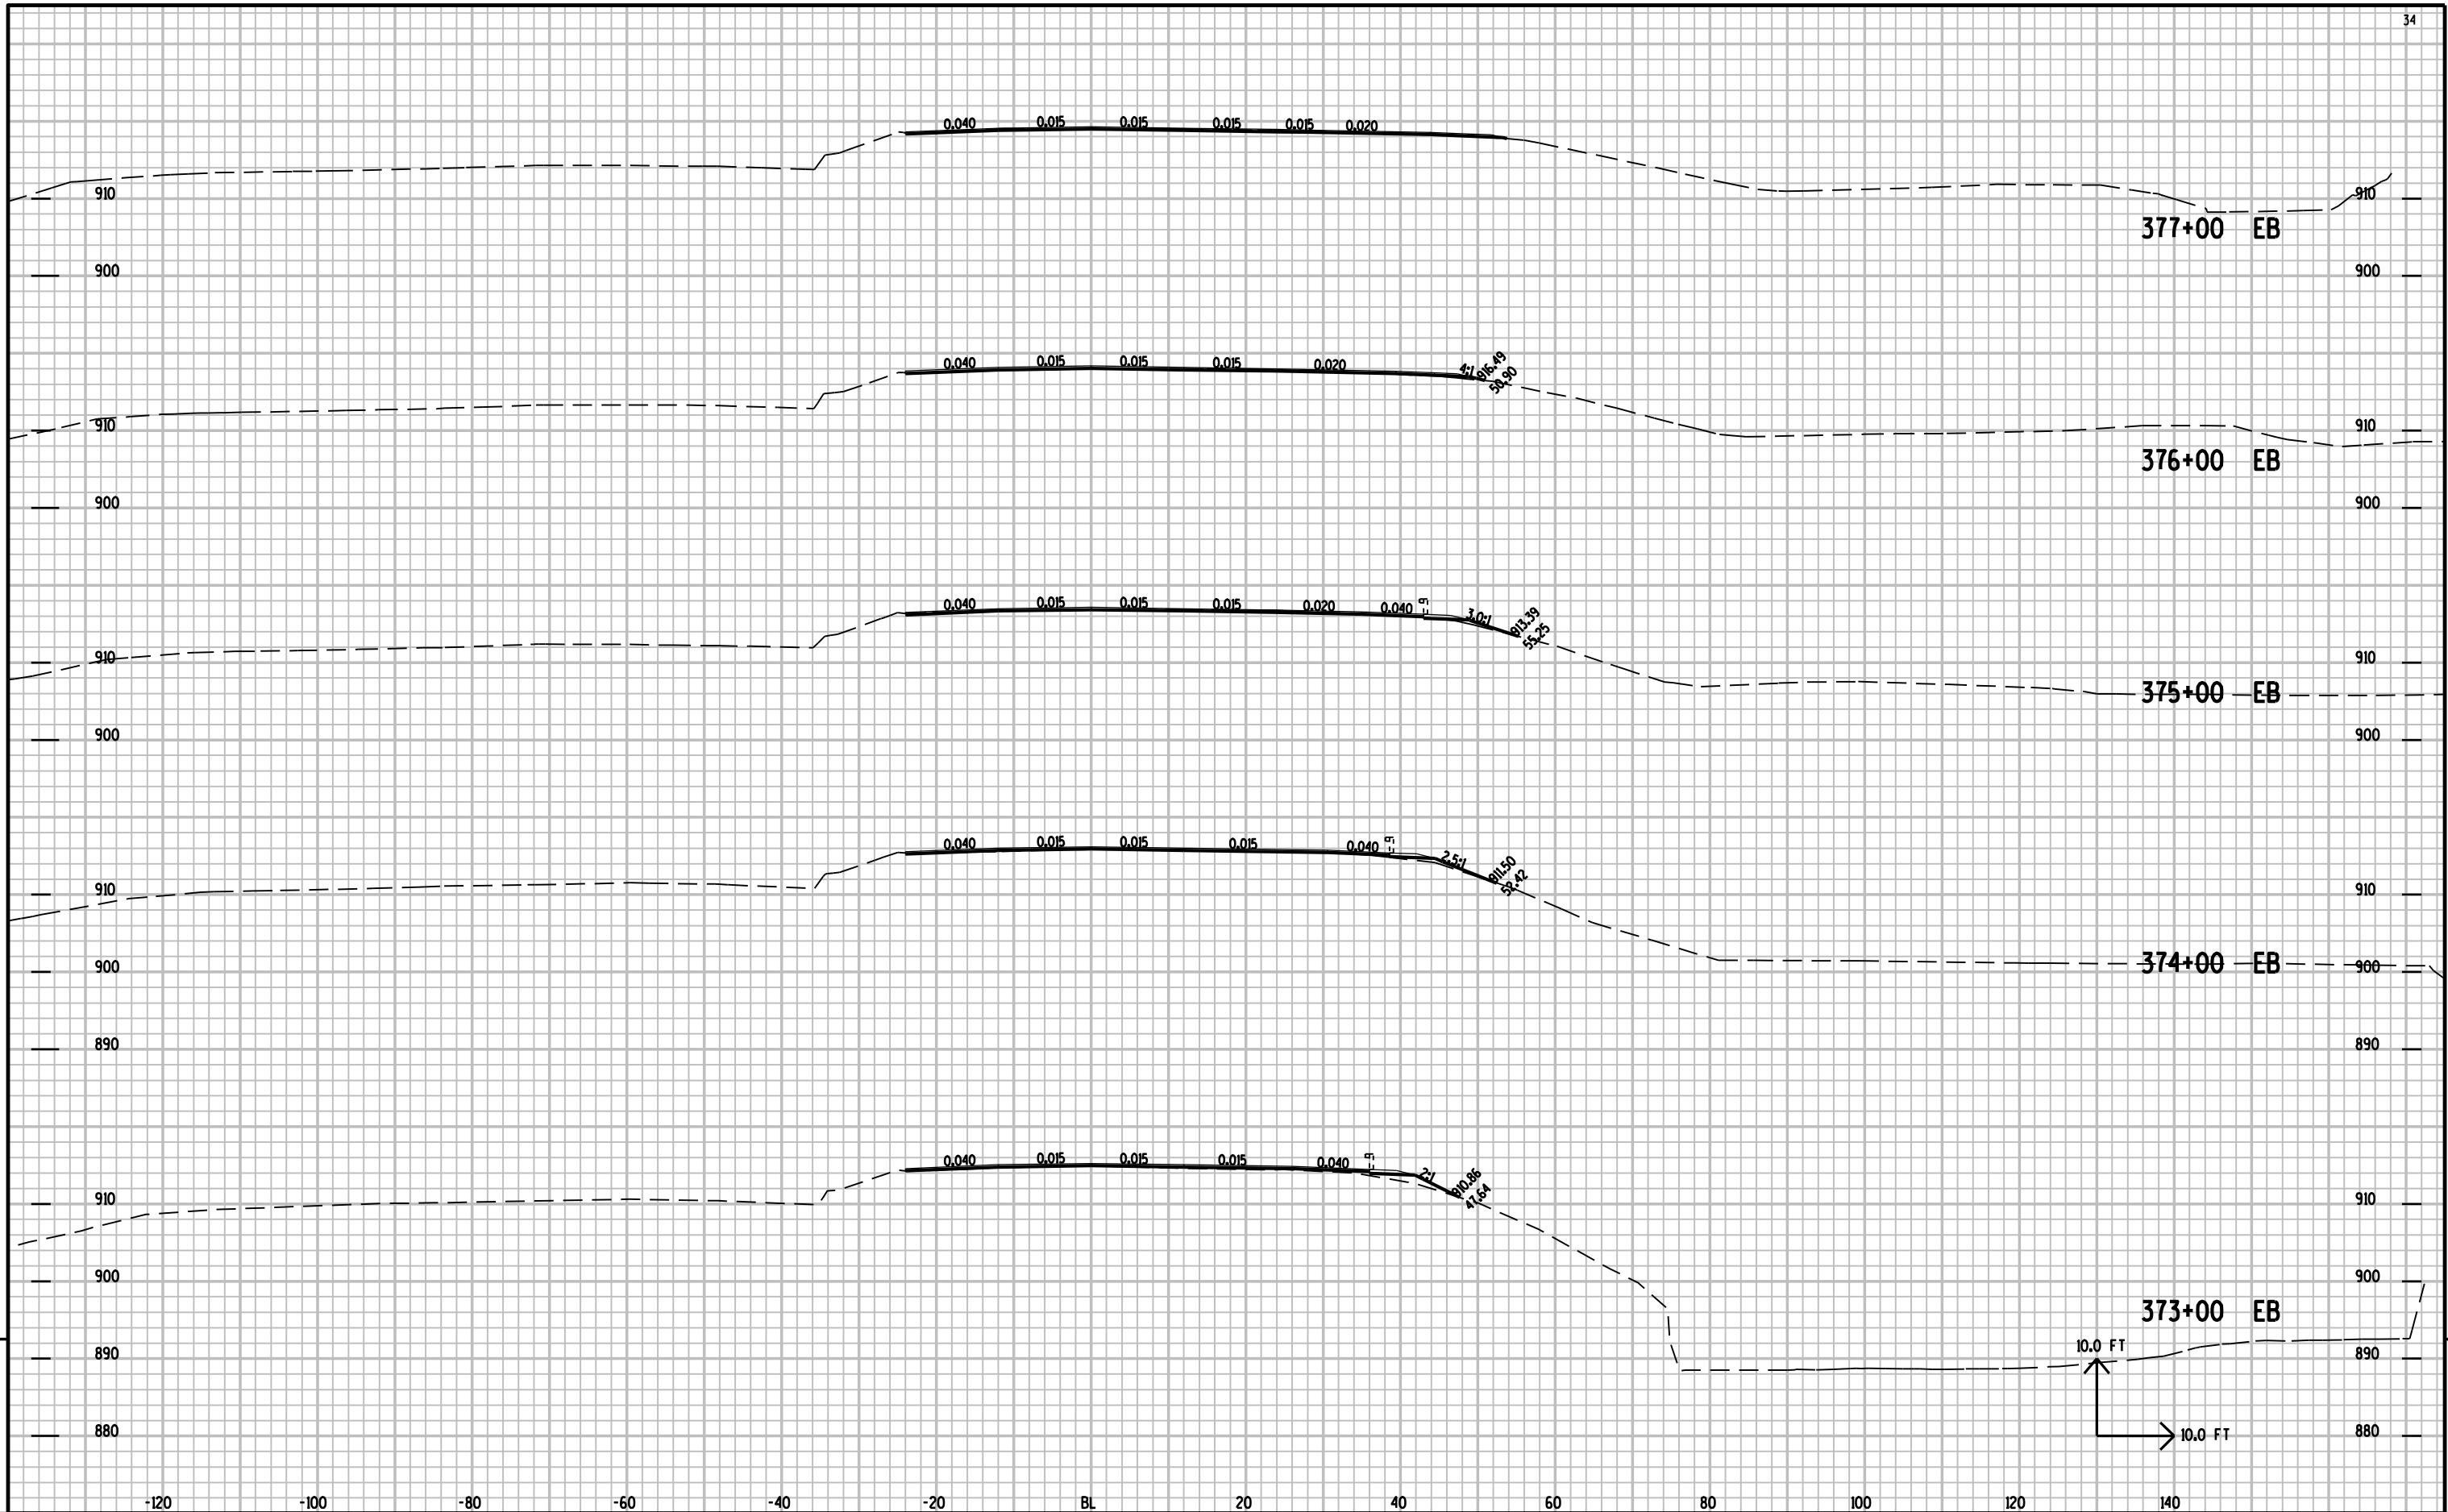


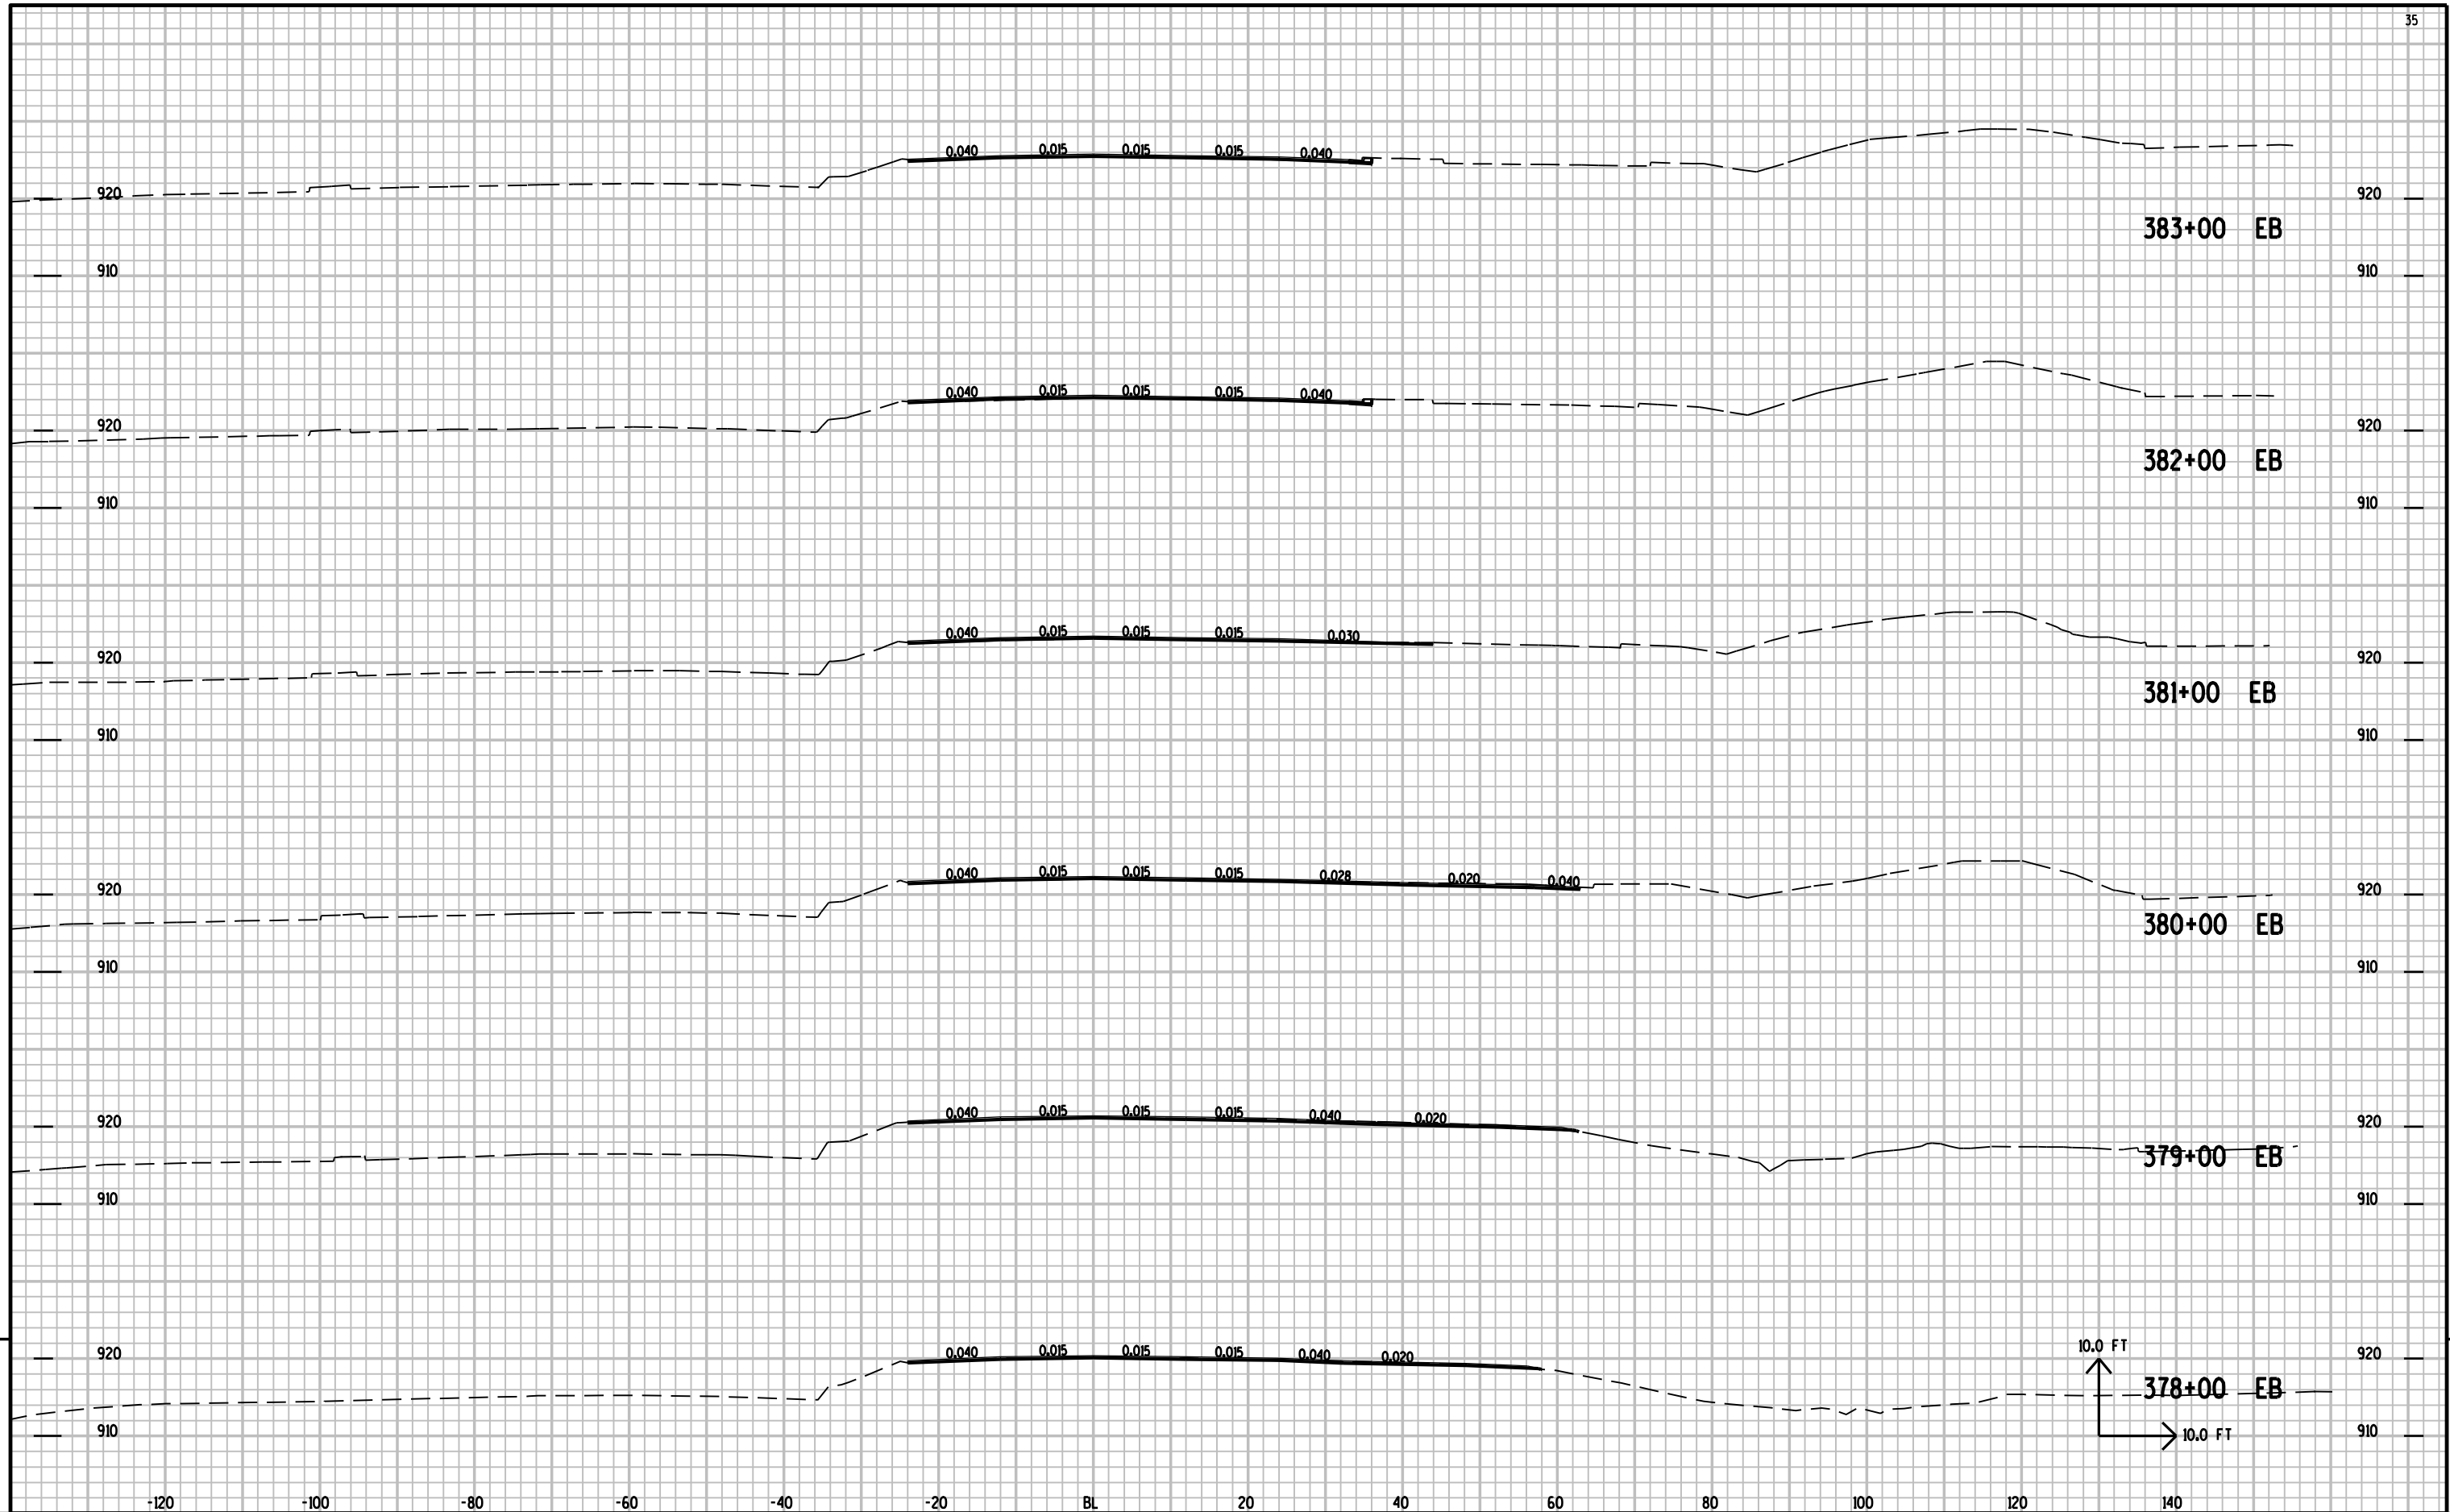

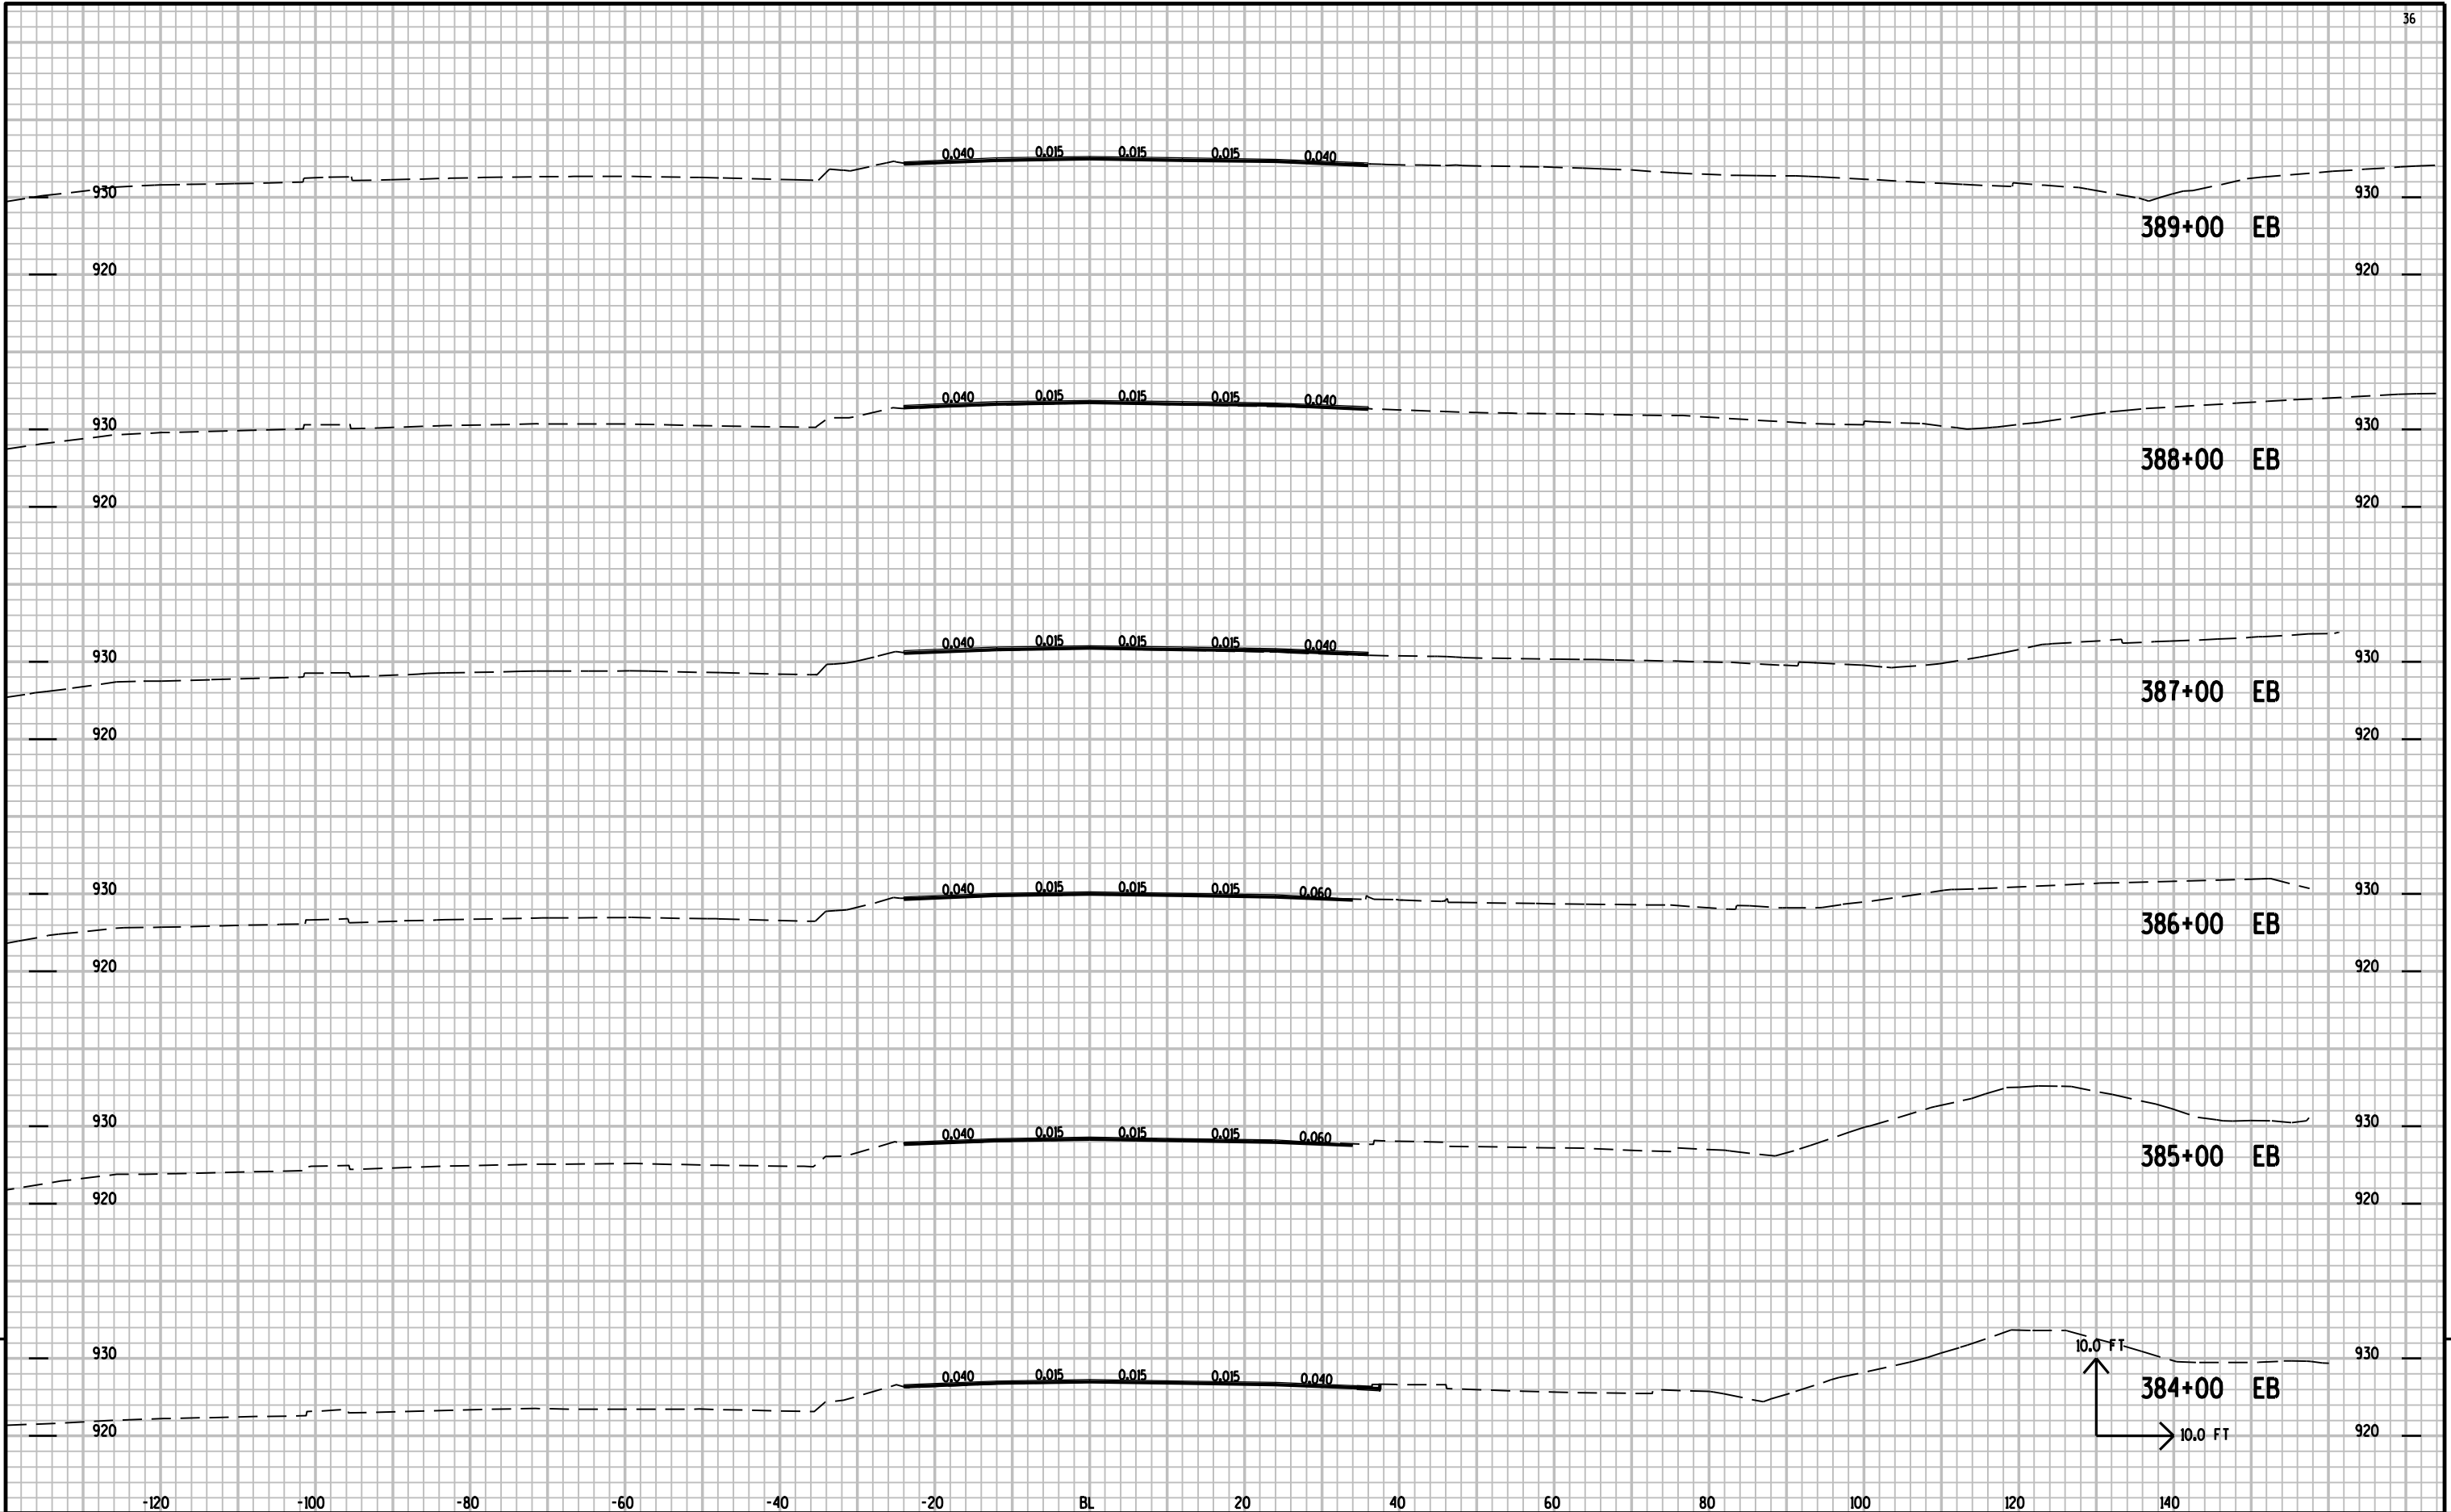


9


9

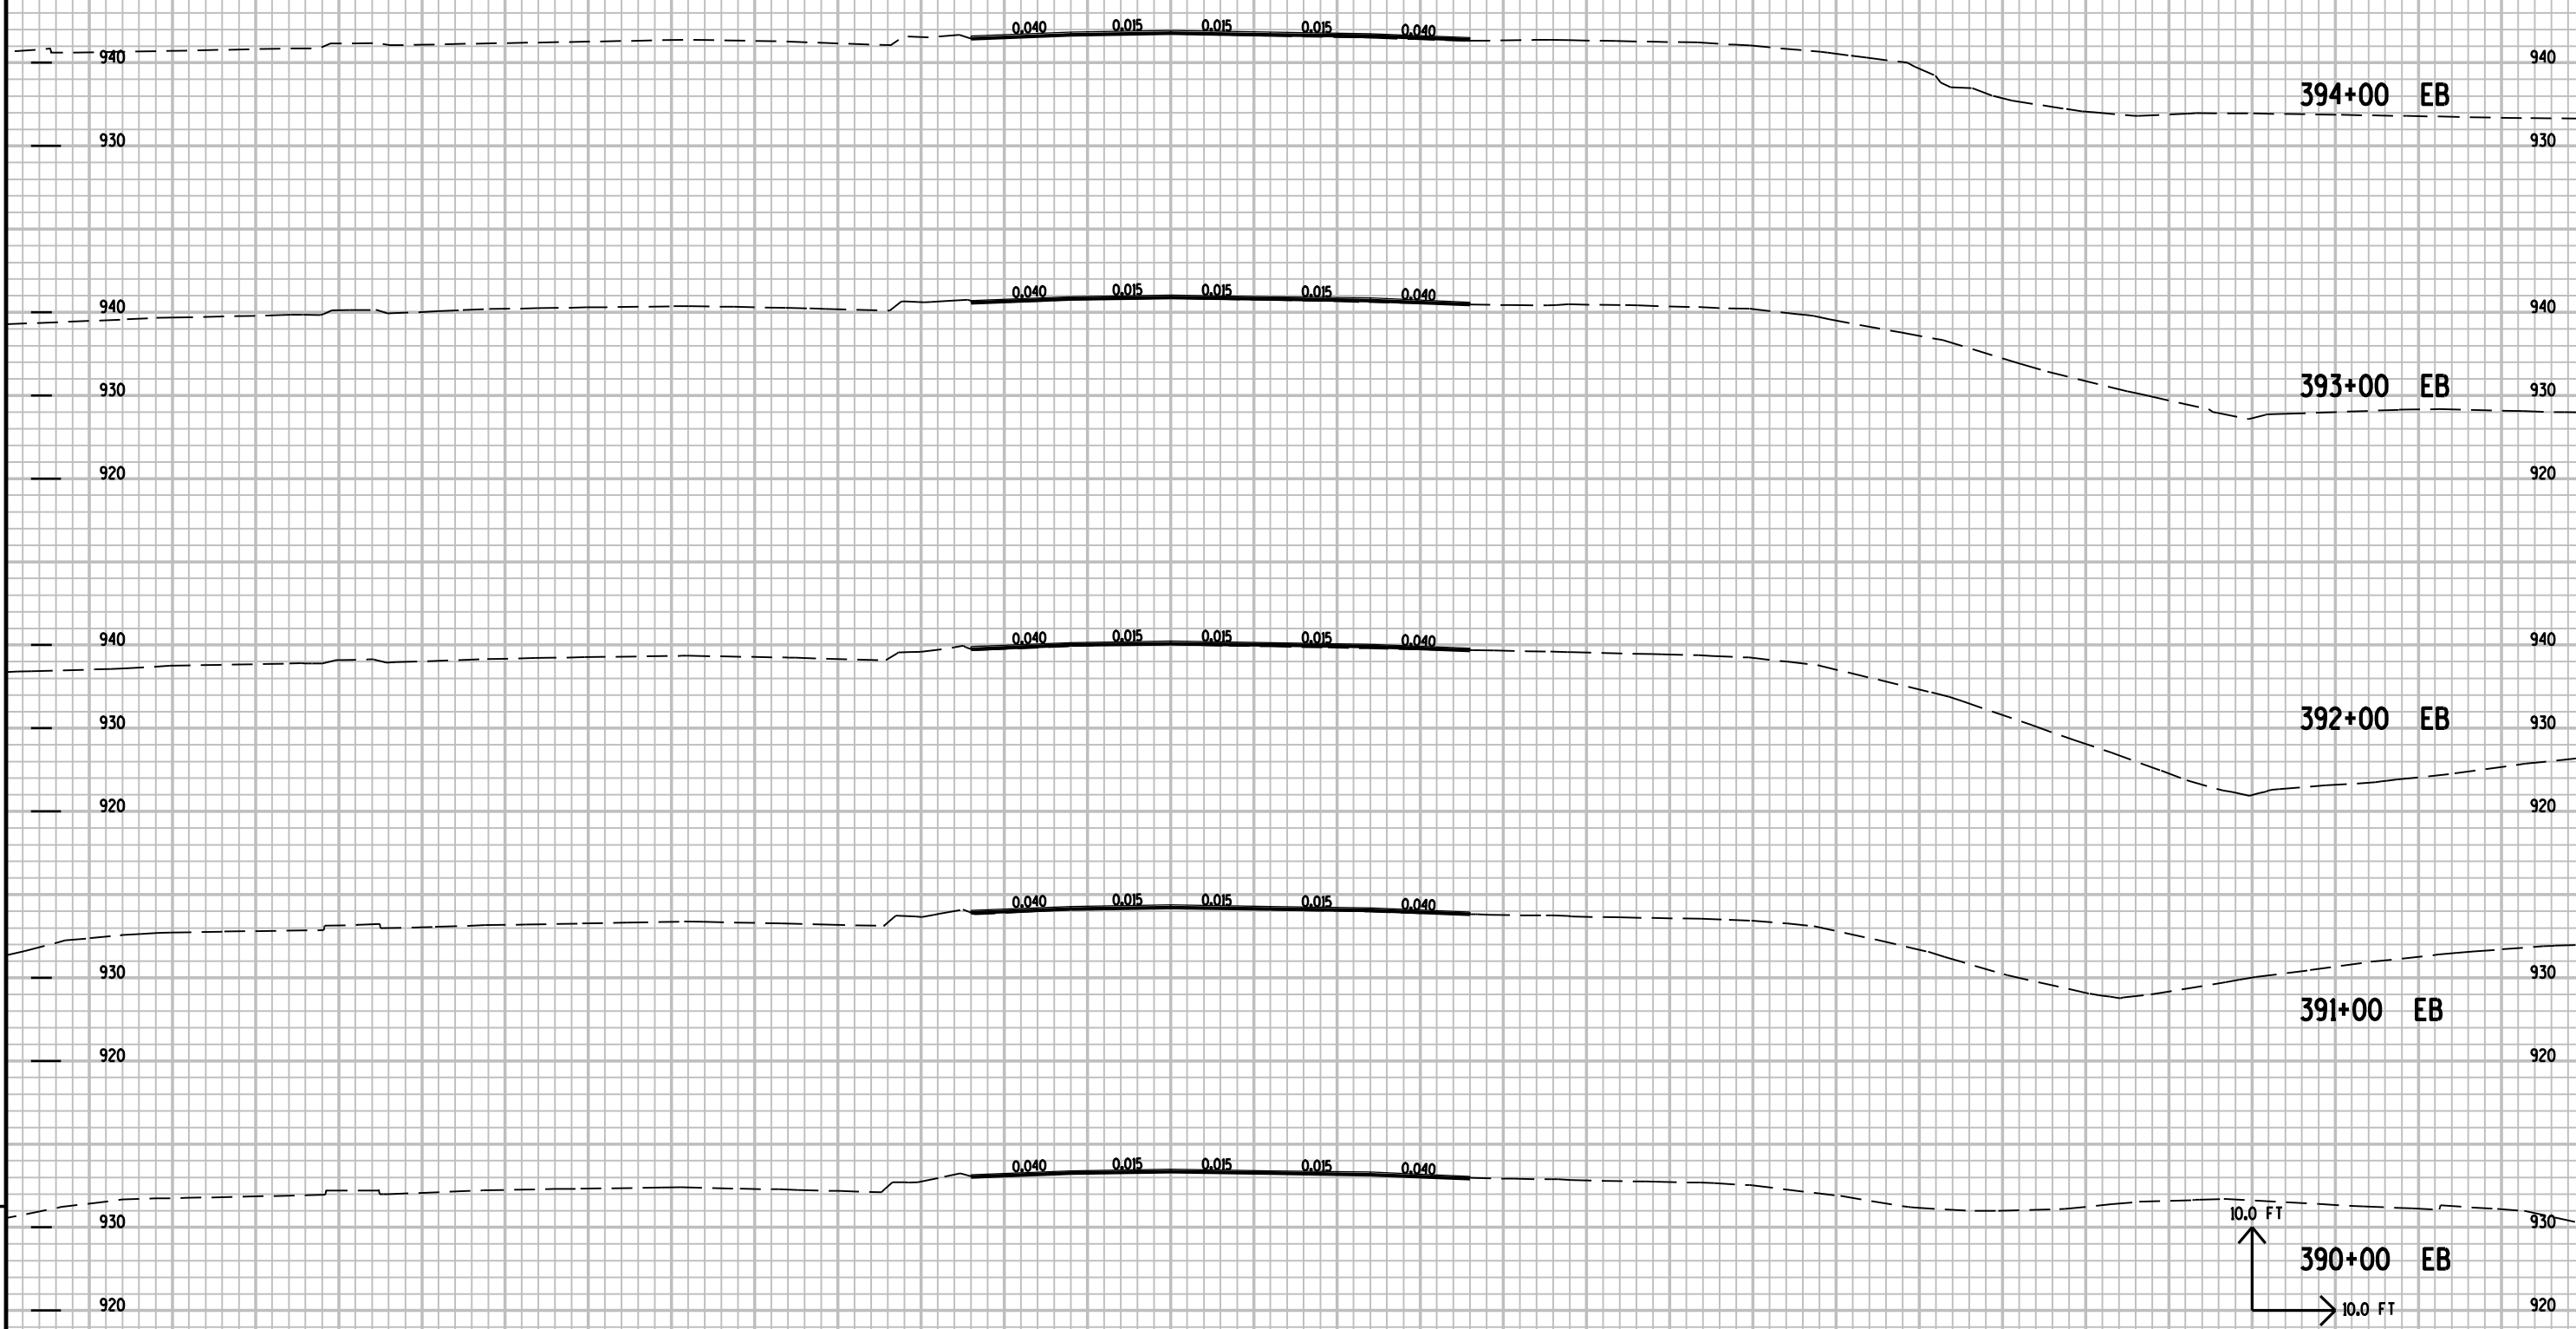

9

9

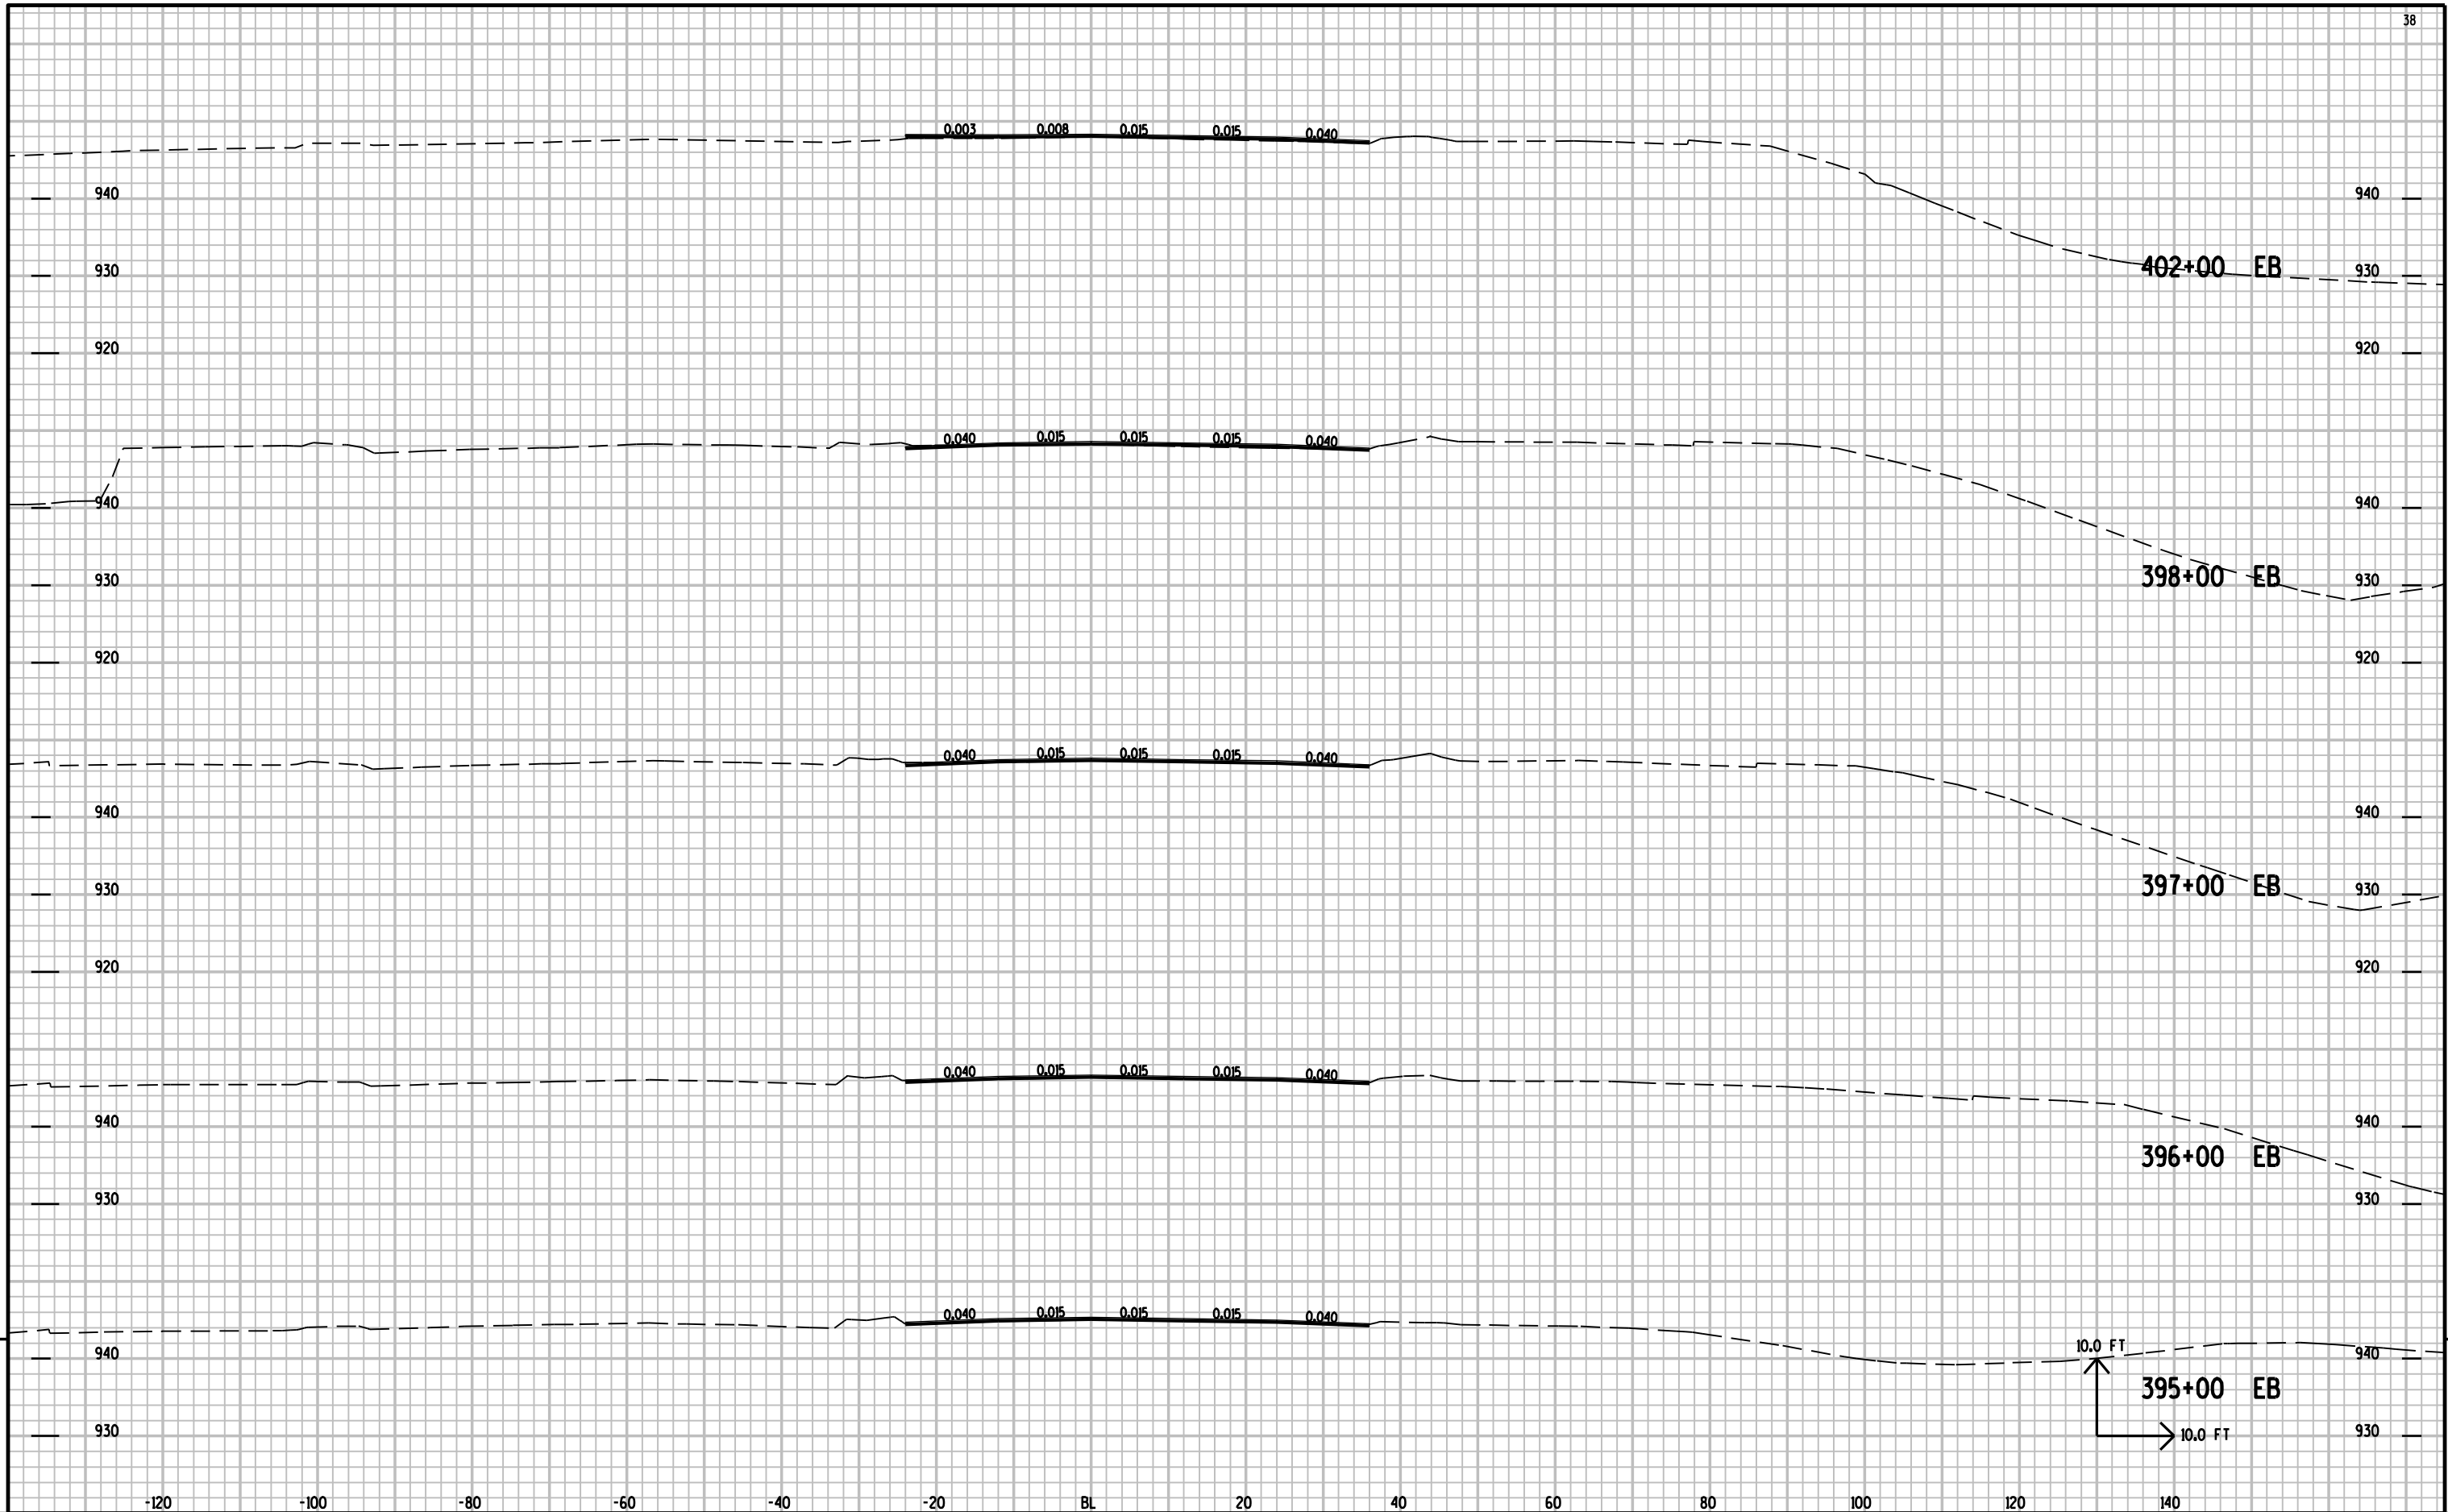


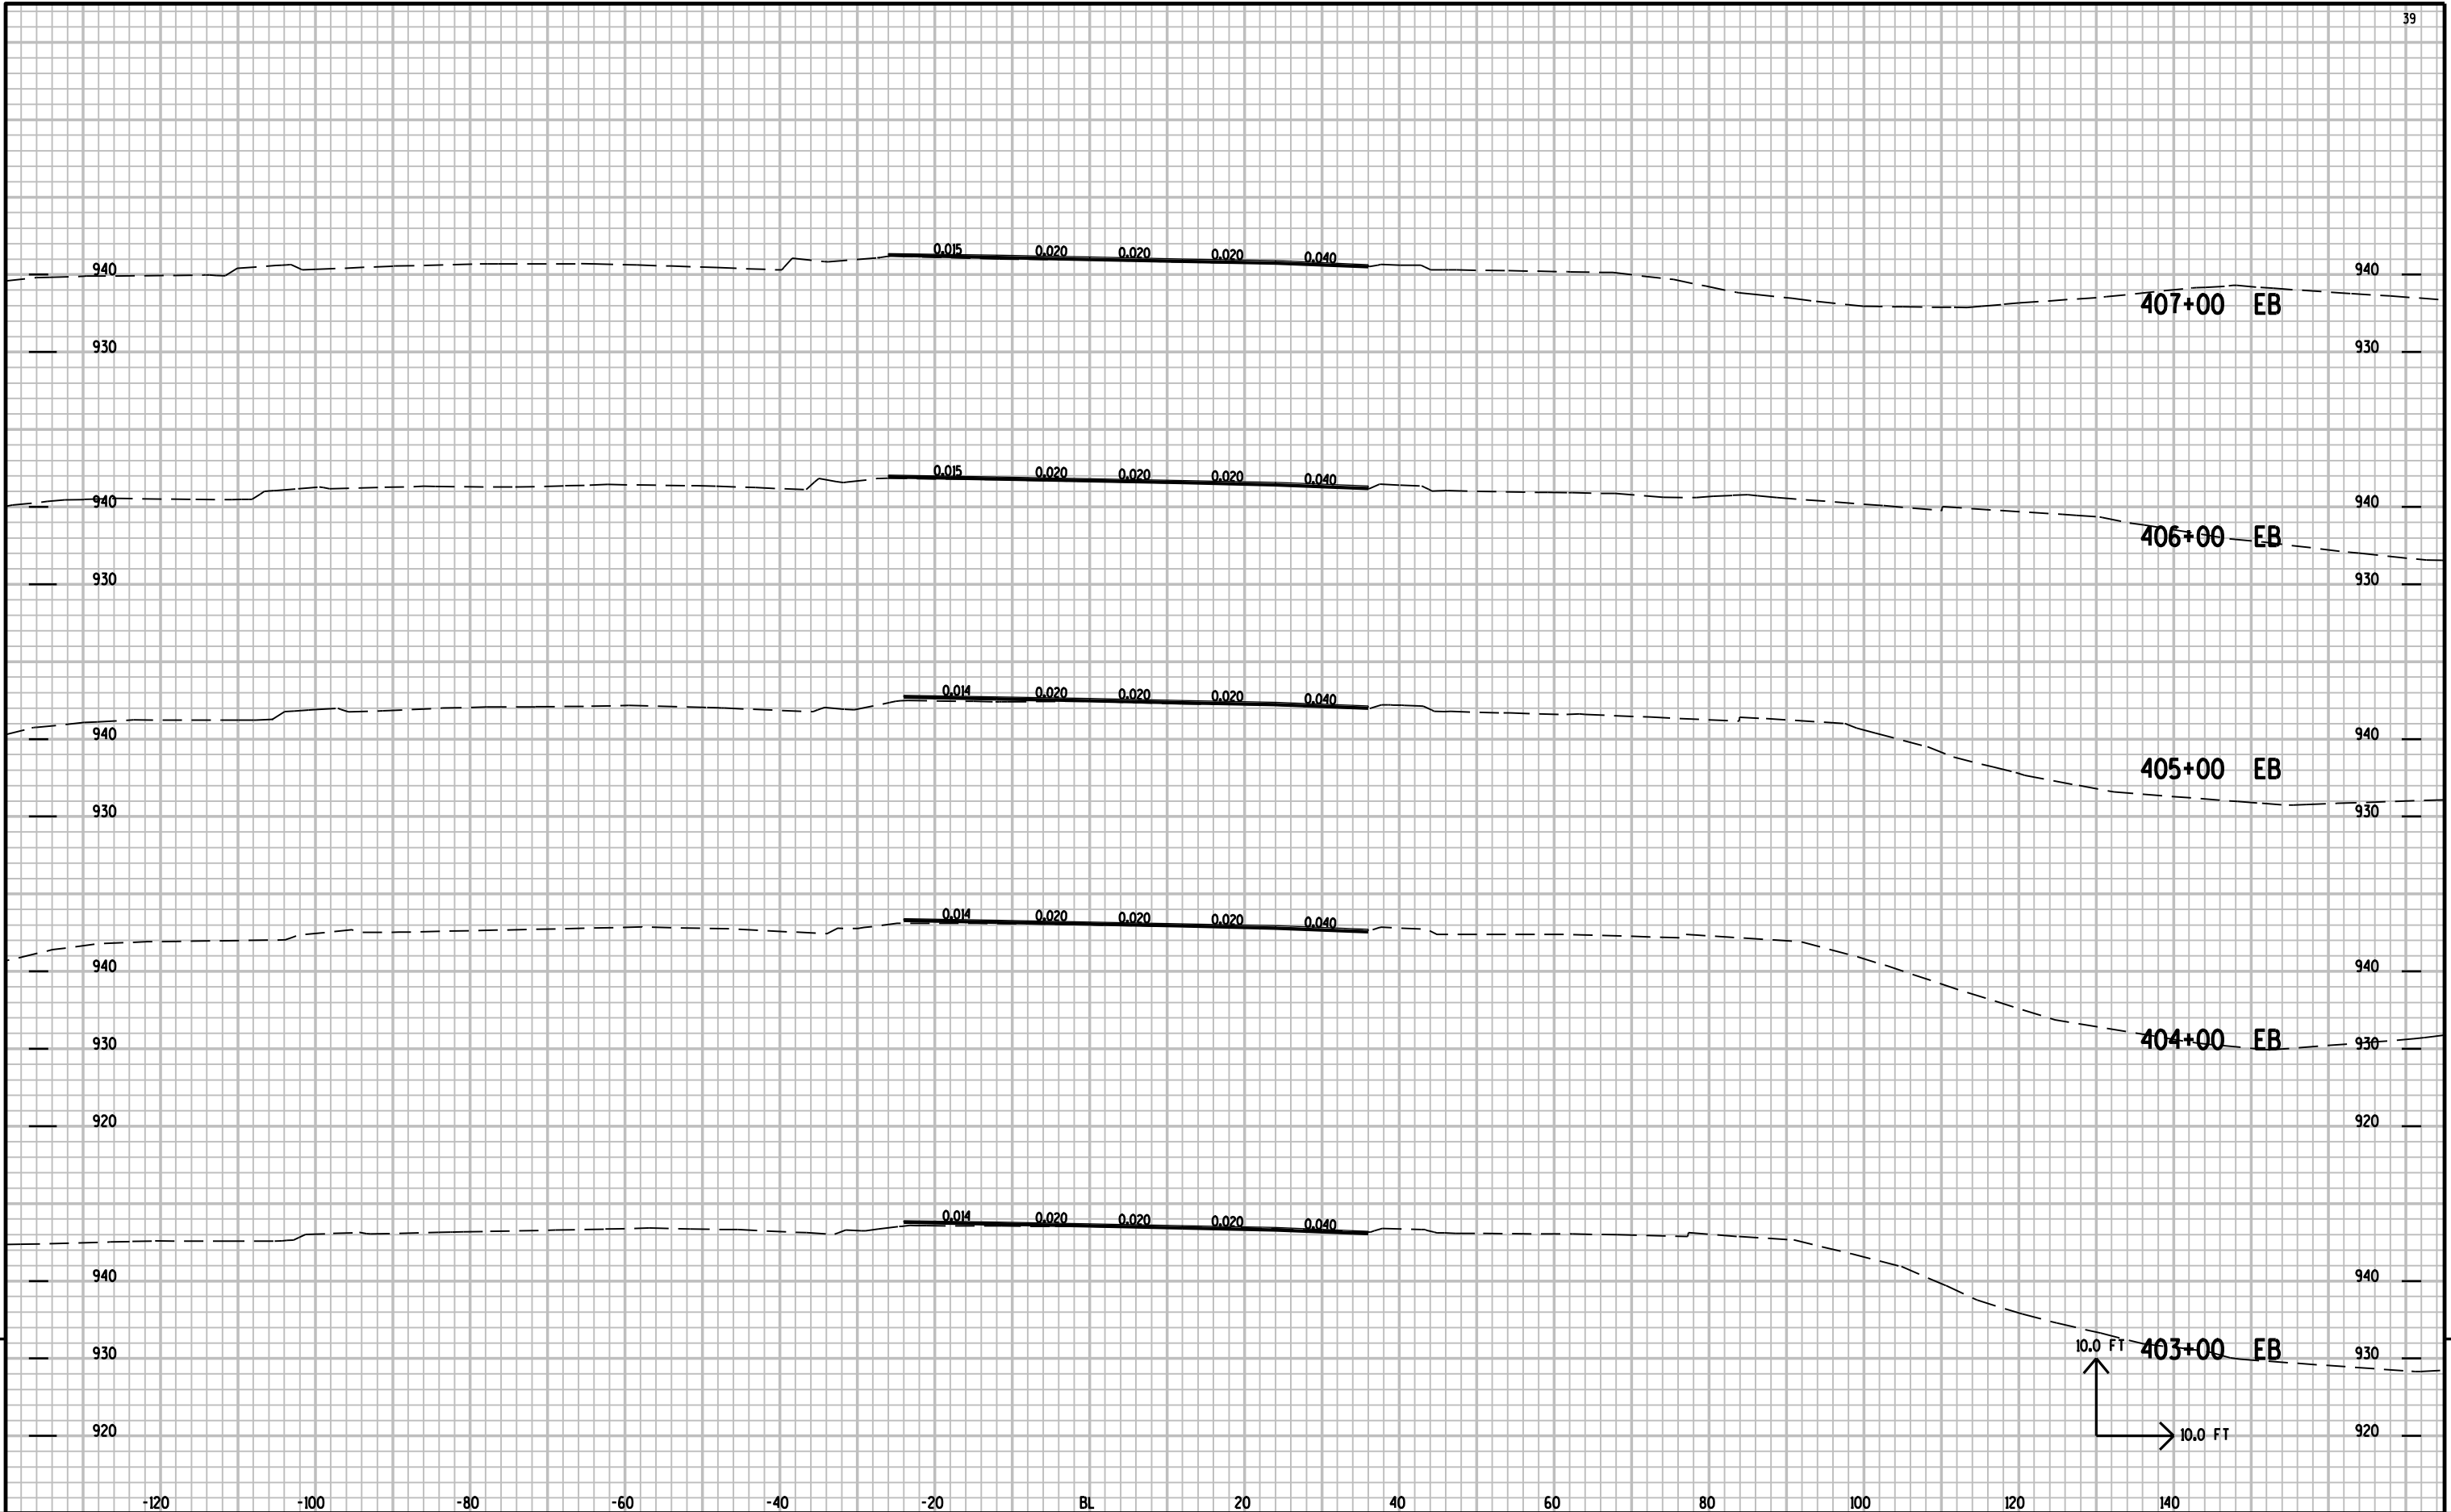


9


9




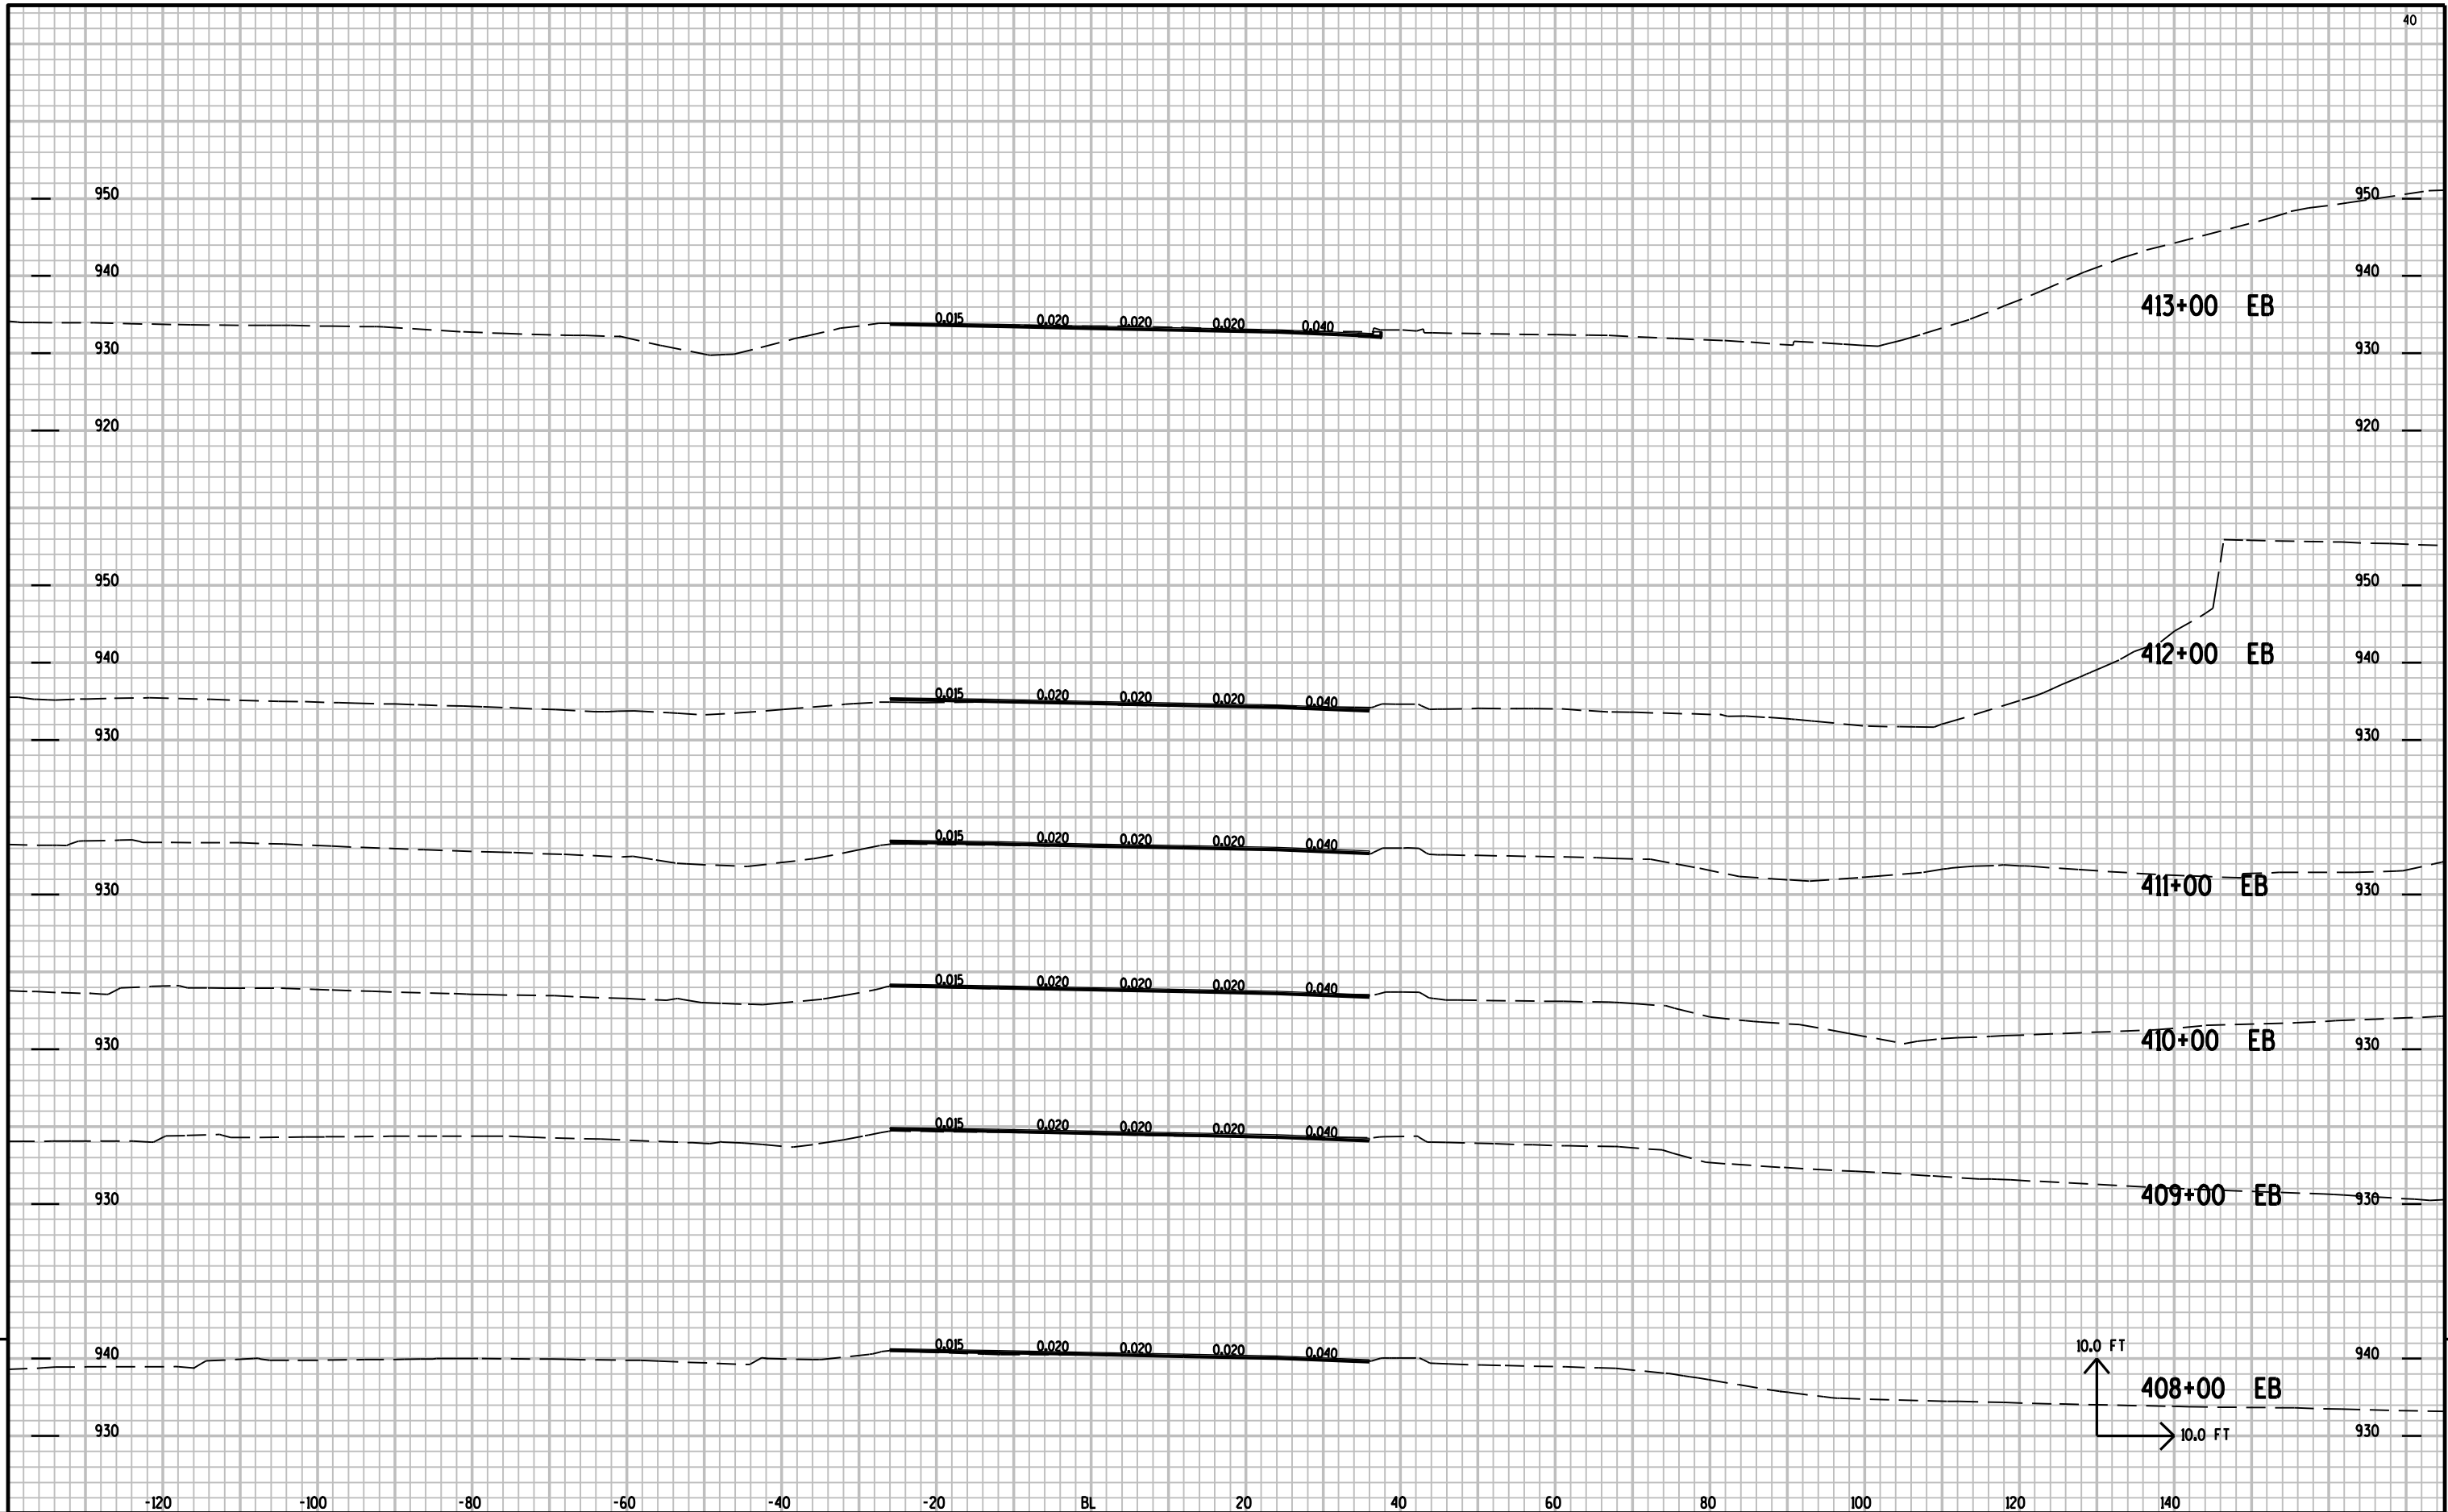


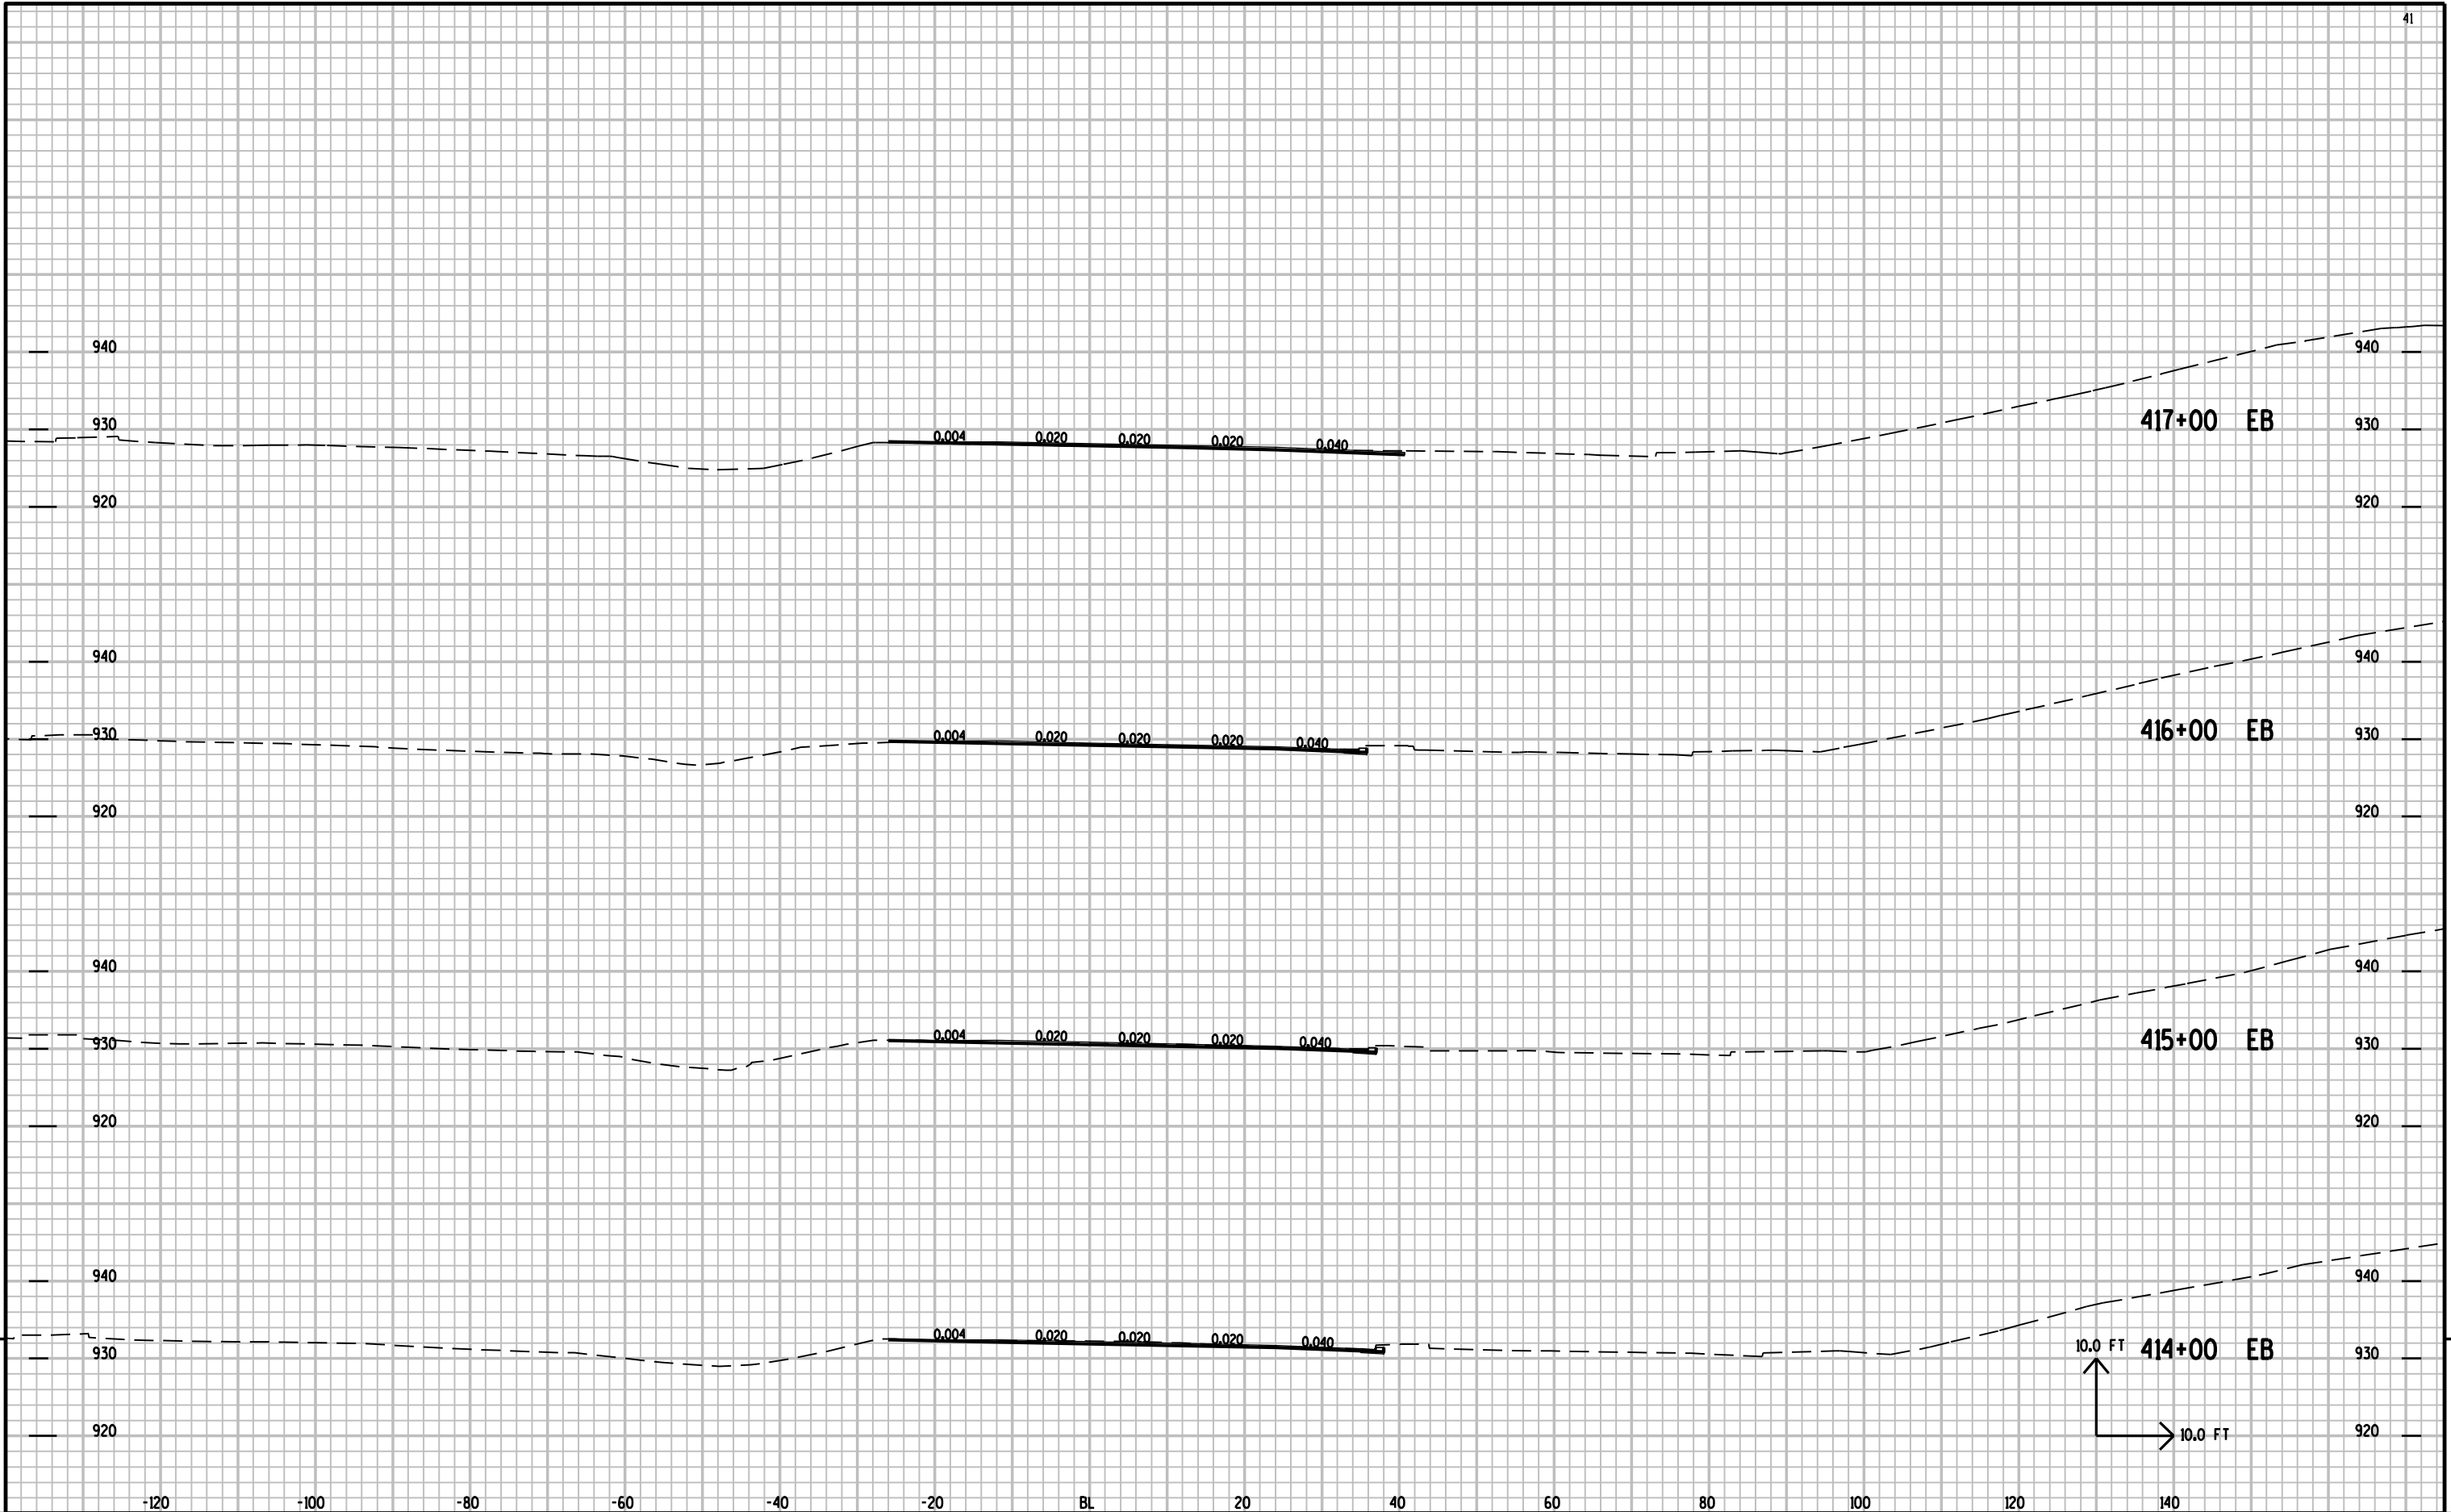





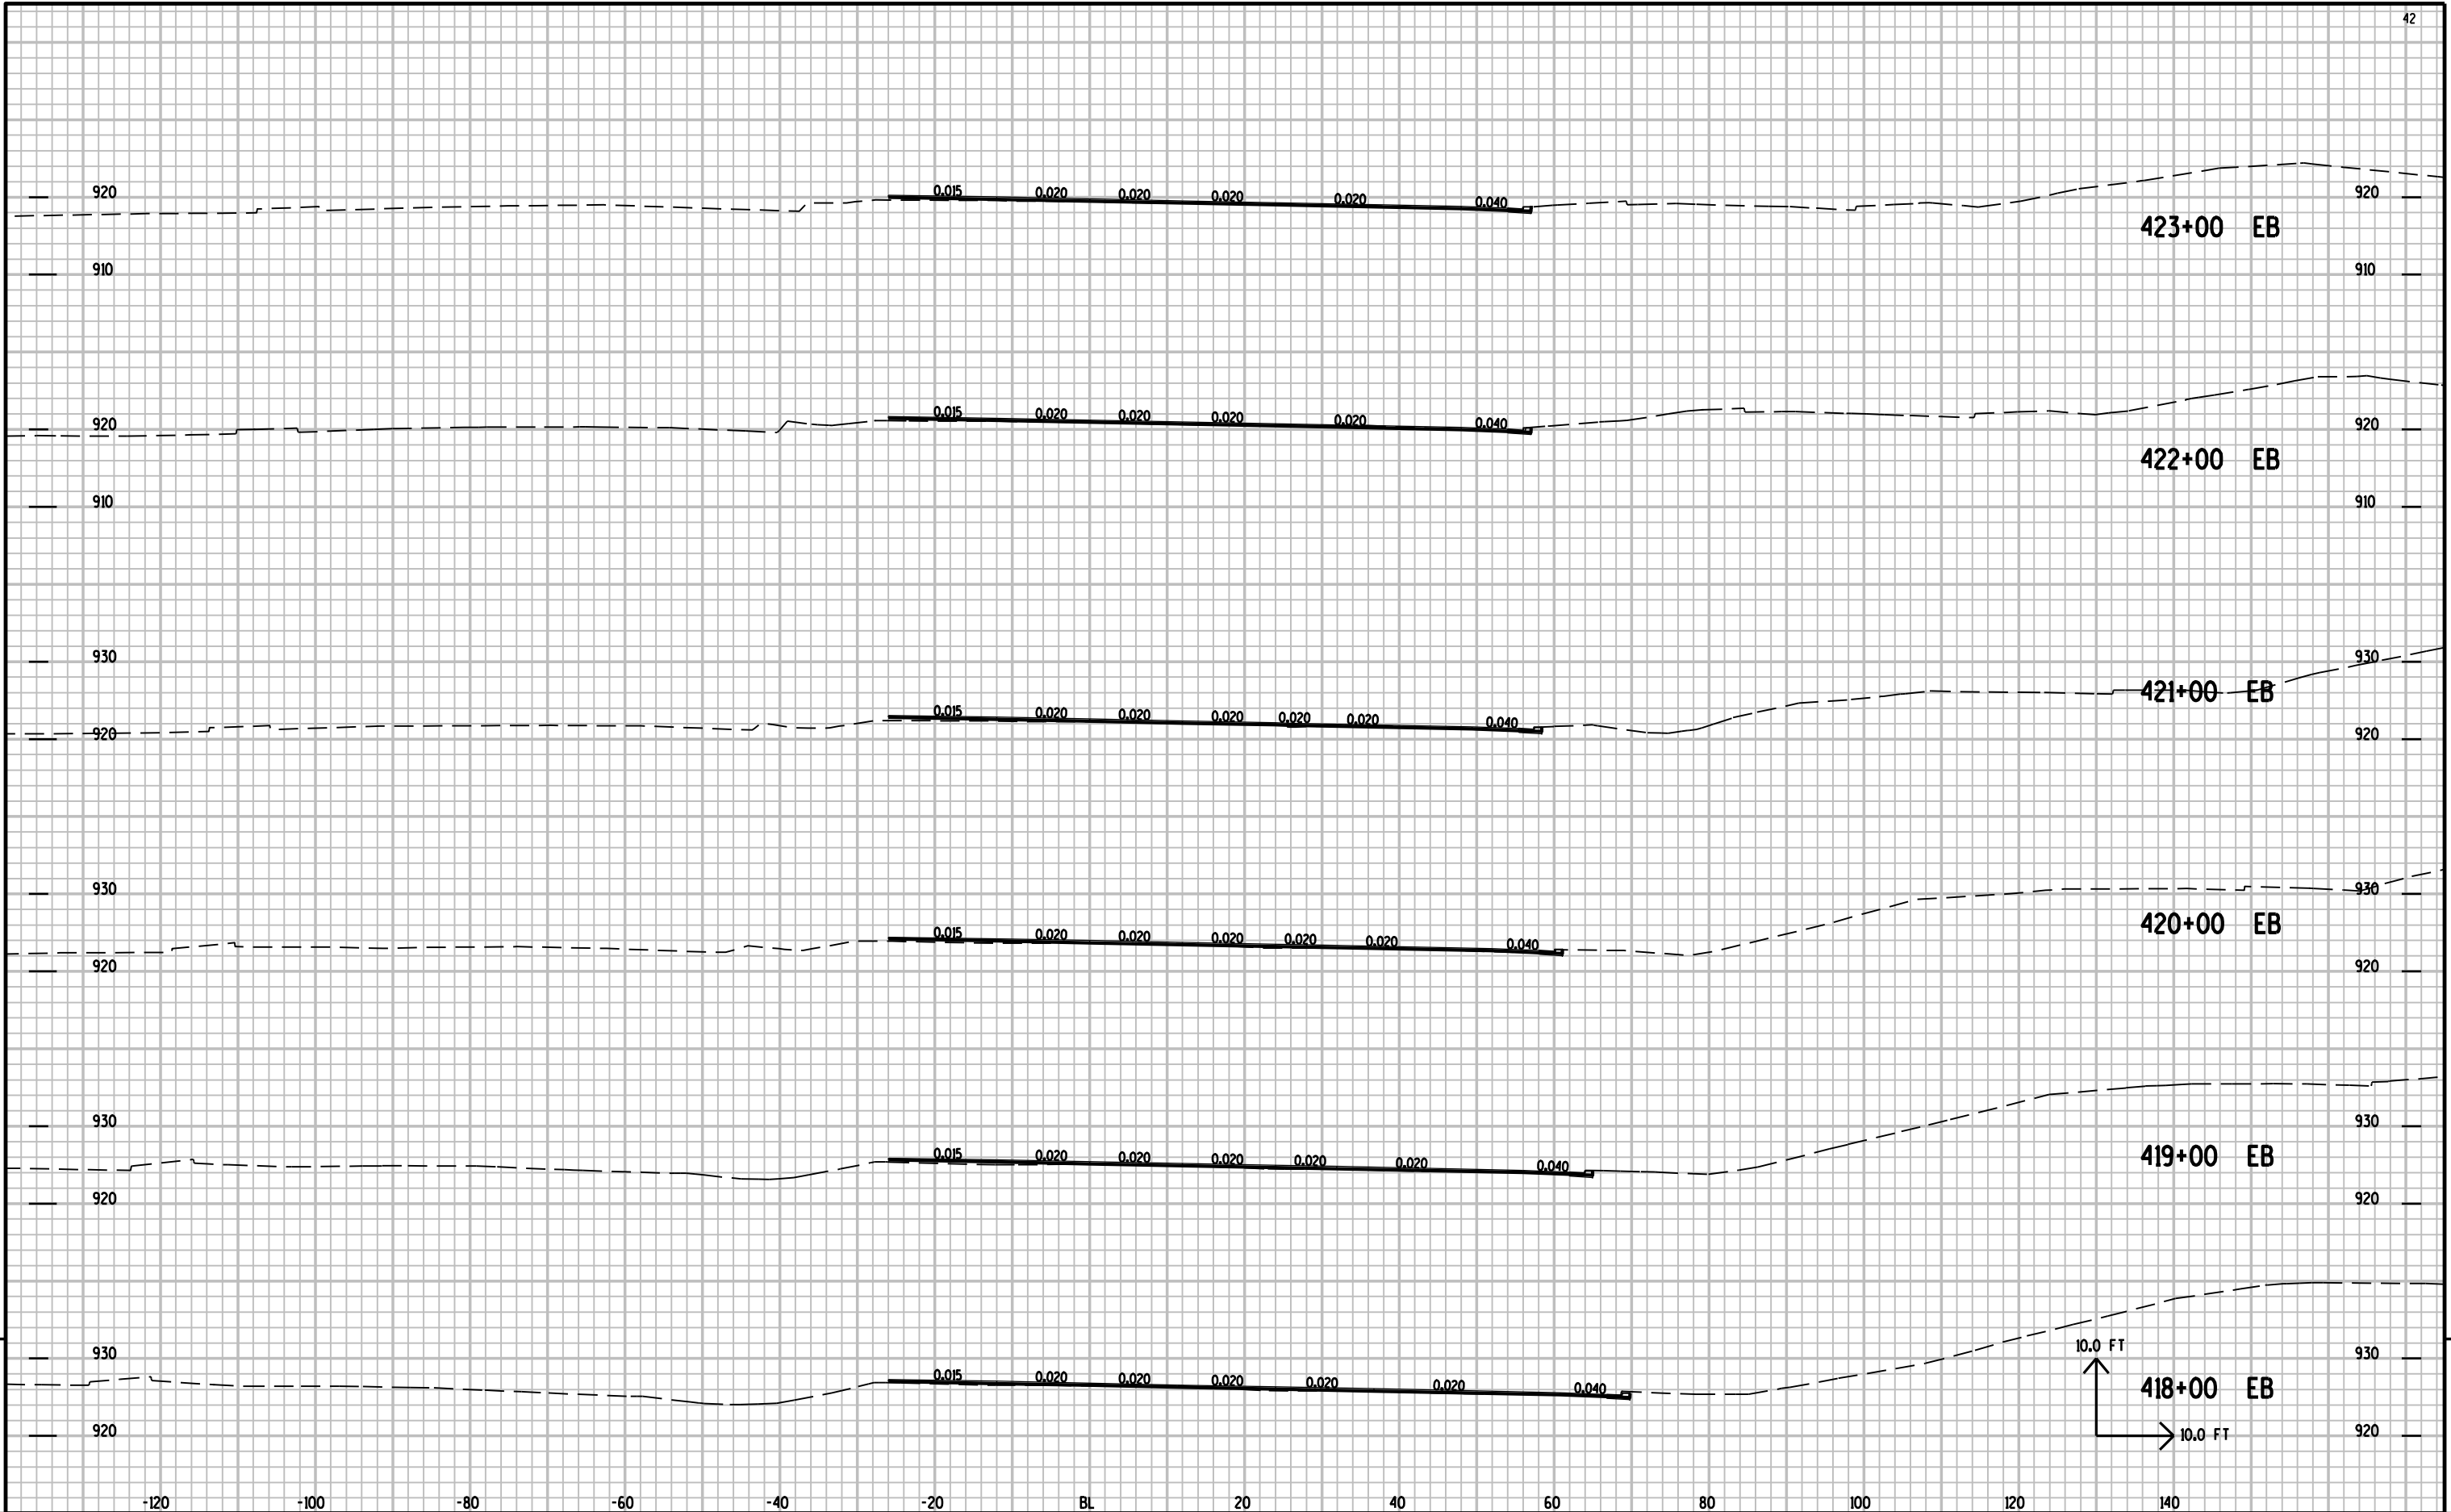


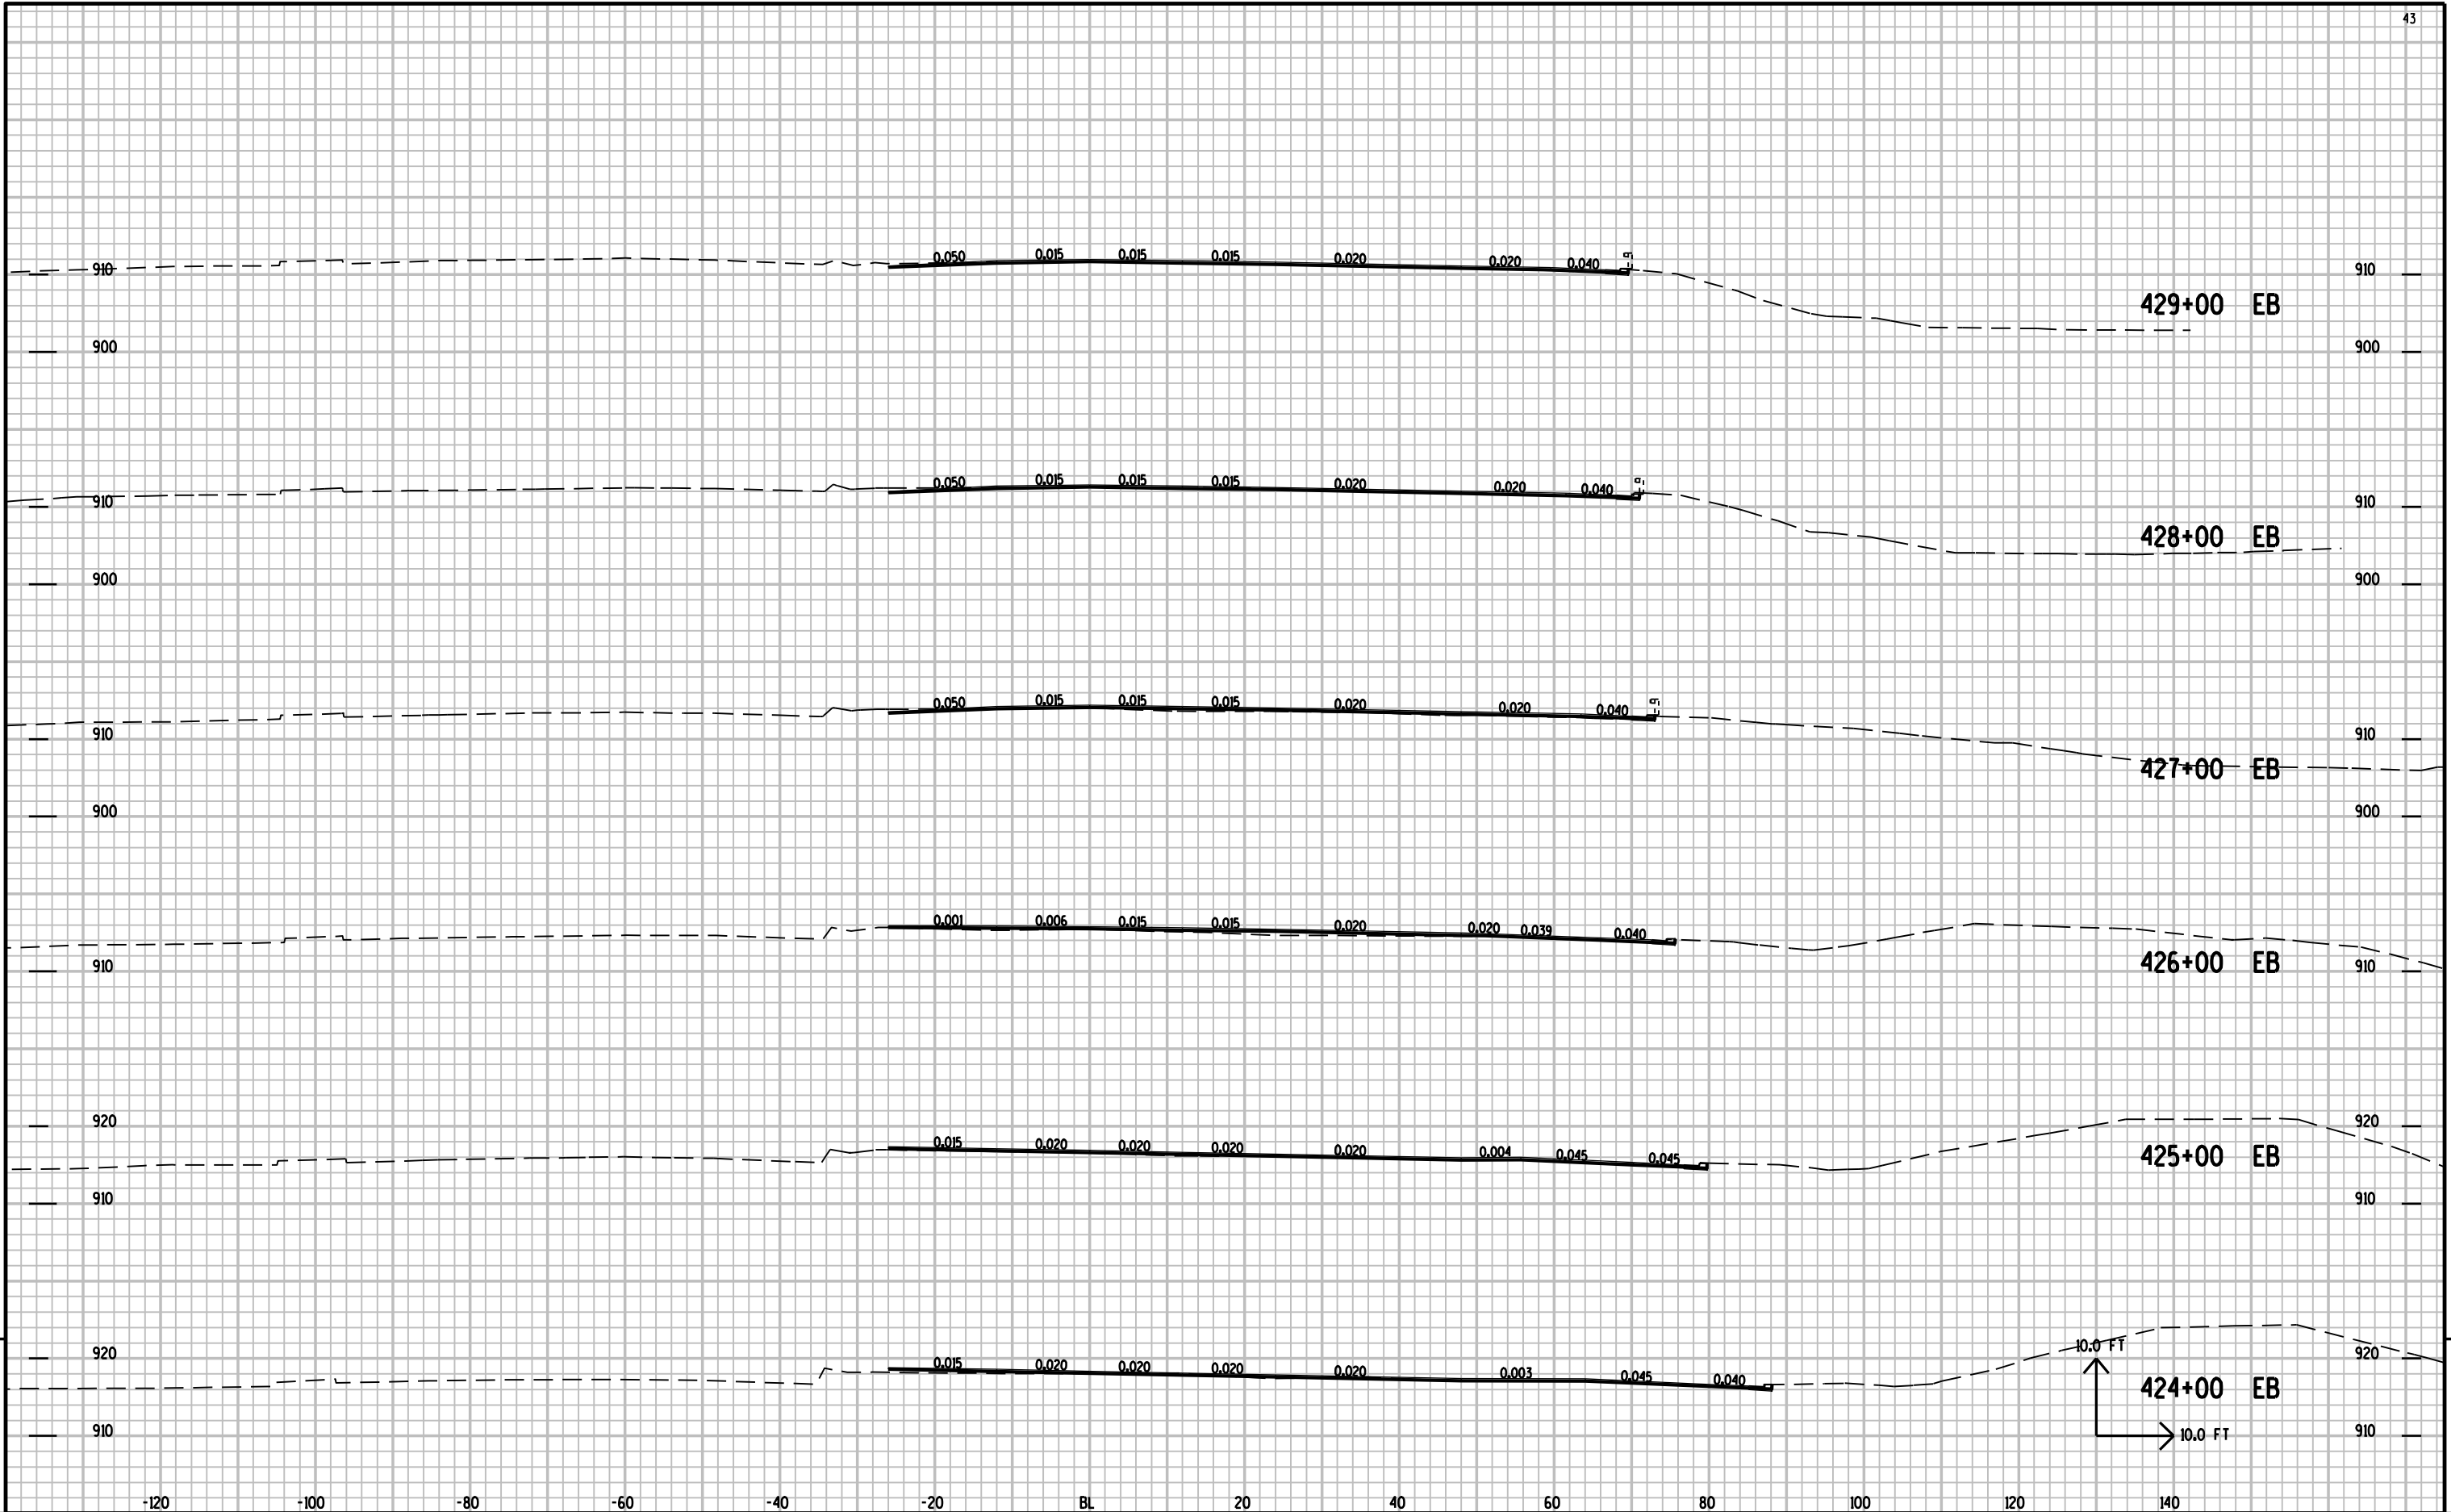

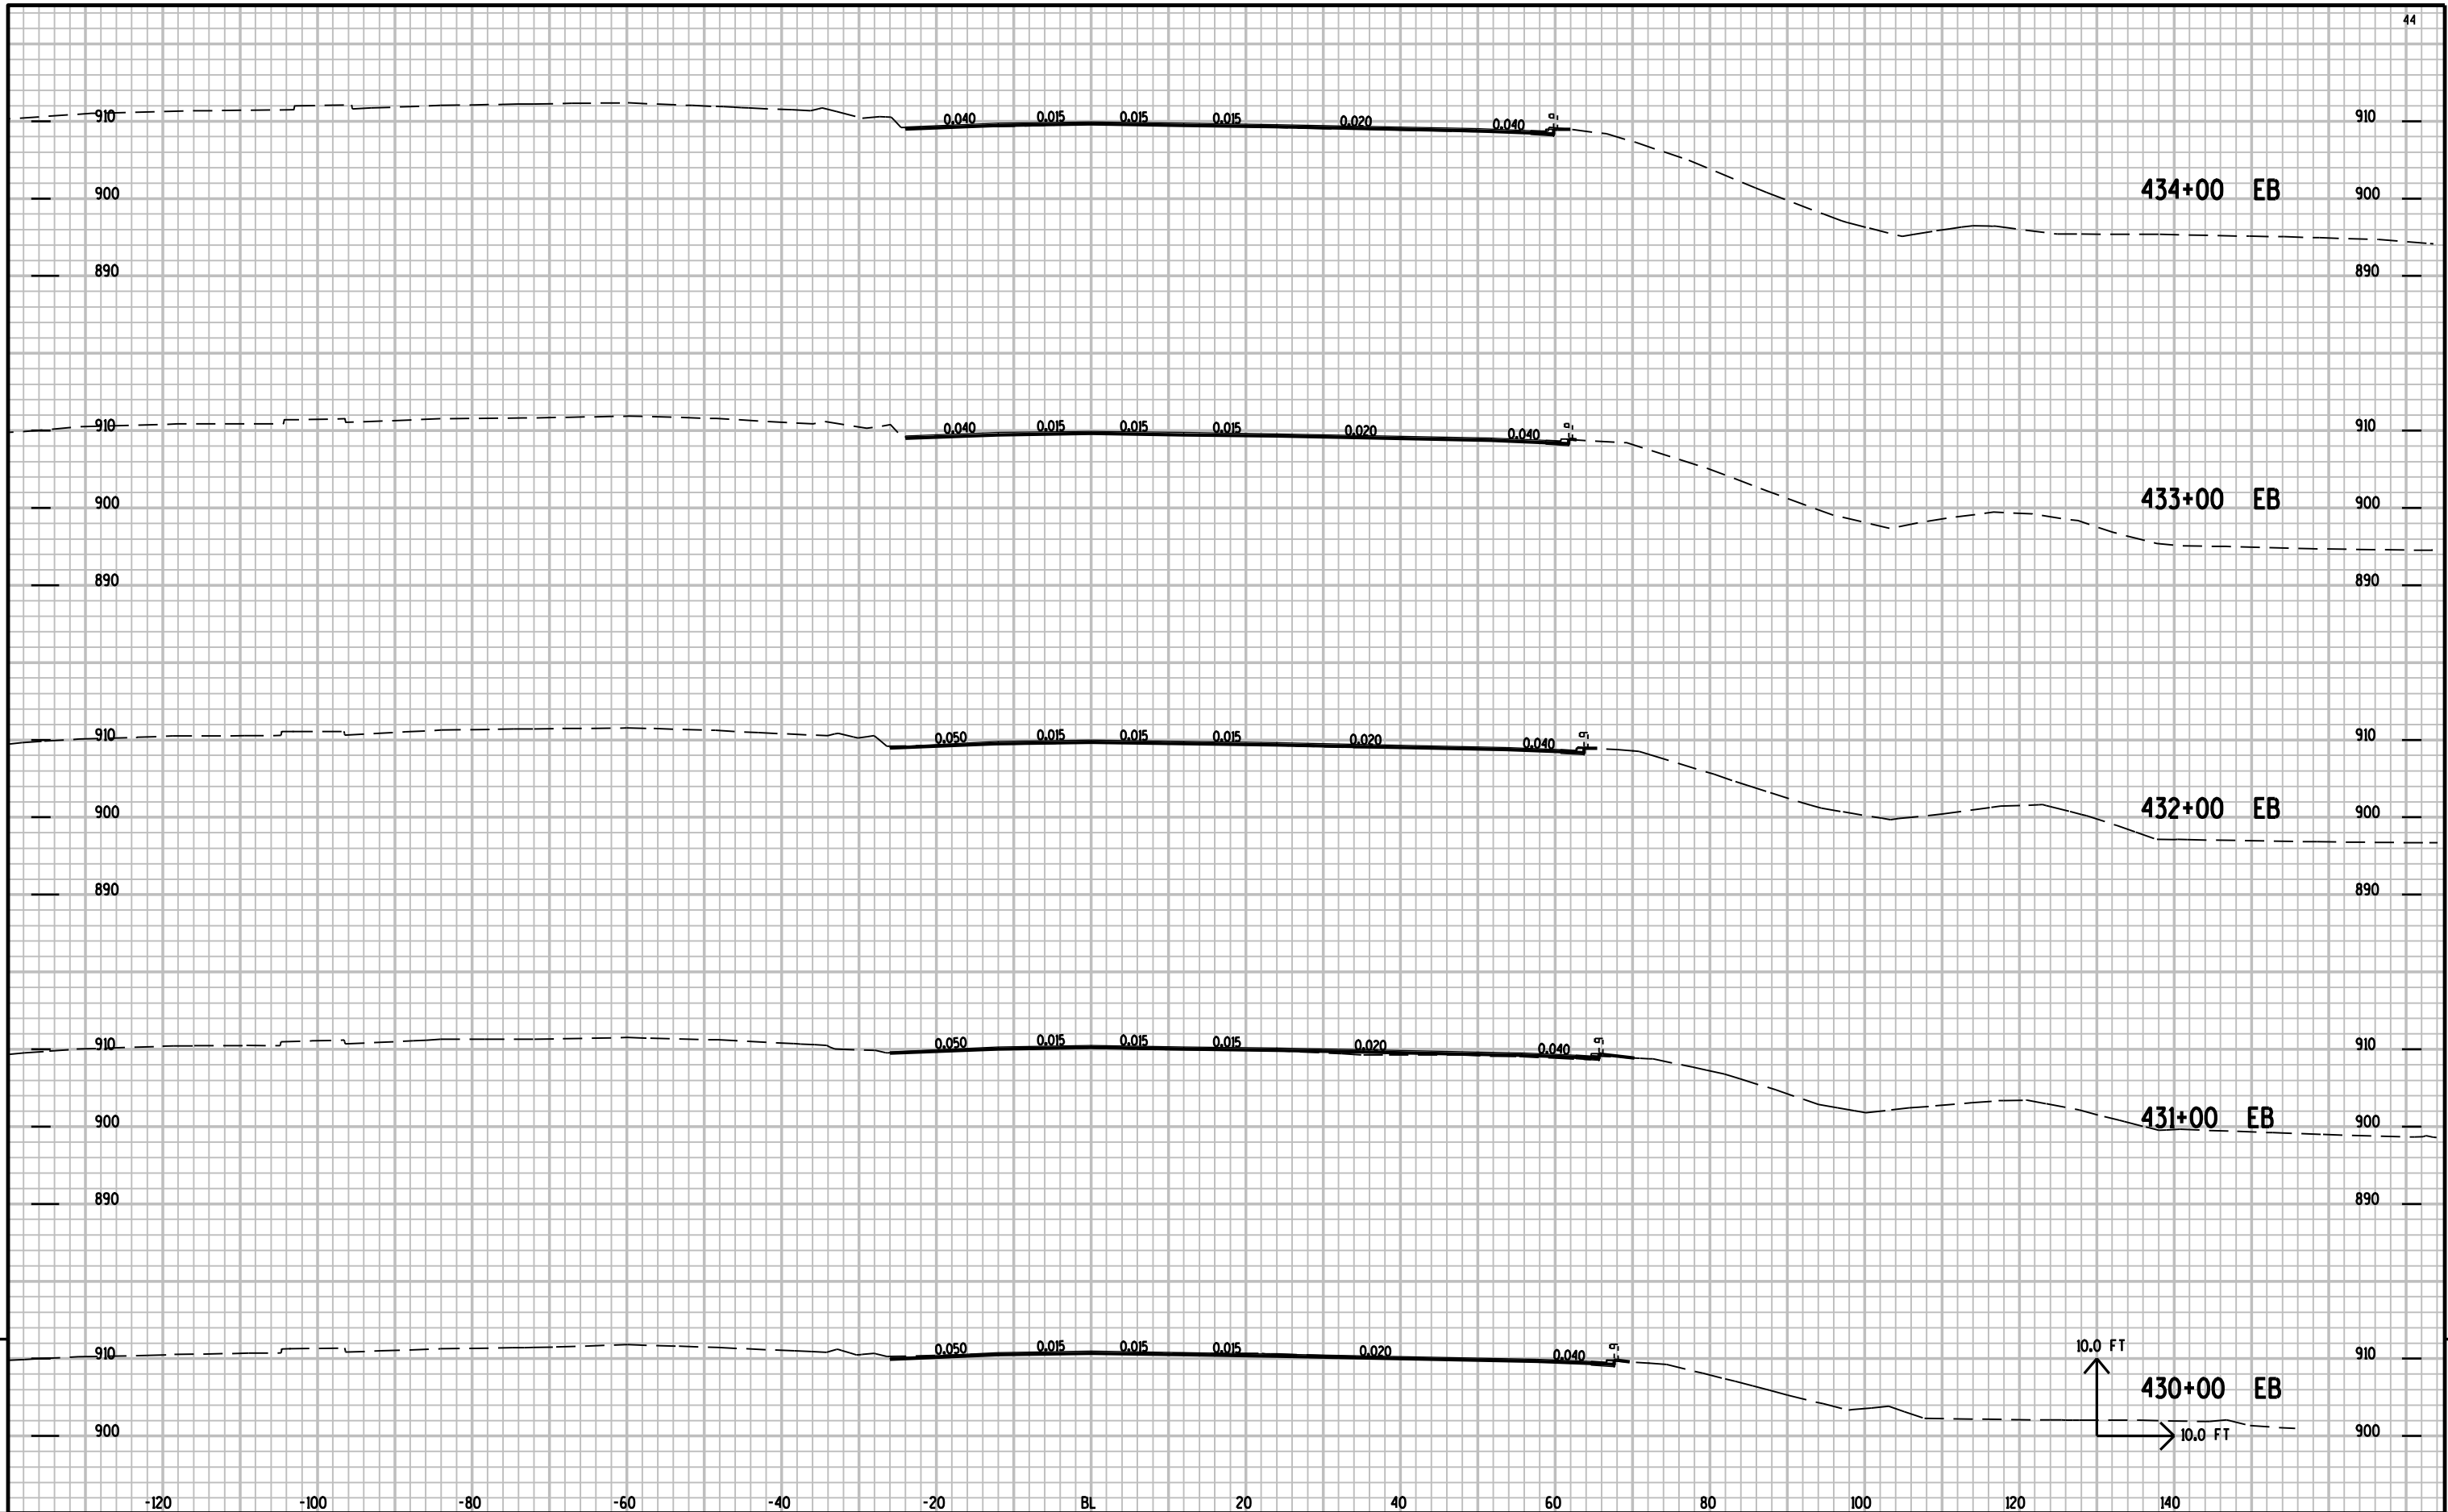

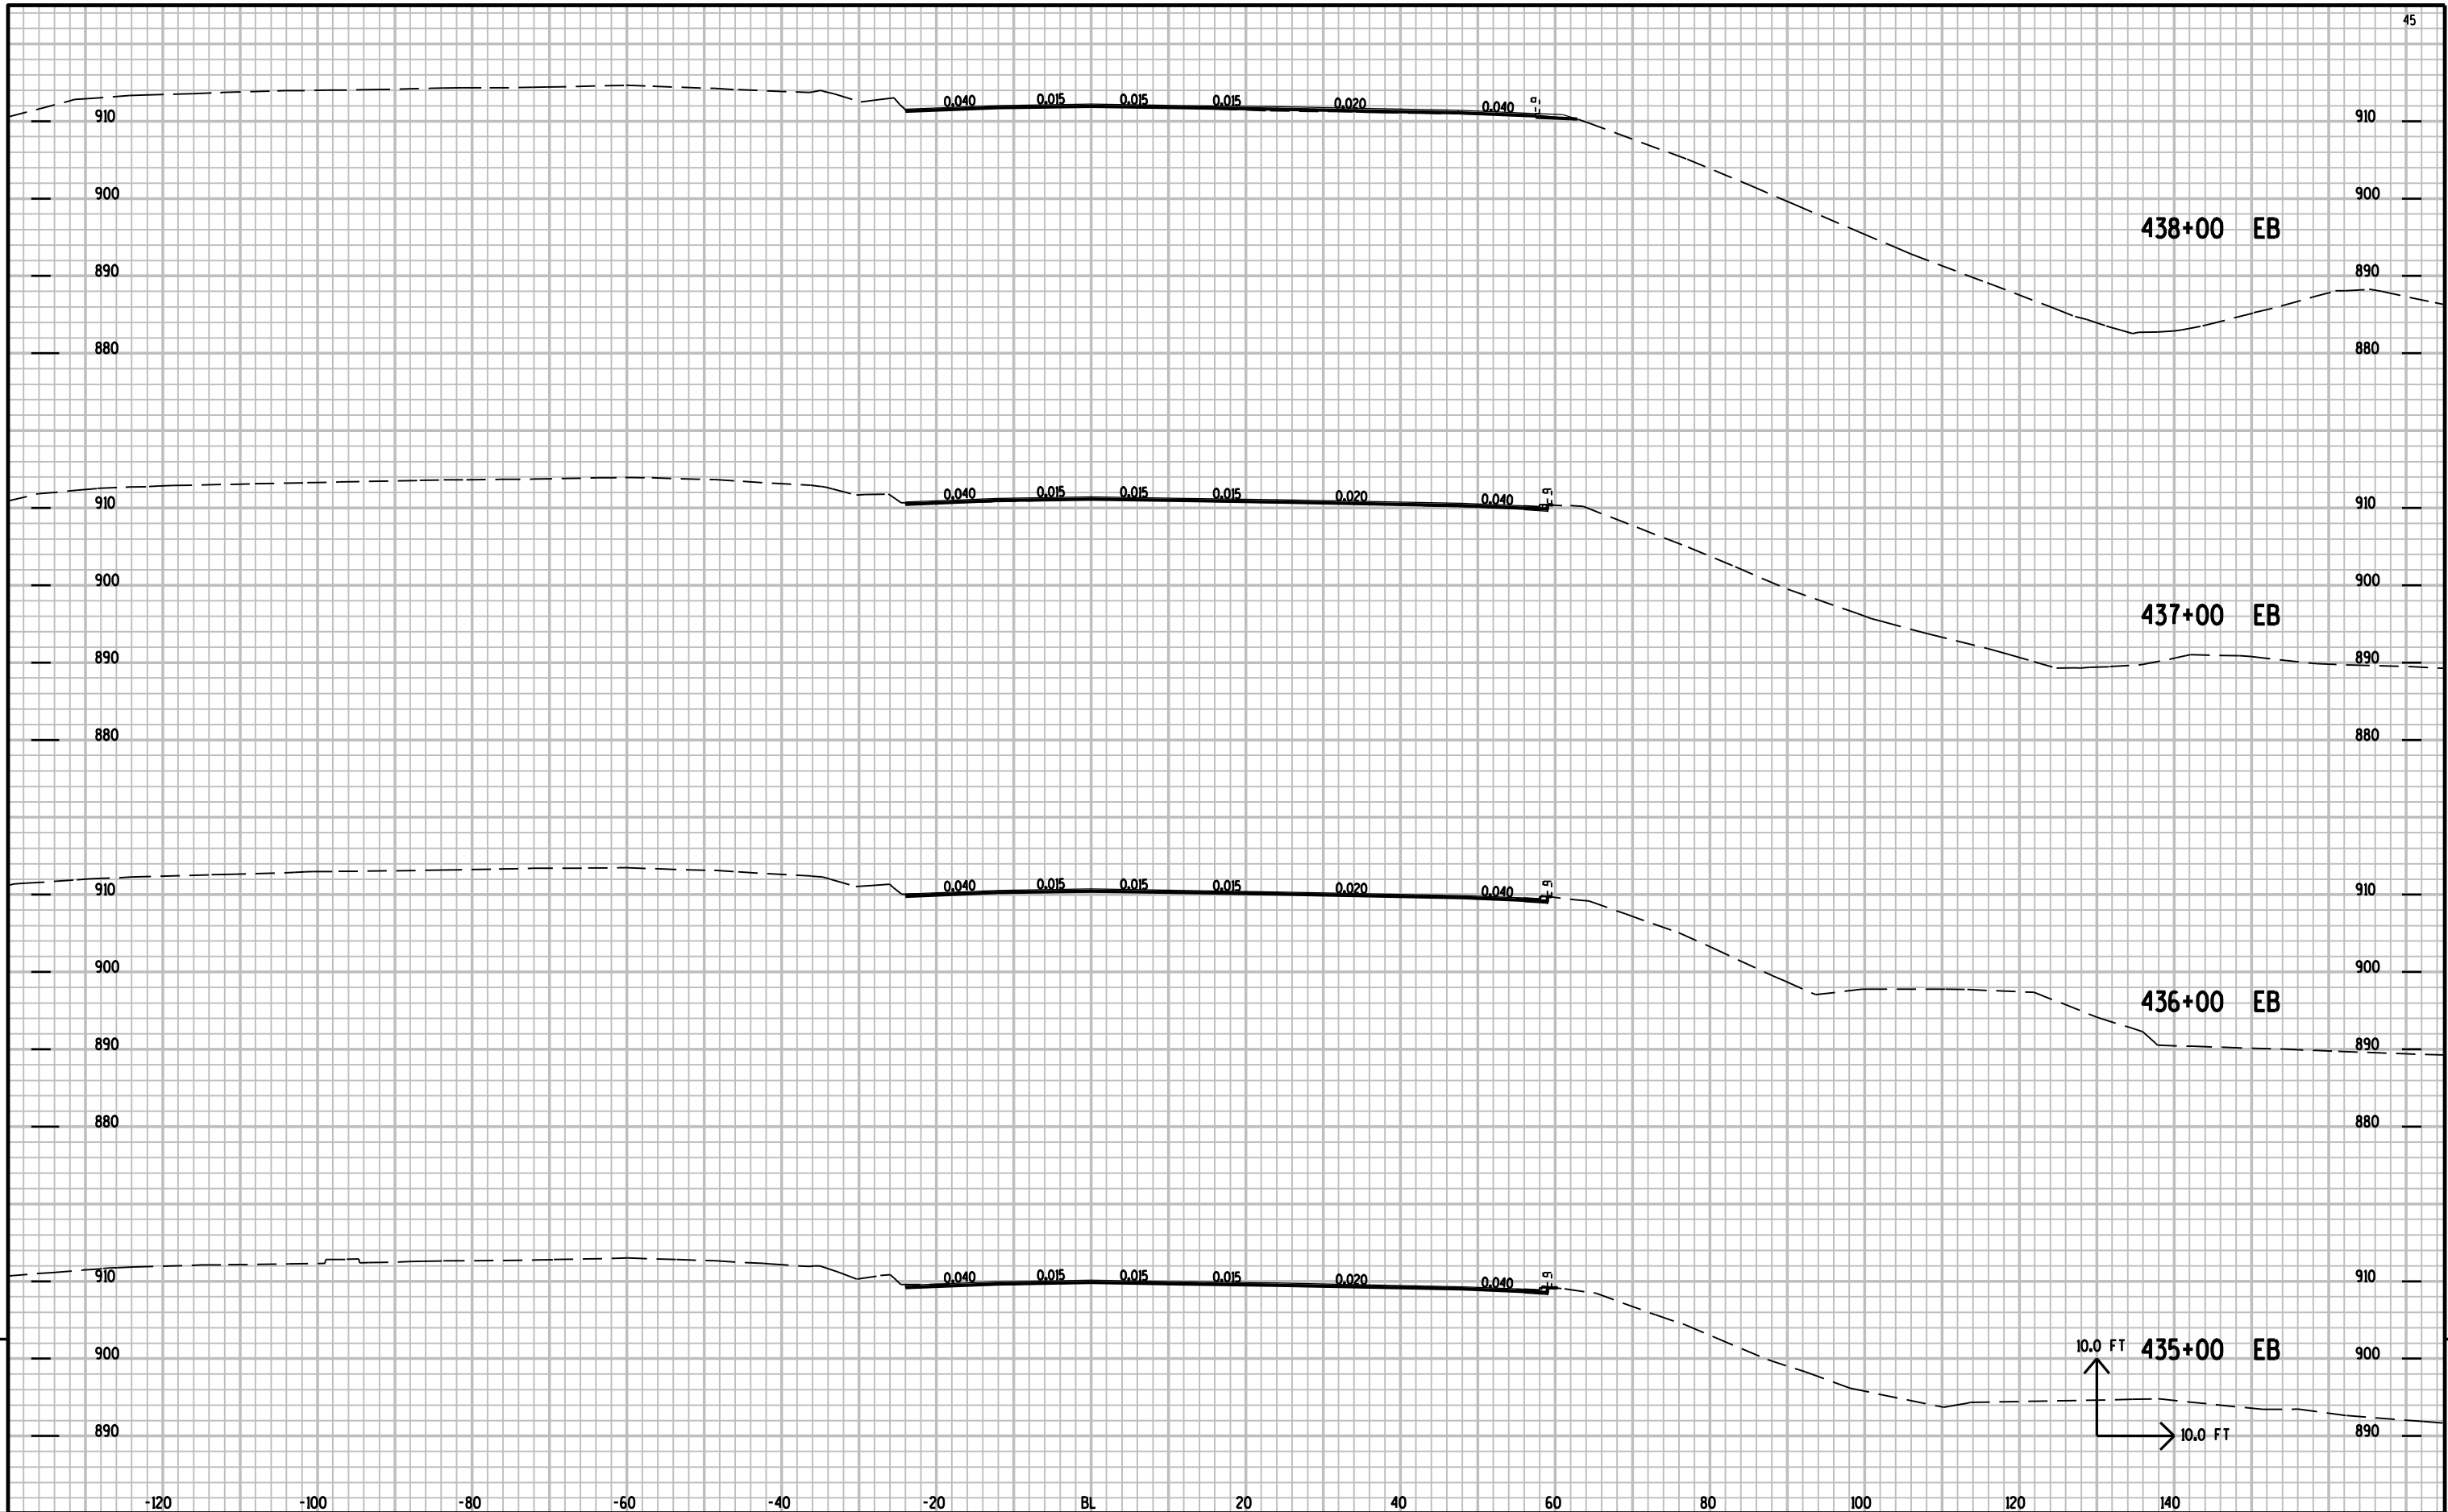

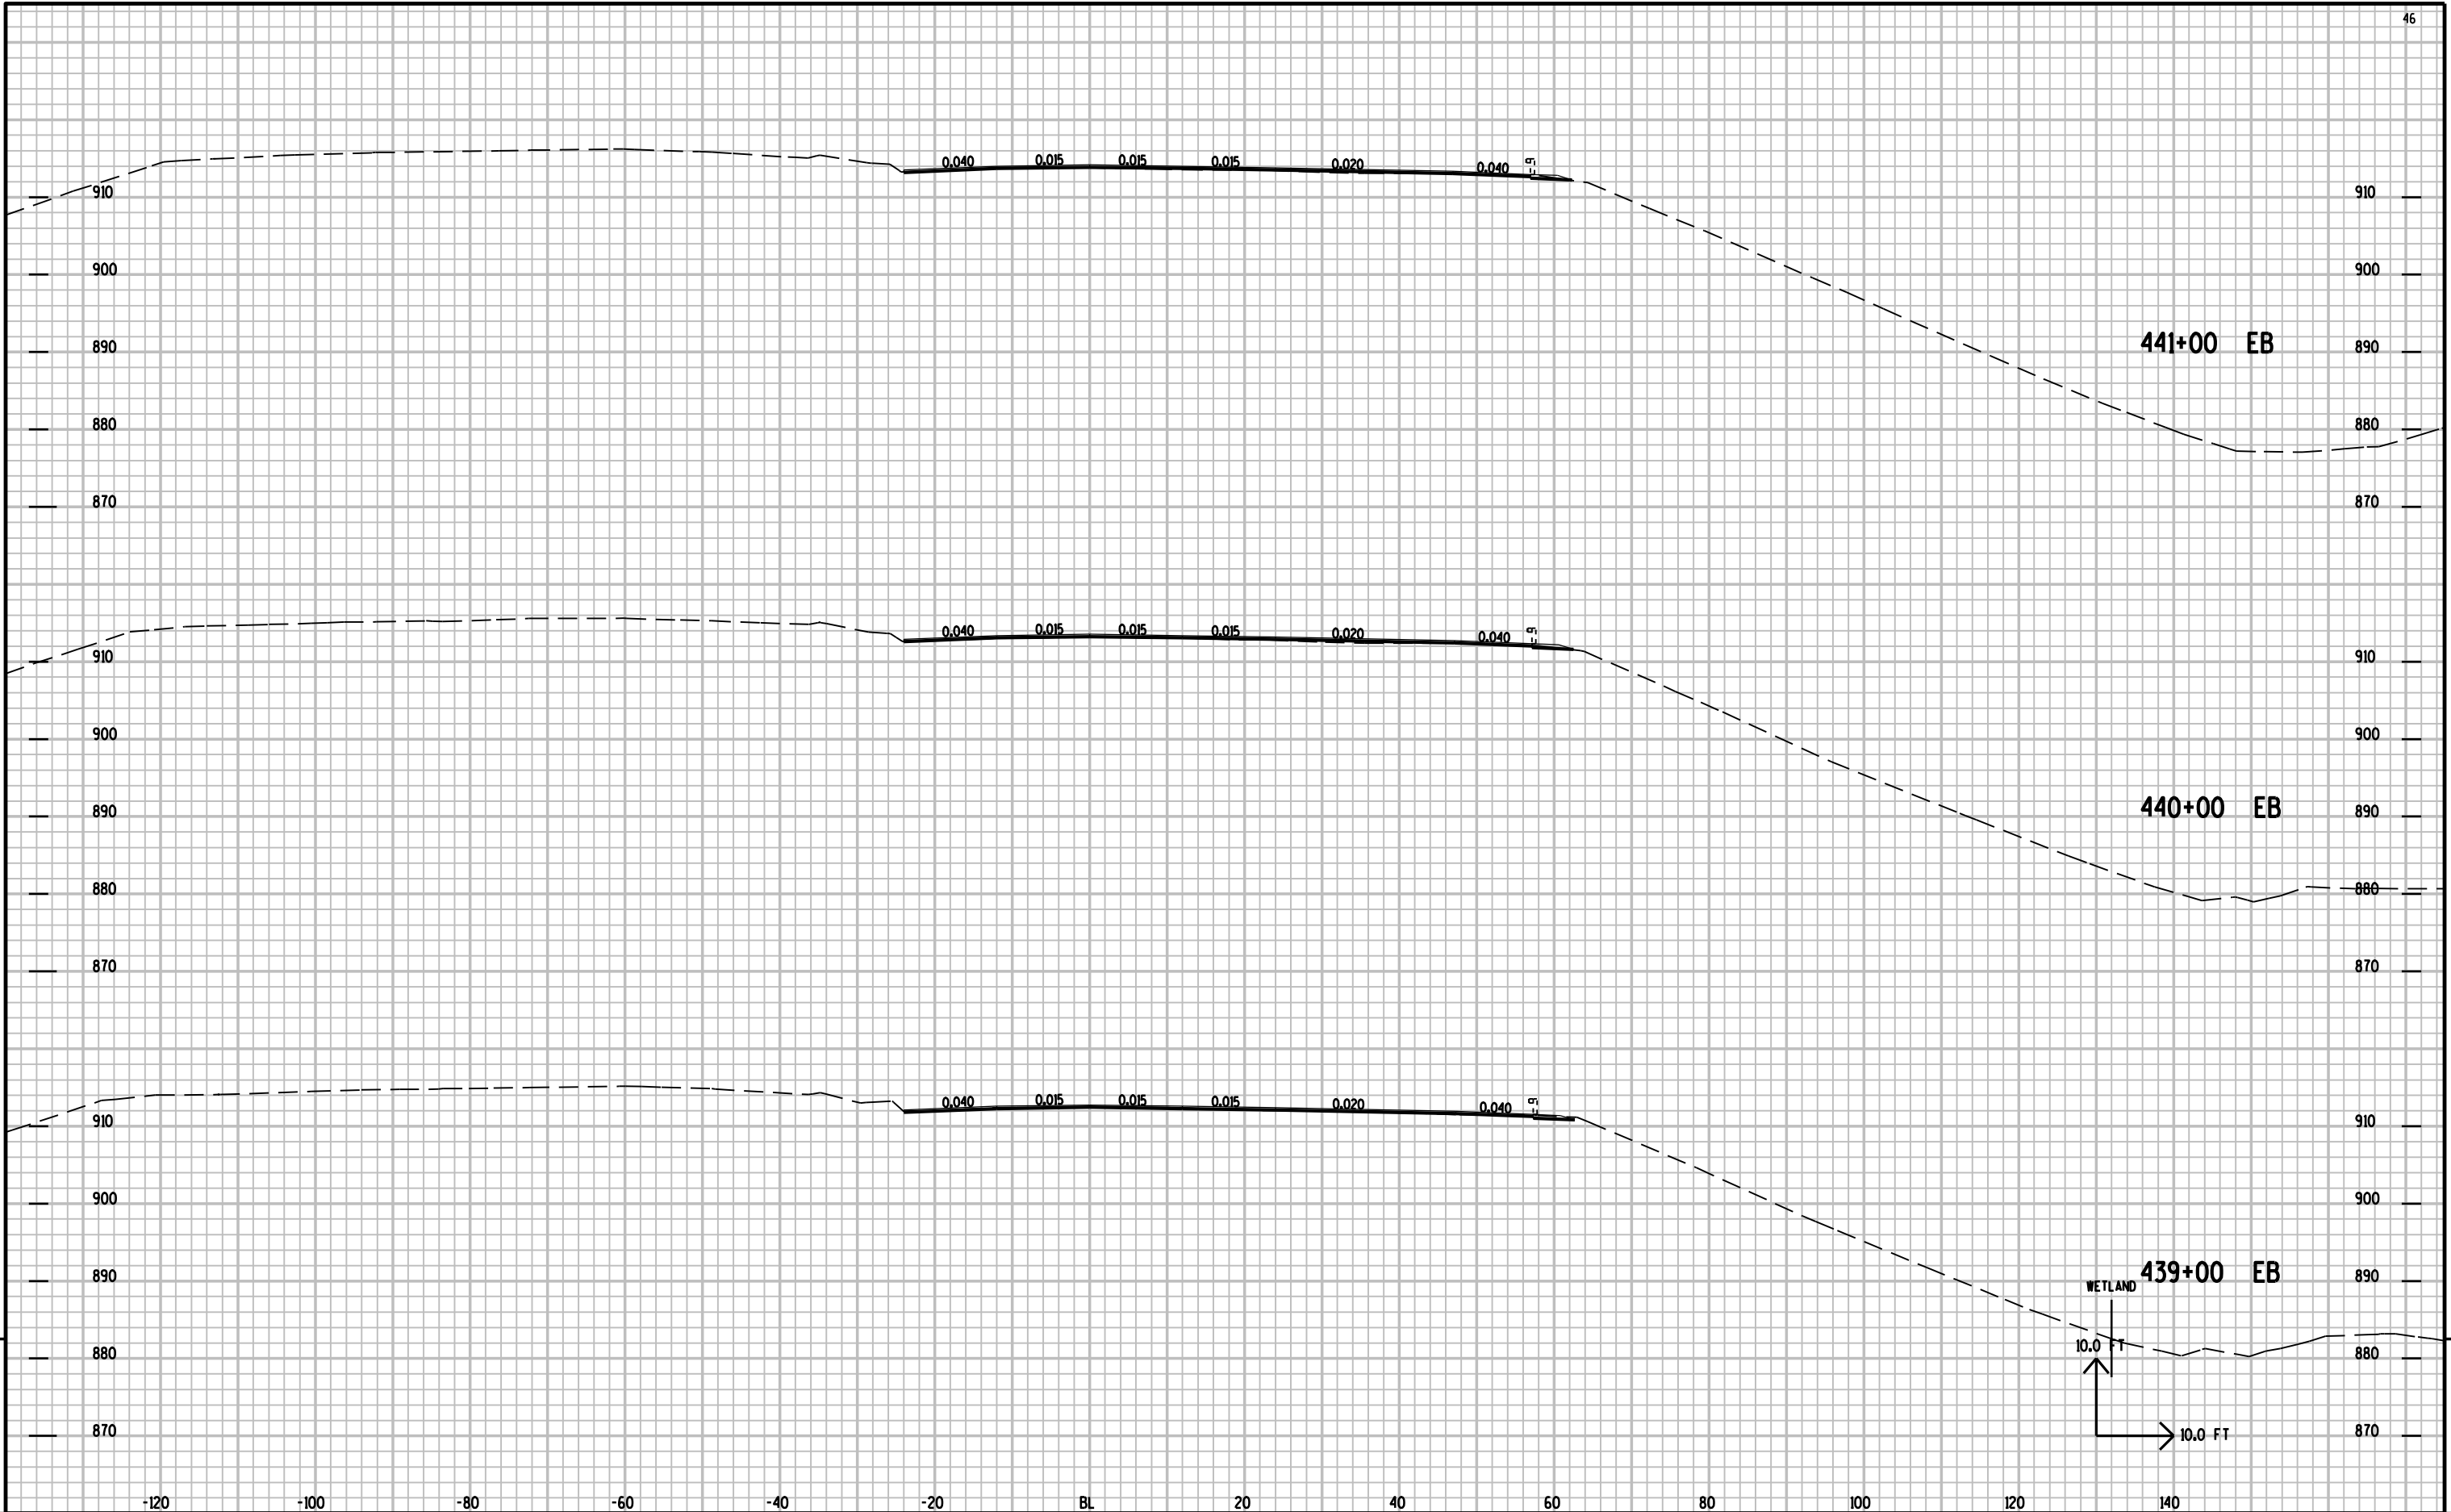

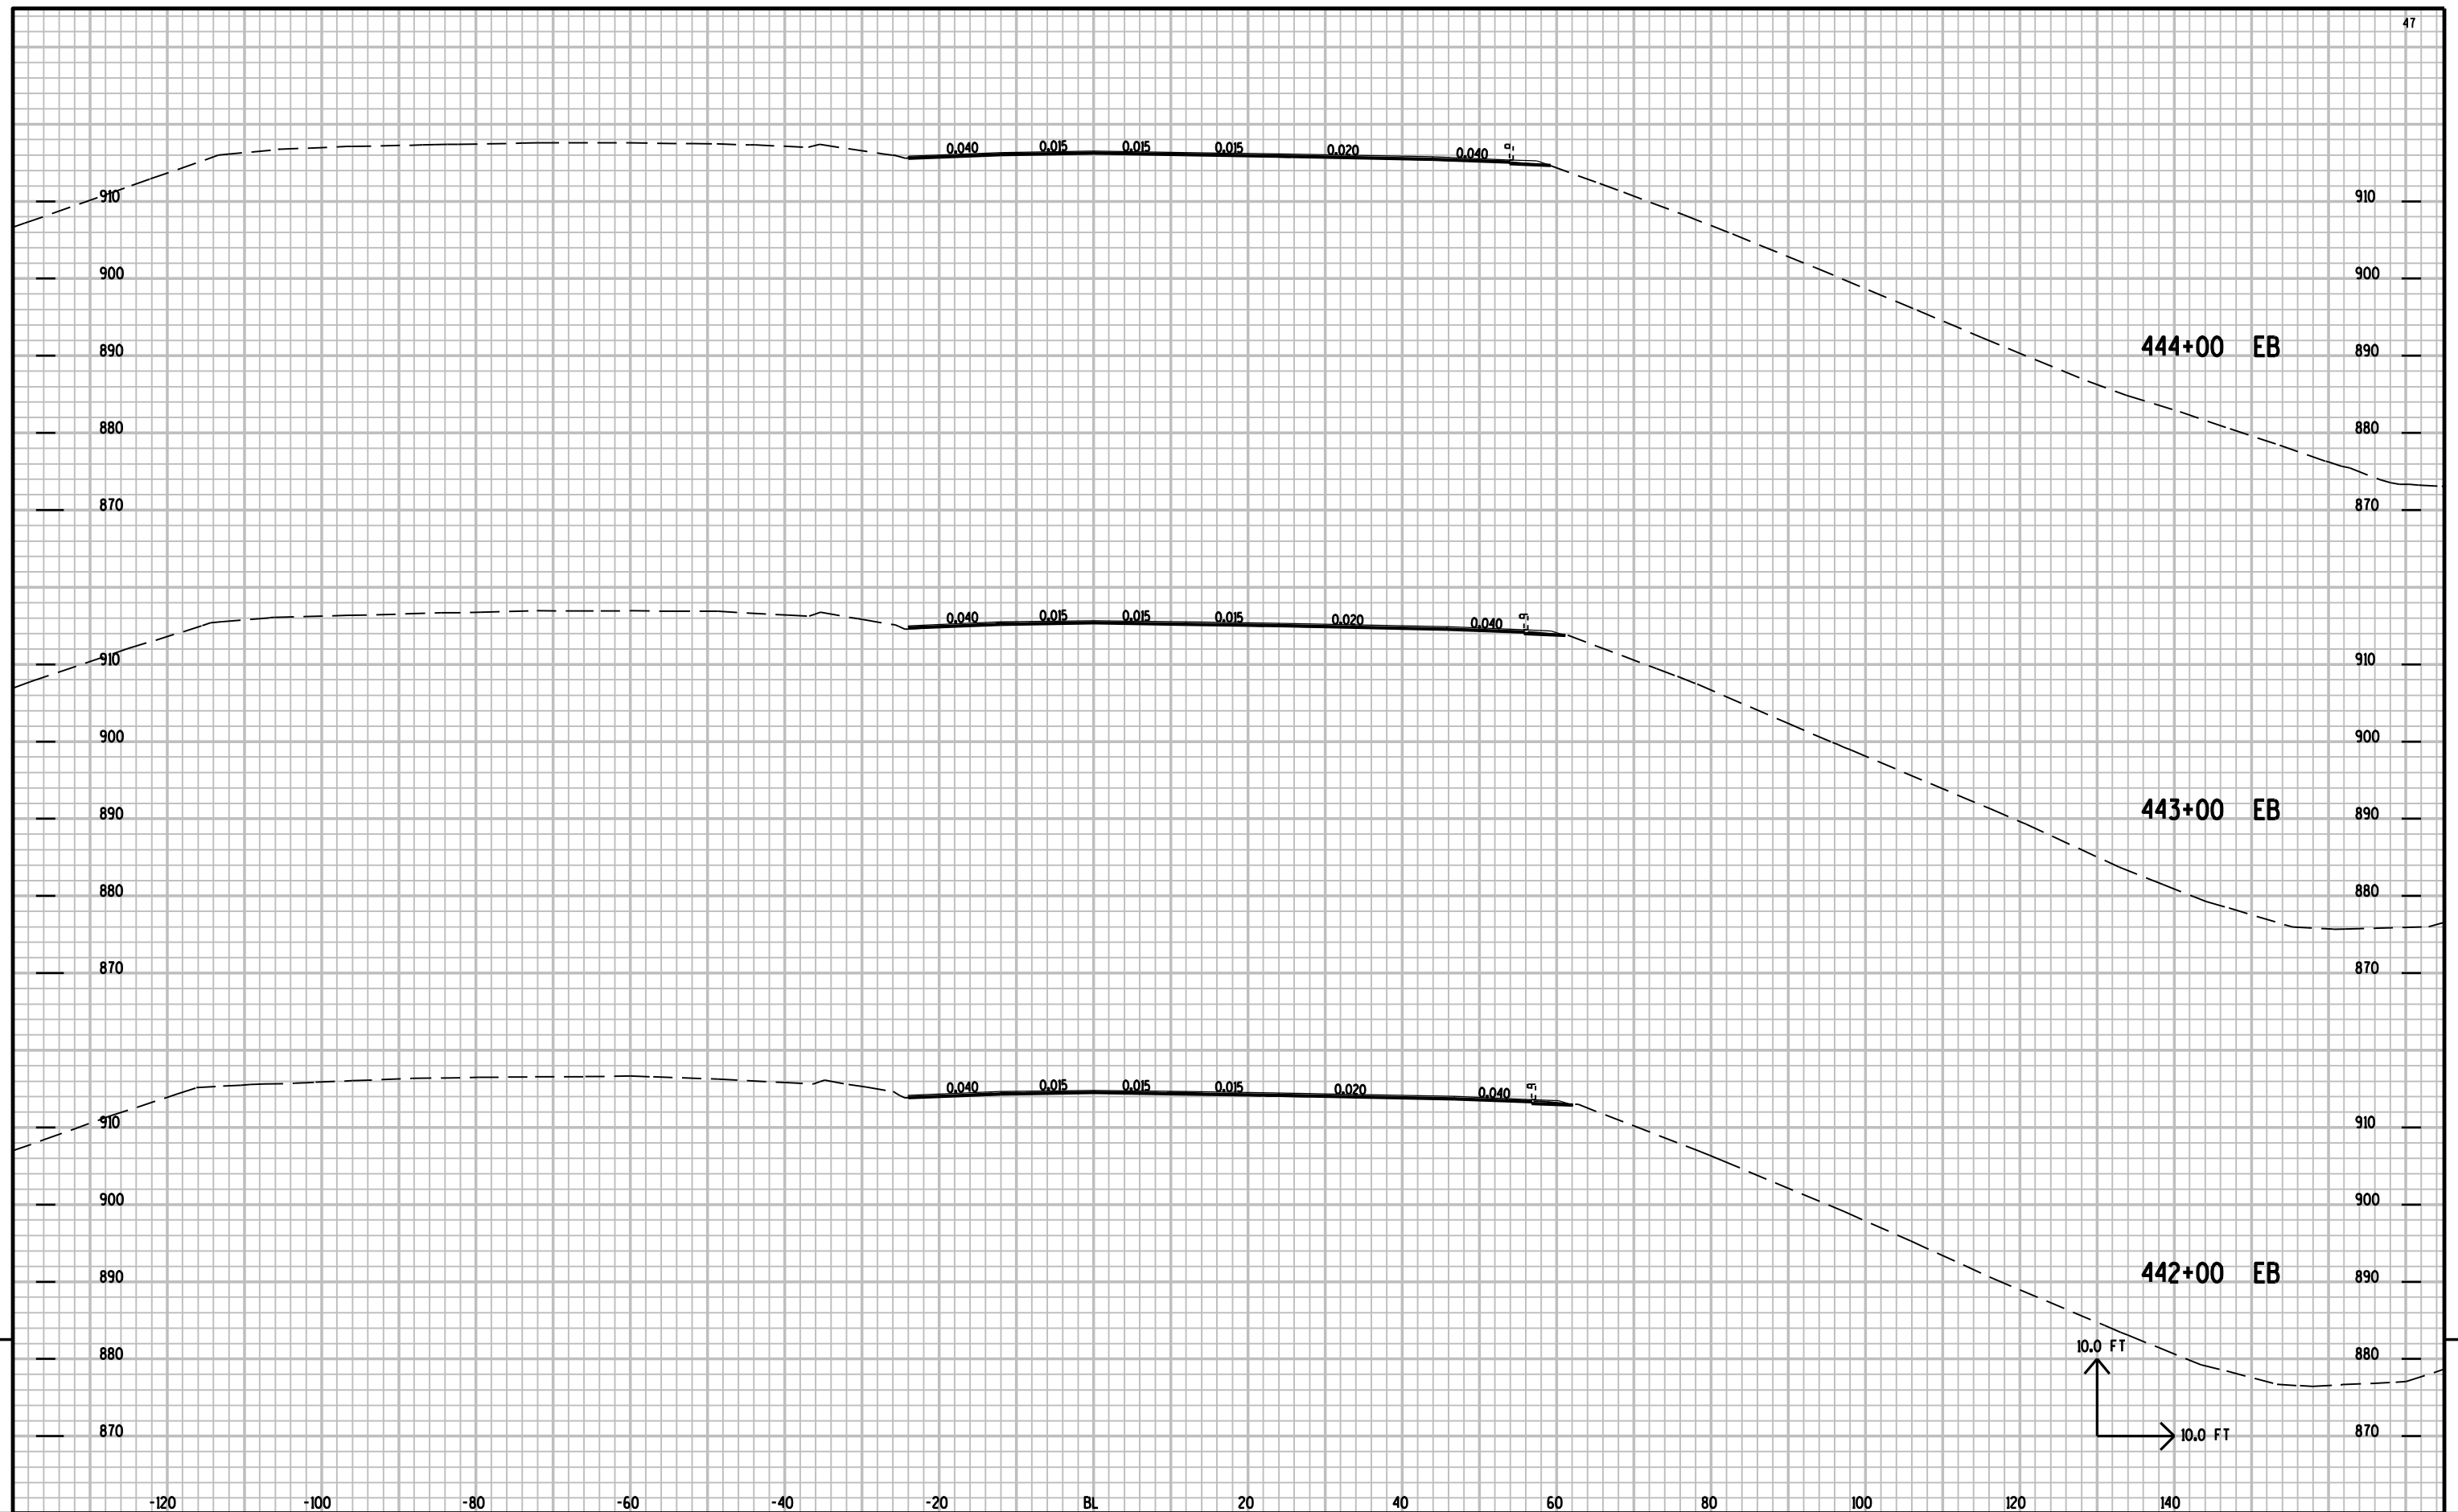

PROJECT NO: 1010-00-72

HWY: IH 39

COUNTY: DANE

CROSS SECTIONS: EB LANES

SHEET NO:

| |
|---|
| 1 | 2 |
|---|

FILE NAME : r:\Support\CADDs\Projects\d1\_10100072\090201\_XS.DGN

PLOT DATE : 25-APR-2012 10:13


PLOT BY : DOTJ3J


PLOT NAME :

PLOT SCALE : 2.000000:1.000000

247



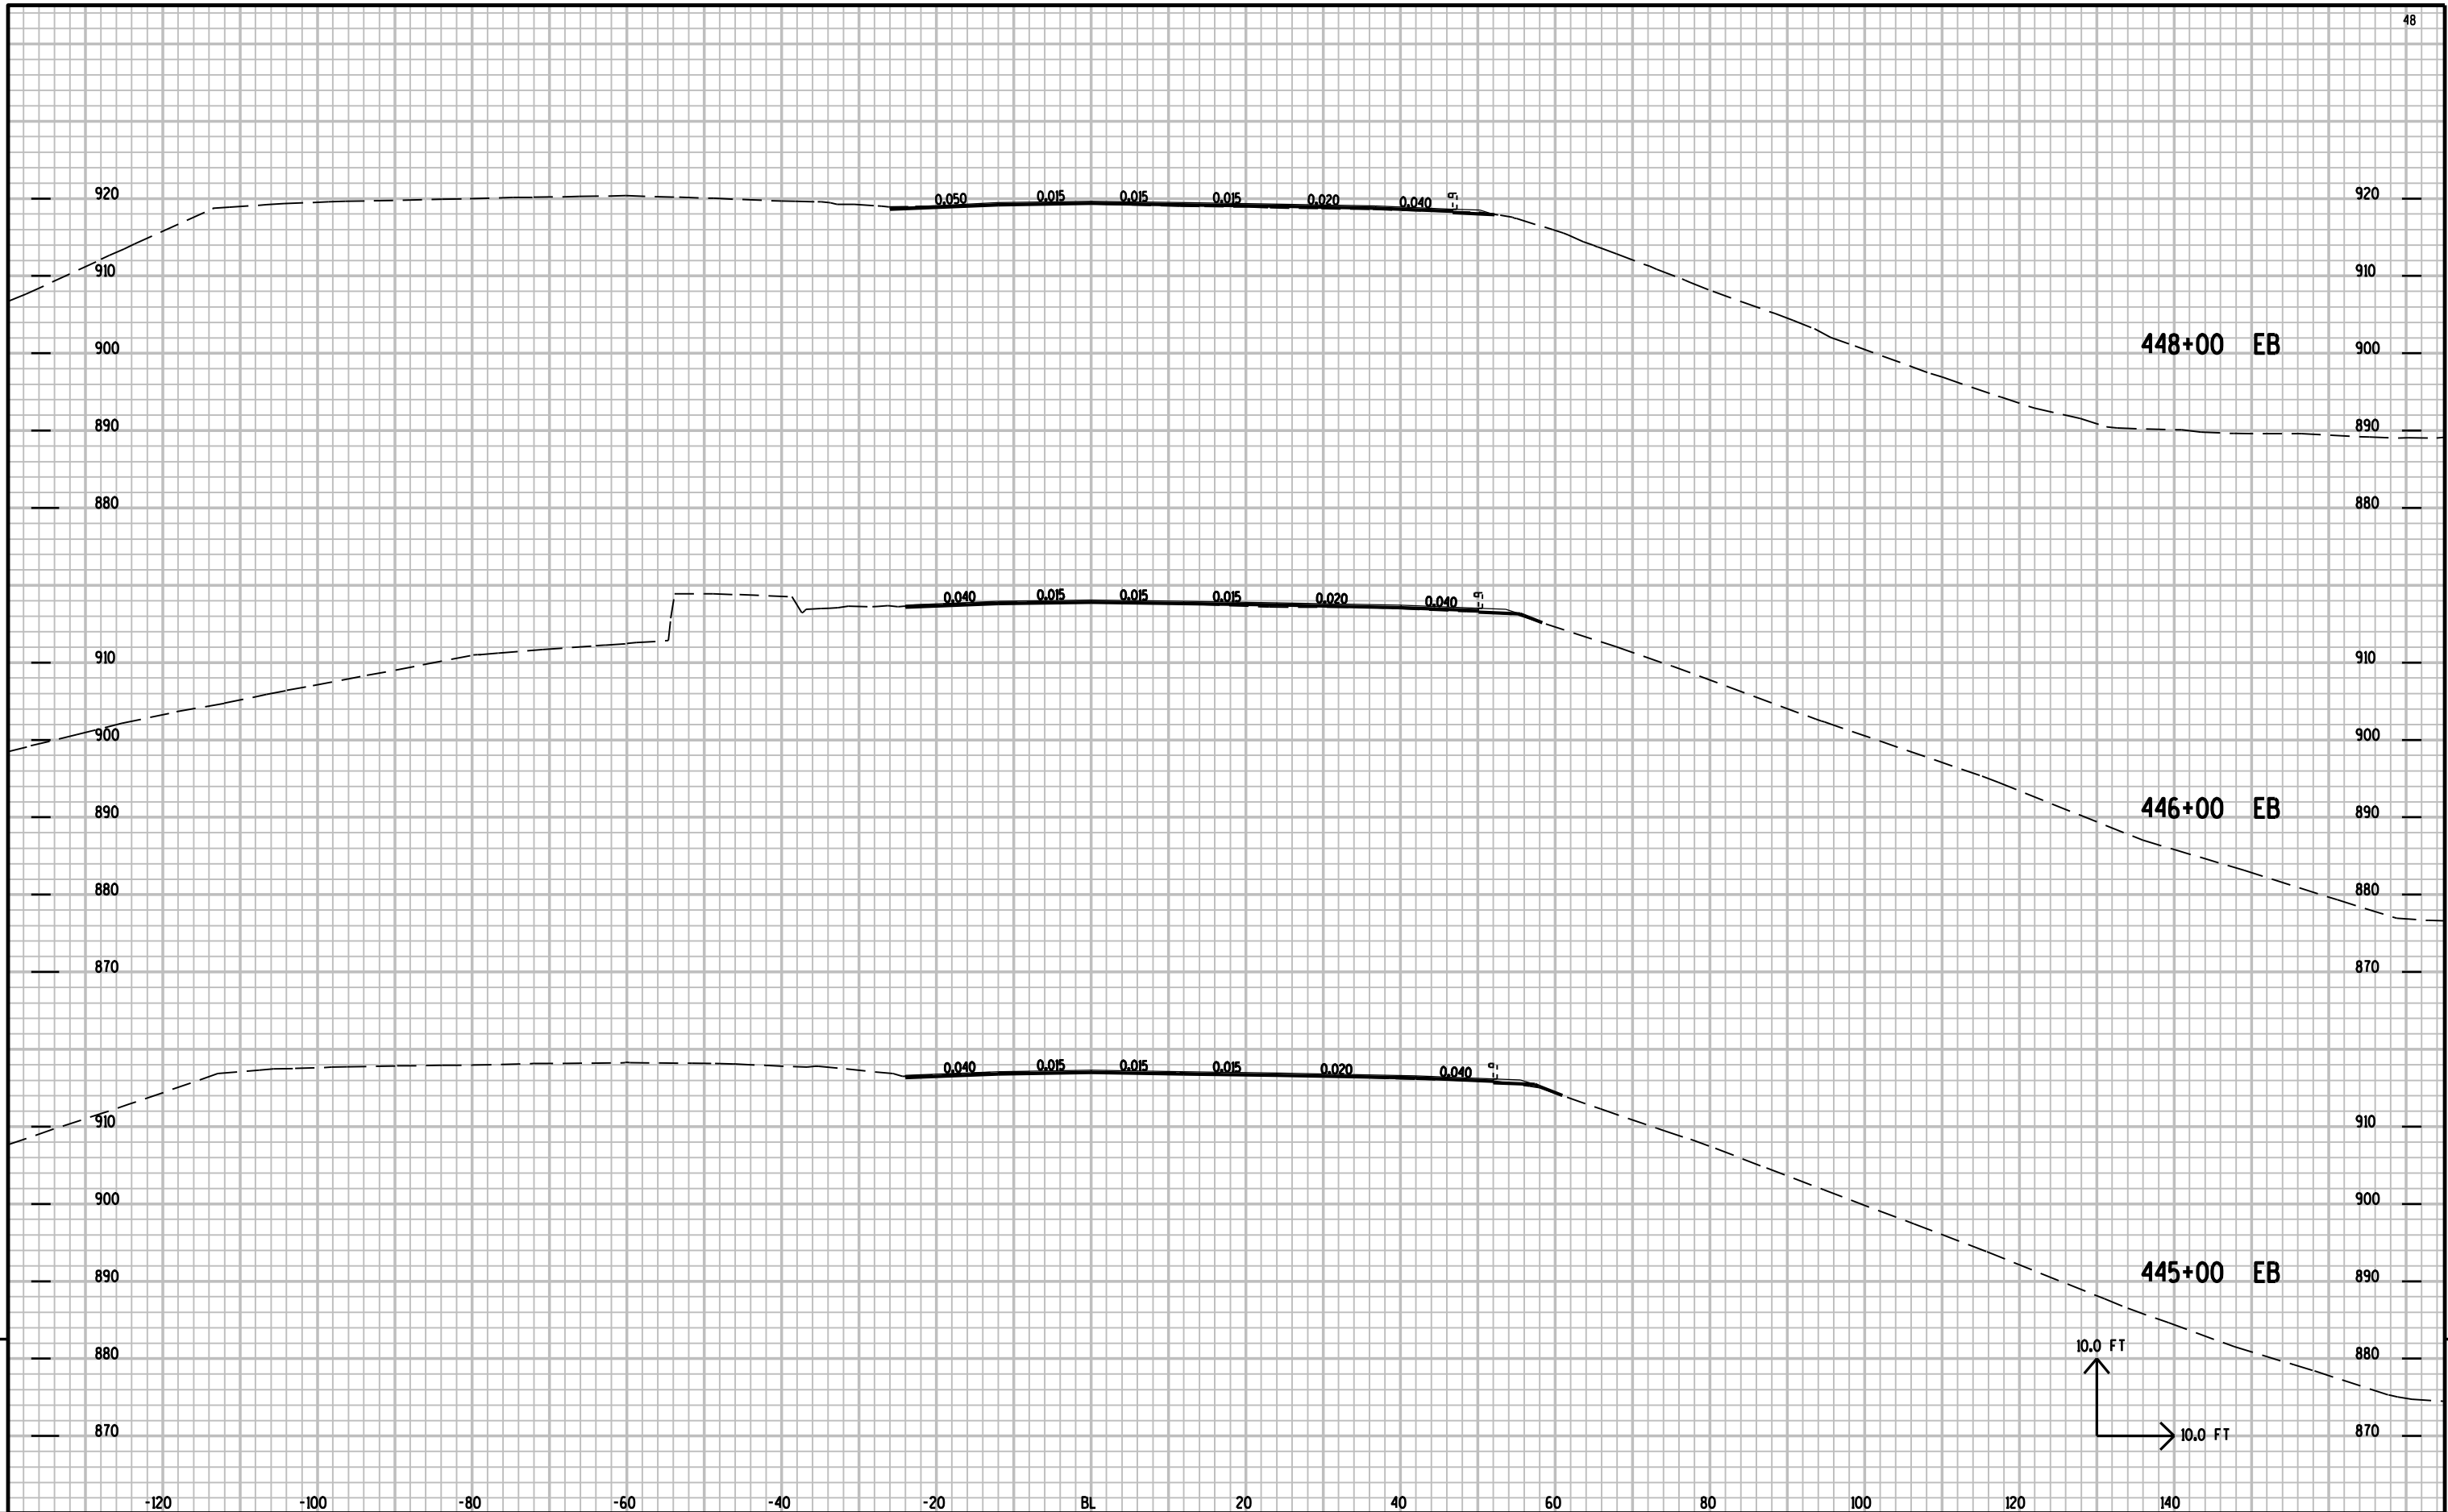


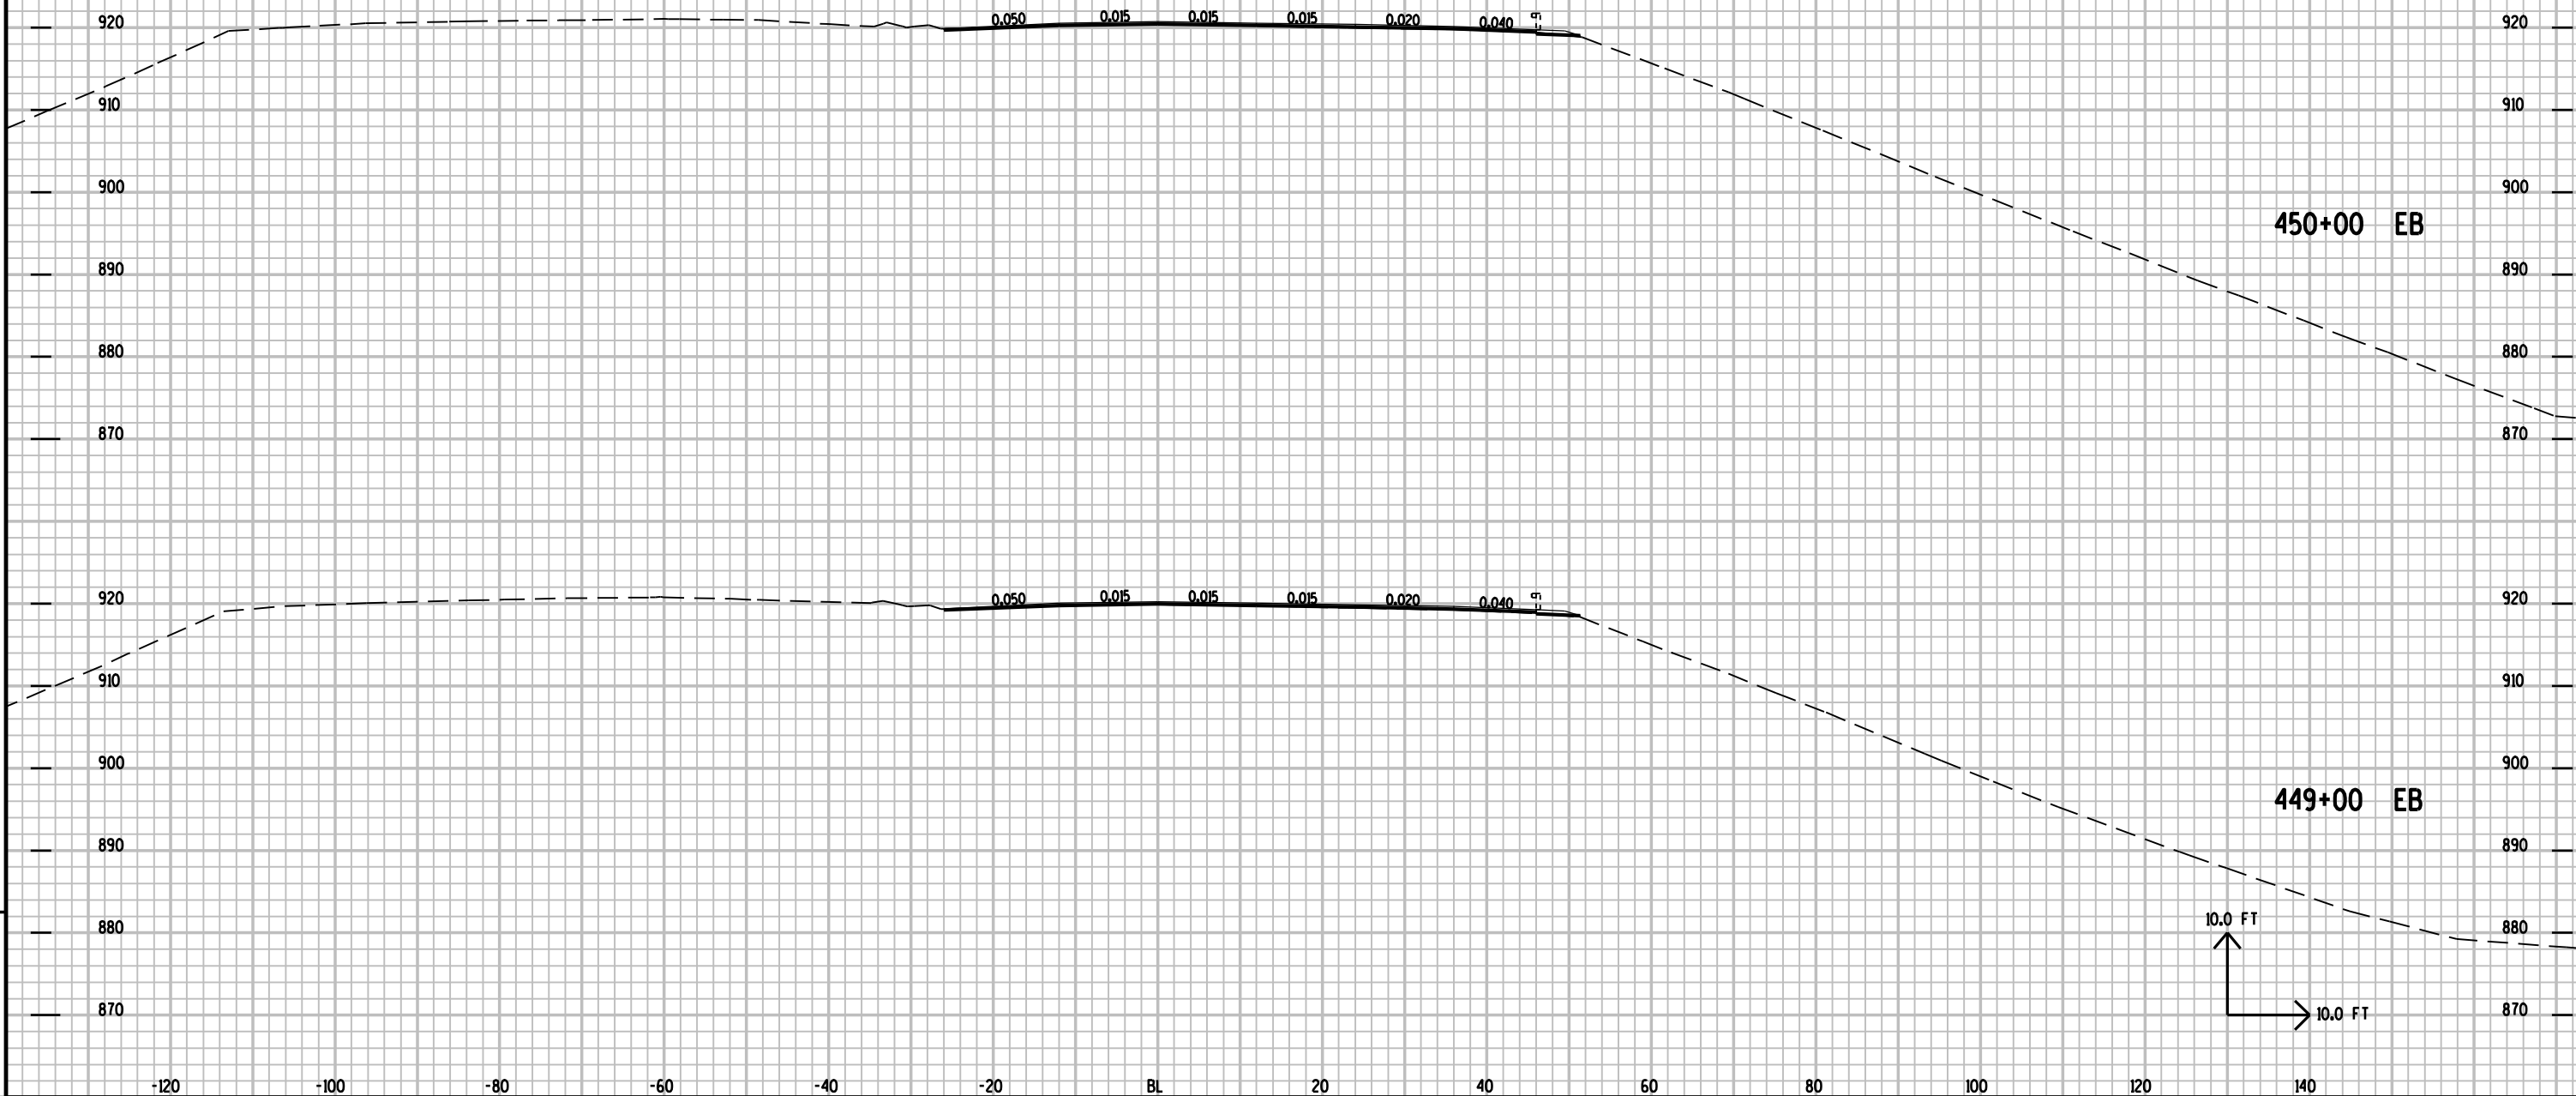

9


9



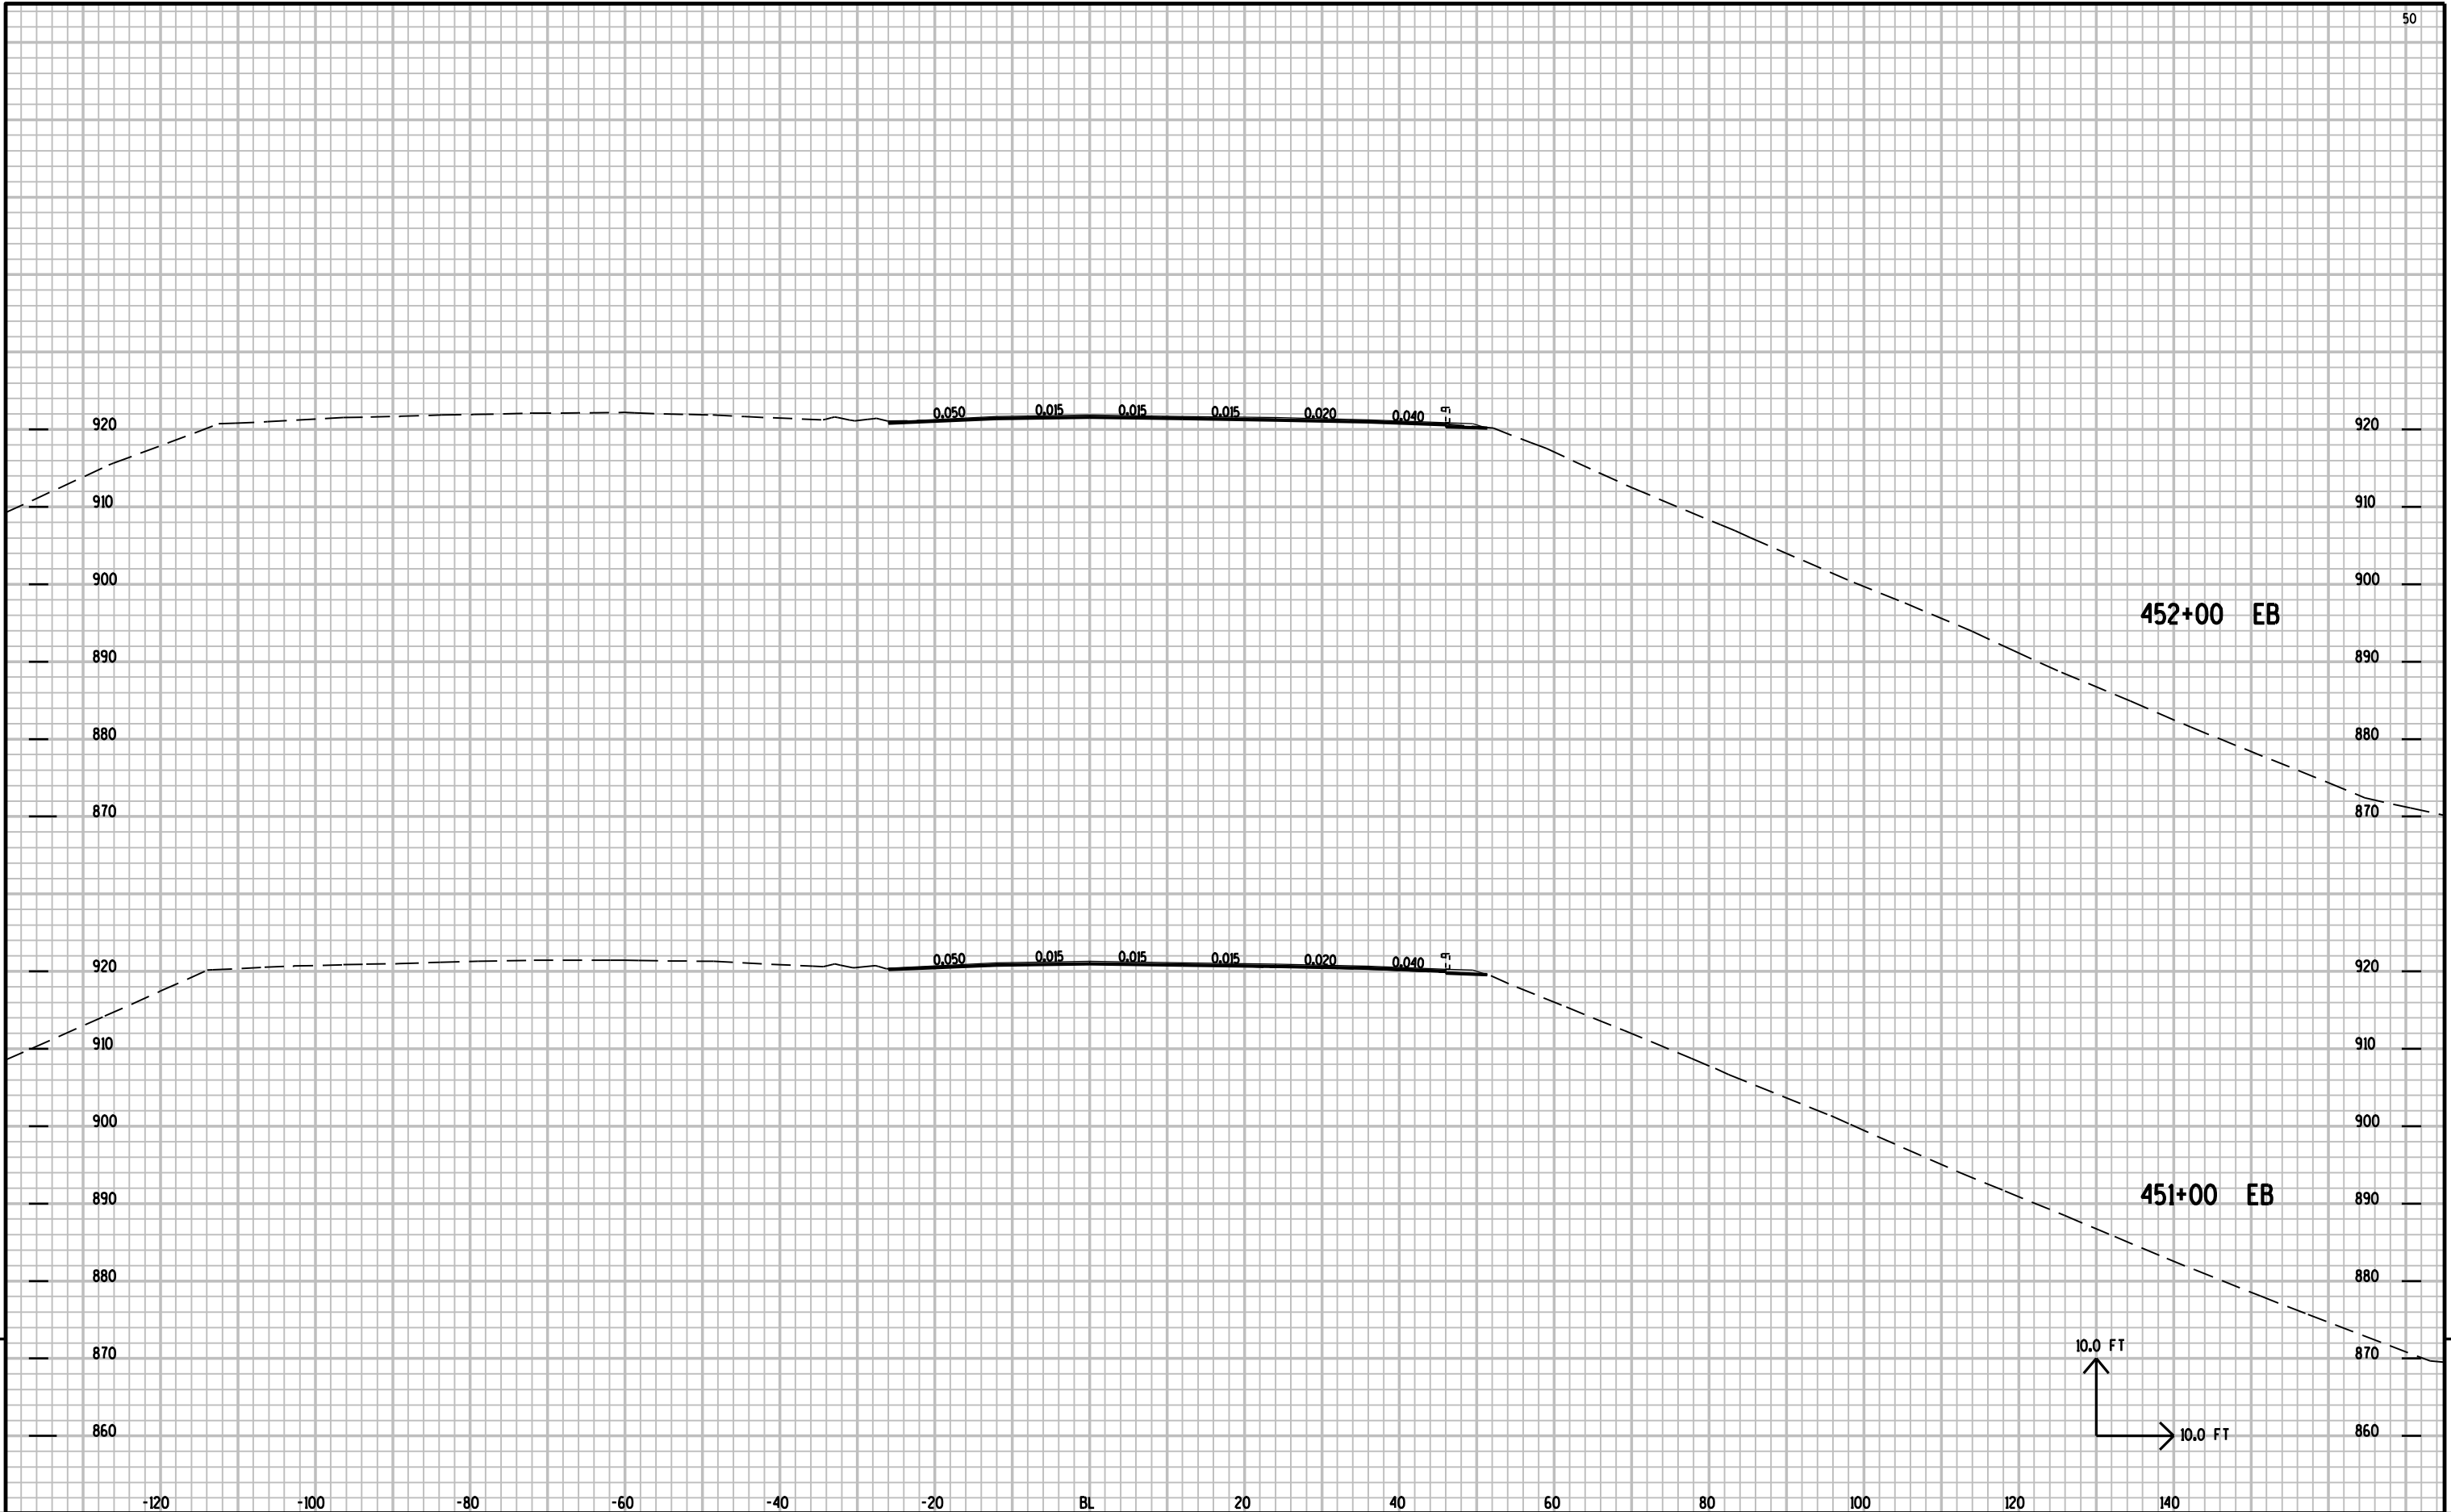


9

9

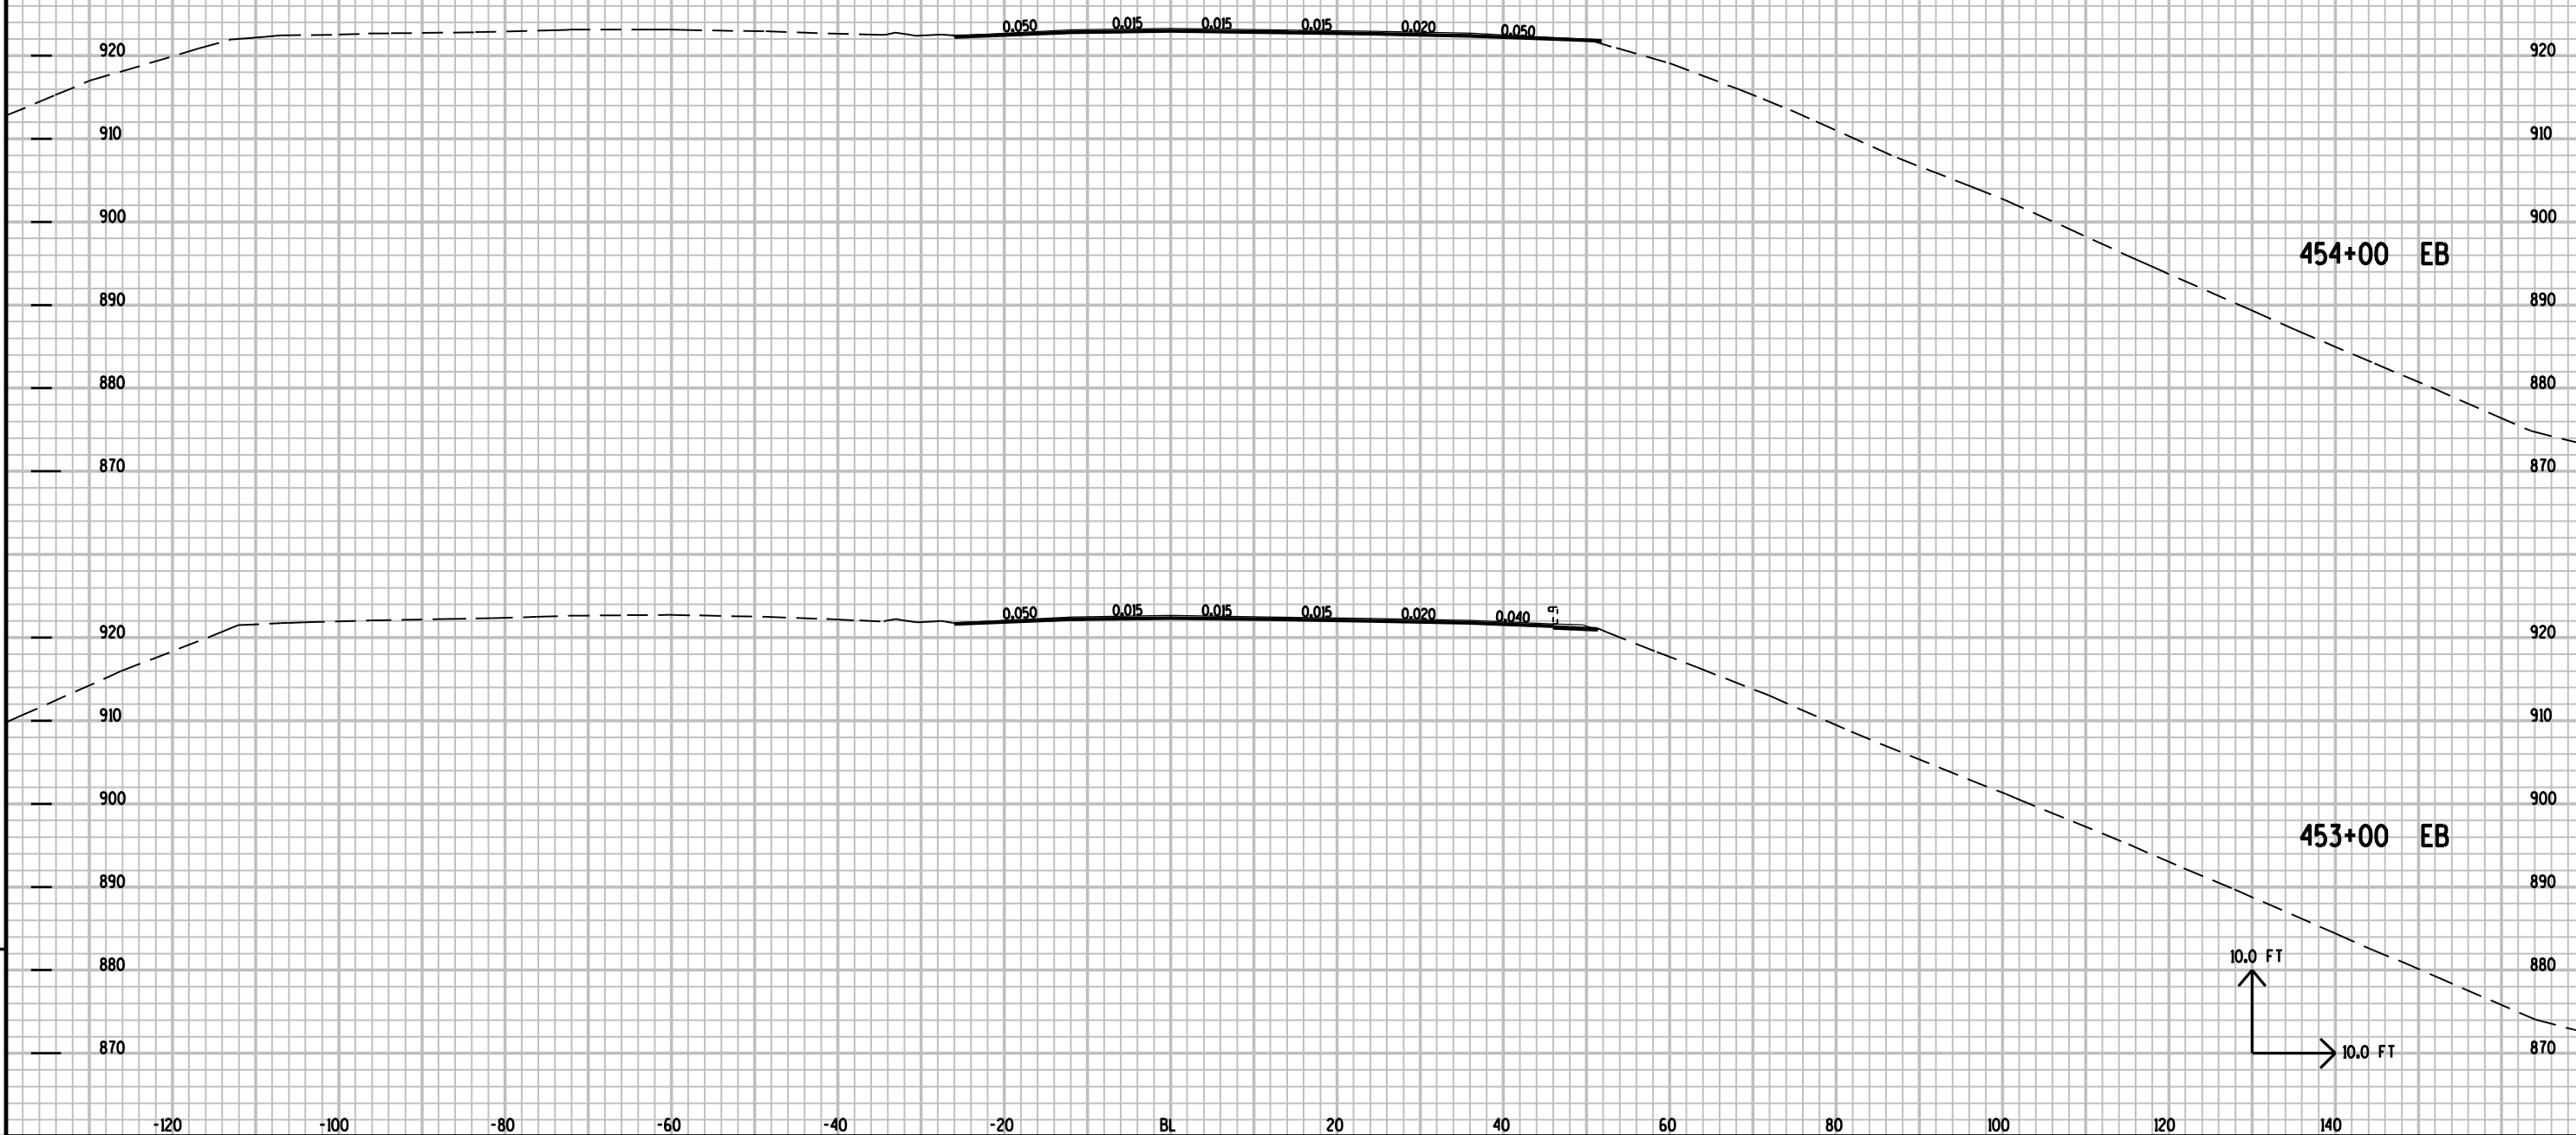


9

9

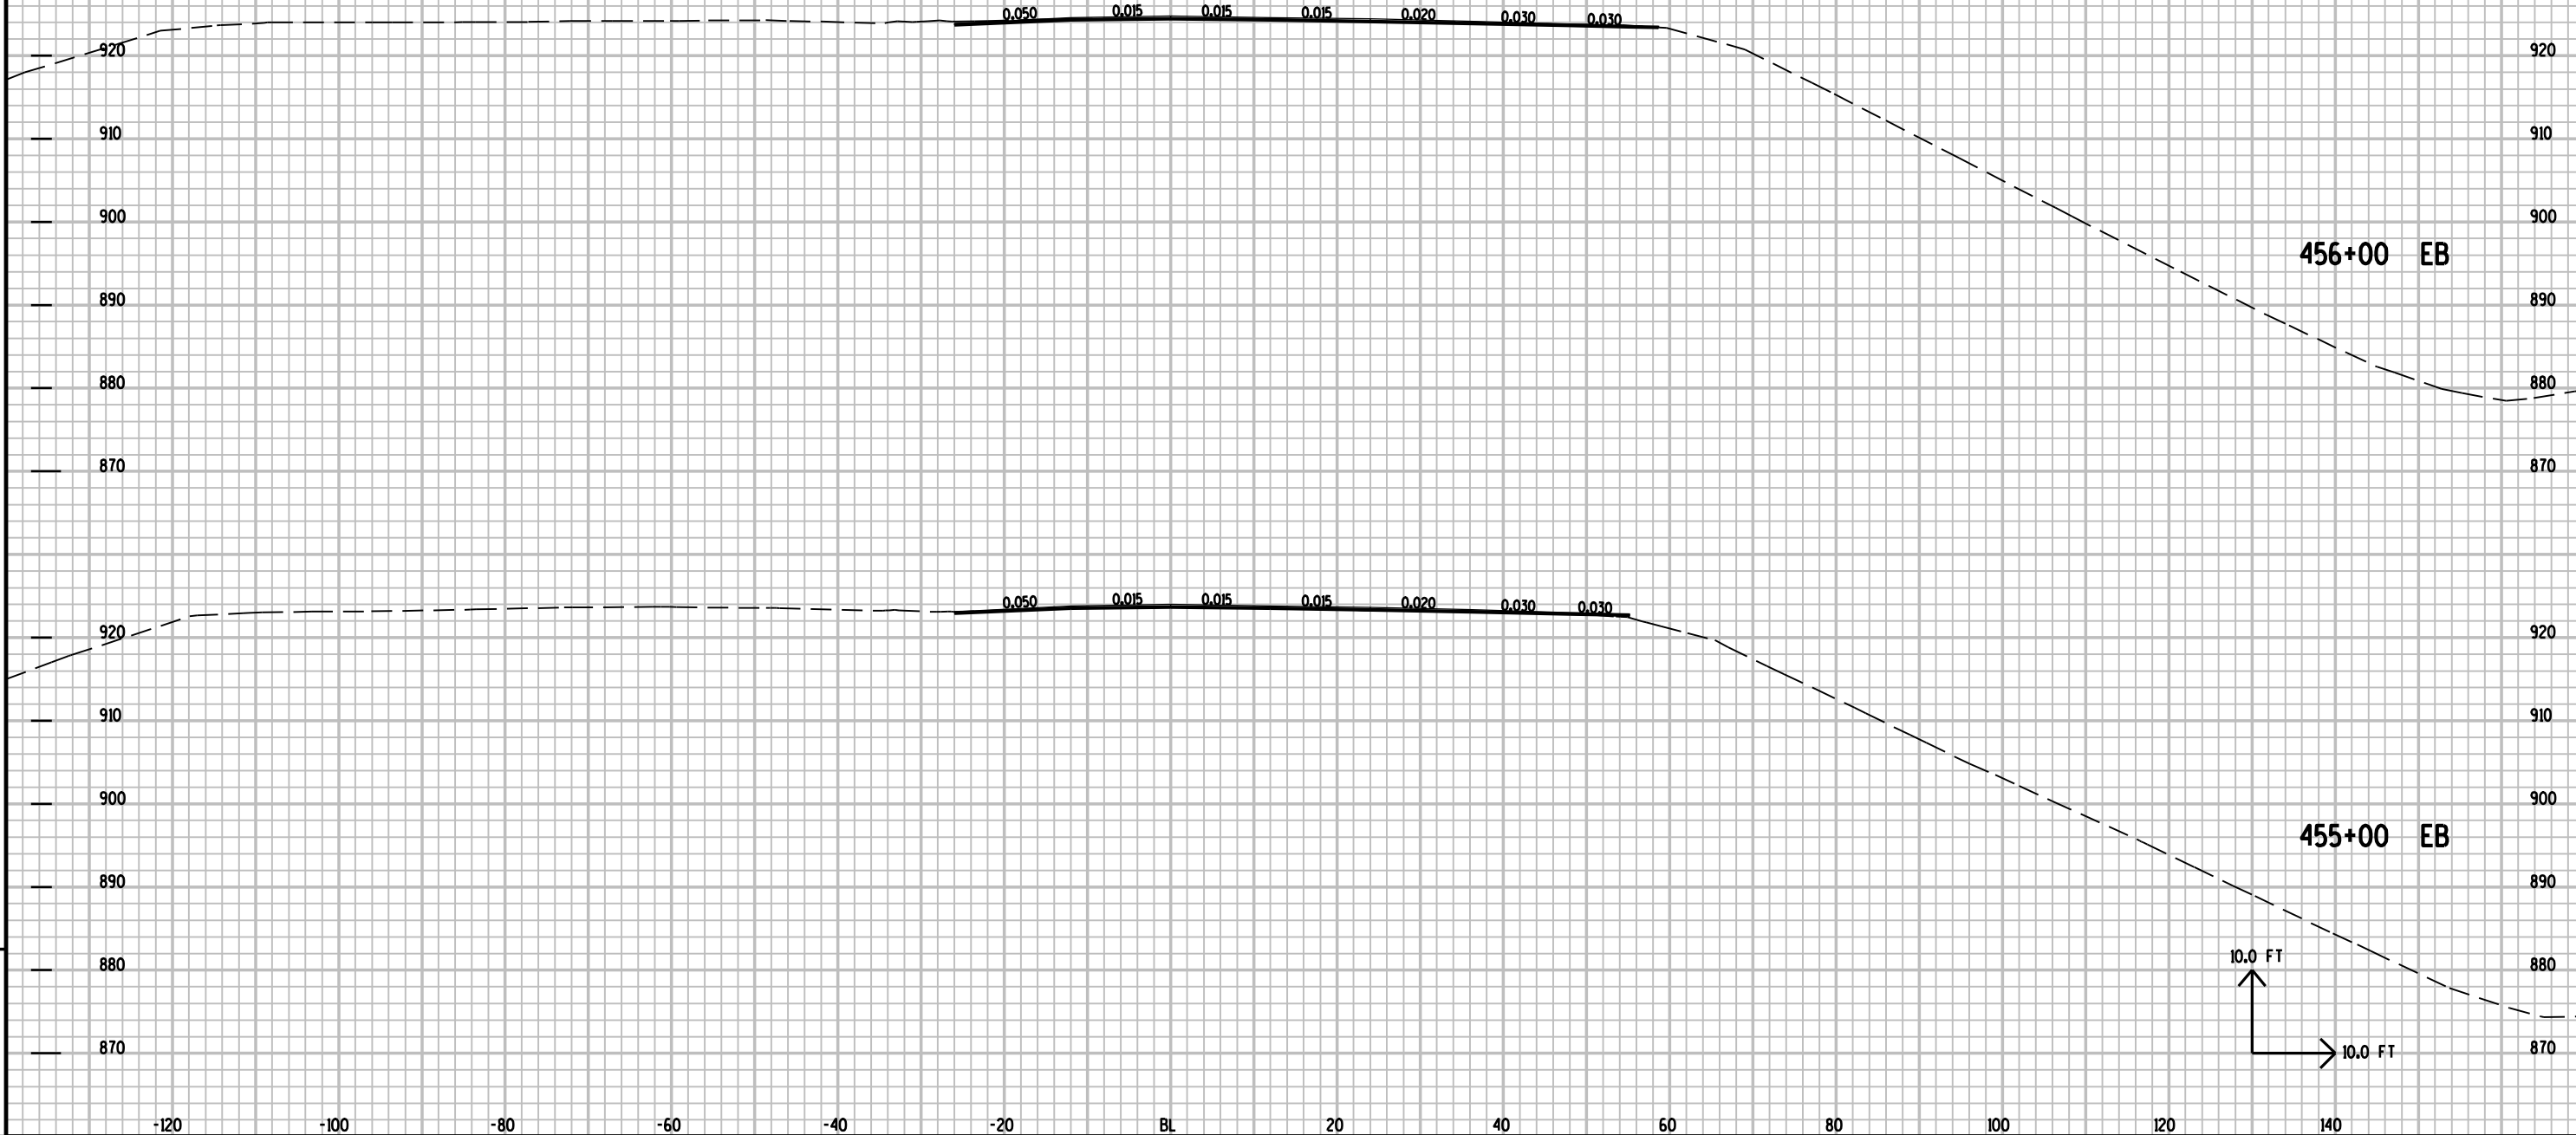


9

9

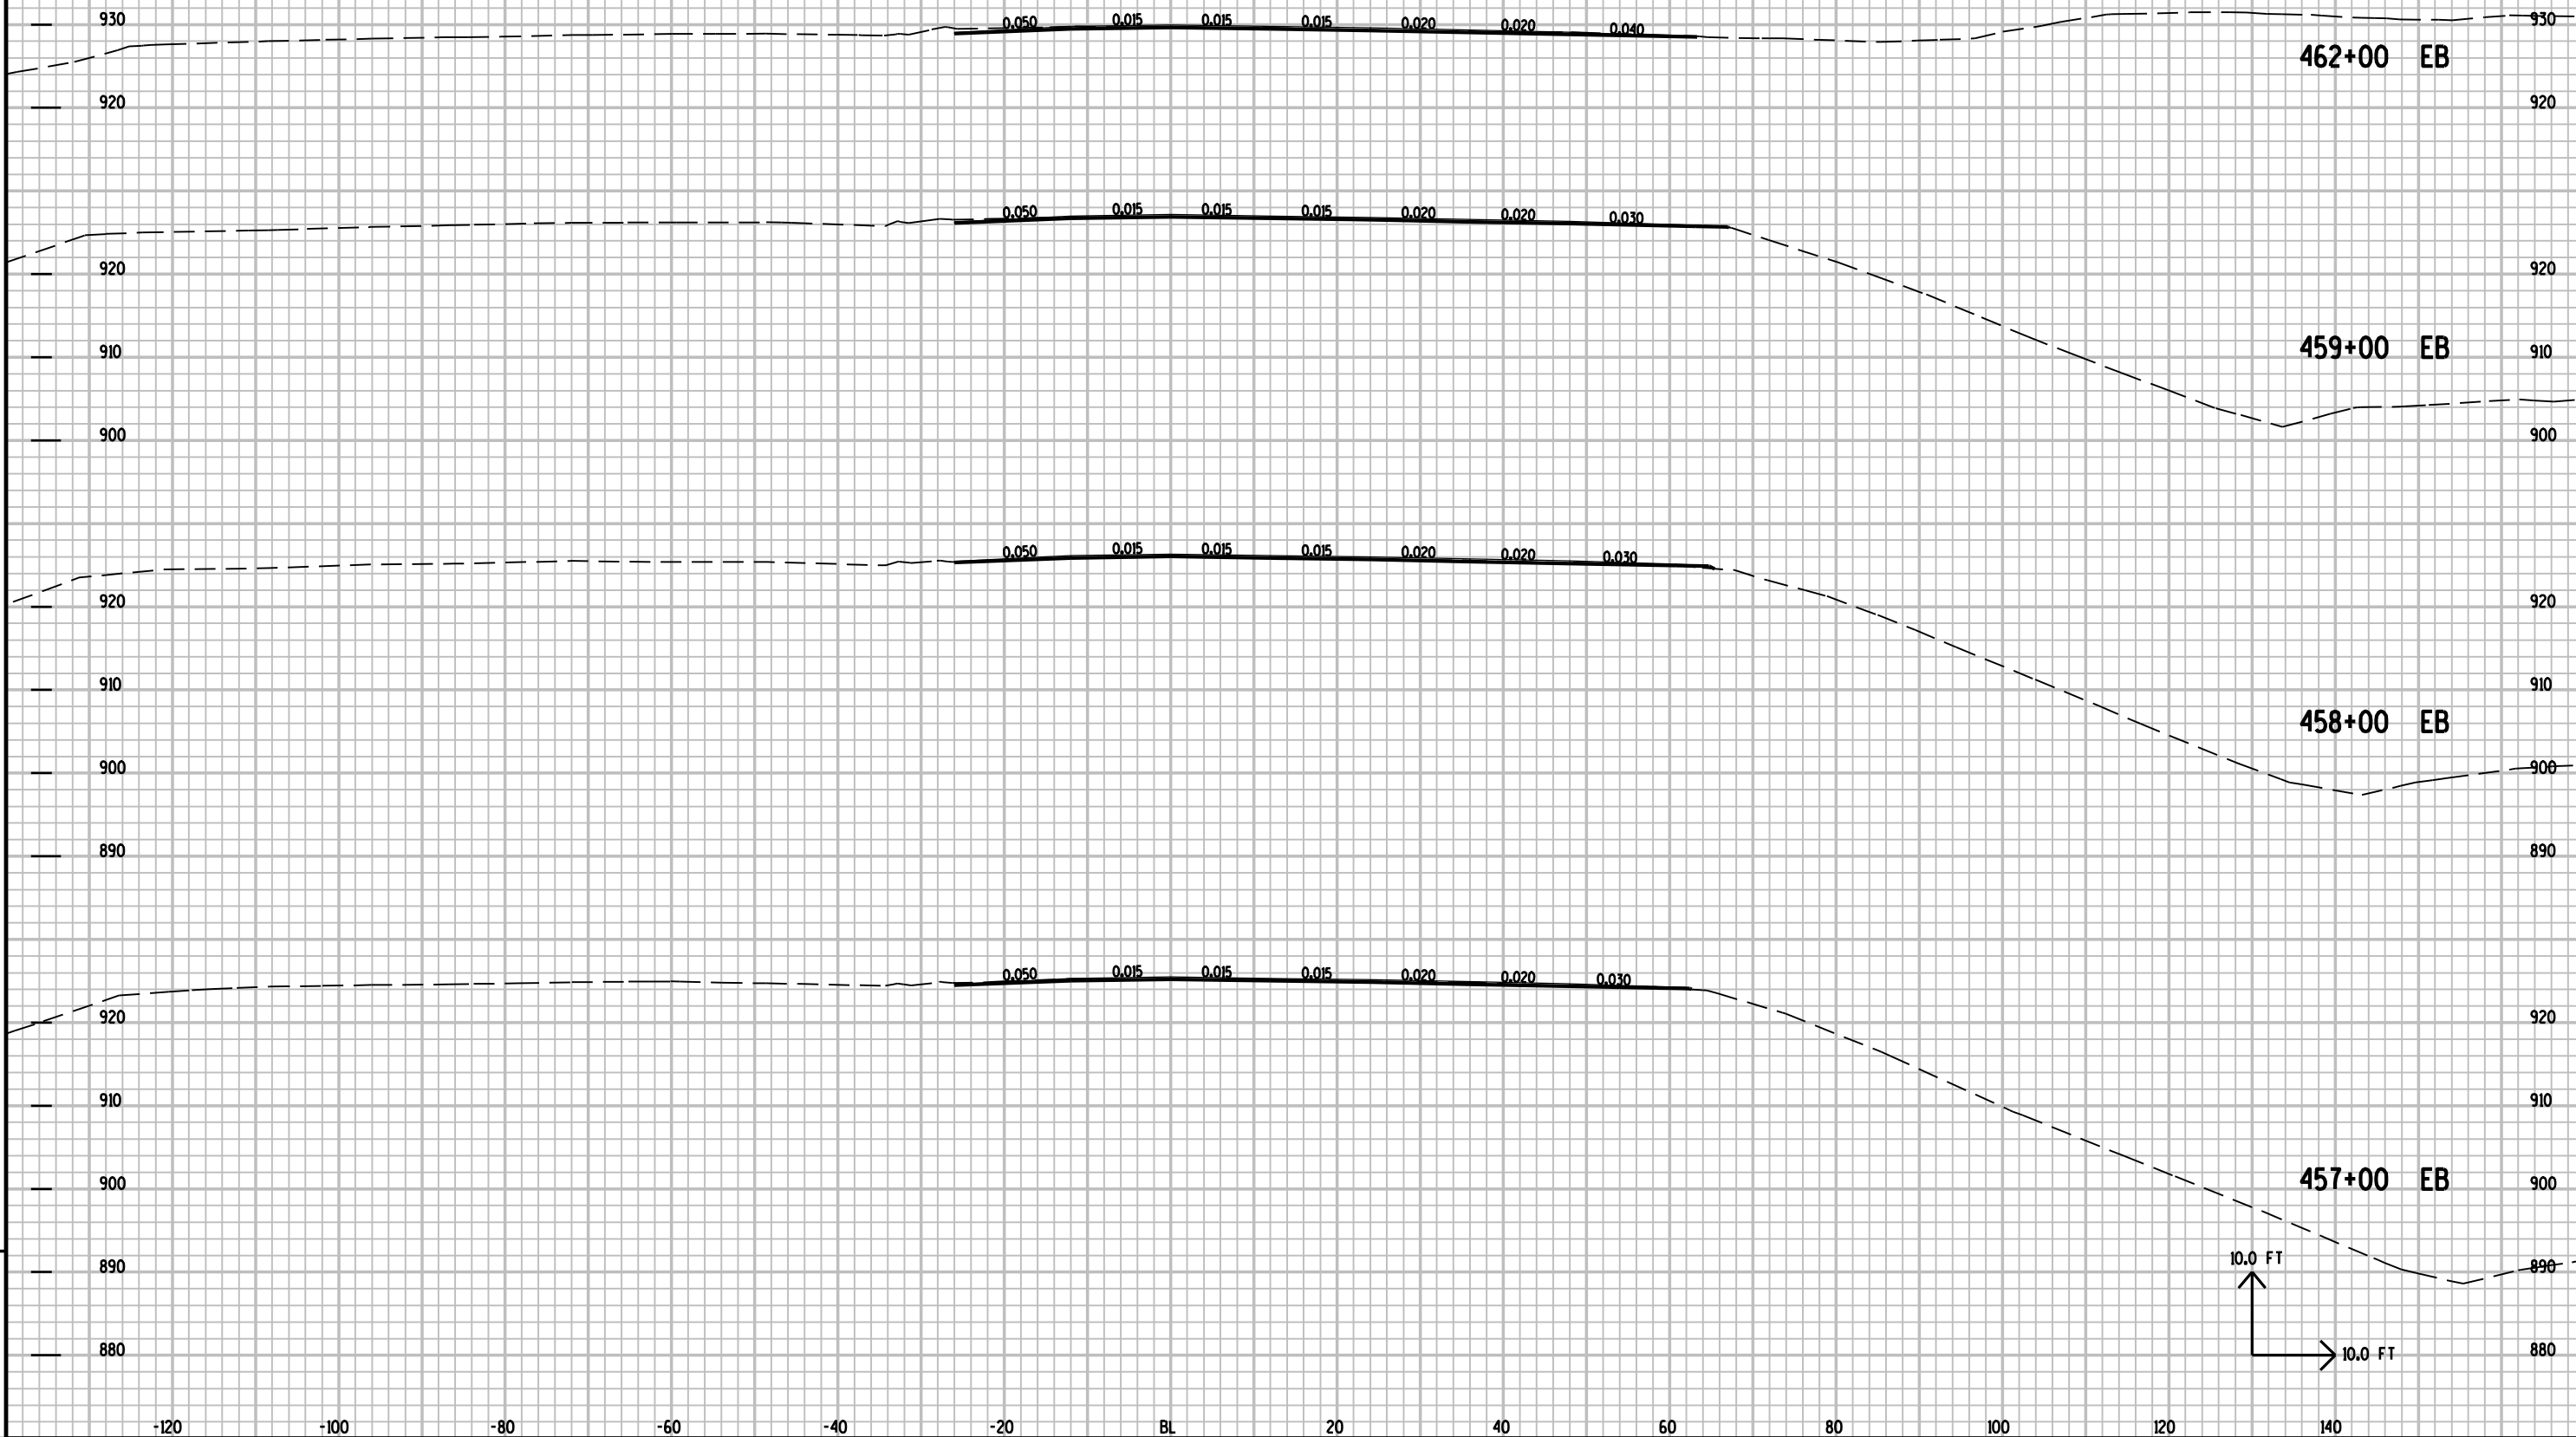


9

9

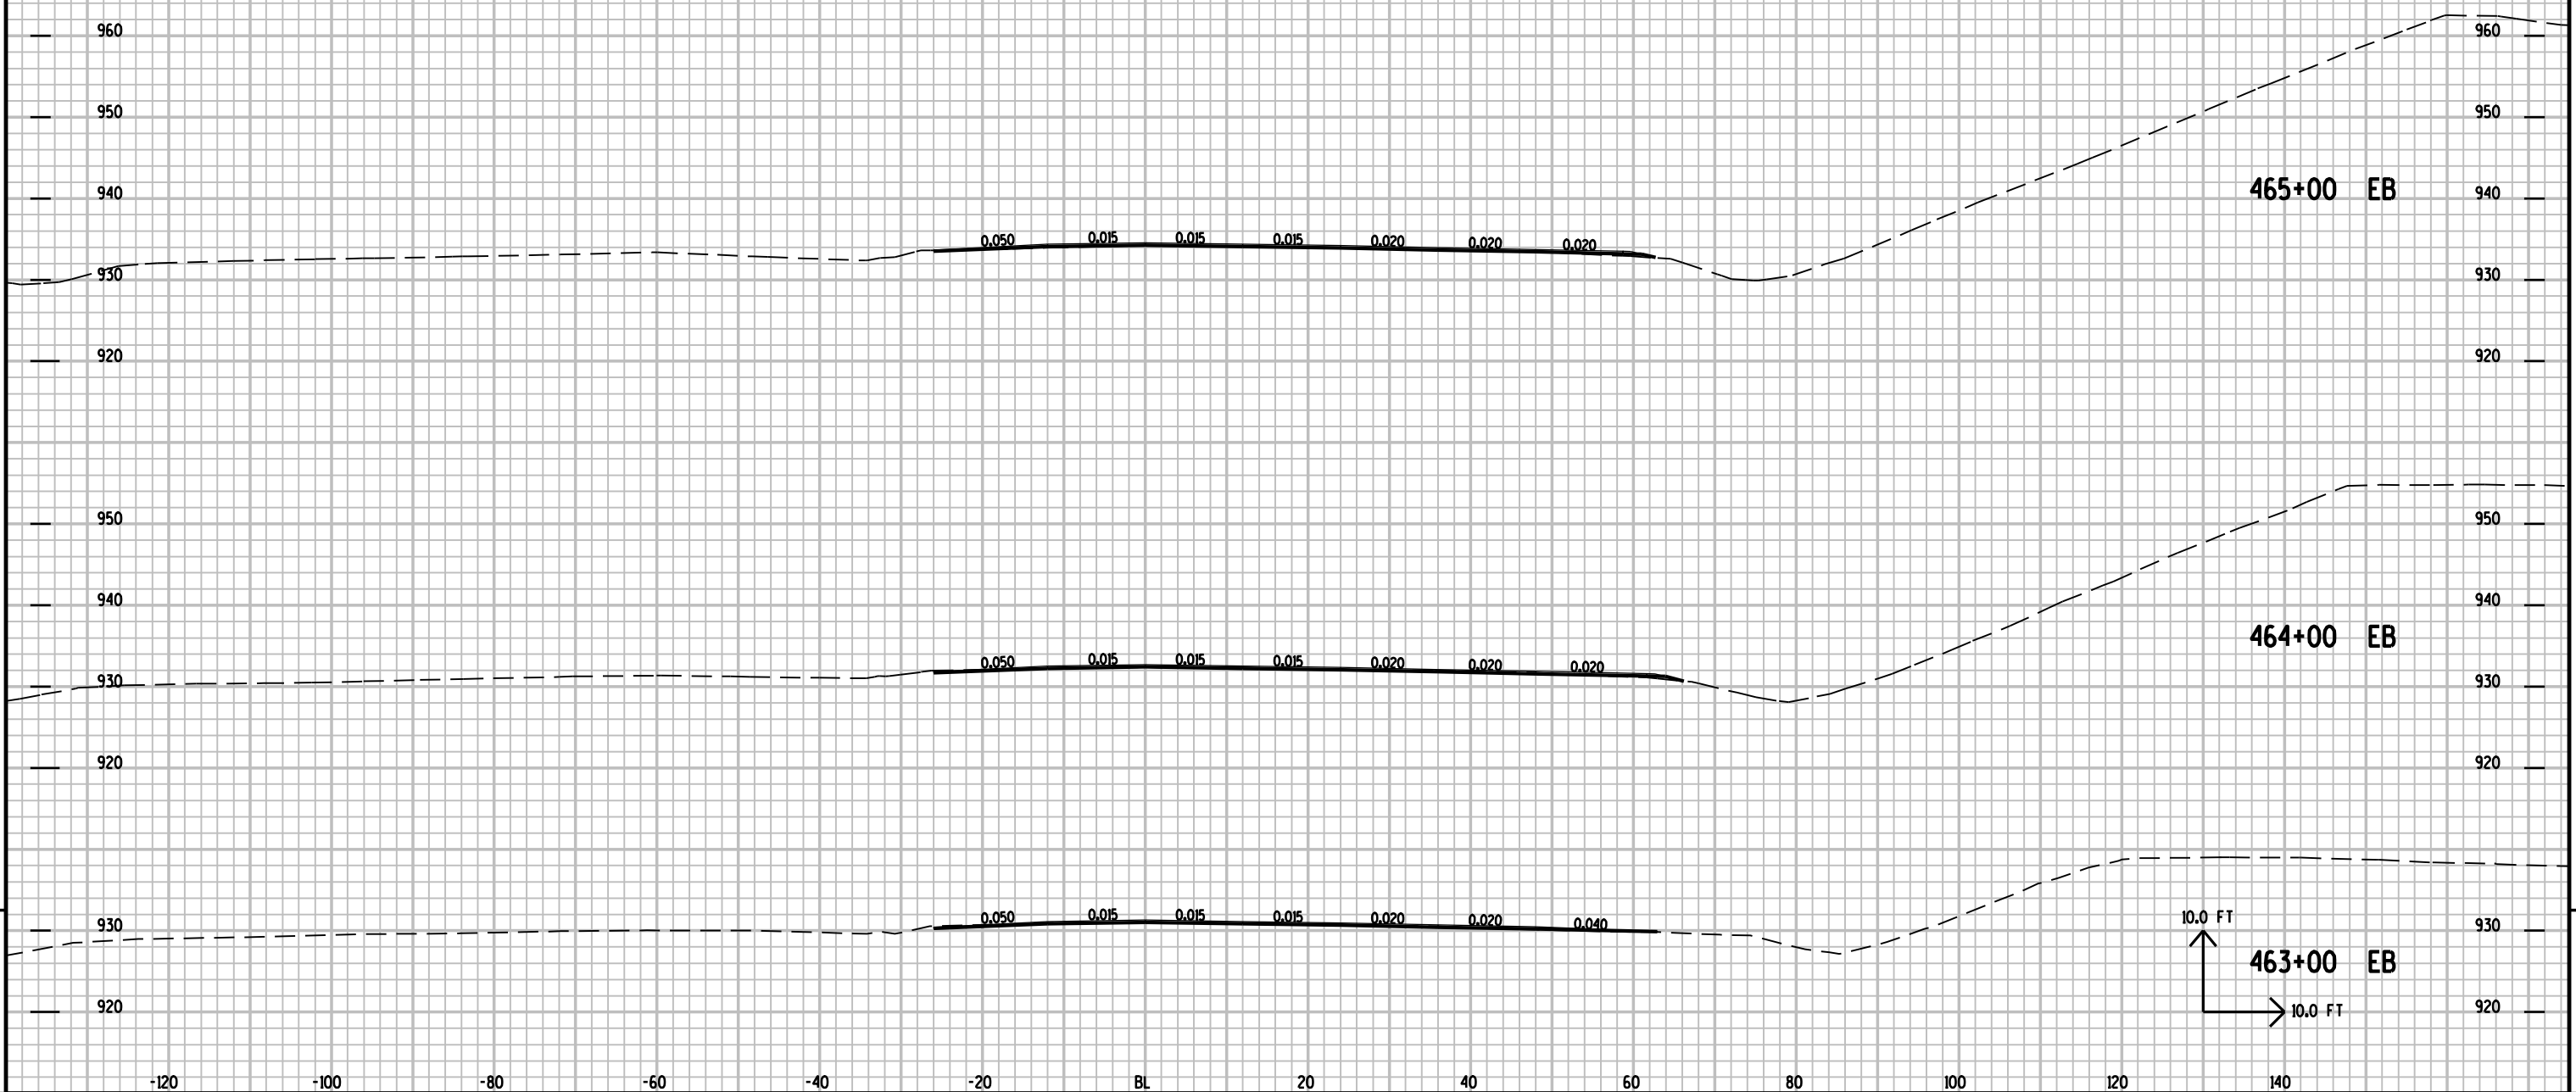

9


9

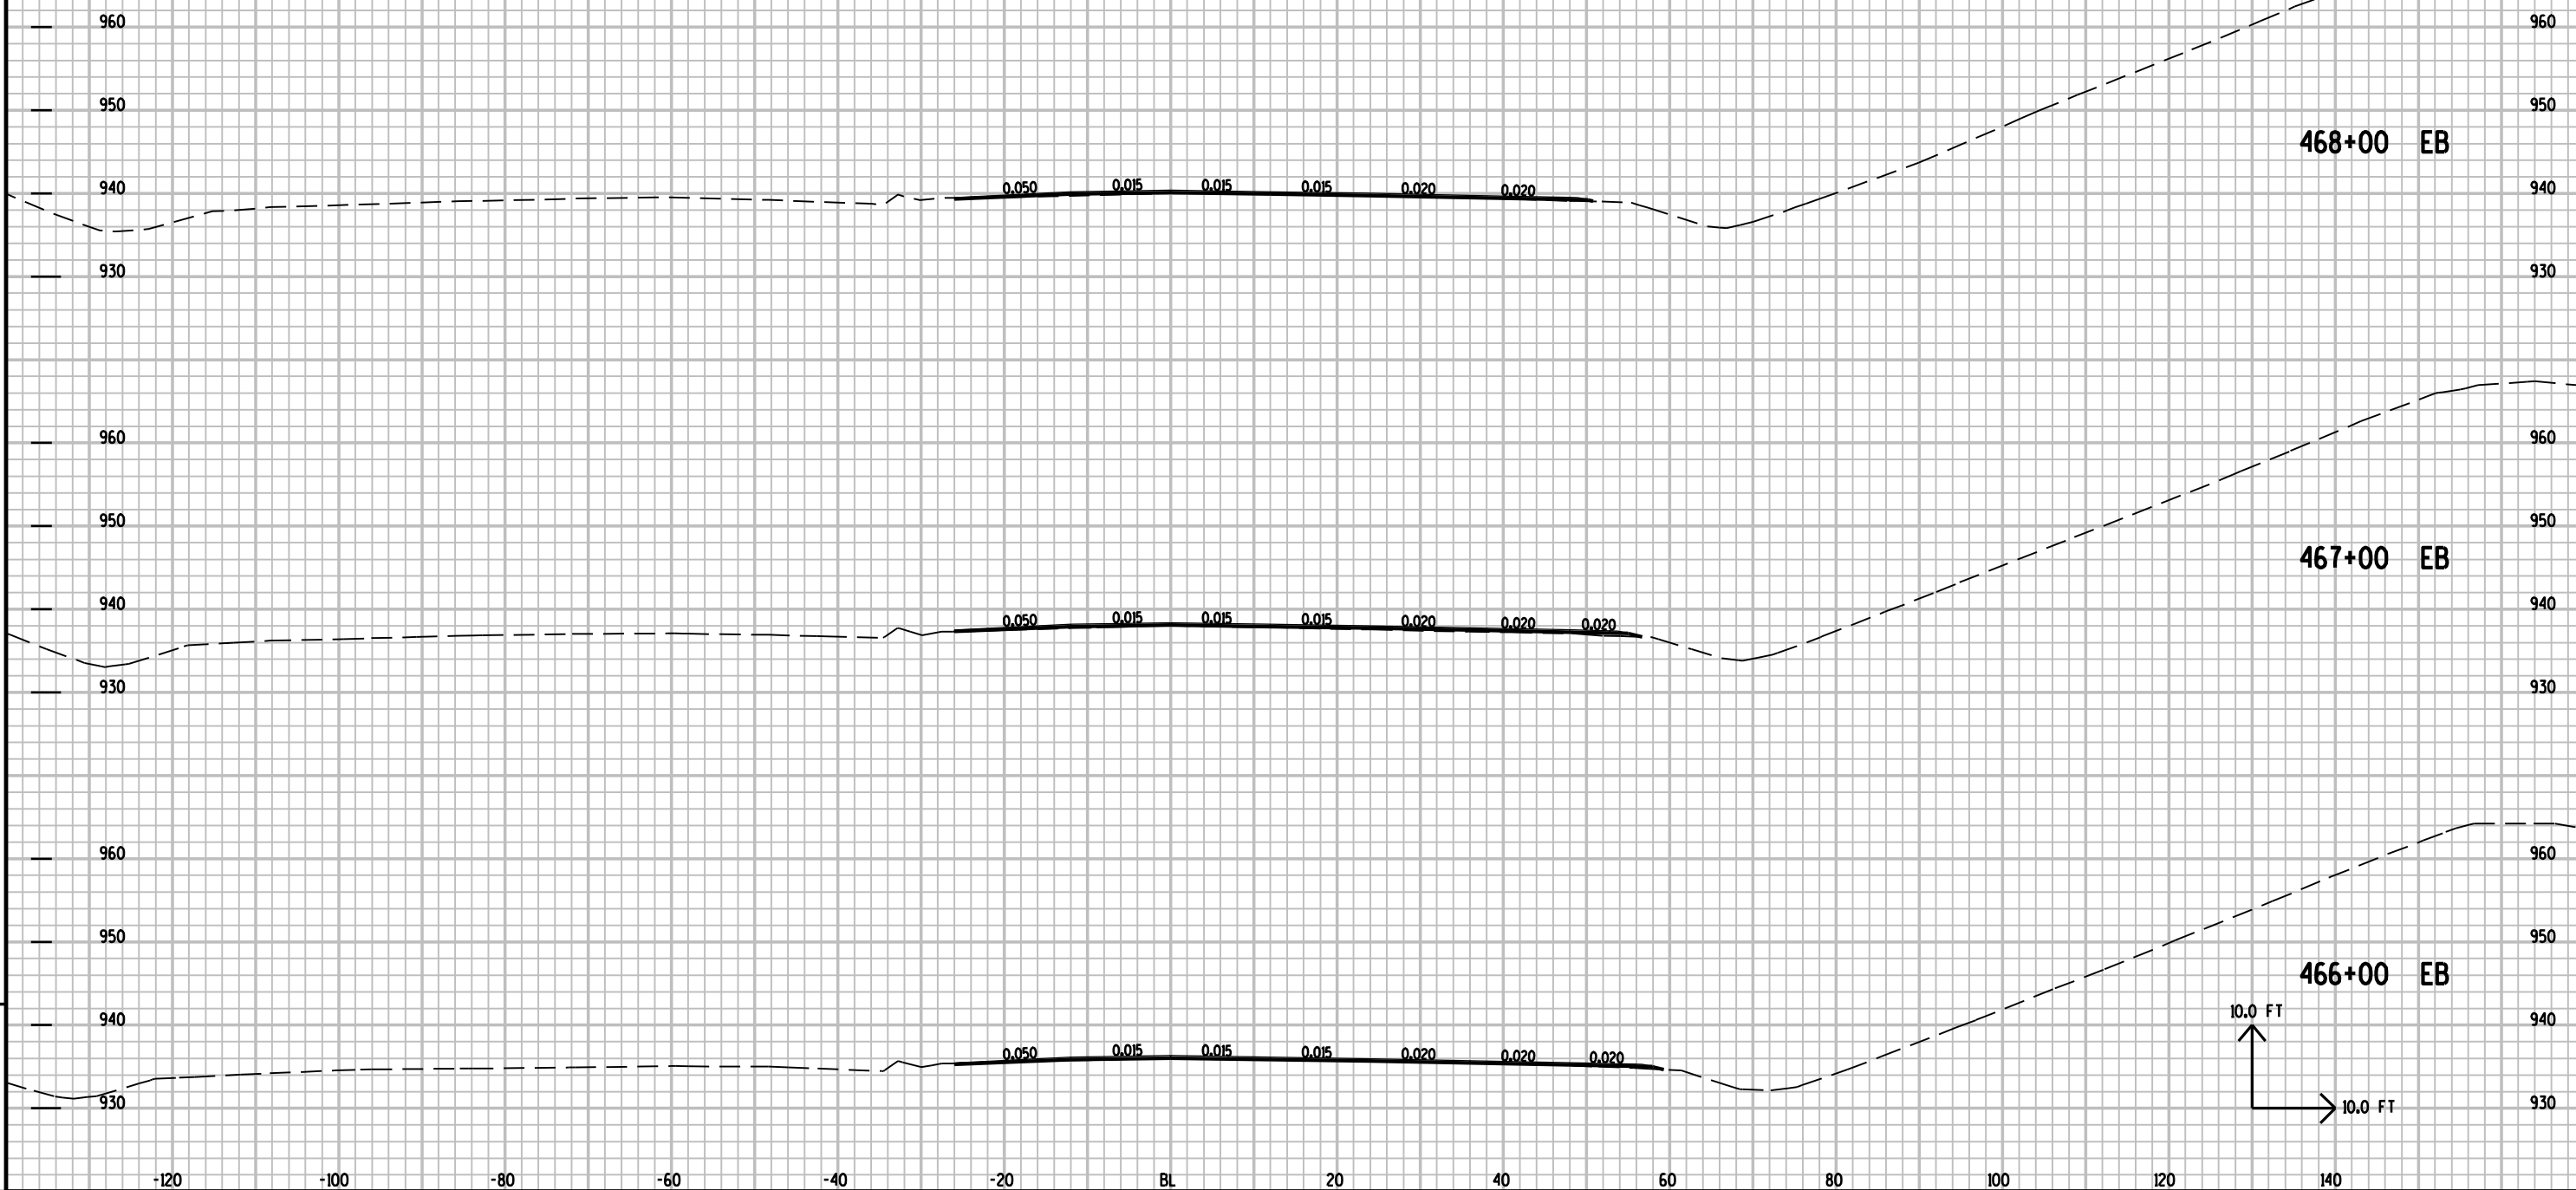

9


9



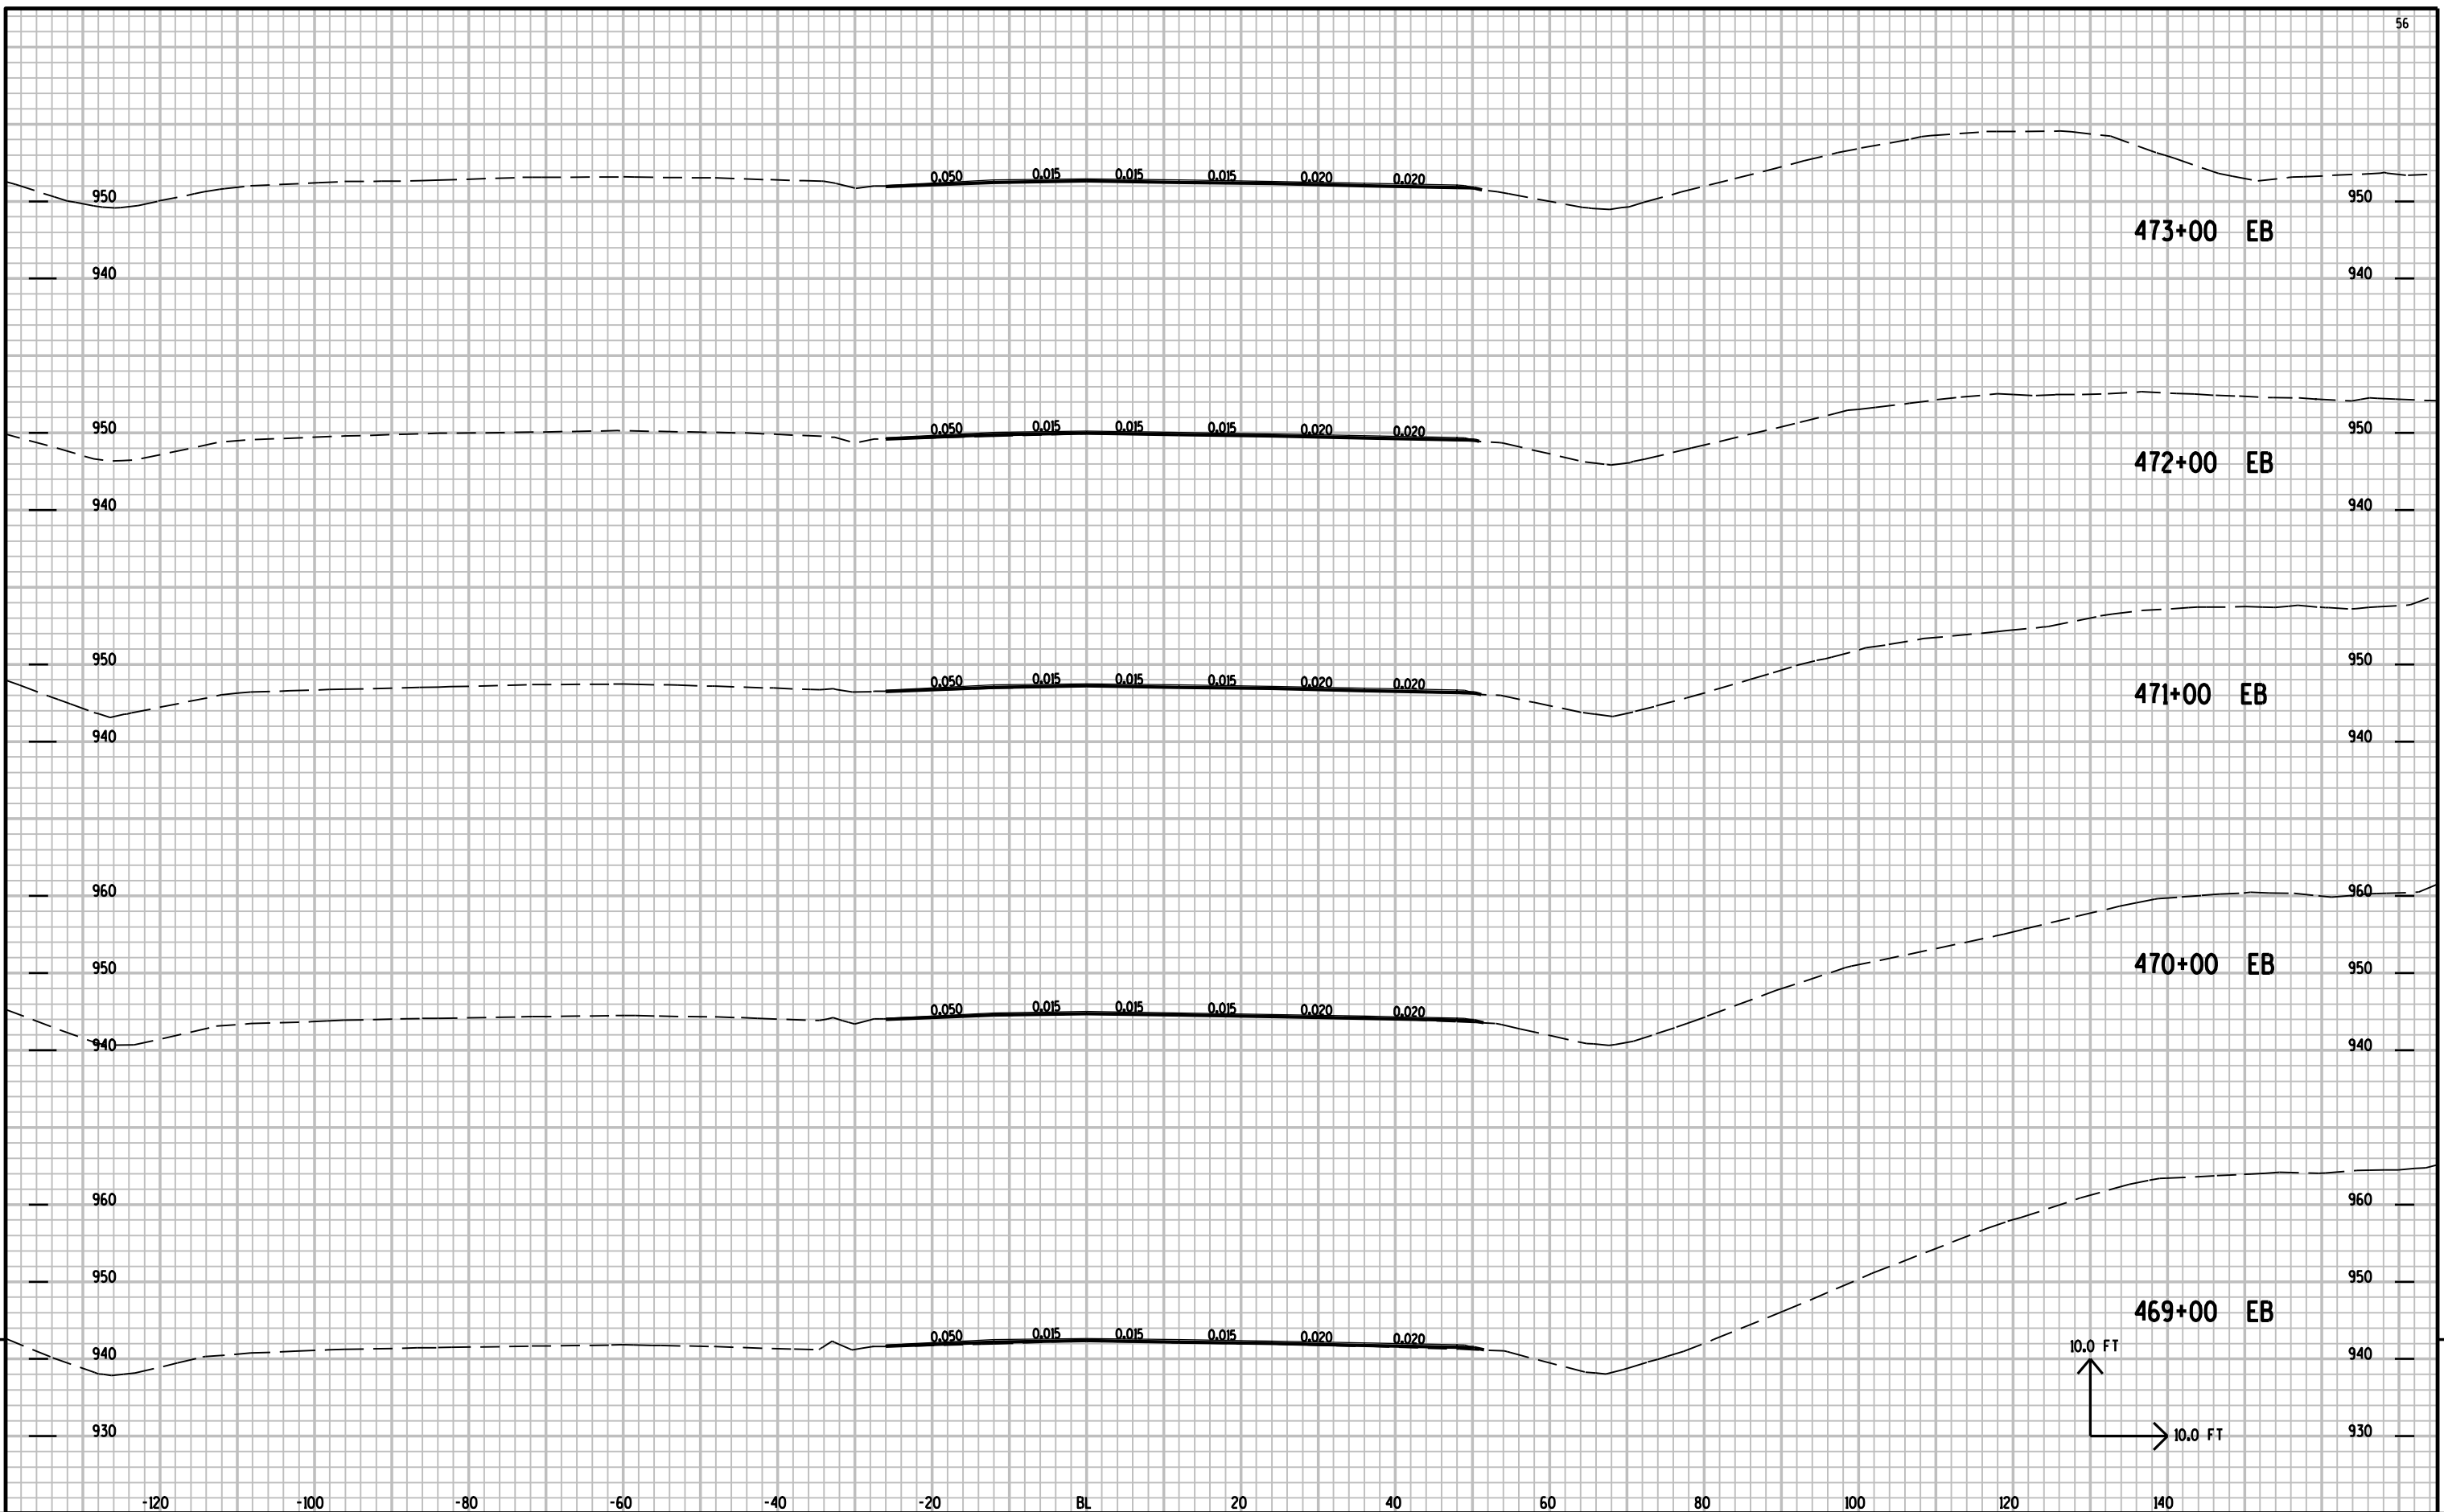

9


9

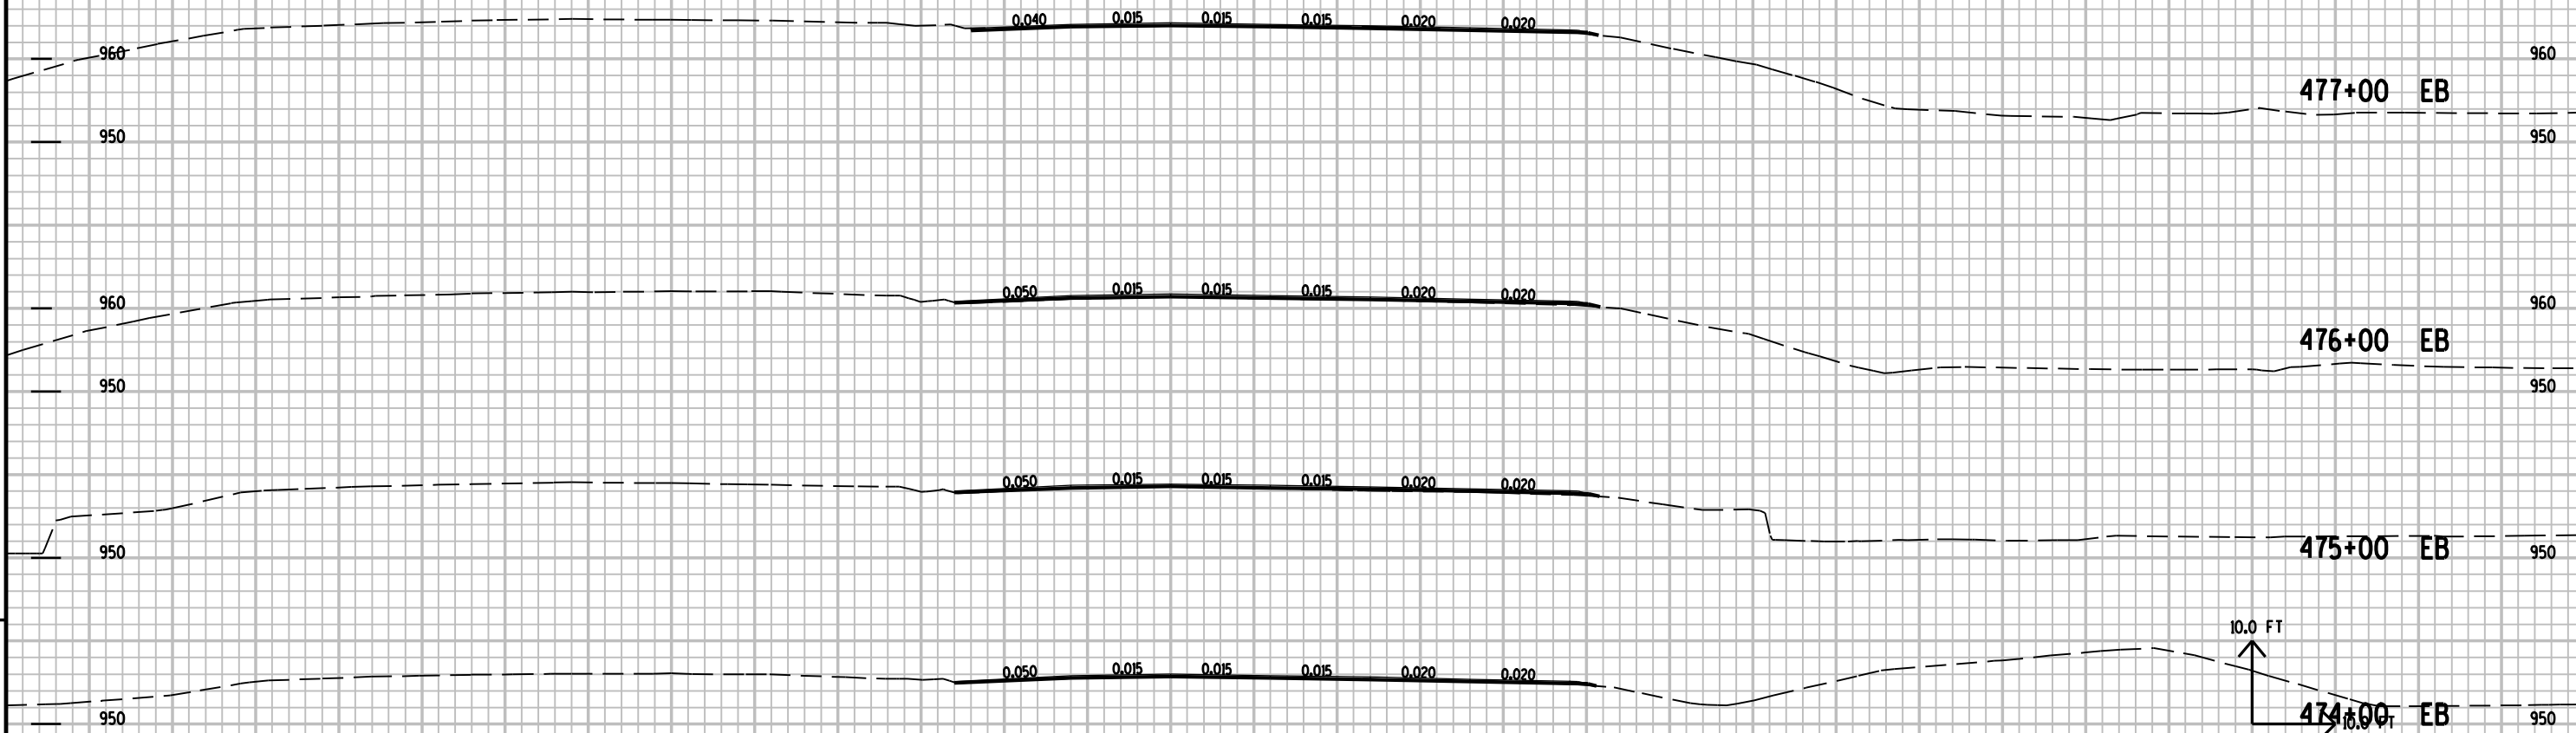


9

9




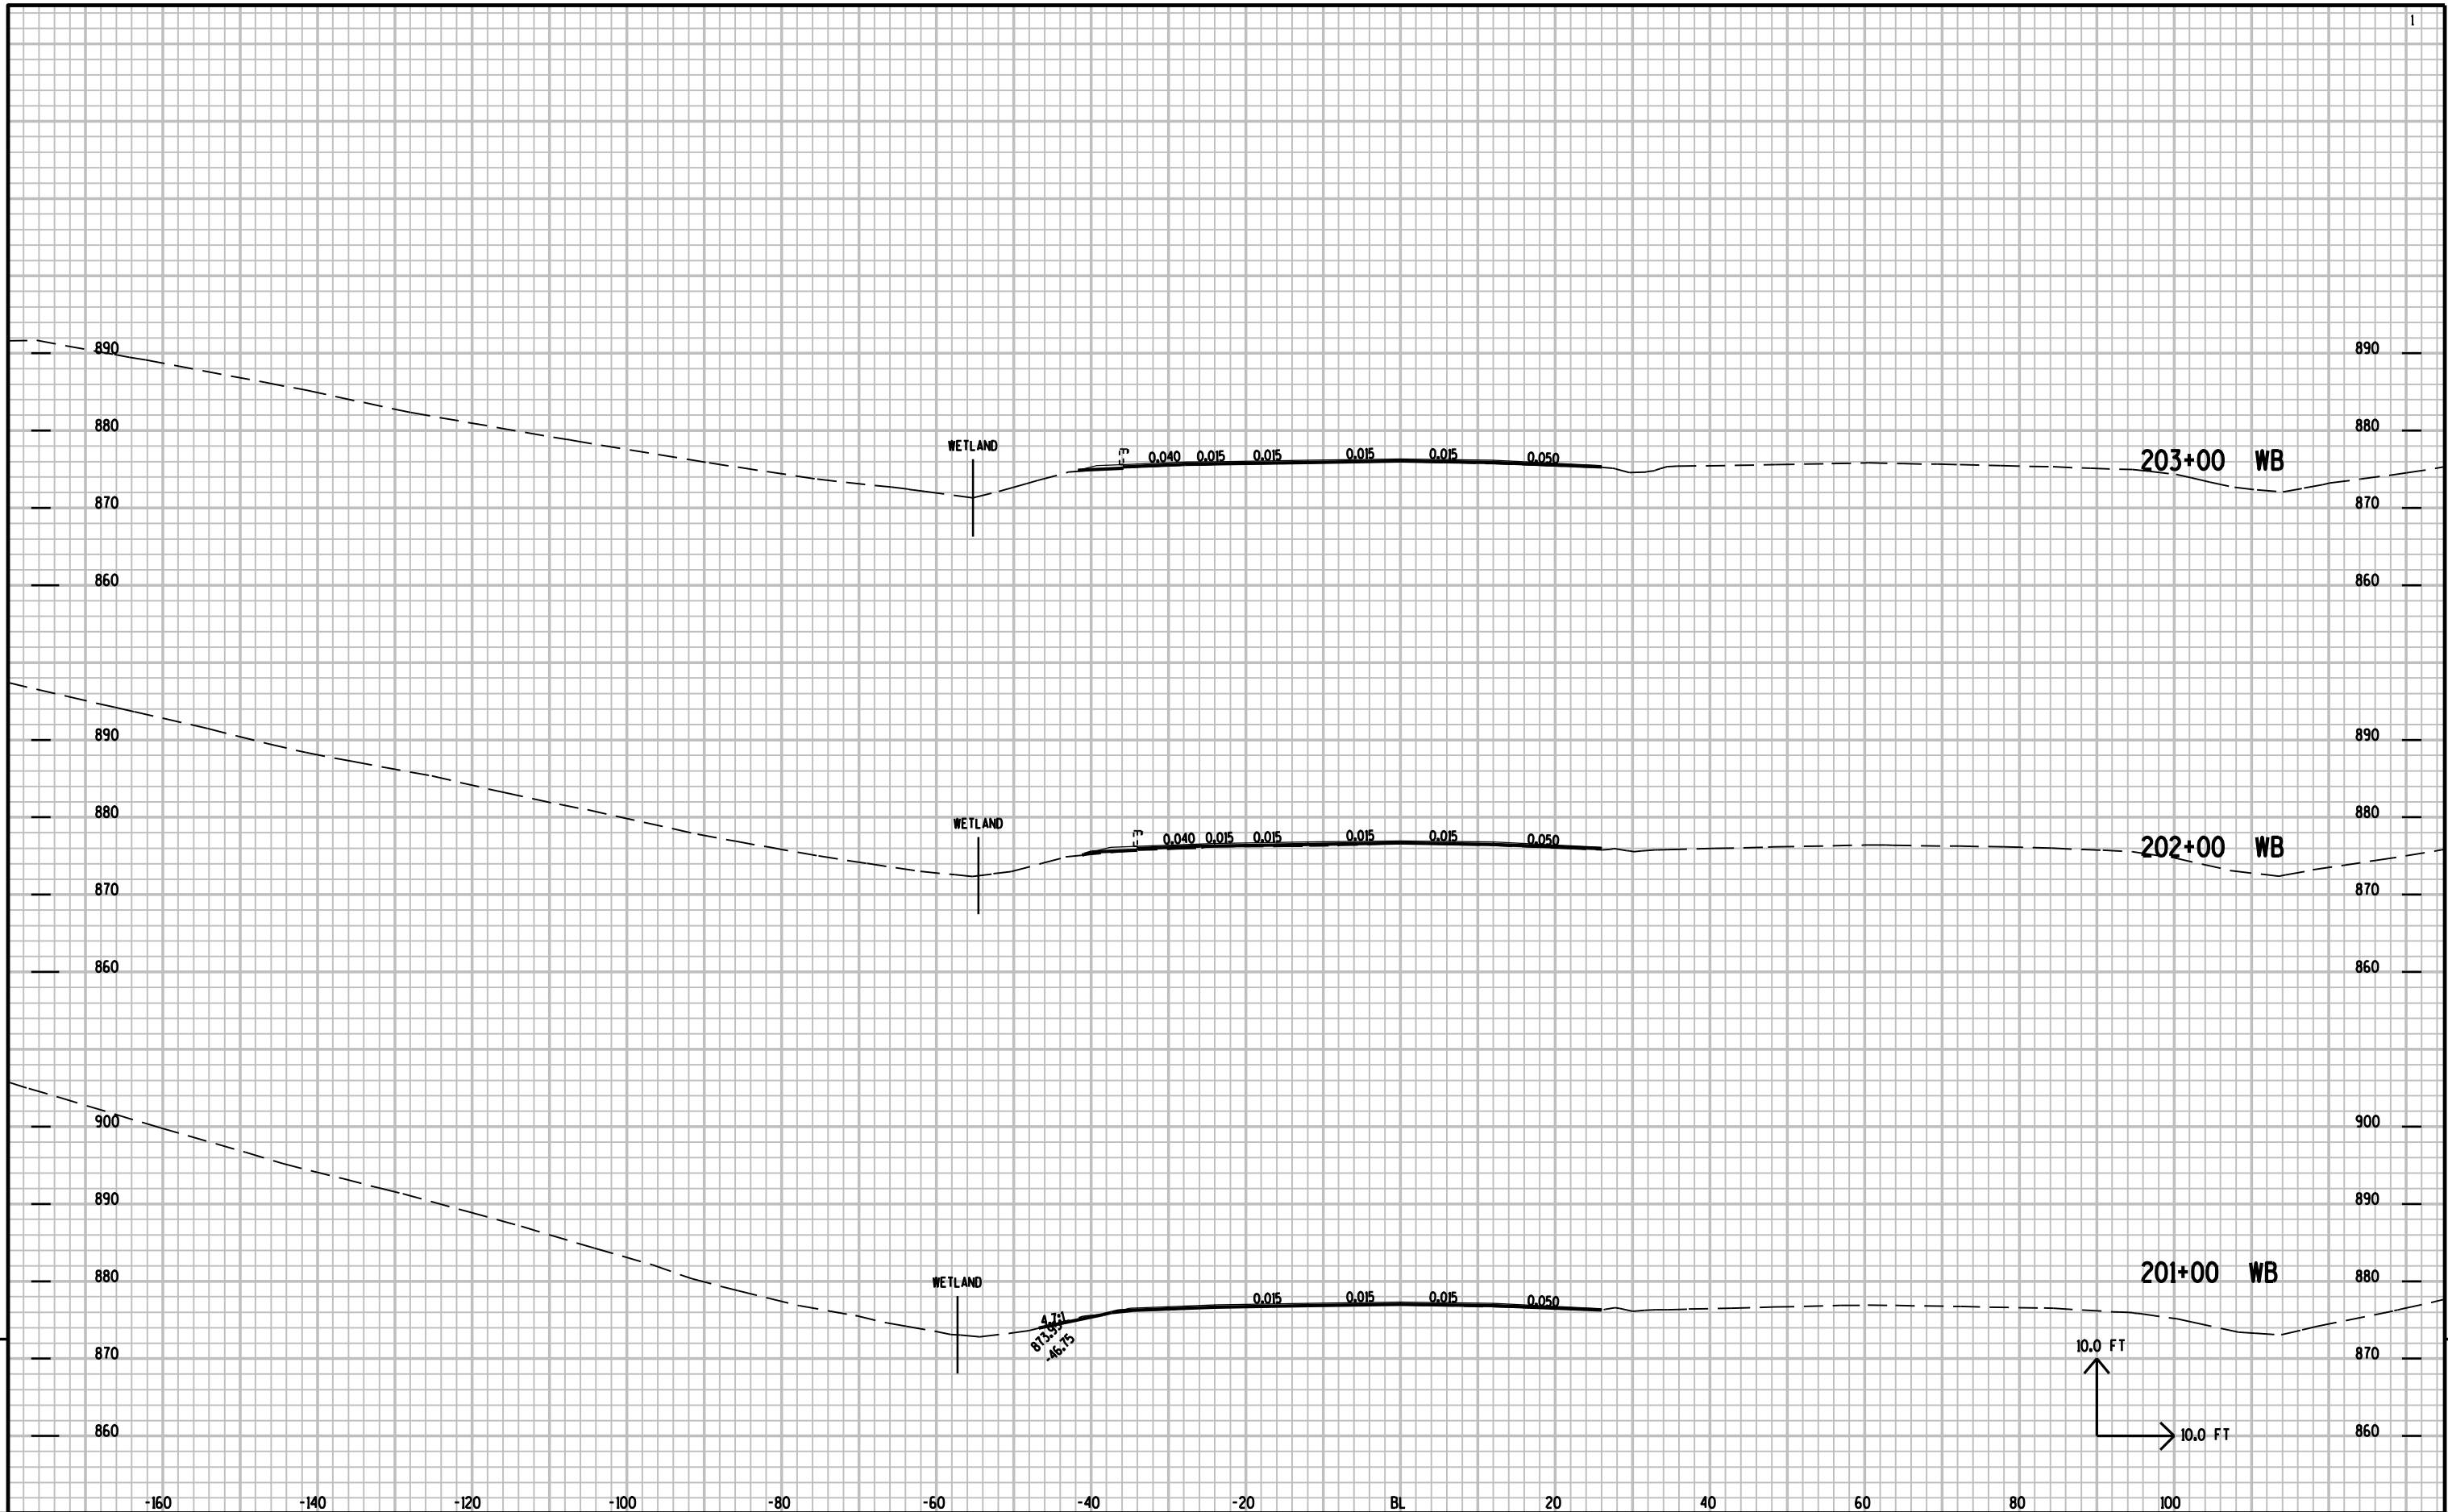


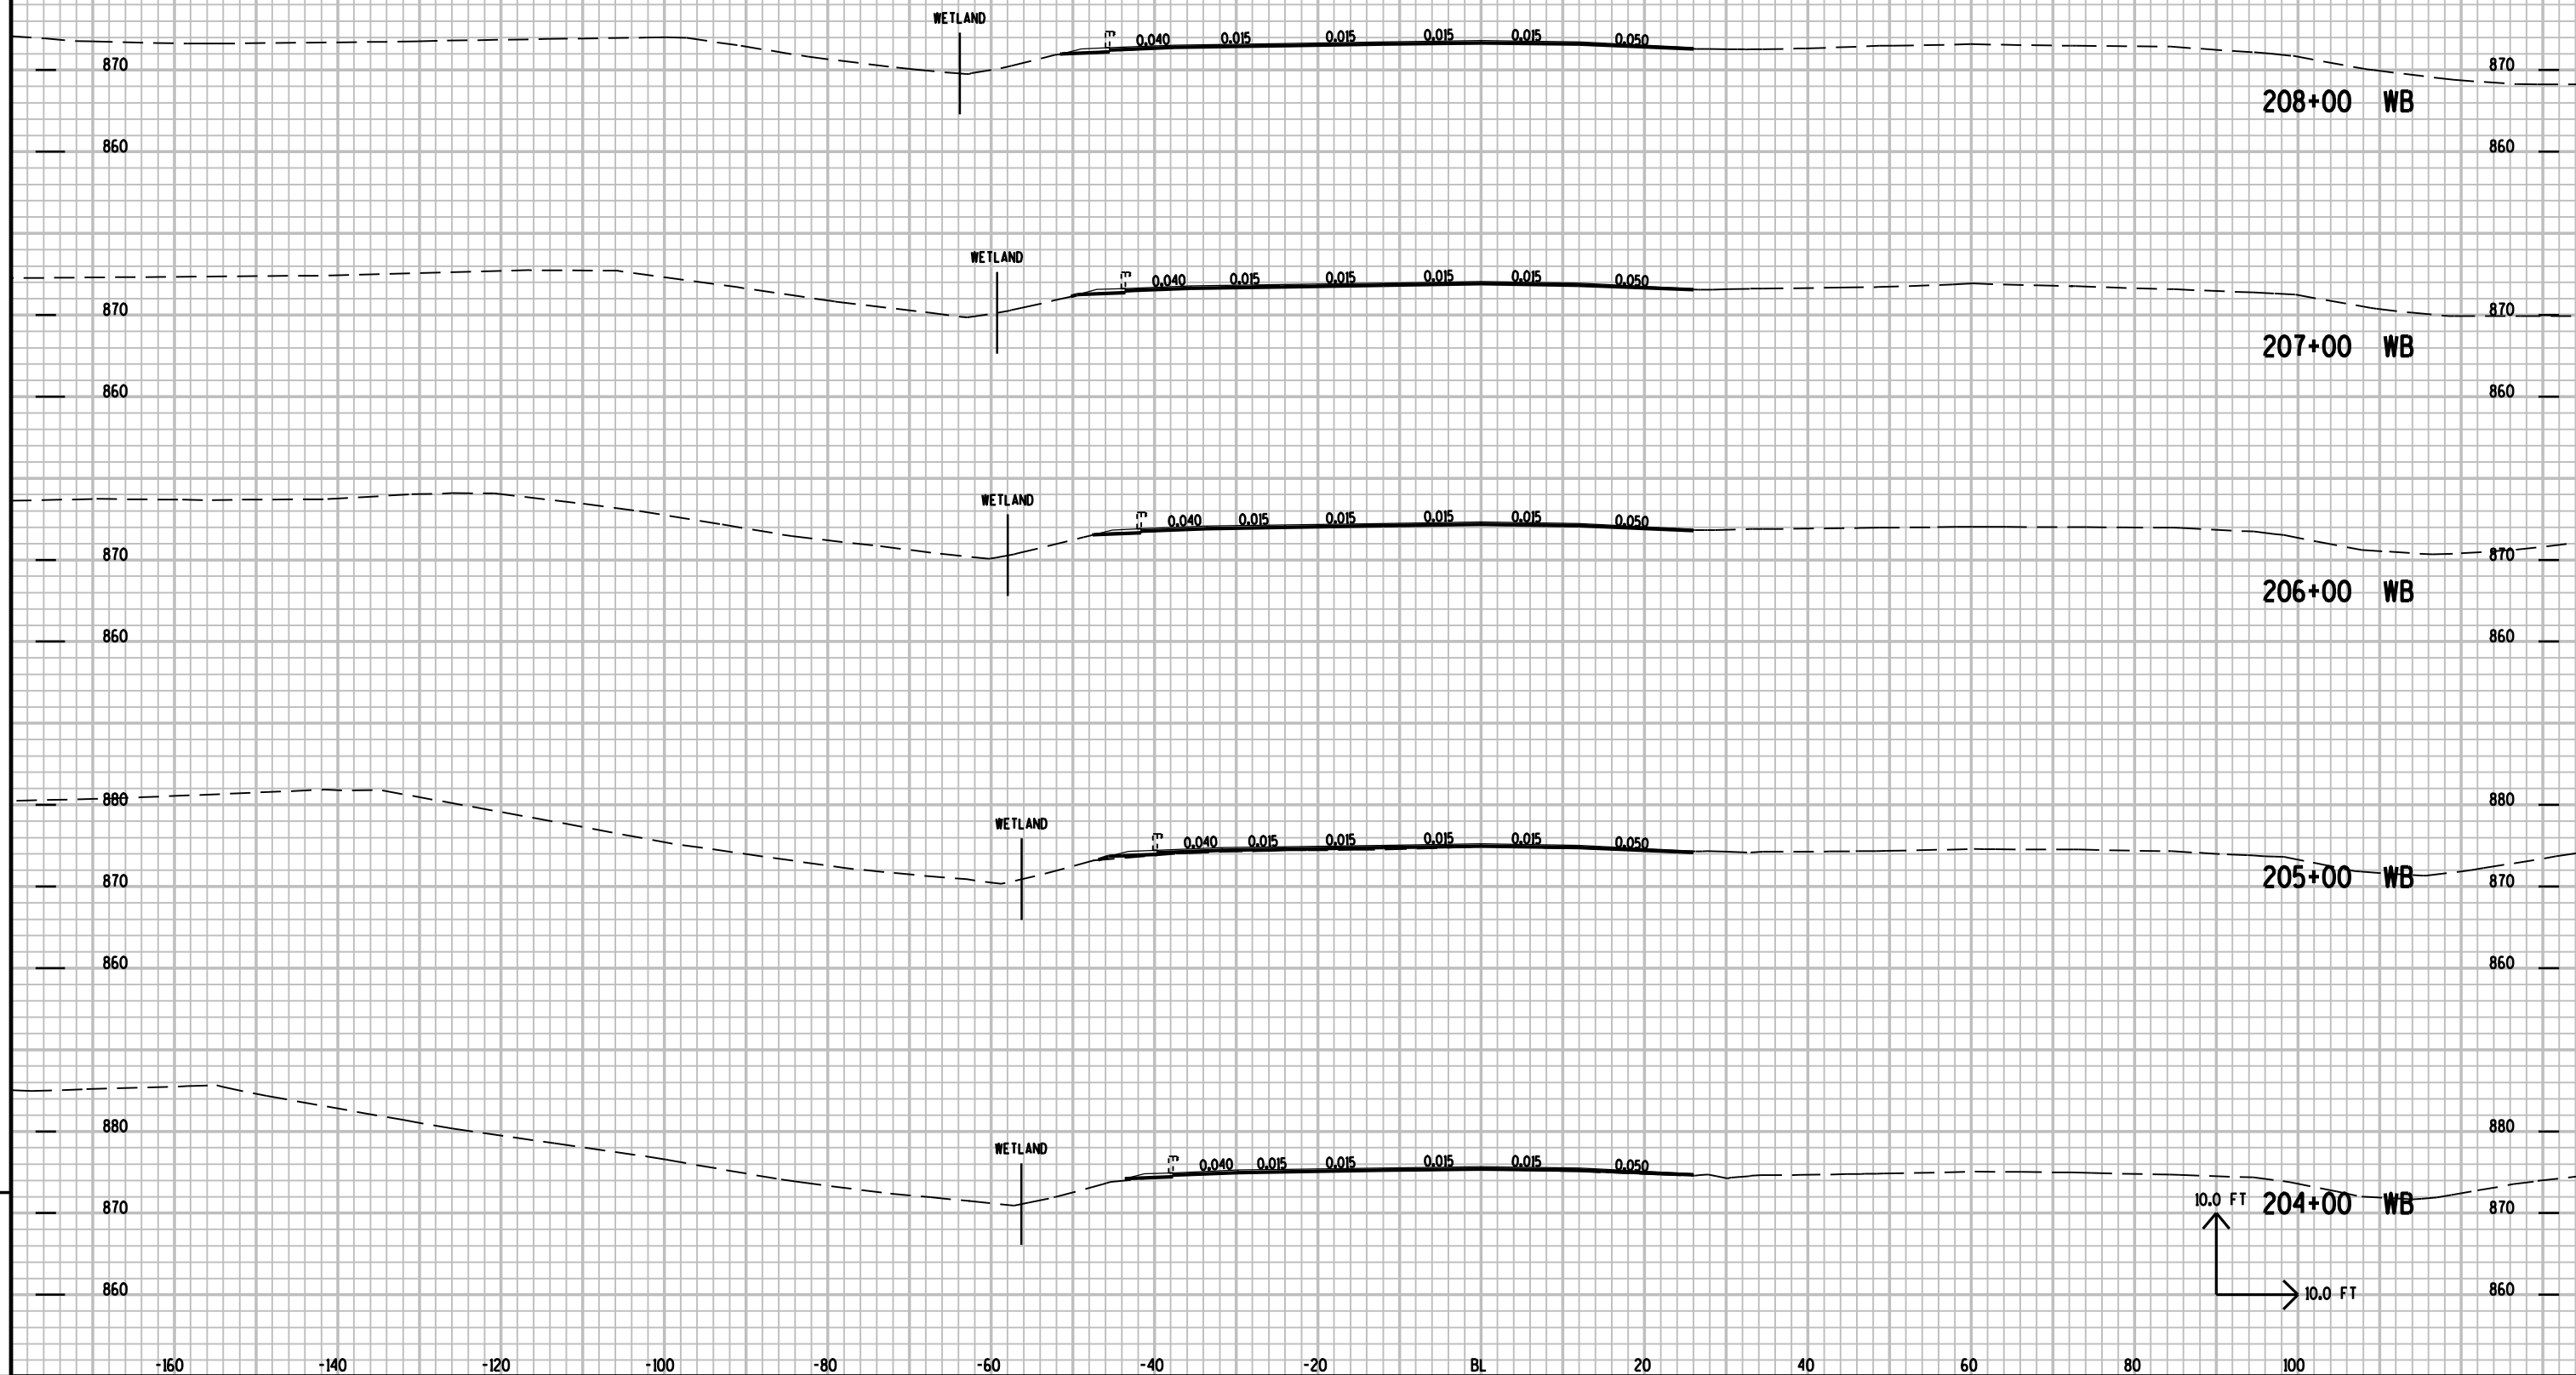



9

9

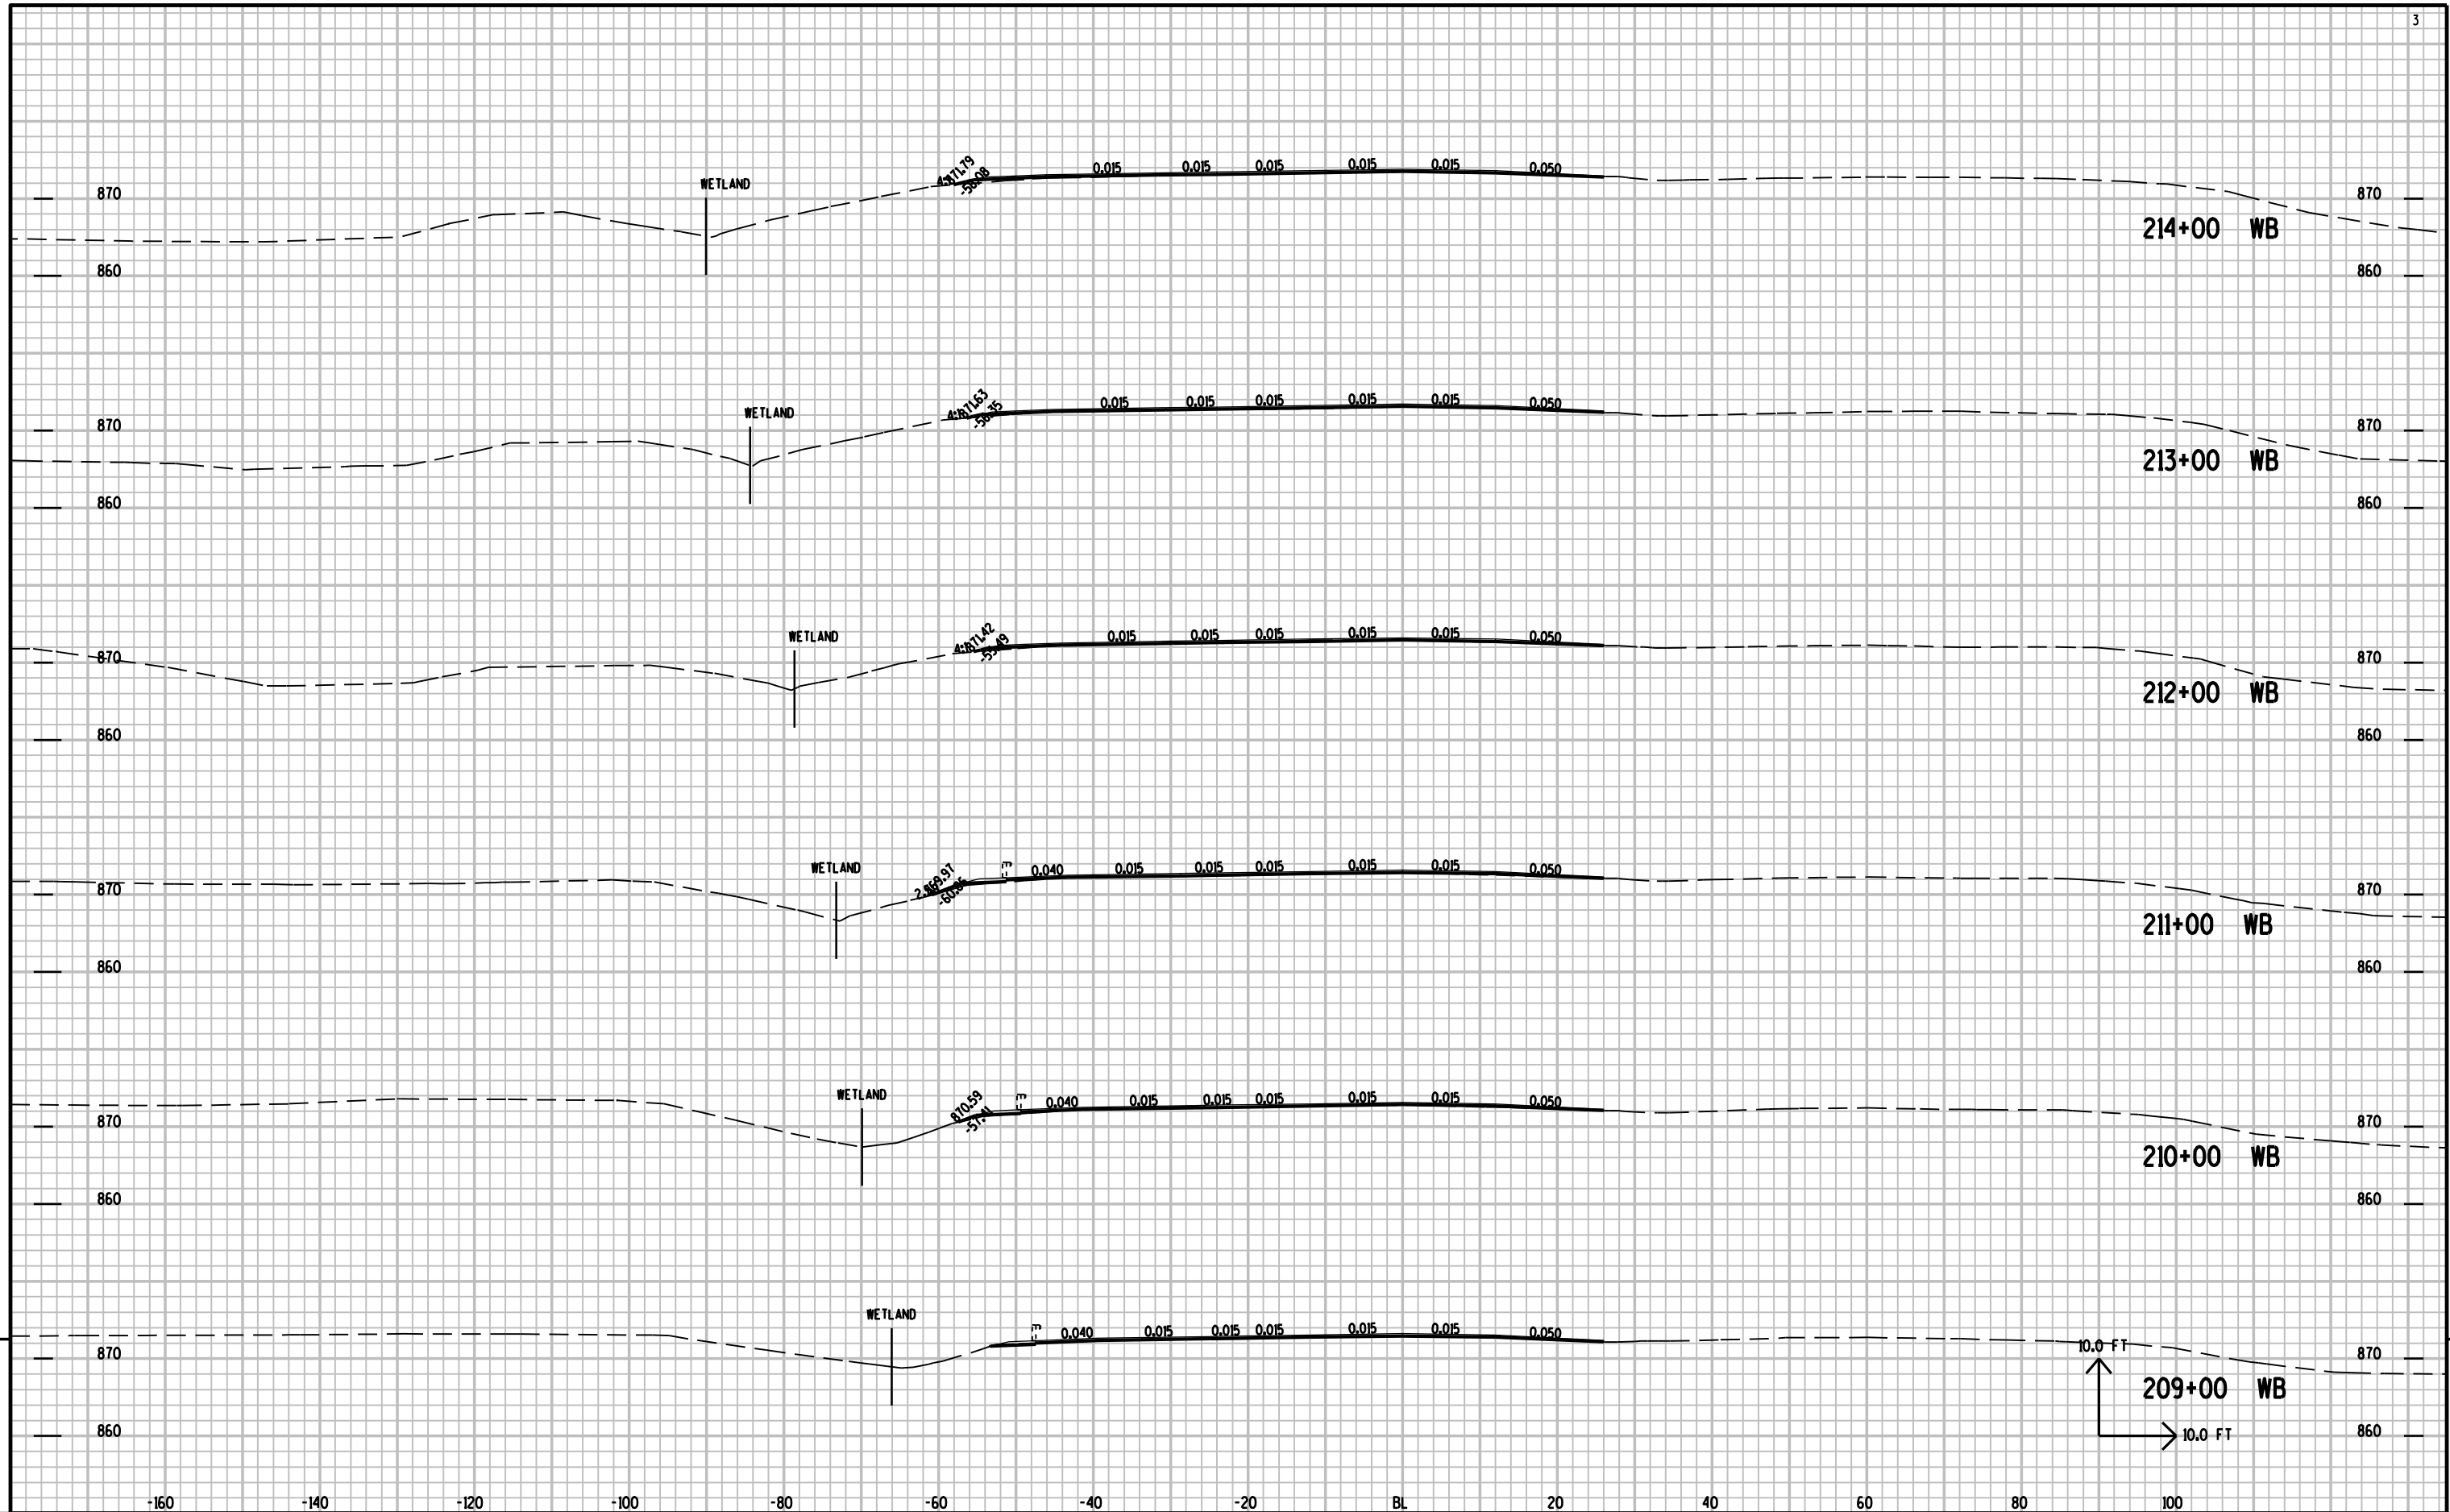

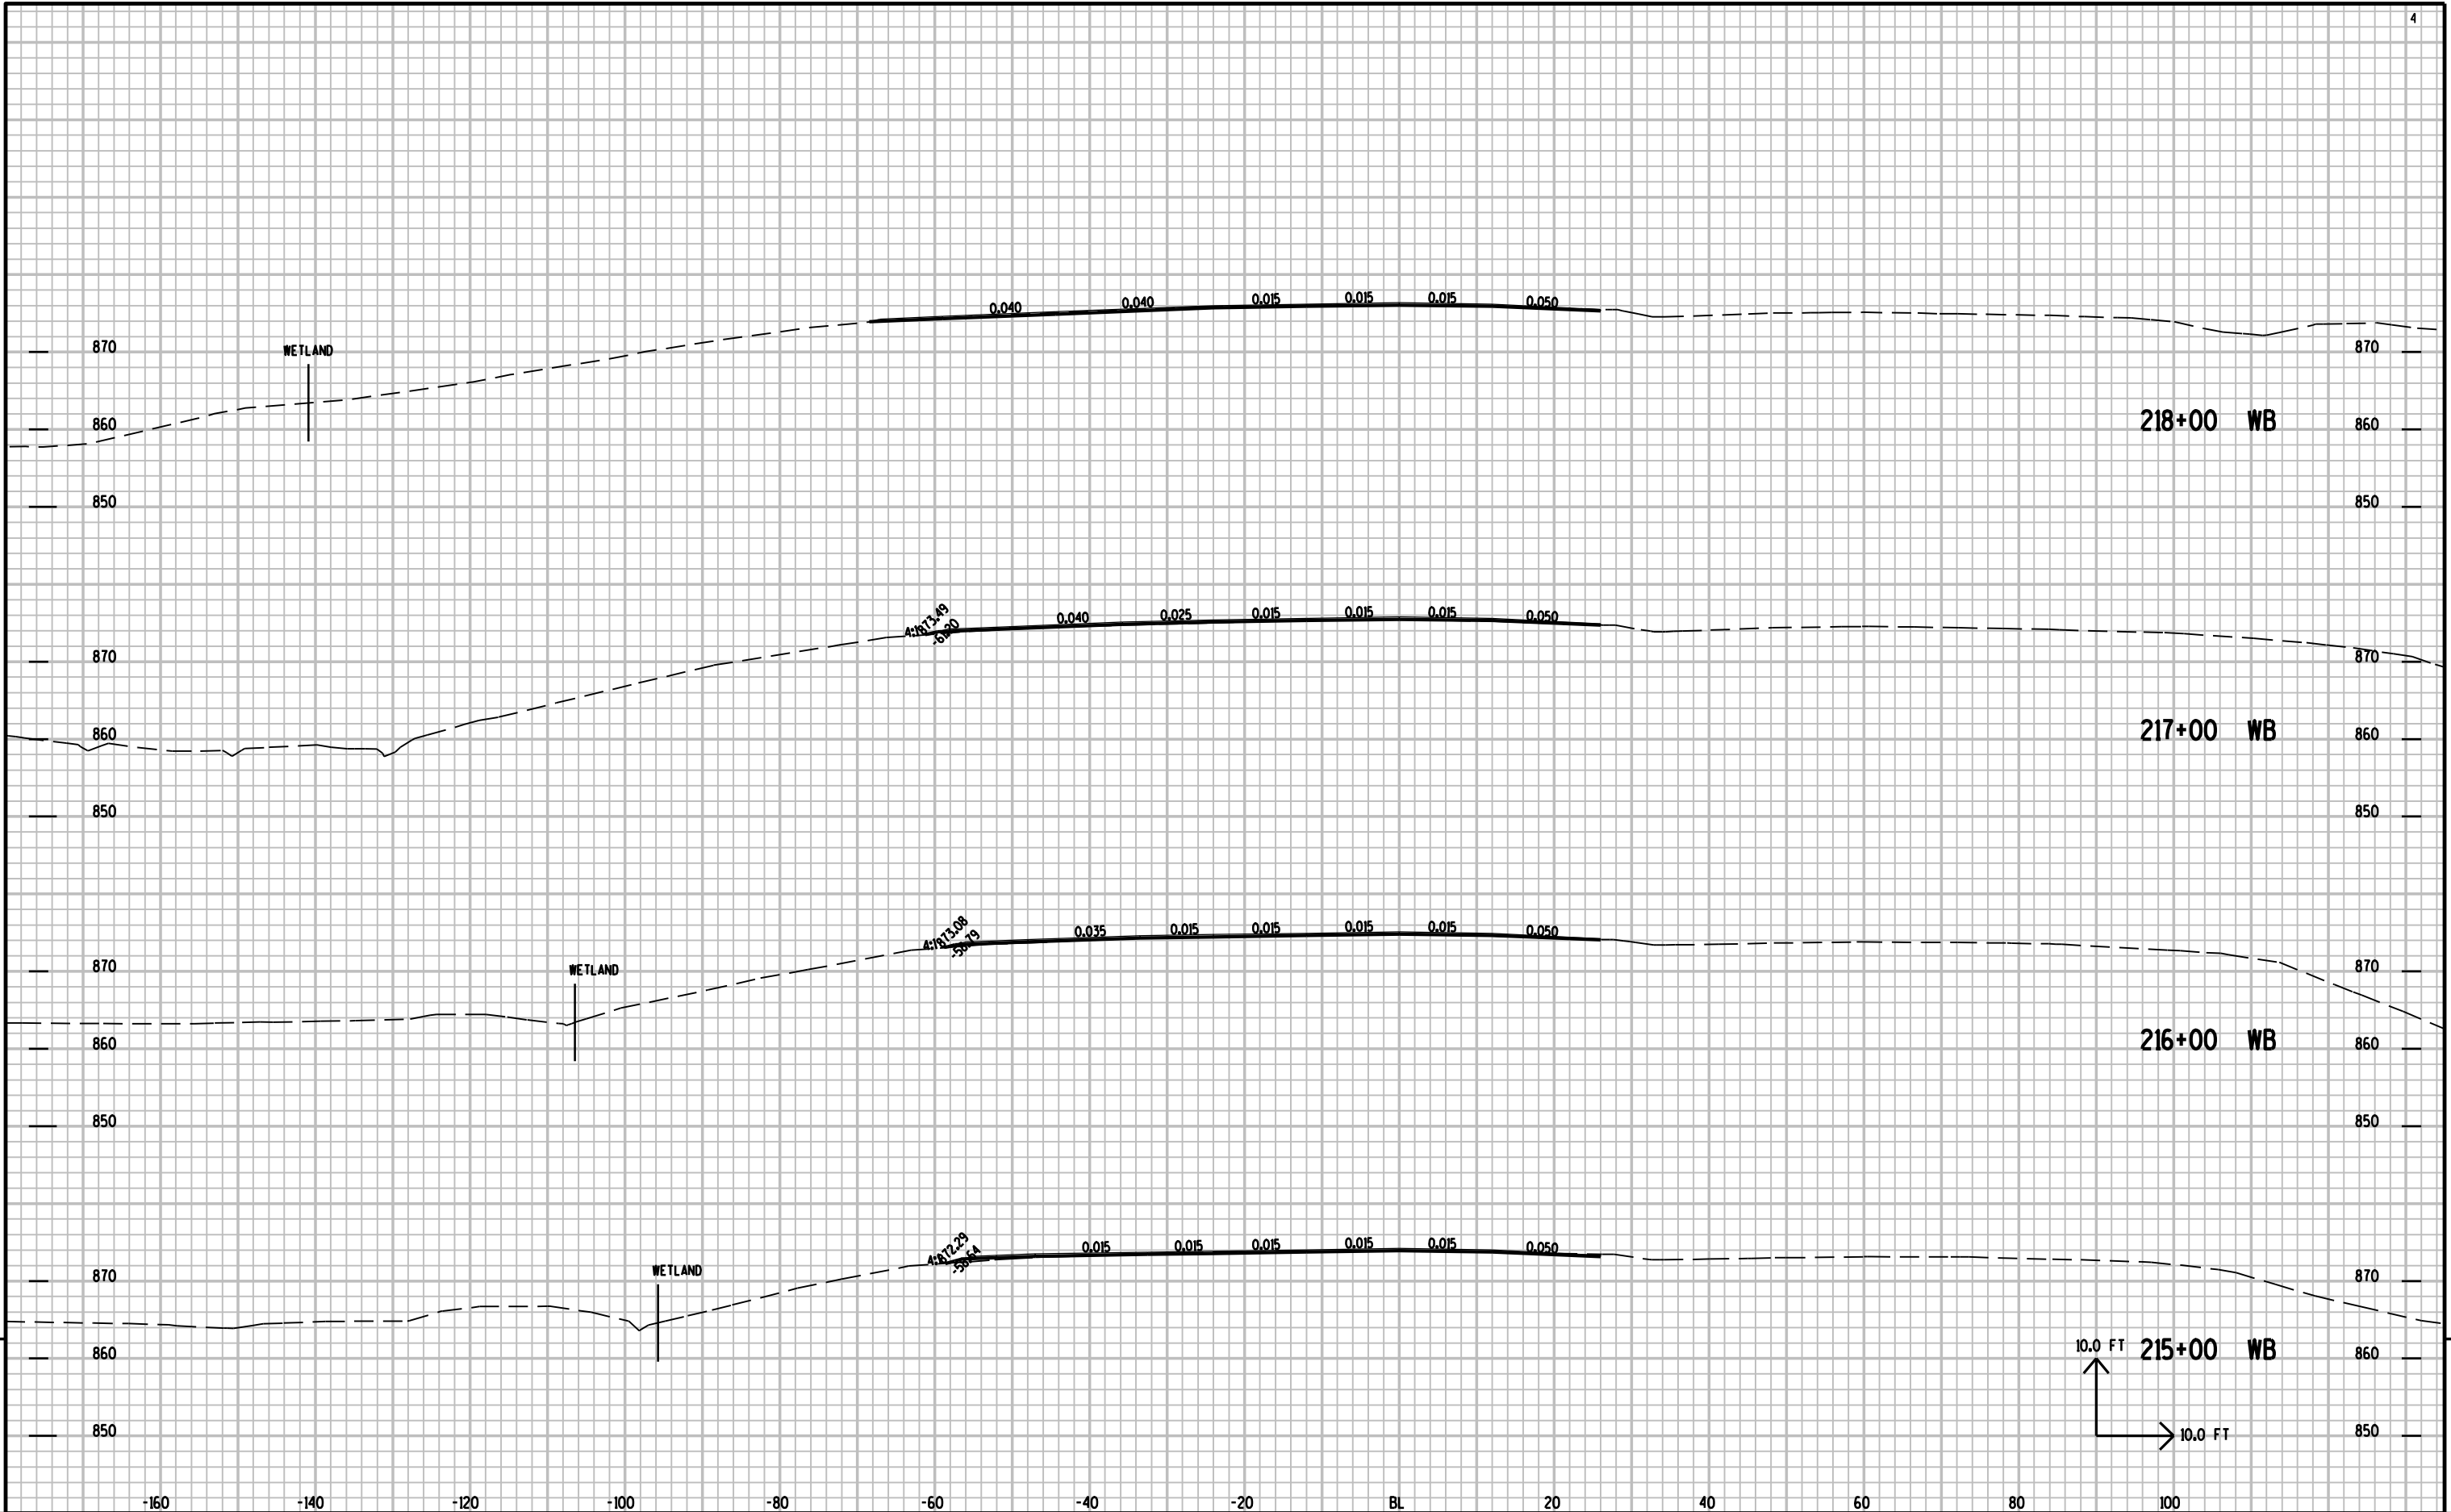

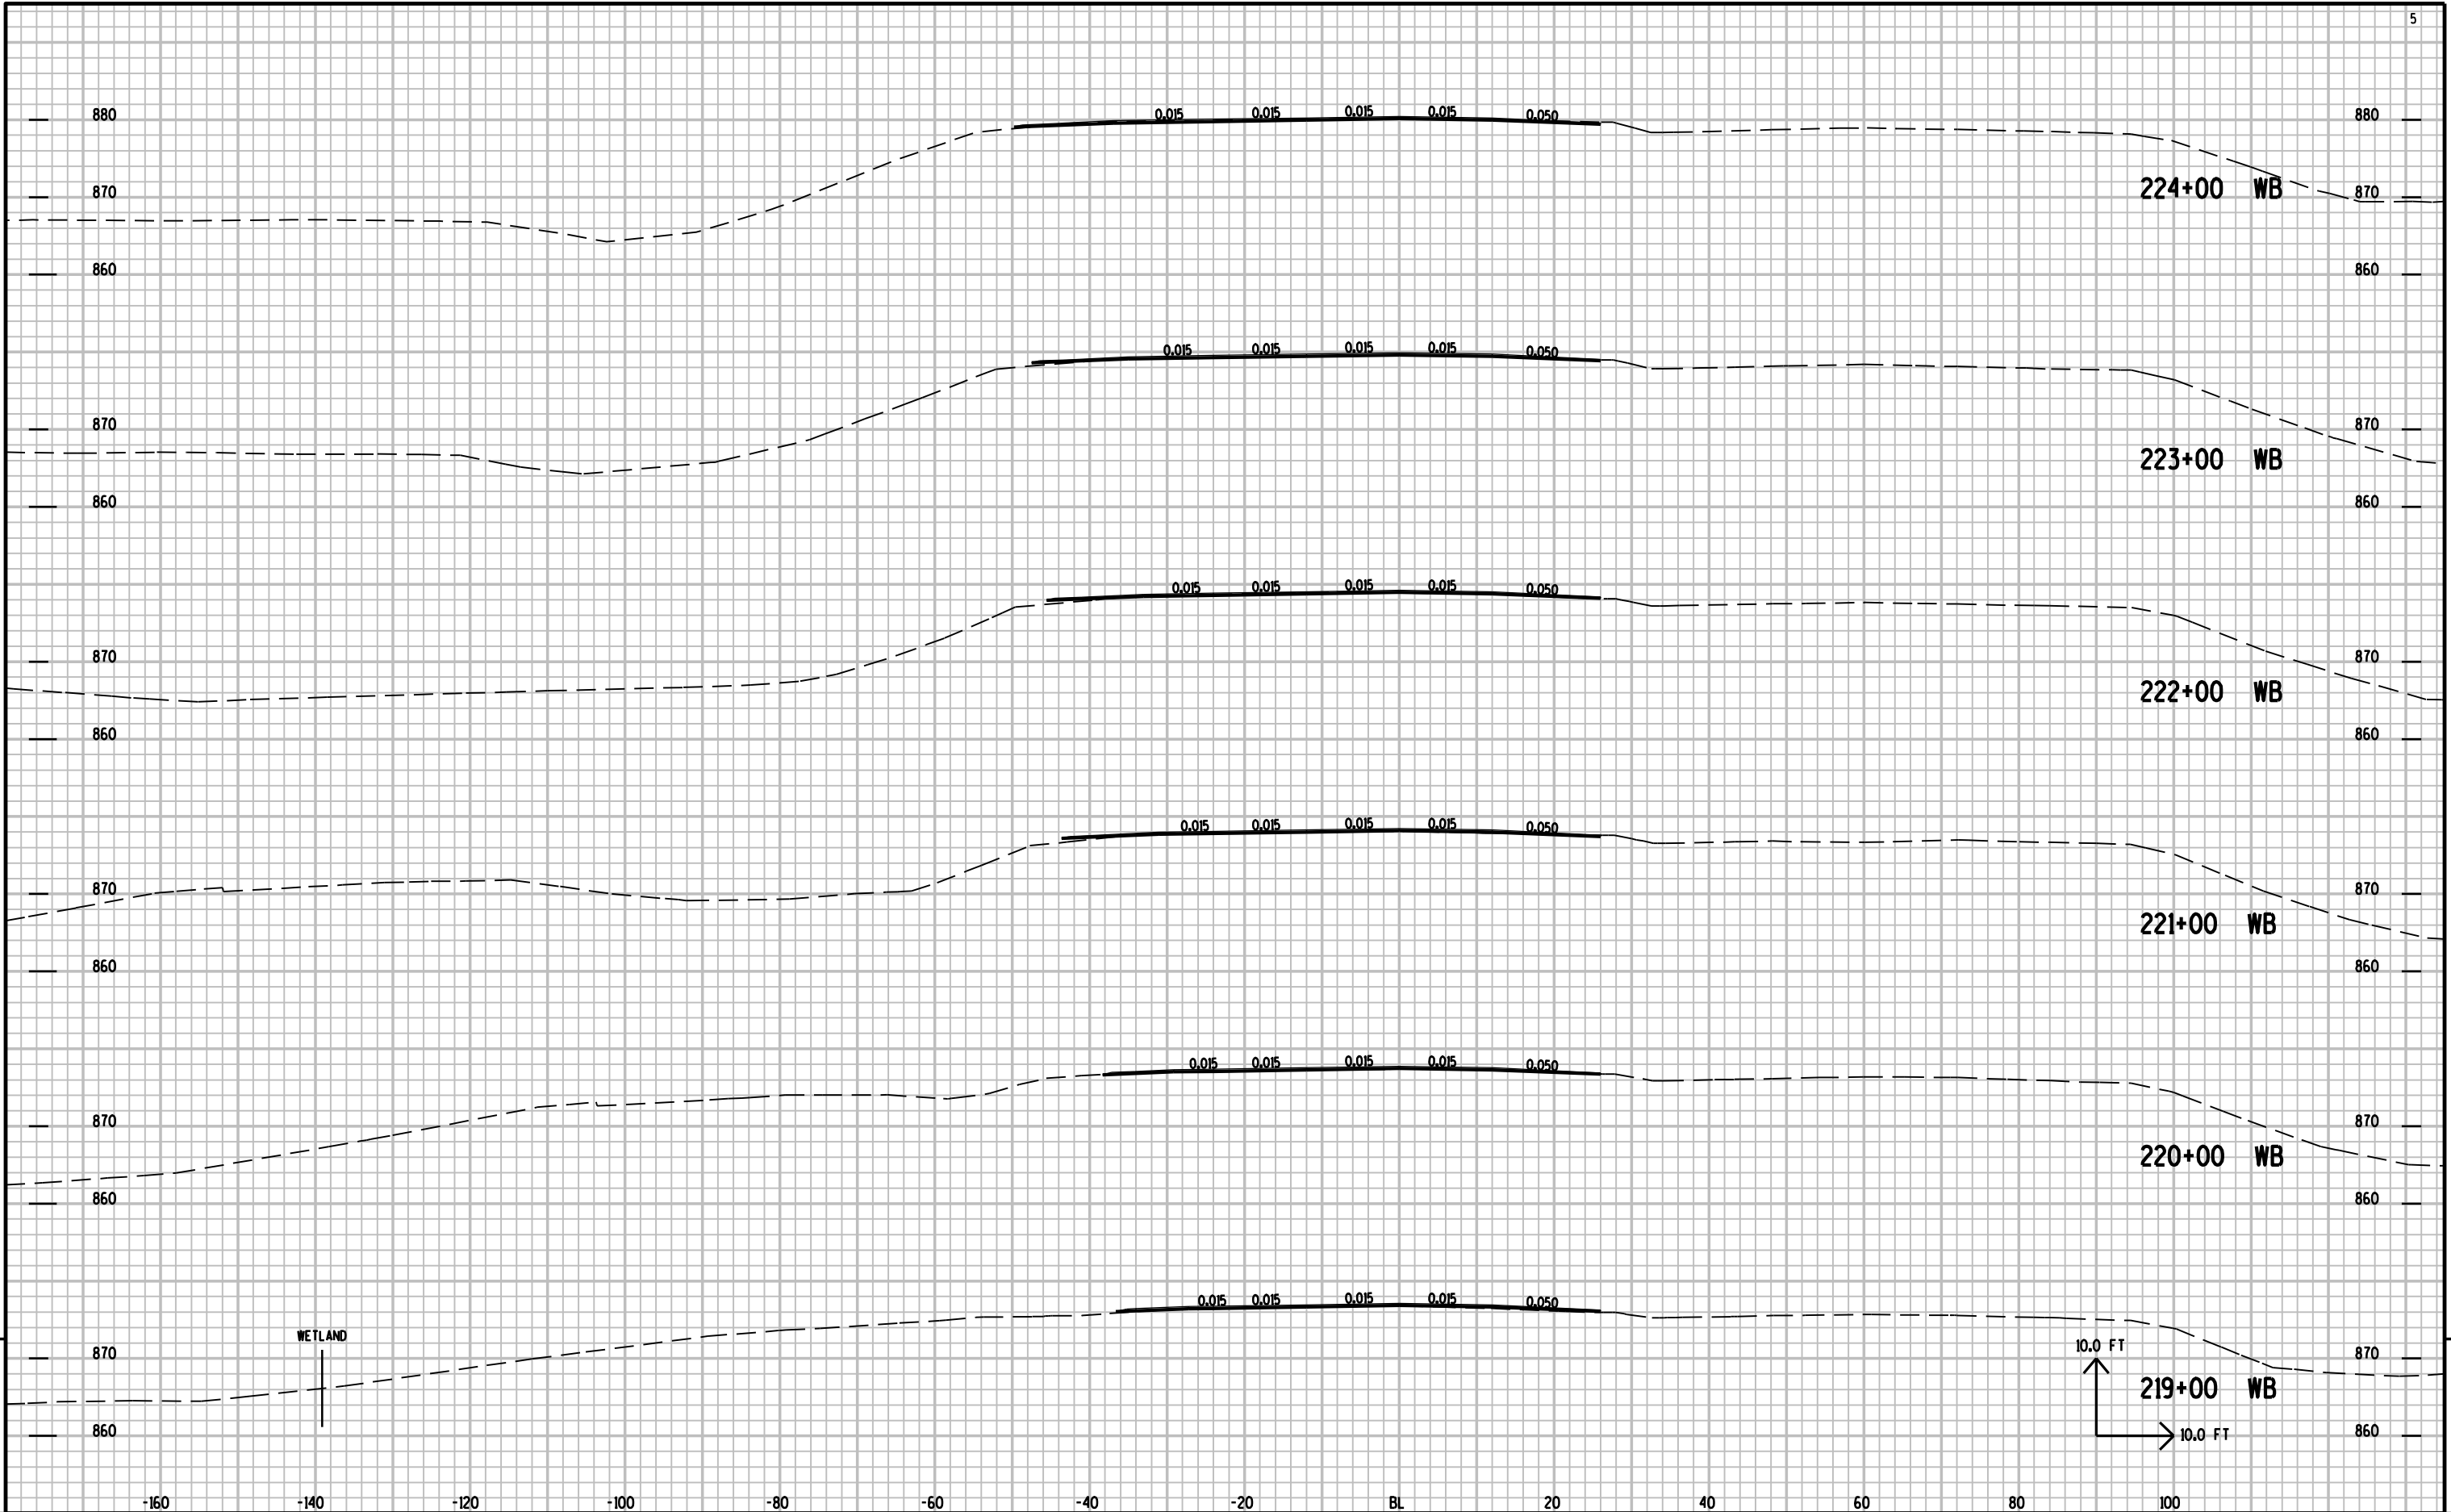

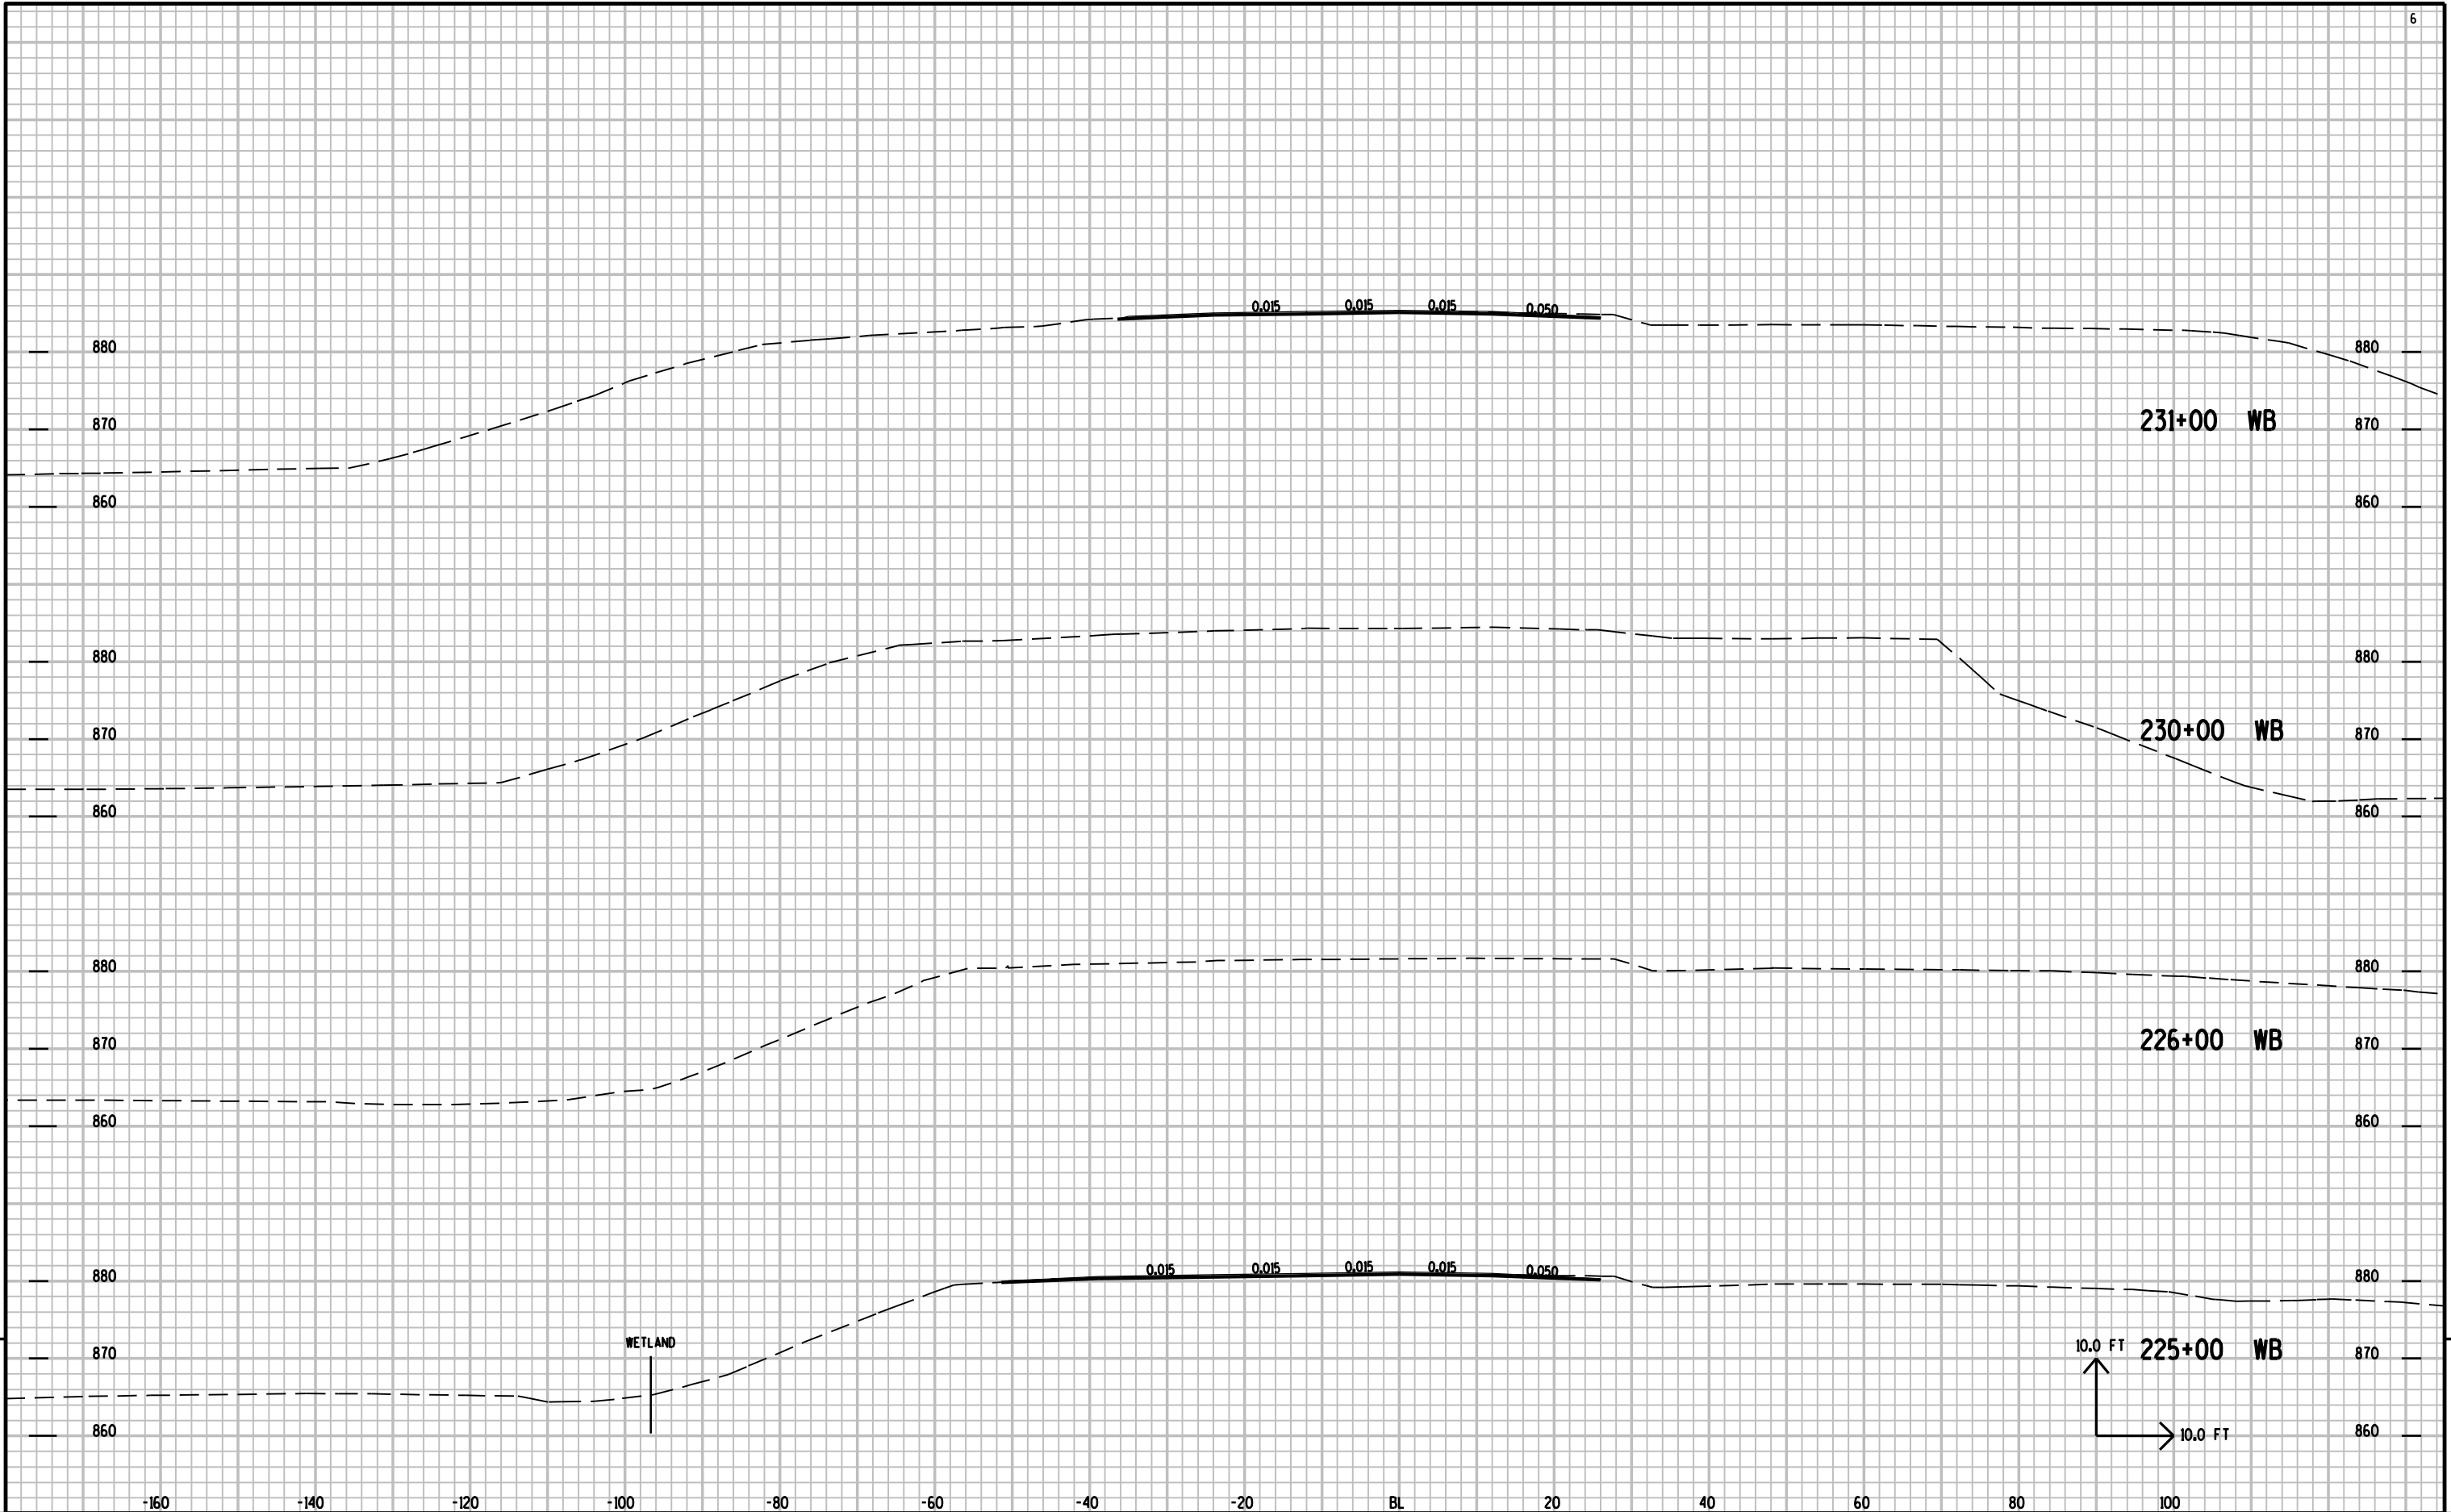

9


9













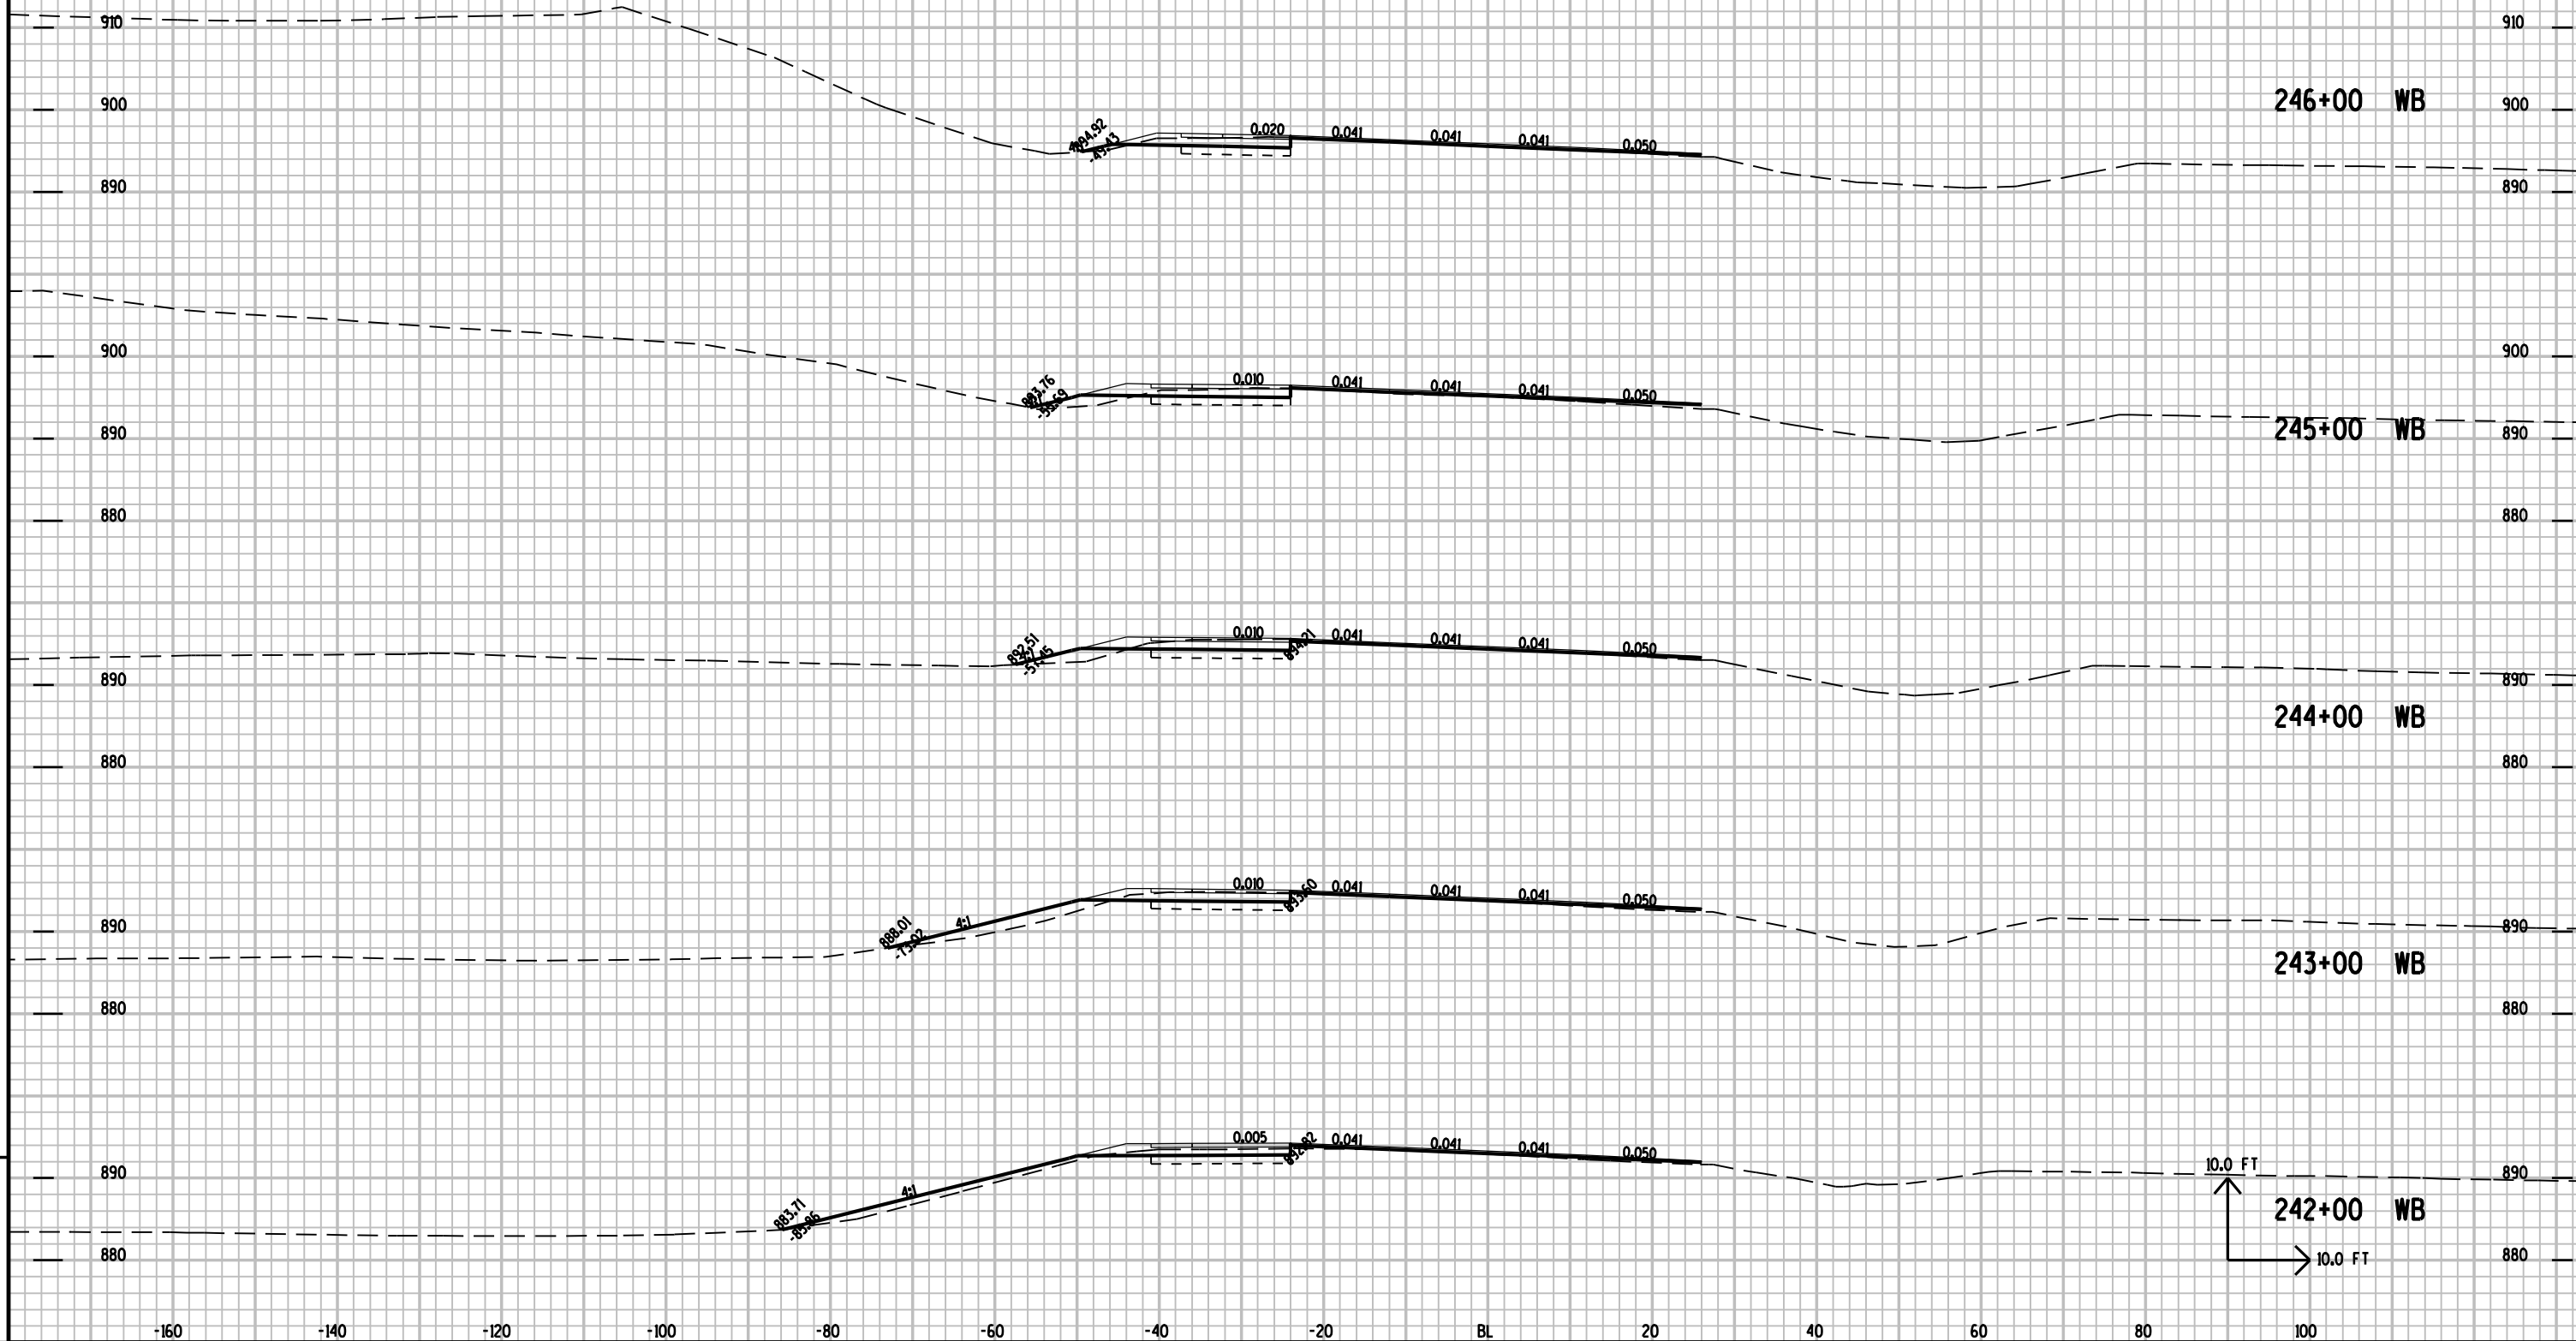


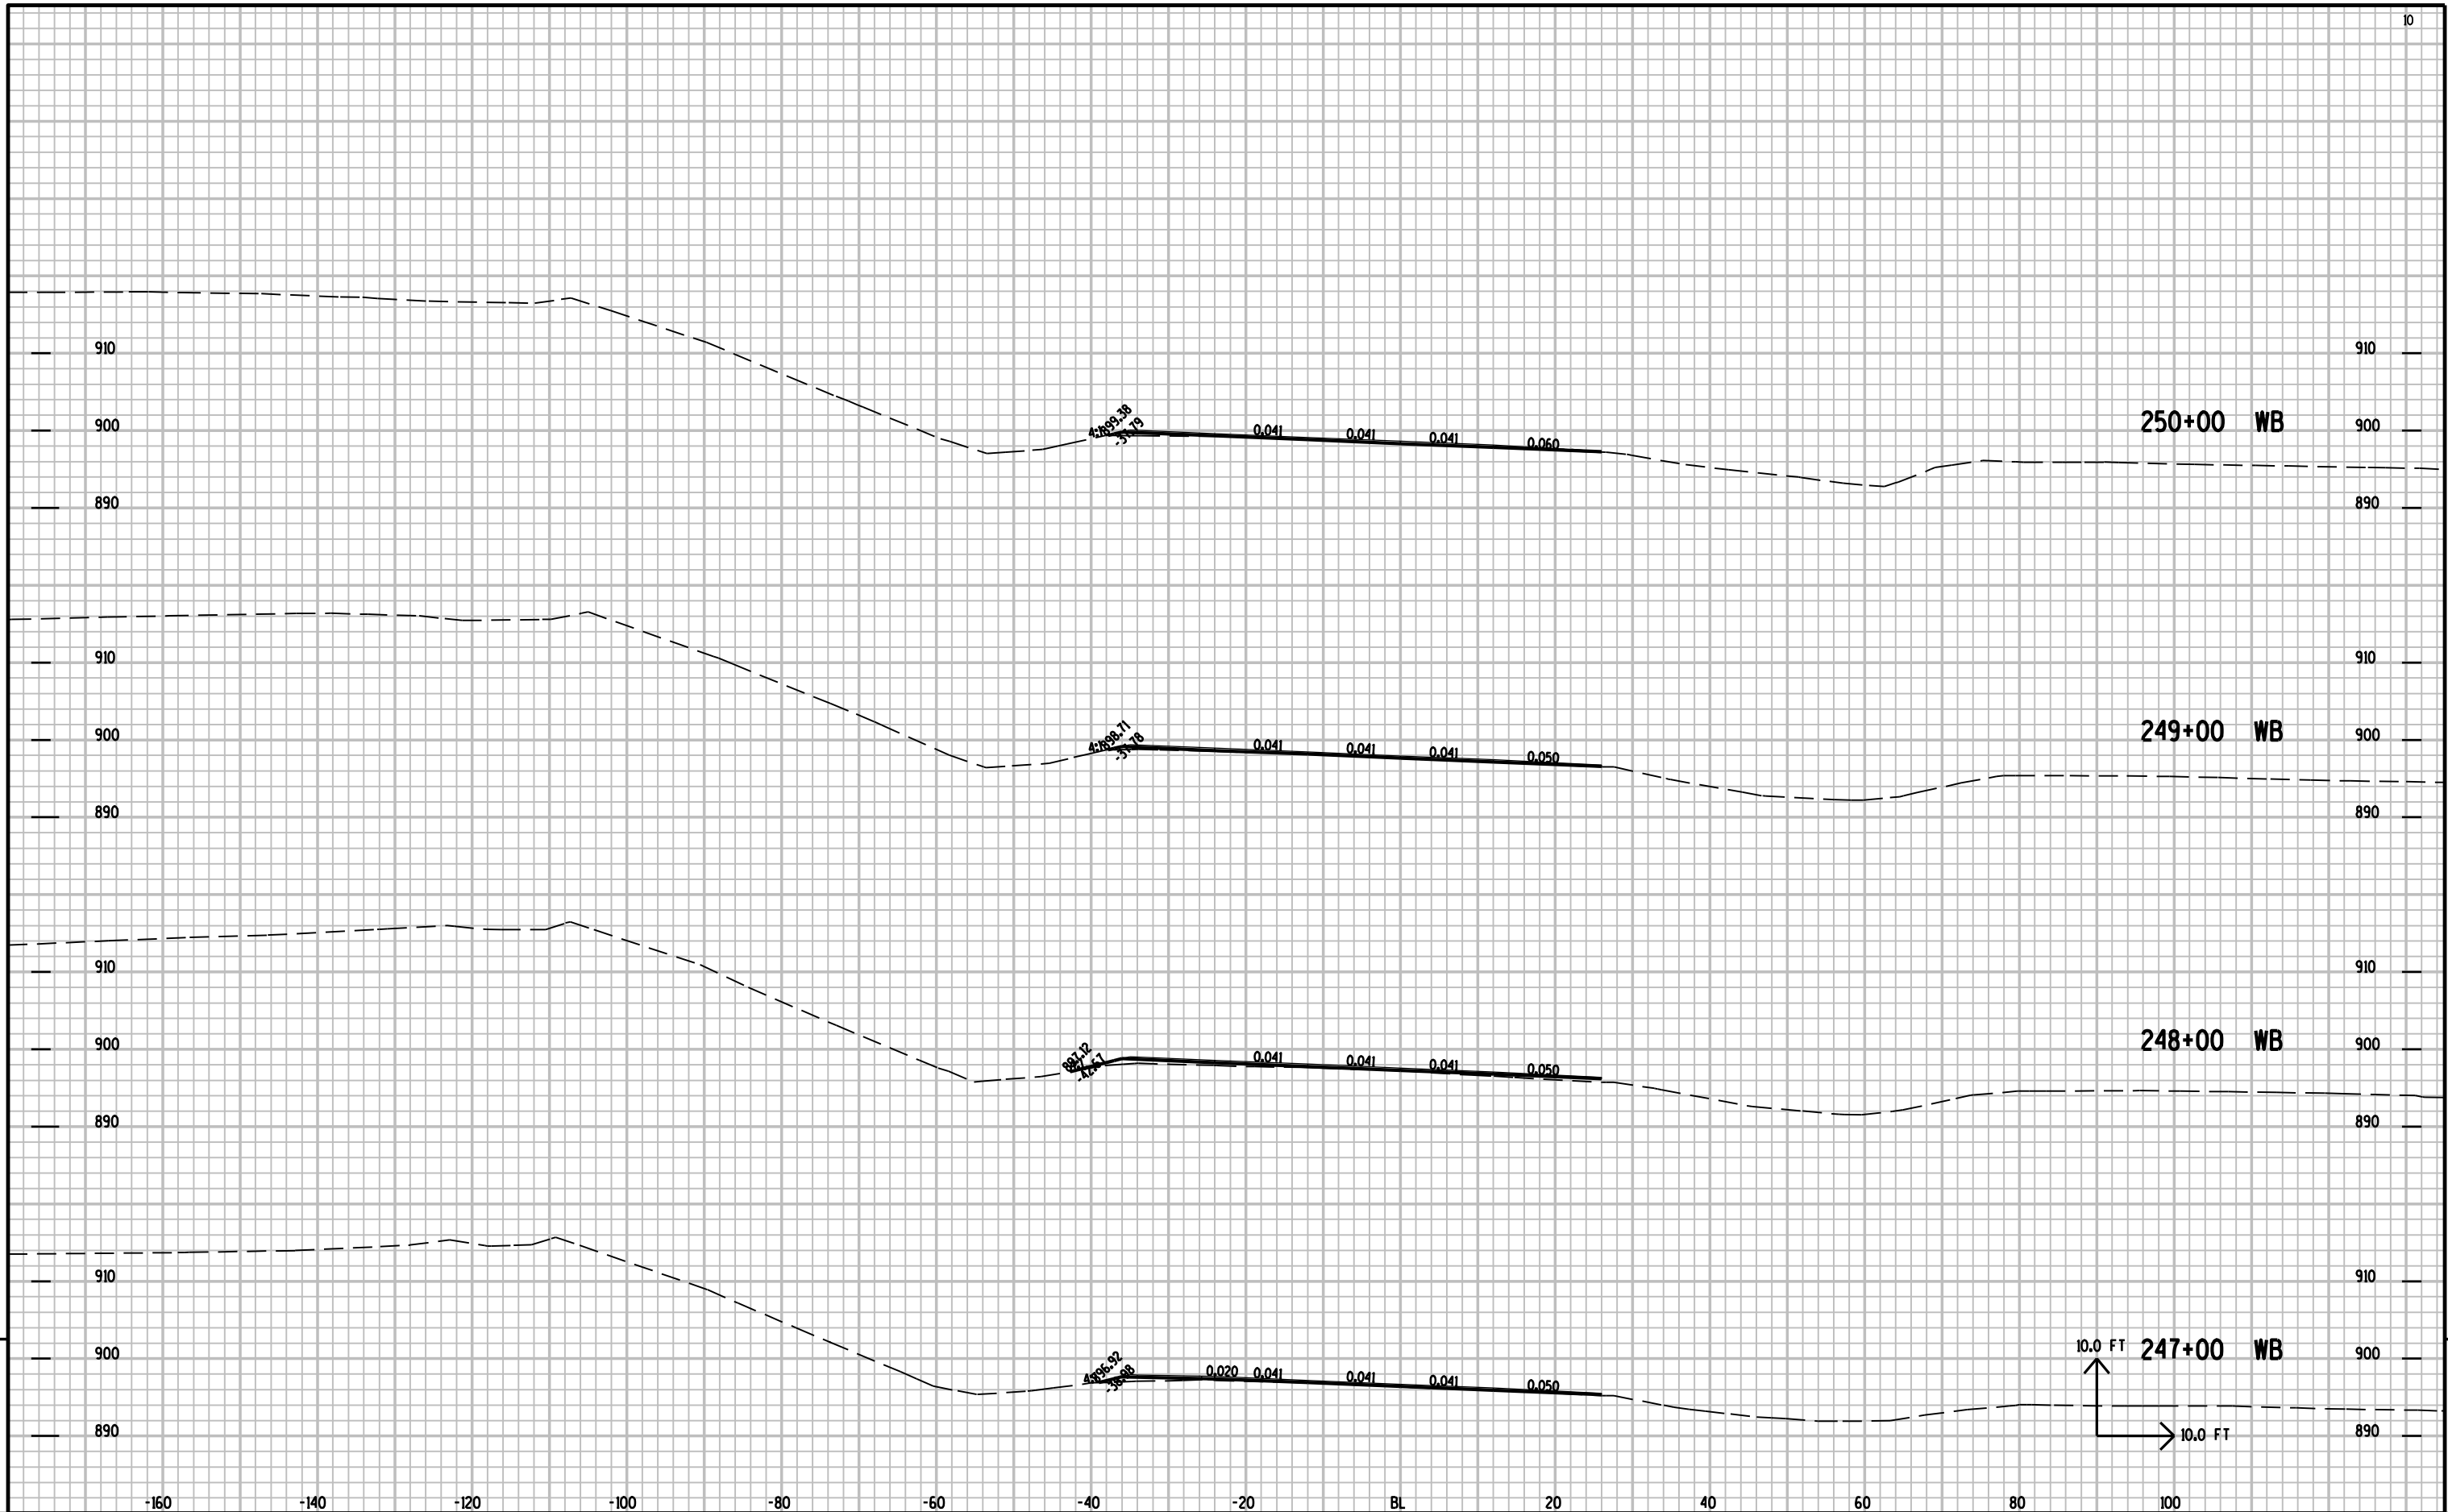

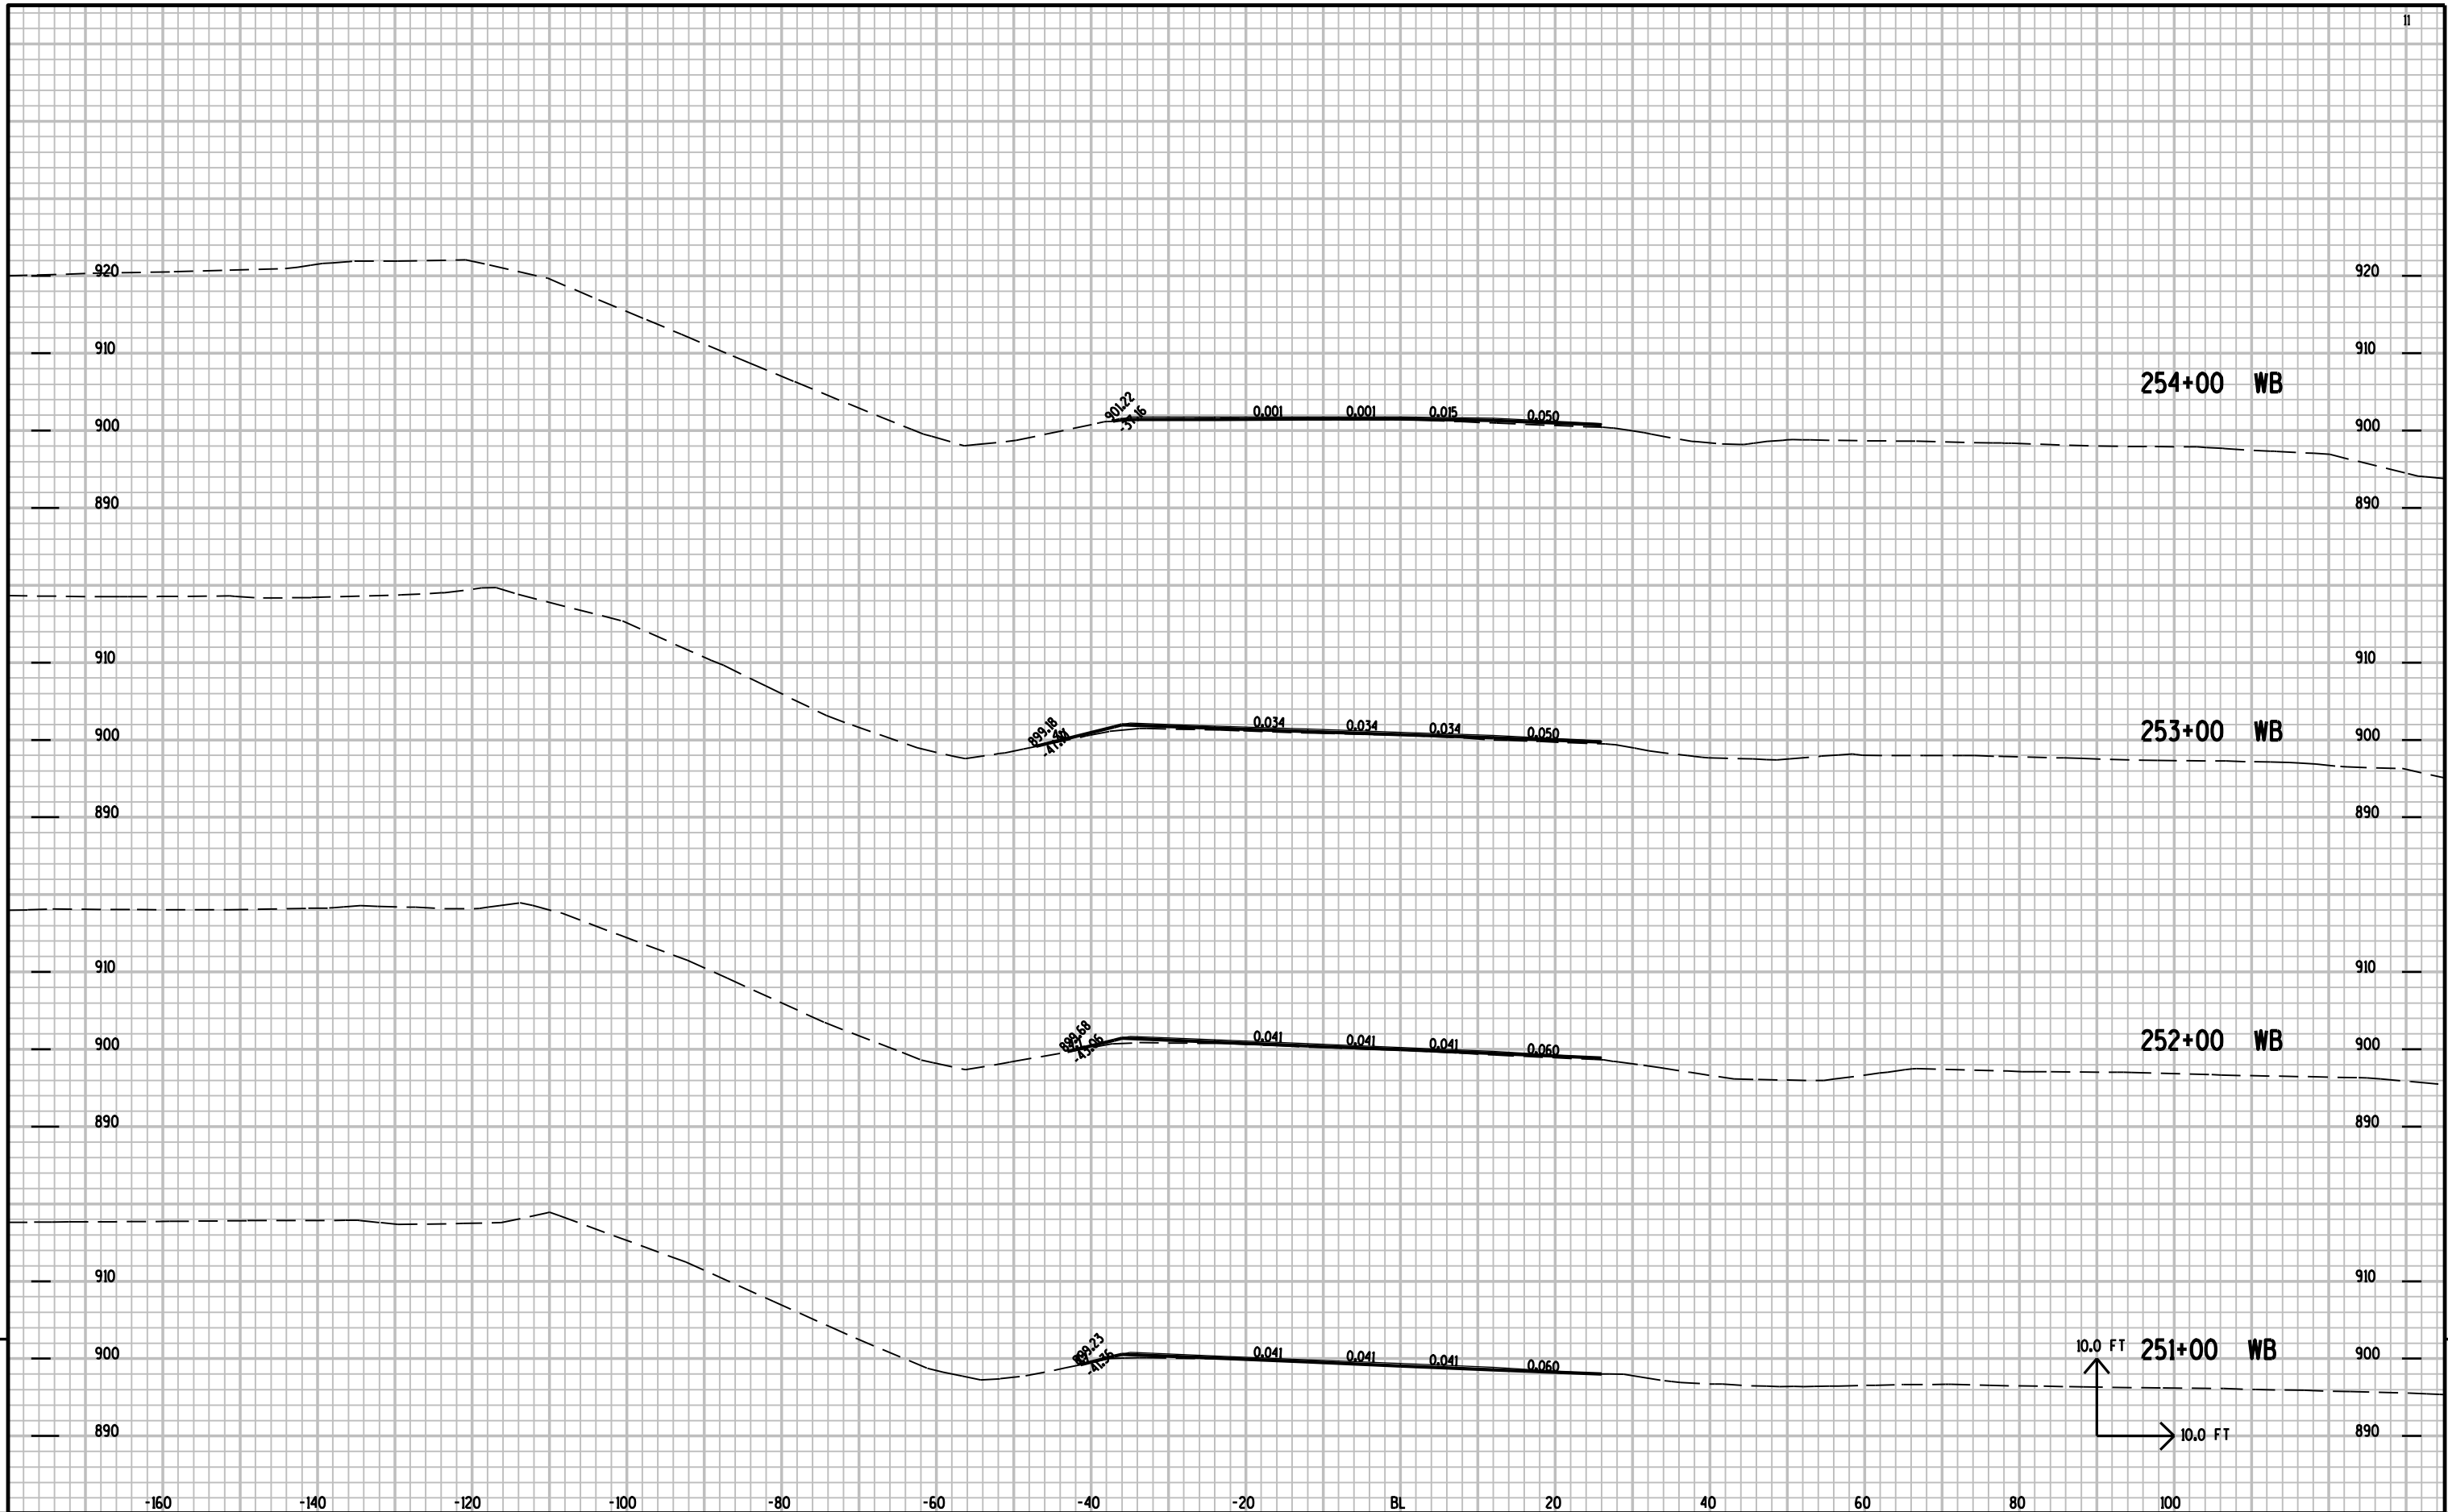

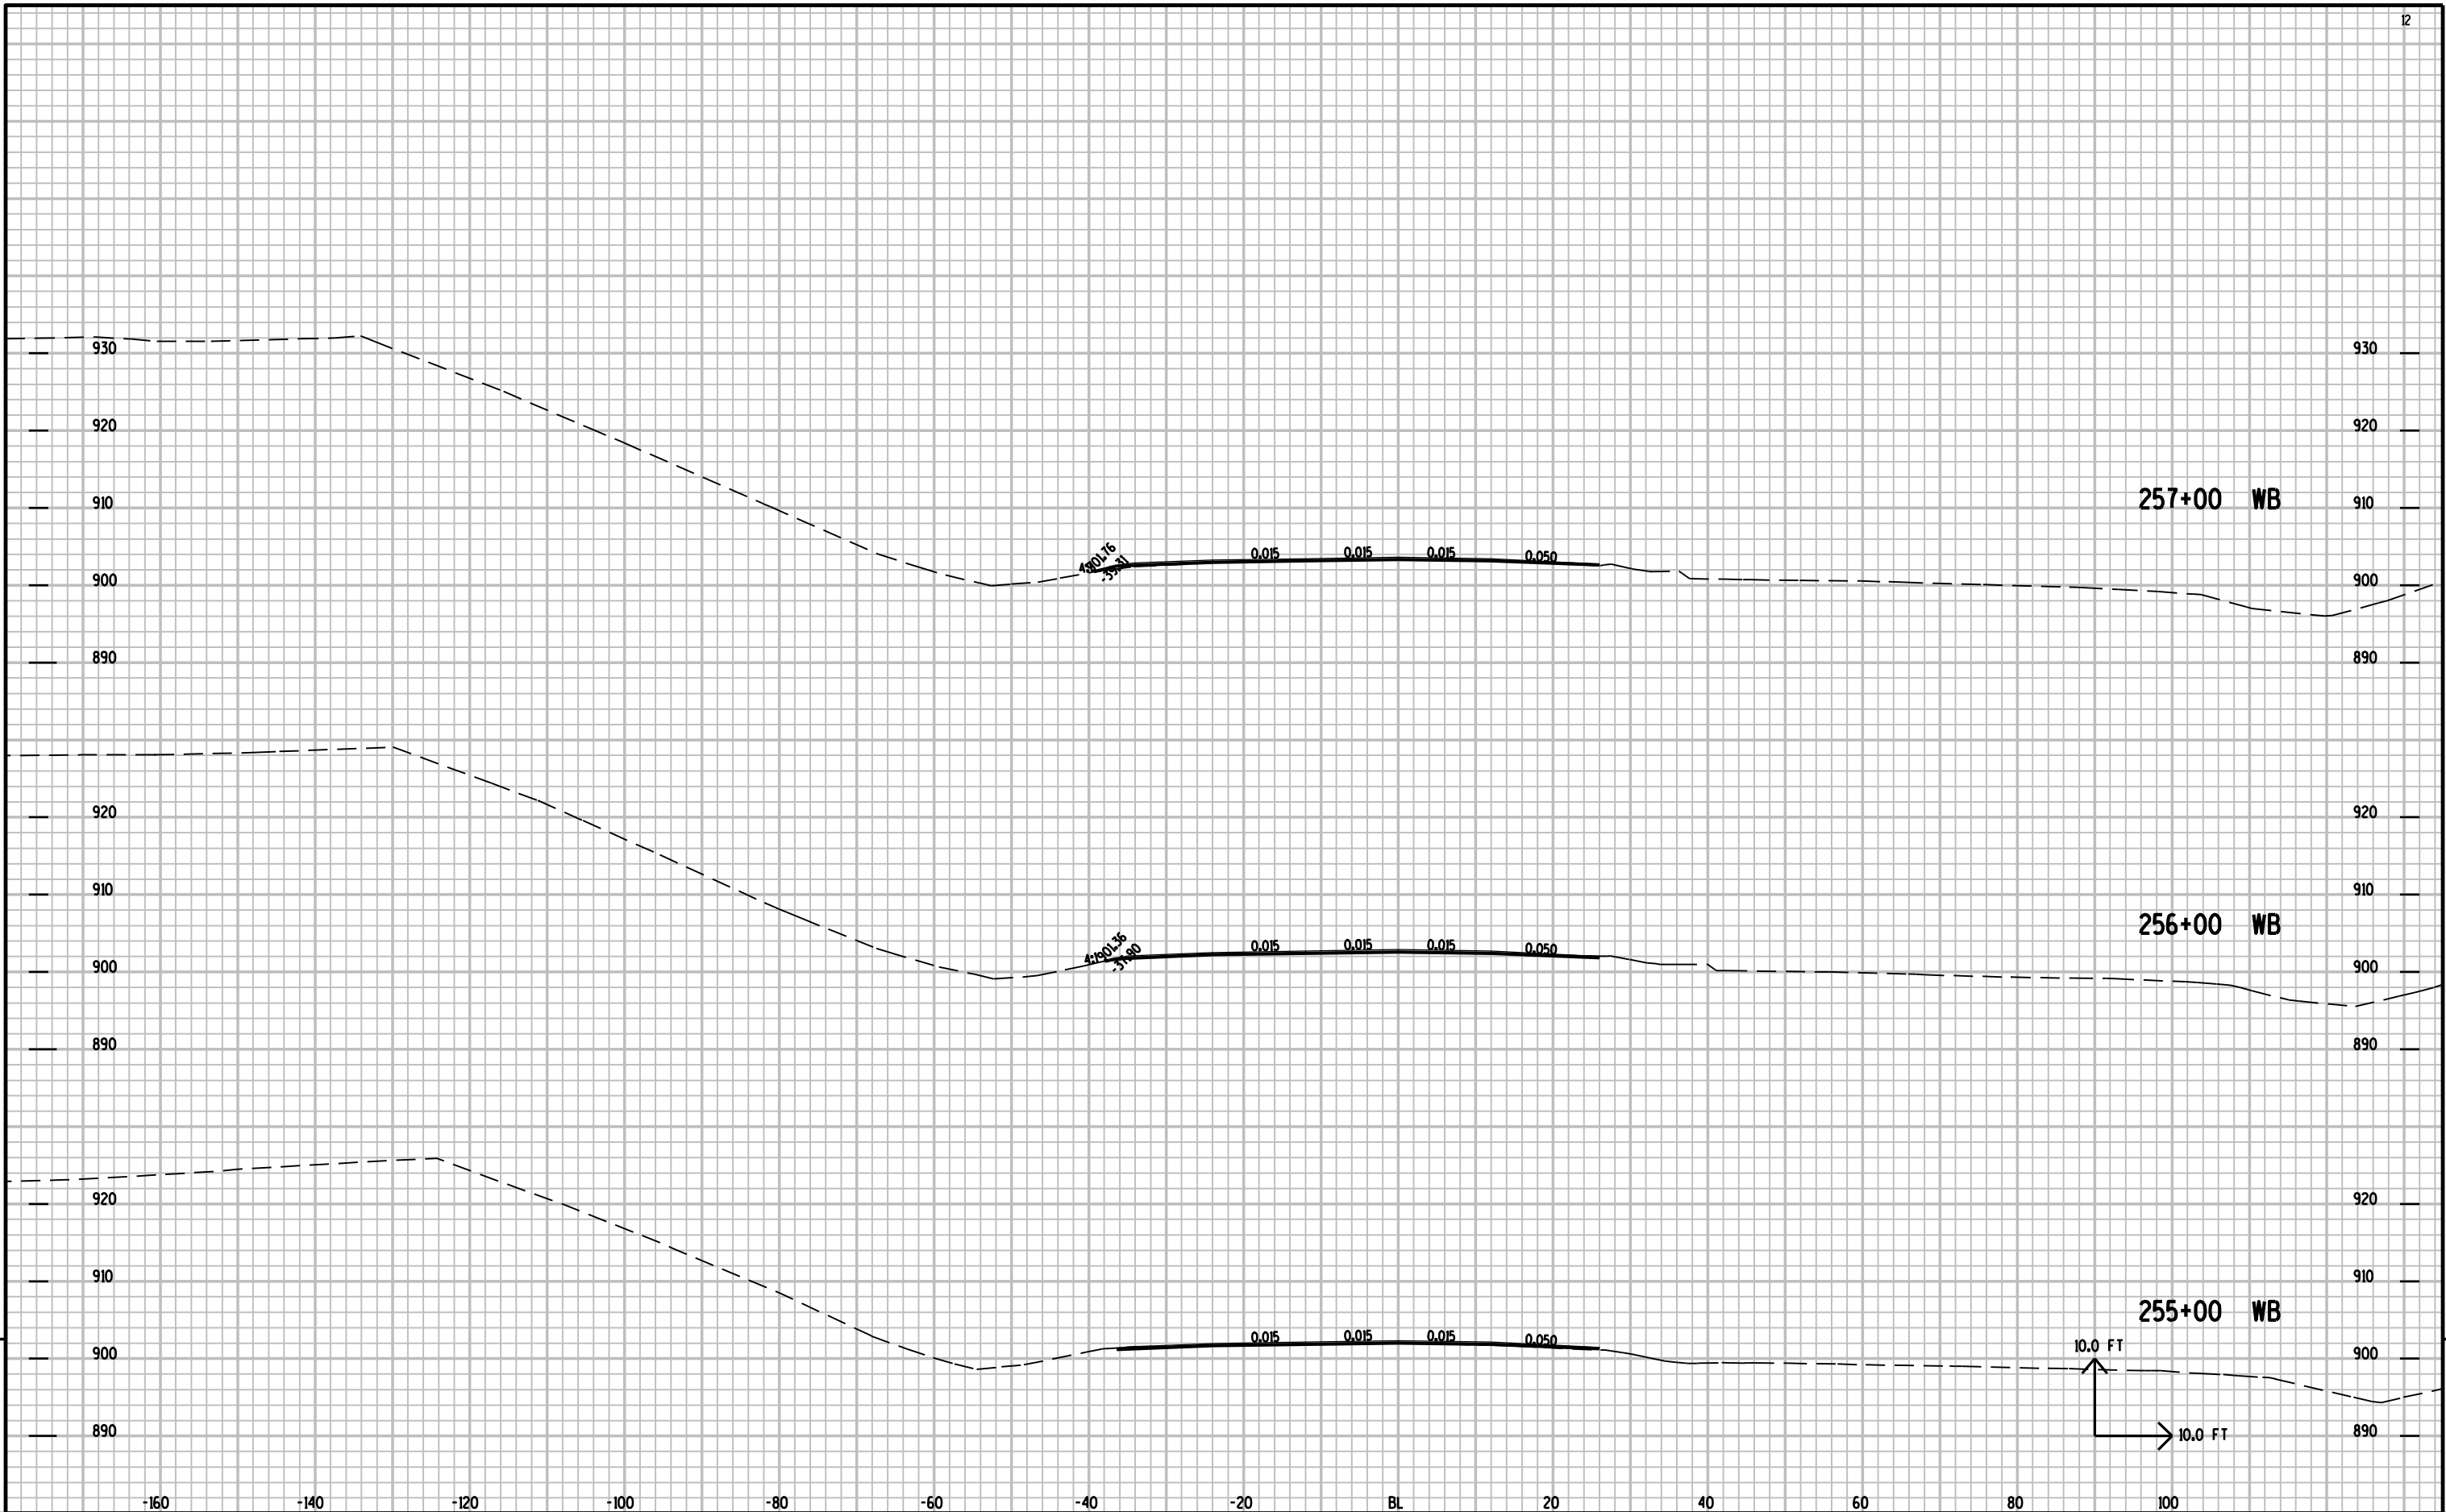


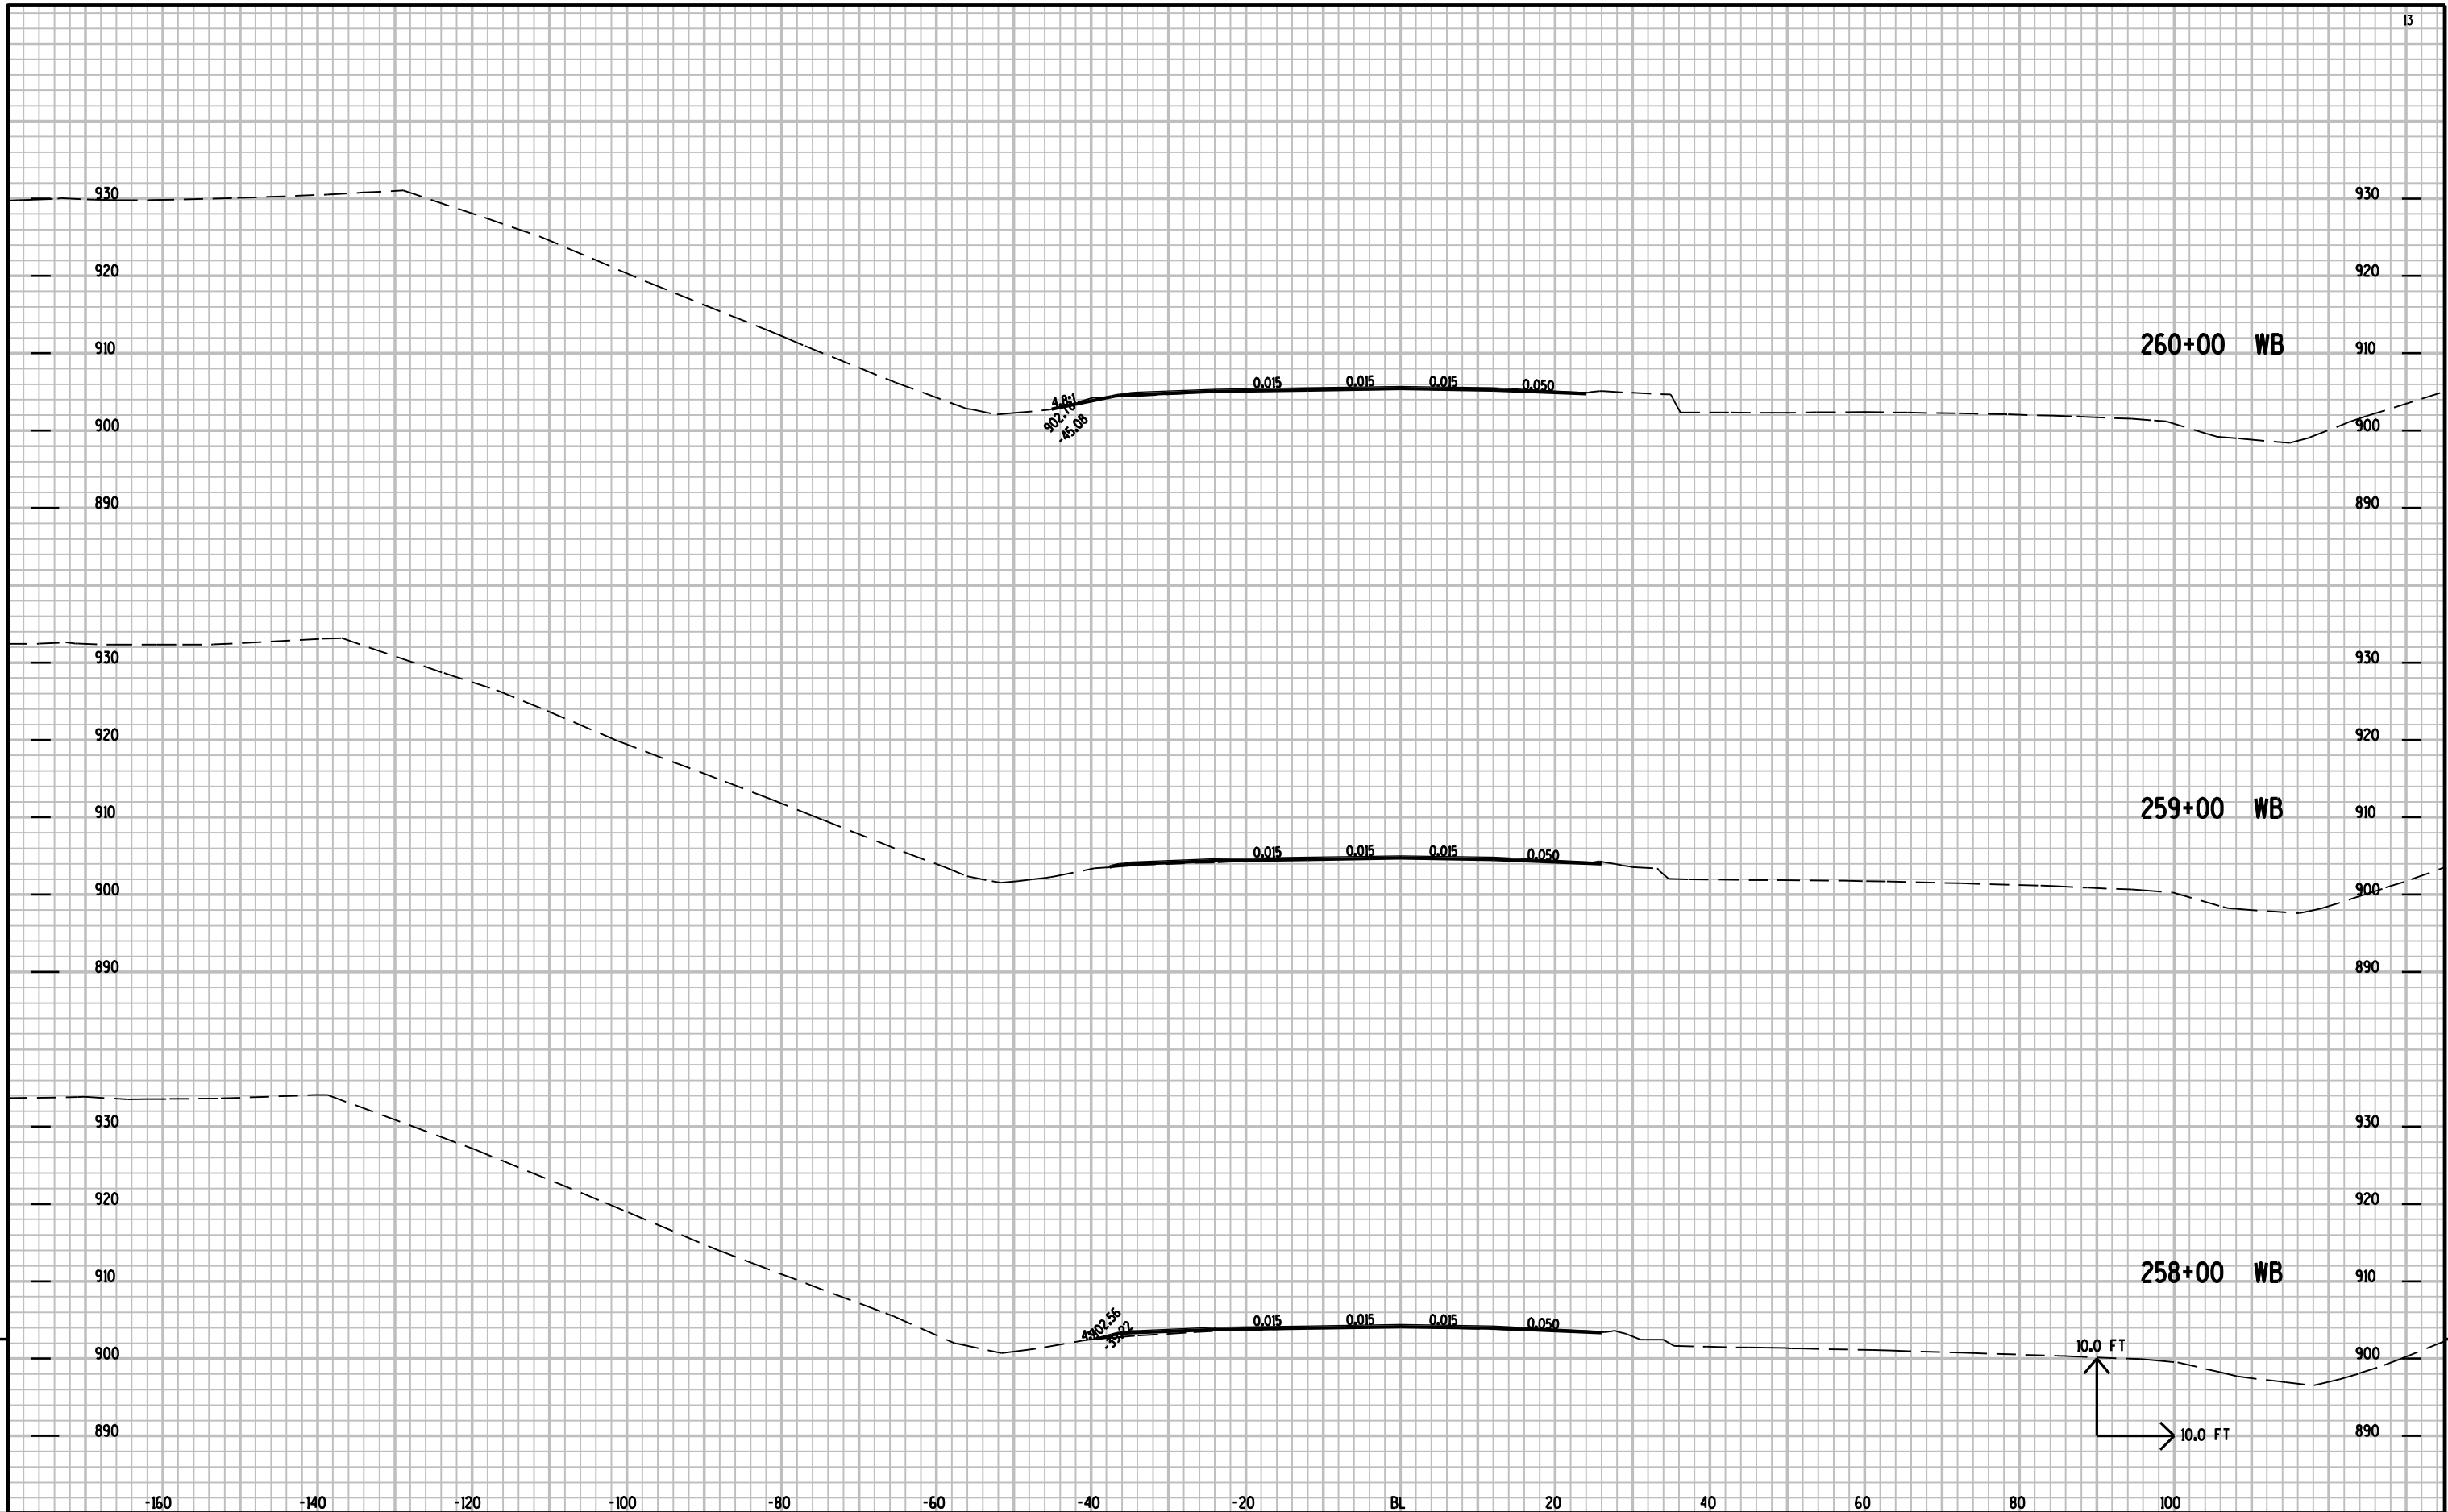

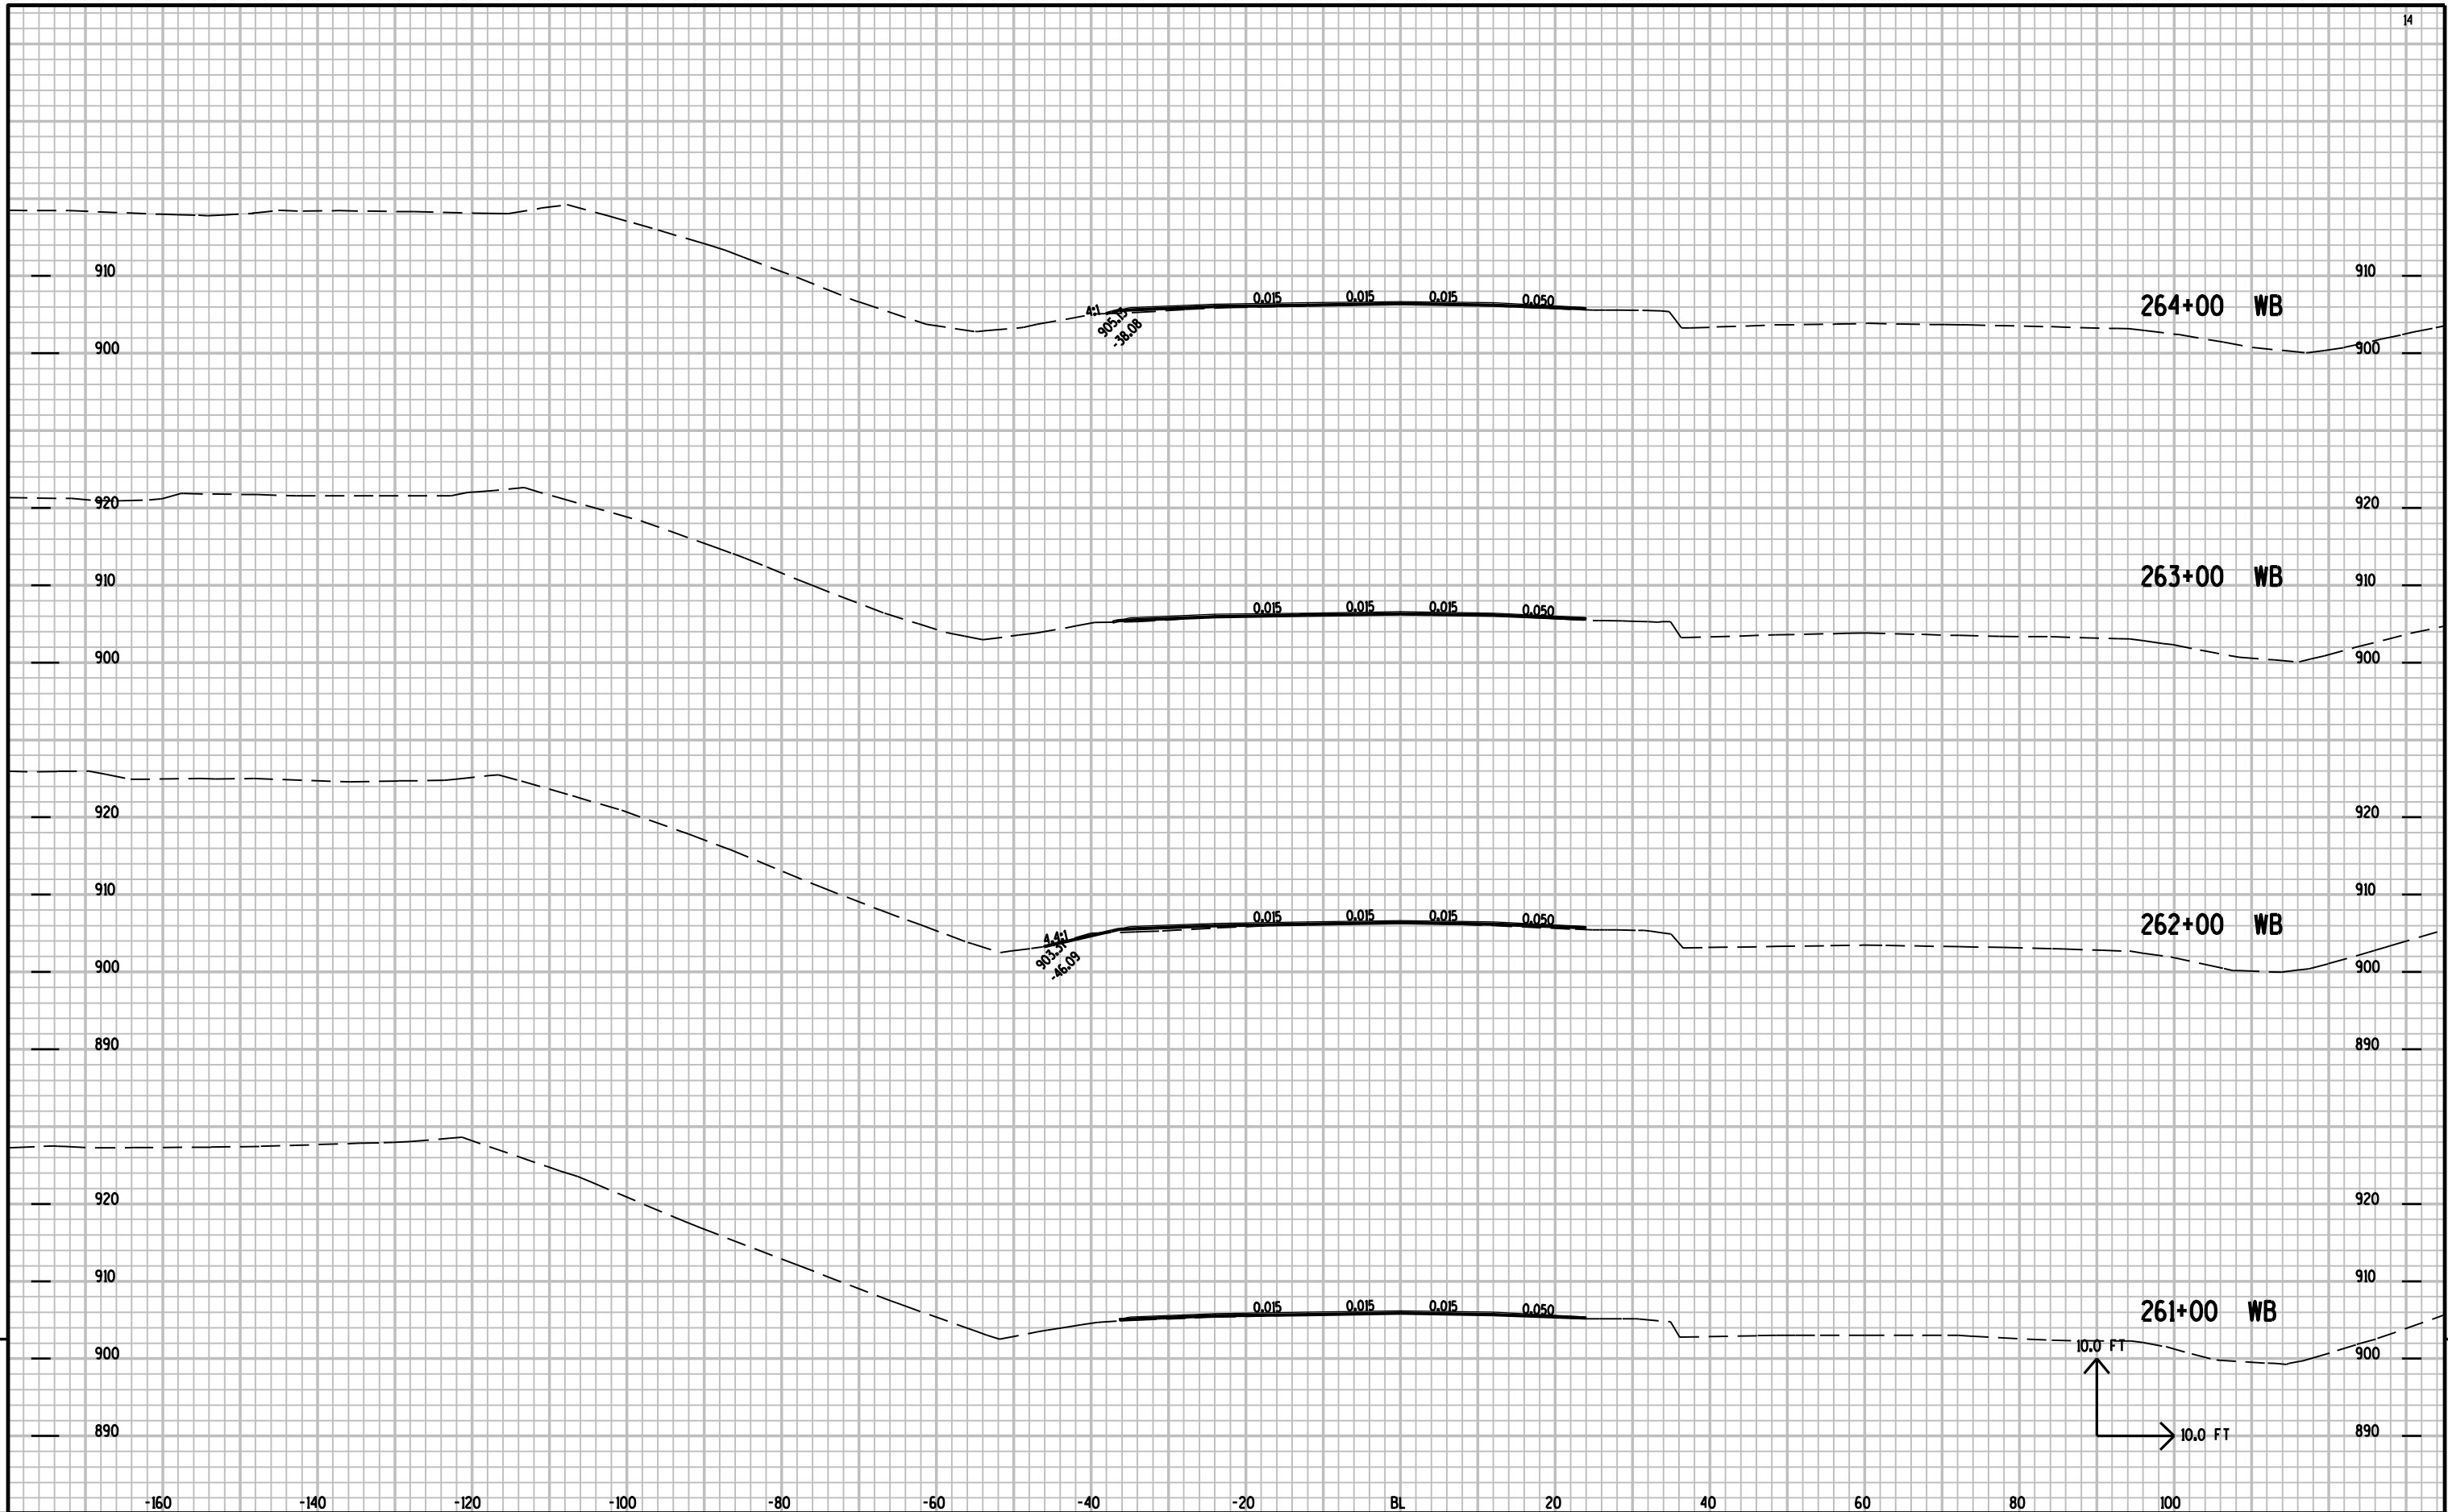







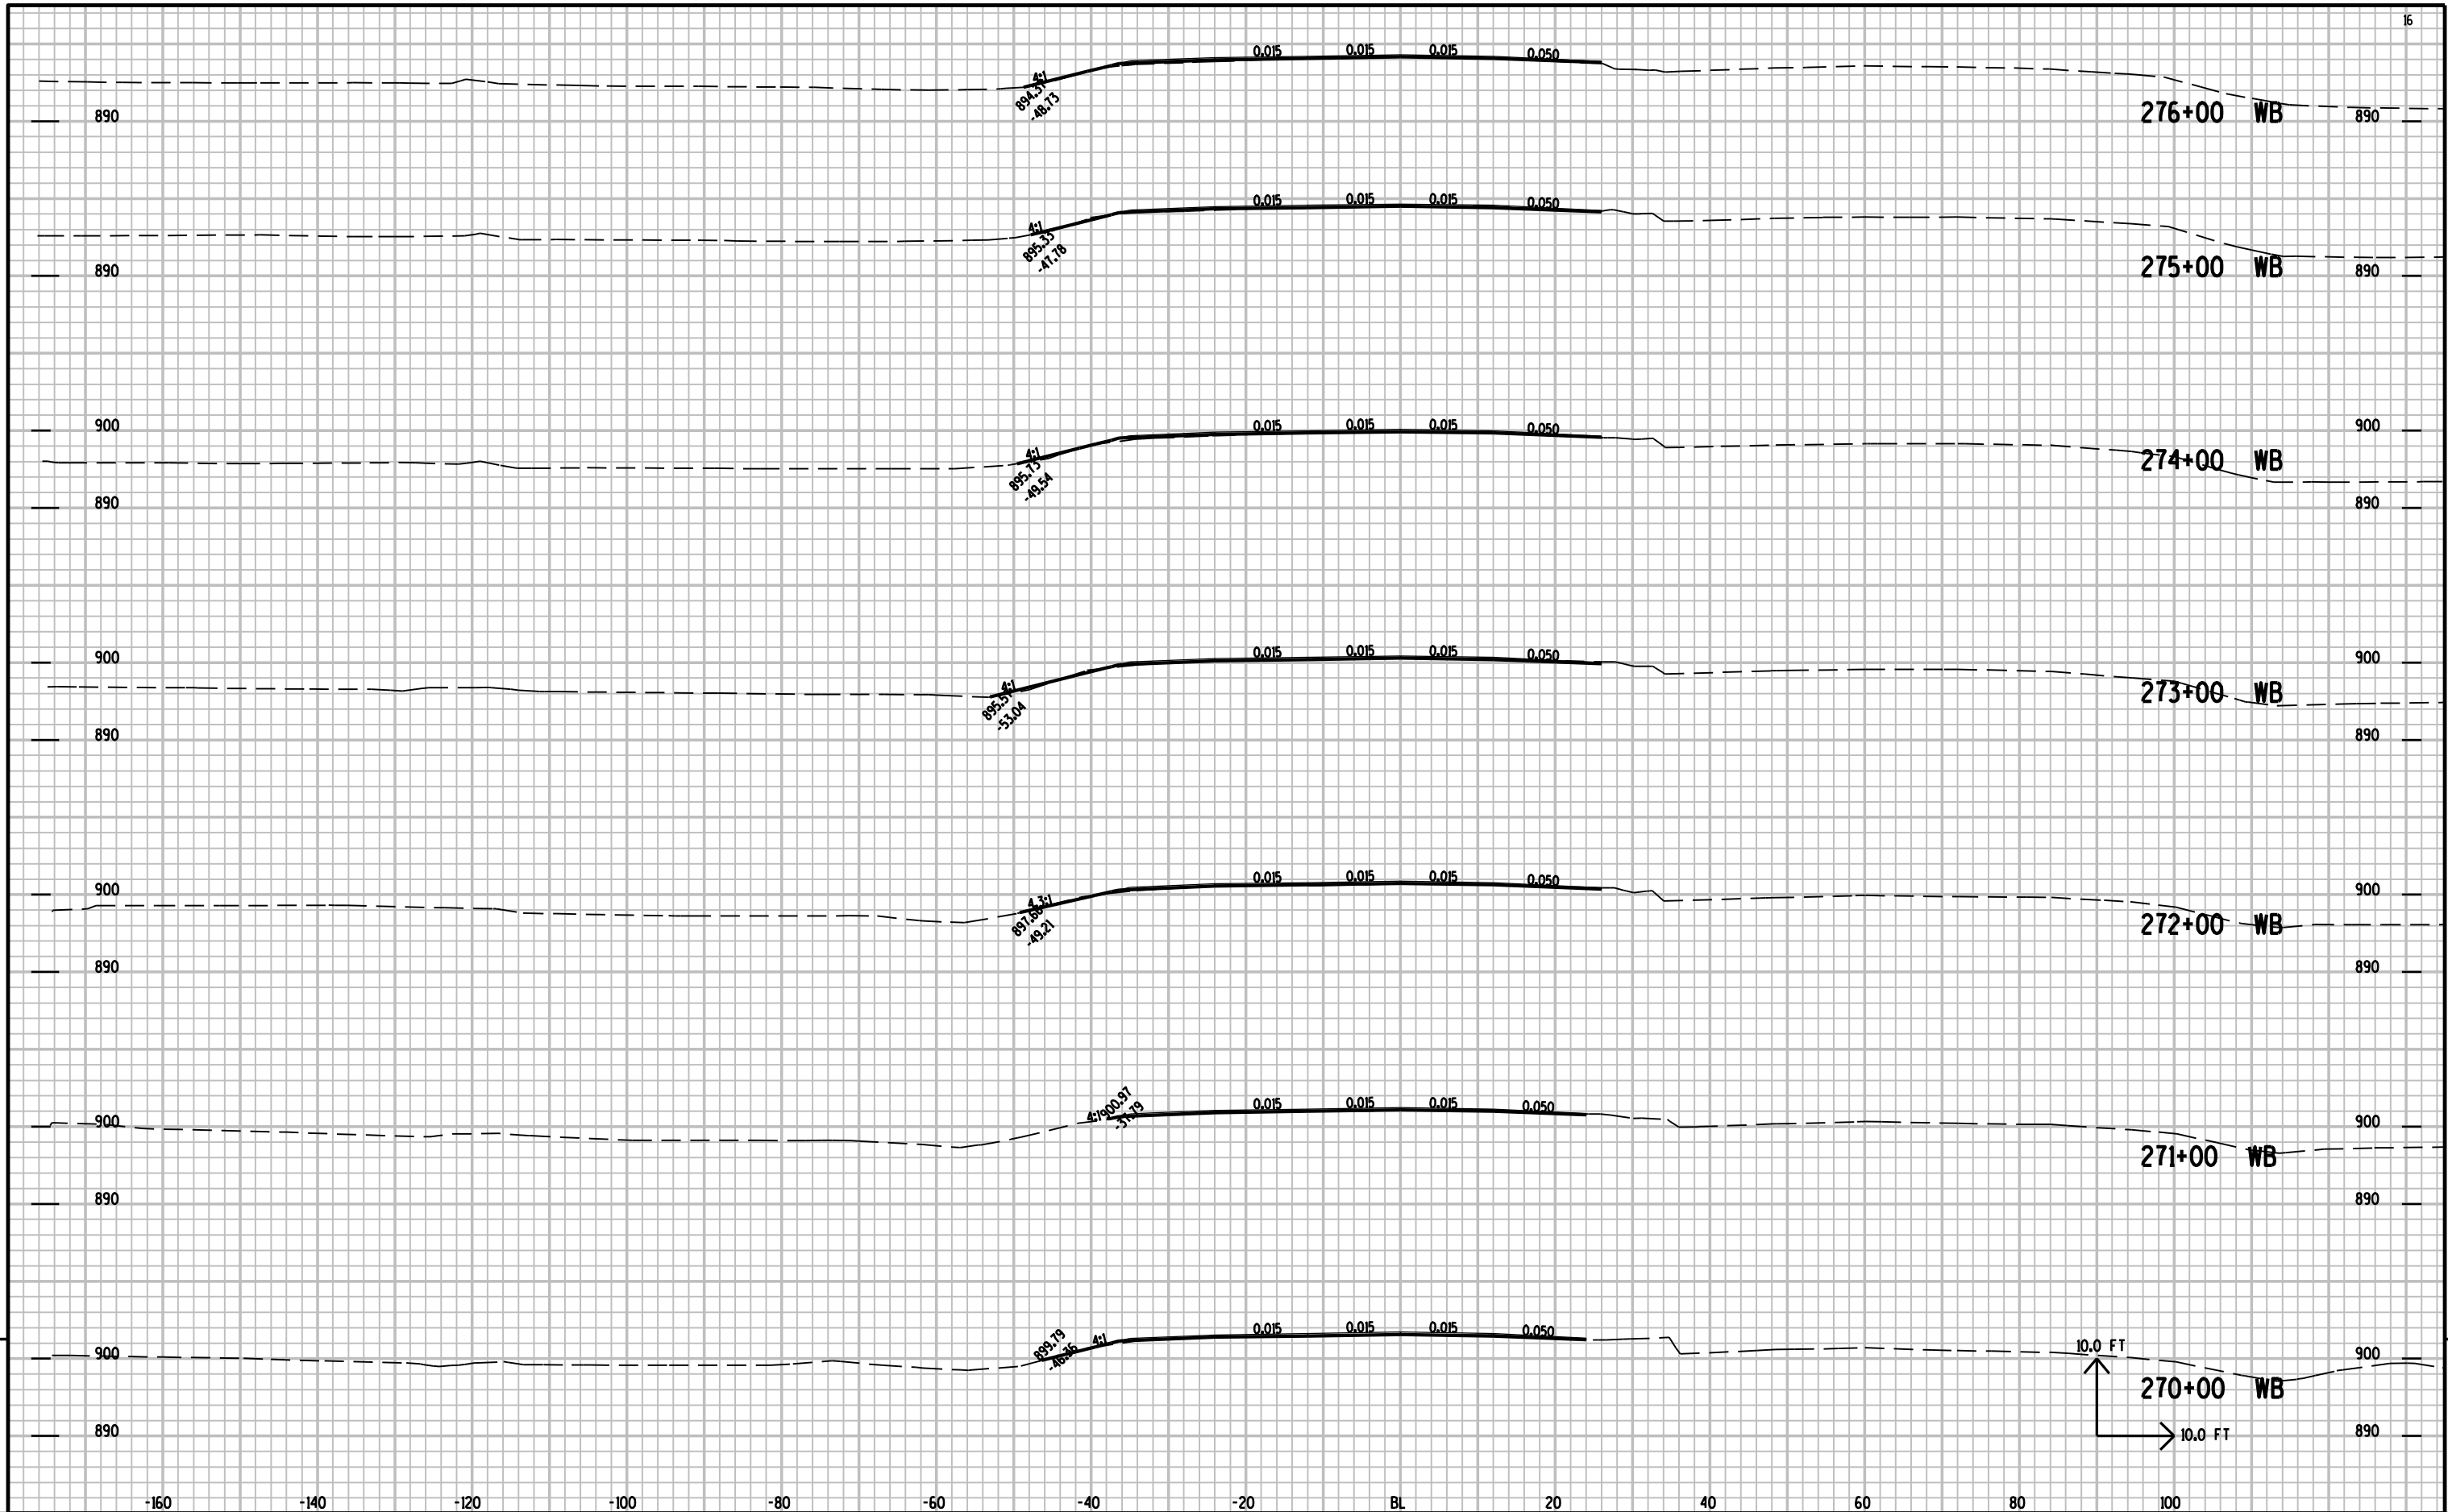








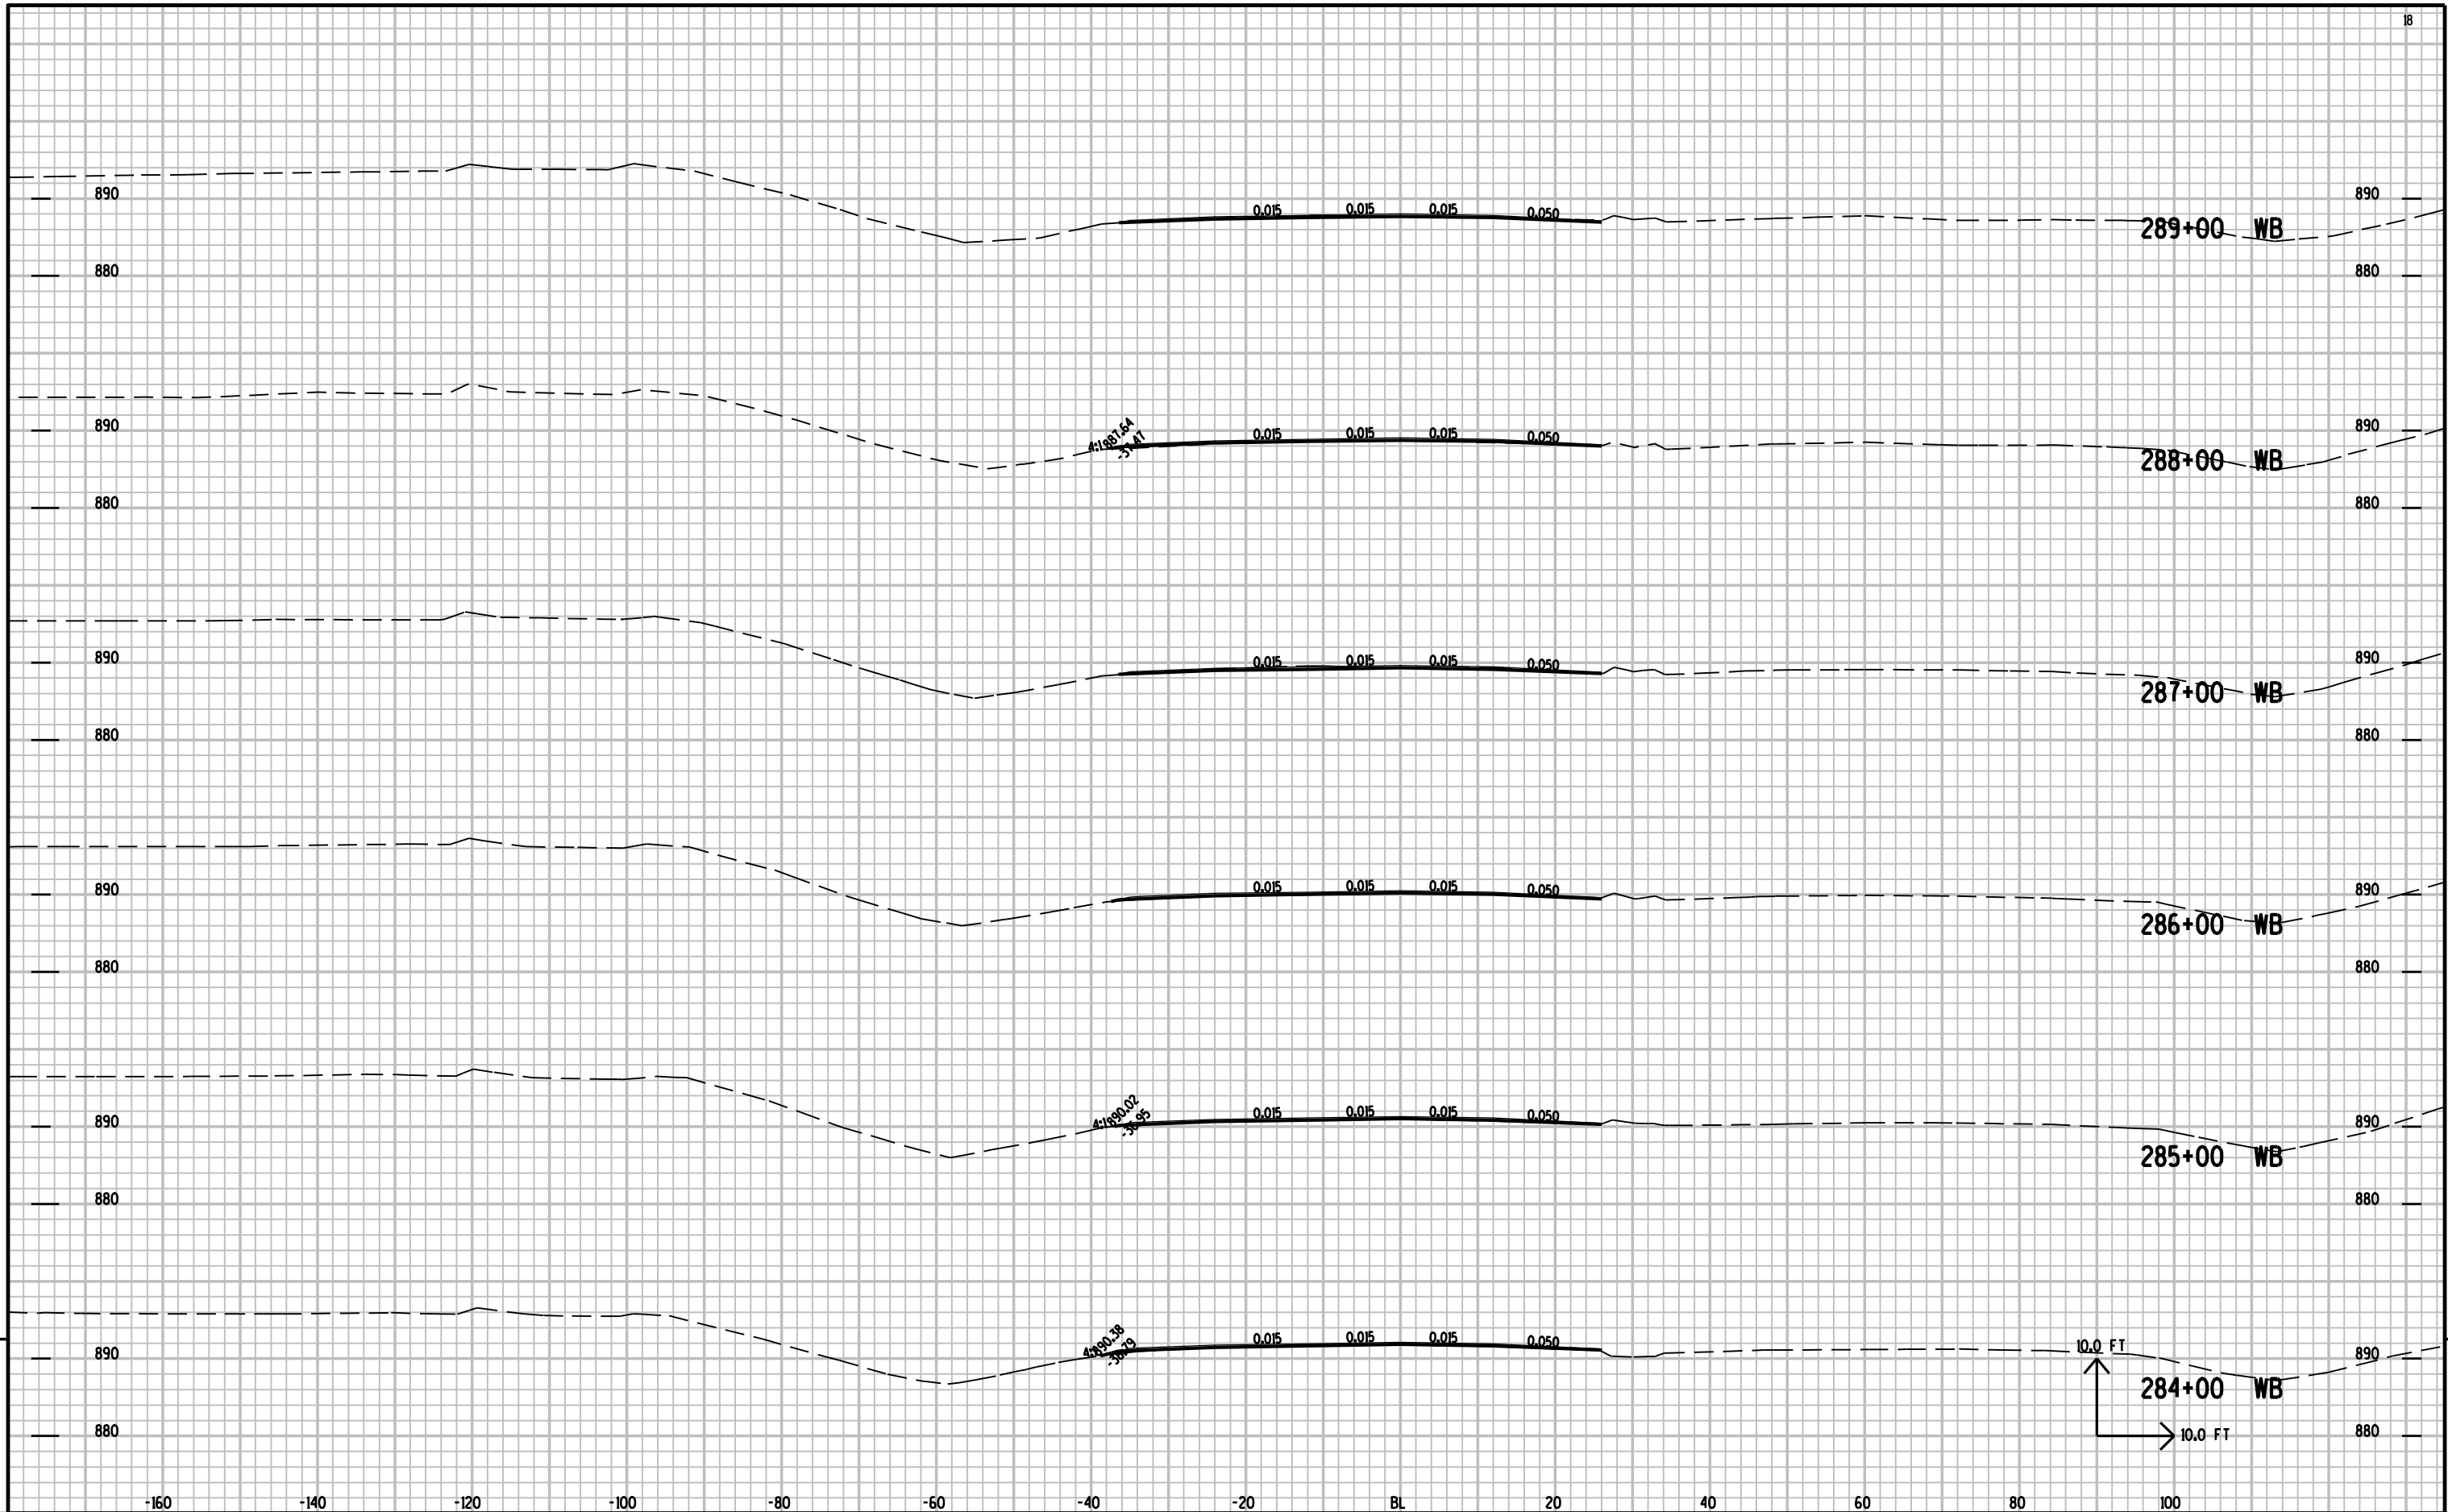

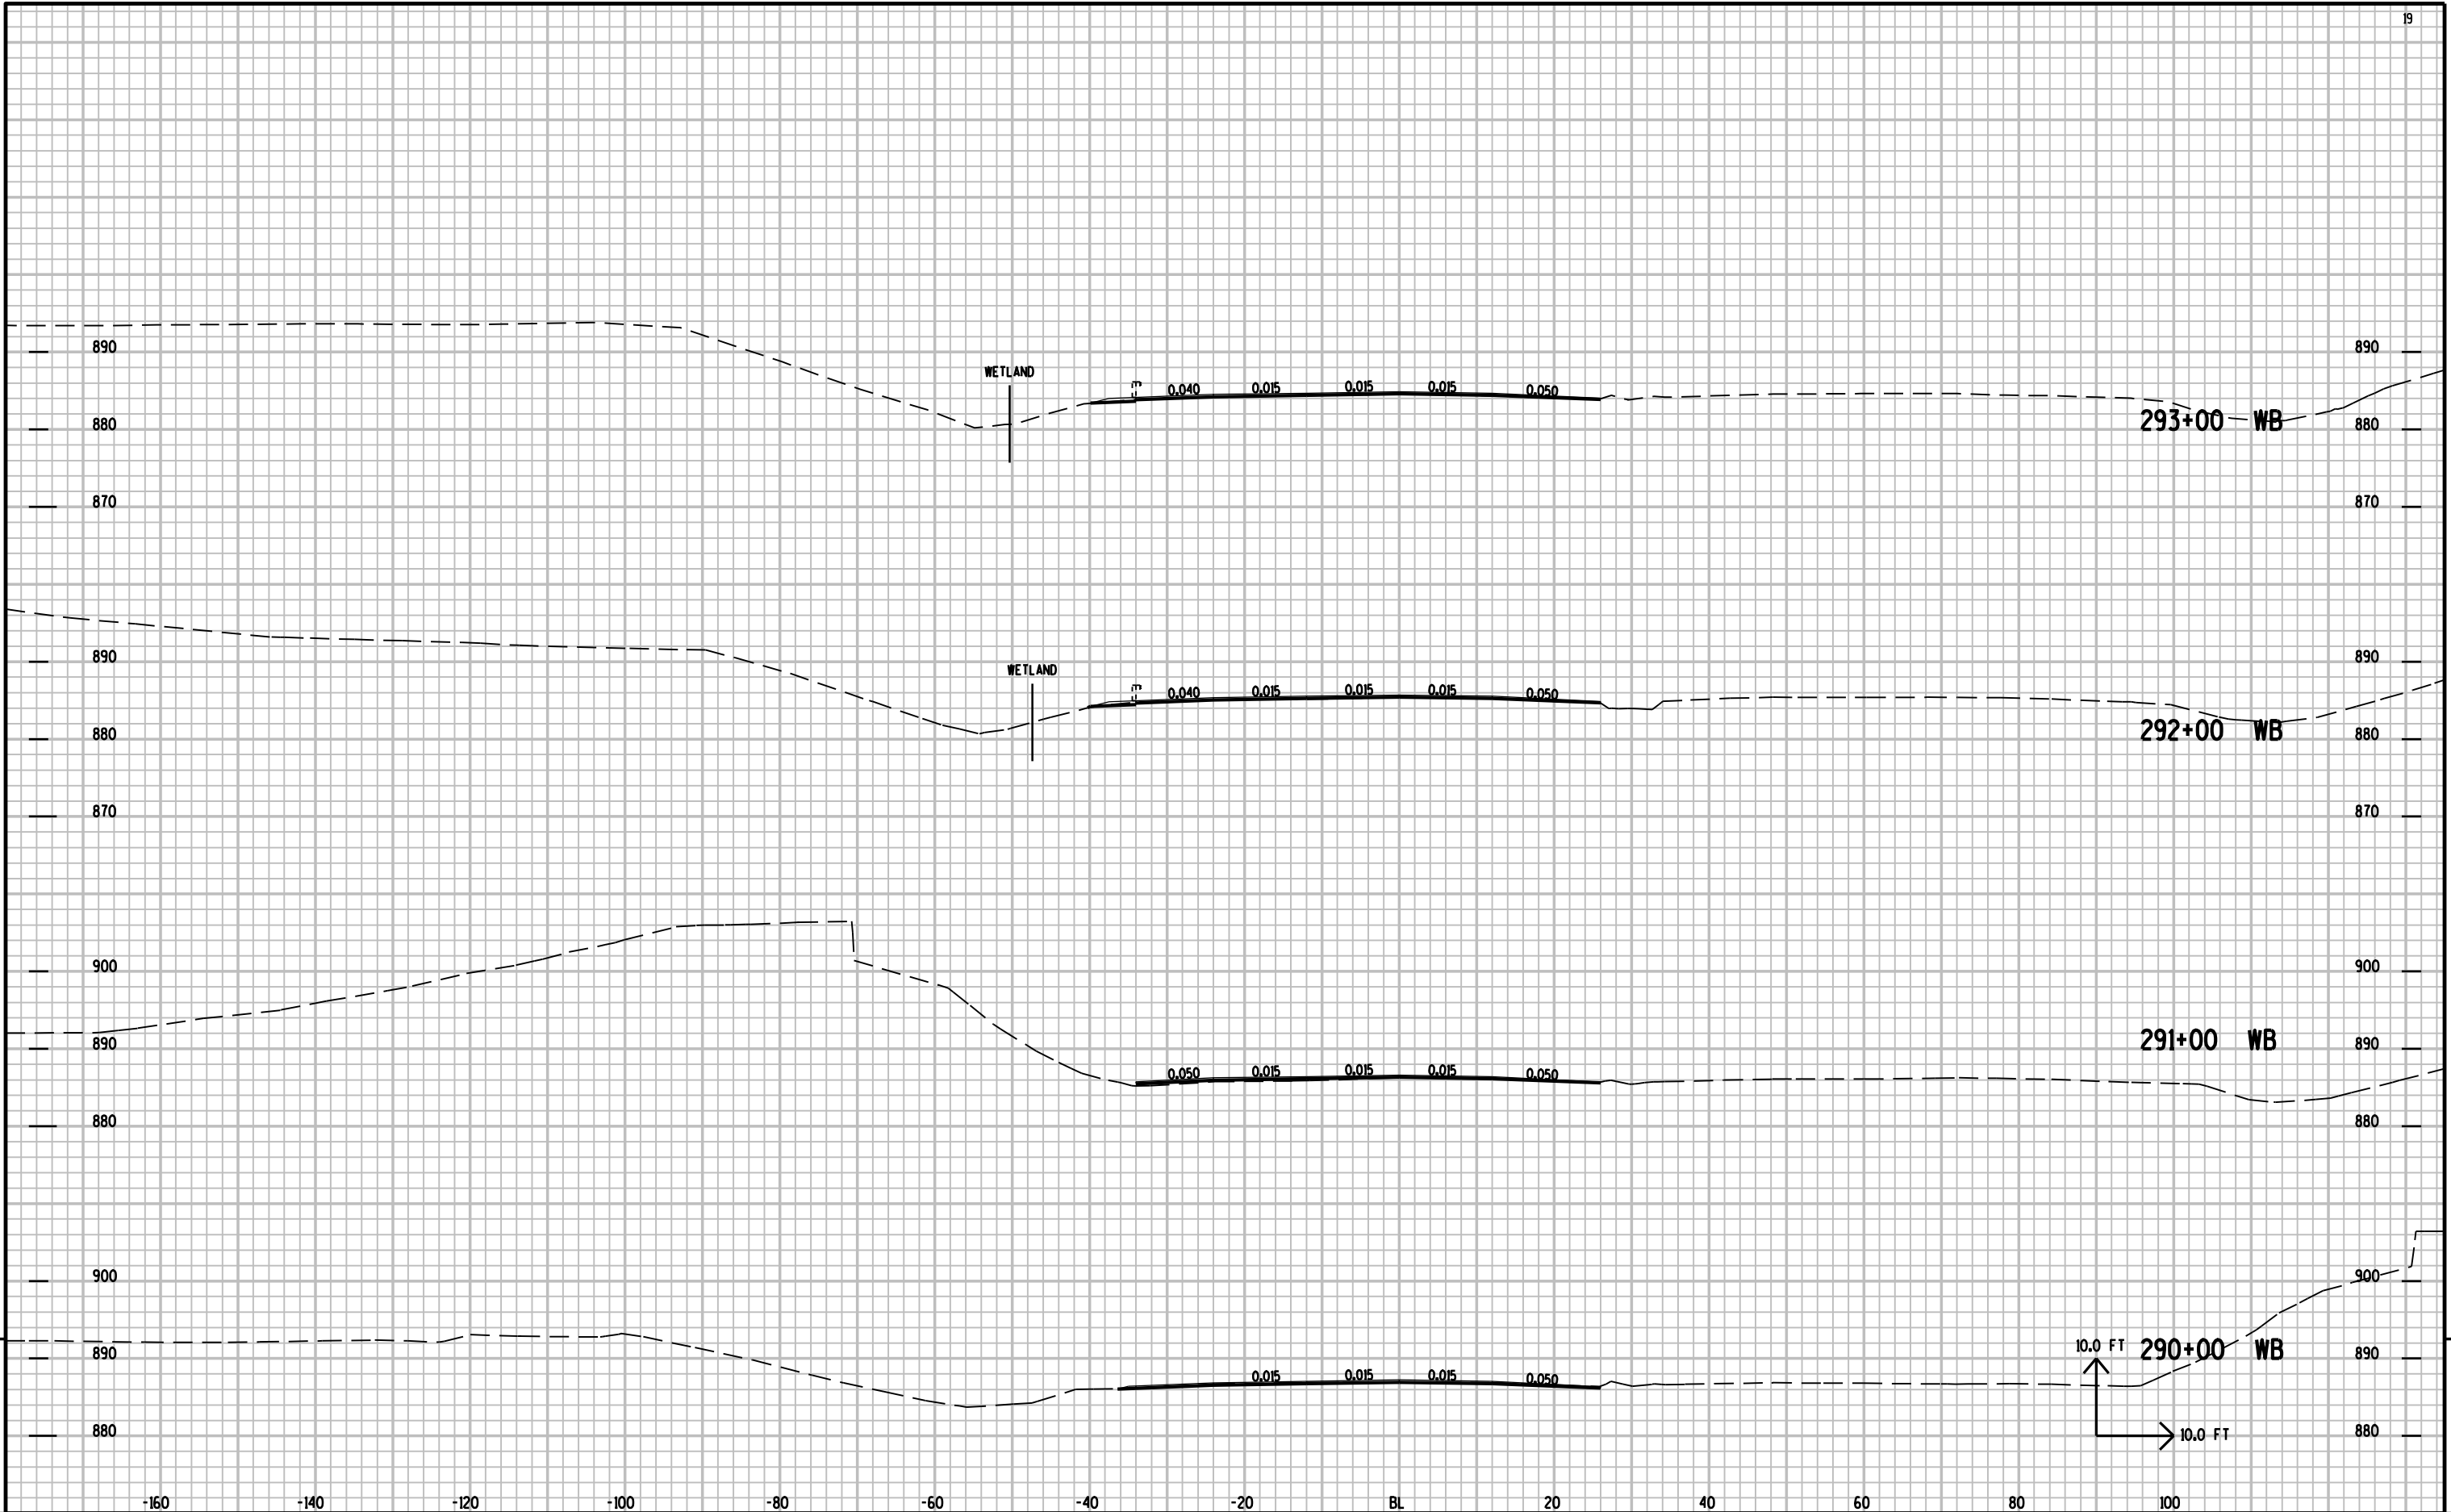


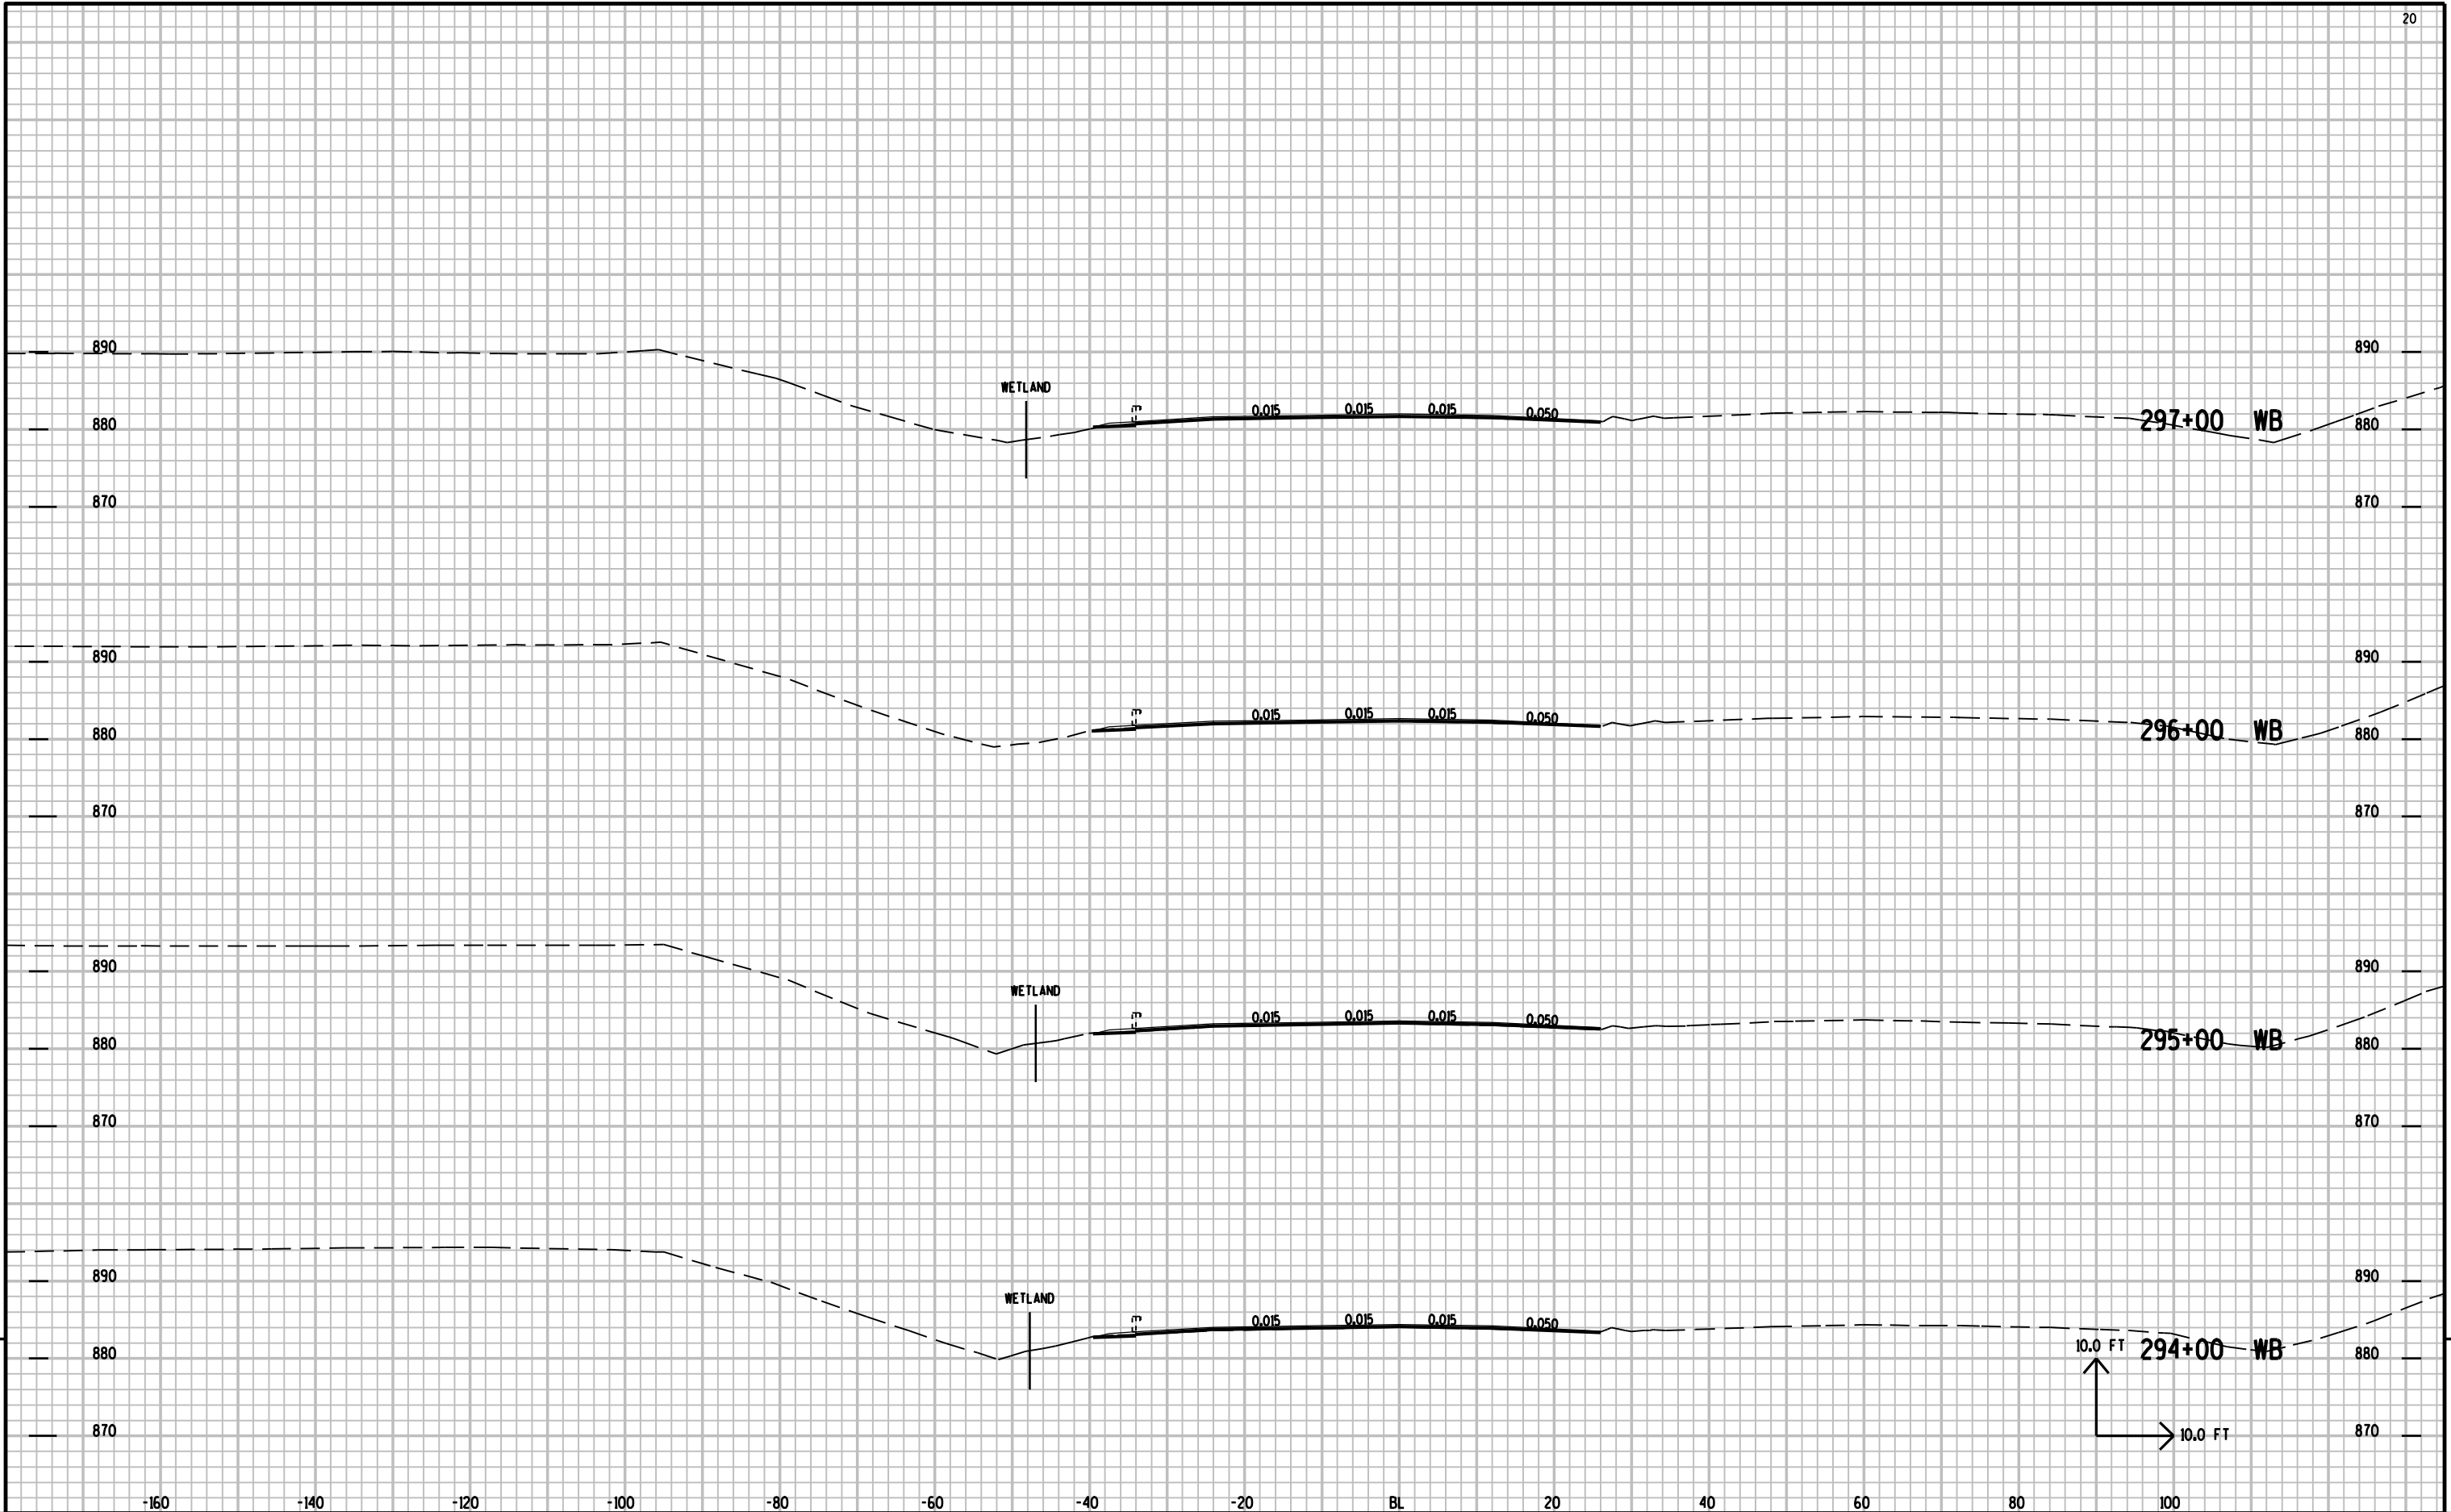


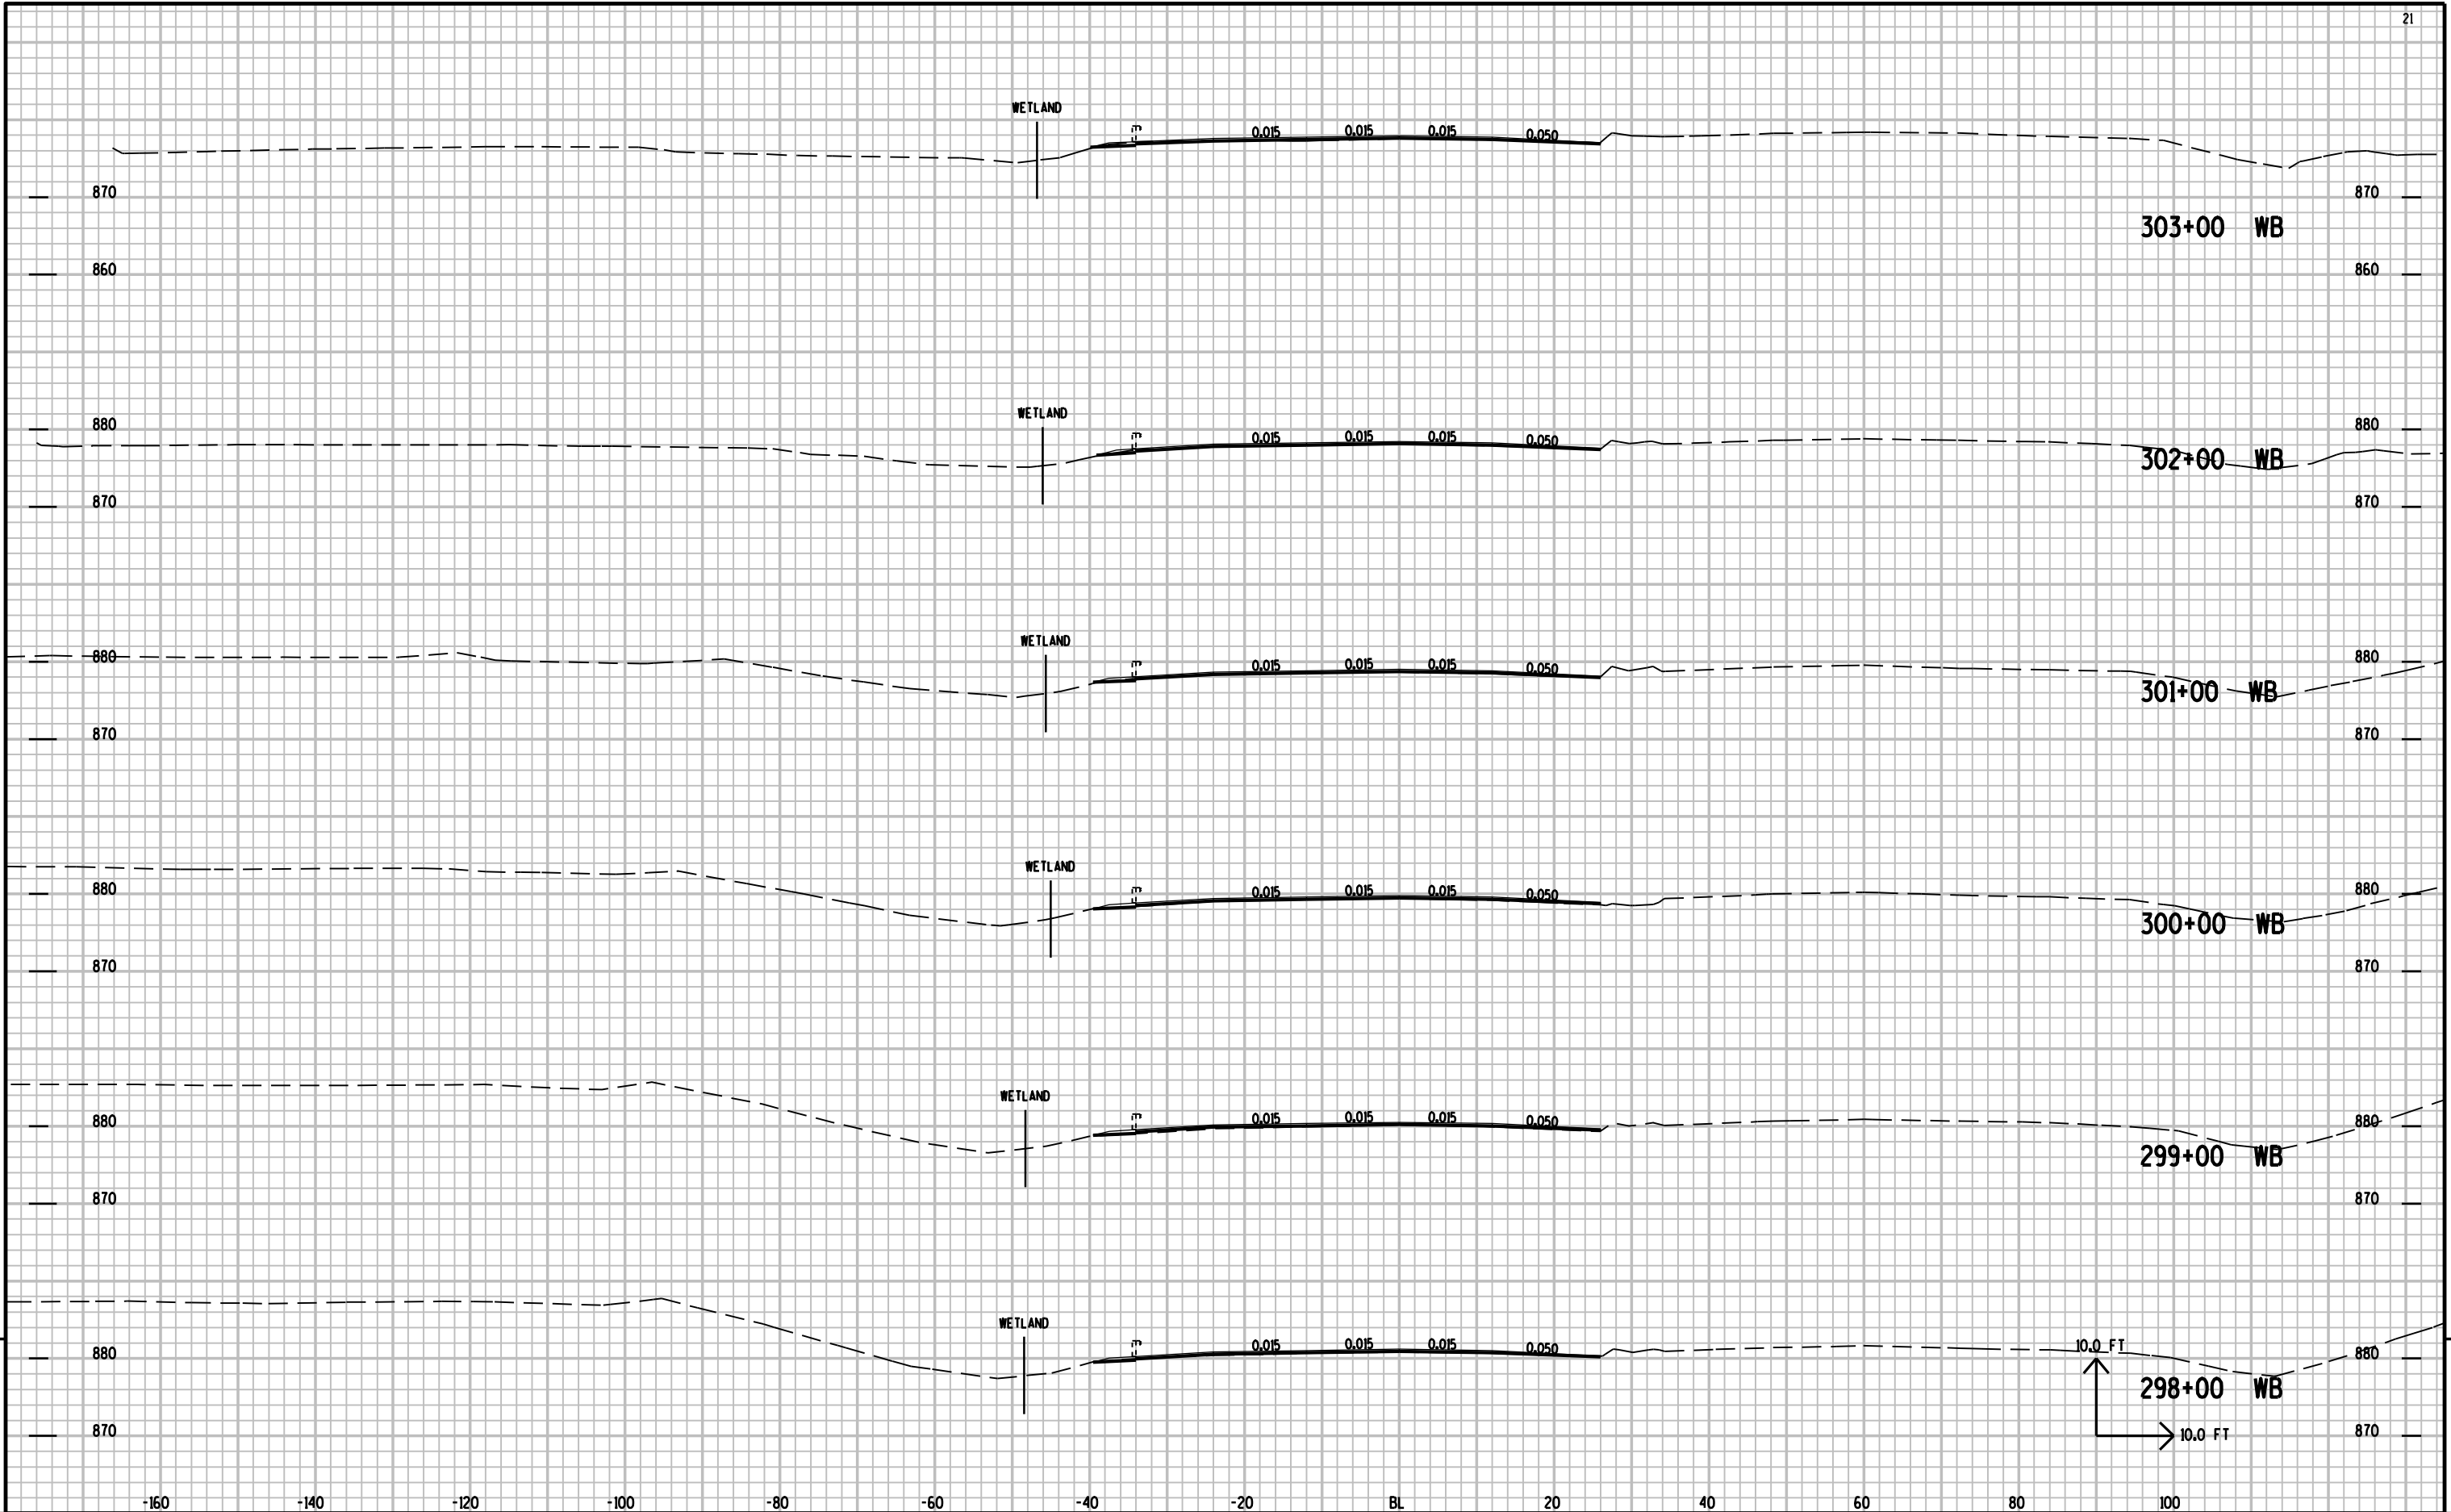

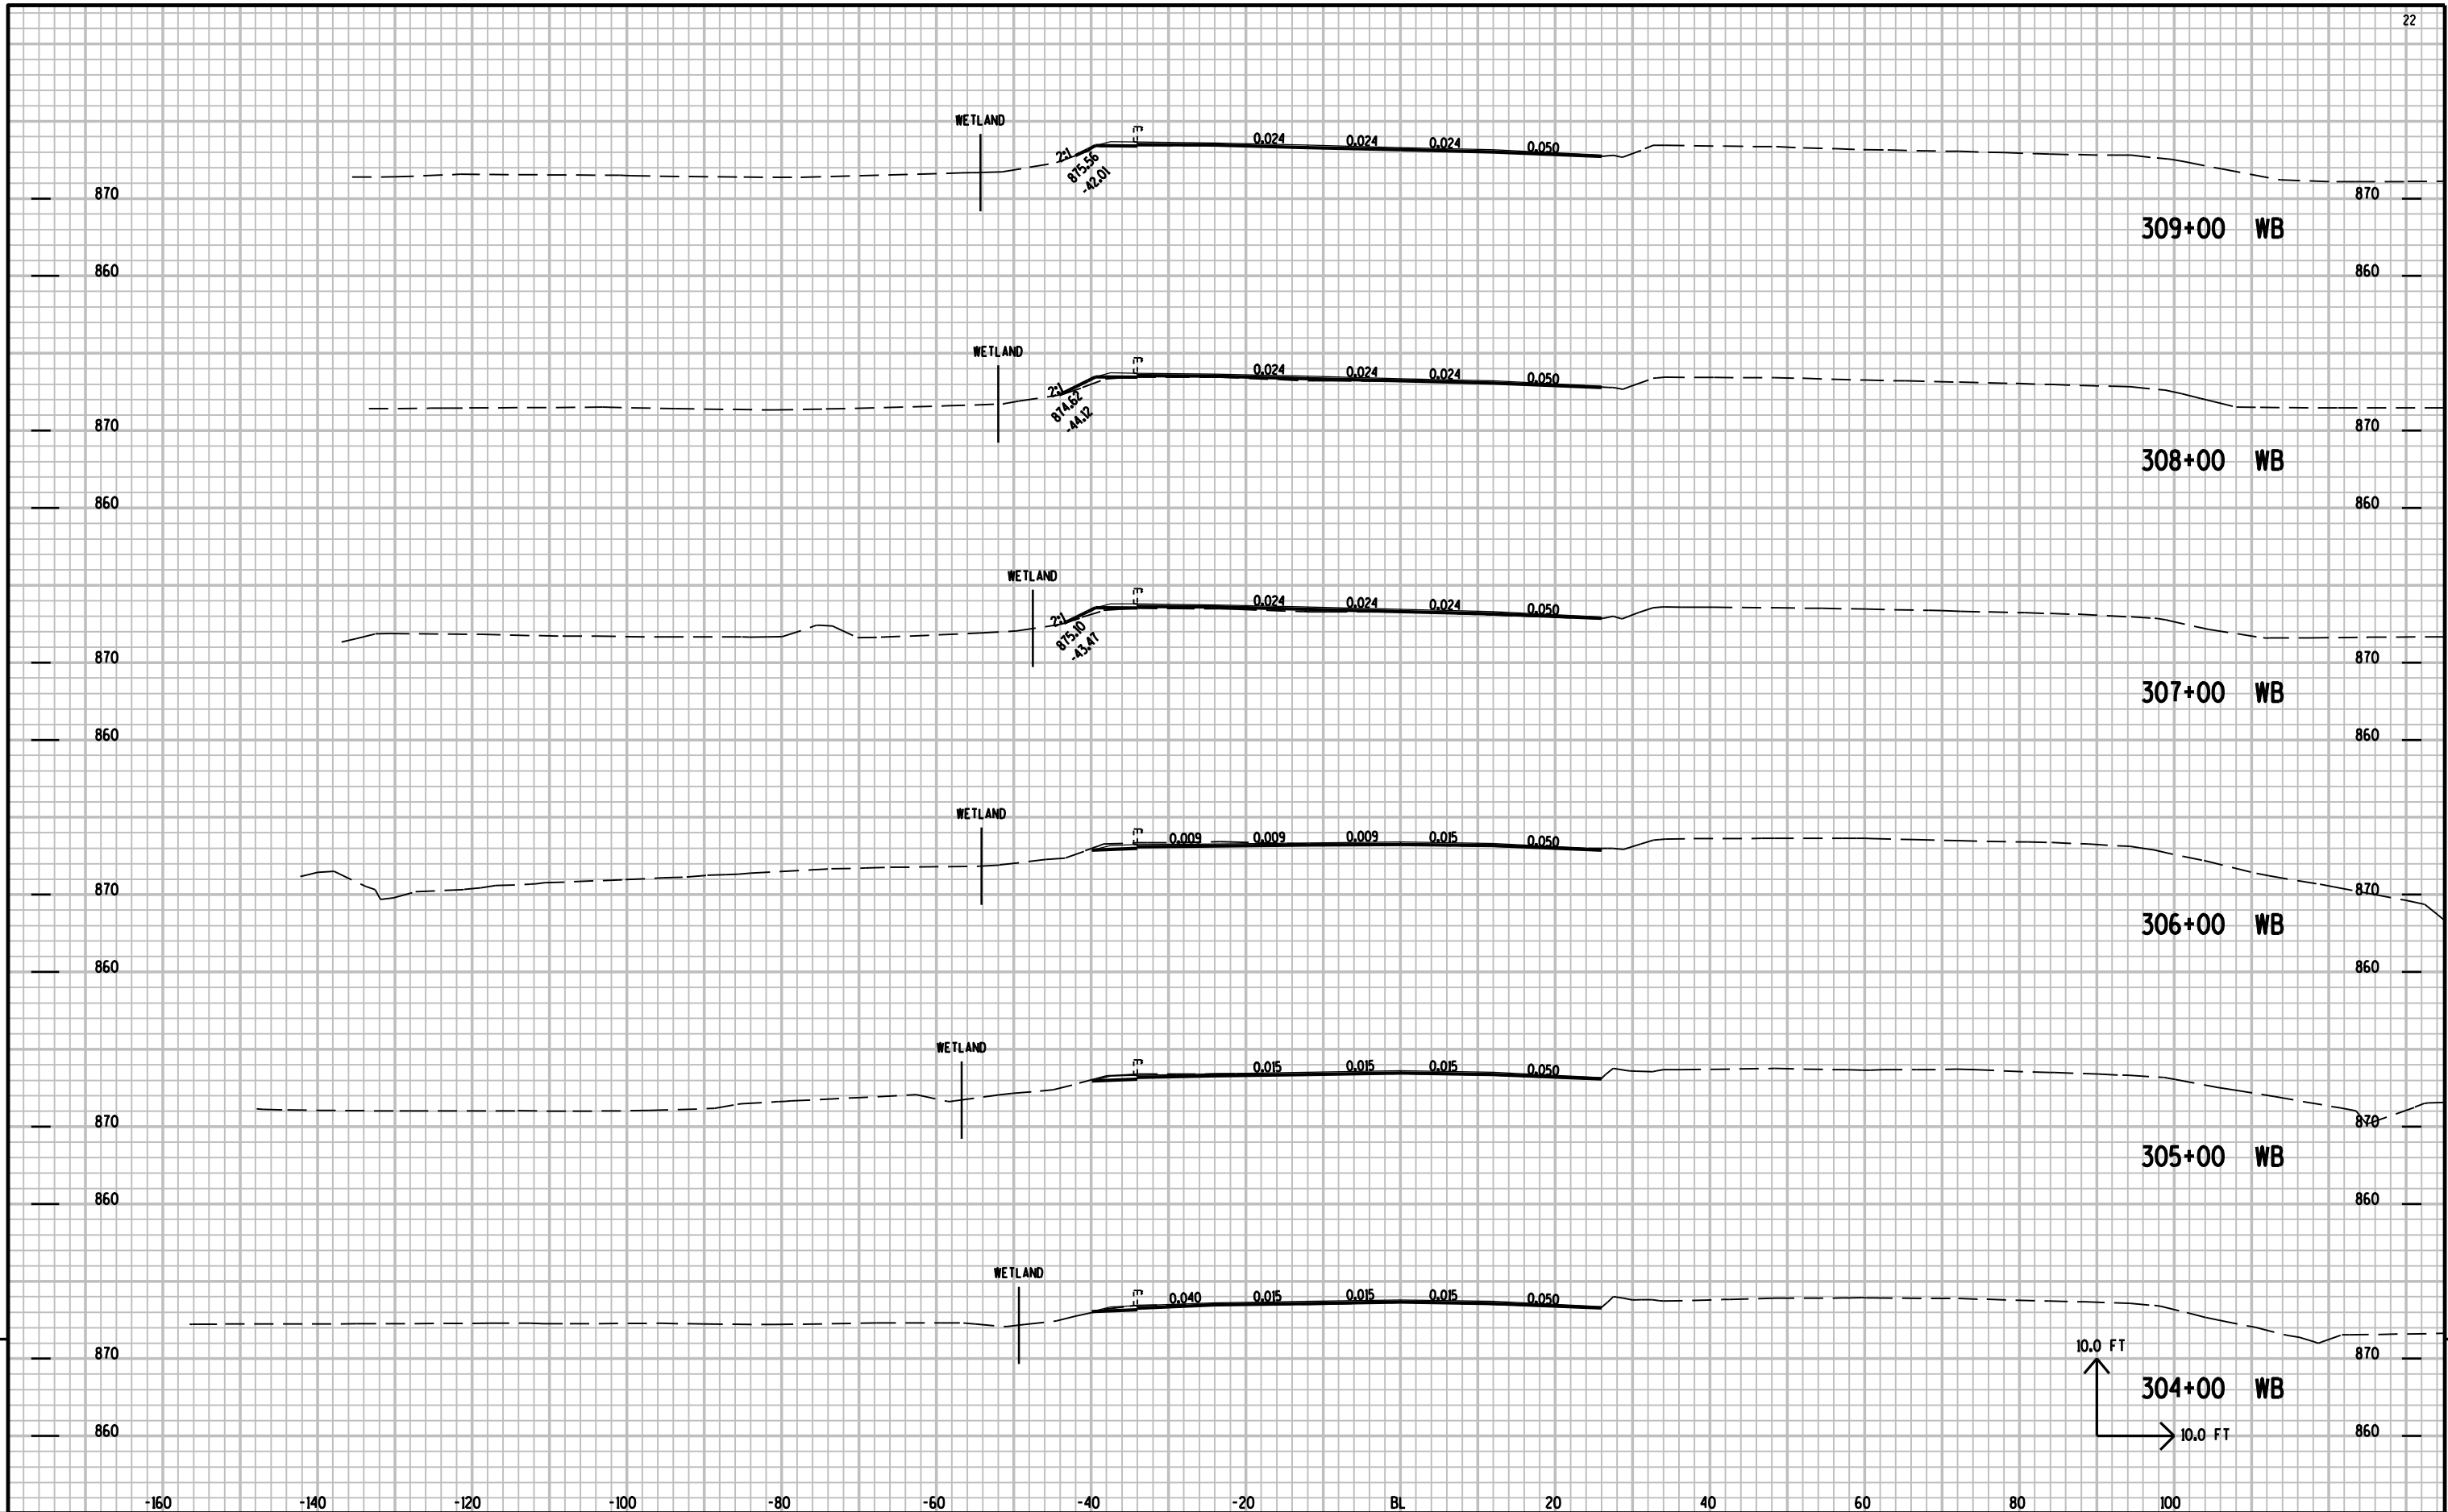



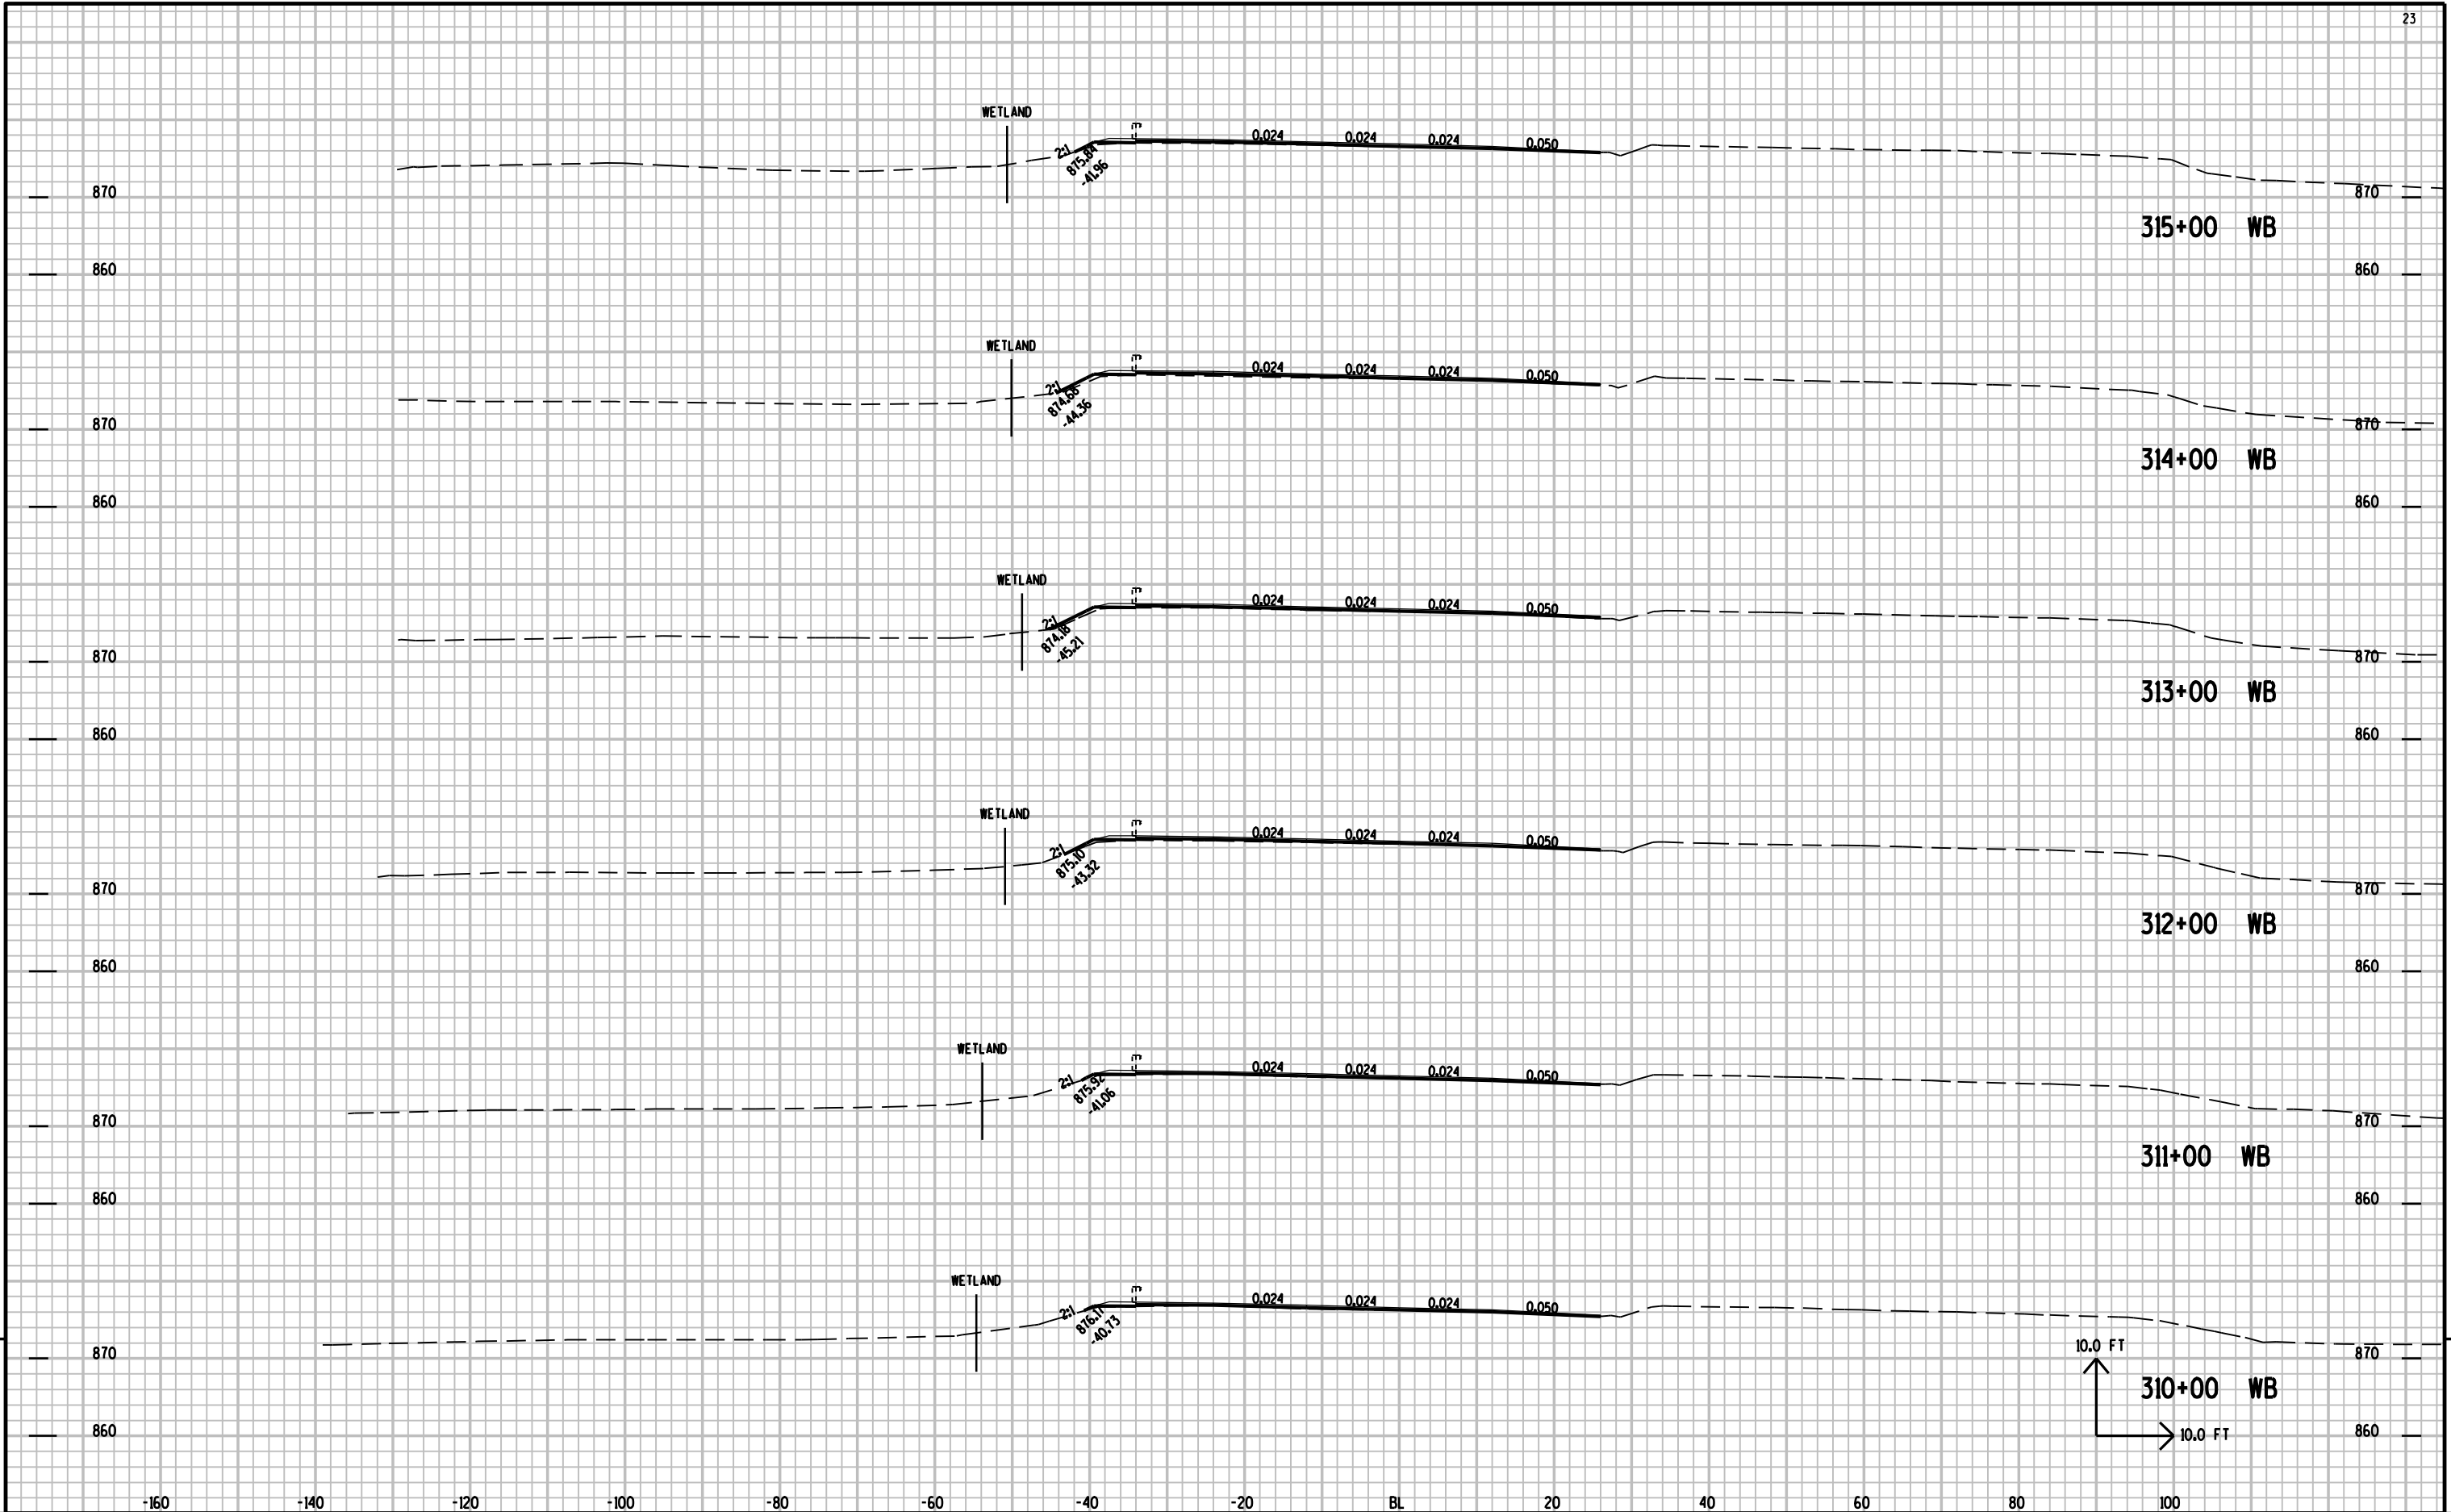


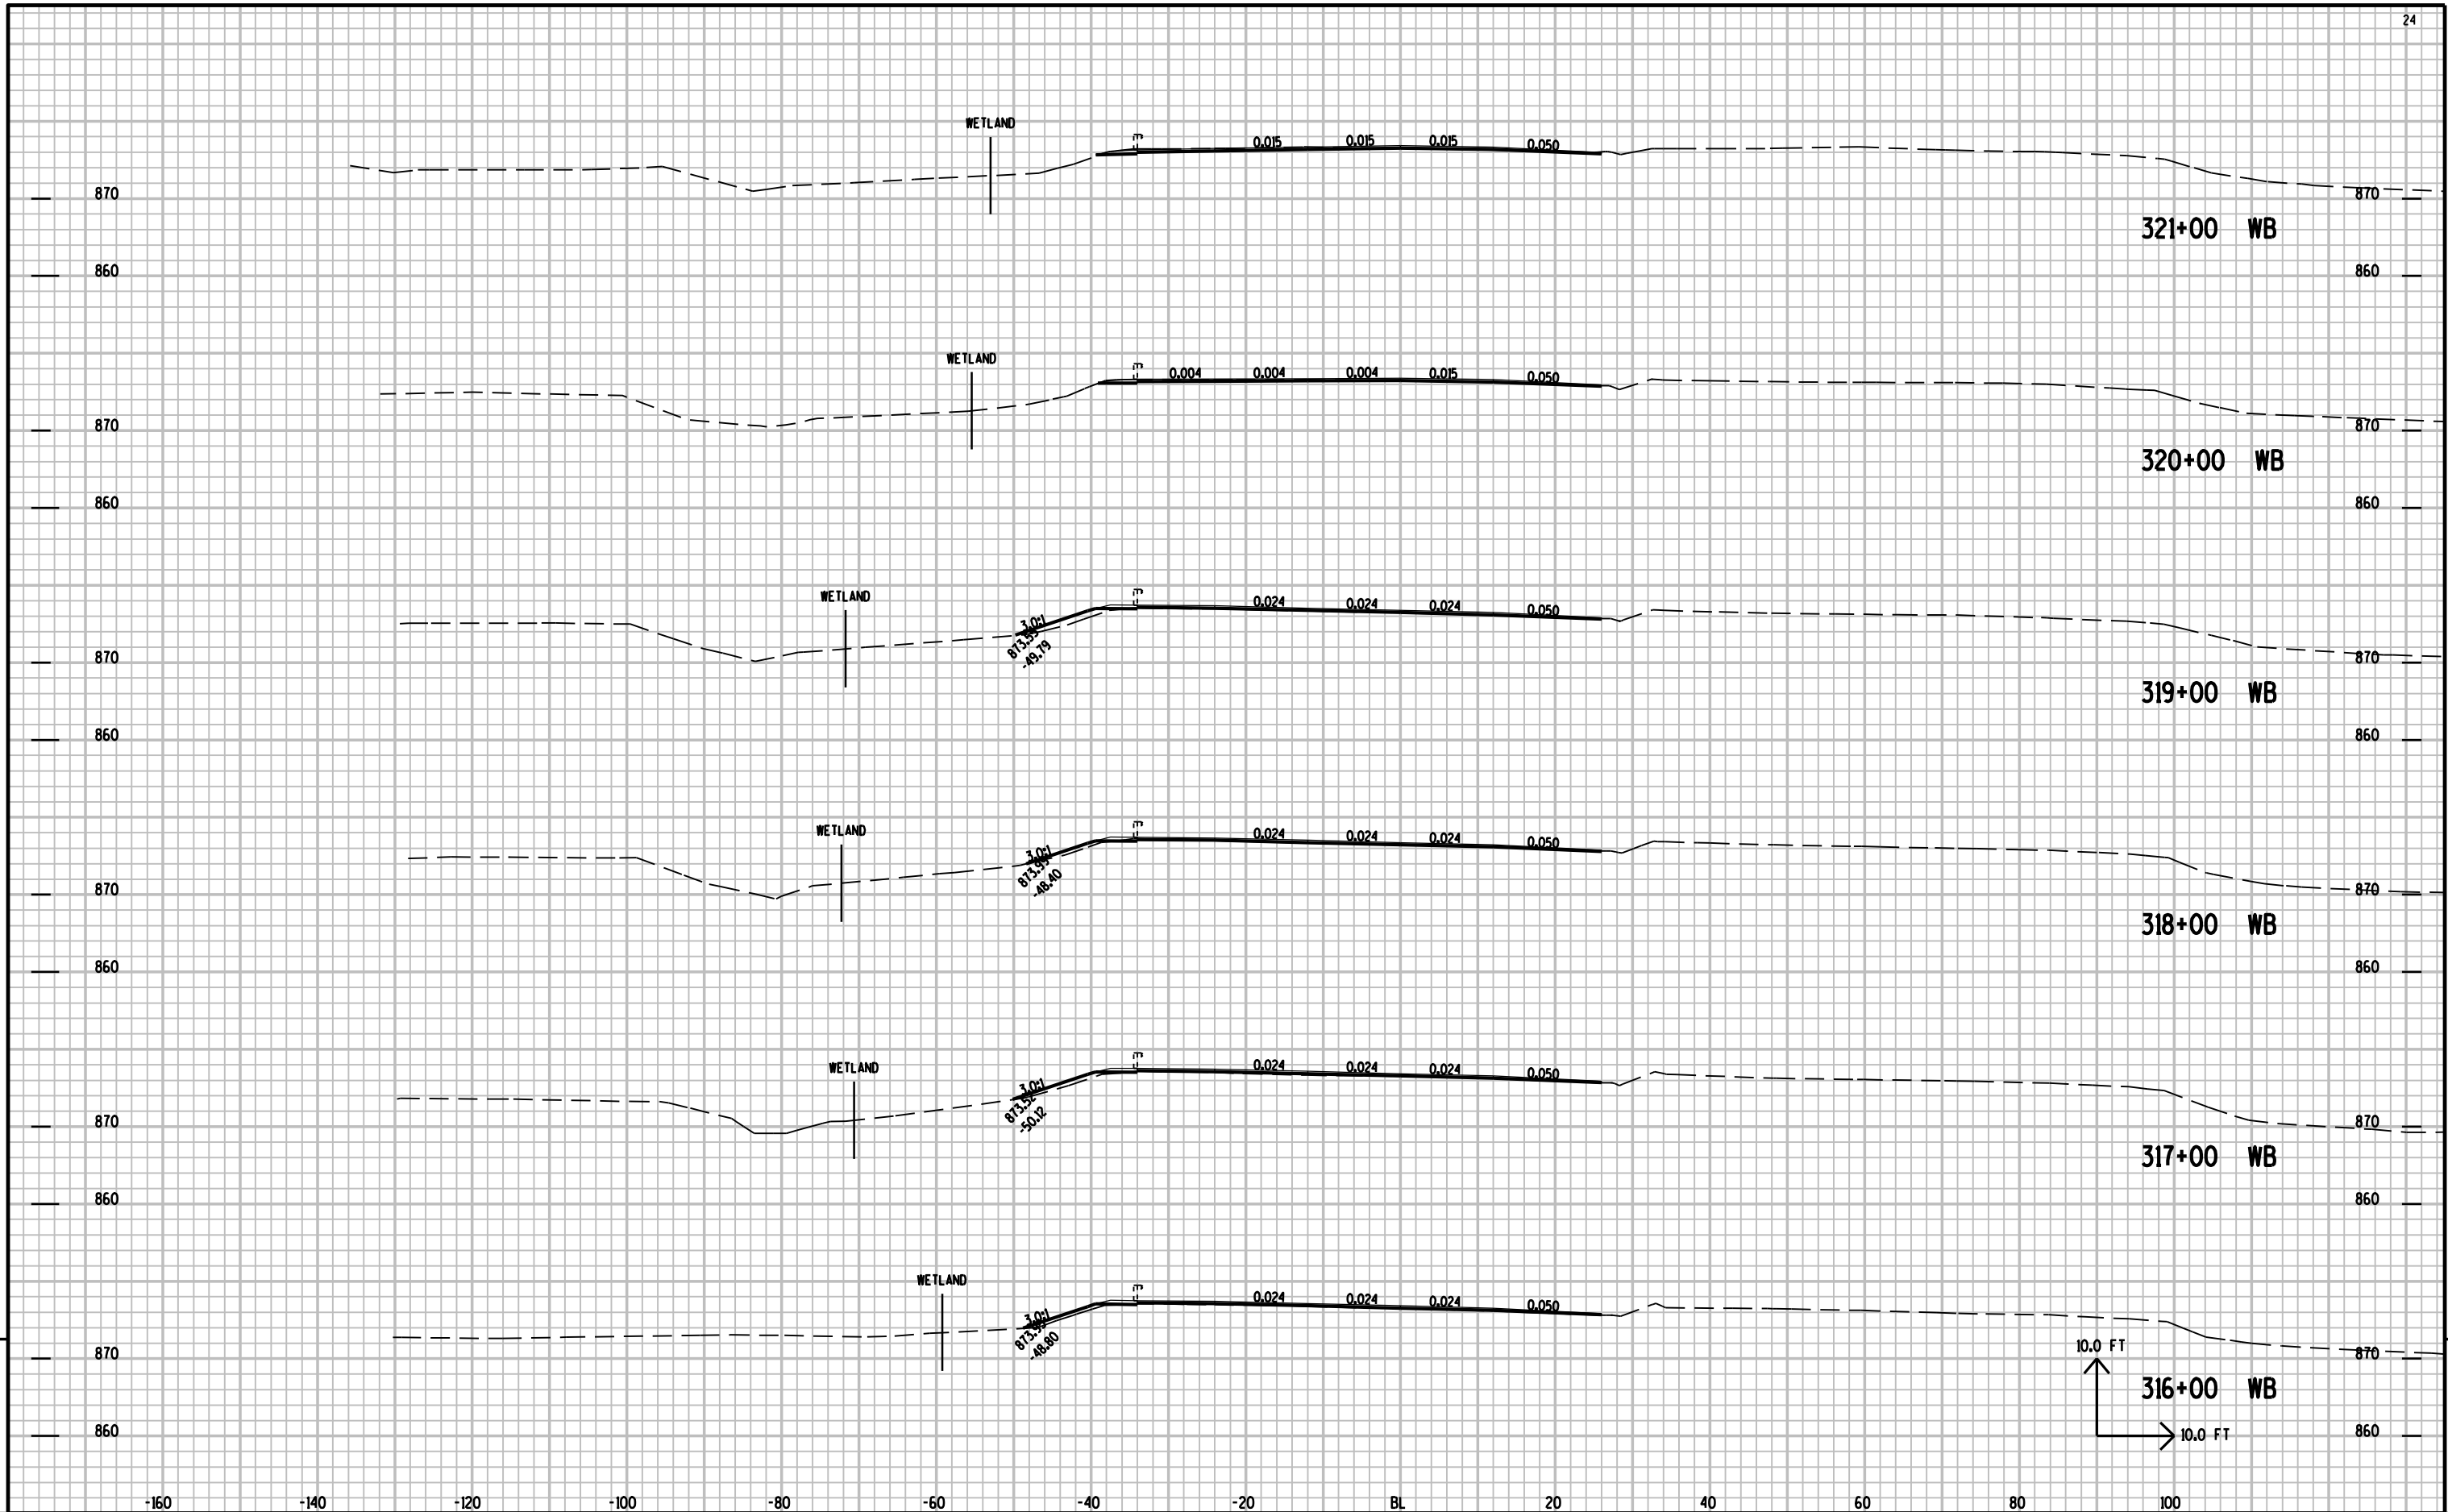


9

9




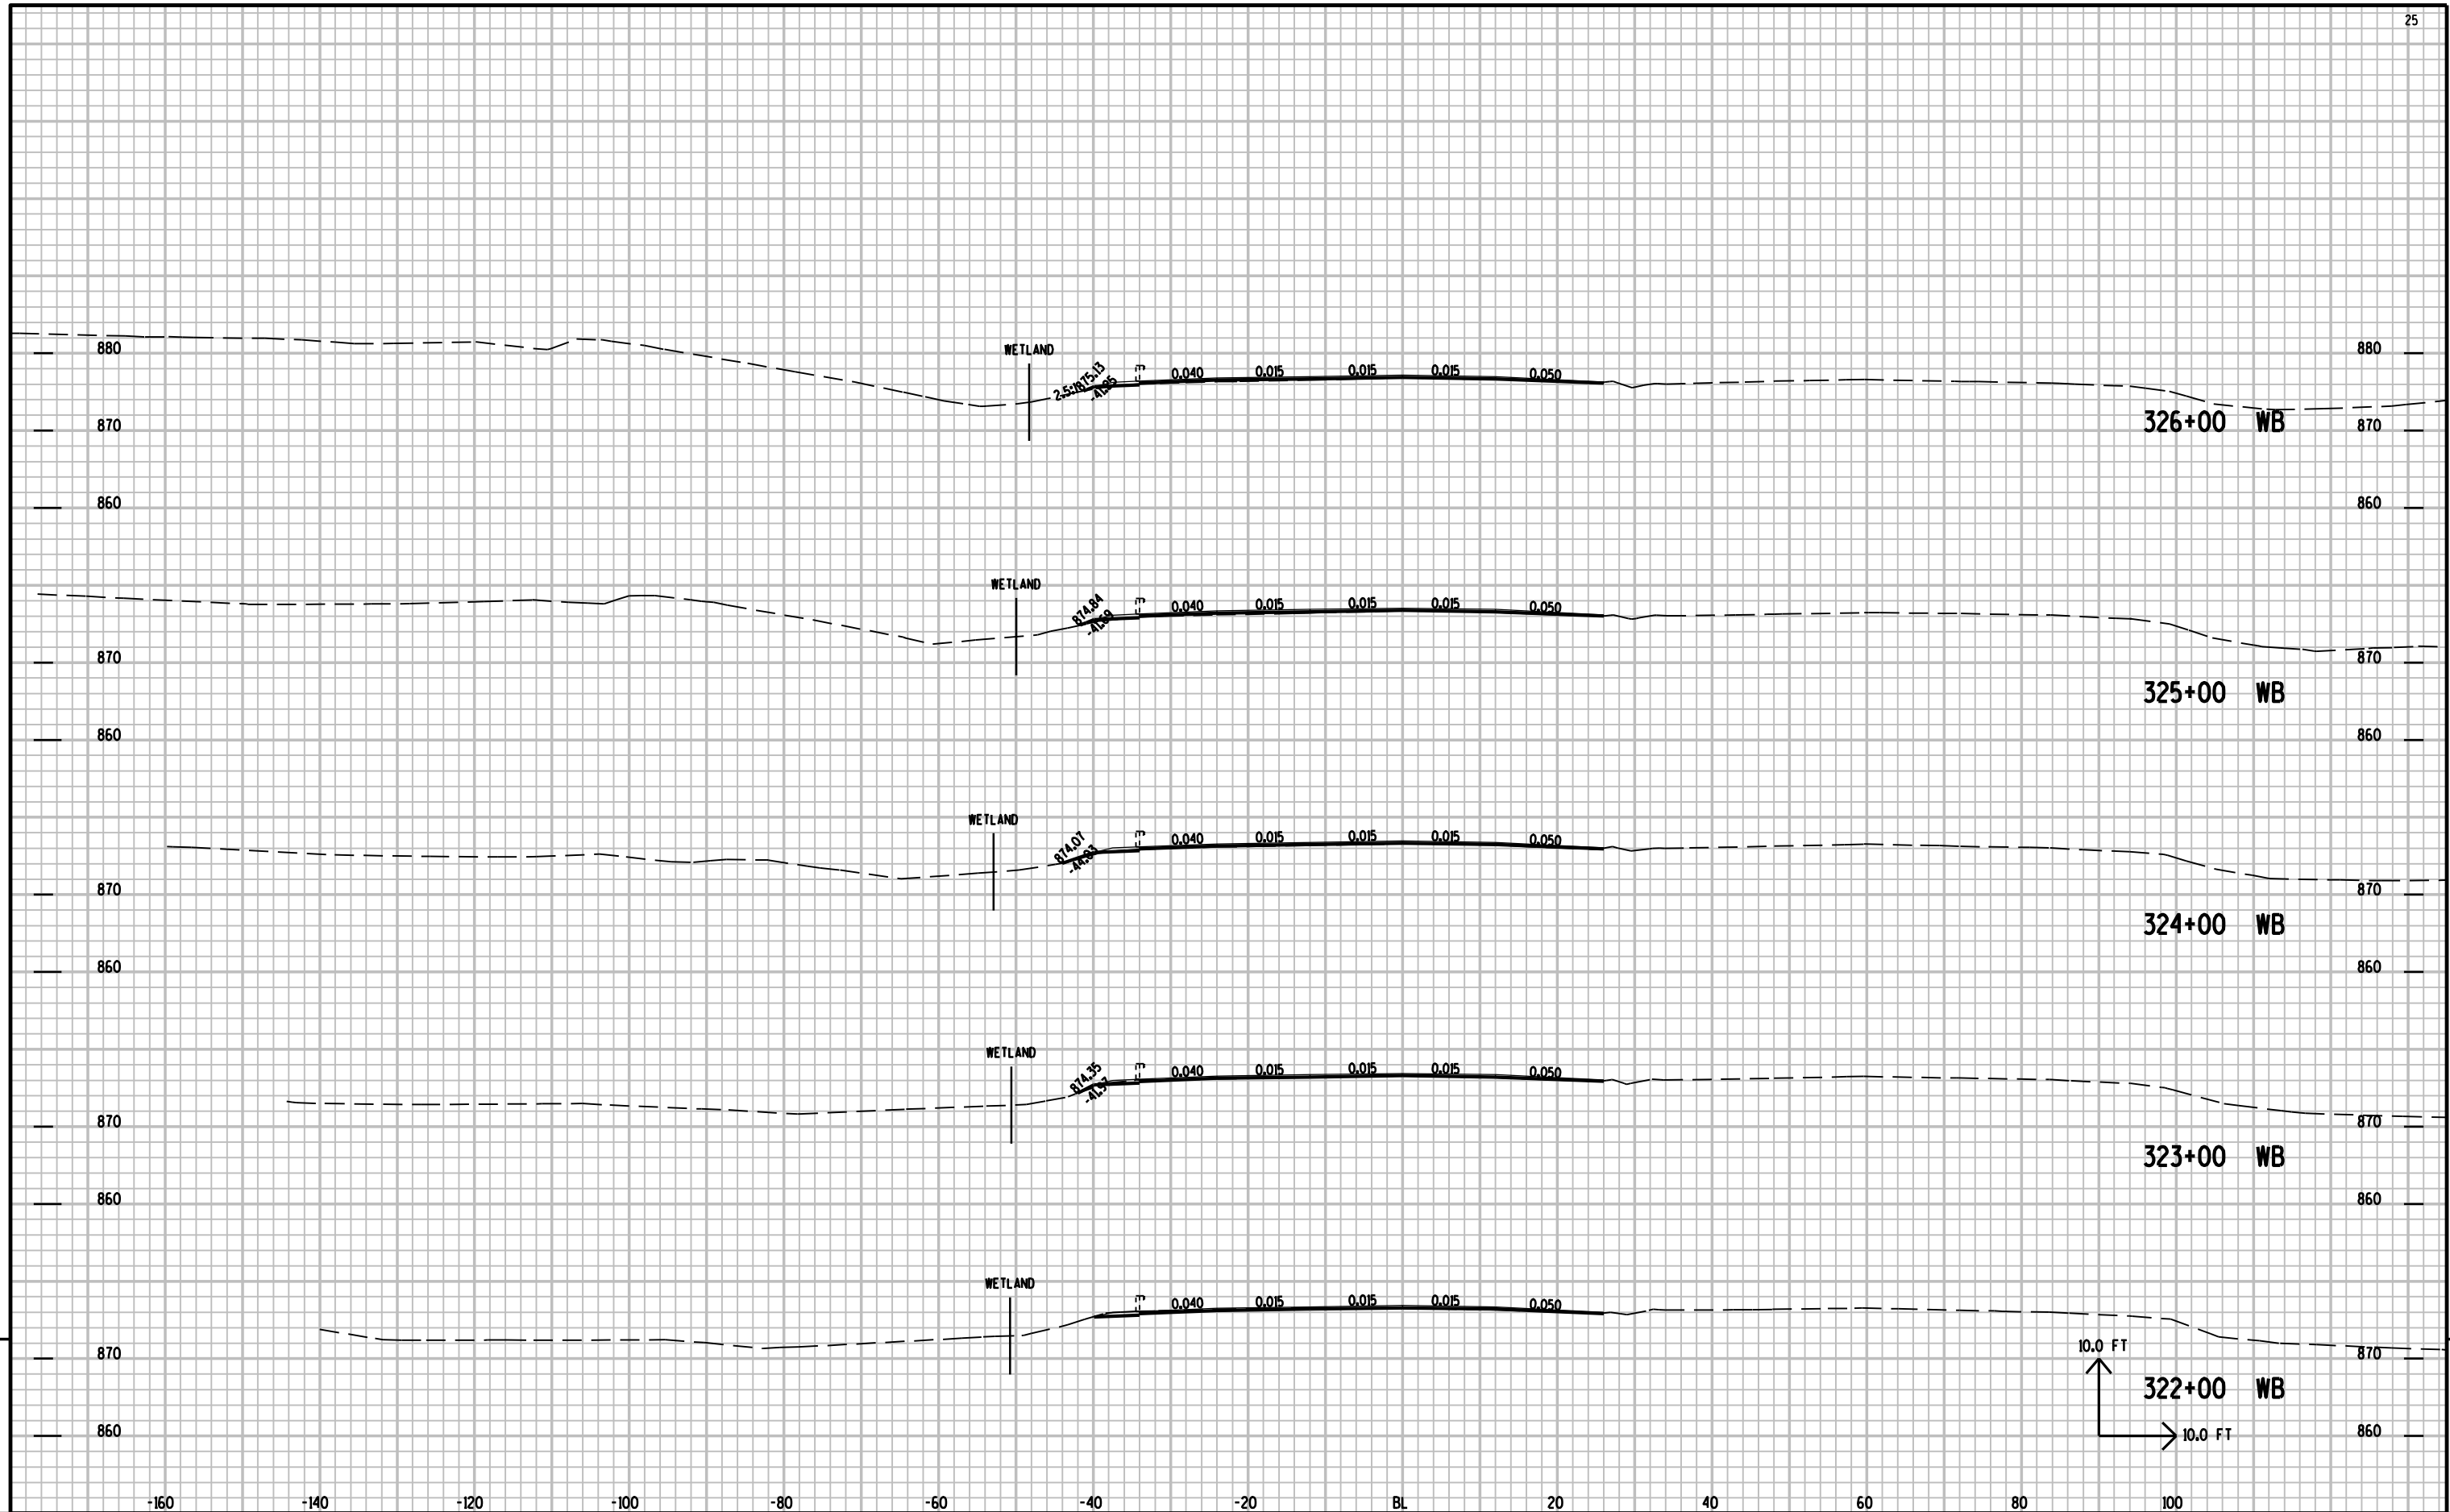

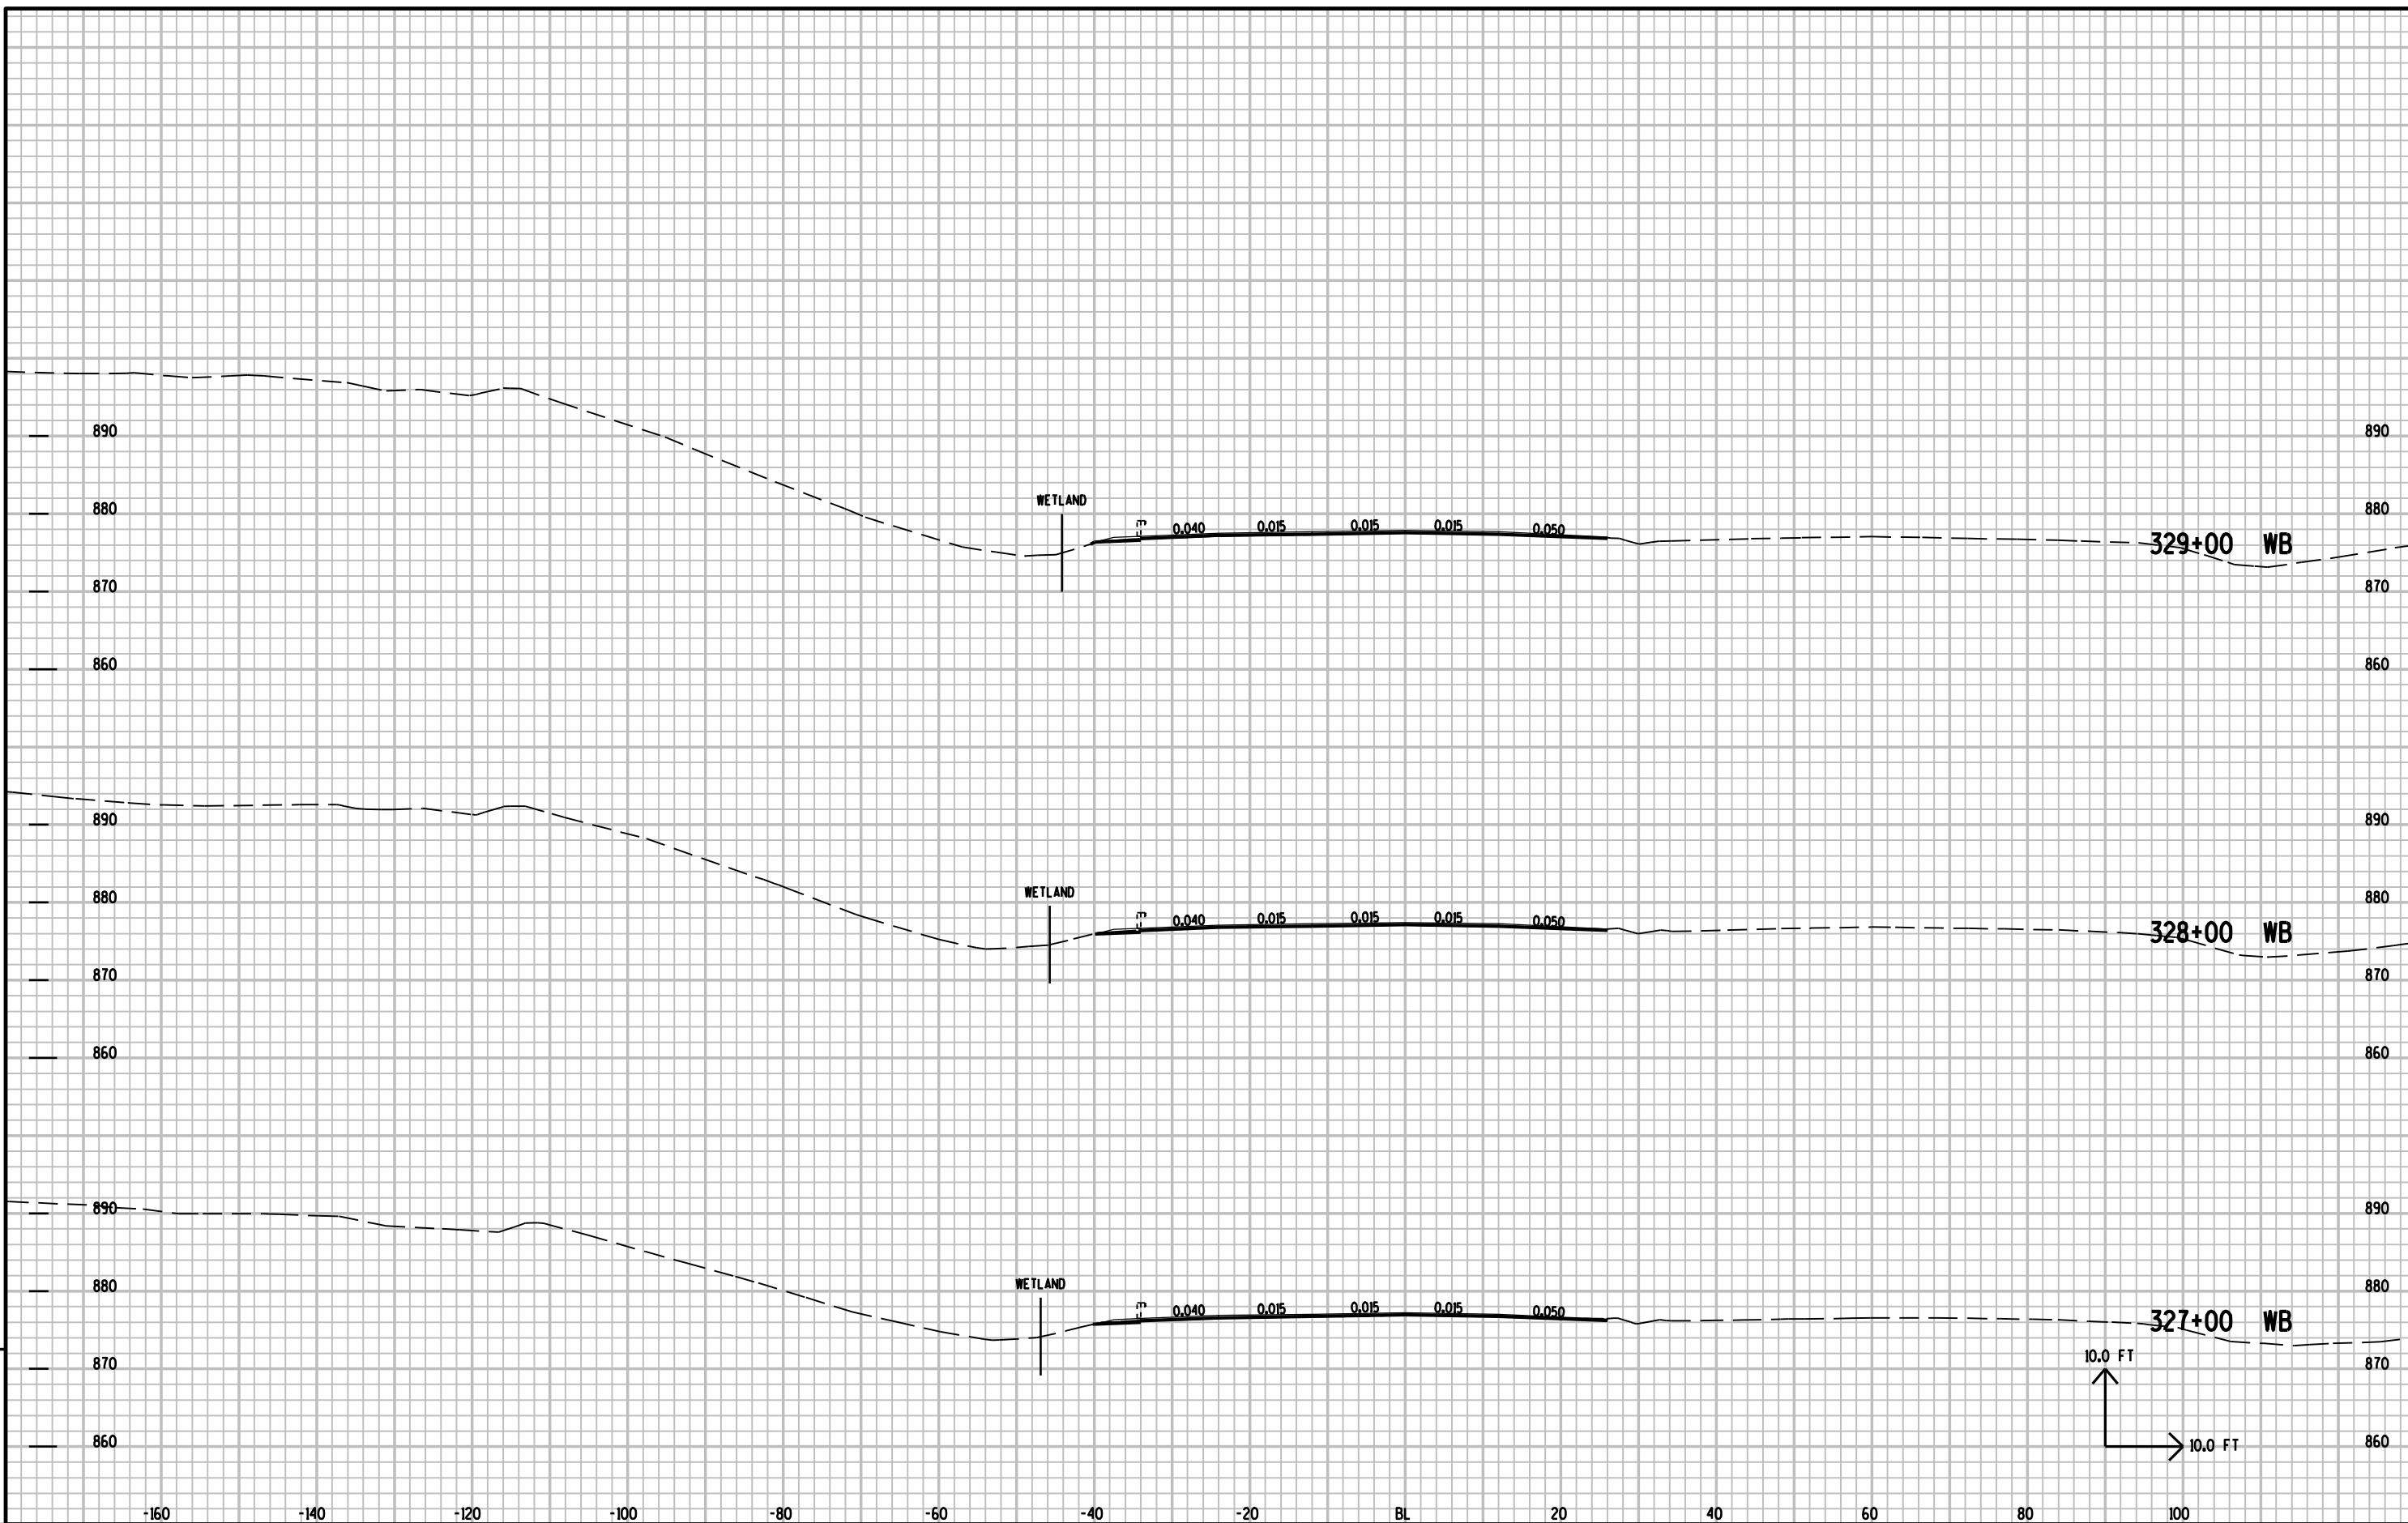


9


9

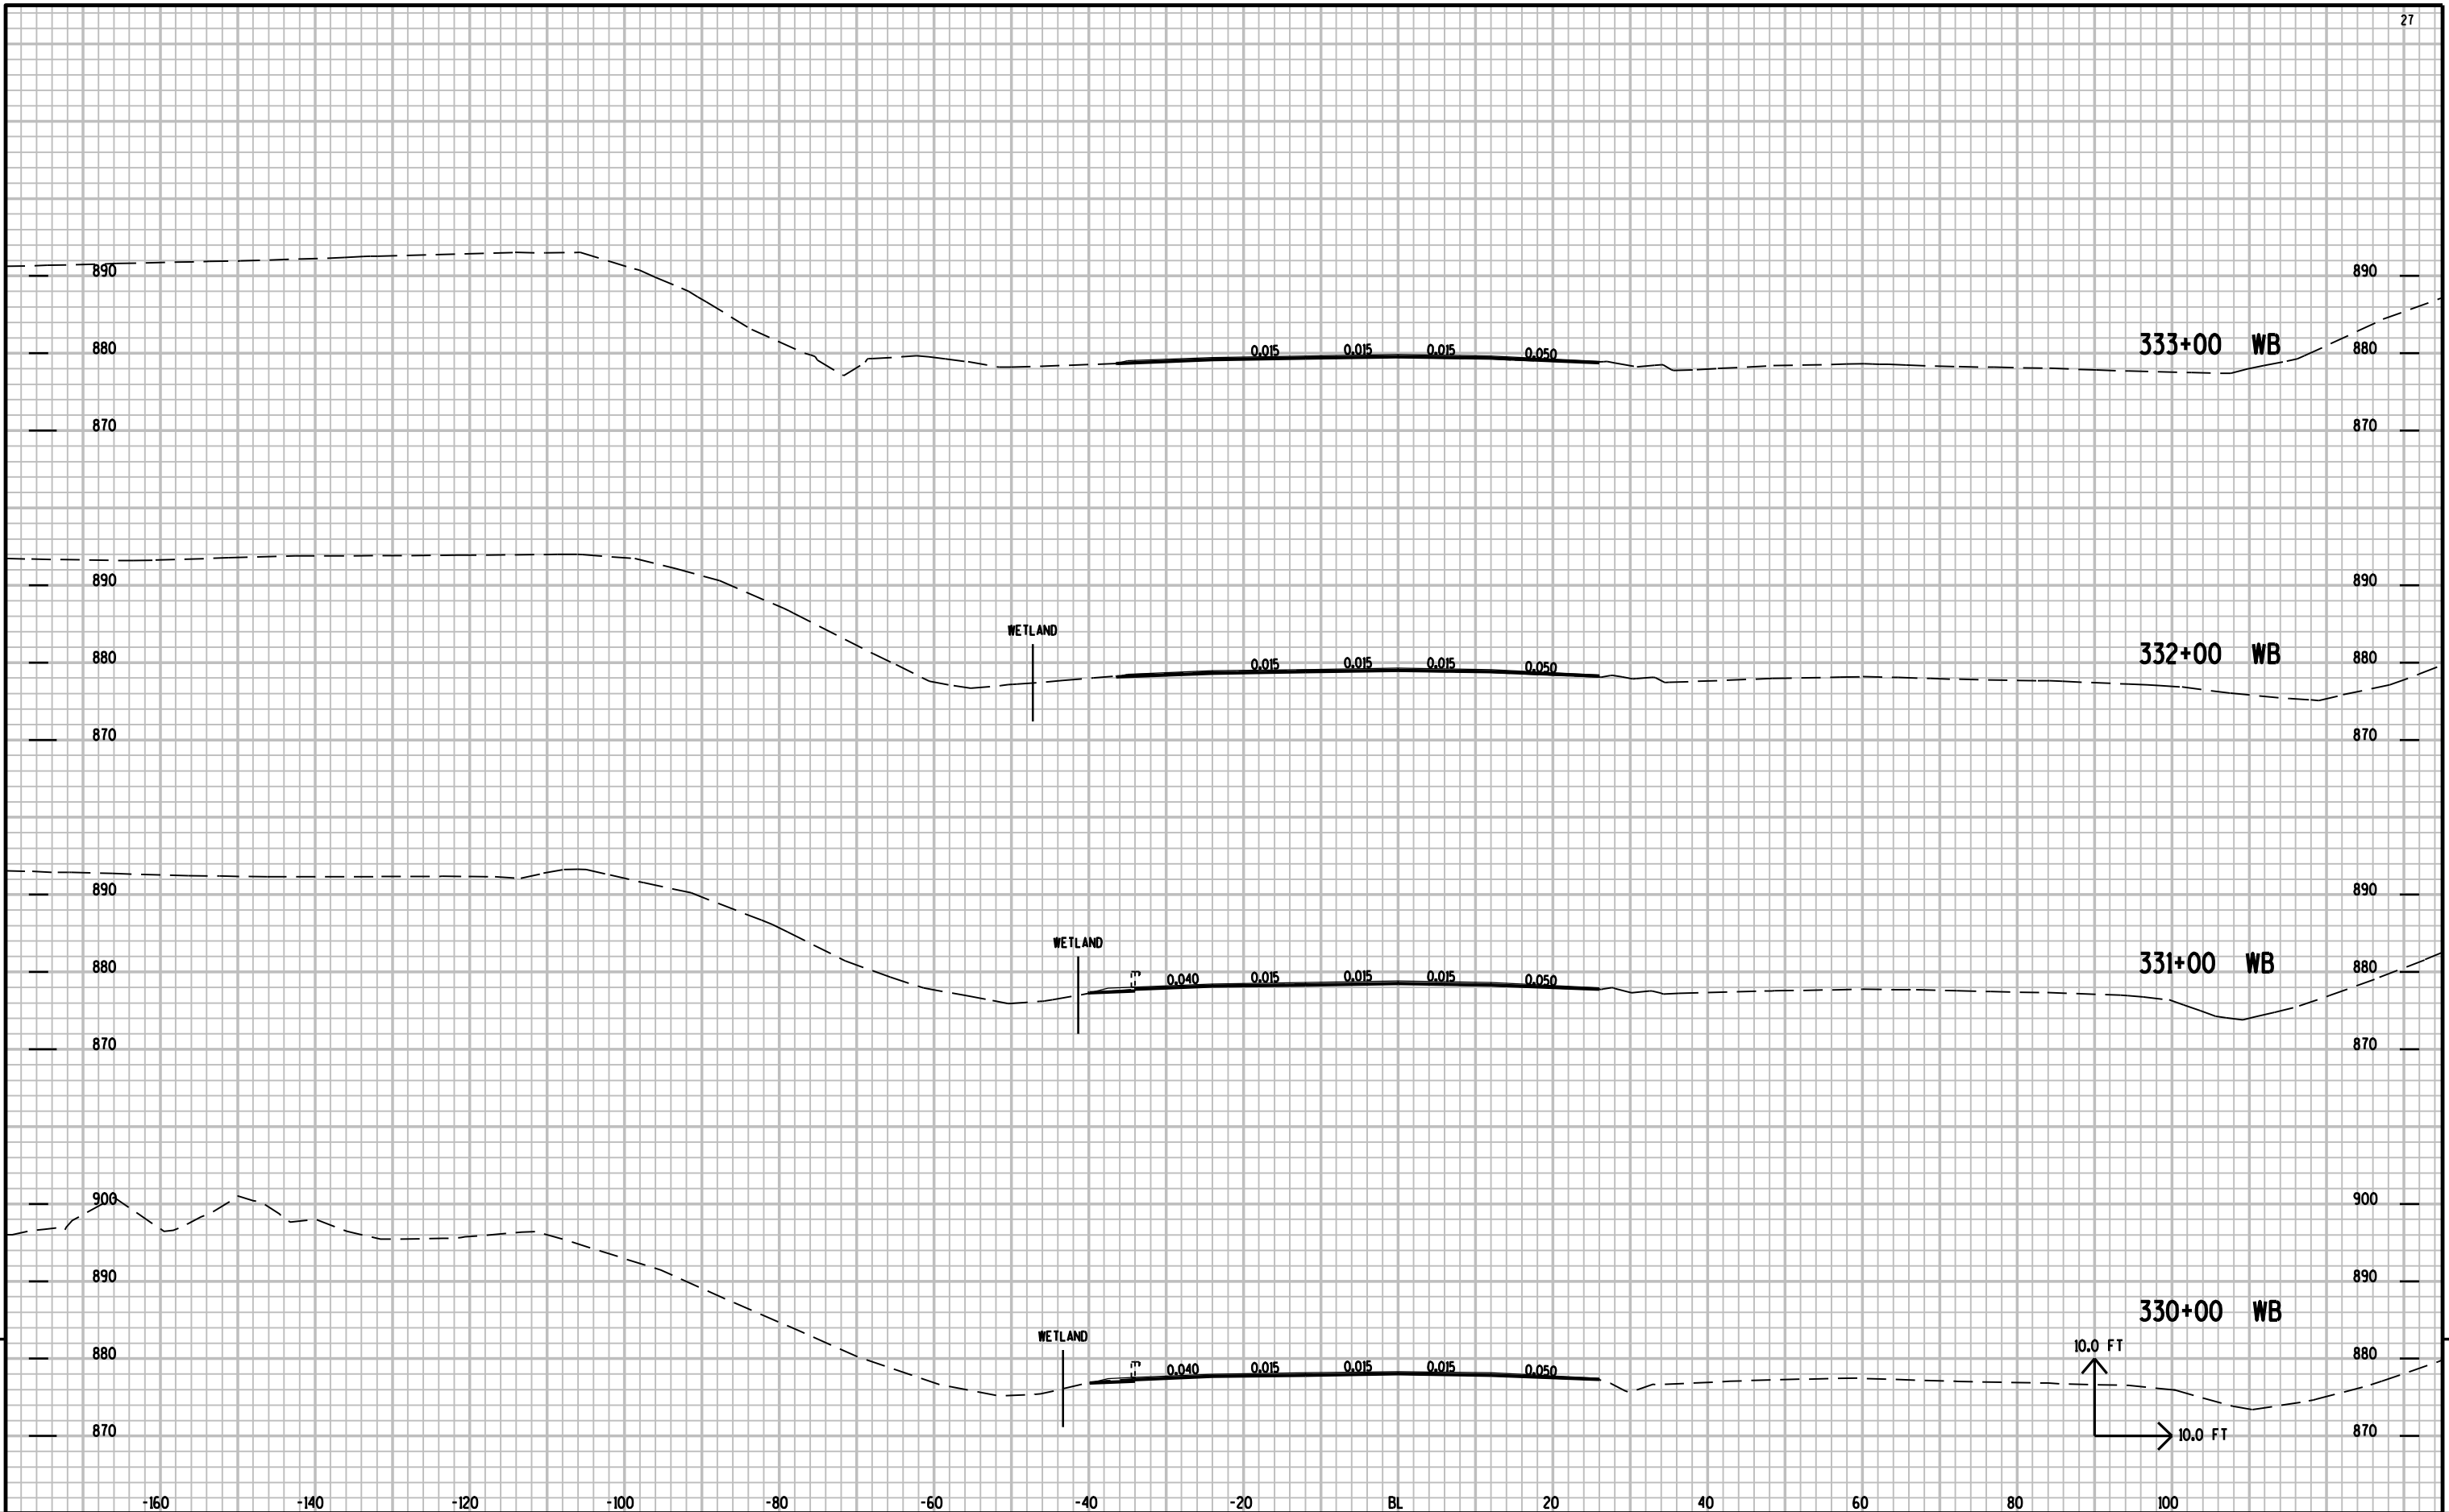

9


9

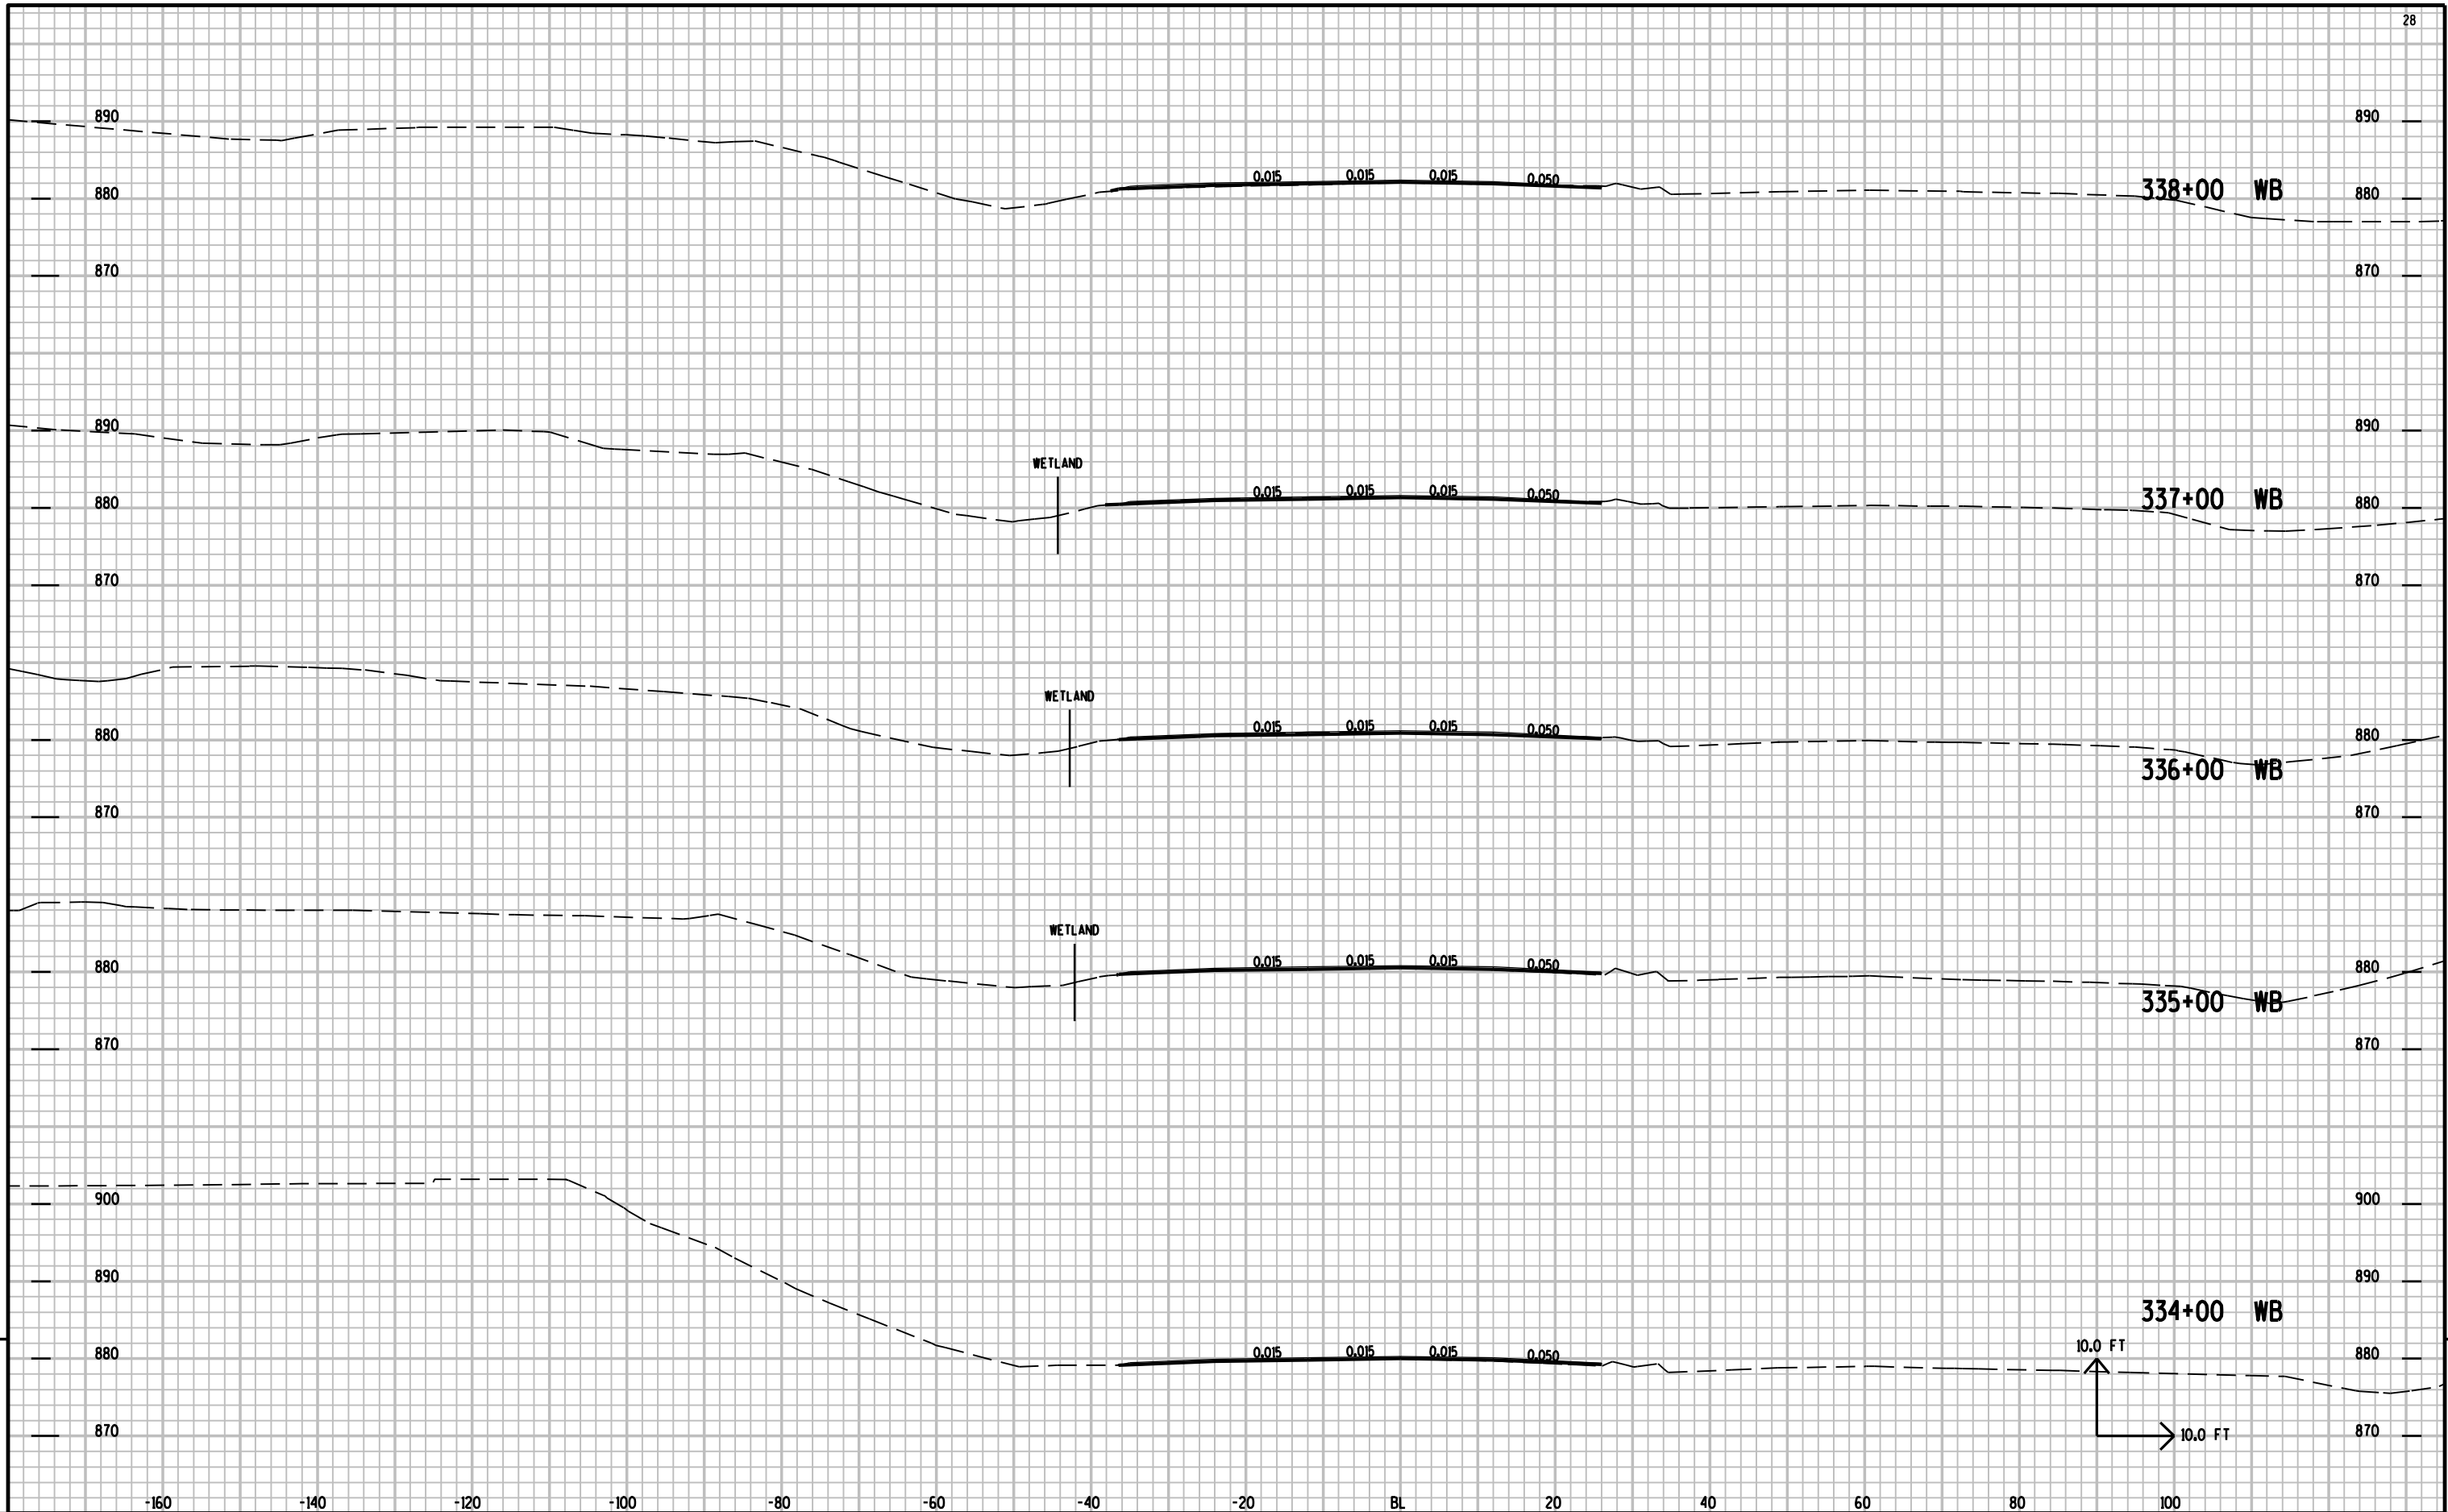


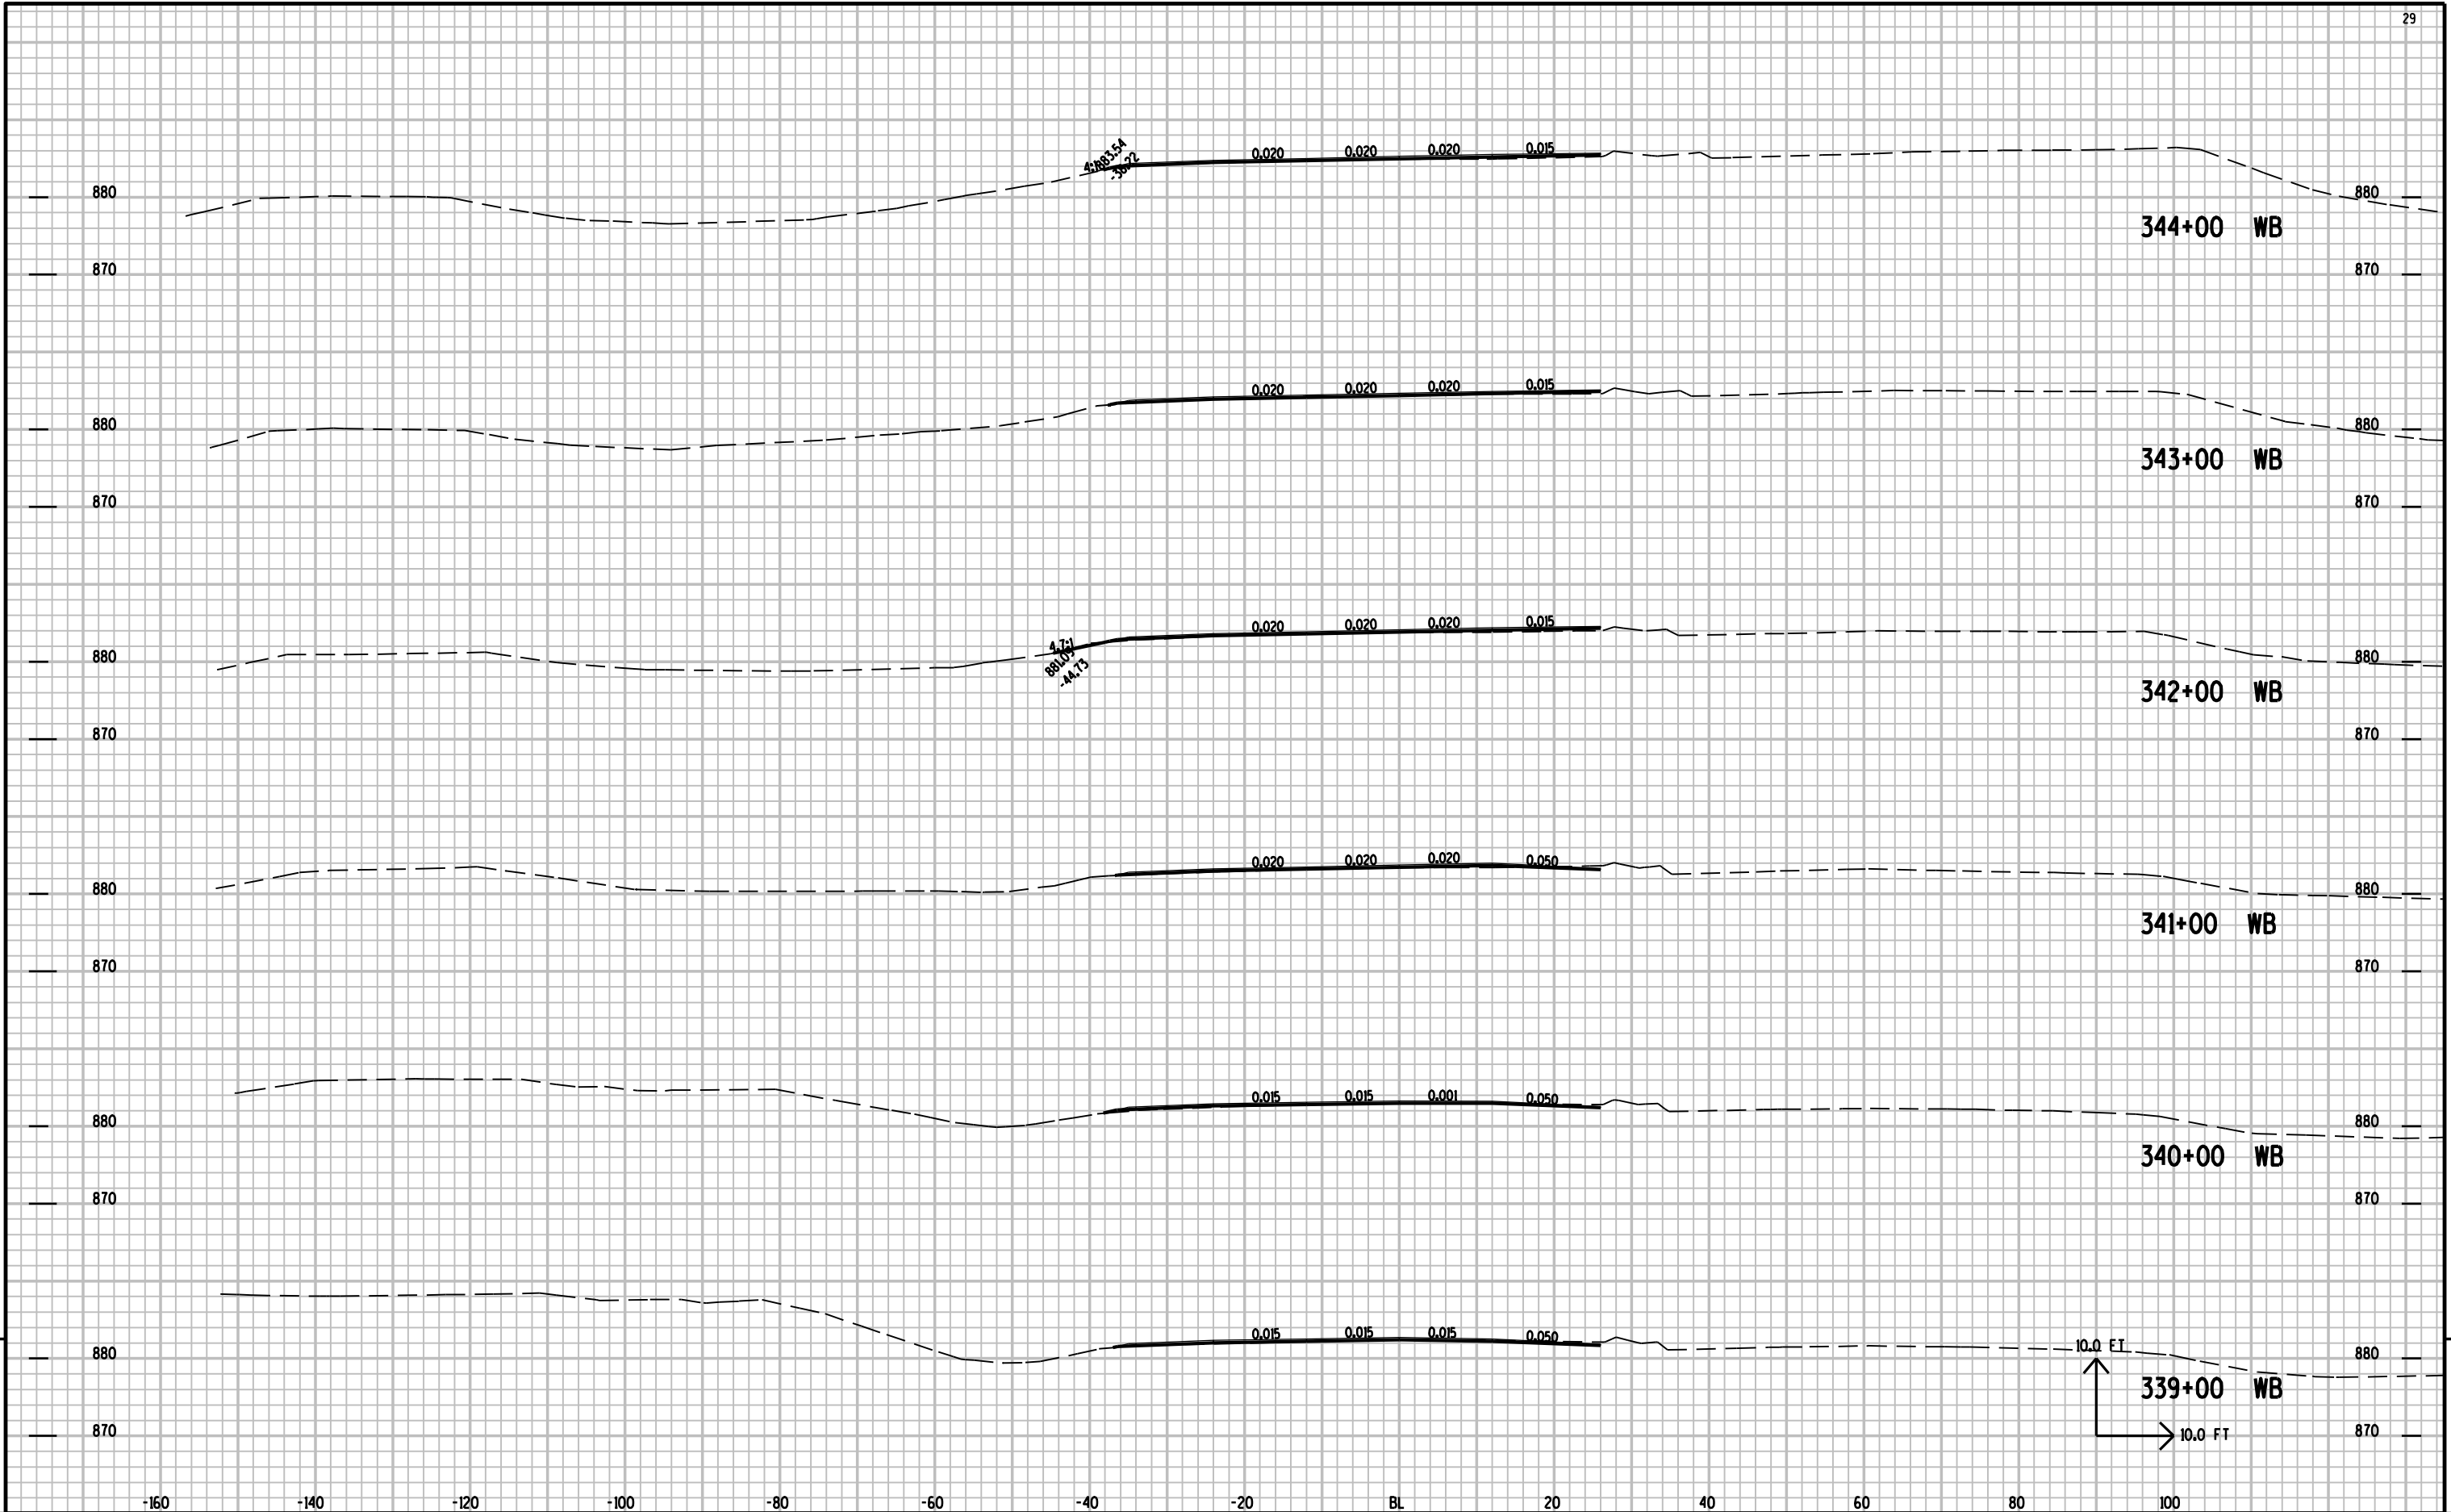





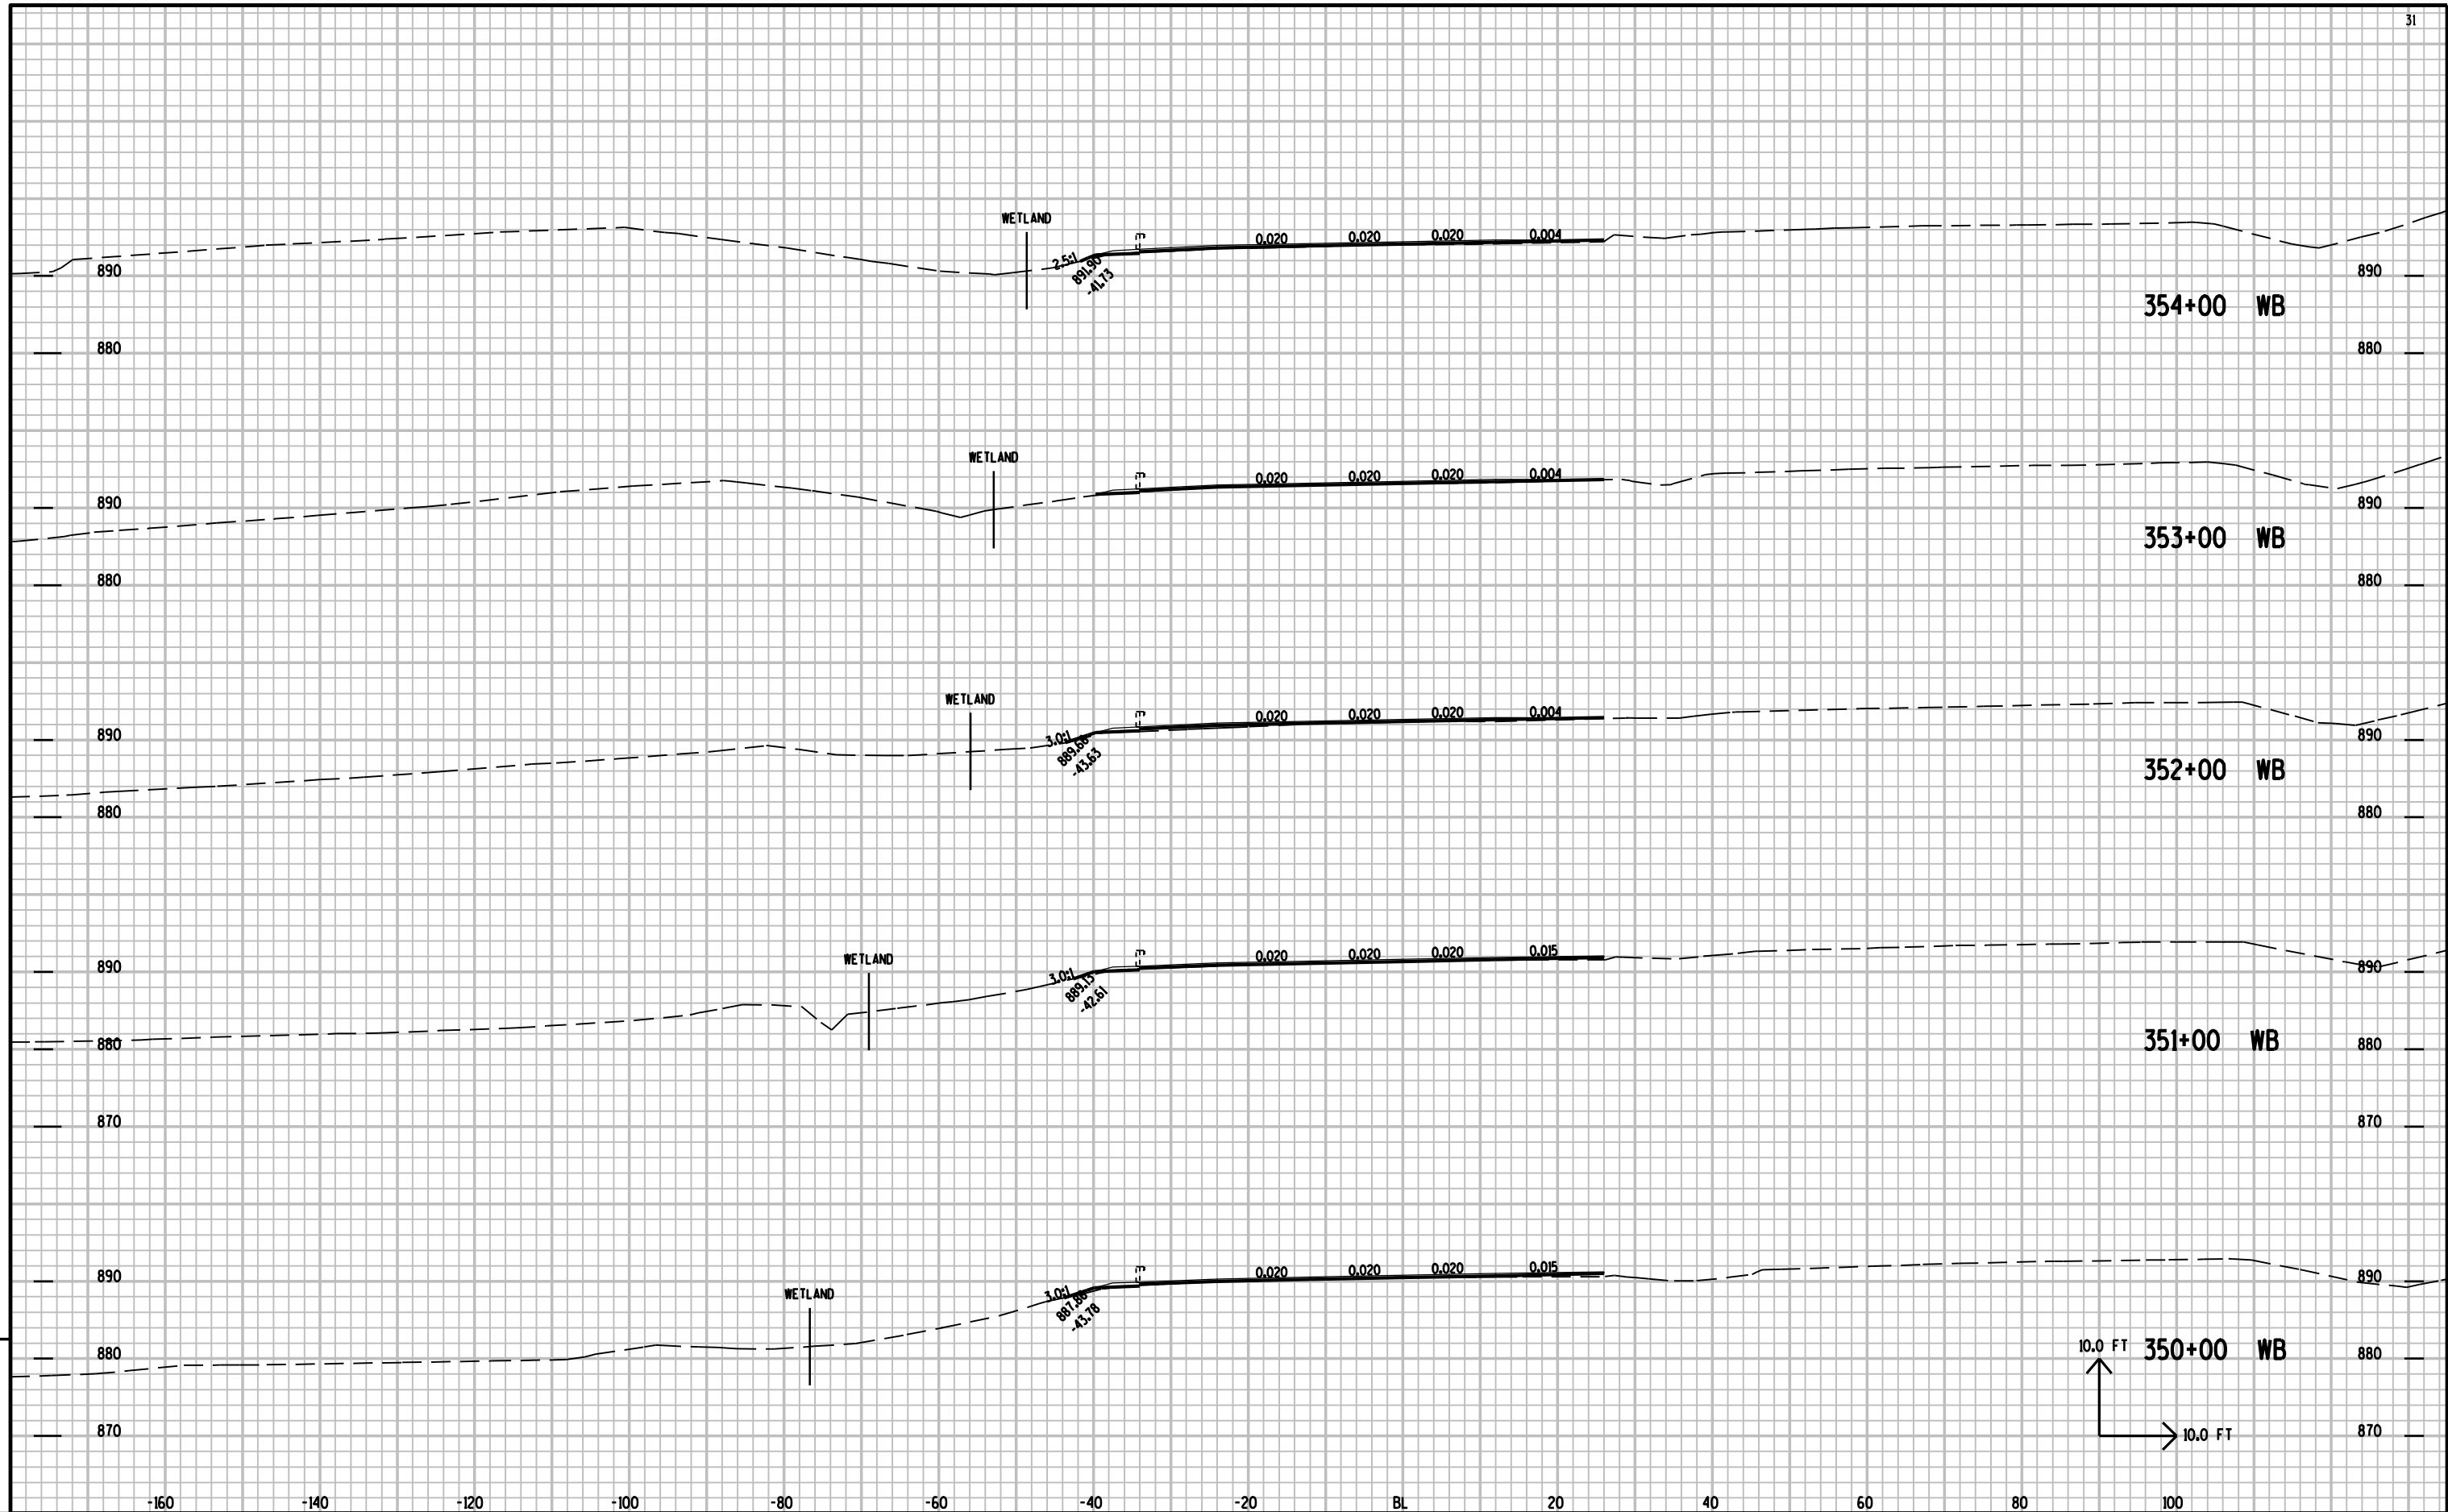


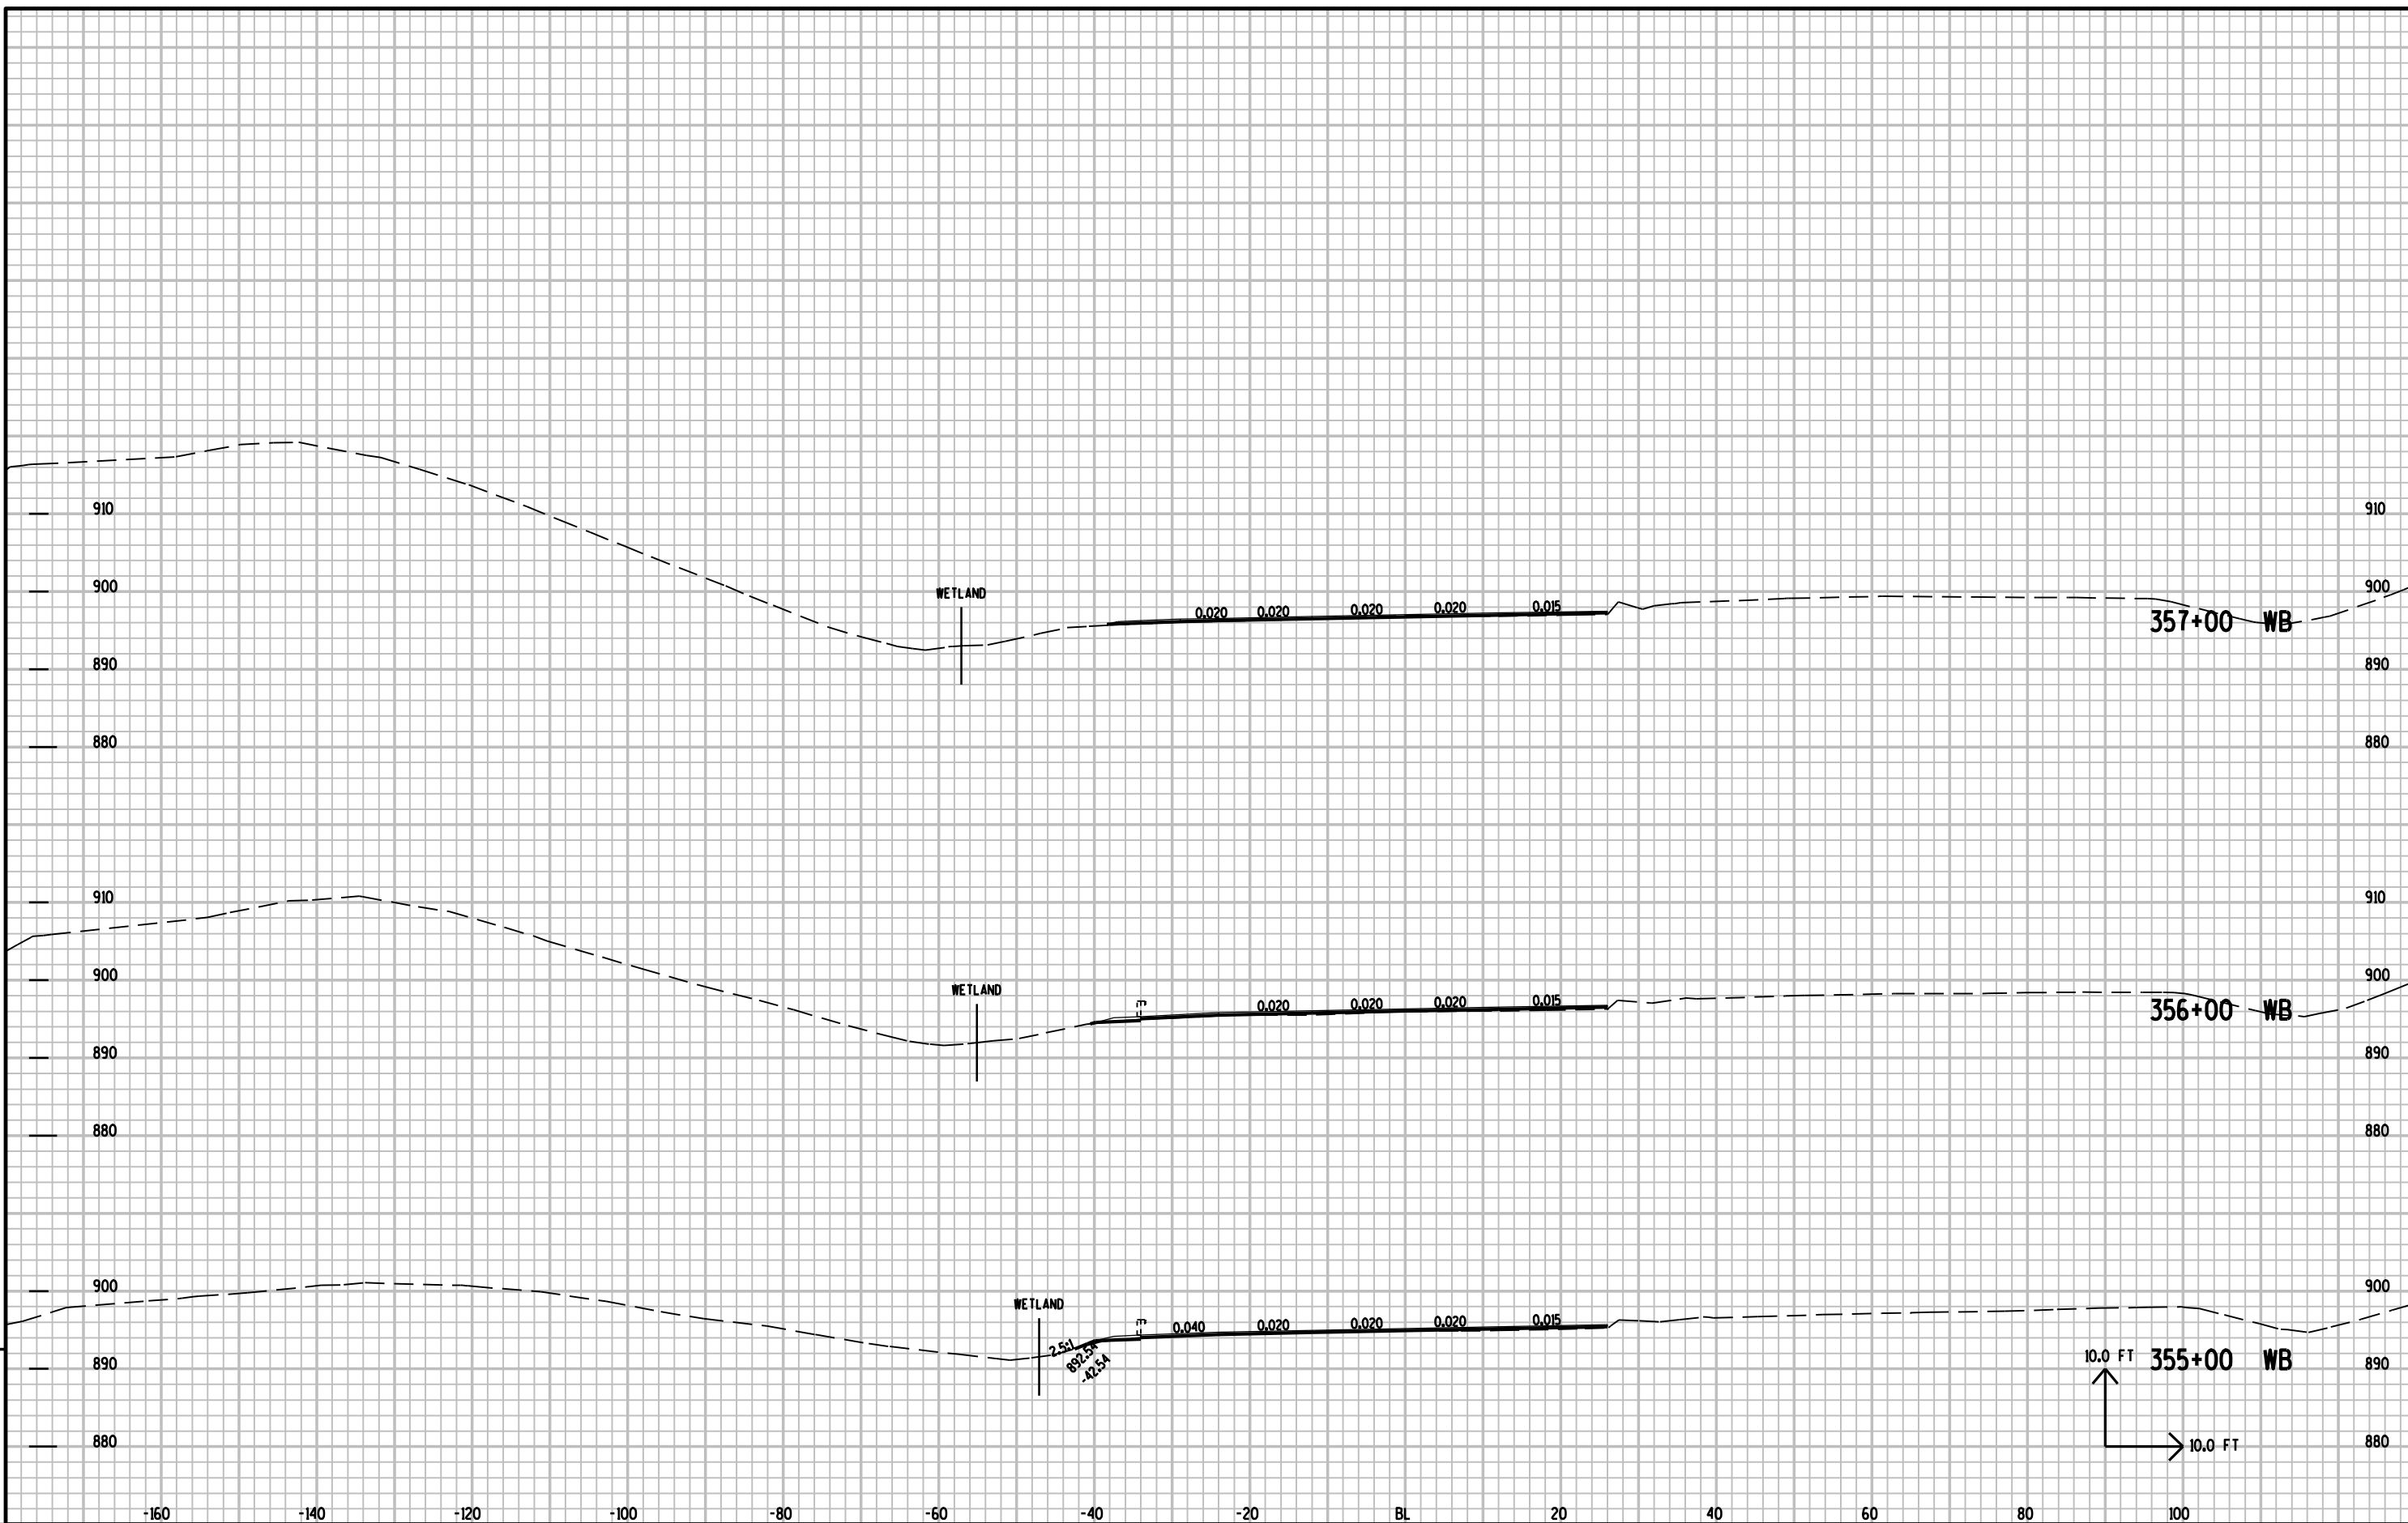


9

9




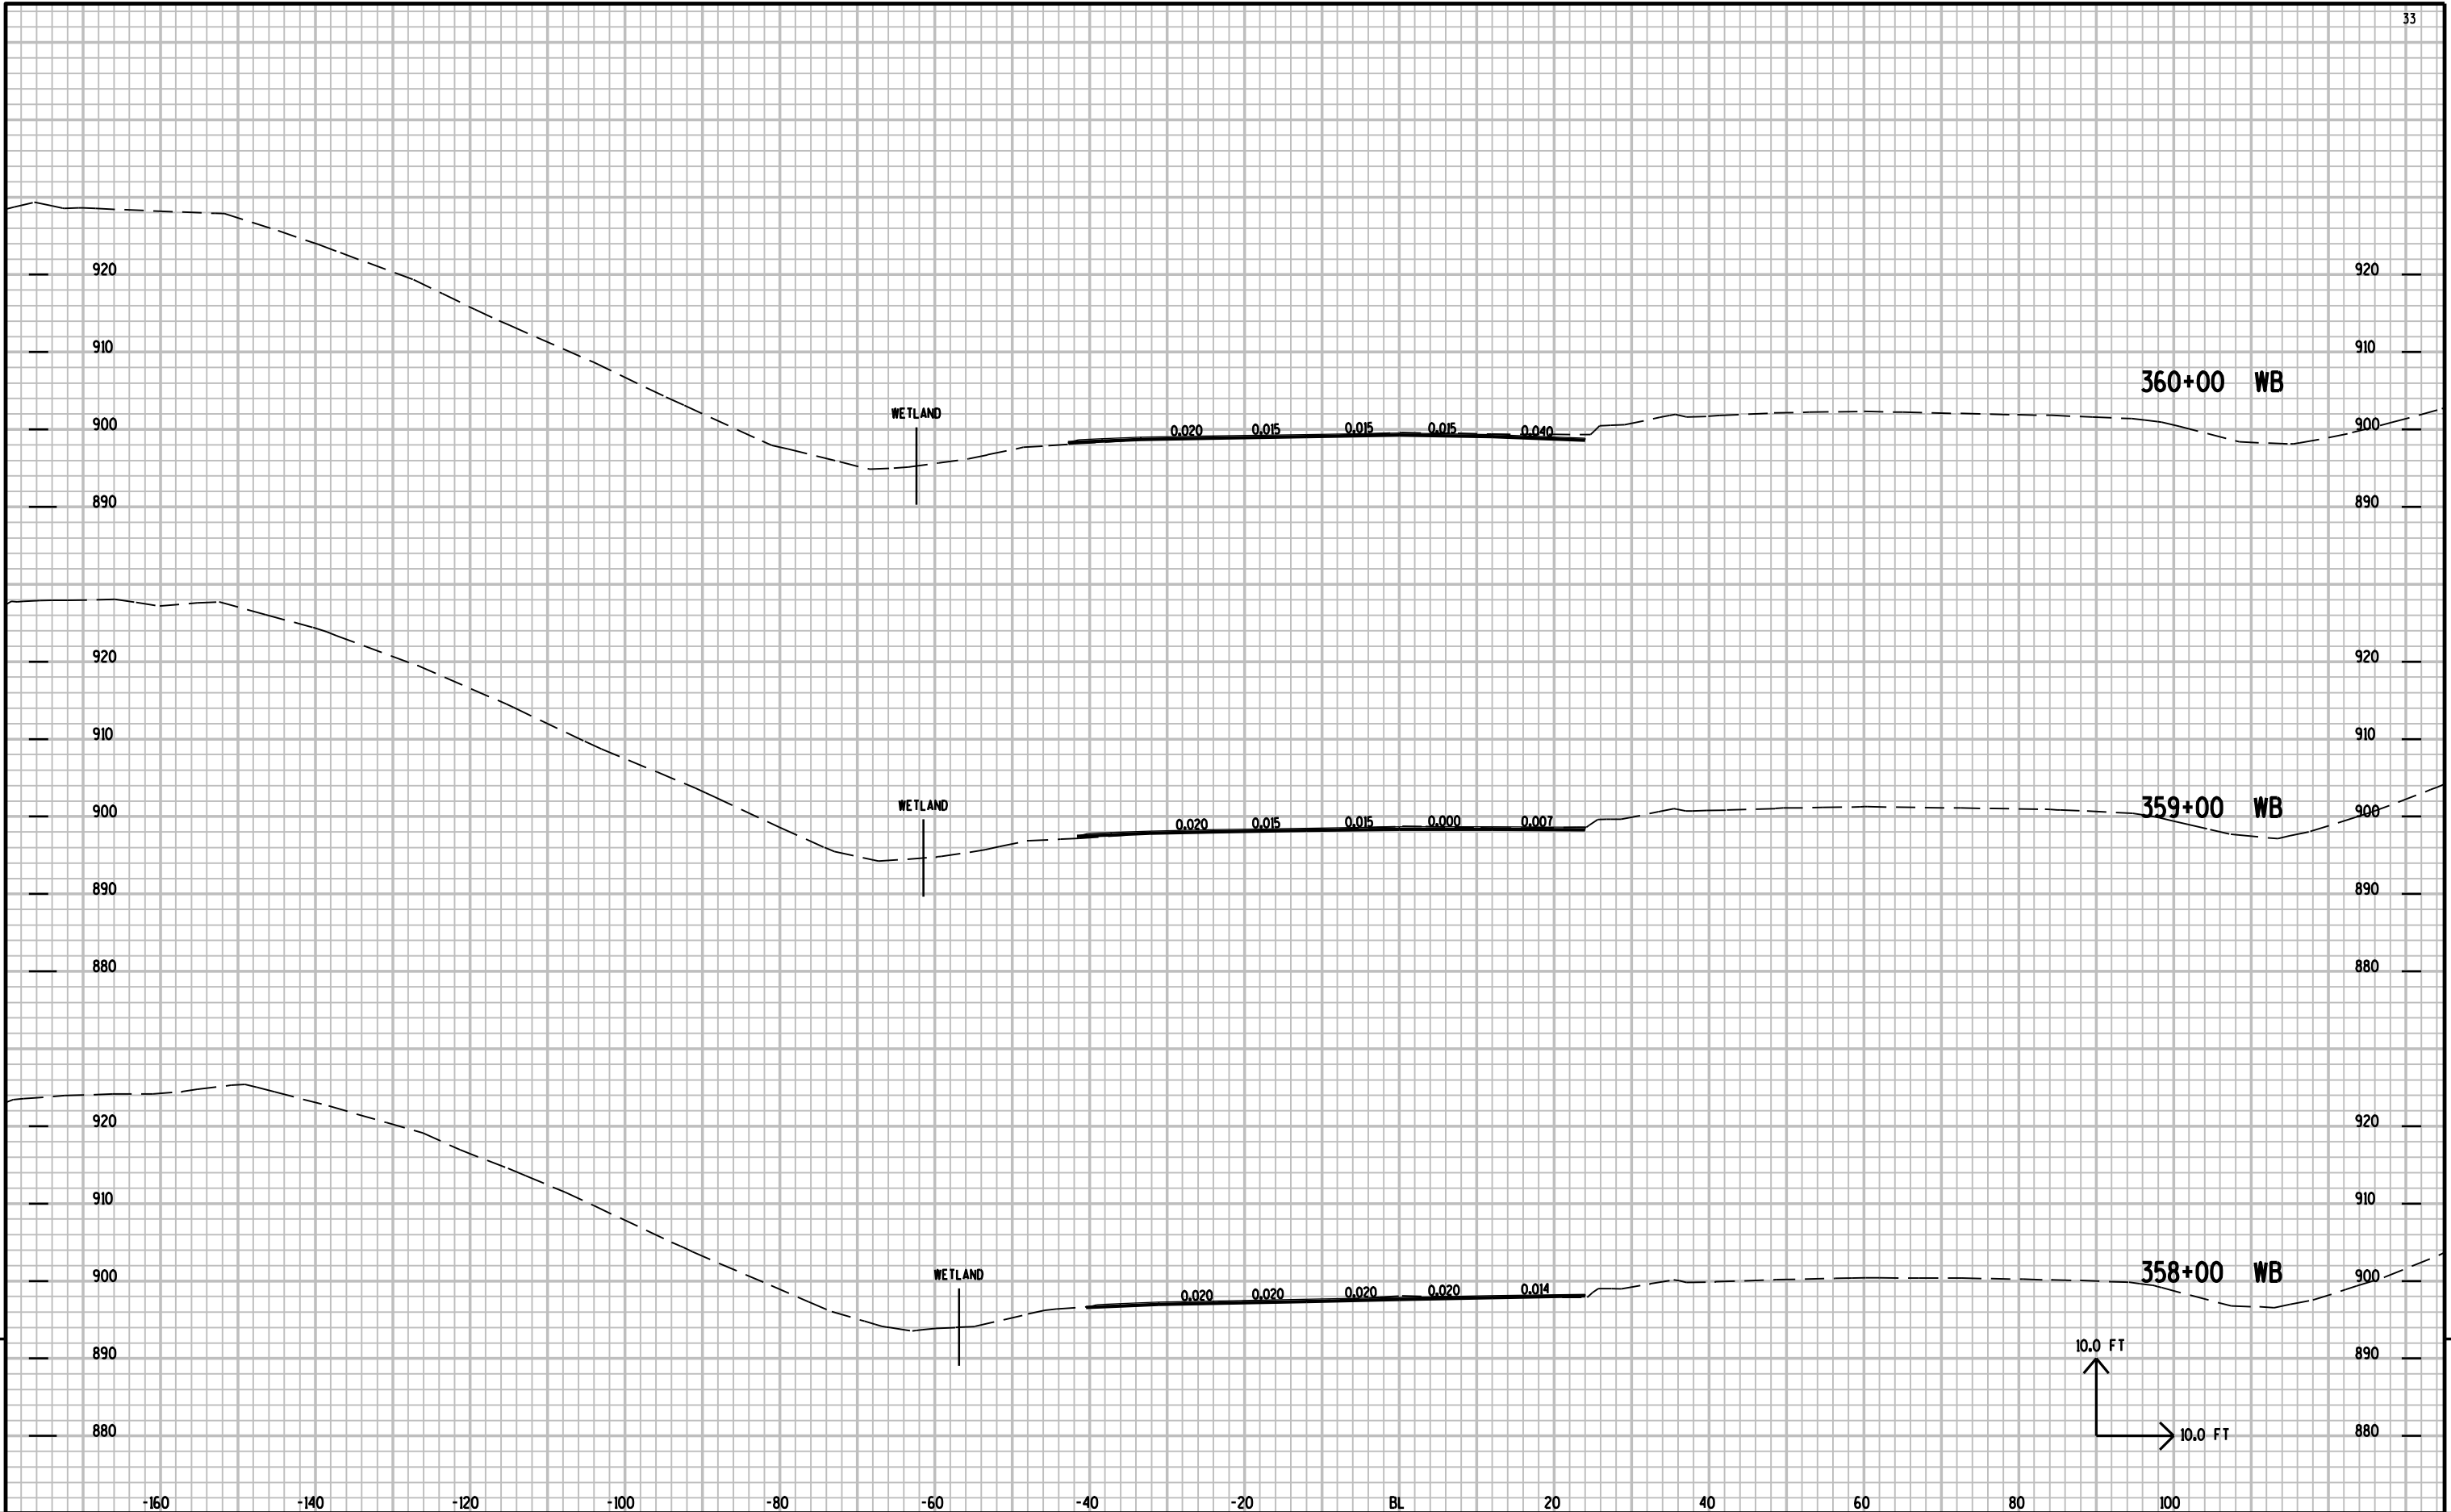


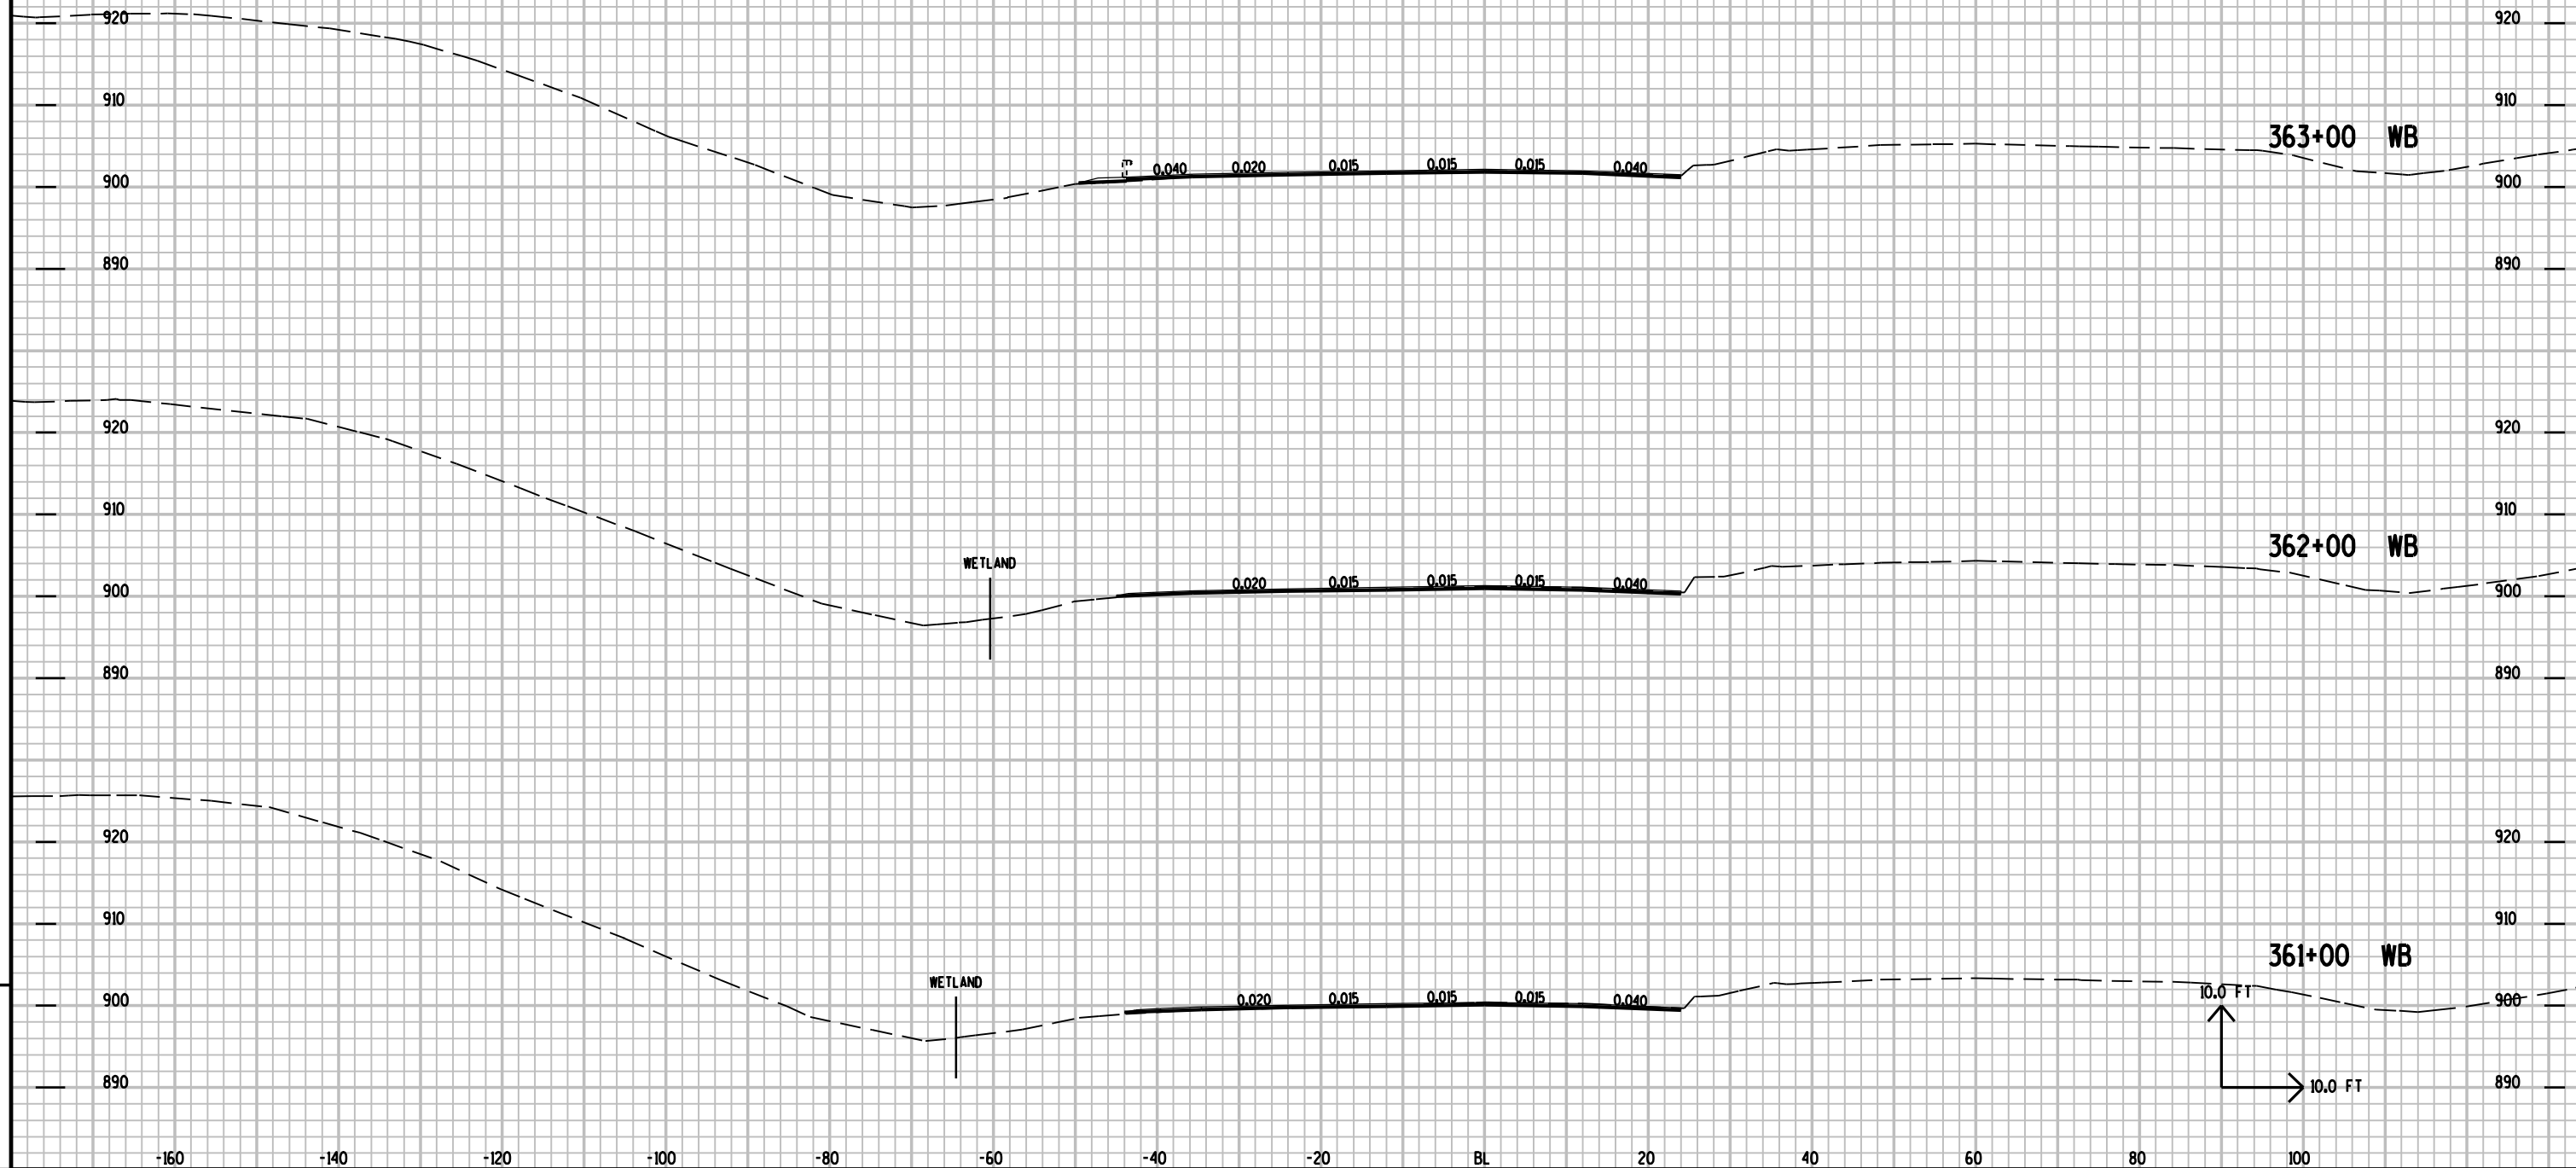


9

9

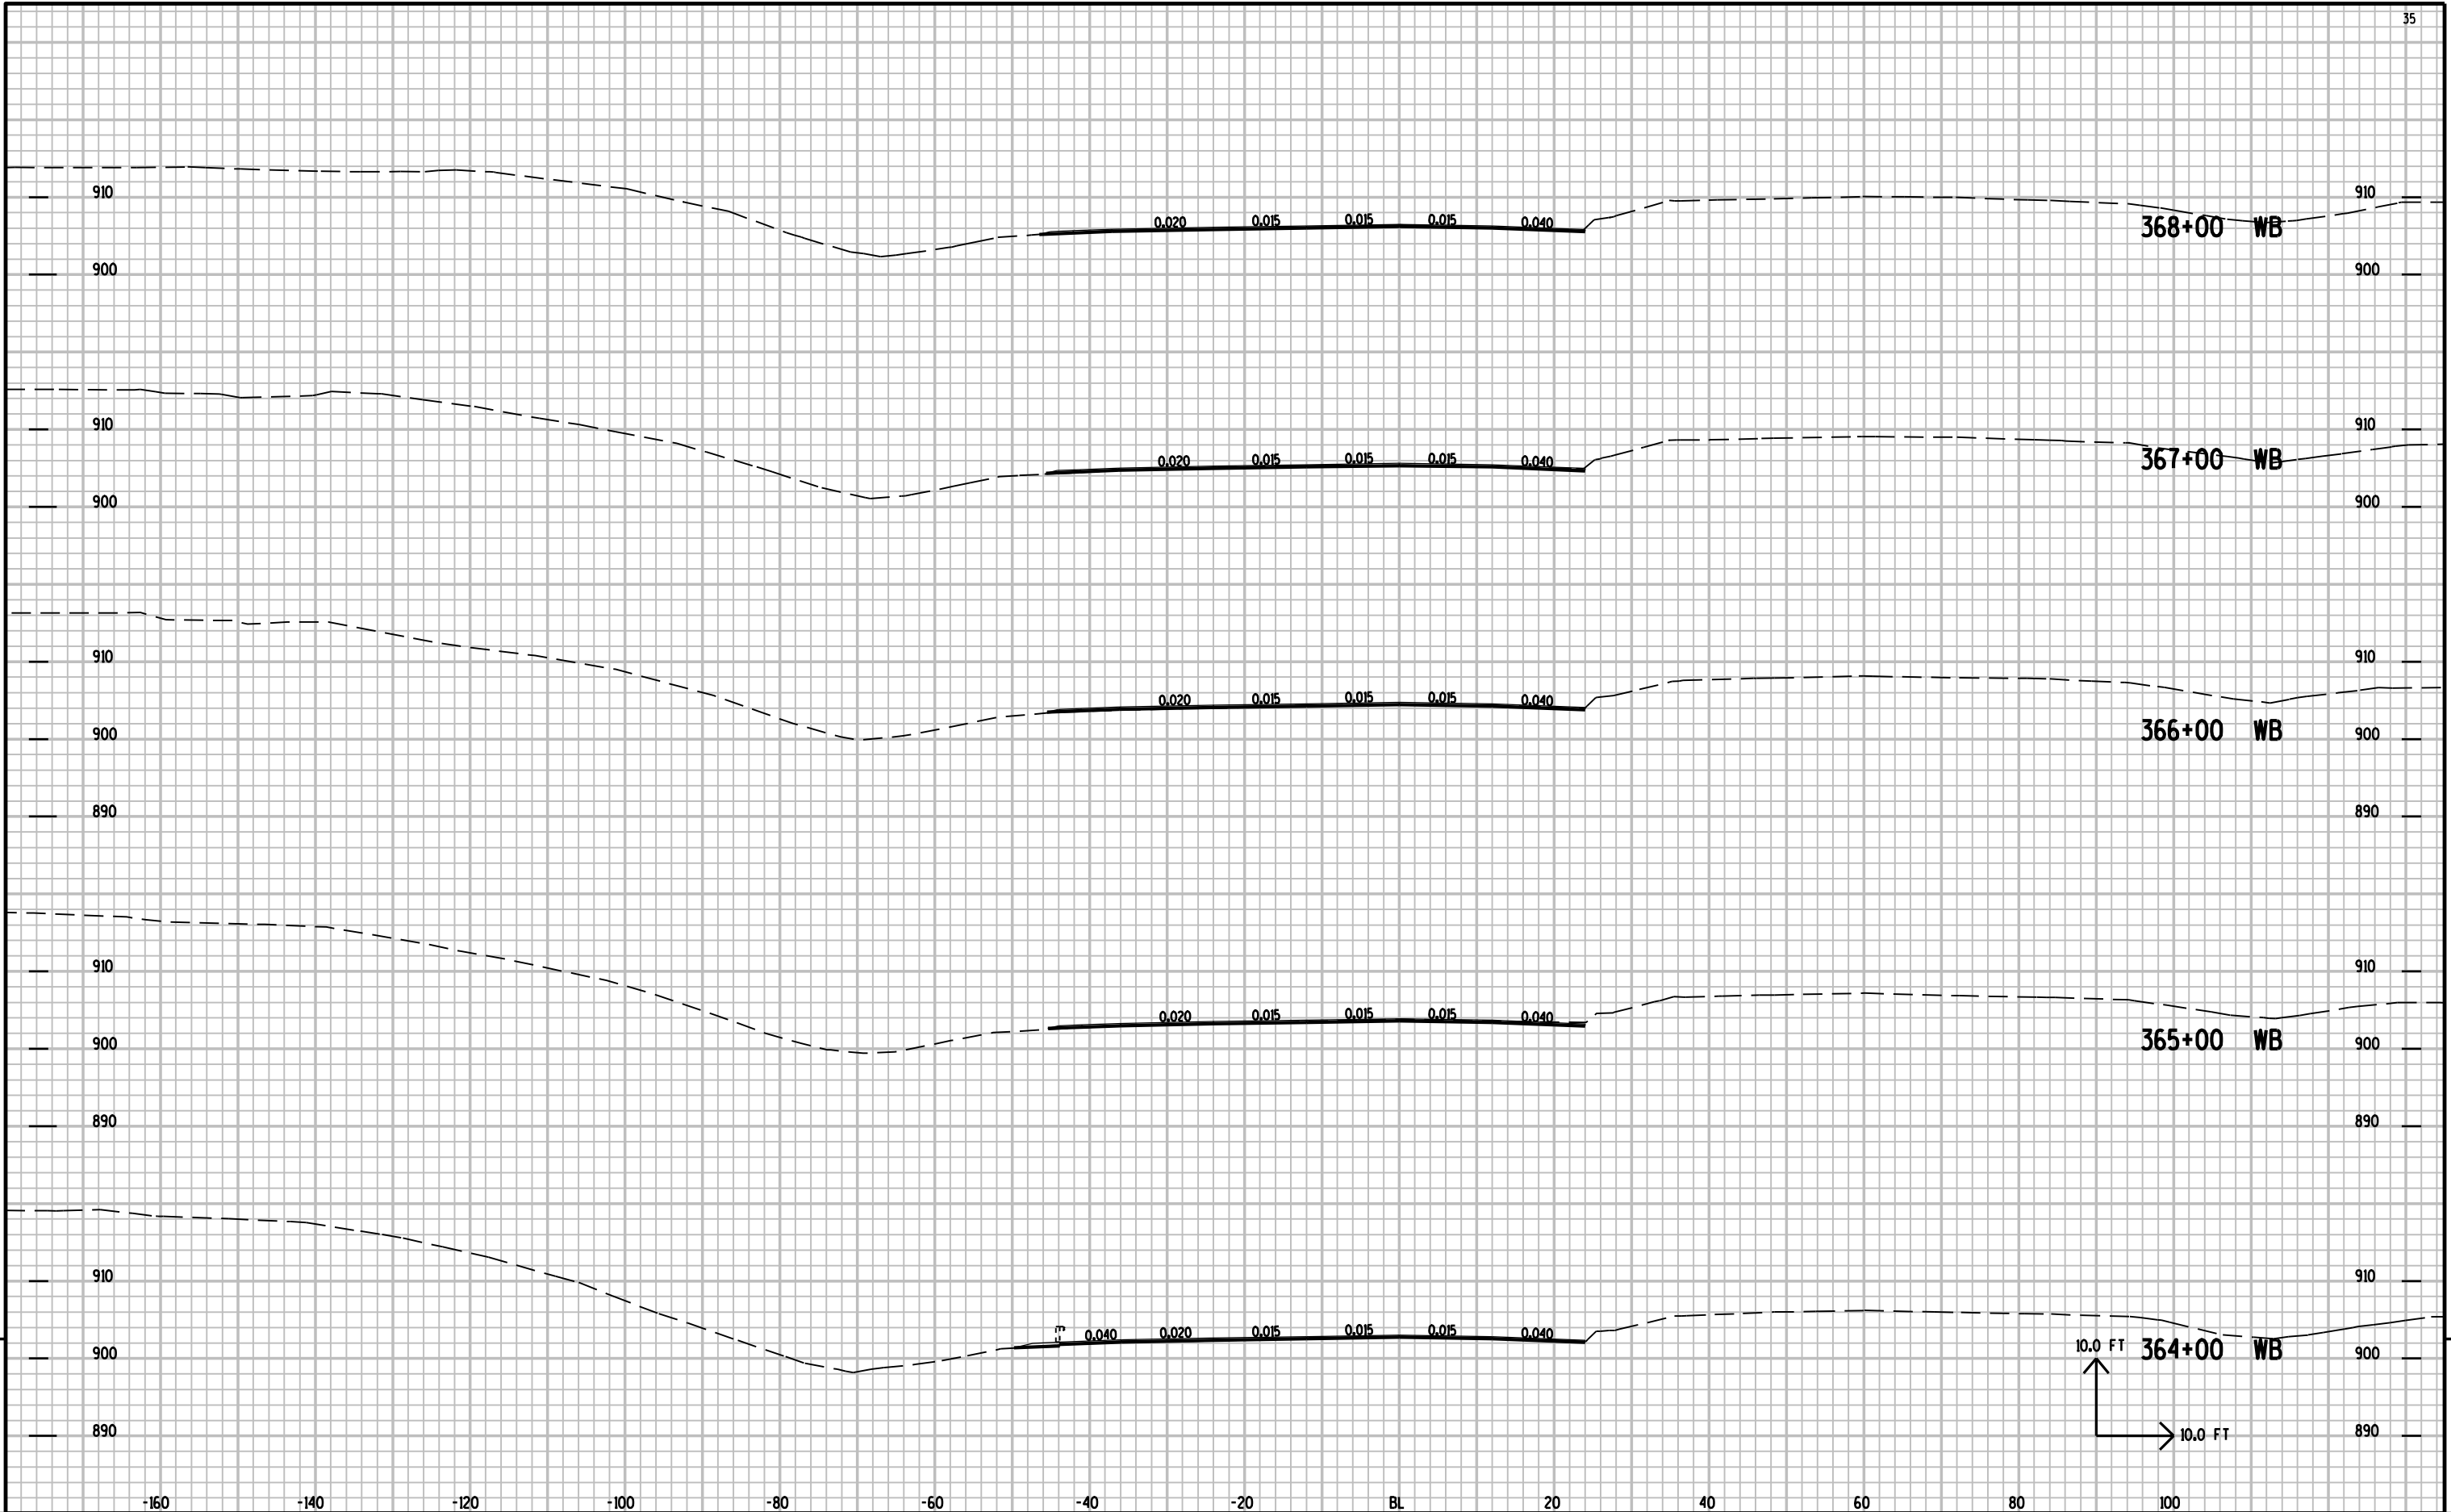


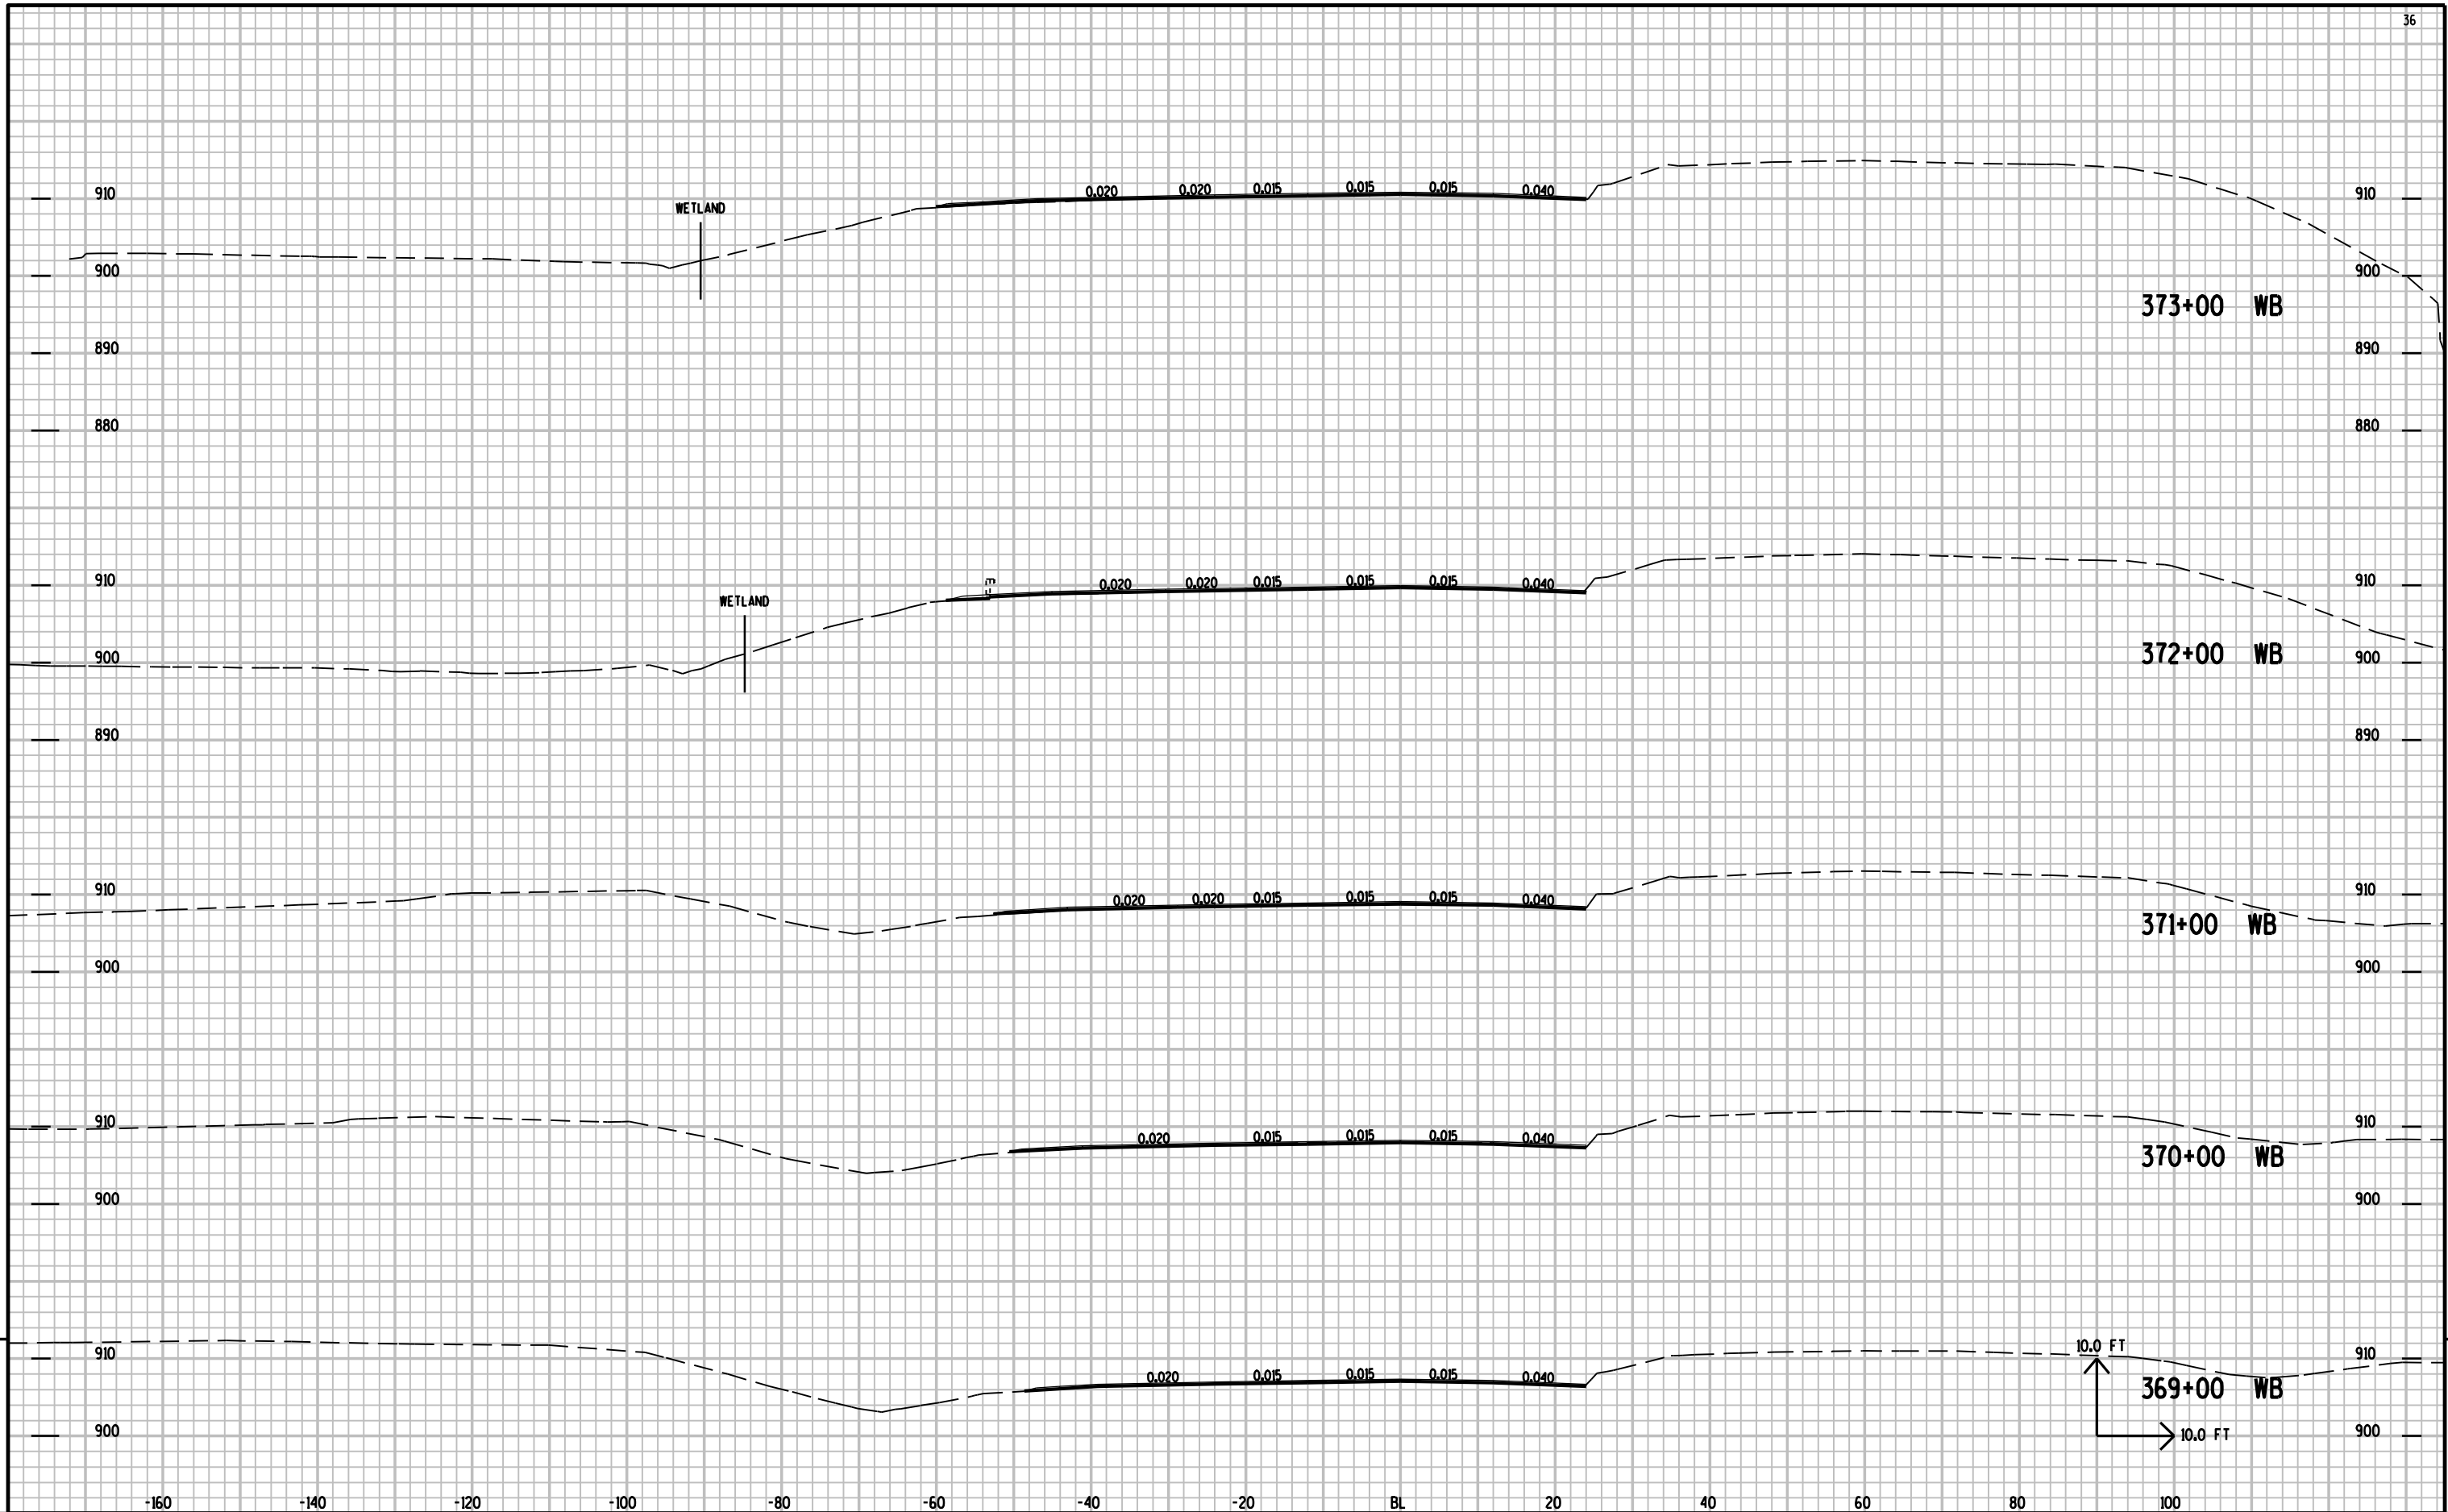

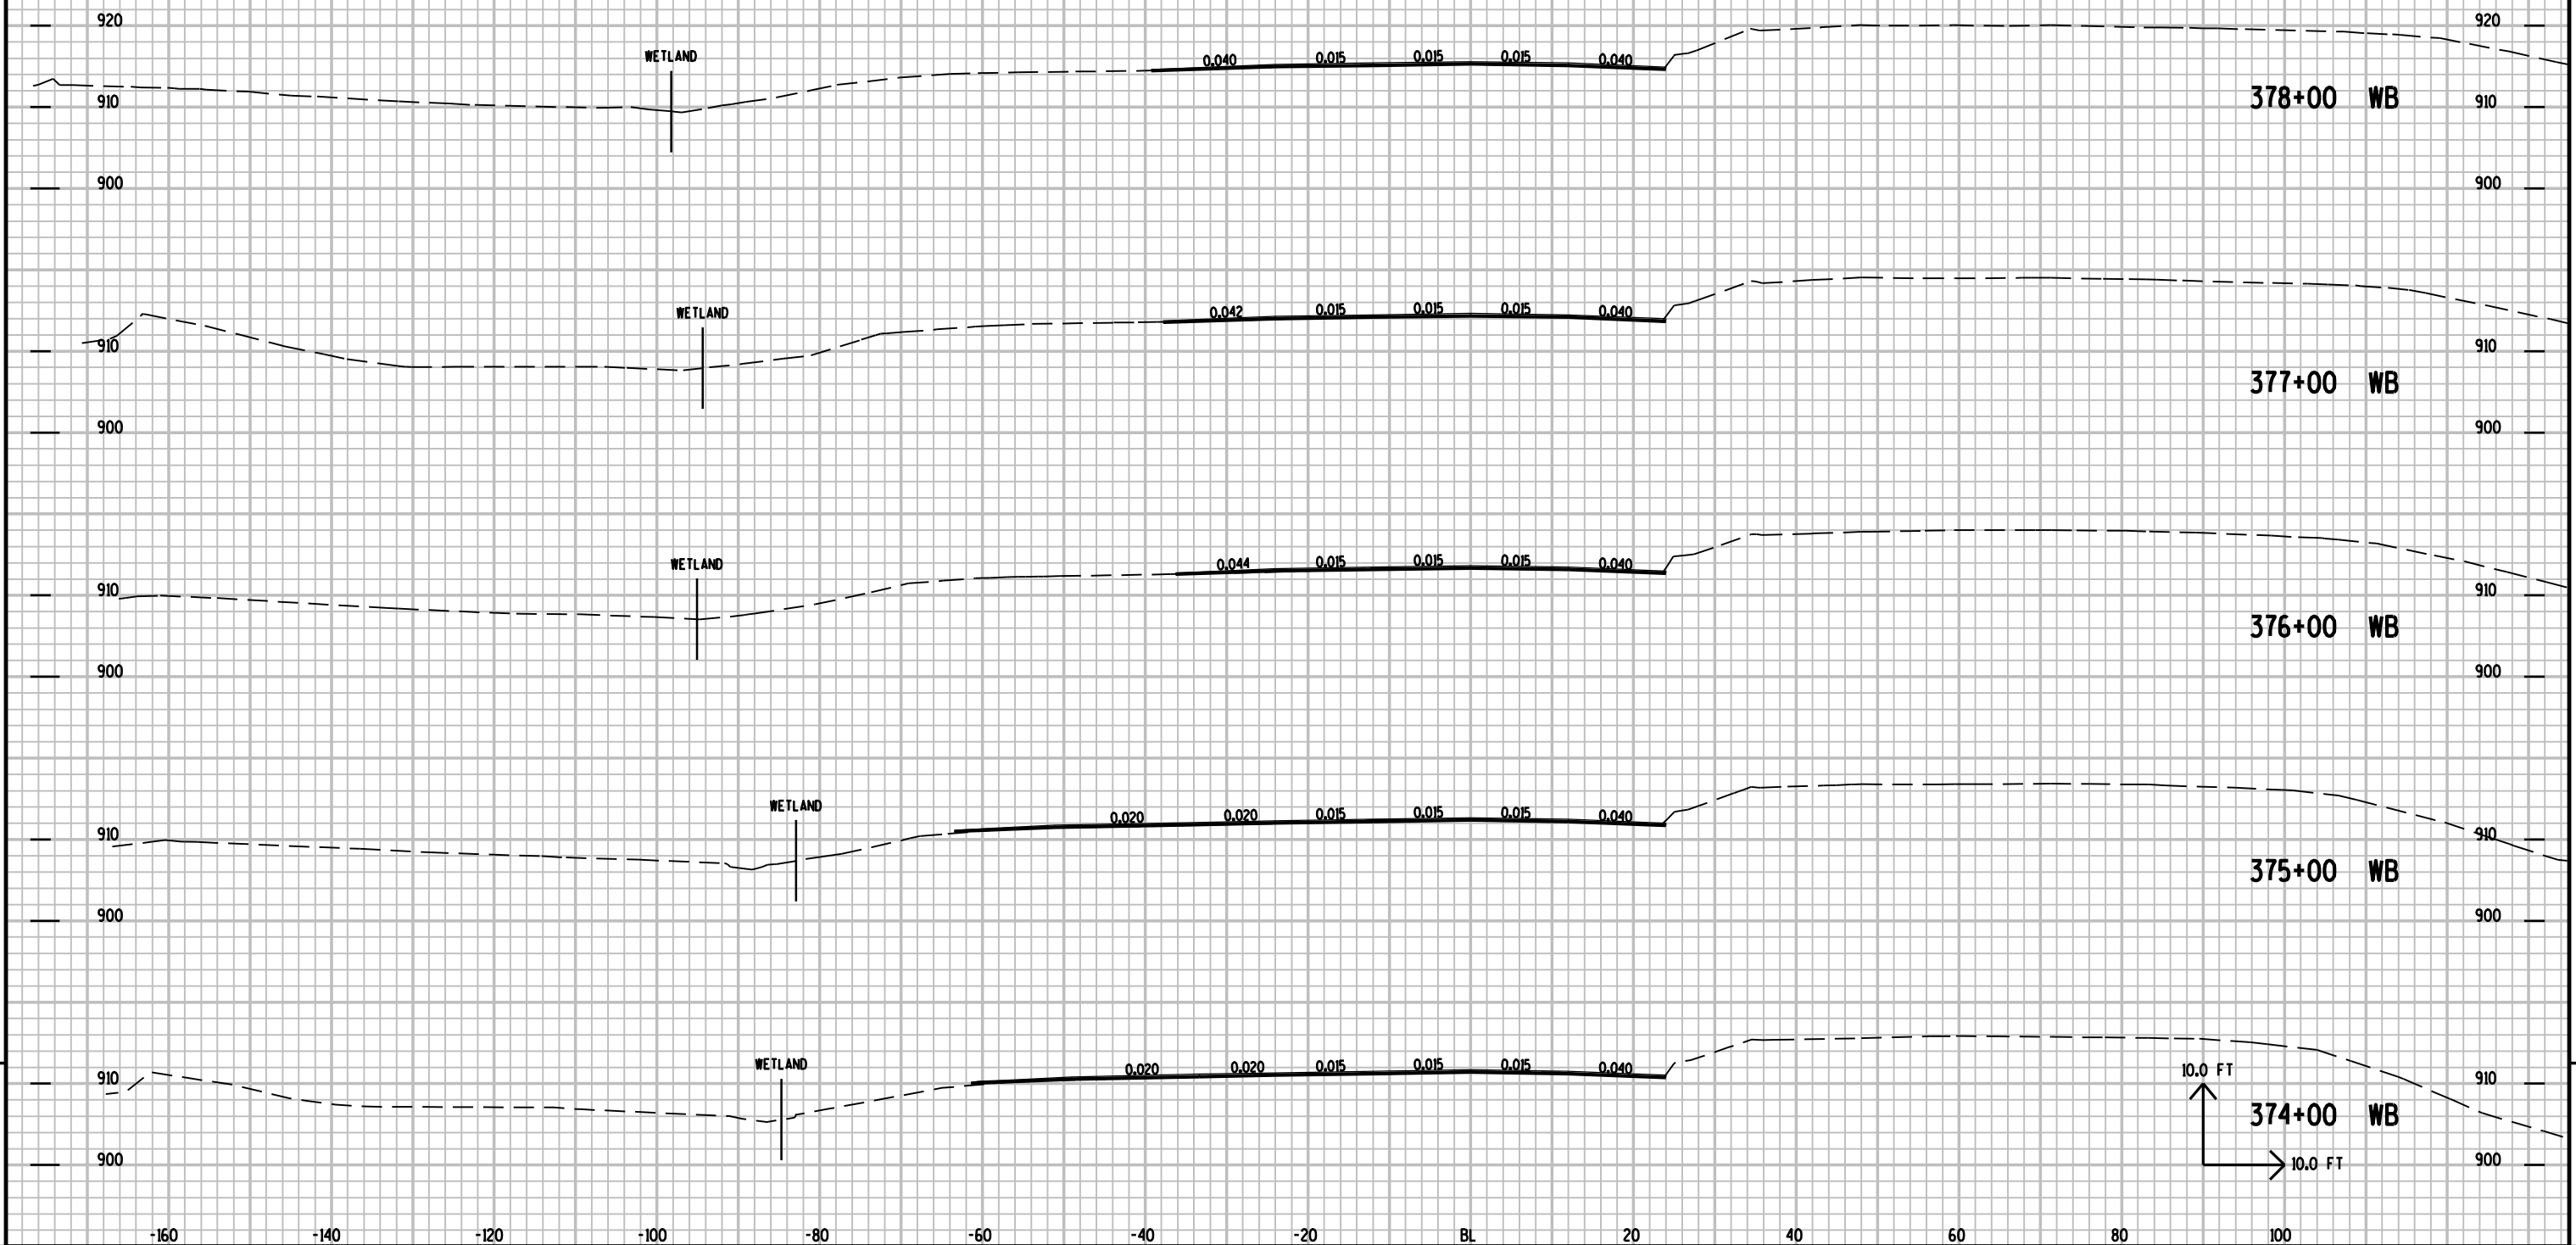



9

9

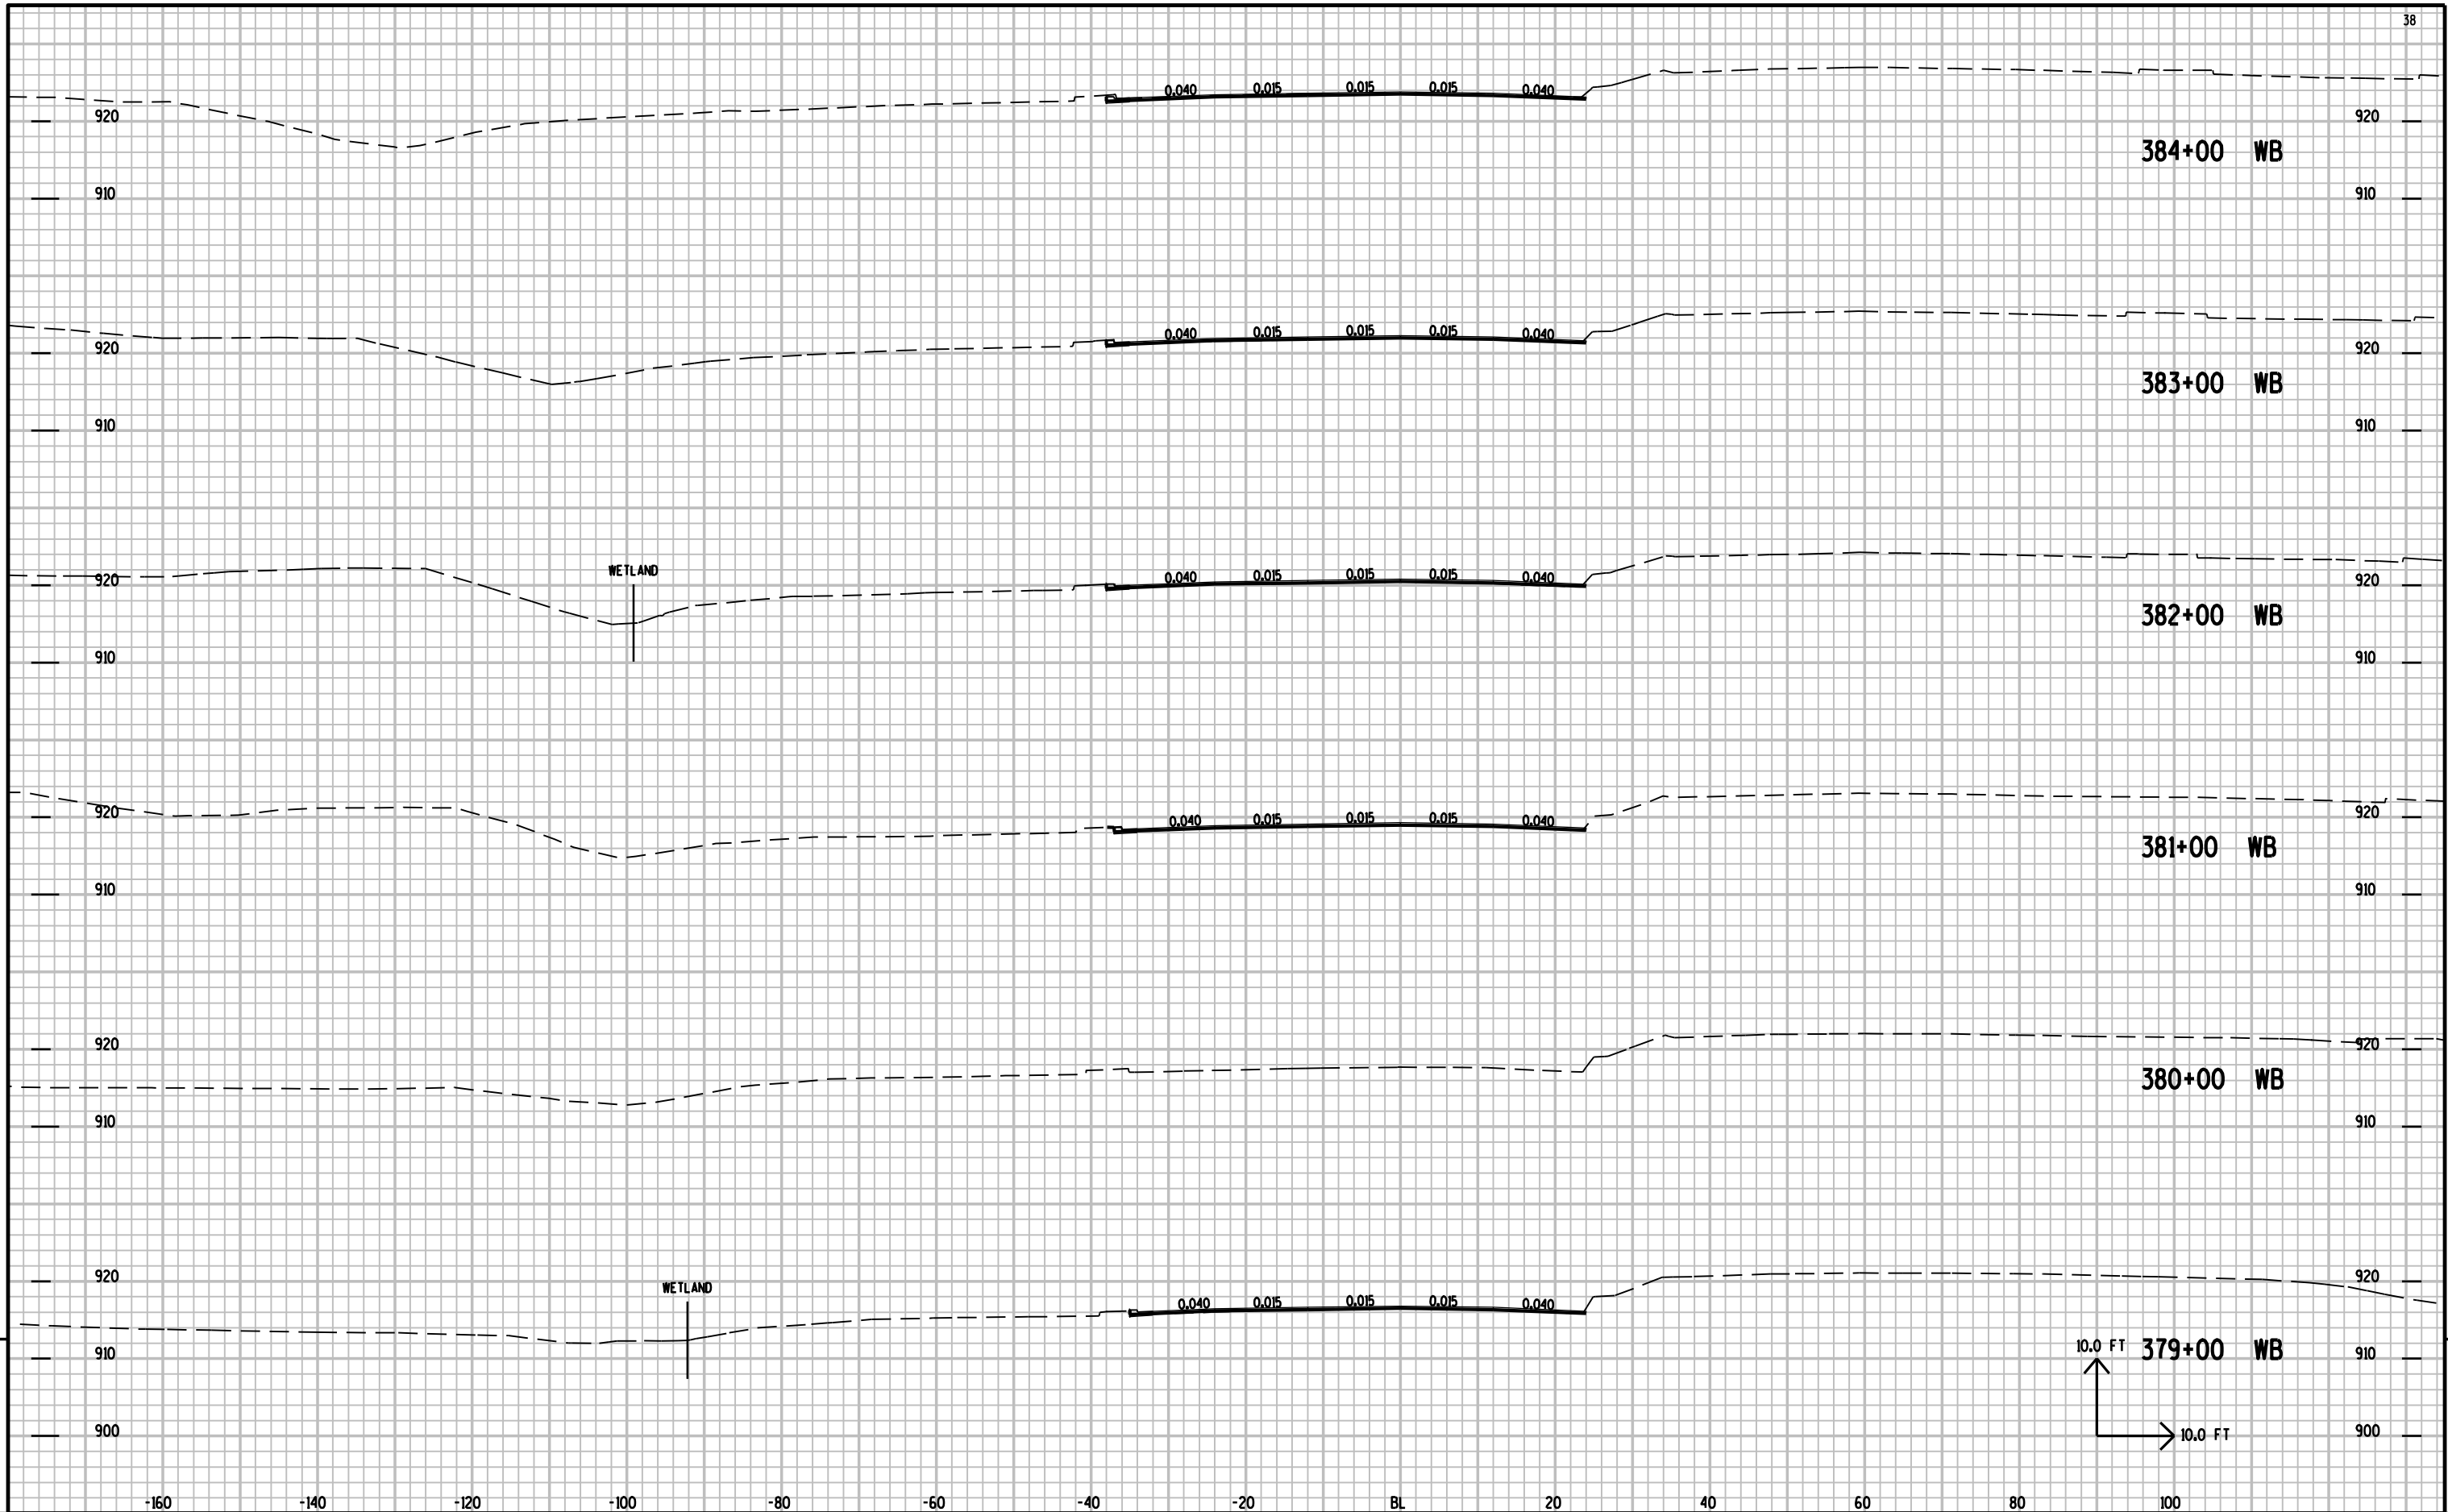



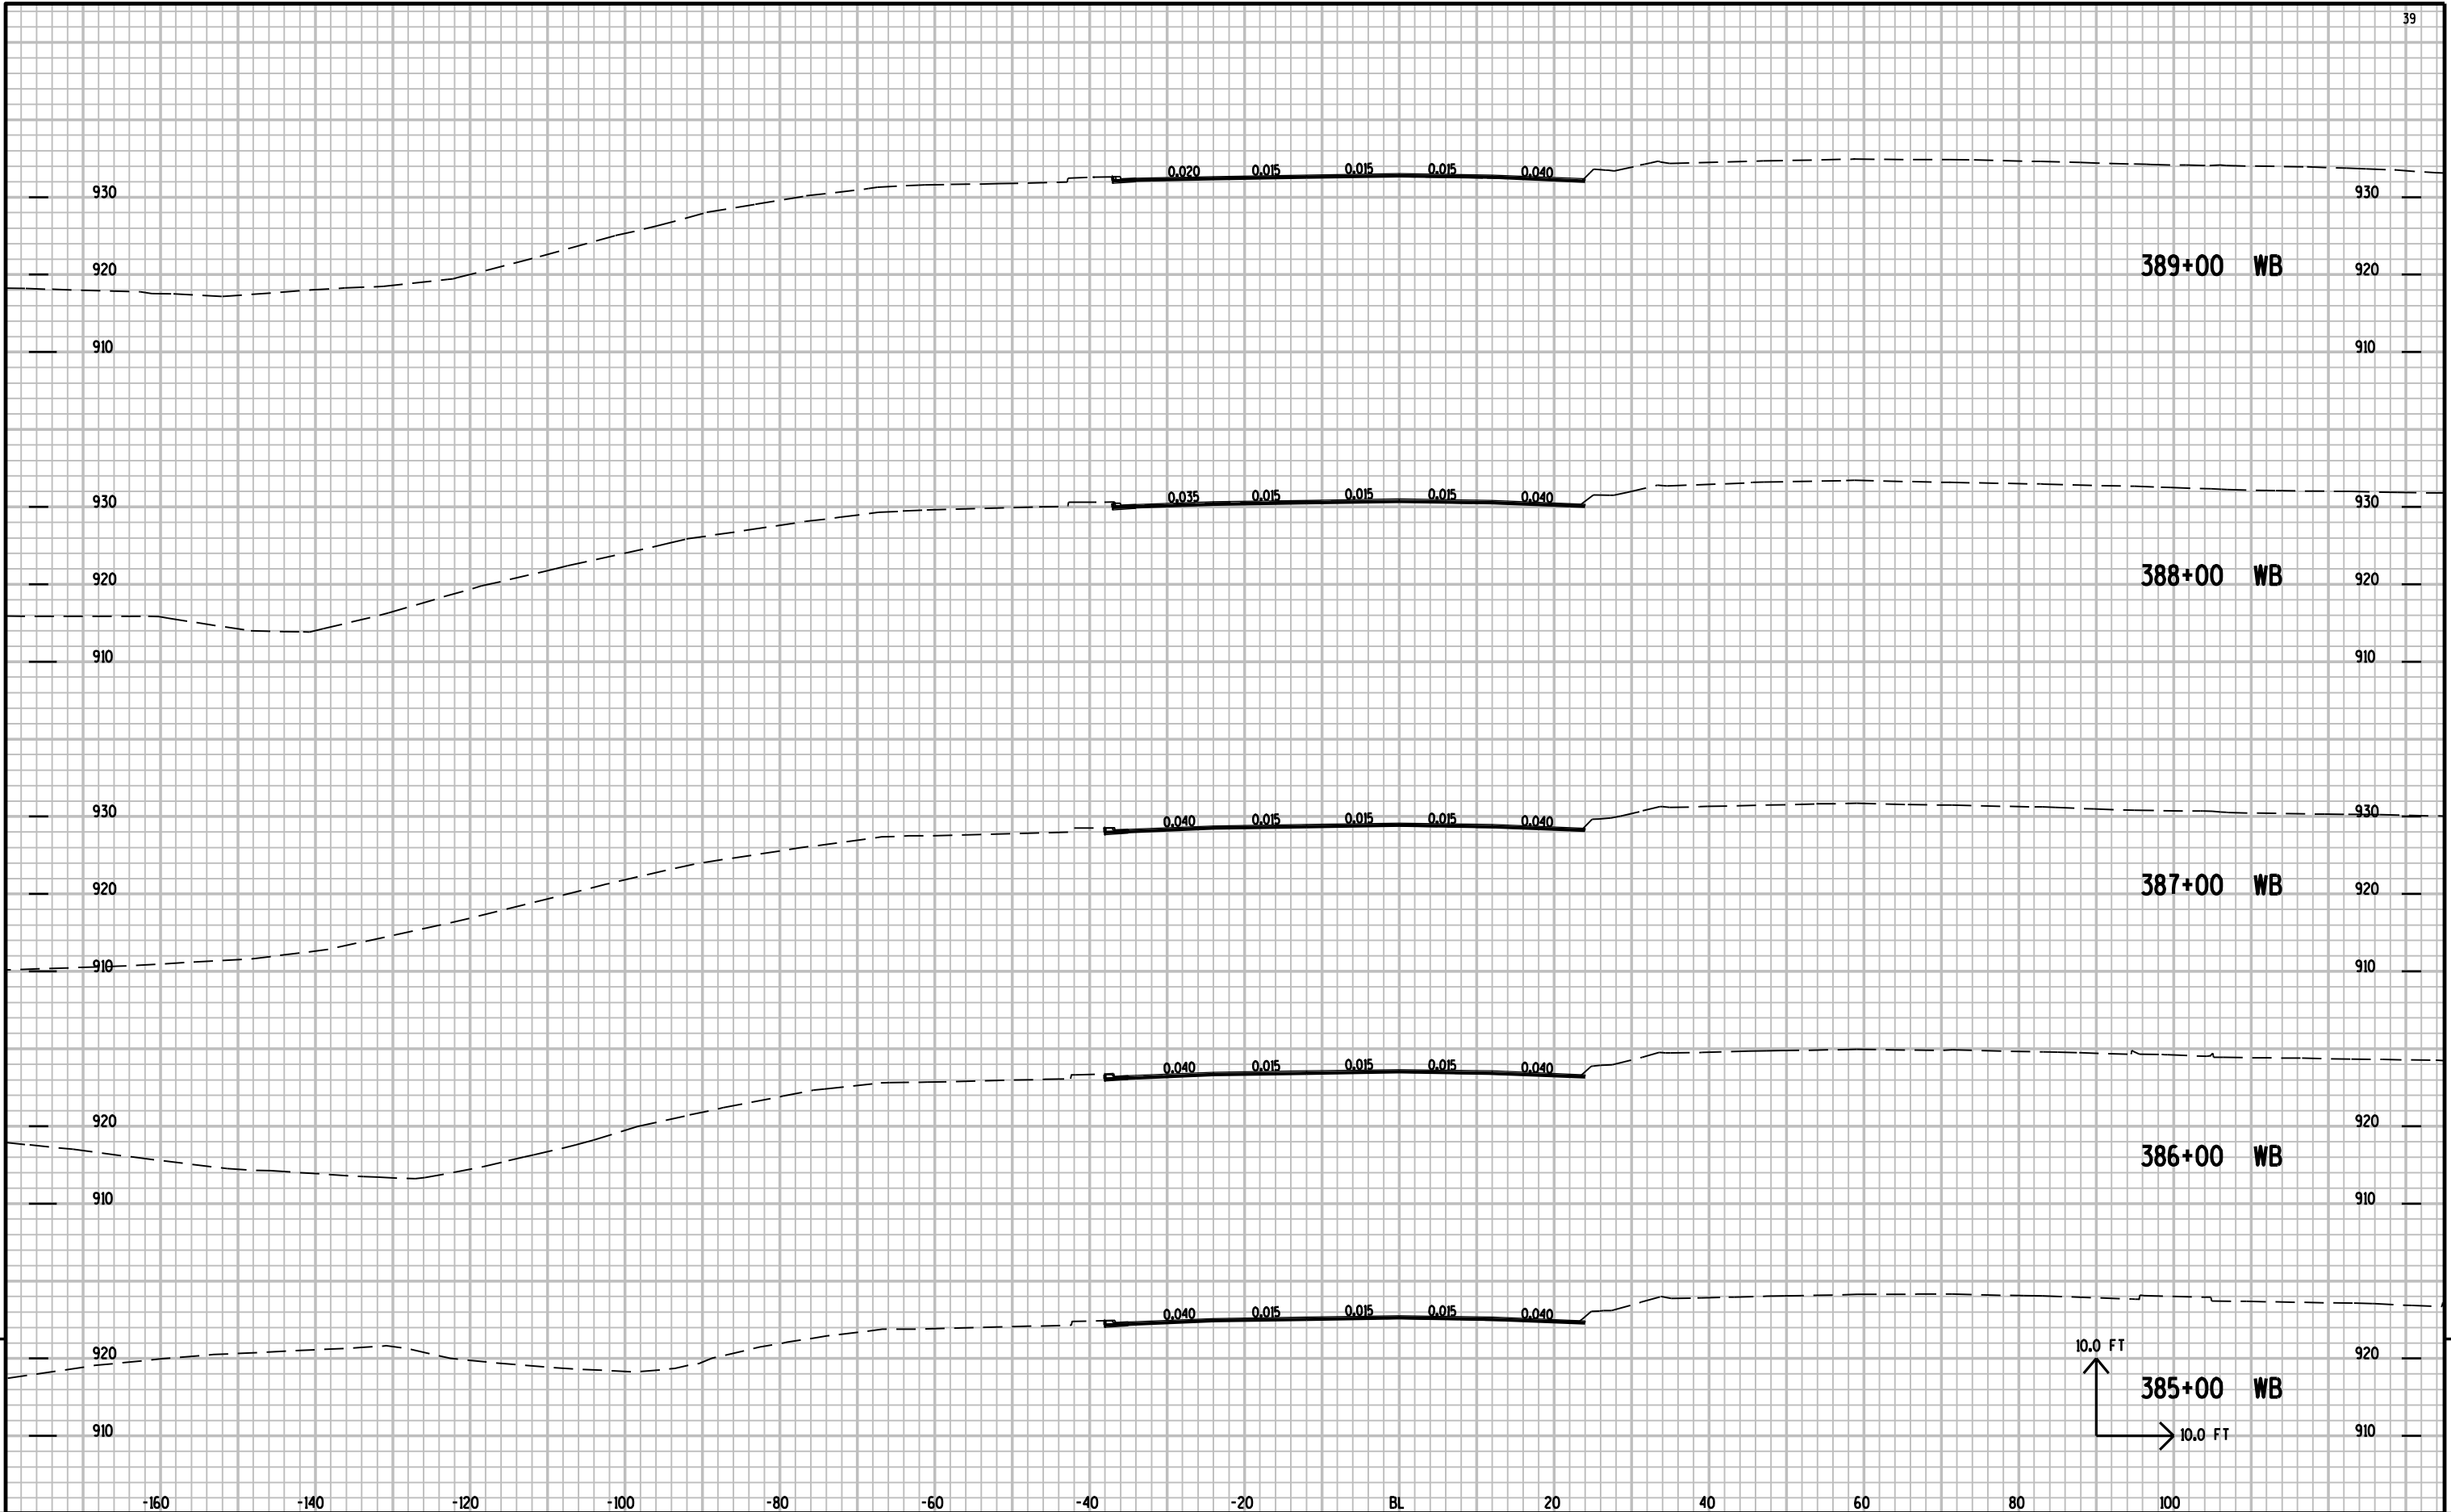


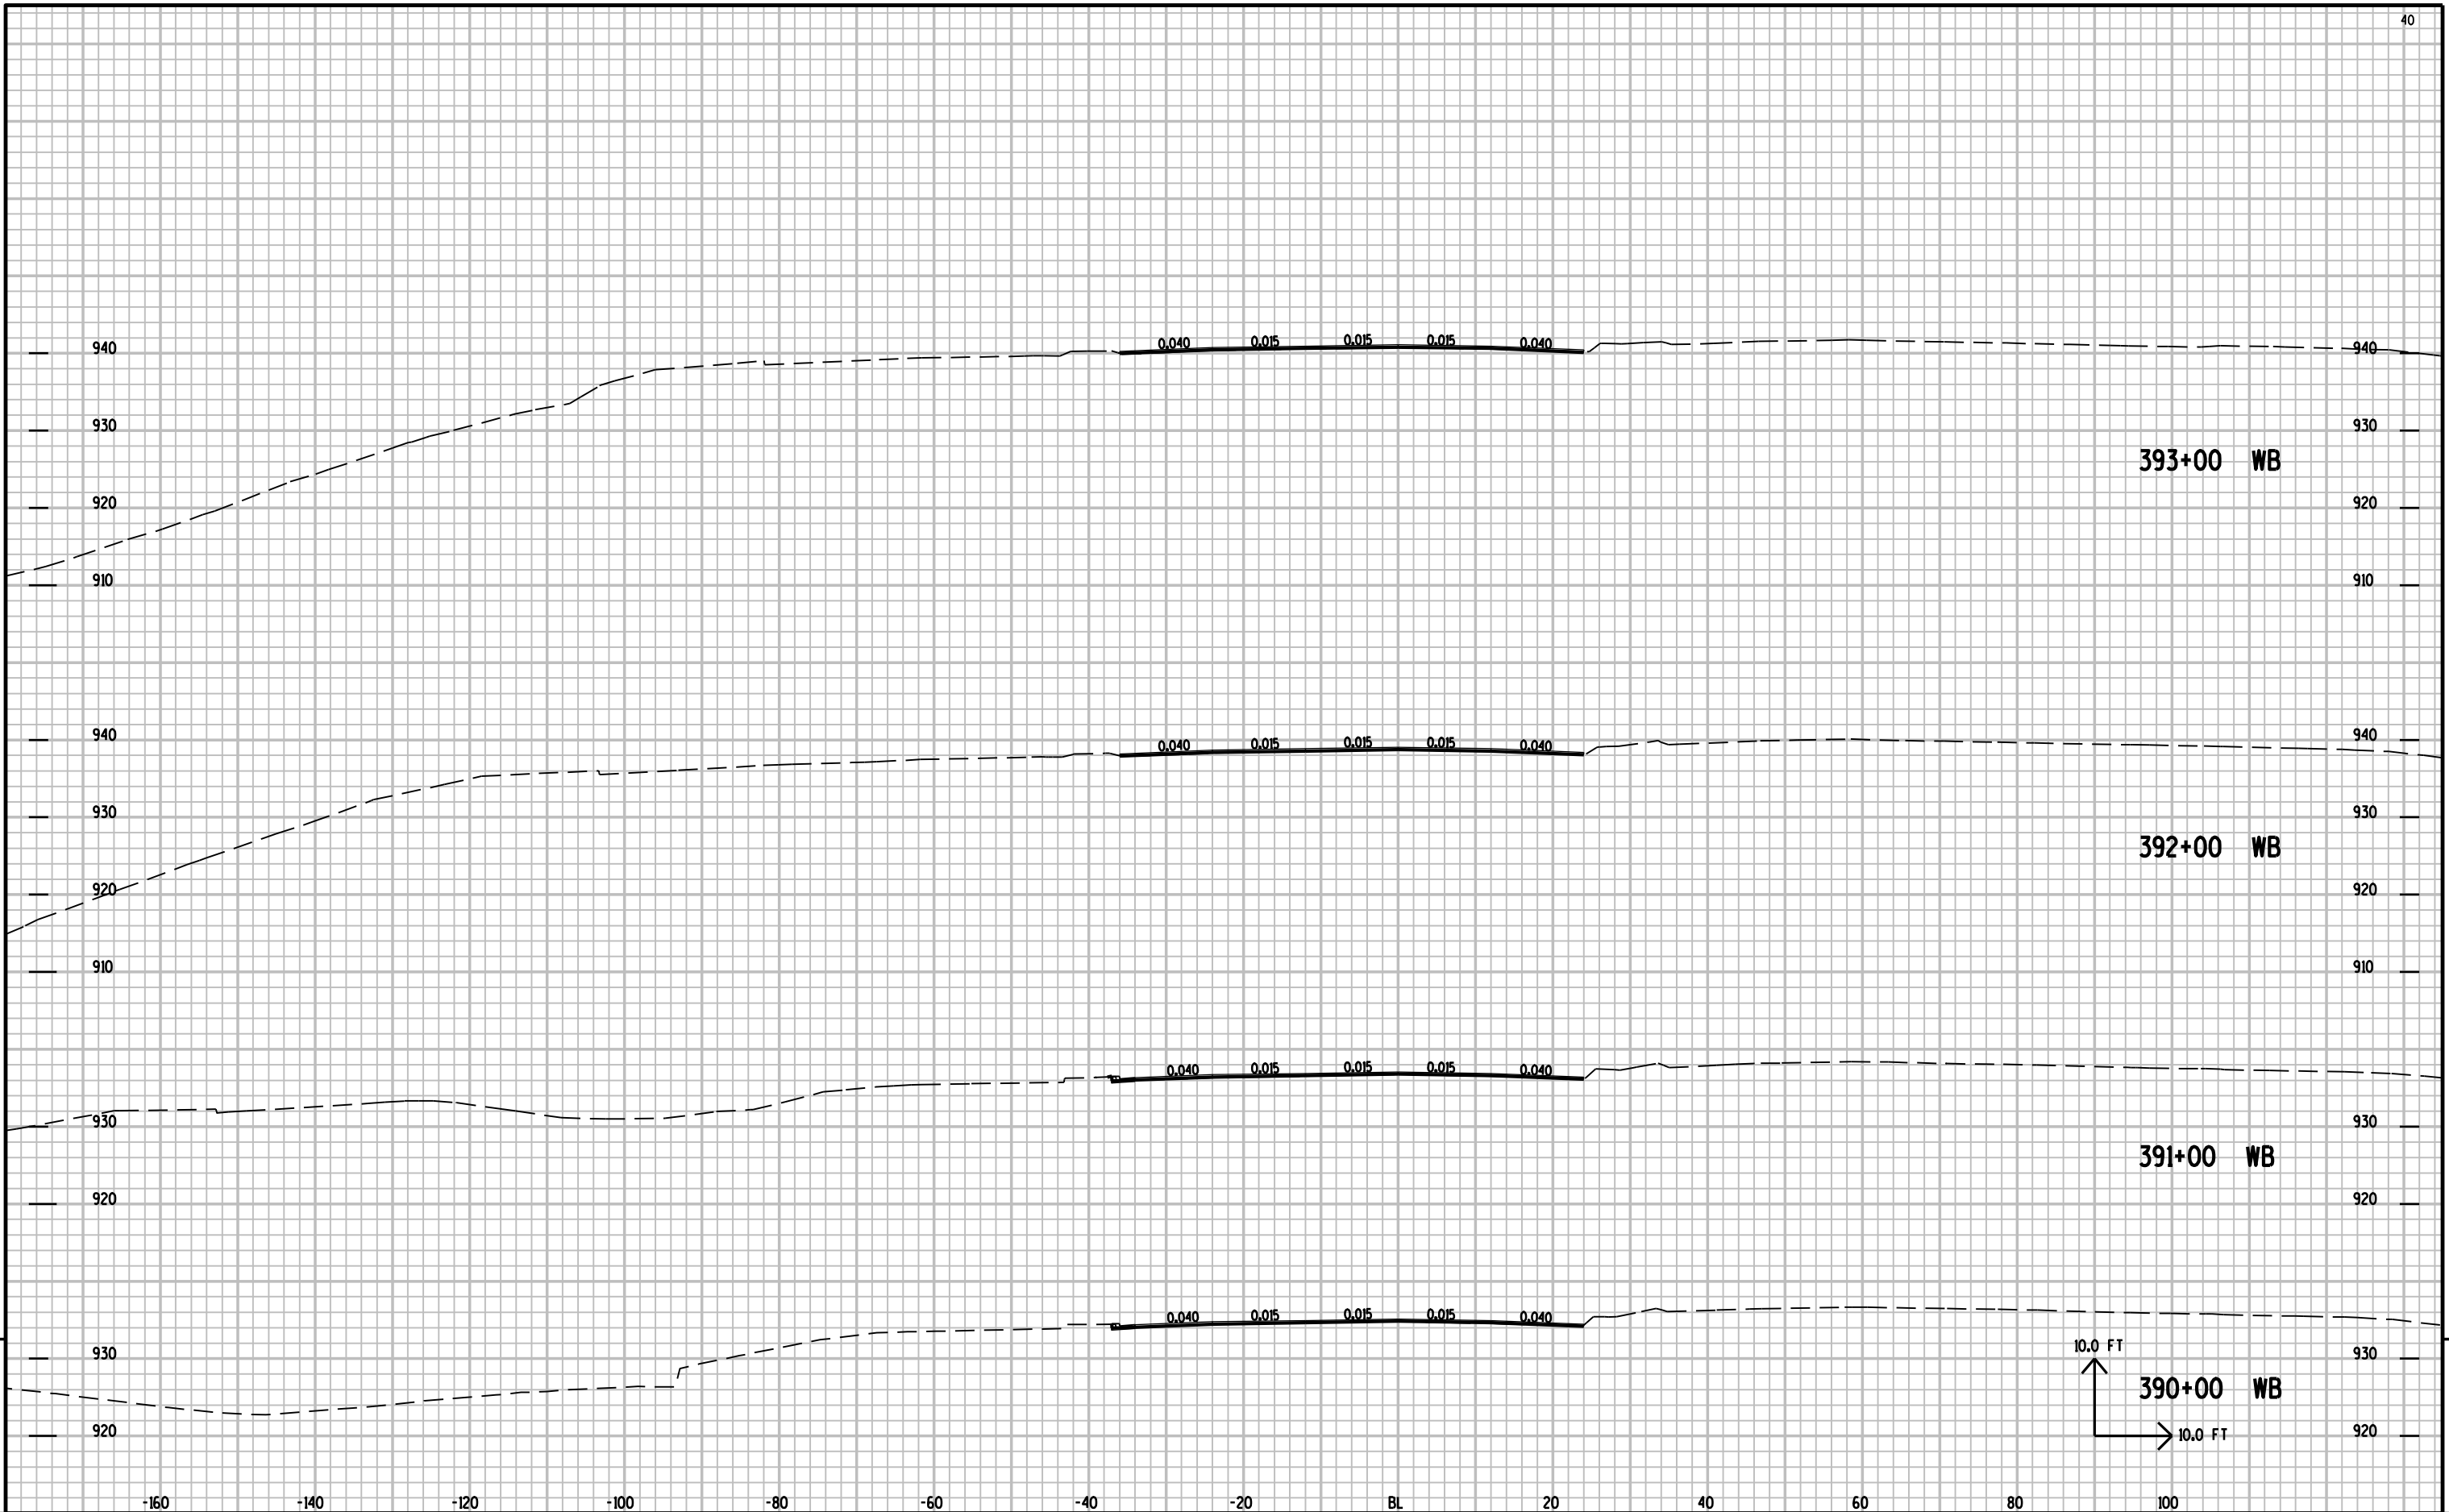

9


9




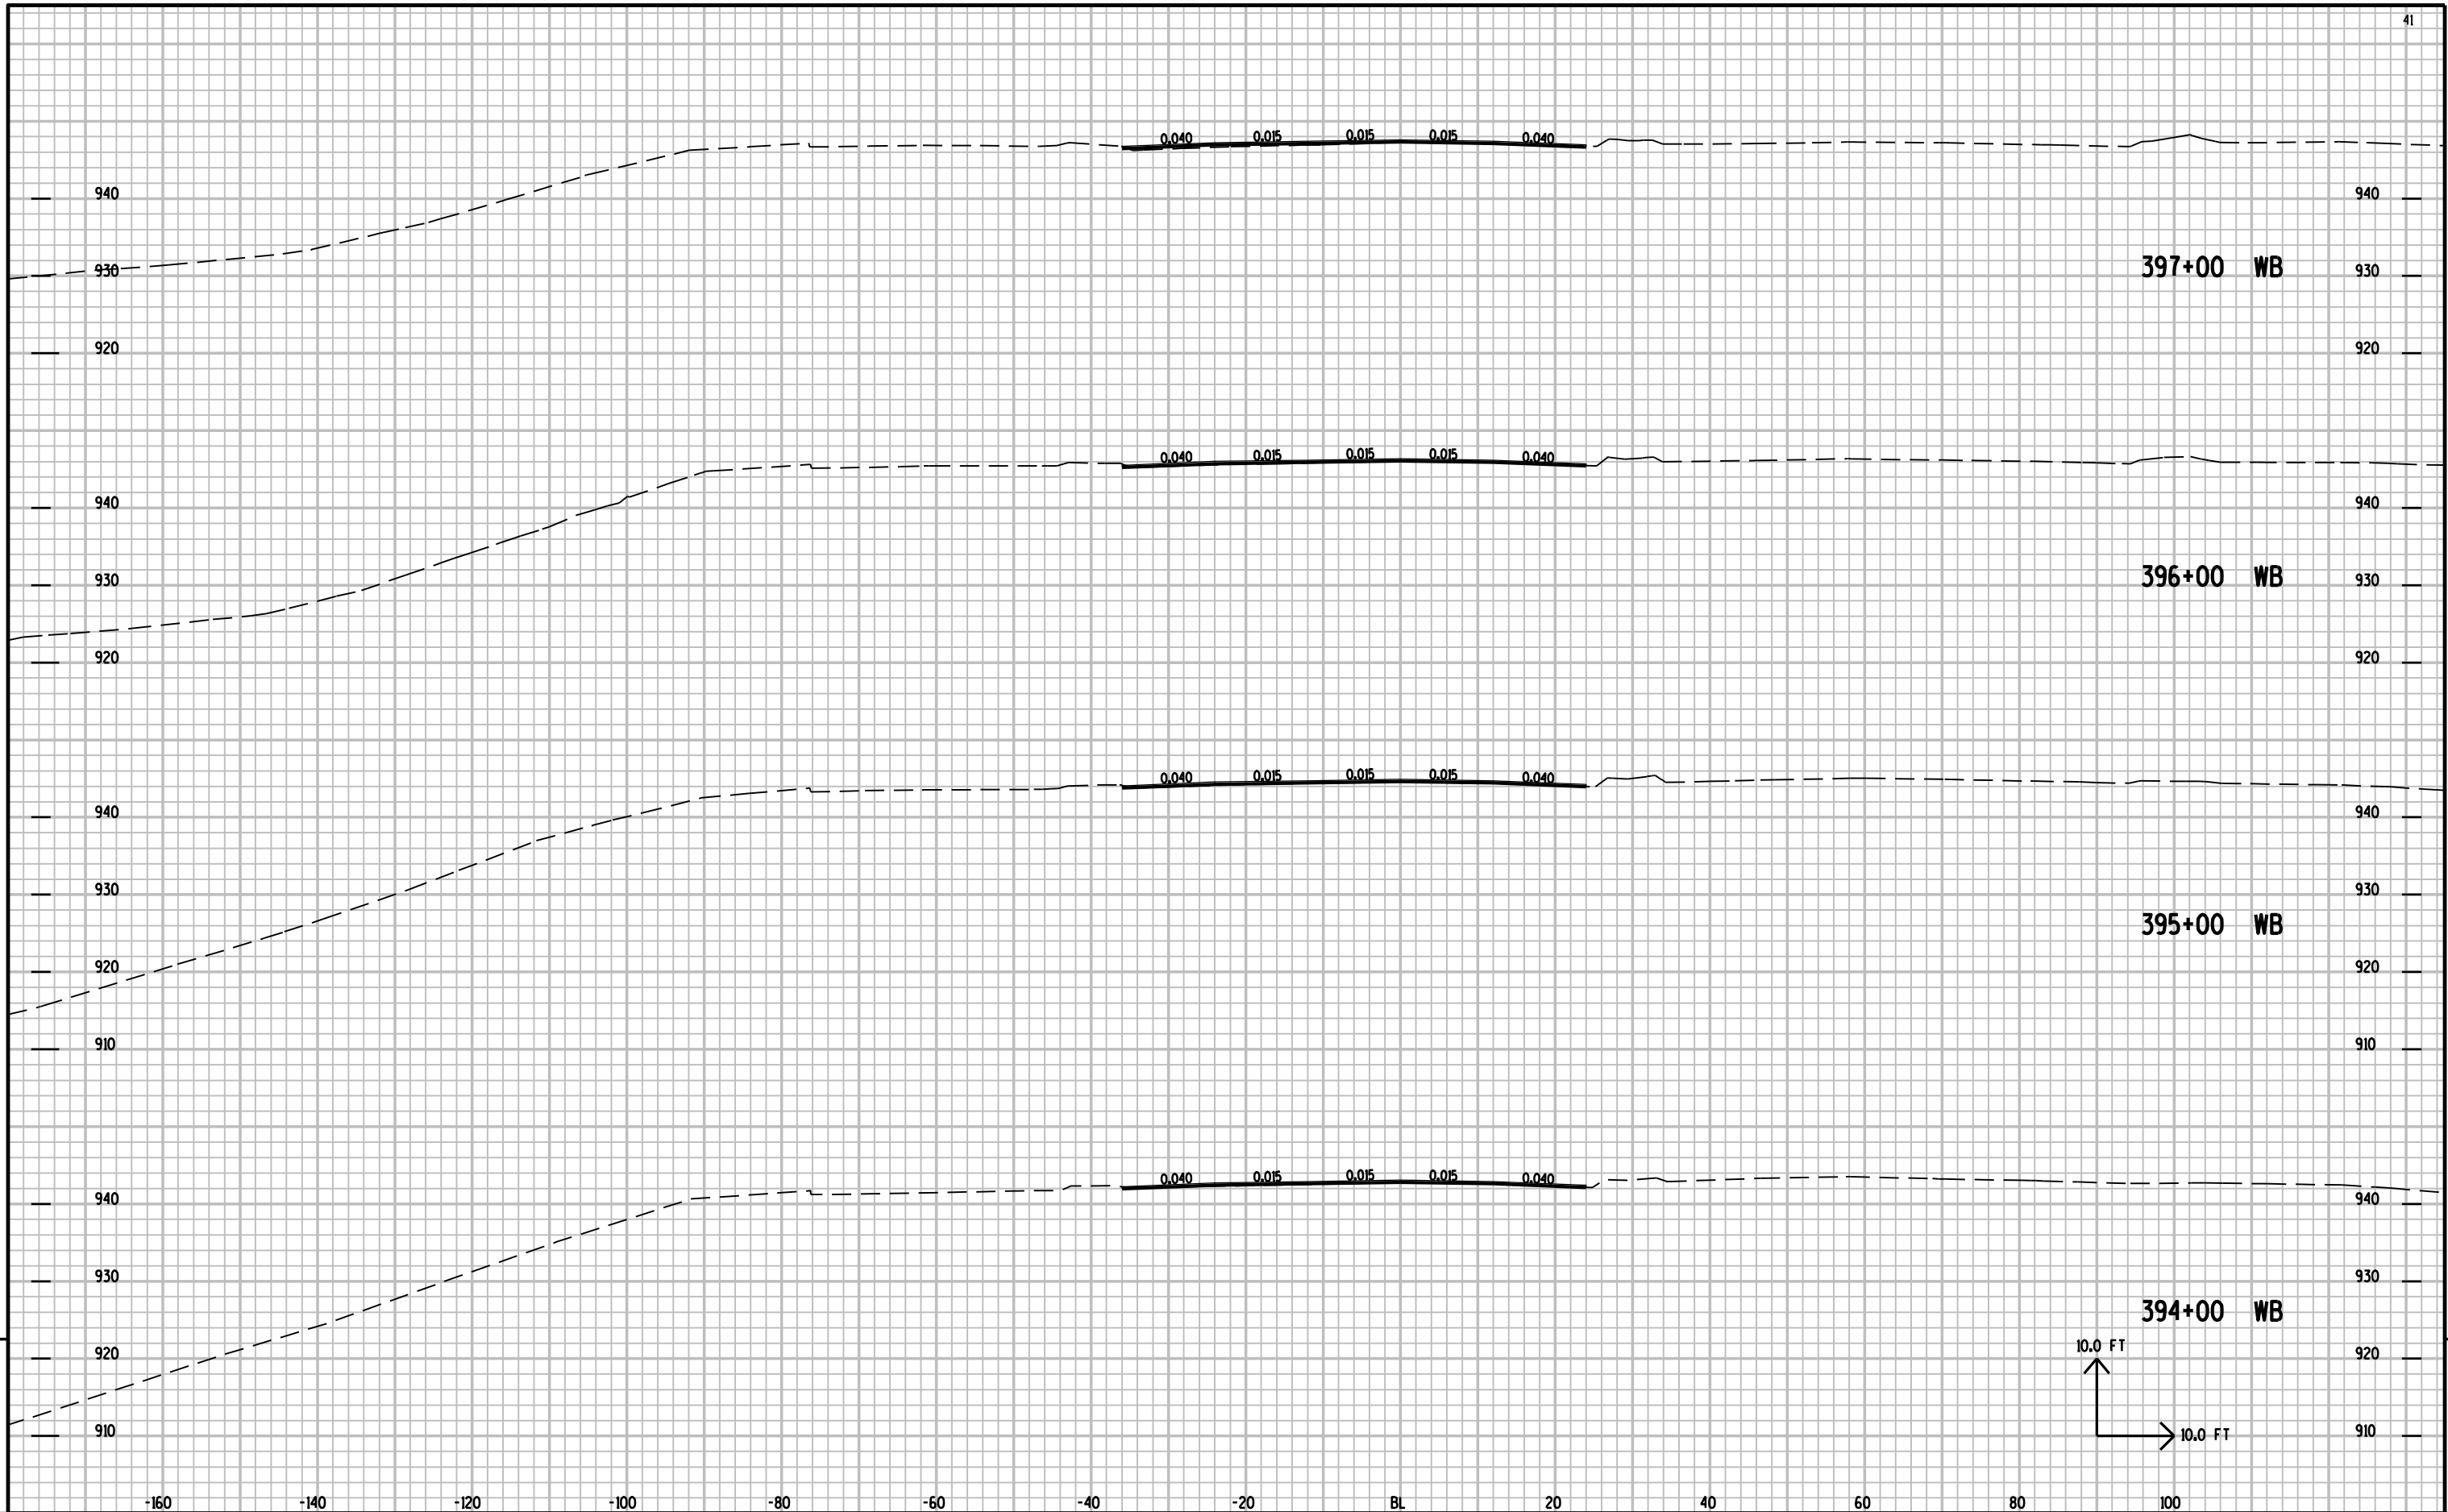

9

9

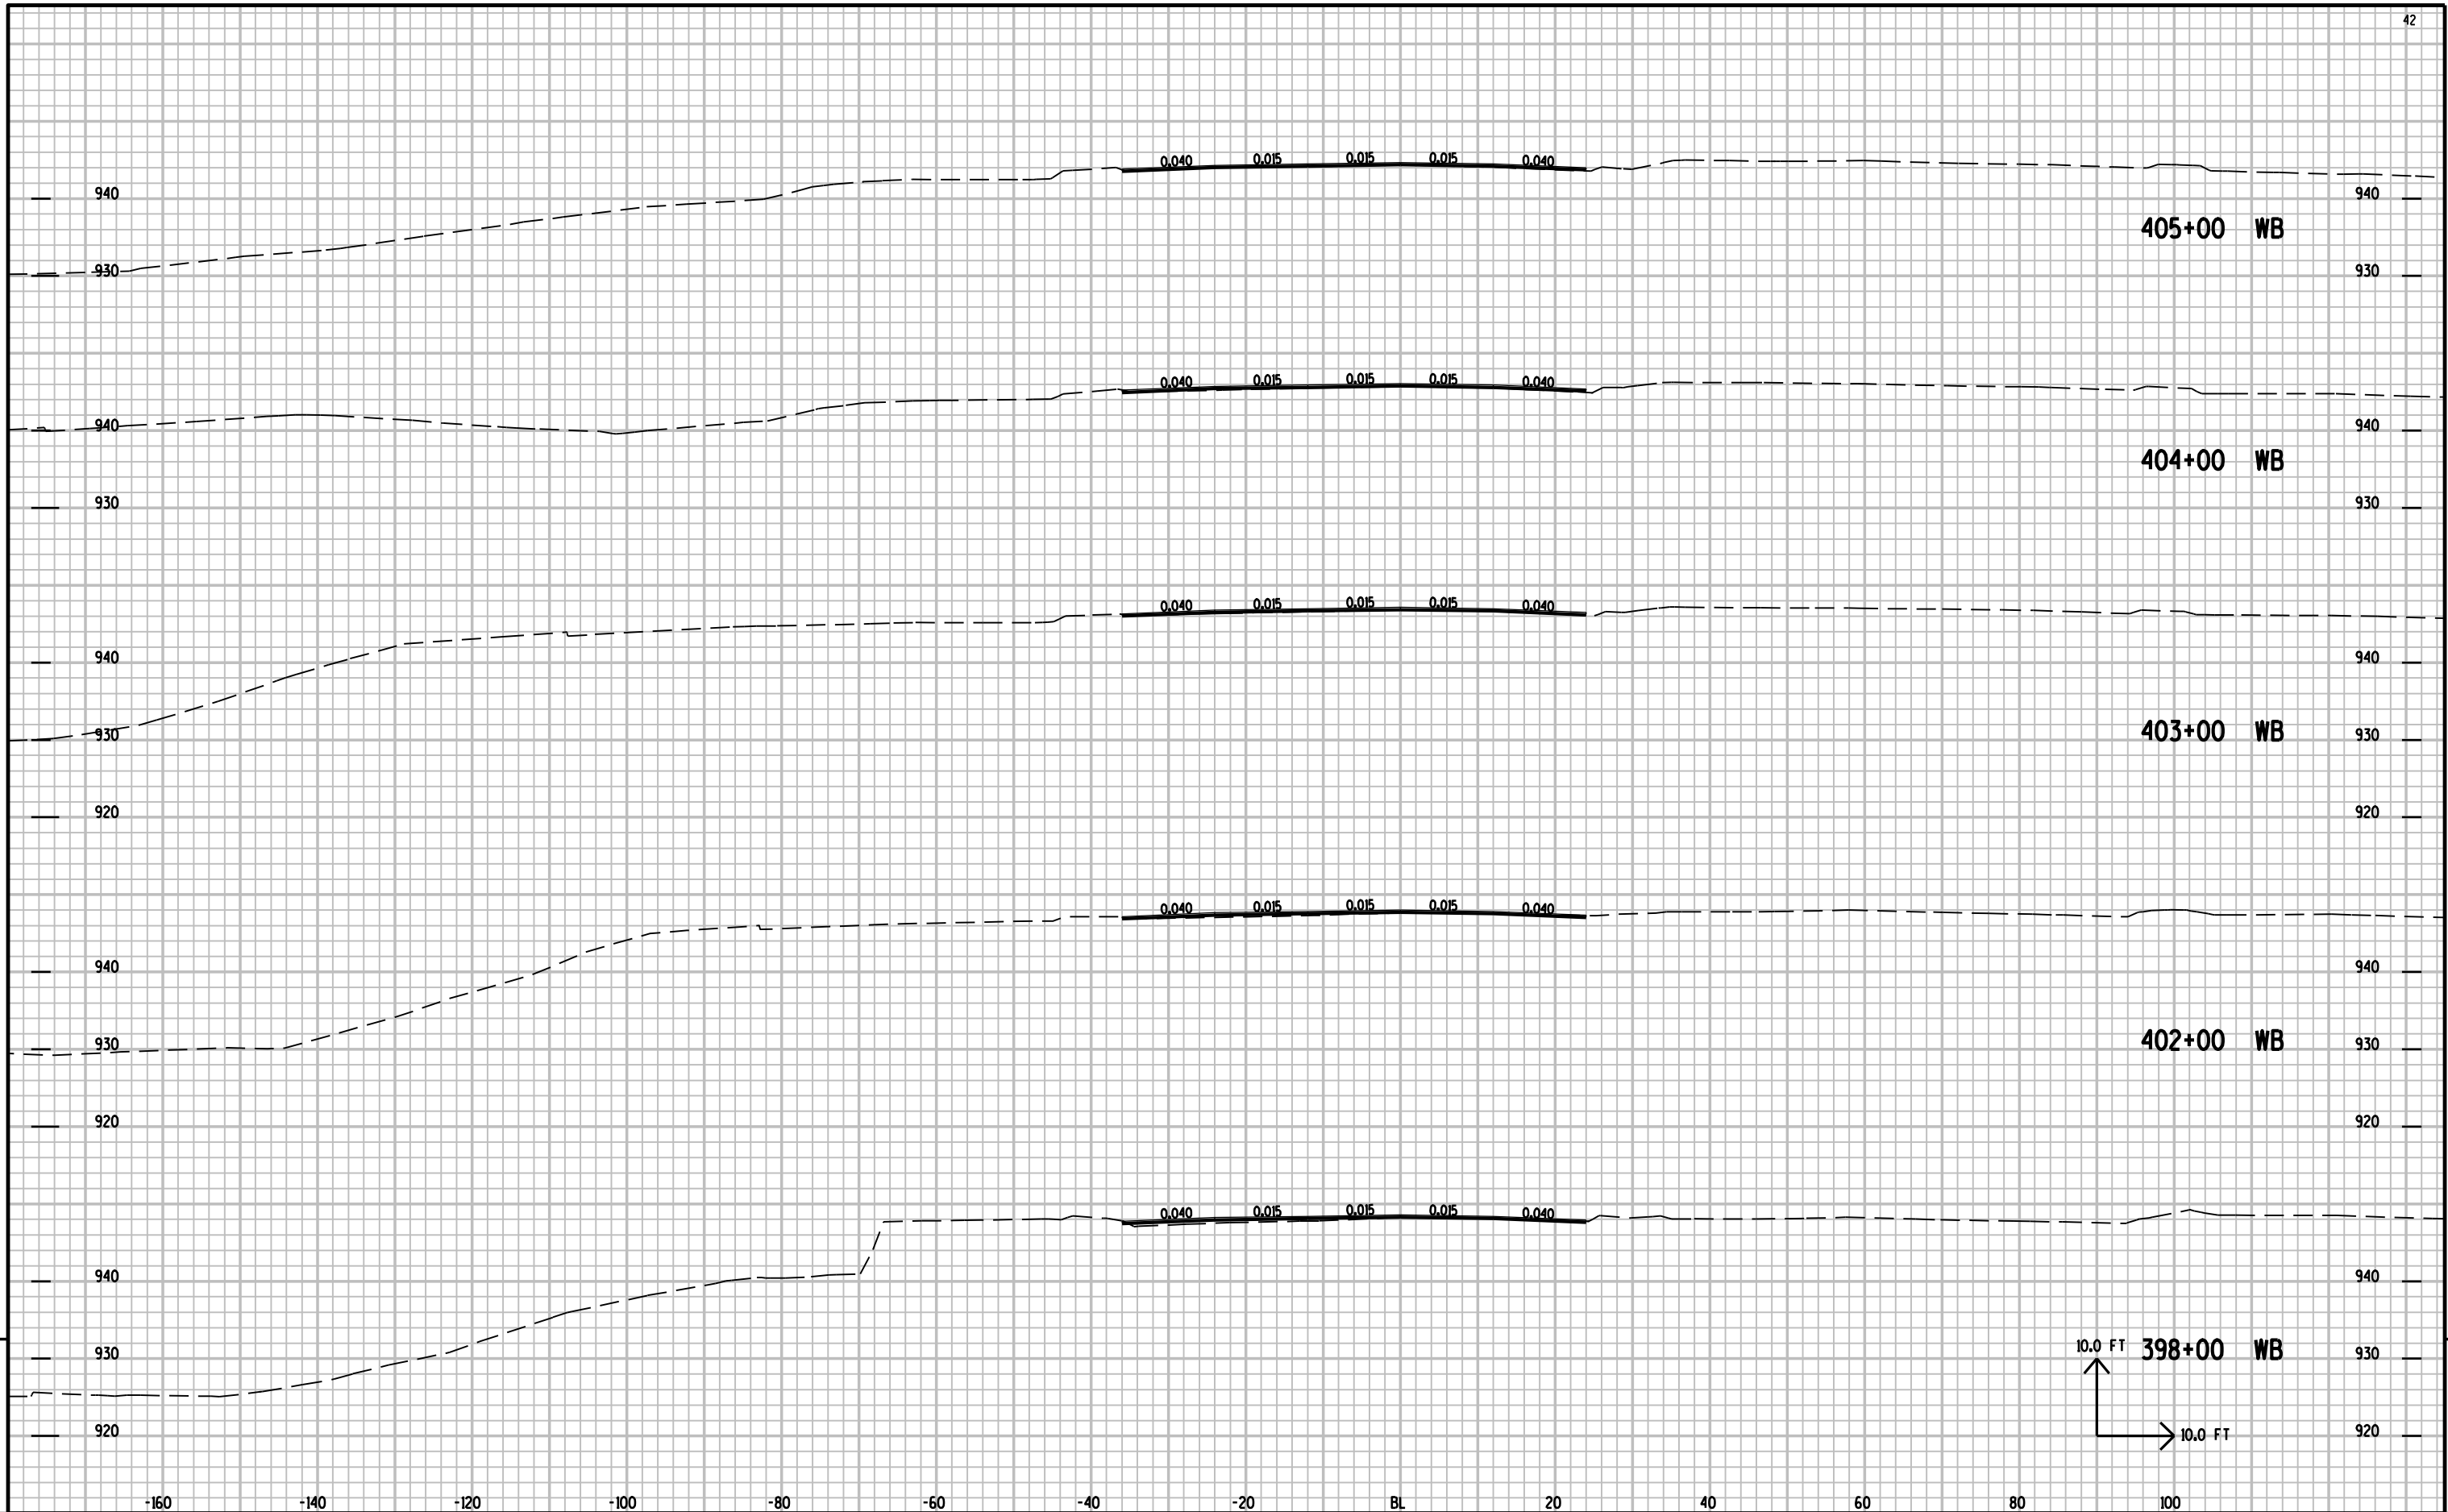


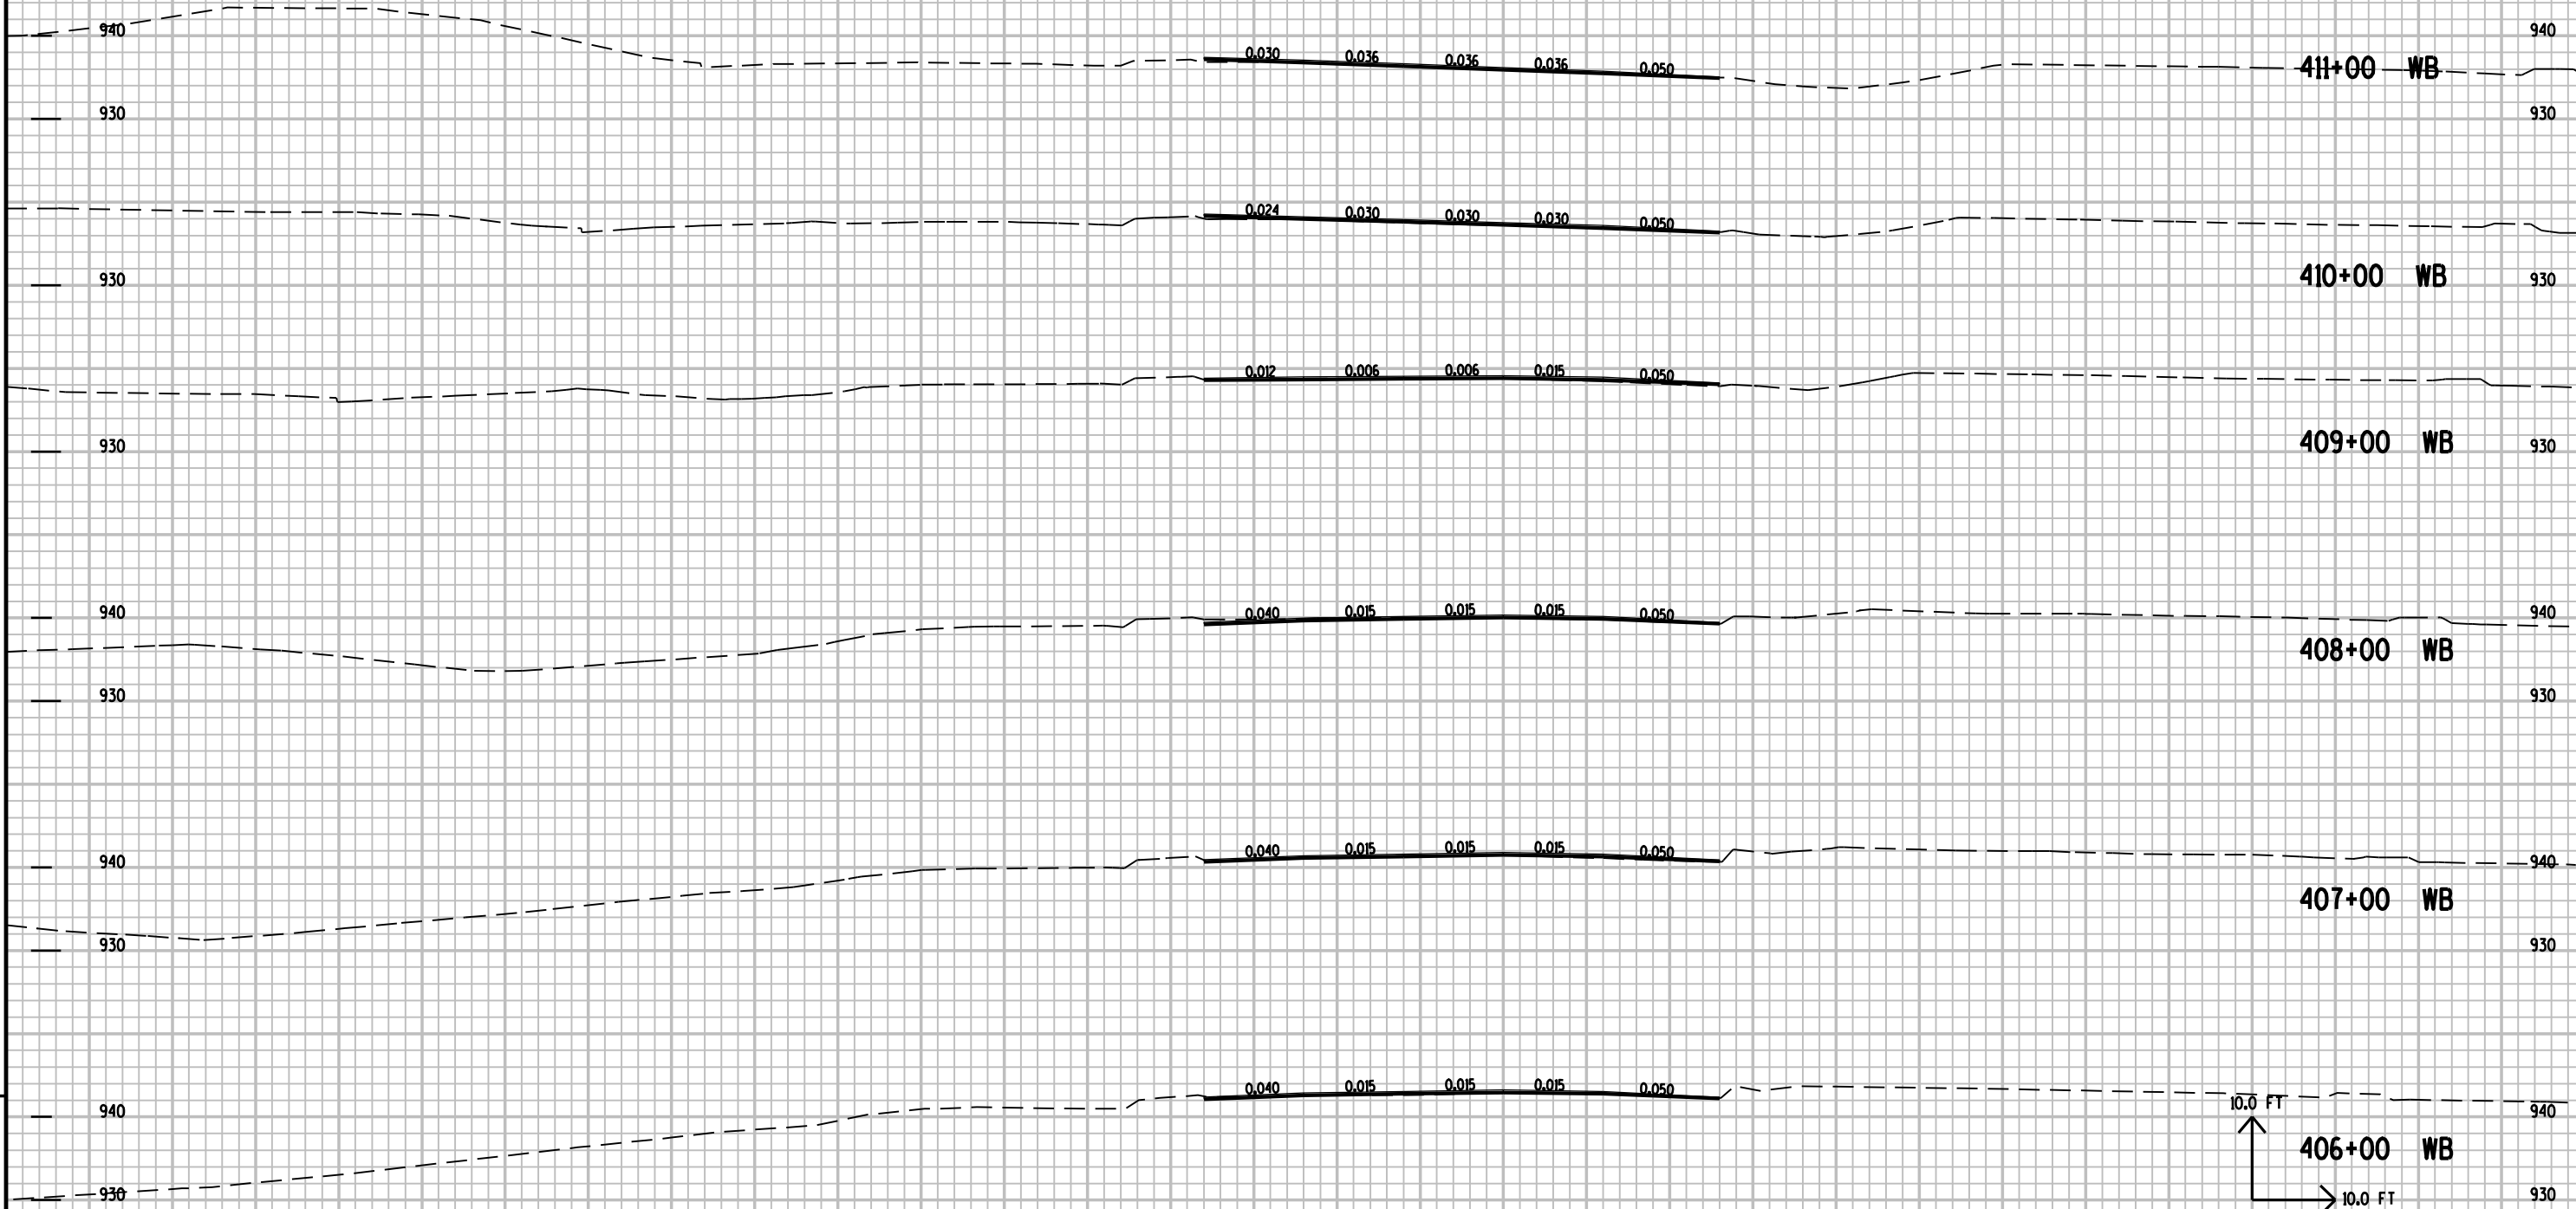


9


9



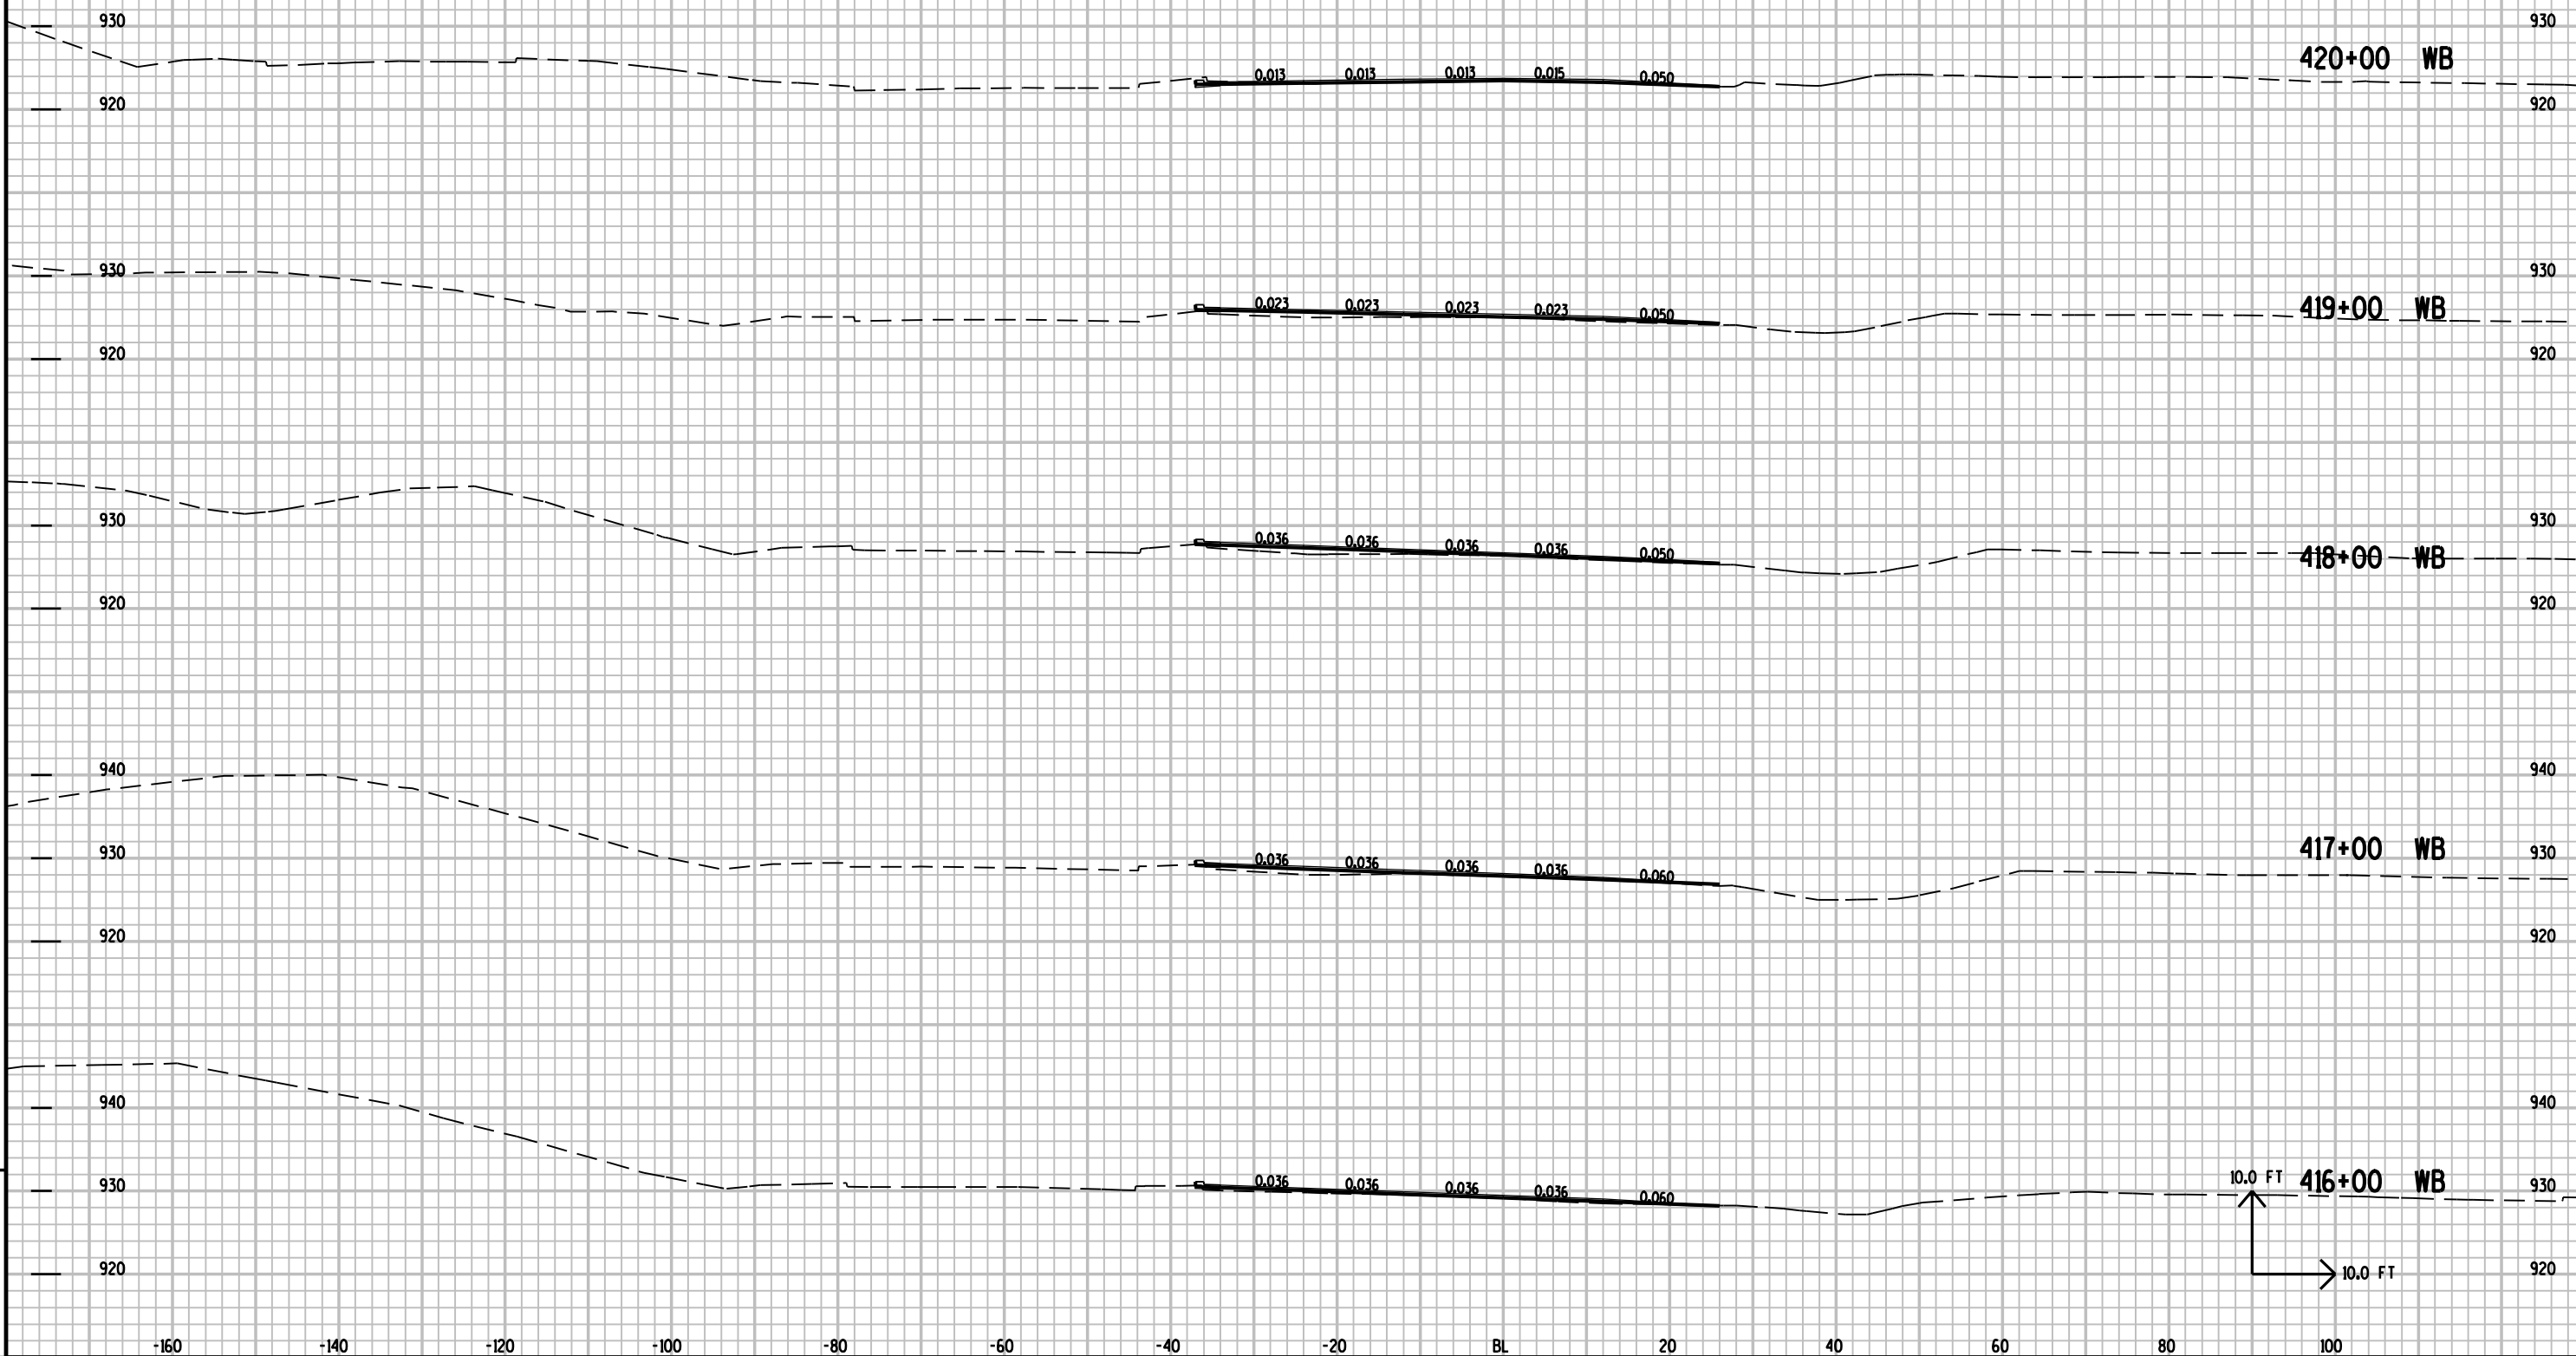

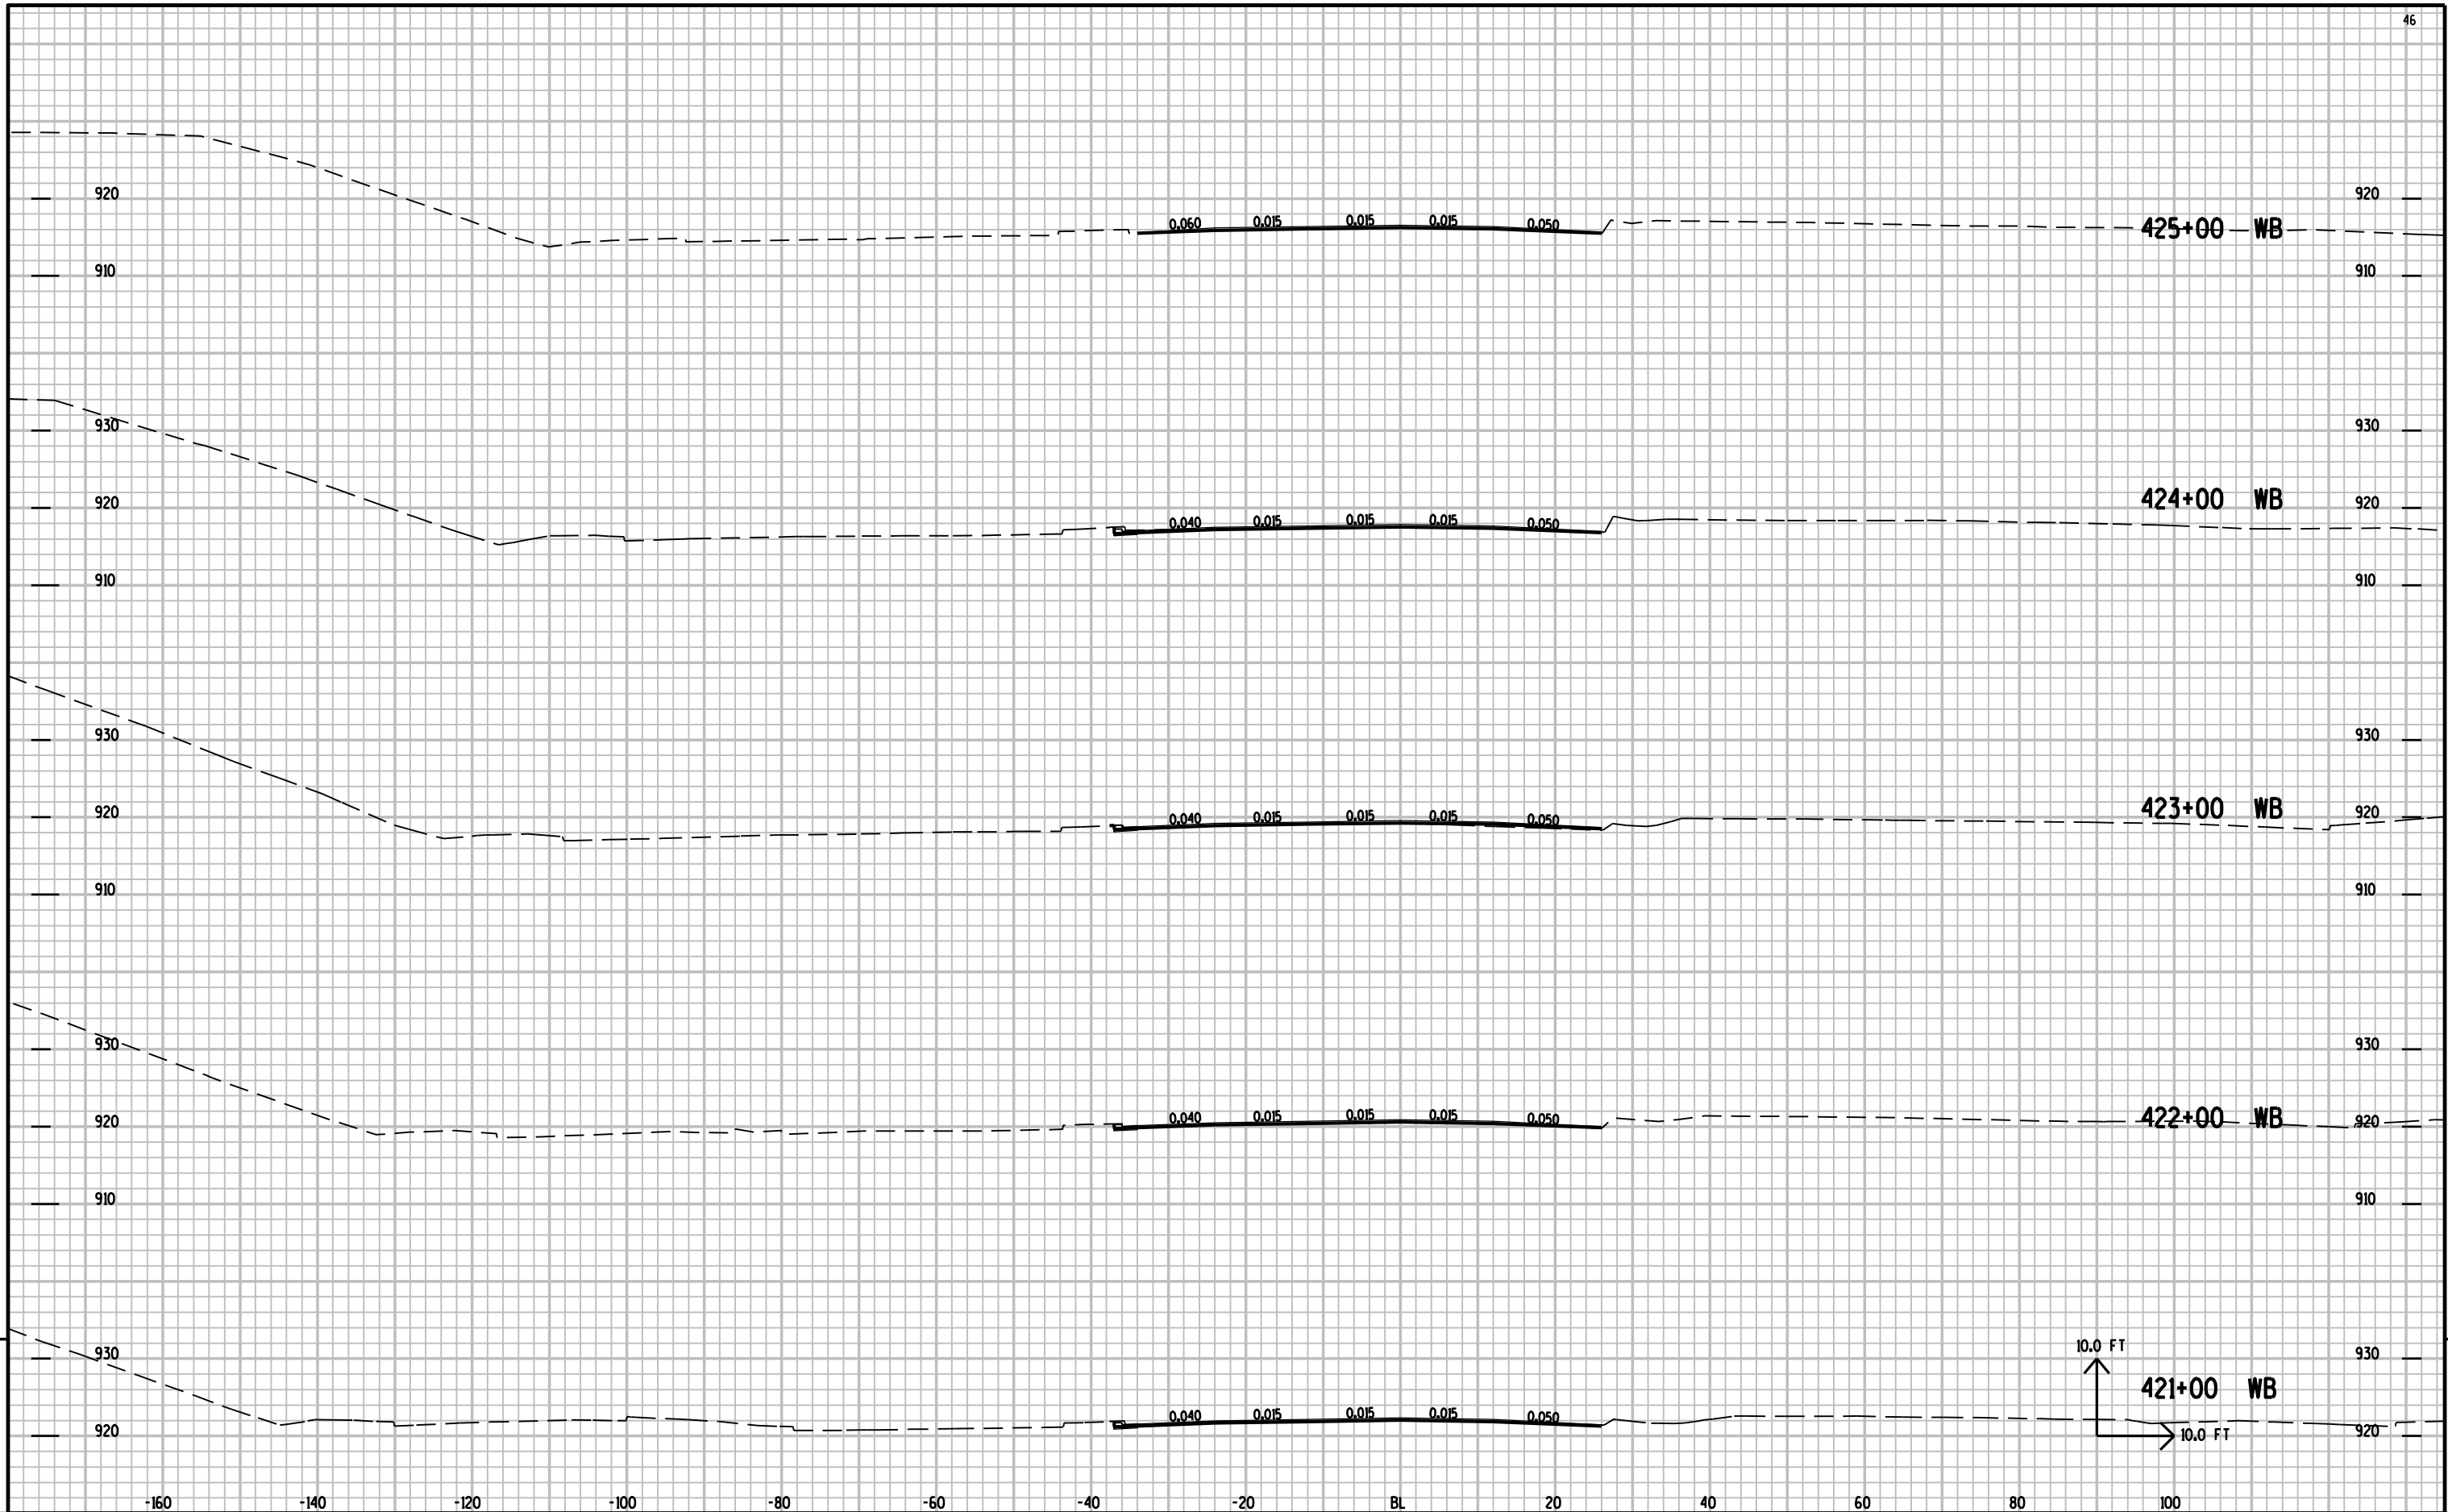



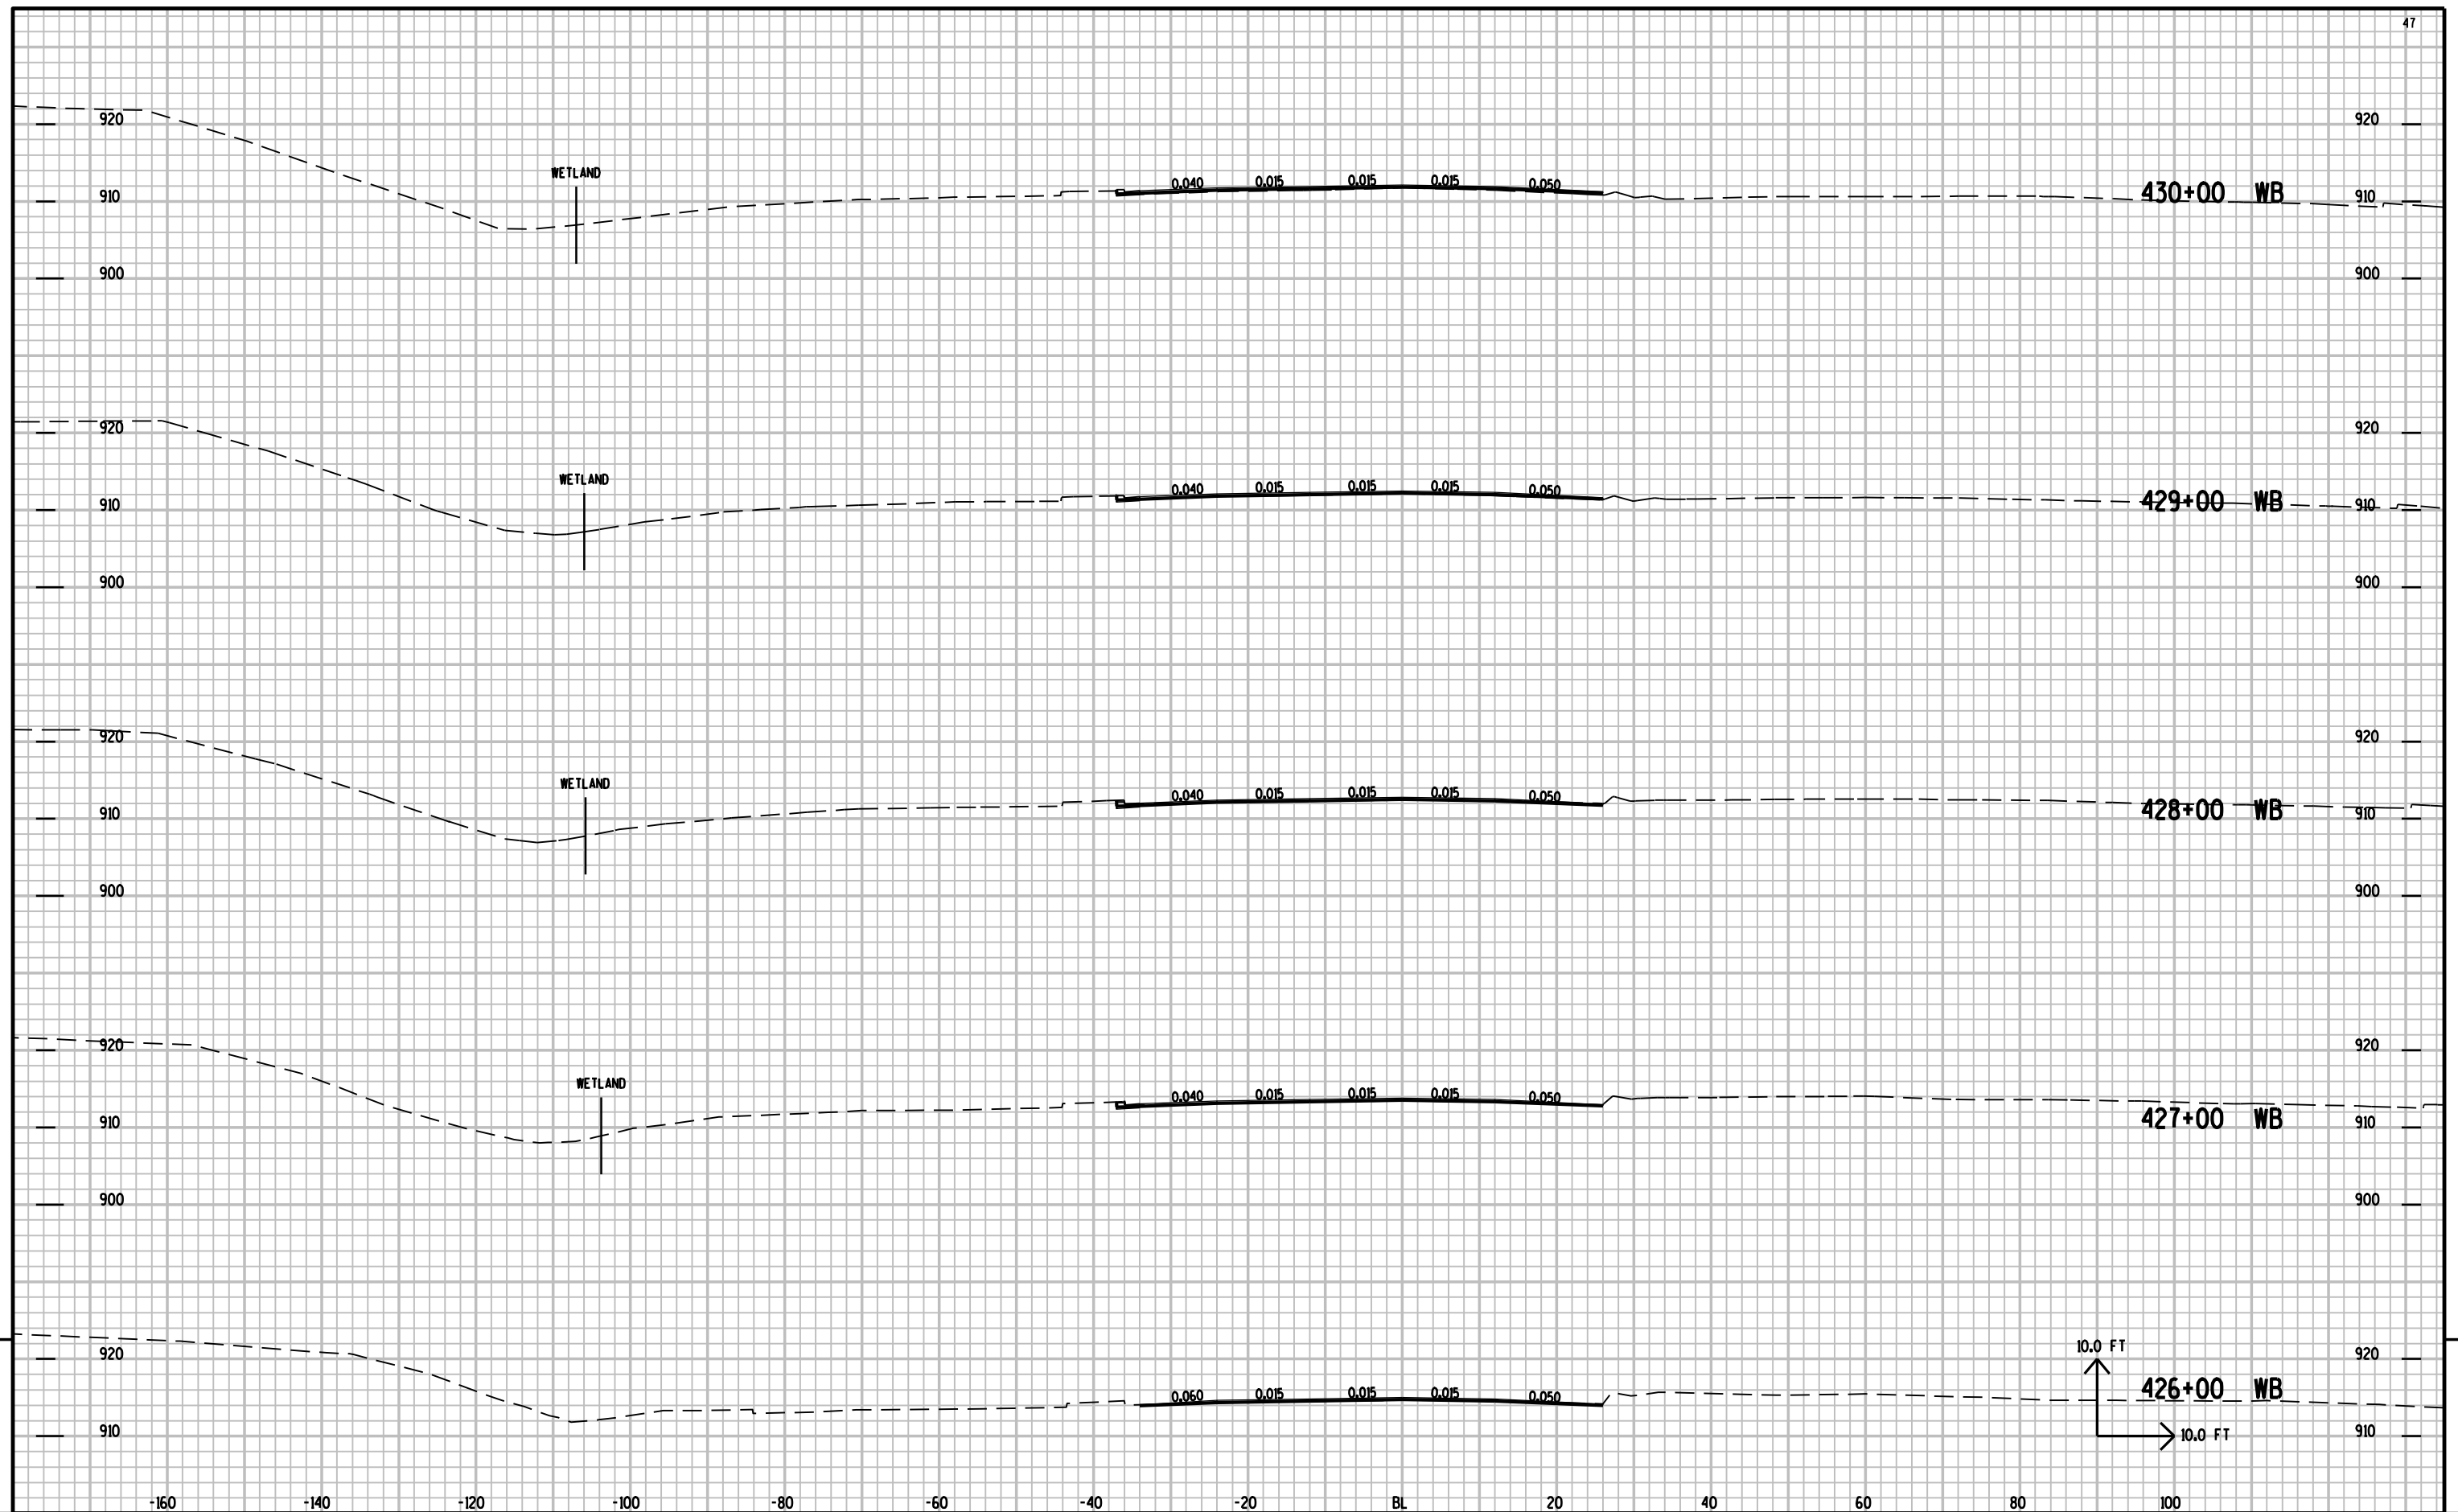

PROJECT NO: 1010-00-72

HWY: IH 39

COUNTY: DANE

CROSS SECTIONS: WB LANES

SHEET NO:

**E**

FILE NAME : r:\Support\CADDs\Projects\d1\_10100072\090202\_XS.DGN


PLOT DATE : 25-APR-2012 10:24

PL0T BY : DOTJ3J


PLOT NAME :

PLOT SCALE : 2.000000:1.000000

304

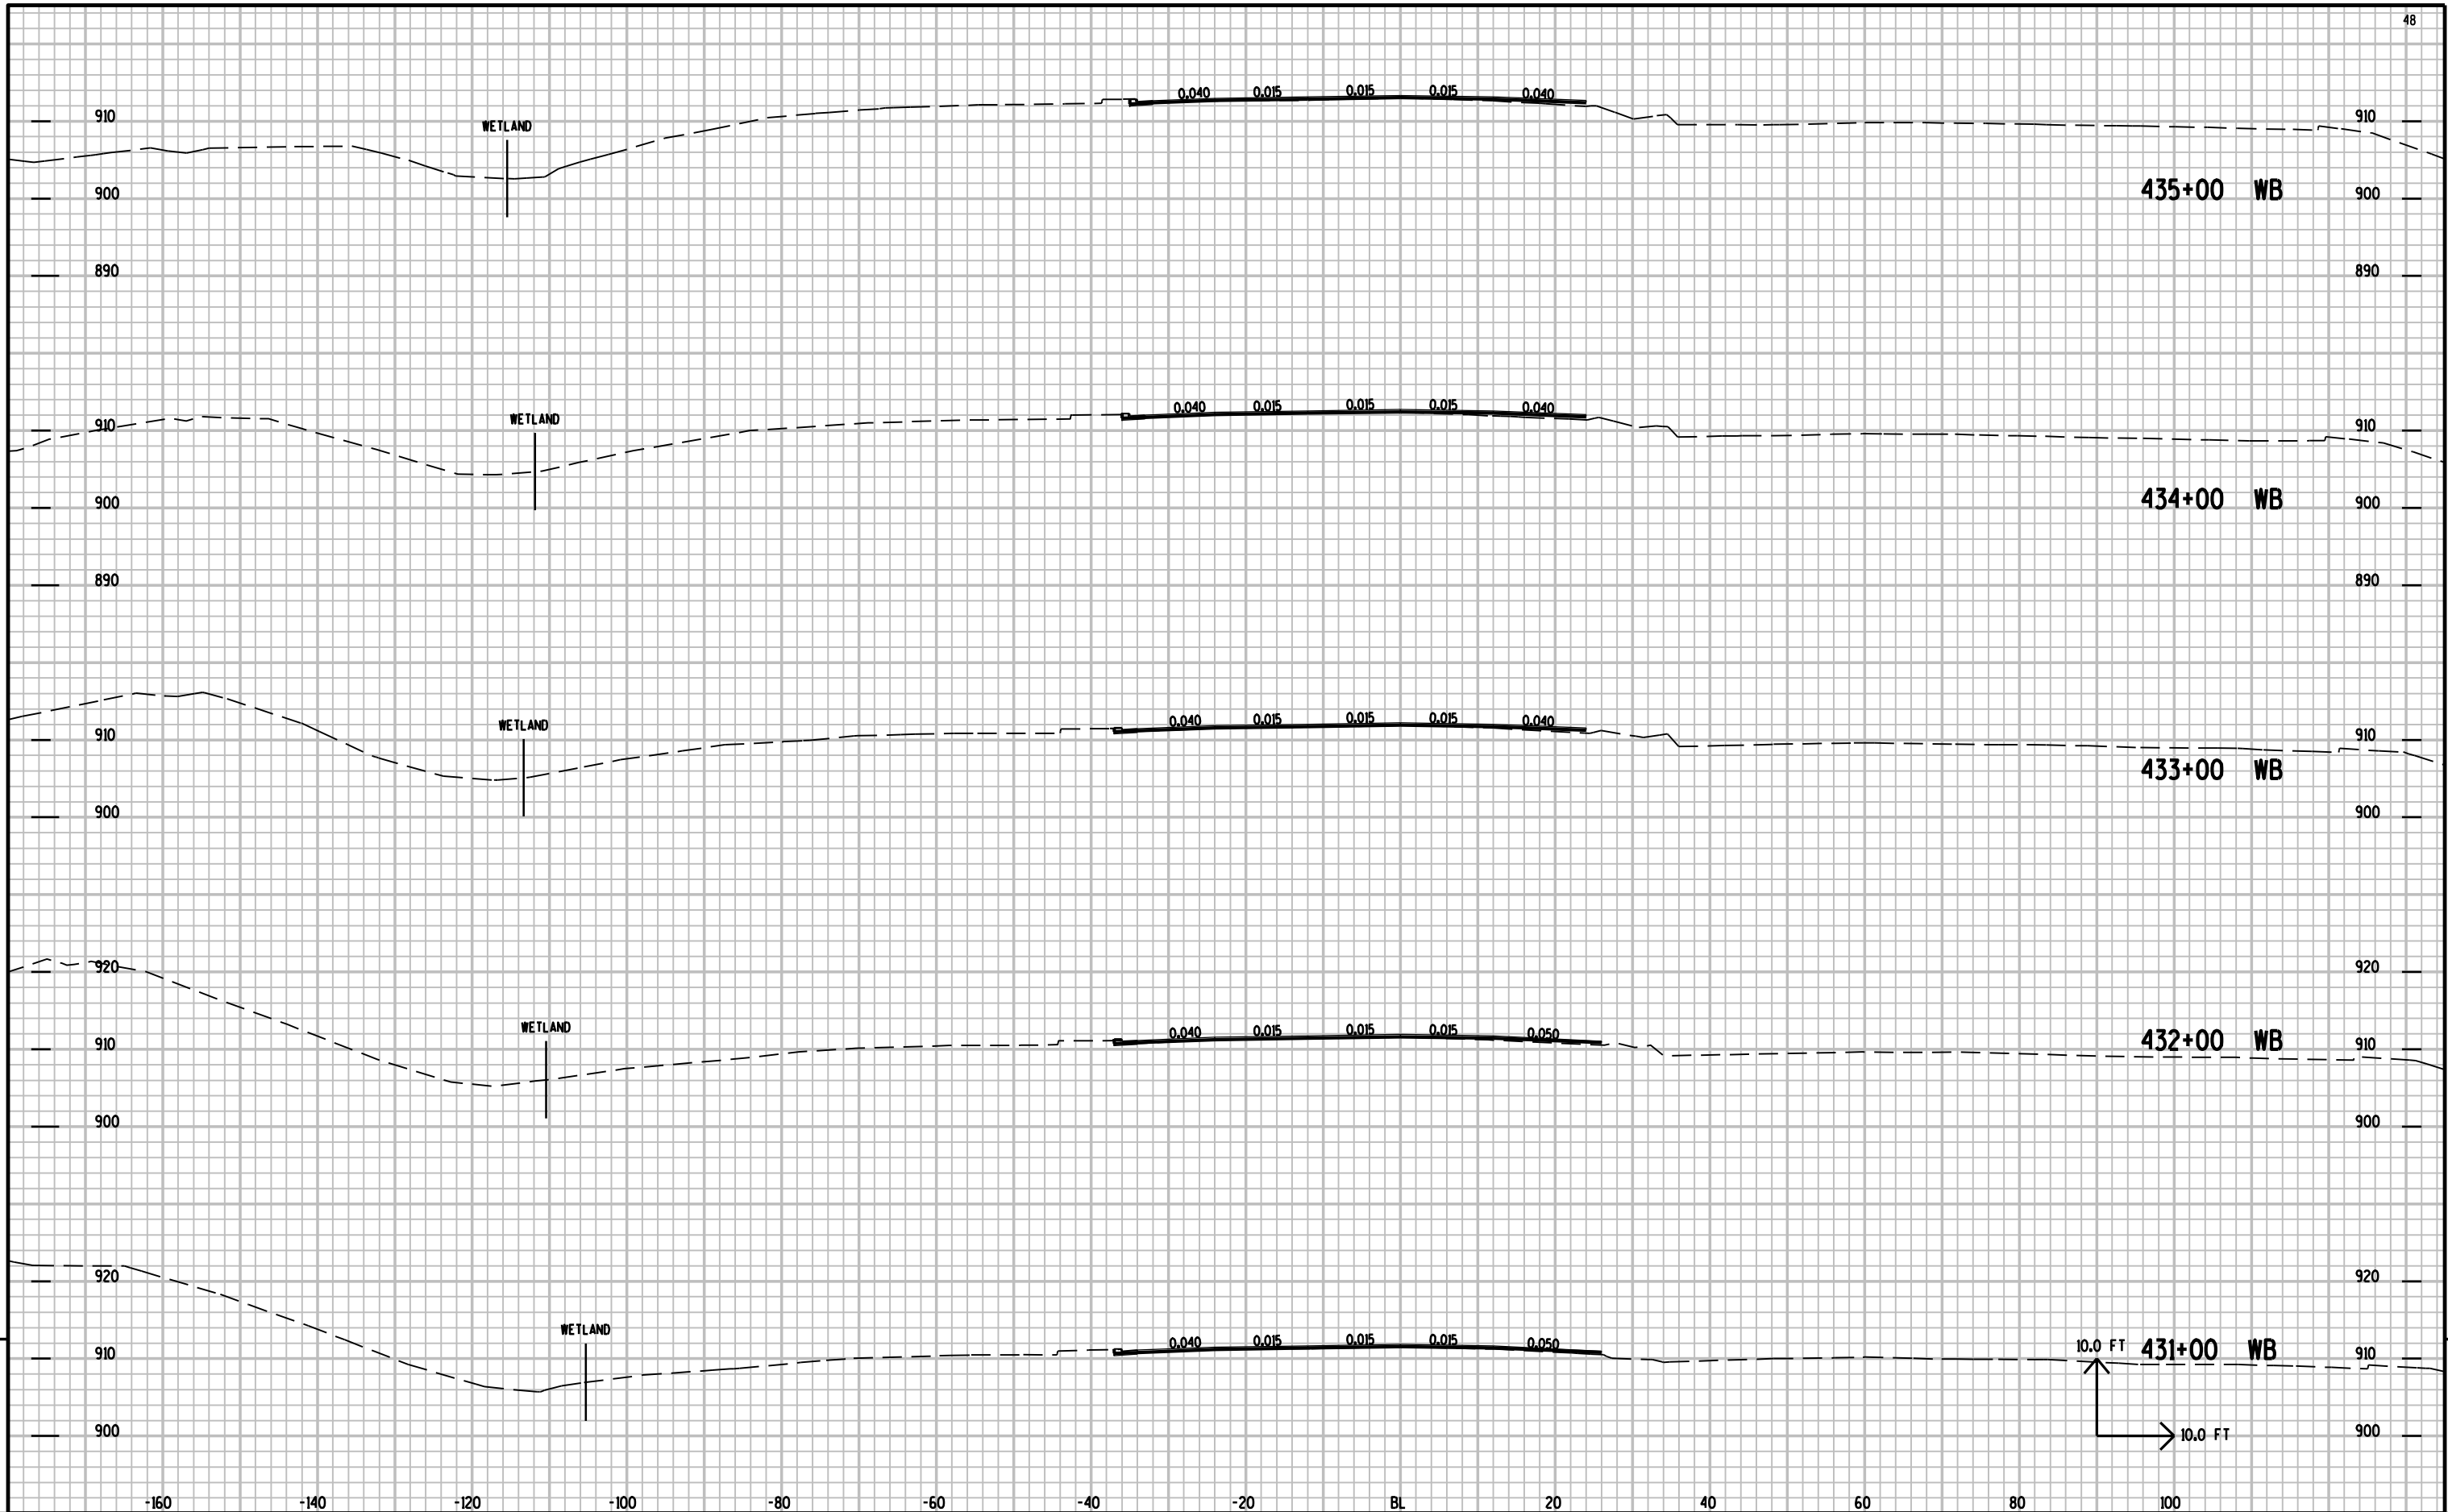





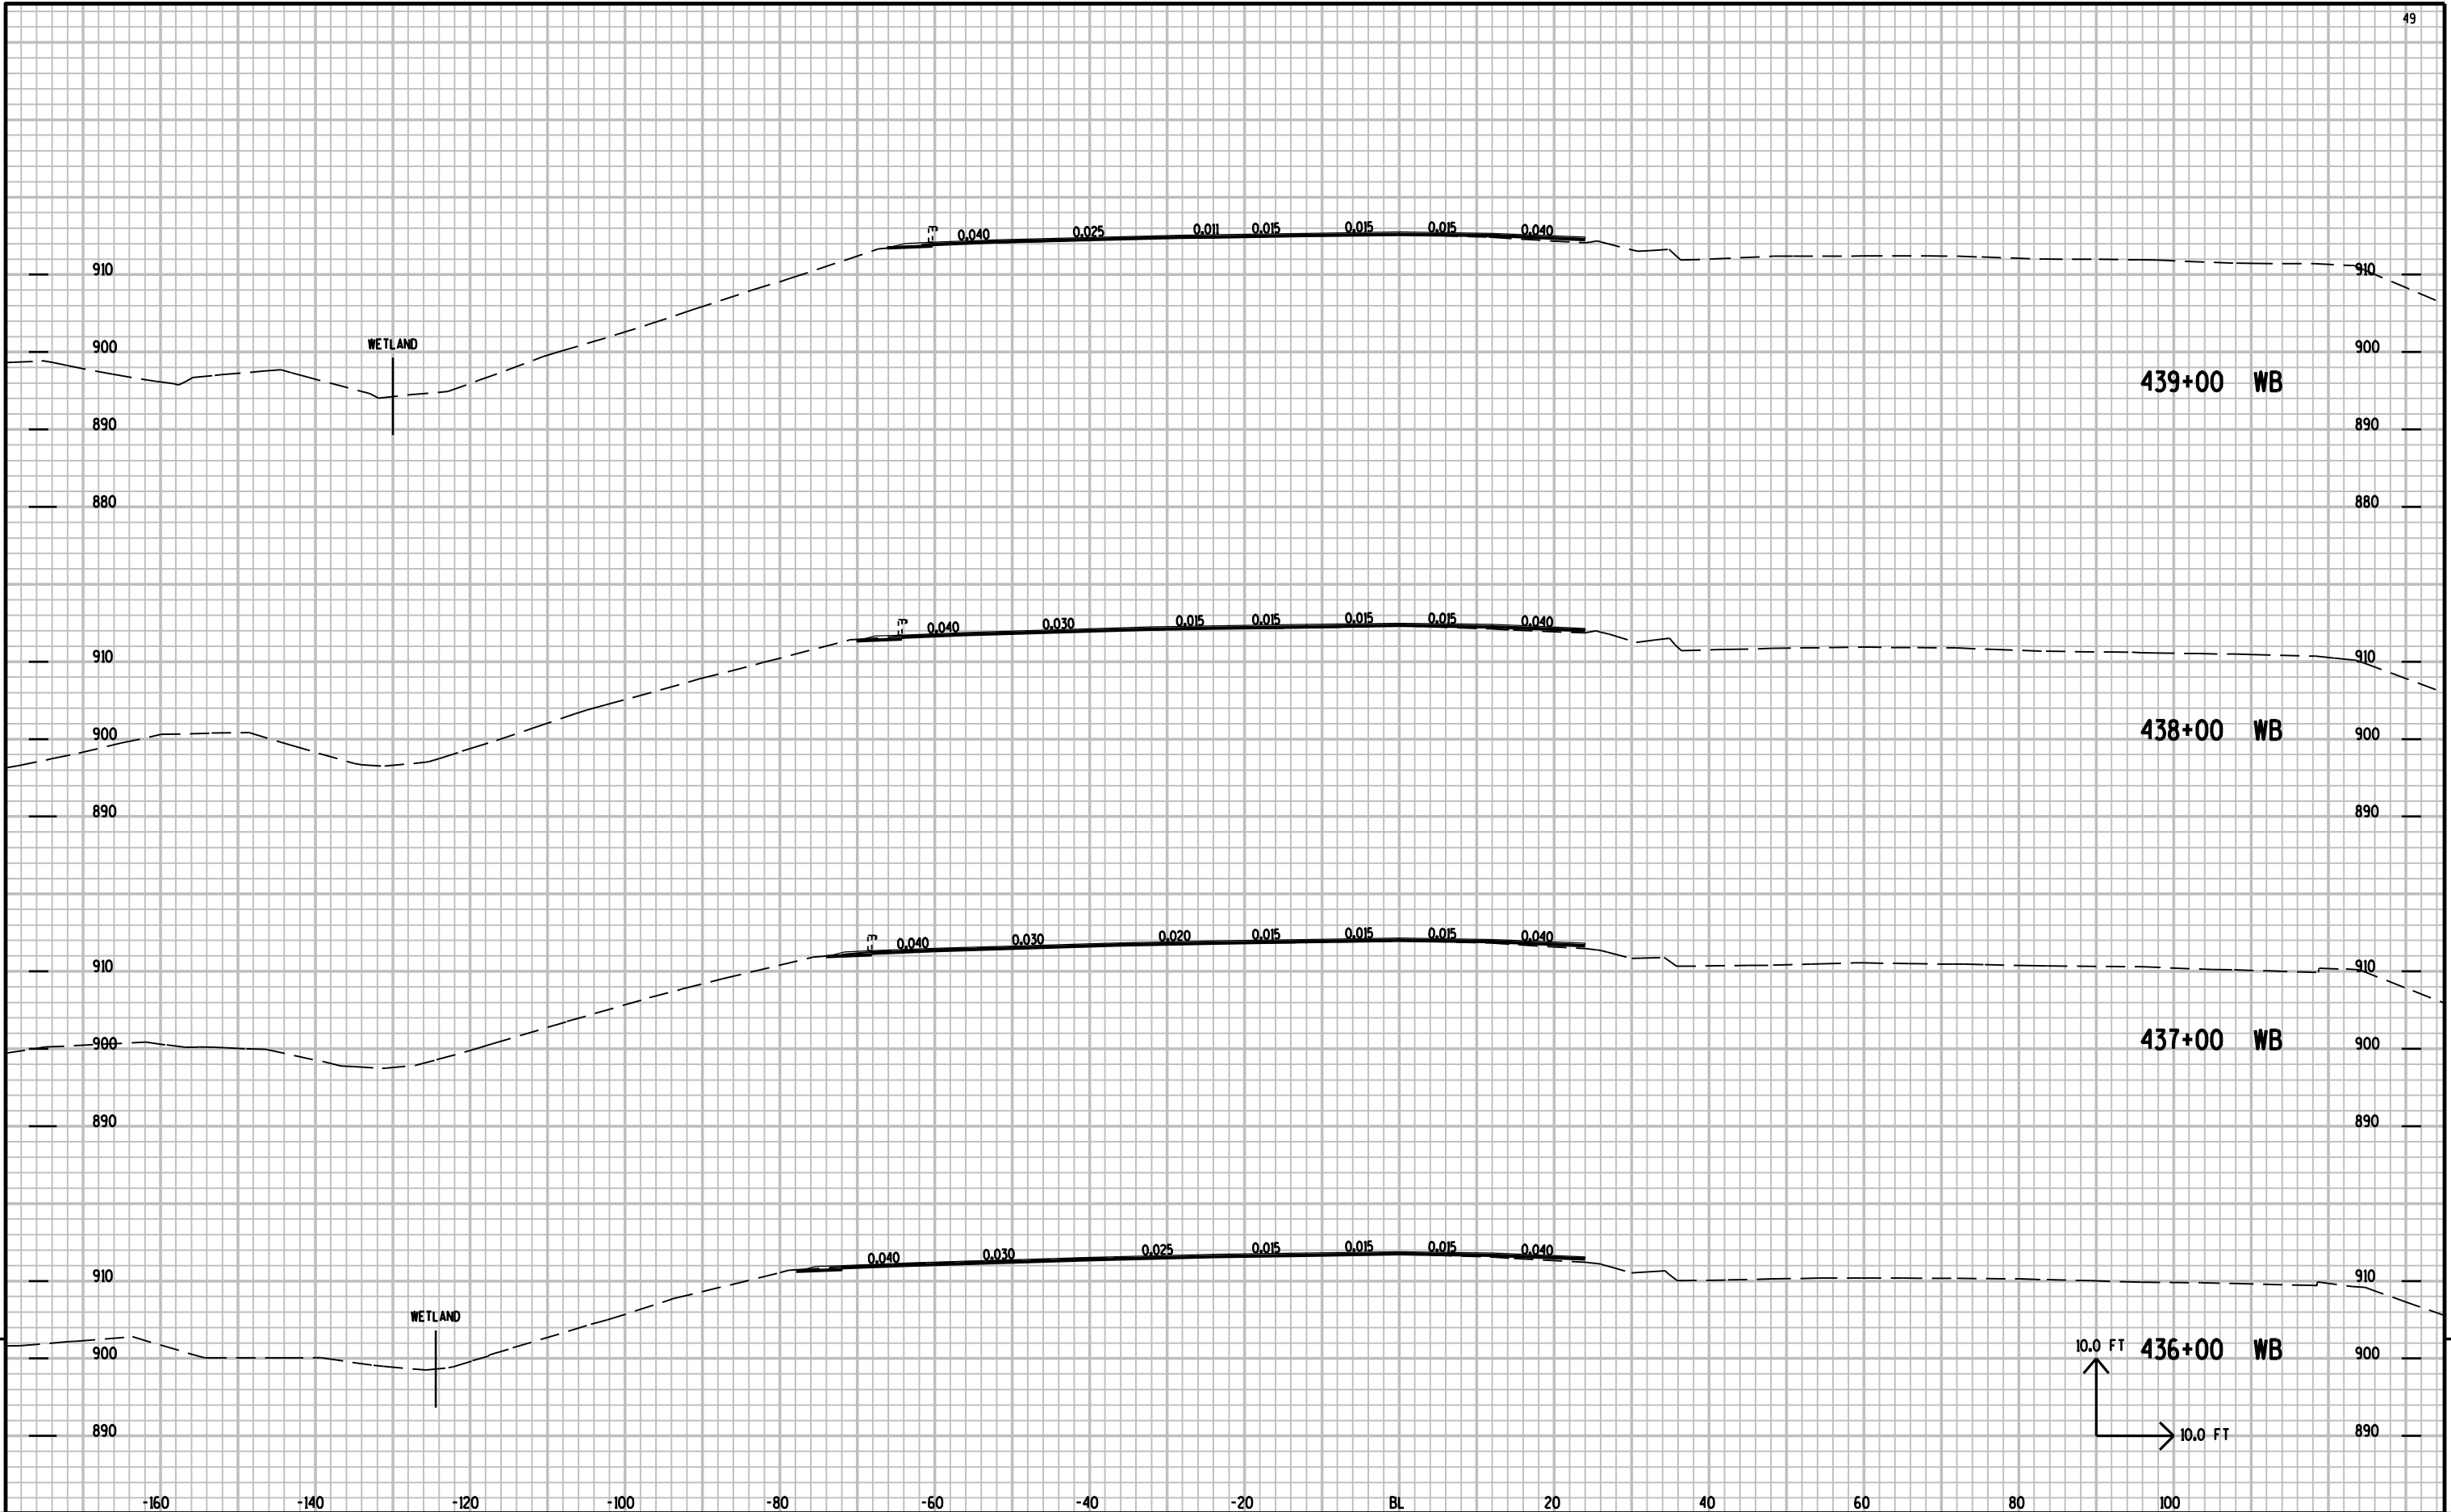


9

9

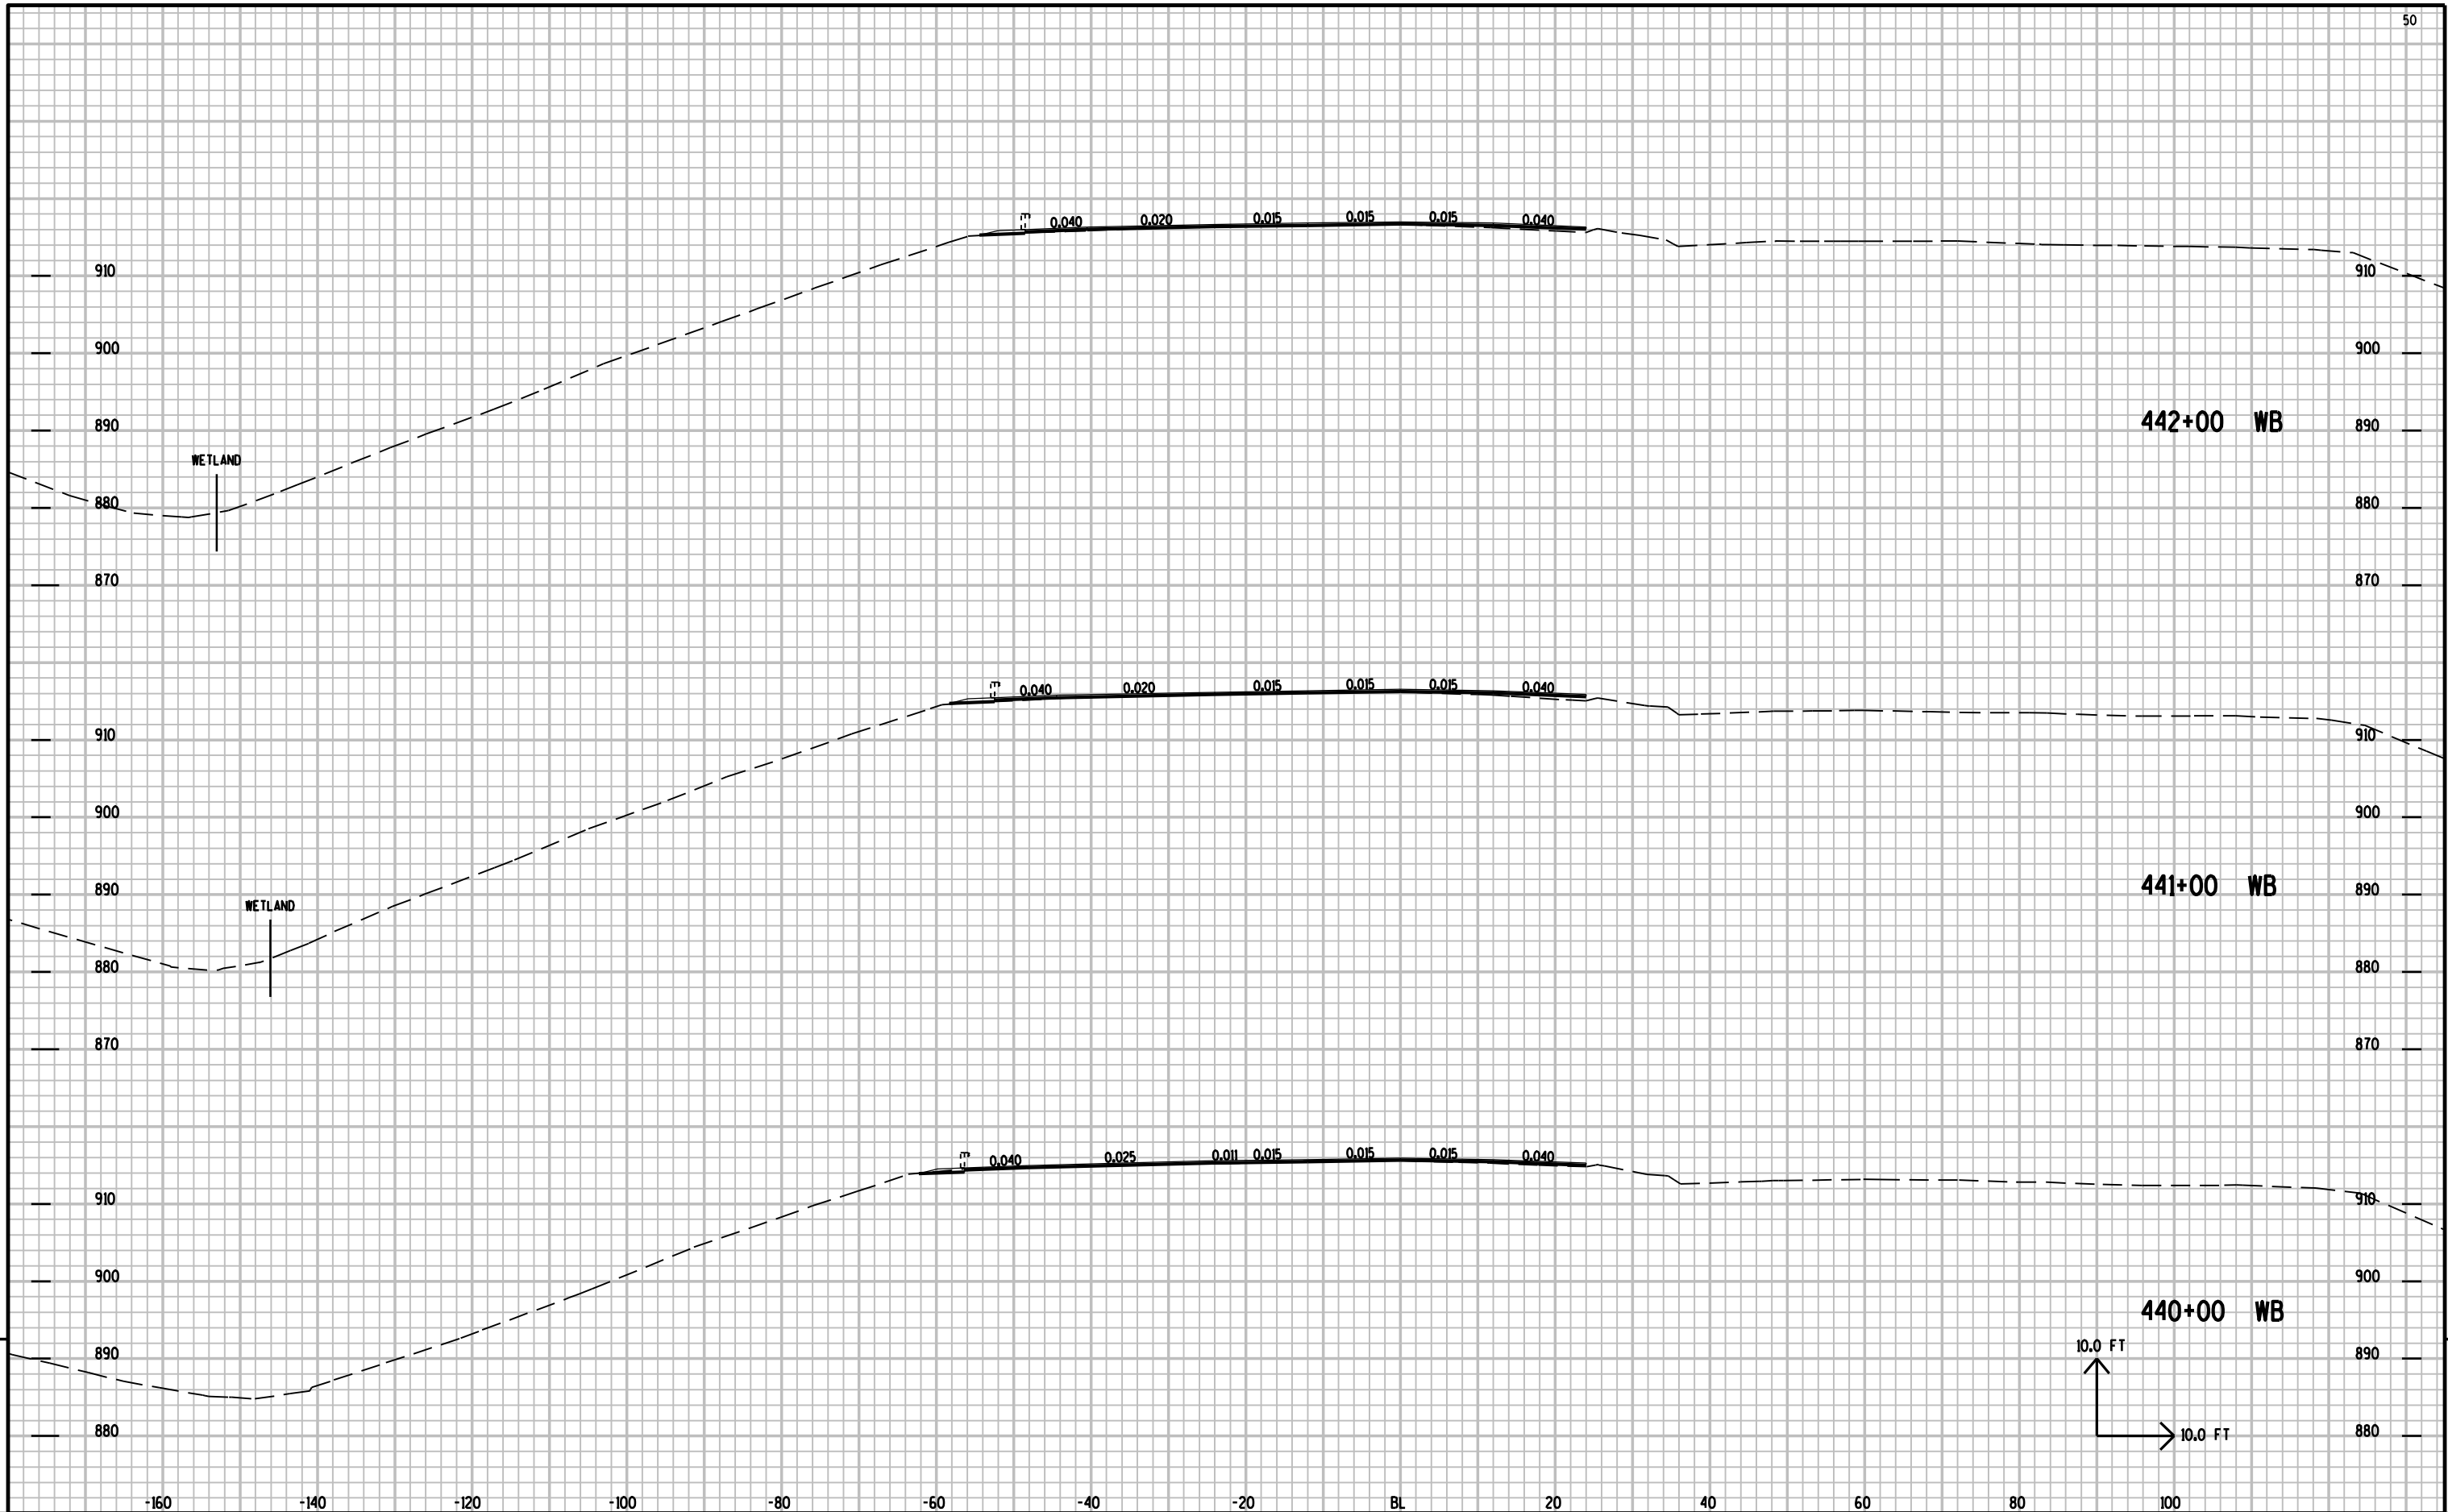


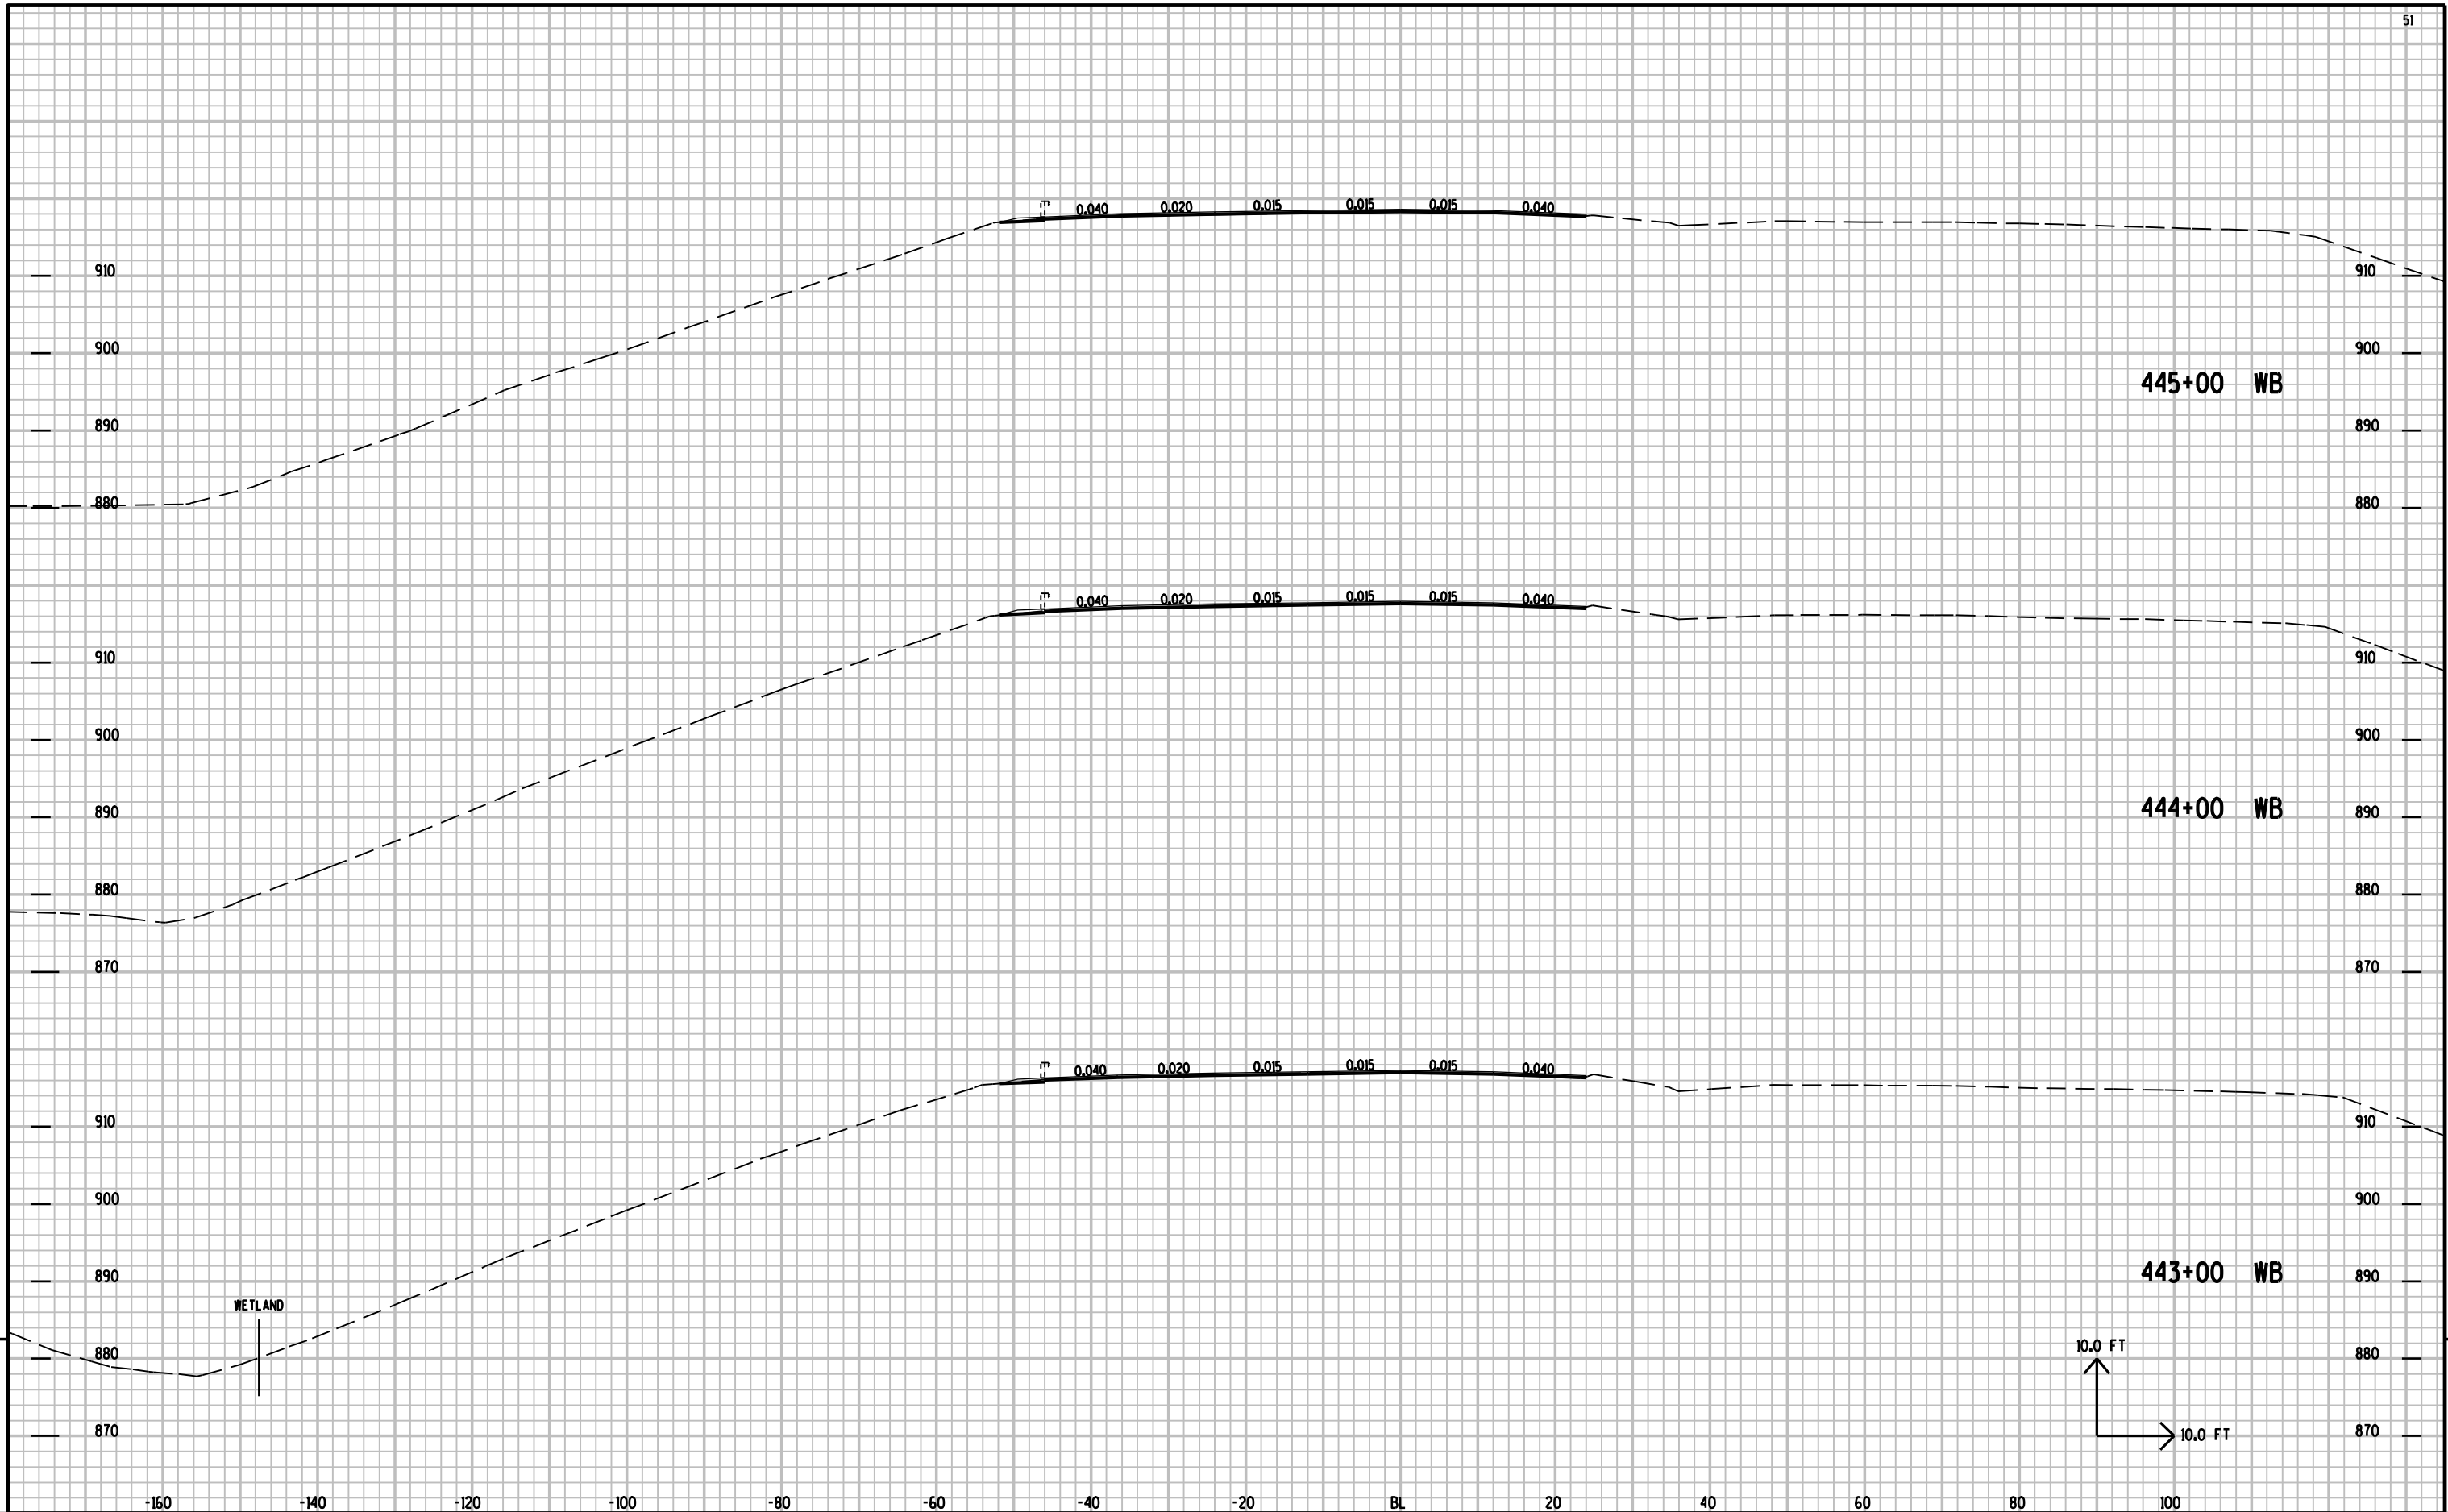

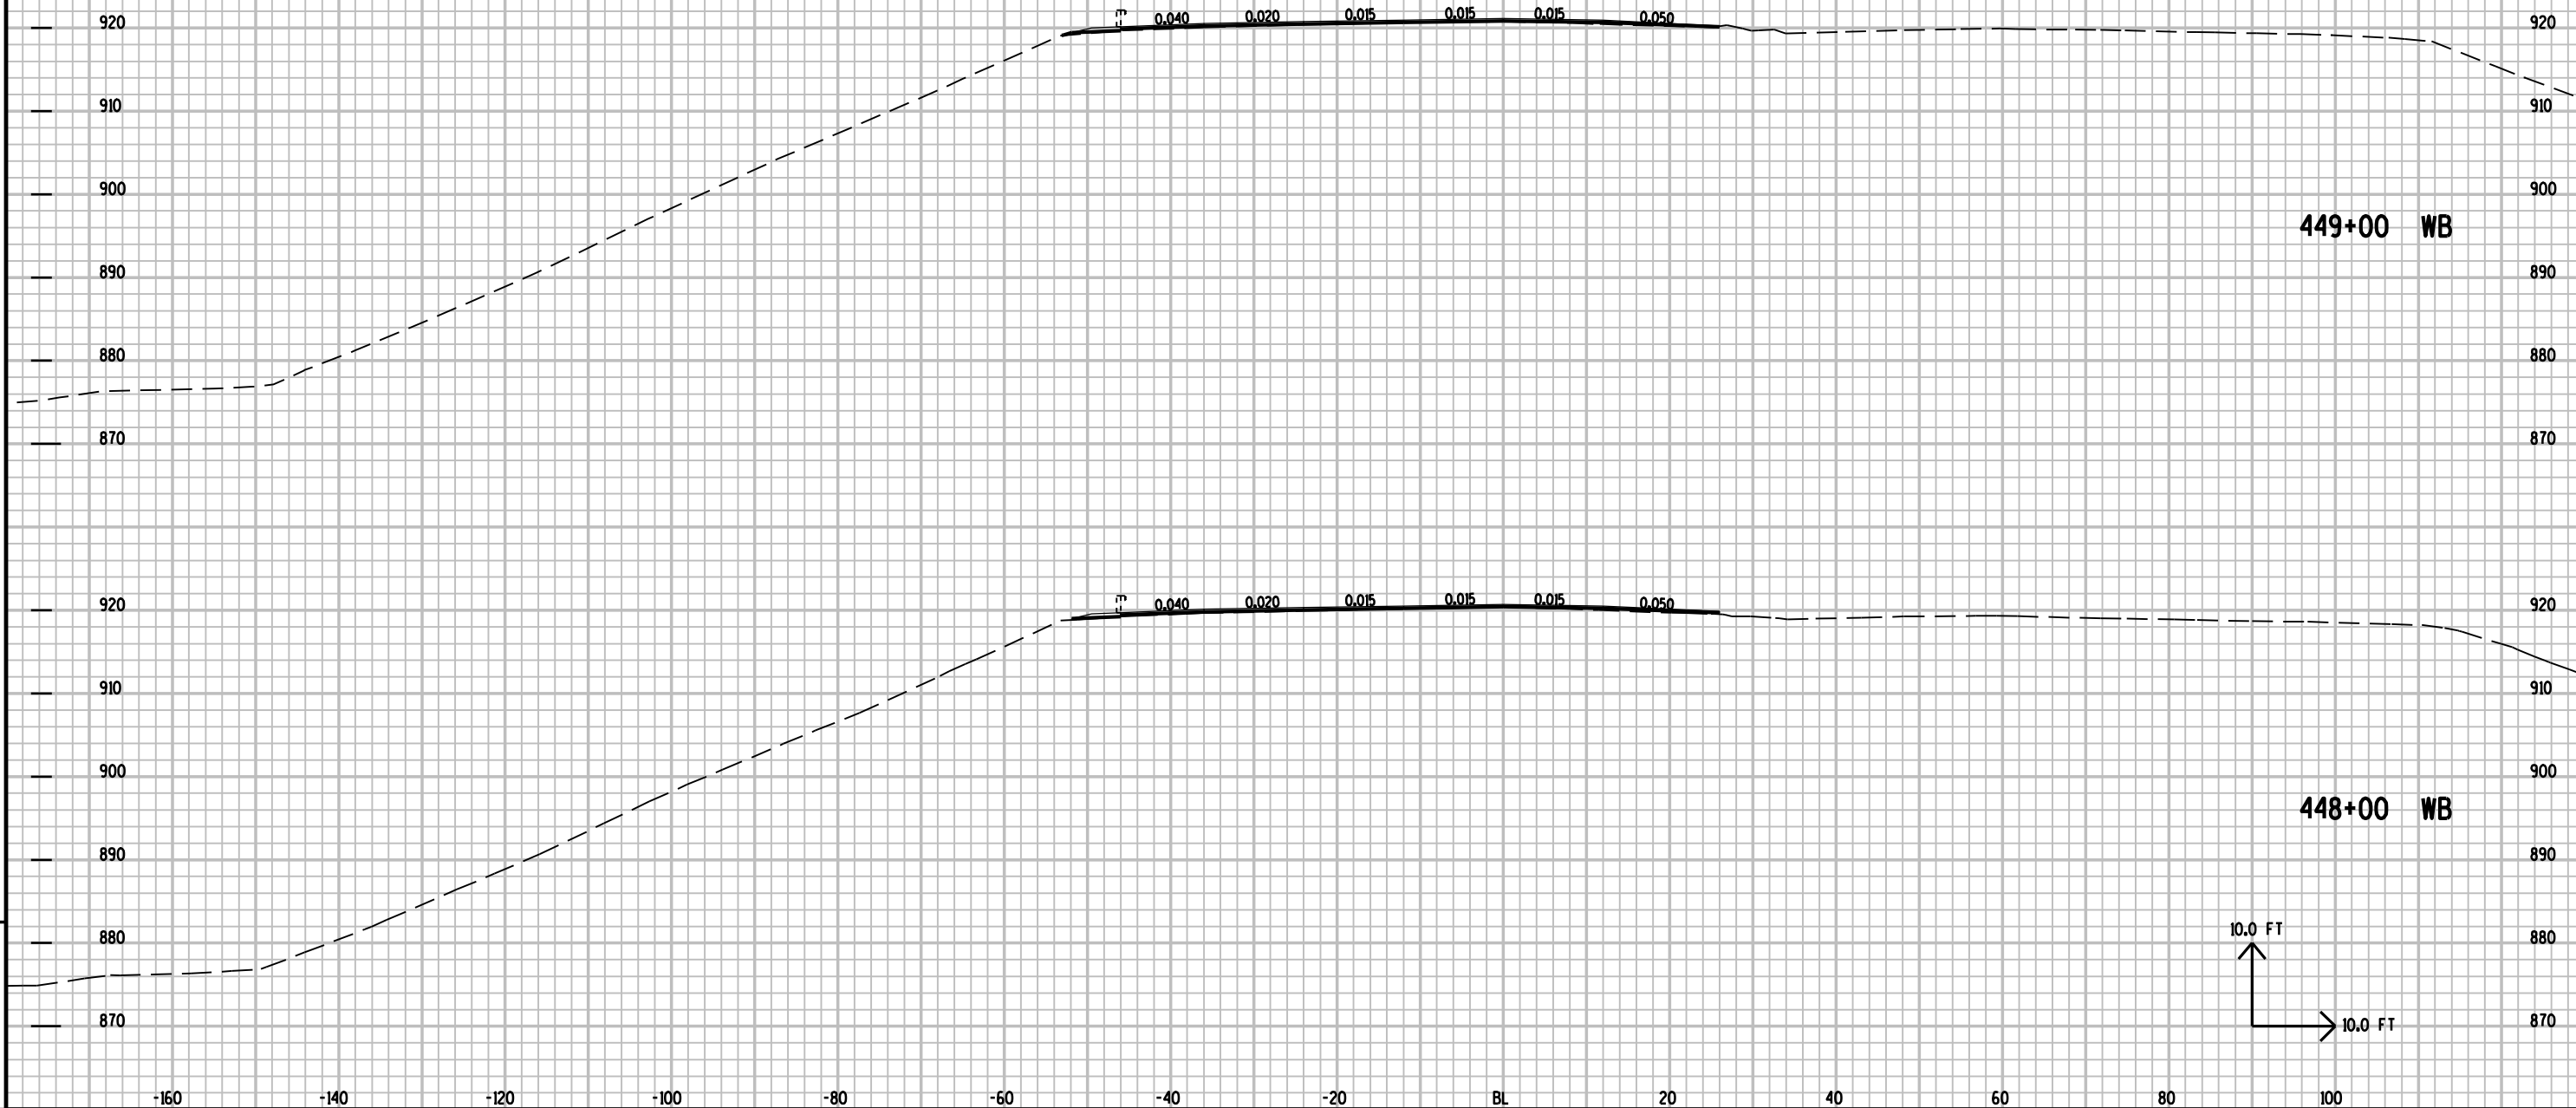


9

9

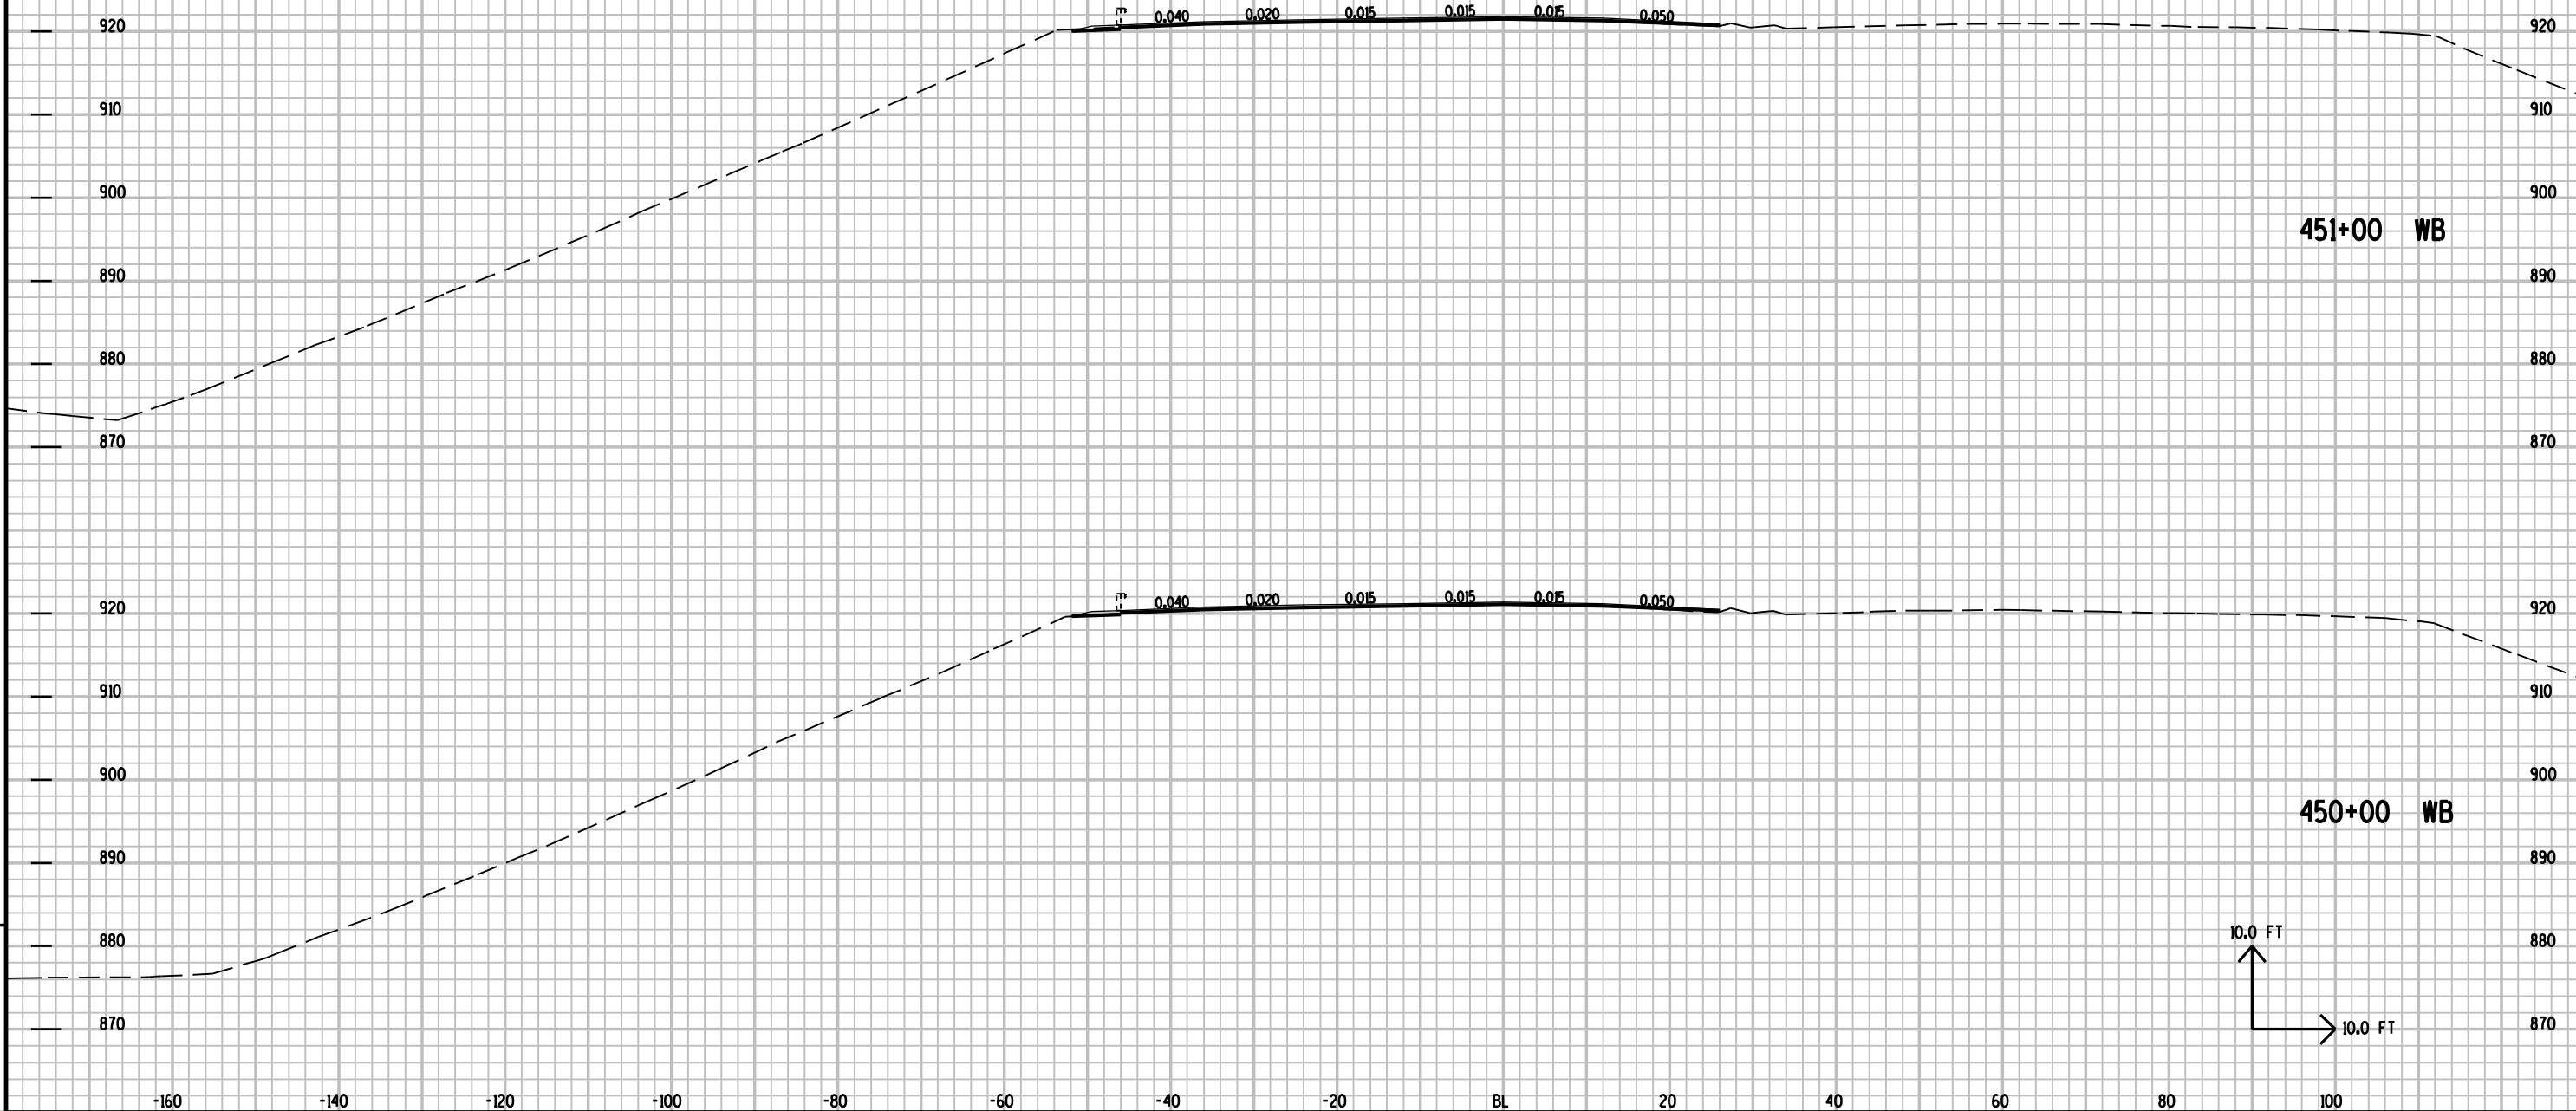

9


9

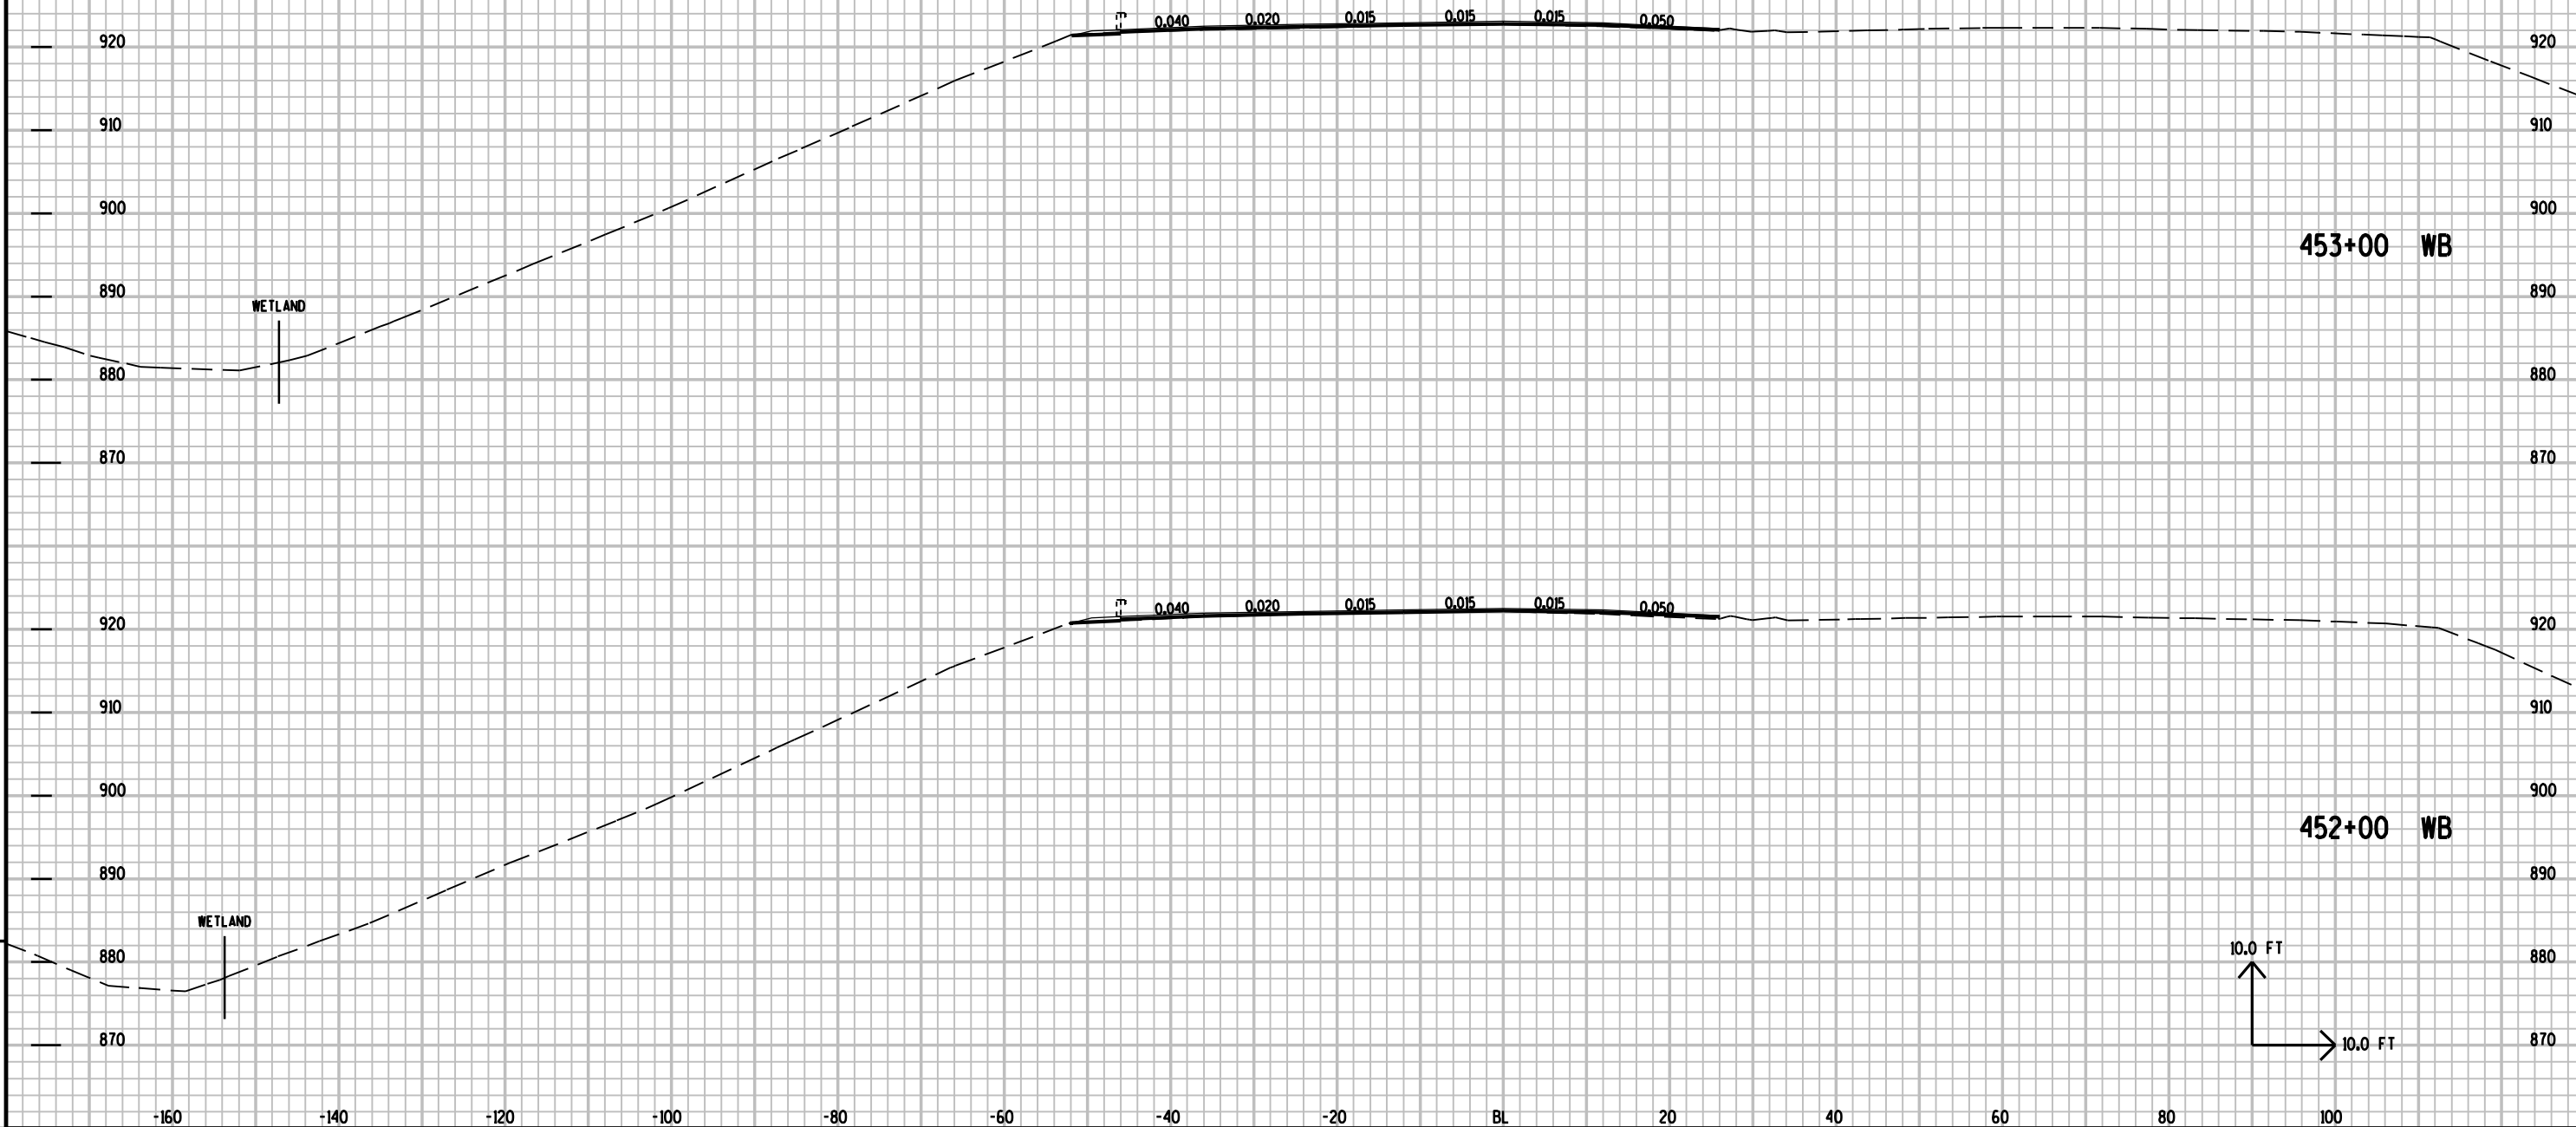

9


9



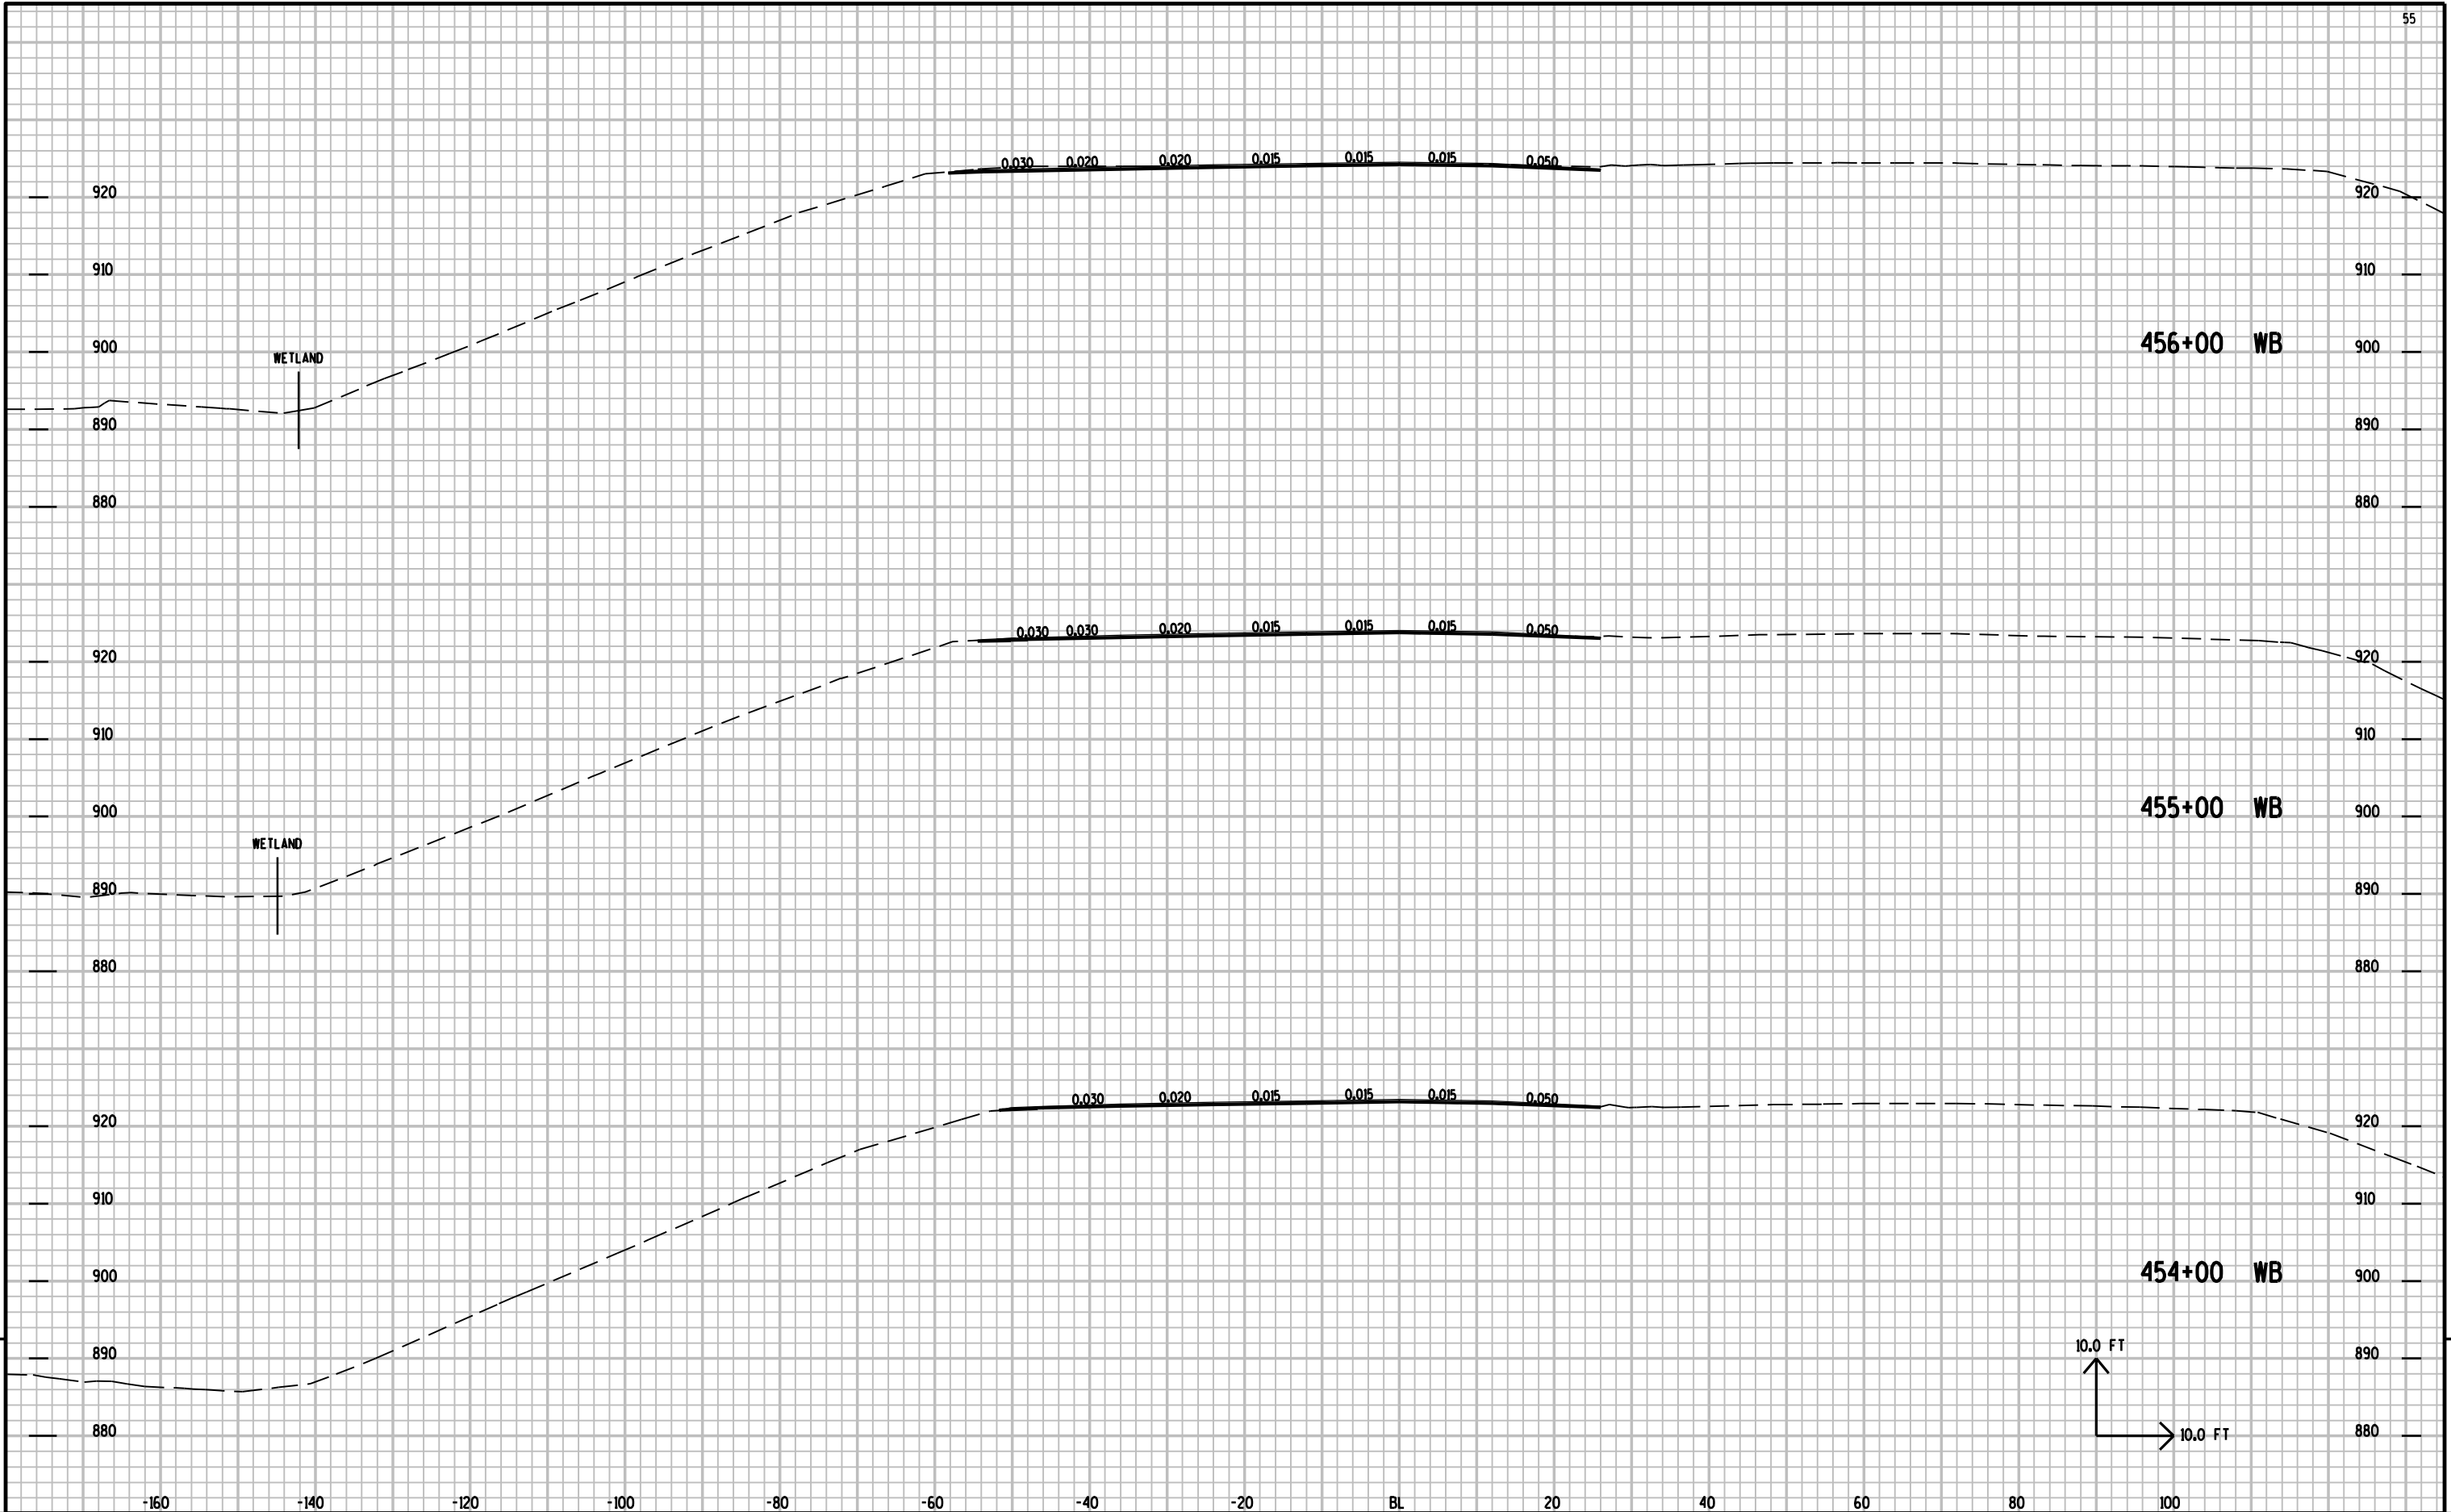

9


9

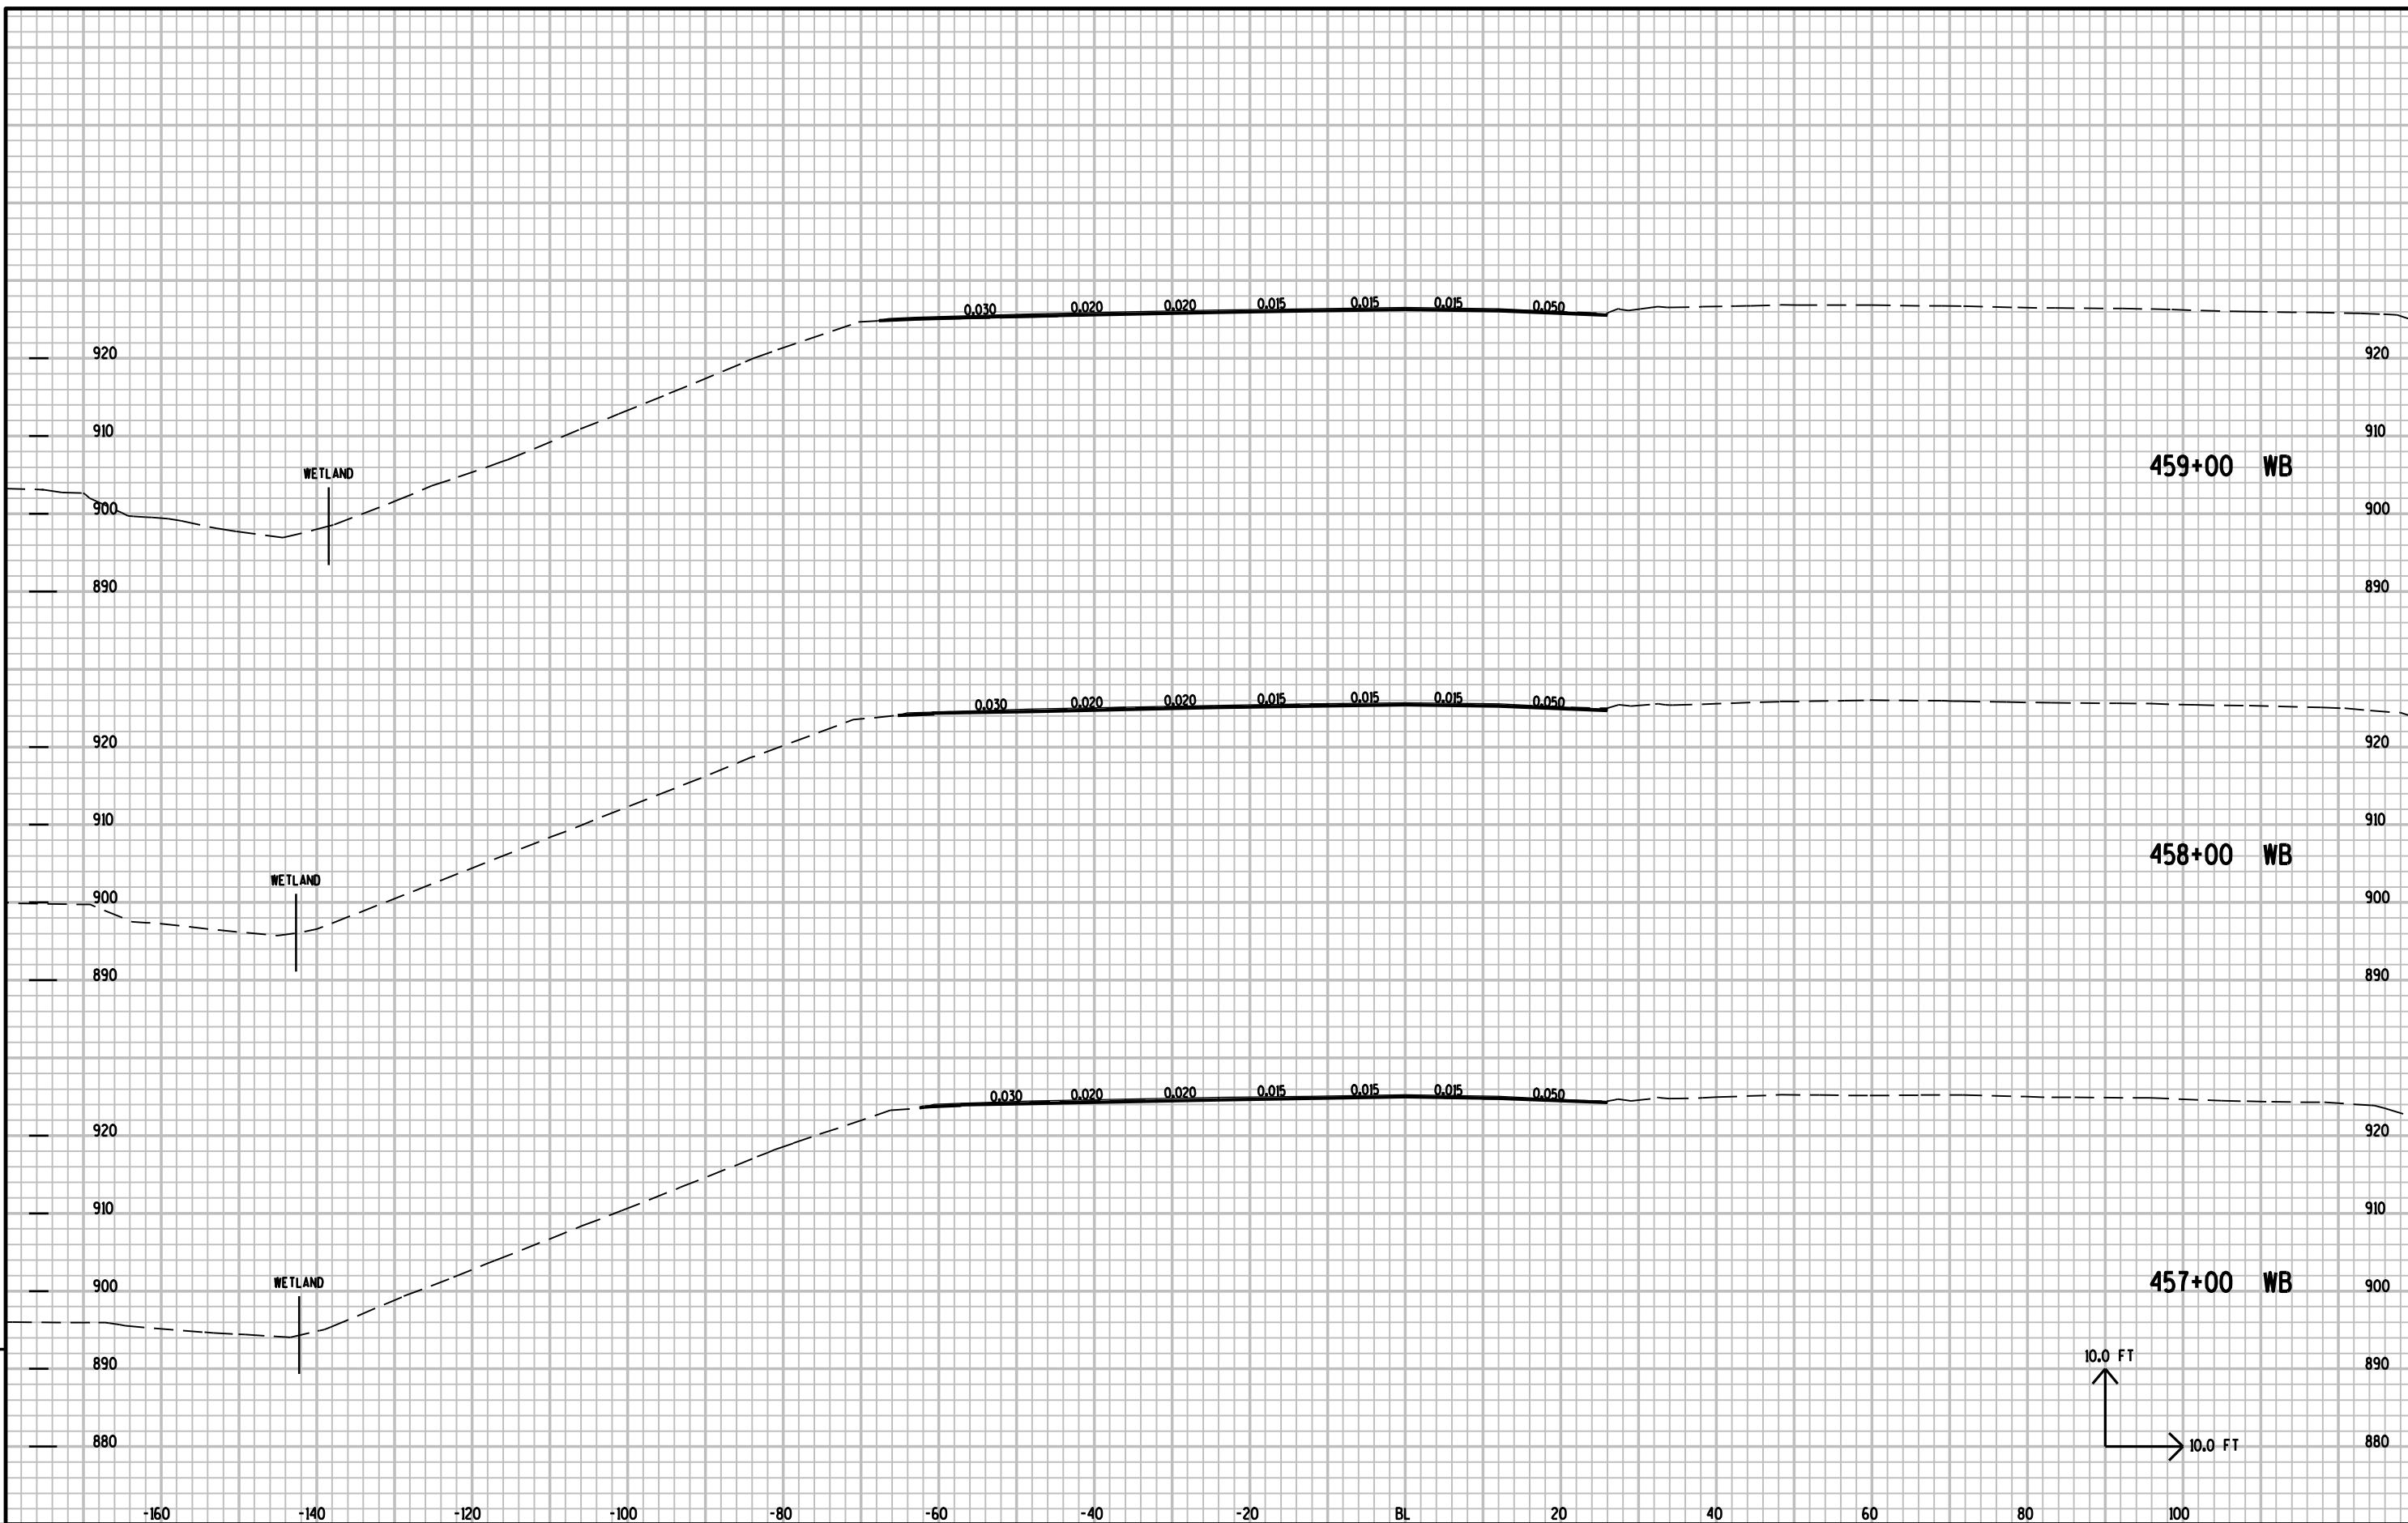

9



9



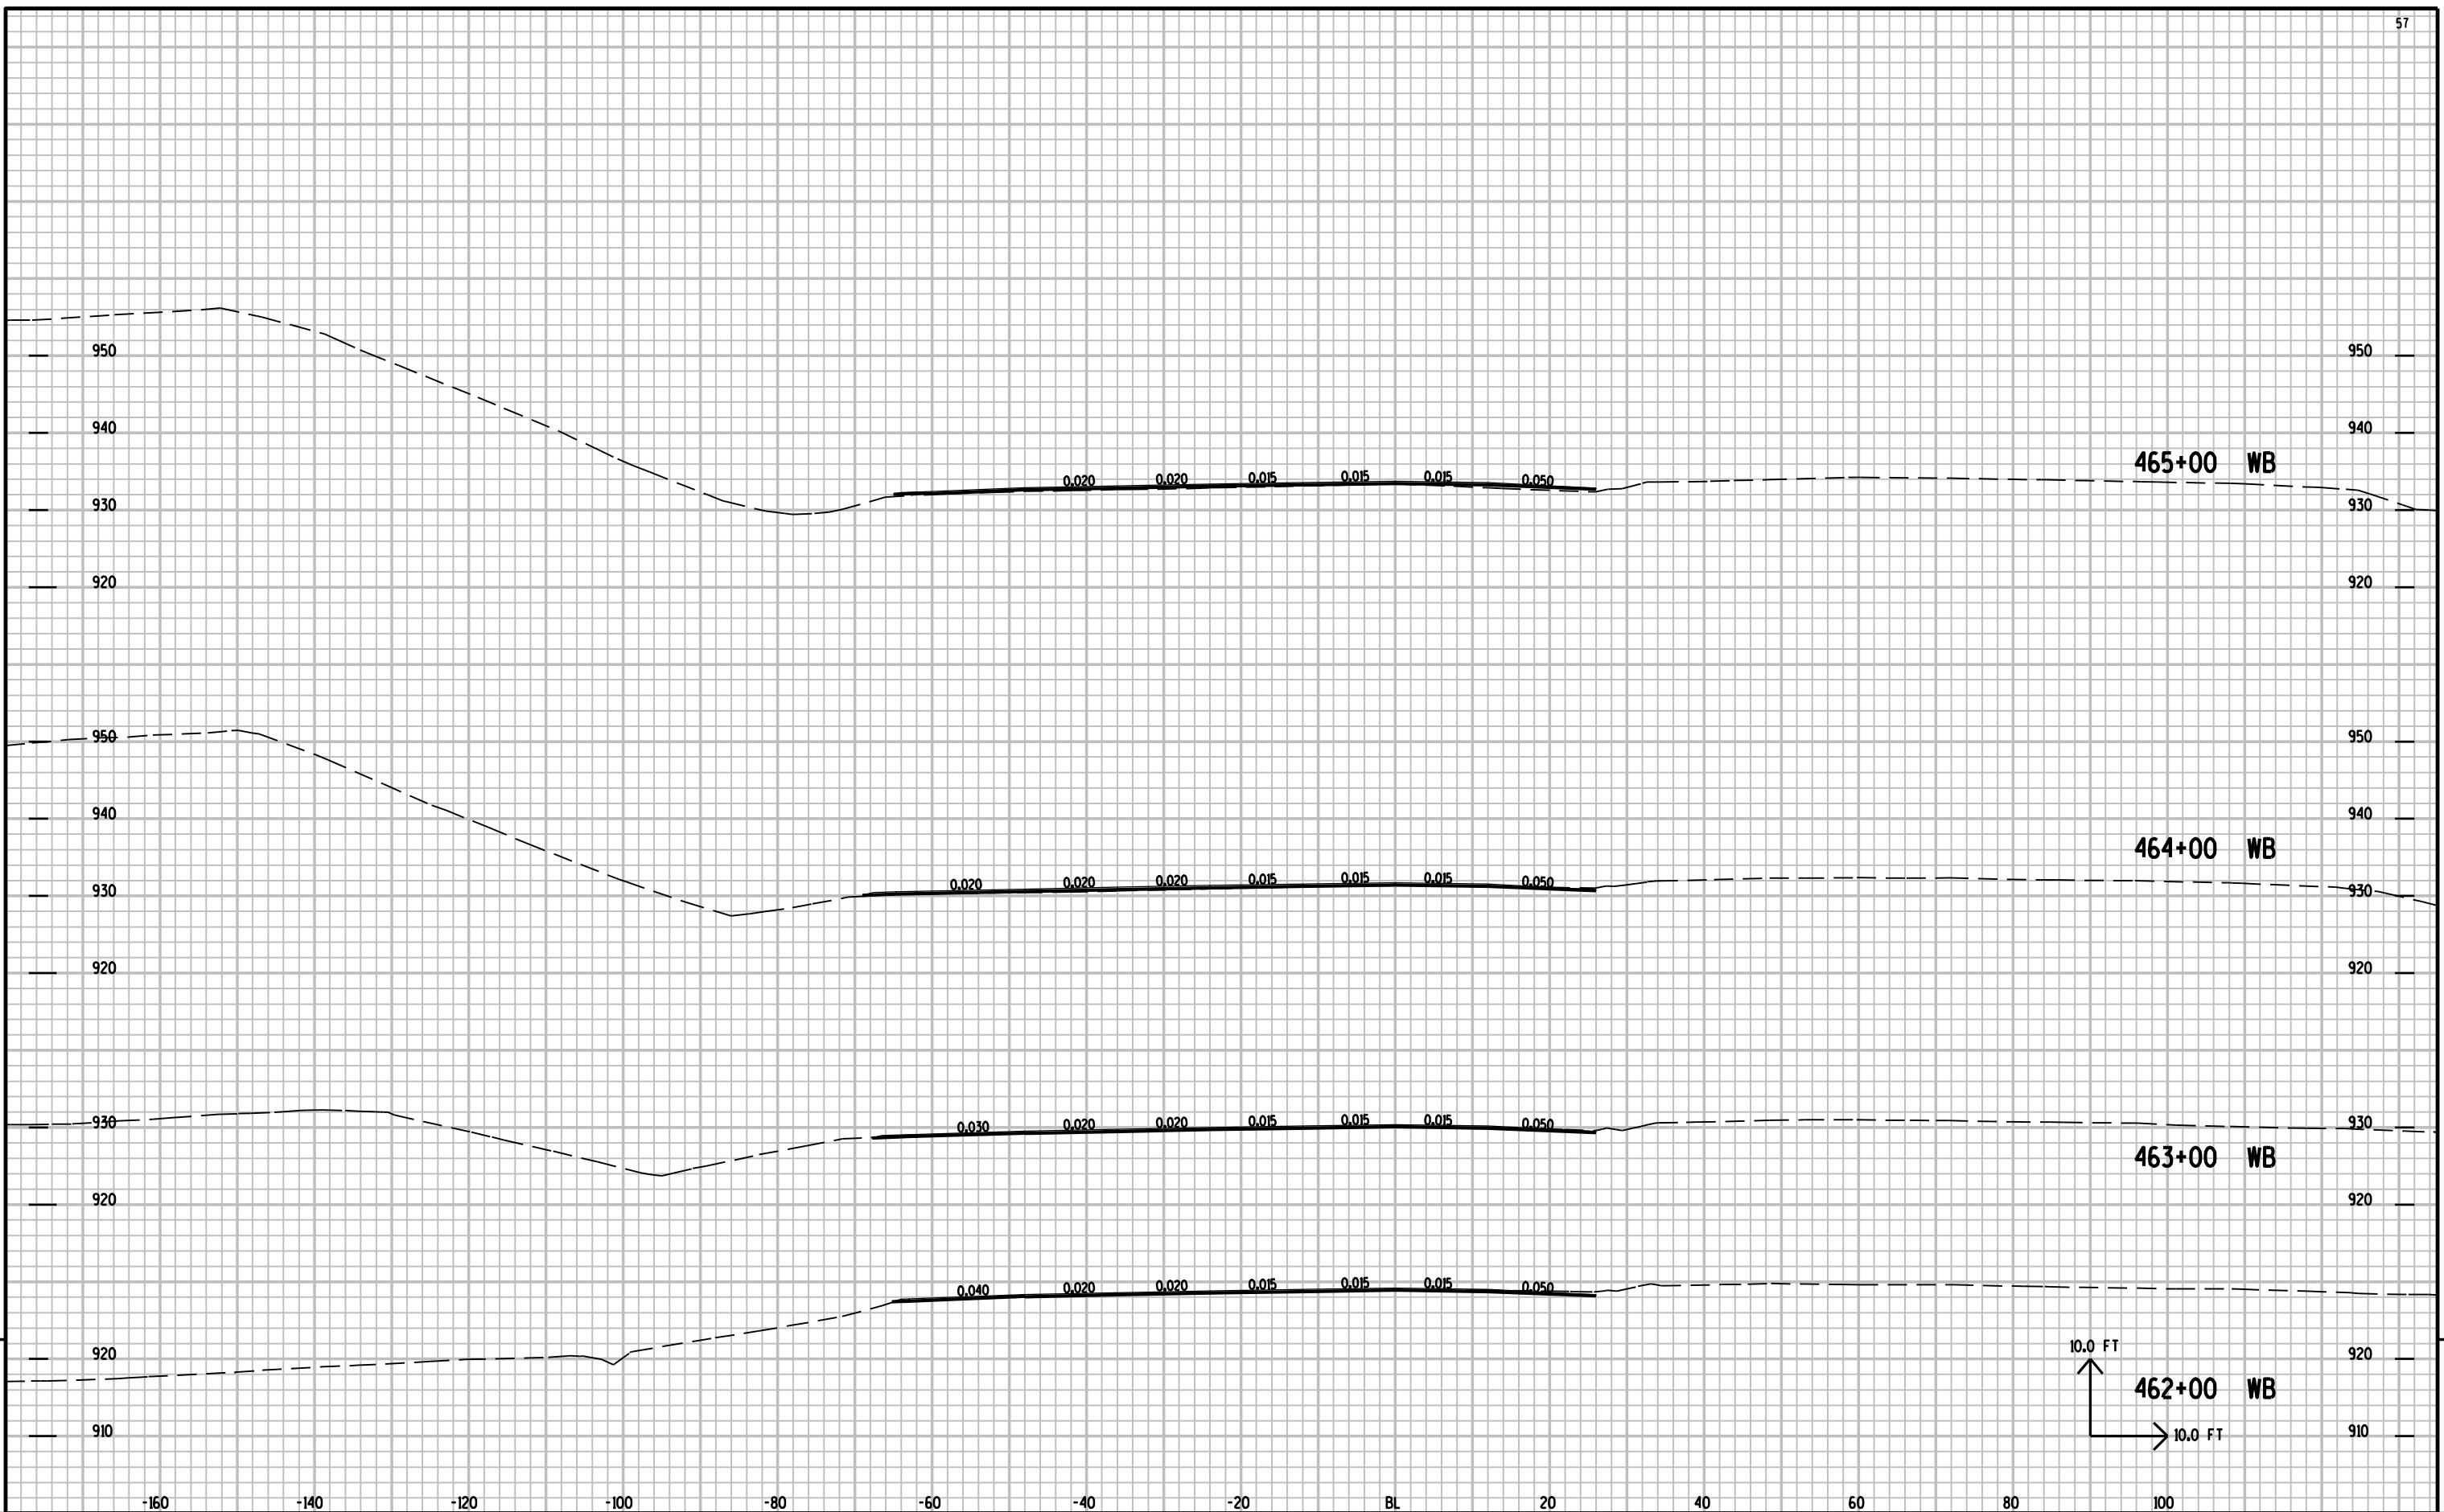

9

9

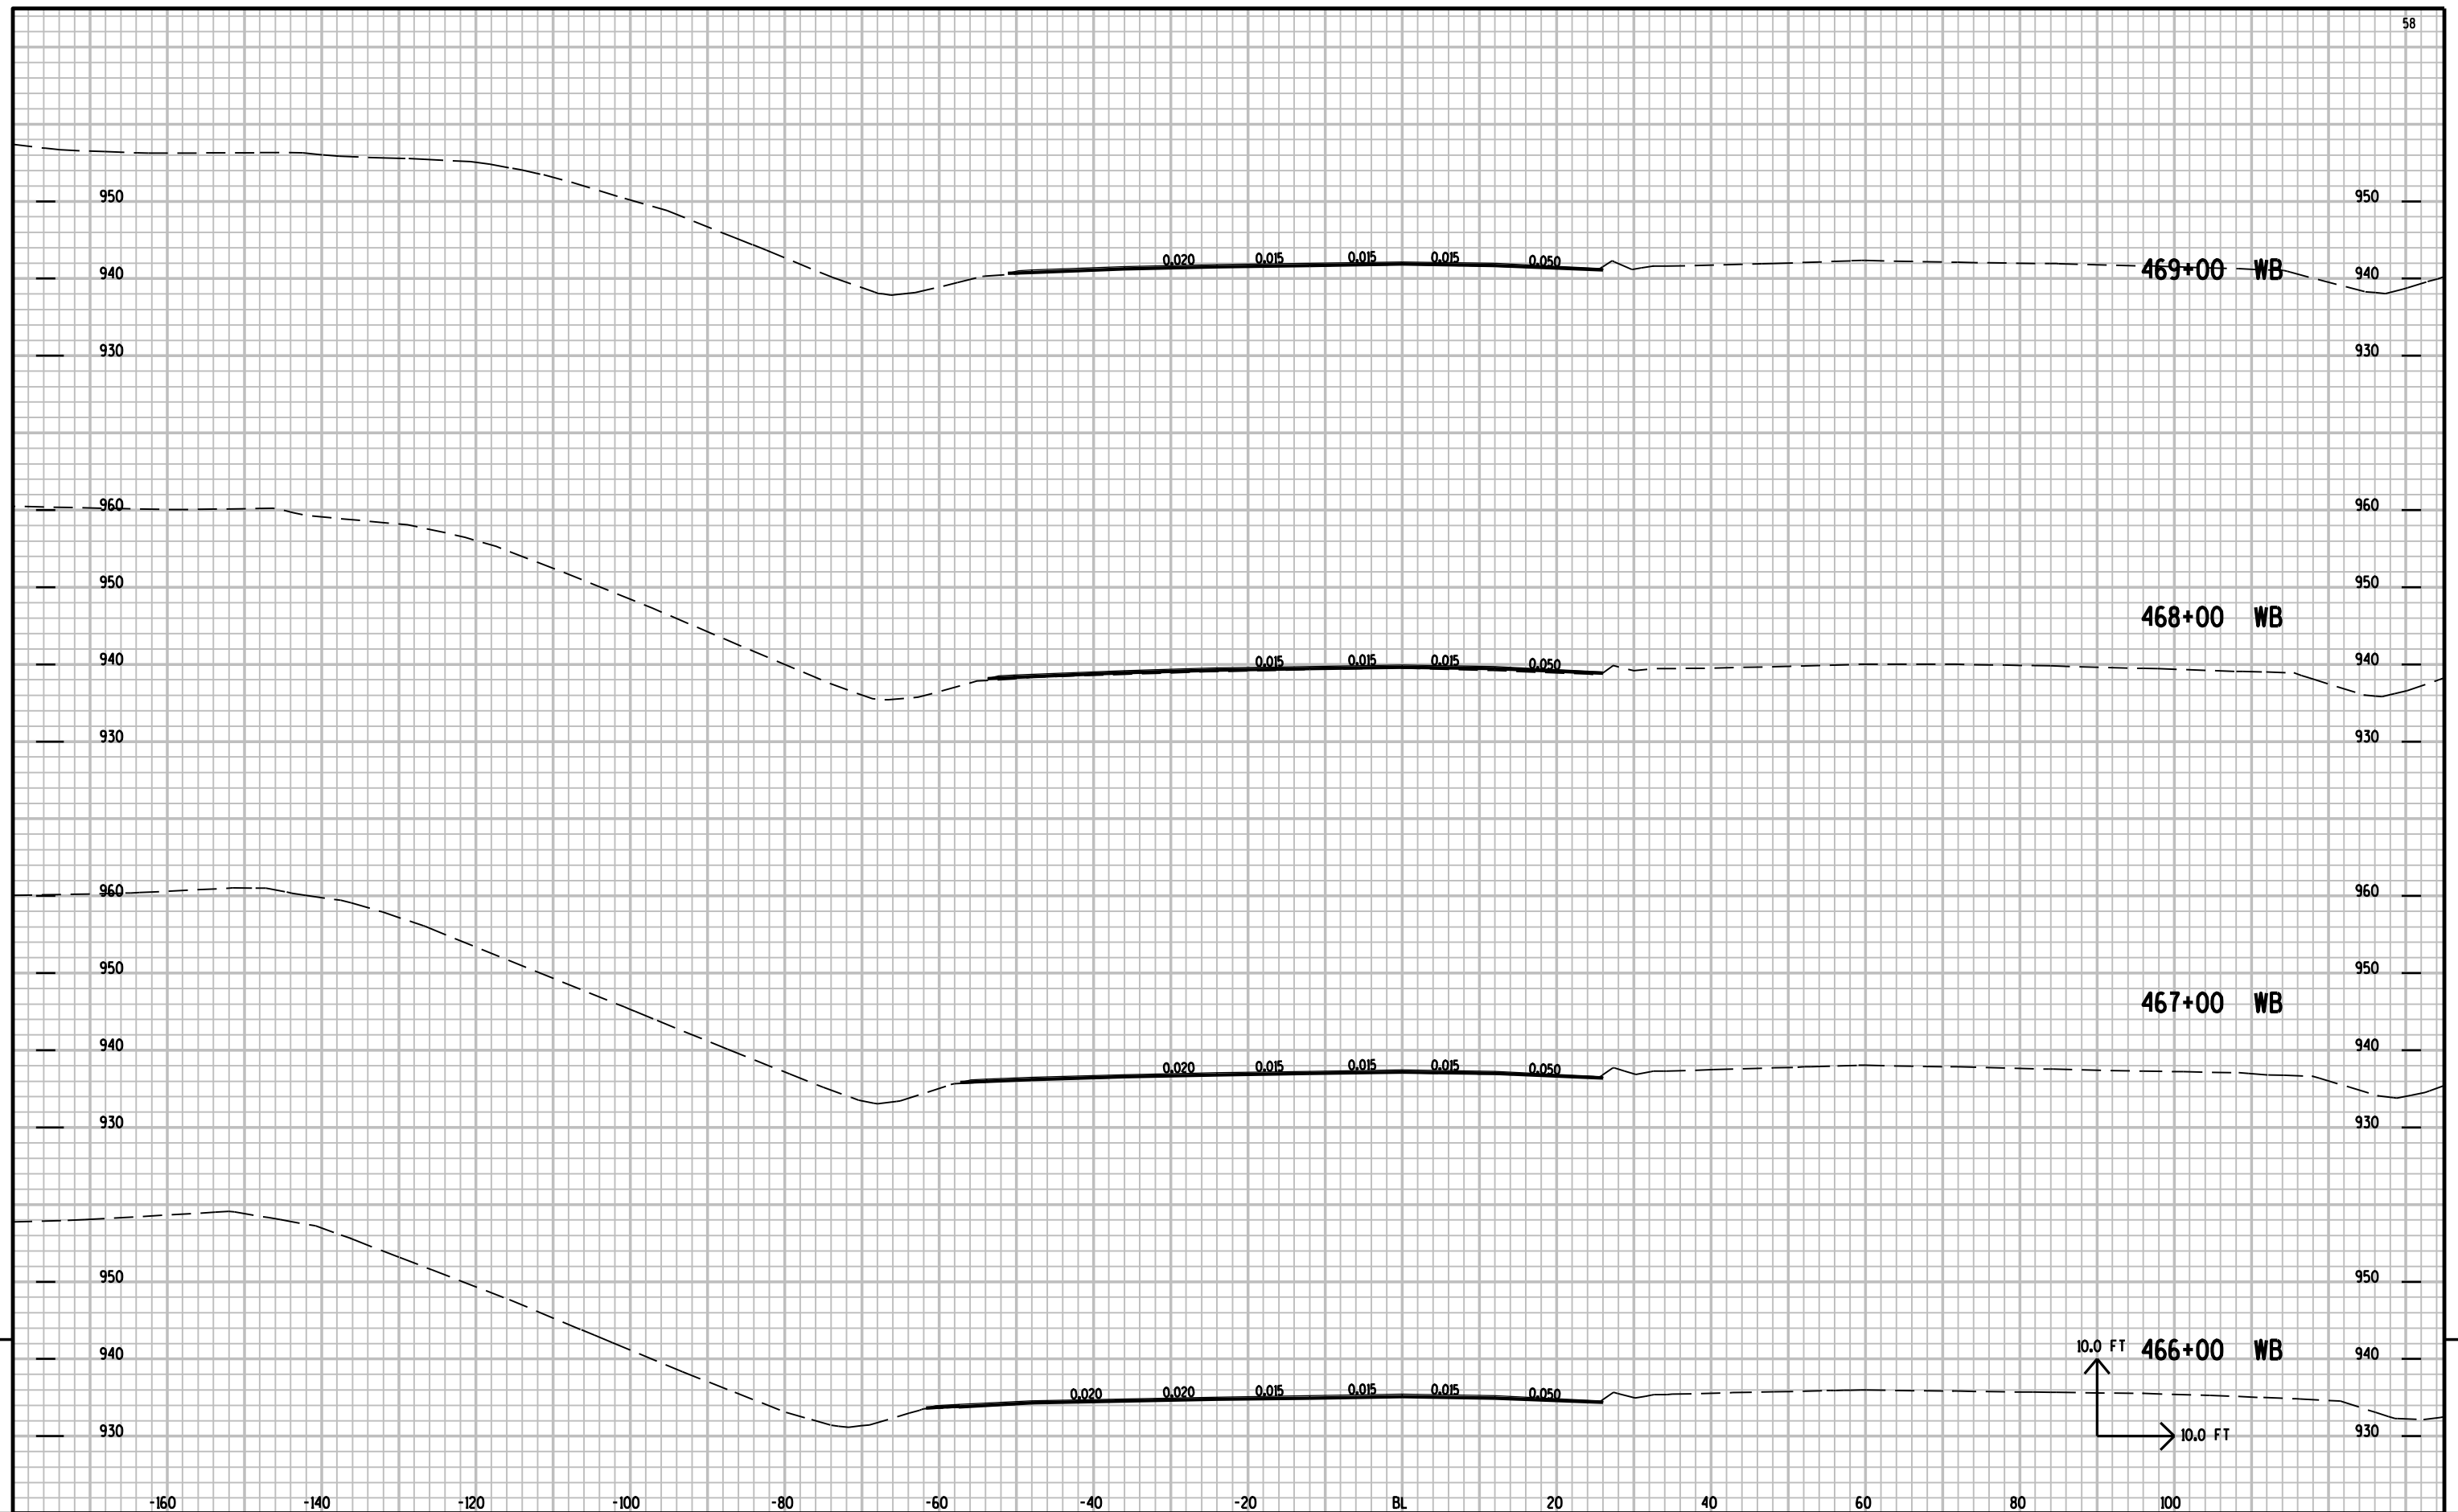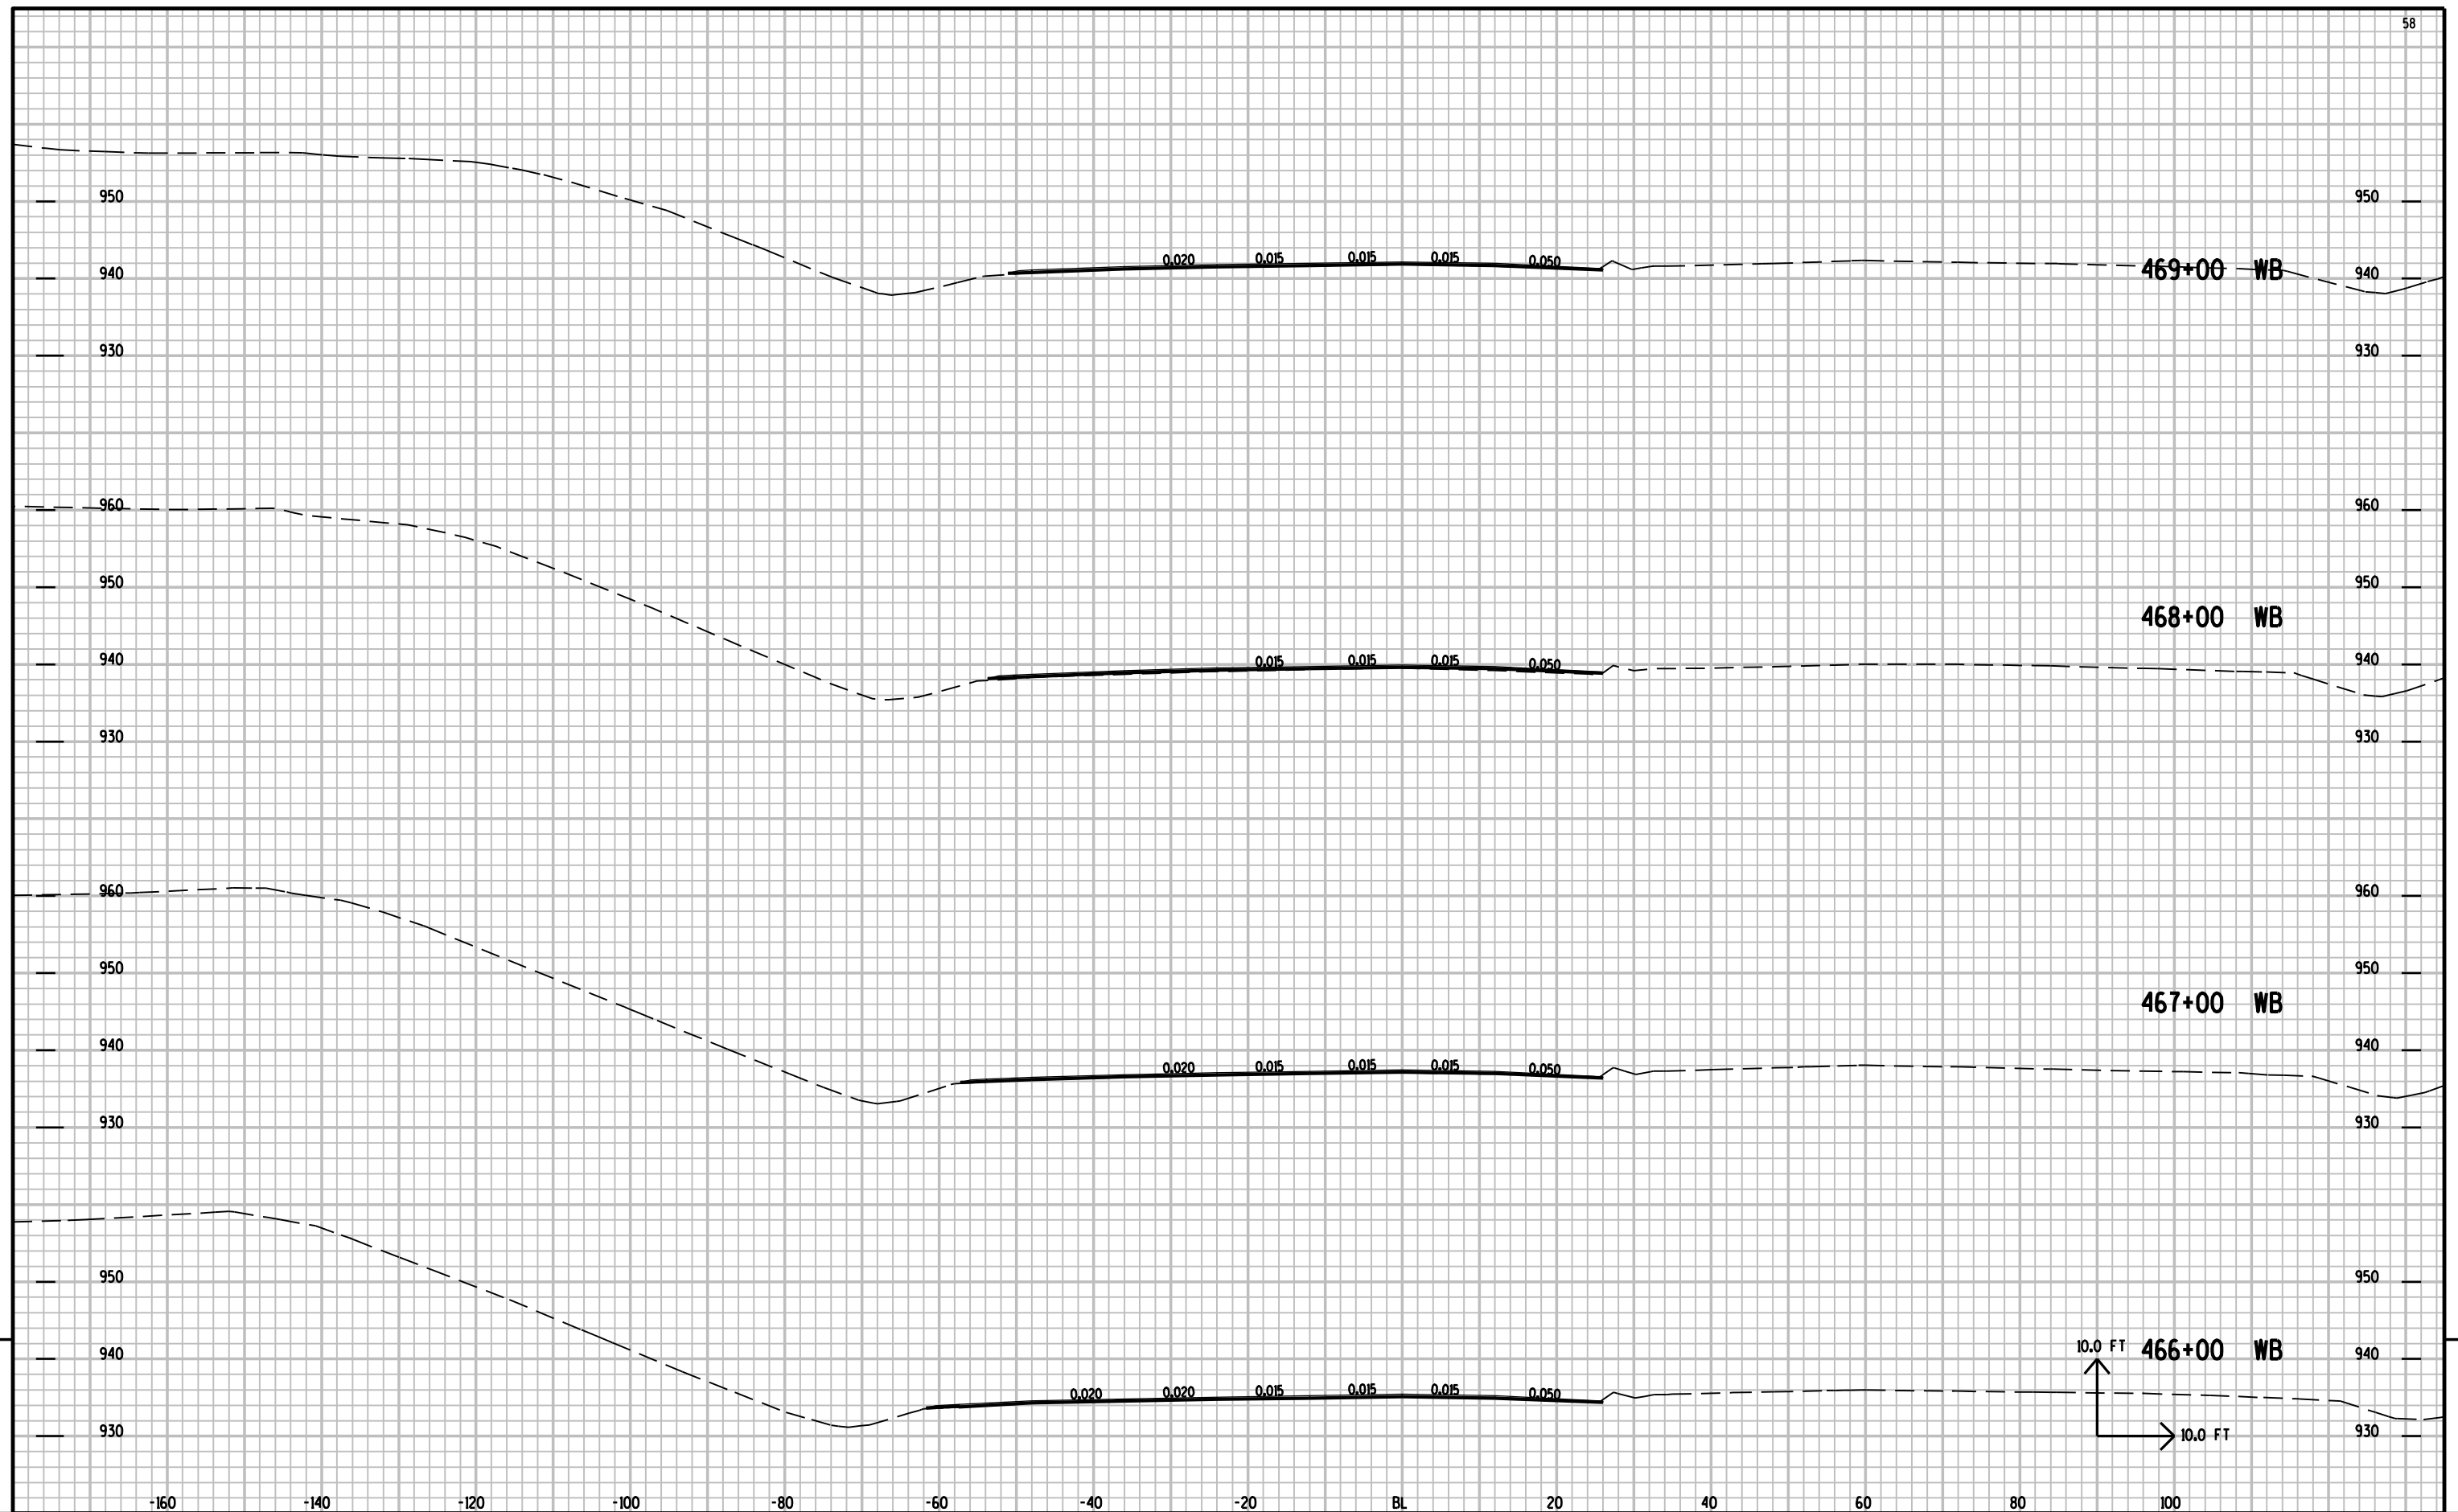

|                        |
|------------------------|
| PROJECT NO: 1010-00-72 |
|------------------------|

HWY: IH 39

COUNTY: DANE

CROSS SECTIONS: WB LANES

SHEET NO:

315

|  |  |
|--|--|
|  |  |
|--|--|


FILE NAME : r:\Support\CADDS\Projects\dl\_10100072\090202\_XS.DGN

PLOT DATE : 25-APR-2012 10:25

PLOT BY : DOTJ3J


PLOT NAME :

PLOT SCALE : 2.000000:1.000000

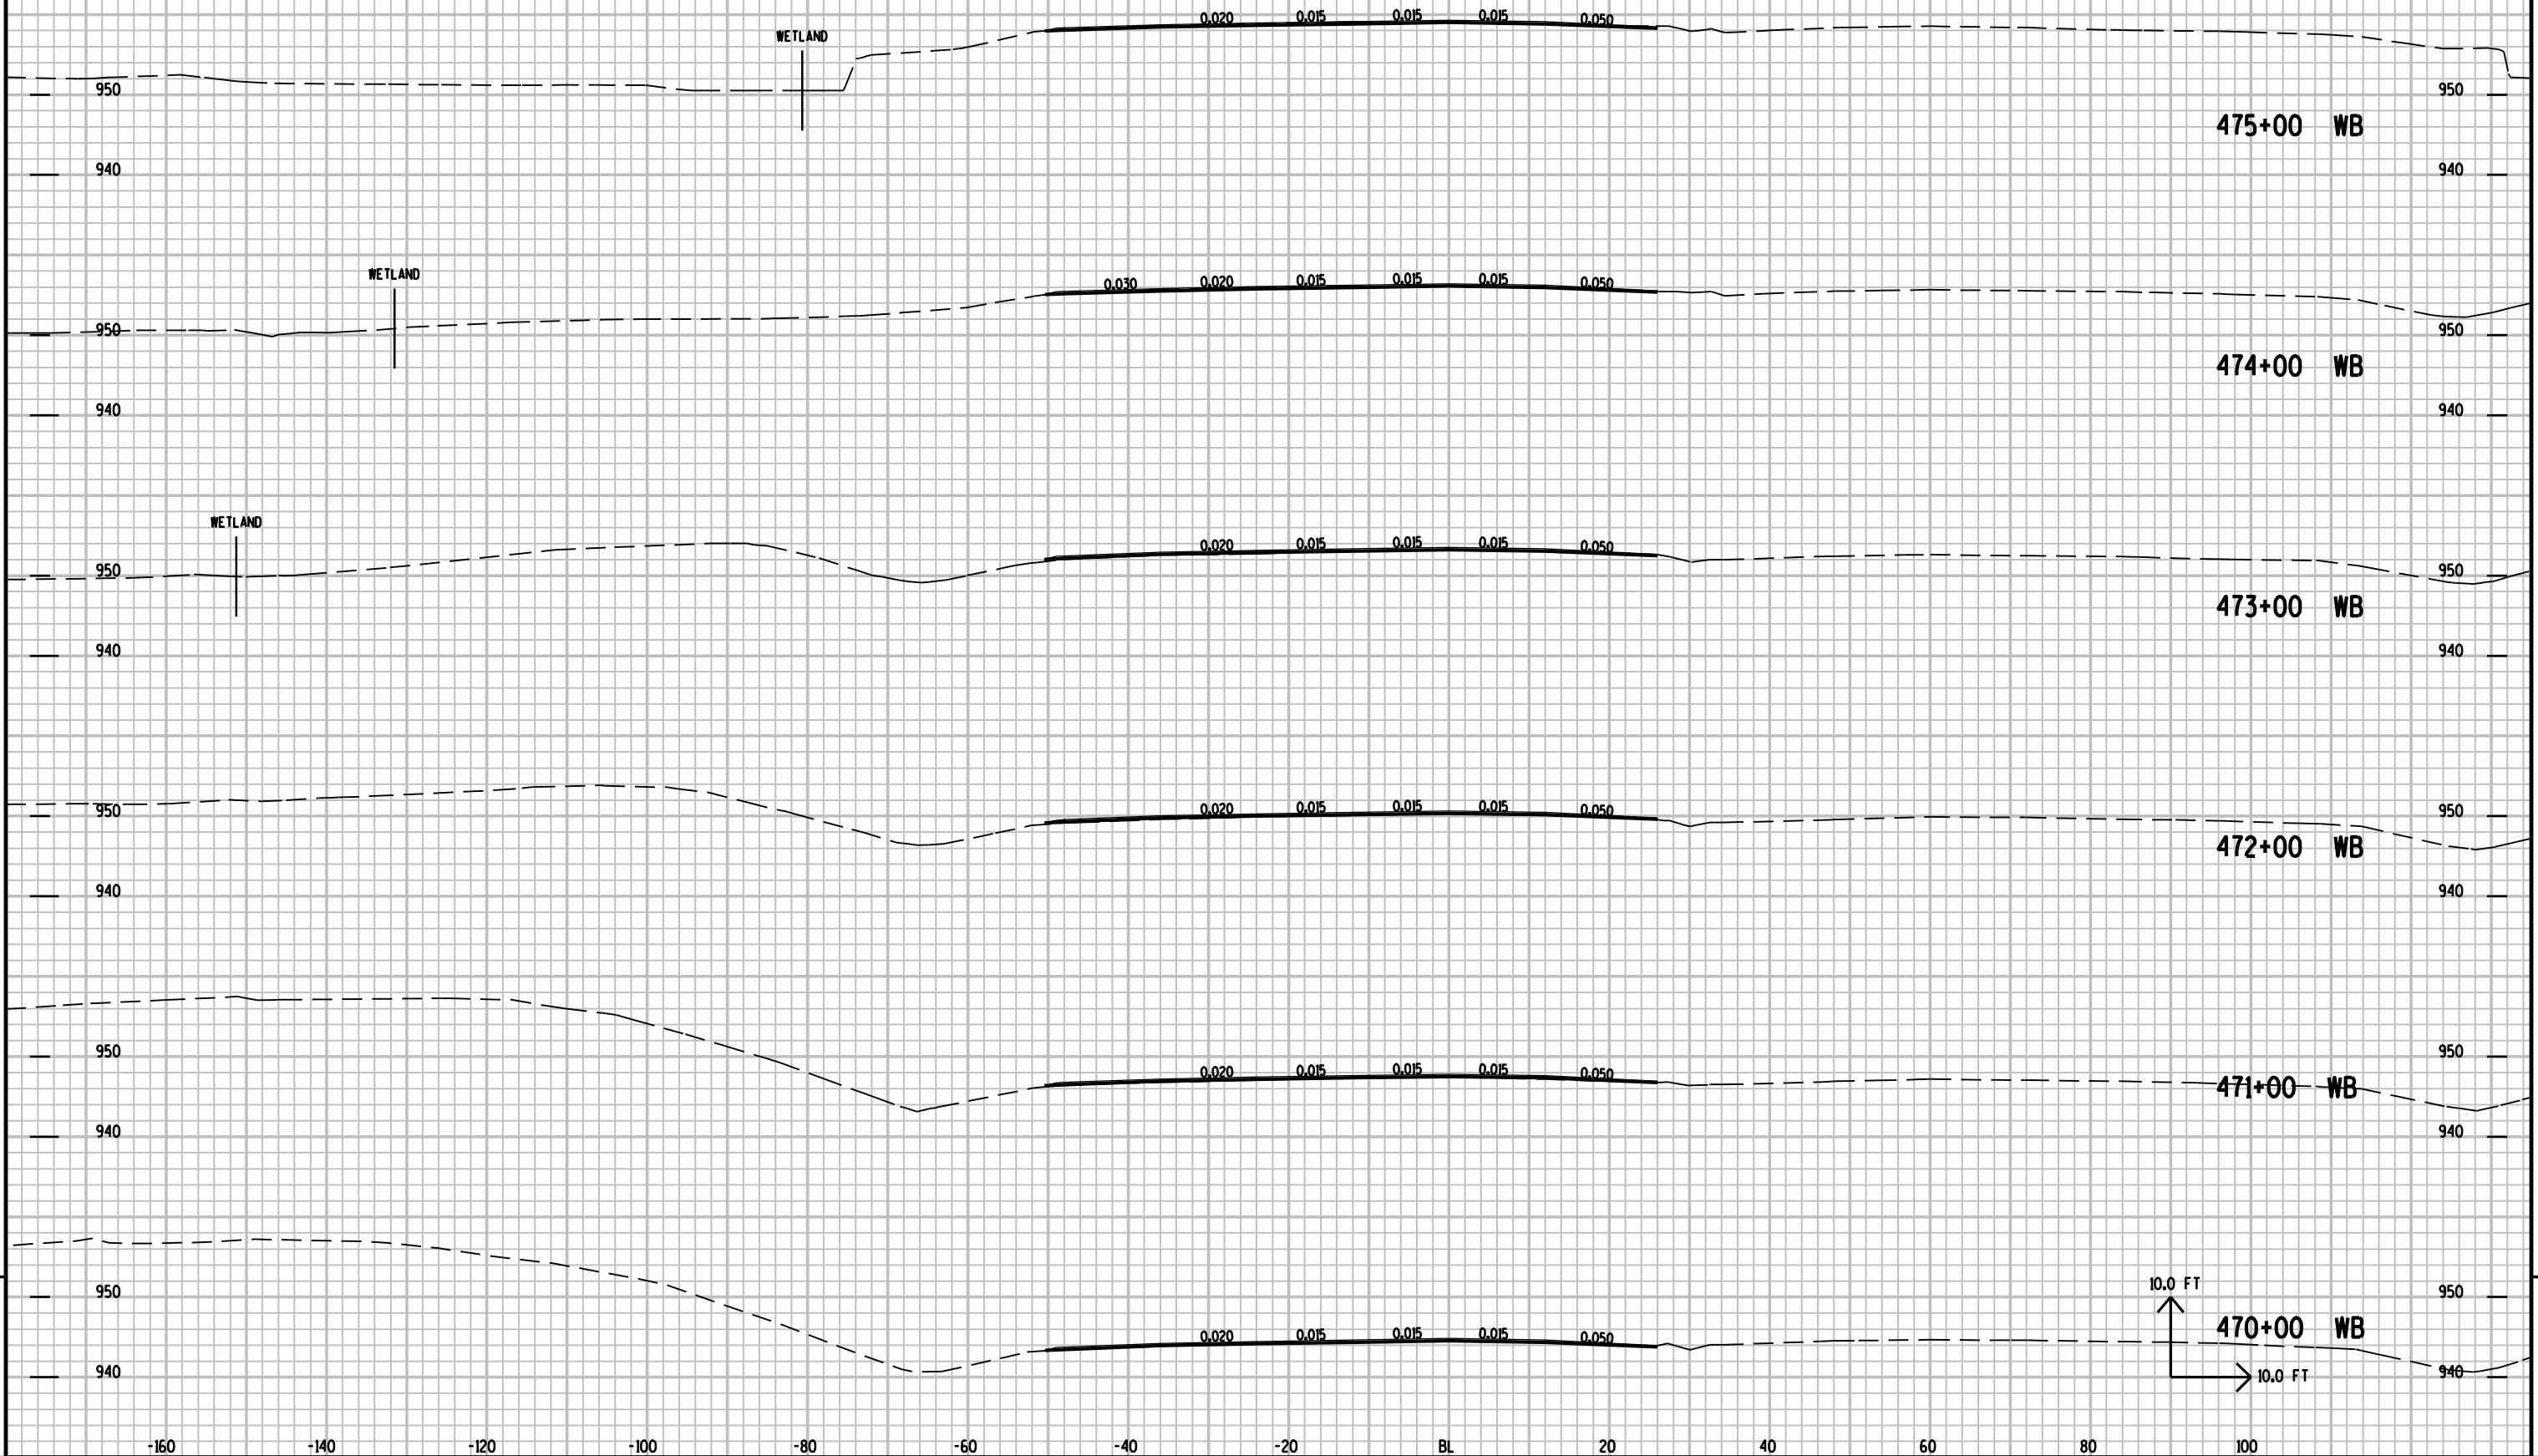

9


9

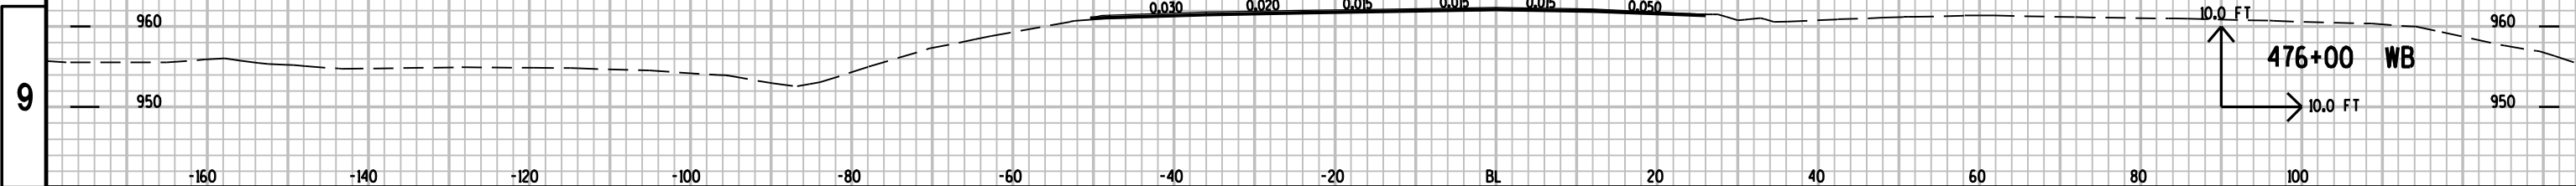

9

9

|                        |            |              |                          |               |   |
|------------------------|------------|--------------|--------------------------|---------------|---|
| PROJECT NO: 1010-00-72 | HWY: IH 39 | COUNTY: DANE | CROSS SECTIONS: WB LANES | SHEET NO: 317 | E |
|------------------------|------------|--------------|--------------------------|---------------|---|

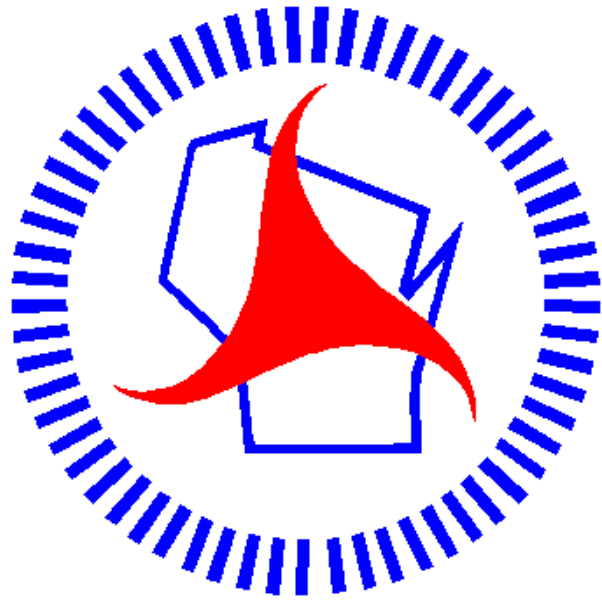

## *Wisconsin Department of Transportation*

Dedicated people creating transportation solutions through innovation and exceptional service.

<http://www.dot.wisconsin.gov>

## PAVEMENT MARKING ITEMS

| GROUP CODE | STATION                        | LOCATION         | 646.0106<br>PAVEMENT MARKING<br>EPOXY 4-INCH | 646.0773<br>PAVEMENT MARKING<br>WET REFLECTIVE<br>TAPE 3-INCH | 646.0815<br>PAVEMENT MARKING<br>REFLECTIVE TAPE 4-INCH | 646.0815<br>PAVEMENT MARKING<br>REFLECTIVE TAPE 4-INCH | 647.016<br>PAVEMENT MARKING<br>EPOXY 2-INCH | 648.0200<br>PAVEMENT MARKING<br>REFLECTIVE PAINT 4-INCH |
|------------|--------------------------------|------------------|----------------------------------------------|---------------------------------------------------------------|--------------------------------------------------------|--------------------------------------------------------|---------------------------------------------|---------------------------------------------------------|
| 010        | STA 200+00 EB TO STA 477+85 EB | EB (STAGE 2B-2E) | LF (White)                                   | LF (Yellow)                                                   | LF (White, Edge Line)                                  | LF (White, Dashed Line)                                | LF                                          | LF                                                      |
|            | STA 200+00 WB TO STA 477+85 WB | WB (STAGE 2B-2E) | --                                           | --                                                            | --                                                     | --                                                     | --                                          | 73,450                                                  |
|            | STA 200+00 EB TO STA 477+85 EB | EB (STAGE 3B-3E) | 25,850                                       | 26,350                                                        | 6,220                                                  | 288                                                    | --                                          | 72,550                                                  |
|            | STA 200+00 WB TO STA 477+85 WB | WB (STAGE 3B-3E) | 25,900                                       | 26,350                                                        | 6,380                                                  | --                                                     | 405                                         | 15,050                                                  |
|            | STA 200+00 EB TO STA 477+85 EB | EB (STAGE 4)     | --                                           | --                                                            | --                                                     | 14,850                                                 | --                                          | 13,850                                                  |
|            | STA 200+00 WB TO STA 477+85 WB | WB (STAGE 4)     | --                                           | --                                                            | --                                                     | 13,650                                                 | 180                                         | --                                                      |
| SUB TOTAL  |                                |                  | 51,750                                       | 52,500                                                        | 12,888                                                 | 28,500                                                 | 415                                         | 174,900                                                 |
| TOTAL      |                                |                  | 104,250                                      |                                                               |                                                        | 28,500                                                 | 890                                         |                                                         |

\* 3 LINE, 9' GAP

## STAGING ITEMS

| GROUP CODE | STATION                        | LOCATION | 650.4500<br>CONSTRUCTION<br>SUBGRADE | 650.5000<br>CONSTRUCTION<br>STAGING<br>BASE | 650.8000<br>CONSTRUCTION<br>RESURFACING REFERENCE | 650.9910<br>CONSTRUCTION<br>SUPPLEMENTAL CONTROL | 650.9920<br>CONSTRUCTION<br>SLOPE STAKES |
|------------|--------------------------------|----------|--------------------------------------|---------------------------------------------|---------------------------------------------------|--------------------------------------------------|------------------------------------------|
| 010        | STA 200+00 EB TO STA 477+85 EB | EB & WB  | LF                                   | LF                                          | LF                                                | LF                                               | LF                                       |
|            | STA 200+00 WB TO STA 215+21 EB | RAMP     | 570                                  | 570                                         | 55,500                                            | 1                                                | 44,170                                   |
|            | STA 241+66 WB TO STA 247+36 WB | RAMP     | 570                                  | 570                                         | --                                                | --                                               | --                                       |
| TOTAL      |                                |          | 1,140                                | 1,140                                       | 55,500                                            | 1                                                | 44,170                                   |

## SAVING ITEMS

| GROUP CODE | STATION                        | LOCATION | 660.0150<br>SAVING<br>ASPHALT | 660.0250<br>SAVING<br>CONCRETE | 660.0250<br>SAVING CONCRETE<br>PARTIAL SAWCUT | REMARKS                                                           |
|------------|--------------------------------|----------|-------------------------------|--------------------------------|-----------------------------------------------|-------------------------------------------------------------------|
| 010        | STA 200+51 EB TO STA 215+21 EB | RAMP     | 5                             | 637                            | --                                            |                                                                   |
|            | STA 241+66 WB TO STA 247+36 WB | RAMP     | 5                             | 606                            | --                                            |                                                                   |
|            | STA 381+15 EB TO STA 385+00 EB | RT       | --                            | 385                            | --                                            |                                                                   |
|            | STA 412+88 EB TO STA 416+47 EB | RT       | --                            | 319                            | --                                            |                                                                   |
|            | STA 379+50 WB TO STA 381+88 WB | LT       | --                            | 1,348                          | --                                            |                                                                   |
|            | STA 424+00 WB TO STA 425+00 WB | LT       | --                            | 450                            | --                                            |                                                                   |
|            | STA 200+00 WB TO STA 425+00 WB | LT       | --                            | 905                            | --                                            |                                                                   |
|            | STA 200+00 EB TO STA 477+85 EB | EB & WB  | --                            | 400                            | --                                            |                                                                   |
|            | STA 200+00 WB TO STA 477+85 WB | EB & WB  | --                            | 3,120                          | 1,270                                         | BASE PATCHING CONCRETE<br>CONTINUOUSLY REINFORCED PAVEMENT REPAIR |
|            | STA 379+50 EB TO STA 425+00 EB | EB & WB  | --                            | 210                            | --                                            | CONCRETE MEDIAN SLOPED NOSE REMOVALS                              |
| TOTAL      |                                |          | 10                            | 8,910                          | 1,270                                         |                                                                   |

Addendum No. 2  
ID 1010-00-72  
Revised Sheet 118  
November 1, 2012

PROJECT NO: 1010-00-72

HWY: IH 39

COUNTY: DANE

MISCELLANEOUS QUANTITIES

SHEET

E

FILE NAME : r:\Support\CADDS\Projects\vd1\_10100072\030201.mxd

PLOT DATE : 25-APR-2012 09:57

PLOT NAME :


PLOT SCALE : 200.000000:1.000000

118

WISDOT/CAJUS SHEET 43

STATE OF WISCONSIN  
DEPARTMENT OF TRANSPORTATION  
PLAN OF PROPOSED IMPROVEMENT  
**MADISON - LAKE DELTON ROAD**  
(LIEN ROAD - USH 51)  
IH 39  
DANE COUNTY

| FEDERAL PROJECT |              |
|-----------------|--------------|
| PROJECT         | CONTRACT     |
| 1010-00-72      | WISC 2012600 |
|                 |              |
|                 |              |

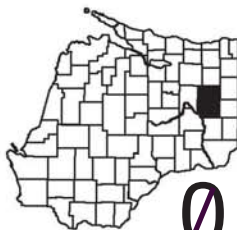

02

DESIGN DESIGNATION

A.A.D.T. (2013) = 90,820  
A.A.D.T. (2023) = 103,340  
D.A.V. = 9,200  
D.V. = 50-50  
T. = 24%  
DESIGN SPEED = 65 MPH  
ESALS = (20,016,000)

CONVENTIONAL SYMBOLS

|                          |                        |
|--------------------------|------------------------|
| PLAN                     | PROFILE                |
| CORPORATE LIMITS         | GRADE LINE             |
| PROPERTY LINE            | ORIGINAL GROUND        |
| LOT LINE                 | MARSH OR ROCK PROFILE  |
| LIMITED HIGHWAY EASEMENT | (To be noted as such)  |
| EXISTING RIGHT OF WAY    | SPECIAL DITCH          |
| PROPOSED OR NEW R/W LINE | GRADE ELEVATION        |
| SLOPE INTERCEPT          | CULVERT (Profile View) |
| REFERENCE LINE           | UTILITIES              |
| EXISTING CULVERT         | ELECTRIC               |
| PROPOSED CULVERT         | FIBER OPTIC            |
| (Box or Pipe)            | GAS                    |
| COMBUSTIBLE FLUIDS       | SANITARY SEWER         |
|                          | STORM SEWER            |
|                          | TELEPHONE              |
|                          | WATER                  |
|                          | UTILITY PEDESTAL       |
|                          | POWER POLE             |
|                          | TELEPHONE POLE         |
| MARSH AREA               |                        |
| WOODED OR SHRUB AREA     |                        |

LAYOUT  
SCALE 0 2 MI.

TOTAL NET LENGTH OF CENTERLINE = 5.259 MI.

Alignment and cross-section ground surface data is based on as-built plans and is to be used as reference only. Field survey is limited to drainage structure locations only.

BEGIN PROJECT  
STA. 200+00 EB  
X = 835,084.65  
Y = 522,858.15

STA. 258+98.31 EB BK.=  
STA. 259+08.60 EB AH.

STA. 425+73.11 EB BK.=  
STA. 425+80.0 EB AH.

END PROJECT  
STA. 477+85 EB

Addendum No.1  
ID 1010-00-72  
Revised Sheet 1  
October 24, 2012



ORIGINAL PLANS PREPARED BY  
PEOPLE WHO CARE  
CREATING QUALITY TRANSPORTATION  
TODAY AND TOMORROW

STATE OF WISCONSIN  
DEPARTMENT OF TRANSPORTATION

PREPARED BY  
Surveyor: ERIC NELSON/AMY COOKLIN  
Designer: JAM BENNETT  
Project Manager: BRENDA SCHROEDER  
Regional Engineer: J.E.  
C.A. Examiner: J.E.


APPROVED FOR THE DEPARTMENT  
DATE: *[Signature]*



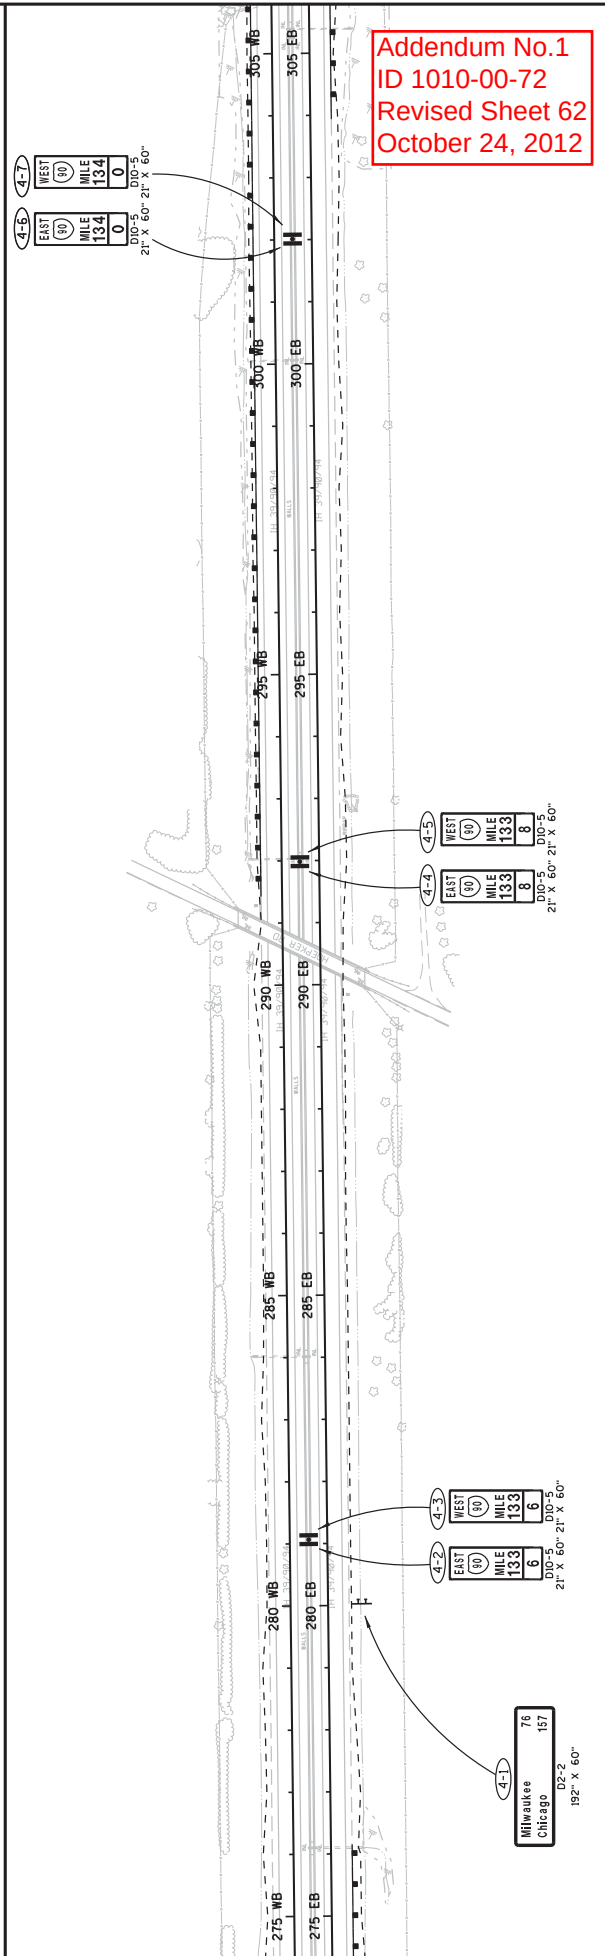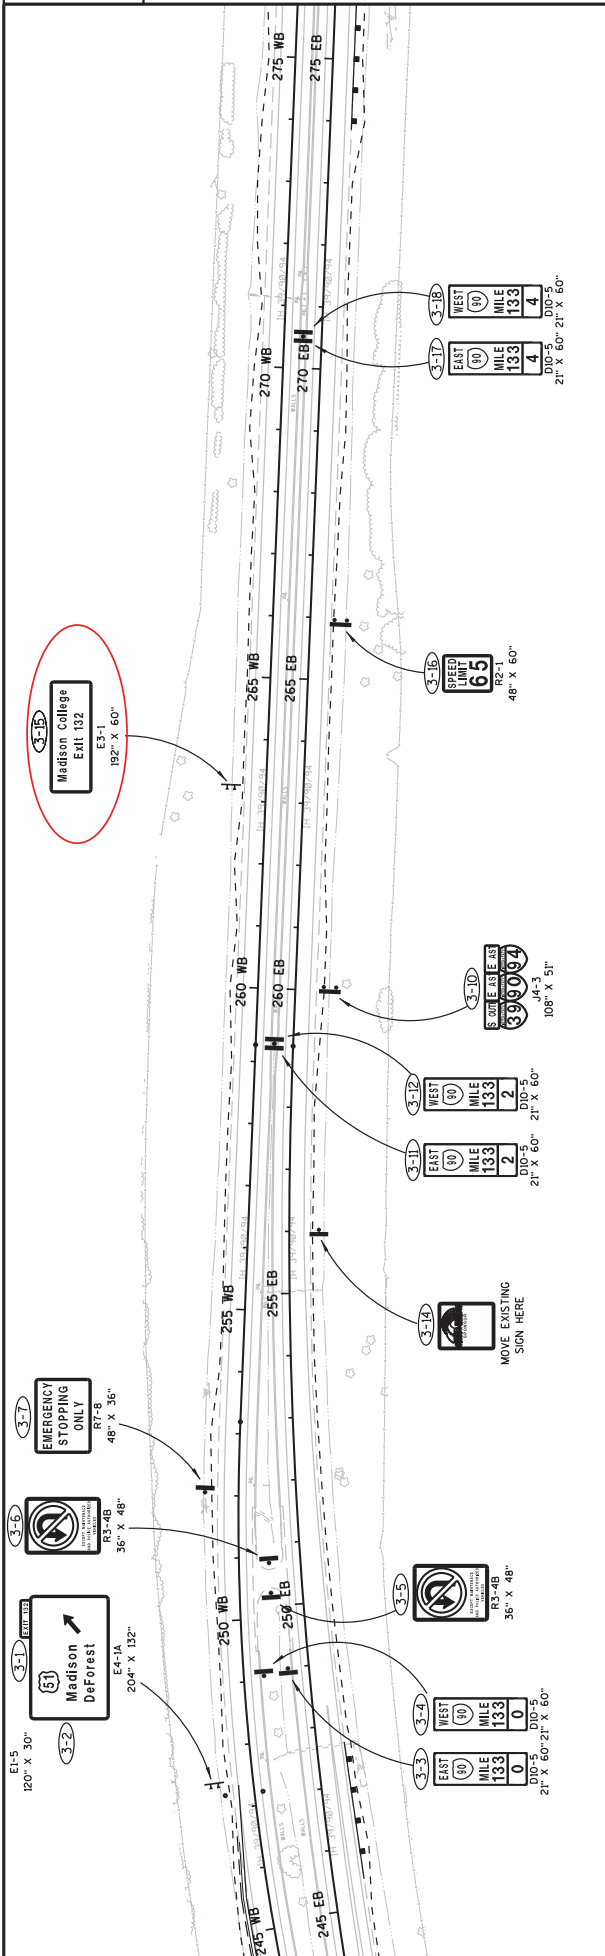


Addendum No.1  
ID 1010-00-72  
Revised Sheet 62  
October 24, 2012



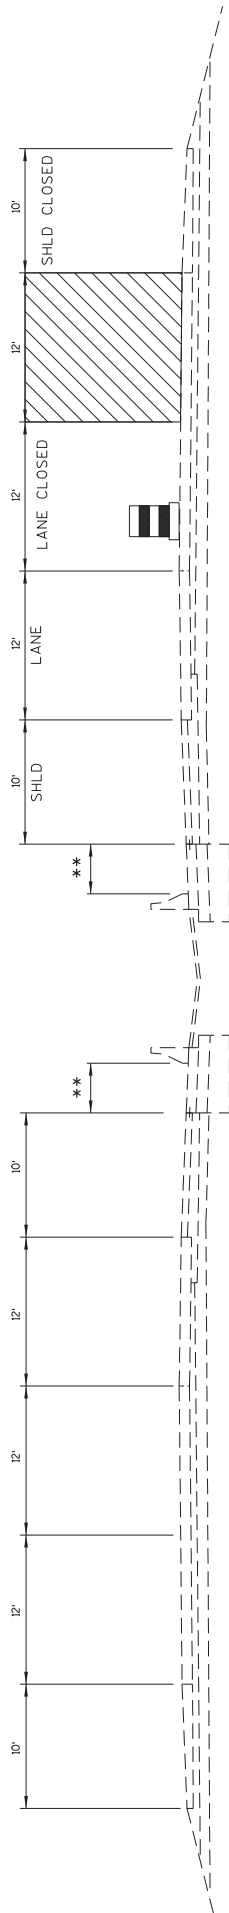

\*\* 2' MIN, 4' MAX.

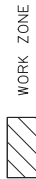

TRAFFIC CONTROL - NORTH OF USH 151 INTERCHANGE

STAGE 1B, 2E, 3E

Addendum No.1  
ID 1010-00-72  
Revised Sheet 73  
October 24, 2012

PROJECT NO: 1010-00-72

HWY: IH 39

COUNTY: DANE

CONSTRUCTION STAGING

SHEET 73

E

FILE NAME : p:\as\store\14\_039\1010-00-02\_72\USH-12\Traffic\c:\tmp\Staging\Planes\Stage Construction2.dgn


PLOT DATE : 27-SEP-2012 09:38

PLOT BY : doreen

PLOT NAME :

PLOT SCALE : 200.000000:1.000000


WISDOT/CADDs SHEET 42

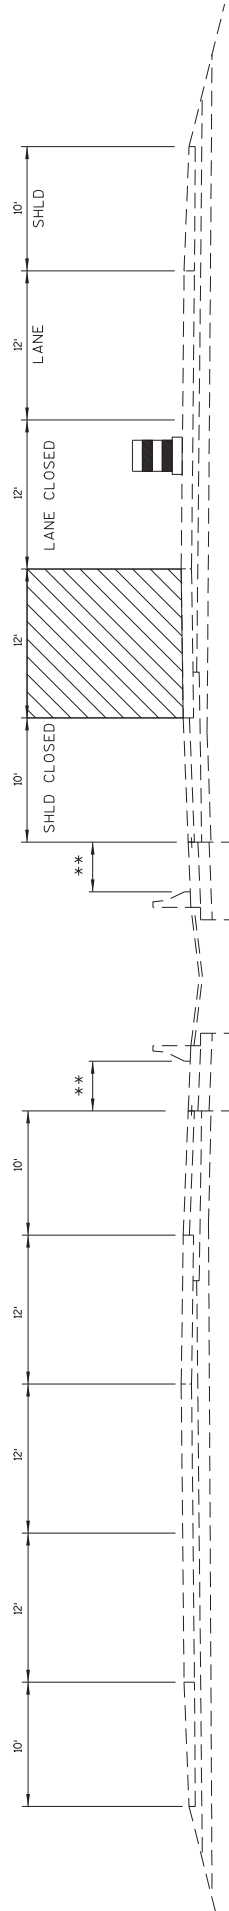

TRAFFIC CONTROL - NORTH OF USH 151 INTERCHANGE  
STAGE 2B, 3B

Addendum No.1  
ID 1010-00-72  
Revised Sheet 75  
October 24, 2012

|   |            |              |                      |          |   |
|---|------------|--------------|----------------------|----------|---|
| PROJECT NO: 1010-00-72                                                                                      | HWY: IH 39 | COUNTY: DANE | CONSTRUCTION STAGING | SHEET 75 | E |
| FILE NAME : p:\as\store\14_039\1010-00-02_72\USH-12\Traffic\c\TMP\Staging\Planes\Stage Construction\en2.dgn |            |              |                      |          |   |
| PLOT DATE : 27-SEP-2012 09:40                                                                               |            |              |                      |          |   |
| PLOT BY : doreen                                                                                            |            |              |                      |          |   |
| PLOT NAME :                                                                                                 |            |              |                      |          |   |
| PLOT SCALE : 200.00000011.000000                                                                            |            |              |                      |          |   |
| WISDOT/CADDs SHEET 42                                                                                       |            |              |                      |          |   |

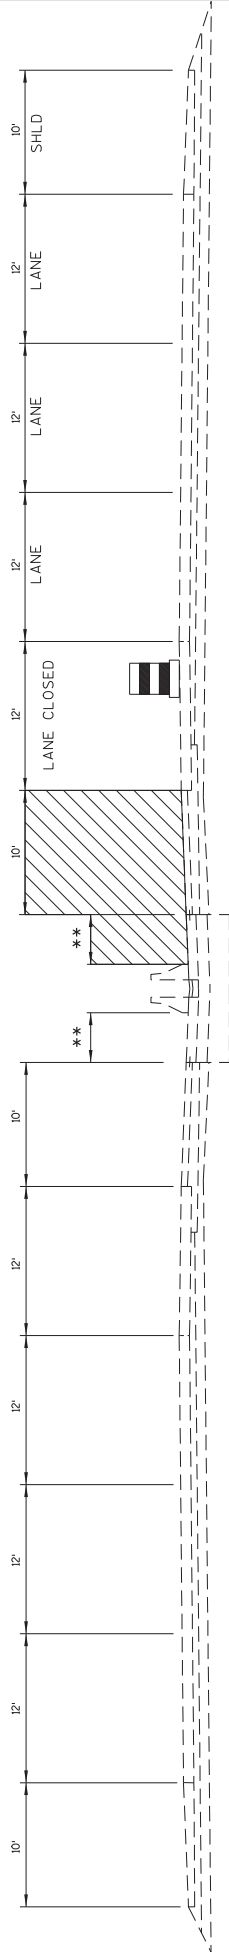

\*\* 2 MIN, 4' NOR.

Addendum No.1  
ID 1010-00-72  
Revised Sheet 77  
October 24, 2012

PROJECT NO: 1010-00-72

HWY: IH 39

COUNTY: DANE

CONSTRUCTION STAGING

SHEET 77

E

FILE NAME : p:\Asstote\1010-00-02-72\USH-12\Traffic\c:\tmp\Staging\Planes\Stage Construction\en2.dgn


PLOT DATE : 27-SEP-2012 09:41

PLOT BY : doreen


PLOT NAME :

PLOT SCALE : 200.000000:1.000000

WISDOT/CADDs SHEET 42

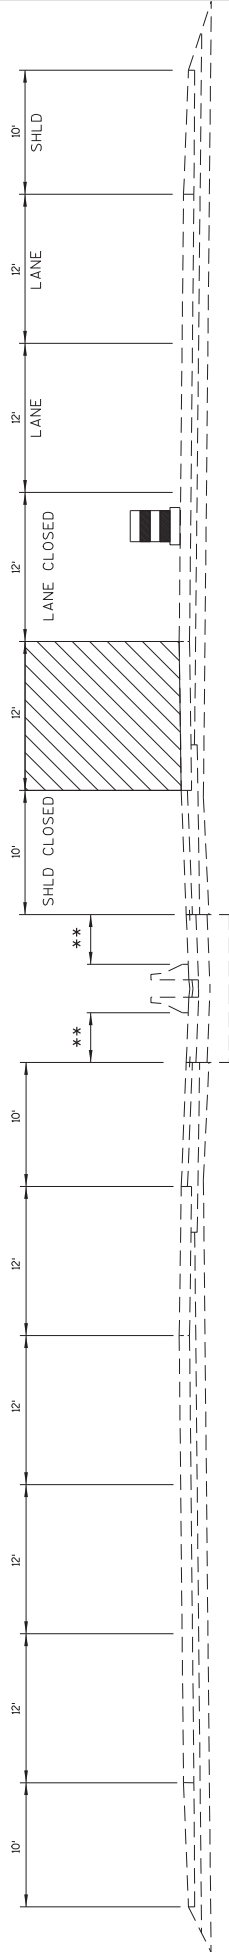

\*\* 2 MIN. 4' MIN.

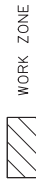

WORK ZONE

TRAFFIC CONTROL - SOUTH OF USH 151 INTERCHANGE

STAGE 2B. 3B

Addendum No.1  
ID 1010-00-72  
Revised Sheet 78  
October 24, 2012

PROJECT NO: 1010-00-72

HWY: IH 39

COUNTY: DANE

CONSTRUCTION STAGING

SHEET 78

E

FILE NAME : p:\as\stg\1010-00-02-72\USH-12\Traffic\Construction\en2.dgn

PLOT DATE : 27-SEP-2012 09:41

PLOT BY : doreen

PLOT SCALE : 200.000000:1.000000

WISDOT/CADDs SHEET 42



TRAFFIC CONTROL - SOUTH OF USH 151 INTERCHANGE

STAGE 2C, 3C


[illegible]



TRAFFIC CONTROL - SOUTH OF USH 151 INTERCHANGE

## STAGE 2D, 3D

|   |  |            |  |              |                      |          |
|---|--|------------|--|--------------|----------------------|----------|
| PROJECT NO: 1010-00-72   |  | HWY: IH 39 |  | COUNTY: DANE | CONSTRUCTION STAGING | SHEET 80 |
| FILE NAME : p:\etotree\114.039\1010-00-02_72_LSH+12\Traffic\Map\Staging\Plans\Staging_Construction2.dgn<br>PLOT DATE : 27-SEP-2012 09:43<br>PLOT BY : dextern<br>PLOT SCALE : 200.00000001.0000000<br>PLOT NAME : |  |            |  |              |                      |          |
| WISDOT/CADDs SHEET 42   |  |            |  |              |                      |          |

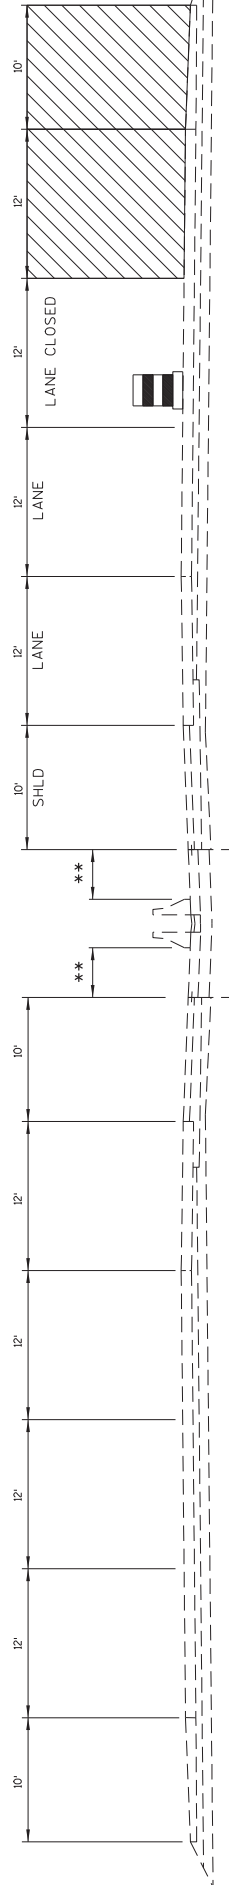


TRAFFIC CONTROL - SOUTH OF USH 151 INTERCHANGE

STAGE 2E. 3E

Addendum No.1  
ID 1010-00-72  
Revised Sheet 81  
October 24, 2012

|                                                                                  |            |              |                      |          |   |
|----------------------------------------------------------------------------------|------------|--------------|----------------------|----------|---|
| PROJECT NO: 1010-00-72                                                           | HWY: IH 39 | COUNTY: DANE | CONSTRUCTION STAGING | SHEET 81 | E |
| FILE NAME : p:\as\store\14_039\1010-00-02_72\USH-12\Traffic\Construction\en2.dgn |            |              |                      |          |   |
| PLOT DATE : 27-SEP-2012 09:43                                                    |            |              |                      |          |   |
| PLOT BY : doreen                                                                 |            |              |                      |          |   |
| PLOT NAME :                                                                      |            |              |                      |          |   |
| PLOT SCALE : 200.000000011.000000                                                |            |              |                      |          |   |
| WISDOT/CADDs SHEET 42                                                            |            |              |                      |          |   |

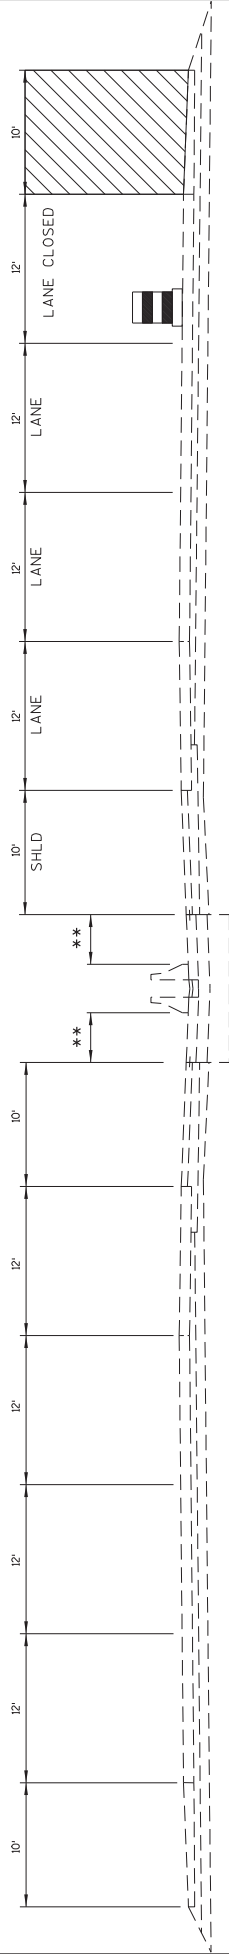

\*\* 2 MIN, 4 MIN.

WORK ZONE

TRAFFIC CONTROL - SOUTH OF USH 151 INTERCHANGE

STAGE 4A

Addendum No.1  
ID 1010-00-72  
Revised Sheet 82  
October 24, 2012

PROJECT NO: 1010-00-72

HWY: IH 39

COUNTY: DANE

CONSTRUCTION STAGING

SHEET 82

E

FILE NAME : p:\asstore\1010-00-02-72\USH-12\Traffic\c:\tmp\Staging Planes\Staging Construction\en2.dgn

PLOT DATE : 27-SEP-2012 09:44

PLOT BY : doreen

PLOT NAME :

PLOT SCALE : 200.000000011.000000

WISDOT/CADDs SHEET 42



CONTACT WISDOT, JEFF GUSTAFSON  
608-516-6400 TO VERIFY CHANGEABLE  
MESSAGE SIGN LOCATION.

RAMP CLOSED.  
SEE "TRAFFIC CONTROL - EB STH 30  
TO NB IH 39 RAMP CLOSURE" DETAIL


LANE  
CLOSED  
R11-20M000  
48" X 30"




SEE SDD "TRAFFIC CONTROL TWO LANE  
CLOSURE ON FREEWAY OR EXPRESSWAY,  
SHORT-TERM (LESS THAN TWO HOURS)."



LOCATION SKETCH

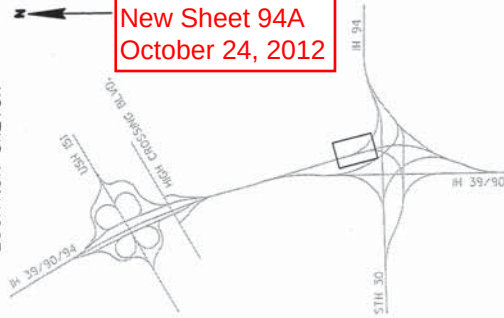

Addendum No.1  
ID 1010-00-72  
New Sheet 94A  
October 24, 2012

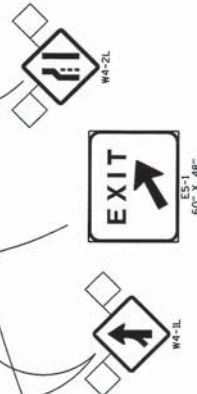

| LEGEND |                                                    |
|--------|----------------------------------------------------|
|        | TYPE III BARRICADE                                 |
|        | TYPE III BARRICADE WITH ATTACHED SIGN              |
|        | TRAFFIC CONTROL DRUM                               |
|        | TRAFFIC CONTROL DRUM WITH TYPE C STEADY BURN LIGHT |
|        | SIGN ON TEMPORARY SUPPORT                          |
|        | DIRECTION OF TRAFFIC                               |
|        | PORTABLE CHANGEABLE MESSAGE BOARD                  |

CLOSE LANE PRIOR TO RAMP WITH  
SDD "TRAFFIC CONTROL LANE CLOSURE,  
SPEEDS GREATER THAN 40 MPH" ALSO  
SEE "TRAFFIC CONTROL DETAIL."

PROJECT NO: 1010-00-72

HWY: IH 39

COUNTY: DANE

PLOT DATE : 05-OCT-2012 07:06

PLOT BY : db4j3j

TRAFFIC CONTROL - NB IH 39 - STAGES 2C, 2D, 3C & 3D

SHEET 94A



E

FILE NAME : R:\Projects\10100072\025012.tc.dgn

PLOT SCALE : 100.00000011.000000

WISDOT/CADD SHEET 42


CONTACT WISDOT, JEFF GUSTAFSON  
608-516-6400 TO VERIFY CHANGEABLE  
MESSAGE SIGN LOCATION.

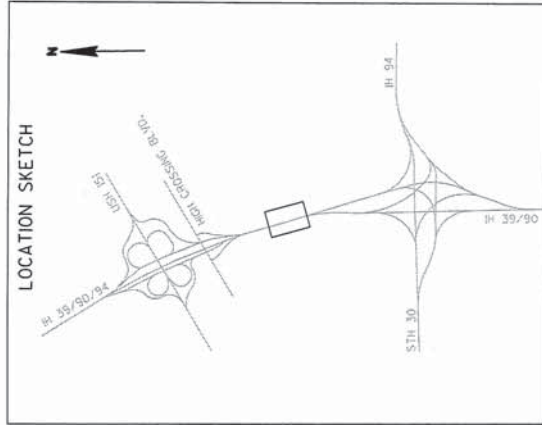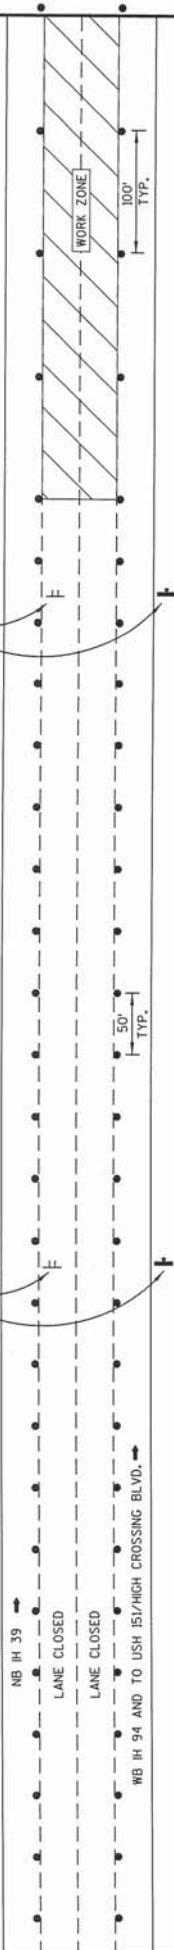

Addendum No.1  
ID 1010-00-72  
New Sheet 94B  
October 24, 2012

|                        |            |              |                                                     |           |   |
|------------------------|------------|--------------|-----------------------------------------------------|-----------|---|
| PROJECT NO: 1010-00-72 | HWY: IH 39 | COUNTY: DANE | TRAFFIC CONTROL - NB IH 39 - STAGES 2C, 2D, 3C & 3D | SHEET 94B | E |
|------------------------|------------|--------------|-----------------------------------------------------|-----------|---|

FILE NAME : R:\Projects\10100072\025013.tc.dgn PLOT DATE : 04-OCT-2012 08:20 PLOT BY : dgt,j3j PLOT SCALE : 100,000000:1,000000 WISDOT/CADDIS SHEET 42

 


Addendum No.1  
ID 1010-00-72  
New Sheet 94C  
October 24, 2012

- |                                                                                     |                                |
|-------------------------------------------------------------------------------------|--------------------------------|
|  | SIGN ON PERMANENT SUPPORT      |
|  | TYPE III BARRICADE             |
|  | TYPE III BARRICADE WITH ATTACH |
|  | TRAFFIC CONTROL DRUM           |
|  | TRAFFIC CONTROL DRUM WITH T    |
|  | SIGN ON TEMPORARY SUPPORT      |
|  | DIRECTION OF TRAFFIC           |
|  | PORTABLE CHANGEABLE MESSAGE    |




\*USE DURING STAGES 2D & 3D ONLY.

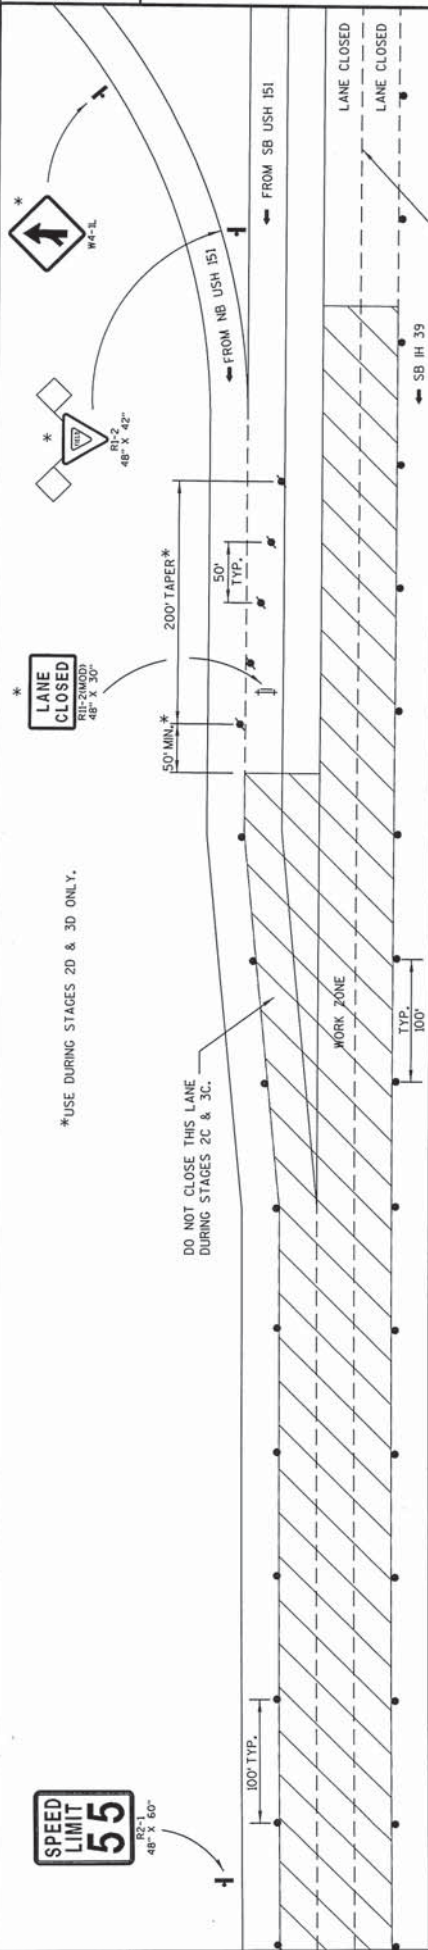


SEE SDD "TRAFFIC CONTROL, TWO LANE CLOSURE ON FREEWAY OR EXPRESSWAY, SHORT TERM (LESS THAN 24 HOURS)"

### TEMPORARY SIGNING

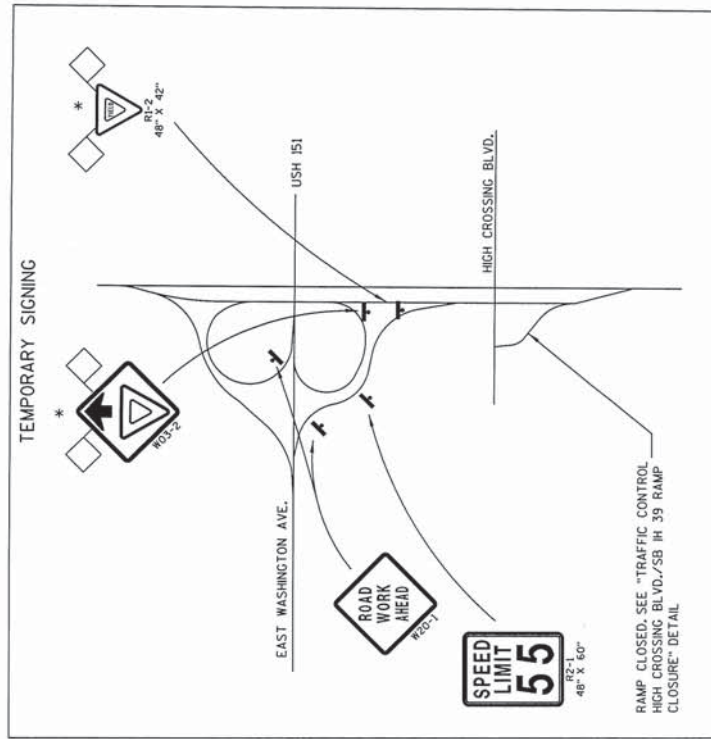

### LOCATION SKETCH

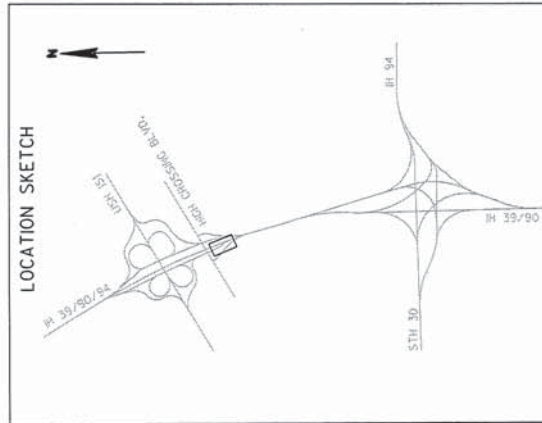

Addendum No.1  
ID 1010-00-72  
New Sheet 94D  
October 24, 2012

CONTACT WISDOT, JEFF GUSTAFSON  
608-516-6400 TO VERIFY CHANGEABLE  
MESSAGE SIGN LOCATION.

### LEGEND

- SIGN ON PERMANENT SUPPORT
- TYPE III BARRICADE
- TYPE III BARRICADE WITH ATTACHED SIGN
- TRAFFIC CONTROL DRUM
- TRAFFIC CONTROL DRUM WITH TYPE C STEADY BURN LIGHT
- SIGN ON TEMPORARY SUPPORT
- DIRECTION OF TRAFFIC
- PORTABLE CHANGEABLE MESSAGE BOARD

PROJECT NO: 1010-00-72

HWY: IH 39

COUNTY: DANE

PLOT DATE : 05-OCT-2012 07:06

PLOT BY : dsh/j3j

TRAFFIC CONTROL - SB IH 39 - STAGES 2C, 2D, 3C & 3D

SHEET 94D

E

FILE NAME : R:\VP\02\act\act\_10100072\022015\_vc.dgn

PLOT SCALE : 100,000000:1,000000

WISDOT/CADD SHEET 42





STAY IN LANE  
48" X 60"

FROM USH 151


WORK ZONE

100' TYP.

SB IH 39

STAY IN LANE  
48" X 60"

END ROAD WORK  
48" X 24"

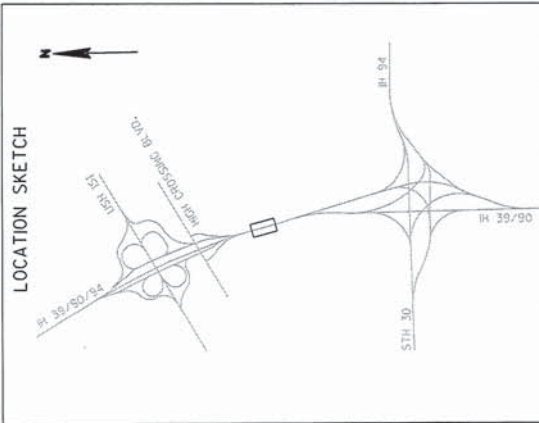

CONTACT WISDOT, JEFF GUSTAFSON  
608-516-6400 TO VERIFY CHANGEABLE  
MESSAGE SIGN LOCATION.

Addendum No.1  
ID 1010-00-72  
New Sheet 94E  
October 24, 2012

LEGEND

- SIGN ON PERMANENT SUPPORT
- TYPE III BARRICADE
- TYPE III BARRICADE WITH ATTACHED SIGN
- TRAFFIC CONTROL DRUM
- TRAFFIC CONTROL DRUM WITH TYPE C STEADY BURN LIGHT
- SIGN ON TEMPORARY SUPPORT
- DIRECTION OF TRAFFIC
- MB PORTABLE CHANGEABLE MESSAGE BOARD

Addendum No.1  
ID 1010-00-72  
Revised Sheet 113  
October 24, 2012

| GROUP<br>CODE | STATION   | LOCATION | NUMBER ON<br>PLAN | SIZE SIGN<br>IN X IN | SIGN PLATE<br>NUMBER | SIGN SUPPORTS<br>STEEL HS | PERMANENT TYPE SIGNS                                     |                                                             |                            |                                      | REMOVING<br>STRUCTURAL STEEL<br>SIGN SUPPORTS<br>EACH | REMARKS                                                             |
|---------------|-----------|----------|-------------------|----------------------|----------------------|---------------------------|----------------------------------------------------------|-------------------------------------------------------------|----------------------------|--------------------------------------|-------------------------------------------------------|---------------------------------------------------------------------|
|               |           |          |                   |                      |                      |                           | 636.0100 *<br>SIGN SUPPORTS<br>CONCRETE<br>MASONRY<br>CY | 636.0500 *<br>SIGN SUPPORTS<br>STEEL<br>REINFORCEMENT<br>LB | 637.0101<br>SIGN<br>TYPE I | 638.2601<br>REMOVING SIGNS<br>TYPE I |                                                       |                                                                     |
| 010           | 210+00 EB | RT       | 1-4               | 120 x 30             | E1-5                 | LB                        | --                                                       | --                                                          | 25                         | 1                                    | 1                                                     | SPV/0060.13<br>SHORTEN<br>STRUCTURAL STEEL<br>SIGN SUPPORTS<br>EACH |
|               | 210+00 EB | RT       | 1-5               | 204 x 132            | E4-1A                | --                        | --                                                       | --                                                          | 187                        | 1                                    | 1                                                     |                                                                     |
|               | 247+35 WB | LT       | 3-1               | 120 x 30             | E1-5                 | --                        | --                                                       | --                                                          | 25                         | 1                                    | 1                                                     |                                                                     |
|               | 247+35 WB | LT       | 3-2               | 204 x 132            | E4-1A                | --                        | --                                                       | --                                                          | 187                        | 1                                    | 1                                                     |                                                                     |
|               | 263+15 WB | LT       | 5-15              | 192 x 60             | E3-1                 | --                        | --                                                       | --                                                          | 80                         | 1                                    | 1                                                     |                                                                     |
|               | 263+15 WB | RT       | 4-1               | 192 x 60             | E3-1                 | 455                       | 1.2                                                      | 68                                                          | 35                         | --                                   | --                                                    |                                                                     |
|               | 300+00 EB | RT       | 4-1               | 188 x 30             | E1-5                 | --                        | --                                                       | --                                                          | 243                        | 1                                    | 1                                                     |                                                                     |
|               | 300+00 EB | RT       | 5-8               | 216 x 182            | E1-1A                | --                        | --                                                       | --                                                          | 25                         | 1                                    | 1                                                     |                                                                     |
|               | 341+10 WB | LT       | 6-4               | 120 x 30             | E1-5                 | 1,093                     | 1.6                                                      | 98                                                          | 189                        | 1                                    | 2                                                     | INSTALL AT 344+50 WB                                                |
|               | 341+10 WB | LT       | 6-2               | 168 x 162            | E1-1A                | --                        | --                                                       | --                                                          | 35                         | 1                                    | 2                                                     | INSTALL AT 344+50 WB                                                |
|               | 355+50 WB | LT       | 6-11              | --                   | --                   | --                        | --                                                       | --                                                          | 231                        | 1                                    | 2                                                     | INSTALL AT 372+00 EB                                                |
|               | 369+10 EB | RT       | 7-3               | 252 x 132            | E4-1A                | 1,058                     | 1.6                                                      | 98                                                          | 48                         | 1                                    | 2                                                     | INSTALL AT 372+00 EB                                                |
|               | 369+10 EB | RT       | 7-4               | 144 x 48             | E1-5                 | --                        | --                                                       | --                                                          | 180                        | 1                                    | 1                                                     |                                                                     |
|               | 411+15 EB | RT       | 8-6               | 240 x 108            | E3-1                 | --                        | --                                                       | --                                                          | 294                        | 1                                    | 1                                                     |                                                                     |
|               | 431+90 EB | LT       | 9-3               | 336 x 126            | E3-1                 | --                        | --                                                       | --                                                          | 277.5                      | 1                                    | 1                                                     |                                                                     |
|               | 439+30 WB | LT       | 9-5               | 180 x 174            | E4-5                 | --                        | --                                                       | --                                                          | 48                         | 1                                    | 1                                                     |                                                                     |
|               | 439+30 WB | LT       | 8-9               | 180 x 174            | E4-5                 | --                        | --                                                       | --                                                          | 2,167                      | 1                                    | 1                                                     |                                                                     |
|               | 439+30 WB | LT       | 8-9               | 180 x 174            | E4-5                 | --                        | --                                                       | --                                                          | 2,167                      | 1                                    | 1                                                     |                                                                     |
|               | 462+45 EB | RT       | 10-1              | 144 x 48             | E1-5                 | --                        | --                                                       | --                                                          | 2,167                      | 1                                    | 1                                                     |                                                                     |
|               |           |          |                   |                      |                      |                           |                                                          |                                                             |                            |                                      |                                                       |                                                                     |
| TOTAL         |           |          |                   |                      |                      | 2,606                     | 4.4                                                      | 264                                                         | 2,167                      | 18                                   | 6                                                     | 2                                                                   |

\* ADDITIONAL QUANTITIES LISTED ELSEWHERE

PROJECT NO: 1010-00-72

HWY: IH 39

COUNTY: DANE

MISCELLANEOUS QUANTITIES

SHEET 113

E

FILE NAME : R:\Projects\gd1.1010072\032001.mxd

PLOT DATE : 08-OCT-2012 11:32

PLOT BY : ddtj3j

PLOT NAME :

PLOT SCALE : 200.000000:1.000000

WSDOT/CADDIS SHEET 43


Addendum No.1  
ID 1010-00-72  
Revised Sheet 117  
October 24, 2012

INCLUDES CONCRETE CURB WORK (INCLUDING CURE TIME) AND USH 5' RAMP EXTENSIONS


FILE NAME : R:\Projects\d1\_10100072\030201\_mq.dgn

# NOTES

1. All Signs are Type I - Type SH Reflective - reference WIS DOT Standard Specification for HIGHWAY and STRUCTURE CONSTRUCTION latest edition.
2. Color:  
Background - Green  
Message - White
3. Message Series - E Modified except all cap WORDS are Series E

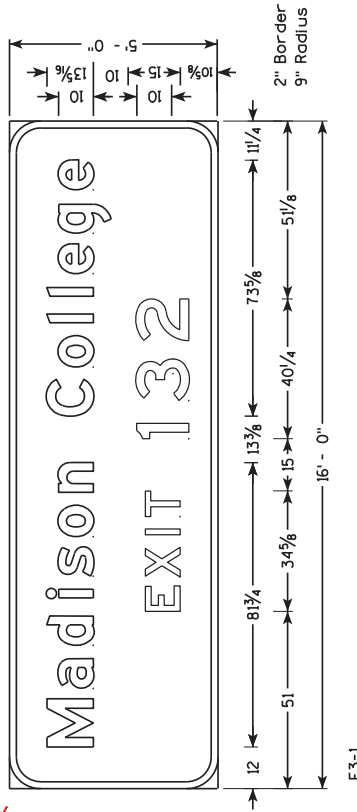


E3-1

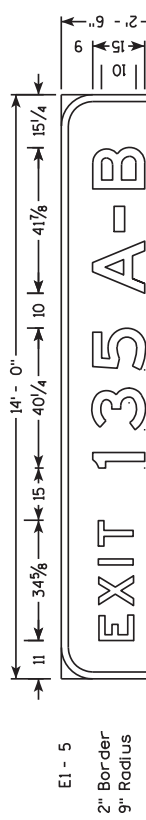


E1-5

2" Border  
9" Radius

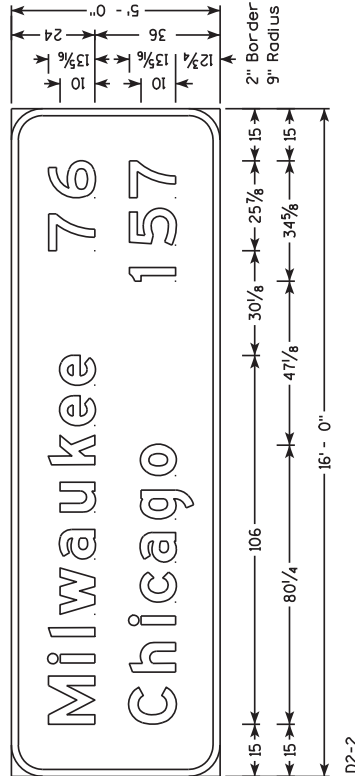

D2-2

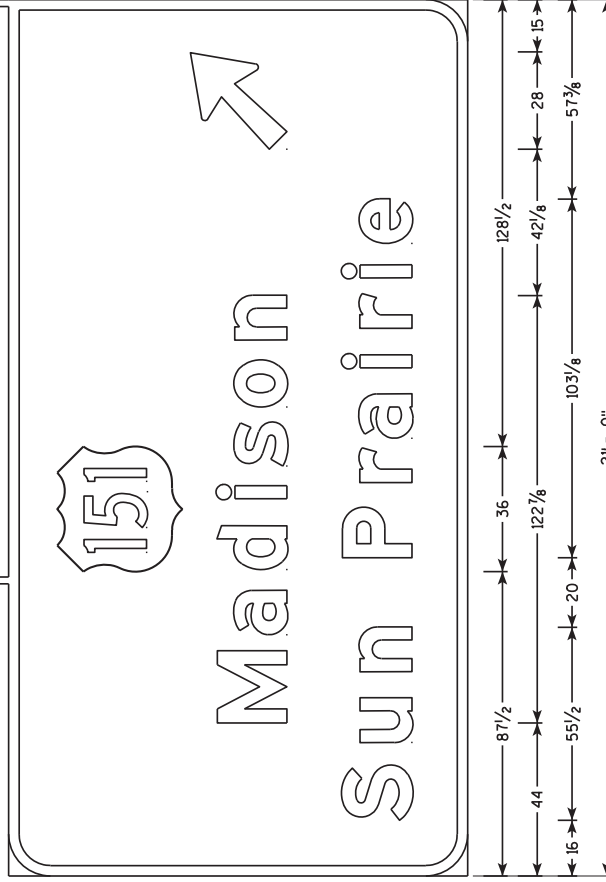

E4-1A

Addendum No.1  
ID 1010-00-72  
Revised Sheet 166  
October 24, 2012