


| ORDER OF SHEETS |                              |
|-----------------|------------------------------|
| Section No. 1   | Title                        |
| Section No. 2   | Typical Sections and Details |
| Section No. 3   | Estimate of Quantities       |
| Section No. 3   | Miscellaneous Quantities     |
| Section No. 4   | Right of Way Plat            |
| Section No. 5   | Plan and Profile             |
| Section No. 6   | Standard Detail Drawings     |
| Section No. 7   | Sign Plates                  |
| Section No. 8   | Structure Plans              |
| Section No. 9   | Computer Earthwork Data      |
| Section No. 9   | Cross Sections               |

TOTAL SHEETS = 176

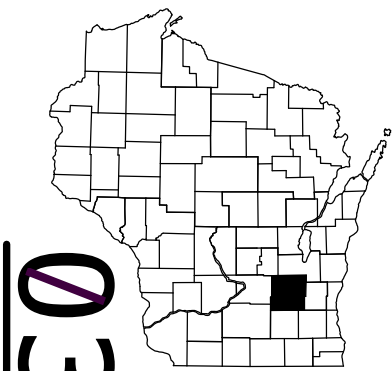

| DESIGN DESIGNATION |           |
|--------------------|-----------|
| A.A.D.T. 2015      | = 3000    |
| A.A.D.T. 2035      | = 3800    |
| D.H.V.             | = 376     |
| D.D.               | = 62/38   |
| T.                 | = 12.3%   |
| DESIGN SPEED       | = 40 MPH  |
| ESALS              | = 723,503 |

CONVENTIONAL SYMBOLS

| PLAN                           |  |
|--------------------------------|--|
| CORPORATE LIMITS               |  |
| PROPERTY LINE                  |  |
| LOT LINE                       |  |
| LIMITED HIGHWAY EASEMENT       |  |
| EXISTING RIGHT OF WAY          |  |
| PROPOSED OR NEW R/W LINE       |  |
| SLOPE INTERCEPT                |  |
| REFERENCE LINE                 |  |
| EXISTING CULVERT               |  |
| PROPOSED CULVERT (Box or Pipe) |  |
| COMBUSTIBLE FLUIDS             |  |
| MARSH AREA                     |  |
| WOODED OR SHRUB AREA           |  |

| PROFILE                                     |  |
|---------------------------------------------|--|
| GRADE LINE                                  |  |
| ORIGINAL GROUND                             |  |
| MARSH OR ROCK PROFILE (To be noted as such) |  |
| SPECIAL DITCH                               |  |
| GRADE ELEVATION                             |  |
| CULVERT (Profile View)                      |  |
| UTILITIES                                   |  |
| ELECTRIC                                    |  |
| FIBER OPTIC                                 |  |
| GAS                                         |  |
| SANITARY SEWER                              |  |
| STORM SEWER                                 |  |
| TELEPHONE                                   |  |
| WATER                                       |  |
| UTILITY PEDESTAL                            |  |
| POWER POLE                                  |  |
| TELEPHONE POLE                              |  |

# STATE OF WISCONSIN DEPARTMENT OF TRANSPORTATION

## PLAN OF PROPOSED IMPROVEMENT


# MILWAUKEE STREET, VILLAGE OF LOMIRA

## CHURCH STREET TO MAPLE STREET

## STH 175

## DODGE COUNTY

STATE PROJECT NUMBER  
**3364-03-72**

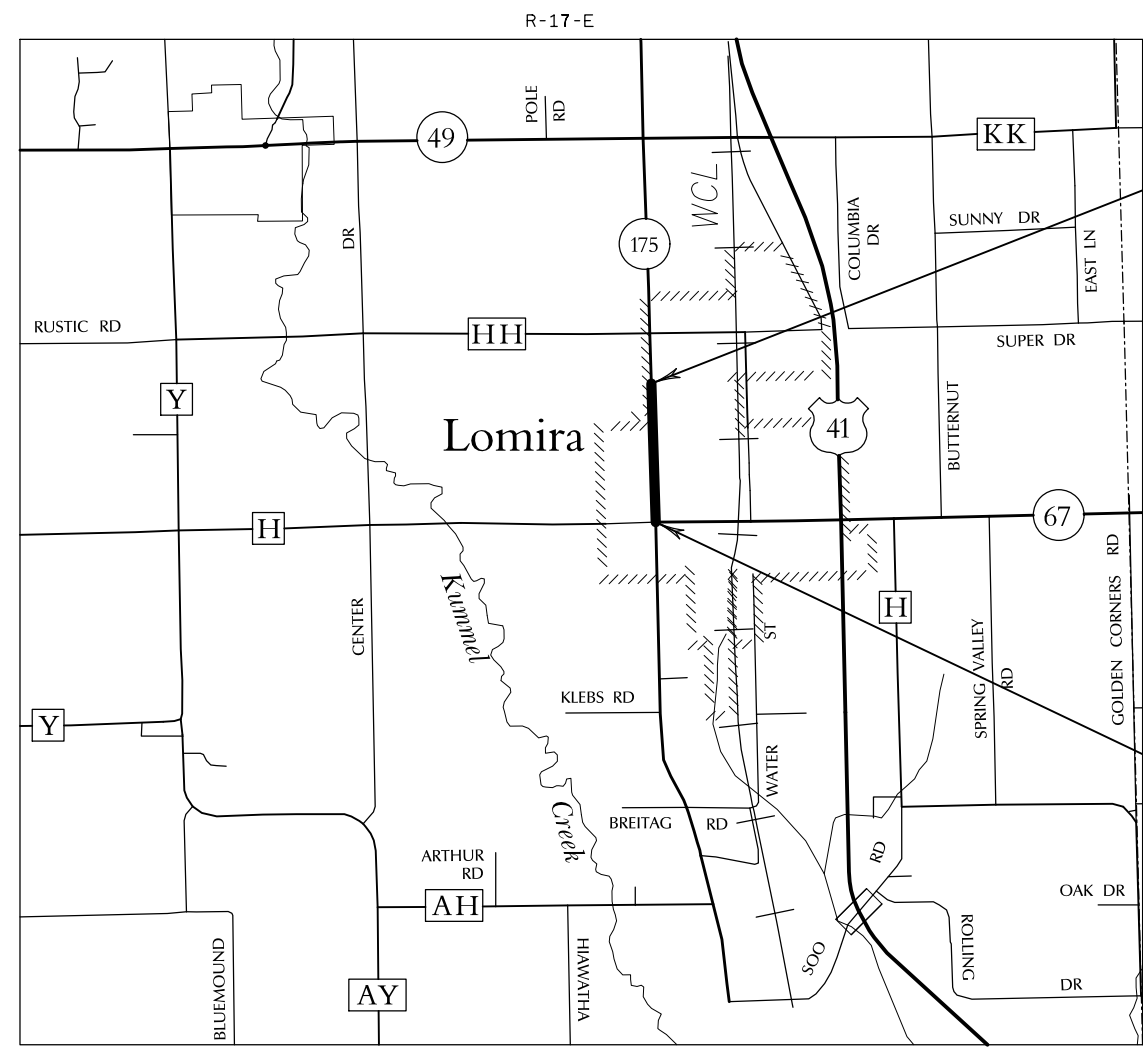

END PROJECT  
STA 384+50.03

BEGIN PROJECT  
STA 346+01.26  
Y = 770,997.54  
X = 950,091.03

LAYOUT  
SCALE 0 1/2 MI.

TOTAL NET LENGTH OF CENTERLINE = 0.729 MI.

COORDINATES ON THIS PLAN ARE REFERENCED TO THE WISCONSIN COUNTY COORDINATE SYSTEM (WCCS), DODGE COUNTY - NAD 1983 (1991).  
ELEVATIONS SHOWN ON THIS PLAN ARE REFERENCED TO NGVD 1929 (1988)

| STATE PROJECT | FEDERAL PROJECT |          |
|---------------|-----------------|----------|
|               | PROJECT         | CONTRACT |
| 3364-03-72    | WISC 2015569    | 1        |
|               |                 |          |
|               |                 |          |

ACCEPTED FOR  
*Village of Lomira*  
*3-25-15* *Village President*  
(Date) (Signature & Title of Official)

ORIGINAL PLANS PREPARED BY

**gai consultants**  
transforming ideas into reality.



(Date) (Signature)

STATE OF WISCONSIN  
DEPARTMENT OF TRANSPORTATION

| PREPARED BY         |                        |
|---------------------|------------------------|
| Surveyor            | WISDOT/GAI CONSULTANTS |
| Designer            | GAI CONSULTANTS        |
| Project Manager     | LALITHA BALACHANDRAN   |
| Regional Examiner   |                        |
| Regional Supervisor | WILLIAM STROBEL        |
| C.O. Examiner       |                        |

APPROVED FOR THE DEPARTMENT  
DATE: *3/30/2015* *William Strobel*  
(Signature)

E

GENERAL NOTES

1. NO SHRUBS OR TREES ARE TO BE REMOVED WITHOUT APPROVAL OF THE ENGINEER.
2. ALL CURB & GUTTER RADIARE MEASURED TO THE FLANGE OF CURB.
3. CURB AND GUTTER PLAN GRADES ARE AT THE FLANGE LINE UNLESS OTHERWISE NOTED.
4. PIPE AND INLET ELEVATIONS AS SHOWN ON THE PLANS MAY BE ADJUSTED BY THE ENGINEER.
5. EROSION CONTROL DEVICES AS SHOWN ON THE PLANS ARE AT SUGGESTED LOCATIONS AND SHALL BE ADJUSTED TO MEET FIELD CONDITIONS AS APPROVED BY THE ENGINEER.
6. EROSION CONTROL DEVICES SHALL BE PLACED IN SEQUENCE WITH CONSTRUCTION OPERATIONS OR AS ADJUSTED BY THE ENGINEER.
7. THE LOCATIONS OF EXISTING AND PROPOSED UTILITY INSTALLATIONS AS SHOWN ON THE PLANS ARE APPROXIMATE. THERE MAY BE OTHER UTILITY INSTALLATIONS WITHIN THE PROJECT AREA THAT ARE NOT SHOWN.THE CONTRACTOR SHALL COORDINATE HIS CONSTRUCTION ACTIVITIES WITH A CALL TO DIGGERS HOTLINE AND/OR A DIRECT CALL TO THE UTILITIES THAT HAVE FACILITIES IN THE AREA.NOT ALL UTILITIES ARE MEMBERS OF DIGGERS HOTLINE.
8. ALL OPENINGS OF HOLES BELOW SUBGRADE RESULTING FROM REMOVALS OR ABANDONMENTS SHALL BE BACKFILLED WITH SELECT CRUSHED MATERIAL.EXCAVATION BELOW SUBGRADE WILL BE DETERMINED IN THE FIELD BY THE ENGINEER.
9. THE EXACT LOCATION OF PRIVATE ENTRANCES AND DRIVEWAYS IS TO BE VERIFIED IN THE FIELD BY THE ENGINEER.
10. STATIONING,DISTANCES, AND OFFSETS FOR SIGNS SHOWN ON THE PLANS ARE APPROXIMATE AND THE LOCATIONS OF SIGNS ARE TO BE DETERMINED IN THE FIELD BY THE ENGINEER.
11. DISTURBED AREAS WITHIN THE RIGHT OF WAY,EXCEPT THE AREAS WITHIN THE FINISHED SHOULDER POINTS, SHALL BE RESTORED WITHIN 7 CALENDAR DAYS AFTER PLACEMENT OF TOPSOIL.
12. PAVEMENT REMOVAL WILL BE TO THE NEAREST JOINT,OR AS DIRECTED BY THE ENGINEER.
13. CONCRETE DRIVEWAY REMOVAL WILL BE PAID AS REMOVING CONCRETE SIDEWALK.
14. THE CONTRACTOR'S PAVING OPERATIONS SHALL BE CONSISTENT WITH THE PLAN TYPICAL SECTIONS AND CONSTRUCTED TO PREVENT HMA LONGITUDINAL JOINTS FROM BEING LOCATED WITHIN A DRIVING,TURNING,PASSING OR PARKING LANE.
15. FERTILIZER SHALL NOT BE USED WITHIN 100'OF WETLANDS OR NAVIGABLE WATERWAYS.
16. USE CAUTION DURING EXCAVATING OPERATIONS.CROWN OF STORM SEWER IS ABOVE BOTTOM OF ROADWAY EXCAVATION. PLACE BACKFILL AROUND EXPOSED PIPE AS SHOWN IN CONSTRUCTION DETAIL. CONTRACTOR IS RESPONSIBLE FOR COSTS INCURRED TO REPAIR DAMAGE TO PVC OR CONCRETE STORM SEWER PIPES.SEE CROSS SECTIONS FOR APPROXIMATE LOCATIONS.
17. EXISTING ROADWAY AND SIDEWALK ELEVATIONS AT MATCH POINTS ARE TO BE FIELD VERIFIED BY CONTRACTOR PRIOR TO CONSTRUCTION.NOTIFY ENGINEER OF DISCREPANCIES BETWEEN PLANS AND FIELD CONDITIONS.
18. ALL PIPE UNDERDRAIN 6-INCH SPECIAL TO DRAIN TO INLETS.
19. PRIOR TO PLACING NEW SIDEWALK IN AREAS WHERE SIDEWALK WILL ABUT CURB & GUTTER,COORDINATE WITH VILLAGE TO PLACE POST SLEEVES (VILLAGE SUPPLIED)FOR VILLAGE SIGN POSTS IN CONCRETE SIDEWALK (COST OF PLACING SLEEVES IS INCIDENTAL TO THE ITEM OF CONCRETE SIDEWALK 5-INCH).
20. HMA PAVEMENT WEIGHT CALCULATIONS ARE BASED ON 112 LB/SY/IN.
21. QUANTITIES FOR EROSION CONTROL AND RESTORATION OF A MATERIAL DISPOSAL SITE ARE INCLUDED AS UNDISTRIBUTED.
22. USE CLASS "B" BEDDING (SEE SDD "CLASS 'B'BEDDING FOR CULVERT PIPE OR STORM SEWER")FOR ALL PIPES;COST INCIDENTAL TO PIPE.
23. PLACE FINAL CONCRETE SIDEWALK WHERE EXISTING WAS REMOVED FOR UTILITY CONSTRUCTION AS SOON AS PRACTICAL WITH CONTINUING CONSTRUCTION OPERATIONS.SEE TRAFFIC CONTROL PLAN SHEETS FOR TEMPORARY PEDESTRIAN ACCOMMODATIONS.
24. WHERE TEMPORARY PEDESTRIAN SURFACE PLATE IS PLACED OUTSIDE OF THE PROJECT GRADING LIMITS,RESTORE THE GROUND SURFACE WITH TOPSOIL,SODDING, AND FERTILIZER, AND WATER AS NEEDED,ONCE THE PLATE IS REMOVED.
25. HMA PAVEMENT TYPE E-1SHALL BE CONSTRUCTED WITH THE FOLLOWING LAYERS & GRADATIONS:

| THICKNESS | LAYERS                                                      | NOM. MAX. SIZE GRADATION |
|-----------|-------------------------------------------------------------|--------------------------|
| 5¼-INCHES | 2¼" UPPER LAYER<br>(PG64-28)<br>3" LOWER LAYER<br>(PG64-28) | 12.5MM<br><br>19.0MM     |

STANDARD ABBREVIATIONS

|       |                              |
|-------|------------------------------|
| AADT  | ANNUAL AVERAGE DAILY TRAFFIC |
| ADT   | AVERAGE DAILY TRAFFIC        |
| AH    | AHEAD                        |
| ASPH  | ASPHALTIC                    |
| BAD   | BASE AGGREGATE DENSE         |
| BK    | BACK                         |
| BM    | BENCH MARK                   |
| BOC   | BACK OF CURB                 |
| CB    | CATCH BASIN                  |
| C&G   | CURB & GUTTER                |
| CL    | CENTER LINE                  |
| CONC  | CONCRETE                     |
| CP    | CULVERT PIPE                 |
| CTH   | COUNTY TRUNK HIGHWAY         |
| CY    | CUBIC YARDS                  |
| DHV   | DESIGN HOUR VOLUME           |
| DWY   | DRIVEWAY                     |
| EL    | ELEVATION                    |
| EW    | ENDWALL                      |
| ESALS | EQUIVALENT SINGLE AXLE LOADS |
| FO    | FIBEROPTIC                   |
| FT    | FOOT                         |
| CWT   | HUNDRED WEIGHT               |
| HYD   | HYDRANT                      |
| LT    | LEFT                         |
| LF    | LINEAR FOOT                  |
| MH    | MANHOLE                      |
| PI    | POINT OF INTERSECTION        |
| PL    | PROPERTY LINE                |
| LB    | POUNDS                       |
| R     | RADIUS                       |
| RT    | RIGHT                        |
| R/W   | RIGHT-OF-WAY                 |
| SF    | SQUARE FEET                  |
| SY    | SQUARE YARDS                 |
| SDD   | STANDARD DETAIL DRAWINGS     |
| STA   | STATION                      |
| SS    | STORM SEWER                  |
| SSD   | STOPPING SIGNT DISTANCE      |
| STH   | STATE TRUNCK HIGHWAY         |
| TEL   | TELEPHONE                    |
| TL    | TRANSIT LINE                 |
| TLE   | TEMPORARY LIMITED EASEMENT   |
| TYP   | TYPICAL                      |

INDEX OF TYPICAL SECTION & DETAIL SHEETS

- PROJECT OVERVIEW
- TYPICAL SECTIONS
- CONSTRUCTION DETAILS
- PLAN DETAILS
- EROSION CONTROL
- STORM SEWER PLAN
- SIGNING REMOVAL
- PERMANENT SIGNING
- PAVEMENT MARKING
- TRAFFIC CONTROL
- DETOUR
- ALIGNMENT

UTILITIES

|   |   |
|---|---|
| ALLIANT ENERGY (GAS/PETROLEUM)<br>MR. STEVEN PAUTZ<br>883 W SCOTT STREET<br>FOND DU LAC, WI54937<br>(920) 322-6683<br>stevepautz@alliantenergy.com                               | PACKERLAND BROADBAND (COMMUNICATION LINE)<br>MR. WAYNE CRETTON (CONSTRUCTION MANAGER)<br>105 KENT ST<br>IRON MOUNTAIN, MI 49801<br>(906) 282-3768<br>wayne.cretton@packerlandbroadband.com |
| CHARTER COMMUNICATIONS (COMMUNICATION LINE)<br>MR. BRUCE HENRY<br>1623 BROADWAY AVE<br>SHEBOYGAN, WI53081<br>(920) 263-0074<br>bruce.henry@charter.com                           | WE ENERGIES (ELECTRIC)<br>MR. AL SCHMITT<br>245 SAND DR.<br>WEST BEND, WI53095<br>(262) 338-7662 OFFICE<br>(262) 322-1824 MOBILE<br>alan.schmitt@we-energies.com                           |
| FRONTIER COMMUNICATIONS (COMMUNICATION LINE)<br>MR. RUSS RYAN<br>315 OAK STREET<br>OAKFIELD, WI53065<br>(920) 583-3275 OFFICE<br>(920) 737-9662 MOBILE<br>russell.w.ryan@ftr.com | VILLAGE OF LOMIRA<br>DEPARTMENT OF PUBLIC WORKS (SEWER & WATER)<br>MR. NICKOLAS ROSKOPF<br>423 WATER STREET<br>LOMIRA, WI53048<br>(920) 269-8155<br>nroskopf@villageoflomira.com           |

OTHER AGENCIES

|   |   |   |
|---|---|---|
| WISDOT CONTACT<br>MS. LALITHA BALACHANDRAN, PE<br>2101 WRIGHT STREET<br>MADISON, WI 53704<br>(608) 243-3382<br>lallitha.balachandran@dot.wi.gov | DNR LIAISON<br>DEPARTMENT OF NATURAL RESOURCES<br>MR. ERIC HEGGELUND<br>DNR SOUTH CENTRAL REGION HEADQUARTERS<br>3911 FISH HATCHERY ROAD<br>FITCHBURG, WI 53711<br>(608) 275-3301                  | GAICONSULTANTS CONTACT<br>MR. MICHAEL GASPER, PE<br>W175 N11081 STONEWOOD DR.<br>SUITE 103<br>GERMANTOWN, WI 53022<br>(262) 250-8000<br>m.gasper@gaiconsultants.com |
|   | VILLAGE OF LOMIRA<br>DEPARTMENT OF PUBLIC WORKS<br>MR. JAMES KOENIGS<br>423 WATER STREET<br>LOMIRA, WI 53048<br>(920) 269-8155 (OFFICE)<br>(920) 948-3946 (MOBILE)<br>jkoenigs@villageoflomira.com |   |



Dial 811 or (800)242-8511

www.DiggersHotline.com

WISCONSIN STATUTE 182.0175 (1974)  
REQUIRES MIN. OF 3 WORK DAYS  
NOTICE BEFORE YOU EXCAVATE.

BEGIN PROJECT  
3364-03-72  
STA 346+01.26

NOTE: UNNAMED STREAM IS IMMEDIATE RECEIVING WATER

ST. MARY'S CATHOLIC CHURCH,  
SCHOOL, AND CEMETARY  
(HISTORIC PARCEL)

SETTLING BASIN

STH 175 / MILWAUKEE STREET

CHURCH STREET

SCHOOL STREET

MAIN STREET

NORTH AVENUE

TOWN OF LOMIRA  
VILLAGE OF LOMIRA

VILLAGE OF LOMIRA  
TOWN OF LOMIRA

WETLANDS  
END PROJECT  
3364-03-72  
STA. 384+50.03

STH 175 / MILWAUKEE STREET

MAPLE STREET

VILLAGE OF LOMIRA  
TOWN OF LOMIRA

PROJECT NO: 3364-03-72

HWY: STH 175


COUNTY: DODGE

PROJECT OVERVIEW


SHEET

3


E

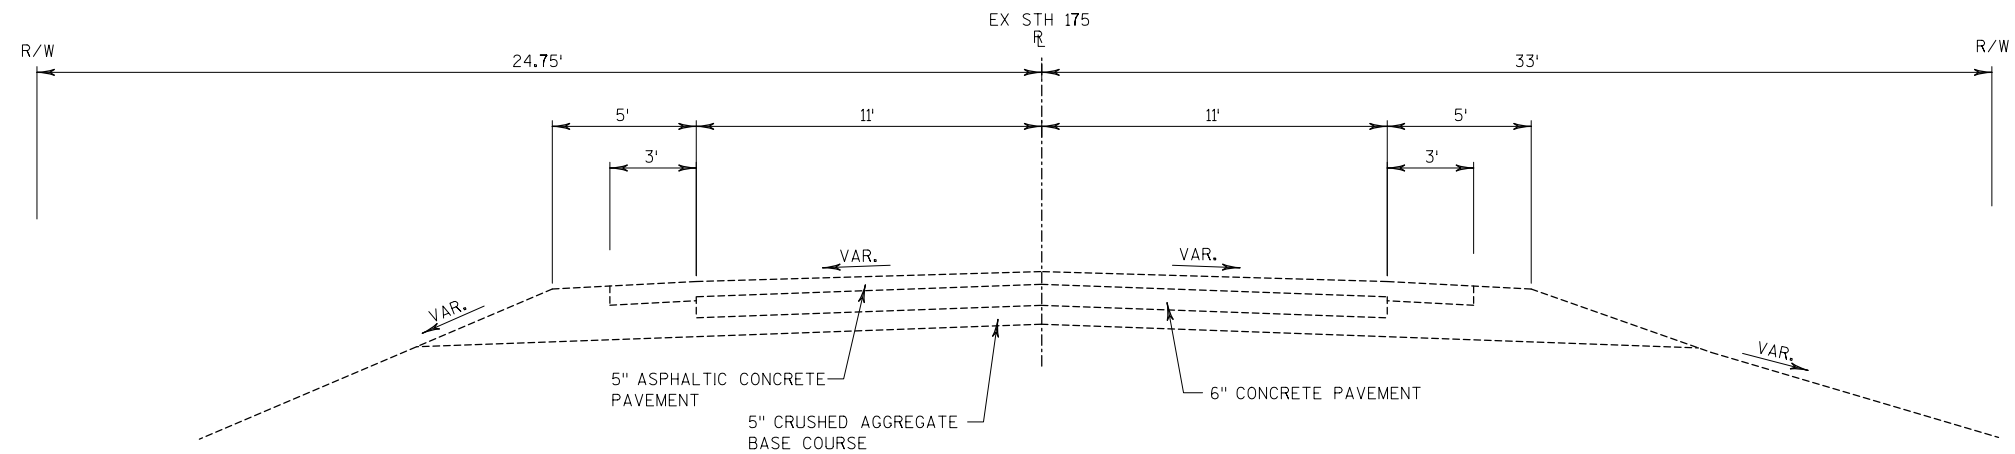

EXISTING TYPICAL SECTION - STH 175  
STA 372+26 TO STA 384+50

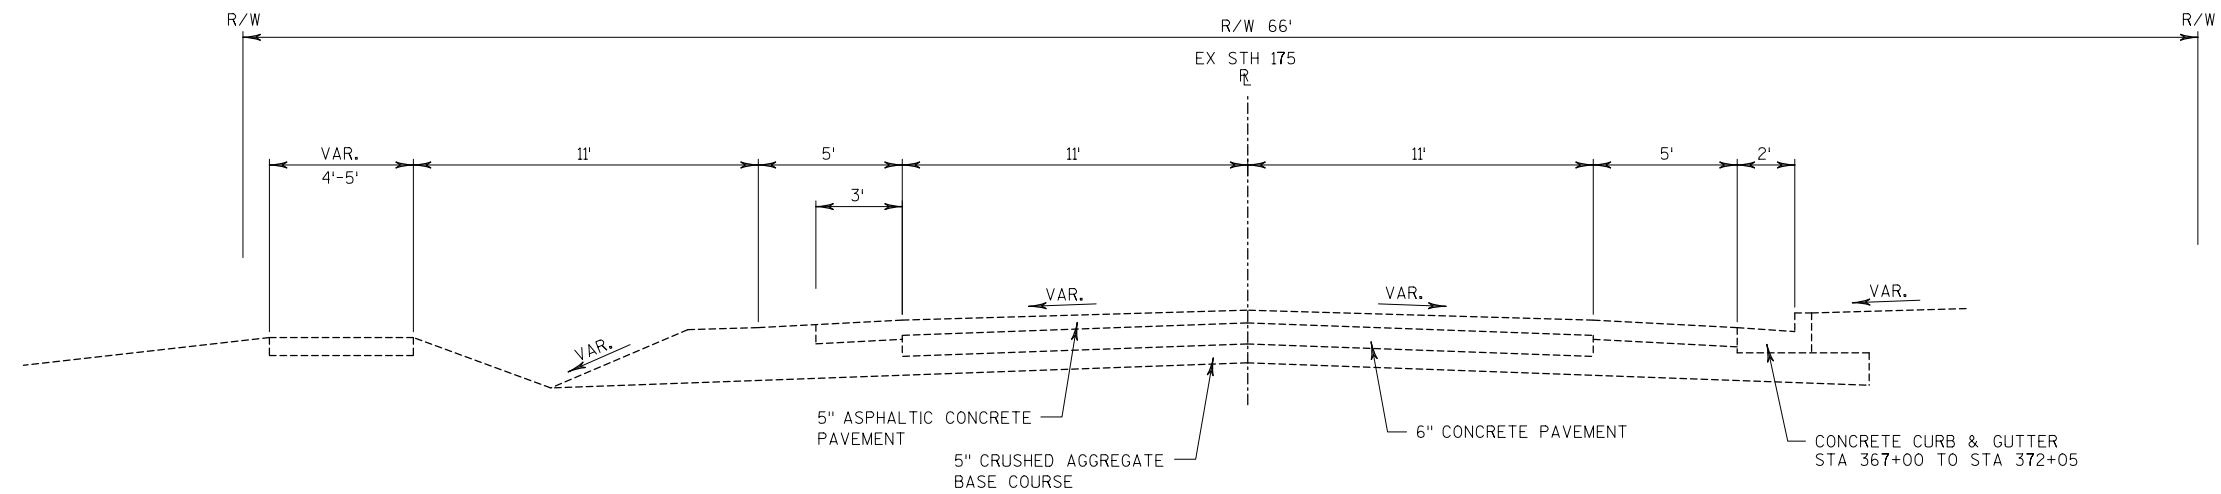


EXISTING TYPICAL SECTION - STH 175  
STA 367+00 TO STA 372+26

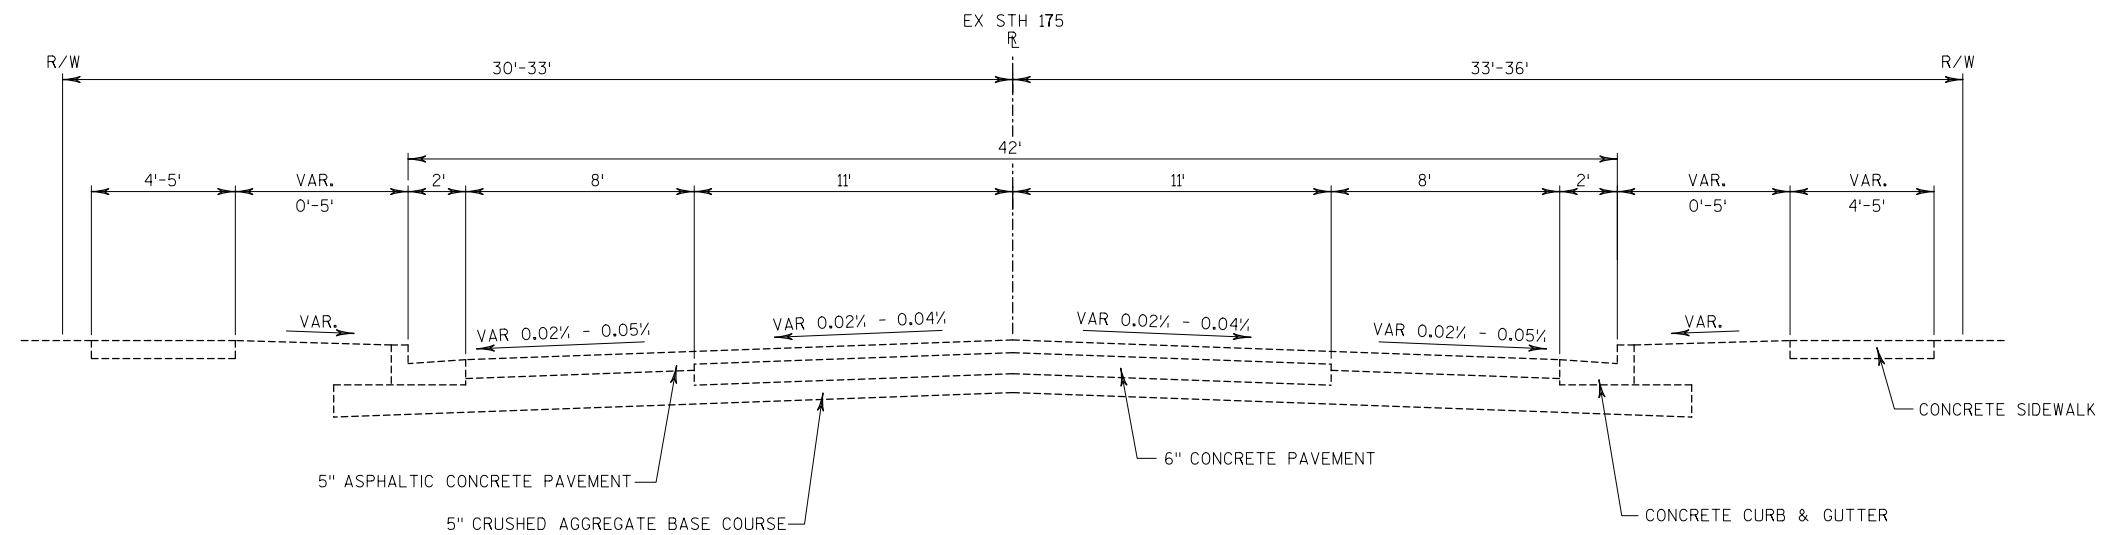


EXISTING TYPICAL SECTION - STH 175  
STA 346+01 TO STA 367+00




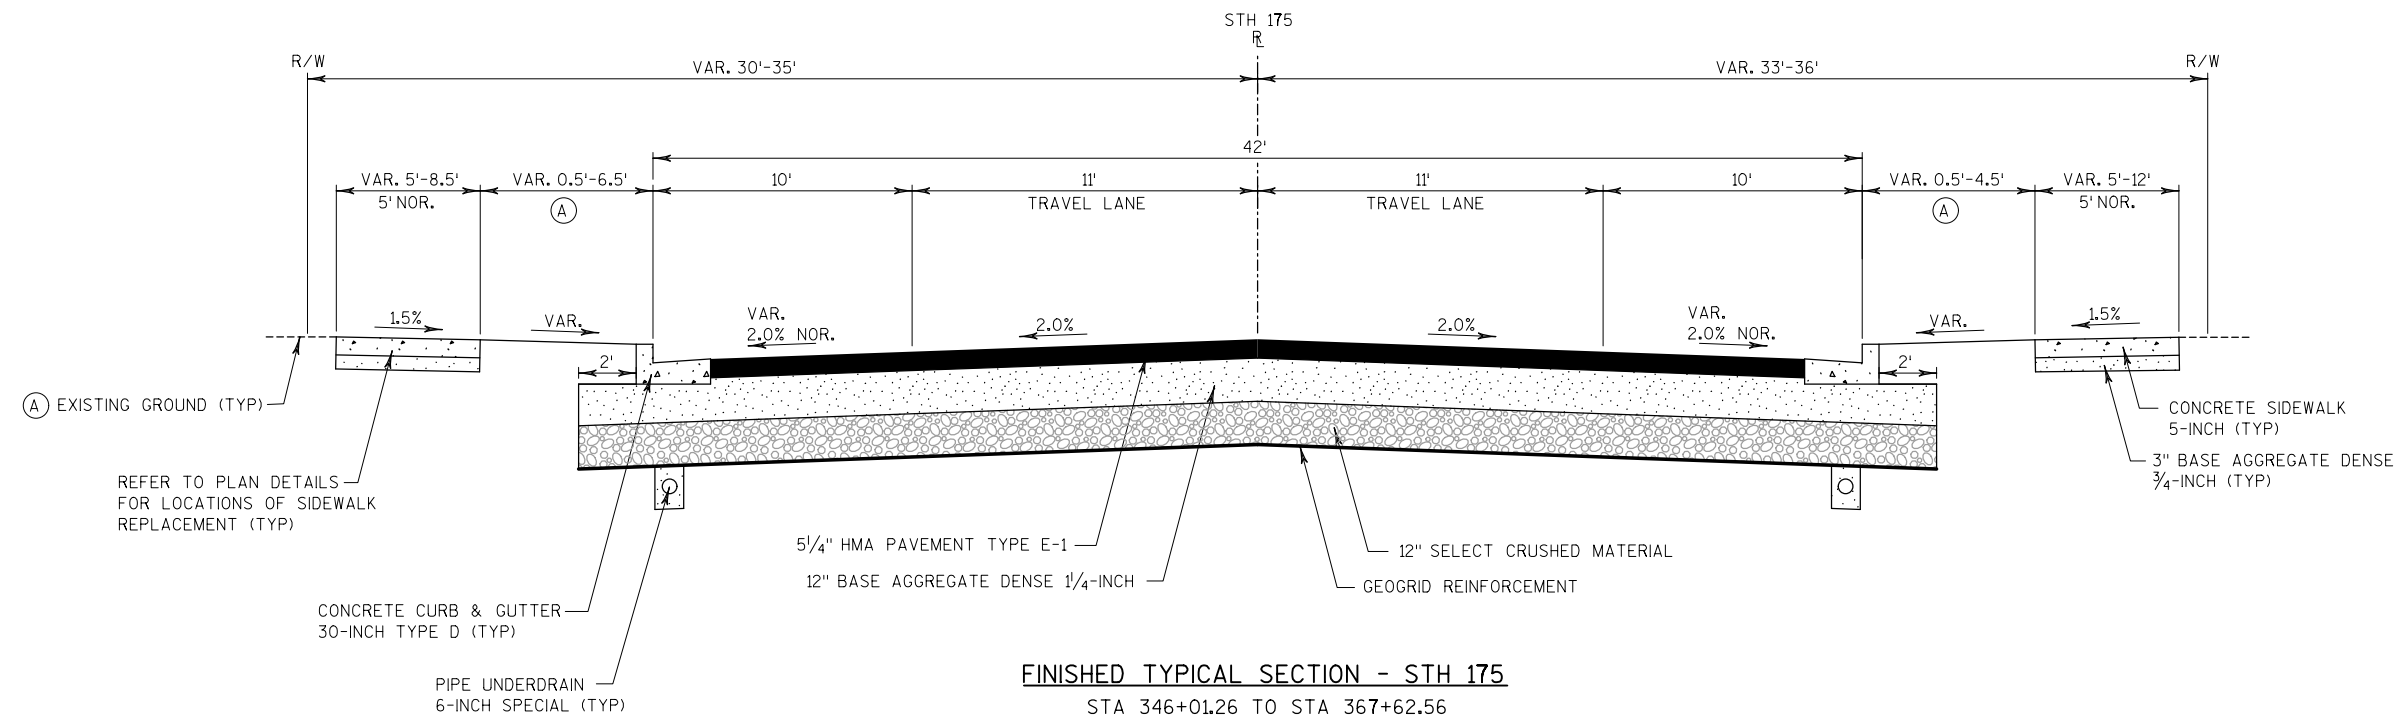



2

2 |

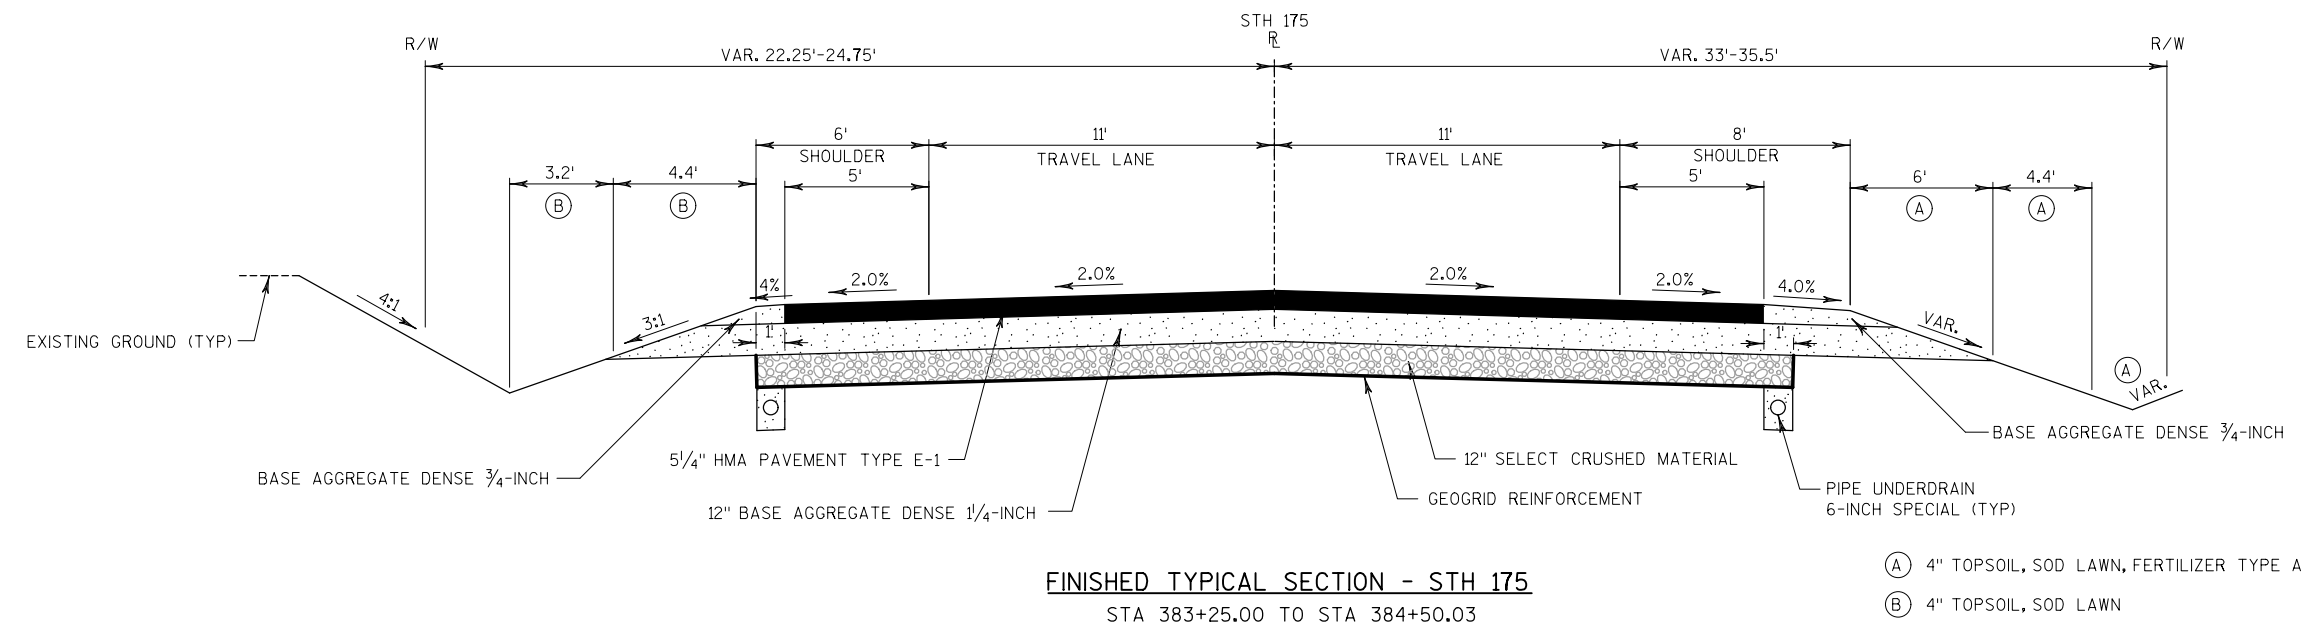

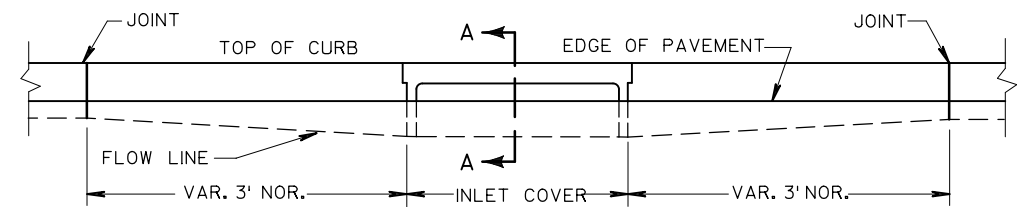

ELEVATION

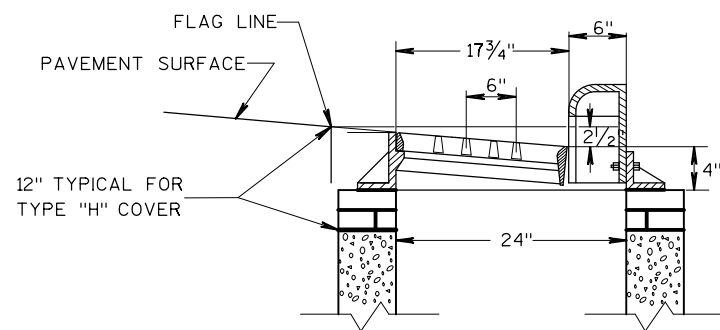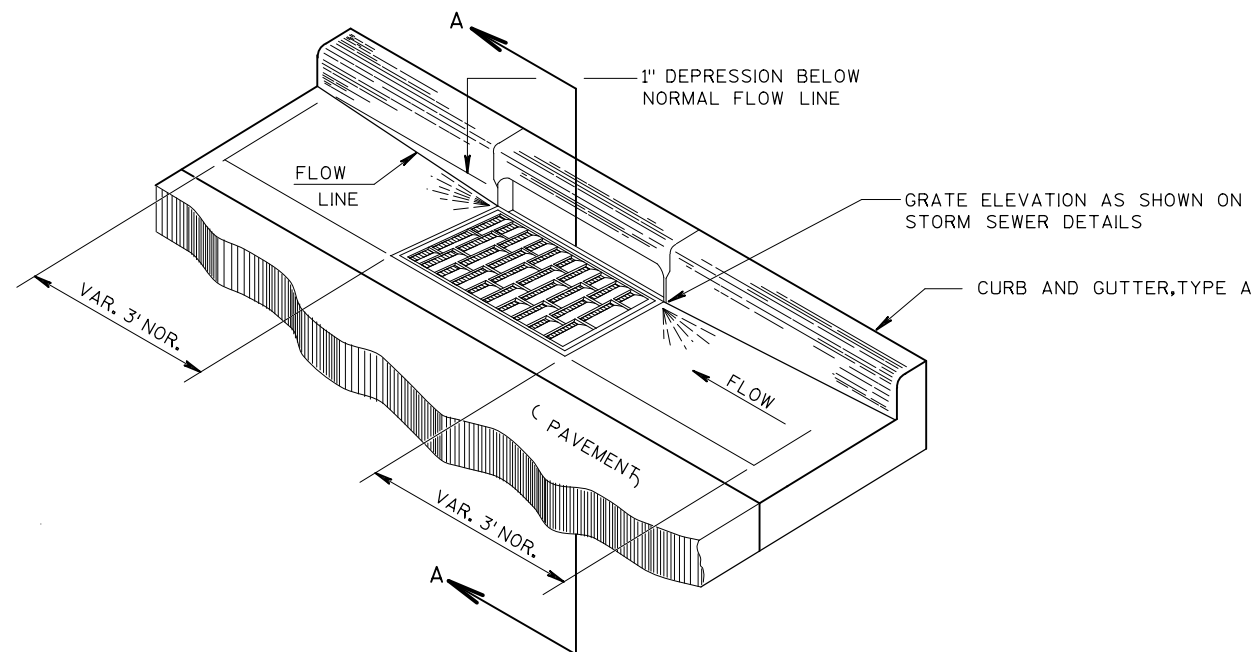


SECTION A-A

**DETAIL OF CURB AND GUTTER AT CATCH BASINS**



(TYPE 2x3-FT H-S CATCH BASIN SHOWN)


LOCATED AT:

|                    |               |                    |
|--------------------|---------------|--------------------|
| STA 346+07 RT      | STA 359+35 LT | STA 367+13 RT      |
| STA 346+20 LT & RT | STA 362+18 RT | STA 369+78 LT & RT |
| STA 350+00 LT & RT | STA 362+23 LT | STA 373+11 LT & RT |
| STA 352+61 RT      | STA 362+47 RT | STA 380+00 LT & RT |
| STA 353+02 LT      | STA 362+69 RT | STA 382+56 LT & RT |
| STA 353+06 RT      | STA 363+03 RT | STA 382+66 LT & RT |
| STA 353+20 RT      | STA 366+50 RT | STA 383+26 RT      |
| STA 355+91 LT & RT | STA 366+98 RT | STA 383+59 RT      |
| STA 358+86 RT      | STA 367+12 LT |                    |

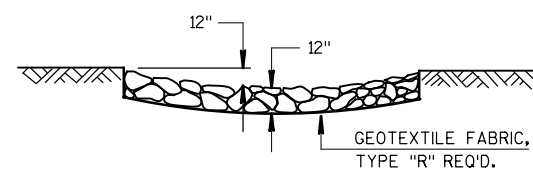


SECTION A-A

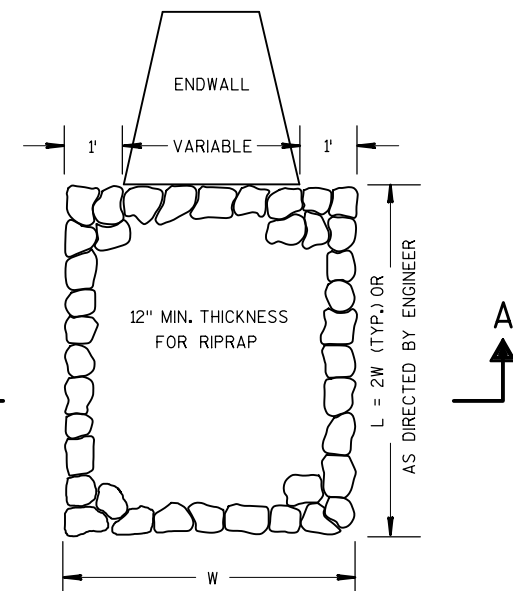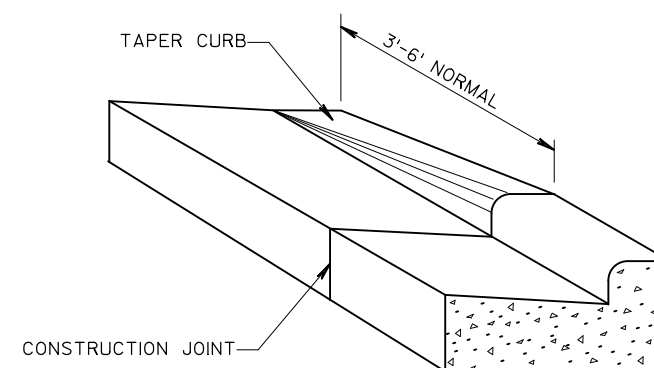**RIPRAP TREATMENT AT CULVERTS**  
STA 383+55 LT**DETAIL OF CURB & GUTTER TERMINI**

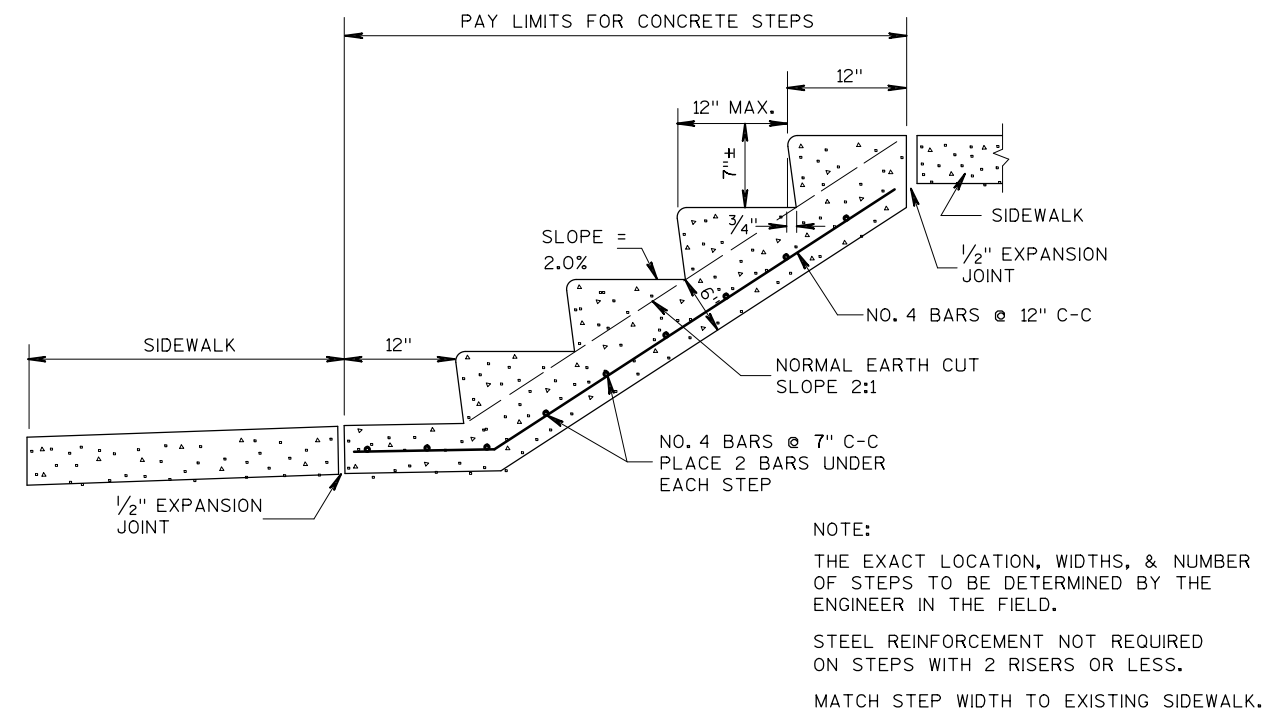**CONCRETE STEPS DETAIL**


STA 359+35 RT

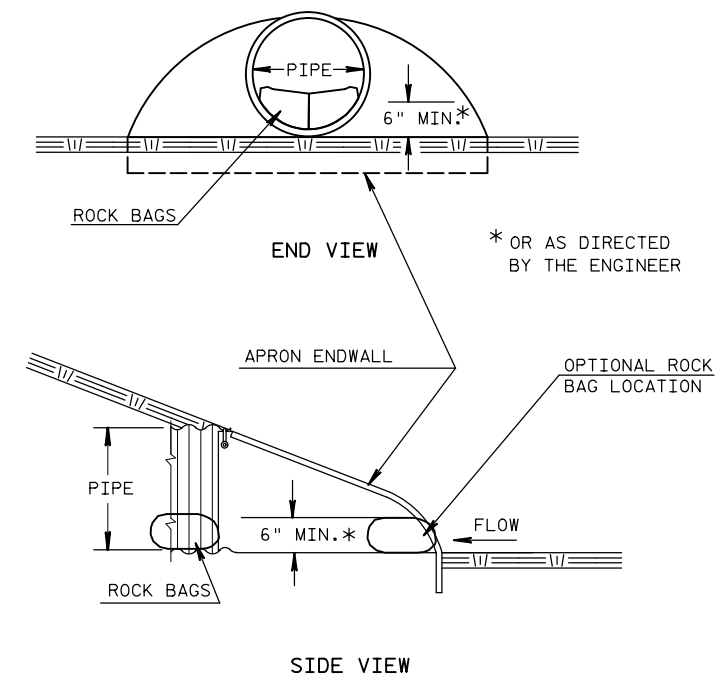


| ESTIMATED BAG SIZE = 18" X 12" X 6" |                       |
|-------------------------------------|-----------------------|
| PIPE SIZE                           | ESTIMATED NO. OF BAGS |
| 12"                                 | 1                     |
| 15"                                 | 2                     |
| 18"                                 | 2                     |
| 21"                                 | 3                     |
| 14" X 23"                           | 3                     |
| 24"                                 | 3                     |
| 27"                                 | 4                     |
| 30"                                 | 5                     |
| 19" X 30"                           | 5                     |
| 36"                                 | 7                     |
| 24" X 38"                           | 8                     |
| 42"                                 | 8                     |
| 29" X 45"                           | 10                    |
| 48"                                 | 10                    |
| 34" X 53"                           | 10                    |
| 38" X 60"                           | 13                    |
| 60"                                 | 13                    |
| 66"                                 | 15                    |
| 53" X 83"                           | 19                    |

**CULVERT PIPE CHECKS**

SEE EROSION CONTROL SHEETS FOR LOCATIONS

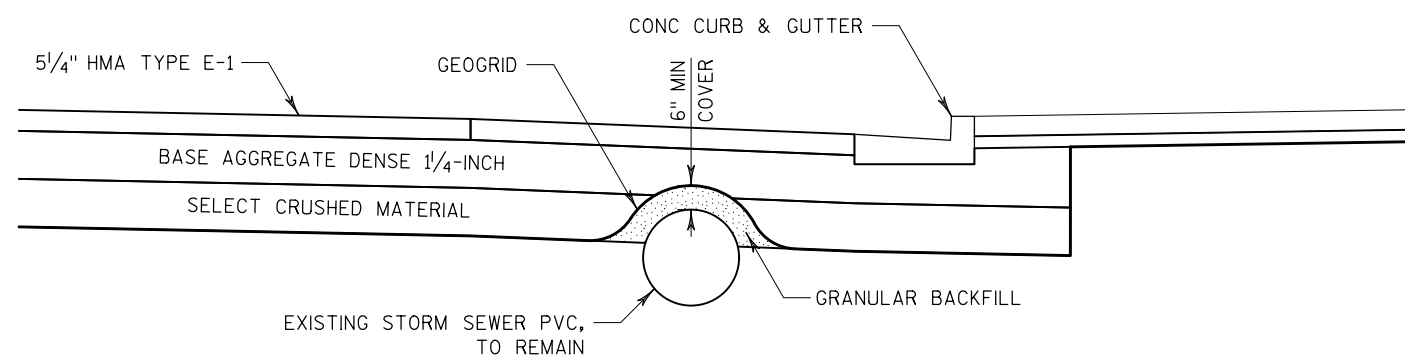**BACKFILL OVER EXISTING PVC STORM SEWER PIPE**

STA 347+00 TO 356+00

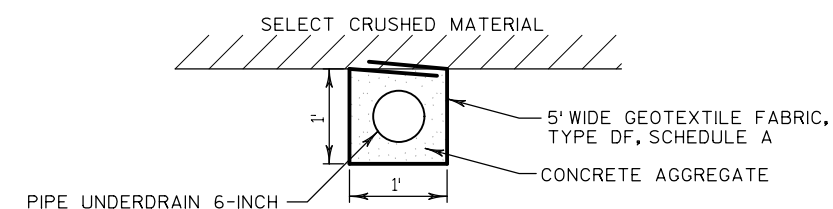
**PIPE UNDERDRAIN 6-INCH SPECIAL**

NOTE:  
GEOTEXTILE FABRIC AND CONCRETE AGGREGATE, AND EACH CONNECTION TO STORM SEWER ARE INCIDENTAL TO THE PAY ITEM OF "PIPE UNDERDRAIN 6-INCH SPECIAL."


UNDERDRAIN TO DISCHARGE INTO STORM SEWER CATCH BASINS.

CONFIRM STORM SEWER DISCHARGE ELEVATION FOR EACH SECTION OF PIPE UNDERDRAIN PRIOR TO INSTALLATION.


# DRIVEWAY ENTRANCE DETAIL WITH SIDEWALK, CURB & GUTTER

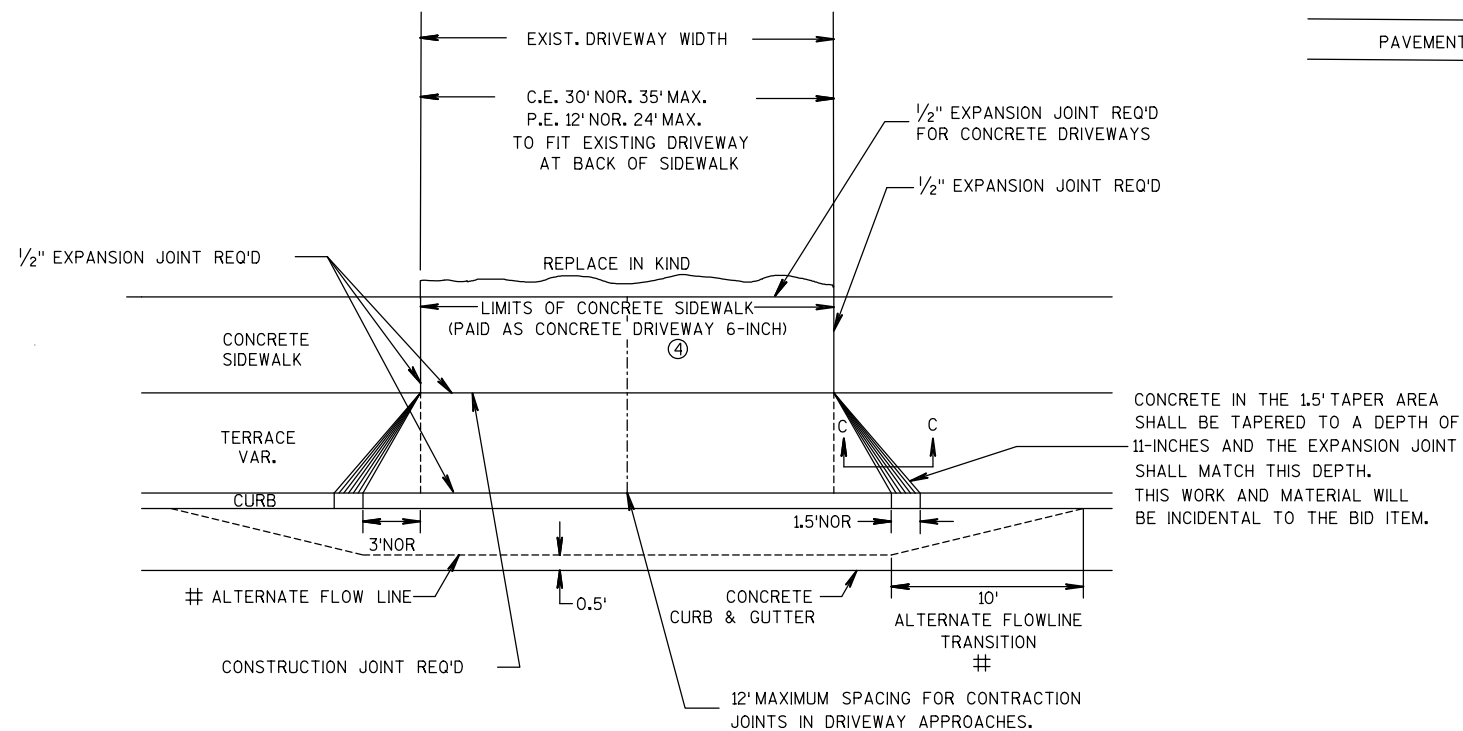

PLAN VIEW

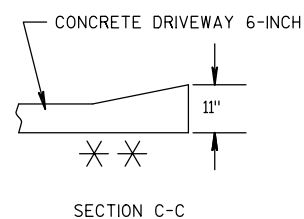


SECTION C-C

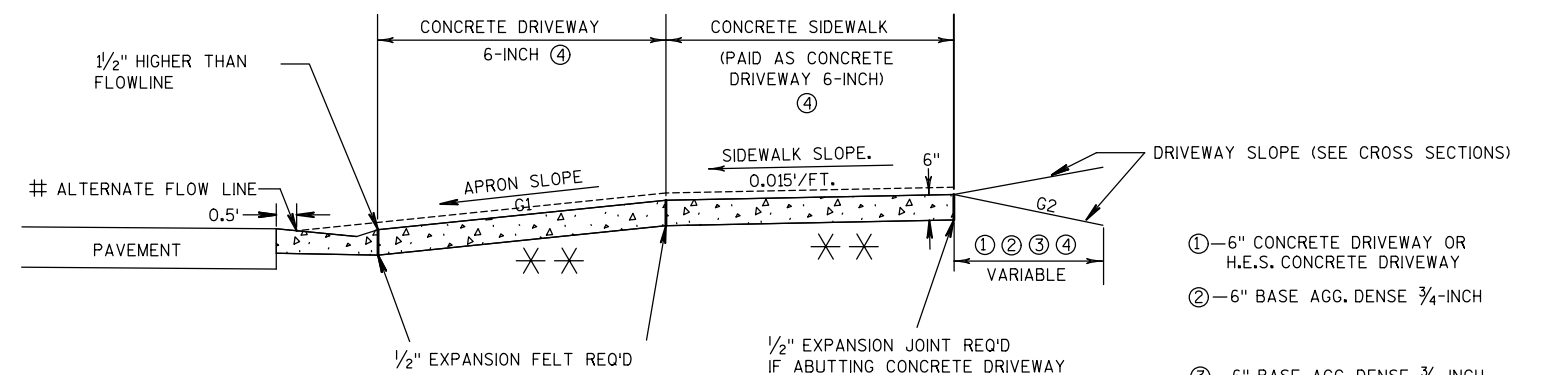

TYPICAL DRIVEWAY SECTION

- ①—6" CONCRETE DRIVEWAY OR H.E.S. CONCRETE DRIVEWAY
- ②—6" BASE AGG. DENSE 3/4-INCH
- ③—6" BASE AGG. DENSE 3/4-INCH BASE WITH 3" ASPHALTIC SURFACE DRIVEWAYS AND FIELD ENTRANCES
- ④— STA 362+50 - STA 365+00 CONCRETE DRIVEWAY 9-INCH
- \* = 6" BASE AGG. DENSE 3/4-INCH REQ'D UNDER CONCRETE DRIVEWAY
- # = ALTERNATE FLOW LINE:  
STA 357+84 RT  
STA 358+50 RT





NOTE: ALGEBRAIC DIFFERENCE BETWEEN TANGENT GRADES G1 & G2 TO NOT EXCEED 15%  
DEPRESS SIDEWALK PROFILE IF DRIVEWAY APRON EXCEEDS MAX SLOPE

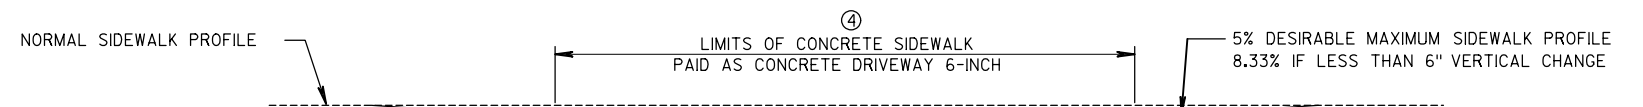

DEPRESSED SIDEWALK PROFILE DETAIL

2

2

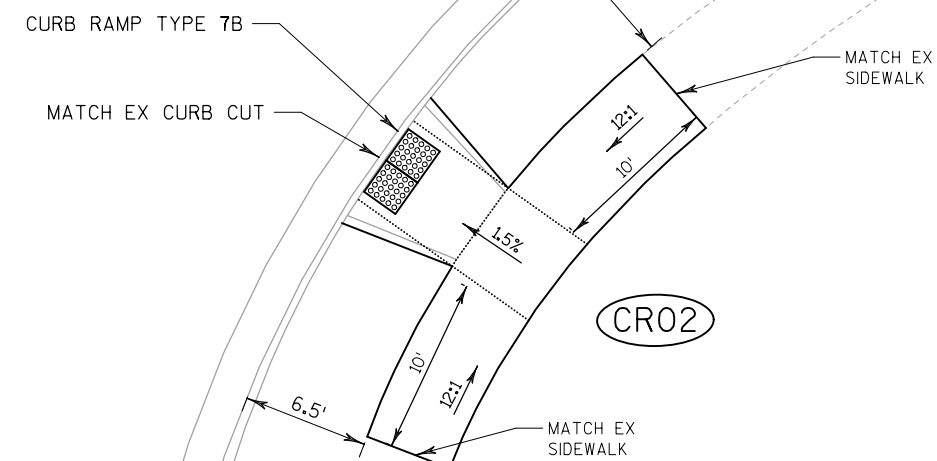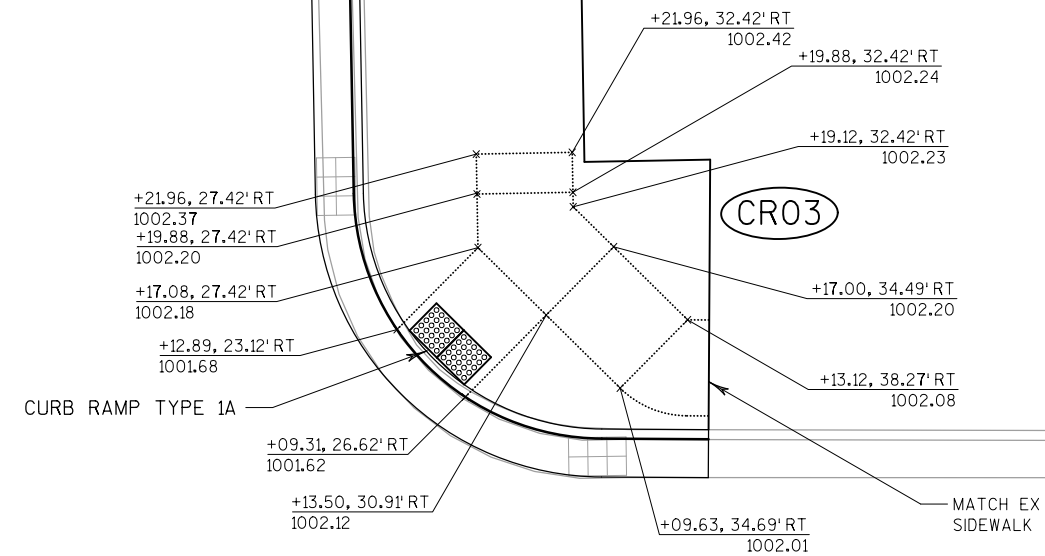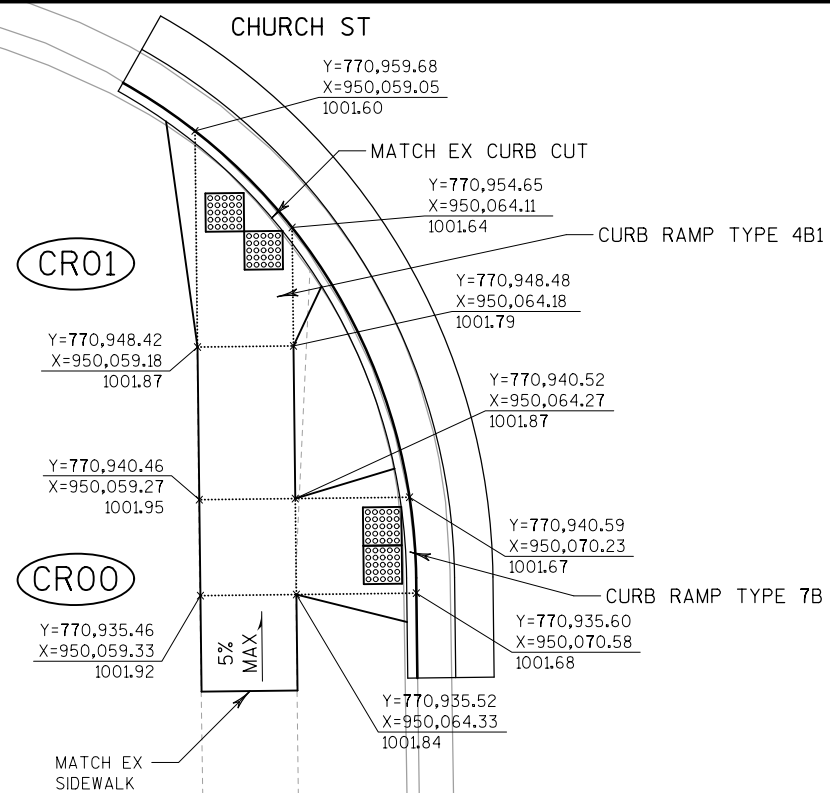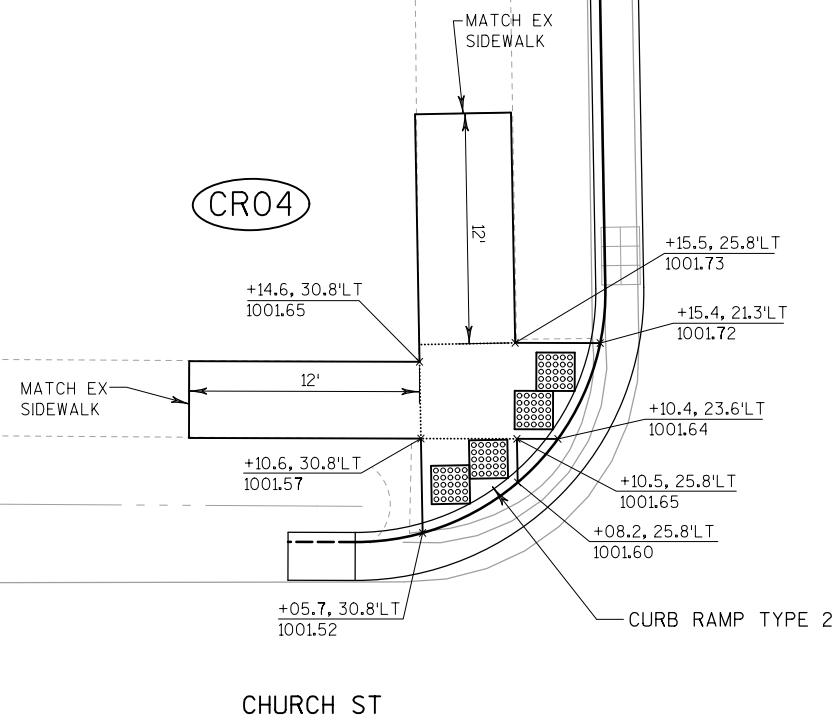

PROJECT NO:3364-03-72

HWY: STH 175

COUNTY:DODGE

CURB RAMP DETAILS

SHEET

10

E

FILE NAME : P:\GMT\WISDOT\R11-0319-102 STH 175\graphics\021004\_cd.dgn

PLOT DATE : 4/29/2015

PLOT BY : gaspemc


PLOT NAME :

PLOT SCALE : 1:20

WISDOT/CADDs SHEET 42




2

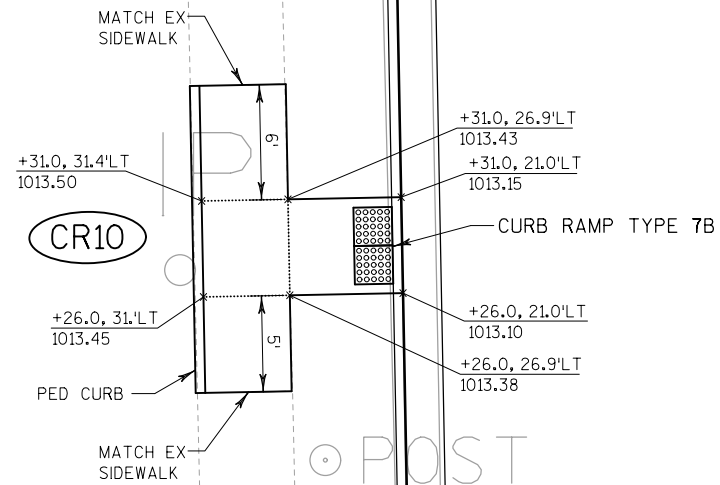


353+00

STH 175

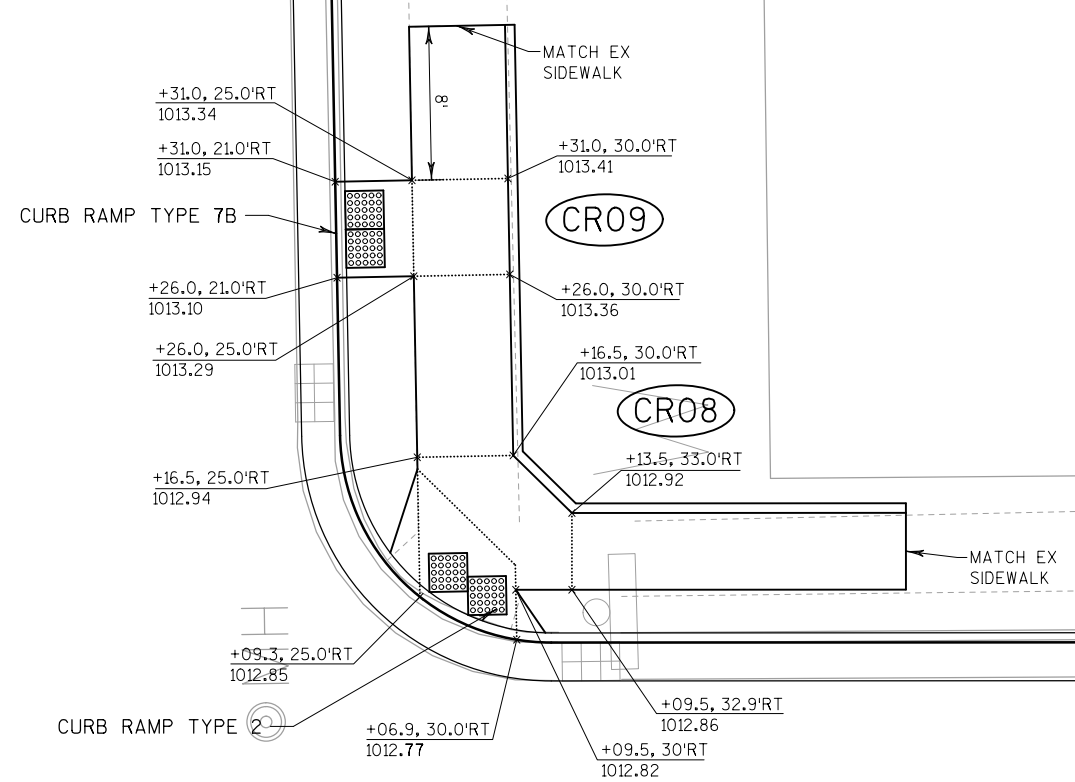

SCHOOL ST

NOTE:  
2.0% MAX CROSS SLOPE, 1.5% TYPICAL.  
8.33% MAX LONGITUDINAL SLOPE ALONG SIDEWALK.  
CURB & GUTTER GRADES FOR CURB RAMP  
DETAILS ARE SHOWN TO THE CURB FLOWLINE.

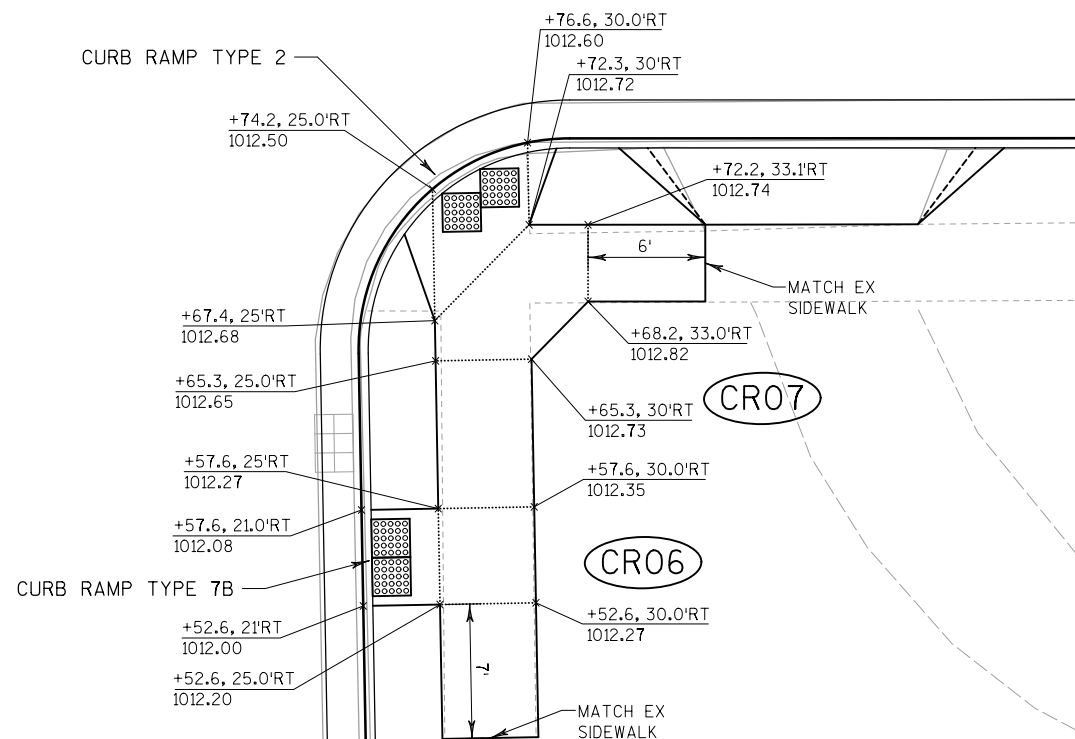

PROJECT NO: 3364-03-72

HWY: STH 175

COUNTY: DODGE

CURB RAMP DETAILS

SHEET

11

E

FILE NAME : P:\GMT\WISDOT\11-0319-102 STH 175\graphics\021005\_cd.dgn

PLOT DATE : 4/29/2015

PLOT BY : gaspemc

PLOT NAME :

PLOT SCALE : 1:20

WISDOT/CADDs SHEET 42



2


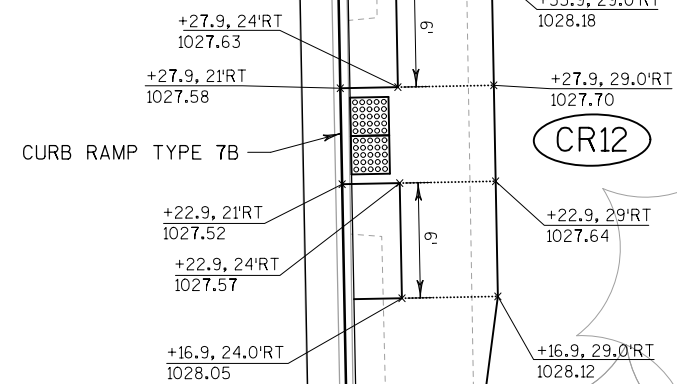


Diagram illustrating a cross-section of a channel with a vertical wall. The total width is 2.50'. The distance from the left edge to the wall is 1.98'. The distance from the wall to the right edge is 0.52'. The left slope is 8.33% and the right slope is 2.67%. An 'ALTERNATE FLOW LINE' is shown as a dashed line within the channel bed.

SECTION B-B  
ALTERNATE FLOW LINE TRANSITION  
CURB & GUTTER


2

2

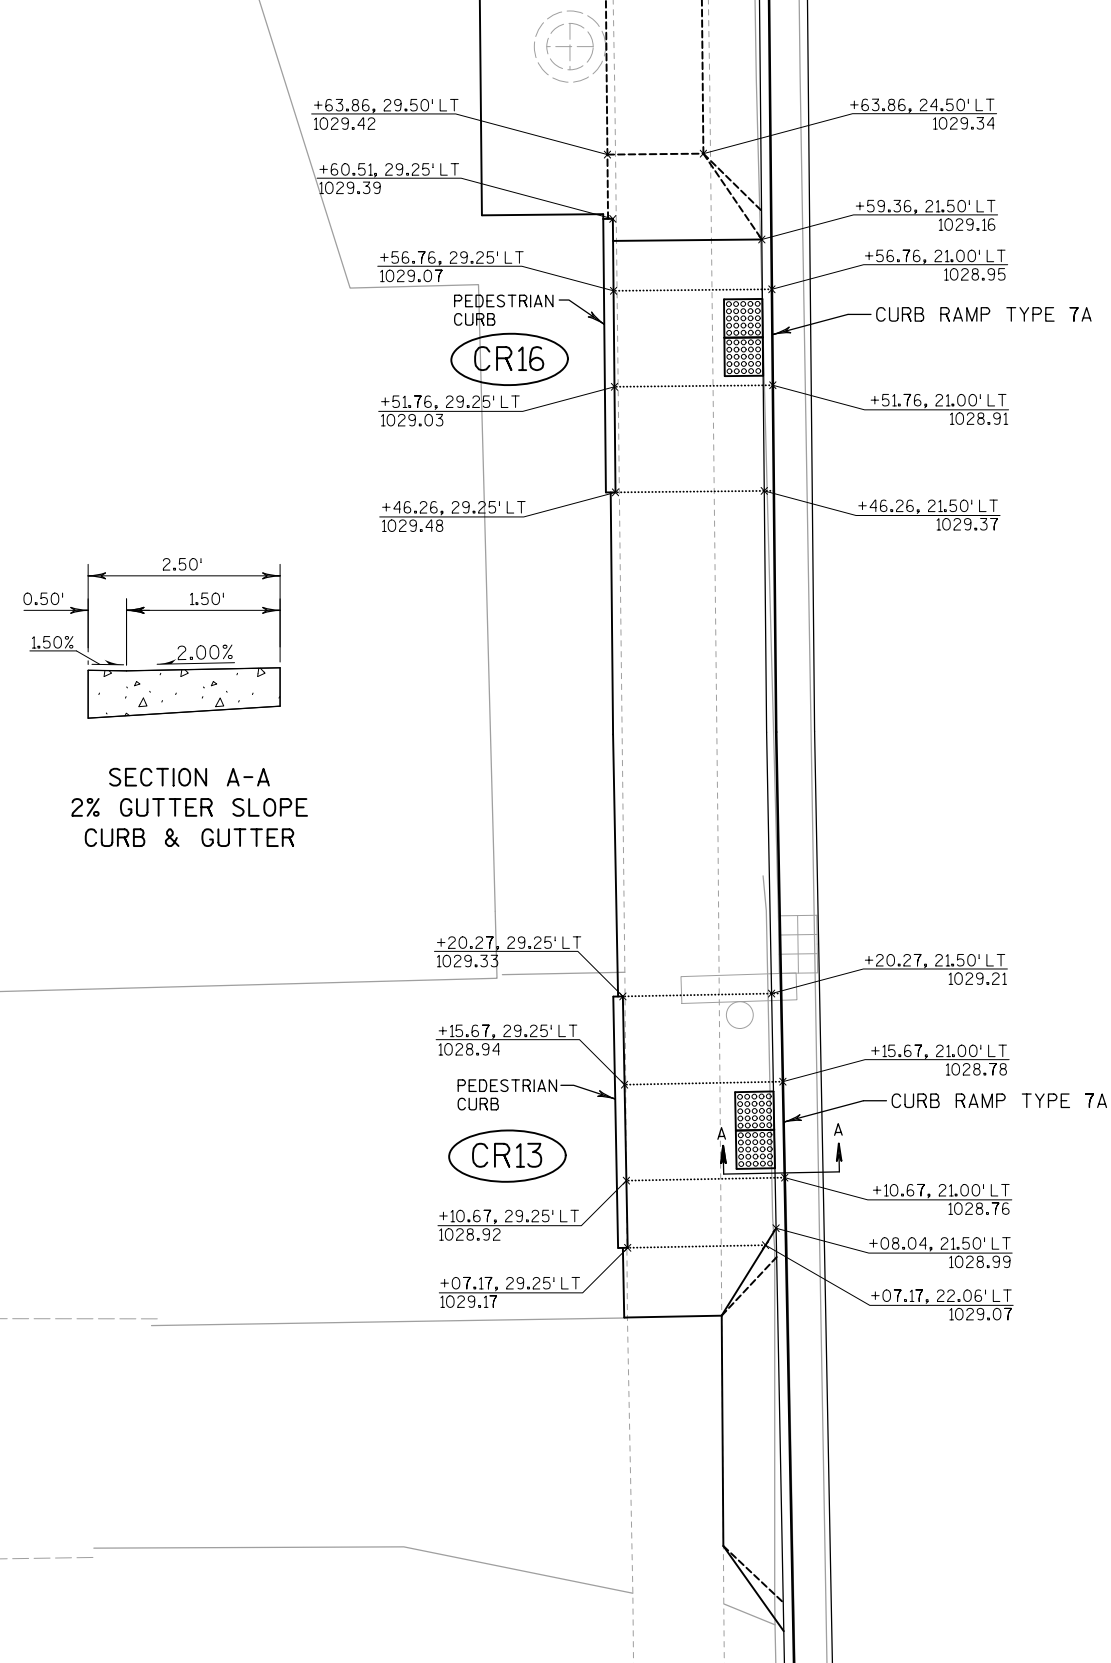

STH 175

362+00

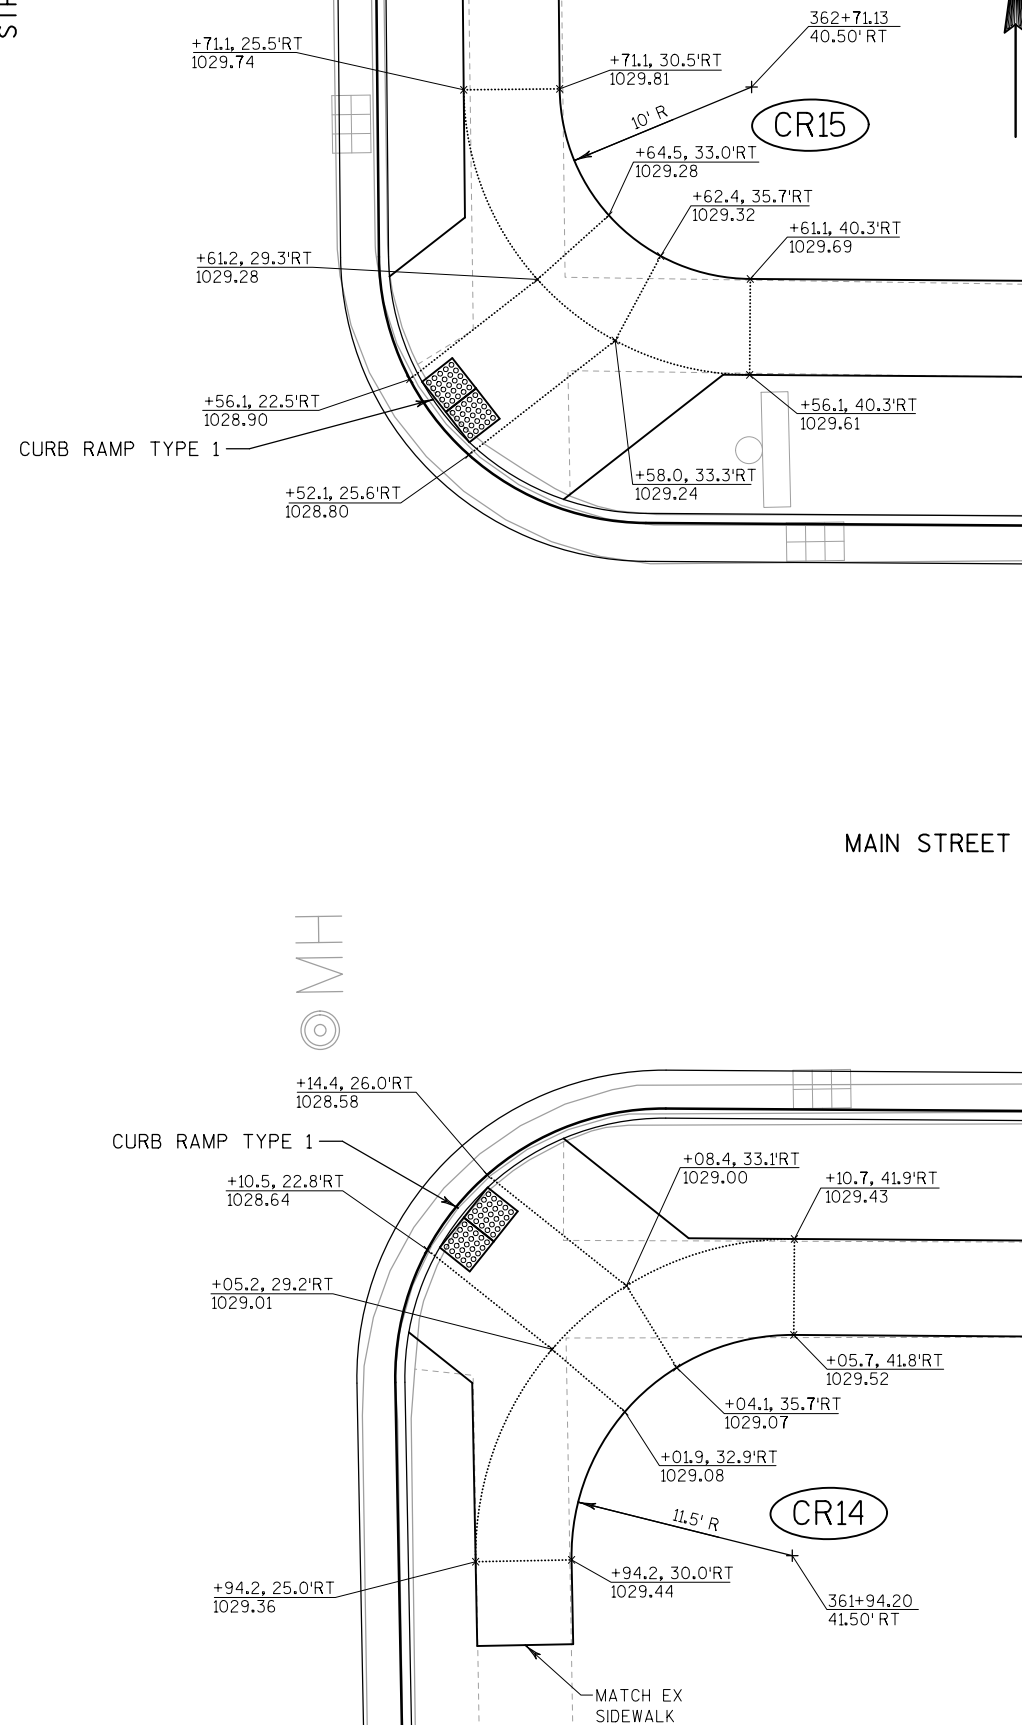

NOTE:  
2.0% MAX CROSS SLOPE, 1.5% TYPICAL.  
8.33% MAX LONGITUDINAL SLOPE ALONG SIDEWALK.  
CURB & GUTTER GRADES FOR CURB RAMP  
DETAILS ARE SHOWN TO THE CURB FLOWLINE.

2

2



CR20

+12.0,31.9'LT  
1034.39+06.0,31.9'LT  
1033.94+01.0,31.9'LT  
1033.92+95.0,31.8'LT  
1034.34+12.0,26.9'LT  
1034.31+06.0,26.9'LT  
1033.86+06.0,21.0'LT  
1033.59+01.0,21.0'LT  
1033.57+01.0,26.9'LT  
1033.84+95.0,26.8'LT  
1034.26

CURB RAMP TYPE 7B

367+00

CR17


+68.3,31.6'LT  
1034.25+62.3,31.5'LT  
1033.79+57.3,31.5'LT  
1033.77+51.3,31.4'LT  
1034.19+68.3,26.6'LT  
1034.17+62.3,26.5'LT  
1033.71+62.3,21.0'LT  
1033.46+57.3,21.0'LT  
1033.44+57.3,26.5'LT  
1033.69+51.3,26.4'LT  
1034.11

CURB RAMP TYPE 7B

NOTE:  
2.0% MAX CROSS SLOPE, 1.5% TYPICAL.

8.33% MAX LONGITUDINAL SLOPE ALONG SIDEWALK.

CURB & GUTTER GRADES FOR CURB RAMP  
DETAILS ARE SHOWN TO THE CURB FLOWLINE.

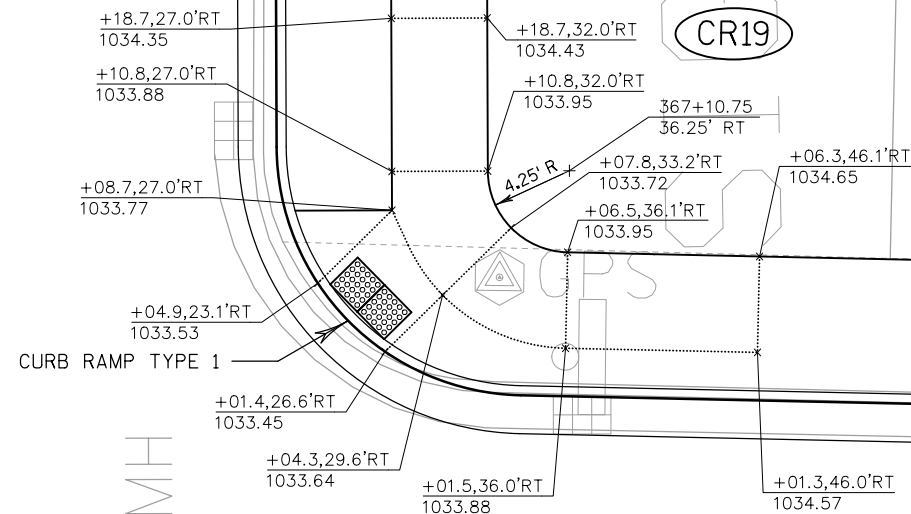

CURB RAMP TYPE 1

CURB RAMP TYPE 1

+59.9,29.1'RT  
1033.47+62.1,26.9'RT  
1033.33+58.6,23.3'RT  
1033.40+55.9,25.9'RT  
1033.57+51.9,25.1'RT  
1033.60+61.0,32.0'RT  
1033.51+60.9,35.3'RT  
1033.63+56.9,35.2'RT  
1033.69+56.3,32.6'RT  
1033.55+51.9,30.1'RT  
1033.67

CR18


MATCH EX  
SIDEWALKMATCH EX  
SIDEWALK

STH 175


MH

MAPLE ST

CR21

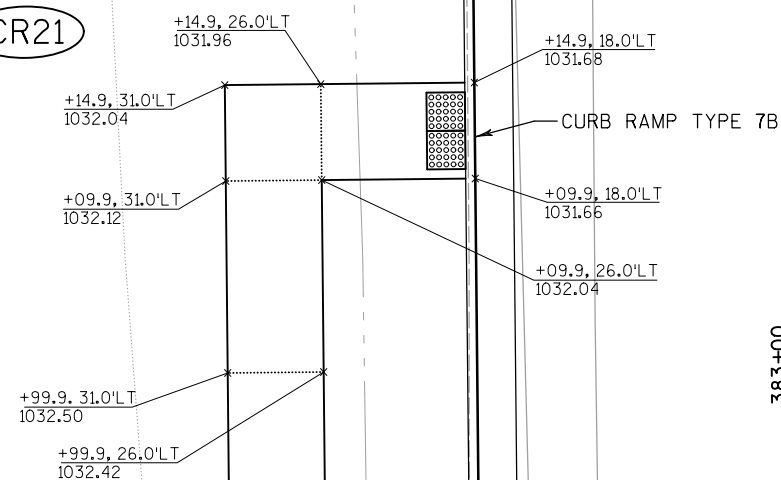

383+00

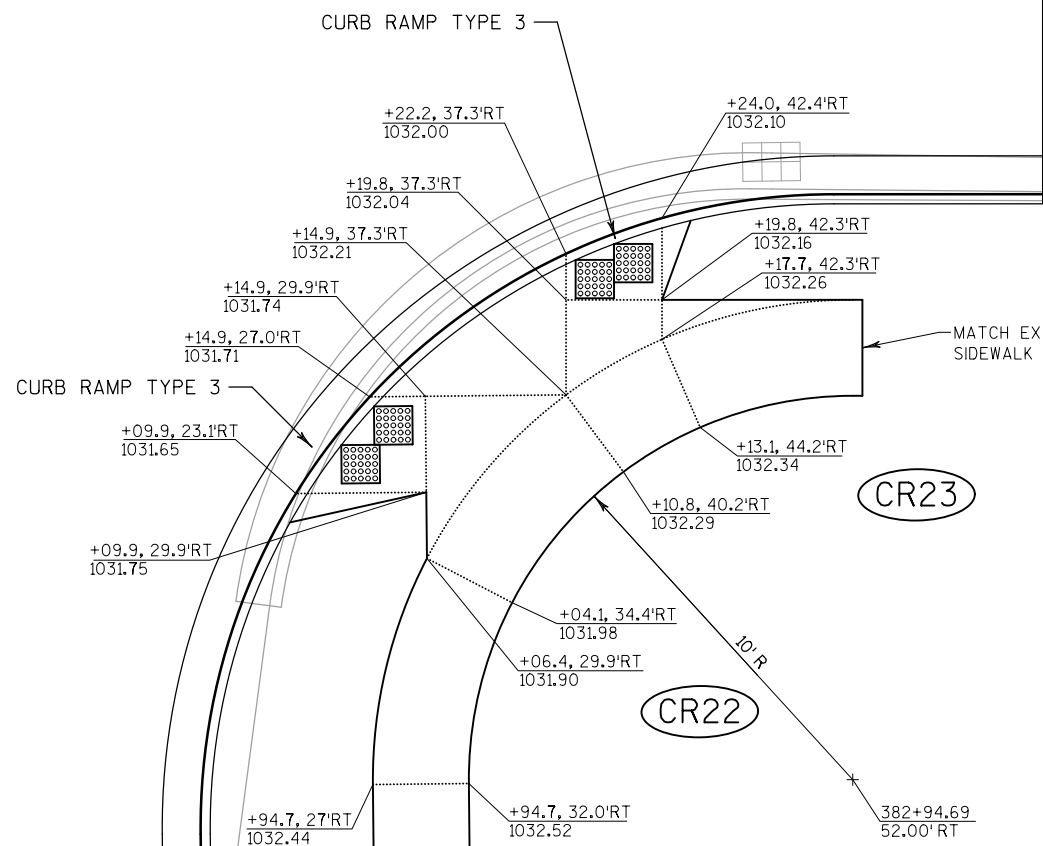

NOTE:  
2.0% MAX CROSS SLOPE, 1.5% TYPICAL.  
8.33% MAX LONGITUDINAL SLOPE ALONG SIDEWALK.  
CURB & GUTTER GRADES FOR CURB RAMP  
DETAILS ARE SHOWN TO THE CURB FLOWLINE.


2



- [illegible]






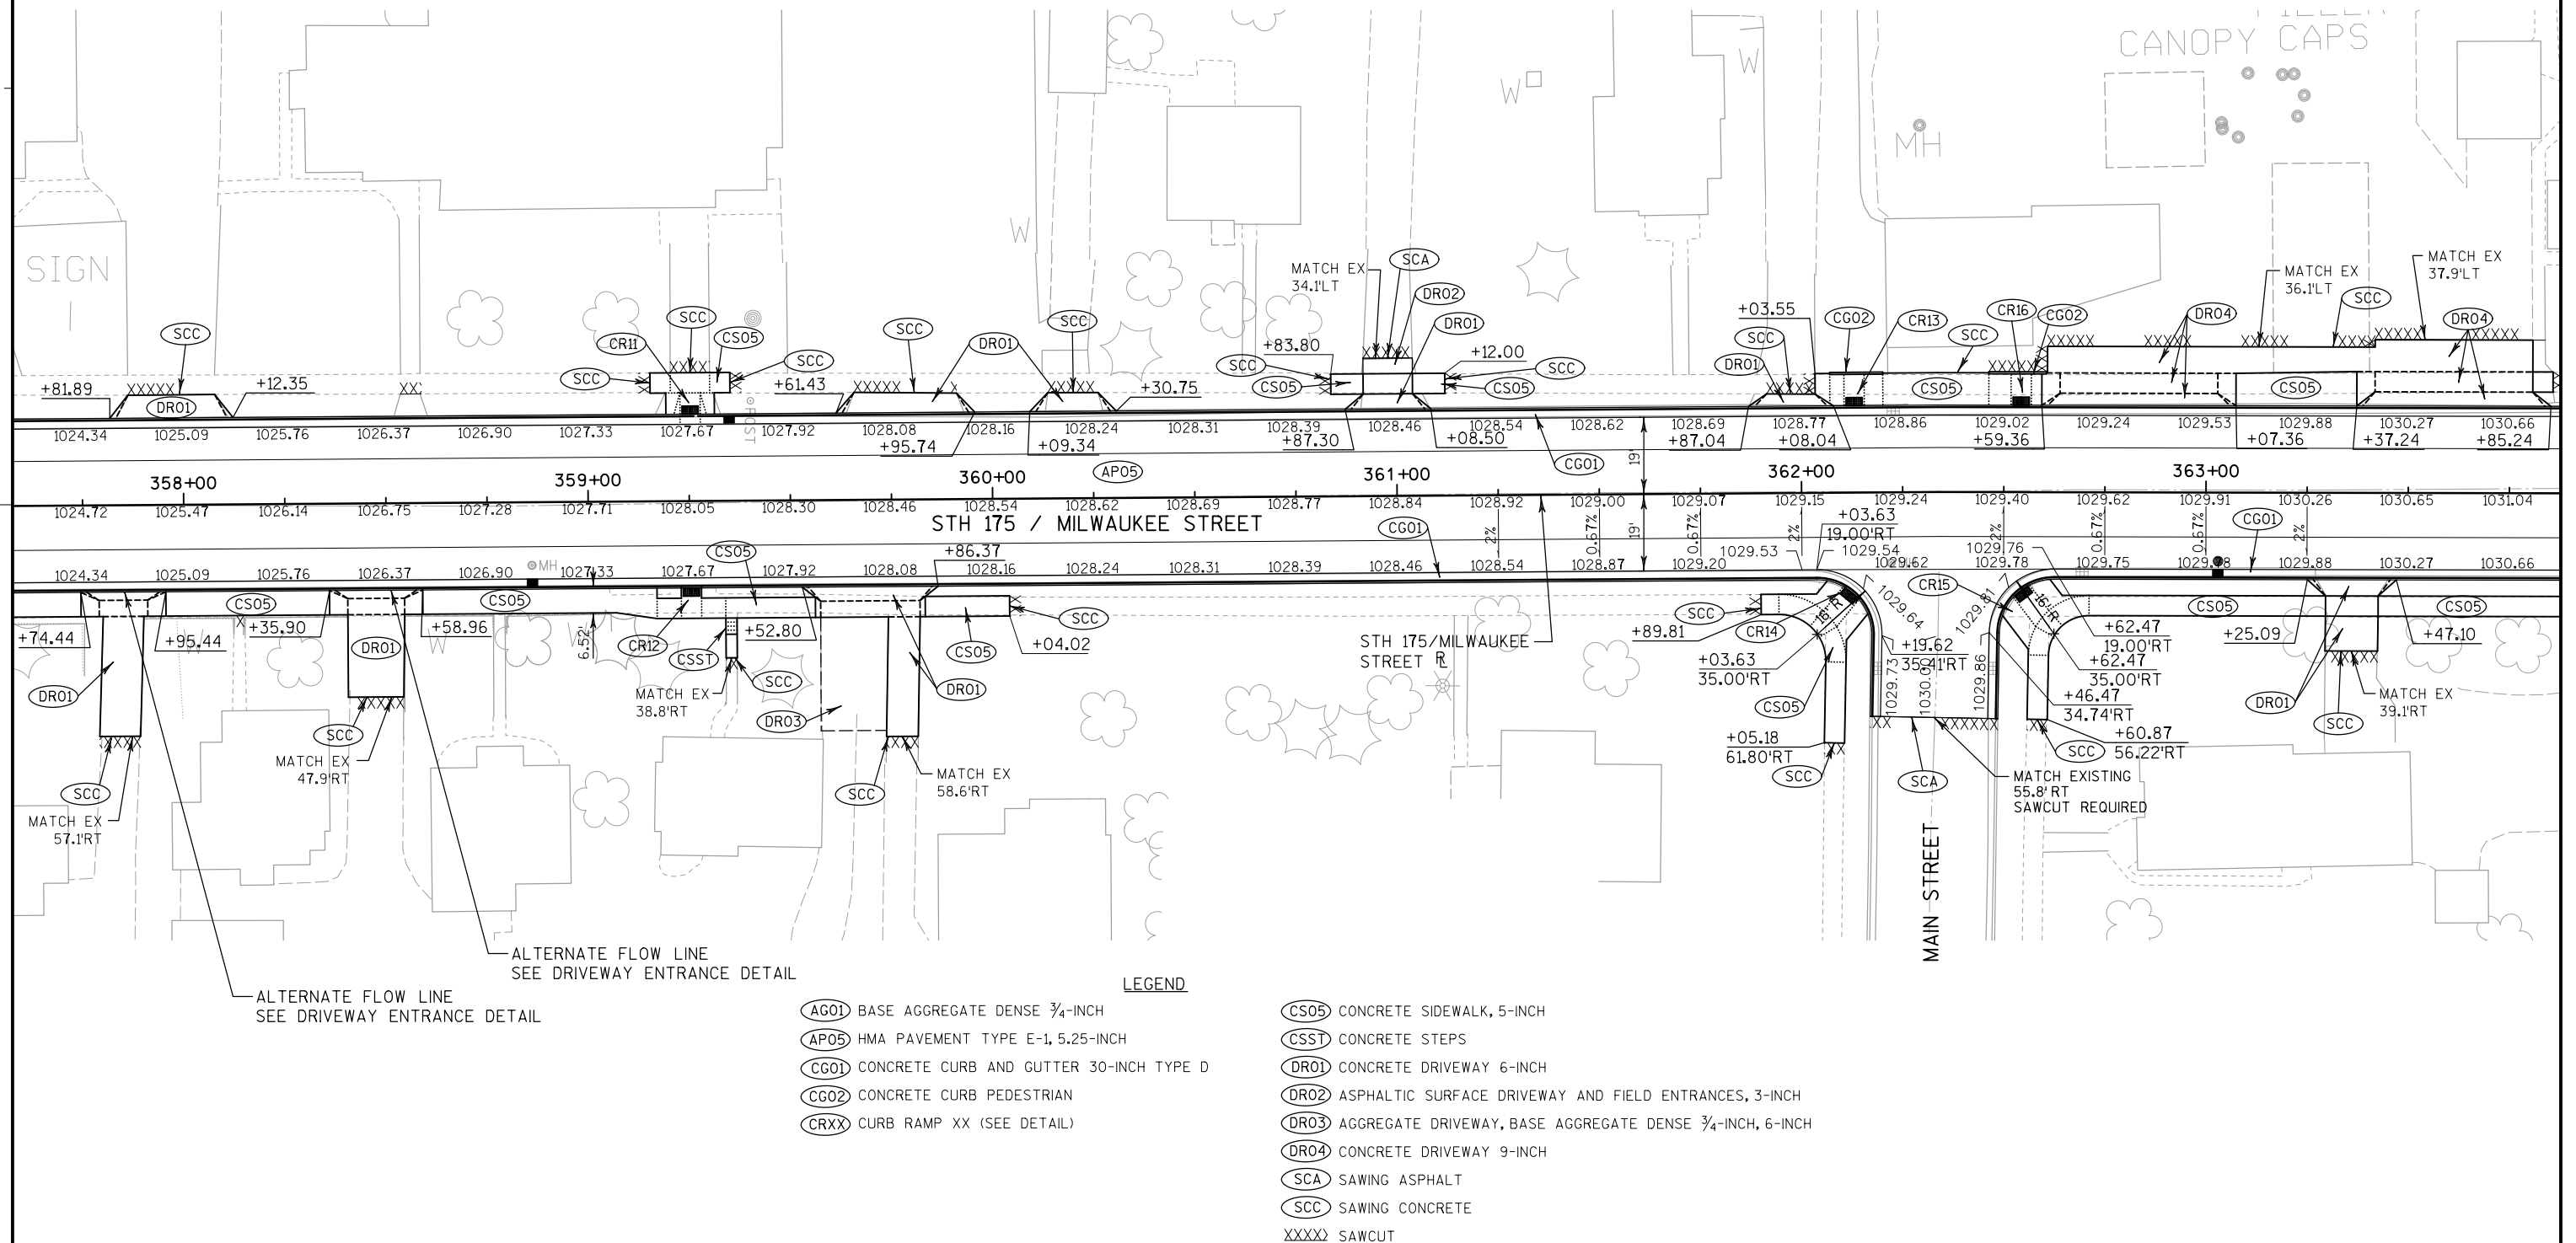


2


2

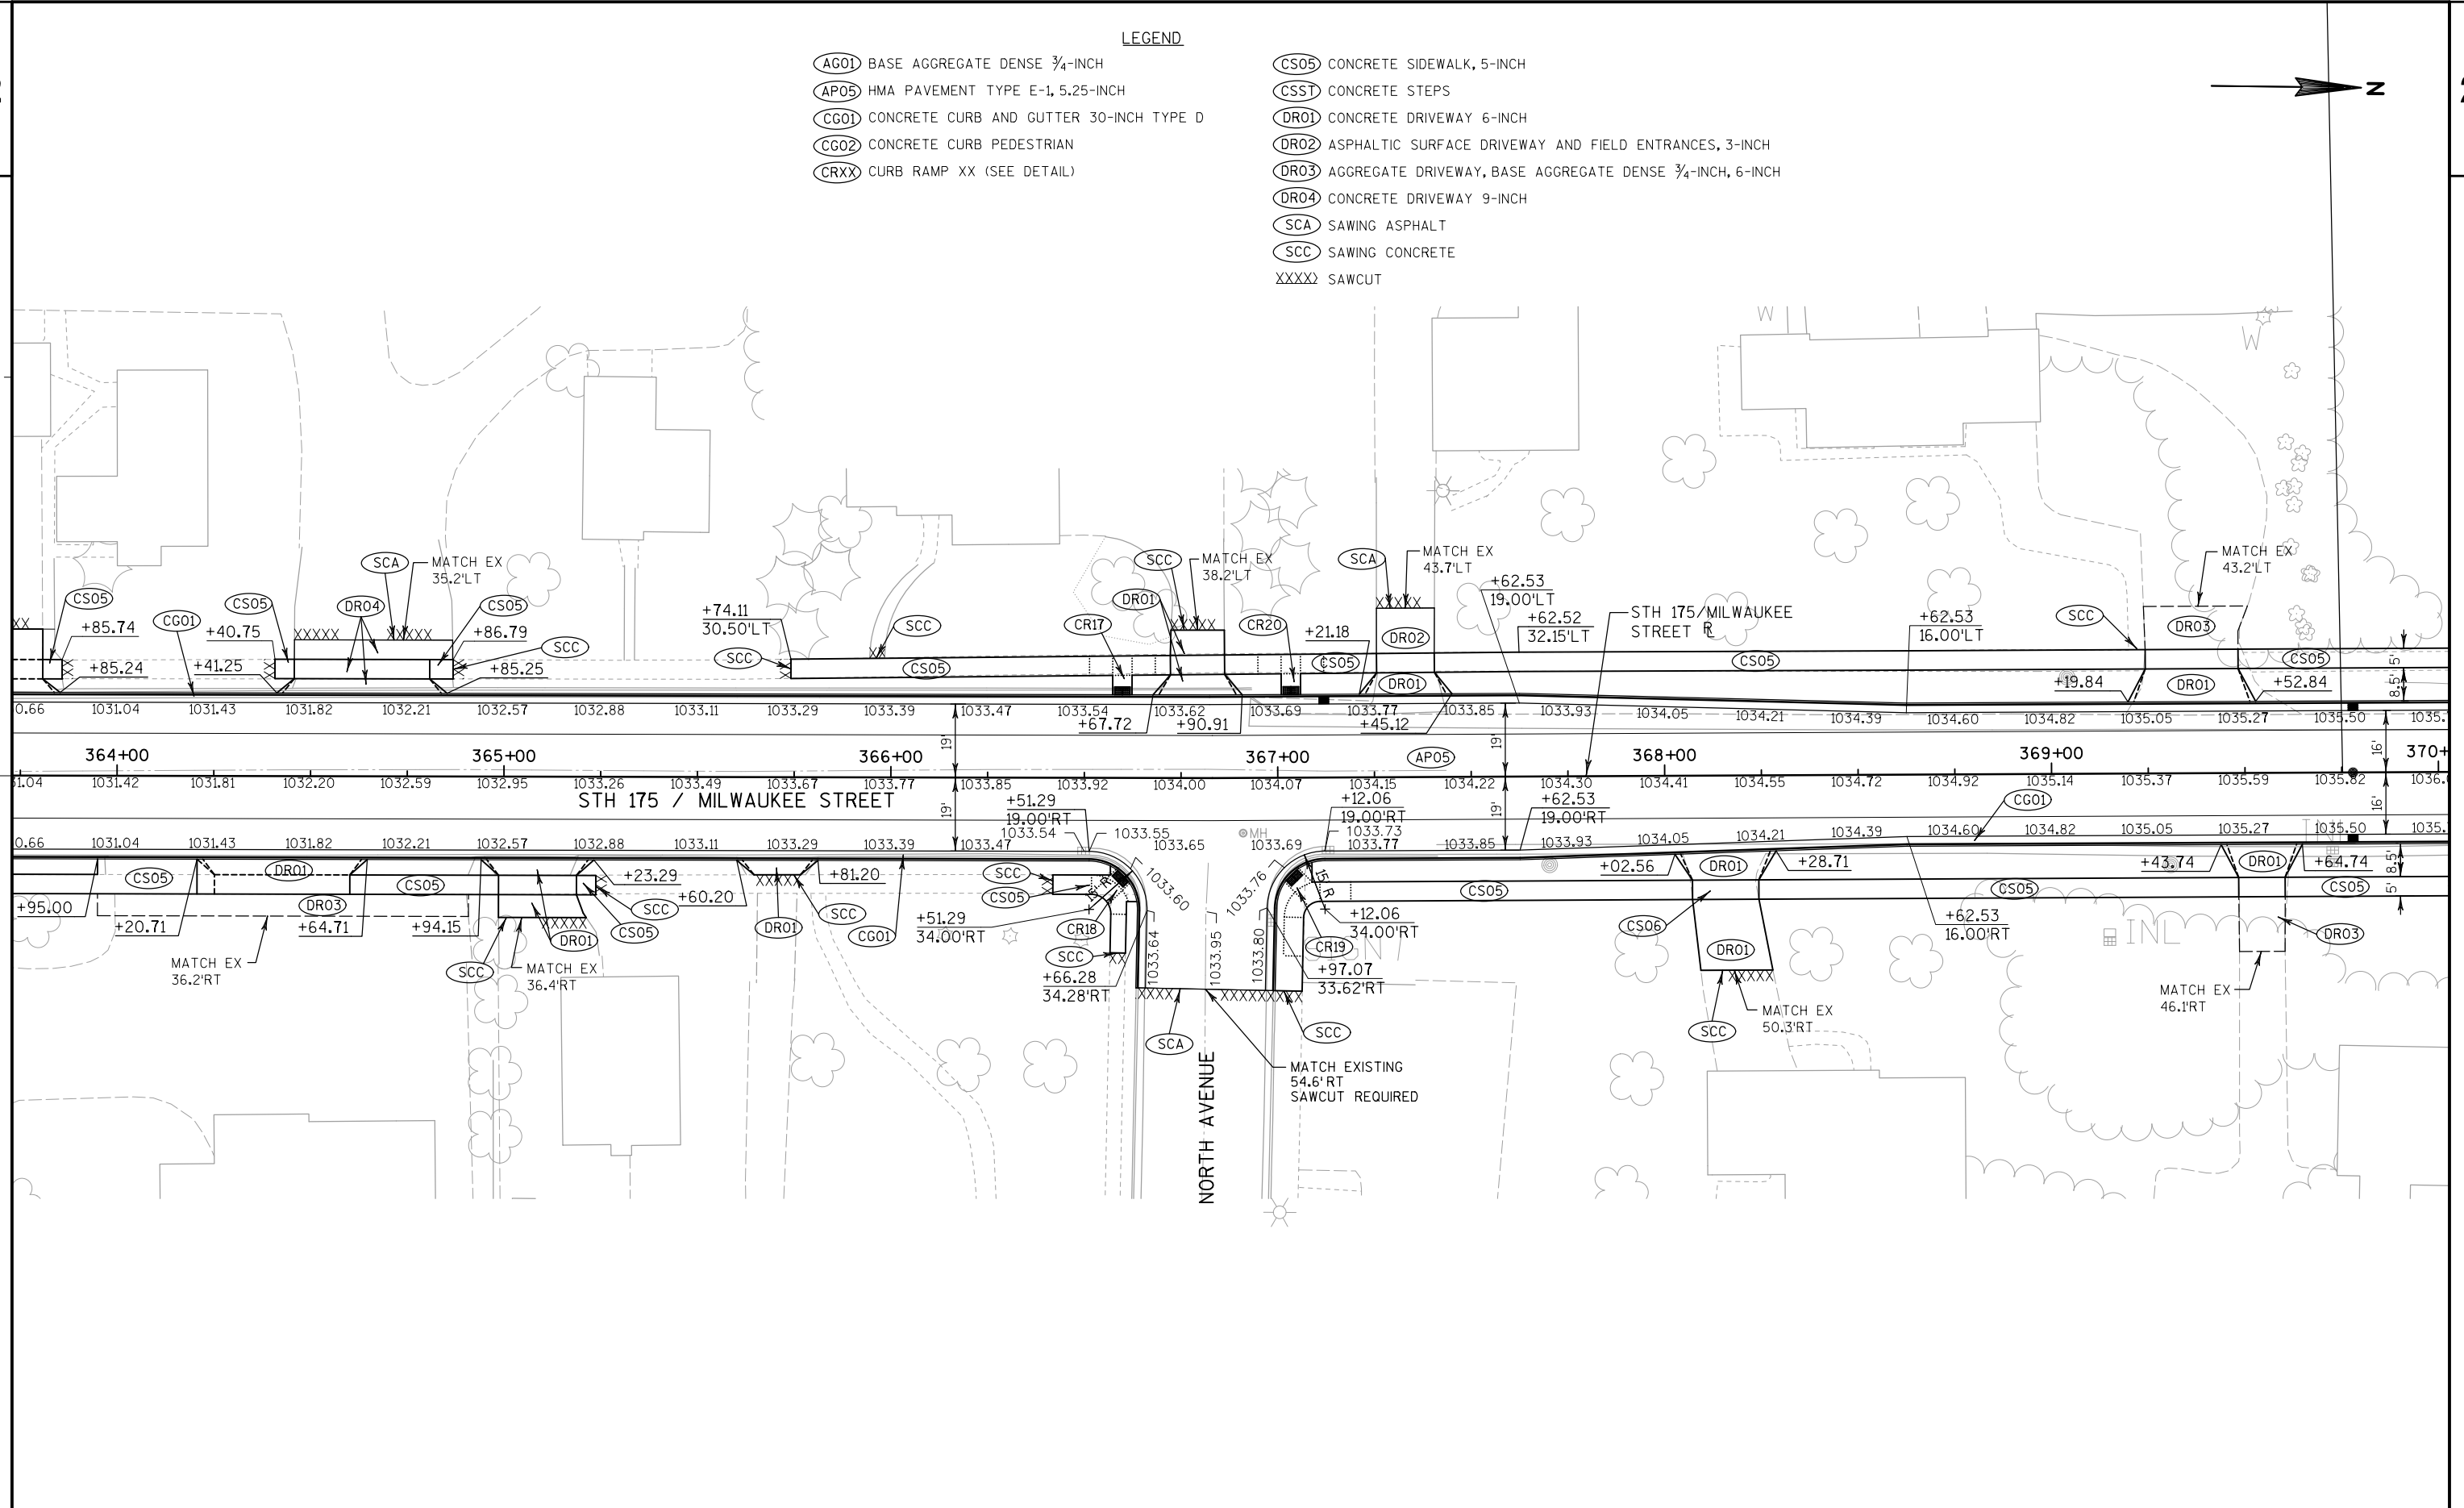



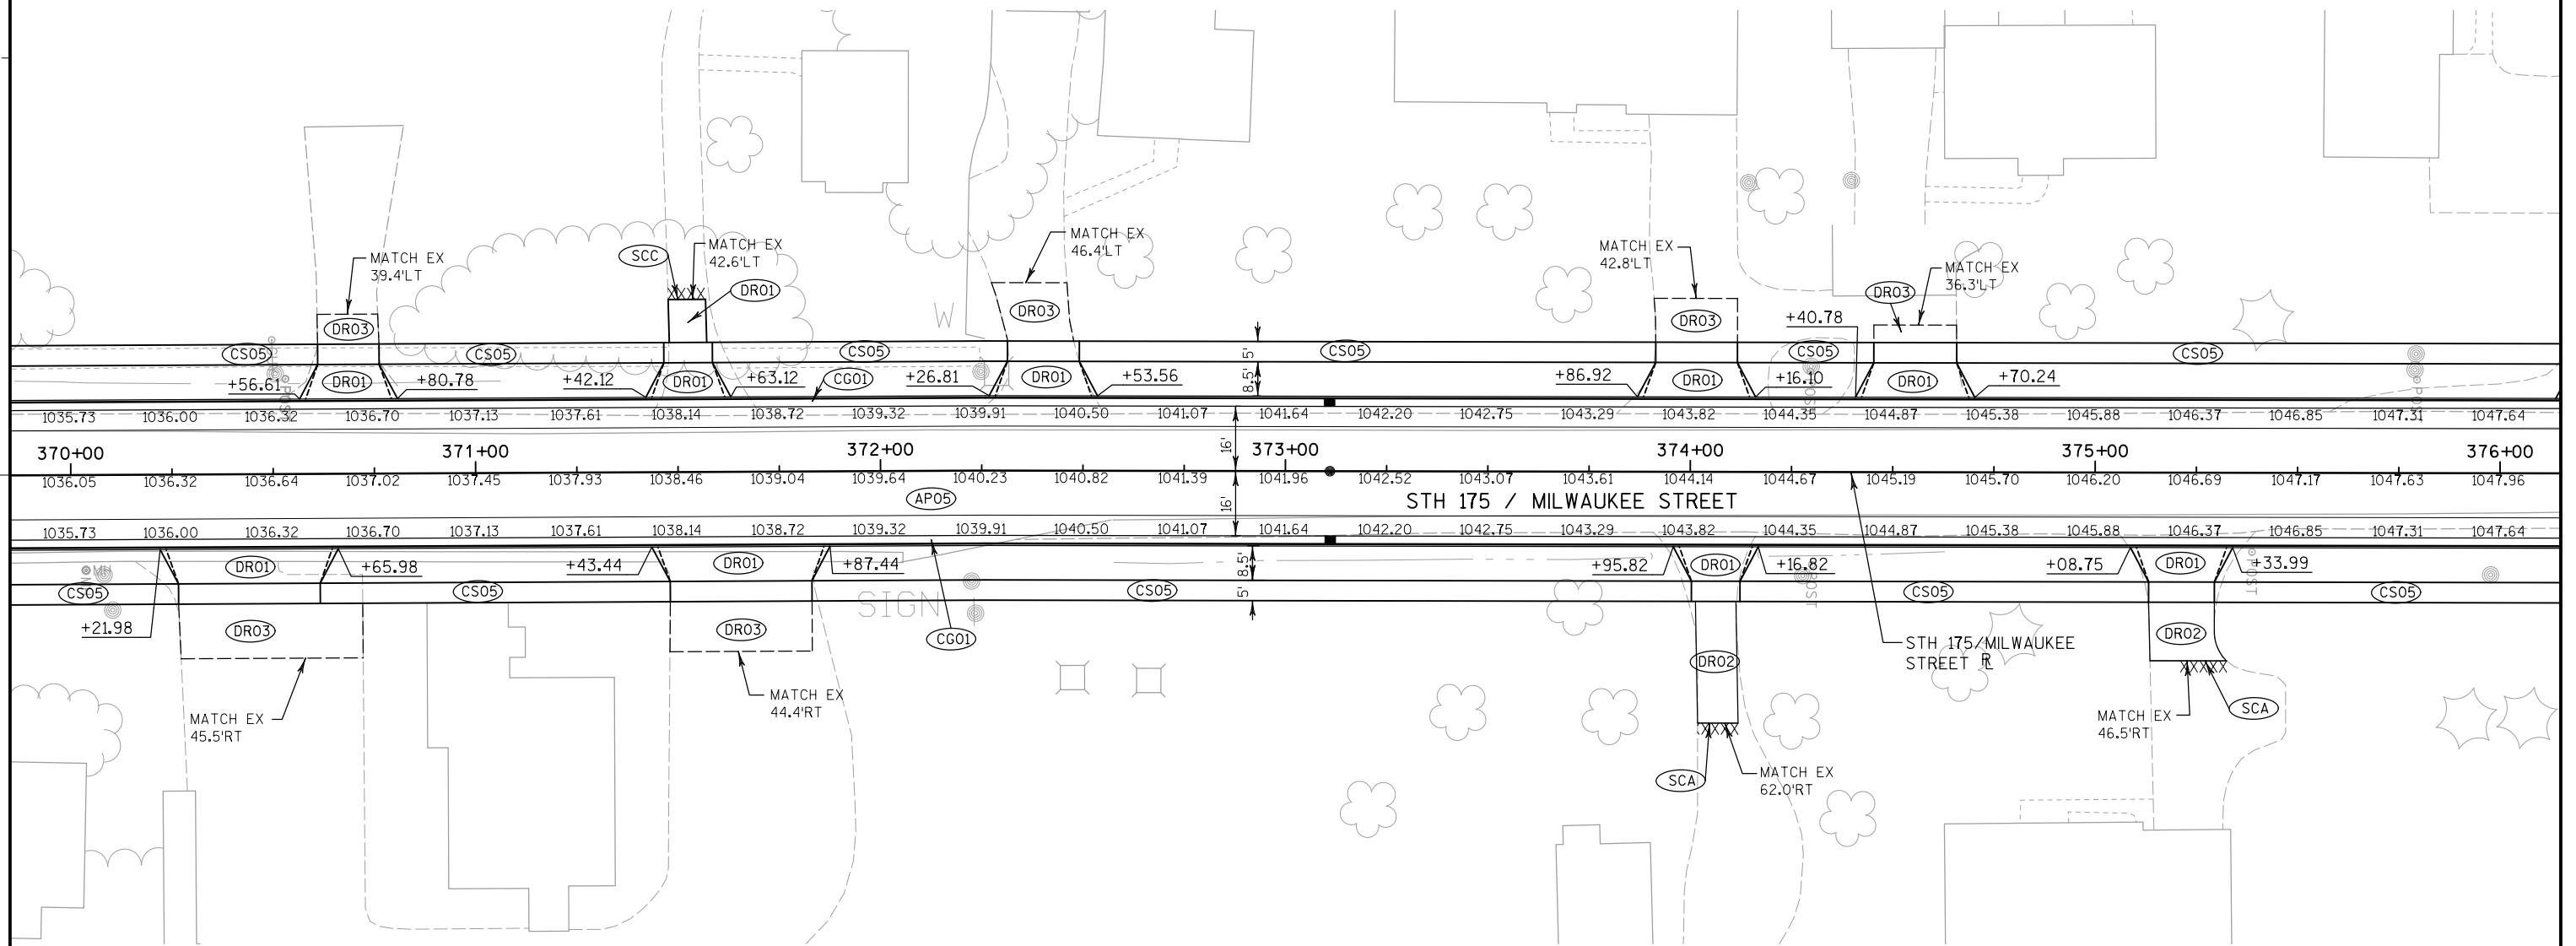

|                 |                                         |                 |                                                         |
|-----------------|-----------------------------------------|-----------------|---------------------------------------------------------|
| <del>AG01</del> | BASE AGGREGATE DENSE ¾-INCH             | <del>CS05</del> | CONCRETE SIDEWALK, 5-INCH                               |
| <del>AP05</del> | HMA PAVEMENT TYPE E-1, 5.25-INCH        | <del>CSST</del> | CONCRETE STEPS                                          |
| <del>CG01</del> | CONCRETE CURB AND GUTTER 30-INCH TYPE D | <del>DR01</del> | CONCRETE DRIVEWAY 6-INCH                                |
| <del>CG02</del> | CONCRETE CURB PEDESTRIAN                | <del>DR02</del> | ASPHALTIC SURFACE DRIVEWAY AND FIELD ENTRANCES, 3-INCH  |
| <del>CRXX</del> | CURB RAMP XX (SEE DETAIL)               | <del>DR03</del> | AGGREGATE DRIVEWAY, BASE AGGREGATE DENSE ¾-INCH, 6-INCH |
|                 |                                         | <del>DR04</del> | CONCRETE DRIVEWAY 9-INCH                                |
|                 |                                         | <del>SCA</del>  | SAWING ASPHALT                                          |
|                 |                                         | <del>SCC</del>  | SAWING CONCRETE                                         |
|                 |                                         | <del>XXXX</del> | SAWCUT                                                  |

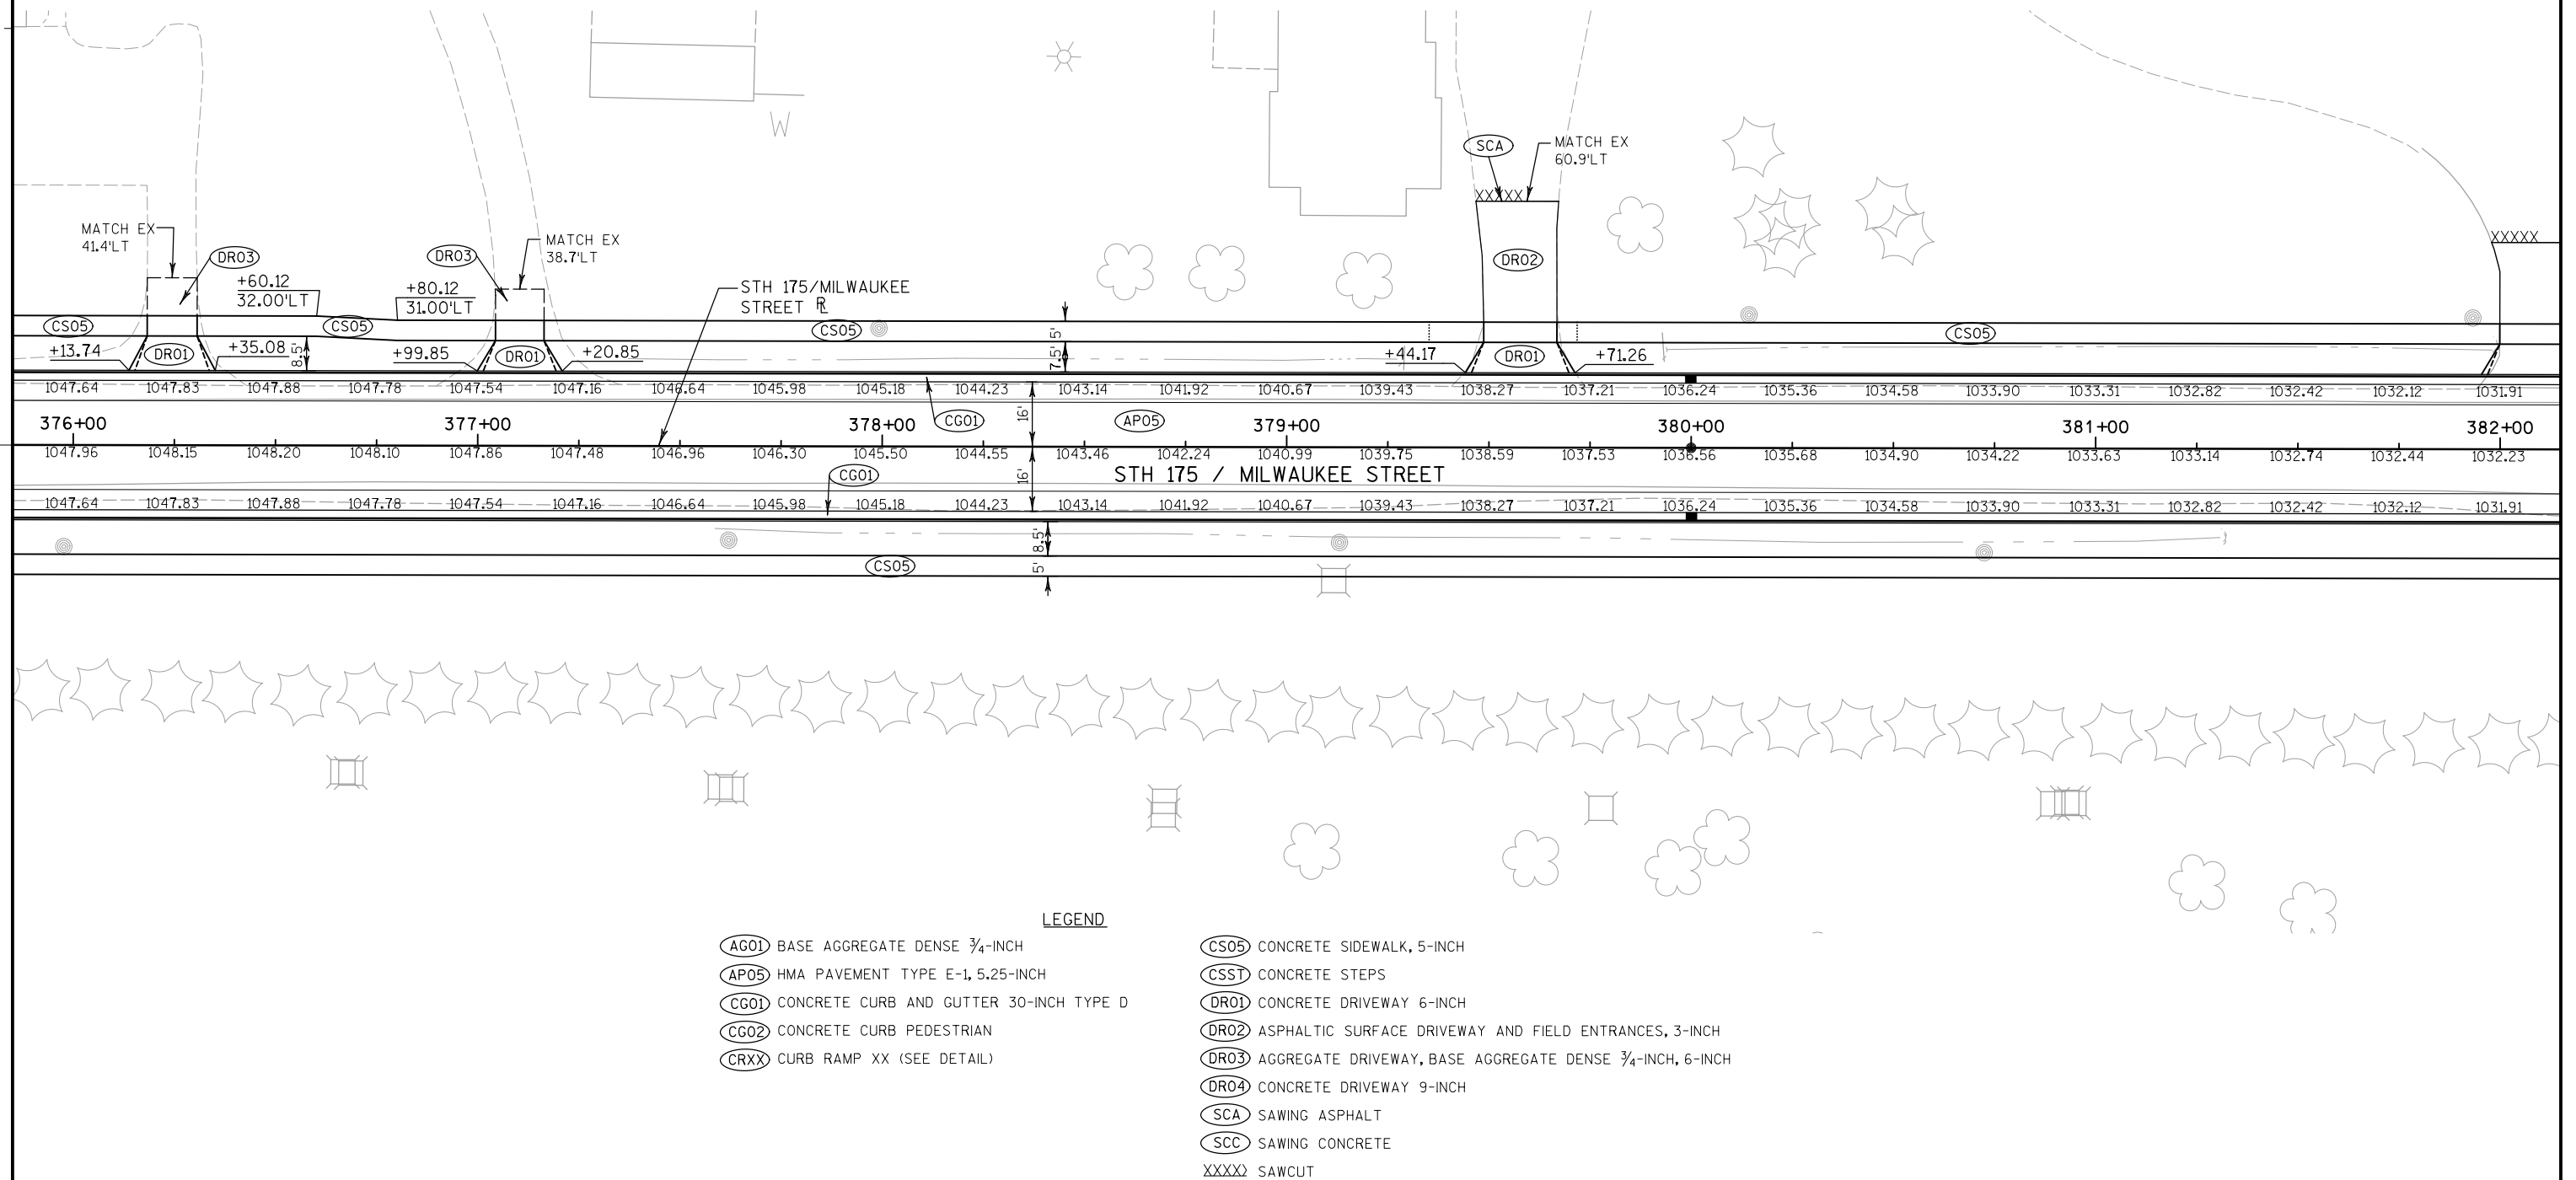



2



2

2

BEGIN PROJECT  
STA 346+01.00

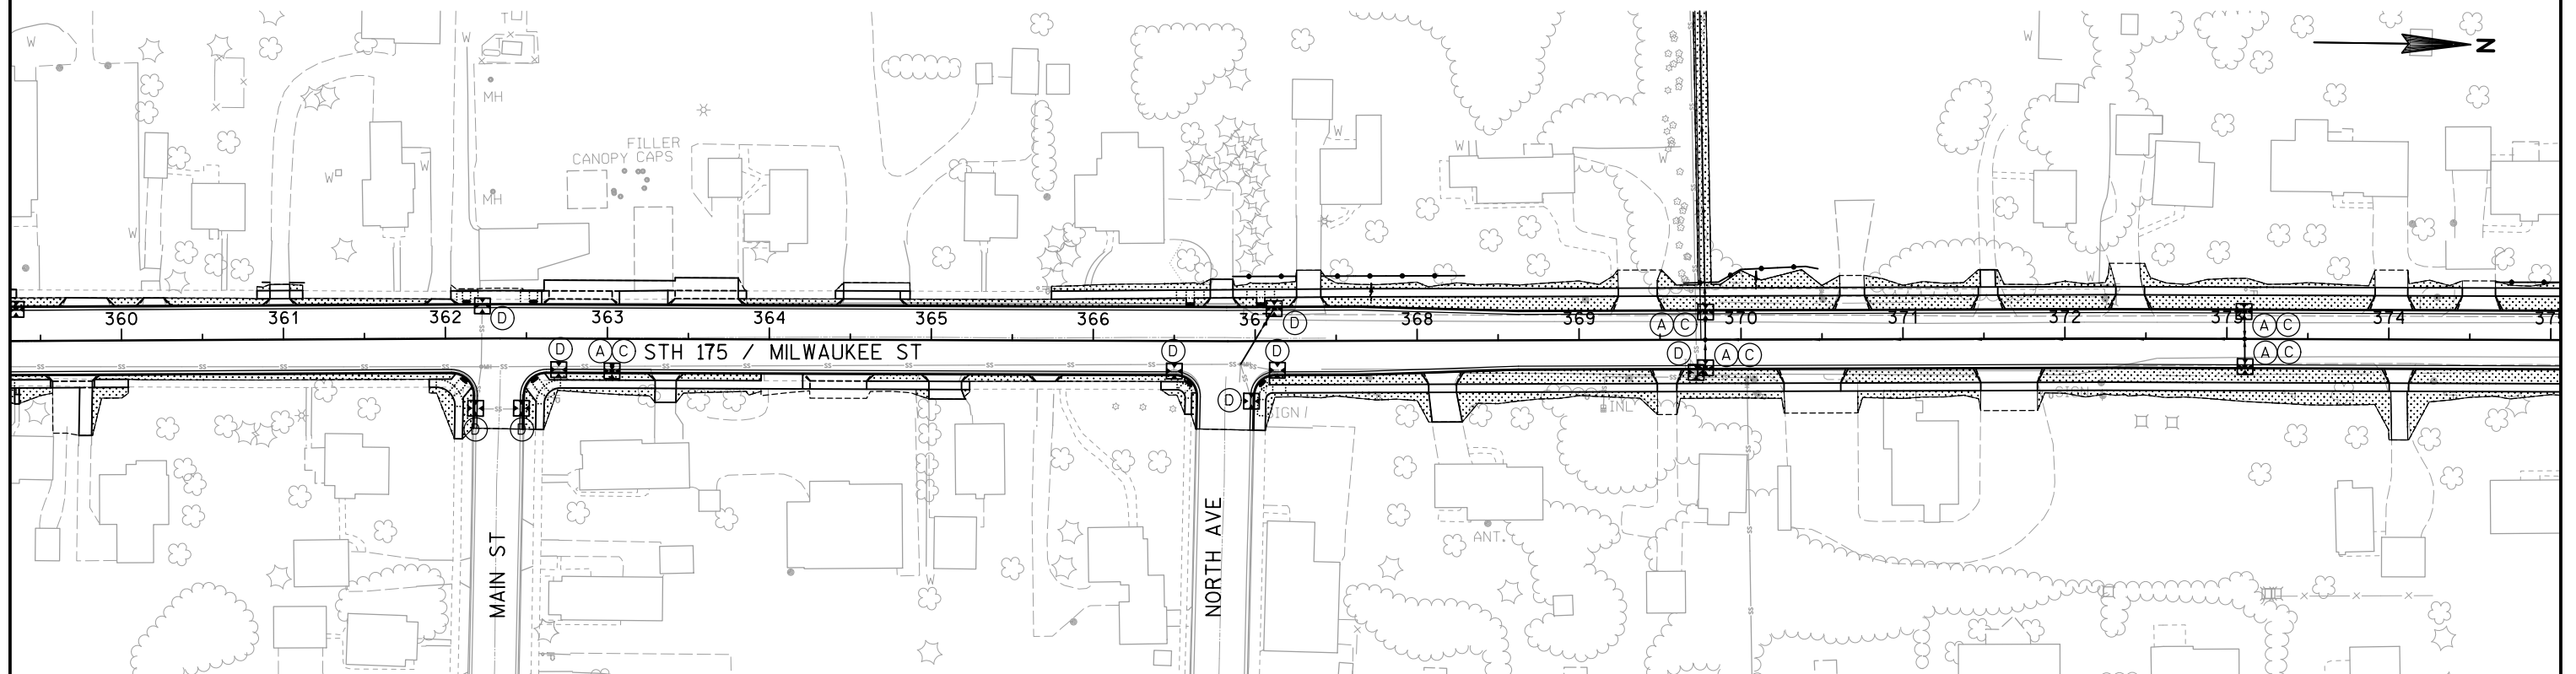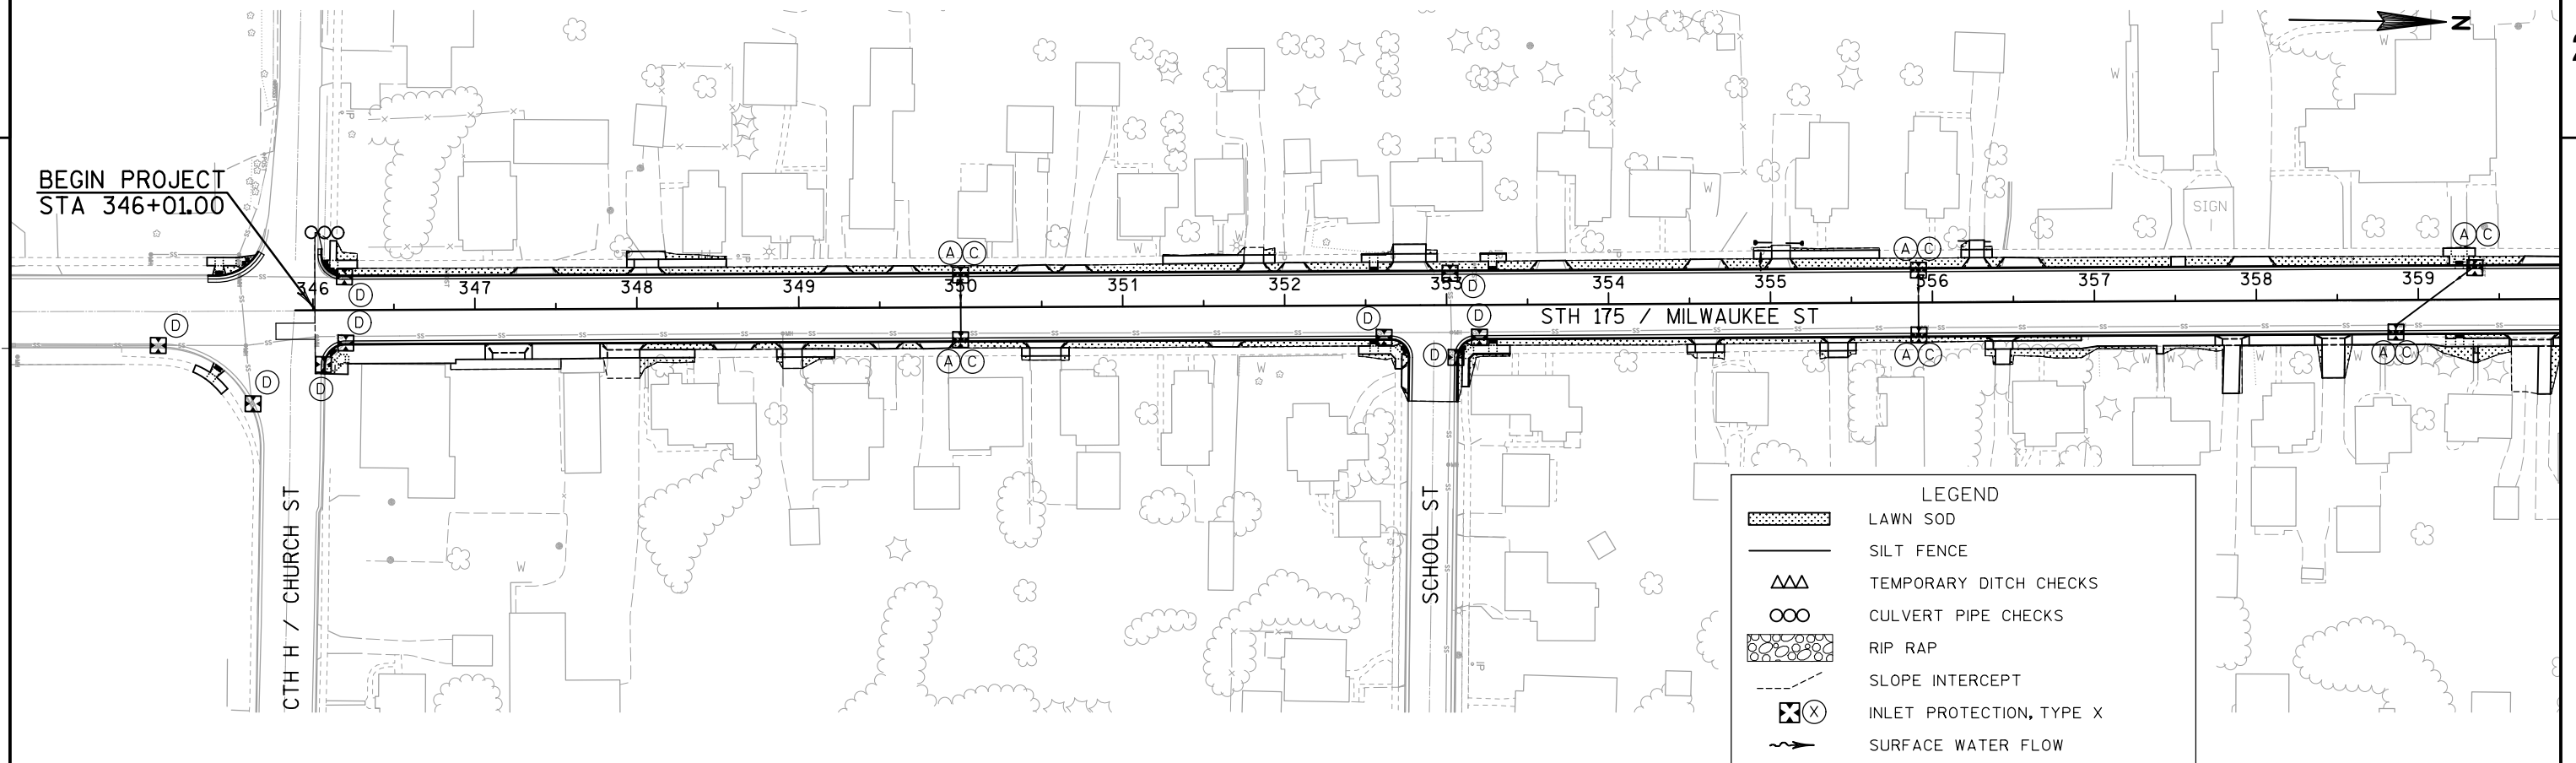

PROJECT NO: 3364-03-72

HWY: STH 175

COUNTY: DODGE

EROSION CONTROL

SHEET 23

E

FILE NAME : P:\GMT\WISDOT\11-0319-102 STH 175\graphics\022001.ec.dgn

PLOT DATE : 7/24/2015


PLOT BY : gaspemc

PLOT NAME :


PLOT SCALE : 1:100

WISDOT/CADDs SHEET 42


# 2

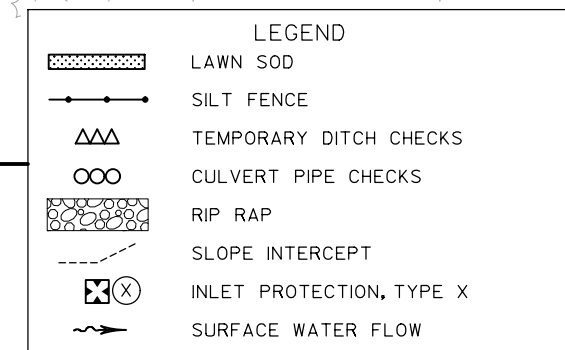



2


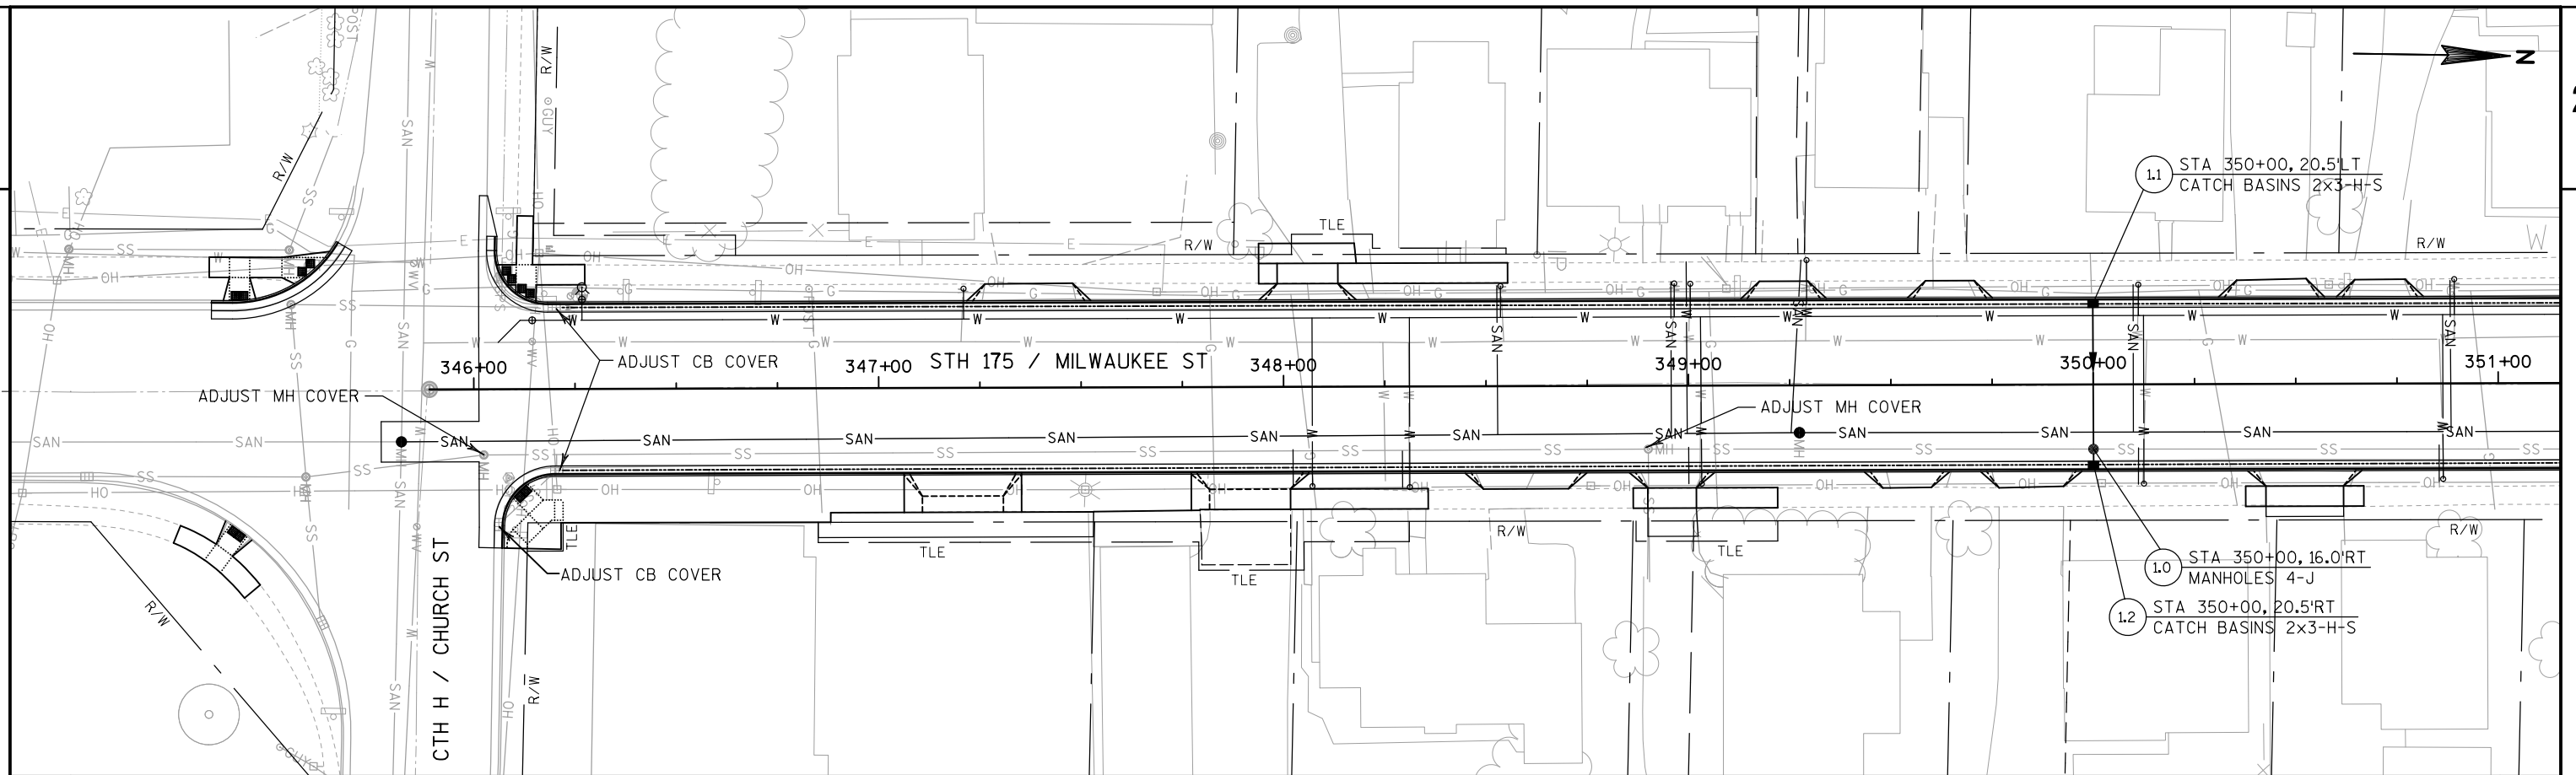


2


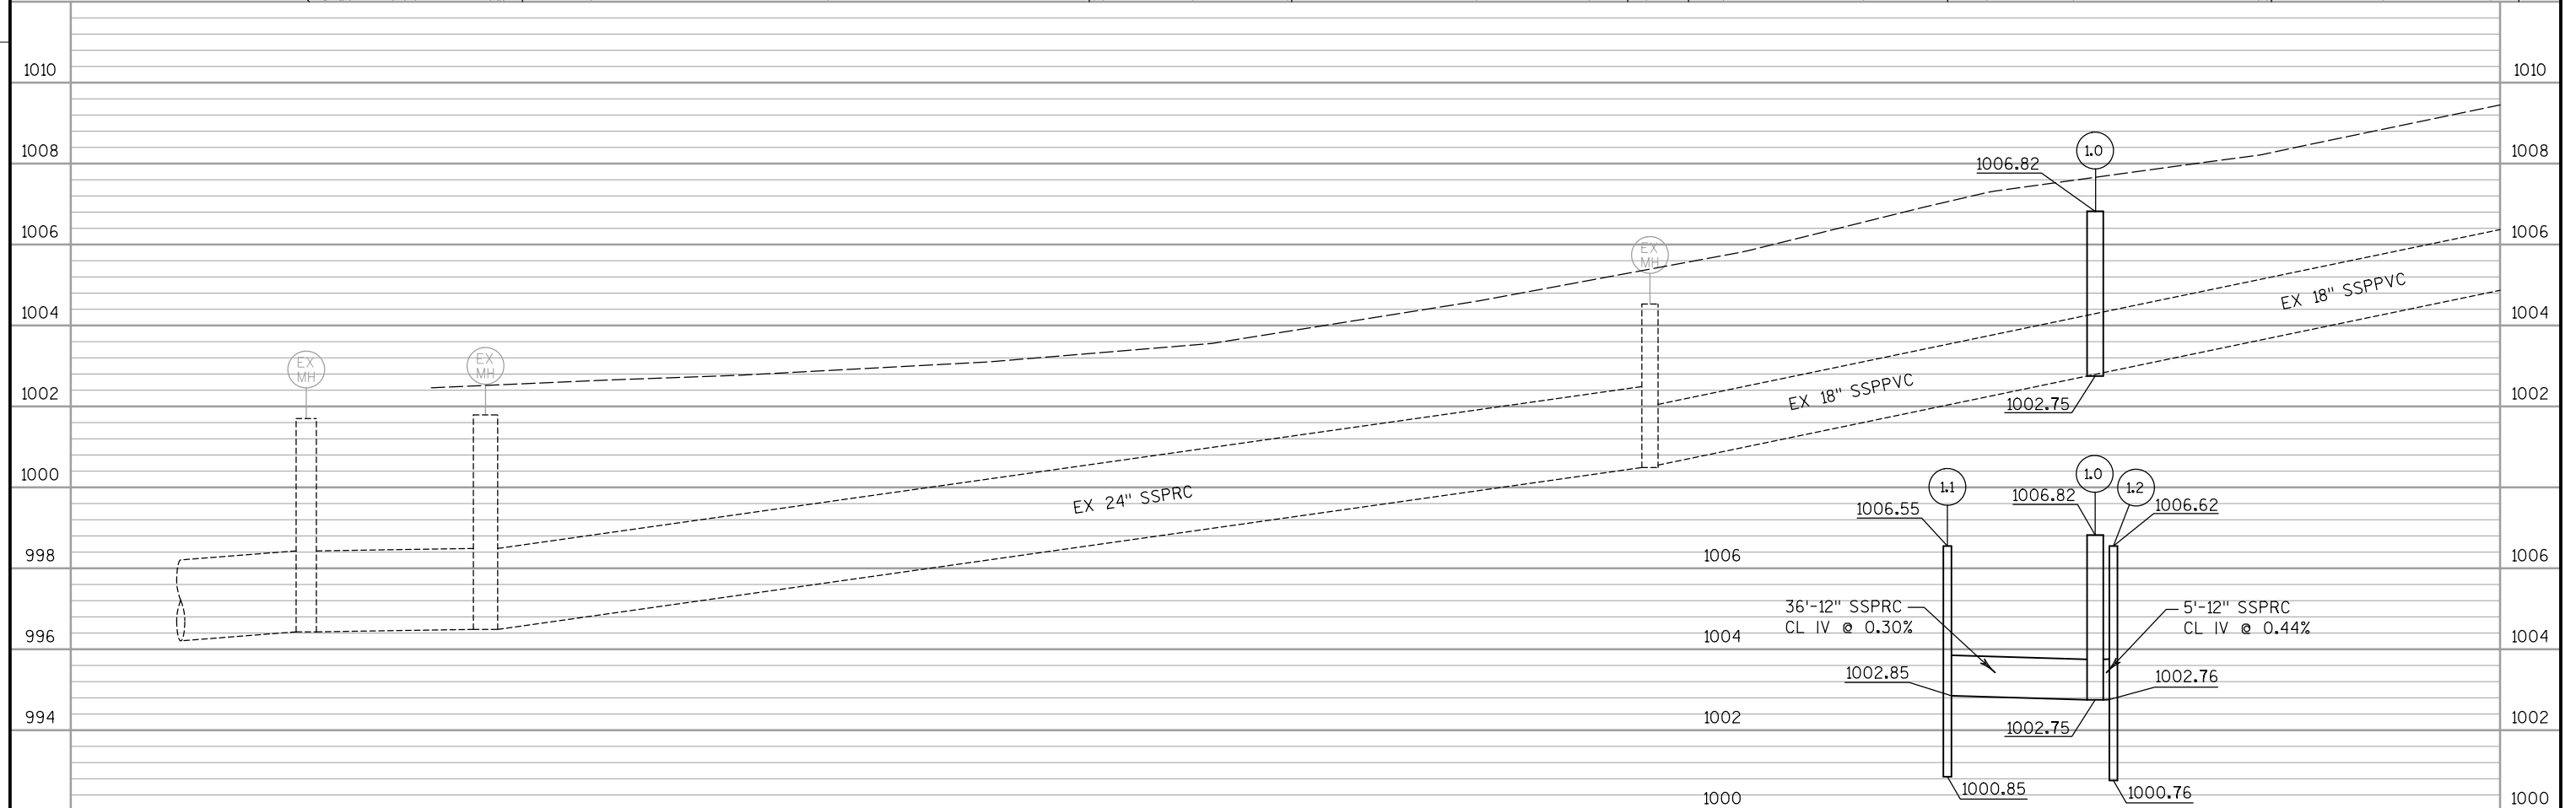





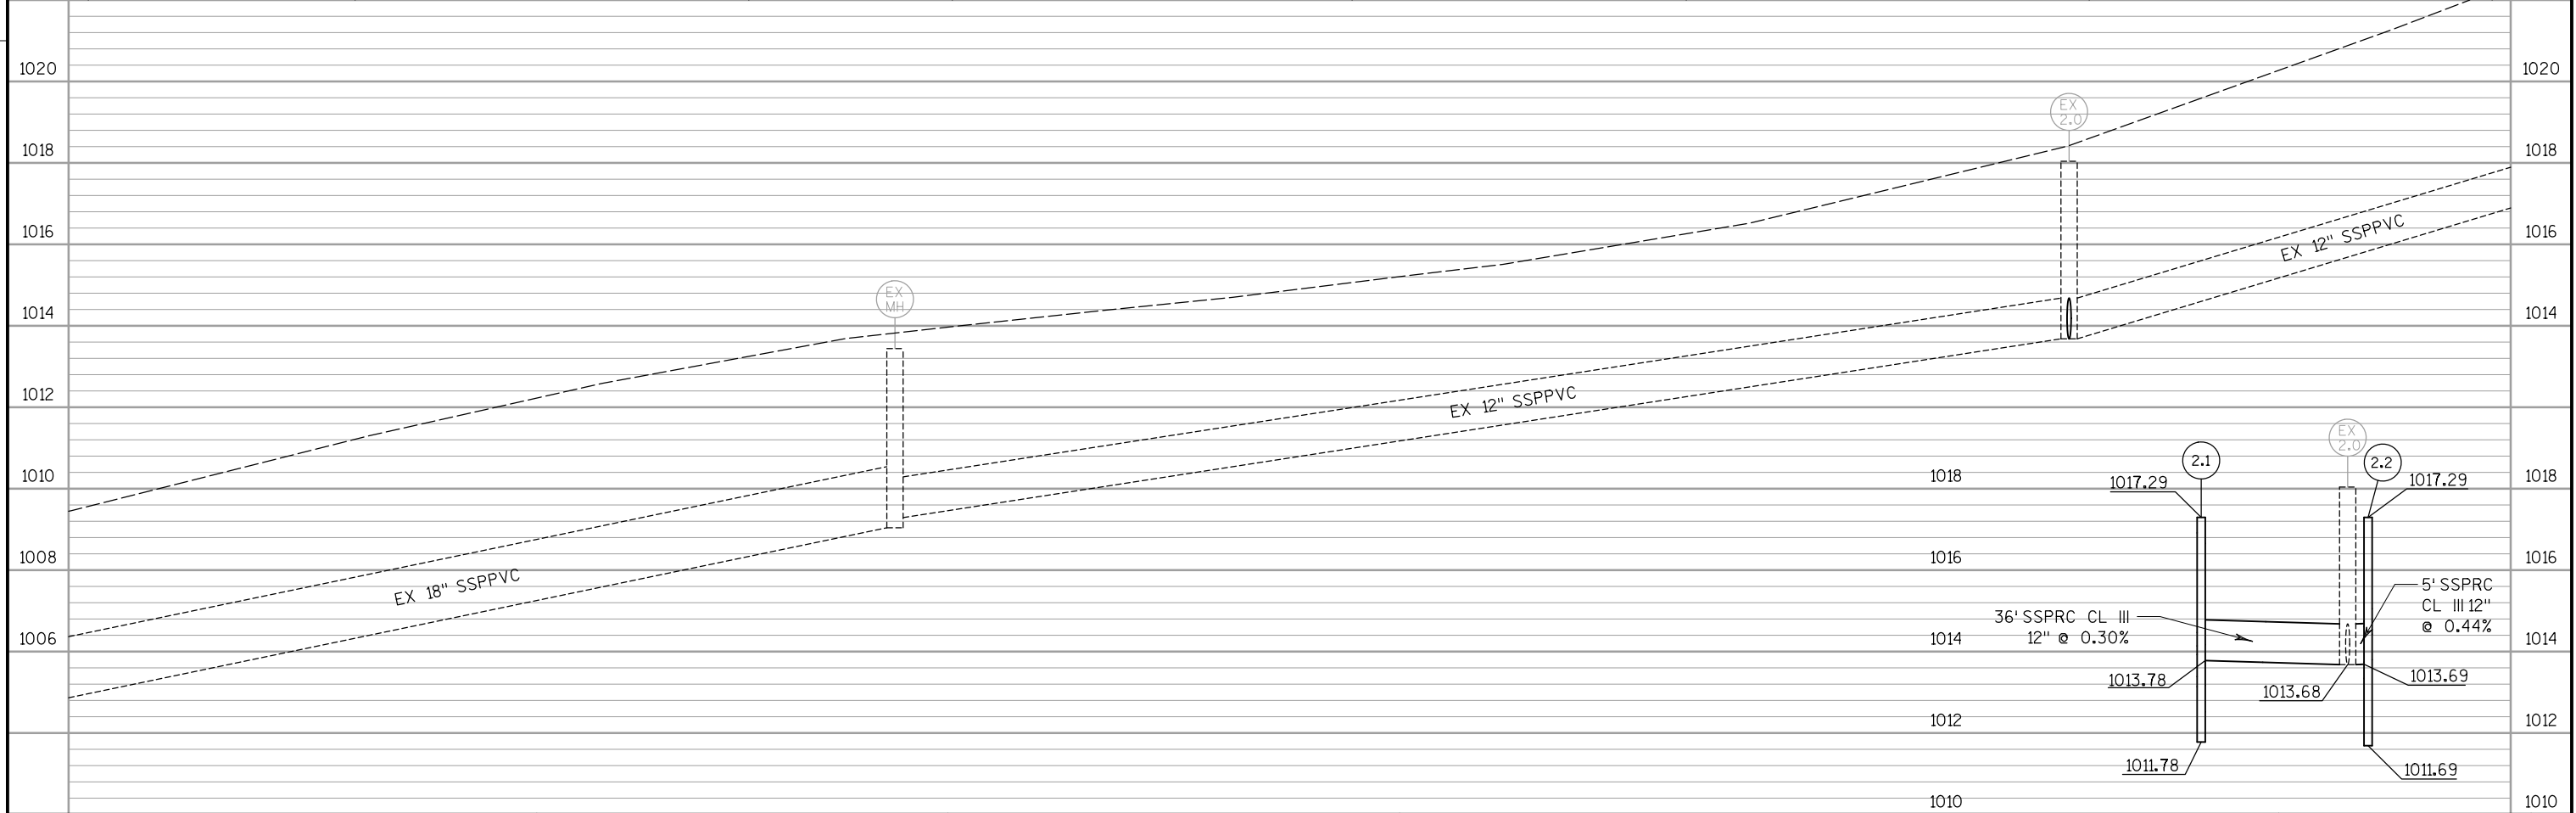
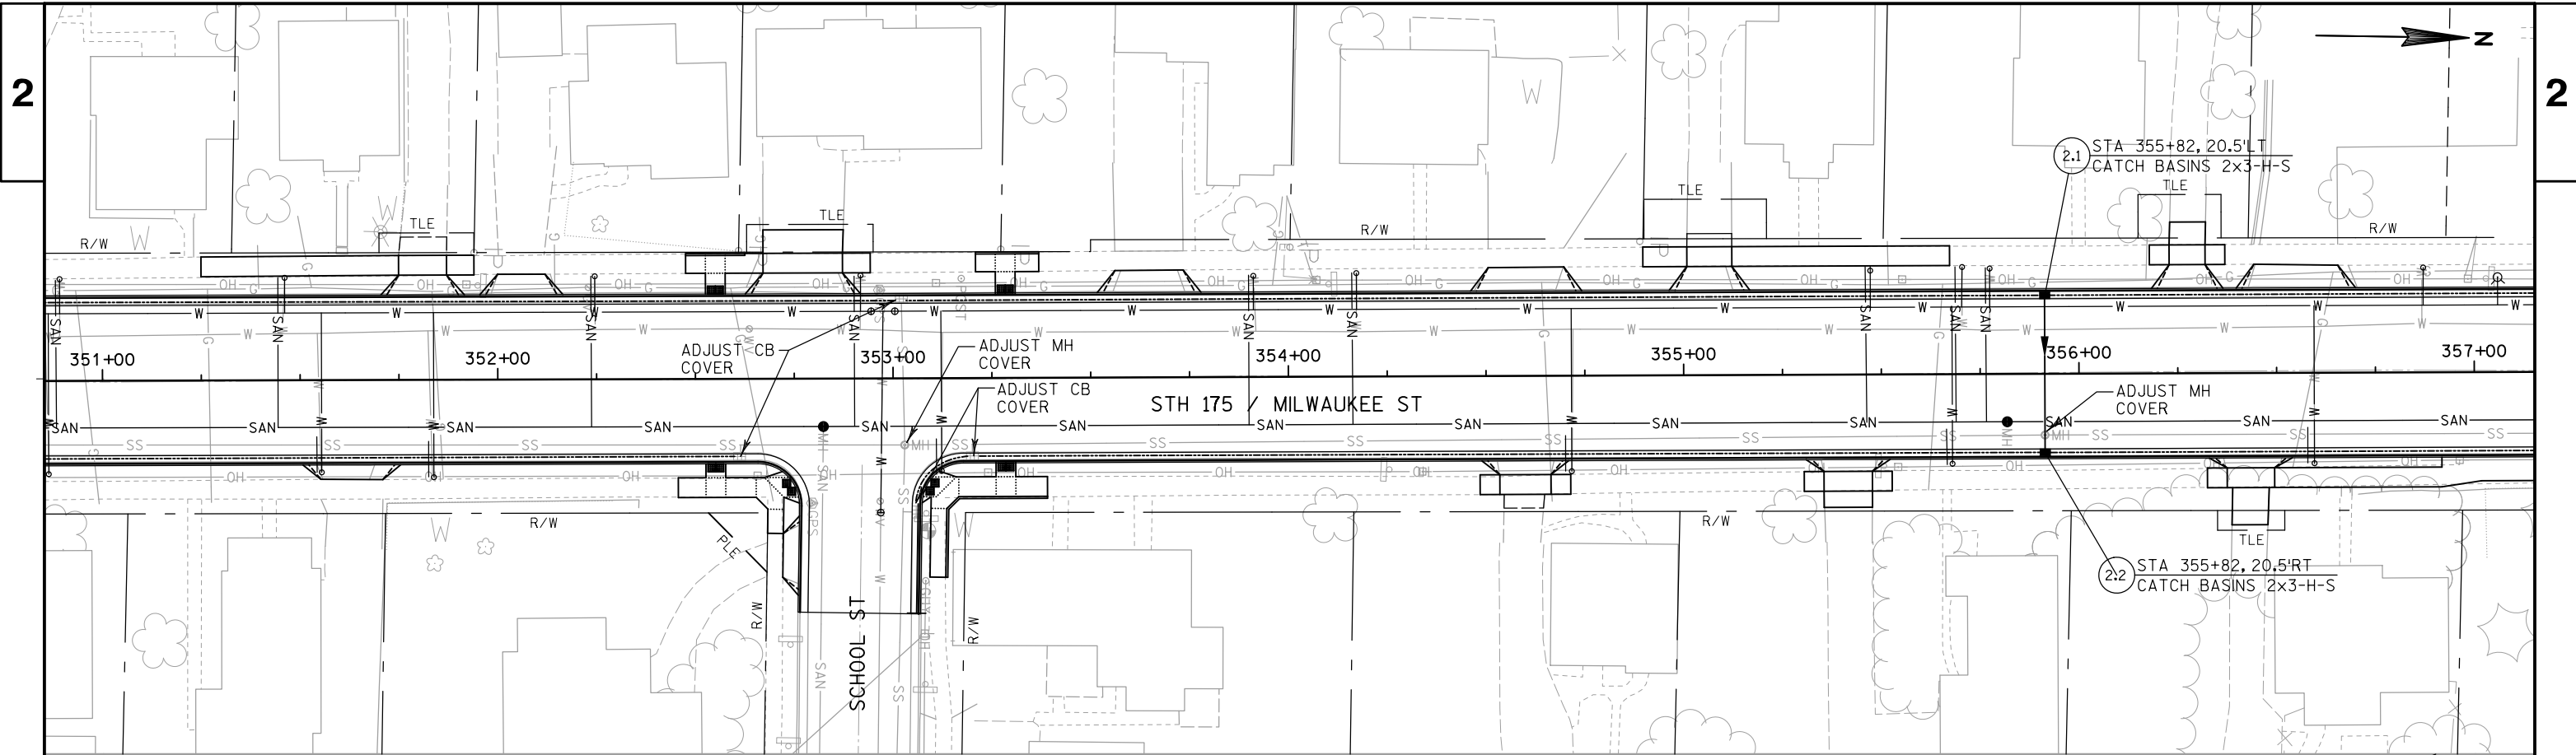


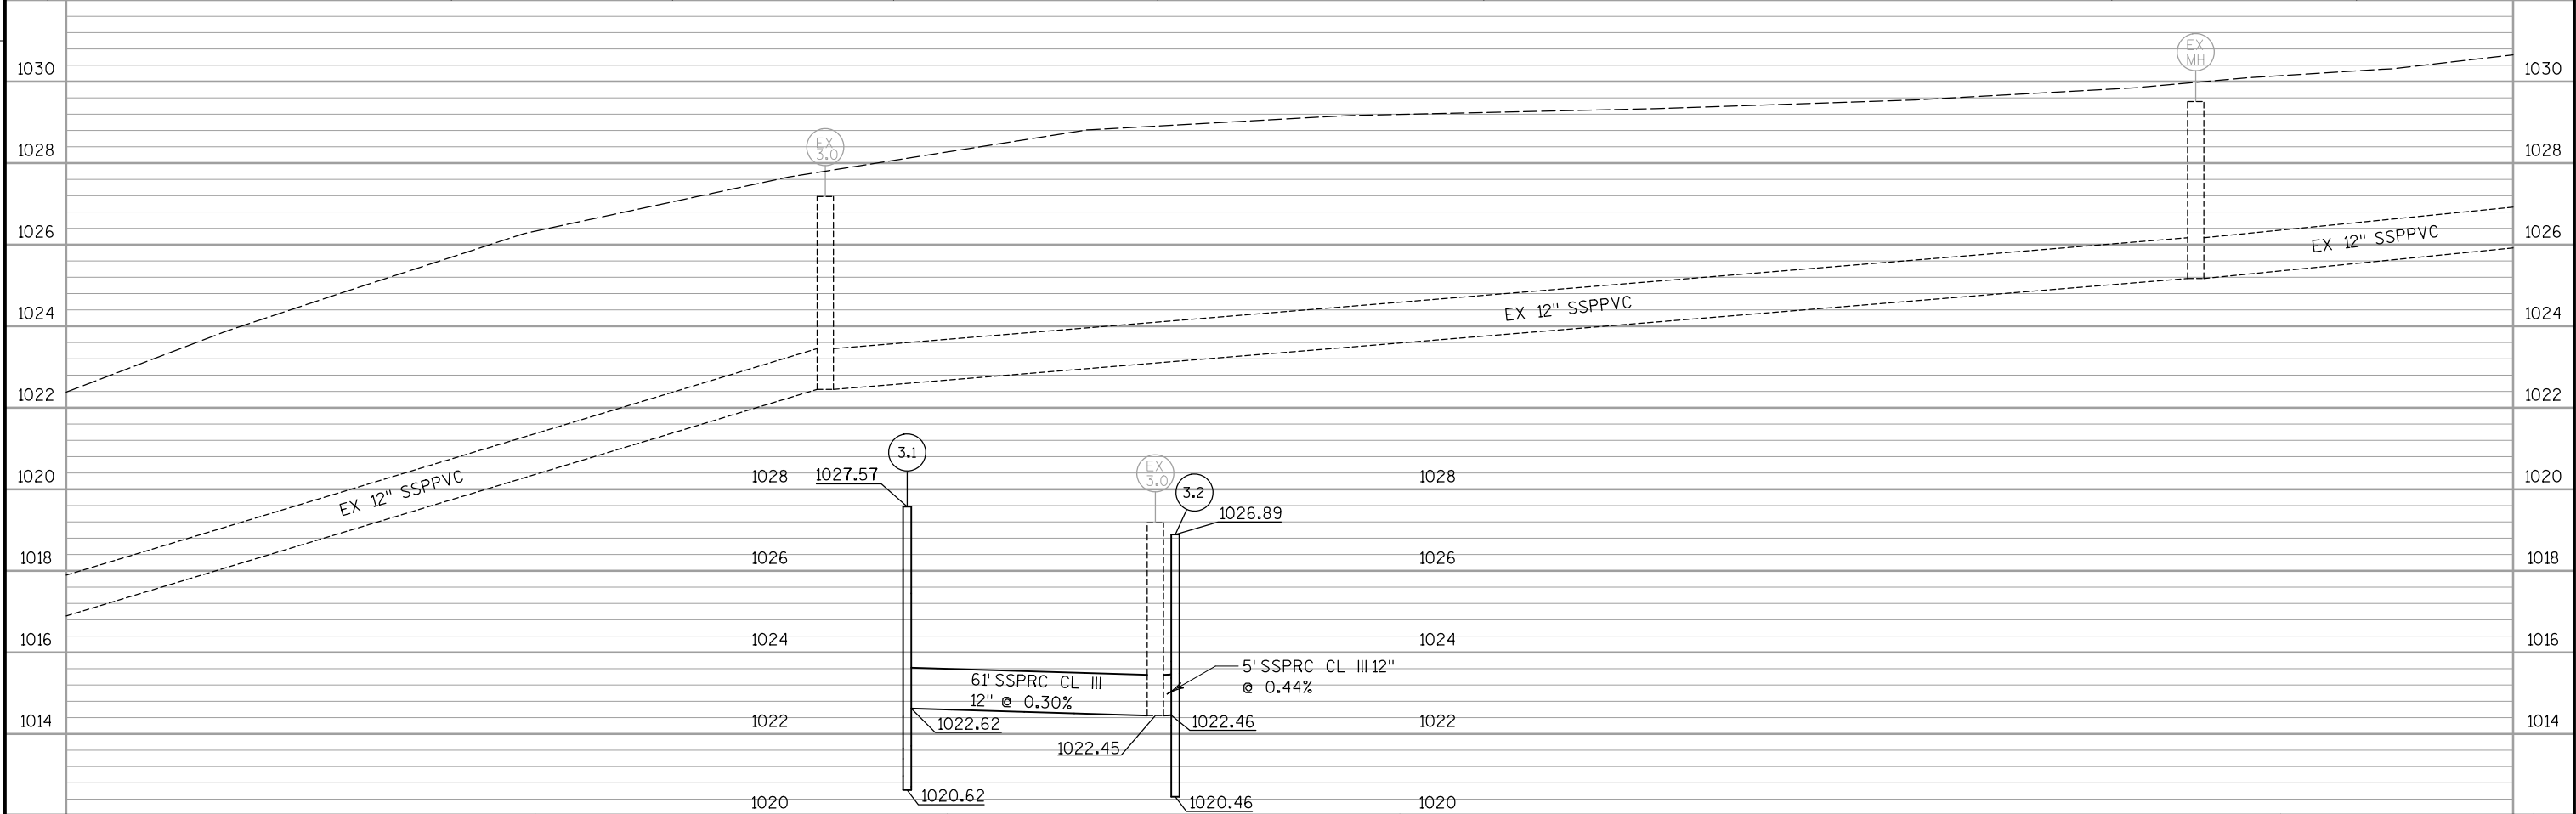
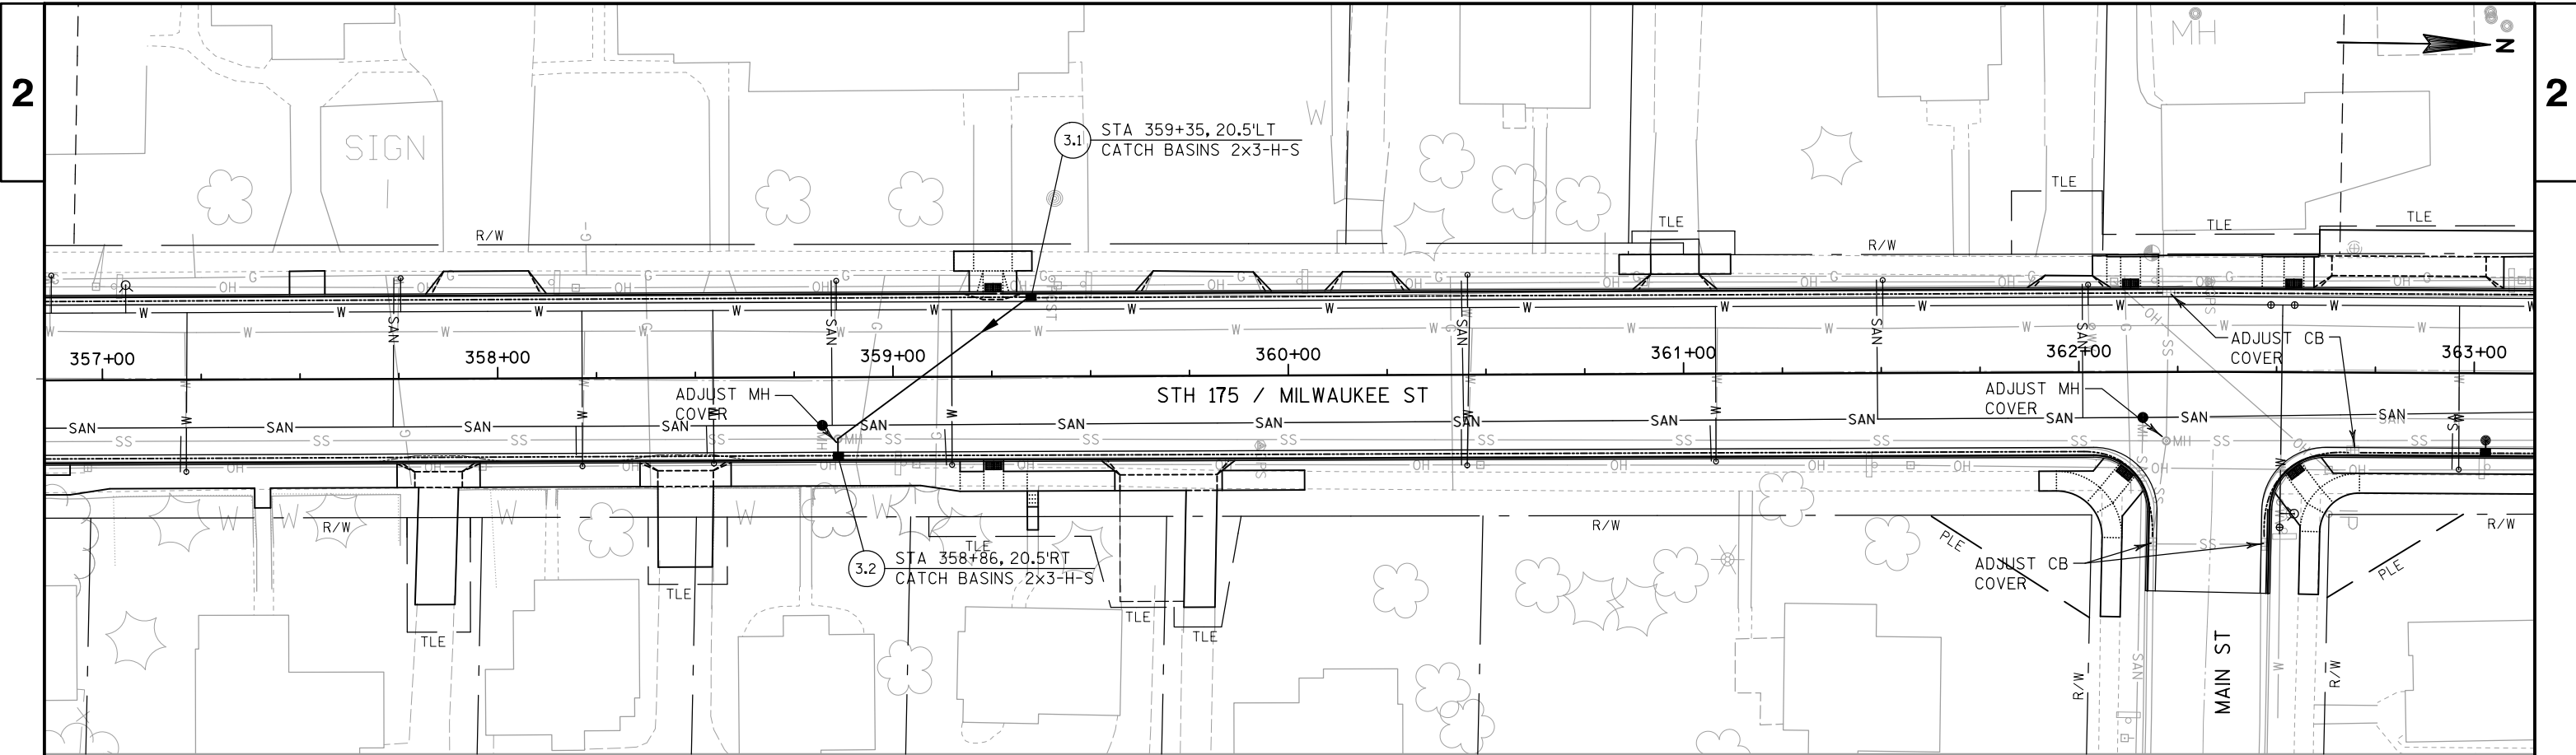






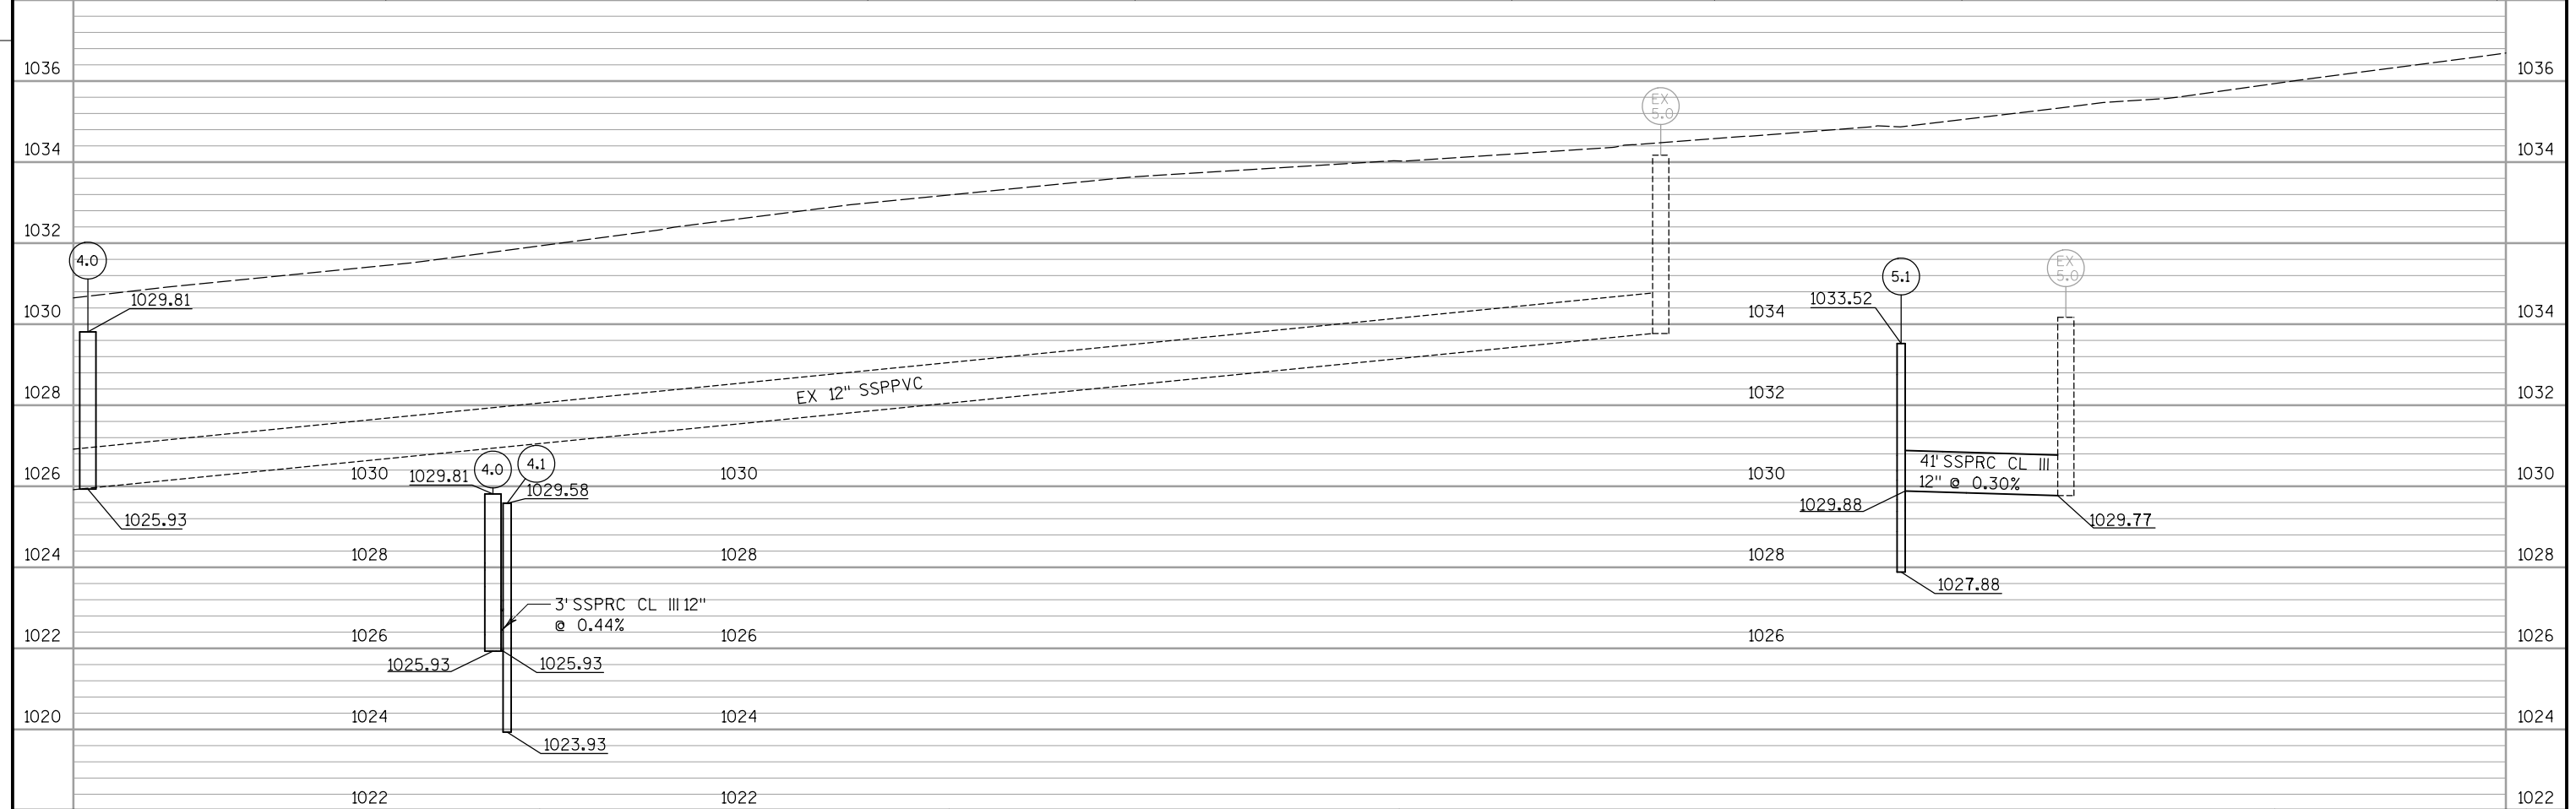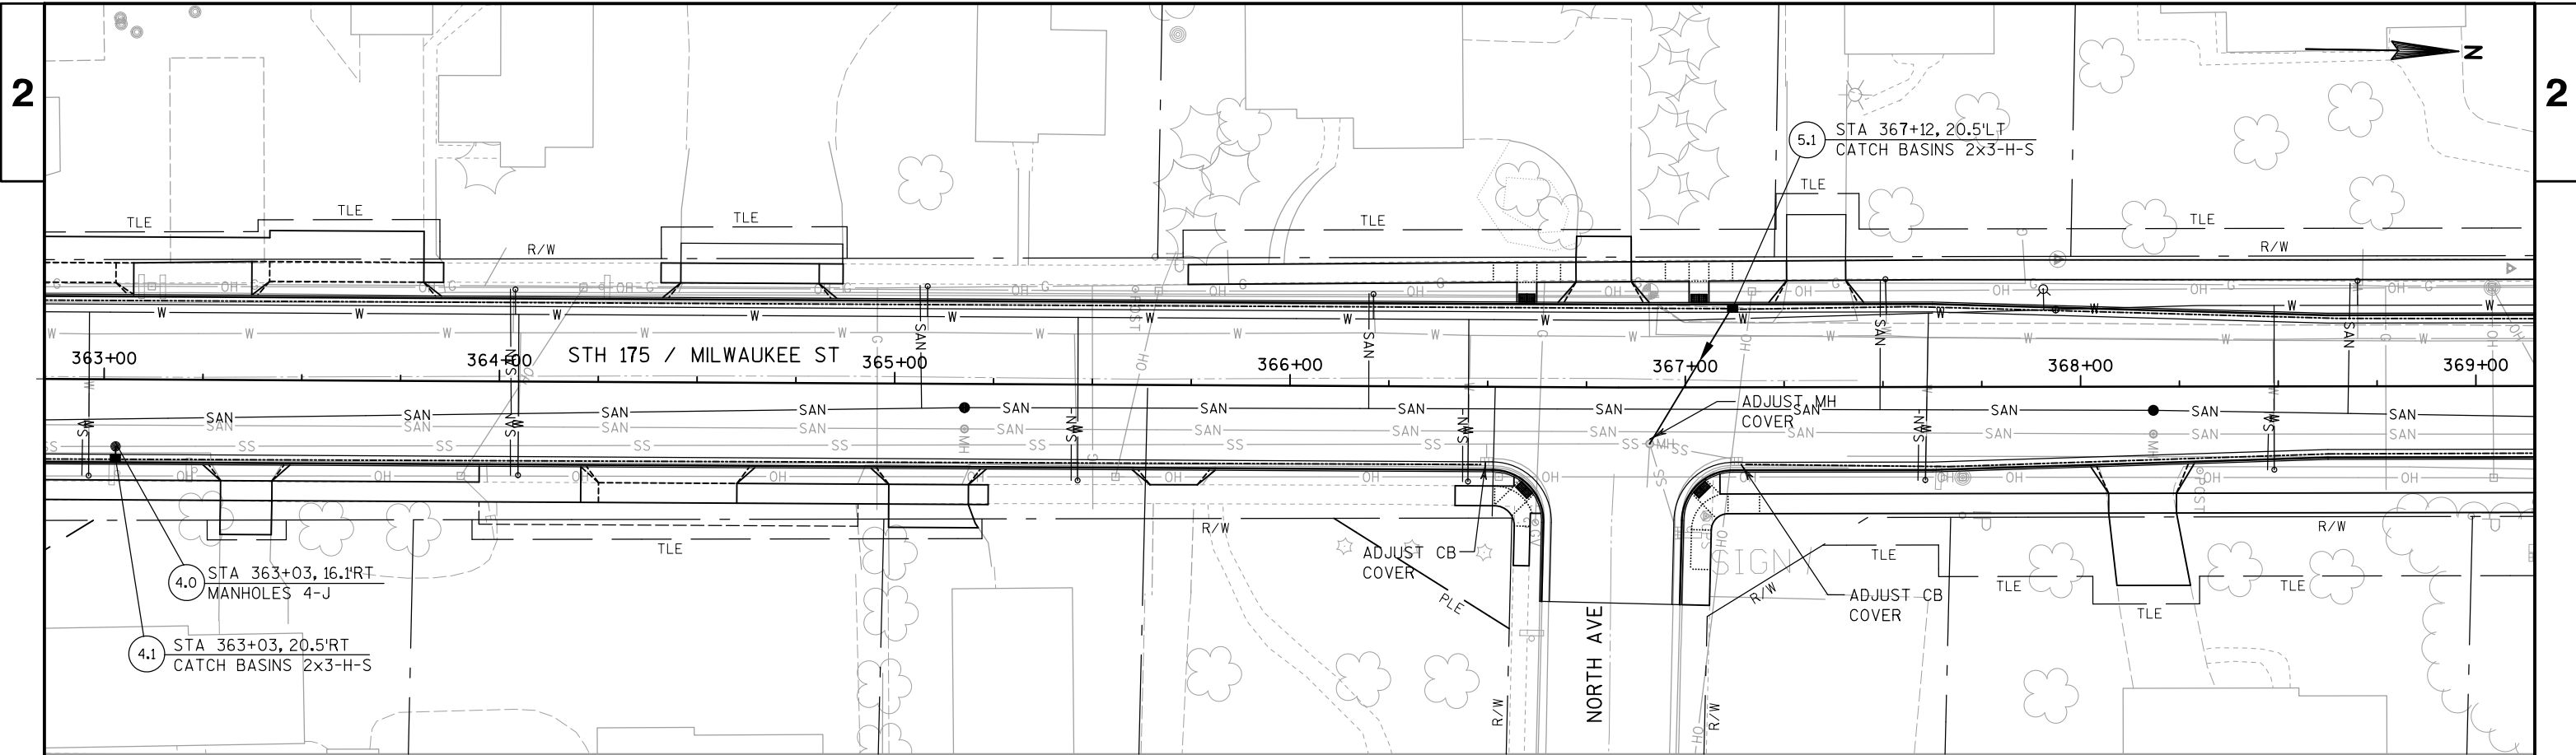


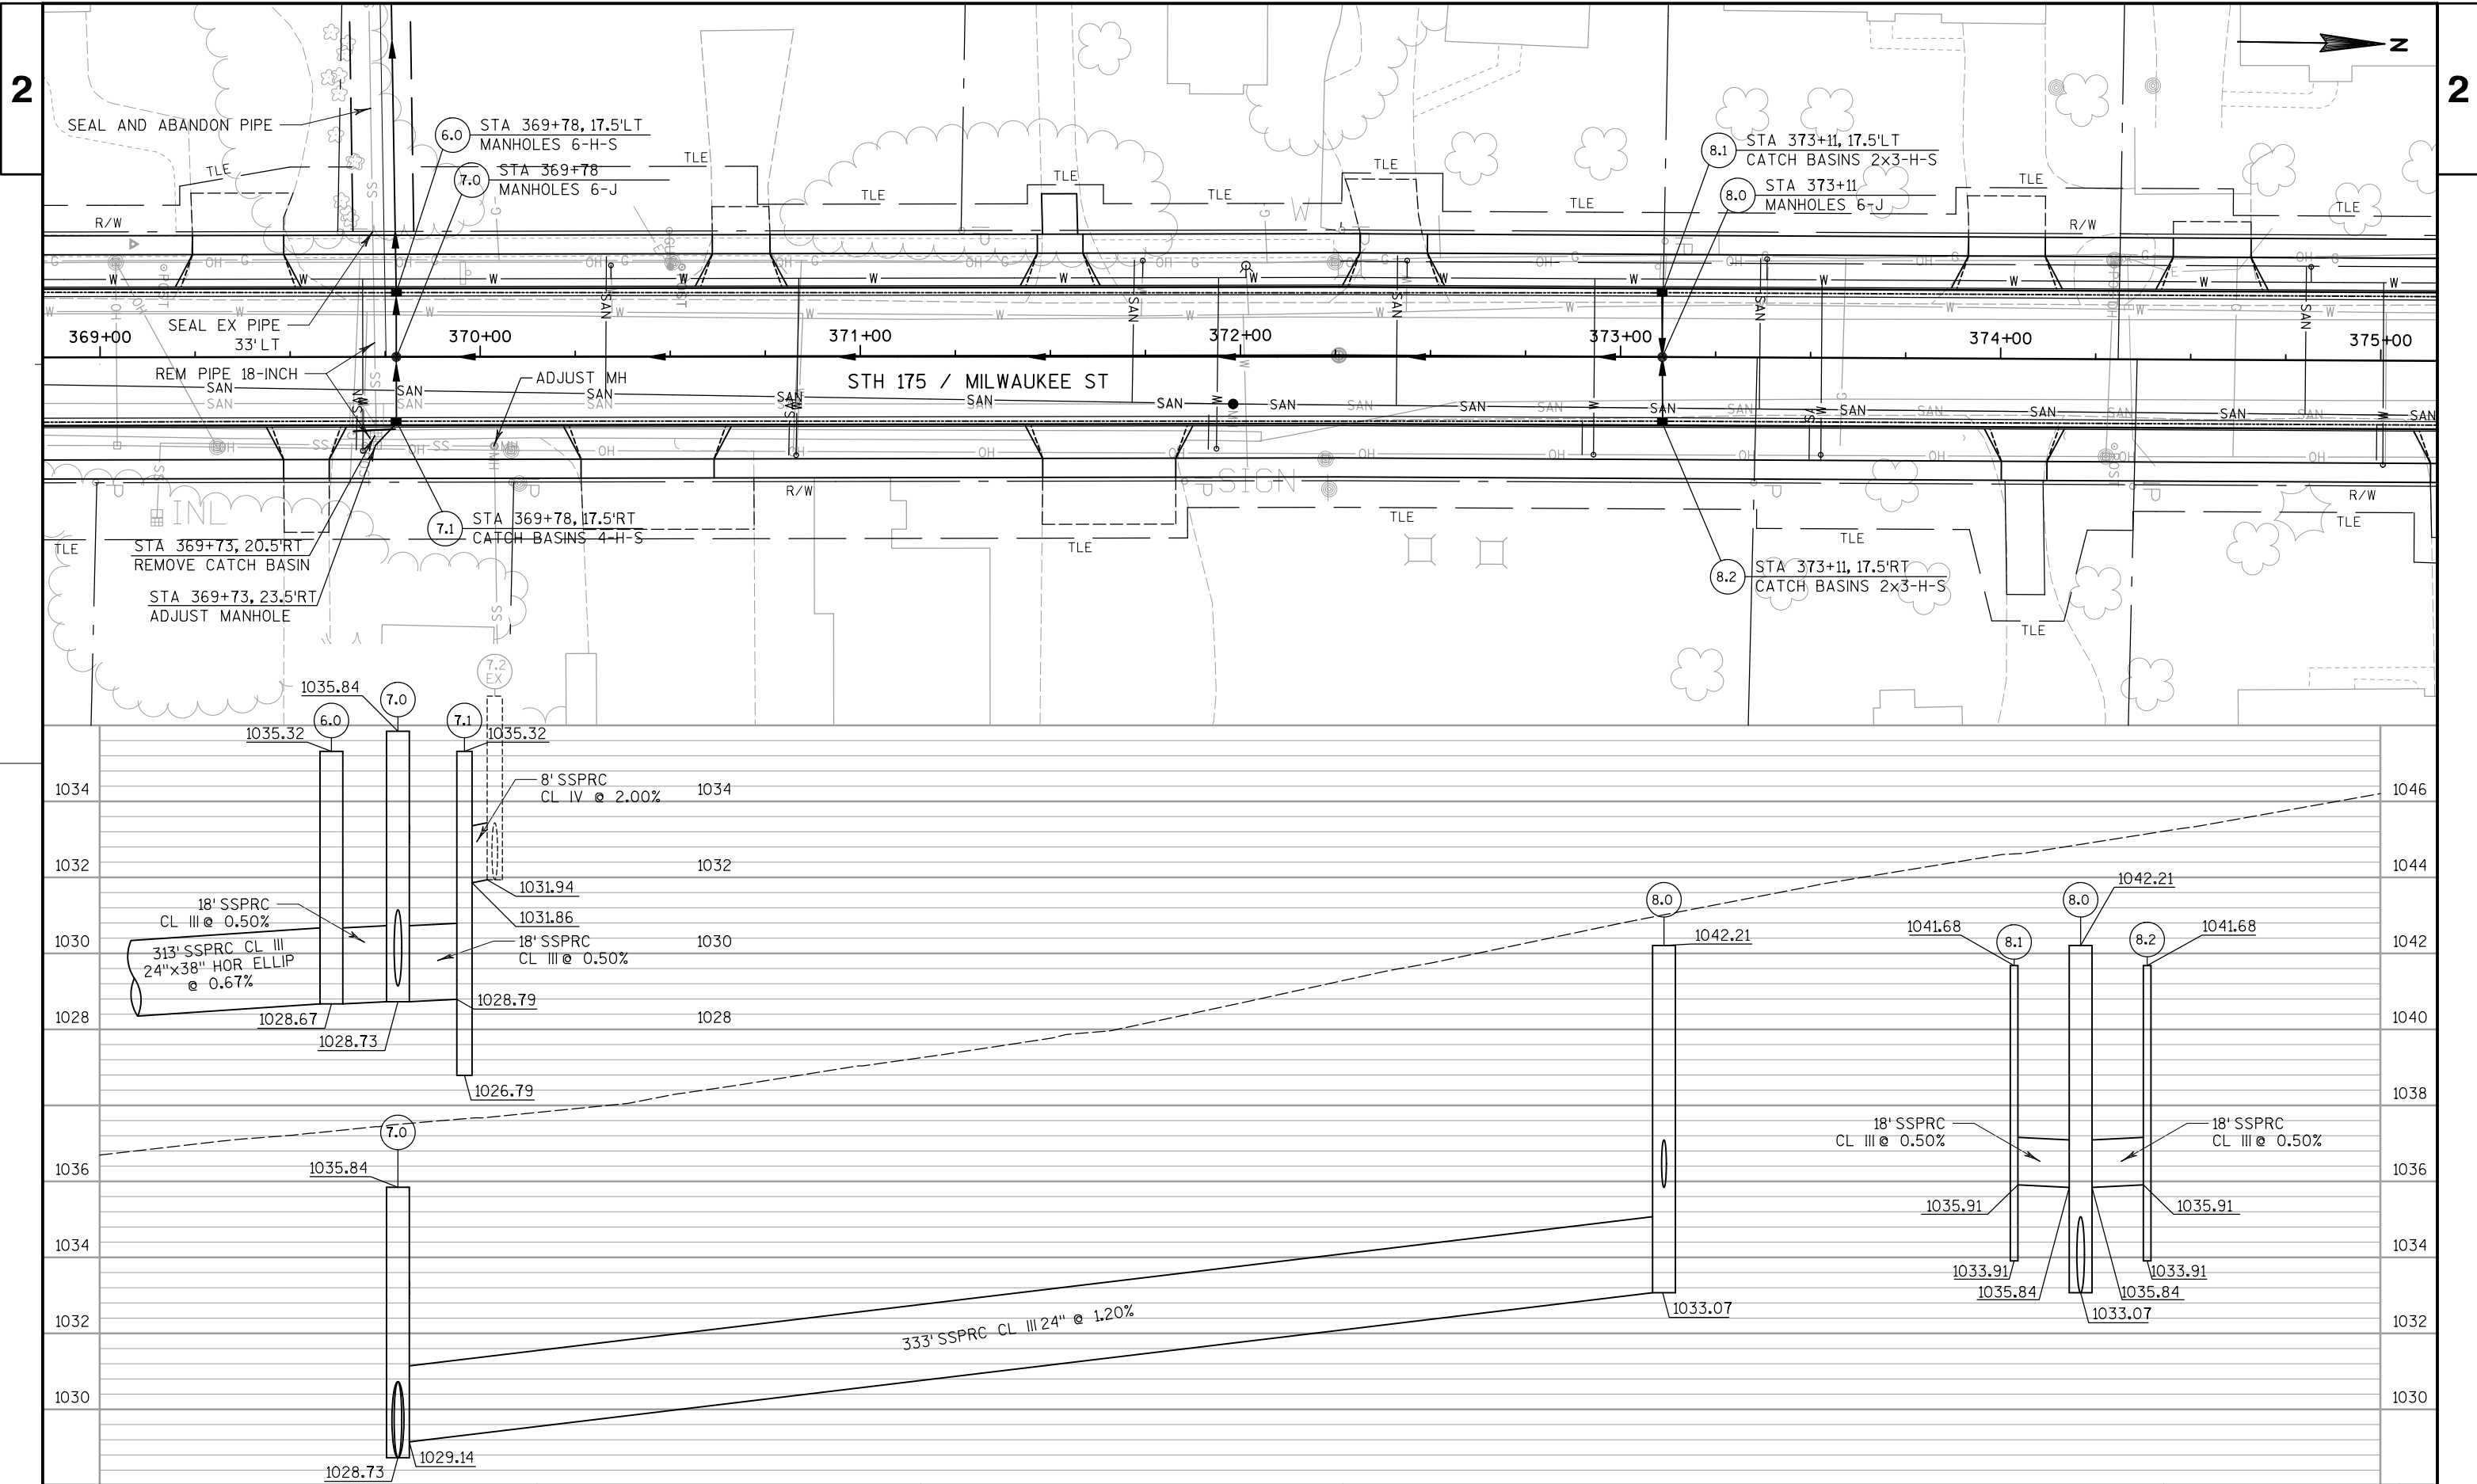

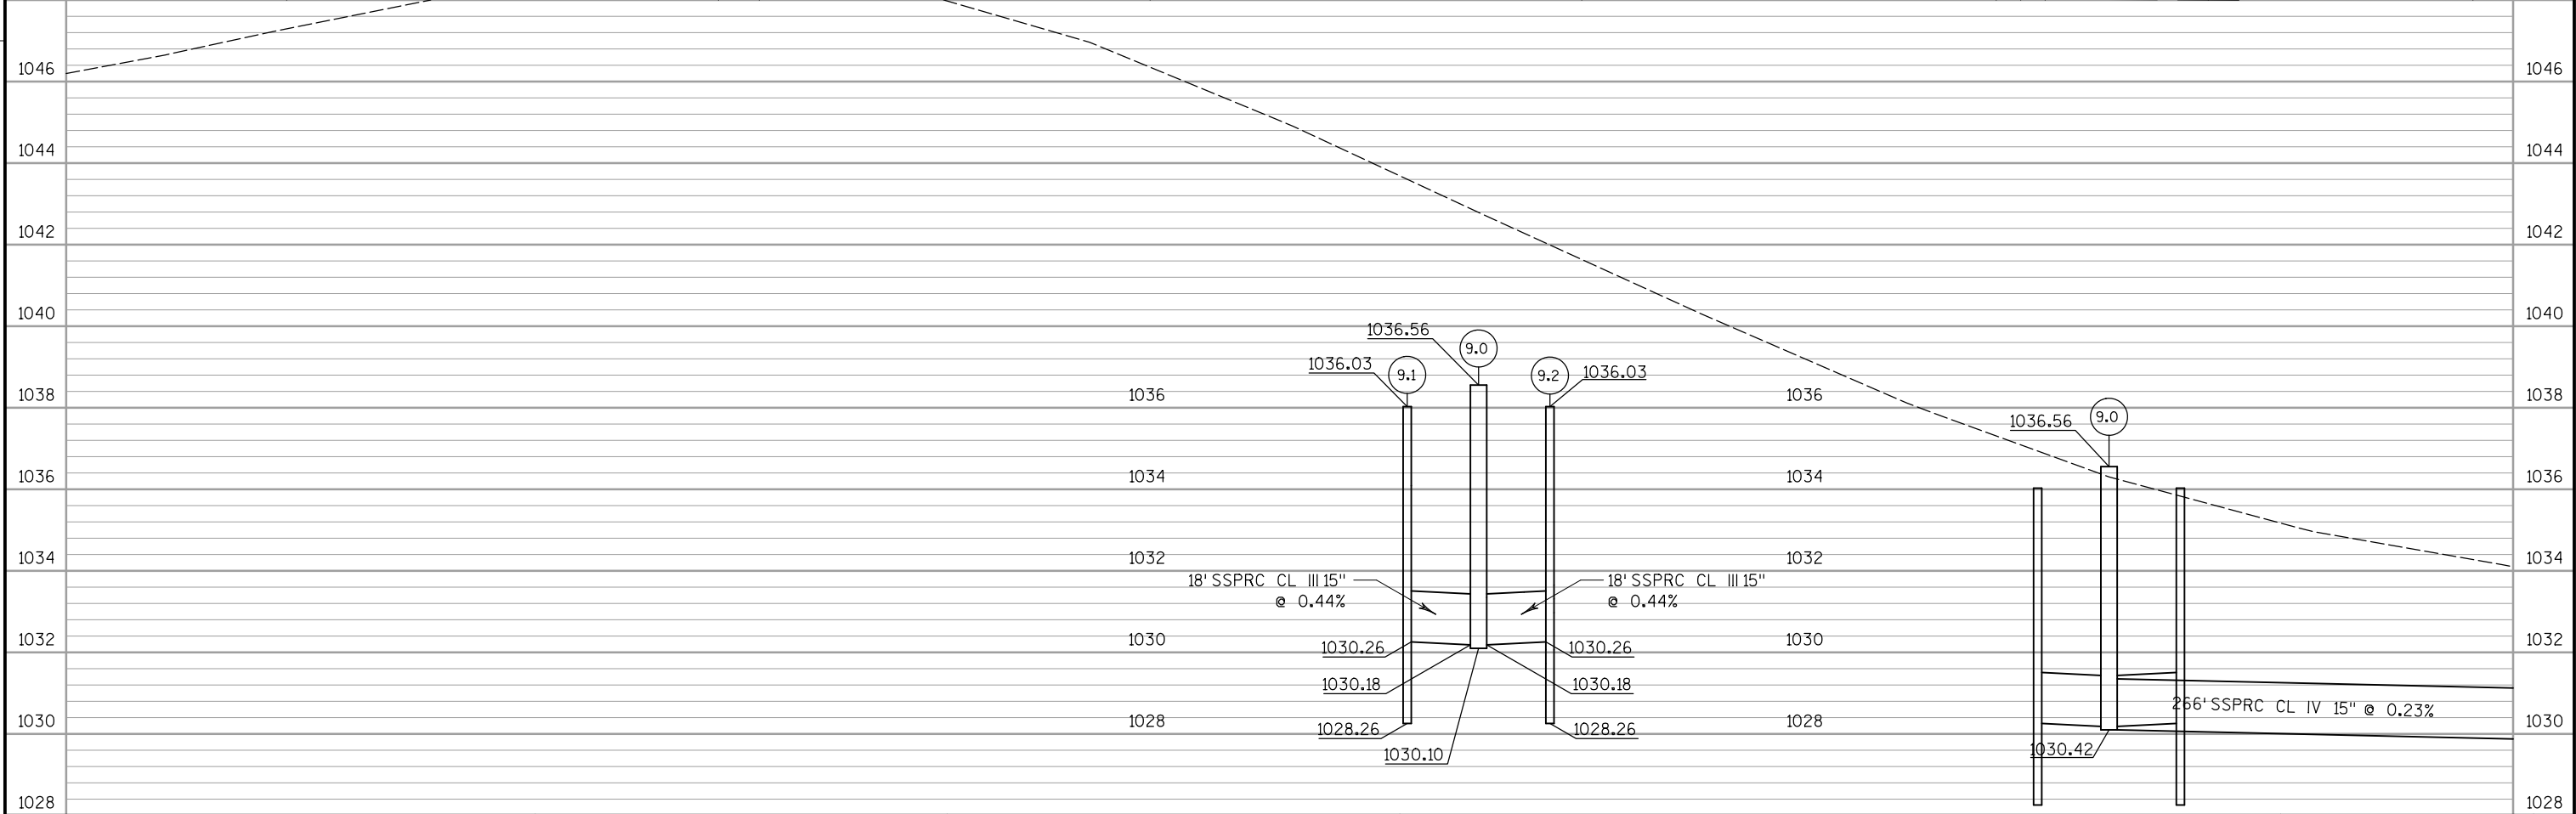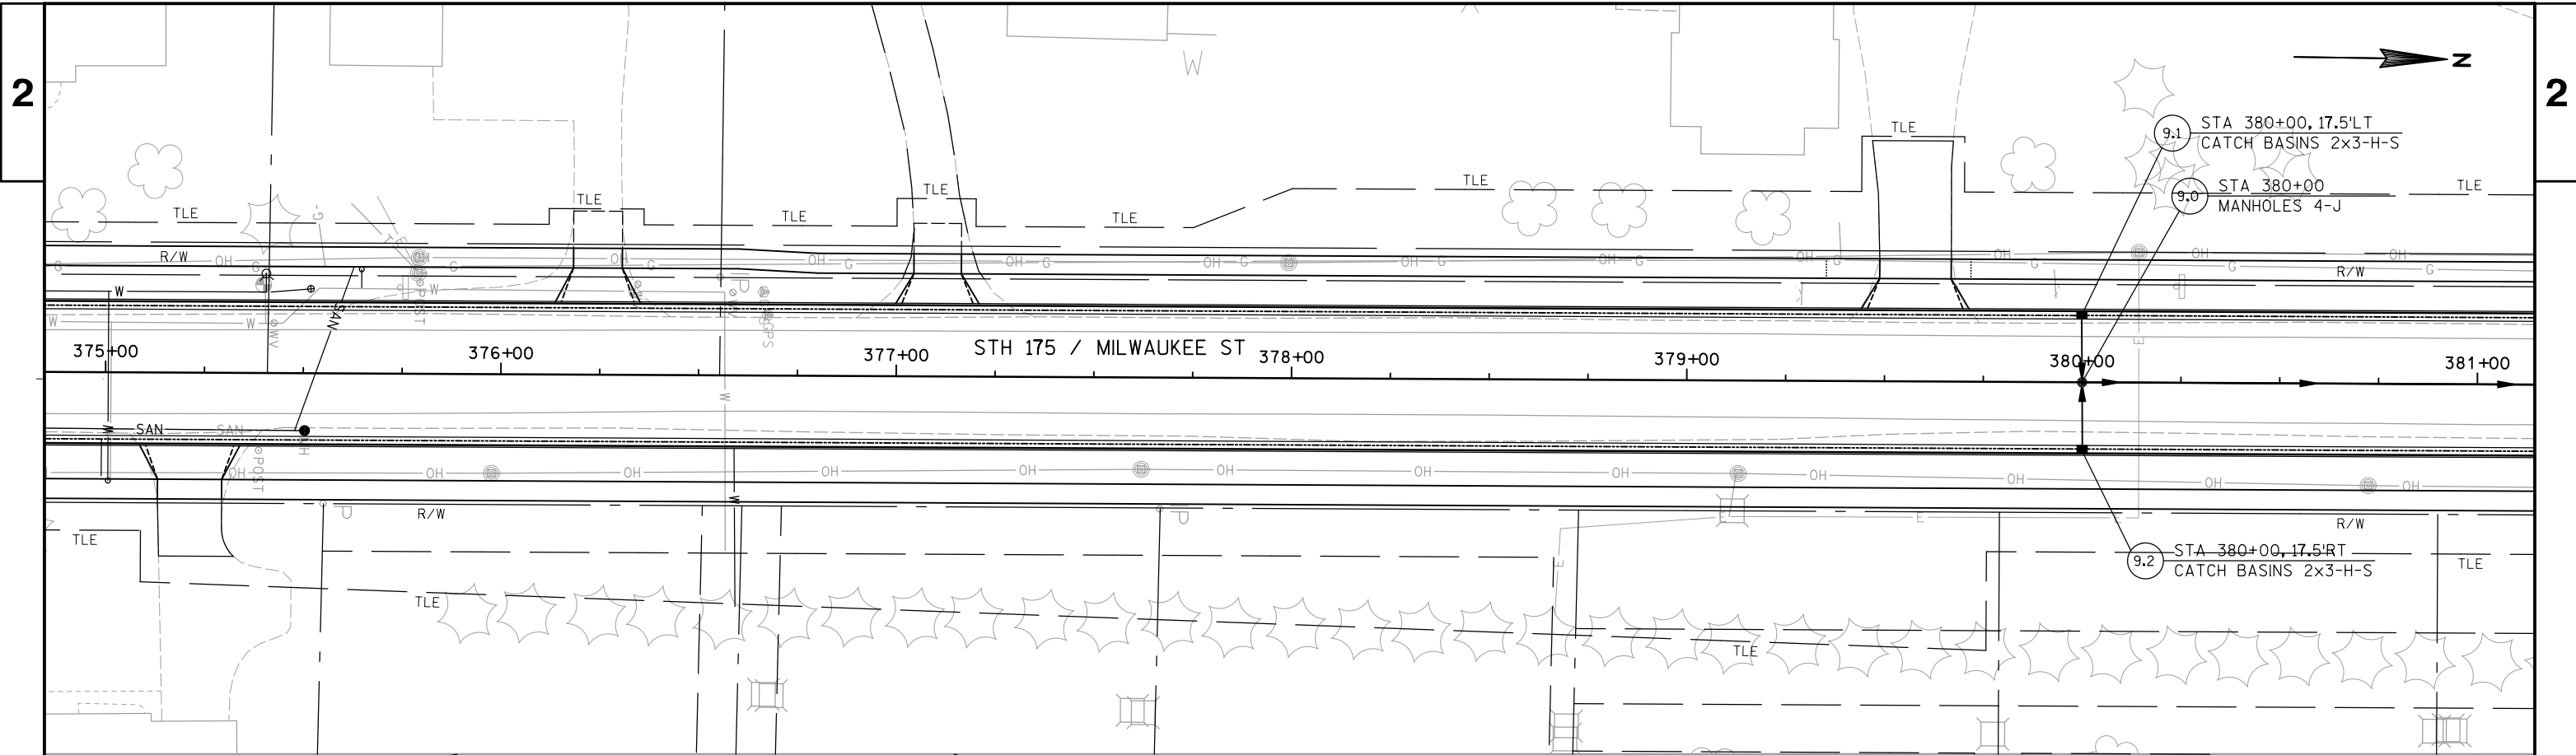


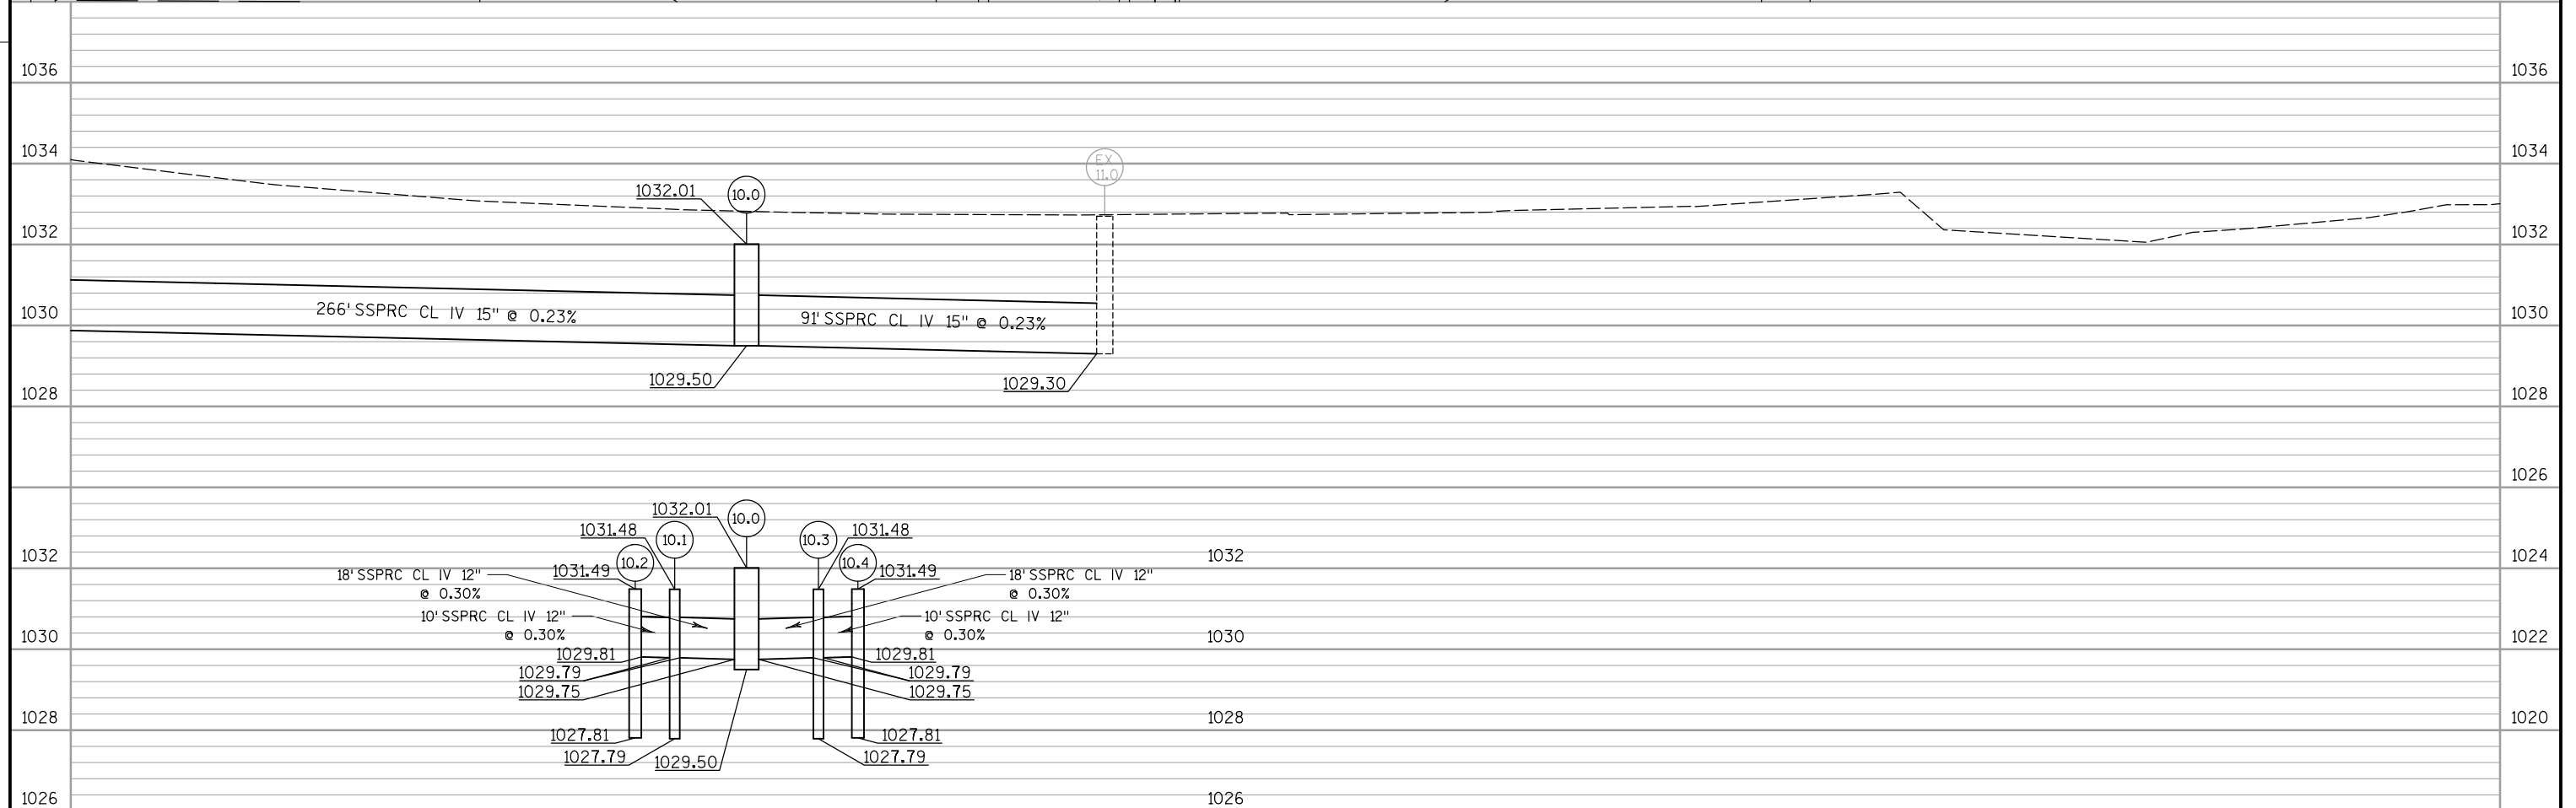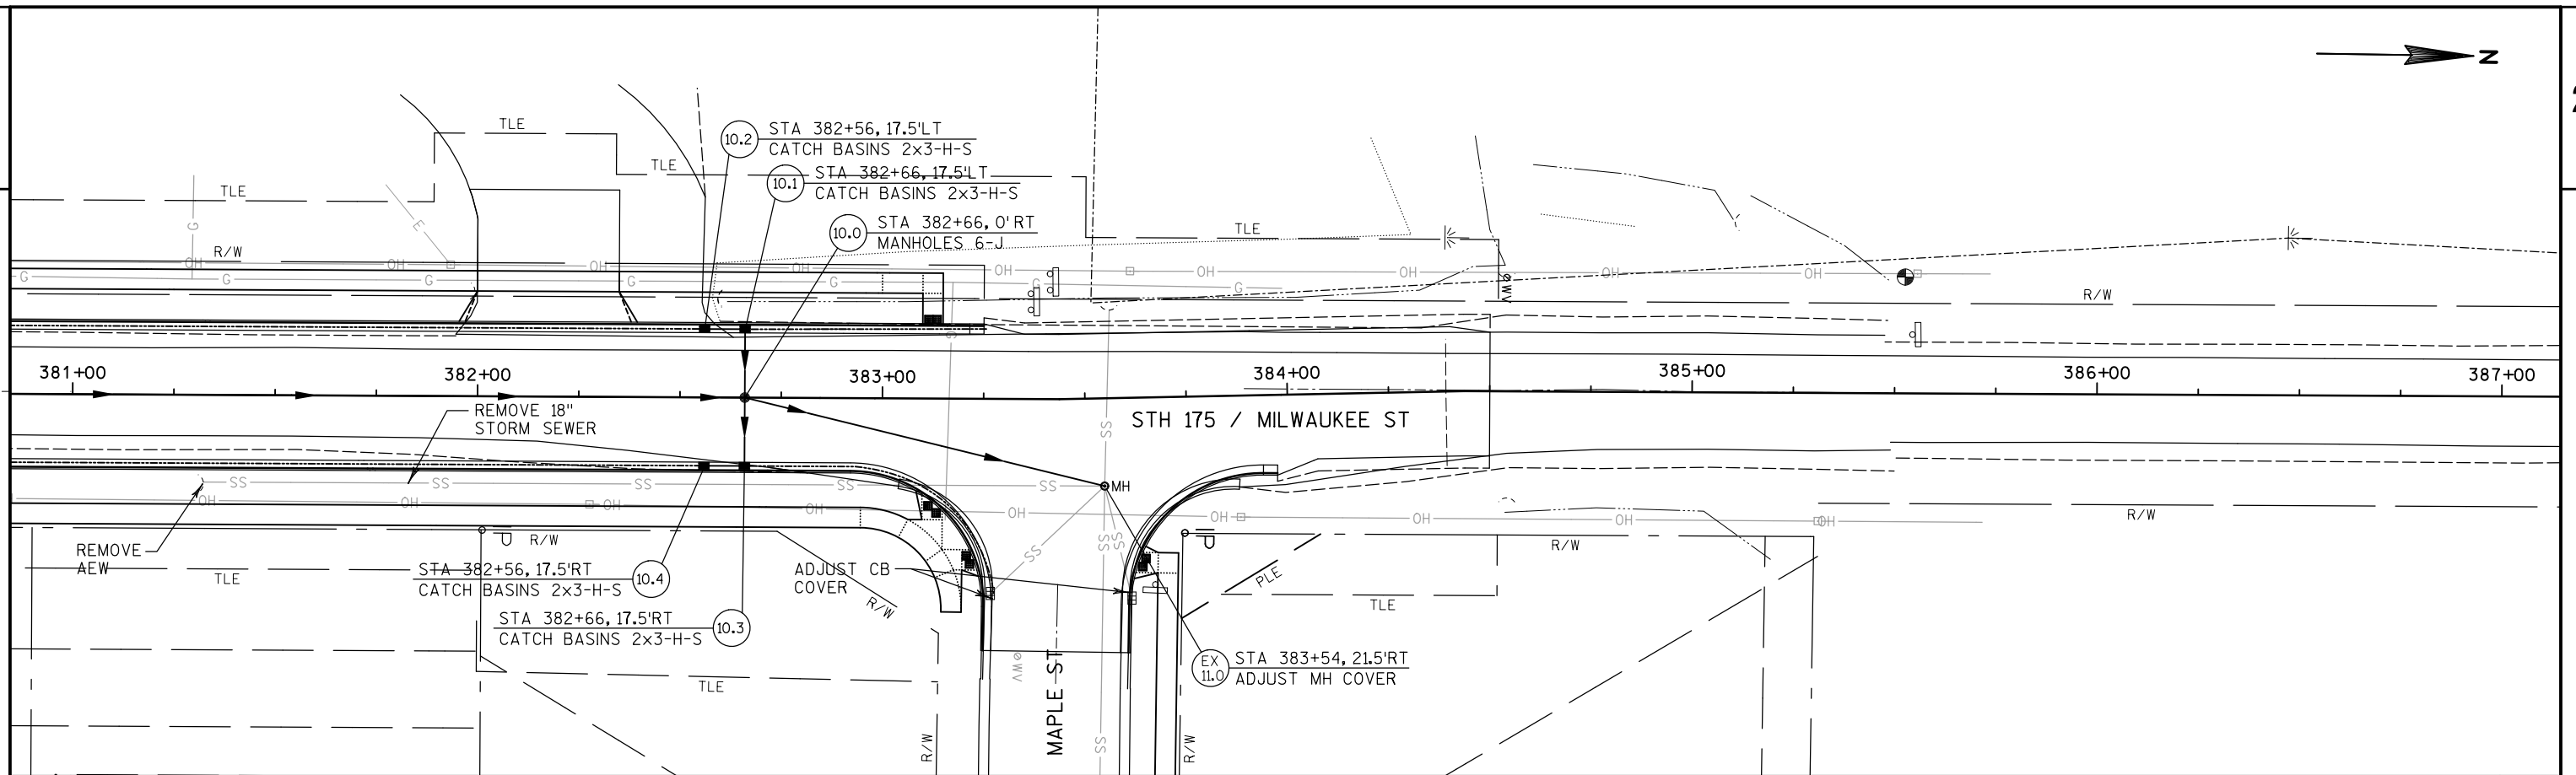


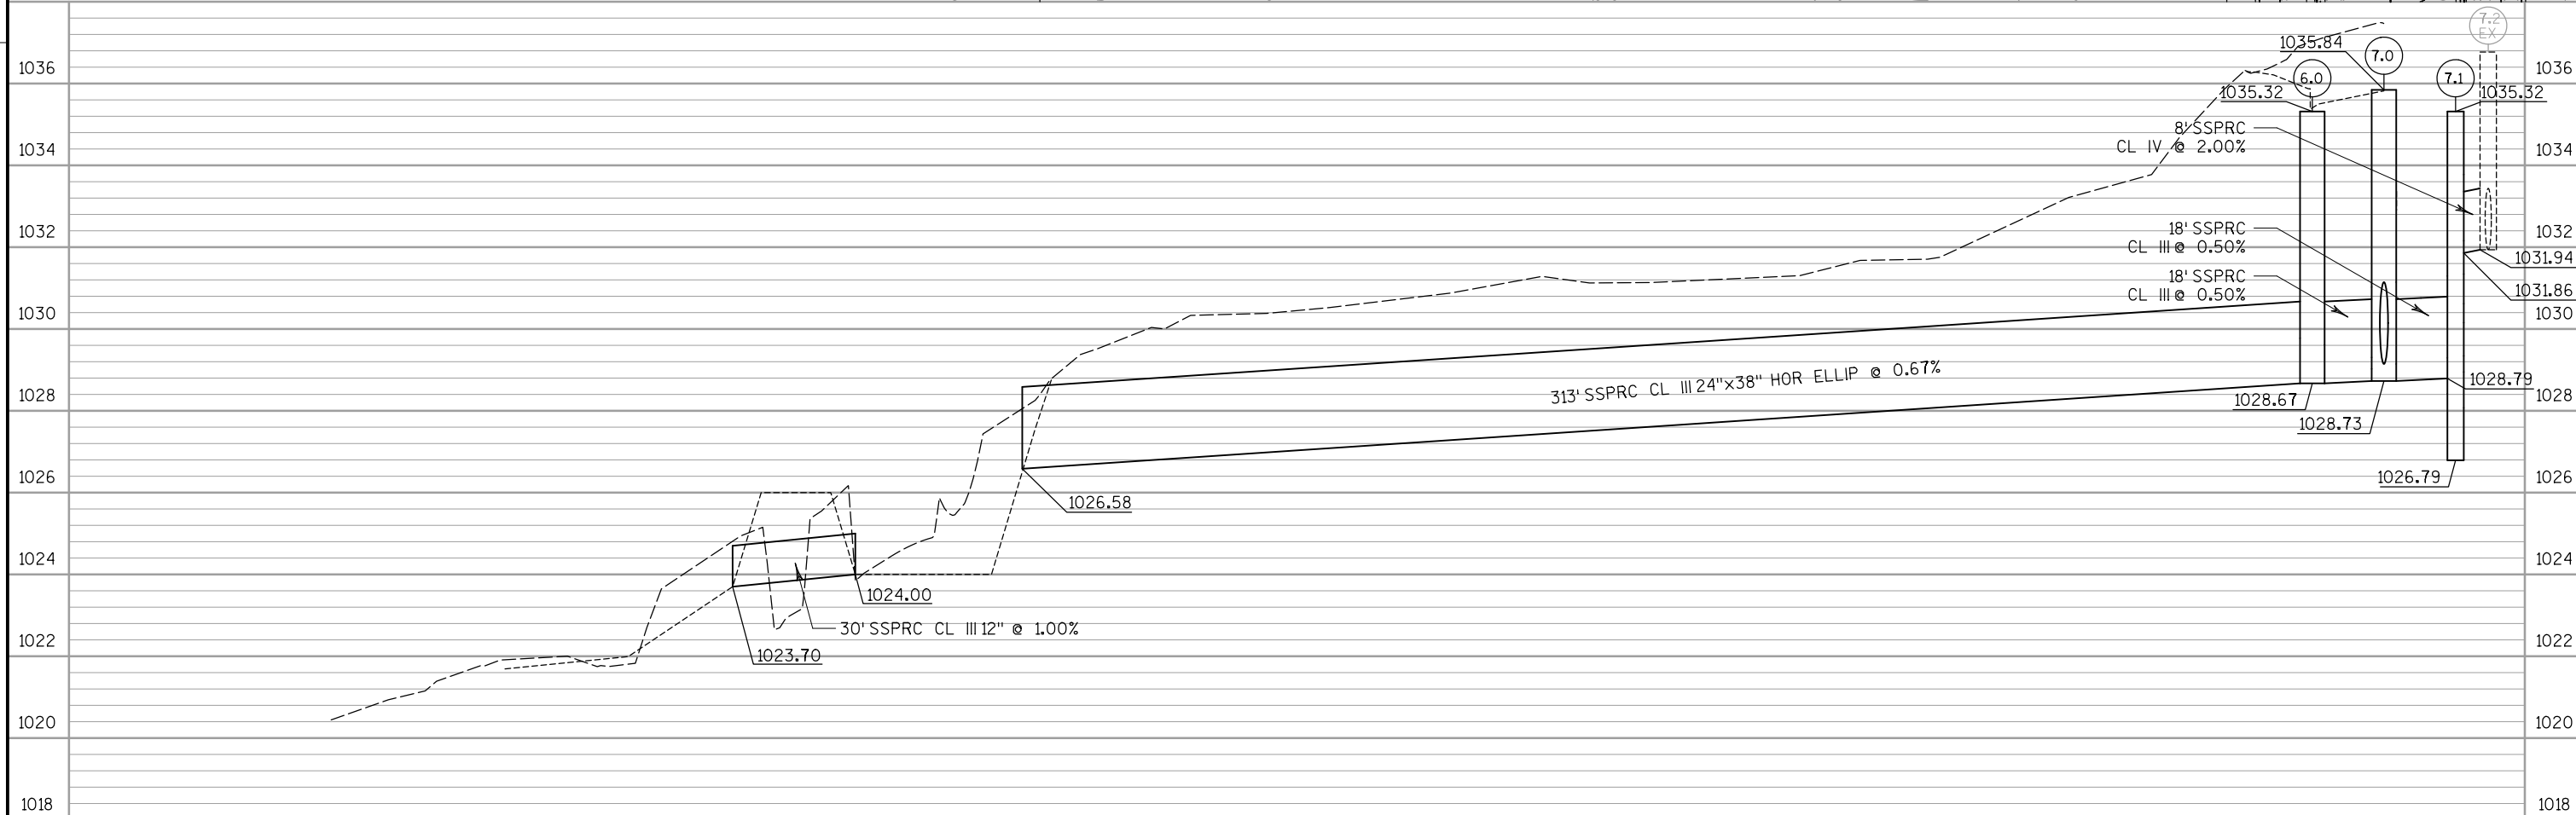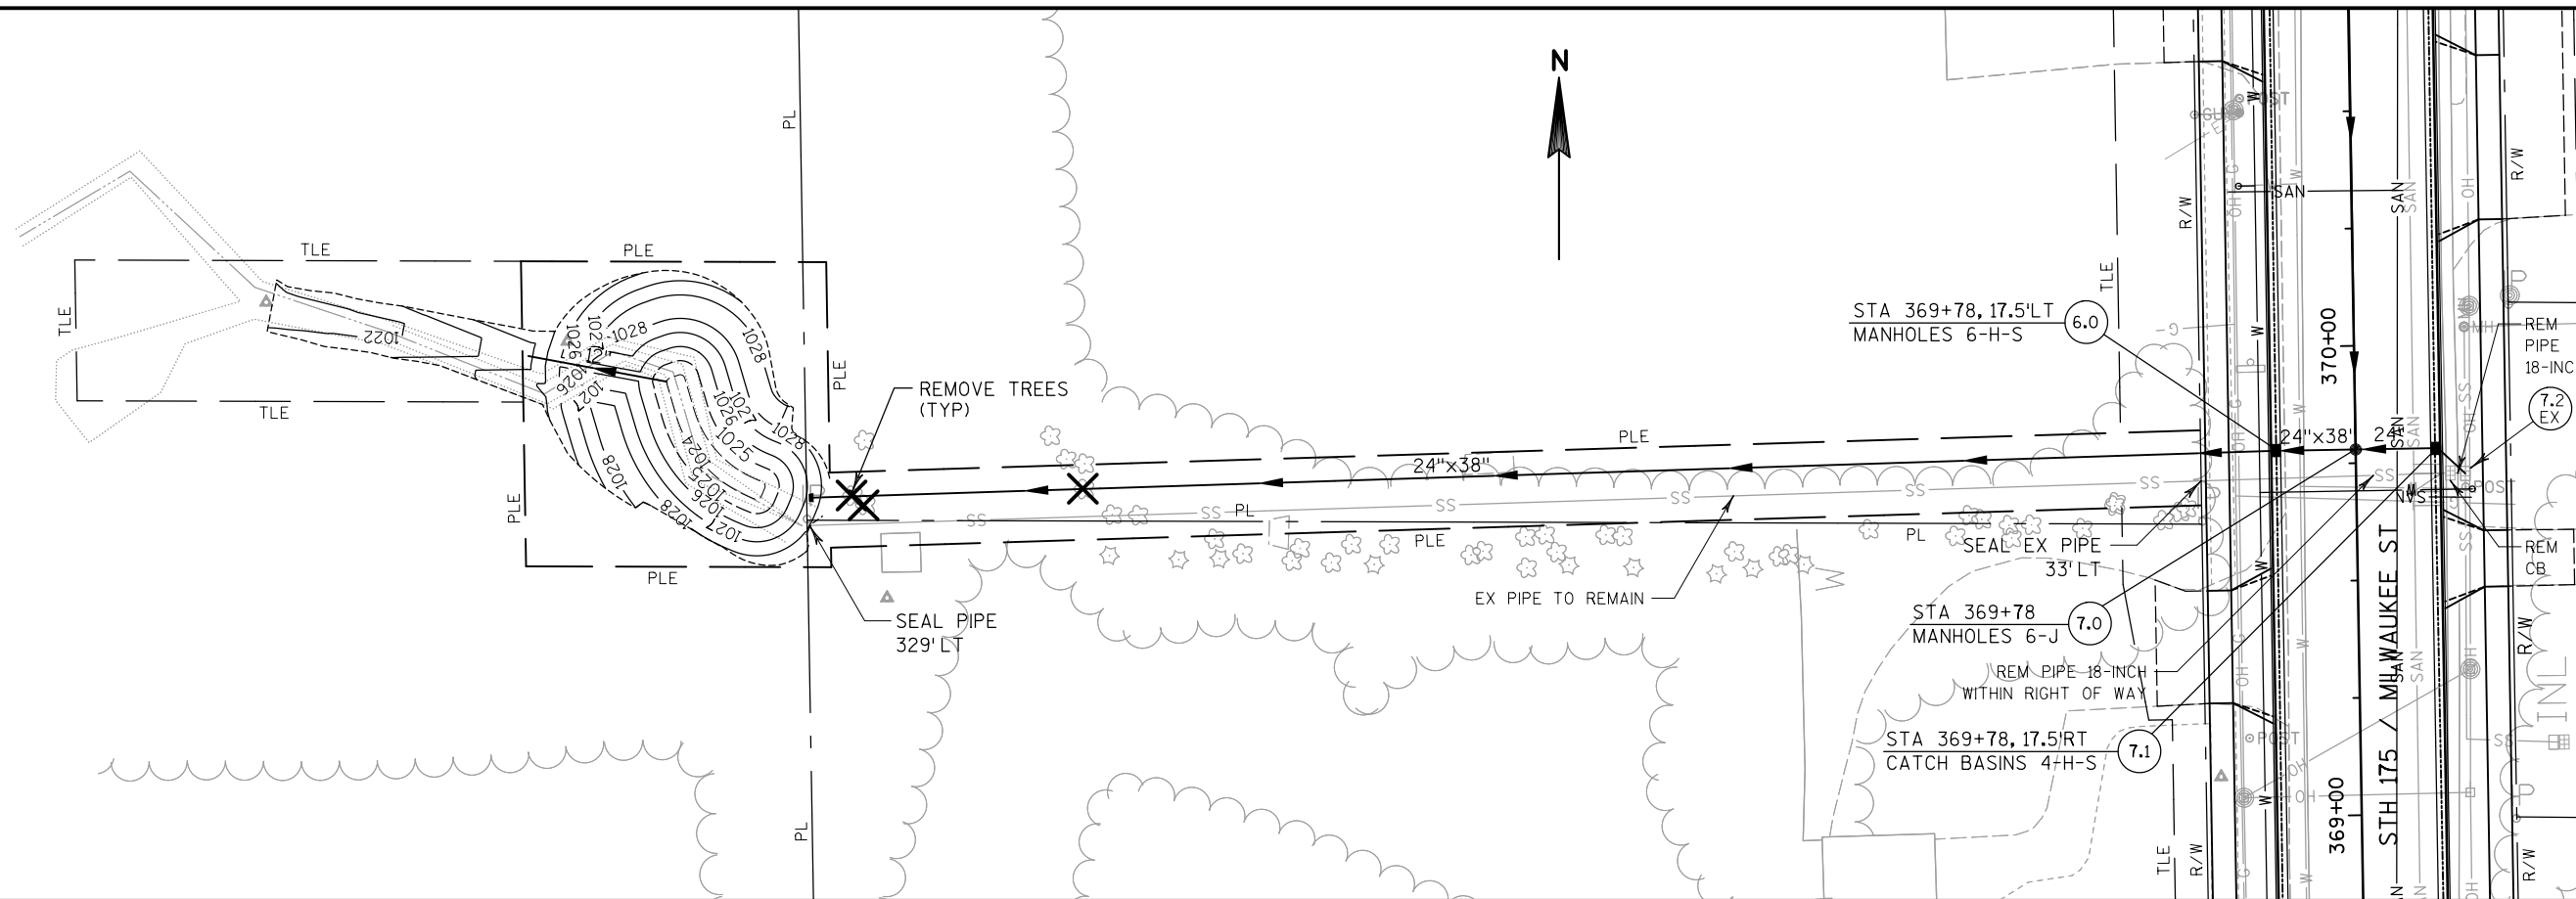

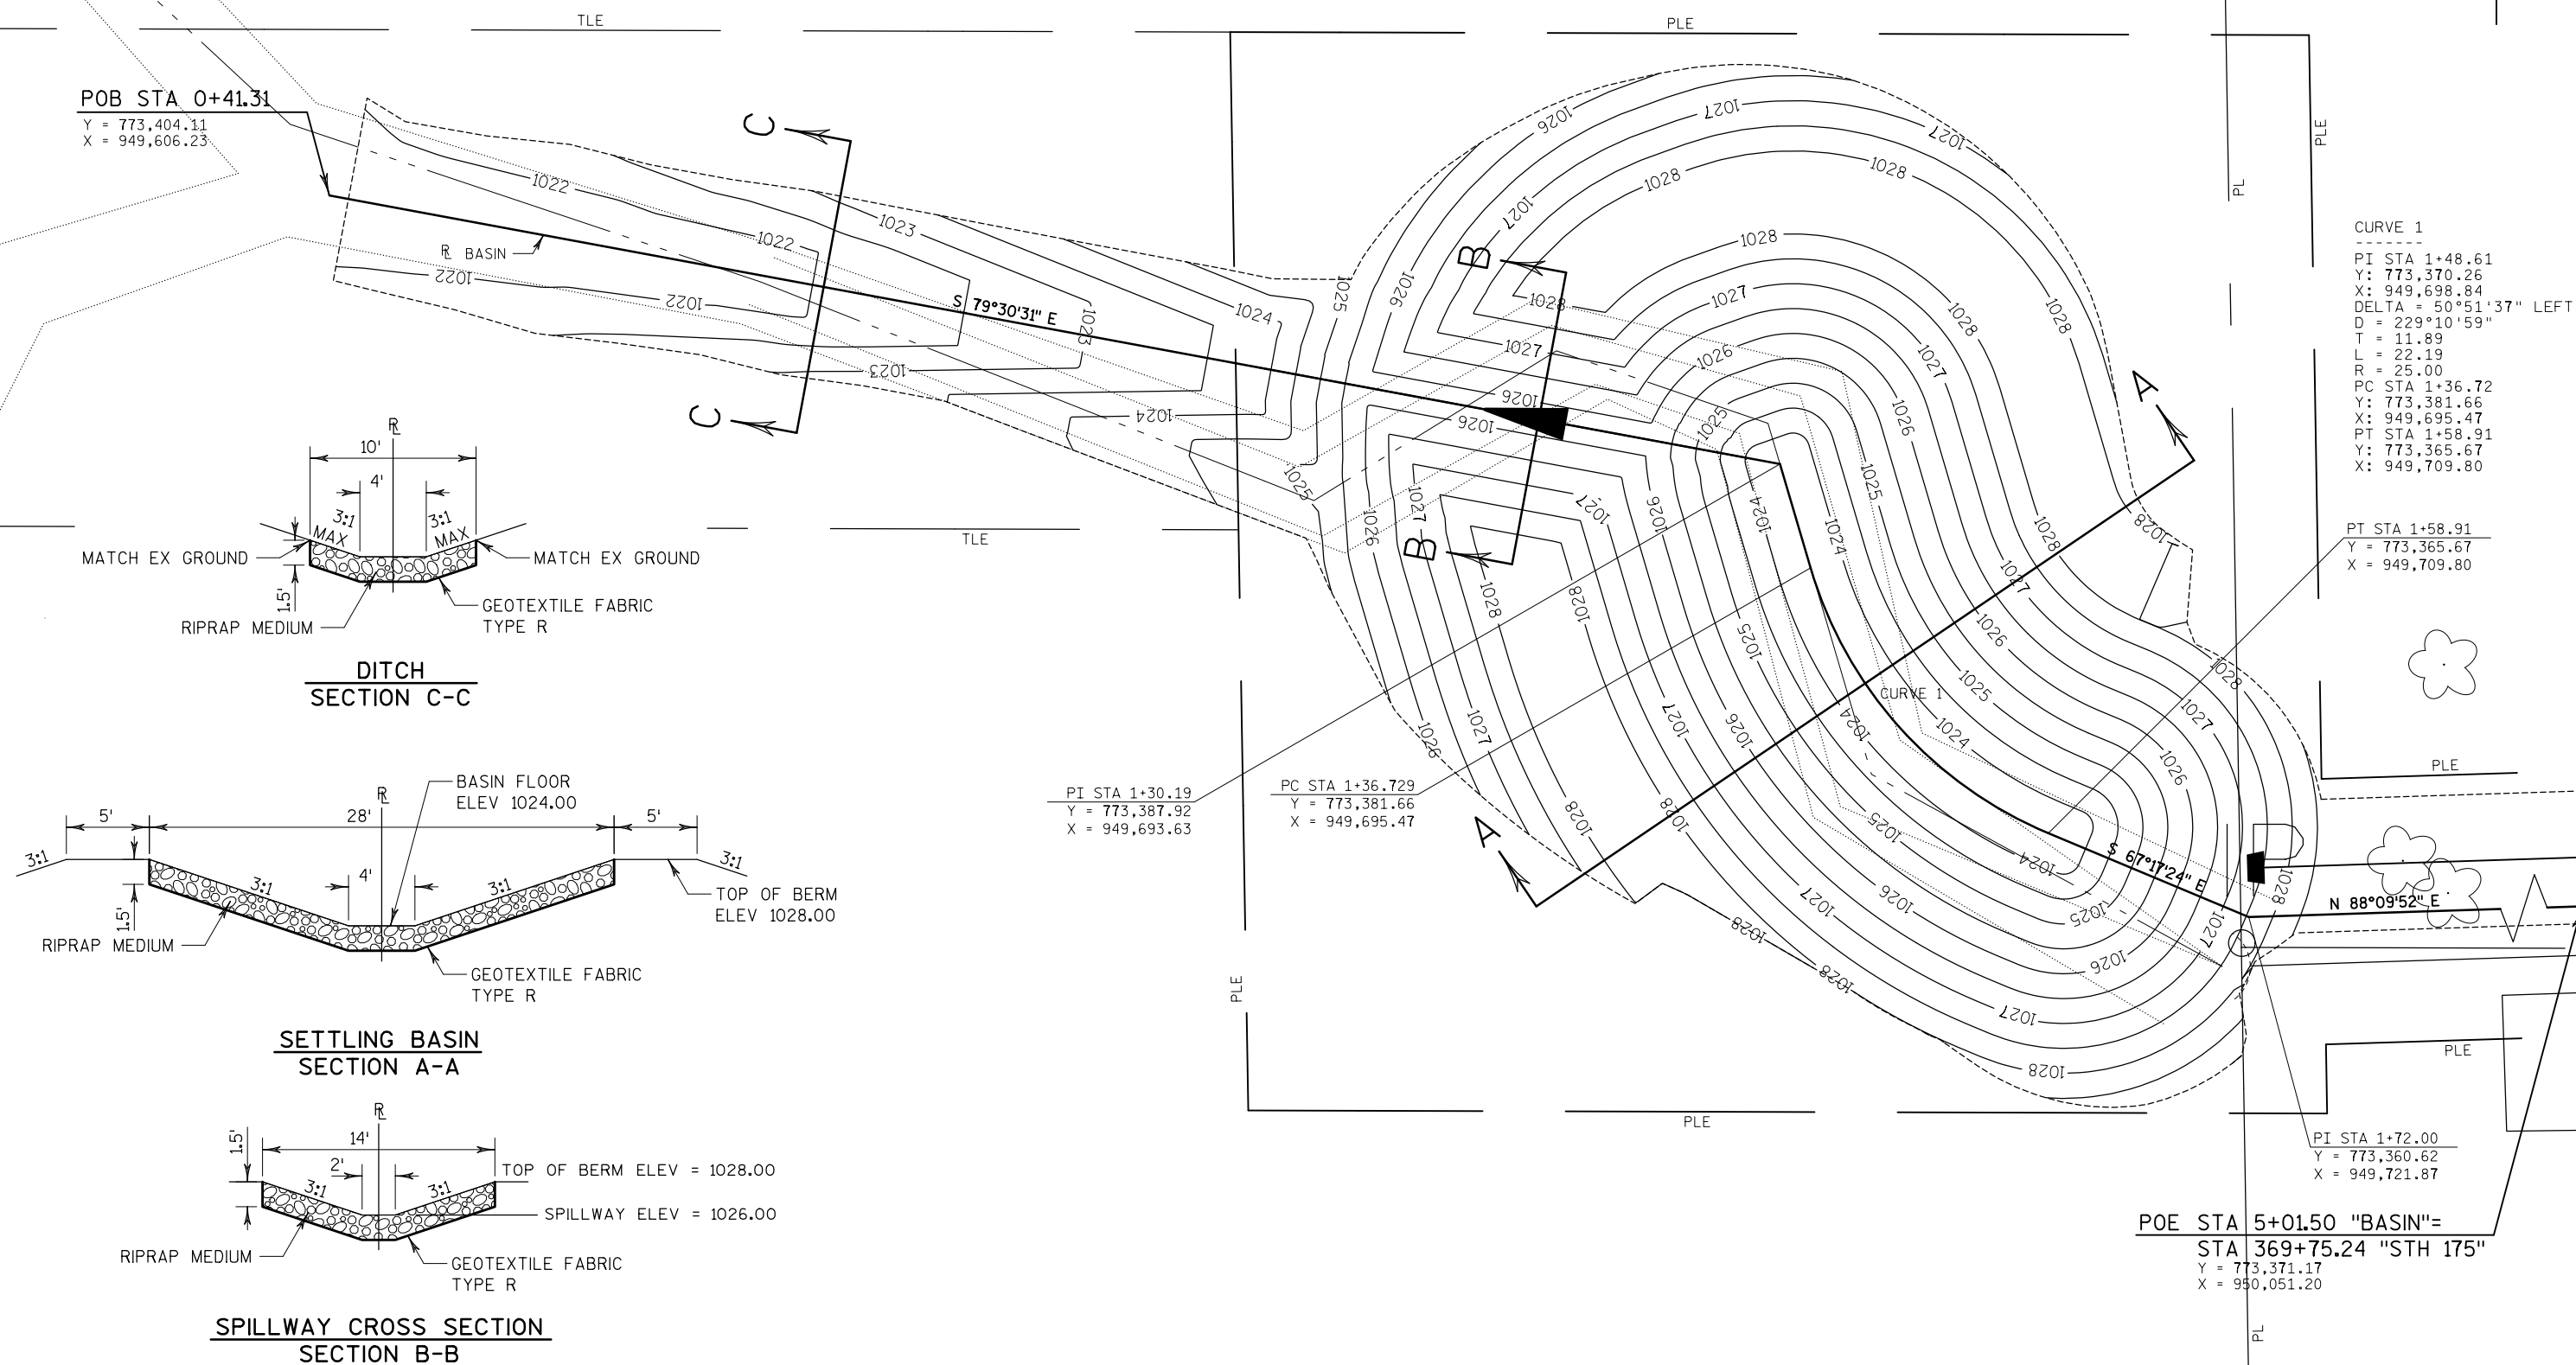





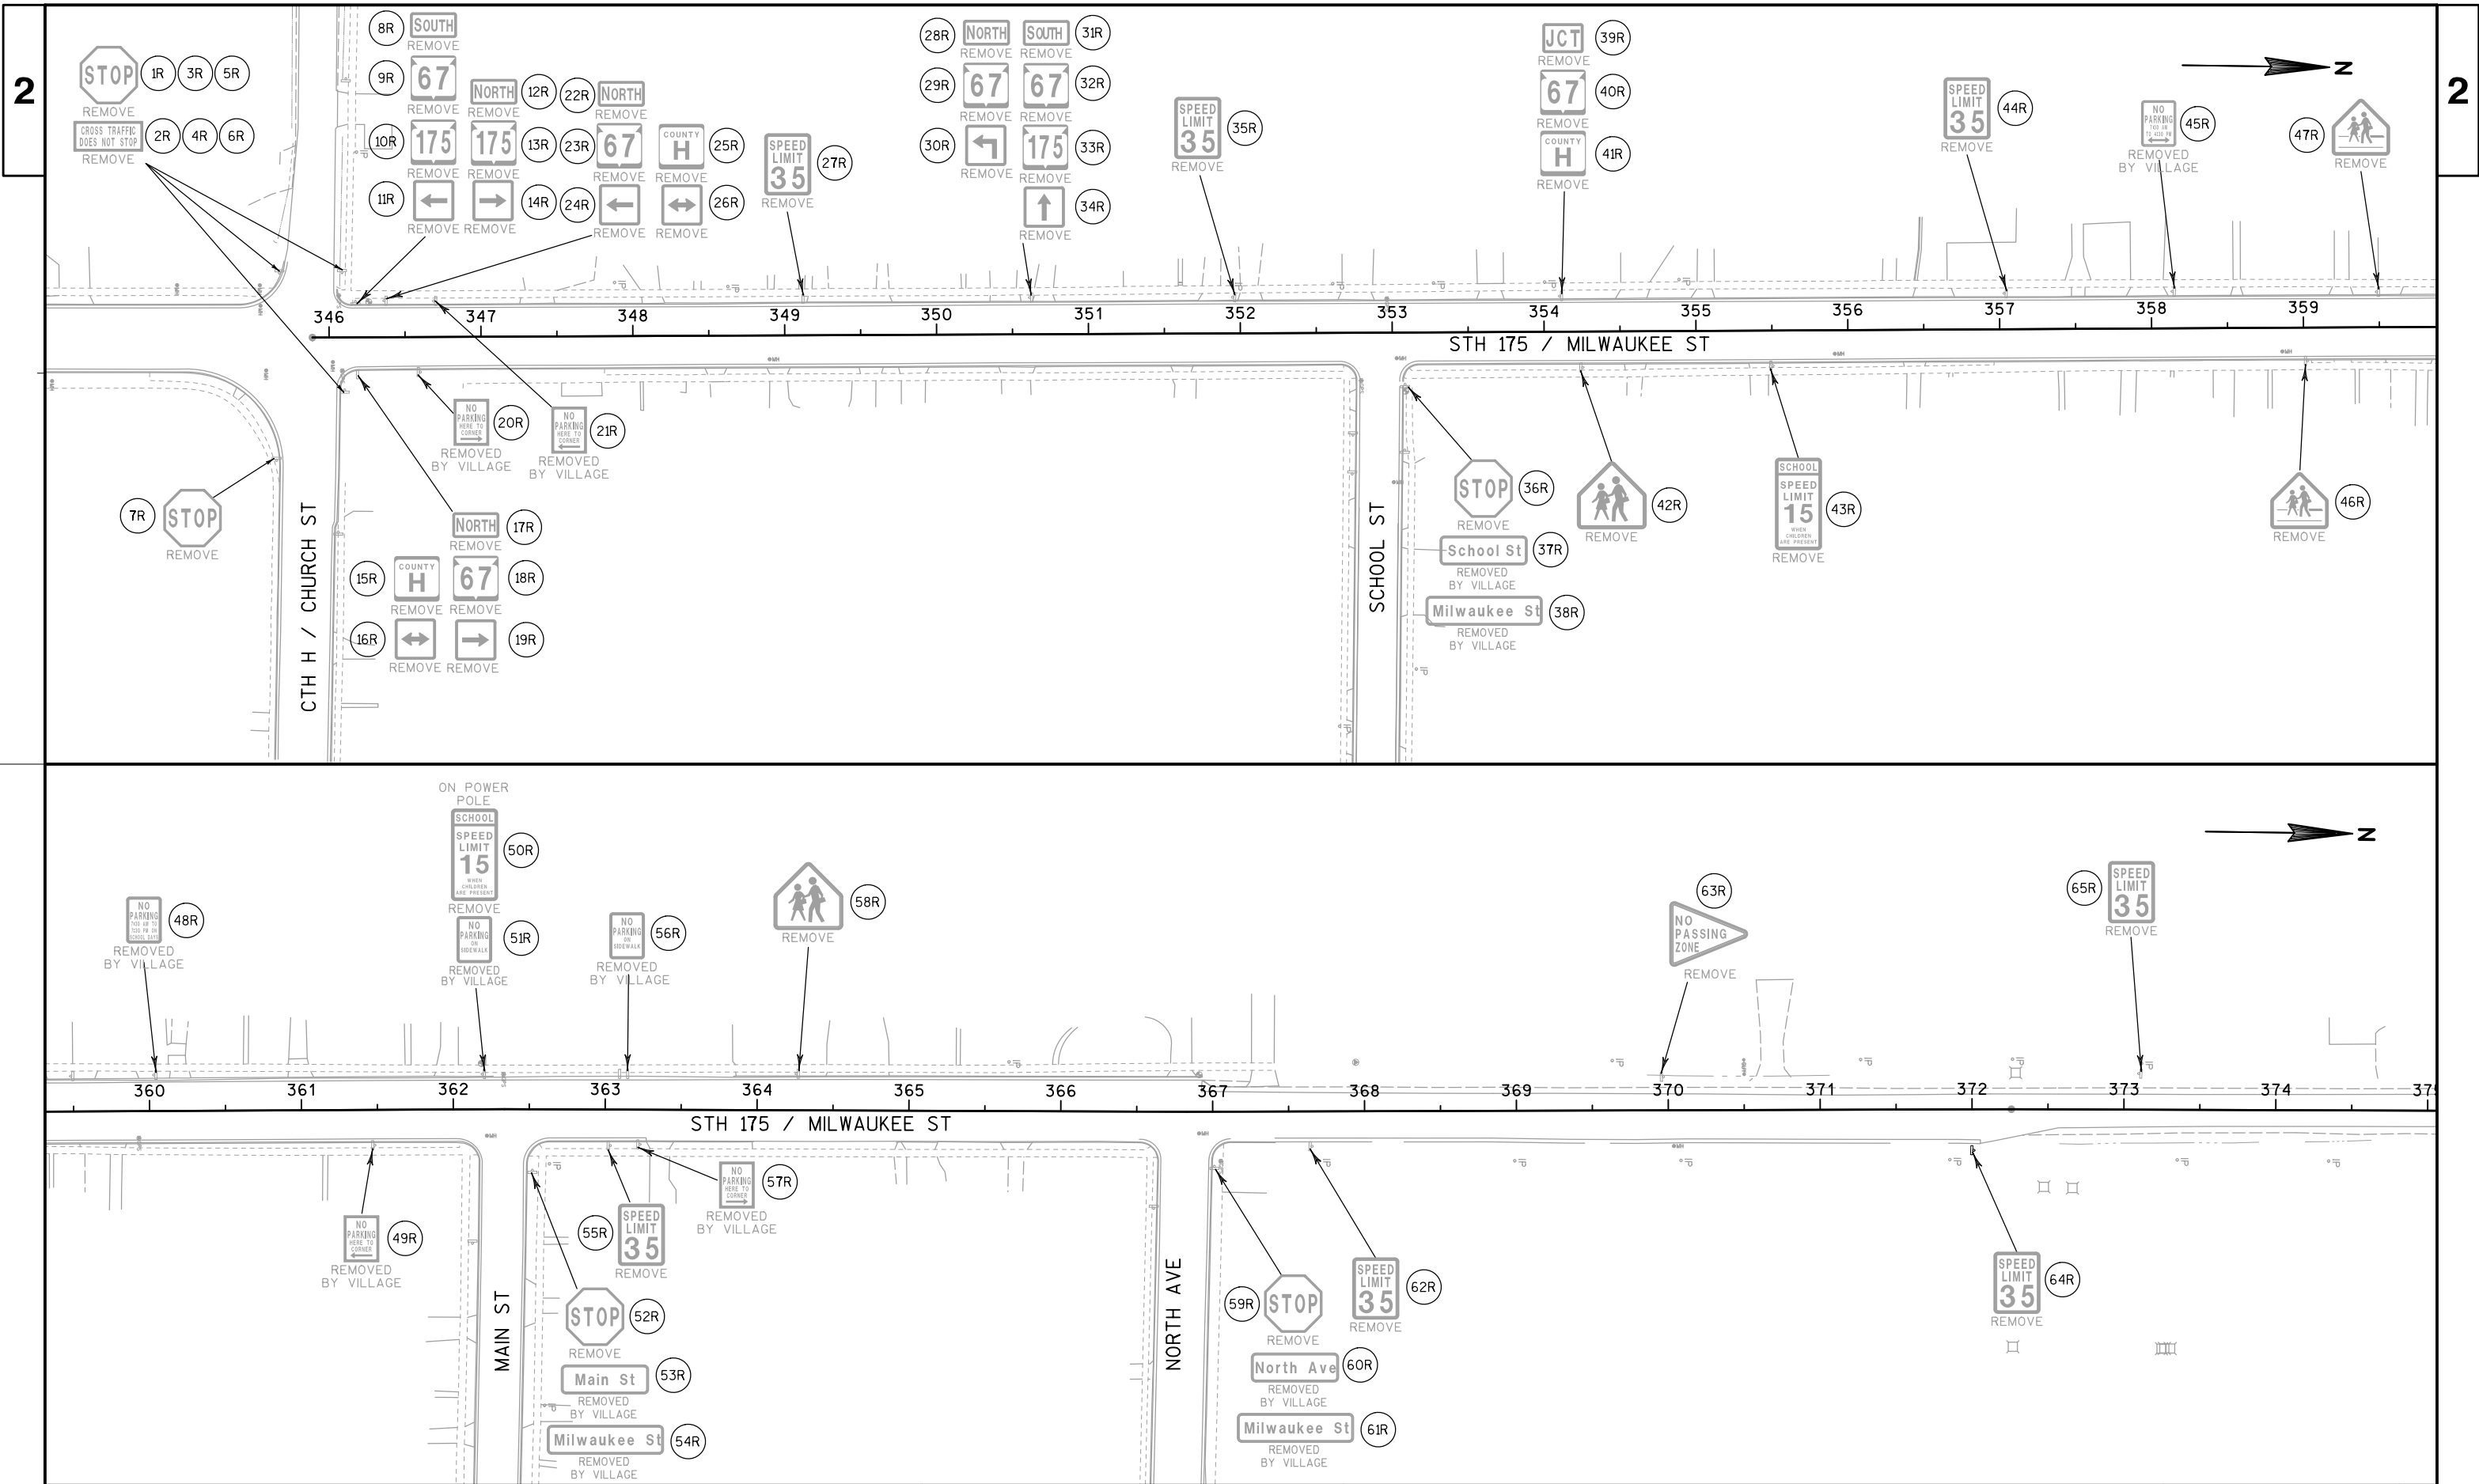

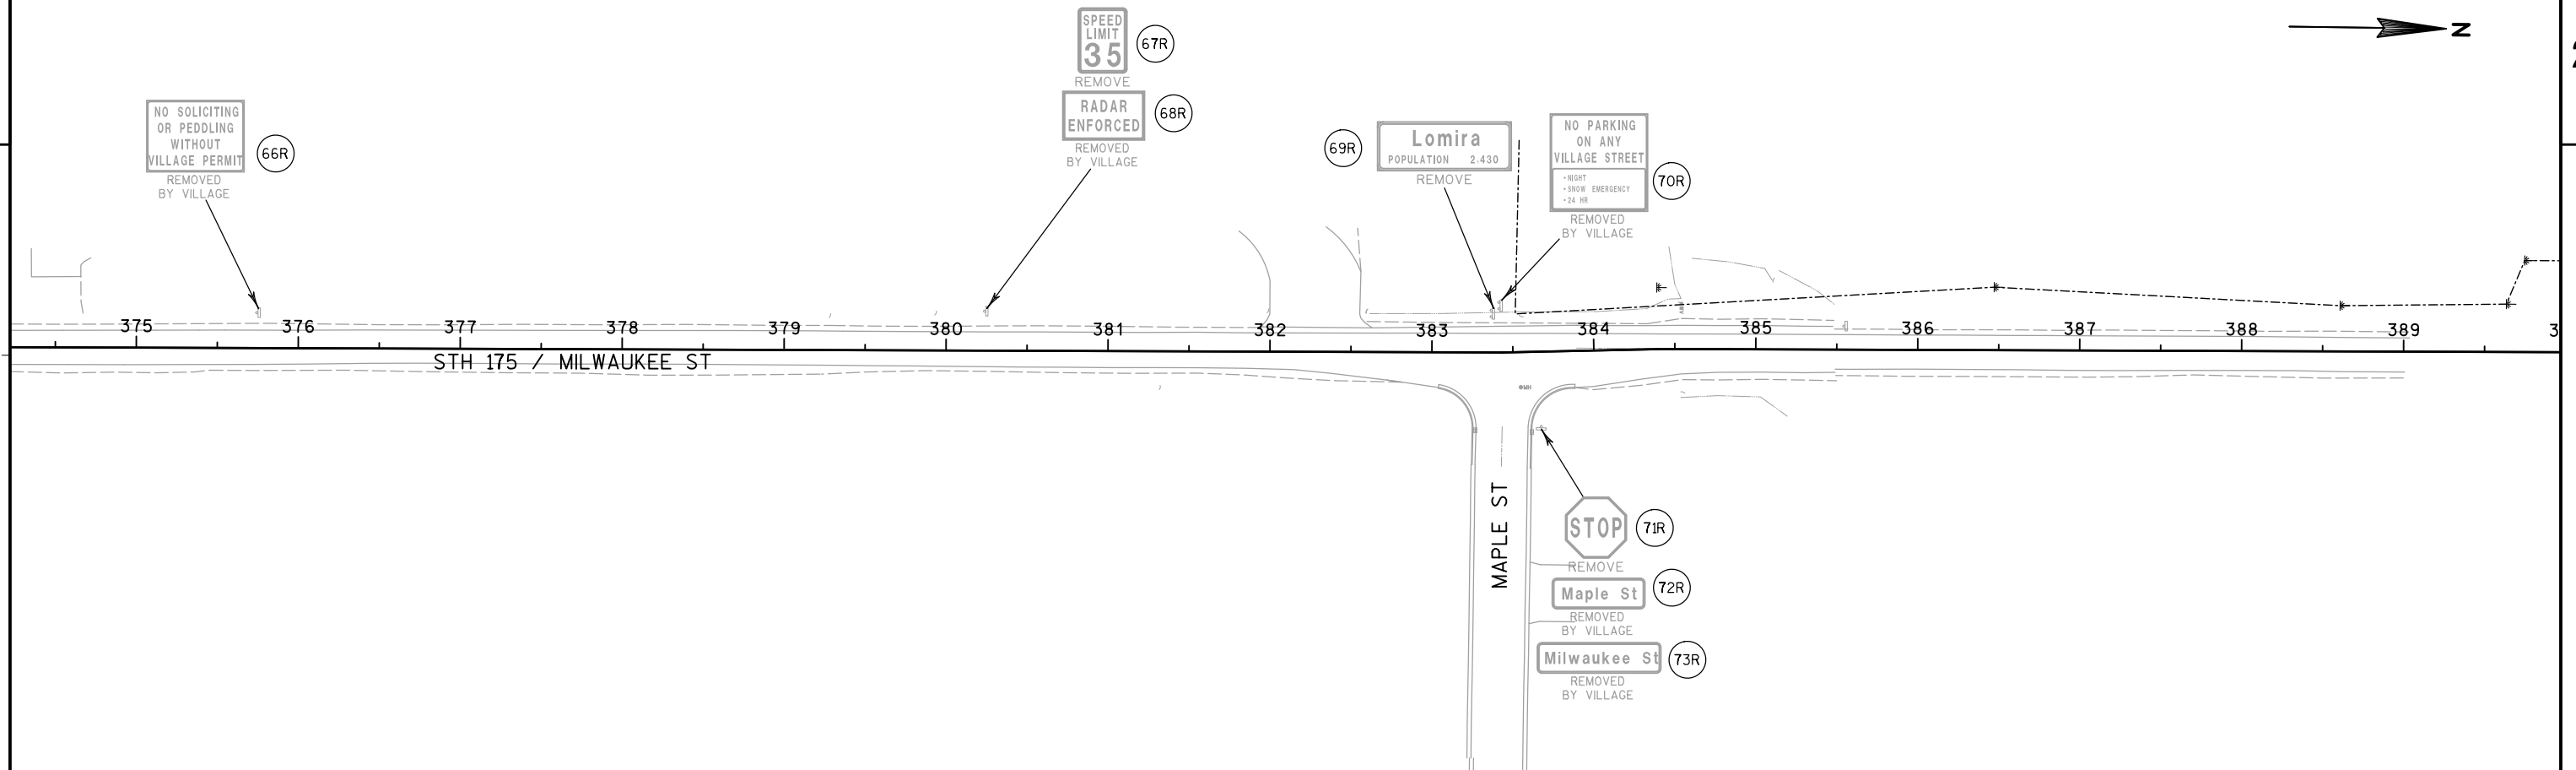




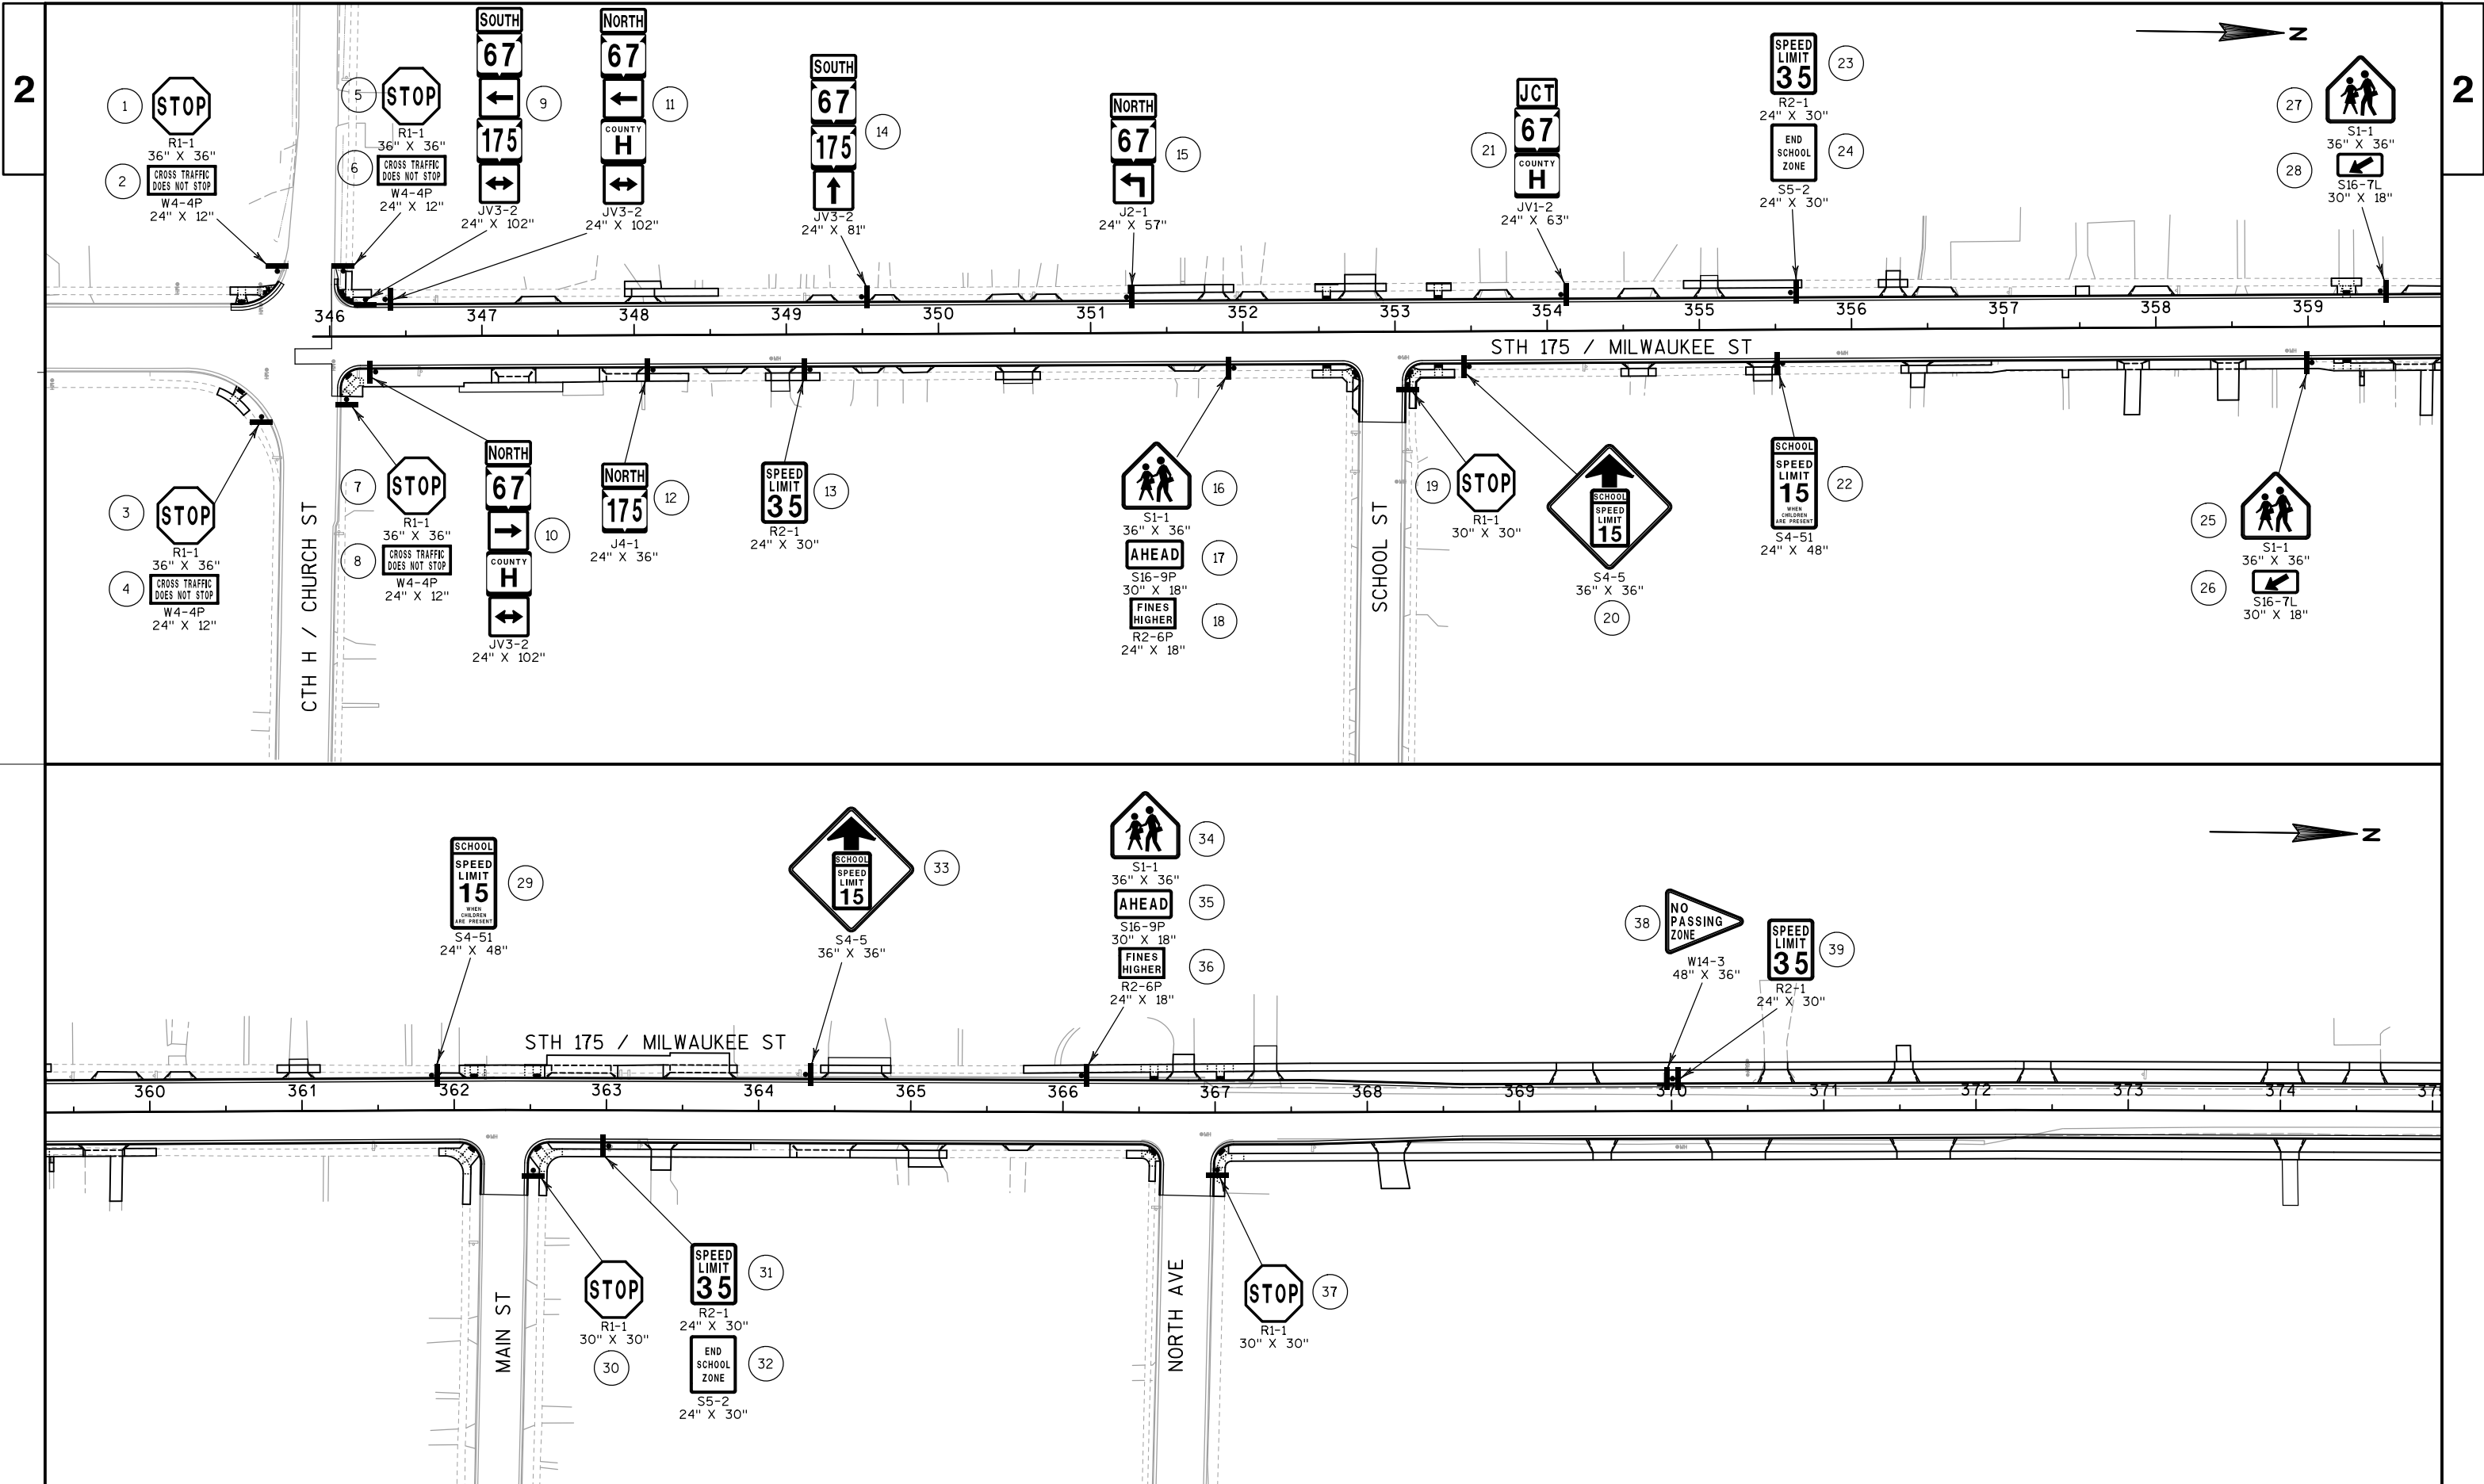


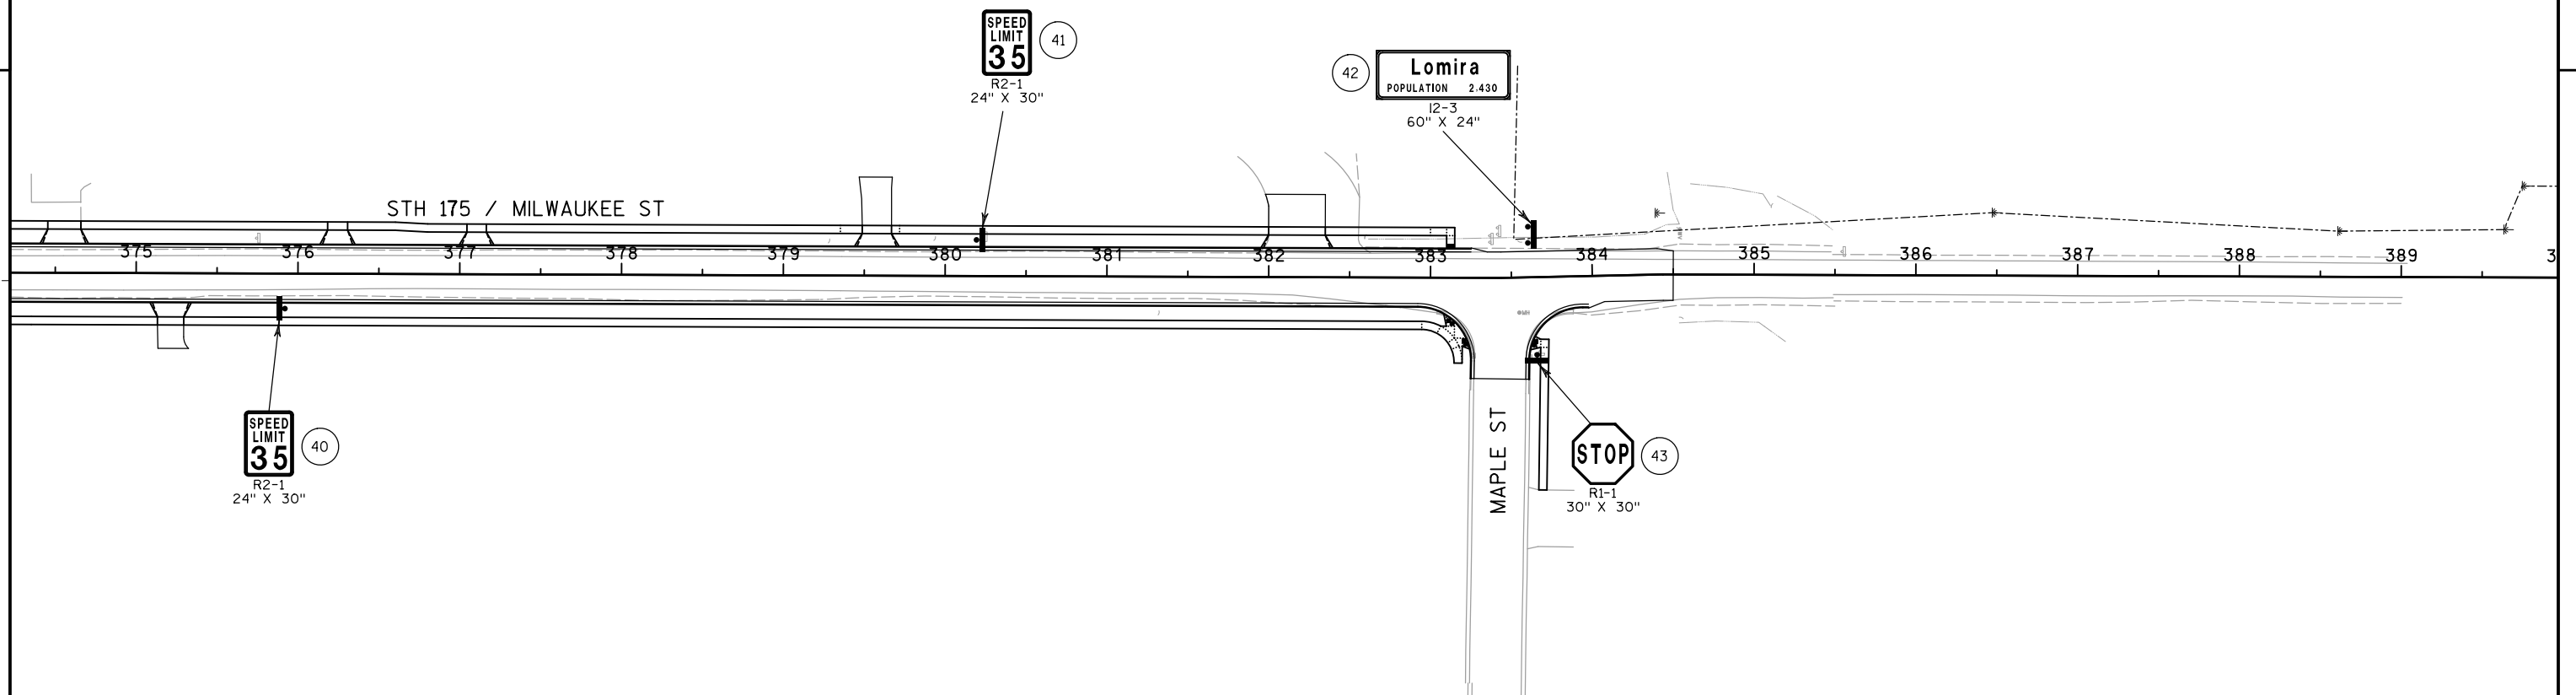

2


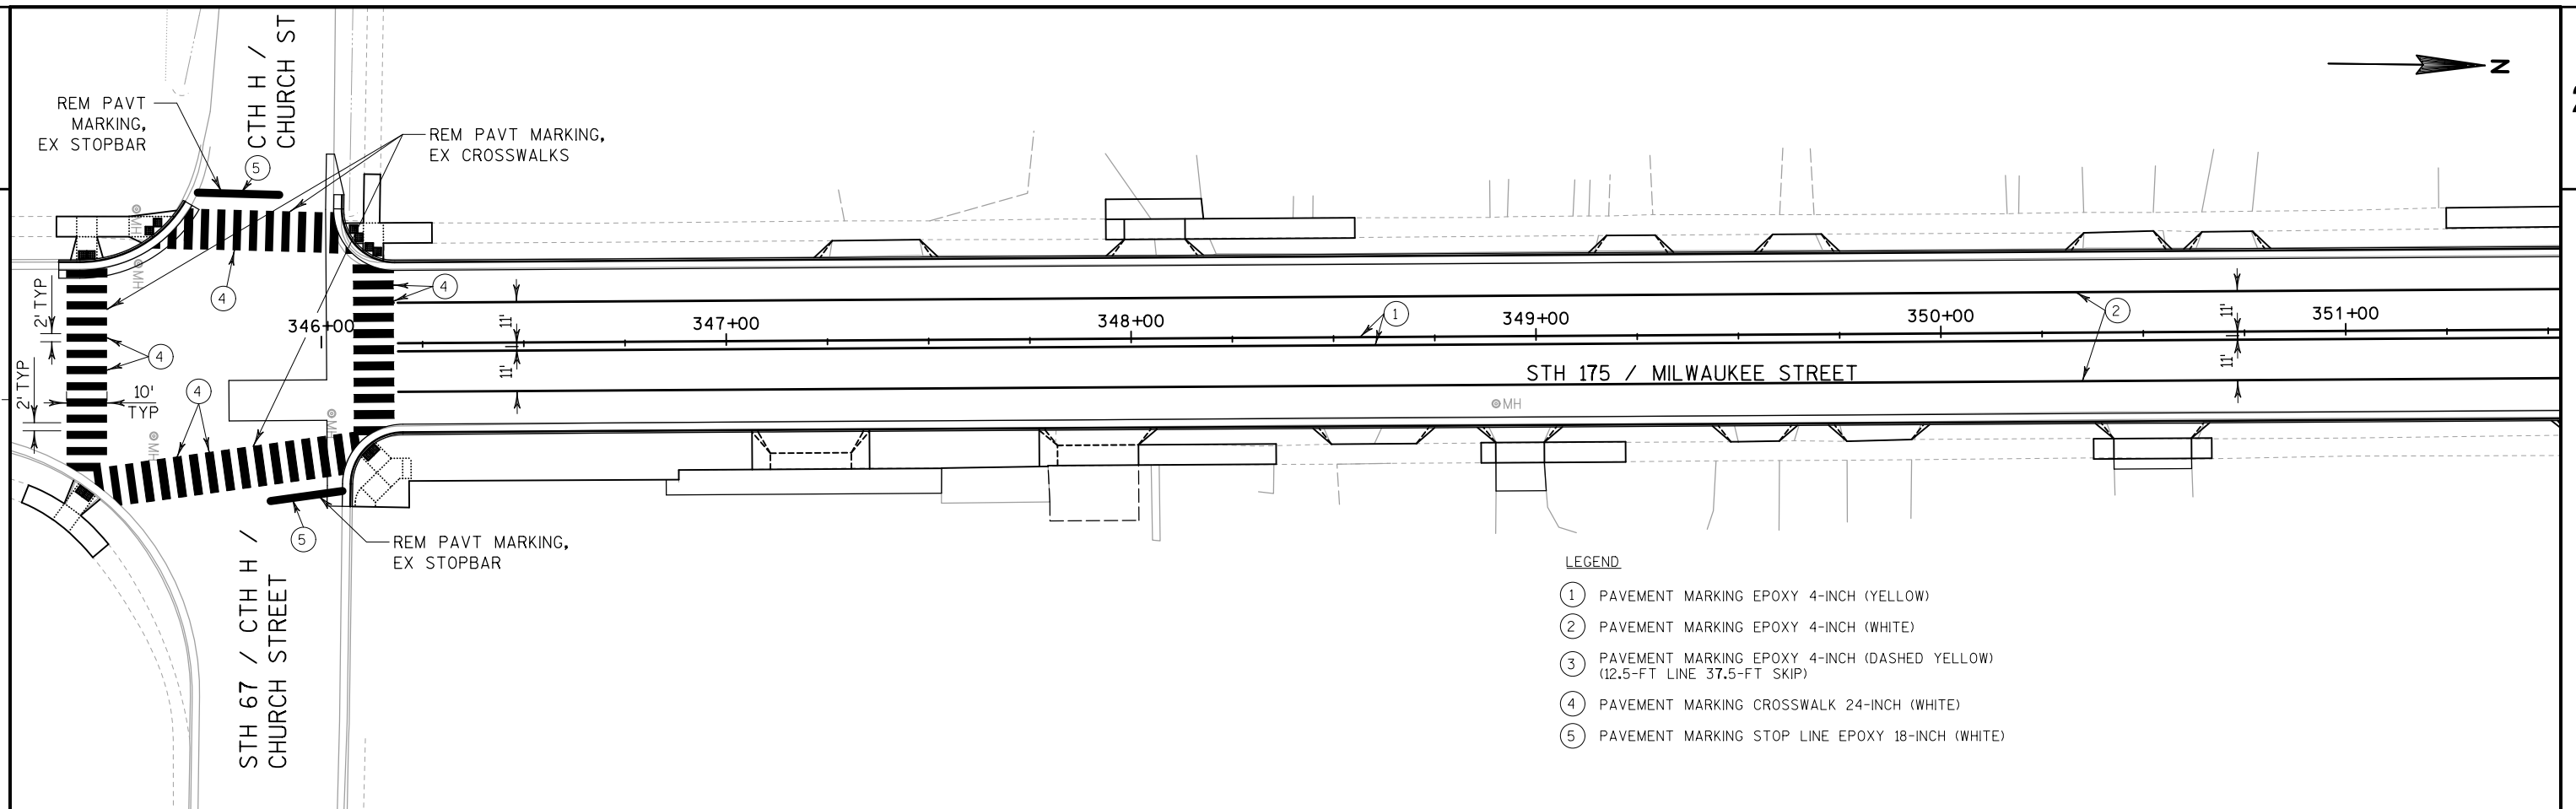


2

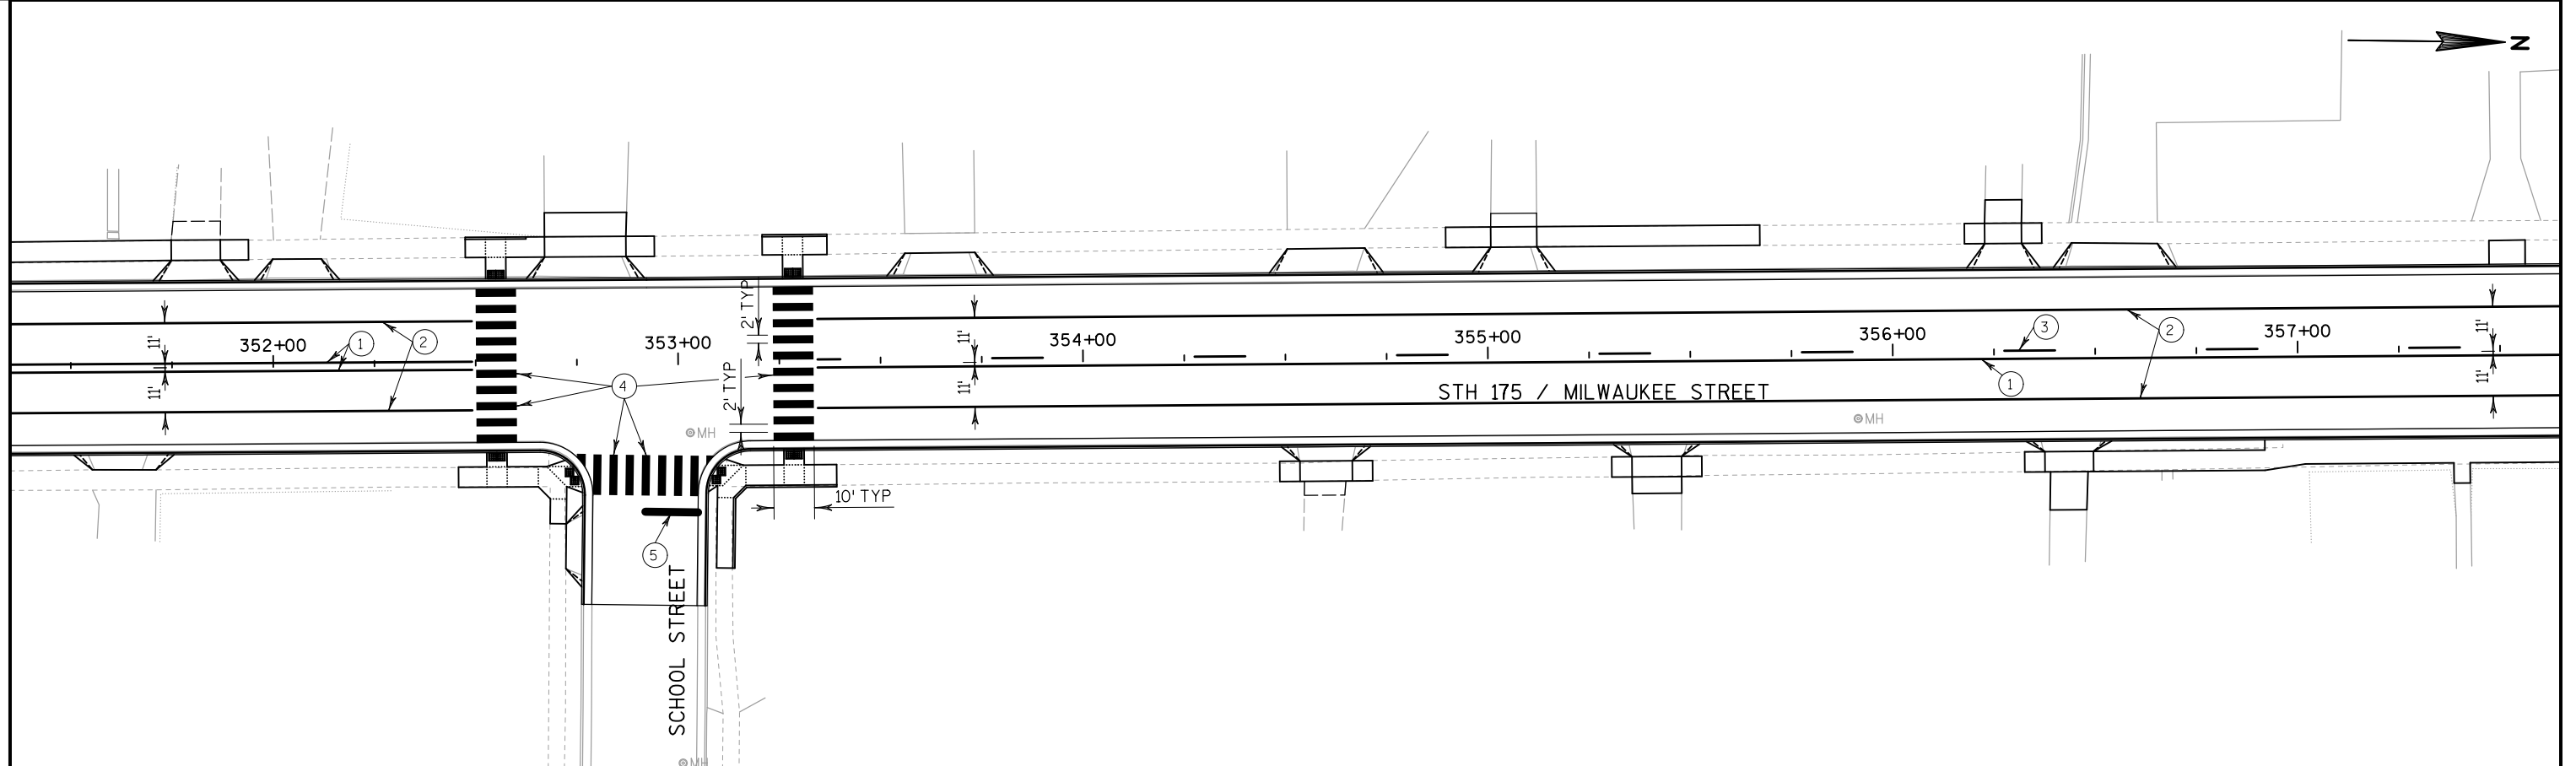


2

2

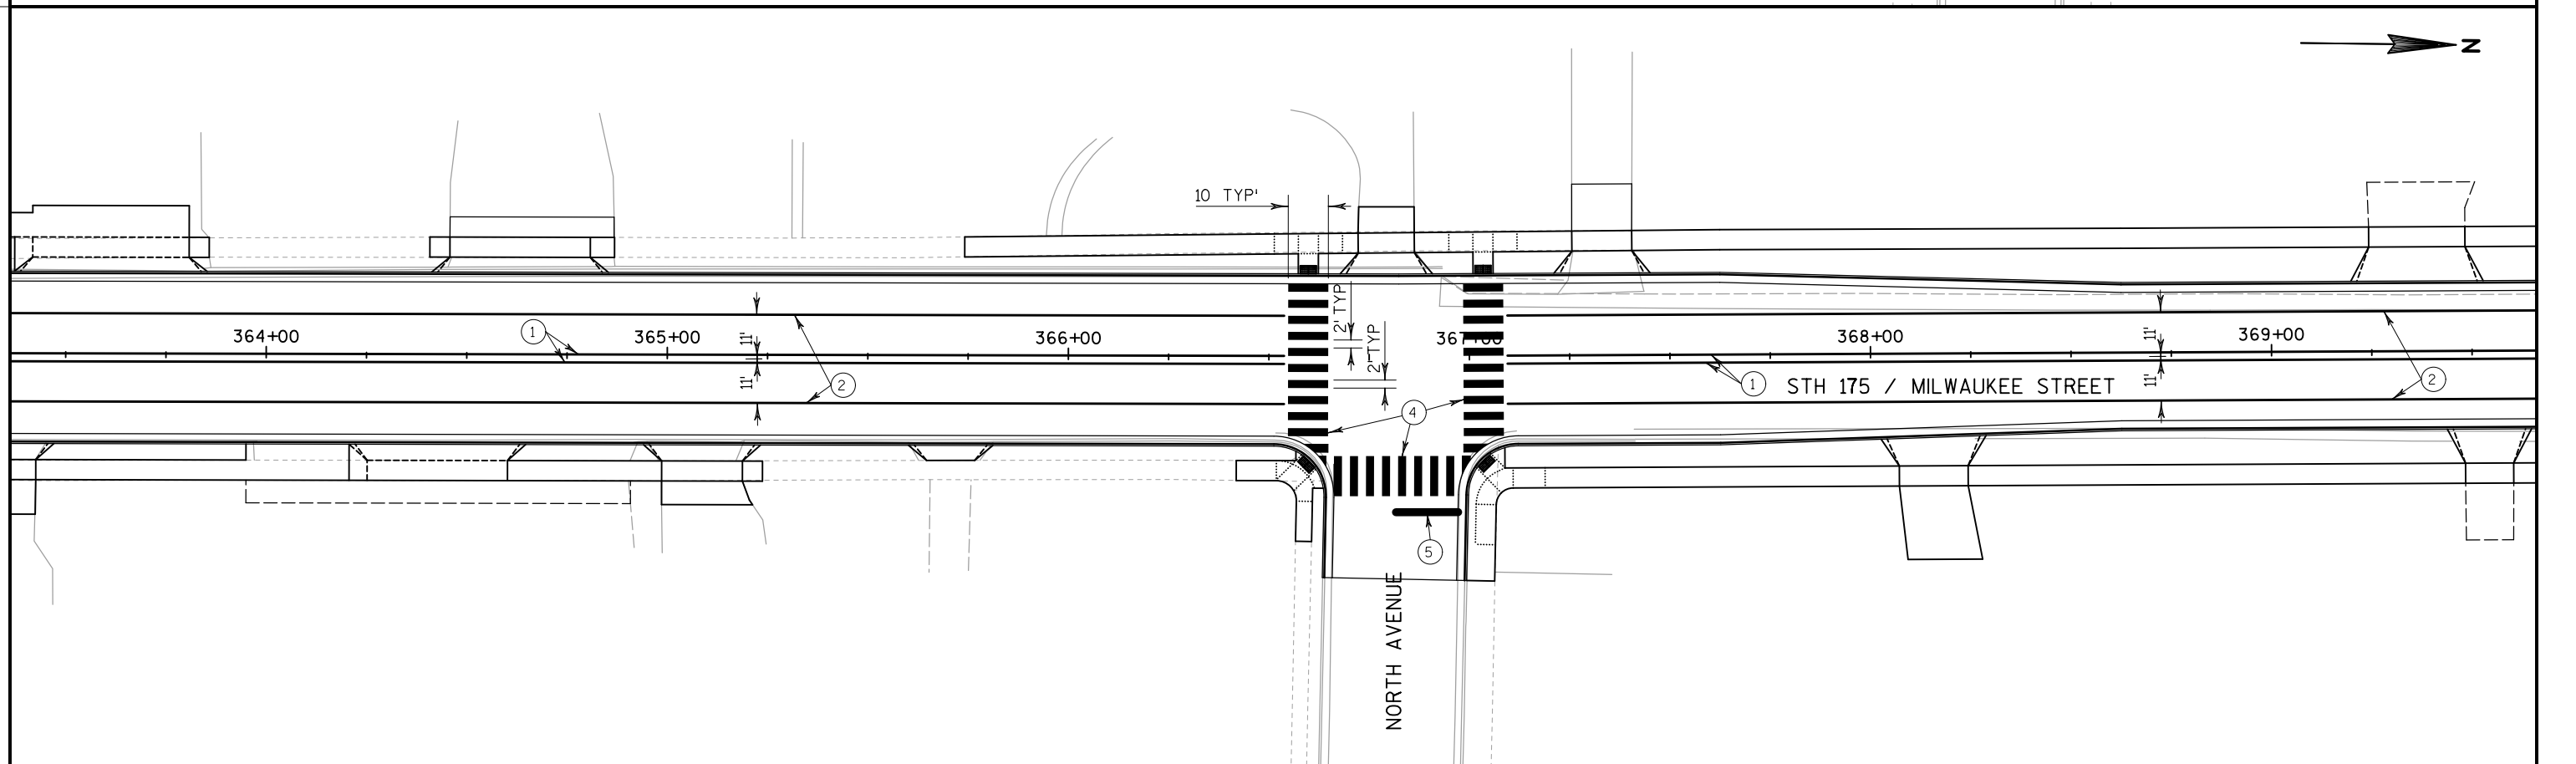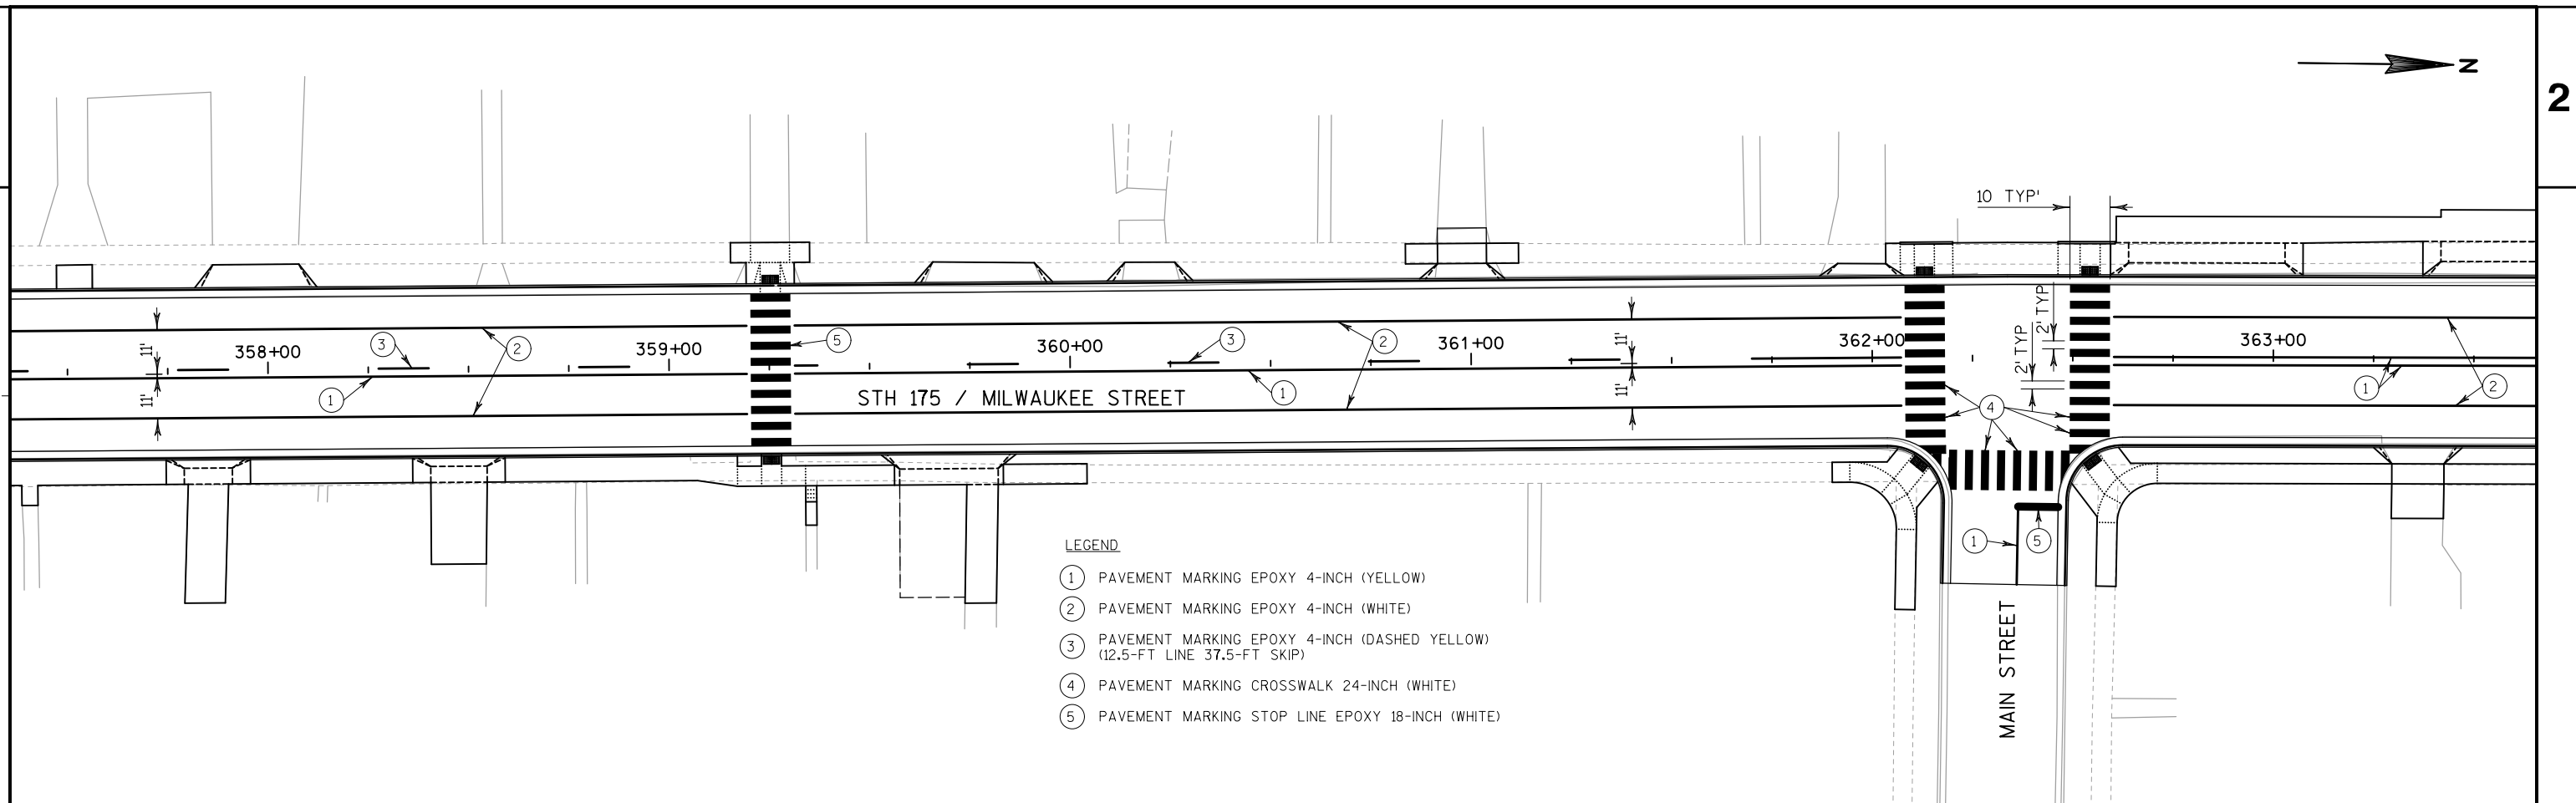


2

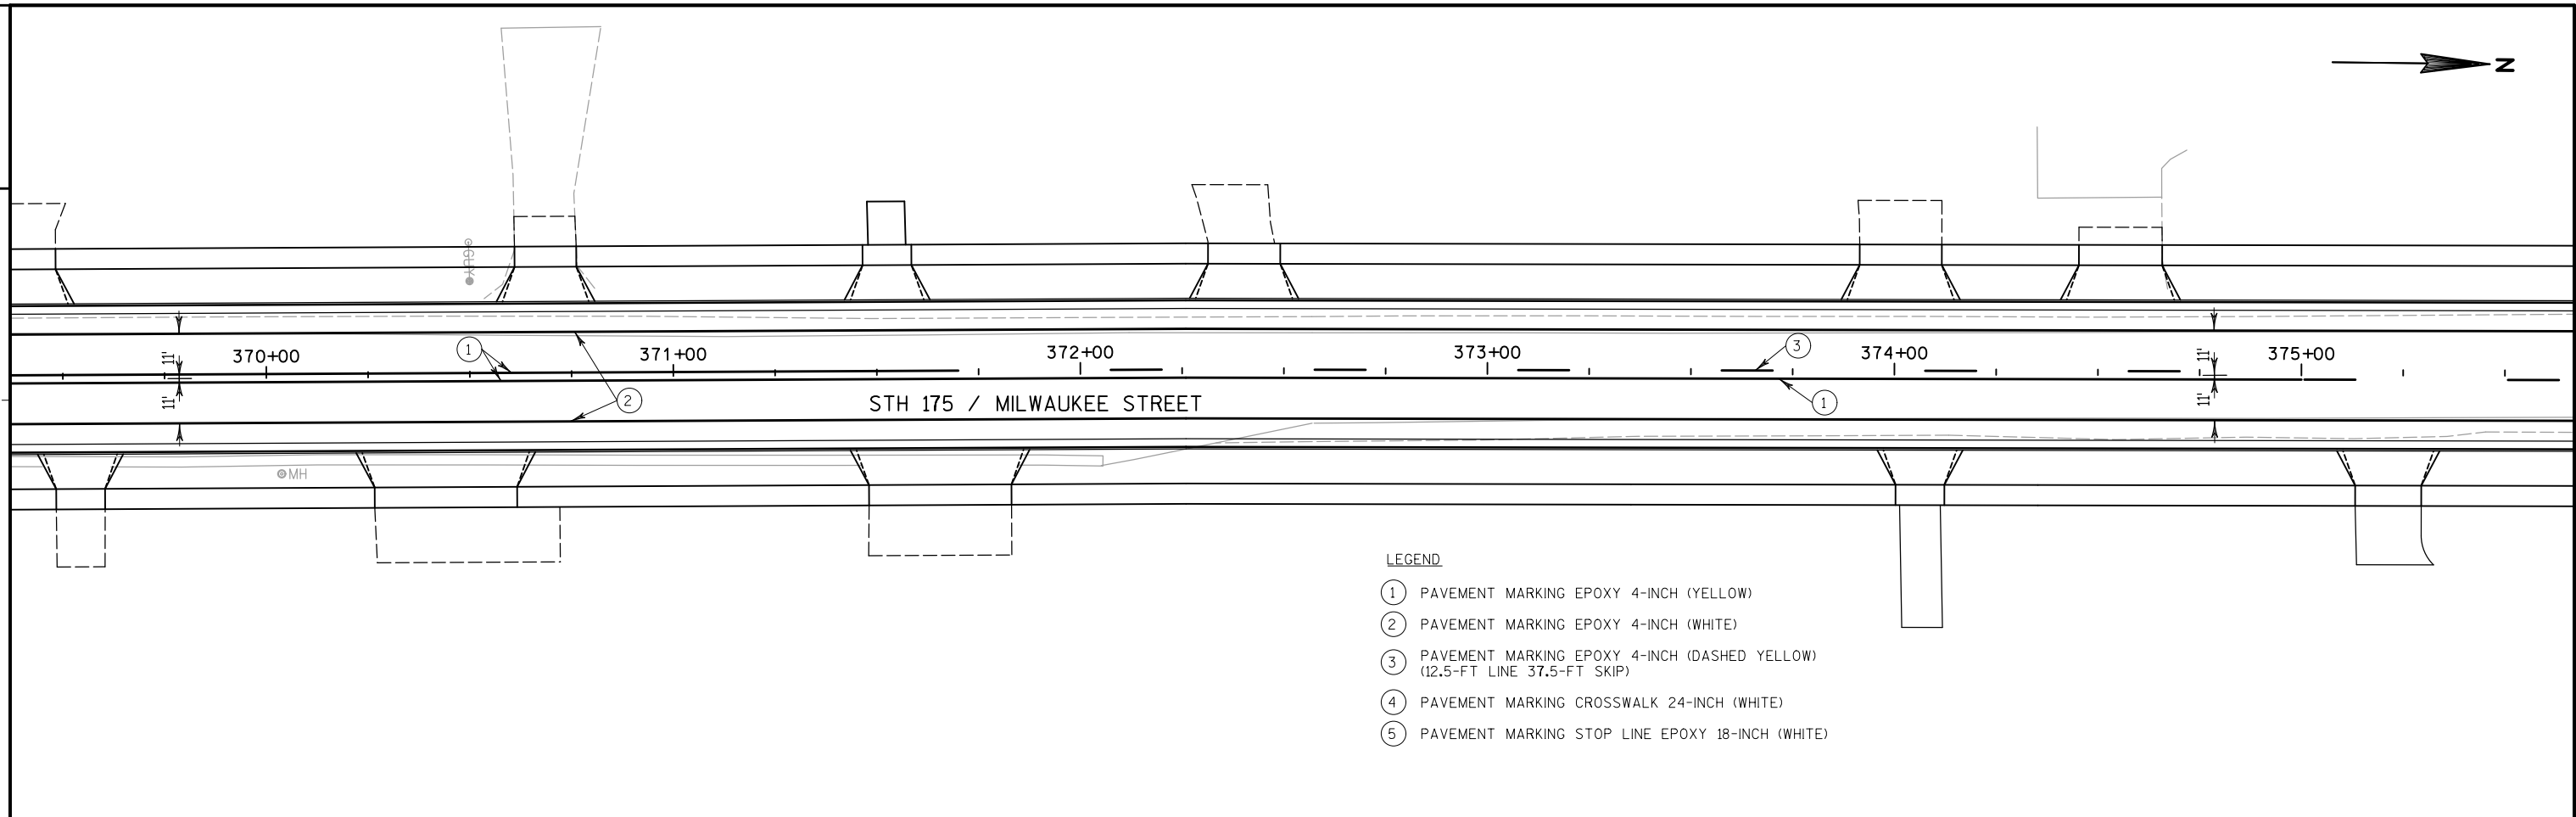

2

LEGEND


- (1) PAVEMENT MARKING EPOXY 4-INCH (YELLOW)
- (2) PAVEMENT MARKING EPOXY 4-INCH (WHITE)
- (3) PAVEMENT MARKING EPOXY 4-INCH (DASHED YELLOW)  
(12.5-FT LINE 37.5-FT SKIP)
- (4) PAVEMENT MARKING CROSSWALK 24-INCH (WHITE)
- (5) PAVEMENT MARKING STOP LINE EPOXY 18-INCH (WHITE)

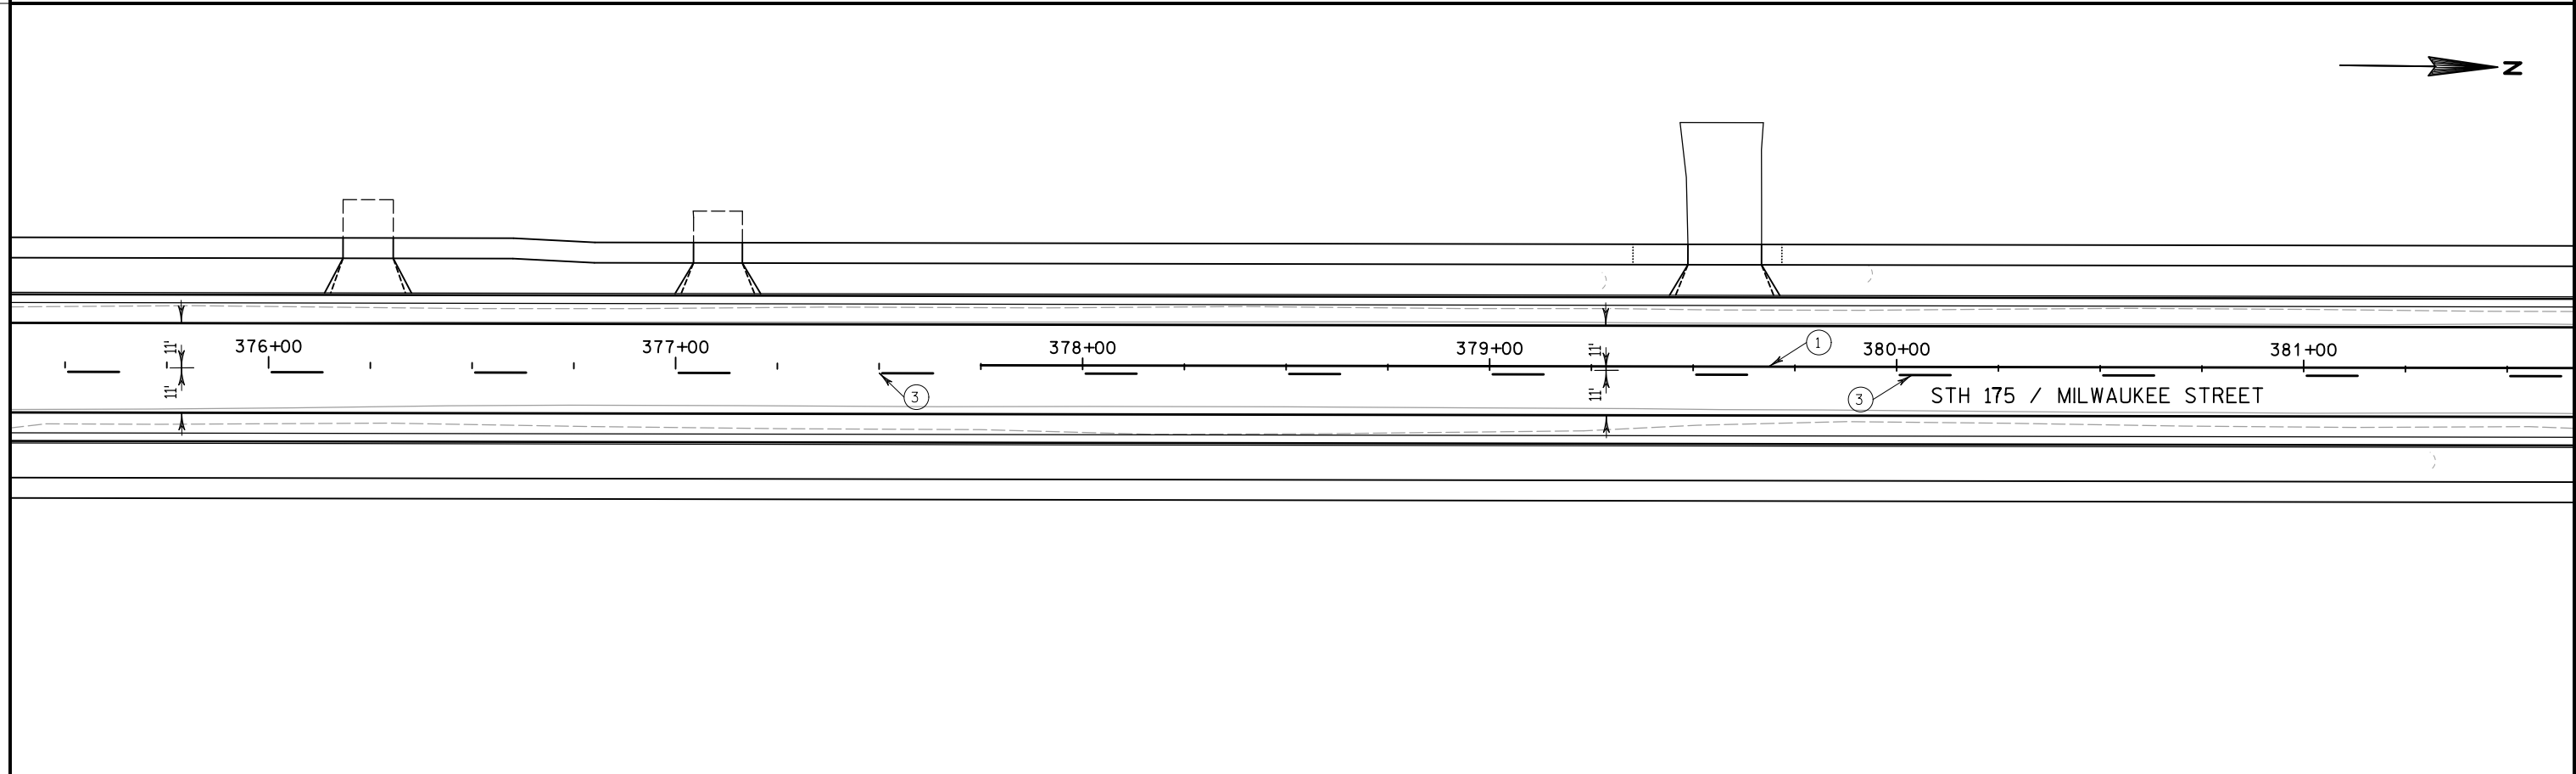



|                       |             |              |                  |          |   |
|-----------------------|-------------|--------------|------------------|----------|---|
| PROJECT NO:3364-03-72 | HWY:STH 175 | COUNTY:DODGE | PAVEMENT MARKING | SHEET 40 | E |
|-----------------------|-------------|--------------|------------------|----------|---|


## LEGEND

- ① PAVEMENT MARKING EPOXY 4-INCH (YELLOW)
- ② PAVEMENT MARKING EPOXY 4-INCH (WHITE)
- ③ PAVEMENT MARKING EPOXY 4-INCH (DASHED YELLOW)  
(12.5-FT LINE 37.5-FT SKIP)
- ④ PAVEMENT MARKING CROSSWALK 24-INCH (WHITE)
- ⑤ PAVEMENT MARKING STOP LINE EPOXY 18-INCH (WHITE)

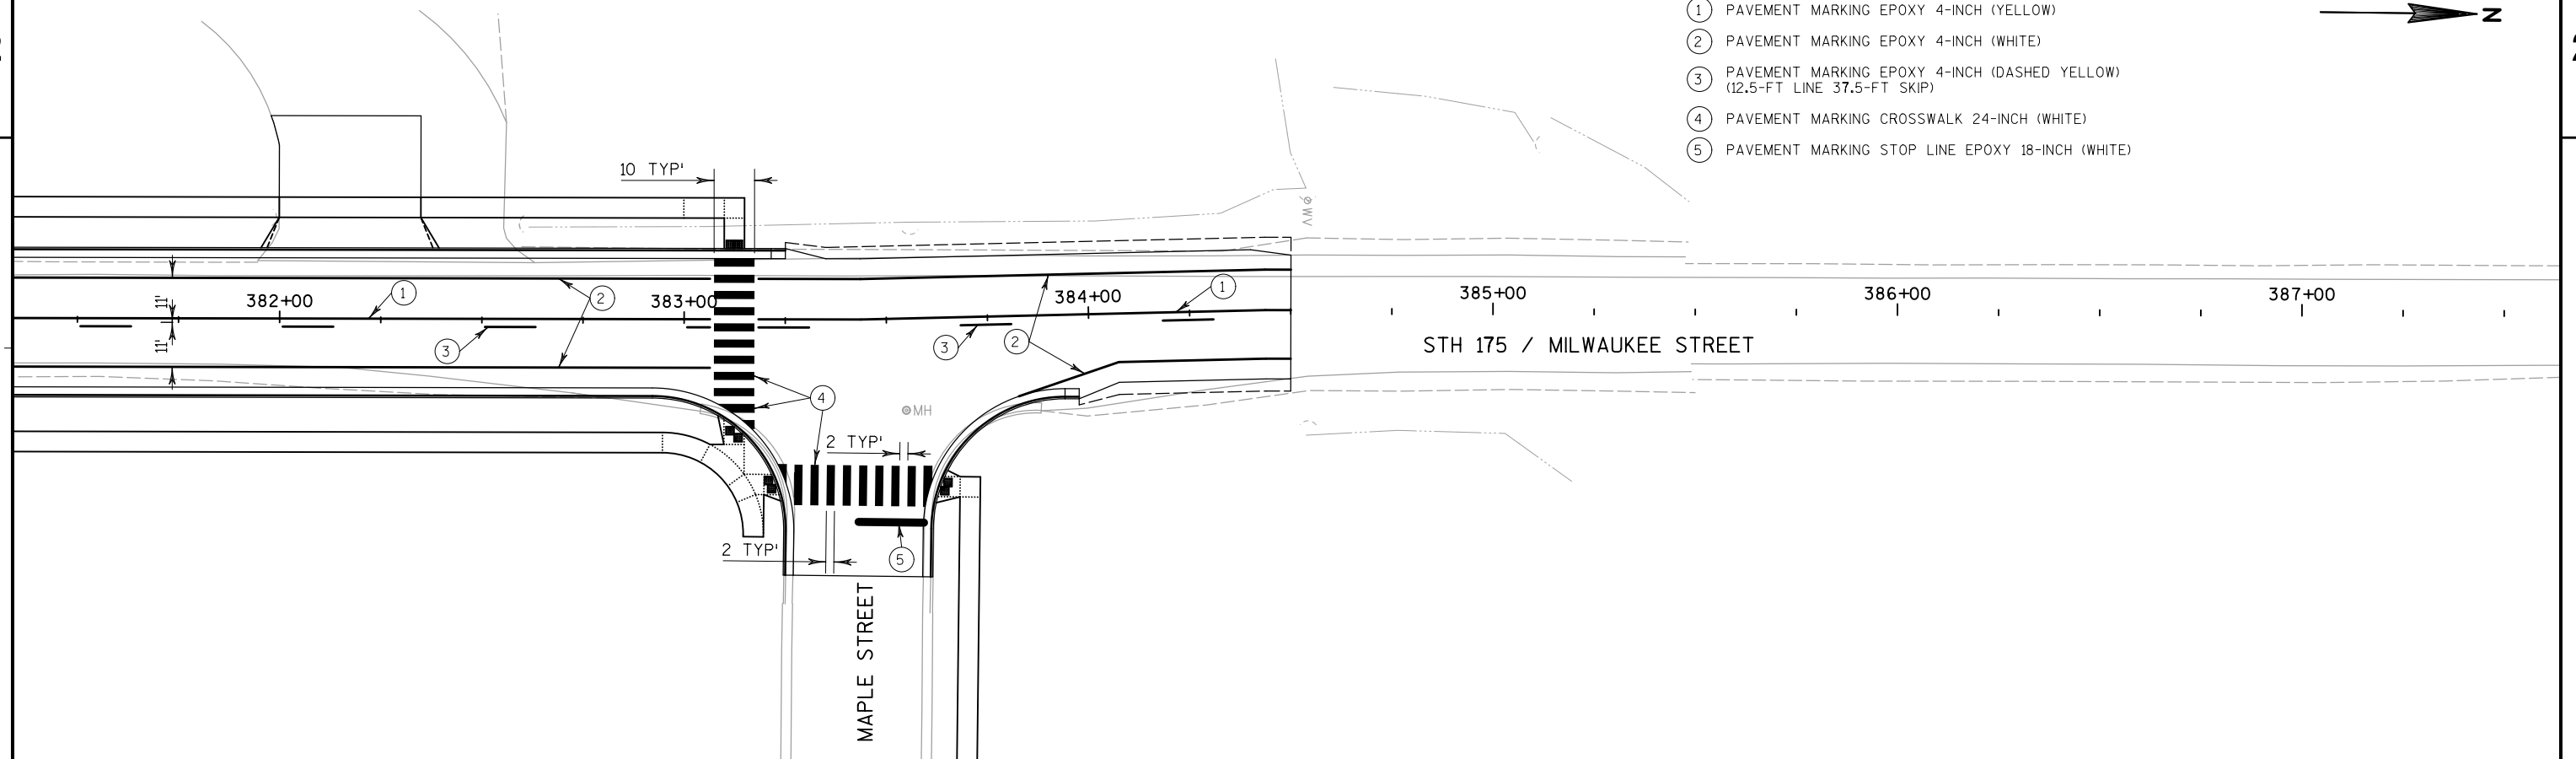



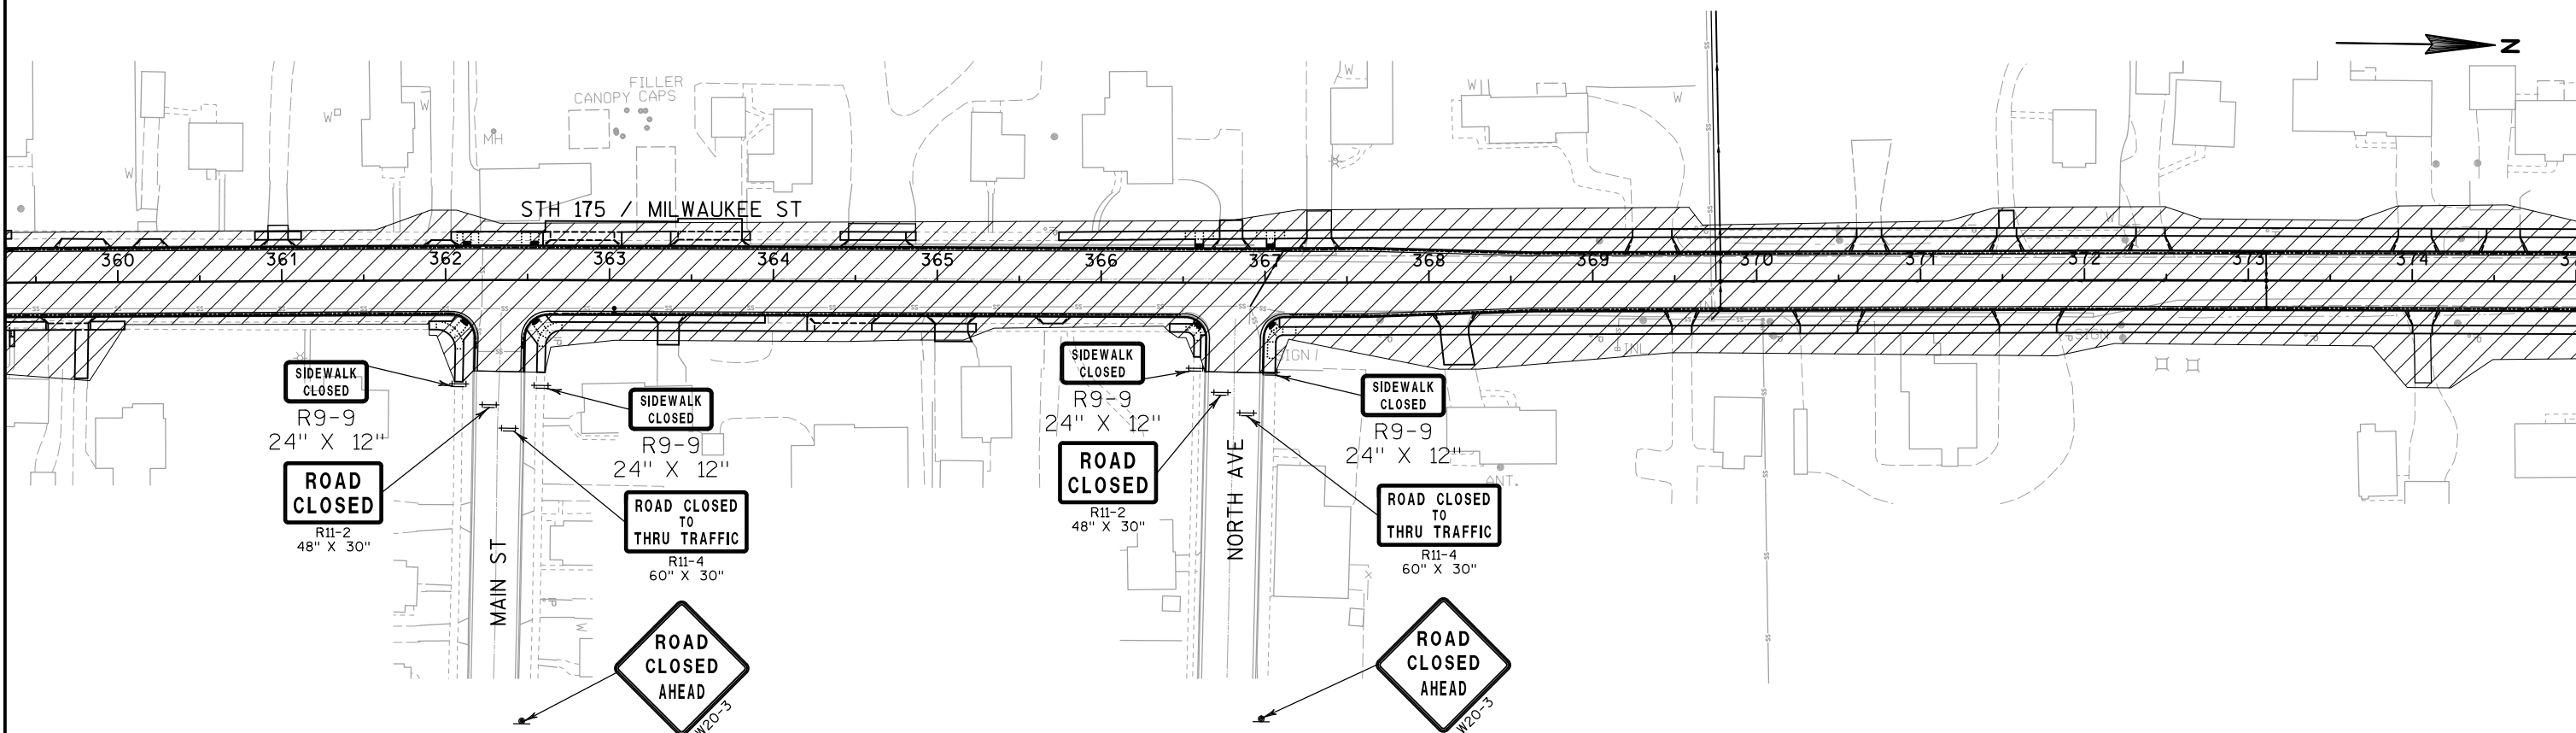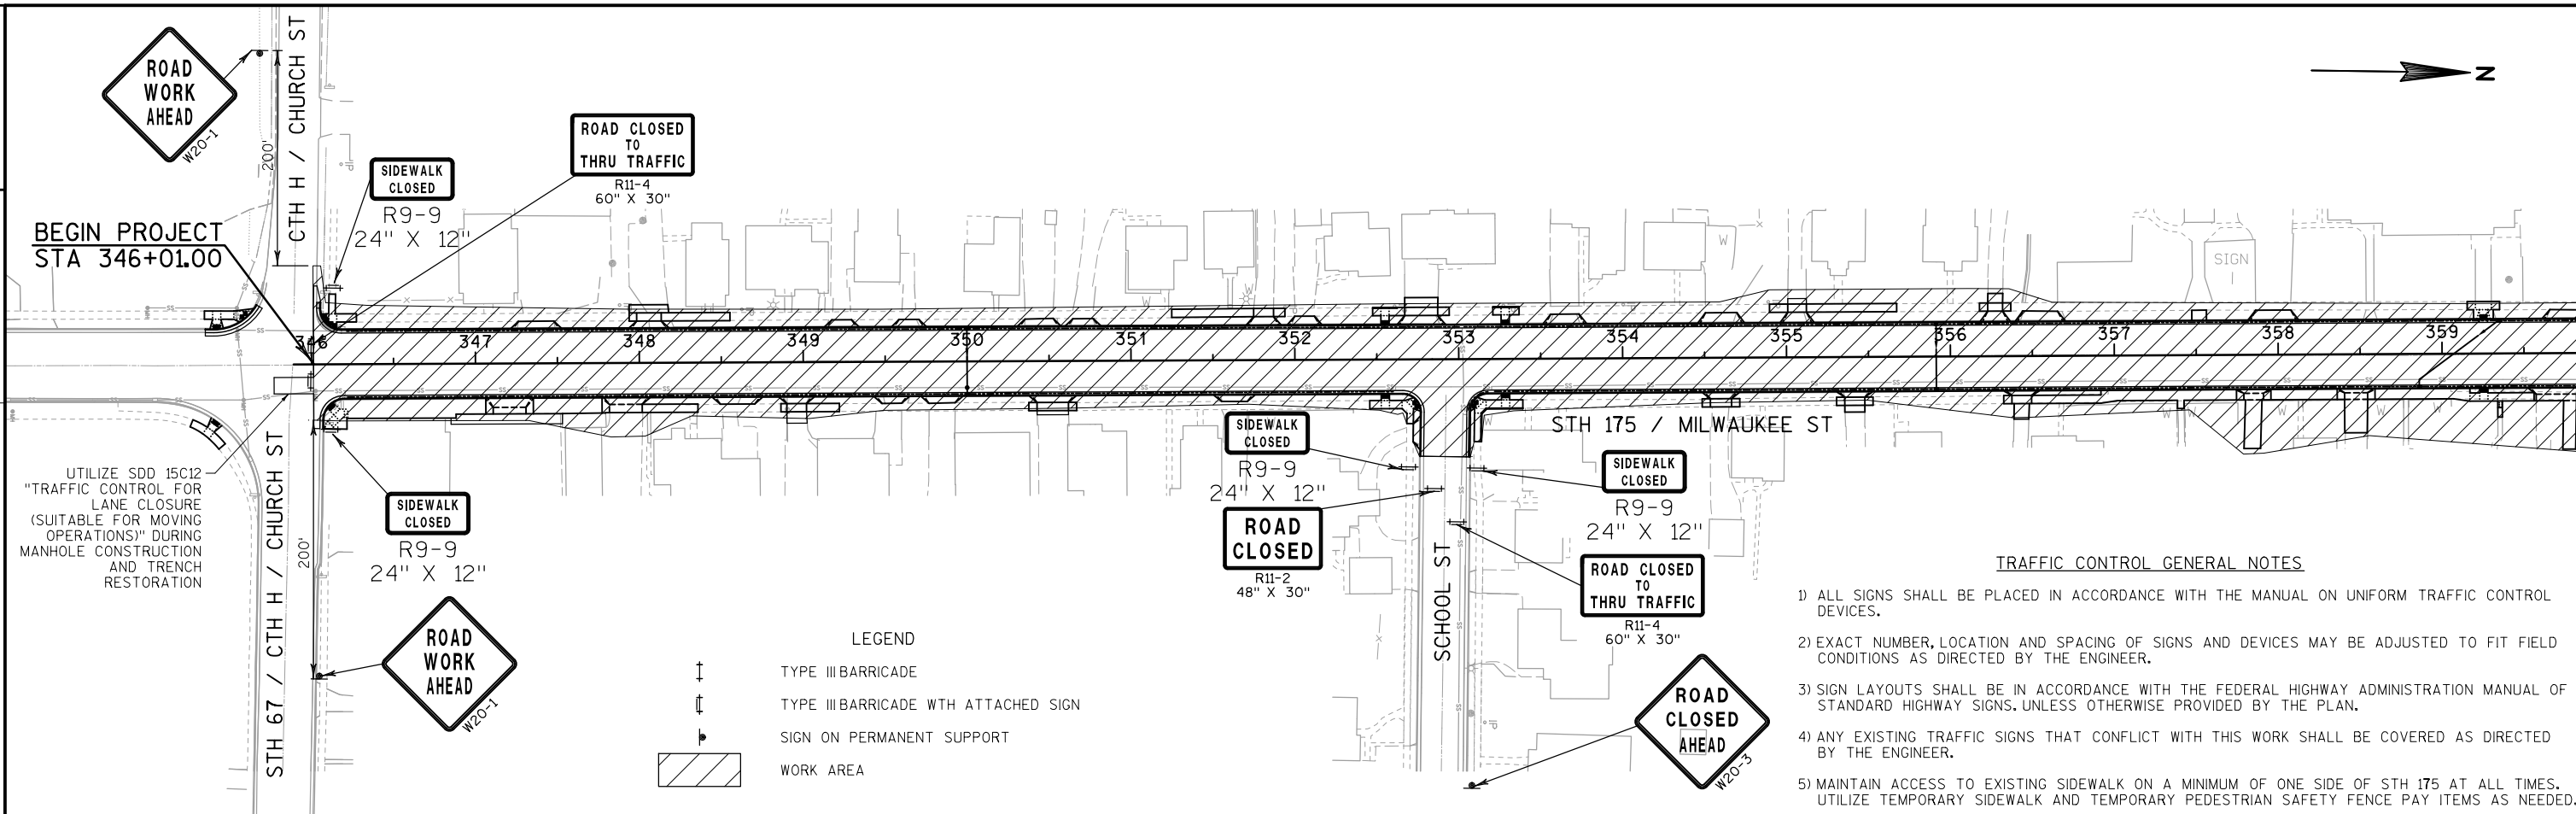

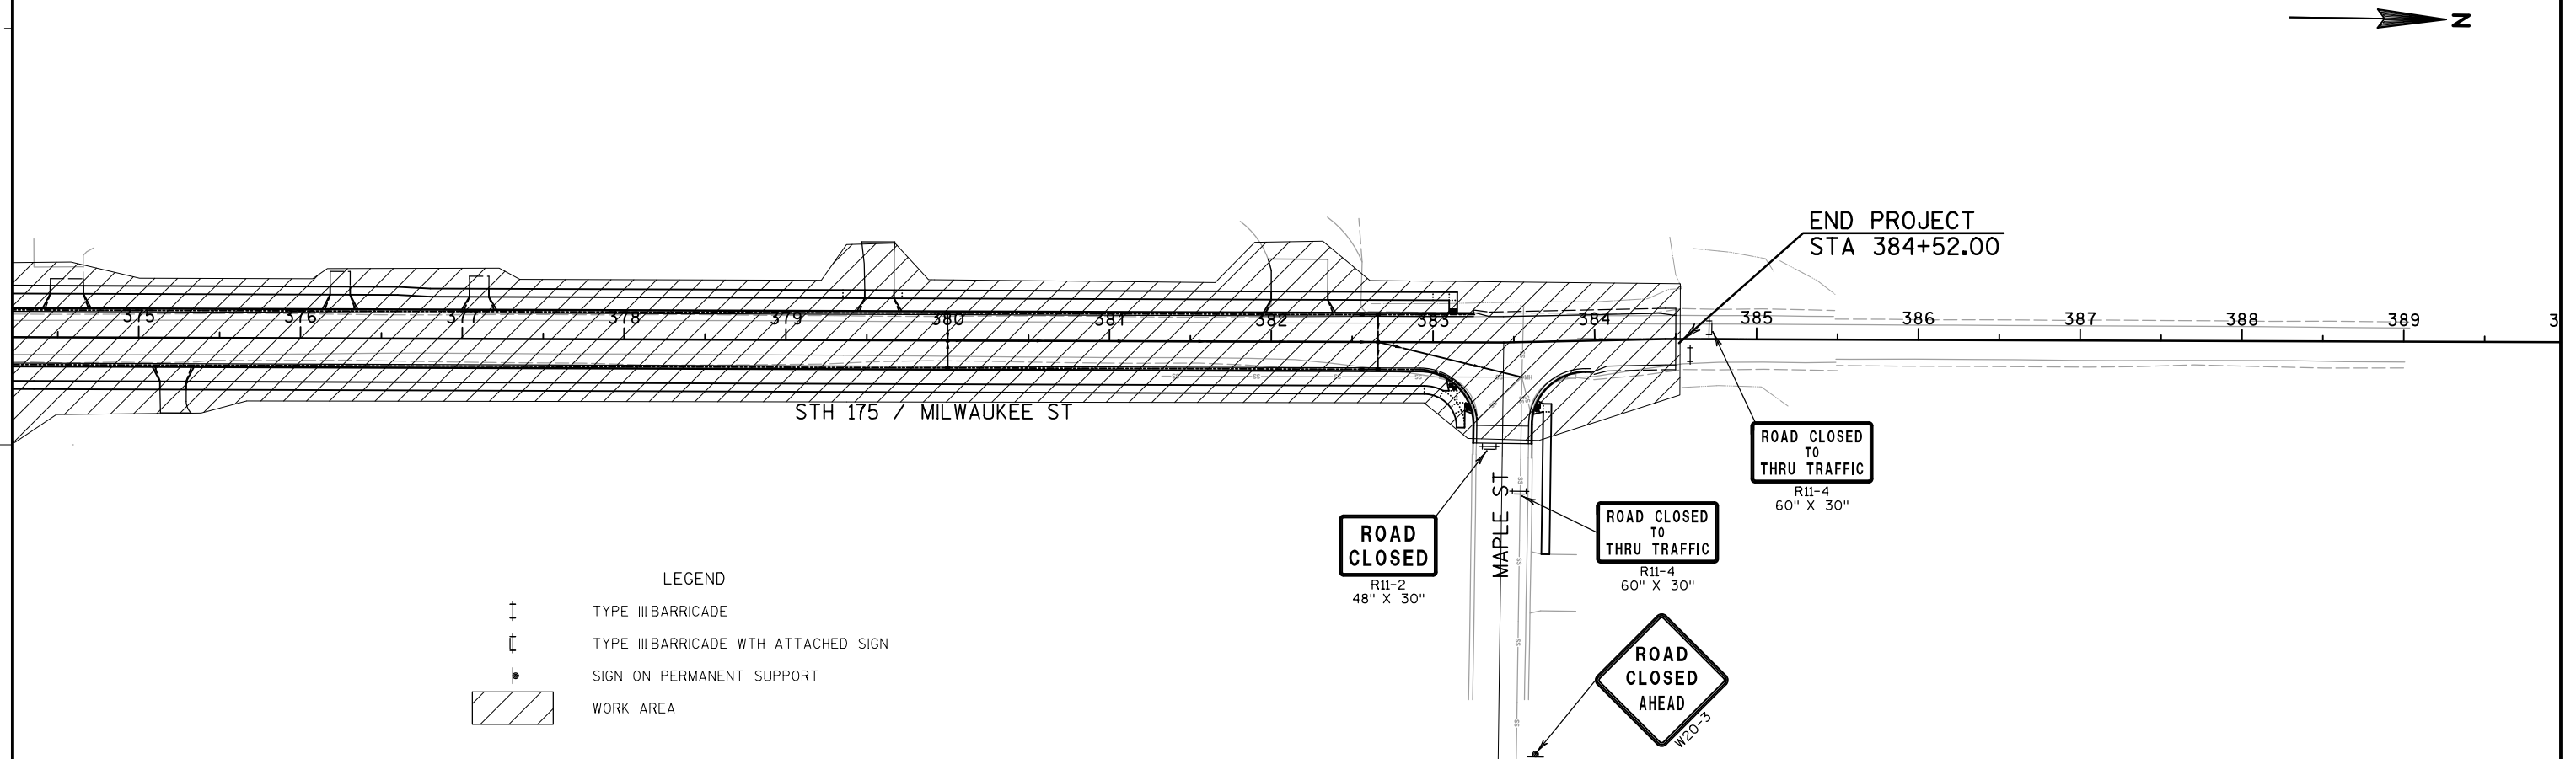TRAFFIC CONTROL GENERAL NOTES

- 1) ALL SIGNS SHALL BE PLACED IN ACCORDANCE WITH THE MANUAL ON UNIFORM TRAFFIC CONTROL DEVICES.
- 2) EXACT NUMBER, LOCATION AND SPACING OF SIGNS AND DEVICES MAY BE ADJUSTED TO FIT FIELD CONDITIONS AS DIRECTED BY THE ENGINEER.
- 3) SIGN LAYOUTS SHALL BE IN ACCORDANCE WITH THE FEDERAL HIGHWAY ADMINISTRATION MANUAL OF STANDARD HIGHWAY SIGNS, UNLESS OTHERWISE PROVIDED BY THE PLAN.
- 4) ANY EXISTING TRAFFIC SIGNS THAT CONFLICT WITH THIS WORK SHALL BE COVERED AS DIRECTED BY THE ENGINEER.
- 5) MAINTAIN ACCESS TO EXISTING SIDEWALK ON A MINIMUM OF ONE SIDE OF STH 175 AT ALL TIMES. UTILIZE TEMPORARY SIDEWALK AND TEMPORARY PEDESTRIAN SAFETY FENCE PAY ITEMS AS NEEDED.

PROJECT NO: 3364-03-72

HWY: STH 175

COUNTY: DODGE


TRAFFIC CONTROL

SHEET


43

E



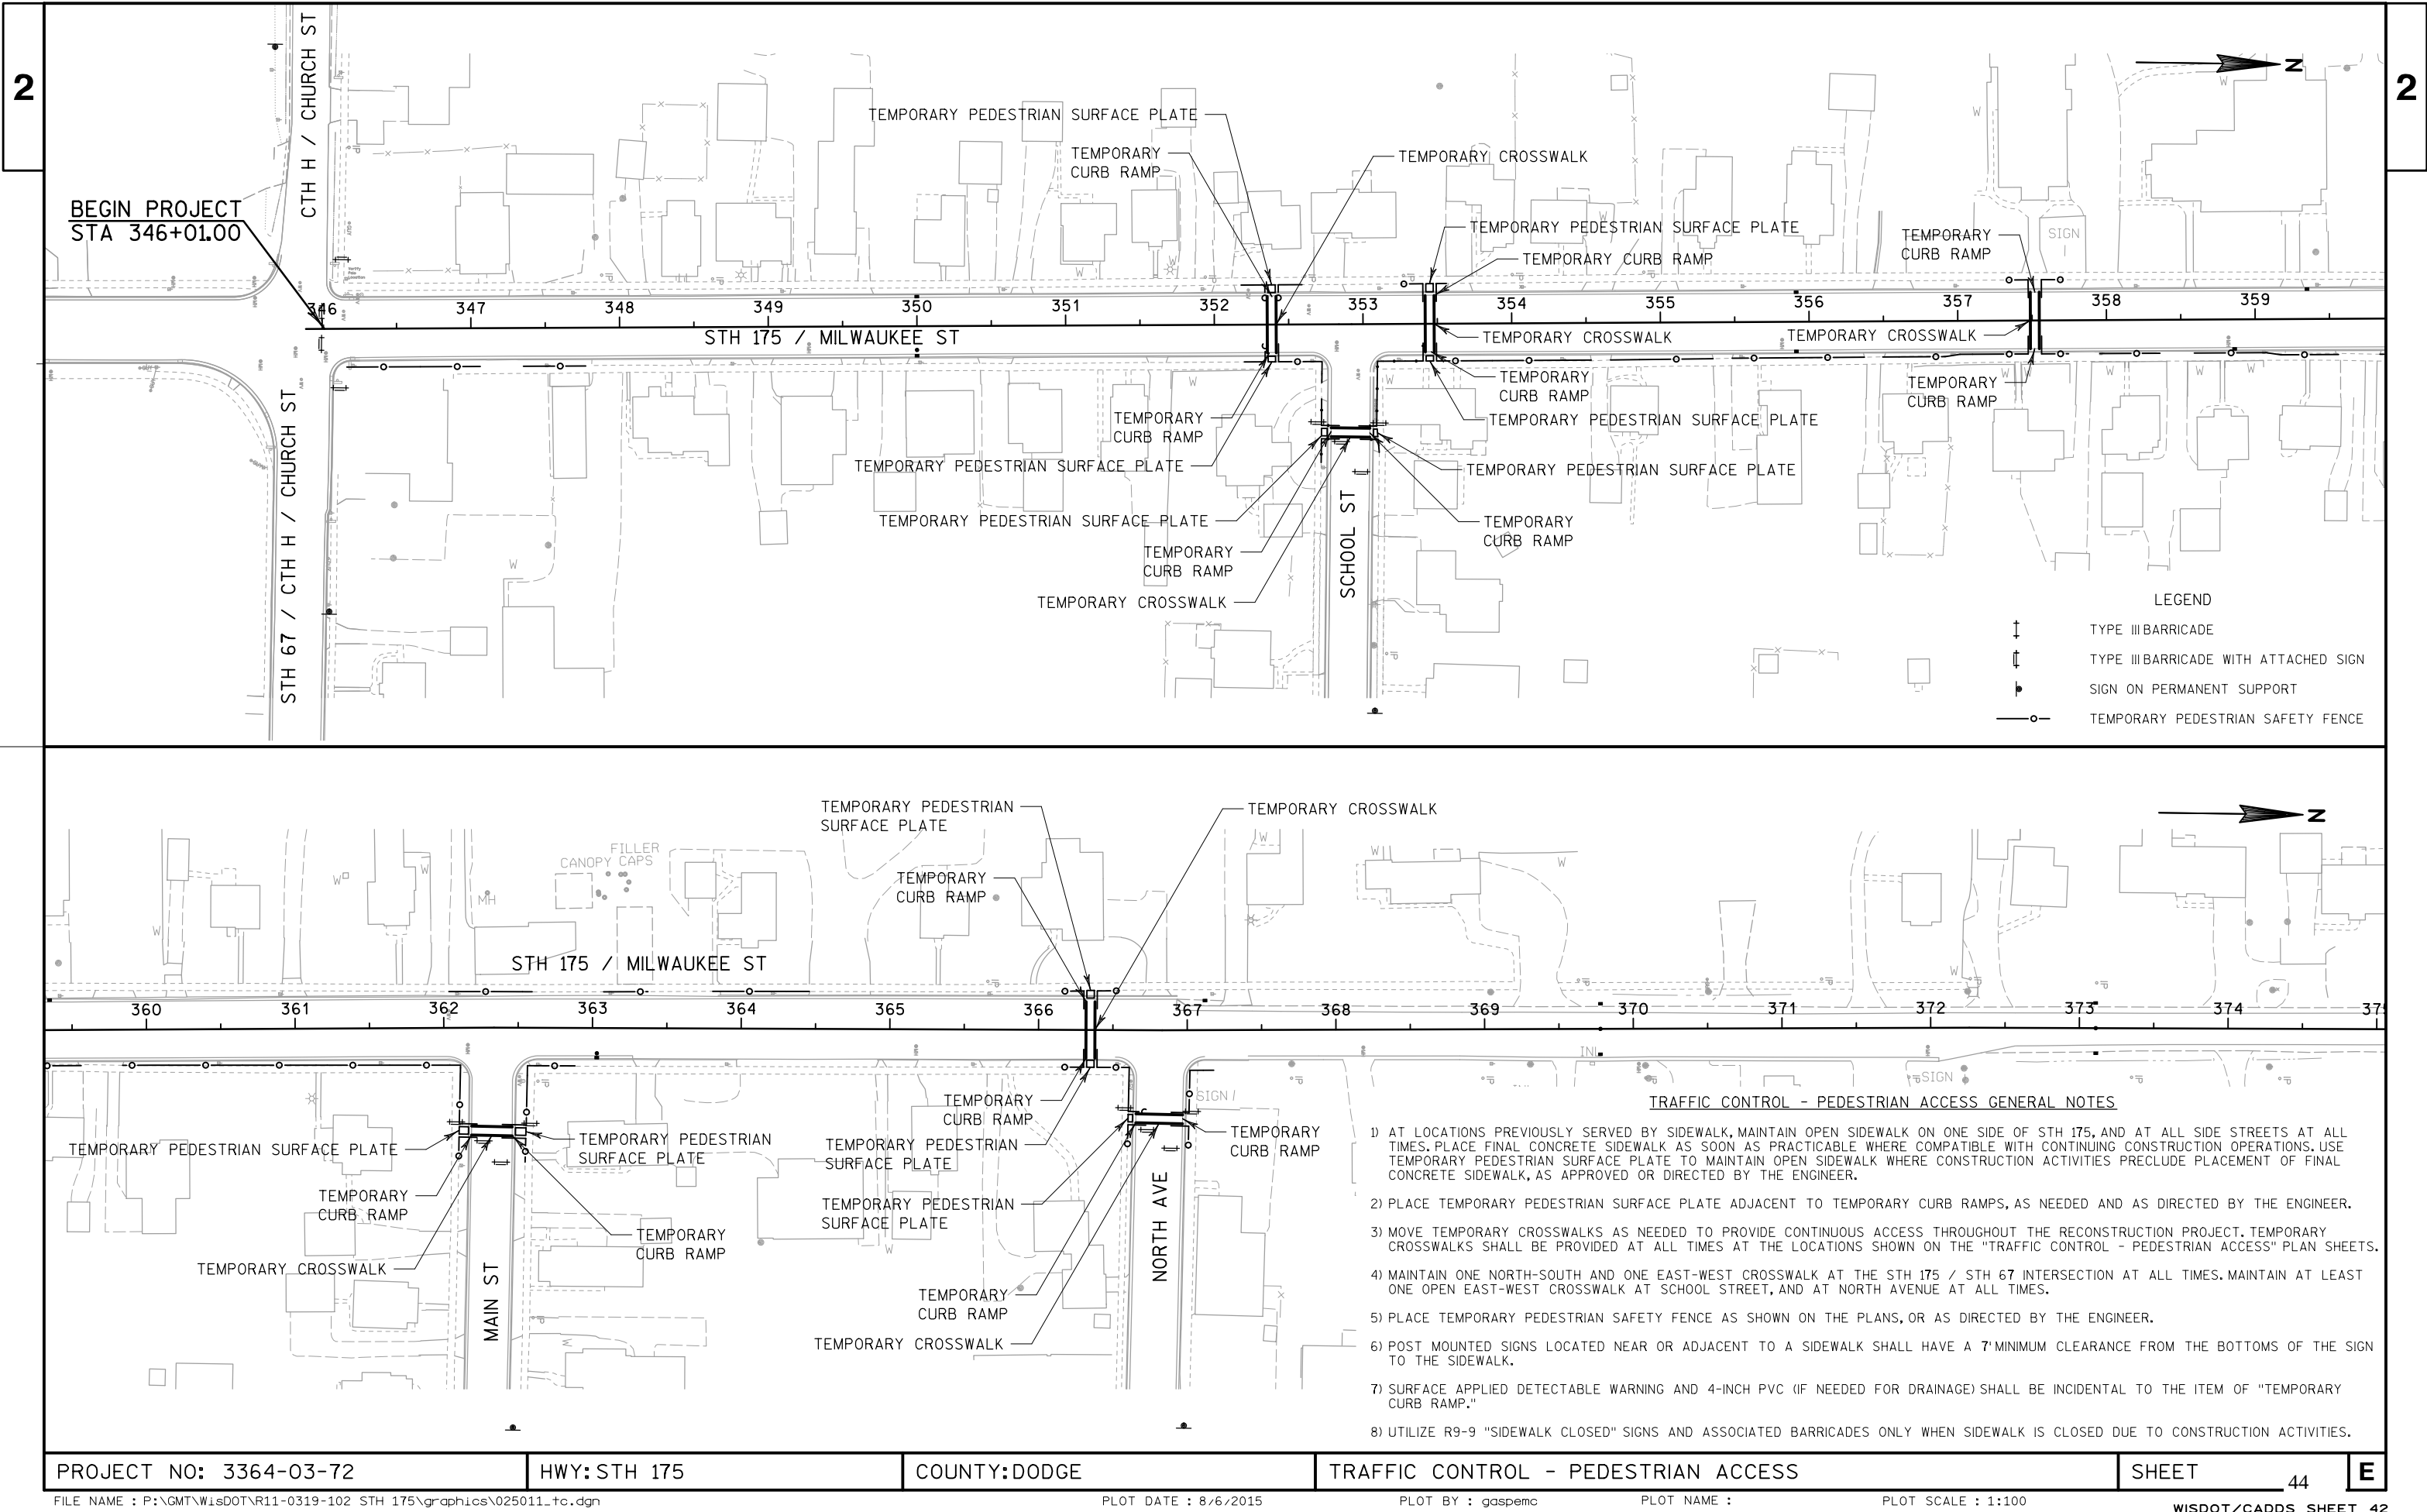

NOTE: USE TEMPORARY PEDESTRIAN ACCESS FACILITIES AS DIRECTED BY THE ENGINEER.

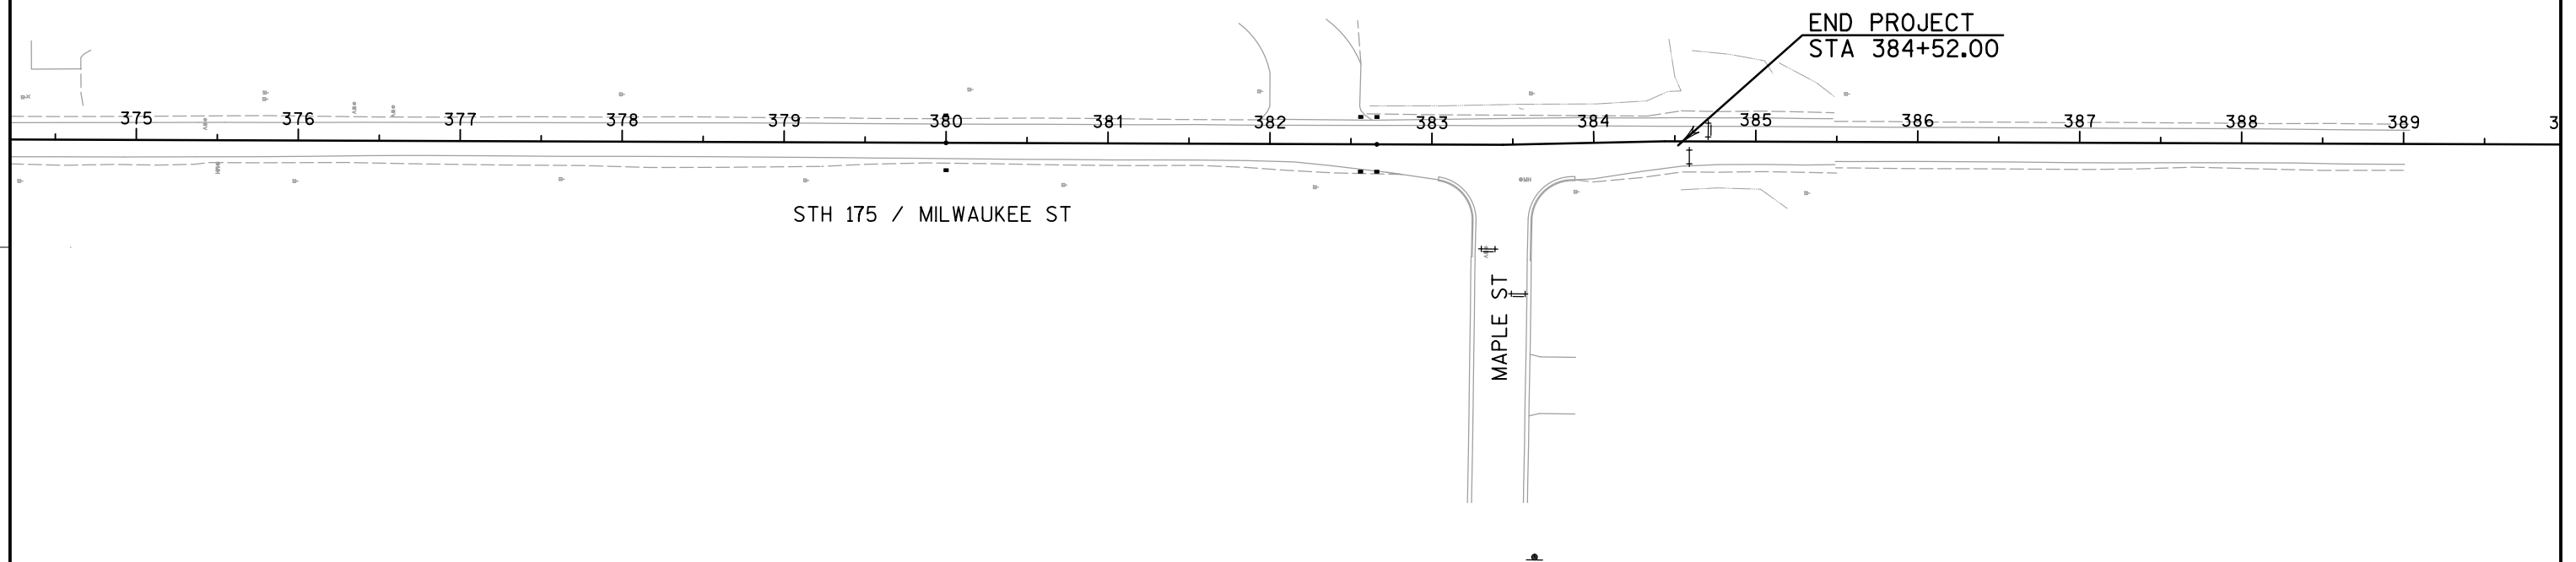


TRAFFIC CONTROL - PEDESTRIAN ACCESS GENERAL NOTES

- 1) AT LOCATIONS PREVIOUSLY SERVED BY SIDEWALK, MAINTAIN OPEN SIDEWALK ON ONE SIDE OF STH 175, AND AT ALL SIDE STREETS AT ALL TIMES. PLACE FINAL CONCRETE SIDEWALK AS SOON AS PRACTICABLE WHERE COMPATIBLE WITH CONTINUING CONSTRUCTION OPERATIONS. USE TEMPORARY PEDESTRIAN SURFACE PLATE TO MAINTAIN OPEN SIDEWALK WHERE CONSTRUCTION ACTIVITIES PRECLUDE PLACEMENT OF FINAL CONCRETE SIDEWALK, AS APPROVED OR DIRECTED BY THE ENGINEER.
- 2) PLACE TEMPORARY PEDESTRIAN SURFACE PLATE ADJACENT TO TEMPORARY CURB RAMPS, AS NEEDED AND AS DIRECTED BY THE ENGINEER.
- 3) MOVE TEMPORARY CROSSWALKS AS NEEDED TO PROVIDE CONTINUOUS ACCESS THROUGHOUT THE RECONSTRUCTION PROJECT. TEMPORARY CROSSWALKS SHALL BE PROVIDED AT ALL TIMES AT THE LOCATIONS SHOWN ON THE "TRAFFIC CONTROL - PEDESTRIAN ACCESS" PLAN SHEETS.
- 4) MAINTAIN ONE NORTH-SOUTH AND ONE EAST-WEST CROSSWALK AT THE STH 175 / STH 67 INTERSECTION AT ALL TIMES. MAINTAIN AT LEAST ONE OPEN EAST-WEST CROSSWALK AT SCHOOL STREET, AND AT NORTH AVENUE AT ALL TIMES.
- 5) PLACE TEMPORARY PEDESTRIAN SAFETY FENCE AS SHOWN ON THE PLANS, OR AS DIRECTED BY THE ENGINEER.
- 6) POST MOUNTED SIGNS LOCATED NEAR OR ADJACENT TO A SIDEWALK SHALL HAVE A 7' MINIMUM CLEARANCE FROM THE BOTTOMS OF THE SIGN TO THE SIDEWALK.
- 7) SURFACE APPLIED DETECTABLE WARNING AND 4-INCH PVC (IF NEEDED FOR DRAINAGE) SHALL BE INCIDENTAL TO THE ITEM OF "TEMPORARY CURB RAMP."
- 8) UTILIZE R9-9 "SIDEWALK CLOSED" SIGNS AND ASSOCIATED BARRICADES ONLY WHEN SIDEWALK IS CLOSED DUE TO CONSTRUCTION ACTIVITIES.

LEGEND


- ↑ TYPE III BARRICADE  
↑ TYPE III BARRICADE WITH ATTACHED SIGN  
▸ SIGN ON PERMANENT SUPPORT  
—○— TEMPORARY PEDESTRIAN SAFETY FENCE

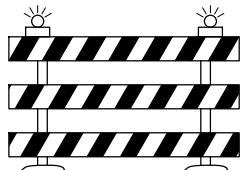- (2) **DETOUR**  
M4-8  
24" X 12"  
36" X 18" (FREEWAY)
- (3) **175**  
M1-6  
24" X 24"  
36" X 36" (FREEWAY)
- (4) **←**  
M06-1  
21" X 21"
- (5) **↶**  
M05-1L  
21" X 21"
- (6) **DETOUR AHEAD**  
W20-2
- (7) **DETOUR**  
M4-9R  
30" X 24"
- (8) **ROAD CLOSED TO THRU TRAFFIC**  
R11-4  
60" X 30"
- (9)   
TYPE III BARRICADE
- (10) **→**  
M06-1  
21" X 21"
- (11) **ROAD CLOSED 500 FT**  
W20-3
- (12) **↷**  
M05-1R  
21" X 21"
- (13) **ROAD CLOSED AHEAD**  
W20-3
- (14) **SIDEWALK CLOSED**  
R9-9  
24" X 12"
- (15) **ROAD CLOSED 1000 FT**  
W20-3

- (16) **ROAD CLOSED 0.25 MILES AHEAD LOCAL TRAFFIC ONLY**  
R11-3  
60" X 30"  
TYPE III BARRICADE
- (17) **NORTH**  
M3-1  
24" X 12"  
36" X 18" (FREEWAY)
- (18) **SOUTH**  
M3-3  
24" X 12"  
36" X 18" (FREEWAY)
- (19) **↑**  
M06-1  
21" X 21"  
30" X 30" (FREEWAY)
- (20) **END DETOUR**  
M4-8A  
24" X 18"
- (21) **ROAD CLOSED 1.25 MILES AHEAD LOCAL TRAFFIC ONLY**  
R11-3  
60" X 30"  
TYPE III BARRICADE
- (22) **ROAD CLOSED**  
R11-2  
48" X 30"
- (23) **DETOUR**  
M4-9L  
30" X 24"  
TYPE III BARRICADE
- (24) **↗**  
M06-2  
21" X 21"  
30" X 30" (FREEWAY)
- (25) **↘**  
M05-2R  
21" X 21"  
30" X 30" (FREEWAY)







## DETOUR GENERAL NOTES

- 1) ALL SIGNS SHALL BE PLACED IN ACCORDANCE WITH THE MANUAL ON UNIFORM TRAFFIC CONTROL DEVICES.
- 2) EXACT NUMBER, LOCATION AND SPACING OF SIGNS AND DEVICES MAY BE ADJUSTED TO FIT FIELD CONDITIONS AS DIRECTED BY THE ENGINEER.
- 3) SIGN LAYOUTS SHALL BE IN ACCORDANCE WITH THE FEDERAL HIGHWAY ADMINISTRATION MANUAL OF STANDARD HIGHWAY SIGNS, UNLESS OTHERWISE PROVIDED BY THE PLAN.
- 4) ANY EXISTING TRAFFIC SIGNS THAT CONFLICT WITH THIS WORK SHALL BE COVERED AS DIRECTED BY THE ENGINEER.

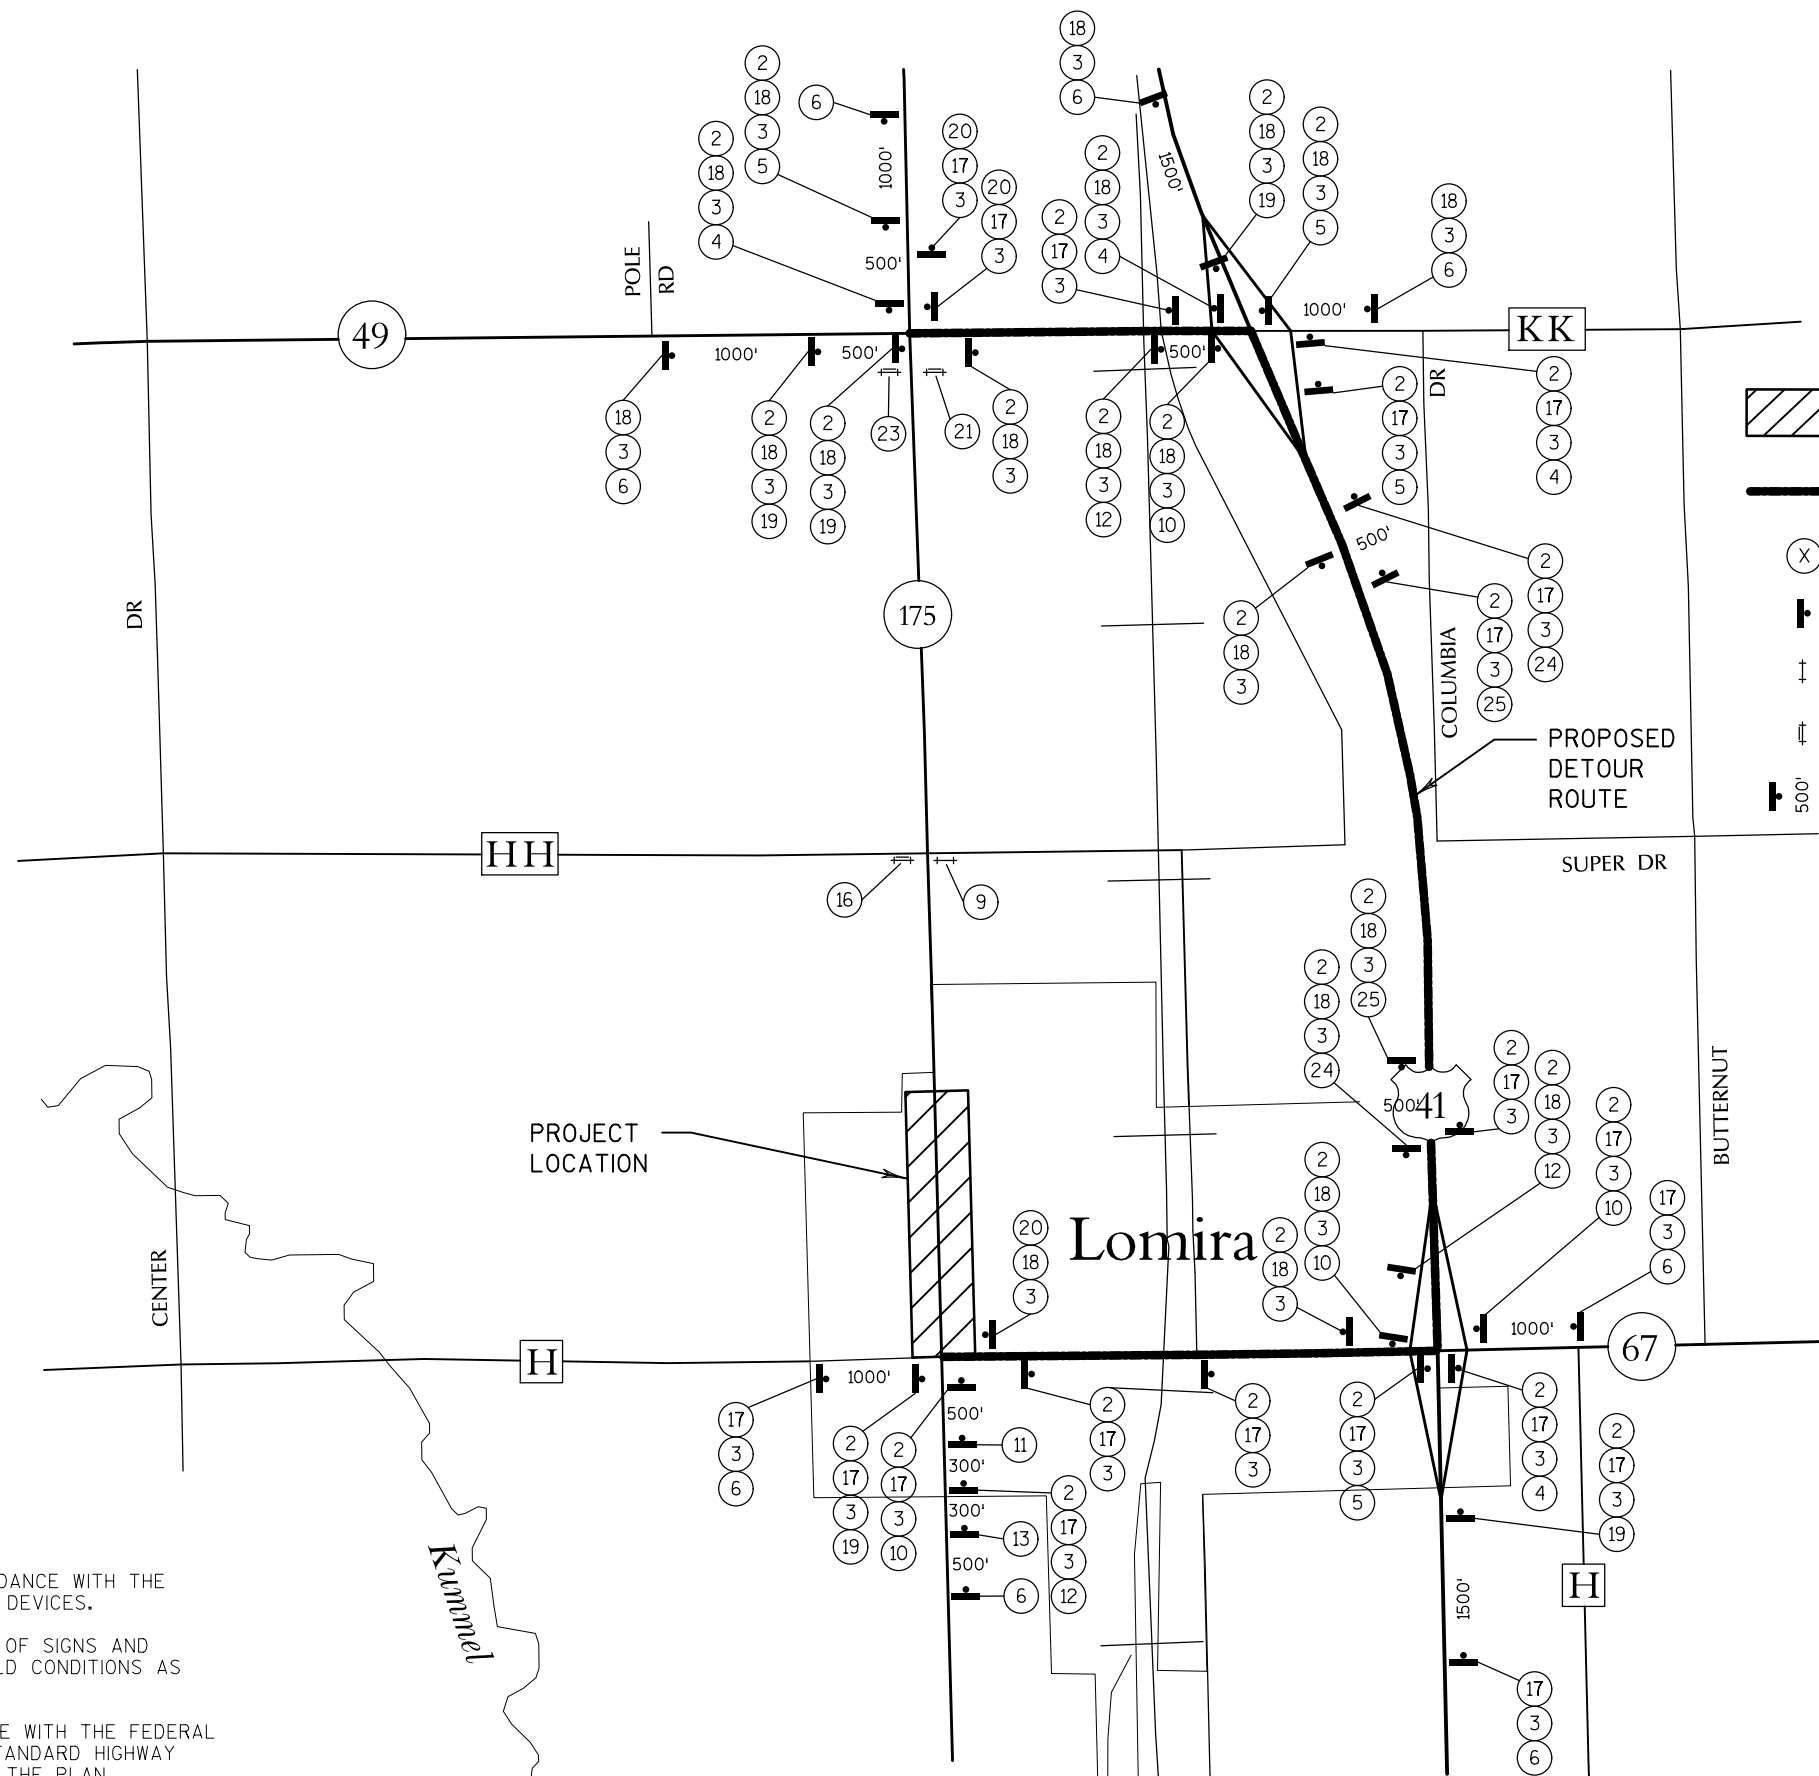

## LEGEND

-  WORK ZONE, CLOSED TO TRAFFIC
-  DETOUR ROUTE
-  PROPOSED SIGN
-  POST MOUNTED SIGN
-  TYPE III BARRICADE
-  TYPE III BARRICADE WITH ATTACHED SIGN
-  500' DISTANCE BETWEEN SIGNS

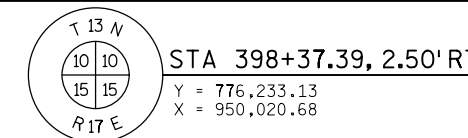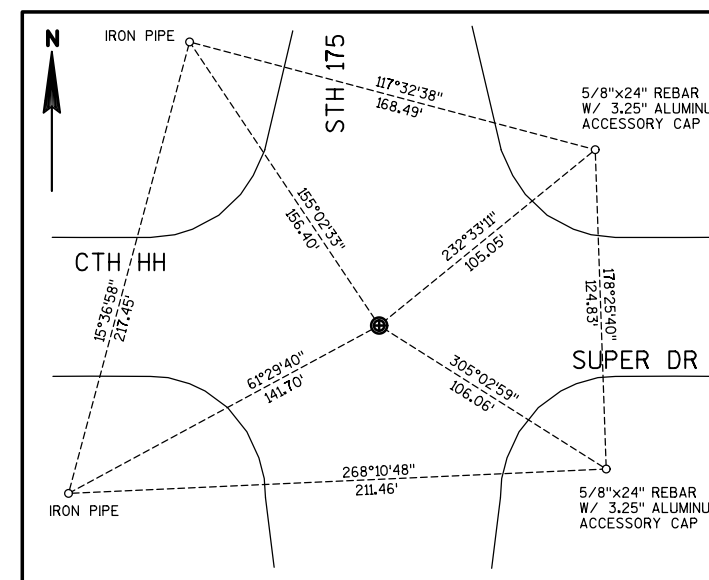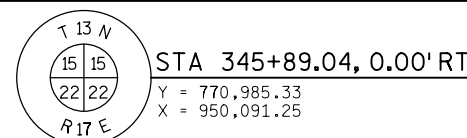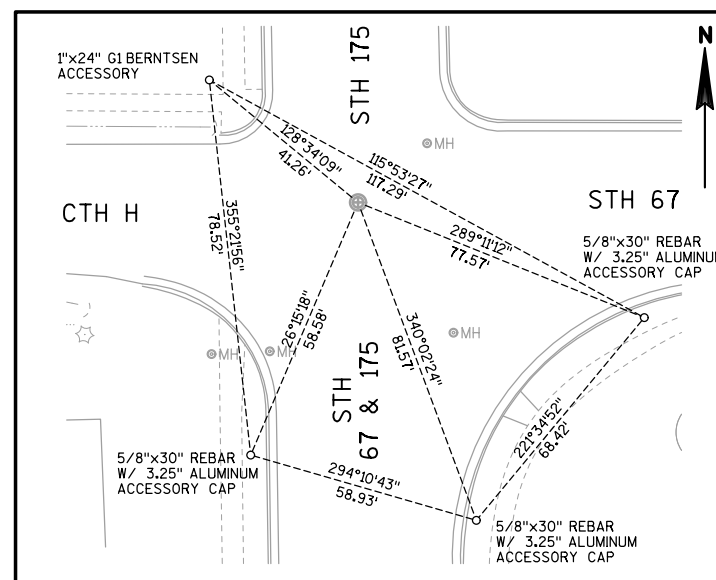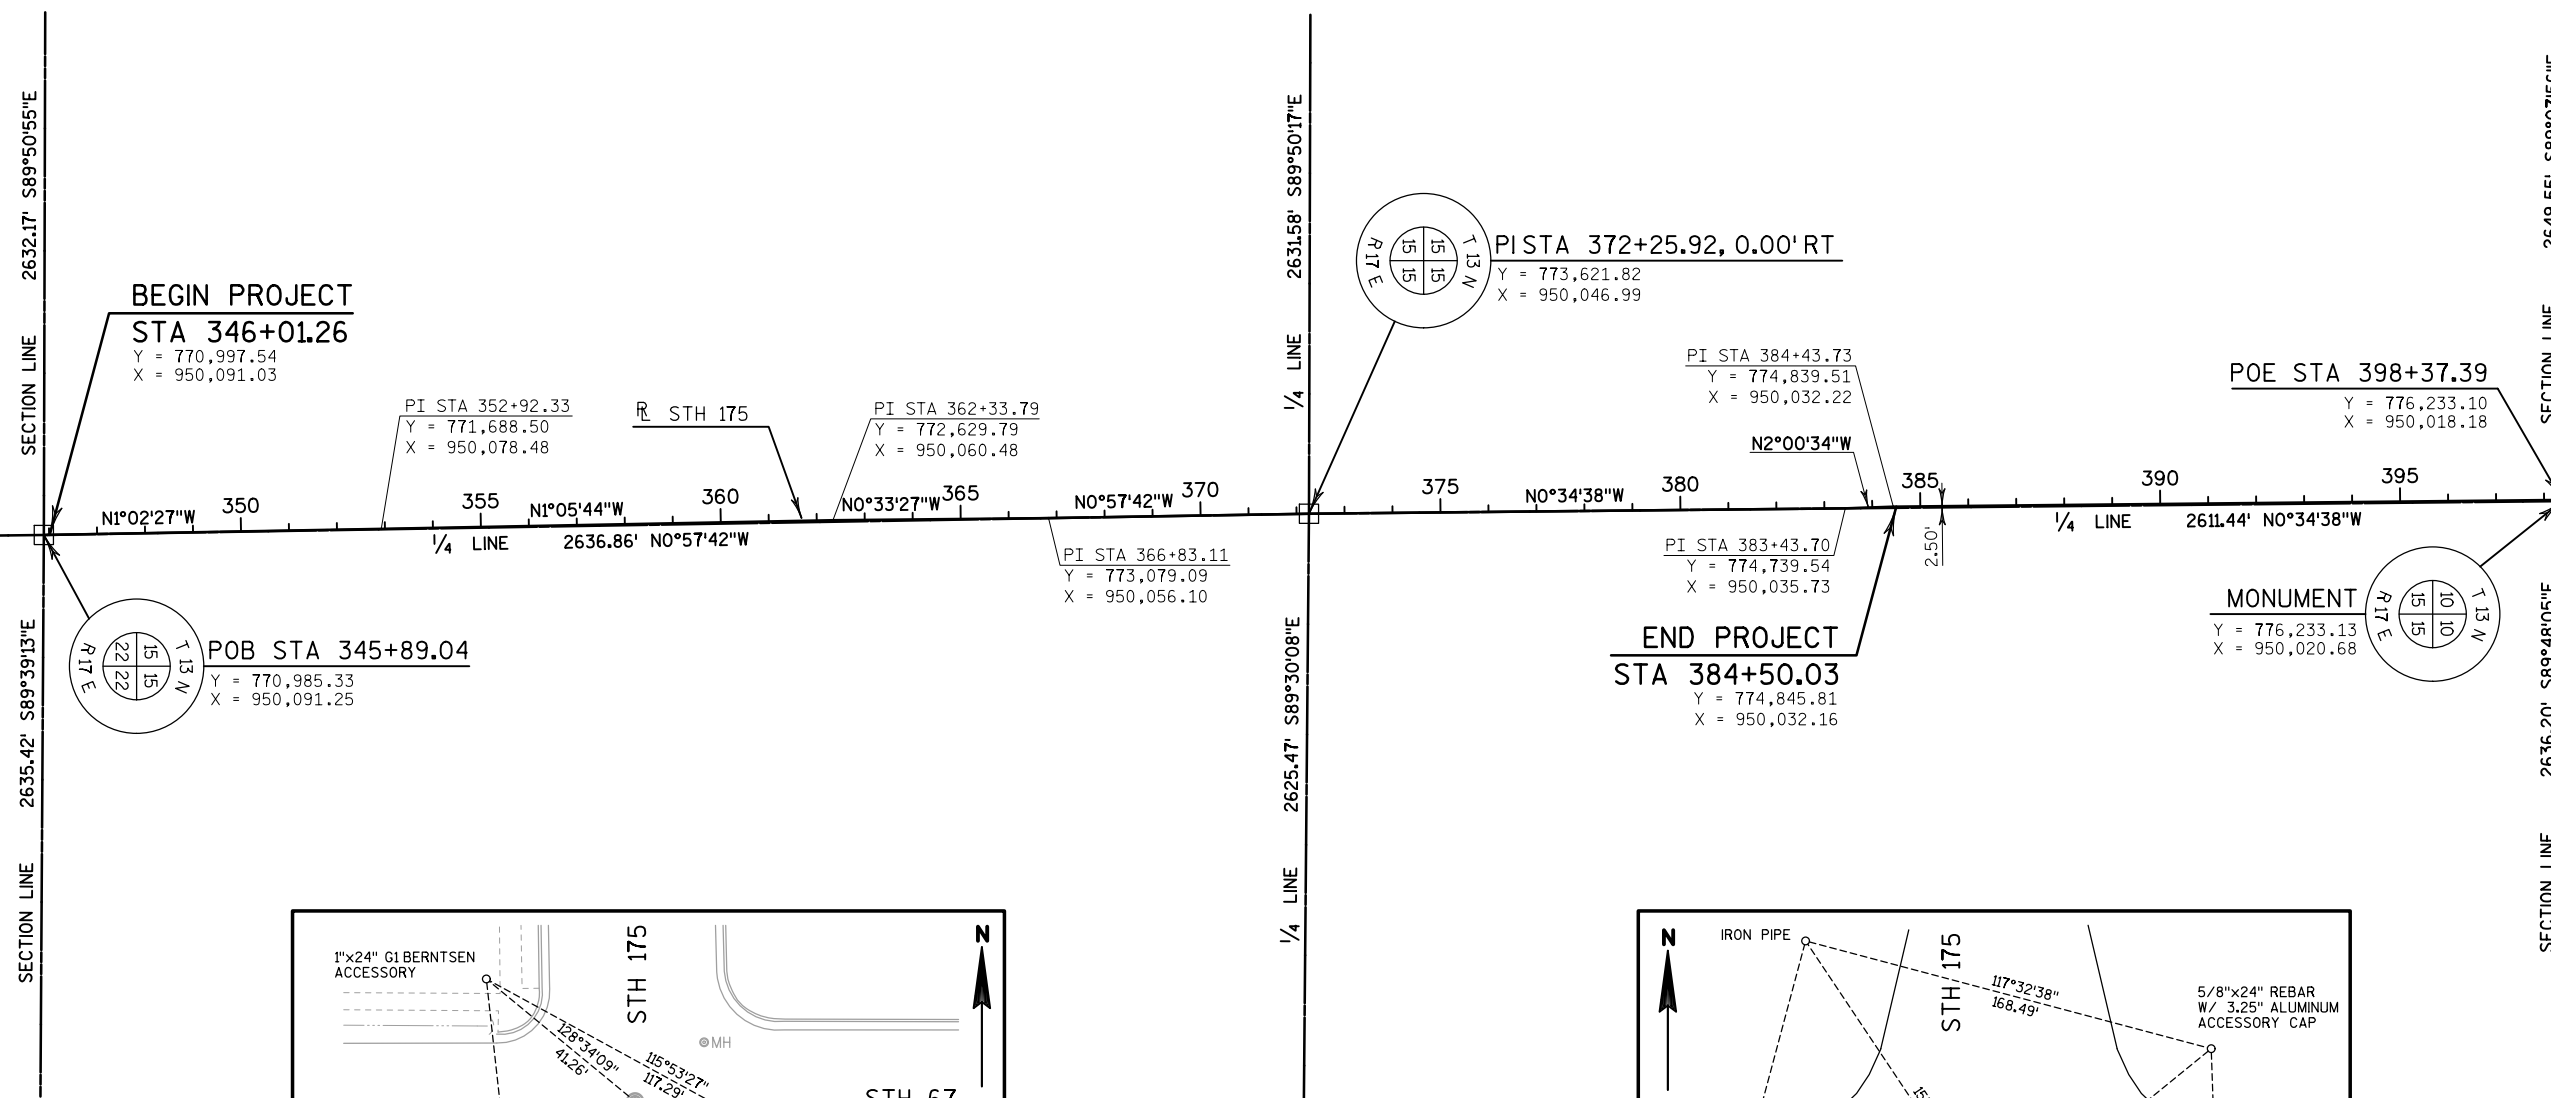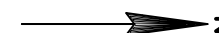

3

| DATE 11AUG15 |            | E S T I M A T E O F Q U A N T I T I E S                                              |      |            |            |
|--------------|------------|--------------------------------------------------------------------------------------|------|------------|------------|
| LINE         |            | 3364-03-72                                                                           |      |            |            |
| NUMBER       | ITEM       | ITEM DESCRIPTION                                                                     | UNIT | TOTAL      | QUANTITY   |
| 0010         | 201.0110   | Clearing                                                                             | SY   | 360.000    | 360.000    |
| 0020         | 201.0120   | Clearing                                                                             | ID   | 67.000     | 67.000     |
| 0030         | 201.0210   | Grubbing                                                                             | SY   | 360.000    | 360.000    |
| 0040         | 201.0220   | Grubbing                                                                             | ID   | 67.000     | 67.000     |
| 0050         | 203.0100   | Removing Small Pipe Culverts                                                         | EACH | 3.000      | 3.000      |
| 0060         | 204.0100   | Removing Pavement                                                                    | SY   | 9,414.000  | 9,414.000  |
| 0070         | 204.0150   | Removing Curb & Gutter                                                               | LF   | 4,698.000  | 4,698.000  |
| 0080         | 204.0155   | Removing Concrete Sidewalk                                                           | SY   | 1,508.000  | 1,508.000  |
| 0090         | 204.0245   | Removing Storm Sewer (size) 01. 18-Inch                                              | LF   | 277.000    | 277.000    |
| 0100         | 204.0280   | Sealing Pipes                                                                        | EACH | 2.000      | 2.000      |
| 0110         | 205.0100   | Excavation Common                                                                    | CY   | 22,174.000 | 22,174.000 |
| 0130         | 209.0100   | Backfill Granular                                                                    | CY   | 42.000     | 42.000     |
| 0140         | 213.0100   | Finishing Roadway (project) 01. 3364-03-72                                           | EACH | 1.000      | 1.000      |
| 0150         | 305.0110   | Base Aggregate Dense 3/4-Inch                                                        | TON  | 1,500.000  | 1,500.000  |
| 0160         | 305.0120   | Base Aggregate Dense 1 1/4-Inch                                                      | TON  | 13,190.000 | 13,190.000 |
| 0170         | 312.0110   | Select Crushed Material                                                              | TON  | 15,929.000 | 15,929.000 |
| 0180         | 416.0160   | Concrete Driveway 6-Inch                                                             | SY   | 1,345.000  | 1,345.000  |
| 0190         | 416.0190   | Concrete Driveway 9-Inch                                                             | SY   | 235.000    | 235.000    |
| 0200         | 440.4410.S | Incentive IRI Ride                                                                   | DOL  | 2,916.000  | 2,916.000  |
| 0210         | 455.0120   | Asphaltic Material PG64-28                                                           | TON  | 254.000    | 254.000    |
| 0220         | 455.0605   | Tack Coat                                                                            | GAL  | 939.000    | 939.000    |
| 0230         | 460.1101   | HMA Pavement Type E-1                                                                | TON  | 4,604.000  | 4,604.000  |
| 0240         | 460.2000   | Incentive Density HMA Pavement                                                       | DOL  | 2,950.000  | 2,950.000  |
| 0250         | 460.4000   | HMA Cold Weather Paving                                                              | TON  | 1,152.000  | 1,152.000  |
| 0260         | 465.0120   | Asphaltic Surface Driveways and Field Entrances                                      | TON  | 49.000     | 49.000     |
| 0270         | 521.0112   | Culvert Pipe Corrugated Steel 12-Inch                                                | LF   | 83.000     | 83.000     |
| 0280         | 521.1012   | Apron Endwalls for Culvert Pipe Steel 12-Inch                                        | EACH | 4.000      | 4.000      |
| 0290         | 523.0524   | Apron Endwalls for Culvert Pipe Reinforced Concrete Horizontal Elliptical 24x38-Inch | EACH | 1.000      | 1.000      |
| 0300         | 601.0411   | Concrete Curb & Gutter 30-Inch Type D                                                | LF   | 7,627.000  | 7,627.000  |
| 0310         | 601.0600   | Concrete Curb Pedestrian                                                             | LF   | 107.000    | 107.000    |
| 0320         | 602.0410   | Concrete Sidewalk 5-Inch                                                             | SF   | 24,131.000 | 24,131.000 |
| 0330         | 602.0515   | Curb Ramp Detectable Warning Field Natural Patina                                    | SF   | 208.000    | 208.000    |
| 0340         | 602.1500   | Concrete Steps                                                                       | SF   | 11.000     | 11.000     |
| 0350         | 606.0200   | Riprap Medium                                                                        | CY   | 126.000    | 126.000    |
| 0360         | 608.0312   | Storm Sewer Pipe Reinforced Concrete Class III 12-Inch                               | LF   | 181.000    | 181.000    |
| 0370         | 608.0315   | Storm Sewer Pipe Reinforced Concrete Class III 15-Inch                               | LF   | 72.000     | 72.000     |
| 0380         | 608.0324   | Storm Sewer Pipe Reinforced Concrete Class III 24-Inch                               | LF   | 351.000    | 351.000    |
| 0390         | 608.0412   | Storm Sewer Pipe Reinforced Concrete Class IV 12-Inch                                | LF   | 96.000     | 96.000     |
| 0400         | 608.0415   | Storm Sewer Pipe Reinforced Concrete Class IV 15-Inch                                | LF   | 358.000    | 358.000    |
| 0410         | 608.0418   | Storm Sewer Pipe Reinforced Concrete Class IV 18-Inch                                | LF   | 8.000      | 8.000      |
| 0420         | 610.0124   | Storm Sewer Pipe Reinforced Concrete Horizontal Elliptical Class HE-III 24x38-Inch   | LF   | 331.000    | 331.000    |
| 0430         | 611.0530   | Manhole Covers Type J                                                                | EACH | 6.000      | 6.000      |

3

3

| DATE 11AUG15 |            | E S T I M A T E O F Q U A N T I T I E S                               |      |            |            |
|--------------|------------|-----------------------------------------------------------------------|------|------------|------------|
| LINE         |            | 3364-03-72                                                            |      |            |            |
| NUMBER       | ITEM       | ITEM DESCRIPTION                                                      | UNIT | TOTAL      | QUANTITY   |
| 0440         | 611.0639   | Inlet Covers Type H-S                                                 | EACH | 18.000     | 18.000     |
| 0450         | 611.1004   | Catch Basins 4-FT Diameter                                            | EACH | 1.000      | 1.000      |
| 0460         | 611.1230   | Catch Basins 2x3-FT                                                   | EACH | 16.000     | 16.000     |
| 0470         | 611.2004   | Manholes 4-FT Diameter                                                | EACH | 3.000      | 3.000      |
| 0480         | 611.2006   | Manholes 6-FT Diameter                                                | EACH | 4.000      | 4.000      |
| 0490         | 611.8105   | Adjusting Catch Basin Covers                                          | EACH | 17.000     | 17.000     |
| 0500         | 611.8110   | Adjusting Manhole Covers                                              | EACH | 9.000      | 9.000      |
| 0510         | 619.1000   | Mobilization                                                          | EACH | 0.710      | 0.710      |
| 0520         | 624.0100   | Water                                                                 | MGAL | 295.000    | 295.000    |
| 0530         | 625.0100   | Topsoil                                                               | SY   | 7,900.000  | 7,900.000  |
| 0540         | 627.0200   | Mulching                                                              | SY   | 4,450.000  | 4,450.000  |
| 0550         | 628.1504   | Silt Fence                                                            | LF   | 2,107.000  | 2,107.000  |
| 0560         | 628.1520   | Silt Fence Maintenance                                                | LF   | 2,107.000  | 2,107.000  |
| 0570         | 628.1905   | Mobilizations Erosion Control                                         | EACH | 11.000     | 11.000     |
| 0580         | 628.1910   | Mobilizations Emergency Erosion Control                               | EACH | 6.000      | 6.000      |
| 0590         | 628.7005   | Inlet Protection Type A                                               | EACH | 9.000      | 9.000      |
| 0600         | 628.7015   | Inlet Protection Type C                                               | EACH | 9.000      | 9.000      |
| 0610         | 628.7020   | Inlet Protection Type D                                               | EACH | 25.000     | 25.000     |
| 0620         | 628.7504   | Temporary Ditch Checks                                                | LF   | 48.000     | 48.000     |
| 0630         | 628.7555   | Culvert Pipe Checks                                                   | EACH | 11.000     | 11.000     |
| 0640         | 628.7570   | Rock Bags                                                             | EACH | 71.000     | 71.000     |
| 0650         | 629.0205   | Fertilizer Type A                                                     | CWT  | 11.000     | 11.000     |
| 0660         | 630.0130   | Seeding Mixture No. 30                                                | LB   | 80.000     | 80.000     |
| 0670         | 631.0300   | Sod Water                                                             | MGAL | 180.000    | 180.000    |
| 0680         | 631.1000   | Sod Lawn                                                              | SY   | 7,900.000  | 7,900.000  |
| 0690         | 634.0614   | Posts Wood 4x6-Inch X 14-FT                                           | EACH | 7.000      | 7.000      |
| 0700         | 634.0616   | Posts Wood 4x6-Inch X 16-FT                                           | EACH | 17.000     | 17.000     |
| 0710         | 634.0618   | Posts Wood 4x6-Inch X 18-FT                                           | EACH | 4.000      | 4.000      |
| 0720         | 634.0620   | Posts Wood 4x6-Inch X 20-FT                                           | EACH | 3.000      | 3.000      |
| 0730         | 637.2210   | Signs Type II Reflective H                                            | SF   | 197.060    | 197.060    |
| 0740         | 637.2230   | Signs Type II Reflective F                                            | SF   | 90.000     | 90.000     |
| 0750         | 638.2602   | Removing Signs Type II                                                | EACH | 29.000     | 29.000     |
| 0760         | 638.3000   | Removing Small Sign Supports                                          | EACH | 29.000     | 29.000     |
| 0770         | 642.5001   | Field Office Type B                                                   | EACH | 1.000      | 1.000      |
| 0780         | 643.0200   | Traffic Control Surveillance and Maintenance (project) 01. 3364-03-72 | DAY  | 320.000    | 320.000    |
| 0790         | 643.0420   | Traffic Control Barricades Type III                                   | DAY  | 8,960.000  | 8,960.000  |
| 0800         | 643.0705   | Traffic Control Warning Lights Type A                                 | DAY  | 10,240.000 | 10,240.000 |
| 0810         | 643.0900   | Traffic Control Signs                                                 | DAY  | 7,680.000  | 7,680.000  |
| 0820         | 643.1050   | Traffic Control Signs PCMS                                            | DAY  | 14.000     | 14.000     |
| 0830         | 643.2000   | Traffic Control Detour (project) 01. 3364-03-72                       | EACH | 1.000      | 1.000      |
| 0840         | 643.3000   | Traffic Control Detour Signs                                          | DAY  | 48,320.000 | 48,320.000 |
| 0850         | 644.1430.S | Temporary Pedestrian Surface Plate                                    | SF   | 1,275.000  | 1,275.000  |
| 0860         | 644.1601.S | Temporary Curb Ramp                                                   | EACH | 16.000     | 16.000     |
| 0870         | 644.1616.S | Temporary Pedestrian Safety Fence                                     | LF   | 3,000.000  | 3,000.000  |
| 0880         | 645.0130   | Geotextile Fabric Type R                                              | SY   | 307.000    | 307.000    |
| 0890         | 646.0106   | Pavement Marking Epoxy 4-Inch                                         | LF   | 12,650.000 | 12,650.000 |
| 0900         | 646.0600   | Removing Pavement Markings                                            | LF   | 230.000    | 230.000    |
| 0910         | 647.0566   | Pavement Marking Stop Line Epoxy 18-Inch                              | LF   | 93.000     | 93.000     |
| 0920         | 647.0796   | Pavement Marking Crosswalk Epoxy 24-Inch                              | LF   | 1,630.000  | 1,630.000  |
| 0930         | 648.0100   | Locating No-Passing Zones                                             | MI   | 0.730      | 0.730      |
| 0940         | 650.4000   | Construction Staking Storm Sewer                                      | EACH | 49.000     | 49.000     |
| 0950         | 650.4500   | Construction Staking Subgrade                                         | LF   | 3,851.000  | 3,851.000  |

3



3

|              |          |                                                                    |      |            |            |
|--------------|----------|--------------------------------------------------------------------|------|------------|------------|
| DATE 11AUG15 |          | E S T I M A T E O F Q U A N T I T I E S                            |      |            |            |
| LINE         |          |                                                                    |      |            | 3364-03-72 |
| NUMBER       | ITEM     | ITEM DESCRIPTION                                                   | UNIT | TOTAL      | QUANTITY   |
| 0960         | 650.5000 | Construction Staking Base                                          | LF   | 3,851.000  | 3,851.000  |
| 0970         | 650.5500 | Construction Staking Curb Gutter and Curb & Gutter                 | LF   | 7,728.000  | 7,728.000  |
| 0980         | 650.6000 | Construction Staking Pipe Culverts                                 | EACH | 2.000      | 2.000      |
| 0990         | 650.9910 | Construction Staking Supplemental Control (project) 01. 3364-03-72 | LS   | 1.000      | 1.000      |
| 1000         | 650.9920 | Construction Staking Slope Stakes                                  | LF   | 3,851.000  | 3,851.000  |
| 1010         | 690.0150 | Sawing Asphalt                                                     | LF   | 525.000    | 525.000    |
| 1020         | 690.0250 | Sawing Concrete                                                    | LF   | 850.000    | 850.000    |
| 1030         | ASP.1T0A | On-the-Job Training Apprentice at \$5.00/HR                        | HRS  | 700.000    | 700.000    |
| 1040         | ASP.1T0G | On-the-Job Training Graduate at \$5.00/HR                          | HRS  | 400.000    | 400.000    |
| 1050         | SPV.0045 | Special 01. Temporary Crosswalk                                    | DAY  | 1,650.000  | 1,650.000  |
| 1150         | SPV.0060 | Special 15. Construction Staking Curb Ramps                        | EACH | 23.000     | 23.000     |
| 1270         | SPV.0090 | Special 20. Pipe Underdrain 6-Inch Special                         | LF   | 7,627.000  | 7,627.000  |
| 1290         | SPV.0180 | Special 02. Geogrid Reinforcement                                  | SY   | 19,784.000 | 19,784.000 |

3

3

| CLEARING AND GRUBBING ITEMS |                |          |            |          |          |        |
|-----------------------------|----------------|----------|------------|----------|----------|--------|
|                             |                | 201.0110 | 201.0120   | 201.0210 | 201.0220 |        |
|                             |                | CLEARING | CLEARING   | GRUBBING | GRUBBING |        |
| CATEGORY                    | ROADWAY        | STATION  | TO STATION | SY       | ID       | SY ID  |
| 0010                        | STH 175        | 378+50   | - 379+50   | --       | 48       | -- 48  |
|                             |                | SUBTOTAL |            | --       | 48       | -- 48  |
| 0030                        | SETTLING BASIN |          |            | 360      | 19       | 360 19 |
|                             |                | SUBTOTAL |            | 360      | 19       | 360 19 |
|                             | TOTAL          |          |            | 360      | 67       | 360 67 |

| MISC REMOVALS |          |                |                |     |    |     |
|---------------|----------|----------------|----------------|-----|----|-----|
|               |          | 203.0100       | 204.0245       |     |    |     |
|               |          | REMOVING SMALL | REMOVING STORM |     |    |     |
|               |          | PIPE CULVERTS  | SEWER 18"      |     |    |     |
| CATEGORY      | ROADWAY  | STATION        | TO STATION     | O/S | EA | LF  |
| 0010          | STH 175  | 369+72         |                |     | -- | 53  |
|               | STH 175  | 396+73         |                | RT  | -- | 3   |
|               | STH 175  | 379+29         | - 379+93       | LT  | 1  | --  |
|               | STH 175  | 381+99         | - 382+34       | LT  | 1  | --  |
|               | STH 175  | 382+59         | - 382+94       | LT  | 1  | --  |
|               | STH 175  | 381+32         | 383+53         | RT  | -- | 221 |
|               | SUBTOTAL |                |                |     | 3  | 277 |

| REMOVING CURB AND GUTTER |         |               |            |     |       |  |
|--------------------------|---------|---------------|------------|-----|-------|--|
|                          |         | 204.0150      |            |     |       |  |
|                          |         | REMOVING CURB |            |     |       |  |
|                          |         | AND GUTTER    |            |     |       |  |
| CATEGORY                 | ROADWAY | STATION       | TO STATION | O/S | LF    |  |
| 0010                     | STH 175 | 346+07        | - 352+77   | RT  | 670   |  |
|                          | STH 175 | 353+06        | - 362+17   | RT  | 911   |  |
|                          | STH 175 | 362+48        | - 366+65   | RT  | 417   |  |
|                          | STH 175 | 366+98        | - 372+06   | RT  | 508   |  |
|                          | STH 175 | 346+07        | - 366+98   | LT  | 2091  |  |
|                          | STH 175 | 352+48        | - 352+63   | LT  | 15    |  |
|                          | STH 175 | 353+21        | - 353+37   | LT  | 16    |  |
|                          | STH 175 | 353+13        | - 353+39   | RT  | 44    |  |
|                          | STH 175 | 362+07        | - 362+20   | LT  | 13    |  |
|                          | STH 175 | 362+48        | - 362+61   | LT  | 13    |  |
|                          | TOTAL   |               |            |     | 4,698 |  |

| REMOVING PAVEMENT |         |          |            |                  |       |
|-------------------|---------|----------|------------|------------------|-------|
|                   |         | 204.0100 |            |                  |       |
|                   |         | REMOVING |            |                  |       |
|                   |         | PAVEMENT |            |                  |       |
| CATEGORY          | ROADWAY | STATION  | TO STATION | O/S              | SY    |
| 0010              | STH 175 | 346+01   | - 384+52   | 11' LT TO 11' RT | 9,414 |
|                   | TOTAL   |          |            |                  | 9,414 |

| REMOVING CONCRETE SIDEWALK |         |                             |            |     |       |
|----------------------------|---------|-----------------------------|------------|-----|-------|
|                            |         | 204.0155                    |            |     |       |
|                            |         | REMOVING CONCRETE           |            |     |       |
|                            |         | SIDEWALK                    |            |     |       |
| CATEGORY                   | ROADWAY | STATION                     | TO STATION | O/S | SY    |
| 0010                       | STH 175 | SW CORNER OF CHURCH AND 175 |            |     | 12.7  |
|                            | STH 175 | SE CORNER OF CHURCH AND 175 |            |     | 19.2  |
|                            | STH 175 | 346+04                      | - 346+27   | LT  | 18.3  |
|                            | STH 175 | 346+07                      | - 347+06   | RT  | 123.1 |
|                            | STH 175 | 347+35                      | - 347+77   | RT  | 42.4  |
|                            | STH 175 | 347+94                      | - 347+99   | LT  | 2.6   |
|                            | STH 175 | 348+13                      | - 348+55   | LT  | 22.3  |
|                            | STH 175 | 348+01                      | - 348+36   | RT  | 18.9  |
|                            | STH 175 | 348+86                      | - 348+90   | RT  | 2.0   |
|                            | STH 175 | 349+02                      | - 349+22   | RT  | 11.1  |
|                            | STH 175 | 350+38                      | - 350+43   | RT  | 2.8   |
|                            | STH 175 | 350+62                      | - 350+67   | RT  | 2.8   |
|                            | STH 175 | 351+26                      | - 351+75   | LT  | 27.8  |
|                            | STH 175 | 351+87                      | - 351+94   | LT  | 3.9   |
|                            | STH 175 | 352+48                      | - 352+67   | LT  | 13.9  |
|                            | STH 175 | 352+87                      | - 352+94   | LT  | 3.9   |
|                            | STH 175 | 353+21                      | - 353+37   | LT  | 11.0  |
|                            | STH 175 | 352+46                      | - 352+76   | RT  | 24.3  |
|                            | STH 175 | 353+07                      | - 353+39   | RT  | 29.1  |
|                            | STH 175 | 354+48                      | - 354+53   | RT  | 2.8   |
|                            | STH 175 | 354+66                      | - 354+71   | RT  | 2.8   |
|                            | STH 175 | 355+30                      | - 355+35   | RT  | 2.8   |
|                            | STH 175 | 355+48                      | - 355+53   | RT  | 2.8   |
|                            | STH 175 | 354+90                      | - 355+01   | LT  | 6.2   |
|                            | STH 175 | 355+12                      | - 355+67   | LT  | 30.6  |
|                            | STH 175 | 356+18                      | - 356+23   | LT  | 2.8   |
|                            | STH 175 | 356+32                      | - 356+37   | LT  | 2.8   |
|                            | STH 175 | 356+32                      | - 356+37   | RT  | 2.8   |
|                            | STH 175 | 356+49                      | - 357+74   | RT  | 81.7  |
|                            | STH 175 | 357+47                      | - 357+57   | LT  | 5.9   |
|                            | STH 175 | 357+95                      | - 358+36   | RT  | 27.0  |
|                            | STH 175 | 358+52                      | - 358+60   | LT  | 4.0   |
|                            | STH 175 | 358+59                      | - 359+56   | RT  | 62.9  |
|                            | STH 175 | 359+34                      | - 359+36   | RT  | 1.8   |
|                            | STH 175 | 359+15                      | - 359+35   | LT  | 14.8  |
|                            | STH 175 | 359+83                      | - 360+04   | RT  | 11.6  |
|                            | STH 175 | 360+84                      | - 360+92   | LT  | 4.4   |
|                            | STH 175 | 361+04                      | - 361+12   | LT  | 4.4   |
|                            | STH 175 | 361+90                      | - 362+16   | RT  | 34.7  |
|                            | STH 175 | 362+03                      | - 362+59   | LT  | 48.3  |
|                            | STH 175 | 362+50                      | - 363+30   | RT  | 66.4  |
|                            | STH 175 | 363+08                      | - 363+37   | LT  | 27.4  |
|                            | STH 175 | 363+81                      | - 363+86   | LT  | 2.8   |
|                            | STH 175 | 363+42                      | - 364+21   | RT  | 54.8  |
|                            | STH 175 | 364+41                      | - 364+46   | LT  | 2.8   |
|                            | STH 175 | 364+81                      | - 364+87   | LT  | 3.3   |
|                            | STH 175 | 364+60                      | - 364+98   | RT  | 21.3  |
|                            | STH 175 | 365+19                      | - 365+24   | RT  | 2.8   |
|                            | STH 175 | 365+74                      | - 366+73   | LT  | 58.1  |
|                            | STH 175 | 366+47                      | - 366+63   | RT  | 14.4  |
|                            | STH 175 | 366+87                      | - 367+26   | LT  | 25.7  |
|                            | STH 175 | 367+41                      | - 369+24   | LT  | 102.1 |
|                            | STH 175 | 366+99                      | - 368+07   | RT  | 80.0  |
|                            | STH 175 | 368+24                      | - 369+48   | RT  | 68.9  |
|                            | STH 175 | 369+48                      | - 370+61   | LT  | 62.7  |
|                            | STH 175 | 370+76                      | - 371+47   | LT  | 39.1  |
|                            | STH 175 | 369+60                      | - 370+27   | RT  | 36.8  |
|                            | STH 175 | 370+62                      | - 371+48   | RT  | 48.0  |
|                            | STH 175 | 371+59                      | - 372+31   | LT  | 40.4  |
|                            | TOTAL   |                             |            |     | 1,508 |

| SEALING PIPES |          |          |         |    |
|---------------|----------|----------|---------|----|
|               |          | 204.0280 |         |    |
|               |          | SEALING  |         |    |
|               |          | PIPES    |         |    |
| CATEGORY      | ROADWAY  | STATION  | O/S     | EA |
| 0010          | STH 175  | 369+67   | 329' LT | 1  |
|               | STH 175  | 369+72   | 33' LT  | 1  |
|               | SUBTOTAL |          |         | 2  |

| BACKFILL GRANULAR |         |          |            |    |
|-------------------|---------|----------|------------|----|
|                   |         | 209.0100 |            |    |
|                   |         | CY       |            |    |
| CATEGORY          | ROADWAY | STATION  | TO STATION |    |
| 0010              | STH 175 | 347+00   | - 356+00   | 42 |
|                   | TOTAL   |          |            | 42 |

| FINISHING ROADWAY |         |            |
|-------------------|---------|------------|
|                   |         | 213.0100   |
|                   |         | FINISHING  |
|                   |         | ROADWAY    |
|                   |         | 3364-03-72 |
| CATEGORY          | ROADWAY | EA         |
| 0010              | PROJECT | 1          |
|                   | TOTAL   | 1          |



EARTHWORK SUMMARY

| CATEGORY               | STA TO STA       | LOCATION                      | 205.0100          |               | SALVAGED/<br>UNUSABLE<br>PAVEMENT<br>MATERIAL (4)<br>CY | AVAILABLE<br>MATERIAL (5)<br>CY | UNEXPANDED<br>FILL<br>CY | EXPANDED<br>FILL (13)<br>FACTOR<br>1.42<br>CY | MASS<br>ORDINATE<br>+/-<br>(14)<br>CY | WASTE<br>CY | 208.0100<br>BORROW<br>CY | COMMENT:   |
|------------------------|------------------|-------------------------------|-------------------|---------------|---------------------------------------------------------|---------------------------------|--------------------------|-----------------------------------------------|---------------------------------------|-------------|--------------------------|------------|
|                        |                  |                               | COMMON EXCAVATION |               |                                                         |                                 |                          |                                               |                                       |             |                          |            |
|                        |                  |                               | CUT (2)<br>CY     | EBS (3)<br>CY |                                                         |                                 |                          |                                               |                                       |             |                          |            |
| 0010                   | 346+01 TO 384+50 | MAINLINE<br>UNDISTRIBUTED     | 16,234<br>--      | --<br>1,623   | 3,572<br>--                                             | 12,662<br>--                    | 711<br>--                | 1,009<br>--                                   | 11,653<br>--                          |             |                          | 10% OF CUT |
| CATEGORY 0010 SUBTOTAL |                  |                               | 16,234<br>17,857  | 1,623         | 3,572                                                   | 12,662                          | 711                      | 1,009                                         | 11,653                                | 11,653      | --                       |            |
| 0020                   | 346+01 TO 368+00 | PARKING LANE<br>UNDISTRIBUTED | 3,778<br>--       | --<br>378     | 543<br>--                                               | 3,235<br>--                     | 8<br>--                  | 12<br>--                                      | 3,223<br>--                           |             |                          | 10% OF CUT |
| CATEGORY 0020 SUBTOTAL |                  |                               | 3,778<br>4,156    | 378           | 543                                                     | 3,235                           | 8                        | 12                                            | 3,223                                 | 3,223       | --                       |            |
| 0030                   |                  | SETTLING BASIN                | 161<br>161        | --<br>--      | --<br>--                                                | 161<br>161                      | 47<br>47                 | 67<br>67                                      | 94<br>94                              |             |                          |            |
|                        |                  |                               |                   |               |                                                         |                                 |                          |                                               |                                       |             |                          |            |
| GRAND TOTALS           |                  |                               | 20,173            | 2,001         | 4,115                                                   | 16,058                          | 766                      | 1,088                                         | 14,970                                | 14,970      | --                       |            |
| TOTALS                 |                  |                               | 22,174            |               |                                                         |                                 |                          |                                               |                                       |             |                          |            |

- 1) Common Excavation is the sum of the Cut and EBS Excavation columns. Item number 205.0100
- 2) Salvaged/Unsuable Pavement Material is included in Cut.
- 3) EBS Excavation to be backfilled w ith Select Crushed material, is to be w asted, and is not included in the Mass Ordinate.
- 4) Salvaged/Unusable Pavement Material
- 5) Available Material = Cut - Salvaged/Unusuable Pavement Material
- 13) Expanded Fill. Factor = 1.42 (Recommended by Soils Report)
- Expanded Fill = Unexpanded Fill \* Fill Factor
- 14) The Mass Ordinate + or - Qty calculated for the Division. Plus quantity indicates an excess of material within the Division. Minus indicates a shortage of material within the Division.

3

| BASE AGGREGATE ITEMS |           |                             |    |         |       |           |          |          |          |
|----------------------|-----------|-----------------------------|----|---------|-------|-----------|----------|----------|----------|
| CATEGORY             | ROADWAY   | STATION                     | TO | STATION | O/S   | 305.0110  | 305.0120 | 312.0110 | 624.0100 |
|                      |           |                             |    |         |       | BASE      |          | SELECT   | WATER    |
|                      |           |                             |    |         |       | AGGREGATE | DENSE    |          |          |
|                      |           |                             |    |         |       | ¾-INCH    | 1½-INCH  | MATERIAL | MGAL     |
| 0010                 | STH 175   | 346+01                      | -  | 384+52  | LT/RT |           | 10,587   | 10,058   | 195.23   |
|                      | SIDEWALKS | SW CORNER OF CHURCH AND 175 | -- |         |       | 4         | --       | --       | 0.04     |
|                      | "         | SE CORNER OF CHURCH AND 175 | -- |         |       | 7         | --       | --       | 0.07     |
|                      | "         | 346+04                      | -  | 346+27  | LT    | 6         | --       | --       | 0.06     |
|                      | "         | 346+07                      | -  | 347+06  | RT    | 43        | --       | --       | 0.40     |
|                      | "         | 347+35                      | -  | 347+77  | RT    | 15        | --       | --       | 0.14     |
|                      | "         | 347+94                      | -  | 347+99  | LT    | 1         | --       | --       | 0.01     |
|                      | "         | 348+13                      | -  | 348+55  | LT    | 8         | --       | --       | 0.08     |
|                      | "         | 348+01                      | -  | 348+36  | RT    | 7         | --       | --       | 0.07     |
|                      | "         | 348+86                      | -  | 348+90  | RT    | 1         | --       | --       | 0.01     |
|                      | "         | 349+02                      | -  | 349+22  | RT    | 4         | --       | --       | 0.04     |
|                      | "         | 350+38                      | -  | 350+43  | RT    | 1         | --       | --       | 0.01     |
|                      | "         | 350+62                      | -  | 350+67  | RT    | 1         | --       | --       | 0.01     |
|                      | "         | 351+26                      | -  | 351+75  | LT    | 10        | --       | --       | 0.10     |
|                      | "         | 351+87                      | -  | 351+94  | LT    | 1         | --       | --       | 0.01     |
|                      | "         | 352+48                      | -  | 352+67  | LT    | 5         | --       | --       | 0.05     |
|                      | "         | 352+87                      | -  | 352+94  | LT    | 1         | --       | --       | 0.01     |
|                      | "         | 353+21                      | -  | 353+37  | LT    | 4         | --       | --       | 0.04     |
|                      | "         | 352+46                      | -  | 352+76  | RT    | 9         | --       | --       | 0.09     |
|                      | "         | 353+07                      | -  | 353+39  | RT    | 10        | --       | --       | 0.10     |
|                      | "         | 354+48                      | -  | 354+53  | RT    | 1         | --       | --       | 0.01     |
|                      | "         | 354+66                      | -  | 354+71  | RT    | 1         | --       | --       | 0.01     |
|                      | "         | 355+30                      | -  | 355+35  | RT    | 1         | --       | --       | 0.01     |
|                      | "         | 355+48                      | -  | 355+53  | RT    | 1         | --       | --       | 0.01     |
|                      | "         | 354+90                      | -  | 355+01  | LT    | 2         | --       | --       | 0.02     |
|                      | "         | 355+12                      | -  | 355+67  | LT    | 11        | --       | --       | 0.11     |
|                      | "         | 356+18                      | -  | 356+23  | LT    | 1         | --       | --       | 0.01     |
|                      | "         | 356+32                      | -  | 356+37  | LT    | 1         | --       | --       | 0.01     |
|                      | "         | 356+32                      | -  | 356+37  | RT    | 1         | --       | --       | 0.01     |
|                      | "         | 356+49                      | -  | 357+74  | RT    | 29        | --       | --       | 0.28     |
|                      | "         | 357+47                      | -  | 357+57  | LT    | 2         | --       | --       | 0.02     |
|                      | "         | 357+95                      | -  | 358+36  | RT    | 9         | --       | --       | 0.09     |
|                      | "         | 358+59                      | -  | 359+56  | RT    | 22        | --       | --       | 0.21     |
|                      | "         | 359+34                      | -  | 359+36  | RT    | 1         | --       | --       | 0.01     |
|                      | "         | 359+15                      | -  | 359+35  | LT    | 5         | --       | --       | 0.05     |
|                      | "         | 359+83                      | -  | 360+04  | RT    | 4         | --       | --       | 0.04     |
|                      | "         | 360+84                      | -  | 360+92  | LT    | 2         | --       | --       | 0.02     |
|                      | "         | 361+04                      | -  | 361+12  | LT    | 2         | --       | --       | 0.02     |
|                      | "         | 361+90                      | -  | 362+16  | RT    | 12        | --       | --       | 0.12     |
|                      | "         | 362+03                      | -  | 362+59  | LT    | 17        | --       | --       | 0.16     |
|                      | "         | 362+50                      | -  | 363+30  | RT    | 23        | --       | --       | 0.22     |
|                      | "         | 363+08                      | -  | 363+37  | LT    | 10        | --       | --       | 0.10     |
|                      | "         | 363+81                      | -  | 363+86  | LT    | 1         | --       | --       | 0.01     |
|                      | "         | 363+42                      | -  | 364+21  | RT    | 19        | --       | --       | 0.18     |
|                      | "         | 364+41                      | -  | 364+46  | LT    | 1         | --       | --       | 0.01     |
|                      | "         | 364+81                      | -  | 364+87  | LT    | 1         | --       | --       | 0.01     |
|                      | "         | 364+60                      | -  | 364+98  | RT    | 7         | --       | --       | 0.07     |
|                      | "         | 365+19                      | -  | 365+24  | RT    | 1         | --       | --       | 0.01     |
|                      | "         | 365+74                      | -  | 366+73  | LT    | 20        | --       | --       | 0.19     |
|                      | "         | 366+47                      | -  | 366+63  | RT    | 5         | --       | --       | 0.05     |
|                      | "         | 366+87                      | -  | 367+26  | LT    | 9         | --       | --       | 0.09     |
|                      | "         | 367+41                      | -  | 369+24  | LT    | 36        | --       | --       | 0.34     |
|                      | "         | 366+99                      | -  | 368+07  | RT    | 28        | --       | --       | 0.27     |
|                      | "         | 368+24                      | -  | 369+48  | RT    | 24        | --       | --       | 0.23     |
|                      | "         | 369+48                      | -  | 370+61  | LT    | 22        | --       | --       | 0.21     |

3

| BASE AGGREGATE ITEMS |           |         |    |         |     |           |          |          |          |
|----------------------|-----------|---------|----|---------|-----|-----------|----------|----------|----------|
| CATEGORY             | ROADWAY   | STATION | TO | STATION | O/S | 305.0110  | 305.0120 | 312.0110 | 624.0100 |
|                      |           |         |    |         |     | BASE      |          | SELECT   | WATER    |
|                      |           |         |    |         |     | AGGREGATE | DENSE    |          |          |
|                      |           |         |    |         |     | ¾-INCH    | 1½-INCH  | MATERIAL | MGAL     |
| 0010                 | SIDEWALKS | 370+76  | -  | 371+47  | LT  | 14        | --       | --       | 0.13     |
|                      | "         | 369+60  | -  | 370+27  | RT  | 13        | --       | --       | 0.12     |
|                      | "         | 370+62  | -  | 371+48  | RT  | 17        | --       | --       | 0.16     |
|                      | "         | 371+59  | -  | 372+31  | LT  | 14        | --       | --       | 0.13     |
|                      | "         | 372+49  | -  | 373+92  | LT  | 28        | --       | --       | 0.27     |
|                      | "         | 371+83  | -  | 374+00  | RT  | 42        | --       | --       | 0.39     |
|                      | "         | 374+12  | -  | 374+45  | LT  | 7         | --       | --       | 0.07     |
|                      | "         | 374+66  | -  | 376+18  | LT  | 30        | --       | --       | 0.29     |
|                      | "         | 374+12  | -  | 375+13  | RT  | 20        | --       | --       | 0.19     |
|                      | "         | 376+31  | -  | 377+04  | LT  | 14        | --       | --       | 0.13     |
|                      | "         | 375+29  | -  | 383+26  | RT  | 161       | --       | --       | 1.53     |
|                      | "         | 377+17  | -  | 379+49  | LT  | 45        | --       | --       | 0.42     |
|                      | "         | 379+67  | -  | 382+00  | LT  | 45        | --       | --       | 0.42     |
|                      | "         | 382+35  | -  | 383+17  | LT  | 17        | --       | --       | 0.16     |
|                      | "         | 383+64  | -  | 383+74  | RT  | 4         | --       | --       | 0.04     |
|                      | "         |         |    | 347+21  | RT  | 10        | --       | --       | 0.10     |
|                      | "         |         |    | 347+37  | LT  | 4         | --       | --       | 0.04     |
|                      | "         |         |    | 348+00  | LT  | 11        | --       | --       | 0.11     |
|                      | "         |         |    | 348+00  | RT  | 9         | --       | --       | 0.09     |
|                      | "         |         |    | 348+60  | RT  | 4         | --       | --       | 0.04     |
|                      | "         |         |    | 349+00  | RT  | 5         | --       | --       | 0.05     |
|                      | "         |         |    | 349+22  | LT  | 3         | --       | --       | 0.03     |
| 0010                 | DRIVEWAYS | 349+55  | RT |         |     | 2         | --       | --       | 0.02     |
|                      | "         | 349+64  | LT |         |     | 3         | --       | --       | 0.03     |
|                      | "         | 349+85  | RT |         |     | 3         | --       | --       | 0.03     |
|                      | "         | 350+50  | RT |         |     | 7         | --       | --       | 0.07     |
|                      | "         | 350+44  | LT |         |     | 4         | --       | --       | 0.04     |
|                      | "         | 350+70  | LT |         |     | 3         | --       | --       | 0.03     |
|                      | "         | 351+63  | RT |         |     | 3         | --       | --       | 0.03     |
|                      | "         | 351+82  | LT |         |     | 6         | --       | --       | 0.06     |
|                      | "         | 352+06  | LT |         |     | 3         | --       | --       | 0.03     |
|                      | "         | 352+77  | LT |         |     | 14        | --       | --       | 0.13     |
|                      | "         | 352+77  | RT |         |     | 2         | --       | --       | 0.02     |
|                      | "         | 353+65  | LT |         |     | 5         | --       | --       | 0.05     |
|                      | "         | 354+60  | LT |         |     | 5         | --       | --       | 0.05     |
|                      | "         | 354+60  | RT |         |     | 5         | --       | --       | 0.05     |
|                      | "         | 355+05  | LT |         |     | 6         | --       | --       | 0.06     |
|                      | "         | 355+42  | RT |         |     | 6         | --       | --       | 0.06     |
|                      | "         | 356+27  | LT |         |     | 7         | --       | --       | 0.07     |
|                      | "         | 356+55  | LT |         |     | 6         | --       | --       | 0.06     |
|                      | "         | 356+43  | RT |         |     | 7         | --       | --       | 0.07     |
|                      | "         | 357+84  | RT |         |     | 17        | --       | --       | 0.16     |
|                      | "         | 357+92  | LT |         |     | 6         | --       | --       | 0.06     |
|                      | "         | 358+50  | RT |         |     | 16        | --       | --       | 0.15     |
|                      | "         | 359+62  | RT |         |     | 17        | --       | --       | 0.16     |
|                      | "         | 359+77  | LT |         |     | 6         | --       | --       | 0.06     |
|                      | "         | 360+19  | LT |         |     | 3         | --       | --       | 0.03     |
|                      | "         | 361+00  | LT |         |     | 5         | --       | --       | 0.05     |
|                      | "         | 361+97  | LT |         |     | 2         | --       | --       | 0.02     |
|                      | "         | 363+36  | RT |         |     | 10        | --       | --       | 0.10     |
|                      | "         | 364+50  | RT |         |     | 14        | --       | --       | 0.13     |
|                      | "         | 365+00  | RT |         |     | 13        | --       | --       | 0.12     |
|                      | "         | 365+71  | RT |         |     | 2         | --       | --       | 0.02     |
|                      | "         | 366+79  | LT |         |     | 10        | --       | --       | 0.10     |
|                      | "         | 367+33  | LT |         |     | 7         | --       | --       | 0.07     |

3

| BASE AGGREGATE ITEMS |           |              |    |               |                  |           |          |          |          |
|----------------------|-----------|--------------|----|---------------|------------------|-----------|----------|----------|----------|
| CATEGORY             | ROADWAY   | STATION      | TO | STATION       | O/S              | 305.0110  | 305.0120 | 312.0110 | 624.0100 |
|                      |           |              |    |               |                  | BASE      |          | SELECT   | WATER    |
|                      |           |              |    |               |                  | AGGREGATE | DENSE    | CRUSHED  |          |
|                      |           |              |    |               |                  | ¾-INCH    | 1¼-INCH  | MATERIAL | MGAL     |
| 0010                 | DRIVEWAYS |              |    | 368+16        | RT               | 22        | --       | --       | 0.21     |
|                      | "         | "            |    | 369+37        | LT               | 14        | --       | --       | 0.13     |
|                      | "         | "            |    | 369+50        | RT               | 8         | --       | --       | 0.08     |
|                      | "         | "            |    | 370+50        | RT               | 20        | --       | --       | 0.19     |
|                      | "         | "            |    | 370+63        | LT               | 9         | --       | --       | 0.09     |
|                      | "         | "            |    | 371+66        | RT               | 20        | --       | --       | 0.19     |
|                      | "         | "            |    | 371+50        | LT               | 12        | --       | --       | 0.12     |
|                      | "         | "            |    | 372+39        | LT               | 11        | --       | --       | 0.11     |
|                      | "         | "            |    | 374+05        | LT               | 12        | --       | --       | 0.12     |
|                      | "         | "            |    | 374+05        | RT               | 8         | --       | --       | 0.08     |
|                      | "         | "            |    | 374+50        | LT               | 12        | --       | --       | 0.12     |
|                      | "         | "            |    | 375+21        | RT               | 10        | --       | --       | 0.10     |
|                      | "         | "            |    | 376+24        | LT               | 8         | --       | --       | 0.08     |
|                      | "         | "            |    | 377+11        | LT               | 7         | --       | --       | 0.07     |
|                      | "         | "            |    | 379+50        | LT               | 10        | --       | --       | 0.10     |
|                      | "         | "            |    | 381+17        | LT               | 18        | --       | --       | 0.17     |
|                      | "         | "            |    | 363+75        | LT               | 62        | --       | --       | 0.59     |
|                      | "         | "            |    | 364+62        | LT               | 12        | --       | --       | 0.12     |
|                      | SHOULDERS | 383+25       | -  | 384+50        | LT               | 7         | --       | --       | 0.07     |
|                      | "         | 383+97       | -  | 384+50        | RT               | 6         | --       | --       | 0.06     |
|                      | STH 175   | EBS          |    | UNDISTRIBUTED |                  | --        | --       | 2,466    | 23.32    |
|                      | "         | DUST CONTROL |    | UNDISTRIBUTED |                  | --        | --       | --       | 5.00     |
|                      | SUBTOTAL  |              |    |               |                  | 1,500     | 10,587   | 12,524   | 238.00   |
| 0020                 |           |              |    |               |                  |           |          |          |          |
|                      | STH 175   | 346+01       | -  | 368+62        | 11' LT TO 19' LT | --        | 1,301    | 1,236    | 24.07    |
|                      | STH 175   | 346+01       | -  | 368+62        | 11' RT TO 19' RT | --        | 1,301    | 1,236    | 24.07    |
|                      | STH 175   | EBS          |    | UNDISTRIBUTED |                  | --        | --       | 933      | 8.85     |
|                      | SUBTOTAL  |              |    |               |                  | --        | 2,603    | 3,405    | 57.00    |
|                      | TOTAL     |              |    |               |                  | 1,500     | 13,190   | 15,929   | 295.00   |

3

| ASPHALTIC PAVING |               |         |    |         |                  |           |          |          |          |                   |
|------------------|---------------|---------|----|---------|------------------|-----------|----------|----------|----------|-------------------|
| CATEGORY         | ROADWAY       | STATION | TO | STATION | O/S              | 455.0120  | 455.0605 | 460.1101 | 460.4000 | 465.0120          |
|                  |               |         |    |         |                  | ASPHALTIC | TACK     | HMA      | HMA COLD | ASPHALTIC SURFACE |
|                  |               |         |    |         |                  | MATERIAL  | COAT     | PAVEMENT | WEATHER  | DRIVEWAYS AND     |
|                  |               |         |    |         |                  | PG64-28   | GAL      | TYPE E-1 | PAVING   | FIELD ENTRANCES   |
|                  |               |         |    |         |                  | TON       |          | TON      | TON      | TON               |
| 0010             |               |         |    |         |                  |           |          |          |          |                   |
|                  | STH 175       | 346+01  | -  | 384+52  | LT/RT            | 186       | 689      | 3,376    | 844      | --                |
|                  | STH 175       | 346+01  | -  | 346+18  | RT               | --        | 1        | 4        | 1        | --                |
|                  | STH 175       | 346+01  | -  | 346+18  | LT               | --        | 1        | 4        | 1        | --                |
|                  | SCHOOL STREET | 352+66  | -  | 353+17  | RT               | 2         | 7        | 37       | 9        | --                |
|                  | MAIN STREET   | 362+04  | -  | 362+62  | RT               | 2         | 7        | 35       | 9        | --                |
|                  | DRIVEWAYS     | 346+85  | -  | 347+53  | RT               | --        | --       | --       | --       | 8                 |
|                  |               | 348+90  | -  | 349+02  | RT               | --        | --       | --       | --       | 2                 |
|                  |               | 350+43  | -  | 350+62  | RT               | --        | --       | --       | --       | 1                 |
|                  |               | 355+01  | -  | 355+12  | LT               | --        | --       | --       | --       | 1                 |
|                  |               | 360+92  | -  | 361+04  | LT               | --        | --       | --       | --       | 1                 |
|                  |               | 367+26  | -  | 367+41  | LT               | --        | --       | --       | --       | 3                 |
|                  |               | 374+01  | -  | 374+11  | RT               | --        | --       | --       | --       | 6                 |
|                  |               | 375+13  | -  | 375+33  | RT               | --        | --       | --       | --       | 4                 |
|                  |               | 379+47  | -  | 379+67  | LT               | --        | --       | --       | --       | 10                |
|                  |               | 381+98  | -  | 382+35  | LT               | --        | --       | --       | --       | 13                |
|                  | SUBTOTAL      |         |    |         |                  | 190       | 705      | 3,456    | 864      | 49                |
| 0020             |               |         |    |         |                  |           |          |          |          |                   |
|                  | STH 175       | 346+01  | -  | 368+00  | 11' LT TO 19' LT | 32        | 117      | 574      | 144      | --                |
|                  | STH 175       | 346+01  | -  | 368+00  | 11' RT TO 19' RT | 32        | 117      | 574      | 144      | --                |
|                  | SUBTOTAL      |         |    |         |                  | 64        | 234      | 1,148    | 288      | --                |
|                  | TOTAL         |         |    |         |                  | 254       | 939      | 4,604    | 1,152    | 49                |

| CULVERT PIPE ITEMS |         |           |             |        |          |     |                  |            |            |
|--------------------|---------|-----------|-------------|--------|----------|-----|------------------|------------|------------|
| CATEGORY           | ROADWAY | STATION   | O/S         | TO     | STATION  | O/S | 521.0112         | 521.1012   | 523.0524   |
|                    |         |           |             |        |          |     | CULVERT PIPE     | MINIMUM    | CONCRETE   |
|                    |         |           |             |        |          |     |                  |            |            |
|                    |         |           |             |        |          |     | CORRUGATED STEEL | STEEL PIPE | HORIZONTAL |
|                    |         |           |             |        |          |     | 12-INCH          | THICKNESS  | ELLIPTICAL |
|                    |         |           |             |        |          |     | LF               | IN         | EA         |
| 0010               |         |           |             |        |          |     |                  |            |            |
|                    | STH 175 | 369+73.16 | 329.5' LT   |        |          |     | --               | --         | 1          |
|                    | STH 175 | 379+75    | 38.3' LT TO | 379+41 | 42.0' LT |     | 34               | 0.064      | 2          |
|                    | STH 175 | 381+93    | 39.7' LT TO | 382+42 | 39.7' LT |     | 49               | 0.064      | 2          |
|                    | TOTAL   |           |             |        |          |     | 83               |            | 4          |
|                    |         |           |             |        |          |     |                  |            | 1          |

NOTE: USE CLASS "B" BEDDING (SEE SDD "CLASS 'B' BEDDING FOR CULVERT PIPE OR STORM SEWER") FOR ALL PIPES; COST INCIDENTAL TO PIPE.

| CONCRETE ITEMS |          |                    |             |               |            |          |    |      |  |
|----------------|----------|--------------------|-------------|---------------|------------|----------|----|------|--|
|                |          | 416.0160           | 416.0190    | 601.0411      | 601.0600   | 602.0410 |    |      |  |
|                |          |                    |             | CONCRETE      | CONCRETE   | CONCRETE |    |      |  |
|                |          | CONCRETE           | CONCRETE    | CURB & GUTTER | CONCRETE   | CONCRETE |    |      |  |
|                |          | DRIVEWAY           | DRIVEWAY    | 30-INCH       | CURB       | SIDEWALK |    |      |  |
|                |          | 6-INCH             | 9-INCH      | TYPE D        | PEDESTRIAN | 5-INCH   |    |      |  |
| CATEGORY       | ROADWAY  | STATION TO         | STATION O/S | SY            | SY         | LF       | LF | SF   |  |
| 0010           | STH 175  | 346+07 -           | 352+77 RT   | --            | --         | 716      | -- | --   |  |
|                | STH 175  | 353+06 -           | 362+17 RT   | --            | --         | 973      | -- | --   |  |
|                | STH 175  | 362+48 -           | 366+65 RT   | --            | --         | 472      | -- | --   |  |
|                | STH 175  | 366+98 -           | 383+27 RT   | --            | --         | 1677     | -- | --   |  |
|                | STH 175  | 383+63 -           | 383+99 RT   | --            | --         | 58       | -- | --   |  |
|                | STH 175  | 346+07 -           | 383+25 LT   | --            | --         | 3731     | -- | --   |  |
|                | STH 175  | 352+48 -           | 352+63 LT   | --            | --         | --       | 15 | --   |  |
|                | STH 175  | 353+21 -           | 353+37 LT   | --            | --         | --       | 16 | --   |  |
|                | STH 175  | 353+13 -           | 353+39 RT   | --            | --         | --       | 44 | --   |  |
|                | STH 175  | 362+07 -           | 362+20 LT   | --            | --         | --       | 13 | --   |  |
|                | STH 175  | 362+42 -           | 362+61 LT   | --            | --         | --       | 19 | --   |  |
|                | SIDEWALK | SW CORNER OF CHUR  | --          | --            | --         | --       | -- | 114  |  |
|                | "        | SE CORNER OF CHURC | --          | --            | --         | --       | -- | 173  |  |
|                | "        | 346+04 -           | 346+27 LT   | --            | --         | --       | -- | 165  |  |
|                | "        | 346+07 -           | 347+06 RT   | --            | --         | --       | -- | 1108 |  |
|                | "        | 347+35 -           | 347+77 RT   | --            | --         | --       | -- | 382  |  |
|                | "        | 347+94 -           | 347+99 LT   | --            | --         | --       | -- | 23   |  |
|                | "        | 348+13 -           | 348+55 LT   | --            | --         | --       | -- | 201  |  |
|                | "        | 348+01 -           | 348+36 RT   | --            | --         | --       | -- | 170  |  |
|                | "        | 348+86 -           | 348+90 RT   | --            | --         | --       | -- | 18   |  |
|                | "        | 349+02 -           | 349+22 RT   | --            | --         | --       | -- | 100  |  |
|                | "        | 350+38 -           | 350+43 RT   | --            | --         | --       | -- | 25   |  |
|                | "        | 350+62 -           | 350+67 RT   | --            | --         | --       | -- | 25   |  |
|                | "        | 351+26 -           | 351+75 LT   | --            | --         | --       | -- | 250  |  |
|                | "        | 351+87 -           | 351+94 LT   | --            | --         | --       | -- | 35   |  |
|                | "        | 352+48 -           | 352+67 LT   | --            | --         | --       | -- | 125  |  |
|                | "        | 352+87 -           | 352+94 LT   | --            | --         | --       | -- | 35   |  |
|                | "        | 353+21 -           | 353+37 LT   | --            | --         | --       | -- | 99   |  |
|                | "        | 352+46 -           | 352+76 RT   | --            | --         | --       | -- | 219  |  |
|                | "        | 353+07 -           | 353+39 RT   | --            | --         | --       | -- | 262  |  |
|                | "        | 354+48 -           | 354+53 RT   | --            | --         | --       | -- | 25   |  |
|                | "        | 354+66 -           | 354+71 RT   | --            | --         | --       | -- | 25   |  |
|                | "        | 355+30 -           | 355+35 RT   | --            | --         | --       | -- | 25   |  |
|                | "        | 355+48 -           | 355+53 RT   | --            | --         | --       | -- | 25   |  |
|                | "        | 354+90 -           | 355+01 LT   | --            | --         | --       | -- | 56   |  |
|                | "        | 355+12 -           | 355+67 LT   | --            | --         | --       | -- | 275  |  |
|                | "        | 356+18 -           | 356+23 LT   | --            | --         | --       | -- | 25   |  |
|                | "        | 356+32 -           | 356+37 LT   | --            | --         | --       | -- | 25   |  |
|                | "        | 356+32 -           | 356+37 RT   | --            | --         | --       | -- | 25   |  |
|                | "        | 356+49 -           | 357+74 RT   | --            | --         | --       | -- | 735  |  |
|                | "        | 357+47 -           | 357+57 LT   | --            | --         | --       | -- | 53   |  |
|                | "        | 357+95 -           | 358+36 RT   | --            | --         | --       | -- | 243  |  |
|                | "        | 358+59 -           | 359+56 RT   | --            | --         | --       | -- | 566  |  |
|                | "        | 359+34 -           | 359+36 RT   | --            | --         | --       | -- | 16   |  |
|                | "        | 359+15 -           | 359+35 LT   | --            | --         | --       | -- | 133  |  |
|                | "        | 359+83 -           | 360+04 RT   | --            | --         | --       | -- | 104  |  |
|                | "        | 360+84 -           | 360+92 LT   | --            | --         | --       | -- | 40   |  |
|                | "        | 361+04 -           | 361+12 LT   | --            | --         | --       | -- | 40   |  |
|                | "        | 361+90 -           | 362+16 RT   | --            | --         | --       | -- | 312  |  |
|                | "        | 362+03 -           | 362+59 LT   | --            | --         | --       | -- | 435  |  |
|                | "        | 362+50 -           | 363+30 RT   | --            | --         | --       | -- | 598  |  |
|                | "        | 363+08 -           | 363+37 LT   | --            | --         | --       | -- | 247  |  |
|                | "        | 363+81 -           | 363+86 LT   | --            | --         | --       | -- | 25   |  |
|                | "        | 363+42 -           | 364+21 RT   | --            | --         | --       | -- | 493  |  |

| CONCRETE ITEMS |           |            |             |               |            |          |    |      |  |
|----------------|-----------|------------|-------------|---------------|------------|----------|----|------|--|
|                |           | 416.0160   | 416.0190    | 601.0411      | 601.0600   | 602.0410 |    |      |  |
|                |           |            |             | CONCRETE      | CONCRETE   | CONCRETE |    |      |  |
|                |           | CONCRETE   | CONCRETE    | CURB & GUTTER | CONCRETE   | CONCRETE |    |      |  |
|                |           | DRIVEWAY   | DRIVEWAY    | 30-INCH       | CURB       | SIDEWALK |    |      |  |
|                |           | 6-INCH     | 9-INCH      | TYPE D        | PEDESTRIAN | 5-INCH   |    |      |  |
| CATEGORY       | ROADWAY   | STATION TO | STATION O/S | SY            | SY         | LF       | LF | SF   |  |
| 0010           | SIDEWALK  | 364+41 -   | 364+46 LT   | --            | --         | --       | -- | 25   |  |
|                | "         | 364+81 -   | 364+87 LT   | --            | --         | --       | -- | 30   |  |
|                | "         | 364+60 -   | 364+98 RT   | --            | --         | --       | -- | 192  |  |
|                | "         | 365+19 -   | 365+24 RT   | --            | --         | --       | -- | 25   |  |
|                | "         | 365+74 -   | 366+73 LT   | --            | --         | --       | -- | 523  |  |
|                | "         | 366+47 -   | 366+63 RT   | --            | --         | --       | -- | 130  |  |
|                | "         | 366+87 -   | 367+26 LT   | --            | --         | --       | -- | 231  |  |
|                | "         | 367+41 -   | 369+24 LT   | --            | --         | --       | -- | 919  |  |
|                | "         | 366+99 -   | 368+07 RT   | --            | --         | --       | -- | 720  |  |
|                | "         | 368+24 -   | 369+48 RT   | --            | --         | --       | -- | 620  |  |
|                | "         | 369+48 -   | 370+61 LT   | --            | --         | --       | -- | 564  |  |
|                | "         | 370+76 -   | 371+47 LT   | --            | --         | --       | -- | 352  |  |
|                | "         | 369+60 -   | 370+27 RT   | --            | --         | --       | -- | 331  |  |
|                | "         | 370+62 -   | 371+48 RT   | --            | --         | --       | -- | 432  |  |
|                | "         | 371+59 -   | 372+31 LT   | --            | --         | --       | -- | 364  |  |
|                | "         | 372+49 -   | 373+92 LT   | --            | --         | --       | -- | 712  |  |
|                | "         | 371+83 -   | 374+00 RT   | --            | --         | --       | -- | 1086 |  |
|                | "         | 374+12 -   | 374+45 LT   | --            | --         | --       | -- | 168  |  |
|                | "         | 374+66 -   | 376+18 LT   | --            | --         | --       | -- | 763  |  |
|                | "         | 374+12 -   | 375+13 RT   | --            | --         | --       | -- | 505  |  |
|                | "         | 376+31 -   | 377+04 LT   | --            | --         | --       | -- | 369  |  |
|                | "         | 375+29 -   | 383+26 RT   | --            | --         | --       | -- | 4120 |  |
|                | "         | 377+17 -   | 379+49 LT   | --            | --         | --       | -- | 1162 |  |
|                | "         | 379+67 -   | 382+00 LT   | --            | --         | --       | -- | 1166 |  |
|                | "         | 382+35 -   | 383+17 LT   | --            | --         | --       | -- | 449  |  |
|                | "         | 383+64 -   | 383+74 RT   | --            | --         | --       | -- | 98   |  |
|                | DRIVEWAYS | 347+21     | RT          | 29.8          | --         | --       | -- | --   |  |
|                | "         | 347+37     | LT          | 12.2          | --         | --       | -- | --   |  |
|                | "         | 348+00     | LT          | 30.1          | --         | --       | -- | --   |  |
|                | "         | 348+00     | RT          | 24.8          | --         | --       | -- | --   |  |
|                | "         | 348+60     | RT          | 11.0          | --         | --       | -- | --   |  |
|                | "         | 349+00     | RT          | 13.6          | --         | --       | -- | --   |  |
|                | "         | 349+22     | LT          | 7.8           | --         | --       | -- | --   |  |
|                | "         | 349+55     | RT          | 7.1           | --         | --       | -- | --   |  |
|                | "         | 349+64     | LT          | 7.8           | --         | --       | -- | --   |  |
|                | "         | 349+85     | RT          | 8.7           | --         | --       | -- | --   |  |
|                | "         | 350+50     | RT          | 20.6          | --         | --       | -- | --   |  |
|                | "         | 350+44     | LT          | 10.4          | --         | --       | -- | --   |  |
|                | "         | 350+70     | LT          | 8.0           | --         | --       | -- | --   |  |
|                | "         | 351+63     | RT          | 8.2           | --         | --       | -- | --   |  |
|                | "         | 351+82     | LT          | 16.0          | --         | --       | -- | --   |  |
|                | "         | 352+06     | LT          | 9.4           | --         | --       | -- | --   |  |
|                | "         | 352+77     | LT          | 38.8          | --         | --       | -- | --   |  |
|                | "         | 352+77     | RT          | 6.9           | --         | --       | -- | --   |  |
|                | "         | 353+65     | LT          | 13.6          | --         | --       | -- | --   |  |
|                | "         | 354+60     | LT          | 15.7          | --         | --       | -- | --   |  |
|                | "         | 354+60     | RT          | 14.0          | --         | --       | -- | --   |  |
|                | "         | 355+05     | LT          | 16.9          | --         | --       | -- | --   |  |
|                | "         | 355+42     | RT          | 18.0          | --         | --       | -- | --   |  |
|                | "         | 356+27     | LT          | 20.0          | --         | --       | -- | --   |  |
|                | "         | 356+55     | LT          | 16.8          | --         | --       | -- | --   |  |
|                | "         | 356+43     | RT          | 20.8          | --         | --       | -- | --   |  |
|                | "         | 357+84     | RT          | 47.2          | --         | --       | -- | --   |  |
|                | "         | 357+92     | LT          | 16.4          | --         | --       | -- | --   |  |

3

| CONCRETE ITEMS |           |                        |                                |                                |                                    |                                |                                |  |
|----------------|-----------|------------------------|--------------------------------|--------------------------------|------------------------------------|--------------------------------|--------------------------------|--|
|                |           |                        | 416.0160                       | 416.0190                       | 601.0411<br>CONCRETE               | 601.0600                       | 602.0410                       |  |
|                |           |                        | CONCRETE<br>DRIVEWAY<br>6-INCH | CONCRETE<br>DRIVEWAY<br>9-INCH | CURB & GUTTER<br>30-INCH<br>TYPE D | CONCRETE<br>CURB<br>PEDESTRIAN | CONCRETE<br>SIDEWALK<br>5-INCH |  |
| CATEGORY       | ROADWAY   | STATION TO STATION O/S | SY                             | SY                             | LF                                 | LF                             | SF                             |  |
| 0010           | DRIVEWAYS | 358+50 RT              | 46.8                           | --                             | --                                 | --                             | --                             |  |
|                | " "       | 359+62 RT              | 49.3                           | --                             | --                                 | --                             | --                             |  |
|                | " "       | 359+77 LT              | 16.2                           | --                             | --                                 | --                             | --                             |  |
|                | " "       | 360+19 LT              | 8.8                            | --                             | --                                 | --                             | --                             |  |
|                | " "       | 361+00 LT              | 13.8                           | --                             | --                                 | --                             | --                             |  |
|                | " "       | 361+97 LT              | 5.4                            | --                             | --                                 | --                             | --                             |  |
|                | " "       | 363+36 RT              | 27.4                           | --                             | --                                 | --                             | --                             |  |
|                | " "       | 363+75 LT              | --                             | 176.7                          | --                                 | --                             | --                             |  |
|                | " "       | 364+50 RT              | 40.6                           | --                             | --                                 | --                             | --                             |  |
|                | " "       | 364+62 LT              | --                             | 58.6                           | --                                 | --                             | --                             |  |
|                | " "       | 365+00 RT              | 36.1                           | --                             | --                                 | --                             | --                             |  |
|                | " "       | 365+71 RT              | 6.8                            | --                             | --                                 | --                             | --                             |  |
|                | " "       | 366+79 LT              | 28.6                           | --                             | --                                 | --                             | --                             |  |
|                | " "       | 367+33 LT              | 20.2                           | --                             | --                                 | --                             | --                             |  |
|                | " "       | 368+16 RT              | 63.0                           | --                             | --                                 | --                             | --                             |  |
|                | " "       | 369+37 LT              | 40.2                           | --                             | --                                 | --                             | --                             |  |
|                | " "       | 369+50 RT              | 22.2                           | --                             | --                                 | --                             | --                             |  |
|                | " "       | 370+50 RT              | 56.8                           | --                             | --                                 | --                             | --                             |  |
|                | " "       | 370+63 LT              | 27.0                           | --                             | --                                 | --                             | --                             |  |
|                | " "       | 371+66 RT              | 56.8                           | --                             | --                                 | --                             | --                             |  |
|                | " "       | 371+50 LT              | 33.2                           | --                             | --                                 | --                             | --                             |  |
|                | " "       | 372+39 LT              | 30.9                           | --                             | --                                 | --                             | --                             |  |
|                | " "       | 374+05 LT              | 34.6                           | --                             | --                                 | --                             | --                             |  |
|                | " "       | 374+05 RT              | 22.2                           | --                             | --                                 | --                             | --                             |  |
|                | " "       | 374+50 LT              | 34.9                           | --                             | --                                 | --                             | --                             |  |
|                | " "       | 375+21 RT              | 28.6                           | --                             | --                                 | --                             | --                             |  |
|                | " "       | 376+24 LT              | 22.8                           | --                             | --                                 | --                             | --                             |  |
|                | " "       | 377+11 LT              | 20.4                           | --                             | --                                 | --                             | --                             |  |
|                | " "       | 379+50 LT              | 28.9                           | --                             | --                                 | --                             | --                             |  |
|                | " "       | 381+17 LT              | 52.3                           | --                             | --                                 | --                             | --                             |  |
| TOTAL          |           |                        | 1,345                          | 235                            | 7,627                              | 107                            | 24,131                         |  |

3

| CURB RAMP DETECTABLE WARNING FIELD NATURAL PATINA |               |         |                                                                     |
|---------------------------------------------------|---------------|---------|---------------------------------------------------------------------|
|                                                   |               |         | 602.0515<br>CURB RAMP DETECTABLE<br>WARNING FIELD<br>NATURAL PATINA |
| CATEGORY                                          | ROADWAY       | STATION | SF                                                                  |
| 0010                                              |               |         |                                                                     |
|                                                   | CHURCH STREET |         | 48                                                                  |
|                                                   | SCHOOL STREET |         | 48                                                                  |
|                                                   | STH 175       | 359+25  | 16                                                                  |
|                                                   | MAIN STREET   |         | 32                                                                  |
|                                                   | NORTH AVENUE  |         | 32                                                                  |
|                                                   | MAPLE STREET  |         | 32                                                                  |
| TOTAL                                             |               |         | 208                                                                 |

| CONCRETE STEPS |         |             |                               |
|----------------|---------|-------------|-------------------------------|
|                |         |             | 602.1500<br>CONCRETE<br>STEPS |
| CATEGORY       | ROADWAY | STATION O/S | SF                            |
| 0010           |         |             |                               |
|                | STH 175 | 359+35 RT   | 11                            |
| TOTAL          |         |             | 11                            |

3

3

| STORM SEWER |           |          
|-------------|-----------|----------|--------|----|--------------|-----------|-------------|-------------|-----------|-------------|----------|------------|------------------|--------------|--------------------------------------|----------------|-----------|-----------------|----------|------------|--------------|------------|------------|------------|------------|---------------|-------|--|--|--|--|--|--|--|--|--|
|             |           |          |        |    | 611.1004     |           | 611.1230    |             | 611.2004  |             | 611.2006 |            | 611.0530         |              | 611.0639                             |                | 611.8105  |                 | 611.8110 |            |              |            |            |            |            |               |       |  |  |  |  |  |  |  |  |  |
|             |           |          |        |    | CATCH BASINS |           | MANHOLES    |             |           |             | COVERS   |            | ADJUSTING COVERS |              | STORM SEWER PIPE REINFORCED CONCRETE |                |           
|             |           |          |        |    |              |           |             |             |           |             | MANHOLE  |            | INLET            |              | CATCH                                |                | HOR ELLIP |                 |          |            |              |            |            |            |            |               |       |  |  |  |  |  |  |  |  |  |
|             |           |          |        |    | 4-FT DIA     |           | 2x3-FT      |             | 4-FT DIA  |             | 6-FT DIA |            | TYPE J           |              | TYPE H-S                             |                | BASIN     |                 | MANHOLE  |            | CLASS III    |            |            |            |            |               |       |  |  |  |  |  |  |  |  |  |
|             |           |          |        |    | EA           |           | EA          |             | EA        |             | EA       |            | EA               |              | EA                                   |                | EA        |                 | EA       |            | CLASS IV     |            |            |            |            |               |       |  |  |  |  |  |  |  |  |  |
|             |           CLASS HE-III |            |            |            |            |               |       |  |  |  |  |  |  |  |  |  |
|             |           24x38-INCH   |            |            |            |            |               |       |  |  |  |  |  |  |  |  |  |
|             |           SLOPE        |            |            |            |            |               |       |  |  |  |  |  |  |  |  |  |
| CATEGORY    | STRUCT ID | STATION  | OFFSET |    | 4-FT DIA EA  | 2x3-FT EA | 4-FT DIA EA | 6-FT DIA EA | TYPE J EA | TYPE H-S EA | BASIN EA | MANHOLE EA | RIM ELEV         | STRUCT DEPTH | PIPE ID                              | STRUCTURE FROM | TO        | ELEVATION INLET | DISCH    | 12-INCH LF | 15-INCH LF   | 24-INCH LF | 12-INCH LF | 15-INCH LF | 18-INCH LF | 24x38-INCH LF | SLOPE |  |  |  |  |  |  |  |  |  |
| 0010        | EX MH     | 346+02.4 | 16.2'  | RT | --           | --        | --          | --          | --        | --          | --       | 1          | 1001.94          | --           | --                                   | --             | --        | --              | --       | --         | --           | --         | --         | --         | --         | --            | --    |  |  |  |  |  |  |  |  |  |
|             | EX CB     | 346+06.5 | 33.5'  | RT | --           | --        | --          | --          | --        | --          | 1        | --         | 1001.55          | --           | --                                   | --             | --        | --              | --       | --         | --           | --         | --         | --         | --         | --            | --    |  |  |  |  |  |  |  |  |  |
|             | EX CB     | 346+19.9 | 20.5'  | LT | --           | --        | --          | --          | --        | --          | 1        | --         | 1001.66          | --           | --                                   | --             | --        | --              | --       | --         | --           | --         | --         | --         | --         | --            | --    |  |  |  |  |  |  |  |  |  |
|             | EX CB     | 346+20.4 | 20.5'  | RT | --           | --        | --          | --          | --        | --          | 1        | --         | 1001.73          | --           | --                                   | --             | --        | --              | --       | --         | --           | --         | --         | --         | --         | --            | --    |  |  |  |  |  |  |  |  |  |
|             | EX MH     | 348+90.0 | 20.5'  | RT | --           | --        | --          | --          | --        | --          | --       | 1          | 1004.60          | --           | --                                   | --             | --        | --              | --       | --         | --           | --         | --         | --         | --         | --            | --    |  |  |  |  |  |  |  |  |  |
|             | 1.0       | 350+00.0 | 16.0'  | RT | --           | --        | 1           | --          | 1         | --          | --       | --         | 1006.82          | 3.32         | EX                                   | 1.0            | EX MH     | 1002.75         | --       | --         | --           | --         | --         | --         | --         | --            | --    |  |  |  |  |  |  |  |  |  |
|             | 1.1       | 350+00.0 | 20.5'  | LT | --           | 1         | --          | --          | --        | 1           | --       | --         | 1006.55          | 5.29         | P1.1                                 | 1.1            | 1.0       | 1002.85         | 1002.75  | --         | --           | --         | 36         | --         | --         | --            | 0.30% |  |  |  |  |  |  |  |  |  |
|             | 1.2       | 350+00.0 | 20.5'  | RT | --           | 1         | --          | --          | --        | 1           | --       | --         | 1006.55          | 5.38         | P1.2                                 | 1.2            | 1.0       | 1002.76         | 1002.75  | --         | --           | --         | 5          | --         | --         | --            | 0.44% |  |  |  |  |  |  |  |  |  |
|             | EX CB     | 352+61.1 | 20.5'  | RT | --           | --        | --          | --          | --        | --          | 1        | --         | 1012.08          | --           | --                                   | --             | --        | --              | --       | --         | --           | --         | --         | --         | --         | --            | --    |  |  |  |  |  |  |  |  |  |
|             | EX CB     | 353+02.2 | 20.5'  | LT | --           | --        | --          | --          | --        | --          | 1        | --         | 1012.74          | --           | --                                   | --             | --        | --              | --       | --         | --           | --         | --         | --         | --         | --            | --    |  |  |  |  |  |  |  |  |  |
|             | EX MH     | 353+02.9 | 16.9'  | RT | --           | --        | --          | --          | --        | --          | --       | 1          | 1013.09          | --           | --                                   | --             | --        | --              | --       | --         | --           | --         | --         | --         | --         | --            | --    |  |  |  |  |  |  |  |  |  |
|             | EX CB     | 353+06.2 | 33.9'  | RT | --           | --        | --          | --          | --        | --          | 1        | --         | 1012.71          | --           | --                                   | --             | --        | --              | --       | --         | --           | --         | --         | --         | --         | --            | --    |  |  |  |  |  |  |  |  |  |
|             | EX CB     | 353+20.0 | 20.5'  | RT | --           | --        | --          | --          | --        | --          | 1        | --         | 1012.96          | --           | --                                   | --             | --        | --              | --       | --         | --           | --         | --         | --         | --         | --            | --    |  |  |  |  |  |  |  |  |  |
|             | 2.0 (EX)  | 355+91.4 | 15.5'  | RT | --           | --        | --          | --          | --        | --          | --       | 1          | 1017.57          | --           | EX                                   | --             | --        | --              | --       | --         | --           | --         | --         | --         | --         | --            | --    |  |  |  |  |  |  |  |  |  |
|             | 2.1       | 355+91.4 | 20.5'  | LT | --           | 1         | --          | --          | --        | 1           | --       | --         | 1017.29          | 5.10         | P2.1                                 | 2.1            | 2.0 (EX)  | 1013.78         | 1013.68  | 36         | --           | --         | --         | --         | --         | --            | 0.30% |  |  |  |  |  |  |  |  |  |
|             | 2.2       | 355+91.4 | 20.5'  | RT | --           | 1         | --          | --          | --        | 1           | --       | --         | 1017.29          | 5.19         | P2.2                                 | 2.2            | 2.0 (EX)  | 1013.69         | 1013.68  | 5          | --           | --         | --         | --         | --         | --            | 0.44% |  |  |  |  |  |  |  |  |  |
|             | 3.0 (EX)  | 358+86.0 | 15.6'  | RT | --           | --        | --          | --          | --        | --          | --       | 1          | 1027.17          | --           | EX                                   | --             | --        | --              | --       | --         | --           | --         | --         | --         | --         | --            | --    |  |  |  |  |  |  |  |  |  |
|             | 3.1       | 359+35.0 | 20.5'  | LT | --           | 1         | --          | --          | --        | 1           | --       | --         | 1027.57          | 6.54         | P3.1                                 | 3.1            | 3.0 (EX)  | 1022.62         | 1022.45  | 61         | --           | --         | --         | --         | --         | --            | 0.30% |  |  |  |  |  |  |  |  |  |
|             | 3.2       | 358+86.0 | 20.5'  | RT | --           | 1         | --          | --          | --        | 1           | --       | --         | 1026.89          | 6.02         | P3.2                                 | 3.2            | 3.0 (EX)  | 1022.46         | 1022.45  | 5          | --           | --         | --         | --         | --         | --            | 0.44% |  |  |  |  |  |  |  |  |  |
|             | EX CB     | 362+17.9 | 43.5'  | RT | --           | --        | --          | --          | --        | --          | 1        | --         | 1029.65          | --           | --                                   | --             | --        | --              | --       | --         | --           | --         | --         | --         | --         | --            | --    |  |  |  |  |  |  |  |  |  |
|             | EX MH     | 362+22.0 | 17.4'  | RT | --           | --        | --          | --          | --        | --          | --       | 1          | 1029.58          | --           | --                                   | --             | --        | --              | --       | --         | --           | --         | --         | --         | --         | --            | --    |  |  |  |  |  |  |  |  |  |
|             | EX CB     | 362+22.8 | 20.5'  | LT | --           | --        | --          | --          | --        | --          | 1        | --         | 1028.65          | --           | --                                   | --             | --        | --              | --       | --         | --           | --         | --         | --         | --         | --            | --    |  |  |  |  |  |  |  |  |  |
|             | EX CB     | 362+47.8 | 43.6'  | RT | --           | --        | --          | --          | --        | --          | 1        | --         | 1029.82          | --           | --                                   | --             | --        | --              | --       | --         | --           | --         | --         | --         | --         | --            | --    |  |  |  |  |  |  |  |  |  |
|             | EX CB     | 362+69.4 | 20.5'  | RT | --           | --        | --          | --          | --        | --          | 1        | --         | 1029.54          | --           | --                                   | --             | --        | --              | --       | --         | --           | --         | --         | --         | --         | --            | --    |  |  |  |  |  |  |  |  |  |
|             | 4.0       | 363+03.0 | 17.0'  | RT | --           | --        | 1           | --          | 1         | --          | --       | --         | 1029.81          | 3.13         | EX                                   | 4.0            | 3.0 (EX)  | 1025.93         | --       | --         | --           | --         | --         | --         | --         | --            | --    |  |  |  |  |  |  |  |  |  |
|             | 4.1       | 363+03.0 | 20.5'  | RT | --           | 1         | --          | --          | --        | --          | 1        | --         | 1029.58          | 5.24         | P4.1                                 | 4.1            | 4.0       | 1025.93         | 1025.93  | 3          | --           | --         | --         | --         | --         | --            | 0.44% |  |  |  |  |  |  |  |  |  |
|             | EX CB     | 366+49.8 | 20.5'  | RT | --           | --        | --          | --          | --        | --          | 1        | --         | 1033.34          | --           | --                                   | --             | --        | --              | --       | --         | --           | --         | --         | --         | --         | --            | --    |  |  |  |  |  |  |  |  |  |
|             | 5.0 (EX)  | 366+91.0 | 14.3'  | RT | --           | --        | --          | --          | --        | --          | --       | 1          | 1033.76          | --           | --                                   | --             | --        | --              | --       | --         | --           | --         | --         | --         | --         | --            | --    |  |  |  |  |  |  |  |  |  |
|             | 5.1       | 367+12.0 | 20.5'  | LT | --           | 1         | --          | --          | --        | --          | 1        | --         | 1033.52          | 5.23         | P5.1                                 | 5.1            | 5.0 (EX)  | 1029.88         | 1029.77  | 41         | --           | --         | --         | --         | --         | --            | 0.30% |  |  |  |  |  |  |  |  |  |
|             | EX CB     | 367+12.9 | 20.5'  | RT | --           | --        | --          | --          | --        | --          | 1        | --         | 1033.53          | --           | --                                   | --             | --        | --              | --       | --         | --           | --         | --         | --         | --         | --            | --    |  |  |  |  |  |  |  |  |  |
|             | EX CB     | 369+72.4 | 23.3'  | RT | --           | --        | --          | --          | --        | --          | 1        | --         | 1036.04          | --           | --                                   | --             | --        | --              | --       | --         | --           | --         | --         | --         | --         | --            | --    |  |  |  |  |  |  |  |  |  |
|             | EX CB     | 369+72.6 | 20.1'  | RT | --           | --        | --          | --          | --        | --          | 1        | --         | 1035.91          | --           | --                                   | --             | --        | --              | --       | --         | --           | --         | --         | --         | --         | --            | --    |  |  |  |  |  |  |  |  |  |
|             | 6.0       | 369+77.9 | 17.5'  | LT | --           | --        | --          | 1           | --        | 1           | --       | --         | 1035.32          | 6.24         | P6.0                                 | 6.0            | OUTFALL   | 1028.67         | 1026.58  | --         | --           | --         | --         | --         | --         | 313           | 0.67% |  |  |  |  |  |  |  |  |  |
|             | 7.0       | 369+78.0 | 0.0'   | RT | --           | --        | --          | 1           | 1         | --          | --       | --         | 1035.84          | 6.36         | P7.0                                 | 7.0            | 6.0       | 1028.73         | 1028.67  | --         | --           | --         | --         | --         | --         | 18            | 0.50% |  |  |  |  |  |  |  |  |  |
|             | 7.1       | 369+78.0 | 17.5'  | RT | 1            | --        | --          | --          | --        | --          | 1        | --         | 1035.32          | 8.12         | P7.1                                 | 7.1            | 7.0       | 1028.79         | 1028.73  | --         | --           | 18         | --         | --         | --         | --            | 0.50% |  |  |  |  |  |  |  |  |  |
|             | 7.2 (EX)  | 369+72.4 | 23.3'  | RT | --           | --        | --          | --          | --        | --          | --       | 1          | 1036.77          | --           | P7.2                                 | 7.2            | 7.1       | 1031.94         | 1031.86  | --         | --           | --         | --         | 8          | --         | --            | 2.00% |  |  |  |  |  |  |  |  |  |
|             | 8.0       | 373+11.0 | 0.0'   | RT | --           | --        | --          | 1           | 1         | --          | --       | --         | 1042.21          | 8.39         | P8.0                                 | 8.0            | 7.0       | 1033.07         | 1029.14  | --         | --           | 333        | --         | --         | --         | --            | 1.20% |  |  |  |  |  |  |  |  |  |
|             | 8.1       | 373+11.0 | 17.5'  | LT | --           | 1         | --          | --          | --        | --          | 1        | --         | 1041.68          | 7.36         | P8.1                                 | 8.1            | 8.0       | 1035.91         | 1035.84  | --         | 18           | --         | --         | --         | --         | --            | 0.50% |  |  |  |  |  |  |  |  |  |
|             | 8.2       | 373+11.0 | 17.5'  | RT | --           | 1         | --          | --          | --        | --          | 1        | --         | 1041.68          | 7.36         | P8.2                                 | 8.2            | 8.0       | 1035.91         | 1035.84  | --         | 18           | --         | --         | --         | --         | --            | 0.50% |  |  |  |  |  |  |  |  |  |
|             | 9.0       | 380+00.0 | 0.0'   | RT | --           | --        | 1           | --          | 1         | --          | --       | --         | 1036.56          | 5.71         | P9.0                                 | 9.0            | 10.0      | 1030.10         | 1029.50  | --         | --           | --         | --         | 266        | --         | --            | 0.23% |  |  |  |  |  |  |  |  |  |
|             | 9.1       | 380+00.0 | 17.5'  | LT | --           | 1         | --          | --          | --        | --          | 1        | --         | 1036.03          | 7.36         | P9.1                                 | 9.1            | 9.0       | 1030.26         | 1030.18  | --         | 18           | --         | --         | --         | --         | --            | 0.44% |  |  |  |  |  |  |  |  |  |
|             | 9.2       | 380+00.0 | 17.5'  | RT | --           | 1         | --          | --          | --        | --          | 1        | --         | 1036.03          | 7.36         | P9.2                                 | 9.2            | 9.0       | 1030.26         | 1030.18  | --         | 18           | --         | --         | --         | --         | --            | 0.44% |  |  |  |  |  |  |  |  |  |
|             | 10.0      | 382+66.0 | 0.0'   | RT | --           | --        | --          | 1           | 1         | --          | --       | --         | 1032.01          | 1.76         | P10.0                                | 10.0           | 11.0 (EX) | 1029.50         | 1029.30  | --         | --           | --         | --         | 92         | --         | --            | 0.23% |  |  |  |  |  |  |  |  |  |
|             | 10.1      | 382+66.0 | 17.5'  | LT | --           | 1         | --          | --          | --        | --          | 1        | --         | 1031.48          | 3.28         | P10.1                                | 10.1           | 10.0      | 1029.79         | 1029.75  | --         | --           | --         | 18         | --         | --         | --            | 0.30% |  |  |  |  |  |  |  |  |  |
|             | 10.2      | 382+66.0 | 17.5'  | LT | --           | 1         | --          | --          | --        | --          | 1        | --         | 1031.49          | 3.27         | P10.2                                | 10.2           | 10.1      | 1029.81         | 1029.79  | --         | --           | --         | 10         | --         | --         | --            | 0.30% |  |  |  |  |  |  |  |  |  |
| 10.3        | 382+66.0  | 17.5'    | RT     | -- | 1            | --        | --          | --          | --        | 1           | --       | 1031.48    | 3.28             | P10.3        | 10.3                                 | 10.0           | 1029.79   | 1029.75         | --       | --         | --           | 18         | --         | --         | --         | 0.30%         |       |  |  |  |  |  |  |  |  |  |
| 10.4        | 382+66.0  | 17.5'    | RT     | -- | 1            | --        | --          | --          | --        | 1           | --       | 1031.49    | 3.27             | P10.4        | 10.4                                 | 10.3           | 1029.81   | 1029.79         | --       | --         | --           | 10         | --         | --         | --         | 0.30%         |       |  |  |  |  |  |  |  |  |  |
| EX CB       | 383+26.0  | 48.1'    | RT     | -- | --           | --        | --          | --          | --        | --          | 1        | --         | 1031.90          | --           |                                      |                

NOTE: USE CLASS "B" BEDDING (SEE SDD "CLASS 'B' BEDDING FOR CULVERT PIPE OR STORM SEWER") FOR ALL PIPES; COST INCIDENTAL TO PIPE



3

| PIPE UNDERDRAIN |         |                                                  |       |
|-----------------|---------|--------------------------------------------------|-------|
|                 |         | SPV.0090.20<br>PIPE UNDERDRAIN<br>6-INCH SPECIAL |       |
| CATEGORY        | ROADWAY | STATION TO STATION O/S                           | LF    |
| 0010            | STH 175 | -                                                | 7,627 |
| TOTAL           |         |                                                  | 7,627 |

| RESTORATION |                        |                        |          |            |                |          |          |
|-------------|------------------------|------------------------|----------|------------|----------------|----------|----------|
|             |                        | 625.0100               | 627.0200 | 629.0205   | 630.0130       | 631.0300 | 631.1000 |
|             |                        |                        |          | FERTILIZER | SEEDING        | SOD      | SOD      |
|             |                        | TOPSOIL                | MULCHING | TYPE A     | MIXTURE NO. 30 | WATER    | LAWN     |
| CATEGORY    | ROADWAY                | STATION TO STATION O/S | SY       | SY         | CWT            | LB       | MGAL     |
| 0010        | STH 175                | -                      | 7,046    | --         | 6              | --       | 158      |
|             | UNDISTRIBUTED          |                        | 740      | 4,450      | 4              | 80       | 19       |
|             | SUBTOTAL CATEGORY 0010 |                        | 7,786    | 4,450      | 10             | 80       | 177      |
| 0030        | SETTLING BASIN         | -                      | 114      | --         | 1              | --       | 3        |
|             | TOTAL                  |                        | 7,900    | 4,450      | 11             | 80       | 180      |

3

| EROSION CONTROL |                        |                    |         |  |          |          |               |          |                 |                  |          |          |           |
|-----------------|------------------------|--------------------|---------|--|----------|----------|---------------|----------|-----------------|------------------|----------|----------|-----------|
|                 |                        |                    |         |  | 606.0200 | 628.1504 | 628.1520      | 628.1905 | 628.1910        | 628.7005         | 628.7015 | 628.7020 | 628.7504  |
|                 |                        |                    |         |  |          |          | MOBILIZATIONS |          |                 | INLET PROTECTION |          |          | TEMPORARY |
|                 |                        |                    |         |  | RIP RAP  | SILT     | SILT FENCE    | EROSION  | EMERGENCY       |                  |          |          | DITCH     |
|                 |                        |                    |         |  | MEDIUM   | FENCE    | MAINTENANCE   | CONTROL  | EROSION CONTROL | TYPE A           | TYPE C   | TYPE D   | CHECKS    |
| CATEGORY        | ROADWAY                | STATION TO STATION | O/S     |  | CY       | LF       | LF            | EA       | EA              | EA               | EA       | EA       | LF        |
| 0010            | STH 175                | 346+01 - 384+52    | LT & RT |  | 2        | 1,176    | 1,176         | 11       | 6               | 9                | 9        | 25       | 36        |
|                 | UNDISTRIBUTED          |                    |         |  | --       | 800      | 800           | --       | --              | --               | --       | --       | --        |
|                 | SUBTOTAL CATEGORY 0010 |                    |         |  | 2        | 1,976    | 1,976         | 11       | 6               | 9                | 9        | 25       | 36        |
| 0030            | SETTLING BASIN         | -                  |         |  | 124      | 131      | 131           | --       | --              | --               | --       | --       | 12        |
|                 | TOTAL                  |                    |         |  | 126      | 2,107    | 2,107         | 11       | 6               | 9                | 9        | 25       | 48        |

3

3

SIGN REMOVAL (1 OF 2)

|                  |          |              |                                              | 638.2602 | 638.3000   |          |                                        |
|------------------|----------|--------------|----------------------------------------------|----------|------------|----------|----------------------------------------|
|                  |          |              |                                              | REMOVING |            | MOUNTED  |                                        |
|                  |          |              |                                              | SIGNS    | SMALL SIGN | ON SAME  |                                        |
| CATEGORY         | SIGN NO. | SIGN CODE    | SIGN MESSAGE                                 | TYPE II  | SUPPORT    | POST AS  | REMARKS                                |
|                  |          |              |                                              | EA       | EA         | SIGN NO. |                                        |
| 0010             | 1R       | R1-1         | STOP                                         | 1        | 1          |          |                                        |
|                  | 2R       | W4-4P        | CROSS TRAFFIC DOES NOT STOP                  | -        | -          | 1R       |                                        |
|                  | 3R       | R1-1         | STOP                                         | 1        | 1          |          |                                        |
|                  | 4R       | W4-4P        | CROSS TRAFFIC DOES NOT STOP                  | -        | -          | 3R       |                                        |
|                  | 5R       | R1-1         | STOP                                         | 1        | 1          |          |                                        |
|                  | 6R       | W4-4P        | CROSS TRAFFIC DOES NOT STOP                  | -        | -          | 5R       |                                        |
|                  | 7R       | R1-1         | STOP                                         | 1        | 1          |          |                                        |
|                  | 8R       | M3-3         | SOUTH                                        | 1        | 1          |          |                                        |
|                  | 9R       | M1-6         | STH 67                                       | -        | -          | 8R       |                                        |
|                  | 10R      | M1-6         | STH 175                                      | -        | -          | 8R       |                                        |
|                  | 11R      | M6-1         | LEFT ARROW                                   | -        | -          | 8R       |                                        |
|                  | 12R      | M3-1         | NORTH                                        | -        | -          | 8R       |                                        |
|                  | 13R      | M1-6         | STH 175                                      | -        | -          | 8R       |                                        |
|                  | 14R      | M6-1         | RIGHT ARROW                                  | -        | -          | 8R       |                                        |
|                  | 15R      | M1-5A        | CTH H                                        | 1        | 1          |          |                                        |
|                  | 16R      | M6-4         | DOUBLE DIRECTIONAL ARROW                     | -        | -          | 15R      |                                        |
|                  | 17R      | M3-1         | NORTH                                        | -        | -          | 15R      |                                        |
|                  | 18R      | M1-6         | STH 67                                       | -        | -          | 15R      |                                        |
|                  | 19R      | M6-1         | RIGHT ARROW                                  | -        | -          | 15R      |                                        |
|                  | 20R      | R7-51R       | NO PARKING HERE TO CORNER                    | -        | -          |          | SIGN AND POST TO BE REMOVED BY VILLAGE |
|                  | 21R      | R7-51L       | NO PARKING HERE TO CORNER                    | -        | -          |          | SIGN AND POST TO BE REMOVED BY VILLAGE |
|                  | 22R      | M3-1         | NORTH                                        | 1        | 1          |          |                                        |
|                  | 23R      | M1-6         | STH 67                                       | -        | -          | 22R      |                                        |
|                  | 24R      | M6-1         | LEFT ARROW                                   | -        | -          | 22R      |                                        |
|                  | 25R      | M1-5A        | CTH H                                        | -        | -          | 22R      |                                        |
|                  | 26R      | M6-4         | DOUBLE DIRECTIONAL ARROW                     | -        | -          | 22R      |                                        |
|                  | 27R      | R2-1         | SPEED LIMIT 35                               | 1        | 1          |          |                                        |
|                  | 28R      | M3-1         | NORTH                                        | 1        | 1          |          |                                        |
|                  | 29R      | M1-6         | STH 67                                       | -        | -          | 28R      |                                        |
|                  | 30R      | M5-1L        | ADVANCE LEFT ARROW                           | -        | -          | 28R      |                                        |
|                  | 31R      | M3-3         | SOUTH                                        | -        | -          | 28R      |                                        |
|                  | 32R      | M1-6         | STH 67                                       | -        | -          | 28R      |                                        |
|                  | 33R      | M1-6         | STH 175                                      | -        | -          | 28R      |                                        |
|                  | 34R      | M6-1         | AHEAD ARROW                                  | -        | -          | 28R      |                                        |
|                  | 35R      | R2-1         | SPEED LIMIT 35                               | 1        | 1          |          |                                        |
|                  | 36R      | R1-1         | STOP                                         | 1        | 1          |          |                                        |
|                  | 37R      | M1-94        | SCHOOL ST                                    | -        | -          | 36R      | SIGN TO BE REMOVED BY VILLAGE          |
|                  | 38R      | M1-94        | MILWAUKEE ST                                 | -        | -          | 36R      | SIGN TO BE REMOVED BY VILLAGE          |
|                  | 39R      | M2-1         | JCT                                          | 1        | 1          |          |                                        |
|                  | 40R      | M1-6         | STH 67                                       | -        | -          | 39R      |                                        |
|                  | 41R      | M1-5A        | CTH H                                        | -        | -          | 39R      |                                        |
|                  | 42R      | S1-1         | SCHOOL ZONE                                  | 1        | 1          |          |                                        |
|                  | 43R      | S4-51        | SCHOOL SPEED LIMIT 15                        | 1        | 1          |          |                                        |
|                  | 44R      | R2-1         | SPEED LIMIT 35                               | 1        | 1          |          |                                        |
|                  | 45R      | R7-52D (MOD) | NO PARKING 7:30 AM TO 4:30 PM                | -        | -          |          | SIGN AND POST TO BE REMOVED BY VILLAGE |
|                  | 46R      | S1-1         | SCHOOL ZONE                                  | 1        | 1          |          |                                        |
|                  | 47R      | S1-1         | SCHOOL ZONE                                  | 1        | 1          |          |                                        |
|                  | 48R      | R7-11 (MOD)  | NO PARKING 7:30 AM TO 7:30 PM ON SCHOOL DAYS | -        | -          |          | SIGN AND POST TO BE REMOVED BY VILLAGE |
|                  | 49R      | R7-51L       | NO PARKING HERE TO CORNER                    | -        | -          |          | SIGN AND POST TO BE REMOVED BY VILLAGE |
|                  | 50R      | S4-51        | SCHOOL SPEED LIMIT 15                        | 1        | -          |          | ON POWER POLE                          |
| SUBTOTAL SHEET 1 |          |              |                                              | 18       | 17         |          |                                        |



3

3

SIGN REMOVAL (2 OF 2)

|                  |          |            |                                                  | 638.2602 | 638.3000   |          |                                               |
|------------------|----------|------------|--------------------------------------------------|----------|------------|----------|-----------------------------------------------|
|                  |          |            |                                                  | REMOVING |            | MOUNTED  |                                               |
|                  |          |            |                                                  | SIGNS    | SMALL SIGN | ON SAME  |                                               |
| CATEGORY         | SIGN NO. | SIGN CODE  | SIGN MESSAGE                                     | TYPE II  | SUPPORT    | POST AS  | REMARKS                                       |
|                  |          |            |                                                  | EA       | EA         | SIGN NO. |                                               |
| 0010             | 51R      | R7-1 (MOD) | NO PARKING ON SIDEWALK                           | -        | -          | 50R      | SIGN TO BE REMOVED BY VILLAGE                 |
|                  | 52R      | R1-1       | STOP                                             | 1        | 1          |          |                                               |
|                  | 53R      | M1-94      | MAIN ST                                          | -        | -          | 52R      | SIGN TO BE REMOVED BY VILLAGE                 |
|                  | 54R      | M1-94      | MILWAUKEE ST                                     | -        | -          | 52R      | SIGN TO BE REMOVED BY VILLAGE                 |
|                  | 55R      | R2-1       | SPEED LIMIT 35                                   | 1        | 1          |          |                                               |
|                  | 56R      | R7-1 (MOD) | NO PARKING ON SIDEWALK                           | -        | -          |          | SIGN AND POST TO BE REMOVED BY VILLAGE        |
|                  | 57R      | R7-51R     | NO PARKING HERE TO CORNER                        | -        | -          |          | SIGN AND POST TO BE REMOVED BY VILLAGE        |
|                  | 58R      | S1-1       | SCHOOL ZONE                                      | 1        | 1          |          |                                               |
|                  | 59R      | R1-1       | STOP                                             | 1        | 1          |          |                                               |
|                  | 60R      | M1-94      | NORTH AVE                                        | -        | -          | 59R      | SIGN TO BE REMOVED BY VILLAGE                 |
|                  | 61R      | M1-94      | MILWAUKEE ST                                     | -        | -          | 59R      | SIGN TO BE REMOVED BY VILLAGE                 |
|                  | 62R      | R2-1       | SPEED LIMIT 35                                   | 1        | 1          |          |                                               |
|                  | 63R      | W14-3      | NO PASSING ZONE                                  | 1        | 1          |          |                                               |
|                  | 64R      | R2-1       | SPEED LIMIT 35                                   | 1        | 1          |          |                                               |
|                  | 65R      | R2-1       | SPEED LIMIT 35                                   | 1        | 1          |          |                                               |
|                  | 66R      | -          | NO SOLICITING OR PEDDLING WITHOUT VILLAGE PERMIT | -        | -          |          | ON POWER POLE / SIGN TO BE REMOVED BY VILLAGE |
|                  | 67R      | R2-1       | SPEED LIMIT 35                                   | 1        | 1          |          |                                               |
|                  | 68R      | -          | RADAR ENFORCED                                   | -        | -          | 67R      | SIGN TO BE REMOVED BY VILLAGE                 |
|                  | 69R      | I2-3       | LOMIRA POPULATION 2,430                          | 1        | 2          |          |                                               |
|                  | 70R      | -          | NO PARKING ON ANY VILLAGE STREET                 | -        | -          |          | SIGN AND POSTS TO BE REMOVED BY VILLAGE       |
|                  | 71R      | R1-1       | STOP                                             | 1        | 1          |          |                                               |
|                  | 72R      | M1-94      | MAPLE ST                                         | -        | -          | 71R      | SIGN TO BE REMOVED BY VILLAGE                 |
|                  | 73R      | M1-94      | MILWAUKEE ST                                     | -        | -          | 71R      | SIGN TO BE REMOVED BY VILLAGE                 |
| SUBTOTAL SHEET 2 |          |            |                                                  | 11       | 12         |          |                                               |
| SUBTOTAL SHEET 1 |          |            |                                                  | 18       | 17         |          |                                               |
| TOTAL            |          |            |                                                  | 29       | 29         |          |                                               |

3

PERMANENT SIGNING (1 OF 2)

| CATEGORY | SIGN NO. | SIGN CODE                                      | SIZE | SIGN MESSAGE                                                        | SIGN SIZE<br>W    H<br>IN   X   IN | 637.2210                 | 637.2230 | 634.0614            | 634.0616   | 634.0618   | 634.0620   | ON SAME POST AS SIGN NO. | REMARKS / NEW SIGN LOCATION |
|----------|----------|------------------------------------------------|------|---------------------------------------------------------------------|------------------------------------|--------------------------|----------|---------------------|------------|------------|------------|--------------------------|-----------------------------|
|          |          |                                                |      |                                                                     |                                    | SIGNS TYPE II REFLECTIVE |          | POSTS WOOD 4x6-INCH |            |            |            |                          |                             |
|          |          |                                                |      |                                                                     |                                    | H SF                     | F SF     | x 14-FT EA          | x 16-FT EA | x 18-FT EA | x 20-FT EA |                          |                             |
| 0010     | 1        | R1-1                                           | 3    | STOP                                                                | 36 X 36                            | 7.46                     | -        | -                   | 1          | -          | -          |                          |                             |
|          | 2        | W4-4P                                          | 2S   | CROSS TRAFFIC DOES NOT STOP                                         | 24 X 12                            | -                        | 2.00     | -                   | -          | -          | -          | 1                        |                             |
|          | 3        | R1-1                                           | 3    | STOP                                                                | 36 X 36                            | 7.46                     | -        | -                   | 1          | -          | -          |                          |                             |
|          | 4        | W4-4P                                          | 2S   | CROSS TRAFFIC DOES NOT STOP                                         | 24 X 12                            | -                        | 2.00     | -                   | -          | -          | -          | 3                        |                             |
|          | 5        | R1-1                                           | 3    | STOP                                                                | 36 X 36                            | 7.46                     | -        | -                   | 1          | -          | -          |                          |                             |
|          | 6        | W4-4P                                          | 2S   | CROSS TRAFFIC DOES NOT STOP                                         | 24 X 12                            | -                        | 2.00     | -                   | -          | -          | -          | 5                        |                             |
|          | 7        | R1-1                                           | 3    | STOP                                                                | 36 X 36                            | 7.46                     | -        | -                   | 1          | -          | -          |                          |                             |
|          | 8        | W4-4P                                          | 2S   | CROSS TRAFFIC DOES NOT STOP                                         | 24 X 12                            | -                        | 2.00     | -                   | -          | -          | -          | 7                        |                             |
|          | 9        | JV3-2<br>M3-3<br>M1-6<br>M6-1<br>M1-6<br>M6-4  | 2S   | SOUTH<br>STH 67<br>LEFT ARROW<br>STH 175<br>DOUBLE DIRECTION ARROW  | 24 X 102                           | 17.00                    | -        | -                   | -          | -          | 1          |                          |                             |
|          | 10       | JV3-2<br>M3-1<br>M1-6<br>M6-1<br>M1-5A<br>M6-4 | 2S   | NORTH<br>STH 67<br>RIGHT ARROW<br>CTH H<br>DOUBLE DIRECTIONAL ARROW | 24 X 102                           | 17.00                    | -        | -                   | -          | -          | 1          |                          |                             |
|          | 11       | JV3-2<br>M3-1<br>M1-6<br>M6-1<br>M1-5A<br>M6-4 | 2S   | NORTH<br>STH 67<br>LEFT ARROW<br>CTH H<br>DOUBLE DIRECTIONAL ARROW  | 24 X 102                           | 17.00                    | -        | -                   | -          | -          | 1          |                          |                             |
|          | 12       | J4-1<br>M3-1<br>M1-6                           | 2S   | NORTH<br>STH 175                                                    | 24 X 36                            | 6.00                     | -        | -                   | 1          | -          | -          |                          |                             |
|          | 13       | R2-1                                           | 2S   | SPEED LIMIT 35                                                      | 24 X 30                            | 5.00                     | -        | 1                   | -          | -          | -          |                          |                             |
|          | 14       | JV3-2<br>M3-3<br>M1-6<br>M1-6<br>M6-1          | 2S   | SOUTH<br>STH 67<br>STH 175<br>AHEAD ARROW                           | 24 X 81                            | 13.50                    | -        | -                   | -          | 1          | -          |                          |                             |
|          | 15       | J2-1<br>M3-1<br>M1-6<br>M5-1L                  | 2S   | NORTH<br>STH 67<br>ADVANCE LEFT ARROW                               | 24 X 57                            | 9.50                     | -        | -                   | 1          | -          | -          |                          |                             |
|          | 16       | S1-1                                           | 2    | SCHOOL ZONE                                                         | 36 X 36                            | -                        | 6.75     | -                   | -          | 1          | -          |                          |                             |
|          | 17       | S16-9P                                         | 2S   | AHEAD                                                               | 30 X 18                            | -                        | 3.75     | -                   | -          | -          | -          | 16                       |                             |
|          | 18       | R2-6P                                          | 2S   | FINES HIGHER                                                        | 24 X 18                            | 3.00                     | -        | -                   | -          | -          | -          | 16                       |                             |
|          | 19       | R1-1                                           | 2S   | STOP                                                                | 30 X 30                            | 5.18                     | -        | 1                   | -          | -          | -          |                          |                             |
|          | 20       | S4-5                                           | 2    | REDUCED SPEED (SCHOOL) ZONE AHEAD 15                                | 36 X 36                            | -                        | 9.00     | -                   | 1          | -          | -          |                          |                             |
|          | 21       | JV1-2<br>M2-1<br>M1-6<br>M1-5A                 |      | JCT<br>STH 67<br>CTH H                                              | 24 X 63                            | 10.50                    | -        | -                   | -          | 1          | -          |                          |                             |
|          | 22       | S4-51                                          | 2    | SCHOOL SPEED LIMIT 15                                               | 24 X 48                            | -                        | 8.00     | -                   | 1          | -          | -          |                          |                             |
|          | 23       | R2-1                                           | 2S   | SPEED LIMIT 35                                                      | 24 X 30                            | 5.00                     | -        | -                   | 1          | -          | -          |                          |                             |
|          | 24       | S5-2                                           | 2    | END SCHOOL ZONE                                                     | 24 X 30                            | 5.00                     | -        | -                   | -          | -          | -          | 23                       |                             |
|          | 25       | S1-1                                           | 2    | SCHOOL ZONE                                                         | 36 X 36                            | -                        | 6.75     | -                   | 1          | -          | -          |                          |                             |

SUBOTAL SHEET 1 143.52 42.25 2 10 3 3

3

3

3

PERMANENT SIGNING (2 OF 2)

| CATEGORY | SIGN NO. | SIGN CODE | SIZE | SIGN MESSAGE                         | SIGN SIZE<br>W    H<br>IN   X   IN | 637.2210                    | 637.2230 | 634.0614            | 634.0616      | 634.0618      | 634.0620      | ON SAME<br>POST AS<br>SIGN NO. | REMARKS / NEW SIGN LOCATION |
|----------|----------|-----------|------|--------------------------------------|------------------------------------|-----------------------------|----------|---------------------|---------------|---------------|---------------|--------------------------------|-----------------------------|
|          |          |           |      |                                      |                                    | SIGNS TYPE II<br>REFLECTIVE |          | POSTS WOOD 4x6-INCH |               |               |               |                                |                             |
|          |          |           |      |                                      |                                    | H<br>SF                     | F<br>SF  | x 14-FT<br>EA       | x 16-FT<br>EA | x 18-FT<br>EA | x 20-FT<br>EA |                                |                             |
| 0010     | 26       | S16-7L    | 2S   | DOWN ARROW SYMBOL                    | 30 X 18                            | -                           | 3.75     | -                   | -             | -             | -             | 25                             |                             |
|          | 27       | S1-1      | 2    | SCHOOL ZONE                          | 36 X 36                            | -                           | 6.75     | -                   | 1             | -             | -             |                                |                             |
|          | 28       | S16-7L    | 2S   | DOWN ARROW SYMBOL                    | 30 X 18                            | -                           | 3.75     | -                   | -             | -             | -             | 27                             |                             |
|          | 29       | S4-51     | 2    | SCHOOL SPEED LIMIT 15                | 24 X 48                            | -                           | 8.00     | -                   | 1             | -             | -             |                                |                             |
|          | 30       | R1-1      | 2S   | STOP                                 | 30 X 30                            | 5.18                        | -        | 1                   | -             | -             | -             |                                |                             |
|          | 31       | R2-1      | 2S   | SPEED LIMIT 35                       | 24 X 30                            | 5.00                        | -        | -                   | 1             | -             | -             |                                |                             |
|          | 32       | S5-2      | 2    | END SCHOOL ZONE                      | 24 X 30                            | 5.00                        | -        | -                   | -             | -             | -             | 31                             |                             |
|          | 33       | S4-5      | 2    | REDUCED SPEED (SCHOOL) ZONE AHEAD 15 | 36 X 36                            | -                           | 9.00     | -                   | 1             | -             | -             |                                |                             |
|          | 34       | S1-1      | 2    | SCHOOL ZONE                          | 36 X 36                            | -                           | 6.75     | -                   | -             | 1             | -             |                                |                             |
|          | 35       | S16-9P    | 2S   | AHEAD                                | 30 X 18                            | -                           | 3.75     | -                   | -             | -             | -             | 34                             |                             |
|          | 36       | R2-6P     | 2S   | FINES HIGHER                         | 24 X 18                            | 3.00                        | -        | -                   | -             | -             | -             | 34                             |                             |
|          | 37       | R1-1      | 2S   | STOP                                 | 30 X 30                            | 5.18                        | -        | 1                   | -             | -             | -             |                                |                             |
|          | 38       | W14-3     | 2S   | NO PASSING ZONE                      | 48 X 36                            | -                           | 6.00     | -                   | 1             | -             | -             |                                |                             |
|          | 39       | R2-1      | 2S   | SPEED LIMIT 35                       | 24 X 30                            | 5.00                        | -        | -                   | -             | -             | -             | 38                             |                             |
|          | 40       | R2-1      | 2S   | SPEED LIMIT 35                       | 24 X 30                            | 5.00                        | -        | 1                   | -             | -             | -             |                                |                             |
|          | 41       | R2-1      | 2S   | SPEED LIMIT 35                       | 24 X 30                            | 5.00                        | -        | 1                   | -             | -             | -             |                                |                             |
|          | 42       | I2-3      | 2    | LOMIRA POPULATION 2,430              | 60 X 24                            | 10.00                       | -        | -                   | 2             | -             | -             |                                |                             |
|          | 43       | R1-1      | 2S   | STOP                                 | 30 X 30                            | 5.18                        | -        | 1                   | -             | -             | -             |                                |                             |

|                 |        |       |   |    |   |   |
|-----------------|--------|-------|---|----|---|---|
| SUBOTAL SHEET 2 | 53.54  | 47.75 | 5 | 7  | 1 | - |
| SUBOTAL SHEET 1 | 143.52 | 42.25 | 2 | 10 | 3 | 3 |
| TOTAL           | 197.06 | 90.00 | 7 | 17 | 4 | 3 |

3

| FIELD OFFICE |         |                                    |
|--------------|---------|------------------------------------|
|              |         | 642.5001<br>FIELD OFFICE<br>TYPE B |
| CATEGORY     | ROADWAY | EA                                 |
| 0010         |         |                                    |
|              | PROJECT | 1                                  |
|              | TOTAL   | 1                                  |

| TRAFFIC CONTROL |         |                               |                        |                          |          |             |                               |
|-----------------|---------|-------------------------------|------------------------|--------------------------|----------|-------------|-------------------------------|
|                 |         | 643.0200                      | 643.0420               | 643.0705                 | 643.0900 | 643.1050    | 643.2000 643.3000             |
| CATEGORY        | ROADWAY | SURVEILLANCE &<br>MAINTENANCE | BARRICADES<br>TYPE III | WARNING<br>LIGHTS TYPE A | SIGNS    | SIGNS       | DETOUR                        |
|                 |         | DAY                           | DAY                    | DAY                      | DAY      | PCMS<br>DAY | 3364-03-72<br>EA SIGNS<br>DAY |
| 0010            |         |                               |                        |                          |          |             |                               |
|                 | STH 175 | 320                           | 8,960                  | 10,240                   | 7,680    | 14          | 1 48,320                      |
|                 | TOTAL   | 320                           | 8,960                  | 10,240                   | 7,680    | 14          | 1 48,320                      |

3

| PAVEMENT MARKING |         |                        |             |           |                    |
|------------------|---------|------------------------|-------------|-----------|--------------------|
|                  |         | 646.0106               | 647.0566    | 647.0796  | 646.0600           |
|                  |         | PAVEMENT MARKING EPOXY |             |           | REMOVING           |
|                  |         | 4-INCH                 | STOP LINE   | CROSSWALK | PAVEMENT           |
|                  |         | (WHITE)                | (YELLOW)    | 18-INCH   | 24-INCH            |
|                  |         | LF                     | LF          | LF        | LF                 |
| CATEGORY         | ROADWAY | STATION TO             | STATION O/S |           |                    |
| 0010             | STH 175 | 346+01                 | - 384+50    | 7,207     | 5,443 93 1,630 230 |
|                  | TOTAL   |                        |             | 12,650    | 93 1,630 230       |

| LOCATING NO PASSING ZONES |         |          |
|---------------------------|---------|----------|
|                           |         | 648.0100 |
| CATEGORY                  | ROADWAY | Mi       |
| 0010                      |         |          |
|                           | PROJECT | 0.73     |
|                           | TOTAL   | 0.73     |


| CONSTRUCTION STAKING |         |              |              |              |              |                      |              |               |              |
|----------------------|---------|--------------|--------------|--------------|--------------|----------------------|--------------|---------------|--------------|
|                      |         | 650.4000     | 650.4500     | 650.5000     | 650.5500     | 650.9910             | 650.9920     | 650.6000      | SPV.0060.15  |
|                      |         | CONSTRUCTION | CONSTRUCTION | CONSTRUCTION | CONSTRUCTION | CONSTRUCTION         | CONSTRUCTION | CONSTRUCTION  | CONSTRUCTION |
|                      |         | STAKING      | STAKING      | STAKING      | STAKING CURB | STAKING SUPPLEMENTAL | STAKING      | STAKING       | STATKING     |
|                      |         | STORM SEWER  | SUBGRADE     | BASE         | AND GUTTER   | CONTROL              | SLOPE STAKES | PIPE CULVERTS | CURB RAMPS   |
| CATEGORY             | ROADWAY | STATION TO   | STATION O/S  | EA           | LF           | LF                   | LF           | LS            | LF EA EA     |
| 0010                 | STH 175 | 346+01       | - 384+52     | LT & RT      | 49           | 3,851                | 3,851        | 7,728         | 1 3,851 2 23 |
|                      | TOTAL   |              |              |              | 49           | 3,851                | 3,851        | 7,728         | 1 3,851 2 23 |

| SAWCUTS  |         |            |             |           |         |
|----------|---------|------------|-------------|-----------|---------|
|          |         | 690.0150   | 690.0250    |           |         |
|          |         | SAWING     | SAWING      |           |         |
|          |         | ASPHALT    | CONCRETE    |           |         |
| CATEGORY | ROADWAY | STATION TO | STATION O/S | LF        | LF      |
| 0010     | STH 175 | 346+01     | - 350+00    | LT AND RT | 211 157 |
|          | STH 175 | 350+00     | - 355+00    | LT AND RT | 26 205  |
|          | STH 175 | 355+00     | - 360+00    | LT AND RT | 9 198   |
|          | STH 175 | 360+00     | - 365+00    | LT AND RT | 89 182  |
|          | STH 175 | 365+00     | - 370+00    | LT AND RT | 47 91   |
|          | STH 175 | 370+00     | - 375+00    | LT AND RT | 12 11   |
|          | STH 175 | 375+00     | - 380+00    | LT AND RT | 38 --   |
|          | STH 175 | 380+00     | - 384+52    | LT AND RT | 93 6    |
|          | TOTAL   |            |             |           | 525 850 |

| TEMPORARY PEDESTRIAN ACCESS |               |               |            |              |
|-----------------------------|---------------|---------------|------------|--------------|
|                             |               | 644.1430.S    | 644.1601.S | 644.1616.S   |
|                             |               | TEMPORARY     | TEMPORARY  | TEMPORARY    |
|                             |               | PEDESTRIAN    | CURB       | PEDESTRIAN   |
|                             |               | SURFACE PLATE | RAMP       | SAFETY FENCE |
|                             |               | SF            | EA         | LF           |
| CATEGORY                    | ROADWAY       |               |            |              |
| 0010                        |               |               |            |              |
|                             | UNDISTRIBUTED | 1,275         | 16         | 3,000 1,650  |
|                             | TOTAL         | 1,275         | 16         | 3,000 1,650  |

| GEOGRID REINFORCEMENT |                       |               |
|-----------------------|-----------------------|---------------|
|                       |                       | SPV.0180.02   |
|                       |                       | GEOGRID       |
|                       |                       | REINFORCEMENT |
|                       |                       | SY            |
| CATEGORY              | ROADWAY               |               |
| 0010                  | STH 175 TRAVEL LANES  | 15,880        |
| 0020                  | STH 175 PARKING LANES | 3,904         |
|                       | TOTAL                 | 19,784        |

STATE OF WISCONSIN  
DEPARTMENT OF TRANSPORTATION  
TRANSPORTATION PROJECT PLAT TITLE SHEET  
PROJECT NO. 3364-03-22  
MILWAUKEE STREET, VILLAGE OF LOMIRA  
(CHURCH STREET TO MAPLE STREET)

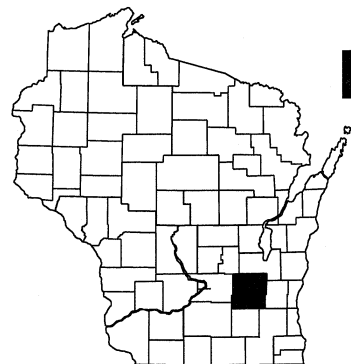


STH 175  
DODGE COUNTY

| CONVENTIONAL ABBREVIATIONS       |        |                            |       |
|----------------------------------|--------|----------------------------|-------|
| ACCESS POINT/DRIVEWAY CONNECTION | AP     | RELEASE OF RIGHTS          | ROR   |
| ACCESS RIGHTS                    | AR     | REMAINING RIGHT            | REM   |
| ACRES                            | AC     | RIGHT-OF-WAY               | RT    |
| AND OTHERS                       | ET.AL. | SECTION                    | R/W   |
| BUILDING                         | BLD    | SECTION LINE               | SEC   |
| CONSTRUCTION CENTERLINE          | CL     | SQUARE FEET                | S/L   |
| CERTIFIED SURVEY MAP             | CSM    | SUBDIVISION                | SF    |
| CORNER                           | COR    | STATION                    | SUBD  |
| DOCUMENT                         | DOC.   | TEMPORARY LIMITED EASEMENT | STA   |
| EASEMENT                         | EASE   | TRAVERSE POINT             | TLE   |
| HIGHWAY EASEMENT                 | H.E.   | VOLUME                     | TP    |
| LAND CONTRACT                    | LC     |                            | V.    |
| LEFT                             | LT     | CURVE DATA                 |       |
| MONUMENT                         | MON    | LONG CHORD                 | LCH   |
| NUMBER                           | NO.    | LONG CHORD BEARING         | LCB   |
| PAGE                             | P.     | RADIUS                     | R     |
| PERMANENT LIMITED EASEMENT       | PLE    | DEGREE OF CURVE            | D     |
| PROPERTY LINE                    | PL     | CENTRAL ANGLE OR DELTA     | DELTA |
| RECORDED AS                      | (XXX)  | LENGTH OF CURVE            | L     |
| REFERENCE LINE                   | R/L    | TANGENT                    | TAN   |

| CONVENTIONAL SYMBOLS       |                                   |
|----------------------------|-----------------------------------|
| FOUND IRON PIPE/PIN        | (IF UNLESS NOTED)                 |
| NEW R/W MONUMENT           | • (SET)                           |
| R/W STANDARD               | △ (SET)                           |
| SIGN                       | — SIGN                            |
| SECTION CORNER MONUMENT    | •                                 |
| SECTION CORNER SYMBOL      | •                                 |
| FEE (HATCH VARIES)         | NO ACCESS                         |
| TEMPORARY LIMITED EASEMENT | (BY PREVIOUS ACQUISITION/CONTROL) |
| PERMANENT LIMITED EASEMENT | (BY ACQUISITION)                  |
| R/W BOUNDARY POINT         | 100                               |
| TLE BOUNDARY POINT         | T10                               |
| PARCEL NUMBER              | 10                                |
| UTILITY PARCEL NUMBER      | 100                               |
| SIGN NUMBER (OFF PREMISE)  | 21                                |

CONVENTIONAL UTILITY SYMBOLS

|                             |       |
|-----------------------------|-------|
| WATER                       | —W—   |
| GAS                         | —G—   |
| TELEPHONE                   | —T—   |
| OVERHEAD TRANSMISSION LINES | —OH—  |
| ELECTRIC                    | —E—   |
| CABLE TELEVISION            | —TV—  |
| FIBER OPTIC                 | —FO—  |
| SANITARY SEWER              | —SAN— |
| STORM SEWER                 | —SS—  |
| NON                         | —     |
| COMPENSABLE                 | —     |
| POWER POLE                  | •     |
| TELEPHONE POLE              | •     |
| TELEPHONE PEDESTAL          | •     |
| ELECTRIC TOWER              | •     |

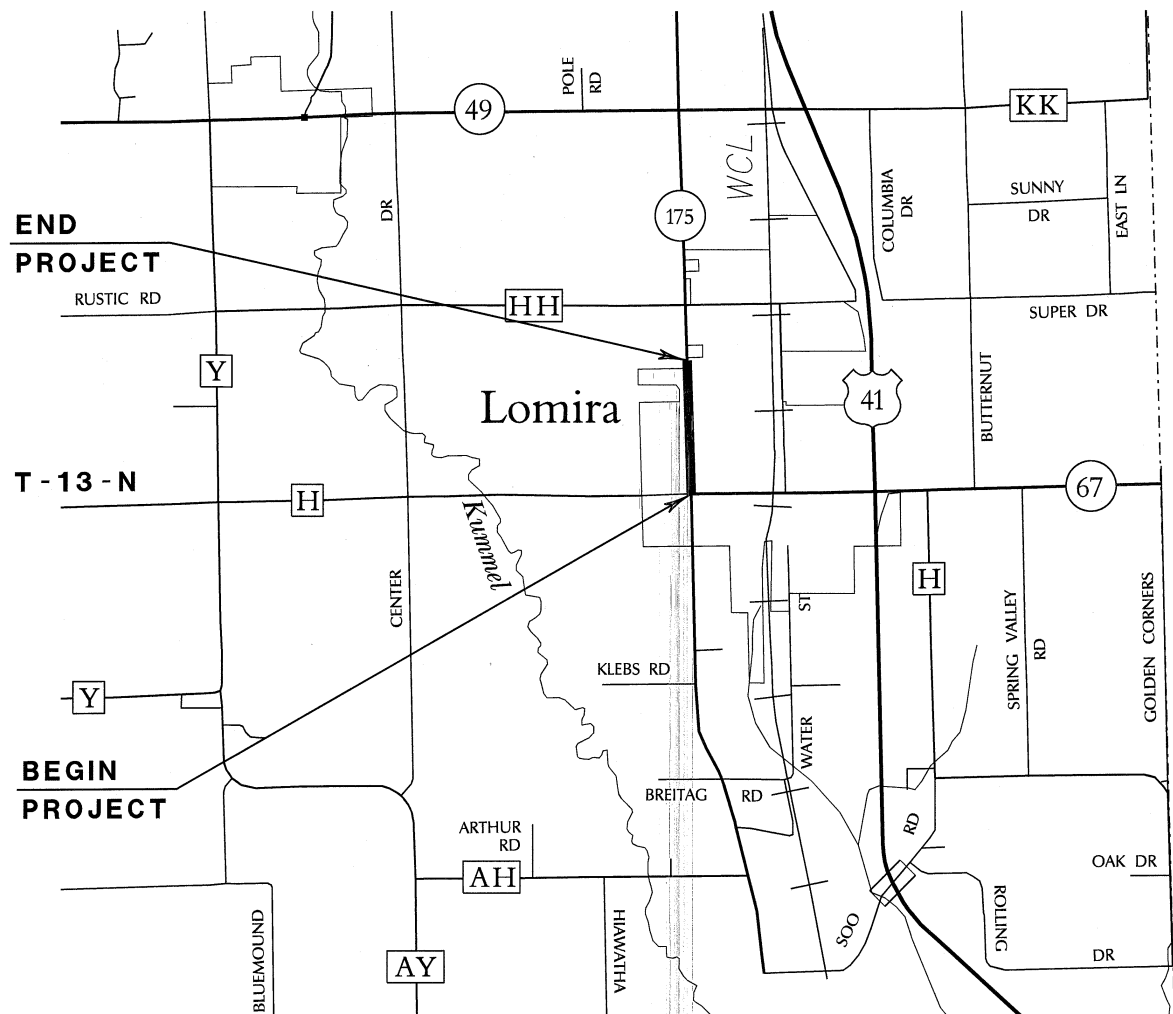

LAYOUT  
SCALE 0 1/2 MI.

NOTES AND CONVENTIONAL ABBREVIATIONS AND SYMBOLS ARE ASSOCIATED WITH EACH TRANSPORTATION PROJECT PLAT FOR PROJECT 3364-03-22

NOTES:

ALL NEW RIGHT-OF-WAY MONUMENTS WILL BE TYPE 2 (TYPICALLY 3/4" x 24" IRON REBARS), UNLESS OTHERWISE NOTED, AND WILL BE PLACED PRIOR TO THE COMPLETION OF THE PROJECT.

ALL RIGHT-OF-WAY LINES DEPICTED IN NON ACQUISITION AREAS ARE INTENDED TO RE-ESTABLISH EXISTING RIGHT-OF-WAY LINES AS DETERMINED FROM PREVIOUS PROJECTS, OTHER RECORDED DOCUMENTS, OR FROM CENTERLINE OF EXISTING PAVEMENTS.

RIGHT-OF-WAY BOUNDARIES ARE DEFINED WITH COURSES OF THE PERIMETER OF THE HIGHWAY LANDS REFERENCED TO THE U.S. PUBLIC LAND SURVEY SYSTEM OR OTHER "SURVEYS OF PUBLIC RECORD".

EXISTING HIGHWAY RIGHT-OF-WAY SHOWN HEREIN IS BASED ON THE FOLLOWING POINTS OF REFERENCE:  
EXISTING HIGHWAY RIGHT-OF-WAY FOR STH 175 ESTABLISHED FROM ORIGINAL PLAT OF THE VILLAGE OF LOMIRA, MAP OF OUTLOTS AND REPLAT OF VILLAGE OF LOMIRA, WIS., NORTH HILLS ESTATES, NORTH HILLS ESTATES ADDITION NO. 1, NORTH HILLS ESTATES ADDITION NO. 2, CSM 186, CSM 4225, CSM 5517 AND CSM 6334.

EXISTING HIGHWAY RIGHT-OF-WAY FOR SCHOOL STREET ESTABLISHED FROM WOLF'S 2ND SUBDIVISION OF LOTS 12, 13 & 14, BLOCK C & LOTS 10 & 15, BLOCK D OF THE ORIGINAL PLAT OF THE VILLAGE OF LOMIRA.

EXISTING HIGHWAY RIGHT-OF-WAY FOR MAIN STREET ESTABLISHED FROM ORIGINAL PLAT OF THE VILLAGE OF LOMIRA.

EXISTING HIGHWAY RIGHT-OF-WAY FOR NORTH AVENUE ESTABLISHED FROM NORTHWEST ADDITION TO THE VILLAGE OF LOMIRA, DODGE COUNTY, WISCONSIN, WARRANTY DEED, V.366, P.505, DOC. 529373 AND WARRANTY DEED, V.366, P.506, DOC. 529374.

EXISTING HIGHWAY RIGHT-OF-WAY FOR MAPLE STREET ESTABLISHED FROM NORTH HILLS ESTATES ADDITION NO. 2.

EXISTING ACCESS CONTROL ALONG STH 175 AND MAPLE STREET ESTABLISHED FROM NORTH HILLS ESTATES, NORTH HILLS ESTATES ADDITION NO. 1, NORTH HILLS ESTATES ADDITION NO. 2 AND CSM 4225.

DIMENSIONING FOR THE NEW RIGHT-OF-WAY IS MEASURED ALONG AND PERPENDICULAR TO NEW REFERENCE LINES.

A TEMPORARY LIMITED EASEMENT (TLE) IS A RIGHT FOR CONSTRUCTION PURPOSES, AS DEFINED HEREIN, INCLUDING THE RIGHT TO OPERATE NECESSARY EQUIPMENT THEREON, AND THE RIGHT OF INGRESS AND EGRESS, AS LONG AS REQUIRED FOR SUCH PUBLIC PURPOSE, INCLUDING THE RIGHT TO PRESERVE, PROTECT, REMOVE, OR PLANT THEREON ANY VEGETATION THAT THE HIGHWAY AUTHORITIES MAY DEEM DESIRABLE. ALL (TLEs) ON THIS PLAT EXPIRE AT THE COMPLETION OF THE CONSTRUCTION PROJECT FOR WHICH THIS INSTRUMENT IS GIVEN.

A PERMANENT LIMITED EASEMENT (PLE) IS A RIGHT FOR CONSTRUCTION AND MAINTENANCE PURPOSES, AS DEFINED HEREIN, INCLUDING THE RIGHT TO OPERATE NECESSARY EQUIPMENT THEREON AND THE RIGHT OF INGRESS AND EGRESS, AS LONG AS REQUIRED FOR SUCH PUBLIC PURPOSE, INCLUDING THE RIGHT TO PRESERVE, PROTECT, REMOVE, OR PLANT THEREON ANY VEGETATION THAT THE HIGHWAY AUTHORITIES MAY DEEM NECESSARY OR DESIRABLE, BUT WITHOUT PREJUDICE TO THE OWNER'S RIGHT TO MAKE OR CONSTRUCT IMPROVEMENT ON SAID LANDS OR TO FLATTEN THE SLOPES, PROVIDING SAID ACTIVITIES WILL NOT IMPAIR OR OTHERWISE ADVERSELY AFFECT THE HIGHWAY FACILITIES.

PROPERTY LINES SHOWN ON THIS PLAT ARE DRAWN FROM DATA DERIVED FROM MAPS AND DOCUMENTS OF PUBLIC RECORD AND/OR EXISTING OCCUPATIONAL LINES. THIS PLAT MAY NOT BE A TRUE REPRESENTATION OF EXISTING PROPERTY LINES, EXCLUDING RIGHT-OF-WAY LINES, AND SHOULD NOT BE USED AS A SUBSTITUTE FOR AN ACCURATE FIELD SURVEY.


FOR THE LATEST ACCESS/DRIVEWAY INFORMATION, CONTACT THE PLANNING UNIT OF THE WISCONSIN DEPARTMENT OF TRANSPORTATION OFFICE IN MADISON.

PARCEL IDENTIFICATION NUMBERS MAY NOT POINT TO ALL AREAS OF ACQUISITION, AS NOTED ON THE SCHEDULE OF LANDS & INTERESTS REQUIRED.

POSITIONS SHOWN ON THIS PLAT ARE WISCONSIN COUNTY COORDINATES, DODGE COUNTY, NAD83 (1990) IN U.S. SURVEY FEET. VALUES SHOWN ARE GRID COORDINATES, GRID BEARINGS AND GRID DISTANCES. GRID DISTANCES MAY BE USED AS GROUND DISTANCES.

TPP NUMBER 3364-03-22-4.01  
SHEET 2 OF 2  
AMENDMENT NO:

| HIGHWAY       | BASIS OF EXISTING R/W                                                                                              | YEAR | WIDTH |
|---------------|---|------|-------|
| STH 175       | ORIGINAL PLAT OF THE VILLAGE OF LOMIRA                                                                             | 1883 | 66'   |
| CHURCH STREET | ORIGINAL PLAT OF THE VILLAGE OF LOMIRA                                                                             | 1883 | 50'   |
| SCHOOL STREET | WOLF'S 2ND SUBD OF LOTS 12, 13 & 14, BLOCK C & LOTS 10 & 15, BLOCK D OF THE ORIGINAL PLAT OF THE VILLAGE OF LOMIRA | 1896 | 50'   |

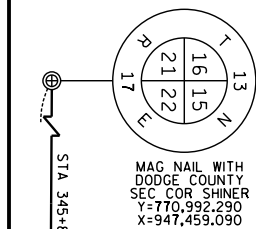

EXISTING EASEMENTS ON NON-PLAT PARCELS:

PRIVATE R/W EASE FOR INGRESS/EGRESS OVER EXISTING DRIVE ON LOT 3, BLOCK E, ORIGINAL PLAT V. 763 P. 359, DOC. 769588 & V. 840, P. 843, DOC. 806892

WE ENERGIES - ELECTRIC LOT 4, BLOCK E, ORIGINAL PLAT POLES ALONG MILWAUKEE STREET V. 27, P. 251, DOC. 261997

12' PRIVATE R/W GRANT FOR ALL PURPOSES ON LOT 4, BLOCK E, ORIGINAL PLAT V. 258 P. 614, DOC. 411237

## TRANSPORTATION PROJECT PLAT NO: 3364-03-22-4.01 AMENDMENT NO. 2


AMENDS PARCEL 8 OF TRANSPORTATION PROJECT PLAT 3364-03-22-4.01 AMENDMENT NO. 1, RECORDED AS DOCUMENT NO. 1203270

THAT PART OF LOTS 1, 2, 5, 9, 12, 13 AND 14, BLOCK D OF THE ORIGINAL PLAT OF THE VILLAGE OF LOMIRA, LOCATED IN AND INCLUDING PARTS OF THE SW 1/4 OF THE SE 1/4 OF SECTION 15; PART OF LOTS 1, 2, 5, 6, 9, 10 AND 11, BLOCK E OF THE ORIGINAL PLAT OF THE VILLAGE OF LOMIRA, LOCATED IN AND INCLUDING PART OF THE SE 1/4 OF THE SW 1/4 OF SECTION 15, ALL IN TOWN 13 NORTH, RANGE 17 EAST, VILLAGE OF LOMIRA, DODGE COUNTY, WISCONSIN.

RELOCATION ORDER MILWAUKEE STREET, VILLAGE OF LOMIRA (CHURCH STREET TO MAPLE STREET)

TO PROPERLY ESTABLISH, LAY OUT, WIDEN, ENLARGE, EXTEND, CONSTRUCT, RECONSTRUCT, IMPROVE, OR MAINTAIN A PORTION OF THE HIGHWAY DESIGNATED ABOVE, THE STATE OF WISCONSIN DEPARTMENT OF TRANSPORTATION DEEMS IT NECESSARY TO RELOCATE OR CHANGE SAID HIGHWAY AND ACQUIRE CERTAIN LANDS AND INTERESTS OR RIGHTS IN LANDS FOR THE ABOVE PROJECT.


TO EFFECT THIS CHANGE, PURSUANT TO AUTHORITY GRANTED UNDER SECTION 84.02 (3) AND 84.09, WISCONSIN STATUTES, THE DEPARTMENT OF TRANSPORTATION 1. THAT PORTION OF SAID HIGHWAY AS SHOWN ON THIS PLAT IS LAY OUT AND ESTABLISHED TO THE LINES AND WIDTHS AS SO SHOWN FOR THE ABOVE PROJECT. 2. THE LANDS OR INTERESTS OR RIGHTS IN LANDS AS SHOWN ON THIS PLAT ARE REQUIRED BY THE DEPARTMENT FOR THE ABOVE PROJECT AND SHALL BE ACQUIRED IN THE NAME OF THE STATE OF WISCONSIN, PURSUANT TO THE PROVISIONS OF SECTION 84.09 (1) OR (2), WISCONSIN STATUTES.

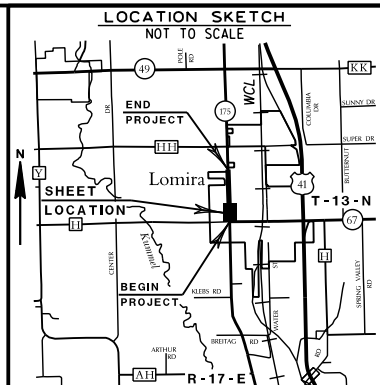

ACCEPTED FOR RECORDING AND FILING IN THE OFFICE OF THE REGISTER OF DEEDS IN DODGE COUNTY, WISCONSIN AT \_\_\_\_\_ M ON \_\_\_\_\_ AS DOCUMENT # \_\_\_\_\_ AND FILED IN \_\_\_\_\_

SIGNATURE OF REGISTER OF DEEDS

RESERVED FOR REGISTER OF DEEDS PROJECT NUMBER 3364-03-22-4.01 AMENDMENT NO. 2

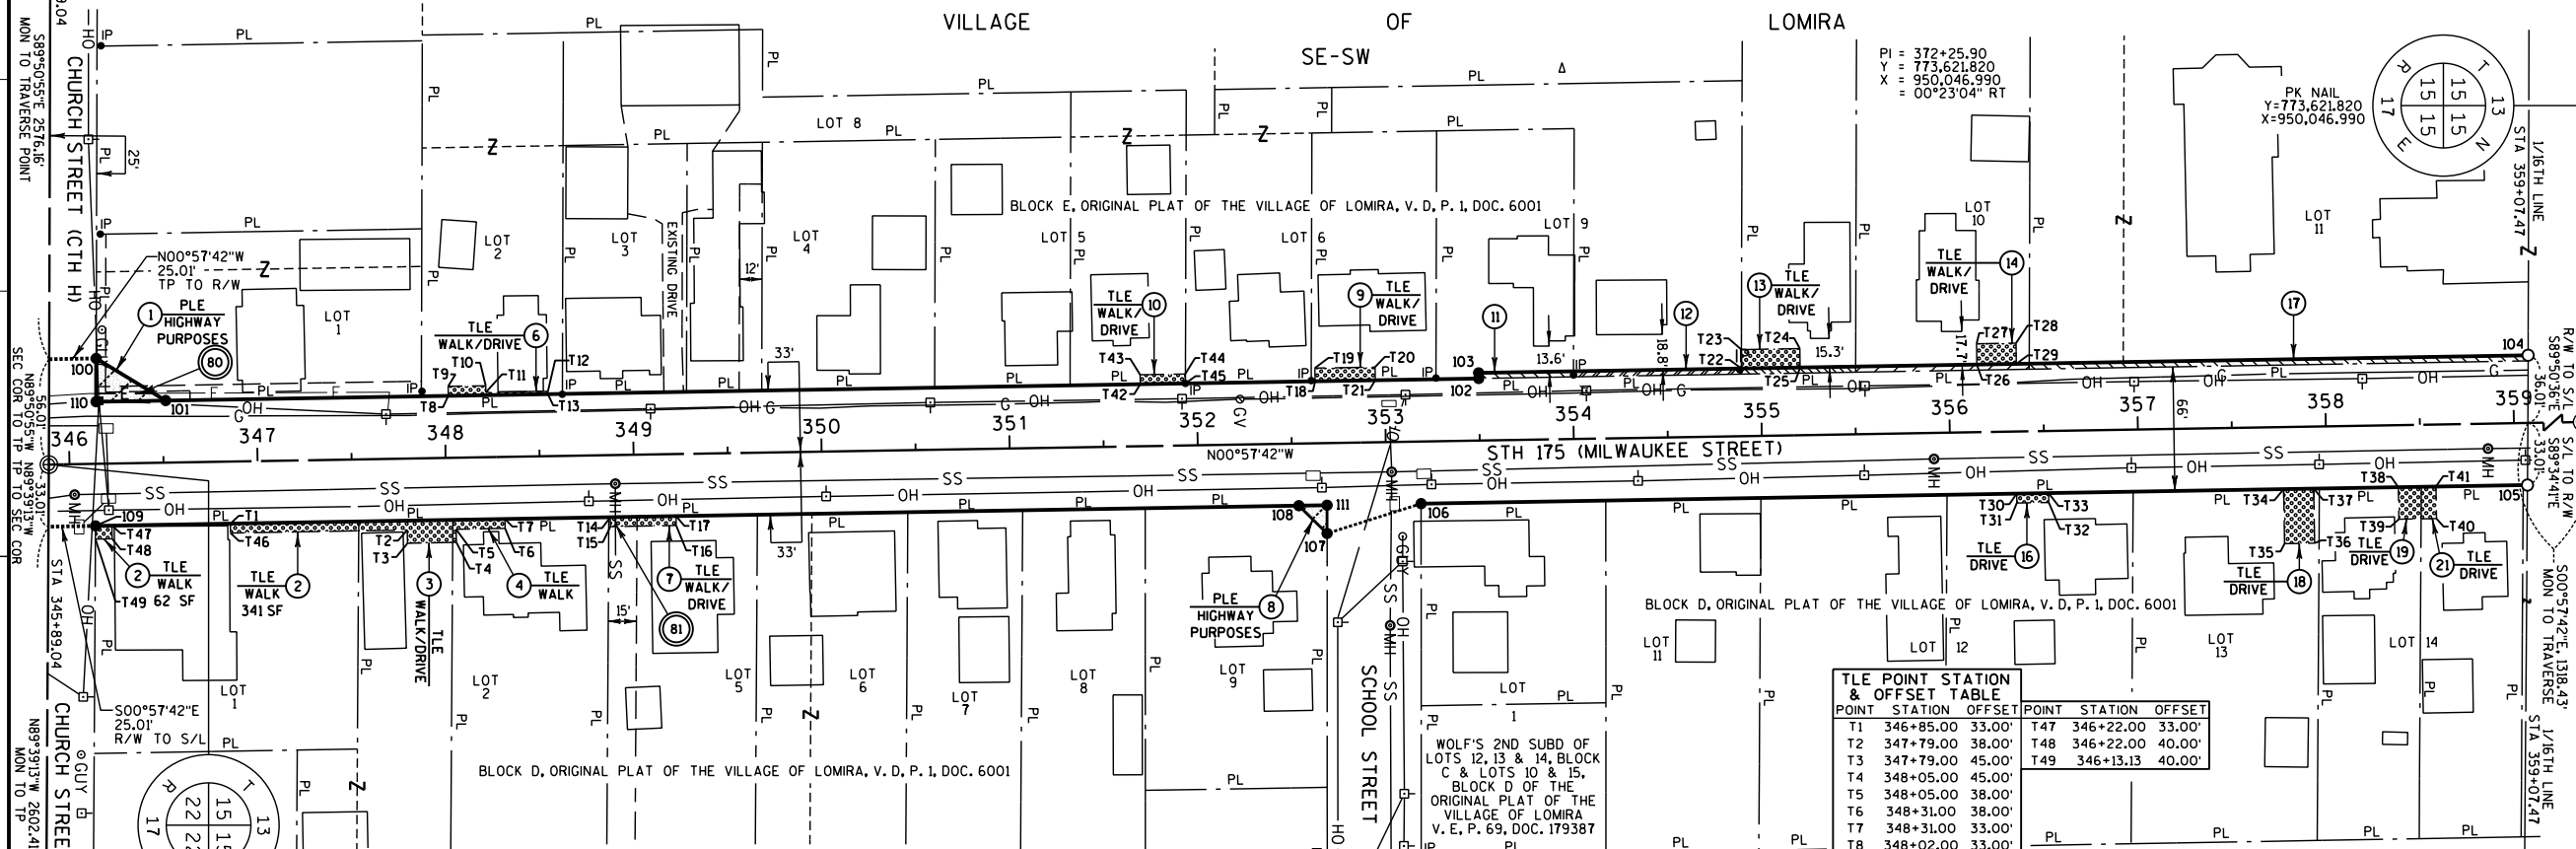

### SCHEDULE OF LANDS & INTERESTS REQUIRED

OWNER'S NAMES ARE SHOWN FOR REFERENCE PURPOSES ONLY AND ARE SUBJECT TO CHANGE PRIOR TO THE TRANSFER OF LAND INTERESTS TO THE DEPARTMENT.

| PARCEL NUMBER | OWNER                                           | INTEREST REQUIRED | R/W REQUIRED (SF) |          |       |      |      |
|---------------|-------------------------------------------------|-------------------|-------------------|----------|-------|------|------|
|               |                                                 |                   | NEW               | EXISTING | TOTAL | PLE  | TLE  |
| 1             | CHRISTOPHER L. HABERSETZER & JOHANNA M. LAVAQUE | PLE               | ----              | ----     | ----  | 425  | ---- |
| 2             | THOMAS J. PHILIPSKY & BEVERLY A. PHILIPSKY      | TLE               | ----              | ----     | ----  | ---- | 403  |
| 3             | LEE R. GOFF                                     | TLE               | ----              | ----     | ----  | ---- | 419  |
| 4             | US BANK NATIONAL ASSOCIATION                    | TLE               | ----              | ----     | ----  | ---- | 152  |
| 6             | MARK H. HERMAN & SANDRA A. HERMAN               | TLE               | ----              | ----     | ----  | ---- | 150  |
| 7             | KATHERINE A. PETERSON                           | TLE               | ----              | ----     | ----  | ---- | 175  |
| 8             | RICK MOEGENBERG & SHERRY L. MOEGENBERG          | PLE               | ----              | ----     | ----  | 112  | ---- |
| 9             | TERESA M. FLASCH                                | TLE               | ----              | ----     | ----  | ---- | 224  |
| 10            | MICHAEL W. ELACK & ANNA M. ELACK                | TLE               | ----              | ----     | ----  | ---- | 120  |
| 11            | HEATHER J. PETERS                               | FEE               | 151               | ----     | 151   | ---- | ---- |
| 12            | KARLA J. DIETRICH                               | FEE               | 268               | ----     | 268   | ---- | ---- |
| 13            | ROBERT J. WENINGER                              | FEE/TLE           | 182               | ----     | 182   | ---- | 310  |
| 14            | FEDERAL HOME LOAN MORTGAGE CORPORATION          | FEE/TLE           | 277               | ----     | 277   | ---- | 231  |
| 16            | STEVEN ABITZ & KERIL L. ABITZ                   | TLE               | ----              | ----     | ----  | ---- | 85   |
| 17            | ST. MARY'S CONGREGATION                         | FEE               | 796               | ----     | 796   | ---- | ---- |
| 18            | ANN R. HOFF                                     | TLE               | ----              | ----     | ----  | ---- | 464  |
| 19            | THOMAS J. MISCHO & RUTH A. MISCHO               | TLE               | ----              | ----     | ----  | ---- | 204  |
| 21            | DUSTIN G. GASSNER & ASHLEY R. GASSNER           | TLE               | ----              | ----     | ----  | ---- | 136  |

### UTILITY SCHEDULE & INTERESTS REQUIRED

| UTILITY NUMBER | OWNER                     | INTEREST REQUIRED |
|----------------|---------------------------|-------------------|
| 80             | WE ENERGIES - ELECTRIC    | ROR               |
| 81             | SCHOOL DISTRICT OF LOMIRA | ROR               |

WE ENERGIES - ELECTRIC V. 505, P. 177, DOC. 619335 & DOC. 990070 - PARCEL 1

V. 27, P. 333, DOC. 262273 - PARCEL 2 POLES ALONG CHURCH STREET (NOT WITHIN TLE ACQUISITION)

V. 27, P. 334, DOC. 262274 - PARCEL 3 POLES ALONG CHURCH STREET (NOT WITHIN TLE ACQUISITION)

V. 27, P. 249, DOC. 261995 - PARCEL 10 POLES ALONG MILWAUKEE STREET (NOT WITHIN TLE ACQUISITION)

SCHOOL DISTRICT OF LOMIRA V. 845, P. 137, DOC. 808992 - PARCEL 7 15' UTILITY & DRAINAGE EASE

| R/W POINT STATION & OFFSET TABLE |           |        |
|----------------------------------|-----------|--------|
| POINT                            | STATION   | OFFSET |
| T1                               | 346+85.00 | 33.00' |
| T2                               | 347+79.00 | 38.00' |
| T3                               | 347+79.00 | 45.00' |
| T4                               | 348+05.00 | 45.00' |
| T5                               | 348+05.00 | 38.00' |
| T6                               | 348+31.00 | 38.00' |
| T7                               | 348+31.00 | 33.00' |
| T8                               | 348+02.00 | 33.00' |
| T9                               | 348+02.00 | 38.00' |
| T10                              | 348+22.00 | 38.00' |
| T11                              | 348+22.00 | 34.50' |
| T12                              | 348+55.00 | 34.50' |
| T13                              | 348+55.00 | 33.00' |
| T14                              | 348+87.00 | 33.00' |
| T15                              | 348+87.00 | 38.00' |
| T16                              | 349+22.00 | 38.00' |
| T17                              | 349+22.00 | 33.00' |
| T18                              | 352+63.00 | 33.00' |
| T19                              | 352+63.00 | 40.00' |
| T20                              | 352+95.00 | 40.00' |
| T21                              | 352+95.00 | 33.00' |
| T22                              | 354+90.00 | 36.00' |
| T23                              | 354+90.00 | 46.00' |
| T24                              | 355+21.00 | 46.00' |
| T25                              | 355+21.00 | 36.00' |
| T26                              | 356+15.00 | 36.00' |
| T27                              | 356+15.00 | 47.00' |
| T28                              | 356+36.00 | 47.00' |
| T29                              | 356+36.00 | 36.00' |
| T30                              | 356+35.00 | 33.00' |
| T31                              | 356+35.00 | 38.00' |
| T32                              | 356+52.00 | 38.00' |
| T33                              | 356+52.00 | 33.00' |
| T34                              | 357+77.00 | 33.00' |
| T35                              | 357+77.00 | 62.00' |
| T36                              | 357+93.00 | 62.00' |
| T37                              | 357+93.00 | 33.00' |
| T38                              | 358+38.00 | 33.00' |
| T39                              | 358+38.00 | 50.00' |
| T40                              | 358+58.00 | 50.00' |
| T41                              | 358+58.00 | 33.00' |
| T42                              | 351+70.00 | 33.00' |
| T43                              | 351+70.00 | 38.00' |
| T44                              | 351+94.00 | 38.00' |
| T45                              | 351+94.00 | 33.00' |
| T46                              | 346+85.00 | 38.00' |

| R/W COURSE TABLE |             |          |
|------------------|-------------|----------|
| COURSE           | BEARING     | DISTANCE |
| 100-110          | S89°50'55"E | 23.00'   |
| 110-101          | N00°57'42"W | 37.00'   |
| 101-102          | N00°57'42"W | 698.31'  |
| 102-103          | S89°02'18"W | 3.00'    |
| 103-104          | N00°57'42"W | 558.17'  |
| 105-106          | S00°57'42"E | 588.40'  |
| 106-107          | S17°34'47"E | 52.44'   |
| 107-111          | S89°58'33"W | 15.00'   |
| 111-108          | S00°57'42"E | 15.00'   |
| 108-109          | S00°57'42"E | 639.98'  |
| 100-101          | N31°12'45"E | 43.19'   |
| 107-108          | S44°30'26"W | 21.04'   |

### NOTES:

REFERENCE LINE EQUALS SECTION LINE.

POSITIONS SHOWN ON THIS PLAT ARE WISCONSIN COUNTY COORDINATES, DODGE COUNTY, NAD83 (1991) IN U.S. SURVEY FEET. VALUES SHOWN ARE GRID COORDINATES. GRID BEARINGS AND GRID DISTANCES. GRID DISTANCES MAY BE USED AS GROUND DISTANCES.

FOR THE LATEST ACCESS/DRIVEWAY INFORMATION, CONTACT THE PLANNING UNIT OF THE WISCONSIN DEPARTMENT OF TRANSPORTATION OFFICE IN MADISON.

FOR ADDITIONAL INFORMATION REFER TO THE TITLE SHEET, RECORDED AS SHEET 2 OF 2 OF DOC. NO. 1200789, FILED IN CABINET C, PAGE 103 OF PLATS IN THE OFFICE OF THE REGISTER OF DEEDS FOR DODGE COUNTY.



700 GENEVA PARKWAY  
LAKE GENEVA, WI 53147  
262.348.5600 Fax 262.348.9979

I, TERRANCE E. PISAREK, REGISTERED LAND SURVEYOR, HEREBY CERTIFY THAT IN FULL COMPLIANCE WITH THE PROVISIONS OF SECTION 84.095 OF THE WISCONSIN STATUTES AND UNDER THE DIRECTION OF THE WISCONSIN DEPARTMENT OF TRANSPORTATION, I HAVE SURVEYED TRANSPORTATION PROJECT PLAT 3364-03-22-4.01 AMENDMENT NO. 2 AND THAT SUCH PLAT CORRECTLY REPRESENTS ALL EXTERIOR BOUNDARIES OF THE SURVEYED LAND.



DATE 10/30/14

TERRANCE E. PISAREK S-1930

THIS PLAT AND RELOCATION ORDER ARE APPROVED FOR THE WISCONSIN DEPARTMENT OF TRANSPORTATION.

DATE











DATE: AUGUST 14, 2013

REVISION DATE:

TRANSPORTATION PROJECT PLAT NO: 3364-03-22-4.04

RELOCATION ORDER MILWAUKEE STREET, VILLAGE OF LOMIRA (CHURCH STREET TO MAPLE STREET)

R/W MONUMENT POINT NUMBER AND COORDINATE TABLE

R/W MONUMENT POINT NUMBER  
AND COORDINATE TABLE


| POINT | Y          | X          |
|-------|------------|------------|
| 100   | 771010.479 | 950034.824 |
| 101   | 771047.413 | 950057.203 |
| 102   | 771745.629 | 950045.483 |
| 103   | 771745.579 | 950042.483 |
| 104   | 772303.673 | 950033.115 |
| 105   | 772303.332 | 950102.131 |
| 106   | 771715.016 | 950112.006 |
| 107   | 771665.029 | 950142.845 |
| 108   | 771618.023 | 950113.634 |
| 109   | 771010.133 | 950123.838 |
| 110   | 771010.418 | 950057.824 |
| 111   | 771665.017 | 950112.845 |

R/W MONUMENT POINT NUMBER  
AND COORDINATE TABLE

| POINT | Y          | X          |
|-------|------------|------------|
| 200   | 772303.673 | 950033.115 |
| 201   | 772495.473 | 950029.896 |
| 202   | 772495.523 | 950032.895 |
| 203   | 773361.948 | 950018.352 |
| 204   | 773352.943 | 949726.524 |
| 205   | 773348.777 | 949726.594 |
| 206   | 773348.961 | 949661.594 |
| 207   | 773413.952 | 949660.503 |
| 208   | 773413.768 | 949725.503 |
| 209   | 773368.943 | 949726.255 |
| 210   | 773377.948 | 950018.083 |
| 211   | 773621.913 | 950013.990 |
| 212   | 773621.533 | 950080.001 |
| 213   | 773142.609 | 950088.043 |
| 214   | 773102.397 | 950113.721 |
| 215   | 773052.362 | 950117.561 |
| 216   | 773007.612 | 950090.309 |
| 217   | 772693.796 | 950095.576 |
| 218   | 772659.659 | 950117.152 |
| 219   | 772599.617 | 950123.161 |
| 220   | 772558.798 | 950097.842 |
| 221   | 772303.332 | 950102.131 |
| 222   | 772052.605 | 950089.553 |
| 223   | 772659.800 | 950096.147 |
| 224   | 772599.792 | 950097.154 |

R/W MONUMENT POINT NUMBER  
AND COORDINATE TABLE

| POINT | Y          | X          |
|-------|------------|------------|
| 300   | 773621.913 | 950013.990 |
| 301   | 774720.530 | 950002.921 |
| 302   | 774720.613 | 950011.170 |
| 303   | 774927.698 | 950009.083 |
| 304   | 774927.389 | 950066.840 |
| 305   | 774804.551 | 950068.077 |
| 306   | 774770.558 | 950089.420 |
| 307   | 774710.543 | 950094.026 |
| 308   | 774670.331 | 950069.430 |
| 309   | 773621.533 | 950080.001 |
| 310   | 774770.553 | 950068.420 |

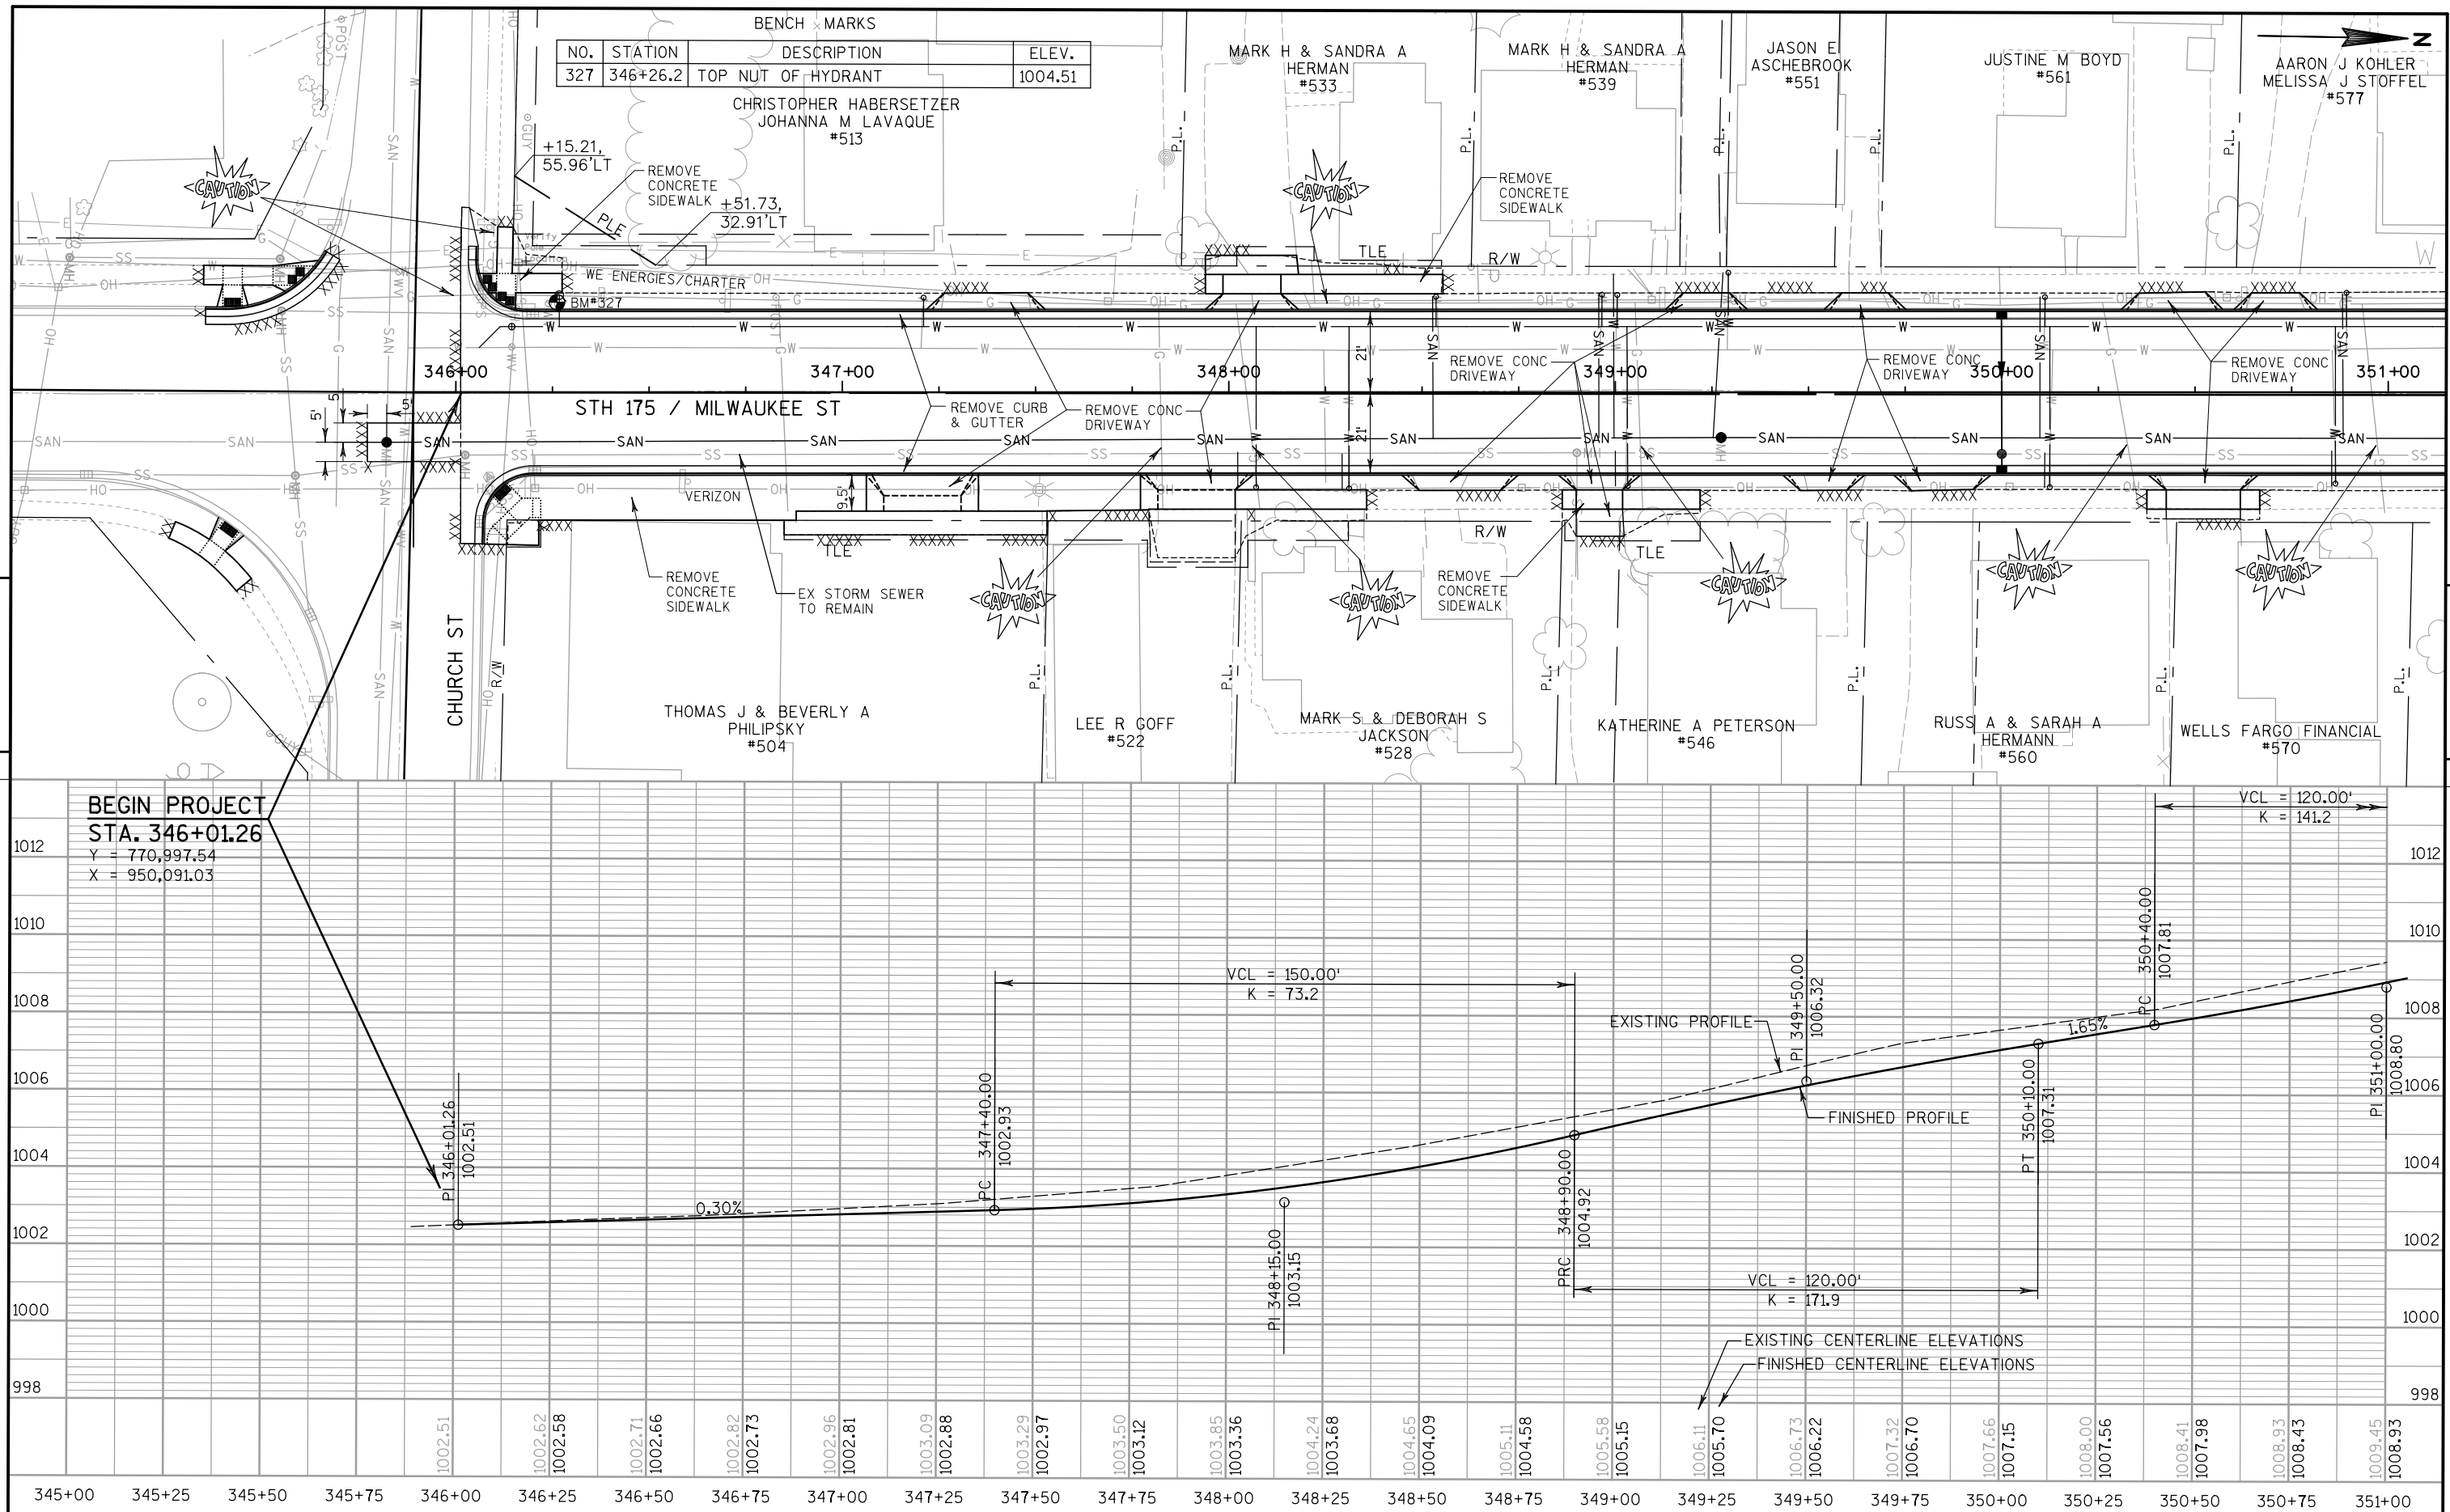

PROJECT NO: 3364-03-72

HWY: STH 175

COUNTY: DODGE


PLAN & PROFILE

SHEET



69

E



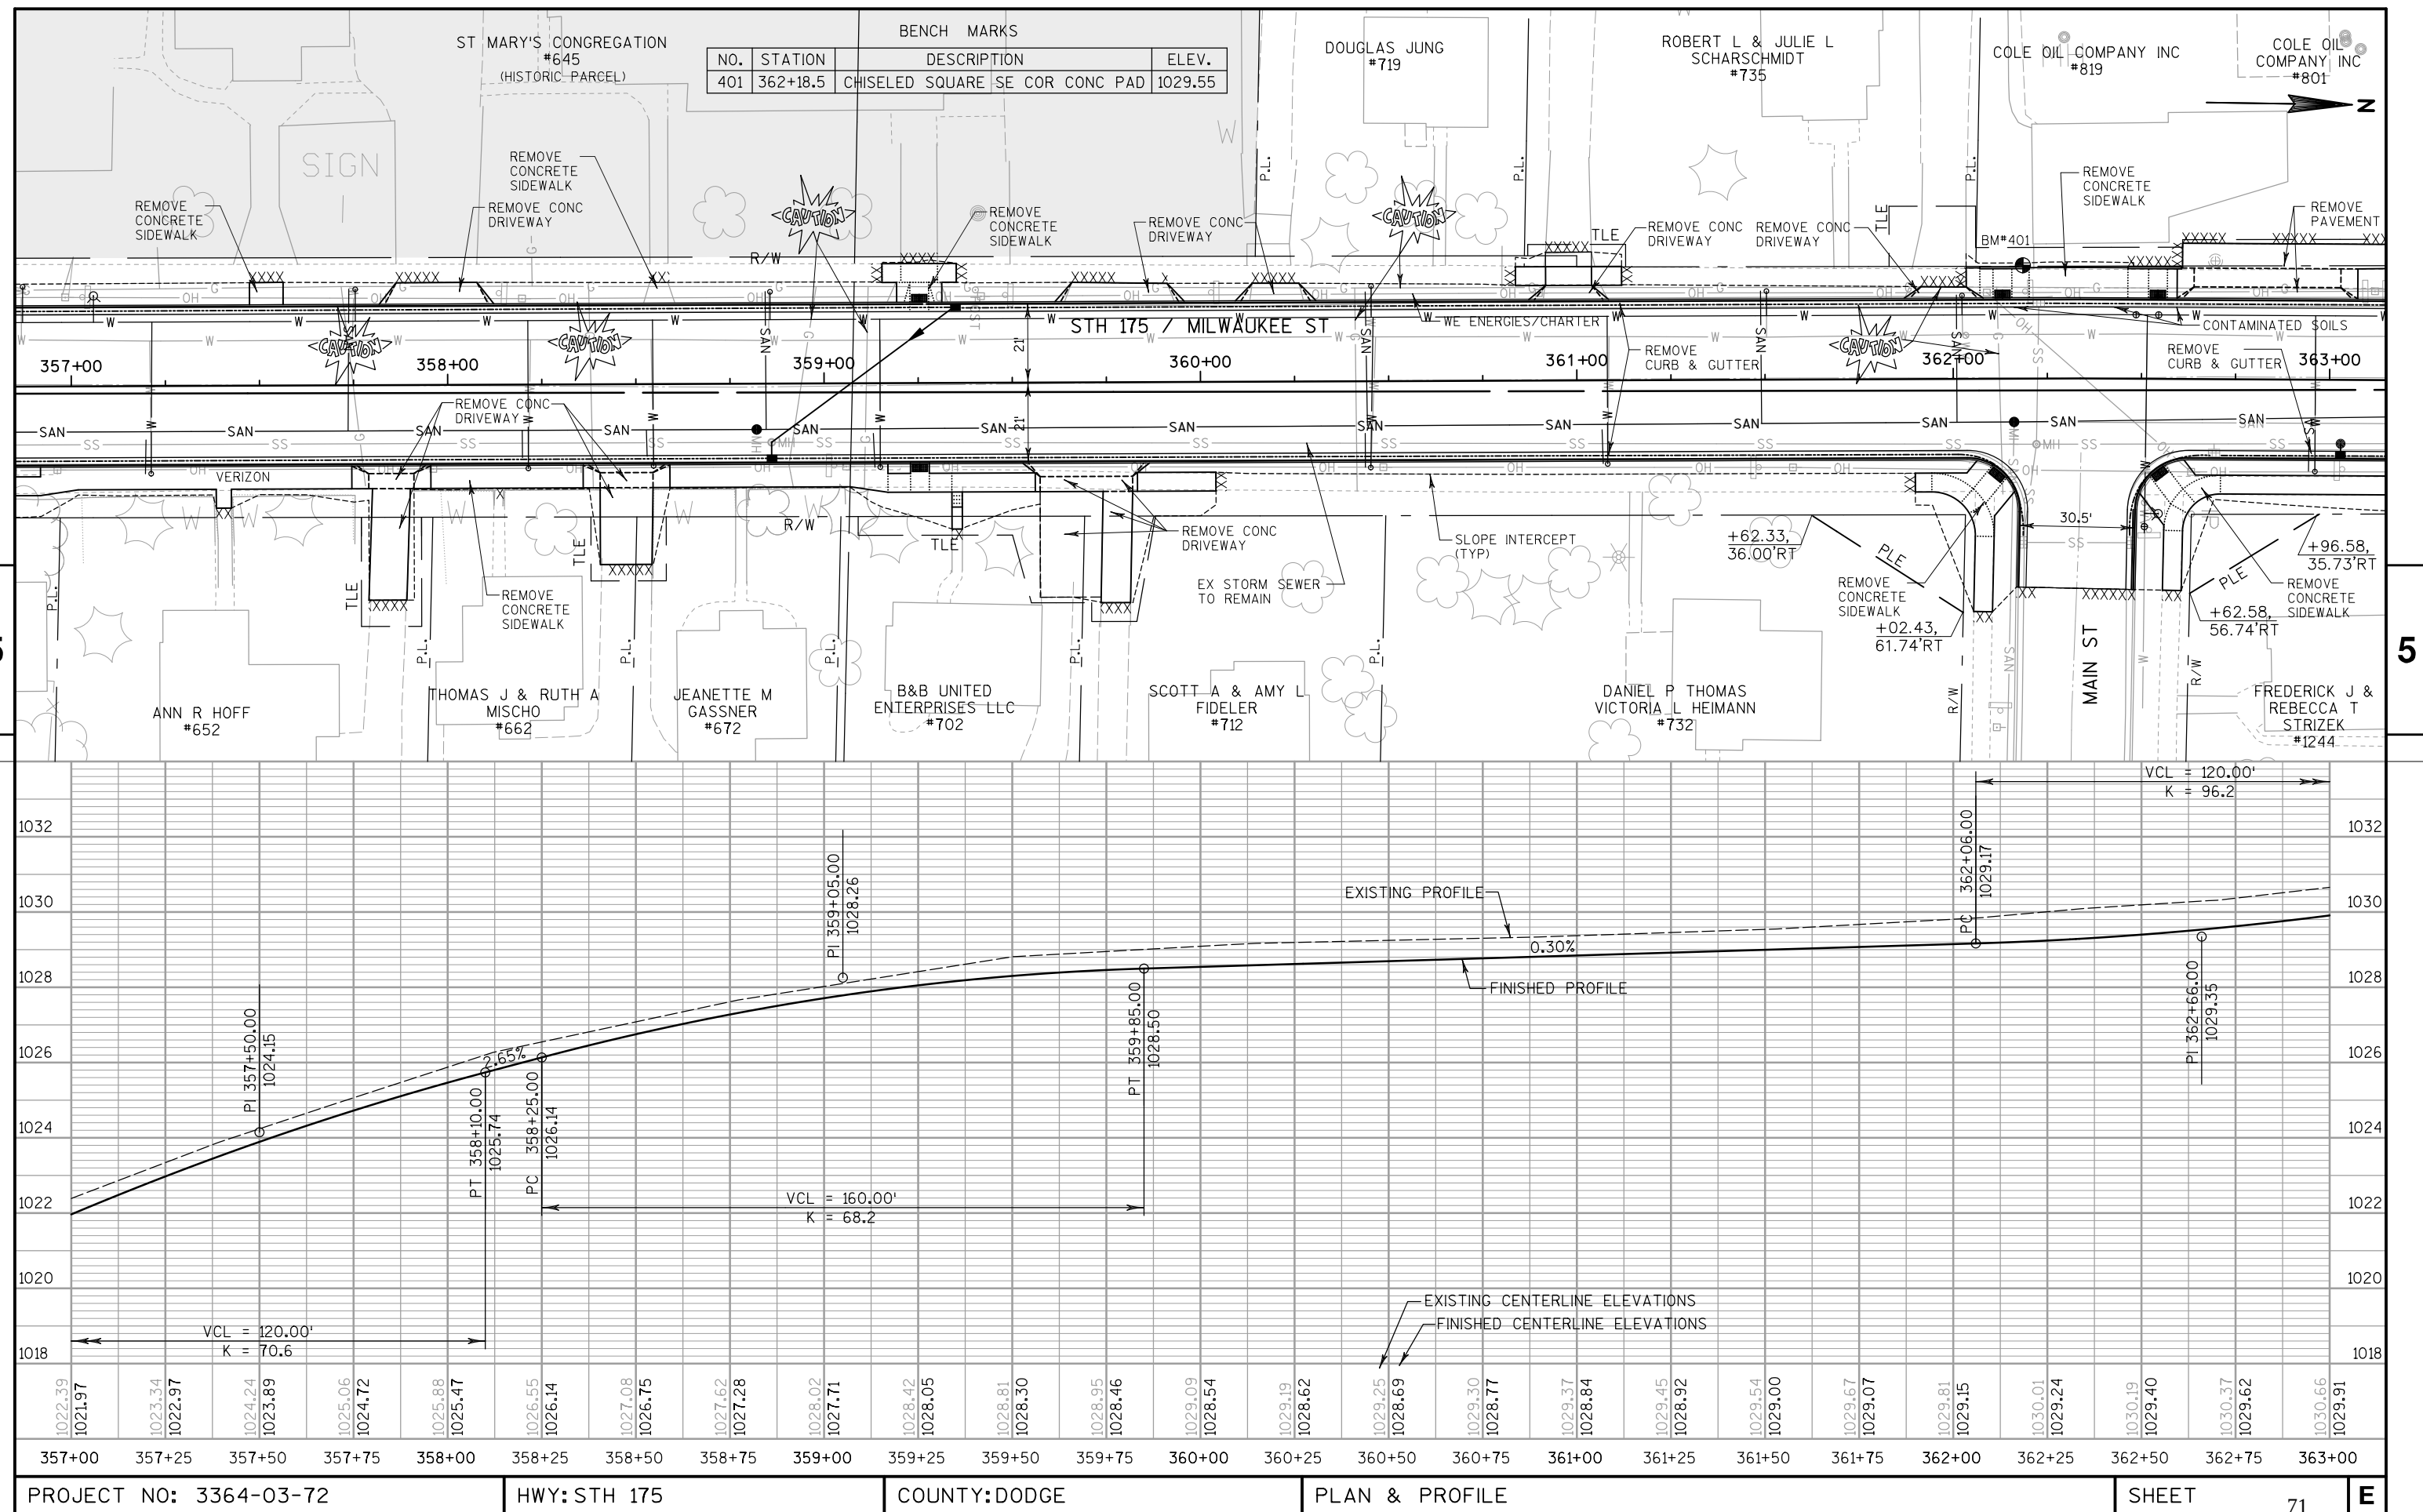

| NO. | STATION  | DESCRIPTION                      | ELEV.   |
|-----|----------|----------------------------------|---------|
| 402 | 366+91.1 | CHISELED X SE FLANGE BOLT OF HYD | 1035.72 |

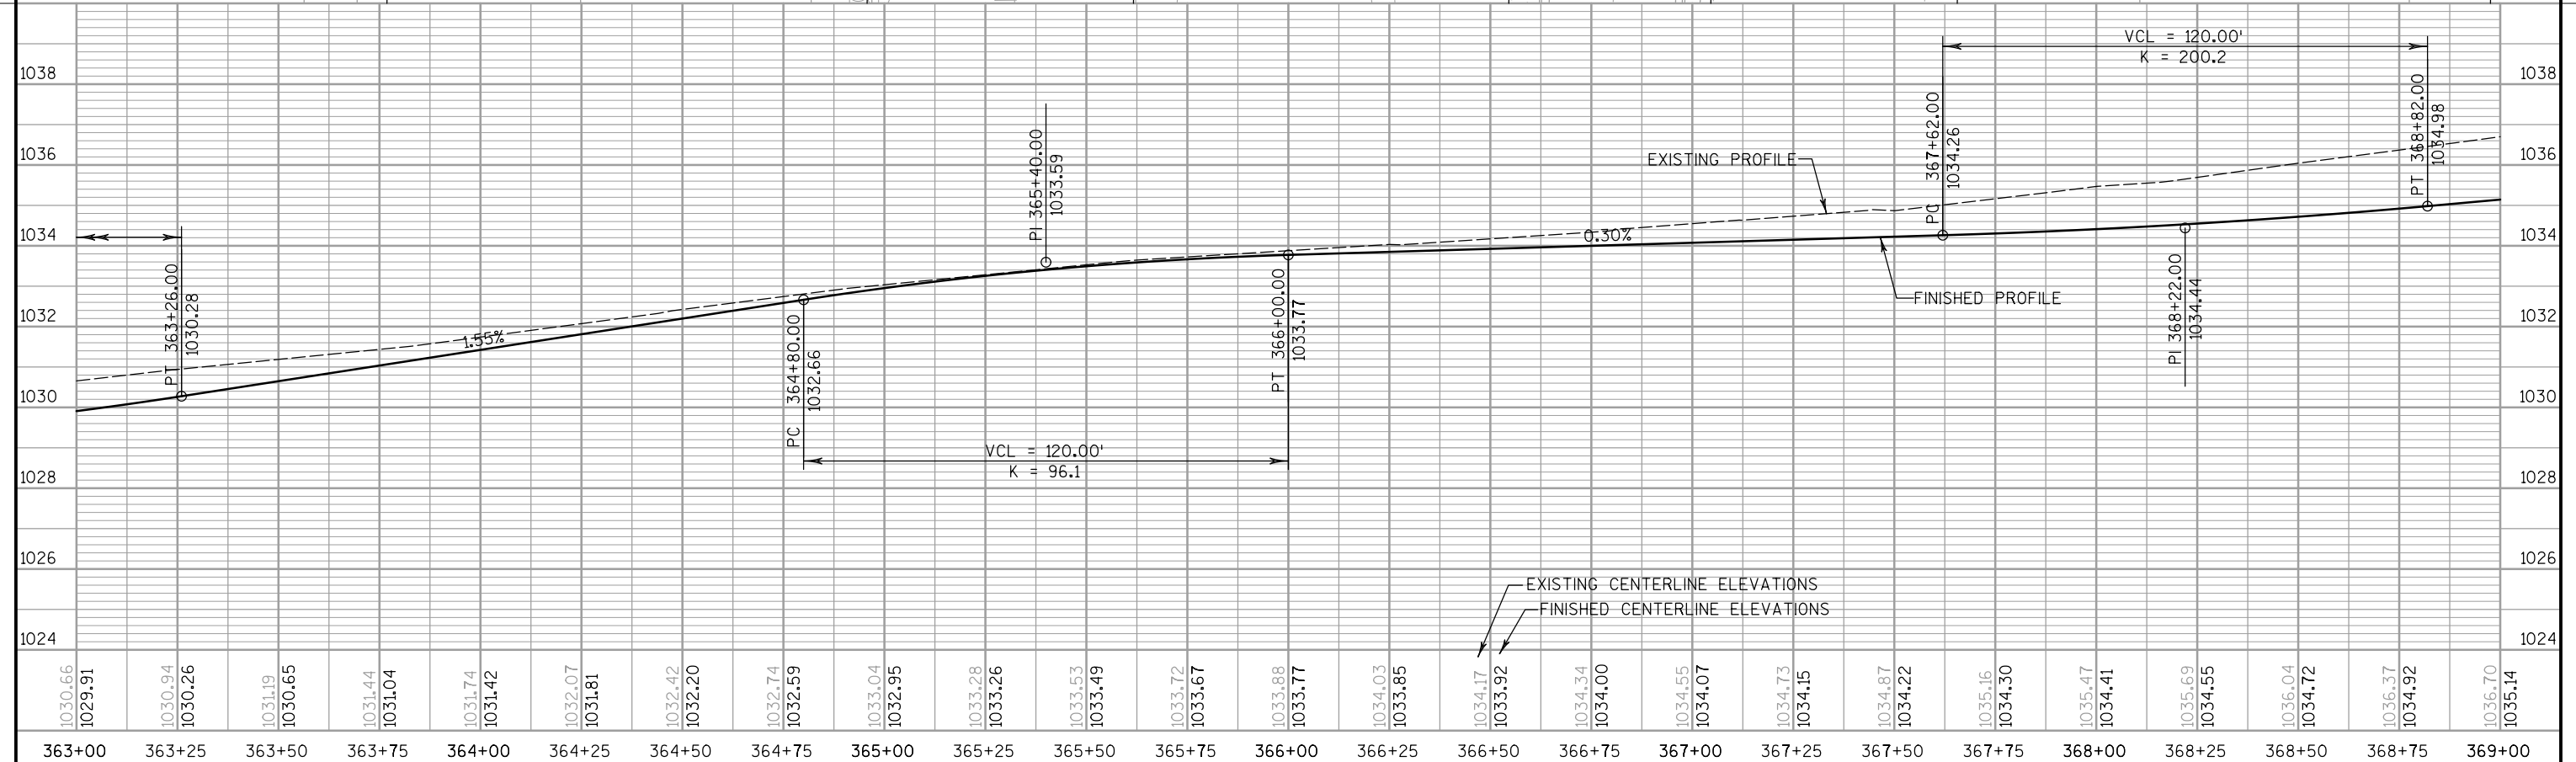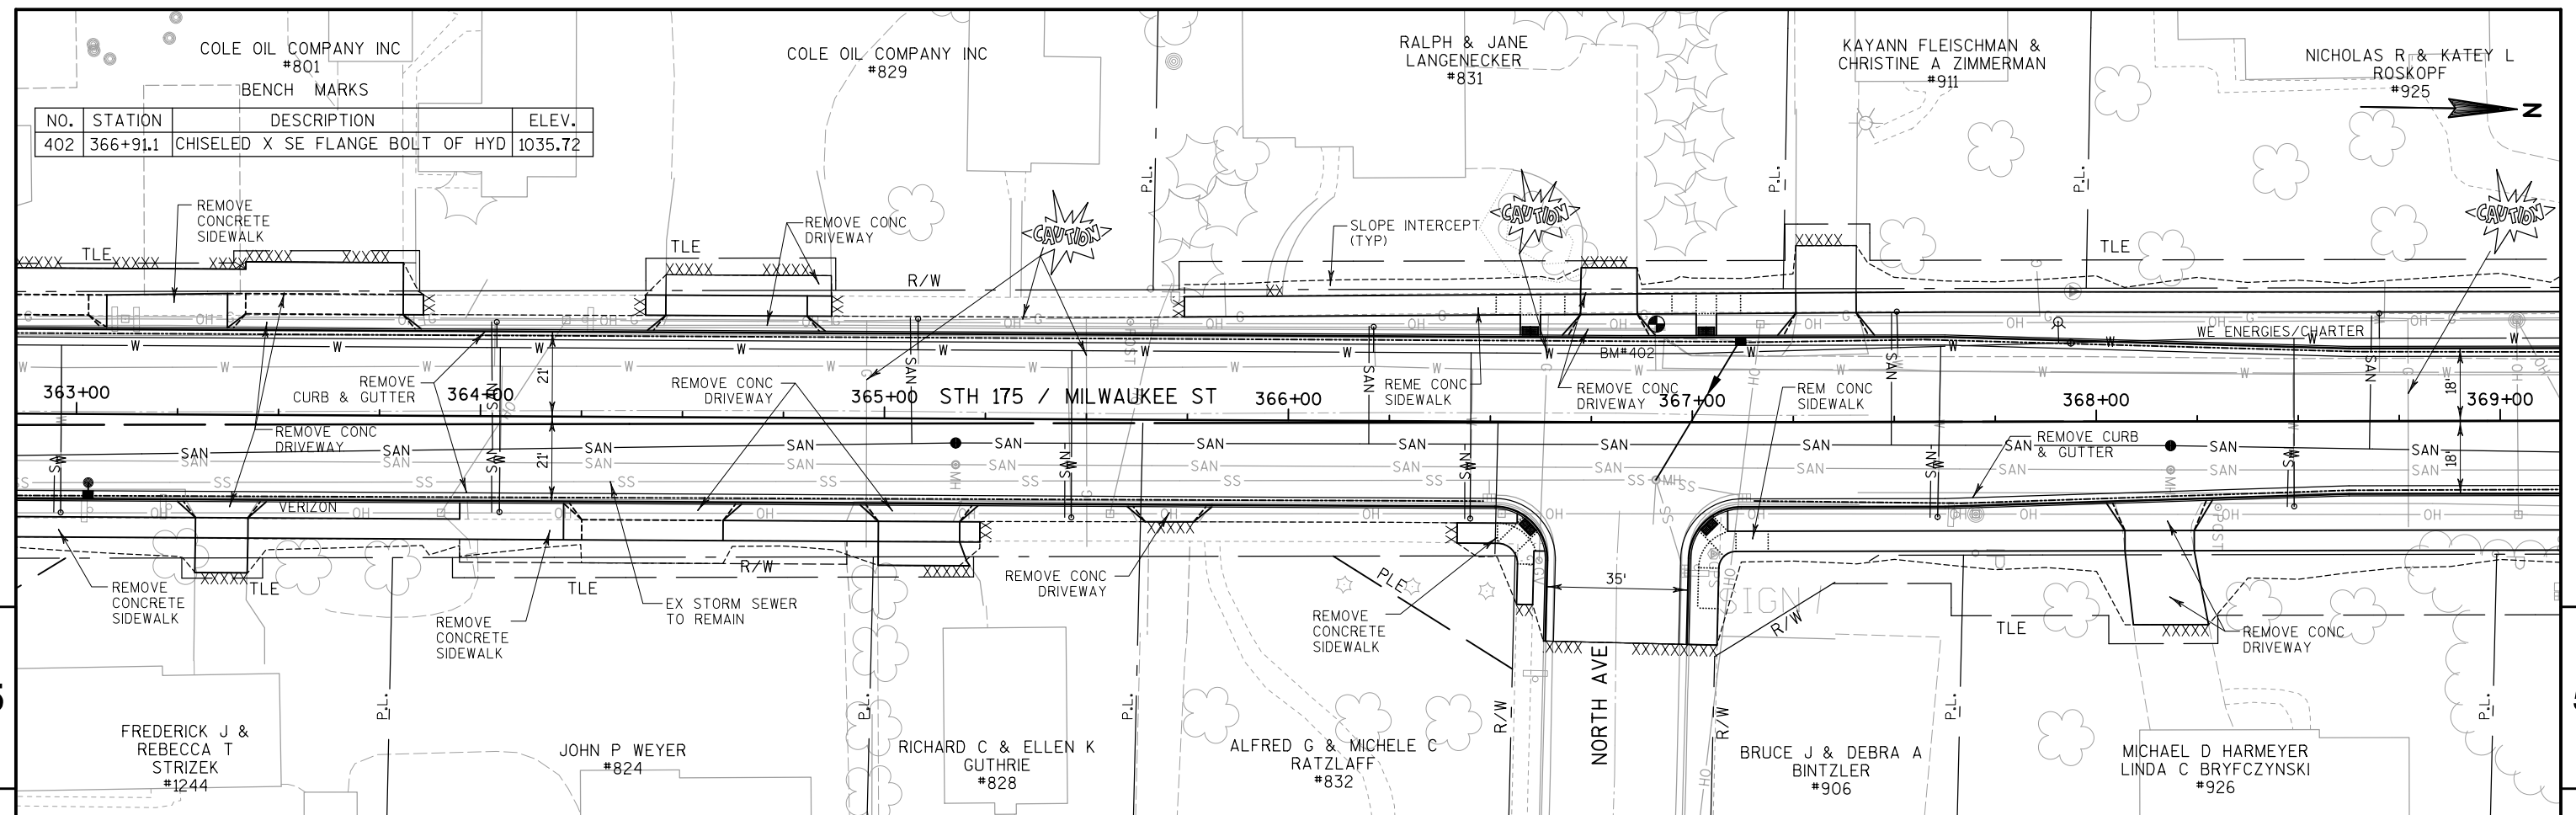

|                        |
|------------------------|
| PROJECT NO: 3364-03-72 |
|------------------------|

HWY: STH 175



COUNTY:DODGE

## PLAN & PROFILE


SHEET

72


3

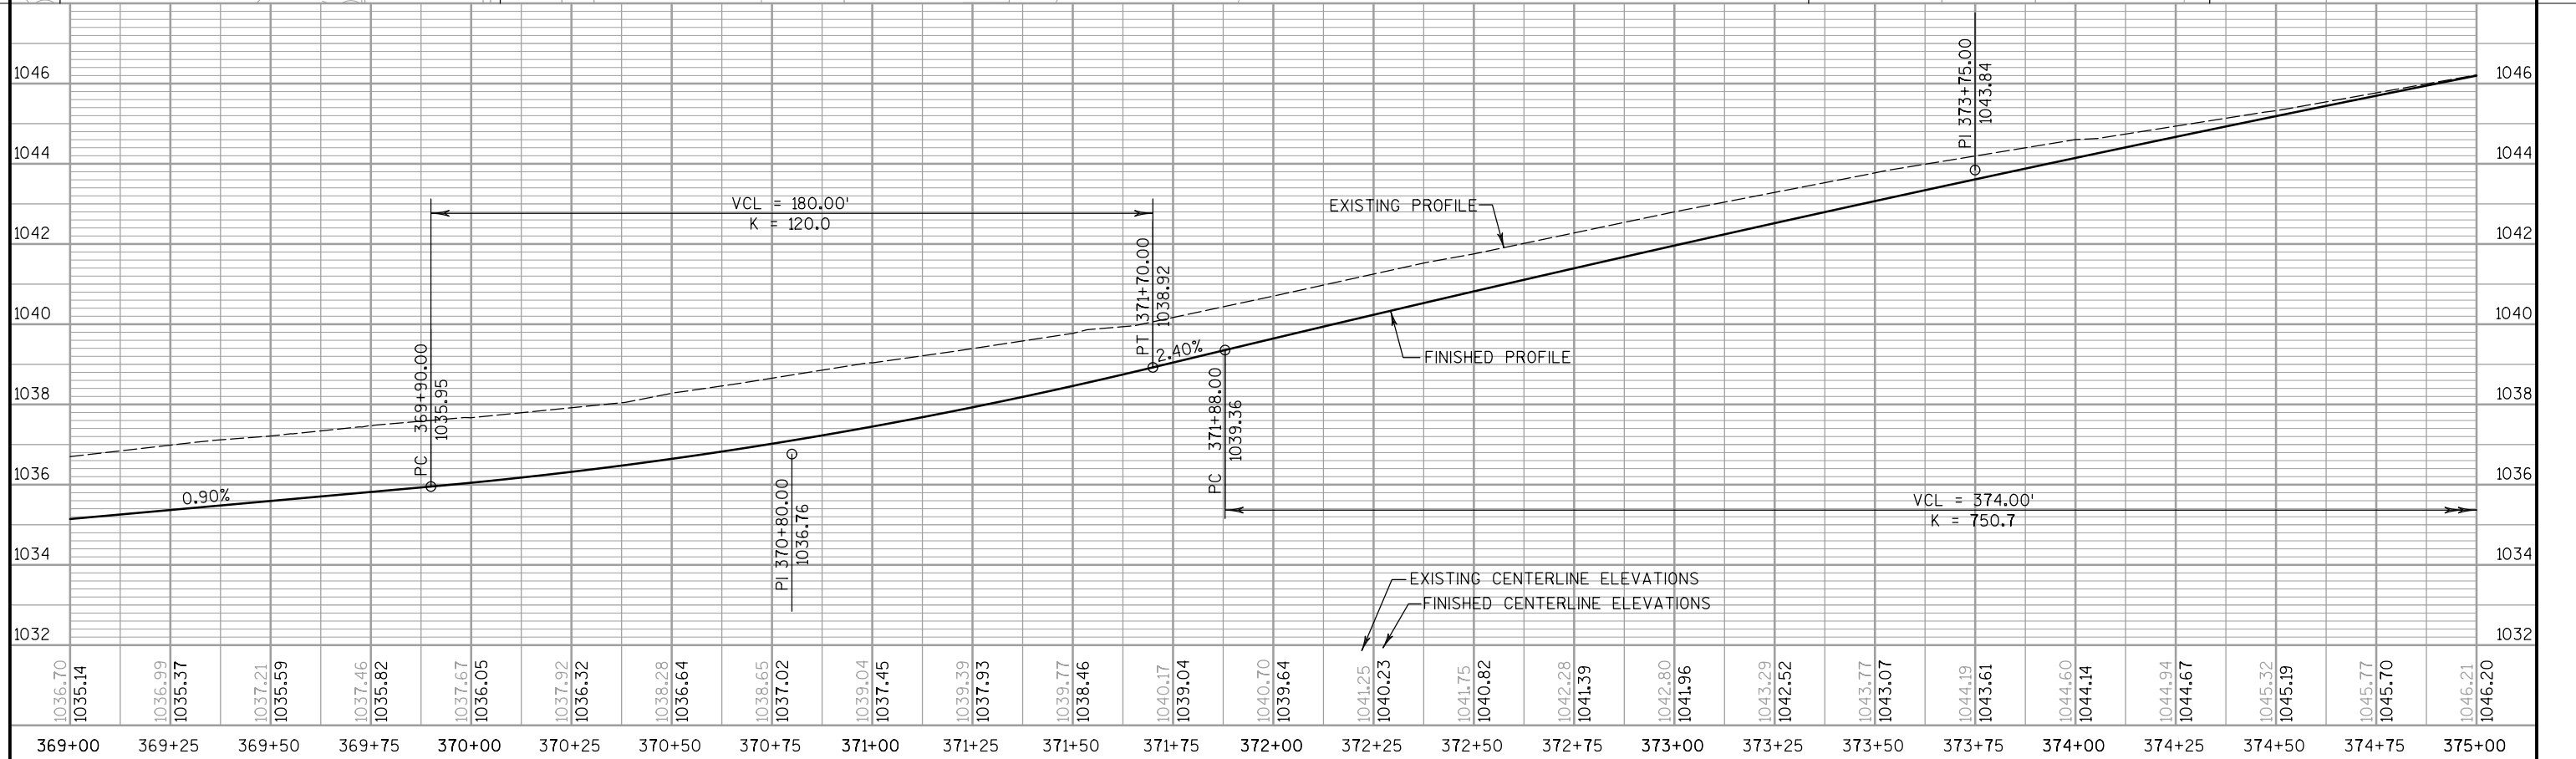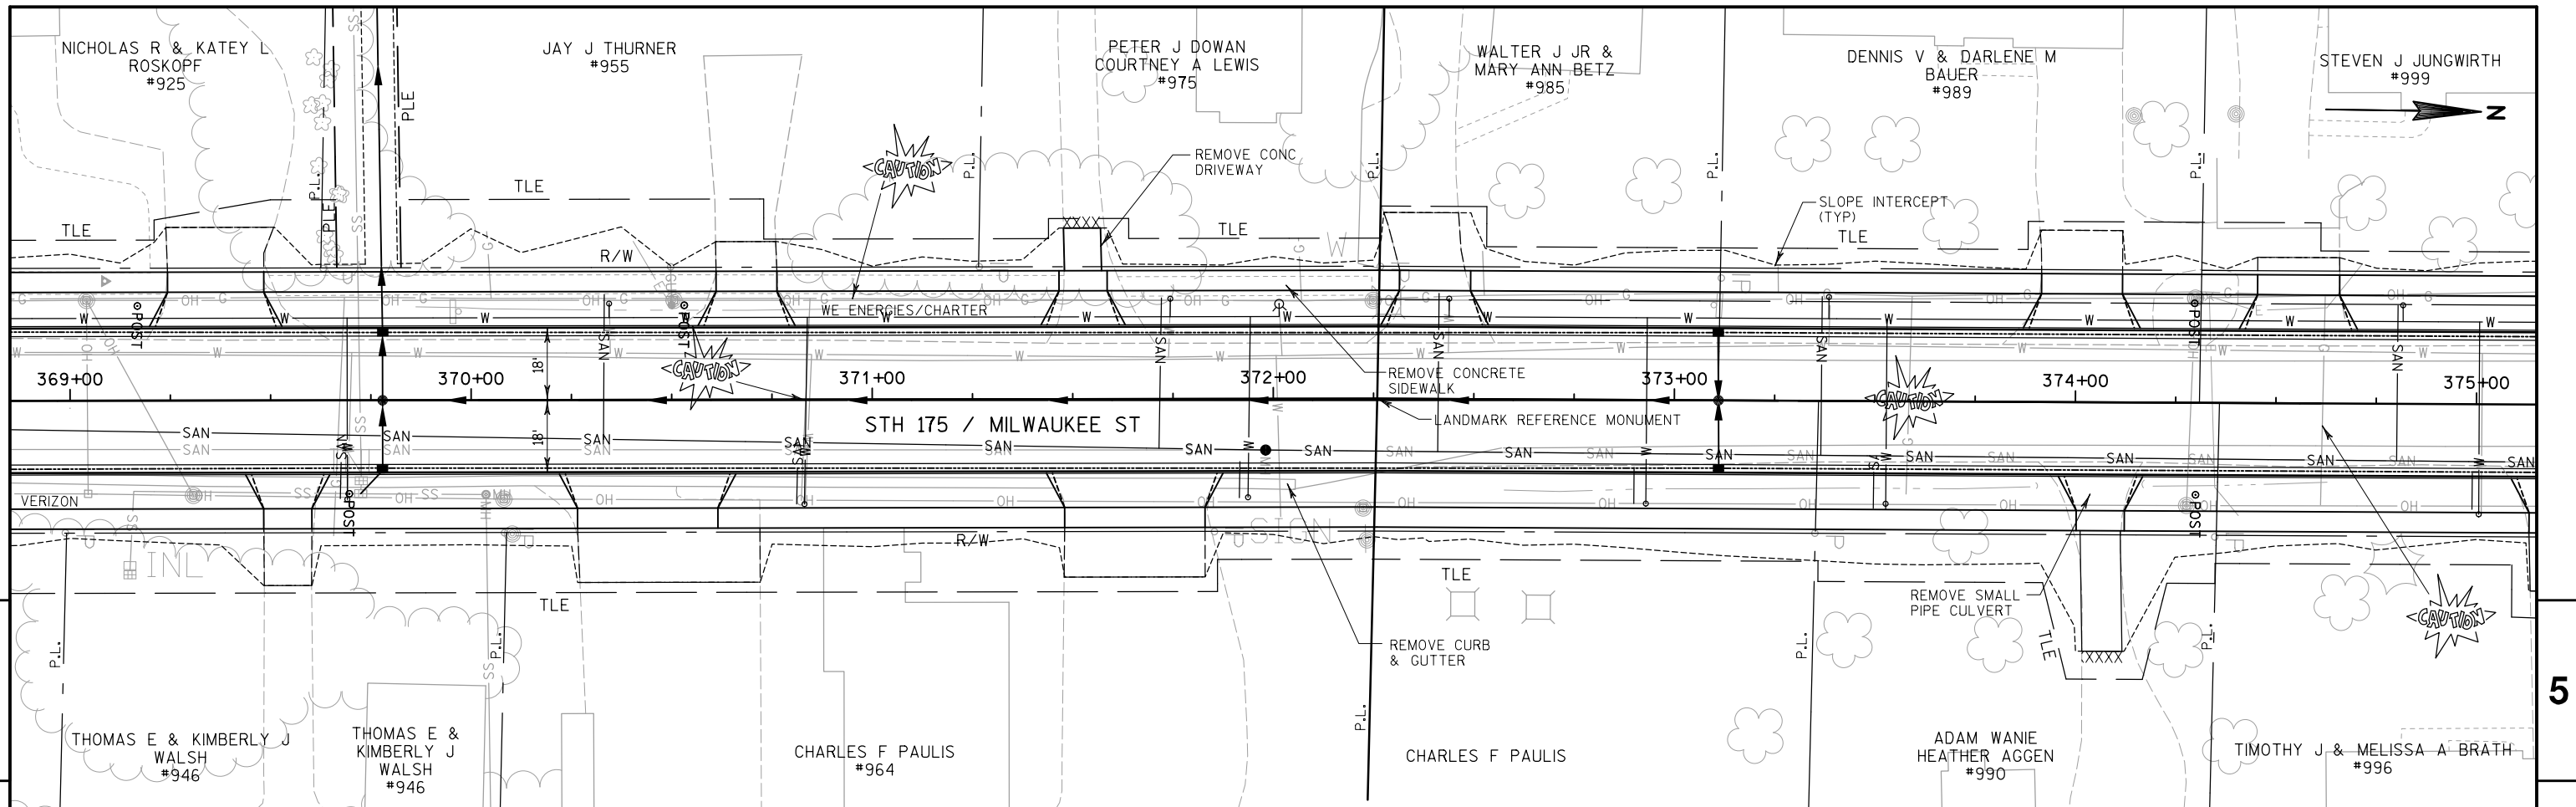



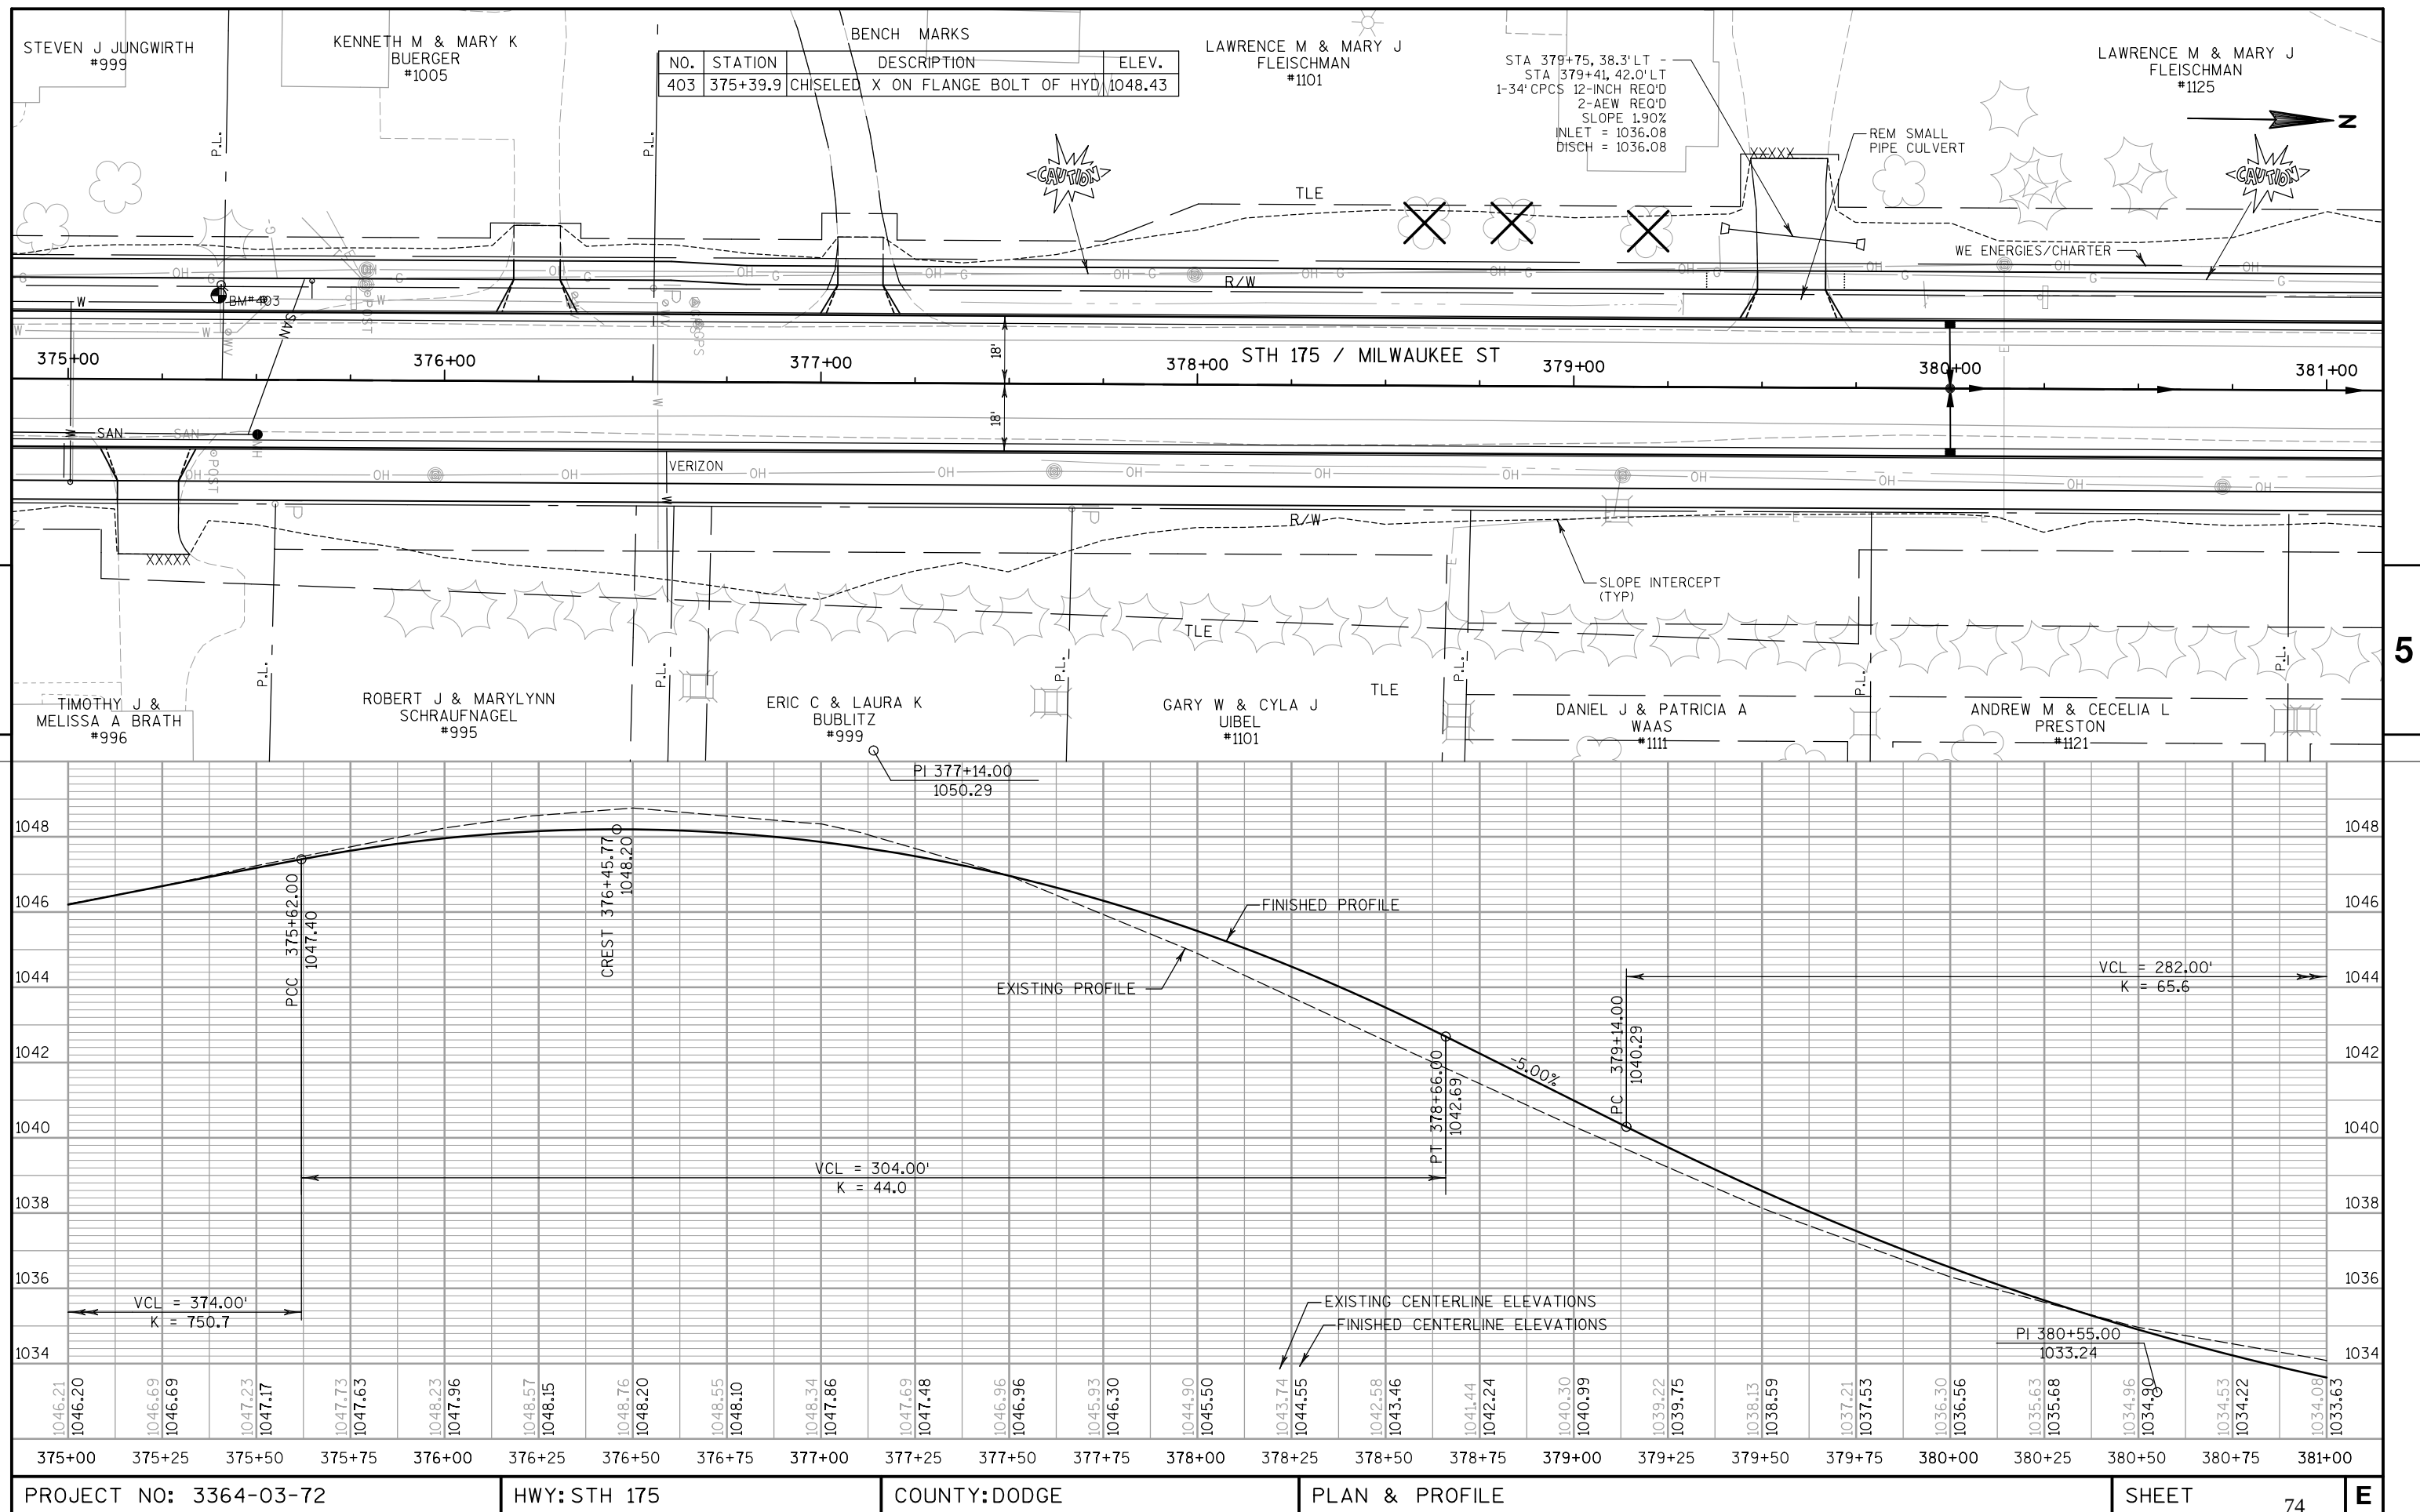




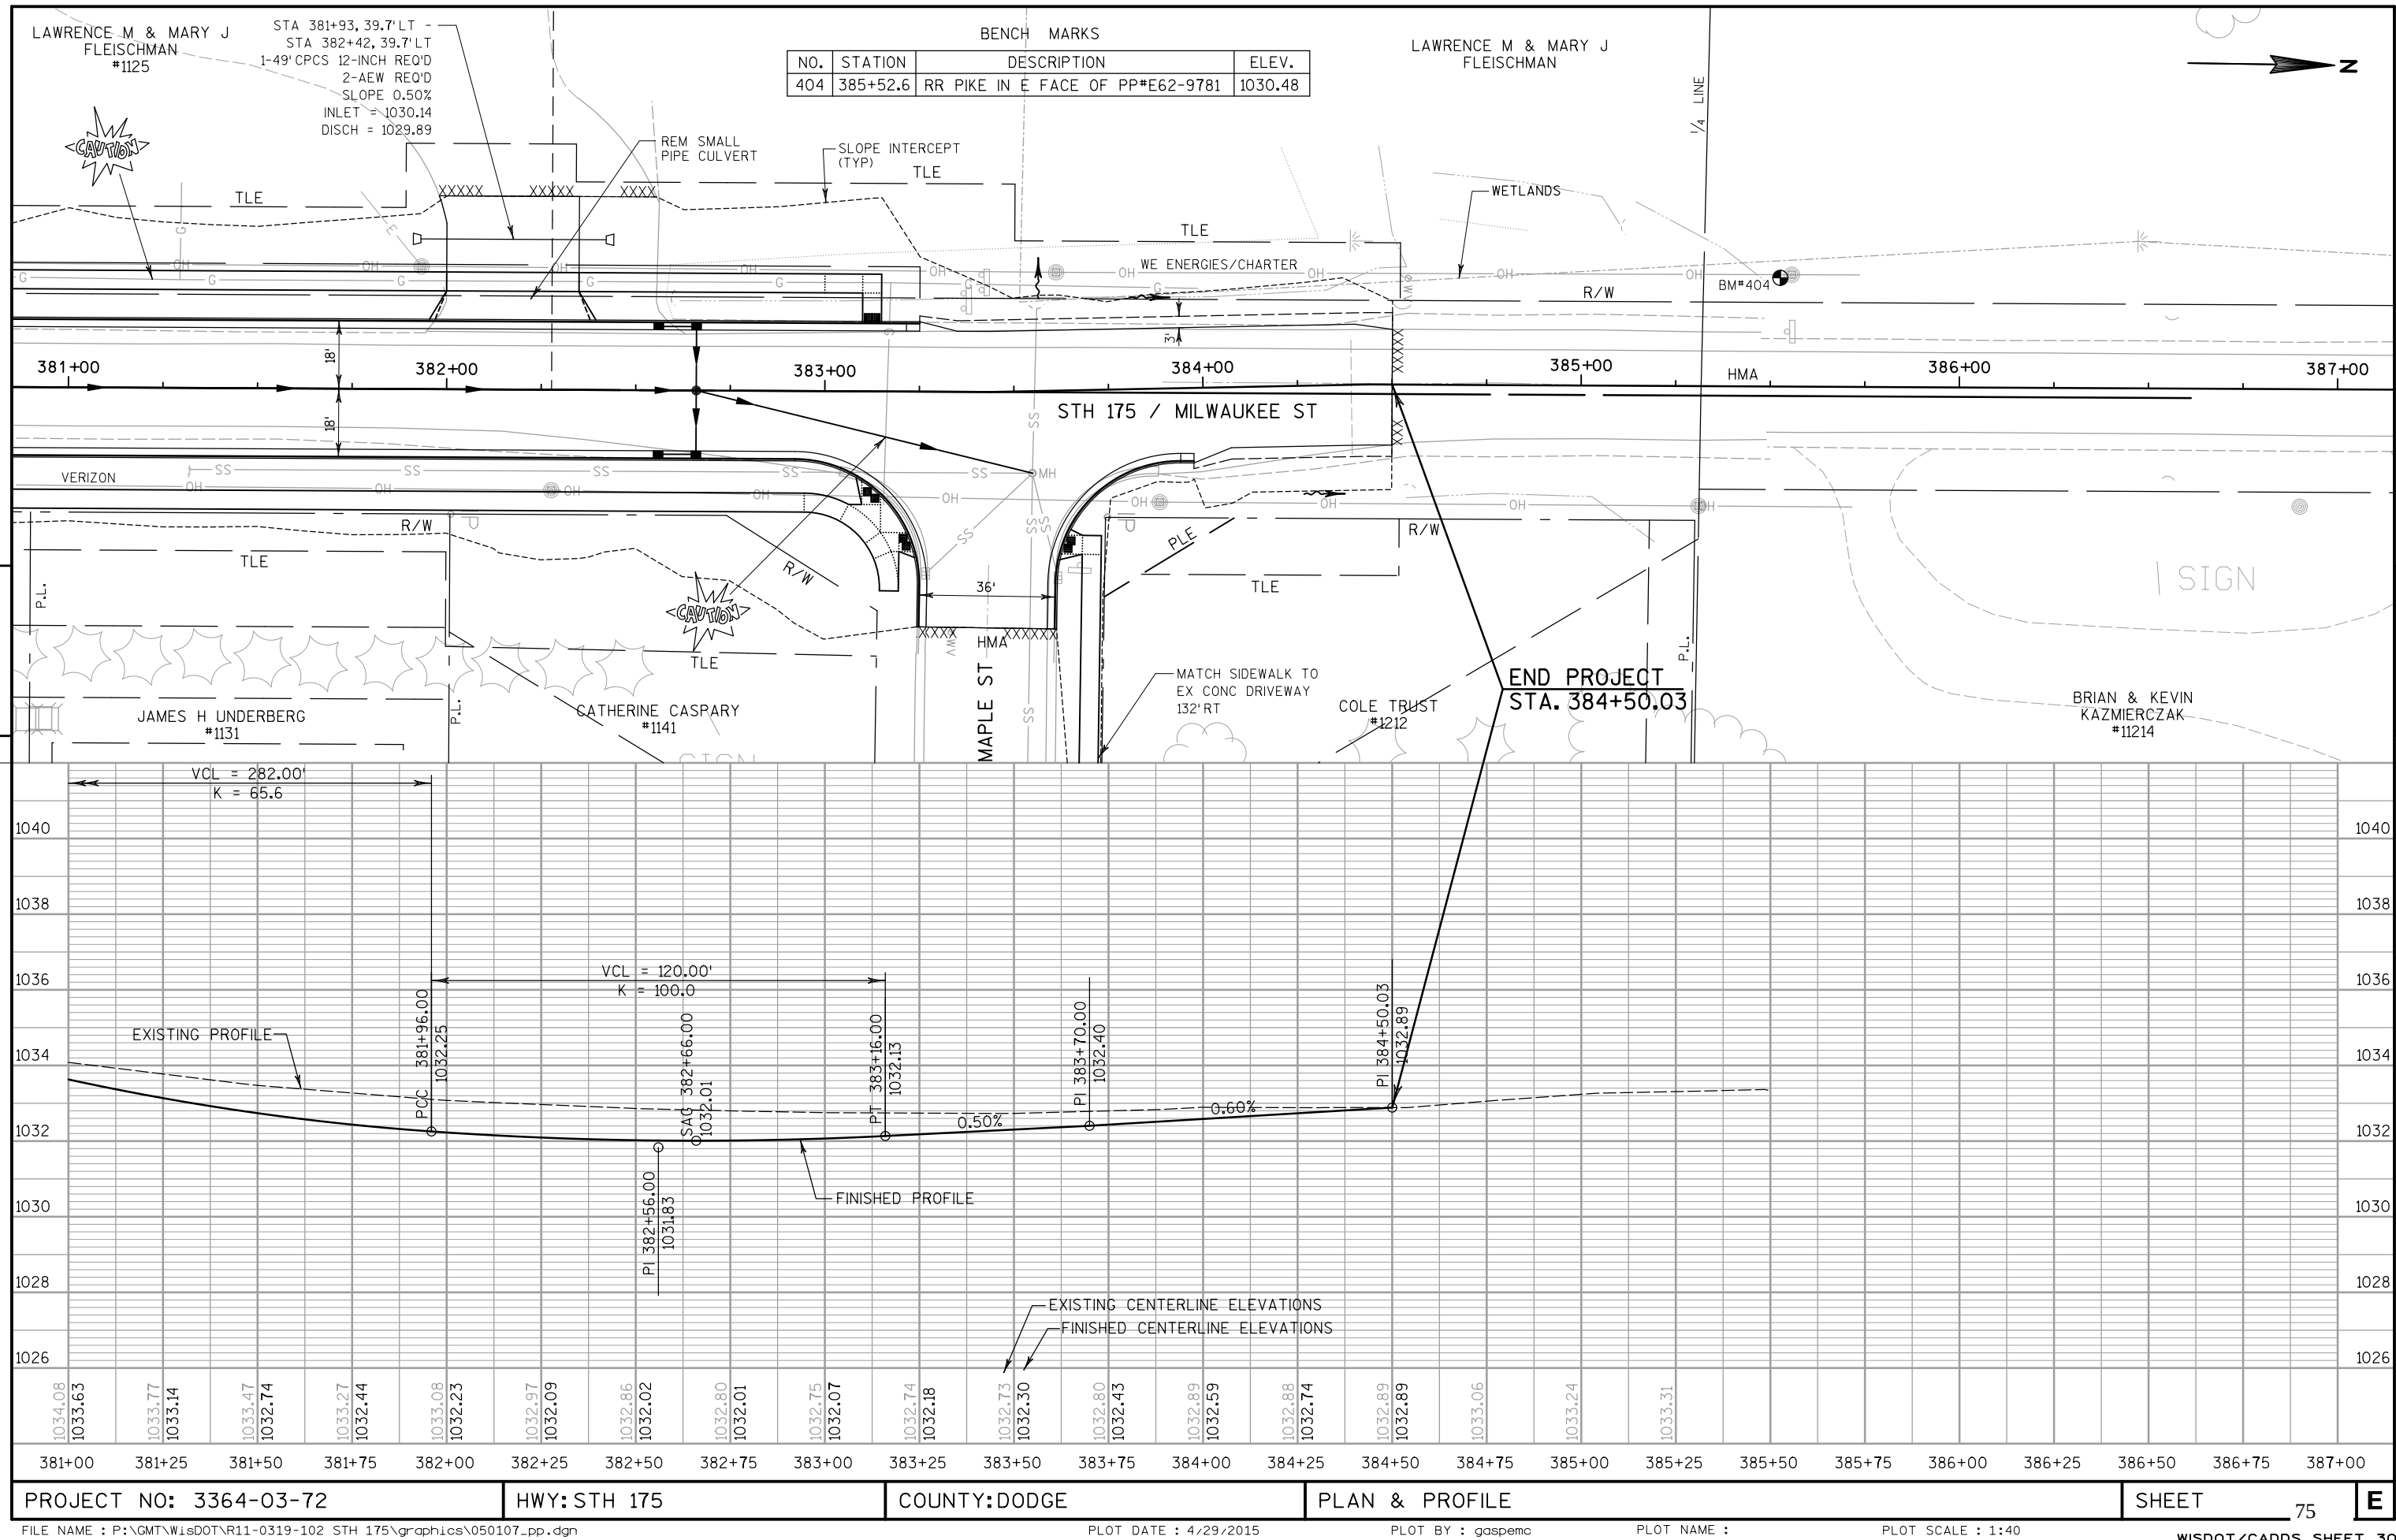




Standard Detail Drawing List

|           |   |
|-----------|---|
| 08A05-19A | INLET COVERS TYPE A, H, A-S, H-S & Z                                                               |
| 08A05-19D | INLET COVER TYPE BW, MANHOLE COVERS, TYPE K, J, J-S, L & M                                         |
| 08A08-01  | CATCH BASINS 3-FT, 4-FT, 5-FT AND 6-FT DIAMETER                                                    |
| 08A09-01  | CATCH BASINS 2X3-FT AND 2.5X3-FT                                                                   |
| 08B09-01  | MANHOLES 3-FT, 4-FT, 5-FT, 6-FT, 7-FT AND 8-FT DIAMETER                                            |
| 08D01-17  | CONCRETE CURB, CONCRETE CURB AND GUTTER AND TIES                                                   |
| 08D05-15A | CURB RAMPS TYPES 1 AND 1-A                                                                         |
| 08D05-15B | CURB RAMPS TYPES 2 AND 3                                                                           |
| 08D05-15C | CURB RAMPS TYPES 4A AND 4A1                                                                        |
| 08D05-15D | CURB RAMPS TYPE 4B AND 4B1                                                                         |
| 08D05-15E | CURB RAMPS TYPES 5, 6, 7A, 7B & 8                                                                  |
| 08D15-04B | EDGEDRAIN AND BASE AGGREGATE OPEN GRADED                                                           |
| 08D15-04C | EDGEDRAIN AND BASE AGGREGATE OPEN GRADED                                                           |
| 08E08-03  | TYPICAL INSTALLATIONS OF EROSION BALES / TEMPORARY DITCH CHECKS                                    |
| 08E09-06  | SILT FENCE                                                                                         |
| 08E10-02  | INLET PROTECTION TYPE A, B, C AND D                                                                |
| 08F01-11  | APRON ENDWALLS FOR CULVERT PIPE                                                                    |
| 08F02-01  | APRON ENDWALLS FOR PIPE ARCH AND ELLIPTICAL PIPE                                                   |
| 08F05-01  | CLASS "B" BEDDING FOR CULVERT PIPE OR STORM SEWER                                                  |
| 15C02-05A | BARRICADES AND SIGNS FOR MAINLINE CLOSURES                                                         |
| 15C02-05B | BARRICADES AND SIGNS FOR MAINLINE CLOSURES                                                         |
| 15C02-05C | DETOUR SIGNING FOR MAINLINE CLOSURES                                                               |
| 15C03-02  | BARRICADES AND SIGNS FOR SIDEROAD CLOSURES                                                         |
| 15C04-02  | TRAFFIC CONTROL, ADVANCE WARNING SIGNS 45 M.P.H. OR GREATER TWO-WAY UNDIVIDED ROAD OPEN TO TRAFFIC |
| 15C08-16A | PAVEMENT MARKING (MAINLINE)                                                                        |
| 15C12-04  | TRAFFIC CONTROL FOR LANE CLOSURE (SUITABLE FOR MOVING OPERATIONS)                                  |
| 15C33-01  | STOP LINE AND CROSSWALK PAVEMENT MARKING                                                           |
| 15D12-05A | TRAFFIC CONTROL, LANE CLOSURE                                                                      |
| 15D12-05B | TRAFFIC CONTROL, LANE CLOSURE, SPEED REDUCTION                                                     |
| 15D30-02A | TRAFFIC CONTROL, PEDESTRIAN ACCOMMODATION                                                          |
| 15D30-02B | TRAFFIC CONTROL, TEMPORARY ADA COMPLIANT PEDESTRIAN ACCOMMODATION                                  |
| 15D30-02C | TRAFFIC CONTROL, PEDESTRIAN ACCOMMODATION                                                          |





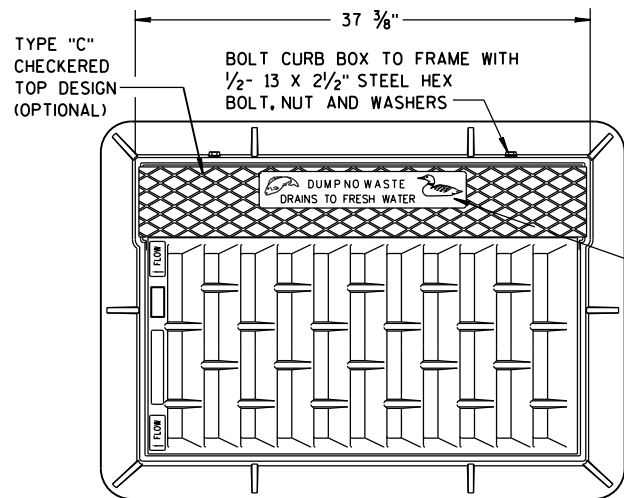


SEE LOGO  
DETAIL

**NOTE:**  
**GRATE IS REVERSIBLE.**

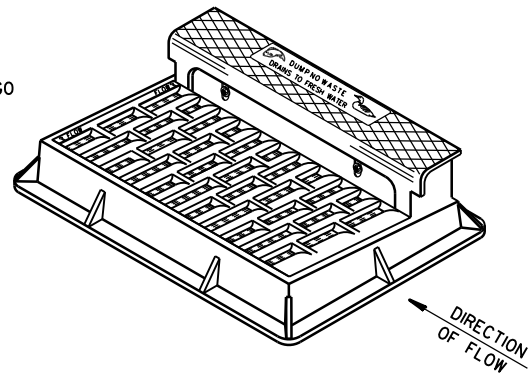


**NOTE:** CURB BOX HEIGHT ADJUSTABLE 6" TO 9"

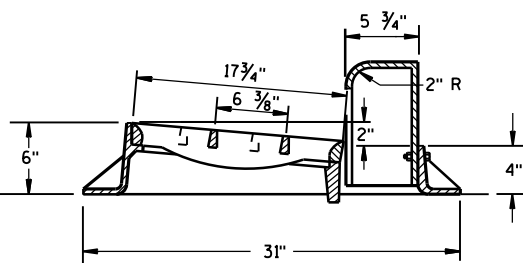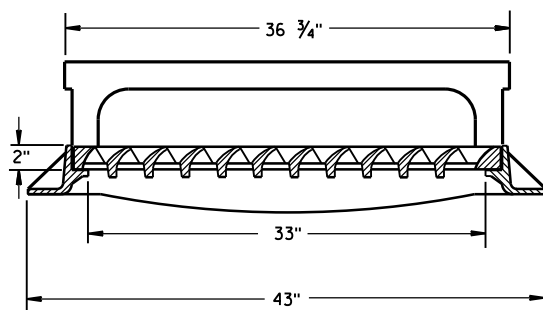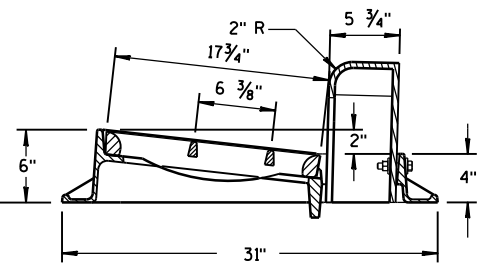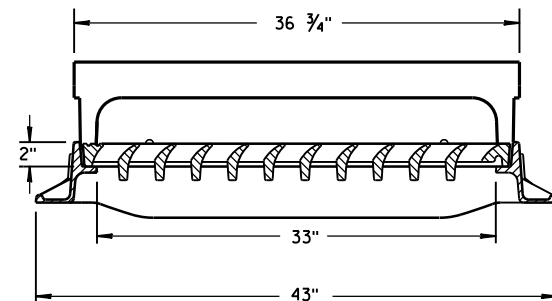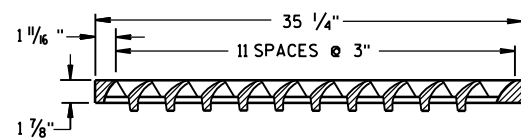

**TYPE "H"**


**NOTE: EITHER CASTING IS ACCEPTABLE**

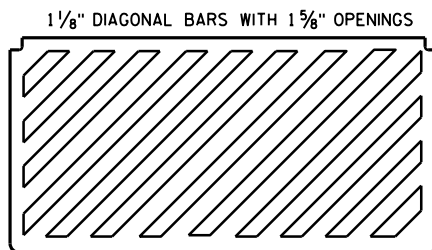


**SPECIAL GRATE FOR  
TYPE "H" COVER**

(MEASURES 35 1/4" X 17 3/4" X 2")

(NOTED AS TYPE H-S ON DRAINAGE TABLE)

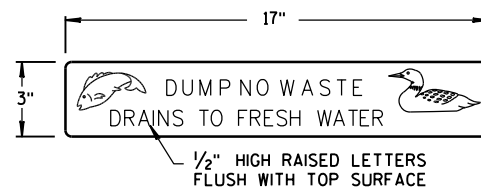


**LOGO DETAIL**

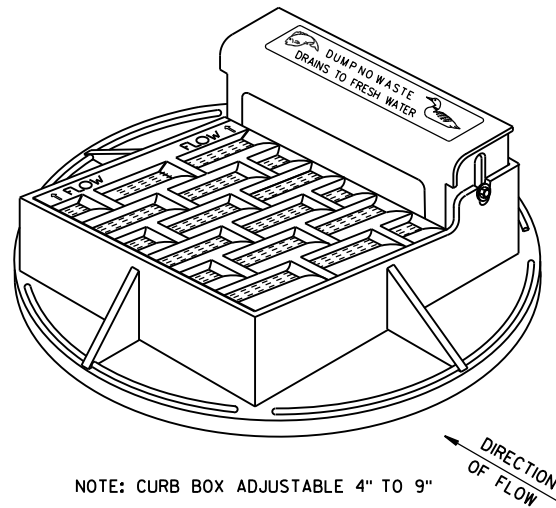


**NOTE:** CURB BOX ADJUSTABLE 4" TO 9"

**NOTE:**  
**GRATE IS REVERSIBLE.**

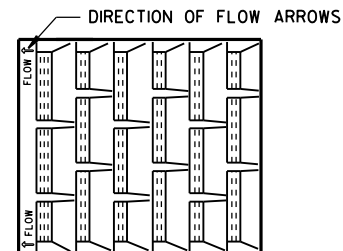



1" DIAGONAL BARS  
WITH 1 1/2" OPENINGS

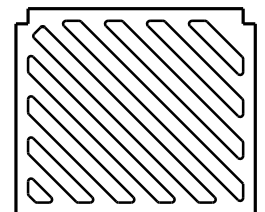



**SPECIAL GRATE FOR  
TYPE "A" COVER**

(MEASURES 19 3/4" X 17" X 1 1/8")


(NOTED AS TYPE A-S ON DRAINAGE TABLE)

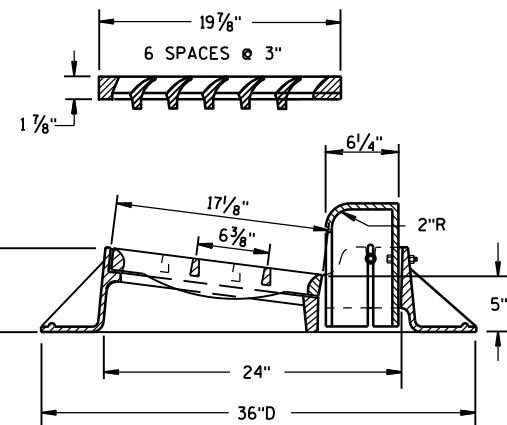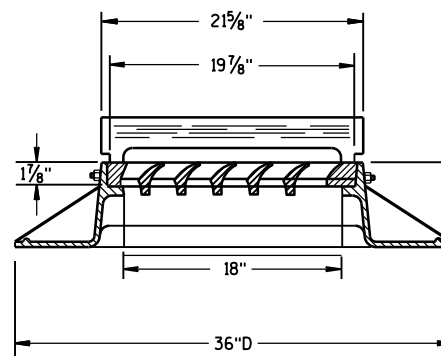

**TYPE "A"**

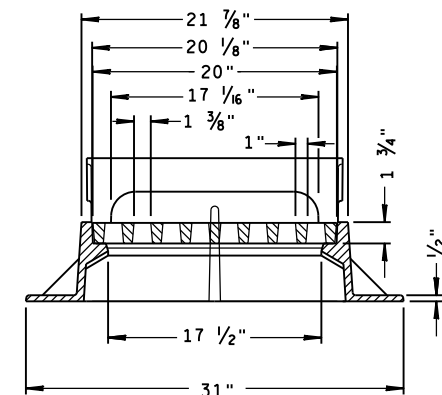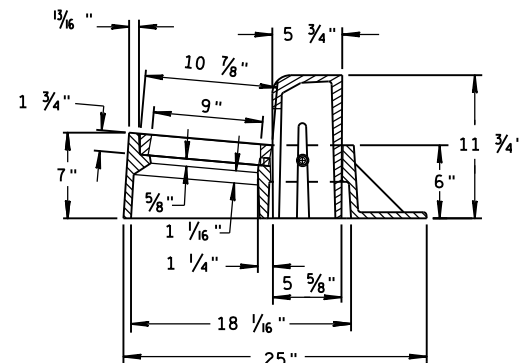

**TYPE "Z"**

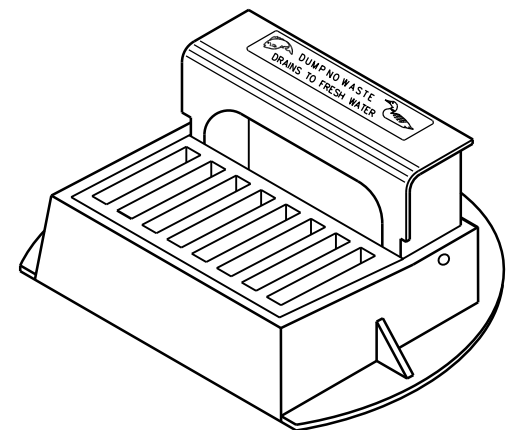

**INLET COVERS  
TYPE A, H, A-S, H-S & Z**

**STATE OF WISCONSIN  
DEPARTMENT OF TRANSPORTATION**

**APPROVED**

11-27-13

DATE



FHWA

/S/ Jerry H. Zogg



ROADWAY STANDARDS

ENGINEER

ENT



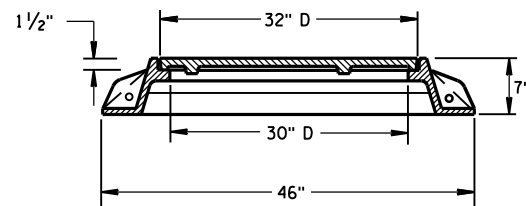
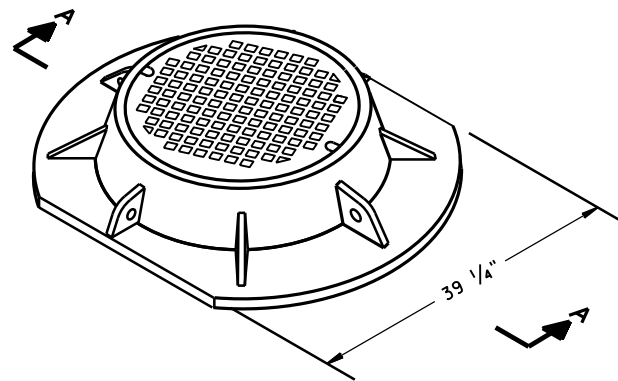


SECTION A-A  
TYPE "K"

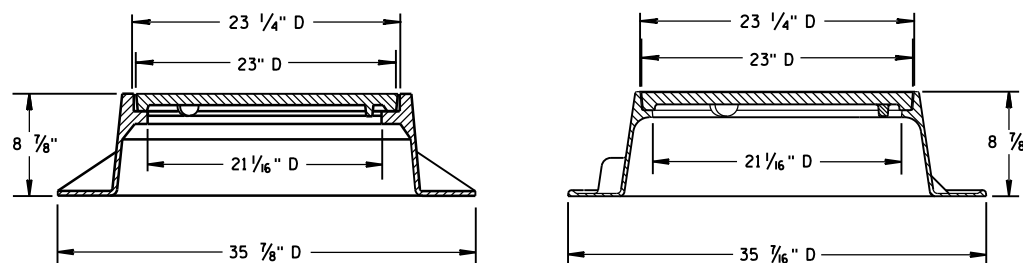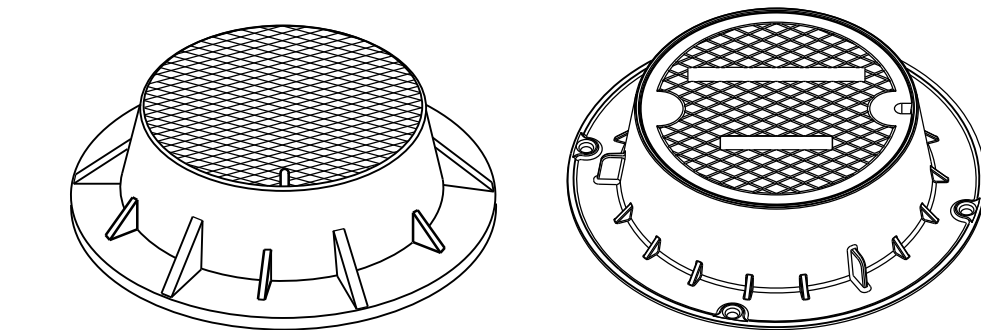

TYPE "J"

NOTE: EITHER CASTING IS ACCEPTABLE

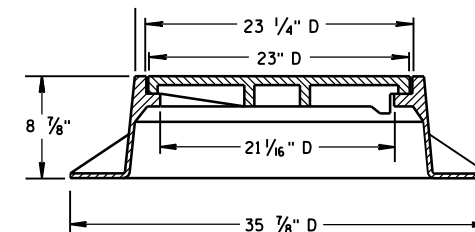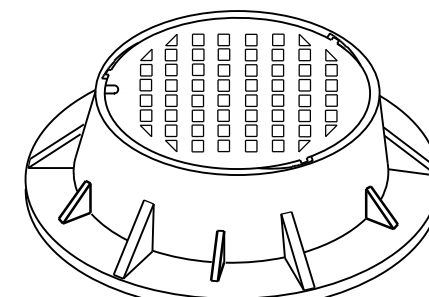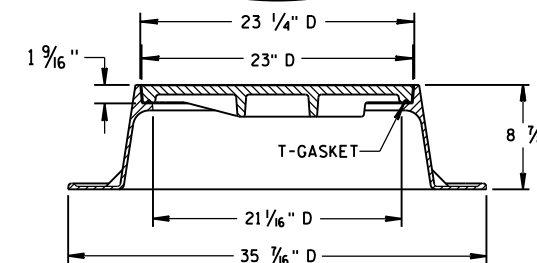
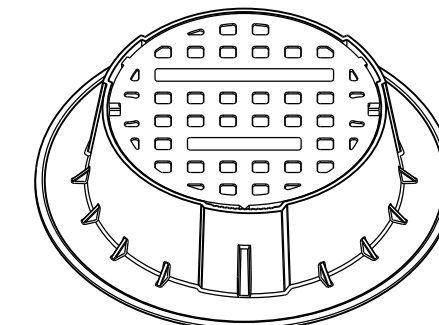


TYPE "J" SPECIAL



TYPE "B" NON-ROCKING SELF-SEAL LID

(NOTED AS TYPE J-S ON THE DRAINAGE TABLE)



NOTE: EITHER CASTING IS ACCEPTABLE

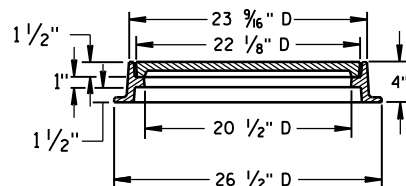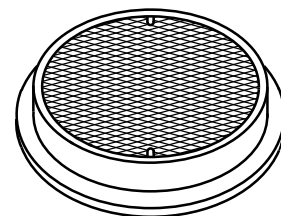

TYPE "L"

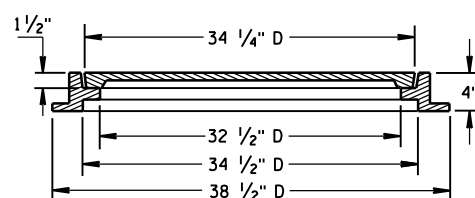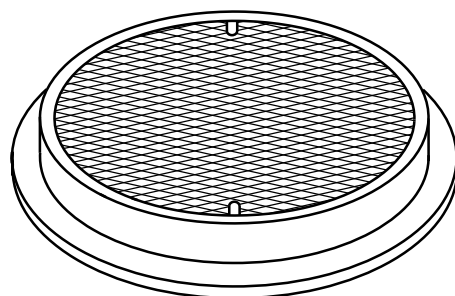

TYPE "M"

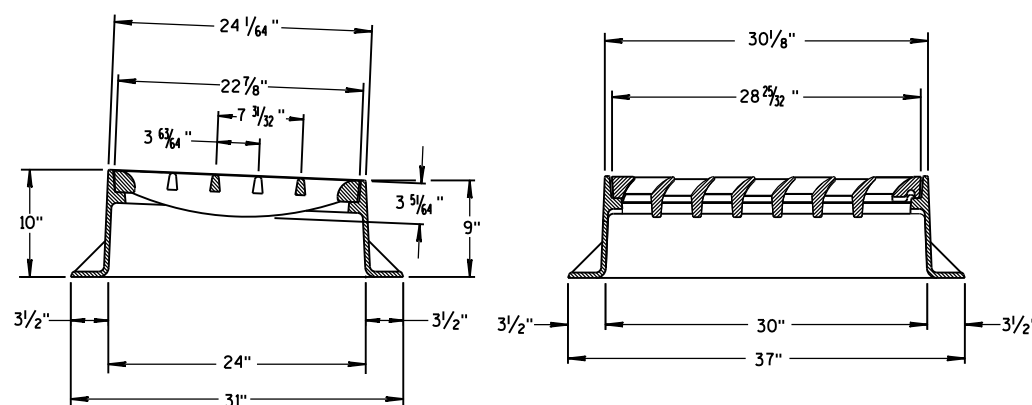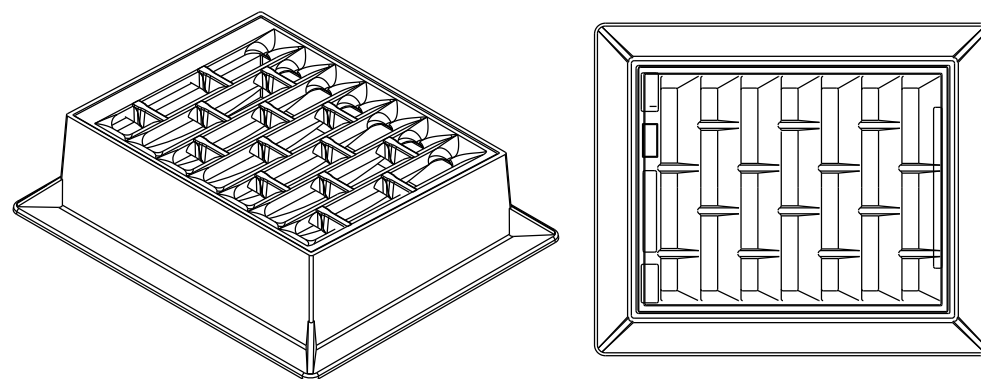

INLET COVER TYPE "BW"

## GENERAL NOTES

DETAILS OF CONSTRUCTION, MATERIALS AND WORKMANSHIP NOT SHOWN ON THIS DRAWING SHALL CONFORM TO THE PERTINENT REQUIREMENTS OF THE STANDARD SPECIFICATIONS AND THE APPLICABLE SPECIAL PROVISIONS.


DETAIL DRAWINGS FOR PROPOSED ALTERNATE DESIGNS FOR MANHOLE COVERS SHALL BE SUBMITTED TO THE ENGINEER FOR APPROVAL PROVIDING THAT SUCH ALTERNATE DESIGNS MAKE PROVISION FOR EQUIVALENT CAPACITY AND STRENGTH.

ROUND FRAMES AND COVERS SHALL HAVE CONTINUOUSLY MACHINED BEARING SURFACES TO PREVENT ROCKING AND RATTLING.


INLET COVER TYPE BW  
MANHOLE COVERS, TYPE K,  
J, J-S, L & M

STATE OF WISCONSIN  
DEPARTMENT OF TRANSPORTATION


APPROVED  
11/27/2013  
DATE  
/S/ Jerry H. Zogg  
ROADWAY STANDARDS 078  
ENGINEER  
FWA

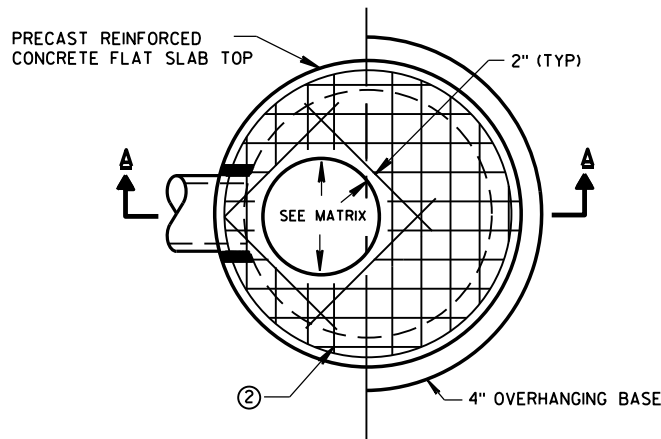

PLAN VIEW CIRCULAR OPENING

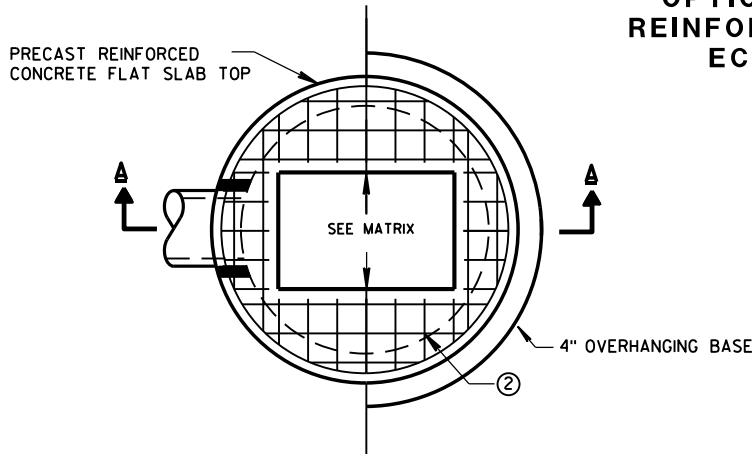


PLAN VIEW RECTANGULAR OPENING

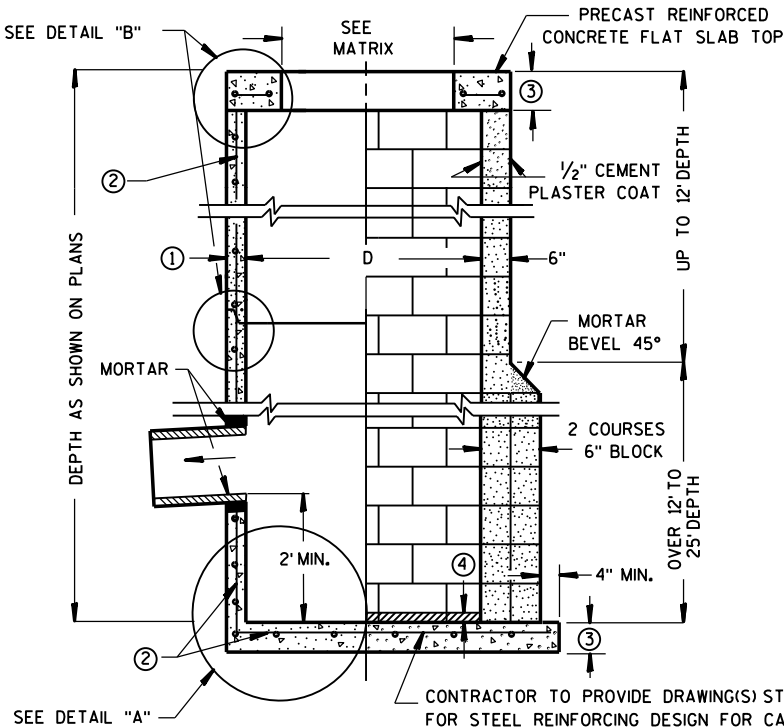

SECTION A-A


PRECAST REINFORCED  
CONCRETE WITH  
MONOLITHIC BASE

CONCRETE BLOCK WITH CAST-  
IN-PLACE OR PRECAST  
REINFORCED CONCRETE BASE ②

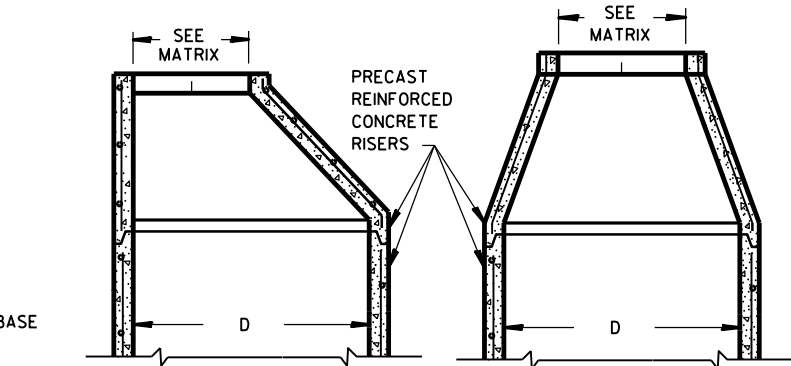


OPTIONAL PRECAST  
REINFORCED CONCRETE  
ECCENTRIC TOP

OPTIONAL PRECAST  
REINFORCED CONCRETE  
CONCENTRIC TOP

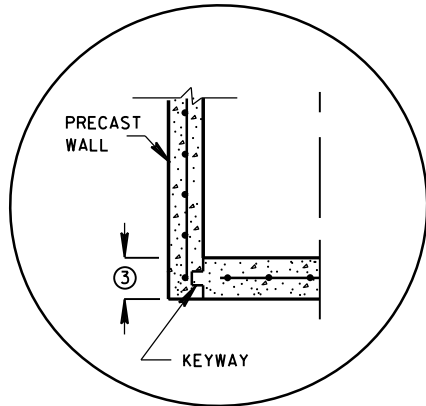


PRECAST REINFORCED  
CONCRETE WITH INTEGRAL BASE OPTION

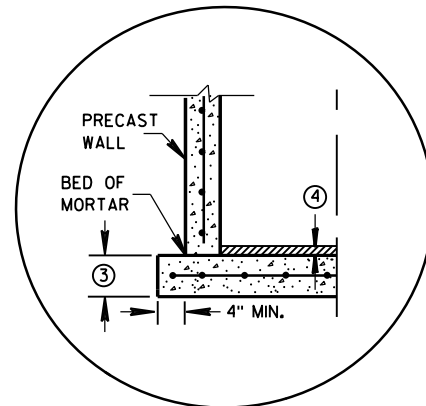


SEPARATE PRECAST REINFORCED  
CONCRETE BASE OPTION

DETAIL "A"


JOINTS TO BE SEALED WITH  
A BUTYL RUBBER SEAL PER  
SEALANT MANUFACTURERS  
RECOMMENDATIONS  
CONFORMING TO ASTM C 990  
(TYP)

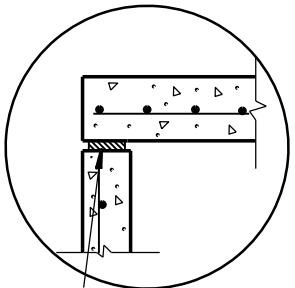

TOP WITH PLAIN END JOINT

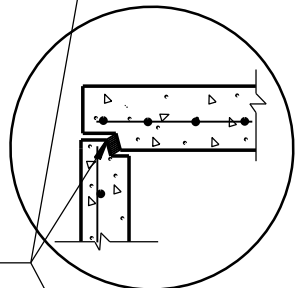


TOP WITH TONGUE AND GROOVE JOINT

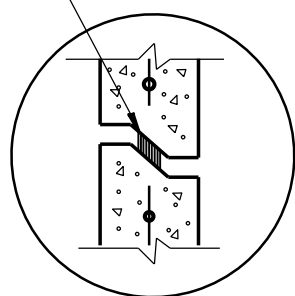

RISER WITH TONGUE AND GROOVE JOINT

DETAIL "B"

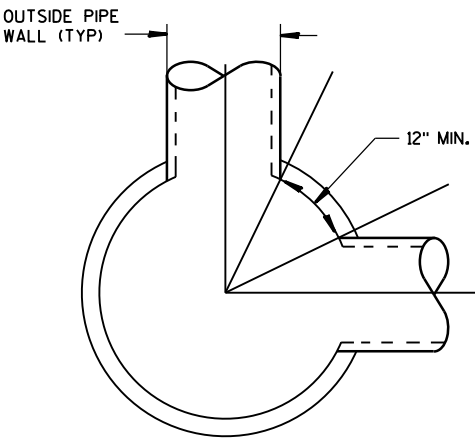

DETAIL "C"

# GENERAL NOTES

DETAILS OF CONSTRUCTION, MATERIALS AND WORKMANSHIP NOT SHOWN ON THIS DRAWING SHALL CONFORM TO THE PERTINENT REQUIREMENTS OF THE STANDARD SPECIFICATIONS AND THE APPLICABLE SPECIAL PROVISIONS. UNLESS OTHERWISE AUTHORIZED IN WRITING BY THE ENGINEER, THE CONTRACTOR SHALL NOT ORDER AND DELIVER PRECAST CATCH BASIN UNITS REQUIRED FOR THE PROJECT UNTIL A LIST OF SIZES IS FURNISHED BY THE ENGINEER.

DETAILED DRAWINGS FOR PROPOSED ALTERNATE DESIGNS FOR UNDERGROUND DRAINAGE STRUCTURES SHALL BE SUBMITTED TO THE ENGINEER FOR APPROVAL PROVIDING THAT SUCH ALTERNATE DESIGNS MAKE PROVISION FOR EQUIVALENT CAPACITY AND STRENGTH.

ALL DRAINAGE STRUCTURES ARE DESIGNATED ON THE PLANS AS "MANHOLES 3X3-L", "CATCH BASINS 4-B", "INLETS 2X3-H", ETC. THE FIRST NUMBERS DESIGNATE THE SIZE OF THE STRUCTURE, AND THE FOLLOWING LETTER DESIGNATES THE TYPE OF COVER TO BE USED TO COMPRISE THE COMPLETE UNIT.

BASES SHALL BE PLACED ON A BED OF MATERIAL AT LEAST 6 INCHES IN DEPTH, WHICH MEETS THE REQUIREMENTS OF GRANULAR BACKFILL. THIS BEDDING SHALL BE COMPACTED AND PROVIDE UNIFORM SUPPORT FOR THE ENTIRE AREA OF THE BASE.

PRECAST REINFORCED CONCRETE CONE TOPS (ECCENTRIC OR CONCENTRIC) OR PRECAST REINFORCED CONCRETE FLAT SLAB TOPS MAY BE USED ON CONCRETE BLOCK STRUCTURES. THE TOPS SHALL BE INSTALLED ON A BED OF MORTAR.

ECCENTRIC CONE TOPS MAY BE USED ON ALL STRUCTURES, AND CONCENTRIC CONE TOPS SHALL BE USED ONLY ON STRUCTURES 5 FEET OR LESS IN DEPTH, UNLESS OTHERWISE DIRECTED BY THE ENGINEER.

STEPS MEETING AASHTO M199 AND THE FOLLOWING REQUIREMENTS SHALL BE INSTALLED IN ALL STRUCTURES OVER 5 FEET IN DEPTH: 16 INCH C-C MAXIMUM SPACING; PROJECT A MINIMUM CLEAR DISTANCE OF 4 INCHES FROM THE WALL AT THE POINT OF EMBEDMENT; MINIMUM LENGTH OF 10 INCHES; MINIMUM WALL EMBEDMENT OF 3 INCHES. FERROUS METAL STEPS NOT PAINTED OR TREATED TO RESIST CORROSION SHALL HAVE A MINIMUM CROSS SECTIONAL DIMENSION OF 1 INCH.

STEPS OF APPROVED POLYPROPYLENE PLASTIC COATED REINFORCEMENT BAR ARE ACCEPTABLE. REINFORCING BAR MUST BE A MINIMUM OF 1/2 INCH AND MEET THE REQUIREMENTS OF ASTM A615.

CERTIFICATION SHALL BE PROVIDED THAT INSTALLED STEPS WHEN TESTED IN ACCORDANCE WITH SECTION 10 OF AASHTO T280 CAN WITHSTAND A VERTICAL LOAD OF 800 LBS. AND A HORIZONTAL LOAD OF 400 LBS.

ALL BAR STEEL REINFORCEMENT SHALL BE EMBEDDED 2 INCHES CLEAR UNLESS OTHERWISE SHOWN OR NOTED.

ALL PRECAST INLET UNITS SHALL CONFORM TO THE PERTINENT REQUIREMENTS OF AASHTO DESIGNATION M199.

PRECAST REINFORCED RISERS SHALL HAVE A TONGUE AND GROOVE JOINT WITH TONGUE UP OR DOWN.

CONCRETE BLOCK WILL NOT BE PERMITTED FOR STRUCTURES GREATER THAN 4 FEET IN DIAMETER.

4" OVERHANGING BASES ARE REQUIRED FOR ALL CONCRETE BLOCK INSTALLATIONS. 4" OVERHANG IS REQUIRED WHEN SEPARATE PRECAST BASE IS PROVIDED. OVERHANG IS NOT REQUIRED ON PRECAST STRUCTURES WITH AN INTEGRAL OR MONOLITHIC BASE.

FOR ADDITIONAL CONFIGURATIONS, MAINTAIN A MINIMUM OF 12 INCHES AS MEASURED FROM THE INSIDE OF THE STRUCTURE WALL BETWEEN THE OUTSIDE PIPE WALLS OF ADJACENT PIPES. SEE DETAIL "C".

- MINIMUM WALL THICKNESS SHALL BE 4 INCHES FOR 3-FT, 5 INCHES FOR 4-FT, 6 INCHES FOR 5-FT AND 7 INCHES FOR 6-FT DIAMETER PRECAST CATCH BASINS.
- FOR PRECAST CATCH BASINS PROVIDE REINFORCING STEEL IN ACCORDANCE TO AASHTO M199.
- PRECAST FLAT SLAB TOPS AND BASES WITH A DIAMETER OF 48" AND LESS SHALL HAVE A MINIMUM THICKNESS OF 6". PRECAST FLAT SLAB TOPS AND BASES WITH A DIAMETER LARGER THAN 48" SHALL HAVE A MINIMUM THICKNESS OF 8".
- 1" CONCRETE KEY POURED AFTER INSTALLATION. 2" SUMP MEASURED FROM TOP OF KEY.

## CATCH BASIN COVER OPENING MATRIX

| CATCH BASIN SIZE | INLET COVER TYPE<br>OPENING SIZE (FT) | ALL A'S | ALL B'S | BW | C | F | ALL H'S | S | T | V | WM | Z |
|------------------|---------------------------------------|---------|---------|----|---|---|---------|---|---|---|----|---|
| 3-FT             | 2X2                                   | X       | X       |    |   |   |         | X |   | X |    |   |
|                  | 2 DIA.                                |         |         |    | X |   |         |   |   |   |    | X |
| 4-FT-<br>6-FT    | 2X2                                   | X       | X       |    |   |   |         | X |   | X |    |   |
|                  | 2X2.5                                 |         |         | X  |   |   |         | X | X | X | X  |   |
|                  | 2 DIA.                                |         |         |    | X |   |         |   |   |   |    | X |
|                  | 2X3                                   |         |         |    |   |   | X       |   |   |   |    |   |
|                  | 2.5X3                                 |         |         |    |   |   |         |   |   |   |    |   |

## PIPE MATRIX


| CATCH BASIN SIZE | MAXIMUM INSIDE PIPE DIAMETER<br>FOR TWO PIPES |                     |
|------------------|-----------------------------------------------|---------------------|
|                  | 180° SEPARATION (IN)                          | 90° SEPARATION (IN) |
| 3-FT             | 15                                            | 12                  |
| 4-FT             | 24                                            | 18                  |
| 5-FT             | 36                                            | 24                  |
| 6-FT             | 42                                            | 30                  |

CATCH BASINS 3-FT,  
4-FT, 5-FT AND  
6-FT DIAMETER


STATE OF WISCONSIN  
DEPARTMENT OF TRANSPORTATION

APPROVED  
6/5/2012 /S/ Jerry H. Zogg  
DATE ROADWAY STANDARDS 79 IENT  
FHWA ENGINEER


CATCH BASINS 3-FT, 4-FT, 5-FT AND 6-FT DIAMETER

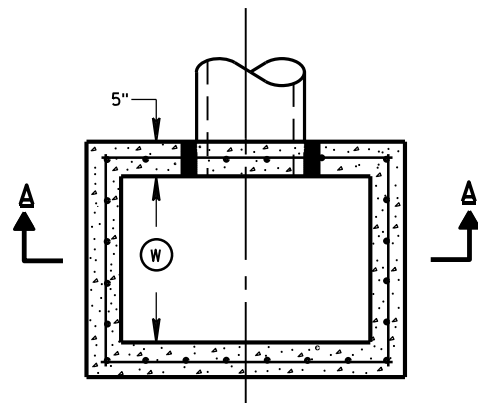


PLAN VIEW

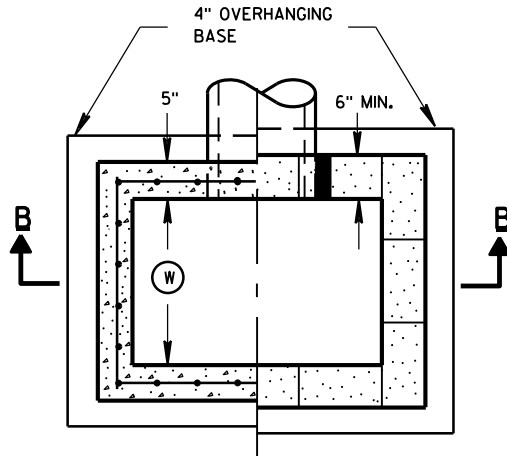


PLAN VIEW

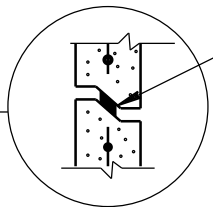


RISER JOINTS TO BE SEALED WITH A BUTYL RUBBER SEAL PER SEALANT MANUFACTURERS RECOMMENDATIONS CONFORMING TO ASTM C 990 (TYP)

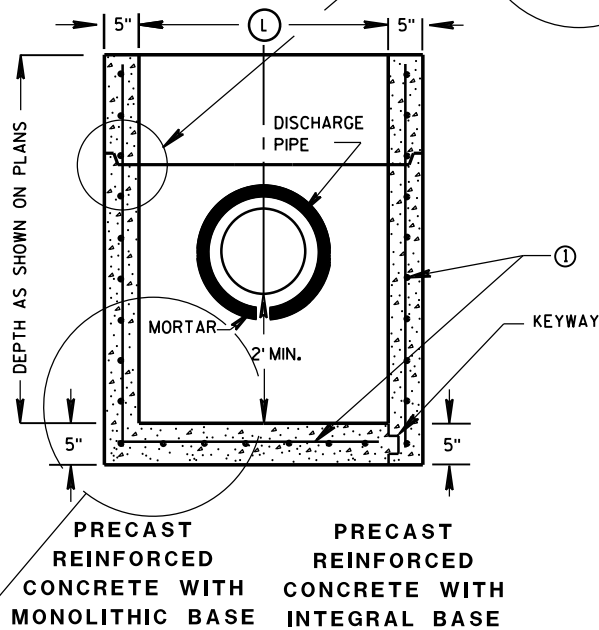

SECTION A-A

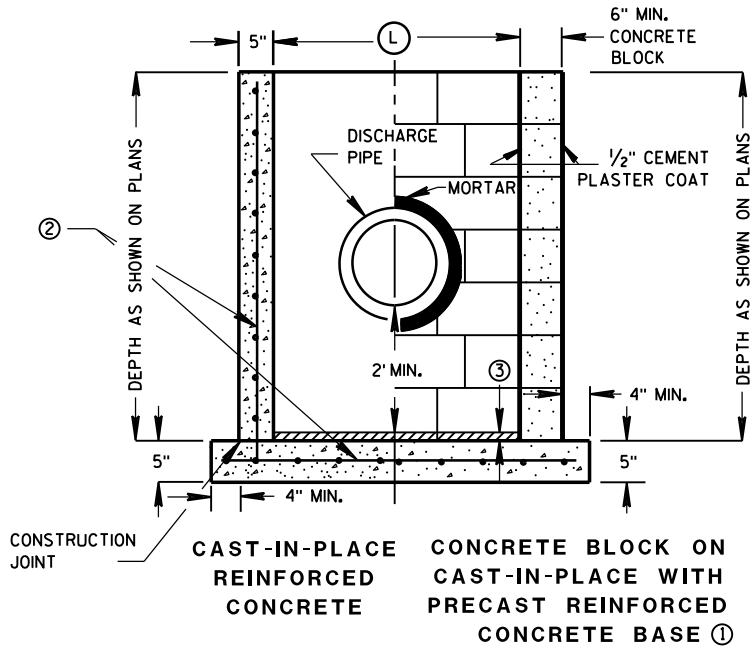

SECTION B-B

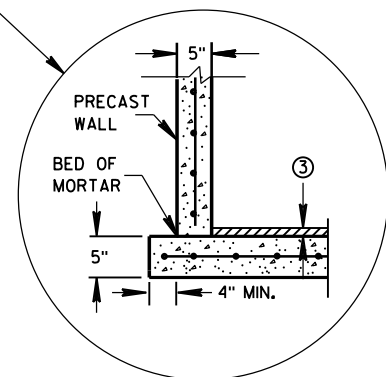

SEPARATE PRECAST REINFORCED CONCRETE BASE OPTION

CATCH BASINS 2X3-FT AND 2.5X3-FT

GENERAL NOTES

DETAILS OF CONSTRUCTION, MATERIALS AND WORKMANSHIP NOT SHOWN ON THIS DRAWING SHALL CONFORM TO THE PERTINENT REQUIREMENTS OF THE STANDARD SPECIFICATIONS AND THE APPLICABLE SPECIAL PROVISIONS.

UNLESS OTHERWISE AUTHORIZED IN WRITING BY THE ENGINEER, THE CONTRACTOR SHALL NOT ORDER AND DELIVER PRECAST CATCH BASIN UNITS REQUIRED FOR THE PROJECT UNTIL A LIST OF SIZES IS FURNISHED BY THE ENGINEER.

DETAILED DRAWINGS FOR PROPOSED ALTERNATE DESIGNS FOR UNDERGROUND DRAINAGE STRUCTURES SHALL BE SUBMITTED TO THE ENGINEER FOR APPROVAL PROVIDING THAT SUCH ALTERNATE DESIGNS MAKE PROVISION FOR EQUIVALENT CAPACITY AND STRENGTH.

ALL PRECAST CATCH BASIN UNITS SHALL CONFORM TO THE PERTINENT REQUIREMENTS OF ASTM C 913.

ALL DRAINAGE STRUCTURES ARE DESIGNATED ON THE PLANS AS "MANHOLES 3X3-L", "CATCH BASINS 4-B", "INLETS 2X3-H", ETC. THE FIRST NUMBERS DESIGNATES THE SIZE OF THE STRUCTURE, AND THE FOLLOWING LETTER DESIGNATES THE TYPE OF COVER TO BE USED TO COMPRISE THE COMPLETE UNIT.

BASES SHALL BE PLACED ON A BED OF MATERIAL AT LEAST 6 INCHES IN DEPTH, WHICH MEETS THE REQUIREMENTS OF GRANULAR BACKFILL. THIS BEDDING SHALL BE COMPACTED AND PROVIDE UNIFORM SUPPORT FOR THE ENTIRE AREA OF THE BASE.

ALL BAR STEEL REINFORCEMENT SHALL BE EMBEDDED 2 INCHES CLEAR UNLESS OTHERWISE SHOWN OR NOTED.

PRECAST REINFORCED RISERS SHALL HAVE A TONGUE AND GROOVE JOINT WITH TONGUE UP OR DOWN.

4" OVERHANGING BASES ARE REQUIRED FOR CAST-IN-PLACE REINFORCED CONCRETE AND CONCRETE BLOCK INSTALLATIONS. 4" OVERHANG IS REQUIRED WHEN SEPARATE PRECAST BASE IS PROVIDED. OVERHANG IS NOT REQUIRED ON PRECAST STRUCTURES WITH AN INTEGRAL OR MONOLITHIC BASE.

MAXIMUM INSIDE PIPE DIAMETER DETERMINED BY 3" CLEARANCE ON EACH SIDE OF THE OUTSIDE WALL OF THE PIPE. SEE DETAIL "A". ASSUMES PIPE ENTERS PERPENDICULAR TO THE STRUCTURE.


- ① FOR PRECAST CATCH BASINS PROVIDE REINFORCING STEEL IN ACCORDANCE TO ASTM C 913.
- ② CONTRACTOR TO PROVIDE DRAWING(S) STAMPED BY A PROFESSIONAL ENGINEER FOR STEEL REINFORCING DESIGN FOR CAST-IN-PLACE STRUCTURES.
- ③ 1" CONCRETE KEY POURED AFTER INSTALLATION. 2' SUMP MEASURED FROM TOP OF KEY.

CATCH BASIN COVER MATRIX

| CATCH BASIN SIZE | WIDTH (W) (FT) | LENGTH (L) (FT) | F | ALL H'S |
|------------------|----------------|-----------------|---|---------|
| 2X3-FT           | 2              | 3               |   | X       |
| 2.5X3-FT         | 2.5            | 3               | X |         |

PIPE MATRIX

| CATCH BASIN SIZE | MAXIMUM INSIDE PIPE DIAMETER FOR TWO PIPES |             |
|------------------|--------------------------------------------|-------------|
|                  | WIDTH (IN)                                 | LENGTH (IN) |
| 2X3-FT           | 12                                         | 24          |
| 2.5X3-FT         | 18                                         | 24          |

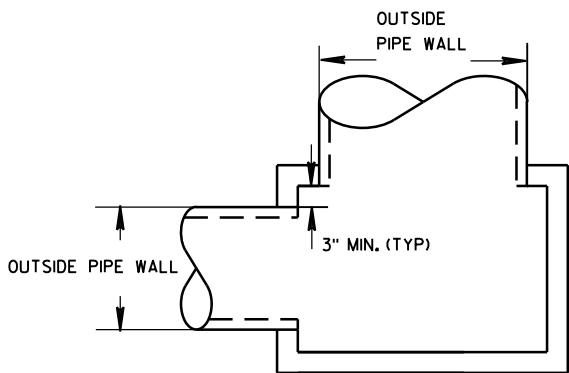


DETAIL "A"


CATCH BASINS 2X3-FT AND 2.5X3-FT

STATE OF WISCONSIN  
DEPARTMENT OF TRANSPORTATION

APPROVED  
DATE 6/5/2012  
ENGINEER /S/ Jerry H. Zogg  
ROADWAY STANDARDS 180 NT  
FHWA

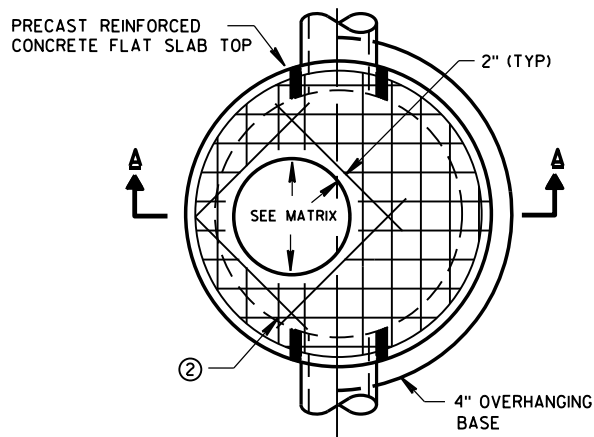


PLAN VIEW CIRCULAR OPENING

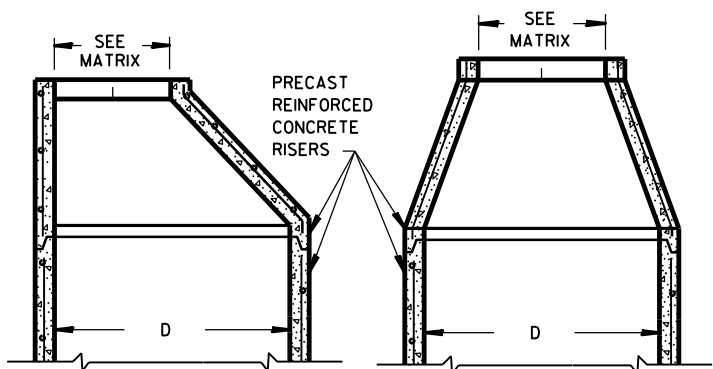


OPTIONAL PRECAST REINFORCED CONCRETE ECCENTRIC TOP


OPTIONAL PRECAST REINFORCED CONCRETE CONCENTRIC TOP

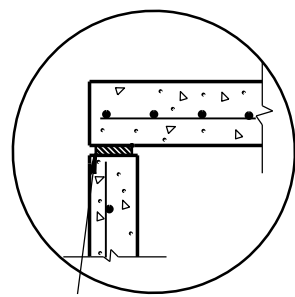

TOP WITH PLAIN END JOINT

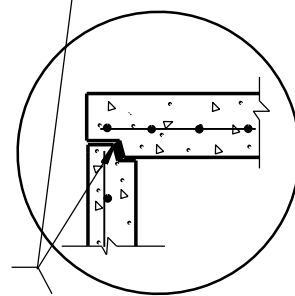


TOP WITH TONGUE AND GROOVE JOINT

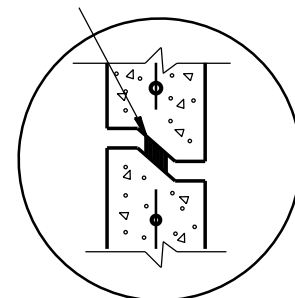


RISER WITH TONGUE AND GROOVE JOINT

DETAIL "B"

JOINTS TO BE SEALED WITH A BUTYL RUBBER SEAL PER SEALANT MANUFACTURERS RECOMMENDATIONS CONFORMING TO ASTM C990 (TYP)

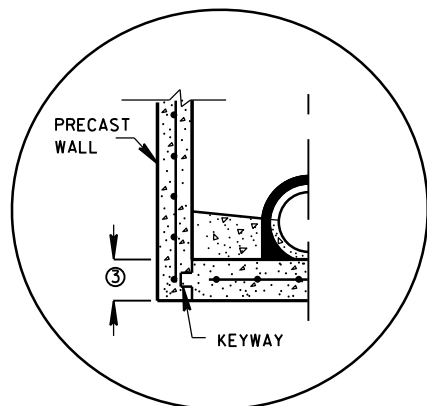


PRECAST REINFORCED CONCRETE WITH INTEGRAL BASE OPTION

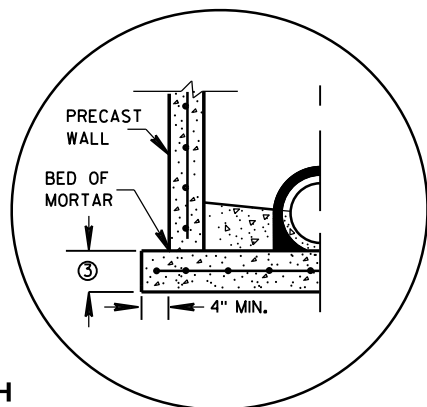


SEPARATE PRECAST REINFORCED CONCRETE BASE OPTION

DETAIL "A"

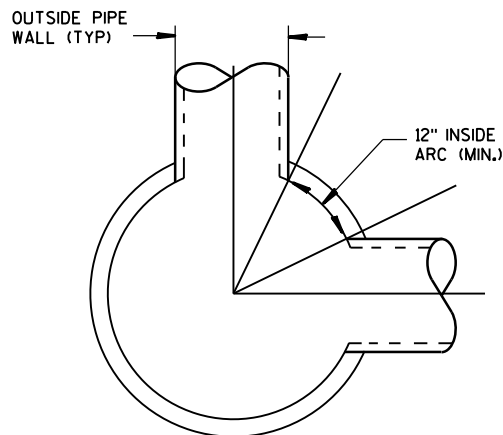

DETAIL "C"

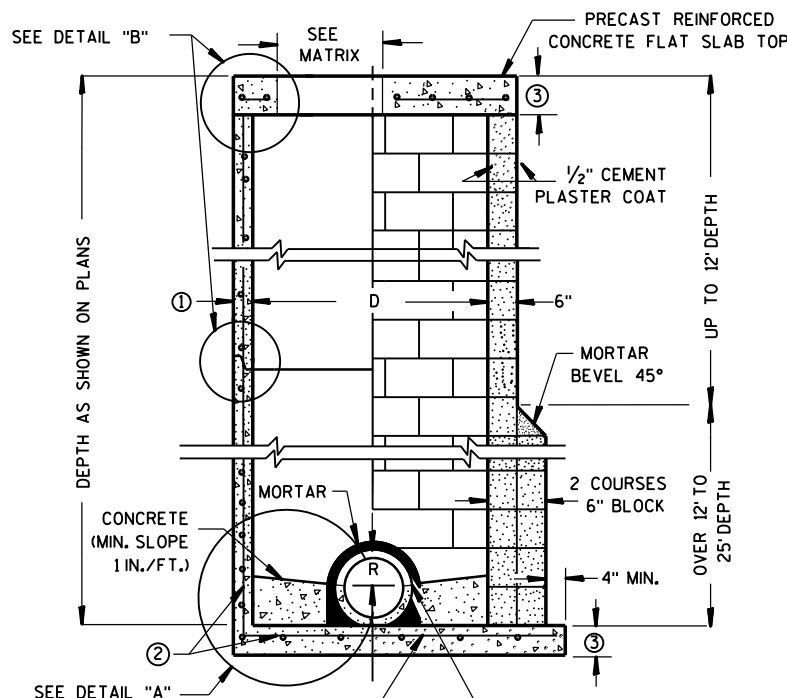

CONTRACTOR TO PROVIDE DRAWING(S) STAMPED BY A PROFESSIONAL ENGINEER FOR STEEL REINFORCING DESIGN FOR CAST-IN-PLACE STRUCTURES

PRECAST REINFORCED CONCRETE BLOCK WITH CONCRETE WITH MONOLITHIC BASE CAST-IN-PLACE OR PRECAST REINFORCED CONCRETE BASE ②

MANHOLES 3-FT, 4-FT, 5-FT, 6-FT, 7-FT AND 8-FT DIAMETER

GENERAL NOTES

DETAILS OF CONSTRUCTION, MATERIALS AND WORKMANSHIP NOT SHOWN ON THIS DRAWING SHALL CONFORM TO THE PERTINENT REQUIREMENTS OF THE STANDARD SPECIFICATIONS AND THE APPLICABLE SPECIAL PROVISIONS. UNLESS OTHERWISE AUTHORIZED IN WRITING BY THE ENGINEER, THE CONTRACTOR SHALL NOT ORDER AND DELIVER PRECAST MANHOLE UNITS REQUIRED FOR THE PROJECT UNTIL A LIST OF SIZES IS FURNISHED BY THE ENGINEER.

DETAILED DRAWINGS FOR PROPOSED ALTERNATE DESIGNS FOR UNDERGROUND DRAINAGE STRUCTURES SHALL BE SUBMITTED TO THE ENGINEER FOR APPROVAL PROVIDING THAT SUCH ALTERNATE DESIGNS MAKE PROVISION FOR EQUIVALENT CAPACITY AND STRENGTH.

ALL DRAINAGE STRUCTURES ARE DESIGNATED ON THE PLANS AS "MANHOLES 3X3-L", "CATCH BASINS 4-B", "INLETS 2X3-H", ETC. THE FIRST NUMBERS DESIGNATE THE SIZE OF THE STRUCTURE, AND THE FOLLOWING LETTER DESIGNATES THE TYPE OF COVER TO BE USED TO COMPRISE THE COMPLETE UNIT.

BASES SHALL BE PLACED ON A BED OF MATERIAL AT LEAST 6 INCHES IN DEPTH, WHICH MEETS THE REQUIREMENTS OF GRANULAR BACKFILL. THIS BEDDING SHALL BE COMPACTED AND PROVIDE UNIFORM SUPPORT FOR THE ENTIRE AREA OF THE BASE.

PRECAST REINFORCED CONE TOPS (ECCENTRIC OR CONCENTRIC) OR PRECAST REINFORCED FLAT SLAB TOPS MAY BE USED ON CONCRETE BLOCK STRUCTURES. THE CONE TOPS SHALL BE INSTALLED ON A BED OF MORTAR.

ECCENTRIC CONE TOPS MAY BE USED ON ALL STRUCTURES, AND CONCENTRIC CONE TOPS SHALL BE USED ONLY ON STRUCTURES 5 FEET OR LESS IN DEPTH, UNLESS OTHERWISE DIRECTED BY THE ENGINEER.

STEPS MEETING AASHTO M199 AND THE FOLLOWING REQUIREMENTS SHALL BE INSTALLED IN ALL STRUCTURES OVER 5 FEET IN DEPTH: 16 INCH C-C MAXIMUM SPACING; PROJECT A MINIMUM CLEAR DISTANCE OF 4 INCHES FROM THE WALL AT THE POINT OF EMBEDMENT; MINIMUM LENGTH OF 10 INCHES; MINIMUM WALL EMBEDMENT OF 3 INCHES. FERROUS METAL STEPS NOT PAINTED OR TREATED TO RESIST CORROSION SHALL HAVE A MINIMUM CROSS SECTIONAL DIMENSION OF 1 INCH.

STEPS OF APPROVED POLYPROPYLENE PLASTIC COATED REINFORCEMENT BAR ARE ACCEPTABLE. REINFORCING BAR MUST BE A MINIMUM OF 1/2" AND MEET THE REQUIREMENTS OF ASTM A615.

CERTIFICATION SHALL BE PROVIDED THAT INSTALLED STEPS WHEN TESTED IN ACCORDANCE WITH SECTION 10 OF AASHTO T280 CAN WITHSTAND A VERTICAL LOAD OF 800 LBS. AND A HORIZONTAL LOAD OF 400 LBS.

ALL BAR STEEL REINFORCEMENT SHALL BE EMBEDDED 2 INCHES CLEAR UNLESS OTHERWISE SHOWN OR NOTED. CONCRETE BLOCK WILL NOT BE PERMITTED FOR STRUCTURES GREATER THAN 4 FEET IN DIAMETER.

PRECAST REINFORCED RISERS SHALL HAVE A TONGUE AND GROOVE JOINT WITH TONGUE UP OR DOWN.

ALL PRECAST MANHOLE UNITS SHALL CONFORM TO THE PERTINENT REQUIREMENTS OF AASHTO DESIGNATION M 199.

4" OVERHANGING BASES ARE REQUIRED FOR ALL CONCRETE BLOCK INSTALLATIONS. 4" OVERHANG IS REQUIRED WHEN SEPARATE PRECAST BASE IS PROVIDED. OVERHANG IS NOT REQUIRED ON PRECAST STRUCTURES WITH AN INTEGRAL OR MONOLITHIC BASE.

FOR ADDITIONAL CONFIGURATIONS, MAINTAIN A MINIMUM OF 12 INCHES AS MEASURED FROM THE INSIDE OF THE STRUCTURE WALL BETWEEN THE OUTSIDE PIPE WALLS OF ADJACENT PIPES. SEE DETAIL "C".

- ① MINIMUM WALL THICKNESS SHALL BE 4 INCHES FOR 3-FT, 5 INCHES FOR 4-FT, 6 INCHES FOR 5-FT, 7 INCHES FOR 6-FT, 8 INCHES FOR 7-FT AND 9 INCHES FOR 8-FT DIAMETER PRECAST MANHOLES.
- ② FOR PRECAST MANHOLES PROVIDE REINFORCING STEEL IN ACCORDANCE TO AASHTO M199.
- ③ PRECAST FLAT SLAB TOPS AND BASES WITH A DIAMETER OF 48" AND LESS SHALL HAVE A MINIMUM THICKNESS OF 6". PRECAST FLAT SLAB TOPS AND BASES WITH A DIAMETER LARGER THAN 48" SHALL HAVE A MINIMUM THICKNESS OF 8".

MANHOLE COVER OPENING MATRIX

| MANHOLE COVER TYPE | C | ALL J'S | K | L | M |
|--------------------|---|---------|---|---|---|
| OPENING SIZE (FT)  |   |         |   |   |   |
| 2 DIA.             | X | X       |   | X |   |
| 3 DIA.             |   |         | X |   | X |

PIPE MATRIX

| MANHOLE SIZE | MAXIMUM INSIDE PIPE DIAMETER FOR TWO PIPES |                     |
|--------------|--------------------------------------------|---------------------|
|              | 180° SEPARATION (IN)                       | 90° SEPARATION (IN) |
| 3-FT         | 15                                         | 12                  |
| 4-FT         | 24                                         | 18                  |
| 5-FT         | 36                                         | 24                  |
| 6-FT         | 42                                         | 36                  |
| 7-FT         | 48                                         | 36                  |
| 8-FT         | 60                                         | 42                  |


MANHOLES 3-FT, 4-FT, 5-FT, 6-FT, 7-FT AND 8-FT DIAMETER

STATE OF WISCONSIN  
DEPARTMENT OF TRANSPORTATION


APPROVED  
6/5/2012 /S/ Jerry H. Zogg  
DATE ROADWAY STANDARDS DEVELOPMENT ENGINEER 81  
FHWA






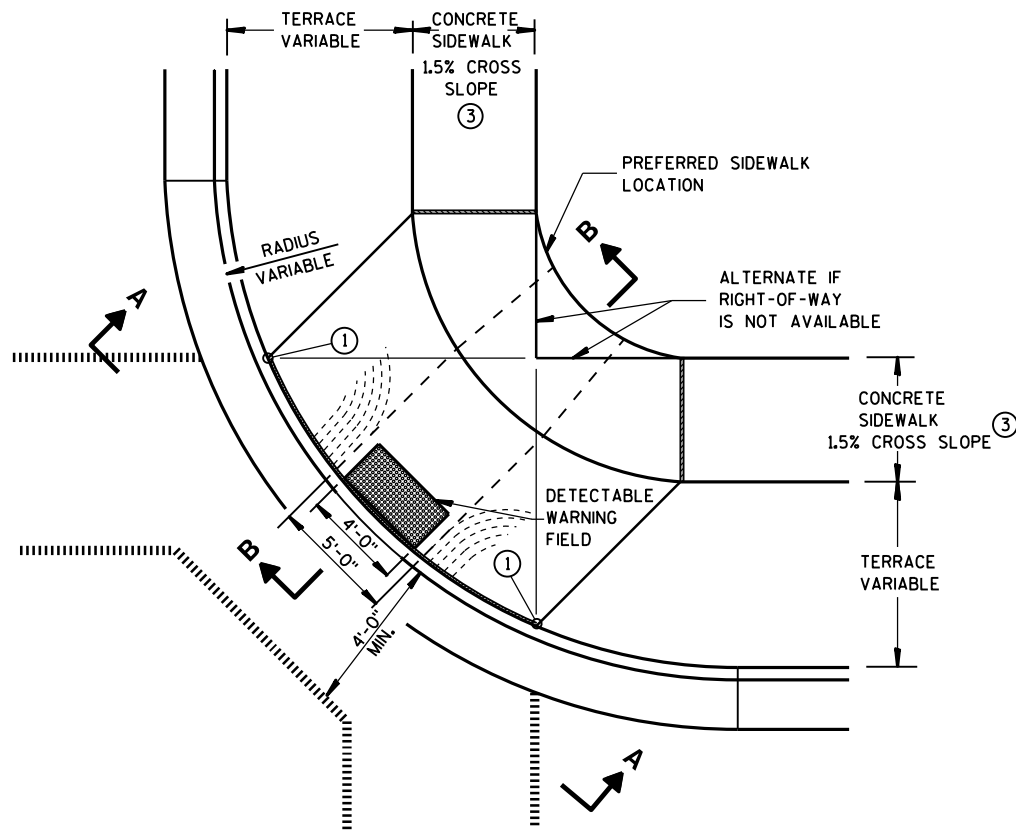


**PLAN VIEW  
TYPE 1 RAMP**  
(CENTER OF CORNER RADIUS)

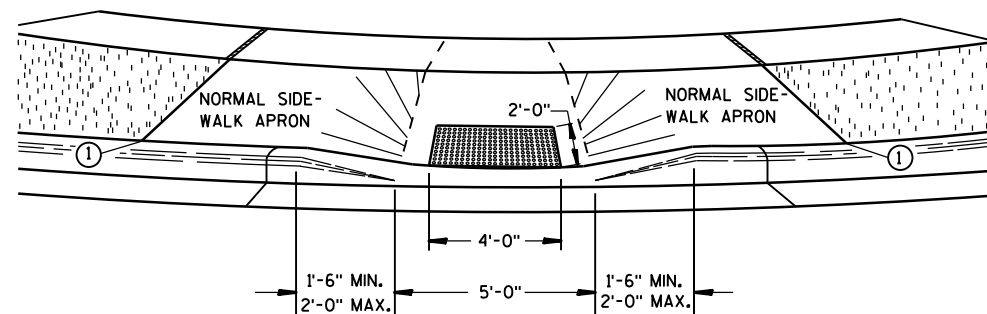


**VIEW A-A**

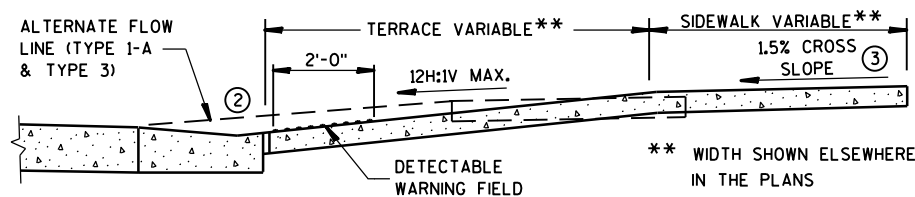


**SECTION B-B**

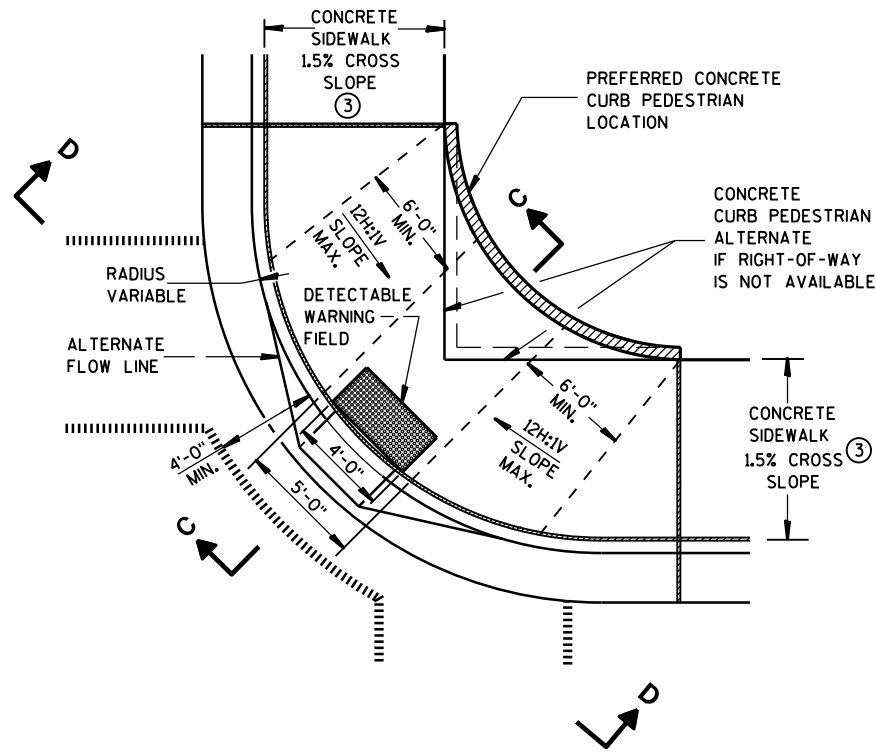

**PLAN VIEW  
TYPE 1-A RAMP**  
(NO TERRACE)

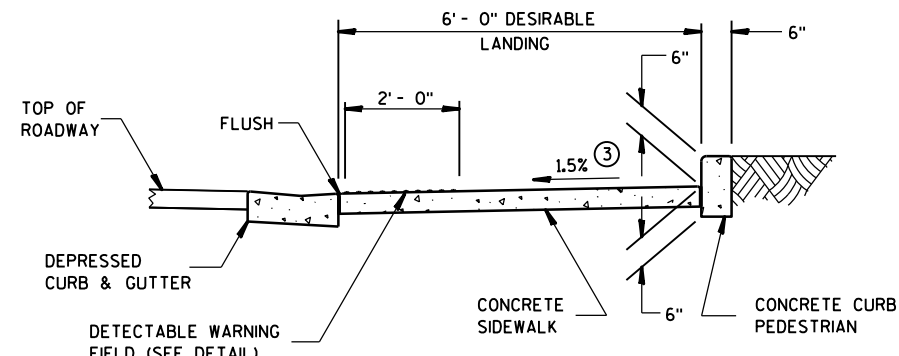

**SECTION C-C**

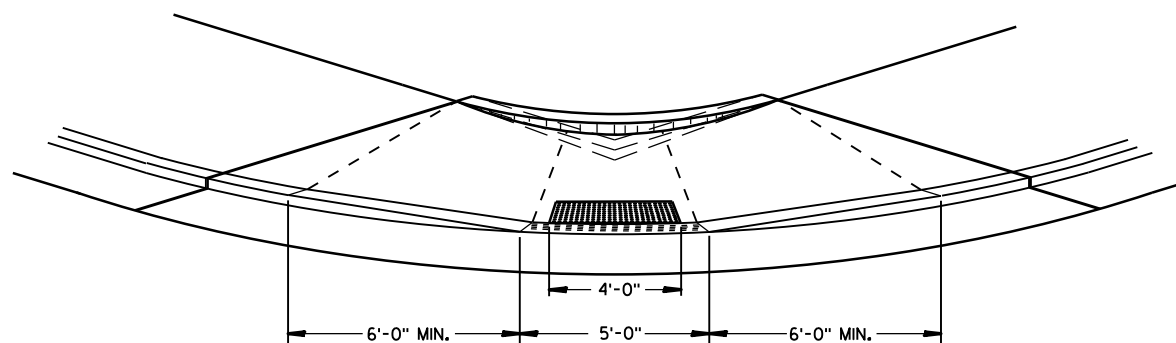

**VIEW D-D**

## GENERAL NOTES

DETAILS OF CONSTRUCTION, MATERIALS AND WORKMANSHIP NOT SHOWN ON THIS DRAWING SHALL CONFORM TO THE PERTINENT REQUIREMENTS OF THE STANDARD SPECIFICATIONS AND THE APPLICABLE SPECIAL PROVISIONS.

RAMPS SHALL BE BUILT AT 12H:1V OR FLATTER. WHEN NECESSARY, THE SIDEWALK ELEVATION MAY BE LOWERED TO MEET THE HIGH POINT ON THE RAMP.

TYPE 1 RAMPS SHALL HAVE A NORMAL SIDEWALK APRON AND CURB ON BOTH SIDES OF RAMP.

DETECTABLE WARNING FIELD SHALL BE MEASURED AND PAID BY THE SQUARE FOOT AS "CURB RAMP DETECTABLE WARNING FIELD". THE CONCRETE PEDESTRIAN CURB, IF NEEDED, SHALL BE MEASURED AND PAID BY THE LINEAL FOOT AS "CONCRETE CURB PEDESTRIAN". CONCRETE SIDEWALK IN THE CURB RAMP AREA SHALL BE MEASURED AND PAID BY THE SQUARE FOOT AS CONCRETE SIDEWALK, INCLUDING THE AREA UNDER THE DETECTABLE WARNING FIELD.

SELECT CURB RAMP DETECTABLE WARNING FIELD MATERIALS AND DEVICES FROM THE DEPARTMENT'S APPROVED MATERIALS LIST. THE COLOR OF THE DETECTABLE WARNING FIELD IS SPECIFIED ELSEWHERE AND IS INCIDENTAL TO THE BID ITEM OF "CURB RAMP DETECTABLE WARNING FIELD".

DETECTABLE WARNING FIELDS THAT ARE INSTALLED AS A GROUP OR SIDE BY SIDE, SHALL BE FROM THE SAME MANUFACTURER.

SURFACE TEXTURE OF THE RAMP SHALL BE OBTAINED BY COARSE BROOMING TRANSVERSE TO THE SLOPE OF THE RAMP.

- ① THIS POINT IS AN EXTENSION OF OUTSIDE EDGE OF APPROACHING SIDEWALK WHERE IT MEETS THE BACK OF CONCRETE CURB.
- ② GRADE CHANGE BETWEEN GUTTER FLAG SLOPE AND THE CURB RAMP SLOPE SHALL NOT EXCEED 11%. PROVIDE DRAINAGE AWAY FROM CURB RAMP AT GUTTER FLAG INTERFACE.
- ③  $\pm 0.5\%$  CONSTRUCTION TOLERANCE IN SIDEWALK CROSS SLOPE. THE SIDEWALK CROSS SLOPE SHALL NOT EXCEED 2% WITHOUT PRIOR APPROVAL FROM THE ENGINEER.


## LEGEND

- 1/2" EXPANSION JOINT-SIDEWALK
- - - - - CONTRACTION JOINT FIELD LOCATED
- ||||| PAVEMENT MARKING CROSSWALK (WHITE)
- ALTERNATIVE LAYOUT


**CURB RAMPS  
TYPES 1 AND 1-A**

STATE OF WISCONSIN  
DEPARTMENT OF TRANSPORTATION




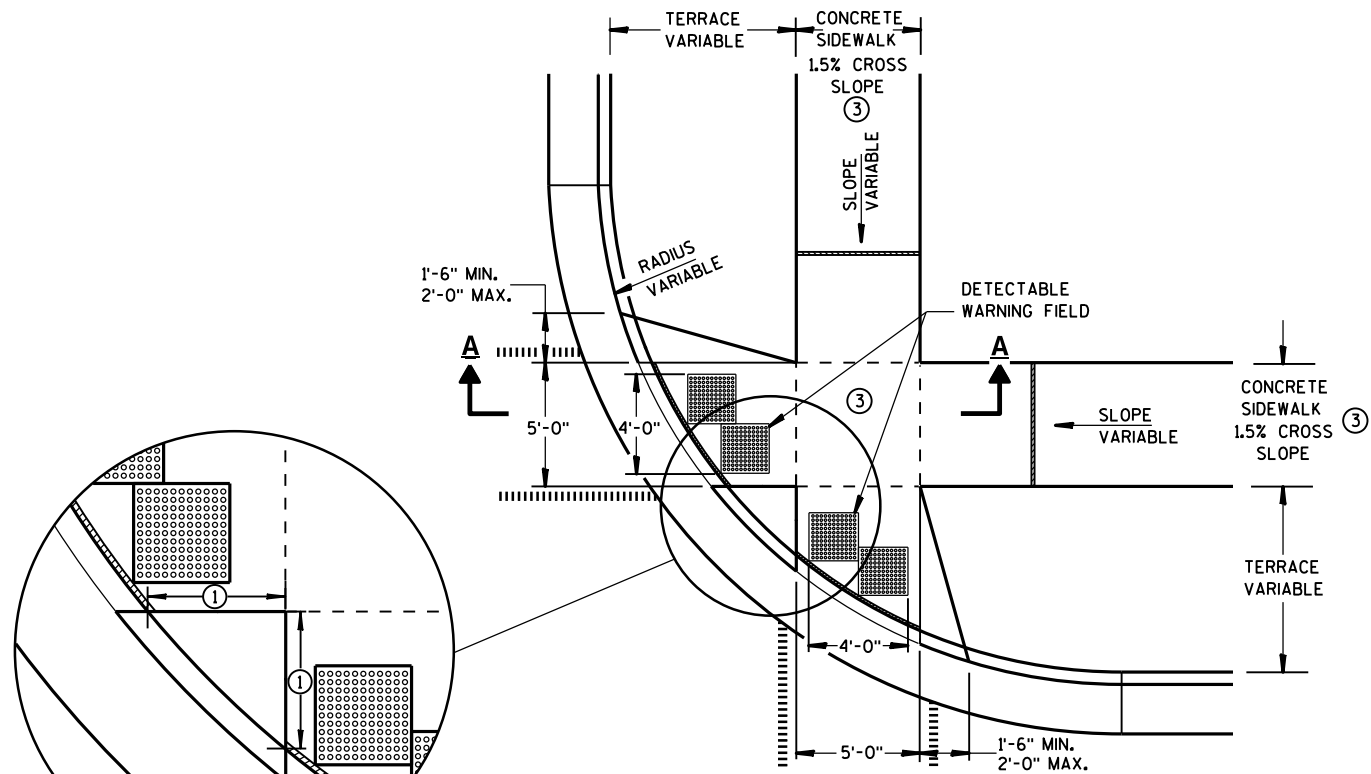

PLAN VIEW  
TYPE 2 RAMP  
(ON LINE WITH SIDEWALK)

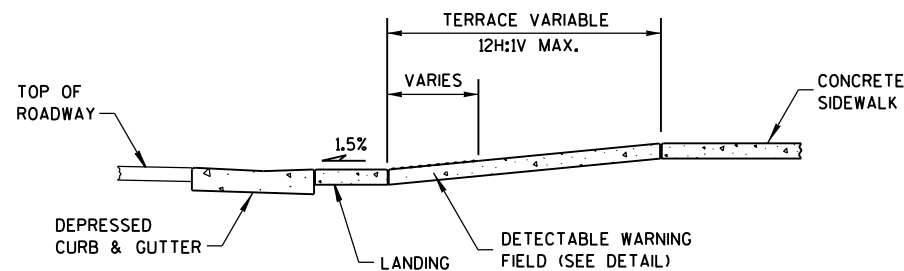

SECTION A-A

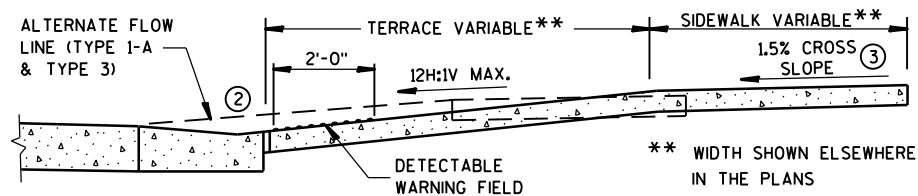

SECTION B-B

## GENERAL NOTES


USE THE TYPE 3 RAMP ONLY WHEN A TYPE 1 OR TYPE 2 CANNOT BE ACHIEVED BECAUSE OF FIELD CONDITIONS.

DETECTABLE WARNING FIELDS THAT ARE INSTALLED AS A GROUP OR SIDE BY SIDE, SHALL BE FROM THE SAME MANUFACTURER.

- ① WHEN THIS DISTANCE IS LESS THAN 6'-0" IT MAY BE DIFFICULT TO ACHIEVE A 12H:1V SLOPE, OR FLATTER, ON THE RAMP. REDUCE CURB HEIGHT IN TRIANGLE AREA TO ACHIEVE 12H:1V SLOPE, OR FLATTER, ON RAMP. 2" MINIMUM CURB HEIGHT.
- ② GRADE CHANGE BETWEEN GUTTER FLAG SLOPE AND THE CURB RAMP SLOPE SHALL NOT EXCEED 11%. PROVIDE DRAINAGE AWAY FROM CURB RAMP AT GUTTER FLAG INTERFACE.
- ③ ±0.5% CONSTRUCTION TOLERANCE IN SIDEWALK CROSS SLOPE. THE SIDEWALK CROSS SLOPE SHALL NOT EXCEED 2% WITHOUT PRIOR APPROVAL FROM THE ENGINEER.

## LEGEND

- 1/2" EXPANSION JOINT-SIDEWALK
- CONTRACTION JOINT FIELD LOCATED
- PAVEMENT MARKING CROSSWALK (WHITE)
- ALTERNATIVE LAYOUT

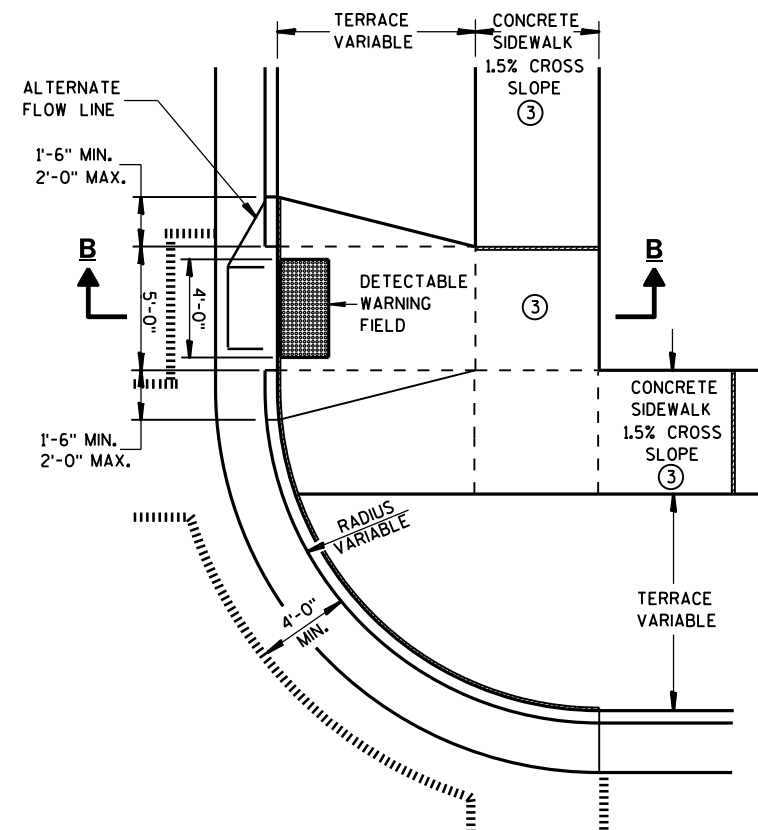


PLAN VIEW  
TYPE 3 RAMP  
(OUTSIDE OF CROSSWALK AREA)


CURB RAMPS  
TYPES 2 AND 3

STATE OF WISCONSIN  
DEPARTMENT OF TRANSPORTATION

**CURB RAMP TYPE 4A**  
**PLAN VIEW**

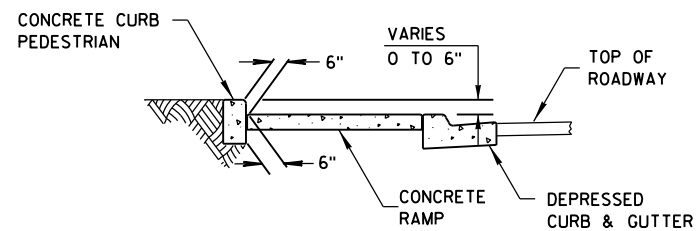


**SECTION C-C FOR TYPE 4A**

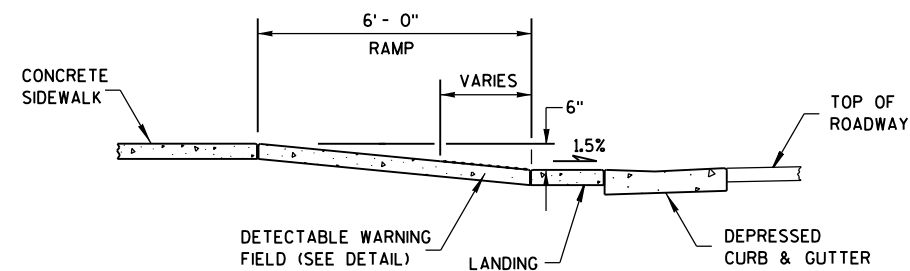


**SECTION B-B FOR TYPE 4A**

| <b>RADIUS<br/>(AT CURB FACE)</b> | <b>X</b>               | <b>Y</b>              |
|----------------------------------|------------------------|-----------------------|
| <b>20 FEET</b>                   | 6'-1 $\frac{3}{4}$ "   | 2'-7 $\frac{1}{4}$ "  |
| <b>30 FEET</b>                   | 7'-11 $\frac{3}{4}$ "  | 4'-8 $\frac{1}{4}$ "  |
| <b>40 FEET</b>                   | 9'-5 $\frac{1}{4}$ "   | 6'-5"                 |
| <b>50 FEET</b>                   | 10'-8 $\frac{3}{4}$ "  | 7'-11 $\frac{1}{4}$ " |
| <b>60 FEET</b>                   | 11'-10 $\frac{1}{4}$ " | 9'-3 $\frac{1}{2}$ "  |

## INTERMEDIATE RADII CAN BE INTERPOLATED

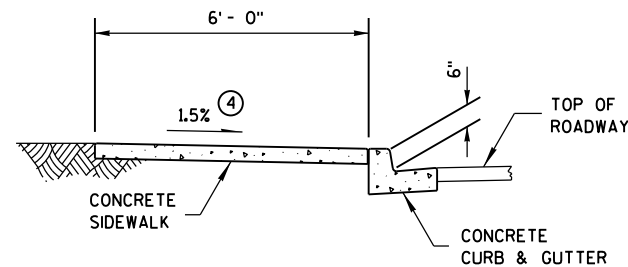

**SECTION A-A FOR TYPE 4A**

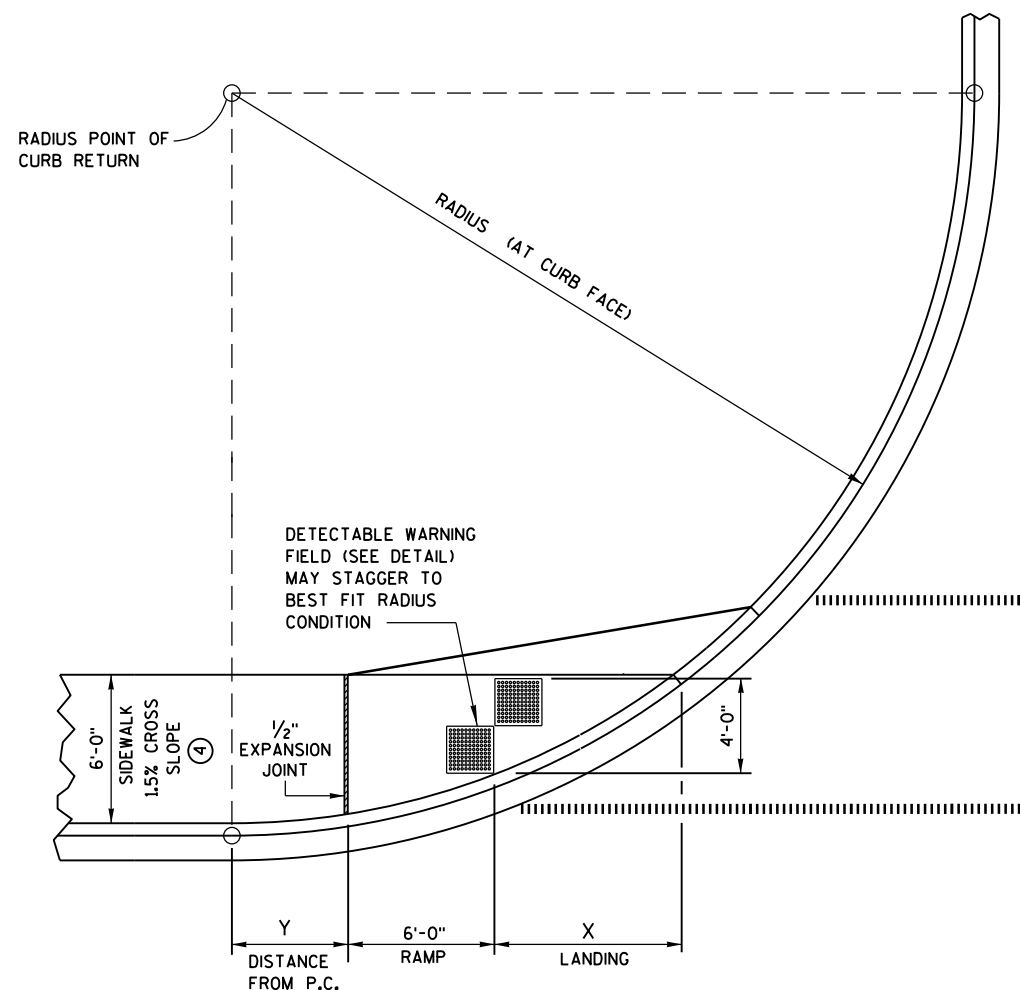

**CURB RAMP TYPE 4A1**  
**PLAN VIEW**


## GENERAL NOTES

AVOID PLACING DRAINAGE STRUCTURES, JUNCTION BOXES OR OTHER OBSTRUCTIONS IN FRONT OF RAMP ACCESS AREAS.


RAMP SLOPES SHALL NOT BE STEEPER THAN 12:1.

DETECTABLE WARNING FIELDS THAT ARE INSTALLED AS A GROUP OR SIDE BY SIDE, SHALL BE FROM THE SAME MANUFACTURER.

- ③ INSTALL TRANSITION NOSE. (INCIDENTAL TO OTHER PAY ITEMS.)  
DO NOT MARK TRANSITION NOSE.
- ④  $\pm 0.5\%$  CONSTRUCTION TOLERANCE IN SIDEWALK CROSS SLOPE. THE SIDEWALK CROSS SLOPE SHALL NOT EXCEED 2% WITHOUT PRIOR APPROVAL FROM THE ENGINEER.

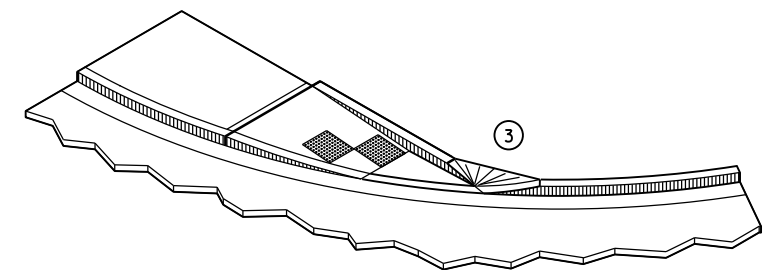

ISOMETRIC VIEW FOR TYPE 4A

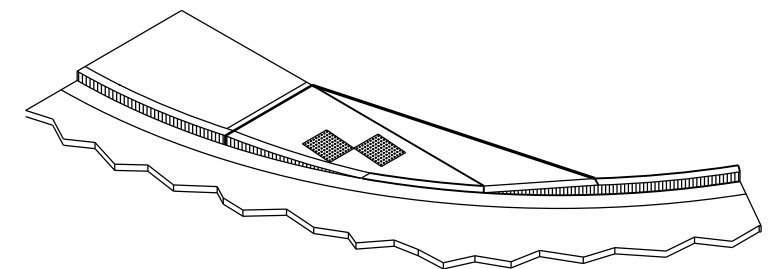


**ISOMETRIC VIEW FOR TYPE 4A1**

## LEGEND


-  1/2" EXPANSION JOINT-SIDEWALK  
 CONTRACTION JOINT FIELD LOCATED  
 PAVEMENT MARKING CROSSWALK (WHITE)

## CURB RAMPS TYPES 4A AND 4A1


STATE OF WISCONSIN  
DEPARTMENT OF TRANSPORTATION<sup>85</sup>

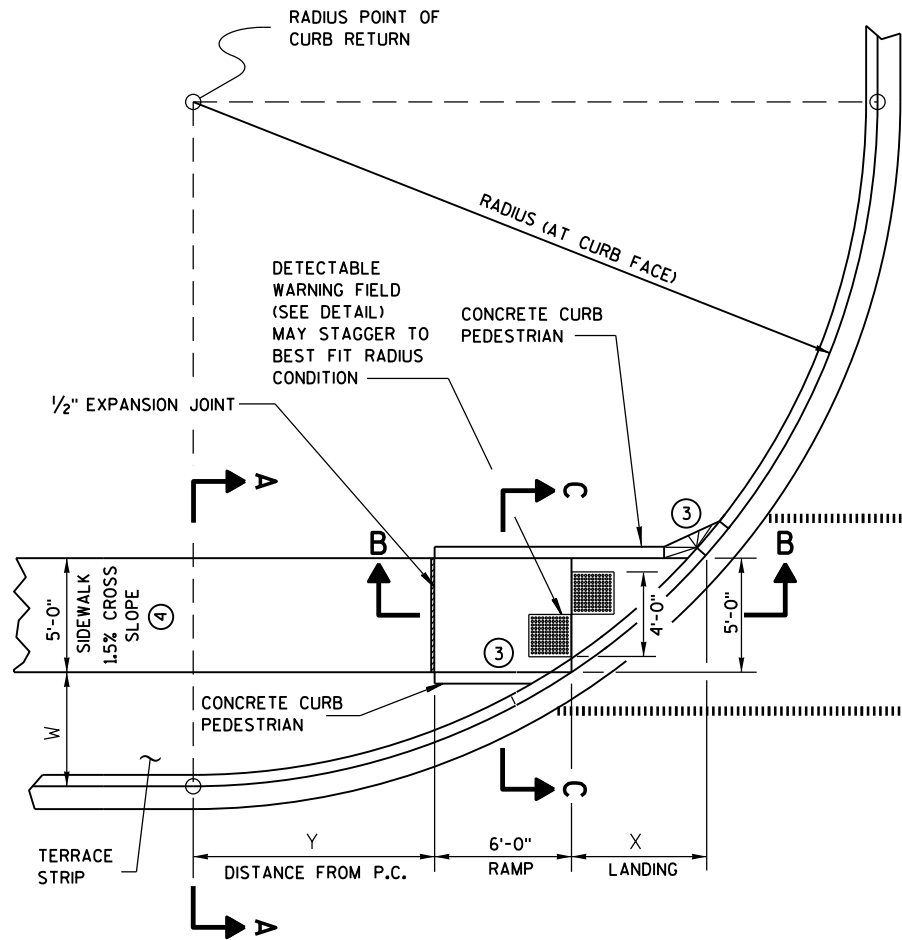

CURB RAMP TYPE 4B  
PLAN VIEW

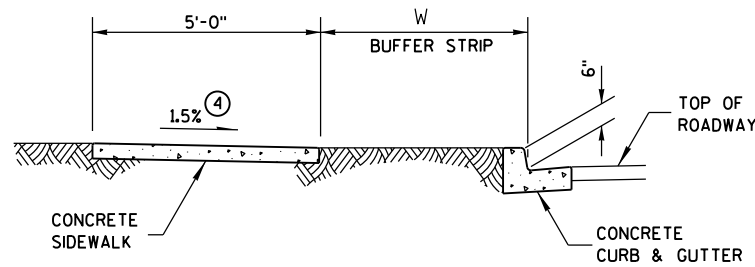

SECTION A-A FOR TYPE 4B

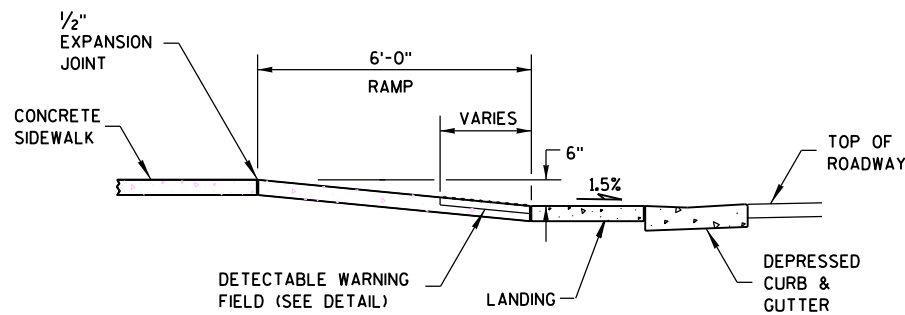


SECTION B-B FOR TYPE 4B

**LEGEND**


|  |                                    |
|--|------------------------------------|
|  | 1/2" EXPANSION JOINT-SIDEWALK      |
|  | CONTRACTION JOINT FIELD LOCATED    |
|  | PAVEMENT MARKING CROSSWALK (WHITE) |

| RADIUS<br>(AT CURB FACE) | W = 3' - 0" |            | W = 4' - 0" |            | W = 5' - 0" |             | W = 6' - 0" |            | W = 7' - 0" |            |
|--------------------------|-------------|------------|-------------|------------|-------------|-------------|-------------|------------|-------------|------------|
|                          | X           | Y          | X           | Y          | X           | Y           | X           | Y          | X           | Y          |
| 20 FEET                  | 5'-5 1/2"   | 4'-6 1/2"  | 4'-8 1/2"   | 6'-0"      | 4'-1"       | 7'-2 3/4"   | 3'-7"       | 8'-3 1/2"  | 3'-1 1/2"   | 9'-2 1/2"  |
| 30 FEET                  | 7'-3 3/4"   | 7'-1"      | 6'-5 1/2"   | 8'-11 1/2" | 5'-9 1/4"   | 10'-7"      | 5'-2 1/2"   | 12'-0"     | 4'-8 3/4"   | 13'-3 1/4" |
| 40 FEET                  | 8'-9 1/2"   | 9'-2 1/2"  | 7'-10"      | 11'-5 1/4" | 7'-1"       | 13'-4 1/2"  | 6'-5 3/4"   | 15'-3/4"   | 5'-11 1/2"  | 16'-7 1/4" |
| 50 FEET                  | 10'-3/4"    | 11'-3/4"   | 9'-1/4"     | 13'-7 1/4" | 8'-2 1/2"   | 15'-9 1/2"  | 7'-6 1/2"   | 17'-9"     | 6'-11 3/4"  | 19'-6 1/4" |
| 60 FEET                  | 11'-2 1/2"  | 12'-8 3/4" | 10'-3/4"    | 15'-6 1/2" | 9'-2 1/4"   | 17'-11 3/4" | 8'-5 3/4"   | 20'-1 3/4" | 7'-10 1/2"  | 22'-1 1/2" |


INTERMEDIATE RADII CAN BE INTERPOLATED

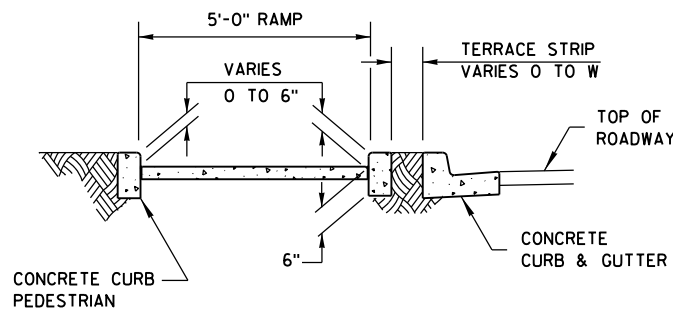


SECTION C-C FOR TYPE 4B

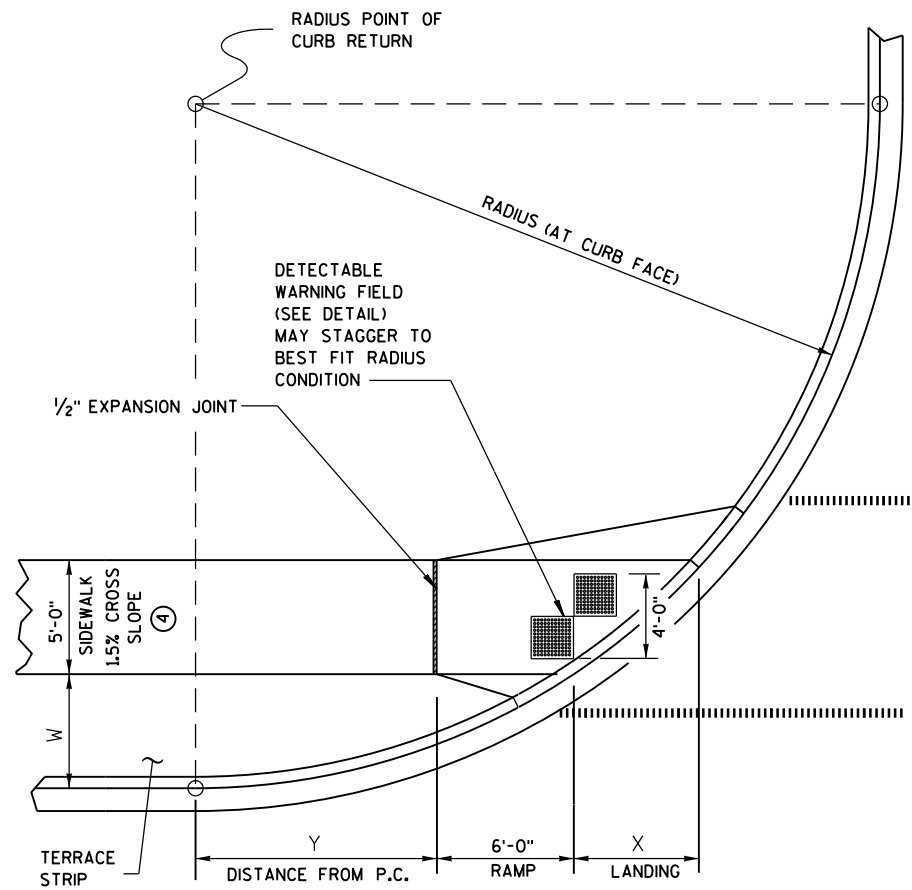

CURB RAMP TYPE 4B1  
PLAN VIEW

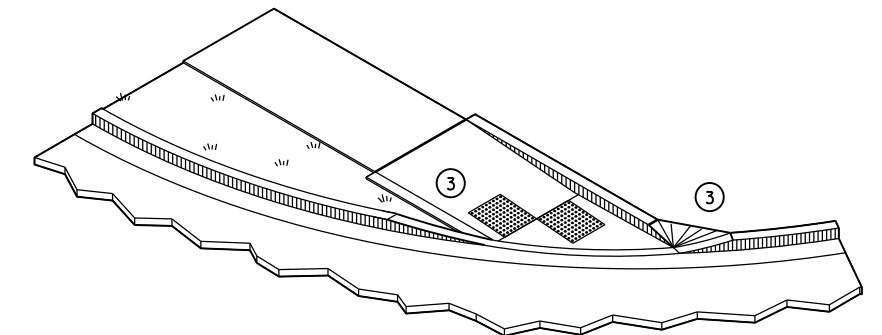


ISOMETRIC VIEW FOR TYPE 4B

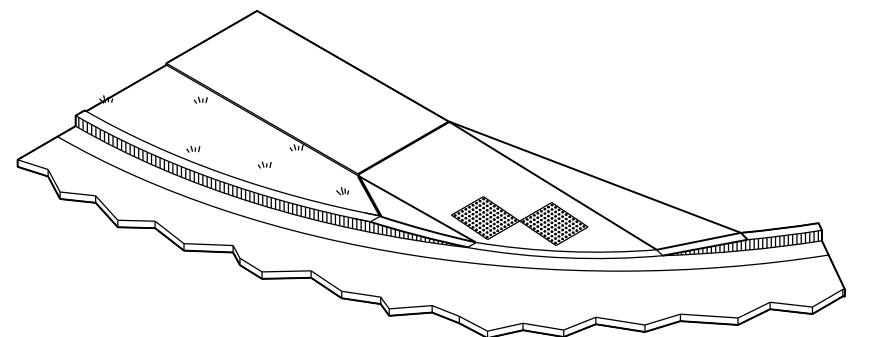


ISOMETRIC VIEW FOR TYPE 4B1

CURB RAMPS  
TYPE 4B AND 4B1


STATE OF WISCONSIN  
DEPARTMENT OF TRANSPORTATION

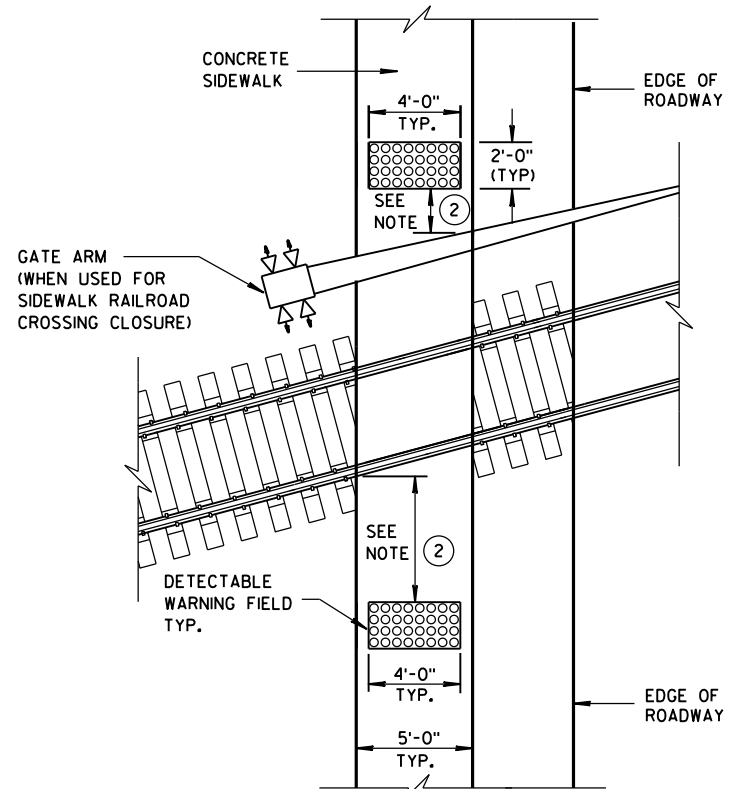


**TYPE 8**  
**DETECTABLE WARNINGS**  
**AT RAILROAD CROSSING**

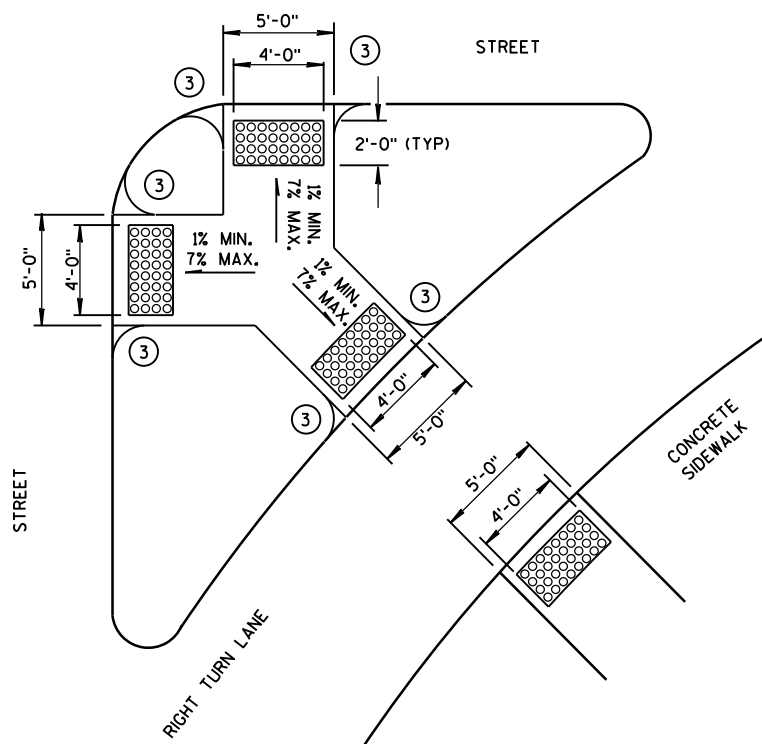


**TYPE 6**  
**DETECTABLE WARNING AT ISLANDS**

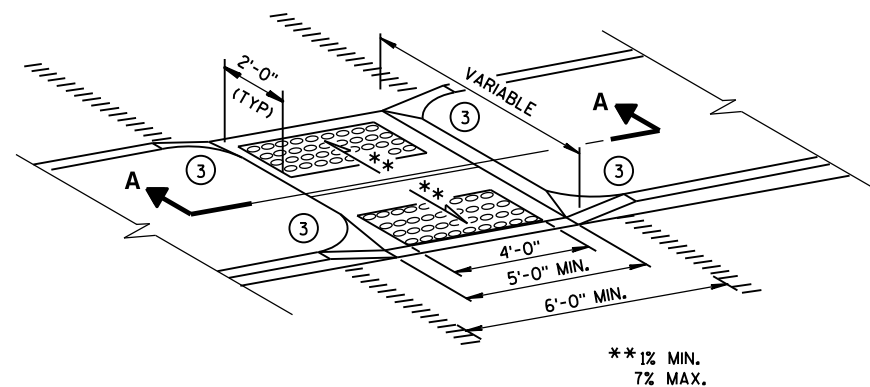


**MEDIAN ISLAND**  
**NON-ELEVATED CROSSING**  
**TYPE 5**

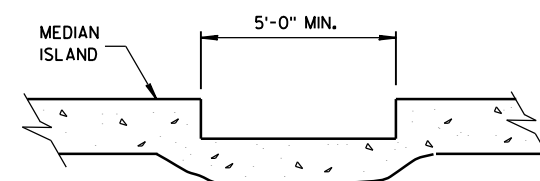


**SECTION A-A**

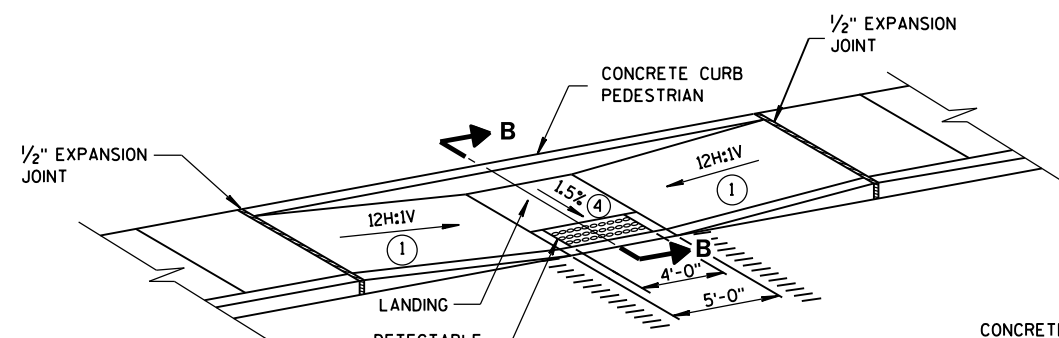

**MID-BLOCK CROSSING**  
**TYPE 7A**

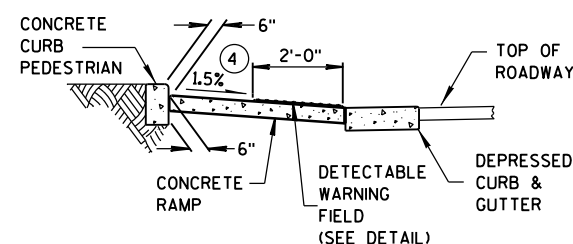

**SECTION B-B**

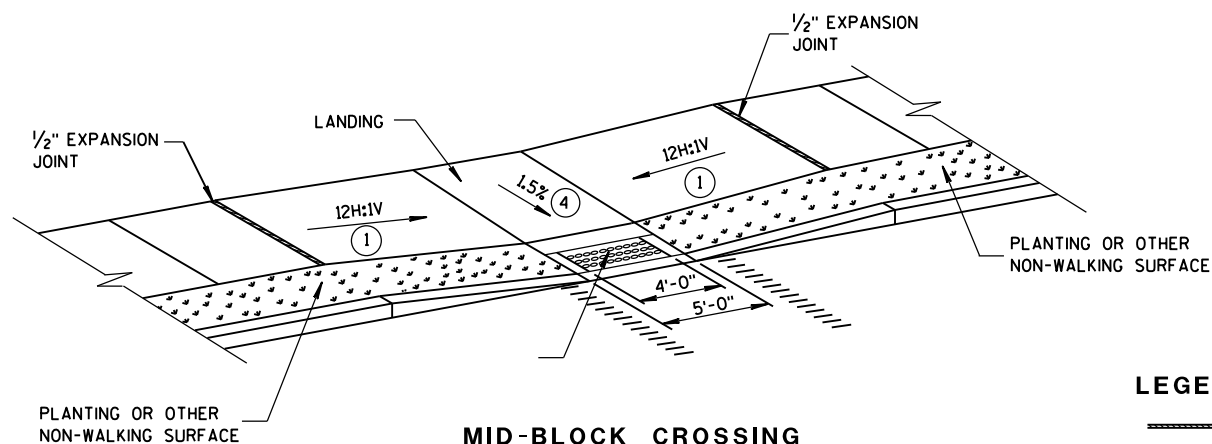

**MID-BLOCK CROSSING**  
**TYPE 7B**


NOTE: THESE PARALLEL AND PARALLEL/PERPENDICULAR CURB RAMPS MAY BE USED AT INTERSECTIONS AND MID BLOCK LOCATIONS.

## GENERAL NOTES


SIDEWALK CROSS SLOPE SHALL NOT EXCEED 2%.

DETECTABLE WARNING FIELDS THAT ARE INSTALLED AS A GROUP OR SIDE BY SIDE, SHALL BE FROM THE SAME MANUFACTURER.

- 1 SLOPE SIDEWALK TOWARD LANDING AS SHOWN WHERE THERE IS NO TERRACE OR WHERE THE TERRACE WIDTH IS LESS THAN 6 FEET WIDE.
- 2 THE EDGE OF THE DETECTABLE WARNING FIELD NEAREST TO A RAILROAD CROSSING SHALL BE 1.5 FEET  $\pm$  0.1' FROM THE FACE OF THE GATE ARM IF THE GATE ARM EXTENDS ACROSS THE SIDEWALK. WHERE THERE IS NO PEDESTRIAN GATE, THE EDGE OF THE DETECTABLE WARNING FIELD NEAREST TO THE RAILROAD CROSSING SHALL BE 15 FEET FROM THE NEAREST RAIL.
- 3 INSTALL TRANSITION NOSE. (INCIDENTAL TO OTHER PAY ITEMS.) DO NOT MARK TRANSITION NOSE.
- 4  $\pm$ 0.5% CONSTRUCTION TOLERANCE IN SIDEWALK CROSS SLOPE. THE SIDEWALK CROSS SLOPE SHALL NOT EXCEED 2% WITHOUT PRIOR APPROVAL FROM THE ENGINEER.

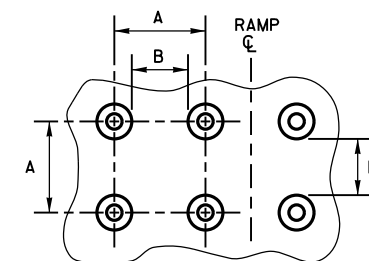

**PLAN VIEW**

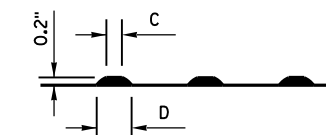


**ELEVATION VIEW**

|   | MIN.  | MAX. |
|---|-------|------|
| A | 1.6"  | 2.4" |
| B | 0.65" | 1.5" |
| C | *     | *    |
| D | 0.9"  | 1.4" |

\* THE C DIMENSION IS 50% TO 65% OF THE D DIMENSION.

## TRUNCATED DOMES

### DETECTABLE WARNING PATTERN DETAIL

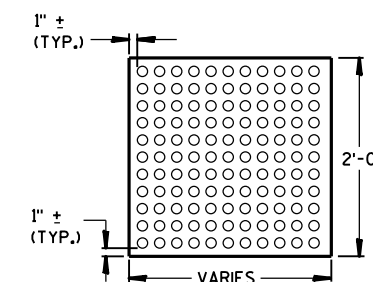

**PLAN VIEW**  
**DETECTABLE WARNING**  
**FIELD (TYPICAL)**

## LEGEND

- 1/2" EXPANSION JOINT-SIDEWALK
- CONTRACTION JOINT FIELD LOCATED
- PAVEMENT MARKING CROSSWALK (WHITE)

## CURB RAMPS

### TYPES 5, 6, 7A, 7B & 8

STATE OF WISCONSIN  
DEPARTMENT OF TRANSPORTATION


APPROVED

2-6-2013  
DATE

FHWA

/S/ Jerry H. Zogg  
ROADWAY STANDARDS ENGINEER

87 INT

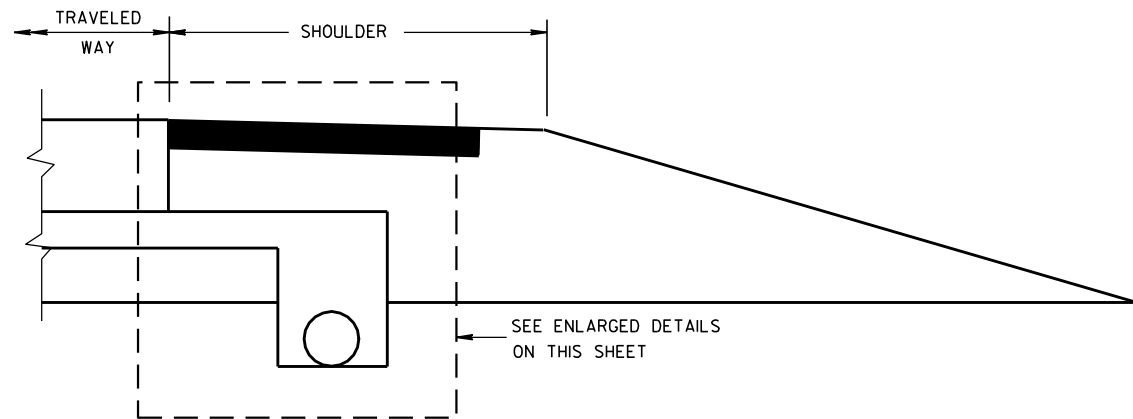


**RURAL CROSS SECTION**

## GENERAL NOTES


THE DIMENSIONS SHOWN ON THE TYPICAL CROSS SECTIONS WILL GOVERN IN THE EVENT THERE IS A CONFLICT WITH THE DETAILS SHOWN ON THIS DRAWING.

PIPE UNDERDRAIN SHALL BE LAID PARALLEL TO THE GRADE OF THE ROADWAY.


- ① TRENCH BACKFILL WILL BE PAID FOR AS BASE AGGREGATE OPEN GRADED.
- ② FOLD OVER EXCESS GEOTEXTILE FABRIC AT THIS LOCATION.
- ③ TOTAL FABRIC WIDTH IS 6'-3" FOR PAYMENT.

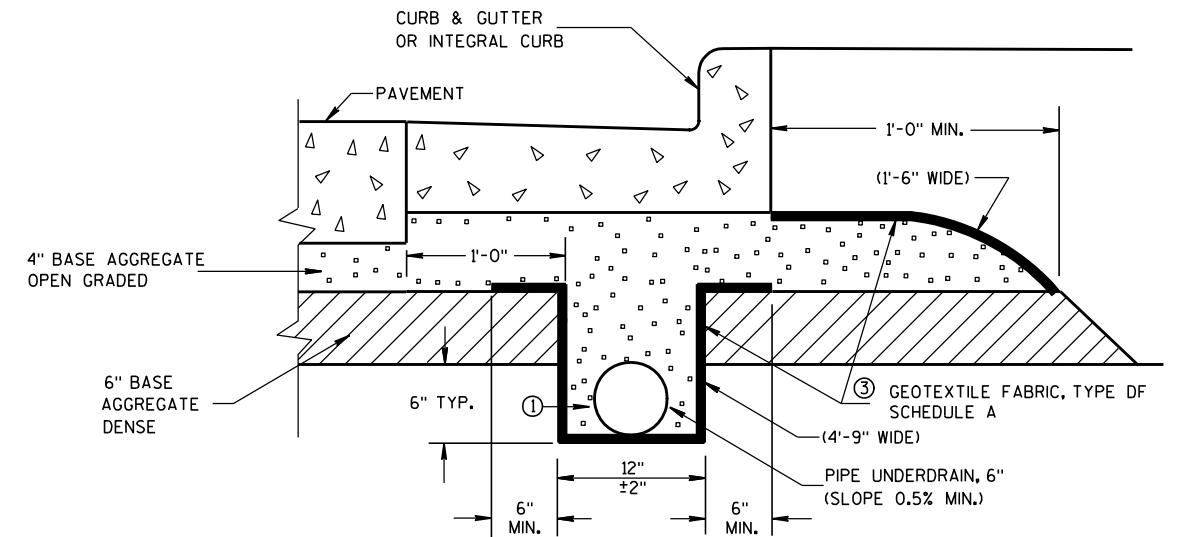

**EDGEDRAIN IN URBAN ROADWAY**

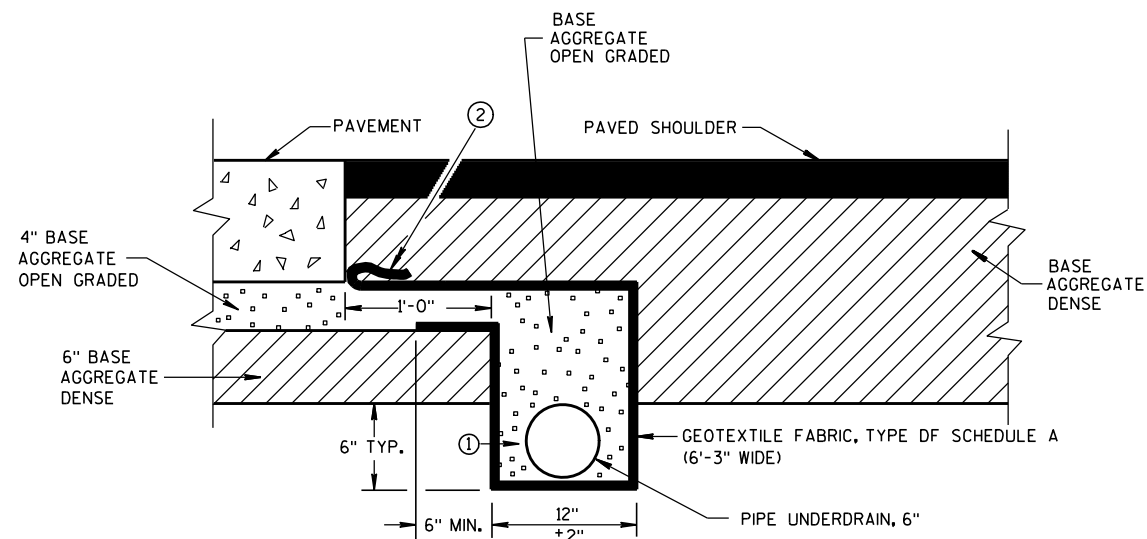

**POST PAVING INSTALLATION**  
(QUANTITIES ARE BASED ON THIS DETAIL)

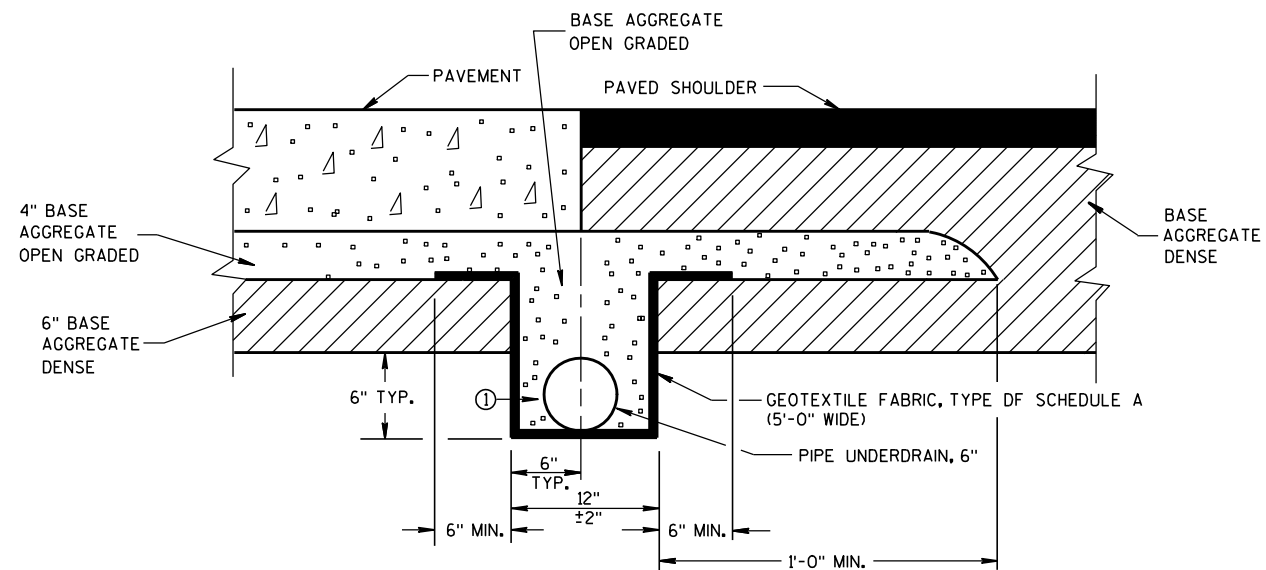

**PRE-PAVING INSTALLATION ALTERNATE**


**EDGEDRAIN IN RURAL ROADWAY**

**EDGEDRAIN AND BASE  
AGGREGATE OPEN GRADED**

STATE OF WISCONSIN  
DEPARTMENT OF TRANSPORTATION

APPROVED

3/21/07 /S/ Steven W. 88  
DATE CHIEF MATERIALS MANAGER INCHARGE  
FHWA

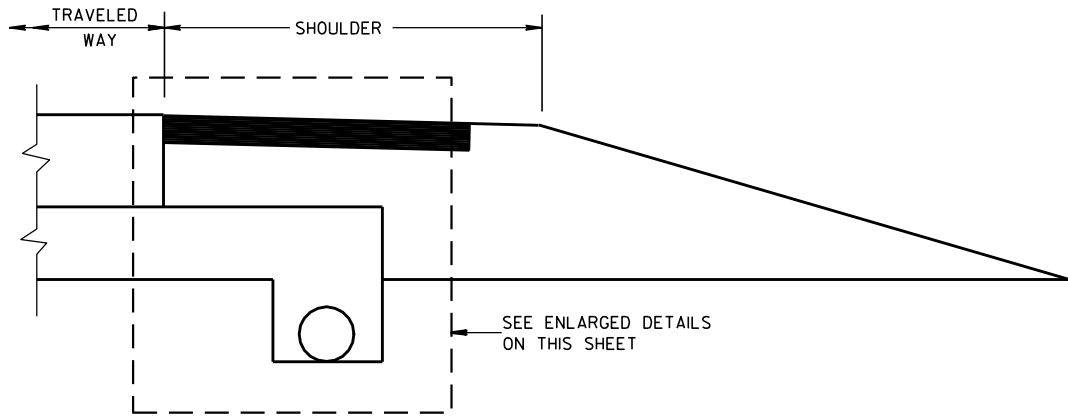


RURAL CROSS SECTION

GENERAL NOTES


THE DIMENSIONS SHOWN ON THE TYPICAL CROSS SECTIONS WILL GOVERN IN THE EVENT THERE IS A CONFLICT WITH THE DETAILS SHOWN ON THIS DRAWING.

PIPE UNDERDRAIN SHALL BE LAID PARALLEL TO THE GRADE OF THE ROADWAY.


① TRENCH BACKFILL WILL BE PAID FOR AS BASE AGGREGATE OPEN GRADED.

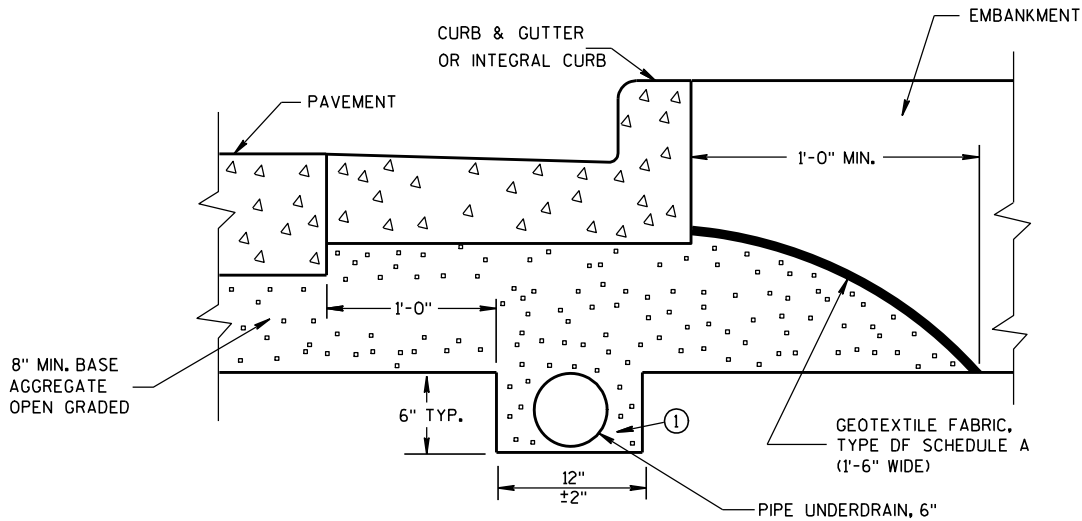

EDGEDRAIN IN URBAN ROADWAY

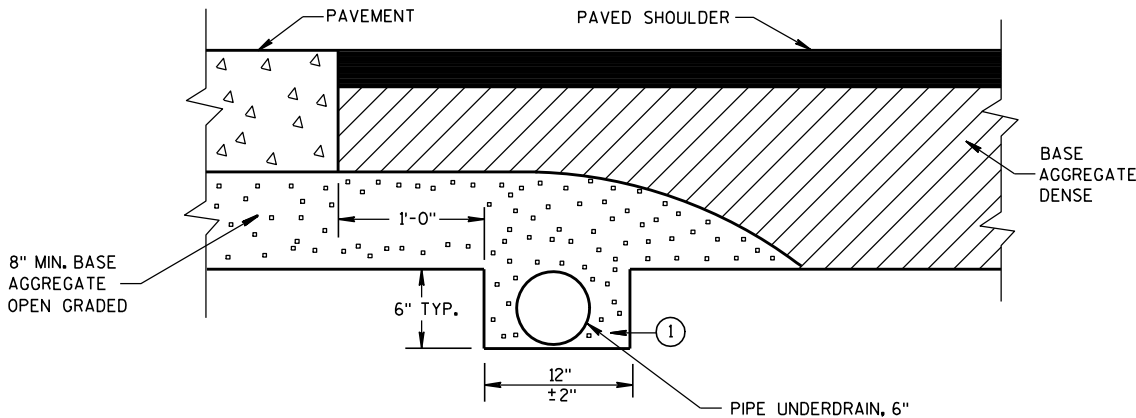

POST PAVING INSTALLATION  
(QUANTITIES ARE BASED ON THIS DETAIL)

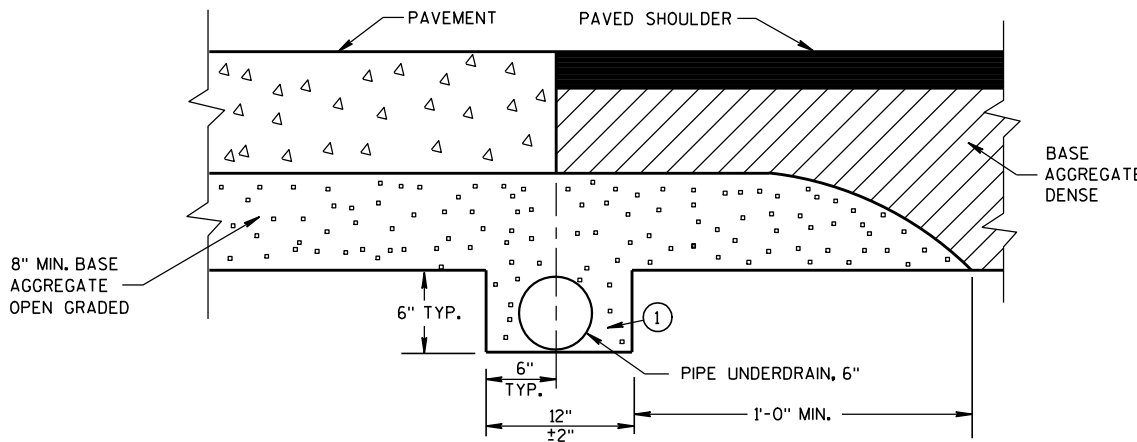

PRE-PAVING INSTALLATION ALTERNATIVE

EDGEDRAIN IN RURAL ROADWAY


EDGEDRAIN AND BASE AGGREGATE OPEN GRADED

STATE OF WISCONSIN  
DEPARTMENT OF TRANSPORTATION

APPROVED  
3/21/07 /S/ Steven W. Koch  
DATE CHIEF MATERIALS MANAGER  
FHWA




WOOD STAKES (2 PER BALE)  
NOMINAL 2" X 2" X 30" MIN.  
LENGTH OR EQUIVALENT

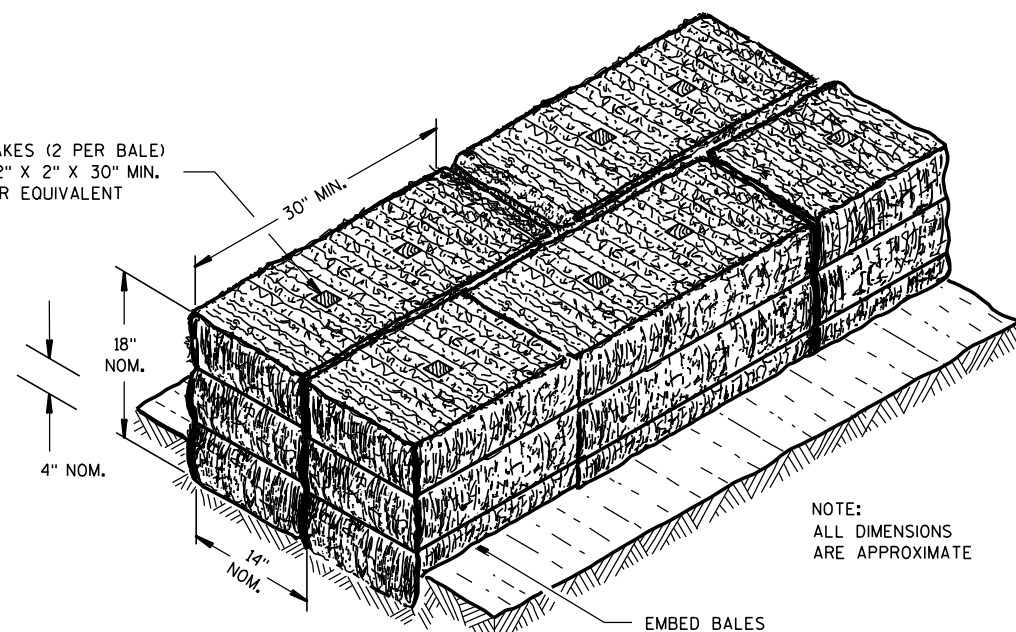

NOTE:  
ALL DIMENSIONS  
ARE APPROXIMATE


SECTION A-A

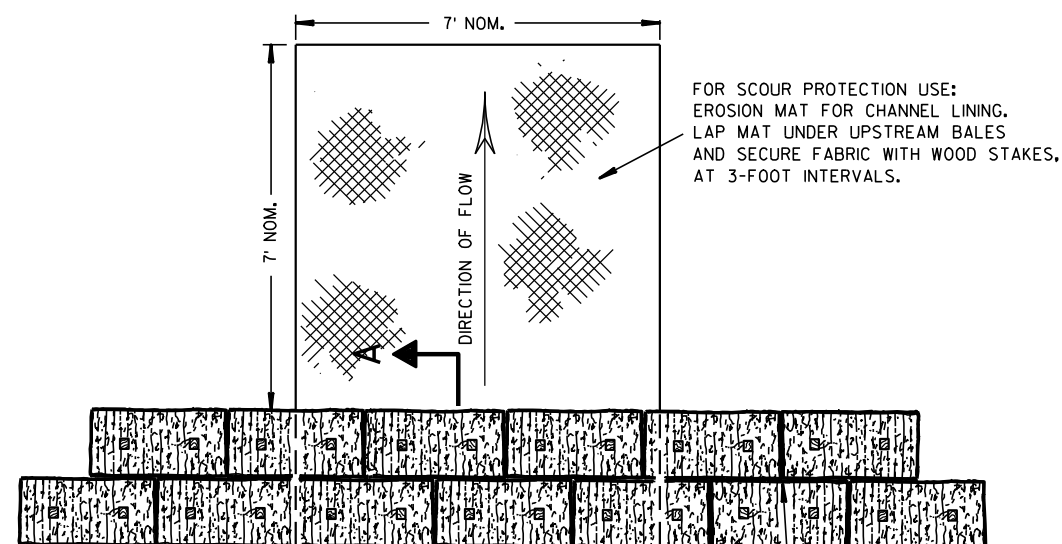

PLAN VIEW

STAGGER JOINTS BETWEEN ADJACENT  
ROWS OF BALES.

BOTTOM ELEVATION OF END BALE SHALL  
BE EQUAL TO OR GREATER THAN TOP OF  
LOWEST MIDDLE BALE.

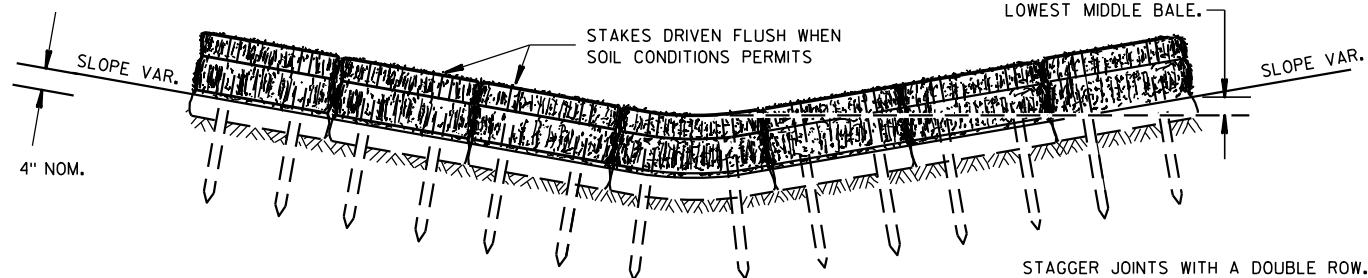


FRONT ELEVATION

TEMPORARY DITCH CHECK USING EROSION BALES ①

## GENERAL NOTES


DETAILS OF CONSTRUCTION, MATERIALS AND WORKMANSHIP NOT SHOWN ON THIS DRAWING SHALL CONFORM TO THE PERTINENT REQUIREMENTS OF THE STANDARD SPECIFICATIONS AND THE APPLICABLE SPECIAL PROVISIONS.

- ① TEMPORARY DITCH CHECKS EITHER EROSION BALES OR MANUFACTURED SHALL BE PAID FOR UNDER THE BID ITEM OF TEMPORARY DITCH CHECK. THE DEPARTMENT WILL NOT PAY FOR TEMPORARY DITCH CHECKS CONSTRUCTED OF A SINGLE ROW OF EROSION BALES.

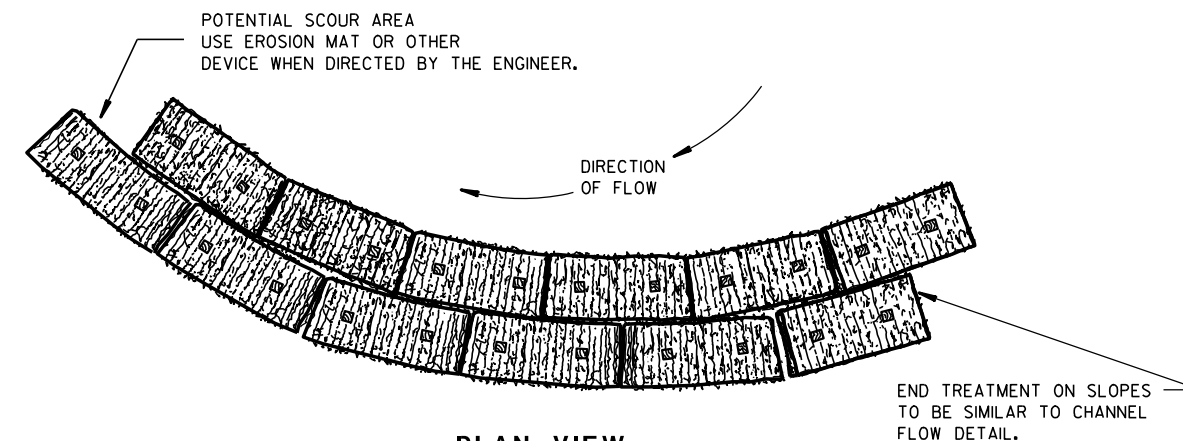


PLAN VIEW

WHEN ALTERING THE DIRECTION OF FLOW

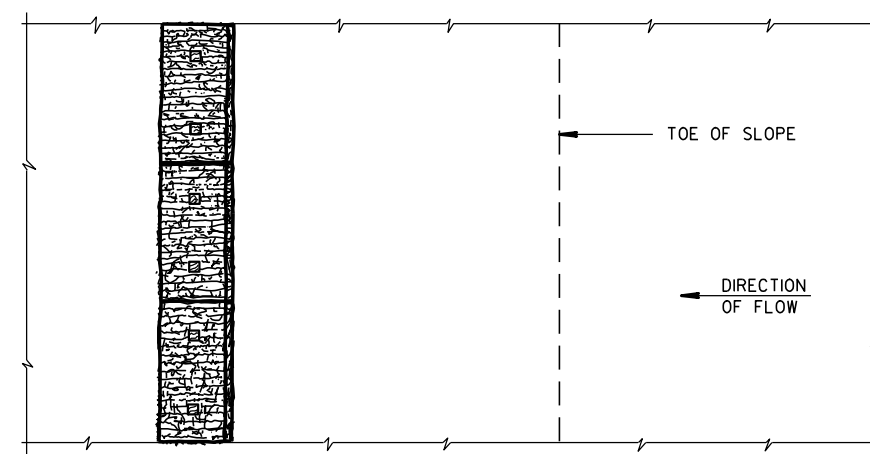

PLAN VIEW

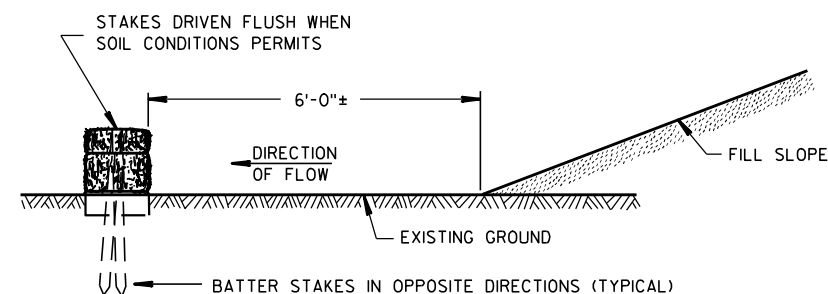

FRONT ELEVATION

WHEN EXISTING GROUND SLOPES AWAY FROM FILL SLOPE

EROSION BALES FOR SHEET FLOW

TYPICAL INSTALLATIONS OF  
EROSION BALES / TEMPORARY  
DITCH CHECKS

STATE OF WISCONSIN  
DEPARTMENT OF TRANSPORTATION

APPROVED

6/04/02  
DATE


/S/ Beth Connors  
CHIEF ROADWAY DEVELOPER

ENGINEER

FHWA



- ① HORIZONTAL BRACE REQUIRED WITH 2" X 4" WOODEN FRAME OR EQUIVALENT AT TOP OF POSTS.
- ② FOR MANUAL INSTALLATIONS THE TRENCH SHALL BE A MINIMUM OF 4" WIDE & 6" DEEP TO BURY AND ANCHOR THE GEOTEXTILE FABRIC. FOLD MATERIAL TO FIT TRENCH AND BACKFILL & COMPACT TRENCH WITH EXCAVATED SOIL.
- ③ WOOD POSTS SHALL BE A MINIMUM SIZE OF 1½" X 1½" OF OAK OR HICKORY.
- ④ SILT FENCE TO EXTEND ACROSS THE TOP OF THE PIPE.
- ⑤ CONSTRUCT SILT FENCE FROM A CONTINUOUS ROLL IF POSSIBLE BY CUTTING LENGTHS TO AVOID JOINTS. IF A JOINT IS NECESSARY USE ONE OF THE FOLLOWING TWO METHODS; A) OVERLAP THE END POSTS AND TWIST, OR ROTATE, AT LEAST 180 DEGREES, B) HOOK THE END OF EACH SILT FENCE LENGTH.

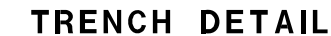



SILT FENCE

STATE OF WISCONSIN  
DEPARTMENT OF TRANSPORTATION

APPROVED  
4-29-05 /S/ Beth Connolly  
DATE CHIEF ROADWAY DEVELOPER 91 INEER

FHWA



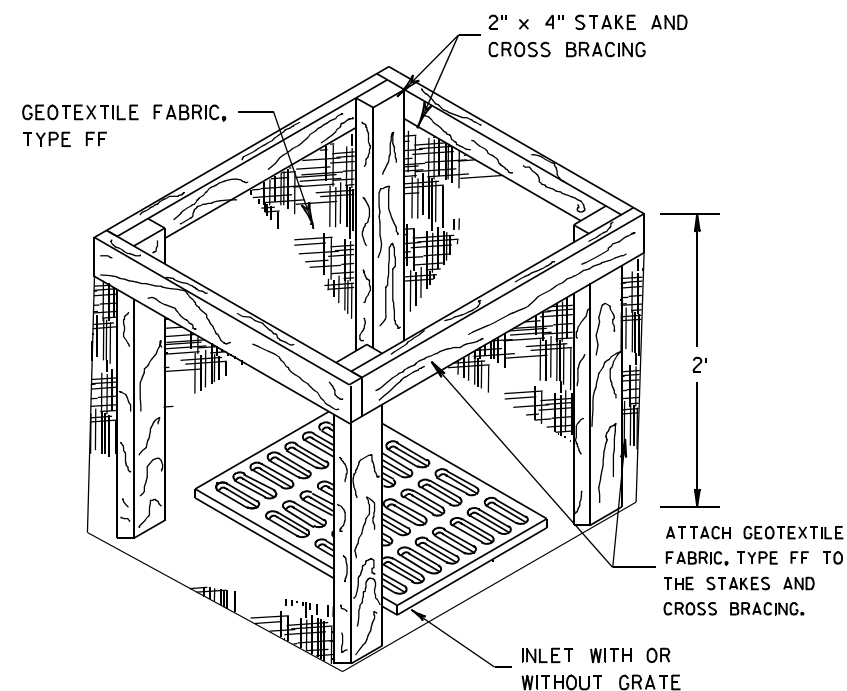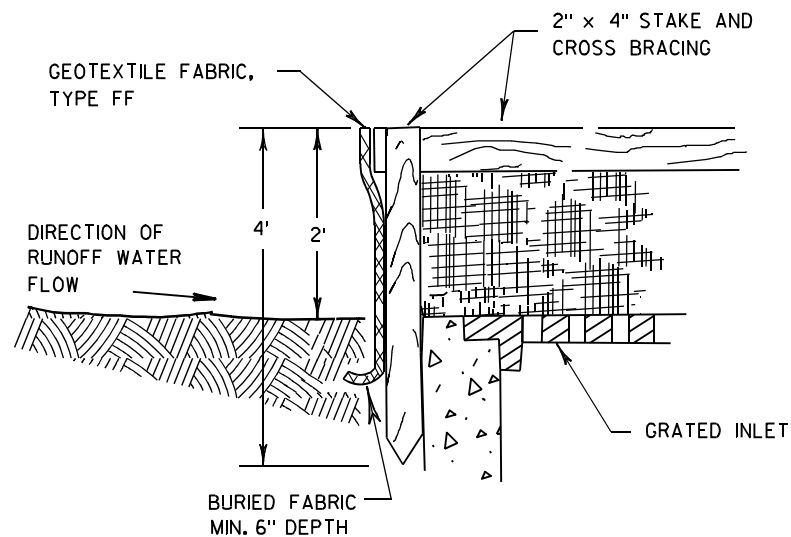

**INLET PROTECTION, TYPE A**


**GENERAL NOTES**

INLET PROTECTION DEVICES SHALL BE MAINTAINED OR REPLACED AT THE DIRECTION OF THE ENGINEER.

MANUFACTURED ALTERNATIVES APPROVED AND LISTED ON THE DEPARTMENT'S EROSION CONTROL PRODUCT ACCEPTABILITY LIST MAY BE SUBSTITUTED.


WHEN REMOVING OR MAINTAINING INLET PROTECTION, CARE SHALL BE TAKEN SO THAT THE SEDIMENT TRAPPED ON THE GEOTEXTILE FABRIC DOES NOT FALL INTO THE INLET. ANY MATERIAL FALLING INTO THE INLET SHALL BE REMOVED IMMEDIATELY.

- ① FINISHED SIZE, INCLUDING FLAP POCKETS WHERE REQUIRED, SHALL EXTEND A MINIMUM OF 10" AROUND THE PERIMETER TO FACILITATE MAINTENANCE OR REMOVAL.
- ② FOR INLET PROTECTION, TYPE C (WITH CURB BOX), AN ADDITIONAL 18" OF FABRIC IS WRAPPED AROUND THE WOOD AND SECURED WITH STAPLES. THE WOOD SHALL NOT BLOCK THE ENTIRE HEIGHT OF THE CURB BOX OPENING.
- ③ FLAP POCKETS SHALL BE LARGE ENOUGH TO ACCEPT WOOD 2X4.

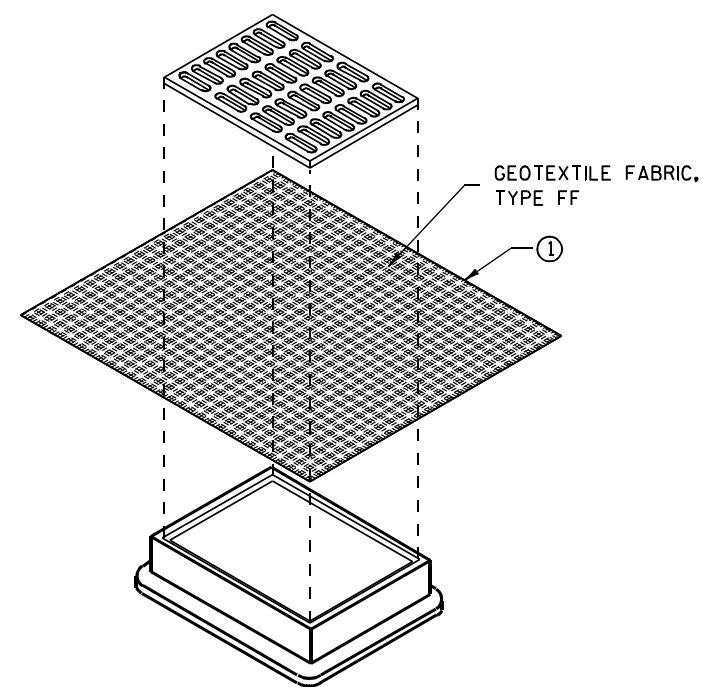

**INLET PROTECTION, TYPE B  
(WITHOUT CURB BOX)**

(CAN BE INSTALLED IN ANY INLET WITHOUT A CURB BOX)

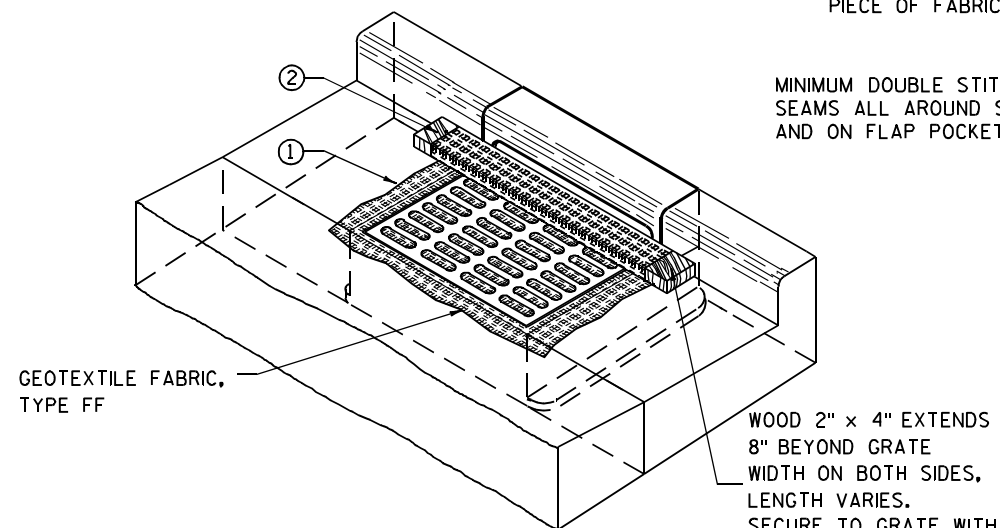

**INLET PROTECTION, TYPE C (WITH CURB BOX)**

**INSTALLATION NOTES**

**TYPE B & C**

TRIM EXCESS FABRIC IN THE FLOW LINE TO WITHIN 3" OF THE GRATE.


THE CONTRACTOR SHALL DEMONSTRATE A METHOD OF MAINTENANCE, USING A SEWN FLAP, HAND HOLDS OR OTHER METHOD TO PREVENT ACCUMULATED SEDIMENT FROM ENTERING THE INLET.

**TYPE D**

DO NOT INSTALL INLET PROTECTION TYPE D IN INLETS SHALLOWER THAN 30", MEASURED FROM THE BOTTOM OF THE INLET TO THE TOP OF THE GRATE.

TRIM EXCESS FABRIC IN THE FLOW LINE TO WITHIN 3" OF THE GRATE.

THE INSTALLED BAG SHALL HAVE A MINIMUM SIDE CLEARANCE, BETWEEN THE INLET WALLS AND THE BAG, MEASURED AT THE BOTTOM OF THE OVERFLOW HOLES, OF 3". WHERE NECESSARY THE CONTRACTOR SHALL CINCH THE BAG, USING PLASTIC ZIP TIES, TO ACHIEVE THE 3" CLEARANCE. THE TIES SHALL BE PLACED AT A MAXIMUM OF 4" FROM THE BOTTOM OF THE BAG.

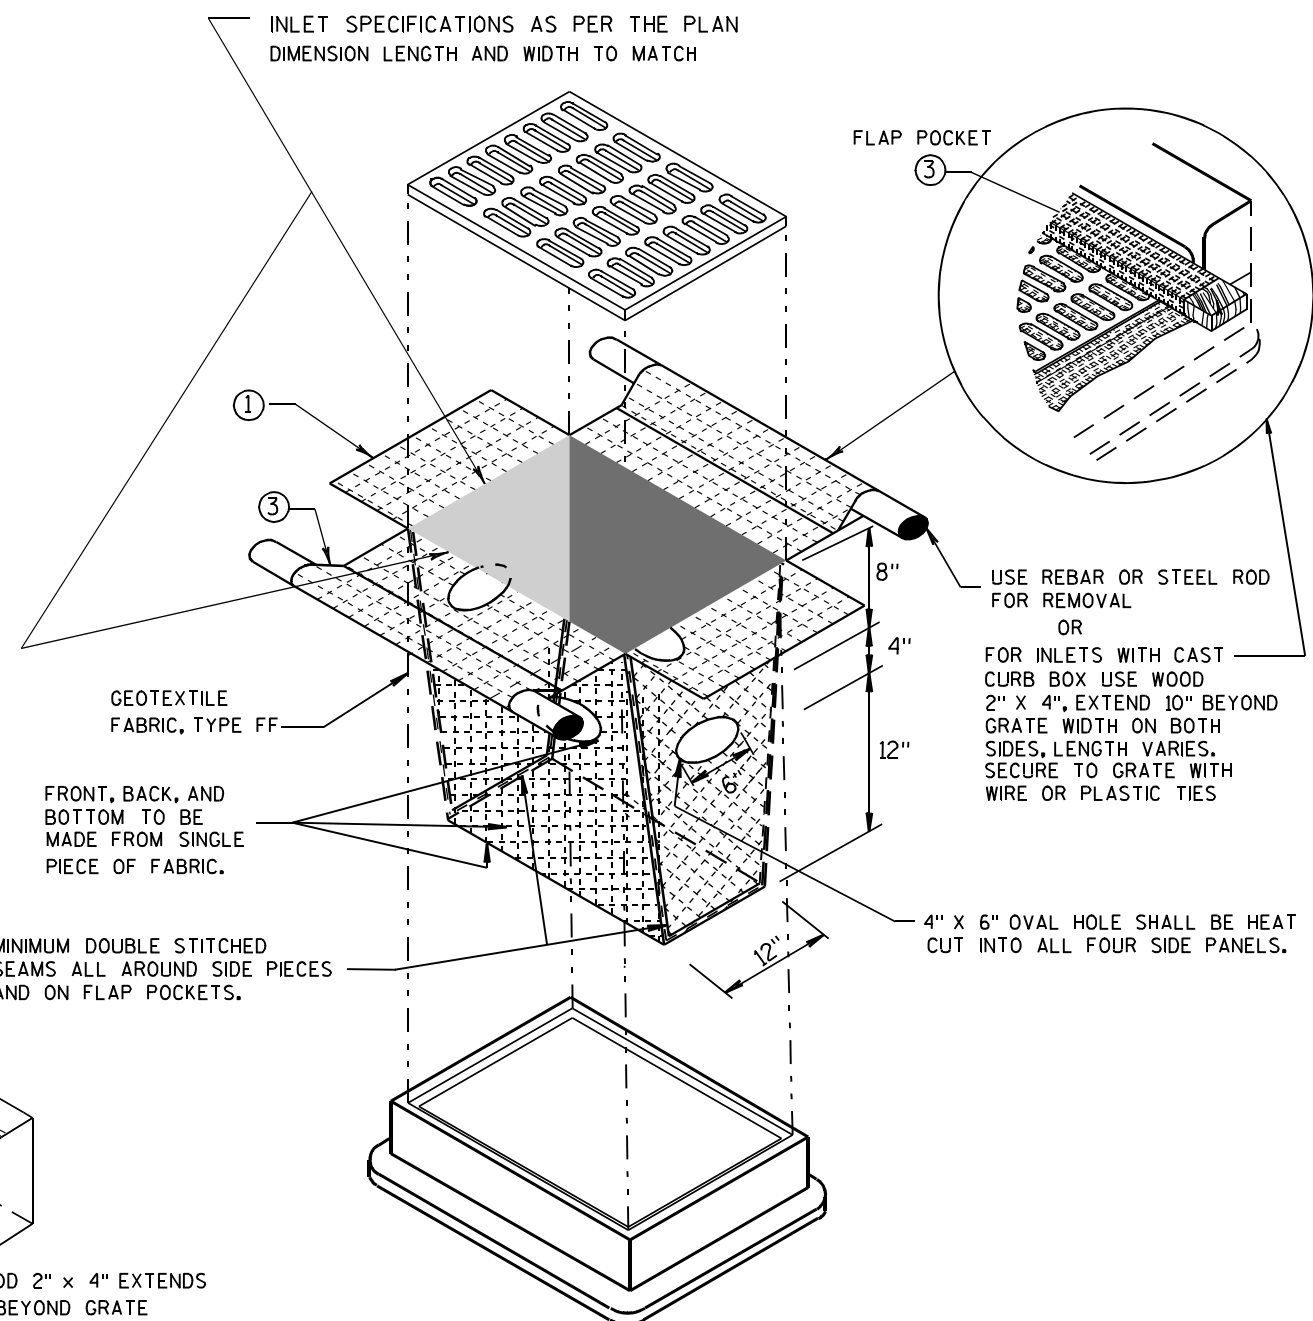

**INLET PROTECTION, TYPE D**

(CAN BE INSTALLED IN ANY INLET TYPE WITH OR WITHOUT A CURB BOX AS PER NOTE ②)

**INLET PROTECTION  
TYPE A, B, C, AND D**

STATE OF WISCONSIN  
DEPARTMENT OF TRANSPORTATION

APPROVED

10/16/02


DATE

FHWA

/S/ Beth Connolly  
92  
CHIEF ROADWAY DEVELOPMENT ENGINEER

| METAL APRON ENDWALLS |                         |       |                     |             |            |                |         |         |            |                  |   |       |
|----------------------|-------------------------|-------|---------------------|-------------|------------|----------------|---------|---------|------------|------------------|---|-------|
| PIPE DIA.<br>(IN.)   | MIN. THICK.<br>(Inches) |       | DIMENSIONS (Inches) |             |            |                |         |         |            | APPROX.<br>SLOPE |   | BODY  |
|                      | STEEL                   | ALUM. | A<br>(±1")          | B<br>(MAX.) | H<br>(±1") | L<br>(±1 1/2") | L1<br>① | L2<br>① | W<br>(±2") |                  |   |       |
| 12                   | .064                    | .060  | 6                   | 6           | 6          | 21             | 12      | 17 1/2  | 24         | 2 1/2 to 1       | 1 | 1 Pc. |
| 15                   | .064                    | .060  | 7                   | 8           | 6          | 26             | 14      | 21 3/4  | 30         | 2 1/2 to 1       | 1 | 1 Pc. |
| 18                   | .064                    | .060  | 8                   | 10          | 6          | 31             | 15      | 28 1/4  | 36         | 2 1/2 to 1       | 1 | 1 Pc. |
| 21                   | .064                    | .060  | 9                   | 12          | 6          | 36             | 18      | 29 5/8  | 42         | 2 1/2 to 1       | 1 | 1 Pc. |
| 24                   | .064                    | .075  | 10                  | 13          | 6          | 41             | 18      | 37 1/4  | 48         | 2 1/2 to 1       | 1 | 1 Pc. |
| 30                   | .079                    | .075  | 12                  | 16          | 8          | 51             | 18      | 52 1/4  | 60         | 2 1/2 to 1       | 1 | 1 Pc. |
| 36                   | .079                    | .105  | 14                  | 19          | 9          | 60             | 24      | 59 3/4  | 72         | 2 1/2 to 1       | 2 | 2 Pc. |
| 42                   | .109                    | .105  | 16                  | 22          | 11         | 69             | 24      | 75 5/8  | 84         | 2 1/2 to 1       | 2 | 2 Pc. |
| 48                   | .109                    | .105  | 18                  | 27          | 12         | 78             | 24      | 81      | 90         | 2 1/4 to 1       | 3 | 3 Pc. |
| 54                   | .109                    | .105  | 18                  | 30          | 12         | 84             | 30      | 85 1/2  | 102        | 2 1/4 to 1       | 3 | 3 Pc. |
| 60                   | .109x                   | .105x | 18                  | 33          | 12         | 87             | —       | —       | 114        | 2 to 1           | 3 | 3 Pc. |
| 66                   | .109x                   | .105x | 18                  | 36          | 12         | 87             | —       | —       | 120        | 2 to 1           | 3 | 3 Pc. |
| 72                   | .109x                   | .105x | 18                  | 39          | 12         | 87             | —       | —       | 126        | 2 to 1           | 3 | 3 Pc. |
| 78                   | .109x                   | .105x | 18                  | 42          | 12         | 87             | —       | —       | 132        | 1 1/2 to 1       | 3 | 3 Pc. |
| 84                   | .109x                   | .105x | 18                  | 45          | 12         | 87             | —       | —       | 138        | 1 1/2 to 1       | 3 | 3 Pc. |
| 90                   | .109x                   | .105x | 18                  | 37          | 12         | 87             | —       | —       | 144        | 1 1/2 to 1       | 3 | 3 Pc. |
| 96                   | .109x                   | .105x | 18                  | 35          | 12         | 87             | —       | —       | 150        | 1 1/2 to 1       | 3 | 3 Pc. |



\* EXCEPT CENTER PANEL  
SEE GENERAL NOTES

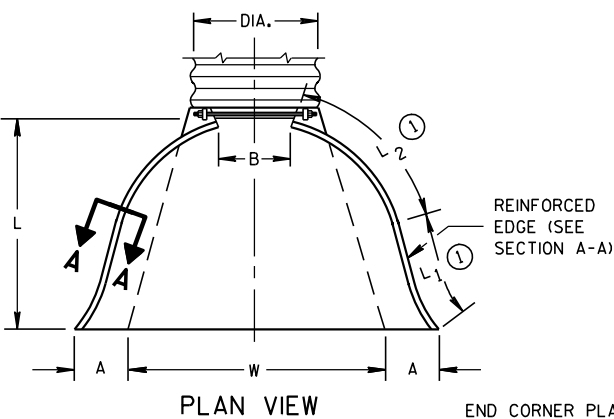

REINFORCED  
EDGE (SEE  
SECTION A-A)

END CORNER PLATES MAY  
BE FASTENED TO APRON  
PROPER BY BOLTS, RIVETS,  
OR RESISTANCE SPOT  
WELDS WHICH WILL HOLD  
THE SURFACES TIGHTLY  
TOGETHER




TOE PLATE (SAME THICKNESS  
AND METAL AS APRON) SHALL  
BE FURNISHED WHEN CALLED  
FOR ON THE PLANS

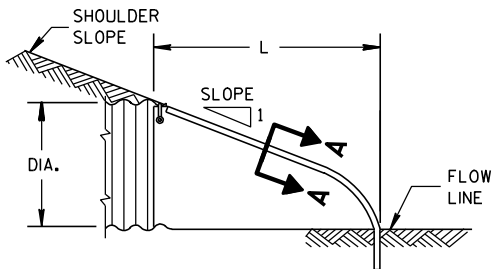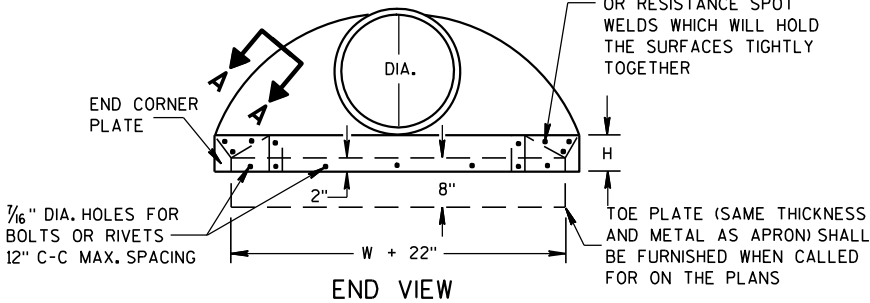

SIDE ELEVATION  
METAL ENDWALLS


| REINFORCED CONCRETE APRON ENDWALLS |                     |        |        |           |            |     |       |                  |  |  |  |  |
|------------------------------------|---------------------|--------|--------|-----------|------------|-----|-------|------------------|--|--|--|--|
| PIPE DIA.<br>(IN.)                 | DIMENSIONS (Inches) |        |        |           |            |     |       | APPROX.<br>SLOPE |  |  |  |  |
|                                    | T                   | A      | B      | C         | D          | E   | G     |                  |  |  |  |  |
| 12                                 | 2                   | 4      | 24     | 48 7/8    | 72 7/8     | 24  | 2     | 3 to 1           |  |  |  |  |
| 15                                 | 2 1/4               | 6      | 27     | 46        | 73         | 30  | 2 1/4 | 3 to 1           |  |  |  |  |
| 18                                 | 2 1/2               | 9      | 27     | 46        | 73         | 36  | 2 1/2 | 3 to 1           |  |  |  |  |
| 21                                 | 2 3/4               | 9      | 36     | 37 1/2    | 73 1/2     | 42  | 2 3/4 | 3 to 1           |  |  |  |  |
| 24                                 | 3                   | 9 1/2  | 43 1/2 | 30        | 73 1/2     | 48  | 3     | 3 to 1           |  |  |  |  |
| 27                                 | 3 1/4               | 10 1/2 | 49 1/2 | 24        | 73 1/2     | 54  | 3 1/4 | 3 to 1           |  |  |  |  |
| 30                                 | 3 1/2               | 12     | 54     | 19 3/4    | 73 1/2     | 60  | 3 1/2 | 3 to 1           |  |  |  |  |
| 36                                 | 4                   | 15     | 63     | 34 3/4    | 97 3/4     | 72  | 4     | 3 to 1           |  |  |  |  |
| 42                                 | 4 1/2               | 21     | 63     | 35        | 98         | 78  | 4 1/2 | 3 to 1           |  |  |  |  |
| 48                                 | 5                   | 24     | 72     | 26        | 98         | 84  | 5     | 3 to 1           |  |  |  |  |
| 54                                 | 5 1/2               | 27     | 65     | 33 1/4-35 | 98 1/4-100 | 90  | 5 1/2 | 2 1/2 to 1       |  |  |  |  |
| 60                                 | 6                   | 30-35  | 60     | 39        | 99         | 96  | 5     | 2 to 1           |  |  |  |  |
| 66                                 | 6 1/2               | 24-30  | 72-78  | 21-27     | 99         | 102 | 5 1/2 | 2 to 1           |  |  |  |  |
| 72                                 | 7                   | 24-36  | 78     | 21        | 99         | 108 | 6     | 2 to 1           |  |  |  |  |
| 78                                 | 7 1/2               | 24-36  | 78     | 21        | 99         | 114 | 6 1/2 | 2 to 1           |  |  |  |  |
| 84                                 | 8                   | 36     | 90 1/2 | 21        | 111 1/2    | 120 | 6 1/2 | 1 1/2 to 1       |  |  |  |  |
| 90                                 | 8 1/2               | 41     | 87 1/2 | 24        | 111 1/2    | 132 | 6 1/2 | 1 1/2 to 1       |  |  |  |  |

\*MINIMUM  
\*\*MAXIMUM


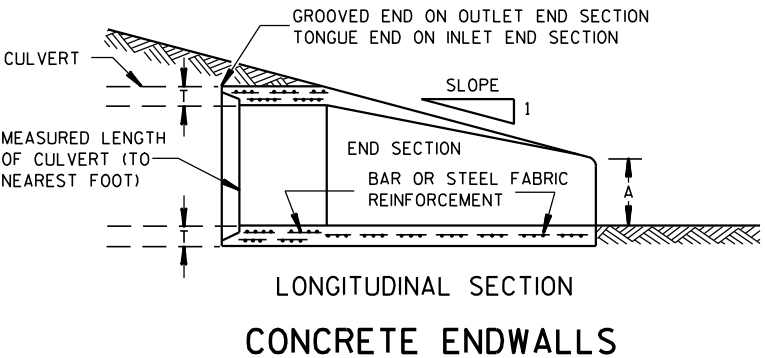
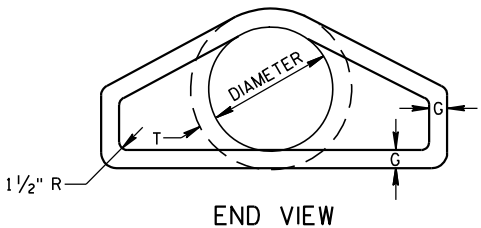
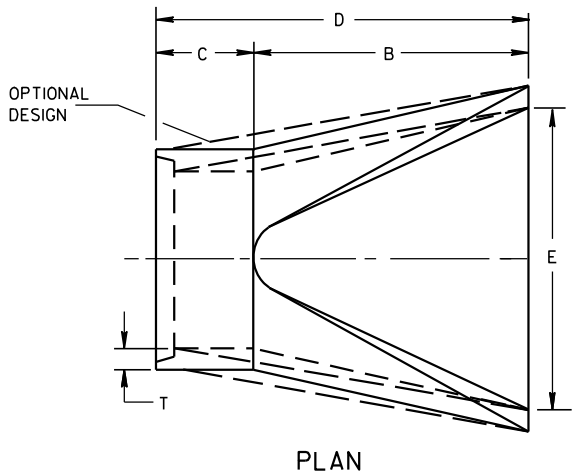


LONGITUDINAL SECTION  
CONCRETE ENDWALLS

1" WIDE, 12 GA. (0.109"  
THICK) GALVANIZED STRAP  
WITH STANDARD 6" X 1/2"  
BAND BOLT AND NUT

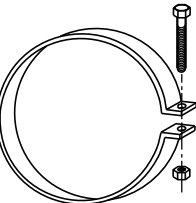

ALTERNATE FOR TYPE 1 CONNECTION  
END SECTION CONNECTOR STRAP

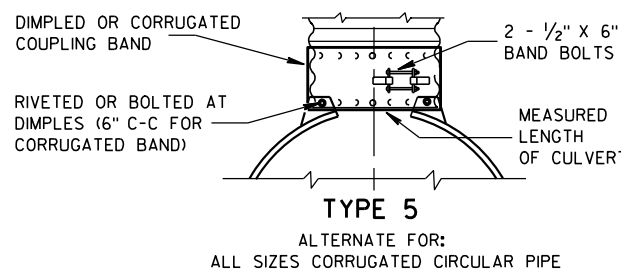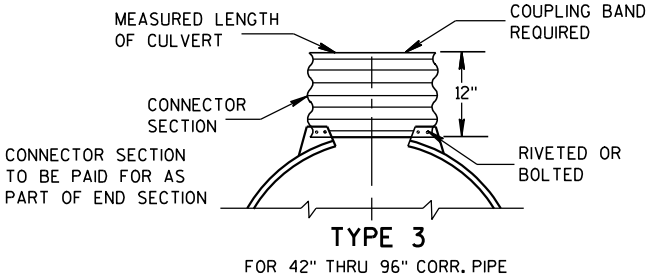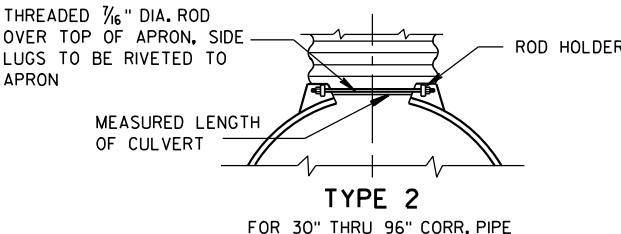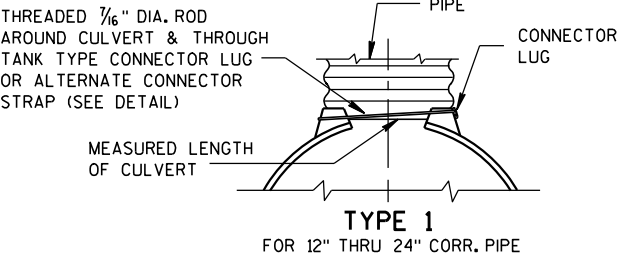


NOTE: DIMPLED BAND FITS OVER OUTSIDE OF ENDWALL,  
AND CORRUGATED BAND FITS INSIDE ENDWALL.  
DIMPLED BAND MAY BE USED WITH HELICALLY  
CORRUGATED PIPE.

FOR CIRCUMFERENTIALLY CORRUGATED PIPE USE  
ENDWALL CONNECTION DETAILS 1, 2, 3 OR 5  
AS APPLICABLE.

FOR HELICALLY CORRUGATED PIPE USE ENDWALL  
CONNECTION DETAILS 1, 2 OR 5.

FOR HELICALLY CORRUGATED PIPES WITH TWO  
CIRCUMFERENTIAL CORRUGATIONS AT EACH END  
USE ENDWALL CONNECTION DETAILS 1, 2 OR 3.

CONNECTION DETAILS

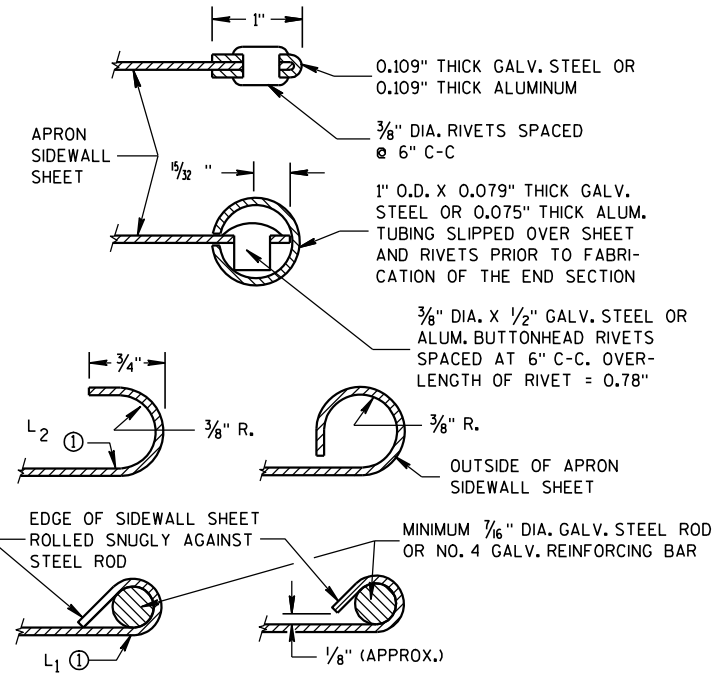

SECTION A-A

GENERAL NOTES

DETAILS OF CONSTRUCTION, MATERIALS AND WORKMANSHIP NOT SHOWN ON  
THIS DRAWING SHALL CONFORM TO THE PERTINENT REQUIREMENTS OF THE  
STANDARD SPECIFICATIONS AND THE APPLICABLE SPECIAL PROVISIONS.

CONCRETE CULVERT ENDWALLS MAY NOT BE USED WITH GALVANIZED STEEL  
OR ALUMINUM CULVERT PIPE OR VISE VERSA. GALVANIZED STEEL OR  
ALUMINUM ENDWALLS SHALL NORMALLY BE INSTALLED ON CULVERT PIPE  
OF THE SAME METAL.

ALL THREE PIECE STEEL APRON ENDWALLS FOR 60" DIAMETER PIPE AND  
LARGER SHALL HAVE 0.109" SIDES AND 0.138" CENTER PANELS. ALL  
THREE PIECE ALUMINUM APRON ENDWALLS FOR 60" DIAMETER PIPE AND  
LARGER SHALL HAVE 0.105" SIDES AND 0.134" CENTER PANELS. THE WIDTH  
OF CENTER PANELS SHALL BE GREATER THAN 20 PERCENT OF THE PIPE  
PERIMETER.



LAP SEAMS SHALL BE TIGHTLY JOINED BY GALVANIZED RIVETS OR BOLTS  
FOR STEEL UNITS AND ALUMINUM RIVETS AND BOLTS FOR ALUMINUM UNITS.  
FOR THE 60" THROUGH 96" DIAMETER APRON ENDWALL SIZES, THE REINFORCED  
EDGES AND CENTER PANEL SEAMS SHALL BE FURTHER REINFORCED WITH  
GALVANIZED STEEL OR ALUMINUM STIFFENER ANGLES. THE ANGLES SHALL BE  
ATTACHED BY GALVANIZED NUTS AND BOLTS FOR STEEL UNITS AND ALUMINUM  
NUTS AND BOLTS FOR ALUMINUM UNITS.

WHERE TWO OR MORE PIPES WITH APRON ENDWALLS ARE LAID ADJACENT  
TO EACH OTHER, THEY SHALL BE SEPARATED BY A DISTANCE SUFFICIENT  
TO PROVIDE A MINIMUM CLEARANCE OF 6 INCHES BETWEEN APRON ENDWALLS.

① FOR PIPE SIZES UP TO 60" DIAMETER, A 180° ROLLED EDGE MAY BE USED  
INSTEAD OF STEEL ROD REINFORCEMENT. SEE SECTION A-A.

|                                                    |                                                |    |      |
|----------------------------------------------------|------------------------------------------------|----|------|
| APRON ENDWALLS FOR<br>CULVERT PIPE                 |                                                |    |      |
| STATE OF WISCONSIN<br>DEPARTMENT OF TRANSPORTATION |                                                |    |      |
| APPROVED<br>11/30/94<br>DATE                       | /S/ Rory L. Rhinehart<br>CHIEF ROADWAY DEVELOP | 93 | NEER |
| FHWA                                               |                                                |    |      |

END VIEW

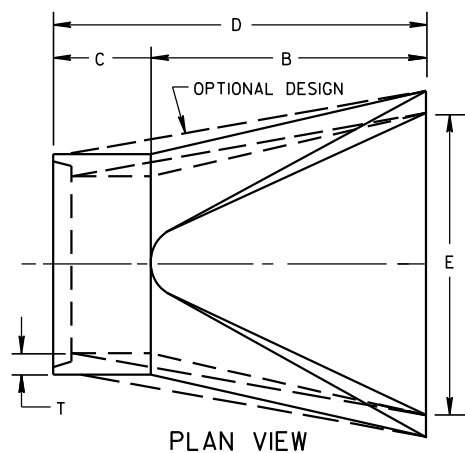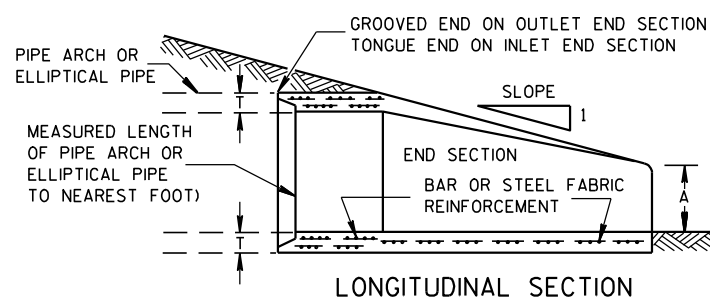

| 2- 2/3" x 1/2" CORRUGATIONS |          |      |                         |       |                     |             |            |                |         |         |            |                  |       |
|-----------------------------|----------|------|-------------------------|-------|---------------------|-------------|------------|----------------|---------|---------|------------|------------------|-------|
| EQUIV.<br>DIA.<br>(Inches)  | (Inches) |      | MIN. THICK.<br>(Inches) |       | DIMENSIONS (Inches) |             |            |                |         |         |            | APPROX.<br>SLOPE | BODY  |
|                             | SPAN     | RISE | STEEL                   | ALUM. | A<br>(±1")          | B<br>(MAX.) | H<br>(±1") | L<br>(±1 1/2") | L1<br>① | L2<br>① | W<br>(±2") |                  |       |
| 15                          | 17       | 13   | .064                    | .060  | 7                   | 9           | 6          | 19             | 14      | 16      | 30         | 2 1/2 to 1       | 1 Pc. |
| 18                          | 21       | 15   | .064                    | .060  | 7                   | 10          | 6          | 23             | 14      | 19 3/8  | 36         | 2 1/2 to 1       | 1 Pc. |
| 21                          | 24       | 18   | .064                    | .060  | 8                   | 12          | 6          | 28             | 18      | 21 3/4  | 42         | 2 1/2 to 1       | 1 Pc. |
| 24                          | 28       | 20   | .064                    | .060  | 9                   | 14          | 6          | 32             | 18      | 27 1/2  | 48         | 2 1/2 to 1       | 1 Pc. |
| 30                          | 35       | 24   | .079                    | .075  | 10                  | 16          | 6          | 39             | 18      | 37 5/8  | 60         | 2 1/2 to 1       | 1 Pc. |
| 36                          | 42       | 29   | .079                    | .075  | 12                  | 18          | 8          | 46             | 24      | 45 3/8  | 75         | 2 1/2 to 1       | 1 Pc. |
| 42                          | 49       | 33   | .109                    | .105  | 13                  | 21          | 9          | 53             | 24      | 54 3/4  | 85         | 2 1/2 to 1       | 2 Pc. |
| 48                          | 57       | 38   | .109                    | .105  | 18                  | 26          | 12         | 63             | 24      | 68      | 90         | 2 1/2 to 1       | 3 Pc. |
| 54                          | 64       | 43   | .109                    | .105  | 18                  | 30          | 12         | 70             | 24      | 72 3/4  | 102        | 2 1/4 to 1       | 3 Pc. |
| 60                          | 71       | 47   | .109*                   | .105* | 18                  | 33          | 12         | 77             | 30      | 82 1/4  | 114        | 2 1/4 to 1       | 3 Pc. |
| 66                          | 77       | 52   | .109*                   | .105* | 18                  | 36          | 12         | 77             | —       | —       | 126        | 2 to 1           | 3 Pc. |
| 72                          | 83       | 57   | .109*                   | .105* | 18                  | 39          | 12         | 77             | —       | —       | 138        | 2 to 1           | 3 Pc. |

| 3" X 1" CORRUGATIONS       |          |      |                         |       |                     |             |            |              |                     |                     |            |                  |       |
|----------------------------|----------|------|-------------------------|-------|---------------------|-------------|------------|--------------|---------------------|---------------------|------------|------------------|-------|
| EQUIV.<br>DIA.<br>(Inches) | (Inches) |      | MIN. THICK.<br>(Inches) |       | DIMENSIONS (Inches) |             |            |              |                     |                     |            | APPROX.<br>SLOPE | BODY  |
|                            | SPAN     | RISE | STEEL                   | ALUM. | A<br>(±1")          | B<br>(MAX.) | H<br>(±1") | L<br>(±1/2") | L <sub>1</sub><br>① | L <sub>2</sub><br>① | W<br>(±2") |                  |       |
| 48                         | 53       | 41   | .109                    | .105  | 18                  | 26          | 12         | 63           | 24                  | 72¾                 | 90         | 2½ to 1          | 2 Pc. |
| 54                         | 60       | 46   | .109                    | .105  | 18                  | 30          | 12         | 70           | 30                  | 82¼                 | 102        | 2 to 1           | 2 Pc. |
| 60                         | 66       | 51   | .109*                   | .105* | 18                  | 33          | 12         | 77           | —                   | —                   | 114        | 1½ to 1          | 3 Pc. |
| 66                         | 73       | 55   | .109*                   | .105* | 18                  | 36          | 12         | 77           | —                   | —                   | 126        | 1½ to 1          | 3 Pc. |
| 72                         | 81       | 59   | .109*                   | .105* | 18                  | 39          | 12         | 77           | —                   | —                   | 138        | 2 to 1           | 3 Pc. |
| 78                         | 87       | 63   | .109*                   | .105* | 22                  | 38          | 12         | 77           | —                   | —                   | 148        | 1½ to 1          | 3 Pc. |
| 84                         | 95       | 67   | .109*                   | .105* | 22                  | 34          | 12         | 77           | —                   | —                   | 162        | 1½ to 1          | 3 Pc. |
| 90                         | 103      | 71   | .109*                   | .105* | 22                  | 38          | 12         | 77           | —                   | —                   | 174        | 1½ to 1          | 3 Pc. |
| 96                         | 112      | 75   | .109*                   | .105* | 24                  | 40          | 12         | 77           | —                   | —                   | 174        | 1½ to 1          | 3 Pc. |

NOTE: ALL SPLICES TO BE LAP RIVETED OR BOLTED.




\* EXCEPT CENTER PANEL  
SEE GENERAL NOTES

| REINFORCED CONCRETE PIPE ARCH |                     |         |       |         |    |    |     |     |                  |
|-------------------------------|---------------------|---------|-------|---------|----|----|-----|-----|------------------|
| EQUIV.<br>DIA.<br>(Inches)    | DIMENSIONS (Inches) |         |       |         |    |    |     |     | APPROX.<br>SLOPE |
|                               | ** SPAN             | ** RISE | T     | A       | B  | C  | D   | E   |                  |
| 24                            | 29                  | 18      | 3     | 8 1/2   | 39 | 33 | 72  | 48  | 3 to 1           |
| 30                            | 36                  | 22      | 3 1/2 | 9 1/2   | 50 | 46 | 96  | 60  | 3 to 1           |
| 36                            | 44                  | 27      | 4     | 11 1/8  | 60 | 36 | 96  | 72  | 3 to 1           |
| 42                            | 51                  | 31      | 4 1/2 | 15 1/16 | 60 | 36 | 96  | 78  | 3 to 1           |
| 48                            | 58                  | 36      | 5     | 21      | 60 | 36 | 96  | 84  | 3 to 1           |
| 54                            | 65                  | 40      | 5 1/2 | 25 1/2  | 60 | 36 | 96  | 90  | 3 to 1           |
| 60                            | 73                  | 45      | 6     | 31      | 60 | 36 | 96  | 96  | 3 to 1           |
| 72                            | 88                  | 54      | 7     | 31      | 60 | 39 | 99  | 120 | 2 to 1           |
| 84                            | 102                 | 62      | 8     | 28 1/2  | 83 | 19 | 102 | 144 | 2 to 1           |


| REINFORCED CONCRETE ELLIPTICAL PIPE |                     |            |       |        |    |    |    |    |                  |
|-------------------------------------|---------------------|------------|-------|--------|----|----|----|----|------------------|
| EQUIV.<br>DIA.<br>(Inches)          | DIMENSIONS (Inches) |            |       |        |    |    |    |    | APPROX.<br>SLOPE |
|                                     | **<br>SPAN          | **<br>RISE | T     | A      | B  | C  | D  | E  |                  |
| 24                                  | 30                  | 19         | 3 1/4 | 8 1/2  | 39 | 33 | 72 | 48 | 3 to 1           |
| 30                                  | 38                  | 24         | 3 3/4 | 9 1/2  | 54 | 18 | 72 | 60 | 3 to 1           |
| 36                                  | 45                  | 29         | 4 1/2 | 11 1/8 | 60 | 24 | 84 | 72 | 2 1/2 to 1       |
| 42                                  | 53                  | 34         | 5     | 15 3/4 | 60 | 36 | 96 | 78 | 2 1/2 to 1       |
| 48                                  | 60                  | 38         | 5 1/2 | 21     | 60 | 36 | 96 | 84 | 2 1/2 to 1       |
| 54                                  | 68                  | 43         | 6     | 25 1/2 | 60 | 36 | 96 | 90 | 2 1/2 to 1       |
| 60                                  | 76                  | 48         | 6 1/2 | 30     | 60 | 36 | 96 | 96 | 2 1/2 to 1       |

**\*\*NOMINAL SIZE**


## CONCRETE ENDWALLS

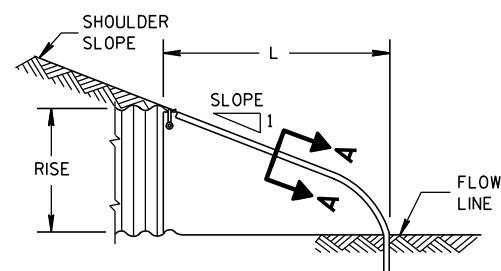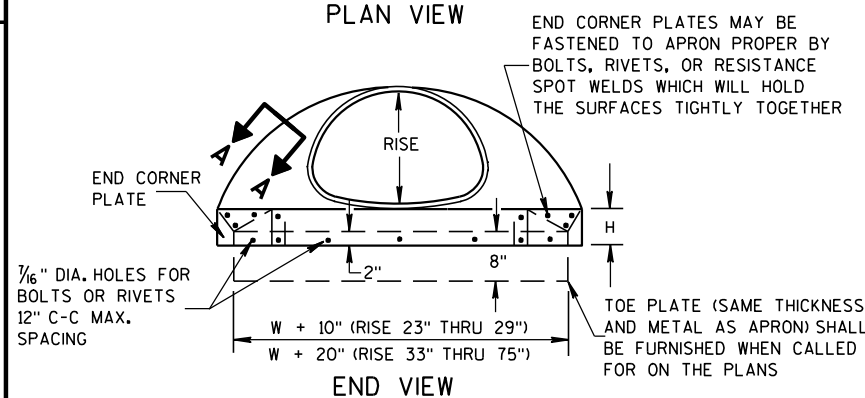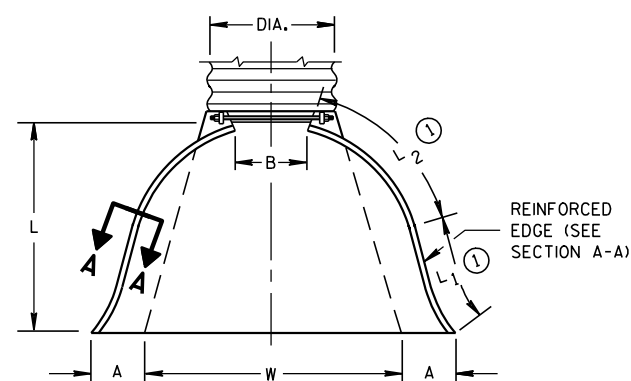

SIDE ELEVATION  
METAL ENDWALLS

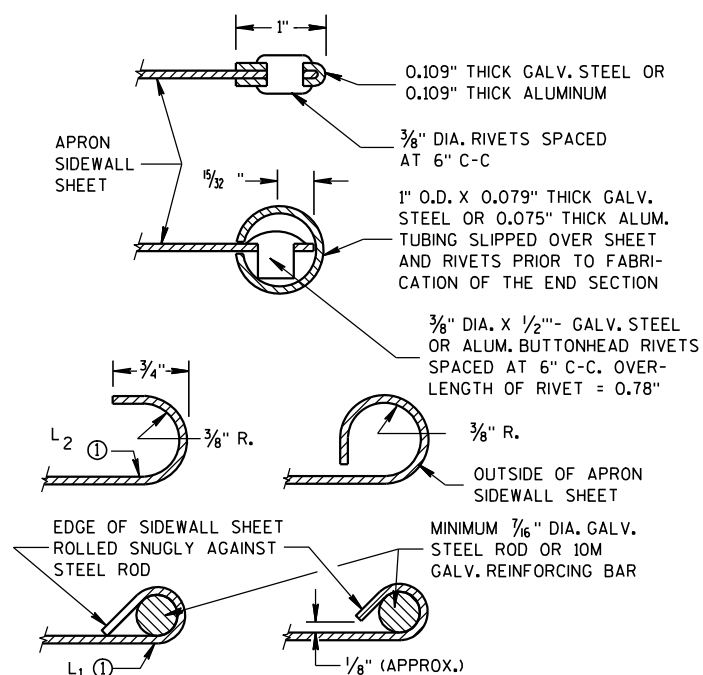


SECTION A-A

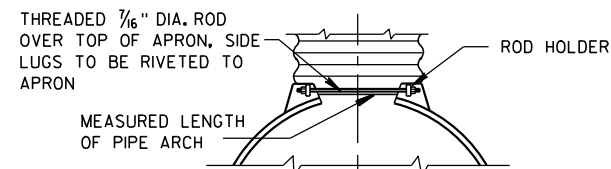


TYPE 2

FOR 17" X 13" THRU 112" X 75" PIPE ARCH

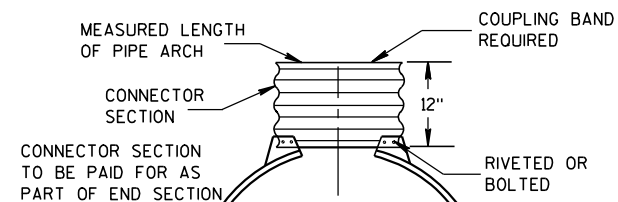

TYPE 3

FOR 64" X 43" THRU 112" X 75" PIPE ARCH

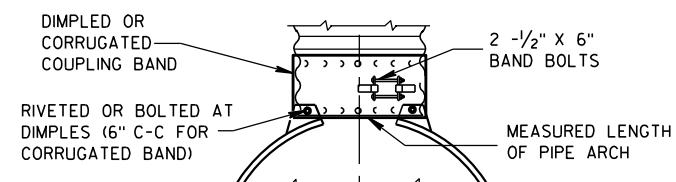

TYPE 5

ALTERNATE FOR:  
ALL SIZES CORRUGATED PIPE ARCHES

NOTE: DIMPLED BAND FITS OVER OUTSIDE OF ENDWALL,  
AND CORRUGATED BAND FITS INSIDE ENDWALL.

## CONNECTION DETAILS

## GENERAL NOTES

DETAILS OF CONSTRUCTION, MATERIALS AND WORKMANSHIP NOT SHOWN ON THIS DRAWING SHALL CONFORM TO THE PERTINENT REQUIREMENTS OF THE STANDARD SPECIFICATIONS AND THE APPLICABLE SPECIAL PROVISIONS.

CONCRETE APRON ENDWALLS MAY NOT BE USED WITH GALVANIZED STEEL OR ALUMINUM CULVERT PIPE OR VISE VERSA. GALVANIZED STEEL OR ALUMINUM APRON ENDWALLS SHALL NORMALLY BE INSTALLED ON CULVERT PIPE OF THE SAME METAL.

ALL THREE PIECE STEEL APRON ENDWALLS FOR 66" X 51" PIPE ARCH AND LARGER SHALL HAVE 0.109" SIDES AND 0.138" CENTER PANELS. ALL THREE PIECE ALUMINUM APRON ENDWALLS FOR 66" X 51" PIPE ARCH AND LARGER SHALL HAVE 0.105" SIDES AND 0.134" CENTER PANELS. THE WIDTH OF CENTER PANELS SHALL BE GREATER THAN 20 PERCENT OF THE PIPE ARCH PERIMETER.

LAP SEAMS SHALL BE TIGHTLY JOINED BY GALVANIZED RIVETS OR BOLTS FOR STEEL UNITS AND ALUMINUM RIVETS AND BOLTS FOR ALUMINUM UNITS. FOR THE 77" X 52" THROUGH 112" X 75" APRON ENDWALL SIZES, THE REINFORCED EDGES AND CENTER PANEL SEAMS SHALL BE FURTHER REINFORCED WITH GALVANIZED STEEL OR ALUMINUM STIFFENER ANGLES. THE ANGLES SHALL BE ATTACHED BY GALVANIZED NUTS AND BOLTS FOR STEEL UNITS AND ALUMINUM NUTS AND BOLTS FOR ALUMINUM UNITS.

WHERE TWO OR MORE PIPES WITH APRON ENDWALLS ARE LAID ADJACENT TO EACH OTHER, THEY SHALL BE SEPARATED BY A DISTANCE SUFFICIENT TO PROVIDE A MINIMUM CLEARANCE OF 6 INCHES BETWEEN APRON ENDWALLS.

① FOR PIPE ARCH SIZES UP TO 73" X 55" A 180° ROLLED EDGE MAY BE USED INSTEAD OF STEEL ROD REINFORCEMENT. SEE SECTION A-A.

## APRON ENDWALLS FOR PIPE ARCH AND ELLIPTICAL PIPE

STATE OF WISCONSIN  
DEPARTMENT OF TRANSPORTATION


APPROVED

11/30/94  
DATE


FHWA

\_\_\_\_\_/S/ Rory L. Rhinehart\_\_\_\_\_  
CHIEF ROADWAY DEVELOPER 94 ENGINEER

GINEER

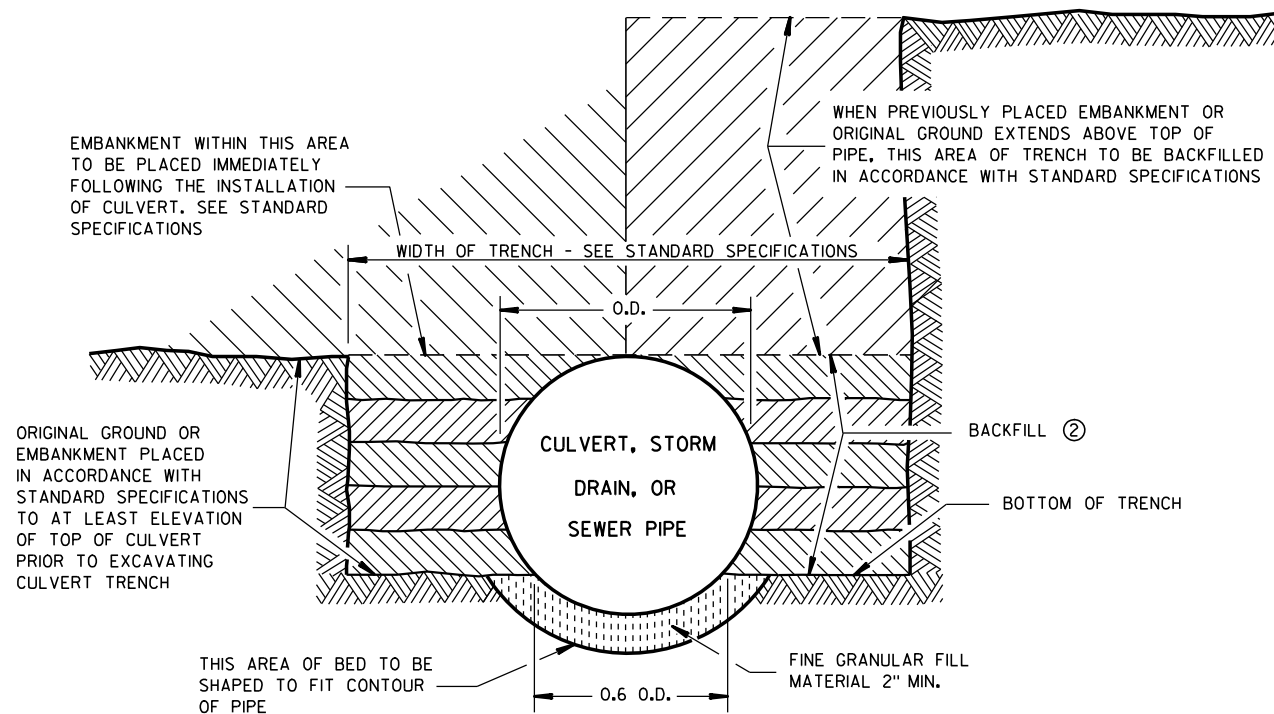

SHAPED SUBGRADE WITH GRANULAR FOUNDATION

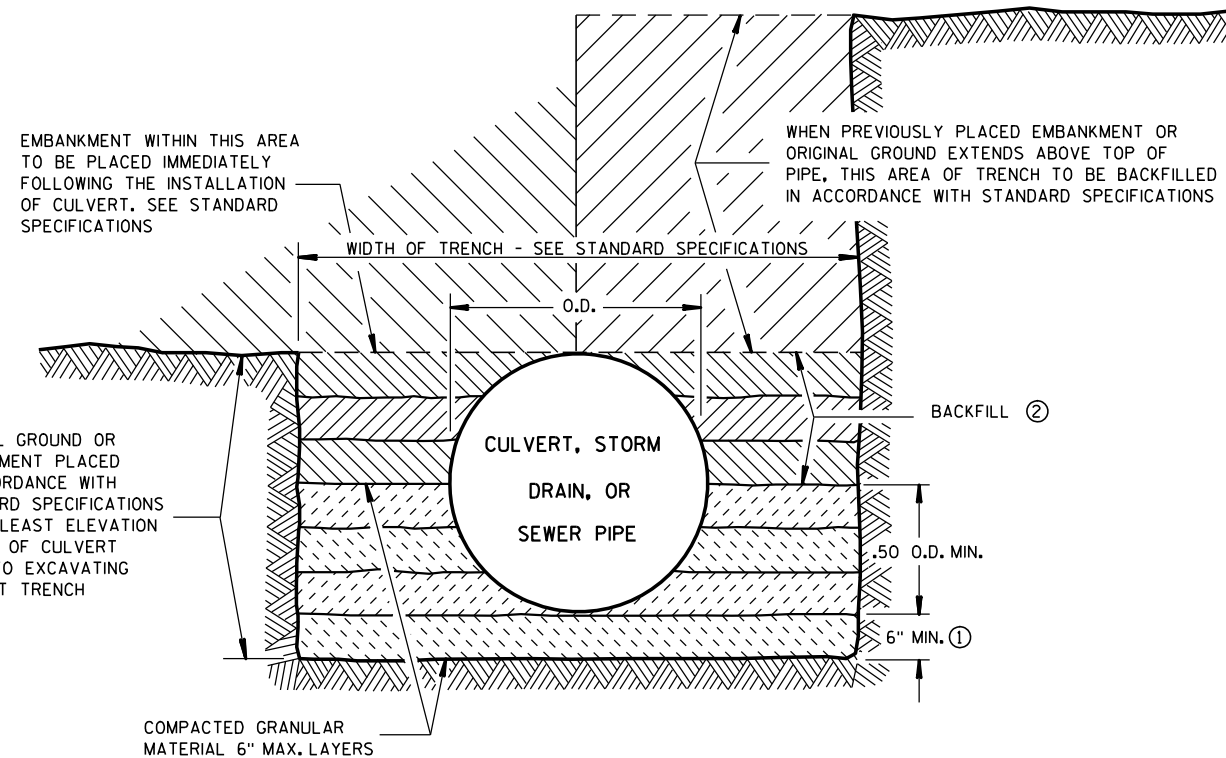

GRANULAR FOUNDATION

## GENERAL NOTES

DETAILS OF CONSTRUCTION, MATERIALS AND WORKMANSHIP NOT SHOWN ON THIS DRAWING SHALL CONFORM TO THE STANDARD SPECIFICATIONS AND THE APPLICABLE SPECIAL PROVISIONS.

THE SHAPED SUBGRADE WITH GRANULAR FOUNDATION IS AN EQUAL ALTERNATE TO THE GRANULAR FOUNDATION EXCEPT WHERE ROCK IS ENCOUNTERED.

- ① WHERE ROCK, HARD PAN OR FRAGMENTED MATERIAL IS ENCOUNTERED, THE TRENCH SHALL BE EXCAVATED BELOW THE BOTTOM OF THE PIPE AN AMOUNT EQUAL TO  $\frac{1}{2}$  INCH PER FOOT OF PROPOSED EMBANKMENT ABOVE THE TOP OF THE PIPE, BUT NOT LESS THAN 6 INCHES.
- ② TRENCH SHALL BE BACKFILLED AS REQUIRED BY STANDARD SPECIFICATIONS; SECTION 520 FOR PIPE CULVERTS AND SECTION 607 FOR STORM SEWERS.

## CLASS "B" BEDDING

CLASS "B" BEDDING FOR  
CULVERT PIPE OR STORM SEWER

STATE OF WISCONSIN  
DEPARTMENT OF TRANSPORTATION


APPROVED

4/7/83  
DATE

/S/ D.L. Str...  
STATE DESIGN ENGINE 95

HWYS


FHWA

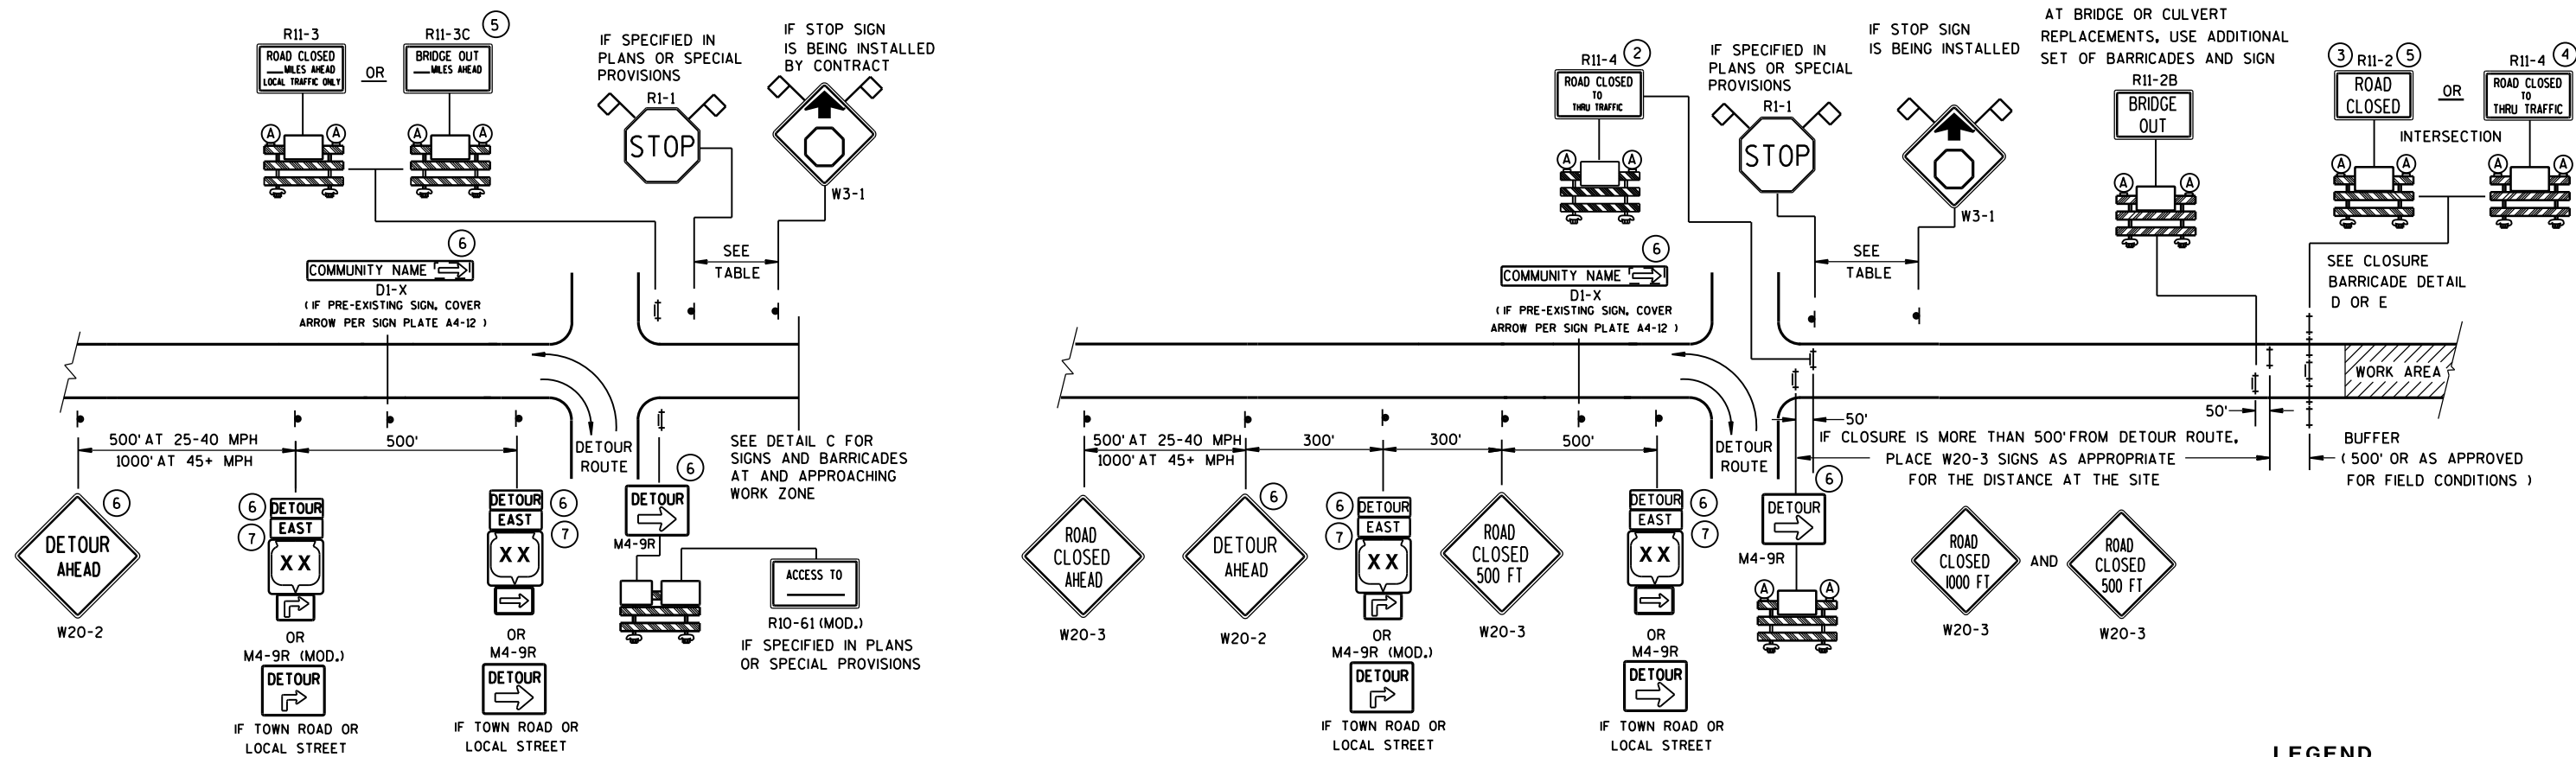

DETAIL A

**MAINLINE CLOSURE WITH POSTED DETOUR**


WORK ZONE GREATER THAN 1/2 MILE FROM DETOUR ROUTE ( 1000 FEET IF URBAN )

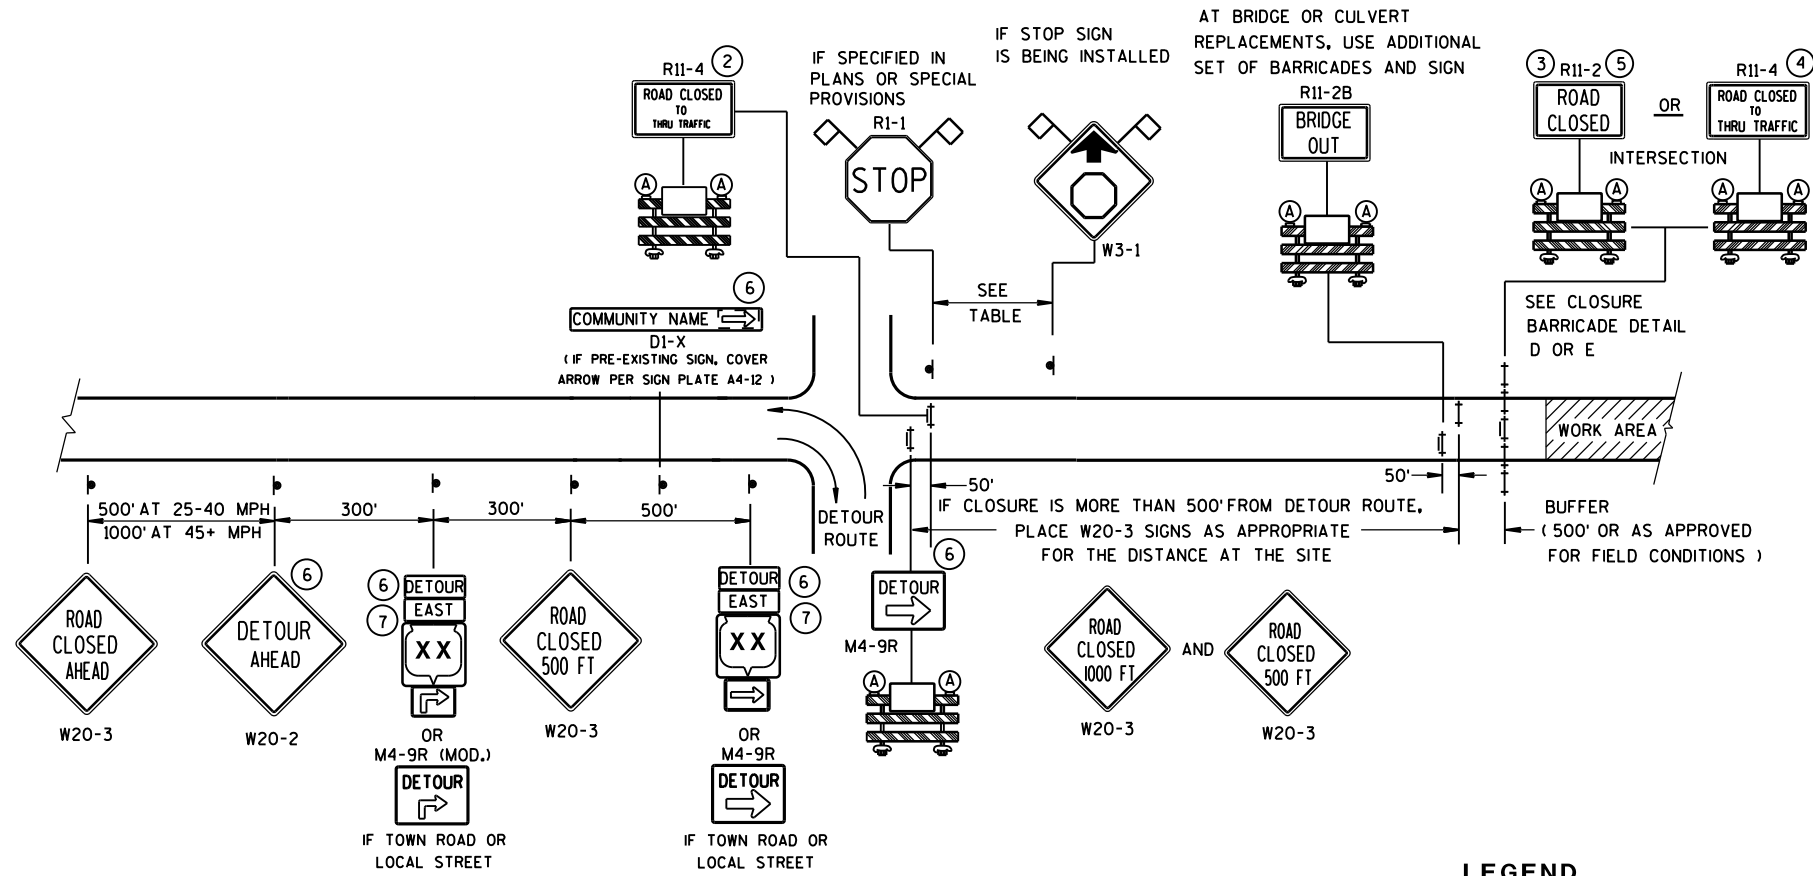

DETAIL B

**MAINLINE CLOSURE WITH POSTED DETOUR**

WORK ZONE LESS THAN 1/2 MILE FROM DETOUR ROUTE ( 1000 FEET IF URBAN )

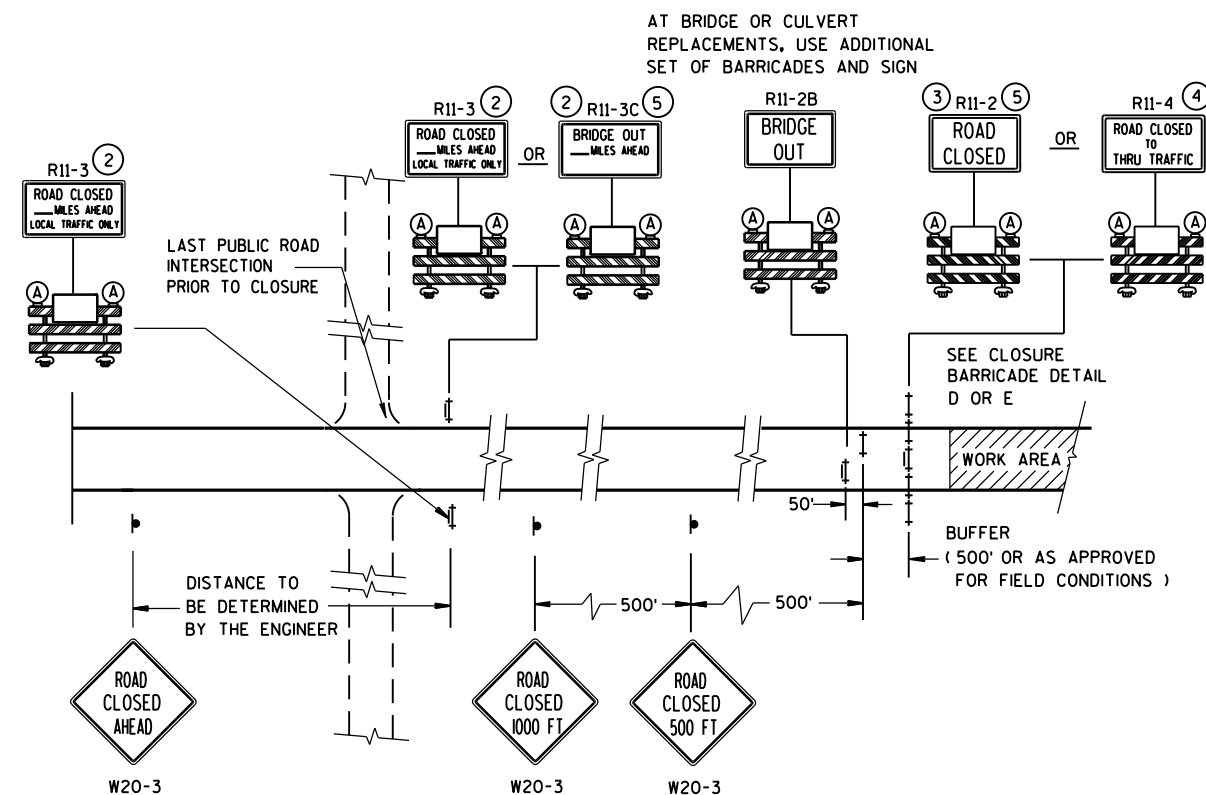

**DETAIL C**  
**MAINLINE CLOSURE, NO POSTED DETOUR**

### LEGEND

- |                                                                                       |                                          |
|---------------------------------------------------------------------------------------|------------------------------------------|
|  | SIGN ON PERMANENT SUPPORT                |
|  | TYPE III BARRICADE                       |
|  | TYPE III BARRICADE WITH<br>ATTACHED SIGN |
|  | TYPE "A" WARNING LIGHT (FLASHING)        |

 WORK AREA

 M4-8  
 M3-X  
 M1-4  
OR  
 M1-5A  
OR  
 M1-6

 OR 

M05-1 M06-1

 FLAGS, 16" X 16" MIN., (ORANGE)


| SPEED<br>LIMIT<br>(MPH) | "STOP<br>AHEAD"<br>ADVANCE<br>WARNING<br>DISTANCE<br>(FT) |
|-------------------------|-----------------------------------------------------------|
| 25                      | 200                                                       |
| 30                      | 200                                                       |
| 35                      | 350                                                       |
| 40                      | 350                                                       |
| 45                      | 500                                                       |
| 50                      | 550                                                       |
| 55                      | 750                                                       |

SEE SDD 15C2-SHEET "b"  
FOR GENERAL NOTES  
AND FOOTNOTES (1) THROUGH (7)


## BARRICADES AND SIGNS FOR MAINLINE CLOSURES

STATE OF WISCONSIN  
DEPARTMENT OF TRANSPORTATION

|        |                         |       |
|--------|-------------------------|-------|
| 8/2013 | /S/ Travis Feltes       |       |
| DATE   | STATE TRAFFIC ENGINE 96 | ESIGN |
| FHWA   |                         |       |

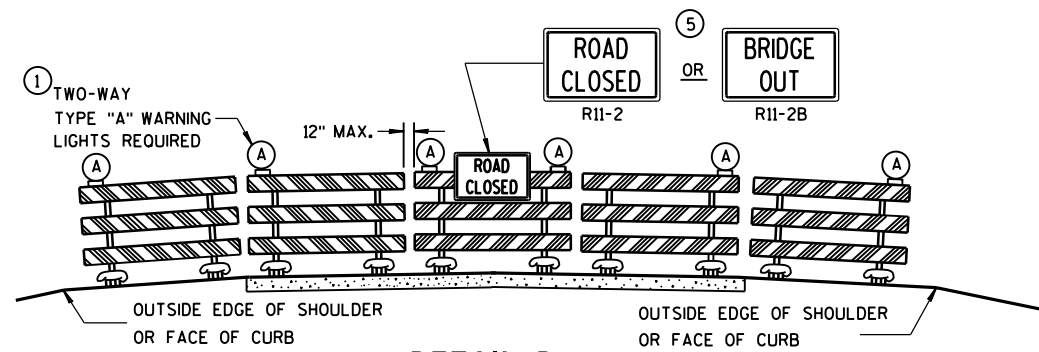

**DETAIL D**  
**ROAD CLOSURE BARRICADE DETAIL**  
APPROACH VIEW

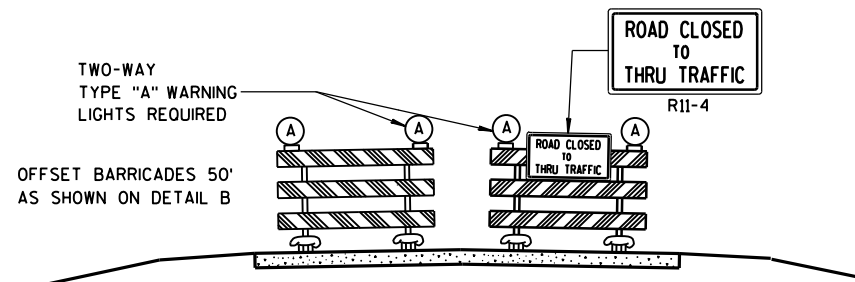

**DETAIL E**  
**LANE CLOSURE BARRICADE DETAIL**  
APPROACH VIEW

SEE SDD 15C2-SHEET "a" FOR LEGEND

## GENERAL NOTES

THE EXACT NUMBER, LOCATION, AND SPACING OF ALL SIGNS AND BARRICADES SHALL BE ADJUSTED TO FIT FIELD CONDITIONS AS APPROVED BY THE ENGINEER.

ANY SIGNS TEMPORARY OR EXISTING, WHICH CONFLICT WITH TRAFFIC CONTROL "IN USE" SHALL BE REMOVED OR COVERED AS NEEDED AND AS APPROVED BY THE ENGINEER.

THE SPACING BETWEEN TRAFFIC CONTROL SIGNS SHOULD BE ADJUSTED TO NOT CONFLICT WITH AND SHOULD PROVIDE A DESIRABLE MINIMUM OF 200 FEET CLEARANCE TO EXISTING SIGNS THAT WILL REMAIN IN PLACE.

BARRICADES THAT MUST BE MOVED FOR A WORK OPERATION SHALL BE IMMEDIATELY RE-ESTABLISHED UPON COMPLETION OF THE OPERATION OR, FOR CONTINUING OPERATIONS, AT THE END OF EACH WORKING DAY.

SIGNS THAT WILL BE IN PLACE LESS THAN 7 CONTINUOUS DAYS AND NIGHTS MAY BE MOUNTED ON PORTABLE SUPPORTS.

ALL TYPE III BARRICADES SHALL HAVE RAILS REFLECTORIZED ON BOTH FACES. STRIPES SHALL BE PROPERLY SLOPED DOWN TOWARD THE TRAFFIC SIDE OR AS SHOWN IN THE ROAD CLOSURE BARRICADE DETAIL D FOR FULL ROAD CLOSURES.

TYPE "A" LOW-INTENSITY FLASHING WARNING LIGHTS SHALL BE VISIBLE ON BOTH SIDES OF THE BARRICADE.

THE R11-2, R11-3, M4-9, R11-4 AND R10-61 SIGNS PLACED ON BARRICADES SHALL COVER NO MORE THAN THE TOP RAIL. THE SIGNS SHALL NOT COVER ANY PORTION OF THE MIDDLE OR BOTTOM RAILS.

"WO AND "MO" SIGNS ARE THE SAME AS "W" AND "M" SIGNS EXCEPT THE BACKGROUND IS ORANGE.

ALL SIGNS SHALL BE 48" X 48" UNLESS OTHERWISE NOTED BELOW:

R11-2 SHALL BE 48" X 30".

R11-3, R11-4 AND R10-61 SHALL BE 60" X 30".

M4-9 SHALL BE 30" X 24".

M3-X SHALL BE 24" X 12". (36" X 18" IF NEEDED TO MATCH EXISTING SIGNS.)

M4-8 SHALL BE 24" X 12". (30" X 15" IF NEEDED TO MATCH EXISTING SIGNS.)

M1-4, M1-5A, AND M1-6 SHALL BE 24" X 24". (36" X 36" IF NEEDED TO MATCH EXISTING SIGNS.)

M05-1 AND M06-1 SHALL BE 21" X 21". (30" X 30" IF NEEDED TO MATCH EXISTING SIGNS.)

D1-X SHALL BE AS SHOWN ON SPECIFIC PROJECT SIGNING DETAIL SHEETS.

R1-1 SHALL BE 36" X 36".


- ① TWO WARNING LIGHTS SHALL BE PROVIDED ON THE CENTER BARRICADE AND A MINIMUM OF ONE WARNING LIGHT SHALL BE PROVIDED ON EACH OF THE OTHER BARRICADES WITHIN THE ROADWAY LIMITS. SPACING OF THE WARNING LIGHTS SHALL BE UNIFORM TO THE EDGE OF ROADWAY AS SHOWN (APPROX. 8-FOOT LIGHT SPACING).
- ② THESE SIGNS AND BARRICADES ARE NOT REQUIRED IF ROAD CLOSURE BEGINS AT INTERSECTION.
- ③ FOR ROAD CLOSURE WITHOUT LOCAL ACCESS TO PROJECT, SEE ROAD CLOSURE BARRICADE DETAIL D.
- ④ FOR ROAD CLOSURE WITH LOCAL ACCESS TO PROJECT, SEE LANE CLOSURE BARRICADE DETAIL E.
- ⑤ FOR BRIDGE OR CULVERT REPLACEMENTS, SUBSTITUTE "BRIDGE OUT" INSTEAD OF "ROAD CLOSED" ON R11-2 AND R11-3 SIGNS.
- ⑥ INSTALL DETOUR AND COMMUNITY GUIDE SIGNS AND ARROWS ONLY IF SPECIFIED IN THE CONTRACT. IF THERE ARE EXISTING ROUTE MARKER ASSEMBLIES THAT WILL REMAIN IN PLACE, ADJUST THE LOCATION OF THE DETOUR ROUTE SIGNS TO CORRESPOND WITH THE EXISTING ASSEMBLIES. MODIFY EXISTING SIGNS WHERE POSSIBLE. SEE SPECIFIC PROJECT DETOUR SIGNING DETAIL SHEETS. IF DETOUR SIGNS ARE BEING INSTALLED BY OTHERS, PLACE THE CONTRACTED TRAFFIC CONTROL SIGNS TO ALLOW FOR PLACEMENT OF ALL WARNING, DETOUR AND GUIDE SIGNS AS SHOWN.
- ⑦ "EAST" CARDINAL DIRECTION MARKERS AND RIGHT TURN ARROWS ARE SHOWN. USE OTHER CARDINAL DIRECTIONS AND ARROWS AS APPROPRIATE.

## BARRICADES AND SIGNS FOR MAINLINE CLOSURES

STATE OF WISCONSIN  
DEPARTMENT OF TRANSPORTATION

8/2013 /S/ Travis Feltes  
DATE STATE TRAFFIC ENGINE 97 ESIGN  
FHWA



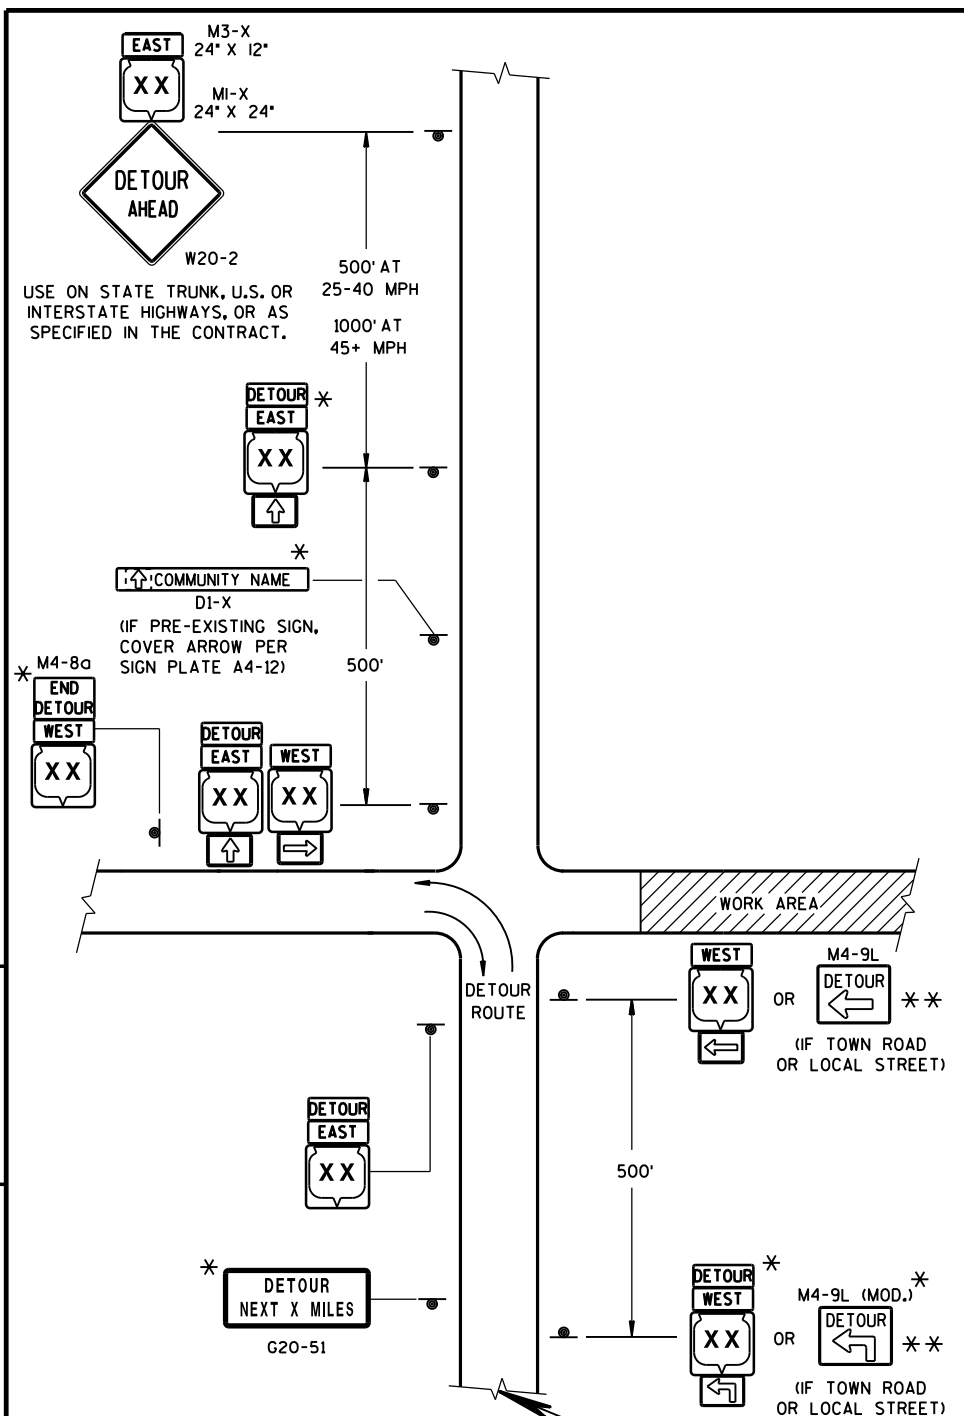

THIS DRAWING PROVIDES GENERAL GUIDANCE ON TYPICAL DETOUR SIGN LAYOUT AND SPACING. SEE PROJECT DETOUR SIGNING SHEETS FOR SPECIFIC DETAILS FOR EACH PROJECT.

MATCH POINT

DETAIL F  
DETOUR SIGNING

GENERAL NOTES

THE EXACT NUMBER, LOCATION AND SPACING OF ALL SIGNS SHALL BE ADJUSTED TO FIT FIELD CONDITIONS AS APPROVED BY THE ENGINEER.

IF THERE ARE EXISTING ROUTE MARKER ASSEMBLIES THAT WILL REMAIN IN PLACE, ADJUST THE LOCATION OF THE DETOUR ROUTE SIGNS TO CORRESPOND WITH THE EXISTING ASSEMBLIES. SEE SPECIFIC PROJECT DETOUR SIGNING DETAIL SHEETS, MODIFY EXISTING SIGNS WHERE POSSIBLE.

THE SPACING BETWEEN TRAFFIC CONTROL AND DETOUR SIGNS SHOULD BE ADJUSTED TO NOT CONFLICT WITH AND TO PROVIDE A DESIRABLE MINIMUM OF 200 FEET CLEARANCE TO EXISTING SIGNS THAT WILL REMAIN IN PLACE.

ANY SIGNS TEMPORARY OR EXISTING, WHICH CONFLICT WITH TRAFFIC CONTROL "IN USE", SHALL BE REMOVED OR COVERED AS NEEDED AND AS APPROVED BY THE ENGINEER.

SIGNS THAT WILL BE IN PLACE LESS THAN 7 CONTINUOUS DAYS AND NIGHTS MAY BE MOUNTED ON PORTABLE SUPPORTS.


"MO" SIGNS ARE THE SAME AS "M" SIGNS EXCEPT THE BACKGROUND IS ORANGE.

SIGN SIZES SHALL BE AS FOLLOWS:


- M3-X SHALL BE 24" X 12". (36" X 18" IF NEEDED TO MATCH EXISTING SIGNS.)
- M4-8 SHALL BE 24" X 12". (30" X 15" IF NEEDED TO MATCH EXISTING SIGNS.)
- M1-4, M1-5A, AND M1-6 SHALL BE 24" X 24". (36" X 36" IF NEEDED TO MATCH EXISTING SIGNS.)
- M05-1 AND M06-1 SHALL BE 21" X 21". (30" X 30" IF NEEDED TO MATCH EXISTING SIGNS.)
- M4-9 SHALL BE 30" X 24".
- M4-8a SHALL BE 24" X 18".
- G20-51 SHALL BE 60" X 24".
- W20-2 SHALL BE 48" X 48".
- D1-X SHALL BE AS SHOWN ON SPECIFIC PROJECT SIGNING DETAIL SHEETS.

\* OPTIONAL SIGNS. SEE SPECIFIC PROJECT DETOUR SIGNING DETAIL SHEETS.


\*\* FOR A TOWN ROAD OR LOCAL STREET DETOURED ONTO A STATE TRUNK HIGHWAY, PLACE A ROAD NAME PLAQUE ABOVE THE M4-9 SIGN AS SPECIFIED IN THE CONTRACT.

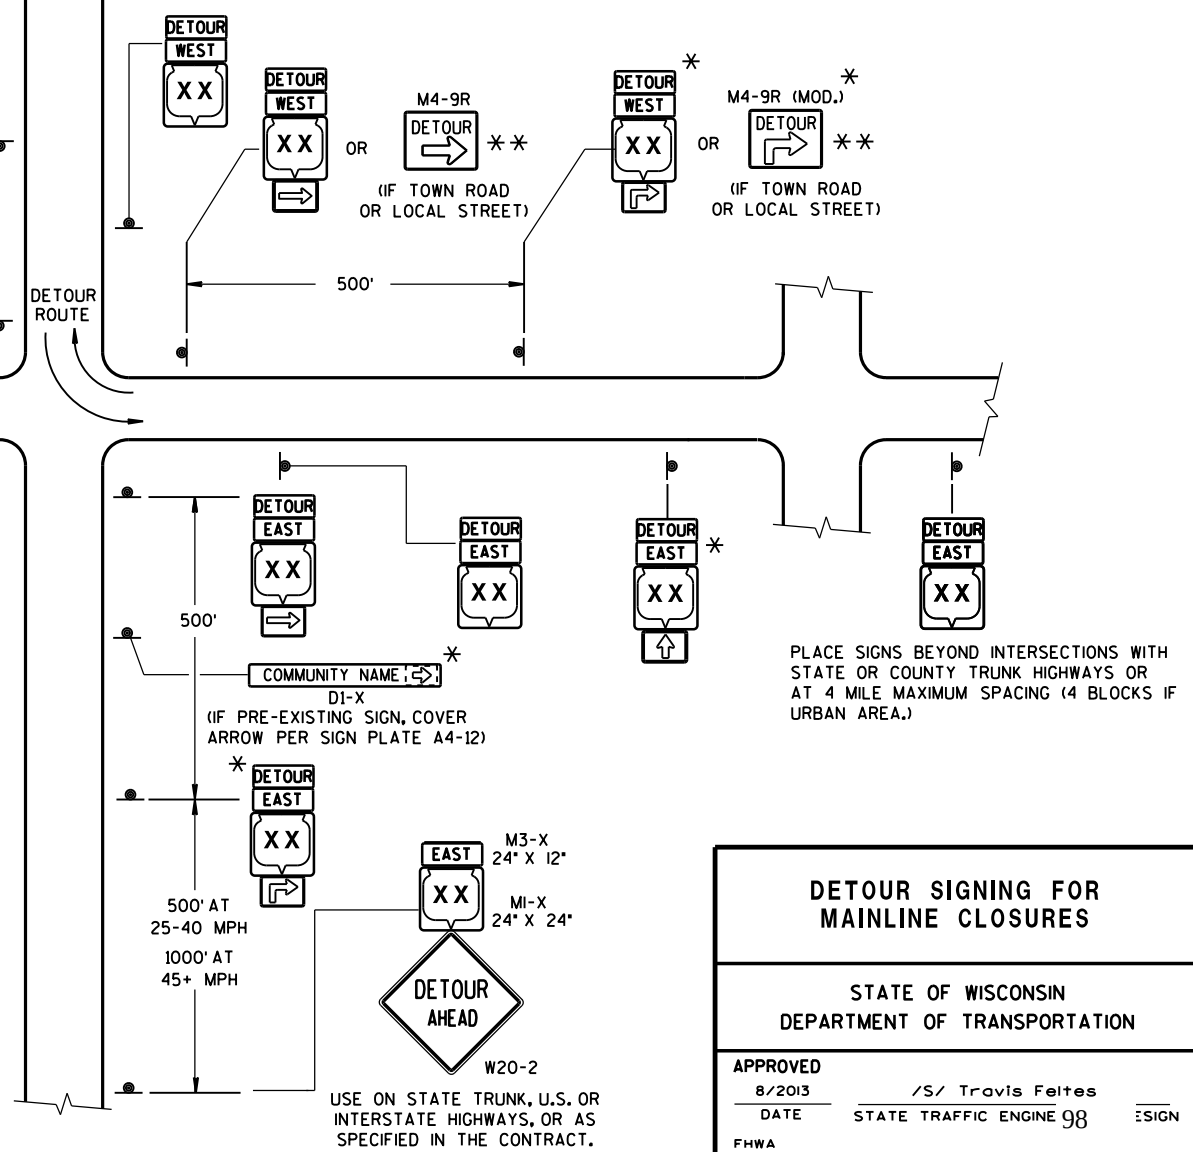


| DETOUR SIGNING FOR MAINLINE CLOSURES               |                   |                         |
|----------------------------------------------------|-------------------|-------------------------|
| STATE OF WISCONSIN<br>DEPARTMENT OF TRANSPORTATION |                   |                         |
| APPROVED                                           | /S/ Travis Feltes |                         |
| 8/2013                                             | DATE              | STATE TRAFFIC ENGINE 98 |
| FWHA                                               |                   | SIGN                    |

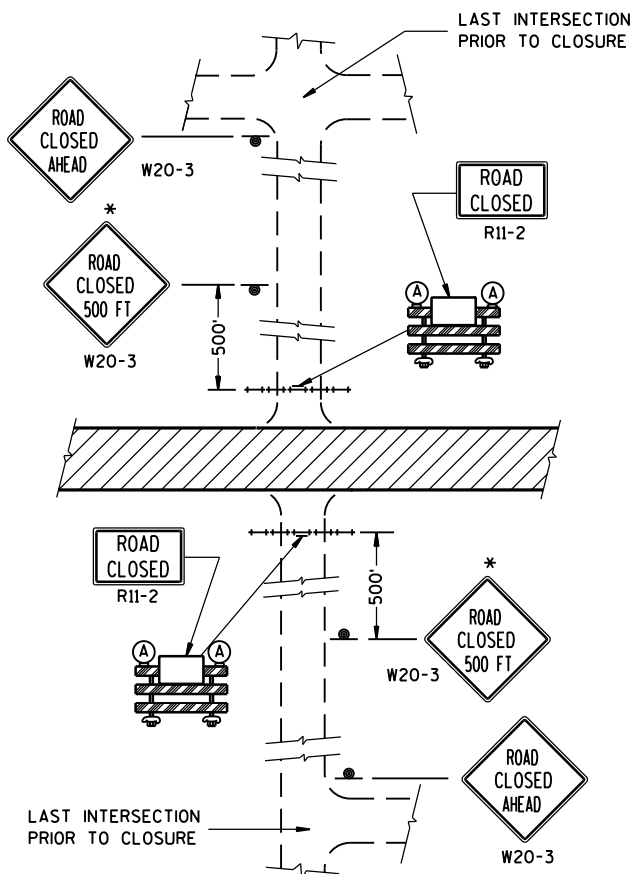


**DETAIL 1**  
(NO ACCESS TO PROJECT)

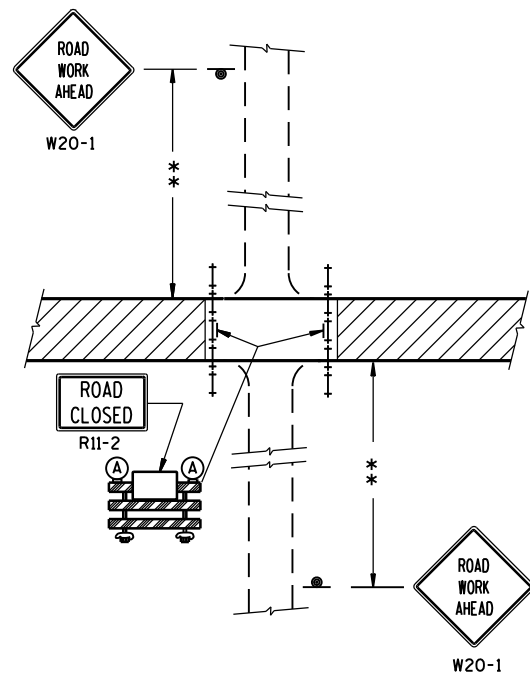

**DETAIL 2**  
(PUBLIC CROSS-TRAFFIC MAINTAINED.  
NO ACCESS TO PROJECT).

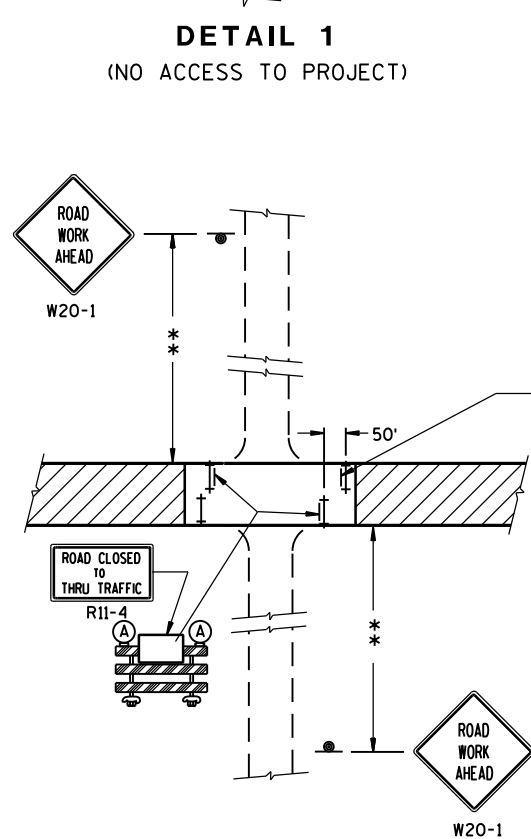

**DETAIL 3**  
(PUBLIC CROSS-TRAFFIC MAINTAINED. CONTRACTOR,  
LOCAL BUSINESS AND RESIDENT ACCESS).

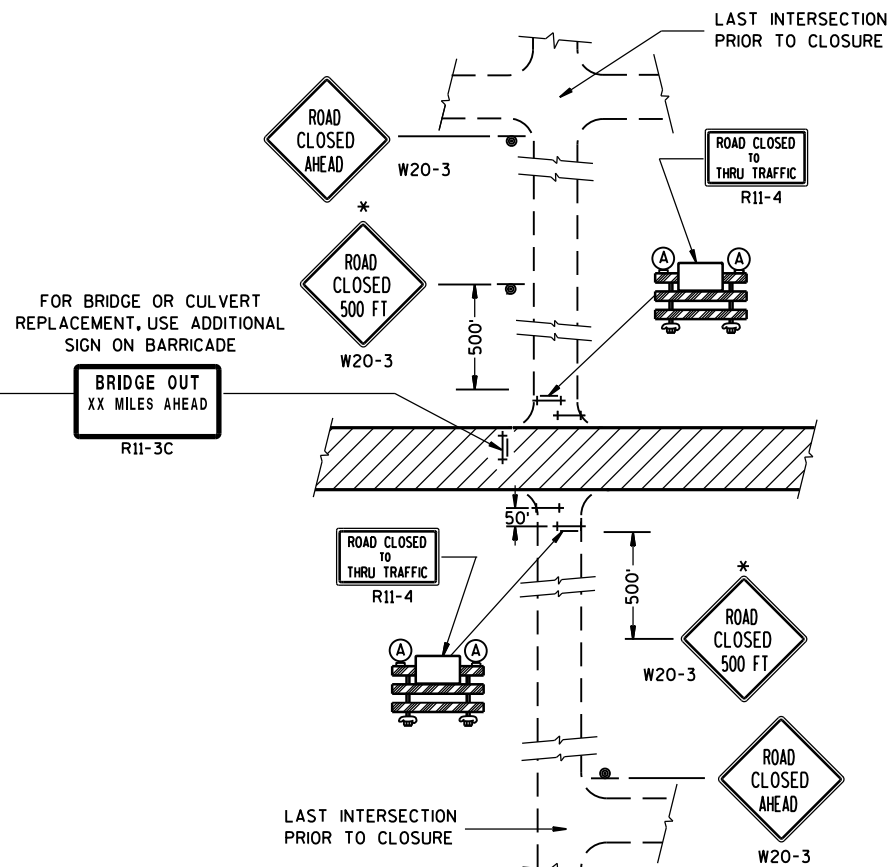

**DETAIL 4**  
(CONTRACTOR, LOCAL BUSINESS AND  
RESIDENT ACCESS TO PROJECT)

## GENERAL NOTES

THE EXACT NUMBER, LOCATION, AND SPACING OF ALL SIGNS AND BARRICADES SHALL BE ADJUSTED TO FIT FIELD CONDITIONS AS APPROVED BY THE ENGINEER.

ANY SIGNS TEMPORARY OR EXISTING, WHICH CONFLICT WITH TRAFFIC CONTROL "IN USE" SHALL BE REMOVED OR COVERED AS NEEDED AND AS APPROVED BY THE ENGINEER.

THE SPACING BETWEEN TRAFFIC CONTROL SIGNS SHOULD BE ADJUSTED TO NOT CONFLICT WITH AND SHOULD PROVIDE A DESIRABLE MINIMUM OF 200 FEET CLEARANCE TO EXISTING SIGNS THAT WILL REMAIN IN PLACE.

IF A "STOP" SIGN MUST BE REMOVED FOR A WORK OPERATION, A TEMPORARY "STOP" SIGN SHALL BE PLACED PRIOR TO THE SIGN REMOVAL, OR A FLAGGER SHALL BE PROVIDED UNTIL THE SIGN IS RE-ESTABLISHED.

BARRICADES THAT MUST BE MOVED FOR A WORK OPERATION SHALL BE IMMEDIATELY RE-ESTABLISHED UPON COMPLETION OF THE OPERATION OR, FOR CONTINUING OPERATIONS, AT THE END OF EACH WORKING DAY.

SIGNS THAT WILL BE IN PLACE LESS THAN 7 CONTINUOUS DAYS AND NIGHTS MAY BE MOUNTED ON PORTABLE SUPPORTS.

ALL TYPE III BARRICADES SHALL HAVE RAILS REFLECTORIZED ON BOTH FACES. STRIPES SHALL BE PROPERLY SLOPED DOWN TOWARD THE TRAFFIC SIDE OR AS SHOWN IN THE ROAD CLOSURE BARRICADE DETAIL D FOR FULL ROAD CLOSURES.

TYPE "A" LOW-INTENSITY FLASHING WARNING LIGHTS SHALL BE VISIBLE ON BOTH SIDES OF THE BARRICADE.

THE R11-2, R11-3 AND R11-4 SIGNS PLACED ON BARRICADES SHALL COVER NO MORE THAN THE TOP RAIL. THE SIGNS SHALL NOT COVER ANY PORTION OF THE MIDDLE OR BOTTOM RAILS.

ALL SIGNS SHALL BE 48" X 48" UNLESS OTHERWISE NOTED BELOW:

R11-2 SHALL BE 48" X 30".

R11-4 AND R11-3 SHALL BE 60" X 30".

\*OMIT THE "ROAD CLOSED 500 FT." SIGN IF THE LAST INTERSECTION IS 500 FT. OR LESS FROM THE WORK ZONE.

\*\*500' MAX. OR AT LAST INTERSECTION WHICHEVER IS CLOSER.

## LEGEND

- ⊙ SIGN ON PERMANENT SUPPORT
- ⊢ TYPE III BARRICADE
- ⊢ TYPE III BARRICADE WITH ATTACHED SIGN
- (A) TYPE "A" WARNING LIGHT (FLASHING)
- ▨ WORK AREA

## BARRICADES AND SIGNS FOR SIDEROAD CLOSURES

STATE OF WISCONSIN  
DEPARTMENT OF TRANSPORTATION


APPROVED

8/2013 /S/ Travis Fettes

DATE STATE TRAFFIC ENGINE 99

FHWA SIGN



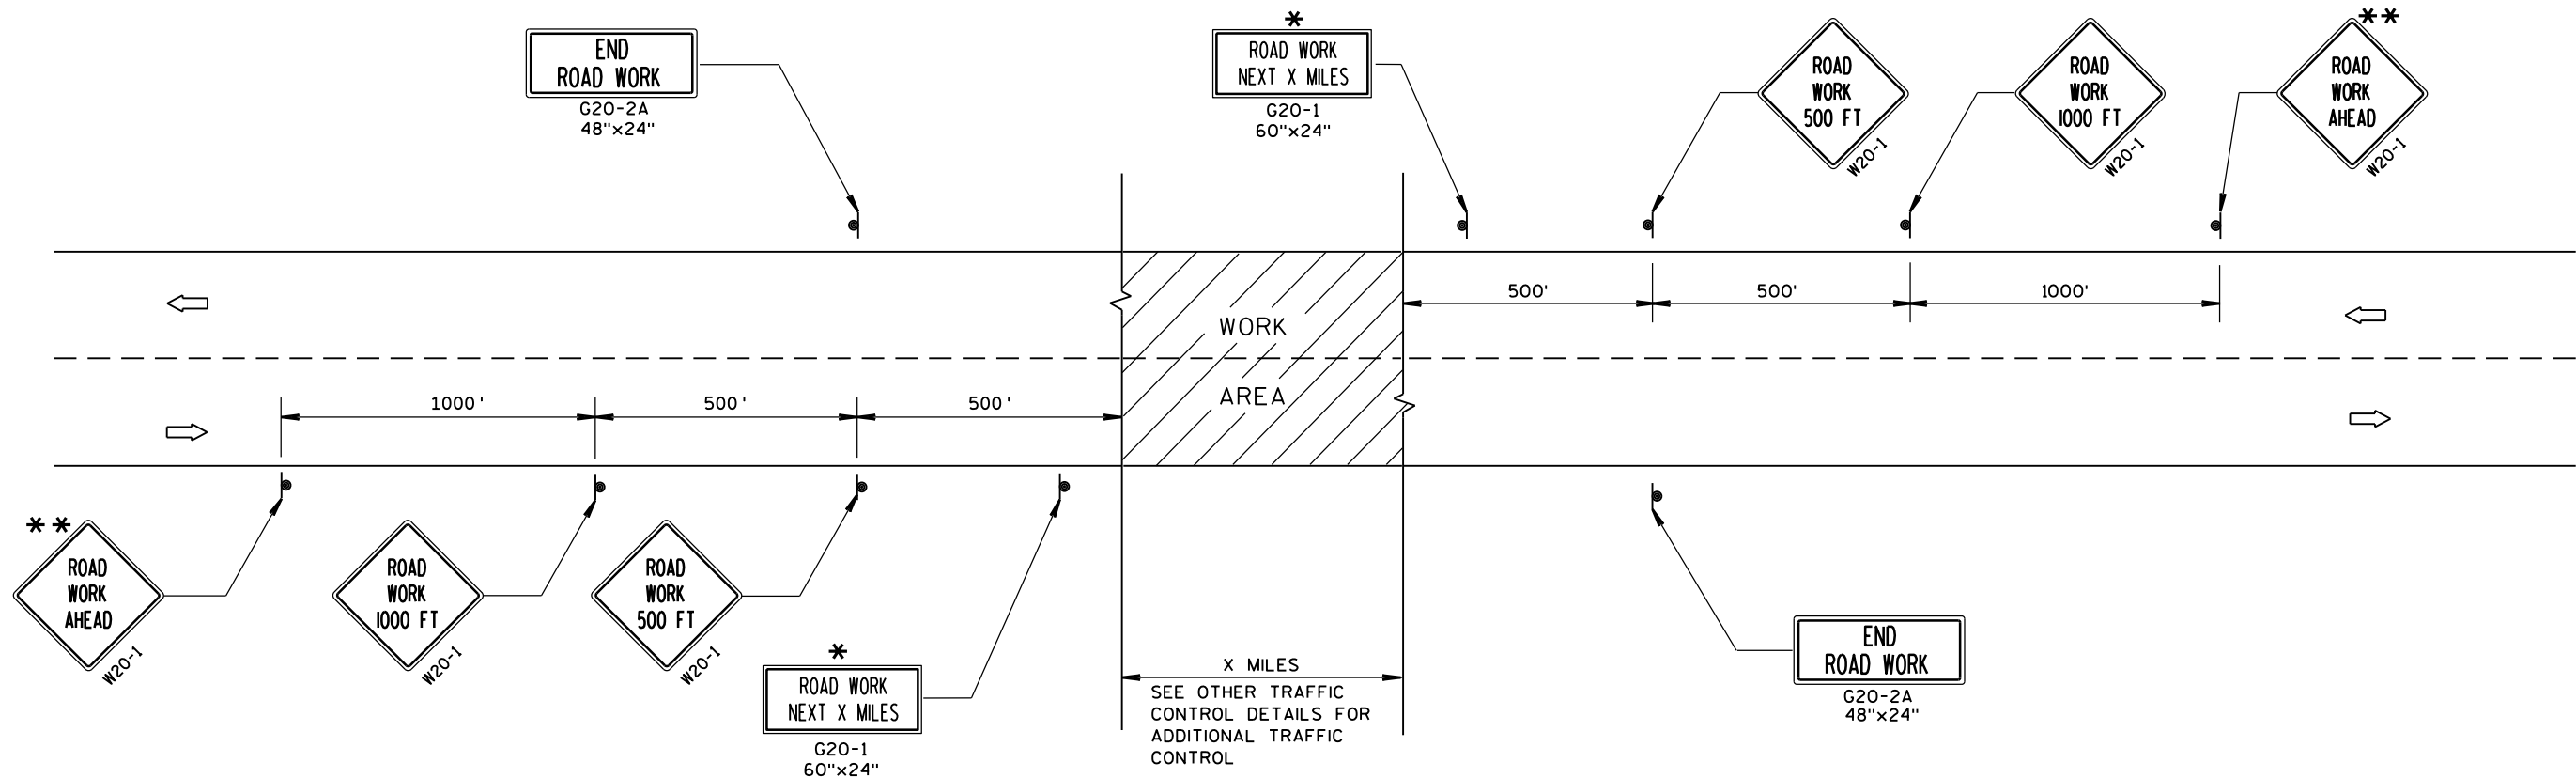

TYPICAL SIDEROAD APPROACH WARNING SIGN DETAIL

## GENERAL NOTES

THE EXACT NUMBER, LOCATION, AND SPACING OF ALL SIGNS AND DEVICES SHALL BE ADJUSTED TO FIT FIELD CONDITIONS.

THE SPACING BETWEEN TRAFFIC CONTROL SIGNS SHOULD BE ADJUSTED TO NOT CONFLICT WITH AND SHOULD PROVIDE A MINIMUM OF 200 FEET (500 FEET DESIRABLE) CLEARANCE TO EXISTING SIGNS THAT WILL REMAIN IN PLACE.


ALL SIGNS ARE 48"x48" UNLESS OTHERWISE NOTED.

SIGNS THAT WILL BE IN PLACE LESS THAN 7 CONTINUOUS DAYS AND NIGHTS MAY BE MOUNTED ON PORTABLE SUPPORTS.

IF A "STOP" SIGN MUST BE REMOVED FOR A WORK OPERATION, A TEMPORARY "STOP" SIGN SHALL BE PLACED PRIOR TO THE SIGN REMOVAL, OR A FLAGGER SHALL BE PROVIDED UNTIL THE SIGN IS RE-ESTABLISHED.

\* OMIT G20-1 SIGNS IF LENGTH OF WORK AREA IS 2 MILES OR LESS.


\*\* PLACE ADDITIONAL W20-1 "ROAD WORK AHEAD" SIGN IF WORK AREA WITHIN THE PROJECT IS SEPARATED BY MORE THAN 2 MILES FROM PREVIOUS WORK AREA.

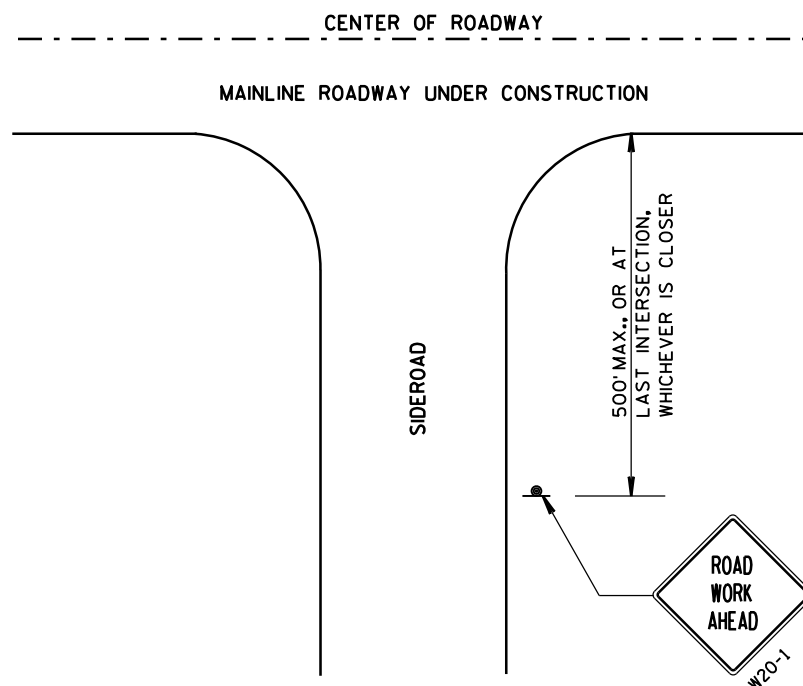


## LEGEND

- SIGN ON PERMANENT SUPPORT
- DIRECTION OF TRAFFIC
- WORK AREA

|   |                                                      |
|---|------------------------------------------------------|
| TRAFFIC CONTROL, ADVANCE<br>WARNING SIGNS 45 M.P.H.<br>OR GREATER TWO-WAY<br>UNDIVIDED ROAD OPEN TO TRAFFIC |                                                      |
| STATE OF WISCONSIN<br>DEPARTMENT OF TRANSPORTATION                                                          |                                                      |
| APPROVED<br>8/2013<br>DATE                                                                                  | /S/ Travis Feltes<br>STATE TRAFFIC ENGINEER 100 SIGN |
| FHWA   |                                                      |

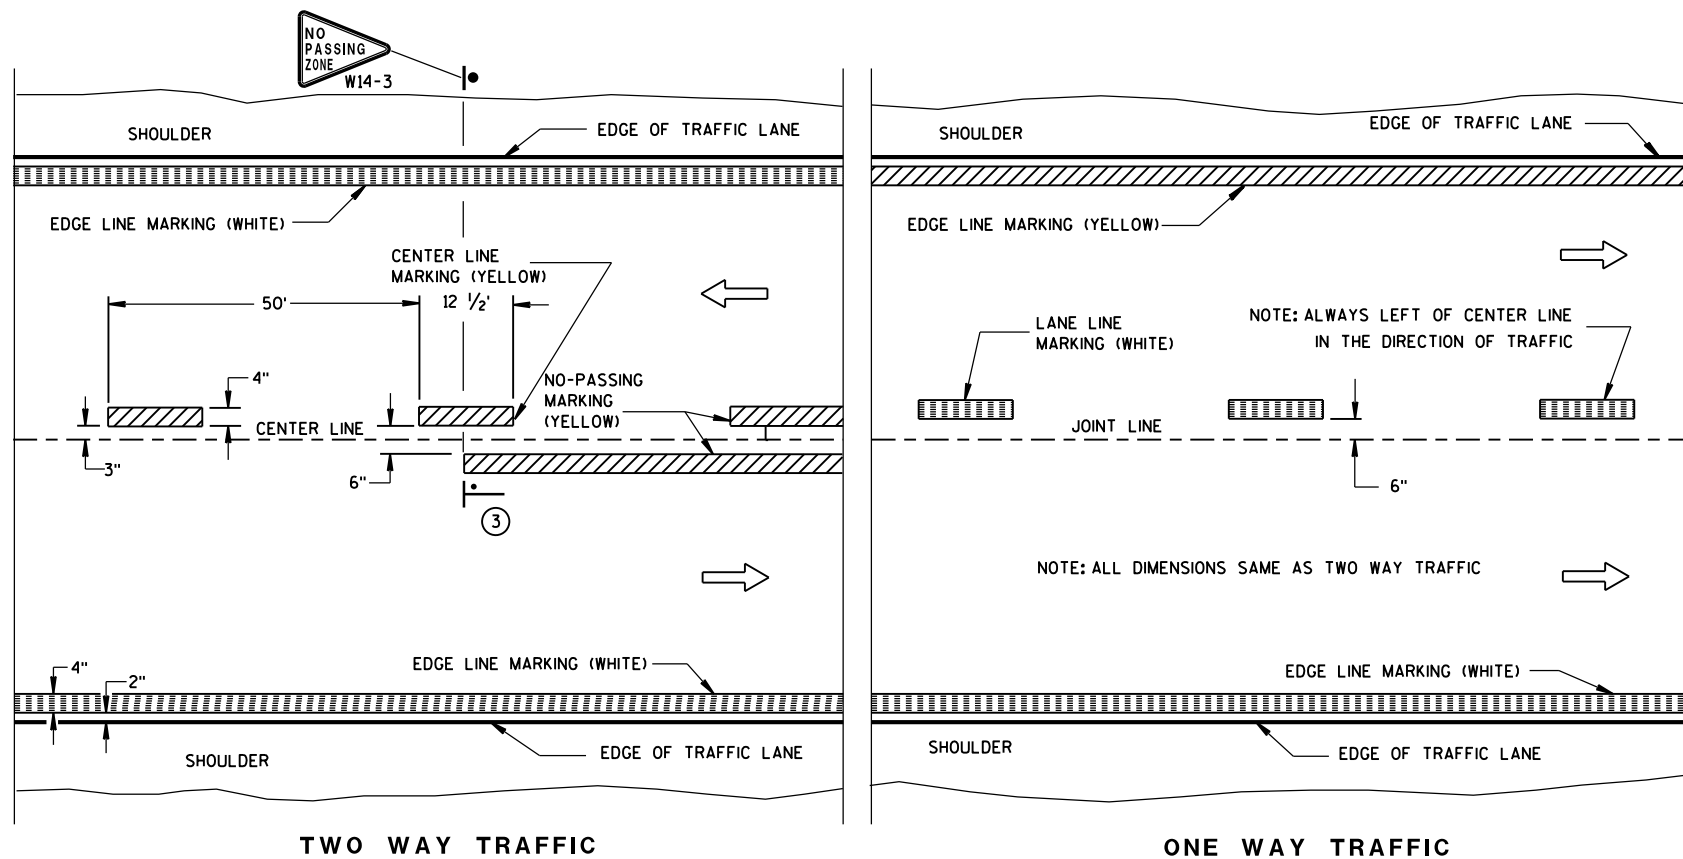

## PERMANENT PAVEMENT MARKING

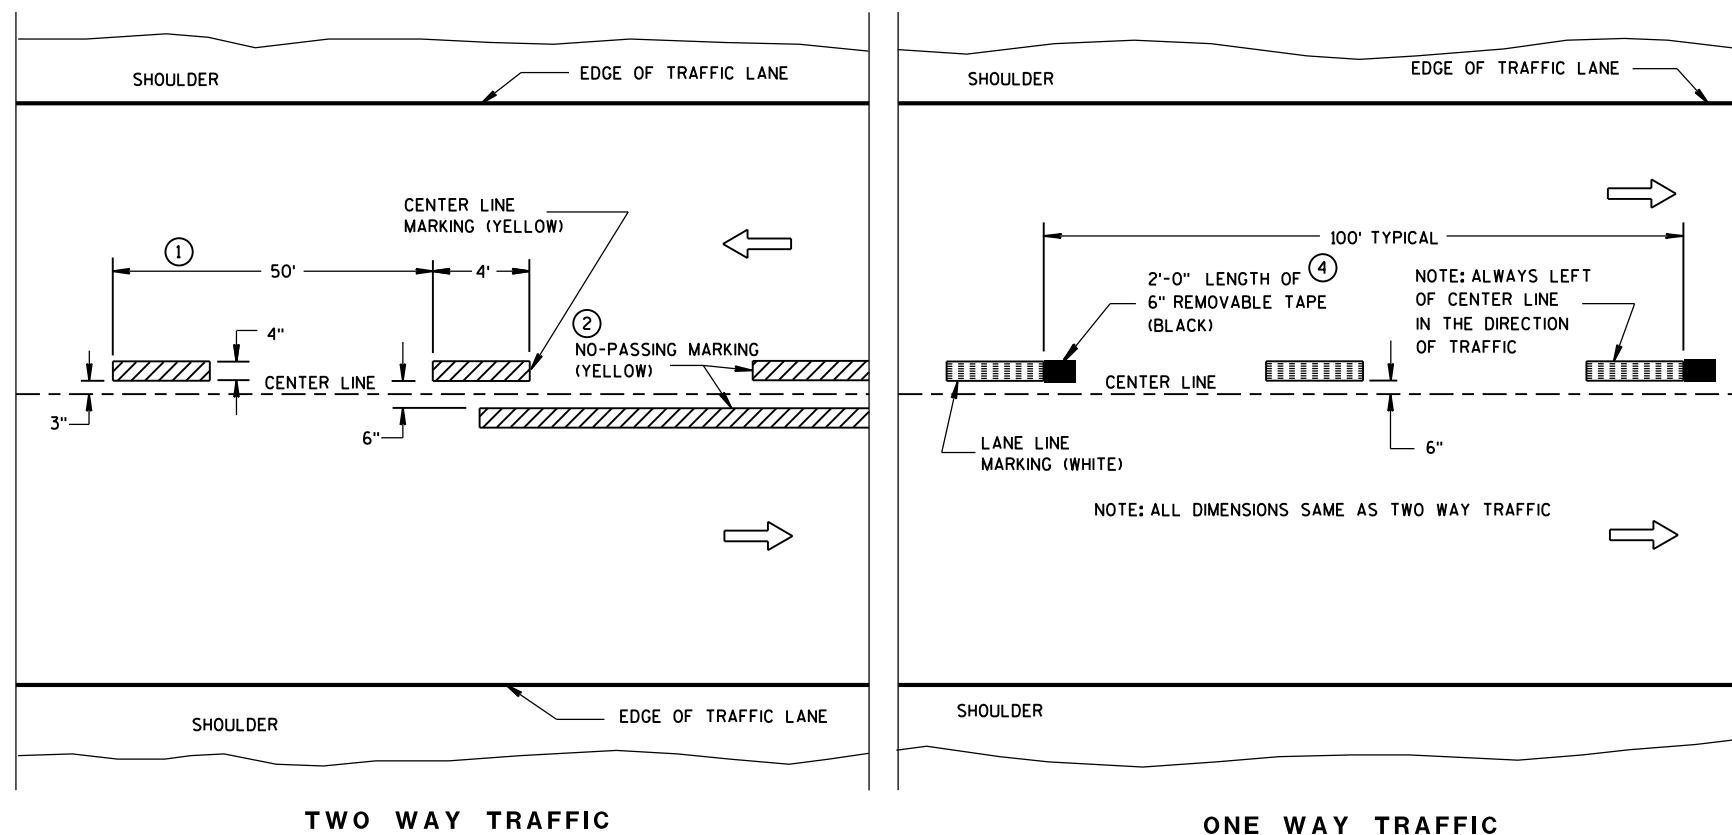

**TEMPORARY (INTERMEDIATE) PAVEMENT MARKING**  
(SHOWS CYCLE FOR TEMPORARY CENTER LINE OR TEMPORARY LANE LINE MARKING)


## GENERAL NOTES

DETAILS OF CONSTRUCTION NOT SHOWN ON THIS DRAWING SHALL CONFORM TO STANDARD SPECIFICATIONS AND SPECIAL PROVISIONS.

- ① HALF CYCLE LENGTHS (25'±) WITH 2" MINIMUM STRIPE LENGTHS SHALL BE PROVIDED ON ROADWAYS (INCLUDING TEMPORARY TRAVELED WAYS) WITH REVERSE CURVATURE, CURVATURE OF OVER 5 DEGREES OR WHEN DIRECTED BY THE ENGINEER TO MARK UNUSUAL ALIGNMENT OF THE TRAVELED WAY.
- ② NO PASSING ZONE TEMPORARY PAVEMENT MARKING IS REQUIRED TO BE PLACED, WHERE APPROPRIATE, ALONG WITH CENTERLINE TEMPORARY PAVEMENT MARKING WHEN A SAME DAY PERMANENT PAVEMENT MARKING ITEM IS INCLUDED IN THE CONTRACT.
- ③ NO PASSING ZONE MARKINGS ARE PLACED ACCORDING TO "T" MARKINGS. IF EXISTING NO PASSING ZONE W14-3 SIGNS ARE BEYOND 50 FEET IN EITHER DIRECTION, THE SIGNS SHALL BE MOVED TO THE "T" MARKINGS.
- ④ CONCRETE ONLY.

## NOTE

ARROW SYMBOL (  ) SHOWS DIRECTION OF TRAVEL

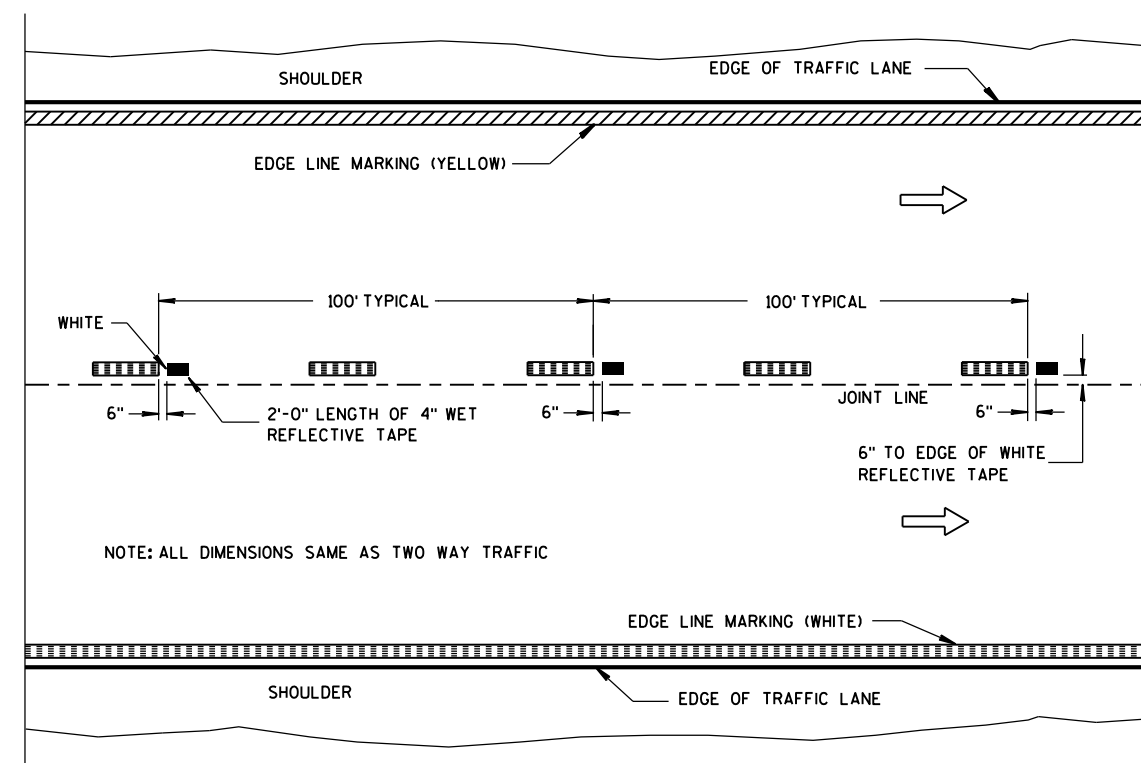

WET REFLECTIVE TAPE SUPPLEMENT TO  
SPRAYED OR NON WET REFLECTIVE TAPE LANE LINE

### LEGEND

 "T" MARKING

● POST MOUNTED SIGN

### PAVEMENT MARKING (MAINLINE)

STATE OF WISCONSIN  
DEPARTMENT OF TRANSPORTATION

APPROVED

APPROVED  
5-17-2017

5-13-2013  
DATE

DATE \_\_\_\_\_

### ACKNOWLEDGMENTS

75/ Travis Feltz  
STATE TRAFFIC 5101

LEGEND


-  SIGN ON PORTABLE OR PERMANENT SUPPORT
-  DIRECTION OF TRAFFIC
-  WORK AREA
-  FLAGGER, EQUIPPED WITH STOP/SLOW PADDLE FASTENED ON SUPPORT STAFF

SIGN SPACING TABLE

| SPEED LIMIT | SIGN SPACING<br>A,B,C |
|-------------|-----------------------|
| 25-35 MPH   | 200'                  |
| 35-40 MPH   | 350'                  |
| 45-55 MPH   | 500'                  |



USE OF THE "BE PREPARED TO STOP" SIGN IS OPTIONAL. WHEN USED, THIS SIGN SHALL BE LOCATED BETWEEN THE W20-7a AND W20-4 SIGNS. A 500' TYPICAL SPACING SHALL BE PROVIDED BETWEEN THE SIGNS.

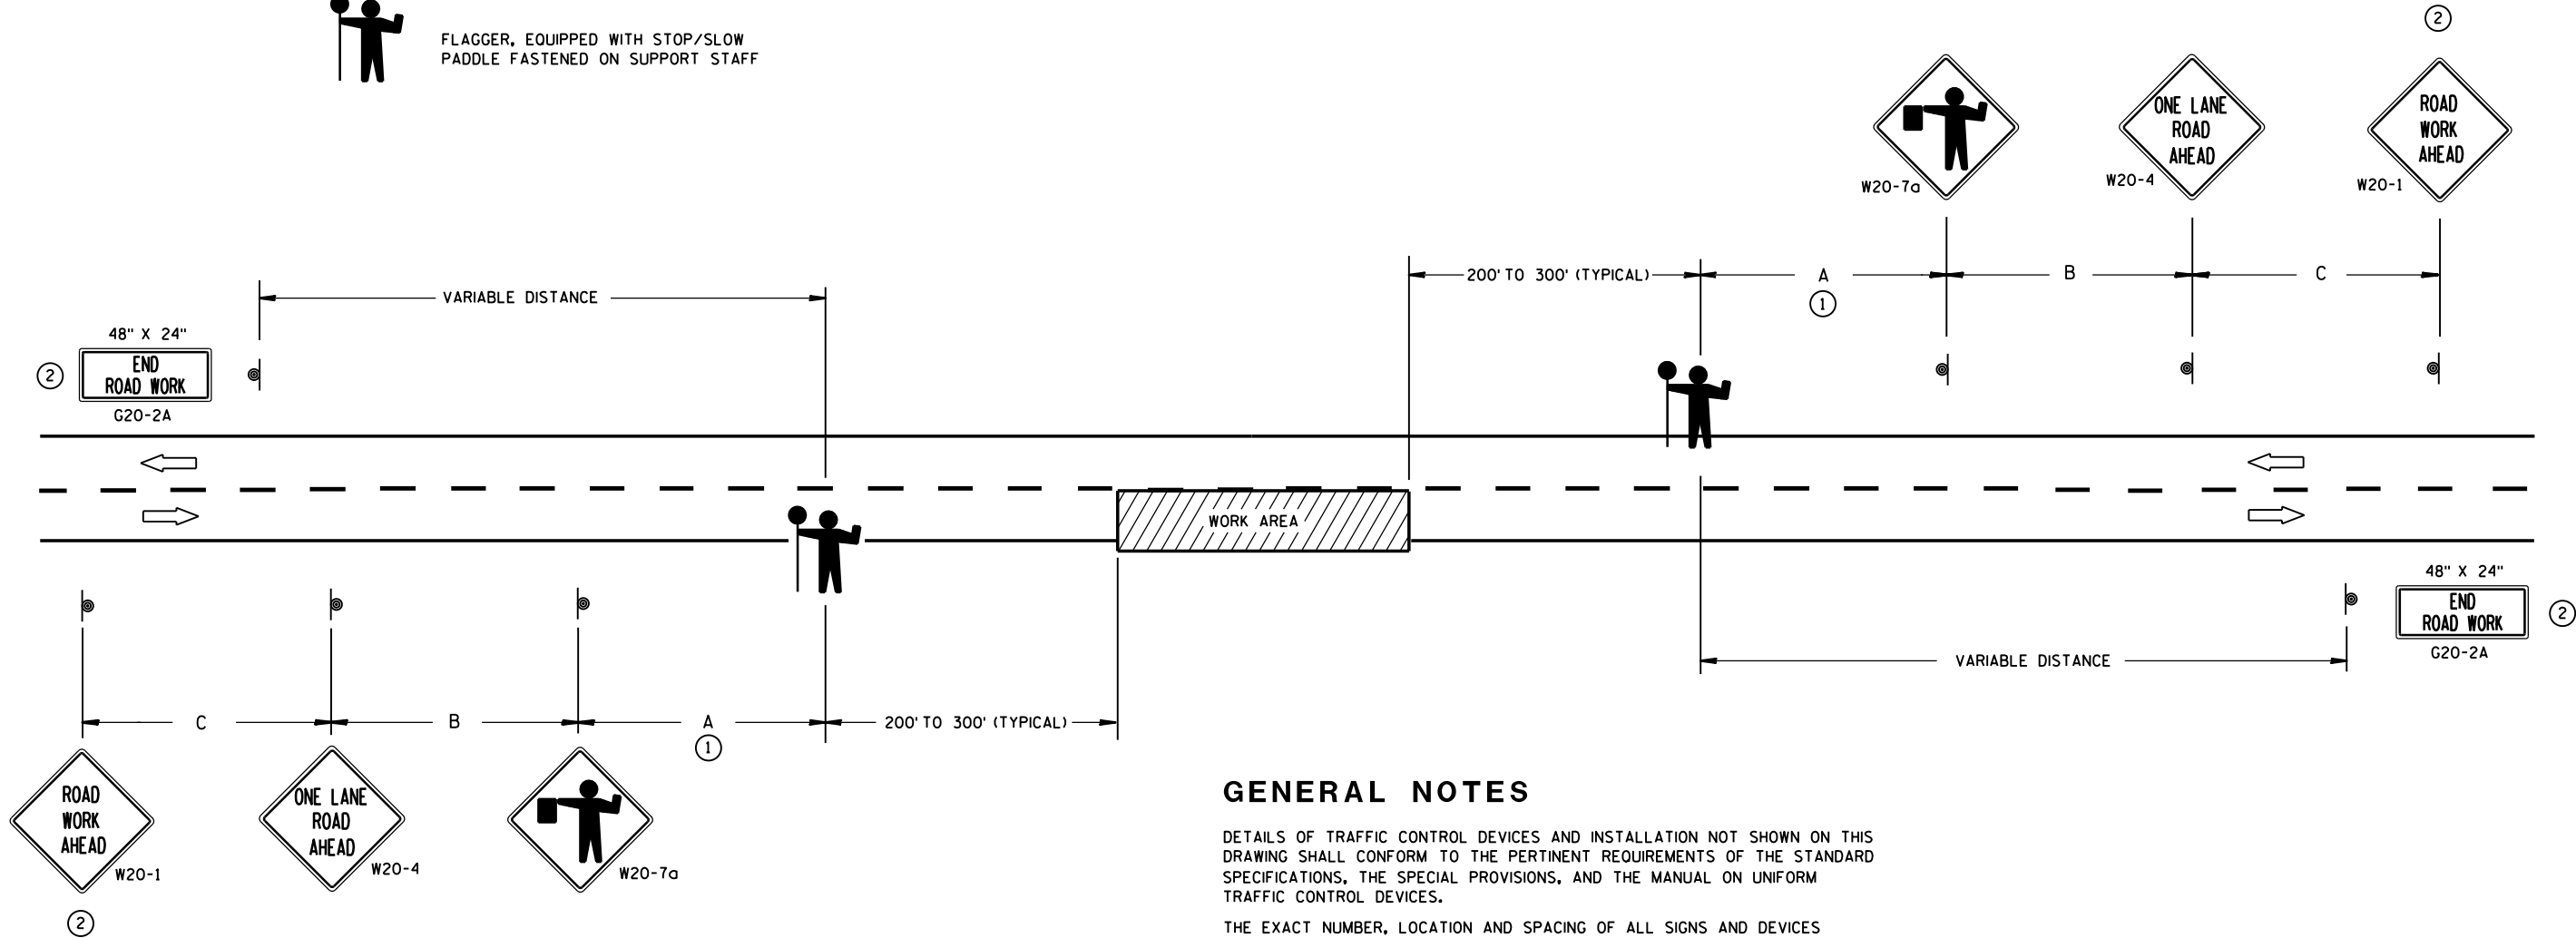

GENERAL NOTES

DETAILS OF TRAFFIC CONTROL DEVICES AND INSTALLATION NOT SHOWN ON THIS DRAWING SHALL CONFORM TO THE PERTINENT REQUIREMENTS OF THE STANDARD SPECIFICATIONS, THE SPECIAL PROVISIONS, AND THE MANUAL ON UNIFORM TRAFFIC CONTROL DEVICES.

THE EXACT NUMBER, LOCATION AND SPACING OF ALL SIGNS AND DEVICES (AND THE LOCATION OF ALL FLAGGERS) SHALL BE ADJUSTED TO FIT FIELD CONDITIONS AS APPROVED BY THE ENGINEER.

THE FIRST ADVANCE WARNING SIGN SHOULD TYPICALLY BE LOCATED IN ADVANCE OF THE ANTICIPATED TRAFFIC BACKUP OR QUEUE.

WHEN A SIDE ROAD OR RAMP INTERSECTS THE FACILITY ON WHICH THE WORK IS BEING PERFORMED, ADDITIONAL TRAFFIC CONTROLS SHALL BE PROVIDED AS SPECIFIED IN THE PLANS AND/OR THE SPECIAL PROVISIONS OR AS APPROVED BY THE ENGINEER.

FLAGGERS SHALL BE IN SIGHT OF EACH OTHER OR IN DIRECT COMMUNICATION AT ALL TIMES. THEY SHALL BE EQUIPPED WITH STOP/SLOW PADDLES FASTENED ON SUPPORT STAFFS. WHEN THE FLAGGING OPERATION IS NOT IN EFFECT, COVER OR REMOVE ALL TEMPORARY TRAFFIC CONTROL SIGNS.


ALL SIGNS ARE 48" X 48" UNLESS OTHERWISE NOTED.

- ① FOR A MOVING WORK OPERATION, SIGNING FOR BOTH DIRECTIONS SHALL BE REESTABLISHED (AS SIMULTANEOUSLY AS PRACTICAL) AT APPROXIMATELY 3500 FOOT INTERVALS IN THE MOVING WORK OPERATION OR AS APPROVED BY THE ENGINEER.
- ② SIGN NOT REQUIRED IF FLAGGING OPERATION OCCURS WITHIN A SIGNED ROAD WORK ZONE AREA.


TRAFFIC CONTROL FOR LANE CLOSURE (SUITABLE FOR MOVING OPERATIONS)

STATE OF WISCONSIN  
DEPARTMENT OF TRANSPORTATION


APPROVED  
8/2013 /S/ Travis Feltes  
DATE STATE TRAFFIC ENGINE 102 SIGN  
FHWA

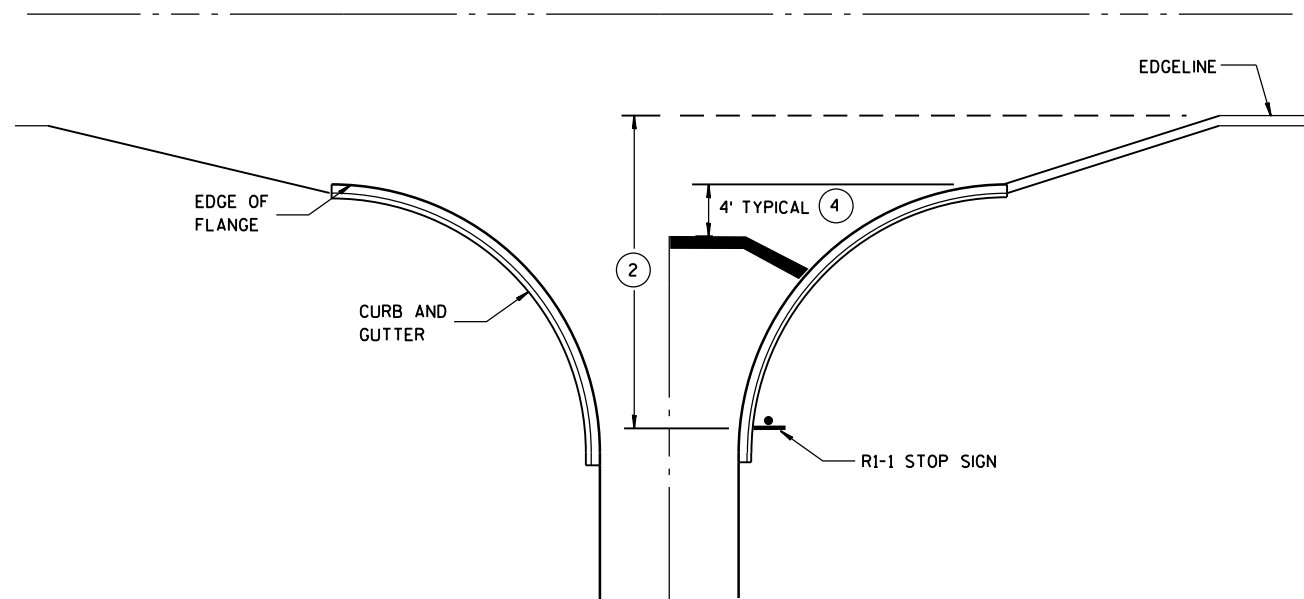


**TYPICAL STOP LINE PAVEMENT MARKING  
WITH CURB AND GUTTER**

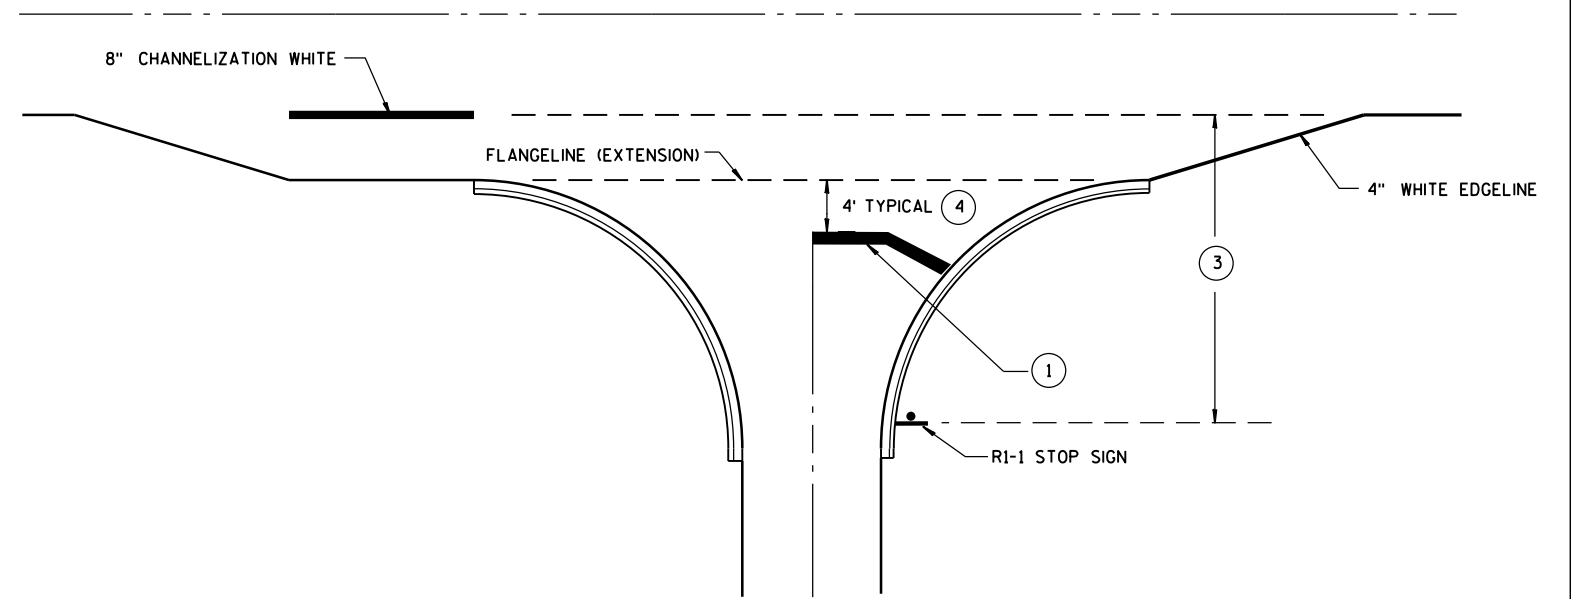

**TYPICAL STOP LINE PAVEMENT MARKING  
FOR SIDEROADS WITH RIGHT TURN LANE**

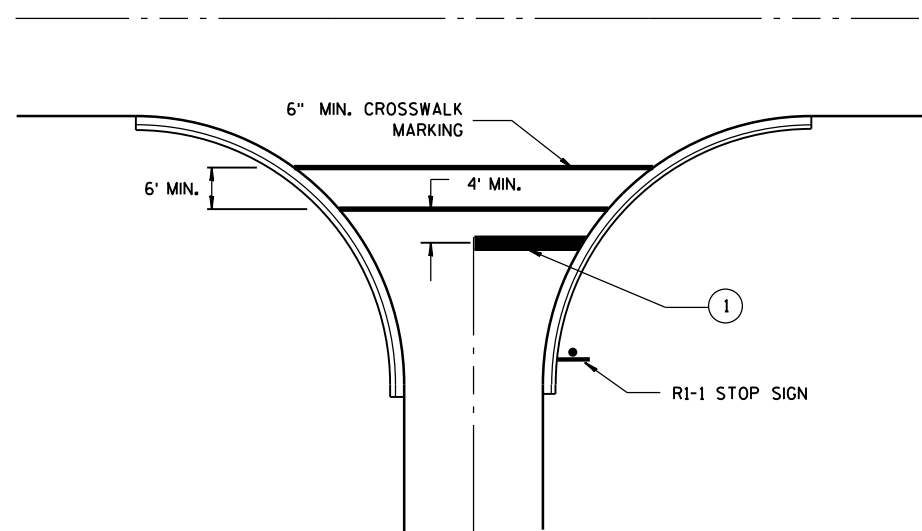

**TYPICAL STOP LINE PAVEMENT MARKING  
FOR SIDEROADS WITH CROSSWALK MARKING**

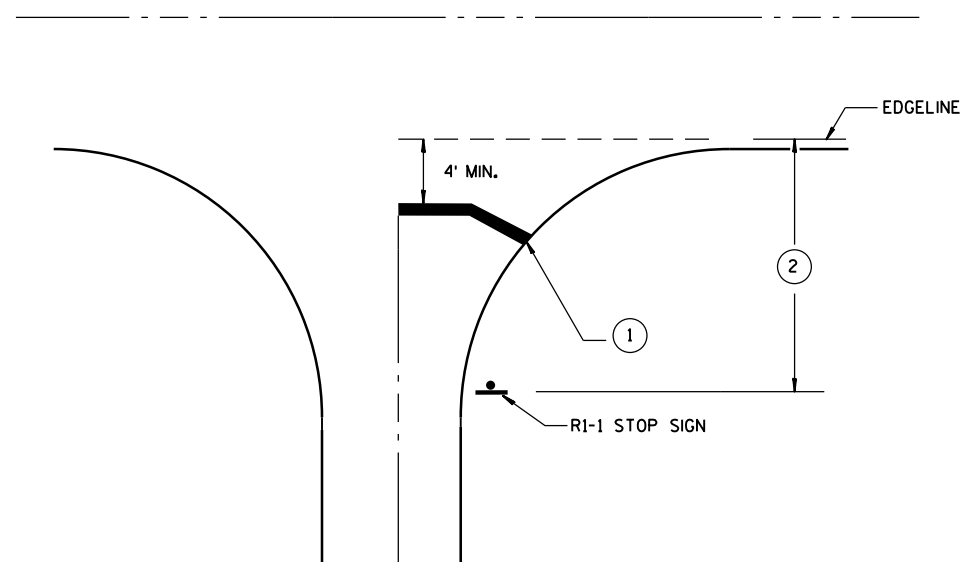

**TYPICAL STOP LINE PAVEMENT MARKING  
WITHOUT CURB AND GUTTER**

### GENERAL NOTES

- ① 18-INCH STOP LINES MAY BE DELETED OR ADDED BY THE PROJECT ENGINEER BASED ON VISIBILITY AND SIGHT LINES.
- ② IF STOP SIGN IS LESS THAN OR EQUAL TO 40 FEET FROM THE EDGE LINE THAN NO STOP LINE IS REQUIRED.
- ③ IF STOP SIGN IS LESS THAN OR EQUAL TO 30 FEET FROM THE FLANGELINE EXTENSION THAN NO STOP LINE IS REQUIRED.
- ④ MOVE CLOSER TO EDGE OF TRAVEL LANE AS NEEDED FOR VISIBILITY AND SIGHT LINES.

**STOP LINE AND CROSSWALK  
PAVEMENT MARKING**

STATE OF WISCONSIN  
DEPARTMENT OF TRANSPORTATION

APPROVED

4/30/2013  
DATE

FHWA

/S/ Travis Feltes  
STATE TRAFFIC ENGINEER 103

LEGEND

- TYPE III BARRICADE WITH ATTACHED SIGN
- SIGN ON PERMENENT SUPPORT
- TRAFFIC CONTROL DRUM WITH TYPE "C" STEADY BURN LIGHT
- TRAFFIC CONTROL DRUM
- FLASHING ARROW BOARD
- TYPE "A" WARNING LIGHT (FLASHING)
- REMOVING PAVEMENT MARKING
- DIRECTION OF TRAFFIC
- WORK AREA

GENERAL NOTES

THE EXACT NUMBER, LOCATION, AND SPACING OF ALL SIGNS AND DEVICES SHALL BE ADJUSTED TO FIT FIELD CONDITIONS AS APPROVED BY THE ENGINEER.

THE SPACING BETWEEN SIGNS SHOULD BE ADJUSTED TO NOT CONFLICT WITH AND TO PROVIDE A MINIMUM OF 200 FEET, (500 FEET DESIREABLE) DISTANCE TO EXISTING SIGNS.

THIS LANE CLOSURE IS TYPICAL FOR CLOSING RIGHT LANE - REVERSE FOR CLOSING LEFT LANE.

ALL SIGNS ARE 48"x48" UNLESS OTHERWISE NOTED.

"WO" IS THE SAME AS "W" EXCEPT THE BACKGROUND IS ORANGE.

ANY SIGNS TEMPORARY OR EXISTING, WHICH CONFLICT WITH TRAFFIC CONTROL "IN USE" SHALL BE REMOVED OR COVERED AS NEEDED AND AS APPROVED BY THE ENGINEER. NO WARNING LIGHTS SHALL BE WORKING ON "COVERED" OR "DOWNED" SIGNS.

CONSIDER GEOMETRICS WHEN LOCATING SIGNS AND ARROW BOARD SO THE DRIVER HAS A CLEAR VIEW OF THE ARROW BOARD AND LANE CLOSURE DRUMS FOR A MINIMUM 1500 FEET IN FRONT OF DRUMS.

FOR A LANE CLOSURE THAT IS IN PLACE LESS THAN 7 CONTINUOUS DAYS AND NIGHTS, THE ADVANCED WARNING SIGNS MAY BE MOUNTED ON PORTABLE SUPPORTS.


REMOVE PAVEMENT MARKINGS IF LANE CLOSURE IS TO BE IN PLACE FOR LONGER THAN 4 OR MORE DAYS AND NIGHTS.

WARNING LIGHTS ARE NOT REQUIRED IF THE LANE CLOSURE IS A DAYTIME ONLY OPERATION.

IF THE HORIZONTAL ALIGNMENT IS SUCH THAT A CURVE MAY REQUIRE ADDITIONAL DELINEATION, THE DEVICE SPACING MAY BE DECREASED TO 50 FEET.

ADJUSTMENTS IN BUFFER SPACE NEED TO BE INCORPORATED WHEN THE LANE CLOSURE OCCURS NEAR AN INTERCHANGE EXIT OR ENTRANCE RAMP. THE LANE CLOSURE MUST MUST TAKE PLACE FAR ENOUGH IN ADVANCE OF AN EXIT OR ENTRANCE RAMP TO STILL ALLOW FOR ADEQUATE BUFFER SPACE. THE MINIMUM LENGTH OF THE BUFFER SPACE BEFORE AN EXIT RAMP SHOULD BE 1/2 THE LENGTH OF THE TRANSITION AREA. THE ENTRANCE RAMP SHOULD BE FOLLOWED BY THE ORIGINAL BUFFER SPACE LENGTH OF 800 FEET DESIRABLE PRIOR TO ANOTHER TRAFFIC CONTROL CHANGE SUCH AS A CROSSOVER MANEUVER.

\* THE LEFT REVERSE CURVE SIGN (WO1-4L) IS ONLY REQUIRED WHEN THIS DETAIL IS USED IN COMBINATION WITH "SINGLE LANE CROSSOVER" DETAIL.

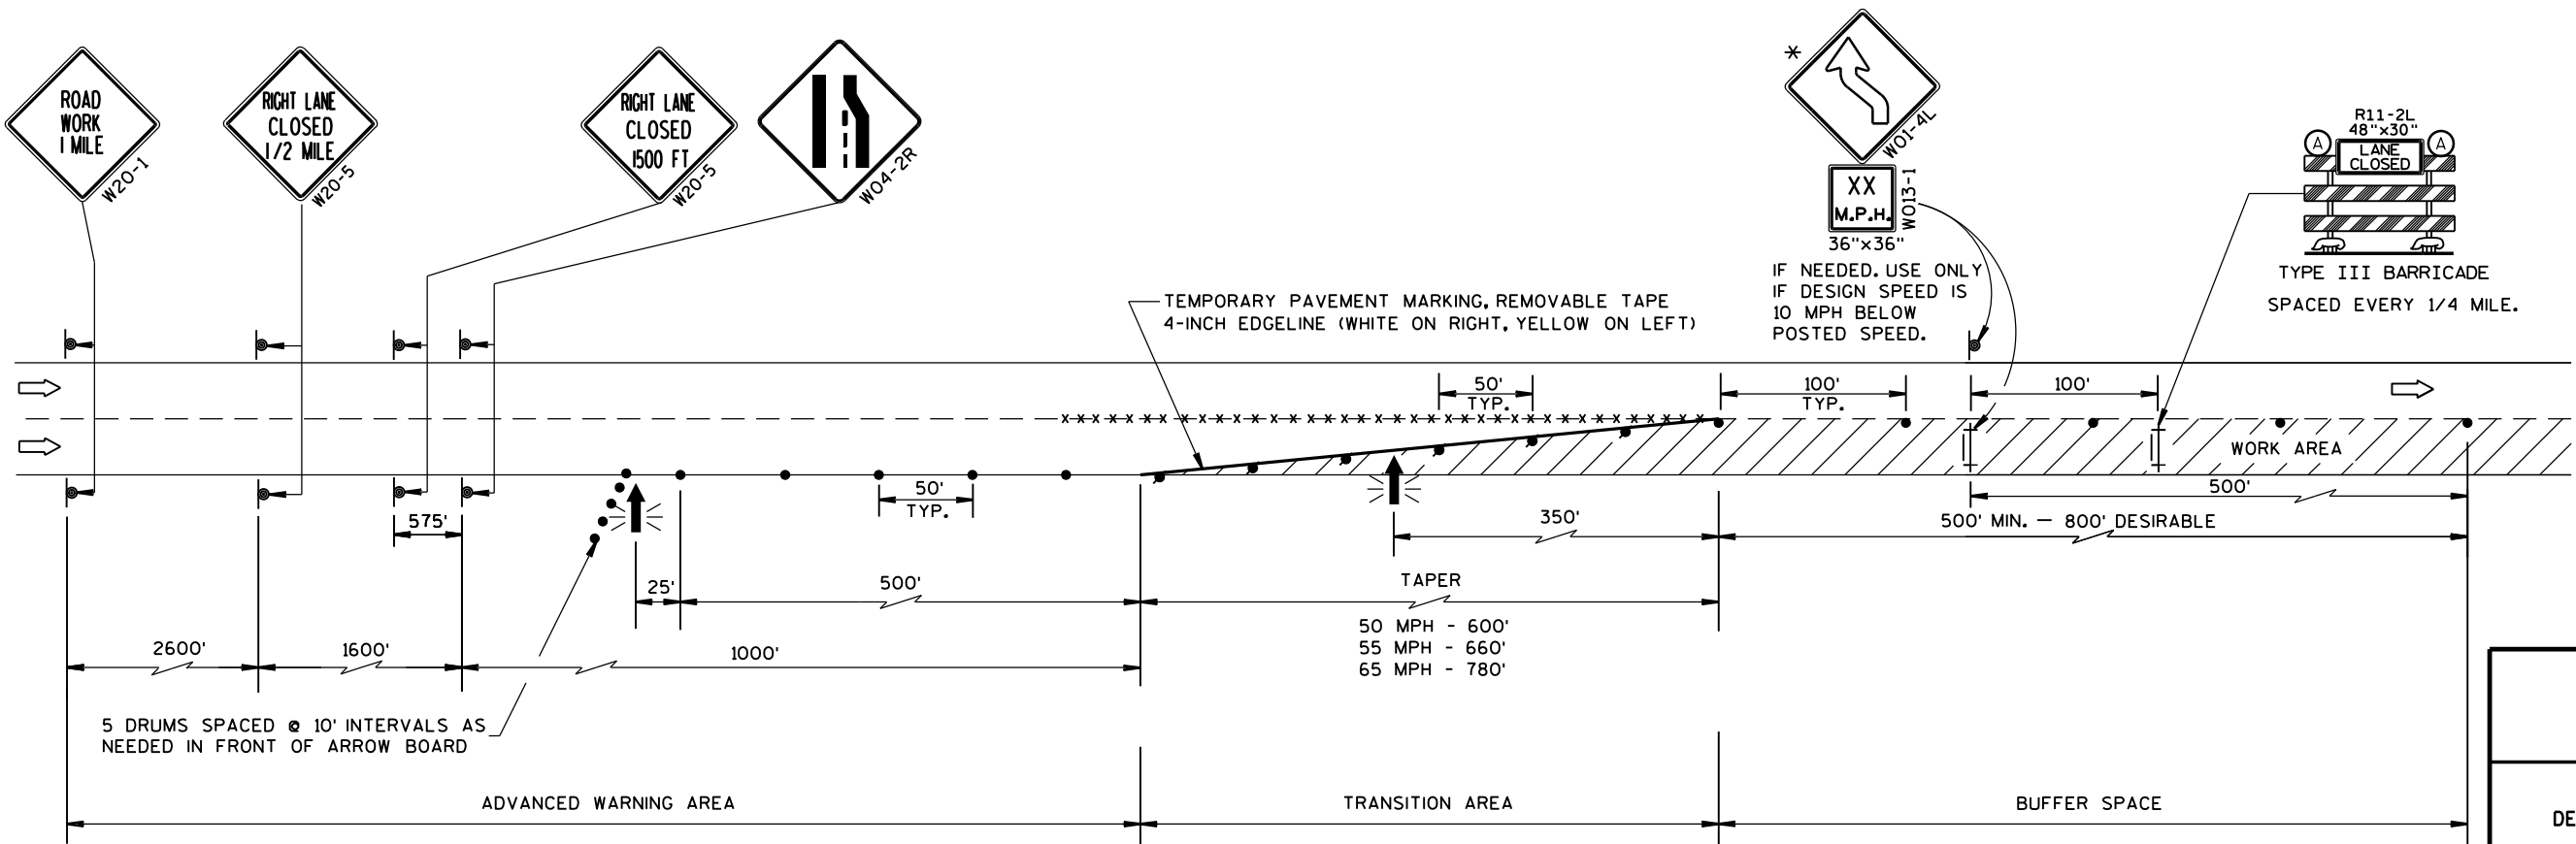

|                                                    |                                                         |
|----------------------------------------------------|---------------------------------------------------------|
| TRAFFIC CONTROL,<br>LANE CLOSURE                   |                                                         |
| STATE OF WISCONSIN<br>DEPARTMENT OF TRANSPORTATION |                                                         |
| APPROVED<br>Feb. 2015<br>DATE                      | /S/ Travis Fettes<br>STATE TRAFFIC ENGINEER 104<br>SIGN |
| FHWA                                               |                                                         |

THE EXACT NUMBER, LOCATION, AND SPACING OF ALL SIGNS AND DEVICES SHALL BE ADJUSTED TO FIT FIELD CONDITIONS AS APPROVED BY THE ENGINEER.

THIS LANE CLOSURE IS TYPICAL FOR CLOSING RIGHT LANE - REVERSE FOR CLOSING LEFT LANE.

FOR A LANE CLOSURE THAT IS IN PLACE LESS THAN 7 CONTINUOUS DAYS AND NIGHTS,  
THE ADVANCED WARNING SIGNS MAY BE MOUNTED ON PORTABLE SUPPORTS.

\*\* A SPEED LIMIT SIGN SHALL BE LOCATED 1500 FEET BEYOND THE END OF THE ACCELERATION LANE OF EACH ENTRANCE RAMP. THERE SHOULD BE A SPEED LIMIT SIGN INCORPORATED A MINIMUM OF EVERY 2 OR 3 MILES. INCLUDE A 65 MPH RESUME SPEED LIMIT SIGN 200 FEET MINIMUM (500 FEET DESIREABLE) BEYOND THE "END OF ROADWORK" SIGN.



TYPE III BARRICADE WITH ATTACHED SIGN


 FLASHING ARROW BOARD

➡ DIRECTION OF TRAFFIC


 WORK AREA




NOTE: MAY BE USED ON ROADWAY WITH POSTED SPEED OF LESS THAN 40 MPH.

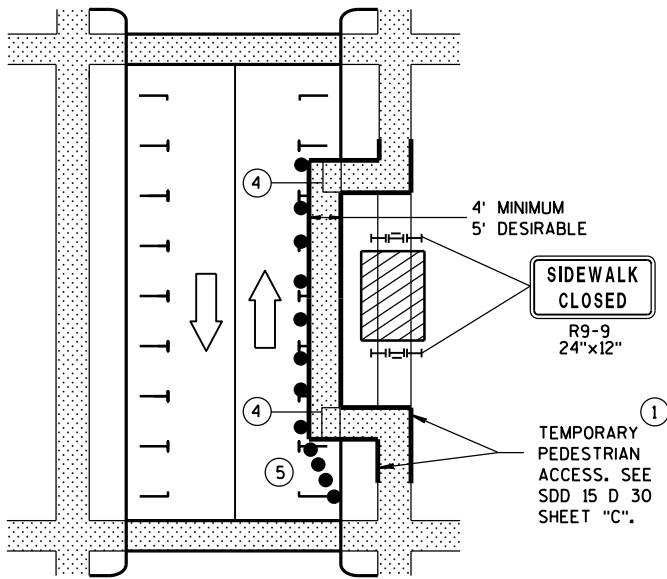

MID-BLOCK SIDEWALK CLOSURE IN PARKING LANE

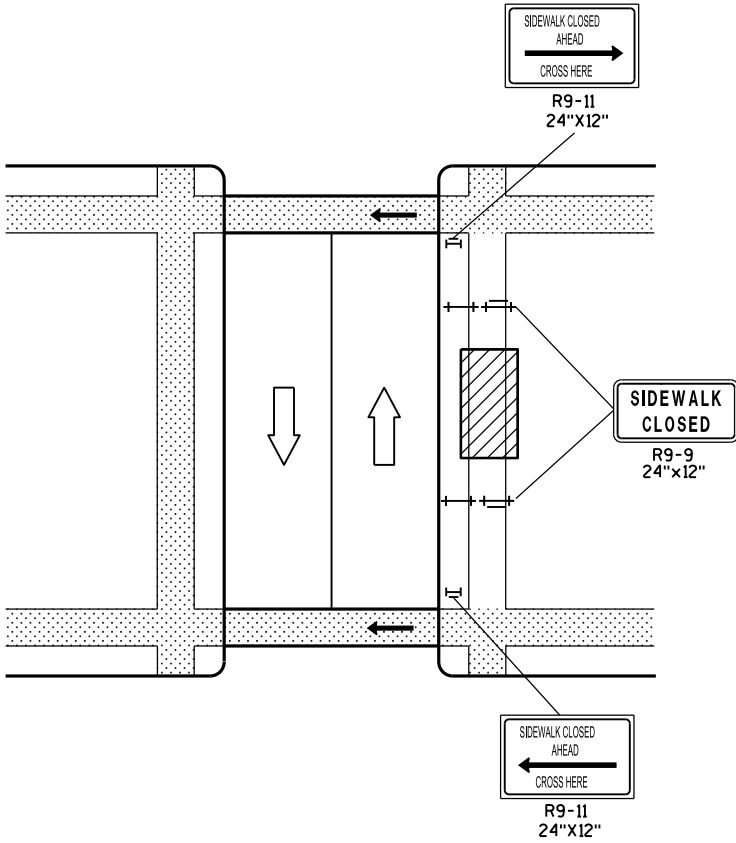


MID-BLOCK SIDEWALK CLOSURE

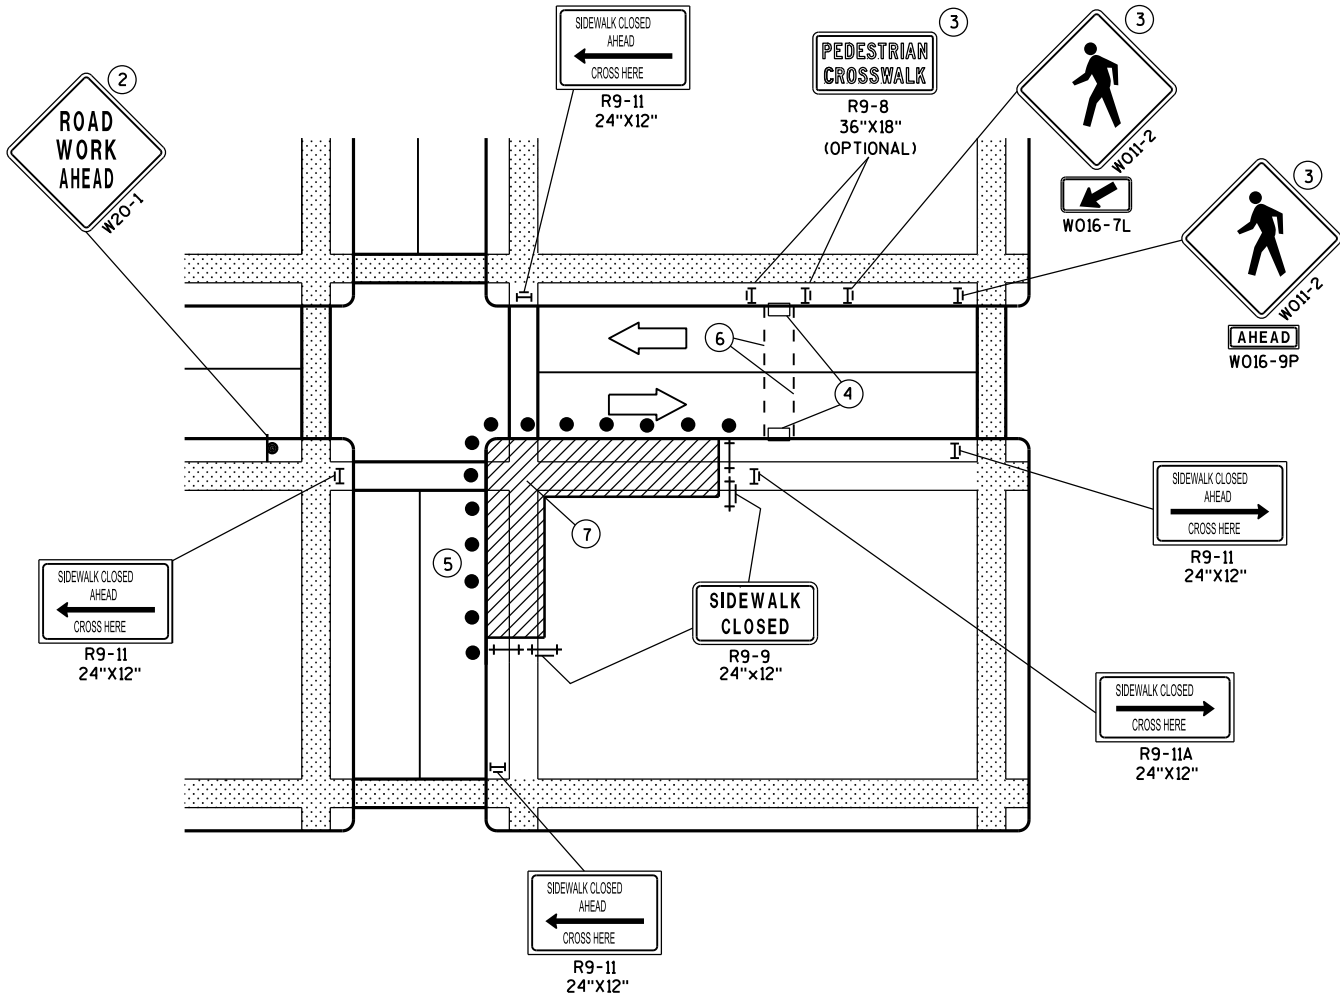

CORNER SIDEWALK CLOSURE WITH TEMPORARY CROSSWALK

NOTE: LAYOUT SAME AS ABOVE.

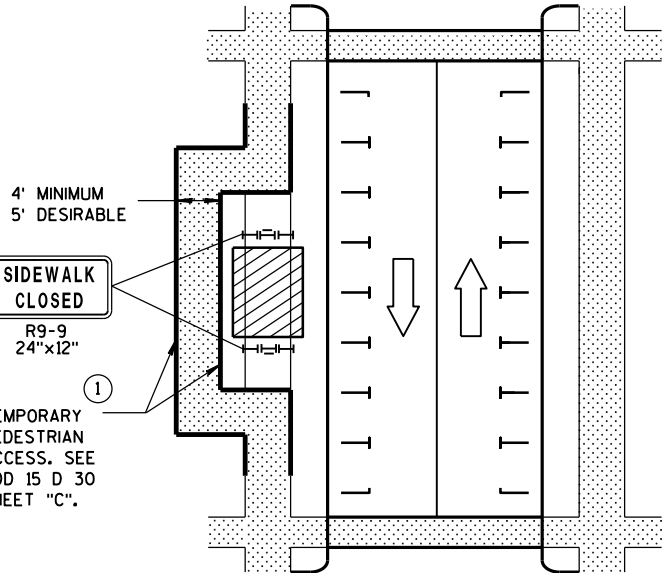

SIDEWALK DIVERSION

GENERAL NOTES

WHEN CLOSING OR RELOCATING CROSSWALKS OR SIDEWALKS, PROVIDE DETECABLE TEMPORARY FACILITIES AND INCLUDE ACCESSIBILITY FEATURES CONSISTENT WITH EXISTING PEDESTRIAN FACILITIES.

TEMPORARY TRAFFIC CONTROL DEVICES FOR PEDESTRIANS ARE SHOWN. OTHER DEVICES MAY BE NECESSARY TO CONTROL VEHICULAR TRAFFIC. STAGE WORK, AS NECESSARY, TO PROVIDE A TEMPORARY PEDESTRIAN ACCESS ROUTE AT ALL TIMES. FOR ROADWAYS WITH NO AVAILABLE DETOURS, MAINTAIN ONE OPEN SIDEWALK AT ALL TIMES.

"WO" SIGN IS THE SAME AS "W" SIGN EXCEPT THE BACKGROUND IS ORANGE.

FOR NIGHTTIME CLOSURE USE TYPE "A" FLASHING WARNING LIGHTS ON BARRICADES, SUPPORTING SIGNS AND CLOSING SIDEWALK. USE TYPE "C" STEADY BURN LIGHTS ON CHANNELIZING DEVICES SEPARATING THE WORK AREA FROM VEHICULAR TRAFFIC.

PEDESTRIAN TRAFFIC SIGNAL DISPLAY CONTROLLING CLOSED CROSSWALK SHALL BE COVERED OR DEACTIVATED.

POST MOUNTED SIGNS LOCATED ADJACENT TO A SIDEWALK SHALL HAVE A 7 FOOT MINIMUM CLEARANCE FROM THE BOTTOM OF THE SIGN TO THE SIDEWALK SURFACE.

ALTERNATE SIDEWALK WORK BETWEEN LEFT AND RIGHT SIDE OF ROADWAY TO MAINTAIN PEDESTRIAN ACCESS.


- ① IF SIDEWALK CLOSURE AFFECTS AN ACCESSIBLE AND DETECTABLE FACILITY, MAINTAIN ACCESSIBILITY AND DETECTABILITY ALONG THE ALTERNATE PEDESTRIAN ROUTE.
- ② "ROAD WORK AHEAD" SIGNS ARE NOT REQUIRED IF THE SIDEWALK CLOSURE OCCURS WITHIN A LARGER WORK ZONE WHERE ADVANCE WARNING SIGNS ARE ALREADY PRESENT, OR IF THE WORK AREA AND EQUIPMENT ARE MORE THAN 2 FEET BEHIND THE CURB.
- ③ IF TEMPORARY PEDESTRIAN CROSSWALK IS NOT PROVIDED, OMIT R9-8 AND W011-2 SIGN ASSEMBLIES. IF PROVIDED INCLUDE ON BOTH SIDES OF THE CROSSWALK.
- ④ TEMPORARY CURB RAMPS. SEE SDD 15 D 30 SHEET "B".
- ⑤ DRUMS OR BARRICADES AT 25 FOOT SPACING. STREET PARKING SHALL BE PROHIBITED FOR AT LEAST 50 FEET IN ADVANCE OF THE MID-BLOCK CROSSWALK.
- ⑥ TEMPORARY PAVEMENT MARKING FOR CROSSWALK LINES.
- ⑦ LIMIT WORK TO ONE QUADRANT AT A TIME TO MINIMIZE PEDESTRIAN DISRUPTION.

LEGEND

- SIGN ON PERMANENT SUPPORT
- UNDER PEDESTRIAN TRAFFIC
- WORK AREA
- PEDESTRIAN CHANNELIZATION DEVICE
- TYPE II BARRICADE WITH/WITHOUT SIGN (ALL WITH ONE WARNING LIGHT, TYPE A, LOW-INTENSITY FLASHING)
- TYPE III BARRICADE WITH/WITHOUT SIGN (ALL WITH ONE WARNING LIGHT, TYPE A, LOW-INTENSITY FLASHING)
- DIRECTION OF TRAFFIC
- TRAFFIC CONTROL DRUM

TRAFFIC CONTROL,  
PEDESTRIAN ACCOMMODATION


STATE OF WISCONSIN  
DEPARTMENT OF TRANSPORTATION

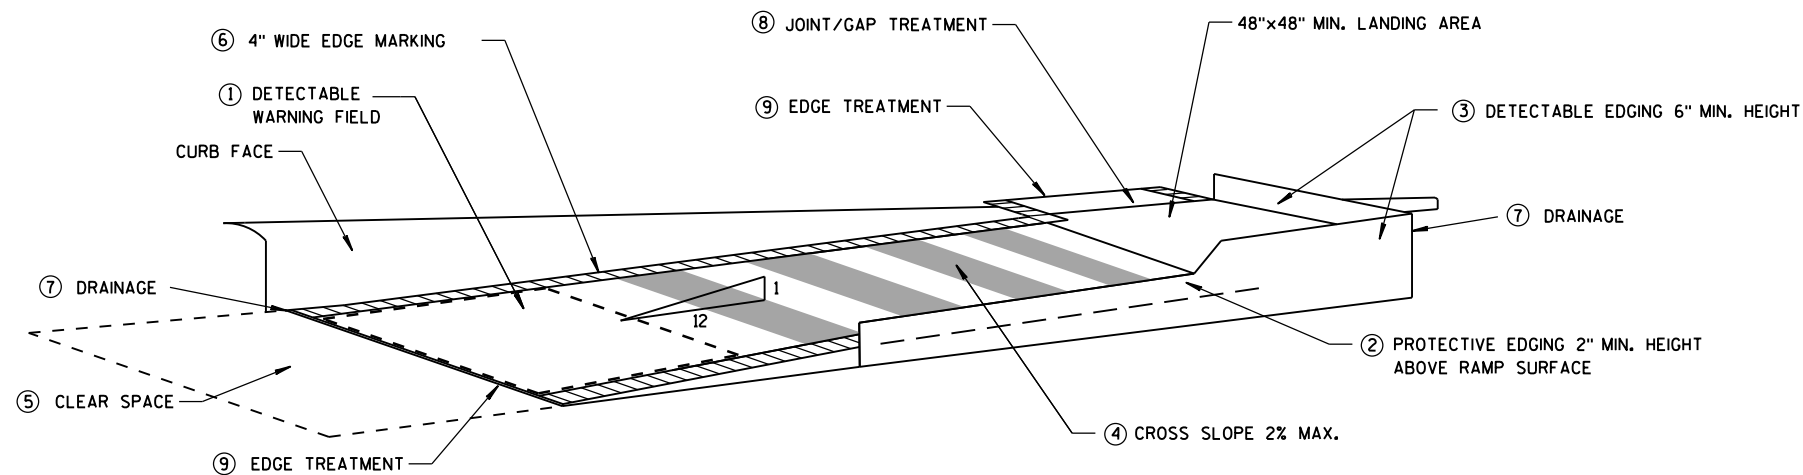


TEMPORARY CURB RAMP  
PARALLEL TO CURB

GENERAL NOTES

- NOTIFY THE BUS COMPANY 7 DAYS IN ADVANCE OF THE BUS STOP RELOCATION.  
ALTERNATE SIDEWALK WORK BETWEEN LEFT AND RIGHT SIDE OF ROADWAY TO MAINTAIN PEDESTRIAN ACCESS.
- 1 CURB RAMPS SHALL BE 48" MIN. WIDTH WITH A FIRM, STABLE AND SLIP RESISTANT SURFACE. INSTALL CONTRASTING DETECTABLE WARNING FIELD AT PEDESTRIAN STREET CROSSINGS. REFER TO SDD 8D5 SHEET "E".
  - 2 PROTECTIVE EDGING WITH A 2" MIN. HEIGHT SHALL BE INSTALLED WHEN A CURB RAMP OR LANDING PLATFORM HAS A VERTICAL DROP OF 6" OR GREATER OR HAS A SIDE APRON SLOPE STEEPER THAN 1:3 (33%). PROTECTIVE EDGING SHOULD BE CONSIDERED WHEN CURB RAMPS OR LANDING PLATFORMS HAVE A VERTICAL DROP OF 3" OR MORE.
  - 3 DETECTABLE EDGING WITH 6" MIN. HEIGHT AND CONTRASTING COLOR SHALL BE INSTALLED ON ALL CURB RAMP LANDINGS WHERE THE WALKWAY CHANGES DIRECTION (TURNS).
  - 4 CURB RAMPS AND LANDINGS SHALL HAVE A 1:50 (2%) MAX. CROSS-SLOPE.
  - 5 CLEAR SPACE OF 48"x48" MIN. SHALL BE PROVIDED ABOVE AND BELOW THE CURB RAMP.
  - 6 THE CURB RAMP WALKWAY EDGE SHALL BE MARKED WITH A YELLOW COLOR, 4" WIDE MARKING, UNLESS A CONTRASTING DETECTABLE WARNING FIELD IS PROVIDED.
  - 7 DO NOT RESTRICT WATER FLOW IN THE GUTTER SYSTEM.
  - 8 LATERAL JOINTS OR GAPS BETWEEN SURFACES SHALL BE LESS THAN 1/2" WIDTH.
  - 9 CHANGES BETWEEN SURFACE HEIGHTS SHALL NOT EXCEED 1/2". LATERAL EDGES SHALL BE VERTICAL UP TO 1/4" HIGH, AND BEVELED AT 1:2 BETWEEN 1/4" AND 1/2".
  - 10 5' WIDE MIN. WITH PEDESTRIAN SAFETY FENCE, 10' WIDE MIN. WITHOUT PEDESTRIAN SAFETY FENCE.

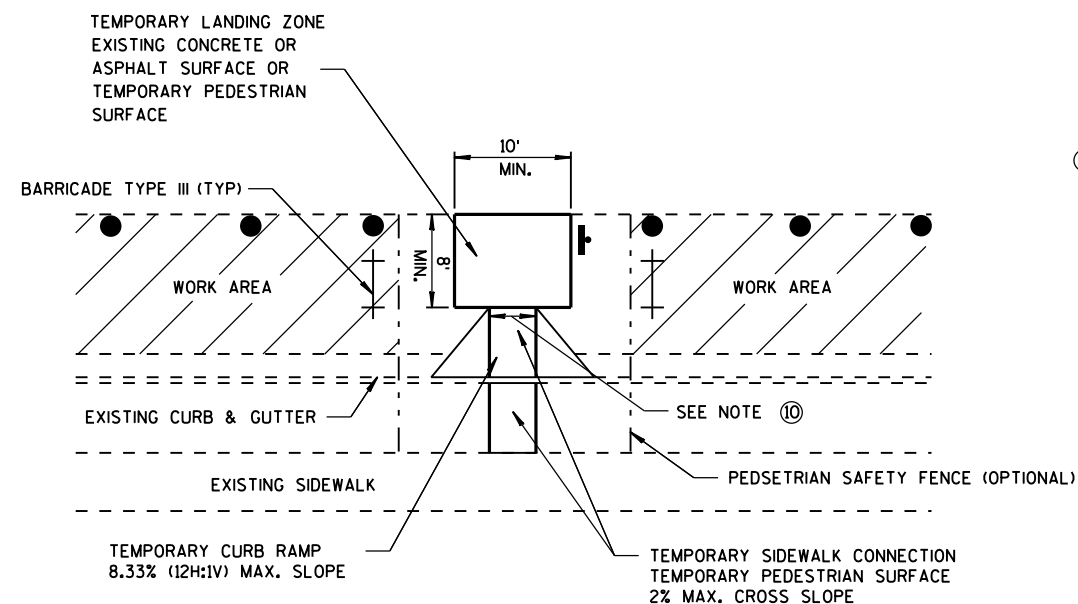

TEMPORARY BUS STOP PAD

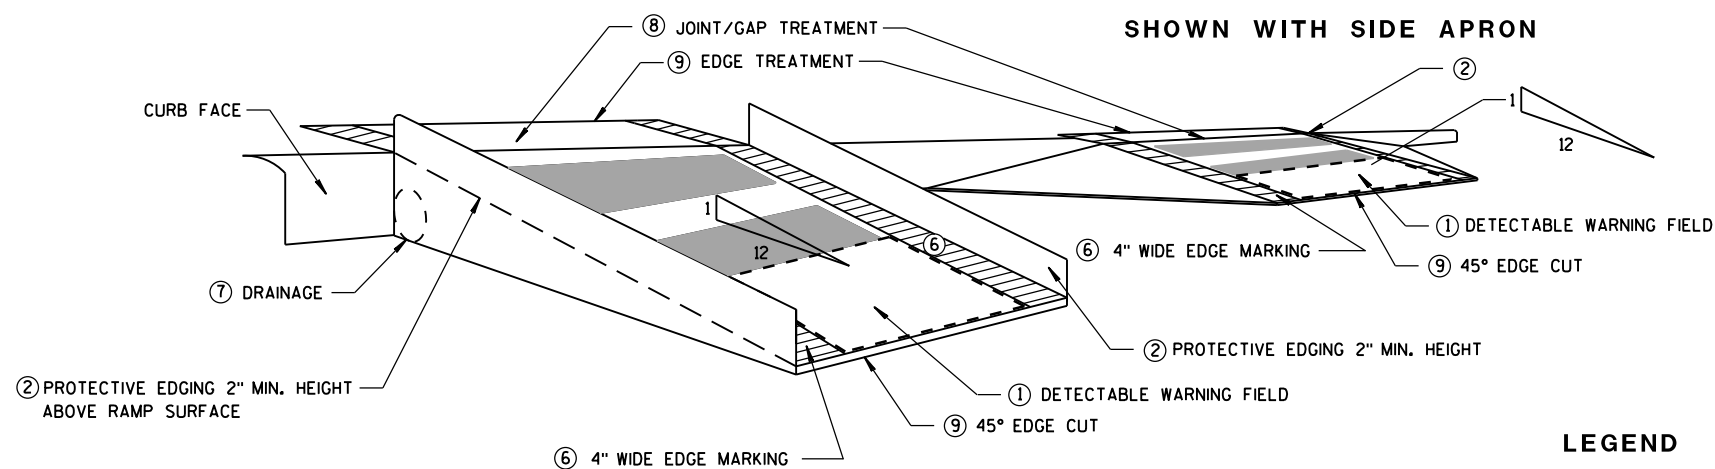


SHOWN WITH PROTECTIVE EDGE

TEMPORARY CURB RAMP  
PERPENDICULAR TO CURB


- LEGEND
- WORK AREA
  - TYPE III BARRICADE
  - TRAFFIC CONTROL DRUM

|                                                                         |                                                         |
|-------------------------------------------------------------------------|---------------------------------------------------------|
| TRAFFIC CONTROL,<br>TEMPORARY ADA COMPLIANT<br>PEDESTRIAN ACCOMMODATION |                                                         |
| STATE OF WISCONSIN<br>DEPARTMENT OF TRANSPORTATION                      |                                                         |
| APPROVED<br>March 2015<br>DATE                                          | /S/ Travis Feltes<br>STATE TRAFFIC ENGINEER 107<br>SIGN |
| FHWA                                                                    |                                                         |




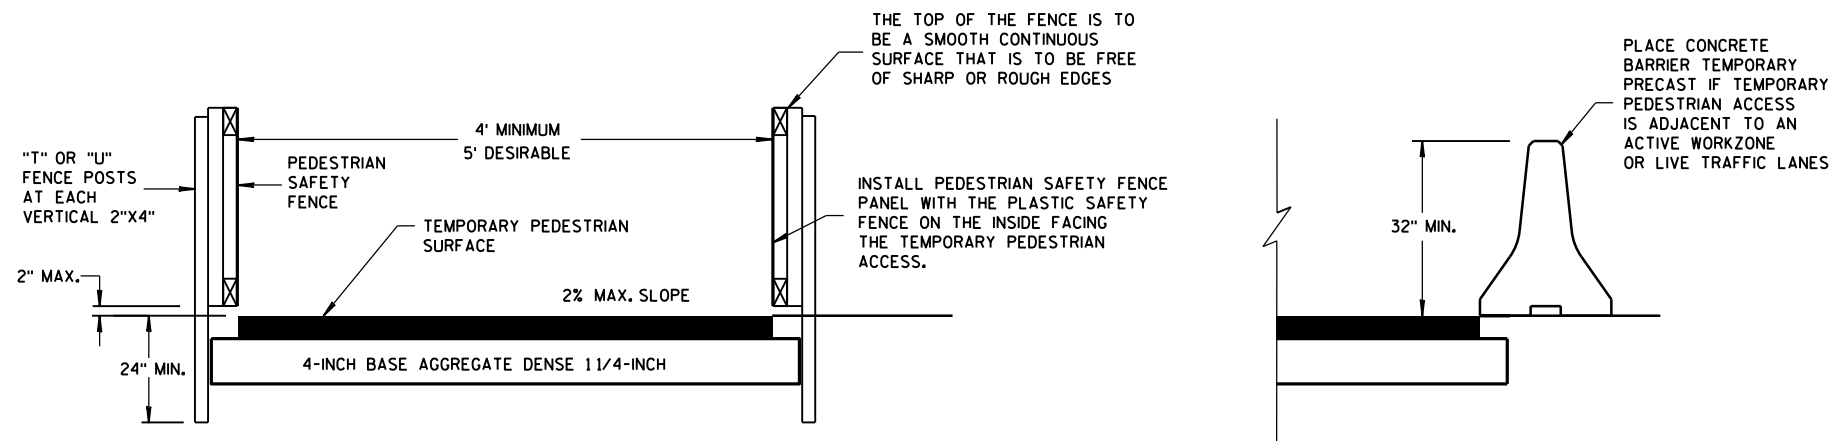


## TEMPORARY PEDESTRIAN ACCESS

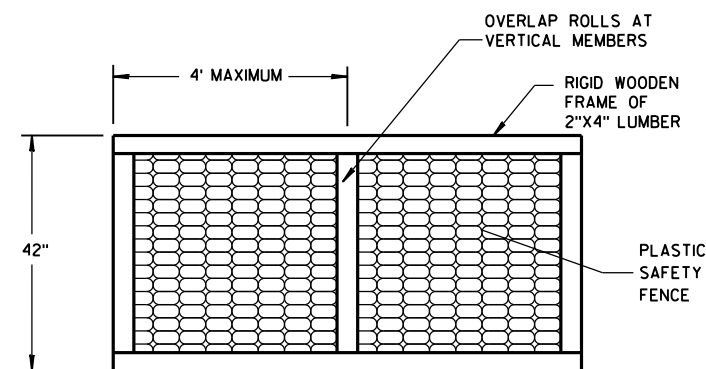



## PEDESTRIAN SAFETY FENCE

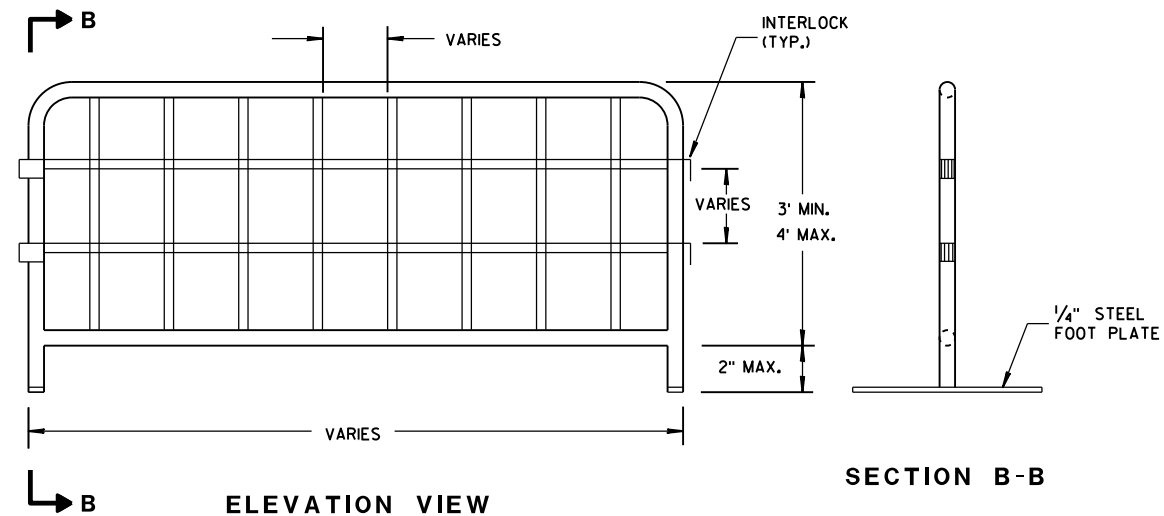


## TEMPORARY PEDESTRIAN STEEL BARRICADE

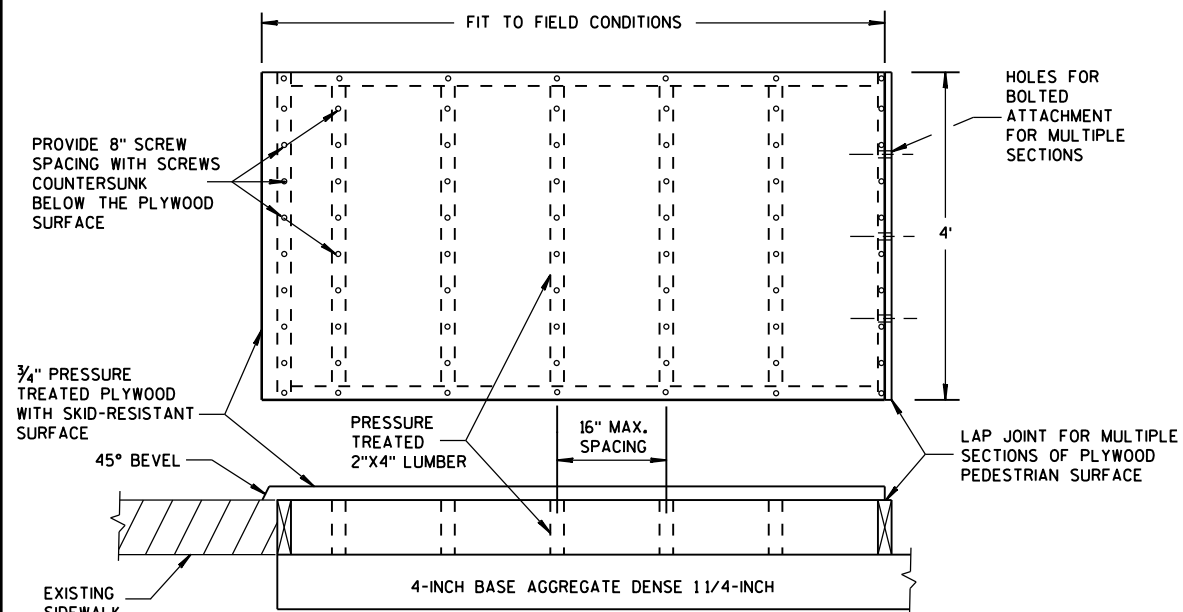

## TEMPORARY PEDESTRIAN SURFACE PLYWOOD

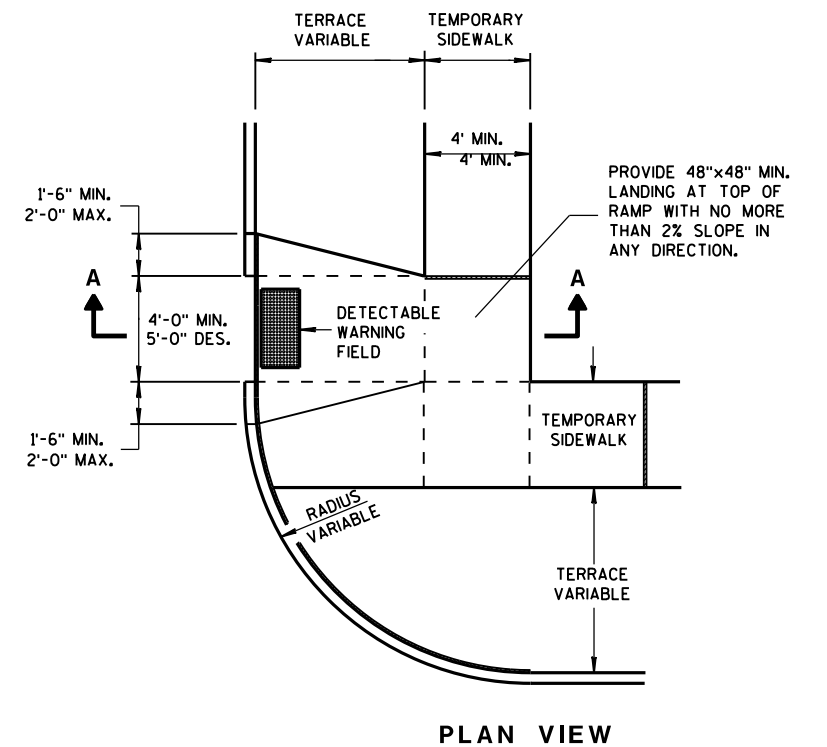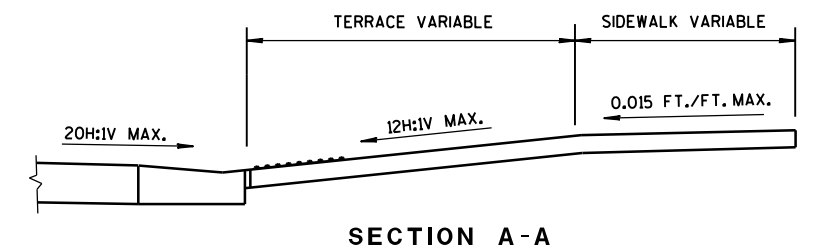

## TEMPORARY TYPE 3 RAMP

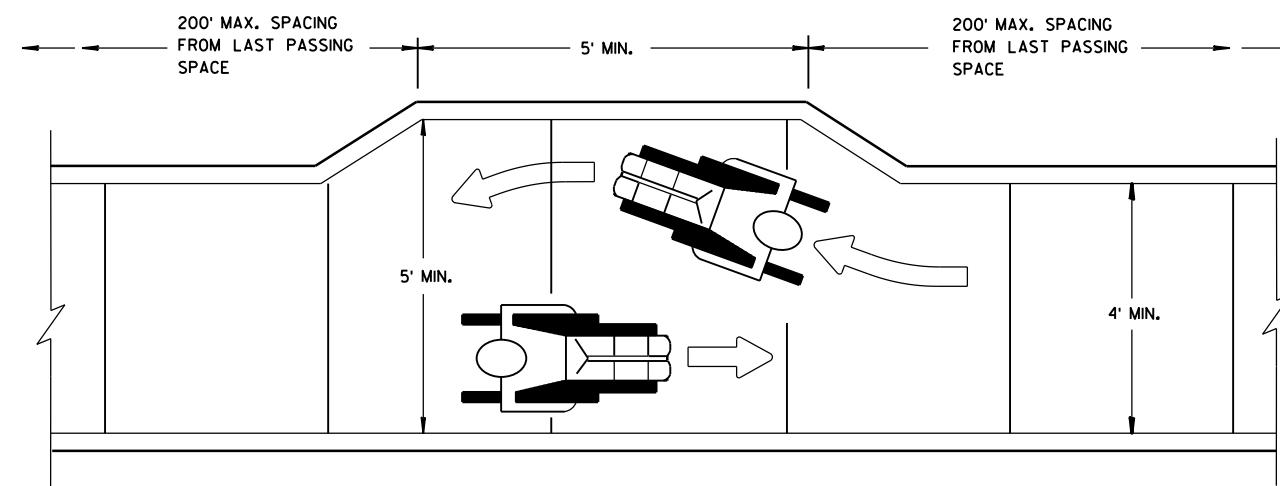


## NARROW SIDEWALK PASSING DETAIL

|                                                    |                                                                       |
|----------------------------------------------------|-----------------------------------------------------------------------|
| TRAFFIC CONTROL,<br>PEDESTRIAN ACCOMMODATION       |                                                                       |
| STATE OF WISCONSIN<br>DEPARTMENT OF TRANSPORTATION |                                                                       |
| APPROVED<br><u>March 2015</u><br>DATE              | <u>/S/ Travis Feltes</u><br>STATE TRAFFIC ENGINEER <u>108</u><br>SIGN |
| FHWA                                               |                                                                       |

NOTES

- 1. All Signs Type II - Type H Reflective
- 2. Color:  
Background - GREEN  
Message - WHITE
- 3. Message Series - As shown

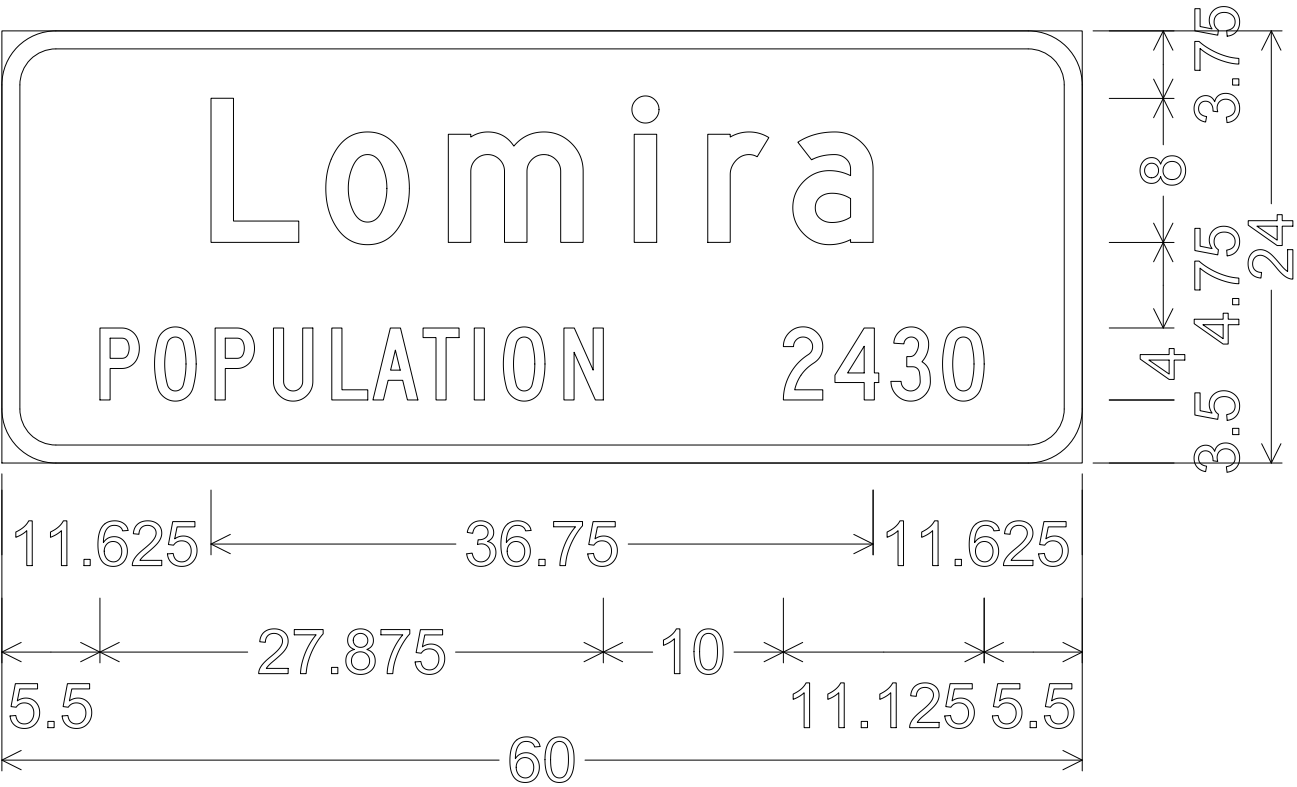


I2-3;  
3.000" Radius, 1.000" Border  
"Lomira" D;  
"POPULATION" C  
"2430" C


7

7


TYPICAL ASSEMBLIES

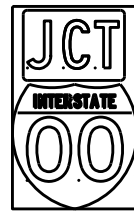

J1-1

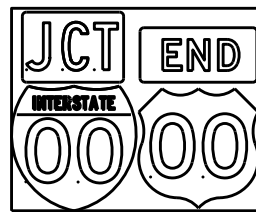


J1-2

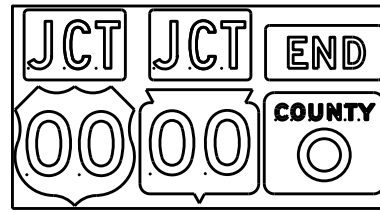


J1-3




J2-1

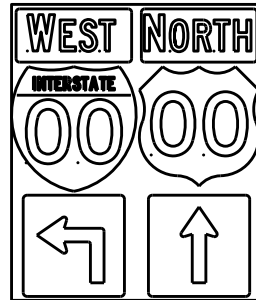


J2-2

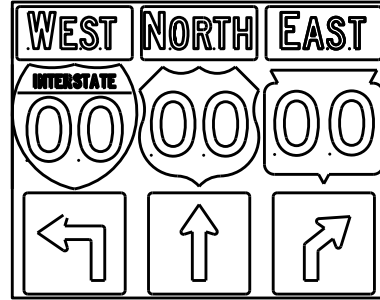


J2-3

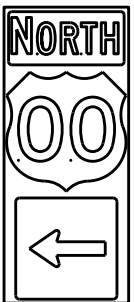


J3-1

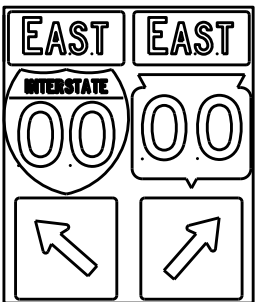


J3-2

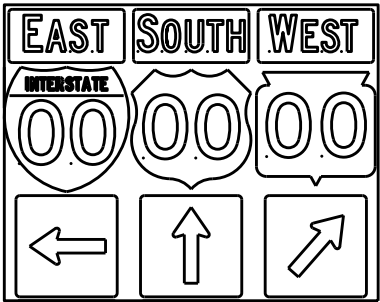


J3-3

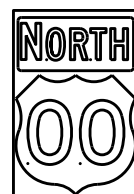


J4-1

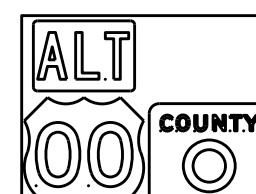

J4-2

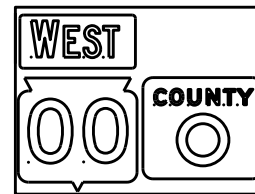

J4-2

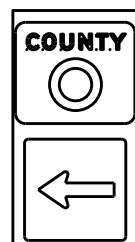

J13-1



J12-1



J32-1



J33-1



J23-1




J22-1



JV



(Typical Vertical J-Assembly  
See Note 10 and 11)

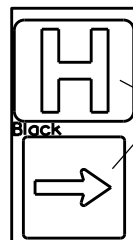

JH-1

Blue Background

[blue background  
with interstate]

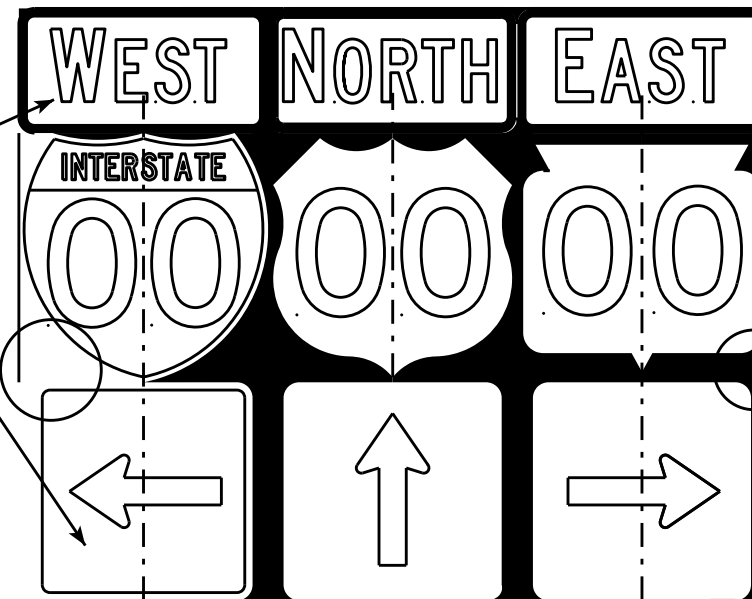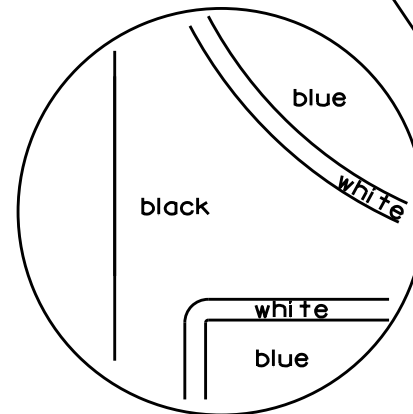

[black background]

|                                                     |                                                       |
|-----------------------------------------------------|-------------------------------------------------------|
| ROUTE MARKERS & COMPONENTS<br>IN TYPICAL ASSEMBLIES |                                                       |
| WISCONSIN DEPT OF TRANSPORTATION                    |                                                       |
| APPROVED                                            | <i>Matthew R. Rauch</i><br>For State Traffic Engineer |
| DATE 2/06/14                                        | PL 110 A2-1S.8                                        |

NOTES

- Signs are Type II - Type H Reflective - reference WIS DOT Standard Specification for HIGHWAY and STRUCTURE CONSTRUCTION latest edition.
- Color:  
Background - Black Non-reflective  
Message - see Note 5
- Message Series - See Note 5
- Corners shall be square or rounded if base material is plywood. If base material is metal the corners shall be rounded.
- The colors and message spacing on each marker shall be according to the applicable route marker panel specifications.
- Certain marker heads require the component pieces to be the same color. As an example, all the components used with an M1-1 Interstate marker shall be blue.
- Single panel j-assemblies shall only be used with route marker shields that are same size. If the route marker shields are different size use multiple piece component.
- Route assemblies that have 24 inch route shields and have dimensions greater than 48 inches (both vertical and horizontal) shall have one horizontal splice between the arrows and route shields. Vertical splices shall not be used on route assemblies with a horizontal dimension of 144 inches or less. The contractor shall not use more than one vertical joint per sign and the joint shall be between route shields.
- Route assemblies that have 36 inch shields and have dimensions greater than 48 inches (both vertical and horizontal) shall have two horizontal splices. One horizontal splice shall be between the cardinal direction and route shields and the other horizontal splice shall be between the arrows and route shields. Vertical splices shall not be used on route assemblies with a horizontal dimension of 144 or less. The contractor shall not use more than one vertical joint per sign and the joint shall be between route shields.
- All Vertical J Assemblies are given a Sign Code of JV
- For JV Assemblies that have a mixture of Interstate and non Interstate shields, arrows and cardinals shall be white on blue.

PROJECT NO:

FILE NAME : C:\CAEFiles\Projects\tr\_stdplate\A21S.DGN

PLOT DATE : 06-FEB-2014 14:10

PLOT BY : mscs.ja


PLOT NAME :

SHEET NO:


E

WISDOT/CADDs SHEET 42



URBAN AREA

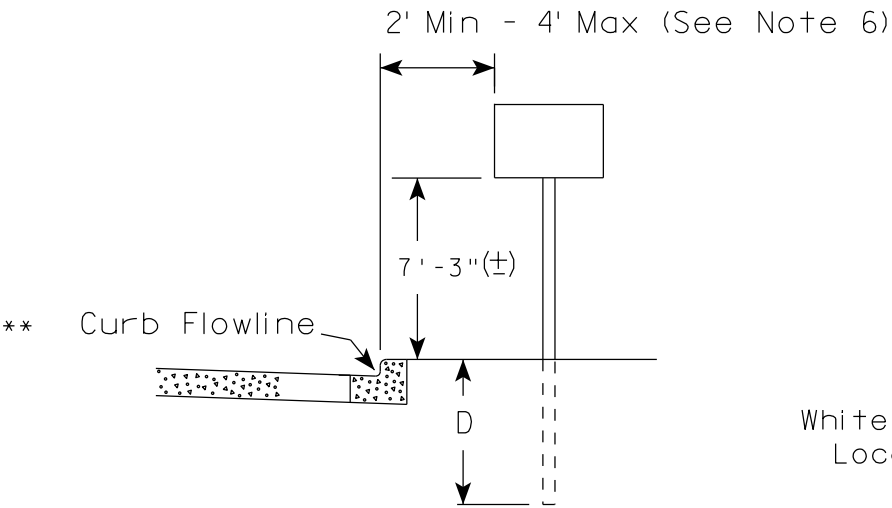

RURAL AREA (See Note 2)

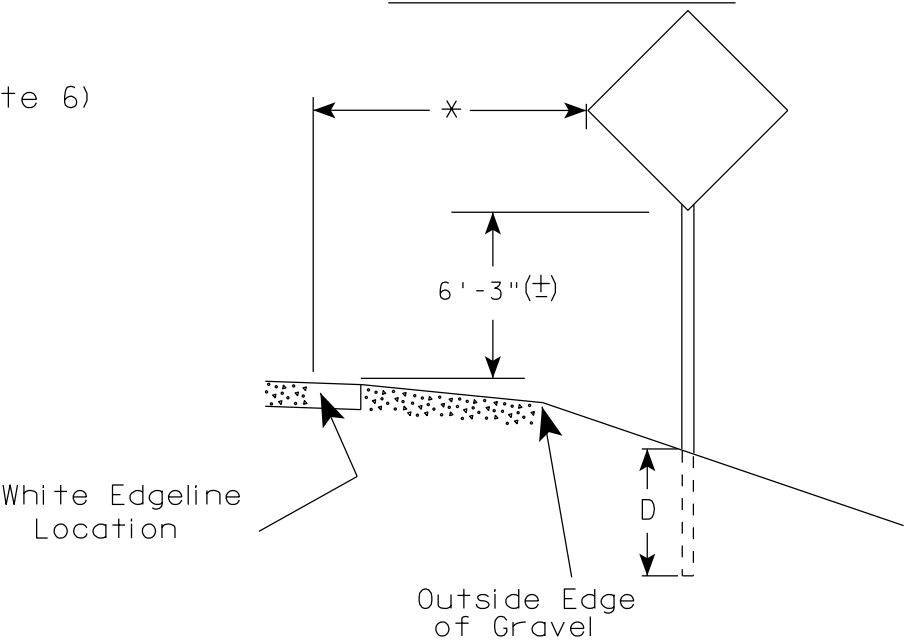

- GENERAL NOTES
1. Signs wider than 4 feet, 20 sq.ft or larger, shall be mounted on multiple posts. Refer to plate A4-4.
  2. If signs are mounted on barrier wall, see A4-10 sign plate.
  3. For expressways and freeways, mounting height is 7'- 3" (±) or 6'-3" (±) depending upon existence of a sub-sign.
  4. Minimum mounting height for J assemblies (A2-1S) is 7'-3" (±) or 6'-3" (±) per urban or rural detail respectively.
  5. Minimum mounting height for signs mounted on traffic signal poles is 5'- 3" (±).
  6. Offset distance shall be consistent with existing signs or consistent throughout length of project.
  7. The (±) tolerance for mounting height is 3 inches.
  8. Folding signs shall be mounted at a height of 5'-3" (±) or as directed by the Engineer.
  9. The Double Arrow sign (W12-1) shall be mounted at a height of 2'-3" (±). The Chevron sign (W1-8), Roundabout Chevron panel (R6-4B), Enhanced Reference Markers, Clearance Markers (W5-52), Mile Markers (D10 series), In Road Object Markers (W5-54) & End of Road Markers (W5-56) shall be mounted at a height of 4'-3" (±).

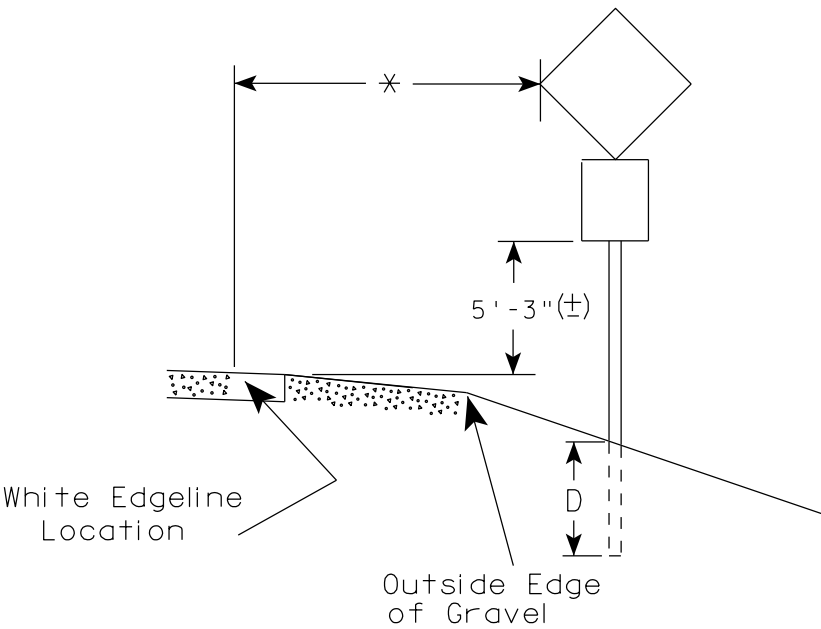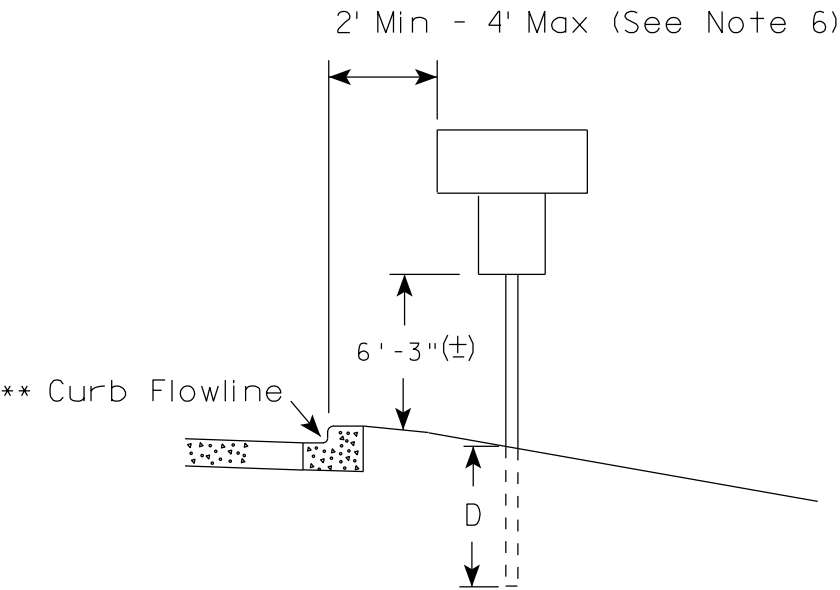

POST EMBEDMENT DEPTH

| Area of Sign Installation ( Sq.Ft. ) | D ( Min ) |
|--------------------------------------|-----------|
| 20 or Less                           | 4'        |
| Greater than 20                      | 5'        |

×× The existence of curb and gutter does not in itself mandate the vertical clearance illustrated. That height is typically measured where there is sidewalk adjacent to the roadway or parking is permitted. In the absence of sidewalk vertical clearance is measured from the top of the curb. Offset of signs is measured from the flow line.


\* 6 feet from edge of a paved shoulder or 12 feet from the edge of pavement (edge line location) or 2 feet from outside edge of gravel, whichever is greater unless directed by project engineer.

TYPICAL INSTALLATION OF PERMANENT TYPE II SIGNS ON SINGLE POSTS

WISCONSIN DEPT OF TRANSPORTATION

APPROVED *Matthew R. Rauch*  
for State Traffic Engineer


DATE 11/12/14 PLATE NO. A4-3.19

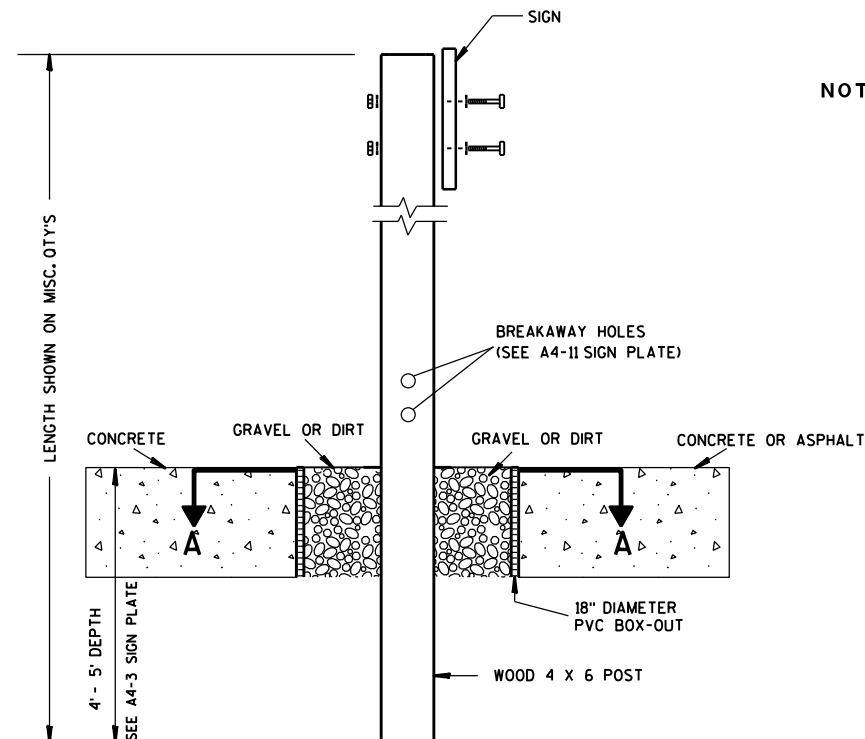

**ELEVATION VIEW**


**DETAIL OF WOOD 4 X 6 SIGN POST IN BOX-OUT**

- NOTES:**
1. ALL MATERIAL TO BE APPROVED BY ENGINEER PRIOR TO INSTALLATION
  2. SEE SIGN PLATE A4-8 FOR SIGN HARDWARE REQUIREMENTS
  3. 18 INCH X 18 INCH SQUARE BOX-OUTS MAY BE USED FOR INSTALLATIONS IN EXISTING CONCRETE OR ASPHALT LOCATIONS.

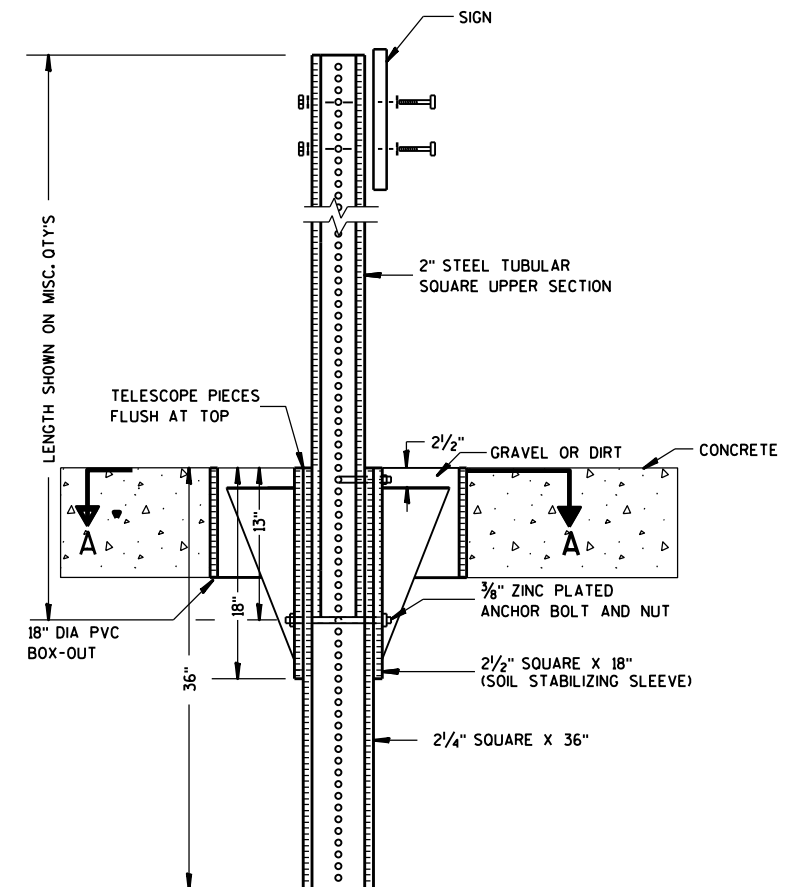

**ELEVATION VIEW**

**DETAIL OF STEEL 2 X 2 SIGN POST IN BOX-OUT**

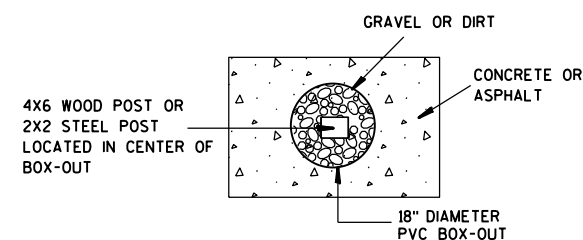

**PLAN VIEW**

**FOR NEW CONCRETE/ASPHALT INSTALLATIONS**

**SIGN POST  
BOX-OUTS  
A4-3B**

WISCONSIN DEPT OF TRANSPORTATION

APPROVED *Matthew R. Rauch*  
for State Traffic Engineer

DATE 1/27/14 PLAT 112 A4-3B.1






PROJECT NO:

HWY:

COUNTY:

SHEET NO:

E

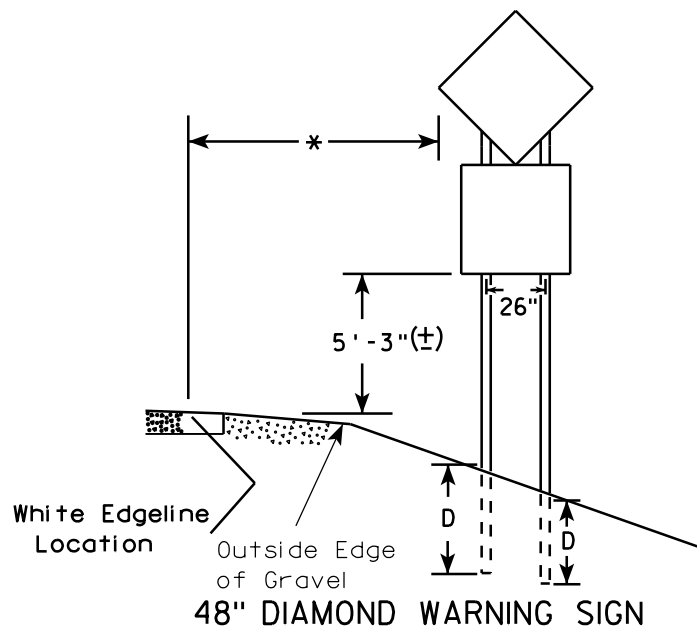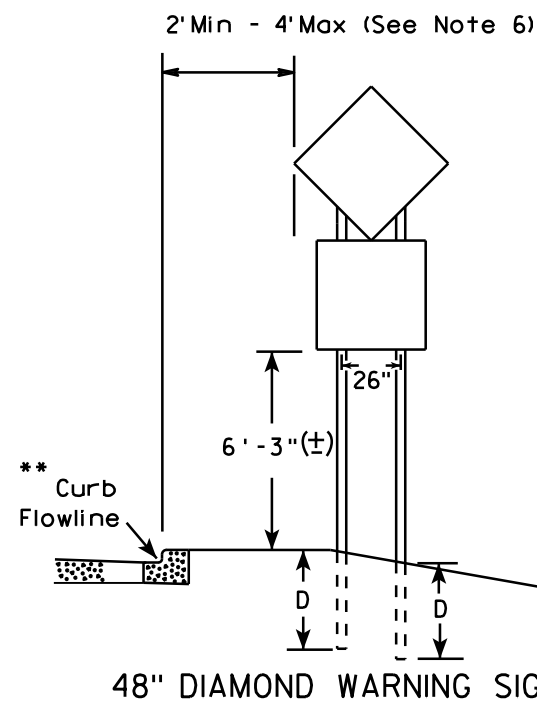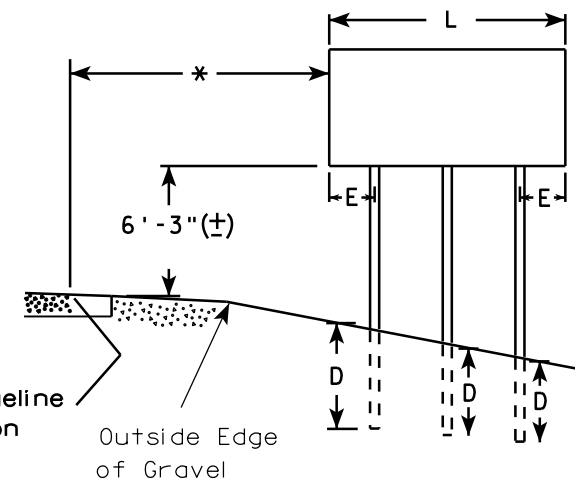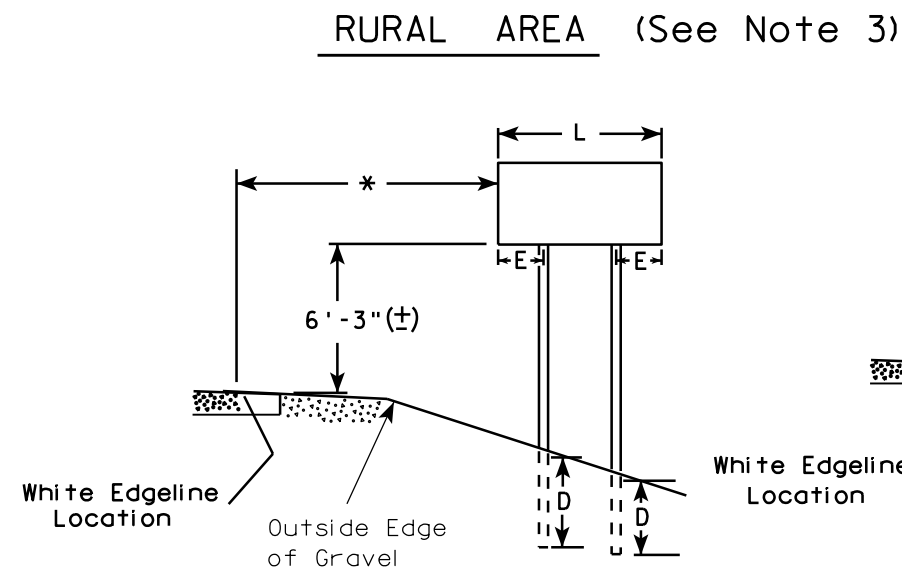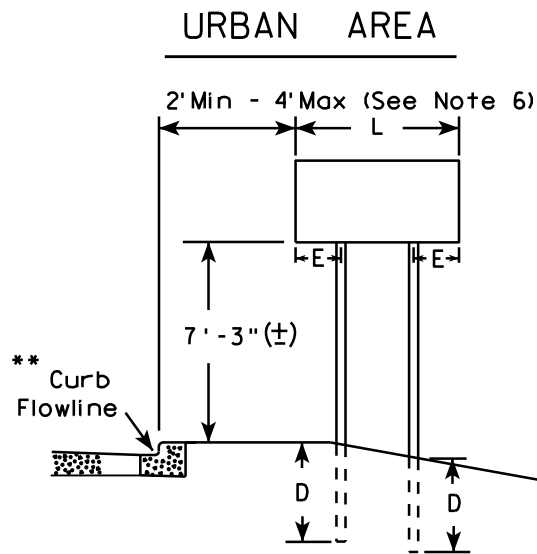

- GENERAL NOTES**
1. For 3 or 4 post installations, individual post spacing shall be greater than 3'-6".
  2. See tables below for required number of posts.
  3. For expressways and freeways, mounting height is 7'-3" (±) or 6'-3" (±) depending upon existence of sub-sign.
  4. The (±) tolerance for mounting height is 3 inches.
  5. Minimum mounting height for J assemblies (A2-1S) is 7'-3" (±) or 6'-3" (±) per urban or rural detail respectively.
  6. Offset distance shall be consistent with existing signs or consistent throughout length of project.
  7. Folding signs shall be mounted at a height of 5'-3" (±) or as directed by the engineer.
  8. The Double Arrow sign (W12-1) shall be mounted at a height of 2'-3" (±). The Chevron sign (W1-8), Roundabout Chevron panel (R6-4B), Clearance Markers (W5-52), Mile Markers (D10 series), In Road Object Markers (W5-54) & End of Road Markers (W5-56) shall be mounted at a height of 4'-3" (±).

\* 6 feet from edge of a paved shoulder or 12 feet from the edge of pavement (edge line location) or 2 feet from outside edge of gravel, whichever is greater unless directed by project engineer.

\*\* The existence of curb and gutter does not in itself mandate the vertical clearance illustrated. That height is typically measured where there is sidewalk adjacent to the roadway or parking is permitted. In the absence of sidewalk vertical clearance is measured from the top of the curb. Offset of signs is measured from the flow line.

\*\*\* See A4-3 sign plate for signs 4' or less in width or less than 20 S.F. in area.

\*\*\*

| SIGN SHAPE OTHER THAN DIAMOND<br>(TWO POSTS REQUIRED) |     |
|-------------------------------------------------------|-----|
| L                                                     | E   |
| Greater than 48"<br>Less than 60"                     | 12" |
| 60" to 120"                                           | L/5 |

| SIGN SHAPE OTHER THAN DIAMOND<br>(THREE POSTS REQUIRED) |     |
|---------------------------------------------------------|-----|
| L                                                       | E   |
| Greater than 120"<br>less than 168"                     | 12" |

| SIGN SHAPE OTHER THAN DIAMOND<br>(FOUR POSTS REQUIRED) |     |
|--------------------------------------------------------|-----|
| L                                                      | E   |
| 168" and greater                                       | 12" |

POST EMBEDMENT DEPTH

| Area of Sign<br>Installation<br>( Sq. Ft. ) | D<br>( Min ) |
|---------------------------------------------|--------------|
| 20 or Less                                  | 4'           |
| Greater than 20                             | 5'           |


TYPICAL INSTALLATION  
OF TYPE II SIGNS  
ON MULTIPLE POSTS

WISCONSIN DEPT OF TRANSPORTATION

APPROVED *Matthew R. Rauch*  
for State Traffic Engineer

DATE 11/12/14 PLATE NO. 113 13



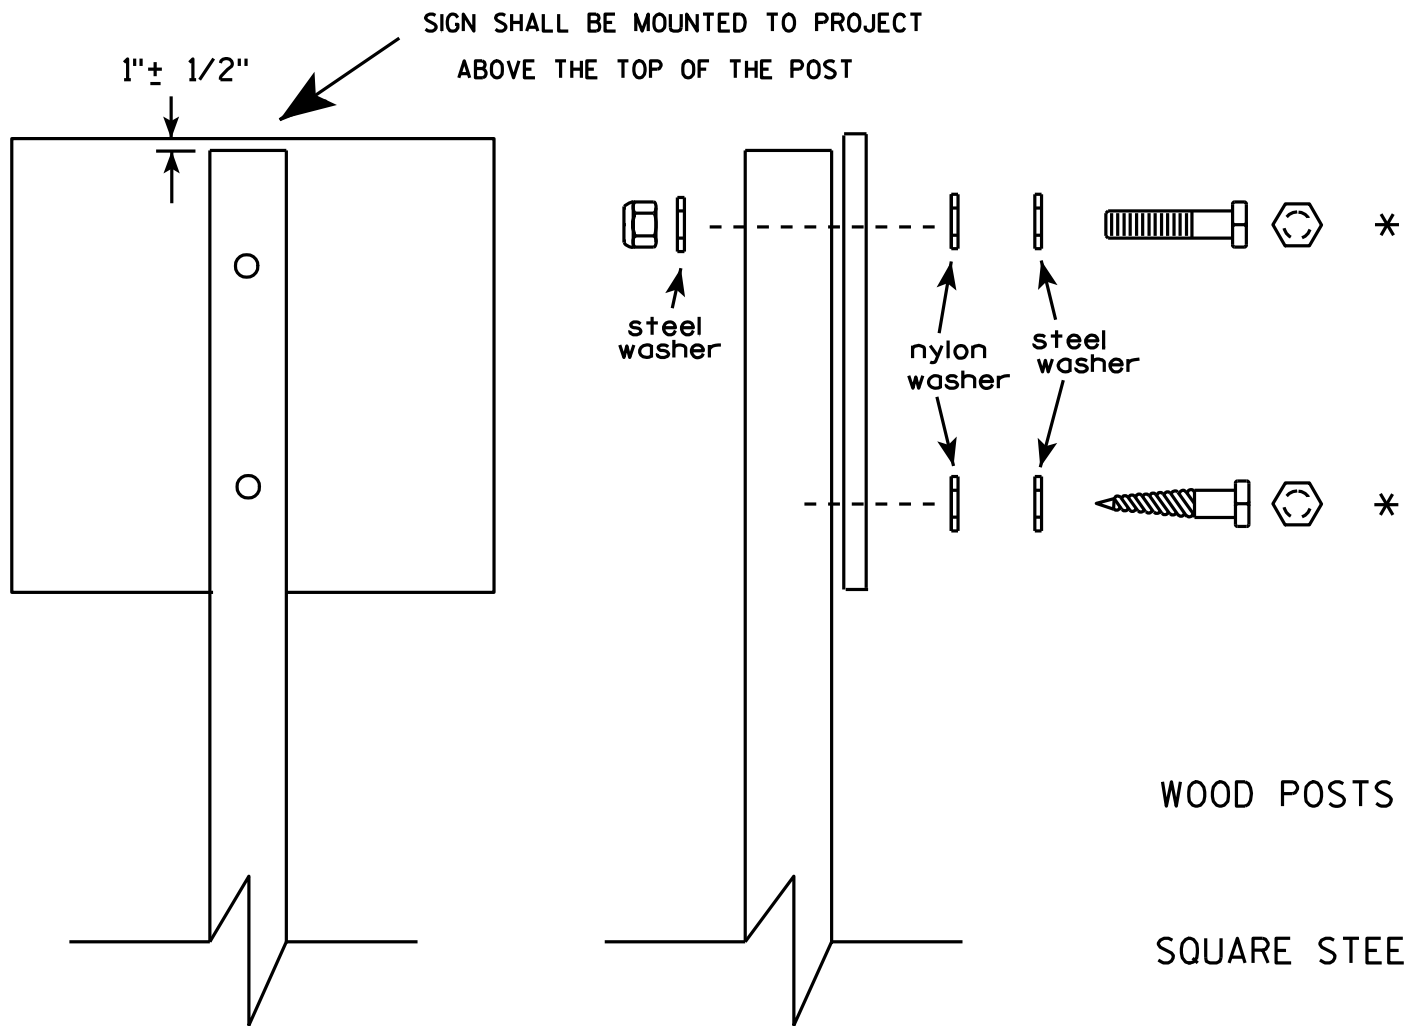


Nuts, bolts and lags used for mounting signs shall have hexagonal heads and shall be either :

- a. Hot dip galvanized in accordance with ASTM Designation: A 153, Class D, or SC 3
- b. Electro-galvanized in accordance with ASTM Designation : B 633, TYPE III, SC 3.

Threads on bolts and nuts shall be manufactured with sufficient allowance for the cadmium plate or galvanized coating to permit the nuts to run freely on the bolts.

- WOOD POSTS (4" x 4" or 4" x 6")
- LAG SCREWS - 3/8" X 3"
- MACHINE BOLTS - 5/16" X 6-1/2" or 7" Length w/ nuts
- SQUARE STEEL POSTS (2" x 2")
- MACHINE BOLTS - 3/8" X 3-1/4" Length w/ nuts
- RIVETS - 9/32" (6605-9-6) BULB-TITE, TRI-FOLD, ALUMINUM BODY/MANDREL
- O.D. FLANGE .720-.765 INCH, GRIP RANGE .042-.375 INCH
- WASHERS (ALL POSTS) -
- 1-1/4" O.D. X 3/8" I.D. X 1/16" STEEL
- 1-1/4" O.D. X 3/8" I.D. X .080 NYLON for all Type H signs.

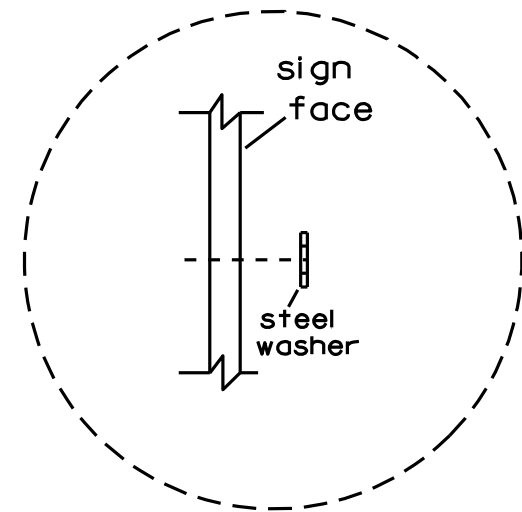


Washer Placement when Sign Has Other Than Type H or Type F Face


\* Two different fastening systems are shown for illustration purposes. On any individual sign, either one or the other system shall be used. Actual number of fasteners per sign varies with the sign area, but normally there are two. For a single post installation, all signs greater than 9 sq. ft. require the use of 3 fasteners.

|                                  |                                                       |
|----------------------------------|-------------------------------------------------------|
| ATTACHMENT OF SIGNS<br>TO POSTS  |                                                       |
| WISCONSIN DEPT OF TRANSPORTATION |                                                       |
| APPROVED                         | <i>Matthew R. Rauch</i><br>For State Traffic Engineer |
| DATE 3/23/10                     | PLATE NO. A4-8.7                                      |



TELESCOPIC TUBING ANCHORS  
TWO PIECE SYSTEM

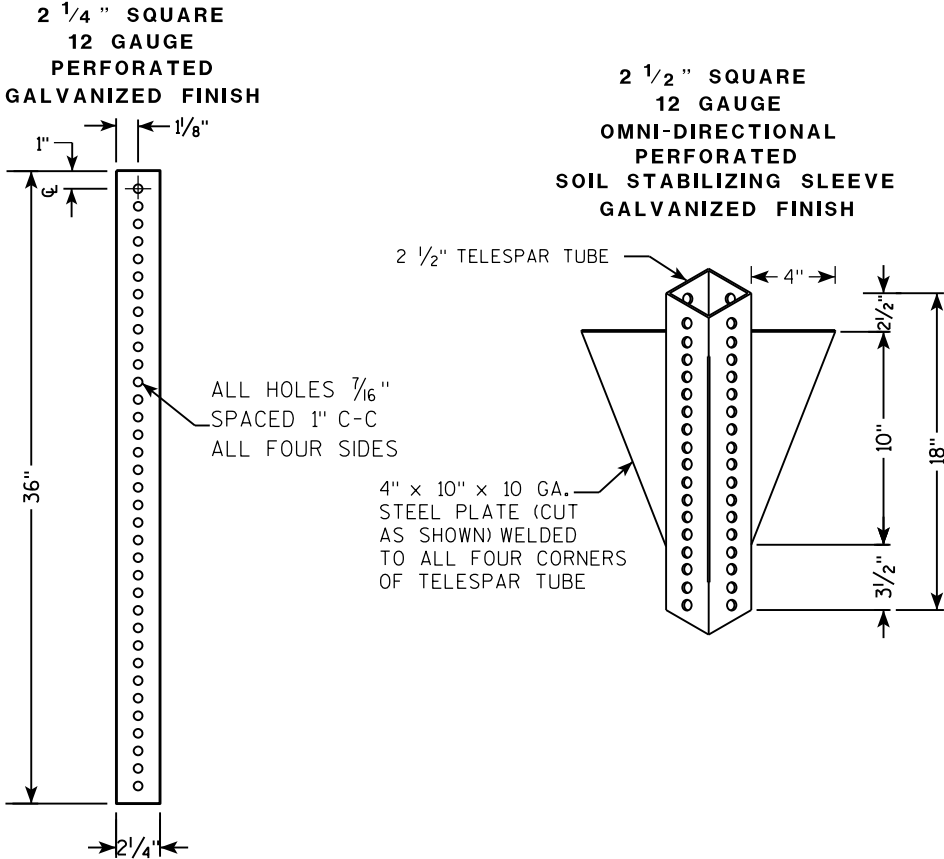

DETAIL OF TUBULAR STEEL SIGN POST  
(IN POURED CONCRETE OR ASPHALT)

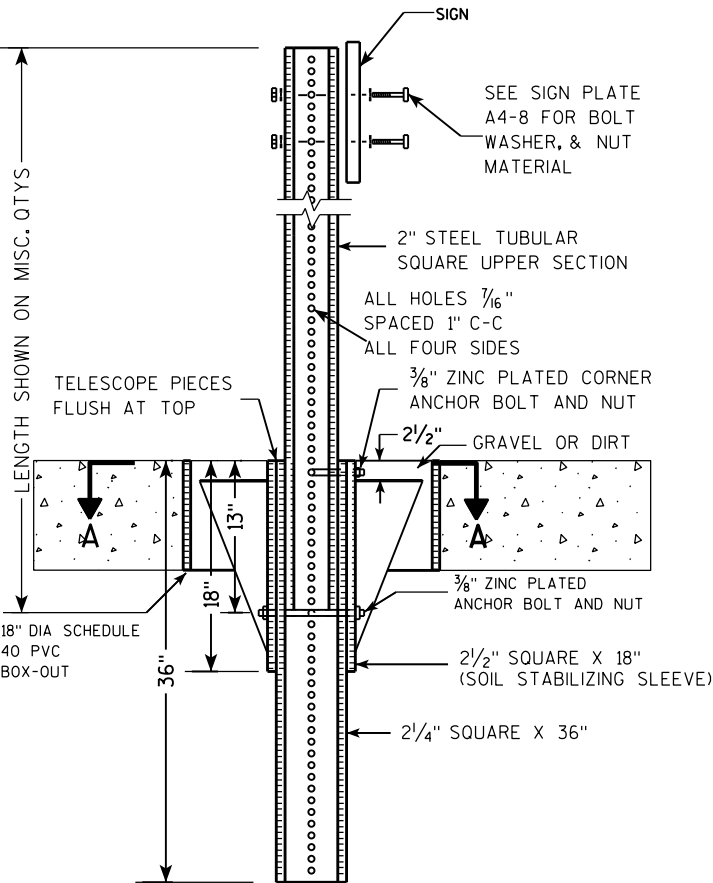

DETAIL OF TUBULAR STEEL SIGN POST  
(IN LOCATIONS OTHER THAN POURED CONCRETE OR ASPHALT)

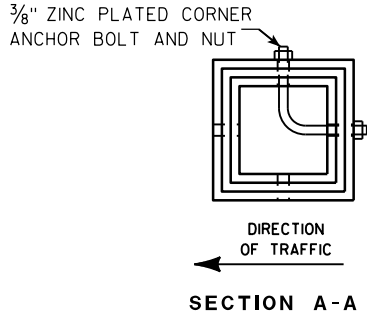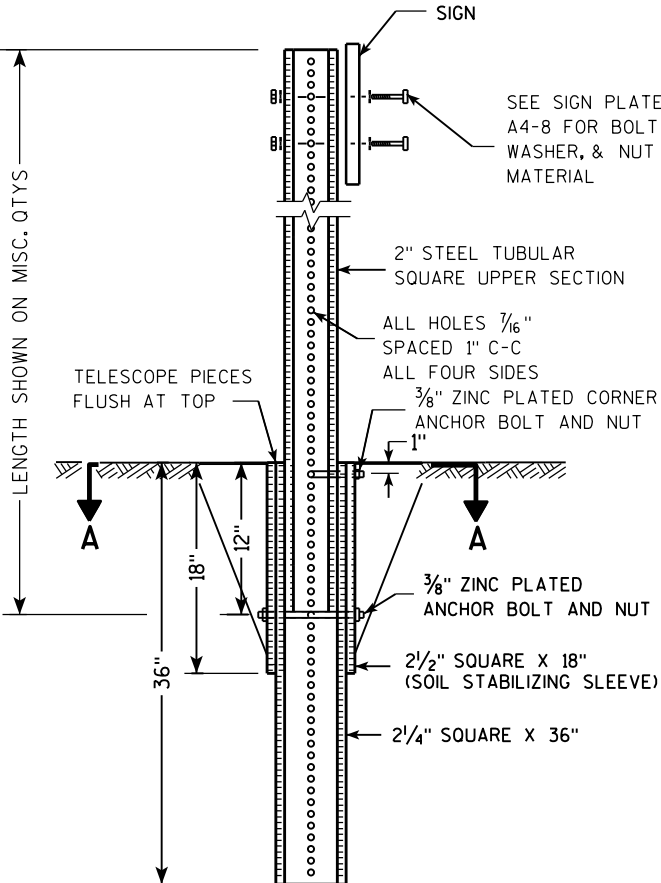

| Area of Sign Installation (Sq. Ft.)      | Number of Required Posts |
|------------------------------------------|--------------------------|
| 9 or less                                | 1                        |
| Greater than 9 less than or equal to 18  | 2                        |
| Greater than 18 less than or equal to 27 | 3                        |

Signs wider than 3 feet or larger than 9 sq. ft shall be mounted on multiple posts (see above table).



TUBULAR STEEL  
SIGN POST  
A4-9

WISCONSIN DEPT OF TRANSPORTATION

APPROVED *Matthew R. Rauch*  
for State Traffic Engineer

DATE 2/05/15 PLAT 115 14-9.9



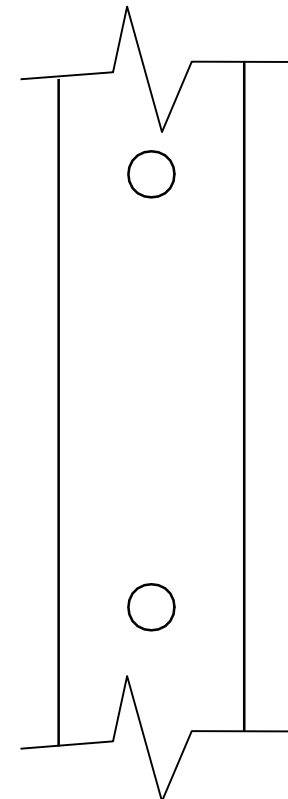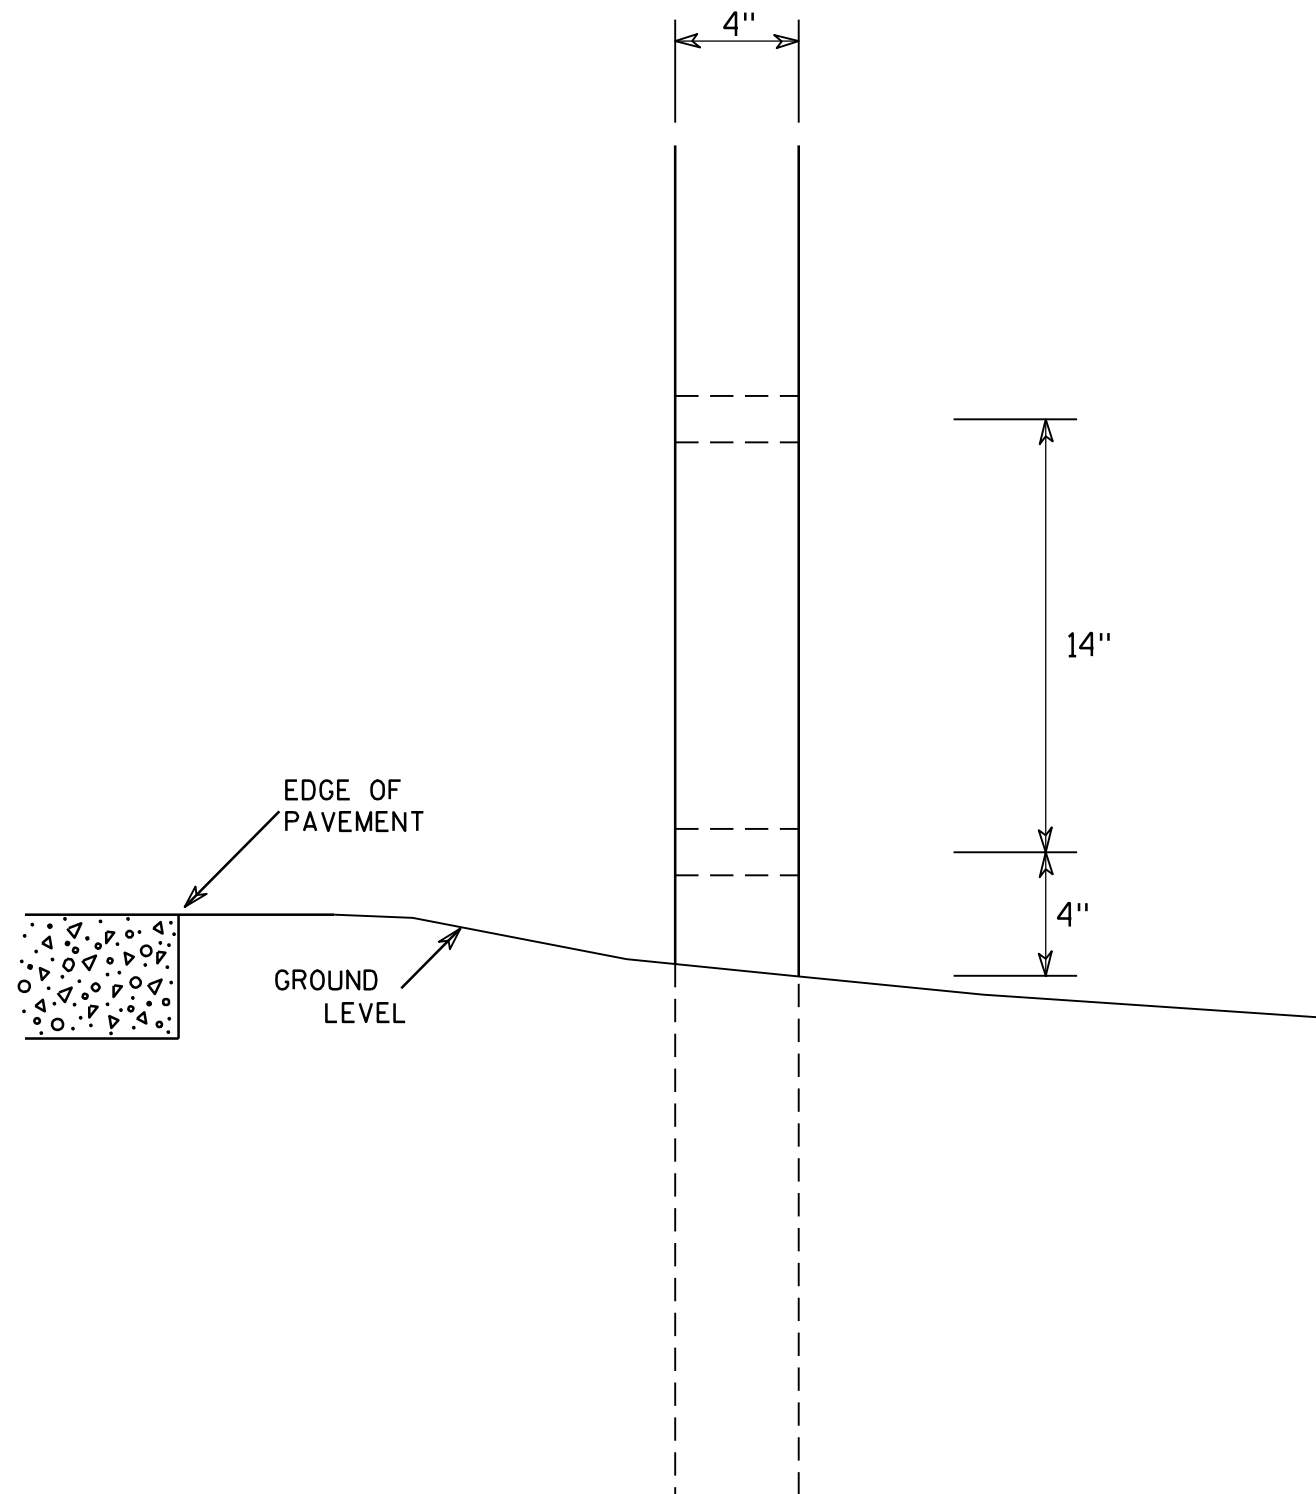

SIDE VIEW

# GENERAL NOTES

1. All 4 x 6 Wood Posts shall be modified by having two 1½" diameter holes drilled perpendicular to the roadway centerline.

## 4 X 6 WOOD POST MODIFICATIONS

WISCONSIN DEPT OF TRANSPORTATION

APPROVED

*Chester J. Spang*  
for State Traffic Engineer

DATE 3/27/97

PLATE NO. A4-11.2

PROJECT NO:





HWY:

COUNTY:

SHEET NO: 116

E

7

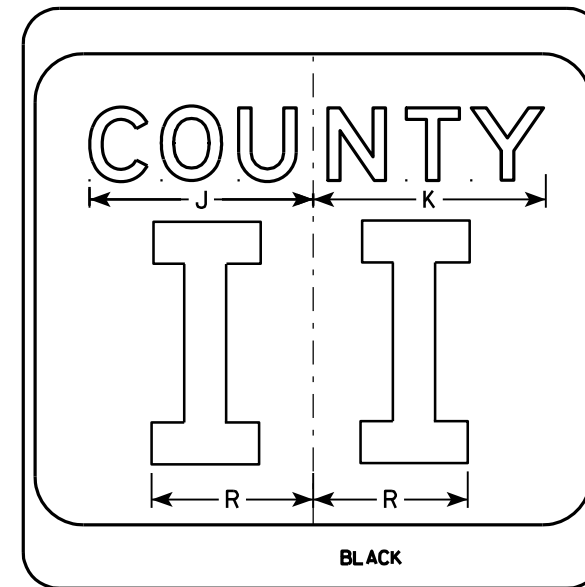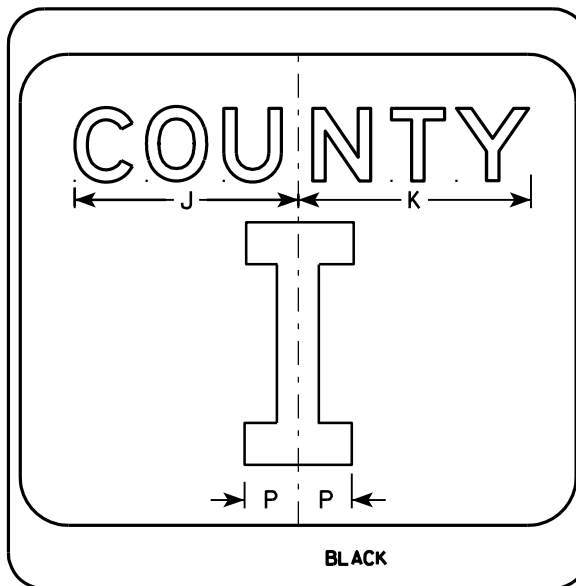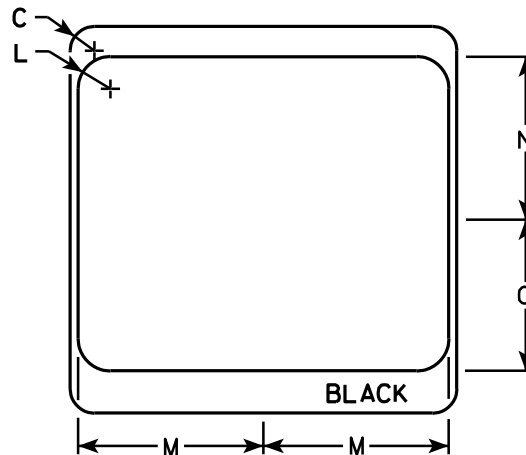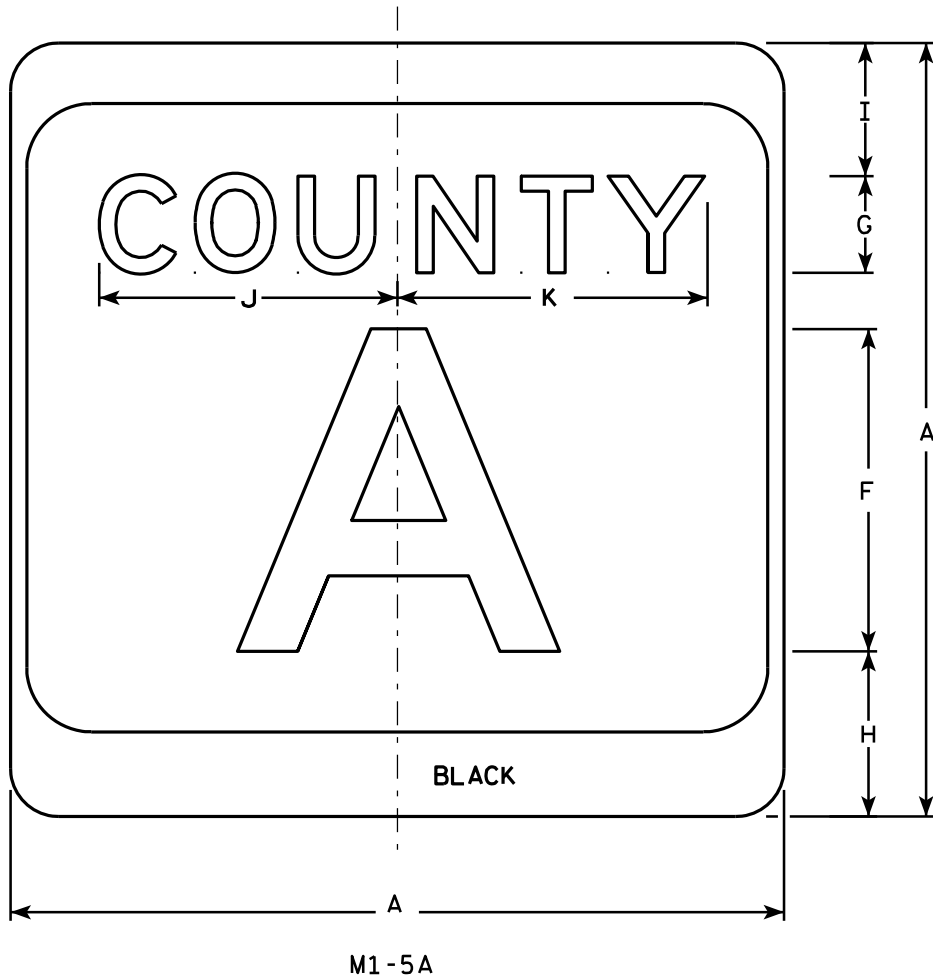

### NOTES

1. Sign is Type II - see Note 7 - reference WIS DOT Standard Specification for HIGHWAY and STRUCTURE CONSTRUCTION latest edition.
2. Color:  
Background - White & Black - See Note 7  
Message - Black
3. Message Series - see Note 5
4. Corners may be square or rounded when base material is plywood but borders shall be rounded as shown. When base material is metal, the corners and borders shall be rounded.
5. Message Series E for 1 letter.  
Message Series D for 2 letters unless message is too big then Series C.  
Message Series C for 3 letters unless message is too big then Series B.
6. Substitute appropriate letters & optically center to achieve proper balance.
7. Permanent Signs  
Background - Type H Reflective  
Detour or temporary Signs  
Background - Reflective

| SIZE | A  | B | C     | D | E | F  | G | H     | I     | J      | K      | L | M      | N      | O     | P     | Q | R     | S | T | U | V | W | X | Y | Z | Area<br>sq. ft. |
|------|----|---|-------|---|---|----|---|-------|-------|--------|--------|---|--------|--------|-------|-------|---|-------|---|---|---|---|---|---|---|---|-----------------|
| 1    |    |   
| 2    | 24 |   | 1 1/2 |   |   | 10 | 3 | 5 1/8 | 4 1/8 | 9 1/4  | 9 5/8  | 2 | 11 1/2 | 10 1/8 | 9 3/8 | 2 1/4 |   | 6 5/8 |   |   |   |   |   |   |   |   | 4.0             |
| 3    | 36 |   | 2 1/4 |   |   | 16 | 4 | 7 5/8 | 5 5/8 | 12 1/4 | 12 7/8 | 3 | 17 1/8 | 15 1/4 | 14    | 3 3/8 |   | 10    |   |   |   |   |   |   |   |   | 9.0             |
| 4    | 36 |   | 2 1/4 |   |   | 16 | 4 | 7 5/8 | 5 5/8 | 12 1/4 | 12 7/8 | 3 | 17 1/8 | 15 1/4 | 14    | 3 3/8 |   | 10    |   |   |   |   |   |   |   |   | 9.0             |
| 5    | 36 |   | 2 1/4 |   |   | 16 | 4 | 7 5/8 | 5 5/8 | 12 1/4 | 12 7/8 | 3 | 17 1/8 | 15 1/4 | 14    | 3 3/8 |   | 10    |   |   |   |   |   |   |   |   | 9.0             |

|             |      |         |               |   |
|-------------|------|---------|---------------|---|
| PROJECT NO: | HWY: | COUNTY: | SHEET NO: 117 | E |
|-------------|------|---------|---------------|---|


CTH MARKER  
M1-5A FOR ASSEMBLIES

WISCONSIN DEPT OF TRANSPORTATION

APPROVED *Matthew R. Rauch*  
For State Traffic Engineer

DATE 9/27/11 PLATE NO. M1-5A.8

7

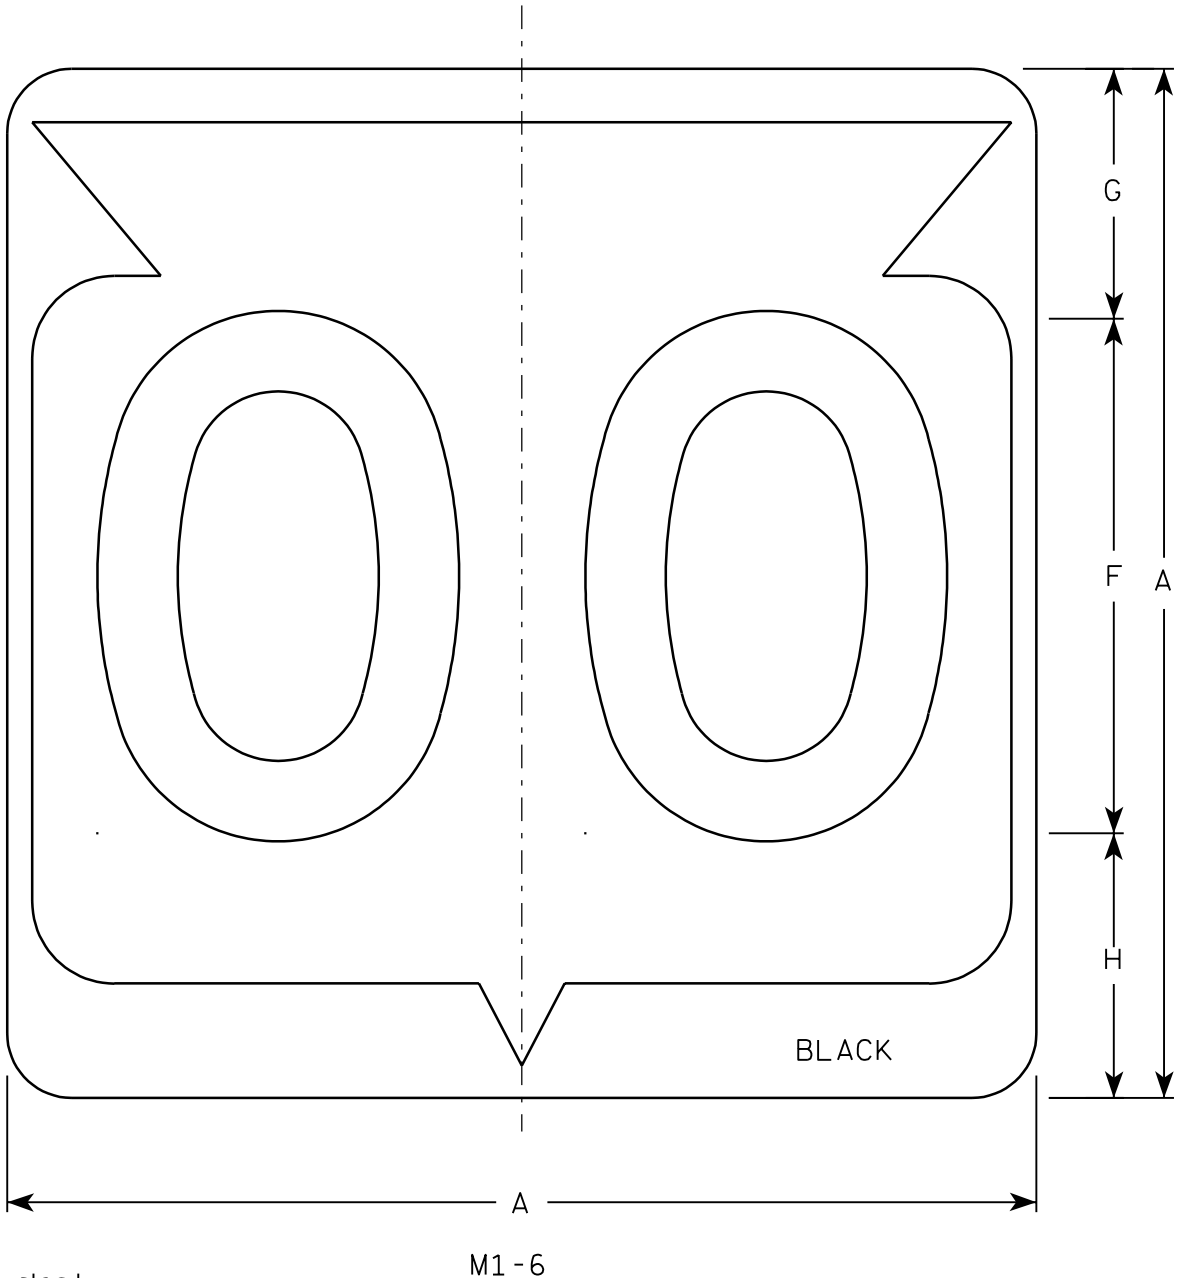

Metric equivalent  
for this sign is:

| SIZE |                 |
|------|-----------------|
| 1    |                 |
| 2    | 600 mm X 600 mm |
| 3    | 900 mm X 900 mm |
| 4    | 900 mm X 900 mm |
| 5    | 900 mm X 900 mm |

| SIZE | A  | B | C     | D | E | F  | G     | H     | I      | J     | K      | L      | M     | N     | O      | P      | Q | R | S | T | U | V | W | X | Y | Z | Area<br>sq. ft. | Area<br>m <sup>2</sup> |
|------|----|---|-------|---|---|----|-------|-------|--------|-------|--------|--------|-------|-------|--------|--------|---|---|---|---|---|---|---|---|---|---|-----------------|------------------------|
| 1    |    |   
| 2    | 24 |   | 1 1/2 |   |   | 12 | 5 1/2 | 6 1/2 | 10 1/4 | 2 1/2 | 8 7/8  | 11 1/2 | 1     | 1 7/8 | 11 1/4 | 21 7/8 |   |   |   |   |   |   |   |   |   |   | 4.0             | .36                    |
| 3    | 36 |   | 2 1/4 |   |   | 18 | 8 3/4 | 9 1/4 | 15 3/8 | 5 3/8 | 12 5/8 | 17 1/8 | 1 1/2 | 2 7/8 | 16 7/8 | 33     |   |   |   |   |   |   |   |   |   |   | 9.0             | .81                    |
| 4    | 36 |   | 2 1/4 |   |   | 18 | 8 3/4 | 9 1/4 | 15 3/8 | 5 3/8 | 12 5/8 | 17 1/8 | 1 1/2 | 2 7/8 | 16 7/8 | 33     |   |   |   |   |   |   |   |   |   |   | 9.0             | .81                    |
| 5    | 36 |   | 2 1/4 |   |   | 18 | 8 3/4 | 9 1/4 | 15 3/8 | 5 3/8 | 12 5/8 | 17 1/8 | 1 1/2 | 2 7/8 | 16 7/8 | 33     |   |   |   |   |   |   |   |   |   |   | 9.0             | .81                    |

PROJECT NO:

HWY:


COUNTY:

SHEET NO: 118

E

NOTES

1. Sign is Type II - See Note 6 - reference WIS DOT Standard Specification for HIGHWAY and STRUCTURE CONSTRUCTION latest edition.
2. Color:  
Background - White & Black - See Note 6  
Message - Black
3. Message Series - See note 5
4. Corners may be square or rounded when base material is plywood but borders shall be rounded as shown. When base material is metal, the corners and borders shall be rounded.
5. Substitute appropriate Series numerals and adjust spacing as per plate A10-1.
6. Permanent Signs  
Background - Type H Reflective  
Detour or temporary Signs  
Background - Reflective

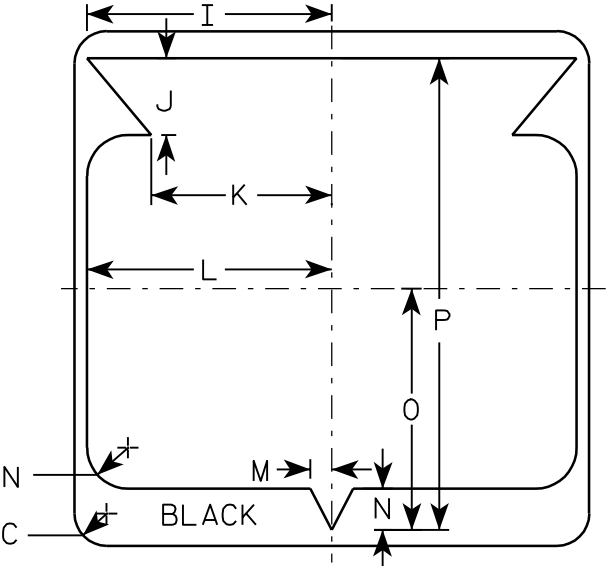

STATE ROUTE MARKER  
M1-6 FOR ASSEMBLIES


WISCONSIN DEPT OF TRANSPORTATION

APPROVED


*Chester J. Spang*  
for State Traffic Engineer

DATE 3/20/02

PLATE NO. M1-6.9

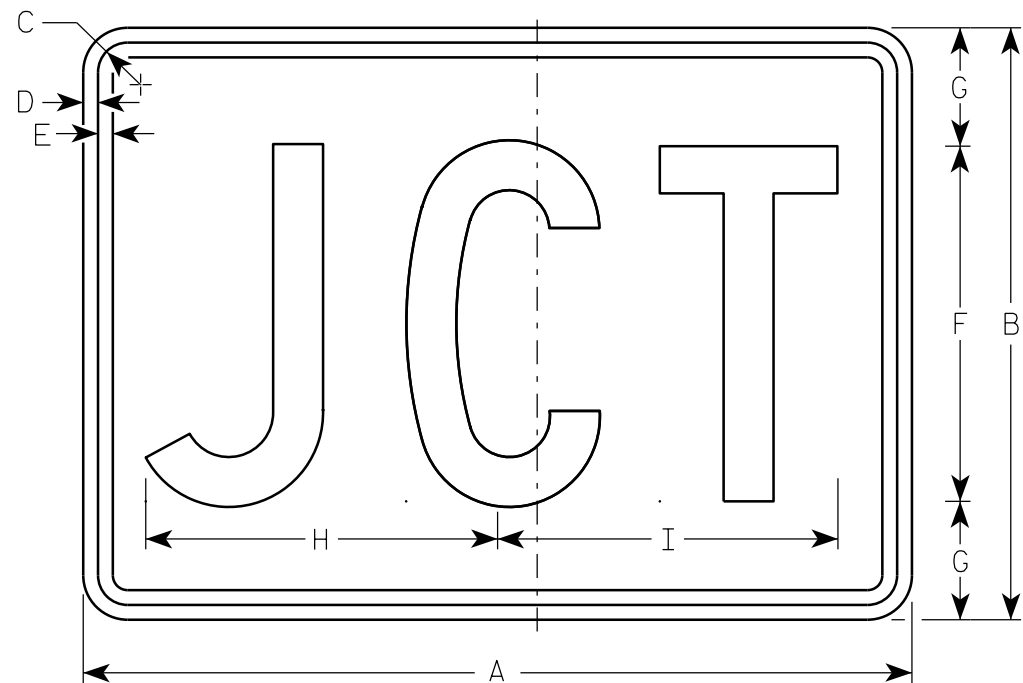

M2-1  
MK2-1  
MM2-1  
MN2-1  
MR2-1

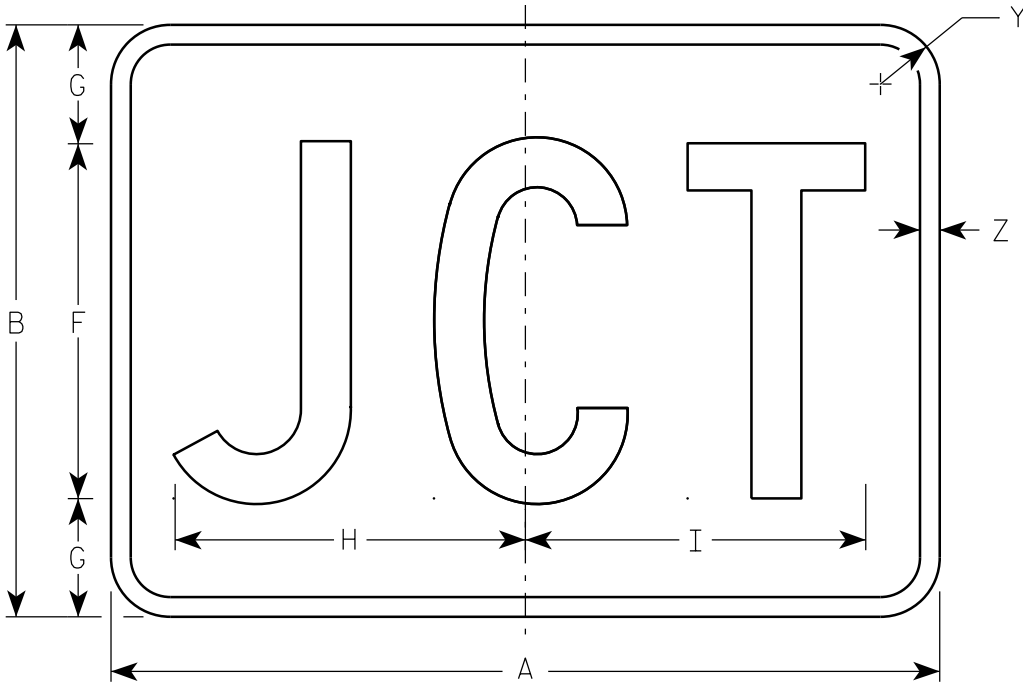

MB2-1

NOTES

- 1. Sign is Type II - Type H
- 2. Color:
  - Background - See note 5
  - Message - See note 5
- 3. Message Series - C
- 4. Corners may be square or rounded when base material is plywood but borders shall be rounded as shown. When base material is metal, the corners and borders shall be rounded.
- 5. M2-1 Background - White  
Message - Black  
MB2-1 Background - Blue  
Message - White  
MK2-1 Background - Green  
Message - White  
MM2-1 Background - White  
Message - Green  
MN2-1 Background - Brown  
Message - White  
MR2-1 Background - Brown  
Message - Yellow

| SIZE | A  | B  | C     | D   | E   | F  | G | H      | I      | J | K | L | M | N | O | P | Q | R | S | T | U | V | W | X | Y     | Z   | Area<br>sq. ft. |
|------|----|----|-------|-----|-----|----|---|--------|--------|---|---|---|---|---|---|---|---|---|---|---|---|---|---|---|-------|-----|-----------------|
| 1    |    |    
| 2    | 21 | 15 | 1 1/8 | 3/8 | 3/8 | 9  | 3 | 8 7/8  | 8 5/8  |   |   |   |   |   |   |   |   |   |   |   |   |   |   |   | 1 1/2 | 1/2 | 2.20            |
| 3    | 30 | 21 | 1 1/8 | 3/8 | 3/8 | 13 | 4 | 12 7/8 | 12 3/8 |   |   |   |   |   |   |   |   |   |   |   |   |   |   |   | 1 1/2 | 1/2 | 4.40            |
| 4    | 30 | 21 | 1 1/8 | 3/8 | 3/8 | 13 | 4 | 12 7/8 | 12 3/8 |   |   |   |   |   |   |   |   |   |   |   |   |   |   |   | 1 1/2 | 1/2 | 4.40            |
| 5    | 30 | 21 | 1 1/8 | 3/8 | 3/8 | 13 | 4 | 12 7/8 | 12 3/8 |   |   |   |   |   |   |   |   |   |   |   |   |   |   |   | 1 1/2 | 1/2 | 4.40            |

STANDARD SIGN

M2 - 1

WISCONSIN DEPT OF TRANSPORTATION

APPROVED


Matthew R. Rauch

For State Traffic Engineer

DATE 6/30/14

PLATE 119


'2-1.11

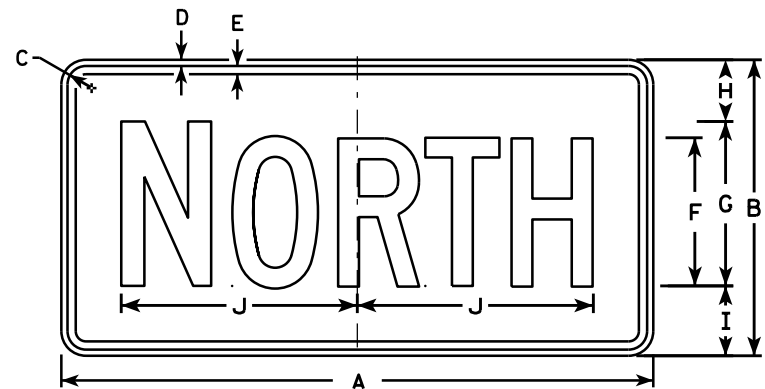


M3-1  
MK3-1  
MM3-1  
MN3-1




M3-2  
MK3-2  
MM3-2  
MN3-2

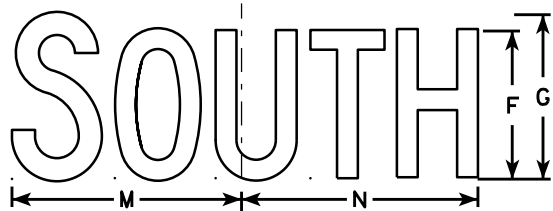

M3-3  
MK3-3  
MM3-3  
MN3-3

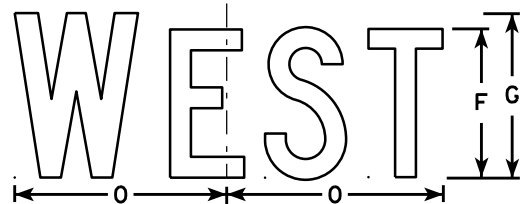


M3-4  
MK3-4  
MM3-4  
MN3-4

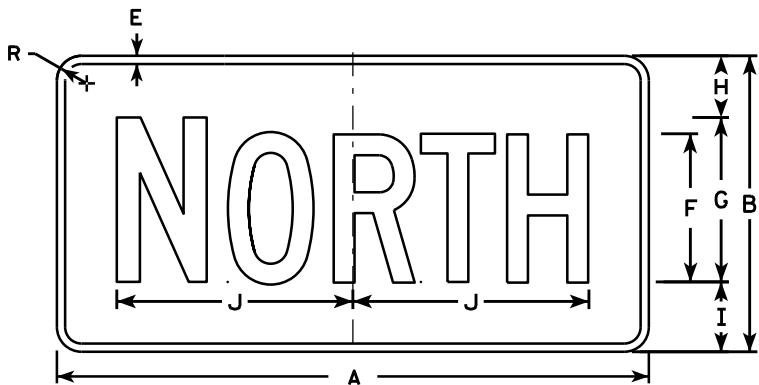


MB3-1



MB3-2

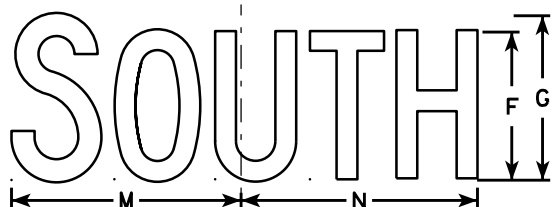

MB3-3

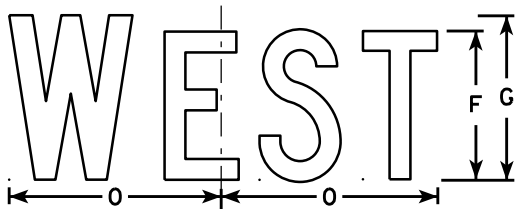

MB3-4

NOTES

1. All Signs Type II - Type H
2. Color:  
Background - See note 5  
Message - See note 5
3. Message Series - C
4. Corners may be square or rounded when base material is plywood but borders shall be rounded as shown. When base material is metal, the corners and borders shall be rounded.
5. M3-1 thru M3-4 Background - White  
Message - Black  
MB3-1 thru MB3-4 Background - Blue  
Message - White  
MK3-1 thru MK3-4 Background - Green  
Message - White  
MM3-1 thru MM3-4 Background - White  
Message - Green  
MN3-1 thru MN3-4 Background - Brown  
Message - White
6. Note the first letter of each direction is larger than the remainder of the message.

| SIZE | A  | B  | C     | D   | E   | F | G  | H     | I     | J      | K     | L      | M      | N      | O     | P | Q | R     | S | T | U | V | W | X | Y | Z | Area<br>sq. ft. |
|------|----|----|-------|-----|-----|---|----|-------|-------|--------|-------|--------|--------|--------|-------|---|---|-------|---|---|---|---|---|---|---|---|-----------------|
| 1    |    |    
| 2    | 24 | 12 | 1 1/8 | 3/8 | 3/8 | 6 | 7  | 2 1/4 | 2 3/4 | 10 1/4 | 7 7/8 | 8 3/8  | 10 1/4 | 9 3/4  | 8 3/4 |   |   | 1 1/2 |   |   |   |   |   |   |   |   | 2.00            |
| 3    | 36 | 18 | 1 1/8 | 3/8 | 1/2 | 9 | 10 | 3 3/4 | 4 1/4 | 14 3/8 | 12    | 12 1/8 | 14     | 14 1/8 | 13    |   |   | 1 1/2 |   |   |   |   |   |   |   |   | 4.5             |
| 4    | 36 | 18 | 1 1/8 | 3/8 | 1/2 | 9 | 10 | 3 3/4 | 4 1/4 | 14 3/8 | 12    | 12 1/8 | 14     | 14 1/8 | 13    |   |   | 1 1/2 |   |   |   |   |   |   |   |   | 4.5             |
| 5    | 36 | 18 | 1 1/8 | 3/8 | 1/2 | 9 | 10 | 3 3/4 | 4 1/4 | 14 3/8 | 12    | 12 1/8 | 14     | 14 1/8 | 13    |   |   | 1 1/2 |   |   |   |   |   |   |   |   | 4.5             |

STANDARD SIGNS  
M3-1 thru M3-4  
SERIES


WISCONSIN DEPT OF TRANSPORTATION

APPROVED  
*Matthew R. Rauch*  
for State Traffic Engineer

DATE 6/30/14 PLAT 120 M3-1.13

NOTES

- 1. Sign is Type II - Type F Reflective - reference WIS DOT Standard Specification for HIGHWAY and STRUCTURE CONSTRUCTION latest edition.
- 2. Color:
  - Background - Orange
  - Message - Black
- 3. Message Series - B
- 4. Corners may be square or rounded when base material is plywood but borders shall be rounded as shown. When base material is metal, the corners and borders shall be rounded.

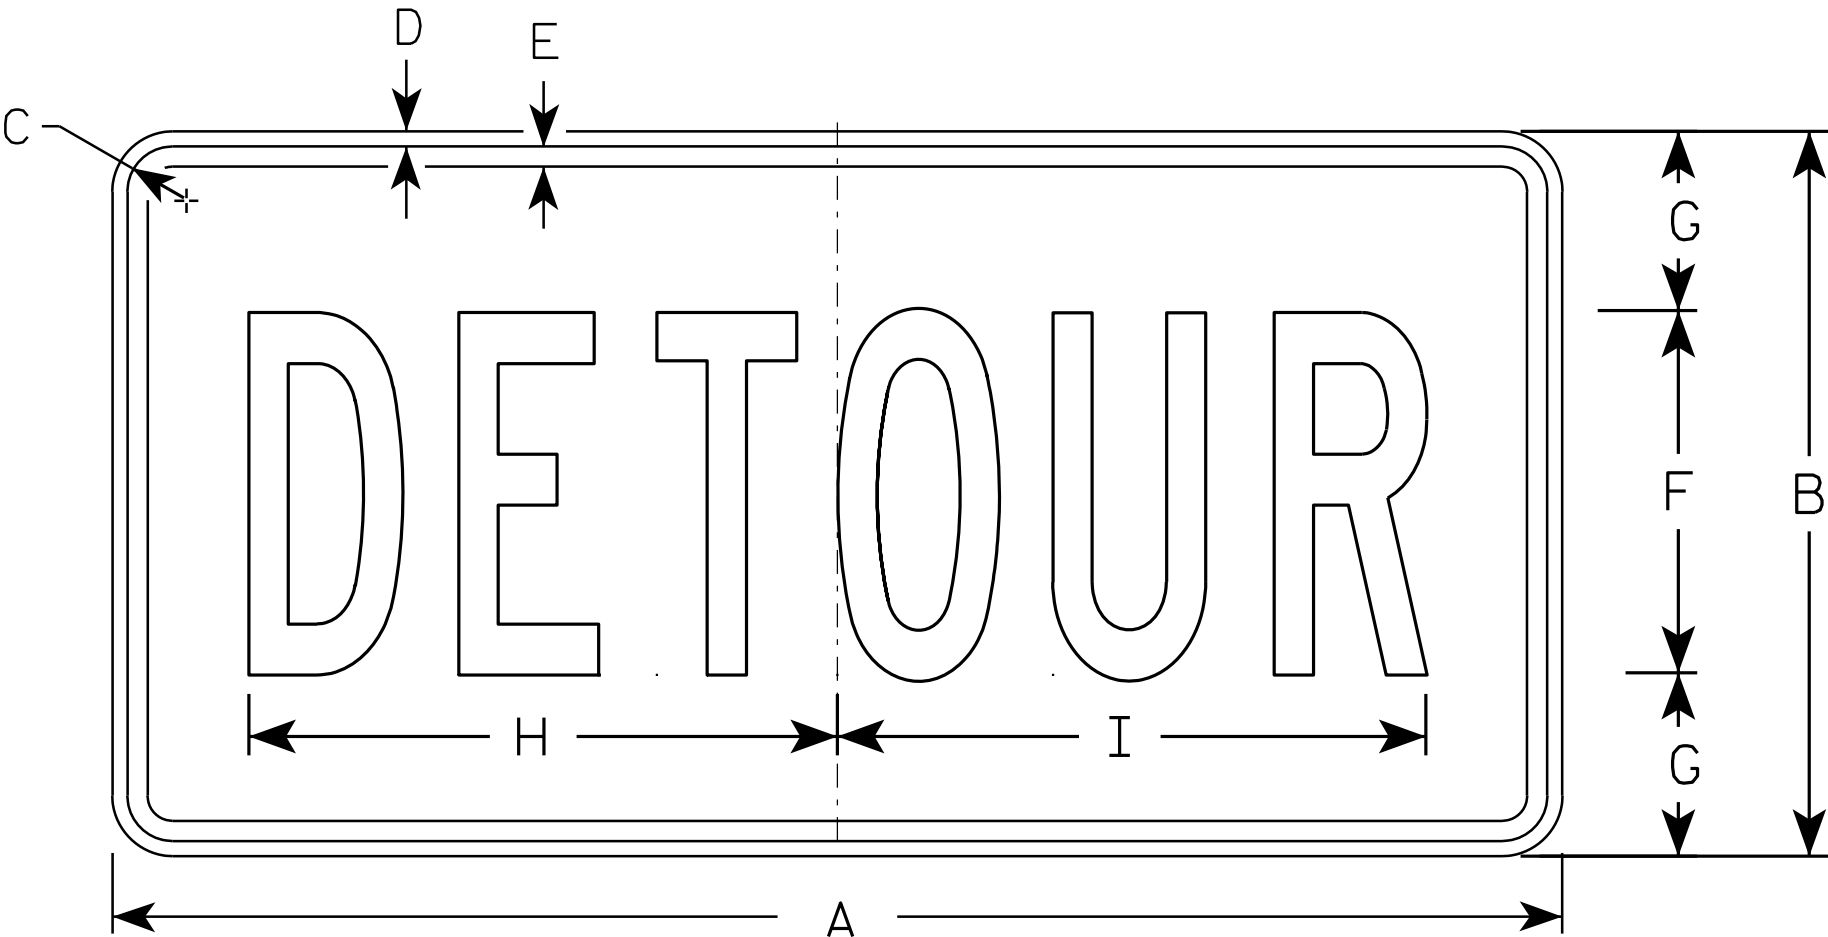

M4 - 8

| SIZE | A  | B  | C     | D   | E   | F | G     | H      | I      | J | K | L | M | N | O | P | Q | R | S | T | U | V | W | X | Y | Z | Area<br>sq. ft. |
|------|----|----|-------|-----|-----|---|-------|--------|--------|---|---|---|---|---|---|---|---|---|---|---|---|---|---|---|---|---|-----------------|
| 1    |    |    
| 2    | 24 | 12 | 1 1/8 | 3/8 | 3/8 | 6 | 3     | 10     | 10 1/4 |   |   |   |   |   |   |   |   |   |   |   |   |   |   |   |   |   | 2.0             |
| 3    | 36 | 18 | 1 1/8 | 3/8 | 1/2 | 9 | 4 1/2 | 14 5/8 | 14 1/2 |   |   |   |   |   |   |   |   |   |   |   |   |   |   |   |   |   | 4.5             |
| 4    |    |    
| 5    |    |    


STANDARD SIGN  
M4 - 8

WISCONSIN DEPT OF TRANSPORTATION

APPROVED  
*Matthew R. Rauch*  
for State Traffic Engineer


DATE 11/10/10 PLATE NO. M4-8.2



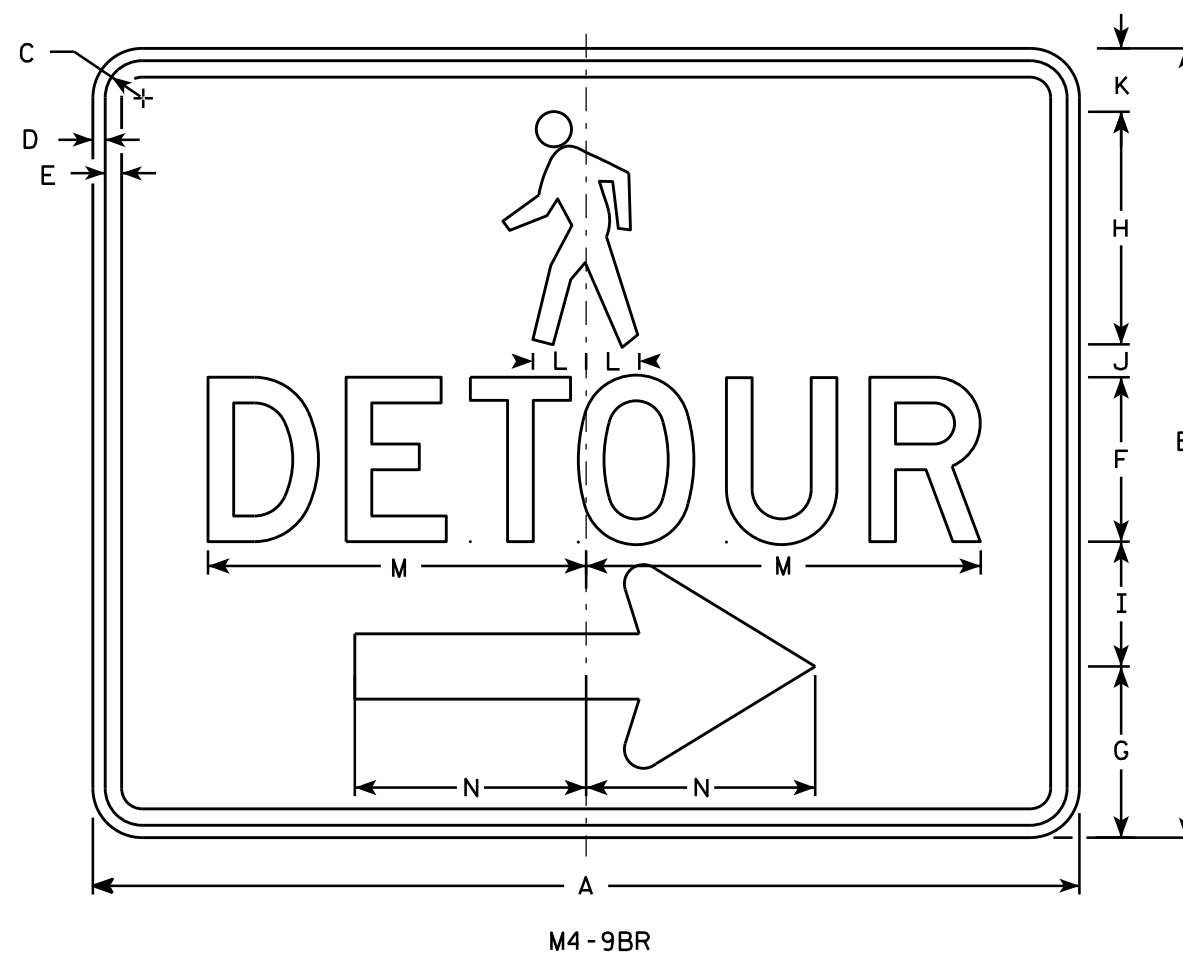

# NOTES

- Sign is Type II - Type F Reflective - reference WIS DOT Standard Specification for HIGHWAY and STRUCTURE CONSTRUCTION latest edition.
- Color:  
Background - Orange  
Message - Black
- Message Series - D
- Corners may be square or rounded when base material is plywood but borders shall be rounded as shown. When base material is metal, the corners and borders shall be rounded.
- M4-9BL is the same as M4-9BR except the arrow is reversed.

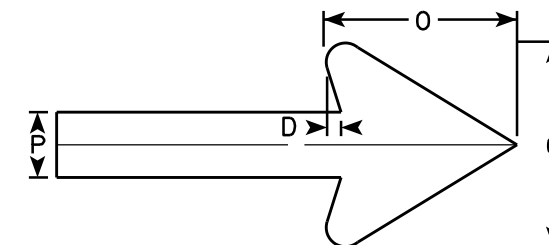

Arrow Detail

| SIZE | A  | B  | C     | D   | E   | F | G     | H     | I     | J | K     | L     | M      | N | O | P | Q | R | S | T | U | V | W | X | Y | Z | Area<br>sq. ft. |
|------|----|----|-------|-----|-----|---|-------|-------|-------|---|-------|-------|--------|---|---|---|---|---|---|---|---|---|---|---|---|---|-----------------|
| 1    |    |    
| 2    | 30 | 24 | 1 1/8 | 3/8 | 1/2 | 5 | 5 1/4 | 7 1/8 | 3 3/4 | 1 | 1 1/8 | 1 5/8 | 11 3/4 | 7 | 6 | 2 |   |   |   |   |   |   |   |   |   |   | 5.00            |
| 3    |    |    
| 4    |    |    
| 5    |    |    

|             |      |         |           |   |
|-------------|------|---------|-----------|---|
| PROJECT NO: | HWY: | COUNTY: | SHEET NO: | E |
|-------------|------|---------|-----------|---|

STANDARD SIGN

M4-9B L&R

WISCONSIN DEPT OF TRANSPORTATION


APPROVED *Matthew R. Rauch*

for State Traffic Engineer


DATE 9/30/13

PLA 122


M4-9B.1

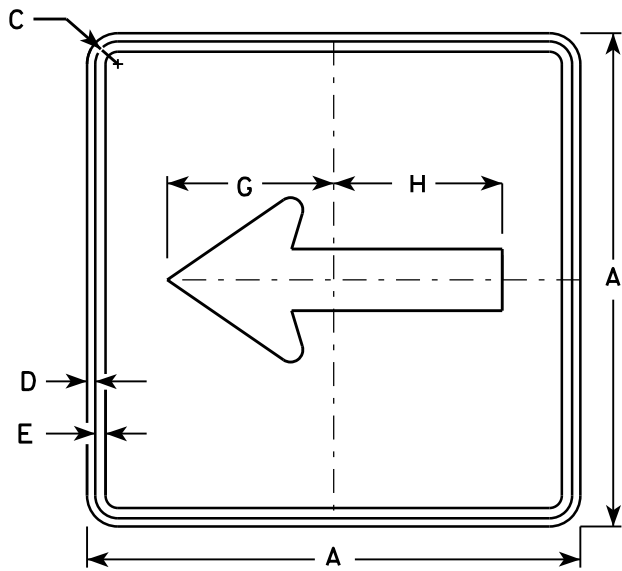


M6 - 1  
MK6 - 1  
MM6 - 1  
MN6 - 1  
M06 - 1  
MP6 - 1  
MR6 - 1

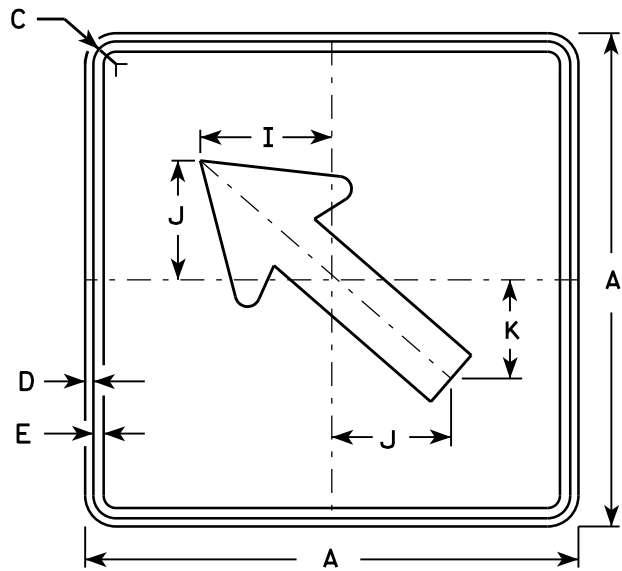


M6 - 2  
MK6 - 2  
MM6 - 2  
MN6 - 2  
M06 - 2  
MP6 - 2  
MR6 - 2

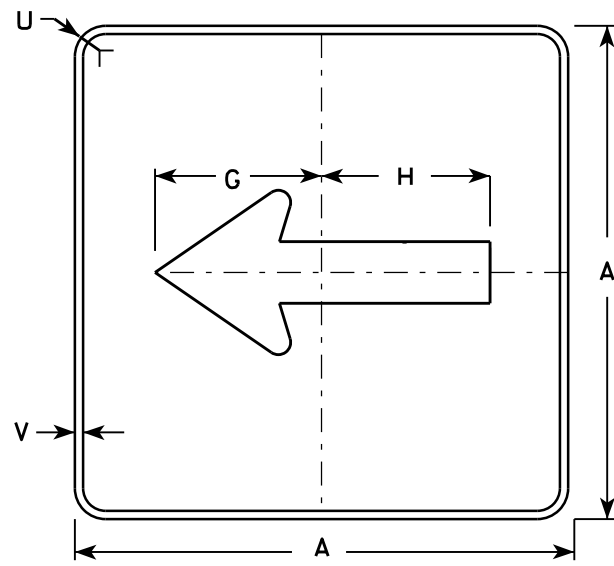

MB6 - 1

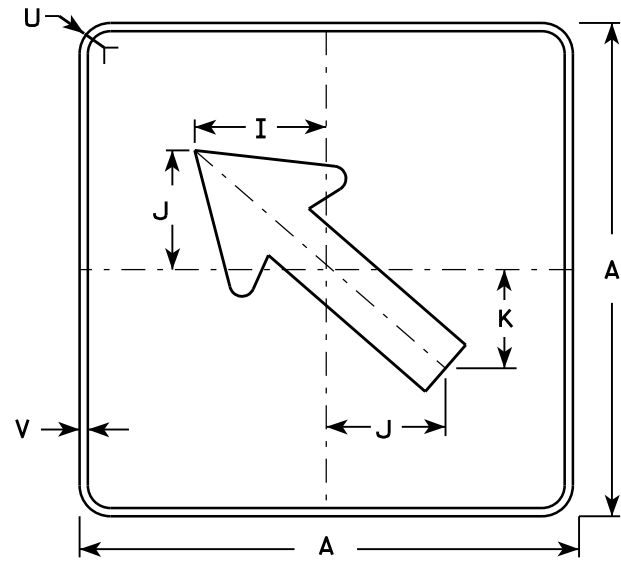

MB6 - 2

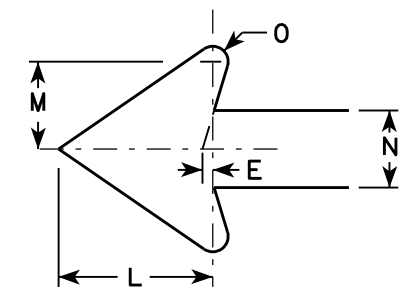

NOTES

- Signs are Type II - Type H except as Shown
- Color:  
Background - See note 4  
Message - See note 4
- Corners may be square or rounded when base material is plywood but borders shall be rounded as shown. When base material is metal, the corners and borders shall be rounded.
- M6-1 and M6-2 Background - White  
Message - Black  
MB6-1 and MB6-2 Background - Blue  
Message - White  
MG6-1 and MG6-2 Background - Green  
Message - White  
MK6-1 and MK6-2 Background - Green  
Message - White  
MM6-1 and MM6-2 Background - White  
Message - Green  
MN6-1 and MN6-2 Background - Brown  
Message - White  
M06-1 and M06-2 Background - Orange - Type F Reflective  
Message - Black  
MP6-1 and MP6-2 Background - White  
Message - Blue  
MR6-1 and MR6-2 Background - Brown  
Message - Yellow

| SIZE | A  | B | C     | D   | E   | F | G      | H      | I     | J     | K     | L     | M     | N     | O   | P | Q | R | S | T | U     | V   | W | X | Y | Z | Area<br>sq. ft. |
|------|----|---|-------|-----|-----|---|--------|--------|-------|-------|-------|-------|-------|-------|-----|---|---|---|---|---|-------|-----|---|---|---|---|-----------------|
| 1    |    |   
| 2    | 21 |   | 1 1/8 | 3/8 | 3/8 |   | 7 1/2  | 7 1/8  | 5 5/8 | 5     | 4 1/4 | 5 1/4 | 3     | 2 5/8 | 1/2 |   |   |   |   |   | 1 1/2 | 1/2 |   |   |   |   | 3.06            |
| 3    | 30 |   | 1 3/8 | 1/2 | 5/8 |   | 10 3/4 | 10 1/4 | 8     | 7 1/4 | 6     | 7 1/2 | 4 1/4 | 3 3/4 | 3/4 |   |   |   |   |   | 1 7/8 | 1/2 |   |   |   |   | 6.25            |
| 4    | 30 |   | 1 3/8 | 1/2 | 5/8 |   | 10 3/4 | 10 1/4 | 8     | 7 1/4 | 6     | 7 1/2 | 4 1/4 | 3 3/4 | 3/4 |   |   |   |   |   | 1 7/8 | 1/2 |   |   |   |   | 6.25            |
| 5    | 30 |   | 1 3/8 | 1/2 | 5/8 |   | 10 3/4 | 10 1/4 | 8     | 7 1/4 | 6     | 7 1/2 | 4 1/4 | 3 3/4 | 3/4 |   |   |   |   |   | 1 7/8 | 1/2 |   |   |   |   | 6.25            |

PROJECT NO:

HWY:

COUNTY:

SHEET NO:

E


STANDARD SIGN  
M6 - 1 & M6 - 2  
SERIES

WISCONSIN DEPT OF TRANSPORTATION


APPROVED  
*Matthew R. Rauch*  
for State Traffic Engineer

DATE 7/03/14 PLAT 123 M6-1.14




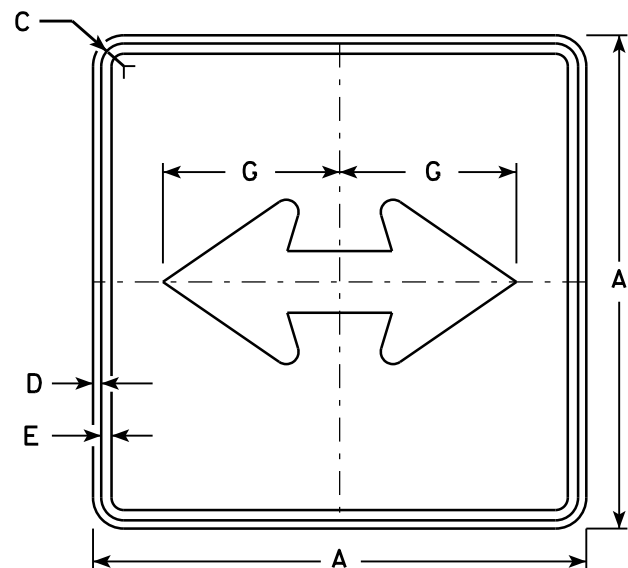


M6 - 4  
MK6 - 4  
MM6 - 4  
MN6 - 4  
MO6 - 4  
MP6 - 4  
MR6 - 4

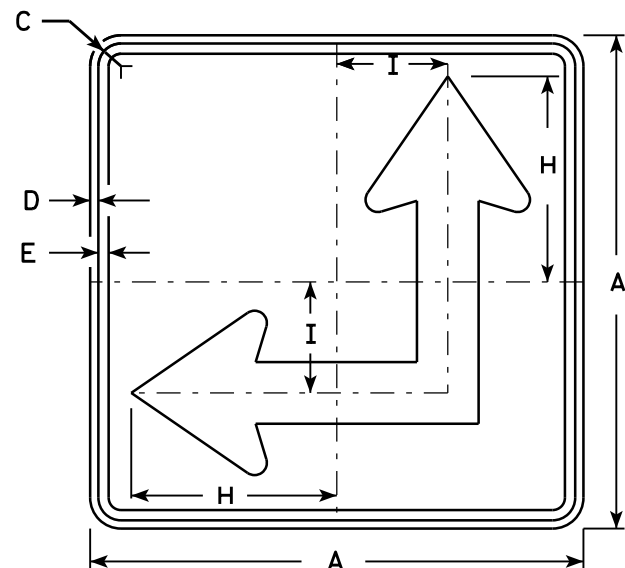

M6 - 6  
MK6 - 6  
MM6 - 6  
MN6 - 6  
MO6 - 6  
MP6 - 6  
MR6 - 6

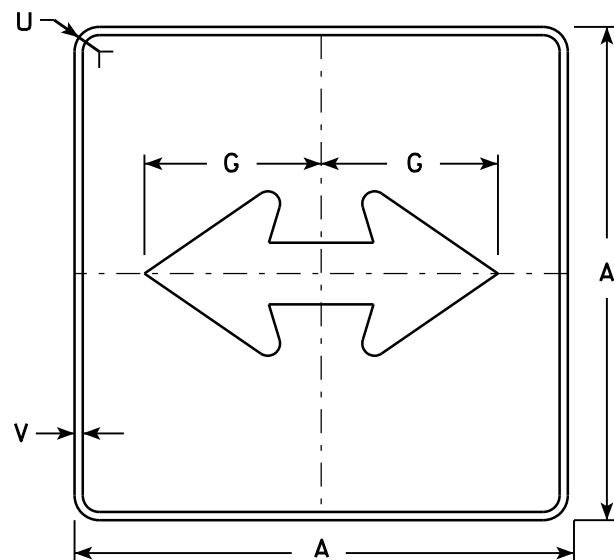


MB6 - 4

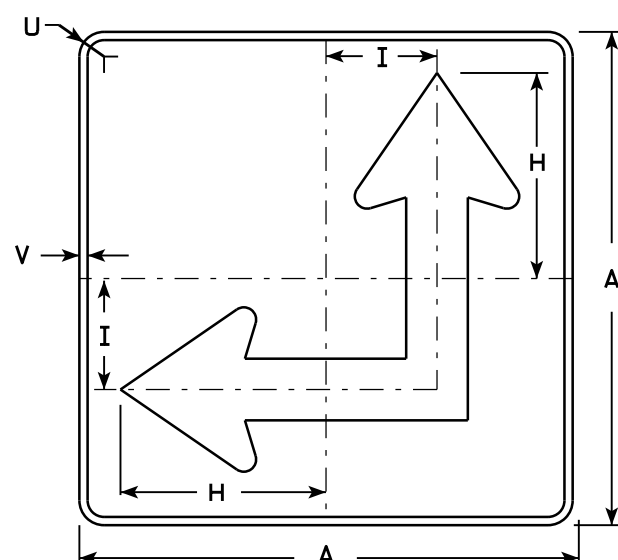

MB6 - 6

NOTES

- Signs are Type II - Type H except as Shown
- Color:  
Background - See Note 4  
Message - See Note 4
- Corners may be square or rounded when base material is plywood but borders shall be rounded as shown. When base material is metal, the corners and borders shall be rounded.
- M6-4 and M6-6 Background - White  
Message - Black  
MB6-4 and MB6-6 Background - Blue  
Message - White  
MK6-4 and MK6-6 Background - Green  
Message - White  
MM6-4 and MM6-6 Background - White  
Message - Green  
MN6-4 and MN6-6 Background - Brown  
Message - White  
MO6-4 and MO6-6 Background - Orange - Type F Reflective  
Message - Black  
MP6-4 and MP6-6 Background - White  
Message - Blue  
MR6-4 and MR6-6 Background - Brown  
Message - Yellow
- M6-6R same as M6-6L except arrow points ahead and right.

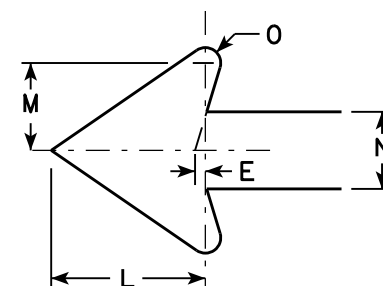

| SIZE | A  | B | C     | D   | E   | F | G      | H      | I     | J | K | L     | M     | N     | O   | P | Q | R | S | T | U     | V   | W | X | Y | Z | Area<br>sq. ft. |
|------|----|---|-------|-----|-----|---|--------|--------|-------|---|---|-------|-------|-------|-----|---|---|---|---|---|-------|-----|---|---|---|---|-----------------|
| 1    |    |   
| 2    | 21 |   | 1 1/8 | 3/8 | 3/8 |   | 7 1/2  | 8 3/4  | 4 1/4 |   |   | 5 1/4 | 3     | 2 5/8 | 1/2 |   |   |   |   |   | 1 1/2 | 1/2 |   |   |   |   | 3.06            |
| 3    | 30 |   | 1 3/8 | 1/2 | 5/8 |   | 10 3/4 | 12 1/2 | 6 3/4 |   |   | 7 1/2 | 4 1/4 | 3 3/4 | 3/4 |   |   |   |   |   | 1 7/8 | 1/2 |   |   |   |   | 6.25            |
| 4    | 30 |   | 1 3/8 | 1/2 | 5/8 |   | 10 3/4 | 12 1/2 | 6 3/4 |   |   | 7 1/2 | 4 1/4 | 3 3/4 | 3/4 |   |   |   |   |   | 1 7/8 | 1/2 |   |   |   |   | 6.25            |
| 5    | 30 |   | 1 3/8 | 1/2 | 5/8 |   | 10 3/4 | 12 1/2 | 6 3/4 |   |   | 7 1/2 | 4 1/4 | 3 3/4 | 3/4 |   |   |   |   |   | 1 7/8 | 1/2 |   |   |   |   | 6.25            |

PROJECT NO:

HWY:

COUNTY:


SHEET NO: E

STANDARD SIGN  
M6 - 4 & M6 - 6  
SERIES

WISCONSIN DEPT OF TRANSPORTATION

APPROVED  
*Matthew R. Rauch*  
for State Traffic Engineer

DATE 7/03/14 PLAT 124 '16-4.9

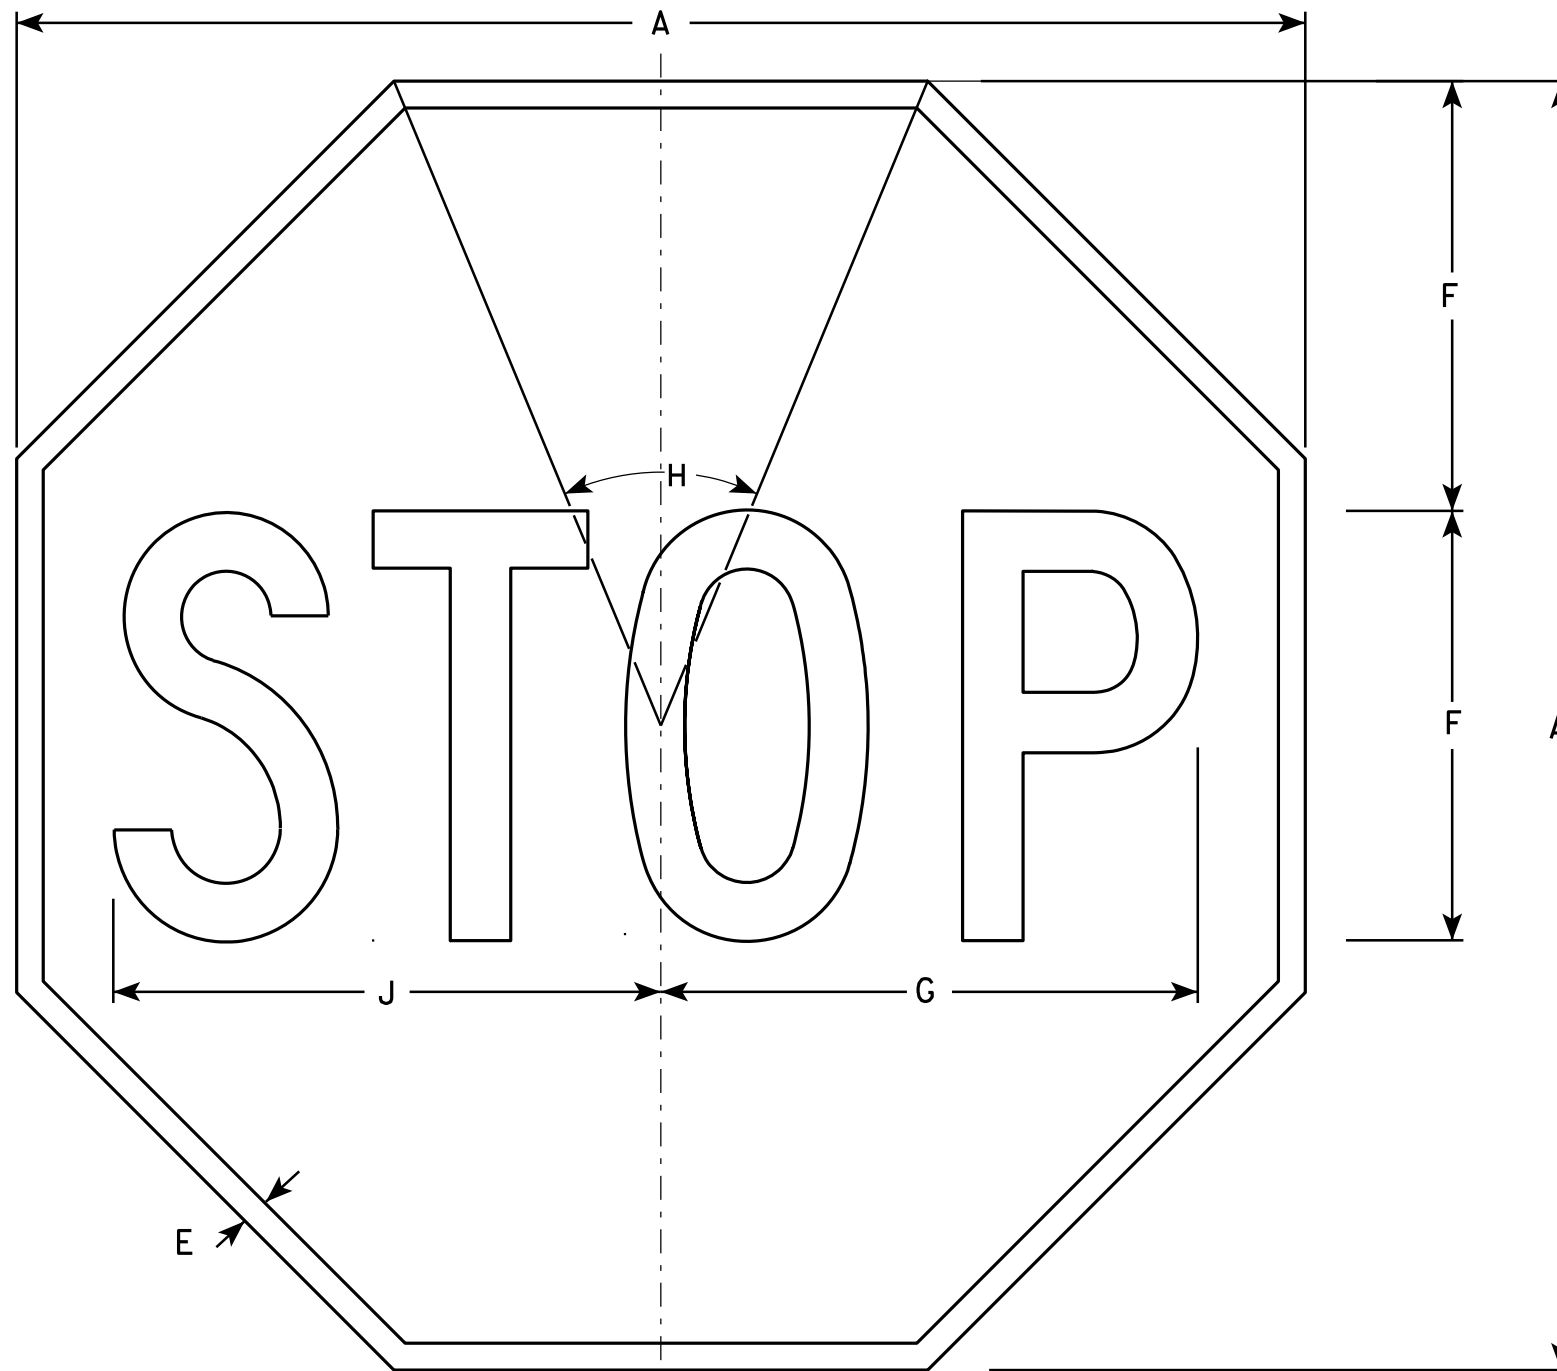

NOTES

1. Sign is Type II - Type H Reflective - reference WIS DOT Standard Specification for HIGHWAY and STRUCTURE CONSTRUCTION latest edition.
2. Color:  
Background - Red  
Message - White
3. Message Series - C

R1-1

| SIZE | A  | B | C | D | E             | F  | G                | H   | I | J                | K | L | M | N | O | P | Q | R | S | T | U | V | W | X | Y | Z | Area<br>sq. ft. |
|------|----|---|---|---|---------------|----|------------------|-----|---|------------------|---|---|---|---|---|---|---|---|---|---|---|---|---|---|---|---|-----------------|
| 1    | 24 |   |   |   | $\frac{3}{8}$ | 8  | 10               | 45° |   | 10 $\frac{1}{4}$ |   |   |   |   |   |   |   |   |   |   |   |   |   |   |   |   | 3.31            |
| 2S   | 30 |   |   |   | $\frac{5}{8}$ | 10 | 12 $\frac{1}{2}$ | 45° |   | 12 $\frac{3}{4}$ |   |   |   |   |   |   |   |   |   |   |   |   |   |   |   |   | 5.18            |
| 2M   | 36 |   |   |   | $\frac{3}{4}$ | 12 | 15               | 45° |   | 15 $\frac{3}{8}$ |   |   |   |   |   |   |   |   |   |   |   |   |   |   |   |   | 7.46            |
| 3    | 36 |   |   |   | $\frac{3}{4}$ | 12 | 15               | 45° |   | 15 $\frac{3}{8}$ |   |   |   |   |   |   |   |   |   |   |   |   |   |   |   |   | 7.46            |
| 4    | 48 |   |   |   | 1             | 16 | 20               | 45° |   | 20 $\frac{1}{2}$ |   |   |   |   |   |   |   |   |   |   |   |   |   |   |   |   | 13.25           |
| 5    | 48 |   |   |   | 1             | 16 | 20               | 45° |   | 20 $\frac{1}{2}$ |   |   |   |   |   |   |   |   |   |   |   |   |   |   |   |   | 13.25           |
| 6    | 18 |   |   |   | $\frac{3}{8}$ | 6  | 7 $\frac{3}{4}$  | 45° |   | 7 $\frac{3}{4}$  |   |   |   |   |   |   |   |   |   |   |   |   |   |   |   |   | 1.86            |
| 7    | 12 |   |   |   | $\frac{1}{4}$ | 4  | 5                | 45° |   | 5 $\frac{1}{8}$  |   |   |   |   |   |   |   |   |   |   |   |   |   |   |   |   | 0.78            |

STANDARD SIGN  
R1-1

WISCONSIN DEPT OF TRANSPORTATION

APPROVED *Matthew R. Rauch*  
for State Traffic Engineer

DATE 12/03/10 PLATE NO. R1-1.12


PROJECT NO:

HWY:

COUNTY:

SHEET NO: 125

E

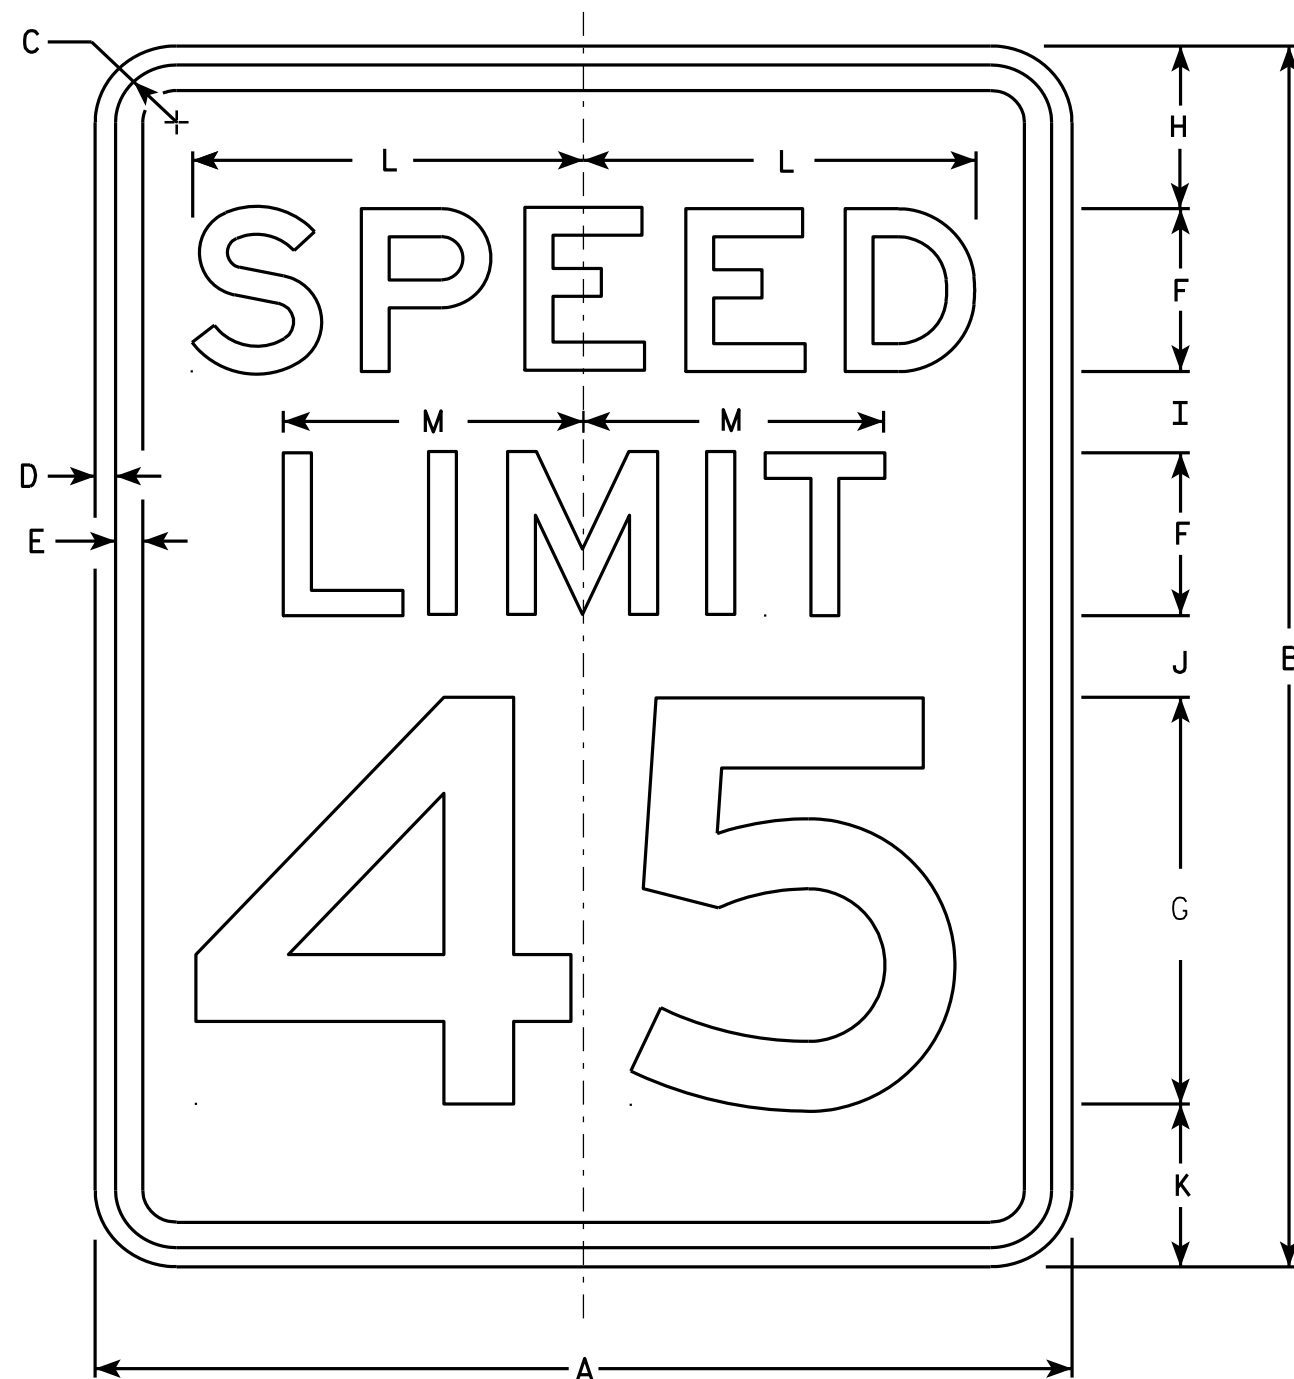

R2-1

NOTES

1. Sign is Type II - Type H Reflective - reference WIS DOT Standard Specification for HIGHWAY and STRUCTURE CONSTRUCTION latest edition.
2. Color:  
Background - White  
Message - Black
3. Message Series - E
4. Corners may be square or rounded when base material is plywood but borders shall be rounded as shown. When base material is metal, the corners and borders shall be rounded.
5. Substitute appropriate numerals and optically adjust spacing to achieve proper balance.

| SIZE | A  | B  | C     | D   | E   | F | G  | H | I     | J     | K     | L      | M      | N | O | P | Q | R | S | T | U | V | W | X | Y | Z | Area<br>sq. ft. |
|------|----|----|-------|-----|-----|---|----|---|-------|-------|-------|--------|--------|---|---|---|---|---|---|---|---|---|---|---|---|---|-----------------|
| 1    | 18 | 24 | 1 1/8 | 3/8 | 1/2 | 3 | 8  | 3 | 2     | 2     | 3     | 7 1/4  | 5 1/2  |   |   |   |   |   |   |   |   |   |   |   |   |   | 3.0             |
| 2S   | 24 | 30 | 1 1/8 | 3/8 | 1/2 | 4 | 10 | 3 | 2 1/4 | 3 3/8 | 3 3/8 | 9 5/8  | 7 3/8  |   |   |   |   |   |   |   |   |   |   |   |   |   | 5.0             |
| 2M   | 30 | 36 | 1 3/8 | 1/2 | 5/8 | 5 | 12 | 5 | 2 1/2 | 2 1/2 | 4     | 12     | 9 1/4  |   |   |   |   |   |   |   |   |   |   |   |   |   | 7.5             |
| 3    | 36 | 48 | 1 3/8 | 1/2 | 5/8 | 6 | 14 | 6 | 5     | 5     | 6     | 14 3/8 | 11     |   |   |   |   |   |   |   |   |   |   |   |   |   | 12.0            |
| 4    | 36 | 48 | 1 3/8 | 1/2 | 5/8 | 6 | 14 | 6 | 5     | 5     | 6     | 14 3/8 | 11     |   |   |   |   |   |   |   |   |   |   |   |   |   | 12.0            |
| 5    | 48 | 60 | 2 1/4 | 3/4 | 1   | 8 | 20 | 6 | 4 1/2 | 6 3/4 | 6 3/4 | 19 1/4 | 14 5/8 |   |   |   |   |   |   |   |   |   |   |   |   |   | 20.0            |

STANDARD SIGN  
R2-1

WISCONSIN DEPT OF TRANSPORTATION  
APPROVED *Matthew R. Rauch*  
For State Traffic Engineer  
DATE 5/26/10 PLATE NO. R2-1.13

PROJECT NO: HWY: COUNTY: SHEET NO: 126 E



R2-6P

NOTES

1. Sign is Type II - Type H Reflective - reference WIS DOT Standard Specification for HIGHWAY and STRUCTURE CONSTRUCTION latest edition.
2. Color:  
Background - White  
Message - Black
3. Message Series - D
4. Corners may be square or rounded when base material is plywood but borders shall be rounded as shown. When base material is metal, the corners and borders shall be rounded.

| SIZE | A  | B  | C     | D   | E   | F | G     | H     | I      | J     | K | L | M | N | O | P | Q | R | S | T | U | V | W | X | Y | Z | Area<br>sq. ft. |
|------|----|----|-------|-----|-----|---|-------|-------|--------|-------|---|---|---|---|---|---|---|---|---|---|---|---|---|---|---|---|-----------------|
| 1    |    |    
| 2S   | 24 | 18 | 1 1/8 | 3/8 | 3/8 | 4 | 3 1/2 | 3     | 7 5/8  | 9 1/4 |   |   |   |   |   |   |   |   |   |   |   |   |   |   |   |   | 3.0             |
| 2M   | 24 | 18 | 1 1/8 | 3/8 | 3/8 | 4 | 3 1/2 | 3     | 7 5/8  | 9 1/4 |   |   |   |   |   |   |   |   |   |   |   |   |   |   |   |   | 3.0             |
| 3    | 36 | 24 | 1 1/8 | 3/8 | 1/2 | 6 | 4 1/8 | 3 3/4 | 12     | 14    |   |   |   |   |   |   |   |   |   |   |   |   |   |   |   |   | 6.0             |
| 4    | 36 | 24 | 1 1/8 | 3/8 | 1/2 | 6 | 4 1/8 | 3 3/4 | 12     | 14    |   |   |   |   |   |   |   |   |   |   |   |   |   |   |   |   | 6.0             |
| 5    | 48 | 36 | 1 3/8 | 1/2 | 5/8 | 8 | 7     | 6     | 15 1/8 | 19    |   |   |   |   |   |   |   |   |   |   |   |   |   |   |   |   | 12.0            |

STANDARD SIGN  
R2-6P

WISCONSIN DEPT OF TRANSPORTATION

APPROVED *Matthew R. Rauch*  
for State Traffic Engineer

DATE 12/20/10 PLATE NO. R2-6P.2

# NOTES

1. Sign is Type II - Type H Reflective - reference WIS DOT Standard Specification for HIGHWAY and STRUCTURE CONSTRUCTION latest edition.
2. Color:  
Background - White  
Message - Black
3. Message Series - C
4. Corners may be square or rounded when base material is plywood but borders shall be rounded as shown. When base material is metal, the corners and borders shall be rounded.



R9-9

7

7

| SIZE | A  | B  | C   | D | E | F | G   | H | I    | J   | K | L | M | N | O | P | Q | R | S | T | U | V | W | X | Y | Z | Area<br>sq. ft. |
|------|----|----|-----|---|---|---|-----|---|------|-----|---|---|---|---|---|---|---|---|---|---|---|---|---|---|---|---|-----------------|
| 1    |    |    
| 2S   | 30 | 18 | 1 ¾ | ½ | ½ | 4 | 3 ½ | 3 | 10 ¾ | 8 ⅛ |   |   |   |   |   |   |   |   |   |   |   |   |   |   |   |   | 3.75            |
| 2M   | 30 | 18 | 1 ¾ | ½ | ½ | 4 | 3 ½ | 3 | 10 ¾ | 8 ⅛ |   |   |   |   |   |   |   |   |   |   |   |   |   |   |   |   | 3.75            |
| 3    |    |    
| 4    |    |    
| 5    |    |    

## STANDARD SIGN

R9-9

WISCONSIN DEPT OF TRANSPORTATION

APPROVED *Matthew R. Rauch*  
for State Traffic Engineer

DATE 4/1/2011 PLATE NO. R9-9.5


PROJECT NO:

HWY:

COUNTY:



SHEET NO: 128

E

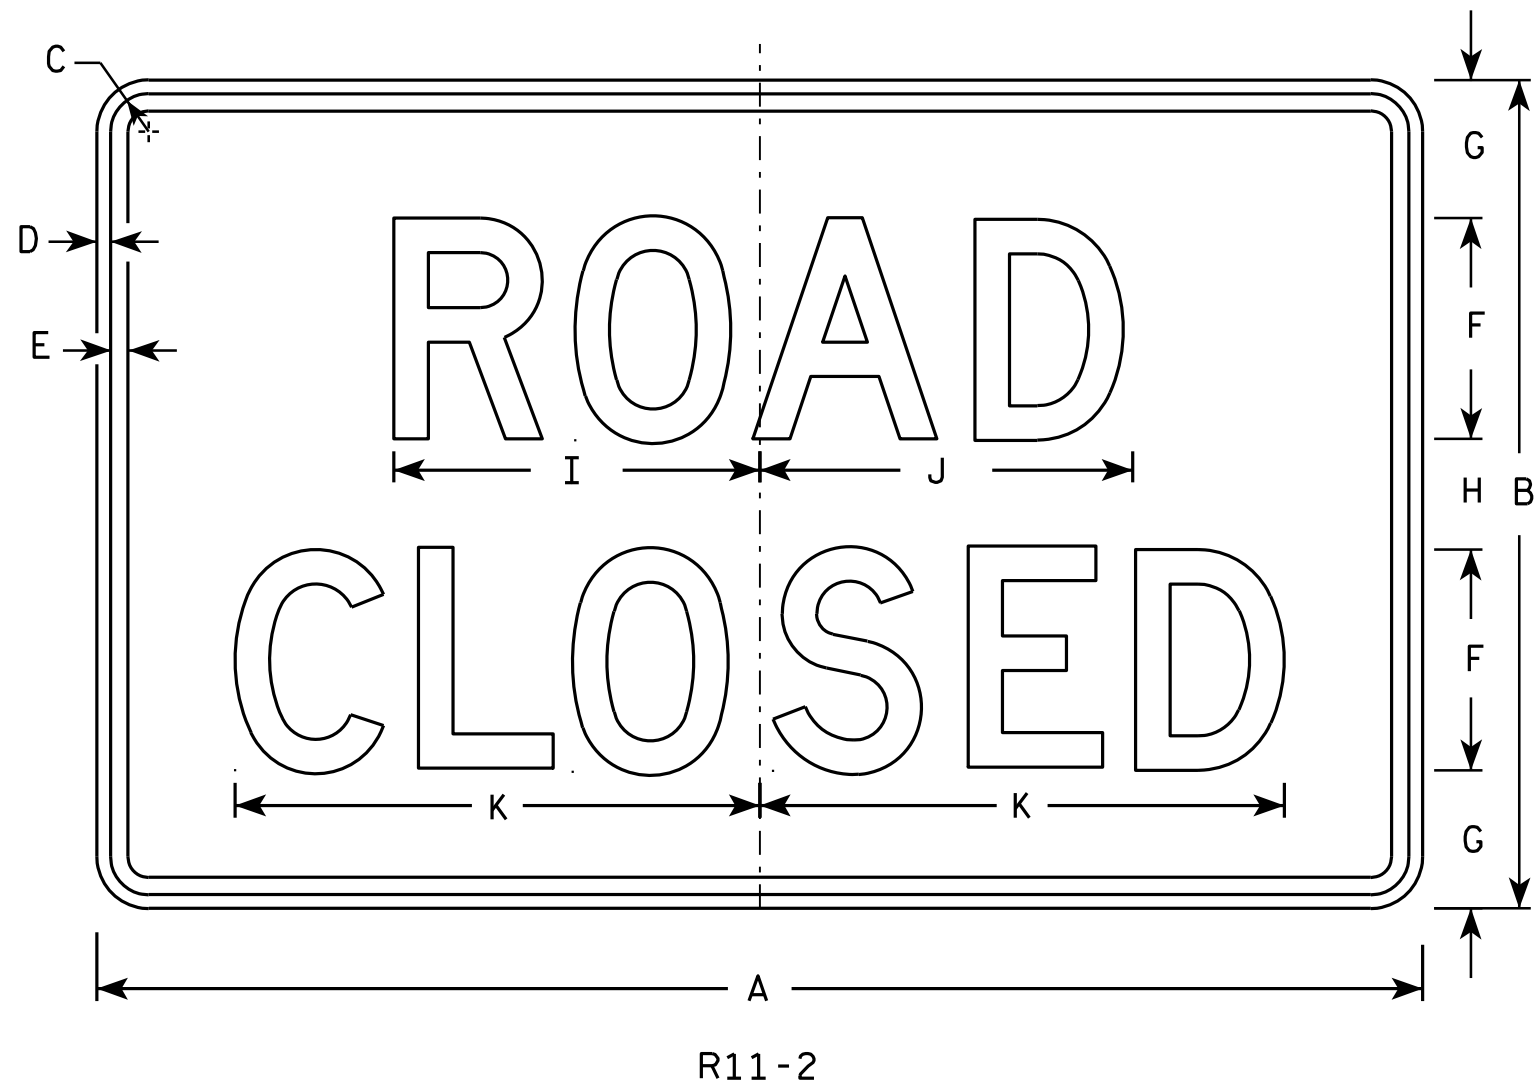

### NOTES

1. Sign is Type II - Type H Reflective - reference WIS DOT Standard Specification for HIGHWAY and STRUCTURE CONSTRUCTION latest edition.
2. Color:  
Background - White  
Message - Black
3. Message Series - D
4. Corners may be square or rounded when base material is plywood but borders shall be rounded as shown. When base material is metal, the corners and borders shall be rounded.
5. Modify the message as required.

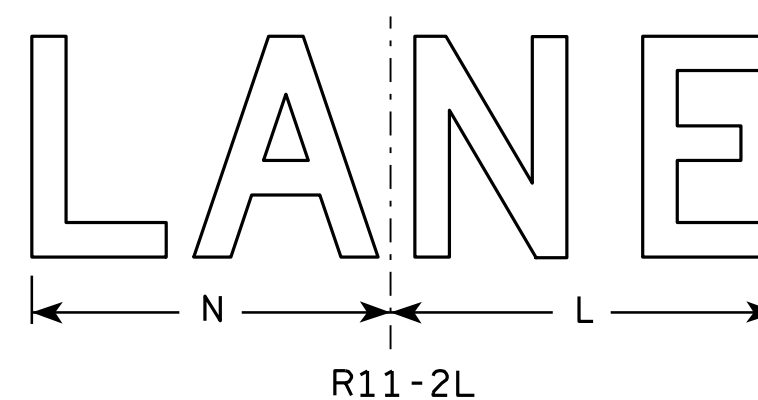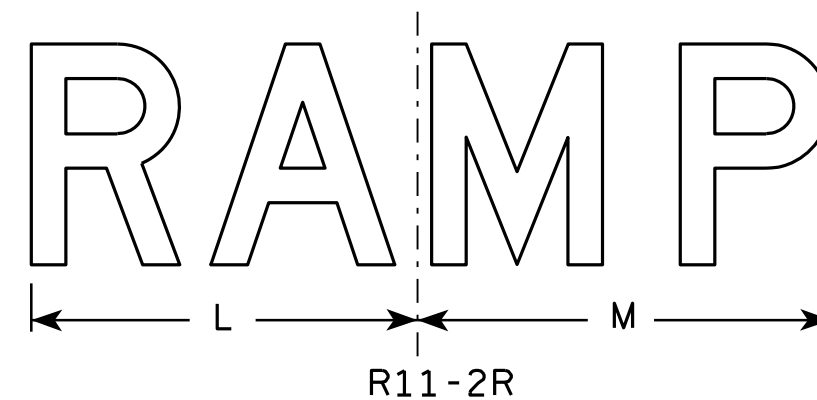


| SIZE | A  | B  | C     | D   | E   | F | G | H | I      | J      | K  | L  | M  | N  | O | P | Q | R | S | T | U | V | W | X | Y | Z | Area<br>sq. ft. |
|------|----|----|-------|-----|-----|---|---|---|--------|--------|----|----|----|----|---|---|---|---|---|---|---|---|---|---|---|---|-----------------|
| 1    |    |    
| 2S   | 48 | 30 | 1 3⁄8 | 1⁄2 | 5⁄8 | 8 | 5 | 4 | 13 1⁄4 | 13 1⁄2 | 19 | 14 | 15 | 13 |   |   |   |   |   |   |   |   |   |   |   |   | 10.0            |
| 2M   | 48 | 30 | 1 3⁄8 | 1⁄2 | 5⁄8 | 8 | 5 | 4 | 13 1⁄4 | 13 1⁄2 | 19 | 14 | 15 | 13 |   |   |   |   |   |   |   |   |   |   |   |   | 10.0            |
| 3    | 48 | 30 | 1 3⁄8 | 1⁄2 | 5⁄8 | 8 | 5 | 4 | 13 1⁄4 | 13 1⁄2 | 19 | 14 | 15 | 13 |   |   |   |   |   |   |   |   |   |   |   |   | 10.0            |
| 4    | 48 | 30 | 1 3⁄8 | 1⁄2 | 5⁄8 | 8 | 5 | 4 | 13 1⁄4 | 13 1⁄2 | 19 | 14 | 15 | 13 |   |   |   |   |   |   |   |   |   |   |   |   | 10.0            |
| 5    | 48 | 30 | 1 3⁄8 | 1⁄2 | 5⁄8 | 8 | 5 | 4 | 13 1⁄4 | 13 1⁄2 | 19 | 14 | 15 | 13 |   |   |   |   |   |   |   |   |   |   |   |   | 10.0            |

### STANDARD SIGN R11-2

WISCONSIN DEPT OF TRANSPORTATION  
APPROVED *Matthew R. Rauch*  
for State Traffic Engineer  
DATE 4/1/11 PLATE NO. R11-2.10

PROJECT NO: HWY: COUNTY: SHEET NO: 129 E



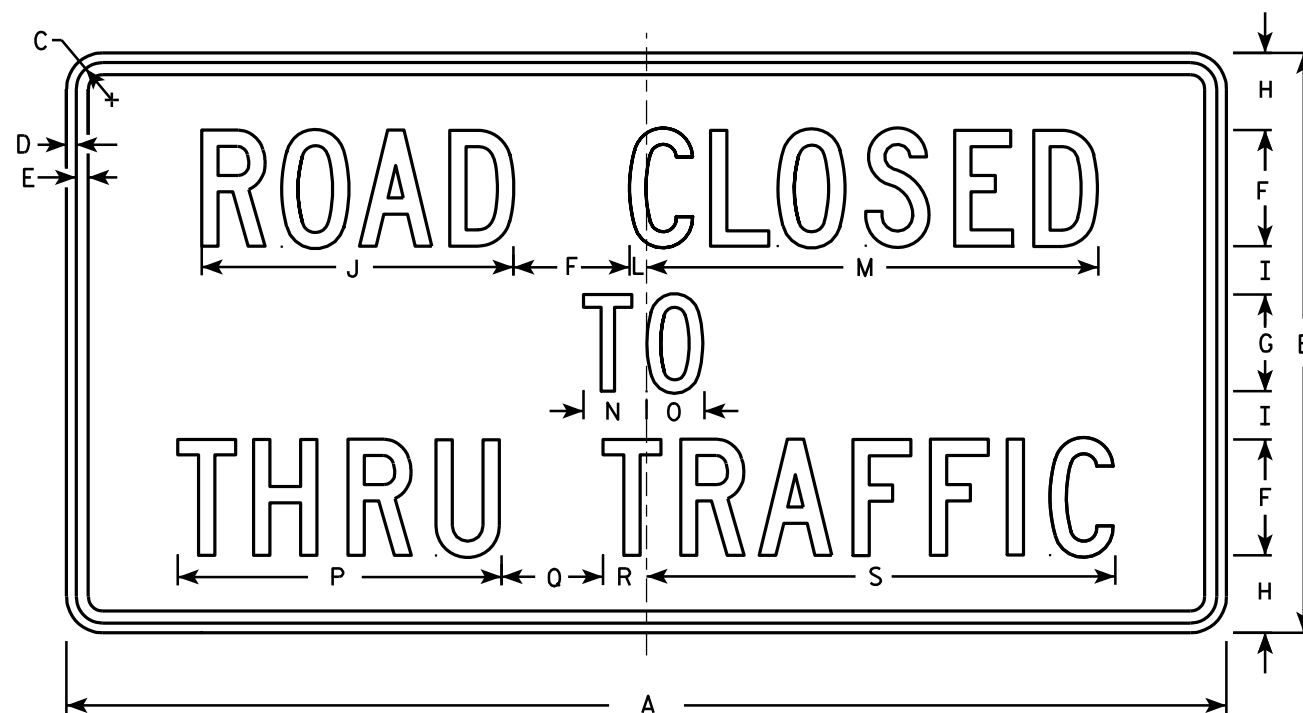

R11-4

### NOTES

1. Sign is Type II - Type H Reflective - reference WIS DOT Standard Specification for HIGHWAY and STRUCTURE CONSTRUCTION latest edition.
2. Color:  
Background - White  
Message - Black
3. Message Series - C
4. Corners may be square or rounded when base material is plywood but borders shall be rounded as shown. When base material is metal, the corners and borders shall be rounded.


| SIZE | A  | B  | C     | D | E   | F | G | H | I   | J    | K | L   | M      | N   | O | P    | Q   | R   | S    | T | U | V | W | X | Y | Z | Area<br>sq. ft. |
|------|----|----|-------|---|-----|---|---|---|-----|------|---|-----|--------|-----|---|------|-----|-----|------|---|---|---|---|---|---|---|-----------------|
| 1    |    |    
| 2S   | 60 | 30 | 1 3⁄8 | ½ | 5⁄8 | 6 | 5 | 4 | 2 ½ | 16 ⅛ |   | 7⁄8 | 23 3⁄8 | 3 ¼ | 3 | 16 ¾ | 5 ¼ | 2 ¼ | 24 ¼ |   |   |   |   |   |   |   | 12.5            |
| 2M   | 60 | 30 | 1 3⁄8 | ½ | 5⁄8 | 6 | 5 | 4 | 2 ½ | 16 ⅛ |   | 7⁄8 | 23 3⁄8 | 3 ¼ | 3 | 16 ¾ | 5 ¼ | 2 ¼ | 24 ¼ |   |   |   |   |   |   |   | 12.5            |
| 3    |    |    
| 4    |    |    
| 5    |    |    

### STANDARD SIGN R11 - 4

WISCONSIN DEPT OF TRANSPORTATION

APPROVED *Matthew R. Rauch*  
for State Traffic Engineer  
DATE 4/1/11 PLATE NO. R11-4.3

PROJECT NO: HWY: COUNTY: SHEET NO: 130 E

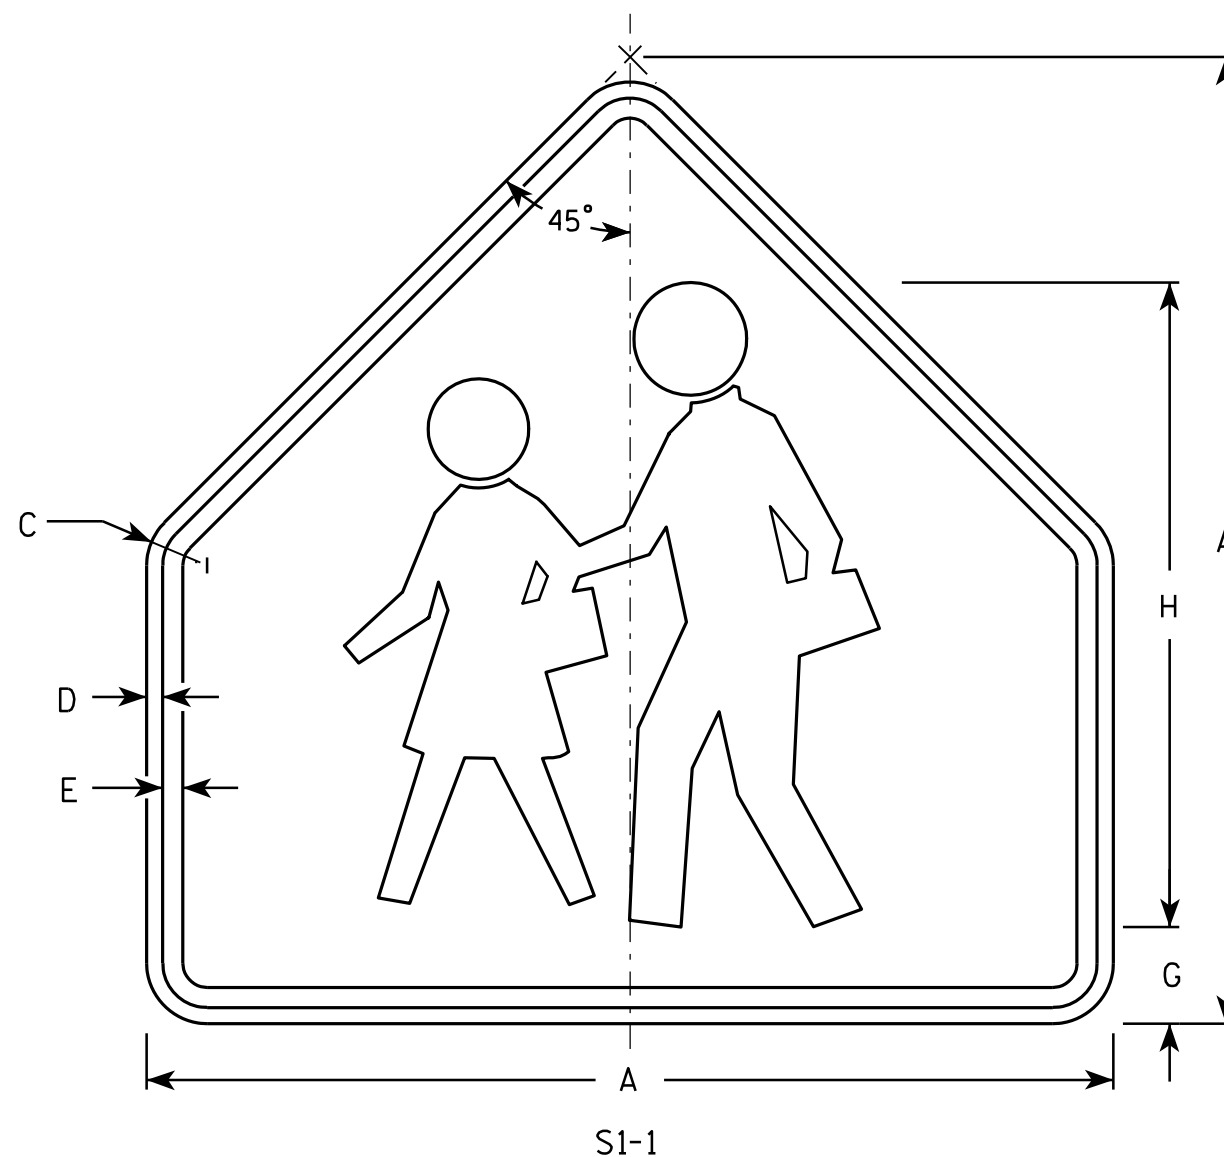

# NOTES

1. Sign is Type II - Type F Reflective - reference WIS DOT Standard Specification for HIGHWAY and STRUCTURE CONSTRUCTION latest edition.
2. Color:  
Background - Yellow-Green  
Message - Black
3. Corners may be square or rounded when base material is plywood but borders shall be rounded as shown. When base material is metal, the corners and borders shall be rounded.

| SIZE | A  | B | C                             | D   | E   | F | G     | H  | I | J | K | L | M | N | O | P | Q | R | S | T | U | V | W | X | Y | Z | Area<br>sq. ft. |
|------|----|---|-------------------------------|-----|-----|---|-------|----|---|---|---|---|---|---|---|---|---|---|---|---|---|---|---|---|---|---|-----------------|
| 1    | 30 |   | 1 <sup>3</sup> / <sub>8</sub> | 1/2 | 5/8 |   | 3     | 20 |   |   |   |   |   |   |   |   |   |   |   |   |   |   |   |   |   |   | 4.69            |
| 2    | 36 |   | 1 <sup>5</sup> / <sub>8</sub> | 5/8 | 3/4 |   | 3 1/2 | 24 |   |   |   |   |   |   |   |   |   |   |   |   |   |   |   |   |   |   | 6.75            |
| 3    | 36 |   | 1 <sup>5</sup> / <sub>8</sub> | 5/8 | 3/4 |   | 3 1/2 | 24 |   |   |   |   |   |   |   |   |   |   |   |   |   |   |   |   |   |   | 6.75            |
| 4    | 48 |   | 2 1/4                         | 3/4 | 1   |   | 4 3/4 | 32 |   |   |   |   |   |   |   |   |   |   |   |   |   |   |   |   |   |   | 12              |
| 5    |    |   

## STANDARD SIGN S1-1

WISCONSIN DEPT OF TRANSPORTATION


APPROVED Matthew R. Rauch  
for State Traffic Engineer  
DATE 6/30/05 PLATE NO. S1-1.8

PROJECT NO: \_\_\_\_\_ HWY: \_\_\_\_\_ COUNTY: \_\_\_\_\_ SHEET NO: 131 **E**



NOTES

1. All Signs Type II - Type F Reflective - reference WIS DOT Standard Specification for HIGHWAY and STRUCTURE CONSTRUCTION latest edition.
2. Color: See Note 5  
Background - Flourescent Yellow Green  
Message - BLACK
3. Message Series - See note 6
4. Substitute appropriate numerals and optically adjust spacing to achieve proper balance
5. SCHOOL background - Yellow Green -Type F Reflective.  
Speed Limit panel background - White -Type H Reflective.
6. From top to bottom:  
School is series D  
All other lines are series E
7. Corners may be square or rounded when base material is plywood but borders shall be rounded as shown. When base material is metal, the corners and borders shall be rounded.

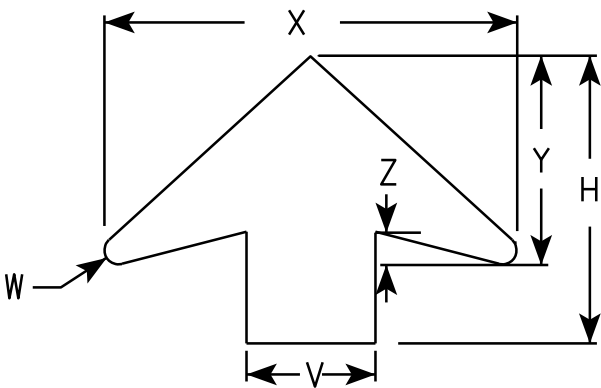

ARROW DETAIL

| SIZE | A  | B     | C     | D   | E   | F      | G      | H      | I      | J  | K      | L   | M   | N     | O     | P     | Q     | R     | S     | T     | U     | V | W   | X      | Y     | Z     | Area<br>sq. ft. |
|------|----|-------|-------|-----|-----|--------|--------|--------|--------|----|--------|-----|-----|-------|-------|-------|-------|-------|-------|-------|-------|---|-----|--------|-------|-------|-----------------|
| 1    |    |       
| 2    | 36 | 1 7⁄8 | 1 5⁄8 | 5⁄8 | 3⁄4 | 15 3⁄4 | 6 3⁄4  | 13 3⁄8 | 7 5⁄8  | 15 | 22 1⁄2 | 1⁄4 | 3⁄8 | 7⁄8   | 6 1⁄4 | 1 1⁄4 | 2 1⁄2 | 6 3⁄8 | 4 1⁄2 | 4 3⁄4 | 5 3⁄4 | 6 | 5⁄8 | 19 1⁄4 | 9 3⁄4 | 1 5⁄8 | 9.0             |
| 3    | 48 | 2 3⁄8 | 2 1⁄4 | 3⁄4 | 1   | 18 3⁄4 | 10 1⁄8 | 17 7⁄8 | 10 1⁄8 | 20 | 30     | 3⁄8 | 1⁄2 | 1 1⁄8 | 8 3⁄8 | 1 5⁄8 | 3 3⁄8 | 8 1⁄2 | 5 7⁄8 | 6 3⁄8 | 7 3⁄4 | 8 | 7⁄8 | 25 5⁄8 | 13    | 2     | 16.0            |
| 4    | 48 | 2 3⁄8 | 2 1⁄4 | 3⁄4 | 1   | 18 3⁄4 | 10 1⁄8 | 17 7⁄8 | 10 1⁄8 | 20 | 30     | 3⁄8 | 1⁄2 | 1 1⁄8 | 8 3⁄8 | 1 5⁄8 | 3 3⁄8 | 8 1⁄2 | 5 7⁄8 | 6 3⁄8 | 7 3⁄4 | 8 | 7⁄8 | 25 5⁄8 | 13    | 2     | 16.0            |
| 5    |    |       

PROJECT NO:

STANDARD SIGN  
S4-5

WISCONSIN DEPT OF TRANSPORTATION

APPROVED

*Matthew R. Rauch*  
for State Traffic Engineer

DATE 12/21/10

PLATE NO. S4-5.3

SHEET NO: 132


E

Metric equivalent  
for this sign is:

| SIZE |                  |
|------|------------------|
| 1    |                  |
| 2    | 600 mm X 1200 mm |
| 3    | 900 mm X 1800 mm |
| 4    |                  |
| 5    |                  |

| SIZE | A  | B  | C   | D | E | F | G  | H | I   | J   | K   | L   | M   | N   | O    | P    | Q    | R    | S   | T   | U   | V   | W   | X    | Y | Z | Area<br>sq. ft. | Area<br>m <sup>2</sup> |
|------|----|----|-----|---|---|---|----|---|-----|-----|-----|-----|-----|-----|------|------|------|------|-----|-----|-----|-----|-----|------|---|---|-----------------|------------------------|
| 1    |    |    
| 2    | 24 | 48 | 1 ⅜ | ½ | ⅝ | 4 | 10 | 2 | 2 ½ | 1 ¾ | 3   | 1 ¼ | 3 ¾ | 9 ⅞ | 10 ¼ | 9 ⅝  | 7 ⅛  | 7 ⅝  | 3 ½ | 3 ⅜ | 6 ⅝ | 6 ⅜ | 9 ¼ | 9 ⅜  |   |   | 8.00            | 0.72                   |
| 3    | 36 | 72 | 2 ¼ | ¾ | 1 | 6 | 15 | 3 | 3 ¾ | 2 ¾ | 4 ½ | 1 ⅞ | 5 ½ | 15  | 15 ¼ | 14 ½ | 11 ¼ | 11 ½ | 5 ½ | 5 ¾ | 10  | 9 ¾ | 14  | 14 ⅛ |   |   | 18.00           | 1.62                   |
| 4    |    |    
| 5    |    |    

|             |  |  |      |  |  |         |  |  |               |  |  |   |
|-------------|--|--|------|--|--|---------|--|--|---------------|--|--|---|
| PROJECT NO: |  |  | HWY: |  |  | COUNTY: |  |  | SHEET NO: 133 |  |  | E |
|-------------|--|--|------|--|--|---------|--|--|---------------|--|--|---|

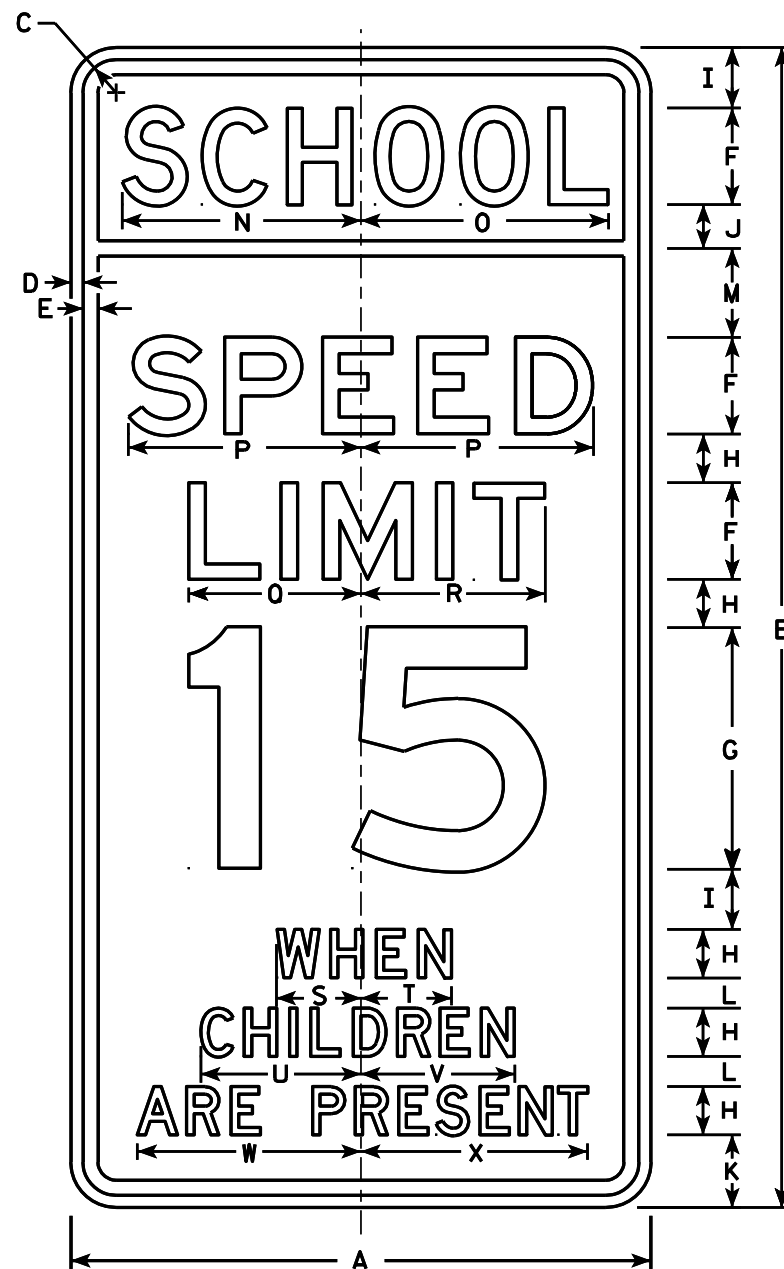

S4-51

NOTES


- Sign is Type II - reference  
WIS DOT Standard Specification for HIGHWAY  
and STRUCTURE CONSTRUCTION latest edition. (See note 5).
- Color:  
Background - See note 5  
Message - Black
- Message Series - See note 6
- CornerRadius may be square or rounded when base  
material is plywood but borders shall be rounded  
as shown. When base material is metal, the  
corners and borders shall be rounded.
- Top panel (SCH00L) background - Yellow Green -Type F Reflective.  
Lower panel background - White -Type H Reflective.
- From top to bottom:  
Lines 1, 5, 6 & 7 are series D  
Lines 2, 3 & 4 are series E
- Line 4 substitute appropriate numerals and  
adjust spacing to achieve proper balance.

STANDARD SIGN  
S4-51

WISCONSIN DEPT OF TRANSPORTATION

APPROVED *Matthew R. Rauch*  
For State Traffic Engineer  
DATE 4/26/10 PLATE NO. S4-51.9

7

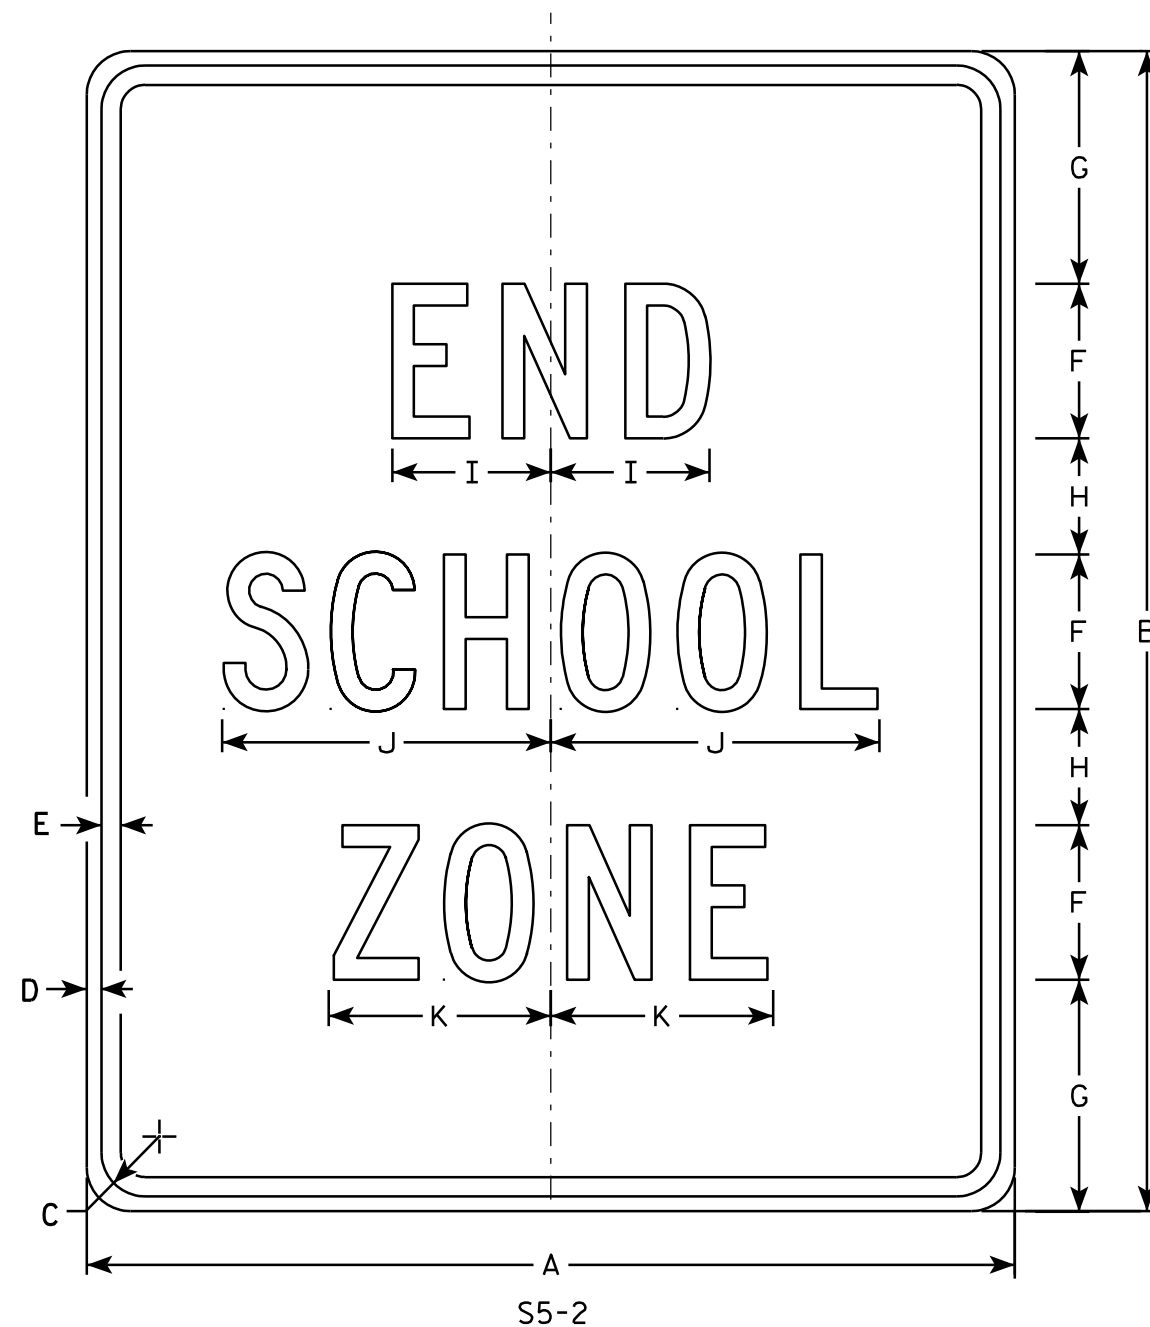

### NOTES

1. Sign is Type II - Type H Reflective - reference WIS DOT Standard Specification for HIGHWAY and STRUCTURE CONSTRUCTION latest edition.
2. Color:  
Background - White  
Message - Black
3. Message Series - C
4. Corners may be square or rounded when base material is plywood but borders shall be rounded as shown. When base material is metal, the corners and borders shall be rounded.

7

| SIZE | A  | B  | C     | D   | E   | F | G | H | I     | J      | K     | L | M | N | O | P | O | R | S | T | U | v | W | X | Y | Z | Area<br>sq. ft. |
|------|----|----|-------|-----|-----|---|---|---|-------|--------|-------|---|---|---|---|---|---|---|---|---|---|---|---|---|---|---|-----------------|
| 1    |    |    
| 2    | 24 | 30 | 1 1/8 | 3/8 | 1/2 | 4 | 6 | 3 | 4 1/8 | 8 1/2  | 5 3/4 |   |   |   |   |   |   |   |   |   |   |   |   |   |   |   | 5.0             |
| 3    | 36 | 42 | 1 5/8 | 5/8 | 3/4 | 6 | 7 | 5 | 6 1/8 | 12 5/8 | 8 5/8 |   |   |   |   |   |   |   |   |   |   |   |   |   |   |   | 10.5            |
| 4    |    |    
| 5    |    |    

### STANDARD SIGN S5-2

WISCONSIN DEPT OF TRANSPORTATION


APPROVED *Matthew R. Rauch*  
For State Traffic Engineer

DATE 3/8/11 PLATE NO. S5-2.2

|             |      |         |               |   |
|-------------|------|---------|---------------|---|
| PROJECT NO: | HWY: | COUNTY: | SHEET NO: 134 | E |
|-------------|------|---------|---------------|---|

NOTES

1. Sign is Type II - Type F Reflective -  
reference WIS DOT Standard Specification for  
HIGHWAY and STRUCTURE CONSTRUCTION latest edition.
2. Color:  
Background - Yellow-Green  
Message - Black
3. Corners may be square or rounded when base  
material is plywood but borders shall be rounded  
as shown. When base material is metal, the  
corners and borders shall be rounded.
4. S16-7R are the same as  
S16-7L except the arrow is reversed along  
the vertical centerline.

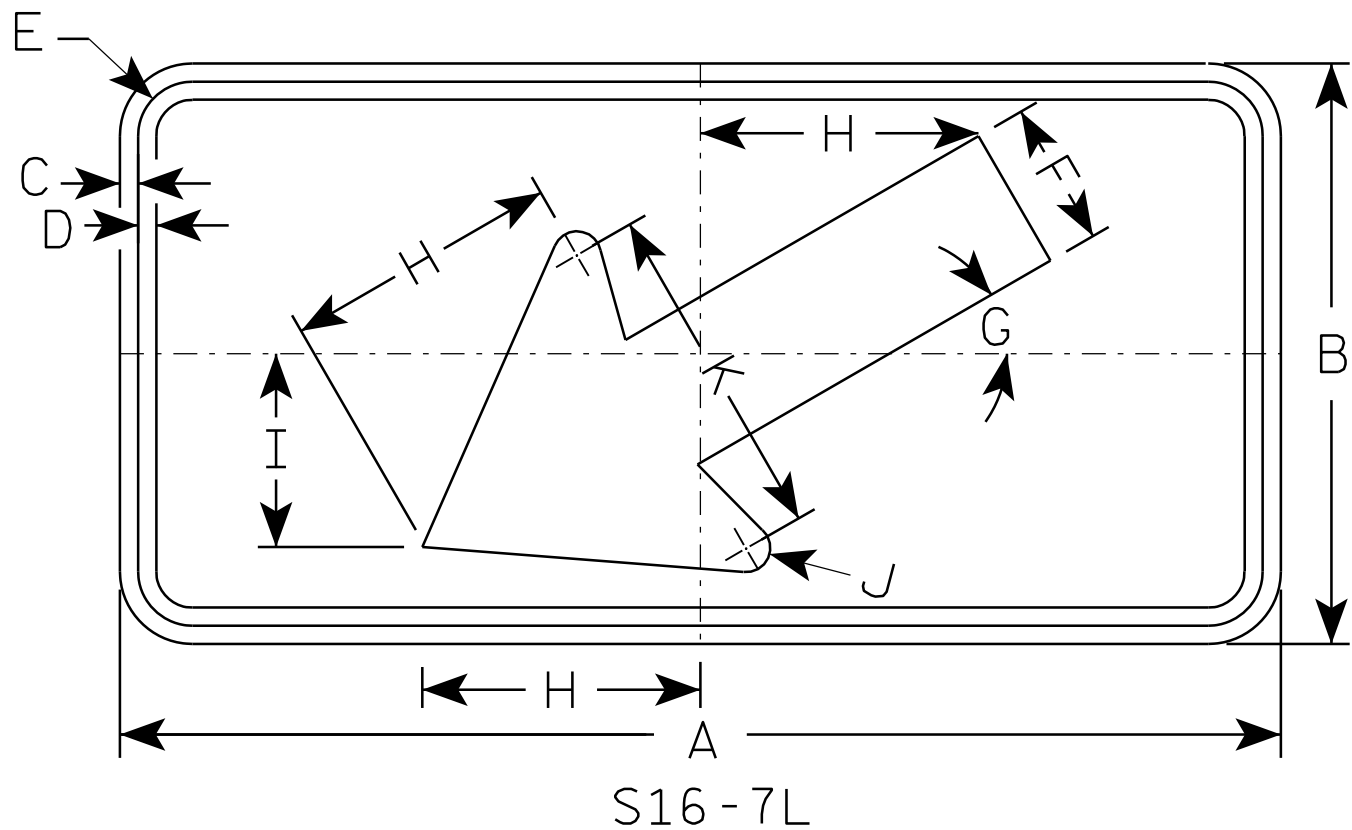


| SIZE | A  | B  | C   | D   | E     | F     | G   | H      | I | J   | K      | L | M | N | O | P | Q | R | S | T | U | V | W | X | Y | Z | Area<br>sq. ft. |
|------|----|----|-----|-----|-------|-------|-----|--------|---|-----|--------|---|---|---|---|---|---|---|---|---|---|---|---|---|---|---|-----------------|
| 1    | 24 | 12 | 3/8 | 3/8 | 1 1/8 | 3     | 30° | 5 3/4  | 4 | 1/2 | 7      |   |   |   |   |   |   |   |   |   |   |   |   |   |   |   | 2.0             |
| 2S   | 30 | 18 | 3/8 | 1/2 | 1 1/8 | 4 1/2 | 30° | 8 1/2  | 6 | 5/8 | 10 1/4 |   |   |   |   |   |   |   |   |   |   |   |   |   |   |   | 3.75            |
| 2M   | 30 | 18 | 3/8 | 1/2 | 1 1/8 | 4 1/2 | 30° | 8 1/2  | 6 | 5/8 | 10 1/4 |   |   |   |   |   |   |   |   |   |   |   |   |   |   |   | 3.75            |
| 3    | 30 | 18 | 3/8 | 1/2 | 1 1/8 | 4 1/2 | 30° | 8 1/2  | 6 | 5/8 | 10 1/4 |   |   |   |   |   |   |   |   |   |   |   |   |   |   |   | 3.75            |
| 4    | 48 | 24 | 1/2 | 5/8 | 1 3/8 | 6     | 30° | 11 1/2 | 8 | 1   | 14     |   |   |   |   |   |   |   |   |   |   |   |   |   |   |   | 8.0             |
| 5    |    |    

|                                  |                                                       |
|----------------------------------|-------------------------------------------------------|
| STANDARD SIGN                    |                                                       |
| S16-7                            |                                                       |
| WISCONSIN DEPT OF TRANSPORTATION |                                                       |
| APPROVED                         | <i>Matthew R. Rauch</i><br>for State Traffic Engineer |
| DATE 7/22/13                     | PLATE NO. S16-7.1                                     |

NOTES

1. Sign is Type II - Type F Reflective - reference WIS DOT Standard Specification for HIGHWAY and STRUCTURE CONSTRUCTION latest edition.
2. Color:  
Background - Yellow-Green  
Message - Black
3. Message Series - C
4. Corners may be square or rounded when base material is plywood but borders shall be rounded as shown. When base material is metal, the corners and borders shall be rounded.

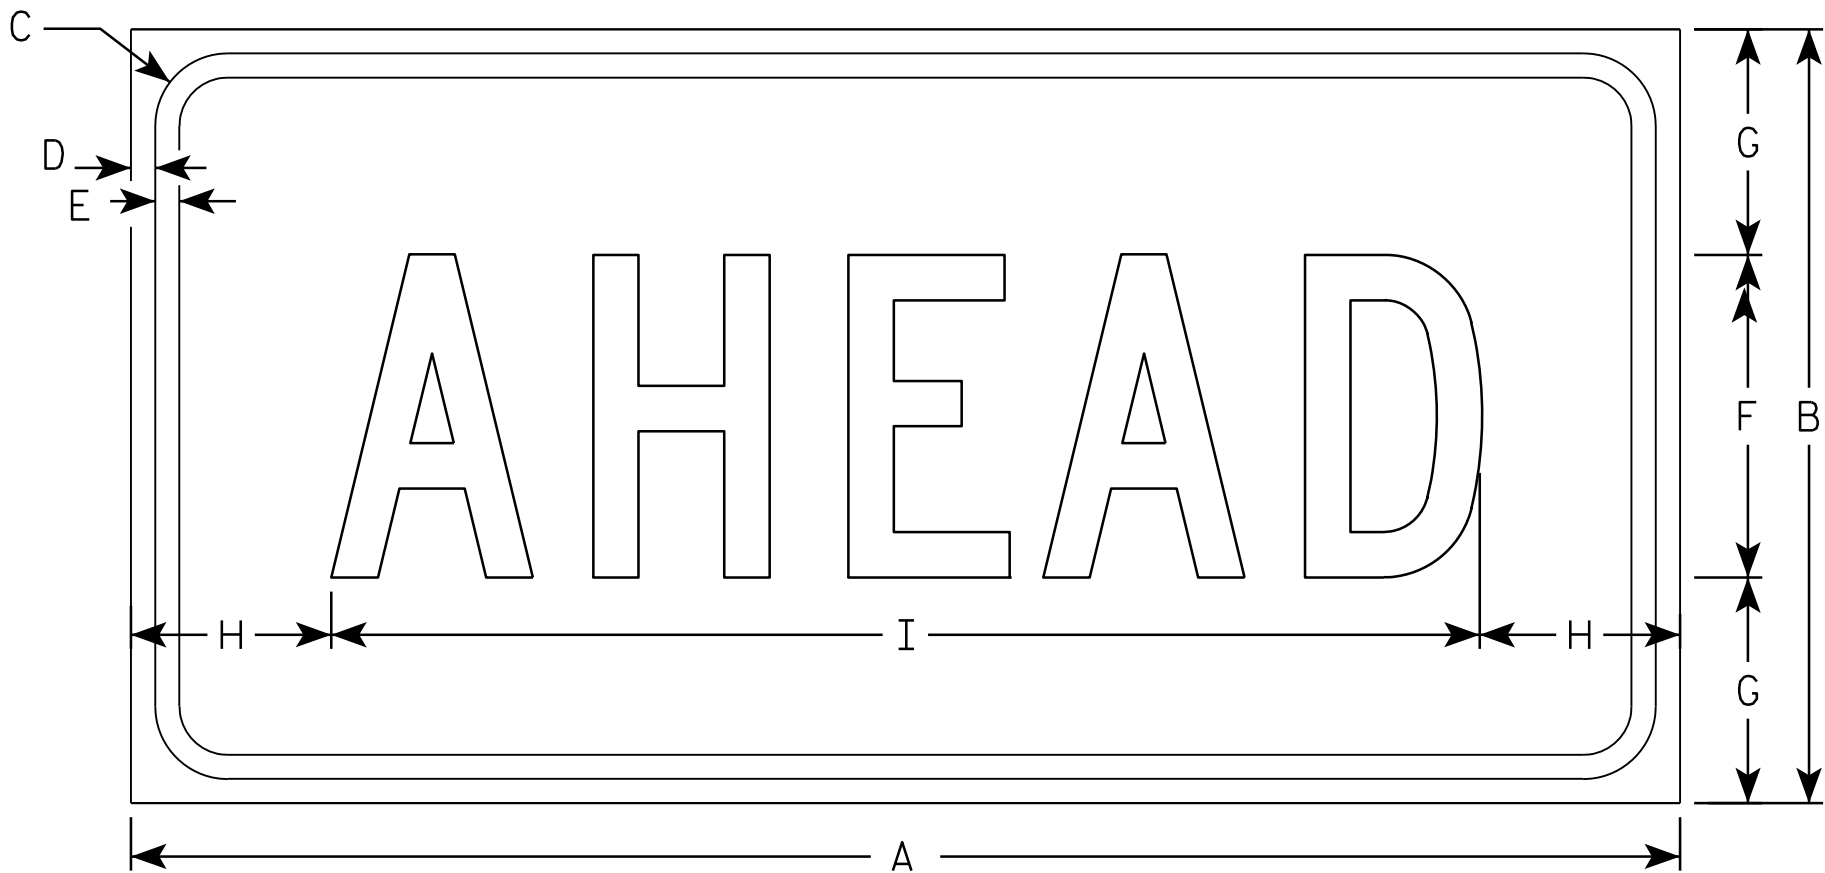

S16-9P

| SIZE | A  | B  | C     | D   | E   | F  | G     | H     | I      | J | K | L | M | N | O | P | Q | R | S | T | U | V | W | X | Y | Z | Area<br>sq. ft. |
|------|----|----|-------|-----|-----|----|-------|-------|--------|---|---|---|---|---|---|---|---|---|---|---|---|---|---|---|---|---|-----------------|
| 1    | 24 | 12 | 1 1/8 | 3/8 | 3/8 | 5  | 3 1/2 | 3 1/8 | 17 3/4 |   |   |   |   |   |   |   |   |   |   |   |   |   |   |   |   |   | 2.0             |
| 2S   | 30 | 18 | 1 1/8 | 3/8 | 1/2 | 7  | 5 1/2 | 2 3/4 | 24 1/2 |   |   |   |   |   |   |   |   |   |   |   |   |   |   |   |   |   | 3.75            |
| 2M   | 30 | 18 | 1 1/8 | 3/8 | 1/2 | 7  | 5 1/2 | 2 3/4 | 24 1/2 |   |   |   |   |   |   |   |   |   |   |   |   |   |   |   |   |   | 3.75            |
| 3    | 30 | 18 | 1 1/8 | 3/8 | 1/2 | 7  | 3 1/2 | 2 3/4 | 24 1/2 |   |   |   |   |   |   |   |   |   |   |   |   |   |   |   |   |   | 3.75            |
| 4    | 48 | 24 | 1 3/8 | 1/2 | 5/8 | 10 | 7     | 6 1/8 | 35 3/4 |   |   |   |   |   |   |   |   |   |   |   |   |   |   |   |   |   | 8.0             |
| 5    |    |    

STANDARD SIGN  
S16-9P

WISCONSIN DEPT OF TRANSPORTATION

APPROVED *Matthew R. Rauch*  
for State Traffic Engineer

DATE 7/22/13 PLATE NO. S16-9P.1

PROJECT NO:

HWY:

COUNTY:

SHEET NO: 136

E



W4-4P

NOTES

- 1. Sign is Type II - Type F Reflective - reference WIS DOT Standard Specification for HIGHWAY and STRUCTURE CONSTRUCTION latest edition.
- 2. Color:  
Background - Yellow  
Message - Black
- 3. Message Series - B
- 4. Corners may be square or rounded when base material is plywood but borders shall be rounded as shown. When base material is metal, the corners and borders shall be rounded.

| SIZE | A  | B  | C     | D   | E   | F | G     | H     | I      | J     | K   | L      | M      | N     | O     | P      | Q | R | S | T | U | V | W | X | Y | Z | Area<br>sq. ft. |
|------|----|----|-------|-----|-----|---|-------|-------|--------|-------|-----|--------|--------|-------|-------|--------|---|---|---|---|---|---|---|---|---|---|-----------------|
| 1    |    |    
| 2S   | 24 | 12 | 1 1/8 | 3/8 | 3/8 | 3 | 2 1/4 | 1 1/2 | 8      | 1 1/2 | 3/8 | 10     | 6 1/4  | 2 1/4 | 2 1/4 | 6 1/4  |   |   |   |   |   |   |   |   |   |   | 2.0             |
| 2M   | 24 | 12 | 1 1/8 | 3/8 | 3/8 | 3 | 2 1/4 | 1 1/2 | 8      | 1 1/2 | 3/8 | 10     | 6 1/4  | 2 1/4 | 2 1/4 | 6 1/4  |   |   |   |   |   |   |   |   |   |   | 2.0             |
| 3    | 36 | 15 | 1 1/8 | 3/8 | 1/2 | 4 | 2 5/8 | 1 3/4 | 10 3/4 | 2 3/8 | 3/8 | 13 1/2 | 8 3/8  | 3     | 3 1/8 | 8 3/8  |   |   |   |   |   |   |   |   |   |   | 3.75            |
| 4    | 42 | 18 | 1 1/8 | 3/8 | 1/2 | 5 | 3     | 2     | 13 3/8 | 3 1/8 | 3/8 | 16 7/8 | 10 1/2 | 3 5/8 | 3 7/8 | 10 3/8 |   |   |   |   |   |   |   |   |   |   | 5.25            |
| 5    |    |    

STANDARD SIGN  
W4-4P

WISCONSIN DEPT OF TRANSPORTATION

APPROVED *Matthew R. Rauch*  
for State Traffic Engineer

DATE 03/12/13 PLATE NO. W4-4P.2

PROJECT NO:

HWY:

COUNTY:


SHEET NO: 137

E



NOTES

- 1. Sign is Type II - Type F Reflective - reference WIS DOT Standard Specification for HIGHWAY and STRUCTURE CONSTRUCTION latest edition.
- 2. Color:  
Background - Yellow  
Message - Black
- 3. Message Series - See note 5
- 4. Corners and borders shall be rounded on all base materials for this sign.
- 5. Lines 1 and 2 are Series D.  
Line 3 is series C.

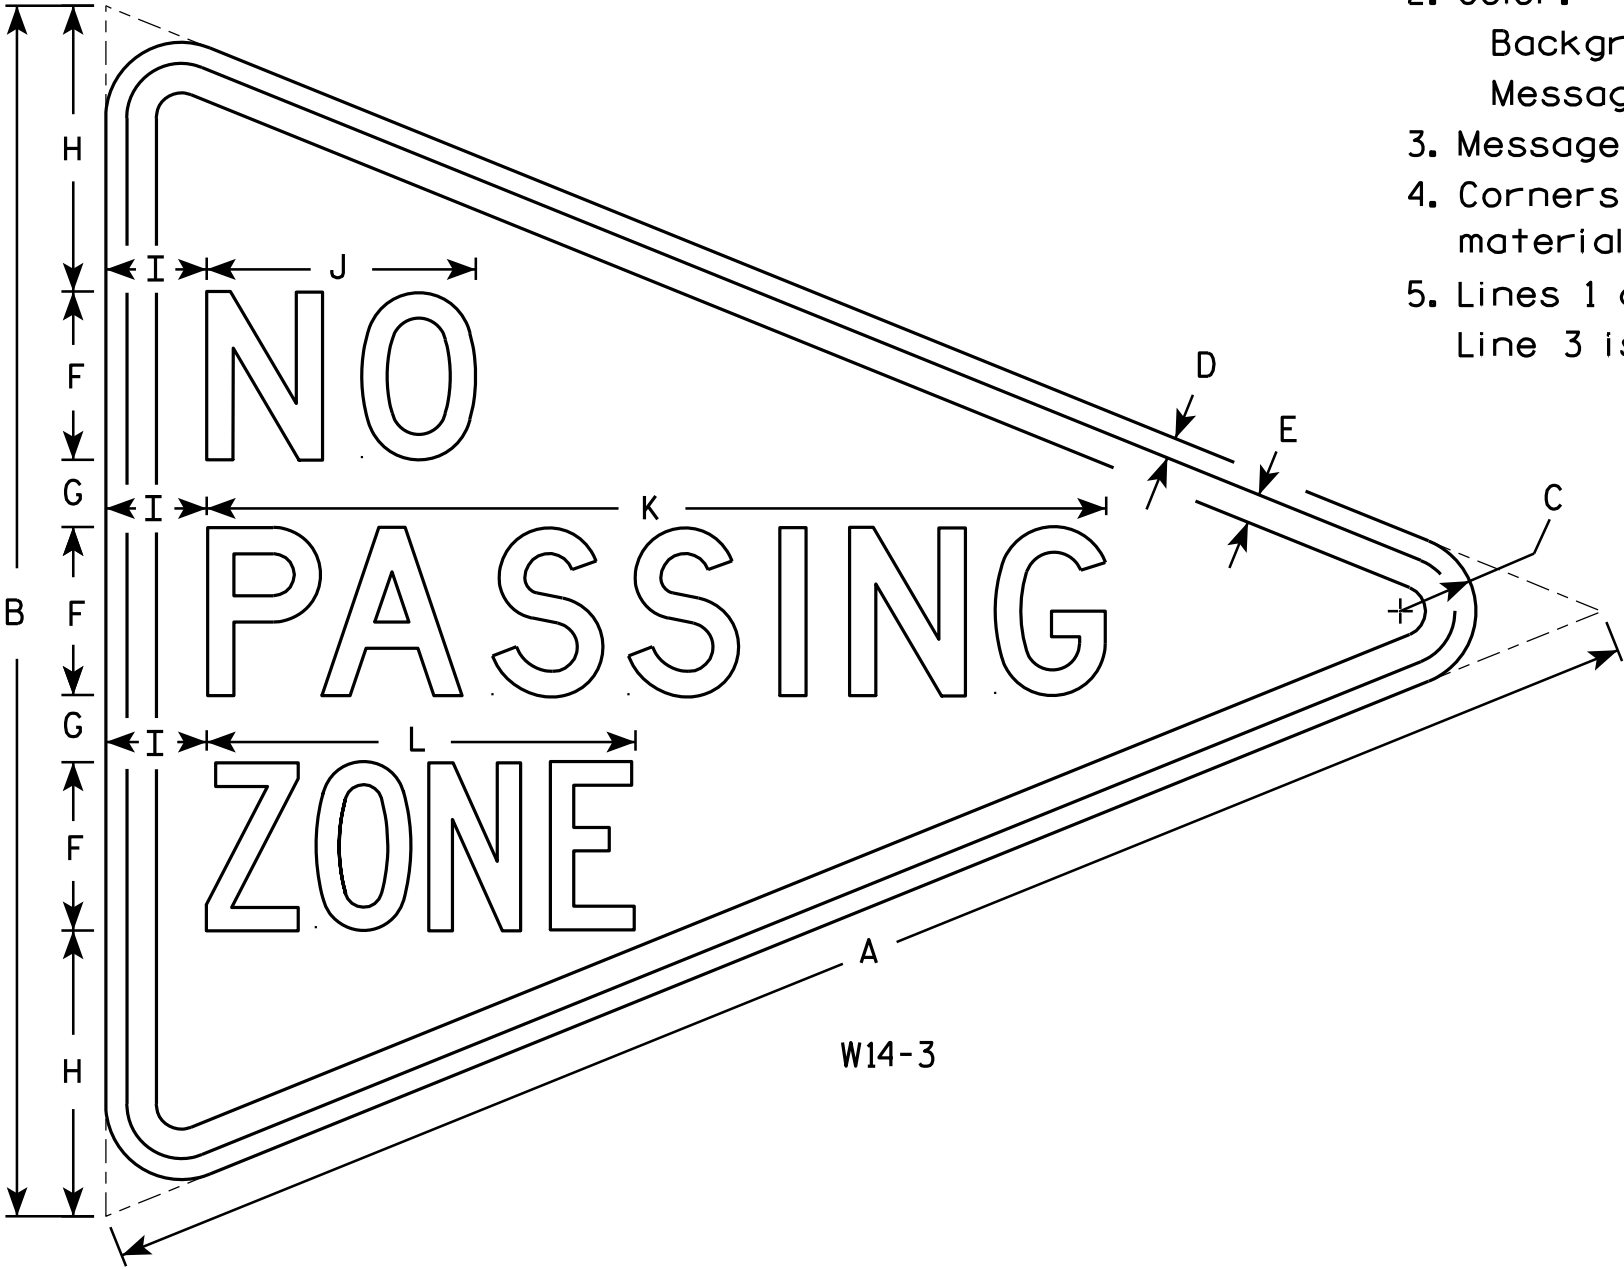

W14-3


| SIZE | A  | B  | C     | D   | E     | F | G | H     | I | J      | K      | L      | M | N | O | P | Q | R | S | T | U | V | W | X | Y | Z | Area<br>sq. ft. |
|------|----|----|-------|-----|-------|---|---|-------|---|--------|--------|--------|---|---|---|---|---|---|---|---|---|---|---|---|---|---|-----------------|
| 1    |    |    
| 2S   | 48 | 36 | 2 1/4 | 5/8 | 7/8   | 5 | 2 | 8 1/2 | 3 | 8      | 26 3/4 | 12 3/4 |   |   |   |   |   |   |   |   |   |   |   |   |   |   | 6.0             |
| 2M   | 48 | 36 | 2 1/4 | 5/8 | 7/8   | 5 | 2 | 8 1/2 | 3 | 8      | 26 3/4 | 12 3/4 |   |   |   |   |   |   |   |   |   |   |   |   |   |   | 6.0             |
| 3    | 64 | 48 | 3     | 3/4 | 1 1/4 | 6 | 3 | 12    | 4 | 10 3/4 | 33 5/8 | 16 1/2 |   |   |   |   |   |   |   |   |   |   |   |   |   |   | 10.7            |
| 4    |    |    
| 5    |    |    

STANDARD SIGN  
W14-3


WISCONSIN DEPT OF TRANSPORTATION

APPROVED *Matthew R. Rauch*  
For State Traffic Engineer


DATE 6/7/10 PLATE NO. W14-3.9

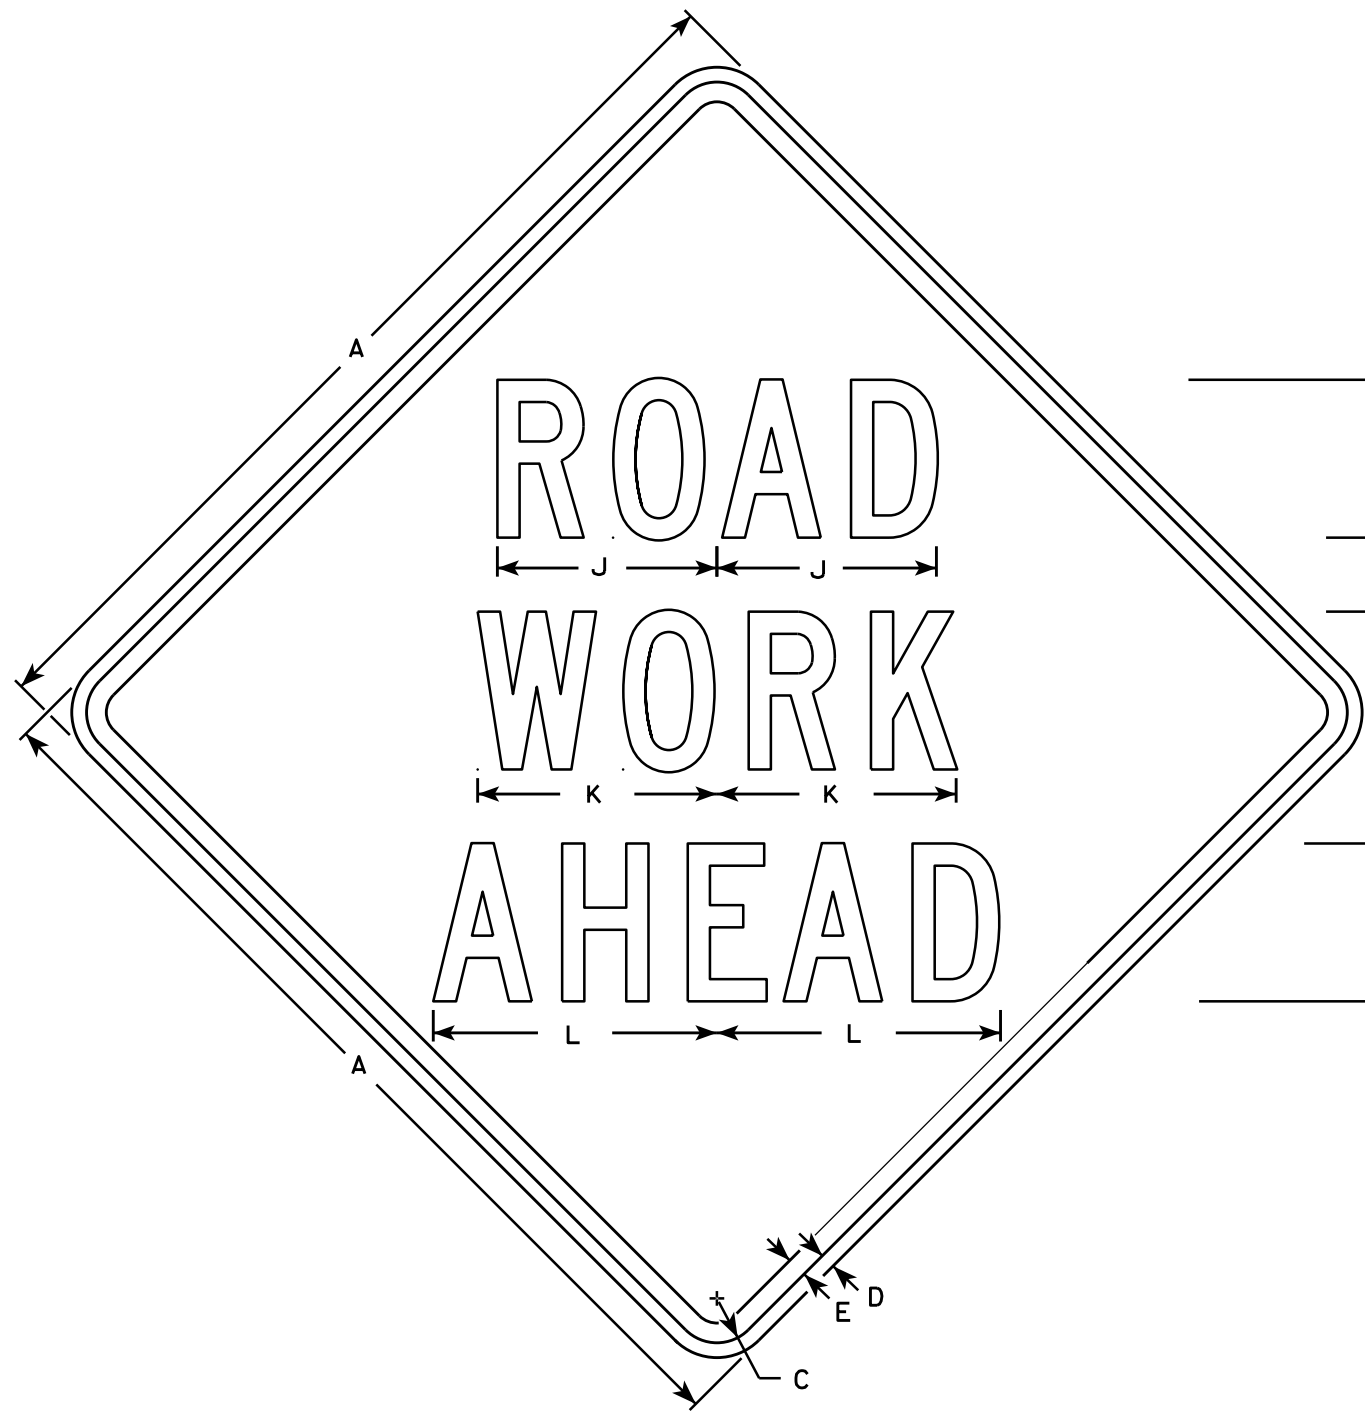


W20-1A

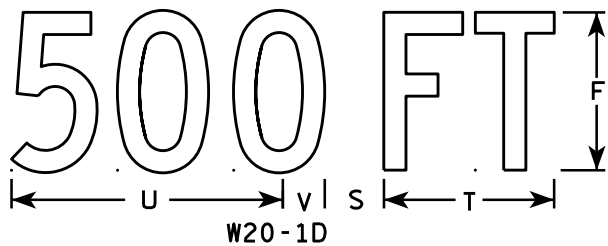


W20-1D

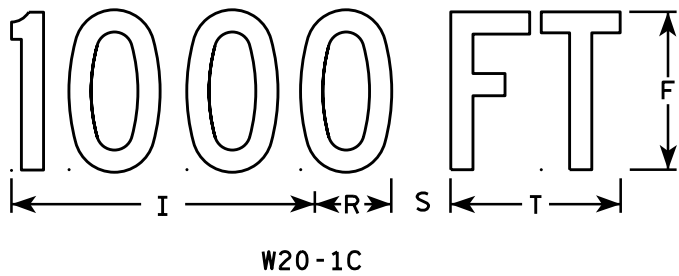


W20-1C

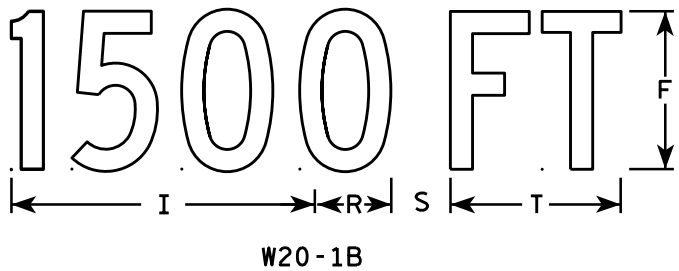


W20-1B

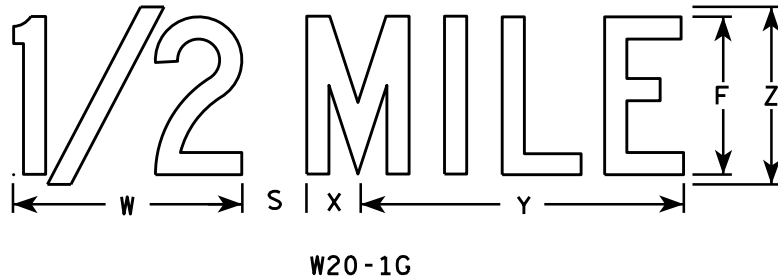

W20-1G

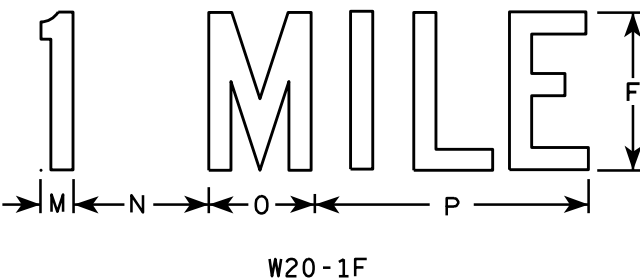

W20-1F

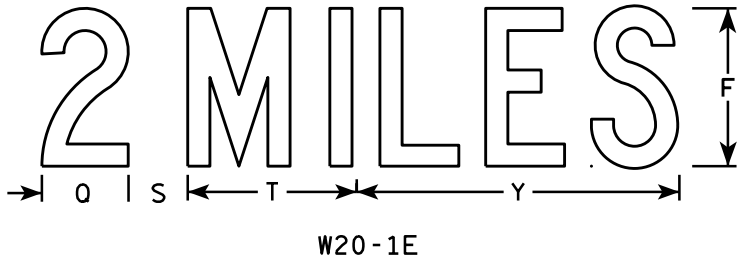


W20-1E

NOTES

- 1. Sign is Type II - Type F Reflective
- 2. Color:  
Background - Orange  
Message - Black
- 3. Message Series - C
- 4. Corners may be square or rounded when base material is plywood but borders shall be rounded as shown. When base material is metal, the corners and borders shall be rounded.

| SIZE | A  | B | C     | D   | E   | F | G     | H     | I      | J      | K      | L      | M     | N     | O     | P      | Q     | R     | S     | T     | U      | V     | W      | X     | Y      | Z | Area<br>sq. ft. |
|------|----|---|-------|-----|-----|---|-------|-------|--------|--------|--------|--------|-------|-------|-------|--------|-------|-------|-------|-------|--------|-------|--------|-------|--------|---|-----------------|
| 1    | 36 |   | 1 3/8 | 1/2 | 5/8 | 5 | 2 5/8 | 3 1/4 | 10 1/8 | 7      | 7 5/8  | 8 7/8  | 1 1/8 | 4 1/2 | 3 1/2 | 9      |       | 2 1/2 | 2 1/4 | 5 5/8 | 9      | 1 3/8 | 8      | 1 3/4 | 10 3/4 | 6 | 9.0             |
| 2S   | 48 |   | 2 1/4 | 3/4 | 1   | 8 | 3 3/4 | 5 1/8 | 15 3/8 | 11 1/8 | 12 1/8 | 14 3/8 | 1 5/8 | 6 7/8 | 5 3/8 | 13 7/8 | 4 3/8 | 3 7/8 | 3     | 8 5/8 | 13 3/4 | 2 1/8 | 11 7/8 | 2 3/4 | 16 3/8 | 9 | 16.0            |
| 2M   | 48 |   | 2 1/4 | 3/4 | 1   | 8 | 3 3/4 | 5 1/8 | 15 3/8 | 11 1/8 | 12 1/8 | 14 3/8 | 1 5/8 | 6 7/8 | 5 3/8 | 13 7/8 | 4 3/8 | 3 7/8 | 3     | 8 5/8 | 13 3/4 | 2 1/8 | 11 7/8 | 2 3/4 | 16 3/8 | 9 | 16.0            |
| 3    | 48 |   | 2 1/4 | 3/4 | 1   | 8 | 3 3/4 | 5 1/8 | 15 3/8 | 11 1/8 | 12 1/8 | 14 3/8 | 1 5/8 | 6 7/8 | 5 3/8 | 13 7/8 | 4 3/8 | 3 7/8 | 3     | 8 5/8 | 13 3/4 | 2 1/8 | 11 7/8 | 2 3/4 | 16 3/8 | 9 | 16.0            |
| 4    | 48 |   | 2 1/4 | 3/4 | 1   | 8 | 3 3/4 | 5 1/8 | 15 3/8 | 11 1/8 | 12 1/8 | 14 3/8 | 1 5/8 | 6 7/8 | 5 3/8 | 13 7/8 | 4 3/8 | 3 7/8 | 3     | 8 5/8 | 13 3/4 | 2 1/8 | 11 7/8 | 2 3/4 | 16 3/8 | 9 | 16.0            |
| 5    | 48 |   | 2 1/4 | 3/4 | 1   | 8 | 3 3/4 | 5 1/8 | 15 3/8 | 11 1/8 | 12 1/8 | 14 3/8 | 1 5/8 | 6 7/8 | 5 3/8 | 13 7/8 | 4 3/8 | 3 7/8 | 3     | 8 5/8 | 13 3/4 | 2 1/8 | 11 7/8 | 2 3/4 | 16 3/8 | 9 | 16.0            |



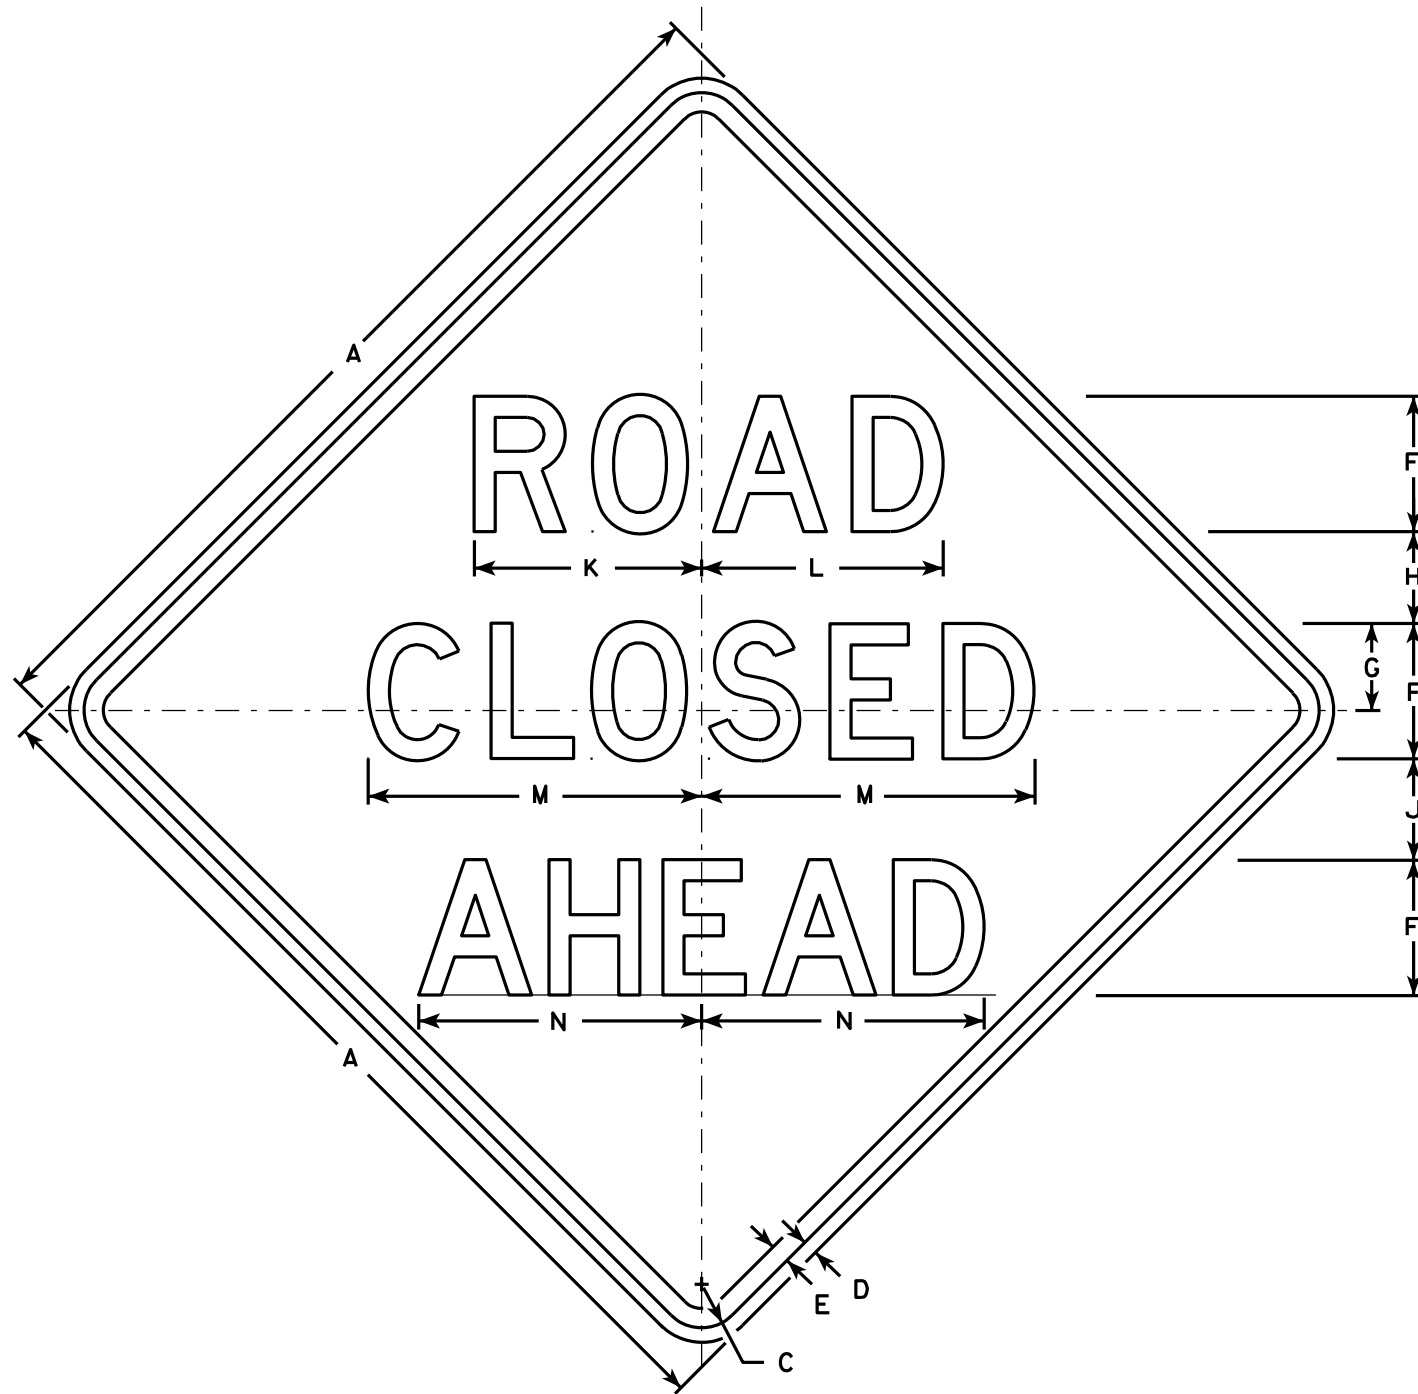

W20-3A

500 FT

W20-3D

1000 FT

W20-3C

1500 FT

W20-3B

1/2 MILE

W20-3G

1 MILE

W20-3F

**NOTES**

1. Sign is Type II - Type F Reflective - reference WIS DOT Standard Specification for HIGHWAY and STRUCTURE CONSTRUCTION latest edition.
2. Color:  
Background - Orange  
Message - Black
3. Message Series - see note 5
4. Corners may be square or rounded when base material is plywood but borders shall be rounded as shown. When base material is metal, the corners and borders shall be rounded.
5. Lines 1 and 2 are Series D.  
Line 3 is Series D for AHEAD and Series C for all other distances.

| SIZE | A  | B | C     | D   | E   | F | G     | H     | I     | J     | K      | L      | M      | N      | O  | P | Q      | R     | S     | T     | U      | V     | W     | X     | Y      | Z     | Area<br>sq. ft. |
|------|----|---|-------|-----|-----|---|-------|-------|-------|-------|--------|--------|--------|--------|----|---|--------|-------|-------|-------|--------|-------|-------|-------|--------|-------|-----------------|
| 1    | 36 |   | 1 5/8 | 5/8 | 3/4 | 5 | 3 3/8 | 3 1/2 | 1 1/8 | 4     | 8 3/8  | 8 7/8  | 12 1/2 | 11     | 9  | 6 | 10 1/8 | 2 1/2 | 1 7/8 | 5 5/8 | 8      | 1 3/8 | 4 1/2 | 3 1/2 | 10 3/4 | 1 3/4 | 9.0             |
| 2S   | 48 |   | 2 1/4 | 3/4 | 1   | 7 | 4 1/2 | 4 3/4 | 1 1/2 | 5 1/4 | 11 3/4 | 12 1/2 | 17 1/4 | 14 5/8 | 12 | 8 | 13 1/2 | 3 3/8 | 2 5/8 | 7 1/2 | 10 5/8 | 1 7/8 | 6     | 4 5/8 | 14 3/8 | 2 3/8 | 16.0            |
| 2M   | 48 |   | 2 1/4 | 3/4 | 1   | 7 | 4 1/2 | 4 3/4 | 1 1/2 | 5 1/4 | 11 3/4 | 12 1/2 | 17 1/4 | 14 5/8 | 12 | 8 | 13 1/2 | 3 3/8 | 2 5/8 | 7 1/2 | 10 5/8 | 1 7/8 | 6     | 4 5/8 | 14 3/8 | 2 3/8 | 16.0            |
| 3    | 48 |   | 2 1/4 | 3/4 | 1   | 7 | 4 1/2 | 4 3/4 | 1 1/2 | 5 1/4 | 11 3/4 | 12 1/2 | 17 1/4 | 14 5/8 | 12 | 8 | 13 1/2 | 3 3/8 | 2 5/8 | 7 1/2 | 10 5/8 | 1 7/8 | 6     | 4 5/8 | 14 3/8 | 2 3/8 | 16.0            |
| 4    | 48 |   | 2 1/4 | 3/4 | 1   | 7 | 4 1/2 | 4 3/4 | 1 1/2 | 5 1/4 | 11 3/4 | 12 1/2 | 17 1/4 | 14 5/8 | 12 | 8 | 13 1/2 | 3 3/8 | 2 5/8 | 7 1/2 | 10 5/8 | 1 7/8 | 6     | 4 5/8 | 14 3/8 | 2 3/8 | 16.0            |
| 5    | 48 |   | 2 1/4 | 3/4 | 1   | 7 | 4 1/2 | 4 3/4 | 1 1/2 | 5 1/4 | 11 3/4 | 12 1/2 | 17 1/4 | 14 5/8 | 12 | 8 | 13 1/2 | 3 3/8 | 2 5/8 | 7 1/2 | 10 5/8 | 1 7/8 | 6     | 4 5/8 | 14 3/8 | 2 3/8 | 16.0            |

STANDARD SIGN  
W20-3A, B, C, D, F & G

WISCONSIN DEPT OF TRANSPORTATION

APPROVED *Matthew R. Rauch*  
For State Traffic Engineer

DATE 3/18/11 PLATE NO. W20-3.7

PROJECT NO:

HWY:

COUNTY:

SHEET NO: 140

E

9

| STATION  | DISTANCE | AREA (SF) |                                               |      | Incremental Vol (CY) (Unadjusted) |        |        | Cumulative Vol (CY) |      | Note 8   |                  |
|----------|----------|-----------|-----------------------------------------------|------|-----------------------------------|--------|--------|---------------------|------|----------|------------------|
|          |          | CUT       | SALVAGED/<br>UNUSABLE<br>PAVEMENT<br>MATERIAL | FILL | Note 1                            | Note 2 | Note 3 | Note 1              |      |          | MASS<br>ORDINATE |
|          |          |           |                                               |      |                                   |        |        | EXPANDED            |      |          |                  |
|          |          |           |                                               |      |                                   |        |        |                     |      |          |                  |
| 1.00     | 1.42     |           |                                               |      |                                   |        |        |                     |      |          |                  |
| 346+01.3 |          | 177.9     | --                                            | --   | --                                | --     | --     | --                  | --   | --       |                  |
| 346+50.0 | 48.7     | 118.1     | --                                            | 0.1  | 266.9                             | --     | 0.1    | 266.9               | 0.1  | 266.8    |                  |
| 347+00.0 | 50.0     | 125.6     | --                                            | 0.1  | 225.6                             | --     | 0.2    | 492.5               | 0.4  | 492.1    |                  |
| 347+50.0 | 50.0     | 133.9     | --                                            | 0.1  | 240.3                             | --     | 0.2    | 732.8               | 0.7  | 732.1    |                  |
| 348+00.0 | 50.0     | 163.2     | --                                            | --   | 275.1                             | --     | 0.1    | 1,007.9             | 0.8  | 1,007.1  |                  |
| 348+50.0 | 50.0     | 134.6     | --                                            | --   | 275.7                             | --     | --     | 1,283.6             | 0.8  | 1,282.8  |                  |
| 349+00.0 | 50.0     | 137.3     | --                                            | --   | 251.8                             | --     | --     | 1,535.4             | 0.8  | 1,534.6  |                  |
| 349+50.0 | 50.0     | 125.1     | --                                            | 0.2  | 243.0                             | --     | 0.2    | 1,778.4             | 1.1  | 1,777.3  |                  |
| 350+00.0 | 50.0     | 123.8     | --                                            | 0.2  | 230.5                             | --     | 0.4    | 2,008.9             | 1.7  | 2,007.2  |                  |
| 350+50.0 | 50.0     | 132.8     | --                                            | --   | 237.6                             | --     | 0.2    | 2,246.5             | 2.0  | 2,244.5  |                  |
| 351+00.0 | 50.0     | 126.2     | --                                            | --   | 239.8                             | --     | --     | 2,486.3             | 2.0  | 2,484.3  |                  |
| 351+50.0 | 50.0     | 134.5     | --                                            | --   | 241.4                             | --     | --     | 2,727.7             | 2.0  | 2,725.7  |                  |
| 352+00.0 | 50.0     | 130.7     | --                                            | 0.4  | 245.6                             | --     | 0.4    | 2,973.3             | 2.6  | 2,970.7  |                  |
| 352+50.0 | 50.0     | 134.2     | --                                            | 0.2  | 245.3                             | --     | 0.6    | 3,218.6             | 3.5  | 3,215.1  |                  |
| 353+00.0 | 50.0     | 221.3     | --                                            | 0.1  | 329.2                             | --     | 0.3    | 3,547.8             | 3.9  | 3,543.9  |                  |
| 353+50.0 | 50.0     | 128.6     | --                                            | --   | 324.0                             | --     | 0.1    | 3,871.8             | 4.0  | 3,867.8  |                  |
| 354+00.0 | 50.0     | 128.1     | --                                            | 0.1  | 237.7                             | --     | 0.1    | 4,109.5             | 4.1  | 4,105.4  |                  |
| 354+50.0 | 50.0     | 132.1     | --                                            | 0.5  | 240.9                             | --     | 0.6    | 4,350.4             | 5.0  | 4,345.4  |                  |
| 355+00.0 | 50.0     | 132.8     | --                                            | 0.8  | 245.3                             | --     | 1.2    | 4,595.7             | 6.7  | 4,589.0  |                  |
| 355+50.0 | 50.0     | 140.8     | --                                            | --   | 253.3                             | --     | 0.7    | 4,849.0             | 7.7  | 4,841.3  |                  |
| 356+00.0 | 50.0     | 130.6     | --                                            | --   | 251.3                             | --     | --     | 5,100.3             | 7.7  | 5,092.6  |                  |
| 356+50.0 | 50.0     | 139.9     | --                                            | --   | 250.5                             | --     | --     | 5,350.8             | 7.7  | 5,343.1  |                  |
| 357+00.0 | 50.0     | 125.4     | --                                            | 0.2  | 245.6                             | --     | 0.2    | 5,596.4             | 8.0  | 5,588.4  |                  |
| 357+50.0 | 50.0     | 120.4     | --                                            | 0.3  | 227.6                             | --     | 0.5    | 5,824.0             | 8.7  | 5,815.3  |                  |
| 358+00.0 | 50.0     | 127.4     | --                                            | --   | 229.4                             | --     | 0.3    | 6,053.4             | 9.1  | 6,044.3  |                  |
| 358+50.0 | 50.0     | 144.8     | --                                            | 0.1  | 252.0                             | --     | 0.1    | 6,305.4             | 9.2  | 6,296.2  |                  |
| 359+00.0 | 50.0     | 121.8     | --                                            | 0.4  | 246.9                             | --     | 0.5    | 6,552.3             | 9.9  | 6,542.4  |                  |
| 359+50.0 | 50.0     | 135.5     | --                                            | 0.1  | 238.2                             | --     | 0.5    | 6,790.5             | 10.6 | 6,779.9  |                  |
| 360+00.0 | 50.0     | 135.0     | --                                            | --   | 250.5                             | --     | 0.1    | 7,041.0             | 10.7 | 7,030.3  |                  |
| 360+50.0 | 50.0     | 129.4     | --                                            | --   | 244.8                             | --     | --     | 7,285.8             | 10.7 | 7,275.1  |                  |
| 361+00.0 | 50.0     | 138.6     | --                                            | --   | 248.1                             | --     | --     | 7,533.9             | 10.7 | 7,523.2  |                  |
| 361+50.0 | 50.0     | 124.8     | --                                            | --   | 243.9                             | --     | --     | 7,777.8             | 10.7 | 7,767.1  |                  |
| 362+00.0 | 50.0     | 126.9     | --                                            | 0.8  | 233.1                             | --     | 0.7    | 8,010.9             | 11.7 | 7,999.2  |                  |
| 362+50.0 | 50.0     | 97.9      | --                                            | 2.6  | 208.1                             | --     | 3.1    | 8,219.0             | 16.1 | 8,202.9  |                  |
| 363+00.0 | 50.0     | 160.9     | --                                            | --   | 239.6                             | --     | 2.4    | 8,458.6             | 19.5 | 8,439.1  |                  |
| 363+50.0 | 50.0     | 157.2     | --                                            | --   | 294.5                             | --     | --     | 8,753.1             | 19.5 | 8,733.6  |                  |
| 364+00.0 | 50.0     | 130.5     | --                                            | --   | 266.4                             | --     | --     | 9,019.5             | 19.5 | 9,000.0  |                  |
| 364+50.0 | 50.0     | 144.8     | --                                            | --   | 254.9                             | --     | --     | 9,274.4             | 19.5 | 9,254.9  |                  |
| 365+00.0 | 50.0     | 135.0     | --                                            | --   | 259.1                             | --     | --     | 9,533.5             | 19.5 | 9,514.0  |                  |
| 365+50.0 | 50.0     | 120.2     | --                                            | --   | 236.3                             | --     | --     | 9,769.8             | 19.5 | 9,750.3  |                  |
| 366+00.0 | 50.0     | 129.8     | --                                            | --   | 231.5                             | --     | --     | 10,001.3            | 19.5 | 9,981.8  |                  |
| 366+50.0 | 50.0     | 139.6     | --                                            | --   | 249.4                             | --     | --     | 10,250.7            | 19.5 | 10,231.2 |                  |
| 367+00.0 | 50.0     | 141.4     | --                                            | 3.6  | 260.2                             | --     | 3.3    | 10,510.9            | 24.2 | 10,486.7 |                  |
| 367+50.0 | 50.0     | 156.1     | --                                            | 1.7  | 275.5                             | --     | 4.9    | 10,786.4            | 31.2 | 10,755.2 |                  |
| 368+00.0 | 50.0     | 180.3     | --                                            | 0.1  | 311.5                             | --     | 1.7    | 11,097.9            | 33.6 | 11,064.3 |                  |
| 368+50.0 | 50.0     | 186.1     | --                                            | --   | 339.3                             | --     | 0.1    | 11,437.2            | 33.7 | 11,403.5 |                  |
| 369+00.0 | 50.0     | 187.5     | --                                            | --   | 345.9                             | --     | --     | 11,783.1            | 33.7 | 11,749.4 |                  |
| 369+50.0 | 50.0     | 210.7     | --                                            | --   | 368.7                             | --     | --     | 12,151.8            | 33.7 | 12,118.1 |                  |
| 370+00.0 | 50.0     | 184.0     | --                                            | 1.9  | 365.5                             | --     | 1.8    | 12,517.3            | 36.3 | 12,481.0 |                  |
| 370+50.0 | 50.0     | 206.9     | --                                            | --   | 361.9                             | --     | 1.8    | 12,879.2            | 38.9 | 12,840.3 |                  |
| 371+00.0 | 50.0     | 187.1     | --                                            | --   | 364.8                             | --     | --     | 13,244.0            | 38.9 | 13,205.1 |                  |
| 371+50.0 | 50.0     | 207.7     | --                                            | --   | 365.6                             | --     | --     | 13,609.6            | 38.9 | 13,570.7 |                  |
| 372+00.0 | 50.0     | 156.6     | --                                            | 0.1  | 337.3                             | --     | 0.1    | 13,946.9            | 39.0 | 13,907.9 |                  |
| 372+50.0 | 50.0     | 153.2     | --                                            | --   | 286.9                             | --     | 0.1    | 14,233.8            | 39.1 | 14,194.7 |                  |
| 373+00.0 | 50.0     | 149.5     | --                                            | 0.2  | 280.3                             | --     | 0.2    | 14,514.1            | 39.4 | 14,474.7 |                  |

- 1 - Cut
- 2 - Salvaged/Unusable Pavement Material
- 3 - Fill
- 8 - Mass Ordinate

Cut includes Salvaged/Unusable Pavement material  
This does not show up in cross sections  
Does not include Unusable Pavement Exc volume  
If Marsh and EBS to be backfilled with Granular: [(Cut) -  
((Fill - Expanded Rock) \* Fill Factor))]

Marsh and EBS are not usable outside the 1:1  
slopes

9

| STATION      | DISTANCE | AREA (SF) |                                               |      | Incremental Vol (CY) (Unadjusted) |        |        | Cumulative Vol (CY) |         | Note 8   |                  |
|--------------|----------|-----------|-----------------------------------------------|------|-----------------------------------|--------|--------|---------------------|---------|----------|------------------|
|              |          | CUT       | SALVAGED/<br>UNUSABLE<br>PAVEMENT<br>MATERIAL | FILL | Note 1                            | Note 2 | Note 3 | Note 1              |         |          | MASS<br>ORDINATE |
|              |          |           |                                               |      |                                   |        |        | EXPANDED            |         |          |                  |
|              |          |           |                                               |      |                                   |        |        | CUT                 | FILL    |          |                  |
|              |          |           |                                               |      |                                   |        |        |                     |         |          |                  |
| 373+50.0     | 50.0     | 150.0     | --                                            | --   | 277.3                             | --     | 0.2    | 14,791.4            | 39.7    | 14,751.7 |                  |
| 374+00.0     | 50.0     | 172.3     | --                                            | --   | 298.4                             | --     | --     | 15,089.8            | 39.7    | 15,050.1 |                  |
| 374+50.0     | 50.0     | 124.3     | --                                            | 1.6  | 274.6                             | --     | 1.5    | 15,364.4            | 41.8    | 15,322.6 |                  |
| 375+00.0     | 50.0     | 103.0     | --                                            | 7.2  | 210.5                             | --     | 8.1    | 15,574.9            | 53.3    | 15,521.6 |                  |
| 375+50.0     | 50.0     | 114.3     | --                                            | 2.7  | 201.2                             | --     | 9.2    | 15,776.1            | 66.4    | 15,709.7 |                  |
| 376+00.0     | 50.0     | 171.9     | --                                            | 1.8  | 265.0                             | --     | 4.2    | 16,041.1            | 72.4    | 15,968.7 |                  |
| 376+50.0     | 50.0     | 202.2     | --                                            | 1.8  | 346.4                             | --     | 3.3    | 16,387.5            | 77.1    | 16,310.4 |                  |
| 377+00.0     | 50.0     | 174.4     | --                                            | 0.3  | 348.7                             | --     | 1.9    | 16,736.2            | 79.8    | 16,656.4 |                  |
| 377+50.0     | 50.0     | 125.0     | --                                            | 3.7  | 277.2                             | --     | 3.7    | 17,013.4            | 85.1    | 16,928.3 |                  |
| 378+00.0     | 50.0     | 76.5      | --                                            | 23.0 | 186.6                             | --     | 24.7   | 17,200.0            | 120.2   | 17,079.8 |                  |
| 378+50.0     | 50.0     | 60.4      | --                                            | 64.0 | 126.8                             | --     | 80.6   | 17,326.8            | 234.7   | 17,092.1 |                  |
| 379+00.0     | 50.0     | 69.8      | --                                            | 51.4 | 120.6                             | --     | 106.9  | 17,447.4            | 386.5   | 17,060.9 |                  |
| 379+50.0     | 50.0     | 85.9      | --                                            | 18.8 | 144.2                             | --     | 65.0   | 17,591.6            | 478.8   | 17,112.8 |                  |
| 380+00.0     | 50.0     | 85.4      | --                                            | 50.6 | 158.6                             | --     | 64.3   | 17,750.2            | 570.1   | 17,180.1 |                  |
| 380+50.0     | 50.0     | 100.3     | --                                            | 46.8 | 171.9                             | --     | 90.2   | 17,922.1            | 698.2   | 17,223.9 |                  |
| 381+00.0     | 50.0     | 116.9     | --                                            | 40.3 | 201.1                             | --     | 80.6   | 18,123.2            | 812.7   | 17,310.5 |                  |
| 381+50.0     | 50.0     | 133.2     | --                                            | 22.3 | 231.6                             | --     | 58.0   | 18,354.8            | 895.1   | 17,459.7 |                  |
| 382+00.0     | 50.0     | 160.2     | --                                            | 0.1  | 271.7                             | --     | 20.7   | 18,626.5            | 924.5   | 17,702.0 |                  |
| 382+50.0     | 50.0     | 145.8     | --                                            | 4.9  | 283.3                             | --     | 4.6    | 18,909.8            | 931.0   | 17,978.8 |                  |
| 383+00.0     | 50.0     | 147.4     | --                                            | 29.5 | 271.5                             | --     | 31.9   | 19,181.3            | 976.3   | 18,205.0 |                  |
| 383+50.0     | 50.0     | 222.3     | --                                            | --   | 342.3                             | --     | 27.3   | 19,523.6            | 1,015.1 | 18,508.5 |                  |
| 384+00.0     | 50.0     | 105.5     | --                                            | 2.4  | 303.5                             | --     | 2.2    | 19,827.1            | 1,018.2 | 18,808.9 |                  |
| 384+50.0     | 50.0     | 94.4      | --                                            | --   | 185.1                             | --     | 2.2    | 20,012.2            | 1,021.3 | 18,990.9 |                  |
| 384+50.0     | --       | 94.3      | --                                            | --   | --                                | --     | --     | 20,012.2            | 1,021.3 | 18,990.9 |                  |
| COLUMN TOTAL |          |           |                                               |      | 20,012.2                          | --     | 719.1  |                     |         |          |                  |

PROJECT NO:3364-03-72

HWY: STH 175

COUNTY:DODGE

EARTHWORK

SHEET

141

E

FILE NAME :


PLOT DATE : 4/14/2015


PLOT BY :


PLOT NAME : EW1


PLOT SCALE :

WISDOT/CADDs SHEET 49

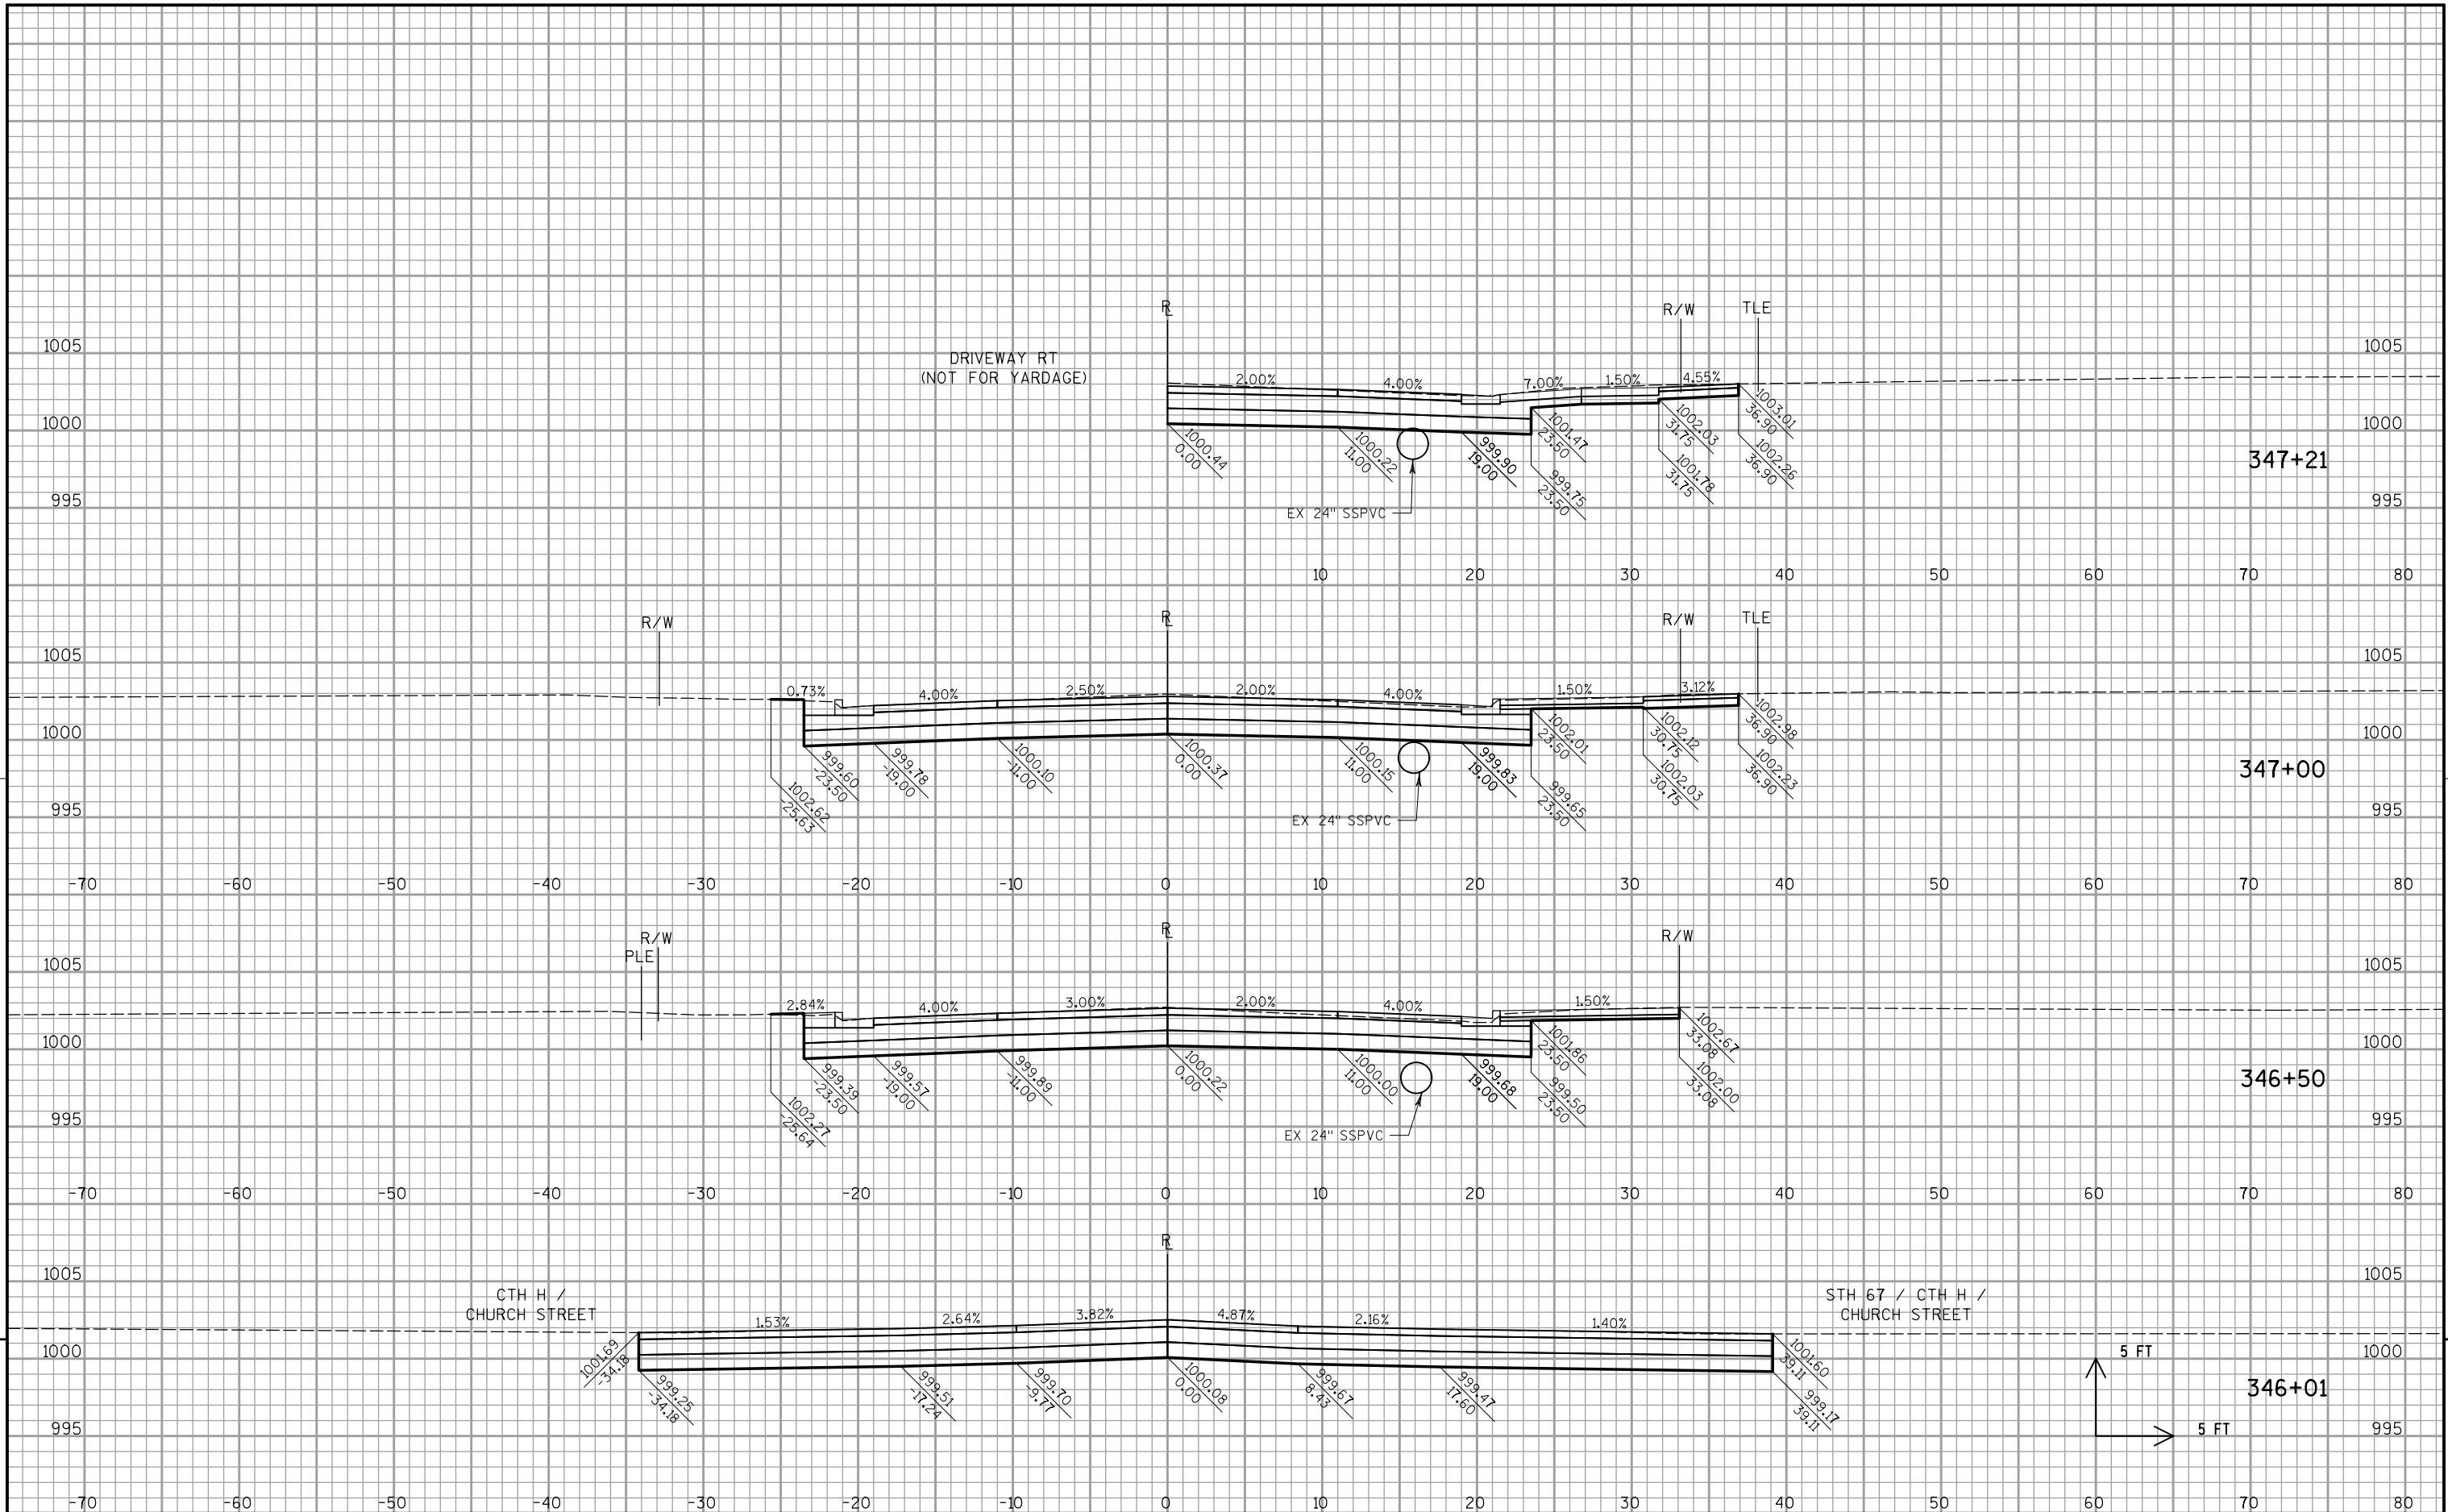


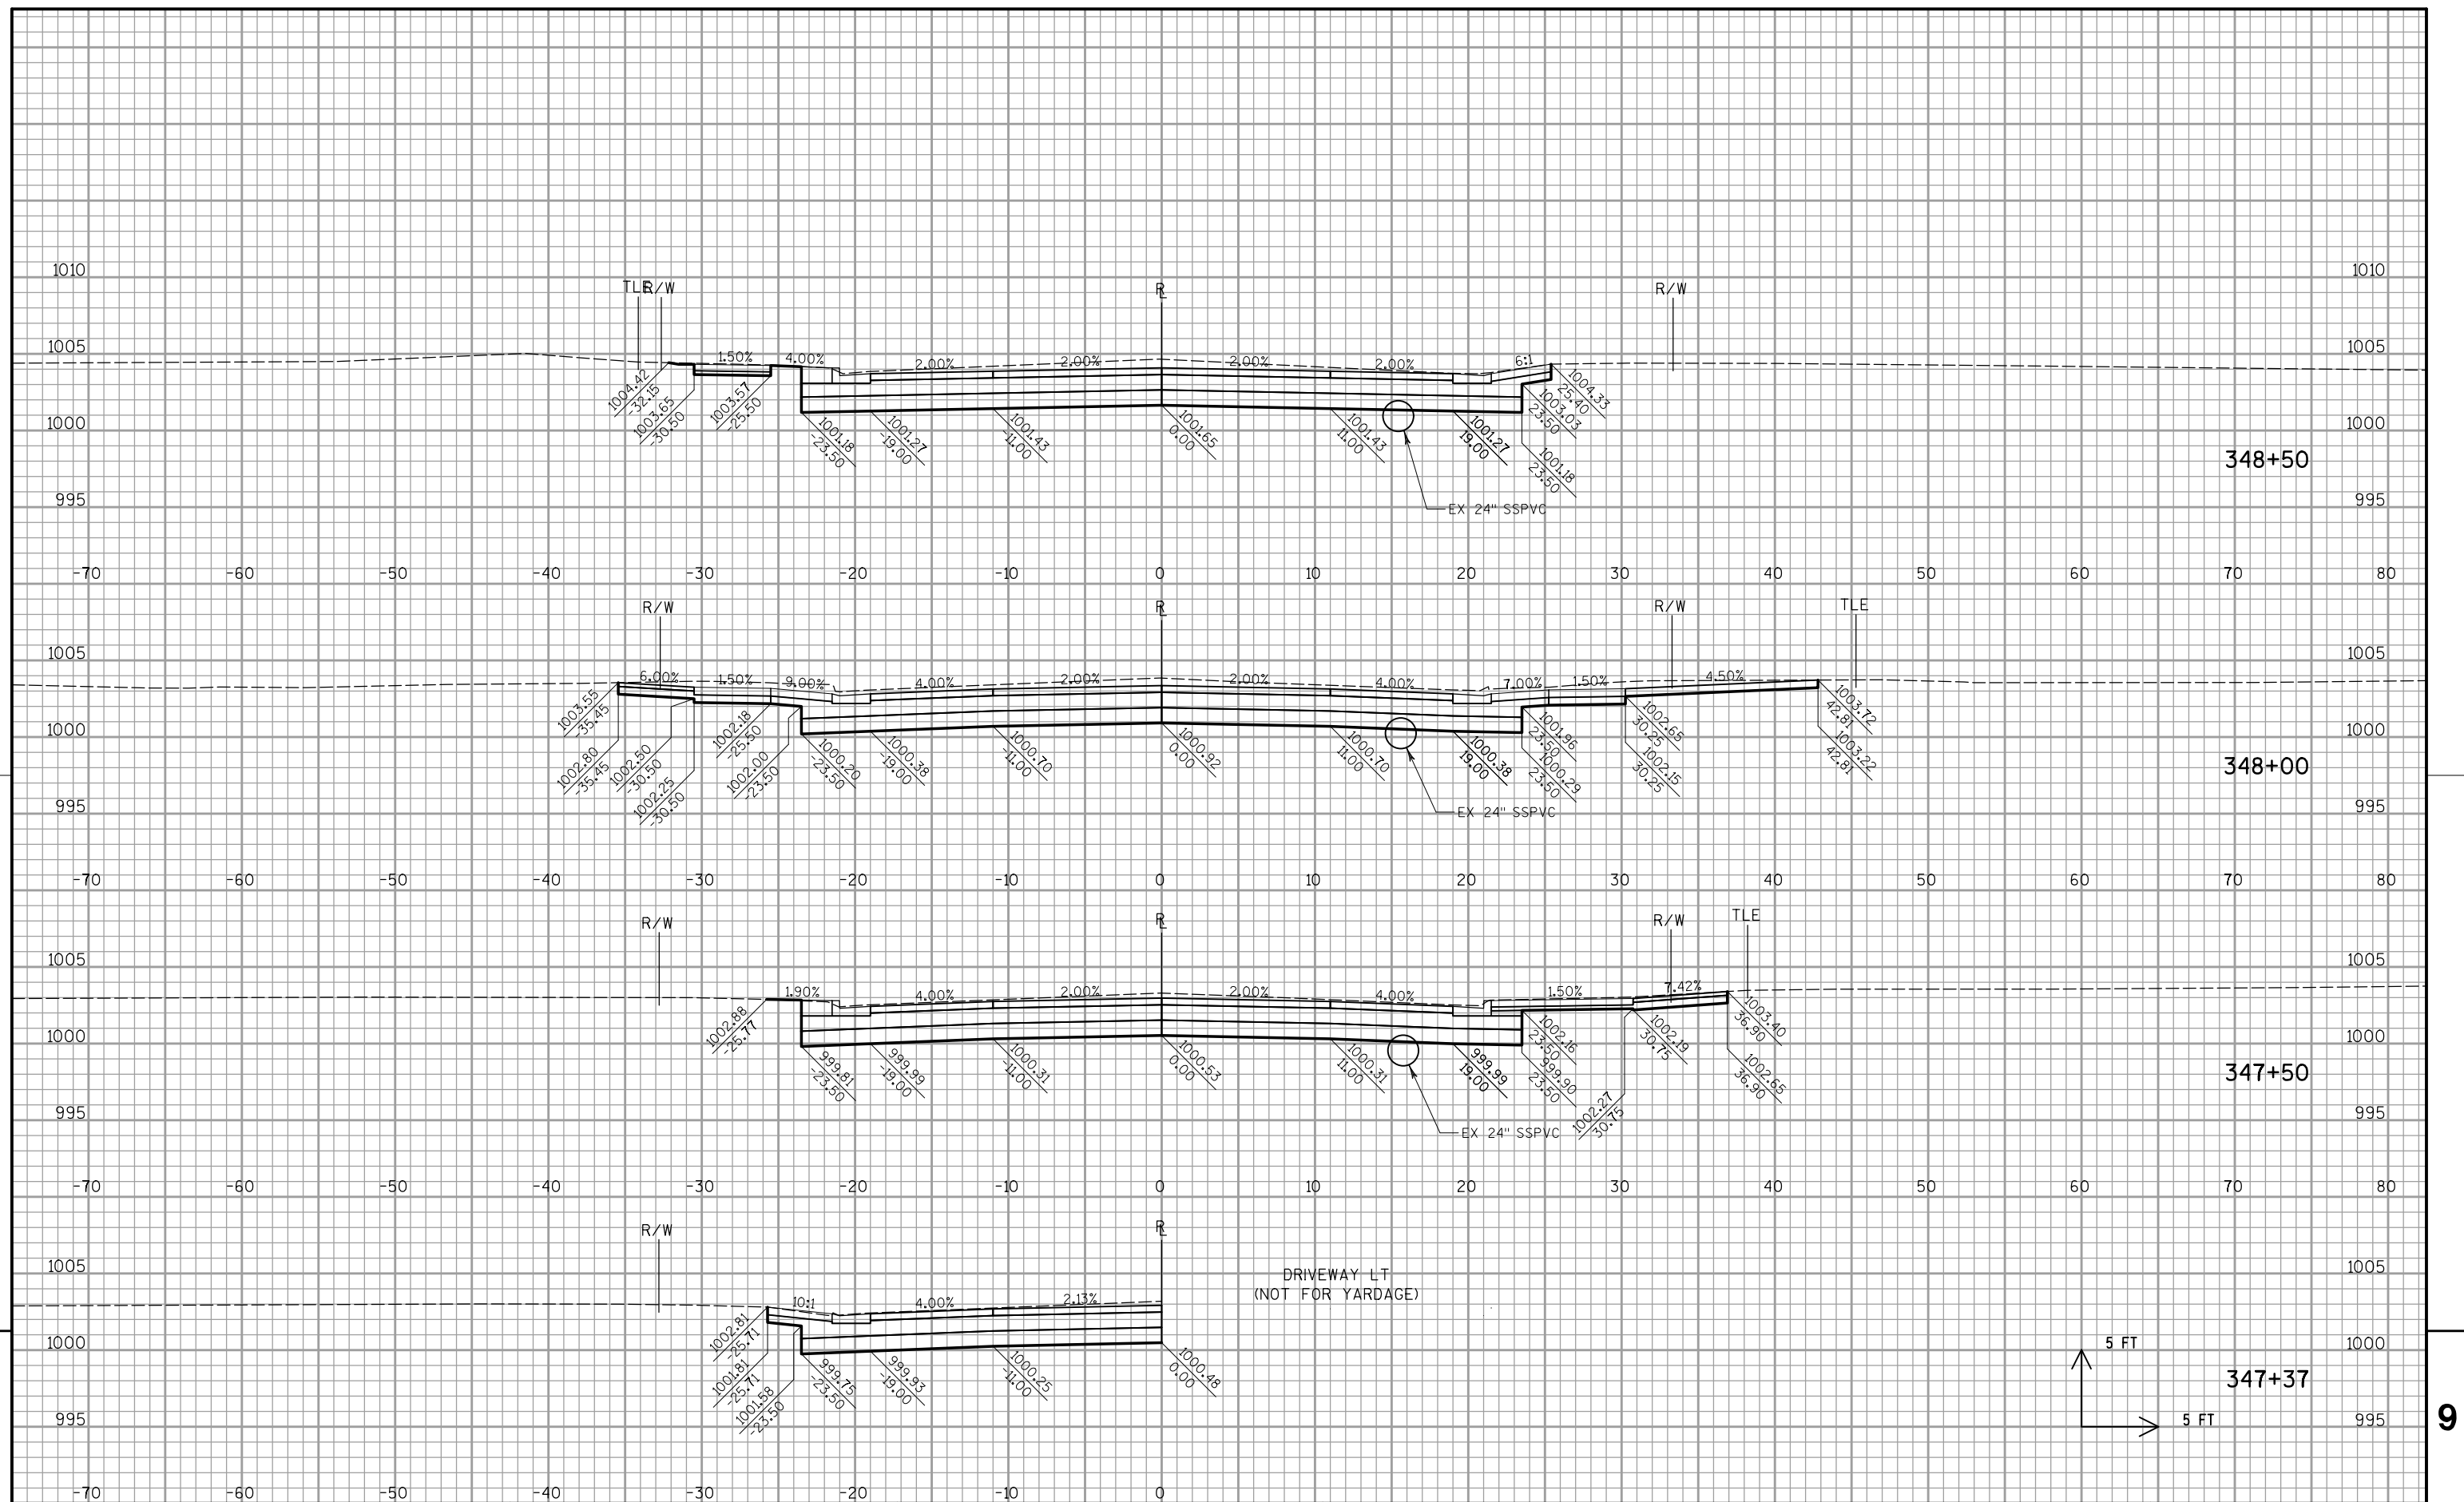


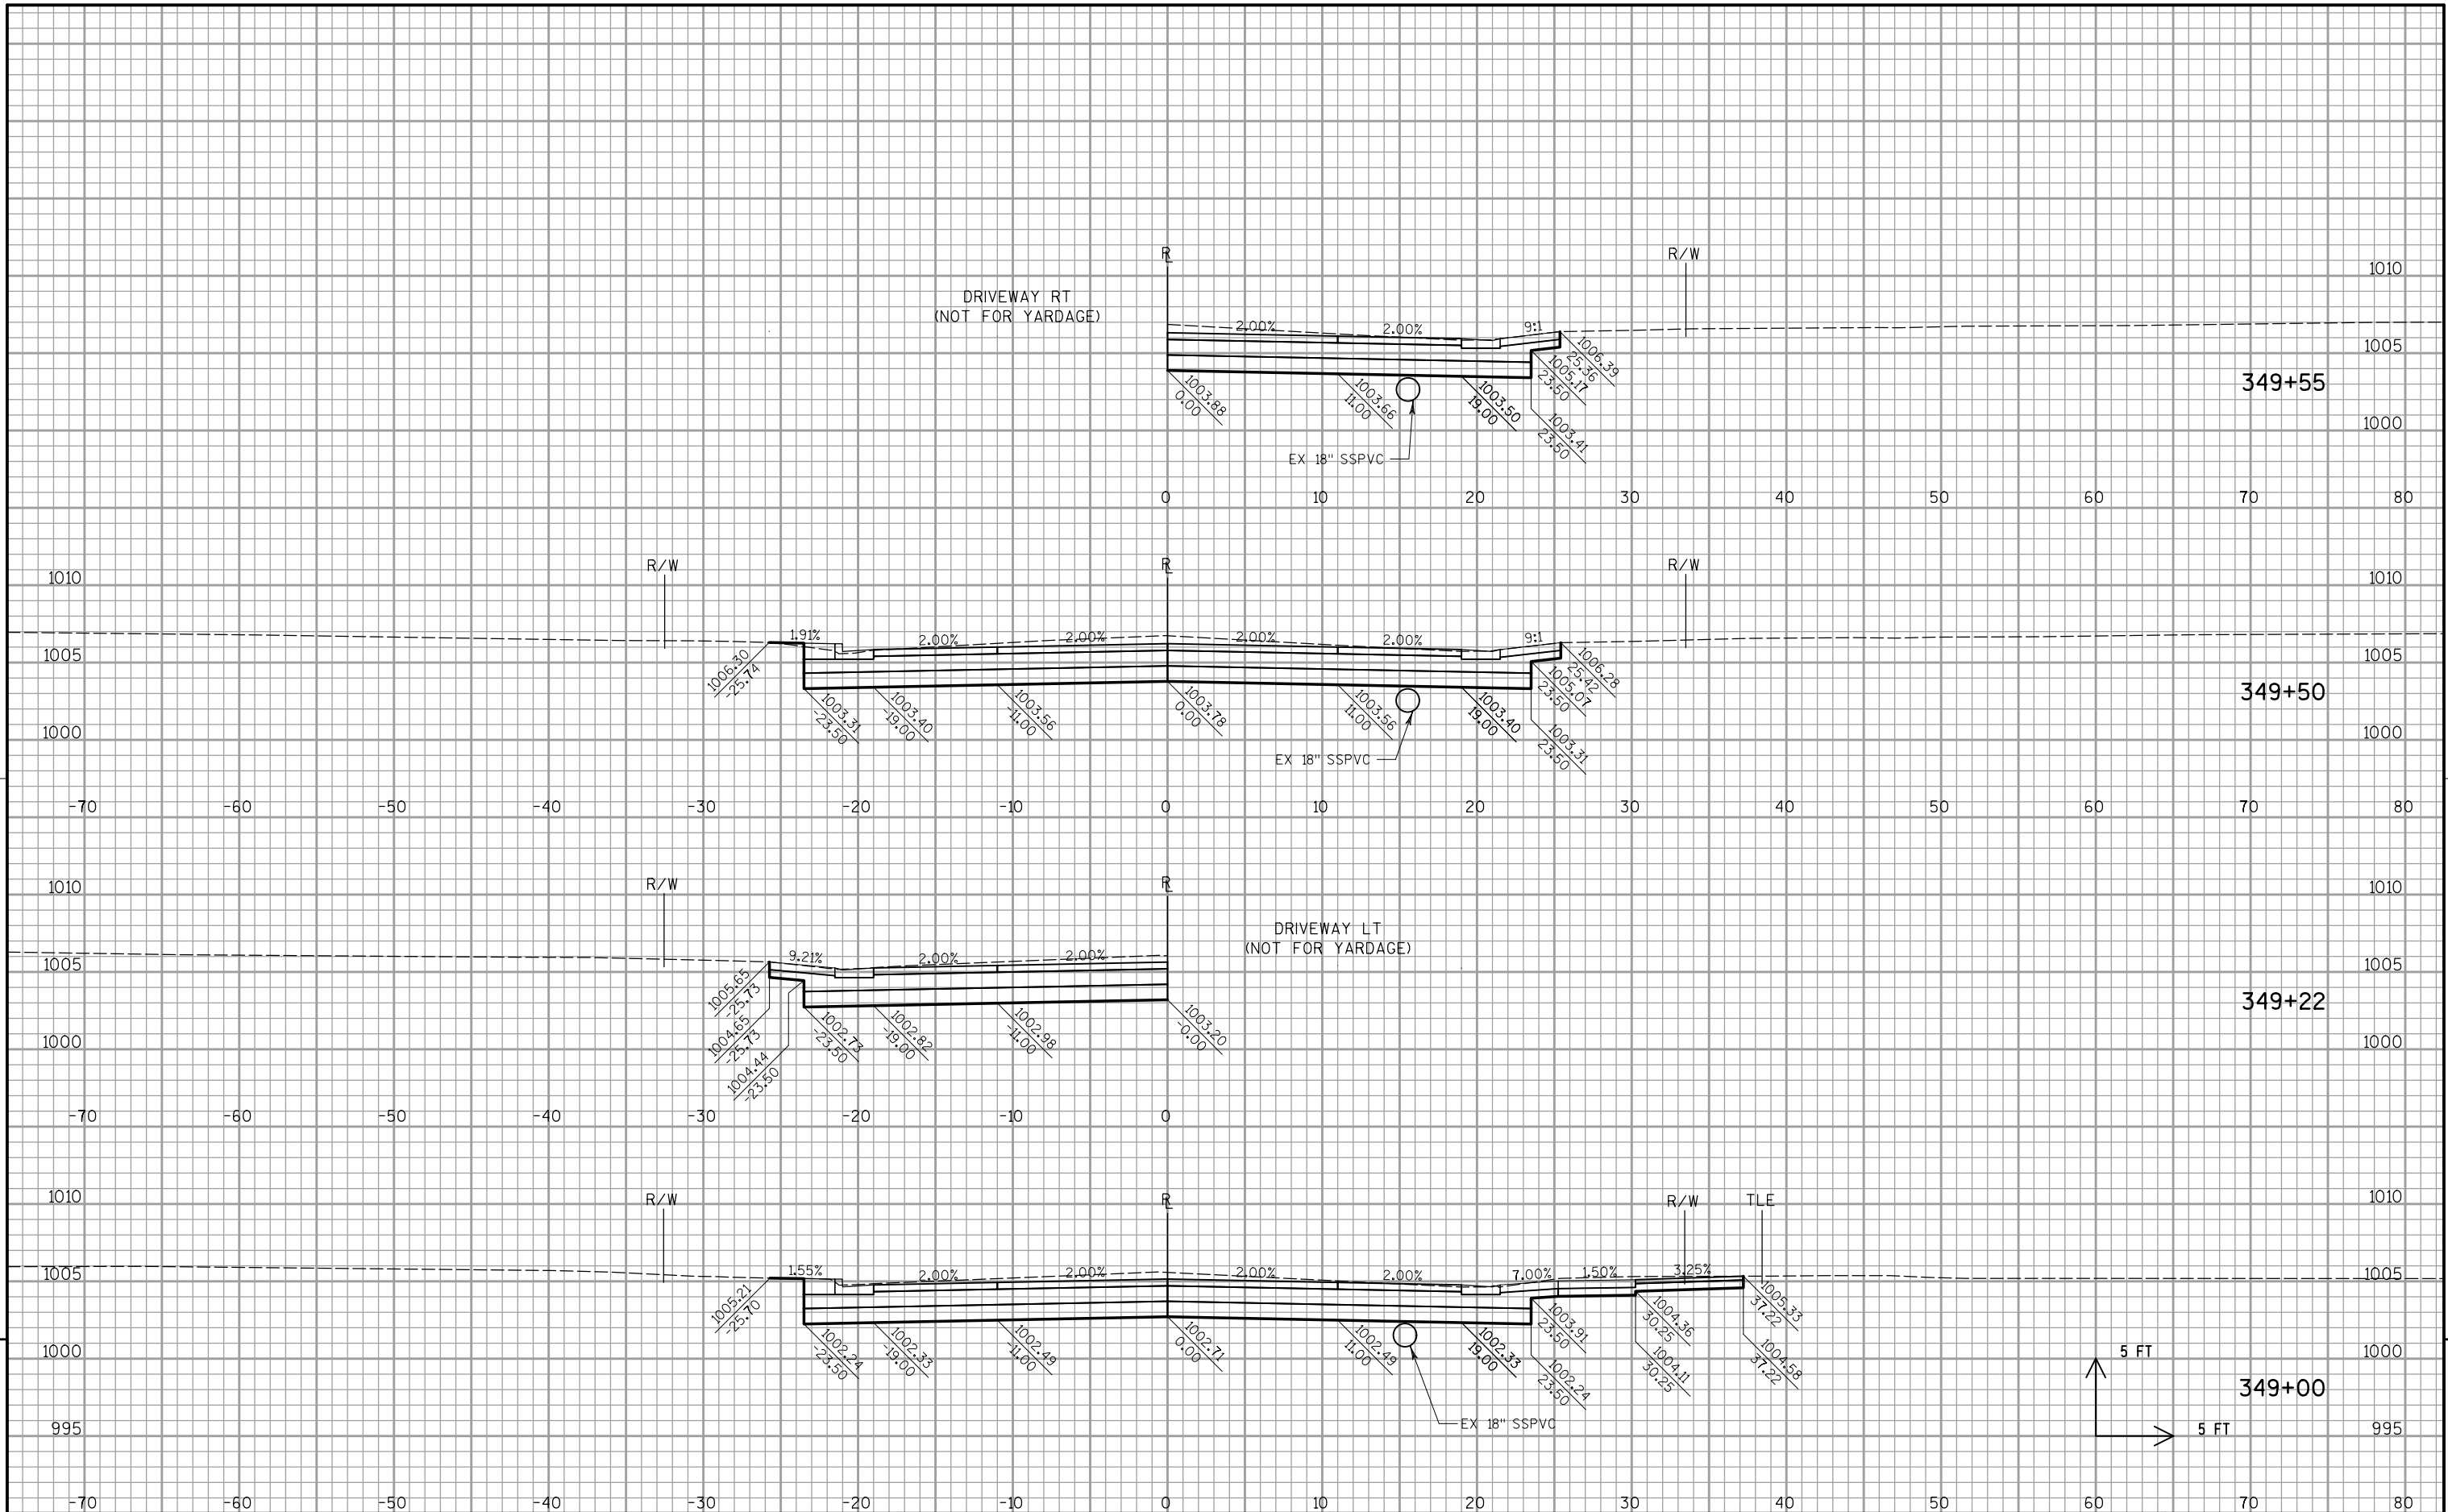

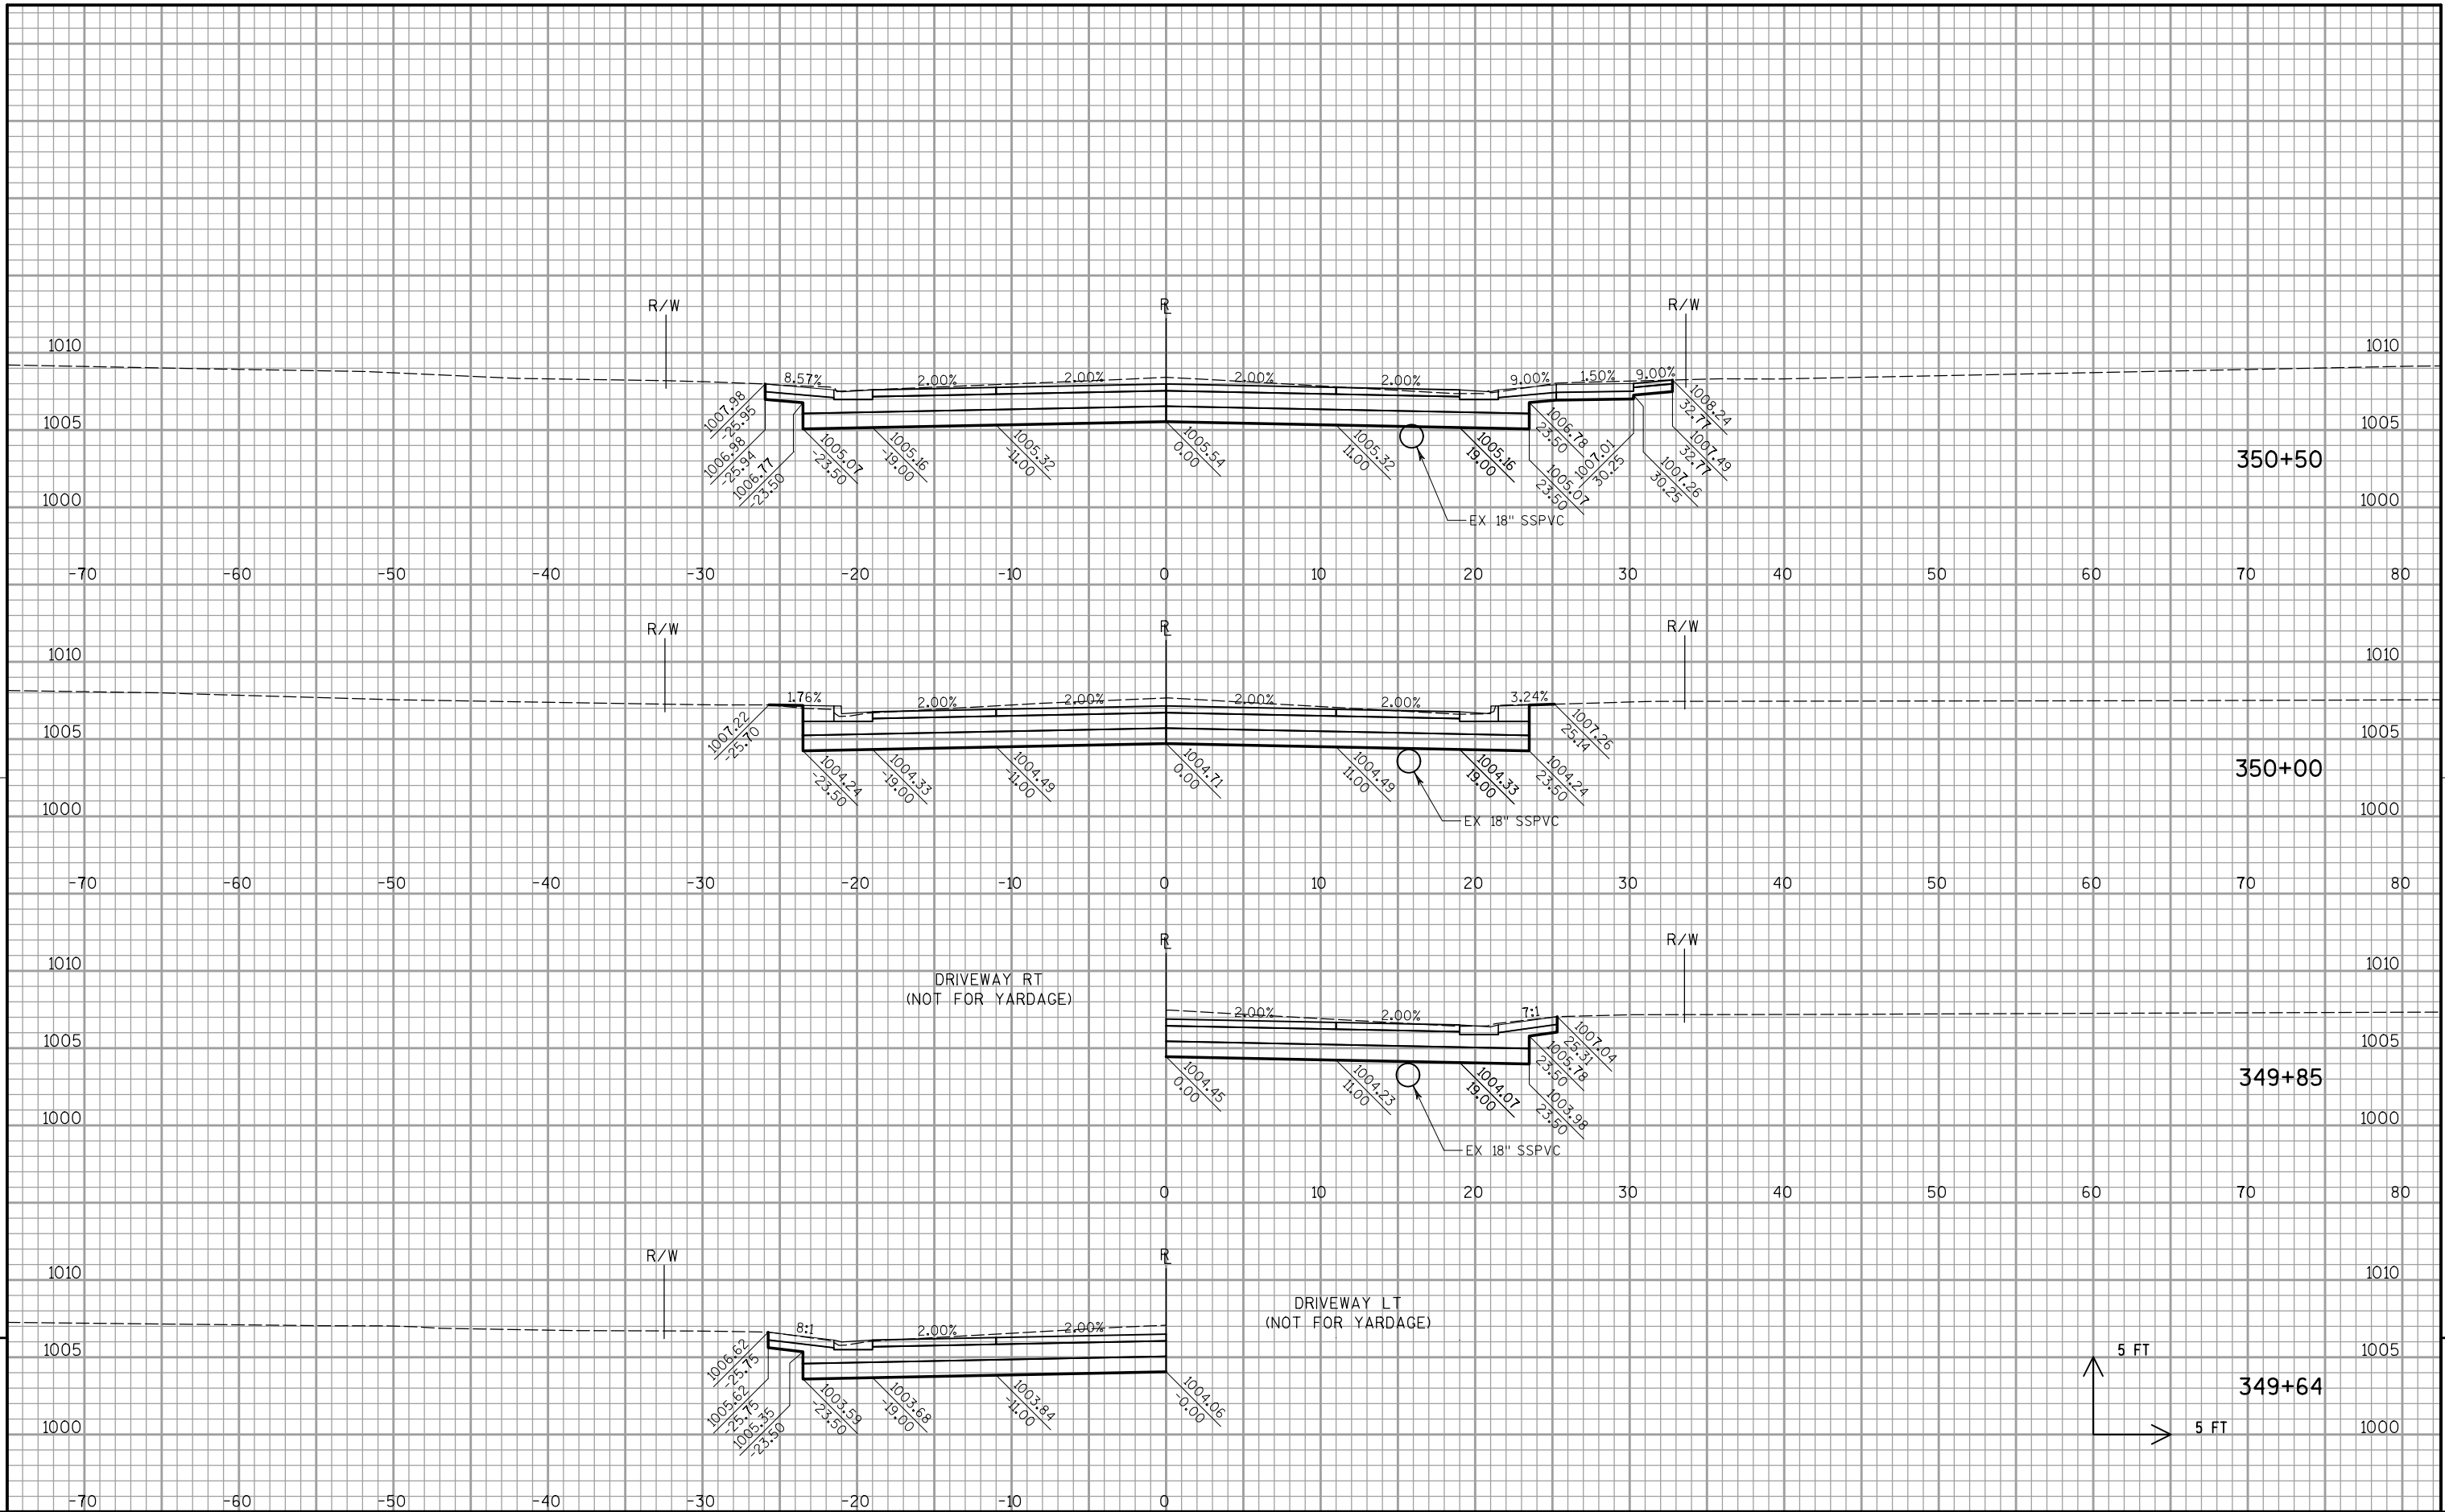





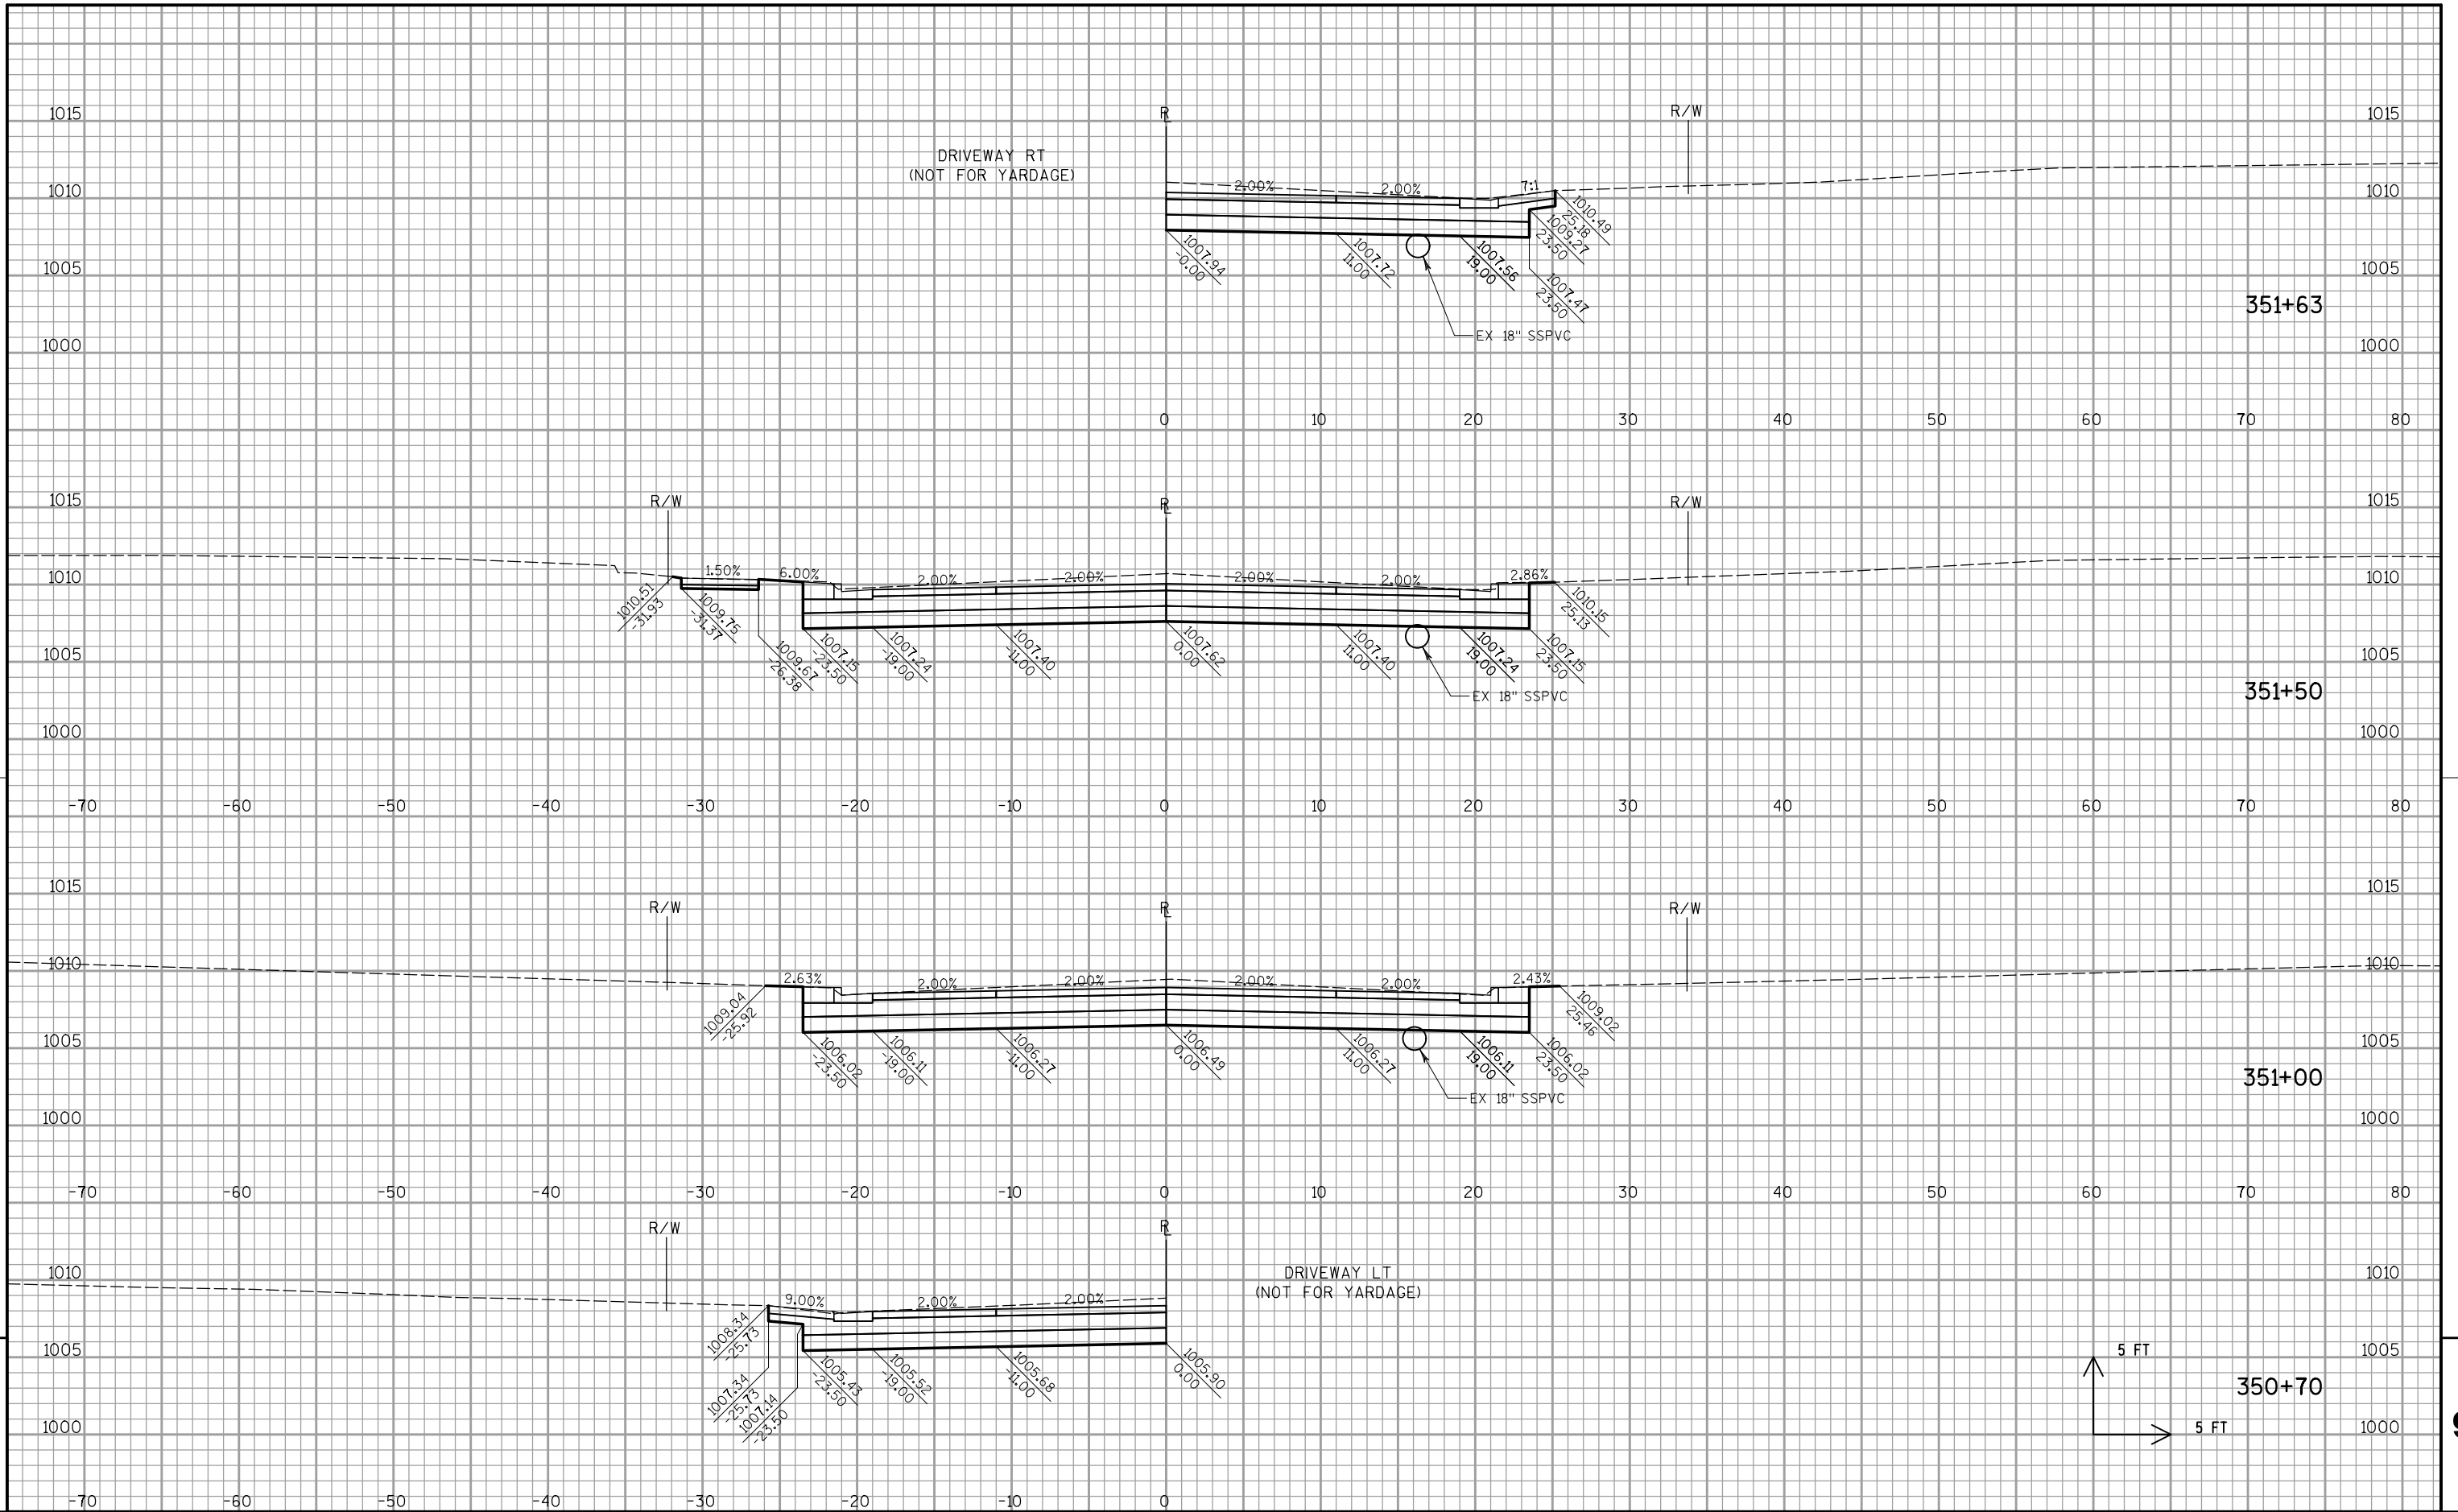


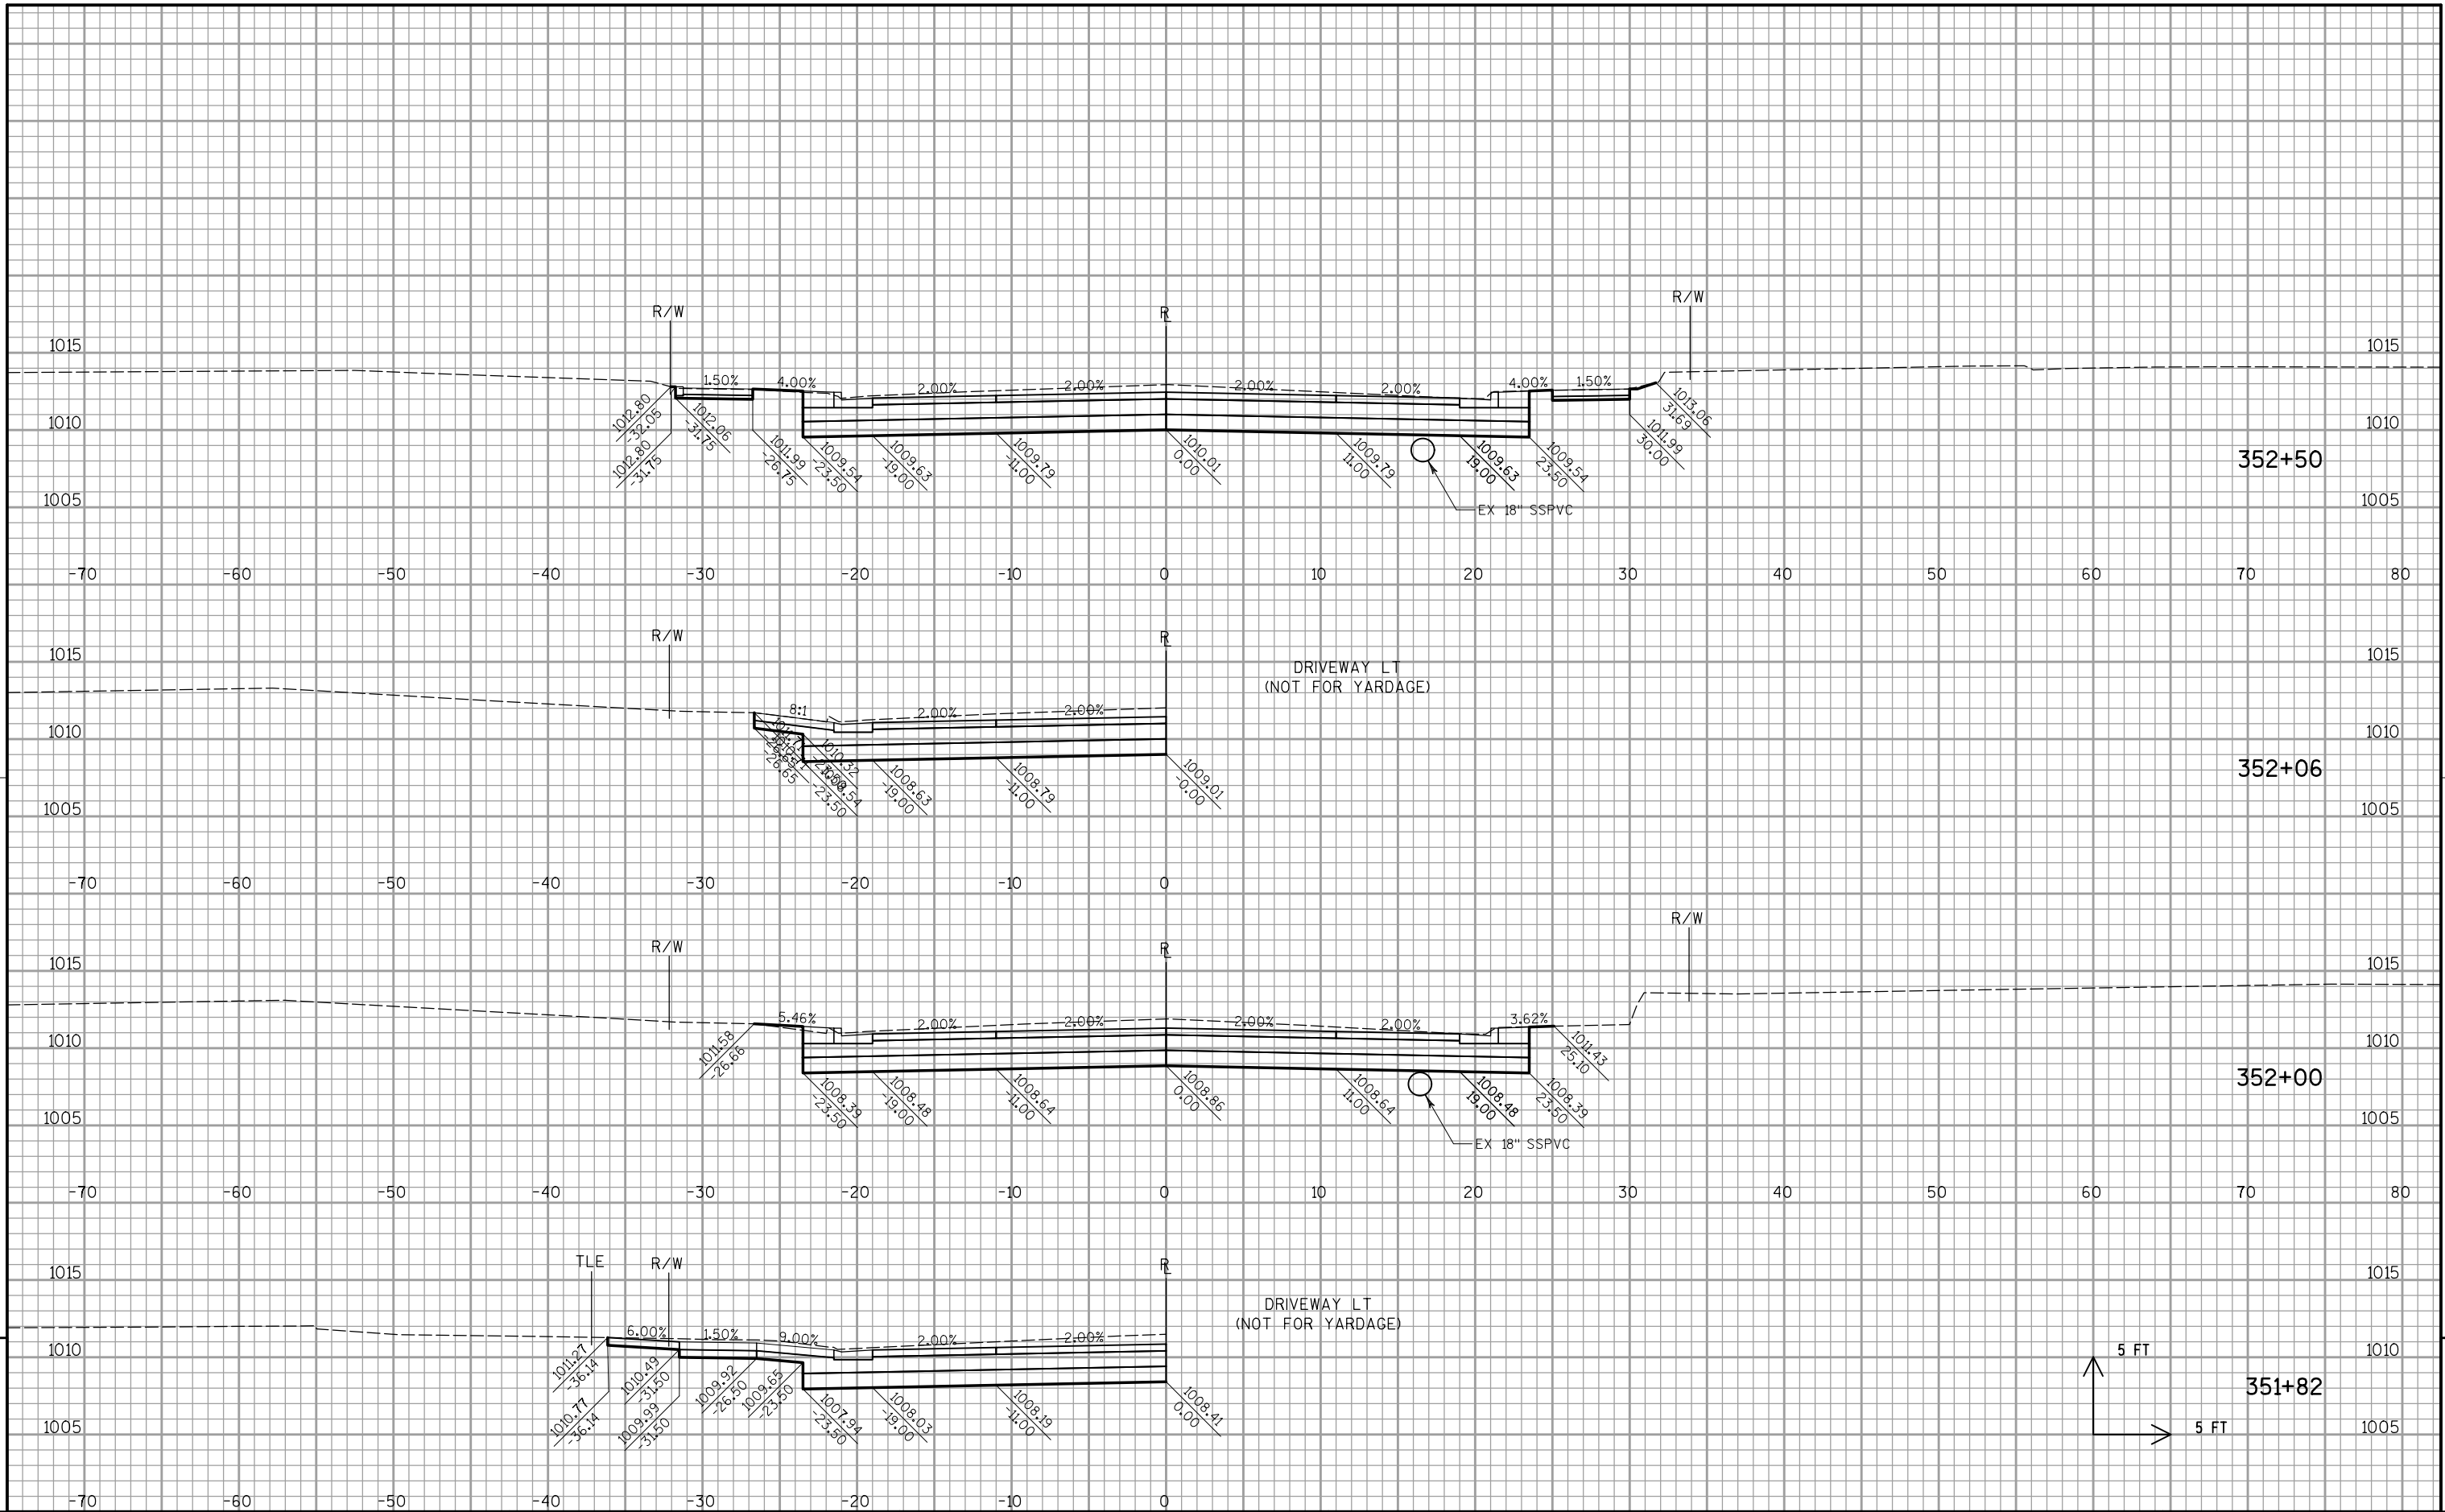





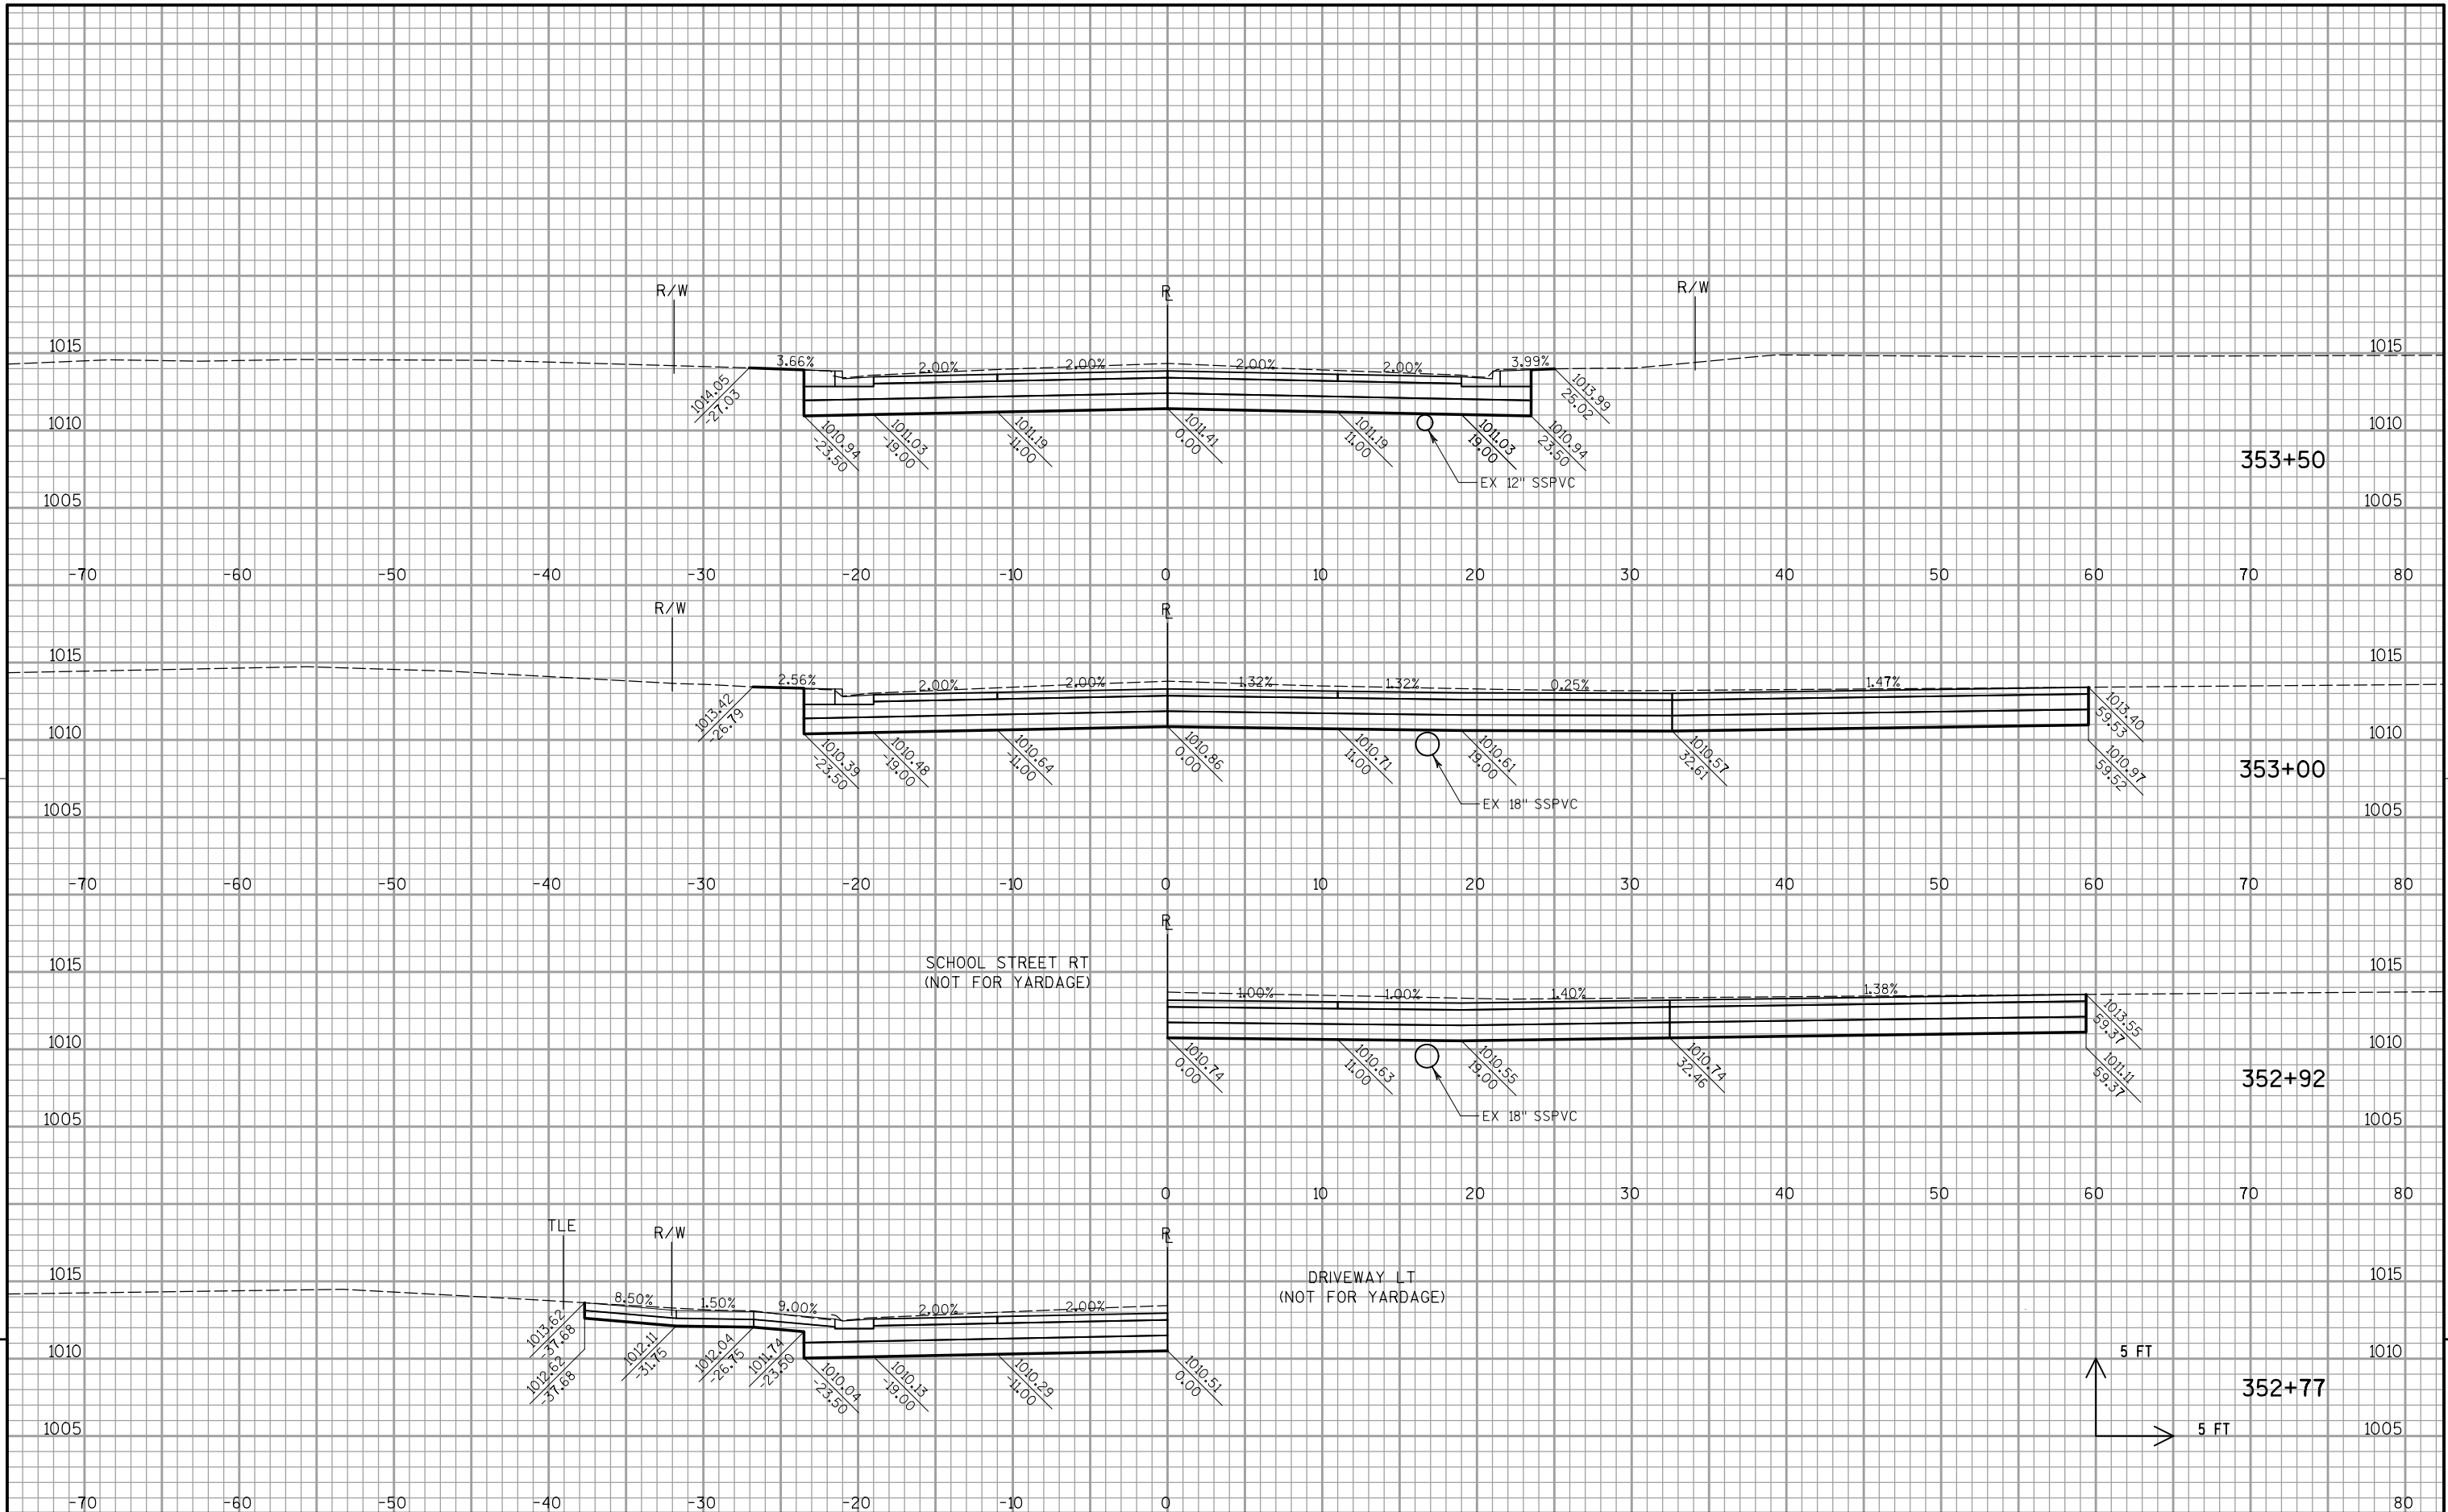


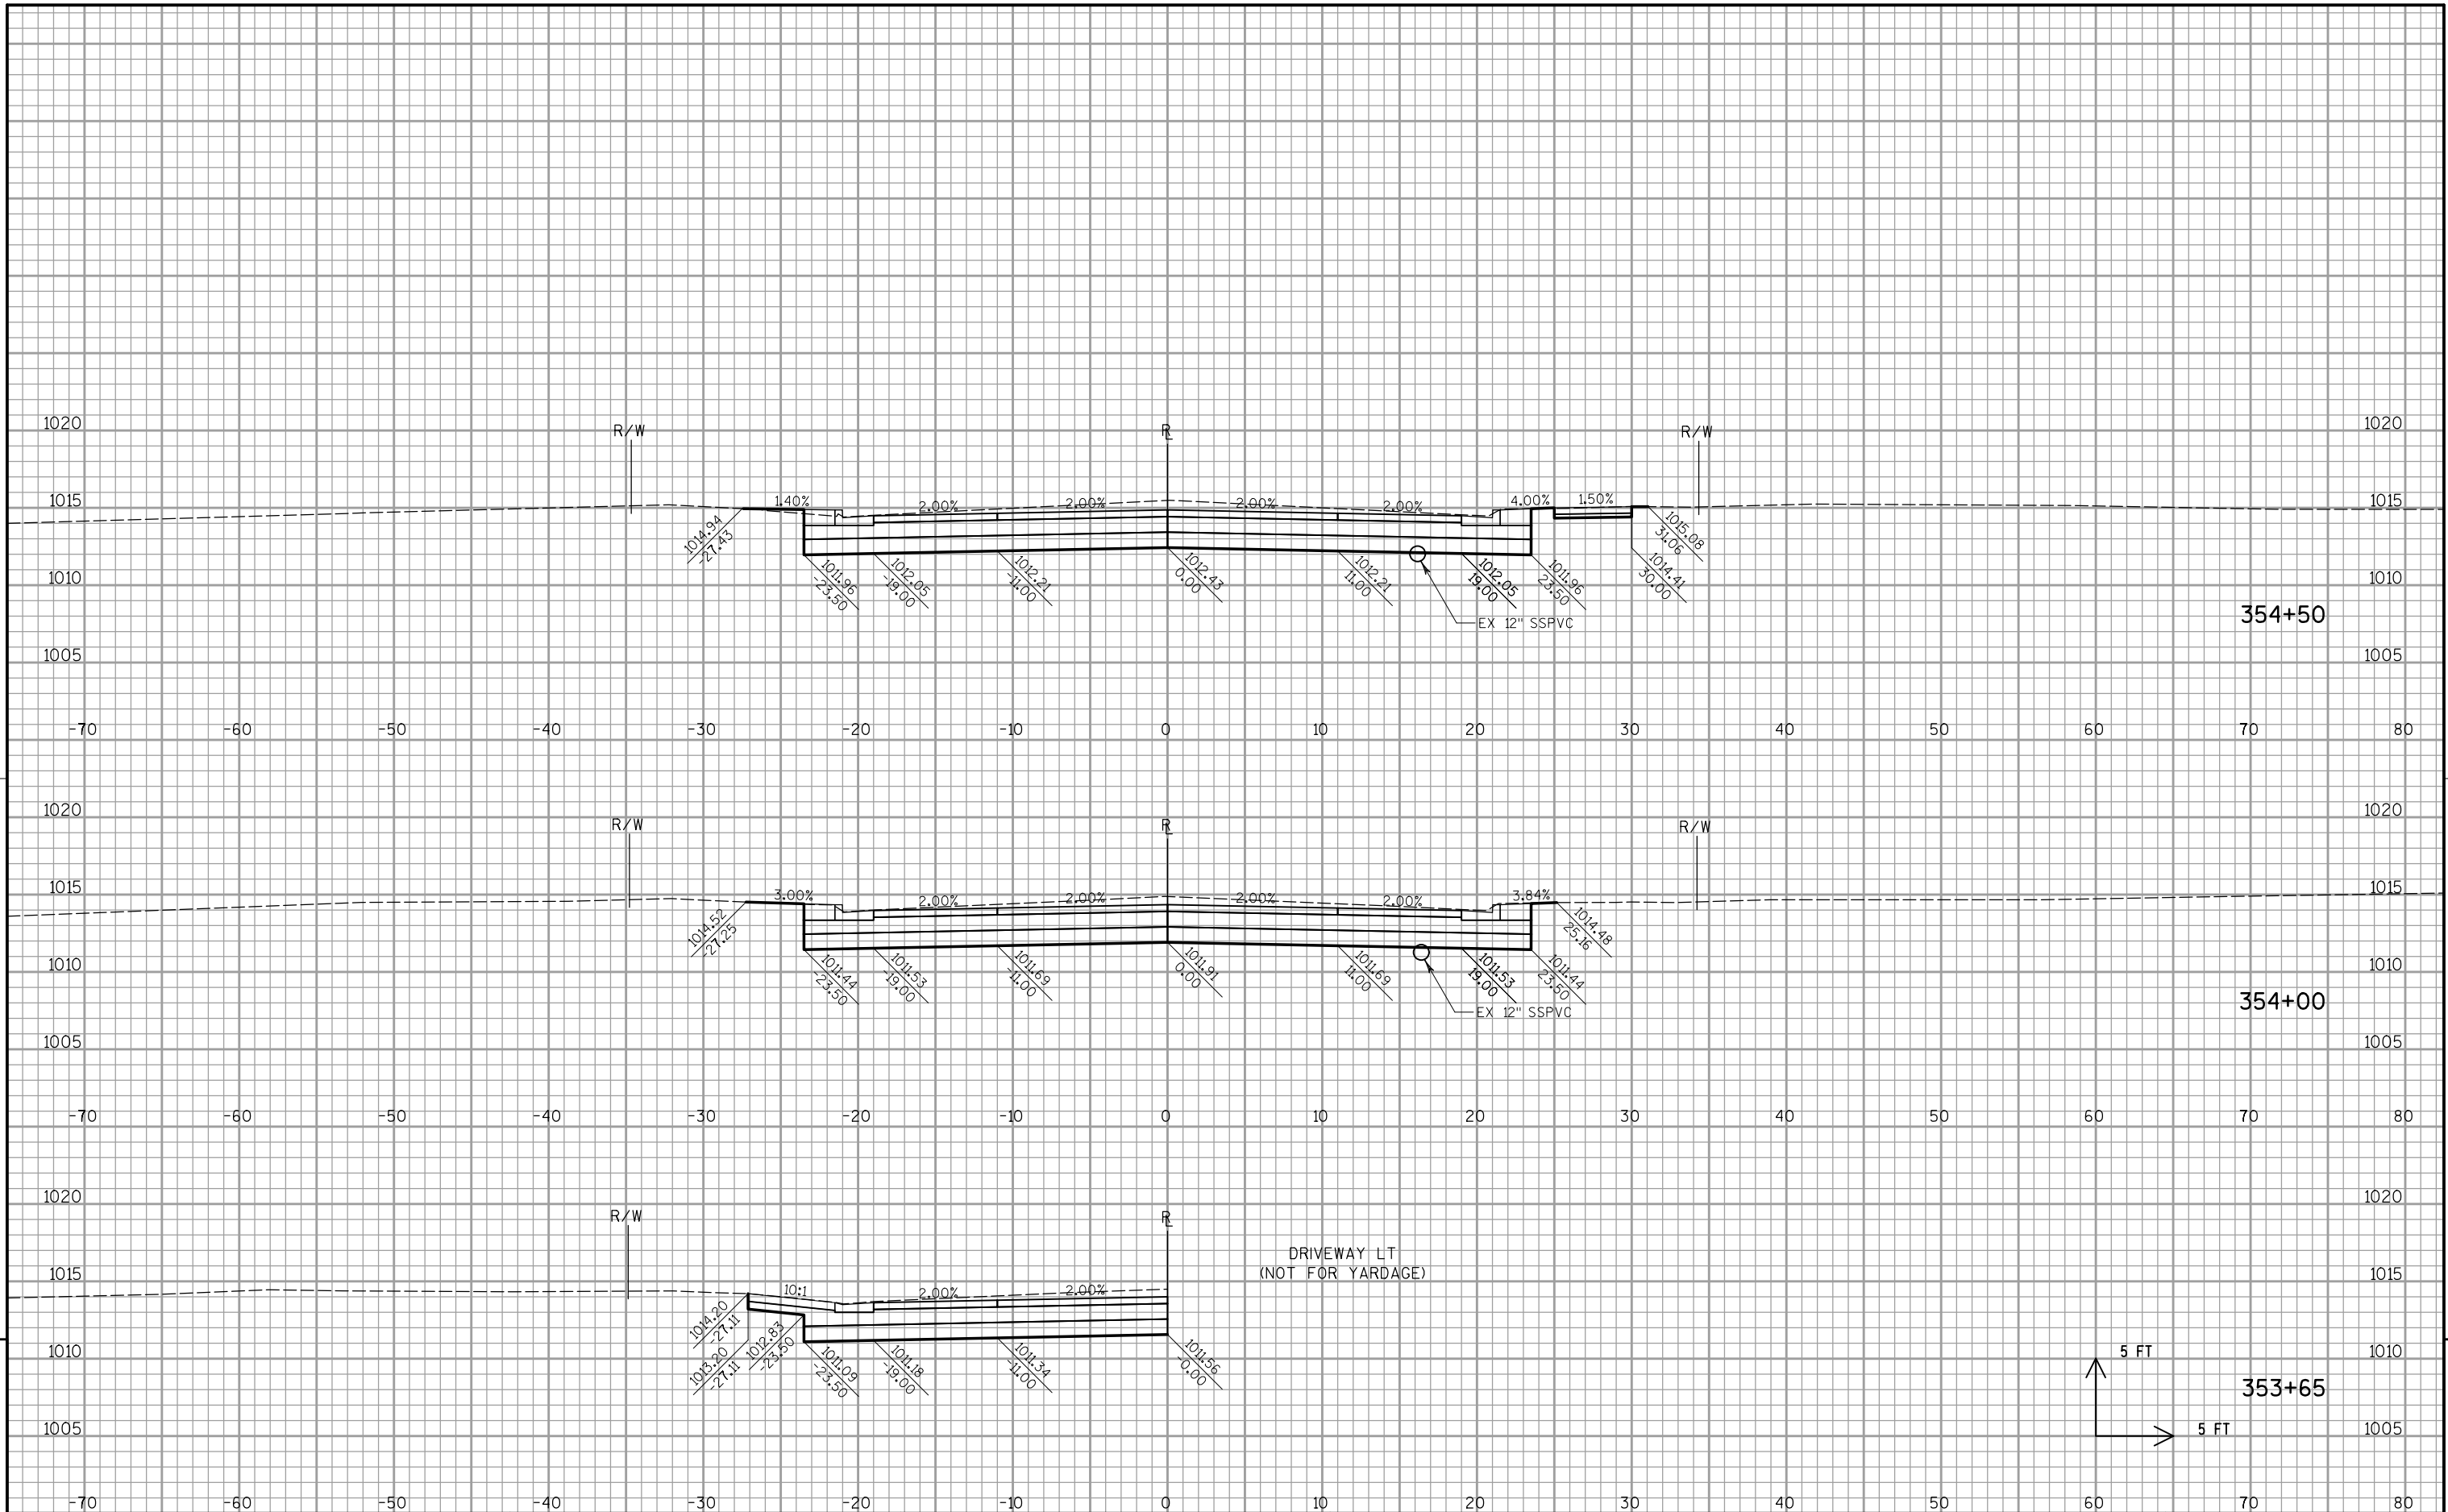

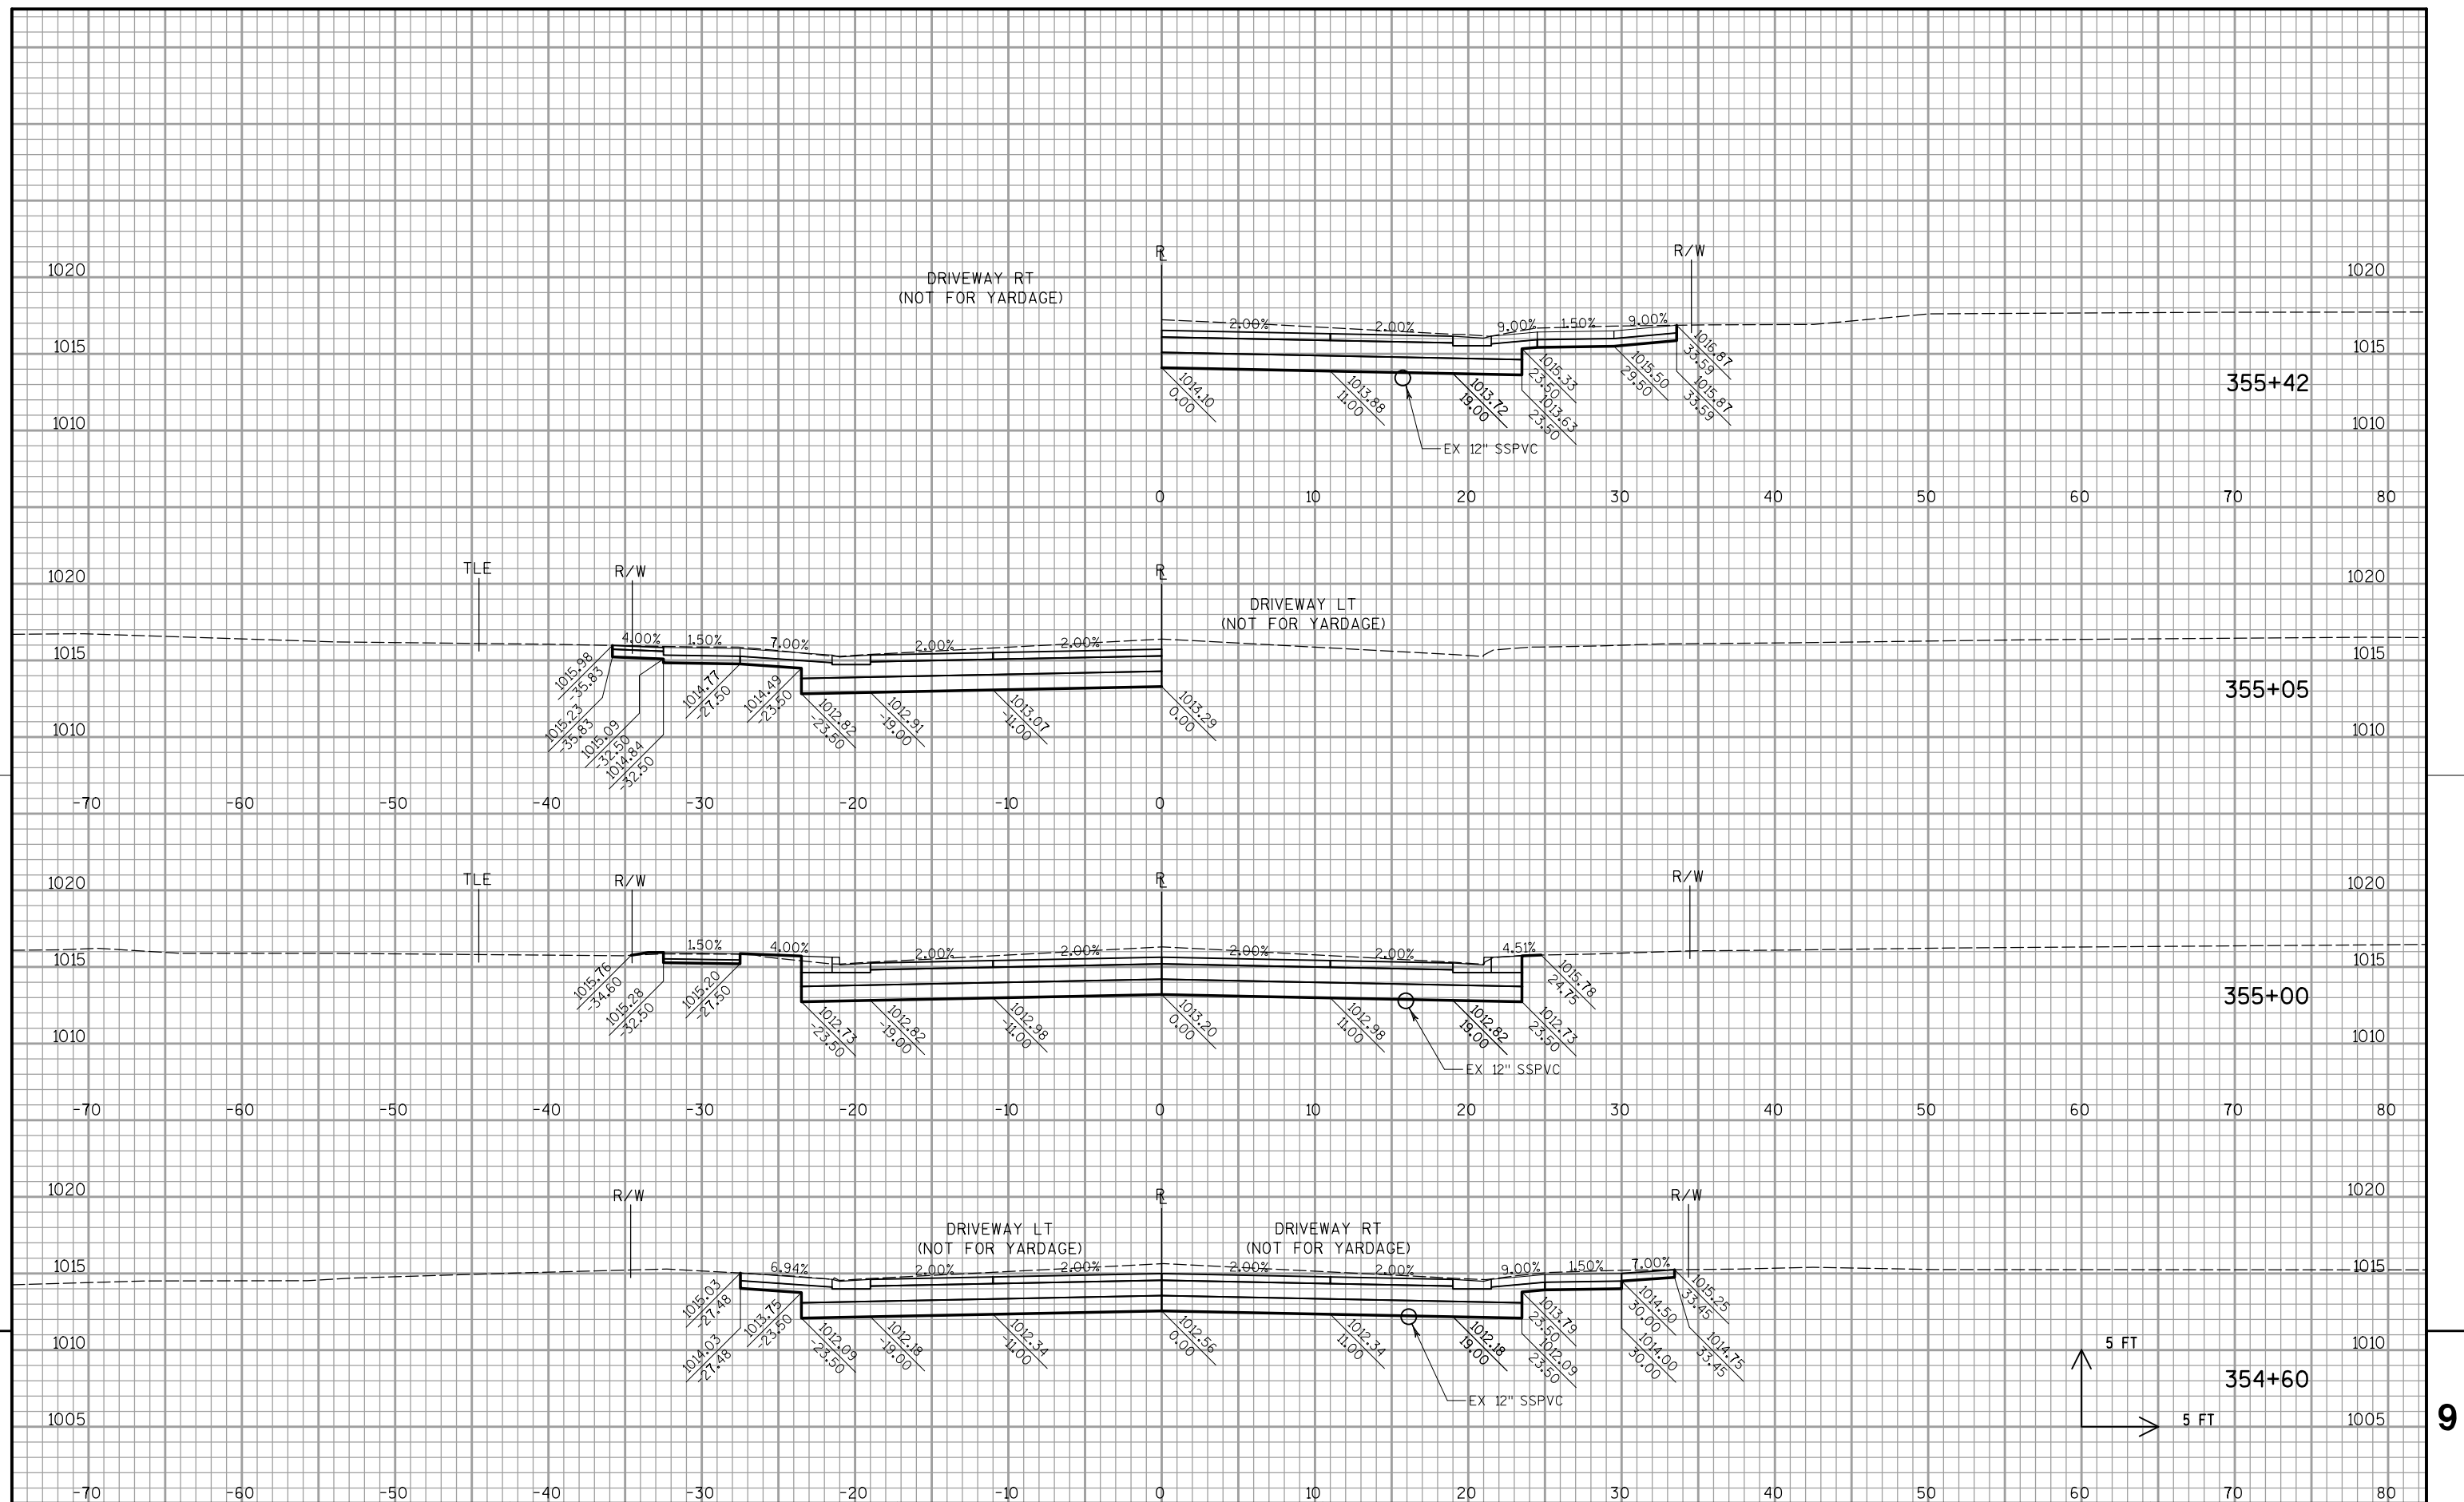

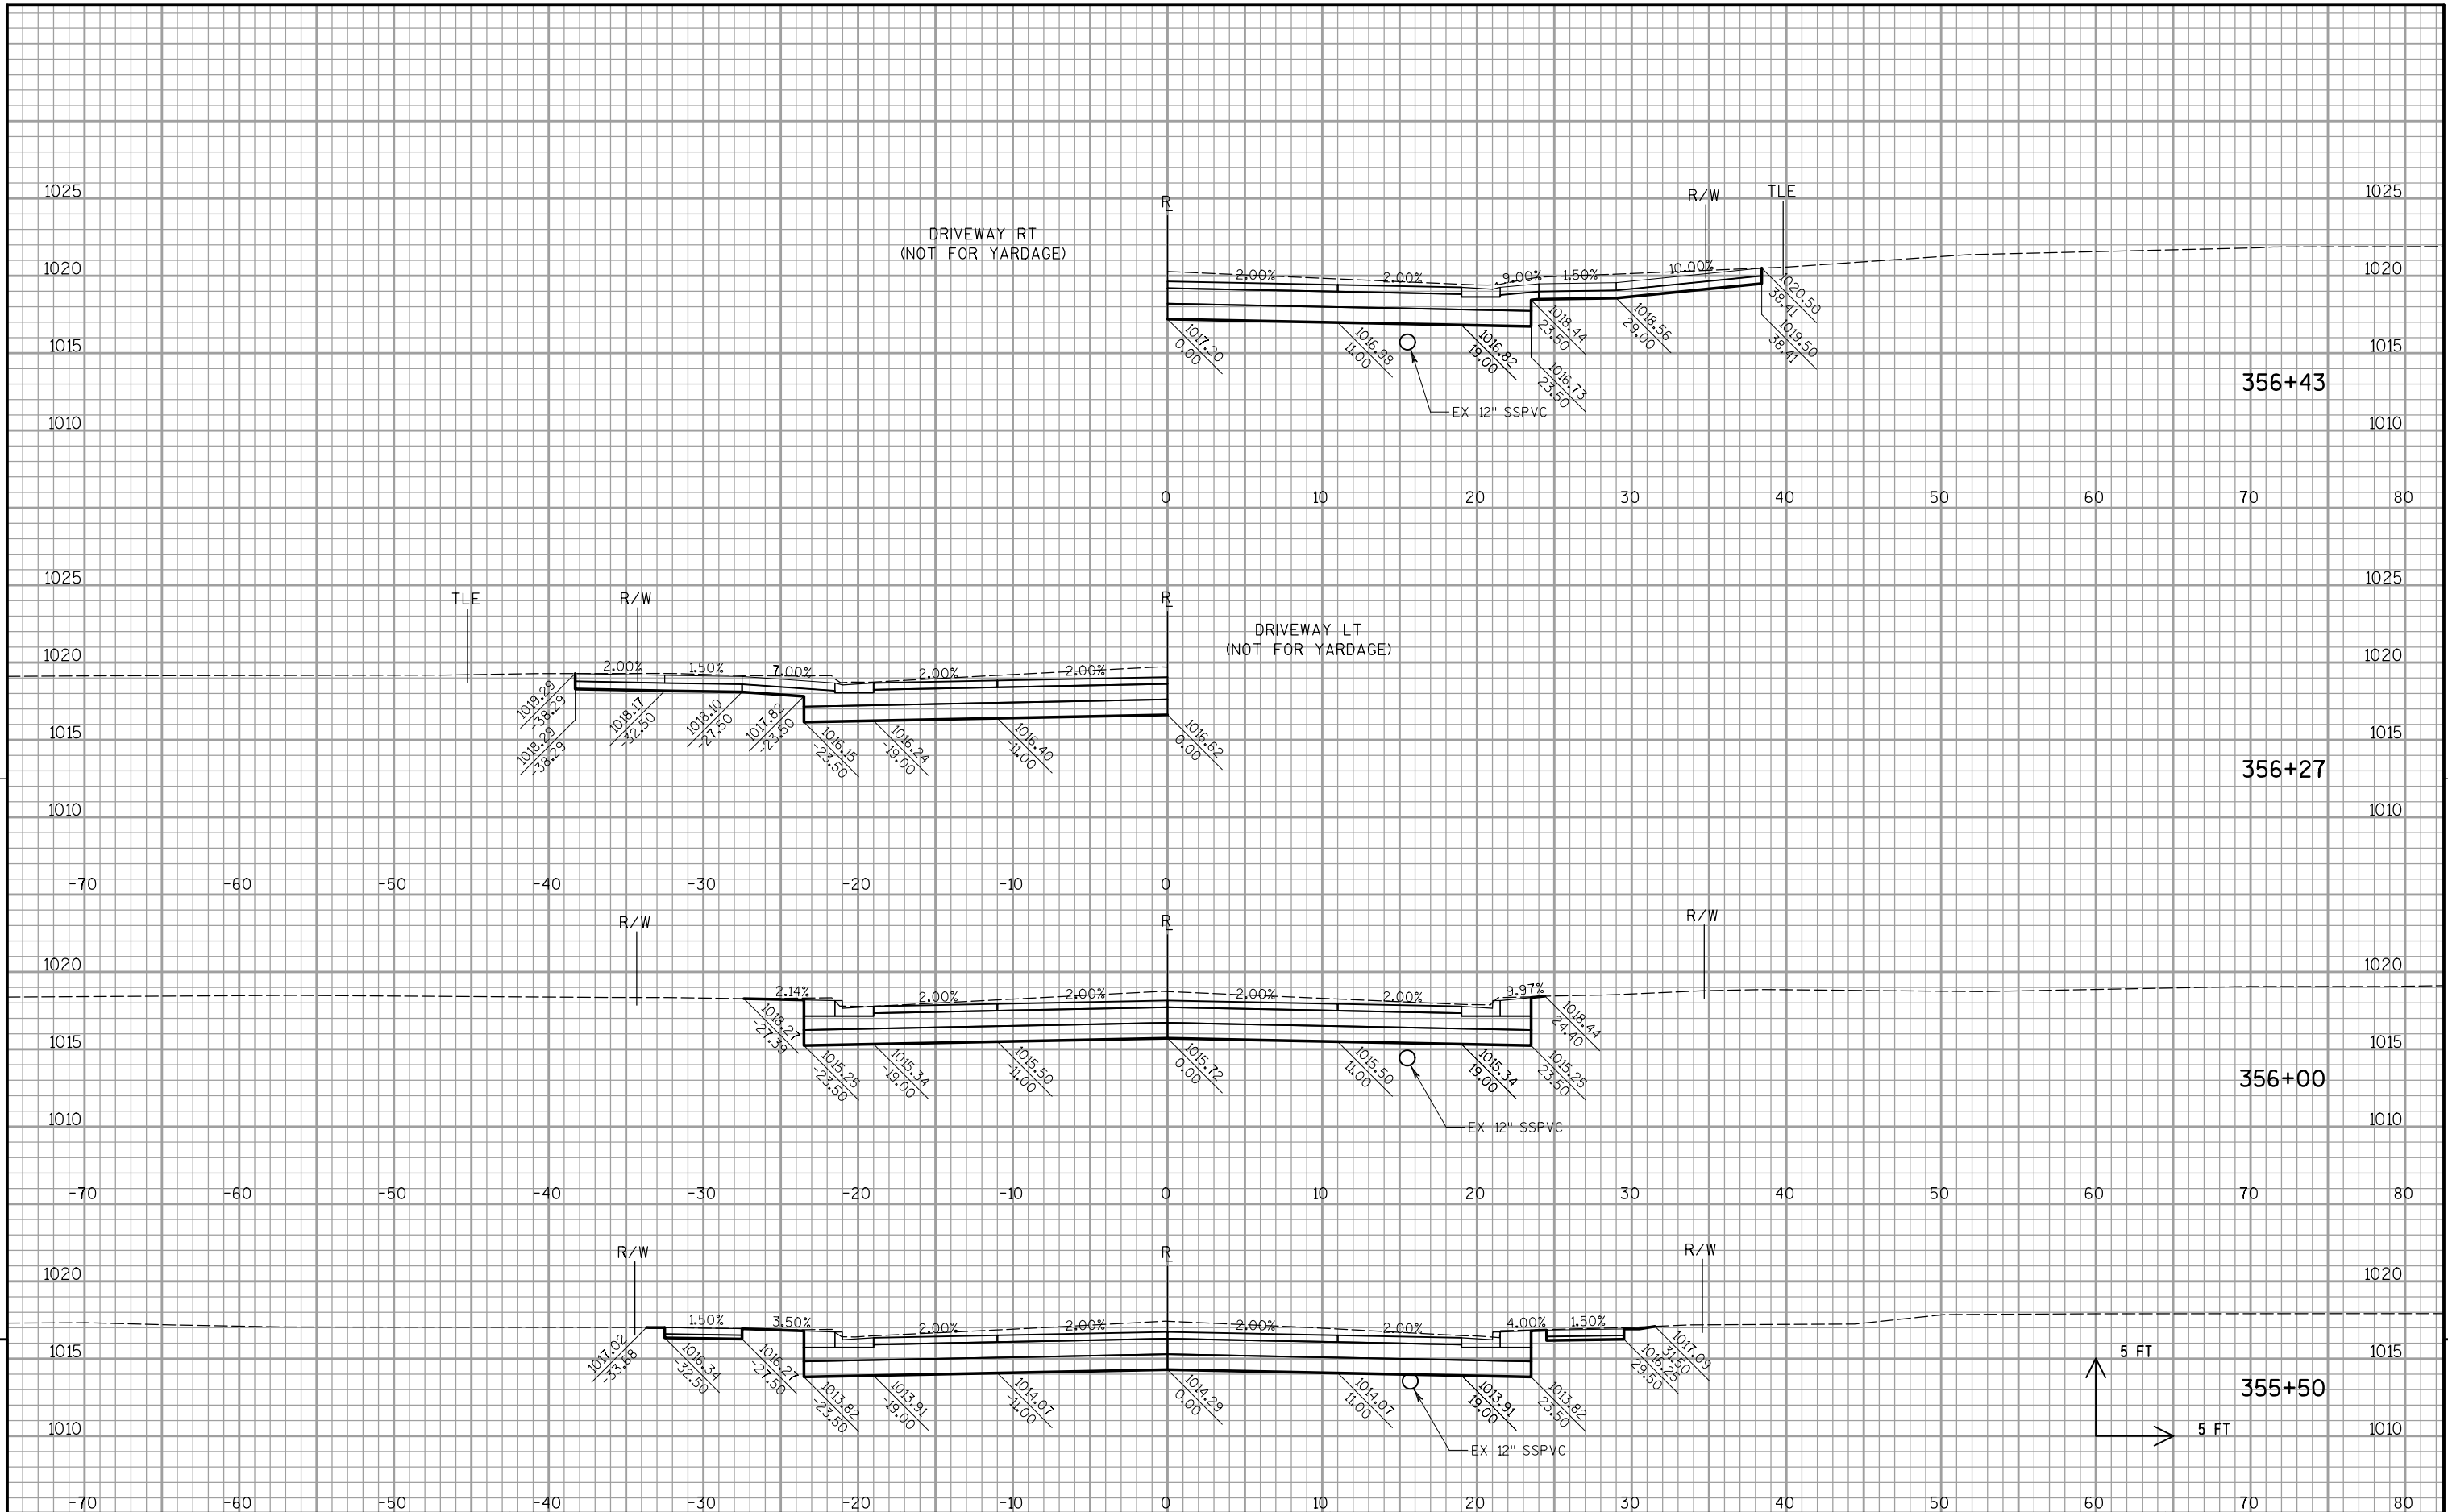


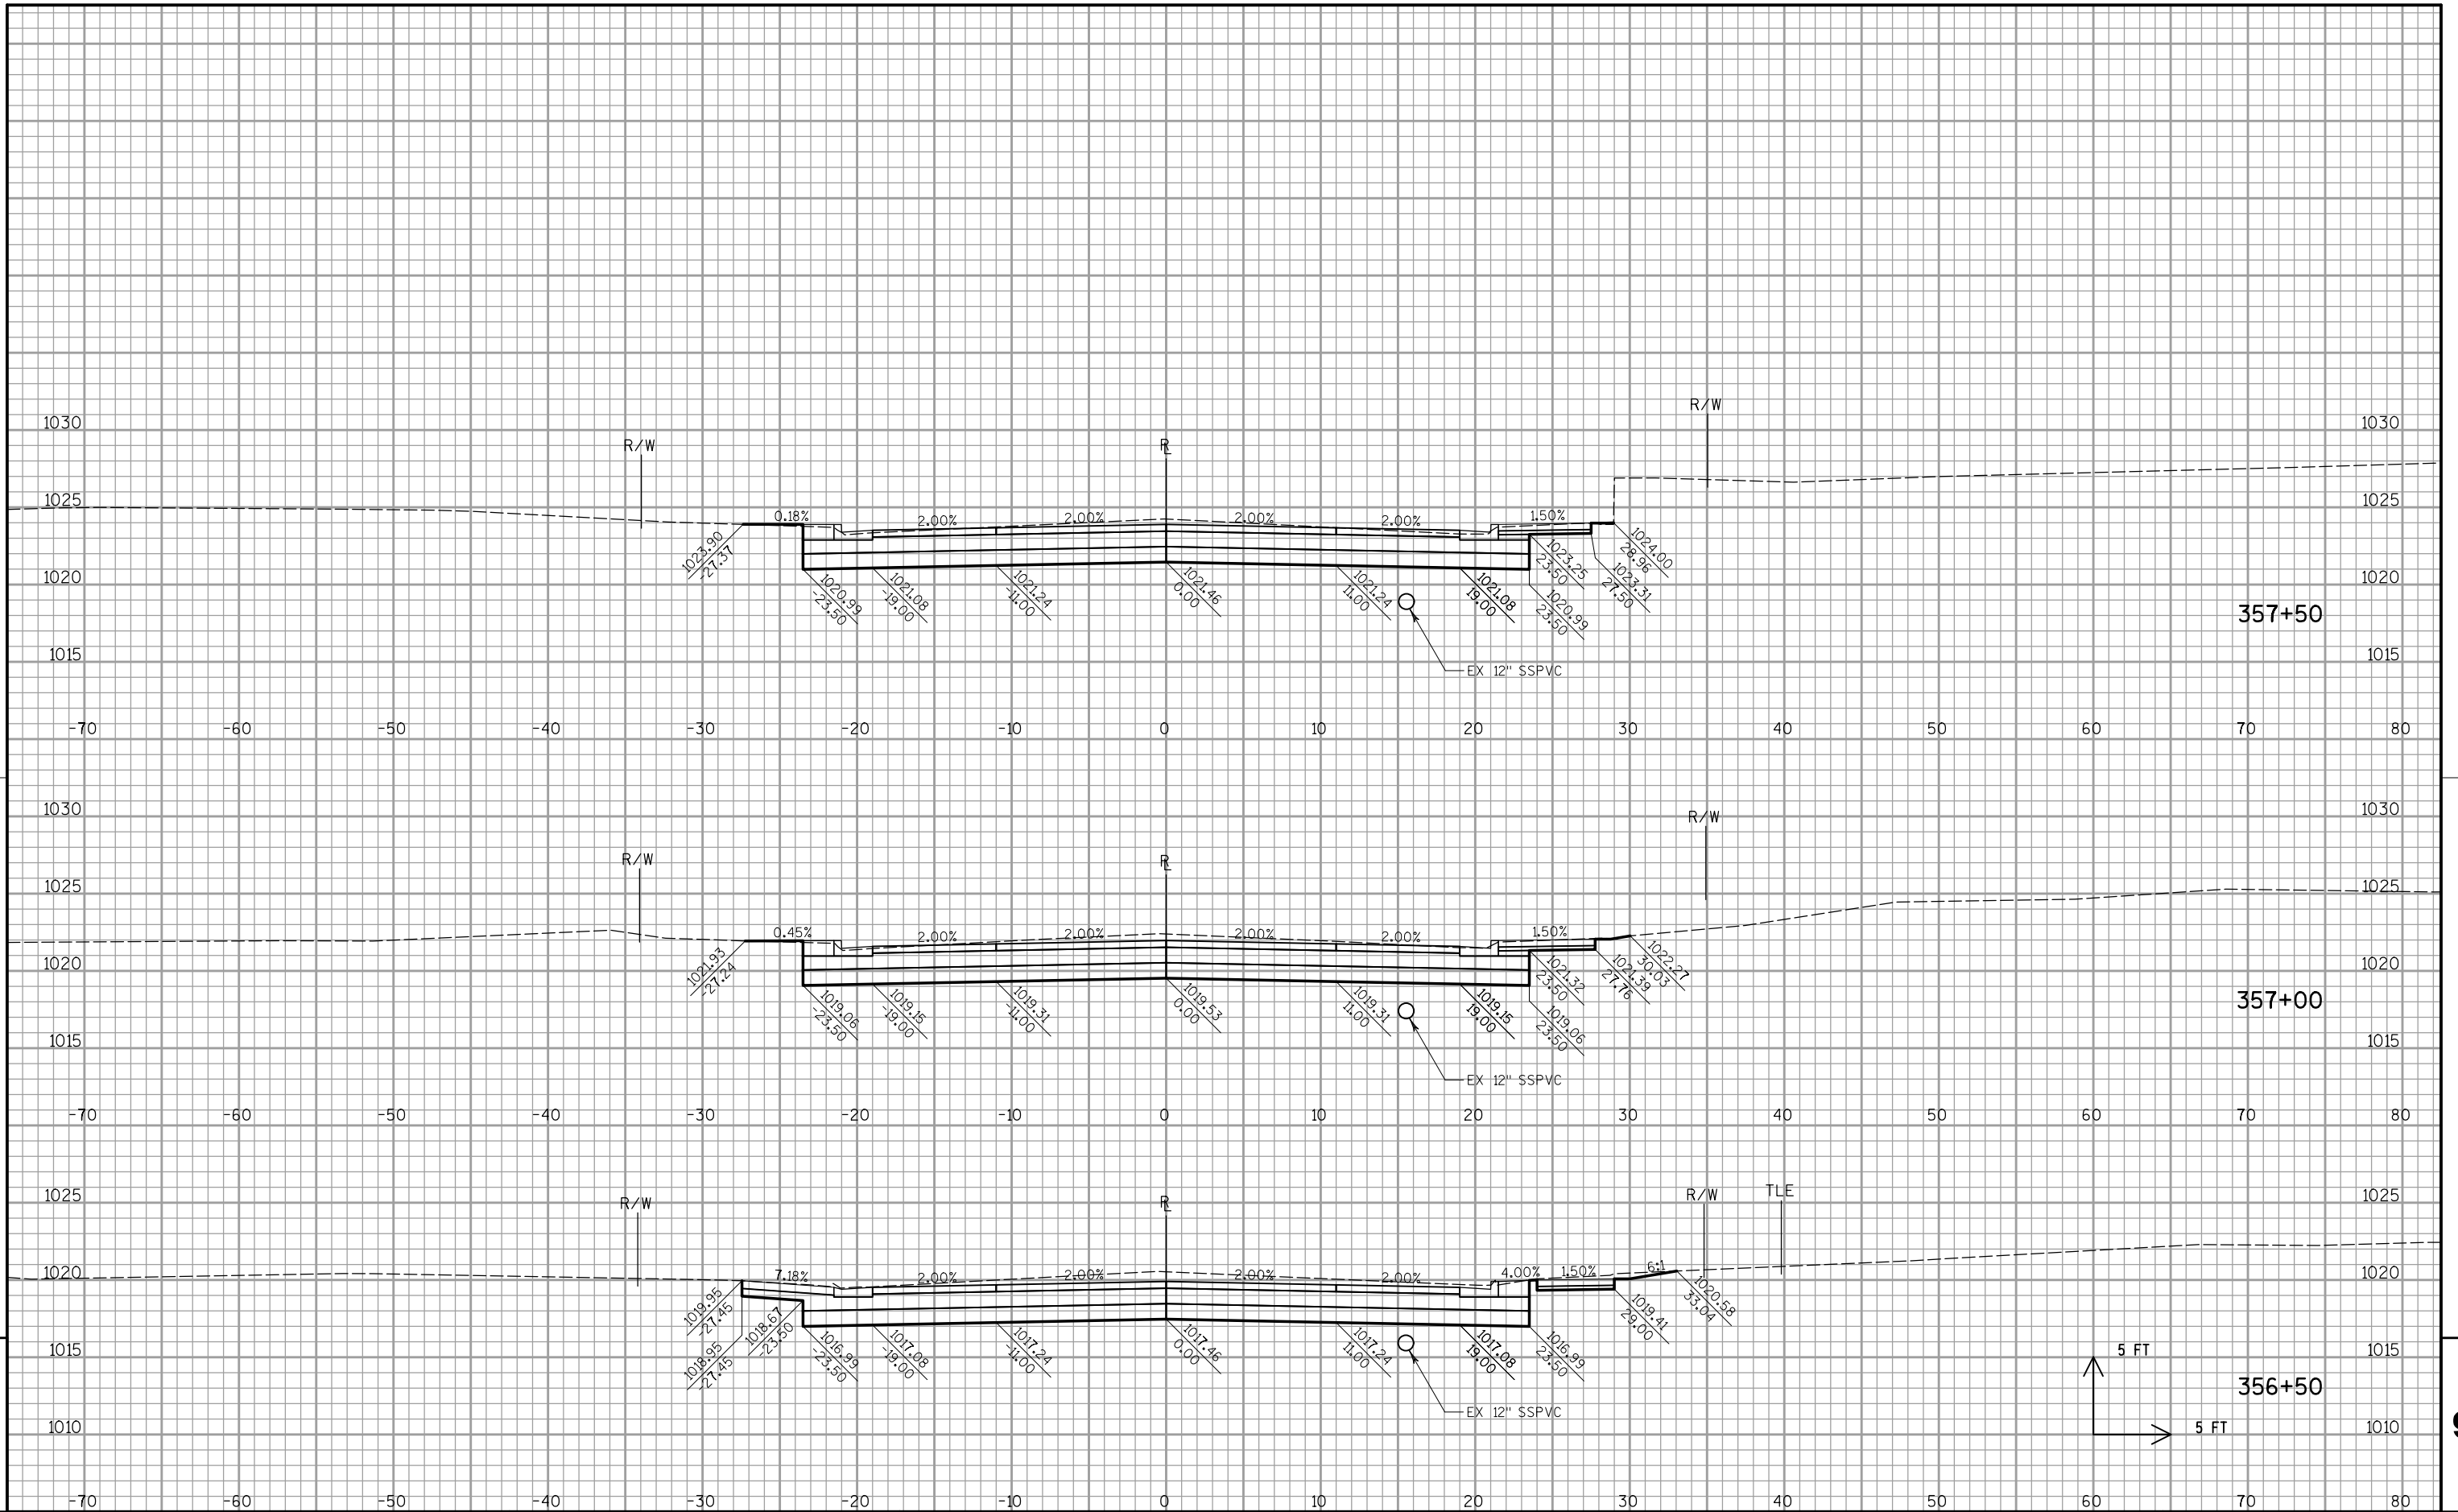

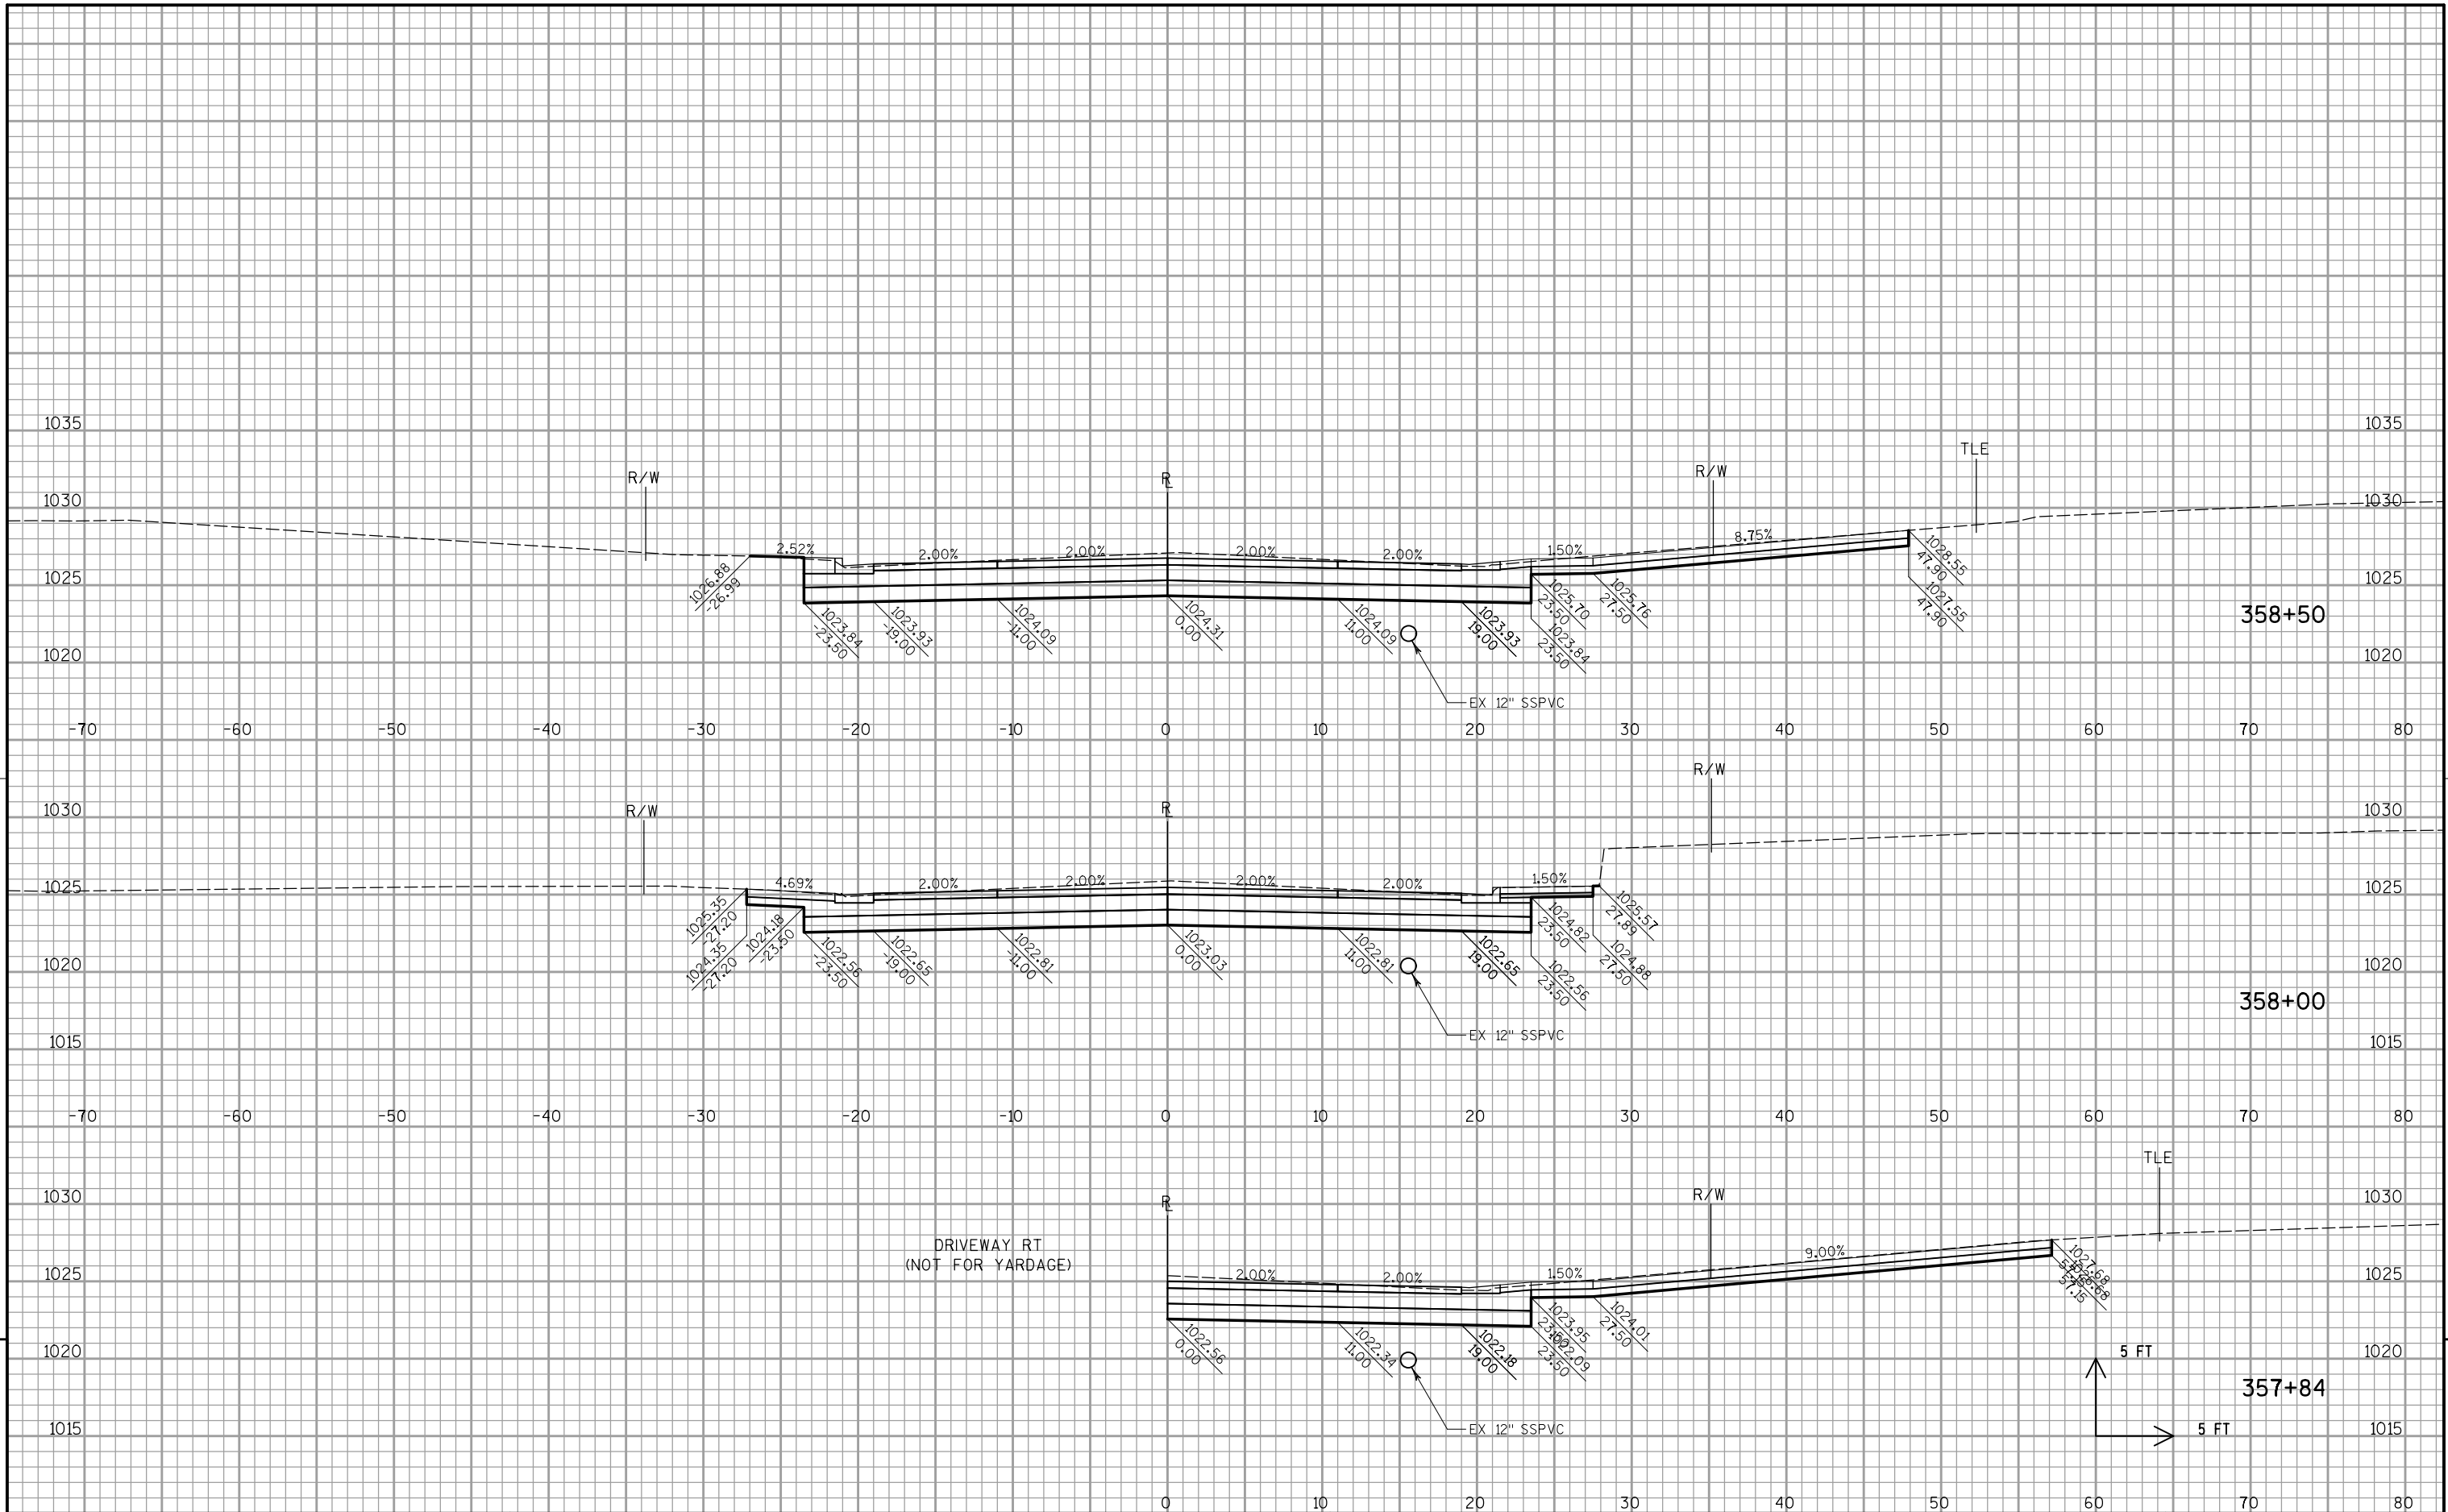







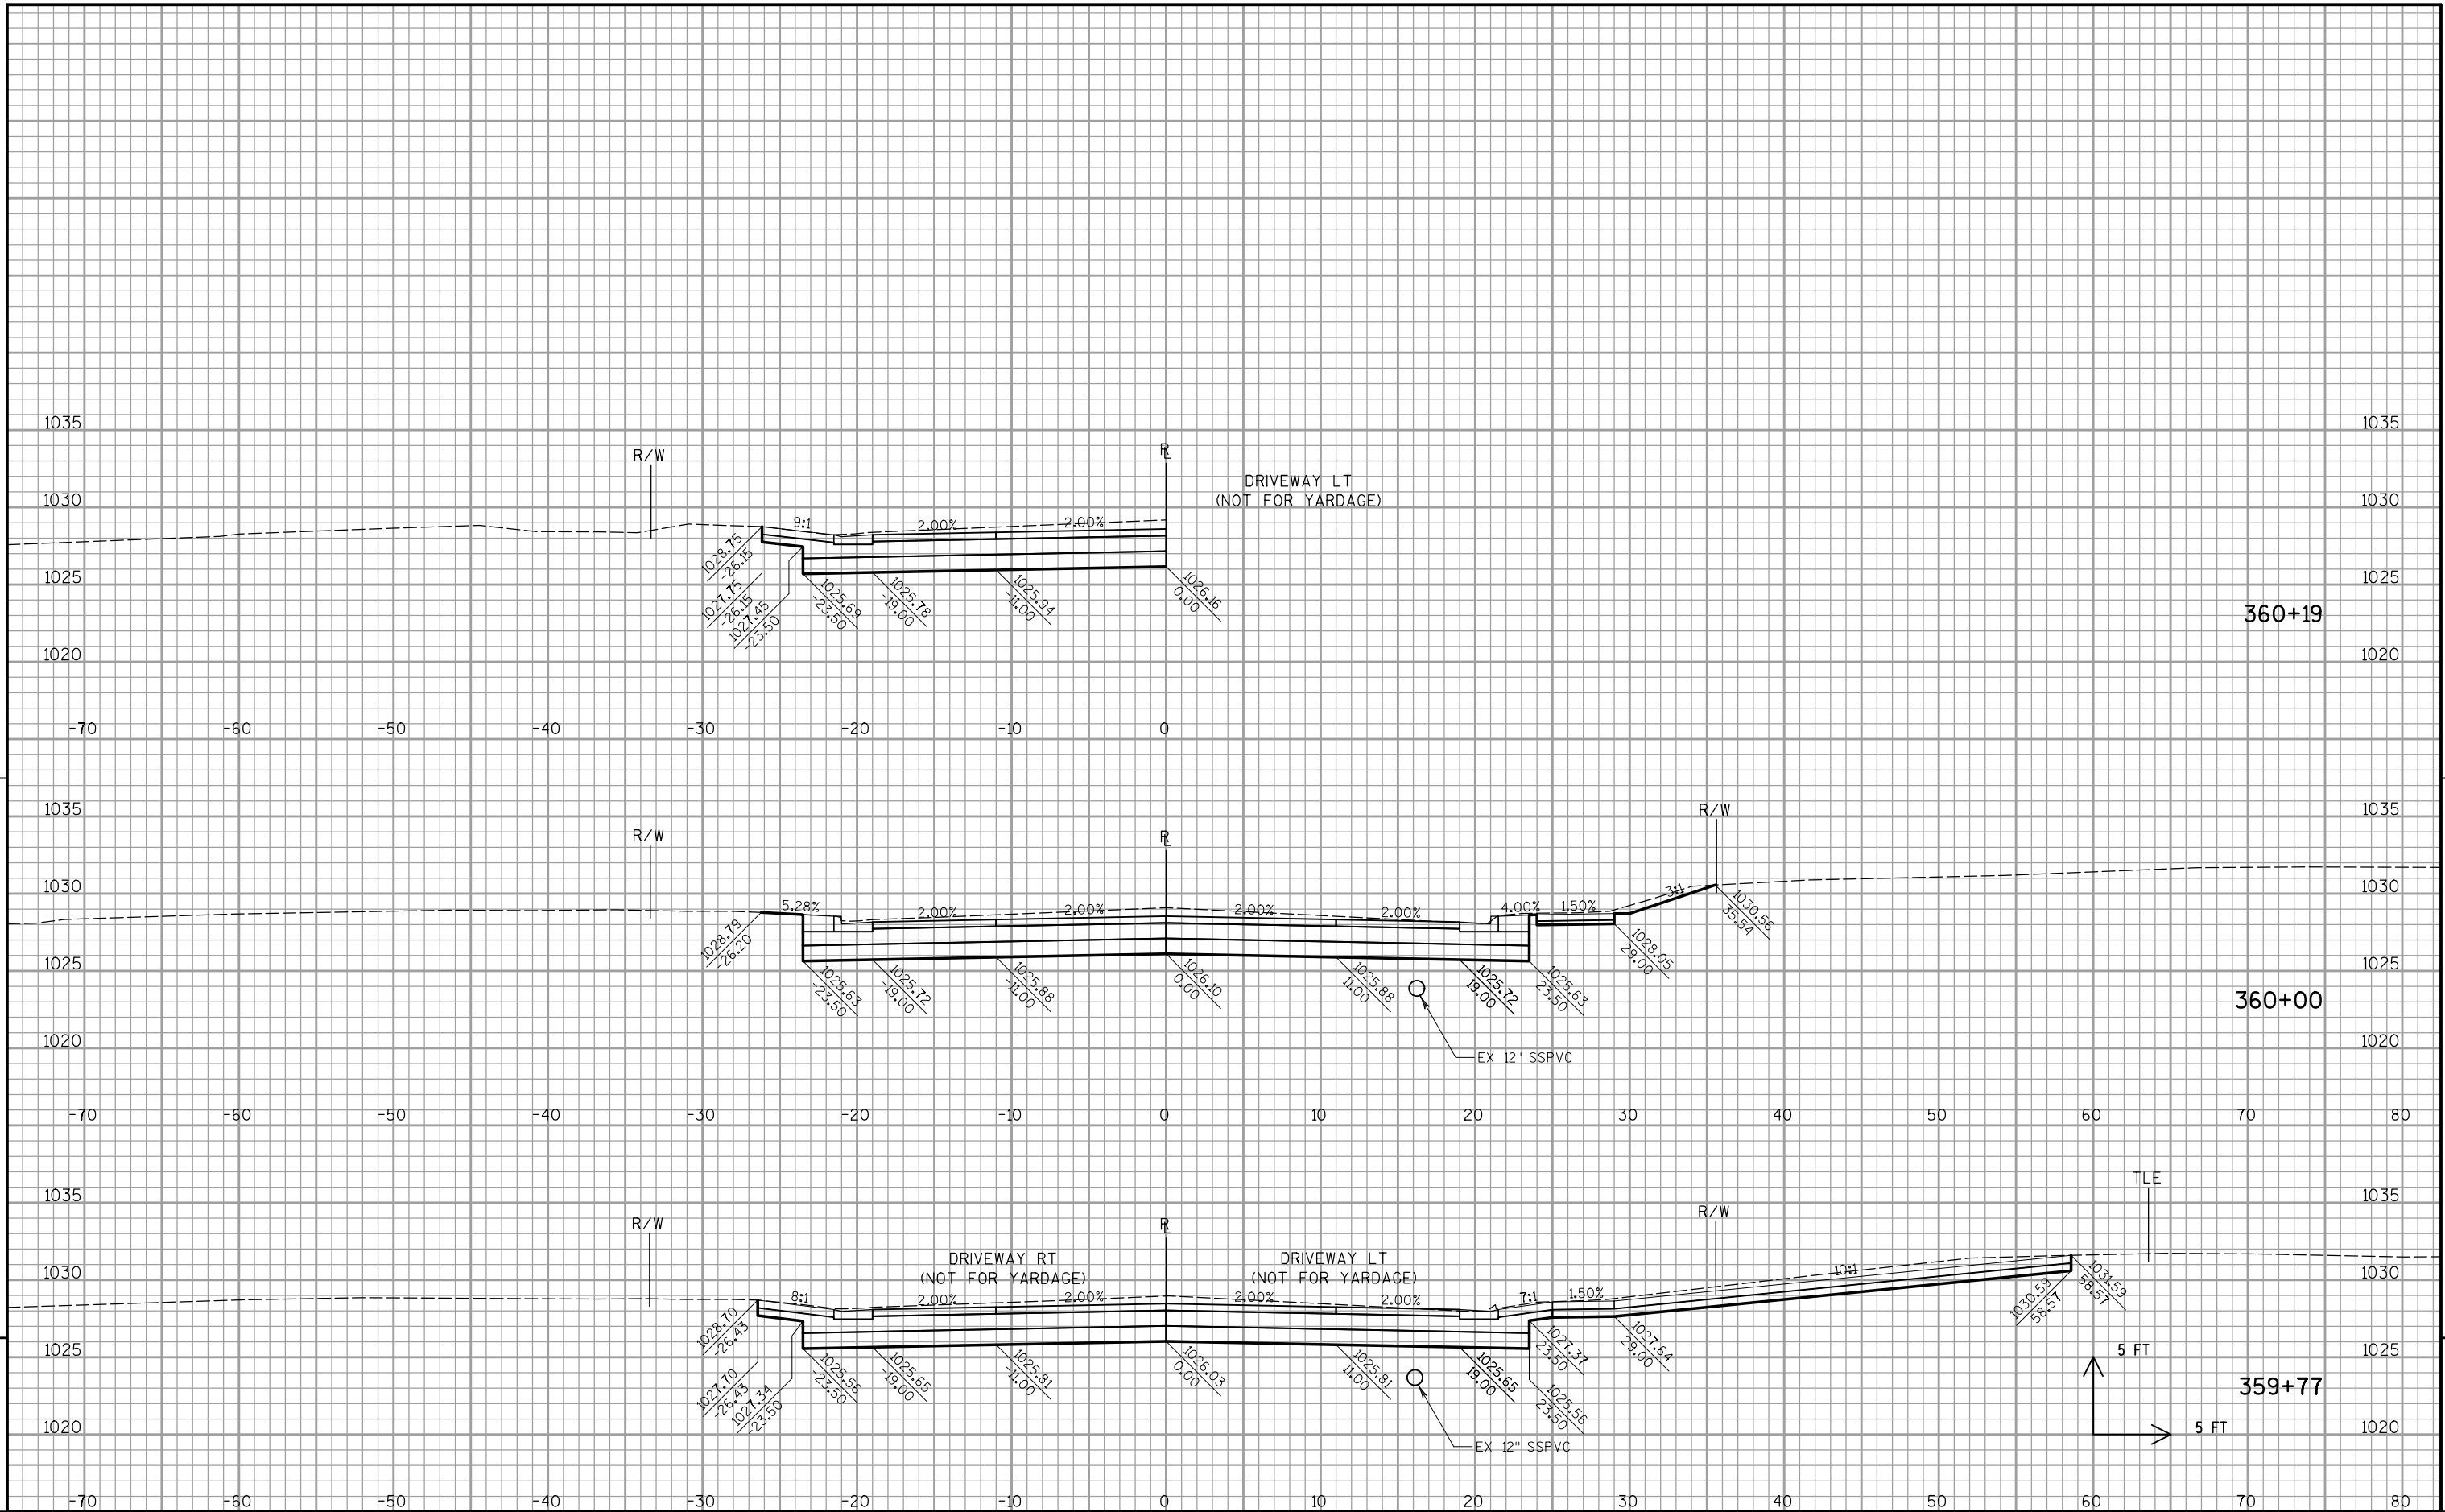





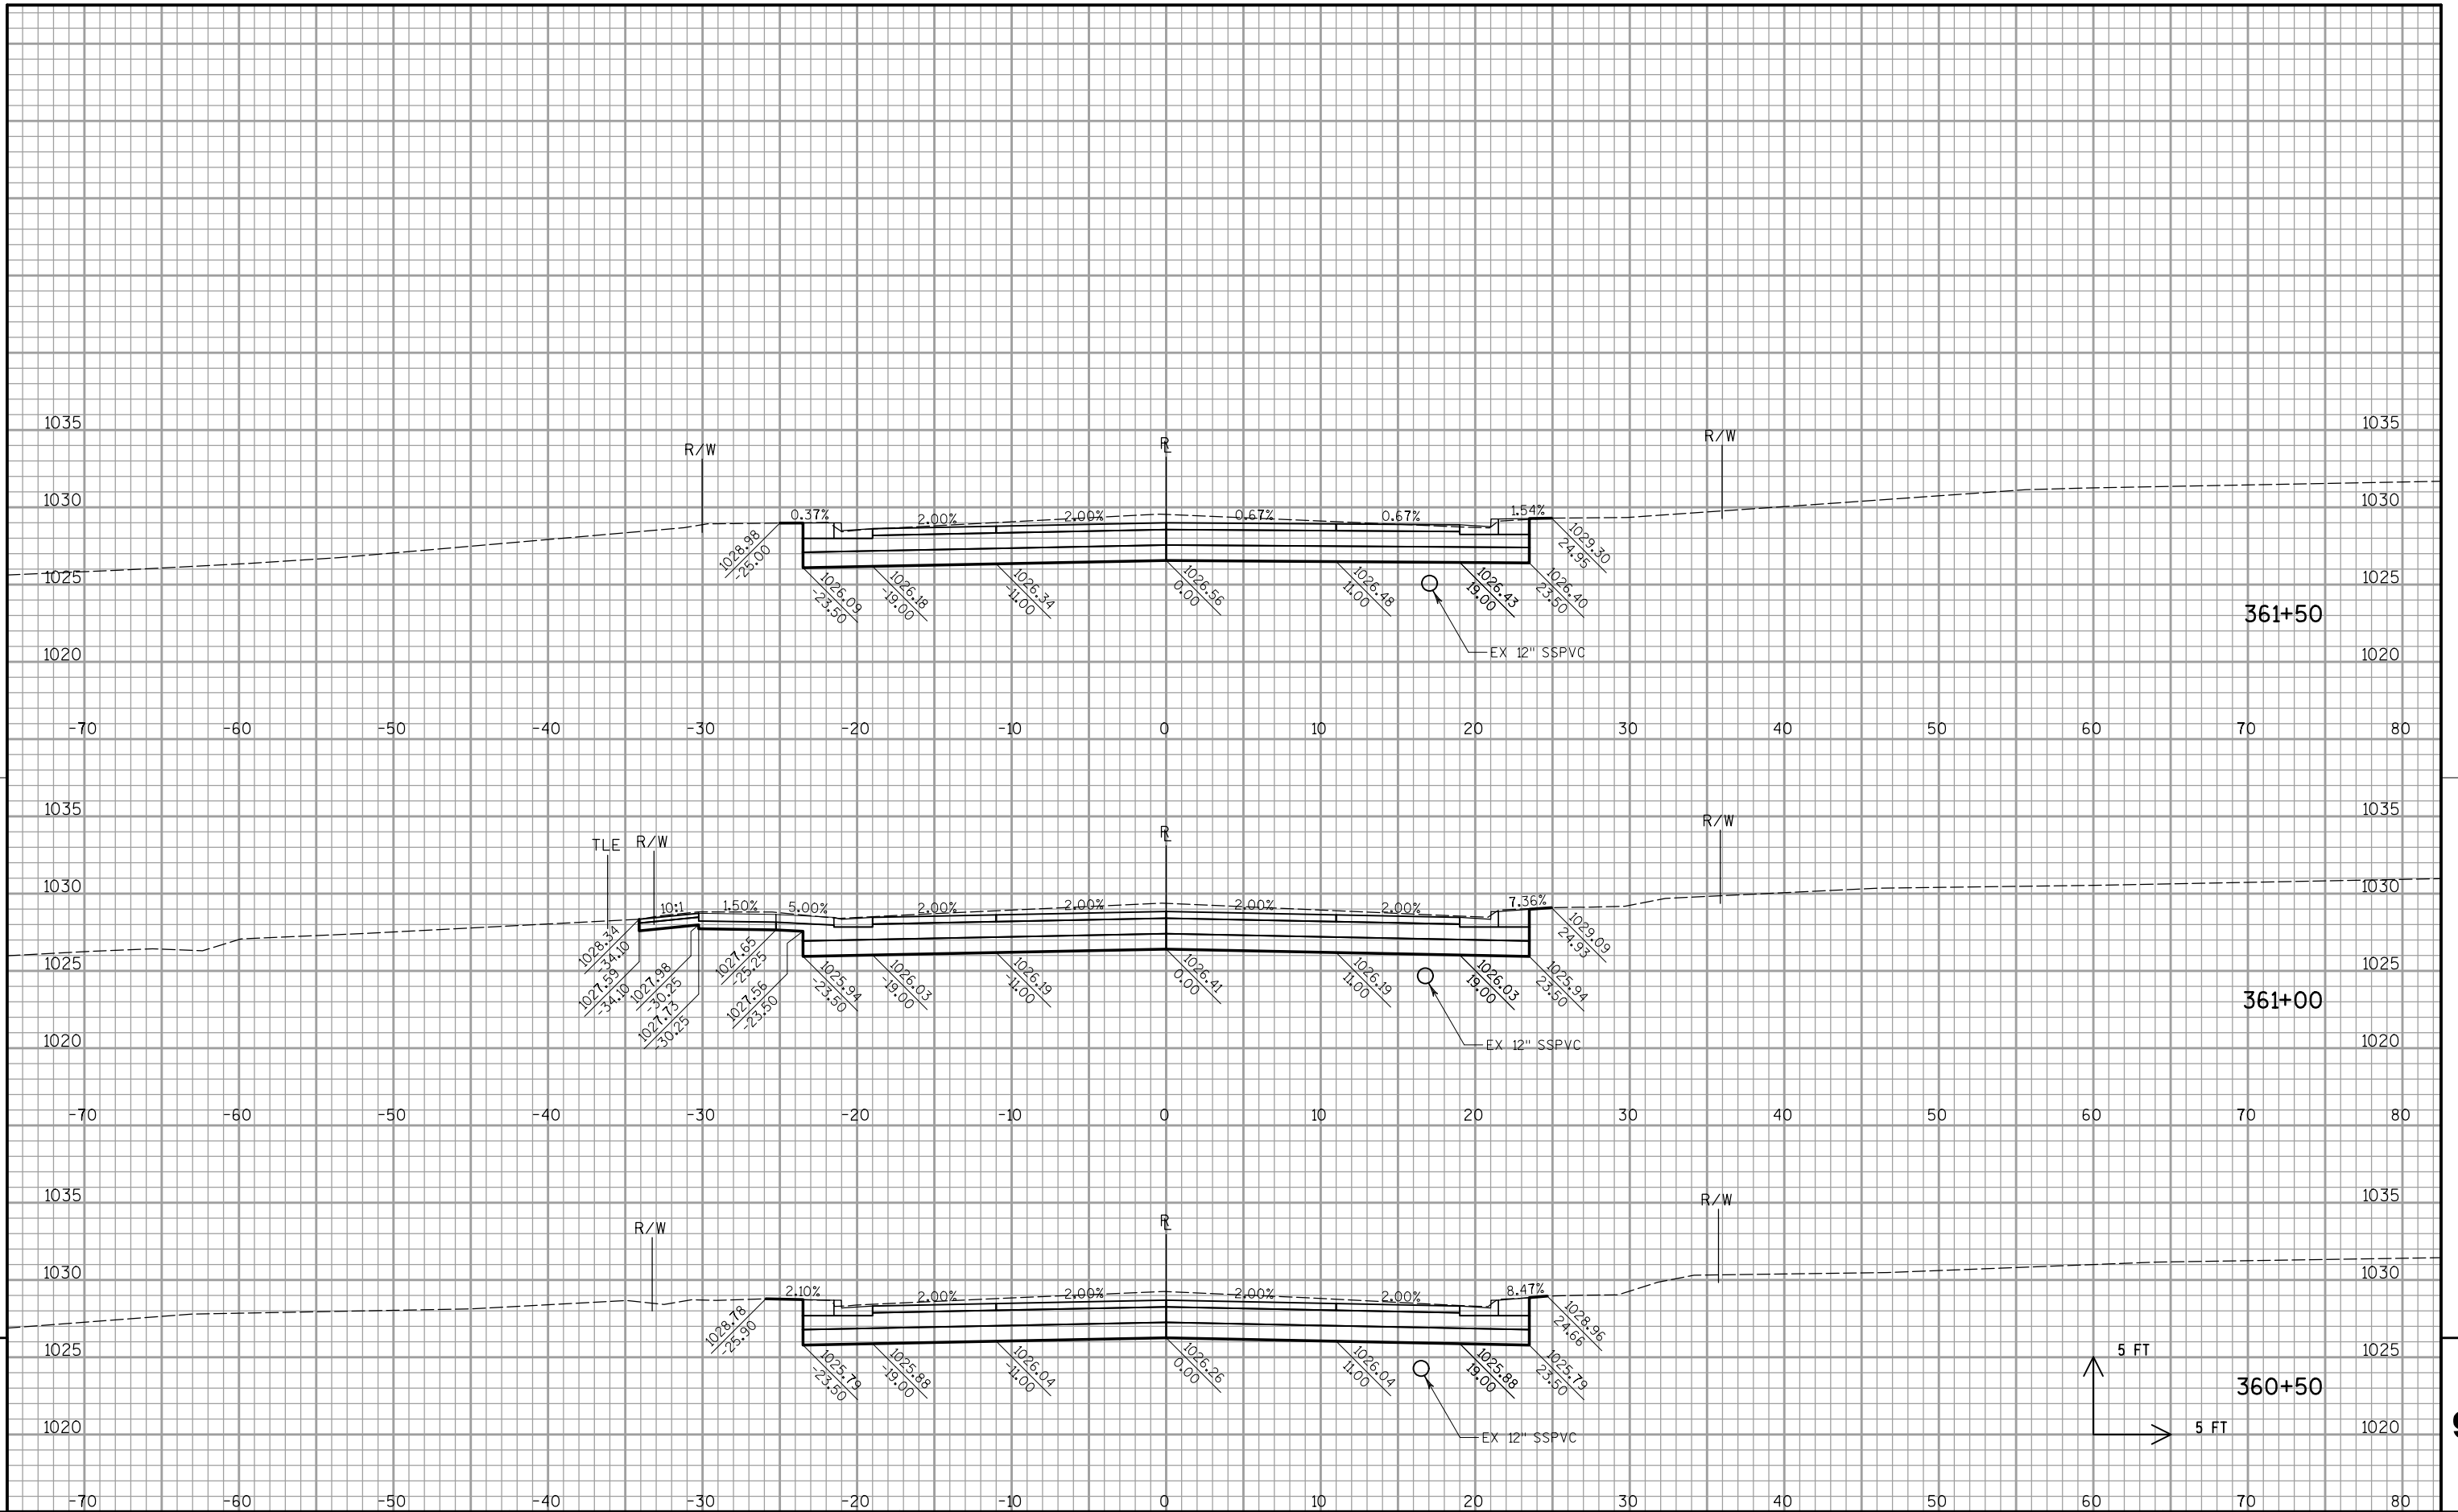


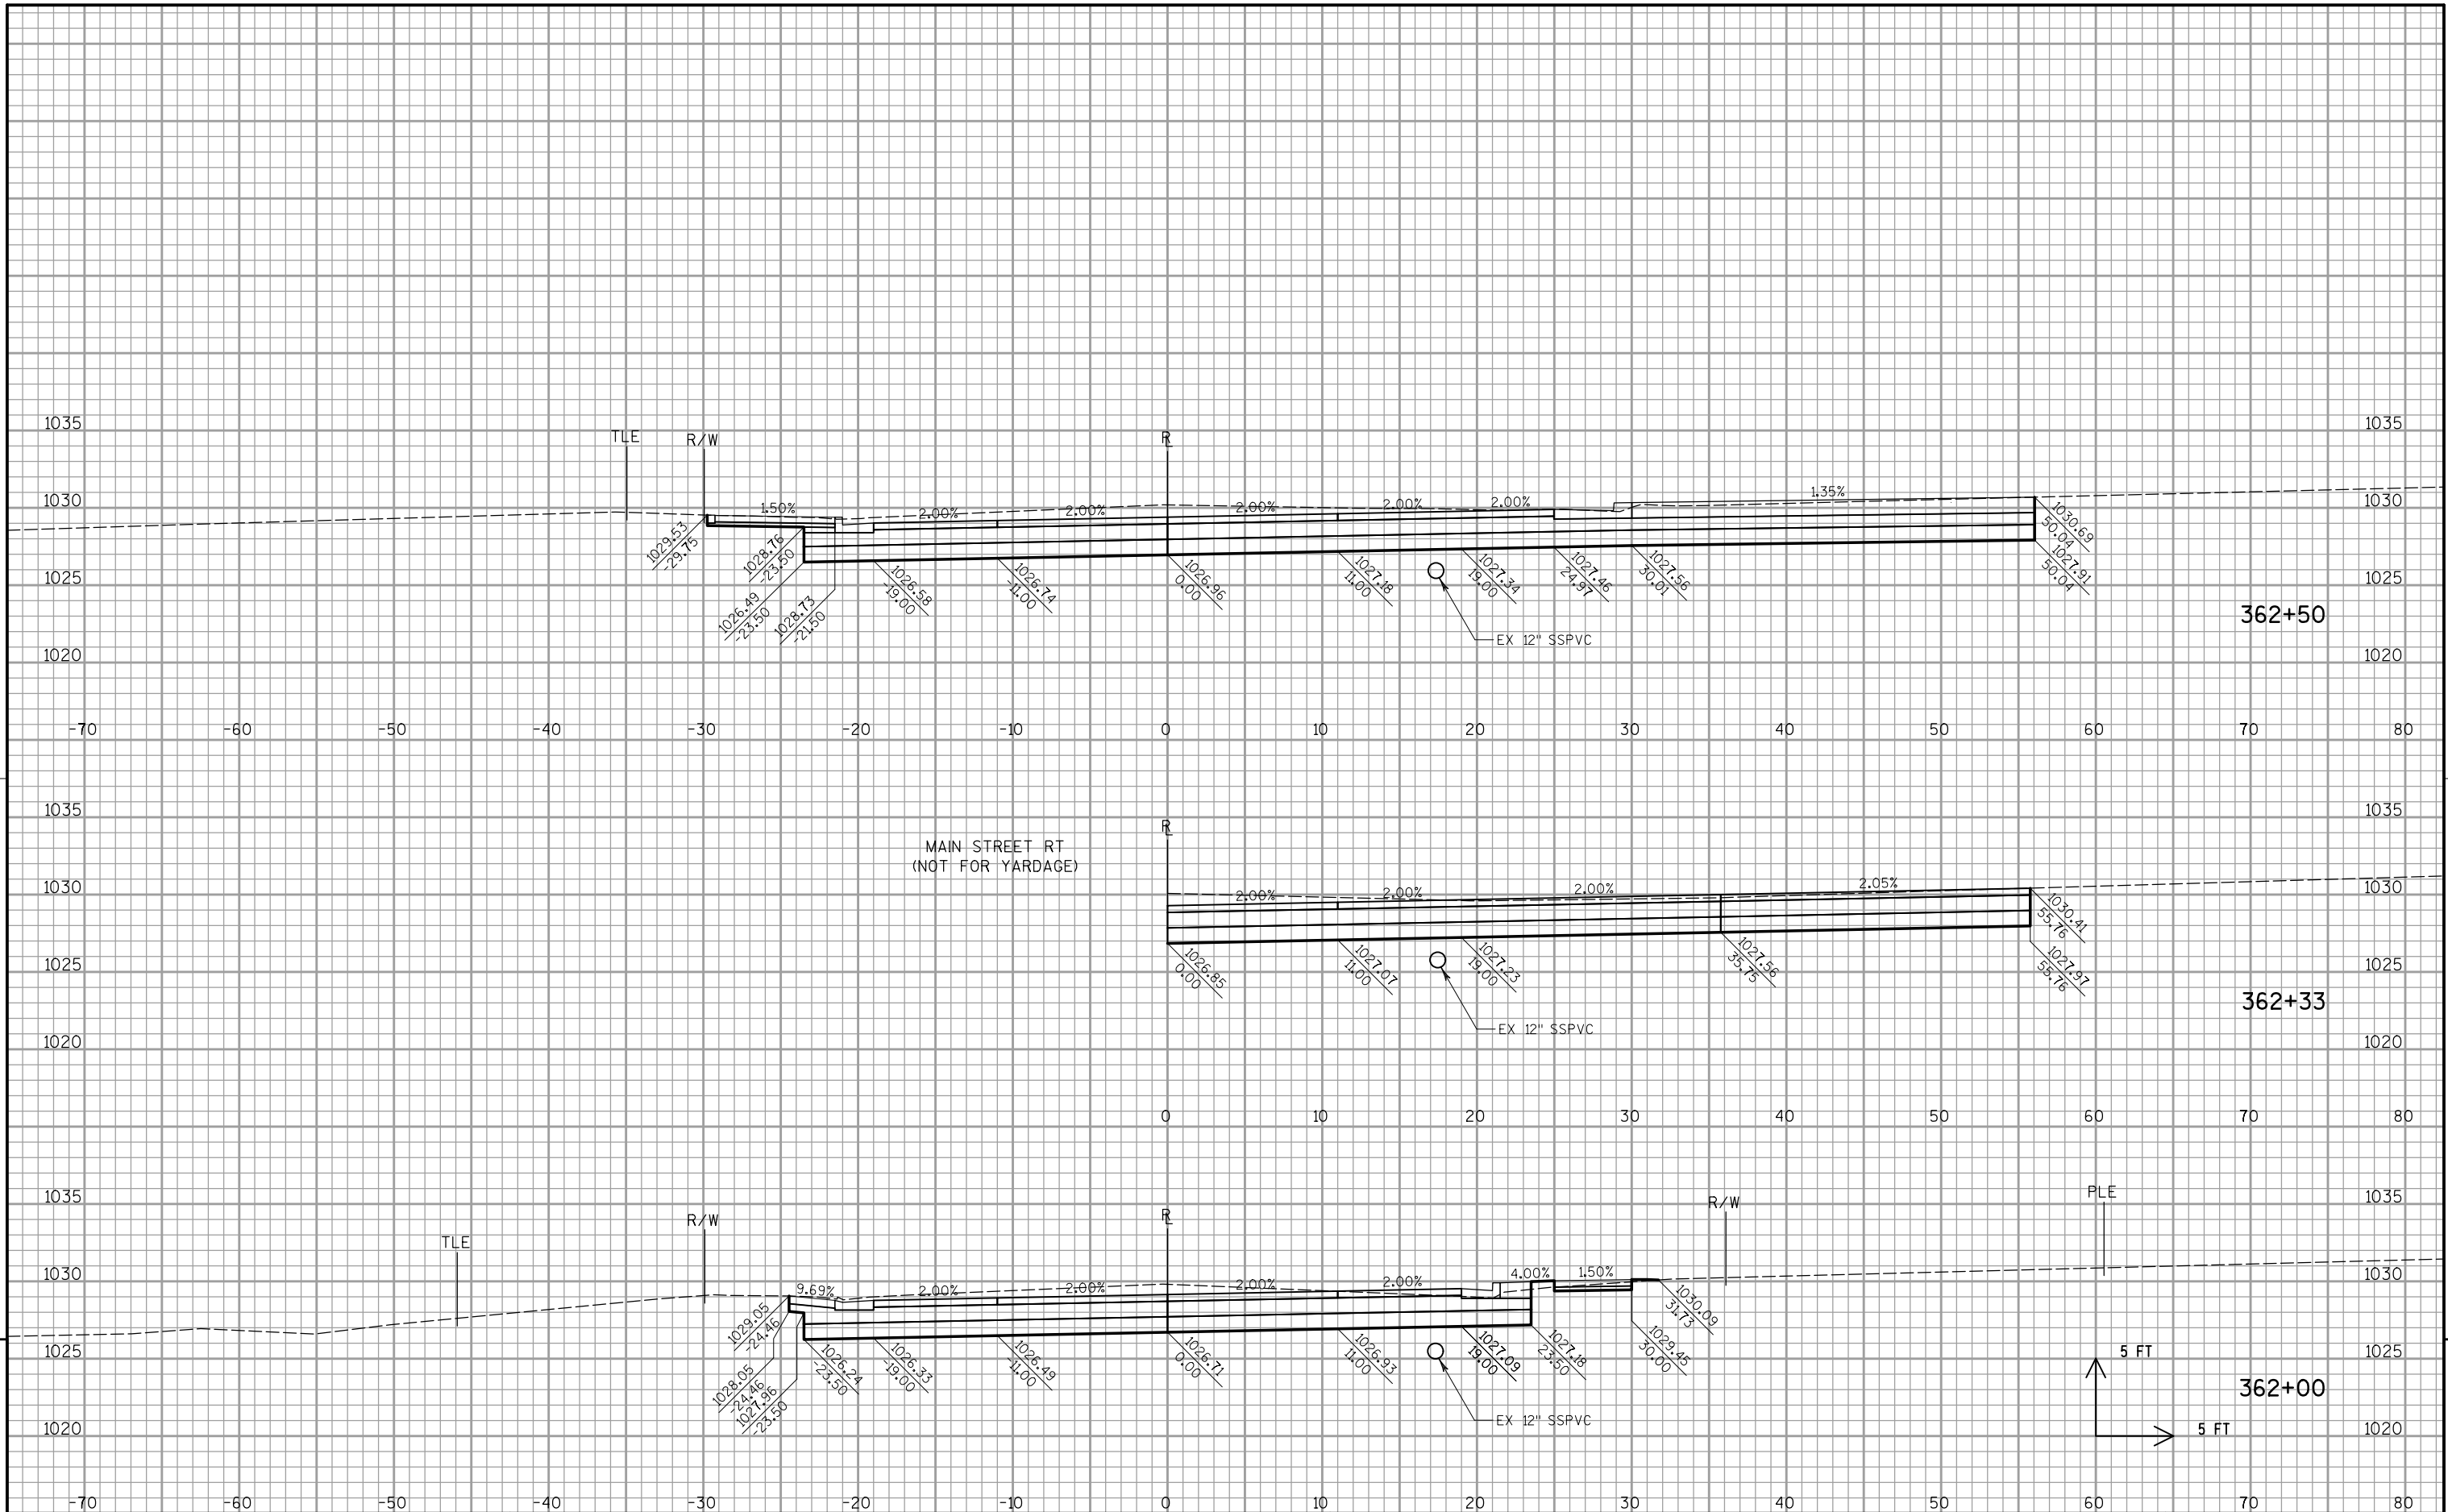




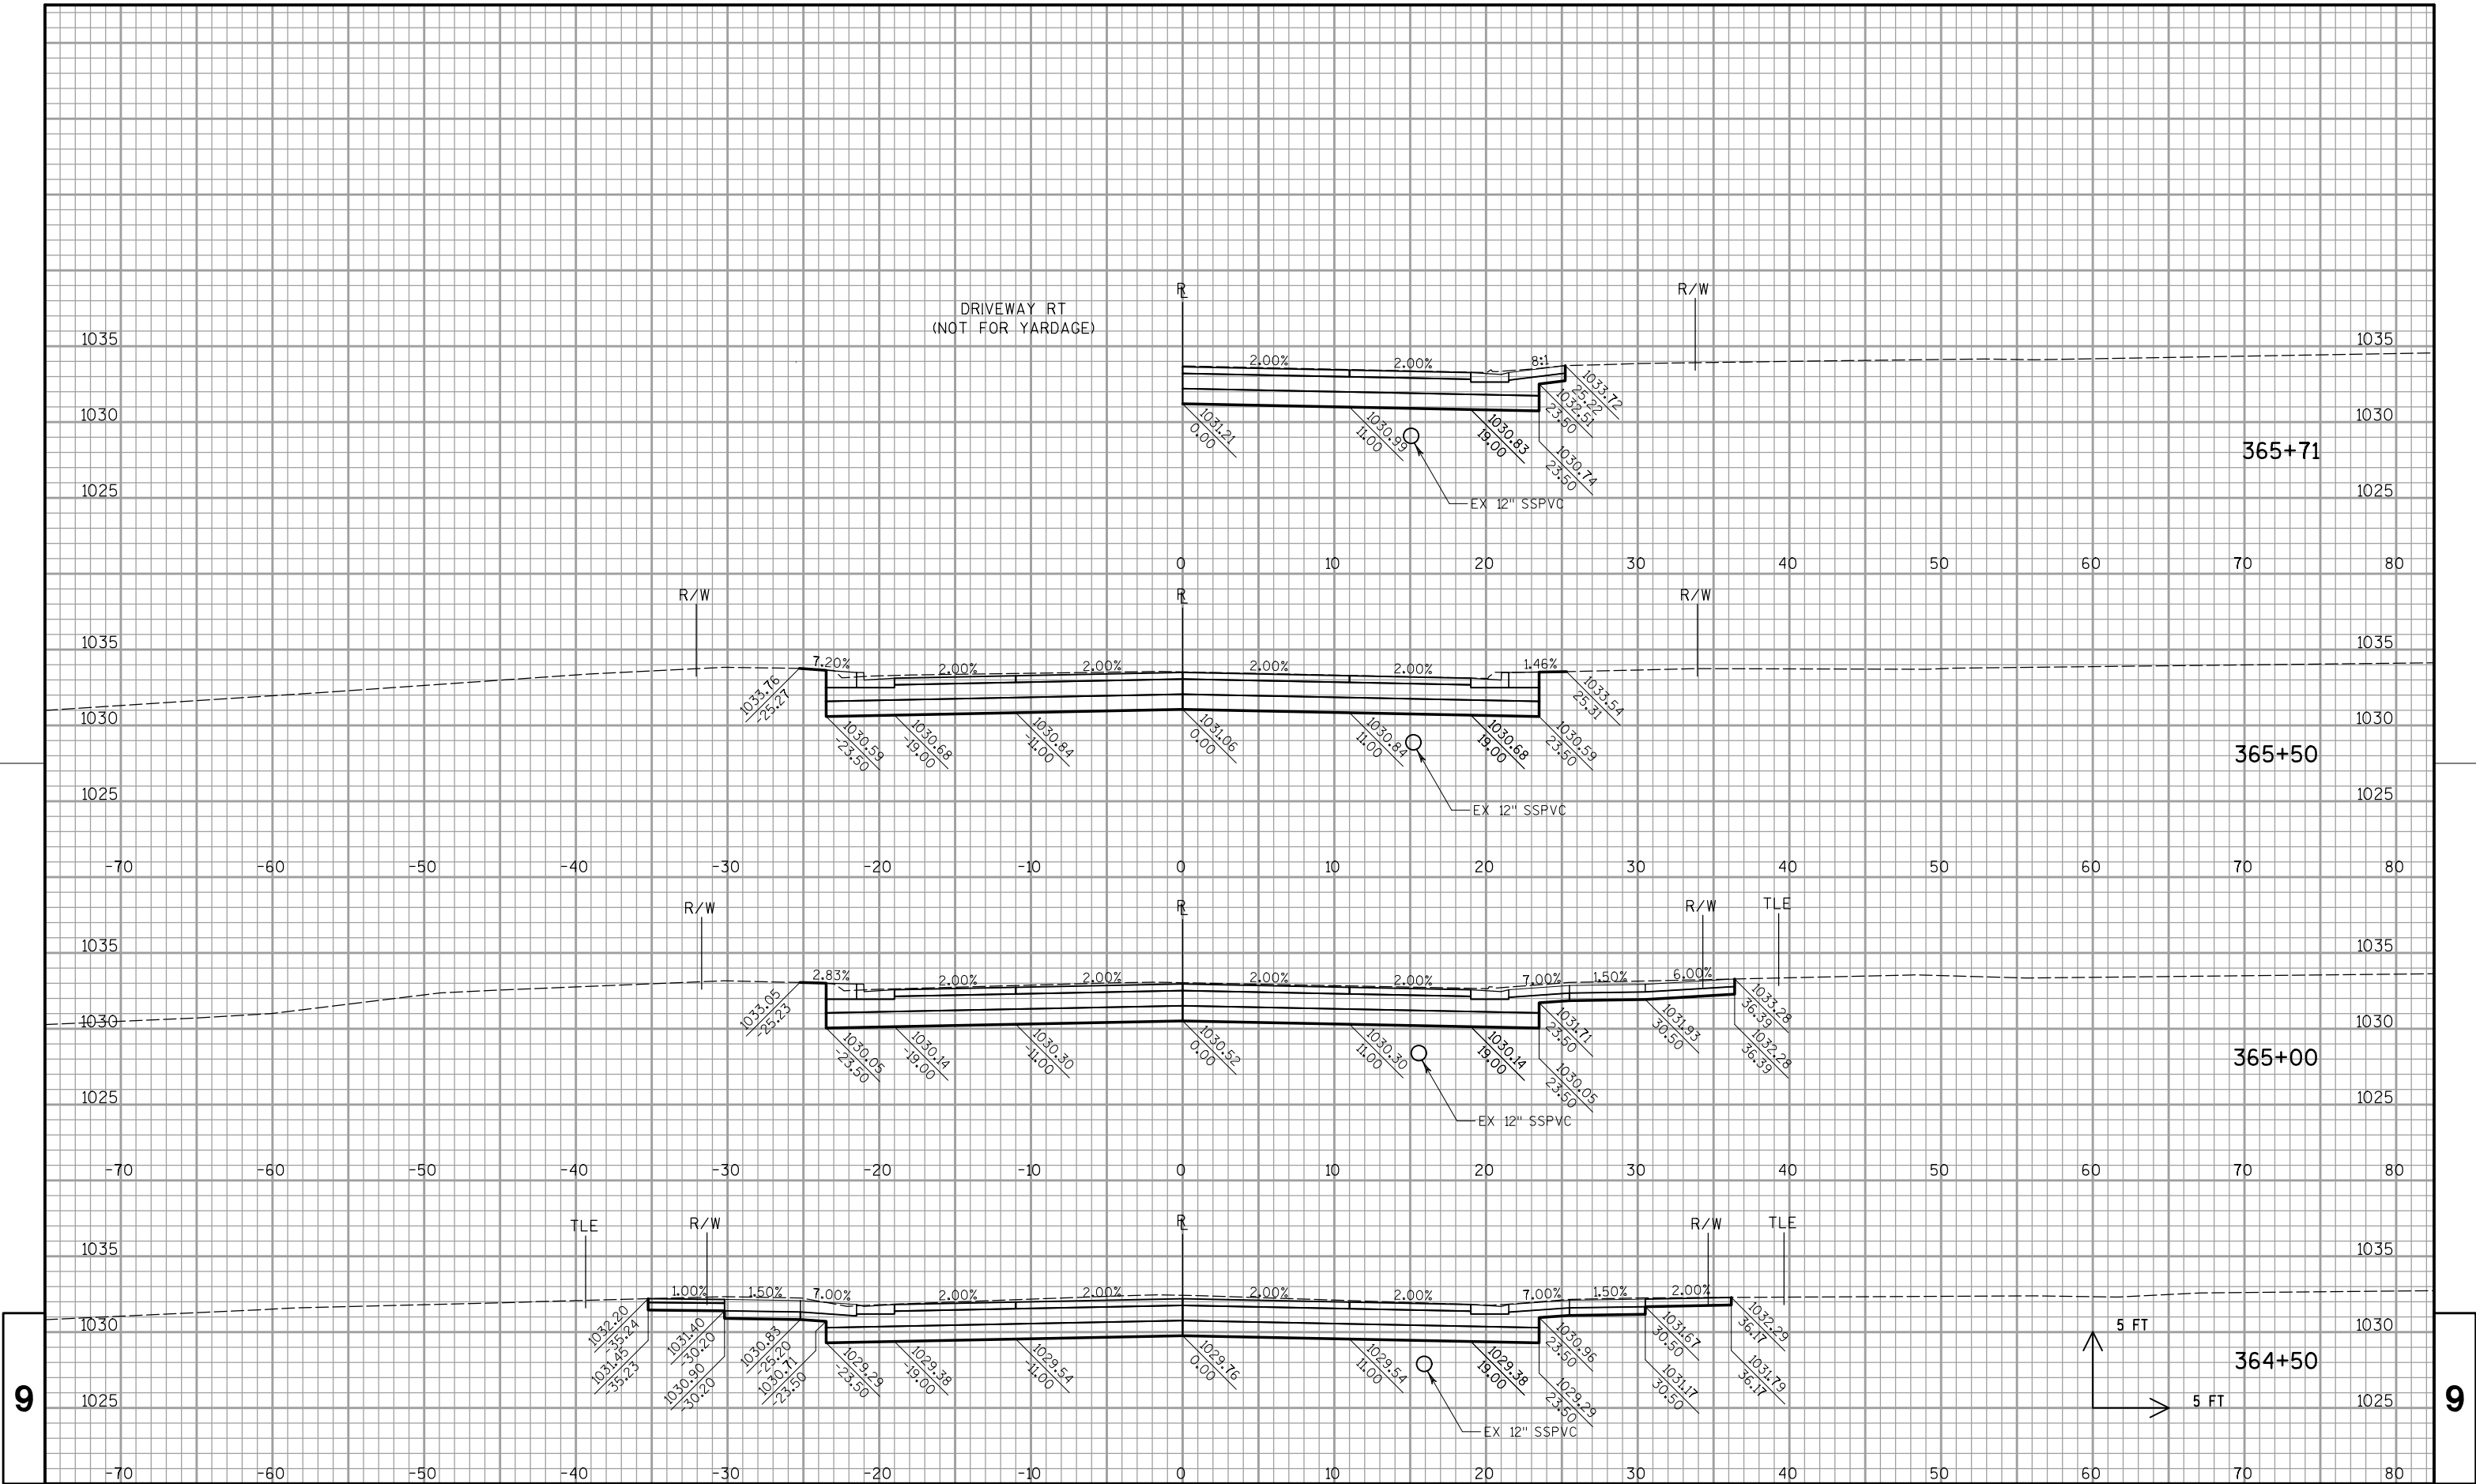


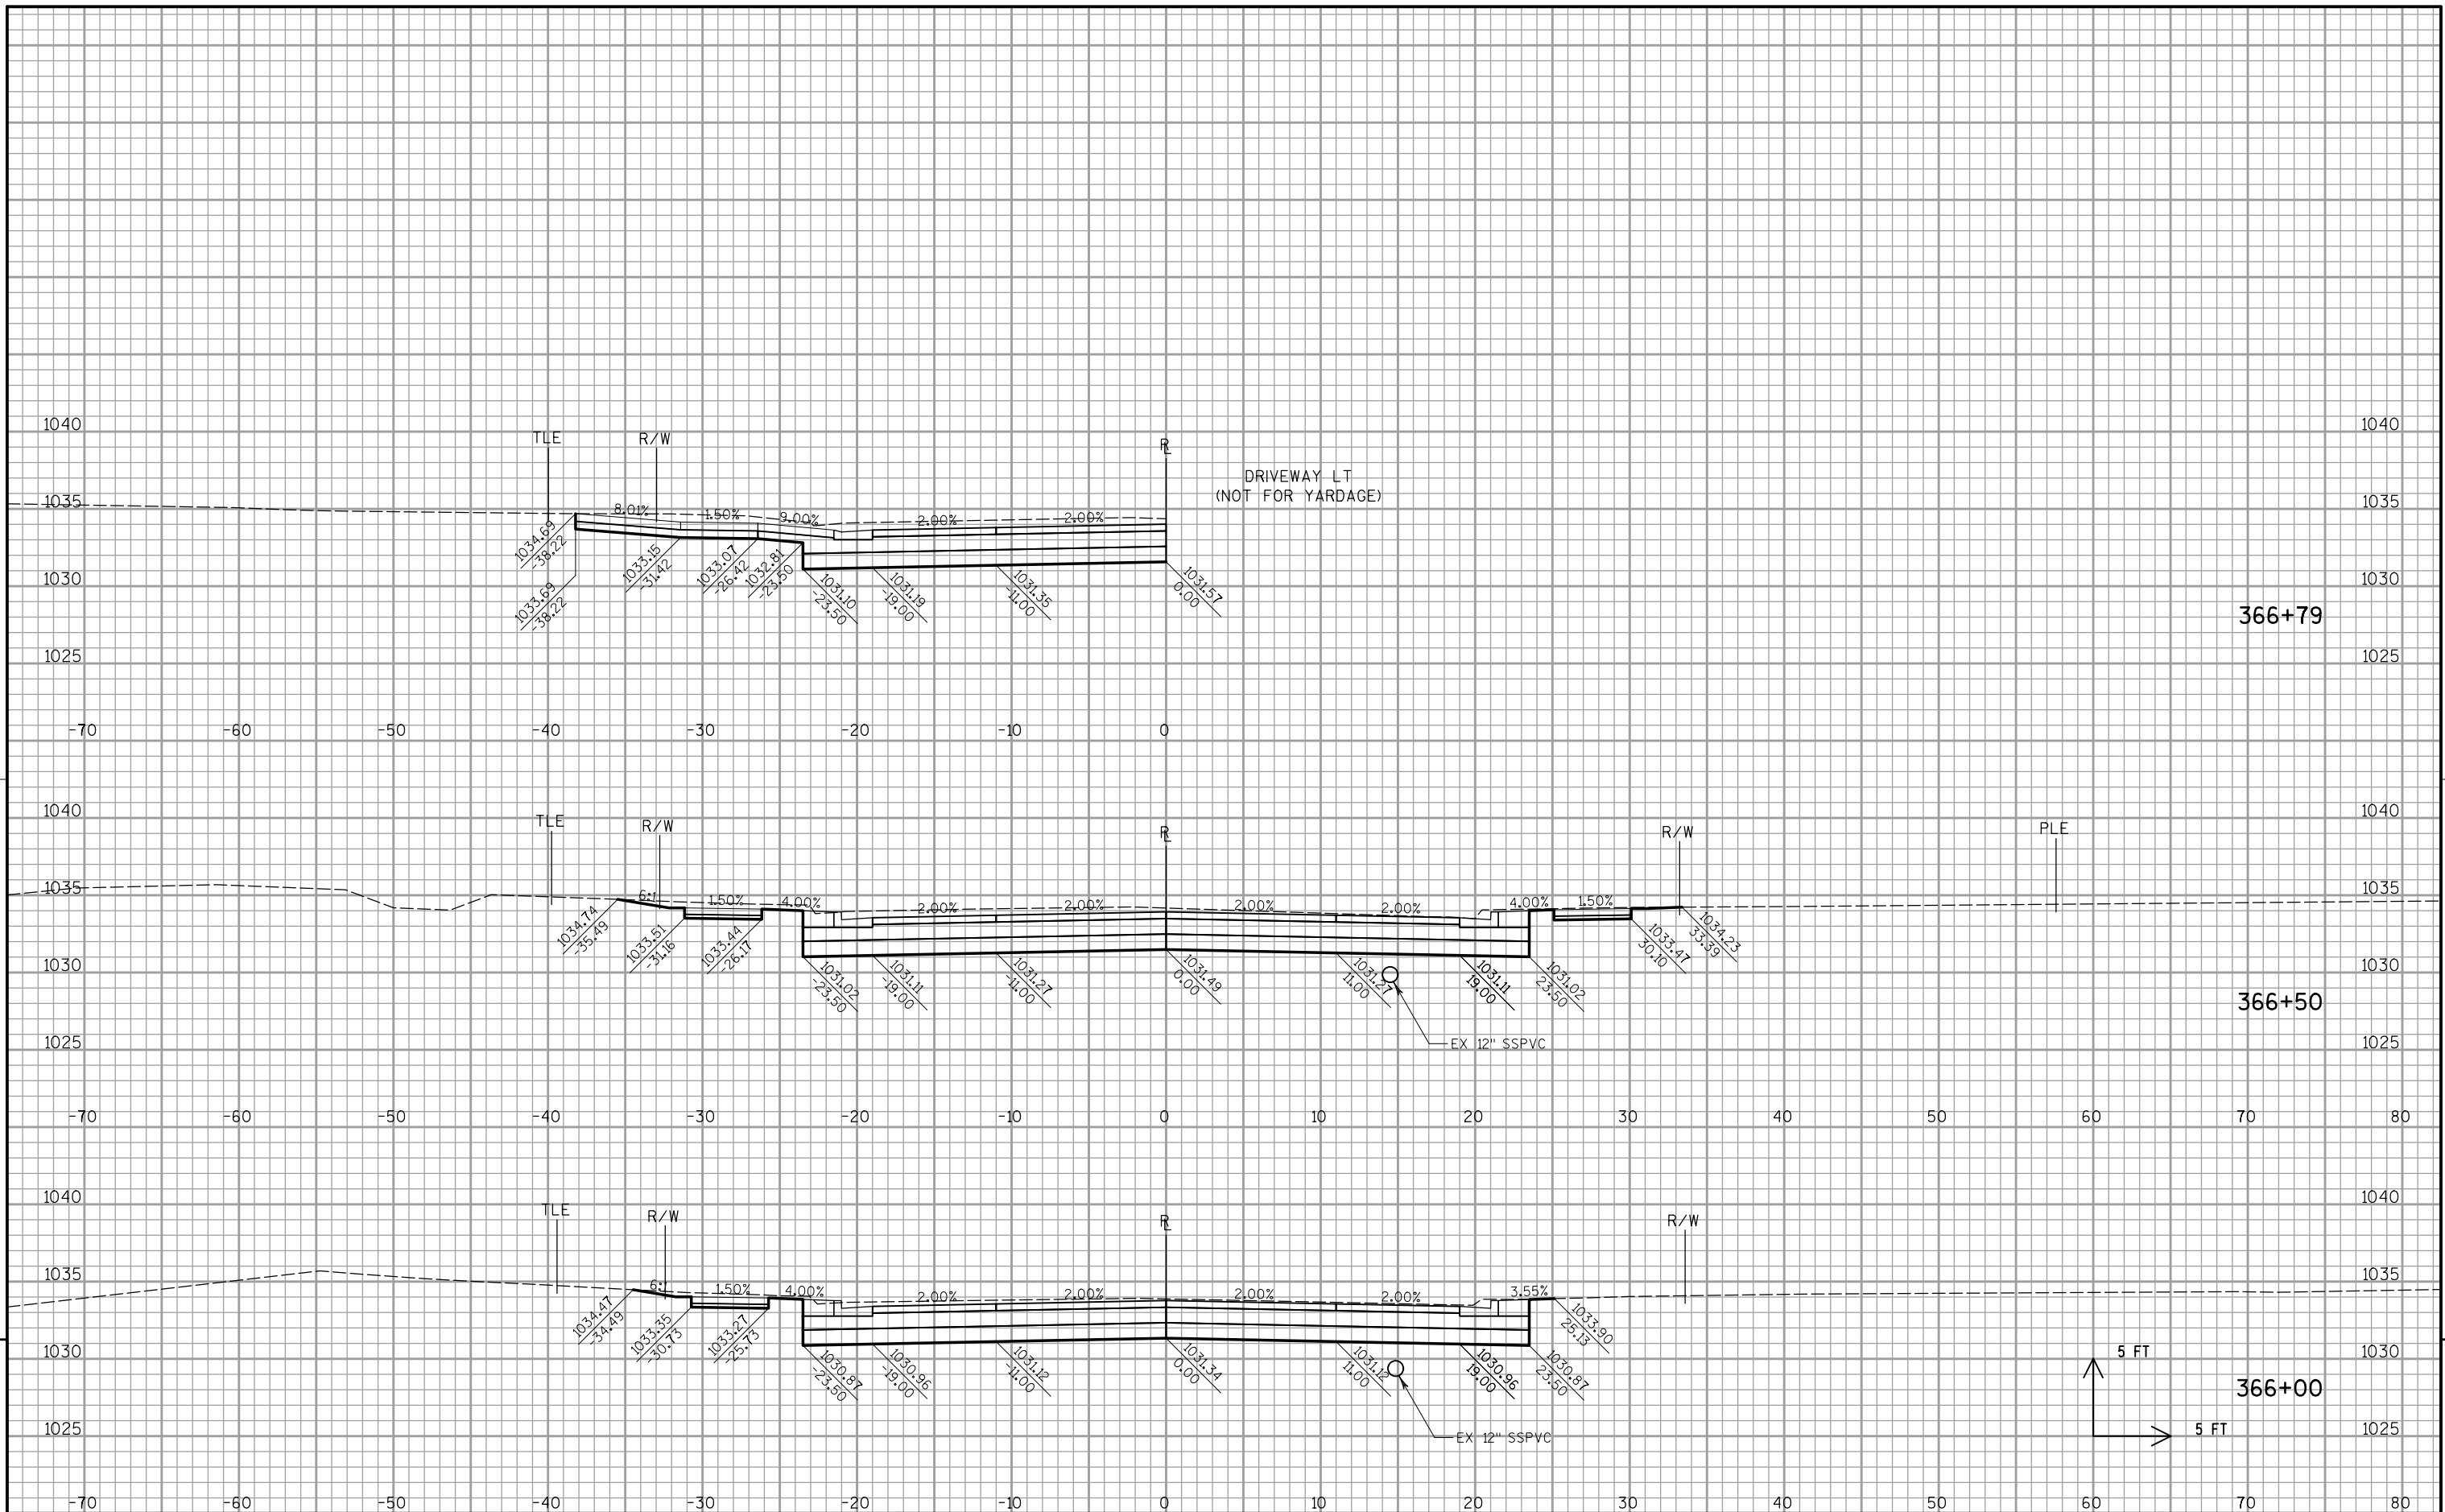

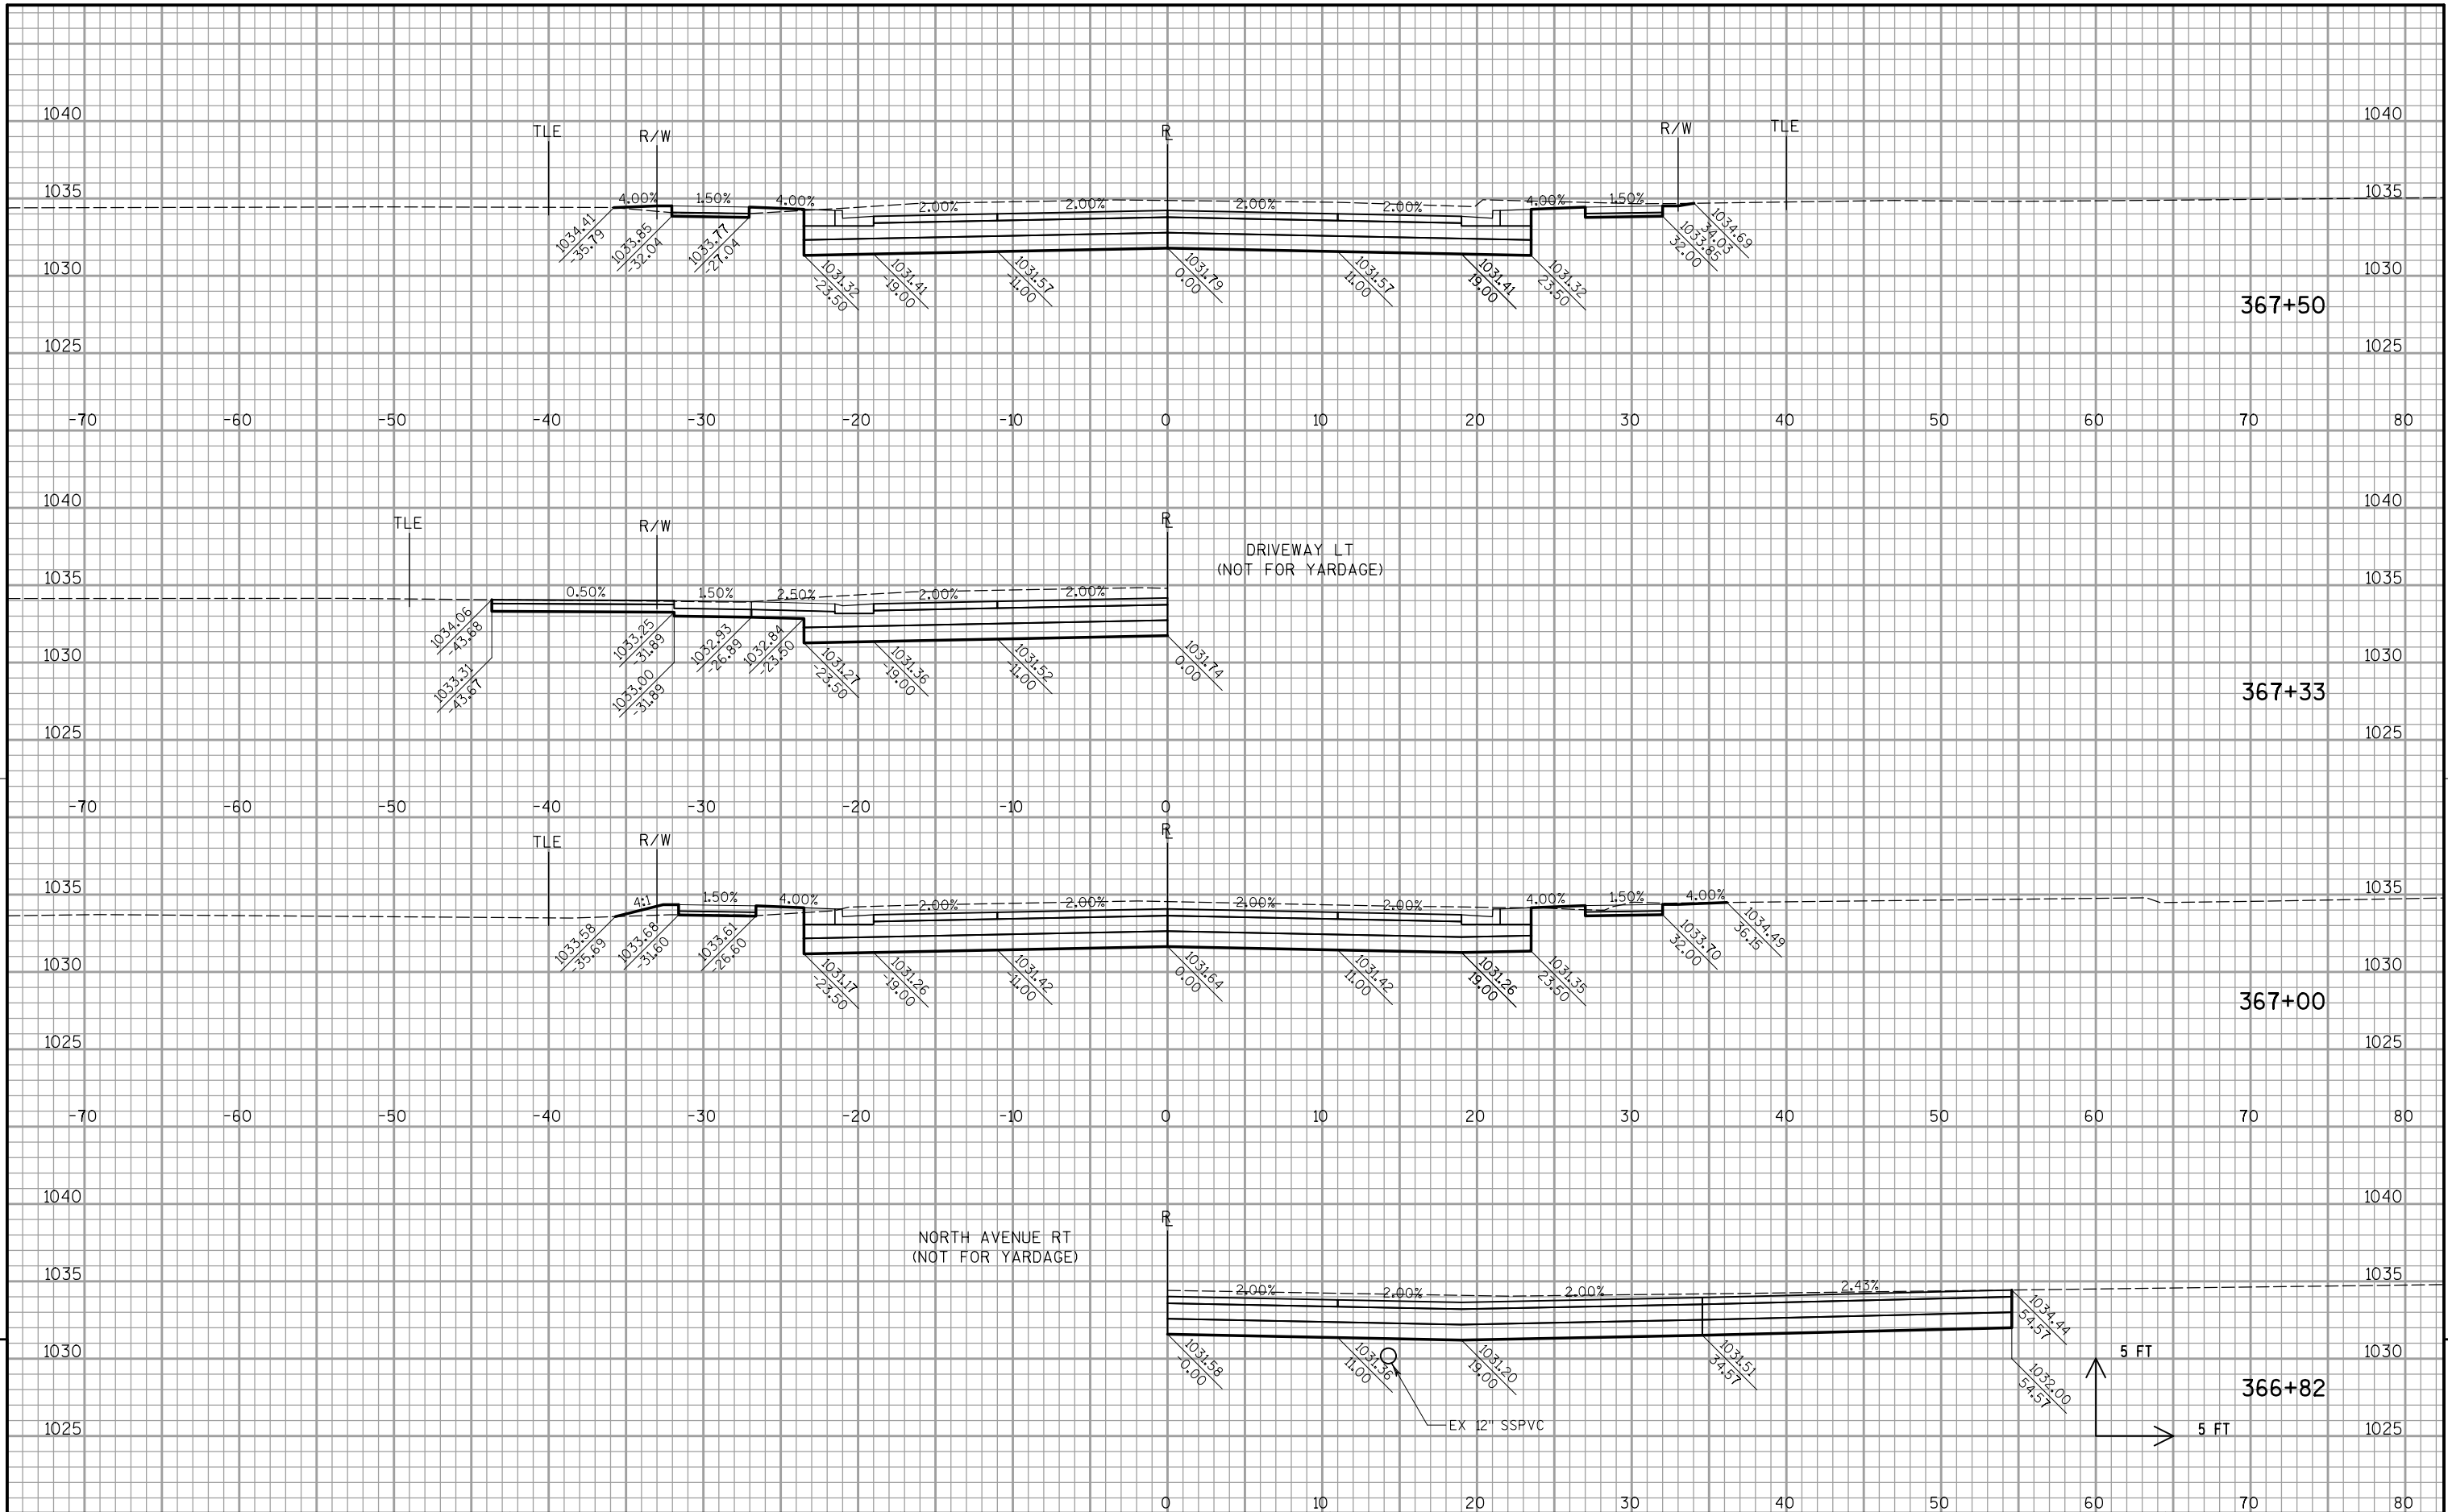





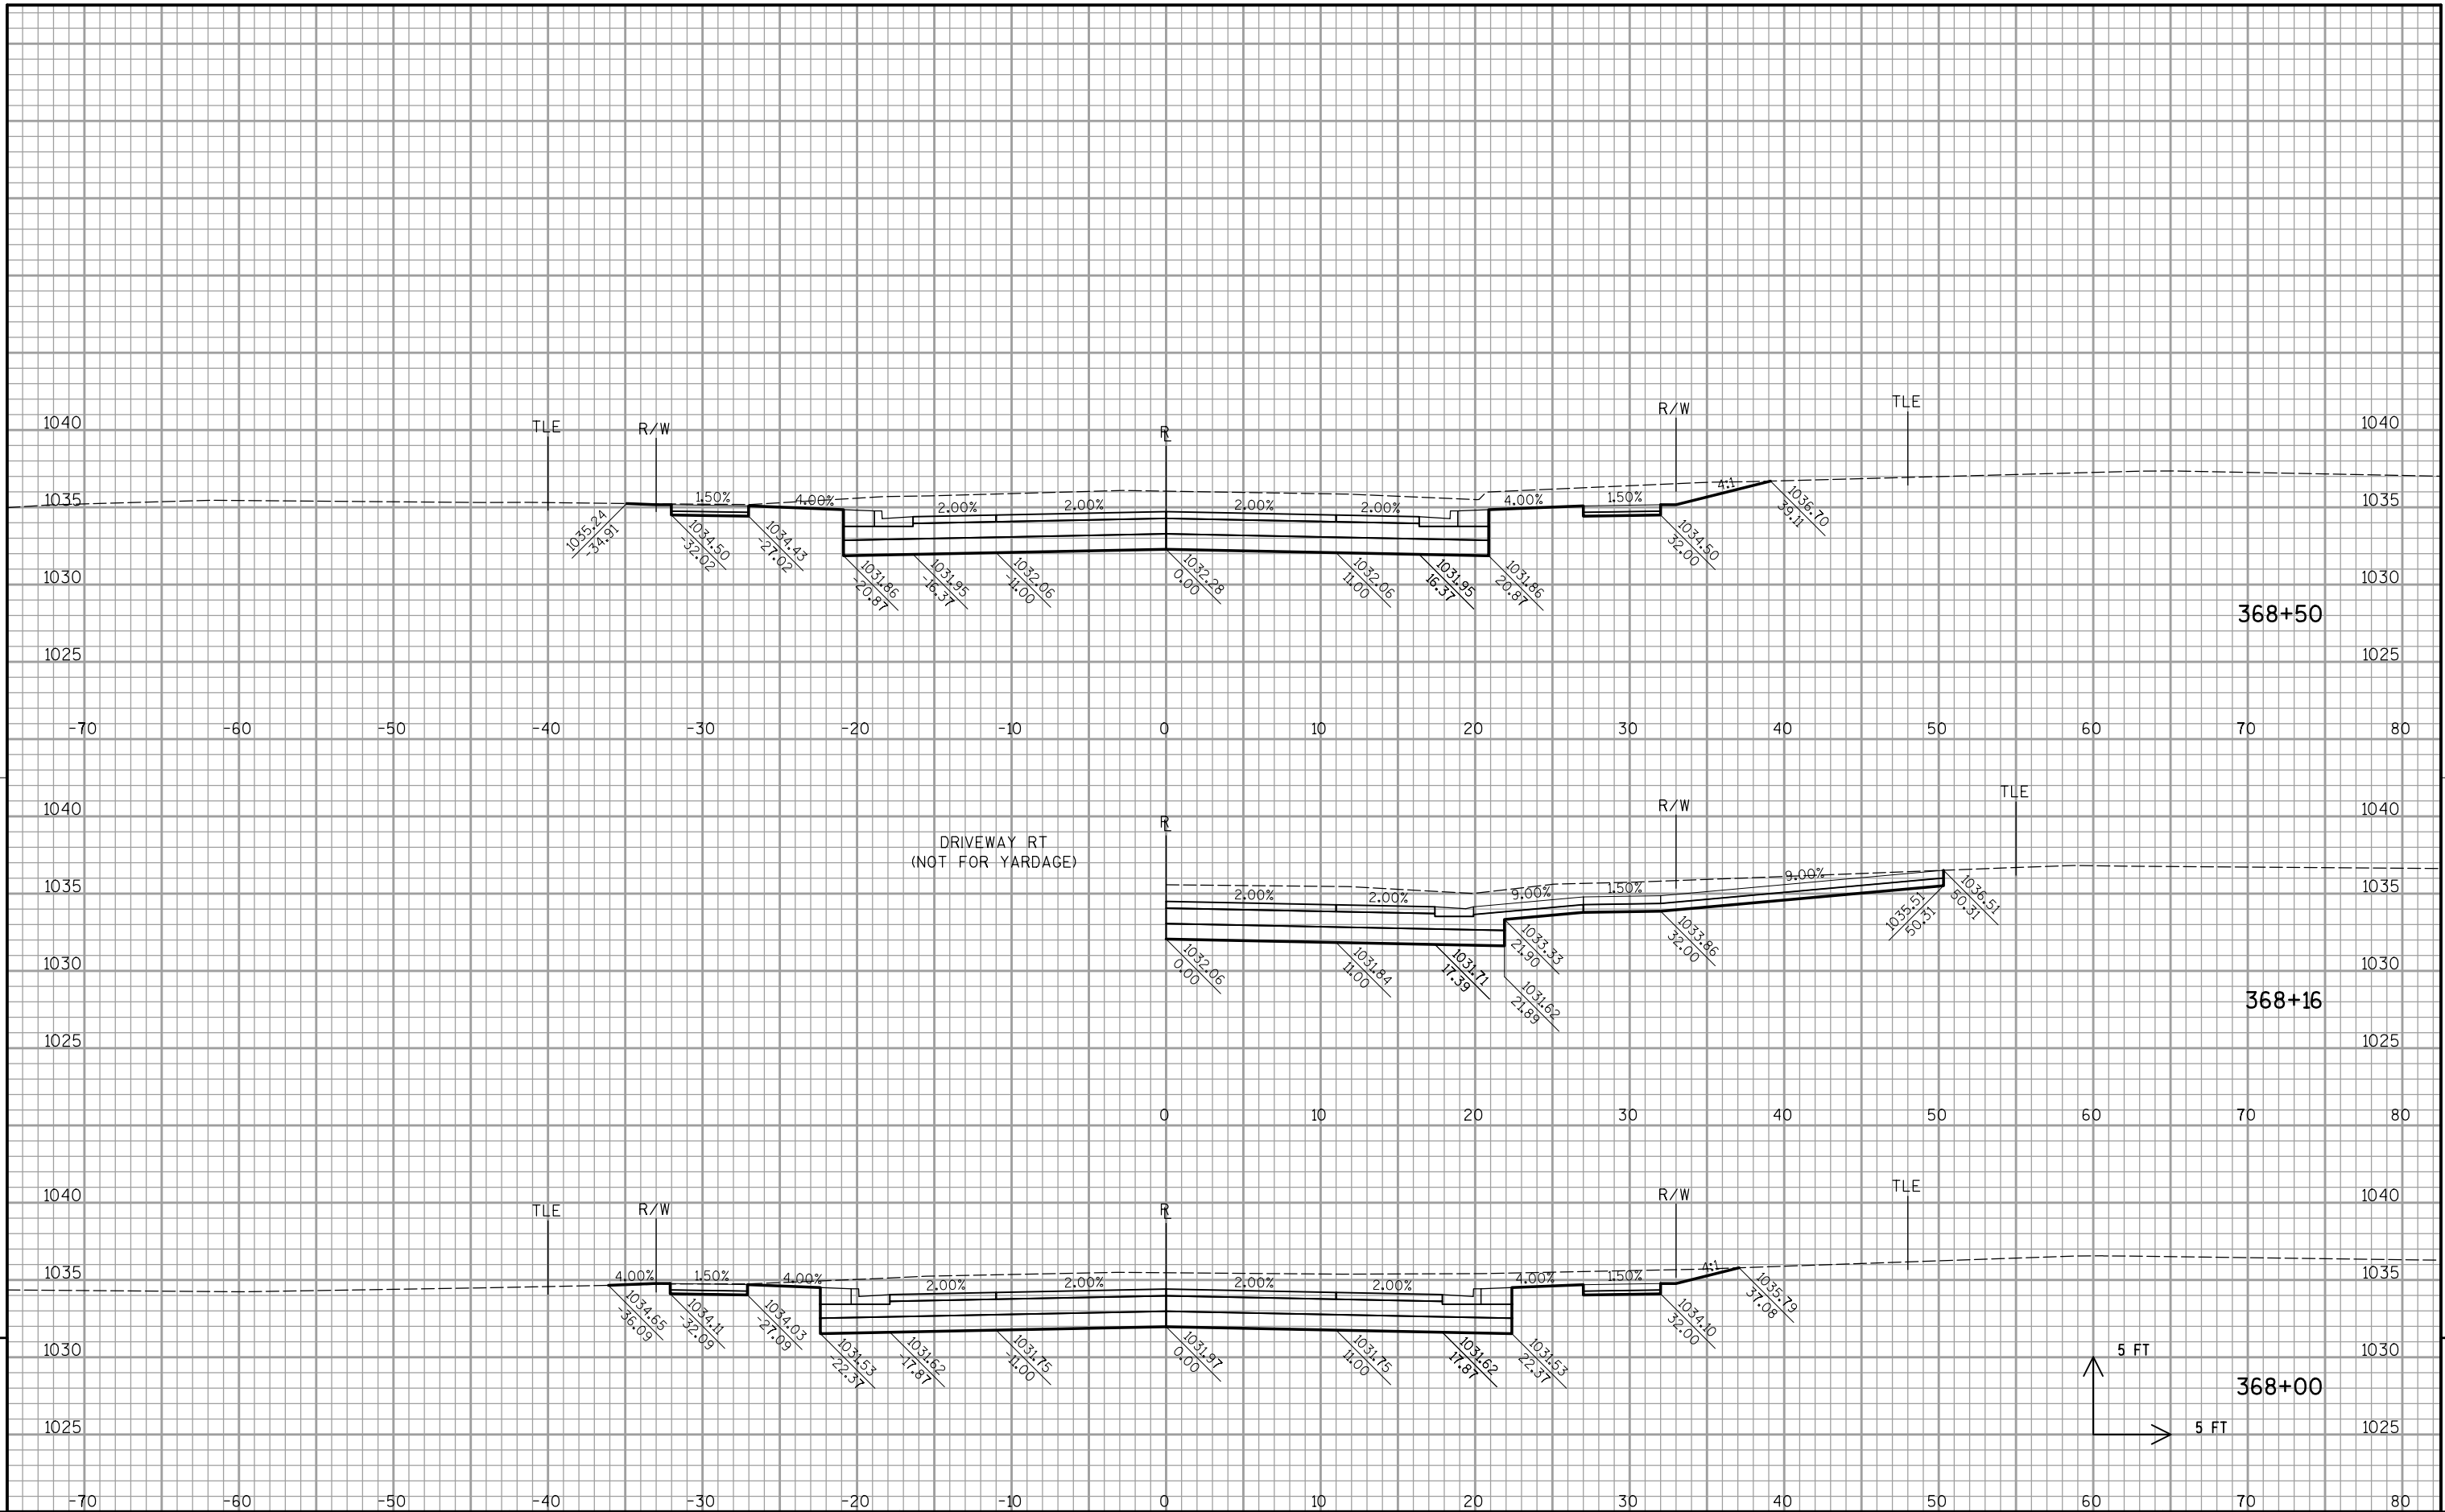


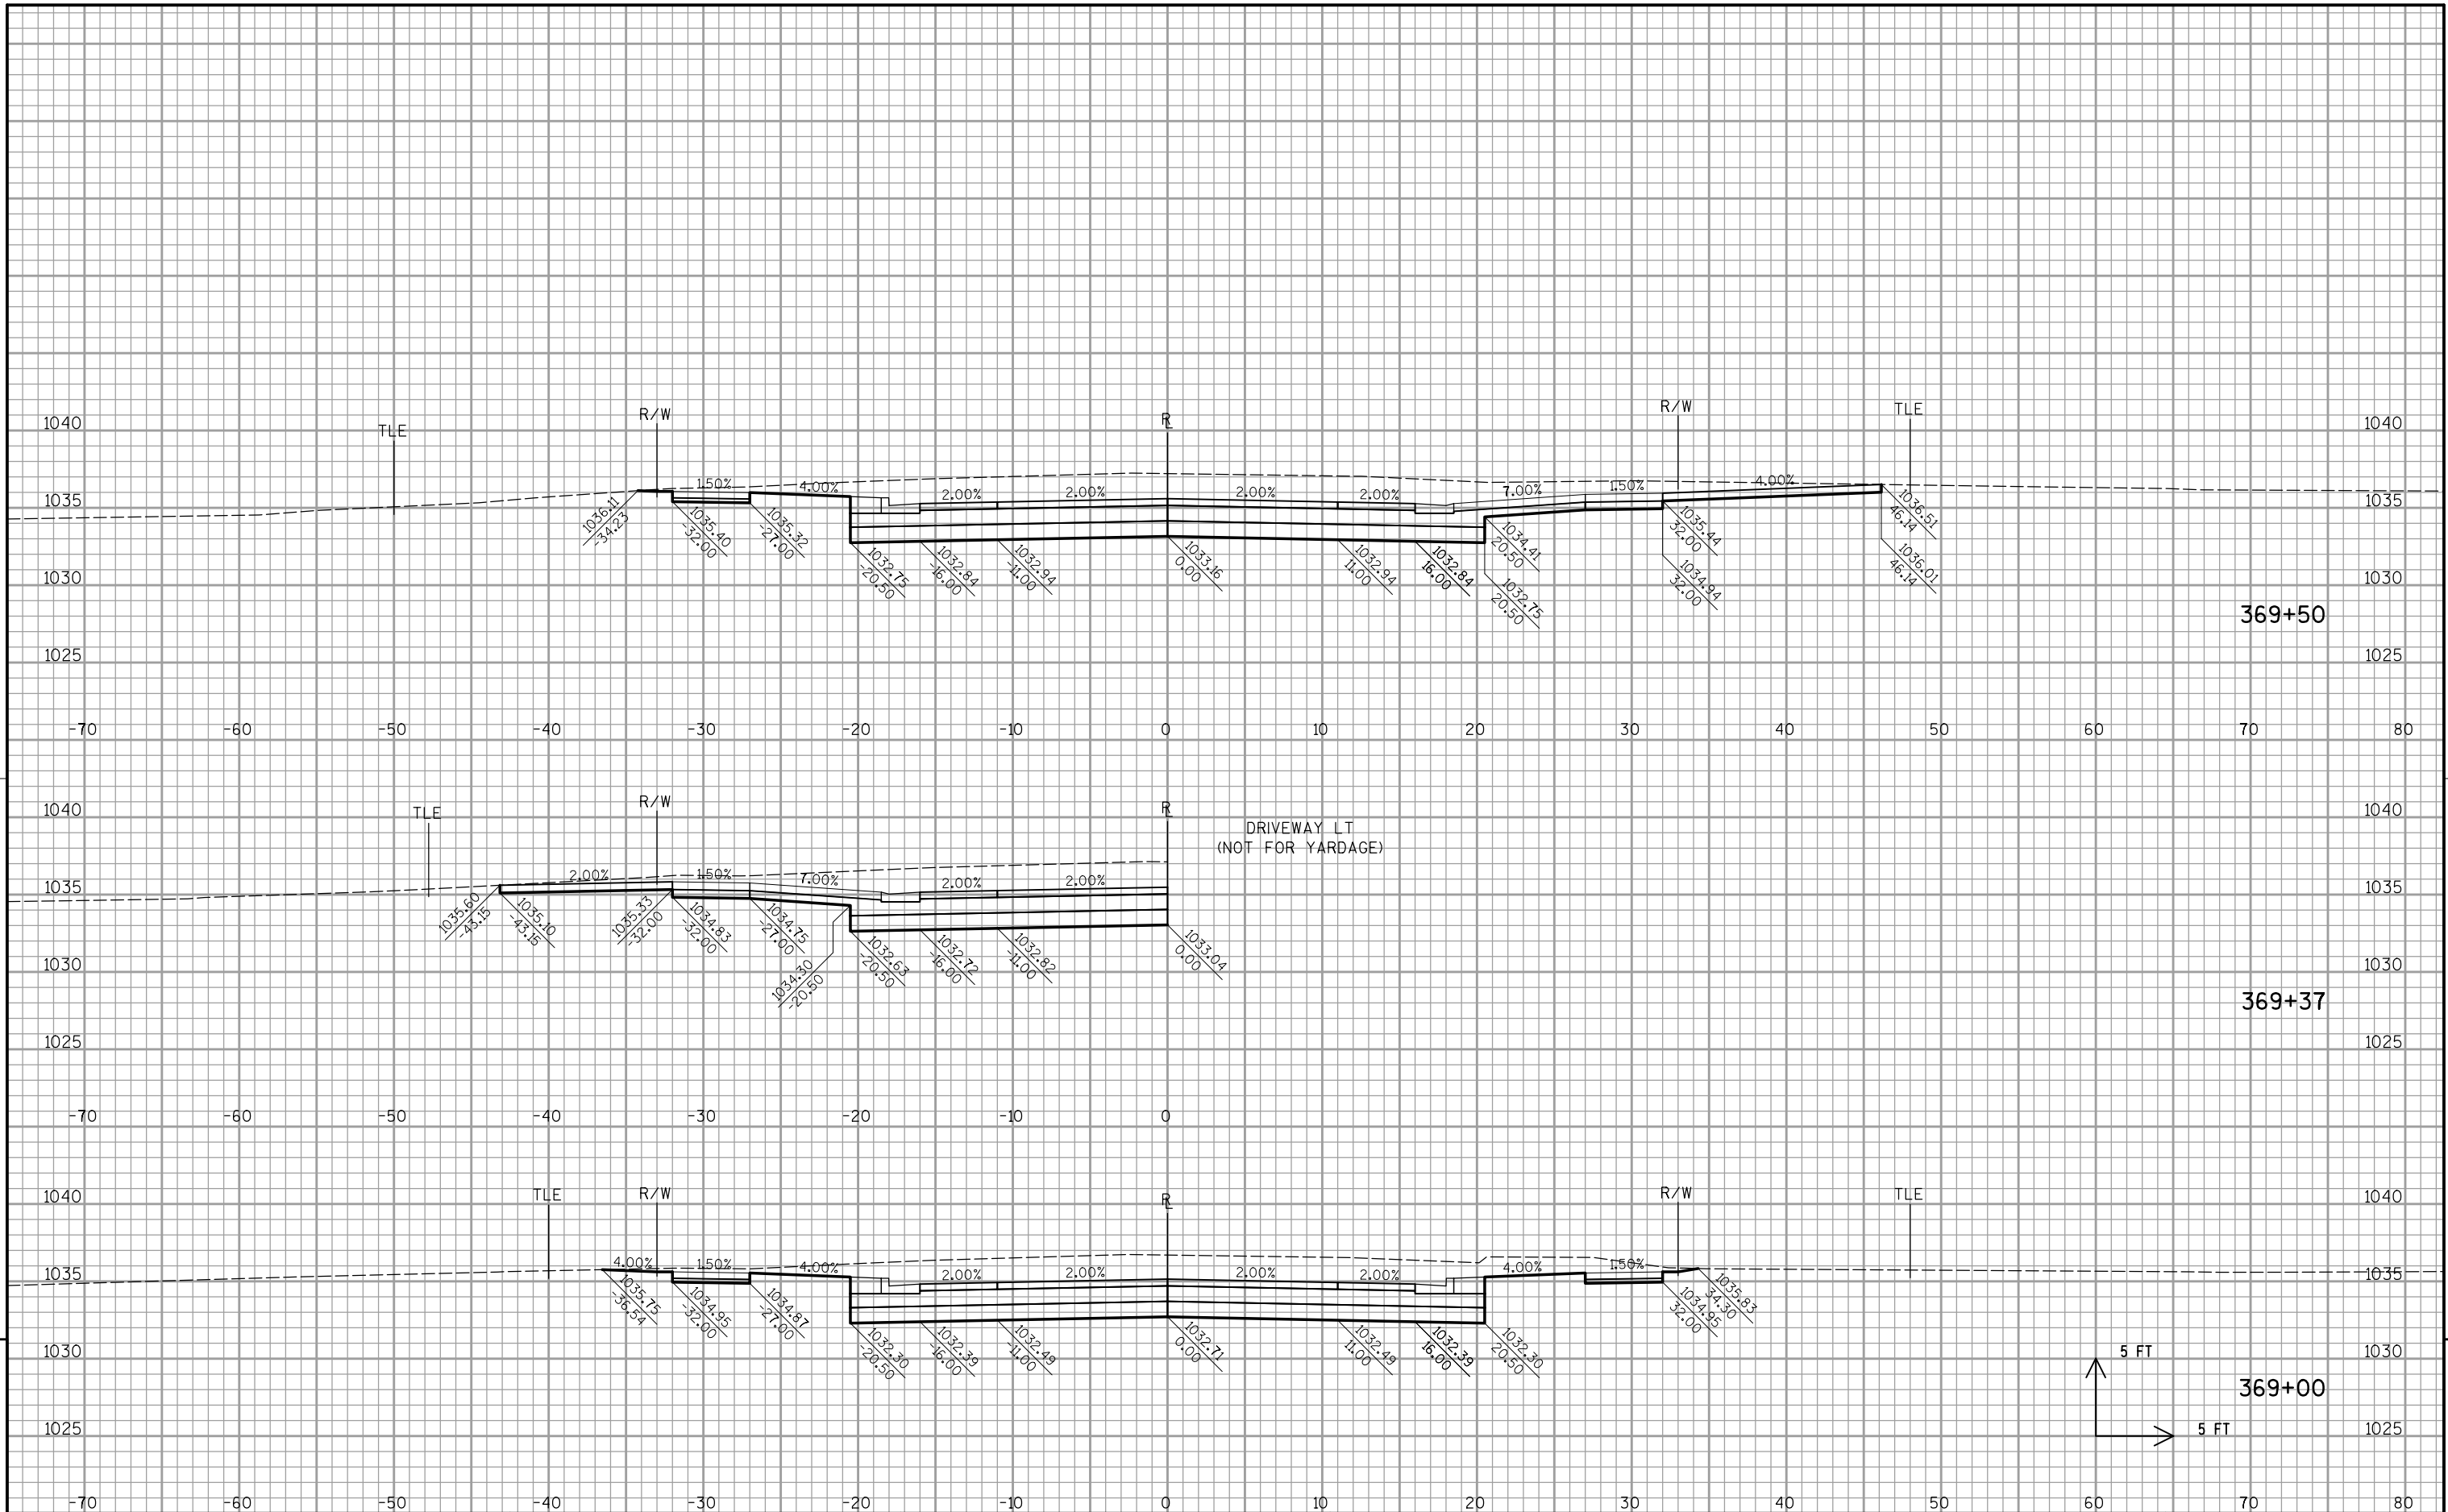




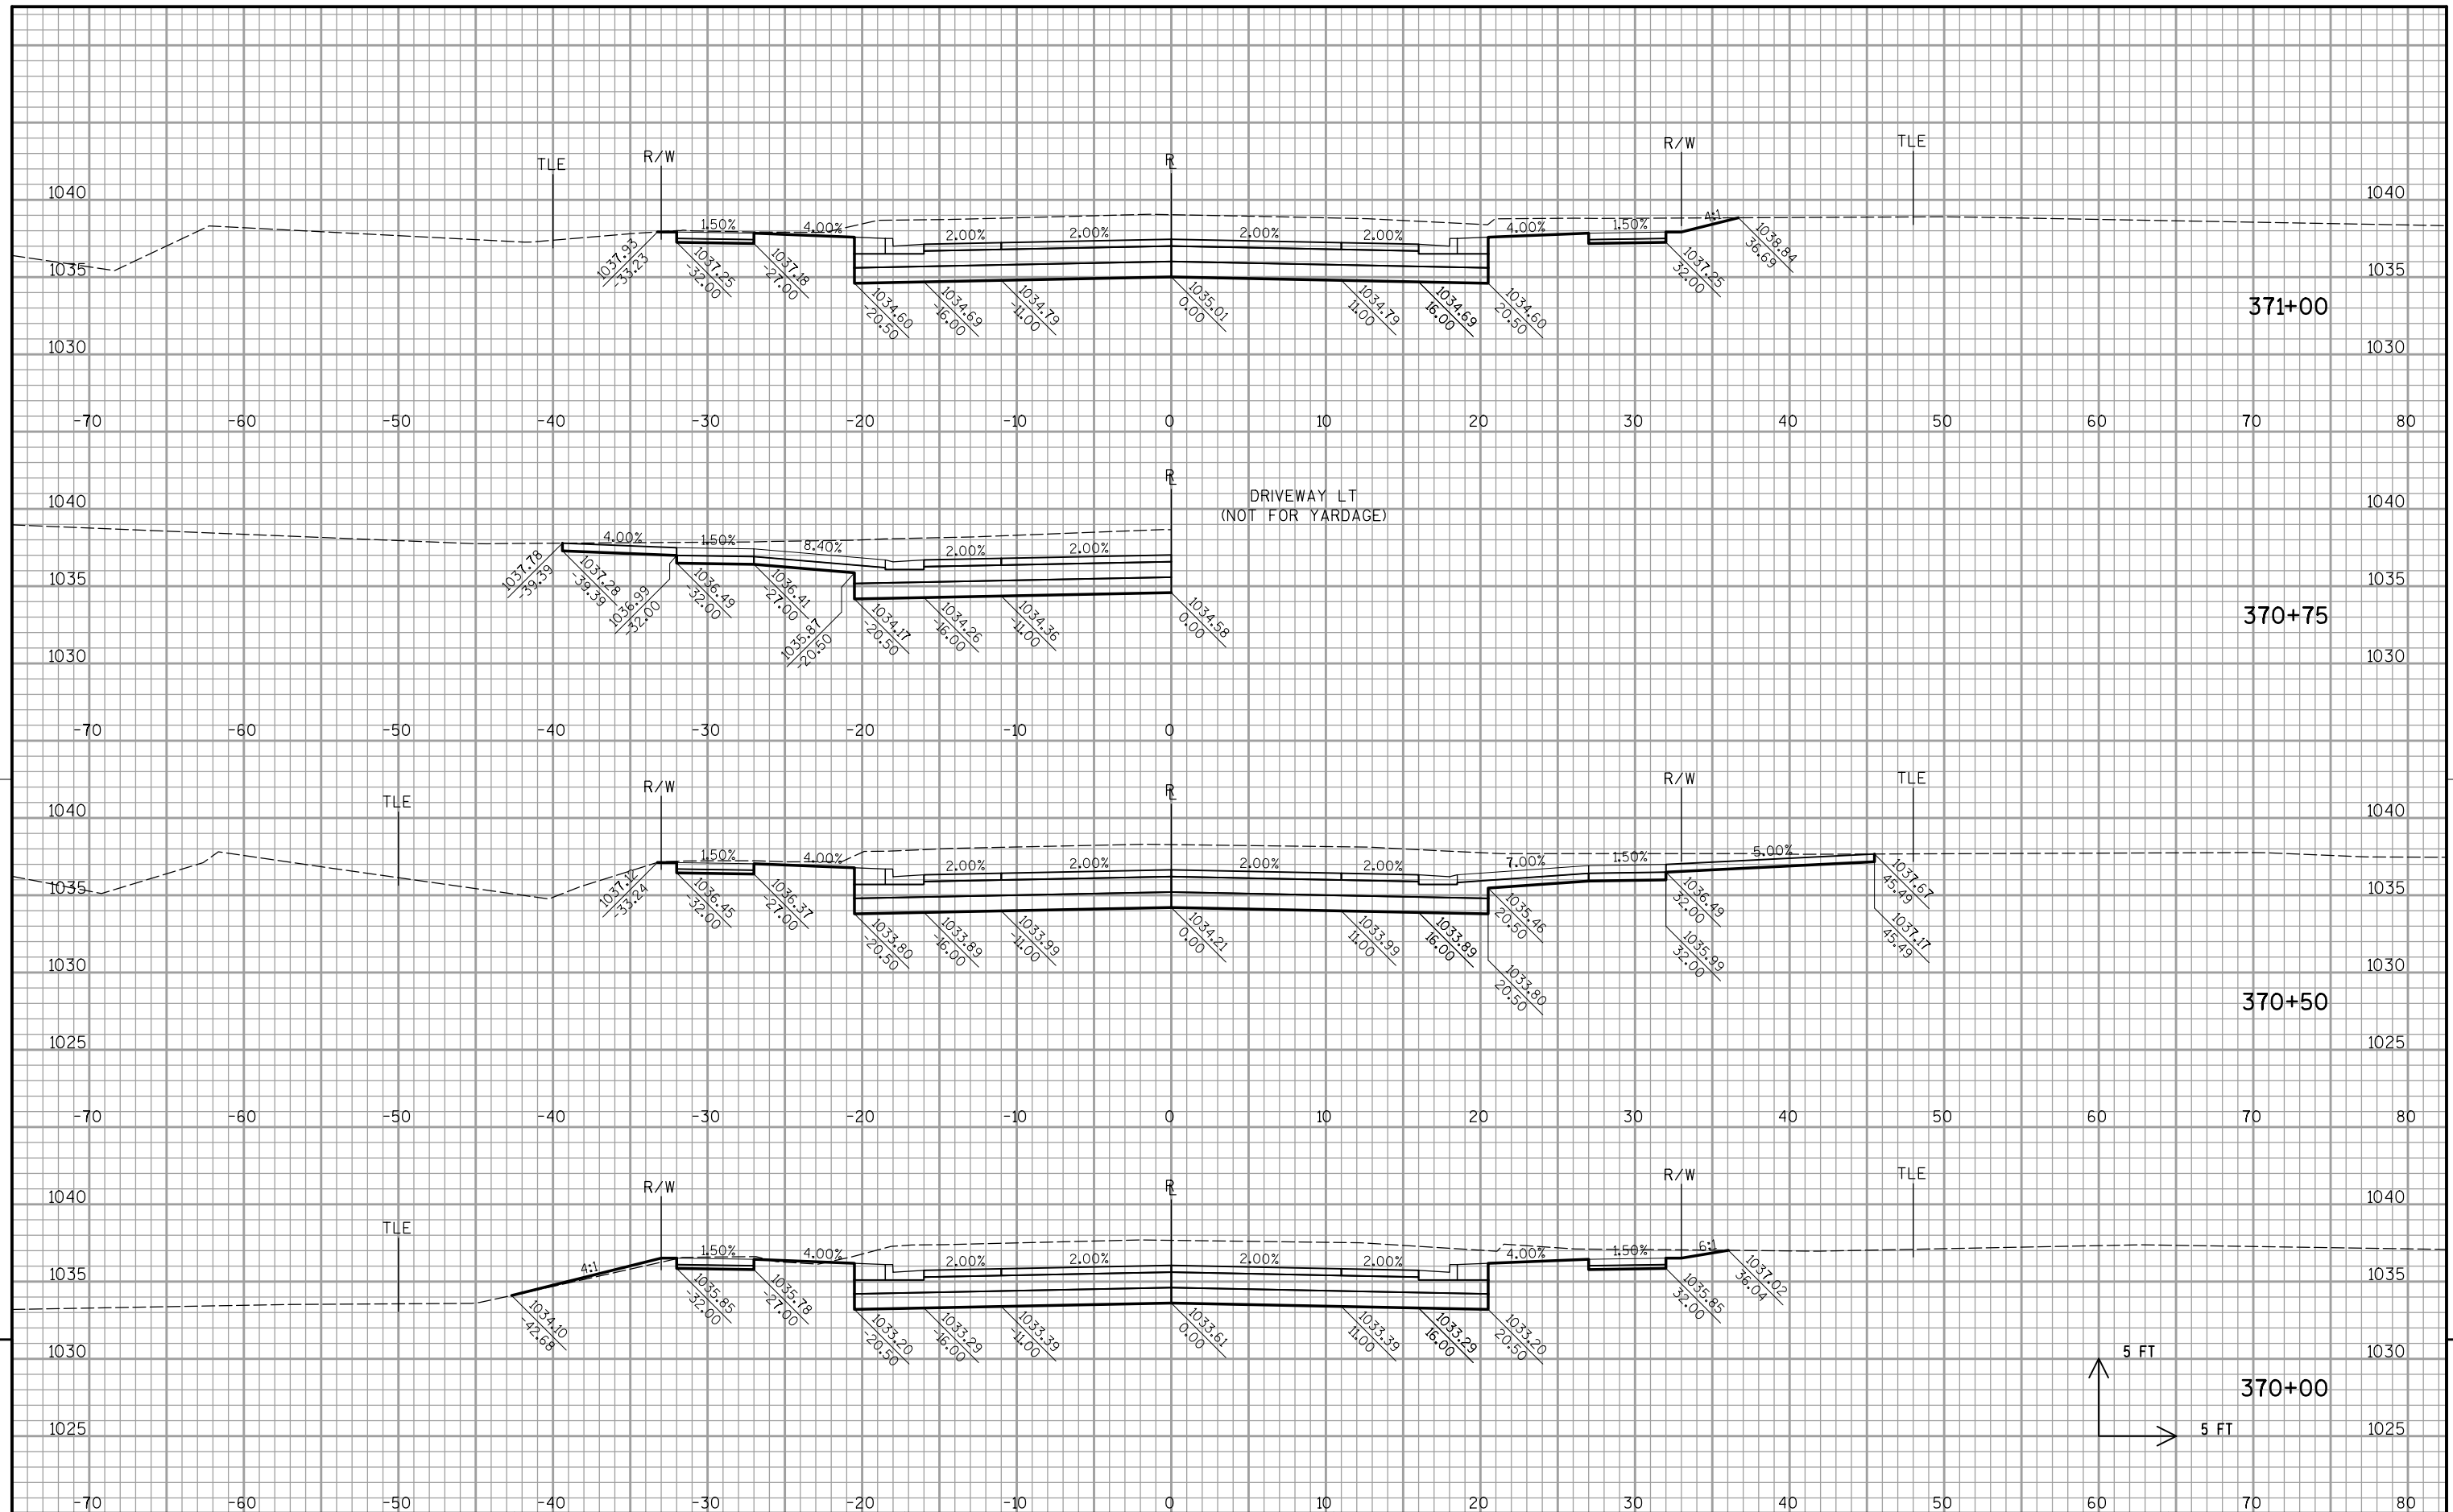


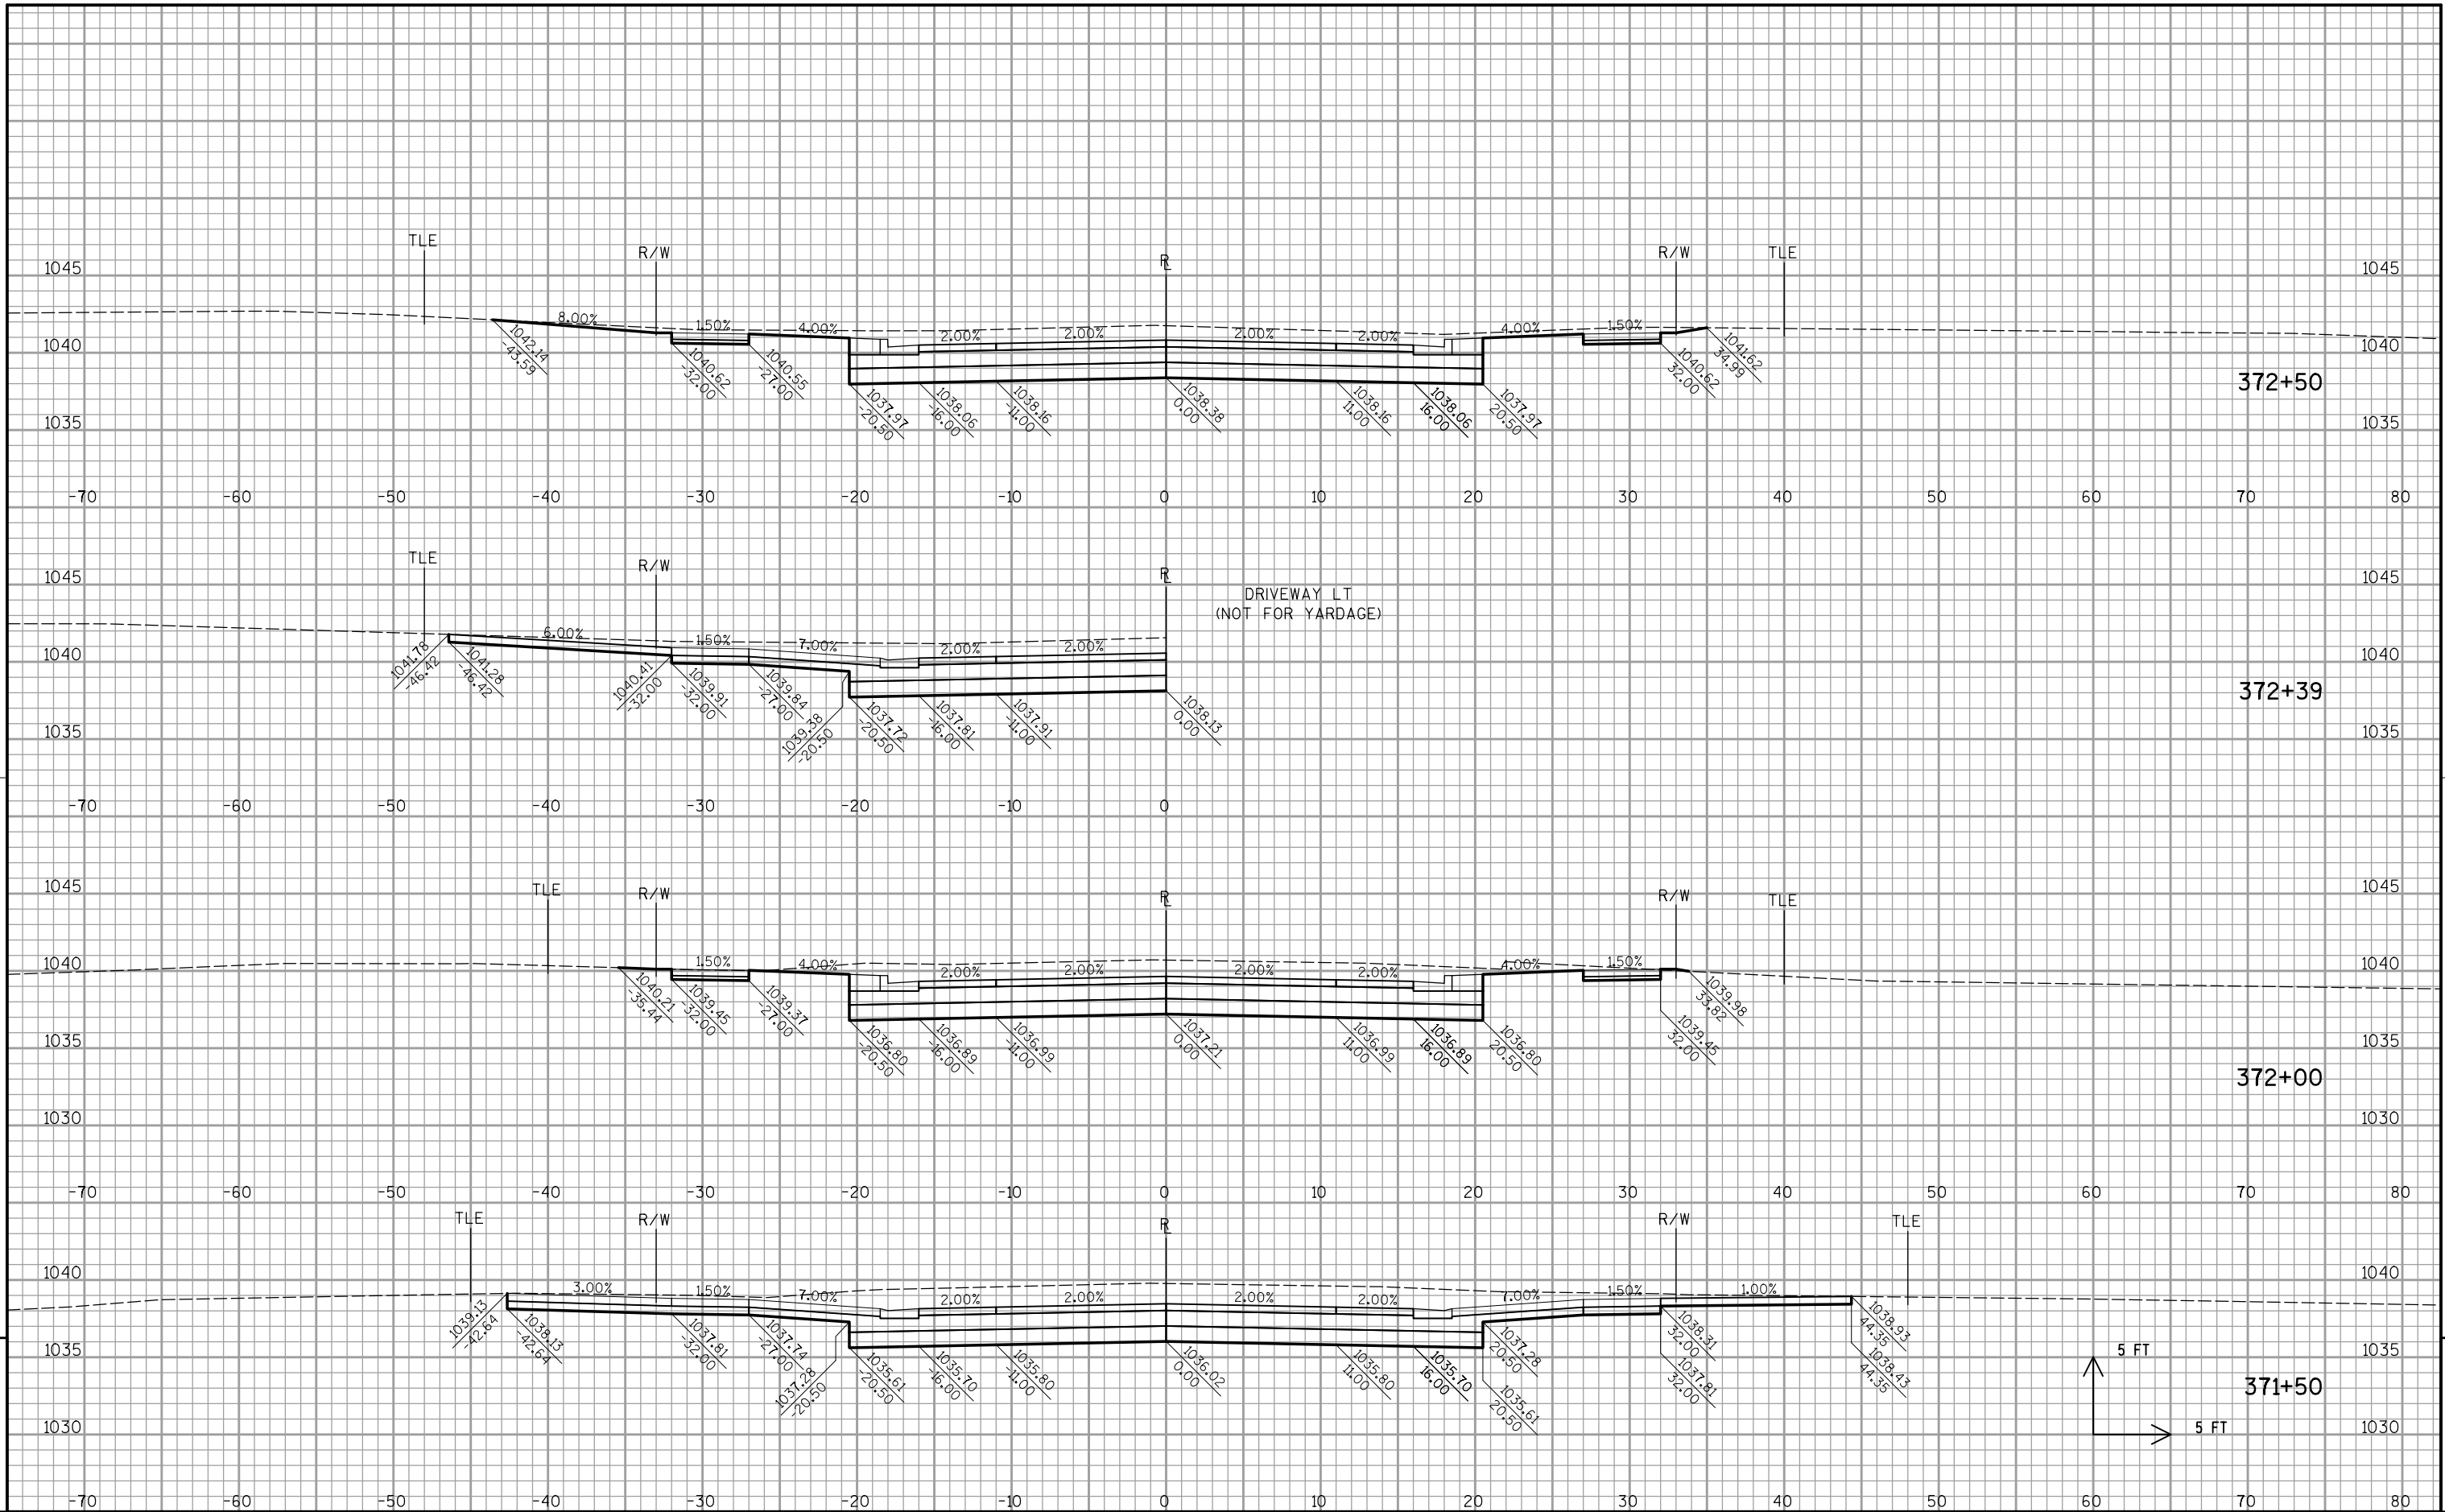

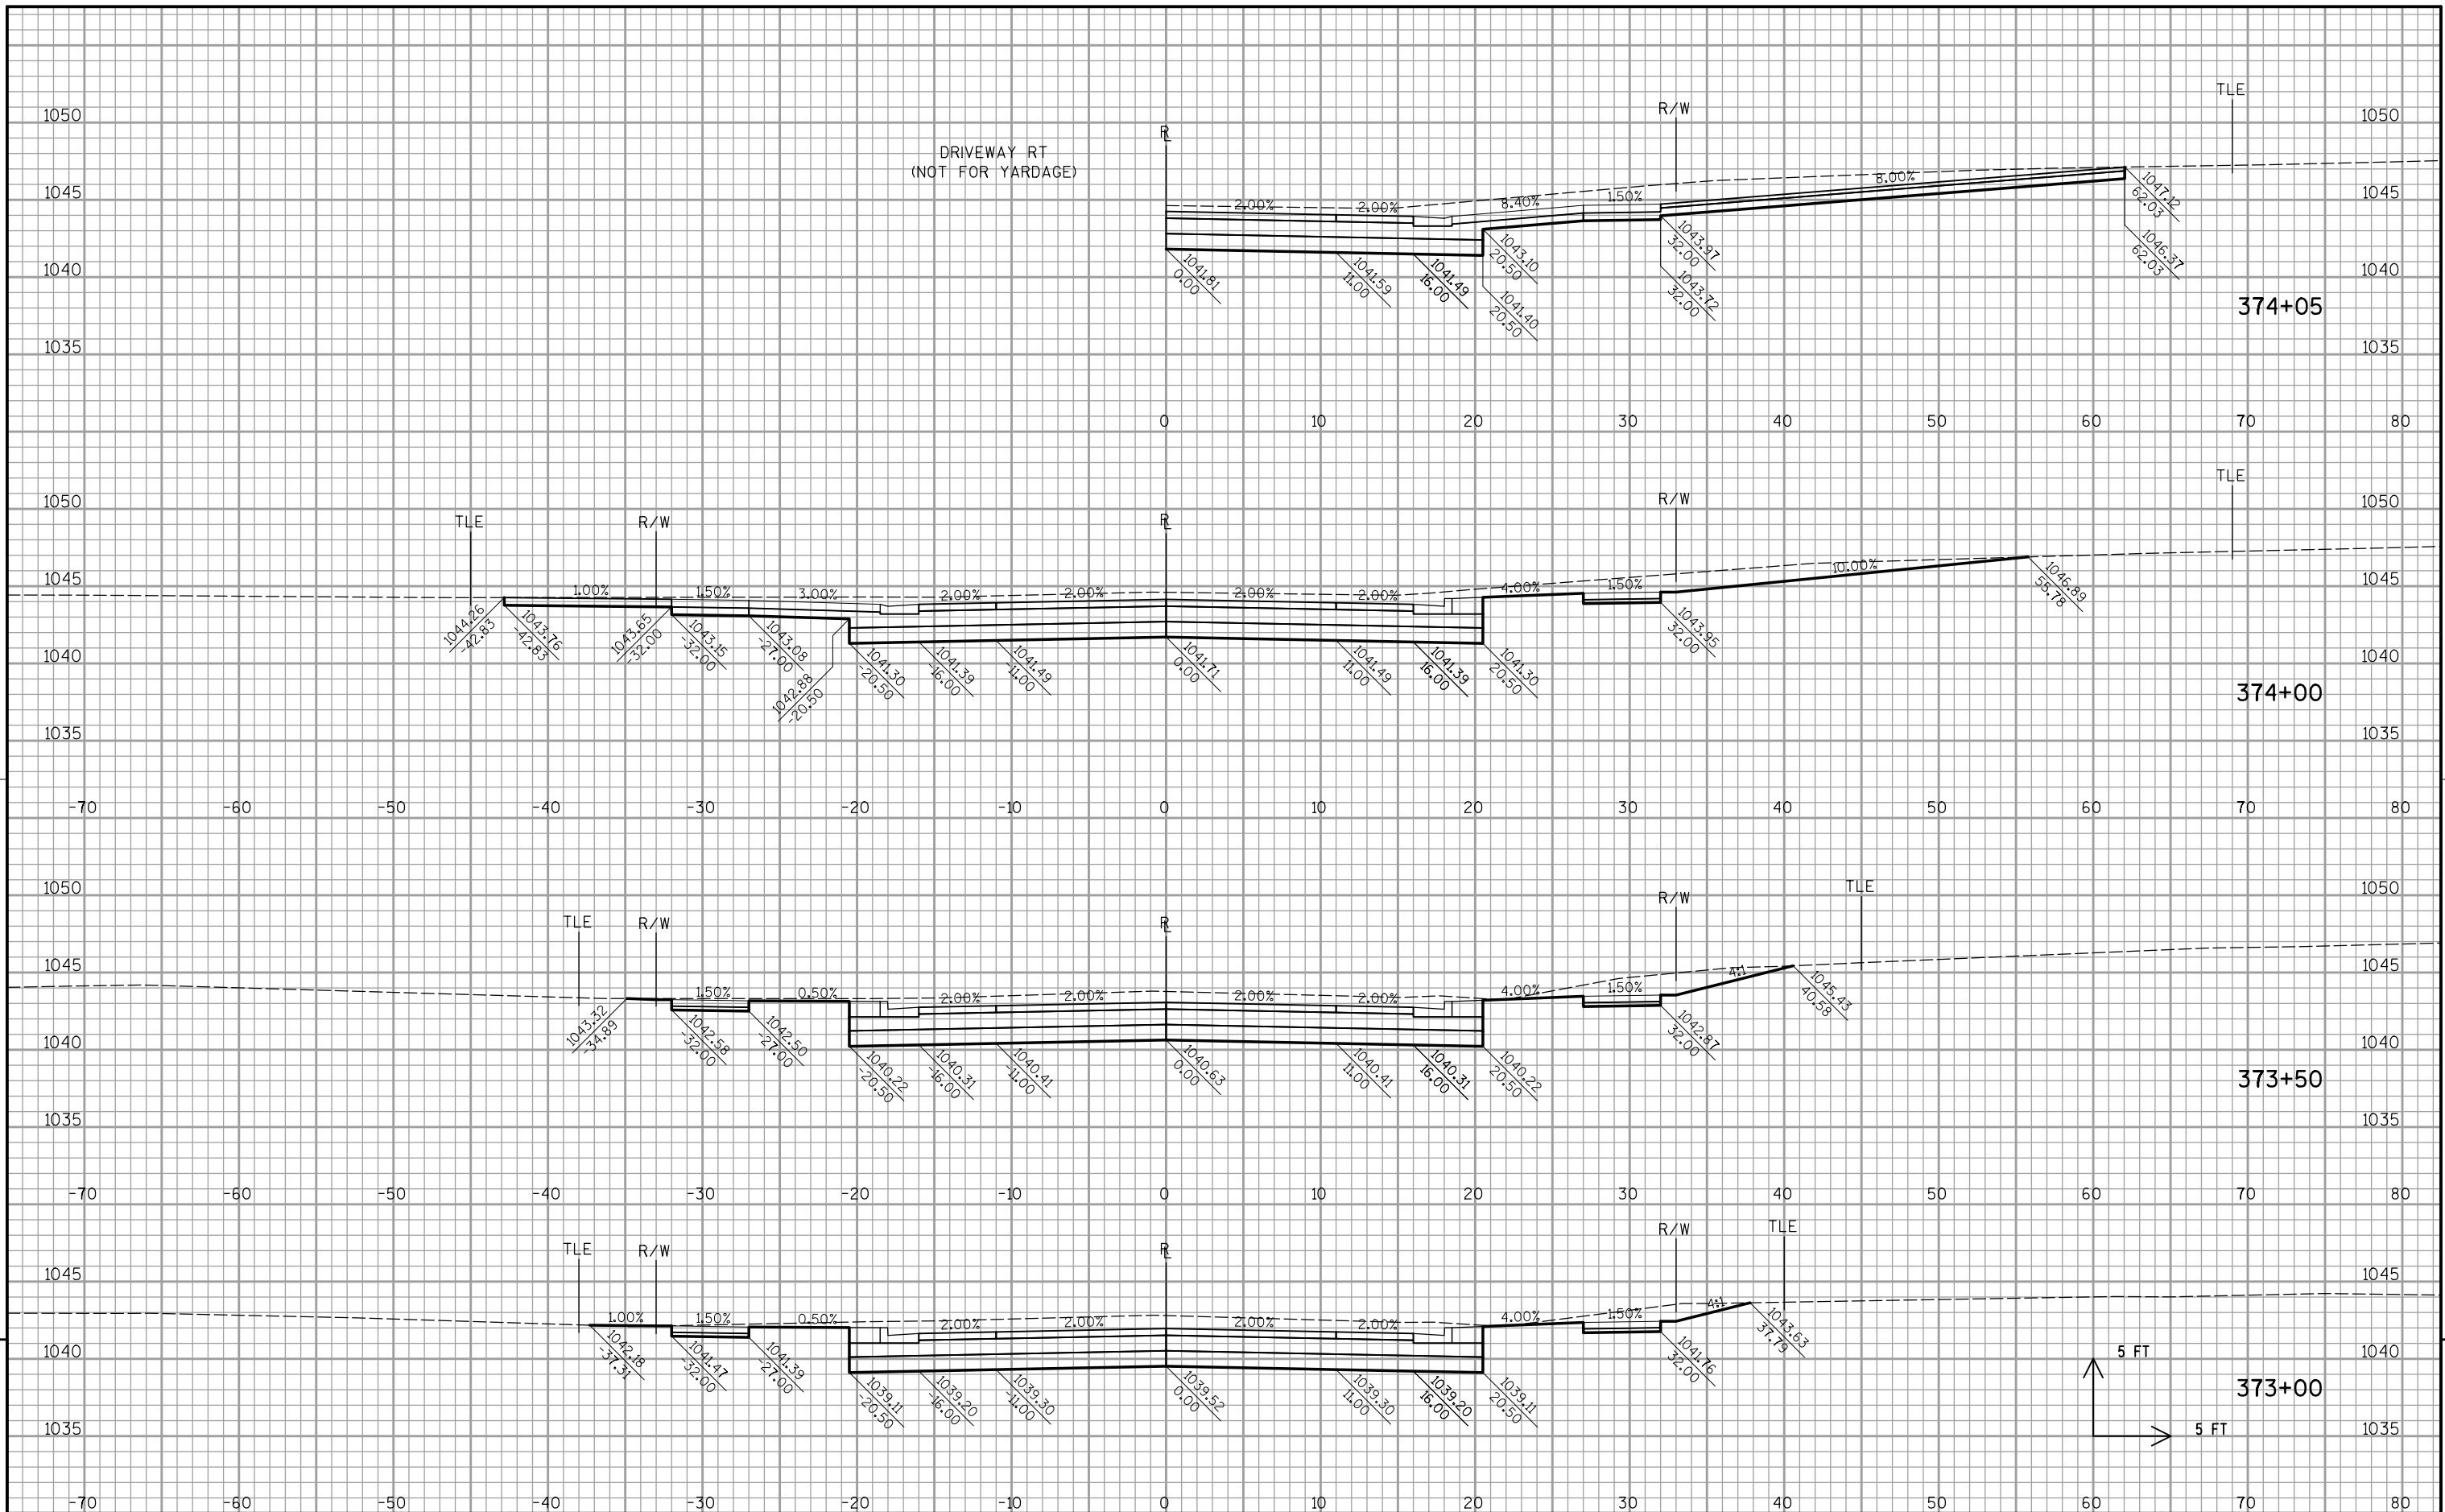


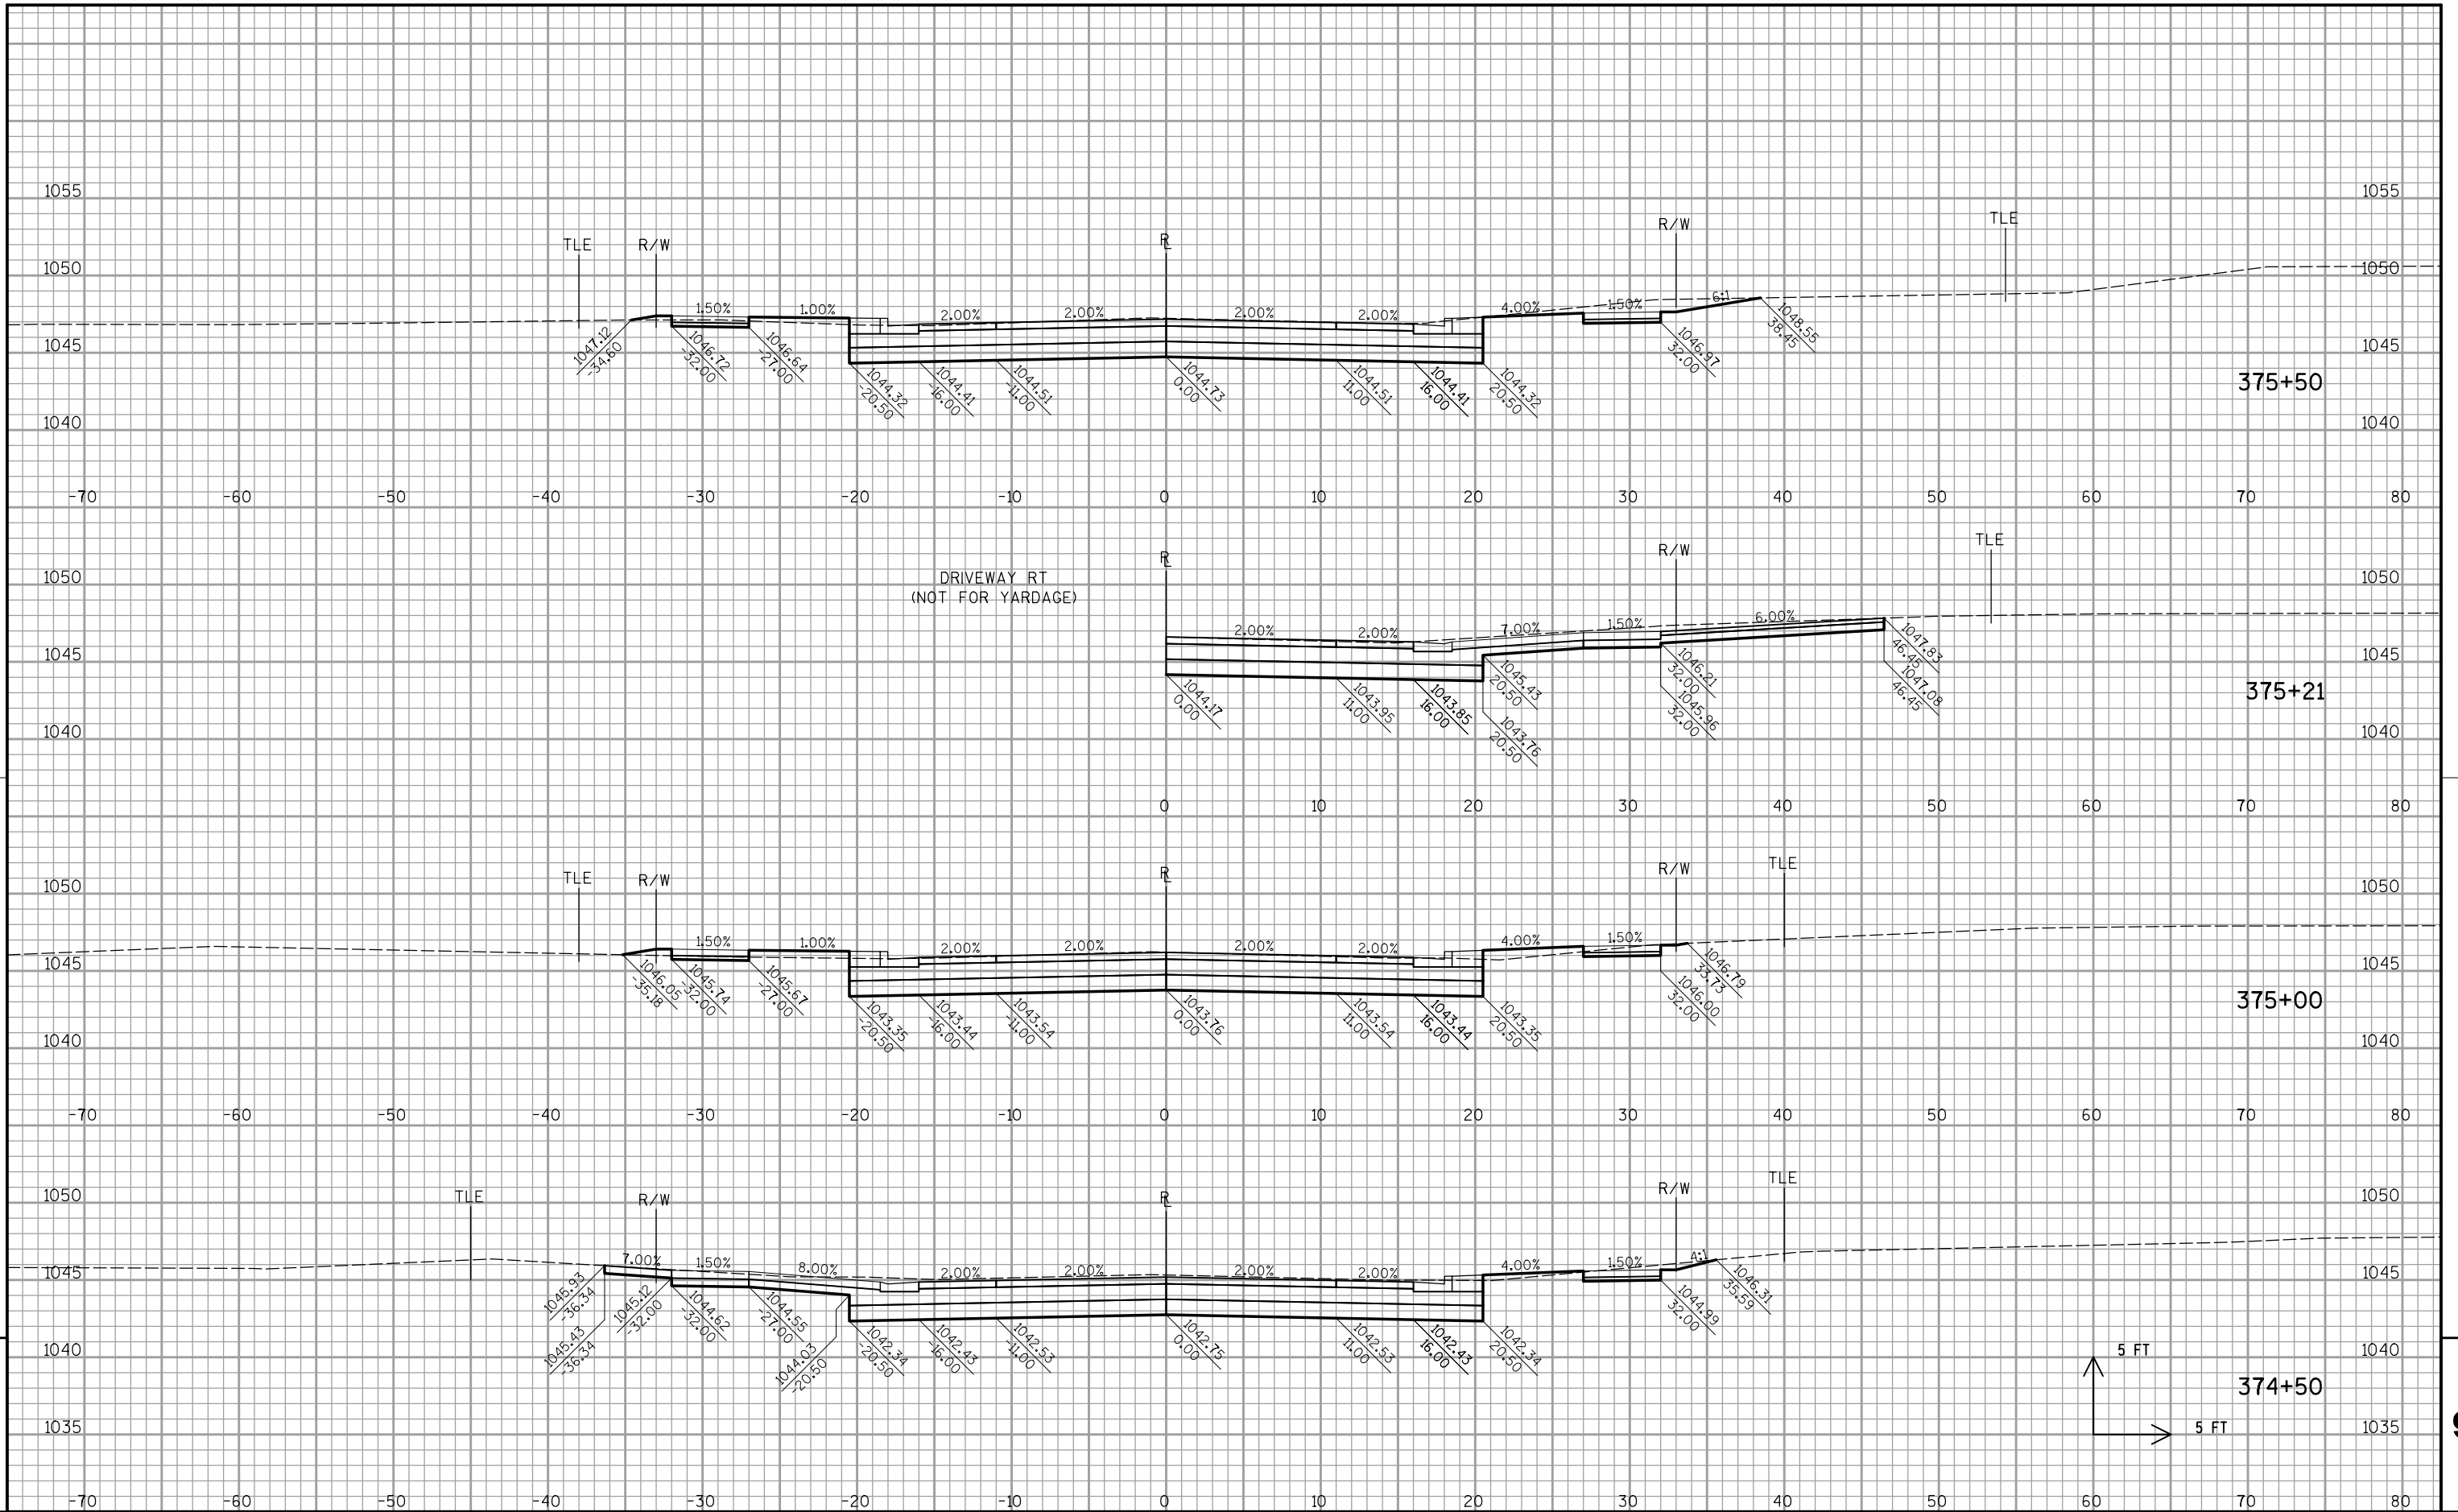




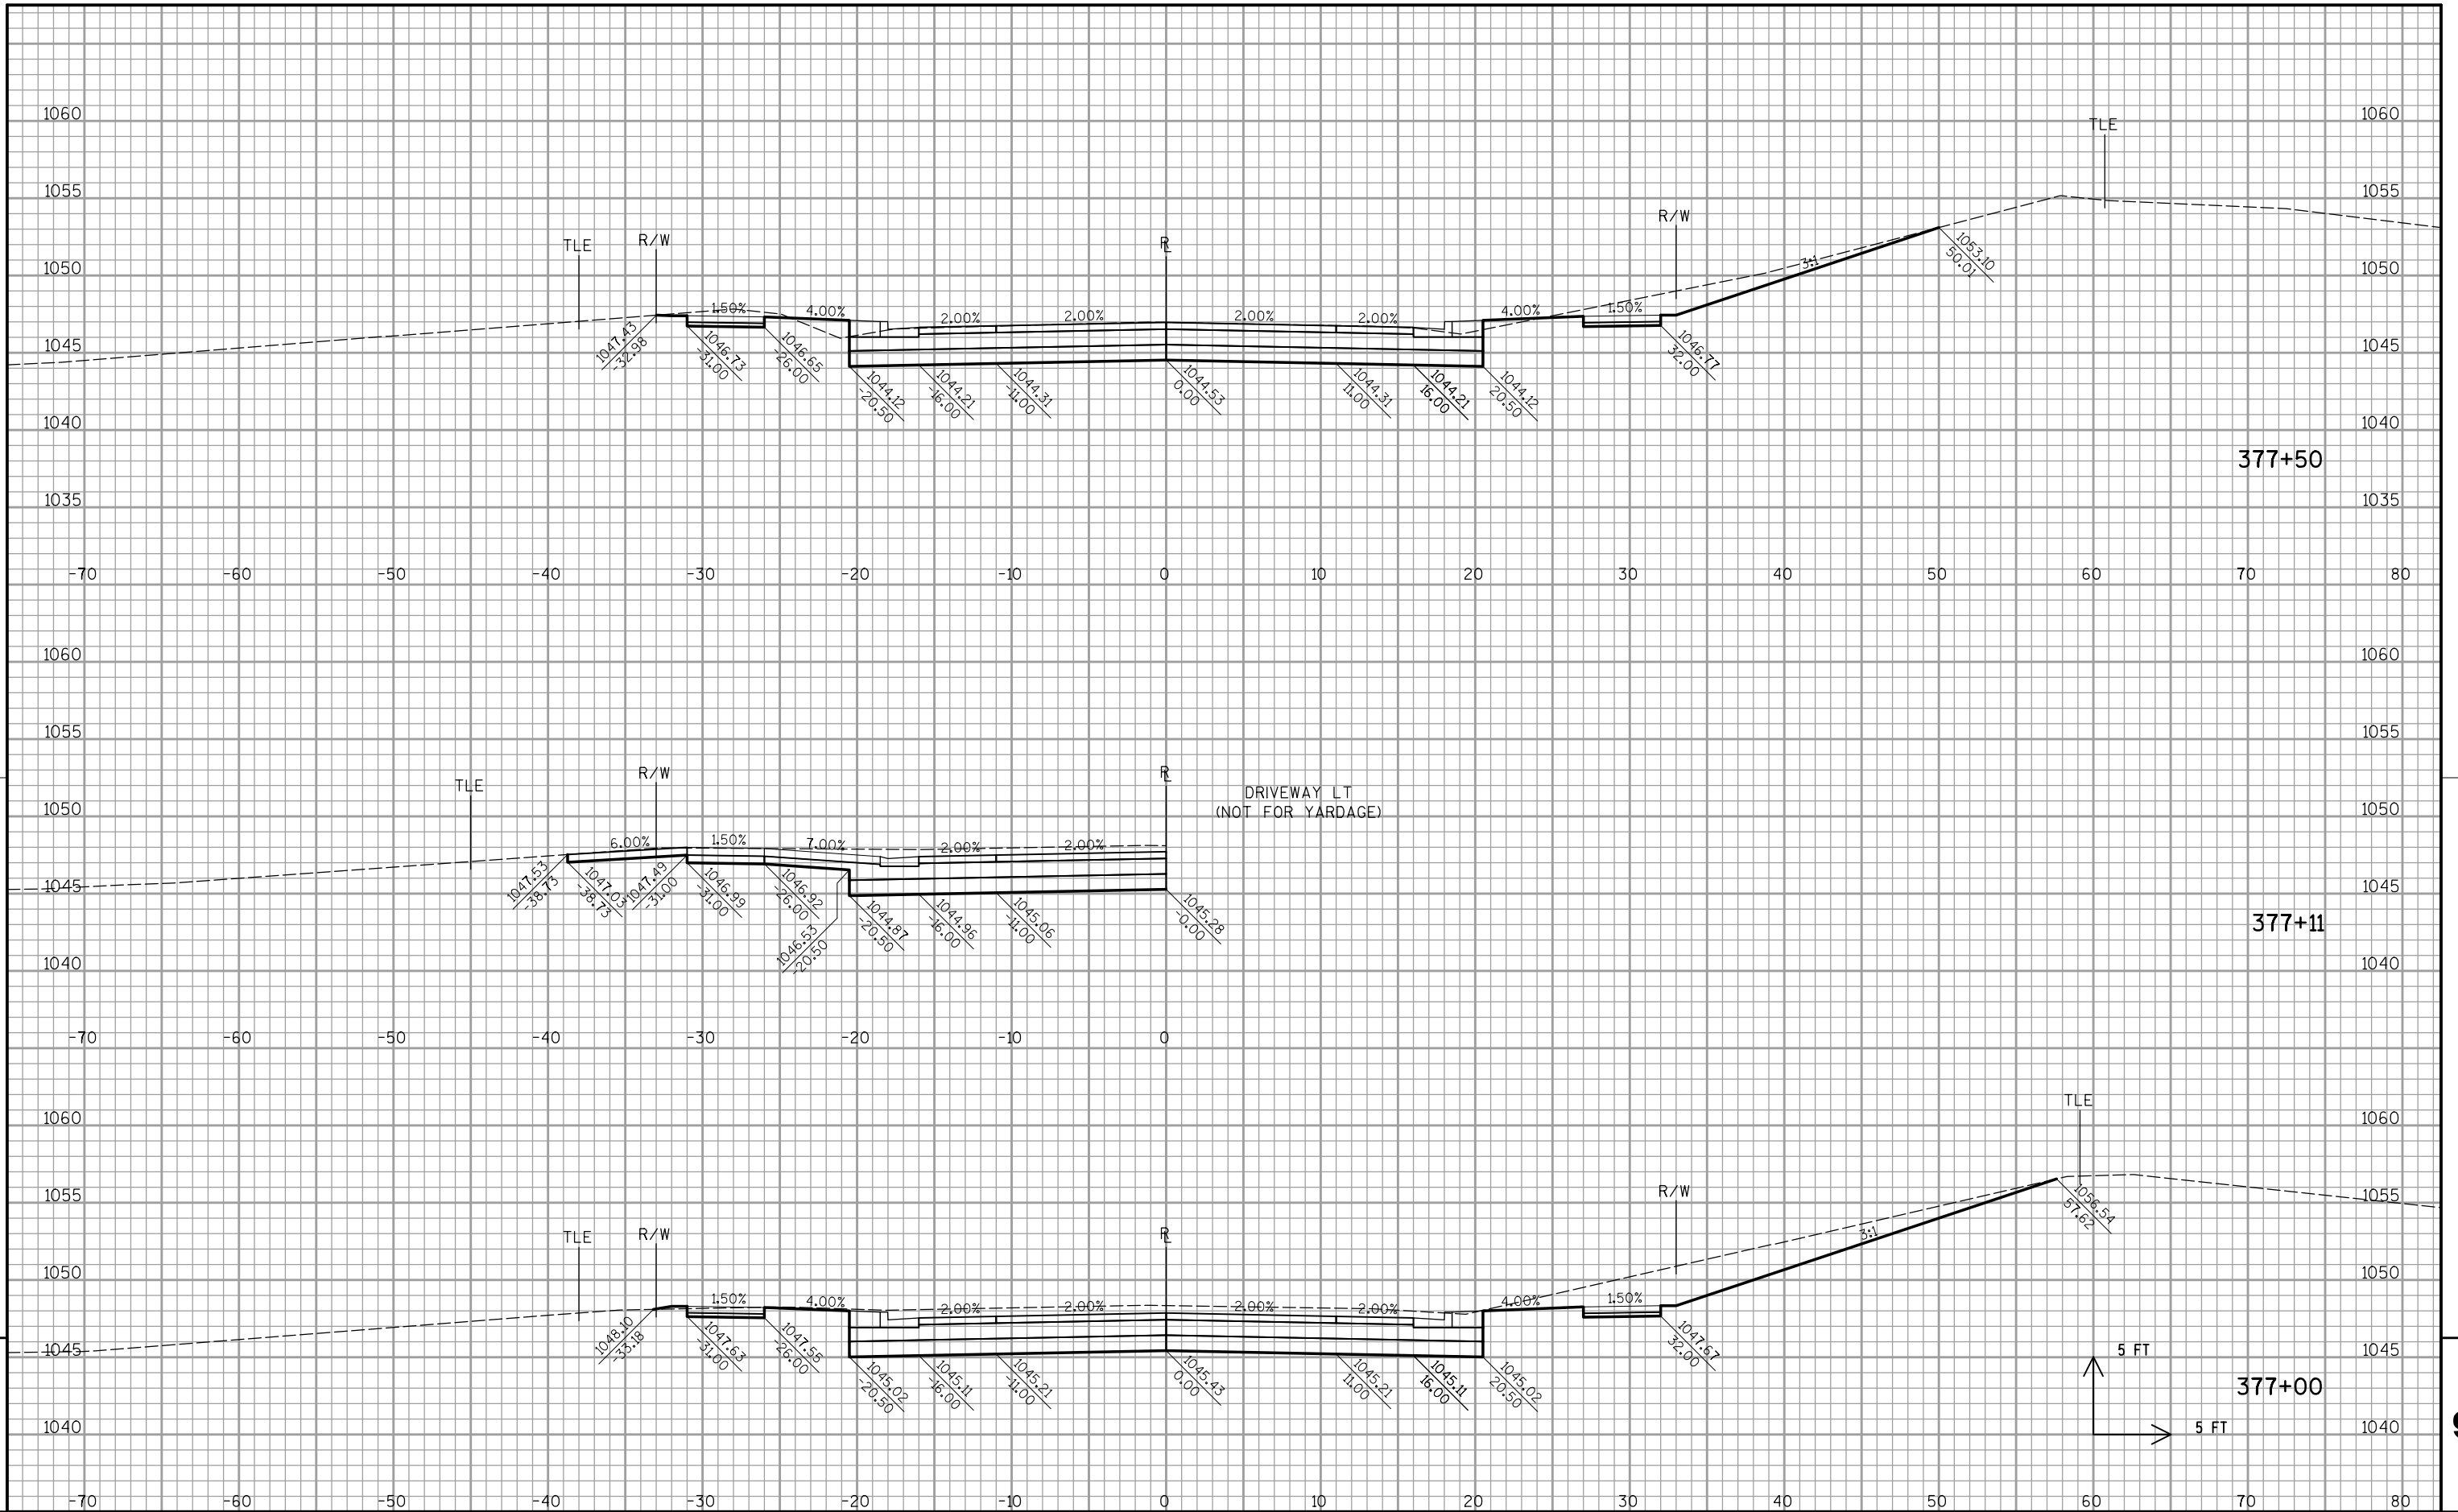





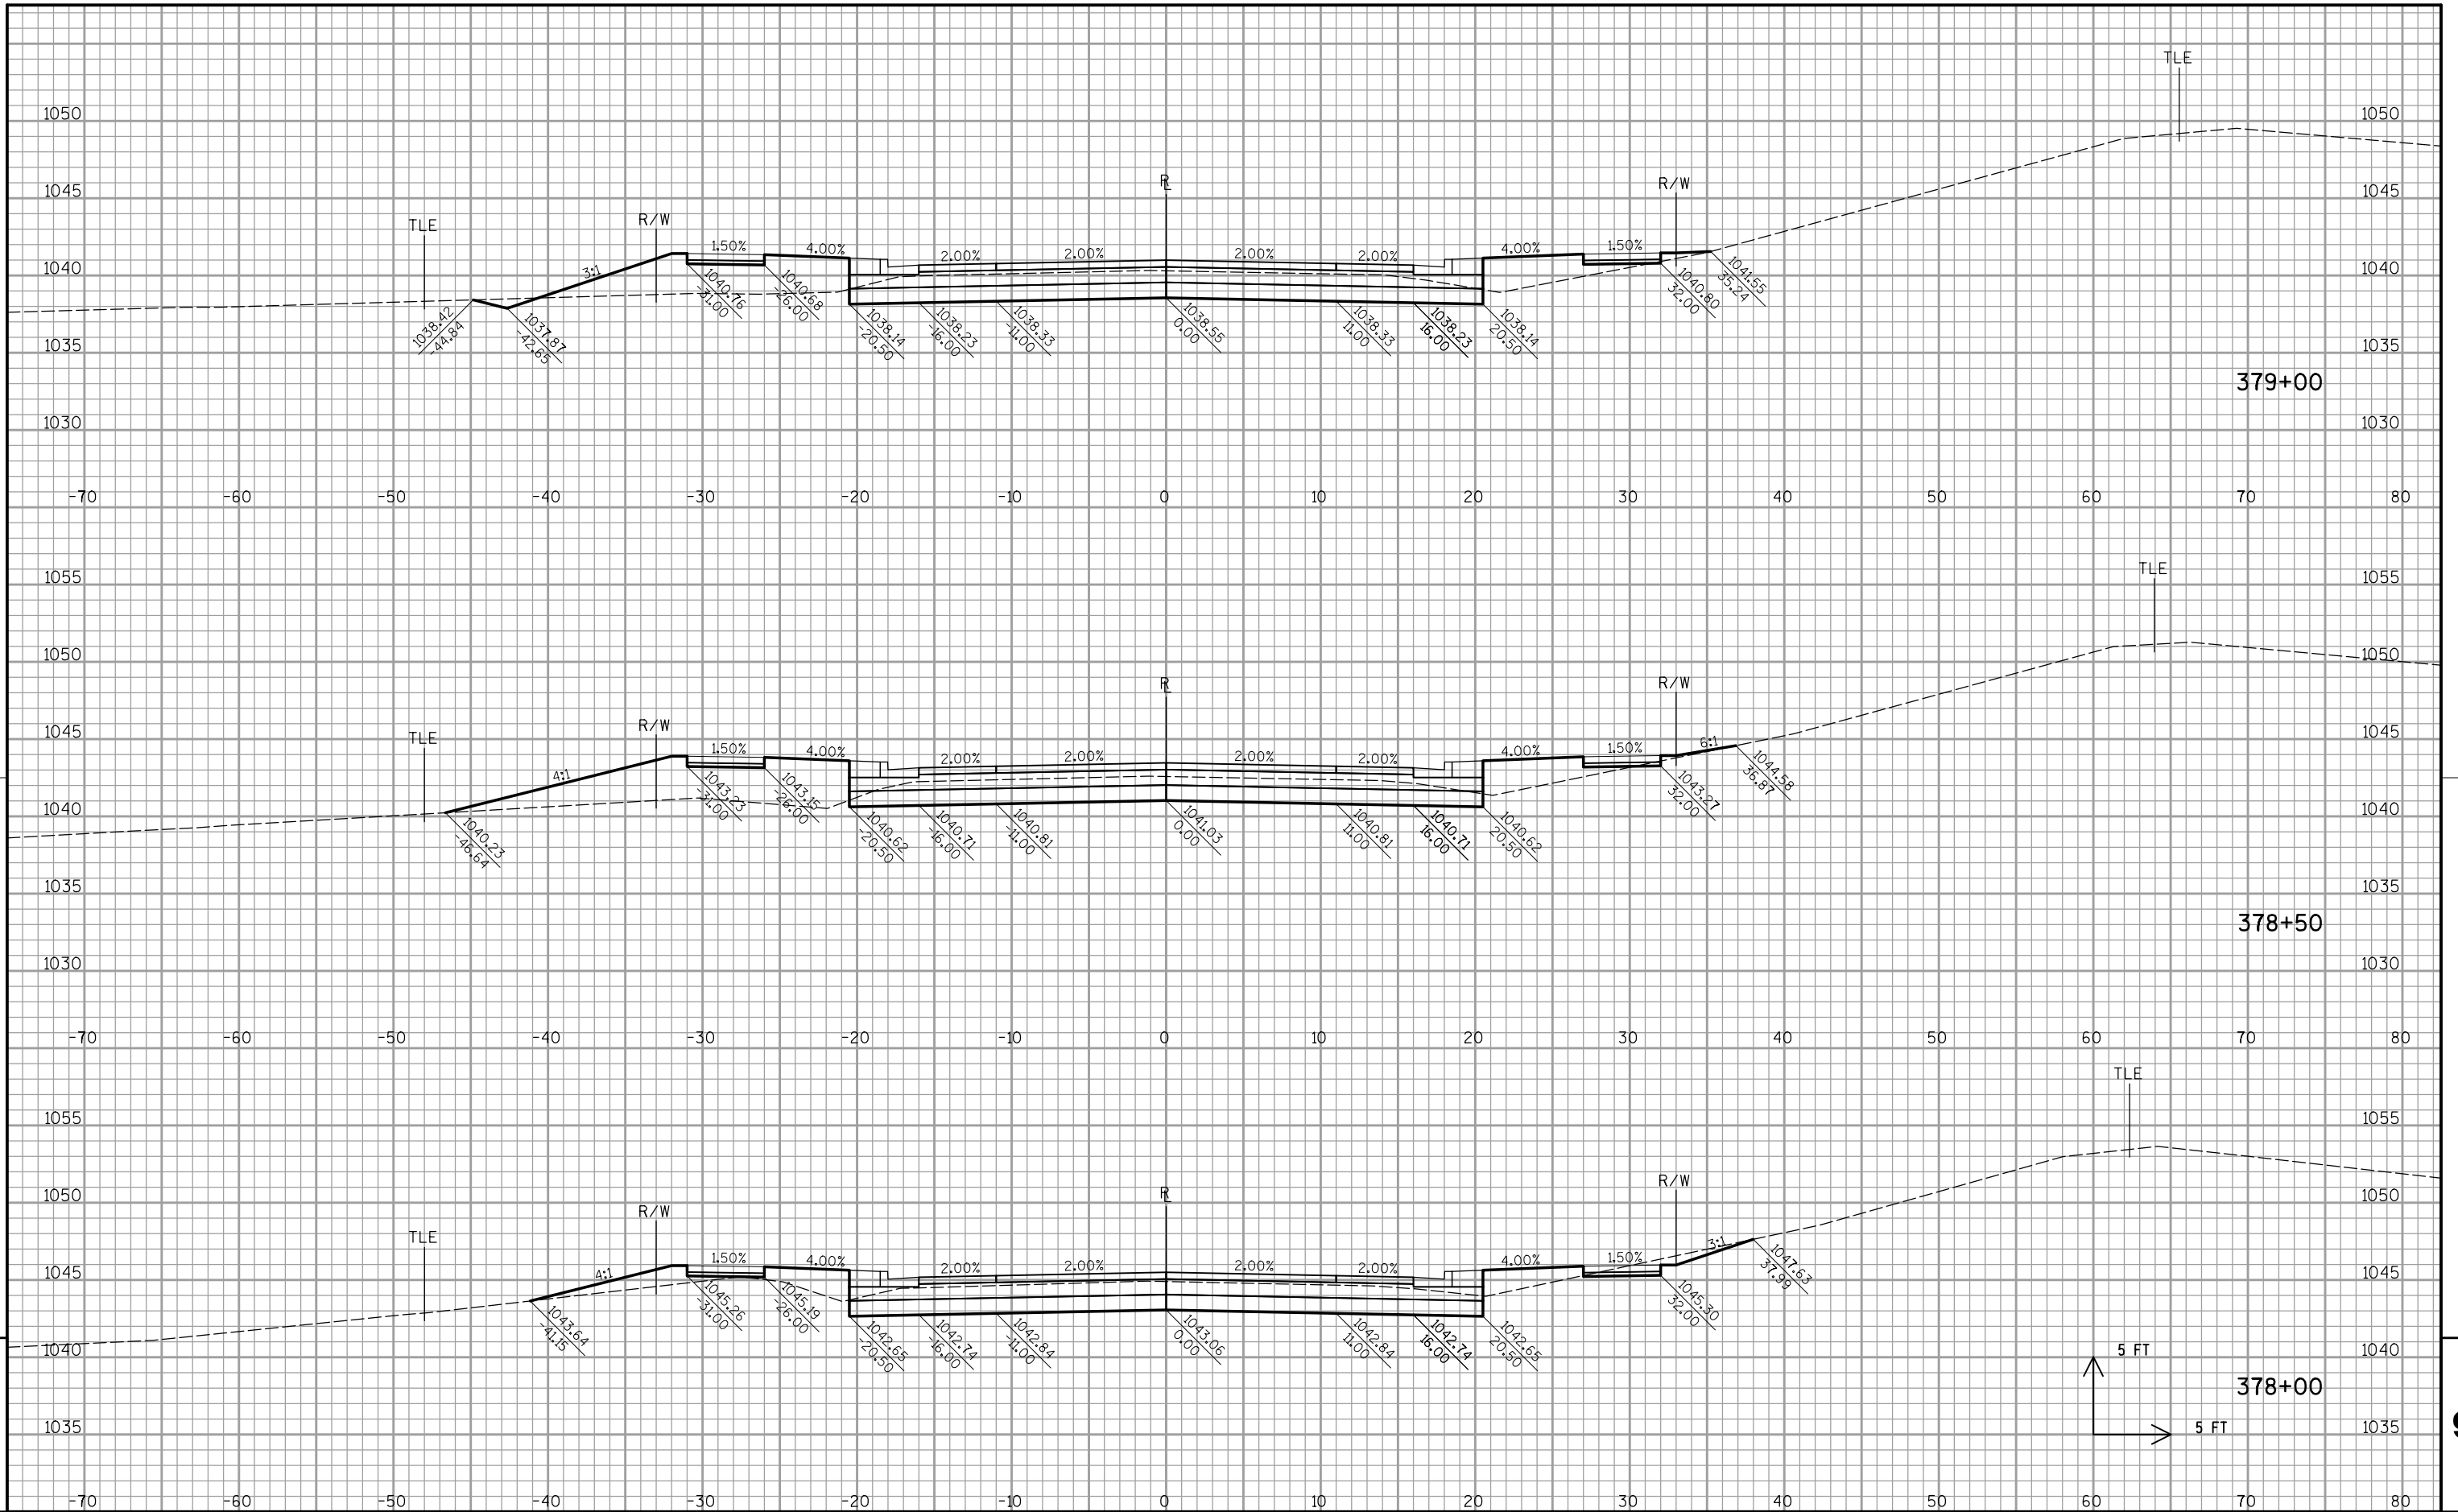


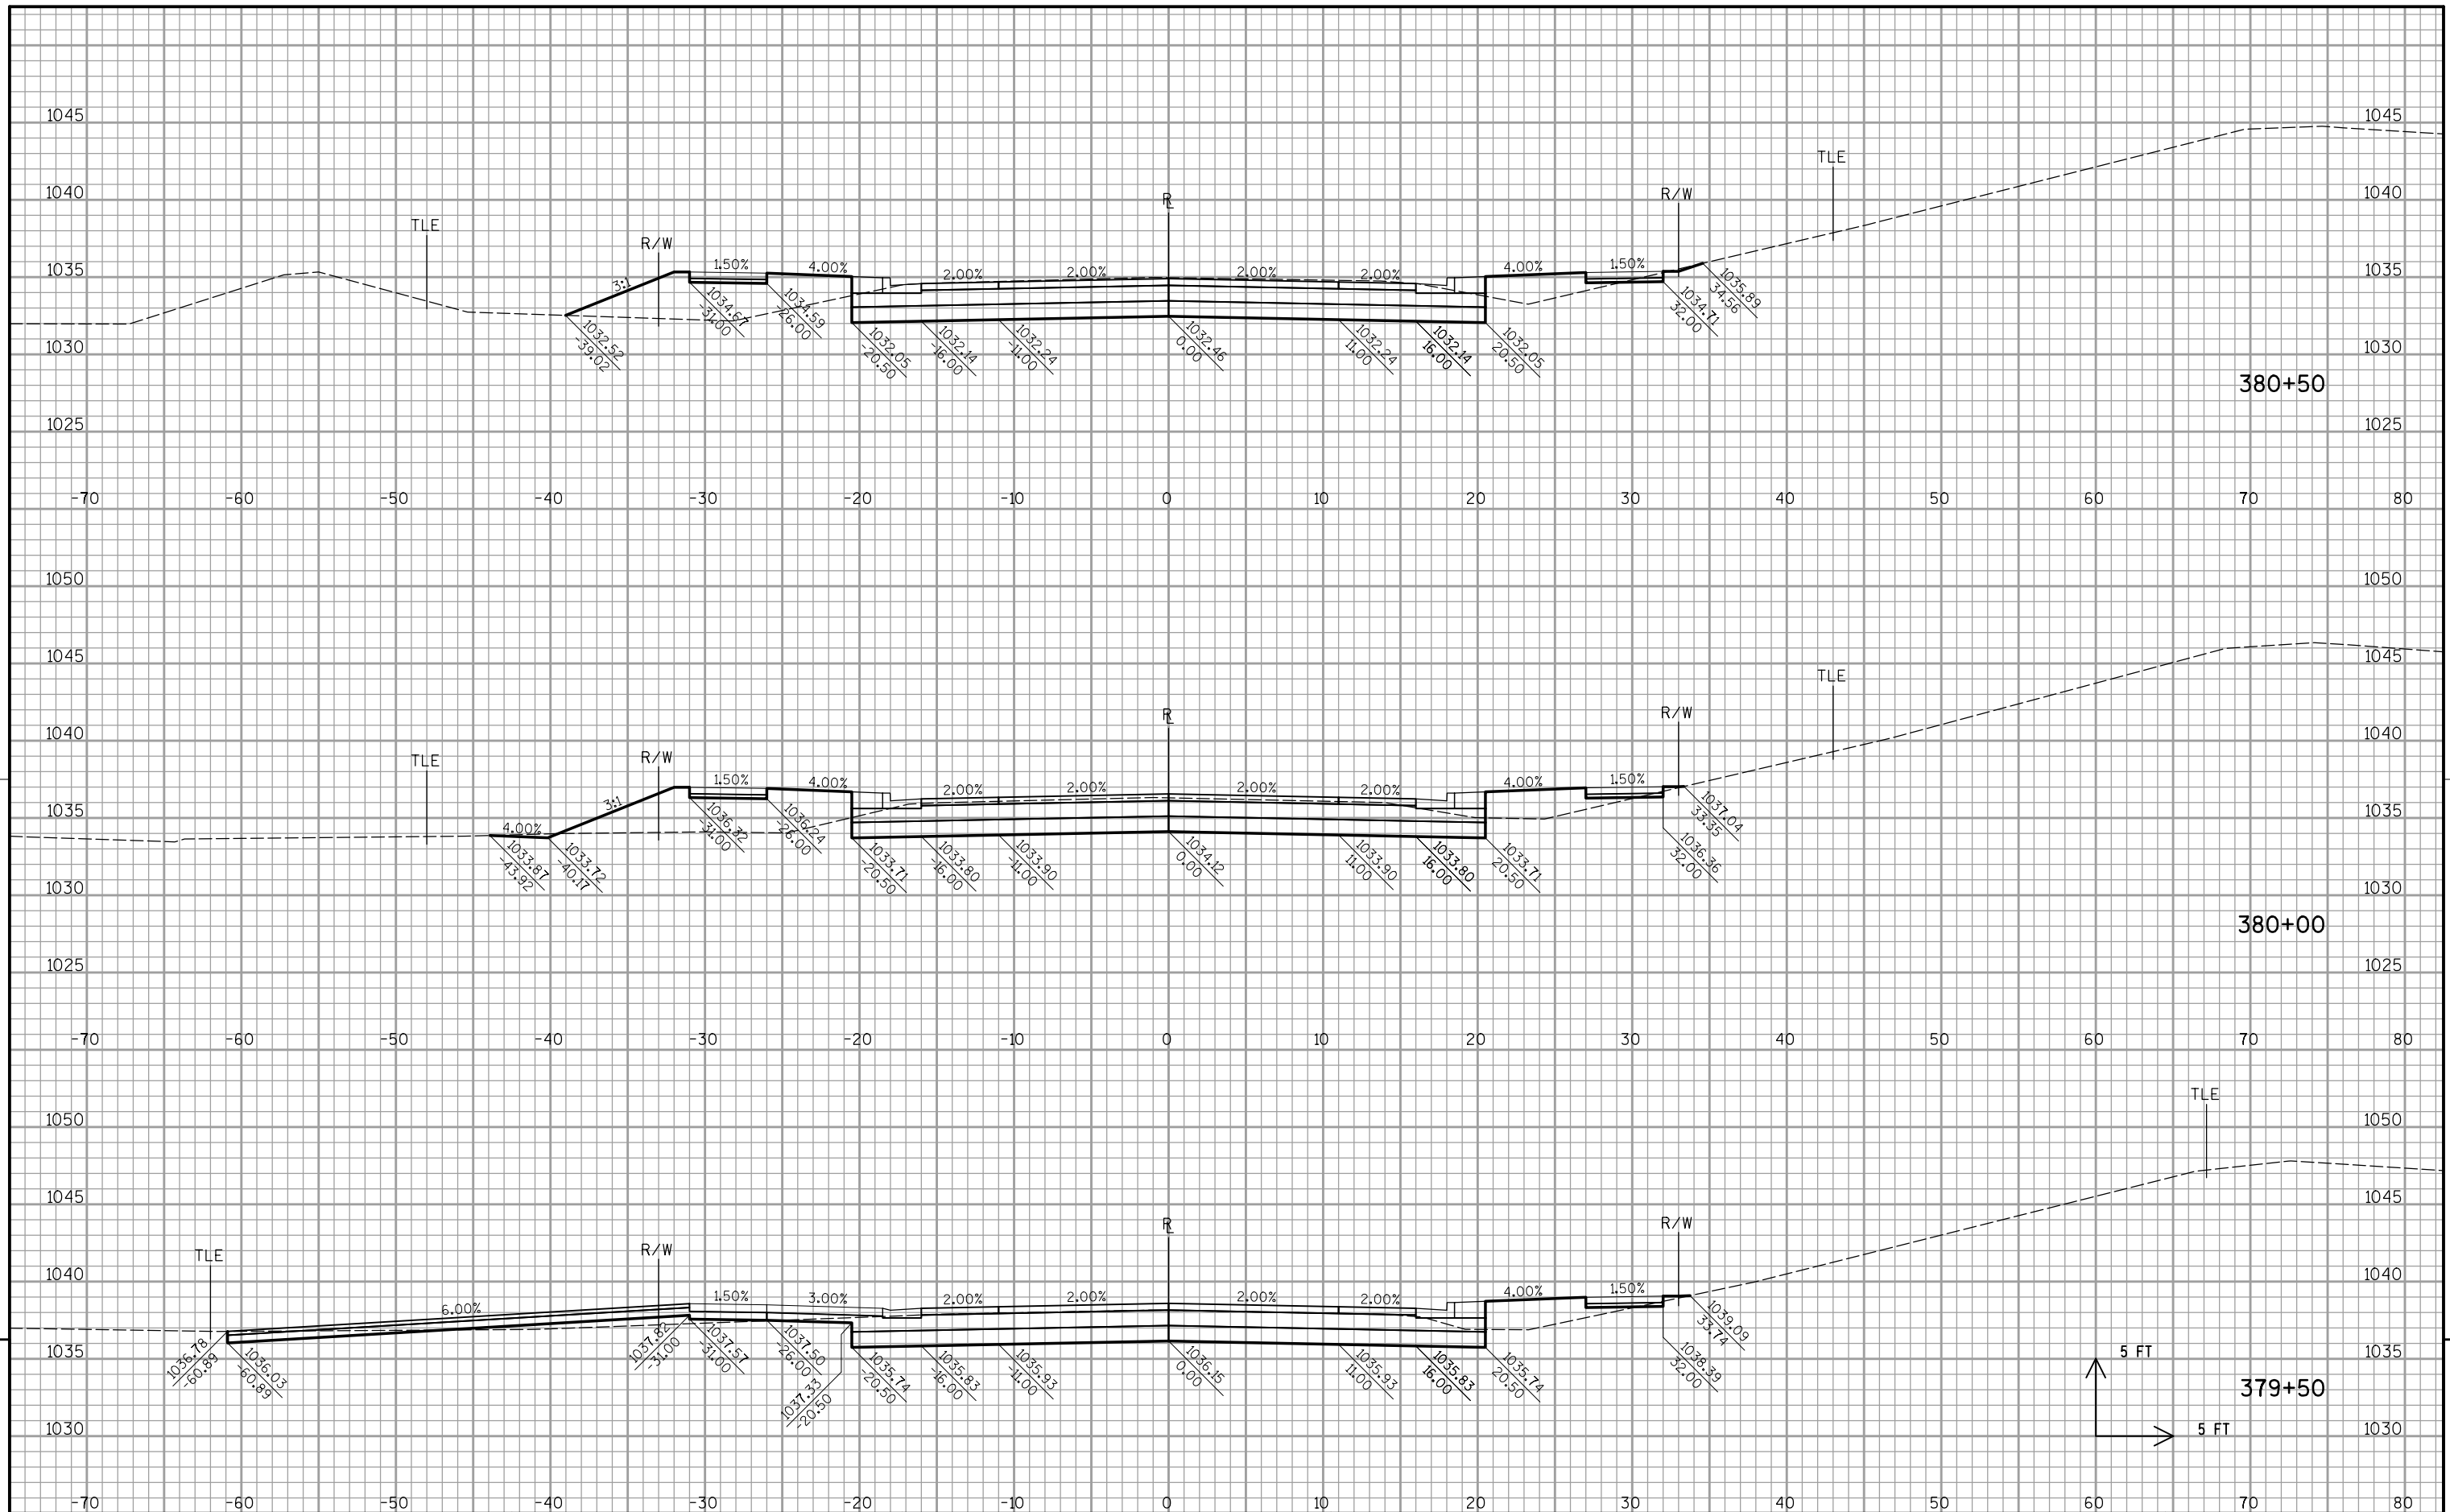




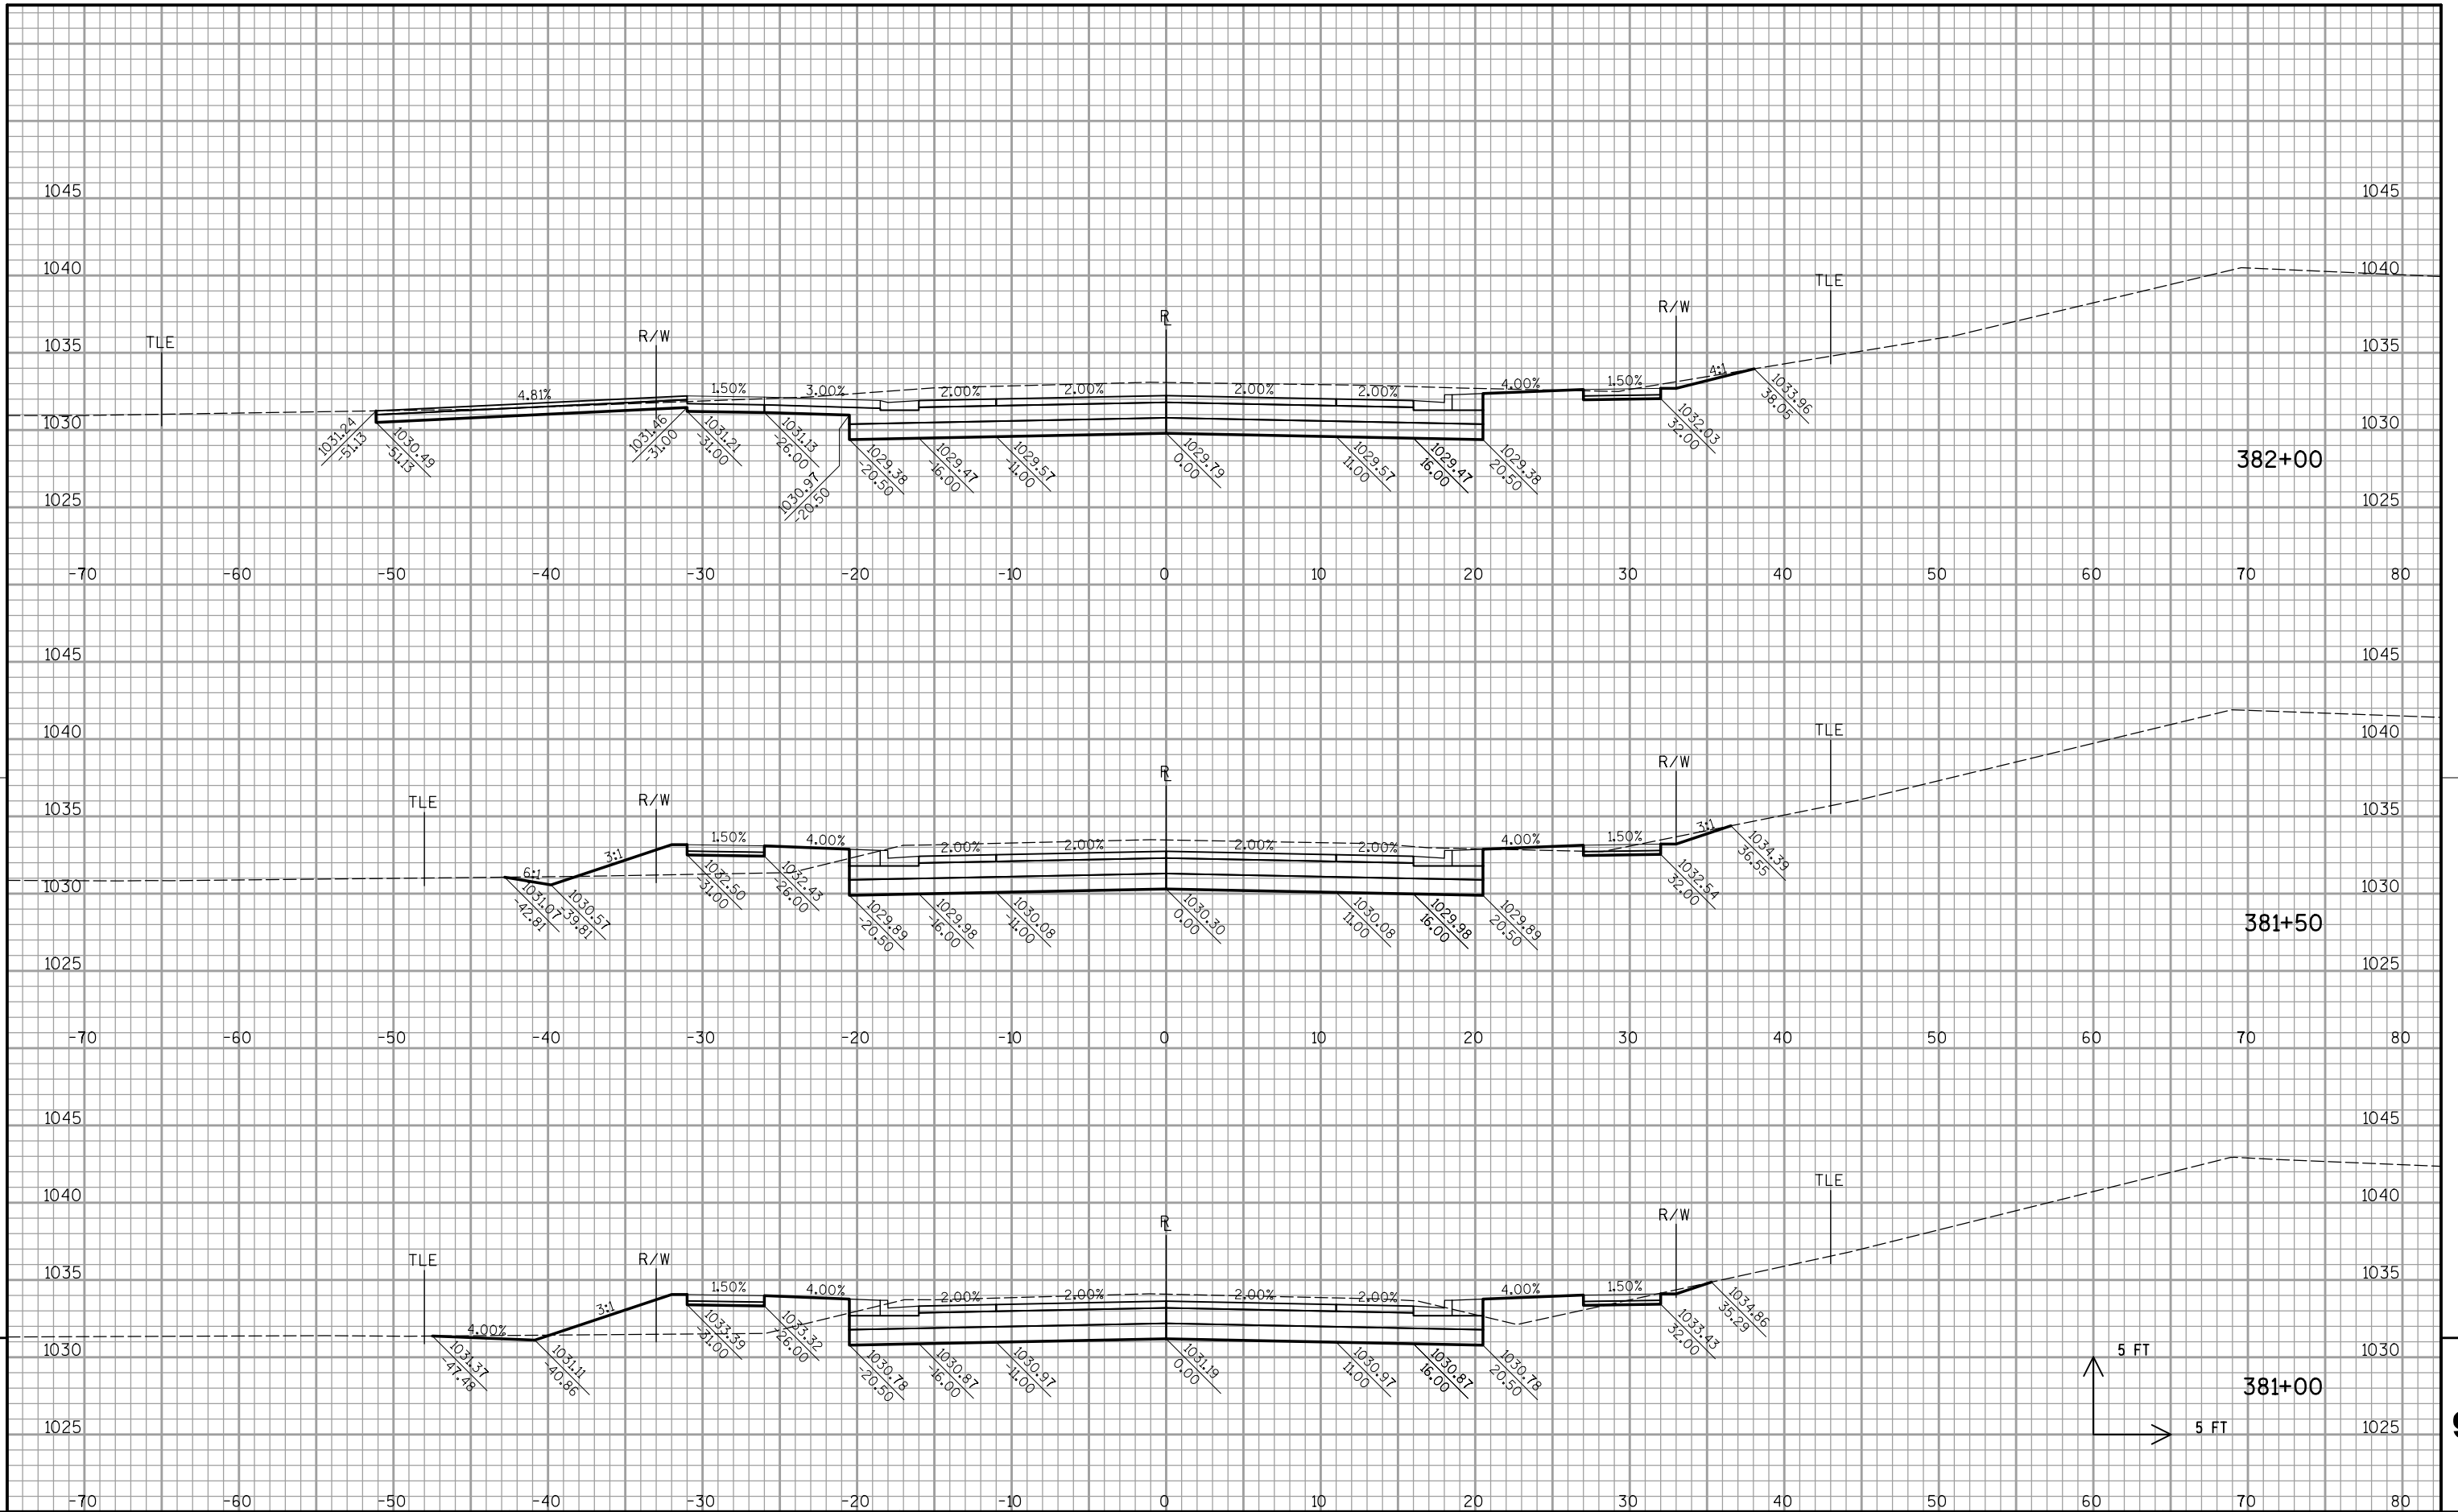

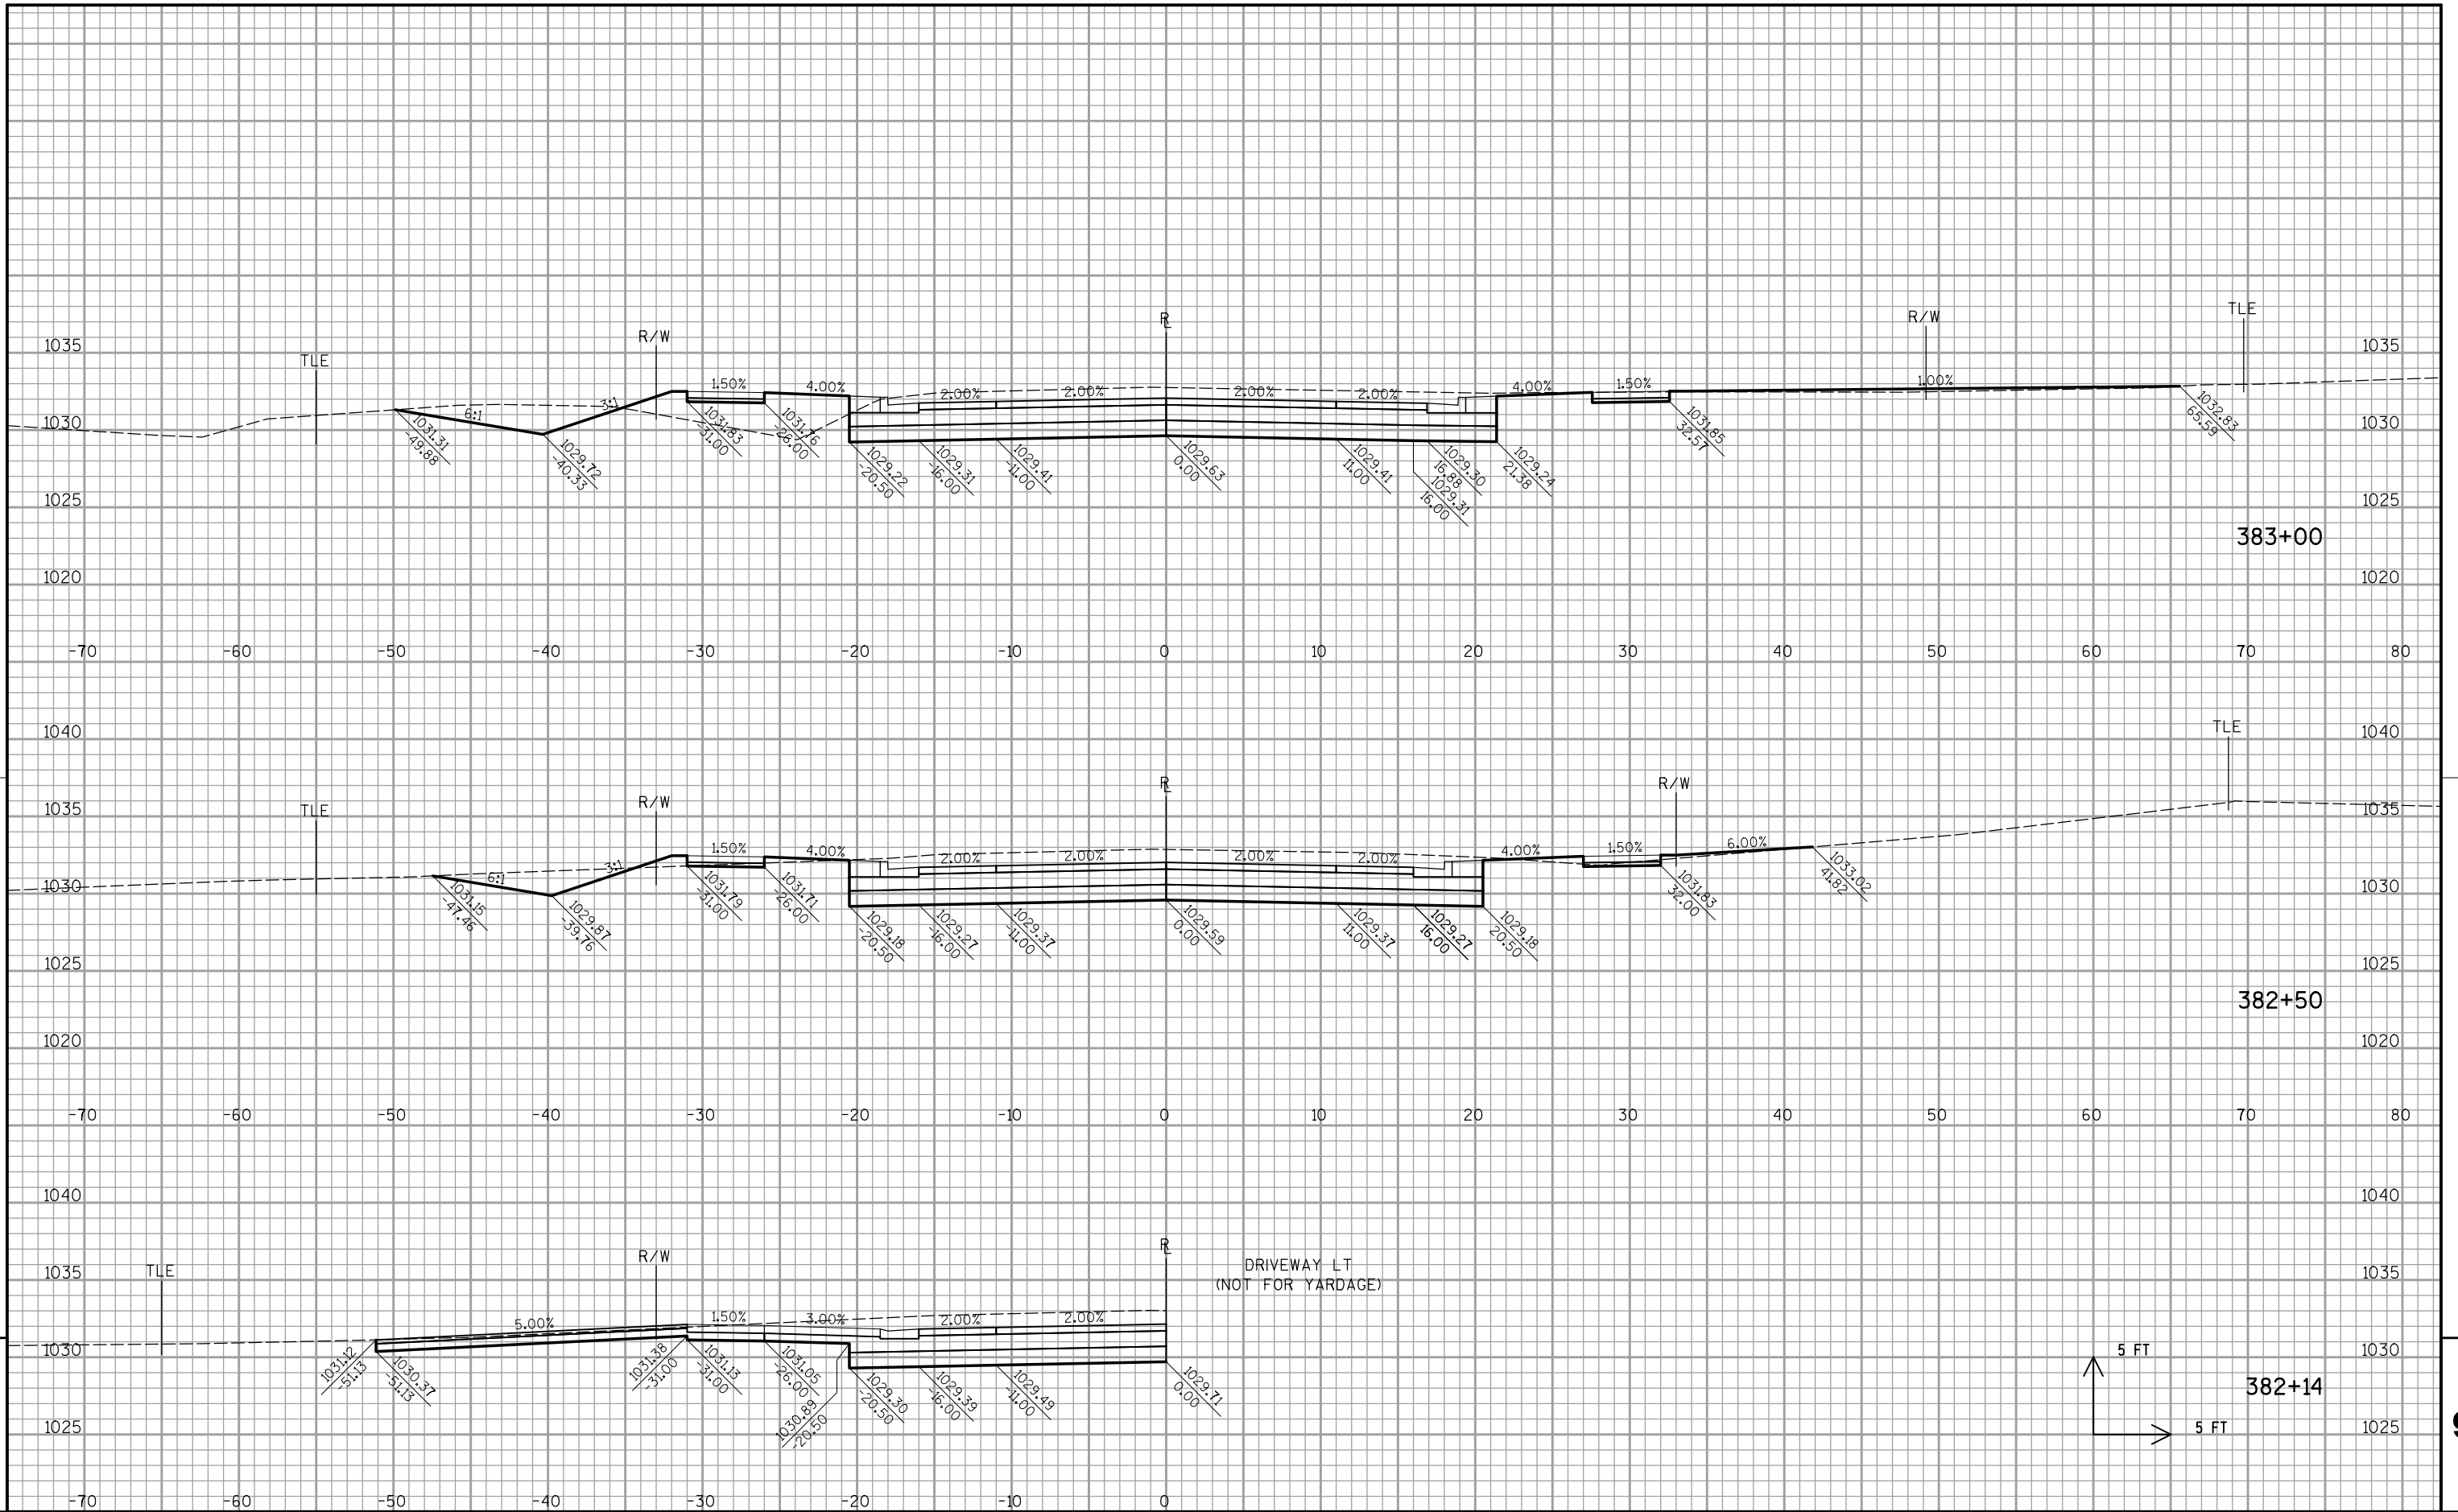

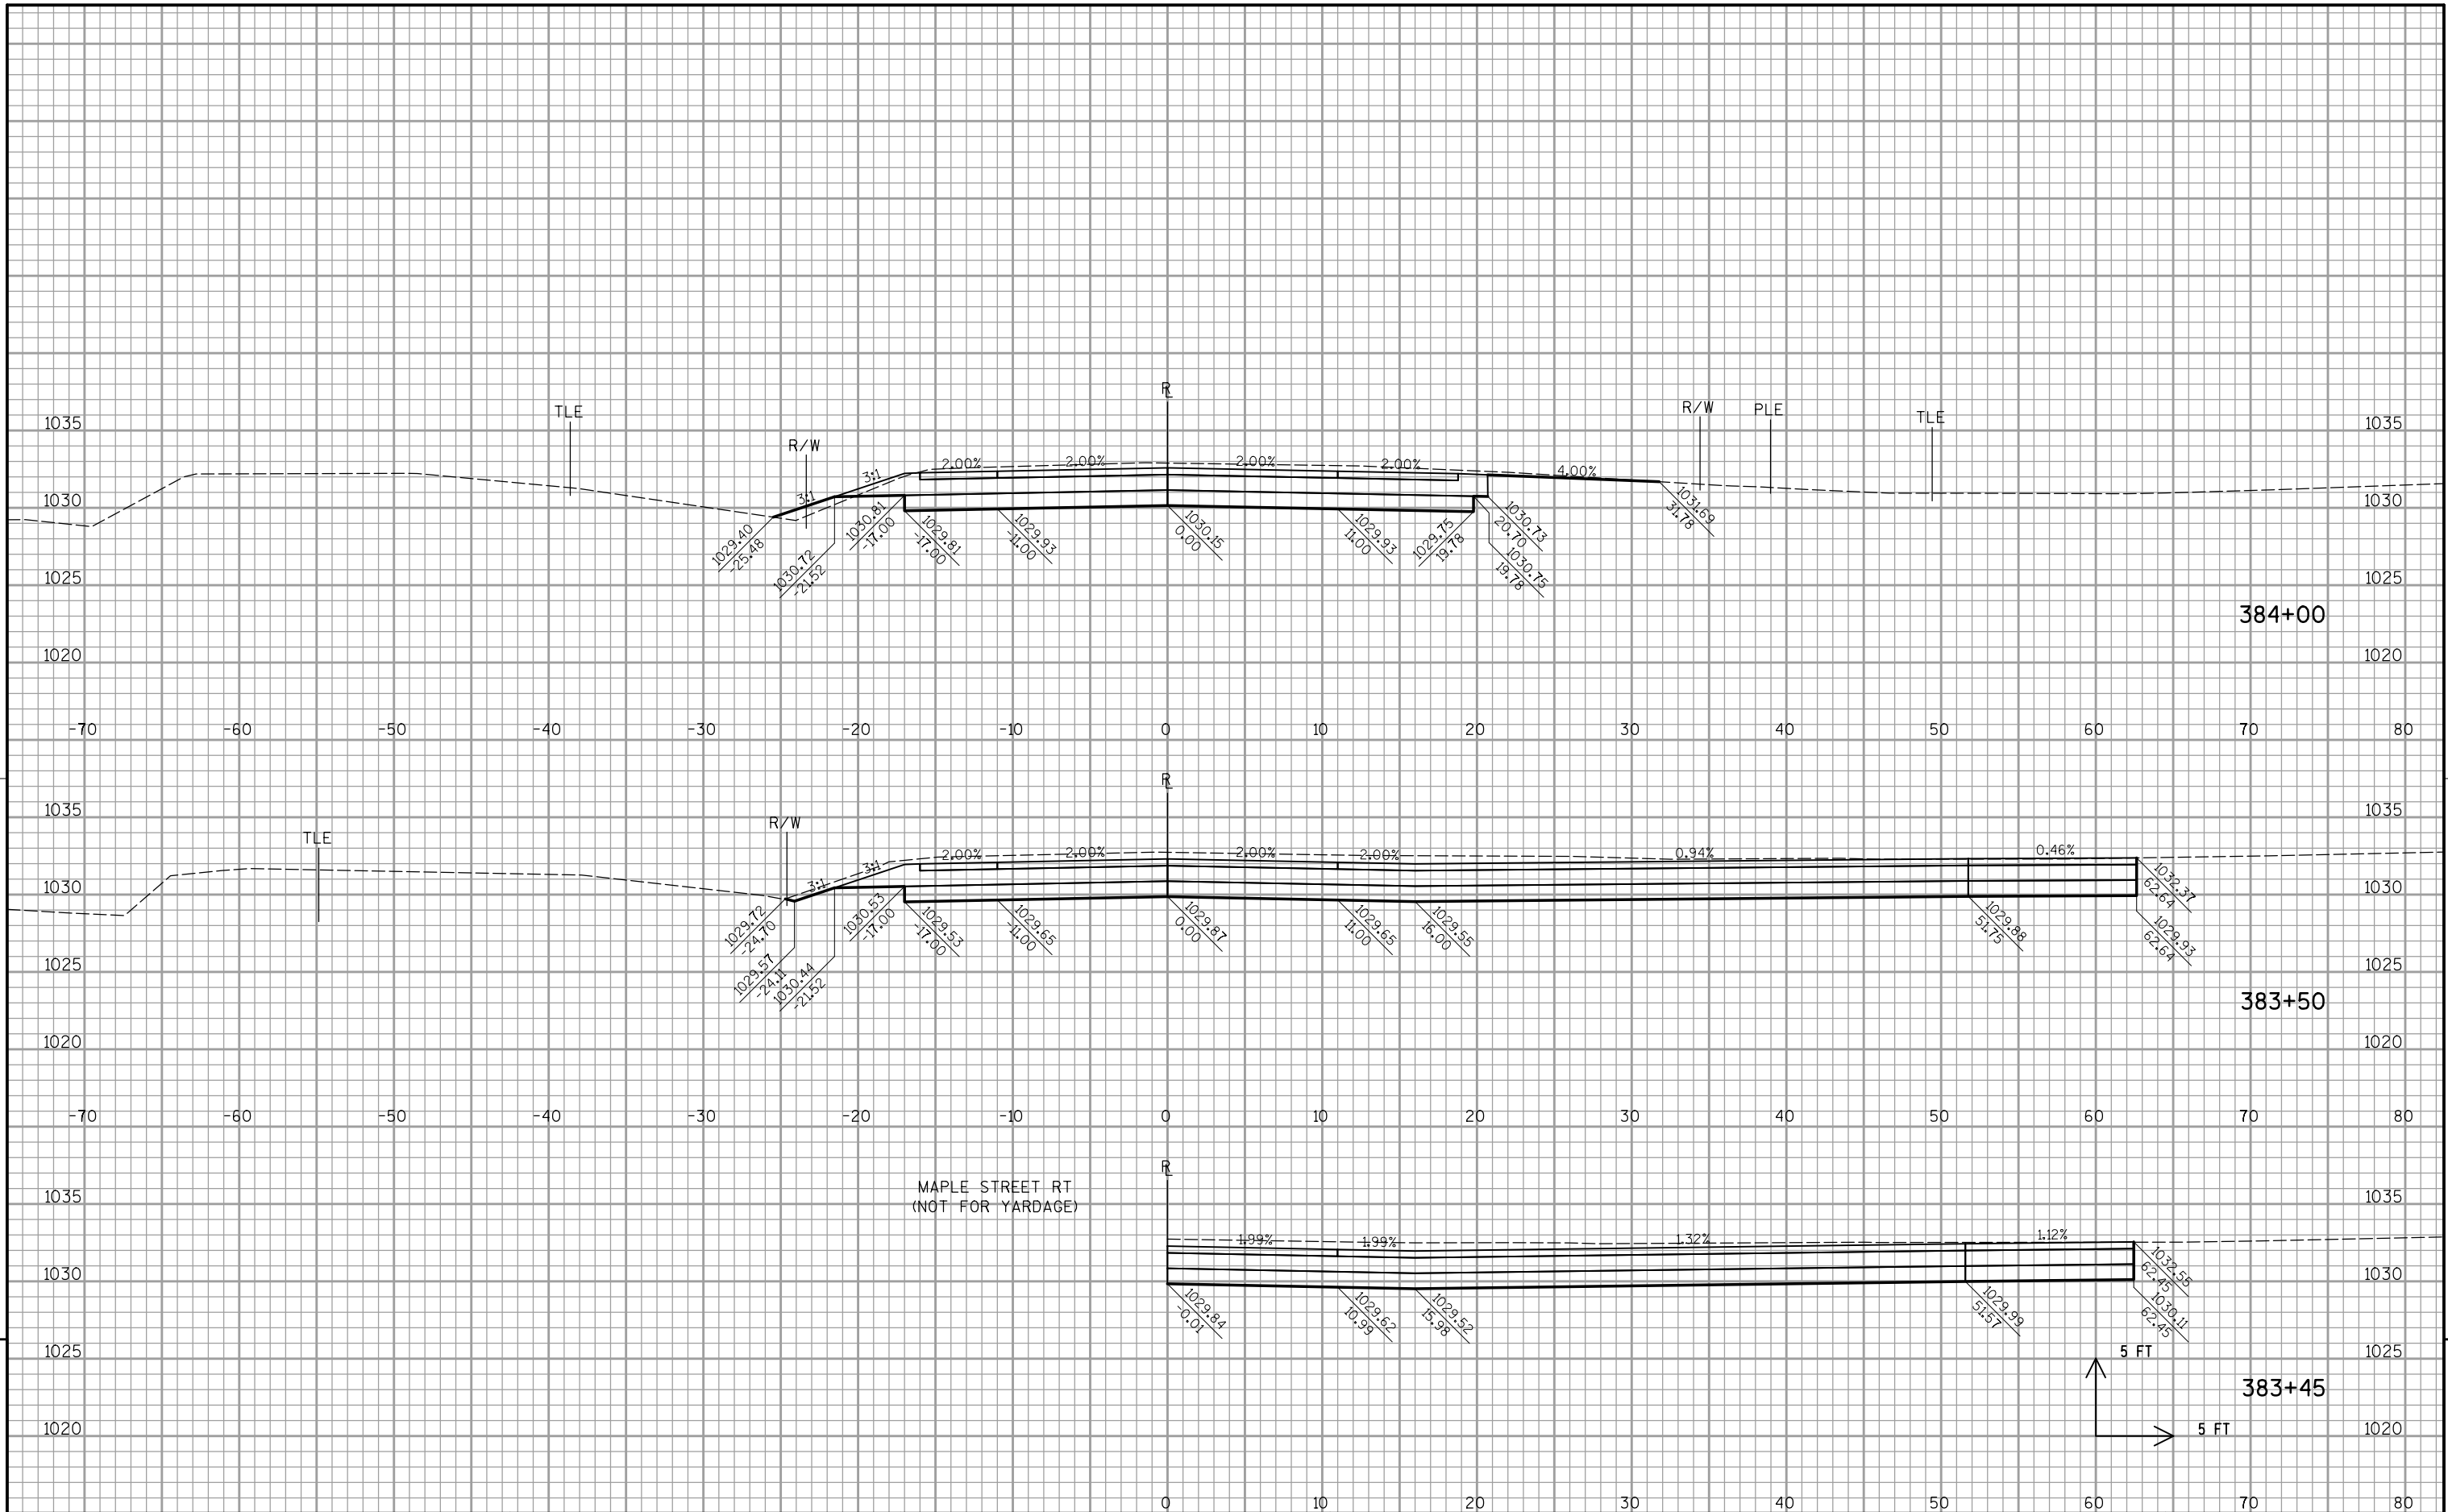



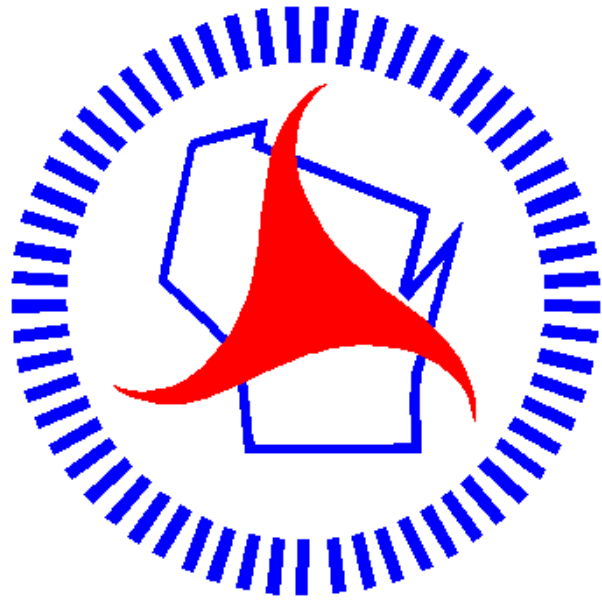

## ***Wisconsin Department of Transportation***


Dedicated people creating transportation solutions through innovation and exceptional service.

<http://www.dot.wisconsin.gov>

ORDER OF SHEETS

- |                          |                                     |
|--------------------------|-------------------------------------|
| Section No. 1            | Title                               |
| Section No. 2            | Typical Sections and Details        |
| Section No. 3            | Estimate of Quantities              |
| Section No. 3            | Miscellaneous Quantities            |
| <del>Section No. 4</del> | <del>Right of Way Plot</del>        |
| Section No. 5            | Plan and Profile                    |
| <del>Section No. 6</del> | <del>Standard Detail Drawings</del> |
| <del>Section No. 7</del> | <del>Sign Plates</del>              |
| <del>Section No. 8</del> | <del>Structure Plans</del>          |
| <del>Section No. 9</del> | <del>Computer Earthwork Data</del>  |
| <del>Section No. 9</del> | <del>Cross Sections</del>           |

TOTAL SHEETS = 14

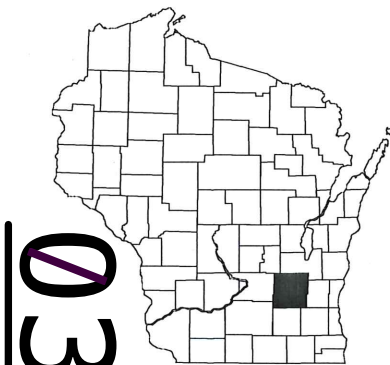


DESIGN DESIGNATION

- |               |           |
|---------------|-----------|
| A.A.D.T. 2015 | = 3000    |
| A.A.D.T. 2035 | = 3800    |
| D.H.V.        | = 376     |
| D.D.          | = 62/38   |
| T.            | = 12.3%   |
| DESIGN SPEED  | = 40 MPH  |
| ESALS         | = 723,503 |

CONVENTIONAL SYMBOLS

- |                                |  |
|--------------------------------|--|
| PLAN                           |  |
| CORPORATE LIMITS               |  |
| PROPERTY LINE                  |  |
| LOT LINE                       |  |
| LIMITED HIGHWAY EASEMENT       |  |
| EXISTING RIGHT OF WAY          |  |
| PROPOSED OR NEW R/W LINE       |  |
| SLOPE INTERCEPT                |  |
| REFERENCE LINE                 |  |
| EXISTING CULVERT               |  |
| PROPOSED CULVERT (Box or Pipe) |  |
| COMBUSTIBLE FLUIDS             |  |
| MARSH AREA                     |  |
| WOODED OR SHRUB AREA           |  |

- |                                             |  |
|---------------------------------------------|--|
| PROFILE                                     |  |
| GRADE LINE                                  |  |
| ORIGINAL GROUND                             |  |
| MARSH OR ROCK PROFILE (To be noted as such) |  |
| SPECIAL DITCH                               |  |
| GRADE ELEVATION                             |  |
| CULVERT (Profile View)                      |  |
| UTILITIES                                   |  |
| ELECTRIC                                    |  |
| FIBER OPTIC                                 |  |
| GAS                                         |  |
| SANITARY SEWER                              |  |
| STORM SEWER                                 |  |
| TELEPHONE                                   |  |
| WATER                                       |  |
| UTILITY PEDESTAL                            |  |
| POWER POLE                                  |  |
| TELEPHONE POLE                              |  |

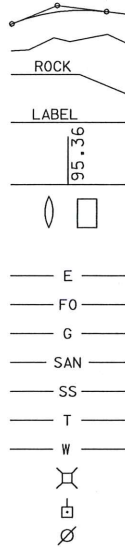

STATE OF WISCONSIN  
DEPARTMENT OF TRANSPORTATION

PLAN OF PROPOSED IMPROVEMENT  
WATER MAIN AND SANITARY SEWER REPLACEMENTS


MILWAUKEE STREET, VILLAGE OF LOMIRA

CHURCH STREET TO MAPLE STREET

STH 175

DODGE COUNTY

STATE PROJECT NUMBER  
3364-03-73

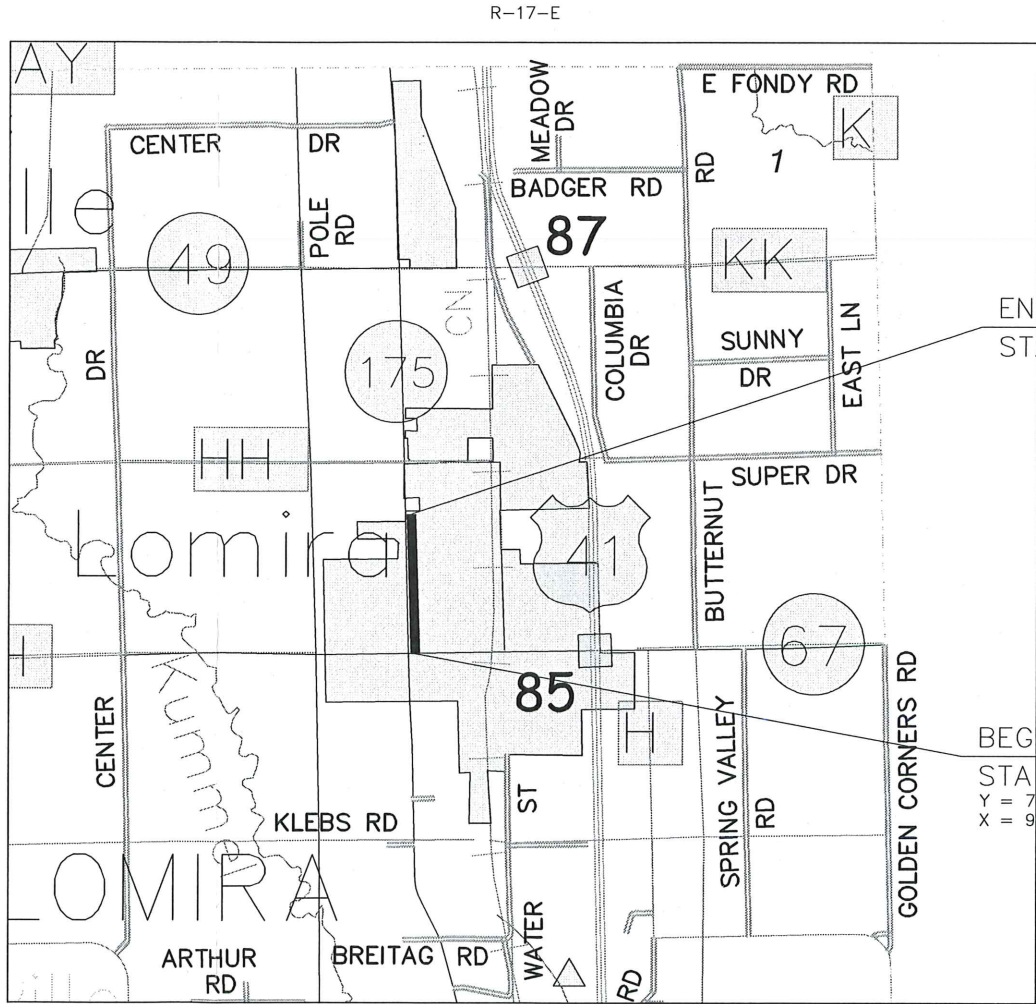

TOTAL NET LENGTH OF CENTERLINE = 0.729 MI.

COORDINATES ON THIS PLAN ARE REFERENCED TO THE WISCONSIN COUNTY COORDINATE SYSTEM (WCCS), DODGE COUNTY - NAD 1983(1991).

ELEVATIONS SHOWN ON THIS PLAN ARE REFERENCED TO NGVD 1929(1988)

| STATE PROJECT | FEDERAL PROJECT |          |
|---------------|-----------------|----------|
|               | PROJECT         | CONTRACT |
| 3364-03-73    |                 |          |
|               |                 |          |
|               |                 |          |
|               |                 |          |

ACCEPTED FOR  
*Village of Lomira*  
4-15-15 *[Signature]*  
(Date) (Signature & Title of Official)

ORIGINAL PLANS PREPARED BY  
**McMAHON**  
ENGINEERS ARCHITECTS

WISCONSIN  
JENNIFER L. SCHAFF  
E-36179  
APPLETON WI  
PROFESSIONAL ENGINEER

4-15-15 *[Signature]*  
(Date) (Signature)

STATE OF WISCONSIN  
DEPARTMENT OF TRANSPORTATION  
PREPARED BY  
Surveyor WISDOT/GAI CONSULTANTS  
Designer McMAHON  
Project Manager LALITHA BALACHANDRAN  
Regional Examiner  
Regional Supervisor WILLIAM STROBEL  
C.O. Examiner

APPROVED FOR THE DEPARTMENT  
DATE: 5/5/2015 *[Signature]*  
(Signature)



STANDARD ABBREVIATIONS

|      |                           |       |                                                            |
|------|---------------------------|-------|------------------------------------------------------------|
| AC   | ACRE                      | LT    | LEFT                                                       |
| AGG  | AGGREGATE                 | LVC   | LENGTH OF VERTICAL CURVE                                   |
| AH   | AHEAD                     | MAINT | MAINTENANCE                                                |
| ASPH | ASPHALT PAVEMENT          | MAT'L | MATERIAL                                                   |
| AVG  | AVERAGE                   | MAX   | MAXIMUM                                                    |
| B-B  | BACK TO BACK              | MIN   | MINIMUM                                                    |
| BEG  | BEGIN                     | MH    | MANHOLE                                                    |
| BIT  | BITUMINOUS                | MP    | MILE POST                                                  |
| BK   | BACK                      | NB    | NORTHBOUND                                                 |
| B/L  | BASE LINE                 | NO    | NUMBER                                                     |
| BLDG | BUILDING                  | NOR   | NORMAL                                                     |
| BM   | BENCH MARK                | OD    | OUTSIDE DIAMETER                                           |
| BOC  | BACK OF CURB              | OBLIT | OBLITERATE                                                 |
| BRG  | BEARING                   | PAV'T | PAVEMENT                                                   |
| C-C  | CENTER TO CENTER          | PC    | POINT OF CURVATURE                                         |
| CY   | CUBIC YARD                | PCC   | PORTLAND CEMENT CONCRETE OR<br>POINT OF COMPOUND CURVATURE |
| C&G  | CURB AND GUTTER           | PE    | PRIVATE ENTRANCE                                           |
| CB   | CATCH BASIN               | PED   | PEDESTAL                                                   |
| CE   | COMMERCIAL ENTRANCE       | PGL   | PROFILE GRADE LINE                                         |
| CHD  | CHORD                     | PI    | POINT OF INTERSECTION                                      |
| C/L  | CENTER LINE               | P/L   | PROPERTY LINE                                              |
| CL   | CLASS (FOR CONC PIPE)     | PLE   | PERMANENT LIMITED EASEMENT                                 |
| CMP  | CORRUGATED METAL PIPE     | PP    | POWER POLE                                                 |
| CO   | CLEAN OUT                 | PRC   | POINT OF REVERSE CURVATURE                                 |
| CONC | CONCRETE                  | PROP  | PROPOSED                                                   |
| CORR | CORRUGATED                | PSD   | PASSING SIGHT DISTANCE                                     |
| CP   | CONTROL POINT             | PSI   | POUNDS PER SQUARE INCH                                     |
| CR   | CRUSHED                   | PT    | POINT OF TANGENCY                                          |
| CS   | CURB STOP                 | PVC   | POLYVINYL CHLORIDE OR<br>POINT OF VERTICAL CURVATURE       |
| CSW  | CONCRETE SIDEWALK         | PVI   | POINT OF VERTICAL INTERSECTION                             |
| CTH  | COUNTY TRUNK HIGHWAY      | PVT   | POINT OF VERTICAL TANGENCY                                 |
| CULV | CULVERT                   | R     | RADIUS                                                     |
| D    | DEPTH OR DELTA            | RCP   | REINFORCED CONCRETE PIPE                                   |
| DI   | DUCTILE IRON              | RD    | ROAD                                                       |
| DIA  | DIAMETER                  | REBAR | REINFORCEMENT ROD                                          |
| DIS  | DISCHARGE                 | REM   | REMOVE                                                     |
| EA   | EACH                      | RECON | RECONSTRUCT                                                |
| EB   | EASTBOUND                 | REQ'D | REQUIRED                                                   |
| EBS  | EXCAVATION BELOW SUBGRADE | R/L   | REFERENCE LINE                                             |
| EG   | EDGE OF GRAVEL            | RP    | RADIUS POINT                                               |
| ELEV | ELEVATION                 | RR    | RAILROAD                                                   |
| ELEC | ELECTRIC                  | RT    | RIGHT                                                      |
| EMB  | EMBANKMENT                | R/W   | RIGHT-OF-WAY                                               |
| EMAT | EROSION MAT               | SB    | SOUTHBOUND                                                 |
| ENT  | ENTRANCE                  | SE    | SUPERELEVATION                                             |
| EOR  | END OF RADIUS             | SF    | SQUARE FEET                                                |
| EP   | EDGE OF PAVEMENT          | SI    | SLOPE INTERCEPT                                            |
| EXC  | EXCAVATION                | STH   | STATE TRUNK HIGHWAY                                        |
| EX   | EXISTING                  | SY    | SQUARE YARD                                                |
| EW   | ENDWALL                   | SALV  | SALVAGED                                                   |
| F-F  | FACE TO FACE              | SAN   | SANITARY                                                   |
| FDN  | FOUNDATION                | SEC   | SECTION                                                    |
| FE   | FIELD ENTRANCE            | SHLDR | SHOULDER                                                   |
| FERT | FERTILIZER                | S/L   | SURVEY LINE                                                |
| FG   | FINISHED GRADE            | SQ    | SQUARE                                                     |
| F/L  | FLOW LINE                 | STA   | STATION                                                    |
| FT   | FOOT                      | STD   | STANDARD                                                   |
| FTG  | FOOTING                   | STO   | STORM                                                      |
| GRAV | GRAVEL                    | SW    | SIDEWALK                                                   |
| GN   | GRID NORTH                | TC    | TOP OF CURB                                                |
| GV   | GAS VALVE                 | TEL   | TELEPHONE                                                  |
| HDPE | HIGH DENSITY POLYETHYLENE | TEMP  | TEMPORARY                                                  |
| HE   | HIGHWAY EASEMENT          | TLE   | TEMPORARY LIMITED EASEMENT                                 |
| HMA  | HOT MIX ASPHALT           | TV    | TELEVISION                                                 |
| HP   | HIGH POINT                | TYP   | TYPICAL                                                    |
| HT   | HEIGHT                    | UG    | UNDERGROUND                                                |
| HYD  | HYDRANT                   | USH   | U.S. HIGHWAY                                               |
| ID   | INSIDE DIAMETER           | VAR   | VARIES                                                     |
| IN   | INCH                      | VC    | VERTICAL CURVE                                             |
| INL  | INLET                     | VERT  | VERTICAL                                                   |
| INV  | INVERT                    | WB    | WESTBOUND                                                  |
| IP   | IRON PIPE                 | WM    | WATER MAIN                                                 |
| JCT  | JUNCTION                  | WV    | WATER VALVE                                                |
| LB   | POUND                     |       |                                                            |
| LF   | LINEAR FOOT               |       |                                                            |
| LP   | LIGHT POLE                |       |                                                            |

GENERAL NOTES

1. THE UTILITIES SHOWN IN PLAN AND PROFILE ARE INDICATED IN ACCORDANCE WITH AVAILABLE RECORDS. THE CONTRACTOR SHALL BE RESPONSIBLE FOR OBTAINING EXACT LOCATIONS AND ELEVATIONS OF ALL UTILITIES, INCLUDING ANY PRIVATE UTILITIES, FROM THE OWNERS OF THE RESPECTIVE UTILITIES. ALL UTILITIES SHALL BE NOTIFIED 72 HRS. PRIOR TO EXCAVATION.
2. PRIOR TO CONSTRUCTION, THE CONTRACTOR SHALL VERIFY PROPOSED SITE GRADES BY FIELD CHECKING TWO (2) BENCHMARKS AND A MINIMUM OF ONE (1) SITE FEATURE AS SHOWN ON THESE PLANS. THE CONTRACTOR SHALL IMMEDIATELY NOTIFY MCMAHON OF ANY VERTICAL DISCREPANCY.
3. THE PROPERTY LINES, RIGHT-OF-WAY LINES AND OTHER PROPERTY INFORMATION ON THIS DRAWING WERE DEVELOPED OR OBTAINED AS PART OF THE COUNTY GEOGRAPHIC INFORMATION SYSTEM OR THROUGH THE COUNTY PROPERTY TAX MAPPING FUNCTION. MCMAHON DOES NOT GUARANTEE THIS INFORMATION TO BE CORRECT, CURRENT OR COMPLETE. THE PROPERTY AND RIGHT-OF-WAY INFORMATION ARE INTENDED FOR USE AS A GENERAL REFERENCE AND ARE NOT INTENDED OR SUITABLE FOR SITE-SPECIFIC USES. ANY USE TO THE CONTRARY OF THE ABOVE STATED USES IS THE RESPONSIBILITY OF THE USER AND SUCH USE IS AT THE USER'S OWN RISK.
4. NO TREES OR SHRUBS ARE TO BE REMOVED WITHOUT PRIOR APPROVAL FROM THE OWNER.
5. A SAWED JOINT IS REQUIRED WHERE NEW HMA PAVEMENT MATCHES EXISTING ASPHALTIC CONCRETE SURFACE.

UTILITIES

|   |   |
|---|---|
| ALLIANT ENERGY (GAS/PETROLEUM)<br>MR. STEVEN PAUTZ<br>883 W SCOTT STREET<br>FOND DU LAC, WI 54937<br>(920) 322-6683<br>stevepautz@alliantenergy.com | PACKERLAND BROADBAND (COMMUNICATION LINE)<br>MR. WAYNE CRETTON (CONSTRUCTION MANAGER)<br>105 KENT ST<br>IRON MOUNTAIN, MI 49801<br>(906) 282-3768<br>wayne.cretton@packerlandbroadband.com |
|---|---|

|   |   |
|---|---|
| CHARTER COMMUNICATIONS (COMMUNICATION LINE)<br>MR. BRUCE HENRY<br>1623 BROADWAY AVE<br>SHEBOYGAN, WI 53081<br>(920) 263-0074<br>bruce.henry@charter.com | WE ENERGIES (ELECTRIC)<br>MR. AL SCHMITT<br>245 SAND DR.<br>WEST BEND, WI 53095<br>(262) 338-7662 OFFICE<br>(262) 322-1824 MOBILE<br>alan.schmitt@we-energies.com |
|---|---|

|   |   |
|---|---|
| FRONTIER COMMUNICATIONS (COMMUNICATION LINE)<br>MR. RUSS RYAN<br>315 OAK STREET<br>OAKFIELD, WI 53065<br>(920) 583-3275 OFFICE<br>(920) 737-9662 MOBILE<br>russell.w.ryan@ftr.com | VILLAGE OF LOMIRA<br>DEPARTMENT OF PUBLIC WORKS (SEWER & WATER)<br>MR. NICKOLAS ROSKOPF<br>423 WATER STREET<br>LOMIRA, WI 53048<br>(920) 269-8155 OFFICE<br>(920) 948-3946<br>nroskopf@lomiragov.com |
|---|---|

OTHER AGENCIES

|   |   |   |
|---|---|---|
| WISDOT CONTACT<br>MS. LALITHA BALACHANDRAN, PE<br>2101 WRIGHT STREET<br>MADISON, WI 53704<br>(608) 243-3382<br>lalitha.balachandran@dot.wi.gov | DNR LIAISON<br>DEPARTMENT OF NATURAL RESOURCES<br>MR. ERIC HEGGELUND<br>DNR SOUTH CENTRAL REGION HEADQUARTERS<br>3911 FISH HATCHERY ROAD<br>FITCHBURG, WI 53711<br>(608) 275-3301 | McMAHON<br>MS. JENNIFER SCHAFF, PE<br>1445 McMAHON DRIVE<br>NEENAH, WI 54956<br>(920) 751-4200<br>JSchaff@mcmgrp.com |
|---|---|---|



VILLAGE OF LOMIRA  
DEPARTMENT OF PUBLIC WORKS  
MR. JIM KOENIGS  
423 WATER STREET  
LOMIRA, WI 53048  
(920) 269-8155 OFFICE  
(920) 948-3946



Dial 811 or (800)242-8511

www.DiggersHotline.com




WISCONSIN STATUTE 182.0175 (1974)  
REQUIRES MIN. OF 3 WORK DAYS  
NOTICE BEFORE YOU EXCAVATE.

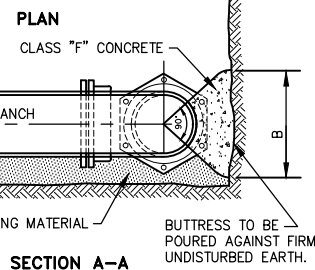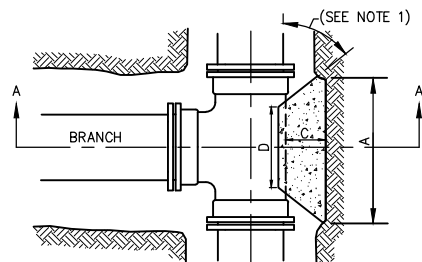**BLOCKING FOR TEES**





| BUTTRESS DIMENSIONS |       |       |            |            |
|---------------------|-------|-------|------------|------------|
| B.D.                | A     | B     | C          | D          |
| 6"                  | 1'-3" | 1'-0" | SEE NOTE 1 | SEE NOTE 2 |
| 8"                  | 1'-6" | 1'-4" |            |            |
| 12"                 | 2'-3" | 2'-0" |            |            |
| 16"                 | 3'-2" | 2'-6" |            |            |
| 20"                 | 4'-0" | 3'-0" |            |            |
| 24"                 | 5'-3" | 3'-4" | SEE NOTE 1 | SEE NOTE 2 |
| 30"                 | 6'-6" | 4'-3" |            |            |

B.D. = BRANCH DIAMETER





- NOTES:
- DIMENSION "C" SHOULD BE LARGE ENOUGH TO MAKE ANGLE EQUAL TO OR LARGER THAN 45°.
  - DIMENSION "D" EQUALS APPROX. I.D. OF PIPE LESS 2". AN EFFORT SHOULD BE MADE TO PREVENT THE CONCRETE FROM COVERING THE M.J. BOLTS.
  - WHERE BUTTRESSES ARE NOT POSSIBLE BECAUSE OF POOR SOIL CONDITIONS OR LACK OF ROOM, STRAPPING SHALL BE PERMITTED.
  - DIMENSIONS IN TABLE ARE BASED ON A WATER PRESSURE OF 150 P.S.I. AND ON EARTH RESISTANCE OF 2 TONS PER SQ. FT.
  - ALL IRON PIPE AND FITTINGS SHALL BE WRAPPED IN POLYETHYLENE.

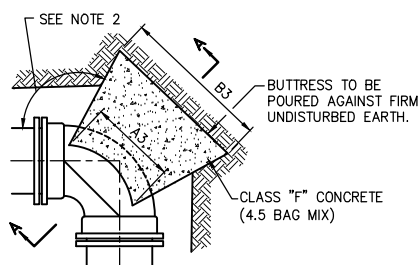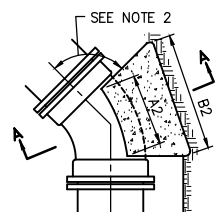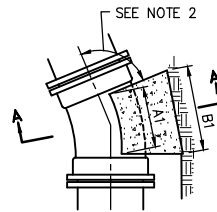**PLAN - 90° BEND****PLAN - 45° BEND****PLAN - 22-1/2° BEND**

| BUTTRESS DIMENSIONS |               |       |        |           |        |        |           |  |
|---------------------|---------------|-------|--------|-----------|--------|--------|-----------|--|
| PIPE SIZE           | 22-1/2° BENDS |       |        | 45° BENDS |        |        | 90° BENDS |  |
|                     | B1            | D1    |        | B2        | D2     | B3     | D3        |  |
| 6"                  | 1'-0"         | 1'-0" | 1'-0"  | 1'-0"     | 1'-0"  | 1'-4"  | 1'-2"     |  |
| 8"                  | 1'-0"         | 1'-0" | 1'-0"  | 1'-4"     | 1'-2"  | 1'-10" | 1'-6"     |  |
| 12"                 | 1'-4"         | 1'-4" | 1'-10" | 1'-10"    | 2'-0"  | 2'-0"  | 2'-3"     |  |
| 16"                 | 1'-10"        | 1'-8" | 2'-6"  | 2'-4"     | 3'-10" | 2'-10" | 2'-10"    |  |
| 20"                 | 2'-4"         | 2'-0" | 3'-3"  | 2'-10"    | 3'-0"  | 3'-4"  | 3'-4"     |  |
| 24"                 | 2'-10"        | 2'-4" | 4'-0"  | 3'-3"     | 6'-4"  | 3'-10" | 3'-10"    |  |
| 30"                 | 3'-6"         | 3'-0" | 5'-4"  | 3'-10"    | 8'-0"  | 4'-8"  | 4'-8"     |  |

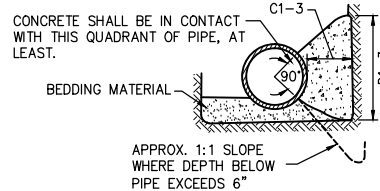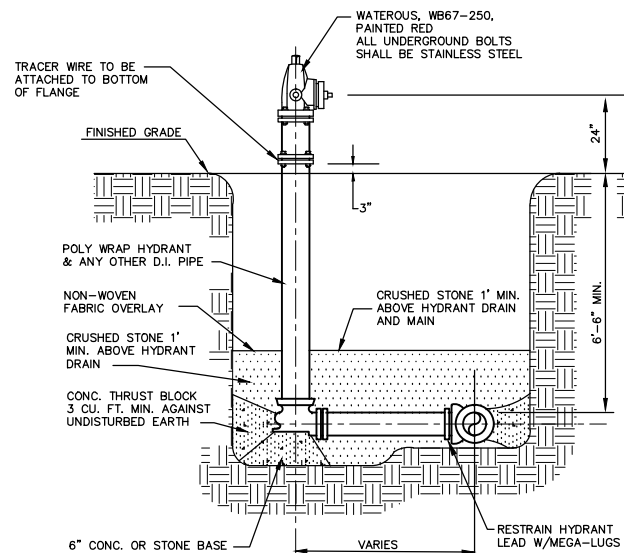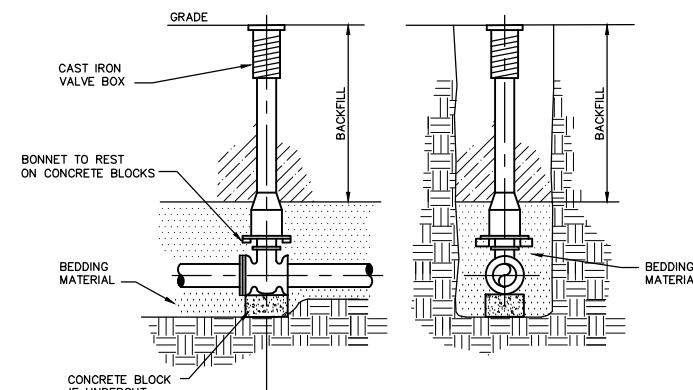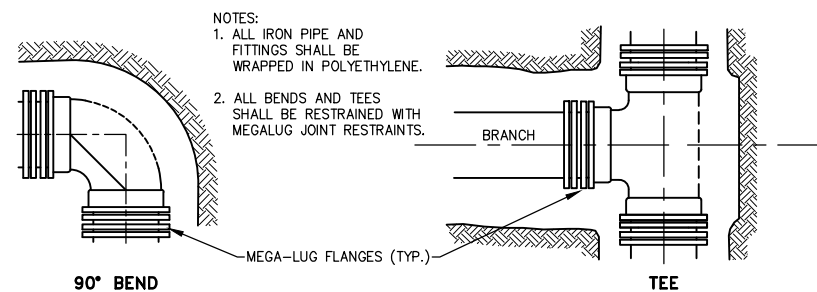**SECTION A-A****BLOCKING FOR BENDS****HYDRANT DETAIL****STANDARD VALVE & VALVE BOX SETTING****RESTRAINT FOR BENDS & TEES**

| Minimum Restraint Length (ft) on both sides of the Fitting |    |    |     |     |
|------------------------------------------------------------|----|----|-----|-----|
| Fitting Type/Nominal Size                                  | 6" | 8" | 12" | 16" |
| 11 1/4" Bend                                               | 2  | 2  | 3   | 3   |
| 22 1/2" Bend                                               | 3  | 3  | 5   | 6   |
| 45" Bend                                                   | 5  | 6  | 9   | 11  |
| 90" Bend                                                   | 11 | 15 | 21  | 27  |
| Dead End                                                   | 30 | 40 | 56  | 73  |
| Top Side of a Vertical Offset                              | 13 | 17 | 24  | 31  |
| Tee Run x Branch 6"BY                                      | 14 |    |     |     |
| Tee Run x Branch 8"BY                                      | 10 | 24 |     |     |
| Tee Run x Branch 12"BY                                     | 1  | 15 | 40  |     |
| Tee Run x Branch 16"BY                                     | 1  | 7  | 33  | 56  |

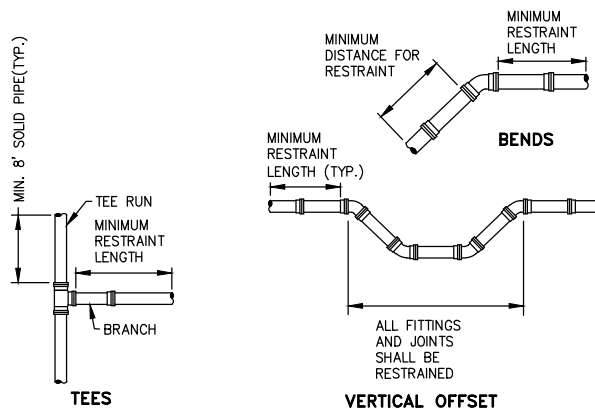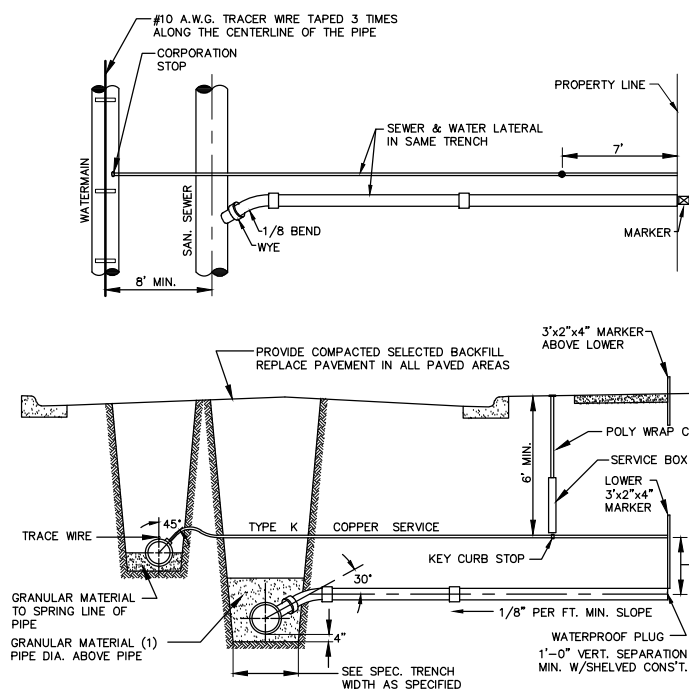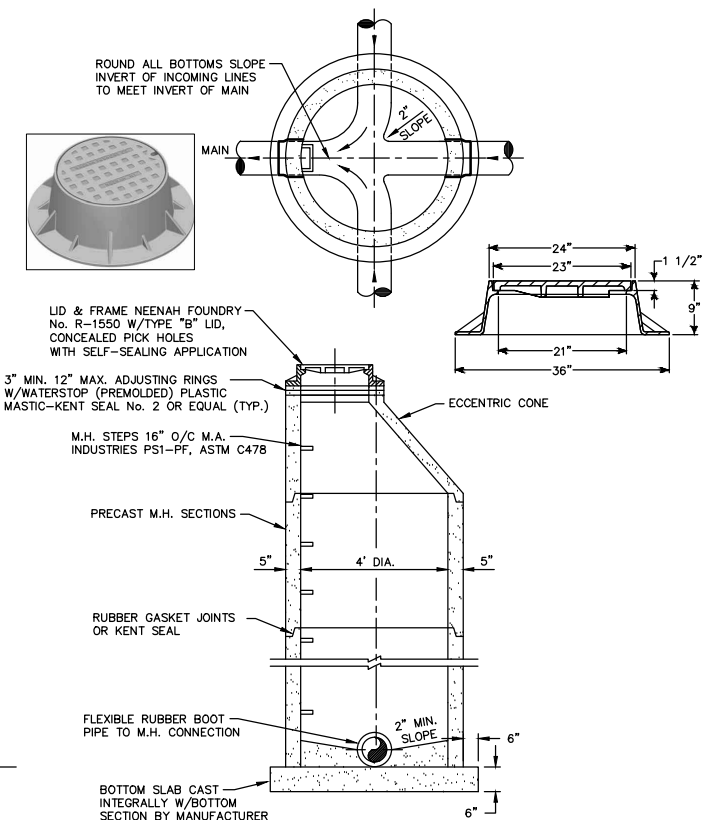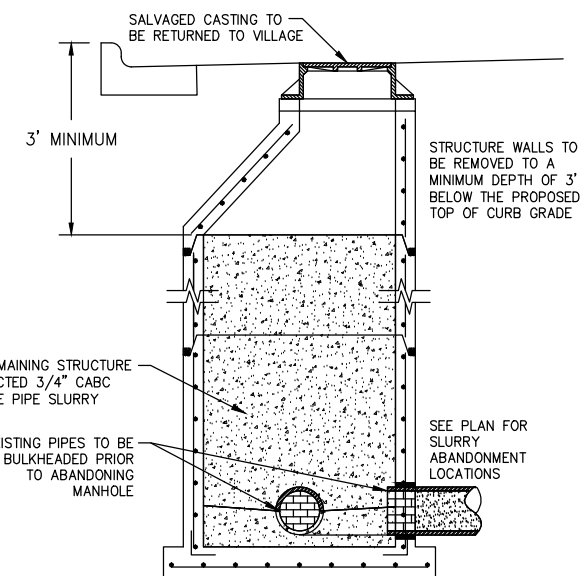**WATER MAIN RESTRAINT DETAIL****TYPICAL CONNECTION SEWER & WATER****STANDARD PRECAST MANHOLE****ABANDON SANITARY MANHOLE**



3

|              |            |                                                                  |      |           |           |
|--------------|------------|------------------------------------------------------------------|------|-----------|-----------|
| DATE 11AUG15 |            | E S T I M A T E O F Q U A N T I T I E S                          |      |           |           |
| LINE         |            | 3364-03-73                                                       |      |           |           |
| NUMBER       | ITEM       | ITEM DESCRIPTION                                                 | UNIT | TOTAL     | QUANTITY  |
| 0120         | 205.0501.S | Excavation, Hauling, and Disposal of Petroleum Contaminated Soil | TON  | 169.000   | 169.000   |
| 0510         | 619.1000   | Mobilization                                                     | EACH | 0.290     | 0.290     |
| 1060         | SPV.0060   | Special 01. Abandon Sanitary Manhole                             | EACH | 2.000     | 2.000     |
| 1070         | SPV.0060   | Special 02. Remove Hydrant                                       | EACH | 6.000     | 6.000     |
| 1080         | SPV.0060   | Special 03. Valve and Box, 6-Inch                                | EACH | 1.000     | 1.000     |
| 1090         | SPV.0060   | Special 04. Valve and Box, 8-Inch                                | EACH | 2.000     | 2.000     |
| 1100         | SPV.0060   | Special 05. Valve and Box, 12-Inch                               | EACH | 7.000     | 7.000     |
| 1110         | SPV.0060   | Special 06. Water Services 1-Inch Curb Stop and Stop Box         | EACH | 61.000    | 61.000    |
| 1120         | SPV.0060   | Special 07. Water Services 1-Inch Tap and Corporation            | EACH | 61.000    | 61.000    |
| 1130         | SPV.0060   | Special 08. Sanitary Sewer Manhole Casting                       | EACH | 10.000    | 10.000    |
| 1140         | SPV.0060   | Special 09. Hydrant                                              | EACH | 6.000     | 6.000     |
| 1160         | SPV.0090   | Special 02. Hydrant Lead, 6-Inch PVC                             | LF   | 32.000    | 32.000    |
| 1170         | SPV.0090   | Special 03. Water Main, 6-Inch PVC                               | LF   | 4.000     | 4.000     |
| 1180         | SPV.0090   | Special 04. Water Main, 8-Inch PVC                               | LF   | 89.000    | 89.000    |
| 1190         | SPV.0090   | Special 05. Water Main, 12-Inch PVC                              | LF   | 2,870.000 | 2,870.000 |
| 1200         | SPV.0090   | Special 06. Water Main, 12-Inch DI                               | LF   | 115.000   | 115.000   |
| 1210         | SPV.0090   | Special 07. Water Service, 1-Inch Poly                           | LF   | 1,415.000 | 1,415.000 |
| 1220         | SPV.0090   | Special 08. Sanitary Lateral, 6-Inch PVC                         | LF   | 1,481.000 | 1,481.000 |
| 1230         | SPV.0090   | Special 09. Sanitary Sewer, 10-Inch PVC                          | LF   | 2,968.000 | 2,968.000 |
| 1240         | SPV.0090   | Special 10. Abandon Sanitary Sewer                               | LF   | 623.000   | 623.000   |
| 1250         | SPV.0090   | Special 11. Water Service, 1-Inch Copper                         | LF   | 46.000    | 46.000    |
| 1260         | SPV.0090   | Special 12. Water Main, 8-Inch DI                                | LF   | 20.000    | 20.000    |
| 1280         | SPV.0180   | Special 01. Insulation 2-Inch                                    | SY   | 47.000    | 47.000    |
| 1300         | SPV.0200   | Special 01. Sanitary Manhole 48-Inch                             | VF   | 103.060   | 103.060   |

3

WATER MAIN SUMMARY

| FROM<br>STATION | TO<br>STATION | OFFSET              | SPV. 0090.03       | SPV. 0090.04       | SPV.0090.12       | SPV. 0090.05        | SPV.0090.06        | REMARKS      |
|-----------------|---------------|---------------------|--------------------|--------------------|-------------------|---------------------|--------------------|--------------|
|                 |               |                     | 6 INCH PVC<br>L.F. | 8 INCH PVC<br>L.F. | 8 INCH DI<br>L.F. | 12 INCH PVC<br>L.F. | 12 INCH DI<br>L.F. |              |
| 346+06          | 346+10        | 12' LT - 14' LT     | 4                  | 0                  | 0                 | 0                   | 0                  | MILWAUKEE ST |
| 346+10          | 346+12        | 14' LT - 17' LT     | 0                  | 0                  | 0                 | 4                   | 0                  | MILWAUKEE ST |
| 346+12          | 361+85        | 17' LT              | 0                  | 0                  | 0                 | 1574                | 0                  | MILWAUKEE ST |
| 361+85          | 363+00        | 17' LT              | 0                  | 0                  | 0                 | 0                   | 115                | MILWAUKEE ST |
| 363+00          | 366+99        | 17' LT              | 0                  | 0                  | 0                 | 399                 | 0                  | MILWAUKEE ST |
| 366+99          | 368+30        | 17' LT - 20.5' LT   | 0                  | 0                  | 0                 | 130                 | 0                  | MILWAUKEE ST |
| 368+30          | 375+52        | 20.5' LT - 21.5' LT | 0                  | 0                  | 0                 | 723                 | 0                  | MILWAUKEE ST |
| 376+59          |               | 18.5' RT - 58.5' RT | 0                  | 0                  | 0                 | 40                  | 0                  | MILWAUKEE ST |
| 352+97          |               | 17' LT - 34' RT     | 0                  | 51                 |                   | 0                   | 0                  | SCHOOL ST    |
| 362+51          |               | 17' LT - 41' RT     | 0                  | 38                 | 20                | 0                   | 0                  | MAIN ST      |
| TOTAL           |               |                     | 4                  | 89                 | 20                | 2870                | 115                |              |

INSULATION - 2 INCH

| STATION         | OFFSET              | SPV. 0180.01 | REMARKS             |
|-----------------|---------------------|--------------|---------------------|
|                 |                     | S.Y.         |                     |
| 376+59          | 18.5' LT - 18.5' RT | 12           | WATER MAIN CROSSING |
| 375+59 - 376+59 | 21.5' LT - 22.5' LT | 35           | WATER MAIN          |
| TOTAL           |                     | 47           |                     |

WATER SERVICES SUMMARY

| STATION | SPV.0060.07                         | SPV. 0060.06                           | SPV. 0090.07           | SPV.0090.11              | ADDRESS | STREET    |
|---------|-------------------------------------|----------------------------------------|------------------------|--------------------------|---------|-----------|
|         | 1 INCH<br>TAP & CORPORATION<br>EACH | 1 INCH<br>CURB STOP & STOP BOX<br>EACH | 1 INCH<br>POLY<br>L.F. | 1 INCH<br>COPPER<br>L.F. |         |           |
| 347+21  | 1                                   | 1                                      | 8                      | 0                        | 513     | MILWAUKEE |
| 348+07  | 1                                   | 1                                      | 42                     | 0                        | 522     | MILWAUKEE |
| 348+31  | 1                                   | 1                                      | 42                     | 0                        | 528     | MILWAUKEE |
| 348+54  | 1                                   | 1                                      | 8                      | 0                        | 533     | MILWAUKEE |
| 348+97  | 1                                   | 1                                      | 8                      | 0                        | 539     | MILWAUKEE |
| 349+01  | 1                                   | 1                                      | 8                      | 0                        | 539     | MILWAUKEE |
| 349+03  | 1                                   | 1                                      | 41                     | 0                        | 546     | MILWAUKEE |
| 349+29  | 1                                   | 1                                      | 14                     | 0                        | 551     | MILWAUKEE |
| 350+11  | 1                                   | 1                                      | 8                      | 0                        | 561     | MILWAUKEE |
| 350+12  | 1                                   | 1                                      | 42                     | 0                        | 560     | MILWAUKEE |
| 350+86  | 1                                   | 1                                      | 41                     | 0                        | 570     | MILWAUKEE |
| 350+89  | 1                                   | 1                                      | 9                      | 0                        | 577     | MILWAUKEE |
| 351+46  | 1                                   | 1                                      | 9                      | 0                        | 585     | MILWAUKEE |
| 351+55  | 1                                   | 1                                      | 40                     | 0                        | 580     | MILWAUKEE |
| 351+84  | 1                                   | 1                                      | 42                     | 0                        | 590     | MILWAUKEE |
| 352+25  | 1                                   | 1                                      | 9                      | 0                        | 593     | MILWAUKEE |
| 352+92  | 1                                   | 1                                      | 9                      | 0                        | 601     | MILWAUKEE |
| 353+12  | 1                                   | 1                                      | 40                     | 0                        | 602     | MILWAUKEE |
| 353+91  | 1                                   | 1                                      | 9                      | 0                        | 607     | MILWAUKEE |
| 354+17  | 1                                   | 1                                      | 9                      | 0                        | 611     | MILWAUKEE |
| 354+72  | 1                                   | 1                                      | 41                     | 0                        | 616     | MILWAUKEE |
| 355+47  | 1                                   | 1                                      | 10                     | 0                        | 623     | MILWAUKEE |
| 355+68  | 1                                   | 1                                      | 40                     | 0                        | 630     | MILWAUKEE |
| 355+71  | 1                                   | 1                                      | 10                     | 0                        | 633     | MILWAUKEE |
| 355+77  | 1                                   | 1                                      | 10                     | 0                        | 633     | MILWAUKEE |
| 356+59  | 1                                   | 1                                      | 40                     | 0                        | 644     | MILWAUKEE |
| 356+87  | 1                                   | 1                                      | 10                     | 0                        | 645     | MILWAUKEE |
| 357+21  | 1                                   | 1                                      | 40                     | 0                        | 652     | MILWAUKEE |
| 357+76  | 1                                   | 1                                      | 9                      | 0                        | 645     | MILWAUKEE |
| 358+21  | 1                                   | 1                                      | 39                     | 0                        | 662     | MILWAUKEE |
| 358+55  | 1                                   | 1                                      | 39                     | 0                        | 672     | MILWAUKEE |
| 358+86  | 1                                   | 1                                      | 7                      | 0                        | 645     | MILWAUKEE |

TOTAL

61

61

1415

46

HYDRANT AND LEAD SUMMARY

| STATION | OFFSET | SPV. 0060.09    | SPV. 0090.02                    | REMARKS      |
|---------|--------|-----------------|---------------------------------|--------------|
|         |        | HYDRANT<br>EACH | HYDRANT LEAD 6-INCH PVC<br>L.F. |              |
| 346+27  | 25' LT | 1               | 8                               | MILWAUKEE ST |
| 357+06  | 24' LT | 1               | 7                               | MILWAUKEE ST |
| 362+55  | 36' RT | 1               | 4                               | MAIN ST      |
| 367+91  | 25' LT | 1               | 5                               | MILWAUKEE ST |
| 372+01  | 24' LT | 1               | 3                               | MILWAUKEE ST |
| 375+41  | 25' LT | 1               | 5                               | MILWAUKEE ST |
| TOTAL   |        | 6               | 32                              |              |

VALVE AND BOX SUMMARY

| STATION | OFFSET | SPV. 0060.03   | SPV. 0060.04   | SPV. 0060.05    | REMARKS      |
|---------|--------|----------------|----------------|-----------------|--------------|
|         |        | 6 INCH<br>EACH | 8 INCH<br>EACH | 12 INCH<br>EACH |              |
| 346+14  | 17' LT | 0              | 0              | 1               | MILWAUKEE ST |
| 346+27  | 22' LT | 1              | 0              | 0               | MILWAUKEE ST |
| 352+94  | 17' LT | 0              | 0              | 1               | MILWAUKEE ST |
| 352+97  | 34' RT | 0              | 1              | 0               | SCHOOL ST    |
| 353+01  | 17' LT | 0              | 0              | 1               | MILWAUKEE ST |
| 362+48  | 17' LT | 0              | 0              | 1               | MILWAUKEE ST |
| 362+51  | 39' RT | 0              | 1              | 0               | MAIN ST      |
| 362+54  | 17' LT | 0              | 0              | 1               | MILWAUKEE ST |
| 367+94  | 20' LT | 0              | 0              | 1               | MILWAUKEE ST |
| 375+52  | 21' LT | 0              | 0              | 1               | MILWAUKEE ST |
| TOTAL   |        | 1              | 2              | 7               |              |

EXCAVATION, HAULING & DISPOSAL SUMMARY

| 205.0501.S<br>PETROLEUM<br>CONTAMINATED SOIL |               |              |     |              |
|----------------------------------------------|---------------|--------------|-----|--------------|
| FROM<br>STATION                              | TO<br>STATION | OFFSET       | TON | REMARKS      |
| 361+85                                       | 363+00        | C/L - 29' LT | 169 | MILWAUKEE ST |
| TOTAL                                        |               |              | 169 |              |

SANITARY SEWER PIPE

| FROM<br>STRUCTURE | TO<br>STRUCTURE | INLET<br>ELEVATION | OUTLET<br>ELEVATION | SPV. 0090.09<br>10-INCH PVC<br>L.F. | SLOPE<br>% |
|-------------------|-----------------|--------------------|---------------------|-------------------------------------|------------|
| 1                 | 2               | 992.16             | 995.62              | 345                                 | 1.00%      |
| 2                 | 3               | 995.62             | 1003.68             | 355                                 | 2.27%      |
| 3                 | 4               | 1003.68            | 1007.87             | 300                                 | 1.40%      |
| 4                 | 5               | 1007.87            | 1015.89             | 300                                 | 2.67%      |
| 5                 | 6               | 1015.99            | 1017.61             | 334                                 | 0.49%      |
| 6                 | 7               | 1017.71            | 1022.31             | 301                                 | 1.53%      |
| 7                 | 8               | 1022.31            | 1025.16             | 301                                 | 0.95%      |
| 8                 | 9               | 1025.226           | 1030.03             | 380                                 | 1.26%      |
| 9                 | 10              | 1030.53            | 1034.32             | 352                                 | 1.08%      |
| TOTAL             |                 |                    |                     | 2968                                |            |

SANITARY LATERAL SUMMARY

| SPV. 0090.08<br>6 INCH PVC |      |         |           | SPV. 0090.08<br>6 INCH PVC |      |         |           |
|----------------------------|------|---------|-----------|----------------------------|------|---------|-----------|
| STATION                    | L.F. | ADDRESS | STREET    | STATION                    | L.F. | ADDRESS | STREET    |
| 348+02                     | 12   | 522     | MILWAUKEE | 360+44                     | 11   | 712     | MILWAUKEE |
| 348+29                     | 13   | 528     | MILWAUKEE | 360+44                     | 36   | 719     | MILWAUKEE |
| 348+53                     | 37   | 533     | MILWAUKEE | 361+07                     | 10   | 732     | MILWAUKEE |
| 348+96                     | 38   | 539     | MILWAUKEE | 361+49                     | 35   | 735     | MILWAUKEE |
| 349+00                     | 42   | 539     | MILWAUKEE | 362+01                     | 34   | 819     | MILWAUKEE |
| 349+00                     | 12   | 546     | MILWAUKEE | 362+95                     | 14   | 1244    | MAIN      |
| 349+26                     | 43   | 551     | MILWAUKEE | 364+03                     | 16   | 801     | MILWAUKEE |
| 350+10                     | 36   | 561     | MILWAUKEE | 364+03                     | 32   | 824     | MILWAUKEE |
| 350+11                     | 13   | 560     | MILWAUKEE | 365+07                     | 31   | 829     | MILWAUKEE |
| 350+85                     | 12   | 570     | MILWAUKEE | 365+45                     | 18   | 828     | MILWAUKEE |
| 350+88                     | 37   | 577     | MILWAUKEE | 366+20                     | 29   | 831     | MILWAUKEE |
| 351+44                     | 38   | 585     | MILWAUKEE | 366+44                     | 18   | 832     | MILWAUKEE |
| 351+54                     | 11   | 580     | MILWAUKEE | 367+49                     | 33   | 911     | MILWAUKEE |
| 351+82                     | 13   | 590     | MILWAUKEE | 367+59                     | 18   | 906     | MILWAUKEE |
| 352+24                     | 38   | 593     | MILWAUKEE | 368+48                     | 15   | 926     | MILWAUKEE |
| 352+90                     | 38   | 601     | MILWAUKEE | 368+68                     | 33   | 925     | MILWAUKEE |
| 353+11                     | 12   | 602     | MILWAUKEE | 369+68                     | 16   | 946     | MILWAUKEE |
| 353+90                     | 38   | 607     | MILWAUKEE | 370+33                     | 36   | 955     | MILWAUKEE |
| 354+16                     | 38   | 611     | MILWAUKEE | 370+82                     | 15   | 964     | MILWAUKEE |
| 354+70                     | 12   | 616     | MILWAUKEE | 371+72                     | 38   | 975     | MILWAUKEE |
| 355+46                     | 39   | 623     | MILWAUKEE | 371+92                     | 12   | 964     | MILWAUKEE |
| 355+66                     | 11   | 630     | MILWAUKEE | 372+41                     | 39   | 985     | MILWAUKEE |
| 355+69                     | 39   | 633     | MILWAUKEE | 372+90                     | 12   | 990     | MILWAUKEE |
| 355+77                     | 39   | 633     | MILWAUKEE | 373+37                     | 40   | 989     | MILWAUKEE |
| 356+59                     | 11   | 644     | MILWAUKEE | 373+50                     | 13   | 990     | MILWAUKEE |
| 357+20                     | 11   | 652     | MILWAUKEE | 374+80                     | 39   | 999     | MILWAUKEE |
| 357+74                     | 38   | 645     | MILWAUKEE | 374+99                     | 12   | 996     | MILWAUKEE |
| 358+20                     | 7    | 662     | MILWAUKEE | 375+48                     | 44   | 1005    | MILWAUKEE |
| 358+53                     | 7    | 672     | MILWAUKEE |                            |      |         |           |
| 358+85                     | 37   | 645     | MILWAUKEE |                            |      |         |           |
| 359+13                     | 10   | 702     | MILWAUKEE |                            |      |         |           |
|                            |      |         |           | TOTAL                      |      |         |           |
|                            |      |         |           | 1481                       |      |         |           |

REMOVE HYDRANT SUMMARY

| SPV. 0060.02 |        |      |              |
|--------------|--------|------|--------------|
| STATION      | OFFSET | EACH | REMARKS      |
| 346+27       | 23' LT | 1    | MILWAUKEE ST |
| 357+06       | 24' LT | 1    | MILWAUKEE ST |
| 362+54       | 36' RT | 1    | MAIN ST      |
| 366+91       | 24' LT | 1    | MILWAUKEE ST |
| 372+01       | 24' LT | 1    | MILWAUKEE ST |
| 375+41       | 24' LT | 1    | MILWAUKEE ST |
| TOTAL        |        | 6    |              |

ABANDON SANITARY SEWER

| FROM<br>STATION | OFFSET | END<br>STATION | OFFSET | SPV. 0090.10<br>L.F. |
|-----------------|--------|----------------|--------|----------------------|
| 363+84          | 11.5   | 365+18         | 11     | 133                  |
| 365+18          | 11     | 368+18         | 12     | 301                  |
| 368+18          | 12     | 370+08         | 12     | 189                  |
| TOTAL           |        |                |        | 623                  |

ABANDON SANITARY MANHOLE SUMMARY


| SPV. 0060.01 |         |        |      |
|--------------|---------|--------|------|
| STRUCTURE    | STATION | OFFSET | EACH |
| 121E         | 365+18  | 11' RT | 1    |
| 122E         | 368+18  | 12' RT | 1    |
| TOTAL        |         |        | 2    |

SANITARY MANHOLE SUMMARY




|           |         |        |         |               |                     | SPV. 0200.01<br>SANITARY MANHOLE<br>48-INCH<br>V.F. | SPV.0060.08<br>SANITARY SEWER<br>MANHOLE CASTING<br>EACH |
|-----------|---------|--------|---------|---------------|---------------------|-----------------------------------------------------|----------------------------------------------------------|
| STRUCTURE | STATION | OFFSET | INVERT  | TOP OF<br>RIM | TOP OF<br>STRUCTURE |                                                     |                                                          |
| 1         | 345+82  | 13' RT | 992.09  | 1002.12       | 1000.92             | 10.03                                               | 1                                                        |
| 2         | 349+27  | 12' RT | 995.62  | 1005.52       | 1004.32             | 9.90                                                | 1                                                        |
| 3         | 352+82  | 12' RT | 1003.68 | 1012.79       | 1011.59             | 9.11                                                | 1                                                        |
| 4         | 355+82  | 12' RT | 1007.87 | 1017.36       | 1016.16             | 9.49                                                | 1                                                        |
| 5         | 358+82  | 12' RT | 1015.89 | 1027.17       | 1025.97             | 11.28                                               | 1                                                        |
| 6         | 362+16  | 11' RT | 1017.61 | 1028.98       | 1027.78             | 11.37                                               | 1                                                        |
| 7         | 365+18  | 6' RT  | 1022.31 | 1033.05       | 1031.85             | 10.74                                               | 1                                                        |
| 8         | 368+18  | 6' RT  | 1025.16 | 1034.39       | 1033.19             | 9.23                                                | 1                                                        |
| 9         | 371+98  | 12' RT | 1030.03 | 1039.36       | 1038.16             | 9.33                                                | 1                                                        |
| 10        | 375+50  | 14' RT | 1034.32 | 1046.90       | 1045.70             | 12.58                                               | 1                                                        |
| TOTAL     |         |        |         |               |                     | 103.06                                              | 10                                                       |



- GENERAL NOTES:
- STATION AND OFFSET REFER TO THE CENTER OF STRUCTURE
  - ELEVATIONS REFER TO THE CENTER OF STRUCTURE
  - INVERTS OF EXISTING PIPES AND STRUCTURES SHALL BE VERIFIED BY THE CONTRACTOR AND APPROVED BY THE ENGINEER PRIOR TO ORDERING STRUCTURE
  - DEPTH REFERS TO FINISHED RIM GRADE MINUS THE INVERT ELEVATION

5


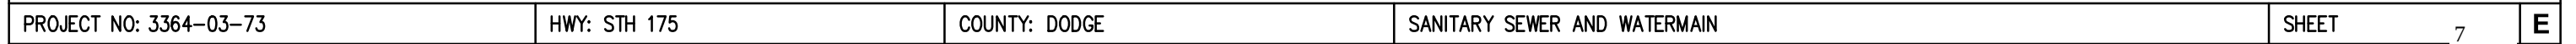


NOTE:  
THE UTILITIES SHOWN IN PLAN AND PROFILE ARE INDICATED IN  
ACCORDANCE WITH AVAILABLE RECORDS. THE CONTRACTOR SHALL BE  
RESPONSIBLE FOR OBTAINING EXACT LOCATIONS AND ELEVATIONS OF  
ALL UTILITIES FROM THE OWNERS OF THE RESPECTIVE UTILITIES. ALL  
UTILITIES SHALL BE NOTIFIED 72 HRS. PRIOR TO EXCAVATION.

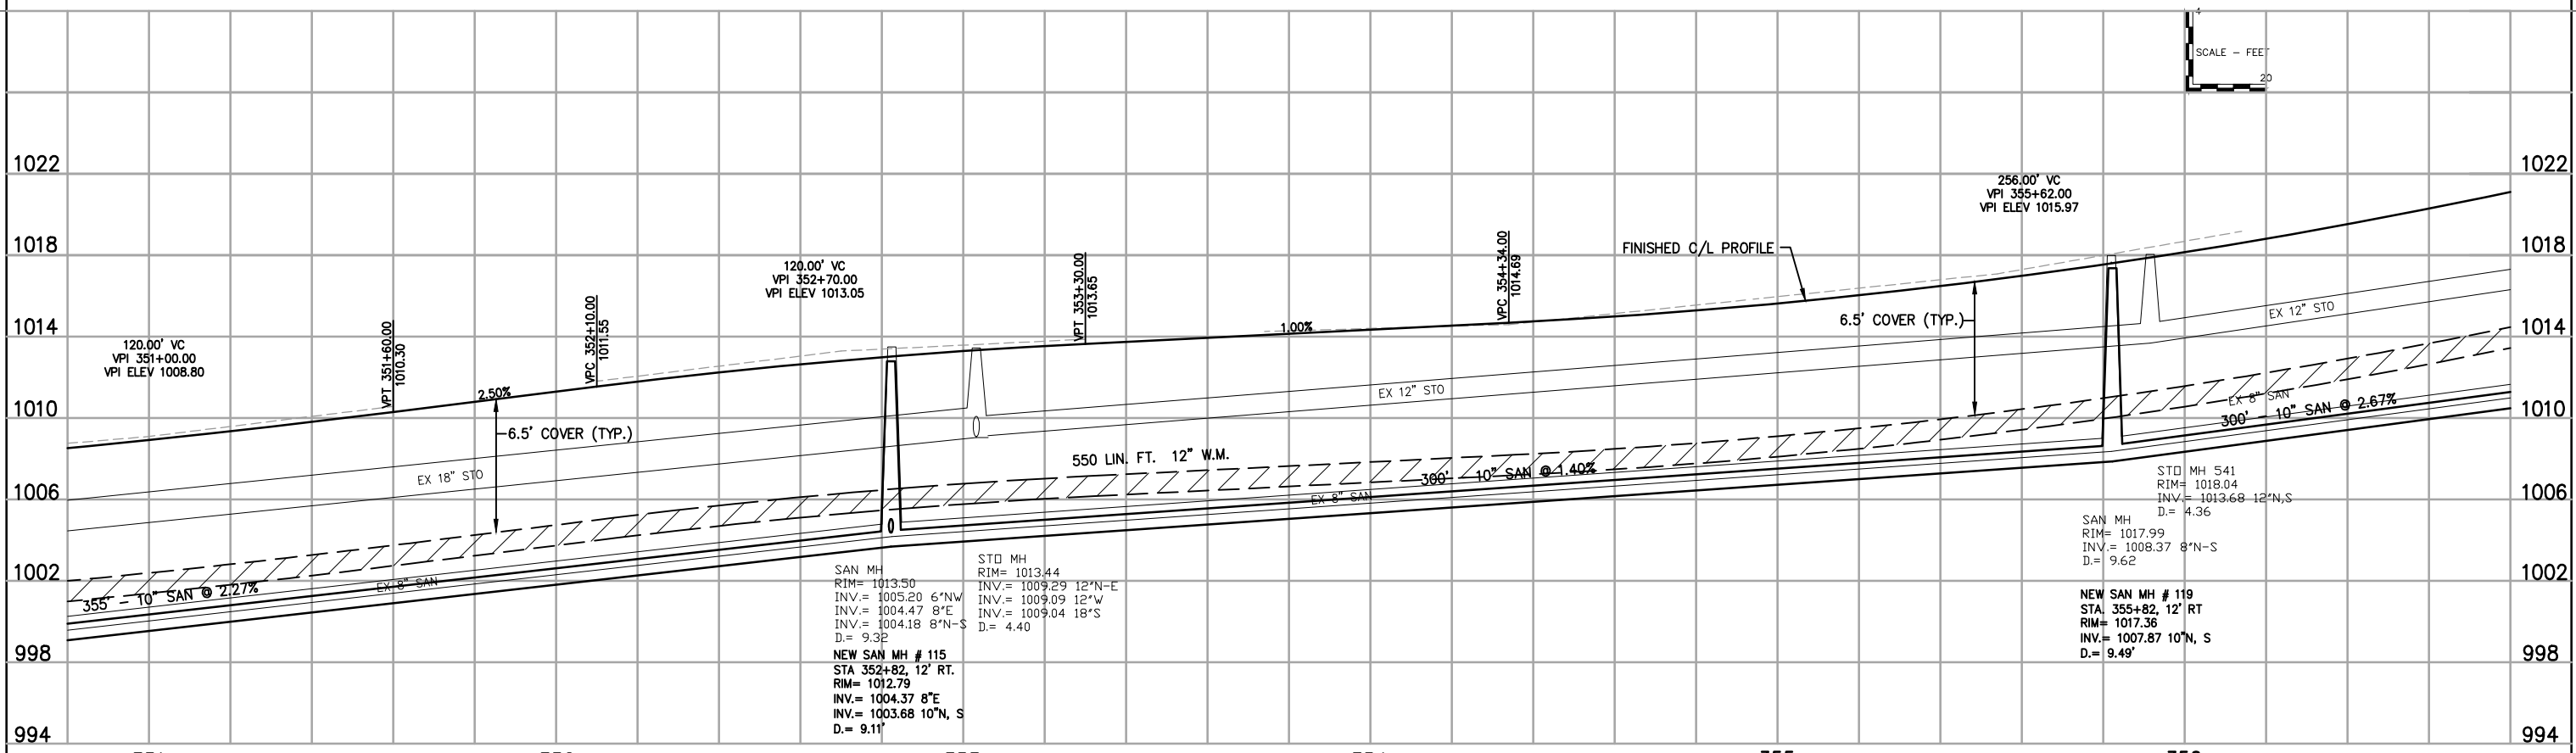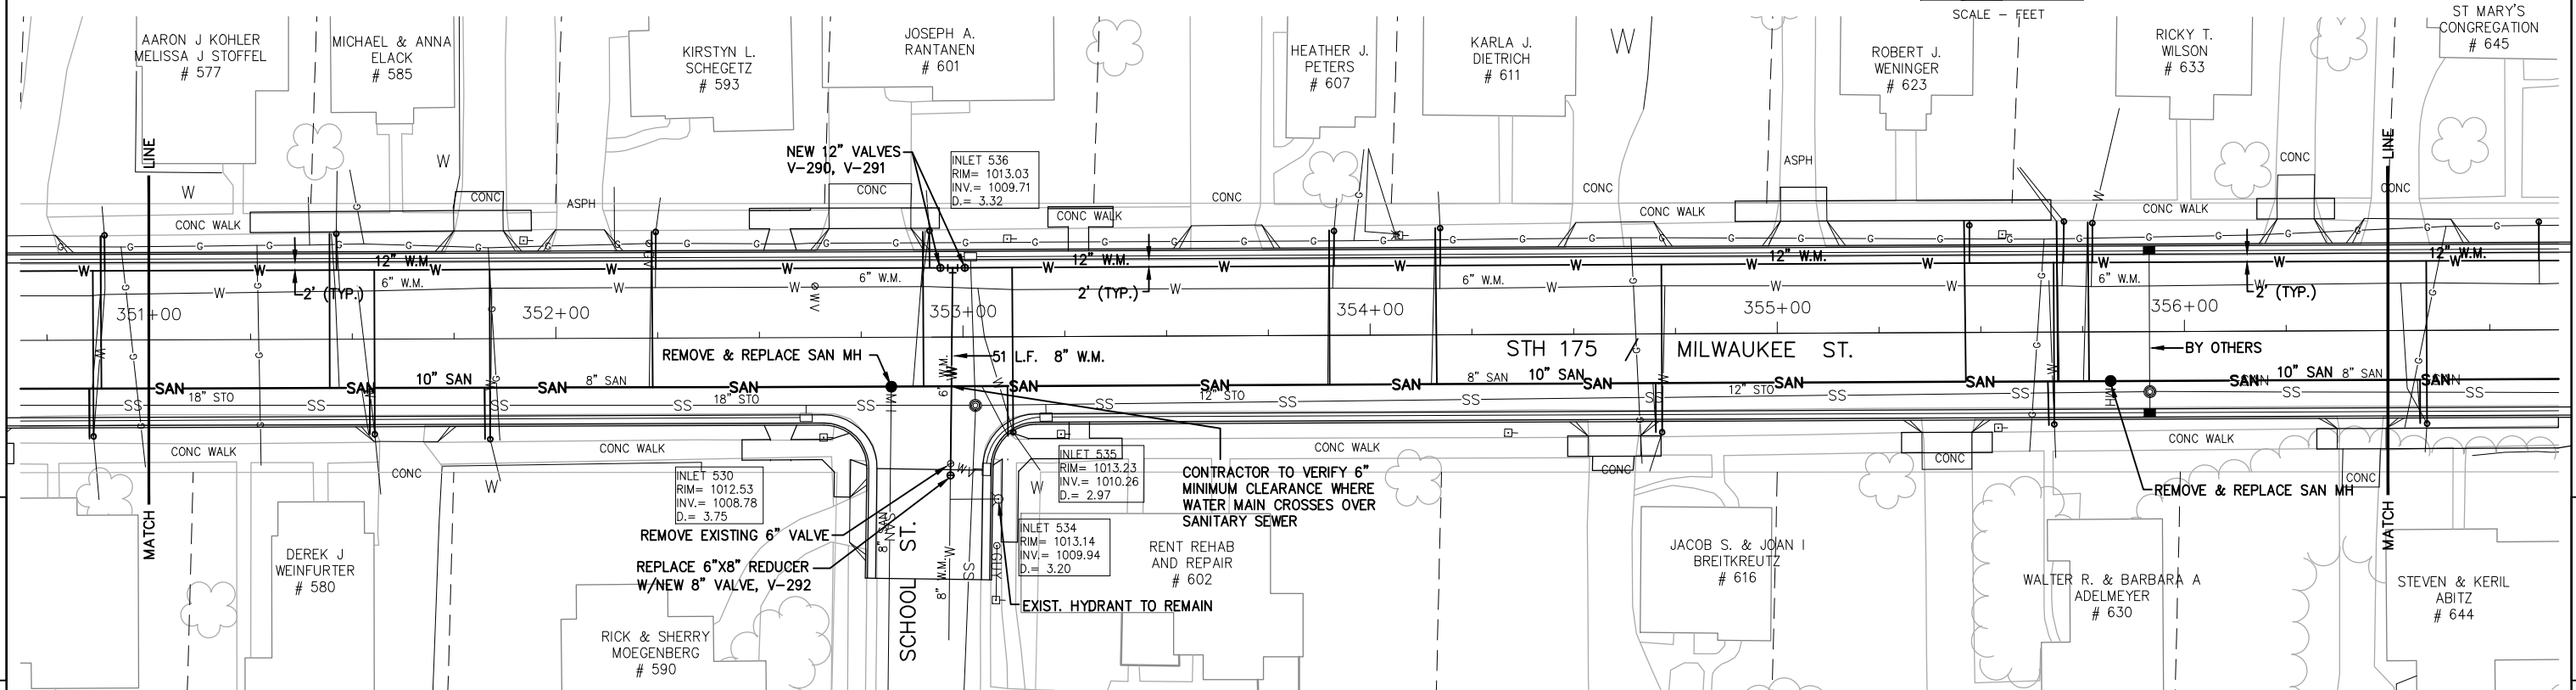
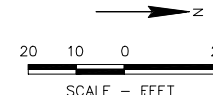


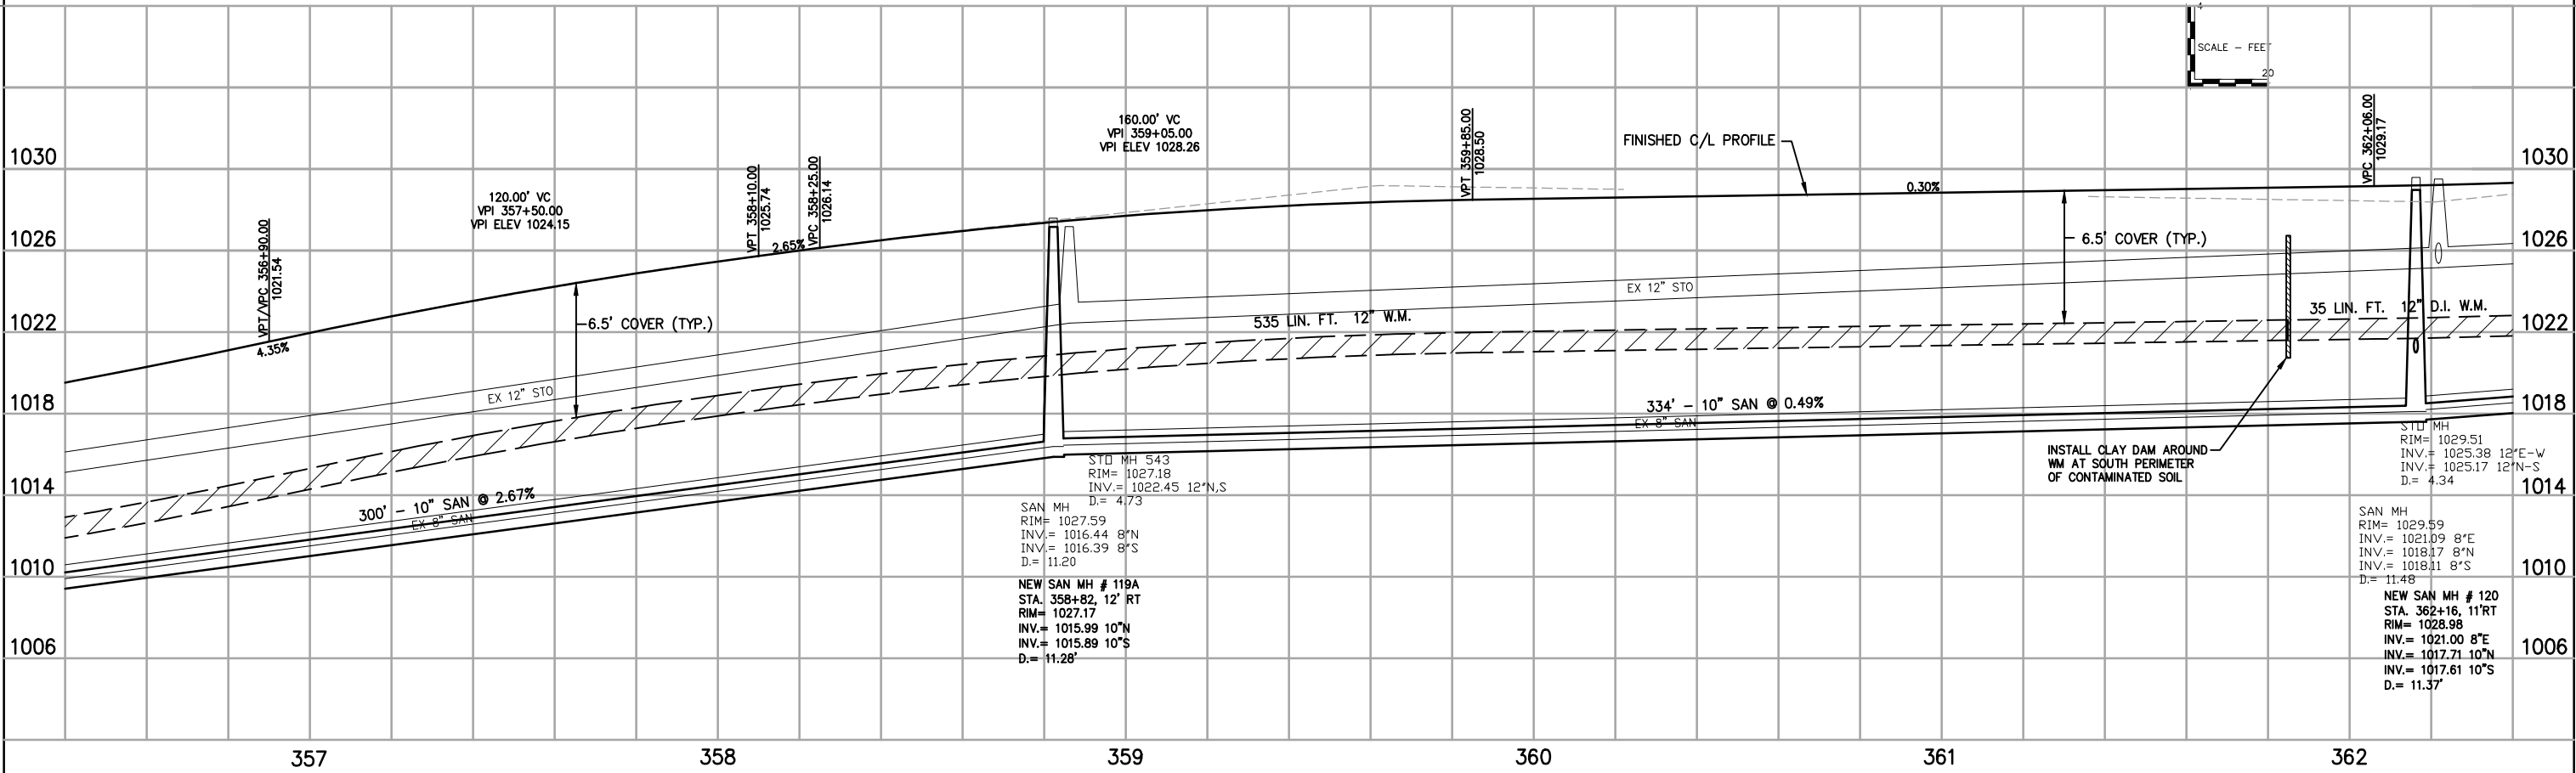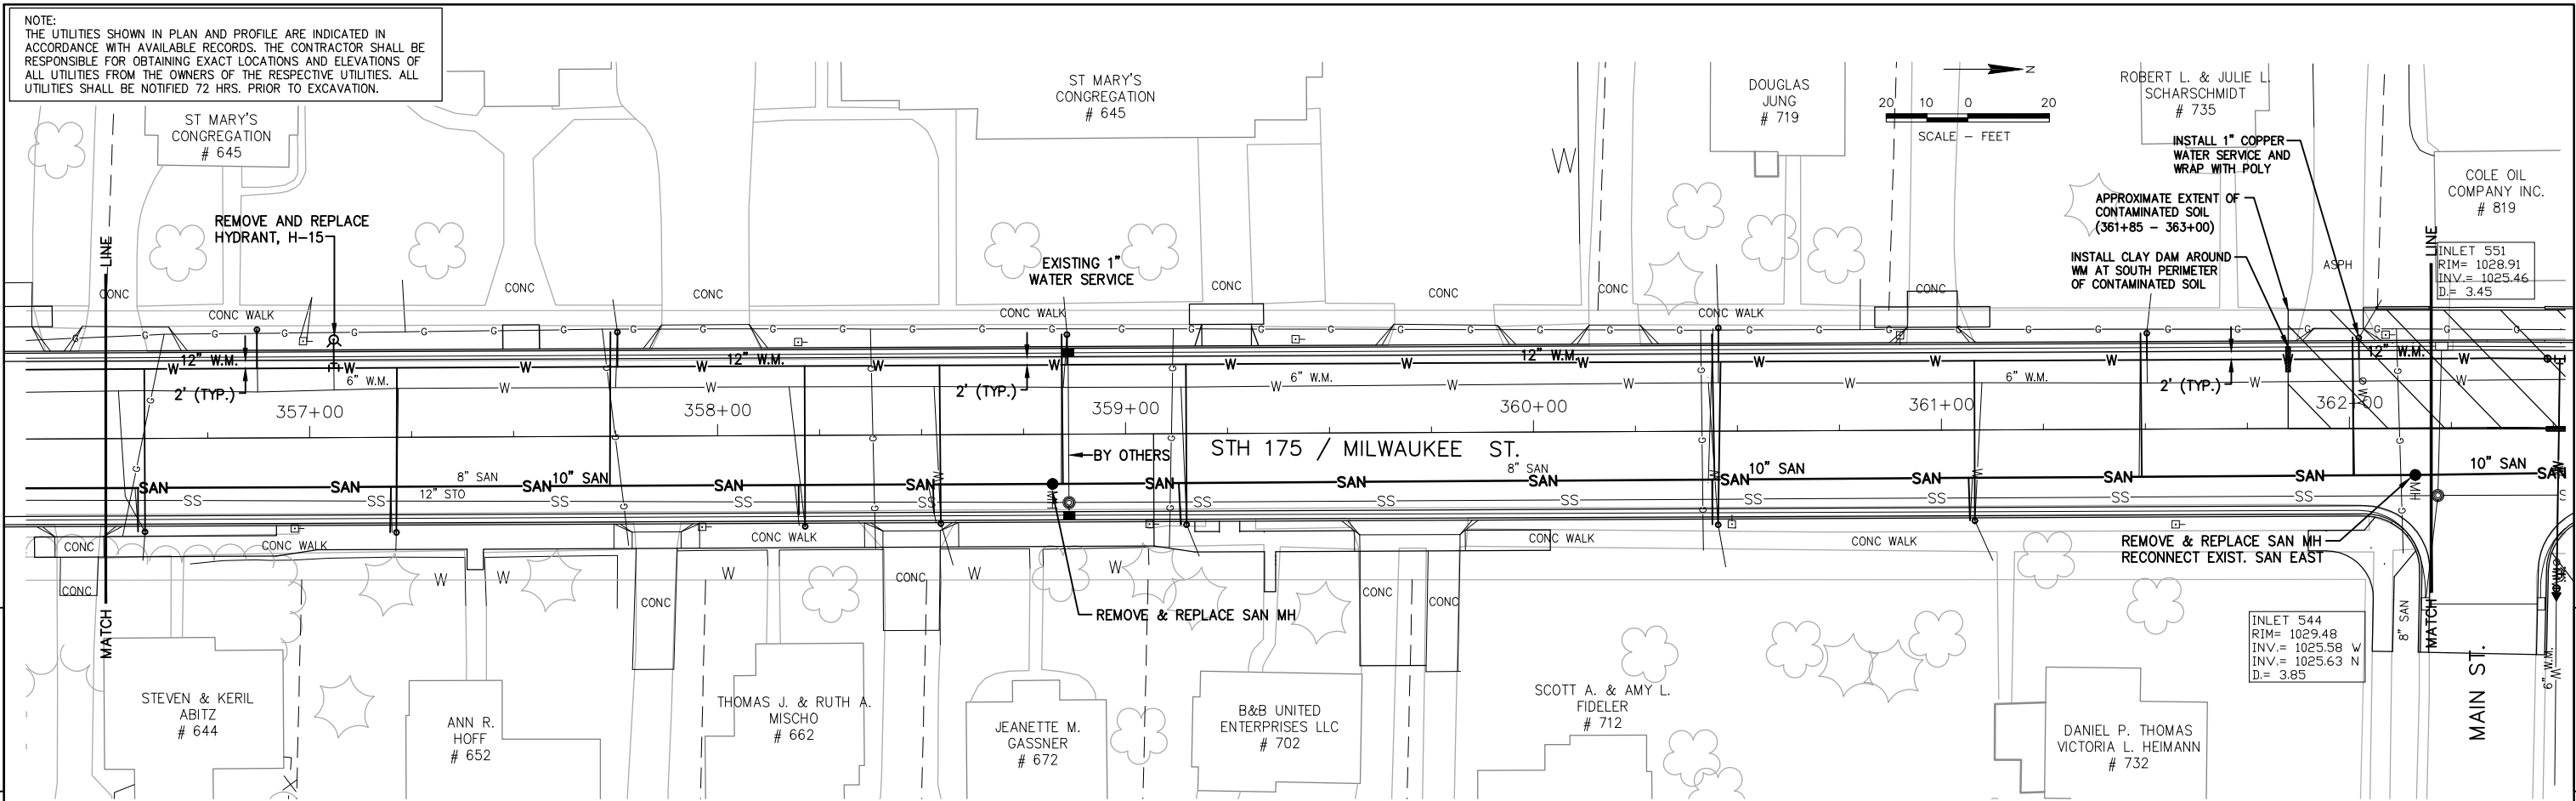



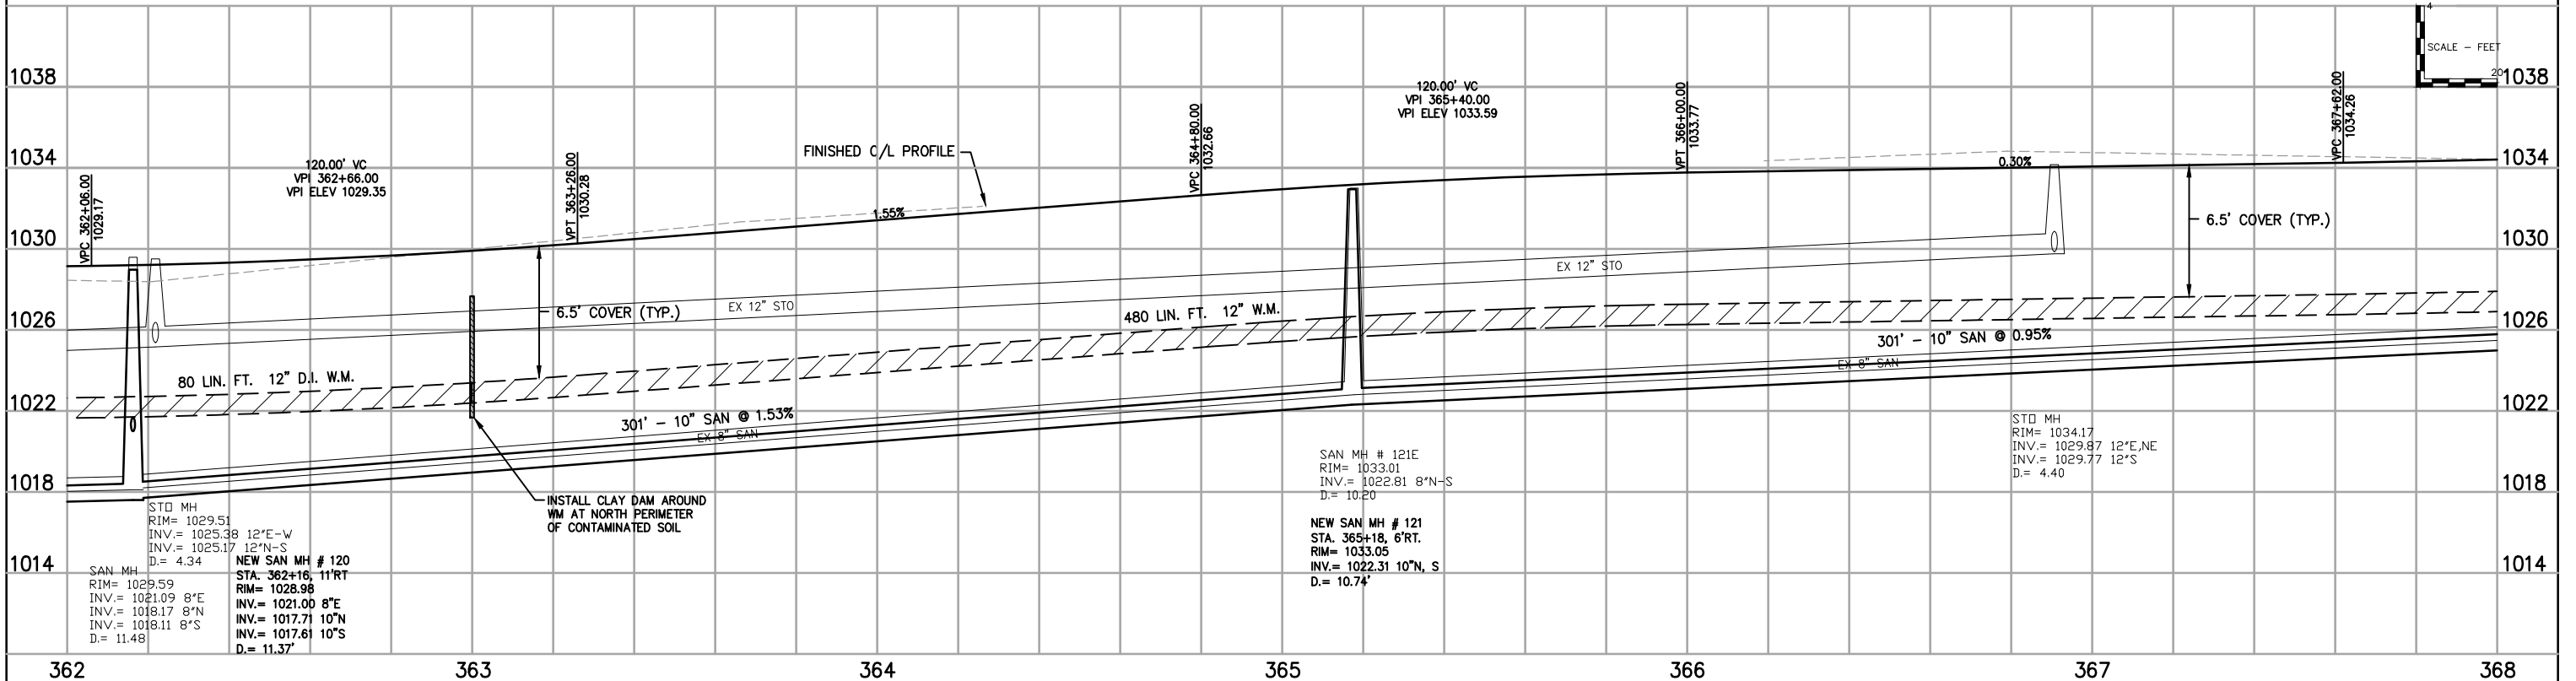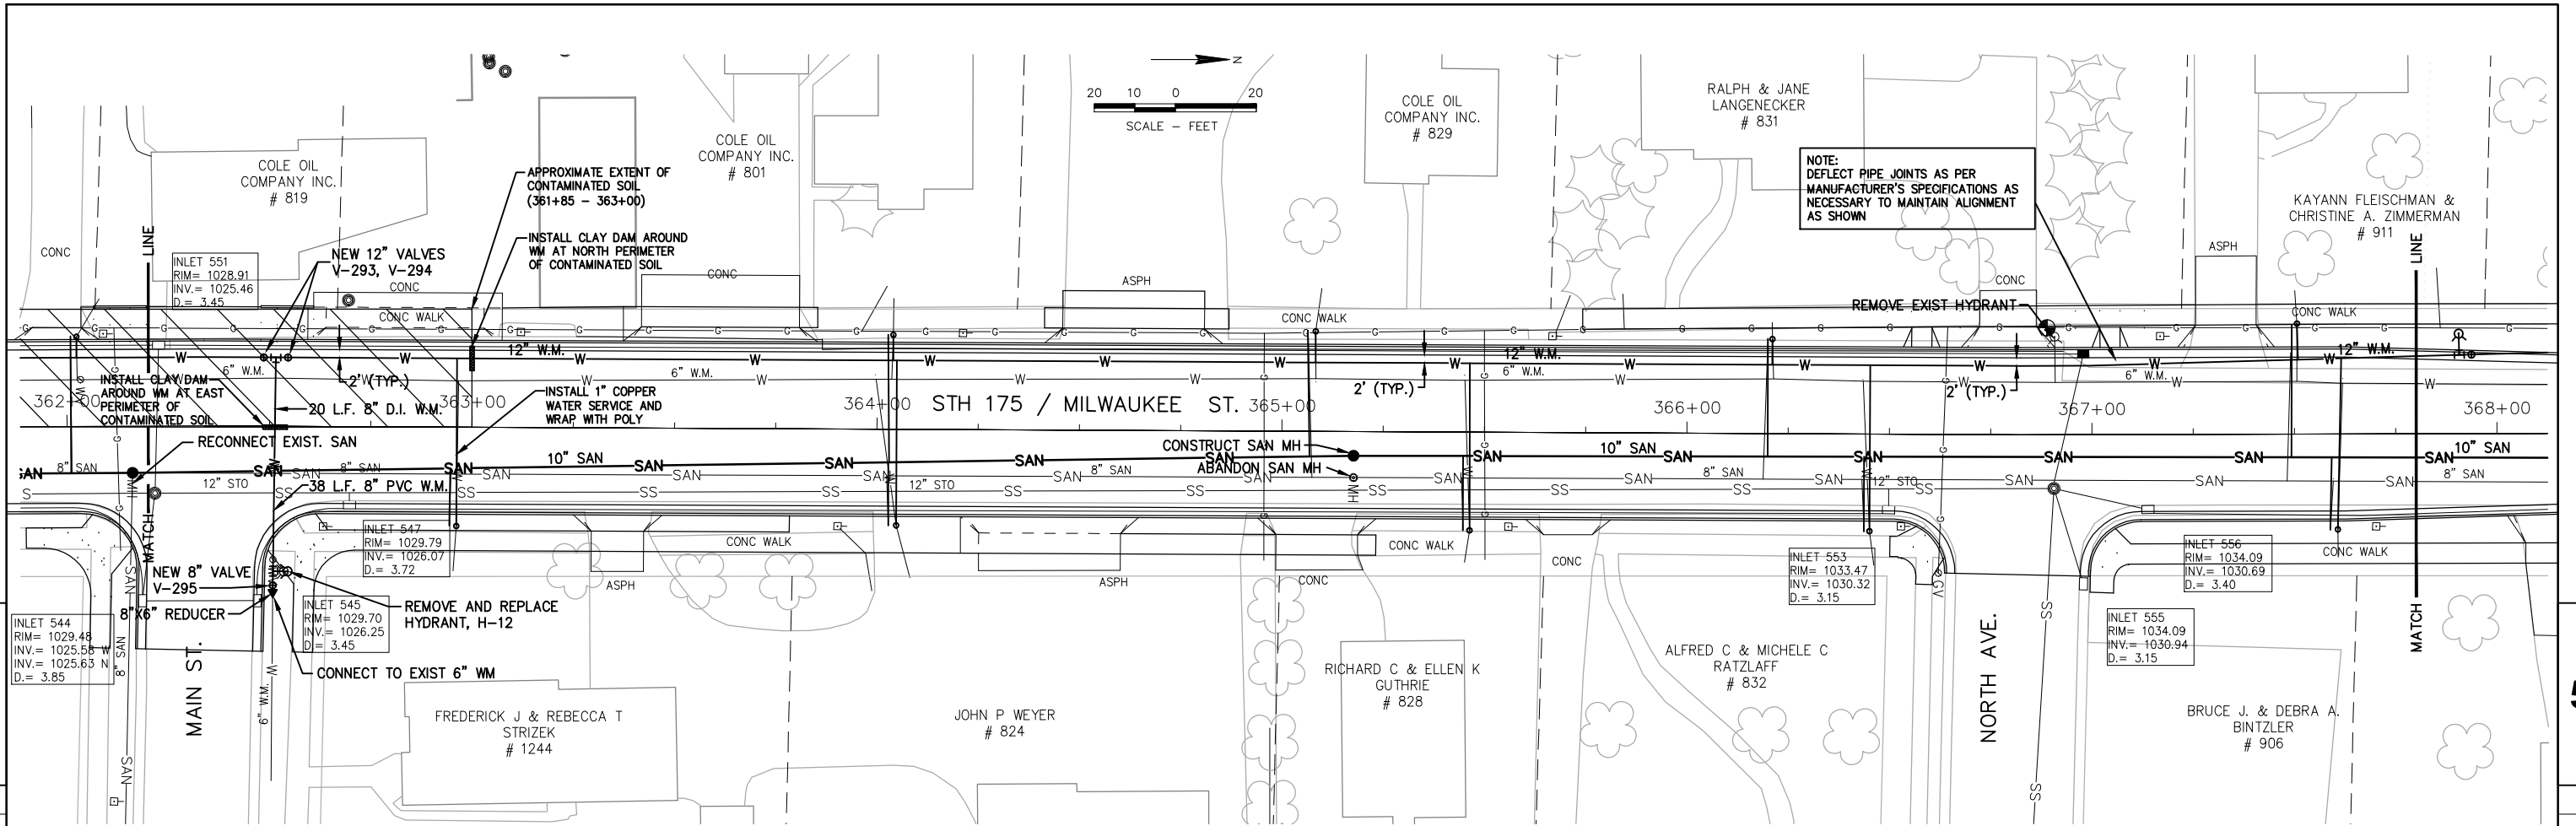


|                        |              |               |                              |          |   |
|------------------------|--------------|---------------|------------------------------|----------|---|
| PROJECT NO: 3364-03-73 | HWY: STH 175 | COUNTY: DODGE | SANITARY SEWER AND WATERMAIN | SHEET 10 | E |
|------------------------|--------------|---------------|------------------------------|----------|---|

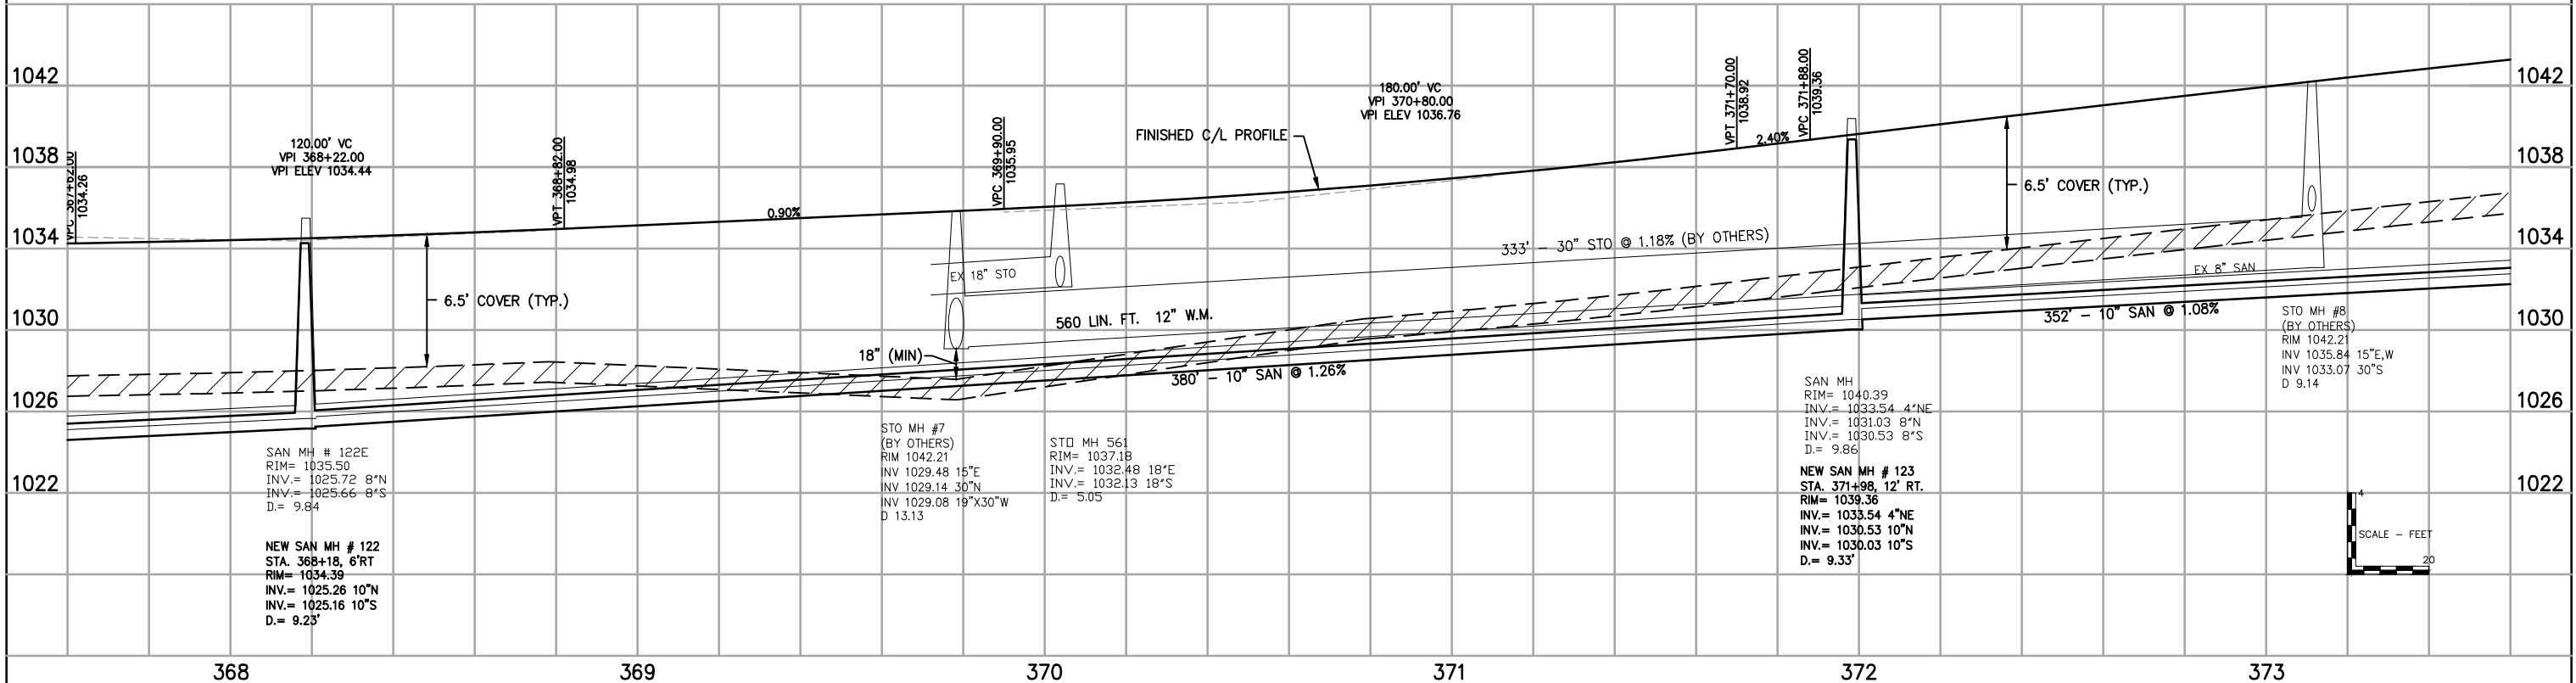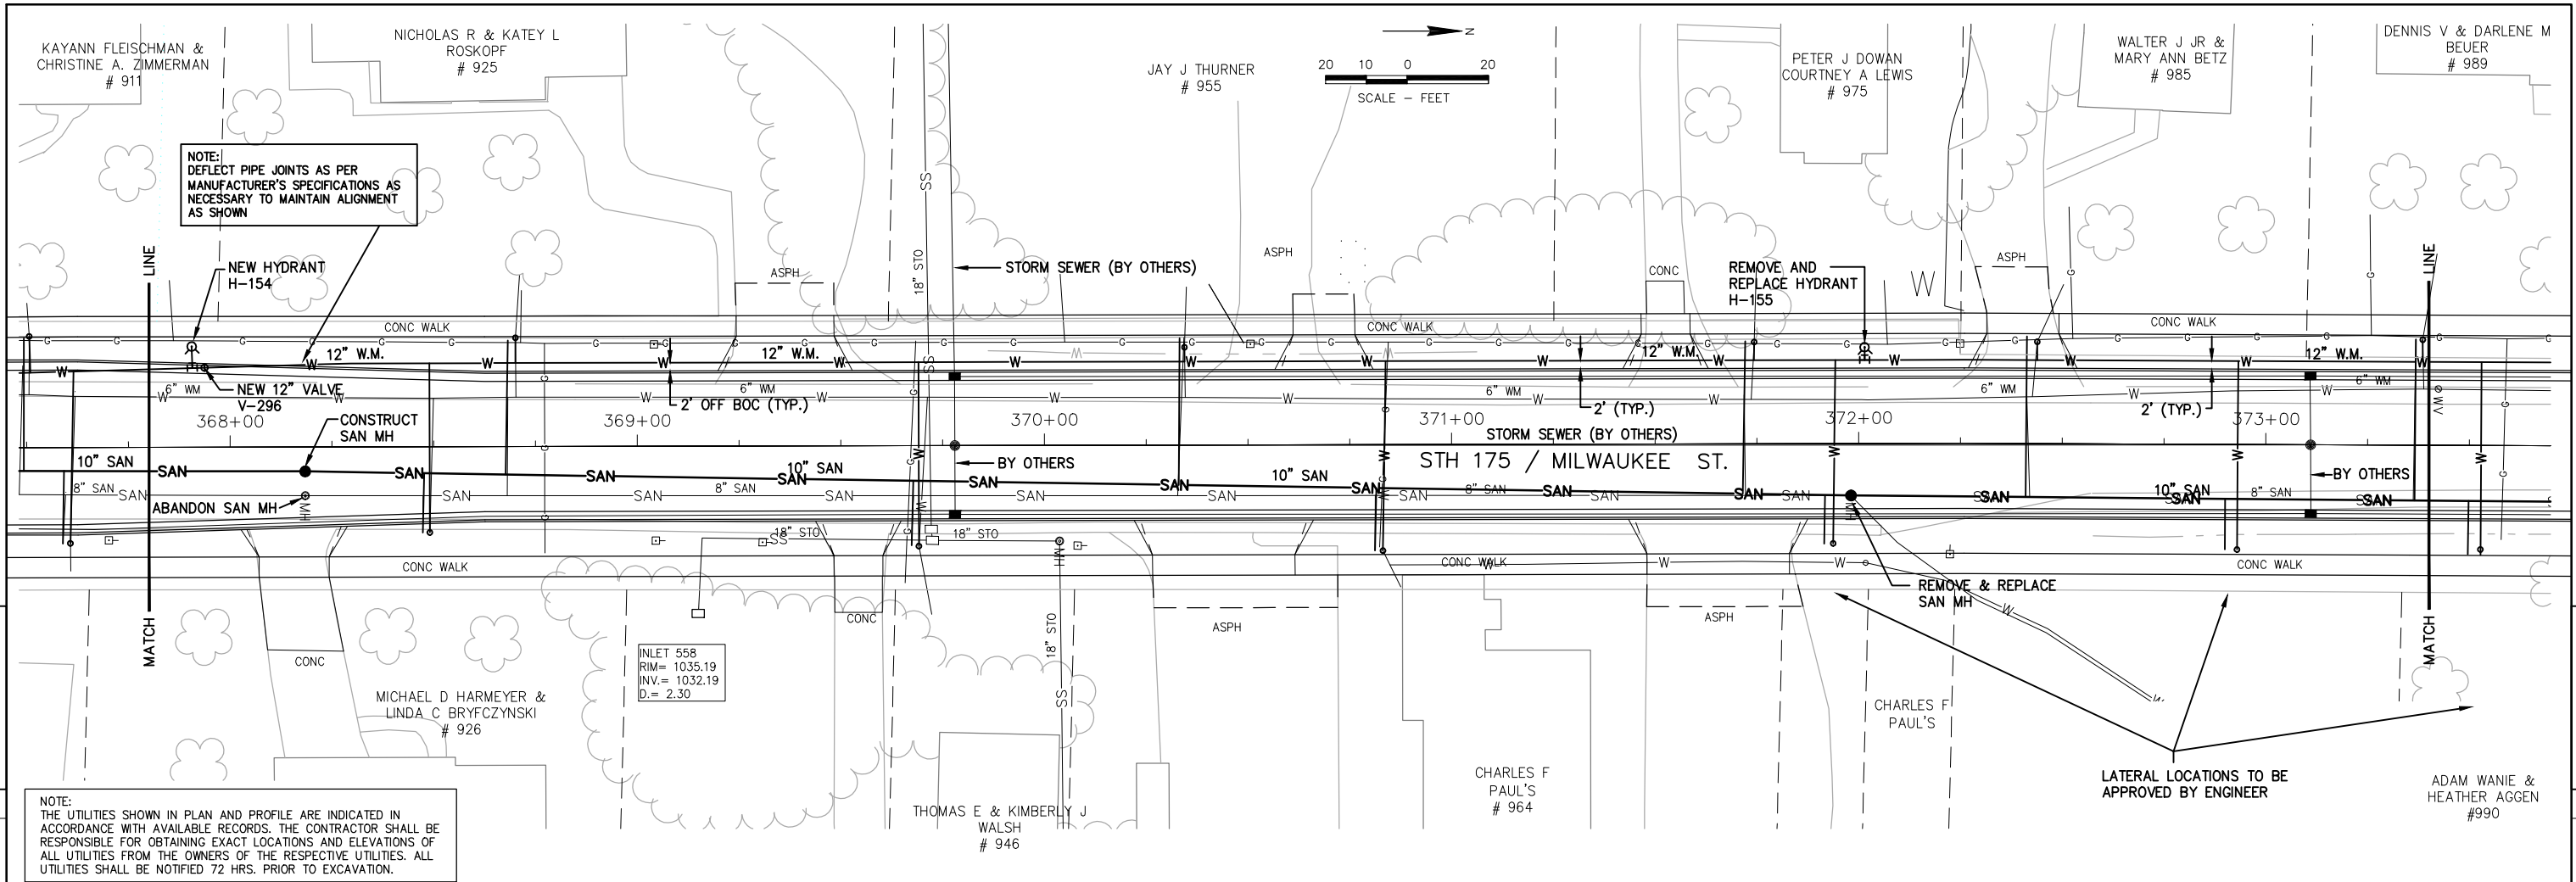





## Notes

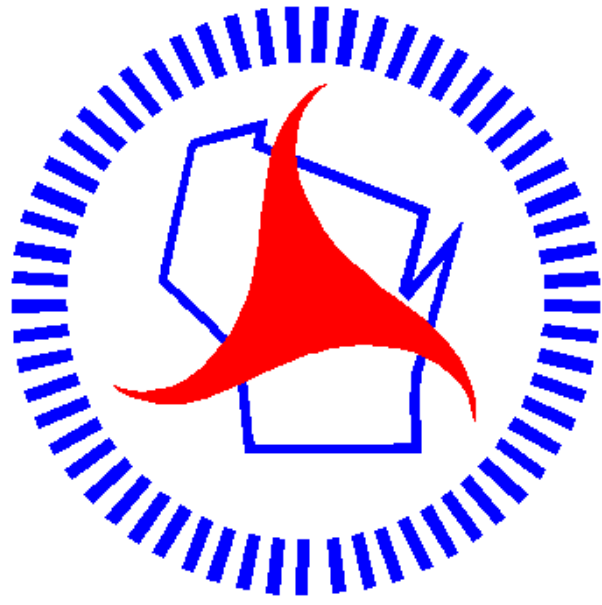

## ***Wisconsin Department of Transportation***

Dedicated people creating transportation solutions through innovation and exceptional service.

<http://www.dot.wisconsin.gov>