


PROJECT ID: 3320-00-75/1706-00-73
WITH: N/A

COUNTY: ROCK

ORDER OF SHEETS

Section No. 1	Title
Section No. 2	Typical Sections and Details
Section No. 3	Estimate of Quantities
Section No. 3	Miscellaneous Quantities
Section No. 4	Right of Way Plat
Section No. 5	Plan and Profile
Section No. 6	Standard Detail Drawings
Section No. 7	Sign Plates
Section No. 8	Structure Plans
Section No. 9	Computer Earthwork Data
Section No. 9	Cross Sections

TOTAL SHEETS = 204

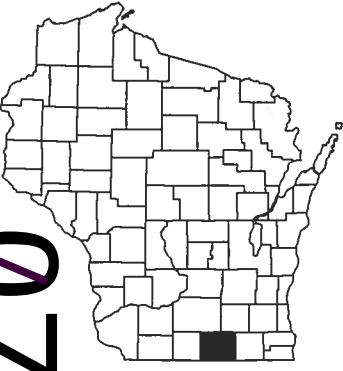

DESIGN DESIGNATION

	3320-00-75	1706-00-73
A.A.D.T. (2016)	4500	10700
A.A.D.T. (2036)	4800	10800
D.H.V.	22.7%	22.7%
D.D.	60/40	60/40
T.	27.0%	27.0%
DESIGN SPEED	60 MPH	60 MPH
ESALS	NA	6,538,462

CONVENTIONAL SYMBOLS

PLAN	PROFILE
CORPORATE LIMITS	GRADE LINE
PROPERTY LINE	ORIGINAL GROUND
LOT LINE	MARSH OR ROCK PROFILE (To be noted as such)
LIMITED HIGHWAY EASEMENT	SPECIAL DITCH
EXISTING RIGHT OF WAY	GRADE ELEVATION
PROPOSED OR NEW R/W LINE	CULVERT (Profile View)
SLOPE INTERCEPT	UTILITIES
REFERENCE LINE	ELECTRIC
EXISTING CULVERT	FIBER OPTIC
PROPOSED CULVERT (Box or Pipe)	GAS
COMBUSTIBLE FLUIDS	SANITARY SEWER
MARSH AREA	STORM SEWER
WOODED OR SHRUB AREA	TELEPHONE
	WATER
	UTILITY PEDESTAL
	POWER POLE
	TELEPHONE POLE


STATE OF WISCONSIN
DEPARTMENT OF TRANSPORTATION
PLAN OF PROPOSED IMPROVEMENT

JANESVILLE - DARIEN
STH 140 INTERSECTION
USH 14/STH 11
ROCK COUNTY

STATE PROJECT NUMBER
1706-00-73

BERGEN - EMERALD GROVE
BRADFORD/CLINTON RD TO AVALON RD
STH 140
ROCK COUNTY

STATE PROJECT NUMBER
3320-00-75

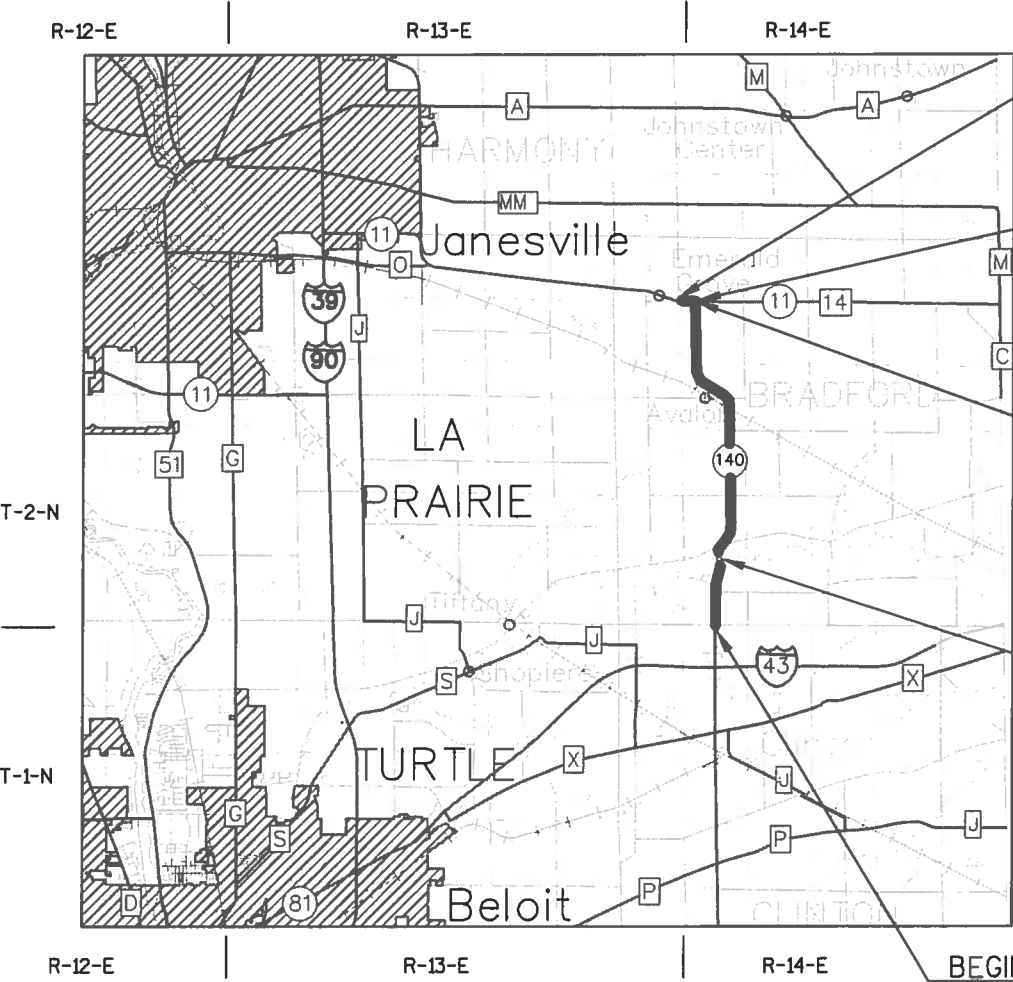

BEGIN PROJECT 1706-00-73
STA. 400'EG'+50.00
N= 258870.85
E= 533716.35

END PROJECT 1706-00-73
STA. 407'EG'+77.50

END PROJECT 3320-00-75
STA. 321'CL'+93.98

B-53-223 (NO WORK)
EXCEPTION TO NET CENTERLINE
STA 93'CL'+45.84 TO
STA 94'CL'+87.00

BEGIN PROJECT 3320-00-75
STA. 39'CL'+96.45
N= 232343.33
E= 535880.79

LAYOUT
SCALE 0 3 MILE

TOTAL NET LENGTH OF CENTERLINE 1706-00-73 = 0.138 MILES
TOTAL NET LENGTH OF CENTERLINE 3320-00-75 = 5.314 MILES

HORIZONTAL POSITIONS SHOWN ON THIS PLAN ARE WISCONSIN COUNTY COORDINATES, ROCK COUNTY, NAD83 (2011), IN U.S. SURVEY FEET. VALUES ARE GRID COORDINATES, GRID BEARINGS, AND GRID DISTANCES. GRID DISTANCES MAY BE USED AS GROUND DISTANCES. ELEVATIONS ON THIS PLAN ARE REFERENCED TO NAD83 (2007)

ORIGINAL PLANS PREPARED BY



01.22.16 (Date) *Tammy L. Kuehlmann* (Signature)

STATE OF WISCONSIN
DEPARTMENT OF TRANSPORTATION

PREPARED BY	
Surveyor	R.H. BATTERMAN & CO.
Designer	DONOHUE & ASSOCIATES, INC
Project Manager	STEVE MARSHALL
Regional Examiner	JIM BUSCHKOFF
Regional Supervisor	KIM SCHAUDER

APPROVED FOR THE DEPARTMENT
DATE: 1/25/2016 *Kim Schauder* (Signature)

E

GENERAL NOTES:

CROSS DRAIN PIPE ELEVATIONS, LENGTHS AND LOCATIONS AS SHOWN ON THE PLANS MAY BE ADJUSTED TO FIT EXISTING FIELD CONDITIONS AS DIRECTED BY THE ENGINEER.

ALL DISTURBED AREAS WITHIN THE SLOPE INTERCEPTS SHALL BE RESTORED WITH TOPSOIL, SEED, FERTILIZER AND MULCH AS SHOWN ON THE PLANS AND AS DIRECTED BY THE ENGINEER. ANY OTHER DISTURBED AREAS ARE TO BE SEEDED, FERTILIZED AND MULCHED AT THE CONTRACTORS EXPENSE.

STATION, OFFSET, AND ELEVATIONS FOR CULVERT ENDWALLS ARE SHOWN AT THE PIPE END. THE LENGTH OF THE PIPE ENDWALL IS ADDITIONAL.

THE EXACT LOCATION AND WIDTHS OF PRIVATE AND COMMERCIAL DRIVEWAYS ARE TO BE DETERMINED BY THE ENGINEER IN THE FIELD AND SHALL BE REPLACED IN KIND.

ALL DISTANCES ARE GROUND DISTANCES. TIES ARE HORIZONTAL UNLESS SHOWN OTHERWISE.

THE LOCATIONS OF EXISTING UTILITY FACILITIES AS SHOWN ON THE PLANS ARE APPROXIMATE. THERE MAY BE OTHER UTILITY FACILITIES WITHIN THE PROJECT AREA THAT ARE NOT SHOWN. NOT ALL UTILITIES ARE MEMBERS OF DIGGERS HOTLINE.

TREES DESIGNATED FOR REMOVAL ARE SHOWN ON THE PLANS. NO TREES OR SHRUBS ARE TO BE REMOVED WITHOUT APPROVAL OF THE ENGINEER.

EXCAVATION BELOW SUBGRADE (EBS) LOCATIONS ARE NOT SHOWN ON THE CROSS SECTIONS. IF EBS IS DETERMINED NECESSARY BY THE ENGINEER IN THE FIELD IT SHALL BE MEASURED AND PAID FOR AS EXCAVATION COMMON. BACKFILL EBS AREAS WITH SELECT CRUSHED MATERIAL. LATERAL TRANSITIONS OUT OF EBS AREAS SHALL BE AT A 5:1 SLOPE.

EROSION CONTROL ITEMS SHOWN IN THE MISCELLANEOUS QUANTITIES ARE AT SUGGESTED LOCATIONS. THE ENGINEER MAY MODIFY LOCATIONS TO FIT FIELD CONDITIONS.

KEEP ALL EQUIPMENT AND MATERIALS OUT OF ADJACENT WETLANDS AND WATERWAYS. STORAGE OF ANY MATERIAL IN WETLANDS WILL NOT BE PERMITTED.

RADII, ELEVATIONS, AND DIMENSIONS ARE GIVEN AT THE PAVEMENT EDGES, UNLESS OTHERWISE NOTED IN THE PLANS.

HMA WEIGHT CALCULATIONS ARE BASED ON 110 LBS/SY/IN OF DEPTH.

THE CONTRACTOR'S PAVING OPERATIONS SHALL BE CONSISTENT WITH THE PLAN TYPICAL SECTIONS AND CONSTRUCTED TO PREVENT HMA LONGITUDINAL JOINTS FROM BEING LOCATED WITHIN A DRIVING, TURNING, PASSING OR PARKING LANE.

TRAFFIC CONTROL DEVICES SHALL BE ADJUSTED TO FIT FIELD CONDITIONS AS DIRECTED BY THE ENGINEER.

CONSTRUCT HMA PAVEMENT WITH MATERIALS AND THICKNESS AS FOLLOWS:			
ROADWAY	LAYER	THICKNESS	HMA MIX DESIGNATION
USH 14/STH 11 EB RT TURN LANE	UPPER	2"	4 MT 58-28 H
	LOWER	4"	3 LT 58-28 S
STH 140 CENTERLINE PAVEMENT	UPPER	2"	ASPHALTIC SURFACE

ABBREVIATIONS

ACCESS POINT/ DRIVEWAY CONNECTION	AP
ACCESS RIGHTS	AR
ACRES	AC.
AND OTHERS	ET.AL.
CENTERLINE	C/L
CERTIFIED SURVEY MAP	CSM
DOCUMENT	DOC.
HIGHWAY EASEMENT	H.E.
LAND CONTRACT	LC
MONUMENT	MON.
PAGE	P.
PERMANENT LIMITED EASEMENT	PLE
PROPERTY LINE	PL
RECORDED AS	(100')
REFERENCE LINE	R/L
REMAINING	REM.
RIGHT-OF-WAY	R/W
SECTION	SEC.
SQUARE FEET	SQ.FT.
STATION	STA.
TEMPORARY LIMITED EASEMENT	TLE
VOLUME	V.

UTILITIES

JASON HOGAN
ALLIANT ENERGY - ELECTRICITY AND GAS/PETROLEUM
4902 NORTH BILTMORE LANE
PO BOX 77007
MADISON, WI 53707-1007
(608) 458-4871
JASONHOGAN@ALLIANTENERGY.COM

LAWRENCE HUBER
ANR PIPELINE COMPANY - GAS/PETROLEUM
W3925 PIPELINE LANE
EDEN, WI 53019-1225
(920) 477-2235
LAWRENCE.HUBER@TRANSCANADA.COM

MIKE OLSEN
ATC MANAGEMENT - ELECTRICITY
PO BOX 6113
801 O'KEEFE ROAD
DE PERE, WI 54115-6113
(920) 338-6582
MOLSEN@ATCLLC.COM

CAROL ANASON
AT&T WISCONSIN
316 W. WASHINGTON AVE.
MADISON, WI 53703
(608) 252-2385
CA2624@ATT.COM

BRANDON STORM
CHARTER COMMUNICATIONS
2701 DANIELS STREET
MADISON, WI 53718
(608) 274-3822
(608) 444-9493 (CELL)
BRANDON.STORM@CHARTER.COM

ROBERT CHURCH
FRONTIER COMMUNICATIONS OF WI LL - COMMUNICATION
2222 WEST WISCONSIN STREET
PORTAGE, WI 53901
(608) 742-1817
ROBERT.CHURCH@FTR.COM

UTILITIES (CONT.)

LYNN MAIER
ROCK ENERGY COOPERATIVE - ELECTRICITY
2815 KENNEDY ROAD
JANESVILLE, WI 53545
(608) 752-4550
LYNNM@ROCK.COOP

LATROY BRUMFIELD
WE ENERGIES - GAS / PETROLEUM
ROOM A299
333 WEST EVERETT STREET
MILWAUKEE, WI 53203
(414) 221-5617
WE-UTILITY-RELOCATIONS@WE-ENERGIES.COM

WISDOT

WISDOT I-39/90 DESIGN
MAMATA SHRESTHA
111 INTERSTATE BLVD.
EDGERTON, WI 53534
PHONE: (608) 884-7124
MAMATA.SHRESTHA@DOT.WI.GOV

WISDOT I-39/90 CONSTRUCTION
JAMIE GRAINGER
111 INTERSTATE BLVD.
EDGERTON, WI 53534
PHONE: (608) 884-1173
JAMIE.GRAINGER@DOT.WI.GOV

CONSULTANT CONTACT

TAMMY KUEHLMANN, PE
3311 WEEDEN CREEK ROAD
SHEBOYGAN, WI 53081
PHONE: (920) 803-7364
TKUEHLMANN@DONOHUE-ASSOCIATES.COM

TYPICAL SECTION AND SHEET INDEX

GENERAL NOTES
PROJECT OVERVIEW
TYPICAL SECTIONS
CONSTRUCTION DETAILS
PLAN DETAILS
EROSION CONTROL
PERMANENT SIGNING AND MARKING
TRAFFIC CONTROL
ALIGNMENT DIAGRAM



WISDNR


WISCONSIN DEPARTMENT OF NATURAL RESOURCES
(SOUTH CENTRAL REGION)
ROCK COUNTY:
LAURA BUB
3911 FISH HATCHERY RD
FITCHBURG, WI 53711-5397
PHONE: (608)275-3485
LAURA.BUB@WISCONSIN.GOV





Dial 811 or (800)242-8511

www.DiggersHotline.com

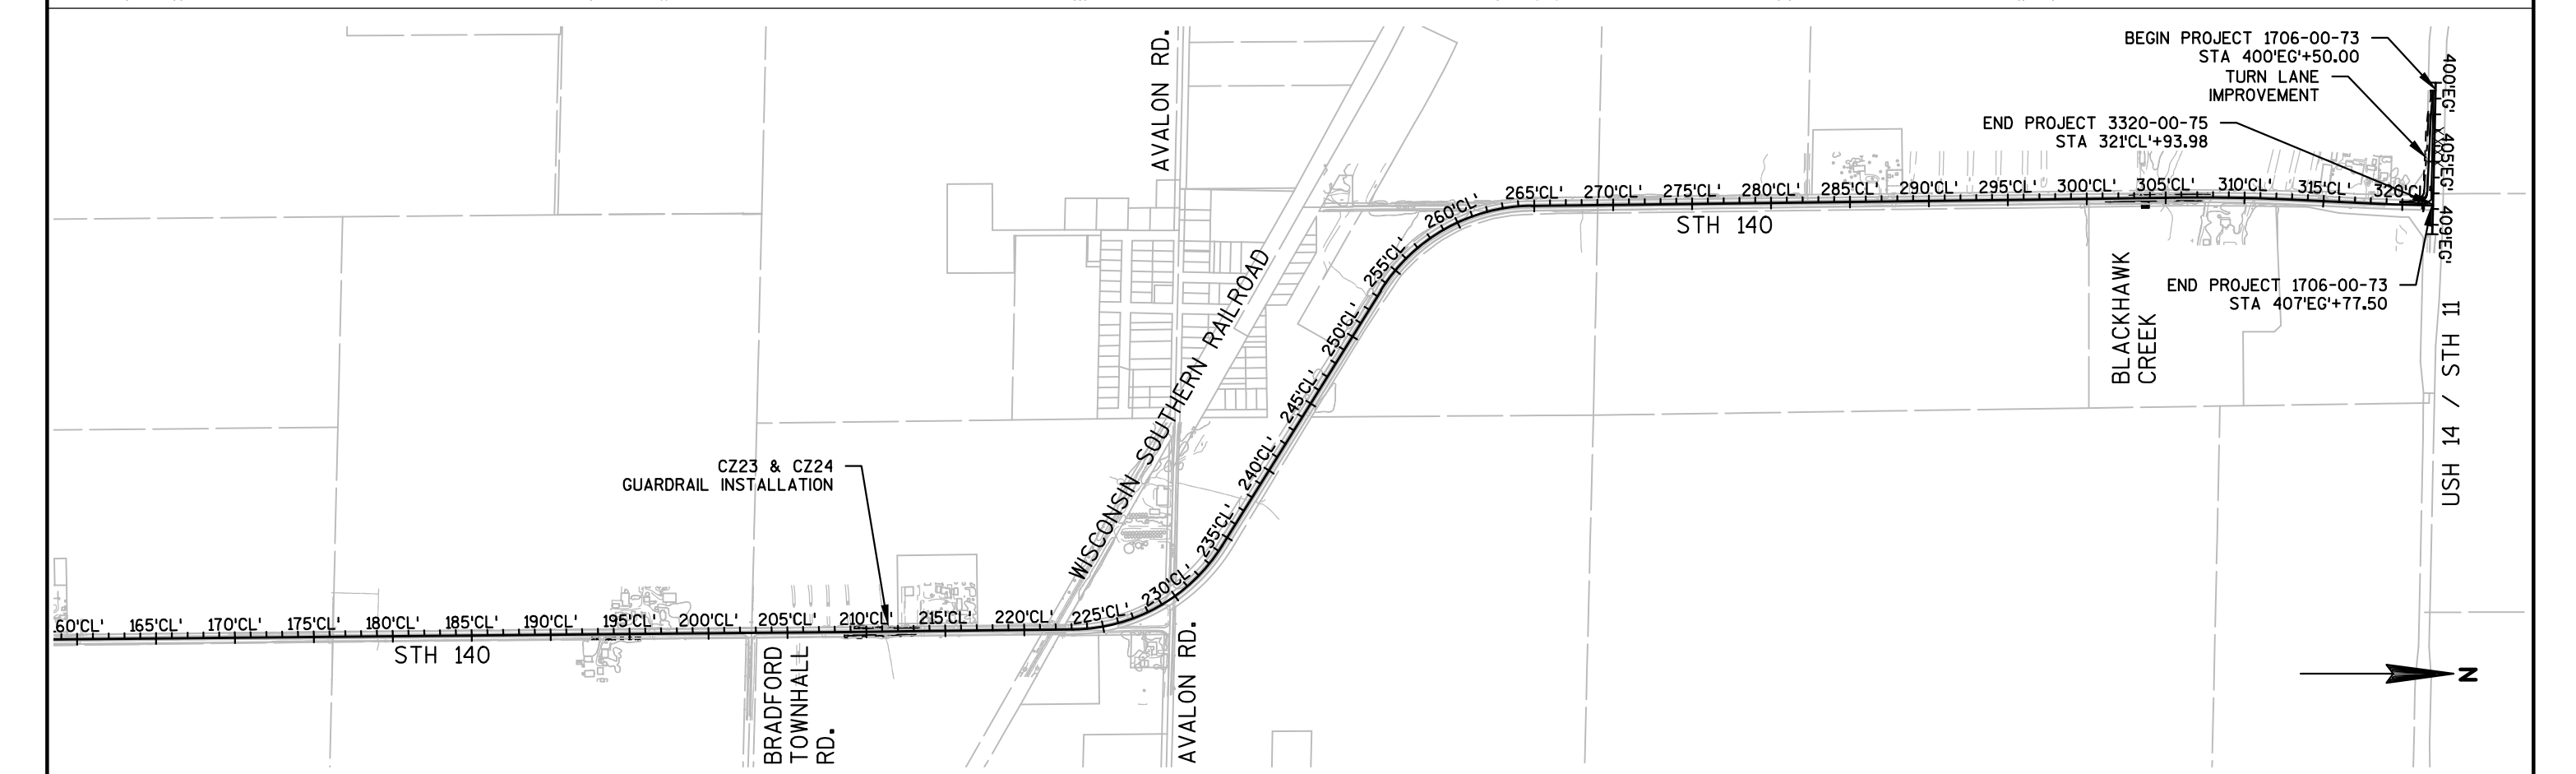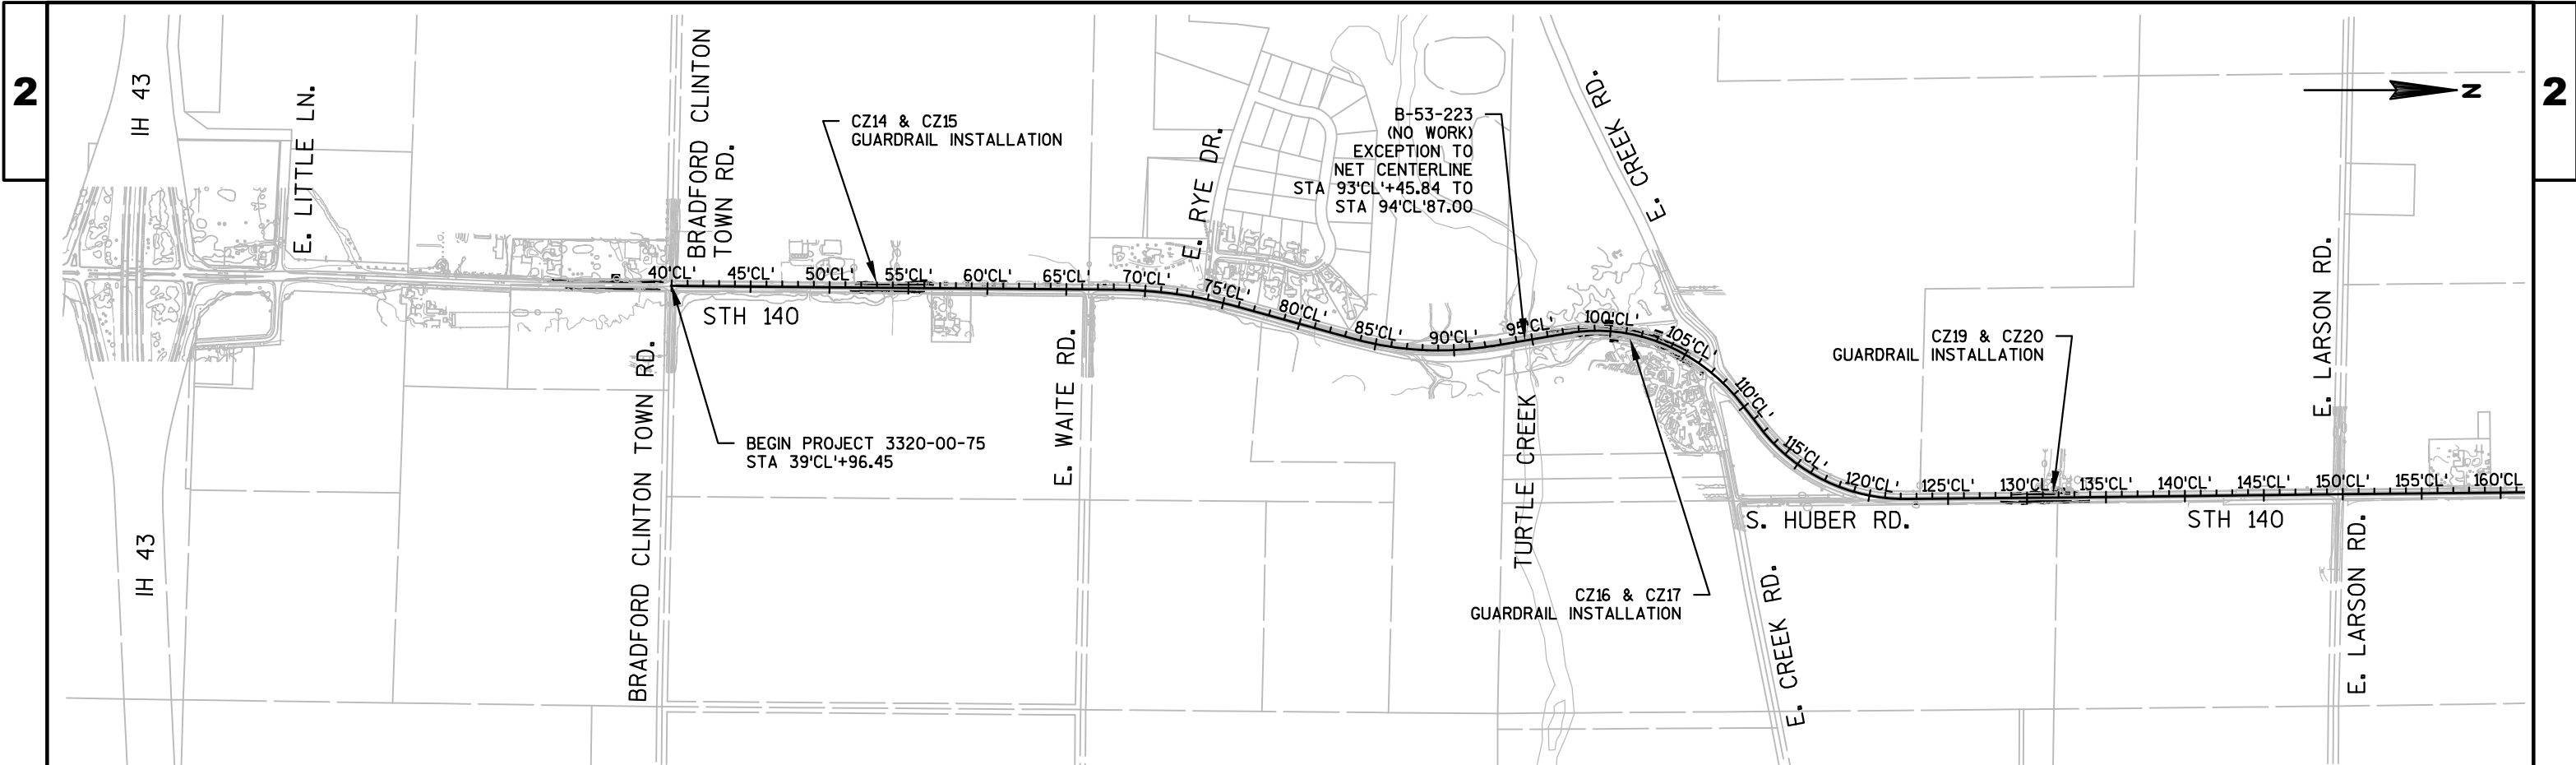


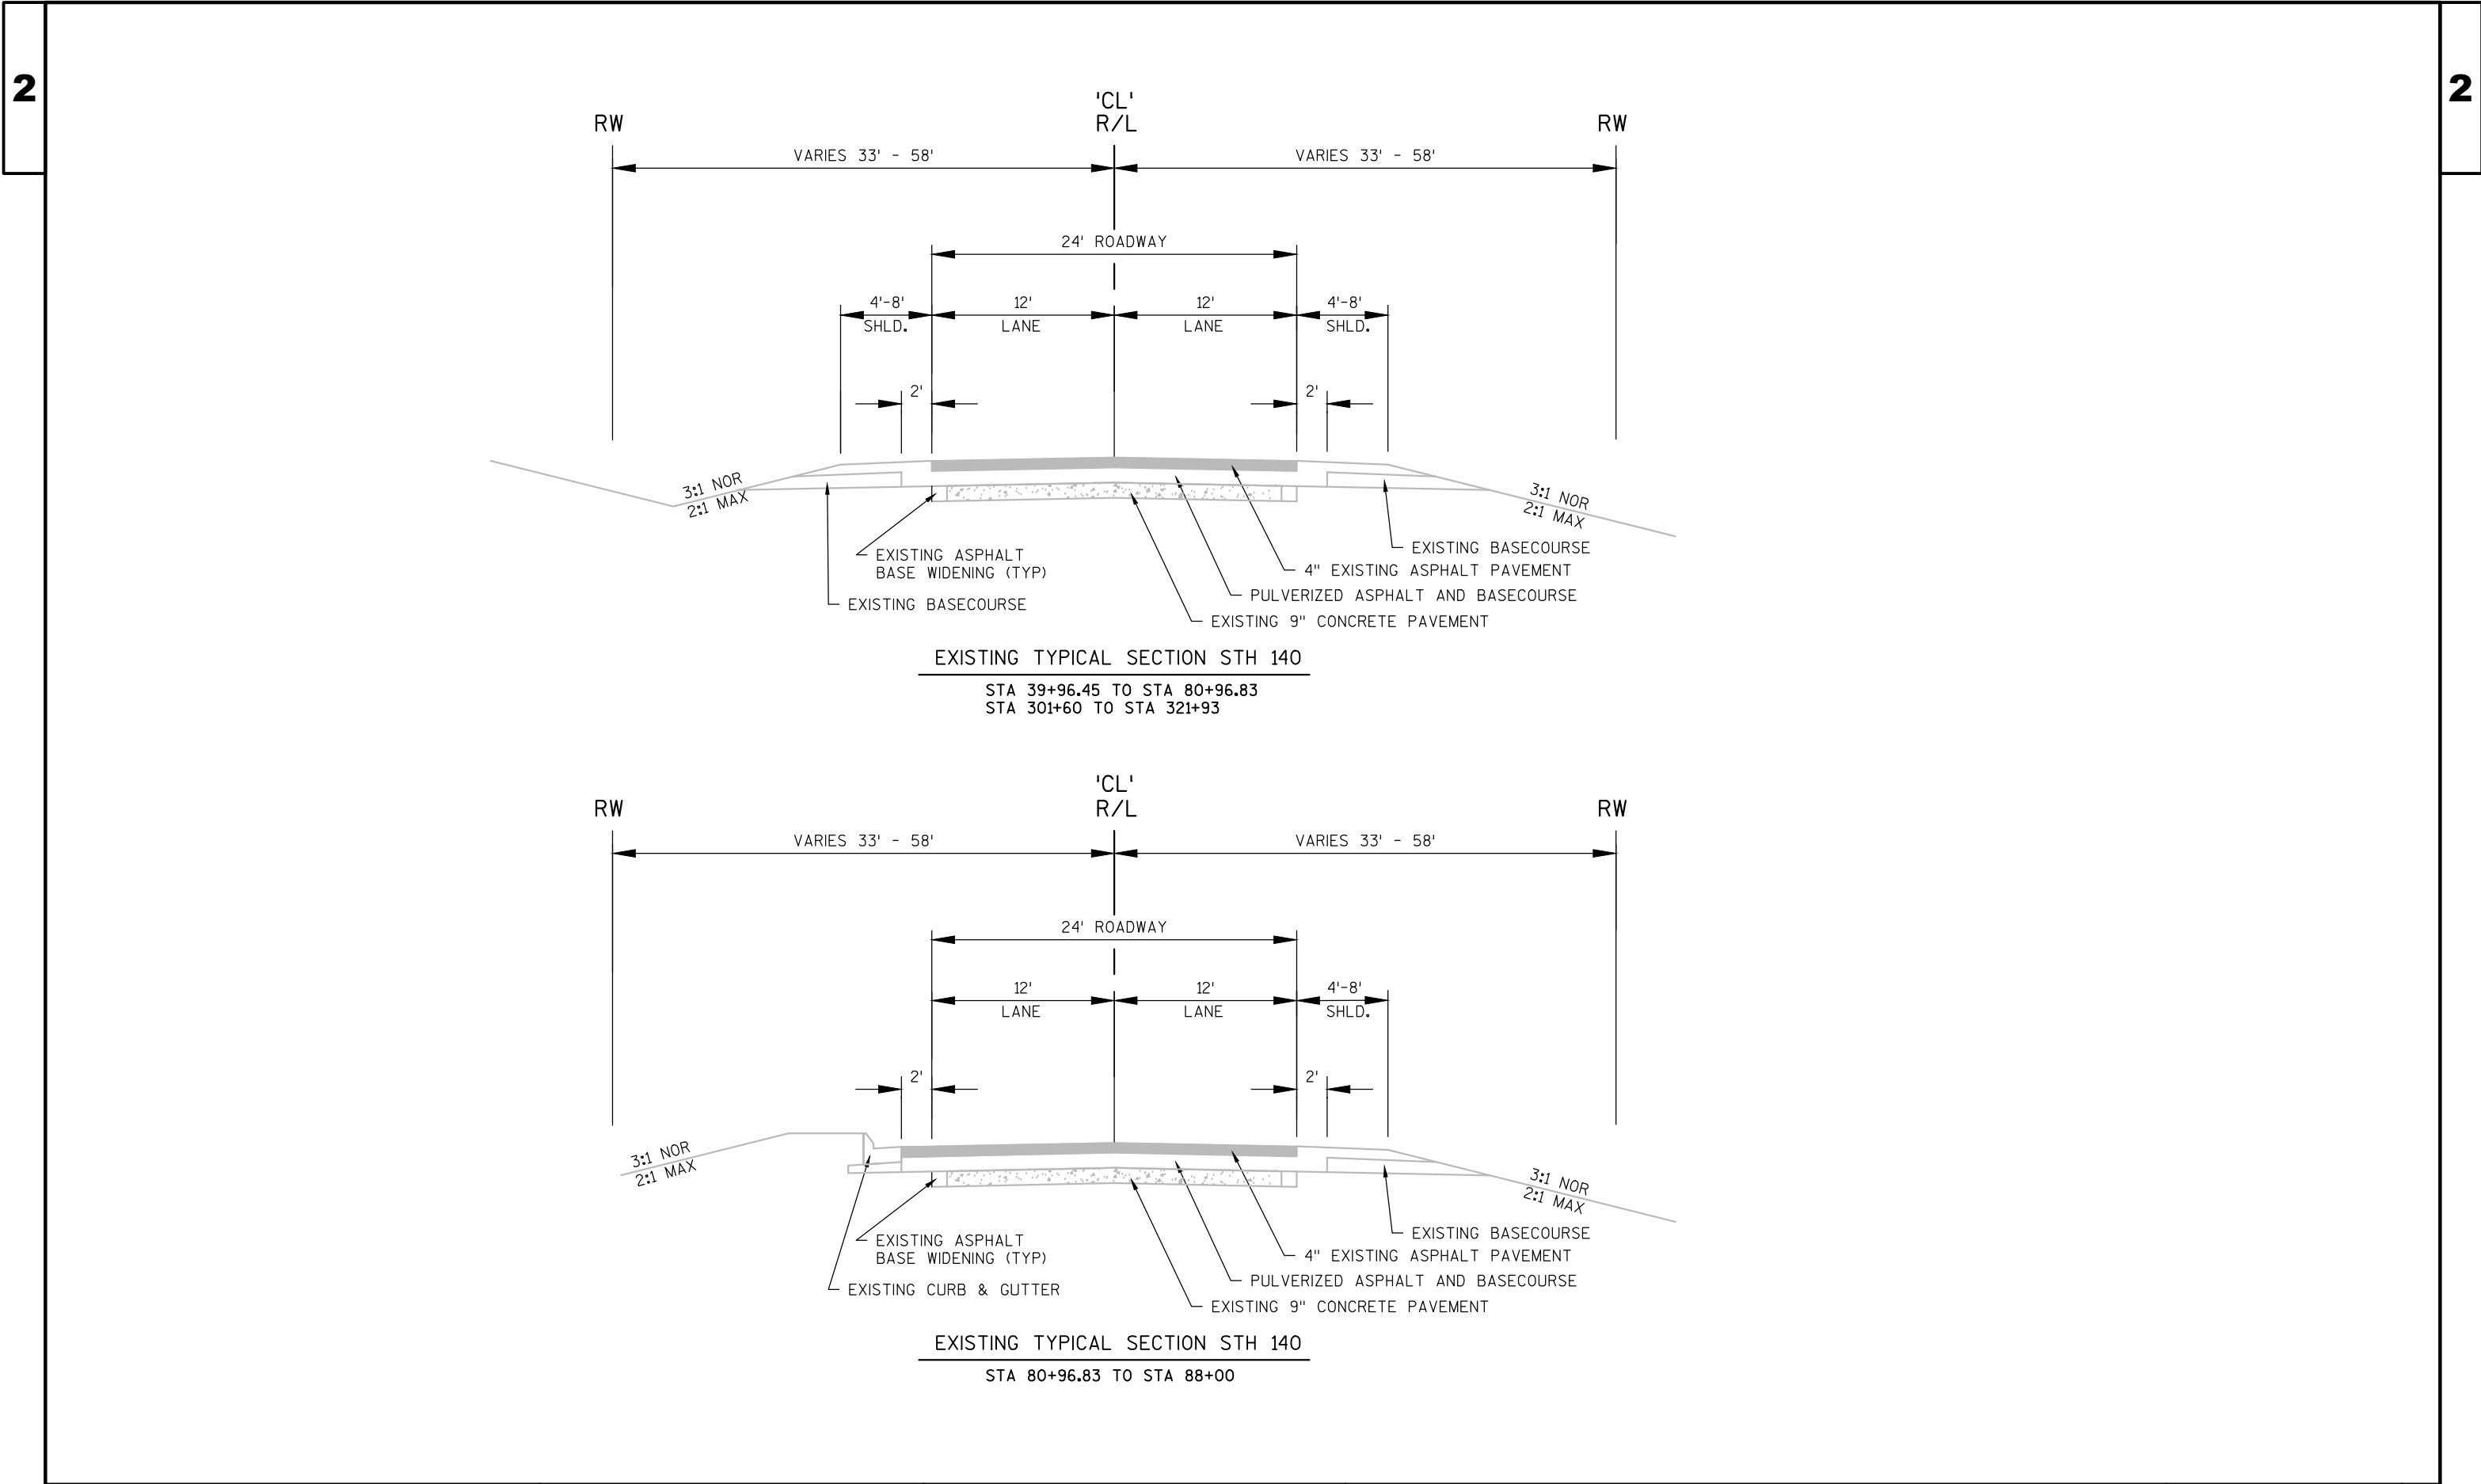

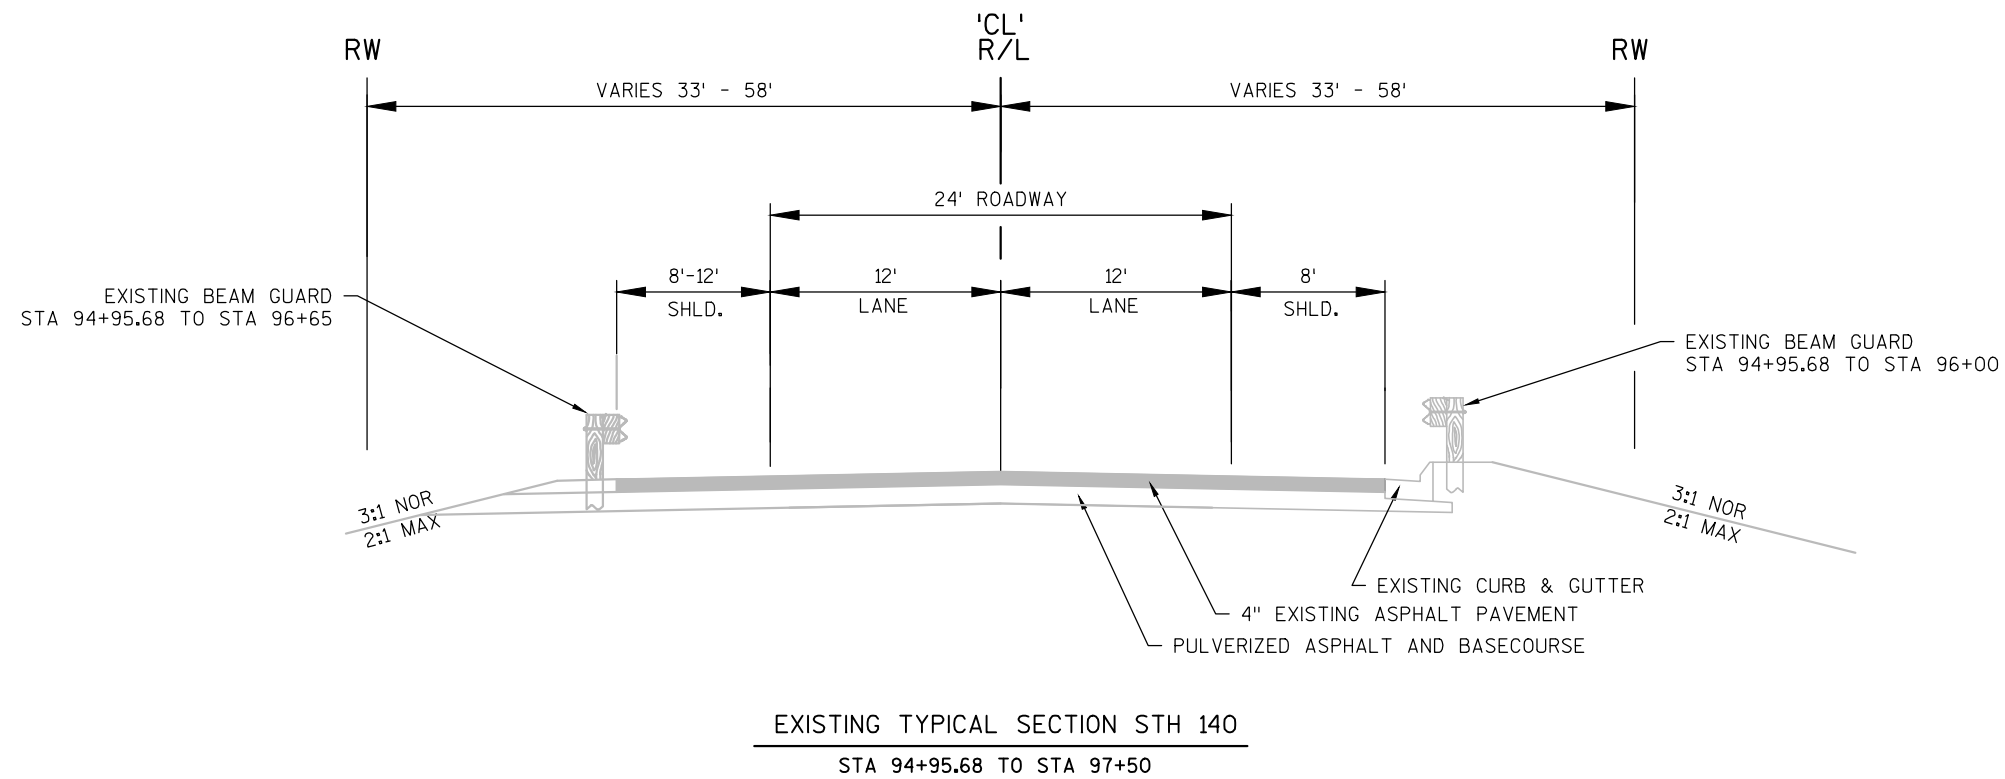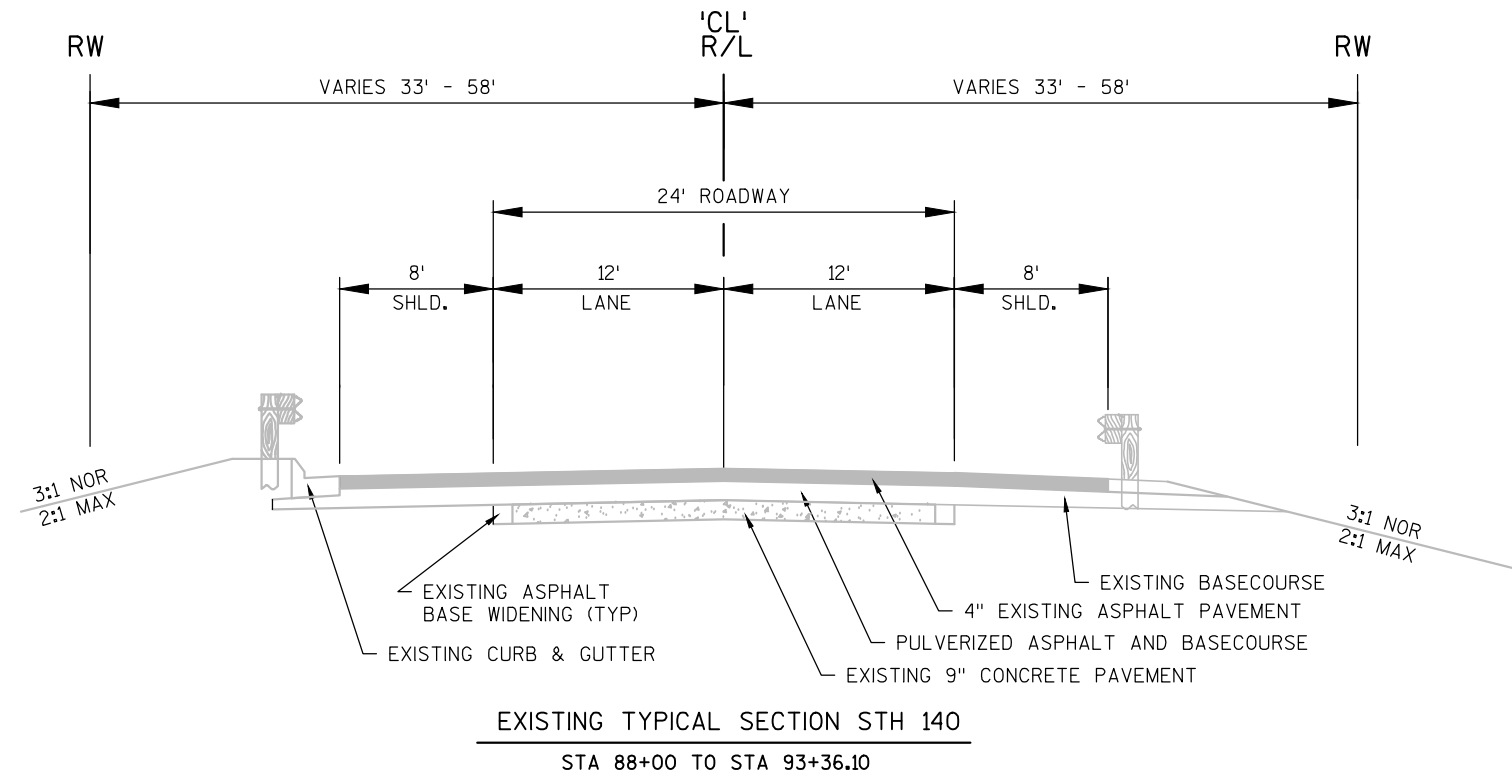


2

2 |

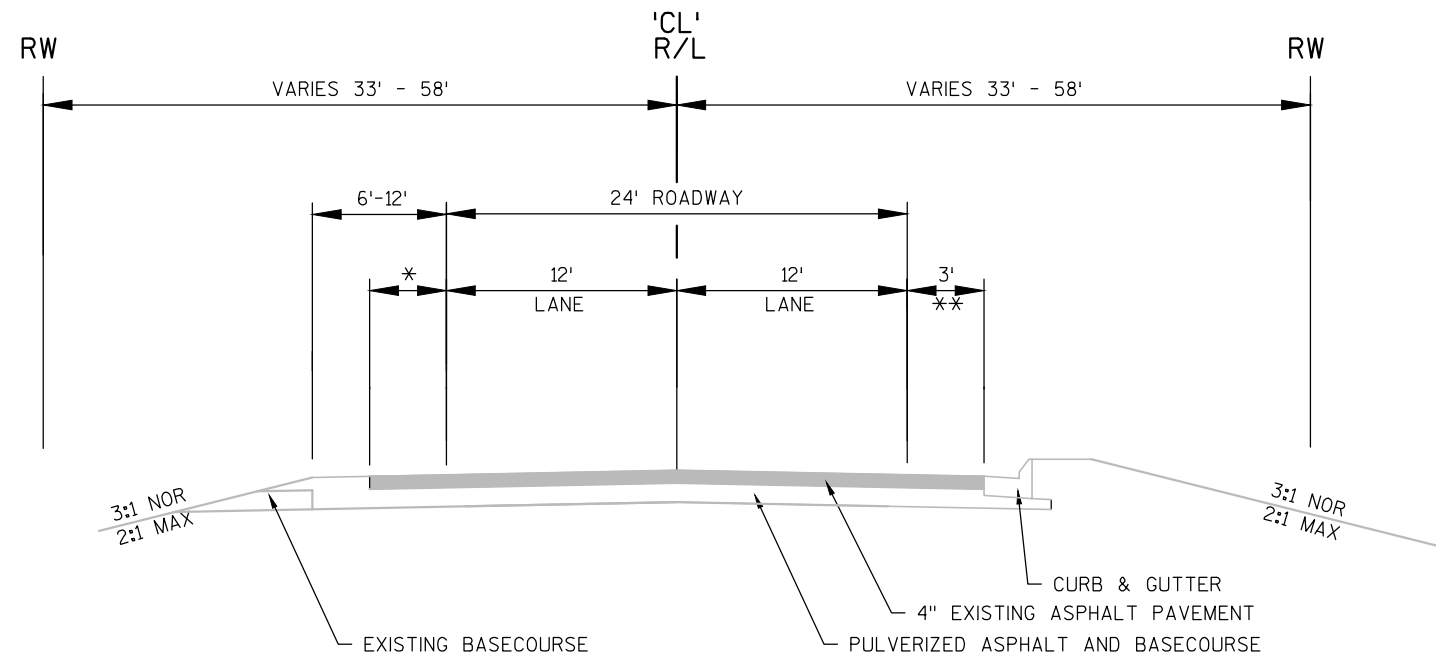



* VARIES 0' - 12' STA 97+50 TO STA 98+30
 ** VARIES 3' - 8' STA 97+50 TO STA 98+30


EXISTING TYPICAL SECTION STH 140
STA 97+50 TO STA 103+70

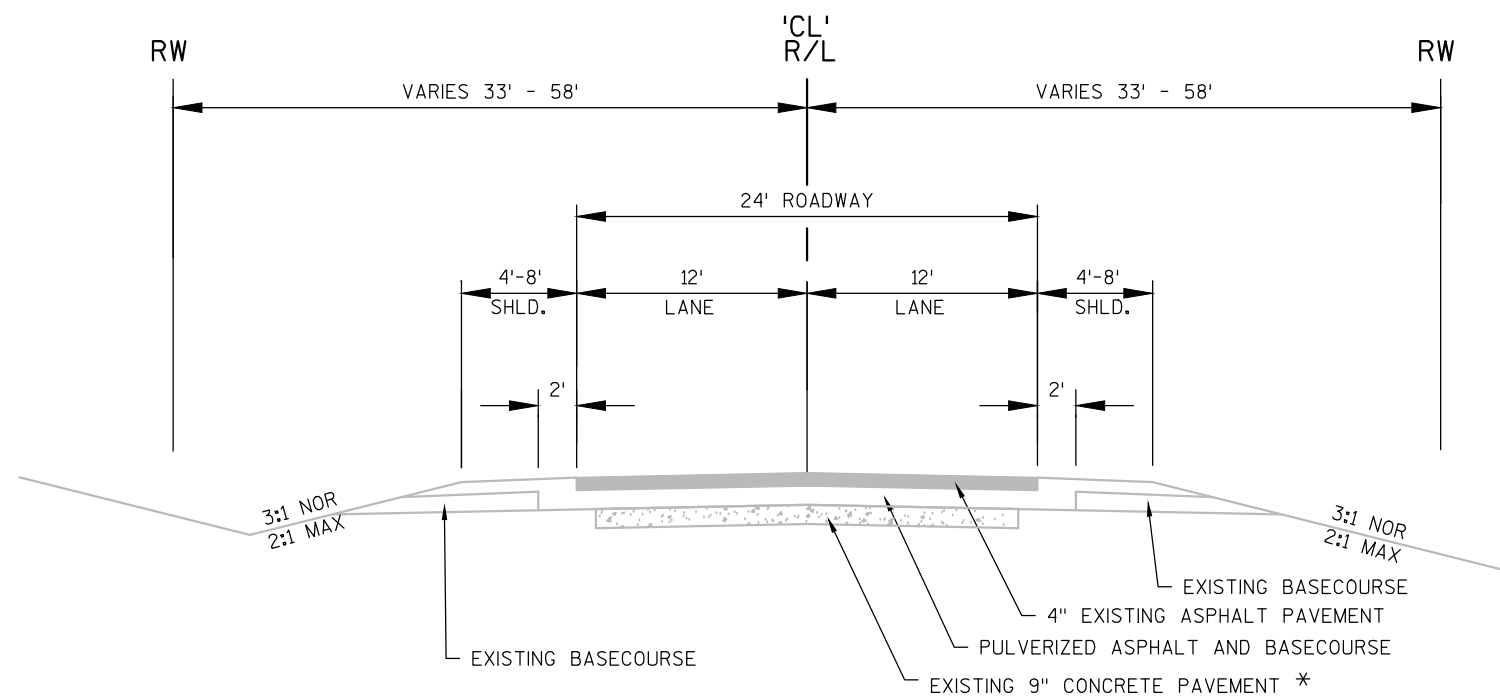

* NO CONCRETE BASE STA 103+70 - STA 113+12

EXISTING TYPICAL SECTION STH 140
STA 103+70 TO STA 301+61

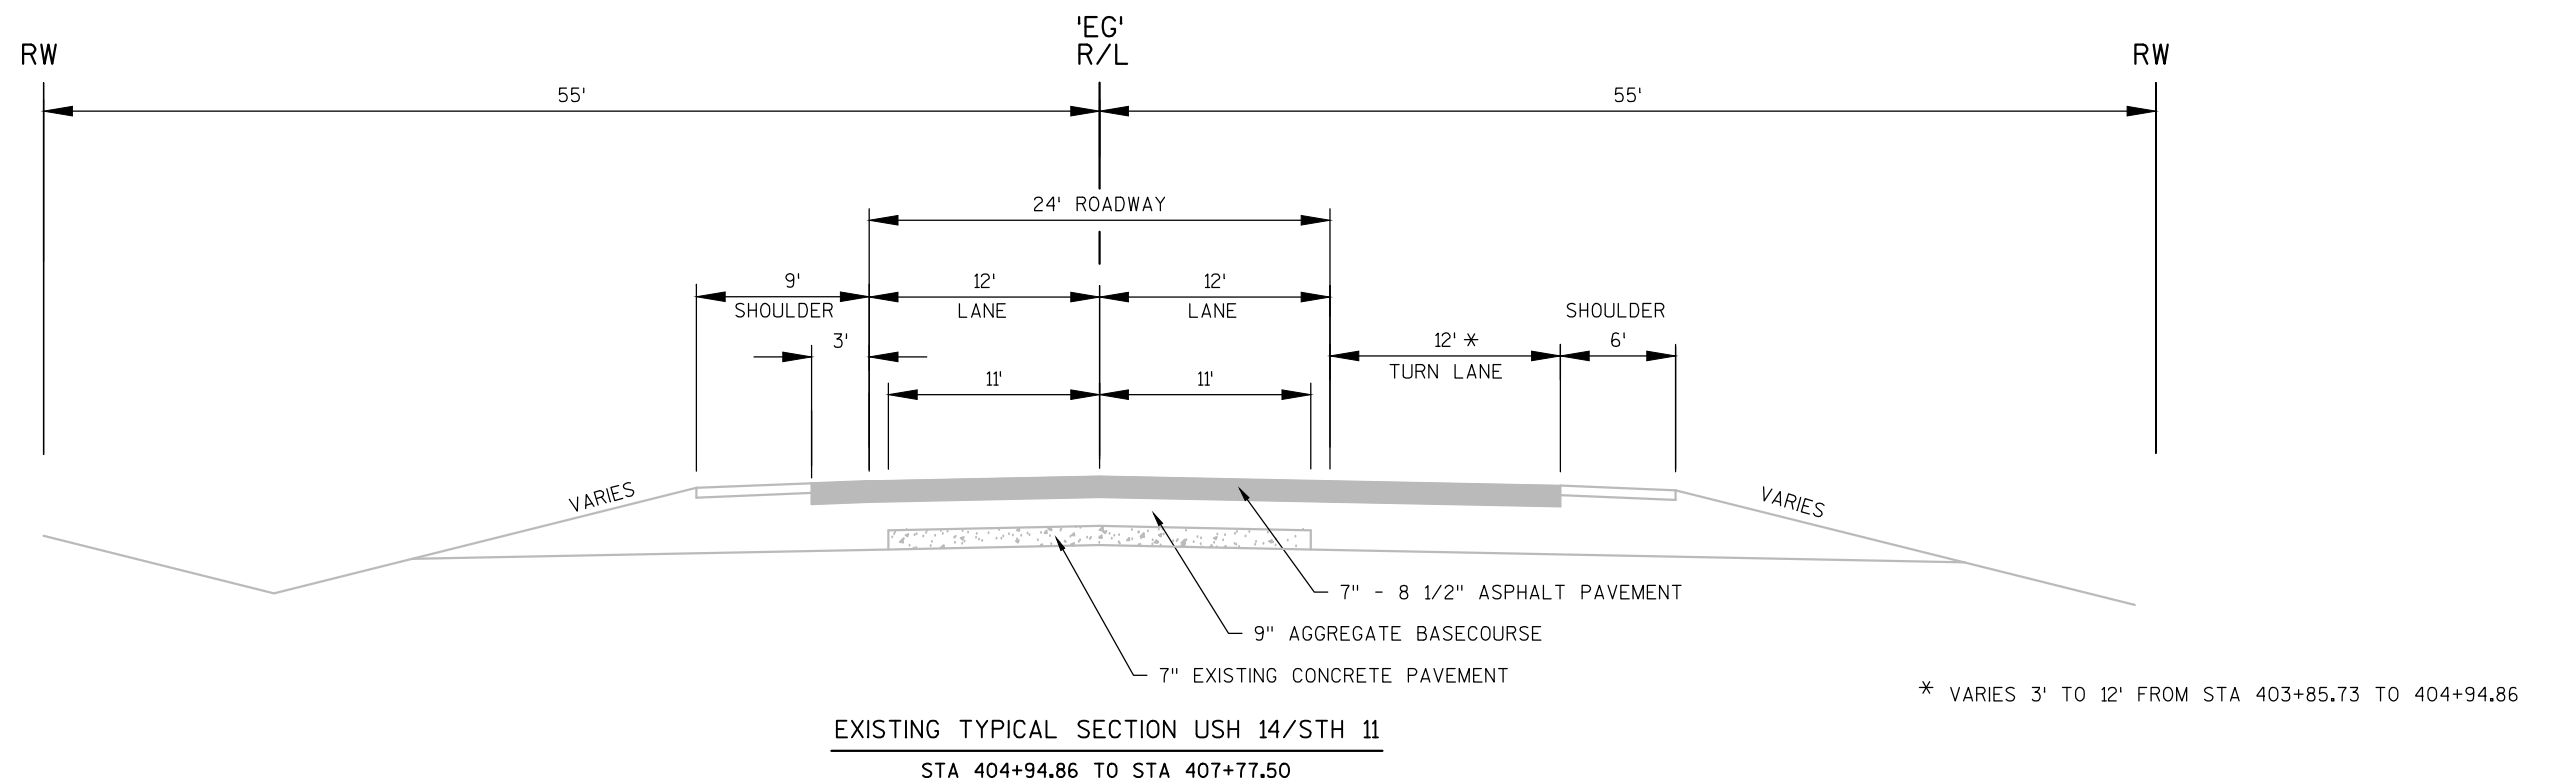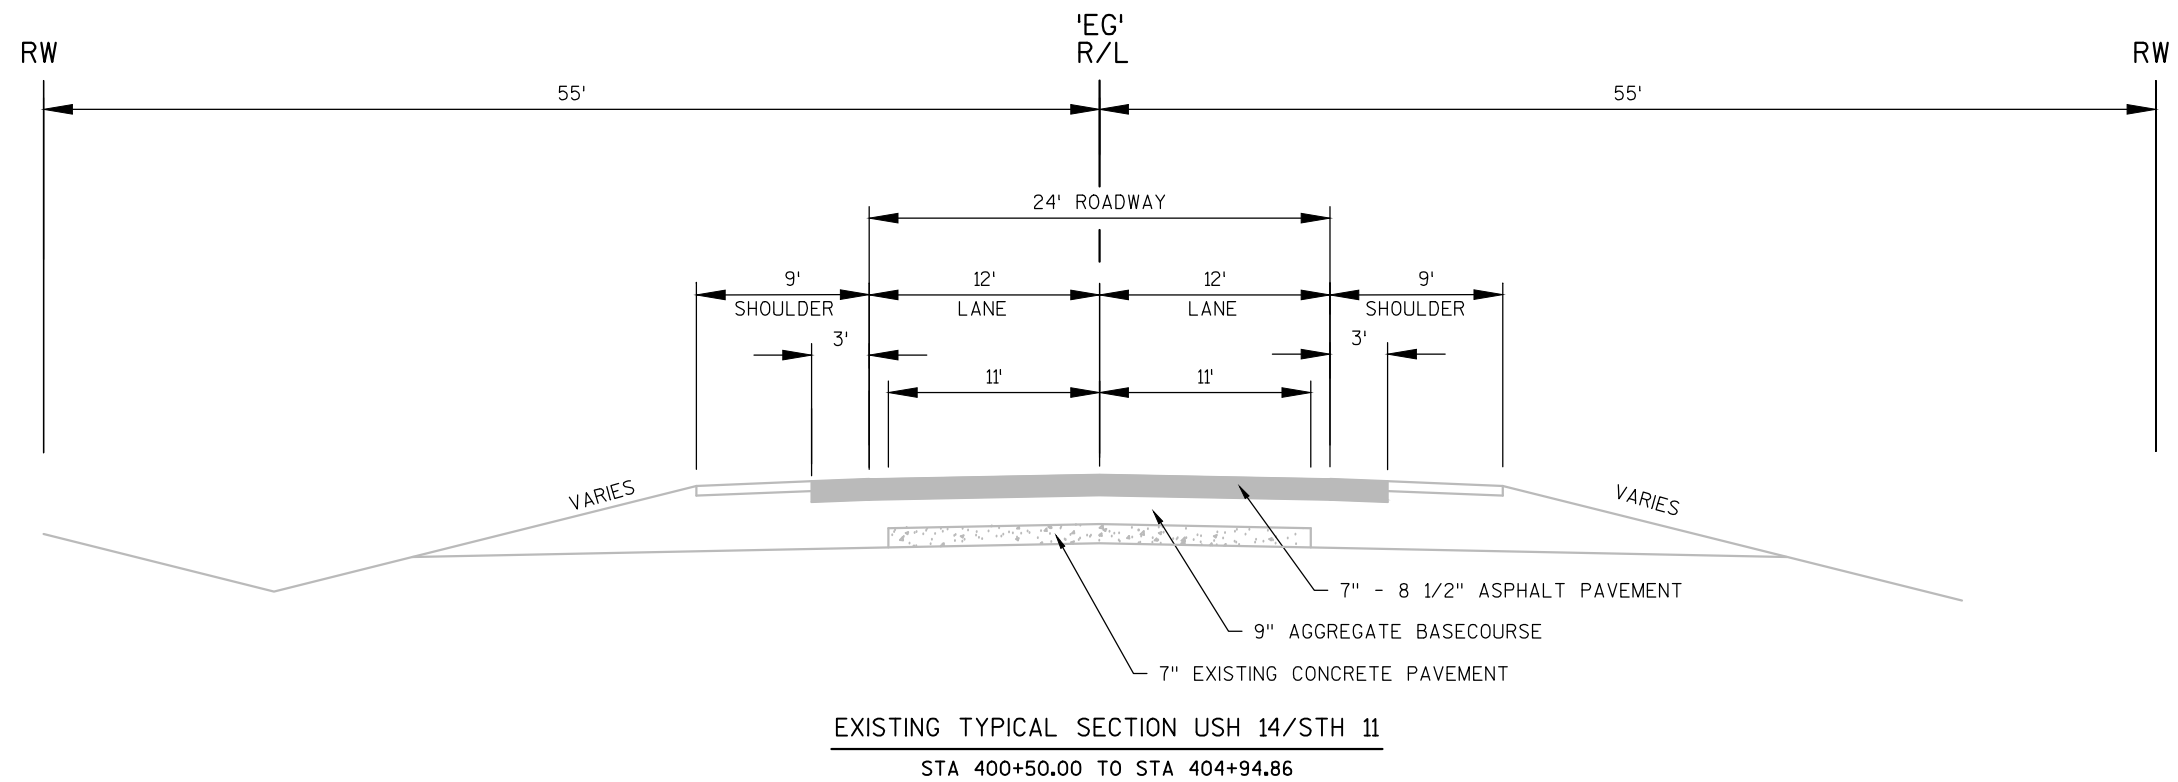

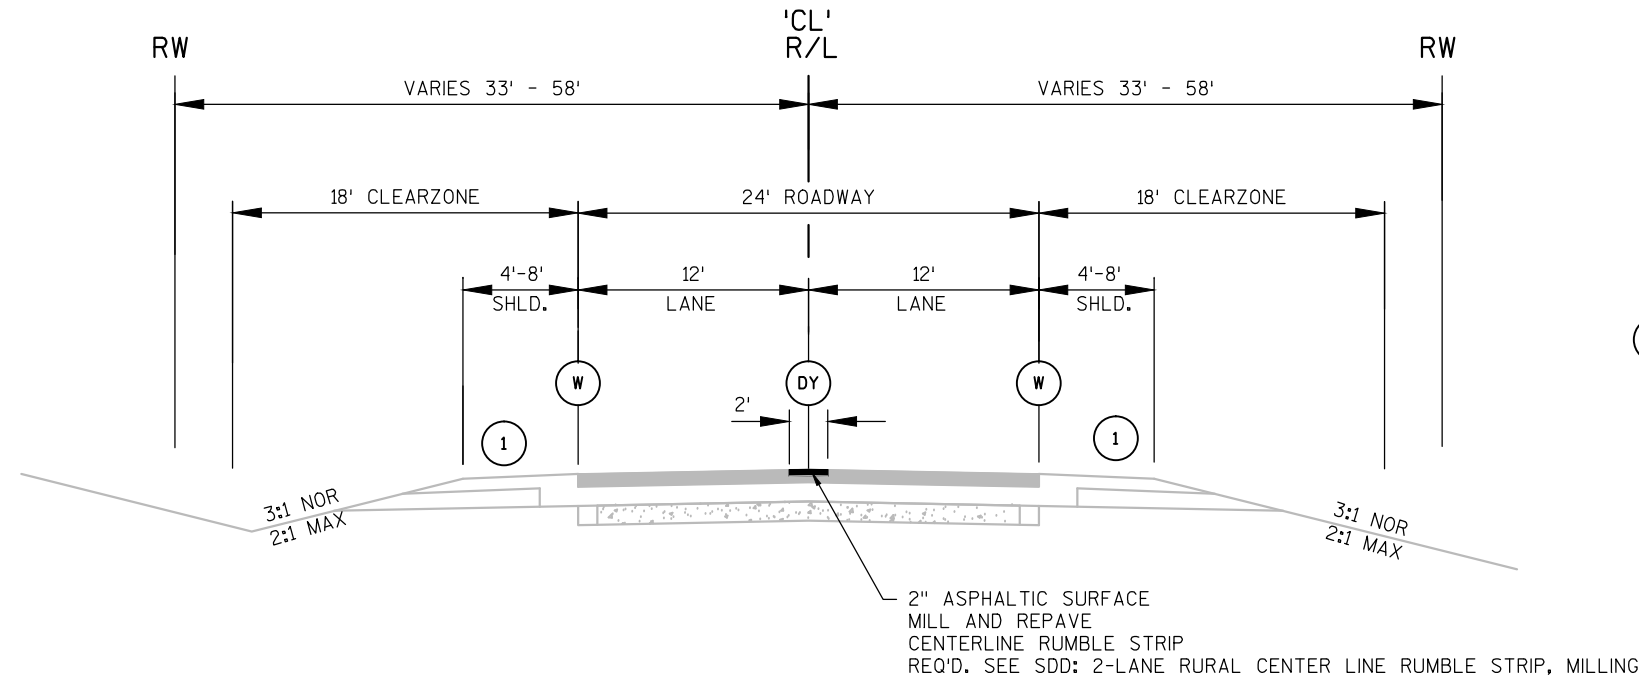


PROPOSED TYPICAL SECTION STH 140

STA 39+96.45 TO STA 80+96.83

1 SEE "PROPOSED TYPICAL BEAM GUARD HALF SECTION STH 140" FOR THE FOLLOWING LOCATIONS:


STA 51+94.80 TO STA 55+38.55, RIGHT
STA 52+26.06 TO STA 55+94.80, LEFT

W PAVEMENT MARKING EPOXY 4-INCH WHITE
DY PAVEMENT MARKING EPOXY 4-INCH DOUBLE YELLOW
(FINAL LOCATIONS OF THE NO PASSING ZONES WILL BE DETERMINED IN THE FIELD)

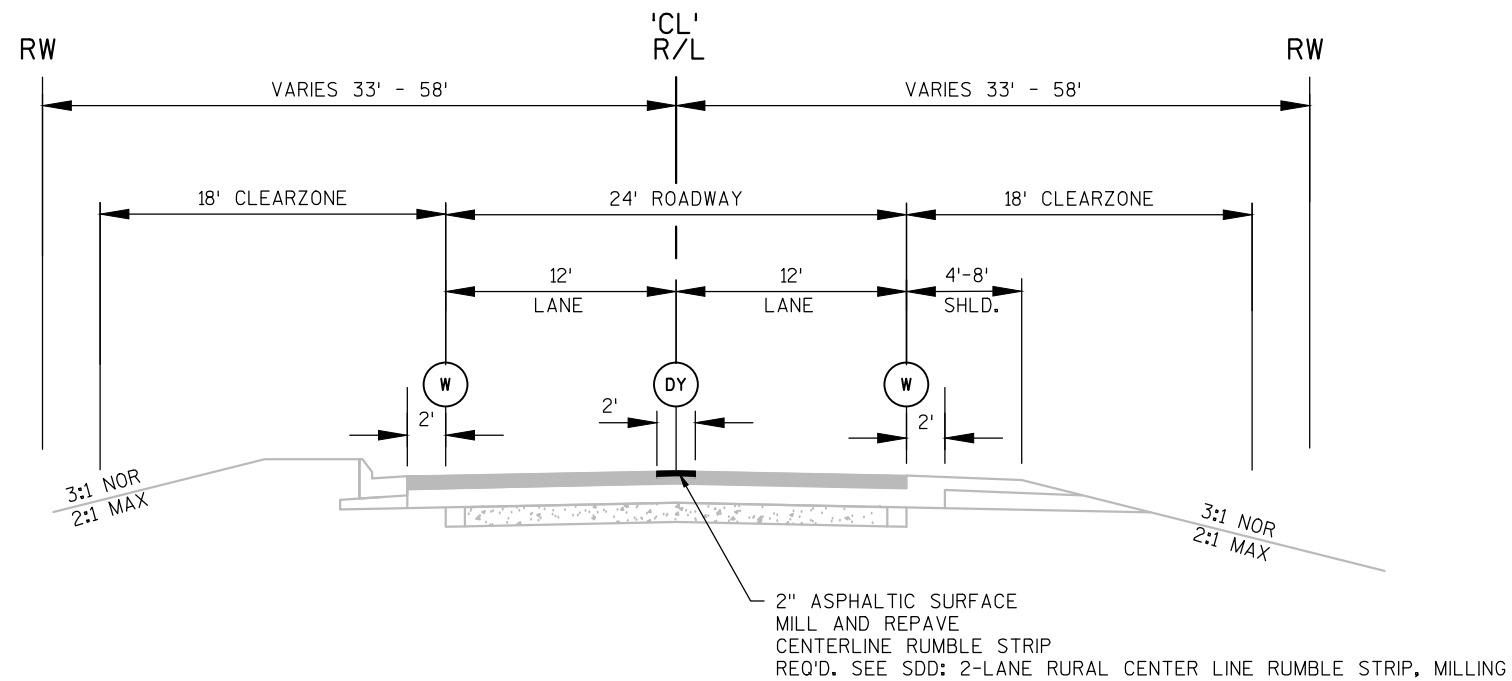


PROPOSED TYPICAL SECTION STH 140

STA 80+96.83 TO STA 88+00

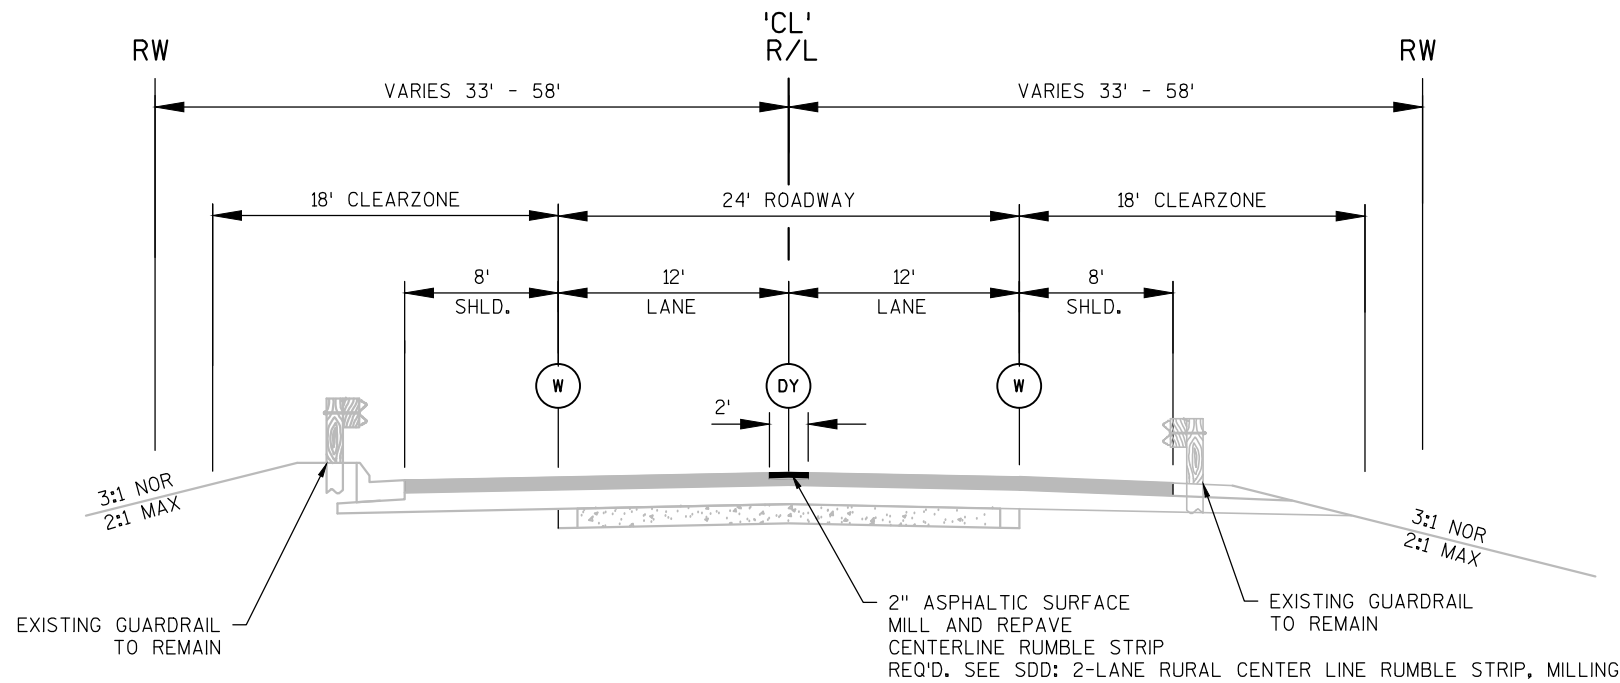


PROPOSED TYPICAL SECTION STH 140
STA 88+00 TO STA 93+36.10 (APPROACH SLAB)

- (W) PAVEMENT MARKING EPOXY 4-INCH WHITE
- (DY) PAVEMENT MARKING EPOXY 4-INCH DOUBLE YELLOW (FINAL LOCATIONS OF THE NO PASSING ZONES WILL BE DETERMINED IN THE FIELD)

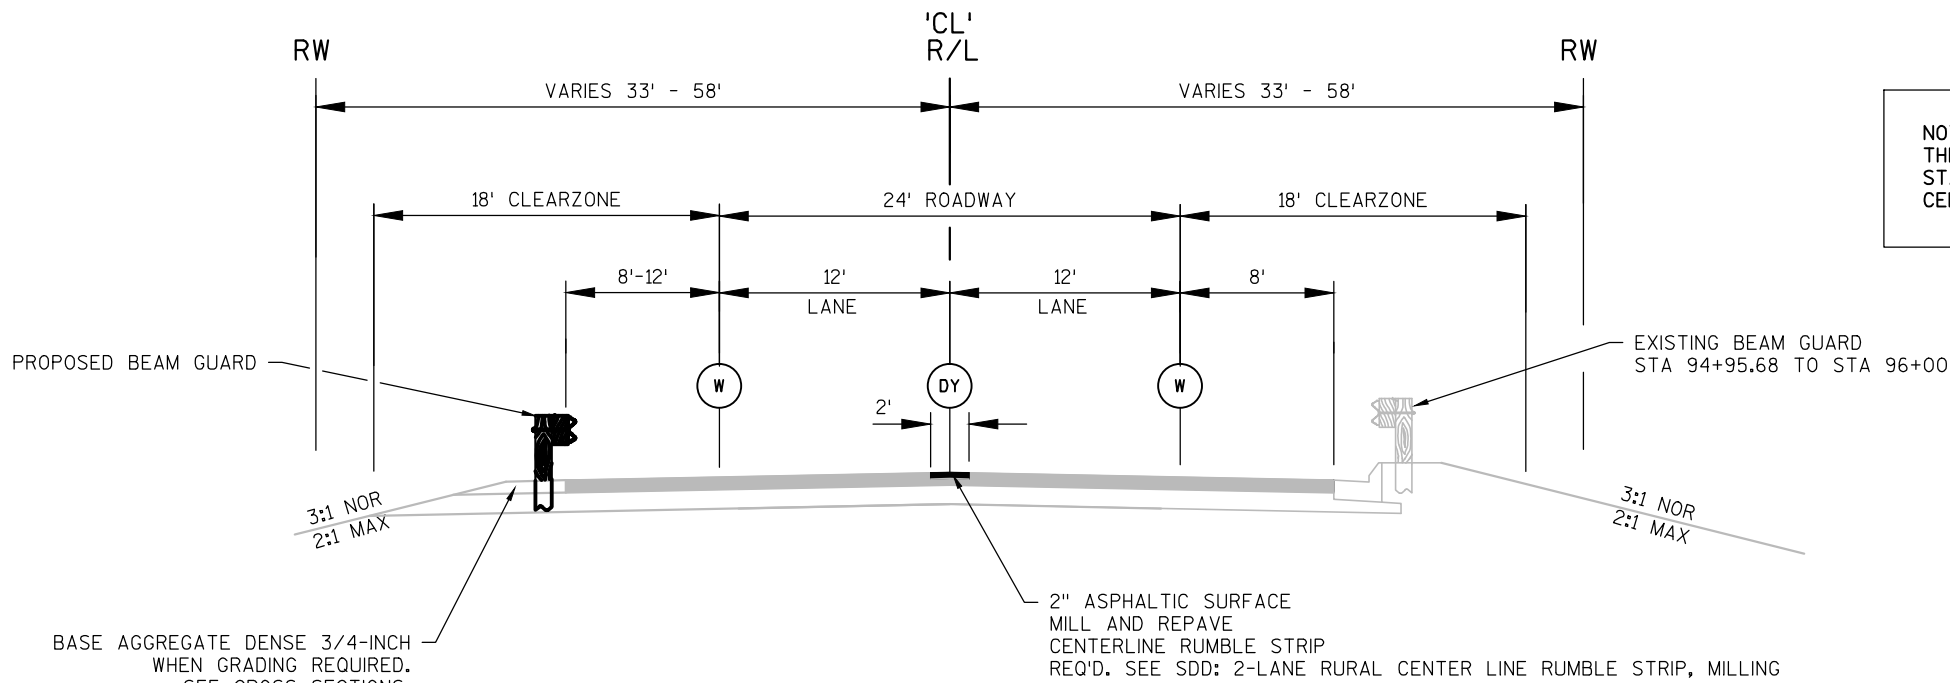

NOTE:
THERE IS NO CENTERLINE RUMBLE STRIP FROM
STA 93+36.10 TO STA 94+95.68. THERE IS
CENTERLINE AND EDGETYPE PAVEMENT MARKING.

PROPOSED TYPICAL SECTION STH 140
STA 94+95.68 (APPROACH SLAB) TO STA 97+50

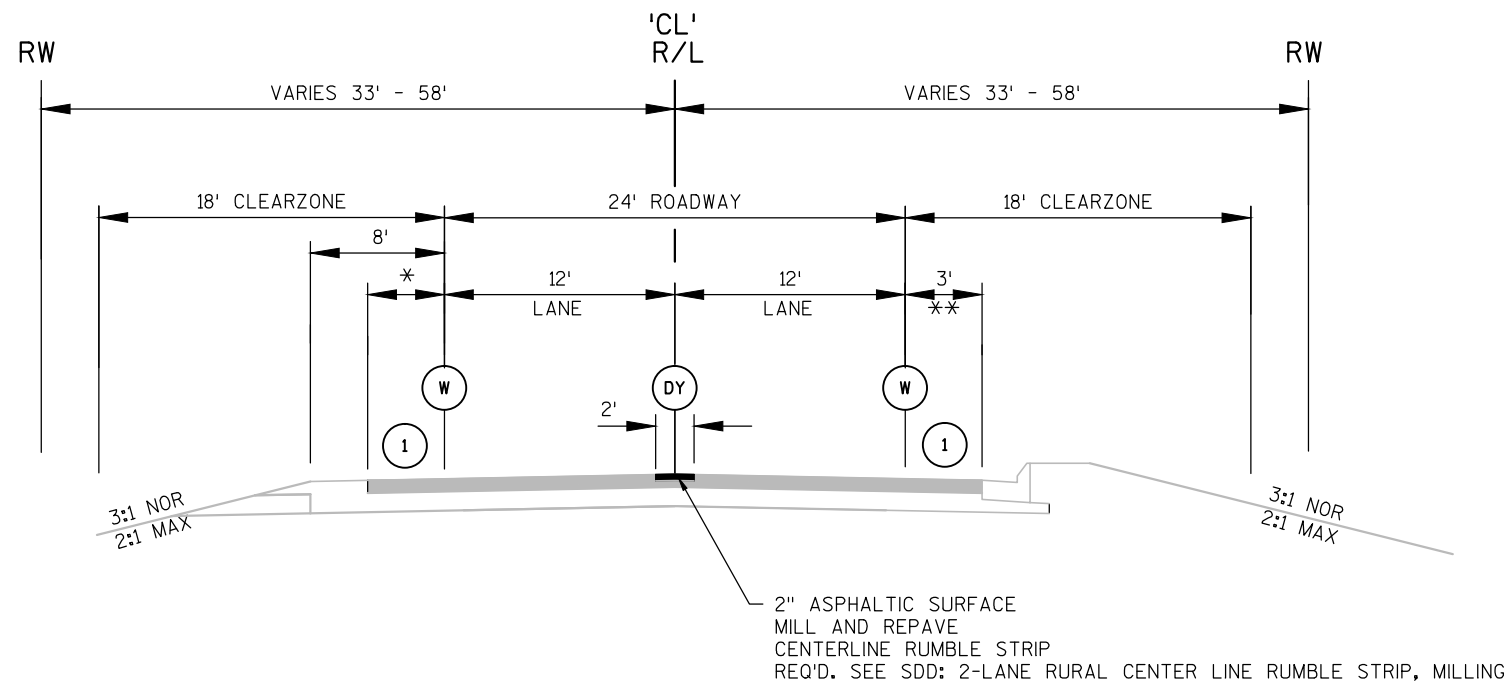


PROPOSED TYPICAL SECTION STH 140
STA 97+50 TO STA 103+70

* VARIES 0' - 6' STA 97+50 TO STA 98+30
** VARIES 3' - 8' STA 97+50 TO STA 98+30

- (W) PAVEMENT MARKING EPOXY 4-INCH WHITE
- (DY) PAVEMENT MARKING EPOXY 4-INCH DOUBLE YELLOW (FINAL LOCATIONS OF THE NO PASSING ZONES WILL BE DETERMINED IN THE FIELD)


- (1) SEE "PROPOSED TYPICAL BEAM GUARD HALF SECTION STH 140" FOR THE FOLLOWING LOCATIONS:

STA 94+95.46 TO STA 104+56.25, LEFT
STA 98+42.50 TO STA 103+25.00, RIGHT
STA 129+54.48 TO STA 132+73.23, RIGHT
STA 130+12.25 TO STA 132+08.21, LEFT
STA 209+20.82 TO STA 212+52.12, RIGHT
STA 209+83.29 TO STA 213+20.78, LEFT

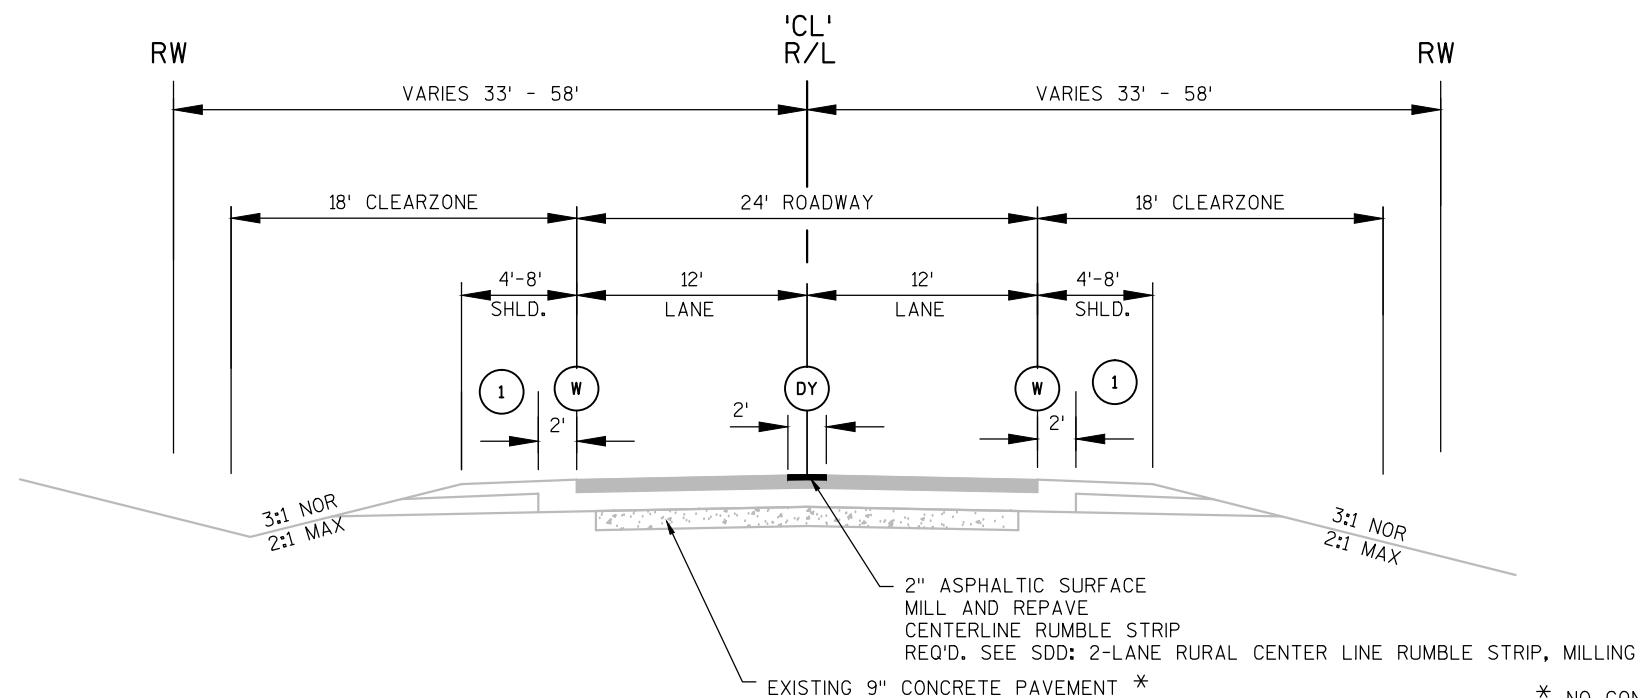

PROPOSED TYPICAL SECTION STH 140
STA 103+70 TO STA 149+71.10
STA 202+72.81 TO STA 270+00


* NO CONCRETE BASE STA 103+70 - STA 113+12

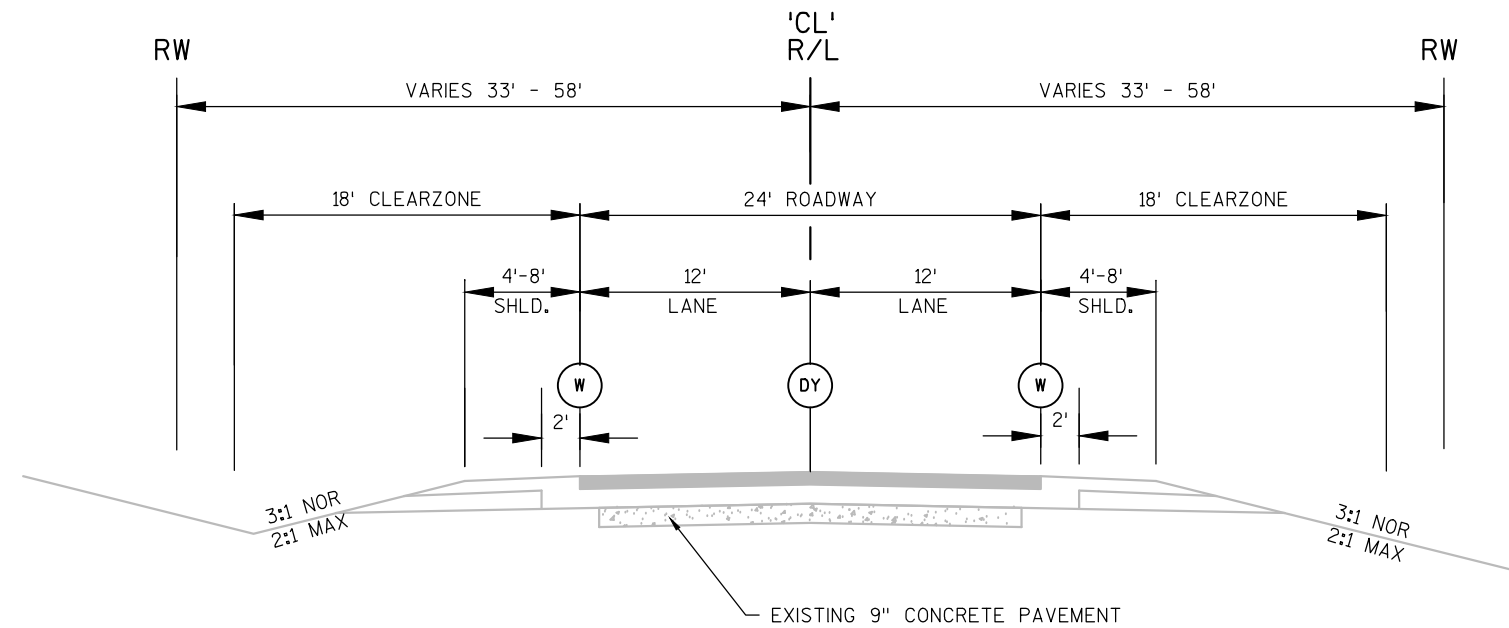

PROPOSED TYPICAL SECTION STH 140


STA 149+71.10 TO STA 202+72.81
STA 270+00 TO STA 301+61

- (W) PAVEMENT MARKING EPOXY 4-INCH WHITE
- (DY) PAVEMENT MARKING EPOXY 4-INCH DOUBLE YELLOW
(FINAL LOCATIONS OF THE NO PASSING ZONES WILL
BE DETERMINED IN THE FIELD)

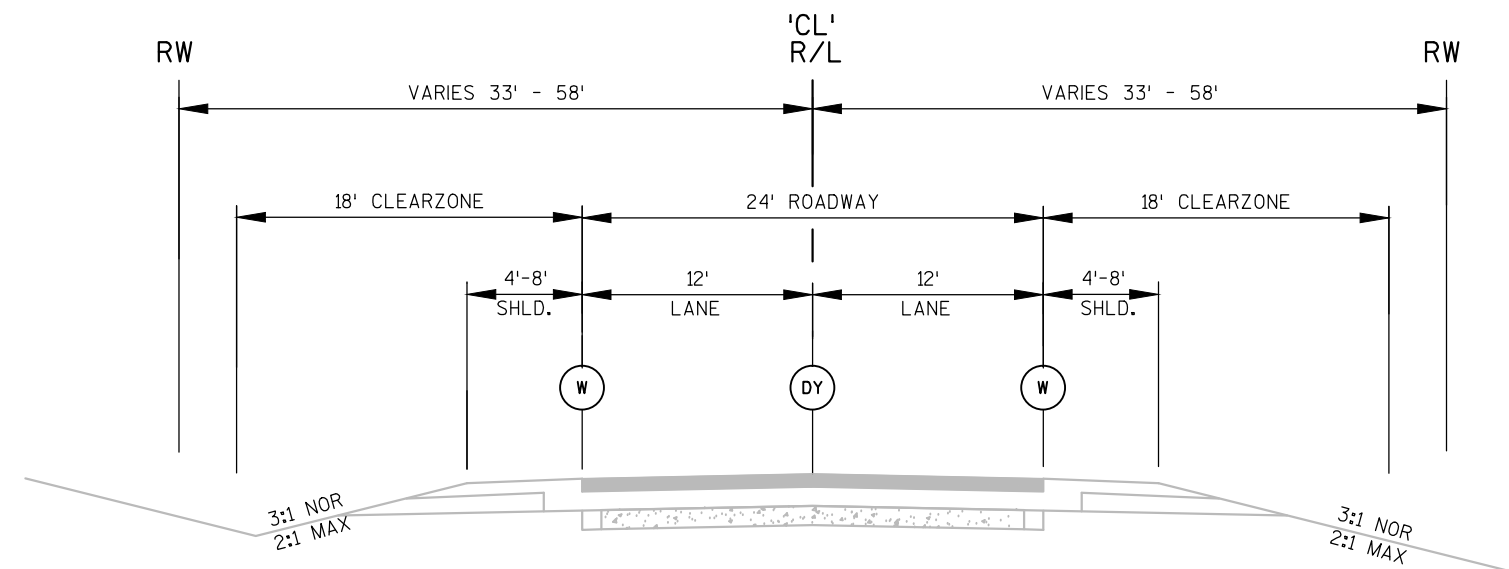


PROPOSED TYPICAL SECTION STH 140

STA 301+61 TO STA 321+93

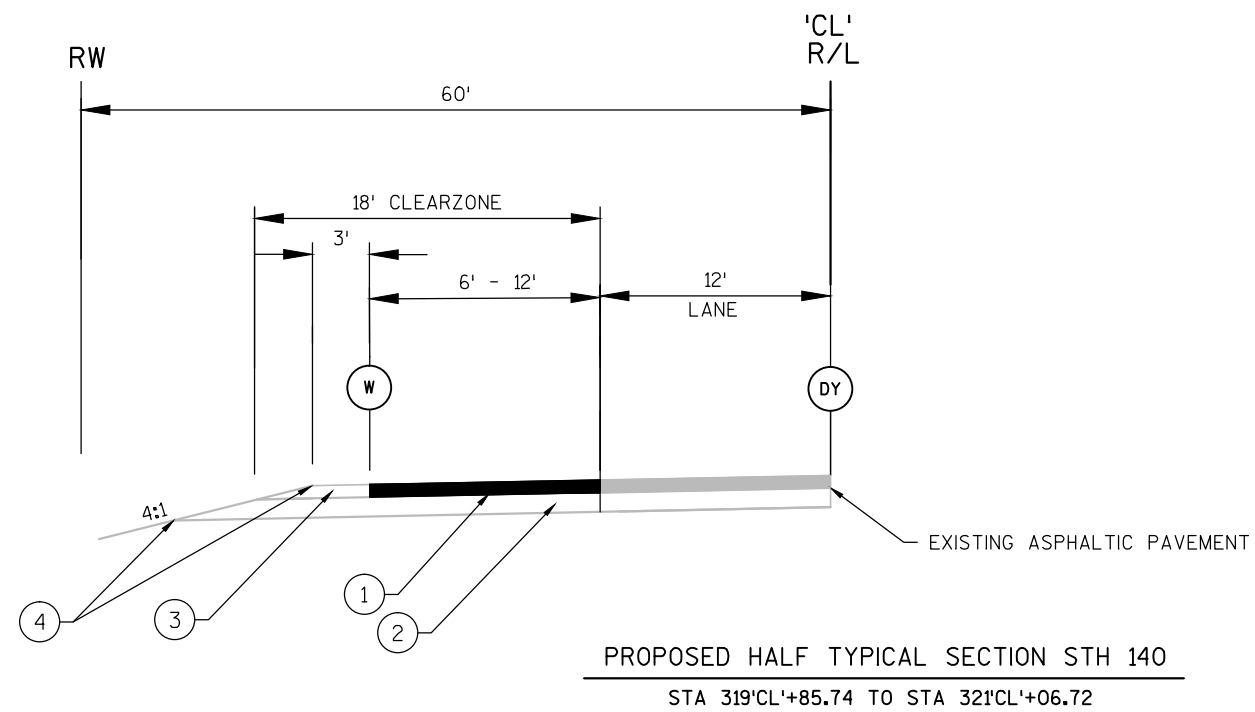


- (W) PAVEMENT MARKING EPOXY 4-INCH WHITE
- (DY) PAVEMENT MARKING EPOXY 4-INCH DOUBLE YELLOW
(FINAL LOCATIONS OF THE NO PASSING ZONES WILL
BE DETERMINED IN THE FIELD)

- (1) HMA PAVEMENT
UPPER LAYER 2" DEPTH 4 MT 58-28 H
LOWER LAYER 4" DEPTH 3 LT 58-28 S
- (2) 14" BASE AGGREGATE DENSE 1 1/4-INCH
- (3) 6" BASE AGGREGATE DENSE 3/4-INCH
- (4) FERTILIZE AND SEED

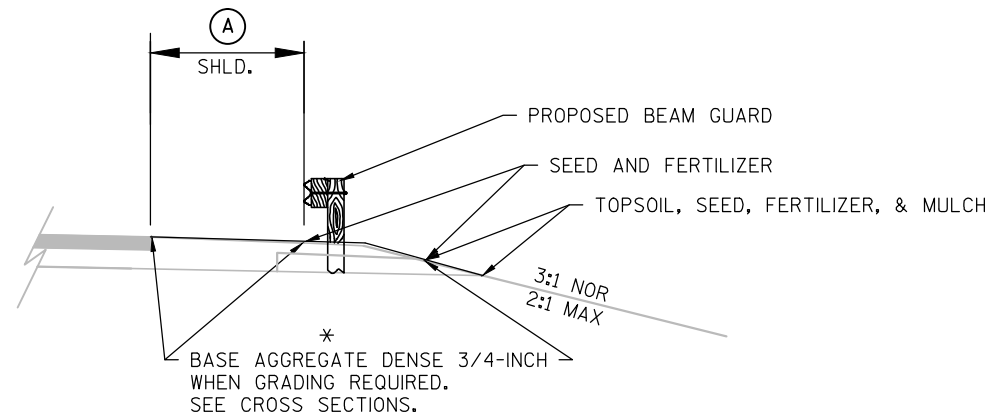

PROPOSED TYPICAL BEAM GUARD HALF SECTION STH 140
INSTALLATION ON EXISTING SHOULDER

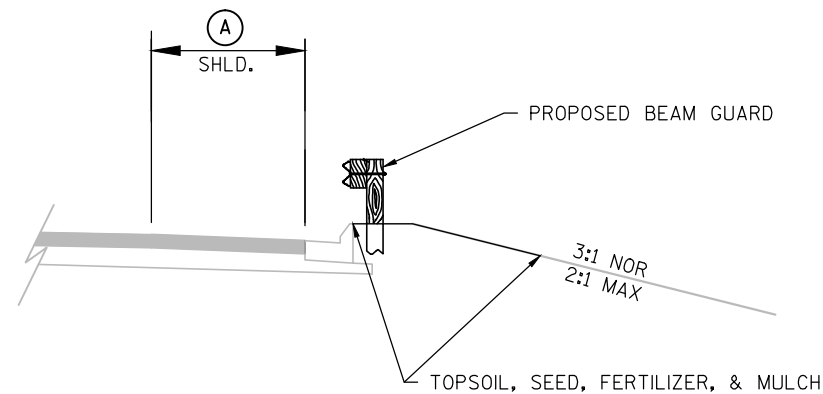

PROPOSED TYPICAL BEAM GUARD HALF SECTION STH 140
INSTALLATION BEHIND EXISTING CURB


STA.	STA.	SIDE	BEAM GUARD TYPE	(A)
51+94.80	55+38.55	RIGHT	MGS	4'
52+26.06	55+94.80	LEFT	MGS	4'
* 94+95.46	104+56.25	LEFT	MGS	8'-12'
129+54.48	132+73.23	RIGHT	MGS	8'
130+12.23	132+09.21	LEFT	CLASS A	8'
209+20.82	212+52.12	RIGHT	MGS	4'
209+83.29	213+20.78	LEFT	MGS	4'

SEE PLAN DETAILS FOR END TREATMENT OFFSET DISTANCE


* PAVED SHOULDER WIDTH VARIES BETWEEN STA 94+95.46 TO STA 98+20
BASE AGGREGATE DENSE NOT REQUIRED IN PAVED SHOULDER LOCATIONS


STA.	STA.	SIDE	BEAM GUARD TYPE	(A)
98+42.50	103+25.00	RIGHT	MGS	3'

SEE PLAN DETAILS FOR END TREATMENT OFFSET DISTANCE

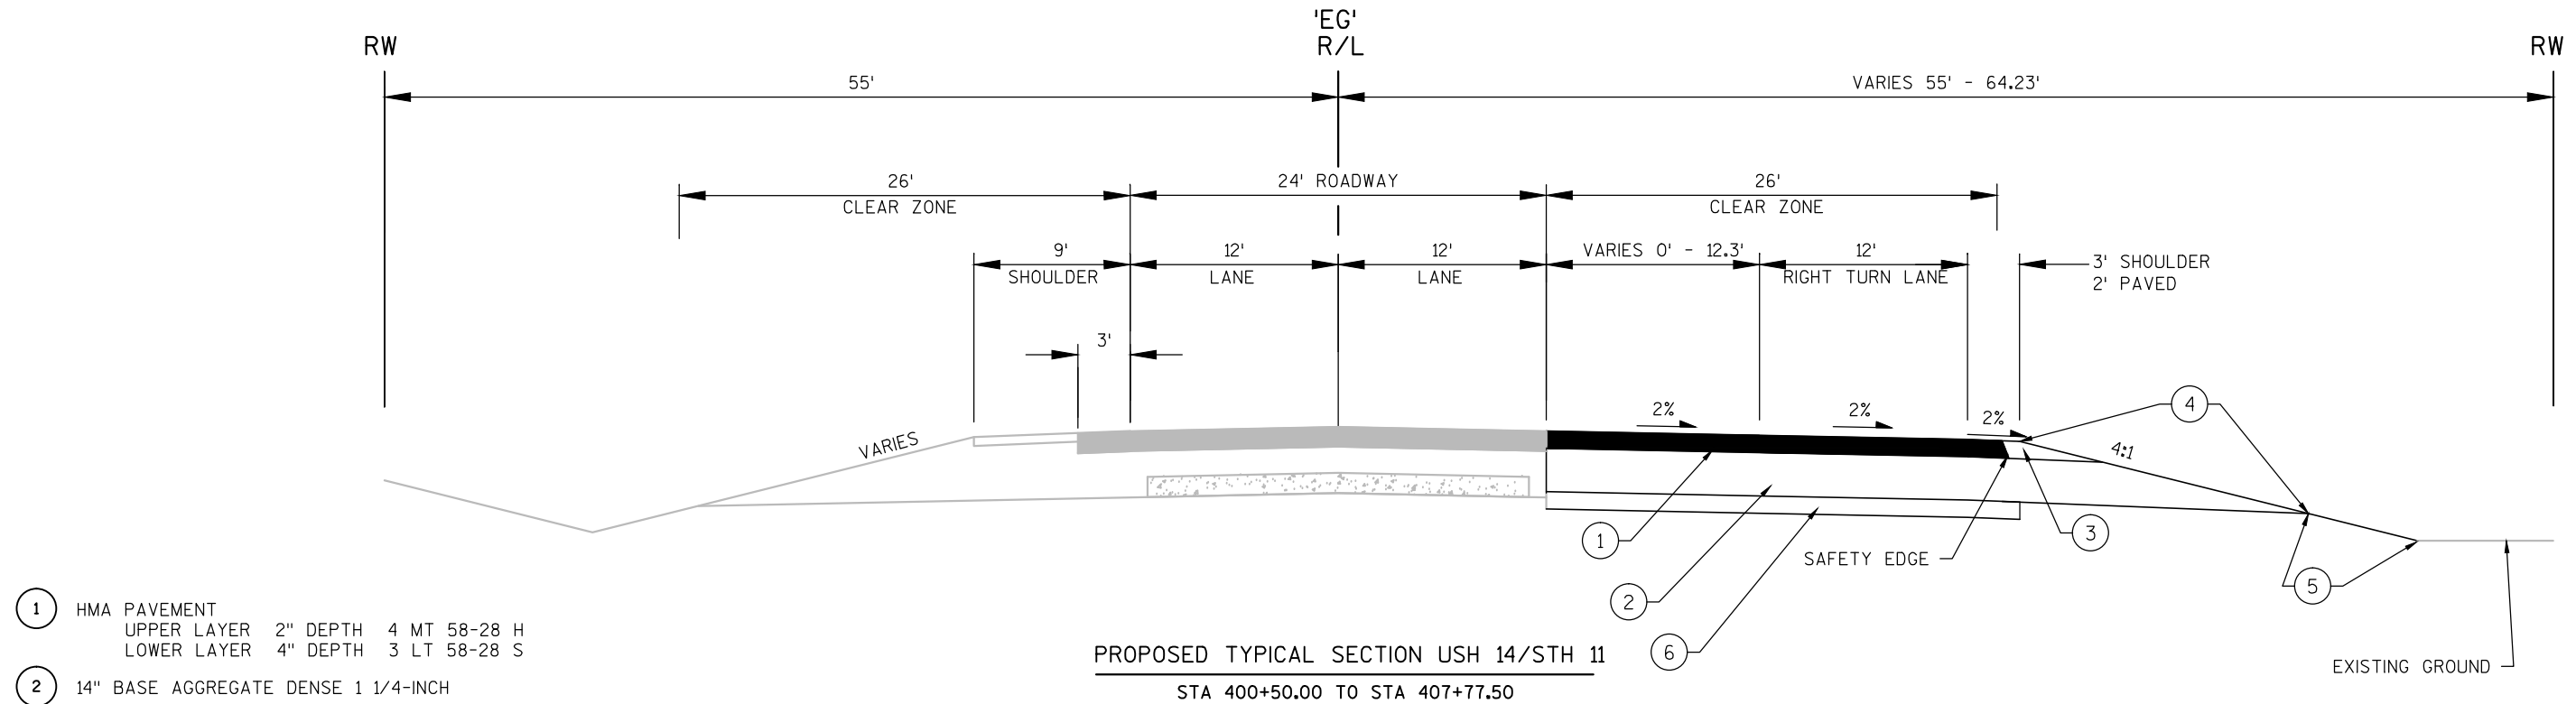


- 1 HMA PAVEMENT
UPPER LAYER 2" DEPTH 4 MT 58-28 H
LOWER LAYER 4" DEPTH 3 LT 58-28 S
- 2 14" BASE AGGREGATE DENSE 1 1/4-INCH
- 3 6" BASE AGGREGATE DENSE 3/4-INCH
- 4 FERTILIZE AND SEED
- 5 TOPSOIL, SEED, FERTILIZER, AND MULCH
- 6 6" BASE AGGREGATE DENSE 3-INCH

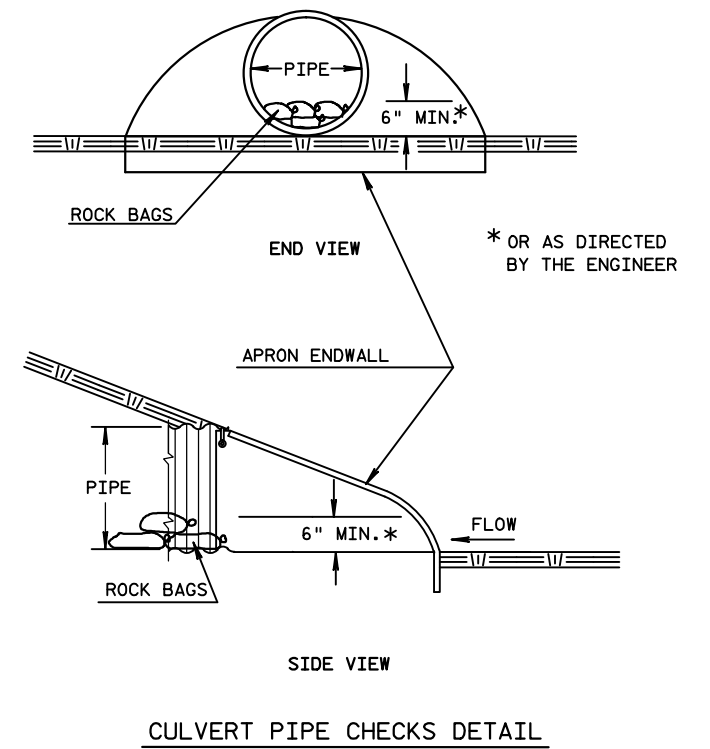


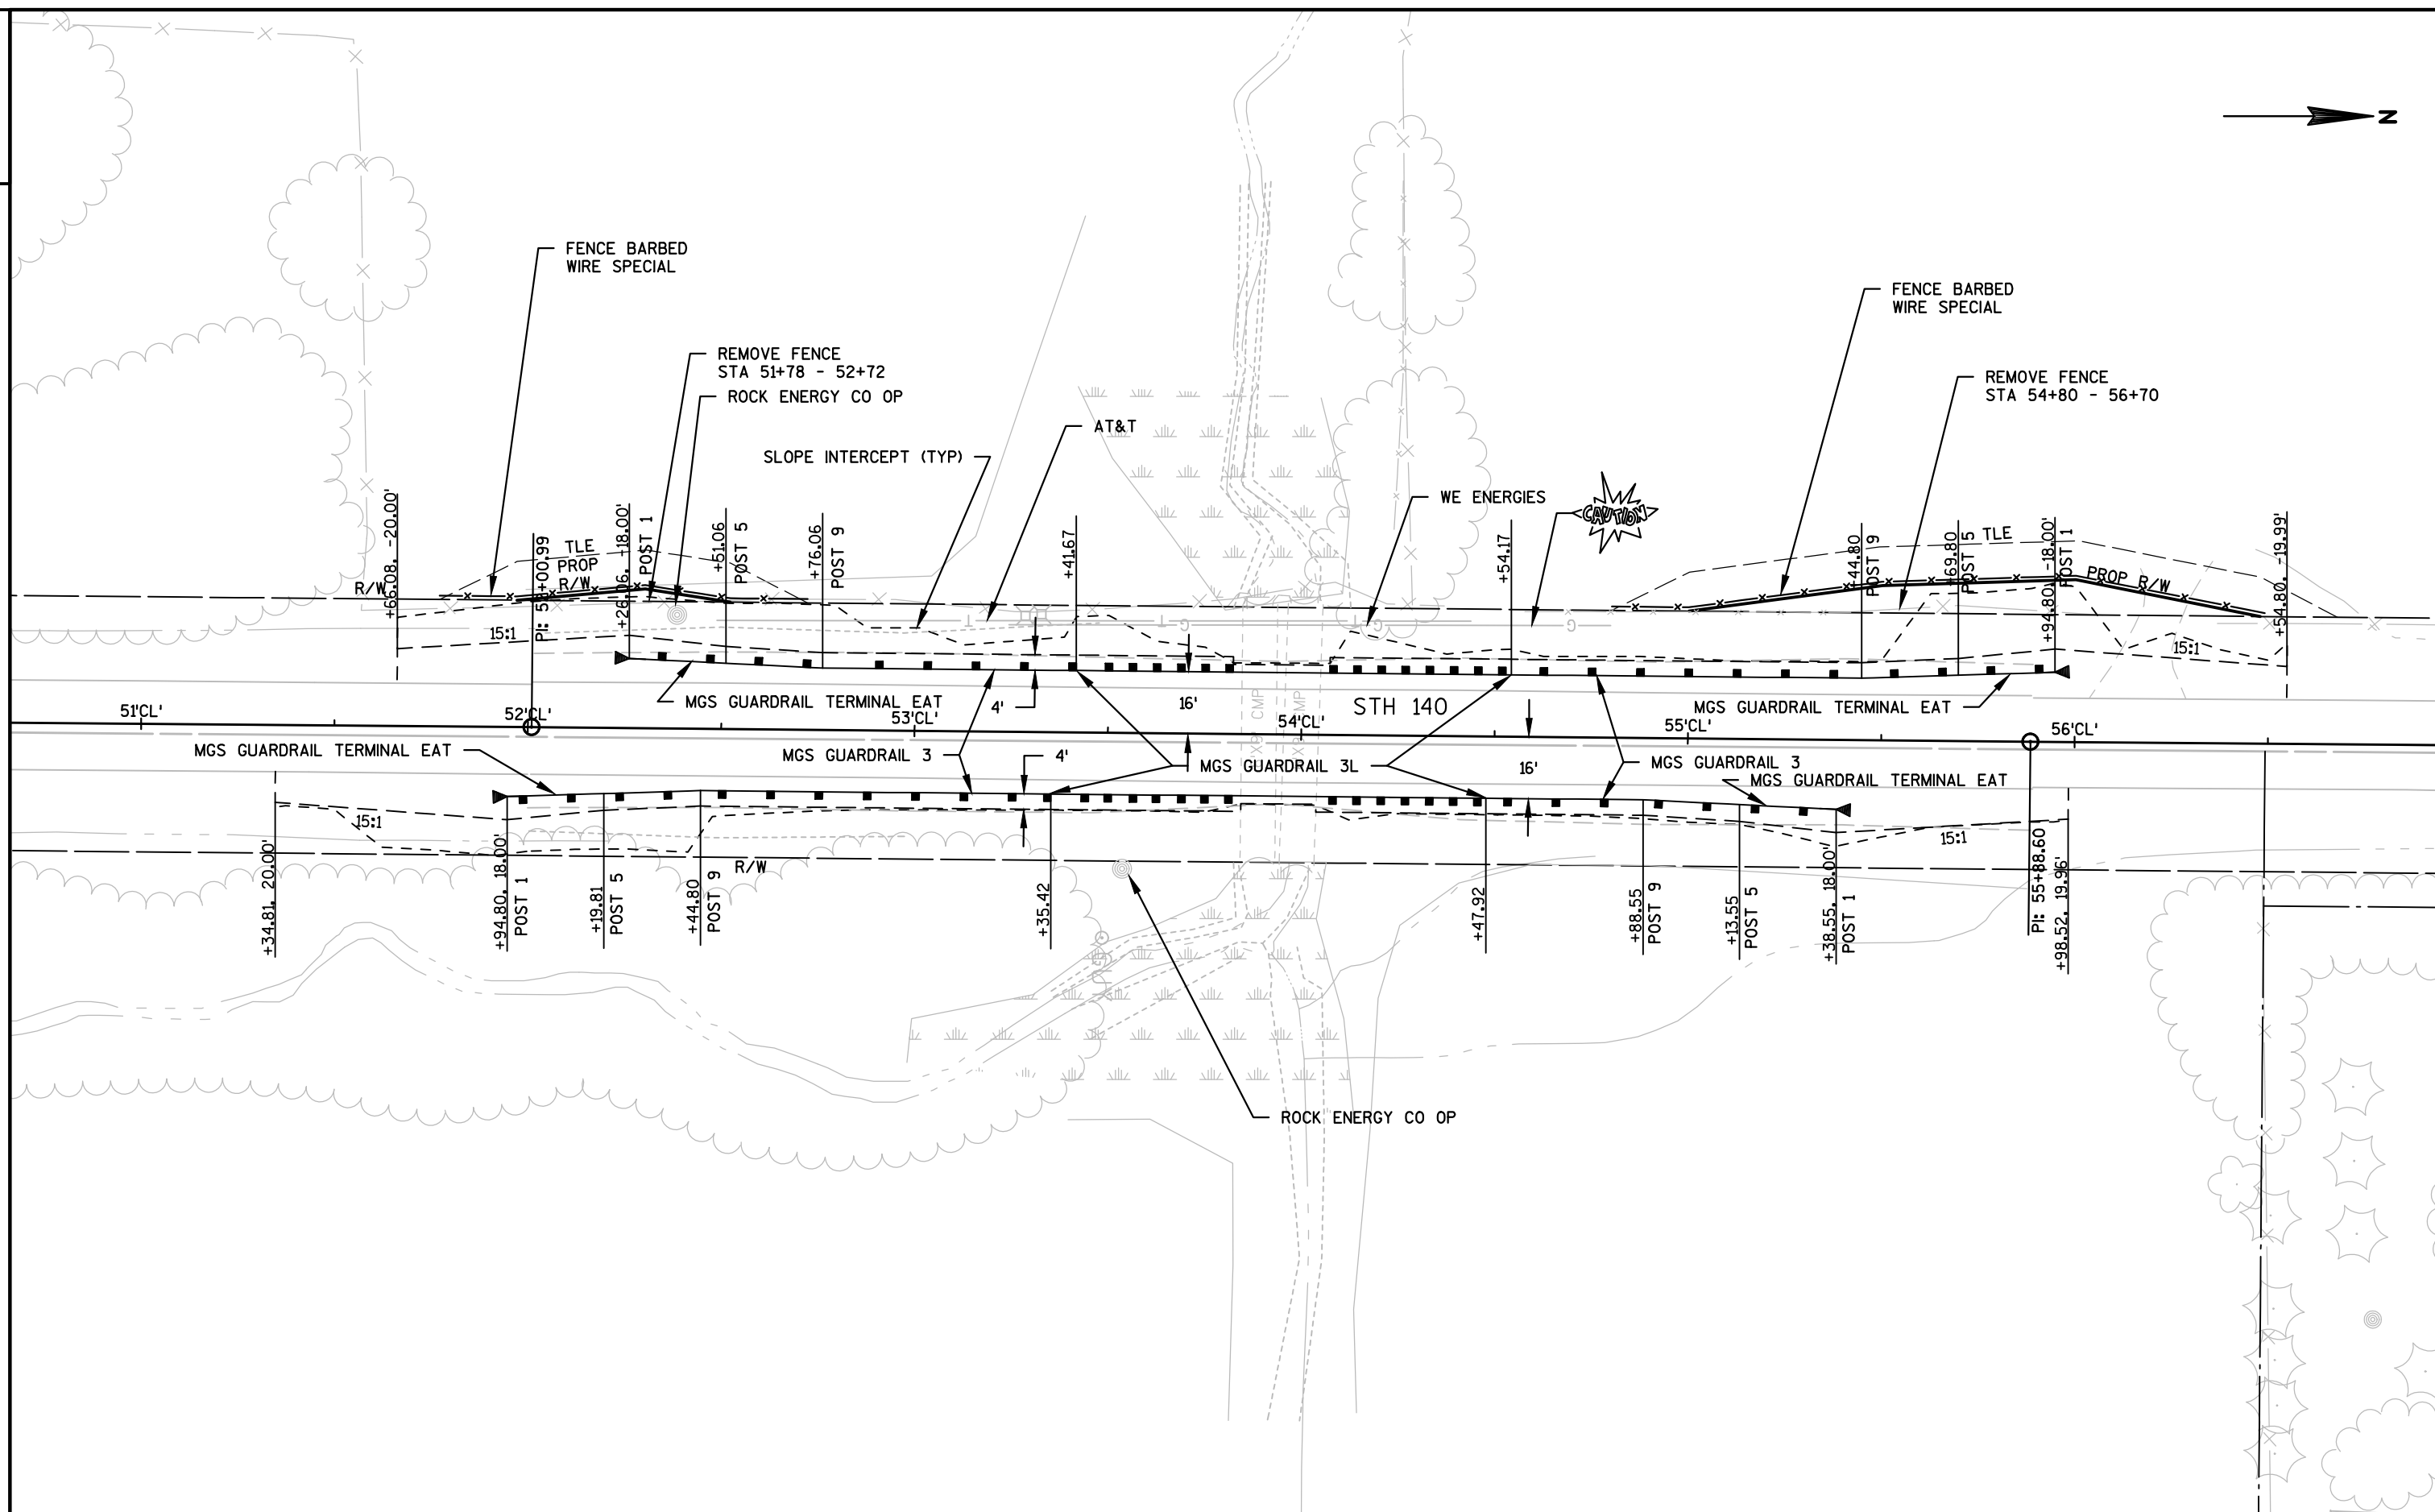



DESIGNER NOTES:

3. REMOVE CURB HEAD 100' BACK FROM POST 3 ON NB RIGHT.

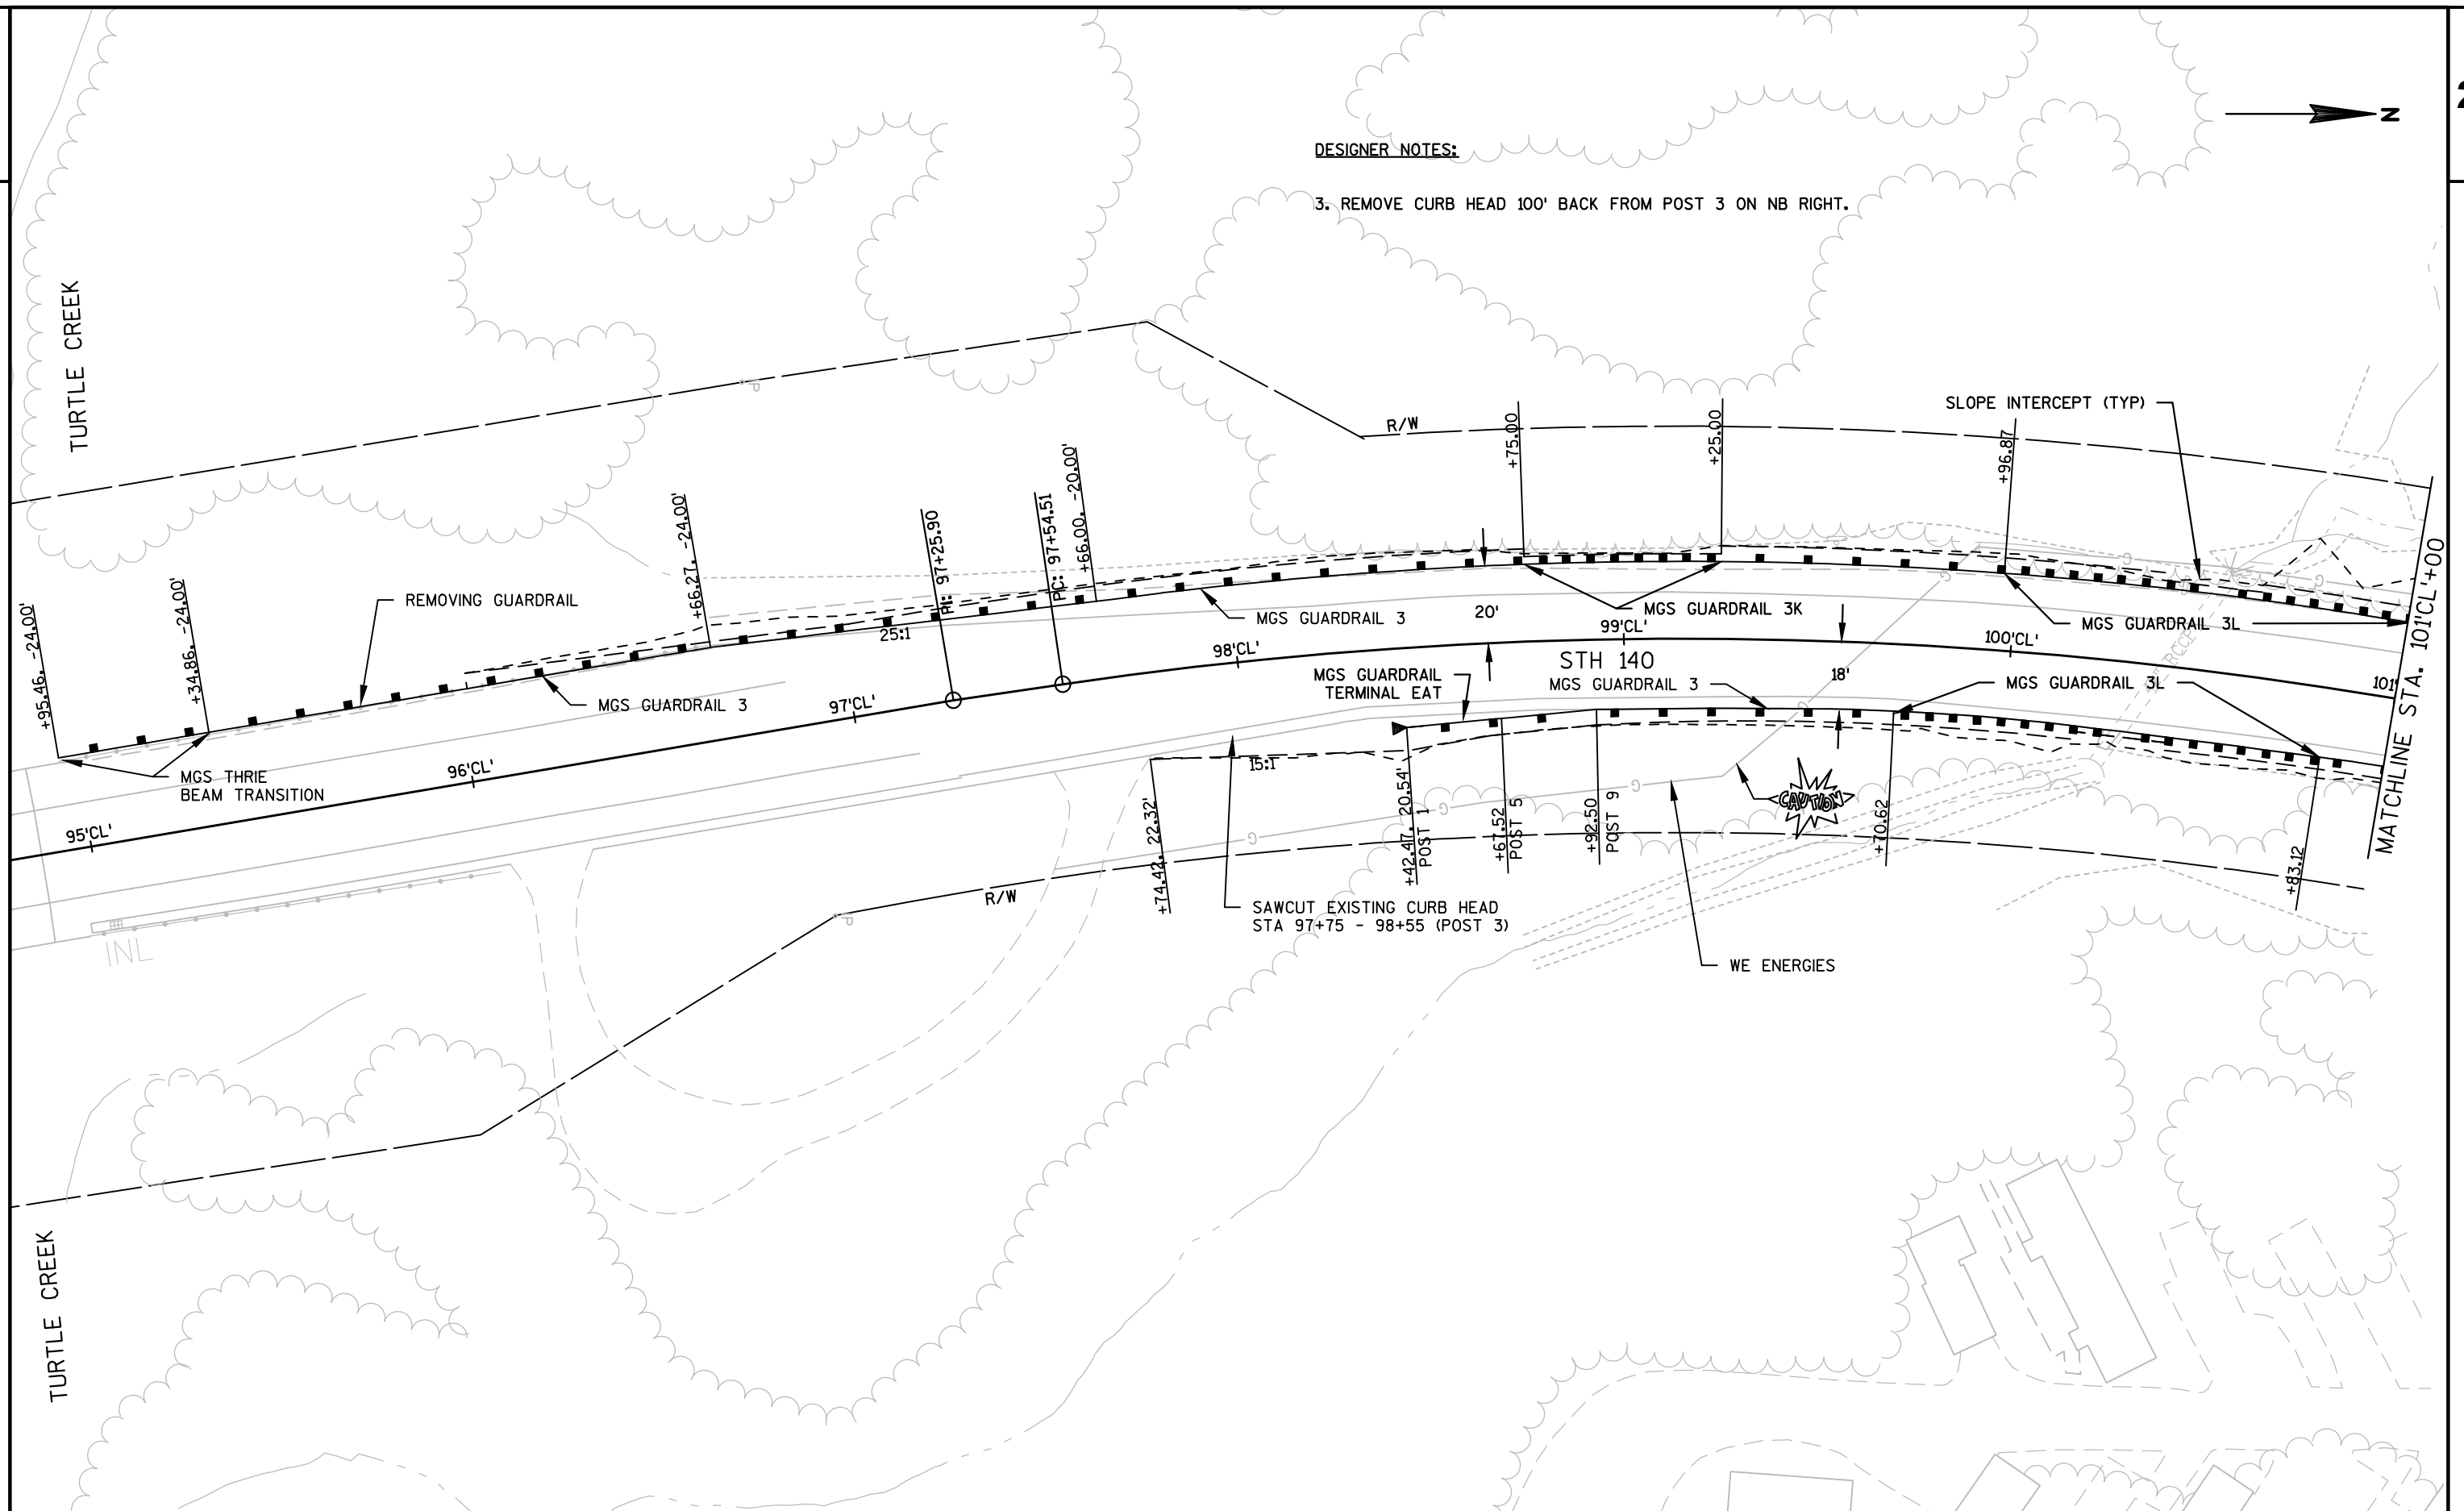


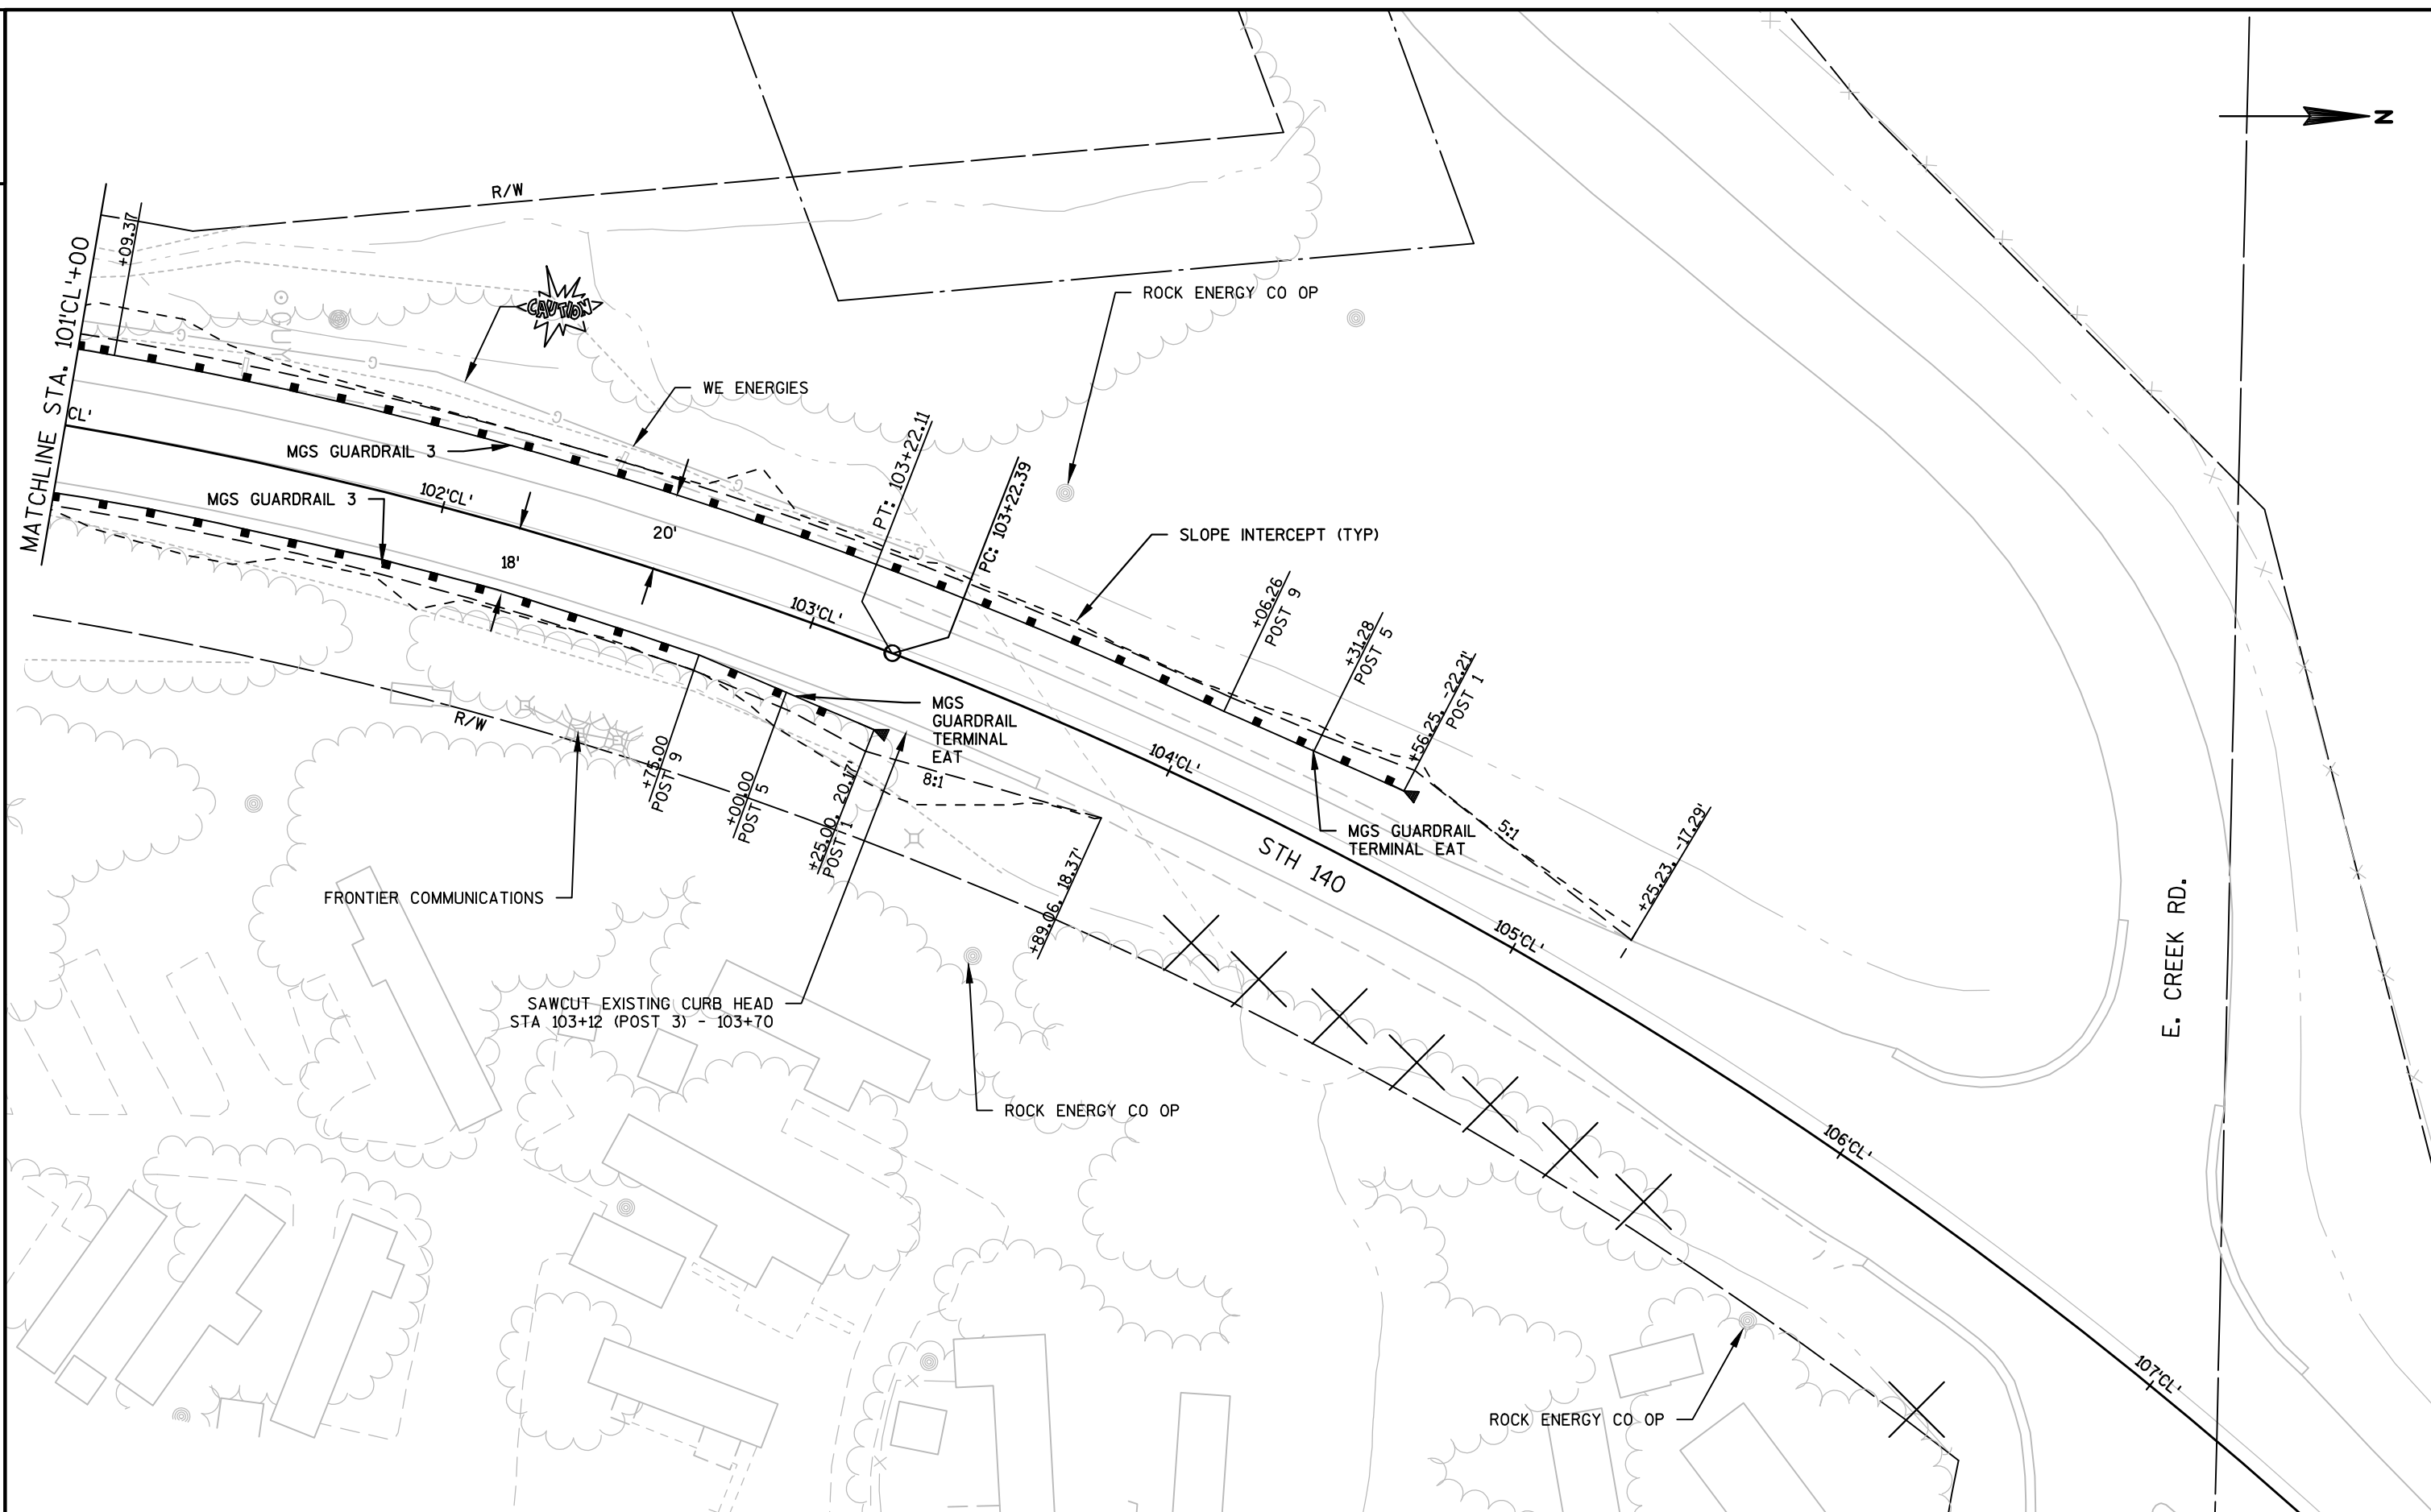

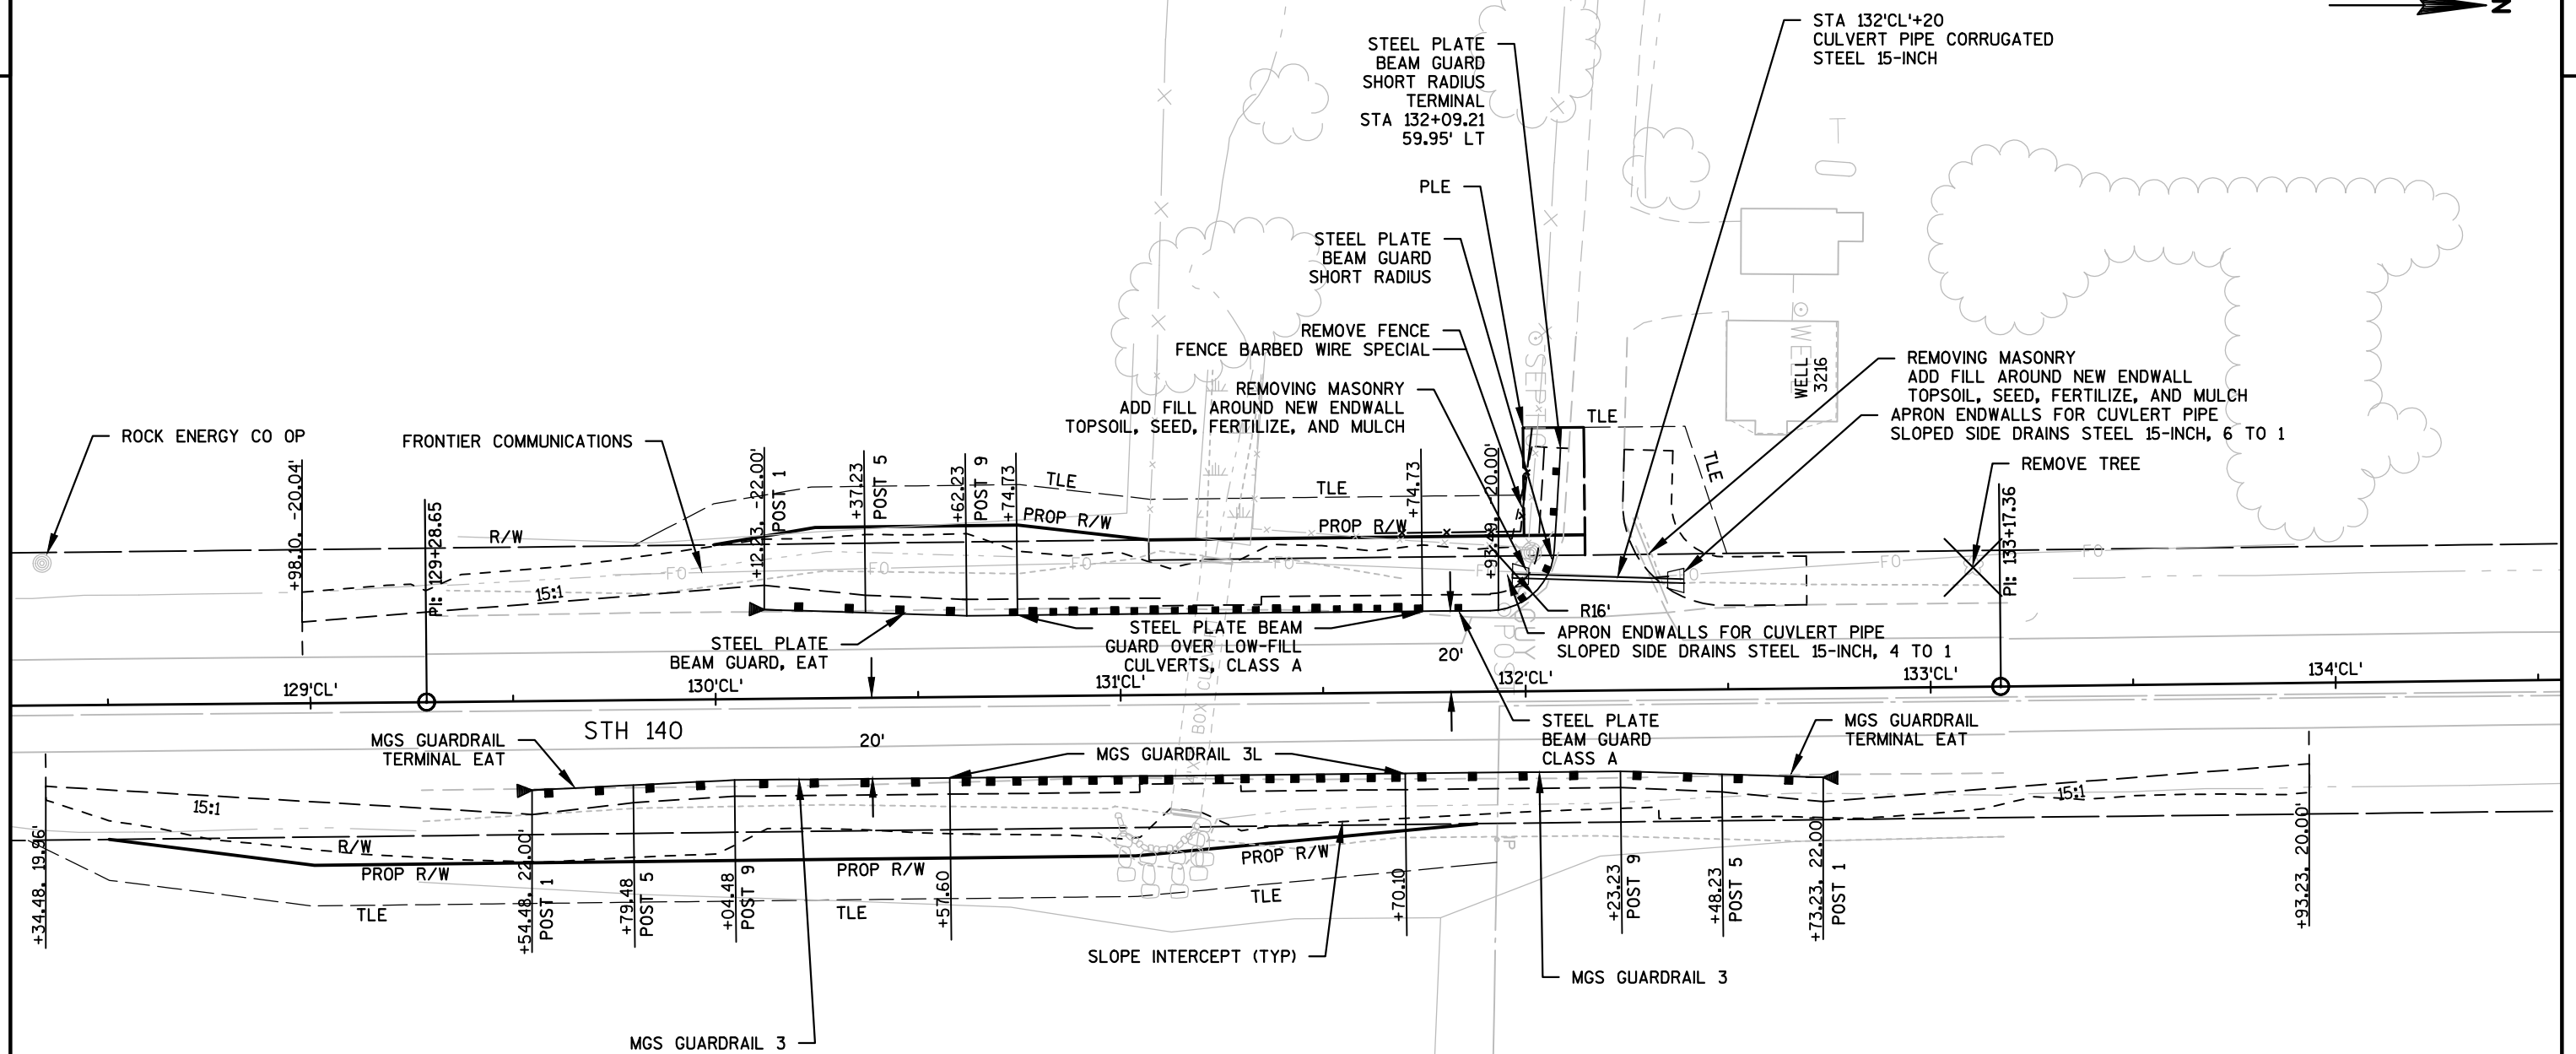


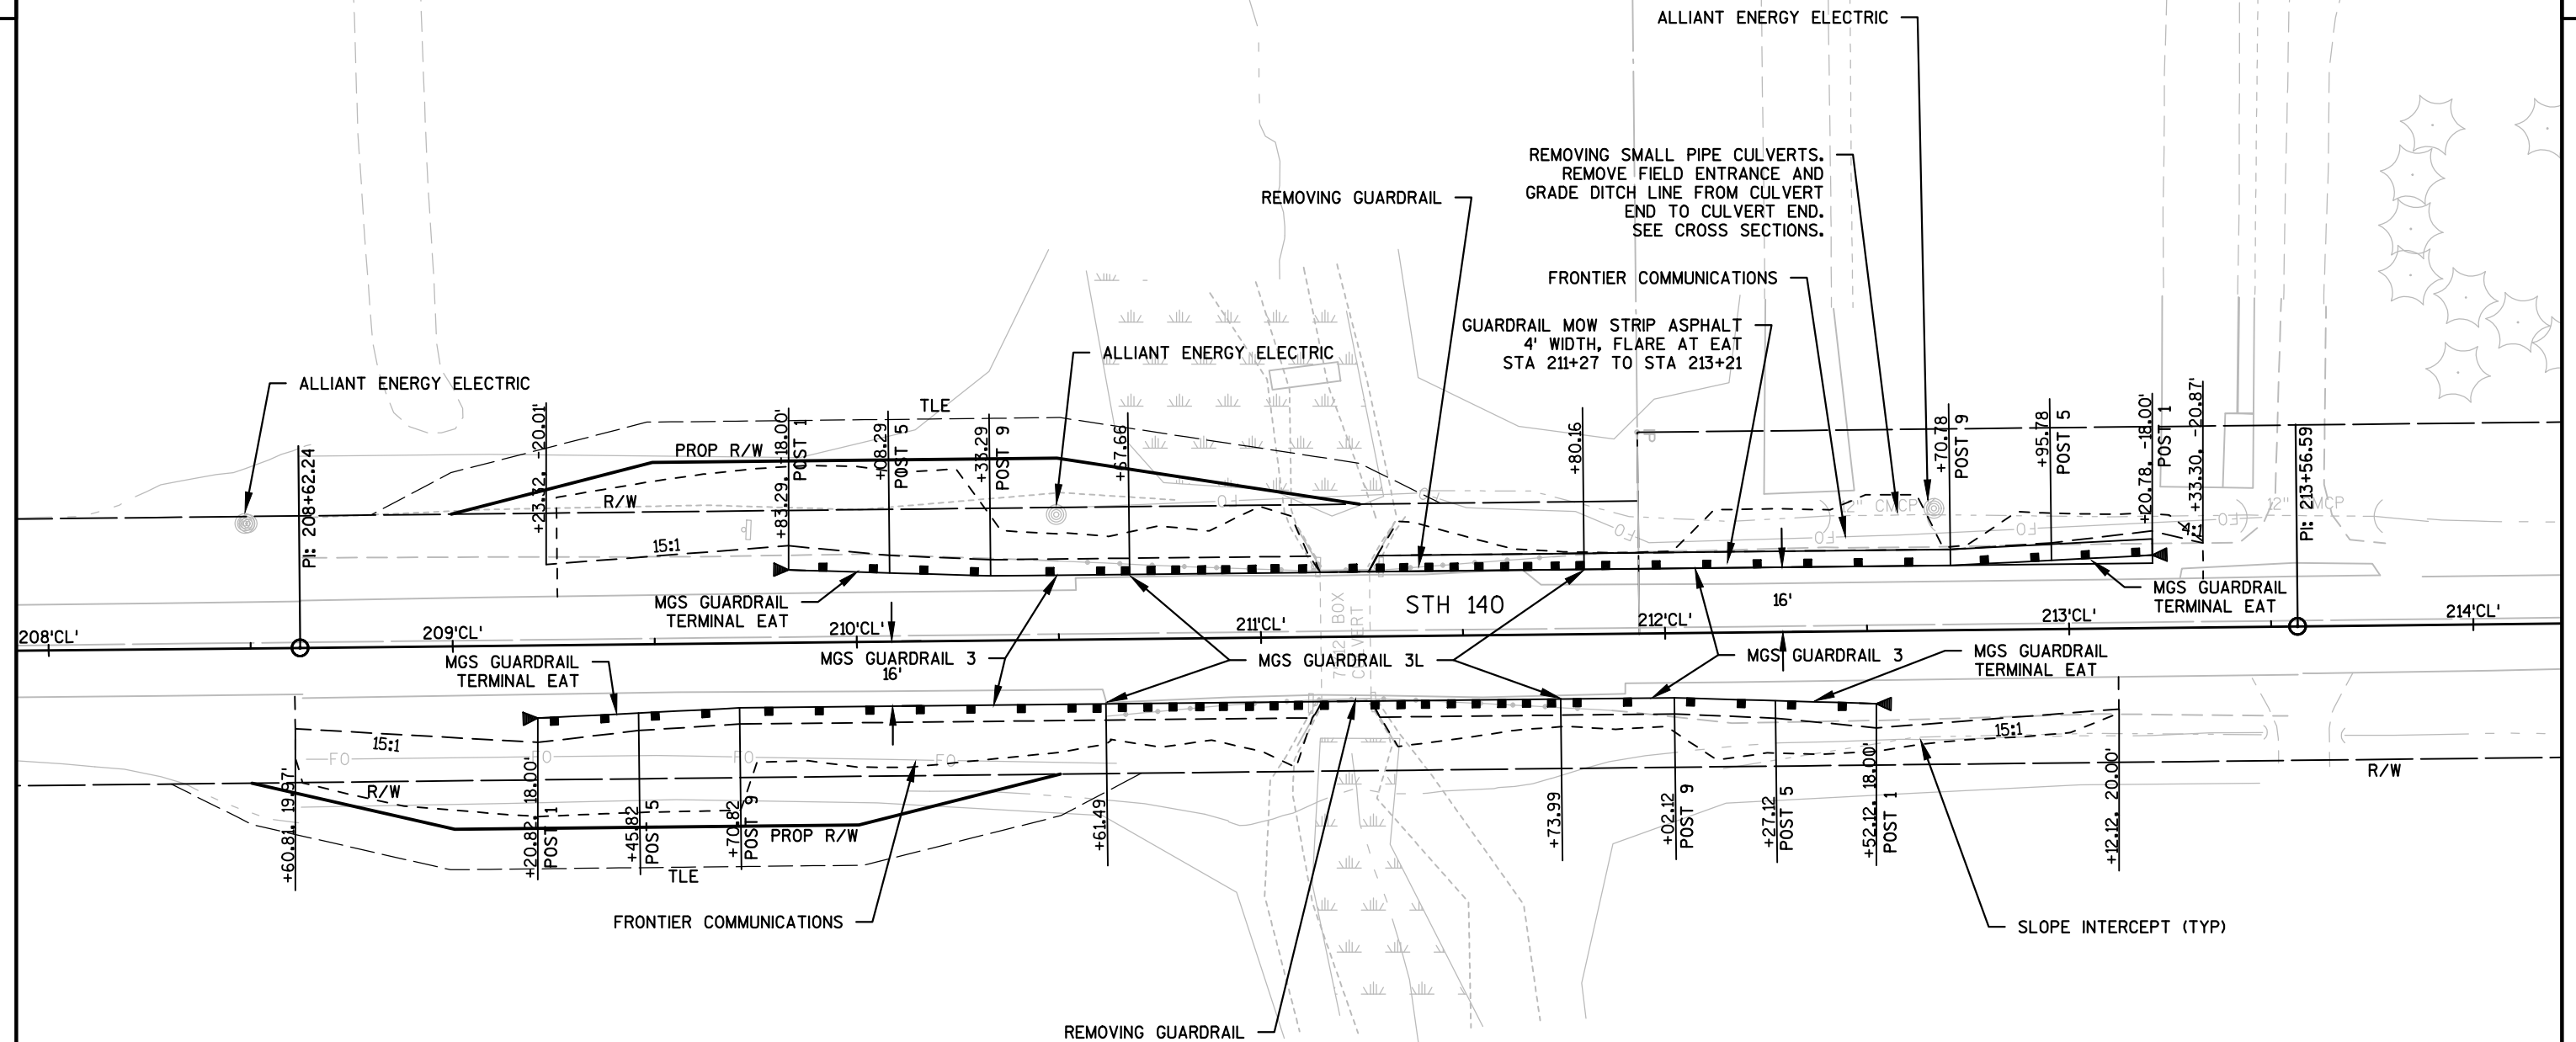





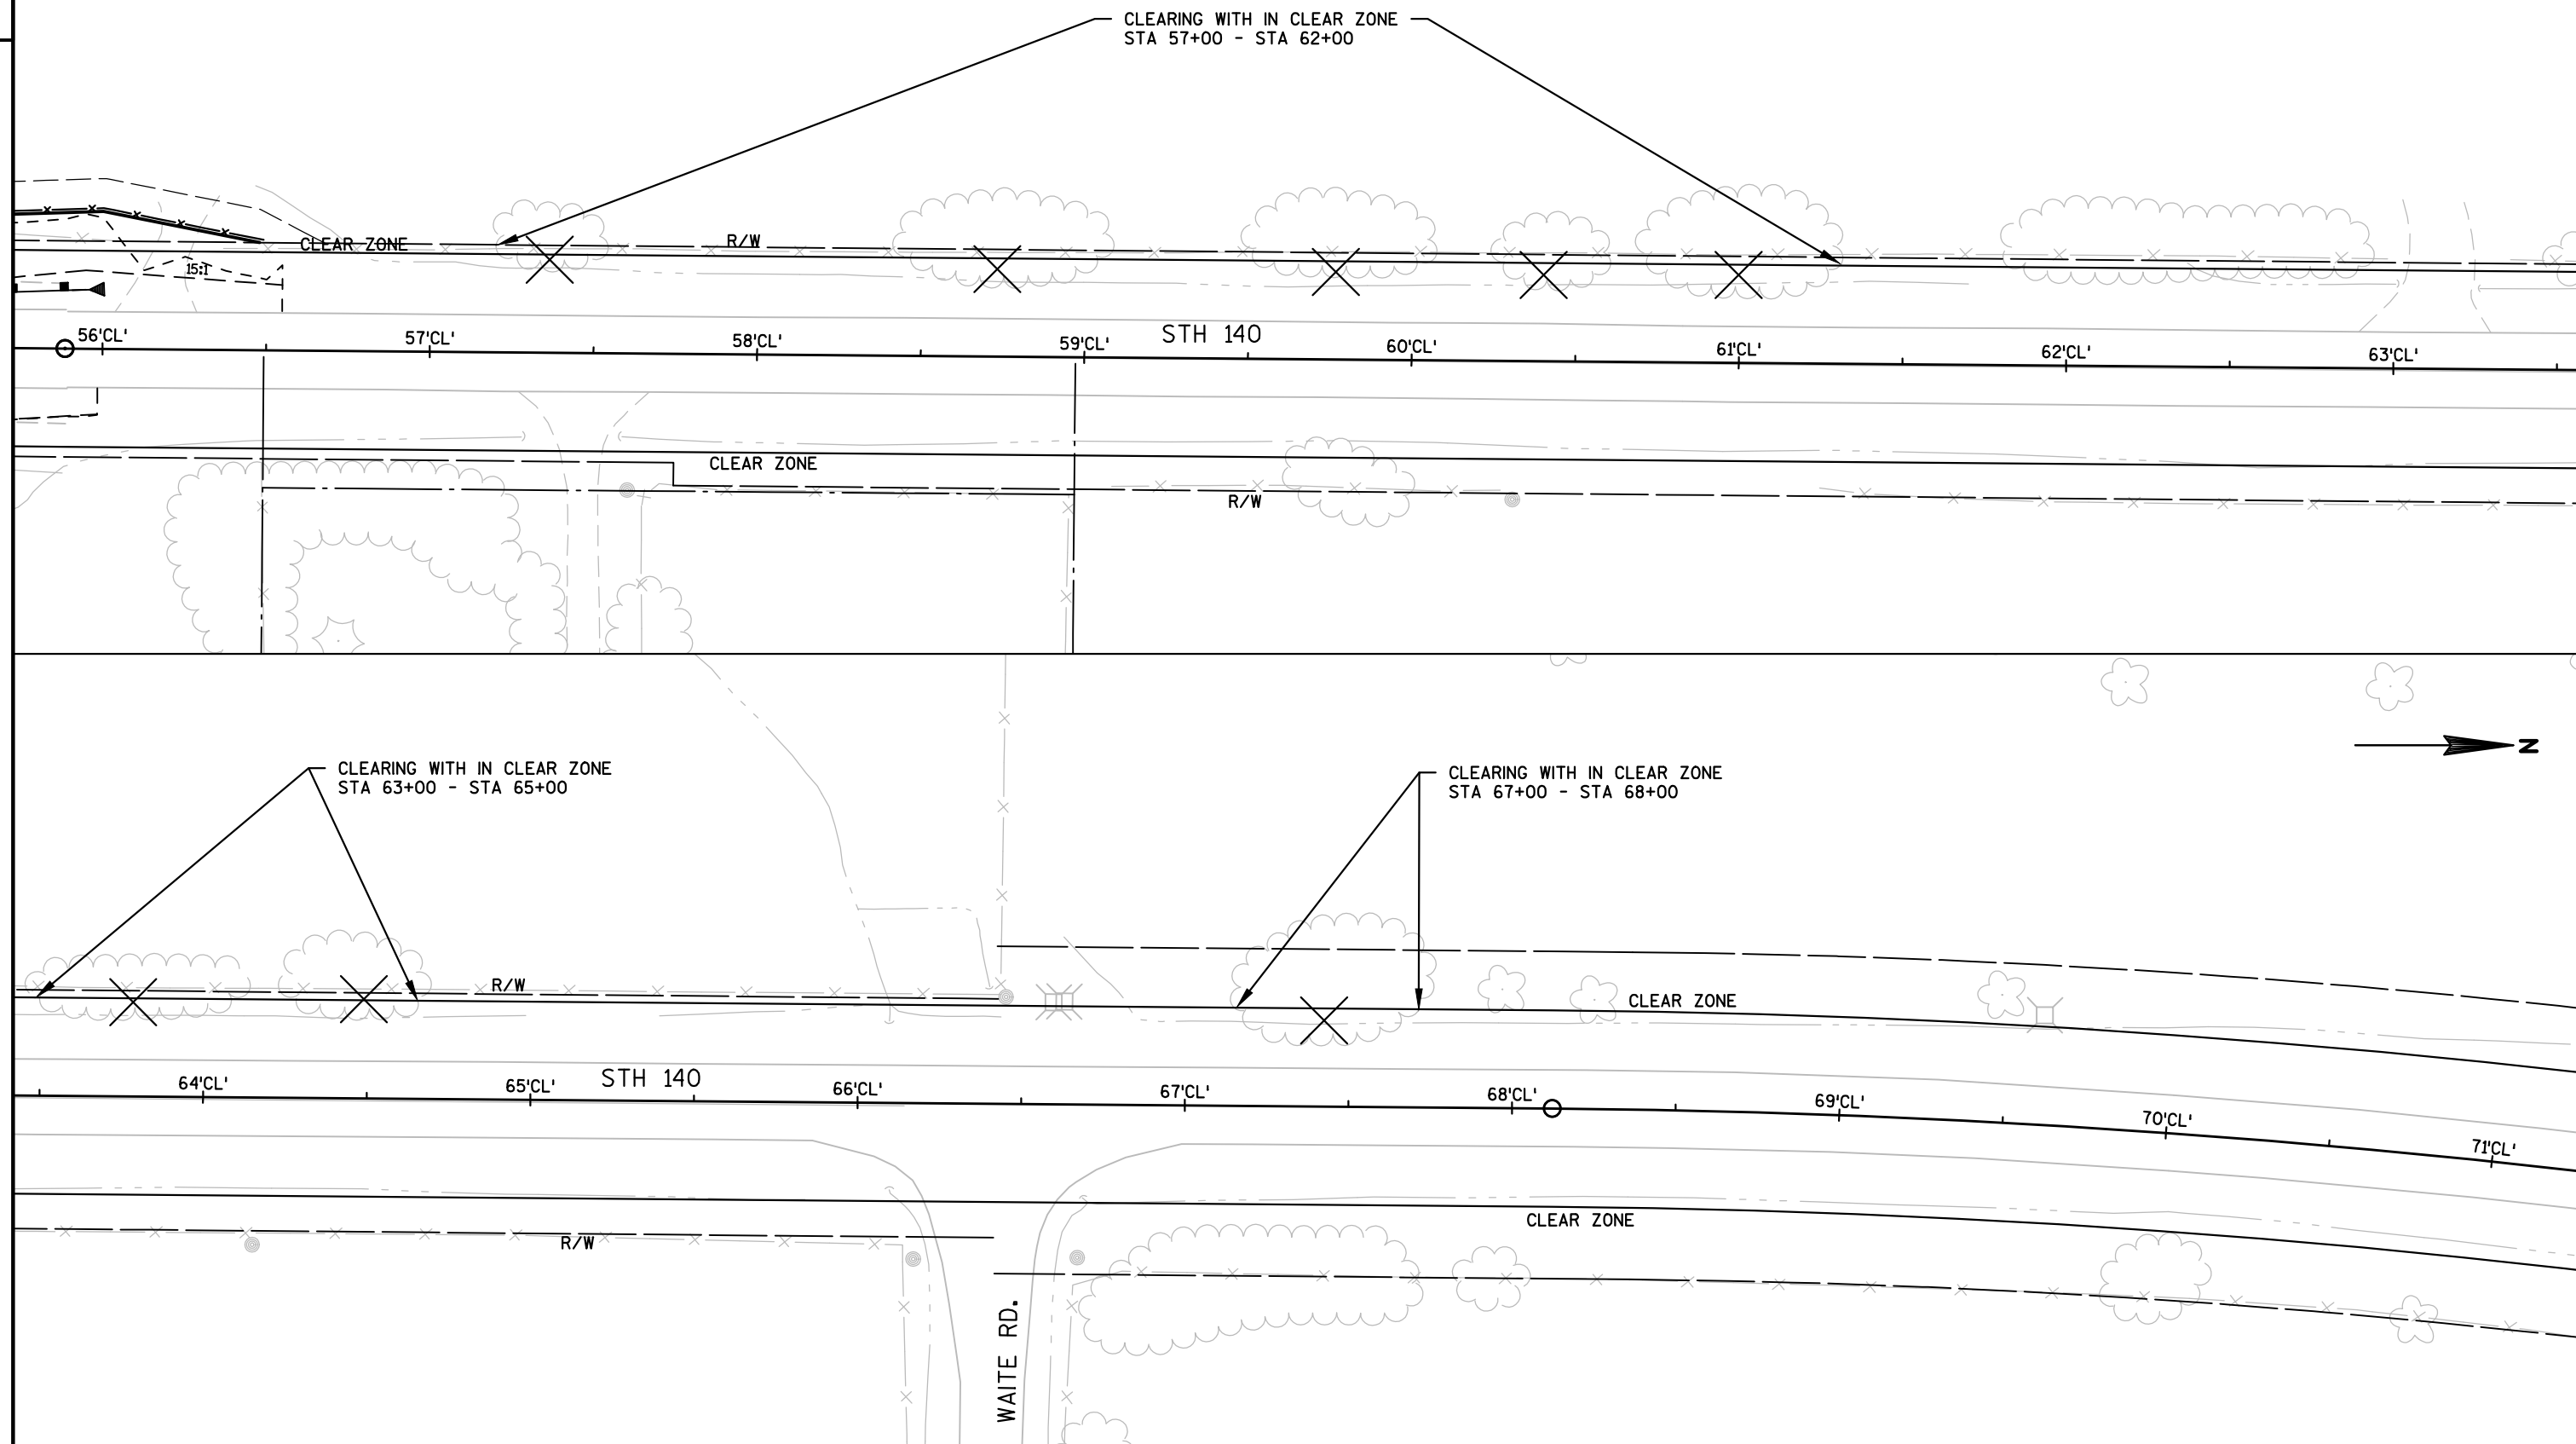



2

2

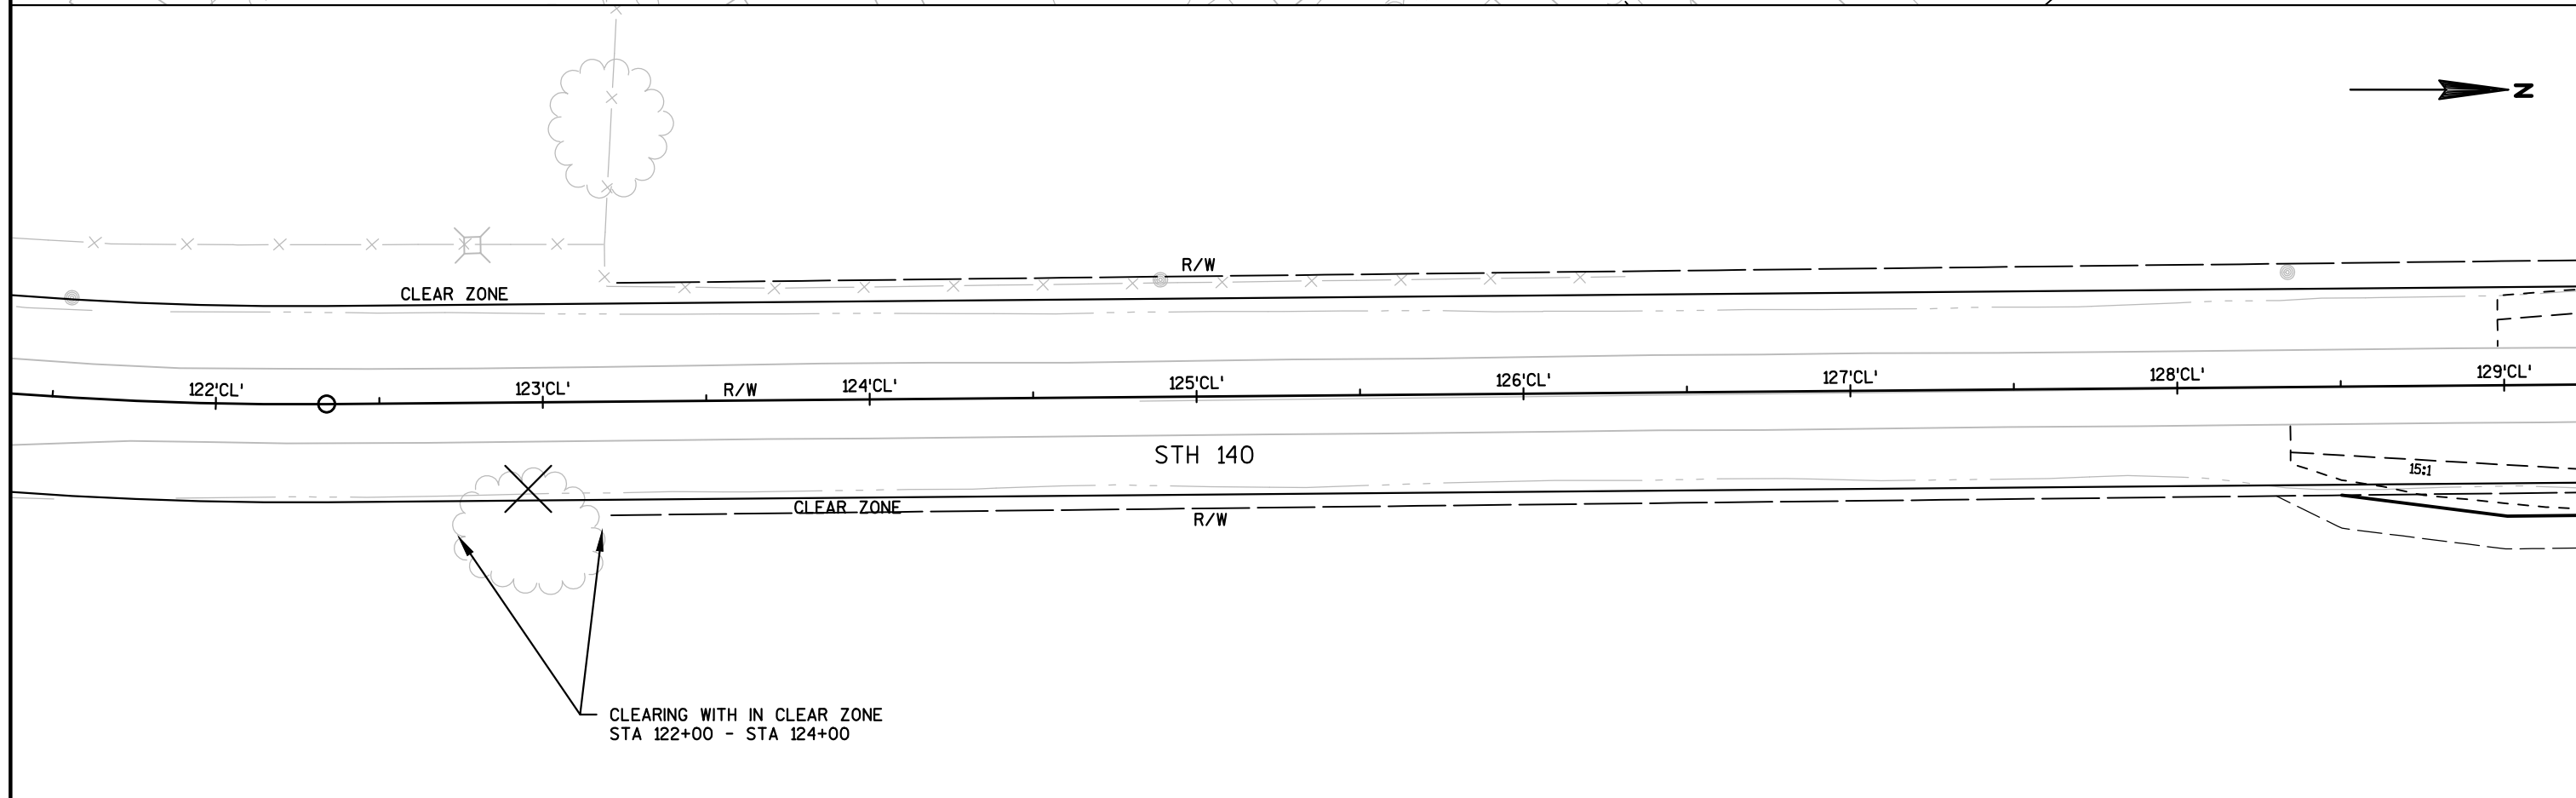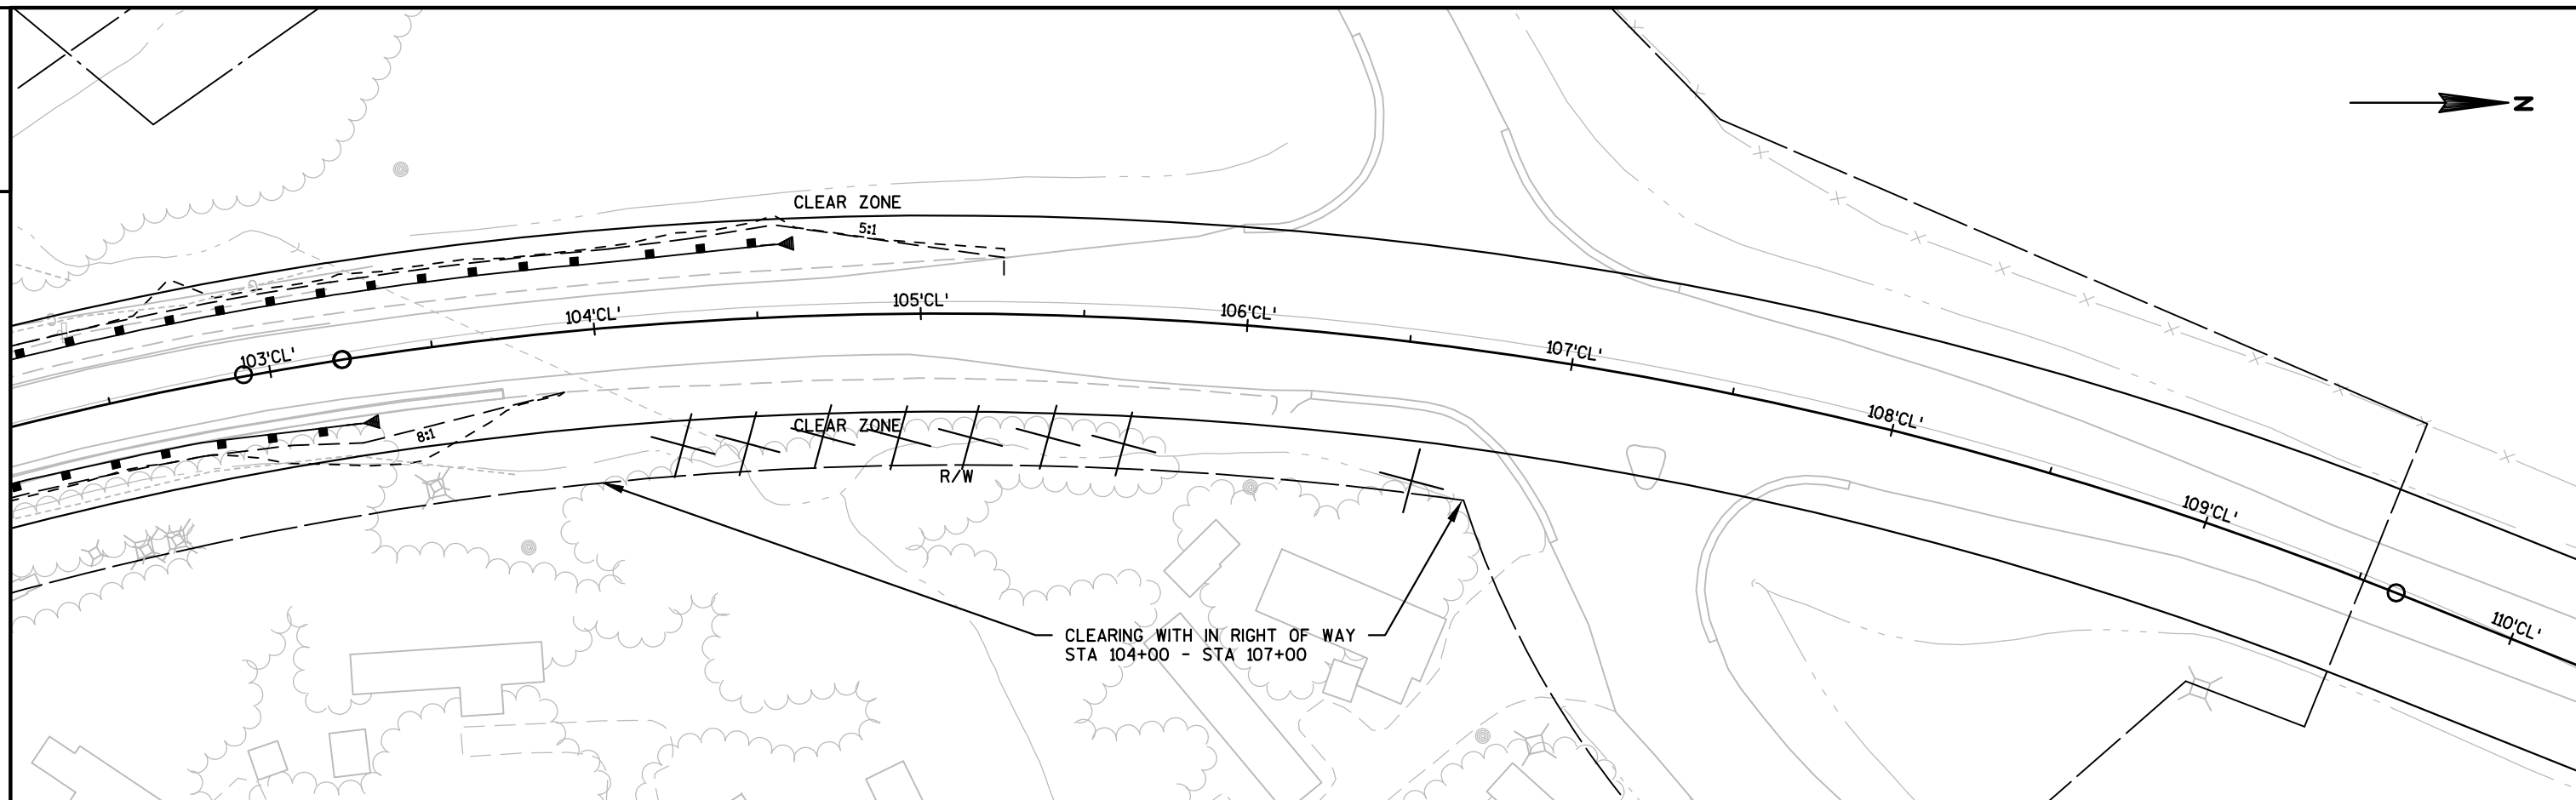

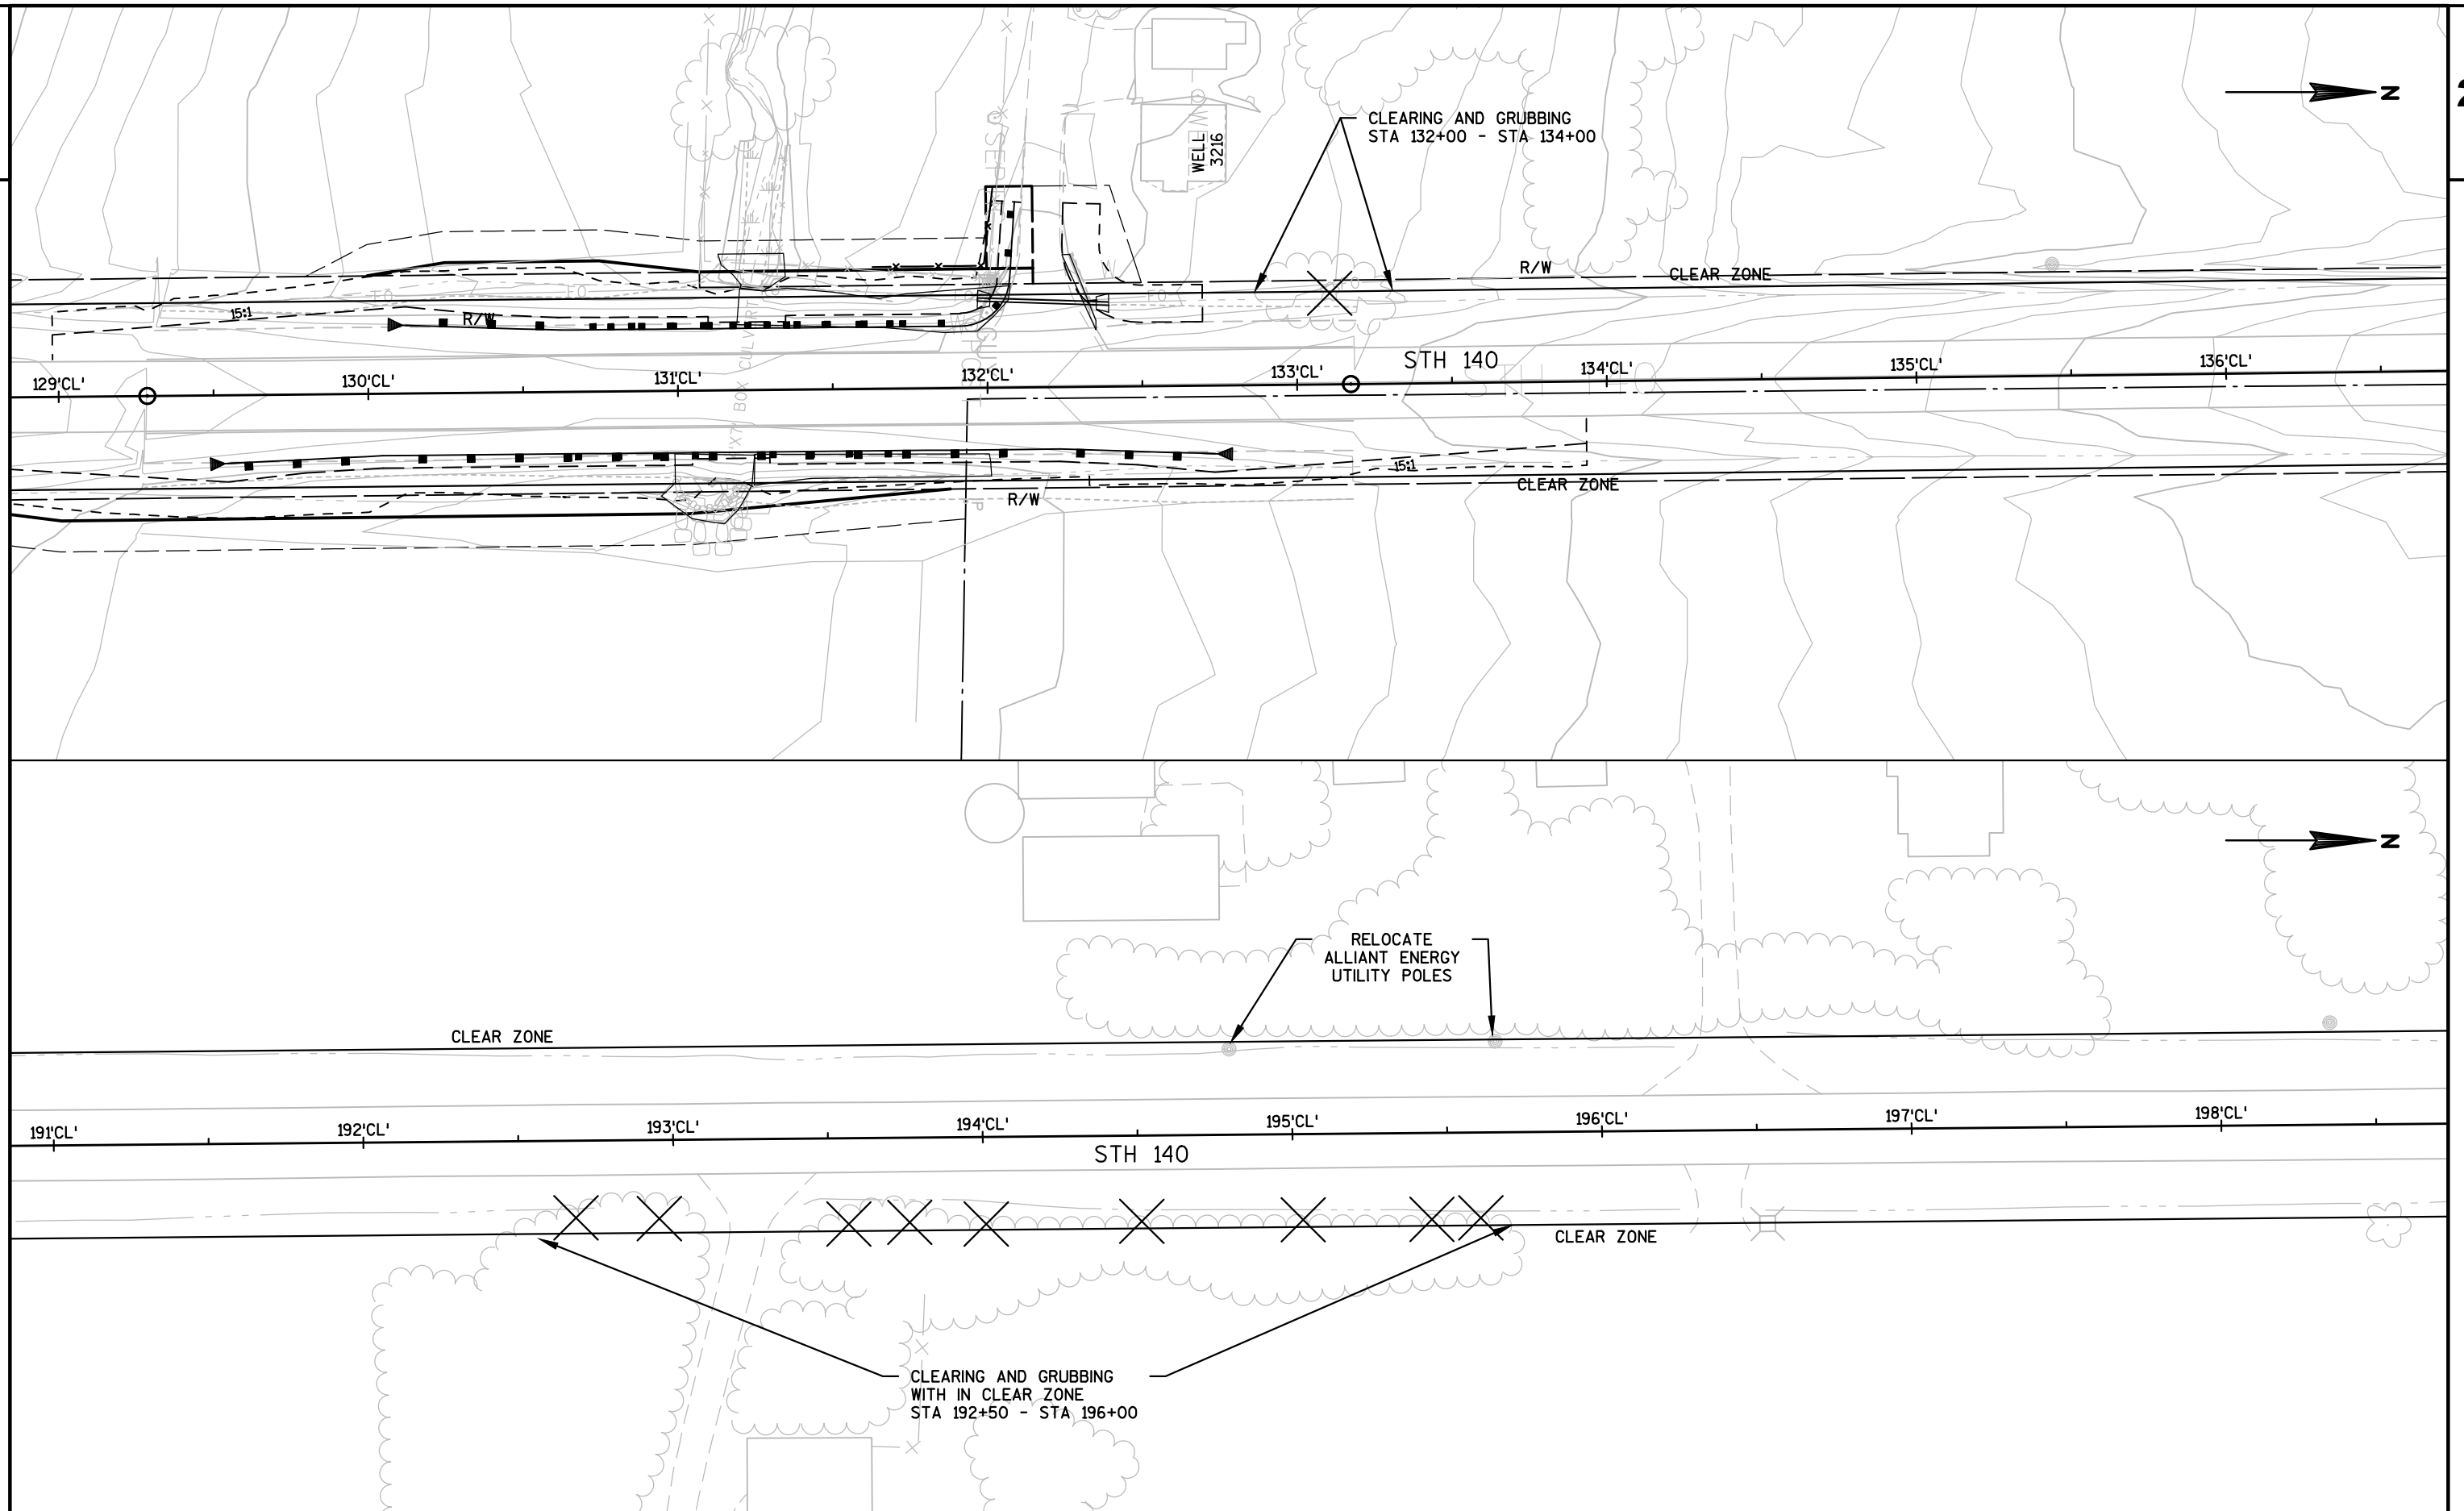

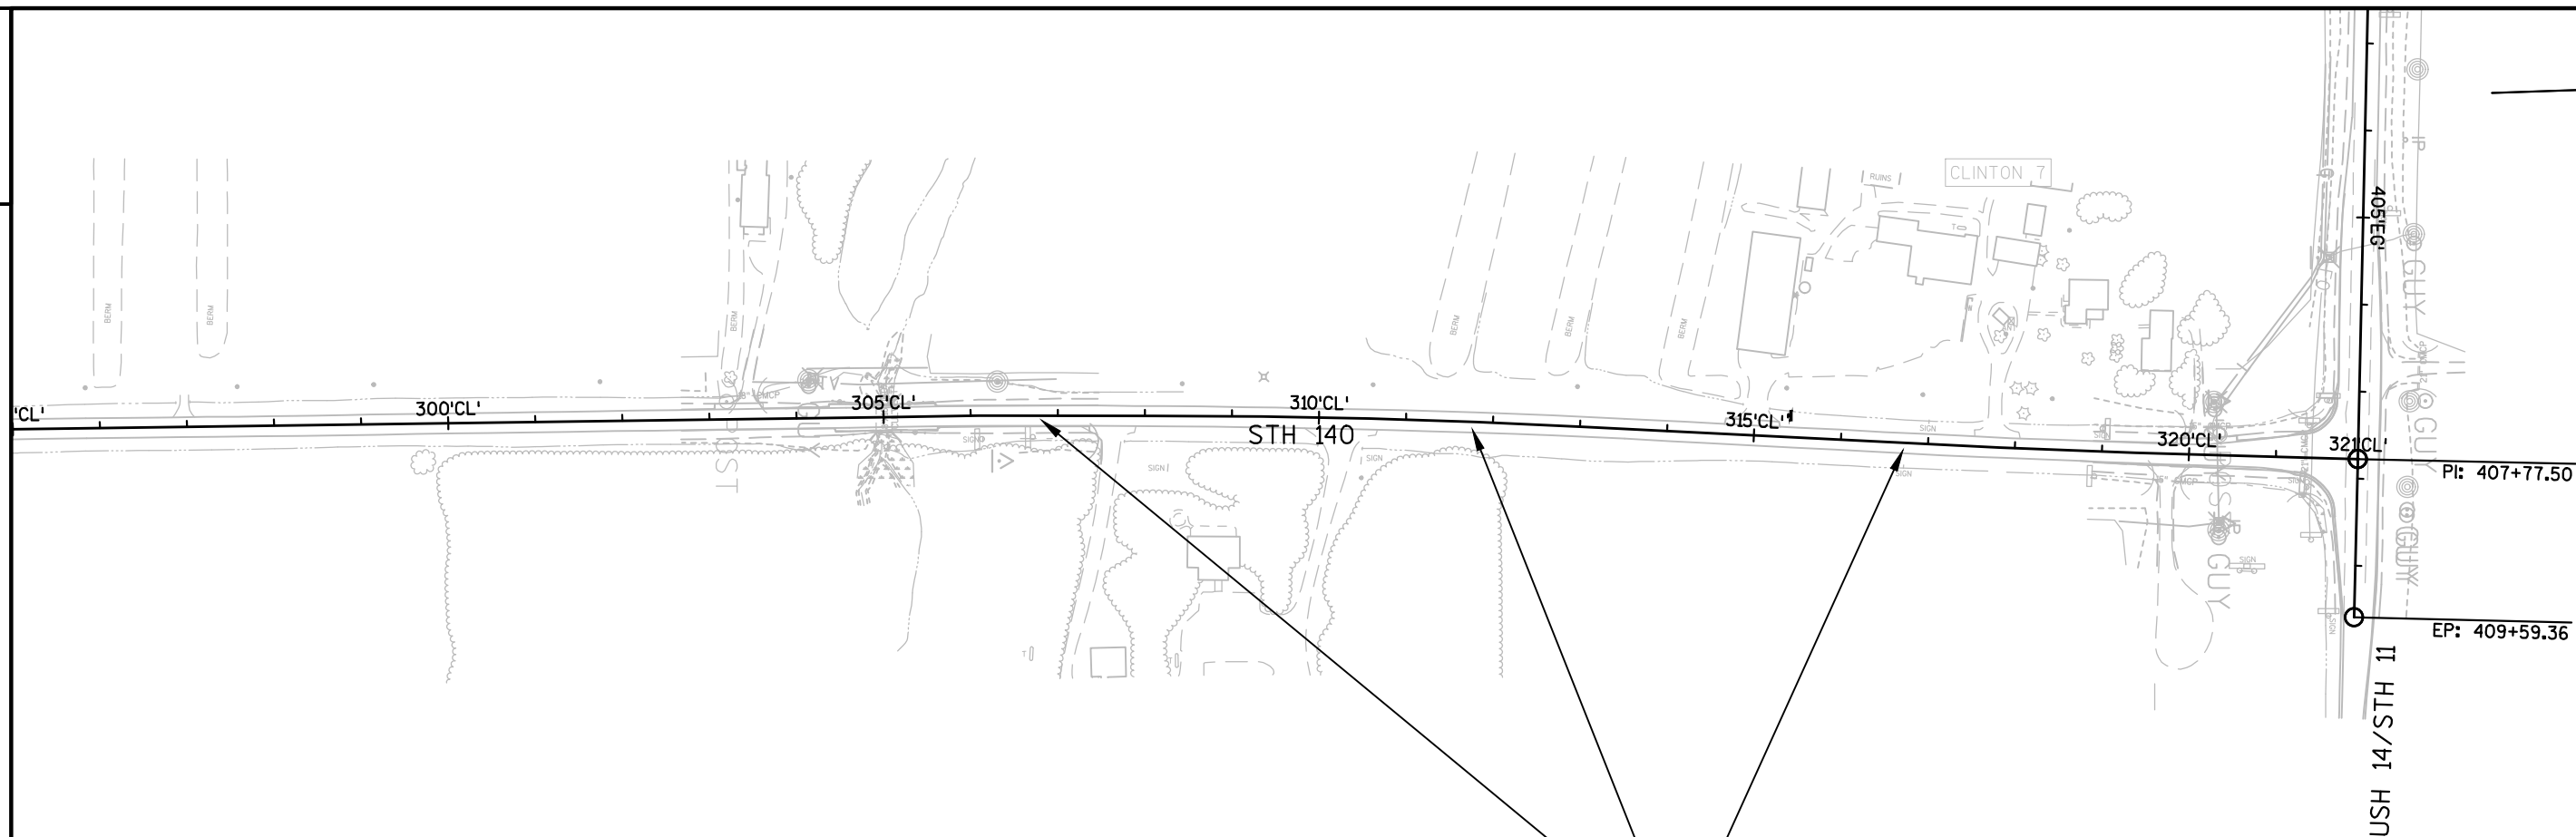

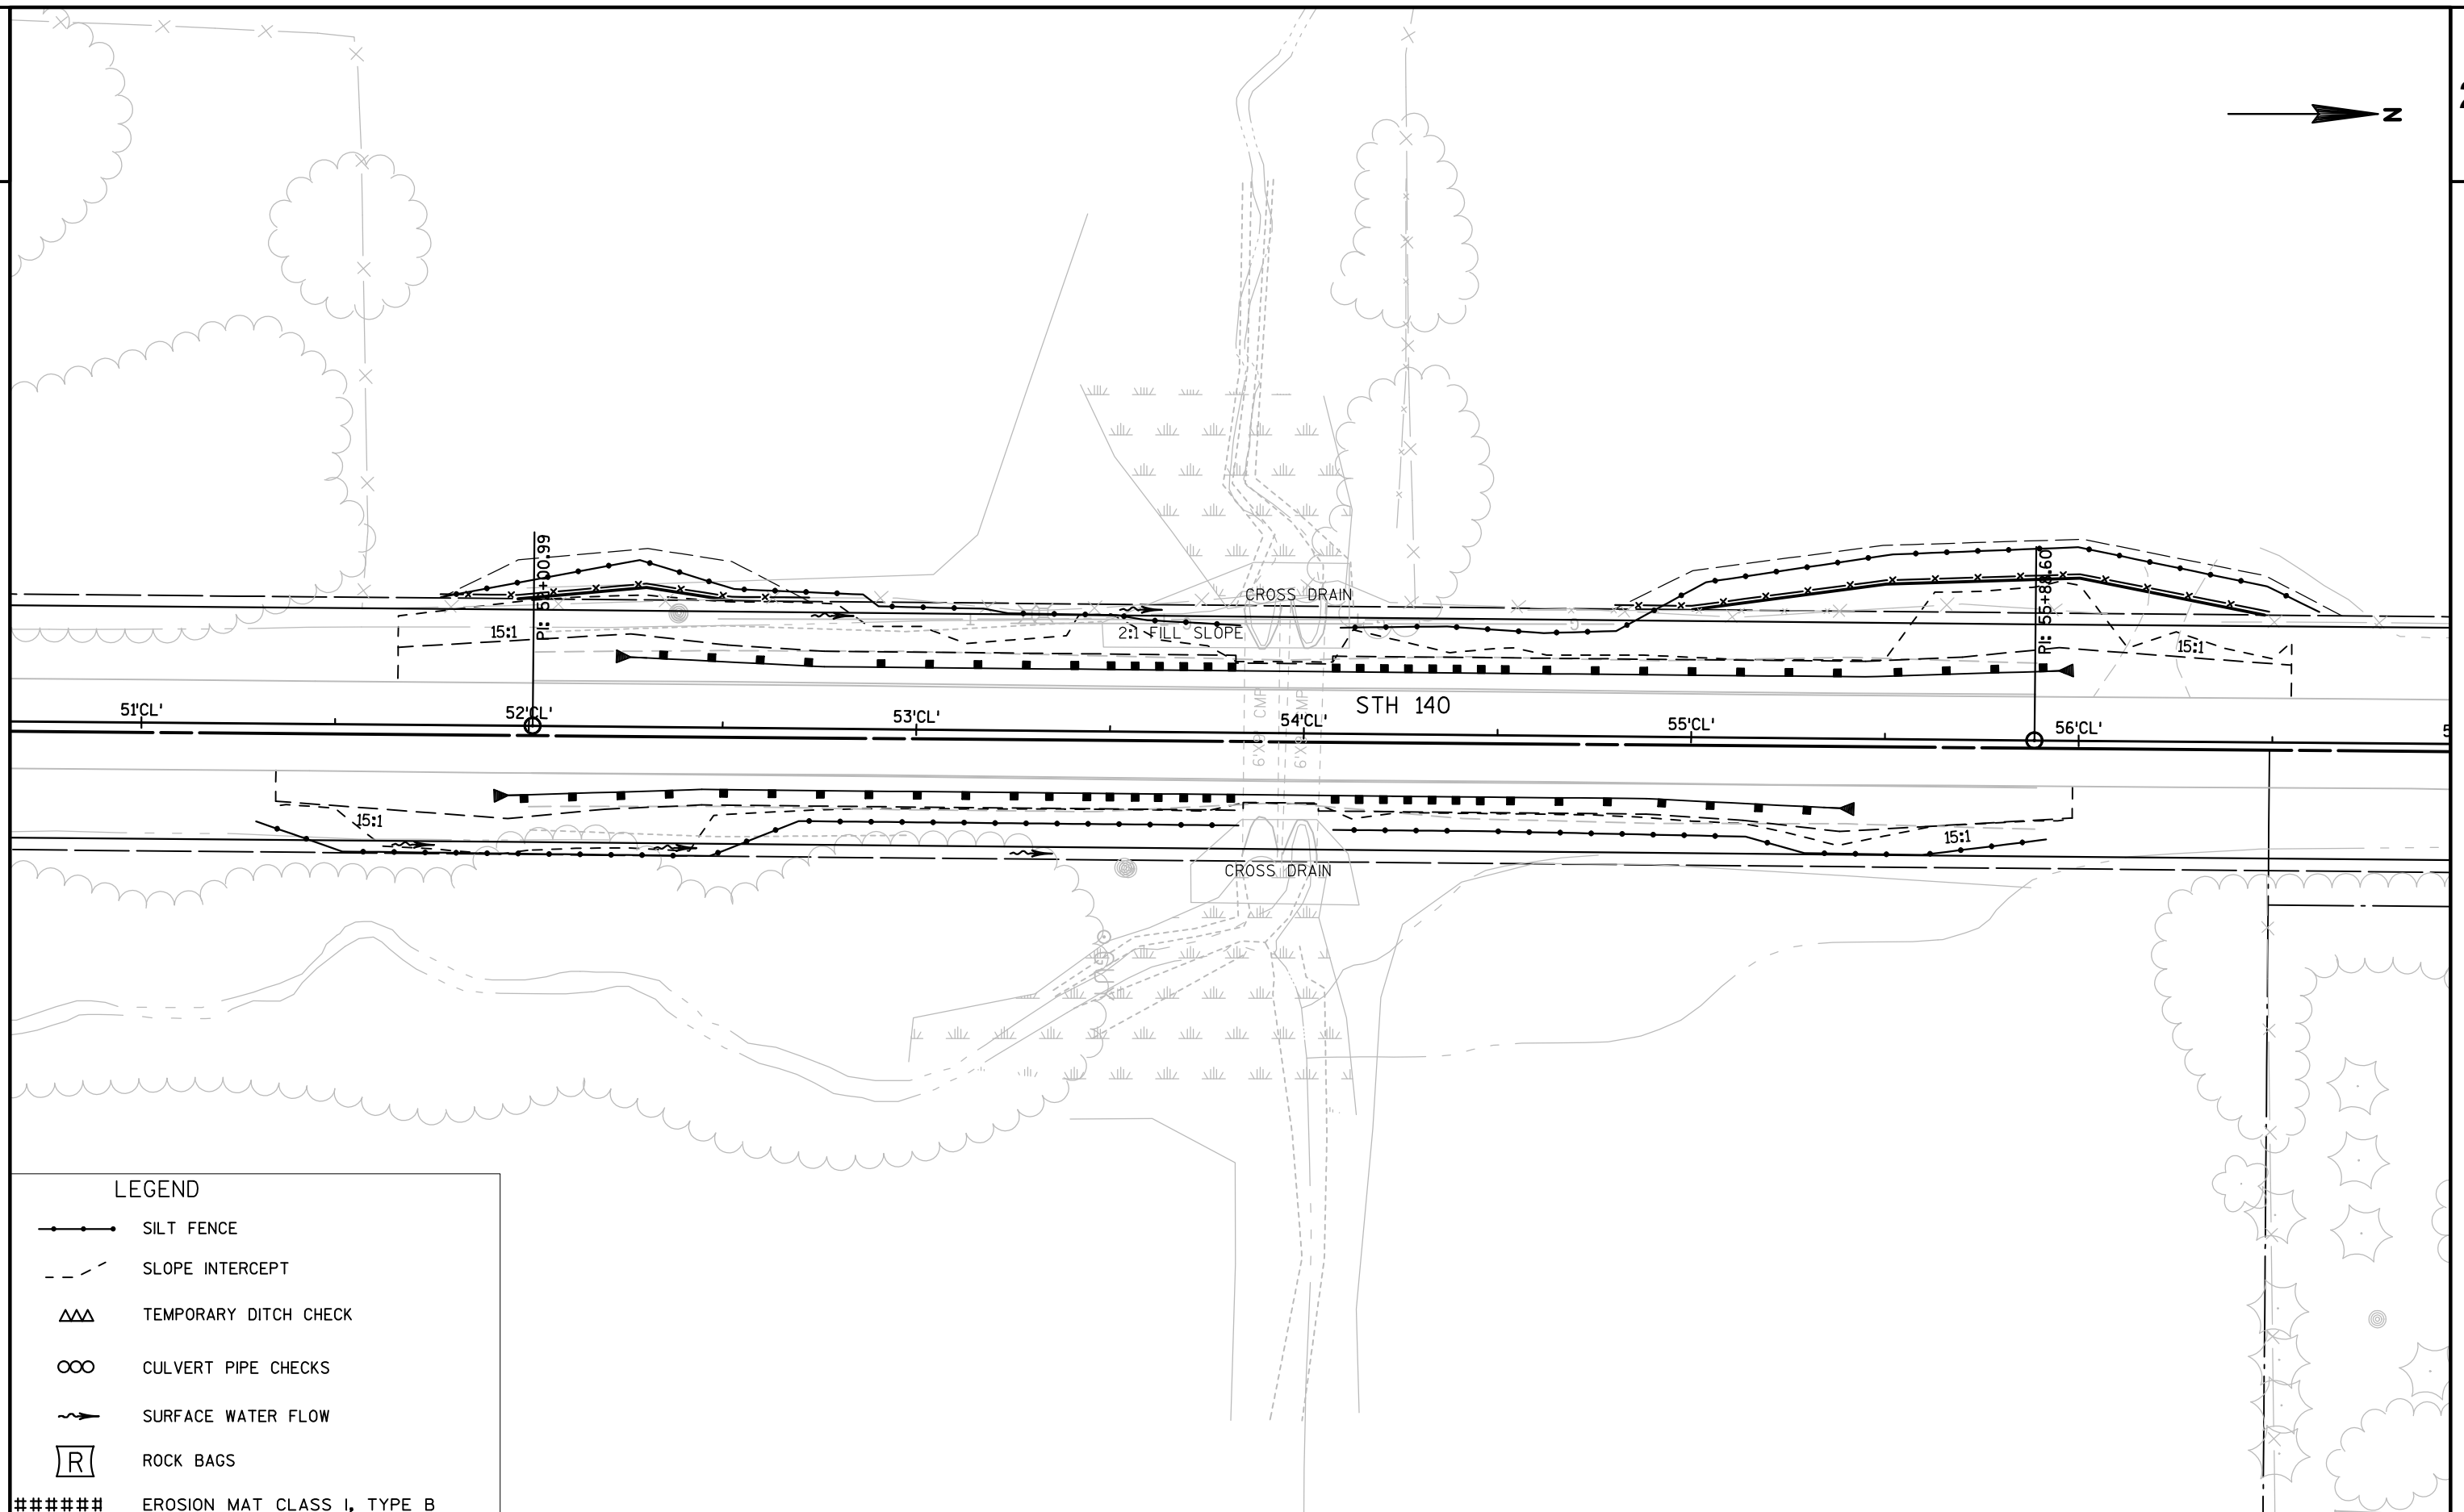

PROJECT NO:3320-00-75

HWY:STH 140

COUNTY:ROCK

EROSION CONTROL: CZ14 & CZ15 GUARDRAIL LOCATION

SHEET

27

E

FILE NAME : L:\PROJECTS\12729\DWG\3320-00-05\SHEETS\PLAN\022001_EC.DWG
LAYOUT NAME - 021204_PD - 021204_PD


PLOT DATE : 5/5/2016 2:08 PM


PLOT BY : BREMER, SAM


PLOT NAME :

PLOT SCALE : 1:40_XREF

WISDOT/CADDs SHEET 42

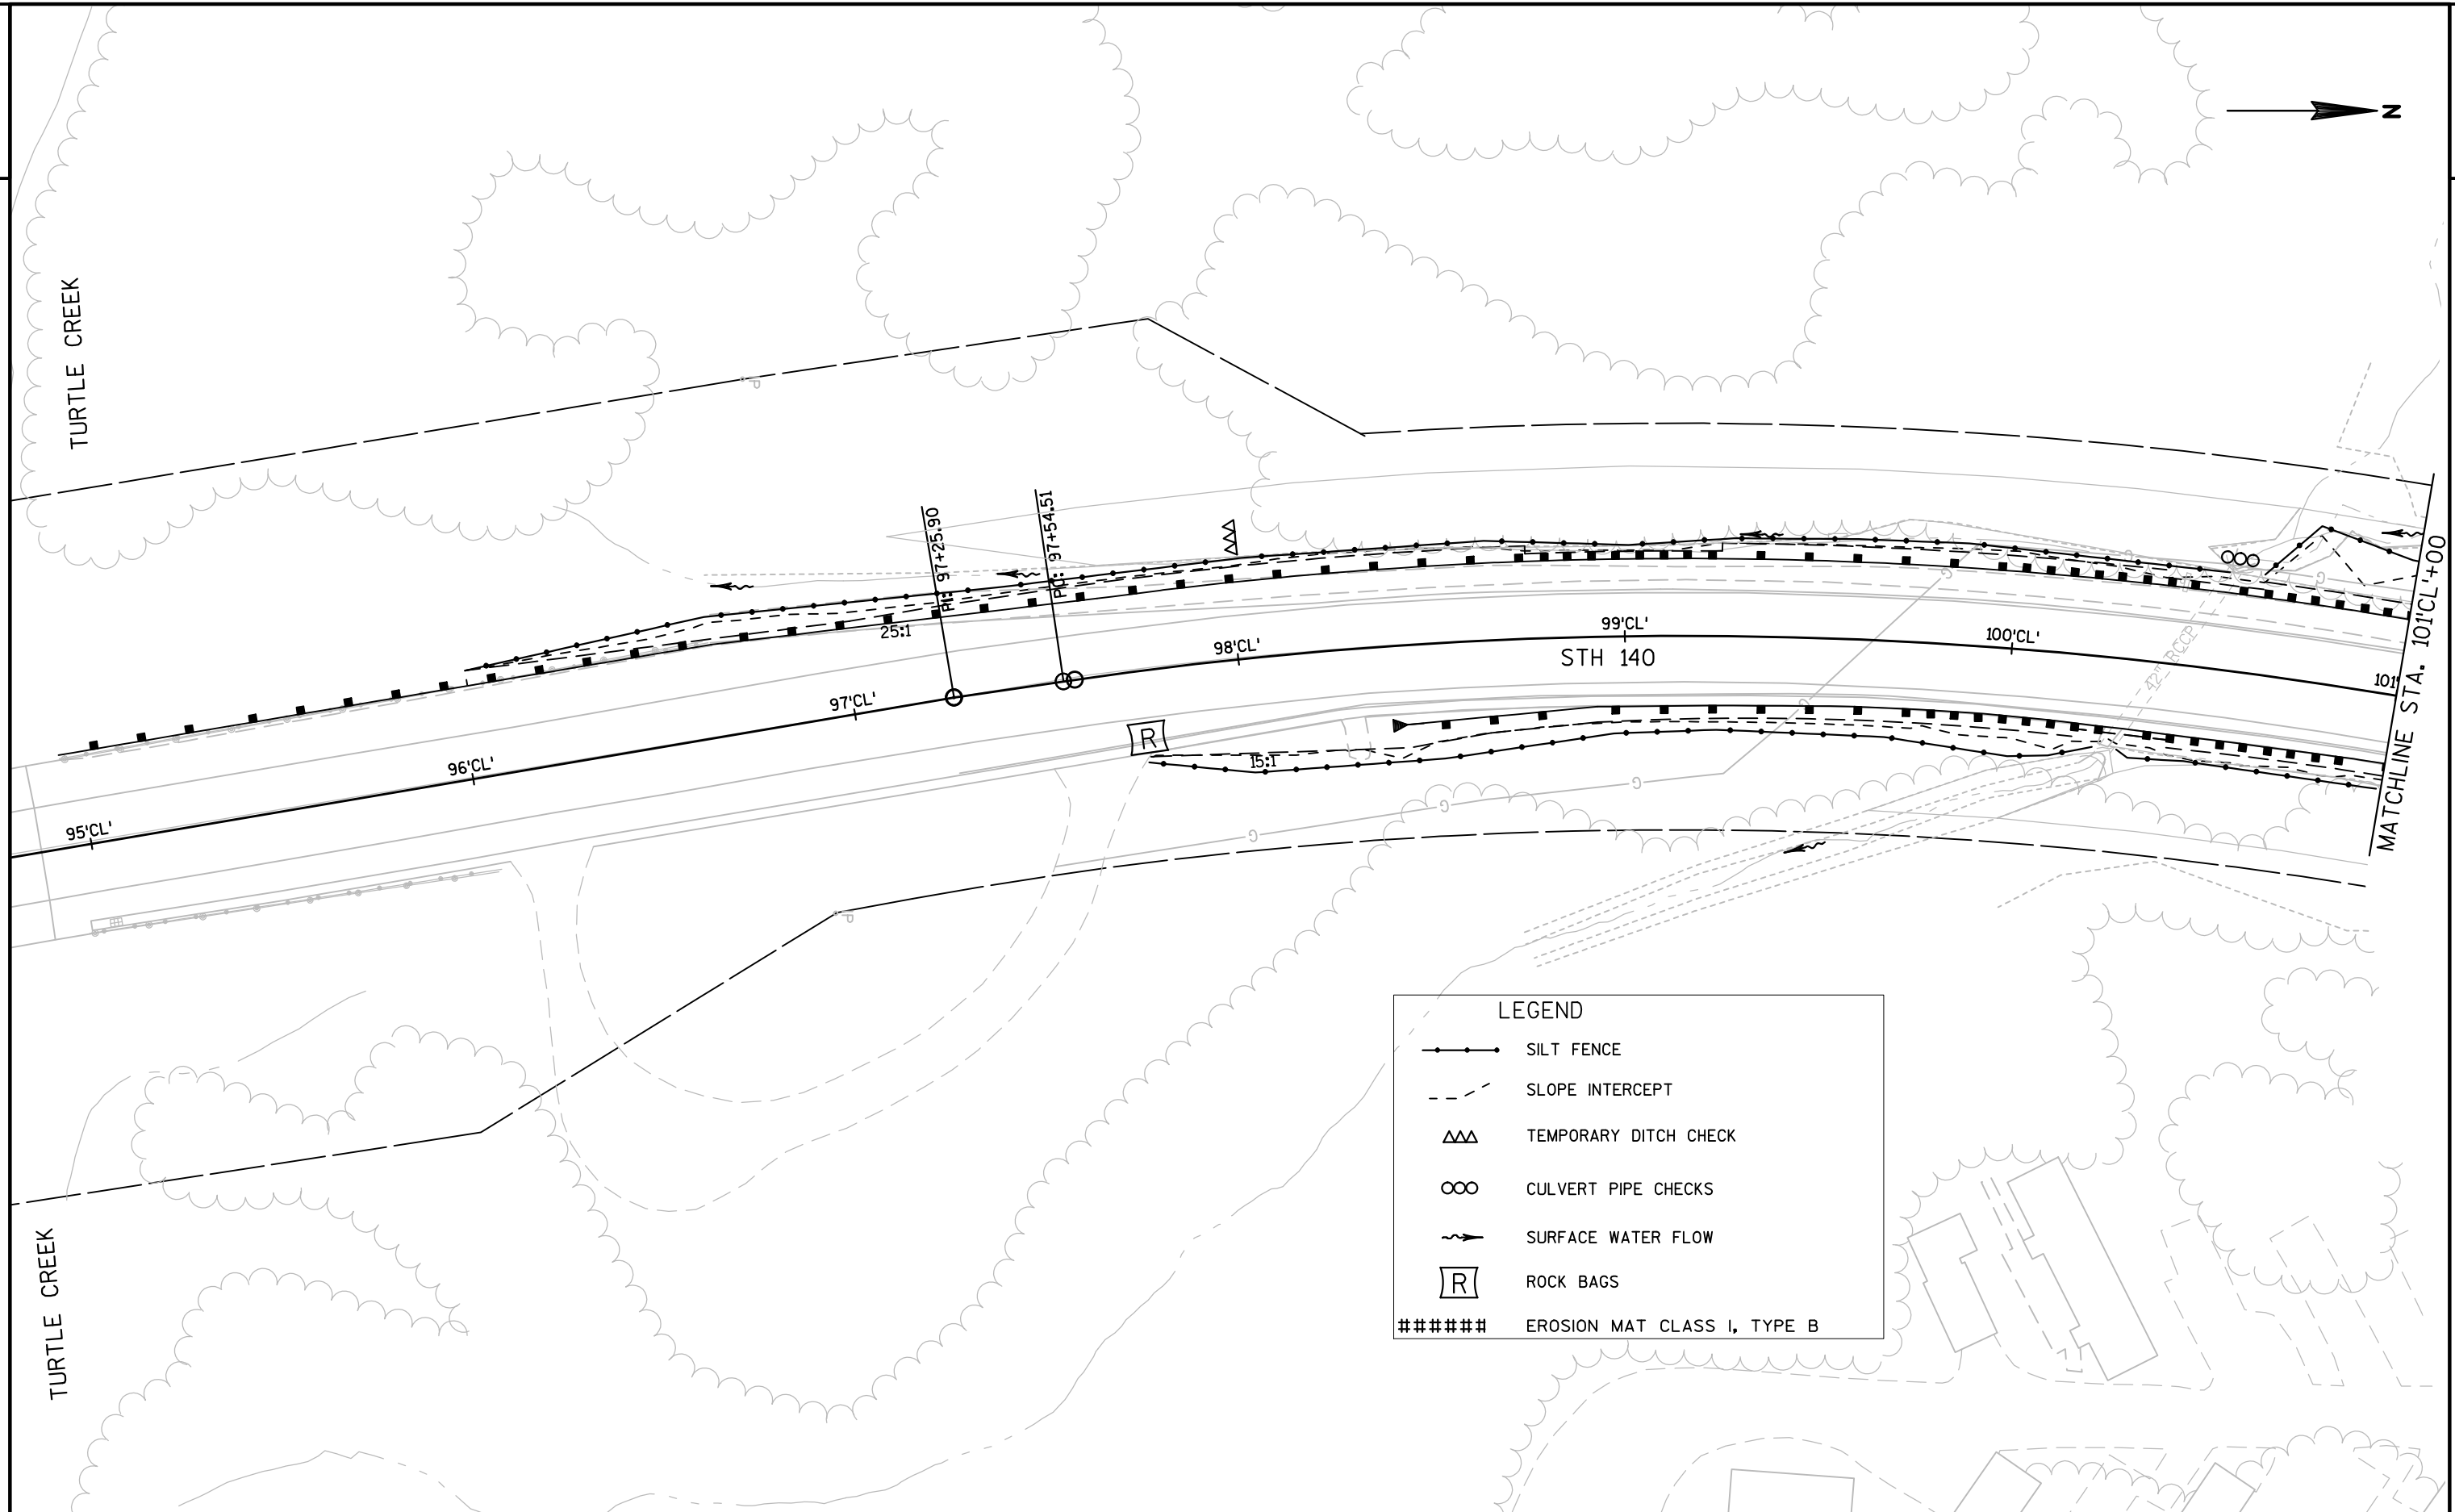

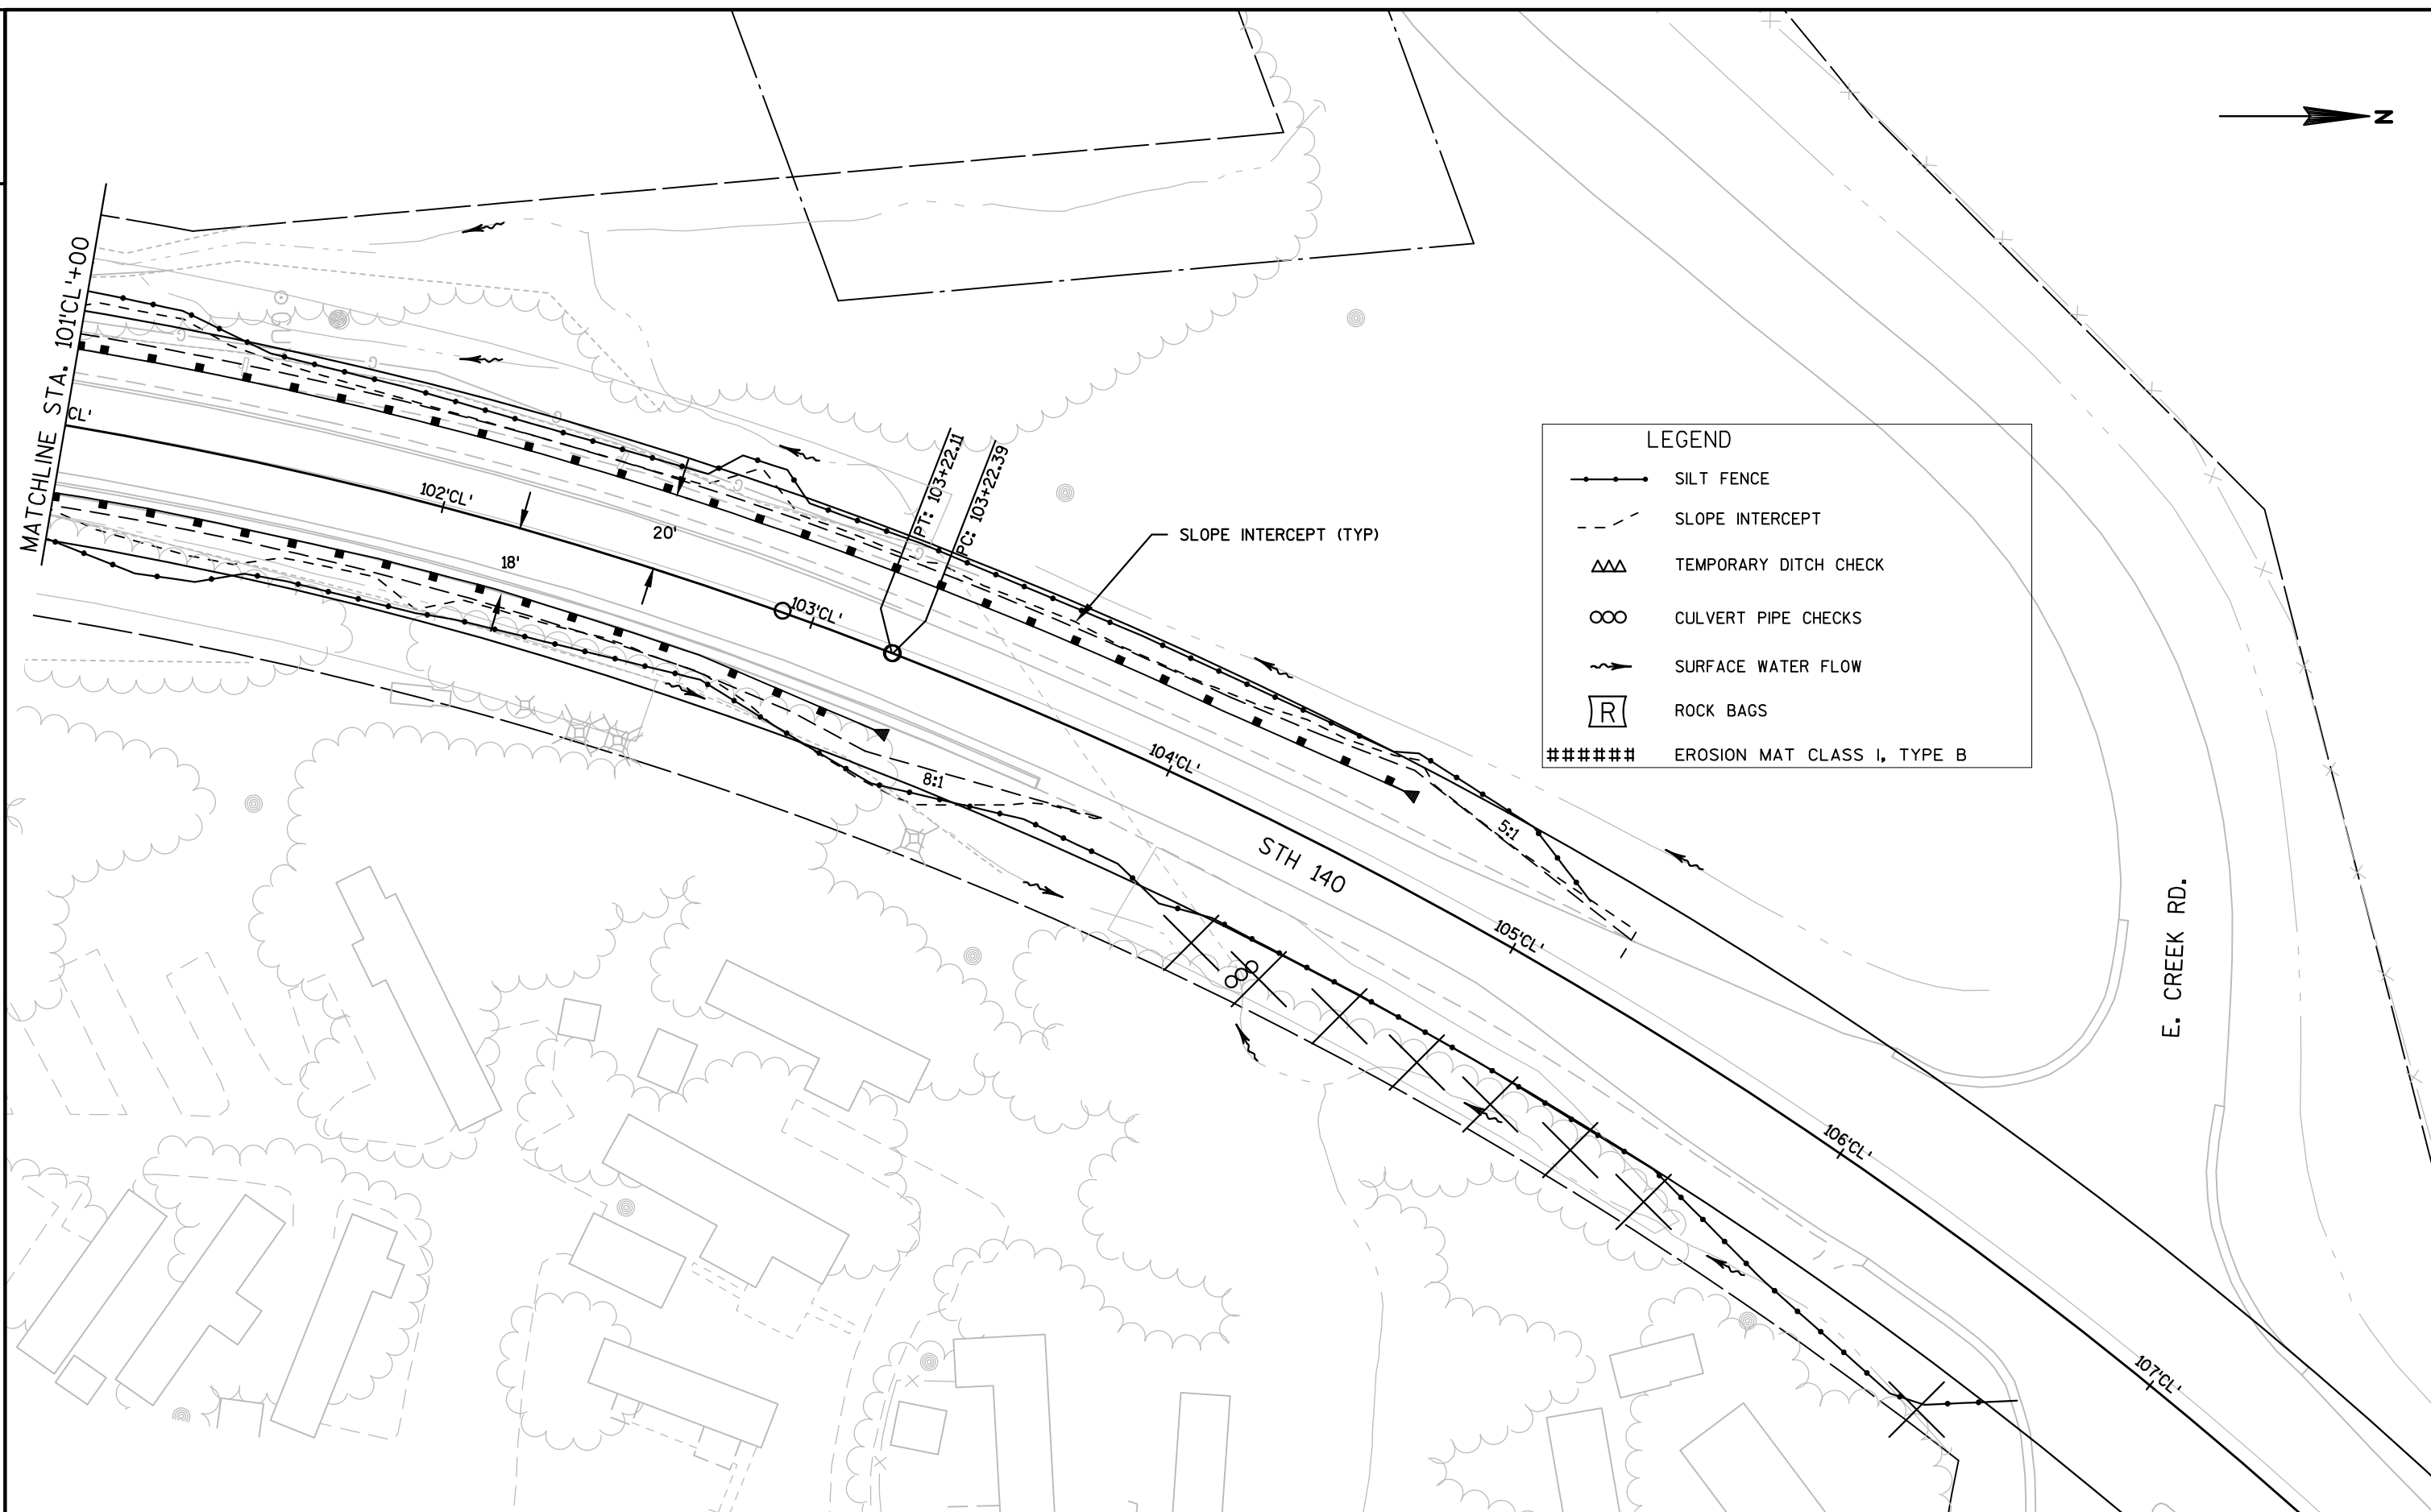

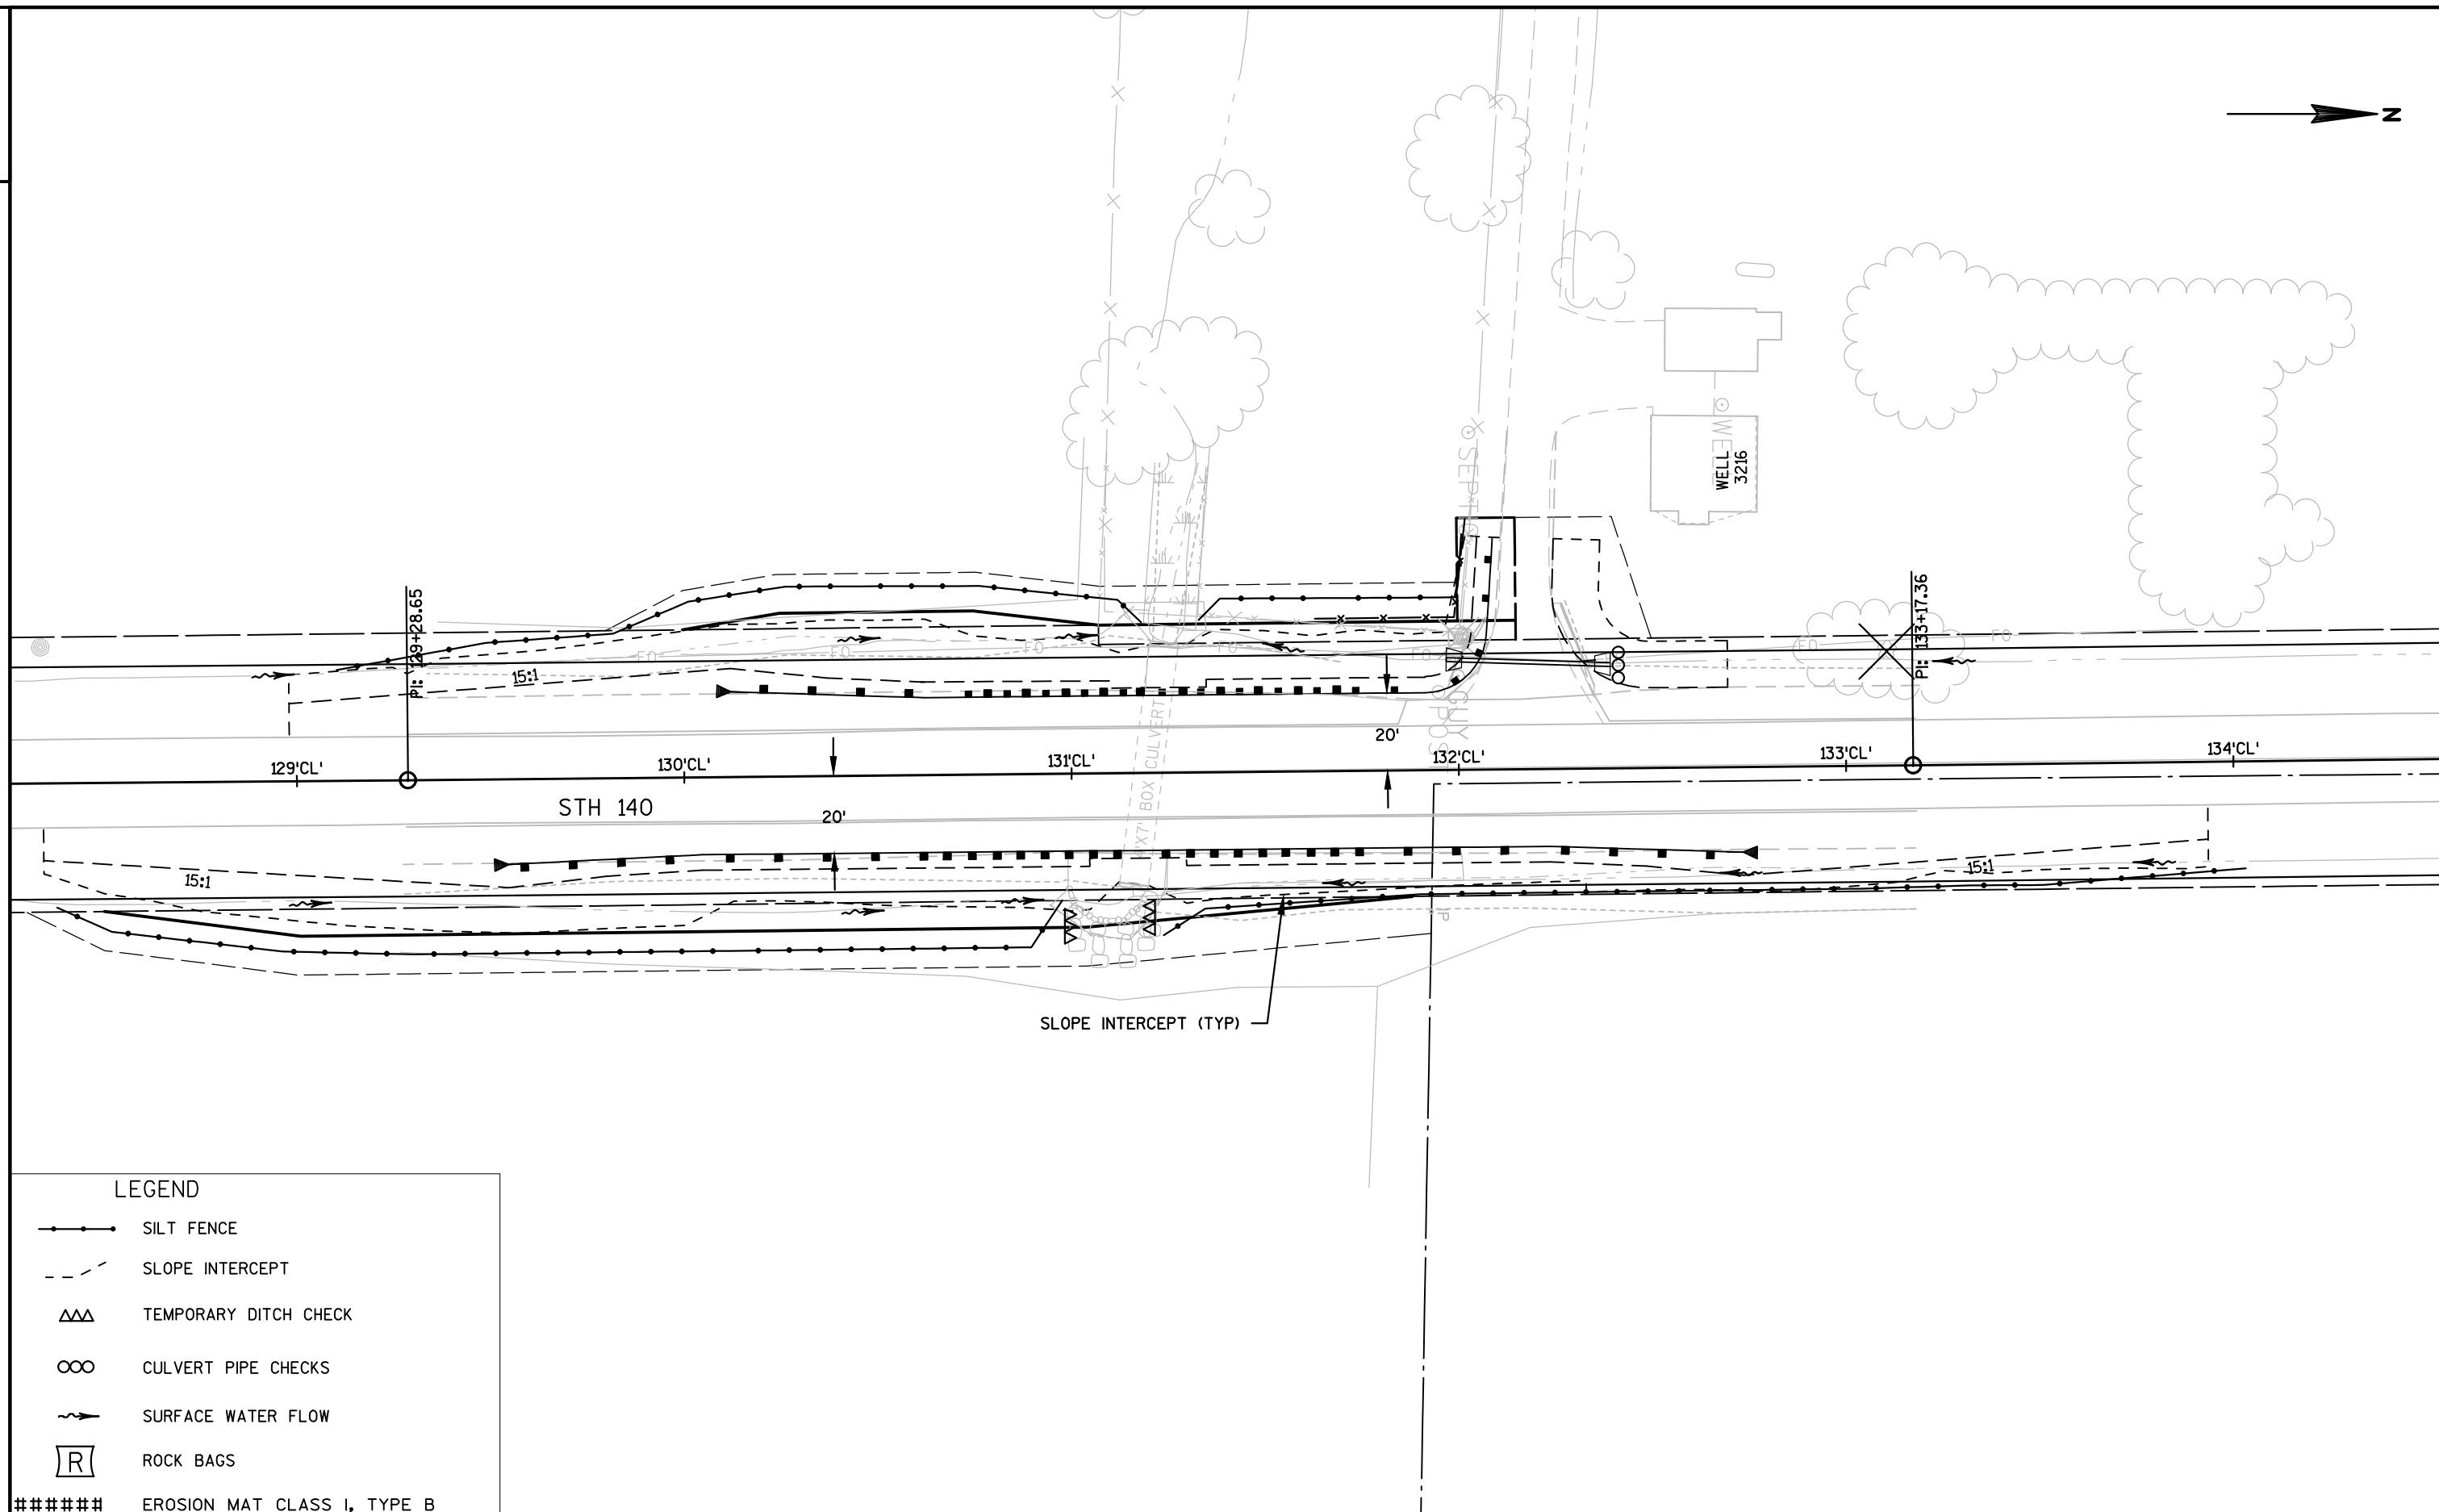

PROJECT NO:3320-00-75

HWY:STH 140

COUNTY:ROCK

EROSION CONTROL: CZ19 & CZ20 GUARDRAIL LOCATION

SHEET

30

E

FILE NAME : L:\PROJECTS\12729\DWG\3320-00-05\SHEETSPLAN\022001_EC.DWG
LAYOUT NAME - 021207_PD - 021207_PD


PLOT DATE : 5/5/2016 2:09 PM

PLOT BY : BREMER, SAM

PLOT NAME :


PLOT SCALE : 1:40_XREF

WISDOT/CADDs SHEET 42

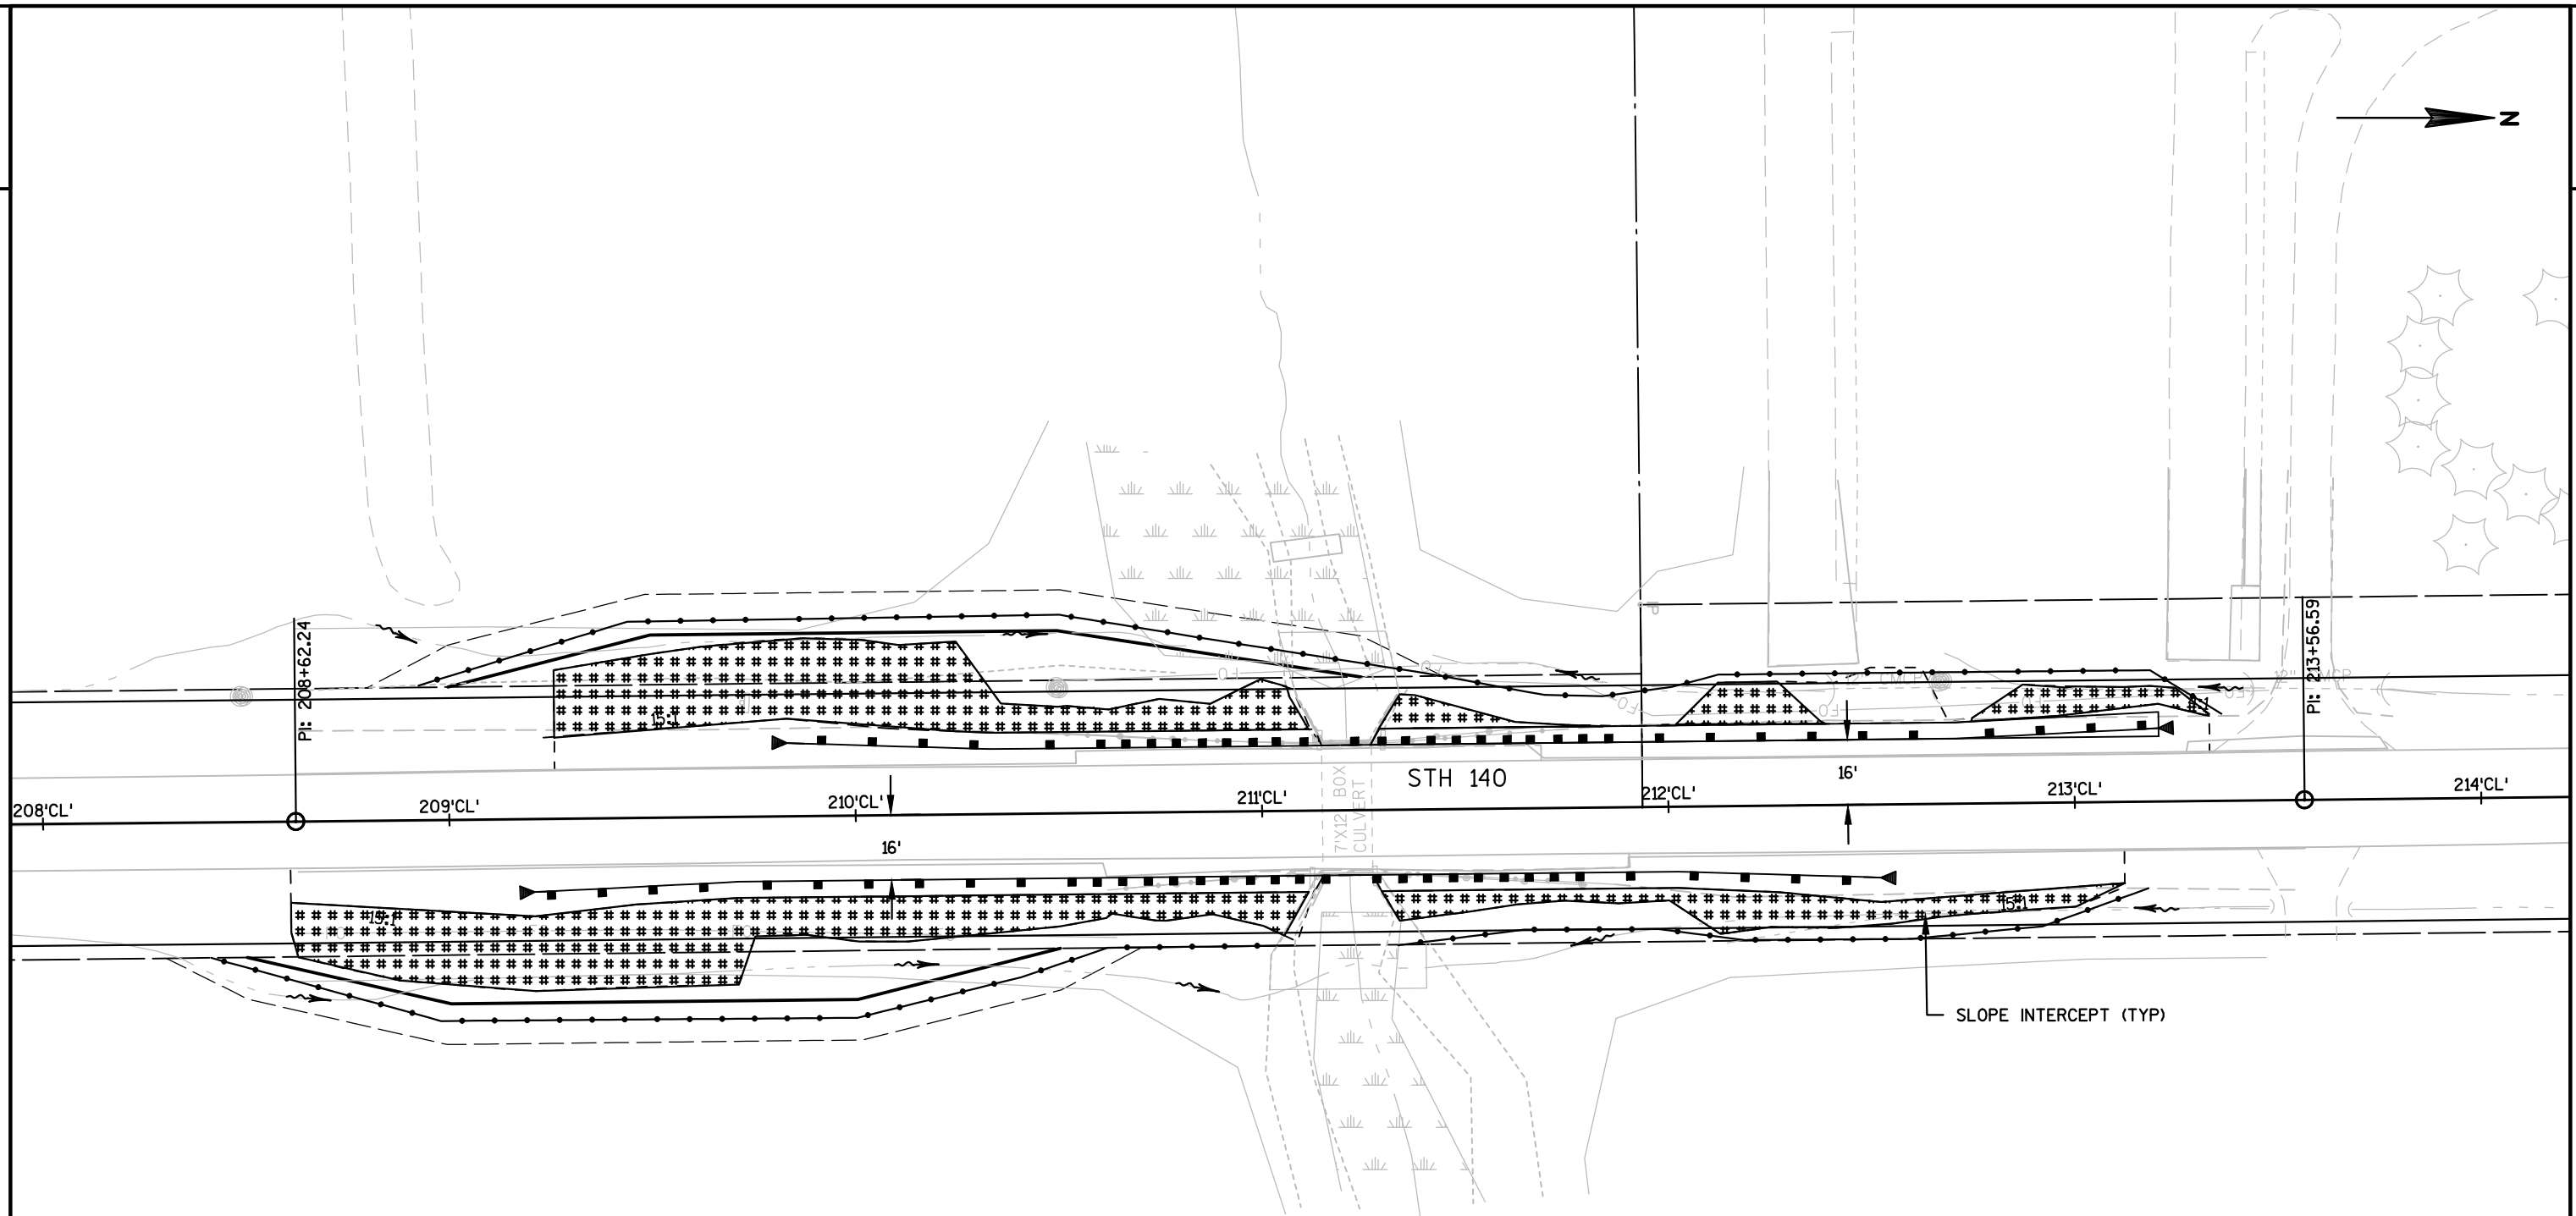

LEGEND

- SILT FENCE
- SLOPE INTERCEPT
- TEMPORARY DITCH CHECK
- CULVERT PIPE CHECKS
- SURFACE WATER FLOW
- ROCK BAGS
- EROSION MAT CLASS I, TYPE B

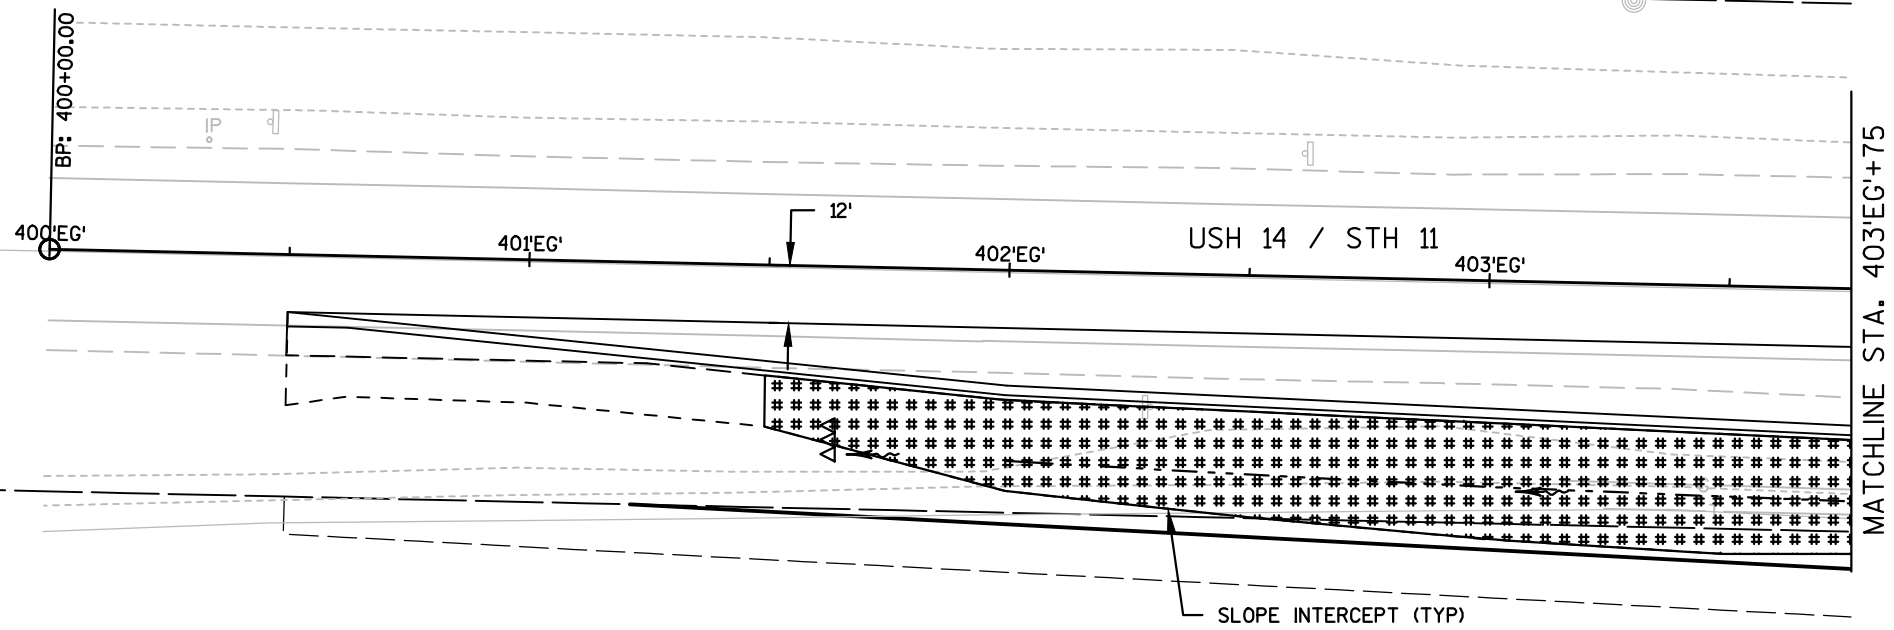

LEGEND

- SILT FENCE
- SLOPE INTERCEPT
- TEMPORARY DITCH CHECK
- CULVERT PIPE CHECKS
- SURFACE WATER FLOW
- ROCK BAGS

EROSION MAT CLASS I, TYPE B

PROJECT NO:1706-00-73


HWY:STH 140


COUNTY:ROCK

EROSION CONTROL: USH 14 / STH 11 EB RIGHT TURN LANE

SHEET 32


E

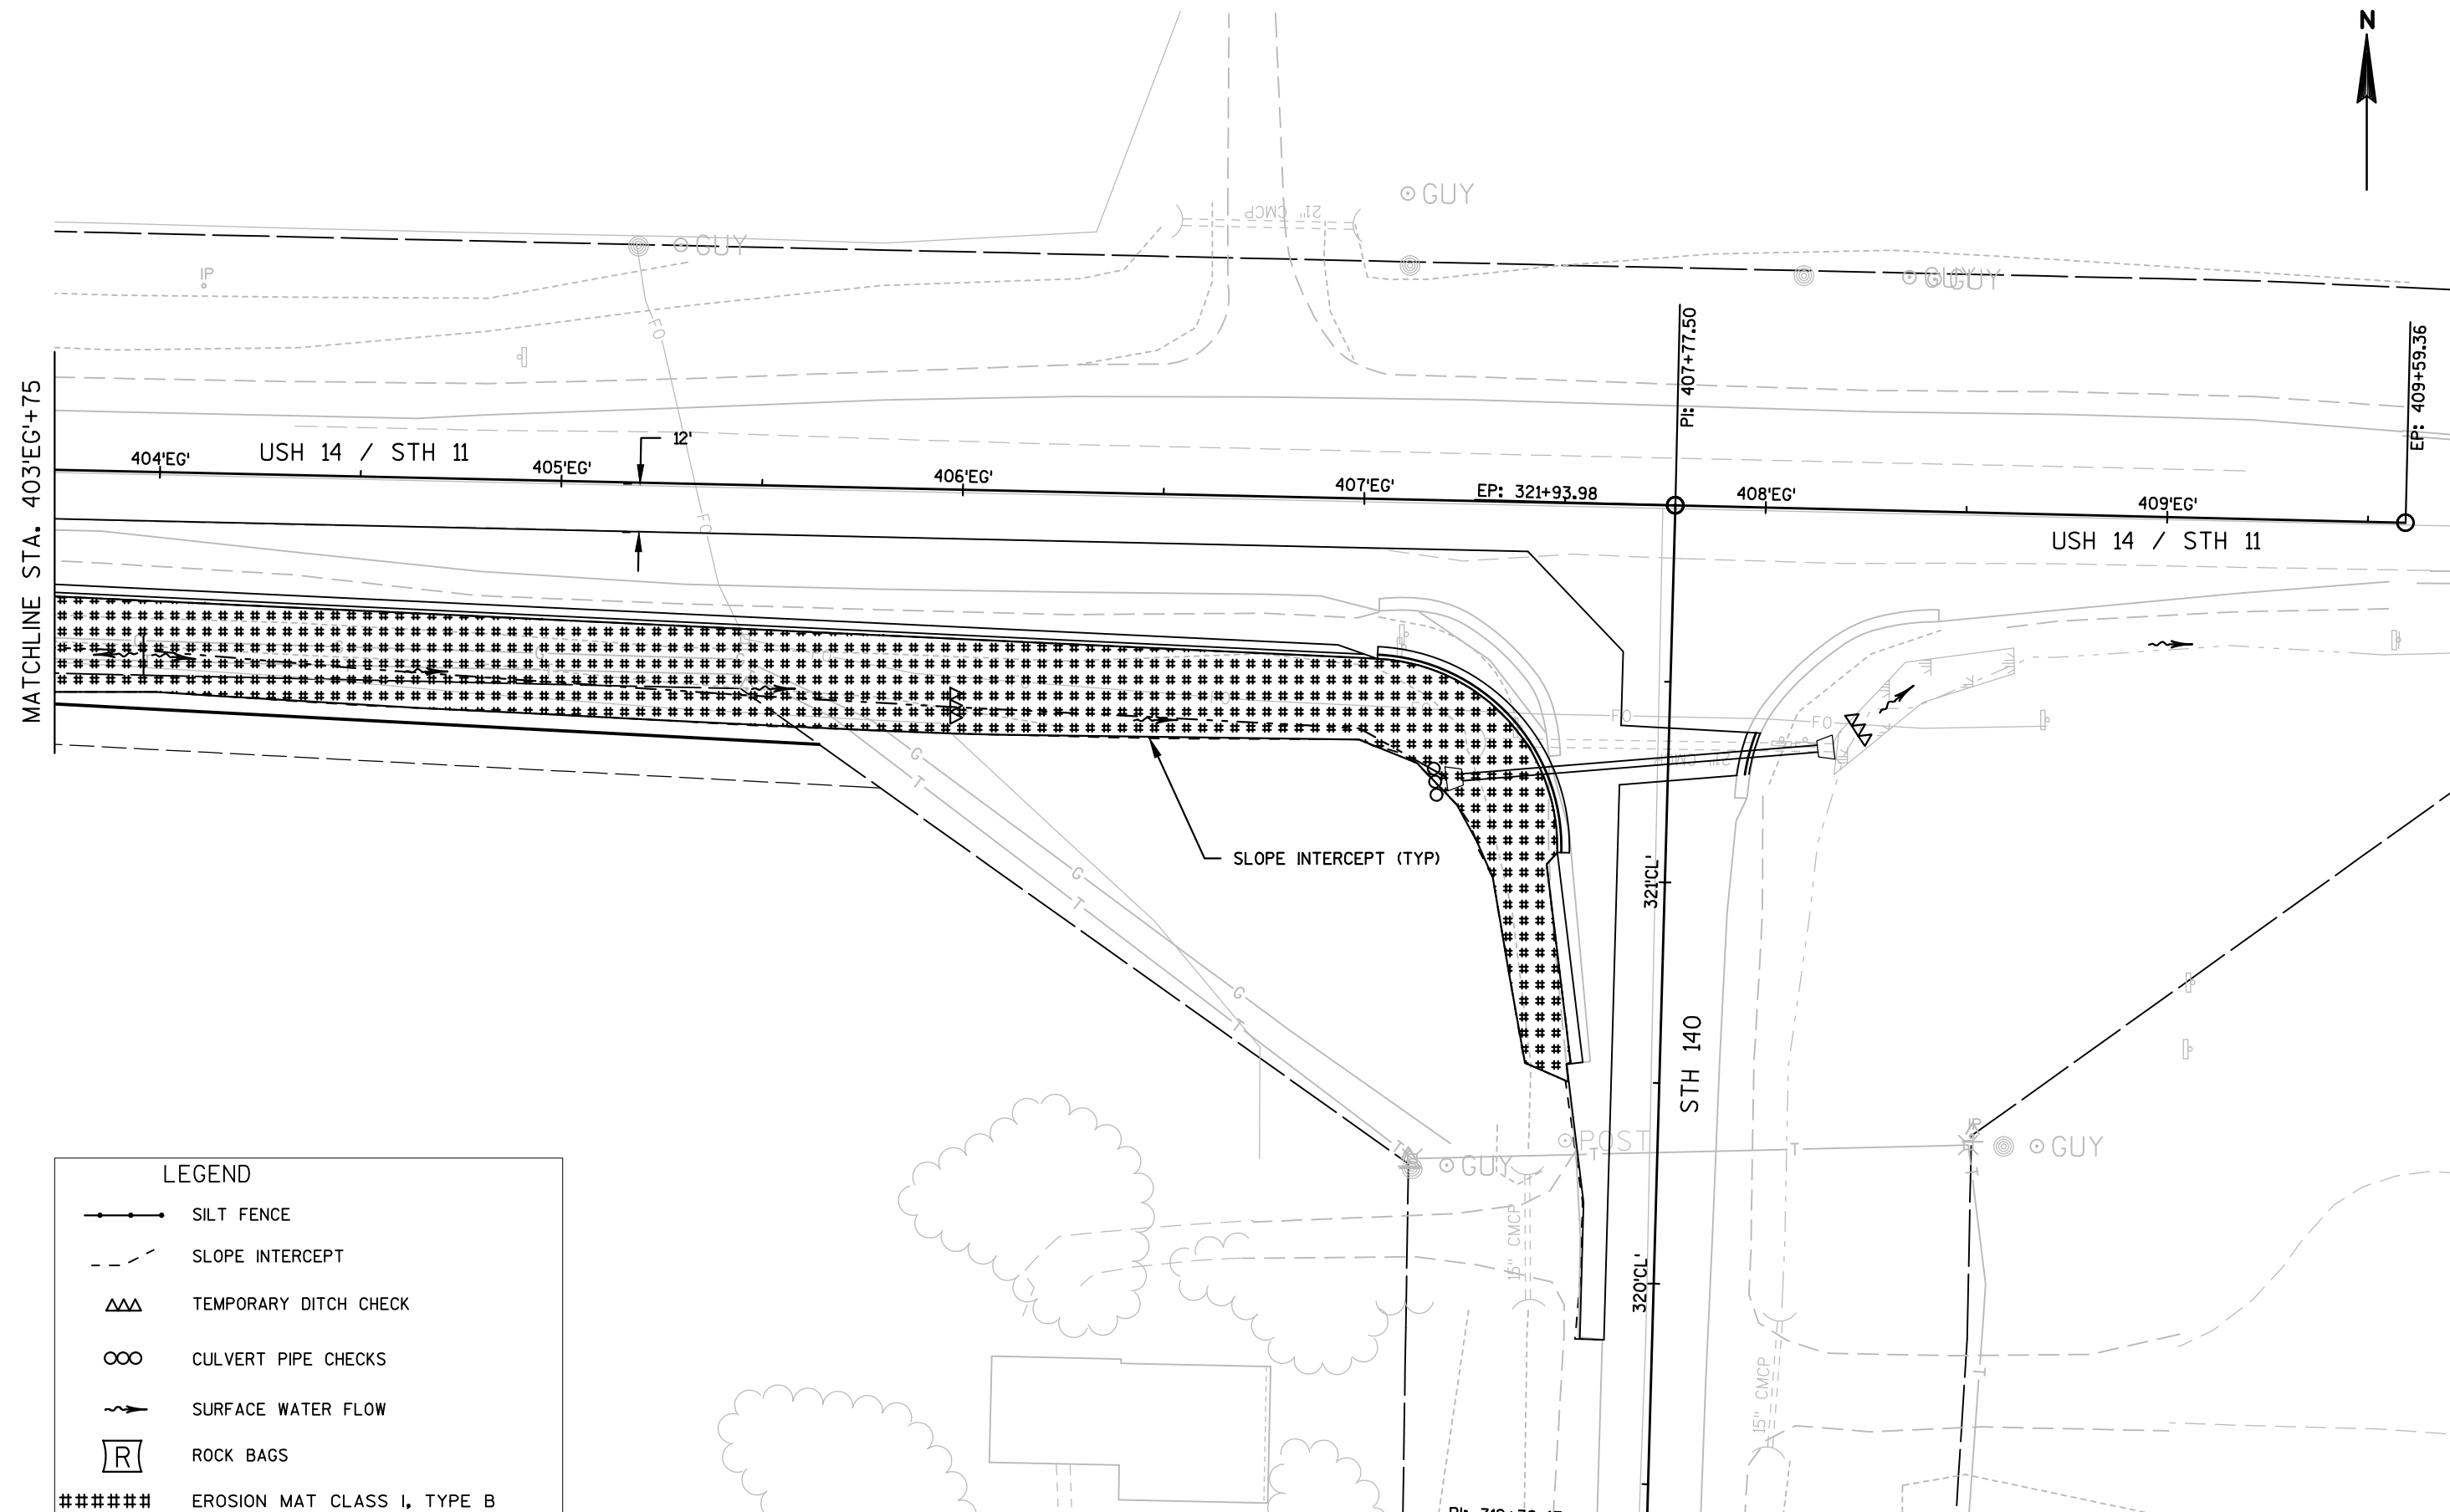

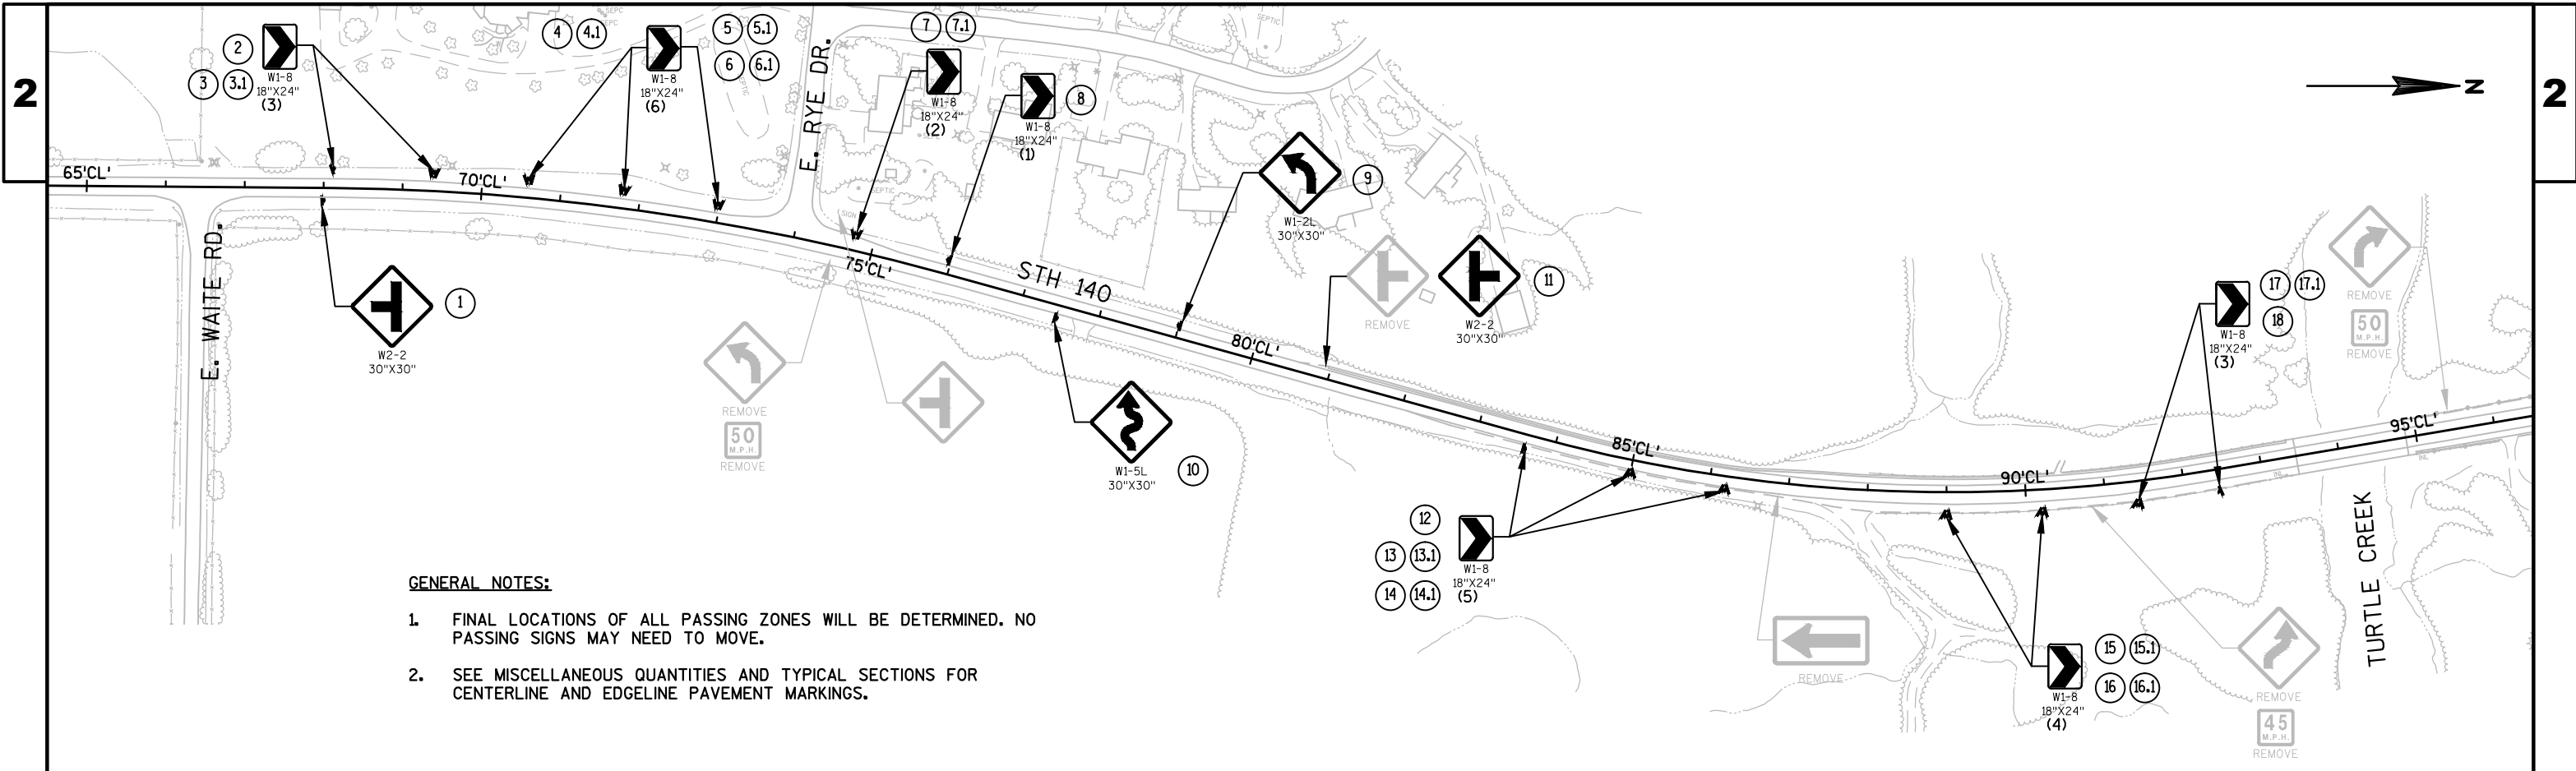

GENERAL NOTES:

1. FINAL LOCATIONS OF ALL PASSING ZONES WILL BE DETERMINED. NO PASSING SIGNS MAY NEED TO MOVE.
2. SEE MISCELLANEOUS QUANTITIES AND TYPICAL SECTIONS FOR CENTERLINE AND EDGETYPE PAVEMENT MARKINGS.

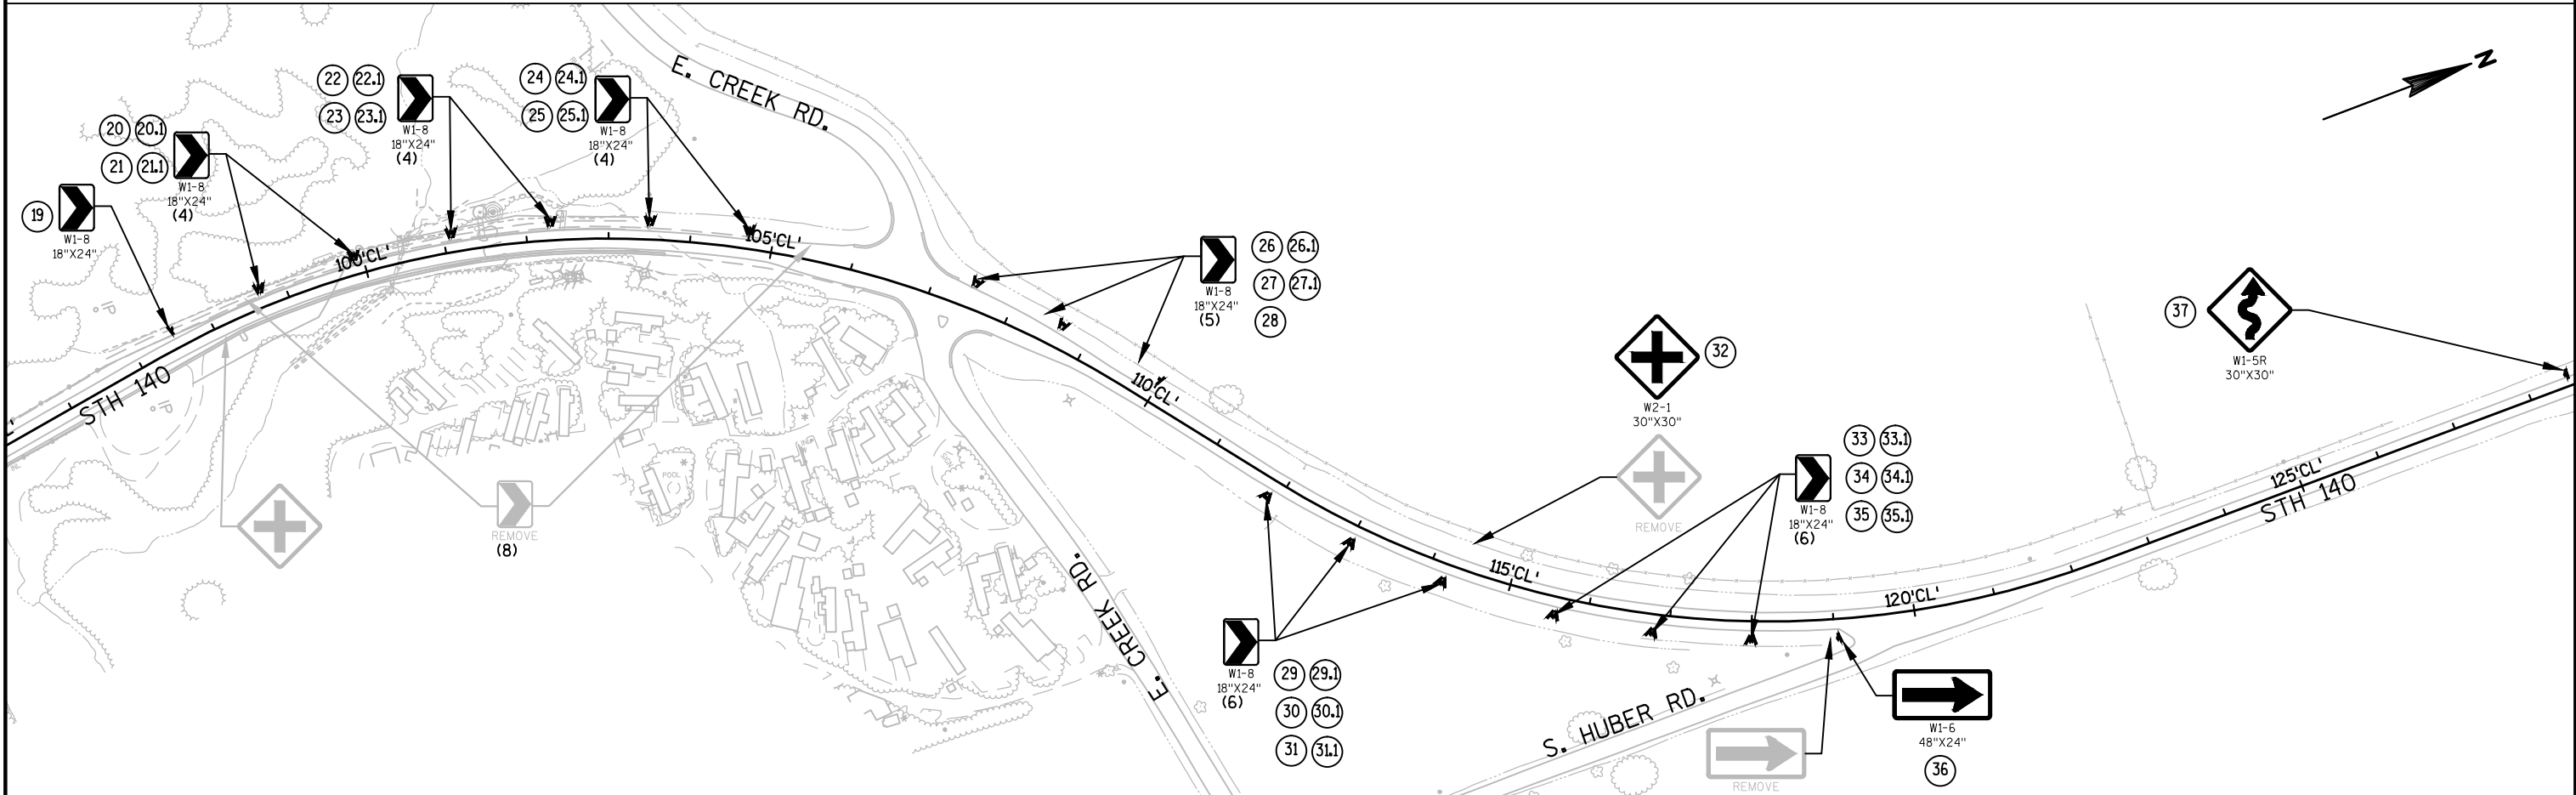

2

2

WISCONSIN SOUTHERN RAILROAD

UNION PACIFIC

PAVEMENT MARKING RAILROAD CROSSING EPOXY

W1-2L
30'x30"

W1-2R
30'x30"

W1-6
48'x24"

W1-5
48'x24"

STH 140

AVALON RD.

215'CL'

220'CL'

225'CL'

230'CL'

235'CL'

240'CL'

38

39

40

50 M.P.H.

REMOVE

REMOVE

N

2

2

WISCONSIN SOUTHERN RAILROAD

UNION PACIFIC

PAVEMENT MARKING RAILROAD CROSSING EPOXY

W1-2L
30'x30"

W1-2R
30'x30"

W1-6
48'x24"

W1-5
48'x24"

STH 140

AVALON RD.

215'CL'

220'CL'

225'CL'

230'CL'

235'CL'

240'CL'


38

39

40

REMOVE
50
M.P.H.
REMOVE

N

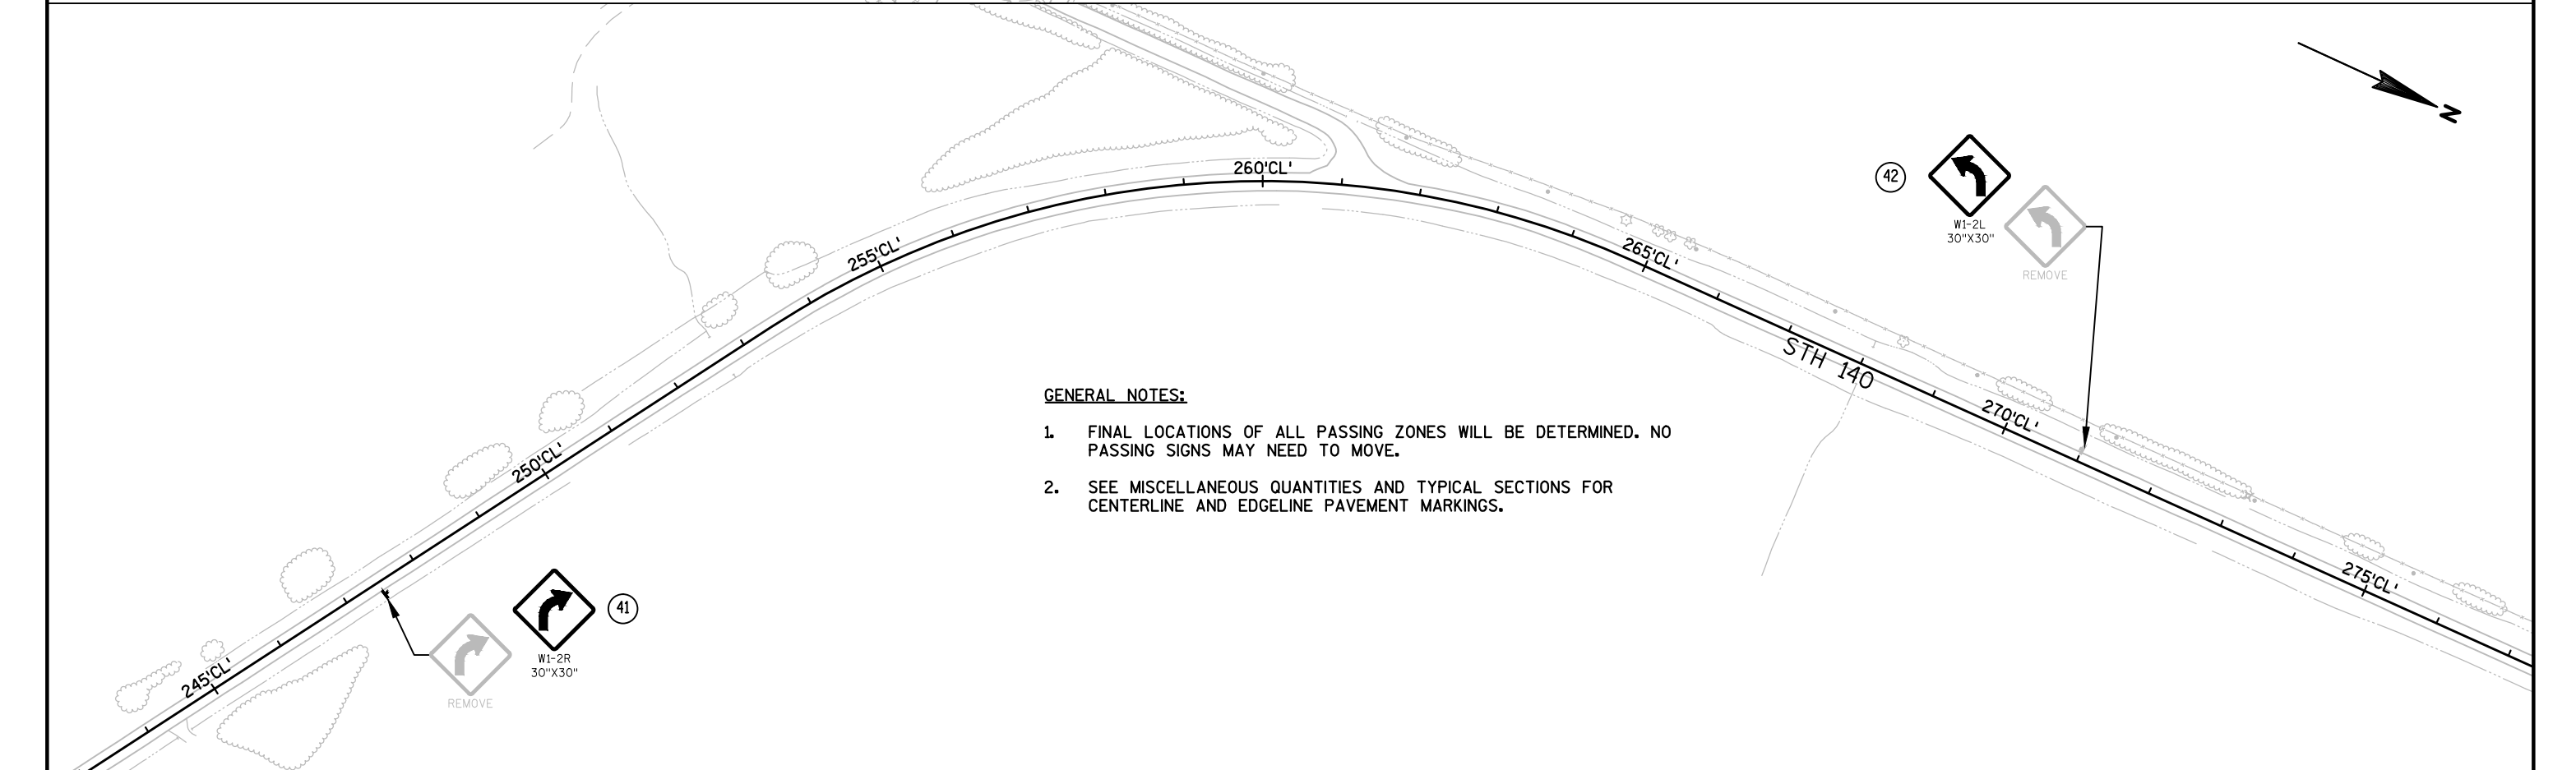


1. FINAL LOCATIONS OF ALL PASSING ZONES WILL BE DETERMINED. NO PASSING SIGNS MAY NEED TO MOVE.
2. SEE MISCELLANEOUS QUANTITIES AND TYPICAL SECTIONS FOR CENTERLINE AND EDGELINE PAVEMENT MARKINGS.

1. FINAL LOCATIONS OF ALL PASSING ZONES WILL BE DETERMINED. NO PASSING SIGNS MAY NEED TO MOVE.
2. SEE MISCELLANEOUS QUANTITIES AND TYPICAL SECTIONS FOR CENTERLINE AND EDGELINE PAVEMENT MARKINGS.


2

2

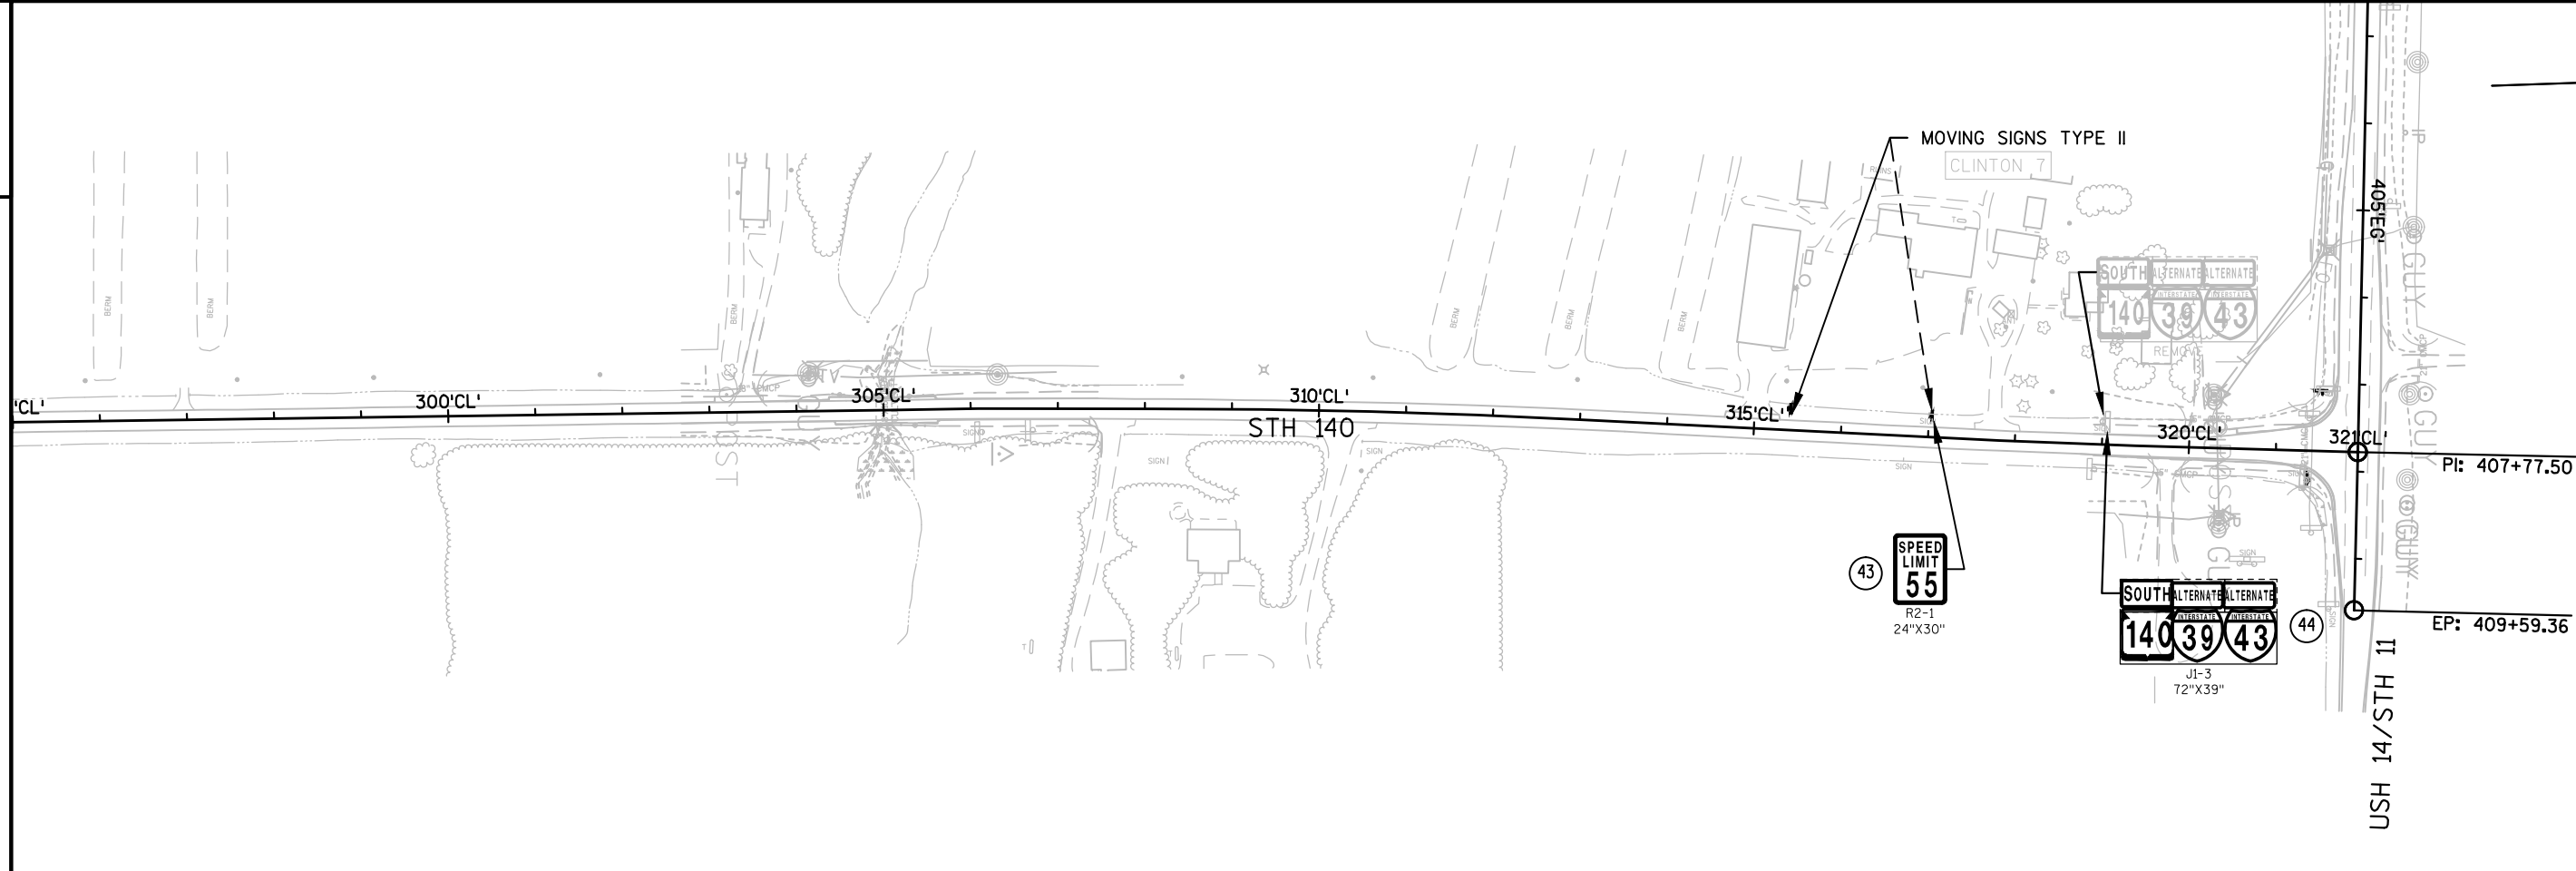


GENERAL NOTES:

1. SEE MISCELLANEOUS QUANTITIES AND TYPICAL SECTIONS FOR CENTERLINE AND EDGETLINE PAVEMENT MARKINGS.

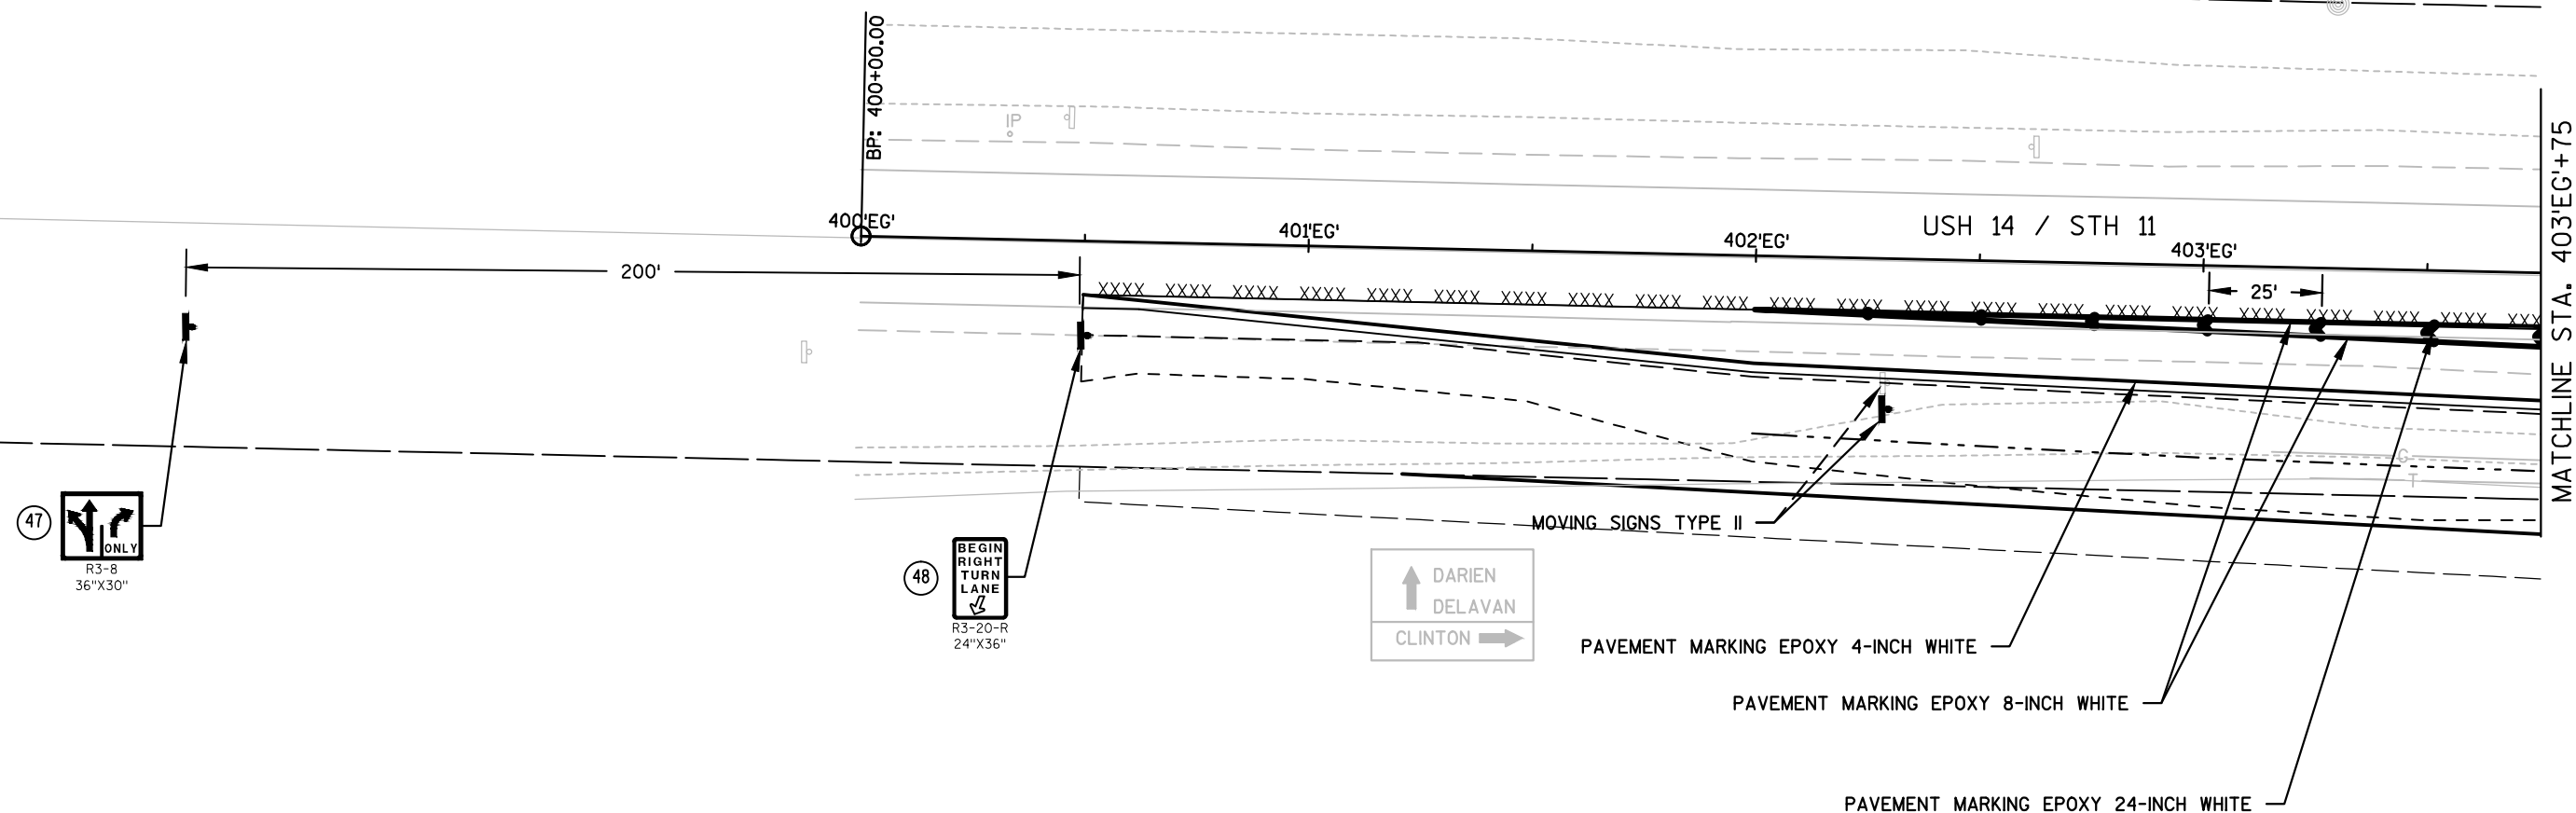


GENERAL NOTES:

1. FOLLOW SDD 15C28: SIGNING AND MARKING FOR COMBINED RIGHT TURN AND BYPASS LANE FOR PAVEMENT MARKING GUIDELINES.

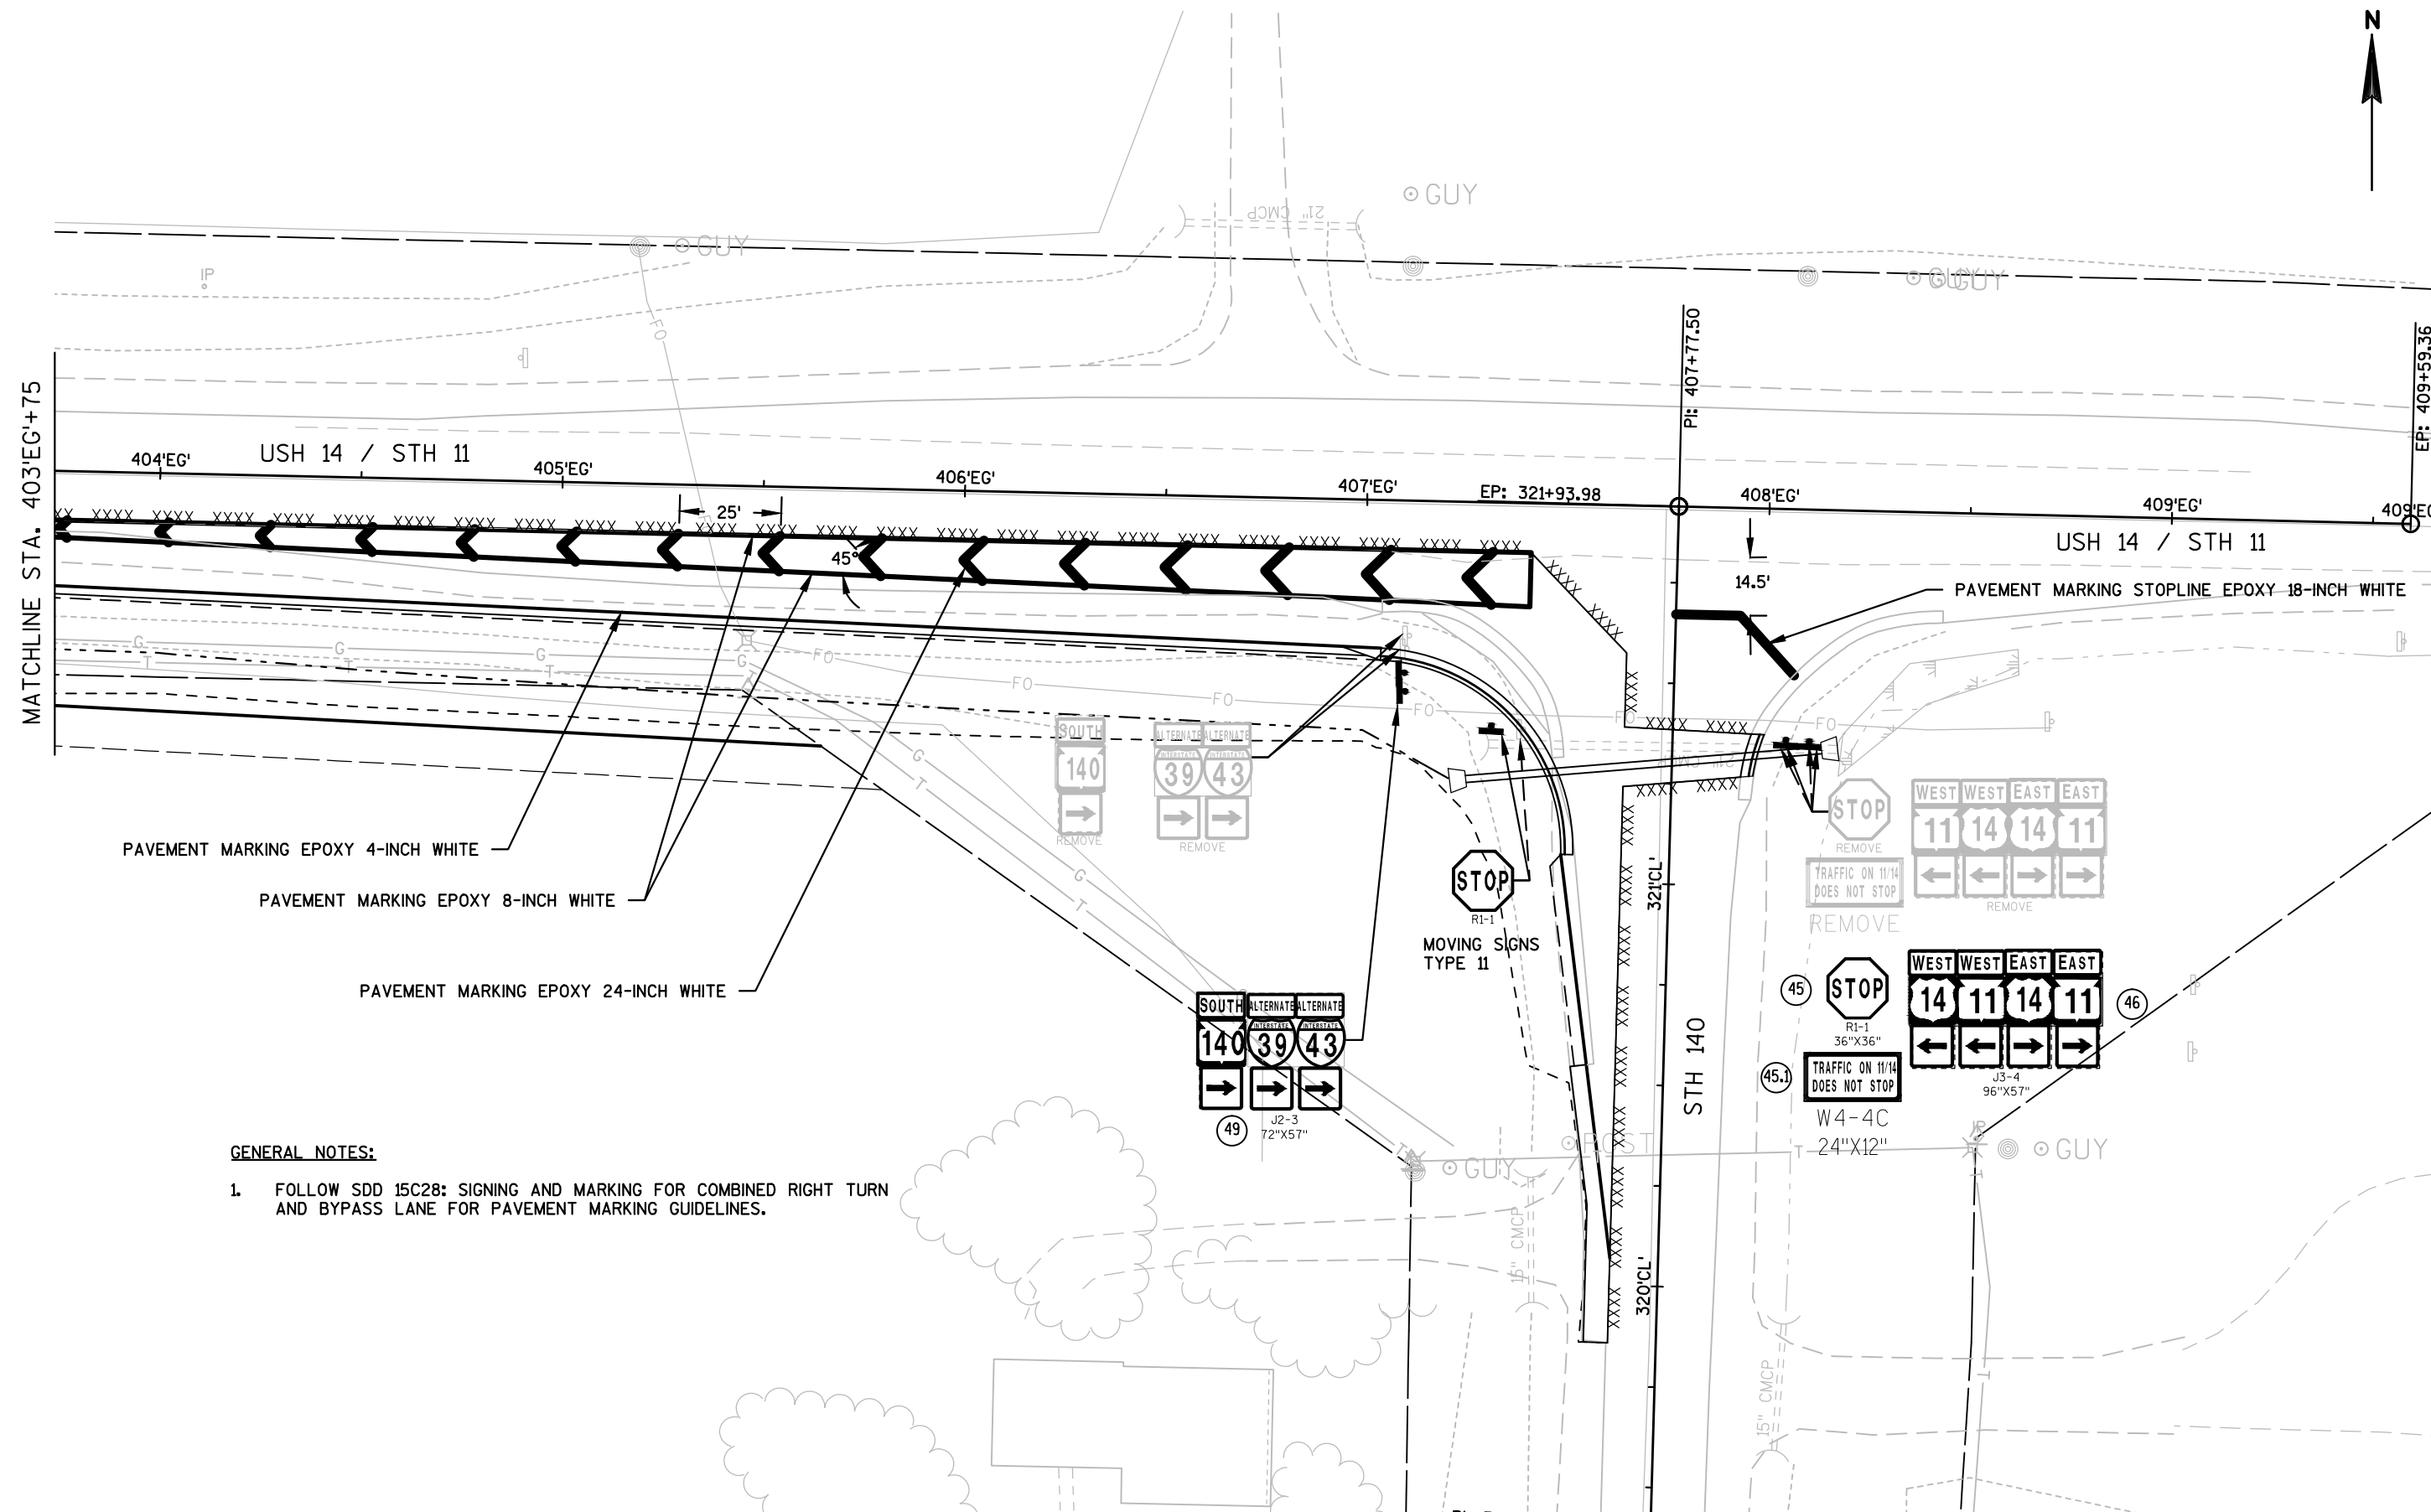
**GENERAL NOTES:**

1. FOLLOW SDD 15C28: SIGNING AND MARKING FOR COMBINED RIGHT TURN AND BYPASS LANE FOR PAVEMENT MARKING GUIDELINES.

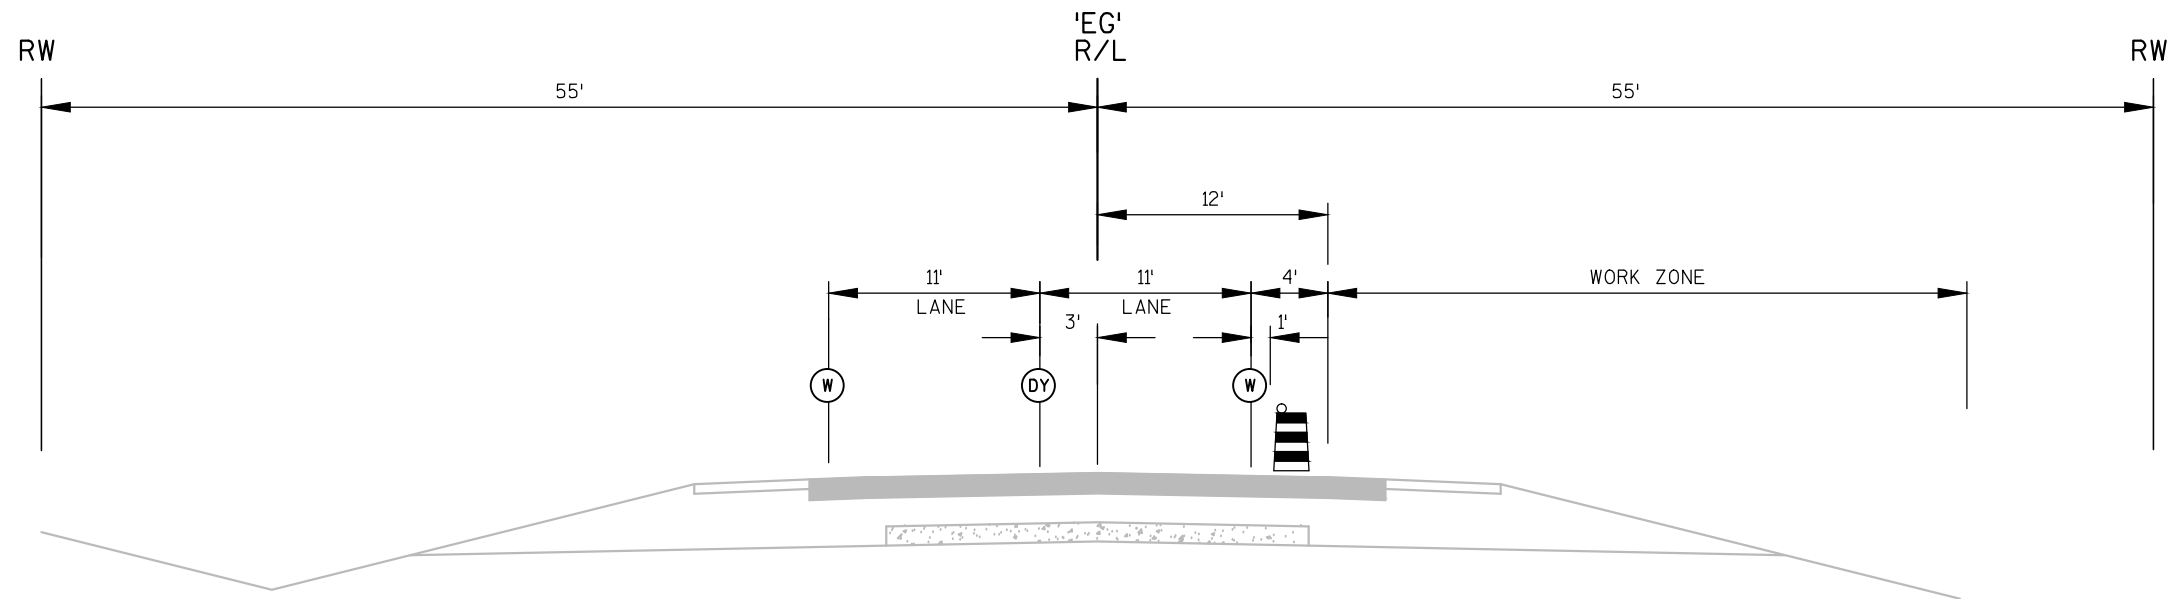

STAGING TYPICAL SECTION USH 14/STH 11

- (W) REMOVABLE TAPE 4-INCH WHITE
- (DY) REMOVABLE TAPE 4-INCH DOUBLE YELLOW

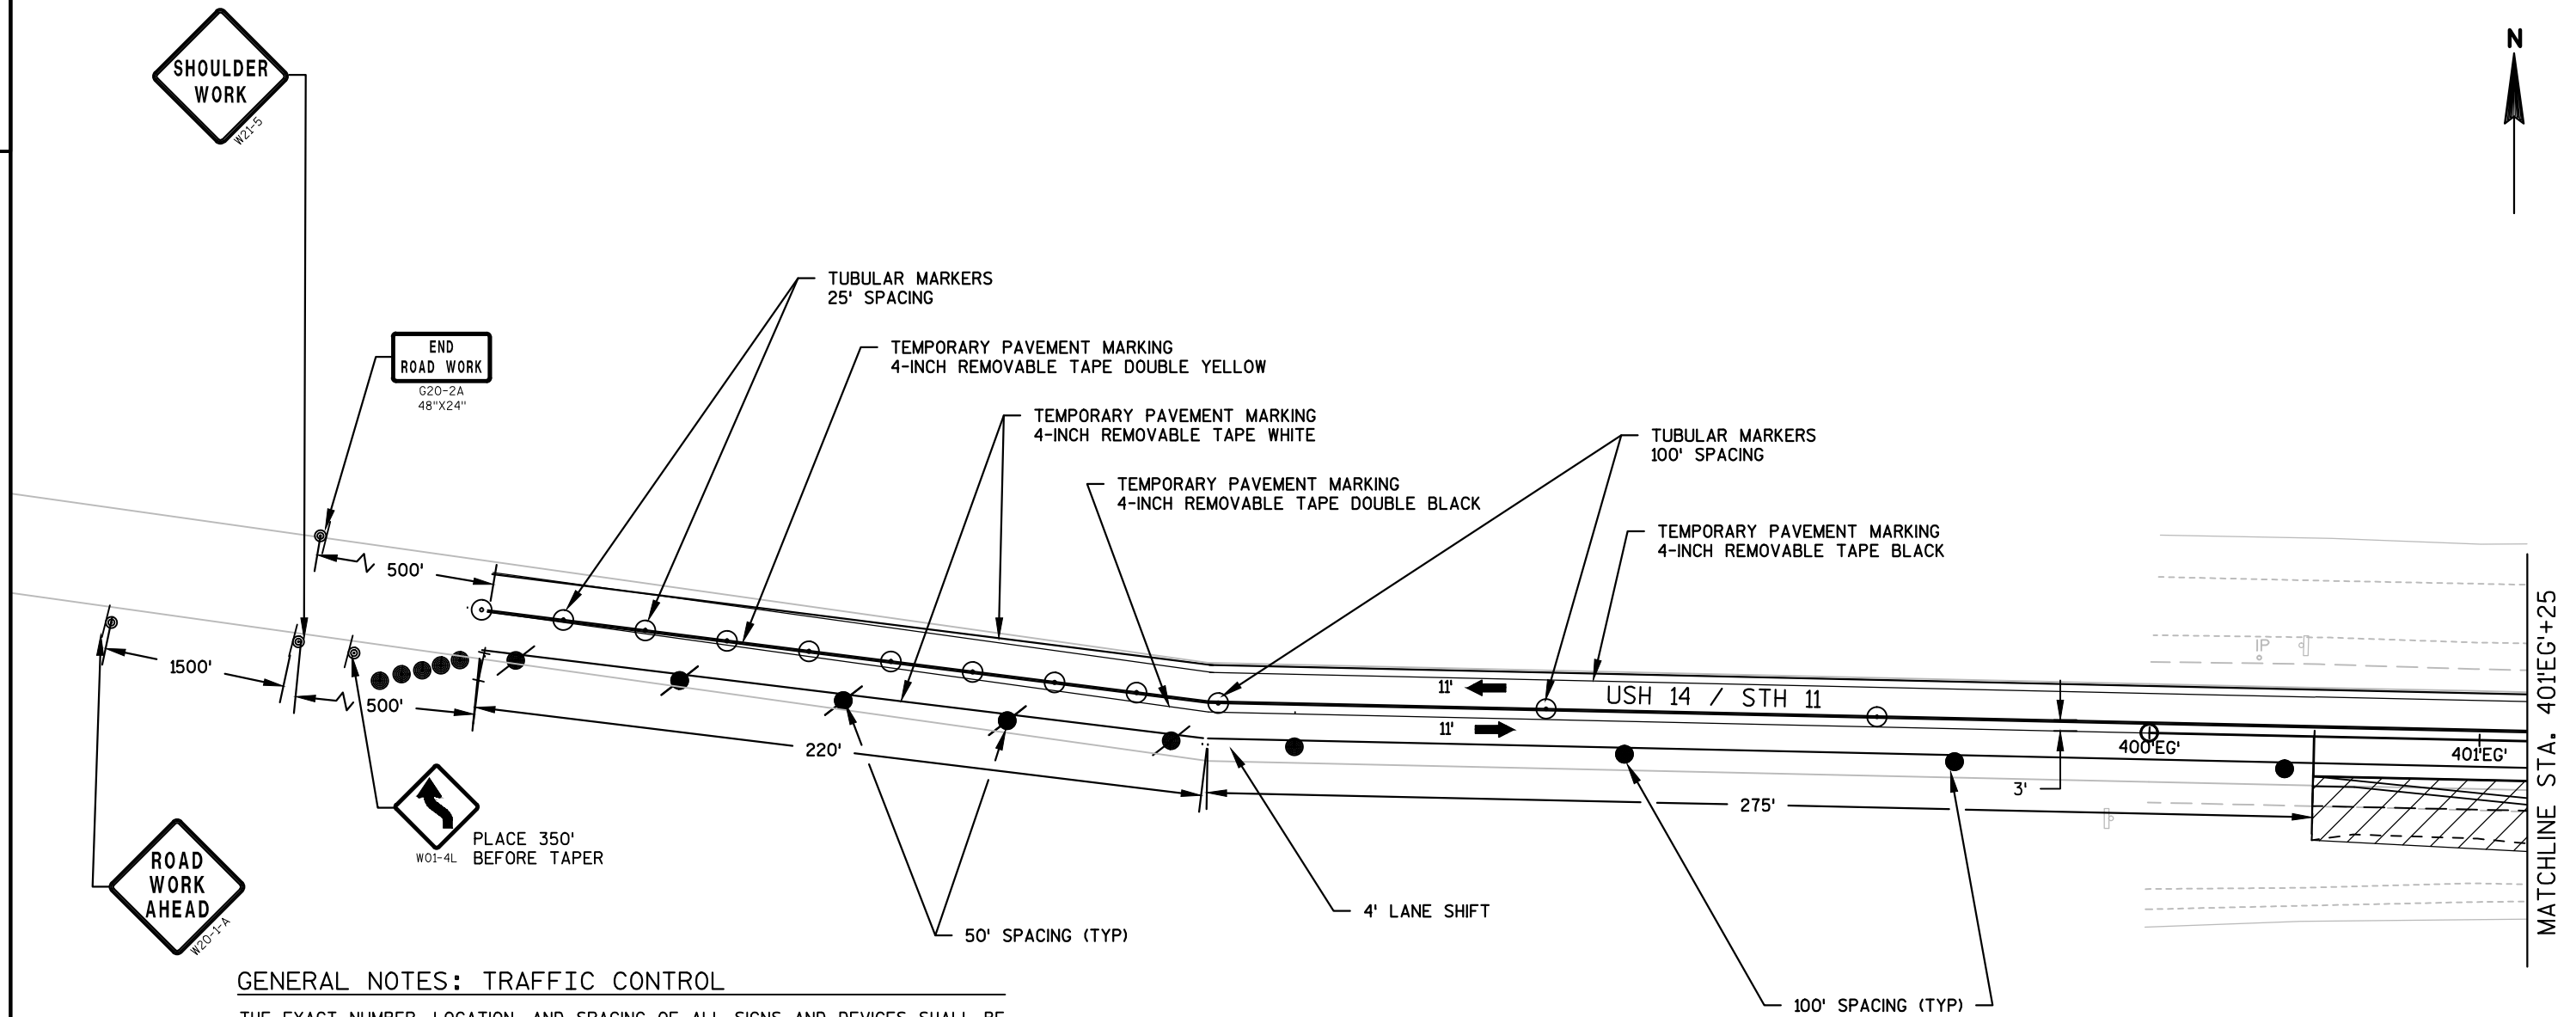

GENERAL NOTES: TRAFFIC CONTROL

THE EXACT NUMBER, LOCATION, AND SPACING OF ALL SIGNS AND DEVICES SHALL BE ADJUSTED TO FIT FIELD CONDITIONS AS APPROVED BY THE ENGINEER.

THE SPACING BETWEEN SIGNS SHOULD BE ADJUSTED TO NOT CONFLICT WITH AND TO PROVIDE A MINIMUM OF 200 FEET (500 FEET DESIRABLE) DISTANCE TO EXISTING SIGNS.

ANY SIGNS TEMPORARY OR EXISTING, WHICH CONFLICT WITH TRAFFIC CONTROL "IN USE" SHALL BE REMOVED OR COVERED AS NEEDED AND AS APPROVED BY THE ENGINEER.

IF LANE CLOSURES ARE IN PLACE LESS THAN 7 CONTINUOUS DAYS AND NIGHTS THE ADVANCED WARNING SIGNS MAY BE MOUNTED ON PORTABLE SUPPORTS.

THE LANE CLOSURE SERIES SHALL BE INSTALLED AS A COMPLETE UNIT WHICH INCLUDES ALL ADVANCE WARNING SIGNING, DRUMS, AND ARROW BOARDS.

PAVEMENT MARKING NOT APPROPRIATE TO THE TRAVEL PATH SHALL BE REMOVED.

ALL TRAFFIC CONTROL SIGNING SHALL CONFORM TO: PART VI ON THE MANUAL ON UNIFORM TRAFFIC CONTROL DEVICES, THE WISCONSIN SUPPLEMENT TO THE MUTCD, AND OTHER CONTRACT DOCUMENTS.


THE TURNING OF TRAFFIC CONTROL DEVICES WHEN NOT IN USE TO OBSCURE THE MESSAGE WILL NOT BE ALLOWED.

ALL SIGNS ARE 48"X48" UNLESS INDICATED OTHERWISE.

SIGNS WITH 'WO' IN THE PREFIX OF THE SIGN LABEL ARE ORANGE.

LEGEND

-  TYPE III BARRICADE
-  TYPE III BARRICADE WITH ATTACHED SIGN
-  TRAFFIC CONTROL DRUM
-  TRAFFIC CONTROL DRUM WITH TYPE C STEADY BURN LIGHT
-  SIGN ON PERMANENT SUPPORT
-  DIRECTION OF TRAFFIC
-  WORK AREA
-  DELINEATOR FLEXIBLE/TUBULAR MARKER

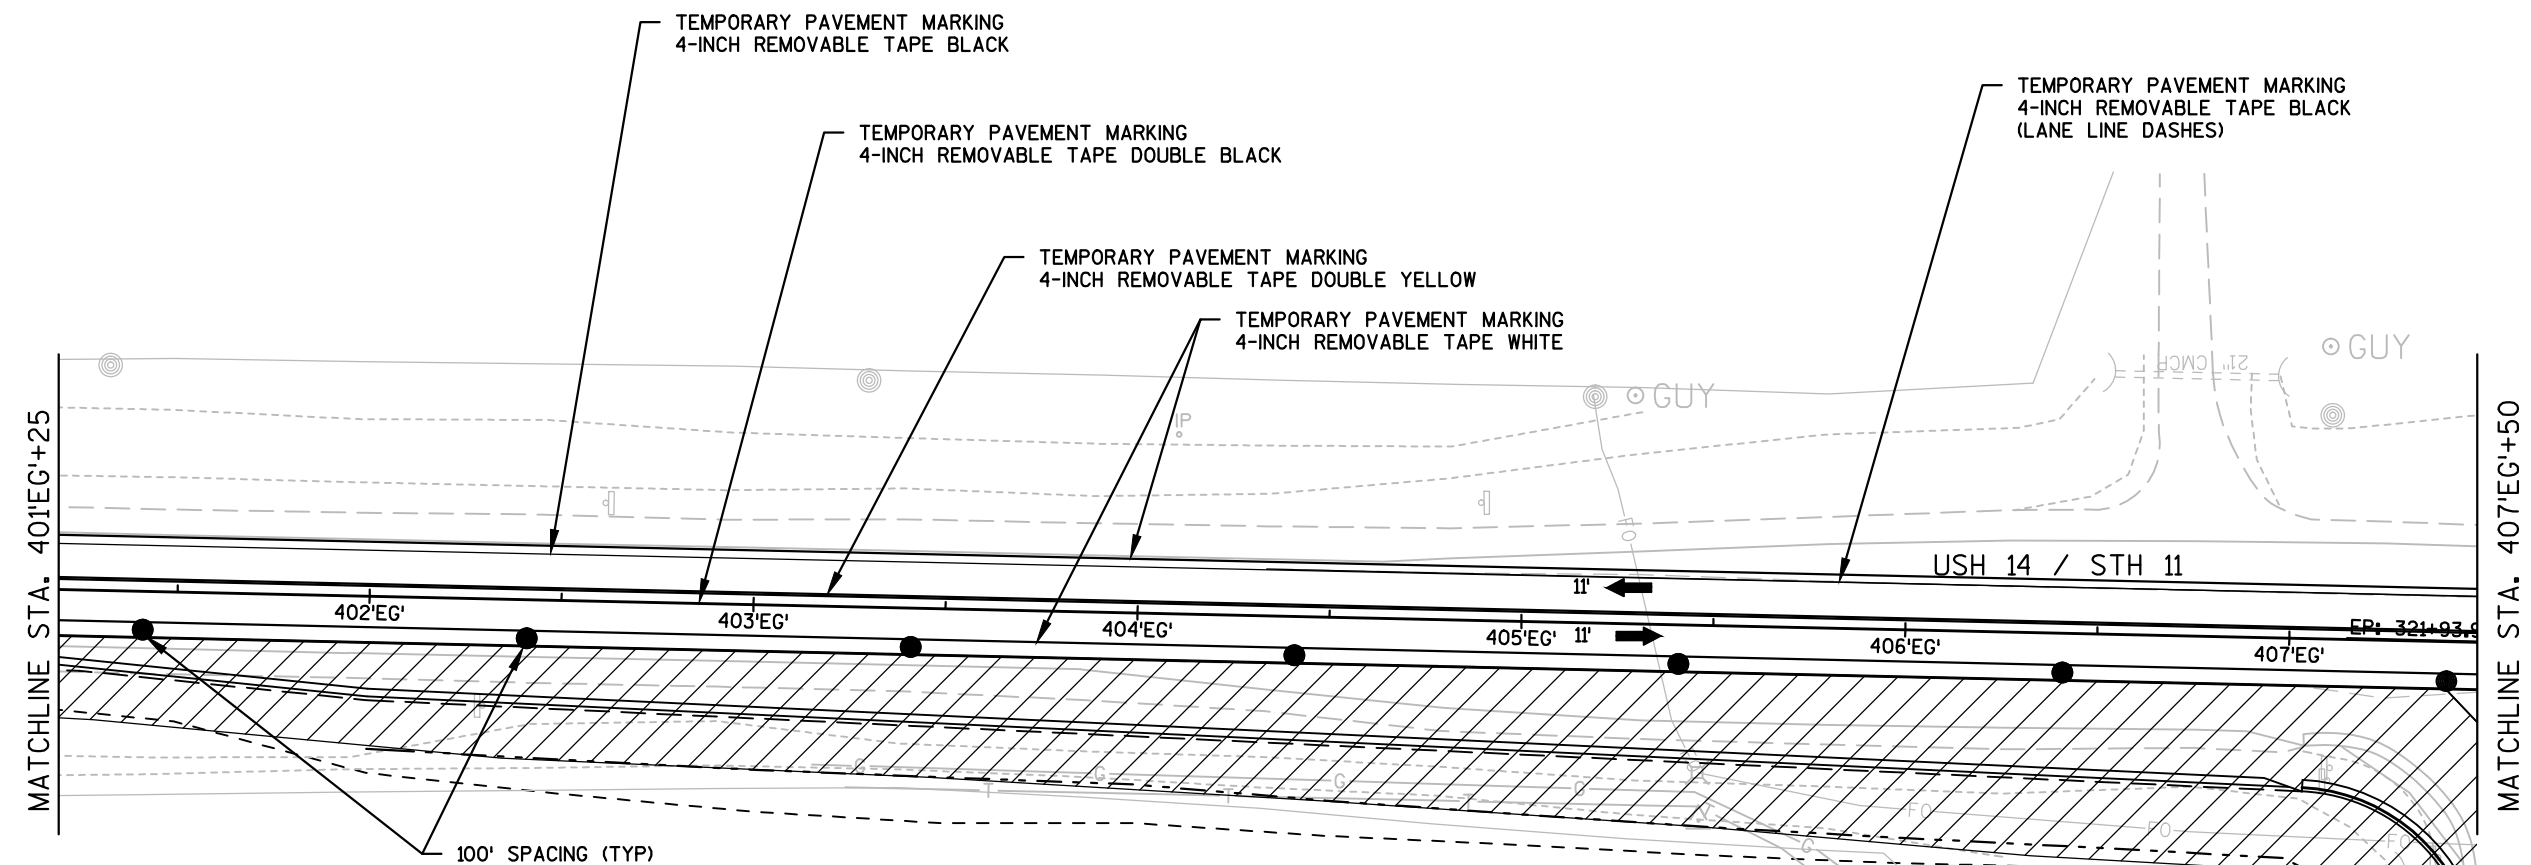

GENERAL NOTES: TRAFFIC CONTROL

THE EXACT NUMBER, LOCATION, AND SPACING OF ALL SIGNS AND DEVICES SHALL BE ADJUSTED TO FIT FIELD CONDITIONS AS APPROVED BY THE ENGINEER.

THE SPACING BETWEEN SIGNS SHOULD BE ADJUSTED TO NOT CONFLICT WITH AND TO PROVIDE A MINIMUM OF 200 FEET (500 FEET DESIRABLE) DISTANCE TO EXISTING SIGNS.

ANY SIGNS TEMPORARY OR EXISTING, WHICH CONFLICT WITH TRAFFIC CONTROL "IN USE" SHALL BE REMOVED OR COVERED AS NEEDED AND AS APPROVED BY THE ENGINEER.

IF LANE CLOSURES ARE IN PLACE LESS THAN 7 CONTINUOUS DAYS AND NIGHTS THE ADVANCED WARNING SIGNS MAY BE MOUNTED ON PORTABLE SUPPORTS.

THE LANE CLOSURE SERIES SHALL BE INSTALLED AS A COMPLETE UNIT WHICH INCLUDES ALL ADVANCE WARNING SIGNING, DRUMS, AND ARROW BOARDS.


PAVEMENT MARKING NOT APPROPRIATE TO THE TRAVEL PATH SHALL BE REMOVED.

ALL TRAFFIC CONTROL SIGNING SHALL CONFORM TO: PART VI ON THE MANUAL ON UNIFORM TRAFFIC CONTROL DEVICES, THE WISCONSIN SUPPLEMENT TO THE MUTCD, AND OTHER CONTRACT DOCUMENTS.


THE TURNING OF TRAFFIC CONTROL DEVICES WHEN NOT IN USE TO OBSCURE THE MESSAGE WILL NOT BE ALLOWED.


ALL SIGNS ARE 48"X48" UNLESS INDICATED OTHERWISE.

SIGNS WITH 'WO' IN THE PREFIX OF THE SIGN LABEL ARE ORANGE.

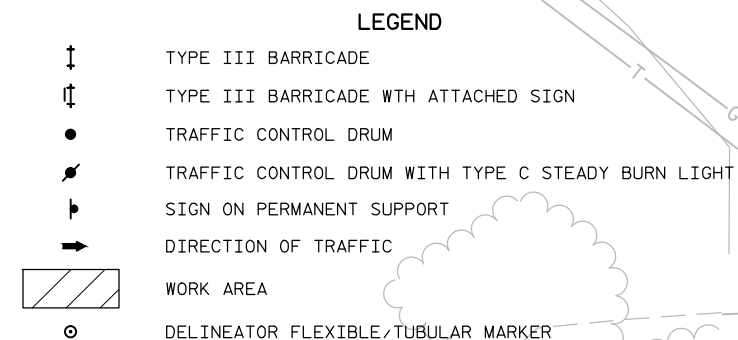





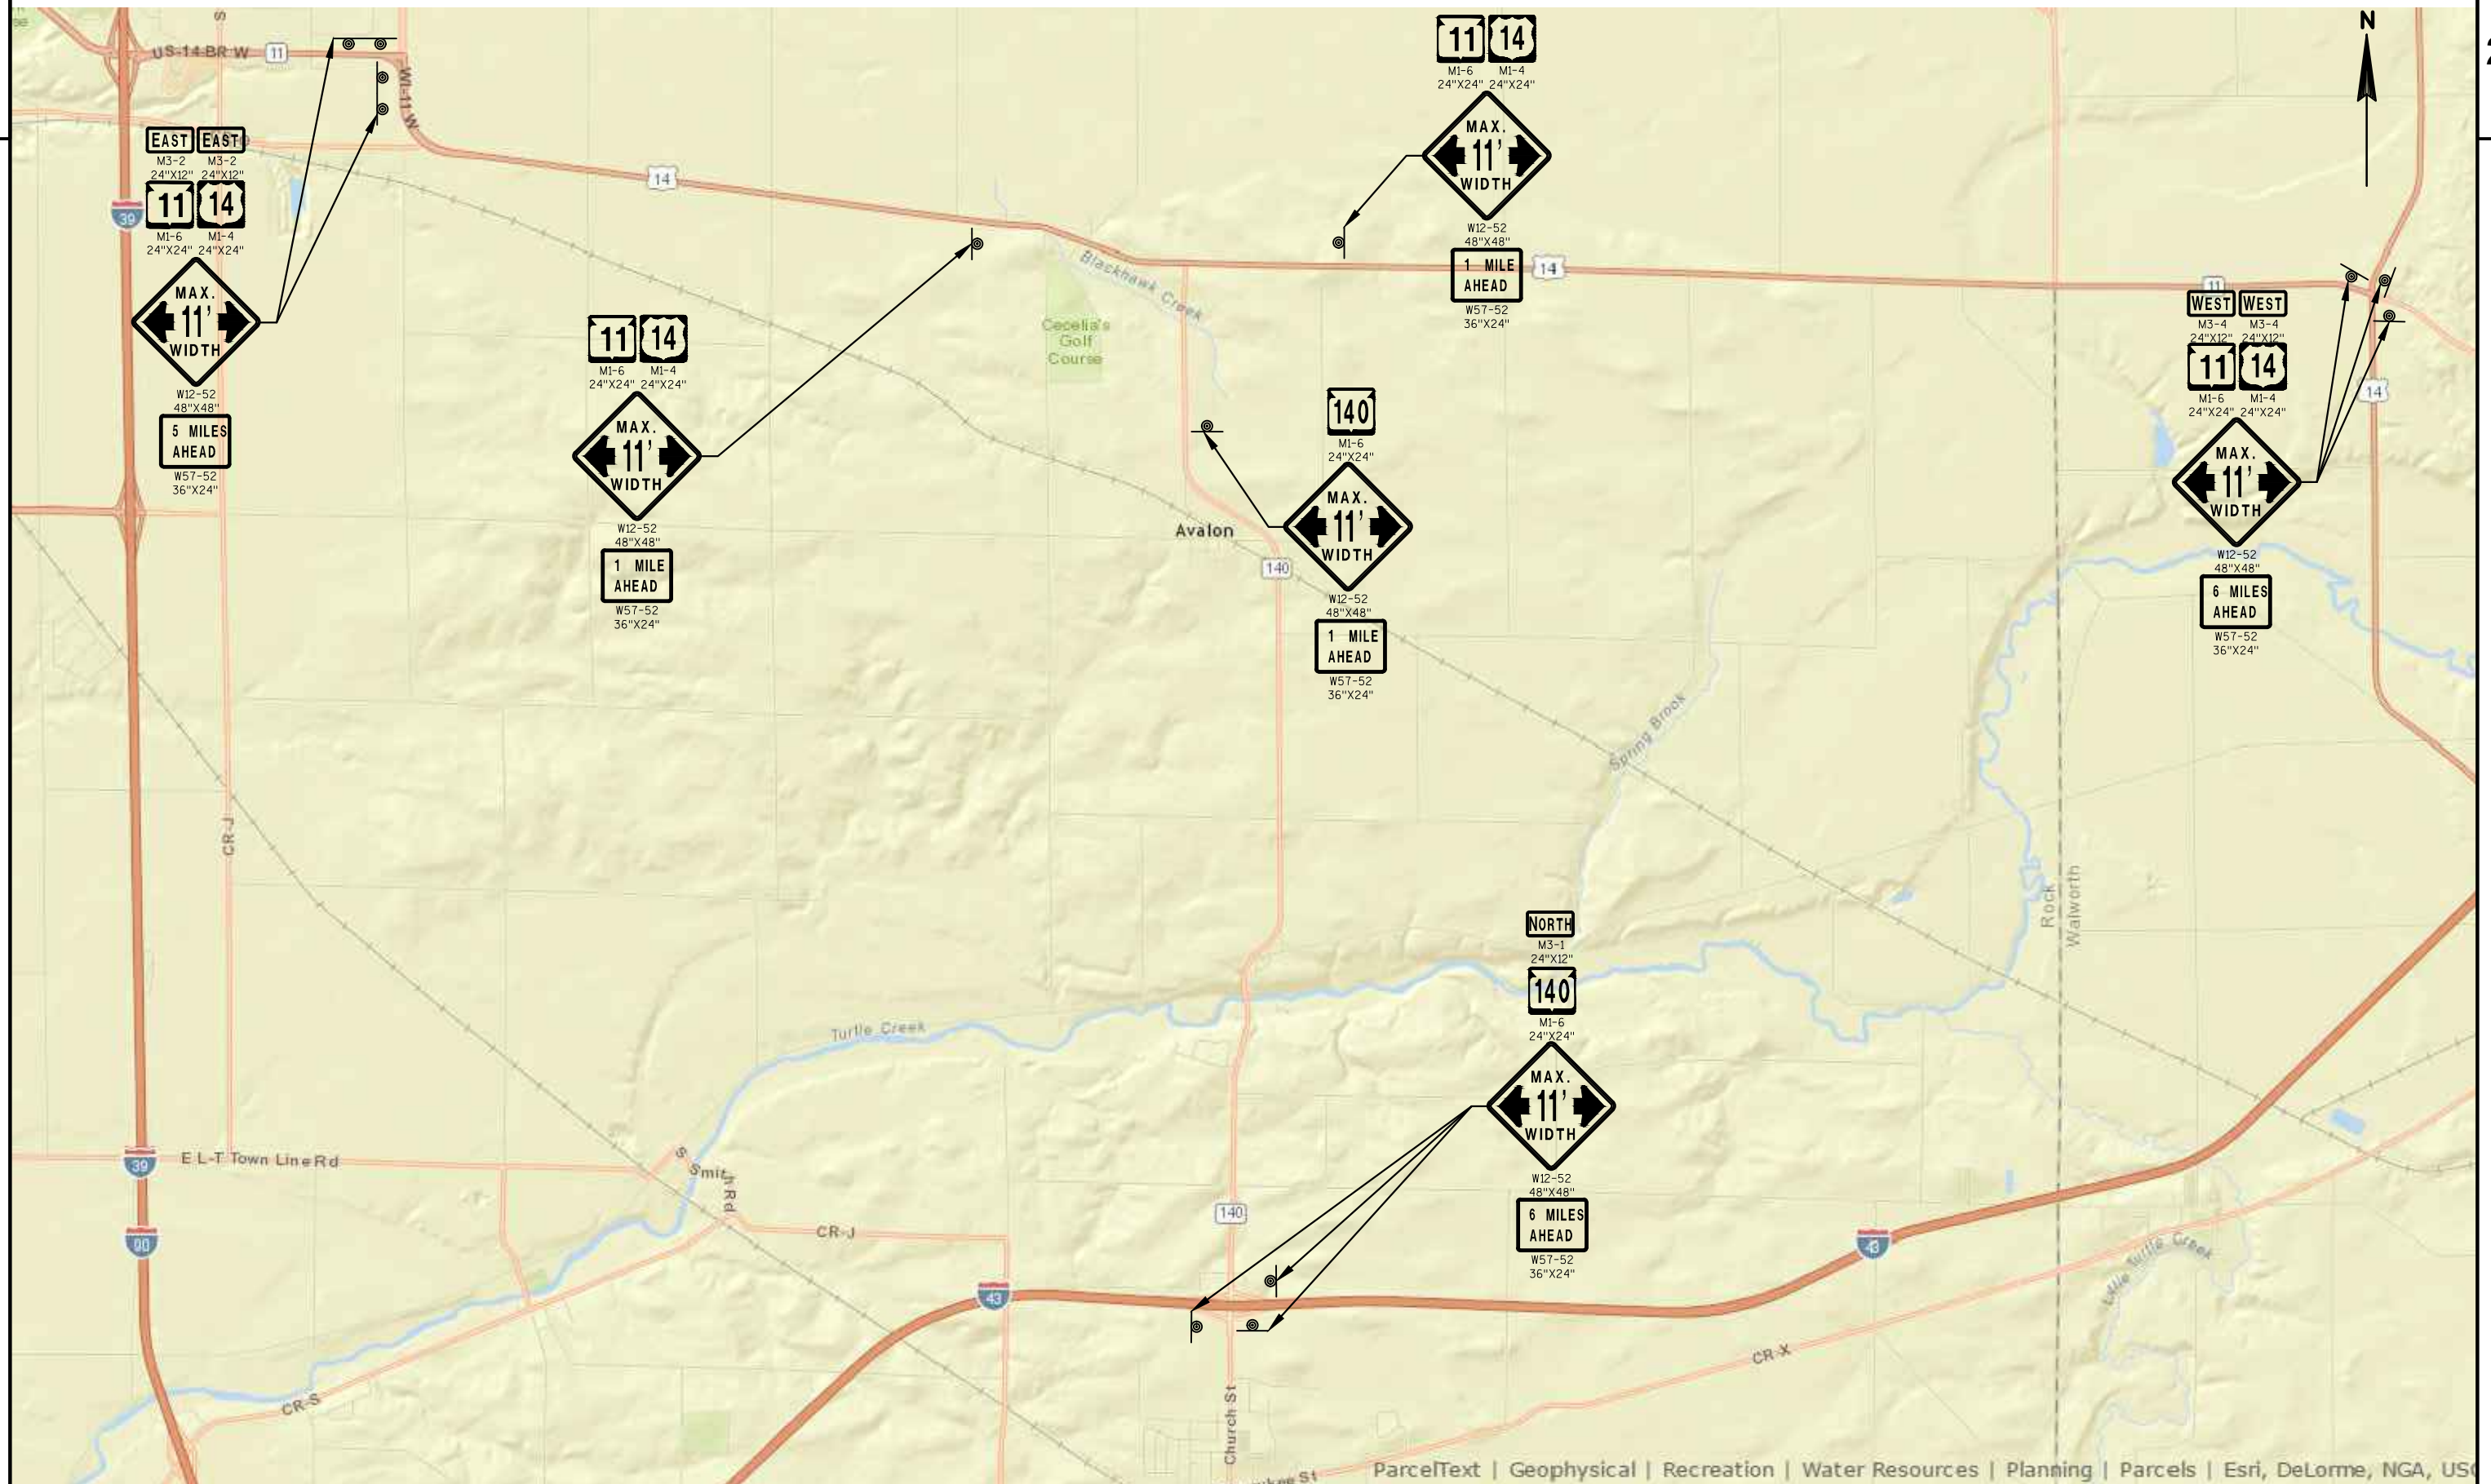


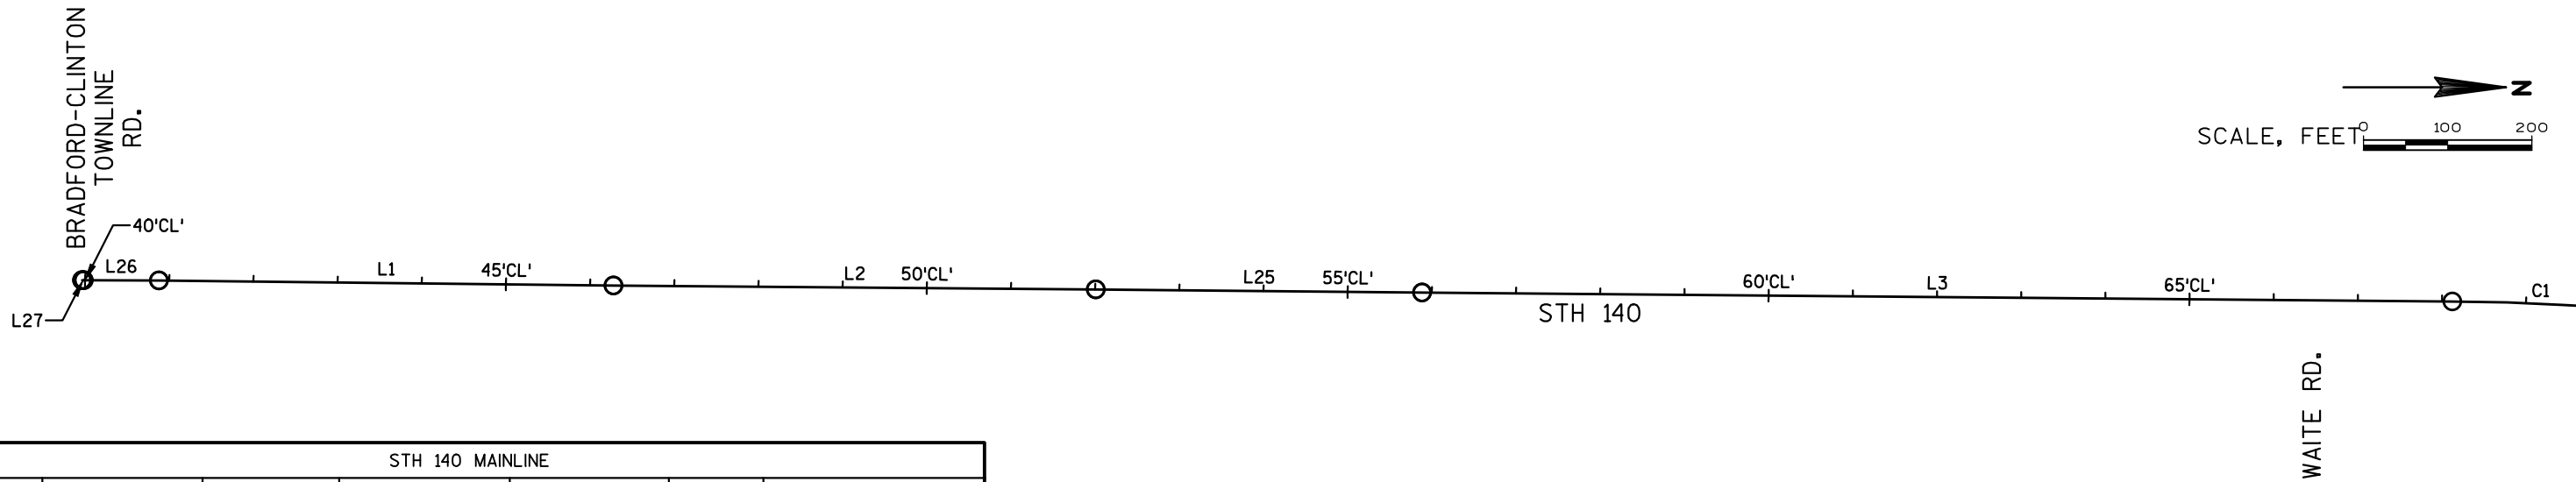


STH 140 MAINLINE						
NUMBER	STATION START	STATION END	NORTHING START	EASTING START	LENGTH	LINE/CHORD DIRECTION
L27	39+96.45	39+98.46	232343.33	535880.79	2.01'	N00° 35' 08"E
L26	39+98.46	40+87.80	232345.34	535880.81	89.34'	N00° 21' 14"E
L1	40+87.80	46+27.91	232434.68	535881.36	540.11'	N00° 36' 19"E
L2	46+27.91	52+00.99	232974.75	535887.06	573.08'	N00° 29' 00"E
L25	52+00.99	55+88.60	233547.82	535891.90	387.61'	N00° 33' 20"E
L3	55+88.60	68+12.37	233935.41	535895.66	1223.77'	N00° 29' 20"E

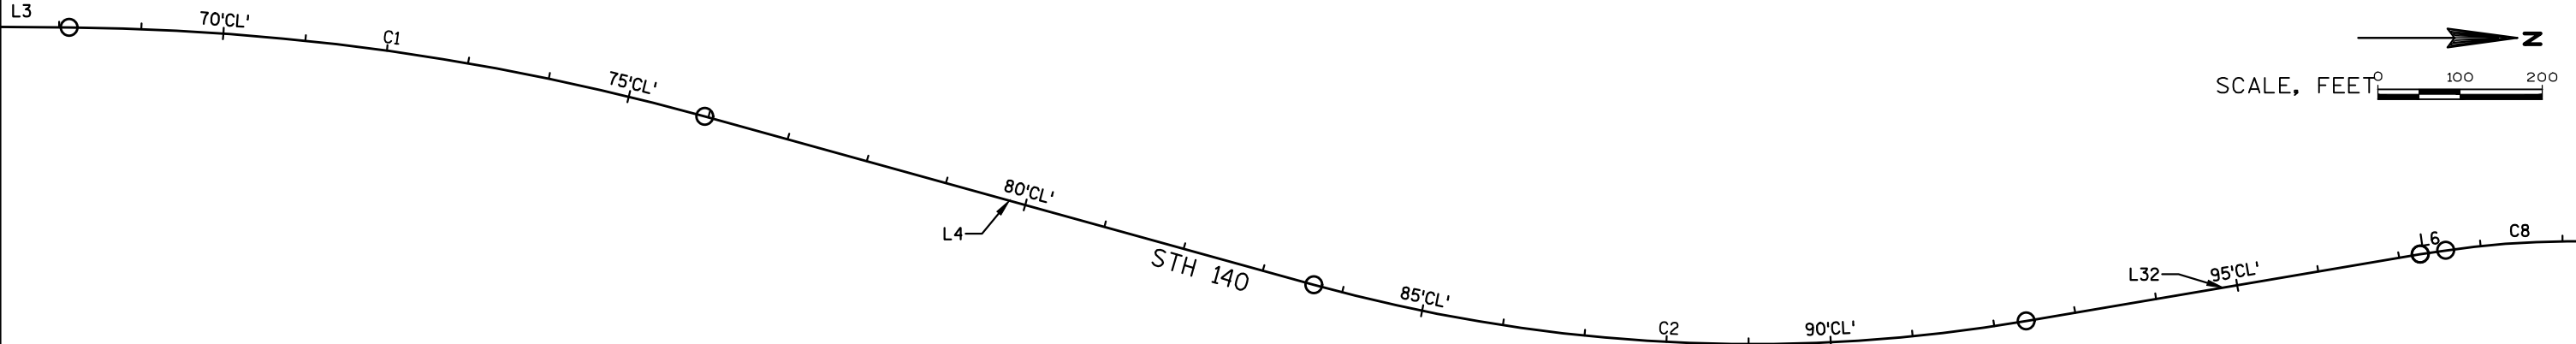

STH 140 MAINLINE														
NUMBER	STATION START	STATION END	NORTHING START	EASTING START	NORTHING END	EASTING END	LENGTH	P.I. STATION	P.I. NORTHING	P.I. EASTING	RADIUS	LINE/CHORD DIRECTION	DELTA	T
C1	68+12.37	75+95.57	235159.13	535906.10	235932.57	536014.35	783.20'	72+06.21	235552.96	535909.46	3000.00'	N07° 58' 04"E	014°57'29"	393.84
L4	75+95.57	83+64.75	235932.57	536014.35	236673.96	536219.22	769.17'					N15° 26' 49"E		
C2	83+64.75	92+39.61	236673.96	536219.22	237540.74	536263.36	874.86'	88+09.29	237102.44	536337.62	2000.00'	N02° 54' 56"E	025°03'46"	444.54
L32	92+39.61	97+25.90	237540.74	536263.36	238020.20	536182.13	486.30'					N09° 36' 58"W		
L6	97+25.90	97+54.51	238020.20	536182.13	238048.50	536177.95	28.61'					N08° 23' 43"W		

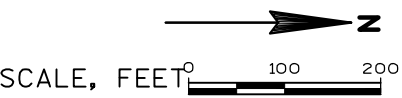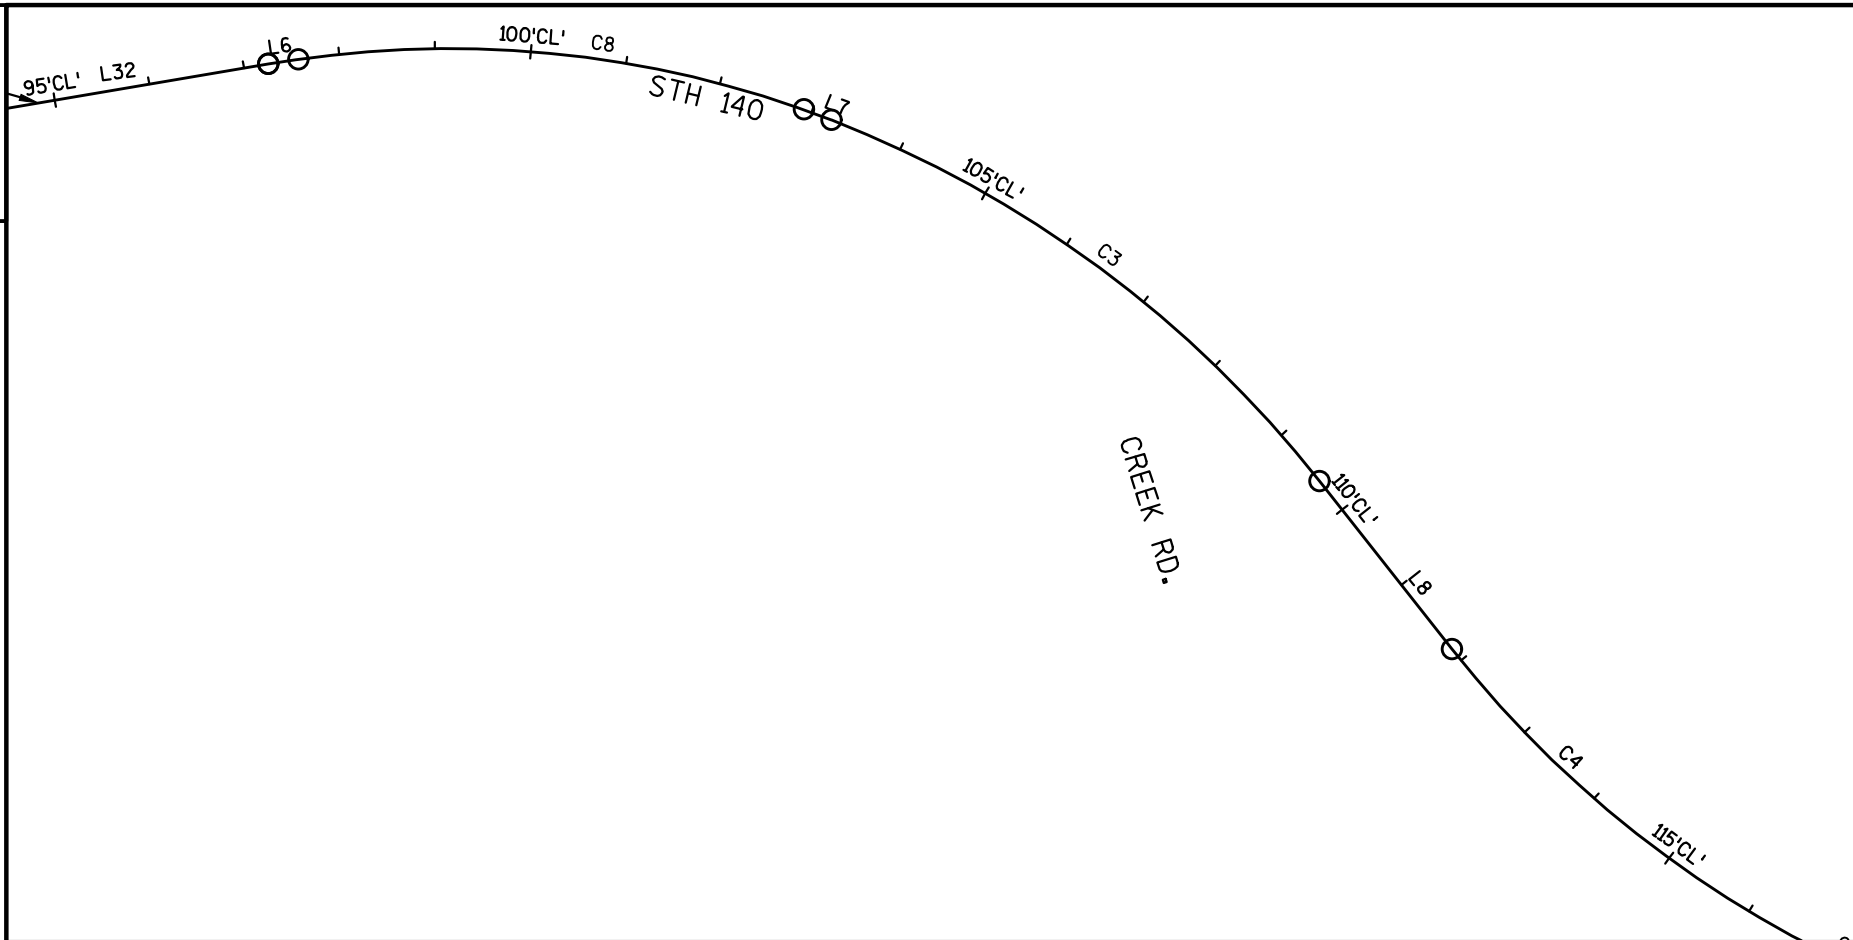


STH 140 MAINLINE														
NUMBER	STATION START	STATION END	NORTHING START	EASTING START	NORTHING END	EASTING END	LENGTH	P.I. STATION	P.I. NORTHING	P.I. EASTING	RADIUS	LINE/CHORD DIRECTION	DELTA	T
L6	97+25.90	97+54.51	238020.20	536182.13	238048.50	536177.95	28.61'					N08° 23' 43"W		
C8	97+54.51	103+22.11	238048.50	536177.95	238606.31	536240.58	567.60'	100+44.80	238335.68	536135.57	1098.60'	N06° 24' 21"E	029°36'09"	290.29
L7	103+22.11	103+22.39	238606.31	536240.58	238606.57	536240.68	0.28'					N21° 12' 26"E		
C3	103+22.39	109+62.24	238606.57	536240.68	239114.96	536616.63	639.85'	106+50.12	238912.10	536359.23	1200.00'	N36° 28' 56"E	030°33'01"	327.72
L8	109+62.24	111+85.15	239114.96	536616.63	239252.94	536791.70	222.91'					N51° 45' 27"E		

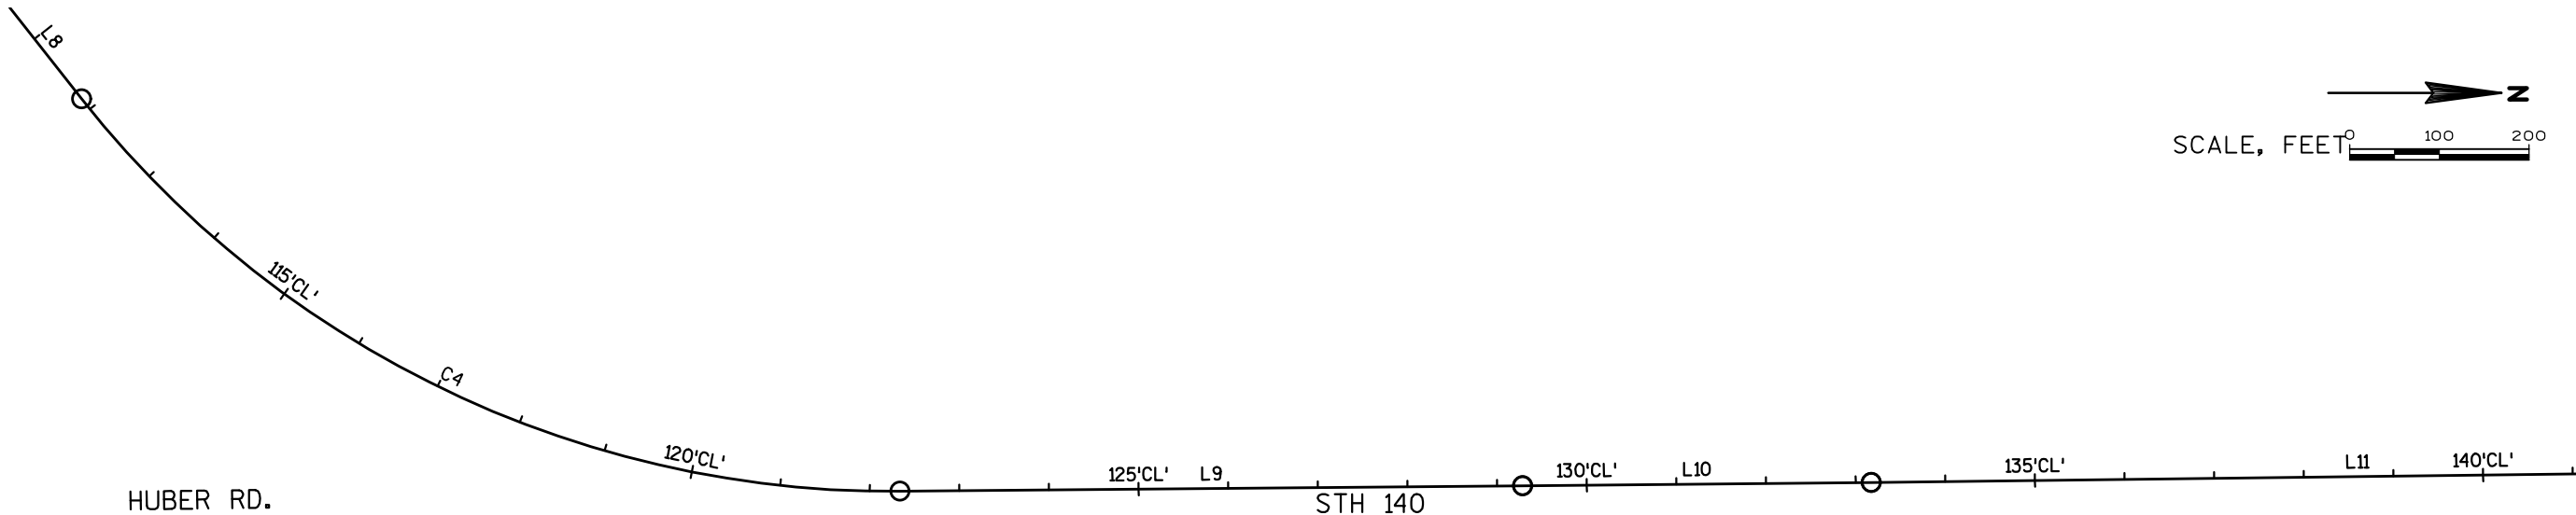


STH 140 MAINLINE														
NUMBER	STATION START	STATION END	NORTHING START	EASTING START	NORTHING END	EASTING END	LENGTH	P.I. STATION	P.I. NORTHING	P.I. EASTING	RADIUS	LINE/CHORD DIRECTION	DELTA	T
C4	111+85.15	122+33.98	239252.94	536791.70	240166.14	537229.82	1048.83'	117+49.22	239602.09	537234.72	1150.00'	N25° 37' 48"E	052°15'18"	564.07
L9	122+33.98	129+28.65	240166.14	537229.82	240860.79	537223.79	694.68'					N00° 29' 51"W		
L10	129+28.65	133+17.36	240860.79	537223.79	241249.48	537219.93	388.71'					N00° 34' 06"W		



LARSEN RD.

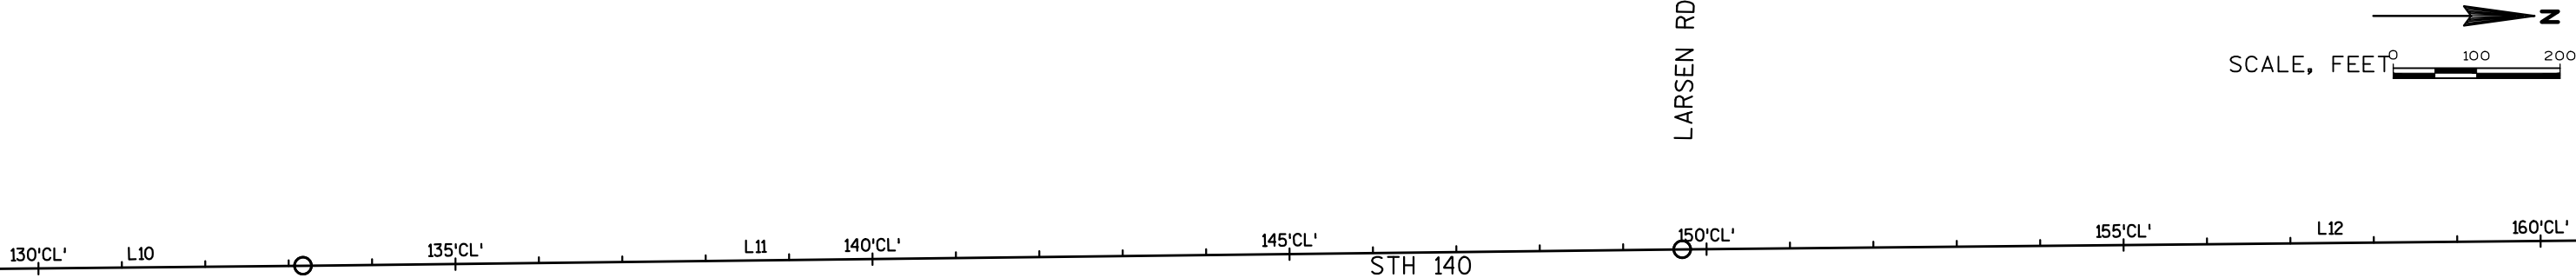

STH 140 MAINLINE														
NUMBER	STATION START	STATION END	NORTHING START	EASTING START	NORTHING END	EASTING END	LENGTH	P.I. STATION	P.I. NORTHING	P.I. EASTING	RADIUS	LINE/CHORD DIRECTION	DELTA	T
L11	133+17.36	149+71.10	241249.48	537219.93	242903.09	537200.06	1653.74'					N00° 41' 18"W		
L12	149+71.10	176+20.67	242903.09	537200.06	245552.54	537174.46	2649.57'					N00° 33' 13"W		

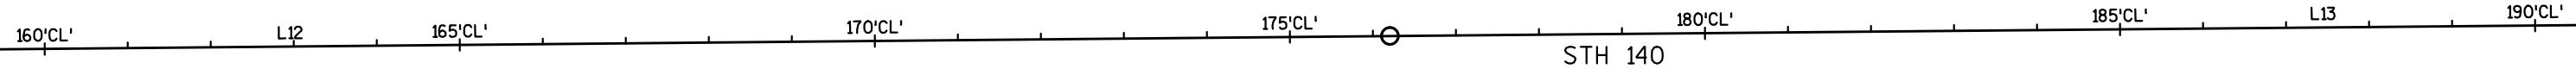


STH 140 MAINLINE														
NUMBER	STATION START	STATION END	NORTHING START	EASTING START	NORTHING END	EASTING END	LENGTH	P.I. STATION	P.I. NORTHING	P.I. EASTING	RADIUS	LINE/CHORD DIRECTION	DELTA	T
L12	149+71.10	176+20.67	242903.09	537200.06	245552.54	537174.46	2649.57'					N00° 33' 13"W		

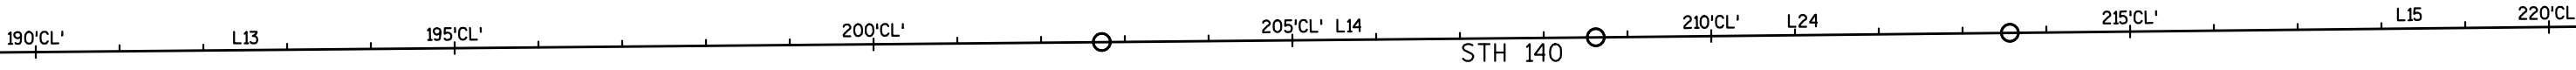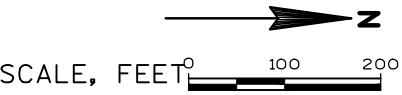


BRADFORD TOWN
HALL RD.


STH 140 MAINLINE														
NUMBER	STATION START	STATION END	NORTHING START	EASTING START	NORTHING END	EASTING END	LENGTH	P.I. STATION	P.I. NORTHING	P.I. EASTING	RADIUS	LINE/CHORD DIRECTION	DELTA	T
L13	176+20.67	202+72.81	245552.54	537174.46	248204.57	537150.24	2652.14'					N00° 31' 24"W		
L14	202+72.81	208+62.24	248204.57	537150.24	248793.97	537144.46	589.43'					N00° 33' 41"W		
L24	208+62.24	213+56.59	248793.97	537144.46	249288.29	537139.10	494.35'					N00° 37' 16"W		
L15	213+56.59	223+10.41	249288.29	537139.10	250242.06	537128.86	953.83'					N00° 36' 56"W		

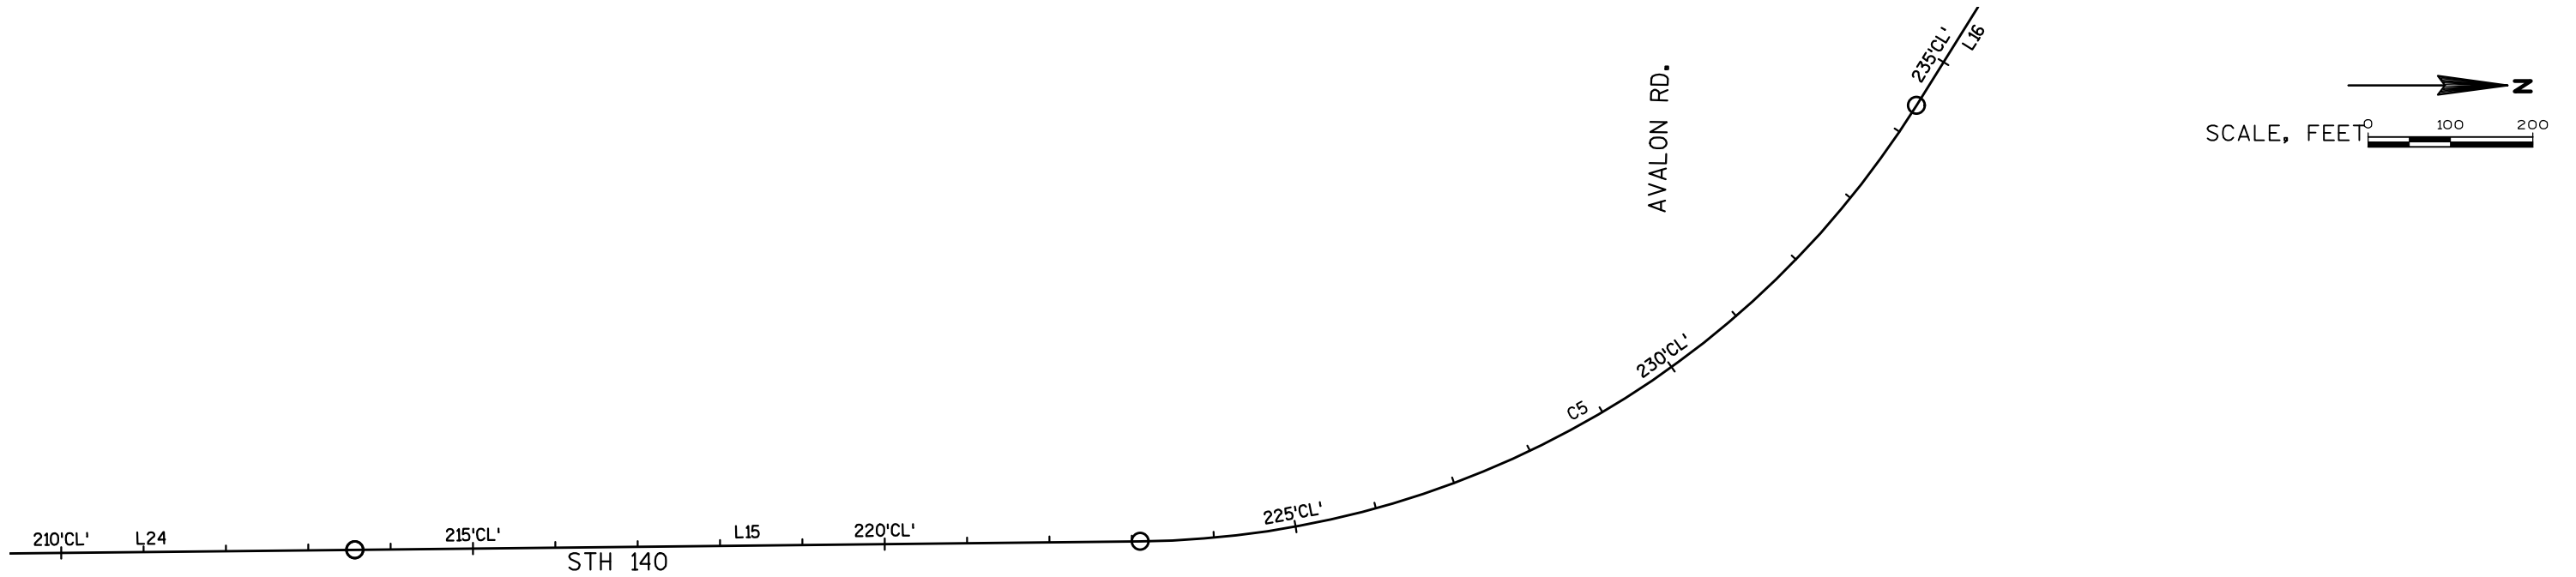

STH 140 MAINLINE														
NUMBER	STATION START	STATION END	NORTHING START	EASTING START	NORTHING END	EASTING END	LENGTH	P.I. STATION	P.I. NORTHING	P.I. EASTING	RADIUS	LINE/CHORD DIRECTION	DELTA	T
L15	213+56.59	223+10.41	249288.29	537139.10	250242.06	537128.86	953.83'					N00° 36' 56"W		
C5	223+10.41	234+38.04	250242.06	537128.86	251184.49	536599.33	1127.63'	229+26.71	250858.32	537122.23	1125.00'	N29° 19' 49"W	057°25'46"	616.30

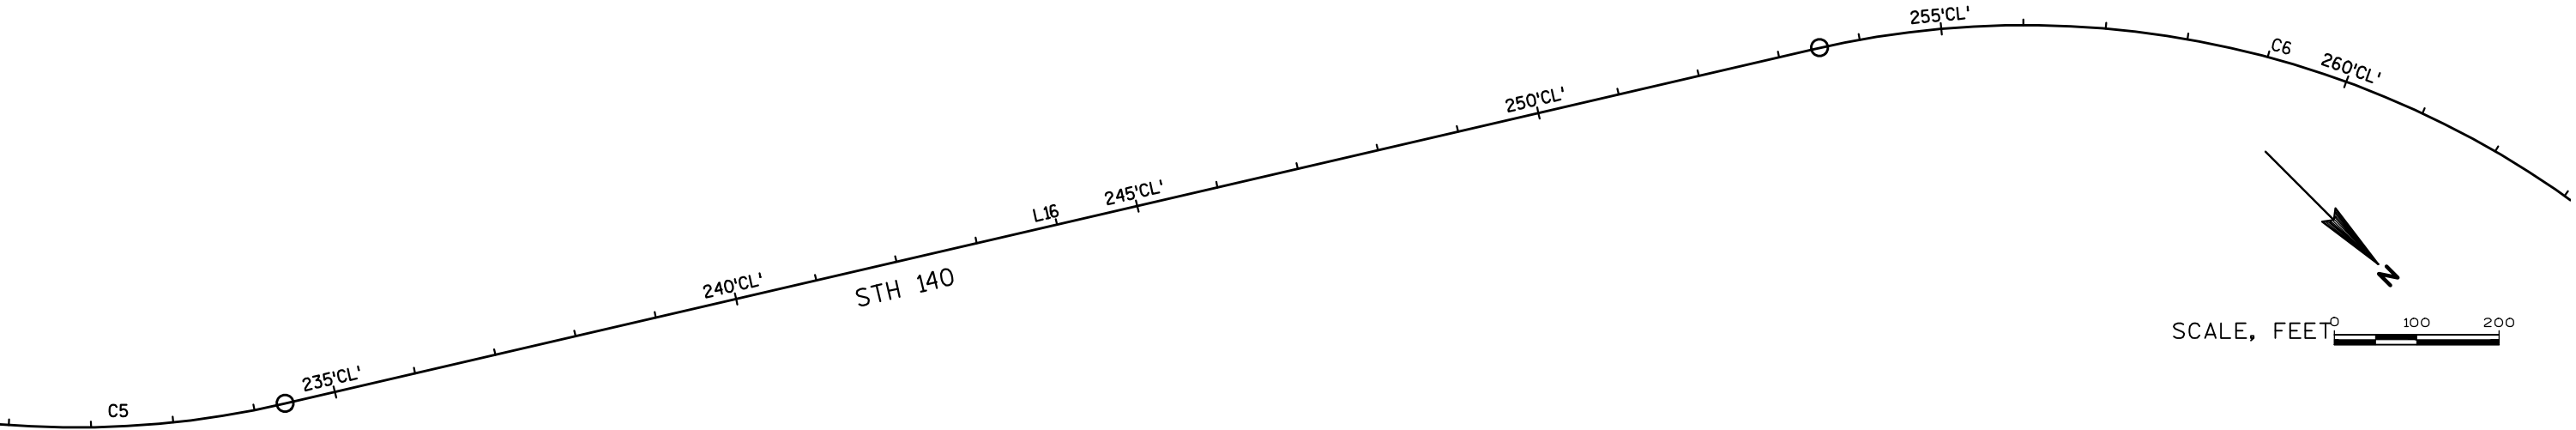

STH 140 MAINLINE														
NUMBER	STATION START	STATION END	NORTHING START	EASTING START	NORTHING END	EASTING END	LENGTH	P.I. STATION	P.I. NORTHING	P.I. EASTING	RADIUS	LINE/CHORD DIRECTION	DELTA	T
L16	234+38.04	253+42.41	251184.49	536599.33	252192.39	534983.53	1904.38'					N58° 02' 42"W		

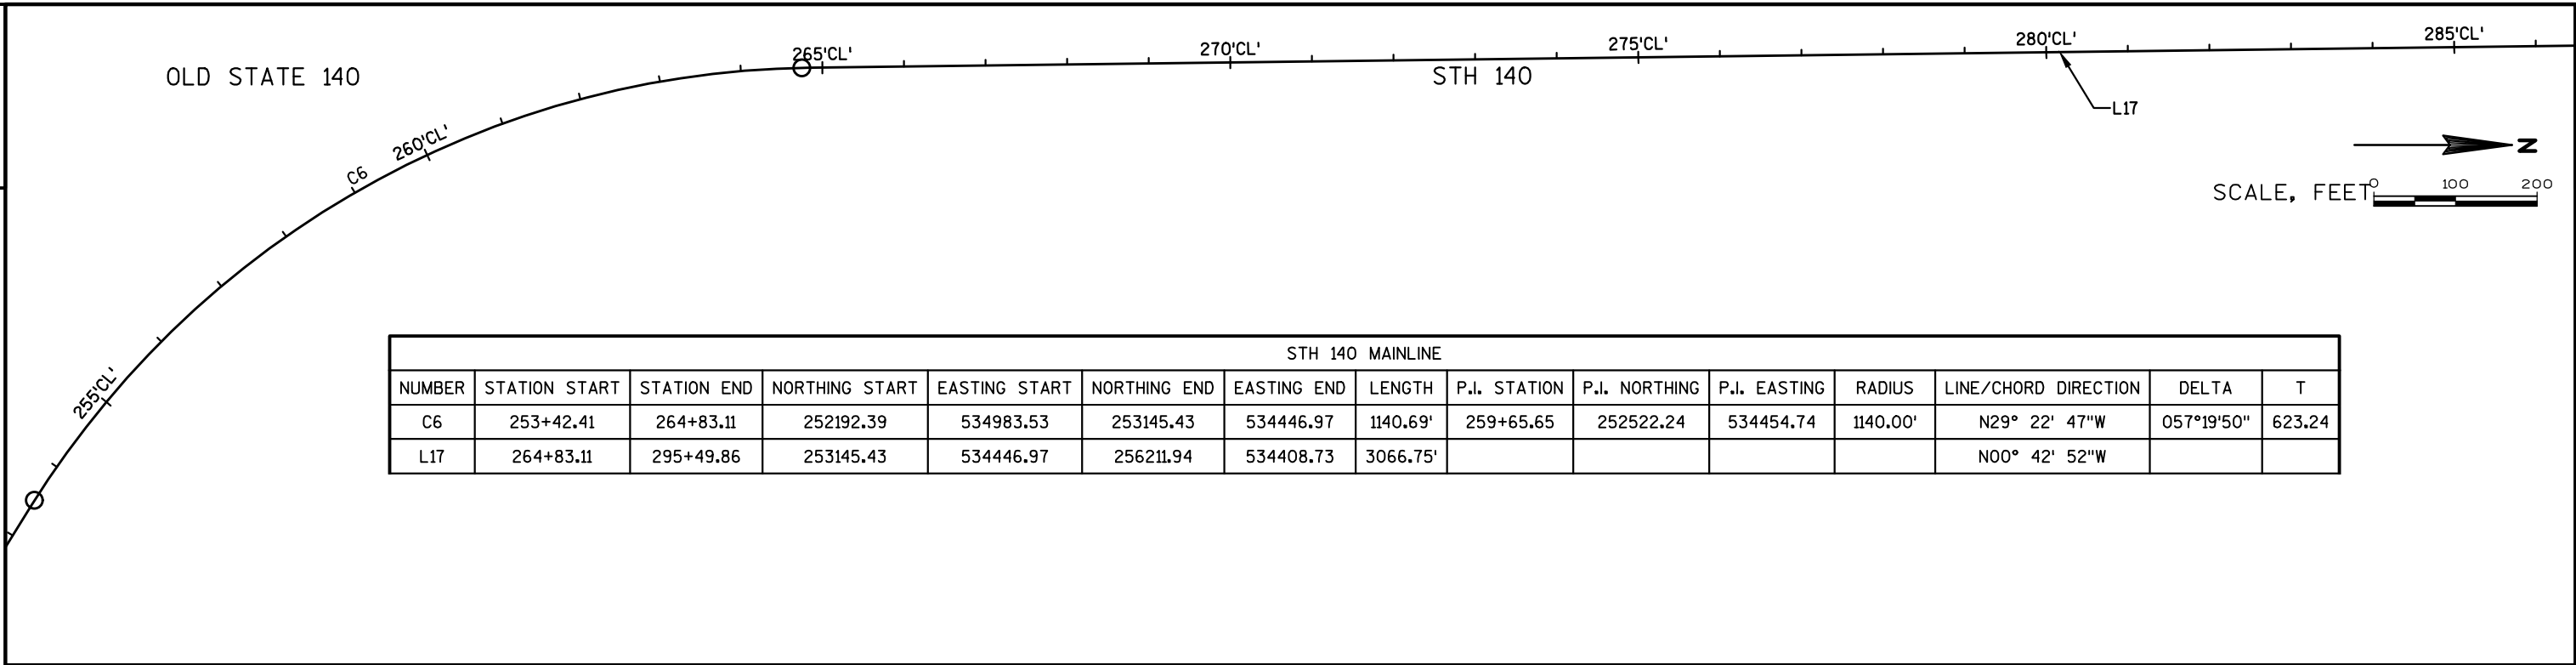


STH 140 MAINLINE														
NUMBER	STATION START	STATION END	NORTHING START	EASTING START	NORTHING END	EASTING END	LENGTH	P.I. STATION	P.I. NORTHING	P.I. EASTING	RADIUS	LINE/CHORD DIRECTION	DELTA	T
C6	253+42.41	264+83.11	252192.39	534983.53	253145.43	534446.97	1140.69'	259+65.65	252522.24	534454.74	1140.00'	N29° 22' 47"W	057°19'50"	623.24
L17	264+83.11	295+49.86	253145.43	534446.97	256211.94	534408.73	3066.75'					N00° 42' 52"W		

STH 140 MAINLINE						
NUMBER	STATION START	STATION END	NORTHING START	EASTING START	LENGTH	LINE/CHORD DIRECTION
L23	295+49.86	305+10.27	256211.94	534408.73	960.41'	N00° 47' 39"W
L22	305+10.27	306+09.01	257172.26	534395.42	98.75'	N00° 52' 13"W
L21	306+09.01	308+10.51	257270.99	534393.92	201.50'	N00° 02' 11"E
C7	308+10.51	313+05.73	257472.49	534394.05	495.22'	N01° 27' 18"E
L18	313+05.73	317+81.81	257967.50	534406.62	476.08'	N02° 52' 25"E
L19	317+81.81	319+38.47	258442.98	534430.49	156.65'	N02° 12' 12"E
L20	319+38.47	321+93.98	258599.52	534436.51	255.51'	N01° 36' 24"E



USH 14 / STH 11						
NUMBER	STATION START	STATION END	NORTHING START	EASTING START	LENGTH	LINE/CHORD DIRECTION
L55	400+00.00	407+77.50	258871.94	533666.36	777.50'	S88° 44' 46"E
L56	407+77.50	409+59.36	258854.93	534443.67	181.86'	S88° 37' 28"E

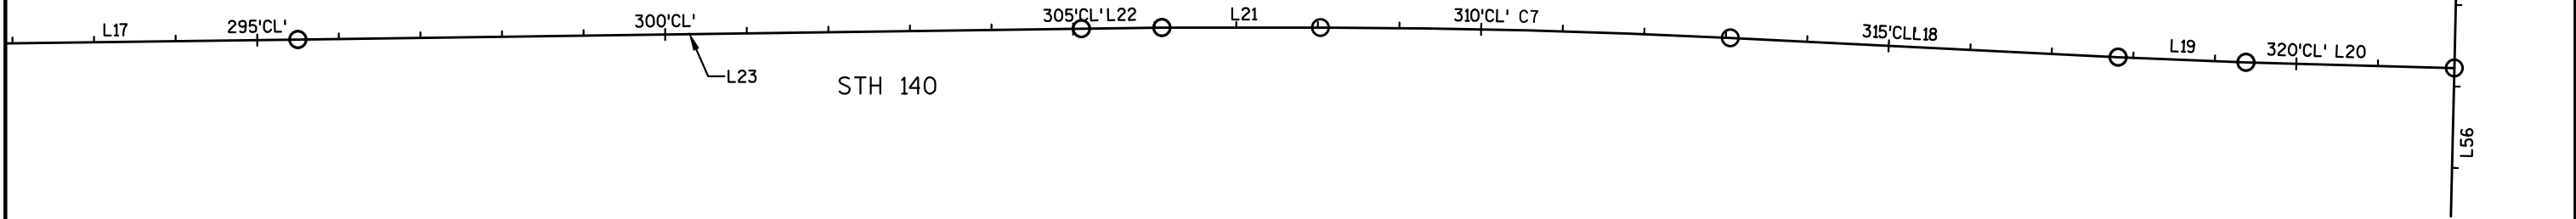

3

DATE 12MAY16		E S T I M A T E O F Q U A N T I T I E S				
LINE					1706-00-73	3320-00-75
NUMBER	ITEM	ITEM DESCRIPTION	UNIT	TOTAL	QUANTITY	QUANTITY
0010	201.0105	Clearing	STA	20.000		20.000
0020	201.0205	Grubbing	STA	6.000		6.000
0030	203.0100	Removing Small Pipe Culverts	EACH	2.000	1.000	1.000
0040	204.0120	Removing Asphaltic Surface Milling	SY	3,155.000		3,155.000
0050	204.0150	Removing Curb & Gutter	LF	68.000	68.000	
0060	204.0165	Removing Guardrail	LF	410.000		410.000
0070	204.0170	Removing Fence	LF	382.000		382.000
0080	204.0185	Removing Masonry	CY	6.000		6.000
0090	205.0100	Excavation Common	CY	1,055.000	1,055.000	
0100	213.0100	Finishing Roadway (project) 001. 1706-00-73	EACH	1.000	1.000	
0110	213.0100	Finishing Roadway (project) 002. 3320-00-75	EACH	1.000		1.000
0120	305.0110	Base Aggregate Dense 3/4-Inch	TON	459.000	59.000	400.000
0130	305.0120	Base Aggregate Dense 1 1/4-Inch	TON	1,758.000	1,758.000	
0140	305.0130	Base Aggregate Dense 3-Inch	TON	590.000	590.000	
0150	455.0605	Tack Coat	GAL	22.000	22.000	
0160	460.5223	HMA Pavement 3 LT 58-28 S	TON	364.000	364.000	
0170	460.6424	HMA Pavement 4 MT 58-28 H	TON	181.000	181.000	
0180	465.0105	Asphaltic Surface	TON	347.000		347.000
0190	465.0450	Asphaltic Intersection Rumble Strips	SY	100.000		100.000
0200	465.0475	Asphalt Center Line Rumble Strips 2-Lane Rural	LF	23,793.000		23,793.000
0210	520.1024	Apron Endwalls for Culvert Pipe 24-Inch	EACH	2.000	2.000	
0220	521.0115	Culvert Pipe Corrugated Steel 15-Inch	LF	43.000		43.000
0230	521.1502	Apron Endwalls for Culvert Pipe Sloped Side Drains Steel 15-Inch 4 to 1	EACH	1.000		1.000
0240	521.1515	Apron Endwalls for Culvert Pipe Sloped Side Drains Steel 15-Inch 6 to 1	EACH	1.000		1.000
0250	522.0124	Culvert Pipe Reinforced Concrete Class III 24-Inch	LF	89.000	89.000	
0260	601.0557	Concrete Curb & Gutter 6-Inch Sloped 36-Inch Type D	LF	90.000	90.000	
0270	614.0010	Barrier System Grading Shaping Finishing	EACH	8.000		8.000
0280	614.0305	Steel Plate Beam Guard Class A	LF	31.000		31.000
0290	614.0340	Steel Plate Beam Guard Over Low-Fill Culverts Class A	LF	100.000		100.000
0300	614.0345	Steel Plate Beam Guard Short Radius	LF	37.000		37.000
0310	614.0370	Steel Plate Beam Guard Energy Absorbing Terminal	EACH	1.000		1.000
0320	614.0390	Steel Plate Beam Guard Short Radius Terminal	EACH	1.000		1.000
0330	614.0396	Guardrail Mow Strip Asphalt	SY	91.000		91.000
0340	614.2300	MGS Guardrail 3	LF	1,576.000		1,576.000
0350	614.2330	MGS Guardrail 3 K	LF	50.000		50.000
0360	614.2340	MGS Guardrail 3 L	LF	789.000		789.000
0370	614.2500	MGS Thrie Beam Transition	LF	40.000		40.000
0380	614.2610	MGS Guardrail Terminal EAT	EACH	13.000		13.000
0390	618.0100	Maintenance And Repair of Haul Roads (project) 001. 1706-00-73	EACH	1.000	1.000	
0400	618.0100	Maintenance And Repair of Haul Roads (project) 002. 3320-00-75	EACH	1.000		1.000
0410	619.1000	Mobilization	EACH	1.000	0.500	0.500
0420	625.0500	Salvaged Topsoil	SY	1,800.000	1,800.000	
0430	627.0200	Mulching	SY	100.000	100.000	
0440	628.1504	Silt Fence	LF	4,744.000		4,744.000

3

3

DATE 12MAY16		E S T I M A T E O F Q U A N T I T I E S				
LINE					1706-00-73	3320-00-75
NUMBER	ITEM	ITEM DESCRIPTION	UNIT	TOTAL	QUANTITY	QUANTITY
0450	628.1520	Silt Fence Maintenance	LF	4,744.000		4,744.000
0460	628.1905	Mobilizations Erosion Control	EACH	5.000	1.000	4.000
0470	628.1910	Mobilizations Emergency Erosion Control	EACH	3.000	1.000	2.000
0480	628.2004	Erosion Mat Class I Type B	SY	1,750.000	1,750.000	
0490	628.6510	Soil Stabilizer Type B	ACRE	2.000	1.000	1.000
0500	628.7504	Temporary Ditch Checks	LF	160.000	80.000	80.000
0510	628.7555	Culvert Pipe Checks	EACH	27.000	6.000	21.000
0520	628.7570	Rock Bags	EACH	10.000		10.000
0530	629.0210	Fertilizer Type B	CWT	15.000	15.000	
0540	630.0120	Seeding Mixture No. 20	LB	5.000	5.000	
0550	633.5200	Markers Culvert End	EACH	4.000	2.000	2.000
0560	634.0612	Posts Wood 4x6-Inch X 12-FT	EACH	30.000		30.000
0570	634.0614	Posts Wood 4x6-Inch X 14-FT	EACH	4.000	1.000	3.000
0580	634.0616	Posts Wood 4x6-Inch X 16-FT	EACH	13.000	1.000	12.000
0590	634.0618	Posts Wood 4x6-Inch X 18-FT	EACH	6.000	2.000	4.000
0600	637.2210	Signs Type II Reflective H	SF	325.440	41.000	284.440
0610	637.2230	Signs Type II Reflective F	SF	324.890		324.890
0620	638.2102	Moving Signs Type II	EACH	2.000	1.000	1.000
0630	638.2602	Removing Signs Type II	EACH	93.000	2.000	91.000
0640	638.3000	Removing Small Sign Supports	EACH	24.000	2.000	22.000
0650	638.4000	Moving Small Sign Supports	EACH	2.000	1.000	1.000
0660	642.5001	Field Office Type B	EACH	1.000	0.500	0.500
0670	643.0100	Traffic Control (project) 001. 1706-00-73	EACH	1.000	1.000	
0680	643.0100	Traffic Control (project) 002. 3320-000-75	EACH	1.000		1.000
0690	643.0300	Traffic Control Drums	DAY	490.000	250.000	240.000
0700	643.0420	Traffic Control Barricades Type III	DAY	10.000	10.000	
0710	643.0500	Traffic Control Flexible Tubular Marker Posts	EACH	24.000	24.000	
0720	643.0600	Traffic Control Flexible Tubular Marker Bases	EACH	24.000	24.000	
0730	643.0715	Traffic Control Warning Lights Type C	DAY	310.000	70.000	240.000
0740	643.0900	Traffic Control Signs	DAY	224.000	80.000	144.000
0750	643.1050	Traffic Control Signs PCMS	DAY	82.000	30.000	52.000
0760	646.0106	Pavement Marking Epoxy 4-Inch	LF	92,882.000	655.000	92,227.000
0770	646.0126	Pavement Marking Epoxy 8-Inch	LF	1,096.000	1,096.000	
0780	647.0110	Pavement Marking Railroad Crossings Epoxy	EACH	2.000		2.000
0790	647.0566	Pavement Marking Stop Line Epoxy 18-Inch	LF	35.000	35.000	
0800	647.0746	Pavement Marking Diagonal Epoxy 24-Inch	LF	205.000	205.000	
0810	648.0100	Locating No-Passing Zones	MI	5.314		5.314
0820	649.0400	Temporary Pavement Marking Removable Tape 4-Inch	LF	12,208.000	12,208.000	
0830	690.0150	Sawing Asphalt	LF	898.000	691.000	207.000
0840	690.0250	Sawing Concrete	LF	6.000	6.000	
0850	SPV.0060	Special 001. Baseline CPM Progress Schedule	EACH	1.000	1.000	
0860	SPV.0060	Special 002. CPM Progress Schedule Updates and Accepted Revisions	EACH	2.000	2.000	
0870	SPV.0060	Special 250. Sign Blinder	EACH	1.000		1.000
0880	SPV.0090	Special 001. Fence Barbed Wire Special	LF	346.000		346.000
0890	SPV.0090	Special 002. Sawing Curb Openings	LF	138.000		138.000
0900	SPV.0090	Special 003. Temporary Fence	LF	346.000		346.000

3

DATE 12MAY16			E S T I M A T E O F Q U A N T I T I E S				
LINE					1706-00-73	3320-00-75	
NUMBER	ITEM	ITEM DESCRIPTION	UNIT	TOTAL	QUANTITY	QUANTITY	
0910	SPV.0105	Special 001. Survey Project (1706-00-73)	LS	1.000	1.000		
0920	SPV.0105	Special 002. Survey Project (3320-00-75)	LS	1.000		1.000	

CLEARING AND GRUBBING

			ITEM NO. 201.0105 CLEARING STA.	ITEM NO. 201.0205 GRUBBING STA.
STATION	-	STATION	LOCATION	
57+00	-	62+00	LEFT	5
63+00	-	65+00	LEFT	2
67+00	-	68+00	LEFT	1
103+00	-	107+00	RIGHT	4
122+00	-	124+00	RIGHT	2
132+00	-	134+00	LEFT	2
192+00	-	196+00	RIGHT	4
PROJECT 3320-00-75 SUBTOTAL			20	6
TOTAL			20	6

REMOVING CURB AND GUTTER

		ITEM NO. 204.0150 REMOVING CURB AND GUTTER LF
LOCATION	DESCRIPTION	
USH 14/STH 11 & STH 140	INTERSECTION	68
PROJECT 1706-00-73 SUBTOTAL		68
TOTAL		68

REMOVING MASONRY

			ITEM NO. 204.0185 REMOVING MASONRY CY
STATION	OFFSET	LOCATION	
132+40	LT	RETAINING WALL	3
132+00	LT	RETAINING WALL	3
PROJECT 3320-00-75 SUBTOTAL			6

REMOVING CULVERT ITEMS

		ITEM NO. 203.0100 REMOVING SMALL PIPE CULVERTS EACH
LOCATION	DESCRIPTION	
STA 212+60, LEFT	DRIVEWAY	1
PROJECT 3320-00-25 SUBTOTAL		1
USH 14/STH 11 & STH 140		INTERSECTION
PROJECT 1706-00-73 SUBTOTAL		1
TOTAL		2

REMOVING ASPHALT ITEMS

			ITEM NO. 204.0120 REMOVING ASPHALTIC SURFACE MILLING S.Y.
STATION	-	STATION	LOCATION
41'CL'+96	-	64'CL'+43	499
68'CL'+43	-	72'CL'+05	80
76'CL'+05	-	93'CL'+20	381
95'CL'+12	-	104'CL'+63	211
109'CL'+22	-	118'CL'+00	195
122'CL'+00	-	147'CL'+71	571
204'CL'+66	-	220'CL'+81	359
231'CL'+90	-	259'CL'+12	605
263'CL'+12	-	270'CL'+00	153
306'CL'+80	-	316'CL'+60	INTERSECTION RUMBLE STRIPS
PROJECT 3320-00-75 SUBTOTAL			3155
TOTAL			3155

REMOVING GUARDRAIL ITEMS

			ITEM NO. 204.0165 REMOVING GUARDRAIL LF
STA	STA	DESCRIPTION	
94+96	96+66	LEFT	170
210+50	211+72	LEFT	122
210+62	211+80	RIGHT	118
PROJECT 3320-00-75 SUBTOTAL			410
TOTAL			410

EARTHWORK SUMMARY TABLE

Division	From/To Station	Location	#205.0100 Excavation Common (1)		Salvaged/ Unusable Pavement Material (4)	Available Material (5)	Unexpanded Fill	Expanded Fill (6)	Mass Ordinate +/- (7)	Waste	#208.010 0 Borrow	Comment:
			Cut (2)	EBS Excavation (3)				Factor 1.25				
1	400+50 - 407+77.50	Turn Lane	1055	0	130	925	187	234	691	821	0	
Grand Total			1055	0	130	925	187	234	691	821	0	
			Total Common E	1055								

- 1) Common Excavation is the sum of the Cut and EBS Excavation columns. Item number 205.0100
- 2) Salvaged/Unsuable Pavement Material is included in Cut in reconstruction area.
- 3) EBS Excavation to be backfilled with Select Borrow material. Note: this is designers choice, can be backfilled with Borrow, or Cut as well.
- 4) Salvaged/Unusable Pavement Material
- 5) Available Material = Cut - Salvaged/Unusuable Pavement Material
- 6) Expanded Fill. Factor = 1.25
- Expanded Fill = (Unexpanded Fill) * Fill Factor
- 7) The Mass Ordinate + or - Qty calculated for the Division. Plus quantity indicates an excess of material within the Division. Minus indicates a shortage of material within the Division.

3

3

ASPHALT PAVEMENT ITEMS

				ITEM NO. 455.0605 TACK COAT	ITEM NO. 460.5223 HMA PAVEMENT 3 LT 58-28 S TONS	ITEM NO. 460.6424 HMA PAVEMENT 4 MT 58-28 H TONS	ITEM NO. 465.0105 ASPHALTIC SURFACE TONS	ITEM NO. 465.0450 ASPHALTIC INTERSECTION RUMBLE STRIP SY	ITEM NO. 465.0475 ASPHALTIC CENTERLINE RUMBLE STRIPS 2-LANE RURAL LF
STATION	-	STATION	LOCATION	GAL					
41'CL'+96	-	64'CL'+43	CENTERLINE	---	---	---	55	---	2247
68'CL'+43	-	72'CL'+05	CENTERLINE	---	---	---	9	---	362
76'CL'+05	-	93'CL'+20	CENTERLINE	---	---	---	42	---	1715
95'CL'+12	-	104'CL'+63	CENTERLINE	---	---	---	23	---	951
109'CL'+22	-	118'CL'+00	CENTERLINE	---	---	---	21	---	878
122'CL'+00	-	147'CL'+71	CENTERLINE	---	---	---	63	---	2571
204'CL'+66	-	220'CL'+81	CENTERLINE	---	---	---	39	---	1615
231'CL'+90	-	259'CL'+12	CENTERLINE	---	---	---	67	---	6727
263'CL'+12	-	270'CL'+00	CENTERLINE	---	---	---	17	---	6727
306'CL'+80	-	316'CL'+60	INTERSECTION RUMBLE STRIP	---	---	---	11	100	---
PROJECT 3320-00-75 SUBTOTAL				0	0	0	347	100	23793
USH 14/STH 11 EB RIGHT TURN LANE				22	364	181	---	---	---
PROJECT 1706-00-73 SUBTOTAL				22	364	181	0	0	0
TOTAL				22	364	181	347	100	23793

CONCRETE CURB AND GUTTER

			ITEM NO. 601.0557 CONCRETE CURB AND GUTTER 6-INCH SLOPED 36-INCH TYPE D
LOCATION	DESCRIPTION	L.F.	
USH 14/STH 11	EB RIGHT TURN LANE	78	
STH 140	CULVERT REPLACEMENT	12	
PROJECT 1706-00-73 SUBTOTAL			90
TOTAL			90

BASE AGGREGATE ITEMS

		ITEM NO. 305.0110 BASE AGGREGATE DENSE 3/4-INCH	ITEM NO. 305.0120 BASE AGGREGATE DENSE 1 1/4-INCH	ITEM NO. 305.0130 BASE AGGREGATE DENSE 3-INCH
LOCATION	DESCRIPTION	TONS	TONS	TONS
STH 140	SHOULDERS	400	-	
PROJECT 3320-00-75 SUBTOTAL		400	0	0
USH 14/STH 11	EB RIGHT TURN LANE	59	1758	590
PROJECT 1706-00-73 SUBTOTAL		59	1758	590
TOTAL		459	1758	590

3

3

REPLACEMENT SIGNS AND POSTS

			ITEM NO. 638.2602 * REMOVING SIGNS TYPE II	ITEM NO. 637.221 * SIGNS TYPE II REFLECTIVE H	ITEM NO. 637.223 * SIGNS TYPE II REFLECTIVE F	ITEM NO. SPV.0060.250 SIGN BLINDER	
STATION	CODE	SIZE IN. X IN.	EA	S.F.	S.F.	EACH	REMARKS
39+97R	R1-1	30X30	1	5.18	---	---	AT BRADFORD/CLINTON TOWN ROAD
57+92R	W2-2	30X30	1	---	6.25	---	
66+37R	R1-1	30X30	1	5.18	---	---	AT E WAITE ROAD
98+58R	W2-1	30X30	1	---	6.25	---	
107+02R	R1-1	30X30	1	5.18	---	---	AT E CREEK ROAD
107+55R	R1-1	30X30	1	5.18	---	---	AT E CREEK ROAD
119+70R	R1-1	36X36	1	7.46	---	1.00	AT S HUBER ROAD, INCLUDES SIGN BLINDER
150+85R	R1-1	30X30	1	5.18	---	---	AT E LARSON ROAD
153+00R	J 4-2	48x39	4	13.00	---	---	ALTERNATE/I39, ALTERNATE/I43
196+26R	W2-2	30X30	1	---	6.25	---	
203+65R	R1-1	30X30	1	5.18	---	---	AT BRADFORD TOWNHALL ROAD
212+10L	W5-52 L	12X36	1	---	3.00	---	
212+10R	W5-52 R	12X36	1	---	3.00	---	
213+70R	W10-1	36X36	1	---	7.07	---	
223+18R	D1-1	48X18	1	6.00	---	---	(LEFT ARROW) AVALON
226+35R	R1-1	30X30	1	5.18	---	---	AT AVALON ROAD (SOUTH)
230+05R	R1-1	30X30	1	5.18	---	---	AT AVALON ROAD (NORTH)
306+61	J1-3	72X39	6	19.50	---	---	JCT/STH 11, JCT/USH 14, END/STH 140
311+89	J2-4	96X57	12	38.00	---	---	WEST/STH 11/M5-1L, WEST/USH 14/M5-1L, EAST/USH 14/M5-1R, EAST/STH 11/M5-1R
316+64	D1-3	48X42	3	14.00	---	---	(LEFT ARROW) JANESVILLE, DARIEN, DELAVAN (RIGHT ARROW)
320+00	J3 -2	48x57	5	19.00	---	---	ALTERNATE/I39/M6-1L, ALTERNATE/I43/M6-1L
320+36	D2-1	48X18	1	6.00	---	---	CLINTON 7
262+28	R1-1	30X30	1	5.18	---	---	AT UNNAMED ROAD
238+52	W2-1	30X30	1	---	6.25	---	
236+93	D1-1	48X18	1	6.00	---	---	AVALON (RIGHT ARROW)
231+12	R1-1	30X30	1	5.18	---	---	AT AVALON ROAD
230+06	W10-1	36X36	1	---	7.07	---	
212+11L	W5-52 L	12X36	1	---	3.00	---	
212+11R	W5-52 R	12X36	1	---	3.00	---	
209+48	W14-3	48X36	1	---	6.00	---	
165+65	W14-3	48X36	1	---	6.00	---	
150+34	R1-1	30X30	1	5.18	---	---	AT E LARSON ROAD
148+50	J4 -2	48x39	4	13.00	---	---	ALTERNATE/I39, ALTERNATE/I43
130+28	W1-4 R	36X36	1	---	9.00	---	
130+28	W13-1	24X24	1	---	4.00	---	45
PROJECT 3320-00-75 SUBTOTAL			63	198.94	76.14	1.00	

CONTINUED ON NEXT SHEET

3

3

REPLACEMENT SIGNS AND POSTS

			ITEM NO. 638.2602 * REMOVING SIGNS TYPE II	ITEM NO. 637.221 * SIGNS TYPE II REFLECTIVE H	ITEM NO. 637.223 * SIGNS TYPE II REFLECTIVE F	ITEM NO. SPV.0060.250 SIGN BLINDER	REMARKS
STATION	CODE	SIZE IN. X IN.	EA	S.F.	S.F.	EACH	
107+57	R1-1	30X30	1	5.18	---	---	AT E CREEK ROAD
76+42	W2-2	30X30	1	---	6.25	---	
74+84	R1-1	30X30	1	5.18	---	---	AT E RYE ROAD
40+52	R1-1	30X30	1	5.18	---	---	AT BRADFORD/CLINTON TOWN ROAD
PROJECT 3320-00-75 SUBTOTAL			4	15.54	6.25	0	
TOTAL			67	214.48	82.39	1.00	

* ADDITIONAL QUANTITES SHOWN ELSEWHERE

REMOVING SIGN ITEMS

		ITEM NO. 638.2602 * REMOVING SIGNS TYPE II	ITEM NO. 638.3000 REMOVING SMALL SIGN SUPPORTS	REMARKS
STATION		EA	EA	
74+50		2	1	
81+00		1	1	W2-2
87+00		1	1	
90+80		2	1	
95+40		2	1	
100+00		8	8	CHEVRONS
114+40		1	1	W2-1
119+00		1	1	W1-6
240+80		1	1	W1-2R, W13-1
247+50		1	1	W1-2R
271+00		1	1	W1-2L
319+00		1	2	J1-3
321+34		1	1	R1-1
321+34		1	1	J3-4
PROJECT 3320-00-75 SUBTOTAL		24	22	
407+08		1	1	J2-1
407+08		1	1	J2-2
PROJECT 1706-00-73 SUBTOTAL		2	2	
TOTAL		26	24	

* ADDITIONAL QUANTITIES SHOWN ELSEWHERE

3

CULVERT ITEMS

					ITEM NO. 521.0115 CULVERT PIPE CORRUGATED STEEL 15-INCH LF	ITEM NO. 522.0124 CULVERT PIPE REINFORCED CONCRETE CLASS III 24-INCH LF	ITEM NO. 520.1024 APRON ENDWALLS FOR CULVERT PIP3 24-INCH EACH	ITEM NO. 521.1502 APRON ENDWALLS FOR CULVERT PIPE SLOPED SIDE DRAINS STEEL 15-INCH 4 TO 1 EACH	ITEM NO. 521.1515 APRON ENDWALLS FOR CULVERT PIPE SLOPED SIDE DRAINS STEEL 15-INCH 6TO 1 EACH	ITEM NO. 633.5200 MARKERS CULVERT END EACH
STATION	-	STATION	LOCATION		INLET ELEVATION	OUTLET ELEVATION				
132+20	-	132+20			944.7	944.15	43	---	1	2
PROJECT 3320-00-75 SUBTOTAL							43	0	1	2
407+77	-	407+77	USH 14/STH 11 EB RIGHT TURN LANE		909.00	908.40	---	89	2	2
PROJECT 1706-00-73 SUBTOTAL							0	89	2	2
TOTAL							43	89	2	4

MINIMUM WALL THICKNESS FOR STEEL CULVERT PIPE
15 INCH THROUGH 24 INCH: 0.064 INCHES

3

BARRIER SYSTEM GRADING SHAPING FINISHING

					ITEM NO. 614.0010 BARRIER SYSTEM GRADING SHAPING FINISHING EACH	QUANTITIES FOR ESTIMATING INFORMATIONAL PURPOSES ONLY. PAID FOR AS PART OF ITEM NO. 614.0100 BARRIER SYSTEM GRADING SHAPING FINISHING					
LOCATION	DESCRIPTION	STATION	-	STATION		BORROW CY	SALVAGED TOPSOIL SY	MULCH SY	EROSION MAT CLASS 1 TYPE B SY	SEED MIXTURE NO. 20 LB	FERTILIZER TYPE B CWT
CZ 14	RIGHT	52+26.06	-	55+94.80	1	44	150	150	-	0	1
CZ 15	LEFT	51+94.80	-	55+38.55	1	44	350	350	-	1	2
CZ 16	RIGHT	98+42.47	-	103+25.00	1	175	320	320	-	1	2
CZ 17	LEFT	94+95.46	-	104+56.25	1	175	200	200	-	0	1
CZ 19	RIGHT	129+54.48	-	132+73.23	1	263	520	520	-	1	4
CZ 20	LEFT	130+12.23	-	132+09.21	1	263	400	400	-	1	3
CZ 23	RIGHT	209+20.82	-	212+52.12	1	130	500	35	465	0	0
CZ 24	LEFT	209+83.29	-	213+20.78	1	130	450	73	377	0	1
PROJECT 3320-00-75 SUBTOTAL					8	1224	2890	2048	842	4	14
TOTAL					8	1224	2890	2048	842	4	14

GUARDRAIL ITEMS

					ITEM NO. 614.0305 STEEL BEAM GUARD CLASS A LF	ITEM NO. 614.0340 STEEL PLATE BEAM GUARD OVER LOW FILL CULVERTS CLASS A LF	ITEM NO. 614.0345 STEEL PLATE BEAM GUARD SHORT RADIUS LF	ITEM NO. 614.0370 STEEL PLATE BEAM GUARD EAT EACH	ITEM NO. 614.0390 STEEL PLATE BEAM GUARD SHORT RADIUS TERMINAL EACH	ITEM NO. 614.0396 GUARDRAIL MOW STRIP ASPHALT SY	ITEM NO. 614.2300 MGS GUARDRAIL 3 LF	ITEM NO. 614.2330 MGS GUARDRAIL 3K LF	ITEM NO. 614.2340 MGS GUARDRAIL 3L LF	ITEM NO. 614.2500 MGS THRIE BEAM TRANSITION LF	ITEM NO. 614.2610 MGS GUARDRAIL TERMINAL EAT EACH
LOCATION	DESCRIPTION	STATION	-	STATION											
CZ 14	RIGHT	52+26.06	-	55+94.80	-	-	-	-	-	-	125	-	113	-	2
CZ 15	LEFT	51+94.80	-	55+38.55	-	-	-	-	-	-	150	-	113	-	2
CZ 16	RIGHT	98+42.47	-	103+25.00	-	-	-	-	-	-	264	-	113	-	2
CZ 17	LEFT	94+95.46	-	104+56.25	-	-	-	-	-	-	706	50	113	40	1
CZ 19	RIGHT	129+54.48	-	132+73.23	-	-	-	-	-	-	100	-	113	-	2
CZ 20	LEFT	130+12.23	-	132+09.21	31	100	37	1	1	-	-	-	-	-	-
CZ 23	RIGHT	209+20.82	-	212+52.12	-	-	-	-	-	-	113	-	113	-	2
CZ 24	LEFT	209+83.29	-	213+20.78	-	-	-	-	-	91	119	-	113	-	2
PROJECT 3320-00-75 SUBTOTAL					31	100	37	1	1	91	1576	50	789	40	13
TOTAL					31	100	37	1	1	91	1576	50	789	40	13

SILT FENCE

				ITEM NO. 628.1504 SILT FENCE	ITEM NO. 628.1520 SILT FENCE MAINTENANCE
STATION	-	STATION	LOCATION	L.F.	L.F.
51+30	-	53+83	RT	257	257
51+77	-	53+83	LT	210	210
54+08	-	55+92	RT	185	185
54+09	-	56+62	LT	260	260
96+03	-	100+54	LT	459	459
97+74	-	100+01	RT	223	223
100+66	-	105+11	LT	460	460
101+01	-	106+86	RT	577	577
128+38	-	130+98	RT	261	261
129+11	-	131+20	LT	211	211
131+22	-	134+03	RT	282	282
131+29	-	132+00	LT	90	90
208+58	-	211+07	RT	253	253
209+17	-	211+08	LT	193	193
211+33	-	213+18	RT	187	187
211+34	-	213+36	LT	205	205
UNDISTRIBUTED				431	431
PROJECT 3320-00-75 SUBTOTAL				4744	4744
TOTAL				4744	4744

MOBILIZATIONS EROSION CONTROL

		ITEM NO. 628.1905 MOBILIZATIONS EROSION CONTROL	ITEM NO. 628.1910 MOBILIZATIONS EMERGENCY EROSION CONTROL
		EACH	EACH
PROJECT 3320-00-75 SUBTOTAL		4	2
PROJECT 1706-00-73 SUBTOTAL		1	1
TOTAL		5	3

TEMPORARY DITCH CHECKS

			ITEM NO. 628.7504 TEMPORARY DITCH CHECKS
STATION	OFFSET	EROSION CONTROL TYPE	LF
98+00	LT	TEMPORARY	20
131+00	RT	TEMPORARY	20
131+20	RT	TEMPORARY	20
UNDISTRIBUTED			20
PROJECT 3320-00-75 SUBTOTAL			80
401+63	RT	TEMPORARY	20
405+98	RT	TEMPORARY	20
408+24	RT	TEMPORARY	20
UNDISTRIBUTED			20
PROJECT 1706-00-73 SUBTOTAL			80
TOTAL			160

CULVERT PIPE CHECKS

			ITEM NO. 628.7555 CULVERT PIPE CHECKS
STATION	OFFSET	EACH	
100+56	LT	10	
104+00	RT	6	
132+42	LT	5	
PROJECT 3320-00-75 SUBTOTAL			21
407+20	RT	6	
PROJECT 1706-00-73 SUBTOTAL			6
TOTAL			27

ROCK BAGS

			ITEM NO. 628.7570 ROCK BAGS
STATION	OFFSET	EACH	
97+74	RT	5	
UNDISTRIBUTED			5
PROJECT 3320-00-75 SUBTOTAL			10
TOTAL			10

3

3

SIGNS AND POSTS

STATION	SIGN NO.	CODE	SIZE IN. X IN.	ITEM NO. 634.0612 POSTS WOOD 4X6-INCH X 12 FEET	ITEM NO. 634.0614 POSTS WOOD 4X6-INCH X 14 FEET	ITEM NO. 634.0616 POSTS WOOD 4X6-INCH X 16 FEET	ITEM NO. 634.0618 POSTS WOOD 4X6-INCH X 18 FEET	ITEM NO. 637.2210 * SIGNS TYPE II REFLECTIVE H	ITEM NO. 637.223 * SIGNS TYPE II REFLECTIVE F
				EACH	EACH	EACH	EACH	S.F.	S.F.
68+00	1	W2-2	30X30	---	---	1	---	---	6.25
68+10	2	W1-8	18X24	1	---	---	---	---	3.00
69+30	3	W1-8	18X24	1	---	---	---	---	3.00
	3.1	W1-8	18X24	---	---	---	---	---	3.00
70+50	4	W1-8	18X24	1	---	---	---	---	3.00
	4.1	W1-8	18X24	---	---	---	---	---	3.00
71+70	5	W1-8	18X24	1	---	---	---	---	3.00
	5.1	W1-8	18X24	---	---	---	---	---	3.00
73+00	6	W1-8	18X24	1	---	---	---	---	3.00
	6.1	W1-8	18X24	---	---	---	---	---	3.00
74+75	7	W1-8	18X24	1	---	---	---	---	3.00
	7.1	W1-8	18X24	---	---	---	---	---	3.00
76+00	8	W1-8	18X24	1	---	---	---	---	3.00
79+00	9	W1-2L	30X30	---	---	1	---	---	6.25
77+50	10	W1-5L	30X30	---	---	1	---	---	6.25
81+00	11	W2-2	30X30	---	---	1	---	---	6.25
83+60	12	W1-8	18X24	1	---	---	---	---	3.00
85+00	13	W1-8	18X24	1	---	---	---	---	3.00
	13.1	W1-8	18X24	---	---	---	---	---	3.00
86+20	14	W1-8	18X24	1	---	---	---	---	3.00
	14.1	W1-8	18X24	---	---	---	---	---	3.00
89+00	15	W1-8	18X24	1	---	---	---	---	3.00
	15.1	W1-8	18X24	---	---	---	---	---	3.00
90+20	16	W1-8	18X24	1	---	---	---	---	3.00
	16.1	W1-8	18X24	---	---	---	---	---	3.00
91+40	17	W1-8	18X24	1	---	---	---	---	3.00
	17.1	W1-8	18X24	---	---	---	---	---	3.00
92+50	18	W1-8	18X24	1	---	---	---	---	3.00
97+50	19	W1-8	18X24	1	---	---	---	---	3.00
98+70	20	W1-8	18X24	1	---	---	---	---	3.00
	20.1	W1-8	18X24	---	---	---	---	---	3.00
99+90	21	W1-8	18X24	1	---	---	---	---	3.00
	21.1	W1-8	18X24	---	---	---	---	---	3.00
101+10	22	W1-8	18X24	1	---	---	---	---	3.00
PROJECT 3320-00-75 SUBTOTAL				18	0	4	0	0	115

CONTINUED ON NEXT SHEET

3

3

SIGNS AND POSTS

				ITEM NO. 634.0612 POSTS WOOD	ITEM NO. 634.0614 POSTS WOOD	ITEM NO. 634.0616 POSTS WOOD	ITEM NO. 634.0618 POSTS WOOD	ITEM NO. 637.2210 * SIGNS TYPE II	ITEM NO. 637.223 * SIGNS TYPE II
STATION	SIGN NO.	CODE	SIZE IN. X IN.	4X6-INCH X 12 FEET EACH	4X6-INCH X 14 FEET EACH	4X6-INCH X 16 FEET EACH	4X6-INCH X 18 FEET EACH	REFLECTIVE H S.F.	REFLECTIVE F S.F.
102+30	22.1	W1-8	18X24	---	---	---	---	---	3.00
	23	W1-8	18X24	1	---	---	---	---	3.00
	23.1	W1-8	18X24	---	---	---	---	---	3.00
103+50	24	W1-8	18X24	1	---	---	---	---	3.00
	24.1	W1-8	18X24	---	---	---	---	---	3.00
	25	W1-8	18X24	1	---	---	---	---	3.00
104+70	25.1	W1-8	18X24	---	---	---	---	---	3.00
	26	W1-8	18X24	1	---	---	---	---	3.00
107+25	26.1	W1-8	18X24	---	---	---	---	---	3.00
	27	W1-8	18X24	1	---	---	---	---	3.00
	27.1	W1-8	18X24	---	---	---	---	---	3.00
110+00	28	W1-8	18X24	1	---	---	---	---	3.00
	29	W1-8	18X24	1	---	---	---	---	3.00
	29.1	W1-8	18X24	---	---	---	---	---	3.00
111+90	30	W1-8	18X24	1	---	---	---	---	3.00
	30.1	W1-8	18X24	---	---	---	---	---	3.00
113+00	31	W1-8	18X24	1	---	---	---	---	3.00
	31.1	W1-8	18X24	---	---	---	---	---	3.00
	32	W2-1	30X30	---	---	1	---	---	6.25
114+20	33	W1-8	18X24	1	---	---	---	---	3.00
114+40	33.1	W1-8	18X24	---	---	---	---	---	3.00
	34	W1-8	18X24	1	---	---	---	---	3.00
	34.1	W1-8	18X24	---	---	---	---	---	3.00
115+40	35	W1-8	18X24	1	---	---	---	---	3.00
	35.1	W1-8	18X24	---	---	---	---	---	3.00
	36	W1-6	48X24	---	1	---	---	---	8.00
116+90	37	W1-5R	30X30	---	---	1	---	---	6.25
118+00	38	W1-2L	30X30	---	---	1	---	---	6.25
	39	W1-6	48X24	---	1	---	---	---	8.00
	40	W1-2R	30X30	---	---	1	---	---	6.25
217+00	41	W1-2R	30X30	---	---	1	---	---	6.25
226+15				12	2	5	0	0	119.25
240+80				12	2	5	0	0	119.25
247+50				12	2	5	0	0	119.25
PROJECT 3320-00-75 SUBTOTAL				12	2	5	0	0	119.25

CONTINUED ON NEXT SHEET

SIGNS AND POSTS

STATION	SIGN NO.	CODE	SIZE IN. X IN.	ITEM NO. 634.0612 POSTS WOOD 4X6-INCH X 12 FEET	ITEM NO. 634.0614 POSTS WOOD 4X6-INCH X 14 FEET	ITEM NO. 634.0616 POSTS WOOD 4X6-INCH X 16 FEET	ITEM NO. 634.0618 POSTS WOOD 4X6-INCH X 18 FEET	ITEM NO. 637.2210 * SIGNS TYPE II REFLECTIVE H	ITEM NO. 637.223 * SIGNS TYPE II REFLECTIVE F
				EACH	EACH	EACH	EACH	S.F.	S.F.
271+00	42	W1-2L	30X30	---	---	1	---	---	6.25
315+50	43	R2-1	24X30	---	1	---	---	5.00	---
319+00	44	J1-3	72X39	---	---	---	2	19.50	---
321+34	45	R1-1	36X36	---	---	1	---	7.46	---
	45.1	W4-4C	24X12	---	---	1	---	---	2.00
321+34	46	J3-4	96X57	---	---	---	2	38.00	---
PROJECT 3320-00-75 SUBTOTAL				0	1	3	4	69.96	8.25
200' W OF LIMIT	47	R3-8	36X30	---	1	---	---	7.50	---
400+50	48	R3-20-R	24X36	---	---	1	---	5.00	---
407+08	49	J2-3	72X57	---	---	---	2	28.50	---
PROJECT 1706-00-73 SUBTOTAL				0	1	1	2	41.00	0.00
TOTAL				30	4	13	6	110.96	242.50

* ADDITIONAL QUANTITES SHOWN ELSEWHERE

3

3

PAVEMENT MARKING

		ITEM NO. 646.0106 PAVEMENT MARKING EPOXY 4-INCH		ITEM NO. 646.0126 PAVEMENT MARKING EPOXY 8-INCH		ITEM NO. 647.011 PAVEMENT MARKING RAILROAD CROSSING EPOXY		ITEM NO. 647.0566 PAVEMENT MARKING STOP LINE EPOXY 18-INCH		ITEM NO. 647.0746 PAVEMENT MARKING DIAGONAL EPOXY 24-INCH		REMARKS
STATION	- STATION	WHITE LF	YELLOW* LF	LF		EACH		LF		LF		
PROJECT LENGTH LEFT		28200	---	---		---		---		---		---
PROJECT LENGTH RIGHT		28150	---	---		---		---		---		---
39+96	- 40+71	---	94	---		---		---		---		LT SOLID, RT SKIP
40+71	- 55+59	---	372	---		---		---		---		LT SKIP
55+59	- 63+89	---	1038	---		---		---		---		LT SKIP, RT SOLID
63+89	- 119+78	---	11178	---		---		---		---		LT & RT SOLID
119+78	- 128+18	---	1052	---		---		---		---		LT SOLID, RT SKIP
128+18	- 149+52	---	534	---		---		---		---		RT SKIP
149+52	- 156+42	---	863	---		---		---		---		LT SKIP, RT SOLID
156+42	- 158+22	---	45	---		---		---		---		LT SKIP
158+22	- 164+74	---	815	---		---		---		---		LT SOLID, RT SKIP
164+74	- 186+59	---	547	---		---		---		---		LT SKIP
186+59	- 195+22	---	1080	---		---		---		---		LT SKIP, RT SOLID
195+22	- 200+10	---	976	---		---		---		---		LT & RT SOLID
200+10	- 208+47	---	1047	---		---		---		---		LT SOLID, RT SKIP
208+47	- 209+66	---	30	---		---		---		---		LT SKIP
209+66	- 218+02	---	1045	---		---		---		---		LT SKIP, RT SOLID
218+02	- 231+26	---	2647	---		2		---		---		LT & RT SOLID
231+26	- 239+71	---	1057	---		---		---		---		LT SOLID, RT SKIP
239+71	- 247+26	---	189	---		---		---		---		LT SKIP
247+26	- 255+62	---	1047	---		---		---		---		LT SKIP, RT SOLID
255+62	- 271+29	---	3134	---		---		---		---		LT & RT SOLID
271+29	- 288+07	---	2098	---		---		---		---		LT SKIP, RT SOLID
288+07	- 298+75	---	2136	---		---		---		---		LT & RT SOLID
298+75	- 305+00	---	782	---		---		---		---		LT SOLID, RT SKIP
305+00	- 307+25	---	57	---		---		---		---		RT SKIP
307+25	- 315+36	---	782	---		---		---		---		LT SOLID, RT SKIP
315+36	- 321+65	---	1232	---		---		---		---		LT & RT SOLID
PROJECT 3320-00-75 SUBTOTAL		56350	35877	0		2		0		0		
USH 14 / STH 11 INTERSECTION		655	---	1096		---		35		205		
PROJECT 1706-00-73 SUBTOTAL		655	0	1096		0		35		205		
TOTAL			92882	1096		2		35		205		

* QUANTITY ESTIMATED BASE ON EXISTING MARKINGS. ACTUAL QUANTITY MAY VARY
BASE ON RESULTS FROM LOCATING NO PASSING ZONES

TOPSOIL, SEED, FERTILZER, E-MAT AND MULCH

		ITEM NO. 625.0500 SALVAGED TOPSOIL	ITEM NO. 627.0200 MULCHING	ITEM NO. 628.2004 EROSION MAT CLASS I TYPE B	ITEM NO. 628.6510 SOIL STABILIZER TYPE B	ITEM NO. 629.0210 FERTILIZER TYPE B	ITEM NO. 630.0120 SEEDING MIXTURE NO. 20
LOCATION	DESCRIPTION	S.Y.	S.Y.	S.Y.	ACRE	CWT	LB
UNDISTRIBUTED		-	-	-	1	-	-
PROJECT 3320-00-75 SUBTOTAL		0	0	0	1	0	0
USH 14/STH 11	EB RIGHT TURN LANE	1675	90	1585	-	12	3
UNDISTRIBUTED		125	10	165	1	3	2
PROJECT 1706-00-73 SUBTOTAL		1800	100	1750	1	15	5
TOTAL		1800	100	1750	2	15	5

MOVING SIGN ITEMS

	ITEM NO. 638.2102 MOVING SIGNS TYPE II EACH	ITEM NO. 638.4000 MOVING SMALL SIGN SUPPORTS EACH	REMARKS
EXISTING STATION	PROPOSED STATION		
317+05	315+40	1	1
PROJECT 3320-00-75 SUBTOTAL		1	1
321+34	321+34	1	1
PROJECT 1706-00-73 SUBTOTAL		1	1
TOTAL		2	2

LOCATING NO PASSING ZONES

	ITEM NO. 648.0100 LOCATING NO PASSING ZONES MI
PROJECT 3320-00-75 SUBTOTAL	5.314
PROJECT 1706-00-73 SUBTOTAL	---
TOTAL	5.314

TEMPORARY PAVEMENT MARKING

		ITEM NO. 649.0400 TEMPORARY PAVEMENT MARKING REMOVABLE TAPE 4-INCH		
LOCATION	STATION	WHITE LF	YELLOW LF	BLACK LF
USH 14 / STH 11	INTERSECTION	3455	3455	5298
PROJECT 1706-00-73 SUBTOTAL		3455	3455	5298
TOTAL			12208	

SAWING

			ITEM NO. 690.0150 SAWING ASPHALT *	ITEM NO. 690.0250 SAWING CONCRETE *	ITEM NO. SPV.0090.02 SAWING CURB OPENINGS *
LOCATION	ROADWAY	DESCRIPTION	LF	LF	LF
CURB 97+75 - 98+55, RT	STH 140	100' BACK FROM POST 3	---	---	80
CURB 103+12 - 103+70, RT	STH 140	100' BACK FROM POST 3	---	---	58
PROJECT 3320-00-75 SUBTOTAL			0	0	138
PAVEMENT 400+50 - 407+57.22	USH 14/STH 11		898	---	---
CURB 321+28 - 321+38	USH 14/STH 11	CURB AND CULVERT REMOVAL	---	6	---
PROJECT 1706-00-73 SUBTOTAL			898	6	0
TOTAL			898	6	138

* - ADDITIONAL QUANTITIES SHOWN ELSEWHERE.

3

TRAFFIC CONTROL															
		ITEM NO. 643.0300 TRAFFIC CONTROL DRUMS		ITEM NO. 643.0420 TRAFFIC CONTROL BARRICADES TYPE III		ITEM NO. 643.0500 TRAFFIC CONTROL FLEXIBLE TUBULAR MARKER POSTS		ITEM NO. 643.0600 TRAFFIC CONTROL FLEXIBLE TUBULAR MARKER BASES		ITEM NO. 643.0715 TRAFFIC CONTROL WARNING LIGHTS TYPE C		ITEM NO. 643.0900 TRAFFIC CONTROL SIGNS		ITEM NO. 643.1050 TRAFFIC CONTROL SIGNS PCMS	
LOCATION		DAYS	EACH	DAYS	EACH	DAYS	EACH	EACH	EACH	DAYS	EACH	DAYS	EACH	DAYS	
CZ14 & CZ15		3	20	60	---	---	---	---	---	20	60	6	18	2	6
CZ16 & CZ17		3	20	60	---	---	---	---	---	20	60	6	18	2	6
CZ19 & CZ20		3	20	60	---	---	---	---	---	20	60	6	18	2	6
CZ23 & CZ24		3	20	60	---	---	---	---	---	20	60	6	18	2	6
CENTERLINE RUMBLE STRIPS		9	---	---	---	---	---	---	---	---	---	8	72	2	18
UNDISTRIBUTED			---	---	---	---	---	---	---	---	---	---	---	---	10
PROJECT 3320-00-75 SUBTOTAL				240		0				240		144		52	
USH 14 / STH 11		10	19	190	1	10	24	24	5	50	8	80	2	20	
UNDISTRIBUTED			6	60	---	---	---	---	2	20	---	---	---	---	10
PROJECT 1706-00-73 SUBTOTAL				250		10		24		70		80		30	
TOTAL				490		10		24		310		224		82	
<u>TRAFFIC CONTROL</u>							<u>SURVEY PROJECT</u>								

STATE OF WISCONSIN
DEPARTMENT OF TRANSPORTATION
TRANSPORTATION PROJECT PLAT TITLE SHEET
PROJECT NO. 1706-00-21
JANESVILLE - DARIEN

STH 140 INTERSECTION

USH 14
ROCK COUNTY



CONVENTIONAL SYMBOLS

SECTION LINE	--- --	SECTION CORNER		R/W MONUMENT	•
QUARTER LINE	--- --	NOTATION FOR COMBUSTIBLE FLUIDS		NON-MONUMENTED R/W POINT	○
SIXTEENTH LINE	--- --	NOTATION FOR HIGH VOLTAGE TRANSMISSION LINES		FOUND IRON PIN	IP
NEW REFERENCE LINE	--- --	ELECTRIC POLE		VALVE (GAS, WATER, ETC.)	⊙ (TYPED)
NEW R/W LINE	--- --	TELEPHONE POLE		SIGN	
EXISTING R/W LINE	--- --	PEDESTAL (LABEL TYPE) (TV, TEL, ELEC, ETC.)		OFF-PREMISE SIGN	
PROPERTY LINE	--- --	ACCESS CONTROLLED BY ACQUISITION		COMPENSABLE	
LOT, TIE & OTHER MINOR LINES	--- --	NO ACCESS (BY STATUTORY AUTHORITY)		NON-COMPENSABLE	
CORPORATE LIMITS	--- --	ACCESS RESTRICTED (BY PREVIOUS PROJECT OR CONTROL)			
UNDERGROUND FACILITY (COMMUNICATIONS, ELECTRIC, ETC.)	--- --				
FEE ACQUISITION AREA (HATCHING VARIES BY OWNER)					
TEMPORARY LIMITED EASEMENT AREA					
EASEMENT AREA (HIGHWAY, PERMANENT LIMITED, OR RESTRICTED DEVELOPMENT)					
TRANSMISSION STRUCTURES					
BUILDING		BRIDGE		PARCEL NUMBER	
NATIONAL GEODETIC SURVEY MONUMENT				UTILITY NUMBER	
SIXTEENTH CORNER MONUMENT					

CONVENTIONAL ABBREVIATIONS

ACCESS RIGHTS	AR	POINT OF CURVATURE	PC
ACRES	AC	POINT OF COMPOUND CURVE	PCC
AHEAD	AH	POINT OF INTERSECTION	PI
ALUMINUM	ALUM	PROPERTY LINE	PL
AND OTHERS	ET AL	RECORDED AS	(100')
BACK	BK	REFERENCE LINE	R/L
BLOCK	BLK	REMAINING	REM
BEGINNING POINT	BP	RIGHT	RT
CENTERLINE	C/L	RIGHT OF WAY	R/W
CERTIFIED SURVEY MAP	CSM	SECTION	SEC
CONCRETE	CONC	SEPTIC VENT	SEPV
COUNTY	CO	SQUARE FEET	SF
COUNTY TRUNK HIGHWAY	CTH	STATE TRUNK HIGHWAY	STH
DISTANCE	DIST	STATION	STA
CORNER	COR	SUBDIVISION	SUBD
DOCUMENT NUMBER	DOC	TANGENT	TAN
EASEMENT	EASE	TELEPHONE PEDESTAL	TP
EXISTING	EX	TEMPORARY LIMITED EASEMENT	TLE
GAS VALVE	GV		
GRID NORTH	GN	TRANSPORTATION PROJECT PLAT	TPP
HIGHWAY EASEMENT	HE		
IDENTIFICATION	ID	UNITED STATES HIGHWAY	USH
LAND CONTRACT	LC	VOLUME	V
LEFT	LT		
MONUMENT	MON		
NATIONAL GEODETIC SURVEY	NGS		
NUMBER	NO		
OUTLOT	OL		
PAGE	P		
POINT OF TANGENCY	PT		
PERMANENT LIMITED EASEMENT	PLE		
POINT OF BEGINNING	POB		


CURVE DATA

LONG CHORD	LC
LONG CHORD BEARING	LCB
RADIUS	R
DEGREE OF CURVE	D
CENTRAL ANGLE OR DELTA	Δ
LENGTH OF CURVE	L
TANGENT	T
DIRECTION AHEAD	DA
DIRECTION BACK	DB

CONVENTIONAL UTILITY SYMBOLS

WATER	—W—
GAS	—G—
TELEPHONE	—T—
OVERHEAD	—OH—
TRANSMISSION LINES	—E—
ELECTRIC	—TV—
CABLE TELEVISION	—FO—
FIBER OPTIC	—SAN—
SANITARY SEWER	—SS—
STORM SEWER	—SS—

PROJECT LOCATION

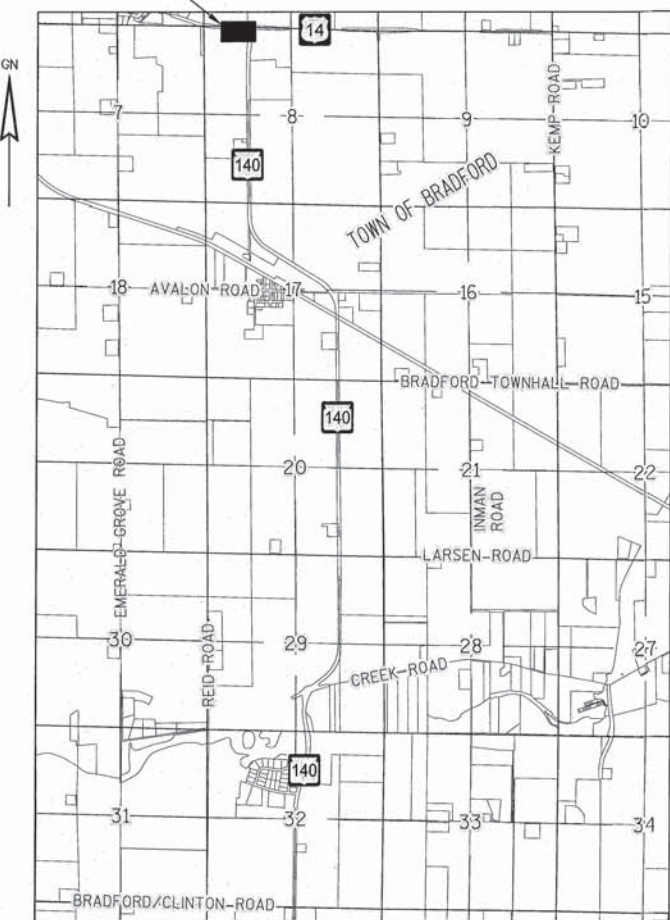

THE NOTES, CONVENTIONAL SIGNS, AND ABBREVIATIONS ARE ASSOCIATED WITH EACH TRANSPORTATION PROJECT PLAT FOR PROJECT 1706-00-21

NOTES:

POSITIONS SHOWN ON THIS PLAT ARE WISCONSIN COUNTY COORDINATES, ROCK COUNTY, NAD83 (2007) IN U.S. SURVEY FEET. VALUES ARE GRID COORDINATES, GRID BEARINGS, AND GRID DISTANCES. GRID DISTANCES MAY BE USED AS GROUND DISTANCES.

ALL NEW RIGHT-OF-WAY MONUMENTS WILL BE TYPE 2 (TYPICALLY 3/4" x 24" REBARS), UNLESS OTHERWISE NOTED, AND WILL BE PLACED PRIOR TO THE COMPLETION OF THE PROJECT.

ALL RIGHT-OF-WAY LINES DEPICTED IN THE NON-ACQUISITION AREAS ARE INTENDED TO RE-ESTABLISH EXISTING RIGHT-OF-WAY LINES AS DETERMINED FROM PREVIOUS PROJECTS, OTHER RECORDED DOCUMENTS, OR FROM CENTERLINE OF EXISTING PAVEMENTS.

RIGHT-OF-WAY BOUNDARIES ARE DEFINED WITH COURSES OF THE PERIMETER OF THE HIGHWAY LANDS REFERENCED TO THE U.S. PUBLIC LAND SURVEY SYSTEM OR OTHER "SURVEYS" OF PUBLIC RECORD.

DIMENSIONING FOR THE NEW RIGHT-OF-WAY IS MEASURED ALONG AND PERPENDICULAR TO THE NEW REFERENCE LINES.

A TEMPORARY LIMITED EASEMENT (TLE) IS A RIGHT FOR CONSTRUCTION PURPOSES, AS DEFINED HEREIN, INCLUDING THE RIGHT TO OPERATE NECESSARY EQUIPMENT THEREON, THE RIGHT OF INGRESS AND EGRESS, AS LONG AS REQUIRED FOR SUCH PUBLIC PURPOSE, INCLUDING THE RIGHT TO PRESERVE, PROTECT, REMOVE, OR PLANT THEREON ANY VEGETATION THAT THE HIGHWAY AUTHORITIES MAY DEEM DESIRABLE. ALL (TLEs) ON THIS PLAT EXPIRE AT THE COMPLETION OF THE CONSTRUCTION PROJECT FOR WHICH THIS INSTRUMENT IS GIVEN.

A PERMANENT LIMITED EASEMENT (PLE) IS A RIGHT FOR CONSTRUCTION AND MAINTENANCE PURPOSES, AS DEFINED HEREIN, INCLUDING THE RIGHT TO OPERATE NECESSARY EQUIPMENT THEREON AND THE RIGHT OF INGRESS AND EGRESS, AS LONG AS REQUIRED FOR SUCH PUBLIC PURPOSE, INCLUDING THE RIGHT TO PRESERVE, PROTECT, REMOVE, OR PLANT THEREON ANY VEGETATION THAT THE HIGHWAY AUTHORITIES MAY DEEM DESIRABLE, BUT WITHOUT PREJUDICE TO THE OWNER'S RIGHTS TO MAKE OR CONSTRUCT IMPROVEMENTS ON SAID LANDS OR TO FLATTEN THE SLOPES, PROVIDING SAID ACTIVITIES WILL NOT IMPAIR OR OTHERWISE ADVERSELY AFFECT THE HIGHWAY FACILITIES.

AN EASEMENT FOR HIGHWAY PURPOSES (HE), AS LONG AS SO USED, INCLUDING THE RIGHT TO PRESERVE, PROTECT, REMOVE, OR PLANT THEREON ANY VEGETATION THAT THE HIGHWAY AUTHORITIES MAY DEEM DESIRABLE.

PROPERTY LINES SHOWN ON THIS PLAT ARE DRAWN FROM DATA DERIVED FROM MAPS AND DOCUMENTS OF PUBLIC RECORD AND/OR EXISTING OCCUPATIONAL LINES. THIS PLAT MAY NOT BE A TRUE REPRESENTATION OF EXISTING PROPERTY LINES, EXCLUDING RIGHT-OF-WAY, AND SHOULD NOT BE USED AS A SUBSTITUTE FOR AN ACCURATE FIELD SURVEY.

FOR THE LATEST ACCESS/DRIVEWAY INFORMATION, CONTACT THE PLANNING UNIT OF THE WISCONSIN DEPARTMENT OF TRANSPORTATION OFFICE IN SOUTHWEST REGION OFFICE IN MADISON.

PARCEL IDENTIFICATION NUMBERS MAY NOT POINT TO ALL AREAS OF ACQUISITION, AS NOTED ON THE SCHEDULE OF LANDS & INTERESTS REQUIRED.

EXISTING HIGHWAY RIGHT-OF-WAY SHOWN HEREIN IS BASED ON THE FOLLOWING POINTS OF REFERENCE:

EXISTING HIGHWAY RIGHT-OF-WAY FOR STH 140 ESTABLISHED FROM PREVIOUS STATE AID PROJECT NO. 1448, 1704-00-22, CSM DOC 1229089 AND PLAT OF SURVEY COMPLETED BY COMBS & ASSOCIATES, INC ON DECEMBER 23, 1985.

EXISTING HIGHWAY RIGHT-OF-WAY FOR USH 14 ESTABLISHED FROM PREVIOUS R/W PROJECT NUMBER 1704-00-22, CSM DOC 1229089 AND PLAT OF SURVEY COMPLETED BY COMBS & ASSOCIATES INC ON DECEMBER 23, 1985.

PROJECT NUMBER 1706-00-21 4.01
SHEET 2 OF 2

TRANSPORTATION PROJECT PLAT NO: 1706-00-21 - 4.01



THAT PART OF THE NW 1/4 OF THE NW 1/4, OF SECTION 8, T. 2 N., R. 14 E., TOWN OF BRADFORD, ROCK COUNTY, WISCONSIN.

RELOCATION ORDER USH 14, JANESVILLE-DARIEN, STH 140 INTERSECTION.

TO PROPERLY ESTABLISH, LAY OUT, WIDEN, ENLARGE, EXTEND, CONSTRUCT, RECONSTRUCT, IMPROVE, OR MAINTAIN A PORTION OF THE HIGHWAY DESIGNATED ABOVE, THE STATE OF WISCONSIN DEPARTMENT OF TRANSPORTATION DEEMS IT NECESSARY TO RELOCATE OR CHANGE SAID HIGHWAY AND ACQUIRE CERTAIN LANDS AND INTERESTS OR RIGHTS IN LANDS FOR THE ABOVE PROJECT.


TO EFFECT THIS CHANGE, PURSUANT TO AUTHORITY GRANTED UNDER SECTION 84.02 (3), 84.09 AND 84.30, WISCONSIN STATUTES, THE DEPARTMENT OF TRANSPORTATION HEREBY ORDERS THAT:

1. THAT PORTION OF SAID HIGHWAY AS SHOWN ON THIS PLAT IS LAID OUT AND ESTABLISHED TO THE LINES AND WIDTHS AS SO SHOWN FOR THE ABOVE PROJECT.
2. THE LANDS OR INTERESTS OR RIGHTS IN LANDS AS SHOWN ON THIS PLAT ARE REQUIRED BY THE DEPARTMENT FOR THE ABOVE PROJECT AND SHALL BE ACQUIRED IN THE NAME OF THE STATE OF WISCONSIN, PURSUANT TO THE PROVISIONS OF SECTION 84.09 (1) OR (2), WISCONSIN STATUTES.

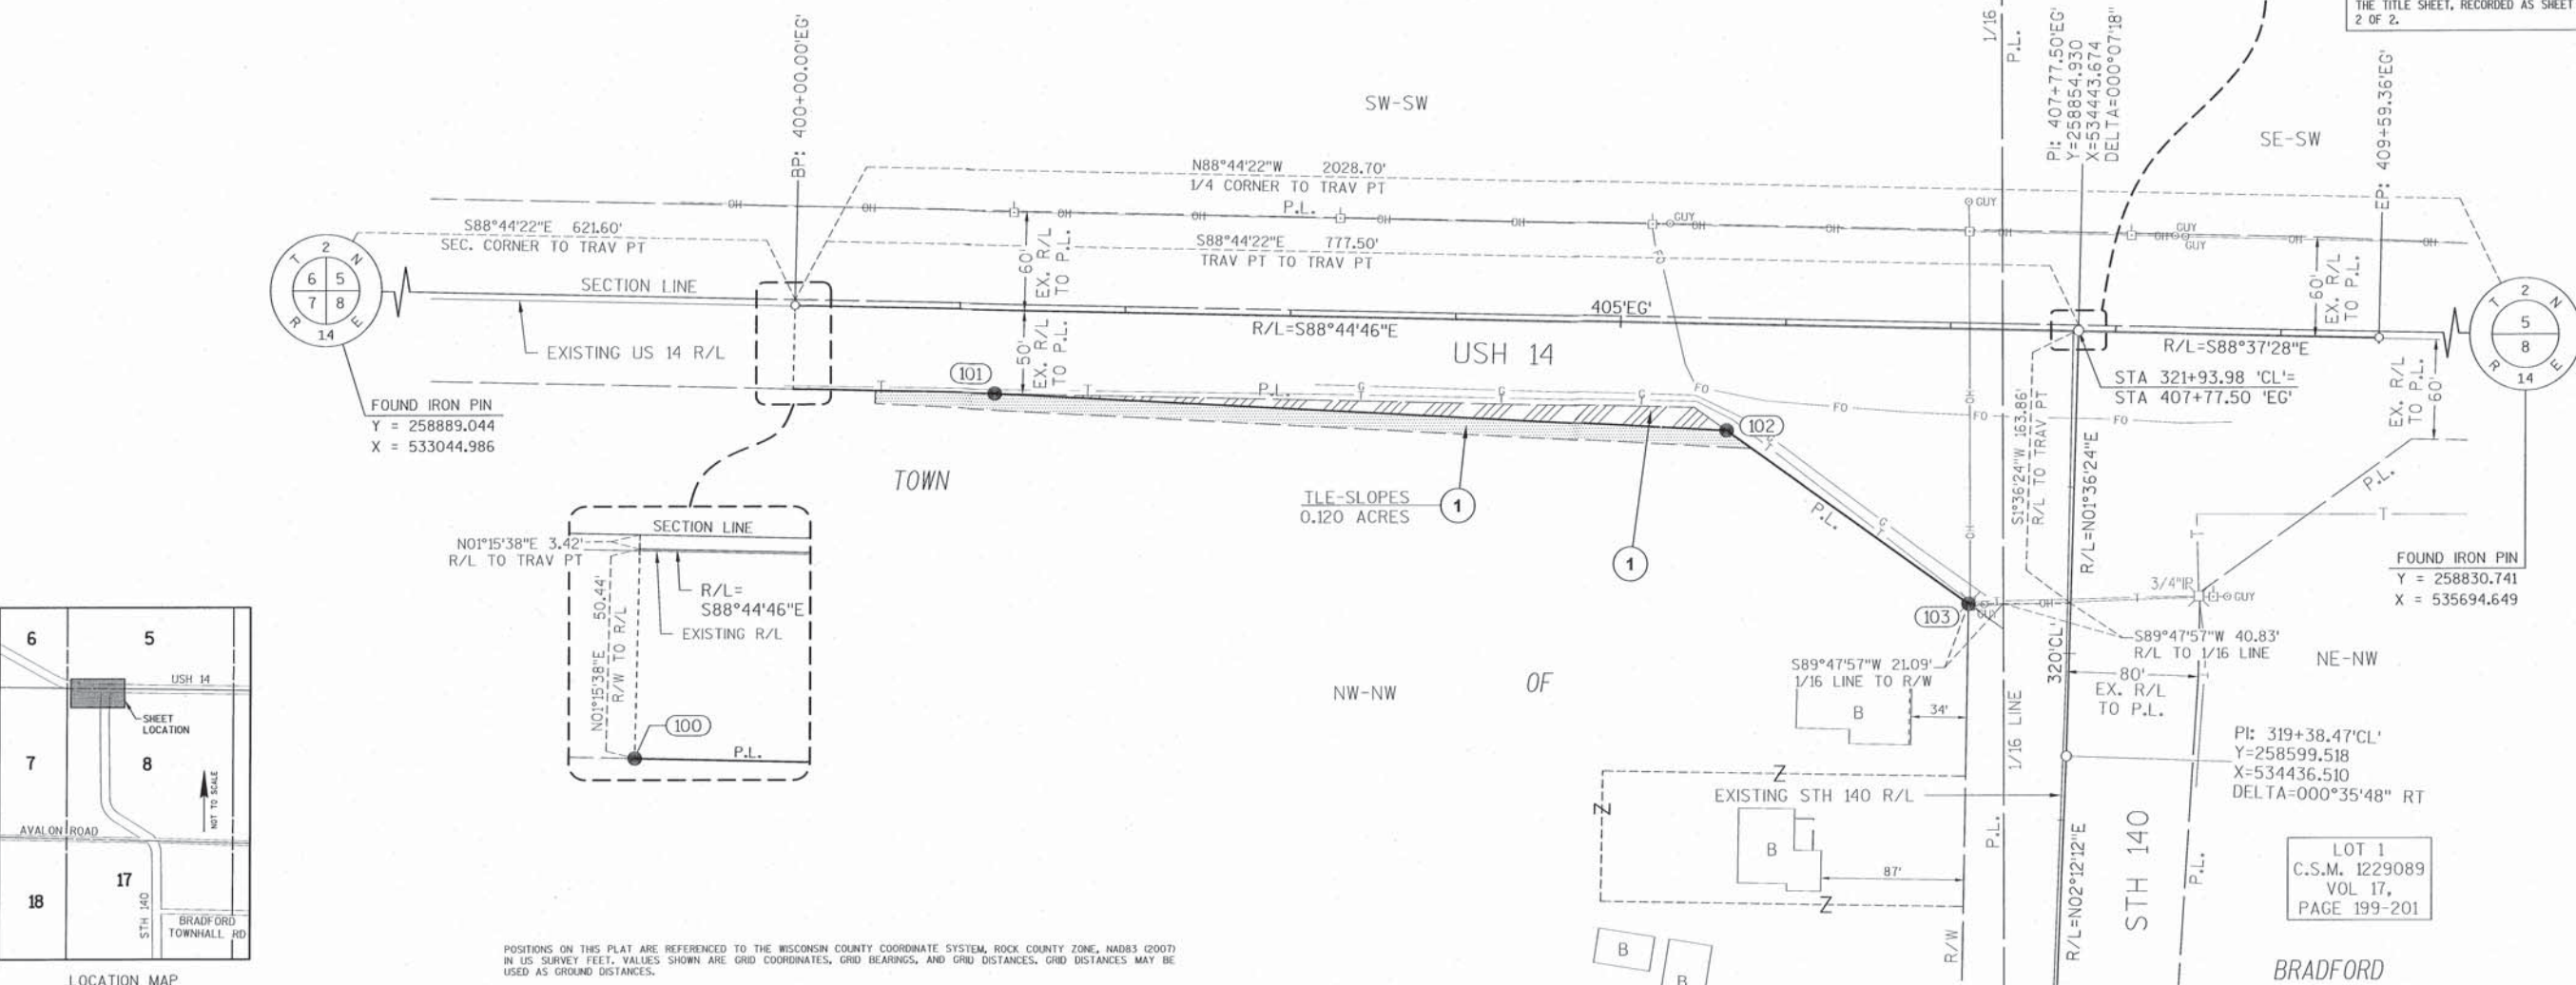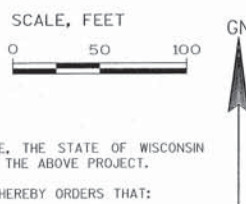

Batterman

I, JEFFREY R. GARDE, PROFESSIONAL LAND SURVEYOR, HEREBY CERTIFY THAT IN FULL COMPLIANCE WITH THE PROVISIONS OF SECTION 84.095 OF THE WISCONSIN STATUTES AND UNDER THE DIRECTION OF THE DEPARTMENT OF TRANSPORTATION, I HAVE SURVEYED AND MAPPED THIS TRANSPORTATION PROJECT PLAT 1706-00-21 - 4.01 AND SUCH PLAT CORRECTLY REPRESENTS ALL EXTERIOR BOUNDARIES OF THE SURVEYED LAND.

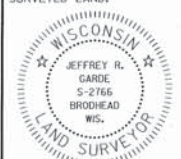

SIGNATURE: *Jeffrey R. Garde* DATE: 5/22/15
PRINT NAME: JEFFREY R. GARDE
REGISTRATION NUMBER: S-2766
THIS PLAT AND RELOCATION ORDER ARE APPROVED FOR THE WISCONSIN DEPARTMENT OF TRANSPORTATION SOUTHWEST REGION OFFICE.
SIGNATURE: *David R. Miller* DATE: 5/27/15
PRINT NAME: DAVID R. MILLER

POSITIONS ON THIS PLAT ARE REFERENCED TO THE WISCONSIN COUNTY COORDINATE SYSTEM, ROCK COUNTY ZONE, NAD83 (2007) IN US SURVEY FEET. VALUES SHOWN ARE GRID COORDINATES, GRID BEARINGS, AND GRID DISTANCES. GRID DISTANCES MAY BE USED AS GROUND DISTANCES.
RIGHT-OF-WAY BOUNDARIES ARE DEFINED WITH COURSES OF THE PERIMETER OF THE HIGHWAY LANDS REFERENCED TO THE U.S. PUBLIC LAND SURVEY SYSTEM OR OTHER SURVEYS OF PUBLIC RECORD.
EXISTING HIGHWAY RIGHT-OF-WAY SHOWN HEREON IS BASED ON THE FOLLOWING POINTS OF REFERENCE:
EXISTING HIGHWAY RIGHT-OF-WAY FOR STH 140 ESTABLISHED FROM PREVIOUS STATE AID PROJECT NO. 1448, 1704-00-22, CSM DOC. 1229089 AND PLAT OF SURVEY COMPLETED BY COMBS & ASSOCIATES, INC. ON DECEMBER 23, 1985.
EXISTING HIGHWAY RIGHT-OF-WAY FOR USH 14 ESTABLISHED FROM PREVIOUS R/W PROJECT NUMBER 1704-00-22, CSM DOC. 1229089 AND PLAT OF SURVEY COMPLETED BY COMBS & ASSOCIATES, INC. ON DECEMBER 23, 1985.
FOR THE LATEST ACCESS/DRIVEWAY INFORMATION, CONTACT THE PLANNING UNIT OF THE WISCONSIN DEPARTMENT OF TRANSPORTATION SOUTHWEST REGION OFFICE IN MADISON.

SCHEDULE OF LANDS & INTERESTS REQUIRED				OWNERS NAMES ARE SHOWN FOR REFERENCE PURPOSES ONLY, AND ARE SUBJECT TO CHANGE PRIOR TO TRANSFER OF LAND INTEREST TO THE DEPARTMENT.		
PARCEL NUMBER	OWNER(S)	INTEREST REQUIRED	ACRES REQUIRED			TLE ACRES
			R/W NEW	R/W EXISTING	R/W TOTAL	
1	EMERALD HEIGHTS INC	FEE, TLE	0.070	--	0.070	0.120

R/W STATION & OFFSET		
Point #	STATION	OFFSET
100	400+00.00'EG'	50.43'
101	401+22.01'EG'	50.50'
102	405+65.60'EG'	64.23'
103	407+14.58'EG'	165.42'

R/W COURSE TABLE		
COURSE	BEARING	DISTANCE
101-100	N88°42'59"W	122.01'
102-101	N86°58'20"W	443.80'
103-102	N54°33'40"W	180.10'

STATE OF WISCONSIN
DEPARTMENT OF TRANSPORTATION
TRANSPORTATION PROJECT PLAT TITLE SHEET
PROJECT NO. 3320-00-23
BERGEN - EMERALD GROVE
BRADFORD/CLINTON ROAD TO AVALON ROAD
STH 140
ROCK COUNTY



CONVENTIONAL SYMBOLS

SECTION LINE	--- --	SECTION CORNER		R/W MONUMENT	•
QUARTER LINE	--- --	NOTATION FOR COMBUSTIBLE FLUIDS		NON-MONUMENTED R/W POINT	○
SIXTEENTH LINE	--- --	NOTATION FOR HIGH VOLTAGE TRANSMISSION LINES		FOUND IRON PIN	IP
NEW REFERENCE LINE	--- --			VALVE (GAS, WATER, ETC.)	⊗ (TYPE)
NEW R/W LINE	--- --			SIGN	
EXISTING R/W LINE	--- --			OFF-PREMISE SIGN	
PROPERTY LINE	--- --				
LOT, TIE & OTHER MINOR LINES	--- --				
CORPORATE LIMITS	--- --				
UNDERGROUND FACILITY (COMMUNICATIONS, ELECTRIC, ETC.)	--- --	ELECTRIC POLE		COMPENSABLE	
FEE ACQUISITION AREA (HATCHING VARIES BY OWNER)	--- --	TELEPHONE POLE		NON-COMPENSABLE	
TEMPORARY LIMITED EASEMENT AREA	--- --	PEDESTAL (LABEL TYPE) (TV, TEL, ELEC, ETC.)			
EASEMENT AREA (HIGHWAY, PERMANENT LIMITED, OR RESTRICTED DEVELOPMENT)	--- --				
TRANSMISSION STRUCTURES	--- --	ACCESS CONTROLLED BY ACQUISITION			
BUILDING	--- --	NO ACCESS (BY STATUTORY AUTHORITY)			
NATIONAL GEODETIC SURVEY MONUMENT	--- --	ACCESS RESTRICTED (BY PREVIOUS PROJECT OR CONTROL)			
SIXTEENTH CORNER MONUMENT	--- --				
TLE BOUNDARY POINT	--- --				

CONVENTIONAL ABBREVIATIONS


ACCESS RIGHTS	AR	POINT OF COMPOUND CURVE	PCC
ACRES	AC	POINT OF INTERSECTION	PI
AHEAD	AH	PROPERTY LINE	PL
ALUMINUM	ALUM	RECORDED AS	(100')
AND OTHERS	ET AL	REFERENCE LINE	R/L
BACK	BK	REMAINING	REM
BLOCK	BLK	RIGHT	RT
CENTERLINE	C/L	RIGHT OF WAY	R/W
CERTIFIED SURVEY MAP	CSM	SECTION	SEC
CONCRETE	CONC	SEPTIC VENT	SEPV
COUNTY	CO	SQUARE FEET	SF
COUNTY TRUNK HIGHWAY	CTH	STATE TRUNK HIGHWAY	STH
DISTANCE	DIST	STATION	STA
CORNER	COR	SUBDIVISION	SUBD
DOCUMENT NUMBER	DOC	TANGENT	TAN
EASEMENT	EASE	TELEPHONE PEDESTAL	TP
EXISTING	EX	TEMPORARY LIMITED EASEMENT	TLE
GAS VALVE	GV	TRANSPORTATION PROJECT	TPP
GRID NORTH	GN	PLAT	
HIGHWAY EASEMENT	HE	UNITED STATES HIGHWAY	USH
IDENTIFICATION	ID	VOLUME	V
LAND CONTRACT	LC		
LEFT	LT		
MONUMENT	MON		
NATIONAL GEODETIC SURVEY	NGS		
NUMBER	NO		
OUTLOT	OL		
PAGE	P		
POINT OF TANGENCY	PT		
PERMANENT LIMITED EASEMENT	PLE		
POINT OF BEGINNING	POB		
POINT OF CURVATURE	PC		

CURVE DATA

LONG CHORD	LC
LONG CHORD BEARING	LCB
RADIUS	R
DEGREE OF CURVE	D
CENTRAL ANGLE OR DELTA	Δ
LENGTH OF CURVE	L
TANGENT	T
DIRECTION AHEAD	DA
DIRECTION BACK	DB

CONVENTIONAL UTILITY SYMBOLS

WATER	—W—
GAS	—G—
TELEPHONE	—T—
OVERHEAD	—OH—
TRANSMISSION LINES	—E—
ELECTRIC	—TV—
CABLE TELEVISION	—FO—
FIBER OPTIC	—SAN—
SANITARY SEWER	—SS—
STORM SEWER	—SS—

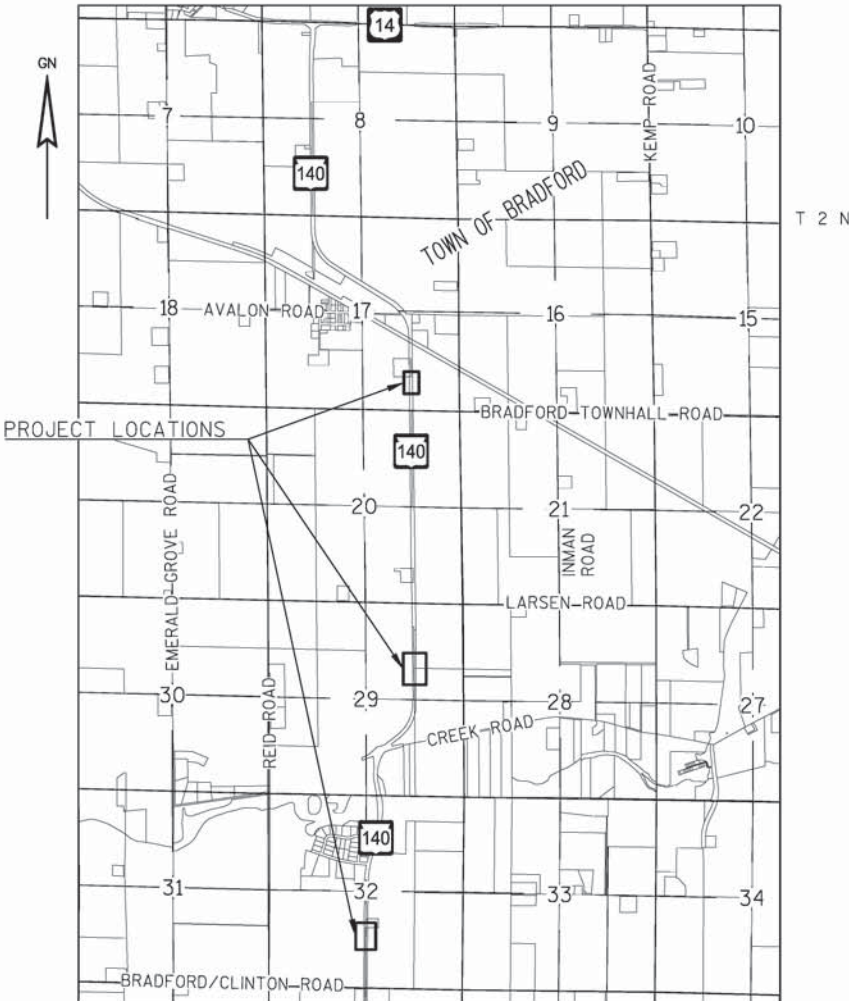

THE NOTES, CONVENTIONAL SIGNS, AND ABBREVIATIONS ARE ASSOCIATED WITH EACH TRANSPORTATION PROJECT PLAT FOR PROJECT 3320-00-23

NOTES:

POSITIONS SHOWN ON THIS PLAT ARE WISCONSIN COUNTY COORDINATES, ROCK COUNTY, NAD83 (2007) IN U.S. SURVEY FEET. VALUES ARE GRID COORDINATES, GRID BEARINGS, AND GRID DISTANCES. GRID DISTANCES MAY BE USED AS GROUND DISTANCES.

ALL NEW RIGHT-OF-WAY MONUMENTS WILL BE TYPE 2 (TYPICALLY 3/4" x 24" REBARS), UNLESS OTHERWISE NOTED, AND WILL BE PLACED PRIOR TO THE COMPLETION OF THE PROJECT.

ALL RIGHT-OF-WAY LINES DEPICTED IN THE NON-ACQUISITION AREAS ARE INTENDED TO RE-ESTABLISH EXISTING RIGHT-OF-WAY LINES AS DETERMINED FROM PREVIOUS PROJECTS, OTHER RECORDED DOCUMENTS, OR FROM CENTERLINE OF EXISTING PAVEMENTS.

RIGHT-OF-WAY BOUNDARIES ARE DEFINED WITH COURSES OF THE PERIMETER OF THE HIGHWAY LANDS REFERENCED TO THE U.S. PUBLIC LAND SURVEY SYSTEM OR OTHER "SURVEYS" OF PUBLIC RECORD.

DIMENSIONING FOR THE NEW RIGHT-OF-WAY IS MEASURED ALONG AND PERPENDICULAR TO THE NEW REFERENCE LINES.

A TEMPORARY LIMITED EASEMENT (TLE) IS A RIGHT FOR CONSTRUCTION PURPOSES, AS DEFINED HEREIN, INCLUDING THE RIGHT TO OPERATE NECESSARY EQUIPMENT THEREON, THE RIGHT OF INGRESS AND EGRESS, AS LONG AS REQUIRED FOR SUCH PUBLIC PURPOSE, INCLUDING THE RIGHT TO PRESERVE, PROTECT, REMOVE, OR PLANT THEREON ANY VEGETATION THAT THE HIGHWAY AUTHORITIES MAY DEEM DESIRABLE. ALL (TLEs) ON THIS PLAT EXPIRE AT THE COMPLETION OF THE CONSTRUCTION PROJECT FOR WHICH THIS INSTRUMENT IS GIVEN.

A PERMANENT LIMITED EASEMENT (PLE) IS A RIGHT FOR CONSTRUCTION AND MAINTENANCE PURPOSES, AS DEFINED HEREIN, INCLUDING THE RIGHT TO OPERATE NECESSARY EQUIPMENT THEREON AND THE RIGHT OF INGRESS AND EGRESS, AS LONG AS REQUIRED FOR SUCH PUBLIC PURPOSE, INCLUDING THE RIGHT TO PRESERVE, PROTECT, REMOVE, OR PLANT THEREON ANY VEGETATION THAT THE HIGHWAY AUTHORITIES MAY DEEM DESIRABLE, BUT WITHOUT PREJUDICE TO THE OWNER'S RIGHTS TO MAKE OR CONSTRUCT IMPROVEMENTS ON SAID LANDS OR TO FLATTEN THE SLOPES, PROVIDING SAID ACTIVITIES WILL NOT IMPAIR OR OTHERWISE ADVERSELY AFFECT THE HIGHWAY FACILITIES.

AN EASEMENT FOR HIGHWAY PURPOSES (HE), AS LONG AS SO USED, INCLUDING THE RIGHT TO PRESERVE, PROTECT, REMOVE, OR PLANT THEREON ANY VEGETATION THAT THE HIGHWAY AUTHORITIES MAY DEEM DESIRABLE.

PROPERTY LINES SHOWN ON THIS PLAT ARE DRAWN FROM DATA DERIVED FROM MAPS AND DOCUMENTS OF PUBLIC RECORD AND/OR EXISTING OCCUPATIONAL LINES. THIS PLAT MAY NOT BE A TRUE REPRESENTATION OF EXISTING PROPERTY LINES, EXCLUDING RIGHT-OF-WAY, AND SHOULD NOT BE USED AS A SUBSTITUTE FOR AN ACCURATE FIELD SURVEY.

FOR THE LATEST ACCESS/DRIVEWAY INFORMATION, CONTACT THE PLANNING UNIT OF THE WISCONSIN DEPARTMENT OF TRANSPORTATION OFFICE IN SOUTHWEST REGION OFFICE IN MADISON.

PARCEL IDENTIFICATION NUMBERS MAY NOT POINT TO ALL AREAS OF ACQUISITION, AS NOTED ON THE SCHEDULE OF LANDS & INTERESTS REQUIRED.

EXISTING HIGHWAY RIGHT-OF-WAY SHOWN HEREIN IS BASED ON THE FOLLOWING POINTS OF REFERENCE:

EXISTING RIGHT-OF-WAY FOR STH 140 ESTABLISHED FROM PREVIOUS STATE AID PROJECT NO. 1448, CSM DOC. 900797, CSM DOC. 1717789, CSM DOC. 2005544 AND PLAT OF SURVEY BY COMBS & ASSOCIATES, INC ON FEBRUARY 25, 2014.

TRANSPORTATION PROJECT PLAT NO. 3320-00-23 - 4.01
THAT PART OF THE NE 1/4 OF THE SW 1/4, AND THE SE 1/4 OF THE SW 1/4 OF SECTION 32, ALL IN T. 2 N., R. 14 E., TOWN OF BRADFORD, ROCK COUNTY, WISCONSIN.

RELOCATION ORDER STH 140, BERGEN - EMERALD GROVE, BRADFORD/CLINTON ROAD TO AVALON ROAD.

TO PROPERLY ESTABLISH LAY OUT, WIDEN, ENLARGE, EXTEND, CONSTRUCT, IMPROVE, OR MAINTAIN A PORTION OF THE HIGHWAY DESIGNATED ABOVE, THE STATE OF WISCONSIN DEPARTMENT OF TRANSPORTATION DEEMS IT NECESSARY TO RELOCATE OR CHANGE SAID HIGHWAY AND ACQUIRE CERTAIN LANDS AND INTERESTS OR RIGHTS IN LANDS FOR THE ABOVE PROJECT. TO EFFECT THIS CHANGE, PURSUANT TO AUTHORITY GRANTED UNDER SECTION 84.02 (3), 84.09 AND 84.30, WISCONSIN STATUTES, THE DEPARTMENT OF TRANSPORTATION HEREBY ORDERS THAT:

1. THAT PORTION OF SAID HIGHWAY AS SHOWN ON THIS PLAT IS LAID OUT AND ESTABLISHED TO THE LINES AND WIDTHS AS SO SHOWN FOR THE ABOVE PROJECT.
2. OF WISCONSIN, PURSUANT TO THE PROVISIONS OF SECTION 84.09 (1) OR (2), WISCONSIN STATUTES.



POSITIONS ON THIS PLAT ARE REFERENCED TO THE WISCONSIN COUNTY COORDINATE SYSTEM, ROCK COUNTY ZONE, NAD83 (2007) IN US SURVEY FEET. VALUES SHOWN ARE GRID COORDINATES, GRID BEARINGS, AND GRID DISTANCES. RIGHT-OF-WAY BOUNDARIES ARE DEFINED WITH COURSES OF THE PERMETER OF THE HIGHWAY LANDS REFERENCED TO THE U.S. PUBLIC LAND SURVEY SYSTEM OR OTHER SURVEYS OF PUBLIC RECORD. EXISTING HIGHWAY RIGHT-OF-WAY SHOWN HEREON IS BASED ON THE FOLLOWING POINTS OF REFERENCE: EXISTING HIGHWAY RIGHT-OF-WAY FOR STH 140 ESTABLISHED FROM PREVIOUS STATE AID PROJECT NO. 1448 AND CSM DOC. 900791. FOR THE LATEST ACCESS/DRIVEWAY INFORMATION, CONTACT THE PLANNING UNIT OF THE WISCONSIN DEPARTMENT OF TRANSPORTATION SOUTHWEST REGION OFFICE IN MADISON.



RESERVED FOR REGISTER OF DEEDS
PROJECT NUMBER 3320-00-23-4.01
SHEET 1 OF 2
AMENDMENT NO:

2033405
RANDALL LEXES
REGISTERED DEEDS
ROCK COUNTY, WI
RECORDED ON
08/12/2015 02:16:24PM
REC.FEE: 25.00
PAGES: 2
*The above description is derived from the plat and returned to the public.

FOR ADDITIONAL INFORMATION REFER TO THE TITLE SHEET, RECORDED AS SHEET 2 OF 2.

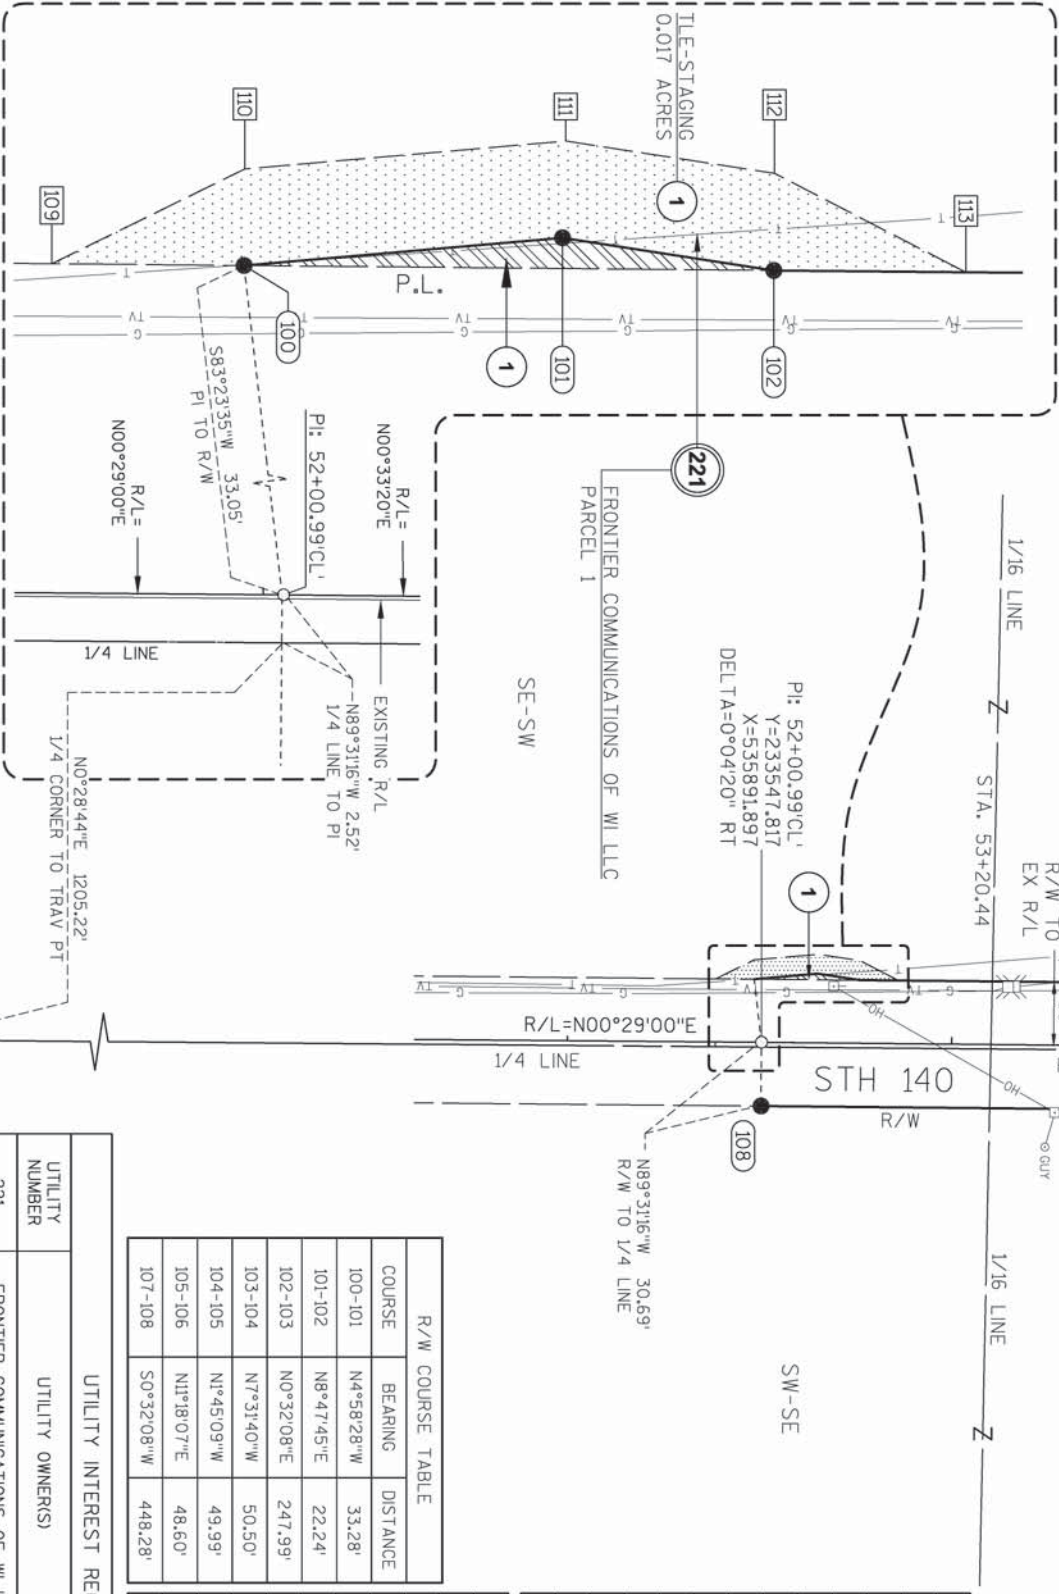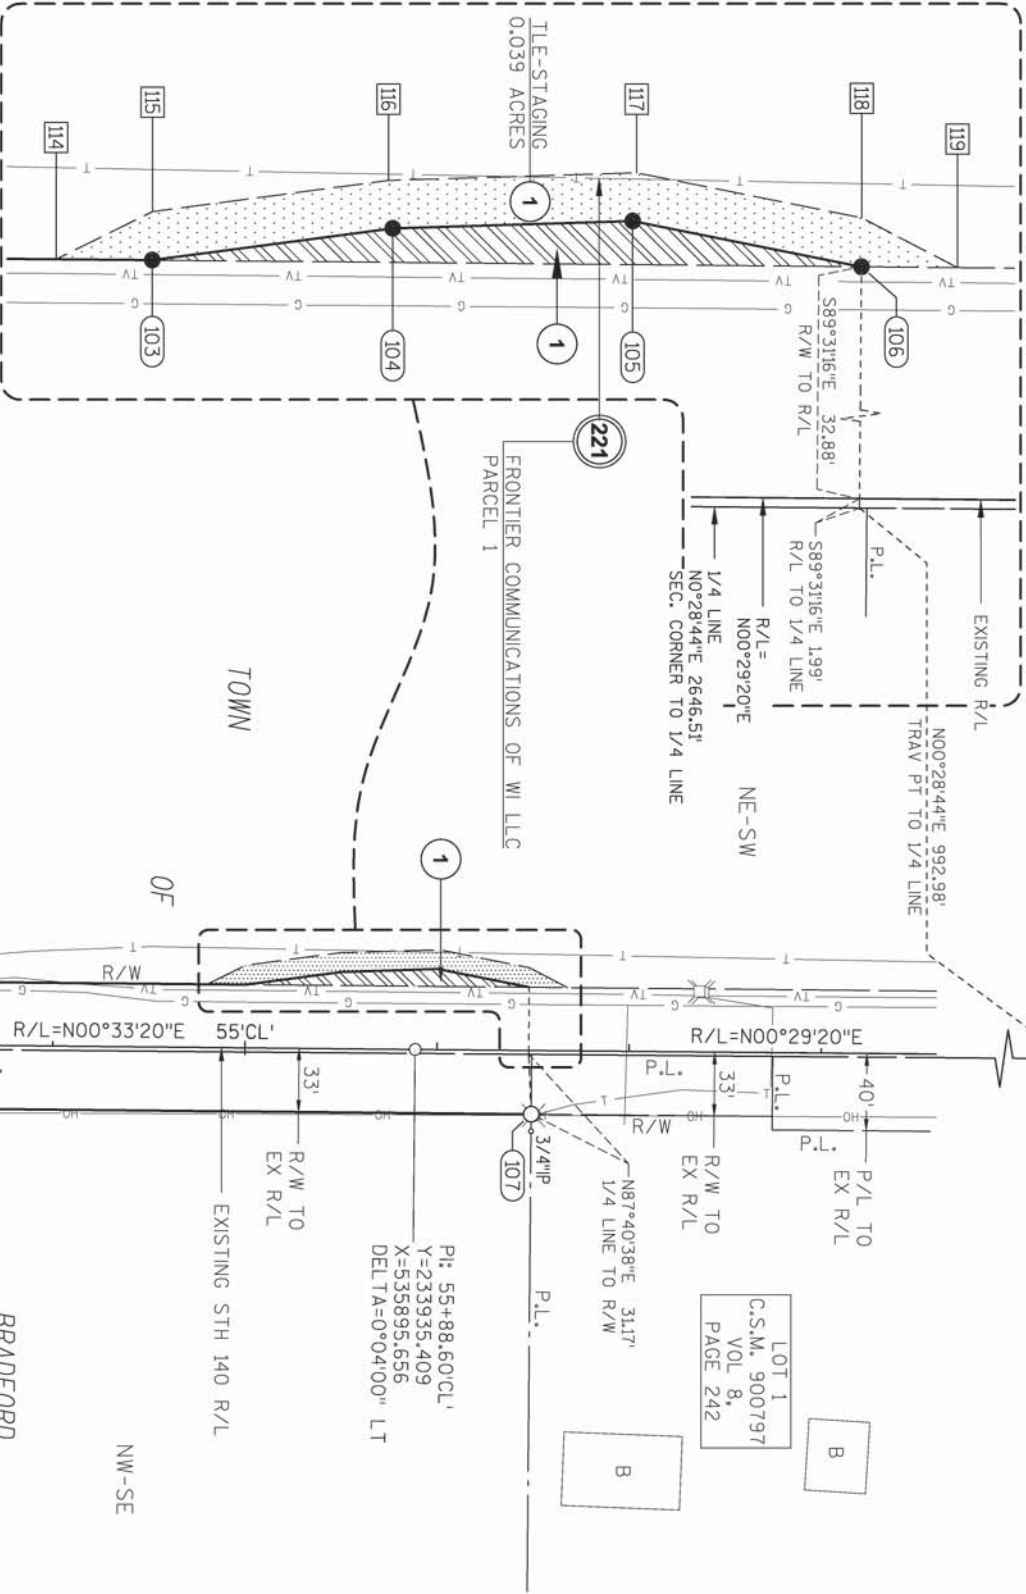

R/W COURSE TABLE		
COURSE	BEARING	DISTANCE
100-101	N4°58'28"W	33.28'
101-102	N8°47'45"E	22.24'
102-103	N0°32'08"E	247.99'
103-104	N7°31'40"W	50.50'
104-105	N1°45'09"W	49.99'
105-106	N11°18'07"E	48.60'
107-108	S0°32'08"W	448.28'

TLE STATION & OFFSET		
Point #	STATION	OFFSET
109	51+76.91CL	32.82'
110	51+96.91CL	42.84'
111	52+30.24CL	46.07'
112	52+52.01CL	42.92'
113	52+72.01CL	32.82'
114	54+80.00CL	32.89'
115	55+00.00CL	43.00'
116	55+49.09CL	49.97'
117	56+00.75CL	52.04'
118	56+47.74CL	43.06'
119	56+67.74CL	32.87'

R/W STATION & OFFSET		
Point #	STATION	OFFSET
100	51+96.91CL	32.80'
101	52+30.00CL	36.00'
102	52+52.01CL	32.81'
103	55+00.00CL	32.90'
104	55+50.00CL	40.00'
105	56+00.00CL	42.00'
106	56+47.74CL	32.88'
107	56+49.28CL	33.12'
108	52+01.04CL	33.21'

UTILITY NUMBER	UTILITY OWNERS)	INTEREST REQUIRED
221	FRONTIER COMMUNICATIONS OF WI LLC	RELEASE OF RIGHTS

Batterman

I, JEFFREY R. GARDE, PROFESSIONAL LAND SURVEYOR, HEREBY CERTIFY THAT IN FULL COMPLIANCE WITH THE PROVISIONS OF SECTION 84.095 OF THE WISCONSIN STATUTES AND UNDER THE DIRECTION OF THE DEPARTMENT OF TRANSPORTATION, I HAVE SURVEYED AND MAPPED THIS TRANSPORTATION PROJECT PLAT 3320-00-23-4.01 AND SUCH PLAT CORRECTLY REPRESENTS ALL EXTERIOR BOUNDARIES OF THE SURVEYED LAND.

SIGNATURE: *Jeffrey R. Garde* DATE: 8/04/15
PRINT NAME: JEFFREY R. GARDE
REGISTRATION NUMBER: S-2766
THIS PLAT AND RELOCATION ORDER ARE APPROVED FOR THE WISCONSIN DEPARTMENT OF TRANSPORTATION SOUTHWEST REGION OFFICE.
SIGNATURE: *David R. Miller* DATE: 8/12/15
PRINT NAME: DAVID R. MILLER



SCHEDULE OF LANDS & INTERESTS REQUIRED				
PARCEL NUMBER	OWNERS)	ACRES REQUIRED		TLE ACRES
		R/W NEW	R/W EXISTING	
1	GORDON H WAITE	0.020	0.362	0.382

FOUND ALUMINUM MONUMENT
Y = 232402.413
X = 533236.352

SEC. CORNER TO 1/4 CORNER
S88°42'23"E 2648.67'

FOUND COTTON GIN SPIKE
Y = 232342.598
X = 535884.321



TRANSPORTATION PROJECT PLAT NO: 3320-00-23 - 4.02, AMENDMENT NO: 1

AMENDMENT REMOVES UTILITY NUMBER 202 AND ADDS UTILITY NUMBER 241 TO TRANSPORTATION PROJECT PLAT NO: 3320-00-23 - 4.02 RECORDED AS DOCUMENT NO. 2033749

THAT PART OF LOT 1 CSM 200544 IN THE SE 1/4 OF THE NE 1/4 AND THAT PART OF THE SW 1/4 OF THE NE 1/4, ALL IN SECTION 29, T. 2 N., R. 14 E., TOWN OF BRADFORD, ROCK COUNTY, WISCONSIN.

RELOCATION ORDER STH 140, BERGEN-EMERALD GROVE, BRADFORD/CLINTON ROAD TO AVALON ROAD.

TO PROPERLY ESTABLISH, LAY OUT, WIDEN, ENLARGE, EXTEND, CONSTRUCT, IMPROVE, OR MAINTAIN A PORTION OF THE HIGHWAY DESIGNATED ABOVE, THE STATE OF WISCONSIN DEPARTMENT OF TRANSPORTATION DEEMS IT NECESSARY TO RELOCATE OR CHANGE SAID HIGHWAY AND ACQUIRE CERTAIN LANDS AND INTERESTS OR RIGHTS IN LANDS FOR THE ABOVE PROJECT.

TO EFFECT THIS CHANGE, PURSUANT TO AUTHORITY GRANTED UNDER SECTION 84.02 (3), 84.09 AND 84.30, WISCONSIN STATUTES, THE DEPARTMENT OF TRANSPORTATION HEREBY ORDERS THAT:

1. THAT PORTION OF SAID HIGHWAY AS SHOWN ON THIS PLAT IS Laid OUT AND ESTABLISHED BY THE LINES AND WIDTHS AS SO SHOWN FOR THE ABOVE PROJECT.

2. THE LANDS OR INTERESTS OR RIGHTS IN LANDS AS SHOWN ON THIS PLAT ARE REQUIRED BY THE DEPARTMENT FOR THE ABOVE PROJECT AND SHALL BE ACQUIRED IN THE NAME OF THE STATE OF WISCONSIN, PURSUANT TO THE PROVISIONS OF SECTION 84.09 (3) OR (2), WISCONSIN STATUTES.

POSITIONS ON THIS PLAT ARE REFERENCED TO THE WISCONSIN COUNTY COORDINATE SYSTEM, ROCK COUNTY ZONE, NAD 83, DATUM 1983, USING THE STATE PLANE COORDINATES, GRID BEARINGS, AND GRID DISTANCES. GRID DISTANCES MAY BE USED AS GROUND DISTANCES.



RIGHT-OF-WAY BOUNDARIES ARE DEFINED WITH COURSES OF THE PERMETER OF THE HIGHWAY LANDS REFERENCED TO THE U.S. PUBLIC LANDS SURVEY SYSTEM OR OTHER SURVEYS OF PUBLIC RECORD.

EXISTING HIGHWAY RIGHT-OF-WAY SHOWN HEREON IS BASED ON THE FOLLOWING POINTS OF REFERENCE: 1448, CSM 200554 AND PLAT OF SURVEY COMPLETED BY CORNERS & ASSOCIATES, INC. ON FEBRUARY 25, 2014.

FOR THE LATEST ACCESS/RIGHTWAY INFORMATION, CONTACT THE PLANNING UNIT OF THE WISCONSIN DEPARTMENT OF TRANSPORTATION SOUTHWEST REGION OFFICE IN MADISON.

FOUND ALUMINUM MONUMENT

Y = 242933.092
X = 535873.226

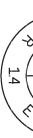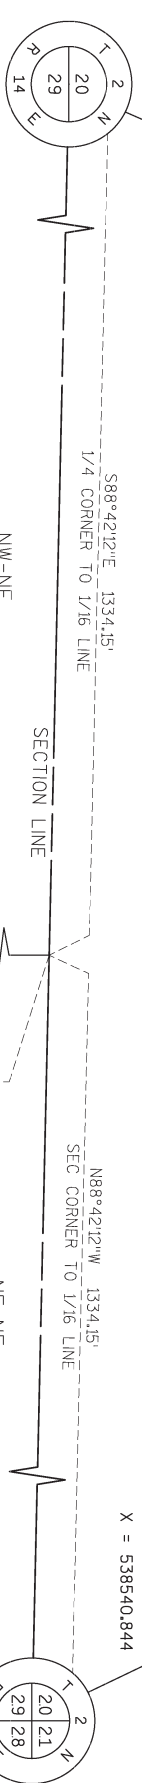

FOUND ALUMINUM MONUMENT

Y = 242872.707
X = 538540.844

1/16 LINE
Z
1/16 LINE
Z
1/16 LINE
STA. 136+44.94 CL.

PARCEL A
PLAT OF SURVEY
COMBS & ASSOC, INC
FEB. 25, 2014

R/W COURSE TABLE		
COURSE	BEARING	DISTANCE
200-201	N0°39'44"W	71.41'
201-202	N9°45'01"W	25.32'
202-203	N0°39'44"W	50.00'
203-204	N6°23'42"E	32.56'
204-205	N0°39'44"W	92.68'
205-206	N0°39'44"W	15.00'
206-207	N89°25'54"E	5.00'
207-208	N0°39'44"W	102.31'
209-210	S0°39'44"E	129.65'
210-211	S5°24'29"E	84.61'
211-212	S0°39'44"E	202.84'
212-213	S7°13'03"W	51.06'

PLE COURSE TABLE		
COURSE	BEARING	DISTANCE
205-214	S89°25'54"W	26.56'
214-215	N0°34'06"W	15.00'
215-216	N89°25'54"E	26.53'
216-217	S0°39'44"E	15.00'

R/W STATION & OFFSET		
Point #	STATION	OFFSET
200	129+28.55 CL	38.00'
201	130+00.00 CL	38.12'
202	130+25.00 CL	42.16'
203	130+75.00 CL	42.24'
204	131+07.32 CL	38.29'
206	132+15.00 CL	38.47'
207	132+15.00 CL	33.47'
208	133+17.31 CL	33.64'
209	133+17.31 CL	32.36'
210	131+87.69 CL	32.58'
211	131+03.38 CL	39.71'
212	129+00.60 CL	40.08'
213	128+50.00 CL	33.23'



PLE/TLE STATION & OFFSET		
Point #	STATION	OFFSET
205	132+00.00 CL	38.44'
214	132+00.00 CL	65.00'
215	132+15.00 CL	65.00'
216	129+80.00 CL	38.08'
217	130+00.00 CL	48.25'
218	130+24.19 CL	52.16'
219	130+75.60 CL	52.24'
220	131+07.92 CL	48.29'
221	132+00.00 CL	48.44'
222	132+40.00 CL	65.00'
223	132+50.00 CL	33.53'
224	128+30.00 CL	33.28'
225	128+50.00 CL	43.32'
226	128+99.94 CL	50.08'
227	131+03.81 CL	49.71'
228	131+92.43 CL	42.21'
229	131+92.69 CL	32.57'

SCHEDULE OF LANDS & INTERESTS

PARCEL NUMBER	OWNERS)	INTEREST REQUIRED	ACRES REQUIRED			PLE ACRES	TLE ACRES
			R/W	R/W	R/W		
3	LAWRENCE G & SHARON K HARGARTEN	FEE, PLE, TLE	0.020	0.340	0.360	0.009	0.070
4	MORTIMER G HUBER JR TRUST	FEE, TLE	0.043	0.325	0.368	--	0.081

UTILITY INTEREST REQUIRED		
UTILITY NUMBER	UTILITY OWNERS)	INTEREST REQUIRED
241	ROCK ENERGY COOPERATIVE - ELECTRIC	RELEASE OF RIGHTS
221	FRONTIER COMMUNICATIONS OF WI LLC	RELEASE OF RIGHTS

RESERVED FOR REGISTER OF DEEDS
PROJECT NUMBER 3320-00-23 - 4.02
AMENDMENT NO: 1

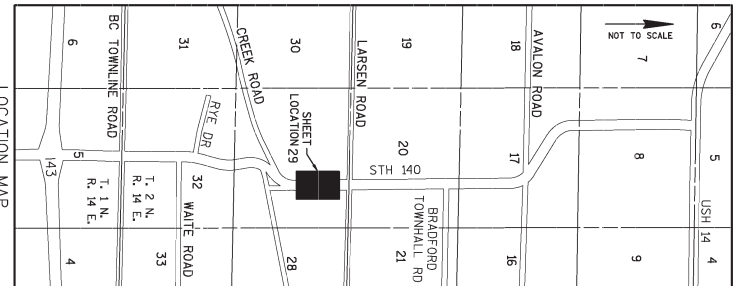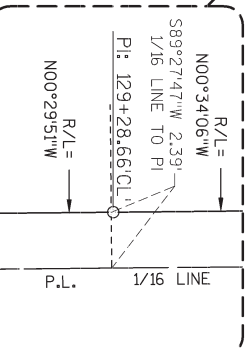


Batterman

I, JEFFREY R. GARDE, PROFESSIONAL LAND SURVEYOR, HEREBY CERTIFY THAT IN FULL COMPLIANCE WITH THE PROVISIONS OF SECTION 84.035 OF THE WISCONSIN STATUTES AND UNDER THE DIRECTION OF THE DEPARTMENT OF TRANSPORTATION, I HAVE SURVEYED AND MAPPED THIS TRANSPORTATION PROJECT PLAT 3320-00-23 - 4.02, AMENDMENT NO. 1 AND SUCH PLAT CORRECTLY REPRESENTS ALL EXTERIOR BOUNDARIES OF THE SURVEYED LAND.

STATIONER: *Jeffrey R. Garde* DATE: 12/17/15
PRINT NAME: JEFFREY R. GARDE
REGISTRATION NUMBER: S-2766
THIS PLAT AND RELOCATION ORDER ARE APPROVED FOR THE WISCONSIN DEPARTMENT OF TRANSPORTATION SOUTHWEST REGION OFFICE.
SIGNATURE: *David R. Miller* DATE: 12/17/15
PRINT NAME: DAVID R. MILLER

FOR ADDITIONAL INFORMATION, REFER TO THE TITLE SHEET, RECORDED IN THE OFFICE OF THE REGISTER OF DEEDS IN ROCK COUNTY AS SHEET 2 OF 2, OF DOCUMENT NO. 2033405.

FRONTIER COMMUNICATIONS OF WI LLC
DOCUMENT NO. 1155608
CARD 483, IMAGE 948 - PARCEL 3

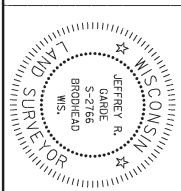

TRANSPORTATION PROJECT PLAT NO: 3320-00-23 - 4.03
THAT PART OF THE SW 1/4 OF THE SE 1/4, AND THE SE 1/4 OF THE SE 1/4, ALL IN SECTION 17, T. 2 N., R. 14 E., TOWN OF BRADFORD, ROCK COUNTY, WISCONSIN.
RELOCATION ORDER STH 140, BERGEN-EMERALD GROVE, BRADFORD/CLINTON ROAD TO AVALON ROAD.
TO PROPERLY ESTABLISH, LAY OUT, WIDEN, ENLARGE, EXTEND, CONSTRUCT, RECONSTRUCT, IMPROVE, OR MAINTAIN A PORTION OF THE HIGHWAY DESIGNATED ABOVE, THE STATE OF WISCONSIN DEPARTMENT OF TRANSPORTATION DEMS IT NECESSARY TO RELOCATE OR CHANGE SAID HIGHWAY AND ACQUIRE CERTAIN LANDS AND INTERESTS OR RIGHTS IN LANDS FOR THE ABOVE PROJECT.



- TO EFFECT THIS CHANGE, PURSUANT TO AUTHORITY GRANTED UNDER SECTION 94.02 (3), 94.09 AND 94.30, WISCONSIN STATUTES, THE DEPARTMENT OF TRANSPORTATION HEREBY ORDERS THAT:
1. THAT PORTION OF SAID HIGHWAY AS SHOWN ON THIS PLAT IS LAID OUT AND ESTABLISHED TO THE LINES AND WIDTHS AS SO SHOWN FOR THE ABOVE PROJECT.
 2. OF WISCONSIN, PURSUANT TO THE PROVISIONS OF SECTION 94.09 (1) OR (2), WISCONSIN STATUTES.

POSITIONS ON THIS PLAT ARE REFERENCED TO THE WISCONSIN COUNTY COORDINATE SYSTEM, ROCK COUNTY ZONE, NAD83, DATUM 1983, WITH THE STATE PLANE COORDINATES, GRID BEARINGS, AND GRID DISTANCES. EXISTING HIGHWAY RIGHT-OF-WAY SHOWN HEREON IS BASED ON THE FOLLOWING POINTS OF REFERENCE: TO THE U.S. PUBLIC LAND SURVEY SYSTEM OR OTHER SURVEYS OF PUBLIC RECORD. CSN DOC. 171789.

RIGHT-OF-WAY BOUNDARIES ARE DEFINED WITH COURSES OF THE PERIMETER OF THE HIGHWAY LANDS REFERENCED TO THE U.S. PUBLIC LAND SURVEY SYSTEM OR OTHER SURVEYS OF PUBLIC RECORD. CSN DOC. 171789.

SCHEDULE OF SIGN STRUCTURES		
SIGN NUMBER	SIGN OWNER	OASIS NUMBER
6-1	THE LAMAR COMPANY, LLC RUTH R INMAN REVOCABLE TRUST	13597


RESERVED FOR REGISTER OF DEEDS
PROJECT NUMBER 3320-00-23-4.03
AMENDMENT NO:

FOUND ALUMINUM MONUMENT
Y = 250820.472
X = 538449.656



TLE STATION & OFFSET	
Point #	STATION
311	208+80.00CL'
312	209+00.00CL'
313	209+48.66CL'
314	210+50.82CL'
315	211+24.74CL'
316	211+44.74CL'
317	208+30.00CL'
318	208+50.00CL'
319	208+98.82CL'
320	210+01.19CL'
321	210+50.00CL'
322	210+70.00CL'

PI: 213+56.59CL'
Y=249288.287
X=537139.102
DELTA=0°00'20" LT

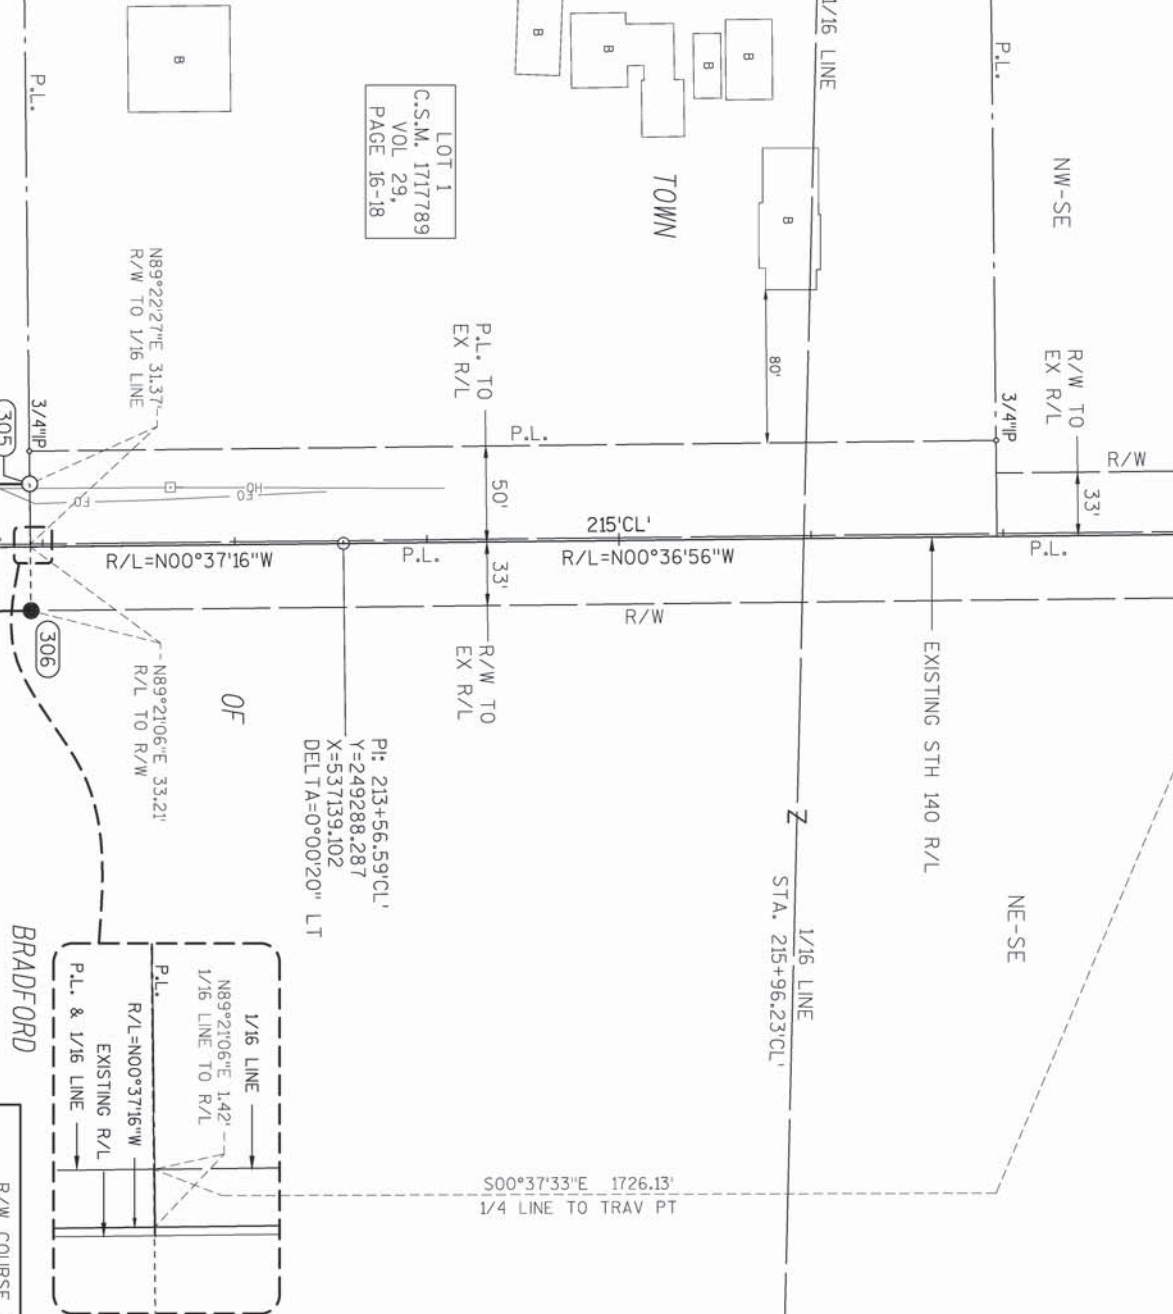

R/W COURSE TABLE		
COURSE	BEARING	DISTANCE
300-301	N0°38'16"W	37.77'
301-302	N14°26'08"W	51.36'
302-303	N0°38'16"W	100.13'
303-304	N8°40'19"E	75.72'
304-305	N0°38'16"W	68.89'
306-307	S0°38'16"E	143.65'
307-308	S14°07'56"E	51.42'
308-309	S0°38'16"E	100.00'
309-310	S12°51'02"W	51.45'

R/W STATION & OFFSET	
Point #	STATION
300	208+62.19CL'
301	209+00.00CL'
302	209+49.88CL'
303	210+50.01CL'
304	211+24.74CL'
305	211+93.63CL'
306	211+93.65CL'
307	210+50.00CL'
308	210+00.00CL'
309	209+00.00CL'
310	208+50.00CL'

I, JEFFREY R. GARBE, PROFESSIONAL LAND SURVEYOR, HEREBY CERTIFY THAT IN FULL COMPLIANCE WITH THE PROVISIONS OF SECTION 94.095 OF THE WISCONSIN STATUTES AND UNDER THE DIRECTION OF THE DEPARTMENT OF TRANSPORTATION, I HAVE SURVEYED AND UNDER THE DIRECTION OF THE DEPARTMENT OF TRANSPORTATION, I HAVE SURVEYED AND MAPPED THIS TRANSPORTATION PROJECT PLAT 3320-00-23 - 4.03 AND SUCH PLAT CORRECTLY REPRESENTS ALL EXTERIOR BOUNDARIES OF THE SURVEYED LAND.

Batterman



SIGNATURE: *Jeffrey R. Garbe* DATE: 8/14/15
PRINT NAME: JEFFREY R. GARBE
REGISTRATION NUMBER: S-2766
THIS PLAT AND RELOCATION ORDER ARE APPROVED FOR THE WISCONSIN DEPARTMENT OF TRANSPORTATION SOUTHWEST REGION OFFICE.
SIGNATURE: *David R. Miller* DATE: 8/14/15
PRINT NAME: DAVID R. MILLER


OWNERS NAMES ARE SHOWN FOR REFERENCE PURPOSES ONLY AND ARE SUBJECT TO CHANGE PRIOR TO TRANSFER OF LAND INTEREST TO THE DEPARTMENT.

UTILITY INTEREST REQUIRED						
UTILITY NUMBER	UTILITY OWNERS)			INTEREST REQUIRED		
221	FRONTIER COMMUNICATIONS OF WI LLC			RELEASE OF RIGHTS		


SCHEDULE OF LANDS & INTERESTS REQUIRED						OWNERS NAMES ARE SHOWN FOR REFERENCE PURPOSES ONLY, AND ARE SUBJECT TO CHANGE PRIOR TO TRANSFER OF LAND INTEREST TO THE DEPARTMENT.
PARCEL NUMBER	OWNERS)	INTEREST REQUIRED	ACRES REQUIRED			TILE ACRES
			R/W NEW	R/W EXISTING	R/W TOTAL	
6	RUTH R INMAN REVOCABLE TRUST THE LAMAR COMPANY, LLC	FEE, TLE	0.087	0.512	0.599	0.108

Standard Detail Drawing List


08D01-18	CONCRETE CURB, CONCRETE CURB AND GUTTER AND TIES
08E08-03	TYPICAL INSTALLATIONS OF EROSION BALES / TEMPORARY DITCH CHECKS
08E09-06	SILT FENCE
08F01-11	APRON ENDWALLS FOR CULVERT PIPE
08F07-05	STEEL APRON ENDWALLS FOR CULVERT PIPE AND PIPE ARCH SLOPED SIDE FRAINS
08F08-02	STEEL APRON ENDWALLS FOR CULVERT PIPE AND PIPE ARCH SLOPED CROSS DRAINS
13A08-01	ASPHALTIC RUMBLE STRIPS AT INTERSECTION
13A11-02A	2-LANE RURAL CENTER LINE RUMBLE STRIP, MILLING
13A11-02B	2-LANE RURAL CENTER LINE RUMBLE STRIP, MILLING
14B15-08A	STEEL PLATE BEAM GUARD, CLASS "A" INSTALLATION & ELEMENTS
14B15-08B	STEEL PLATE BEAM GUARD, CLASS "A" INSTALLATION & ELEMENTS
14B15-08C	STEEL PLATE BEAM GUARD, CLASS "A", INSTALLATION & ELEMENTS
14B24-08A	STEEL PLATE BEAM GUARD ENERGY ABSORBING TERMINAL
14B24-08B	STEEL PLATE BEAM GUARD ENERGY ABSORBING TERMINAL
14B24-08C	STEEL PLATE BEAM GUARD ENERGY ABSORBING TERMINAL
14B25-01	STEEL PLATE BEAM GUARD, CLASS "A", OVER LOW FILL CULVERTS
14B27-01A	STEEL PLATE BEAM GUARD SHORT RADIUS TERMINAL
14B27-01B	STEEL PLATE BEAM GUARD SHORT RADIUS TERMINAL
14B27-01C	STEEL PLATE BEAM GUARD SHORT RADIUS TERMINAL
14B28-03	GUARDRAIL MOW STRIP
14B42-03A	MIDWEST GUARDRAIL SYSTEM (MGS) GUARDRAIL
14B42-03B	MIDWEST GUARDRAIL SYSTEM (MGS) GUARDRAIL
14B42-03C	MIDWEST GUARDRAIL SYSTEM (MGS) GUARDRAIL
14B43-03A	MIDWEST GUARDRAIL SYSTEM LONG SPAN MGS (L)
14B43-03B	MIDWEST GUARDRAIL SYSTEM LONG SPAN MGS (L)
14B43-03C	MIDWEST GUARDRAIL SYSTEM LONG SPAN MGS (L)
14B44-02A	MIDWEST GUARDRAIL SYSTEM ENERGY ABSORBING TERMINAL (MGS)
14B44-02B	MIDWEST GUARDRAIL SYSTEM ENERGY ABSORBING TERMINAL (MGS)
14B44-02C	MIDWEST GUARDRAIL SYSTEM ENERGY ABSORBING TERMINAL (MGS)
14B45-04A	MIDWEST GUARDRAIL SYSTEM THRIE BEAM TRANSITION (MGS)
14B45-04B	MIDWEST GUARDRAIL SYSTEM THRIE BEAM TRANSITION (MGS)
14B45-04C	MIDWEST GUARDRAIL SYSTEM THRIE BEAM TRANSITION (MGS)
14B45-04D	MIDWEST GUARDRAIL SYSTEM THRIE BEAM TRANSITION (MGS)
14B45-04E	MIDWEST GUARDRAIL SYSTEM THRIE BEAM TRANSITION (MGS)
14B45-04F	MIDWEST GUARDRAIL SYSTEM THRIE BEAM TRANSITION (MGS)
14B45-04G	MIDWEST GUARDRAIL SYSTEM THRIE BEAM TRANSITION (MGS)
14B45-04H	MIDWEST GUARDRAIL SYSTEM THRIE BEAM TRANSITION (MGS)
14B45-04I	MIDWEST GUARDRAIL SYSTEM THRIE BEAM TRANSITION (MGS)
14B45-04J	MIDWEST GUARDRAIL SYSTEM THRIE BEAM TRANSITION (MGS)
15A03-02A	FLEXIBLE MARKER POST FOR CULVERT END
15A03-02B	FLEXIBLE MARKER POST FOR CULVERT END
15B01-08A	FENCE WOVEN WIRE
15B01-08B	FENCE WOVEN WIRE
15C08-16A	PAVEMENT MARKING (MAINLINE)
15C08-16B	PAVEMENT MARKING (INTERSECTIONS)
15C09-09A	SIGNING AND PAVEMENT MARKING DETAILS FOR RAILROAD-HIGHWAY GRADE CROSSINGS
15C11-06	FLEXIBLE TUBULAR MARKER POST
15C12-04	TRAFFIC CONTROL FOR LANE CLOSURE (SUITABLE FOR MOVING OPERATIONS)
15C18-03	MEDIAN ISLAND MARKING
15C28-02	SIGNING AND MARKING FOR COMBINATION RIGHT TURN AND BYPASS LANE
15C33-01	STOP LINE AND CROSSWALK PAVEMENT MARKING
15D28-03	TRAFFIC CONTROL, WORK ON SHOULDER OR PARKING LANE, UNDIVIDED ROADWAY

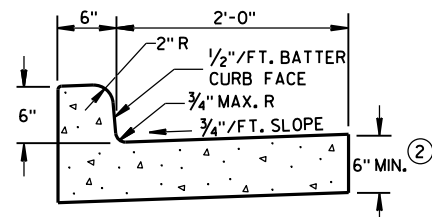

TYPES A & D ①

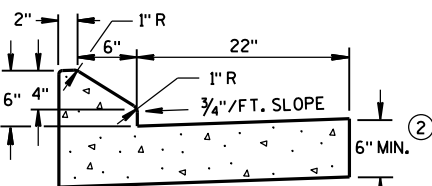


6" SLOPED CURB TYPES G & J ①

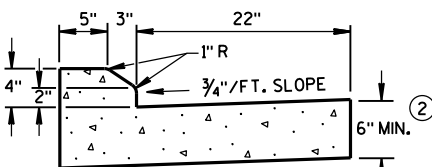


4" SLOPED CURB TYPES G & J ①

CONCRETE CURB & GUTTER 30"

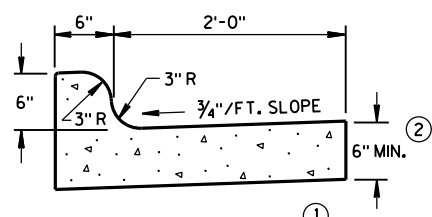


TYPES K & L ①

CONCRETE CURB & GUTTER 30"

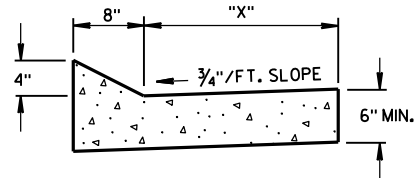


TYPES TBT & TBT ①
CONCRETE CURB & GUTTER


TBT & TBT	"X"
30"	22"
36"	28"

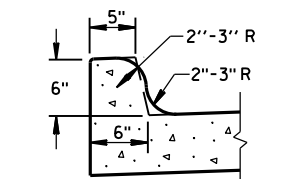

OPTIONAL CURB SHAPE
FOR TYPES K & L ①

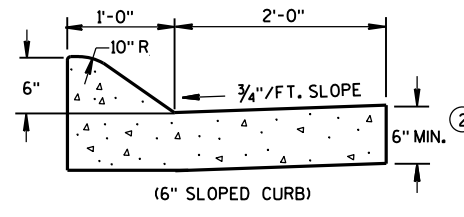


(6" SLOPED CURB)

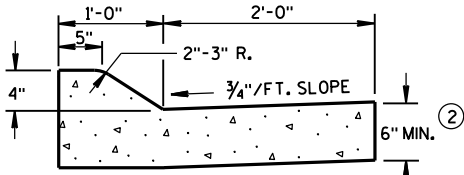


(4" SLOPED CURB)

TYPES A & D ①

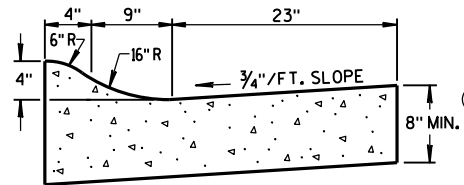


4" SLOPED CURB TYPES R & T ① ④


CONCRETE CURB & GUTTER 36"

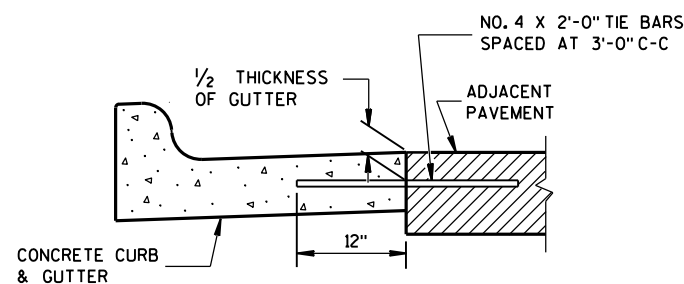

TYPICAL TIE BAR LOCATION ①

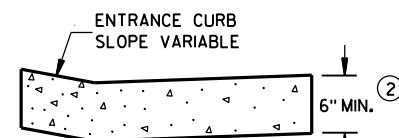


DRIVEWAY ENTRANCE CURB
(WHEN DIRECTED BY THE ENGINEER)

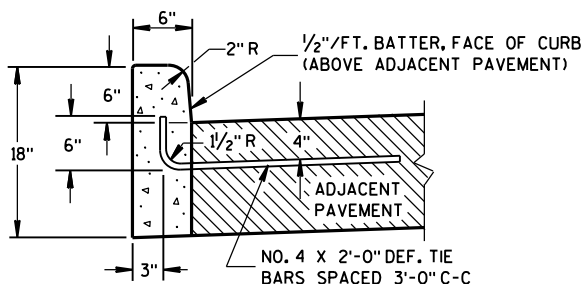


TYPES A & D ①

CONCRETE CURB

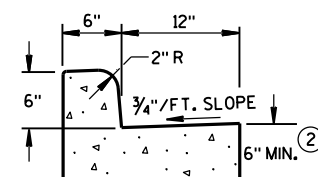

TYPES A & D
CONCRETE CURB & GUTTER 18"

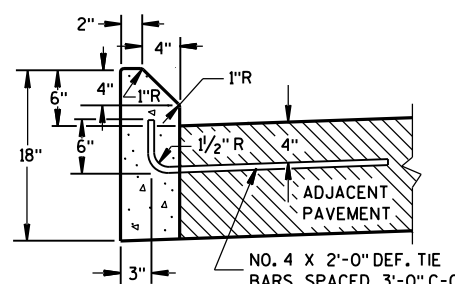

TYPES G & J ①

GENERAL NOTES

DETAILS OF CONSTRUCTION, MATERIALS AND WORKMANSHIP NOT SHOWN ON THIS DRAWING SHALL CONFORM TO THE PERTINENT REQUIREMENTS OF THE CONTRACT.


PAVEMENT TIES AND TIE BARS SHALL BE EPOXY COATED IN CONFORMANCE WITH SUBSECTION 505.2.6.2 OF THE STANDARD SPECIFICATIONS.

INTEGRAL CURB & GUTTER SHALL CONFORM TO THE DETAILS SHOWN FOR CONCRETE CURB & GUTTER INCLUDING THE TRANSVERSE GUTTER SLOPE. A LONGITUDINAL CONSTRUCTION JOINT IS NOT REQUIRED WITH INTEGRAL CURB AND GUTTER.


WHERE THE TRANSVERSE JOINTS IN THE PAVEMENT ARE REQUIRED TO BE SEALED, THE JOINTS IN THE INTEGRAL CURB AND GUTTER SHALL BE SEALED TO THE FACE OF CURB WITH THE SAME TYPE OF SEALANT. THE COST OF FURNISHING AND INSTALLING THIS SEALANT SHALL BE INCIDENTAL TO THE ITEM CONCRETE CURB AND GUTTER.

UNLESS OTHERWISE SHOWN ON THE TYPICAL CROSS SECTIONS, THE BASE AGGREGATE AND COMMON EXCAVATION LIMITS ARE 2'-0" BEHIND THE BACK OF CURBS.


- ① TIE BARS ARE REQUIRED FOR CURB AND GUTTER TYPES A, G, K, R AND TBT.
- ② THE BOTTOM OF CURB AND GUTTER MAY BE CONSTRUCTED EITHER LEVEL OR PARALLEL TO THE SLOPE OF THE SUBGRADE OR BASE AGGREGATE PROVIDED A 6" MINIMUM GUTTER THICKNESS IS MAINTAINED.
- ③ THE BOTTOM OF CURB AND GUTTER MAY BE CONSTRUCTED EITHER LEVEL OR PARALLEL TO THE SLOPE OF THE SUBGRADE OR BASE AGGREGATE PROVIDED A 8" MINIMUM GUTTER THICKNESS IS MAINTAINED.
- ④ THE FACE OF CURB IS 6" FROM THE BACK OF CURB.
- ⑤ WHEN REVERSE SLOPE GUTTER IS REQUIRED, THE LOCATION(S) WILL BE SHOWN ELSEWHERE IN THE PLAN.

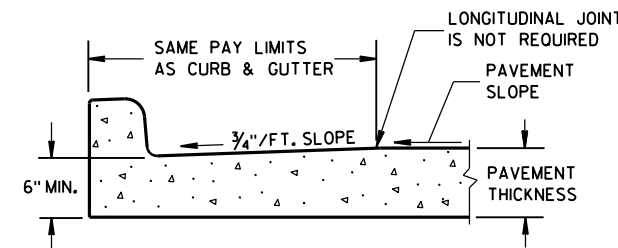


PARTIAL SECTION OF PAVEMENT
WITH INTEGRAL CURB & GUTTER

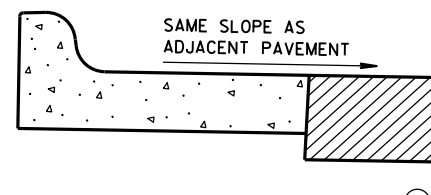

REVERSE SLOPE GUTTER
(TYPICAL FOR ALL CURB & GUTTER TYPES)

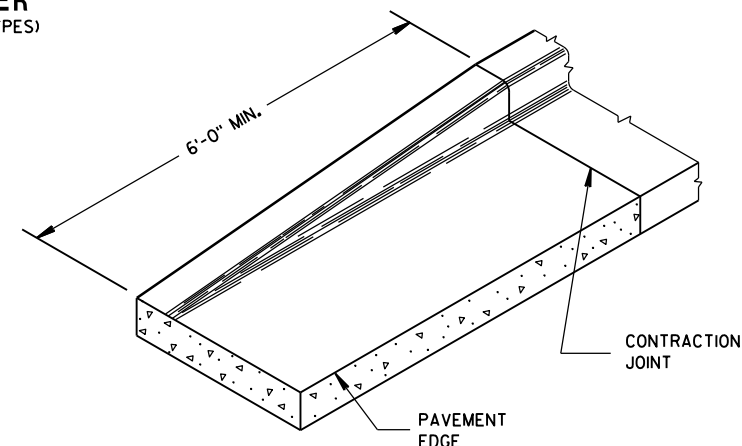


END SECTION CURB & GUTTER

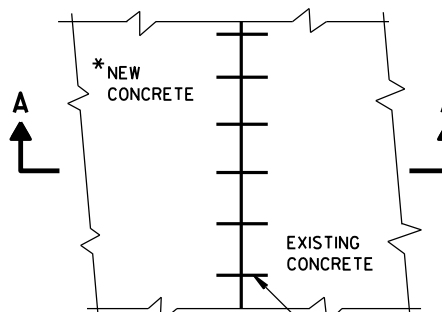

PLAN VIEW

*NEW CURB & GUTTER,
SURFACE DRAINS,
CONCRETE PAVEMENT
OR OTHER NEW CONCRETE.

NO. 6 TIE BARS SPACED 2'-6" C-C,
INSTALLED PERPENDICULAR
TO THE LONGITUDINAL JOINT.

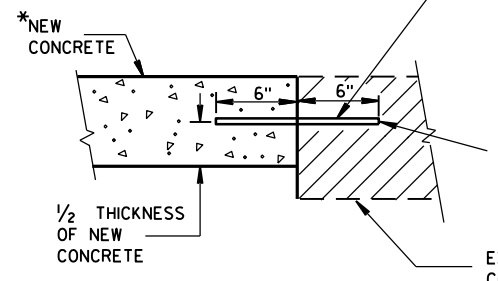

SECTION A-A
TIE BARS DRILLED
INTO EXISTING PAVEMENT


MAXIMUM DRILL HOLE
SIZE IS 1/8" GREATER
THAN TIE BAR DIAMETER

EXISTING
CONCRETE

CONCRETE CURB, CONCRETE
CURB & GUTTER AND TIES

STATE OF WISCONSIN
DEPARTMENT OF TRANSPORTATION



APPROVED
June, 2015 /S/ Jerry H. Zogg
DATE ROADWAY STANDARDS ENGINEER
FHWA

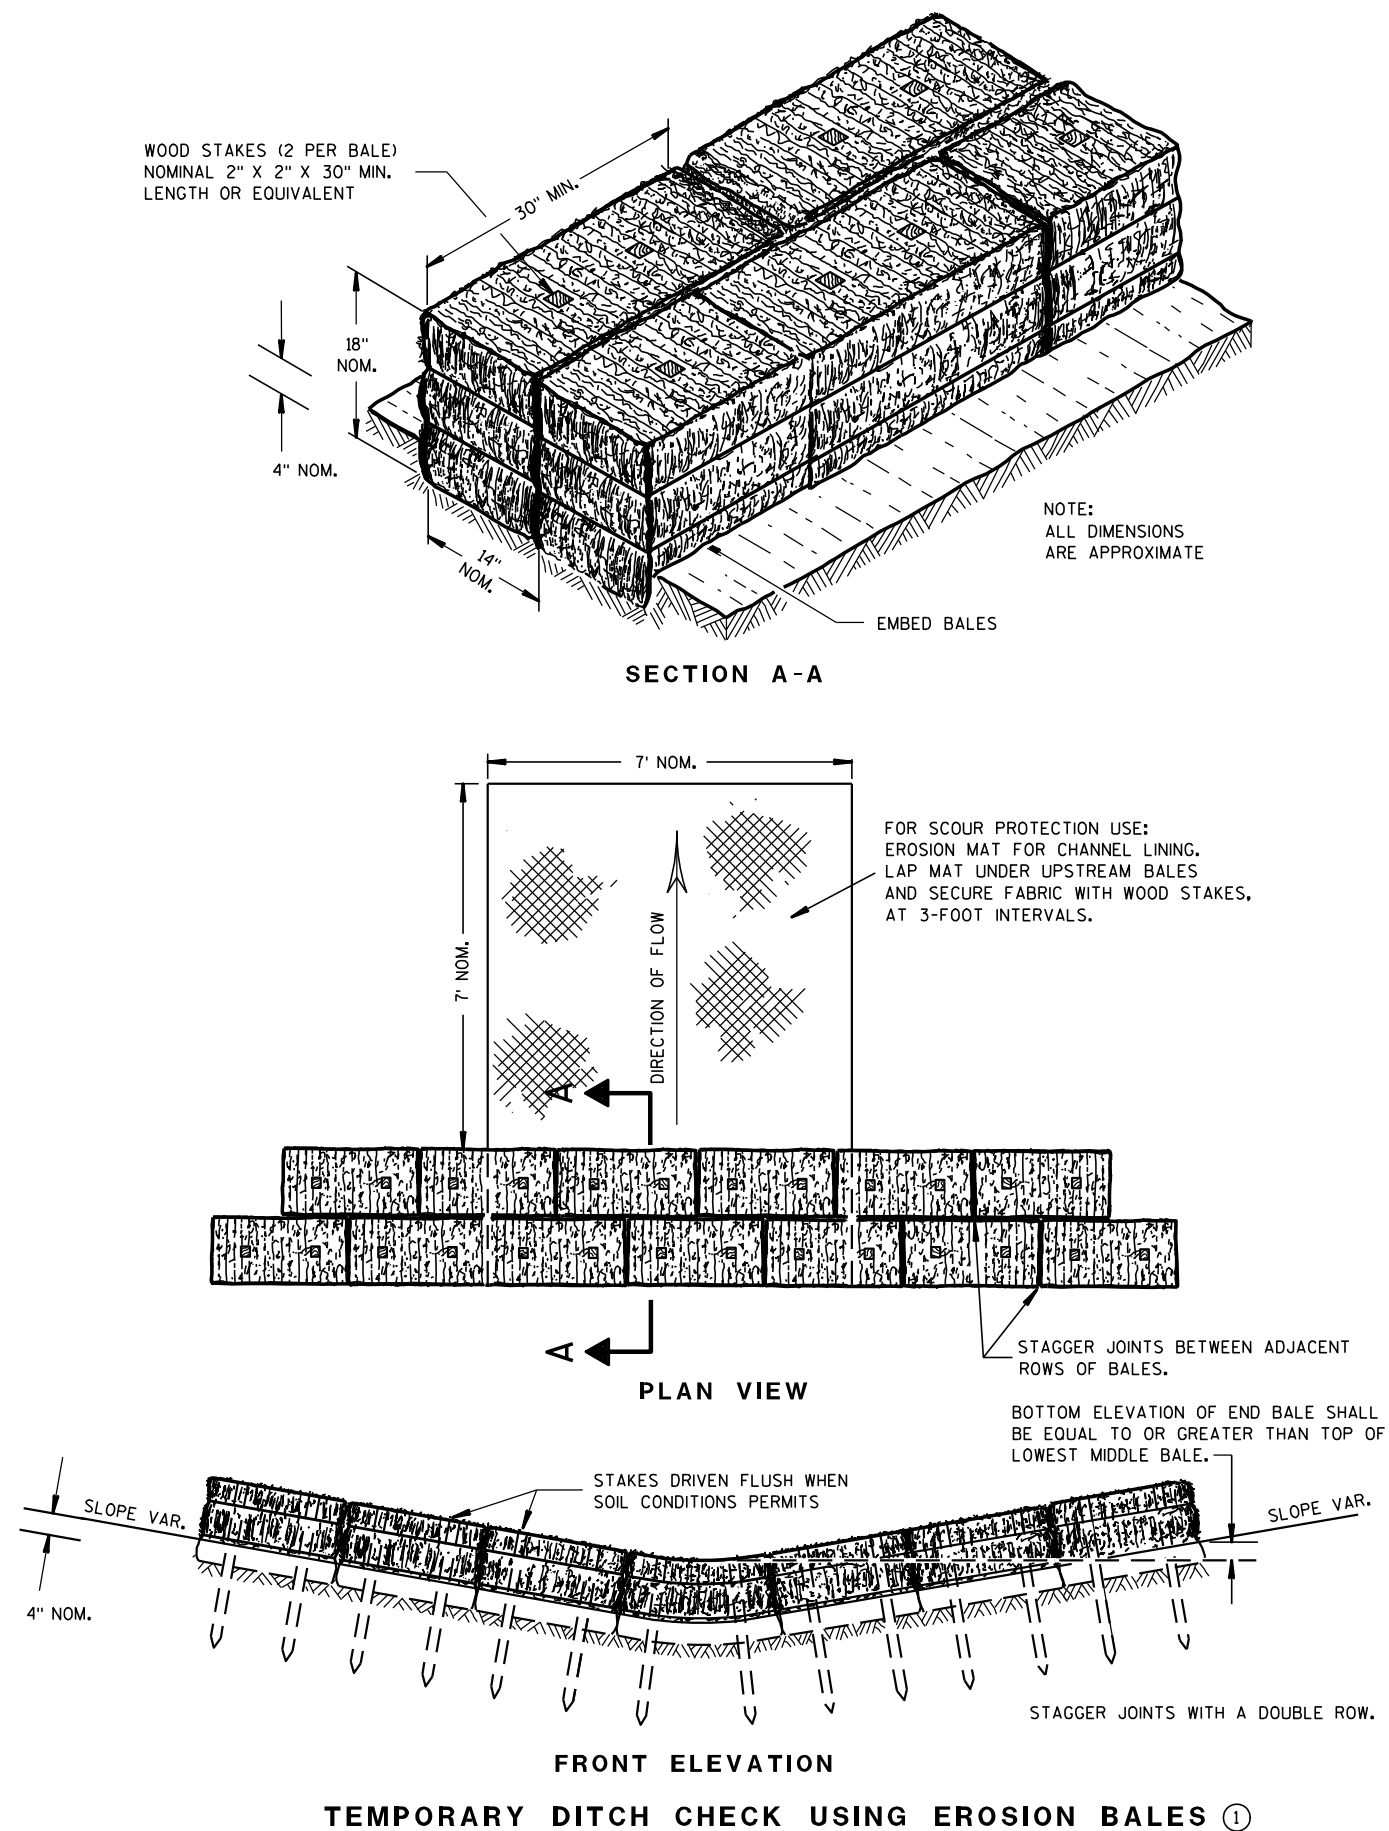

GENERAL NOTES

DETAILS OF CONSTRUCTION, MATERIALS AND WORKMANSHIP NOT SHOWN ON THIS DRAWING SHALL CONFORM TO THE PERTINENT REQUIREMENTS OF THE STANDARD SPECIFICATIONS AND THE APPLICABLE SPECIAL PROVISIONS.

- ① TEMPORARY DITCH CHECKS EITHER EROSION BALES OR MANUFACTURED SHALL BE PAID FOR UNDER THE BID ITEM OF TEMPORARY DITCH CHECK. THE DEPARTMENT WILL NOT PAY FOR TEMPORARY DITCH CHECKS CONSTRUCTED OF A SINGLE ROW OF EROSION BALES.

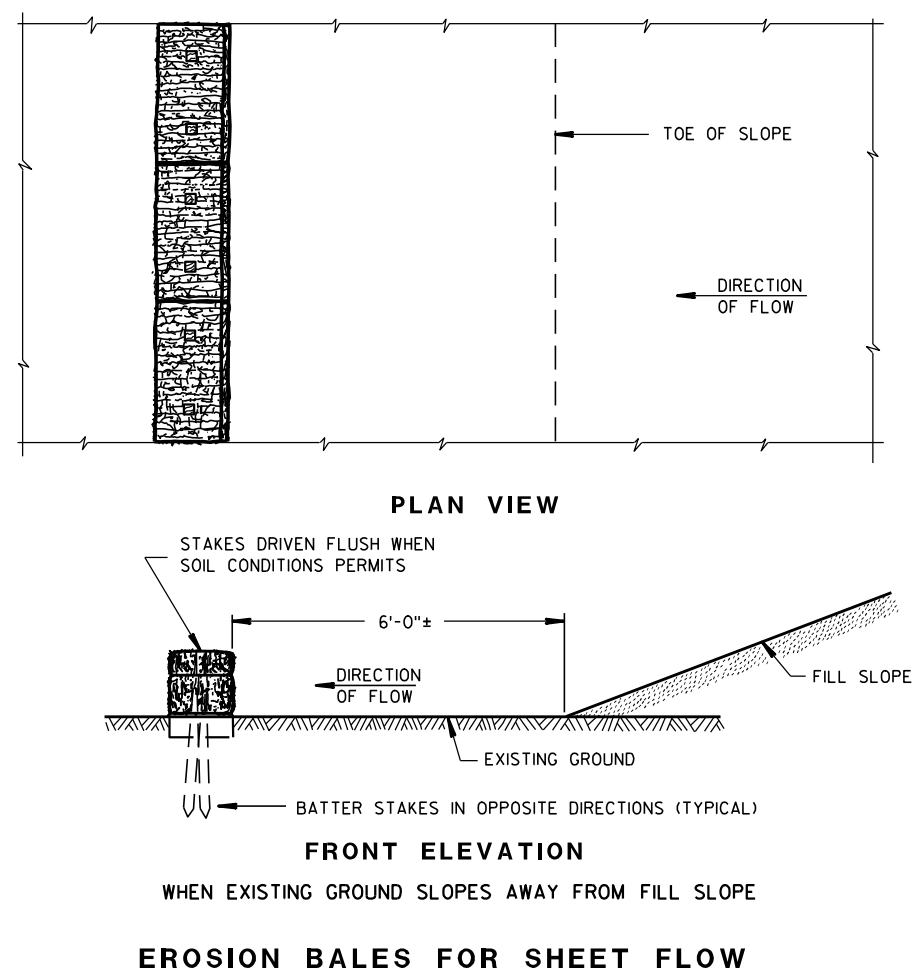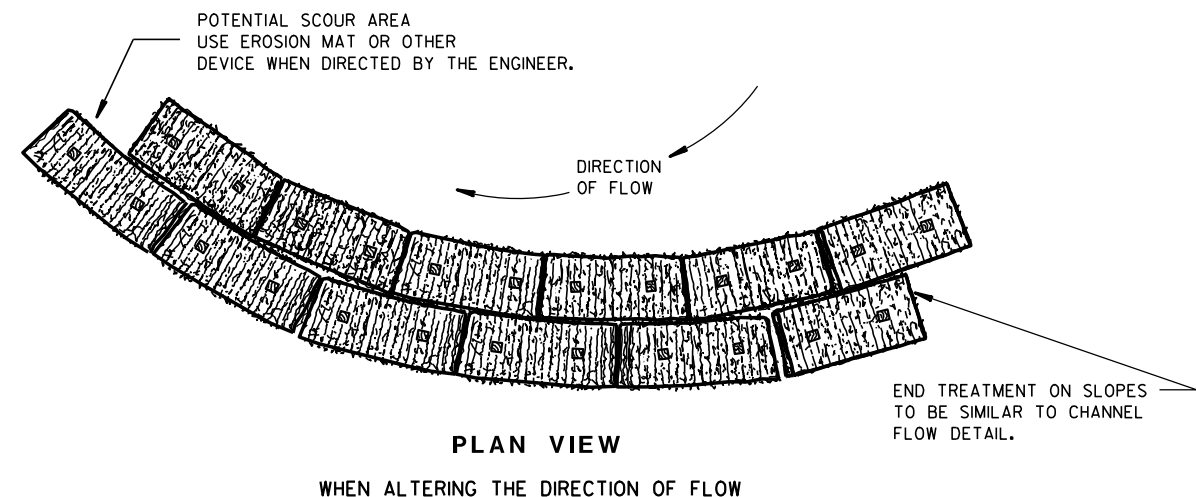

TYPICAL INSTALLATIONS OF EROSION BALES / TEMPORARY DITCH CHECKS

STATE OF WISCONSIN
DEPARTMENT OF TRANSPORTATION

APPROVED

6/04/02
DATE

/S/ Beth Connors
CHIEF ROADWAY DEVELOPER

FHWA

ENGINEER



- ① HORIZONTAL BRACE REQUIRED WITH 2" X 4" WOODEN FRAME OR EQUIVALENT AT TOP OF POSTS.
- ② FOR MANUAL INSTALLATIONS THE TRENCH SHALL BE A MINIMUM OF 4" WIDE & 6" DEEP TO BURY AND ANCHOR THE GEOTEXTILE FABRIC. FOLD MATERIAL TO FIT TRENCH AND BACKFILL & COMPACT TRENCH WITH EXCAVATED SOIL.
- ③ WOOD POSTS SHALL BE A MINIMUM SIZE OF 1½" X 1½" OF OAK OR HICKORY.
- ④ SILT FENCE TO EXTEND ACROSS THE TOP OF THE PIPE.
- ⑤ CONSTRUCT SILT FENCE FROM A CONTINUOUS ROLL IF POSSIBLE BY CUTTING LENGTHS TO AVOID JOINTS. IF A JOINT IS NECESSARY USE ONE OF THE FOLLOWING TWO METHODS; A) OVERLAP THE END POSTS AND TWIST, OR ROTATE, AT LEAST 180 DEGREES, B) HOOK THE END OF EACH SILT FENCE LENGTH.



SILT FENCE

STATE OF WISCONSIN
DEPARTMENT OF TRANSPORTATION

APPROVED
4-29-05
DATE

/S/ Beth Connolly
CHIEF ROADWAY DEVELOPMENT

76




ENGINEER

FHWA

METAL APRON ENDWALLS

PIPE DIA. (IN.)	MIN. THICK. (Inches)		DIMENSIONS (Inches)							APPROX. SLOPE	BODY
	STEEL	ALUM.	A (±1")	B (MAX.)	H (±1")	L (±1 1/2")	L ₁ ①	L ₂ ①	W (±2")		
12	.064	.060	6	6	6	21	12	17 1/2	24	2 1/2 to 1	1 Pc.
15	.064	.060	7	8	6	26	14	21 3/4	30	2 1/2 to 1	1 Pc.
18	.064	.060	8	10	6	31	15	28 1/4	36	2 1/2 to 1	1 Pc.
21	.064	.060	9	12	6	36	18	29 5/8	42	2 1/2 to 1	1 Pc.
24	.064	.075	10	13	6	41	18	37 1/4	48	2 1/2 to 1	1 Pc.
30	.079	.075	12	16	8	51	18	52 1/4	60	2 1/2 to 1	1 Pc.
36	.079	.105	14	19	9	60	24	59 3/4	72	2 1/2 to 1	2 Pc.
42	.109	.105	16	22	11	69	24	75 5/8	84	2 1/2 to 1	2 Pc.
48	.109	.105	18	27	12	78	24	81	90	2 1/4 to 1	3 Pc.
54	.109	.105	18	30	12	84	30	85 1/2	102	2 1/4 to 1	3 Pc.
60	.109x	.105x	18	33	12	87	—	—	114	2 to 1	3 Pc.
66	.109x	.105x	18	36	12	87	—	—	120	2 to 1	3 Pc.
72	.109x	.105x	18	39	12	87	—	—	126	2 to 1	3 Pc.
78	.109x	.105x	18	42	12	87	—	—	132	1 1/2 to 1	3 Pc.
84	.109x	.105x	18	45	12	87	—	—	138	1 1/2 to 1	3 Pc.
90	.109x	.105x	18	37	12	87	—	—	144	1 1/2 to 1	3 Pc.
96	.109x	.105x	18	35	12	87	—	—	150	1 1/2 to 1	3 Pc.

* EXCEPT CENTER PANEL
SEE GENERAL NOTES

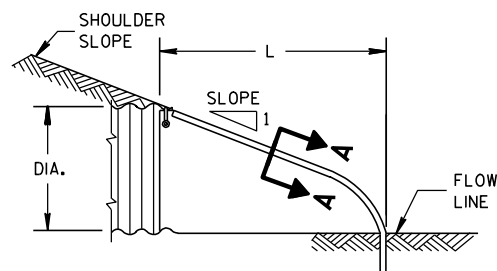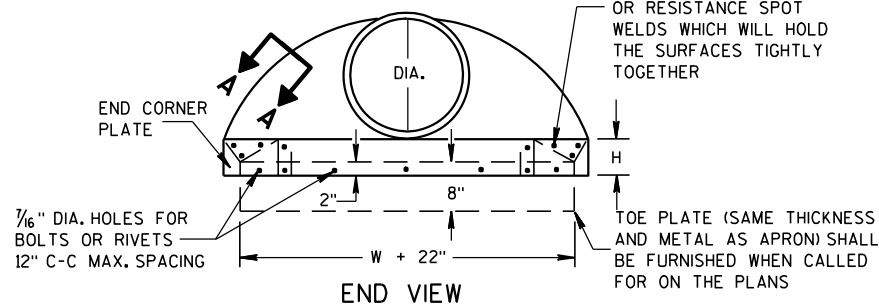
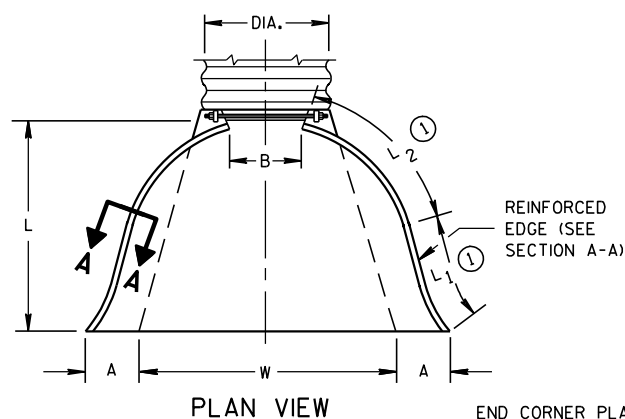


METAL ENDWALLS


REINFORCED CONCRETE APRON ENDWALLS

PIPE DIA. (IN.)	DIMENSIONS (Inches)							APPROX. SLOPE
	T	A	B	C	D	E	G	
12	2	4	24	48 7/8	72 7/8	24	2	3 to 1
15	2 1/4	6	27	46	73	30	2 1/4	3 to 1
18	2 1/2	9	27	46	73	36	2 1/2	3 to 1
21	2 3/4	9	36	37 1/2	73 1/2	42	2 3/4	3 to 1
24	3	9 1/2	43 1/2	30	73 1/2	48	3	3 to 1
27	3 1/4	10 1/2	49 1/2	24	73 1/2	54	3 1/4	3 to 1
30	3 1/2	12	54	19 3/4	73 1/2	60	3 1/2	3 to 1
36	4	15	63	34 3/4	97 3/4	72	4	3 to 1
42	4 1/2	21	63	35	98	78	4 1/2	3 to 1
48	5	24	72	26	98	84	5	3 to 1
54	5 1/2	27	65	33 1/4-35	98 1/4-100	90	5 1/2	2 1/2 to 1
60	6	30-35	60	39	99	96	5	2 to 1
66	6 1/2	30-35	60	39	99	102	5 1/2	2 to 1
72	7	30-35	60	39	99	108	6	2 to 1
78	7 1/2	30-35	60	39	99	114	6 1/2	2 to 1
84	8	36	90 1/2	21	111 1/2	120	6 1/2	1 1/2 to 1
90	8 1/2	41	87 1/2	24	111 1/2	132	6 1/2	1 1/2 to 1





* MINIMUM
** MAXIMUM

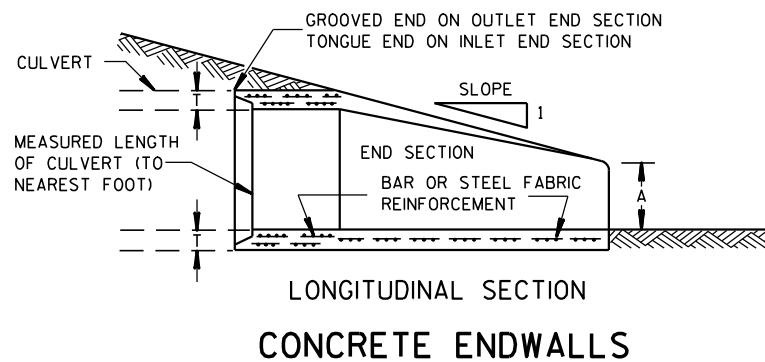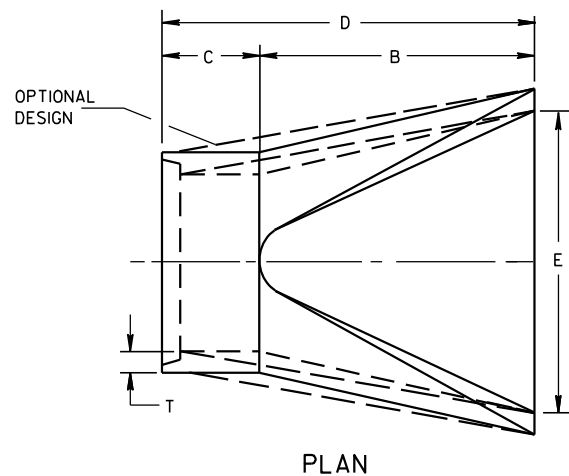

1" WIDE, 12 GA. (0.109" THICK) GALVANIZED STRAP WITH STANDARD 6" X 1/2" BAND BOLT AND NUT

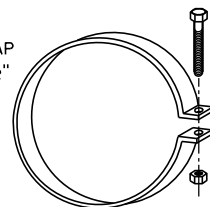

ALTERNATE FOR TYPE 1 CONNECTION
END SECTION CONNECTOR STRAP

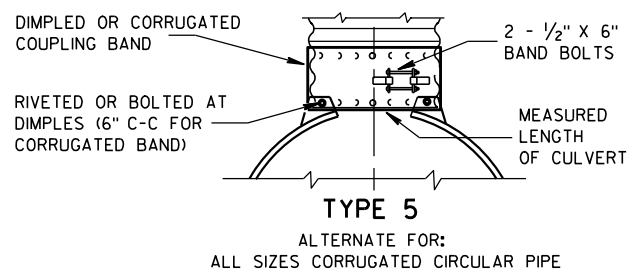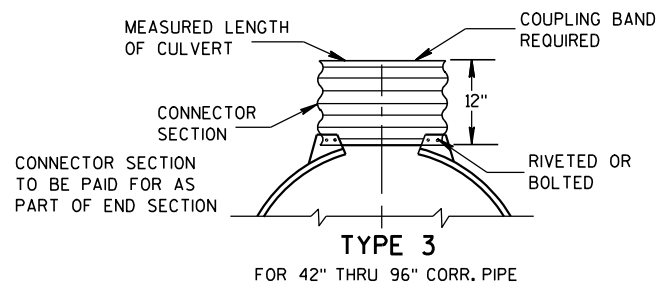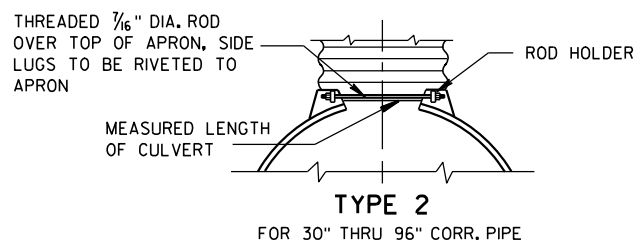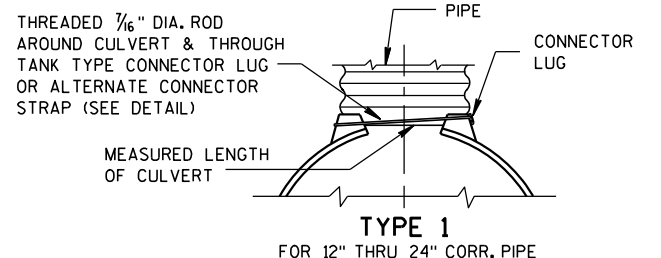


NOTE: DIMPLED BAND FITS OVER OUTSIDE OF ENDWALL, AND CORRUGATED BAND FITS INSIDE ENDWALL. DIMPLED BAND MAY BE USED WITH HELICALLY CORRUGATED PIPE.

FOR CIRCUMFERENTIALLY CORRUGATED PIPE USE ENDWALL CONNECTION DETAILS 1, 2, 3 OR 5 AS APPLICABLE.

FOR HELICALLY CORRUGATED PIPE USE ENDWALL CONNECTION DETAILS 1, 2 OR 5.

FOR HELICALLY CORRUGATED PIPES WITH TWO CIRCUMFERENTIAL CORRUGATIONS AT EACH END USE ENDWALL CONNECTION DETAILS 1, 2 OR 3.

CONNECTION DETAILS

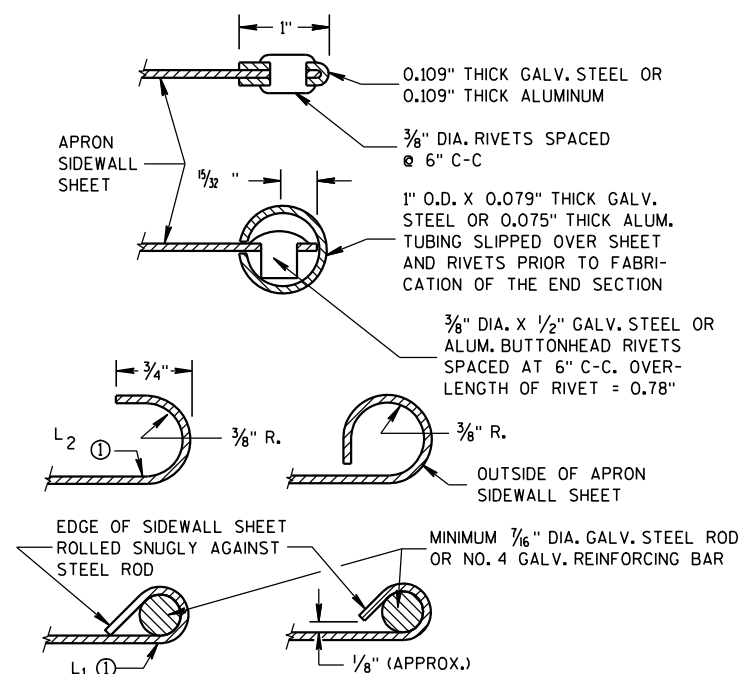

GENERAL NOTES

DETAILS OF CONSTRUCTION, MATERIALS AND WORKMANSHIP NOT SHOWN ON THIS DRAWING SHALL CONFORM TO THE PERTINENT REQUIREMENTS OF THE STANDARD SPECIFICATIONS AND THE APPLICABLE SPECIAL PROVISIONS.

CONCRETE CULVERT ENDWALLS MAY NOT BE USED WITH GALVANIZED STEEL OR ALUMINUM CULVERT PIPE OR VICE VERSA. GALVANIZED STEEL OR ALUMINUM ENDWALLS SHALL NORMALLY BE INSTALLED ON CULVERT PIPE OF THE SAME METAL.

ALL THREE PIECE STEEL APRON ENDWALLS FOR 60" DIAMETER PIPE AND LARGER SHALL HAVE 0.109" SIDES AND 0.138" CENTER PANELS. ALL THREE PIECE ALUMINUM APRON ENDWALLS FOR 60" DIAMETER PIPE AND LARGER SHALL HAVE 0.105" SIDES AND 0.134" CENTER PANELS. THE WIDTH OF CENTER PANELS SHALL BE GREATER THAN 20 PERCENT OF THE PIPE PERIMETER.

LAP SEAMS SHALL BE TIGHTLY JOINED BY GALVANIZED RIVETS OR BOLTS FOR STEEL UNITS AND ALUMINUM RIVETS AND BOLTS FOR ALUMINUM UNITS. FOR THE 60" THROUGH 96" DIAMETER APRON ENDWALL SIZES, THE REINFORCED EDGES AND CENTER PANEL SEAMS SHALL BE FURTHER REINFORCED WITH GALVANIZED STEEL OR ALUMINUM STIFFENER ANGLES. THE ANGLES SHALL BE ATTACHED BY GALVANIZED NUTS AND BOLTS FOR STEEL UNITS AND ALUMINUM NUTS AND BOLTS FOR ALUMINUM UNITS.

WHERE TWO OR MORE PIPES WITH APRON ENDWALLS ARE LAID ADJACENT TO EACH OTHER, THEY SHALL BE SEPARATED BY A DISTANCE SUFFICIENT TO PROVIDE A MINIMUM CLEARANCE OF 6 INCHES BETWEEN APRON ENDWALLS.

① FOR PIPE SIZES UP TO 60" DIAMETER, A 180° ROLLED EDGE MAY BE USED INSTEAD OF STEEL ROD REINFORCEMENT. SEE SECTION A-A.

APRON ENDWALLS FOR CULVERT PIPE

STATE OF WISCONSIN
DEPARTMENT OF TRANSPORTATION


APPROVED

11/30/94
DATE

FHWA

/S/ Rory L. Rhinehart
CHIEF ROADWAY DEVELOPER

NEER

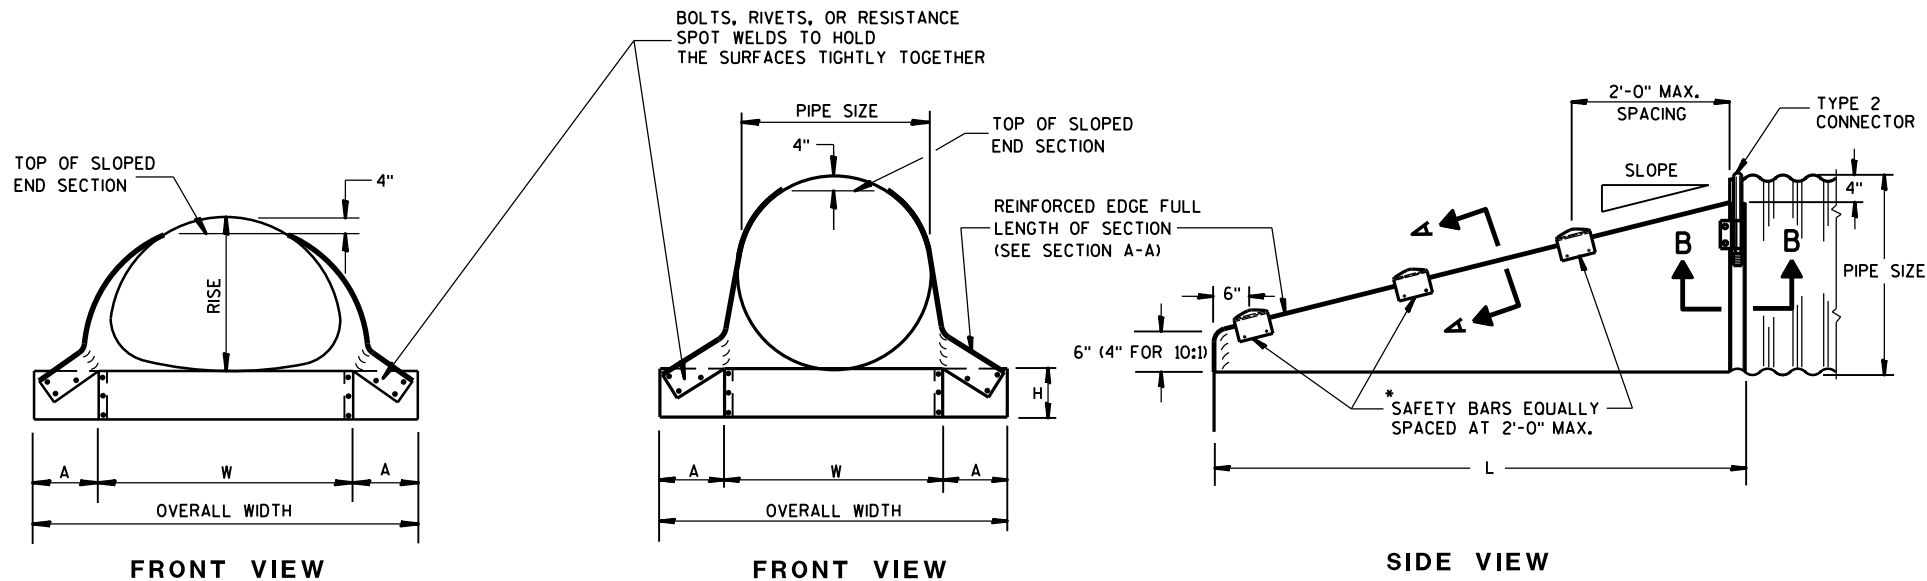



GENERAL NOTES

DETAILS OF CONSTRUCTION, MATERIALS AND WORKMANSHIP NOT SHOWN ON THIS DRAWING SHALL CONFORM TO THE PERTINENT REQUIREMENTS OF THE STANDARD SPECIFICATIONS AND THE APPLICABLE SPECIAL PROVISIONS.

SLOPED END SECTIONS SHALL CONFORM TO THE REQUIREMENTS OF THE STANDARD SPECIFICATIONS, SECTION 521 FOR STEEL APRON ENDWALLS.

SAFETY BARS SHALL BE FABRICATED FROM GALVANIZED STEEL PIPE MEETING THE REQUIREMENTS OF ASTM A-53, GRADE B, SCHEDULE 40 OR APPROVED EQUAL.





STEEL APRON ENDWALLS FOR CULVERT PIPE SLOPED SIDE DRAINS											
PIPE DIA. (IN.)	MIN. THICK. (Inches)	DIMENSIONS (Inches)				L DIMENSIONS					
		A	H	W	OVERALL WIDTH	SLOPE	LENGTH INCHES	SLOPE	LENGTH INCHES	SLOPE	LENGTH INCHES
15	.064	8	6	21	37	4:1	20	6:1	30	10:1	70
18	.064	8	6	24	40	4:1	32	6:1	48	10:1	100
21	.064	8	6	27	43	4:1	44	6:1	66	10:1	130
24	.064	8	6	30	46	4:1	56	6:1	84	10:1	160
30	.109	12	9	36	60	4:1	80	6:1	120	10:1	220
36	.109	12	9	42	66	4:1	104	6:1	156	10:1	280
42	.109	16	12	48	80	4:1	128	6:1	192	—	—
48	.109	16	12	54	86	4:1	152	6:1	228	—	—
54	.109	16	12	60	92	4:1	176	6:1	264	—	—
60	.109	16	12	66	98	4:1	200	6:1	300	—	—

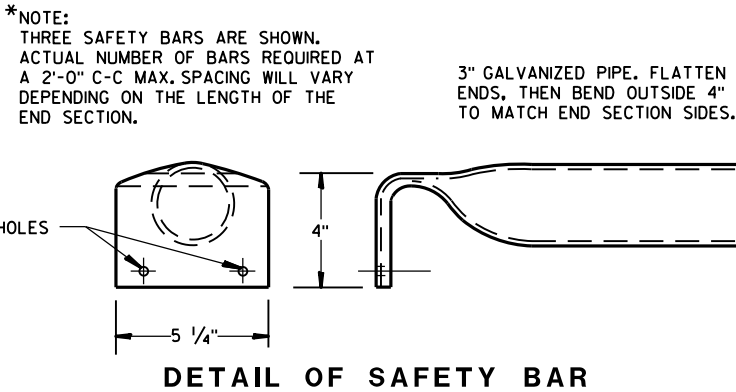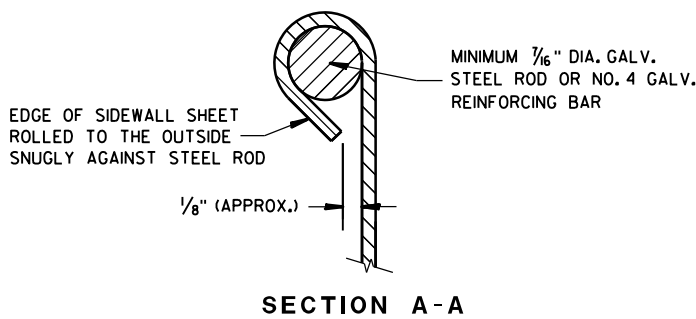

STEEL APRON ENDWALLS FOR PIPE ARCH SLOPED SIDE DRAINS													
EQUIV. DIA. (Inches)	(Inches)		MIN. THICK. (Inches) ①	DIMENSIONS (Inches)				L DIMENSIONS					
	SPAN	RISE		A	H	W	OVERALL WIDTH	SLOPE	LENGTH INCHES	SLOPE	LENGTH INCHES	SLOPE	LENGTH INCHES
15	17	13	.064 *	7	6	30	44	4:1	19	6:1	30	10:1 ②	70
18	21	15	.064 *	8	6	27	43	4:1	20	6:1	30	10:1	70
21	24	18	.064 *	8	6	30	46	4:1	32	6:1	48	10:1	100
24	28	20	.064 *	8	6	34	50	4:1	40	6:1	60	10:1	120
30	35	24	.079 *	12	9	41	65	4:1	56	6:1	84	10:1	160
36	42	29	.109 *	12	9	48	72	4:1	76	6:1	114	10:1	210
42	49	33	.109	16	12	55	87	4:1	92	6:1	138	—	—
48	57	38	.109	16	12	63	95	4:1	112	6:1	168	—	—
54	64	43	.109	16	12	70	102	4:1	132	6:1	198	—	—

① * MINIMUM THICKNESS OF ALL 10:1 SLOPED SIDE DRAINS IS 0.109".

② ACTUAL SLOPE GREATER THAN 10:1.

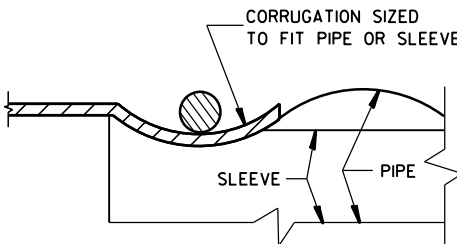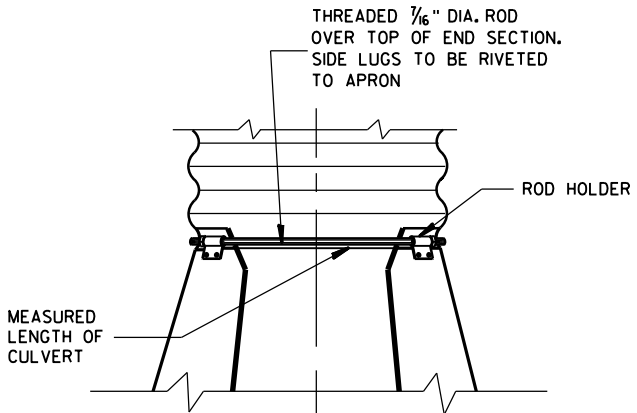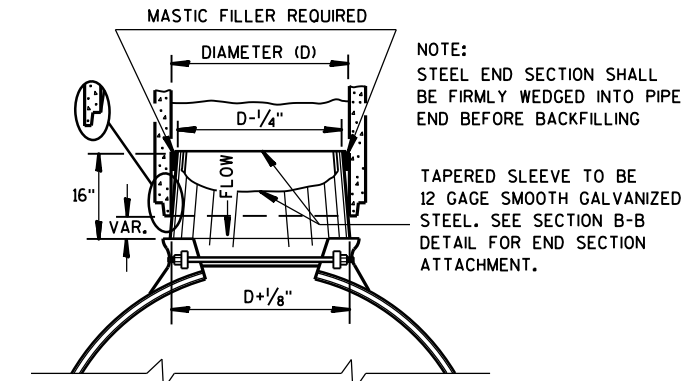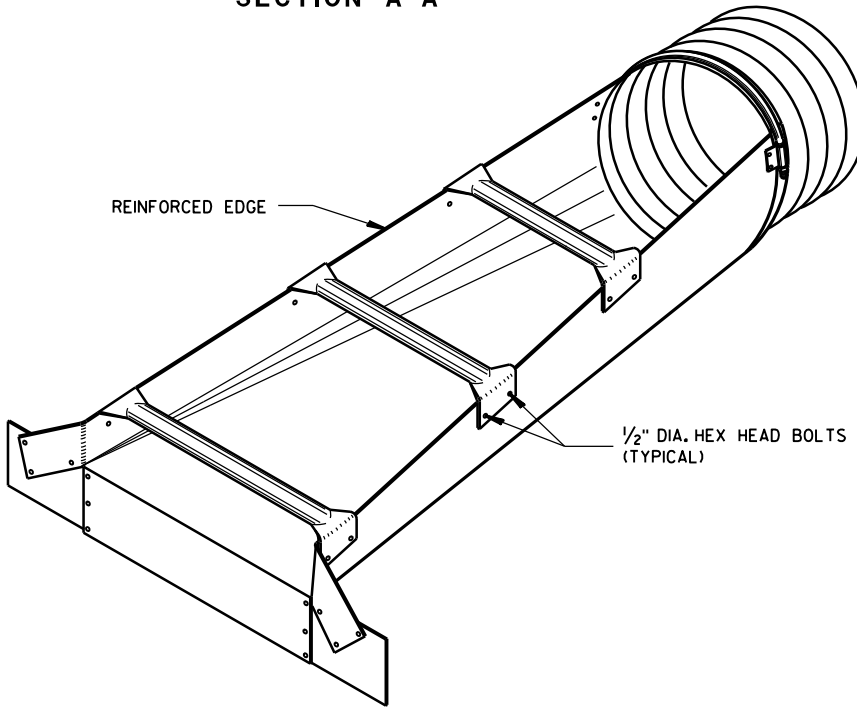




STEEL APRON ENDWALLS FOR CULVERT PIPE AND PIPE ARCH SLOPED SIDE DRAINS

STATE OF WISCONSIN
DEPARTMENT OF TRANSPORTATION


APPROVED
9/14/2012
DATE

/S/ Jerry H. Zoia
ROADWAY STANDARDS ENGINEER

FHWA

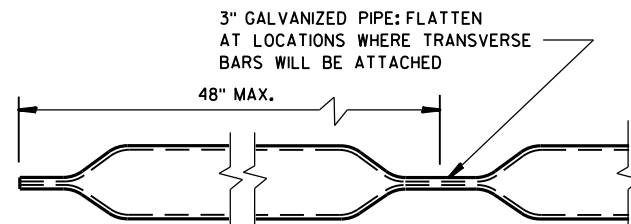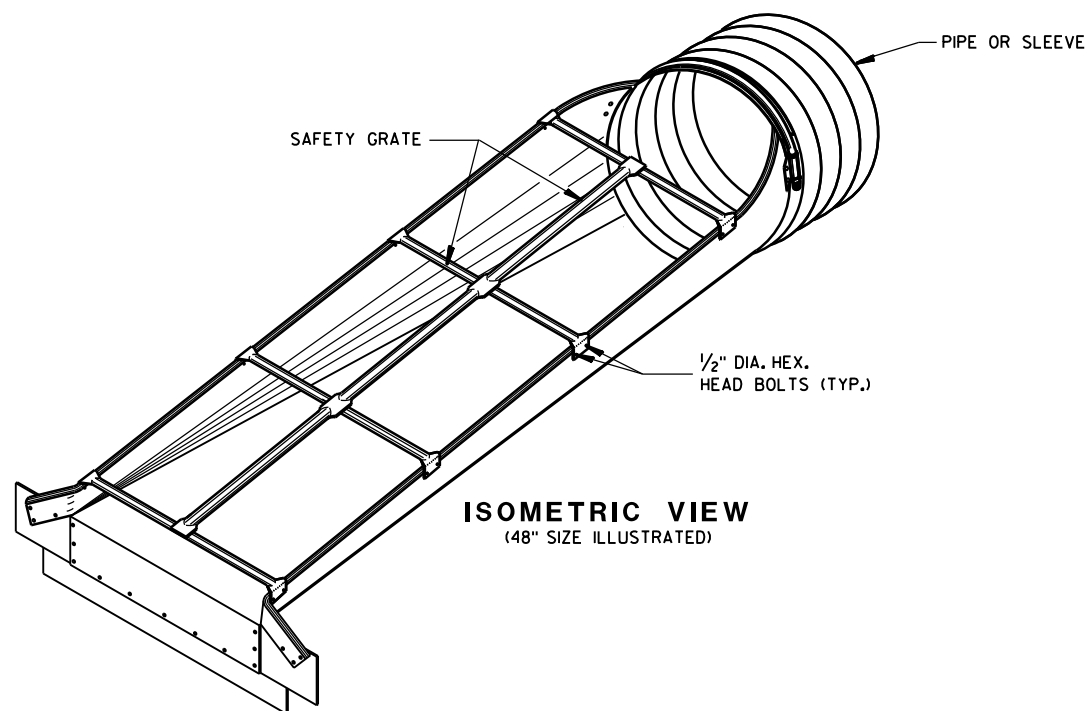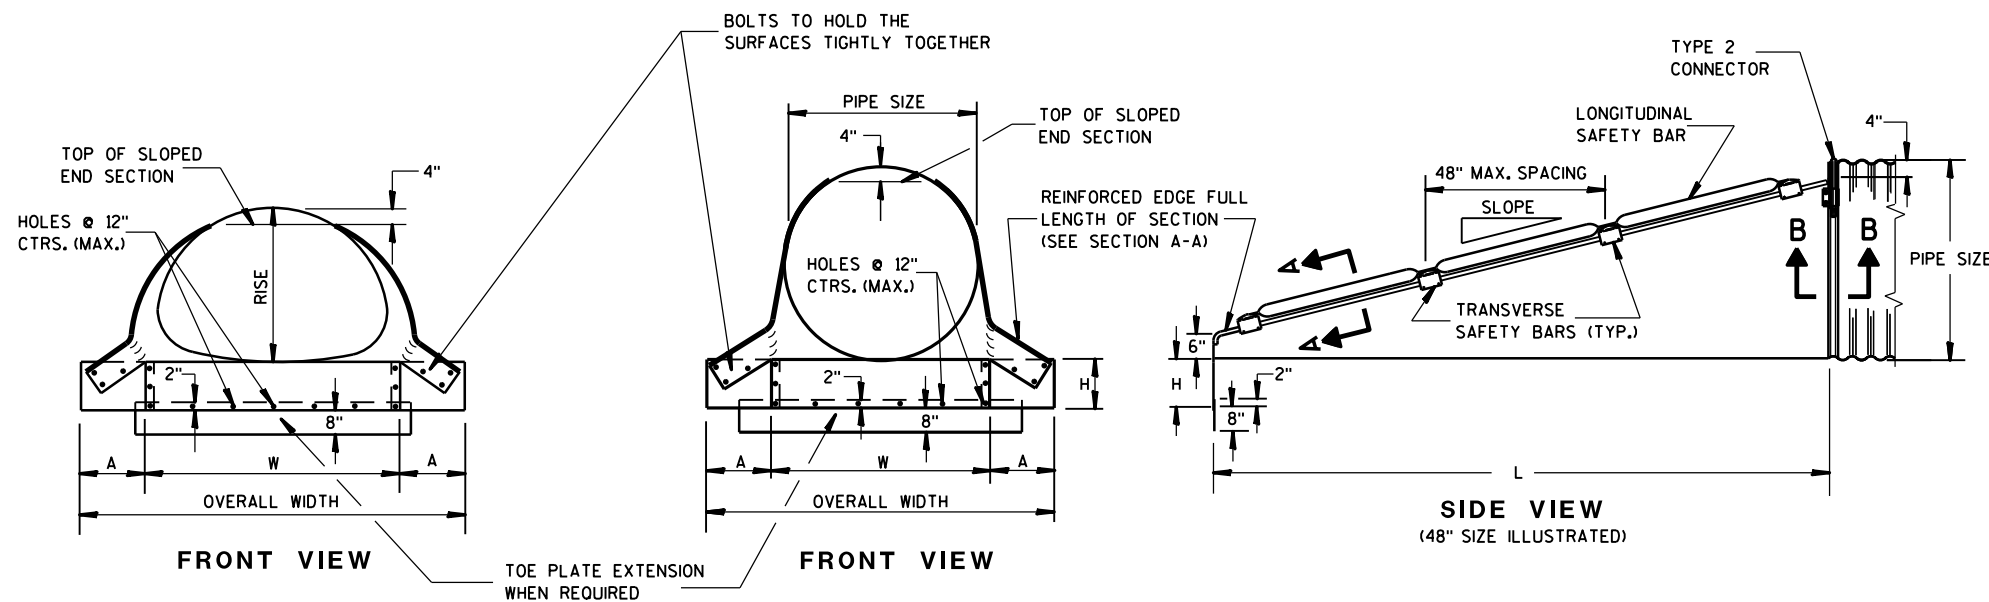

LONGITUDINAL SAFETY BAR

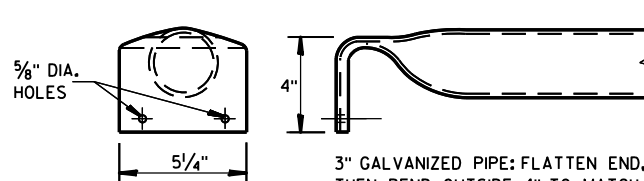

TRANSVERSE SAFETY BAR

GENERAL NOTES


DETAILS OF CONSTRUCTION, MATERIALS AND WORKMANSHIP NOT SHOWN ON THIS DRAWING SHALL CONFORM TO THE PERTINENT REQUIREMENTS OF THE STANDARD SPECIFICATIONS AND APPLICABLE SPECIAL PROVISIONS.

SAFETY GRATES SHALL BE FABRICATED FROM 3-INCH DIAMETER GALVANIZED PIPE MEETING THE REQUIREMENTS OF ASTM A-53, GRADE B, SCHEDULE 40 OR APPROVED EQUAL. THE LONGITUDINAL BAR SHALL BE WELDED TO THE TRANSVERSE BARS WHERE THE BARS CROSS. THE NUMBER OF TRANSVERSE BARS REQUIRED WILL VARY DEPENDING ON THE LENGTH OF THE END SECTION.


SLOPED STEEL ENDWALLS LOCATED AT THE ENDS OF CONCRETE CULVERT PIPE SHALL BE FURNISHED WITH STEEL ADAPTER SLEEVES.

STEEL APRON ENDWALLS FOR CULVERT PIPE CROSS DRAINS										
PIPE DIA. (IN.)	MIN. THICK. IN.	GAGE	DIMENSIONS (inches)				L DIMENSIONS			
			A	H	W	OVERALL WIDTH	SLOPE	LENGTH INCHES	SLOPE	LENGTH INCHES
36	.109	12	12	9	42	66	4:1	104	6:1	156
42	.109	12	16	12	48	80	4:1	128	6:1	192
48	.109	12	16	12	54	86	4:1	152	6:1	228
54	.109	12	16	12	60	92	4:1	176	6:1	264
60	.109	12	16	12	66	98	4:1	200	6:1	300


STEEL APRON ENDWALLS FOR PIPE ARCH SLOPED CROSS DRAINS												
EQUIV. DIA. (IN.)	INCHES		MIN. THICK.	DIMENSIONS (inches)					L DIMENSIONS			
	SPAN	RISE		IN.	GAGE	A	H	W	OVERALL WIDTH	SLOPE	LENGTH INCHES	SLOPE
30	35	24	.079	14	12	9	41	65	4:1	56	6:1	84
36	42	29	.109	12	12	9	48	72	4:1	76	6:1	114
42	49	33	.109	12	16	12	55	87	4:1	92	6:1	138
48	57	38	.109	12	16	12	63	95	4:1	112	6:1	168
54	64	43	.109	12	16	12	70	102	4:1	132	6:1	198
60	71	47	.109	12	16	12	77	109	4:1	148	6:1	222

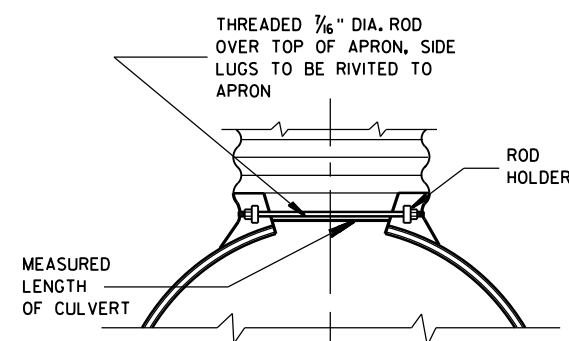


TYPE 2 CONNECTOR DETAIL

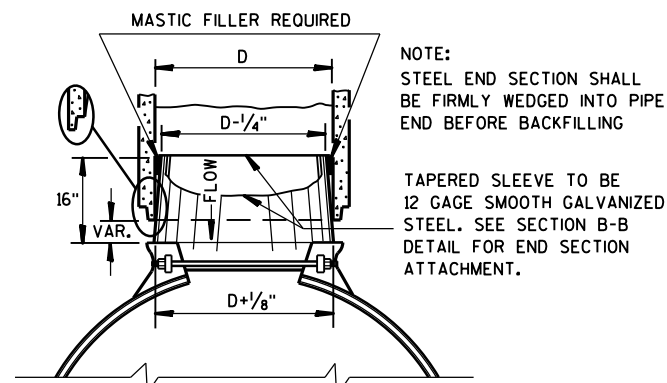

STEEL ADAPTER SLEEVE FOR CONCRETE PIPE

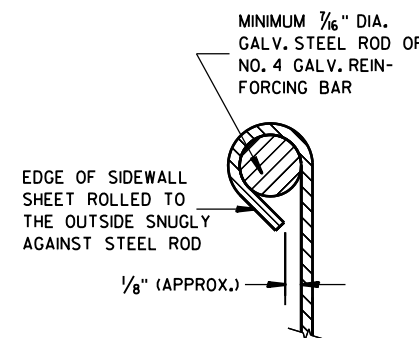

SECTION A-A

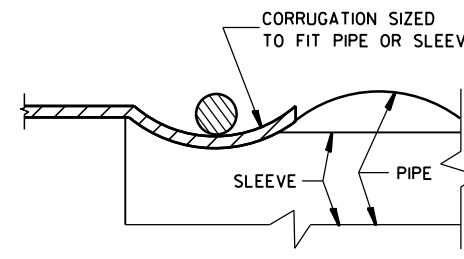


SECTION B-B

STEEL APRON ENDWALLS FOR CULVERT PIPE AND PIPE ARCH SLOPED CROSS DRAINS

STATE OF WISCONSIN
DEPARTMENT OF TRANSPORTATION

APPROVED
DATE 6/5/2012
FHW
/S/ Jerry H. Zoag
ROADWAY STANDARDS ENGINEER
79
VENT

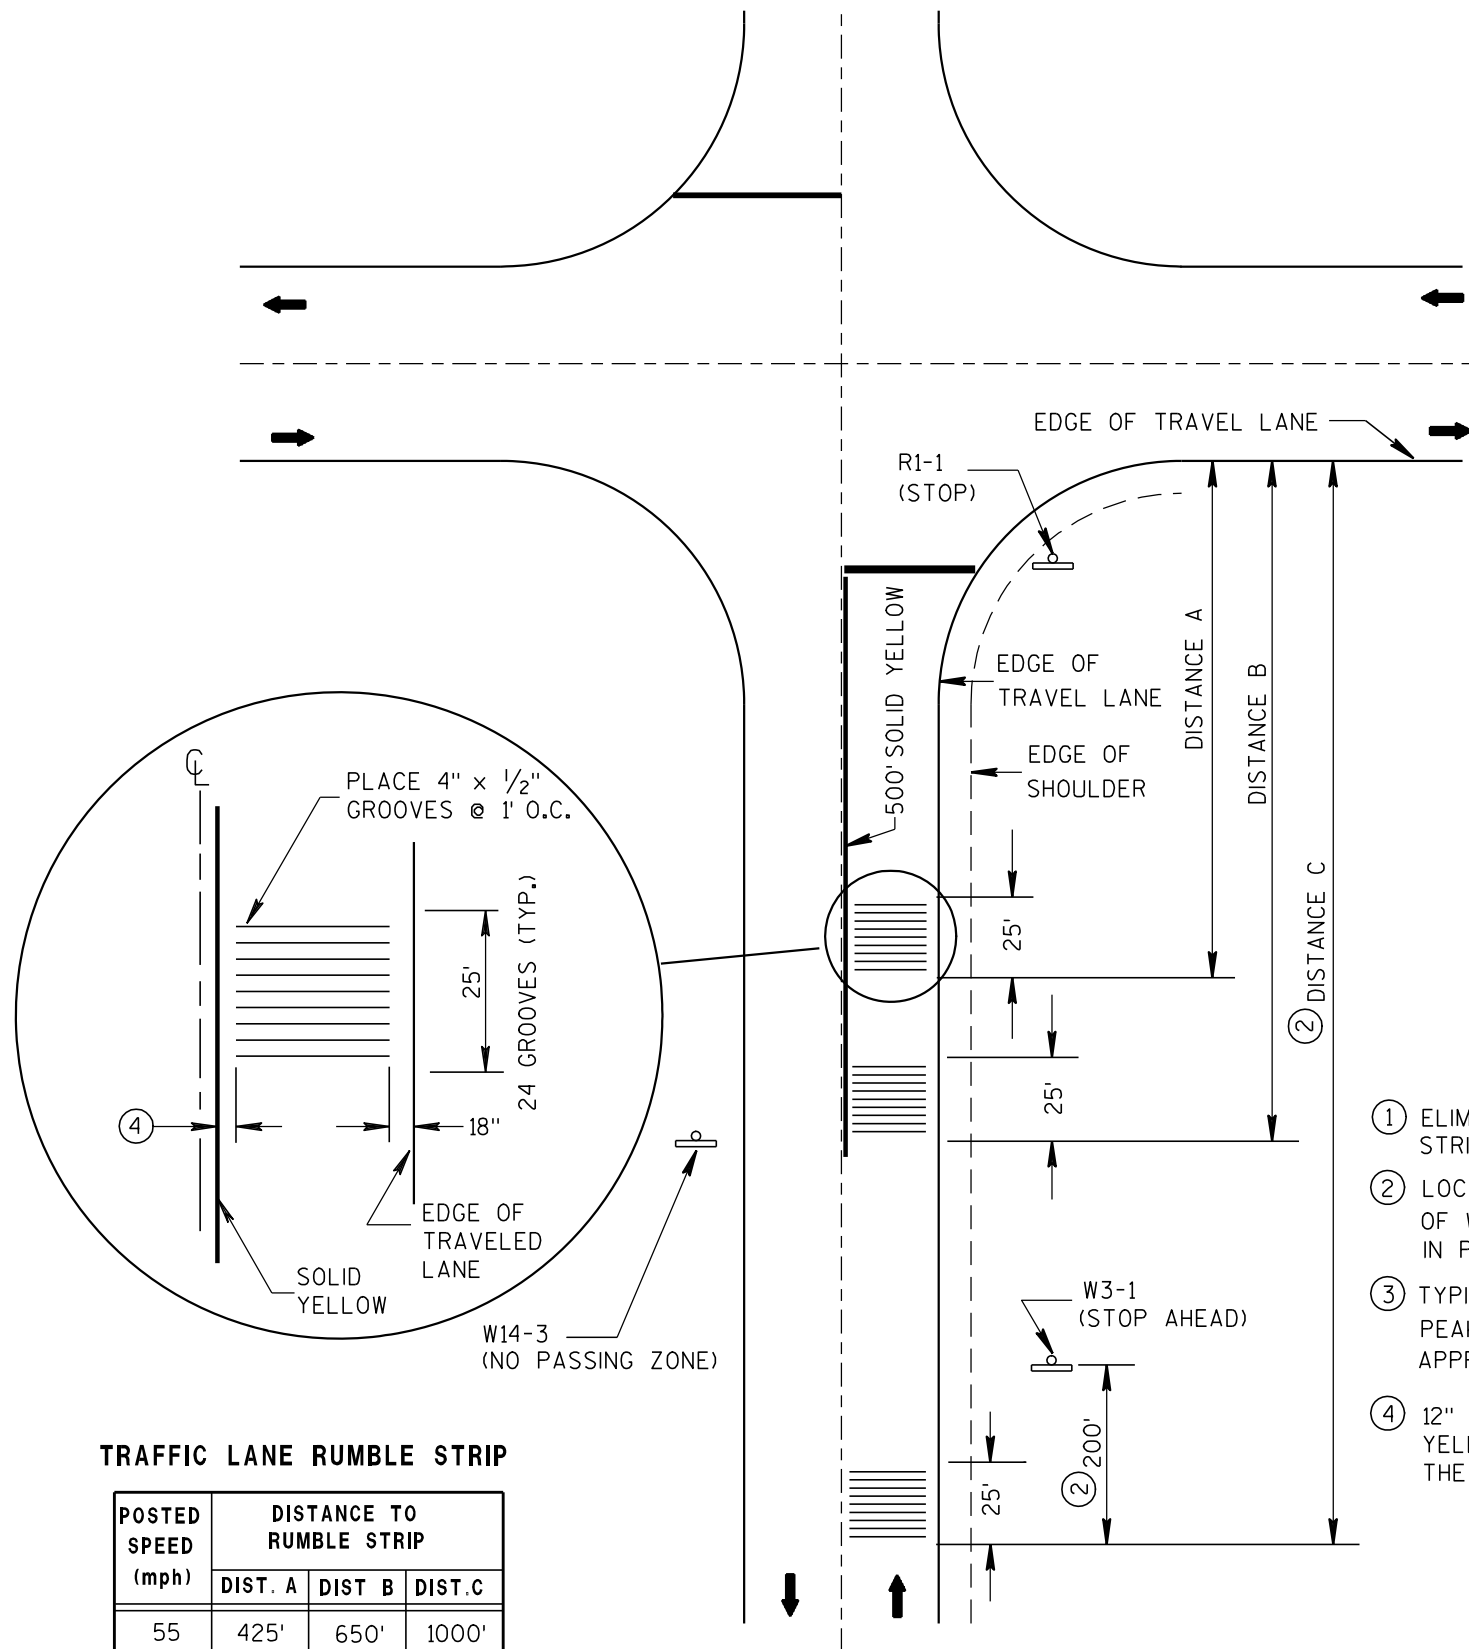



- ① ELIMINATE THE MIDDLE SET OF RUMBLE STRIPS.
- ② LOCATE RUMBLE STRIP 200' IN ADVANCE OF W3-1 SIGN AS SHOWN. IF W3-1 IS NOT IN PLACE, USE DISTANCE C.
- ③ TYPICAL VERTICAL VARIATION BETWEEN PEAKS AND VALLEYS WITHIN THE CUT APPROXIMATELY 1/16"
- ④ 12" CLEAR BETWEEN THE SOLID YELLOW LINE AND THE EDGE OF THE RUMBLE.

GENERAL NOTES

CONTRACTOR SHALL CONFIRM RUMBLE STRIP LOCATION WITH THE ENGINEER PRIOR TO INSTALLATION. THE ENGINEER MAY MODIFY THE RUMBLE STRIP LOCATION AS FIELD CONDITIONS DICTATE.

WHEN ASPHALTIC PAVEMENT IS NEW IN THE RUMBLE AREA THE CONTRACTOR SHALL ALLOW THE PAVEMENT TO CURE A MINIMUM OF 7 DAYS PRIOR TO RUMBLE INSTALLATION.

PAVEMENT MARKING AND SIGNING DETAILS AND SPECIFICATIONS ARE PROVIDED ELSEWHERE IN THE CONTRACT.

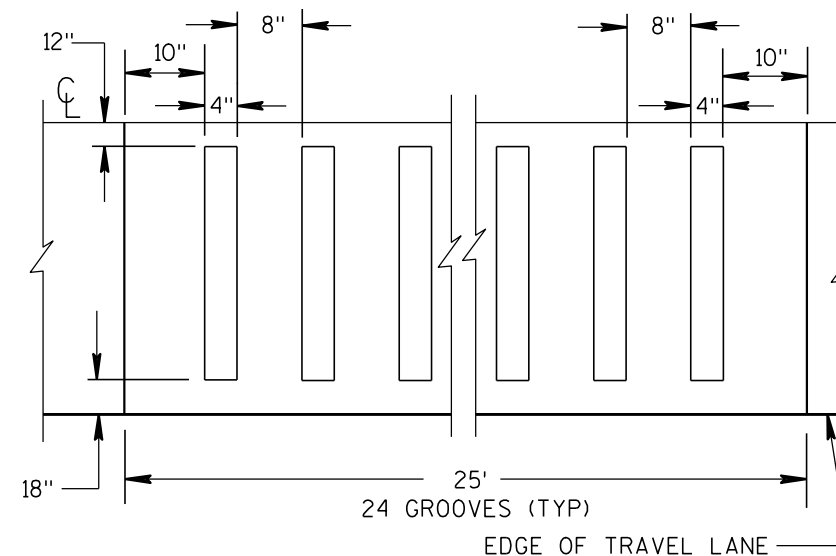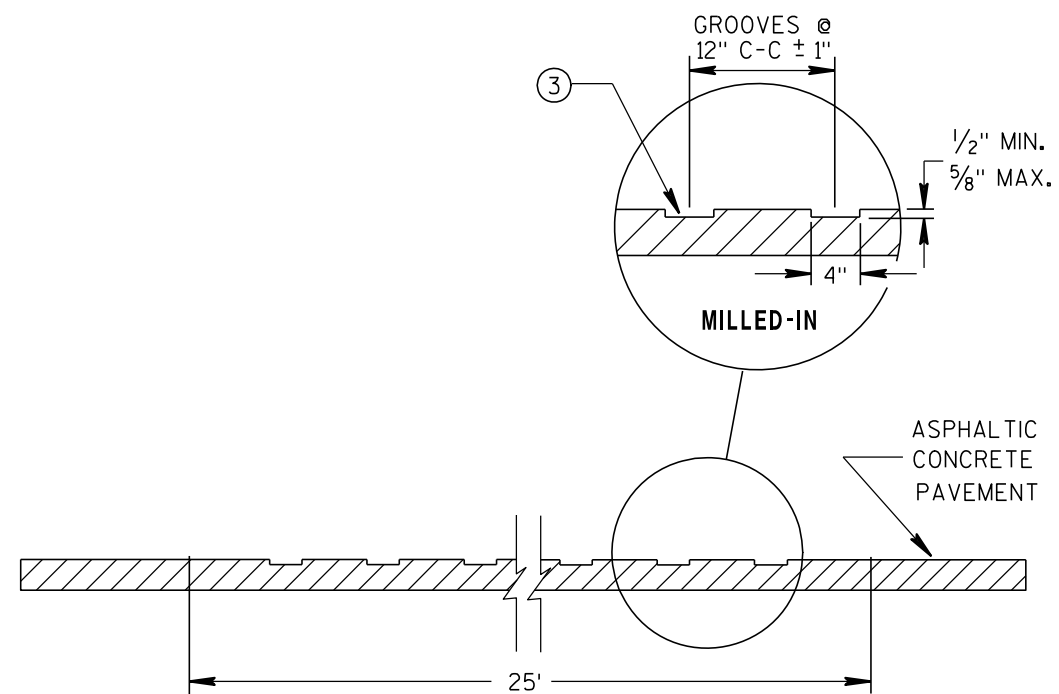

ASPHALTIC RUMBLE STRIPS AT INTERSECTION

STATE OF WISCONSIN
DEPARTMENT OF TRANSPORTATION

APPROVED

8/17/2011

DATE

FHWA

/s/ Jerry H. Zogg

ROADWAY STANDARDS 180

ENGINEER

ENT

GENERAL NOTES


DETAILS OF CONSTRUCTION SHOWN ON THIS DRAWING SHALL CONFORM TO THE PERTINENT REQUIREMENTS OF THE STANDARD SPECIFICATIONS AND APPLICABLE SPECIAL PROVISIONS.

DO NOT MILL CENTER LINE GROOVES THROUGH ANY INTERSECTION, MARKED CROSSWALK, NON-MOTORIZED PATH CROSSING, OR SNOWMOBILE CROSSING.


INSTALL PAVEMENT MARKING AFTER THE GROOVES ARE INSTALLED.

SEE SIGNING PLAN FOR SIGN REQUIREMENTS THAT MAY BE NEEDED.


- ① CENTERLINE GROOVES MAY BE OMITTED IN AREAS WITH HIGH CONCENTRATIONS OF DRIVEWAYS, WHEN DIRECTED BY THE ENGINEER.

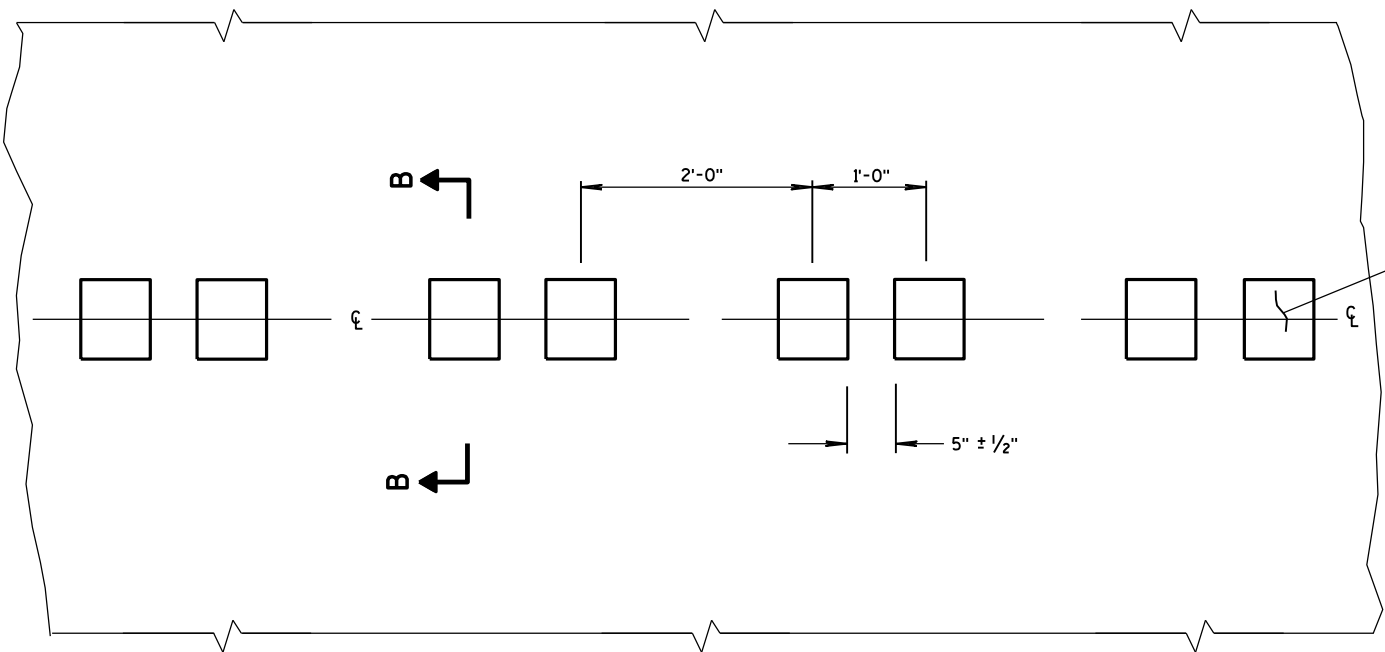


PLAN VIEW
CENTER LINE WITH GROOVES

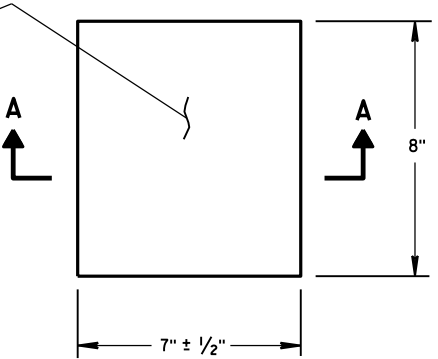


PLAN VIEW
(SINGLE GROOVE)

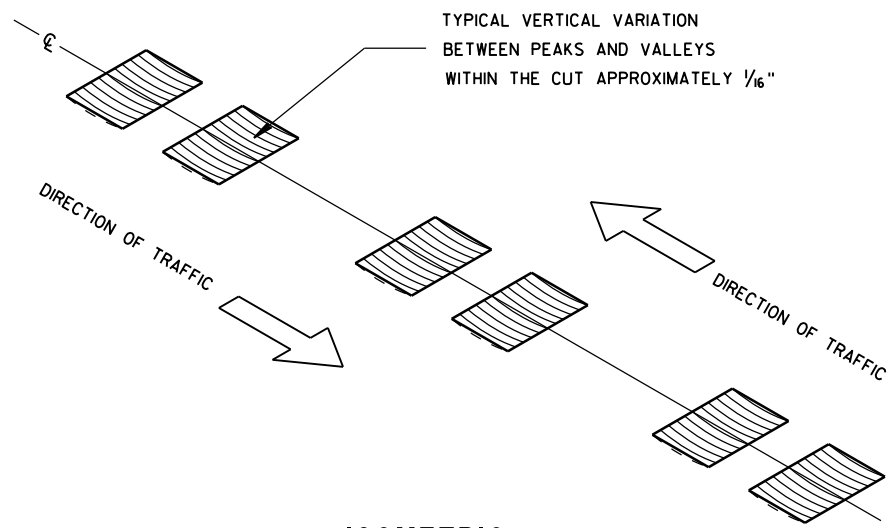


ISOMETRIC

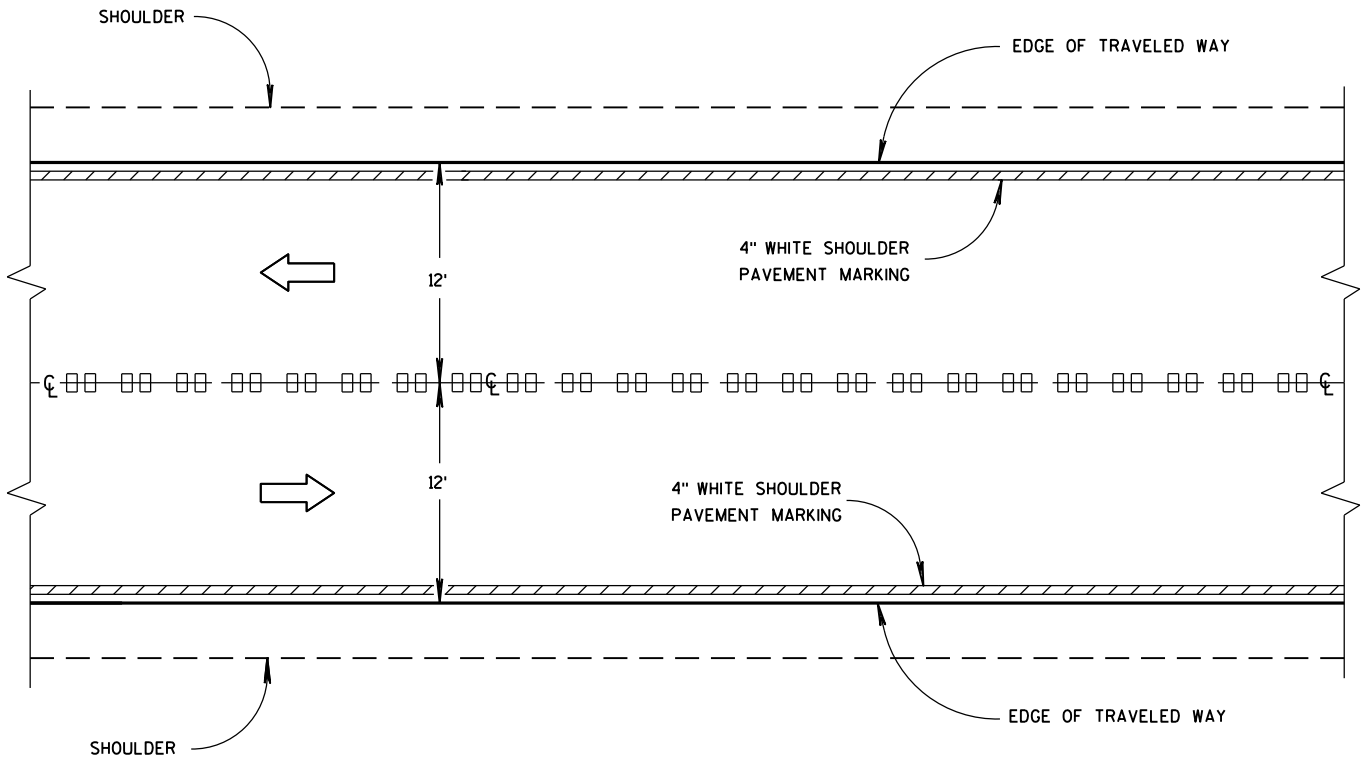


CENTER LINE GROOVES ON TWO-WAY ROADWAYS

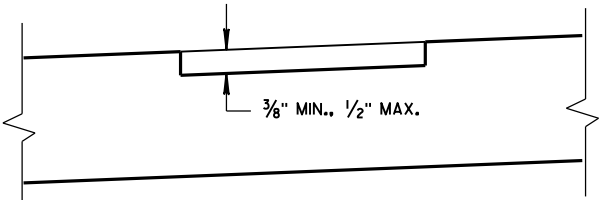

SECTION B-B
SUPERELEVATED ROADWAY

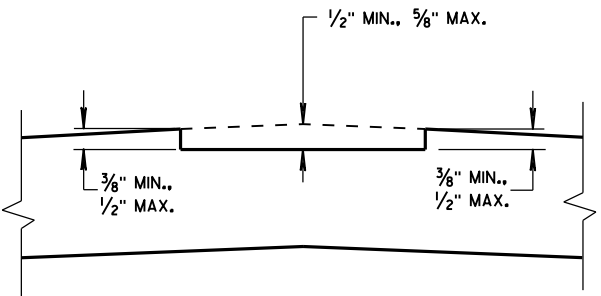


SECTION B-B
CROWNED ROADWAY

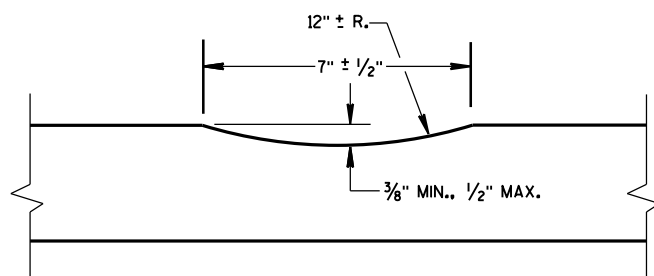


SECTION A-A

2-LANE RURAL
CENTER LINE RUMBLE STRIP,
MILLING


STATE OF WISCONSIN
DEPARTMENT OF TRANSPORTATION

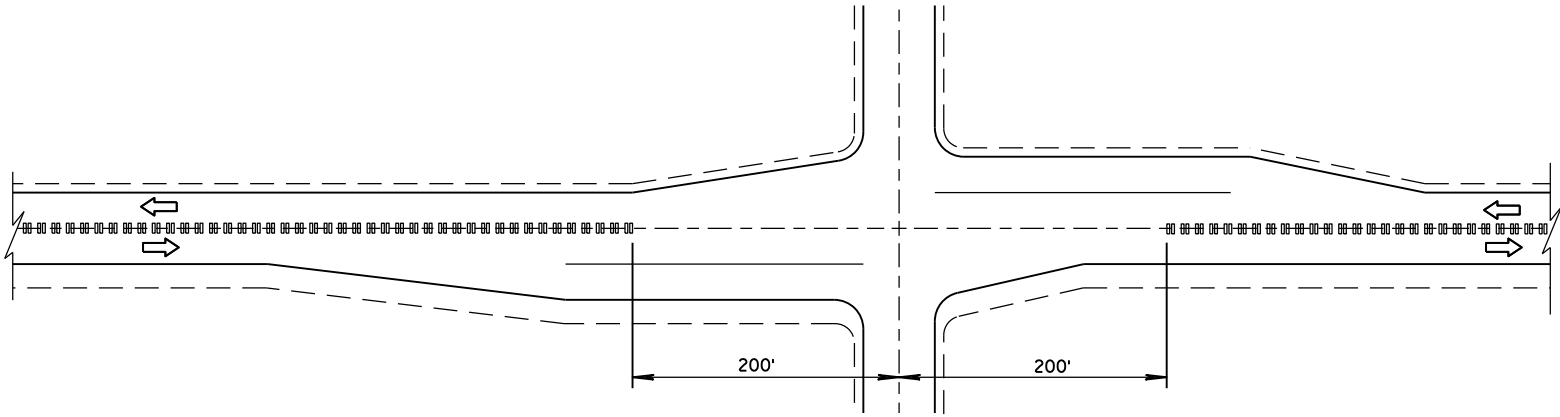

CENTER LINE GROOVES AT INTERSECTIONS

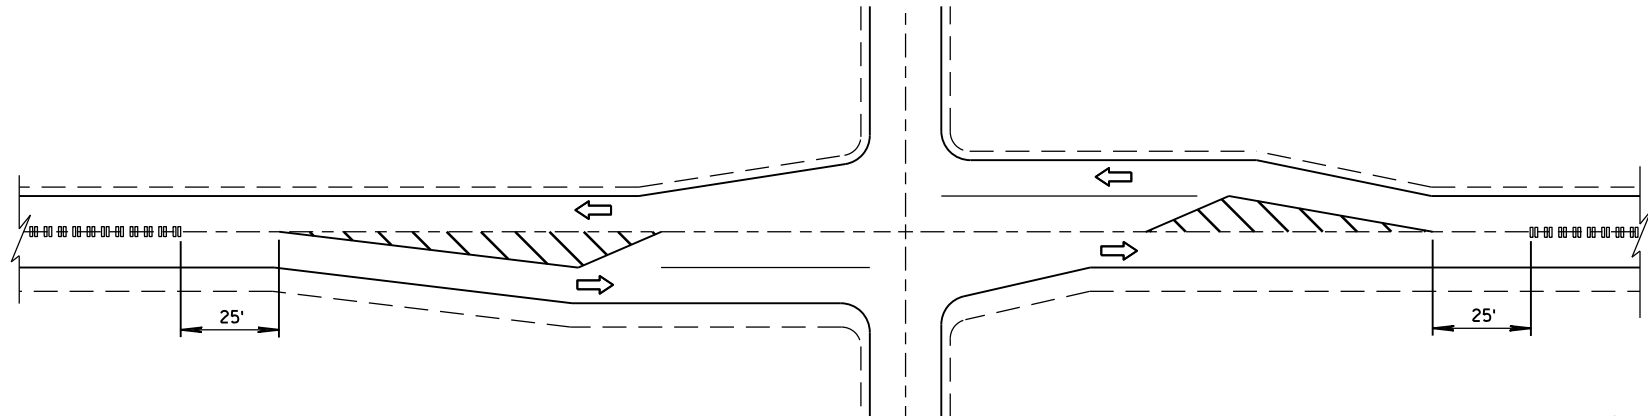


CENTER LINE GROOVES AT INTERSECTIONS
(WITH LEFT TURN LANES)

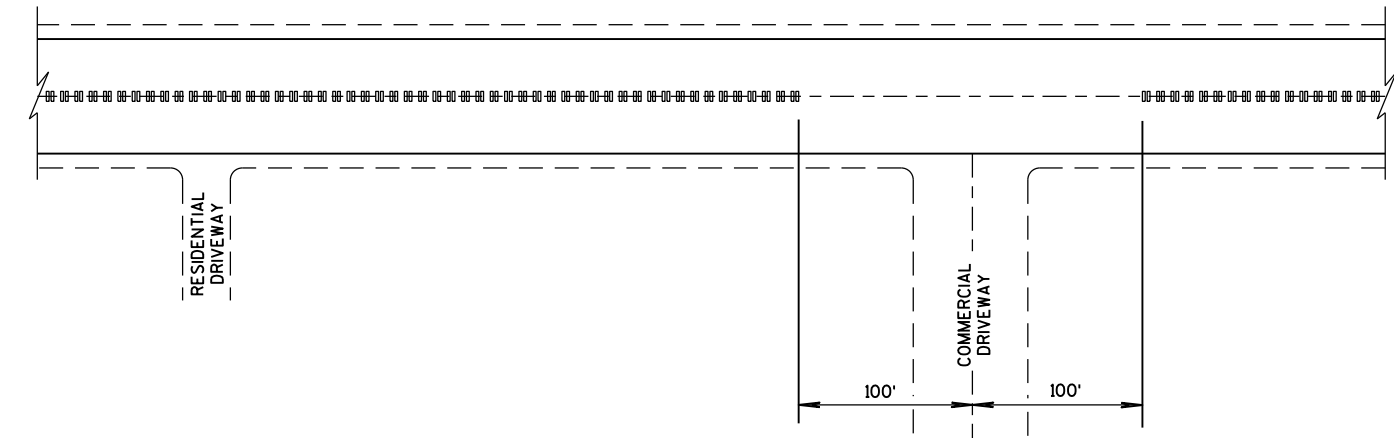


CENTER LINE GROOVES AT DRIVEWAYS^①

^① CENTERLINE GROOVES MAY BE OMITTED IN AREAS WITH HIGH CONCENTRATIONS OF DRIVEWAYS, WHEN DIRECTED BY THE ENGINEER.

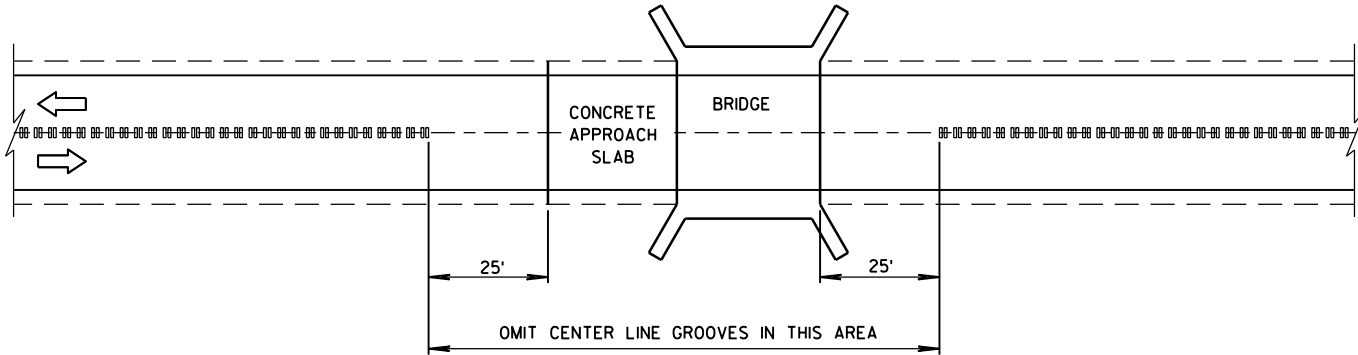

CENTER LINE GROOVES AT BRIDGES

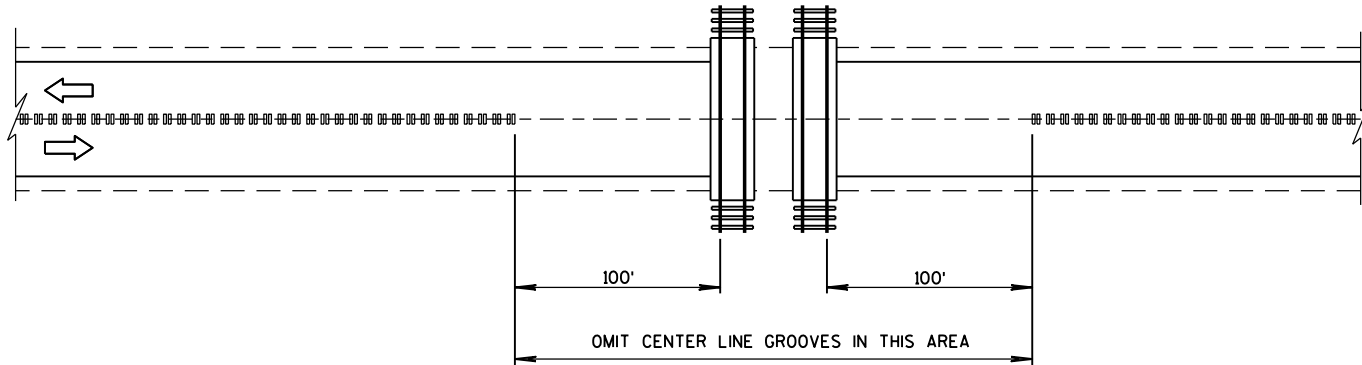

CENTER LINE GROOVES AT RAILROADS

2-LANE RURAL CENTER LINE RUMBLE STRIP, MILLING	
STATE OF WISCONSIN DEPARTMENT OF TRANSPORTATION	
APPROVED DATE 5/15/2013	/S/ Jerry H. Zoog ROADWAY STANDARDS ENGINEER
FHWA	

6

S.D.D. 14 B 15-8a

- 6


S.D.D. 14 B 15-8a




PLAN VIEW
STEEL POST, NOTCHED
PLASTIC BLOCKOUT & BEAM




PLAN VIEW
STEEL POST, NOTCHED
PLASTIC BLOCKOUT & BEAM

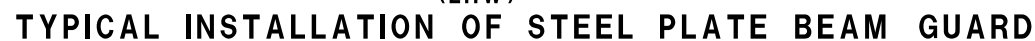


END VIEW
LONGER POST AT HALF
POST SPACING W BEAM
(LHW)

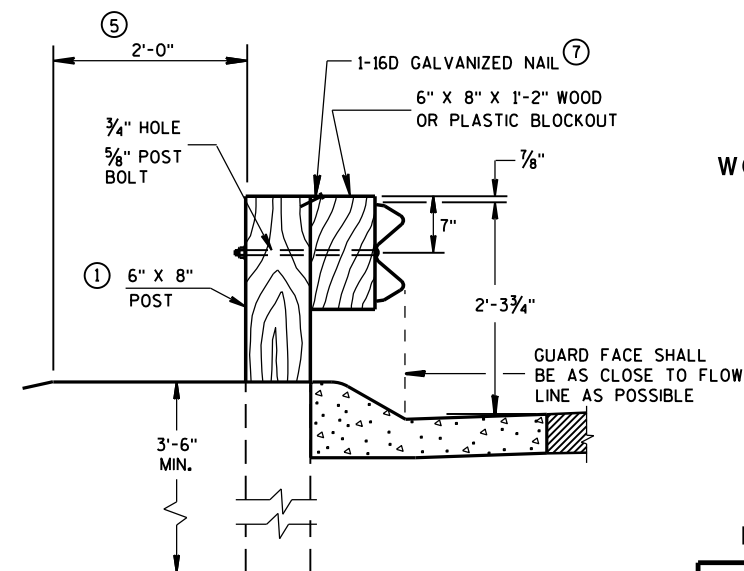


LOCATED ALONG A
MOUNTABLE CURBED ROADWAY

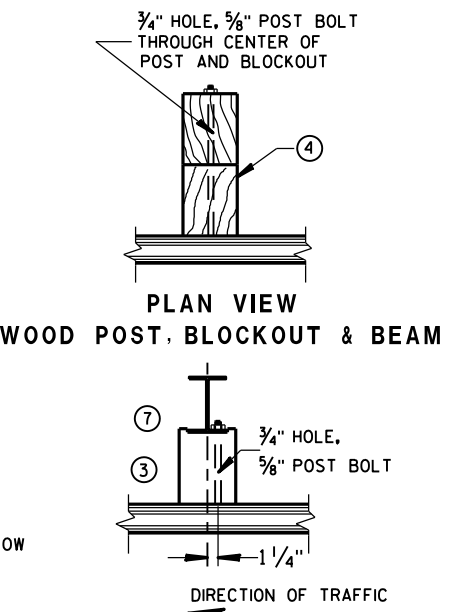







PLAN VIEW
WOOD POST, BLOCKOUT & BEAM

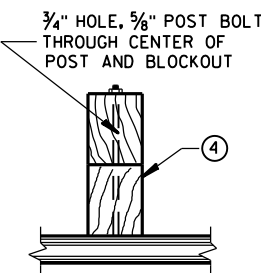



PLAN VIEW

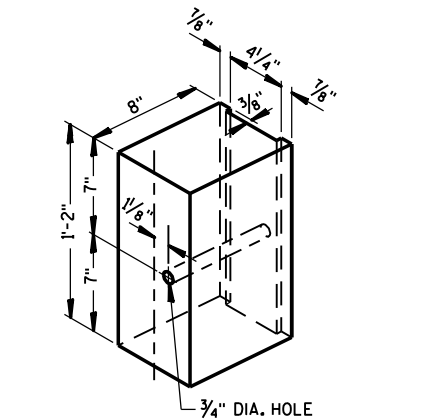


**TYPICAL NOTCHED
PLASTIC BLOCKOUT
FOR STEEL POSTS** ^①

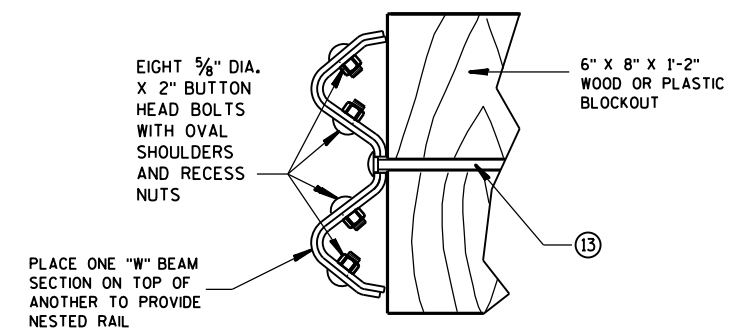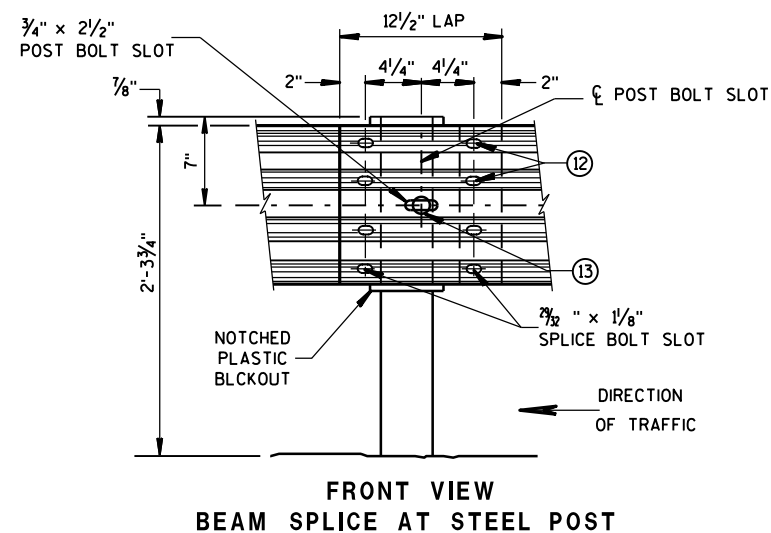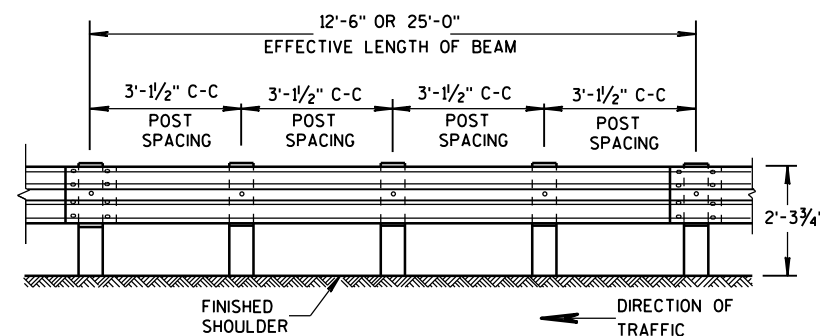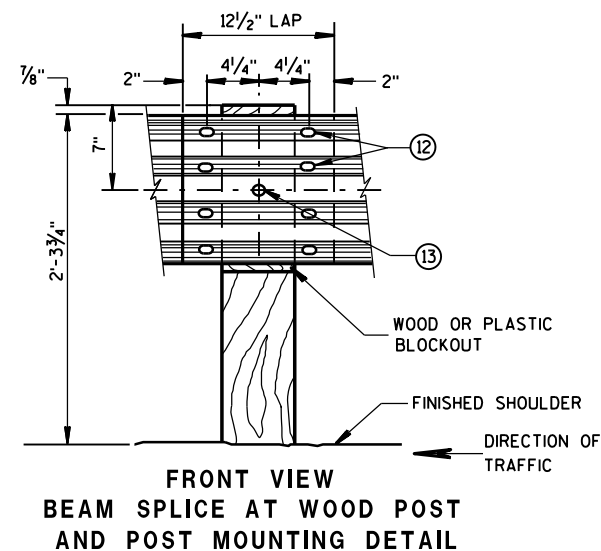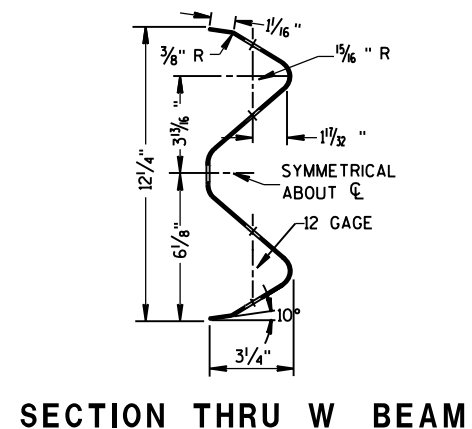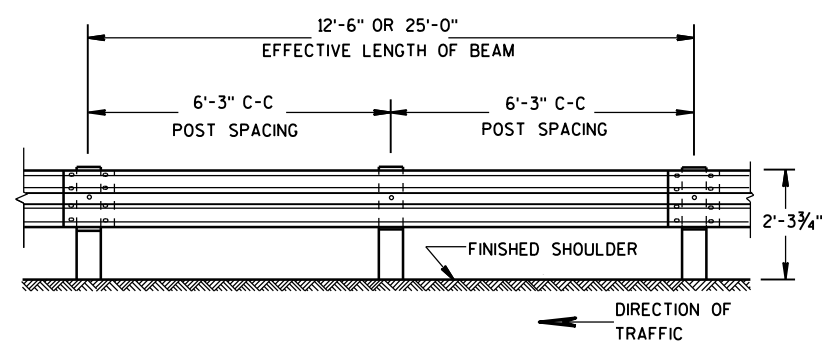

	BEAM GUARD LENGTH	REFLECTOR SPACING	NO. SURFACES REFLECTORIZED	MIN. NO. REFLECTORS
ONE WAY TRAFFIC	< 200' > 200'	50' C-C 100' C-C	1 1	3
TWO WAY TRAFFIC	< 200' > 200'	25' C-C 50' C-C	1 1 ⁽¹⁰⁾	6
TWO WAY TRAFFIC	< 200' > 200'	50' C-C 100' C-C	2 2 ⁽¹¹⁾	3

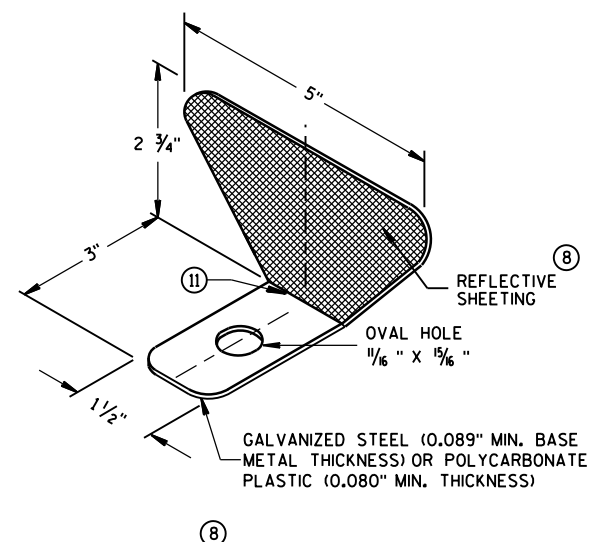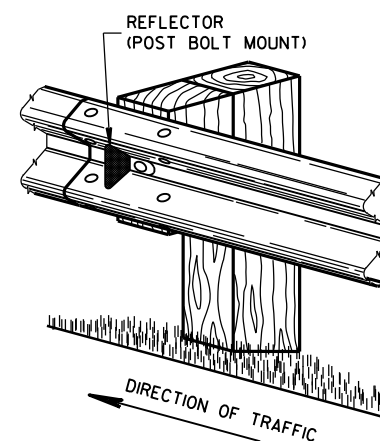


- ## GENERAL NOTES
- ⑧ PROVIDE SILVER REFLECTIVE SHEETING ON ALL REFLECTORS EXCEPT THOSE LOCATED ALONG THE LEFT EDGE OF ONE-WAY ROADWAYS, WHICH SHALL BE PROVIDED WITH YELLOW REFLECTIVE SHEETING. SHEETING IS TYPE H. SEE STANDARD SPECIFICATION 637.
 - ⑨ DO NOT INSTALL REFLECTORS ON THE FIRST 50 FEET OF THE APPROACH END OF THE ENERGY ABSORBING TERMINAL.
 - ⑩ REVERSE EVERY OTHER REFLECTOR FOR 2-WAY VISIBILITY. THE CONTRACTOR MAY FURNISH TWO-SIDED REFLECTORS IN LIEU OF ONE-SIDED REFLECTORS.
 - ⑪ PROVIDE AN ANGLE OF BEND OF $90^{\circ} \pm 1^{\circ}$ FOR TWO-SIDED REFLECTORS.
 - ⑫ 8 - $\frac{5}{8}$ " ϕ X 2" BUTTON HEAD BOLTS WITH OVAL SHOULDERS & RECESS NUTS.
 - ⑬ $\frac{5}{8}$ " DIA. BUTTON HEAD BOLT AND RECESS NUT WITH $\frac{5}{8}$ " DIA. F844 FLAT WASHER UNDER NUT.

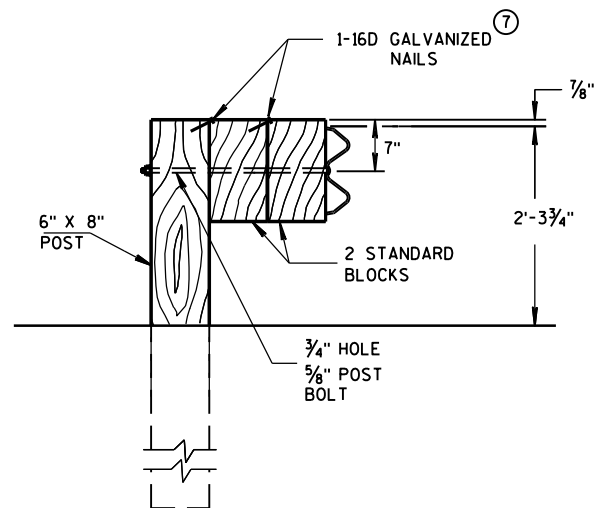

DETAIL FOR DOUBLE BLOCKS

THE NUMBER OF DOUBLE BLOCK POSTS
WITHIN A BARRIER RUN IS UNLIMITED

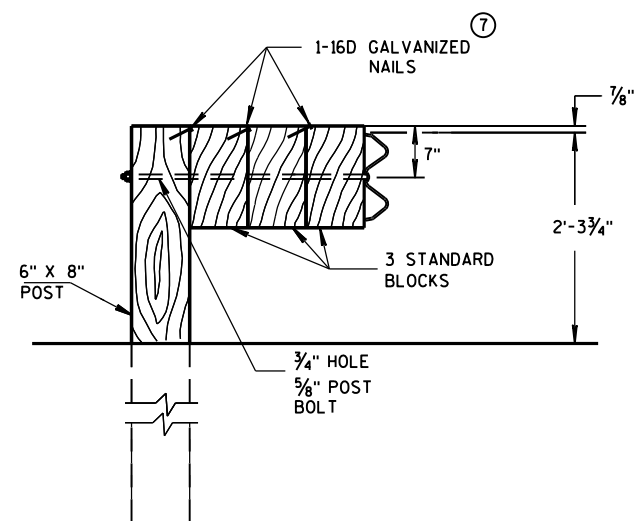


DETAIL FOR TRIPLE BLOCKS


TRIPLE BLOCK DETAIL IS LIMITED TO ONE
LOCATION WITHIN A BEAM GUARD RUN.

NOTES: USE DOUBLE OR TRIPLE BLOCKS WHEN UNDERGROUND OBSTACLES
PREVENT THE POST FROM BEING INSTALLED.

DO NOT USE EXTRA BLOCKOUTS IF IT CAUSES THE POST TO BE DRIVEN BEYOND
SHOULDER HINGE POINT OR CAUSES A FIXED OBJECT TO BE WITHIN THE DEFLECTION
DISTANCE OF THE BARRIER.

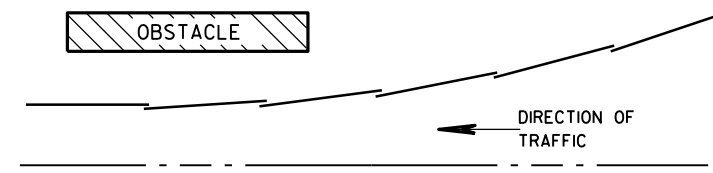

PLAN VIEW BEAM LAPPING DETAIL

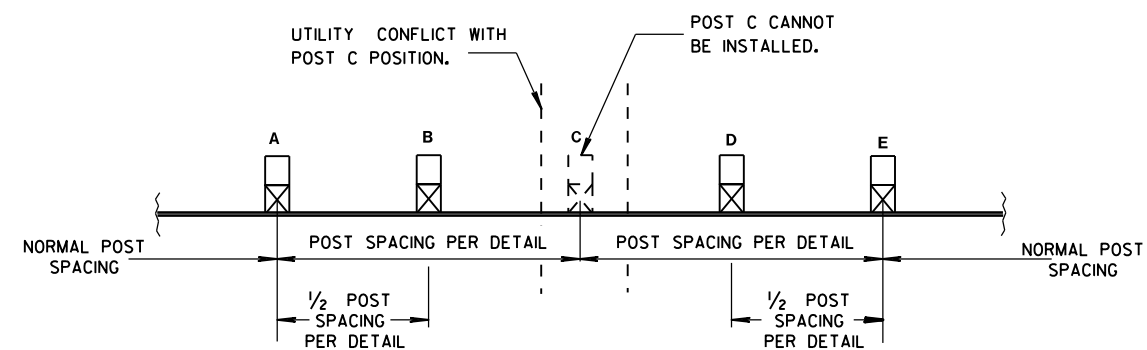

POST DRIVING FOR CONTINUOUS UNDERGROUND OBSTRUCTION

STEEL PLATE BEAM GUARD,
CLASS "A",
INSTALLATION & ELEMENTS

STATE OF WISCONSIN
DEPARTMENT OF TRANSPORTATION

APPROVED
June 2014 /S/ Jerry H. Zogg
DATE ROADWAY STANDARDS ENGINEER
FHWA

BILL OF MATERIALS

NOTE NO.	QTY.	DESCRIPTION
①	4	WOOD BREAKAWAY TERMINAL POST: 5 1/2" X 7 1/2" X 3'-9"
②	**	STEEL TUBE: OPTION 1 - QUANTITY OF 4 TS 8" X 6" X 0.188", 4'-6" LONG OR OPTION 2 - QUANTITY OF 2 TS 8" X 6" X 0.188", 6'-0" AND 2 TS 8" X 6" X 0.188", 4'-6" LONG
③	2	SOIL PLATE: 2'-0" X 1'-6" X 1/4" **
④	4	WOOD BREAKAWAY CRT POST: 6" X 8" X 6'-0"
⑤	6	WOOD OFFSET BLOCKS: 6' X 8" X 1'-2"
⑥	1	PIPE SLEEVE: 2" X 5 1/2" STANDARD PIPE
⑦	1	BEARING PLATE
⑧	1	BCT CABLE ASSEMBLY
⑨	1	CABLE ANCHOR BOX
⑩	1	STRUT & YOKE
⑪	1	STEEL PLATE BEAM, END PANEL 12 GA. 13'-6 1/2" LONG FOR SKT-350, ET-2000 AND ET-2000 PLUS
⑫	3	STEEL PLATE BEAM: 12 GA. 13'-6 1/2"
⑬	1	ET-2000/ET-2000 PLUS GUARDRAIL EXTRUDER OR SKT-350 IMPACT HEAD: AS FURNISHED BY MANUFACTURER
⑭	1	0.040" ALUMINUM SHEET WITH REFLECTIVE SHEETING TYPE F PER SECTION 637 OF THE STANDARD SPECIFICATIONS
⑮	1	E.A.T. MARKER POST

GENERAL NOTES

FOLLOW MANUFACTURE'S BOLTING RECOMMENDATIONS, IF NONE ARE AVAILABLE, INSTALL 3/8" ϕ X 1'-6" BUTTON HEAD BOLTS AT ALL POSTS EXCEPT FOR POST 1.

(A) THE SLOPE IN THE AREA BOUNDED BY THE GRADELINE, THE HINGE POINT LINE (HPL), AND THE CLEAR ZONE LIMITS (CZL) SHALL BE 4:1 OR FLATTER.

(B) AFTER FINAL ASSEMBLY, RECHECK CABLE TO BE SURE IT IS TAUT AND HAS NOT RELAXED.

(C) THE 13 SLOT FIRST RAIL PANEL MAY BE USED IN LIEU OF THE 3 SLOT RAIL PANEL ON SKT-350 ONLY.

(D) THE TOP OF THE STEEL TUBE ON POSTS 1 THROUGH 4 SHALL NOT BE MORE THAN 3" ABOVE THE FINISH GROUND ELEVATION.

(E) THE CENTER OF THE UPPER 3/2" DIAMETER HOLE ON POST 5 THROUGH 8 SHALL BE 3/4" ABOVE THE FINISHED GROUND LINE.


(F) ATTACH ALUMINUM SHEET TO E.A.T. HEAD USING 4 STAINLESS STEEL SELF-TAPPING SCREWS, ONE SCREW PER CORNER.

STEEL POSTS SHALL NOT BE ALLOWED FOR USE WITH ENERGY ABSORBING TERMINALS.


DO NOT INSTALL REFLECTORS ON THE FIRST 50 FEET OF THE APPROACH END OF THE ENERGY ABSORBING TERMINAL.

* DO NOT ATTACH BLOCKOUTS TO POSTS 1 AND 2.


** SDD SHOWS 4 - 54 INCH STEEL TUBES WITH SOIL PLATES INSTALLED ON POST 1 AND POST 2. POST 3 AND 4 DO NOT NEED SOIL PLATES. AN ALTERNATIVE INSTALLATION WOULD CONSIST OF 2 - 72 INCH STEEL TUBES ON POST 1 AND POST 2 AND 54 INCH SOIL TUBES ON POSTS 3 AND 4. THE ALTERNATIVE INSTALLATION DOES NOT REQUIRE SOIL PLATES.

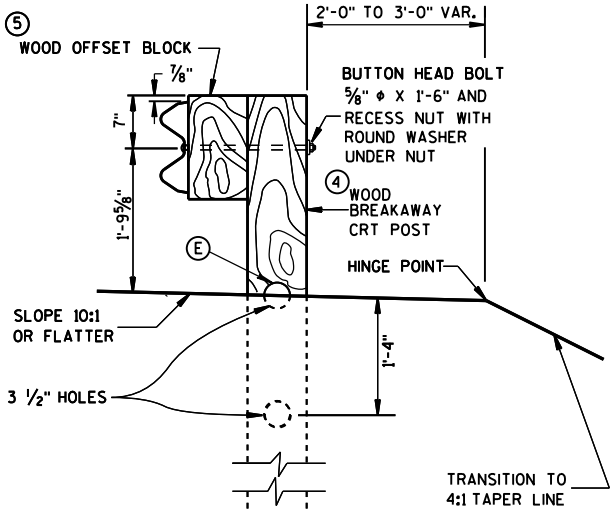


SECTION C-C
TYPICAL AT POST NOS. 6, 8

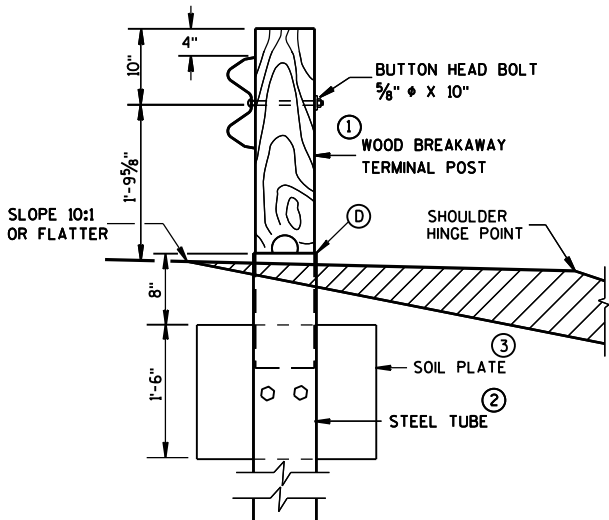


SECTION B-B
TYPICAL AT POST NO. 2 *

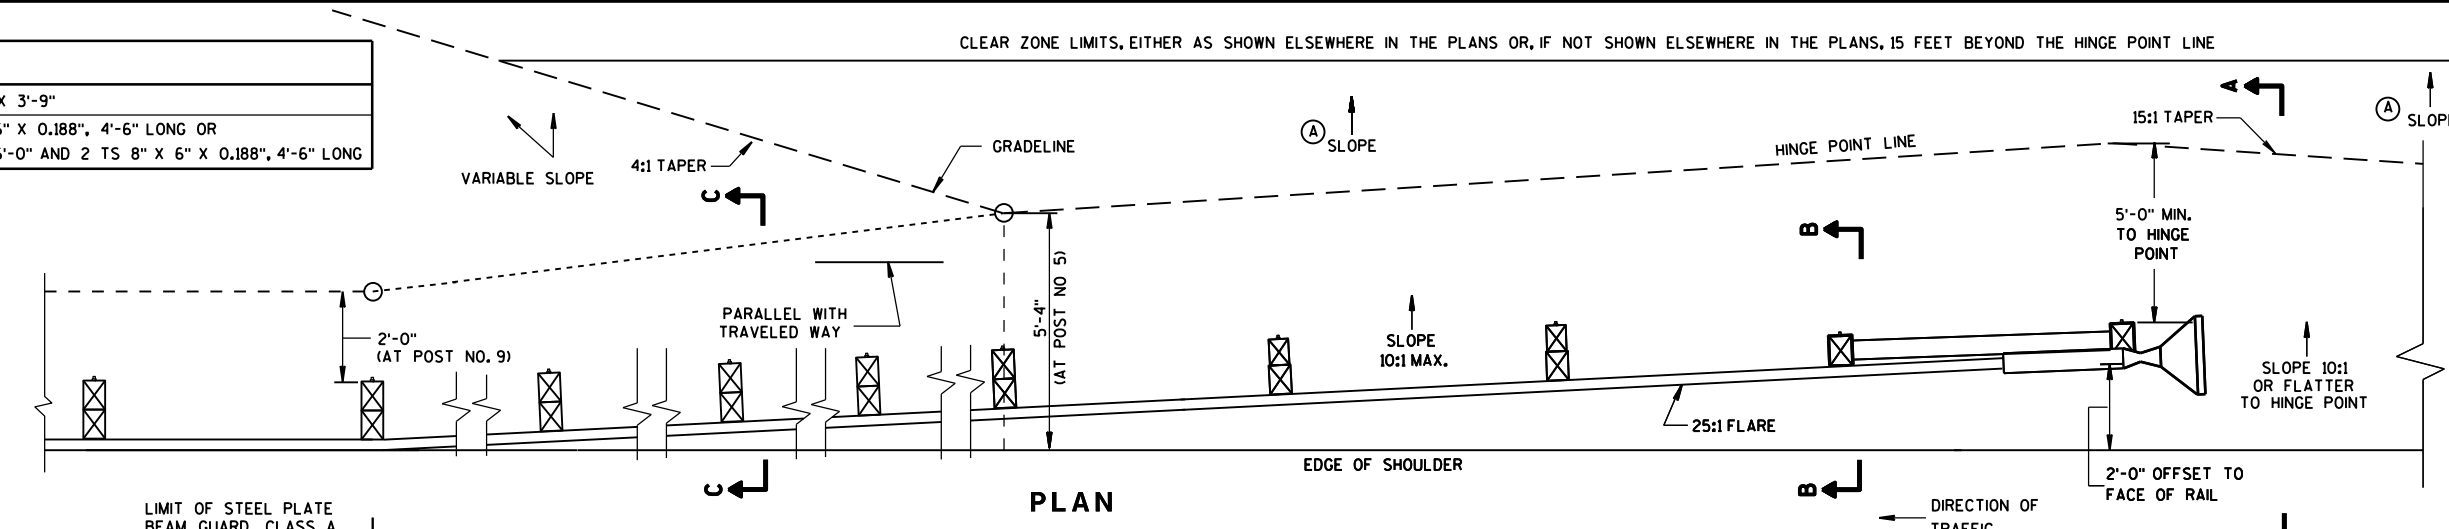


PLAN

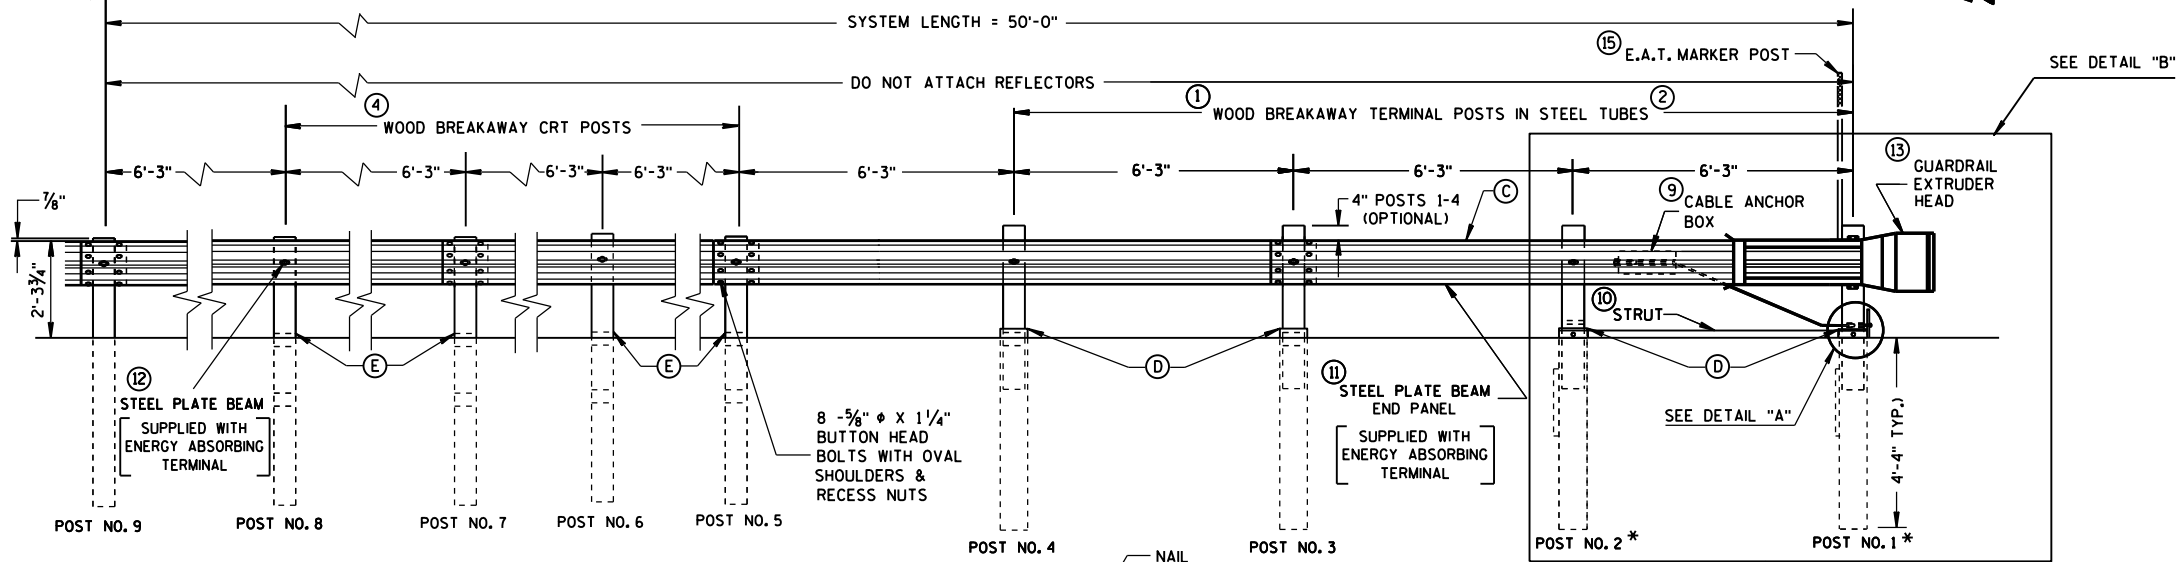


ELEVATION

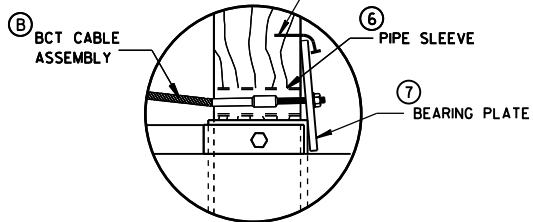

DETAIL "A"

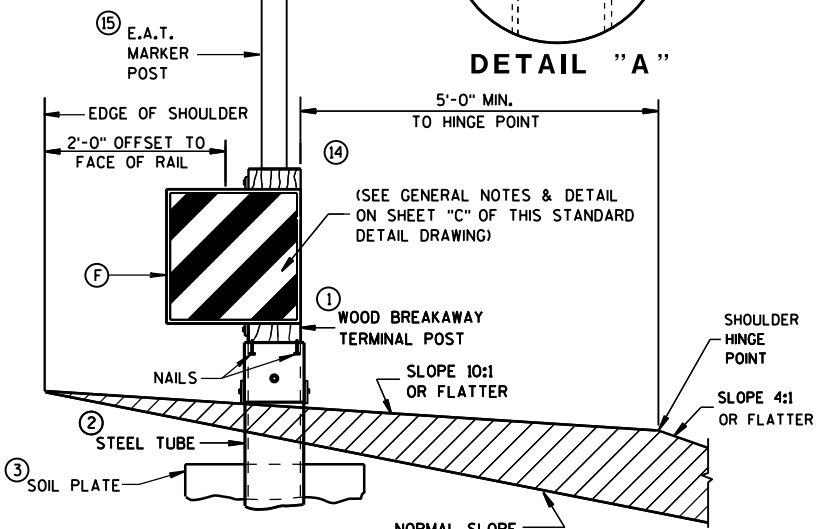


SECTION A-A
TYPICAL AT POST NO. 1 *

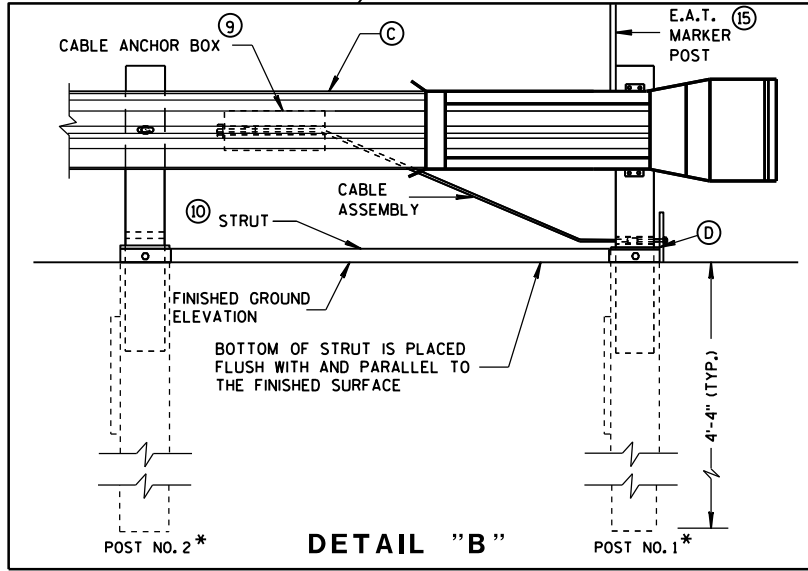


DETAIL "B"

STEEL PLATE BEAM GUARD
ENERGY ABSORBING TERMINAL


STATE OF WISCONSIN
DEPARTMENT OF TRANSPORTATION

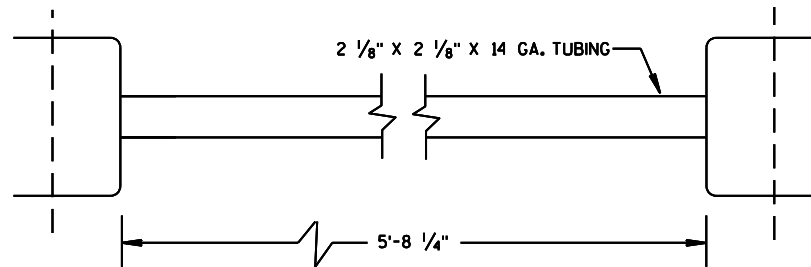


⑩ STRUT DETAIL (SKT-350)

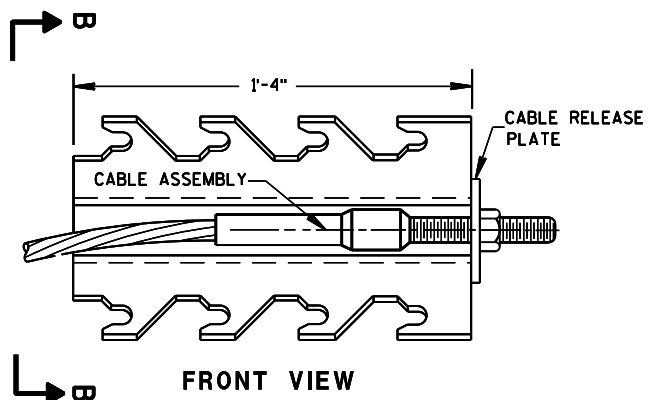


⑨ CABLE ANCHOR BOX (SKT-350)
(SKT-350)

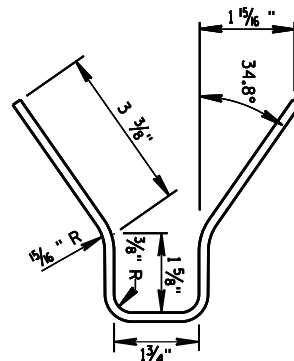


SECTION B-B

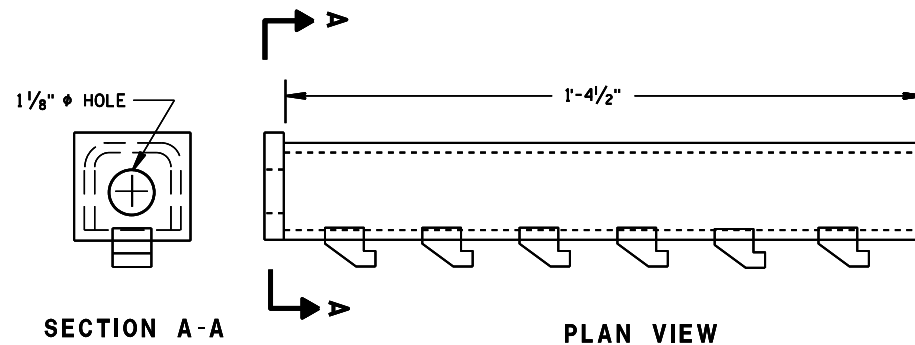


⑨ CABLE ANCHOR BOX (ET-2000/ET-2000 PLUS)

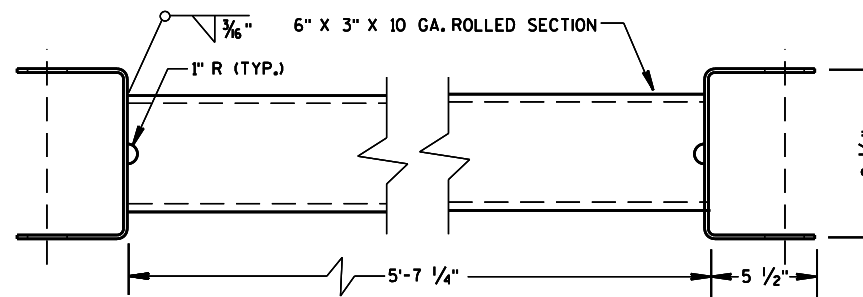

⑩ STRUT DETAIL (ET-2000/ET-2000 PLUS)
(ET-2000/ET-2000 PLUS)

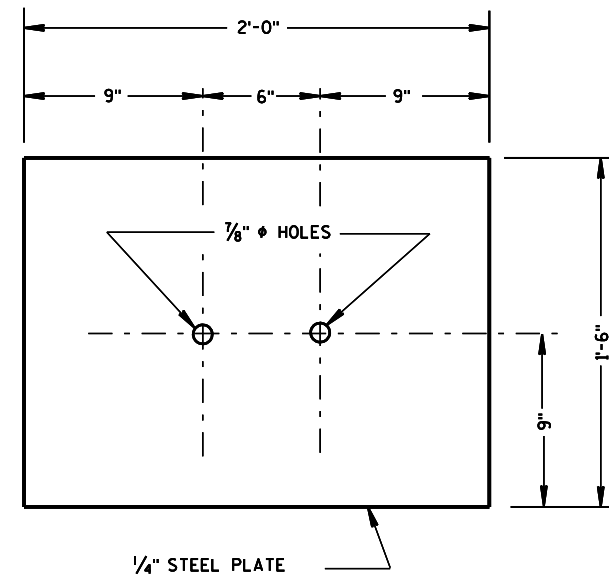


③ SOIL PLATE
(SKT-350, ET-2000/ET-2000 PLUS)

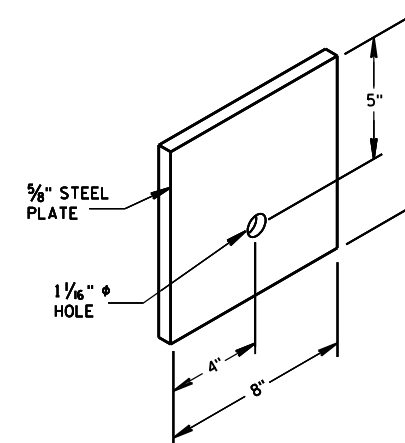


⑦ STEEL BEARING PLATE
(SKT-350, ET-2000/ET-2000 PLUS)

STEEL PLATE BEAM GUARD
ENERGY ABSORBING TERMINAL


STATE OF WISCONSIN
DEPARTMENT OF TRANSPORTATION

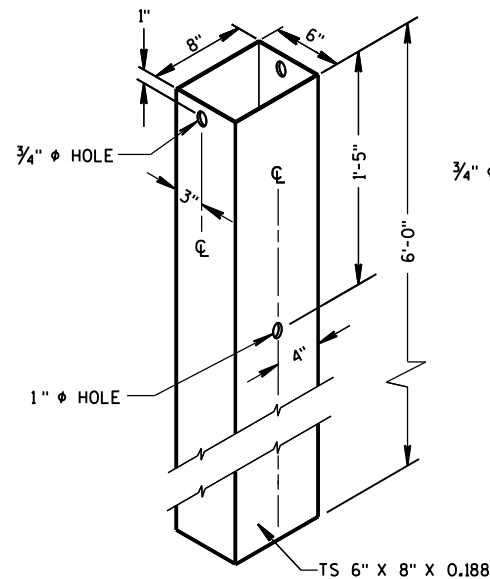

② **72" STEEL TUBE**
(POSTS NO. 1-4)

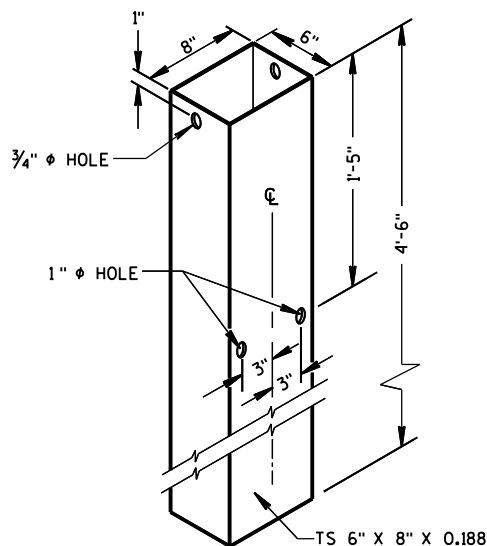


② **54" STEEL TUBE**
(POSTS NO. 1-4)

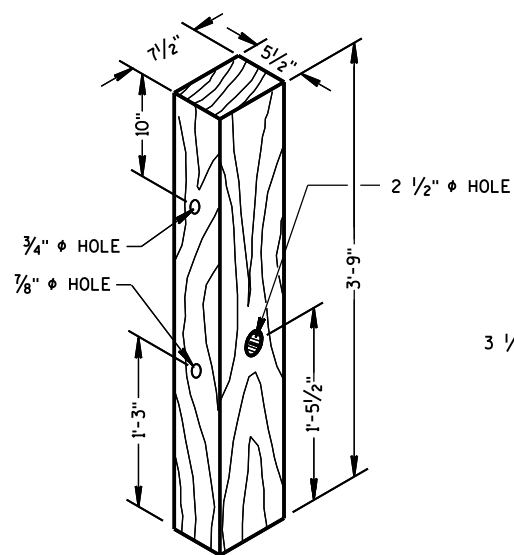

① **TERMINAL POST**
(POSTS NO. 1-4)

WOOD BREAKAWAY POSTS

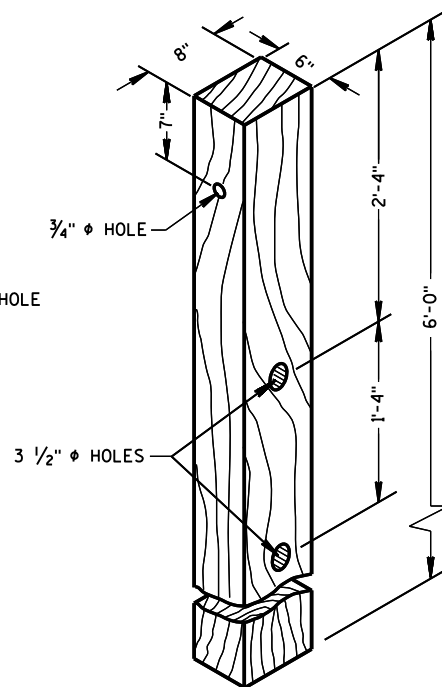


④ **CRT POST**
(POSTS NO'S 5-8)

GENERAL NOTES

WHEN ROCK IS ENCOUNTERED DURING EXCAVATION, A 12 INCH DIA. POST HOLE EXTENDING 20 INCHES DEEP INTO THE ROCK MAY BE USED IF APPROVED BY THE ENGINEER. GRANULAR MATERIAL SHALL BE PLACED IN THE BOTTOM OF THE HOLE APPROXIMATELY 2 1/2" INCHES DEEP TO PROVIDE DRAINAGE. THE SOIL TUBES SHALL BE FIELD CUT TO LENGTH, PLACED IN THE HOLE AND BACKFILLED WITH ADEQUATELY COMPACTED MATERIAL EXCAVATED FROM THE HOLE.


SEE APPROVED PRODUCTS LIST FOR ACCEPTABLE E. A. T. MARKER POST.

ⓐ 1/2" DIA. X 3" LAG BOLT WITH WASHER.

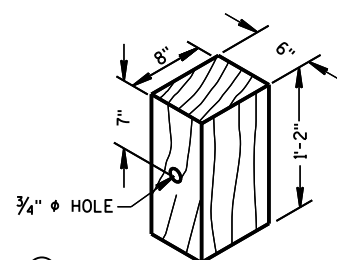


⑤ **WOOD OFFSET BLOCK**
REQ'D. AT ALL POSTS EXCEPT POST NO'S 1 & 2

TYPE H
YELLOW REFLECTIVE
SHEETING 3" X 9"
SEE STANDARD
SPECIFICATION 637

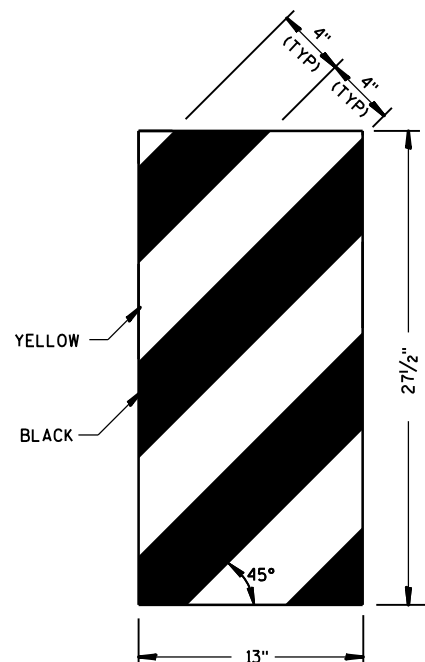


ET-2000 PLUS ONLY

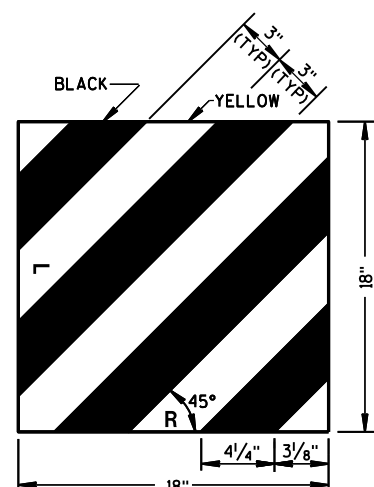


ET-2000 AND SKT-350

⑭ **REFLECTIVE SHEETING DETAILS**

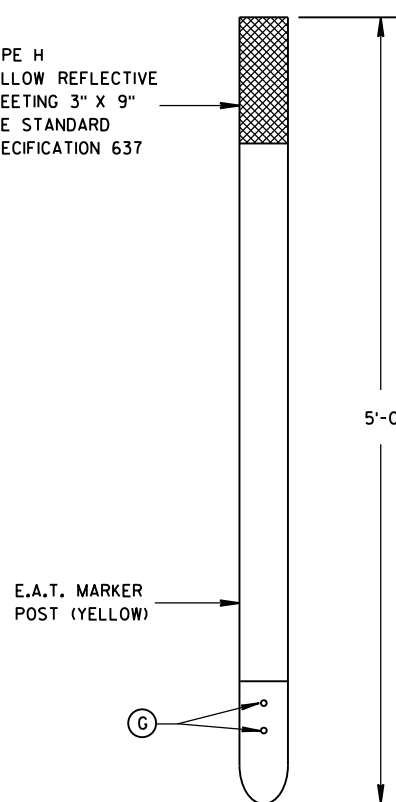


FRONT VIEW

 


SIDE VIEW

⑮ **E.A.T. MARKER POST**

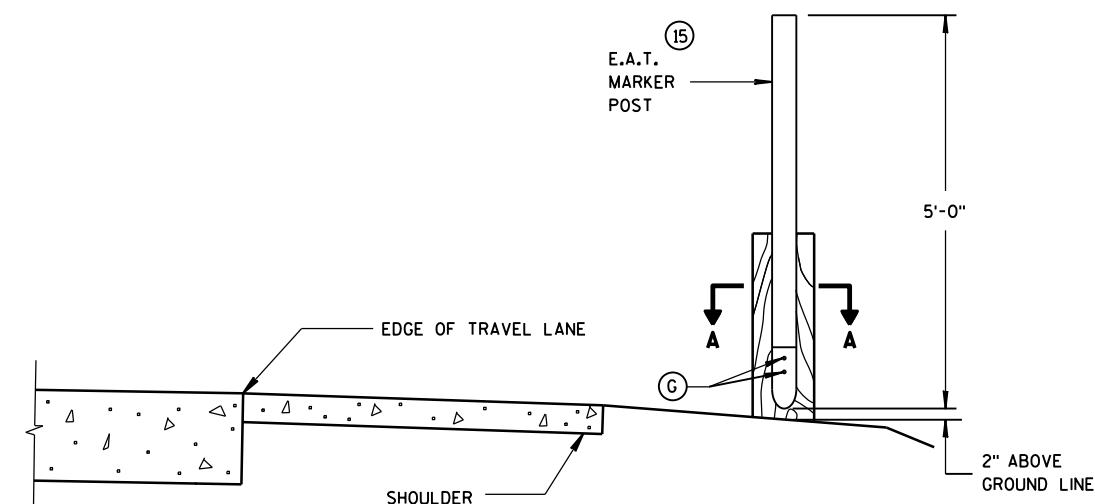

TYPICAL INSTALLATION OF E.A.T. MARKER POST BACKSIDE OF POST NO. 1
(E.A.T. AND RAIL REMOVED FOR CLARITY)

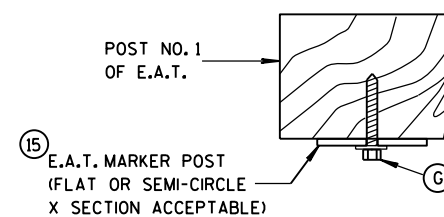


SECTION A-A

**STEEL PLATE BEAM GUARD
ENERGY ABSORBING TERMINAL**






**STATE OF WISCONSIN
DEPARTMENT OF TRANSPORTATION**

APPROVED
June 2014
DATE
FHWA

/S/ Jerry H. Zogg
ROADWAY STANDARDS ENGINEER
88

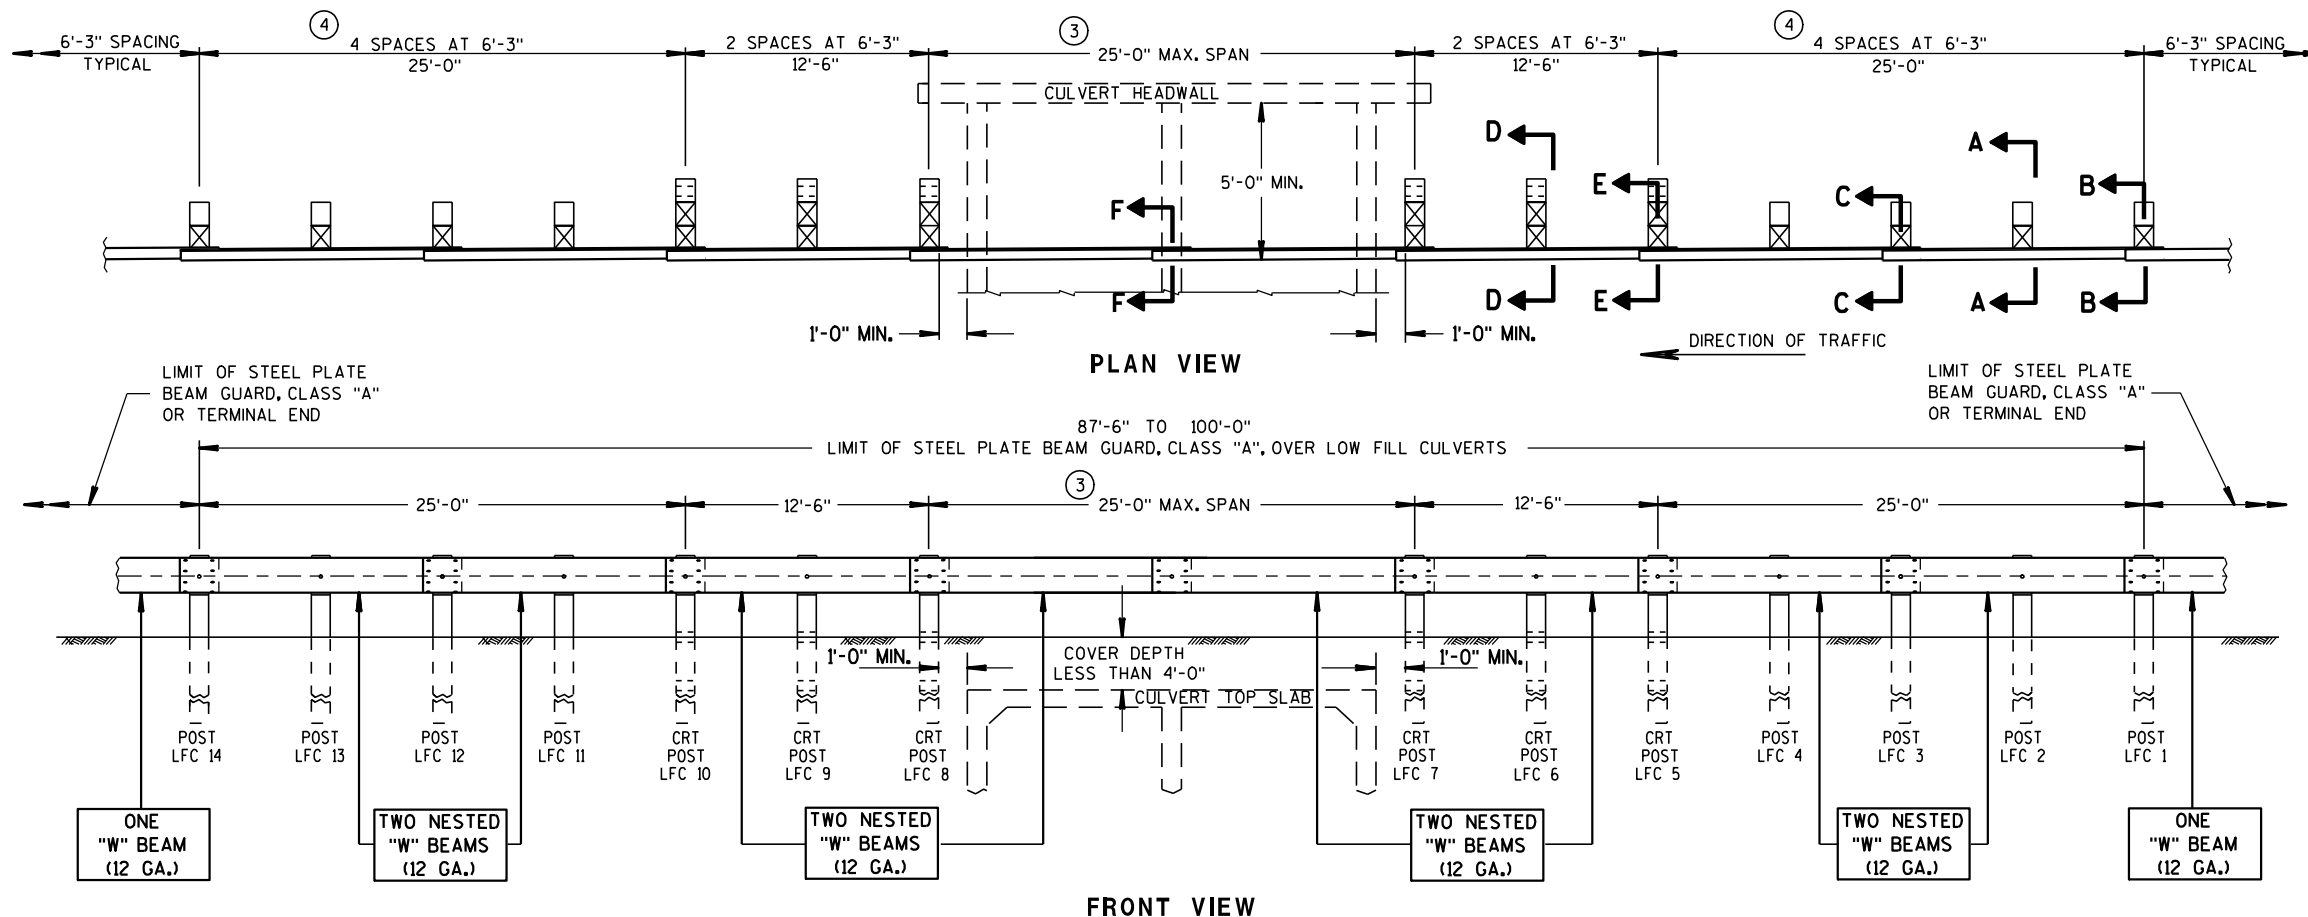


TYPICAL INSTALLATION OF STEEL PLATE BEAM GUARD OVER LOW FILL CULVERTS

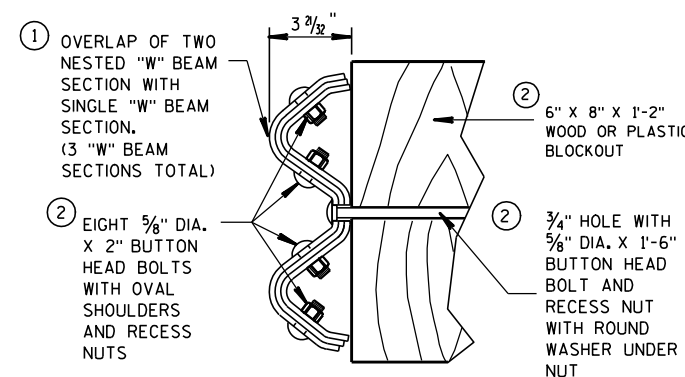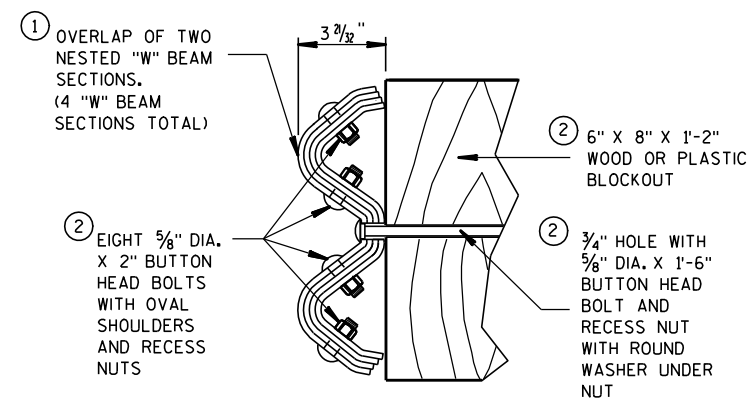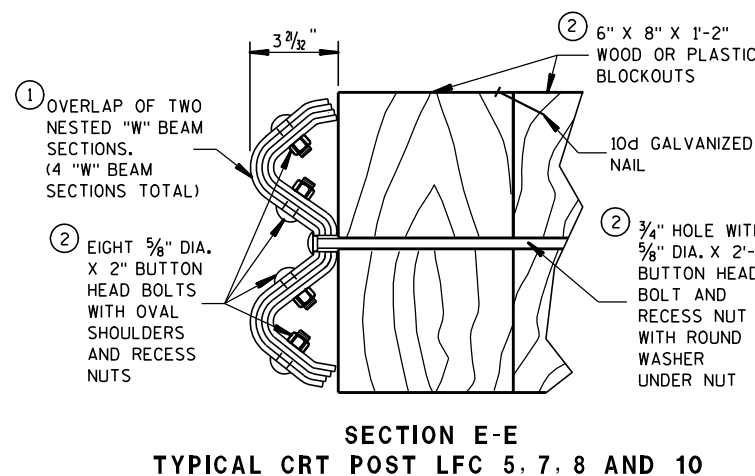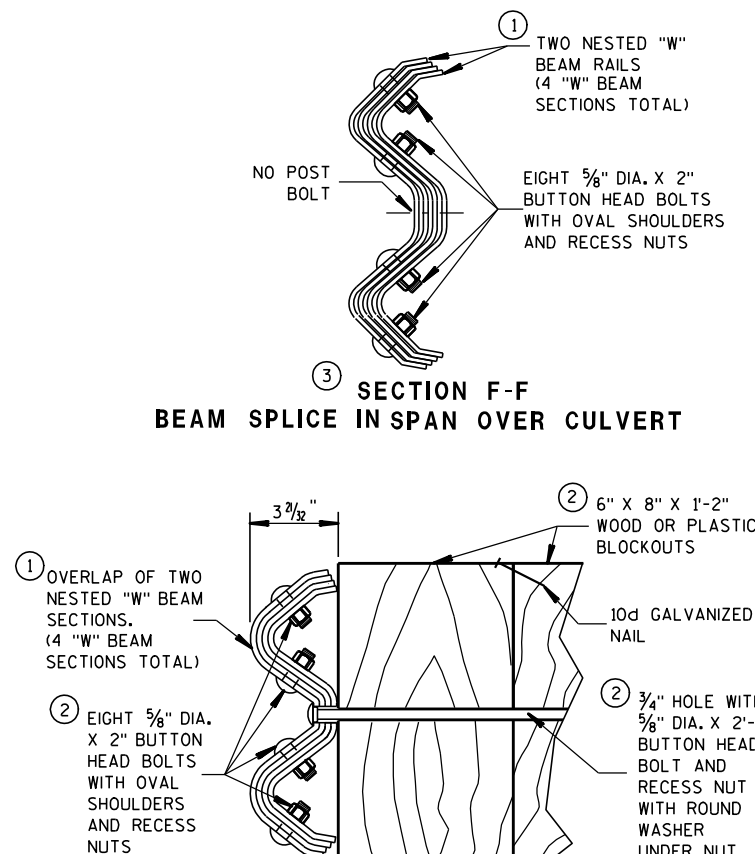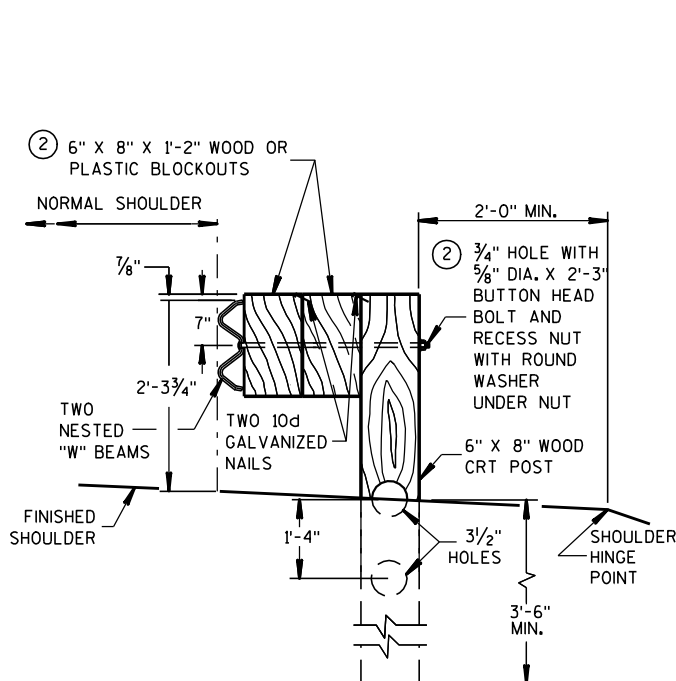

GENERAL NOTES

DETAILS OF CONSTRUCTION, MATERIALS AND WORKMANSHIP NOT SHOWN ON THIS DRAWING SHALL CONFORM TO THE PERTINENT REQUIREMENTS OF THE STANDARD SPECIFICATIONS AND THE APPLICABLE SPECIAL PROVISIONS.

- ① MAINTAIN THE NESTING OF EACH NESTED PAIR OF "W" BEAM SECTIONS THROUGH SPLICES. ORIENTATE NESTED "W" BEAM SPLICES IN THE DIRECTION OF TRAFFIC AS THE PLAN VIEW SHOWS. SEE S.D.D. 14 B 15 FOR SPLICE INSTALLATION.
- ② THE CONTRACTOR MAY USE APPROVED PLASTIC BLOCKOUTS IN LIEU OF WOOD BLOCKOUTS. SEE S.D.D. 14 B 15 FOR TYPICAL BLOCKOUT, SPLICE AND REFLECTOR INSTALLATIONS. USE BOLT SIZES AND LENGTHS AS SHOWN ON THIS DETAIL.
- ③ PROVIDE 12'-6", 18'-9" AND 25'-0" SPANS ONLY. USE A MAXIMUM OF ONE SPLICE LOCATED ANYWHERE WITHIN THE SPAN SECTION. LOCATE ALL OTHER SPLICES AT BEAM GUARD POSTS.
- ④ IN THE FIRST AND LAST 25 FOOT SECTIONS (POSTS LFC 1-4 & LFC 11-14), THE CONTRACTOR MAY USE W6 X 9 OR W6 X 8.5 STEEL POSTS WITH NOTCHED PLASTIC BLOCKOUTS OR 6" X 8" WOOD POSTS WITH EITHER WOOD OR PLASTIC BLOCKOUTS. DO NOT MIX STEEL POSTS WITH NOTCHED PLASTIC BLOCKOUTS AND WOOD POSTS WITH EITHER WOOD OR PLASTIC BLOCKOUTS IN THE SAME INSTALLATION.
- ⑤ WHERE EXISTING CONDITIONS DO NOT PERMIT THE APPROPRIATE EARTHWORK, THE PLAN TYPICAL SECTIONS OR DETAILS MAY SHOW, OR THE ENGINEER MAY ALLOW, THE REDUCTION OR ELIMINATION OF THE 2 FOOT DISTANCE TO THE HINGE POINT. BUILD AS THE PLAN SHOWS OR ENGINEER DIRECTS. IF THE 2 FOOT DISTANCE TO THE HINGE POINT IS REDUCED OR ELIMINATED, INCREASE THE POST SOIL DEPTH TO 4'-6" OR MORE.

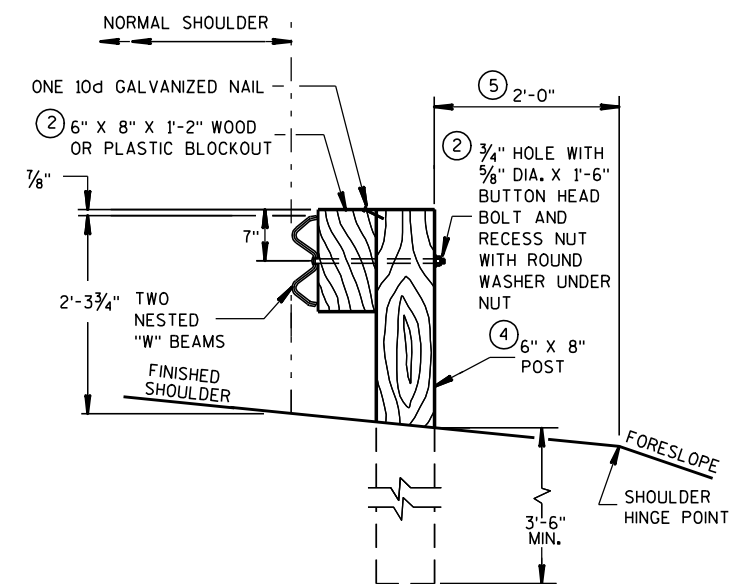

STEEL PLATE BEAM GUARD, CLASS "A", OVER LOW FILL CULVERTS

STATE OF WISCONSIN
DEPARTMENT OF TRANSPORTATION

APPROVED

12/8/00

DATE


FHWA

/S/ John Have

CHIEF ROADWAY DEVELOP


89

GINEER

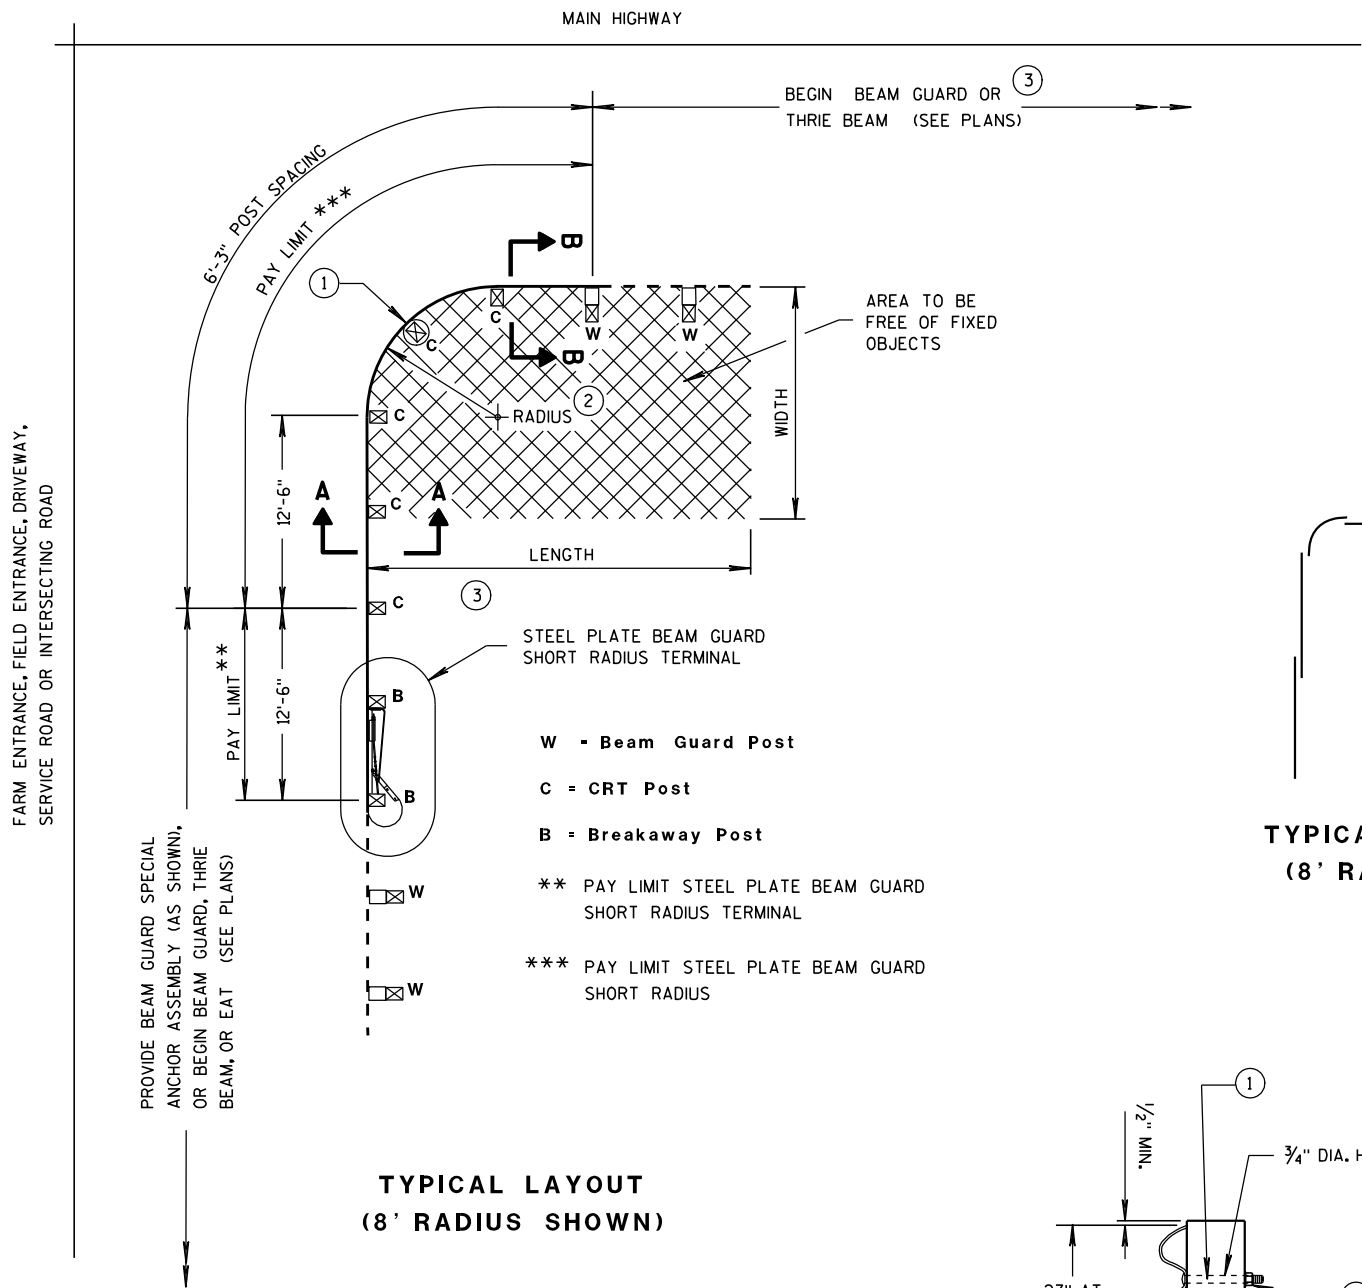


TYPICAL LAYOUT
(8' RADIUS SHOWN)

- W - Beam Guard Post
C = CRT Post
B = Breakaway Post
** PAY LIMIT STEEL PLATE BEAM GUARD SHORT RADIUS TERMINAL
*** PAY LIMIT STEEL PLATE BEAM GUARD SHORT RADIUS

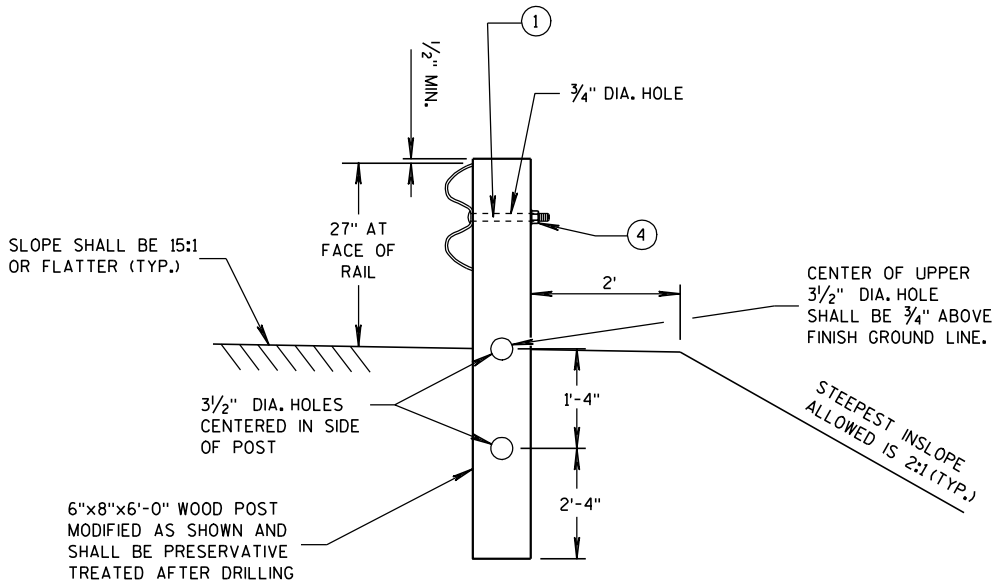

SECTION A-A
(CRT POST)

TYPICAL LAP SPLICES
(8' RADIUS SHOWN)

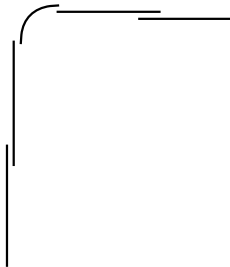

GENERAL NOTES

ALL ANGLES, CHANNELS, AND PLATES SHALL CONFORM TO THE REQUIREMENTS OF ASTM A36 AND THE STRUCTURAL TUBING SHALL CONFORM TO ASTM A 500. WELDING SHALL MEET THE CURRENT REQUIREMENTS OF THE AMERICAN WELDING SOCIETY STRUCTURAL WELDING CODE ANSI/AWS D1.1. ALL STRUCTURAL STEEL SHALL BE GALVANIZED IN ACCORDANCE WITH ASTM A 123. PUNCHING, DRILLING, CUTTING, OR WELDING WILL NOT BE PERMITTED AFTER GALVANIZING. FURNISH AND INSTALL HARDWARE PER STANDARD SPECIFICATION 614.2, UNLESS NOTED OTHERWISE.


SHOP BEND CURVED RAIL SECTIONS.

SEE STANDARD DETAIL DRAWING 14 B 15 FOR OTHER DETAIL.

- 1 ON THE 8 FOOT RADIUS INSTALLATION, DO NOT INSTALL BUTTON HEAD BOLT AT CENTER CRT POST.
- 2 RADIUS FROM 8' - 36'. SEE PLAN.
- 3 HEIGHT TRANSITION MAY BE REQUIRED. SEE PLAN OR PROJECT ENGINEER.
- 4 5/8" Ø X 1'-6" BUTTON HEAD BOLT AND RECESS NUT WITH ROUND WASHER UNDER NUT.

RADIUS	NUMBER OF CRT POSTS	*NUMBER AND LENGTH OF CURVED RAILS	REQUIRED AREA FREE OF FIXED OBJECTS (LENGTH x WIDTH)
8'	5	1 at 12.5'	25' x 15'
16'	7	1 at 25'	30' x 15'
24'	9	1 at 25' and 1 at 12.5'	40' x 20'
32'	11	2 at 25'	50' x 20'


* THE NUMBER OF RAILS IS BASED ON A 90° INTERSECTION. SEE PLAN FOR NON 90° INSTALLATIONS.

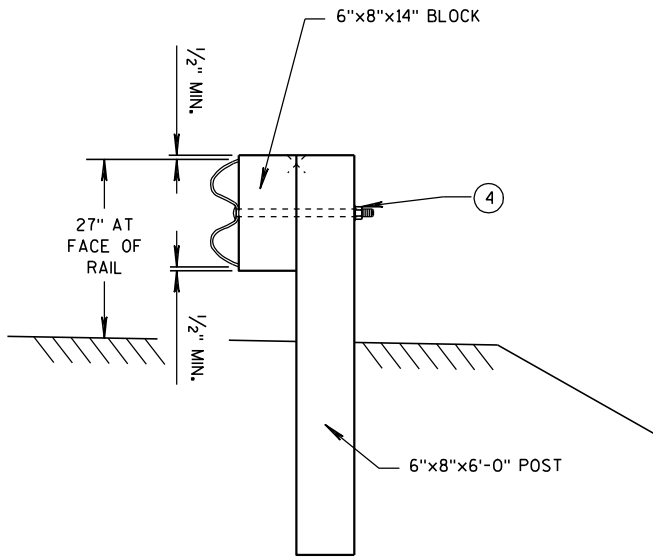


SECTION B-B
(BEAM GUARD POST)

STEEL PLATE BEAM GUARD
SHORT RADIUS TERMINAL

STATE OF WISCONSIN
DEPARTMENT OF TRANSPORTATION

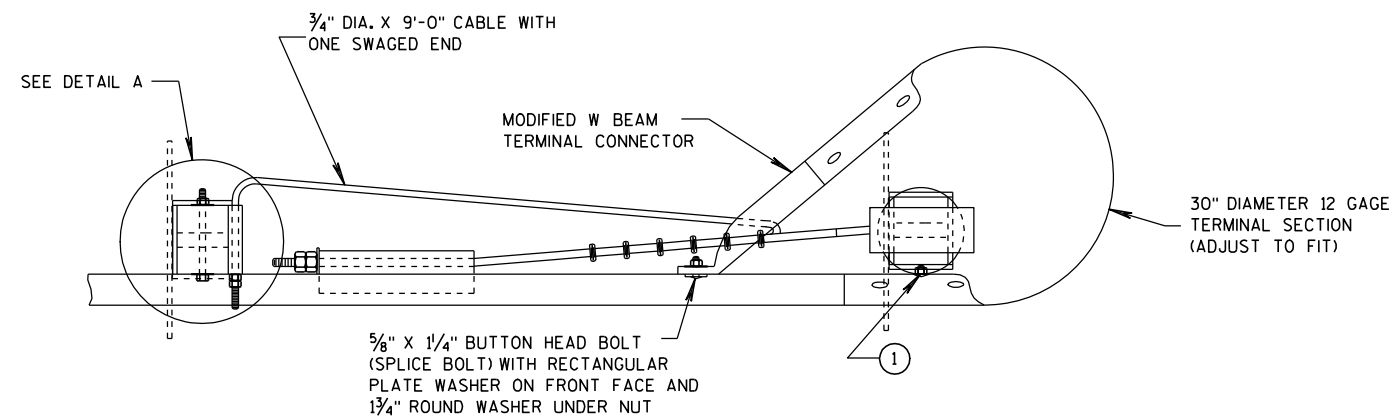

PLAN VIEW

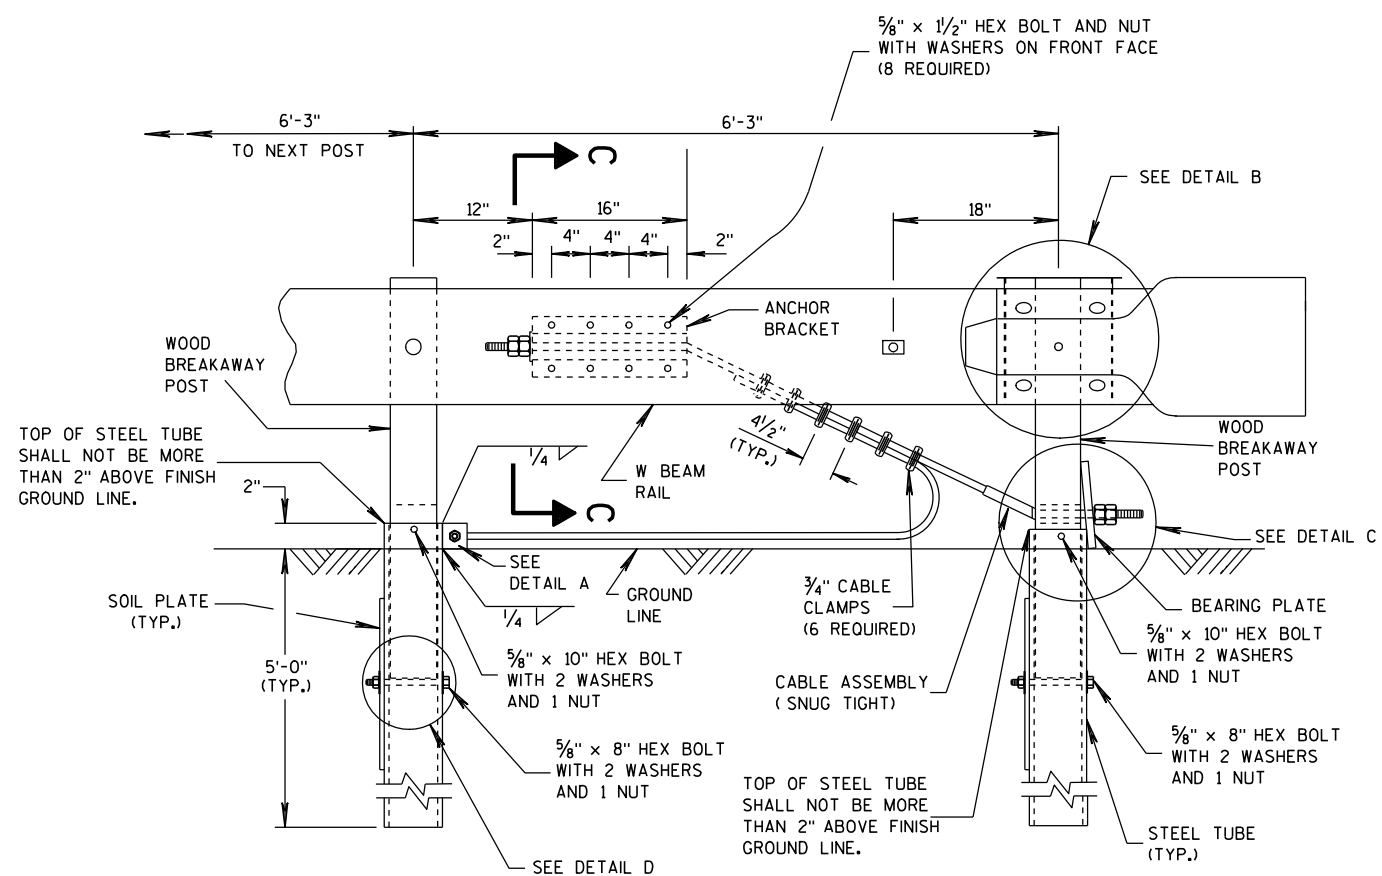


ELEVATION VIEW


STEEL PLATE BEAM GUARD SHORT RADIUS TERMINAL

GENERAL NOTES

- 1 ATTACH W BEAM RAIL TO THE STEEL PIPE WITH A $\frac{5}{8}$ " X 2" BUTTON HEAD BOLT WITH NO WASHER. CONNECTION TO THE POST IS NOT REQUIRED.
- INSTALL GALVANIZED $\frac{3}{4}$ " (6X19) PREFORMED WIRE OR INDEPENDENT WIRE ROPE CORE CONFORMING TO AASHTO M 30. MANUFACTURE WIRE ROPE OUT OF IMPROVED FLOW STEEL WITH A MINIMUM BREAKING STRENGTH OF 42,800 PSI.

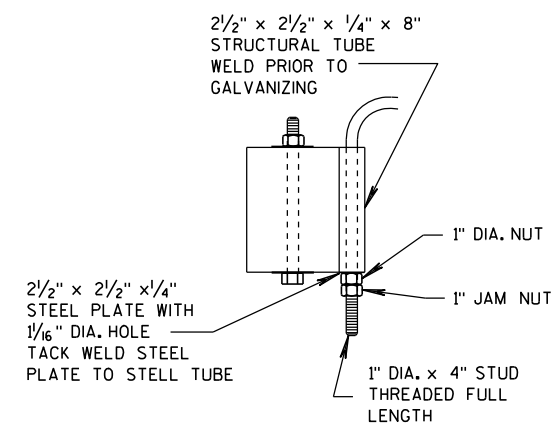


DETAIL A

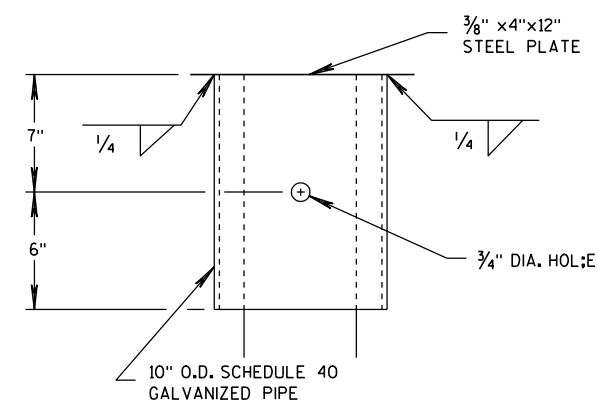


DETAIL B

(BEAM GUARD AND TERMINAL SECTION NOT SHOWN)


STEEL PLATE BEAM GUARD
SHORT RADIUS TERMINALSTATE OF WISCONSIN
DEPARTMENT OF TRANSPORTATION

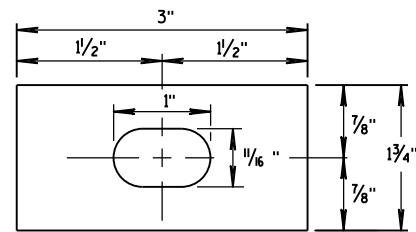


**RECTANGULAR
PLATE WASHER**

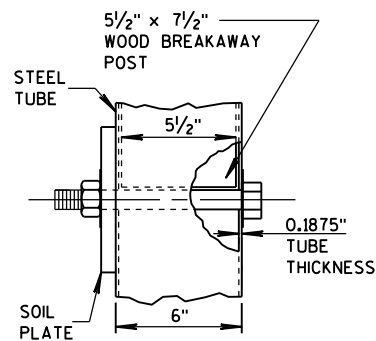


DETAIL D

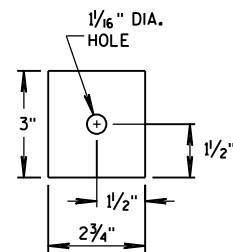


END PLATE

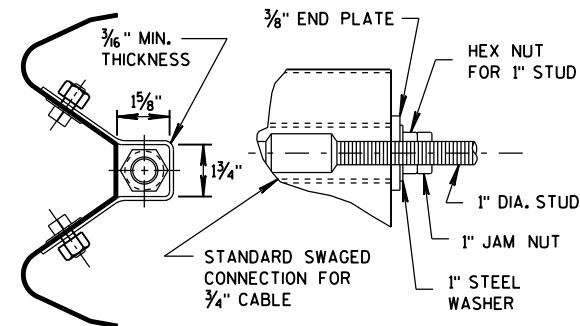


**SECTION C-C
(END PLATE REMOVED)**

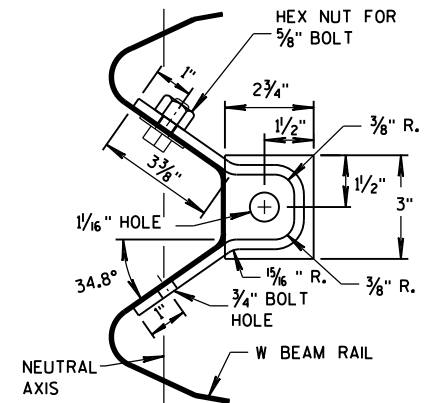


ANCHOR BRACKET

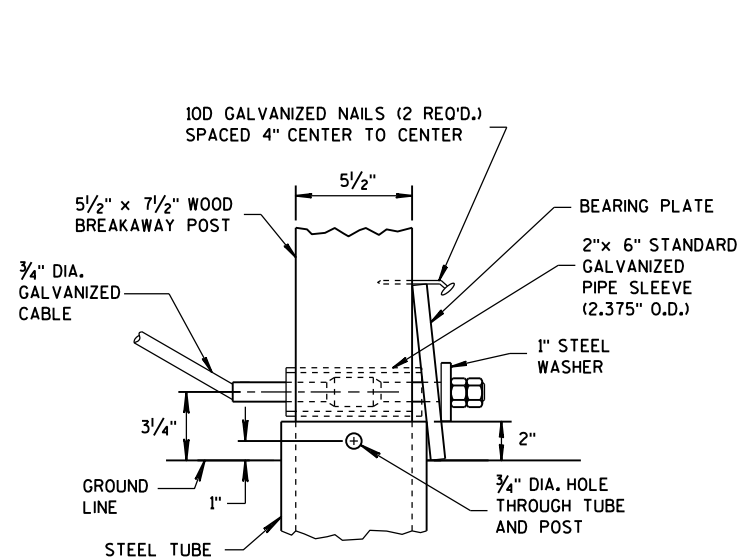


DETAIL C

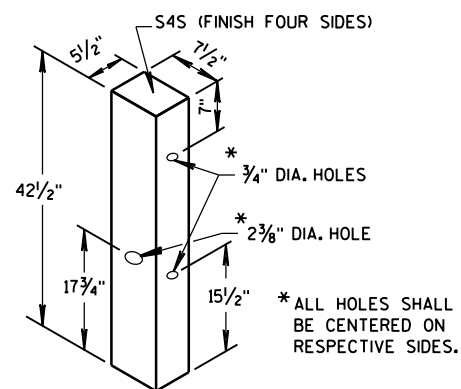


WOOD BREAKAWAY POST

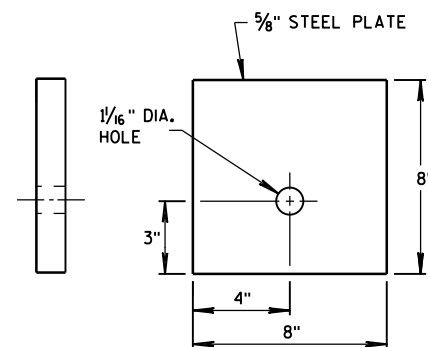


BEARING PLATE

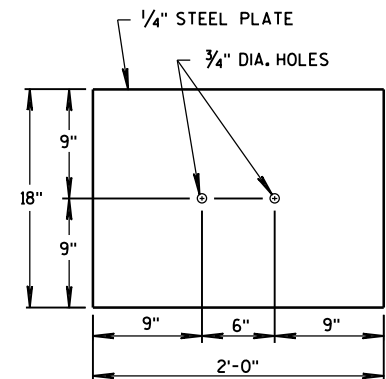

SOIL PLATE

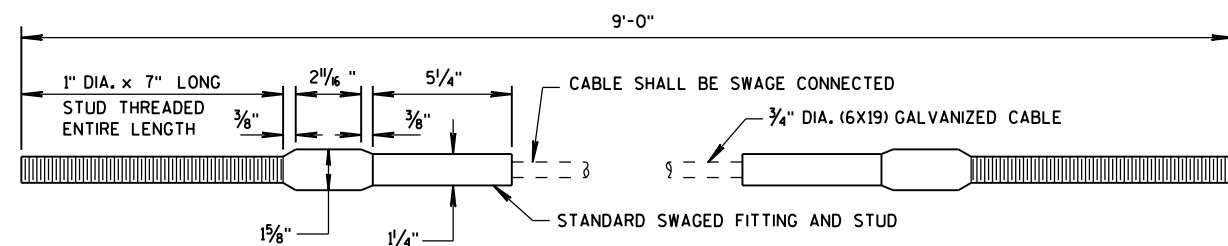

CABLE ASSEMBLY

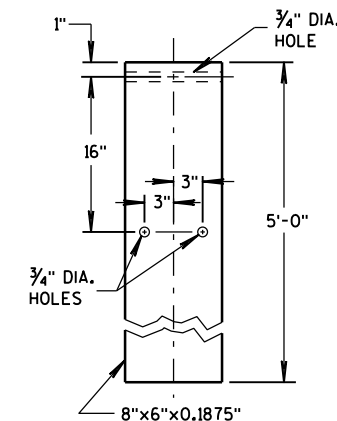

STEEL TUBE

**STEEL PLATE BEAM GUARD
SHORT RADIUS TERMINAL**

**STATE OF WISCONSIN
DEPARTMENT OF TRANSPORTATION**

APPROVED


12/18/08

DATE


FHWA

/S/ Jerry H. Zogg
ROADWAY STANDARDS ENGINEER


92 NT

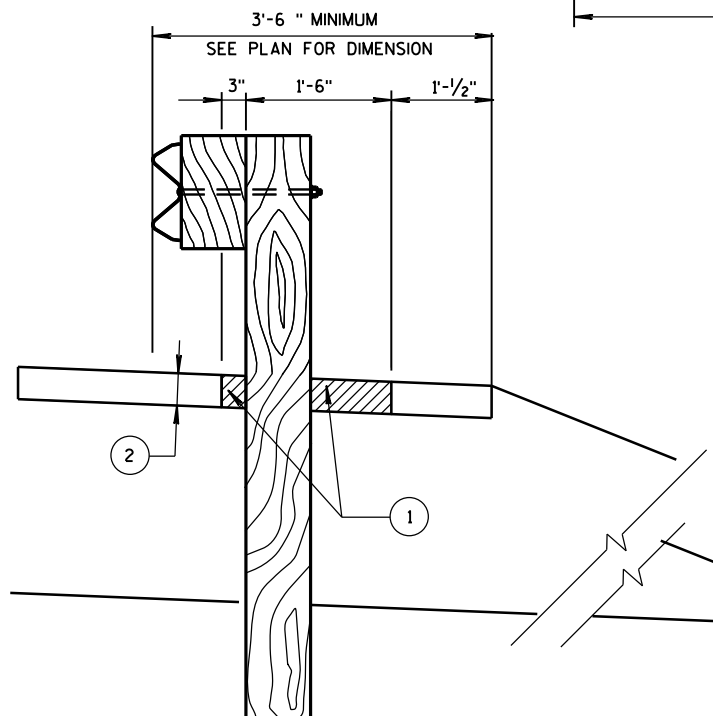

SECTION A-A

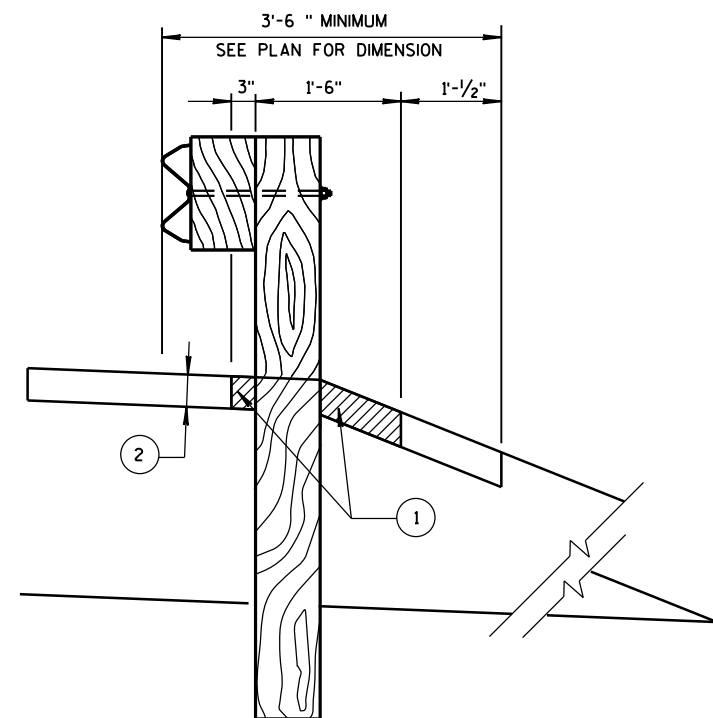


SECTION B-B

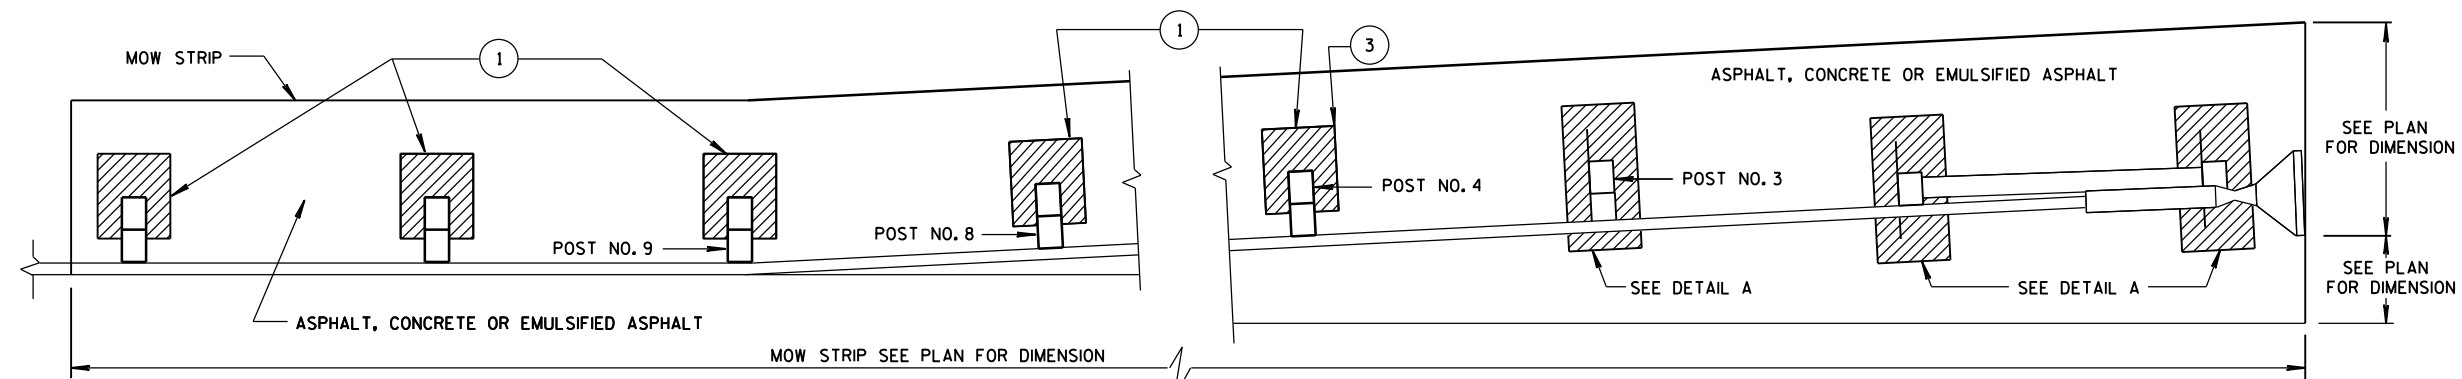


PLAN VIEW

MOW STRIP LAYOUT FOR ENERGY ABORING TERMINAL

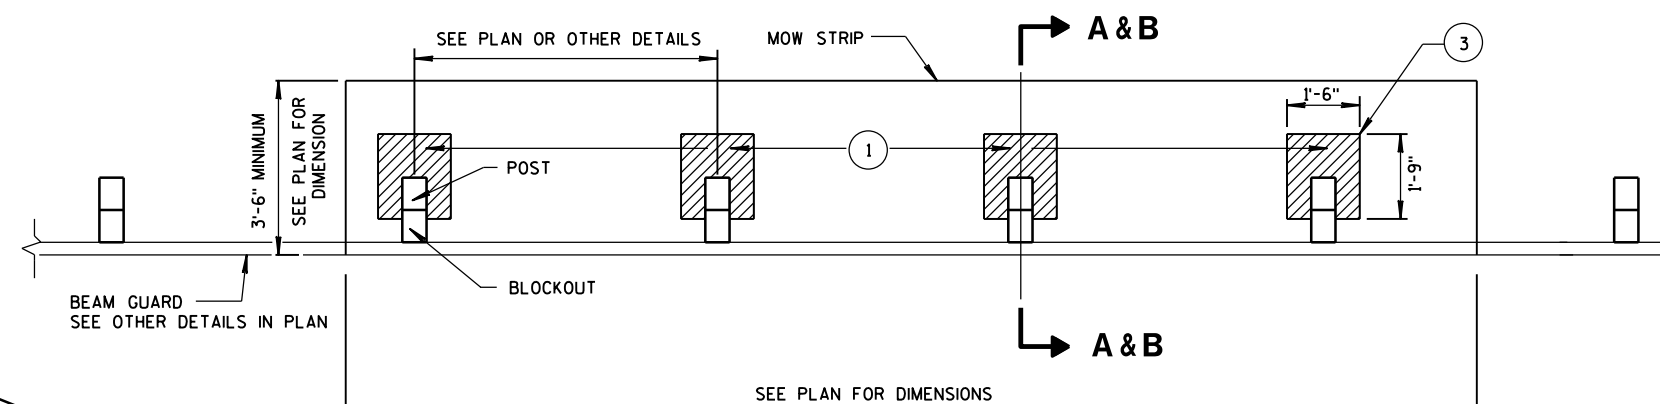


PLAN VIEW

MOW STRIP FOR TYPICAL BLOCKOUT LAYOUT

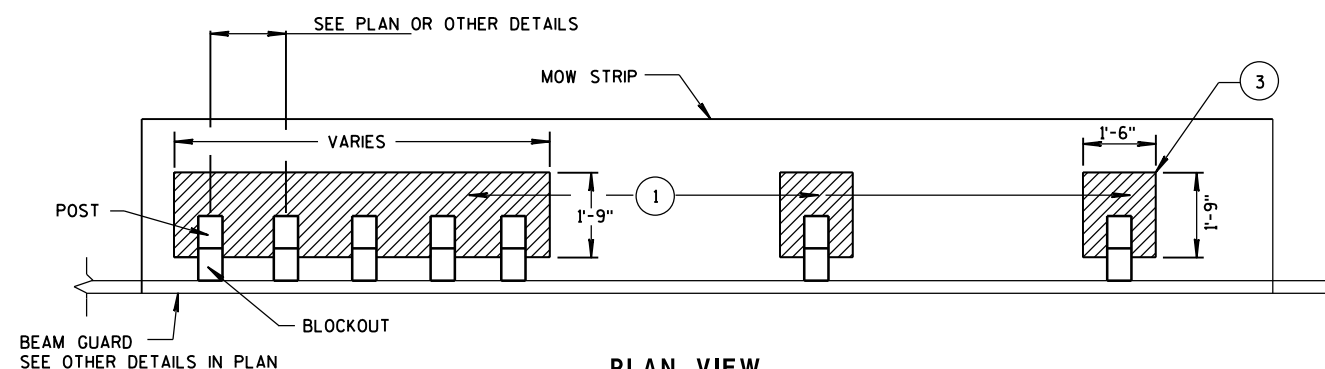


PLAN VIEW

MOW STRIP FOR TIGHT SPACING LAYOUT

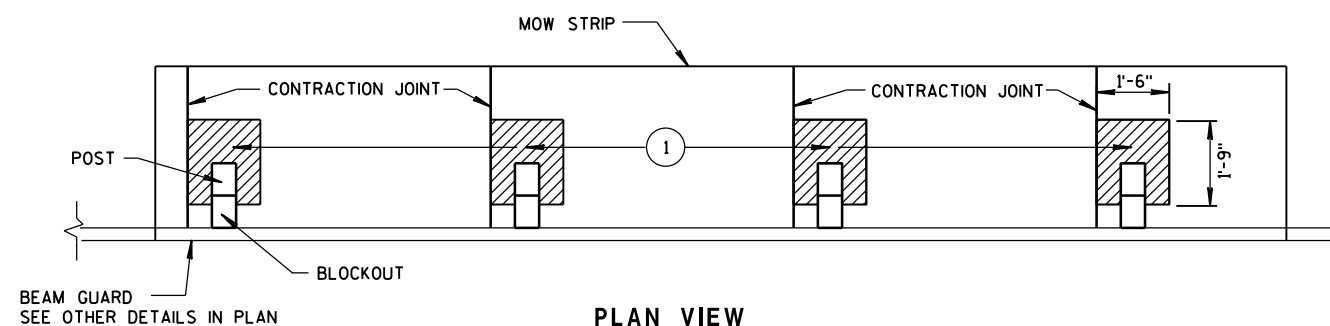


PLAN VIEW

JOINT PLACEMENT FOR CONCRETE MOW STRIP

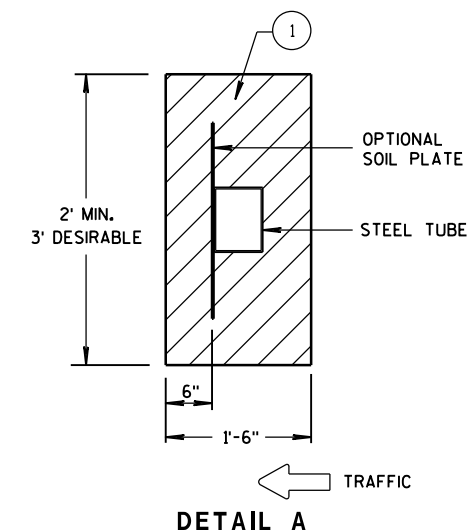

DETAIL A

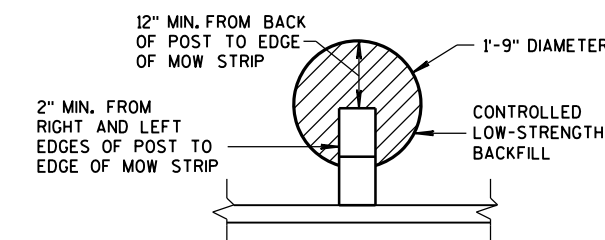ALTERNATIVE HMA
MOW STRIP DESIGN

- ① CONTROLLED LOW-STRENGTH BACKFILL OR EMULSIFIED ASPHALT.
- ② DEPTH OF MOW STRIP:
ASPHALT - 4"
CONCRETE - 4"
EMULSIFIED ASPHALT - 1" OR LESS
- ③ FOR EMULSIFIED ASPHALT MOW STRIP LEAVE OUTS NOT REQUIRED. (TYPICAL FOR ALL POSTS.)

GUARDRAIL MOW STRIP

STATE OF WISCONSIN
DEPARTMENT OF TRANSPORTATION

APPROVED
June 2014 /S/ Jerry H. Zogg
DATE ROADWAY STANDARDS 93 NT
FHWA ENGINEER


6

- S.D.D. 14 B 42-3a**




S.D.D. 14 B 42-3a



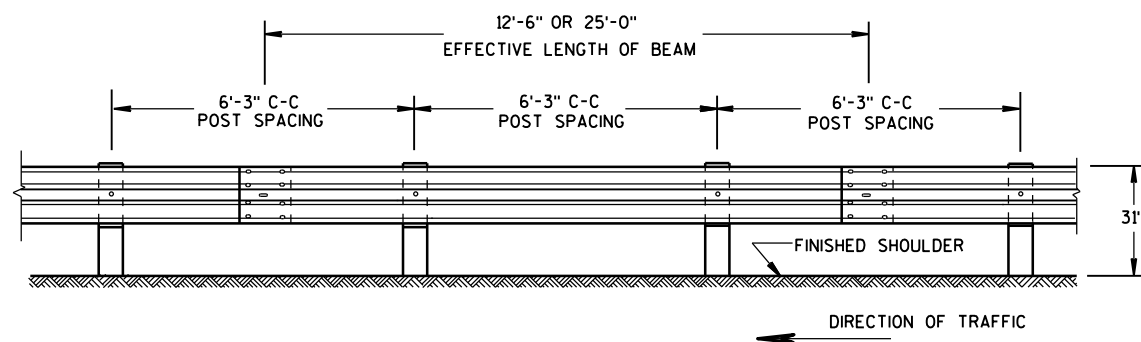


FRONT VIEW

POST SPACING STANDARD INSTALLATION

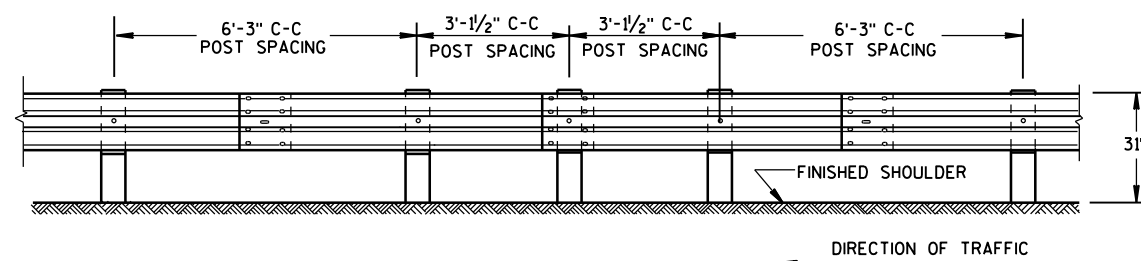


FRONT VIEW

HALF POST SPACING (HS) AND
HALF POST SPACING WITH LONGER POSTS (K)

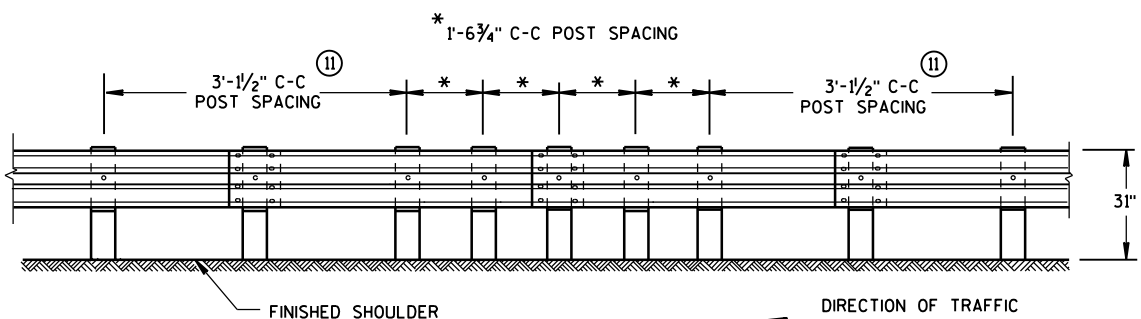


FRONT VIEW


QUARTER POST SPACING (QS)

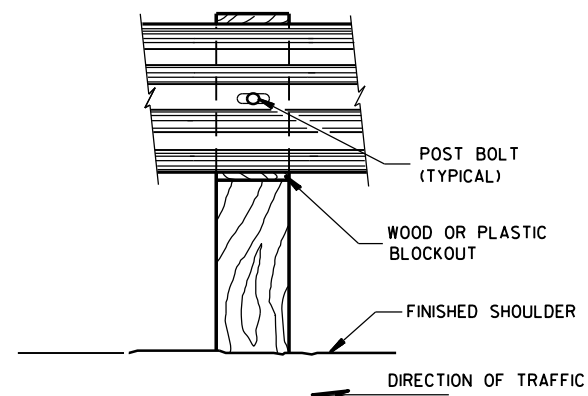


FRONT VIEW AT WOOD POST

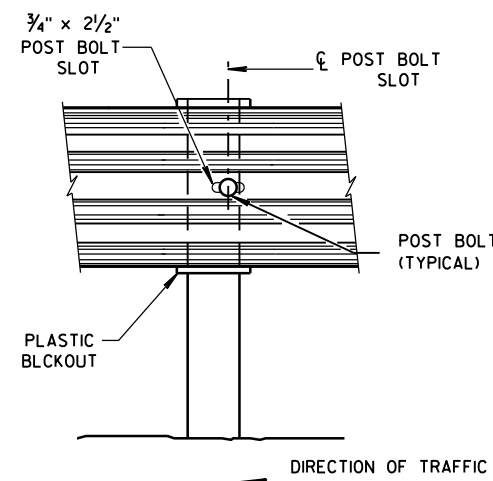

FRONT VIEW AT STEEL POST

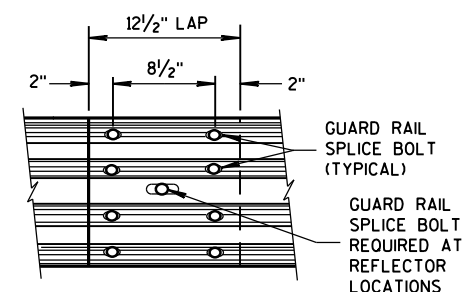

FRONT VIEW
MID-SPAN BEAM SPLICE

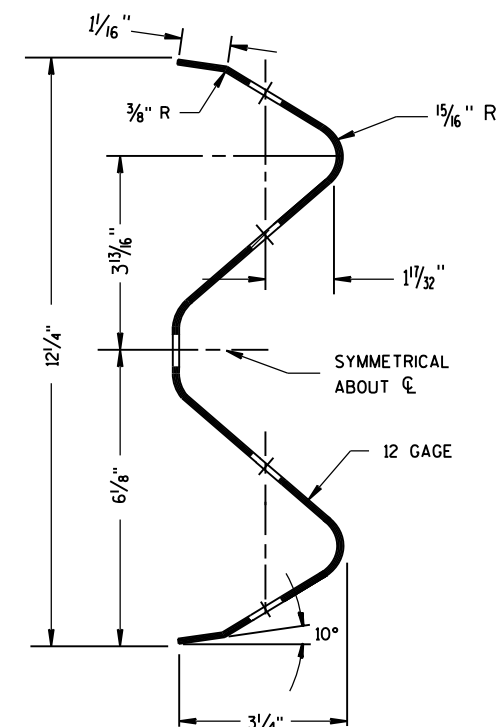


SECTION THRU W-BEAM RAIL

REFLECTOR SPACING

	BEAM GUARD LENGTH	REFLECTOR SPACING	NO. SURFACES REFLECTORIZED	MIN. NO. REFLECTOR
ONE WAY TRAFFIC	< 200' > 200'	50' C-C 100' C-C	1 1	3
TWO WAY TRAFFIC	< 200' > 200'	25' C-C 50' C-C	1 1 ⑨	6
TWO WAY TRAFFIC	< 200' > 200'	50' C-C 100' C-C	2 2 ⑩	3

**MIDWEST GUARDRAIL SYSTEM
(MGS) GUARDRAIL**

STATE OF WISCONSIN
DEPARTMENT OF TRANSPORTATION 95

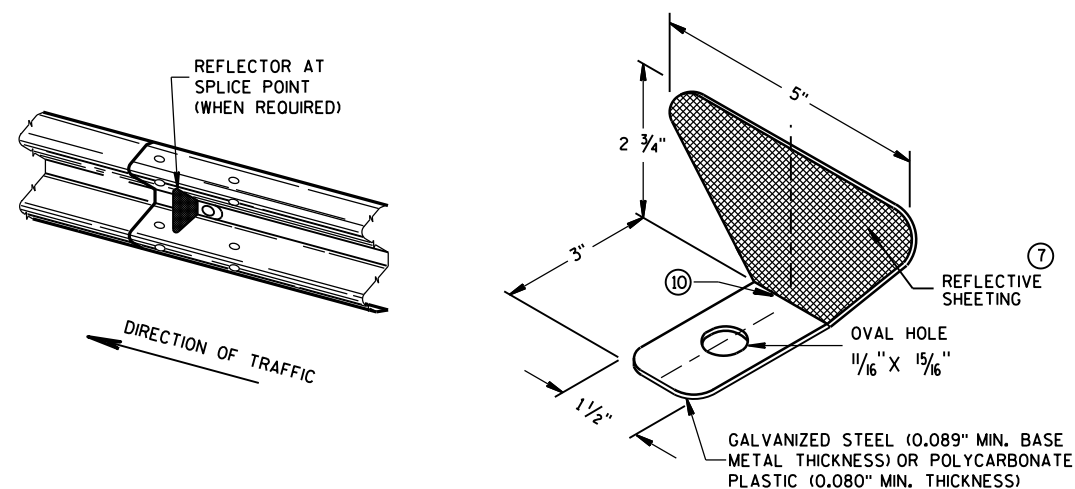


ONE SIDED REFLECTOR DETAIL AND TYPICAL INSTALLATION

GENERAL NOTES

- ⑦ PROVIDE SILVER REFLECTIVE SHEETING ON ALL REFLECTORS EXCEPT THOSE LOCATED ALONG THE LEFT EDGE OF ONE-WAY ROADWAYS, WHICH SHALL BE PROVIDED WITH YELLOW REFLECTIVE SHEETING. SHEETING IS TYPE H, SEE STANDARD SPECIFICATION 637.
- ⑧ DO NOT INSTALL REFLECTORS ON THE FIRST 50 FEET OF THE APPROACH END OF THE ENERGY ABSORBING TERMINAL. RAIL SPLICE LOCATIONS ARE THE ONLY ACCEPTABLE LOCATIONS FOR REFLECTORS.
- ⑨ REVERSE EVERY OTHER REFLECTOR FOR 2-WAY VISIBILITY. THE CONTRACTOR MAY FURNISH TWO-SIDED REFLECTORS IN LIEU OF ONE-SIDED REFLECTORS.
- ⑩ PROVIDE AN ANGLE OF BEND OF $90^\circ \pm 1^\circ$ FOR TWO-SIDED REFLECTORS.
- ⑪ 25 FEET OF HALF POST SPACING IS REQUIRED ON APPROACH AND DEPARTURE ENDS OF QUARTER POST SPACING.


POST BOLTS ARE A 3/8" DIAMETER ASTM A307 GUARDRAIL BOLT. A POST BOLT REQUIRES 3/8" DIAMETER A563A DOUBLE RECESSED (DR) HEAVY HEX NUT AND 3/8" DIAMETER F844 FLAT WASHER. POST BOLTS MAY BE LONGER IF MULTIPLE BLOCKOUTS ARE BEING USED.

GUARD RAIL SPLICE BOLTS ARE A 5/8" DIAMETER ASTM A307 GUARDRAIL HEAD BOLT. A GUARDRAIL SPLICE BOLT REQUIRES 5/8" DIAMETER A563A DOUBLE RECESSED (DR) HEAVY HEX NUT.

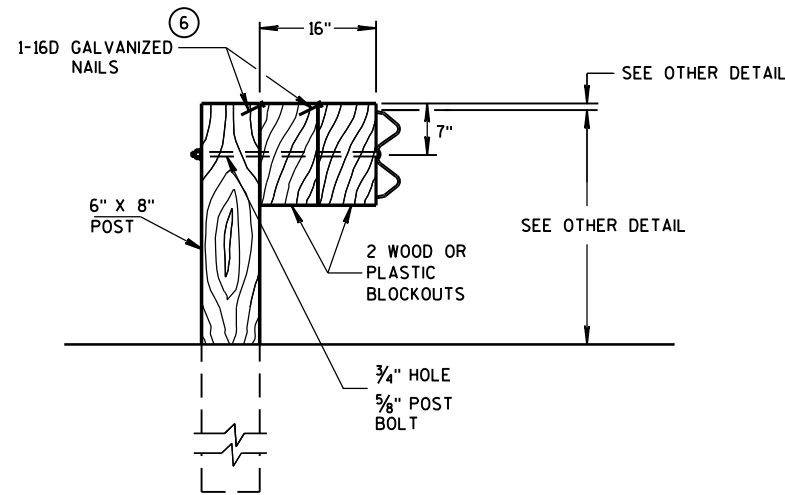

DETAIL FOR 16" BLOCKOUT DEPTH


IT IS ACCEPTABLE TO USE BLOCKOUTS UP TO 16" DEEP TO INCREASE THE POST OFFSET TO AVOID UNDERGROUND OBSTACLES. THERE IS NO LIMIT TO THE NUMBER OF POSTS THAT CAN HAVE ADDITIONAL BLOCKOUTS UP TO 16" DEEP.

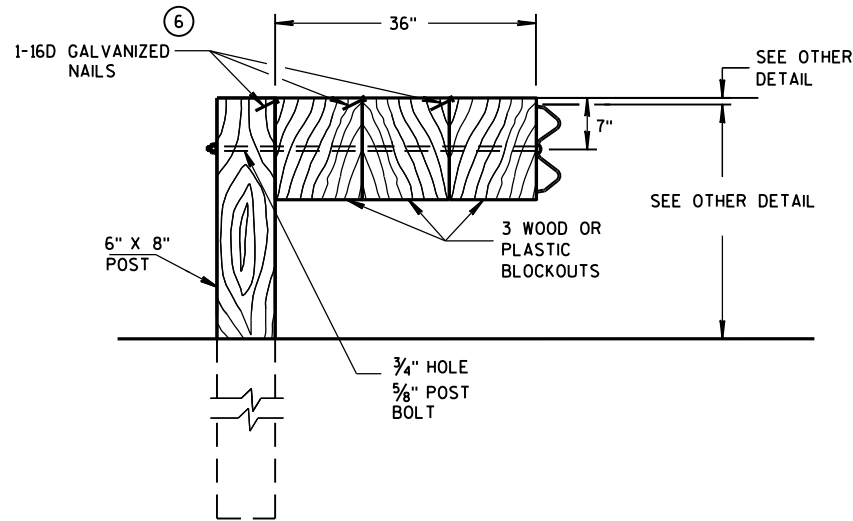


DETAIL FOR 36" BLOCKOUT DEPTH

NOTES: UNDER SPECIAL CIRCUMSTANCES, SUCH AS AVOIDING OBSTACLES THAT ARE NOT RELOCATED, IT IS ACCEPTABLE TO INSTALL ADDITIONAL BLOCKOUTS TO OBTAIN UP TO 36" DEPTH FOR ONE OR TWO POSTS IN A SECTION OF GUARDRAIL.


DO NOT USE 16" OR 36" BLOCKOUTS IF IT CAUSES THE POST TO BE DRIVEN BEYOND SHOULDER HINGE POINT OR CAUSES A FIXED OBJECT TO BE WITHIN THE DEFLECTION DISTANCE OF THE BARRIER.

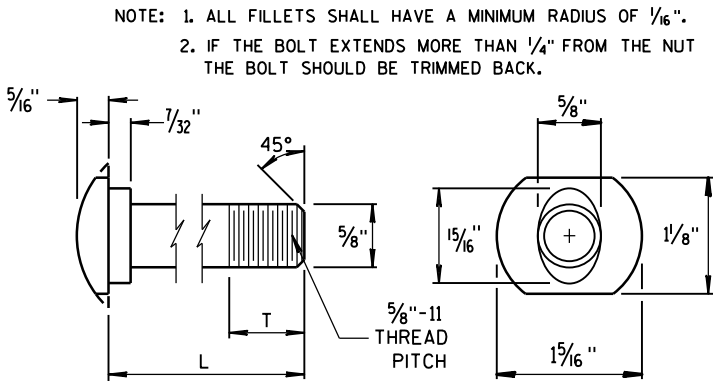


POST BOLT TABLE

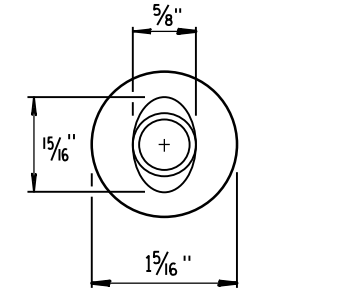


ALTERNATE BOLT HEAD

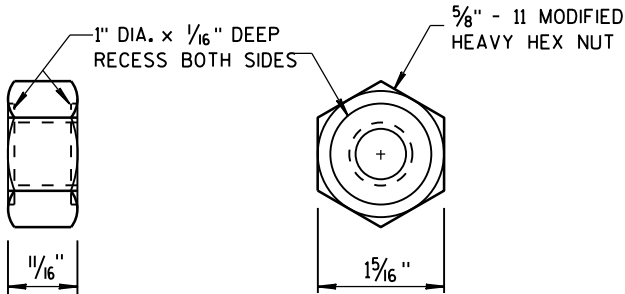


POST BOLT AND RECESS NUT

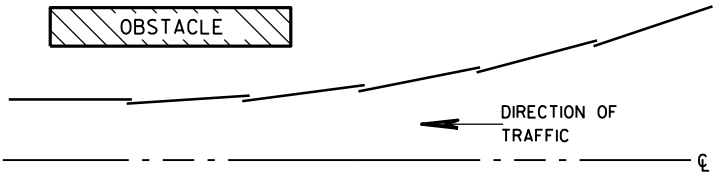


PLAN VIEW
BEAM LAPPING DETAIL

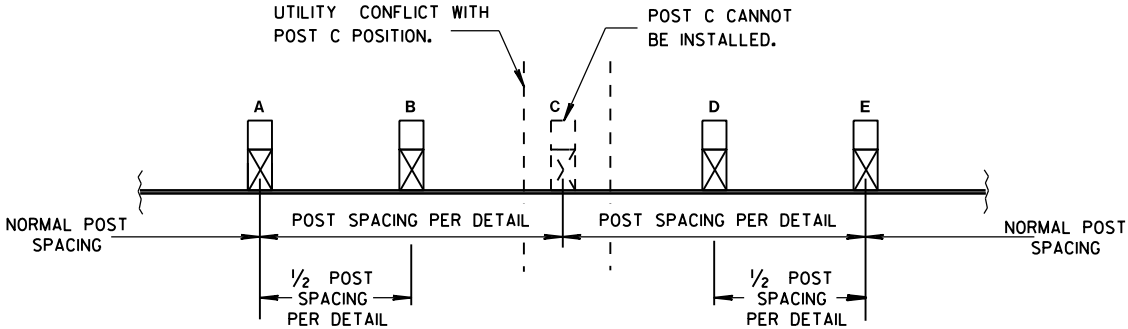

POST DRIVING FOR CONTINUOUS
UNDERGROUND OBSTRUCTION

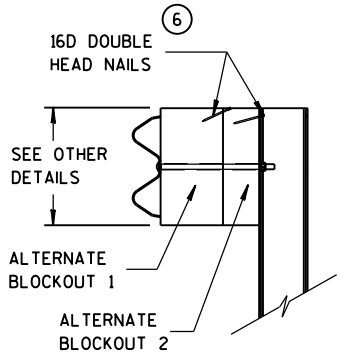

SIDE VIEW

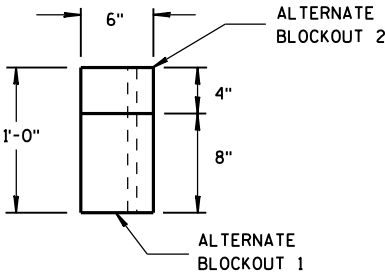

TOP VIEW

ALTERNATE WOOD
BLOCKOUT DETAIL

MIDWEST GUARDRAIL SYSTEM
(MGS) GUARDRAIL

STATE OF WISCONSIN
DEPARTMENT OF TRANSPORTATION



APPROVED
June 2014 /S/ Jerry H. Zogg
DATE ROADWAY STANDARDS (96) INT
FHWA ENGINEER

GENERAL NOTES

POSTS 1 THROUGH 3 ARE CRT POSTS.
ALL OTHER POSTS SHALL BE WOOD OR STEEL.

SEE SDD 14 B 42 FOR MORE DETAILS.

- (A) FLARE FOR MGS EAT SHOWN. IF INSTALLING MGS NO FLARE NEEDED.
- (B) VALUES SHOWN ON DRAWING REPRESENT THE MAXIMUM LENGTH. SHORTER DIMENSIONS ARE POSSIBLE. SEE OTHER SECTION OF PLAN FOR MORE INFORMATION.

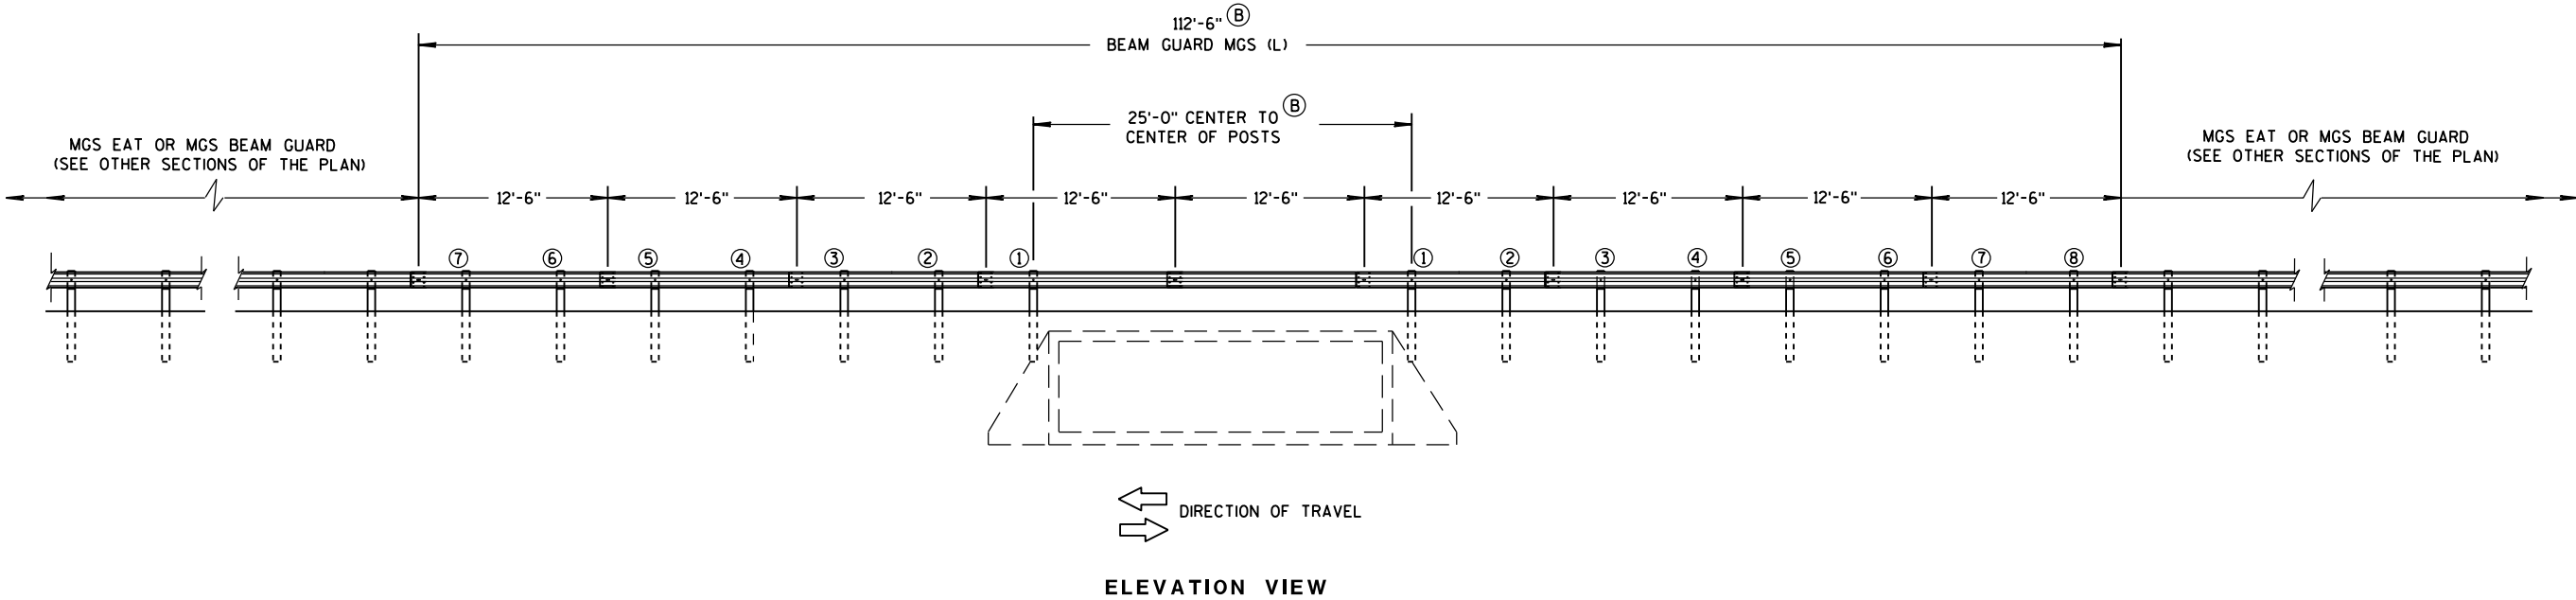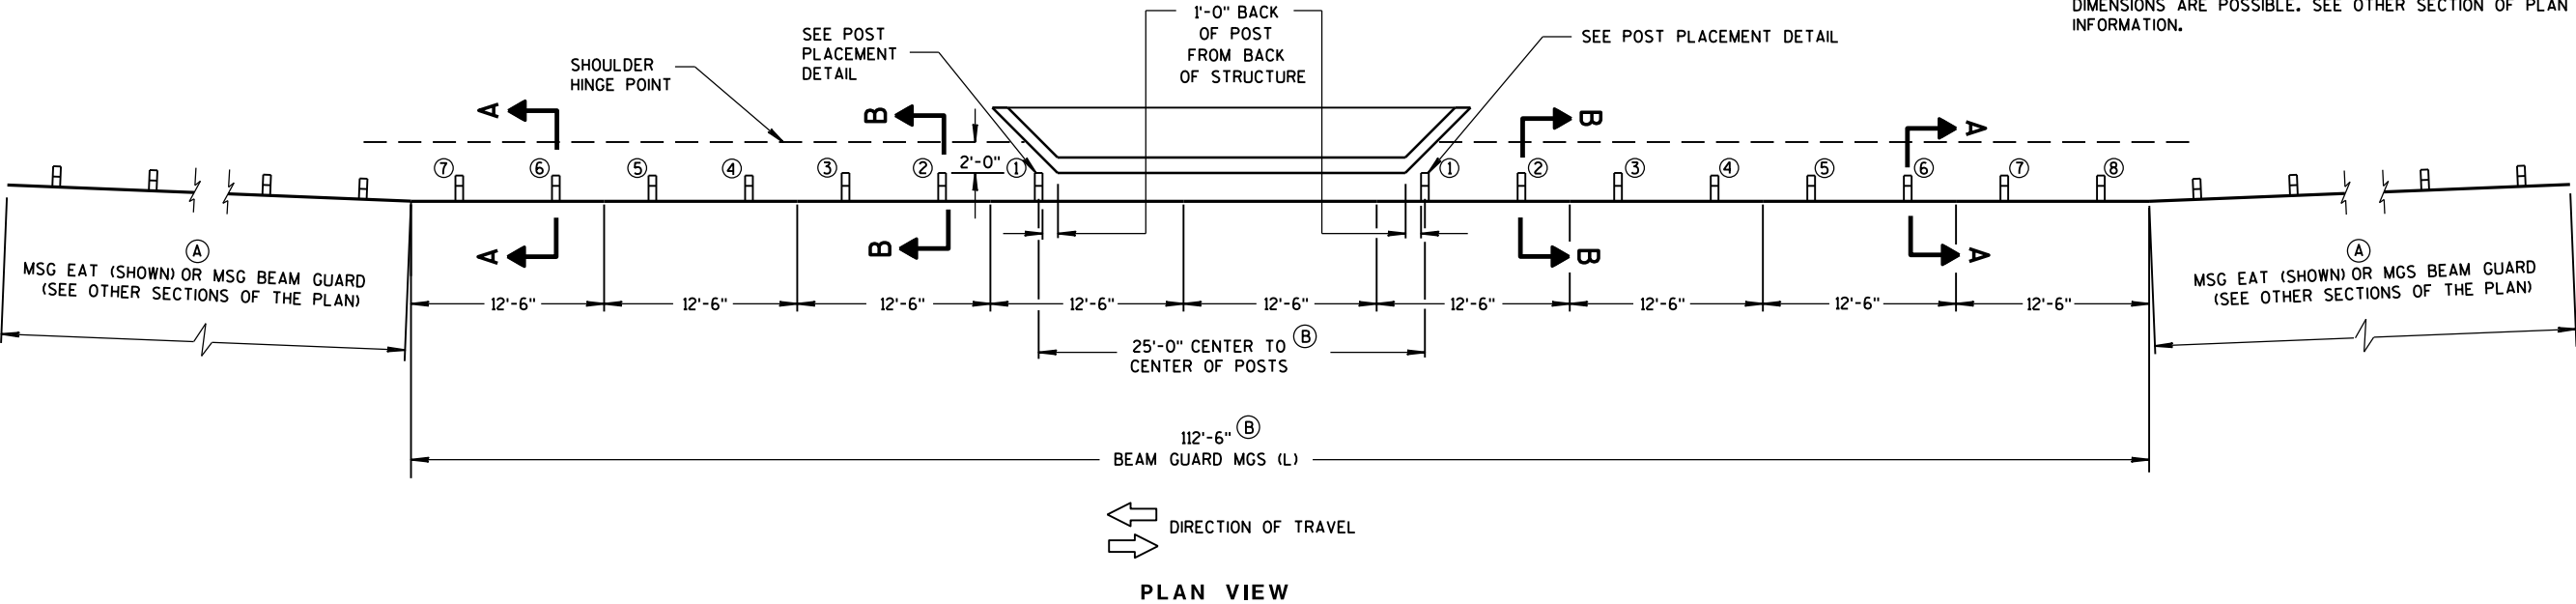

MIDWEST GUARDRAIL SYSTEM LONG SPAN MGS (L) TWO-WAY TRAFFIC

MIDWEST GUARDRAIL SYSTEM
LONG SPAN MGS (L)



STATE OF WISCONSIN
DEPARTMENT OF TRANSPORTATION

GENERAL NOTES

POSTS 1 THROUGH 3 ARE CRT POSTS.
ALL OTHER POSTS SHALL BE WOOD OR STEEL.

SEE SDD 14 B 42 FOR MORE DETAILS.

- (A) FLARE FOR MGS EAT SHOWN. IF INSTALLING MGS NO FLARE NEEDED.
- (B) VALUES SHOWN ON DRAWING REPRESENT THE MAXIMUM LENGTH. SHORTER DIMENSIONS ARE POSSIBLE. SEE OTHER SECTION OF PLAN FOR MORE INFORMATION.

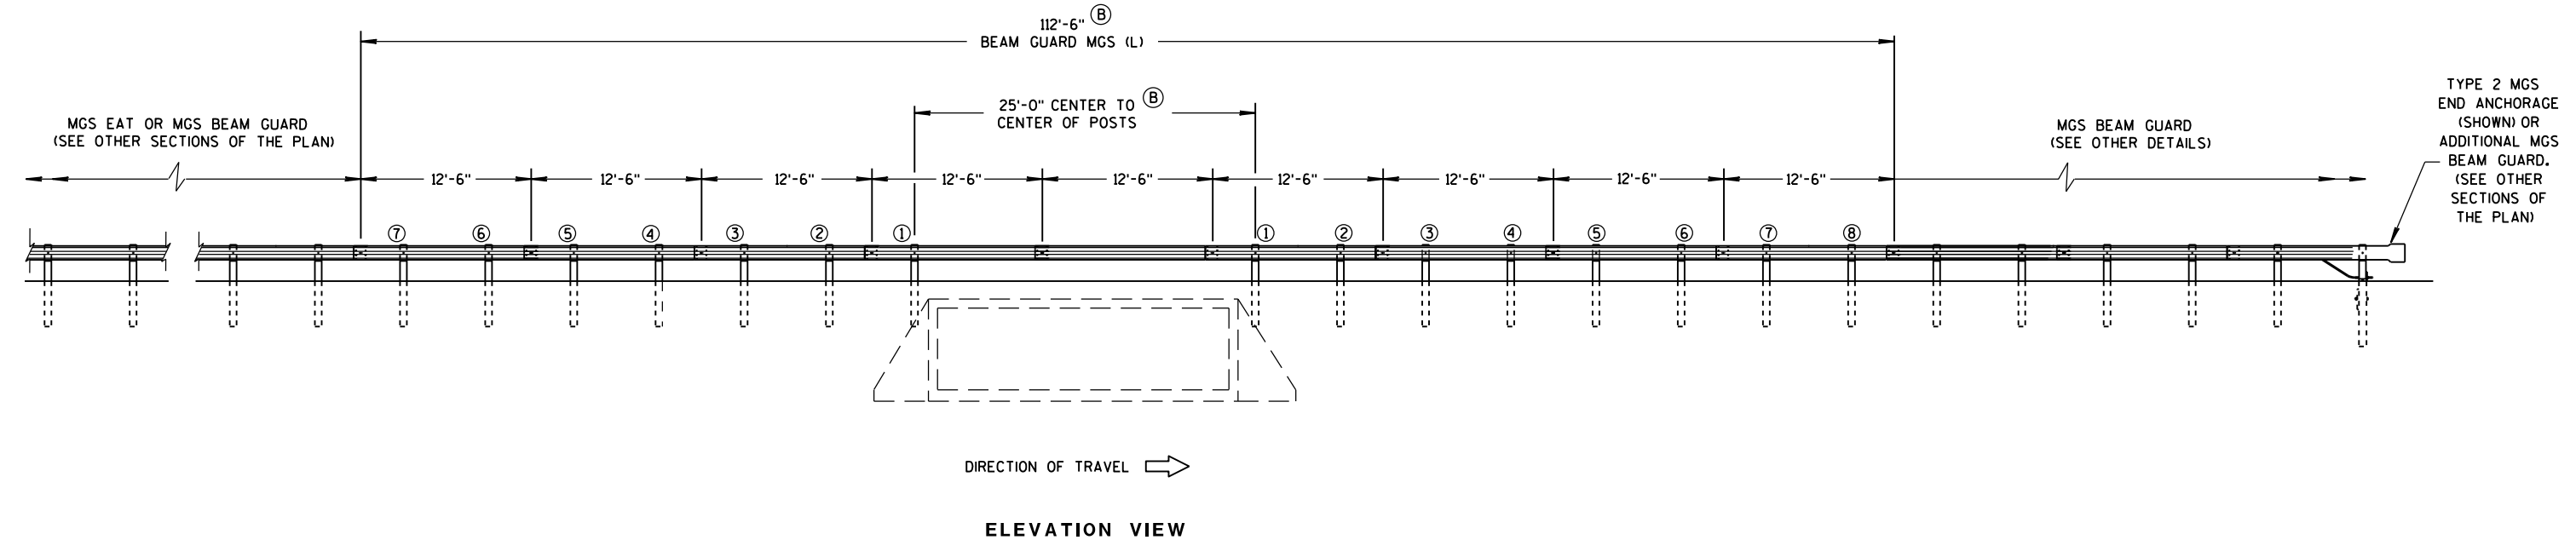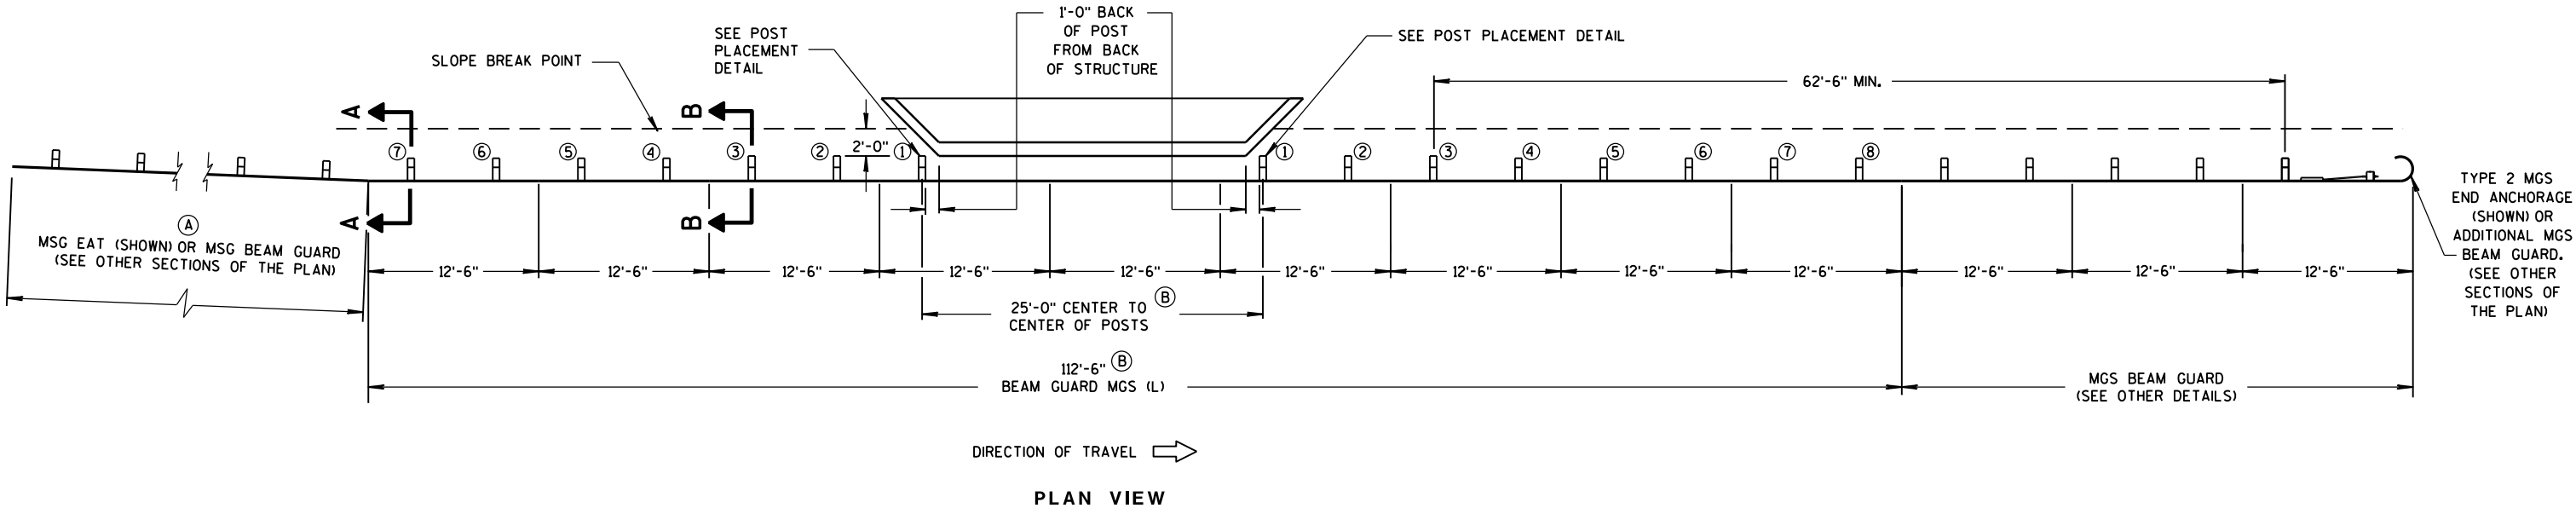


MIDWEST GUARDRAIL SYSTEM LONG SPAN MGS (L) ONE-WAY TRAFFIC


MIDWEST GUARDRAIL SYSTEM
LONG SPAN MGS (L)

STATE OF WISCONSIN
DEPARTMENT OF TRANSPORTATION

98

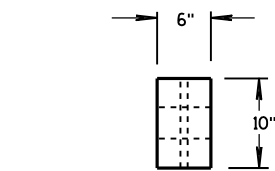


PLAN VIEW

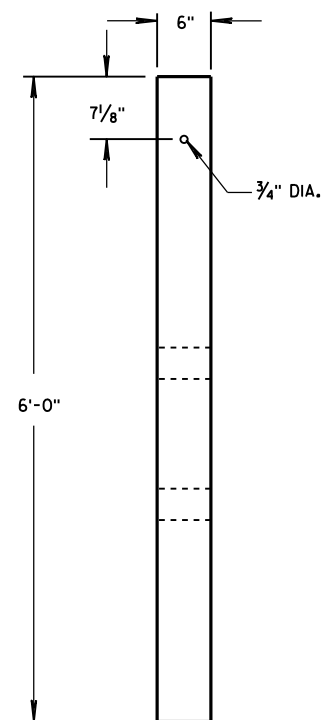


FRONT VIEW


CRT WOOD POST

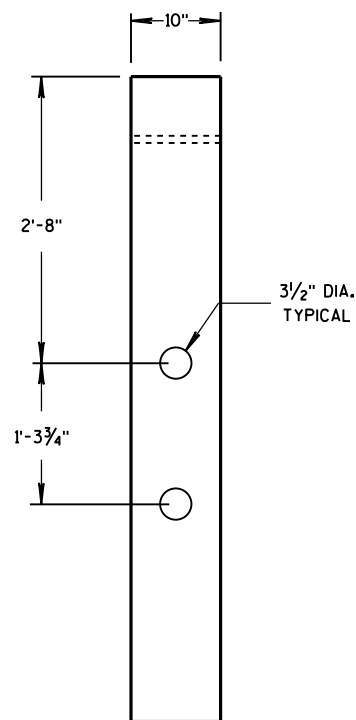

SIDE VIEW

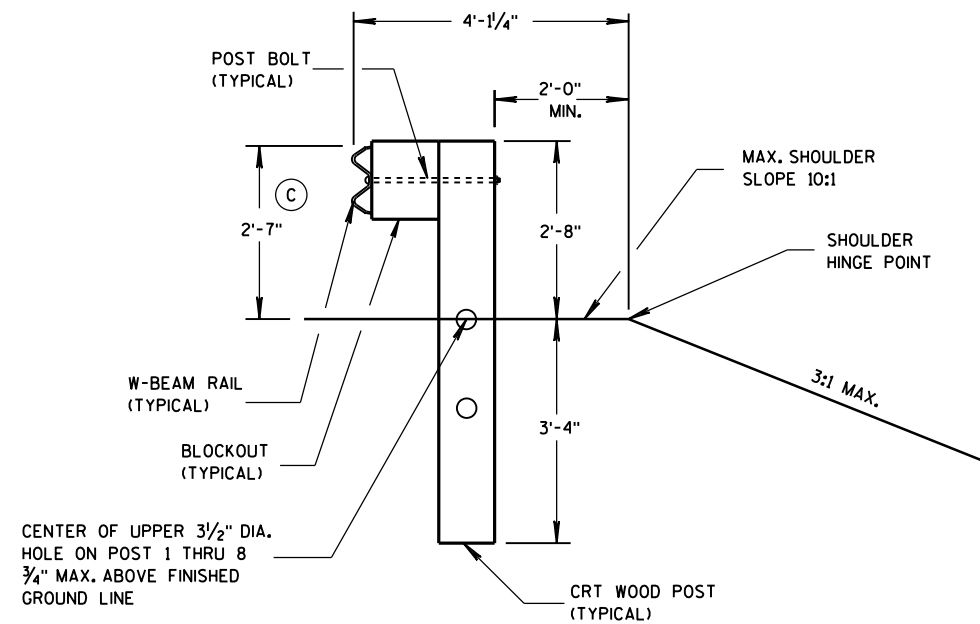
SECTION B-B
POSTS NO. 1-3

SEE OTHER DETAILS

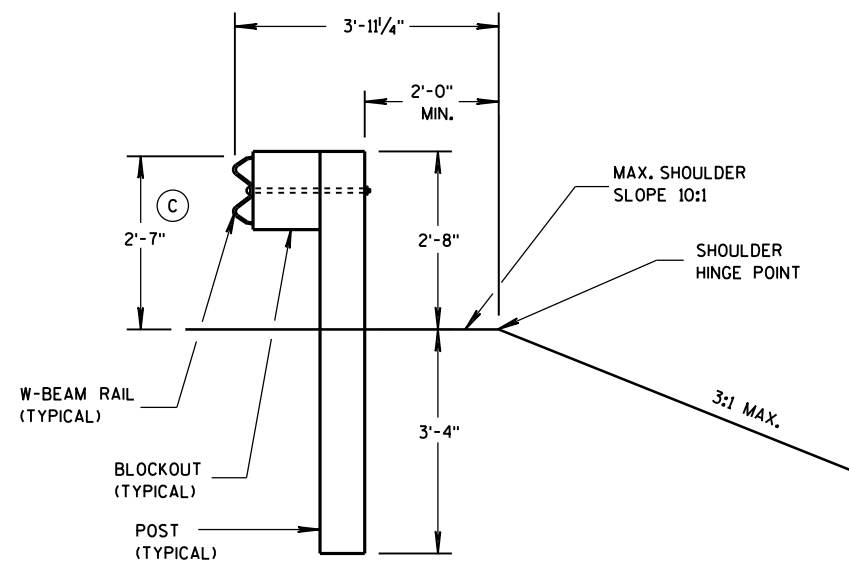SECTION A-A
POSTS NO. 4-8

SEE OTHER DETAILS

GENERAL NOTES

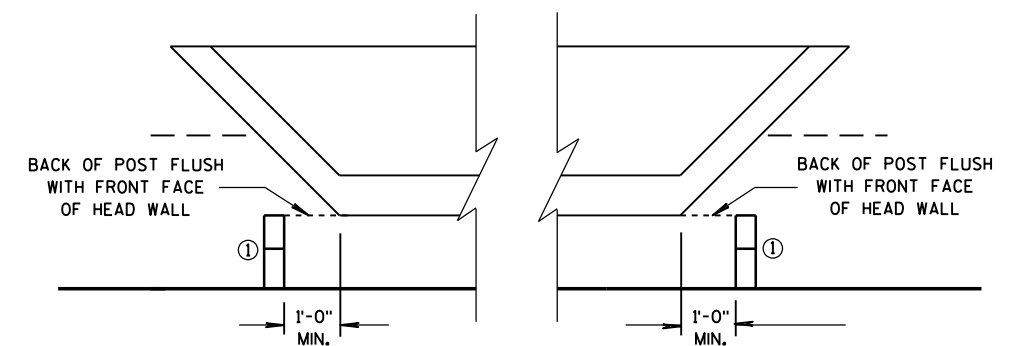(C) TOLERANCE FOR TOP OF W-BEAM RAIL IS $\pm 1"$.

POST PLACEMENT DETAIL

MIDWEST GUARDRAIL SYSTEM
LONG SPAN MGS (L)STATE OF WISCONSIN
DEPARTMENT OF TRANSPORTATION

APPROVED

5/10/2013
DATE

FHWA

/S/ Jerry H. Zogg

ROADWAY STANDARDS ENGINEER

ENT

GENERAL NOTES

- (A) THE SLOPE IN THE AREA BOUNDED BY THE GRADELINE, THE HINGE POINT LINE (HPL), AND THE CLEAR ZONE LIMITS (CZL) SHALL BE 4:1 OR FLATTER.
- (B) AFTER FINAL ASSEMBLY, RECHECK CABLE TO BE SURE IT IS TAUT AND HAS NOT RELAXED.
- (C) DIFFERENT MANUFACTURES REQUIRE DIFFERENT PERFORATED W-BEAM RAIL END PANELS. SEE MANUFACTURES INFORMATION.
- (D) THE TOP OF THE STEEL TUBE ON POST 1 AND POST 2 SHALL NOT BE MORE THAN 3" ABOVE THE FINISH GROUND ELEVATION.
- (E) ATTACH ALUMINUM SHEET TO E.A.T. HEAD USING 4 STAINLESS STEEL SELF-TAPPING SCREWS, ONE SCREW PER CORNER.
- (G) 1/2" DIAMETER X 3" LONG LAG BOLT AND WASHER.
- (H) HARDWARE VARIES BETWEEN DIFFERENT MANUFACTURES. SEE MANUFACTURE'S DRAWING FOR INFORMATION.
- (I) DIMENSIONS MAY VARY. SEE MANUFACTURE'S INFORMATION.


SEE SDD 14B42 FOR MORE INFORMATION.


* DO NOT ATTACH BLOCKOUTS TO POSTS 1 AND 2.

DO NOT INSTALL REFLECTORS ON THE FIRST 50 FEET OF THE APPROACH END OF THE ENERGY ABSORBING TERMINAL.



W-BEAM RAIL SPLICES ARE LOCATED AT POST NUMBER 3, AND BETWEEN POST 5 AND 6, BETWEEN POSTS 7 AND 8, AND MIDDLE OF THE SPAN AFTER POST 9.

THE CENTER OF THE UPPER 3/2" DIAMETER HOLE ON POST NUMBER 3 THROUGH POST 9 IS TO BE FLUSH WITH THE GROUND LINE UP TO A MAXIMUM OF 2" ABOVE GROUND LINE.

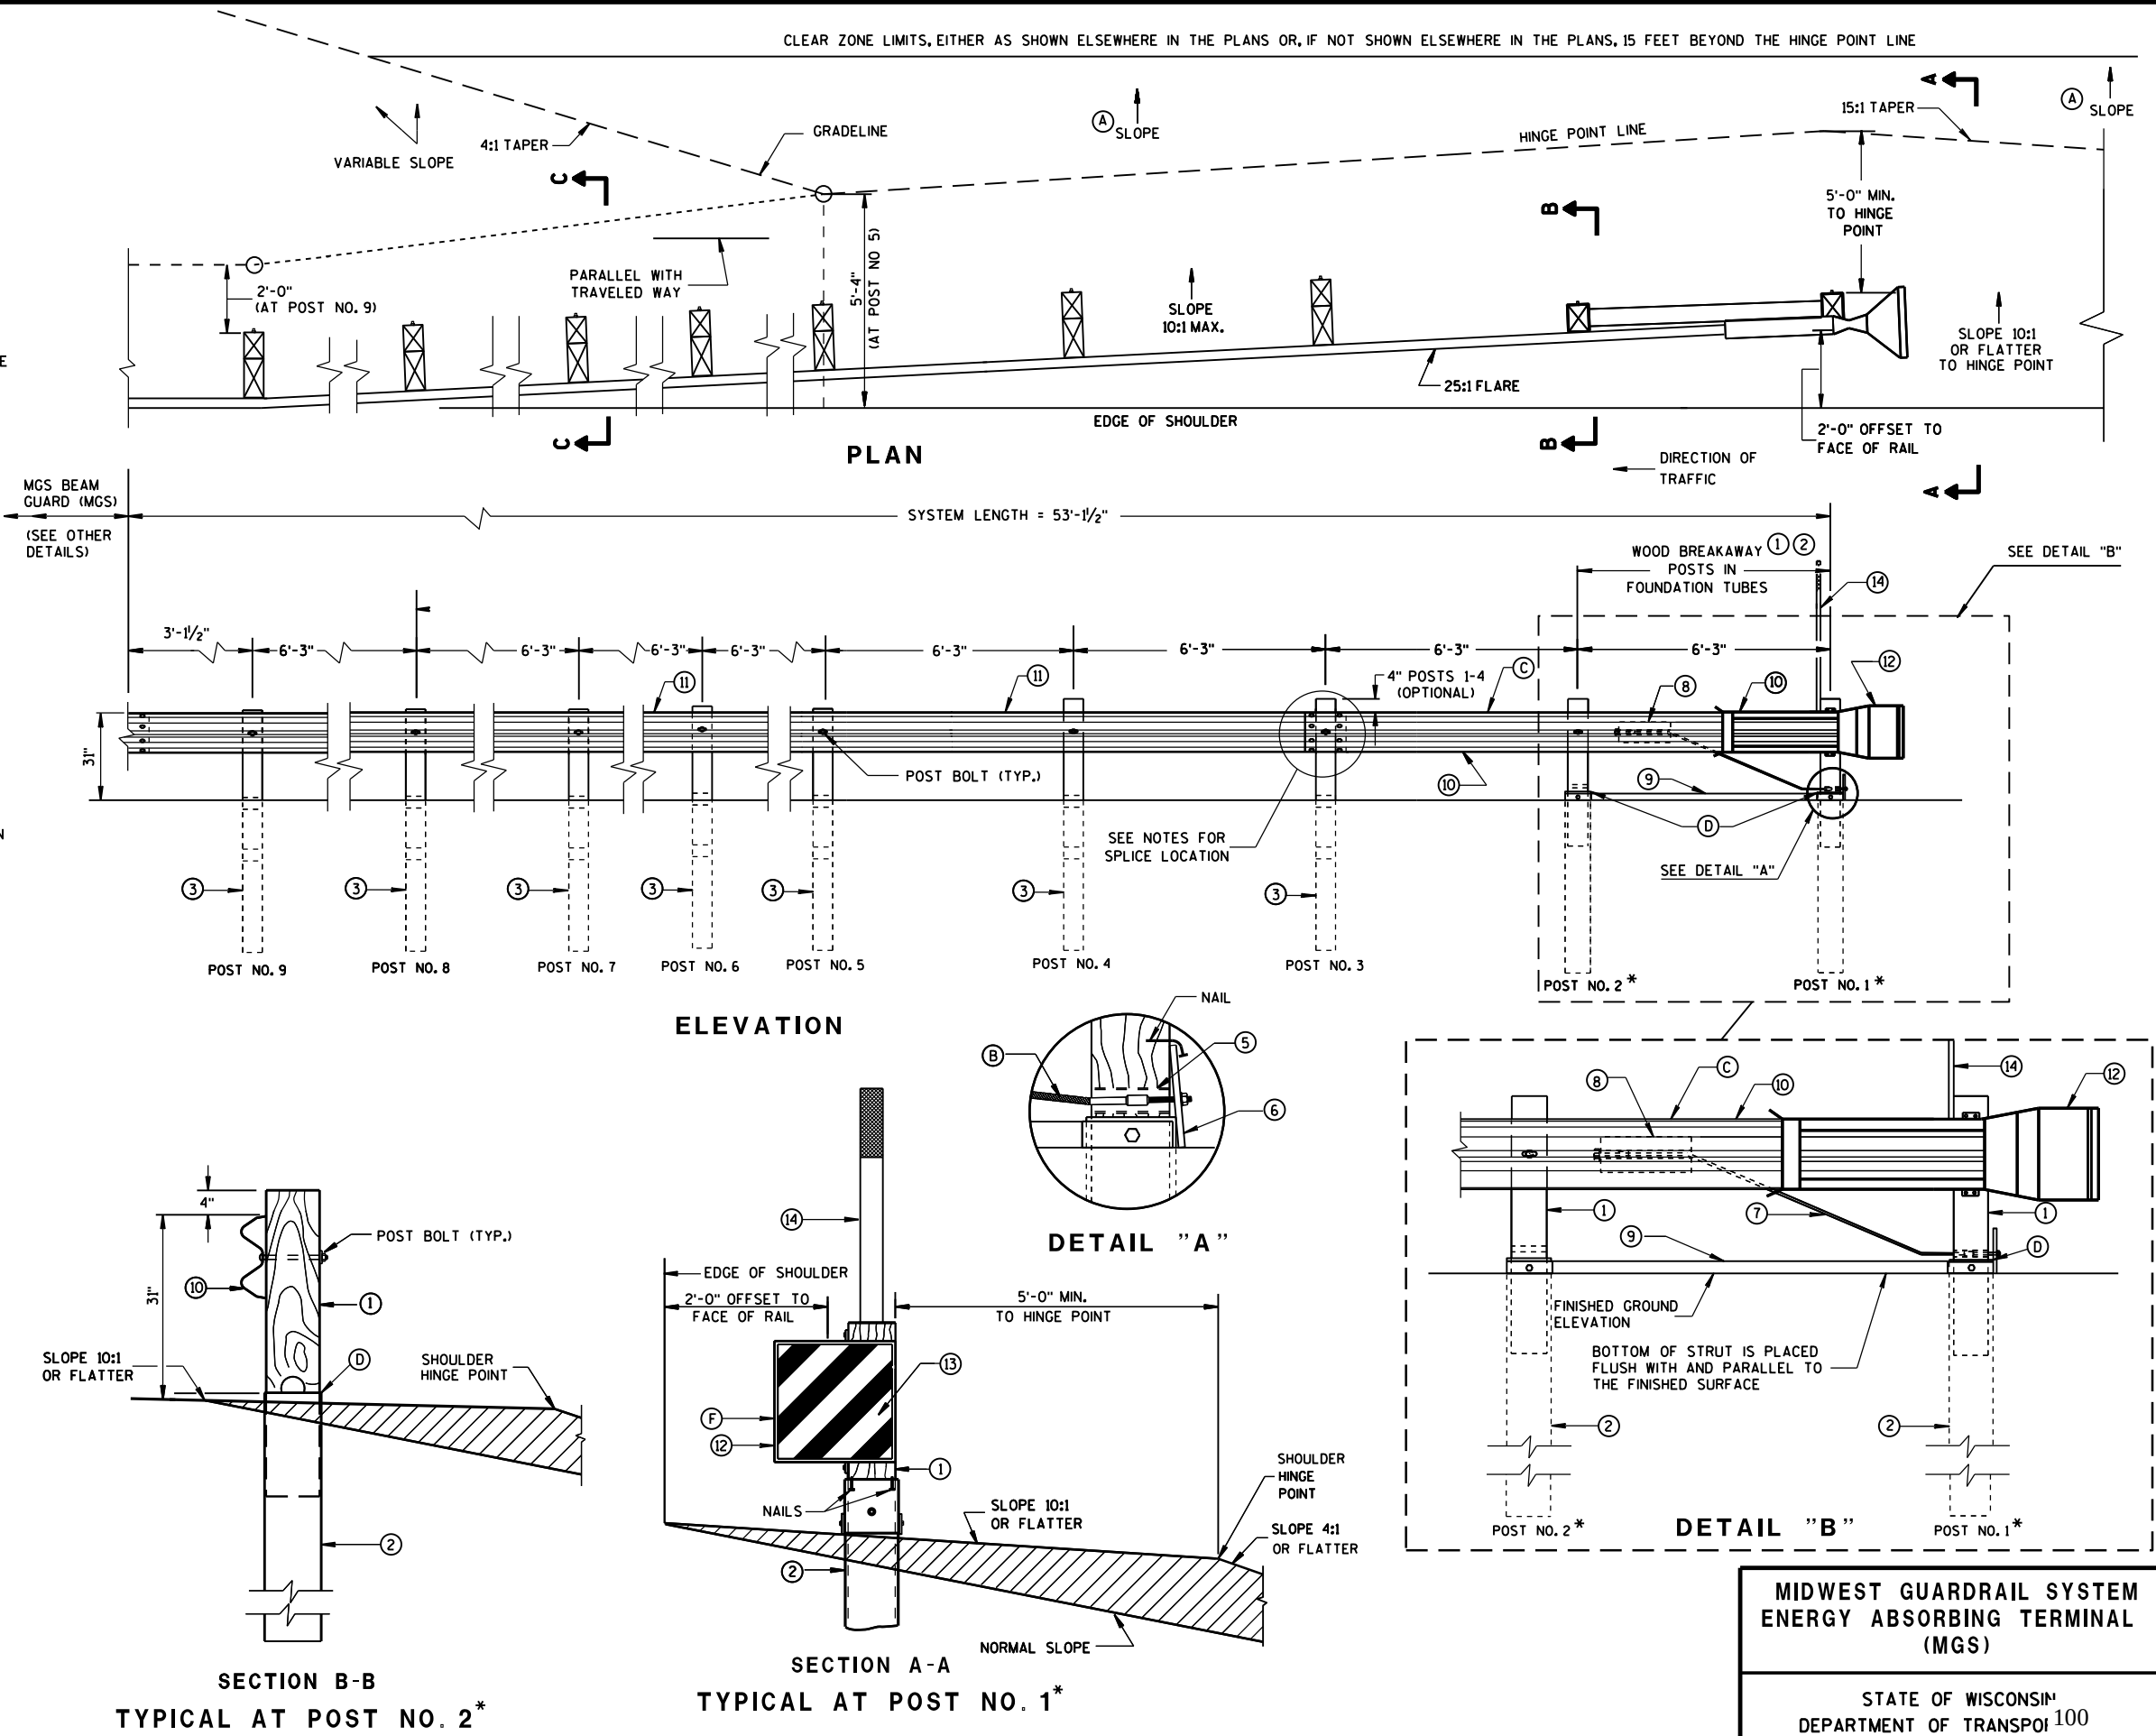


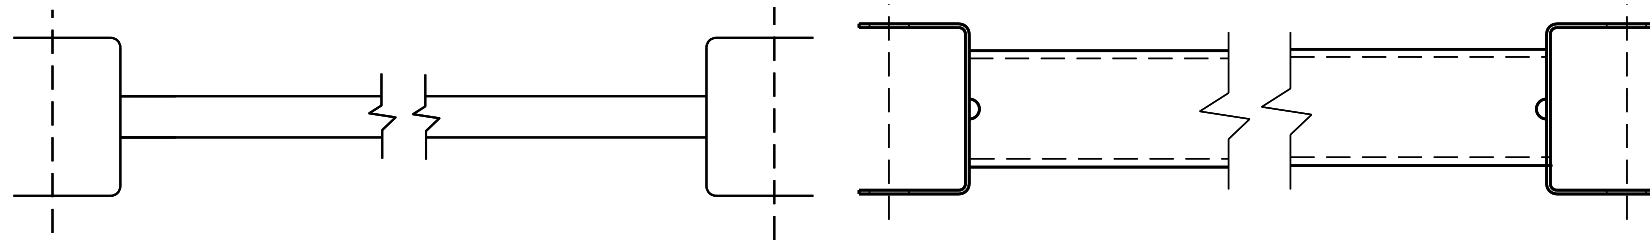

GENERIC GROUND STRUT (9) (H)

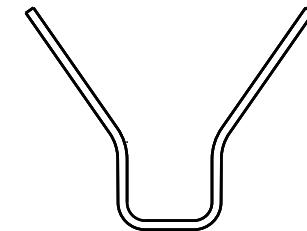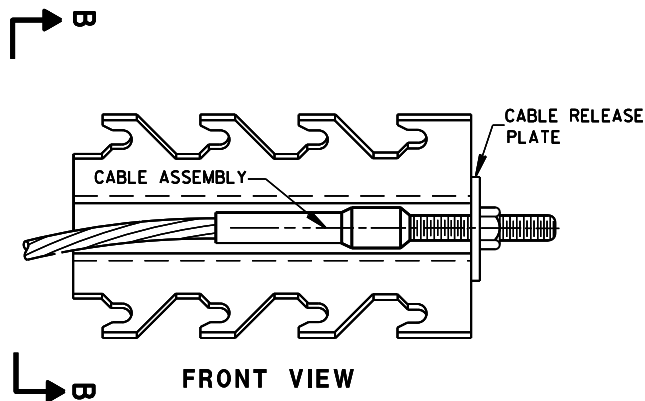

SECTION B-B

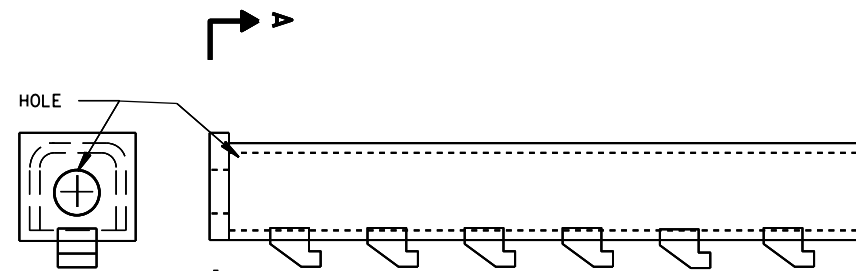


SECTION A-A

PLAN VIEW

GENERIC ANCHOR CABLE BOX (8) (H)

BILL OF MATERIALS




PART NO.	DESCRIPTION
MATERIALS PROVIDED BY MGS EAT MANUFACTURER. SEE MANUFACTURER'S DETAILS FOR MORE INFORMATION.	
(1)	WOOD BREAKAWAY POST
(2)	6" X 8" X 0.188", 6'-0" LONG FOUNDATION TUBE AT POSTS 1 AND 2
(3)	WOOD CRT
(4)	WOOD BLOCKOUT
(5)	PIPE SLEEVE
(6)	BEARING PLATE
(7)	BCT CABLE ASSEMBLY
(8)	ANCHOR CABLE BOX
(9)	GROUND STRUT
(10)	PERFORATED W-BEAM RAIL END PANEL, 12'-6" LONG.
(11)	STANDARD W-BEAM RAIL. MULTIPLE SECTIONS REQUIRED. SECTIONS VARY IN LENGTH.
(12)	END SECTION EAT
(13)	0.040" ALUMINUM SHEET WITH REFLECTIVE SHEETING TYPE F PER SECTION 637 OF THE STANDARD SPECIFICATIONS
(14)	EAT MARKER POST - YELLOW (SEE APPROVED PRODUCTS LIST)

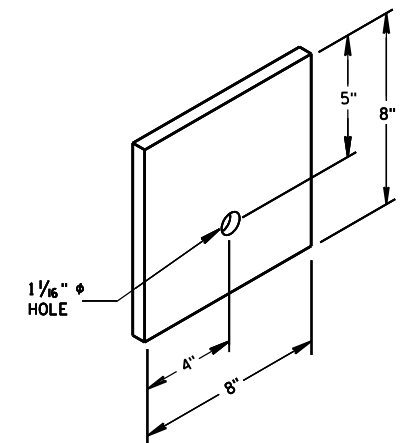

BEARING PLATE (6)

MIDWEST GUARDRAIL SYSTEM
ENERGY ABSORBING TERMINAL
(MGS)

STATE OF WISCONSIN
DEPARTMENT OF TRANSPORTATION 101

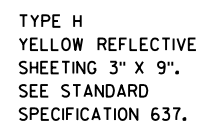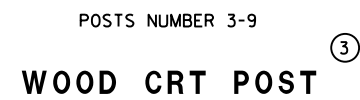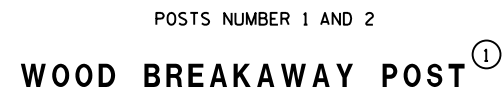


**MIDWEST GUARDRAIL SYSTEM
ENERGY ABSORBING TERMINAL
(MGS)**

**STATE OF WISCONSIN
DEPARTMENT OF TRANSPORTATION**


APPROVED
June 2014 /S/ Jerry H. Zogg
DATE ROADWAY STANDARDS ENGINEER 102 ENT

FHWA

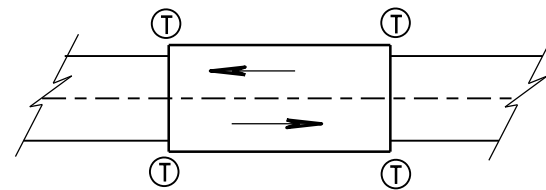

TWO WAY TRAFFIC

Ⓣ THRIE BEAM CONNECTION

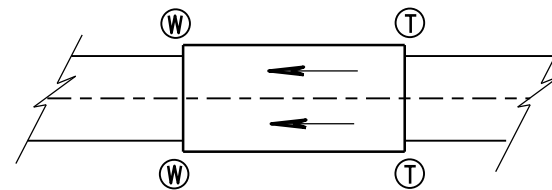

ONE WAY TRAFFIC

Ⓦ W-BEAM CONNECTION WHEN REQUIRED

GENERAL NOTES

IF ROCK IS ENCOUNTERED, REMOVE ROCK TO FULL DEPTH OF POST PLUS 2½", AND 12" DIAMETER AROUND POST. SEE 14B42 FOR MORE DETAILS.


TRANSITION USES STEEL POSTS ONLY.

SEE STANDARD DETAIL DRAWING 14 B 42 FOR MORE INFORMATION.


① BRIDGE RAILING TYPE "W" DOES NOT REQUIRE A TERMINAL CONNECTOR.

② OPTIONAL CURB AND GUTTER OR DRAINAGE FEATURE SEE PLAN FOR INFORMATION.

TYPICAL LOCATIONS OF THRIE BEAM AND W-BEAM CONNECTIONS TO BRIDGE

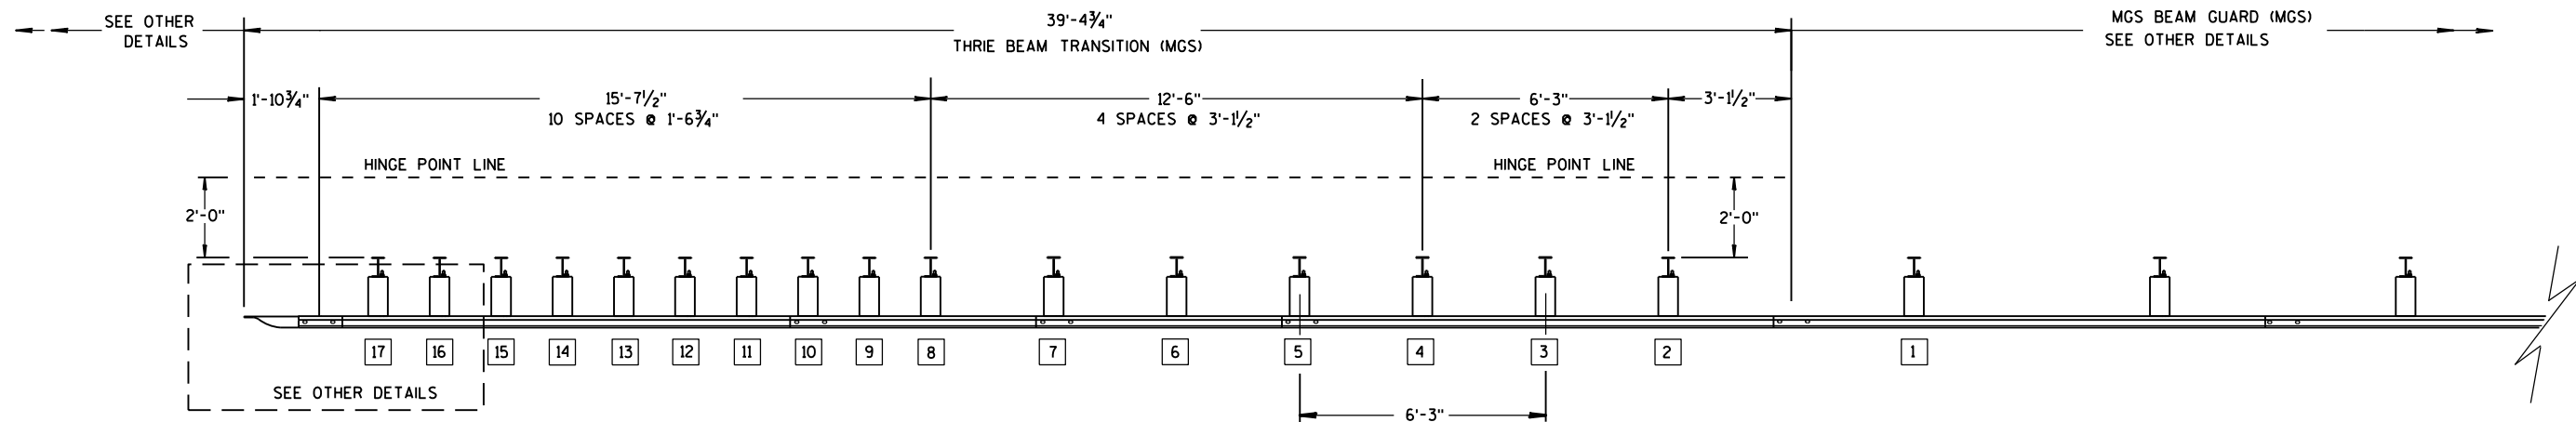

PLAN VIEW

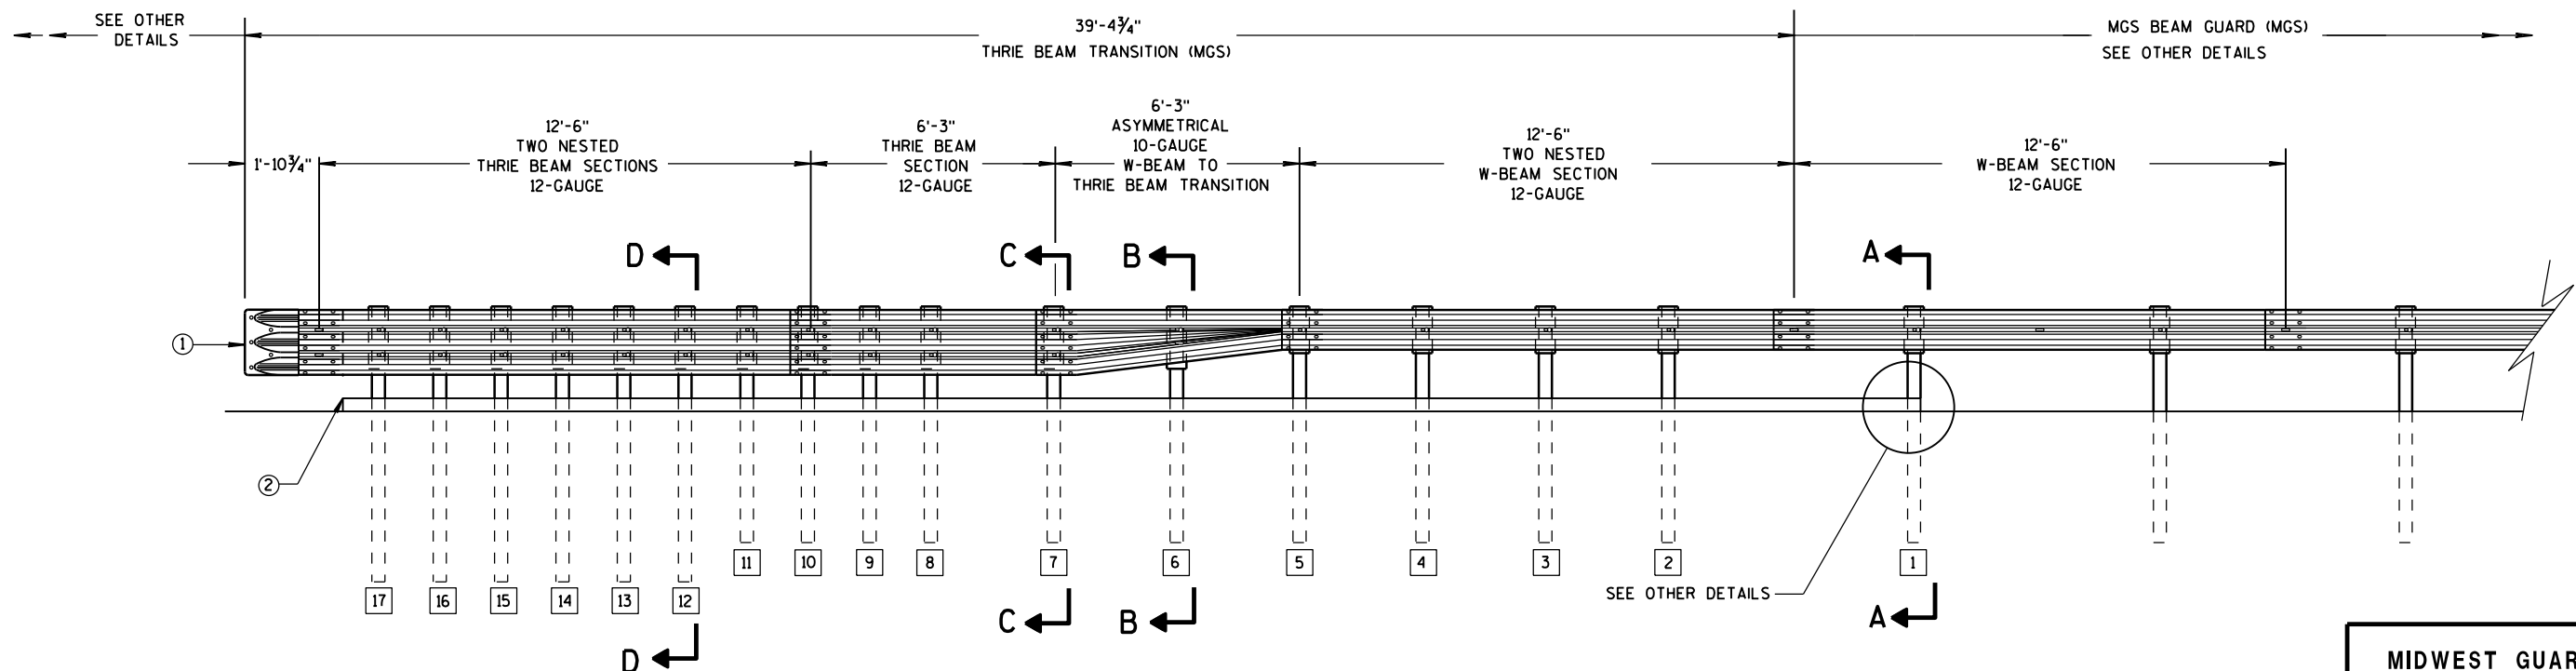

ELEVATION VIEW


MIDWEST GUARDRAIL SYSTEM THRIE BEAM TRANSITION

MIDWEST GUARDRAIL SYSTEM
THRIE BEAM TRANSITION (MGS)


STATE OF WISCONSIN
DEPARTMENT OF TRANSPORTATION 103

GENERAL NOTES


- 2 OPTIONAL CURB AND GUTTER OR DRAINAGE FEATURE SEE PLAN FOR INFORMATION.
- 3 WHEN USING STEEL POSTS AND WOOD BLOCKOUTS INSTALL FOUR 10D GALVANIZED NAILS. INSTALL NAILS AT THE BACK CORNERS OF THE BLOCK AND BEND THE NAILS OVER THE FLANGE OF THE STEEL POST.
- 4 TOLERANCE FOR TOP OF W-BEAM RAIL IS ± 1".

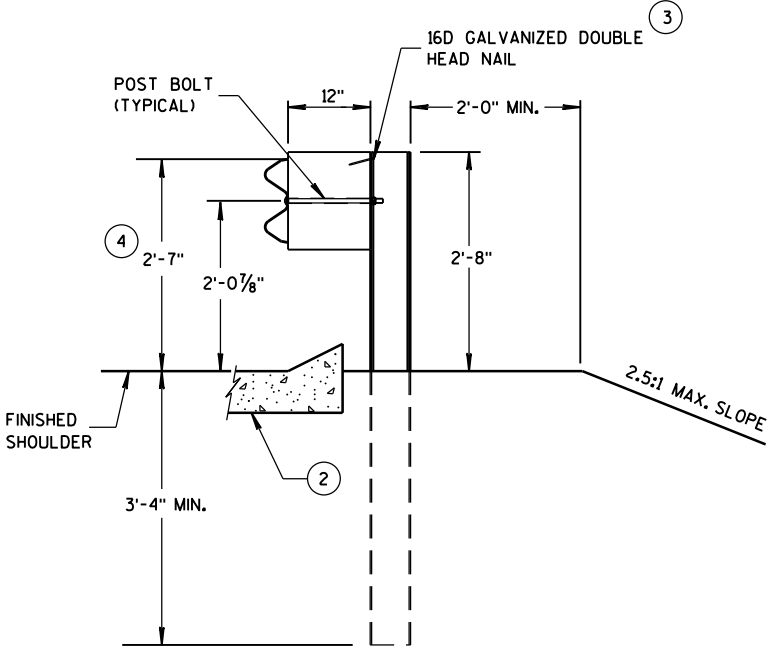


SECTION A-A
POSTS 1-5

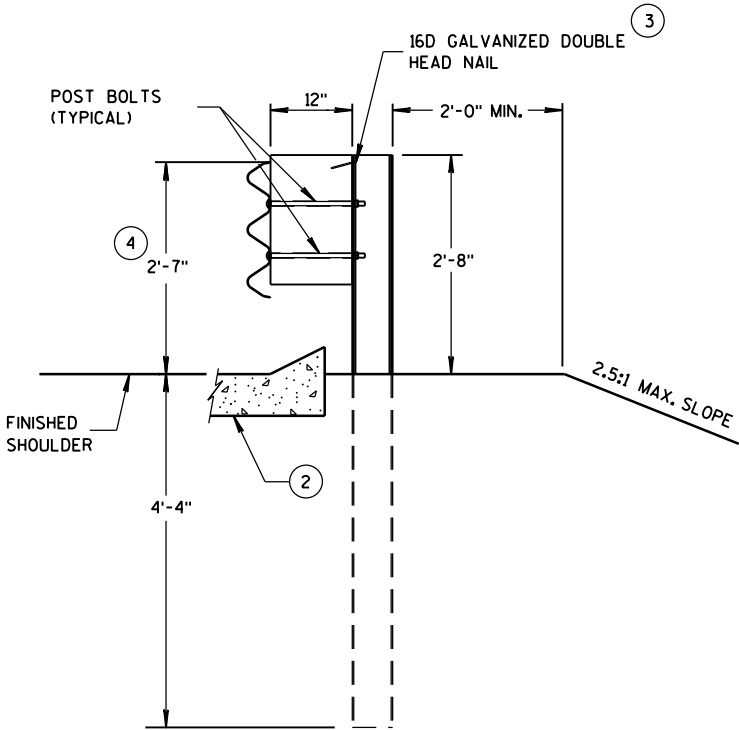

SECTION D-D
POSTS 12-17

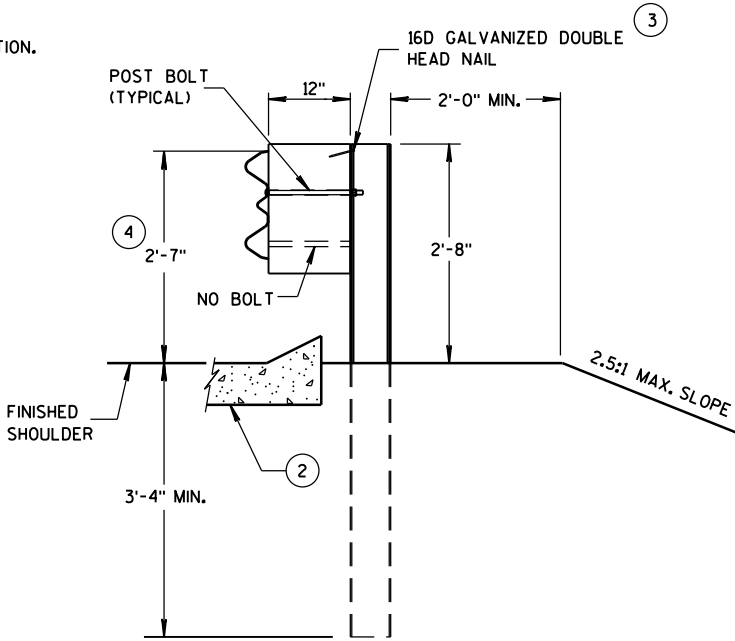

SECTION B-B
POST 6

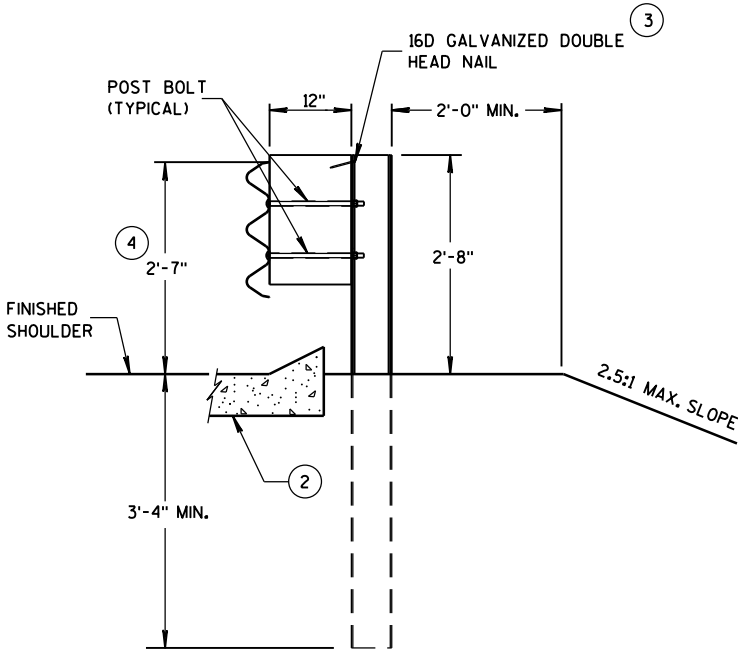

SECTION C-C
POSTS 7-11



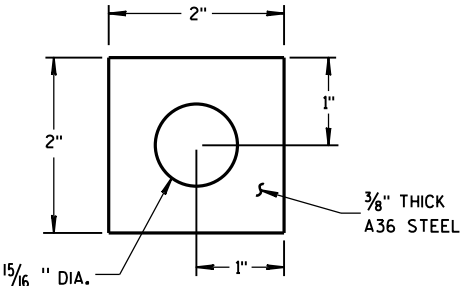



PLATE WASHER DETAIL

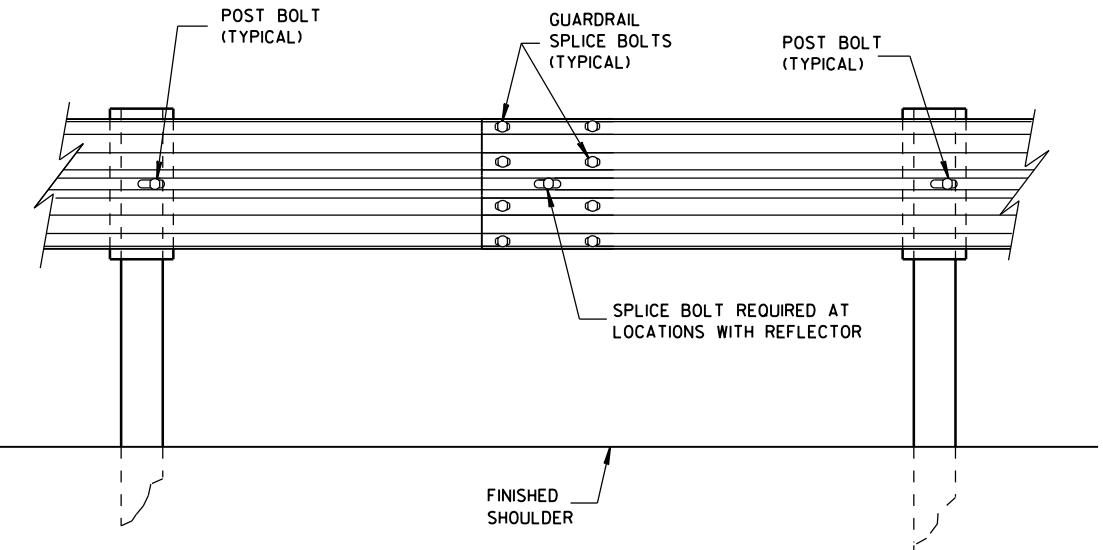

SPlice DETAIL

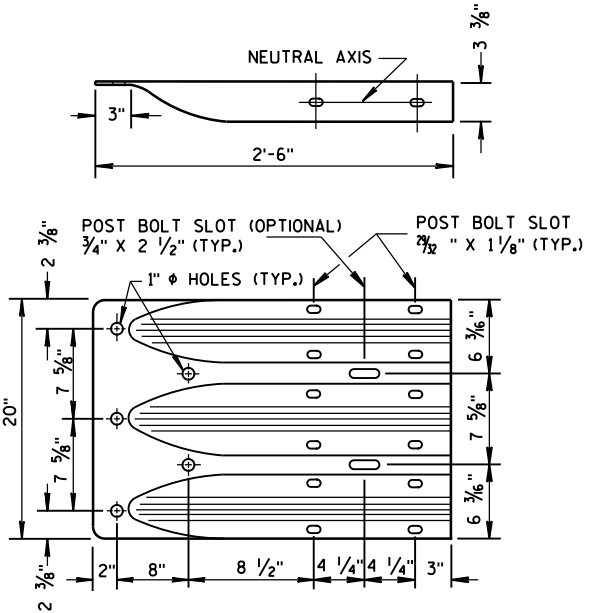


THRIE BEAM
TERMINAL CONNECTOR

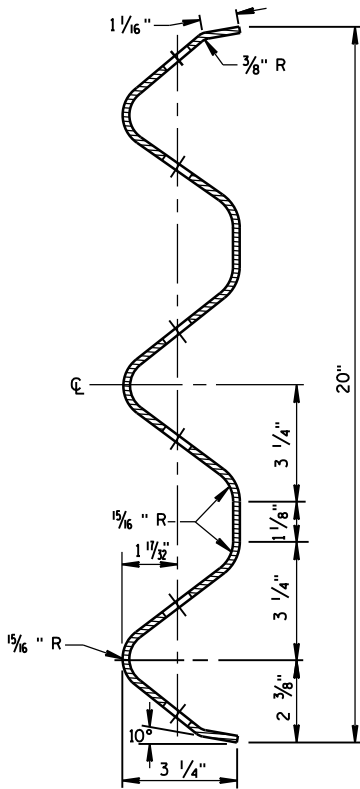


SECTION THRU THRIE
BEAM RAIL ELEMENT

MIDWEST GUARDRAIL SYSTEM
THRIE BEAM TRANSITION (MGS)


STATE OF WISCONSIN
DEPARTMENT OF TRANSPORTATION 104

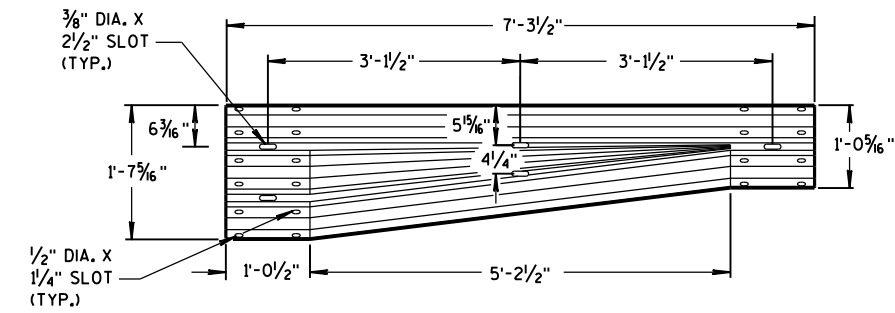


W-BEAM TO THRIE BEAM TRANSITION SECTION

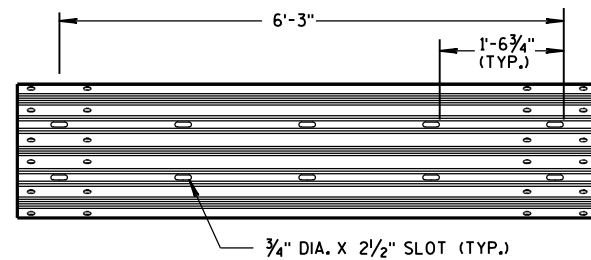


6'-3" THRIE BEAM SECTION

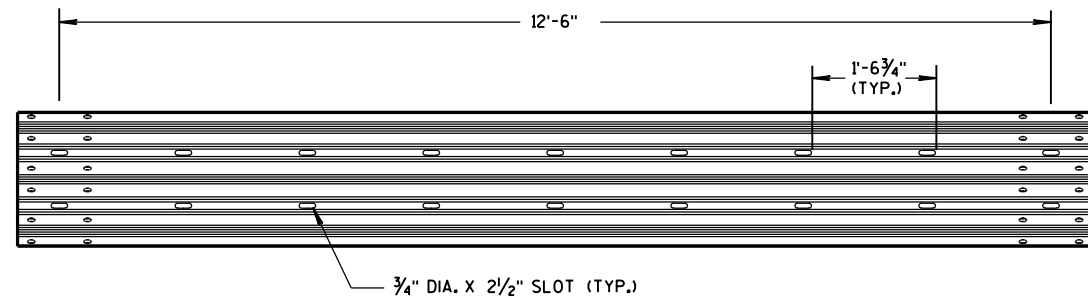


12'-6" THRIE BEAM SECTION

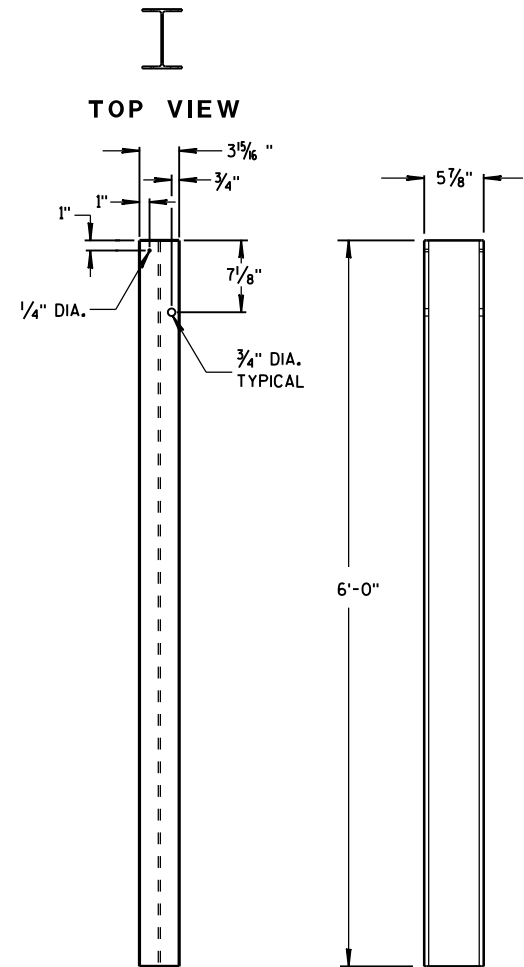


STEEL POSTS 1-5

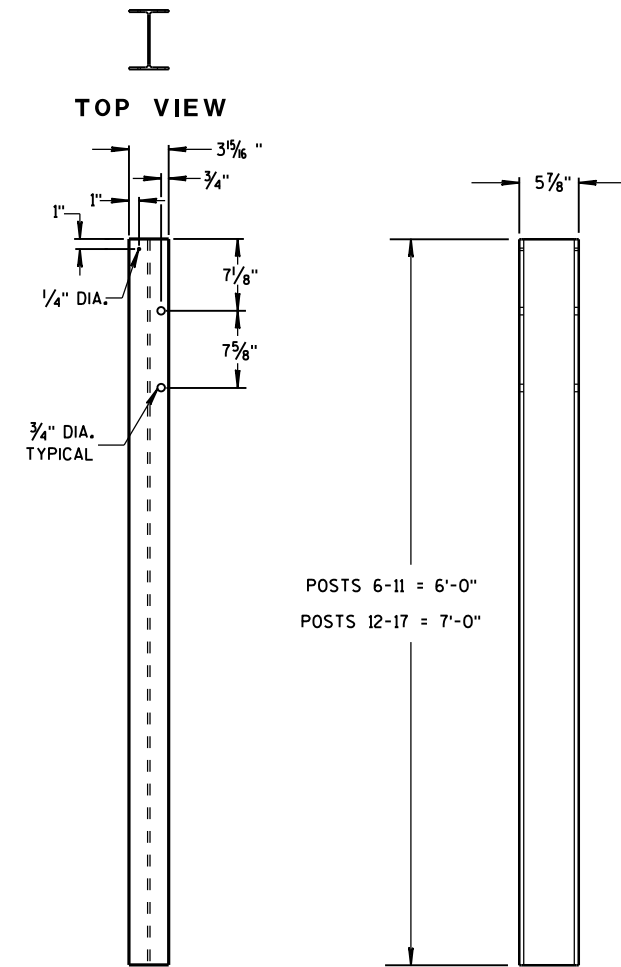


STEEL POSTS 6-17

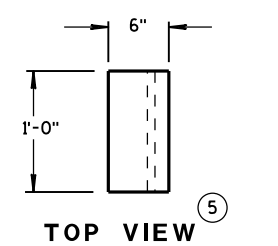

BLOCKOUT POSTS 1-5

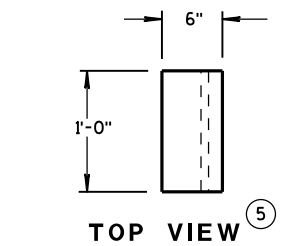

BLOCKOUT POSTS 6-17

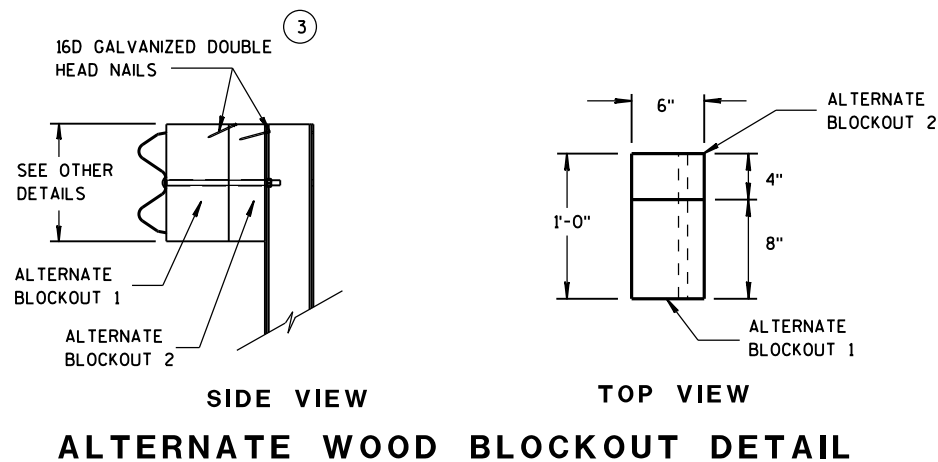

GENERAL NOTES

STEEL POSTS ARE W6X9 OR W6X8.5.


BOLT HOLES FOR POST ARE ON FRONT AND OF SIDE OF POST.

(3) WHEN USING STEEL POSTS AND WOOD BLOCKOUTS INSTALL FOUR 16D GALVANIZED NAILS. INSTALL NAILS AT THE BACK CORNERS OF THE BLOCK AND BEND THE NAILS OVER THE FLANGE OF THE STEEL POST.

(5) WOOD BLOCKS MAY BE CONSTRUCTED OUT OF 2 WOOD BLOCKS. SEE ALTERNATE WOOD BLOCK DETAIL.

MIDWEST GUARDRAIL SYSTEM
THRIE BEAM TRANSITION (MGS)

STATE OF WISCONSIN
DEPARTMENT OF TRANSPORTATION 105


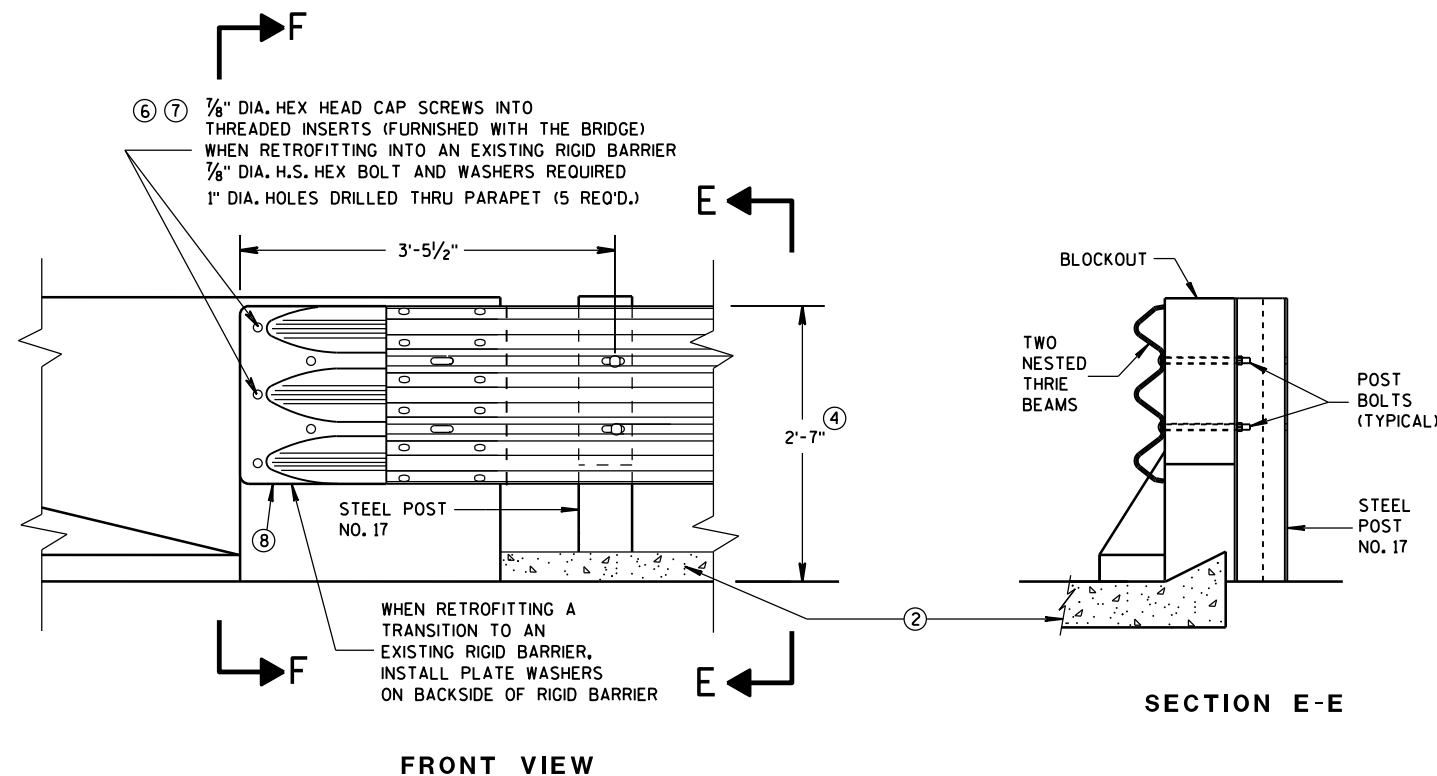


THRIE BEAM CONNECTION TO BRIDGE PARAPET WITH SQUARE ENDS

GENERAL NOTES


THESE ARE TYPICAL CONNECTION DETAILS. ADJUST THE POSITION OF CONNECTIONS TO EXISTING BRIDGES TO FIT THE ACTUAL BRIDGE AND SITE DIMENSIONS.

- ② OPTIONAL CURB AND GUTTER OR DRAINAGE FEATURE SEE PLAN FOR INFORMATION.
- ④ TOLERANCE FOR TOP OF BEAM IS $\pm 1"$.
- ⑥ DRILLING BOLT HOLES THROUGH THE PARAPET, BOLTS, NUTS, WASHERS AND REPAIRING DAMAGED CONCRETE ARE INCIDENTAL TO THE CONTRACT.
- ⑦ BOLTS MAY BE A325 BOLTS OR A449 BOLTS. BOLT LENGTH AND THREADING LENGTH ARE TO ALLOW FOR A TIGHT CONNECTION BETWEEN RIGID BARRIER AND THRIE BEAM CONNECTION PLATE. CONTRACTOR IS TO FIELD VERIFY BOLT LENGTH AND THREAD LENGTH. ONE ROUND WASHER REQUIRED BETWEEN BOLT HEAD AND THRIE BEAM CONNECTOR PLATE. BOLTS THAT EXTEND THROUGH THE PARAPET AND OUT THE BACK FACE REQUIRE A HARDENED ROUND STEEL WASHER THAT IS 2" O.D. X 5/8" THICK AND ONE PLATE WASHER. REPAIR ANY DAMAGED CONCRETE FROM BOLT INSTALLATION.
- ⑧ THE RECESS FOR A W-BEAM CONNECTION, WHICH EXISTS ON SOME PARAPETS OF THIS TYPE, SHALL BE FILLED WITH A TREATED TIMBER BLOCKOUT. BLOCKOUT SIZE IS 1'-6" X 2'-0" X 3 1/2".

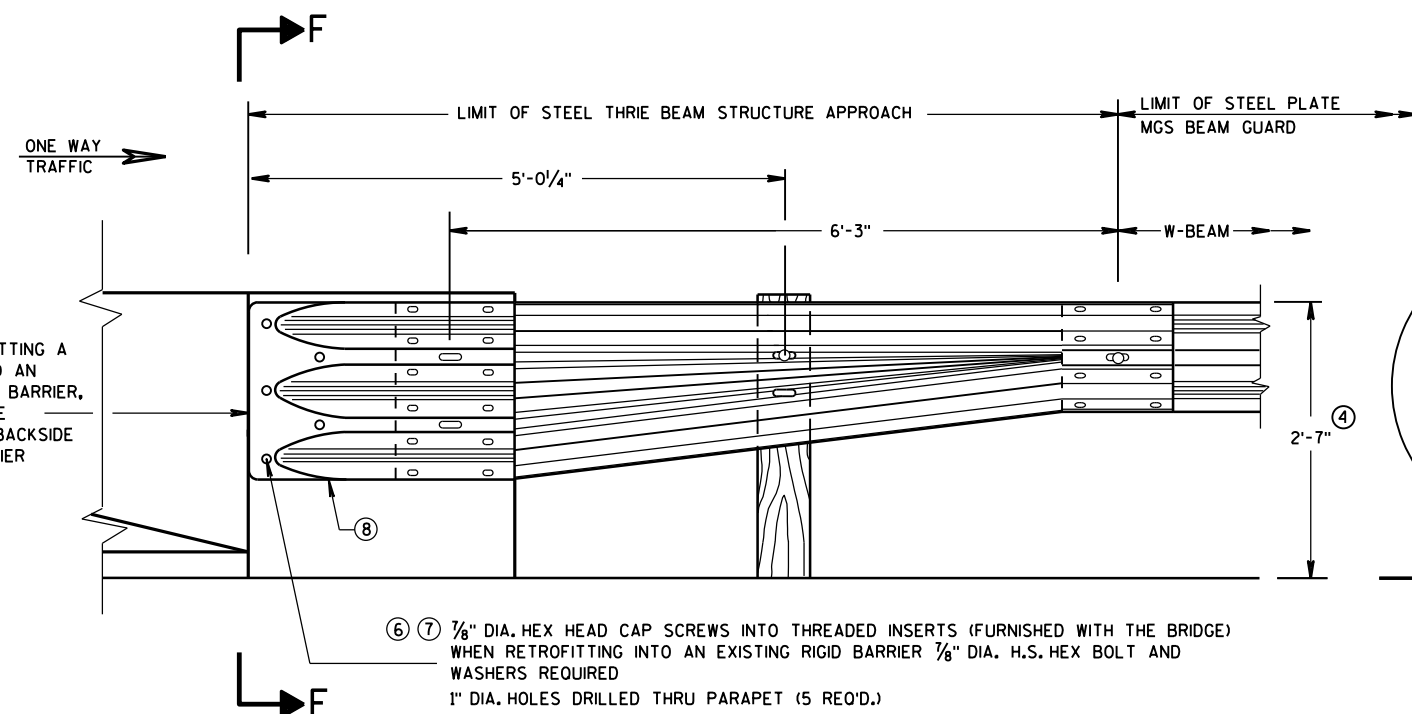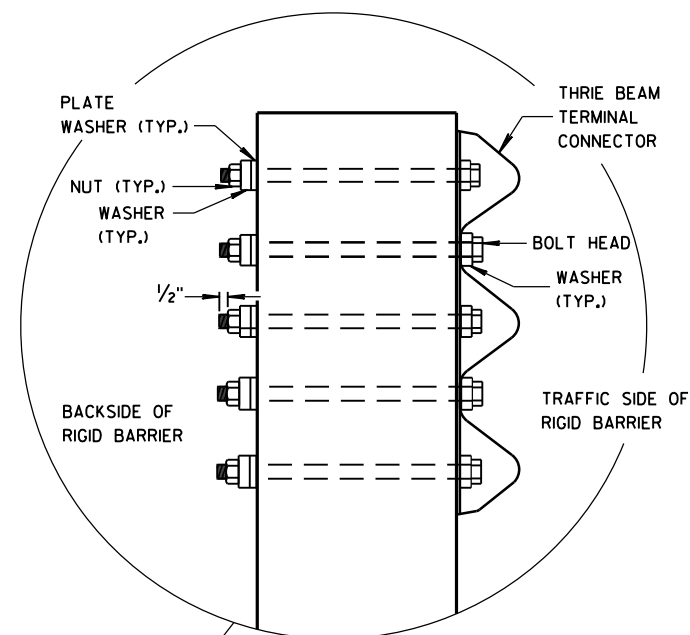

W BEAM TRANSITION AND CONNECTION TO BRIDGE PARAPETS WITH SQUARE ENDS (USE ONLY ON THE TRAFFIC EXIT END OF ONE WAY BRIDGES)

SECTION F-F

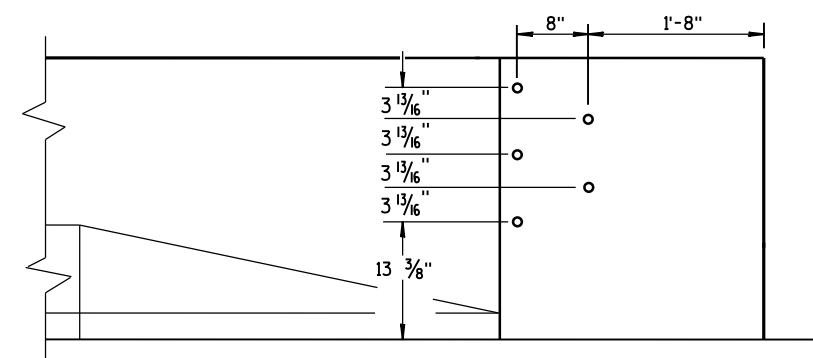

DRILL HOLE LOCATION

MIDWEST GUARDRAIL SYSTEM
THRIE BEAM TRANSITION (MGS)


STATE OF WISCONSIN
DEPARTMENT OF TRANSPORTATION

APPROVED
June, 2015 /S/ Jerry H. Zogg
DATE ROADWAY STANDARDS ENGINEER NT
FHWA


GENERAL NOTES

THESE ARE TYPICAL CONNECTION DETAILS. ADJUST THE POSTION OF CONNECTIONS TO EXISTING BRIDGES TO FIT THE ACTUAL BRIDGE AND SITE DIMENSIONS.


- ② OPTIONAL CURB AND GUTTER OR DRAINAGE FEATURE SEE PLAN FOR INFORMATION.
- ④ TOLERANCE FOR TOP OF BEAM IS $\pm 1"$.
- ⑥ DRILLING BOLT HOLES THROUGH THE PARAPET, BOLTS, NUTS, WASHERS AND REPAIRING DAMAGED CONCRETE ARE INCIDENTAL TO THE CONTRACT.
- ⑦ BOLTS MAY BE A325 BOLTS OR A449 BOLTS. BOLT LENGTH AND THREADING LENGTH ARE TO ALLOW FOR A TIGHT CONNECTION BETWEEN RIGID BARRIER AND THRIE BEAM CONNECTION PLATE. CONTRACTOR IS TO FIELD VERIFY BOLT LENGTH AND THREAD LENGTH. ONE ROUND WASHER REQUIRED BETWEEN BOLT HEAD AND THRIE BEAM CONNECTOR PLATE. BOLTS THAT EXTEND THROUGH THE PARAPET AND OUT THE BACK FACE REQUIRE A HARDENED ROUND STEEL WASHER THAT IS 2" O.D. X $\frac{5}{8}"$ THICK AND ONE PLATE WASHER. REPAIR ANY DAMAGED CONCRETE FROM BOLT INSTALLATION.
- ⑧ THE RECESS FOR A W-BEAM CONNECTION, WHICH EXISTS ON SOME PARAPETS OF THIS TYPE, SHALL BE FILLED WITH A TREATED TIMBER BLOCKOUT. BLOCKOUT SIZE IS 1'-6" X 2'-0" X 3 $\frac{1}{2}"$.
- ⑨ BOLT, NUT AND WASHERS NOT REQUIRED FOR THIS LOCATION WHEN RETROFITTING AN EXISTING PAPAPET AND THE HOLE IS EITHER ABOVE PARAPET OR WITHIN 4 INCHES OF THE EDGE OF PARAPET.

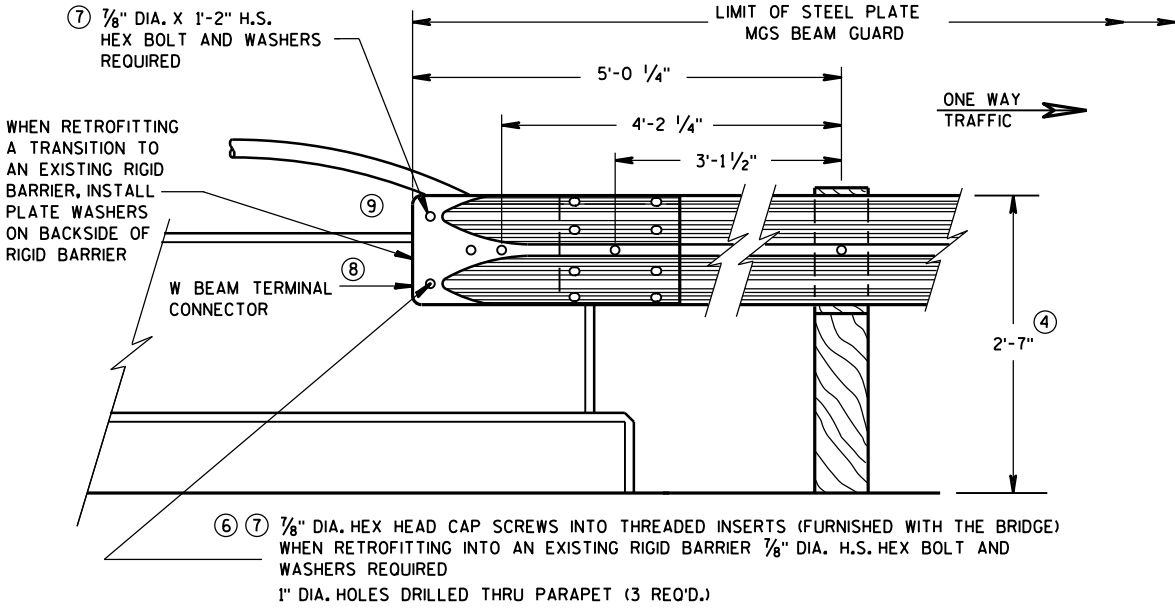

FRONT VIEW
W BEAM CONNECTION TO VERTICAL FACE PARAPET
(USE ONLY ON THE TRAFFIC EXIT END OF ONE WAY BRIDGES)

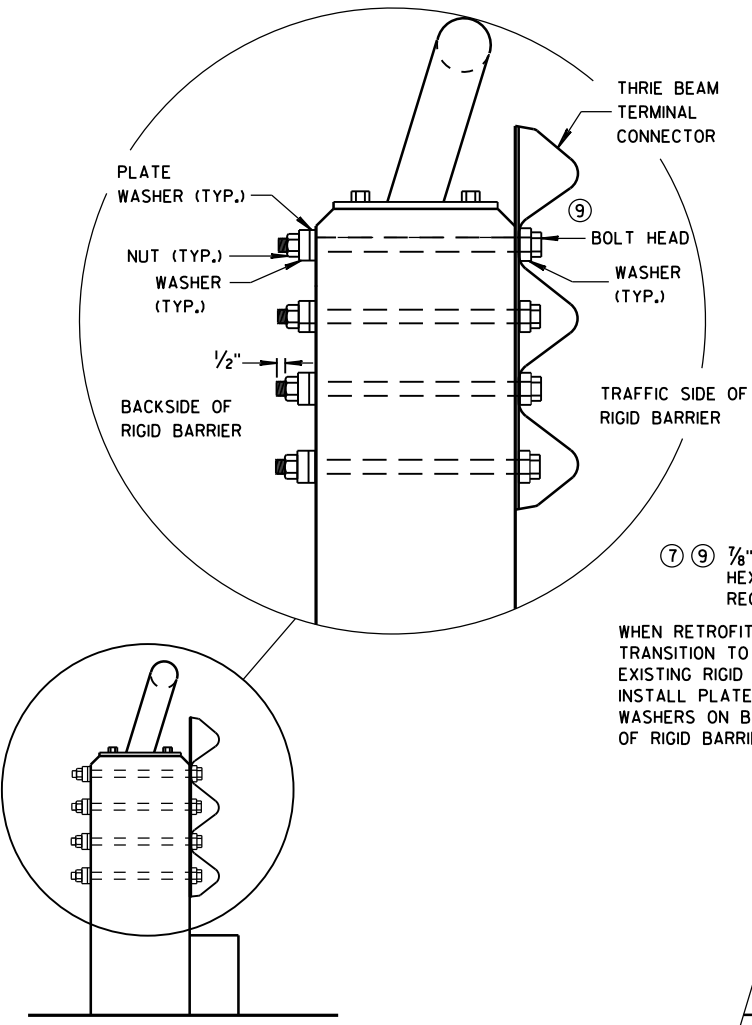


SECTION G-G

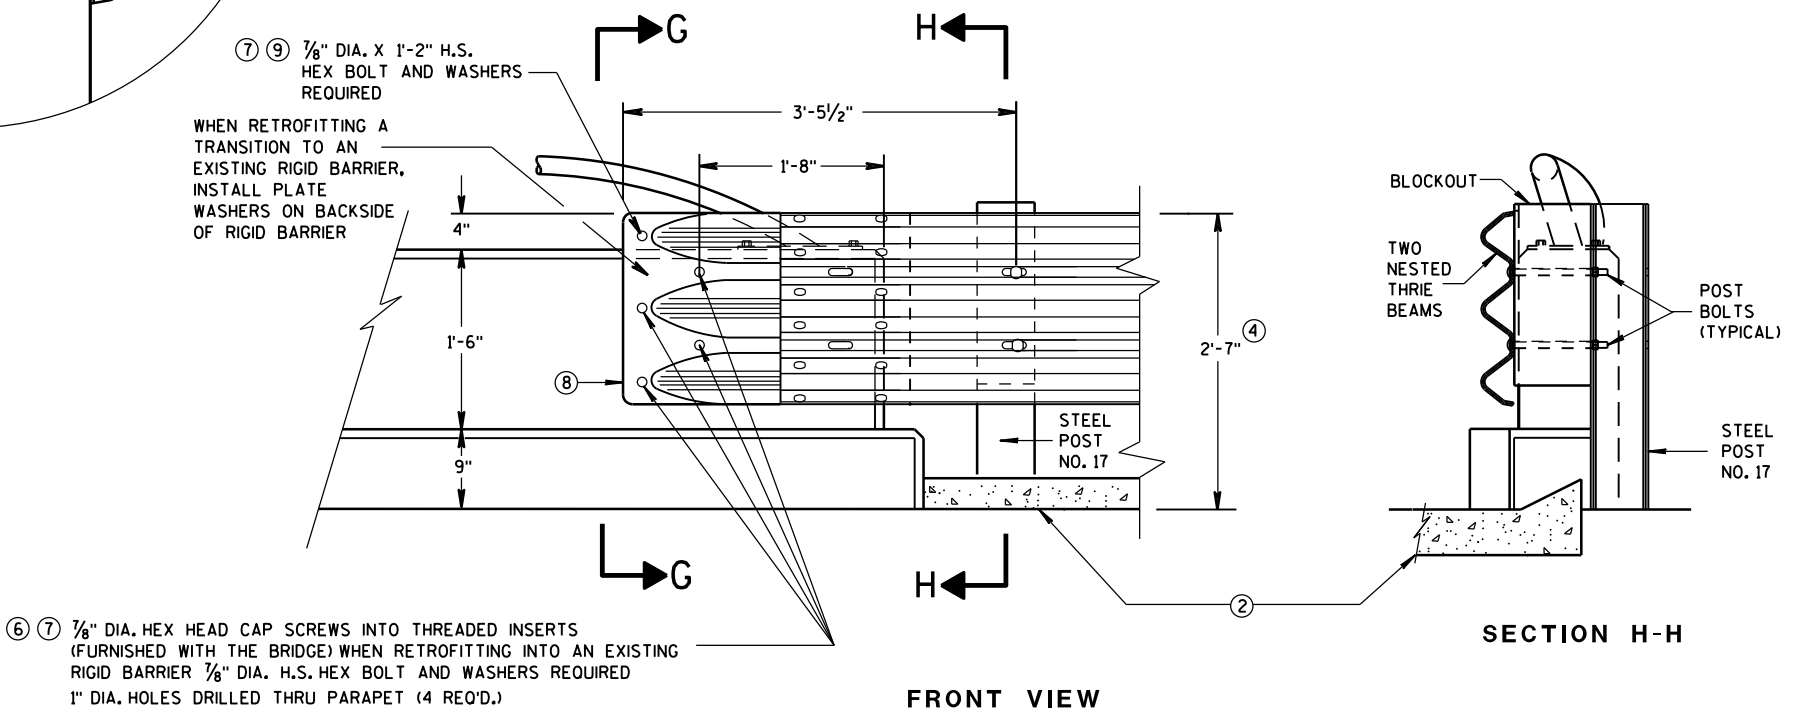


FRONT VIEW

THRIE BEAM CONNECTION TO VERTICAL FACED PARAPETS

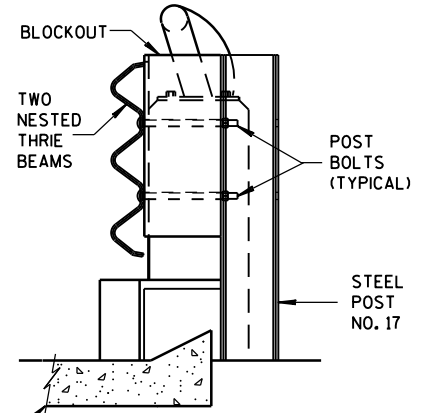


SECTION H-H

MIDWEST GUARDRAIL SYSTEM THRIE BEAM TRANSITION (MGS)			
STATE OF WISCONSIN DEPARTMENT OF TRANSPORTATION			
APPROVED June, 2015	/S/ Jerry H. Zogg		
DATE	ROADWAY STANDARDS	107	NT
FHWA	ENGINEER		


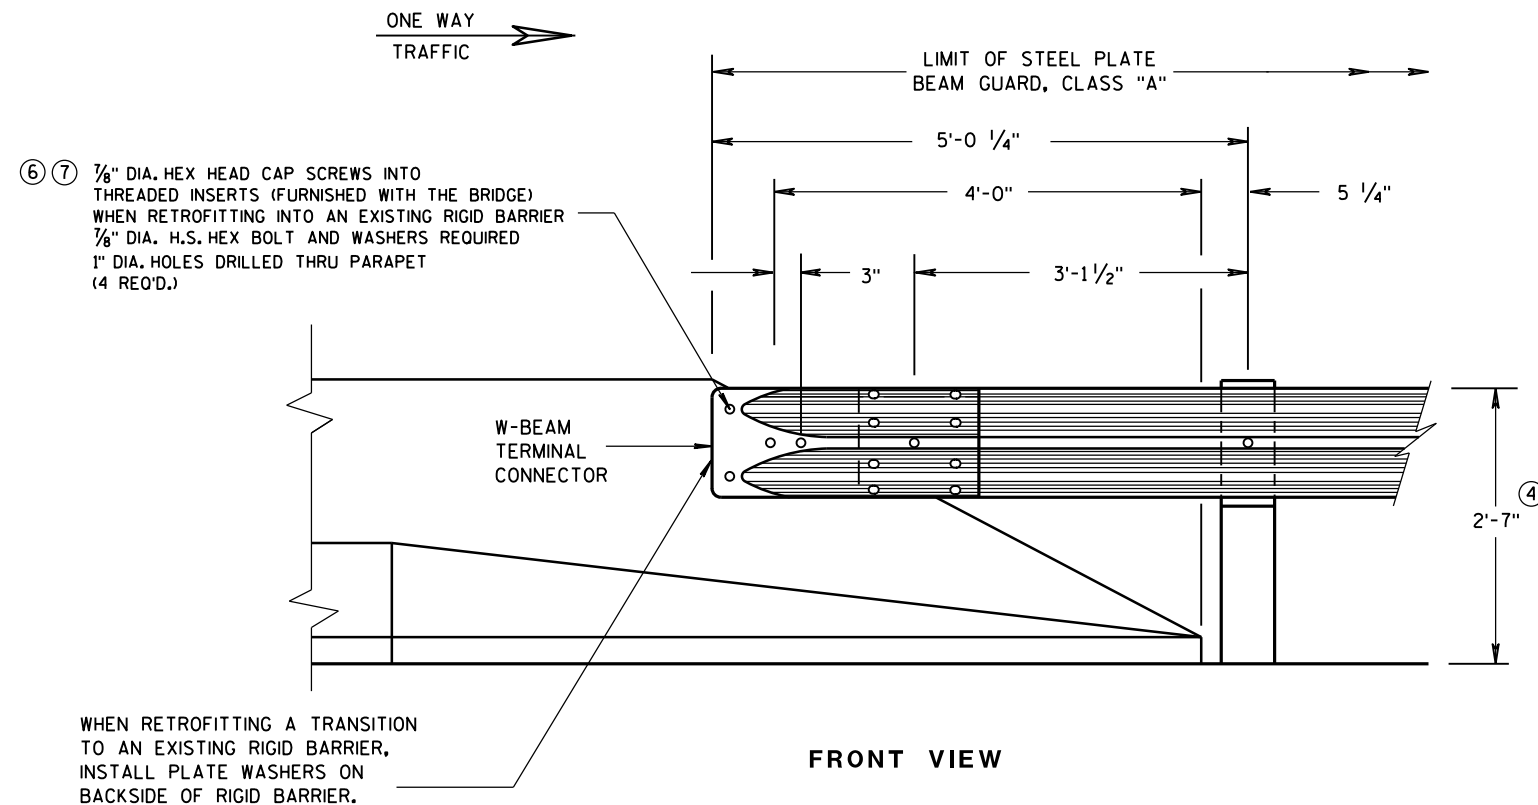


GENERAL NOTES

- ② OPTIONAL CURB AND GUTTER OR DRAINAGE FEATURE SEE PLAN FOR INFORMATION.
- ④ TOLERANCE FOR TOP OF BEAM IS $\pm 1"$.
- ⑥ DRILLING BOLT HOLES THROUGH THE PARAPET, BOLTS, NUTS, WASHERS AND REPAIRING DAMAGED CONCRETE ARE INCIDENTAL TO THE CONTRACT.
- ⑦ BOLTS MAY BE A325 BOLTS OR A449 BOLTS. BOLT LENGTH AND THREADING LENGTH ARE TO ALLOW FOR A TIGHT CONNECTION BETWEEN RIGID BARRIER AND THRIE BEAM CONNECTION PLATE. CONTRACTOR IS TO FIELD VERIFY BOLT LENGTH AND THREAD LENGTH. ONE ROUND WASHER REQUIRED BETWEEN BOLT HEAD AND THRIE BEAM CONNECTOR PLATE. BOLTS THAT EXTEND THROUGH THE PARAPET AND OUT THE BACK FACE REQUIRE A HARDENED ROUND STEEL WASHER THAT IS 2" O.D. X 5/8" THICK AND ONE PLATE WASHER. REPAIR ANY DAMAGED CONCRETE FROM BOLT INSTALLATION.

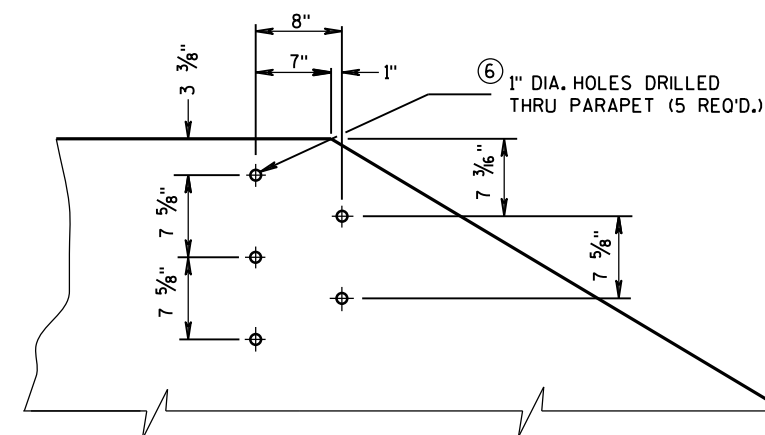


DRILL HOLE LOCATION AND PATTERN
FOR THRIE BEAM CONNECTION

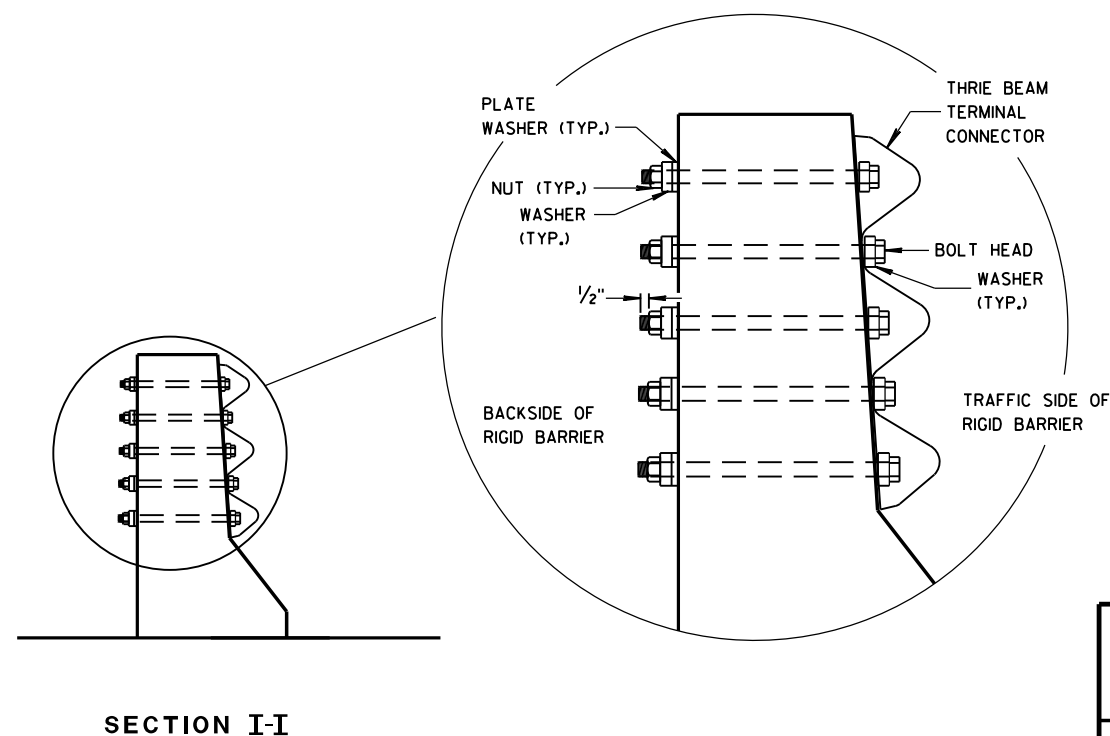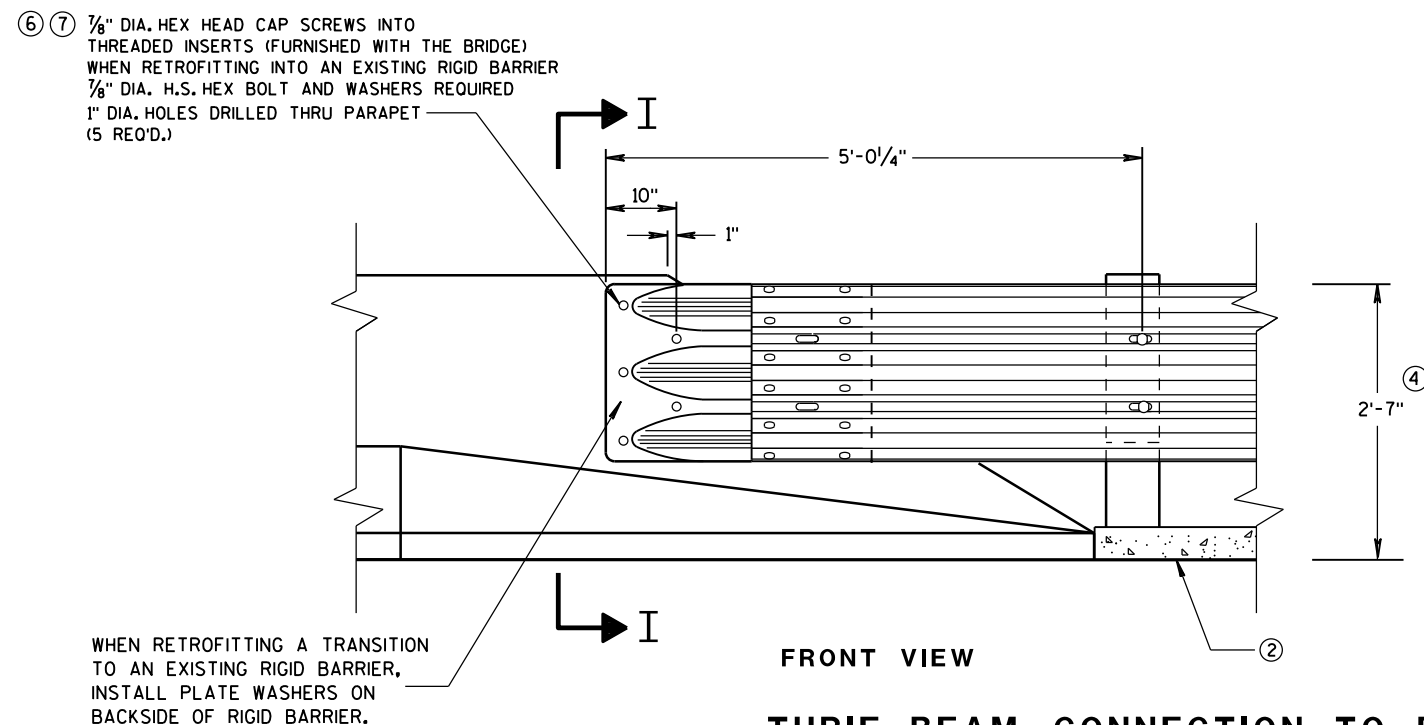


MIDWEST GUARDRAIL SYSTEM
THRIE BEAM TRANSITION (MGS)

STATE OF WISCONSIN
DEPARTMENT OF TRANSPORTATION


APPROVED
June, 2015 /S/ Jerry H. Zogg
DATE ROADWAY STANDARDS ENGINEER 108 INT
FHWA

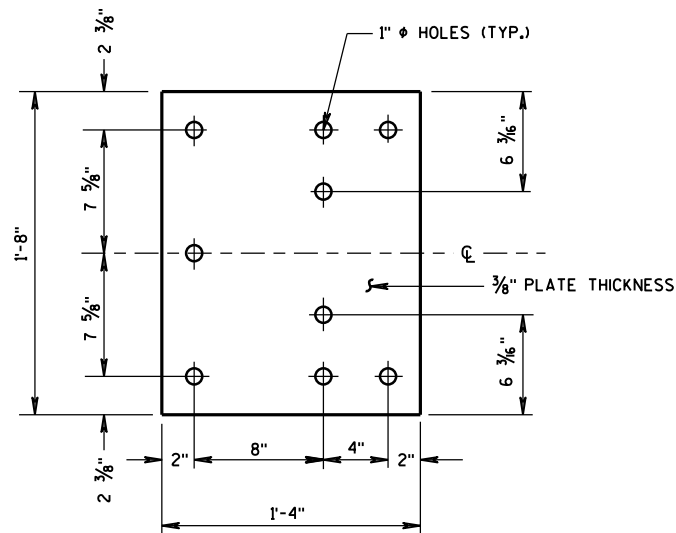

BACK-UP PLATE DETAIL

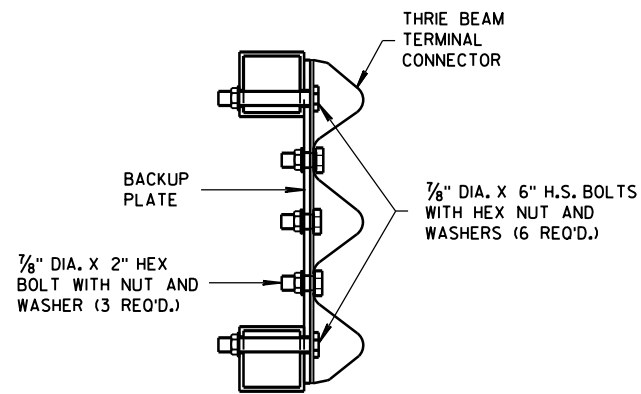


SECTION J-J

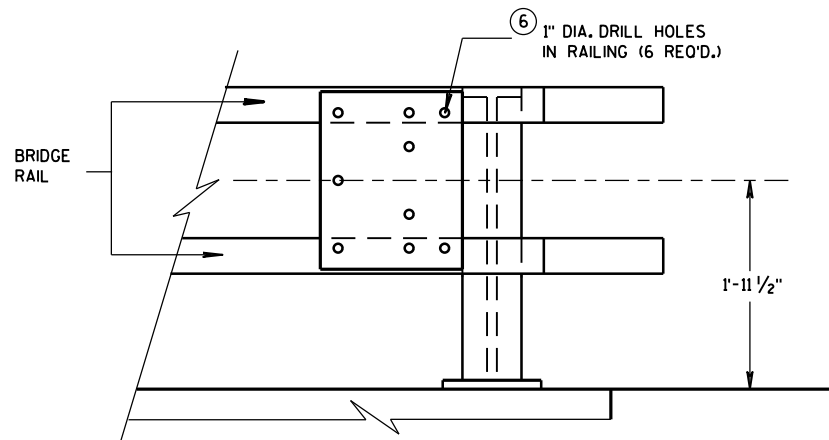


BACK-UP PLATE MOUNTING ONTO BRIDGE RAILING

GENERAL NOTES

- ④ TOLERANCE FOR TOP OF BEAM IS $\pm 1"$.
- ⑥ DRILLING HOLES THROUGH THE PAPER, BOLTS, NUTS, WASHERS AND REPAIRING DAMAGED CONCRETE ARE INCIDENTAL TO THE CONTRACT.

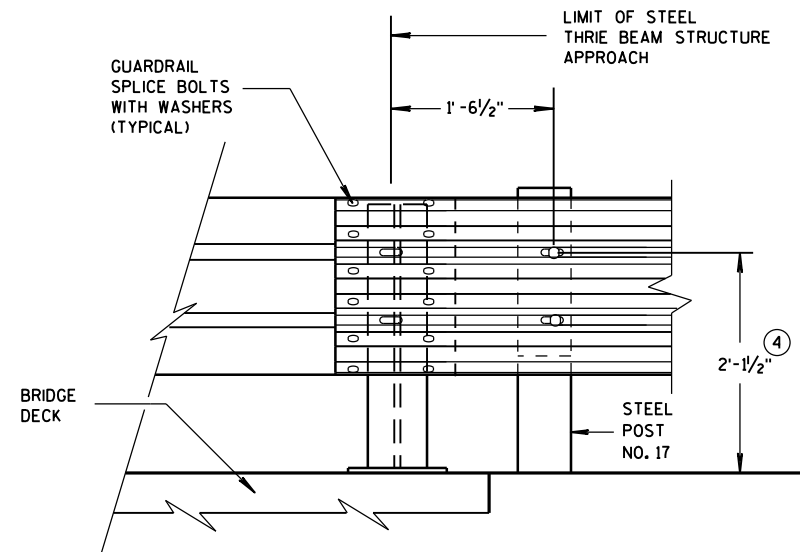


FRONT VIEW
THRIE BEAM CONNECTION TO
STEEL RAILING TYPE "W"

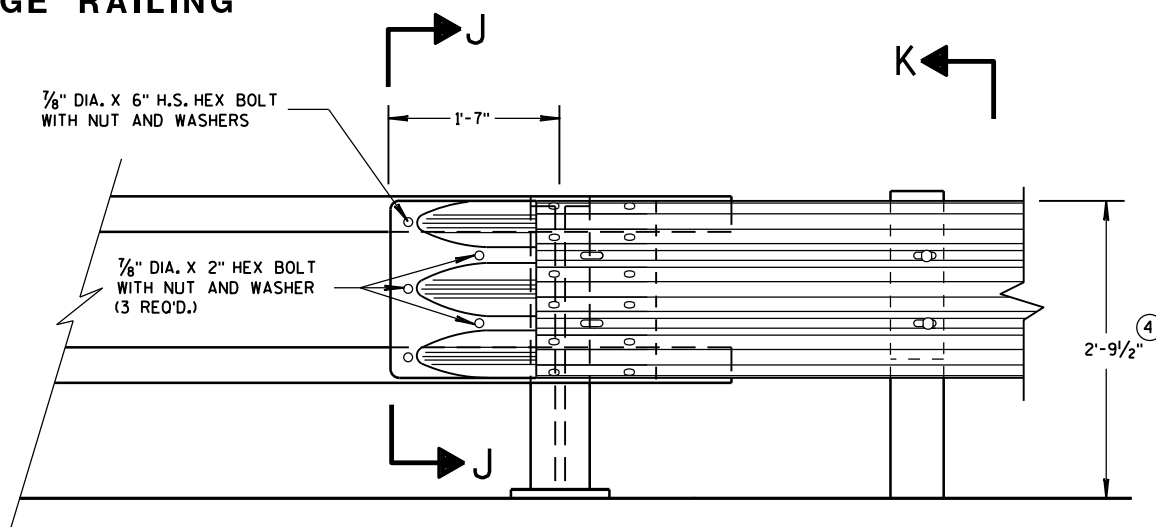

FRONT VIEW

THRIE BEAM CONNECTION TO
TUBULAR RAILING TYPE "F"

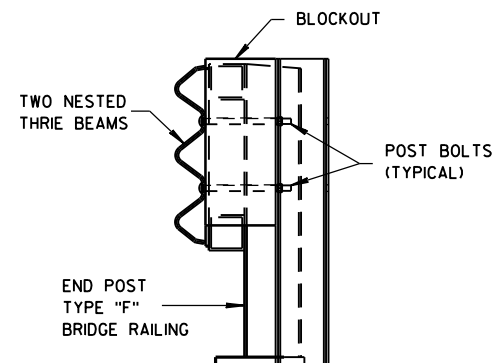

SECTION K-K


MIDWEST GUARDRAIL SYSTEM
THRIE BEAM TRANSITION (MGS)

STATE OF WISCONSIN
DEPARTMENT OF TRANSPORTATION


APPROVED
June, 2015 /S/ Jerry H. Zogg
DATE ROADWAY STANDARDS D 109 NT
FHWA ENGINEER

GENERAL NOTES

④ TOLERANCE FOR TOP OF W-BEAM RAIL IS $\pm 1"$.

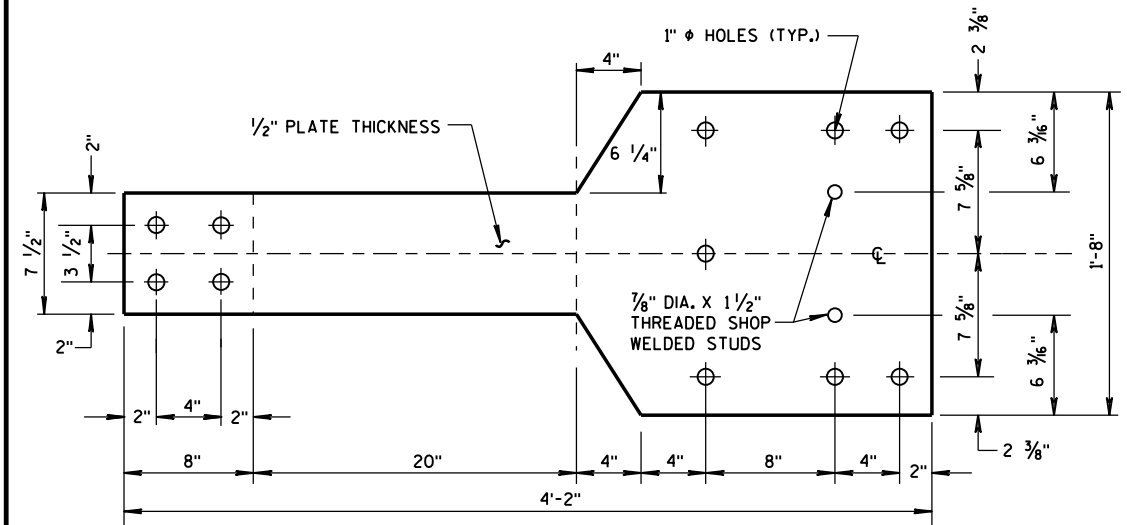


FRONT VIEW

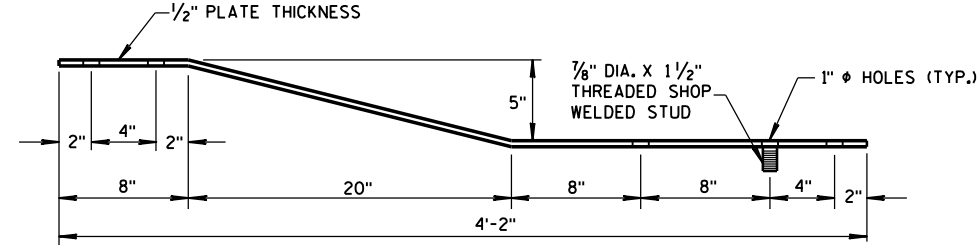


PLAN VIEW

BACK-UP PLATE DETAIL, TYPE "M"

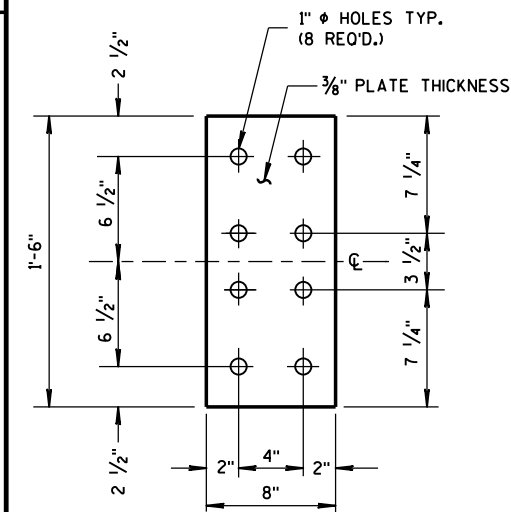


FRONT VIEW


ANCHOR PLATE DETAIL, TYPE "M"

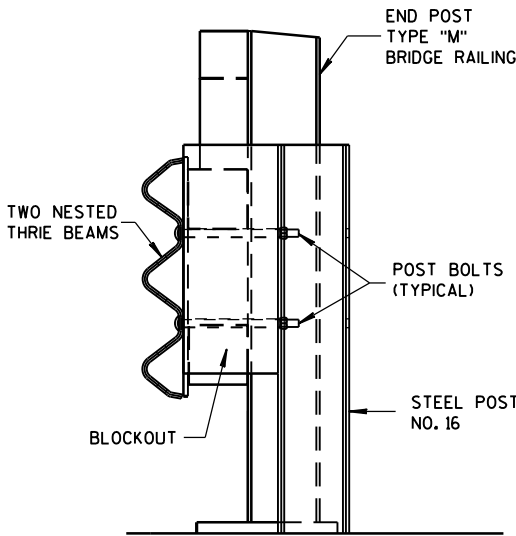

SECTION M-M

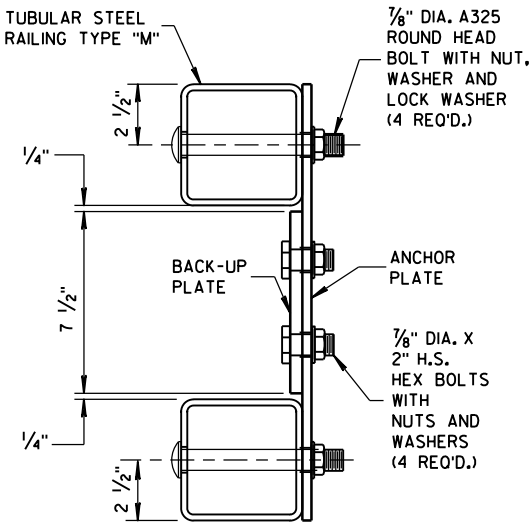


SECTION L-L

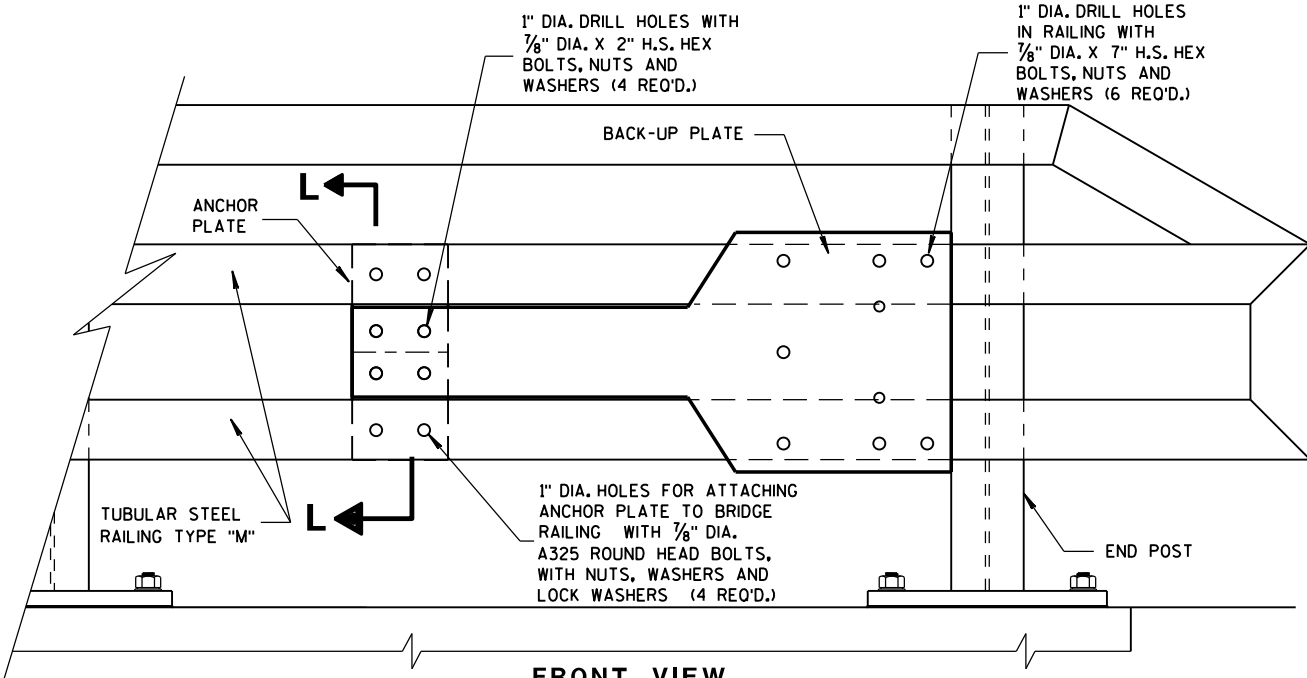


FRONT VIEW

ANCHOR AND BACK-UP PLATE MOUNTING TO BRIDGE RAILING, TYPE "M"

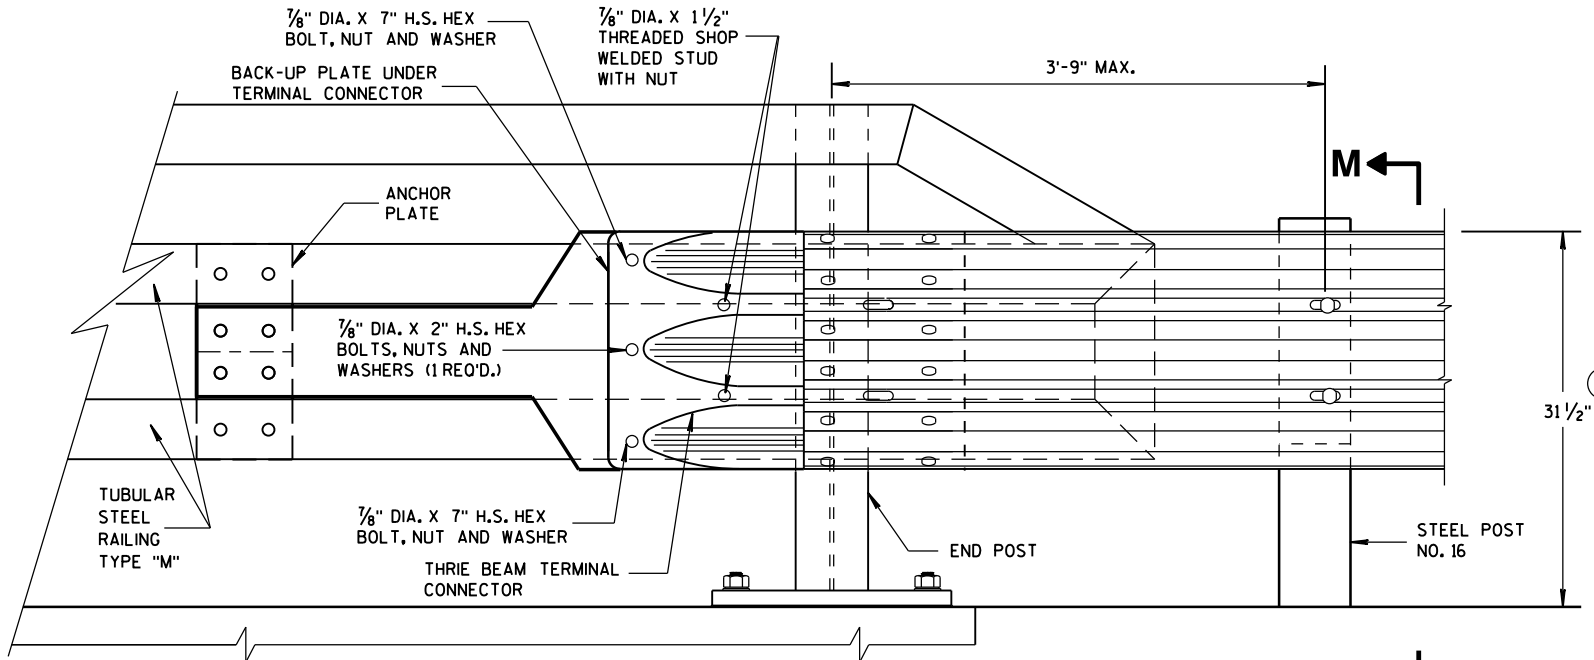

FRONT VIEW

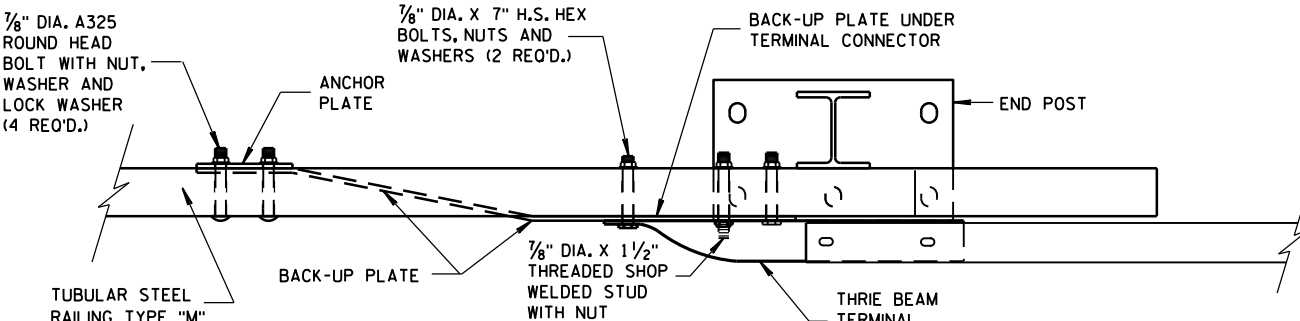

PLAN VIEW

THRIE BEAM CONNECTION TO TUBULAR RAILING, TYPE "M"

MIDWEST GUARDRAIL SYSTEM
THRIE BEAM TRANSITION (MGS)

STATE OF WISCONSIN
DEPARTMENT OF TRANSPORTATION

APPROVED
June, 2015 /S/ Jerry H. Zogg
DATE ROADWAY STANDARDS 110 INT
FHWA ENGINEER



- 10 STIFFENERS LOCATED AT THE OUTSIDE EDGES OF THE COVER PLATES SHALL BE WELDED AS FOLLOWS:
SINGLE BEVEL GROOVE WELD ON EXTERNAL SIDES AND $\frac{3}{8}$ " FILLET WELD BY 1" LONG SPACED AT 2" ON INTERNAL SIDES.
- 11 STIFFENERS LOCATED ON THE INSIDE OF THE COVER PLATE SHALL BE WELDED AS FOLLOWS:
 $\frac{3}{8}$ " FILLET WELD BY 1" LONG SPACED AT 2".

CONNECTOR PLATE DIMENSION (PER ASSEMBLY)				
PLATE	QUANTITY	SHAPE	SIZE (A x B x C x D)	THICKNESS
P1	1		20" x 20"	3/16"
P2	1		20" x 20" x 28 3/16"	3/16"
P3	1		39" x 3 5/8" x 20" x 19 5/16"	3/16"
S1	4		18 1/16" x 3 5/8" x 18 3/4"	1/4"
S2	1		10 1/4" x 2 1/16" x 10 3/8" x 1/2"	1/4"
S3	1		3" x 1/16" x 3/8" x 1/2"	1/4"
S4	1		6 1/8" x 2 1/16"	1/4"
S5	1		6 1/8" x 1 1/16"	1/4"
S6	1		7 3/4" x 1 3/4"	1/4"
S7	1		2 3/16" x 6" x 3 3/8" x 5 7/8"	1/4"
S8	1		1 5/32" x 7 1/2" x 2 1/2" x 7 3/8"	1/4"
S9	1		6 1/16" x 6 3/16" x 1 3/32"	1/4"
S10	1		1 7/8" x 9 7/8" x 3 5/8" x 9 1/16"	1/4"
S11	1		8 1/2" x 8 3/4" x 1 1/16"	1/4"

SINGLE SLOPE CONNECTION PLATE

MIDWEST GUARDRAIL SYSTEM
THREE BEAM TRANSITION (MGS)

STATE OF WISCONSIN
DEPARTMENT OF TRANSPORTATION



APPROVED
June, 2015

DATE

15/ Jerry H. Zogg
ROADWAY STANDARDS 111 INT
ENGINEER

FHWA

THRIE BEAM CONNECTION TO SINGLE SLOPE BARRIER

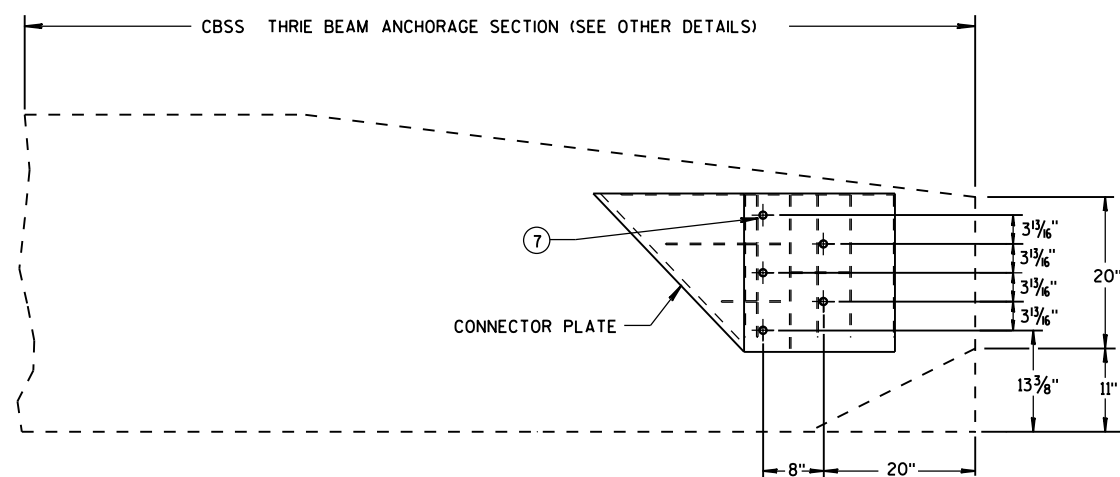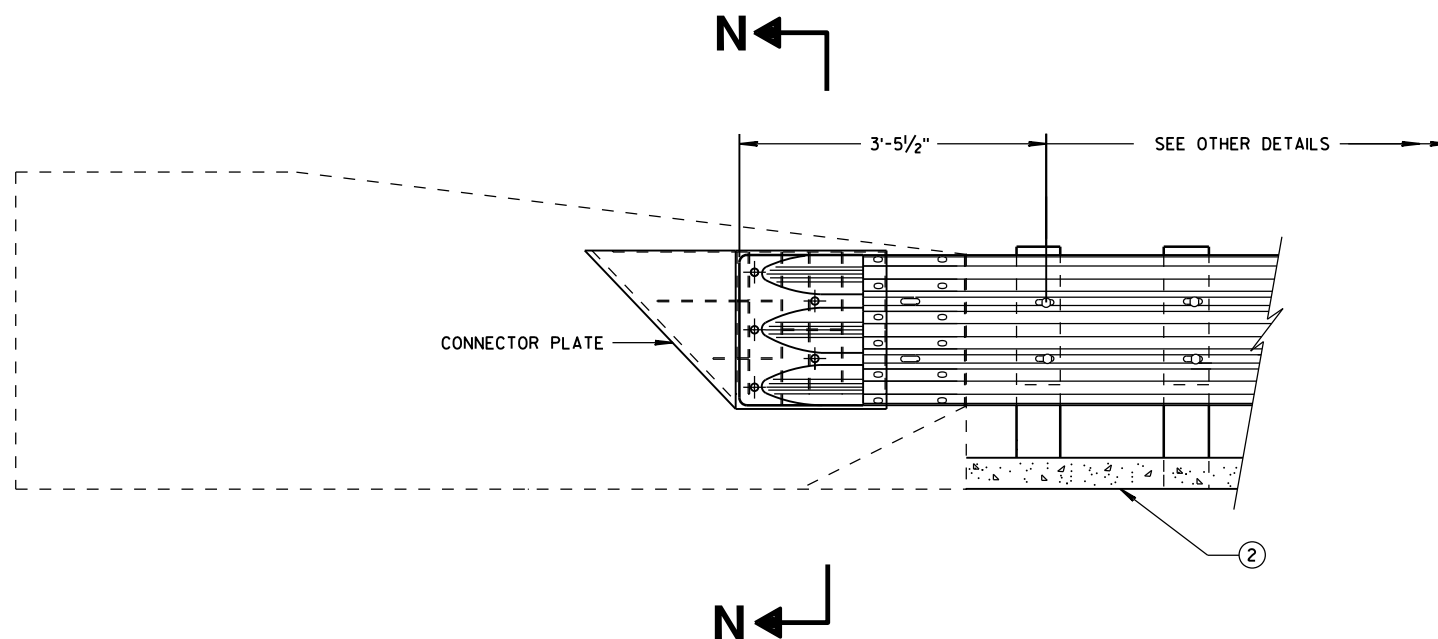


SINGLE SLOPE CONNECTION PLATE PLACEMENT

GENERAL NOTES


CONNECTOR PLATE, DRILLING BOLT HOLES THROUGH THE PARAPET, BOLTS, NUTS, WASHERS AND REPAIRING DAMAGED CONCRETE ARE INCIDENTAL TO THE CONTRACT.

(2) OPTIONAL CURB AND GUTTER OR DRAINAGE FEATURE SEE PLAN FOR INFORMATION.

(7) BOLTS MAY BE A325 BOLTS OR A449 BOLTS. BOLT LENGTH AND THREADING LENGTH ARE TO ALLOW FOR A TIGHT CONNECTION BETWEEN RIGID BARRIER AND THRIE BEAM CONNECTION PLATE. CONTRACTOR IS TO FIELD VERIFY BOLT LENGTH AND THREAD LENGTH. ONE ROUND WASHER REQUIRED BETWEEN BOLT HEAD AND THRIE BEAM CONNECTOR PLATE. BOLTS THAT EXTEND THROUGH THE PARAPET AND OUT THE BACK FACE REQUIRE A HARDENED ROUND STEEL WASHER THAT IS 2" O.D. X 5/8" THICK AND ONE PLATE WASHER. REPAIR ANY DAMAGED CONCRETE FROM BOLT INSTALLATION.

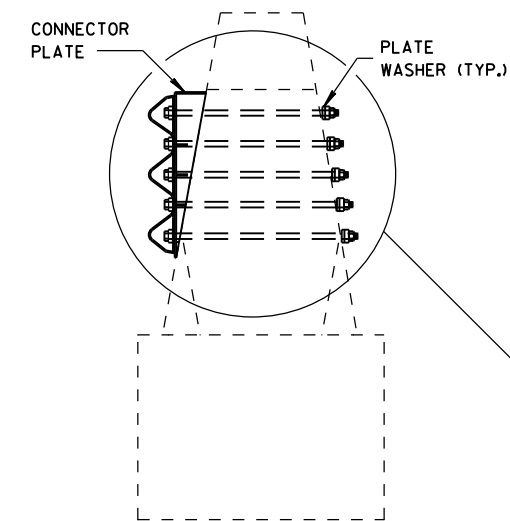

SECTION N-N

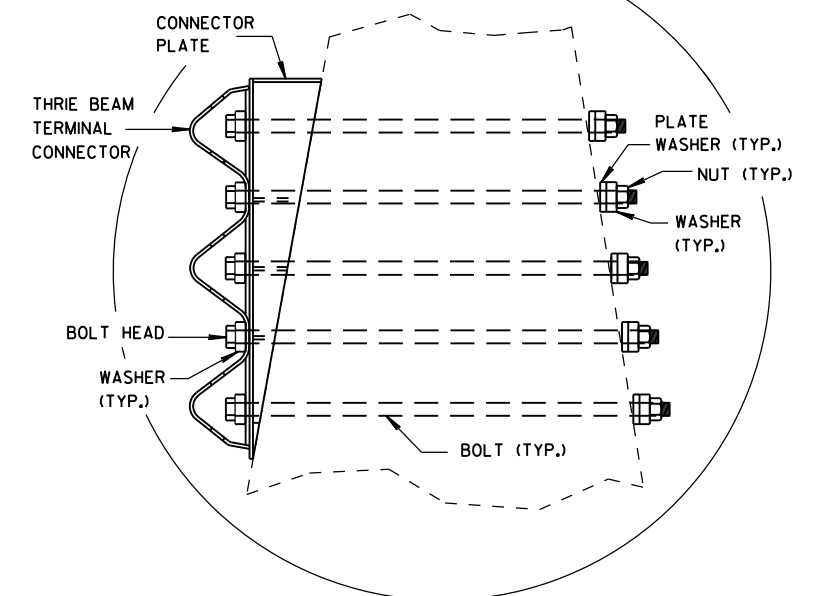

MIDWEST GUARDRAIL SYSTEM
THRIE BEAM TRANSITION (MGS)

STATE OF WISCONSIN
DEPARTMENT OF TRANSPORTATION


APPROVED

June, 2015
DATE



FHWA

/s/ Jerry H. Zoog
ROADWAY STANDARDS D 112
ENGINEER

NT

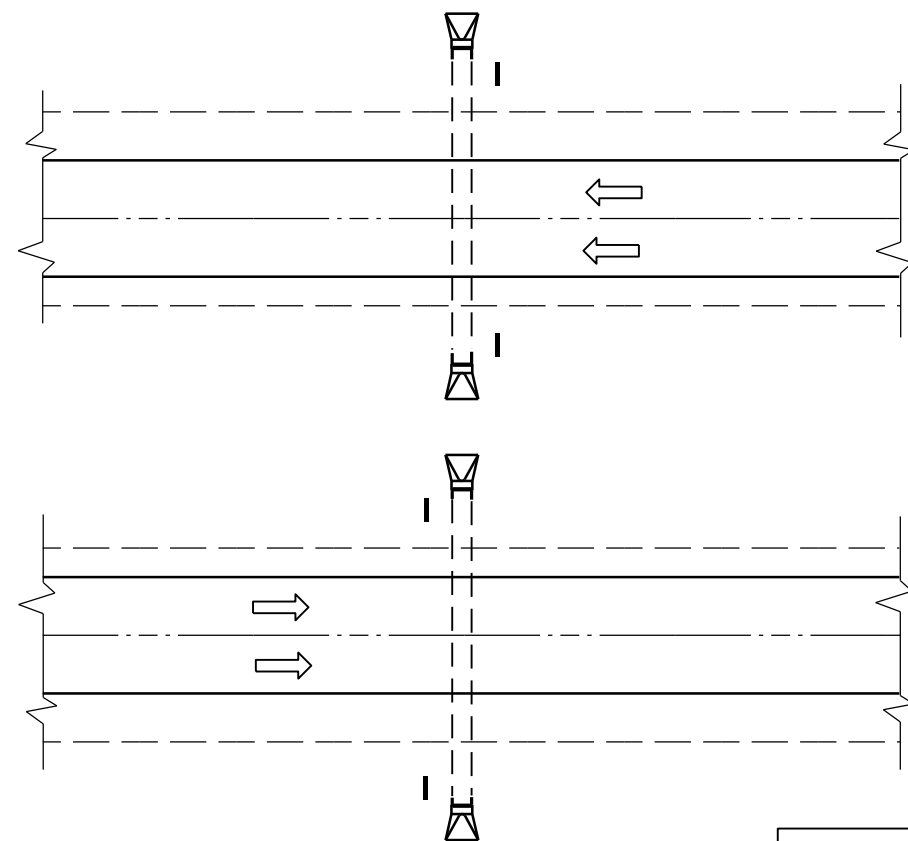

PLAN VIEW
DIVIDED HIGHWAY

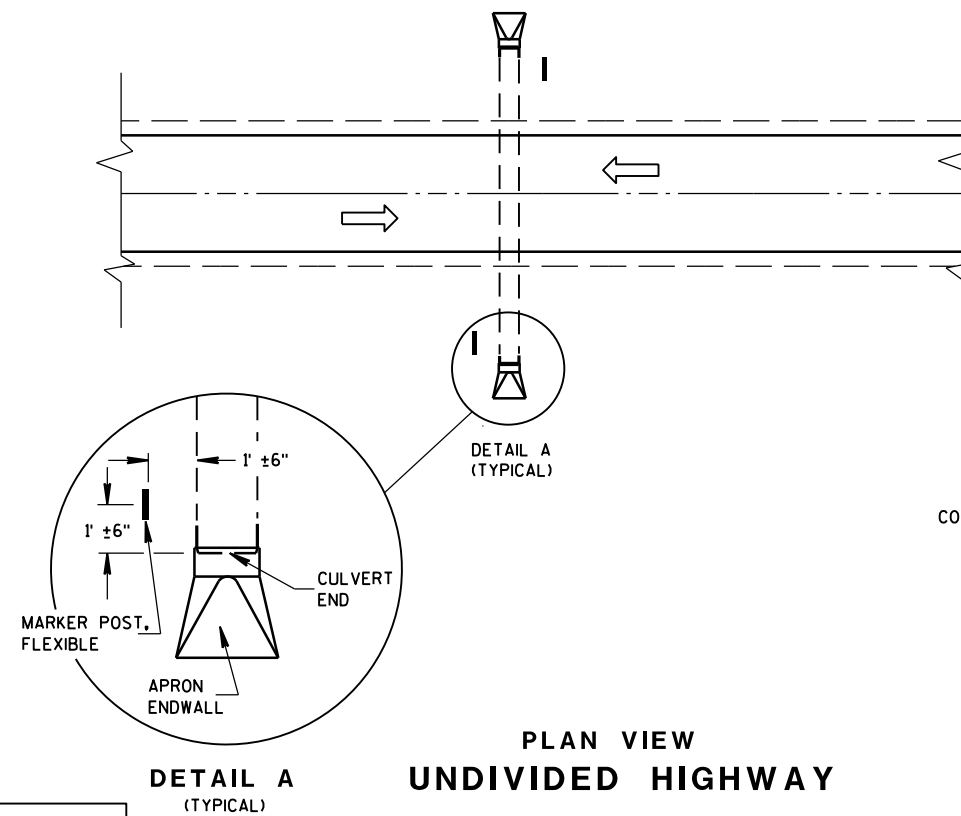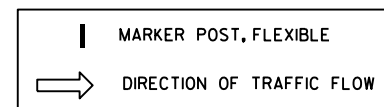


PLAN VIEW
UNDIVIDED HIGHWAY


FLEXIBLE MARKER POST LOCATION

GENERAL NOTES

DETAILS OF CONSTRUCTION, MATERIALS AND WORKMANSHIP NOT SHOWN ON THIS DRAWING SHALL CONFORM TO THE PERTINENT REQUIREMENTS OF THE STANDARD SPECIFICATIONS AND THE APPLICABLE SPECIAL PROVISIONS.

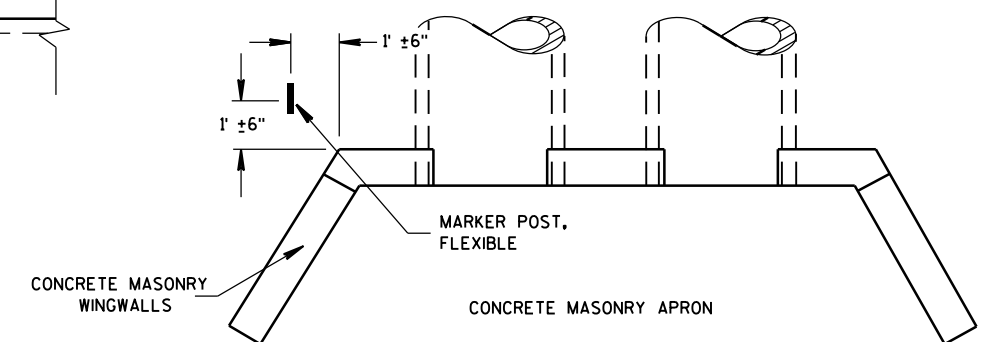













PLAN VIEW
CONCRETE MASONRY ENDWALLS FOR
CULVERT PIPE AND PIPE ARCH

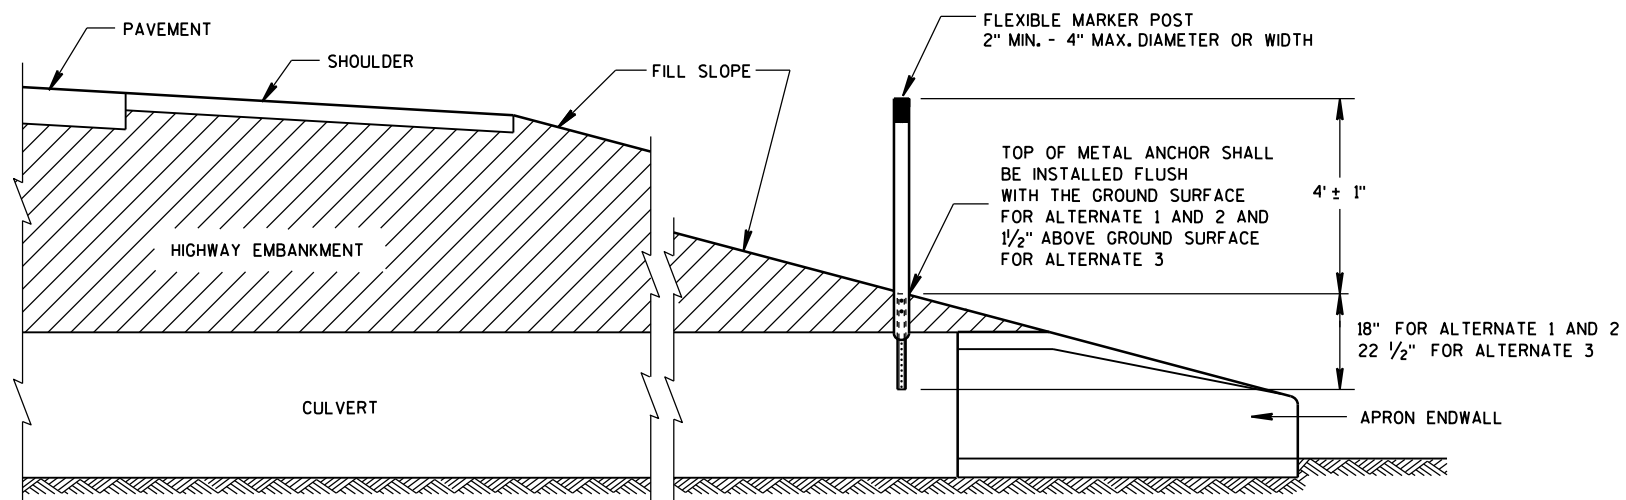

CROSS SECTION
FLEXIBLE MARKER POST

FLEXIBLE MARKER POST
FOR CULVERT END

STATE OF WISCONSIN
DEPARTMENT OF TRANSPORTATION 113

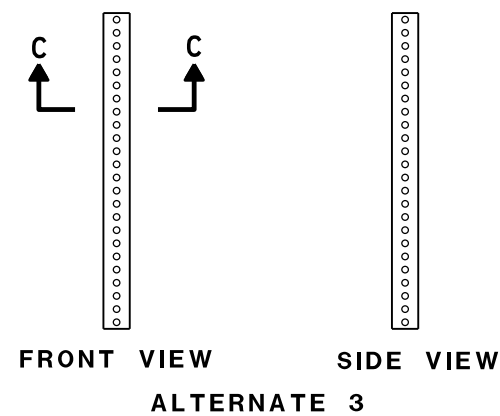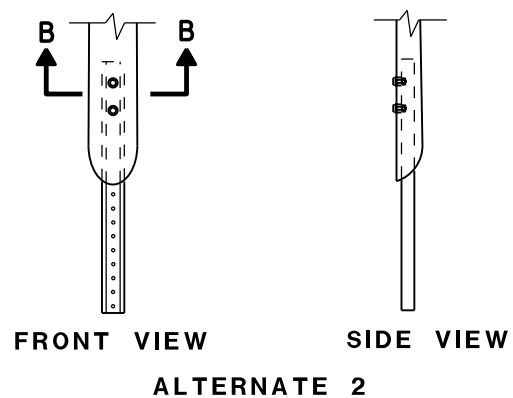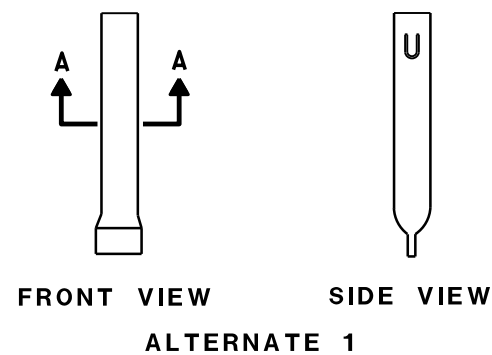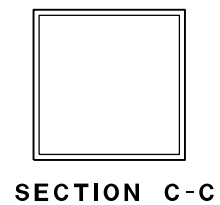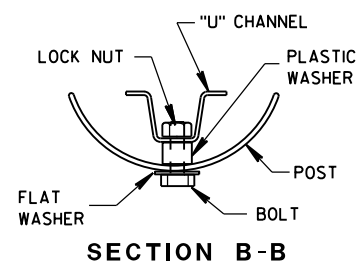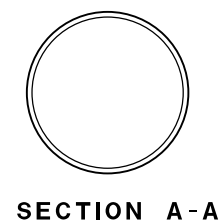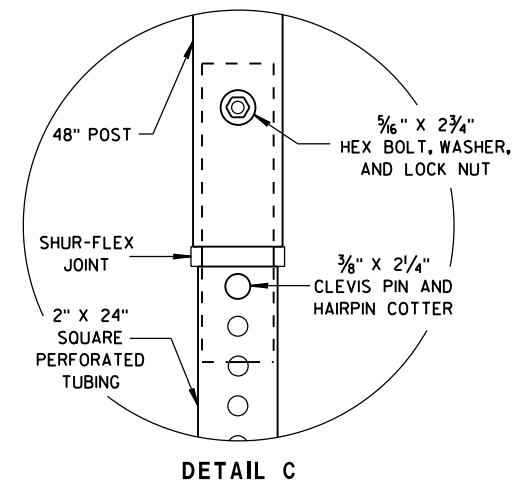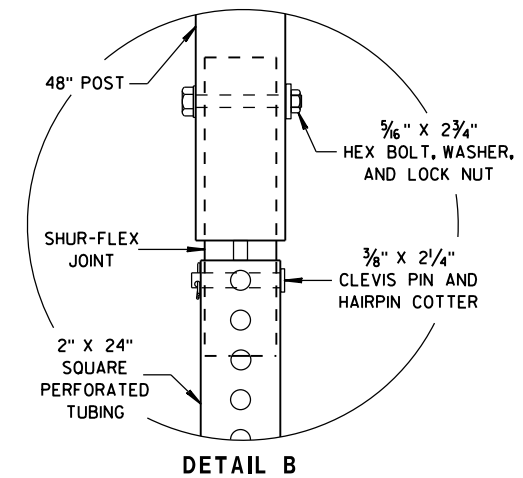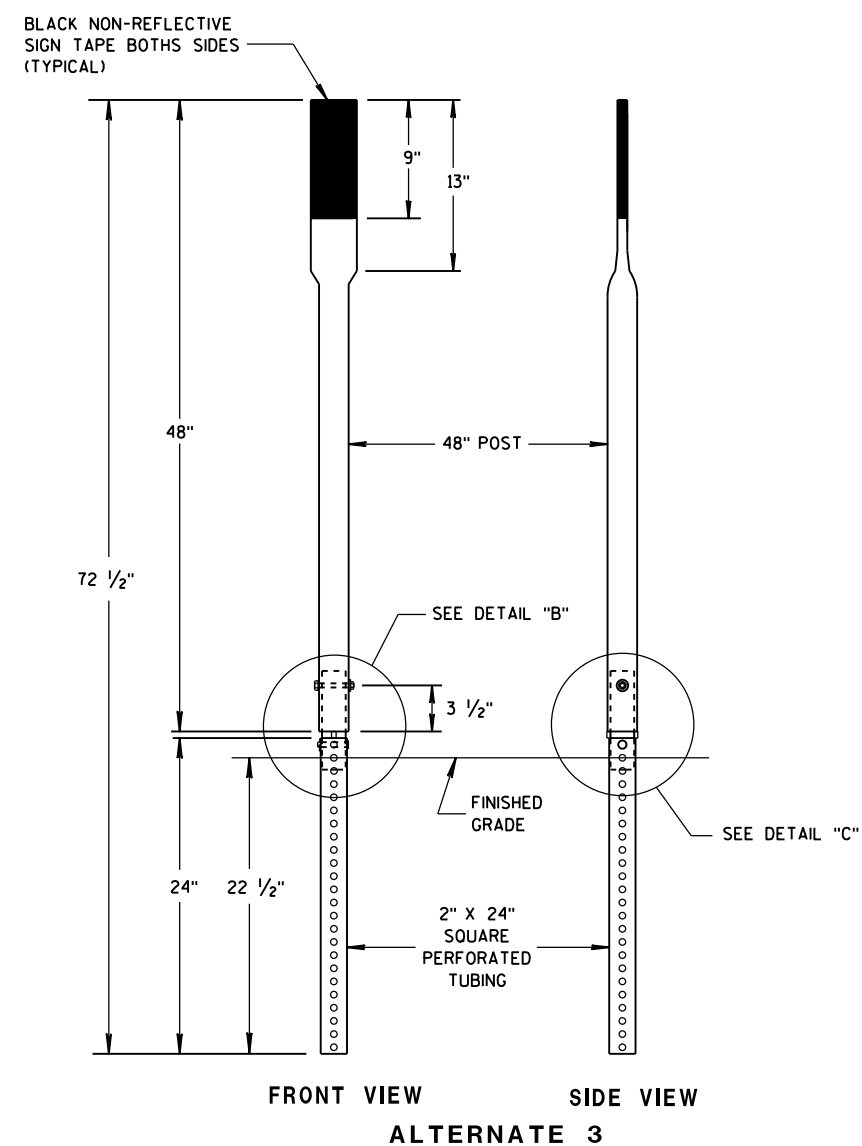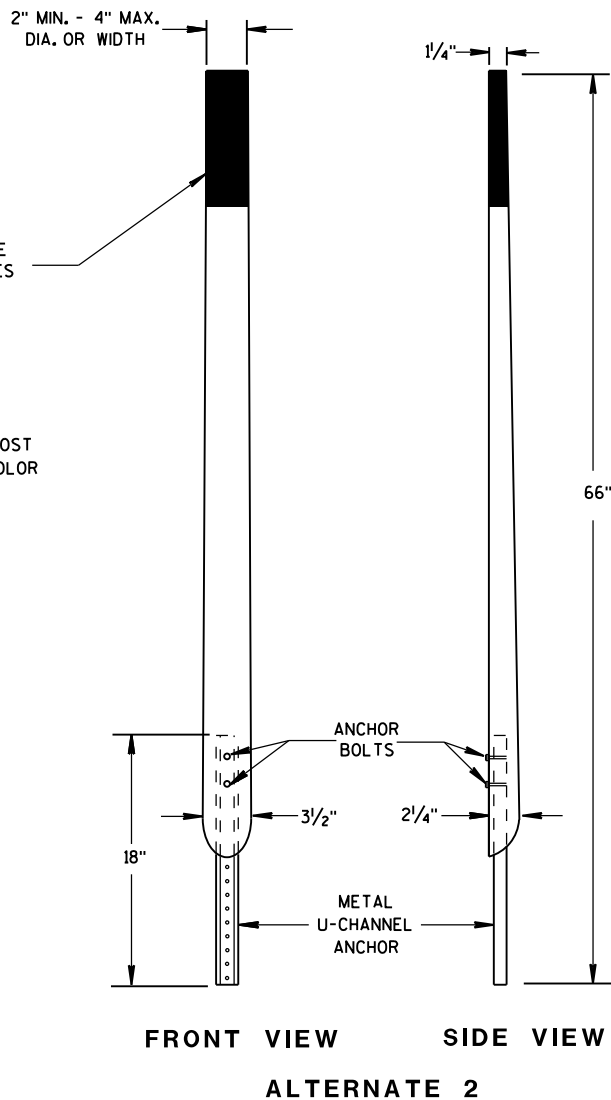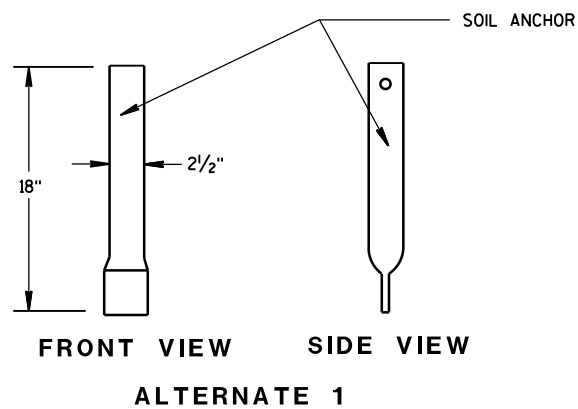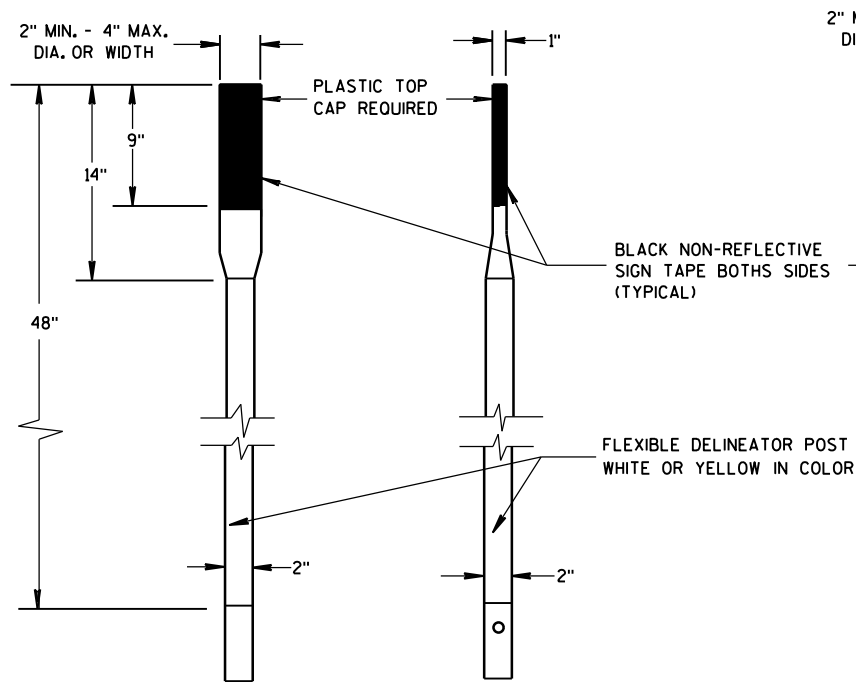

FLEXIBLE MARKER POST FOR CULVERT END

STATE OF WISCONSIN
DEPARTMENT OF TRANSPORTATION

APPROVED

10/1/2012

DATE


FHWA

/S/ Travis Feltes
STATE TRAFFIC ENGINEER 114


IGN

NOTE: PULL OR STRETCHER POST ASSEMBLIES SHALL BE PLACED MIDWAY BETWEEN END POSTS AND CORNER POSTS WHERE A RUN OF FENCE EXCEEDS 660' BUT IS LESS THAN 1,320'. FOR RUNS OF FENCE IN EXCESS OF 1,320' MAXIMUM SPACING OF PULL OR STRETCHER POST ASSEMBLIES SHALL BE 660'± C-C.

ILLUSTRATION SHOWS POSITION OF STANDARD STEEL BRACE, DOUBLE STRAND GALVANIZED WIRE, AND THE POST TO BE EMBEDDED IN CONCRETE WHEN WIRE FENCE IS INSTALLED FROM LEFT TO RIGHT. THE BRACES SHALL BE POSITIONED ON THE OPPOSITE DIAGONALS AND THE OPPOSITE POST SHALL BE EMBEDDED IN CONCRETE WHEN WIRE FENCE IS INSTALLED FROM RIGHT TO LEFT.

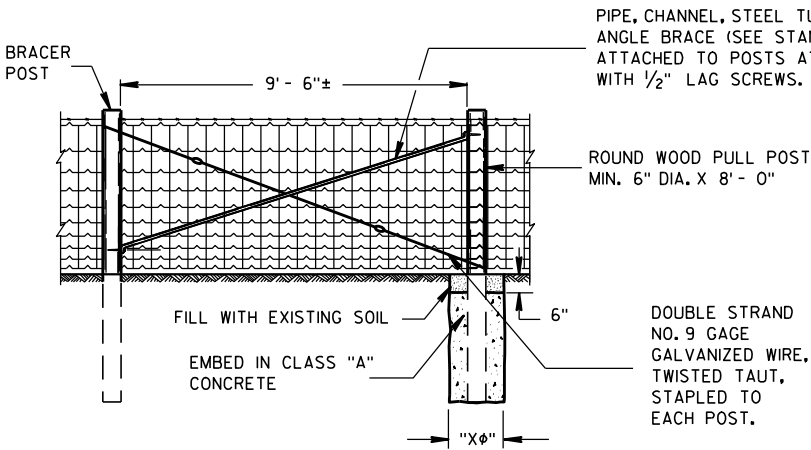

PULL OR STRETCHER POSTS ASSEMBLY

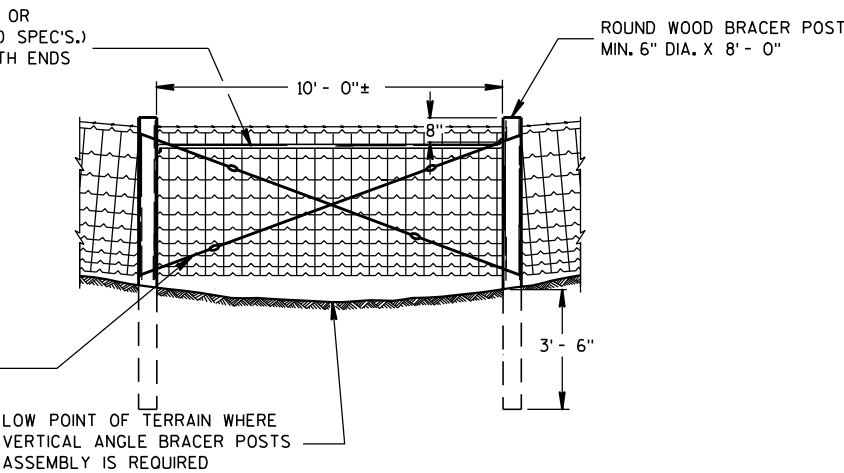

VERTICAL ANGLE BRACER POSTS ASSEMBLY


GENERAL NOTES

"Xφ" = DIAMETER OF THE POST PLUS 12".


FENCE STAPLES SHOULD NEVER BE DRIVEN VERTICALLY INTO WOOD POSTS (WITH BOTH LEGS PARALLEL WITH THE WOOD GRAIN). DOING SO CAN SEPARATE THE GRAIN AND SIGNIFICANTLY REDUCE THE HOLDING POWER. ROTATING THE STAPLES SLIGHTLY OFF VERTICAL STRADDLES THE GRAIN AND PROVIDES MORE RESISTANCE TO PULL-OUT.

DO NOT STAPLE WIRE TIGHT TO THE LINE POSTS. ALLOW MOVEMENT OF WIRE FOR EXPANSION AND CONTRACTION. STAPLE ARRANGEMENT SHALL BE THE SAME FOR ALL OTHER POSTS EXCEPT THAT THEY SHALL BE DRIVEN TIGHT TO POSTS. ALL STAPLES SHALL BE 2" X 9 GAGE AND SHALL BE MANUFACTURED FROM GALVANIZED WIRE OR HOT DIP GALVANIZED AFTER FORMING. STAPLES SHALL HAVE SLASH-CUT POINTS.

FENCE SHALL BE LOCATED 3'-0" INSIDE THE RIGHT OF WAY LINE UNLESS OTHERWISE INDICATED ON THE PLANS.

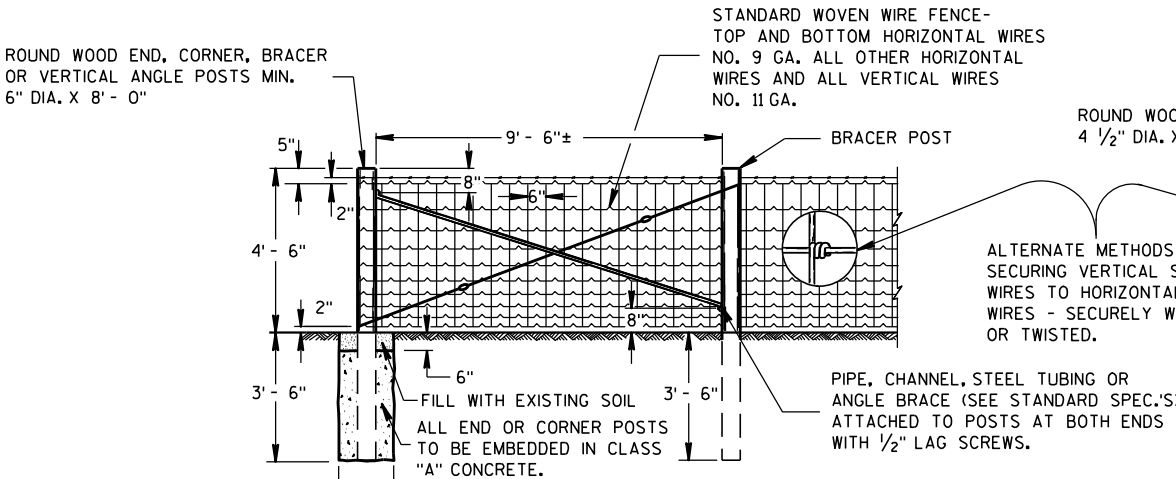


END OR CORNER POSTS ASSEMBLY

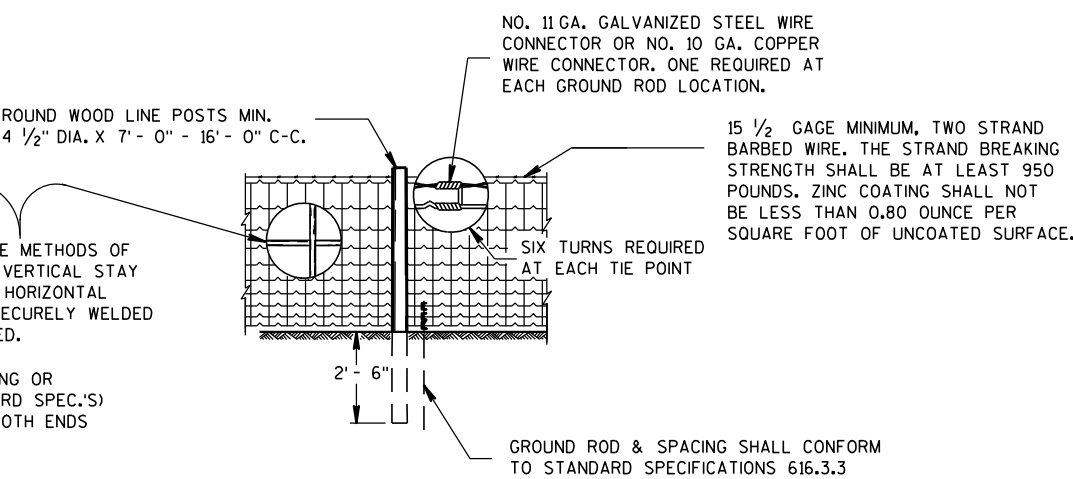

LINE FENCE CONSTRUCTION

GENERAL ROADSIDE VIEW OF WOVEN WIRE FENCE

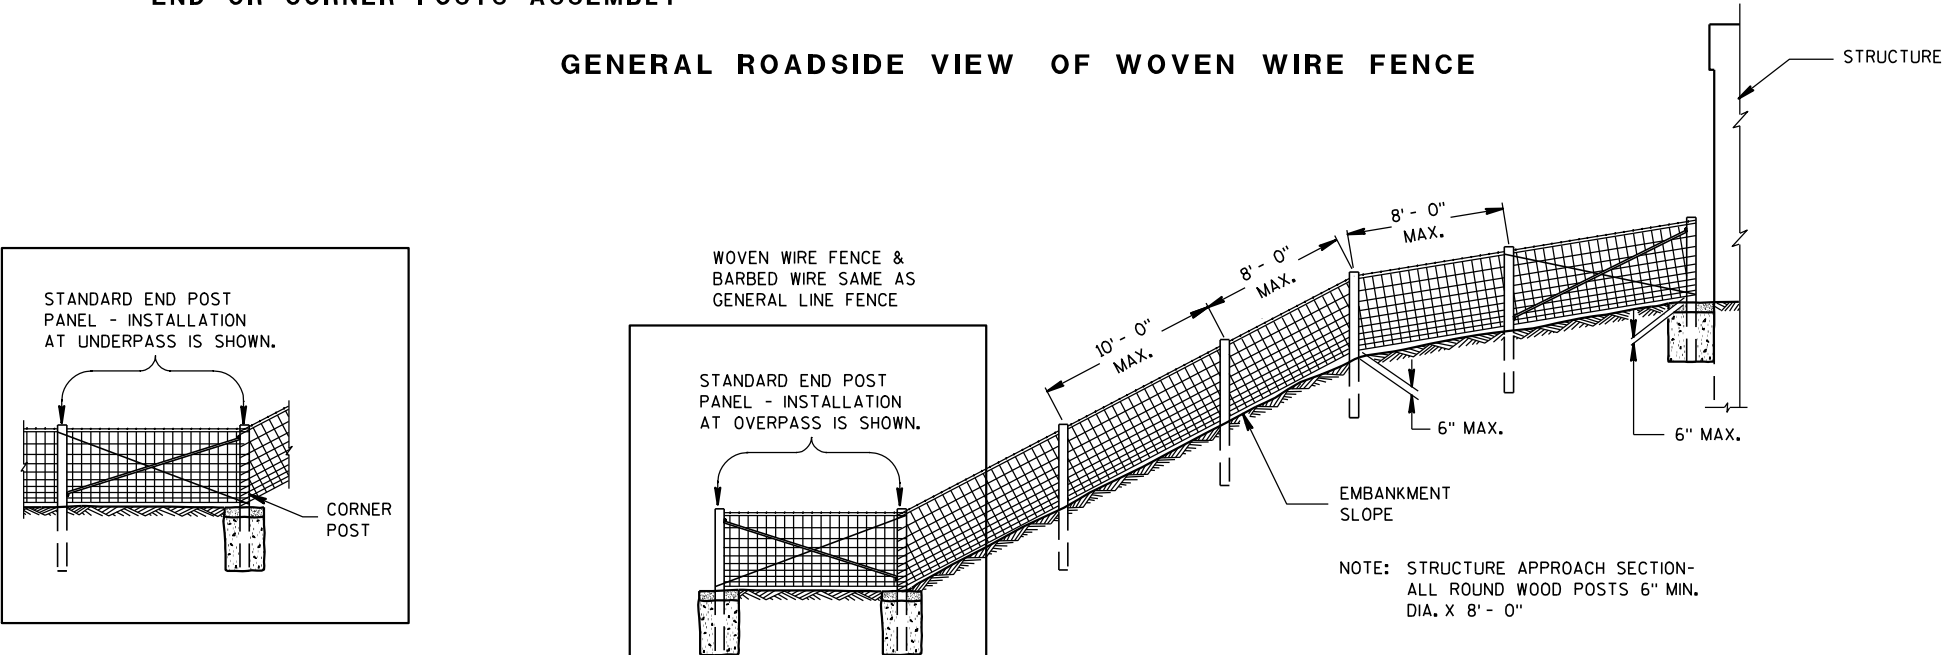


FENCE DESIGN AT STRUCTURE APPROACH

FENCE WOVEN WIRE


STATE OF WISCONSIN
DEPARTMENT OF TRANSPORTATION

NOTE: TREE IN NORMAL FENCE LINE SPECIFICALLY ORDERED BY ENGINEER TO REMAIN IN PLACE.


2" X 6" DOUGLAS FIR OR SO. YELLOW PINE PLACED BETWEEN TREE AND WOVEN WIRE FENCE. WOVEN WIRE FENCE AND BARBED WIRE TO BE STAPLED TO 2" X 6" LIKE AS TO LINE POST. 2" X 6" NOT FASTENED TO TREE.

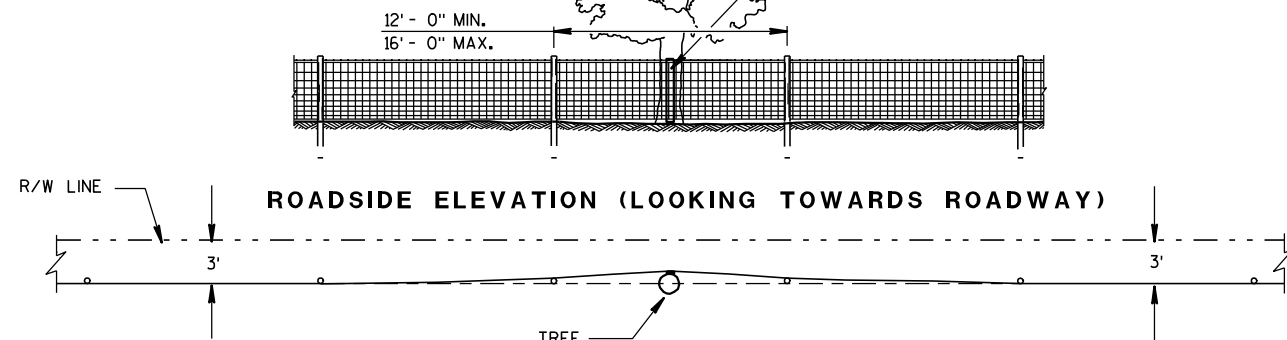

PLAN VIEW
FENCE DESIGN AT TREES REMAINING
IN NORMAL FENCE LINE

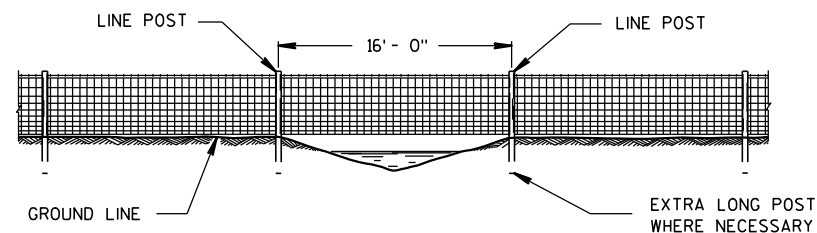


FENCE CONSTRUCTION OVER STREAM
COURSES OF 15 FT. OR LESS IN WIDTH

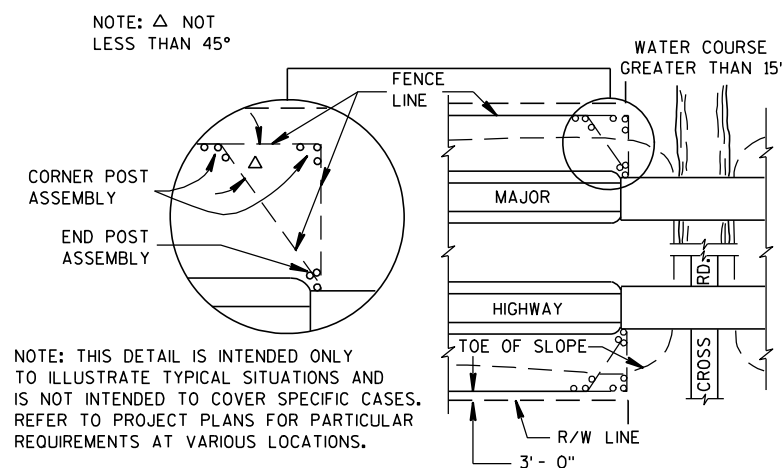


PLAN VIEW
MAJOR HIGHWAY OVERPASS OR STREAM COURSE
CROSSING OF GREATER THAN 15 FT. IN WIDTH

FENCE LOCATION AT STRUCTURES

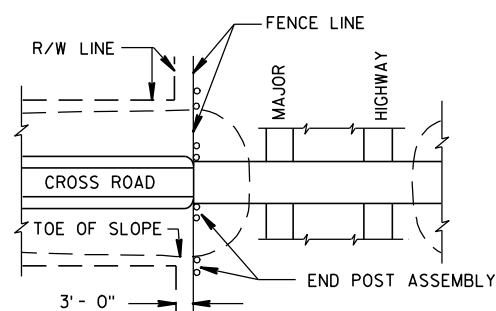


PLAN VIEW
MAJOR HIGHWAY UNDERPASS

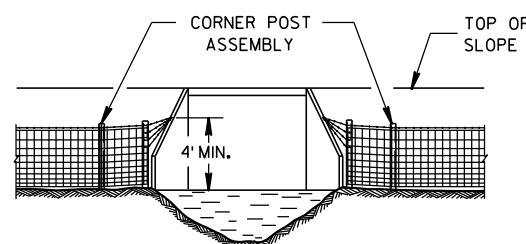


FENCE INSTALLATION TO WINGWALLS

NOTE: PLACE A MINIMUM OF 4 STRANDS OF BARBED WIRE, 6" MAXIMUM CENTERS IN FAN SHAPE CONNECTED TO AN EYE BOLT ON WINGWALL OR SET A LONE POST WHEN NECESSARY TO CONNECT BARBED WIRE.

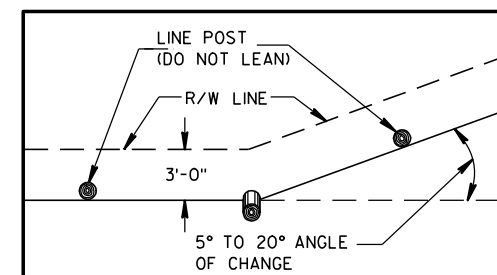

PLAN VIEW
SINGLE POST CORNER

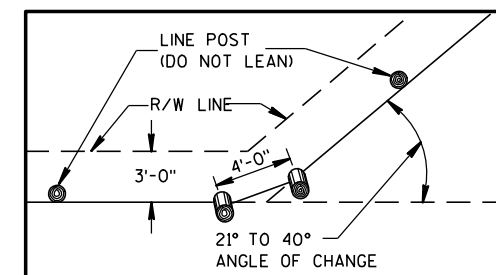


PLAN VIEW
DOUBLE POST CORNER

RIGHT OF WAY LINE CHANGE 40° AND LESS

NOTE: SINGLE AND DOUBLE POSTS SHALL BE A MIN. 6" DIA. X 8'-0" WITH A LEAN OF 4" TOWARD THE OUTSIDE OF THE CURVE.

WHEN THE RIGHT OF WAY LINE CHANGE IS MORE THAN 40° USE THE CORNER OR STRETCHER POSTS ASSEMBLY.

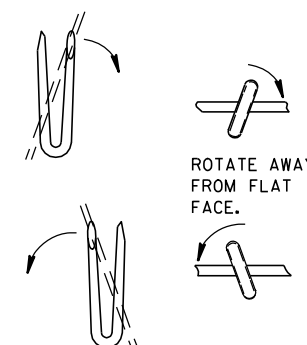


LINE POST

NOTE: WHEN POSTS ARE DRIVEN THE SMALL END SHALL BE DOWN.

STAPLES SLOPED DOWNWARD FOR SUSTAINED GRADES AND OVER KNOLLS.

STAPLES LEVEL FOR LEVEL GROUND.

SLOPE UPWARDS WHEN FENCE TENDS TO LIFT.

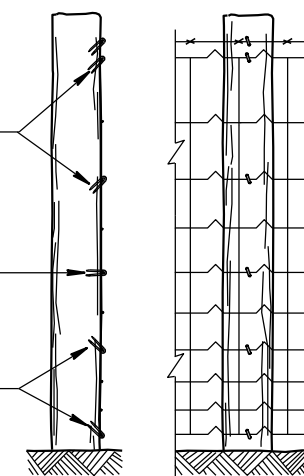

END ELEVATION
FARM SIDE ELEVATION
FENCE MOUNTING DETAIL

FENCE WOVEN WIRE

STATE OF WISCONSIN
DEPARTMENT OF TRANSPORTATION

APPROVED

4/4/2008

DATE


FHWA

/S/ Jerry H. 7----


ROADWAY STANDARDS 116

ENGINEER

ENT

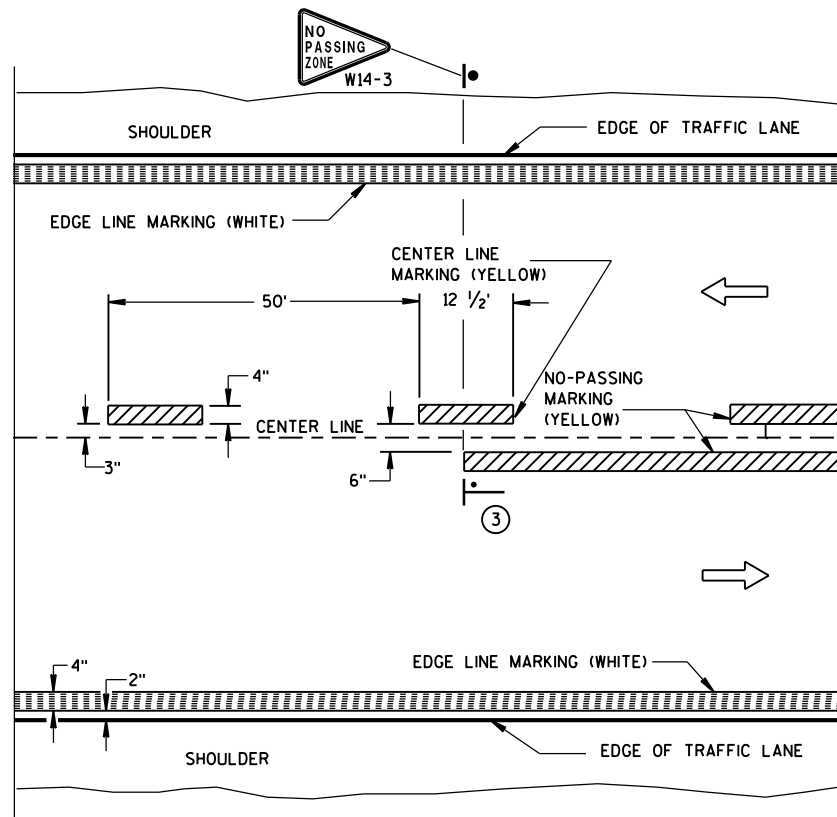


TWO WAY TRAFFIC

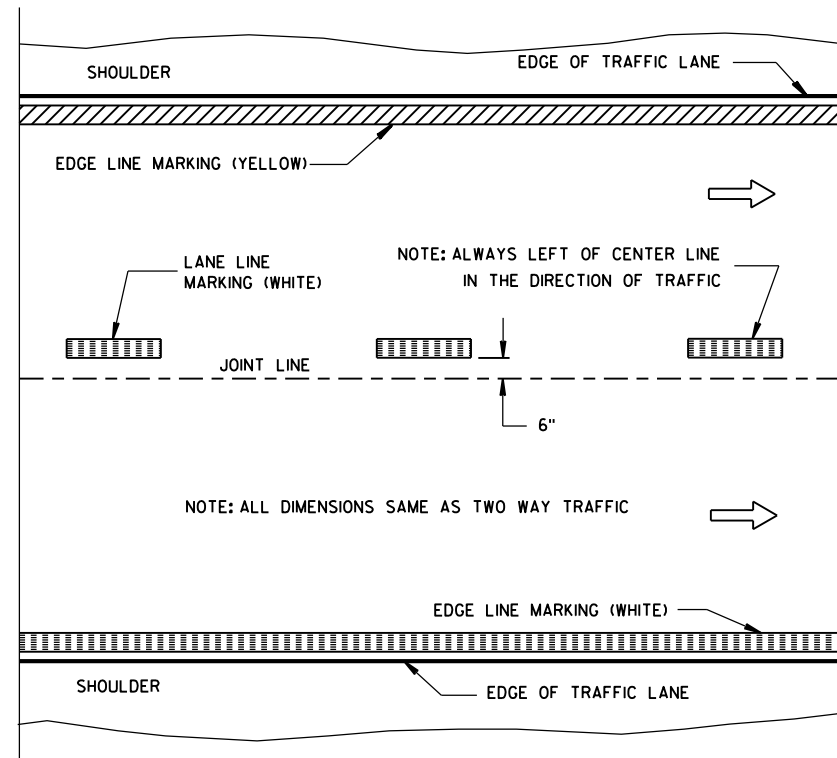


ONE WAY TRAFFIC

PERMANENT PAVEMENT MARKING

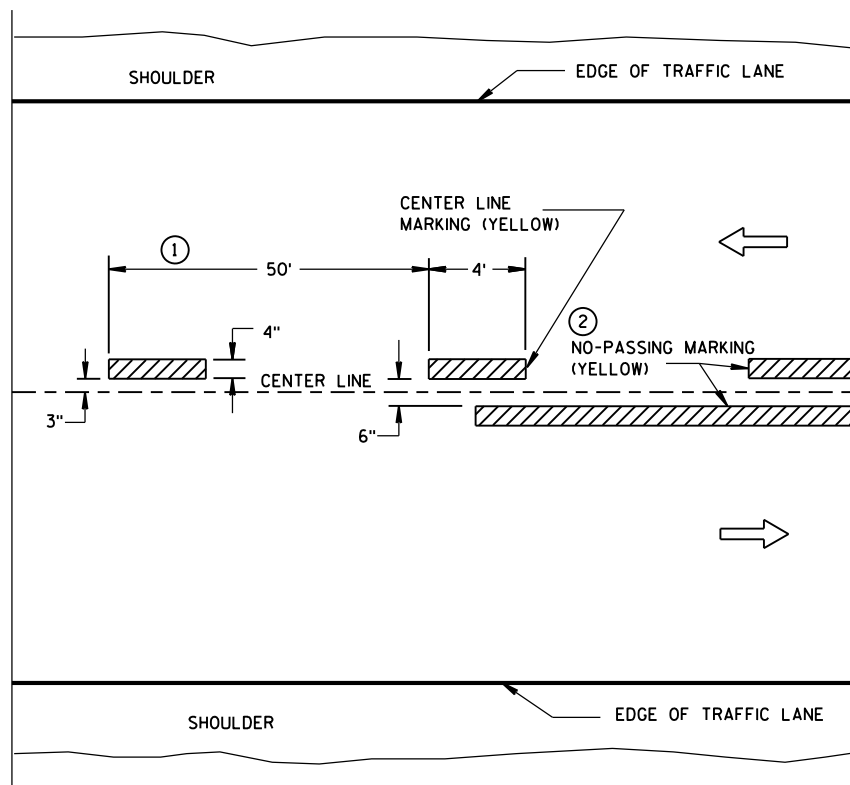

TWO WAY TRAFFIC

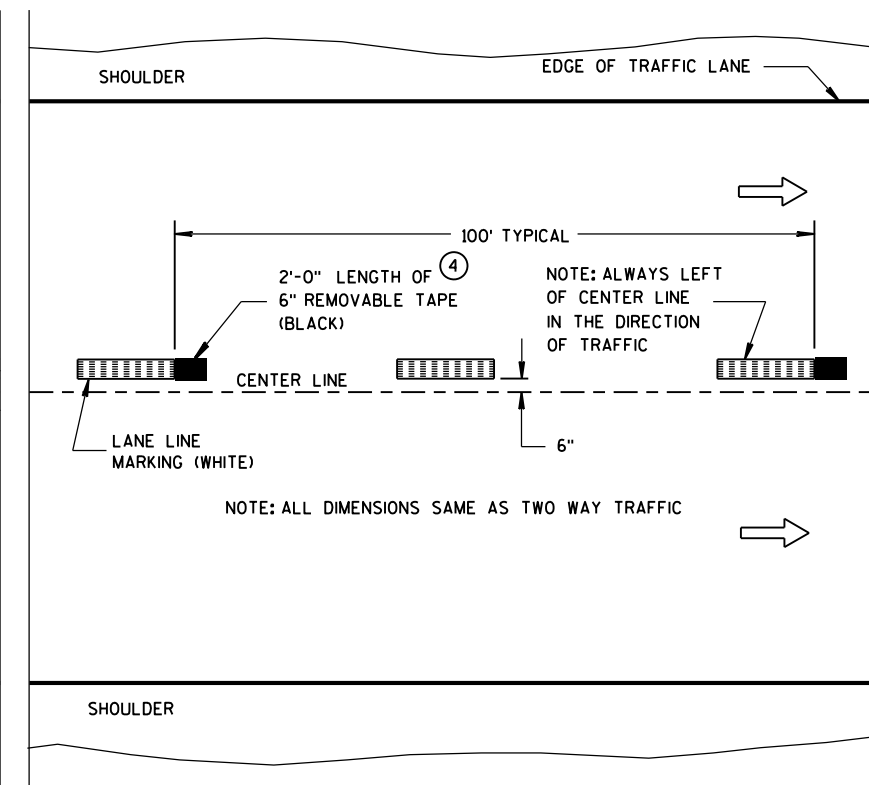

ONE WAY TRAFFIC

TEMPORARY (INTERMEDIATE) PAVEMENT MARKING
(SHOWS CYCLE FOR TEMPORARY CENTER LINE OR TEMPORARY LANE LINE MARKING)


GENERAL NOTES

DETAILS OF CONSTRUCTION NOT SHOWN ON THIS DRAWING SHALL CONFORM TO STANDARD SPECIFICATIONS AND SPECIAL PROVISIONS.

- ① HALF CYCLE LENGTHS (25'±) WITH 2' MINIMUM STRIPE LENGTHS SHALL BE PROVIDED ON ROADWAYS (INCLUDING TEMPORARY TRAVELED WAYS) WITH REVERSE CURVATURE, CURVATURE OF OVER 5 DEGREES OR WHEN DIRECTED BY THE ENGINEER TO MARK UNUSUAL ALIGNMENT OF THE TRAVELED WAY.
- ② NO PASSING ZONE TEMPORARY PAVEMENT MARKING IS REQUIRED TO BE PLACED, WHERE APPROPRIATE, ALONG WITH CENTERLINE TEMPORARY PAVEMENT MARKING WHEN A SAME DAY PERMANENT PAVEMENT MARKING ITEM IS INCLUDED IN THE CONTRACT.
- ③ NO PASSING ZONE MARKINGS ARE PLACED ACCORDING TO "T" MARKINGS. IF EXISTING NO PASSING ZONE W14-3 SIGNS ARE BEYOND 50 FEET IN EITHER DIRECTION, THE SIGNS SHALL BE MOVED TO THE "T" MARKINGS.
- ④ CONCRETE ONLY.

NOTE

ARROW SYMBOL (→) SHOWS DIRECTION OF TRAVEL

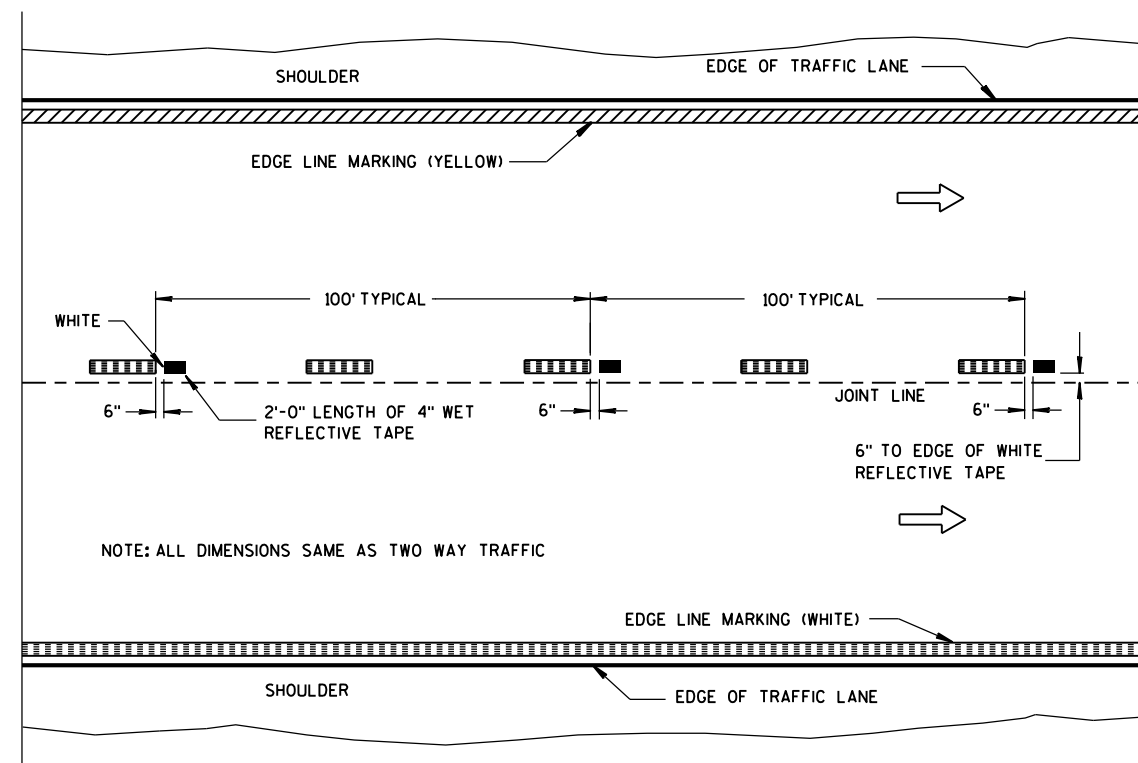

**WET REFLECTIVE TAPE SUPPLEMENT TO
SPRAYED OR NON WET REFLECTIVE TAPE LANE LINE**

LEGEND

- "T" MARKING
- POST MOUNTED SIGN

PAVEMENT MARKING
(MAINLINE)


STATE OF WISCONSIN
DEPARTMENT OF TRANSPORTATION

APPROVED

5-13-2013
DATE

FHWA


/S/ Travis Feltes
STATE TRAFFIC E 117

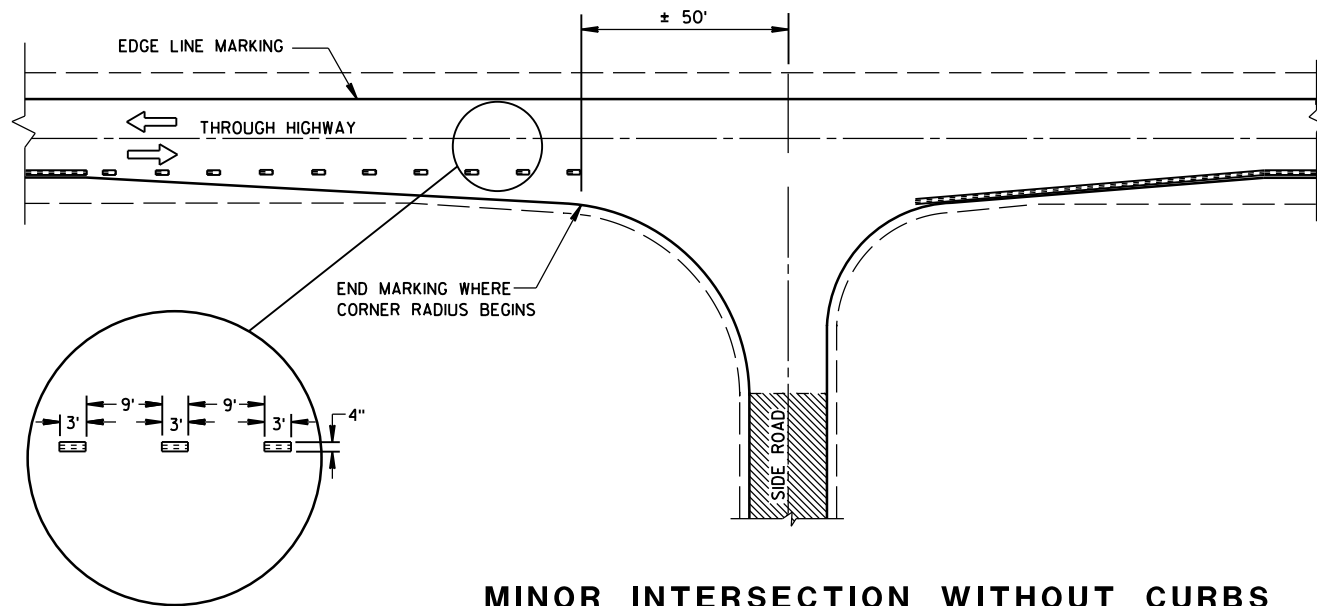


MINOR INTERSECTION WITHOUT CURBS

⑦


POSTED SPEED (MPH)	MINIMUM DISTANCE BETWEEN ZONES (FEET)
25 - 30	528
35 - 40	528
45 - 50	686
55	792

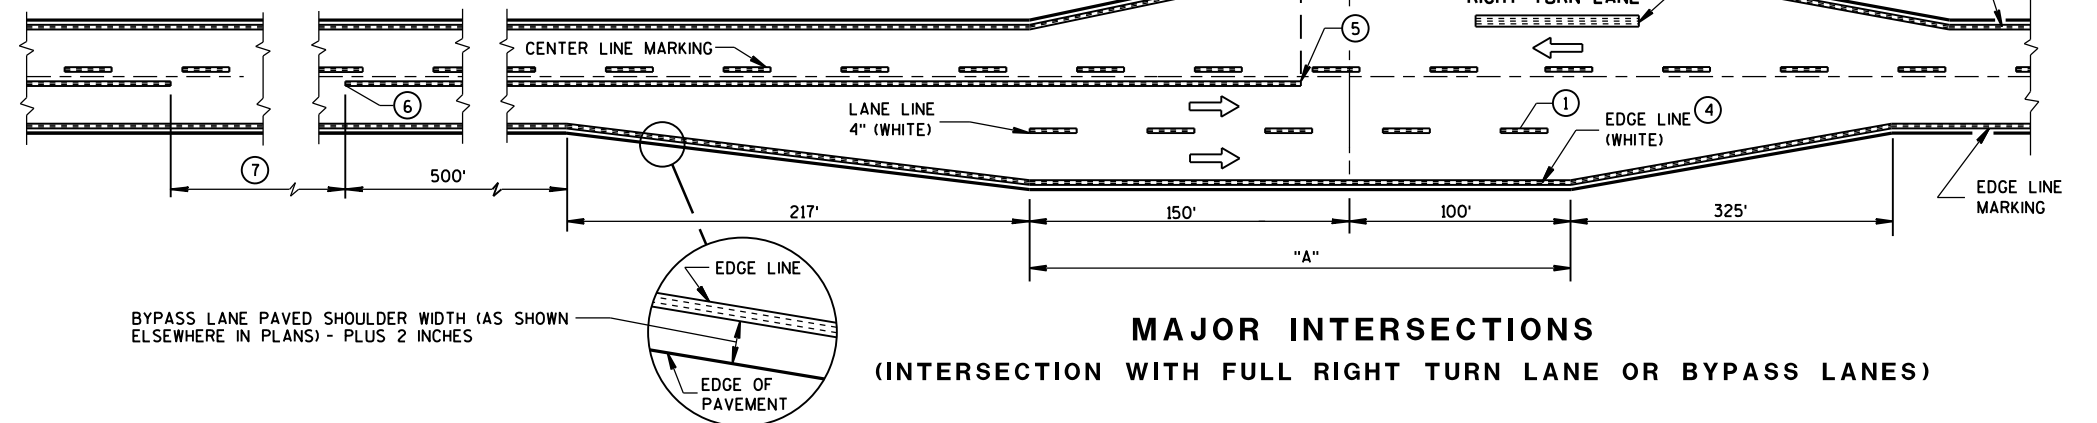

MAJOR INTERSECTIONS
(INTERSECTION WITH FULL RIGHT TURN LANE OR BYPASS LANES)

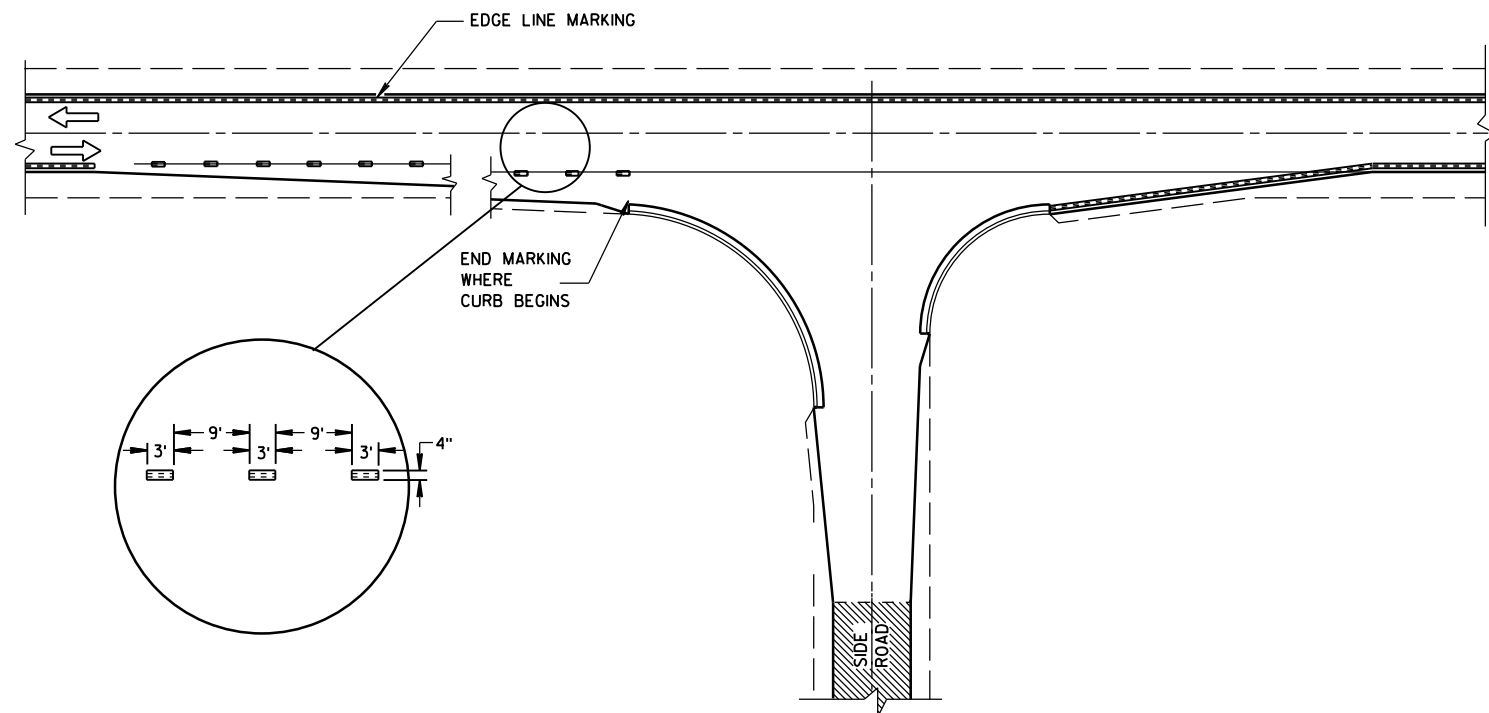

MINOR INTERSECTION WITH CURBS
(TYPICAL MARKING)

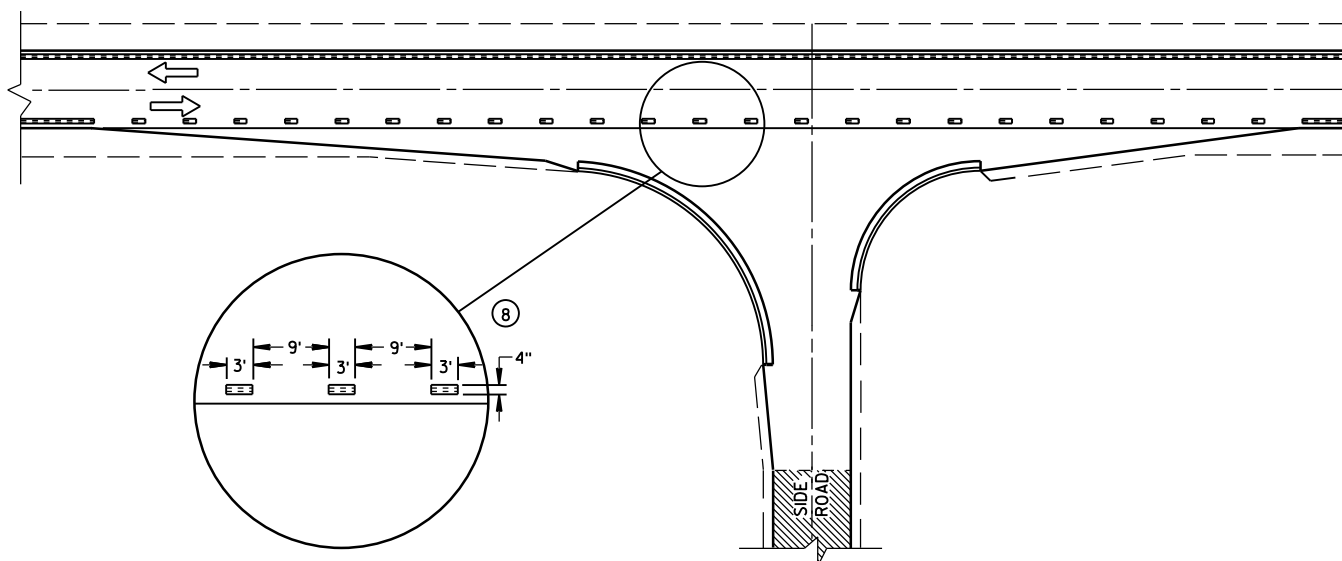


MINOR INTERSECTION WITH CURBS
③ (FOR SPECIAL CONDITIONS AS SPECIFIED)

GENERAL NOTES


- EDGE LINES SHALL BE OMITTED THROUGH INTERSECTIONS. EDGE LINES SHALL BE CONTINUED THROUGH DRIVEWAYS.
- ① WHEN DISTANCE "A" IS LESS THAN 250 FEET, OMIT LANE LINE.
 - ② WHEN DISTANCE "B" IS LESS THAN 100 FEET, OMIT CHANNELIZING LANE LINE.
 - ③ ALTERNATIVE MARKING SHALL BE PROVIDED WHEN SPECIFIED IN THE CONTRACT. TYPICAL SITUATIONS WHERE THIS MARKING MAY BE REQUIRED ARE WHERE THE INTERSECTION IS ON A SHARP HORIZONTAL CURVE OR CREST VERTICAL CURVE IN AN UNLIGHTED AREA SUCH THAT THE EDGE LINE MAY BE MISLEADING TO THE MOTORIST OR DISAPPEAR FROM SIGHT.
 - ④ THE EDGE LINE IN THE TAPER AREAS OF THE BYPASS LANE AND THE BYPASS LANE SHALL BE LOCATED 1-FOOT FROM EDGE OF PAVEMENT TO THE OUTSIDE EDGE OF EDGE LINE.
 - ⑤ BARRIER LINE ENDS AT SIDE ROAD PAVEMENT/SURFACE EDGE EXTENSION.
 - ⑥ BARRIER LINE STARTS 500 FEET PRIOR TO THE BYPASS TAPER.
 - ⑦ IF THE DISTANCE BETWEEN 2 SUCCESSIVE NO-PASSING ZONES IS LESS THAN THE MINIMUM DISTANCE BETWEEN ZONES, CONNECT THE 2 ZONES.
 - ⑧ 3' LINE 9' GAP, EXCEPT RETRACE THE EXISTING LINE - GAP PATTERN WHERE EXISTING MARKINGS ARE IN PLACE.
- ARROW SYMBOL (→) SHOWS DIRECTION OF TRAVEL

PAVEMENT MARKING
(INTERSECTIONS)

STATE OF WISCONSIN
DEPARTMENT OF TRANSPORTATION 118

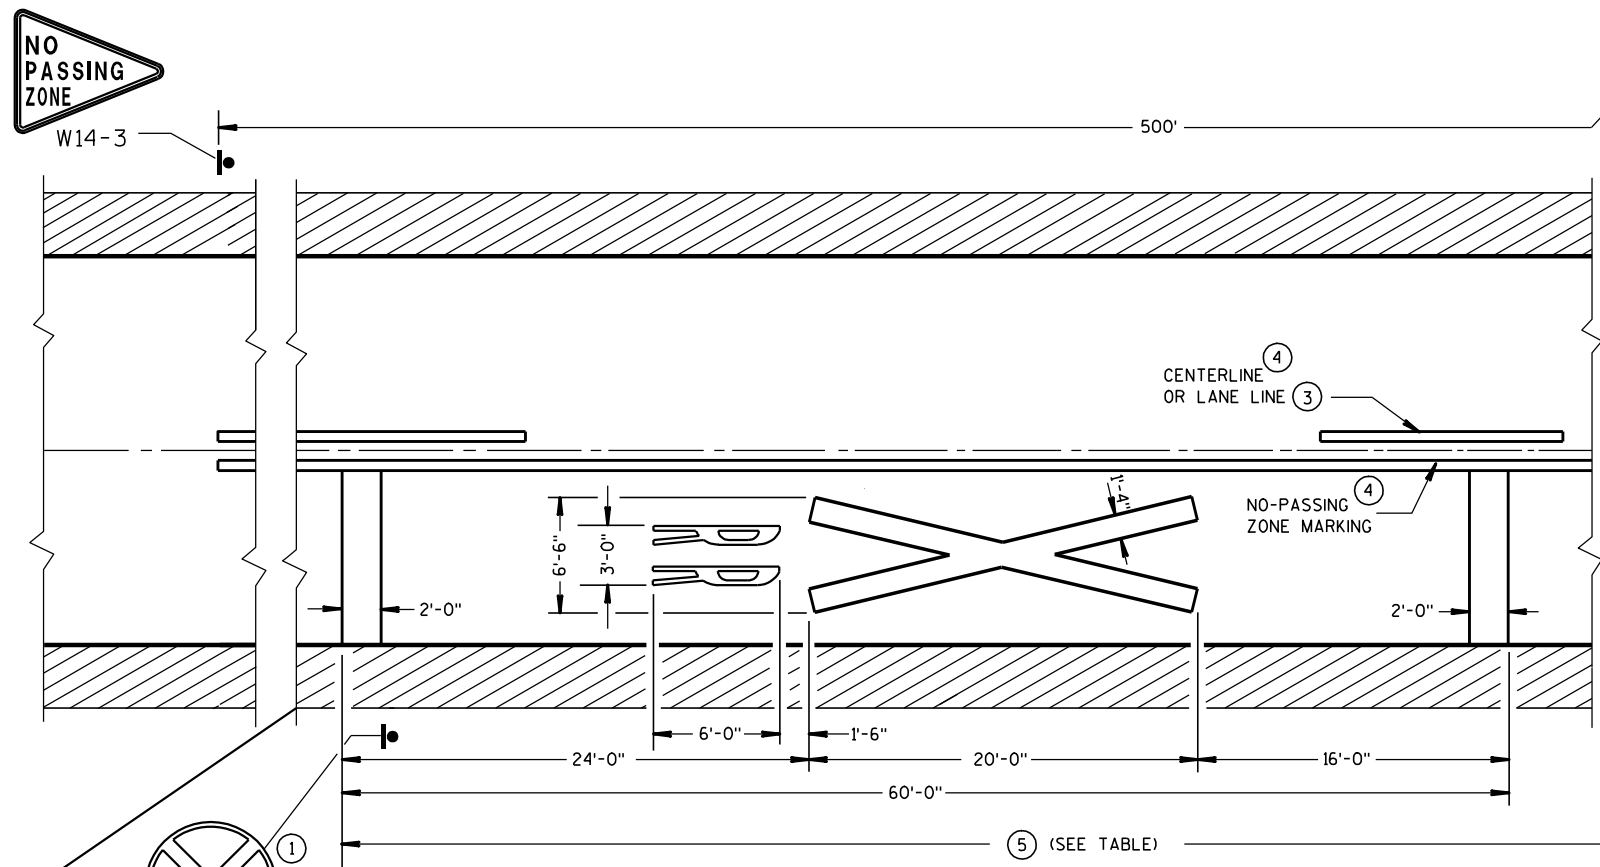


PREFERRED PAVEMENT MARKING

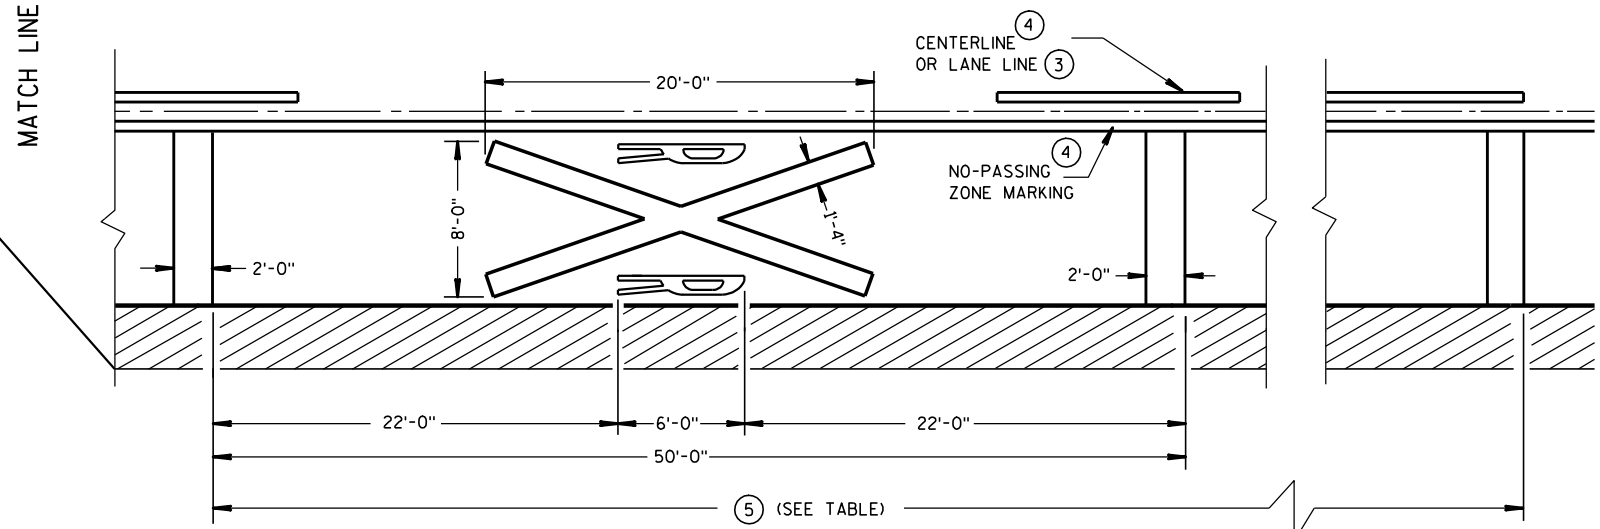

ALTERNATE PAVEMENT MARKING

Posted Speed (M.P.H.)	Dimension Range (Feet)
25	150*- 250
30	200*- 300
35	250*- 450
40	300*- 500
45	400*- 650
50	550*- 800
55	750*- 1000
60	1000*- 1250
65	1000*- 1250

* THE MINIMUM DISTANCES IN THE TABLE ARE DESIRABLE AND SHOULD BE USED. THE DISTANCES MAY BE INCREASED UP TO THE MAXIMUM TO ALLOW FOR FIELD CONDITIONS SUCH AS THE CLOSE PROXIMITY OF DRIVEWAYS, BRIDGES, SIDEROADS OR OTHER FEATURES THAT WOULD PROHIBIT THE MINIMUM DISTANCES FROM BEING USED.

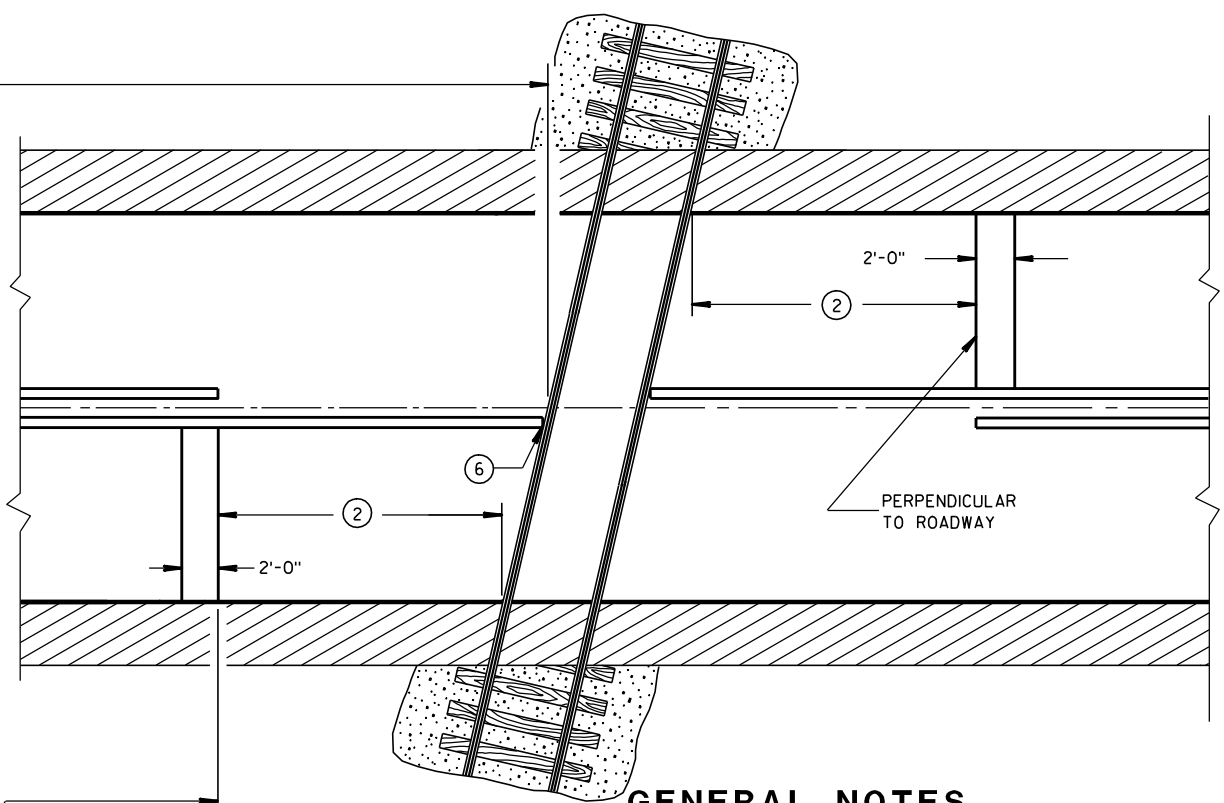

GENERAL NOTES


DETAILS OF CONSTRUCTION, MATERIALS, AND WORKMANSHIP NOT SHOWN ON THIS DRAWING SHALL CONFORM TO THE PERTINENT REQUIREMENTS OF THE STANDARD SPECIFICATIONS AND THE APPLICABLE SPECIAL PROVISIONS.

A THREE-LANE ROADWAY SHOULD BE MARKED WITH A CENTERLINE FOR TWO-LANE APPROACH OPERATION ON THE APPROACH TO A CROSSING.

ON MULTI-LANE ROADS THE TRANSVERSE BANDS SHOULD EXTEND ACROSS ALL APPROACH LANES, AND INDIVIDUAL R X R SYMBOLS SHOULD BE USED IN EACH APPROACH LANE. ALL LETTERS AND SYMBOLS SHALL BE IN CONFORMANCE WITH THE "STANDARD ALPHABETS FOR HIGHWAY SIGNS AND PAVEMENT MARKINGS" (ADOPTED BY THE FEDERAL HIGHWAY ADMINISTRATION).

CENTER OR LANE LINES AND NO-PASSING ZONE MARKINGS SHOWN ON THIS DRAWING ARE REQUIRED AND PAID FOR UNDER OTHER ITEMS IN THE CONTRACT.


- ① A PORTION OF THE PAVEMENT MARKING SYMBOL SHOULD BE DIRECTLY OPPOSITE THE ADVANCE WARNING SIGN (W10-1).
- ② MINIMUM 8' FROM ANY RAILROAD WARNING DEVICES (SIGNALS, GATES, ETC.) OR 25' FROM THE NEAREST RAIL, WHICHEVER DISTANCE IS GREATER.
- ③ REFLECTIVE WHITE.
- ④ REFLECTIVE YELLOW 500' MINIMUM. MARKING LIMITS MAY BE EXTENDED AS DIRECTED BY THE ENGINEER TO MEET ADJACENT NO-PASSING ZONE MARKINGS.
- ⑤ TABLE BASED UPON 2C-4 WISCONSIN SUPPLEMENT OF MANUAL ON UNIFORM TRAFFIC CONTROL DEVICES.
- ⑥ FOR MULTIPLE TRACK CROSSINGS, THE BARRIER LINE SHALL EXTEND TO THE NEAR RAIL OF THE FURTHEST TRACK IN THE DIRECTION OF HIGHWAY TRAVEL.

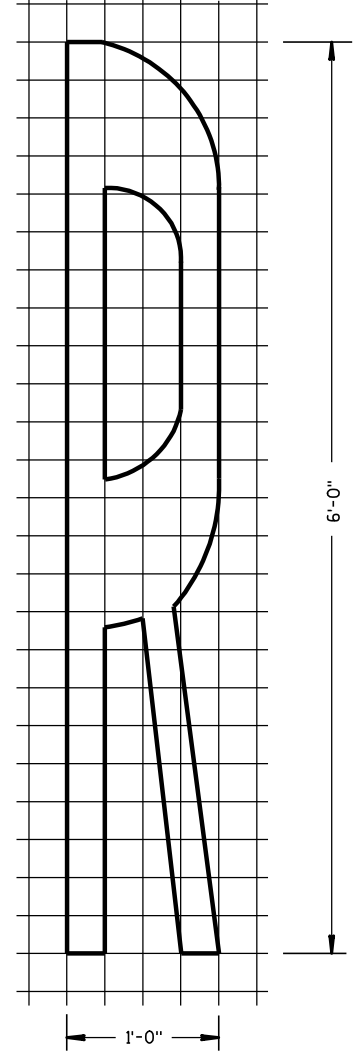


SIGNING AND PAVEMENT MARKING
DETAILS FOR RAILROAD-HIGHWAY
GRADE CROSSINGS

STATE OF WISCONSIN
DEPARTMENT OF TRANSPORTATION

APPROVED
1-9-2012 /S/ Thomas N. [Signature]
DATE STATE TRAFFIC ENGINEER 119 DESIGN
FHWA

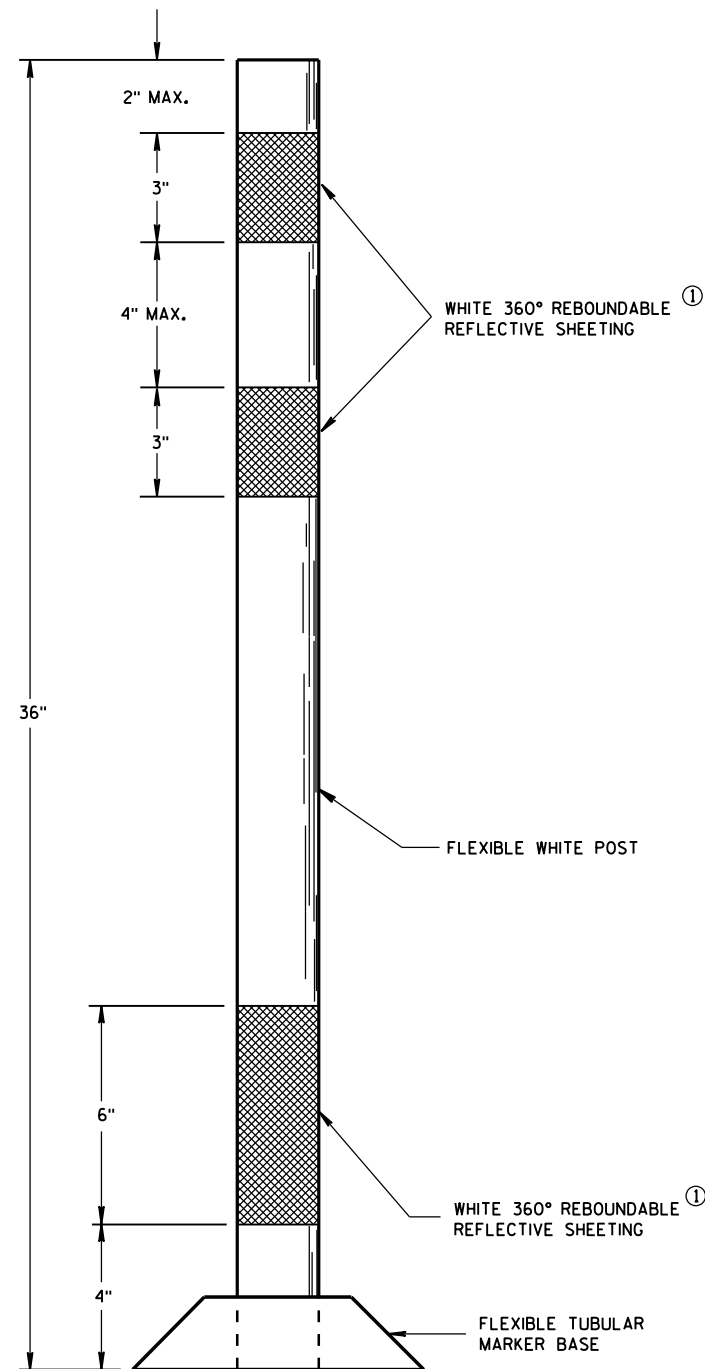

**FLEXIBLE
TUBULAR MARKER POST
PERMANENT CROSSOVER**

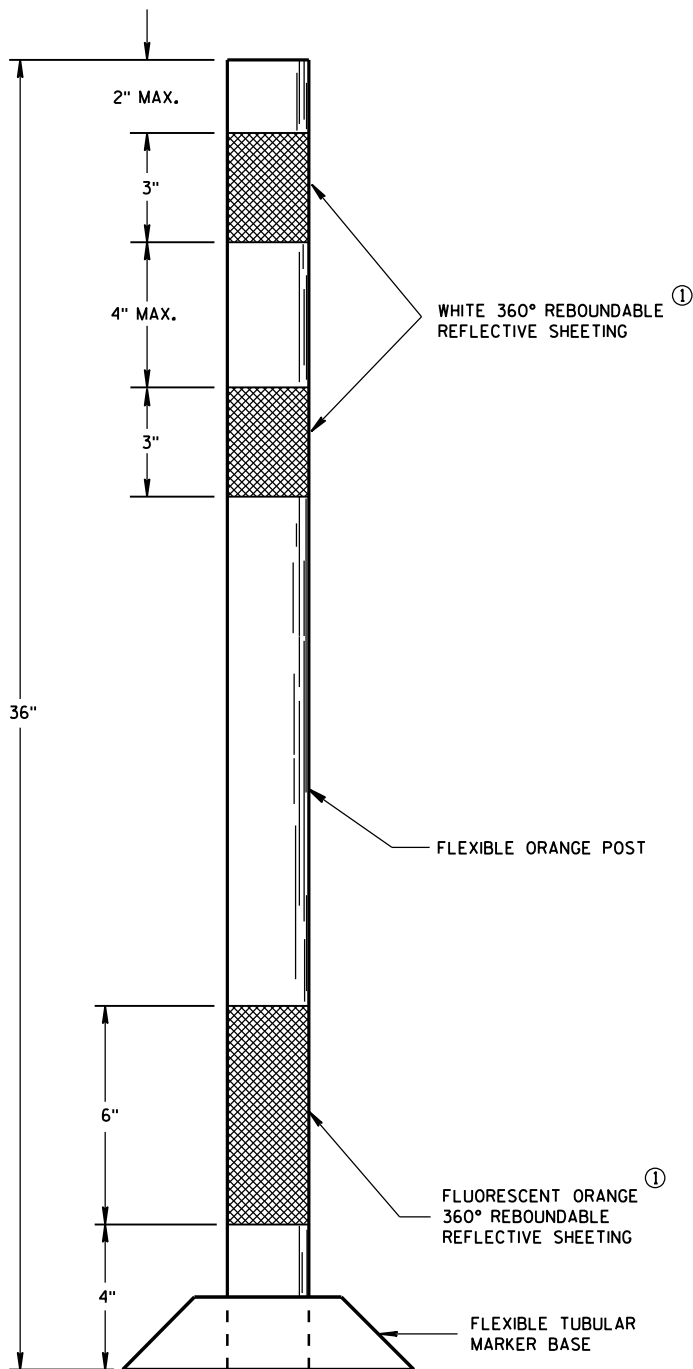

**FLEXIBLE
TUBULAR MARKER POST
WORK ZONE**

GENERAL NOTES

DETAILS OF CONSTRUCTION NOT SHOWN ON THIS DRAWING SHALL CONFORM TO THE PERTINENT REQUIREMENTS OF THE STANDARD SPECIFICATIONS AND APPLICABLE SPECIAL PROVISIONS.

SURFACE MOUNTED BASES SHALL BE FURNISHED IN ACCORDANCE WITH MANUFACTURERS RECOMMENDATIONS TO BE COMPATIBLE WITH FLEXIBLE TUBULAR MARKER POSTS TO A SIZE AND SHAPE THAT WILL PROVIDE A STABLE POST FOUNDATION WHEN SECURED TO THE PAVEMENT.

THE ASPHALTIC ADHESIVE OR BUTYL PAD FURNISHED SHALL BE IN ACCORDANCE WITH MANUFACTURERS RECOMMENDATIONS.

- ① REFLECTIVE SHEETING SHALL FOLLOW THE REQUIREMENTS IN THE APPROVED PRODUCTS LISTING FOR SIGN SHEETING.

**FLEXIBLE TUBULAR MARKER
POST**

STATE OF WISCONSIN
DEPARTMENT OF TRANSPORTATION

APPROVED
10-16-2015 /S/ Peter Amakobe Atepe
DATE STATEWIDE WORK ZON 120
FHWA SAFETY ENGINE

LEGEND


-  SIGN ON PORTABLE OR PERMANENT SUPPORT
-  DIRECTION OF TRAFFIC
-  WORK AREA
-  FLAGGER, EQUIPPED WITH STOP/SLOW PADDLE FASTENED ON SUPPORT STAFF

SIGN SPACING TABLE

SPEED LIMIT	SIGN SPACING A,B,C
25-35 MPH	200'
35-40 MPH	350'
45-55 MPH	500'



USE OF THE "BE PREPARED TO STOP" SIGN IS OPTIONAL. WHEN USED, THIS SIGN SHALL BE LOCATED BETWEEN THE W20-7a AND W20-4 SIGNS. A 500' TYPICAL SPACING SHALL BE PROVIDED BETWEEN THE SIGNS.

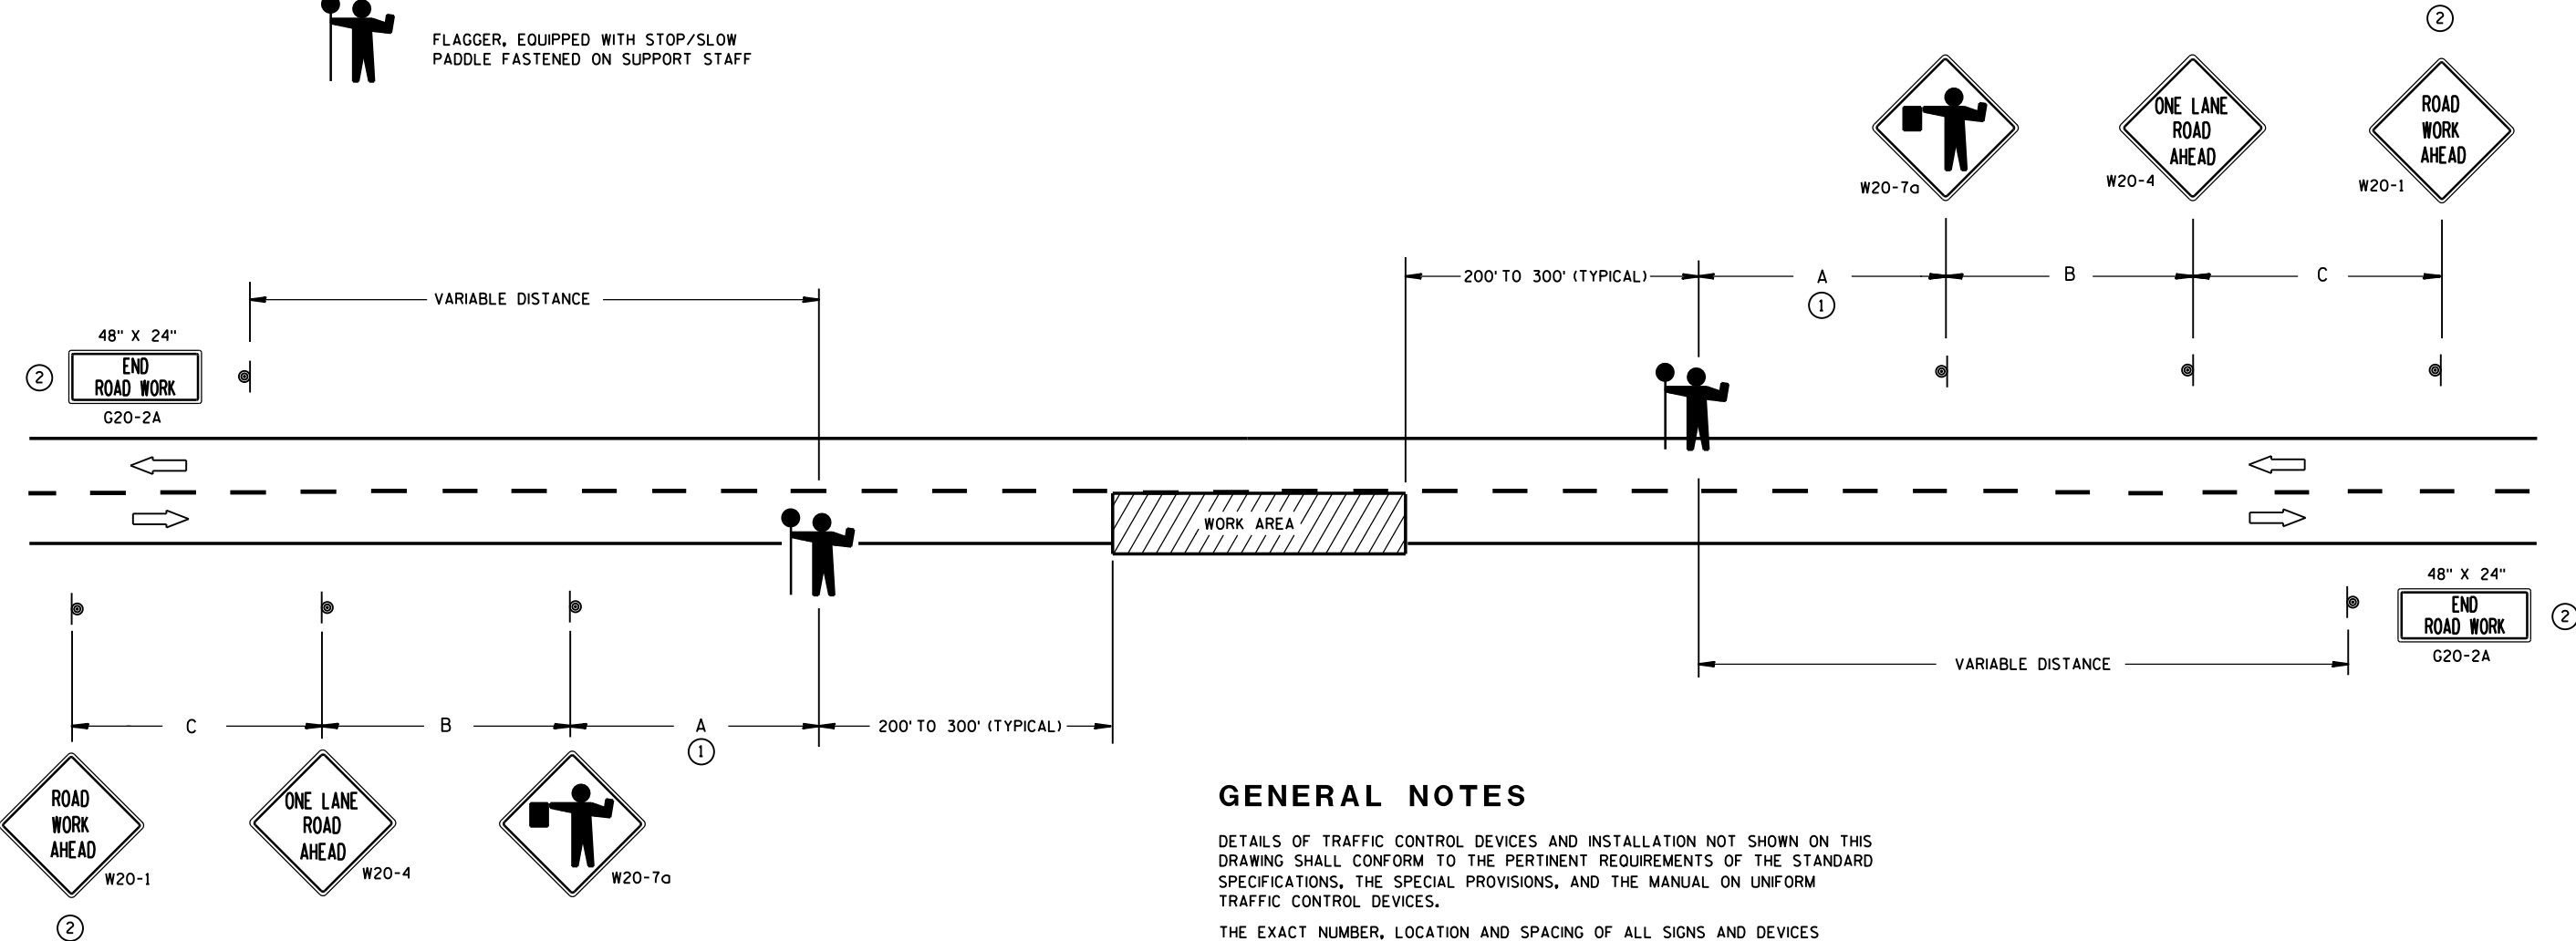

GENERAL NOTES

DETAILS OF TRAFFIC CONTROL DEVICES AND INSTALLATION NOT SHOWN ON THIS DRAWING SHALL CONFORM TO THE PERTINENT REQUIREMENTS OF THE STANDARD SPECIFICATIONS, THE SPECIAL PROVISIONS, AND THE MANUAL ON UNIFORM TRAFFIC CONTROL DEVICES.

THE EXACT NUMBER, LOCATION AND SPACING OF ALL SIGNS AND DEVICES (AND THE LOCATION OF ALL FLAGGERS) SHALL BE ADJUSTED TO FIT FIELD CONDITIONS AS APPROVED BY THE ENGINEER.

THE FIRST ADVANCE WARNING SIGN SHOULD TYPICALLY BE LOCATED IN ADVANCE OF THE ANTICIPATED TRAFFIC BACKUP OR QUEUE.

WHEN A SIDE ROAD OR RAMP INTERSECTS THE FACILITY ON WHICH THE WORK IS BEING PERFORMED, ADDITIONAL TRAFFIC CONTROLS SHALL BE PROVIDED AS SPECIFIED IN THE PLANS AND/OR THE SPECIAL PROVISIONS OR AS APPROVED BY THE ENGINEER.

FLAGGERS SHALL BE IN SIGHT OF EACH OTHER OR IN DIRECT COMMUNICATION AT ALL TIMES. THEY SHALL BE EQUIPPED WITH STOP/SLOW PADDLES FASTENED ON SUPPORT STAFFS. WHEN THE FLAGGING OPERATION IS NOT IN EFFECT, COVER OR REMOVE ALL TEMPORARY TRAFFIC CONTROL SIGNS.


ALL SIGNS ARE 48" X 48" UNLESS OTHERWISE NOTED.

- ① FOR A MOVING WORK OPERATION, SIGNING FOR BOTH DIRECTIONS SHALL BE REESTABLISHED (AS SIMULTANEOUSLY AS PRACTICAL) AT APPROXIMATELY 3500 FOOT INTERVALS IN THE MOVING WORK OPERATION OR AS APPROVED BY THE ENGINEER.
- ② SIGN NOT REQUIRED IF FLAGGING OPERATION OCCURS WITHIN A SIGNED ROAD WORK ZONE AREA.

TRAFFIC CONTROL FOR LANE CLOSURE (SUITABLE FOR MOVING OPERATIONS)

STATE OF WISCONSIN
DEPARTMENT OF TRANSPORTATION


APPROVED
8/2013 /S/ Travis Feltes
DATE STATE TRAFFIC ENGINE 121 SIGN
FHWA

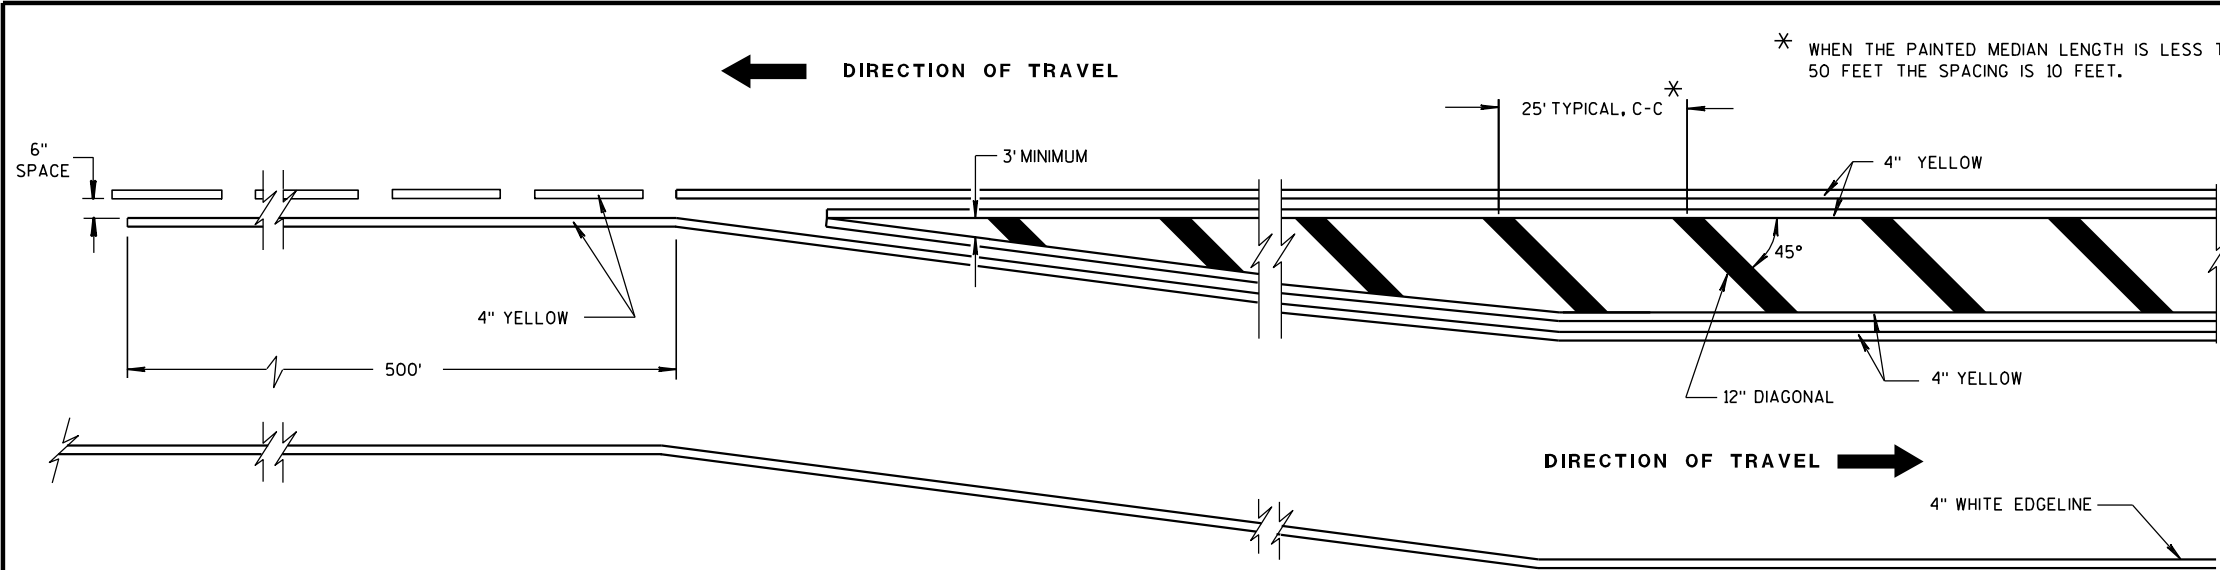


MEDIAN ISLAND DETAIL

GENERAL NOTE

DIAGONALS ARE OPTIONAL WHEN PAINTED ISLAND IS LESS THAN 6 FEET AT WIDEST POINT.

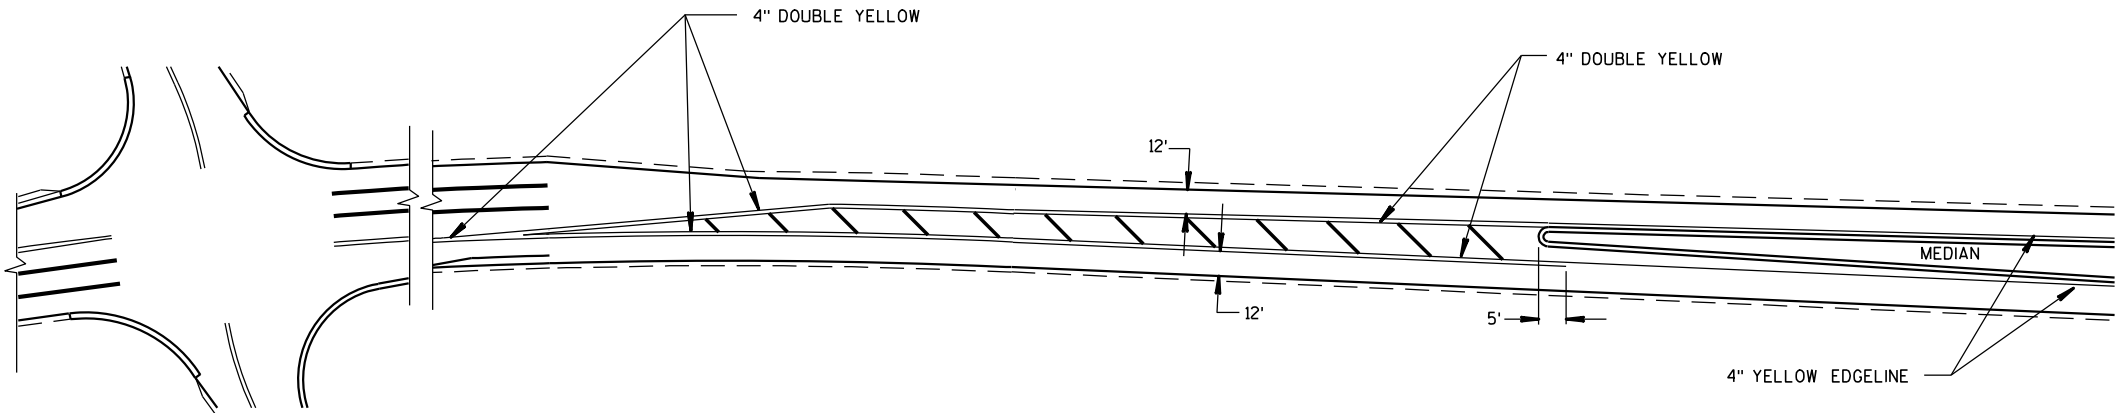

APPROACH MARKINGS FOR OTHER MEDIAN TYPES

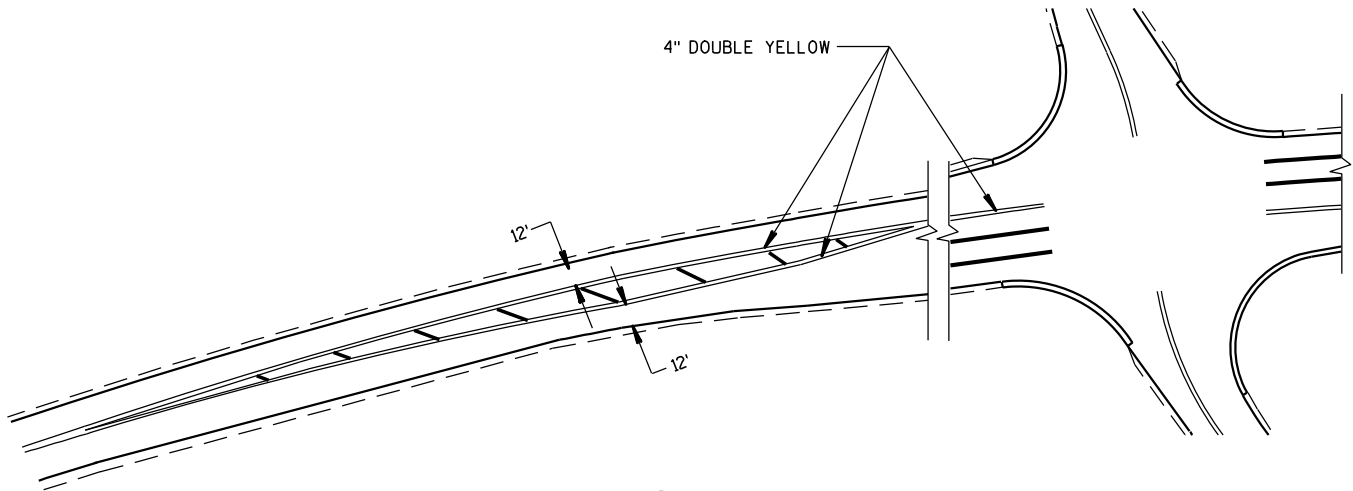


NON APPROACH MARKINGS

MEDIAN ISLAND MARKING			
STATE OF WISCONSIN DEPARTMENT OF TRANSPORTATION			
APPROVED 2-5-09 DATE	/S/ Thomas N. Nothohm STATE TRAFFIC ENGINEE 122	IGN	
FHWA			

GENERAL NOTES

- 1 BARRIER LINE STARTS AT 500 FEET PRIOR TO THE BYPASS TAPER.
- 2 PLACE R3-7R SIGNS AT BEGINNING OF WHITE DROP LANE LINE DASHED AND WHITE CHANNEL LINE.
- 3 IF THE DISTANCE BETWEEN TWO SUCCESSIVE NO PASSING ZONES IS LESS THAN THE MINIMUM DISTANCE BETWEEN ZONES, CONNECT THE TWO ZONES.
- 4 REQUIRED ONLY WHEN SPECIFIED IN THE PLANS.
- 5 3' LINE 9' GAP, EXCEPT RETRACE THE EXISTING LINE - GAP PATTERN WHERE EXISTING MARKINGS ARE IN PLACE.

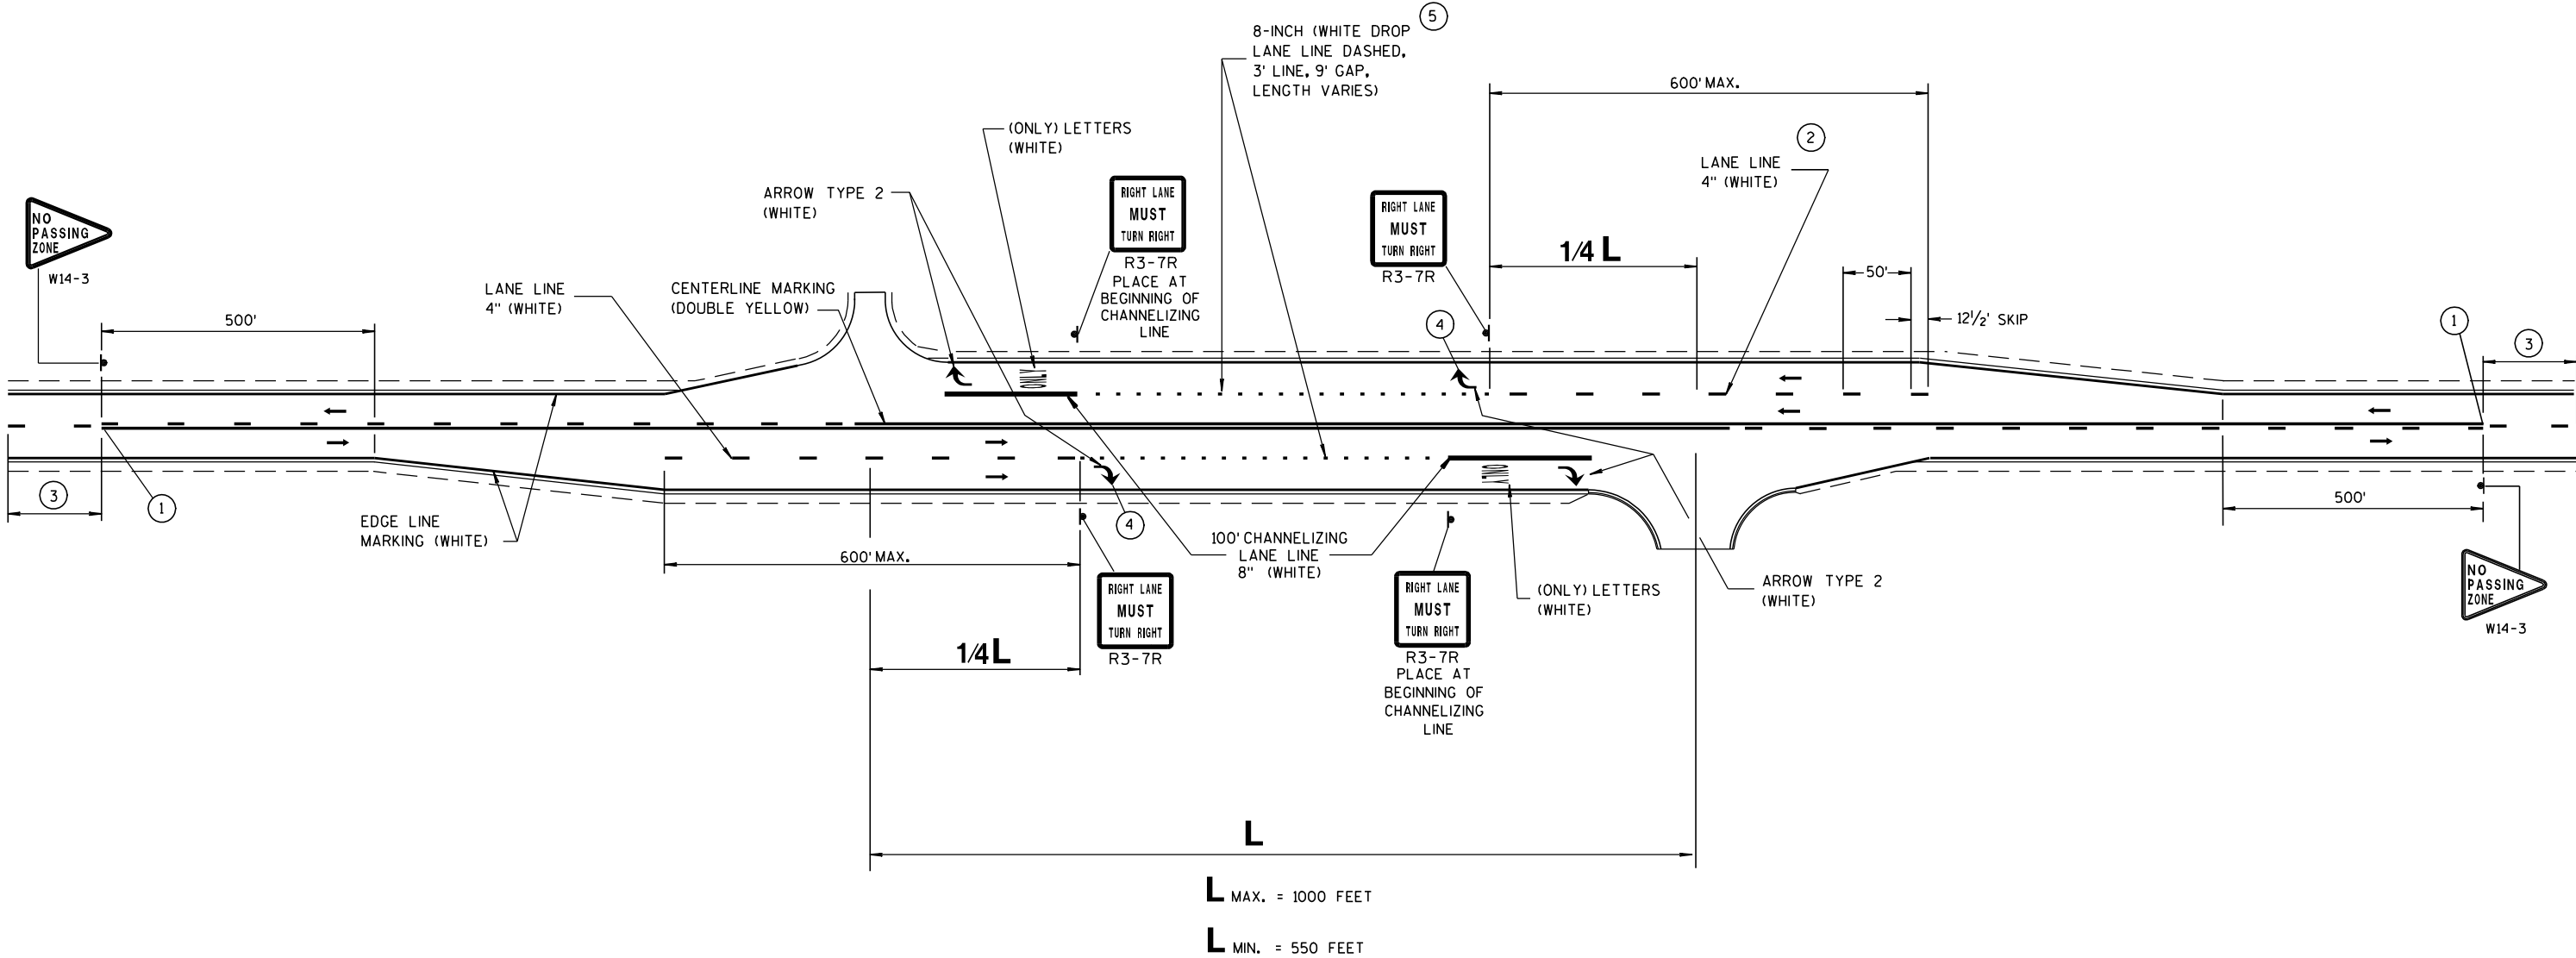

LEGEND

⇄ DIRECTION OF TRAFFIC

SIGNING AND MARKING
FOR COMBINATION RIGHT TURN
AND BYPASS LANE


STATE OF WISCONSIN
DEPARTMENT OF TRANSPORTATION

APPROVED


5-13-10
DATE

/S/ Thomas N. Neumann
STATE TRAFFIC ENGINEER 123 SIGN


FHWA

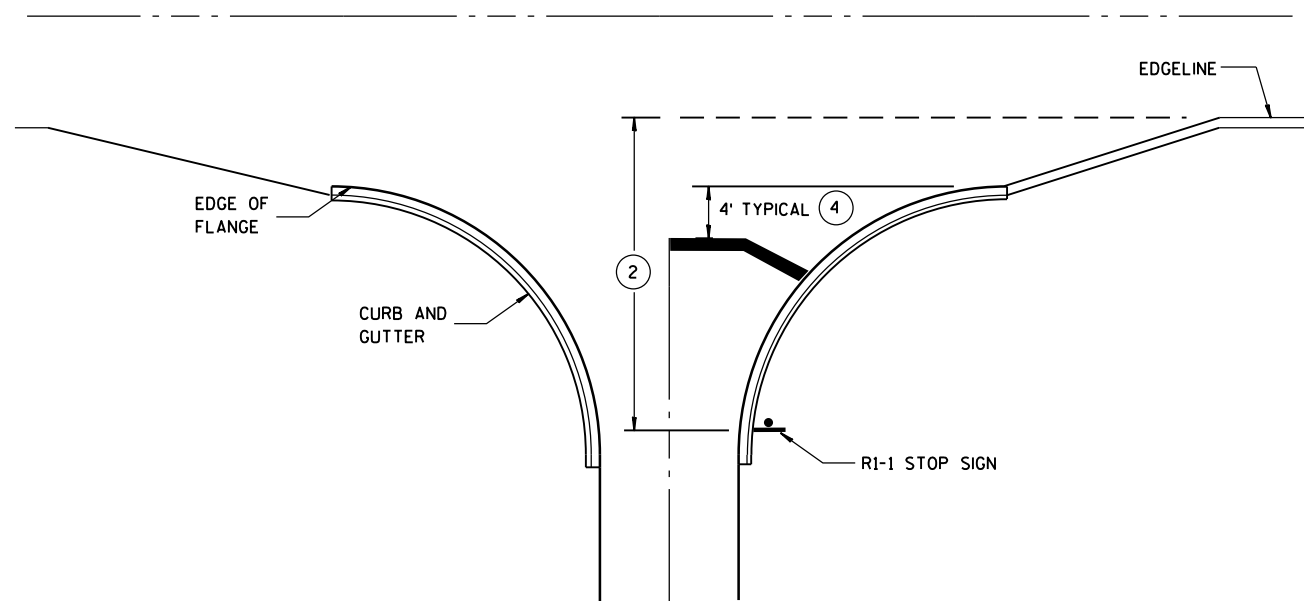


**TYPICAL STOP LINE PAVEMENT MARKING
WITH CURB AND GUTTER**

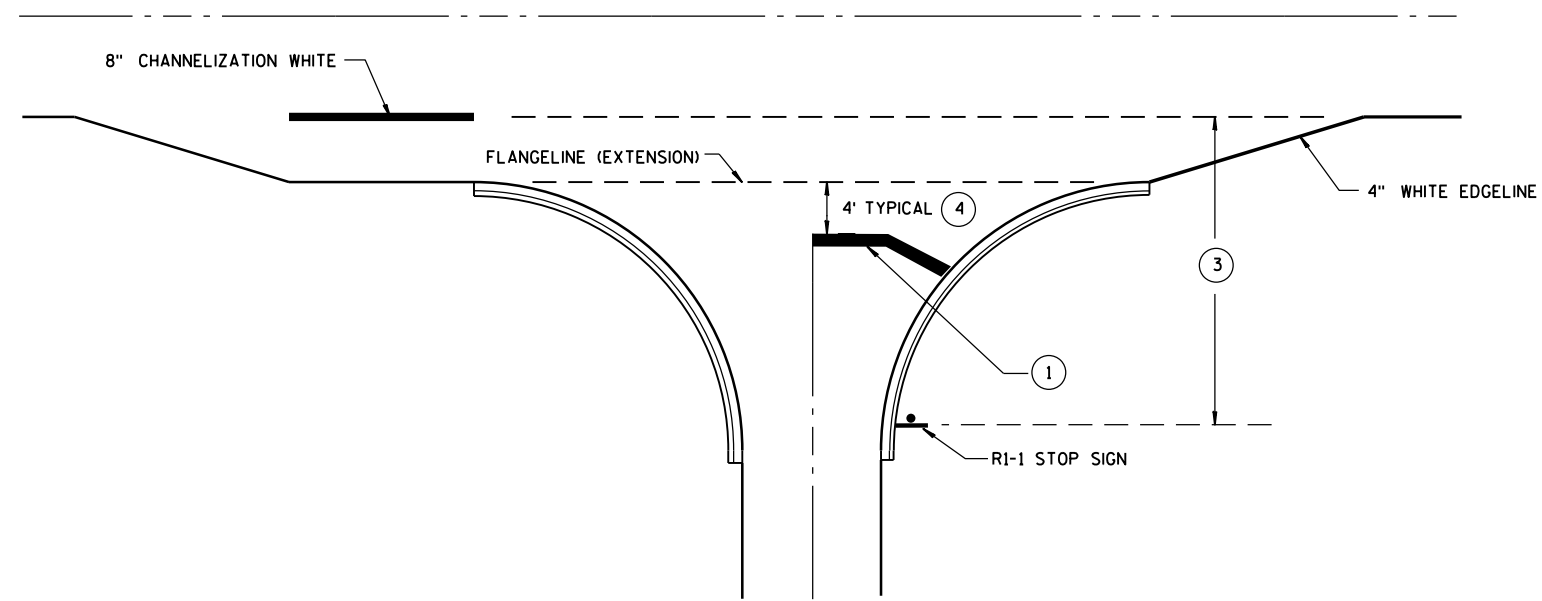

**TYPICAL STOP LINE PAVEMENT MARKING
FOR SIDEROADS WITH RIGHT TURN LANE**

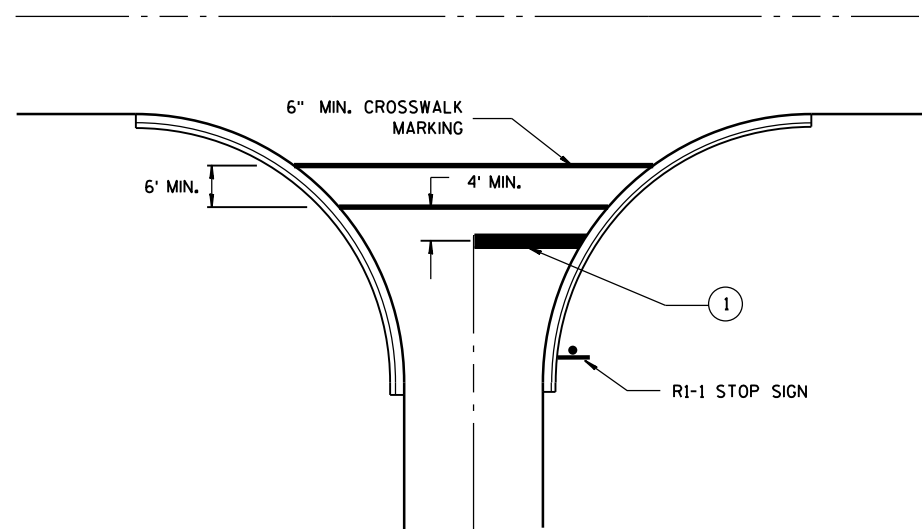

**TYPICAL STOP LINE PAVEMENT MARKING
FOR SIDEROADS WITH CROSSWALK MARKING**

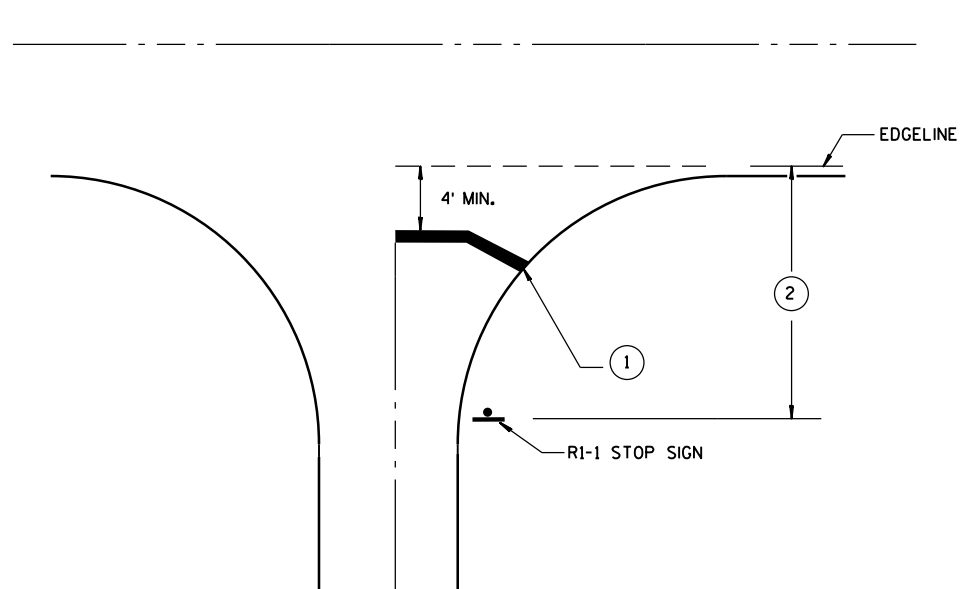

**TYPICAL STOP LINE PAVEMENT MARKING
WITHOUT CURB AND GUTTER**

GENERAL NOTES

- ① 18-INCH STOP LINES MAY BE DELETED OR ADDED BY THE PROJECT ENGINEER BASED ON VISIBILITY AND SIGHT LINES.
- ② IF STOP SIGN IS LESS THAN OR EQUAL TO 40 FEET FROM THE EDGE LINE THAN NO STOP LINE IS REQUIRED.
- ③ IF STOP SIGN IS LESS THAN OR EQUAL TO 30 FEET FROM THE FLANGELINE EXTENSION THAN NO STOP LINE IS REQUIRED.
- ④ MOVE CLOSER TO EDGE OF TRAVEL LANE AS NEEDED FOR VISIBILITY AND SIGHT LINES.

STOP LINE AND CROSSWALK PAVEMENT MARKING

STATE OF WISCONSIN
DEPARTMENT OF TRANSPORTATION

APPROVED

4/30/2013
DATE

FHWA

/S/ Travis Feltes
STATE TRAFFIC ENGINEER

GENERAL NOTES

THE EXACT NUMBER, LOCATION AND SPACING OF ALL SIGNS AND DEVICES SHALL BE ADJUSTED TO FIT FIELD CONDITIONS AS APPROVED BY THE ENGINEER.

ALL SIGNS ARE 48" X 48" UNLESS OTHERWISE NOTED. IF NECESSARY DUE TO SPACE CONSTRAINTS IN URBAN AREAS, 36" X 36" SIGNS MAY BE USED IF APPROVED BY DISTRICT TRAFFIC UNIT.

"WO" SIGNS ARE THE SAME AS "W" SIGNS EXCEPT THE BACKGROUND IS ORANGE.

SIGNS THAT WILL BE IN PLACE LESS THAN 7 CONTINUOUS DAYS AND NIGHTS MAY BE MOUNTED ON PORTABLE SUPPORTS.

ANY SIGNS TEMPORARY OR EXISTING, WHICH CONFLICT WITH TRAFFIC CONTROL "IN USE" SHALL BE REMOVED OR COVERED AS NEEDED AND AS APPROVED BY THE ENGINEER.

W20-1A AND G20-2A SIGNS ARE NOT REQUIRED IF THE WORK AREA IS WITHIN A LARGER WORK ZONE WHERE THESE SIGNS ARE ALREADY PRESENT. G20-2A SIGNS MAY ALSO BE OMITTED IF DURATION OF WORK IS LESS THAN 7 CONTINUOUS DAYS AND NIGHTS.

CHANNELIZING DEVICES PLACED ADJACENT TO THE WORK AREA SHALL BE PULLED BACK FROM THE TRAVEL LANE WHEN WORK IS NOT IN PROGRESS.

TABLE A


SHOULDER TAPER LENGTH (FEET)					BUFFER SPACE (FEET)
S \ W	4	6	8	10	
30	20	30	40	50	200
35	30	45	55	70	250
40	40	55	75	90	305
45	60	90	120	150	360
50	70	100	135	170	425
55	75	110	150	185	495

W = SHOULDER WIDTH (FEET)
S = NON-CONSTRUCTION SPEED LIMIT (MPH)

TAPER LENGTH
L = WS AT 45 MPH OR GREATER

$L = \frac{WS^2}{60}$ AT 40 MPH OR LESS



SHOULDER TAPER LENGTH = $\frac{1}{3}L$

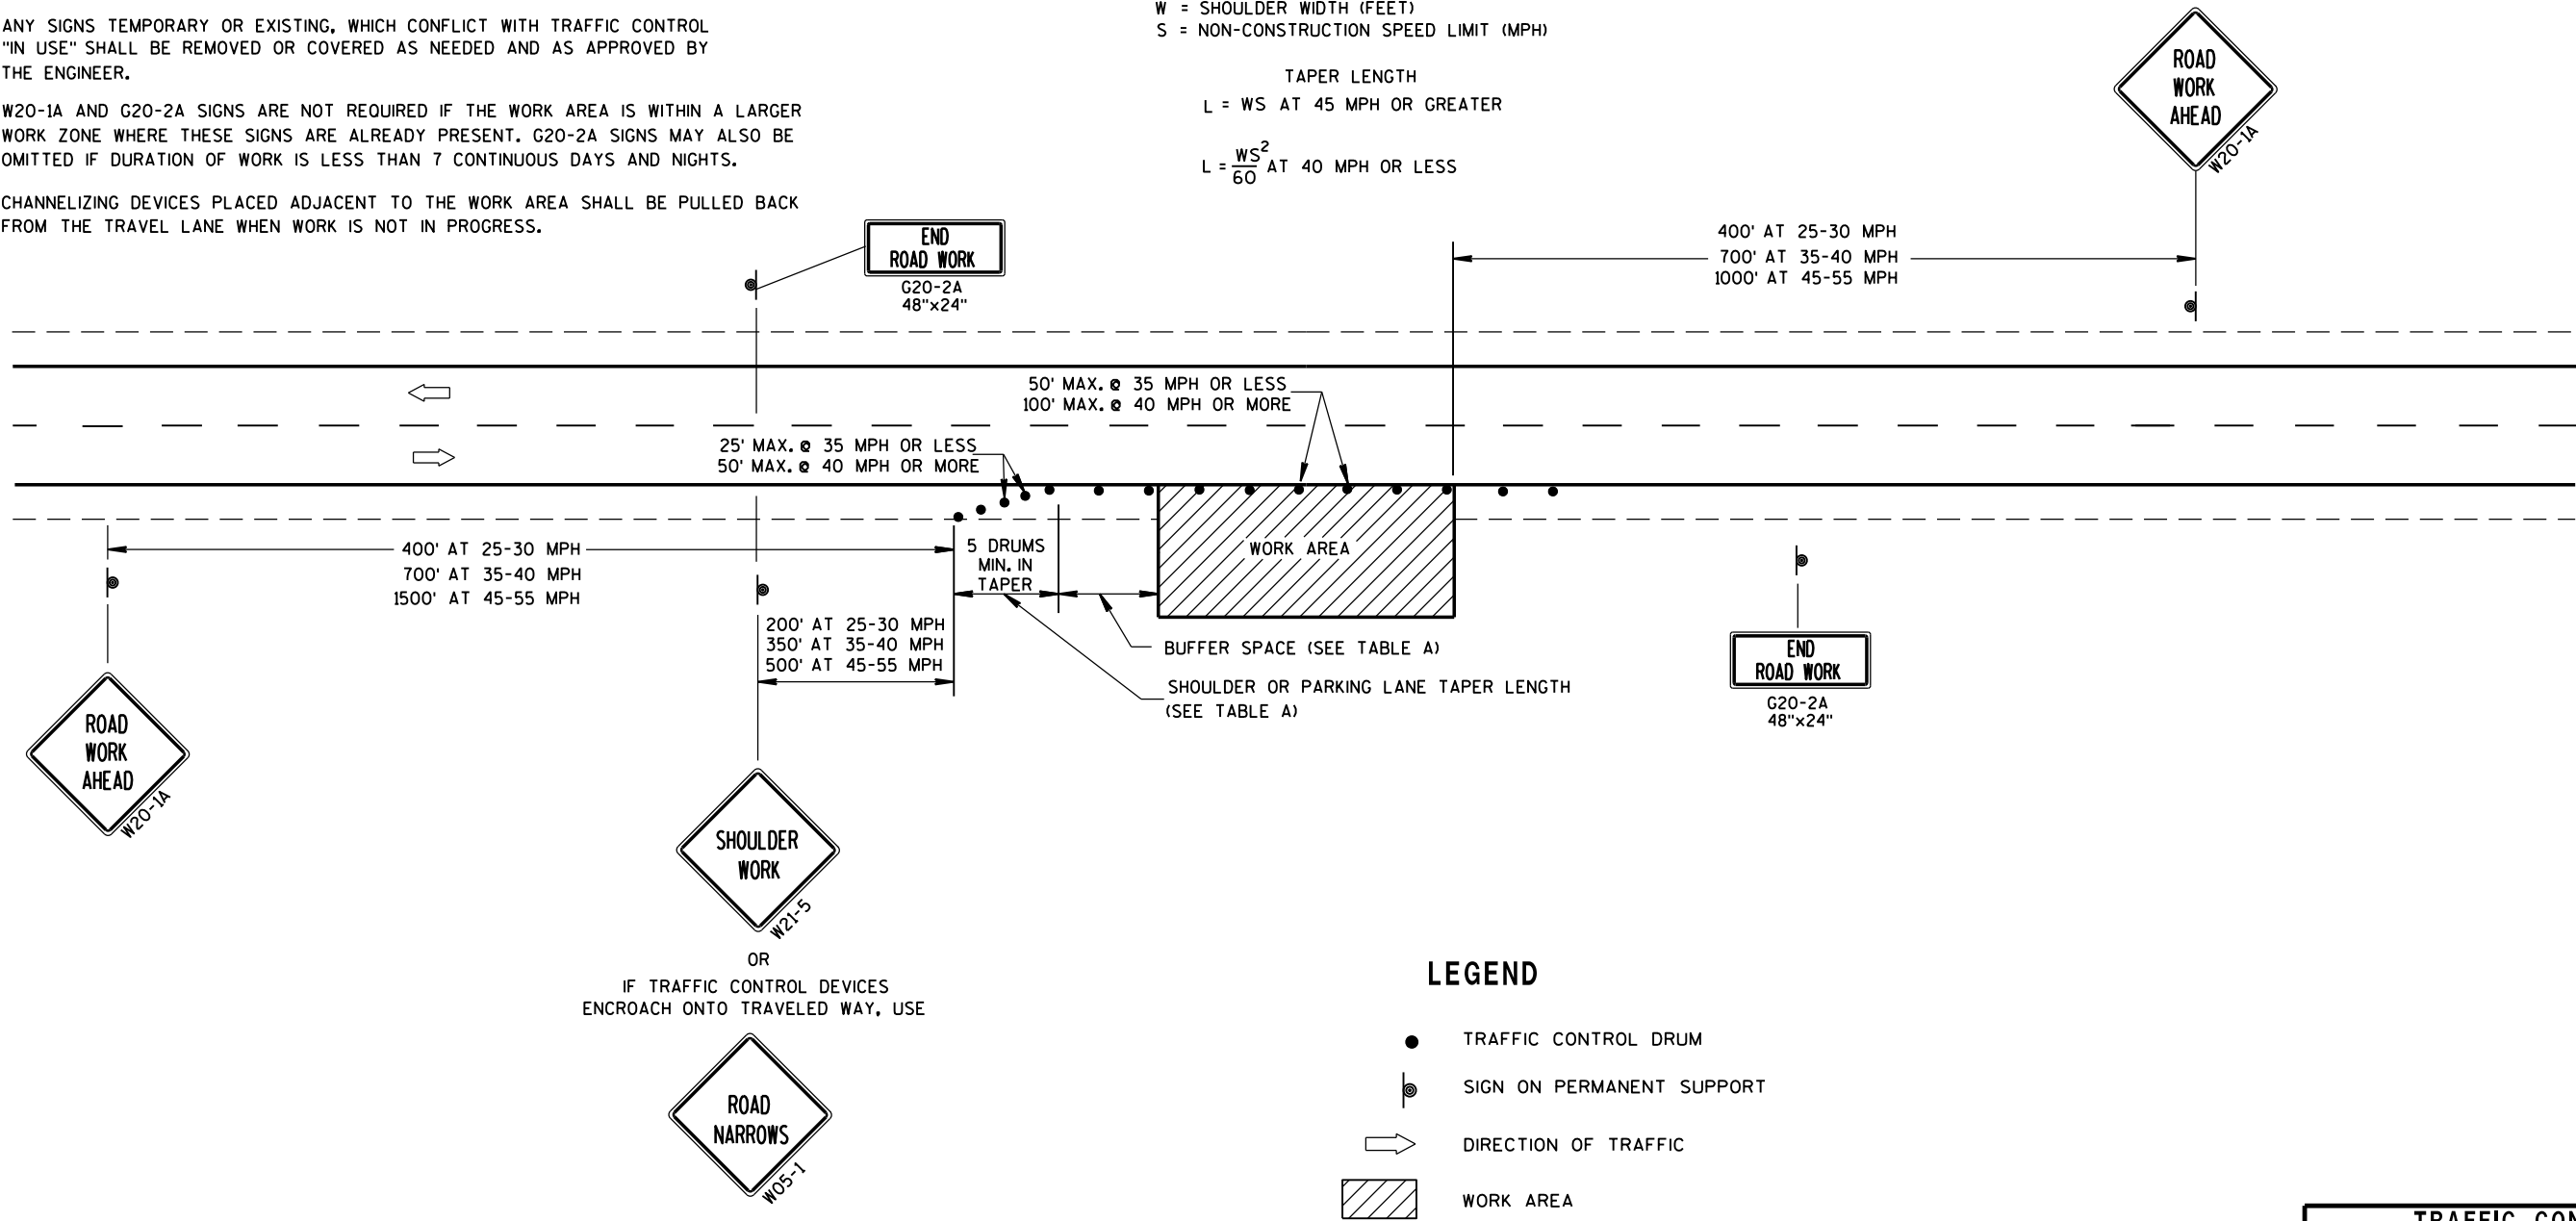

LEGEND



- TRAFFIC CONTROL DRUM
- ⦿ SIGN ON PERMANENT SUPPORT
- ➡ DIRECTION OF TRAFFIC
- ▨ WORK AREA

TRAFFIC CONTROL, WORK ON SHOULDER OR PARKING LANE, UNDIVIDED ROADWAY	
STATE OF WISCONSIN DEPARTMENT OF TRANSPORTATION	
APPROVED July 14, 2015 DATE	/S/ Peter Amakobe Atepe STATEWIDE WORK ZONE SAFETY ENGINEER 125
FHWA	

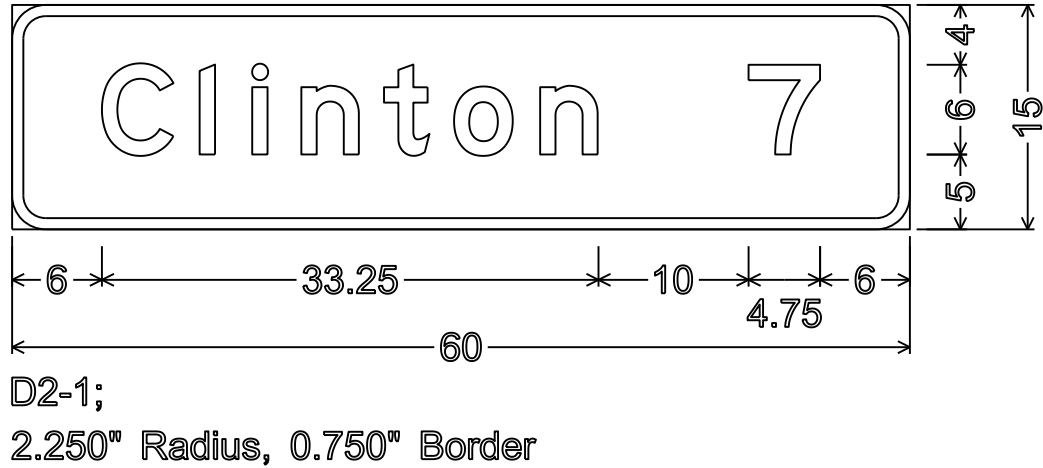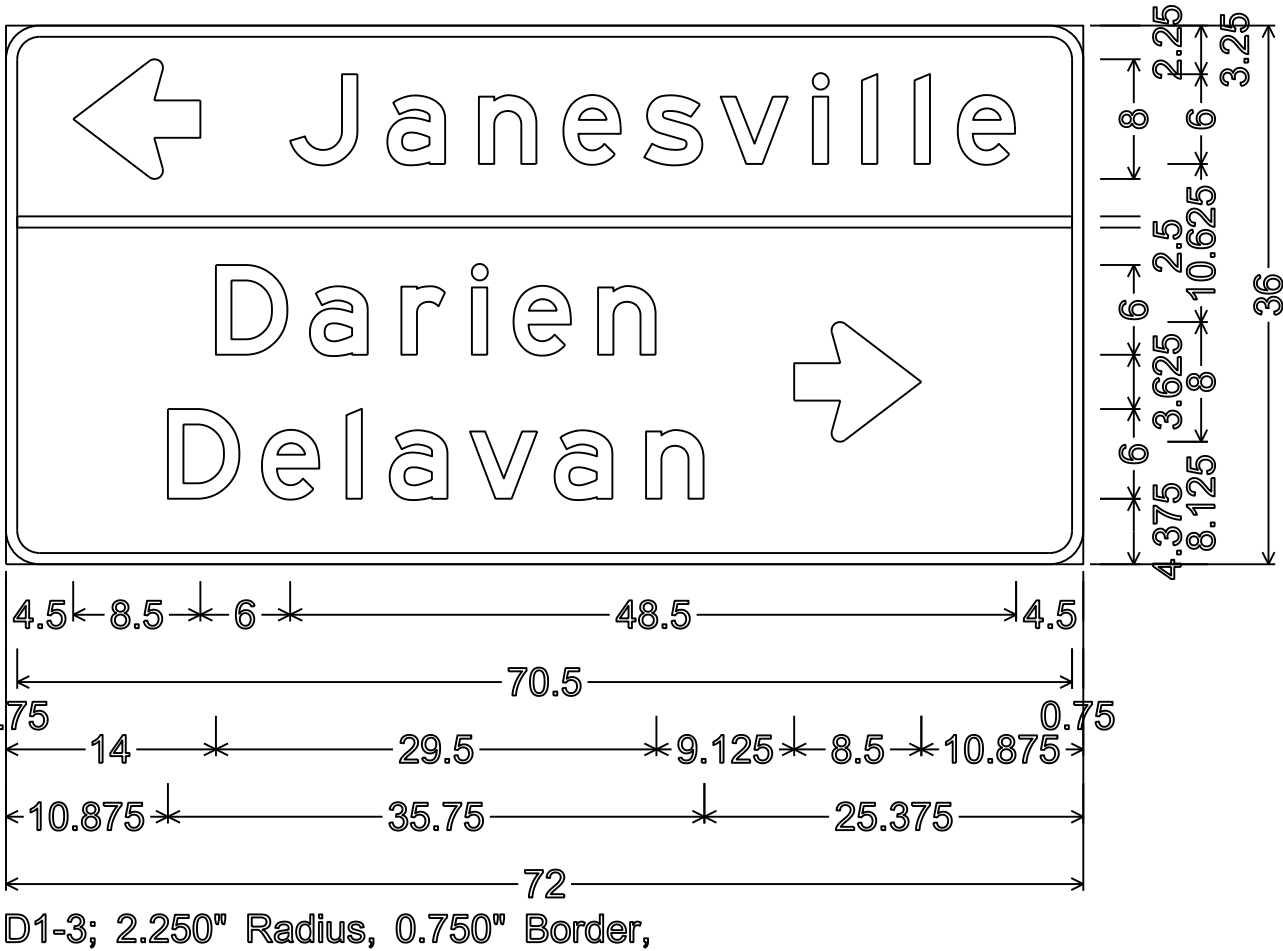


NOTES


- 1. All Signs Type II - Type H Reflective
- 2. Color:
 - Background - GREEN
 - Message - WHITE
- 3. Message Series - E

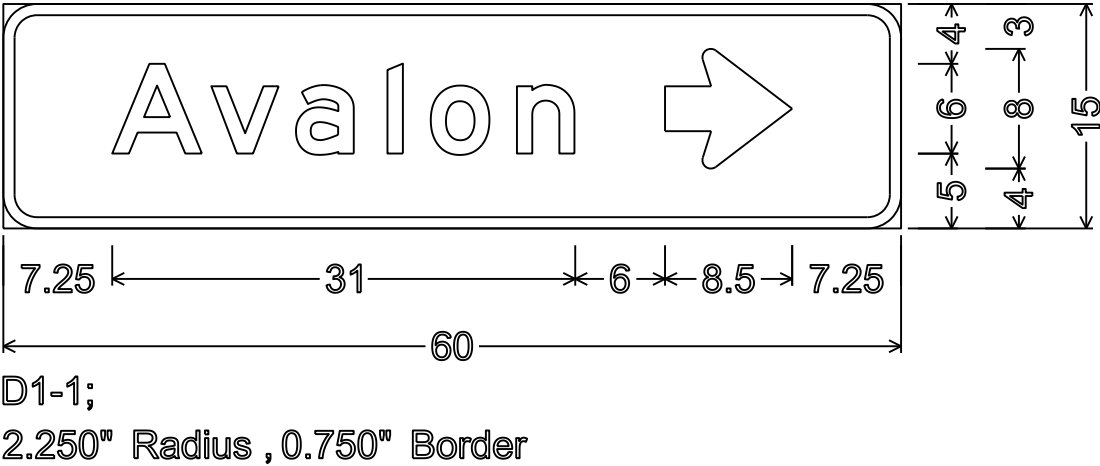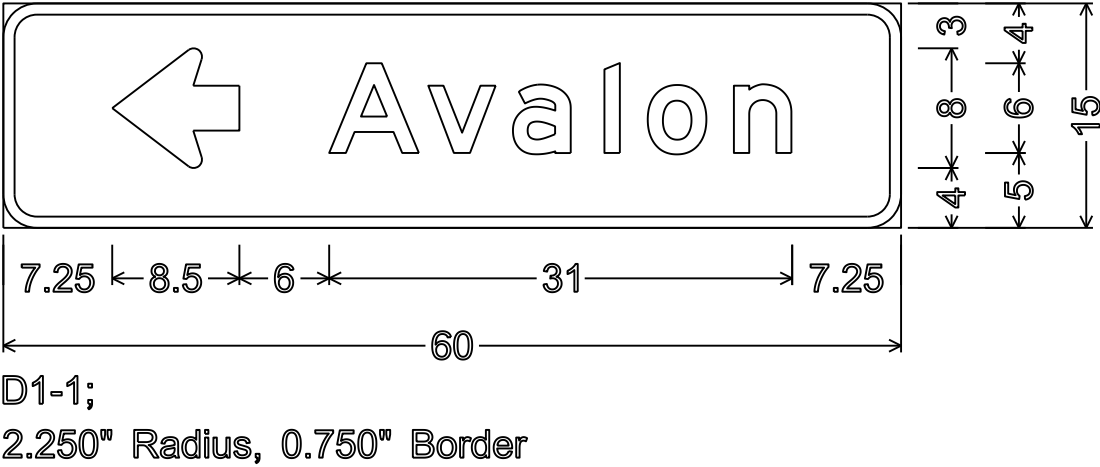


TYPICAL ASSEMBLIES

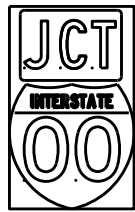

J1-1

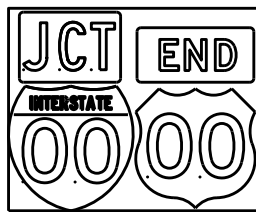


J1-2

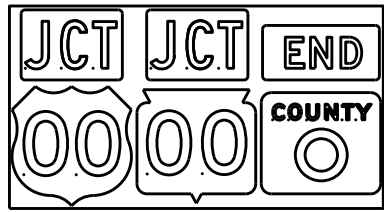


J1-3




J2-1

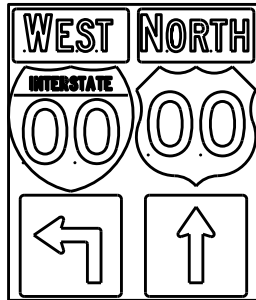


J2-2

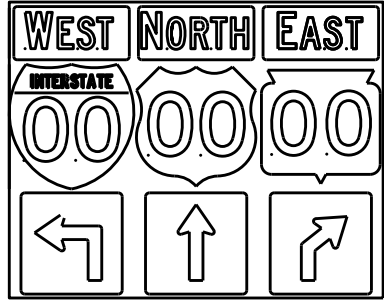


J2-3

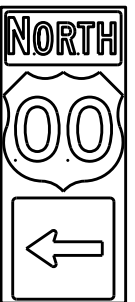


J3-1

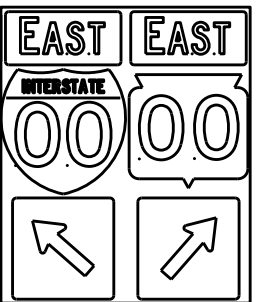


J3-2

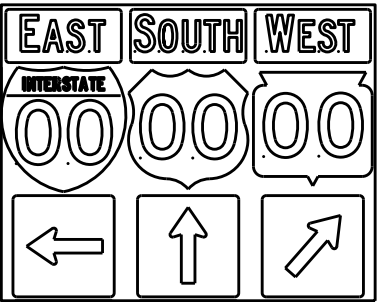


J3-3

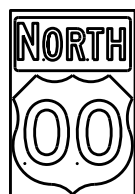


J4-1

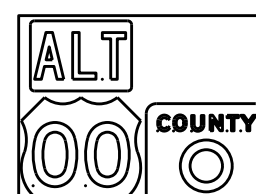

J4-2

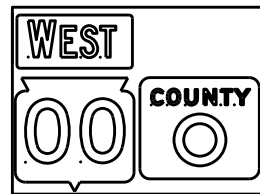

J4-2

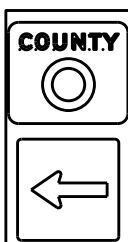

J13-1



J12-1



J32-1



J33-1



J23-1




J22-1



JV



(Typical Vertical J-Assembly
See Note 10 and 11)

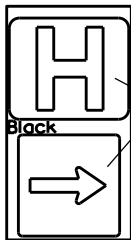

JH-1

Blue Background

[blue background
with interstate]

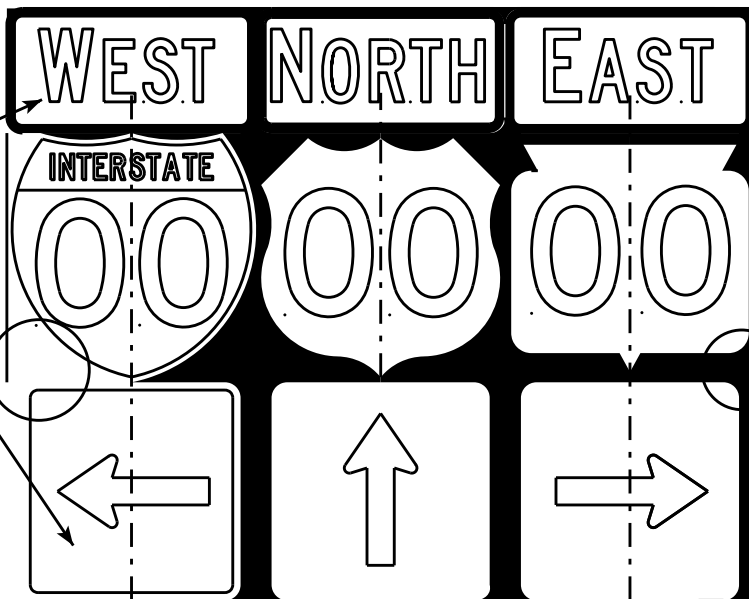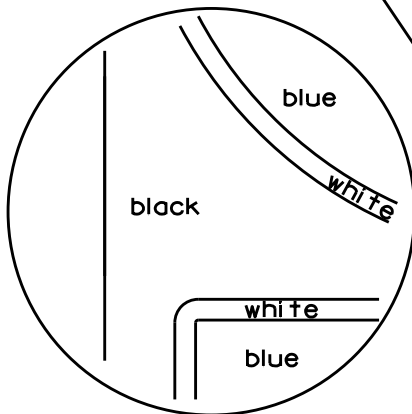

[black background]

ROUTE MARKERS & COMPONENTS
IN TYPICAL ASSEMBLIES

WISCONSIN DEPT OF TRANSPORTATION

APPROVED *Matthew R. Rauch*
For State Traffic Engineer



DATE 2/06/14 PL 127 A2-1S.8

SHEET NO: E



NOTES

1. Signs are Type II - Type H Reflective - reference WIS DOT Standard Specification for HIGHWAY and STRUCTURE CONSTRUCTION latest edition.
2. Color:
Background - Black Non-reflective
Message - see Note 5
3. Message Series - See Note 5
4. Corners shall be square or rounded if base material is plywood. If base material is metal the corners shall be rounded.
5. The colors and message spacing on each marker shall be according to the applicable route marker panel specifications.
6. Certain marker heads require the component pieces to be the same color. As an example, all the components used with an M1-1 Interstate marker shall be blue.
7. Single panel j-assemblies shall only be used with route marker shields that are same size. If the route marker shields are different size use multiple piece component.
8. Route assemblies that have 24 inch route shields and have dimensions greater than 48 inches (both vertical and horizontal) shall have one horizontal splice between the arrows and route shields. Vertical splices shall not be used on route assemblies with a horizontal dimension of 144 inches or less. The contractor shall not use more than one vertical joint per sign and the joint shall be between route shields.
9. Route assemblies that have 36 inch shields and have dimensions greater than 48 inches (both vertical and horizontal) shall have two horizontal splices. One horizontal splice shall be between the cardinal direction and route shields and the other horizontal splice shall be between the arrows and route shields. Vertical splices shall not be used on route assemblies with a horizontal dimension of 144 or less. The contractor shall not use more than one vertical joint per sign and the joint shall be between route shields.
10. All Vertical J Assemblies are given a Sign Code of JV
11. For JV Assemblies that have a mixture of Interstate and non Interstate shields, arrows and cardinals shall be white on blue.

URBAN AREA

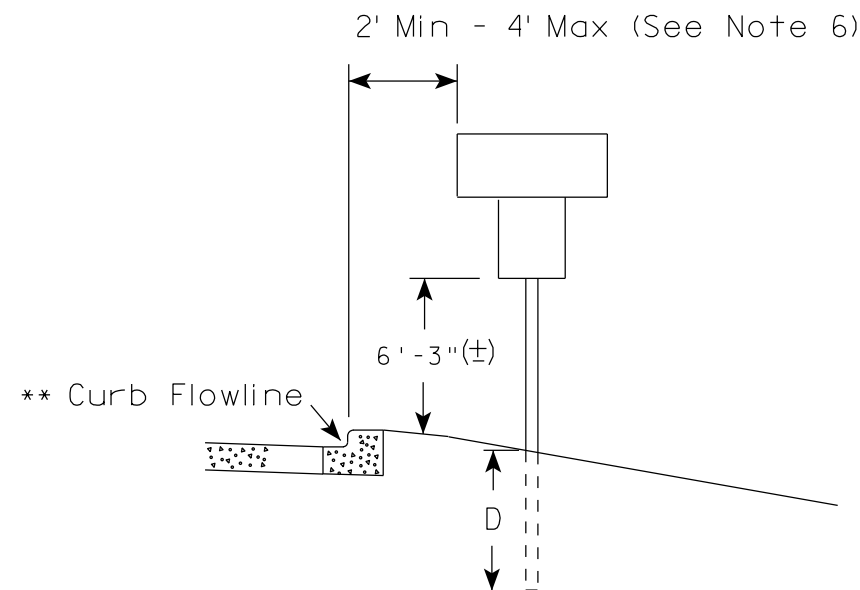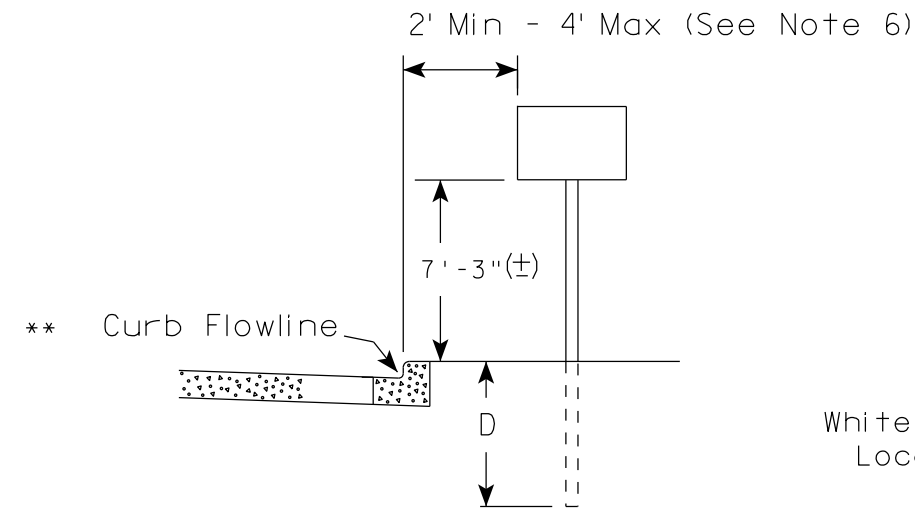

RURAL AREA (See Note 2)

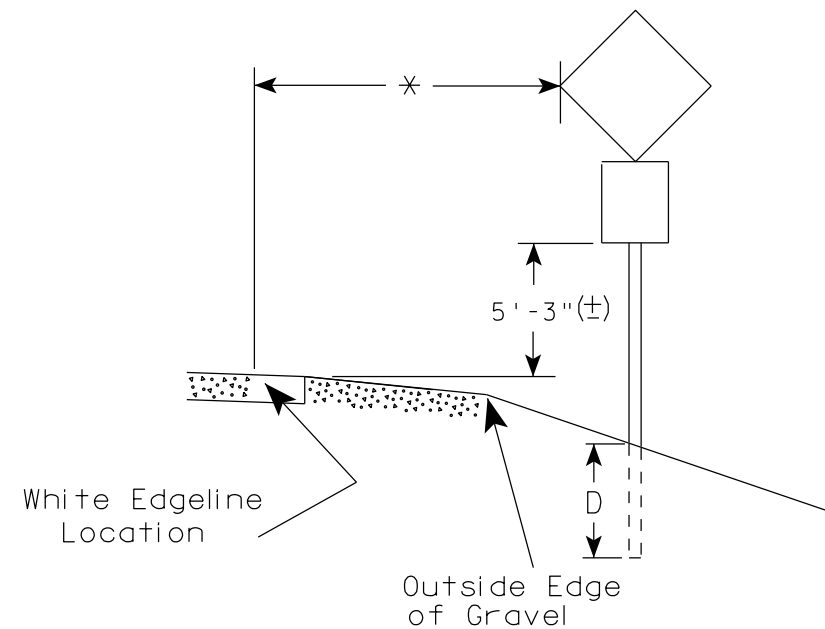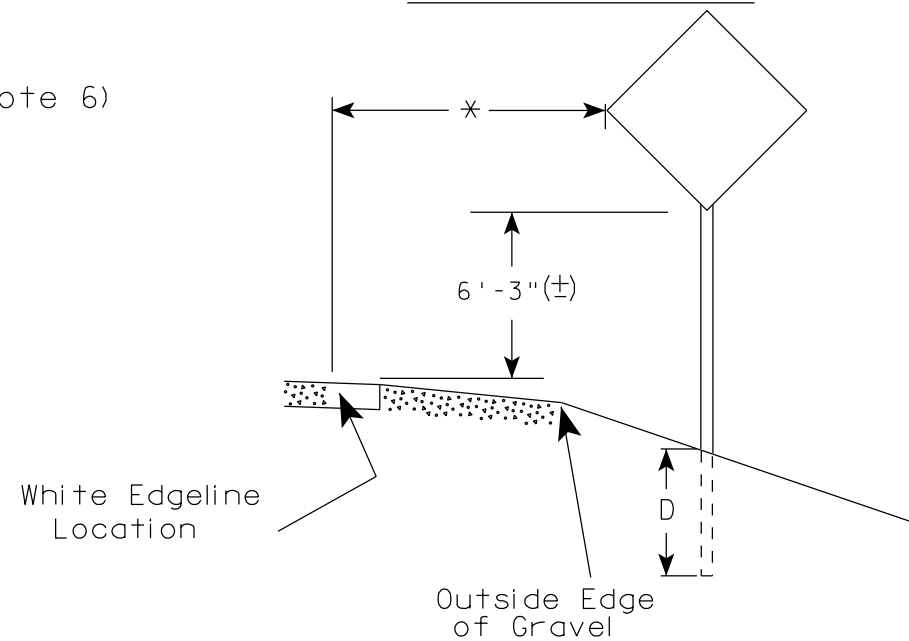

GENERAL NOTES

1. Signs wider than 4 feet or 20 sq.ft or larger, shall be mounted on multiple posts. Refer to plate A4-4.
2. If signs are mounted on barrier wall, see A4-10 sign plate.
3. For expressways and freeways, mounting height is 7'- 3" (±) or 6'-3" (±) depending upon existence of a sub-sign.
4. Minimum mounting height for J assemblies (A2-1S) is 7'-3" (±) or 6'-3" (±) per urban or rural detail respectively.
5. Minimum mounting height for signs mounted on traffic signal poles is 5'- 3" (±).
6. Offset distance shall be consistent with existing signs or consistent throughout length of project.
7. The (±) tolerance for mounting height is 3 inches.
8. Folding signs shall be mounted at a height of 5'-3" (±) or as directed by the Engineer.
9. The Double Arrow sign (W12-1) shall be mounted at a height of 2'-3" (±). The Chevron sign (W1-8), Roundabout Chevron panel (R6-4B), Enhanced Reference Markers, Clearance Markers (W5-52), Mile Markers (D10 series), In Road Object Markers (W5-54) & End of Road Markers (W5-56) shall be mounted at a height of 4'-3" (±).

POST EMBEDMENT DEPTH

Area of Sign Installation (Sq.Ft.)	D (Min)
20 or Less	4'
Greater than 20	5'

×× The existence of curb and gutter does not in itself mandate the vertical clearance illustrated. That height is typically measured where there is sidewalk adjacent to the roadway or parking is permitted. In the absence of sidewalk vertical clearance is measured from the top of the curb. Offset of signs is measured from the flow line.

* 6 feet from edge of a paved shoulder or 12 feet from the edge of pavement (edge line location) or 2 feet from outside edge of gravel, whichever is greater unless directed by project engineer.

TYPICAL INSTALLATION
OF PERMANENT TYPE II
SIGNS ON SINGLE POSTS


WISCONSIN DEPT OF TRANSPORTATION

APPROVED *Matthew R. Rauch*
for State Traffic Engineer

DATE 7/23/15 PLATE NO. A4-3.20

128


PROJECT NO: HWY: COUNTY: SHEET NO: E

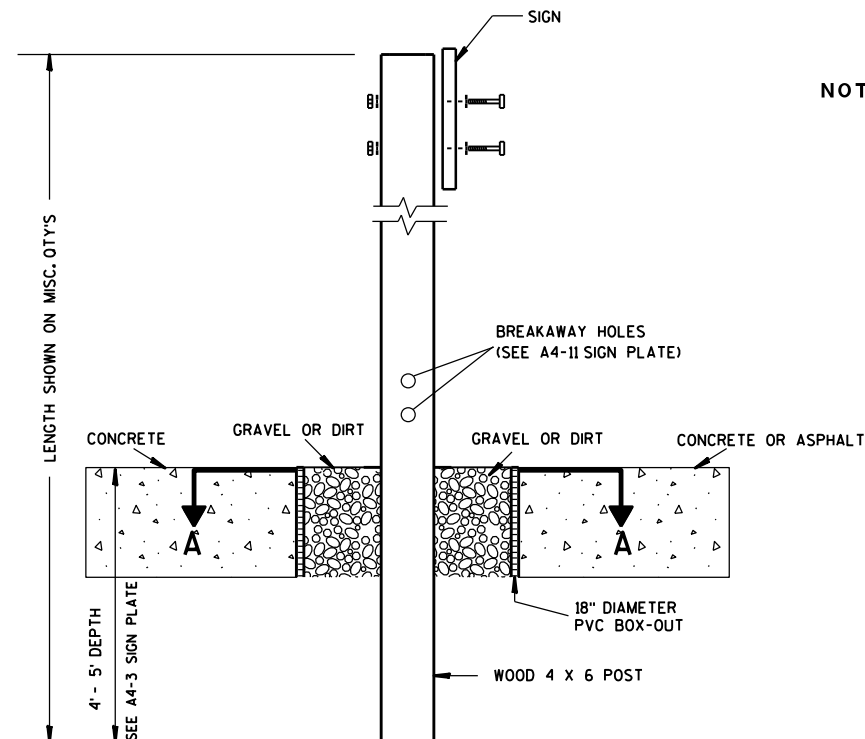

ELEVATION VIEW


DETAIL OF WOOD 4 X 6 SIGN POST IN BOX-OUT

- NOTES:**
1. ALL MATERIAL TO BE APPROVED BY ENGINEER PRIOR TO INSTALLATION
 2. SEE SIGN PLATE A4-8 FOR SIGN HARDWARE REQUIREMENTS
 3. 18 INCH X 18 INCH SQUARE BOX-OUTS MAY BE USED FOR INSTALLATIONS IN EXISTING CONCRETE OR ASPHALT LOCATIONS.

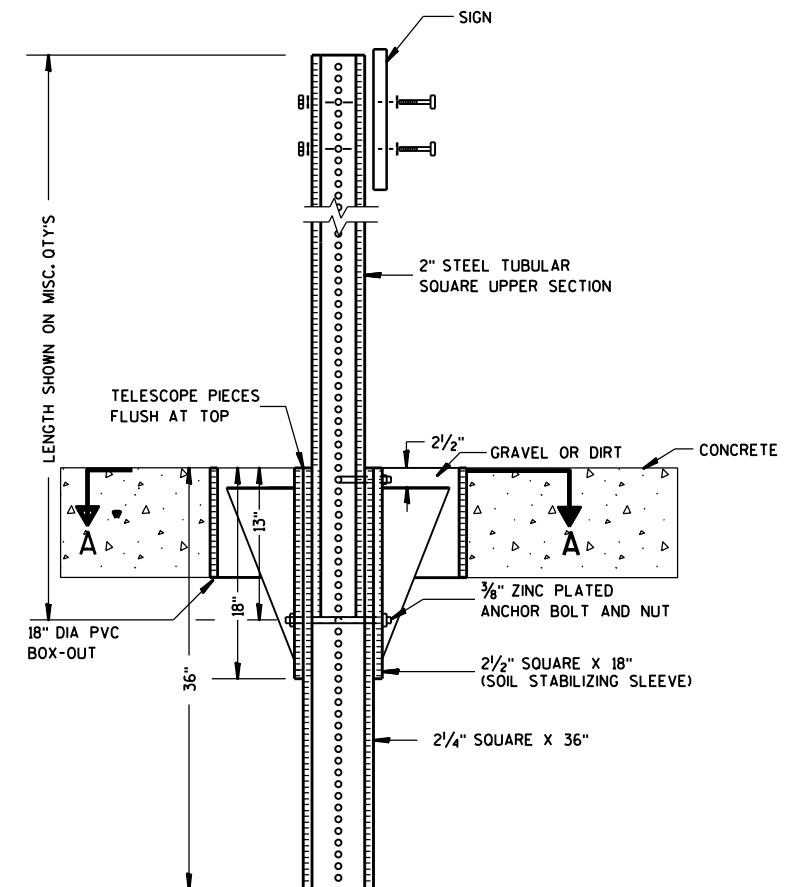

ELEVATION VIEW

DETAIL OF STEEL 2 X 2 SIGN POST IN BOX-OUT

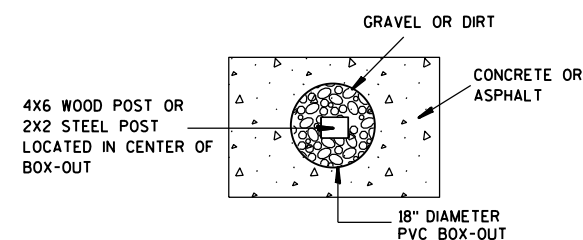

PLAN VIEW

FOR NEW CONCRETE/ASPHALT INSTALLATIONS

**SIGN POST
BOX-OUTS
A4-3B**

WISCONSIN DEPT OF TRANSPORTATION

APPROVED *Matthew R. Rauch*
for State Traffic Engineer

DATE 1/27/14 PLAT 129 A4-3B.1






PROJECT NO:

HWY:

COUNTY:

SHEET NO:

E

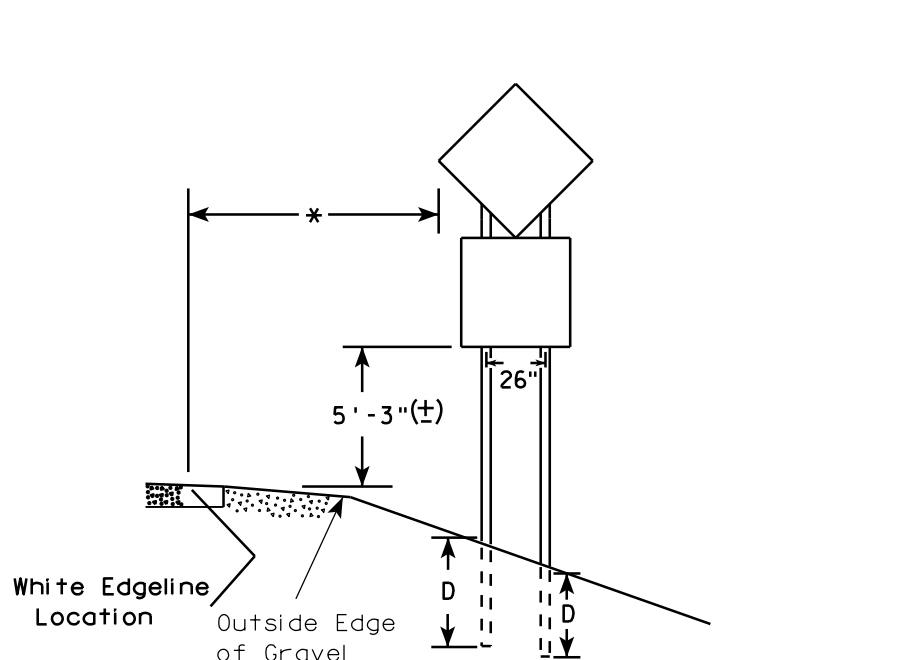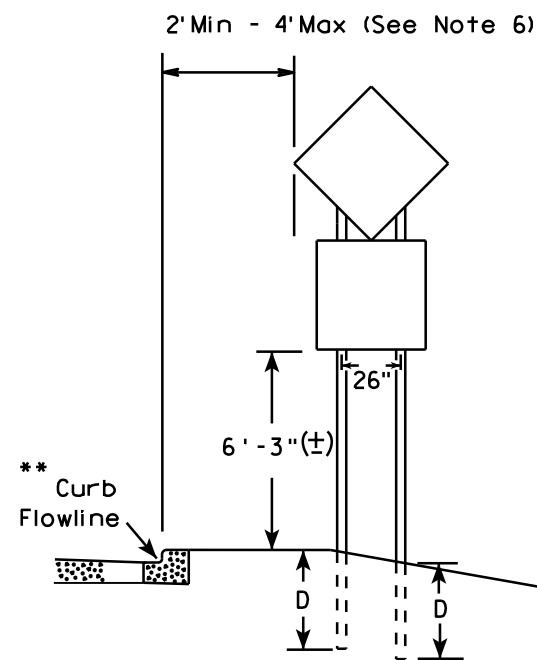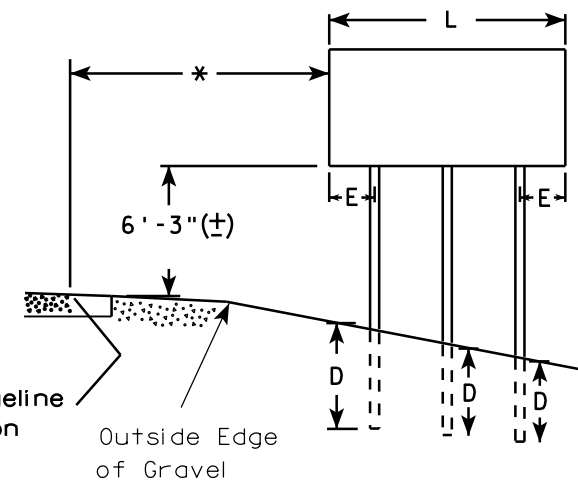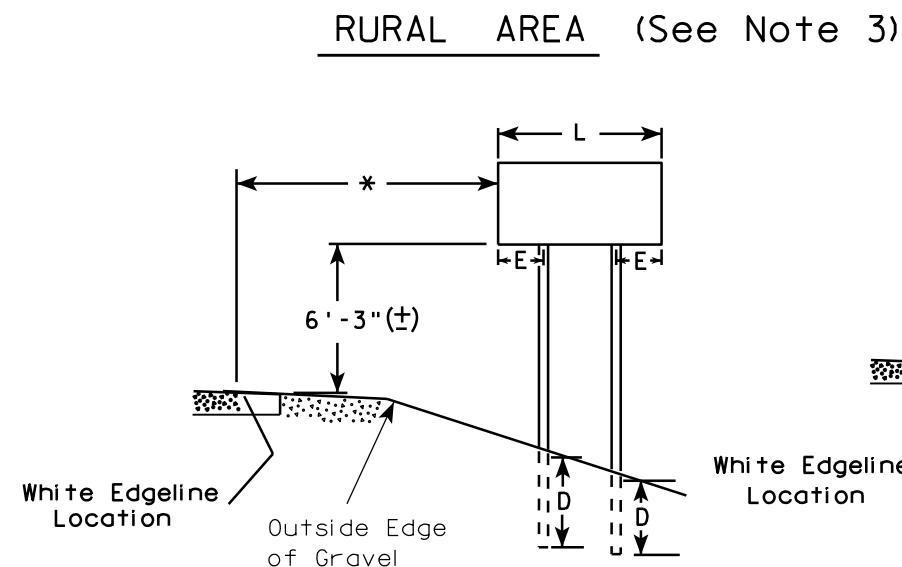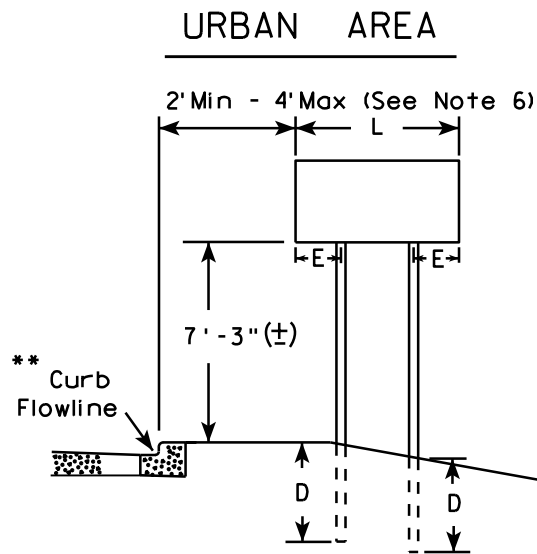

48" DIAMOND WARNING SIGN

48" DIAMOND WARNING SIGN

- GENERAL NOTES**
1. For 3 or 4 post installations, individual post spacing shall be greater than 3'-6".
 2. See tables below for required number of posts.
 3. For expressways and freeways, mounting height is 7'-3" (±) or 6'-3" (±) depending upon existence of sub-sign.
 4. The (±) tolerance for mounting height is 3 inches.
 5. Minimum mounting height for J assemblies (A2-1S) is 7'-3" (±) or 6'-3" (±) per urban or rural detail respectively.
 6. Offset distance shall be consistent with existing signs or consistent throughout length of project.
 7. Folding signs shall be mounted at a height of 5'-3" (±) or as directed by the engineer.
 8. The Double Arrow sign (W12-1) shall be mounted at a height of 2'-3" (±). The Chevron sign (W1-8), Roundabout Chevron panel (R6-4B), Clearance Markers (W5-52), Mile Markers (D10 series), In Road Object Markers (W5-54) & End of Road Markers (W5-56) shall be mounted at a height of 4'-3" (±).

* 6 feet from edge of a paved shoulder or 12 feet from the edge of pavement (edge line location) or 2 feet from outside edge of gravel, whichever is greater unless directed by project engineer.

** The existence of curb and gutter does not in itself mandate the vertical clearance illustrated. That height is typically measured where there is sidewalk adjacent to the roadway or parking is permitted. In the absence of sidewalk vertical clearance is measured from the top of the curb. Offset of signs is measured from the flow line.

*** See A4-3 sign plate for signs 4' or less in width and less than 20 S.F. in area.

SIGN SHAPE OTHER THAN DIAMOND (TWO POSTS REQUIRED)	
L	E
Greater than 48" Less than 60"	12"
60" to 120"	L/5

SIGN SHAPE OTHER THAN DIAMOND (THREE POSTS REQUIRED)	
L	E
Greater than 120" less than 168"	12"

SIGN SHAPE OTHER THAN DIAMOND (FOUR POSTS REQUIRED)	
L	E
168" and greater	12"

POST EMBEDMENT DEPTH



Area of Sign Installation (Sq. Ft.)	D (Min)
20 or Less	4'
Greater than 20	5'

TYPICAL INSTALLATION
OF TYPE II SIGNS
ON MULTIPLE POSTS

WISCONSIN DEPT OF TRANSPORTATION

APPROVED *Matthew R. Rauch*
for State Traffic Engineer

DATE 7/23/15 PLATE NO. 130 14

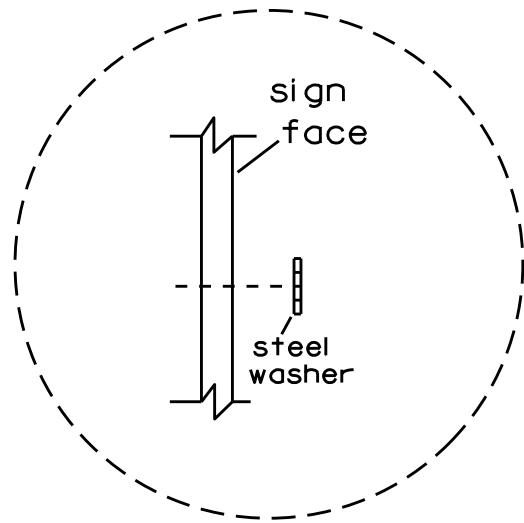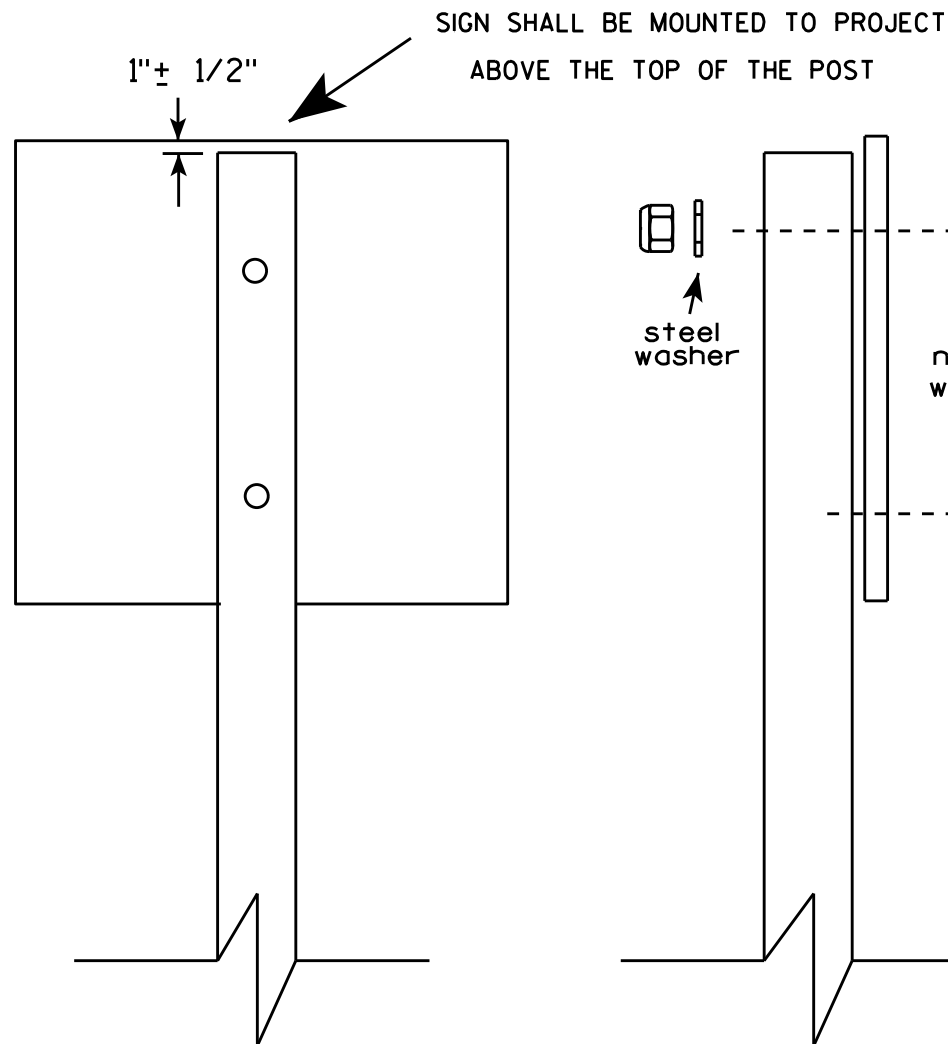

Washer Placement when Sign Has Other Than Type H or Type F Face

* Two different fastening systems are shown for illustration purposes. On any individual sign, either one or the other system shall be used. Actual number of fasteners per sign varies with the sign area, but normally there are two. For a single post installation, all signs greater than 9 sq. ft. require the use of 3 fasteners.

Nuts, bolts and lags used for mounting signs shall have hexagonal heads and shall be either :


- a. Hot dip galvanized in accordance with ASTM Designation: A 153, Class D, or SC 3
- b. Electro-galvanized in accordance with ASTM Designation : B 633, TYPE III, SC 3.

Threads on bolts and nuts shall be manufactured with sufficient allowance for the cadmium plate or galvanized coating to permit the nuts to run freely on the bolts.

- STRINGER BOLTING TO ALUMINUM SIGNS (SEE SIGN PLATE A4-18)
- MACHINE BOLTS - $\frac{5}{8}$ " X 1-3/4" Length w/ nuts
- WOOD POSTS (4" x 4" or 4" x 6")
- LAG SCREWS - $\frac{3}{8}$ " X 3" (NO STRINGERS ON BACK OF SIGN)
 - $\frac{3}{8}$ " X 4" (STRINGERS ON BACK OF SIGN)
- SQUARE STEEL POSTS (2" x 2")
- MACHINE BOLTS - $\frac{3}{8}$ " X 3-1/4" Length w/ nuts (NO STRINGER ON BACK OF SIGN)
 - $\frac{3}{8}$ " X 5" Length w/ nuts (STRINGERS ON BACK OF SIGN)
- RIVETS - $\frac{9}{32}$ " (6605-9-6) BULB-TITE, TRI-FOLD, ALUMINUM BODY/MANDREL
- O.D. FLANGE .720-.765 INCH, GRIP RANGE .042-.375 INCH
- WASHERS (ALL POSTS) -
- 1-1/4" O.D. X $\frac{3}{8}$ " I.D. X $\frac{1}{16}$ " STEEL
 - 1-1/4" O.D. X $\frac{3}{8}$ " I.D. X .080 NYLON for all Type H signs.

ATTACHMENT OF SIGNS TO POSTS	
WISCONSIN DEPT OF TRANSPORTATION	
APPROVED	<i>Matthew R. Rauch</i> For State Traffic Engineer
DATE 4/5/16	PLATE NO. A4-8.8

**2 1/4 " SQUARE
12 GAUGE
PERFORATED
GALVANIZED FINISH**

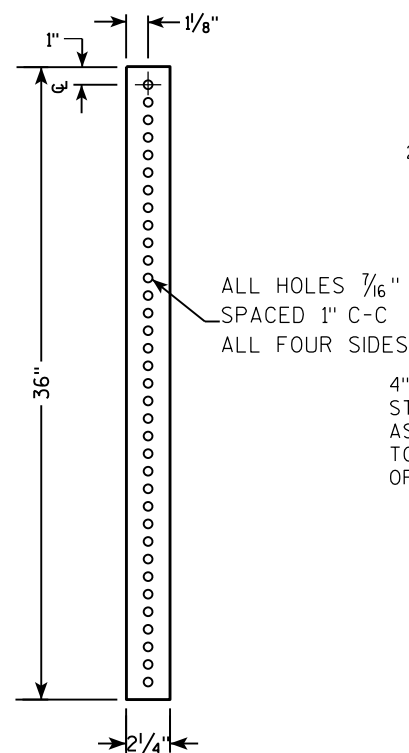

TELESCOPE PIECES
FLUSH AT TOP

18" DIA SCHEDULE
40 PVC
BOX-OUT

36"

13"

18"

2 1/2" GRAVEL OR DIRT

3/8" ZINC PLATED CORNER
ANCHOR BOLT AND NUT

2 1/2" SQUARE X 18"
(SOIL STABILIZING SLEEVE)

2 1/4" SQUARE X 36"

2" STEEL TUBULAR
SQUARE UPPER SECTION

ALL HOLES 7/16"
SPACED 1" C-C
ALL FOUR SIDES

SEE SIGN PLATE
A4-8 FOR BOLT
WASHER, & NUT
MATERIAL

SIGN

TECHNICAL DRAWING OF A SIGNPOST ASSEMBLY.

Side View Dimensions:

- Overall height: 36"
- Section A-A: 18" (top section), 12" (bottom section)
- Section B-B: 12" (top section), 18" (bottom section)

End View Dimensions:

- Overall width: 24"
- Section A-A: 12" (left section), 12" (right section)
- Section B-B: 12" (left section), 12" (right section)

Labels and Specifications:

- SIGN
- SEE SIGN PLATE A4-8 FOR BOLT WASHER, & NUT MATERIAL
- 2" STEEL TUBULAR SQUARE UPPER SECTION
- ALL HOLES $\frac{7}{16}$ " SPACED 1" C-C
- ALL FOUR SIDES
- $\frac{3}{8}$ " ZINC PLATED CORNER ANCHOR BOLT AND NUT
- TELESCOPE PIECES FLUSH AT TOP
- $\frac{3}{8}$ " ZINC PLATED ANCHOR BOLT AND NUT
- 2 1/2" SQUARE X 18" (SOIL STABILIZING SLEEVE)
- 2 1/4" SQUARE X 36"

DIRECTION
OF TRAFFIC

SECTION A-A

Area of Sign Installation (Sq. Ft.)	Number of Required Posts
9 or less	1
Greater than 9 less than or equal to 18	2
Greater than 18 less than or equal to 27	3

Signs wider than 3 feet or larger than 9 sq. ft shall be mounted on multiple posts (see above table).

TUBULAR STEEL
SIGN POST
A4-9

WISCONSIN DEPT OF TRANSPORTATION

APPROVED Matthew R. Rauch

for State Traffic Engineer

DATE 2/05/15 PLATI 132 14-9.9

PROJECT NO:


HWY:

COUNTY:

SHEET NO:

E

7

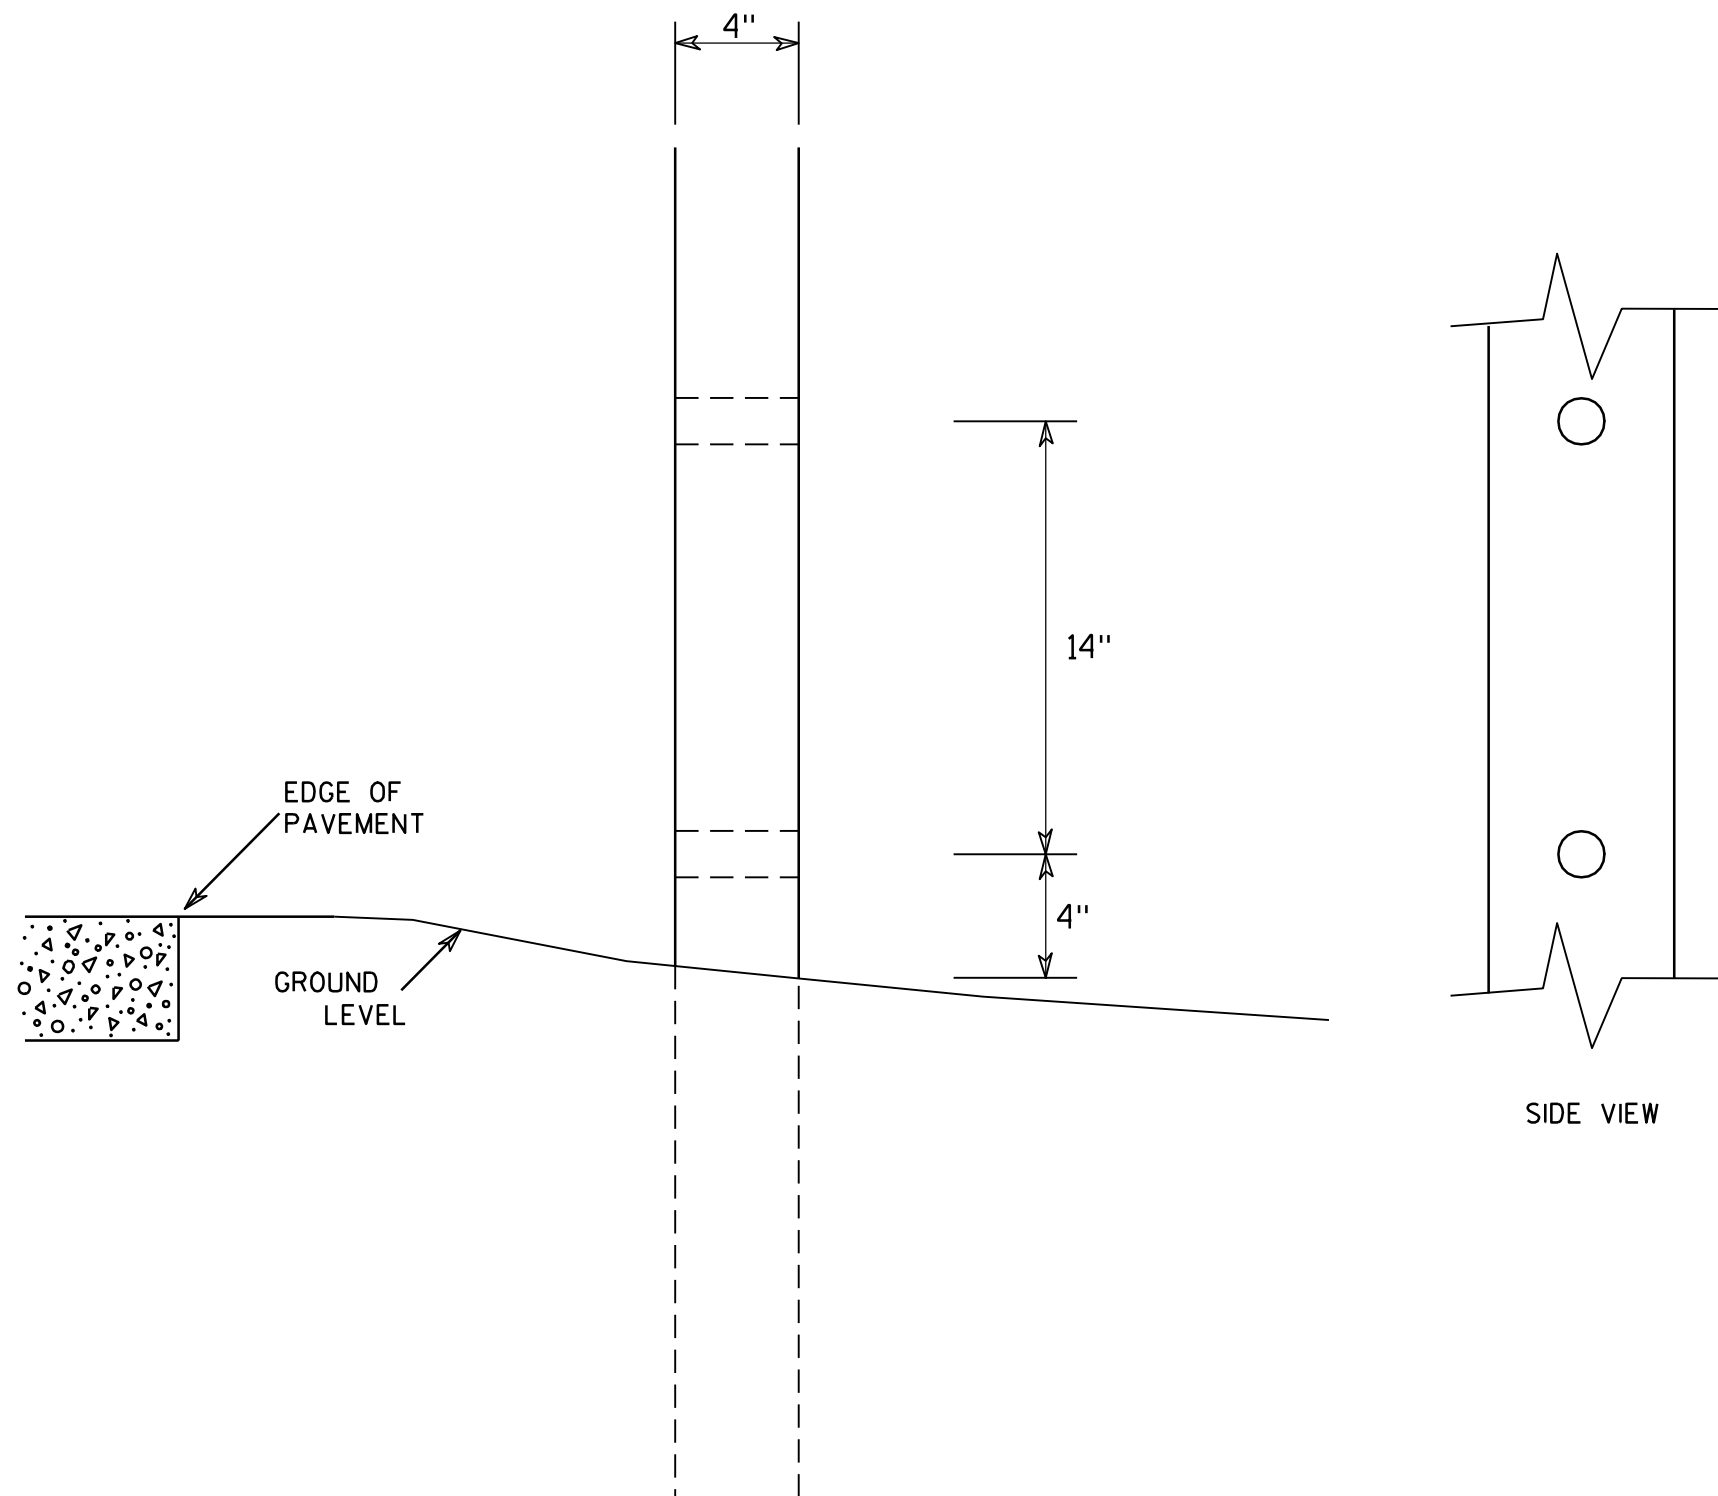

GENERAL NOTES

1. All 4 x 6 Wood Posts shall be modified by having two 1½" diameter holes drilled perpendicular to the roadway centerline.

7

4 X 6 WOOD POST MODIFICATIONS

WISCONSIN DEPT OF TRANSPORTATION

APPROVED

Chester J. Spang
for State Traffic Engineer

DATE 3/27/97

PLATE NO. A4-11.2

PROJECT NO:


HWY:

COUNTY:

SHEET NO: 133

E

7

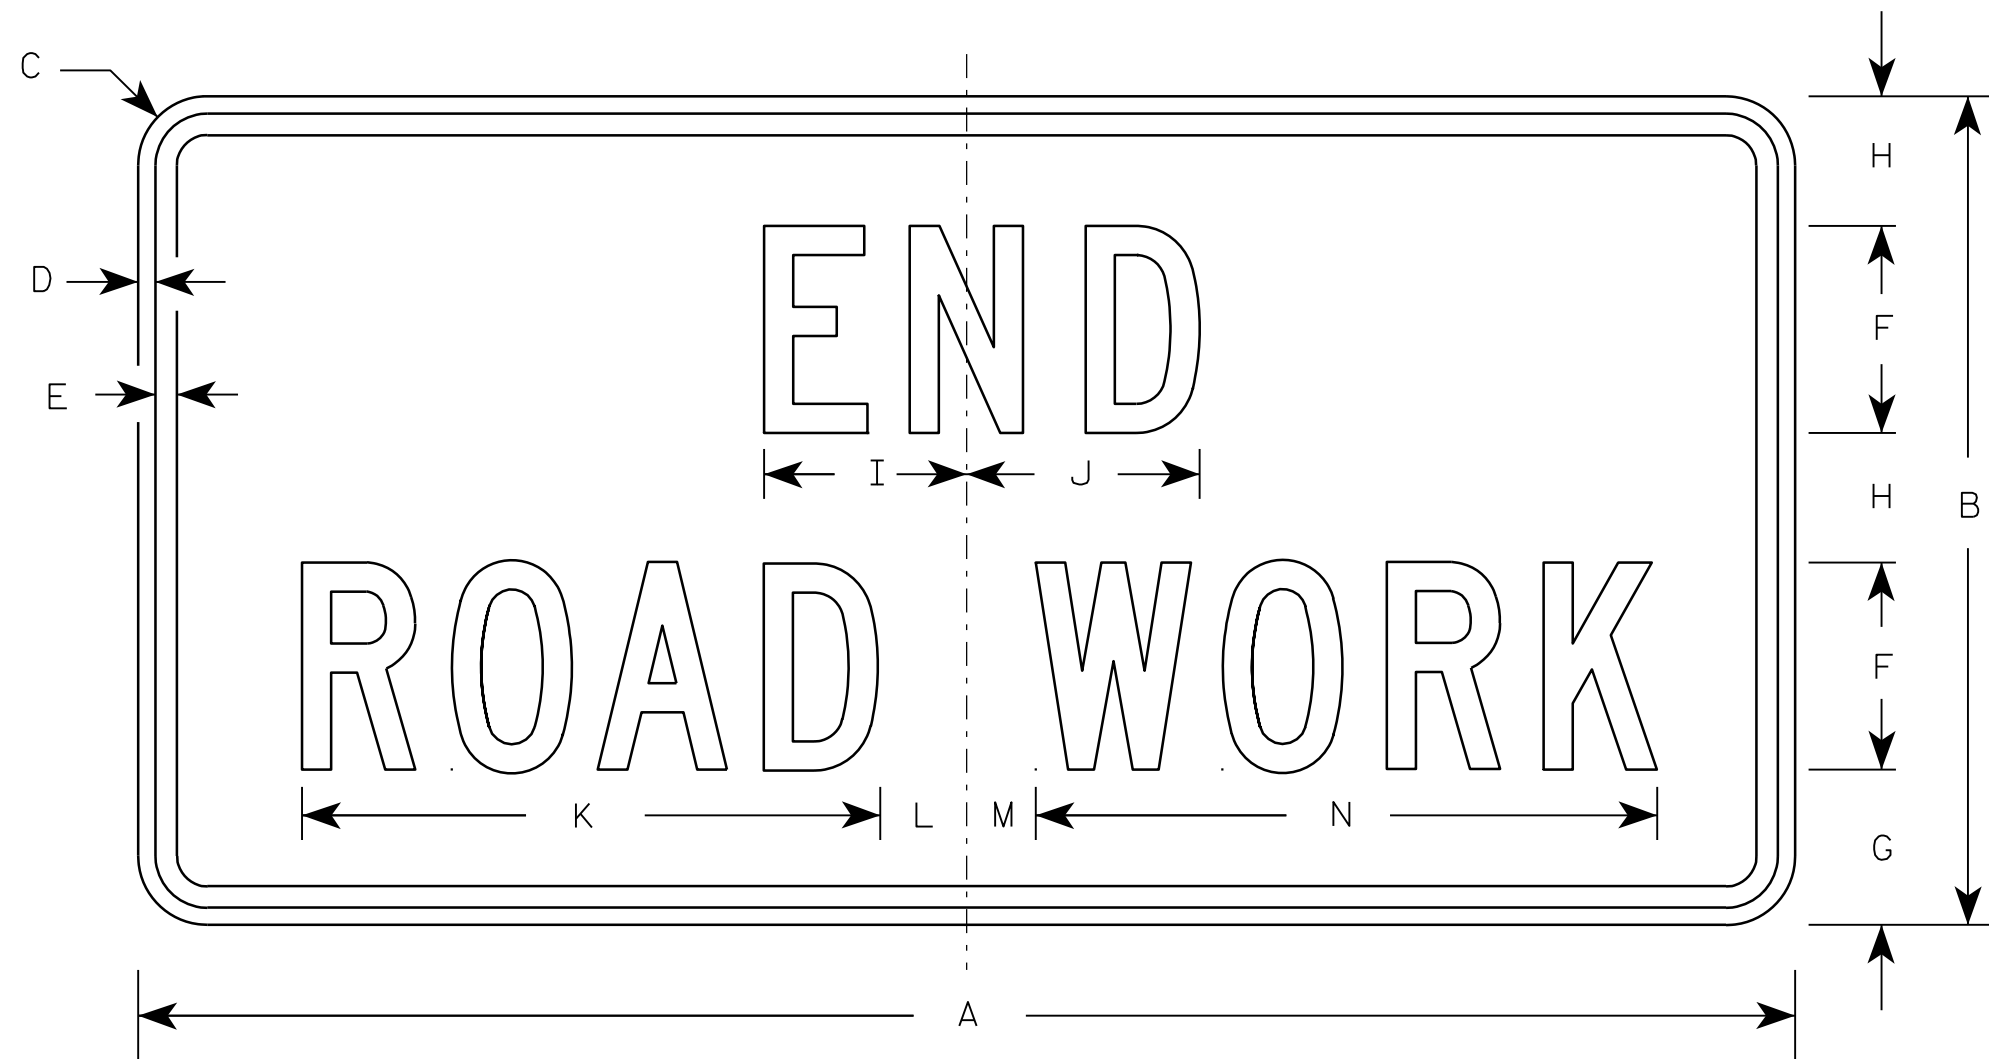

G20-2A

Metric equivalent
for this sign is:

SIZE	
1	900 mm X 450 mm
2	1200 mm X 600 mm
3	1200 mm X 600 mm
4	1200 mm X 600 mm
5	1200 mm X 600 mm

SIZE	A	B	C	D	E	F	G	H	I	J	K	L	M	N	O	P	Q	R	S	T	U	V	W	X	Y	Z	Area sq. ft.	Area sq. m.
1	36	18	1 1/8	3/8	1/2	4	3 3/4	2 1/2	4 1/8	4 1/8	11 1/8	2	1	12 1/8													4.5	0.41
2	48	24	1 1/2	1/2	5/8	6	4 1/2	3 3/4	5 7/8	6 3/4	16 3/4	2 1/2	1 3/4	18 1/2													8.0	0.72
3	48	24	1 1/2	1/2	5/8	6	4 1/2	3 3/4	5 7/8	6 3/4	16 3/4	2 1/2	1 3/4	18 1/2													8.0	0.72
4	48	24	1 1/2	1/2	5/8	6	4 1/2	3 3/4	5 7/8	6 3/4	16 3/4	2 1/2	1 3/4	18 1/2													8.0	0.72
5	48	24	1 1/2	1/2	5/8	6	4 1/2	3 3/4	5 7/8	6 3/4	16 3/4	2 1/2	1 3/4	18 1/2													8.0	0.72

NOTES

- Sign is Type II - Type F Reflective - reference WIS DOT Standard Specification for HIGHWAY and STRUCTURE CONSTRUCTION latest edition.
- Color:
Background - Orange
Message - Black
- Message Series - C
- Corners may be square or rounded when base material is plywood but borders shall be rounded as shown. When base material is metal, the corners and borders shall be rounded.

7



PROJECT NO:

HWY:

COUNTY:

SHEET NO: 134

E

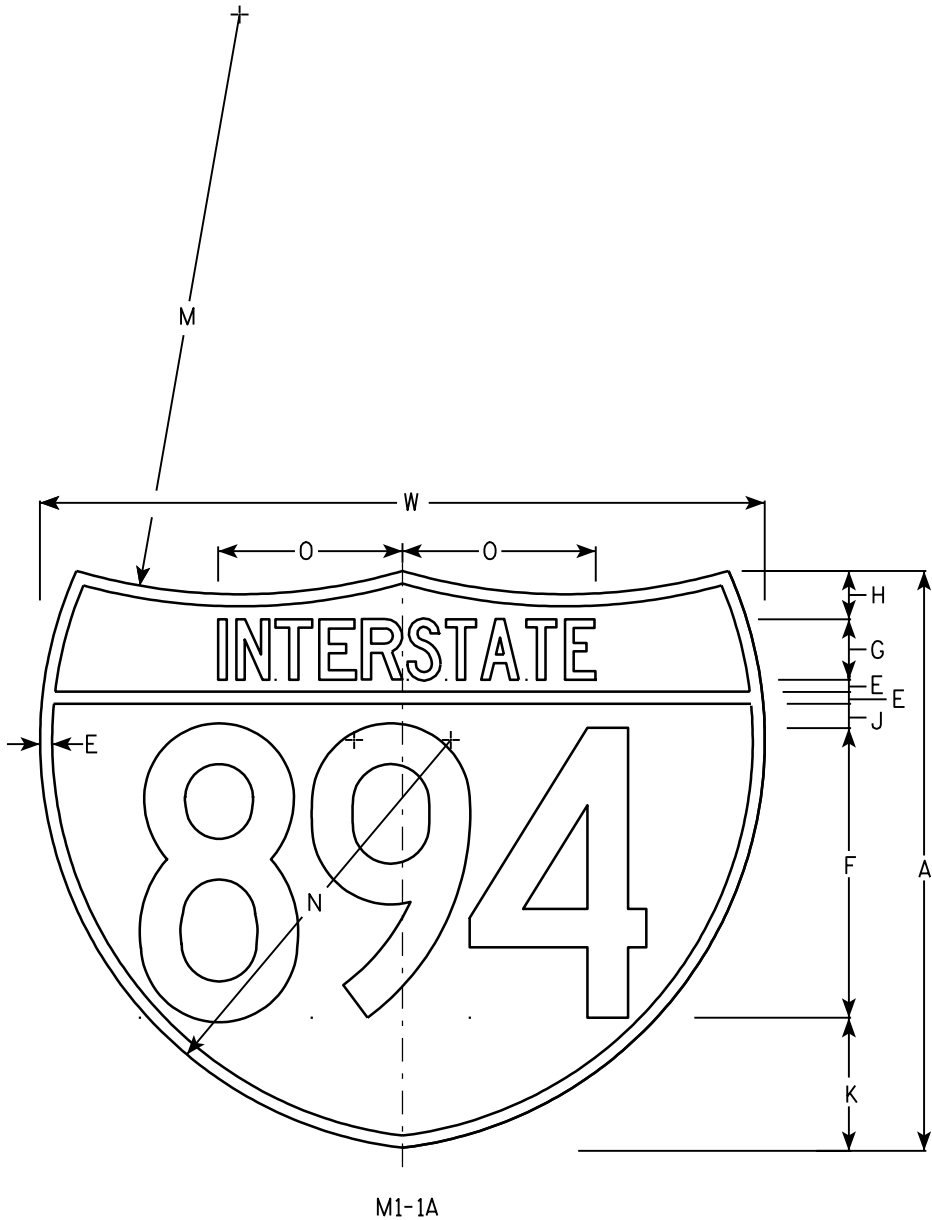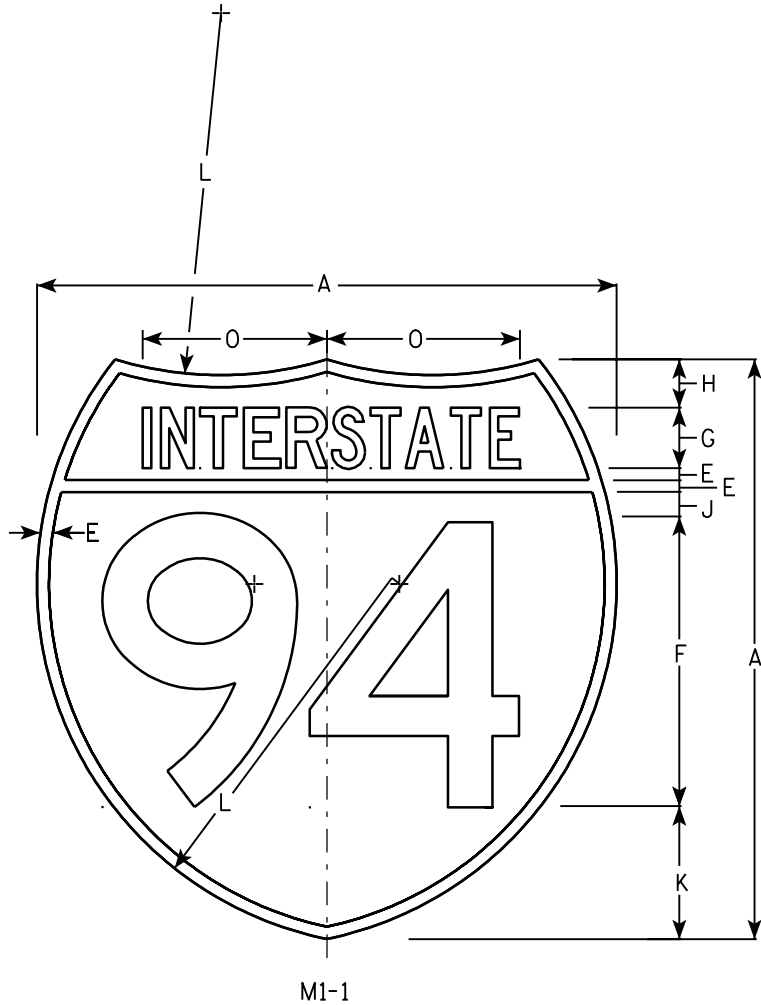

NOTES

- 1. Sign is Type II - See Note 6 - reference WIS DOT Standard Specification for HIGHWAY and STRUCTURE CONSTRUCTION latest edition.
- 2. Color:
Background - Top Red - Bottom Blue (See Note 6)
Message - White - See Note 6
- 3. Message Series - See note 5
- 4. Substitute appropriate numerals & adjust spacing as per plate A10-1.
- 5. M1-1 - Numerals - D
Interstate - C
M1-1A - All copy - C
- 6. Permanent Signs
Message - Type H Reflective
Detour or other temporary signs
Background - Reflective
Message - Reflective

Metric equivalent for these signs are:


SIZE	M1 - 1	SIZE	M1 - 1A
1			
2	600 mm X 600 mm	2	600 mm X 750 mm
3	900 mm X 900 mm	3	900 mm X 1125 mm
4	900 mm X 900 mm	4	900 mm X 1125 mm
5	900 mm X 900 mm	5	900 mm X 1125 mm

SIZE	A	B	C	D	E	F	G	H	I	J	K	L	M	N	O	P	Q	R	S	T	U	V	W	X	Y	Area sq. ft.	Area sq. ft.	Area m ²	Area m ²
1																													
2	24				1/2	12	2 1/2	2		1	5 1/2	15	24	17	7 7/8								30			3.13	3.91	.36	.46
3	36				3/4	18	3 3/4	3		1 1/2	8 1/4	22 1/2	36	25 1/2	11 3/4								45			7.03	8.79	.81	1.05
4	36				3/4	18	3 3/4	3		1 1/2	8 1/4	22 1/2	36	25 1/2	11 3/4								45			7.03	8.79	.81	1.05
5	36				3/4	18	3 3/4	3		1 1/2	8 1/4	22 1/2	36	25 1/2	11 3/4								45			7.03	8.79	.81	1.05

INTERSTATE ROUTE MARKER
M1-1 FOR ASSEMBLIES

WISCONSIN DEPT OF TRANSPORTATION
APPROVED *Matthew R. Rauch*
for State Traffic Engineer
DATE 08/23/05 PLATE NO. M1-1.8

7

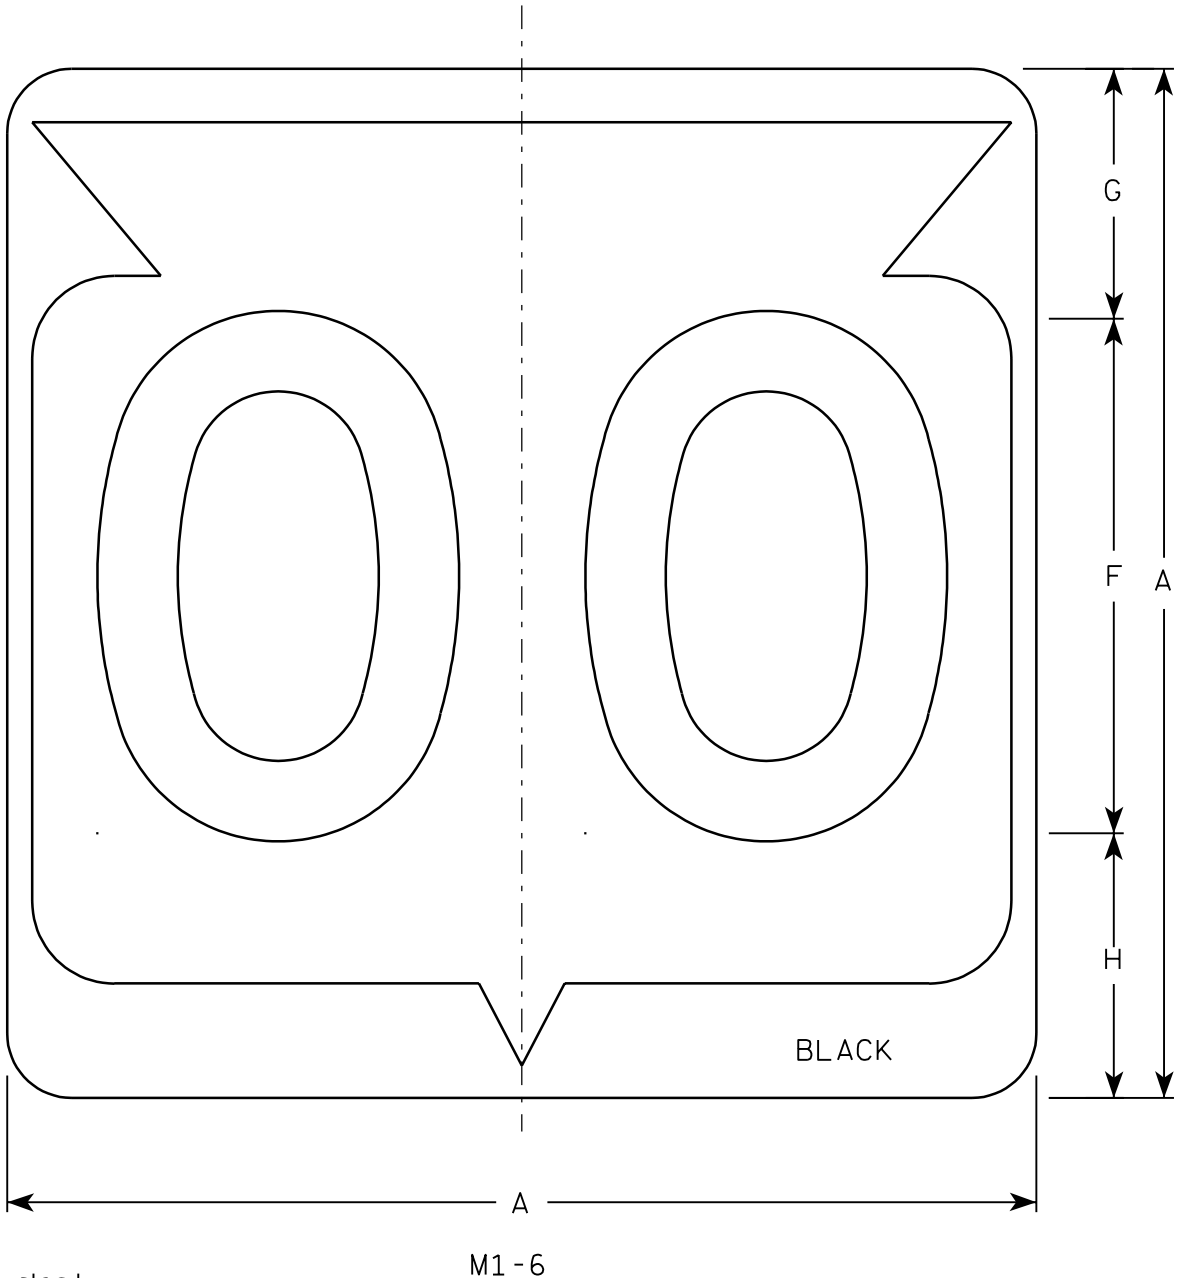

Metric equivalent
for this sign is:

SIZE	
1	
2	600 mm X 600 mm
3	900 mm X 900 mm
4	900 mm X 900 mm
5	900 mm X 900 mm

SIZE	A	B	C	D	E	F	G	H	I	J	K	L	M	N	O	P	Q	R	S	T	U	V	W	X	Y	Z	Area sq. ft.	Area m ²
1																												
2	24		1 1/2			12	5 1/2	6 1/2	10 1/4	2 1/2	8 7/8	11 1/2	1	1 7/8	11 1/4	21 7/8											4.0	.36
3	36		2 1/4			18	8 3/4	9 1/4	15 3/8	5 3/8	12 5/8	17 1/8	1 1/2	2 7/8	16 7/8	33											9.0	.81
4	36		2 1/4			18	8 3/4	9 1/4	15 3/8	5 3/8	12 5/8	17 1/8	1 1/2	2 7/8	16 7/8	33											9.0	.81
5	36		2 1/4			18	8 3/4	9 1/4	15 3/8	5 3/8	12 5/8	17 1/8	1 1/2	2 7/8	16 7/8	33											9.0	.81

PROJECT NO:

HWY:


COUNTY:

SHEET NO: 136

E

NOTES

1. Sign is Type II - See Note 6 - reference WIS DOT Standard Specification for HIGHWAY and STRUCTURE CONSTRUCTION latest edition.
2. Color:
Background - White & Black - See Note 6
Message - Black
3. Message Series - See note 5
4. Corners may be square or rounded when base material is plywood but borders shall be rounded as shown. When base material is metal, the corners and borders shall be rounded.
5. Substitute appropriate Series numerals and adjust spacing as per plate A10-1.
6. Permanent Signs
Background - Type H Reflective
Detour or temporary Signs
Background - Reflective

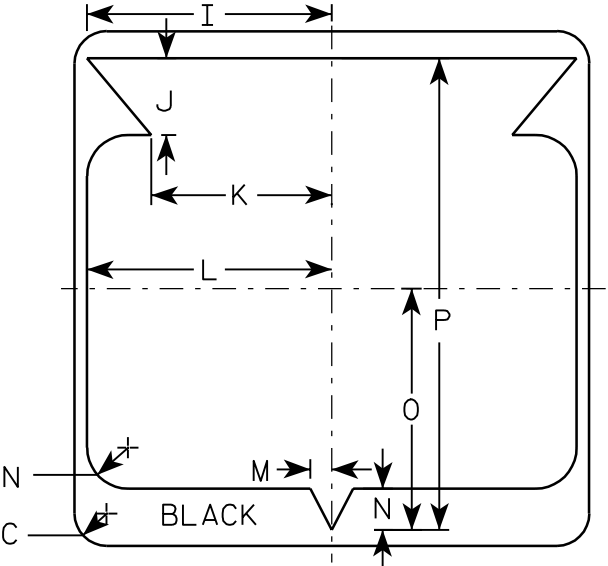

STATE ROUTE MARKER
M1-6 FOR ASSEMBLIES


WISCONSIN DEPT OF TRANSPORTATION

APPROVED


Chester J. Spang
for State Traffic Engineer

DATE 3/20/02


PLATE NO. M1-6.9

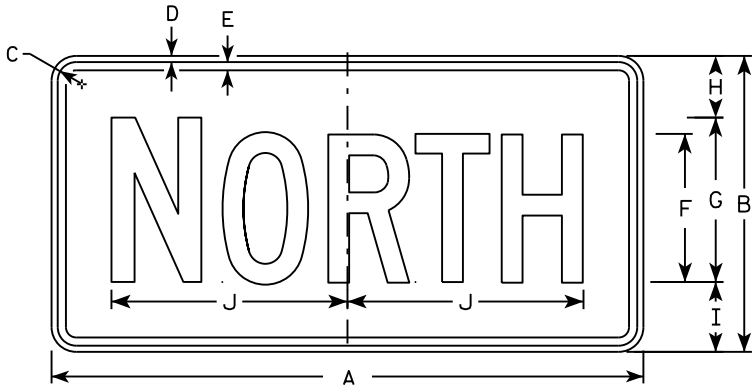


M3-1
MM3-1
MP3-1

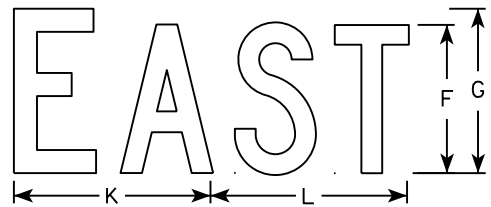


M3-2
MM3-2
MP3-2

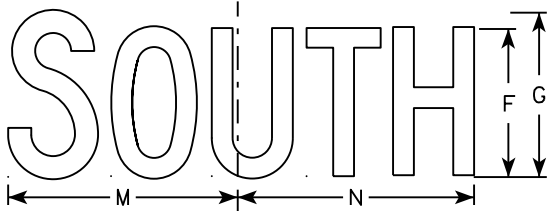


M3-3
MM3-3
MP3-3

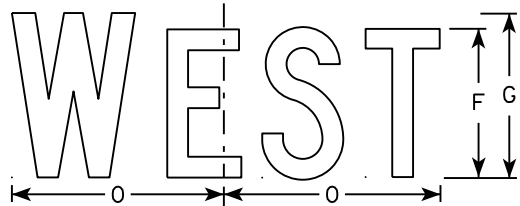


M3-4
MM3-4
MP3-4

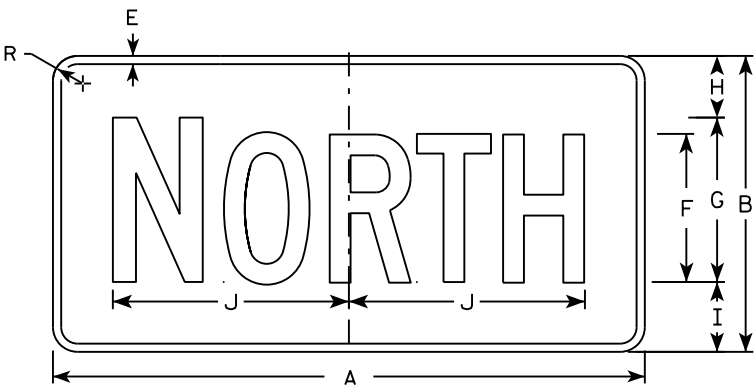


MB3-1
MK3-1
MN3-1

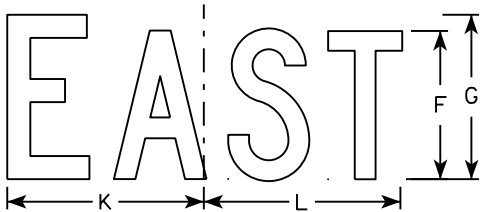

MB3-2
MK3-2
MN3-2

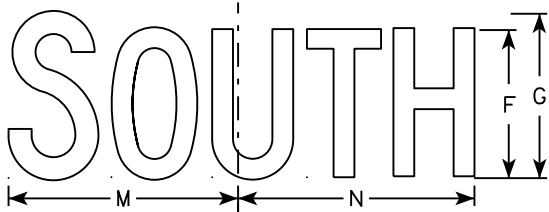

MB3-3
MK3-3
MN3-3

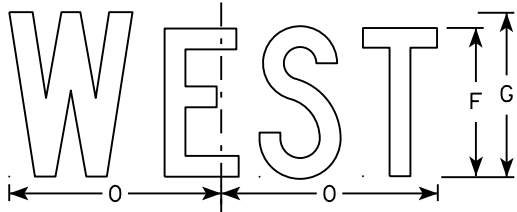

MB3-4
MK3-4
MN3-4

NOTES

1. All Signs Type II - Type H
2. Color:
Background - See note 5
Message - See note 5
3. Message Series - C
4. Corners may be square or rounded when base material is plywood but borders shall be rounded as shown. When base material is metal, the corners and borders shall be rounded.
5. M3-1 thru M3-4 Background - White
Message - Black
MB3-1 thru MB3-4 Background - Blue
Message - White
MK3-1 thru MK3-4 Background - Green
Message - White
MM3-1 thru MM3-4 Background - White
Message - Green
MN3-1 thru MN3-4 Background - Brown
Message - White
MP3-1 thru MP3-4 Background - White
Message - Blue
6. Note the first letter of each direction is larger than the remainder of the message.

SIZE	A	B	C	D	E	F	G	H	I	J	K	L	M	N	O	P	Q	R	S	T	U	V	W	X	Y	Z	Area sq. ft.
1																											
2	24	12	1 1/8	3/8	3/8	6	7	2 1/4	2 3/4	10 1/4	7 7/8	8 3/8	10 1/4	9 3/4	8 3/4			1 1/2									2.00
3	36	18	1 1/8	3/8	1/2	9	10	3 3/4	4 1/4	14 3/8	12	12 1/8	14	14 1/8	13			1 1/2									4.5
4	36	18	1 1/8	3/8	1/2	9	10	3 3/4	4 1/4	14 3/8	12	12 1/8	14	14 1/8	13			1 1/2									4.5
5	36	18	1 1/8	3/8	1/2	9	10	3 3/4	4 1/4	14 3/8	12	12 1/8	14	14 1/8	13			1 1/2									4.5

STANDARD SIGNS
M3-1 thru M3-4
SERIES

WISCONSIN DEPT OF TRANSPORTATION

APPROVED
Matthew R. Rauch
for State Traffic Engineer

DATE 10/15/15 PLATE NO. 137 M3-1.14

NOTES

1. Sign is Type II - Type H except as Shown
2. Color:

Background - See Note 5

Message - See note 5
3. Message Series - B
4. Corners may be square or rounded when base material is plywood but borders shall be rounded as shown. When base material is metal, the corners and borders shall be rounded.
5. M4-1

Background - White


Message - Black
- MB4-1

Background - Blue


Message - White
- M04-1

Background - Orange - Type F

Message - Black

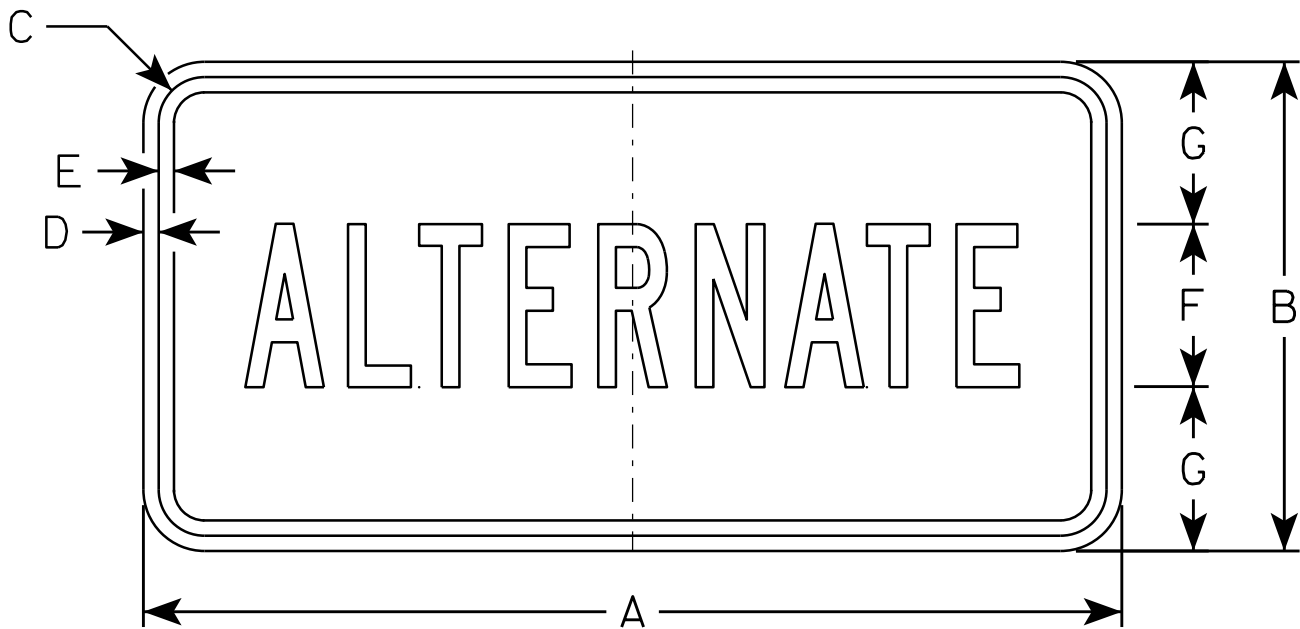

M4 - 1
M04 - 1

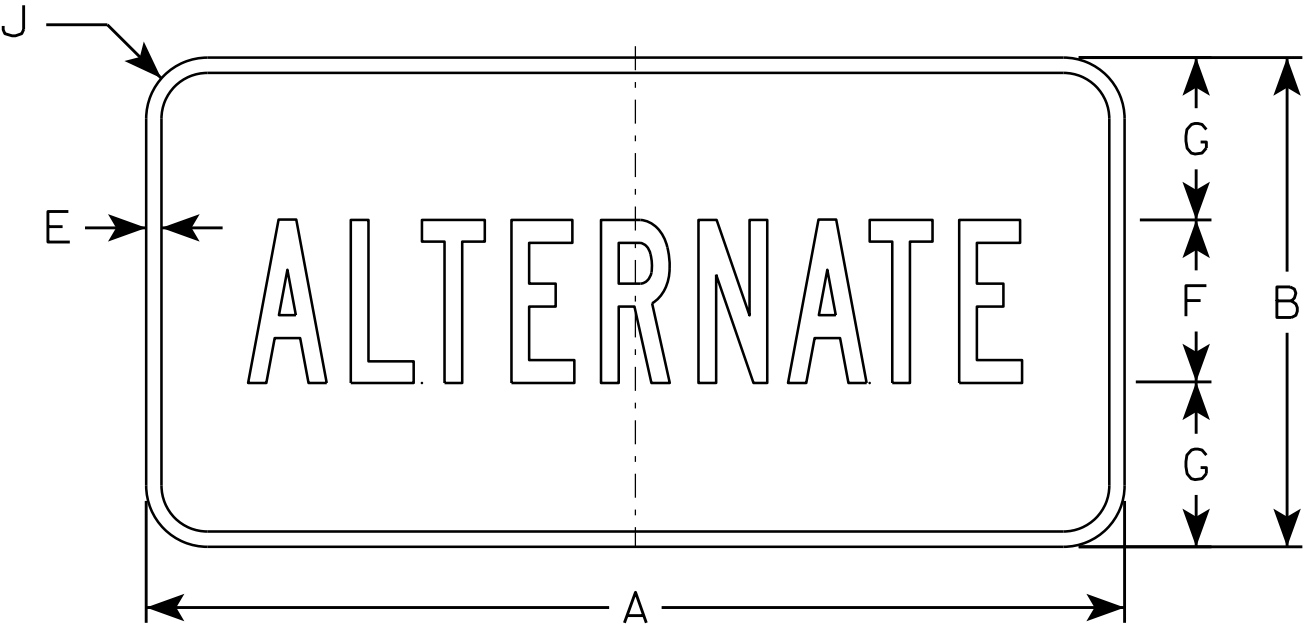

MB4 - 1

SIZE	A	B	C	D	E	F	G	H	I	J	K	L	M	N	O	P	O	R	S	T	U	V	W	X	Y	Z	Area sq. ft.
1																											
2	24	12	1 1/8	3/8	3/8	4	4	9 3/4	9 1/2	1 1/2																	2.00
3	36	18	1 1/8	3/8	1/2	7	5 1/2	16 3/8	16 1/2	1 1/2																	4.5
4	36	18	1 1/8	3/8	1/2	7	5 1/2	16 3/8	16 1/2	1 1/2																	4.5
5	36	18	1 1/8	3/8	1/2	7	5 1/2	16 3/8	16 1/2	1 1/2																	4.5

STANDARD SIGN

M4 - 1


WISCONSIN DEPT OF TRANSPORTATION

APPROVED


Matthew R. Rauch

for State Traffic Engineer


DATE 6/30/14PLATE 138'14-1.8

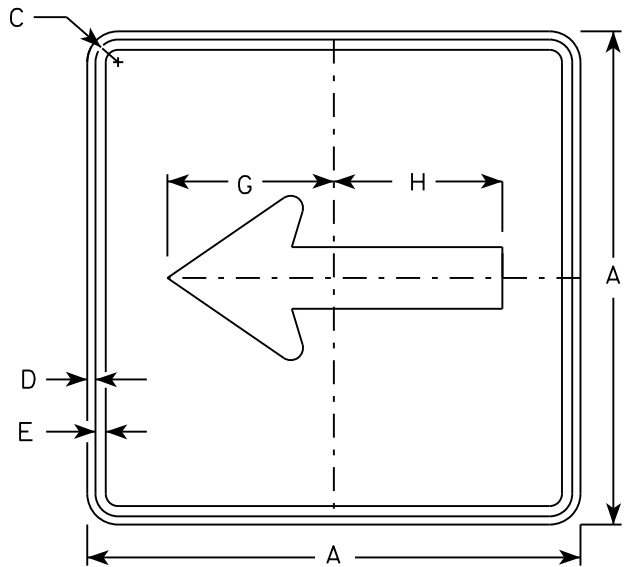


M6 - 1
MM6 - 1
M06 - 1
MP6 - 1

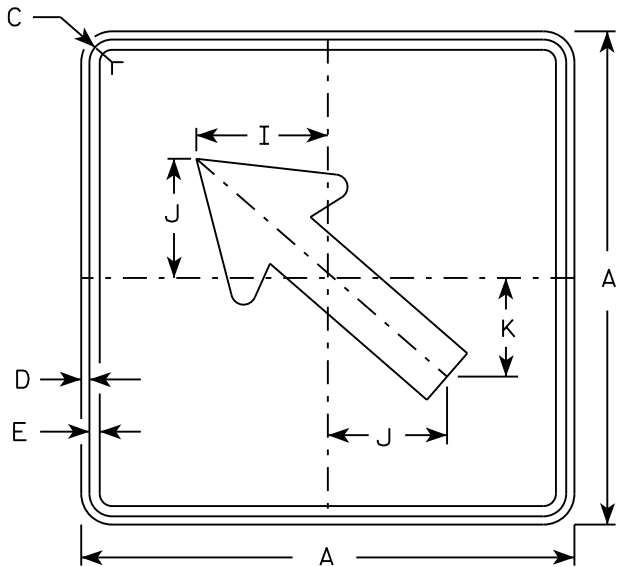


M6 - 2
MM6 - 2
M06 - 2
MP6 - 2

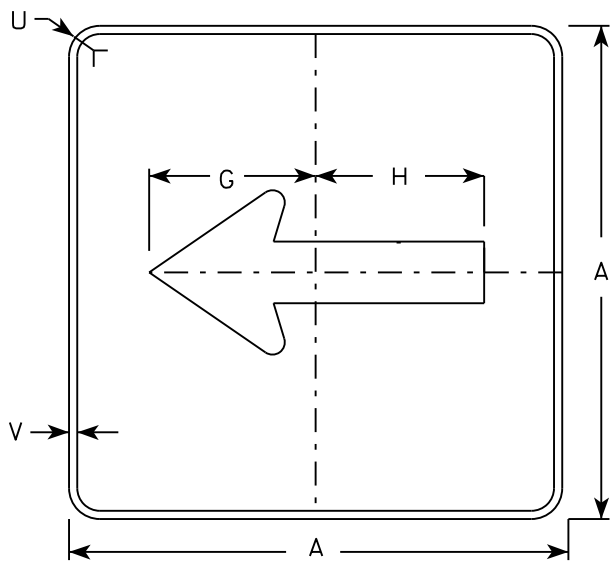

MB6 - 1
MK6 - 1
MN6 - 1
MR6 - 1

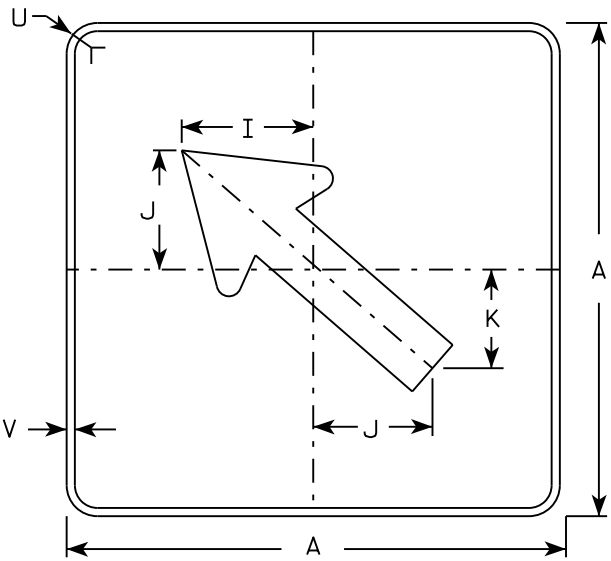

MB6 - 2
MK6 - 2
MN6 - 2
MR6 - 2

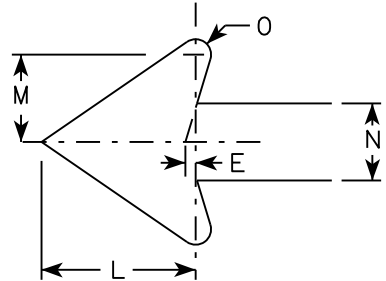

NOTES

- Signs are Type II - Type H except as Shown
- Color:
Background - See note 4
Message - See note 4
- Corners may be square or rounded when base material is plywood but borders shall be rounded as shown. When base material is metal, the corners and borders shall be rounded.
- M6-1 and M6-2 Background - White
Message - Black
MB6-1 and MB6-2 Background - Blue
Message - White
MK6-1 and MK6-2 Background - Green
Message - White
MM6-1 and MM6-2 Background - White
Message - Green
MN6-1 and MN6-2 Background - Brown
Message - White
M06-1 and M06-2 Background - Orange - Type F Reflective
Message - Black
MP6-1 and MP6-2 Background - White
Message - Blue
MR6-1 and MR6-2 Background - Brown
Message - Yellow

SIZE	A	B	C	D	E	F	G	H	I	J	K	L	M	N	O	P	Q	R	S	T	U	V	W	X	Y	Z	Area sq. ft.
1																											
2	21		1 1/8	3/8	3/8		7 1/2	7 1/8	5 5/8	5	4 1/4	5 1/4	3	2 5/8	1/2						1 1/2	1/2					3.06
3	30		1 3/8	1/2	5/8		10 3/4	10 1/4	8	7 1/4	6	7 1/2	4 1/4	3 3/4	3/4						1 7/8	1/2					6.25
4	30		1 3/8	1/2	5/8		10 3/4	10 1/4	8	7 1/4	6	7 1/2	4 1/4	3 3/4	3/4						1 7/8	1/2					6.25
5	30		1 3/8	1/2	5/8		10 3/4	10 1/4	8	7 1/4	6	7 1/2	4 1/4	3 3/4	3/4						1 7/8	1/2					6.25

PROJECT NO:

HWY:

COUNTY:

SHEET NO:


E

STANDARD SIGN
M6 - 1 & M6 - 2
SERIES

WISCONSIN DEPT OF TRANSPORTATION

APPROVED
Matthew R. Rauch
for State Traffic Engineer

DATE 10/15/15 PLAT 139 M6-1.15

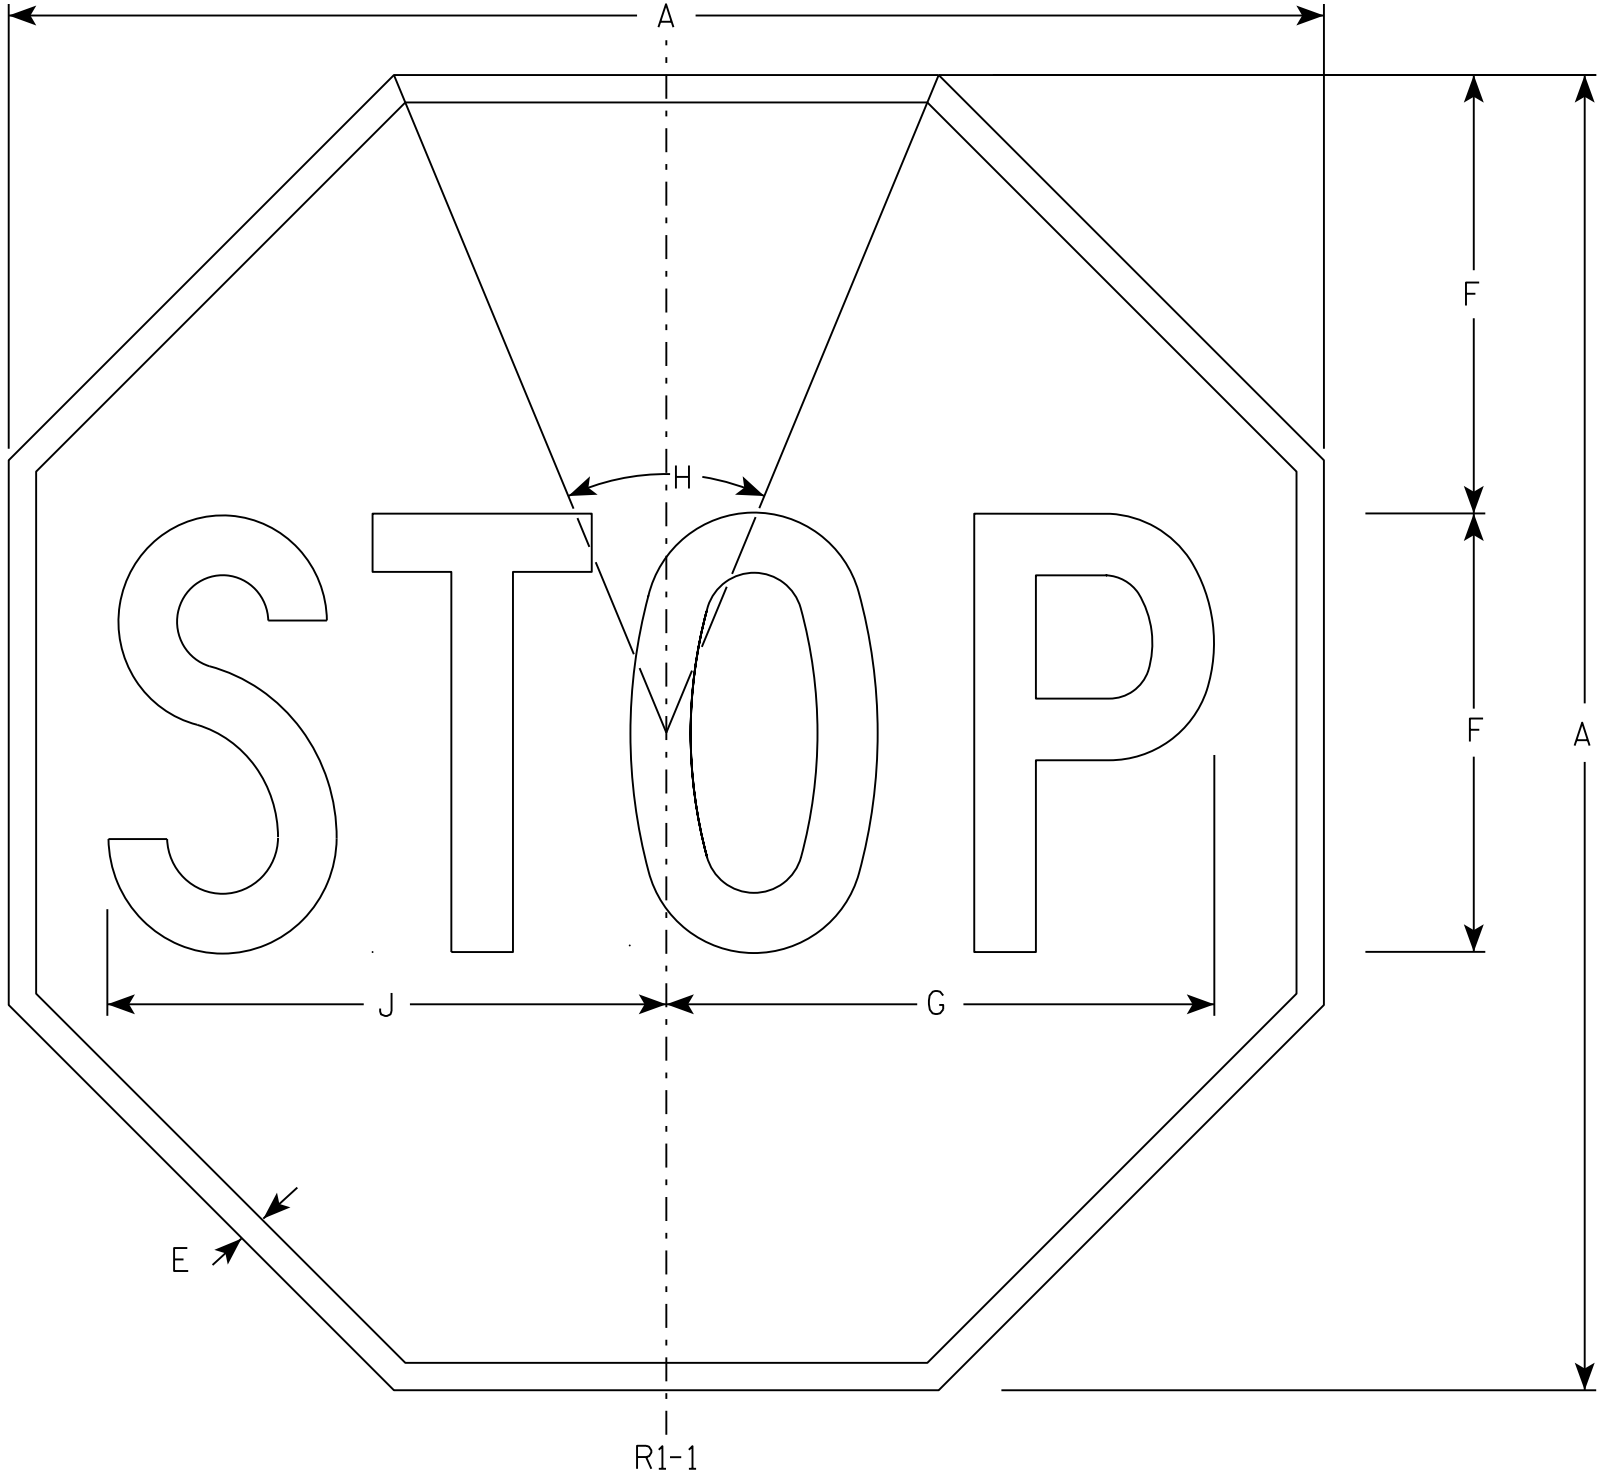

NOTES

- 1. Sign is Type II - Type H Reflective - reference WIS DOT Standard Specification for HIGHWAY and STRUCTURE CONSTRUCTION latest edition.
- 2. Color:
Background - Red
Message - White
- 3. Message Series - C

R1-1

SIZE	A	B	C	D	E	F	G	H	I	J	K	L	M	N	O	P	Q	R	S	T	U	V	W	X	Y	Z	Area sq. ft.
1	30				5/8	10	12 1/2	45°		12 3/4																	5.18
2S	30				5/8	10	12 1/2	45°		12 3/4																	5.18
2M	36				3/4	12	15	45°		15 3/8																	7.46
3	36				3/4	12	15	45°		15 3/8																	7.46
4	48				1	16	20	45°		20 1/2																	13.25
5	48				1	16	20	45°		20 1/2																	13.25
6	18				3/8	6	7 3/4	45°		7 3/4																	1.86
7	12				1/4	4	5	45°		5 1/8																	0.78


STANDARD SIGN

R1-1

WISCONSIN DEPT OF TRANSPORTATION

APPROVED *Matthew R. Rauch*
for State Traffic Engineer

DATE 11/12/15 PLATE 140 R1-1.13

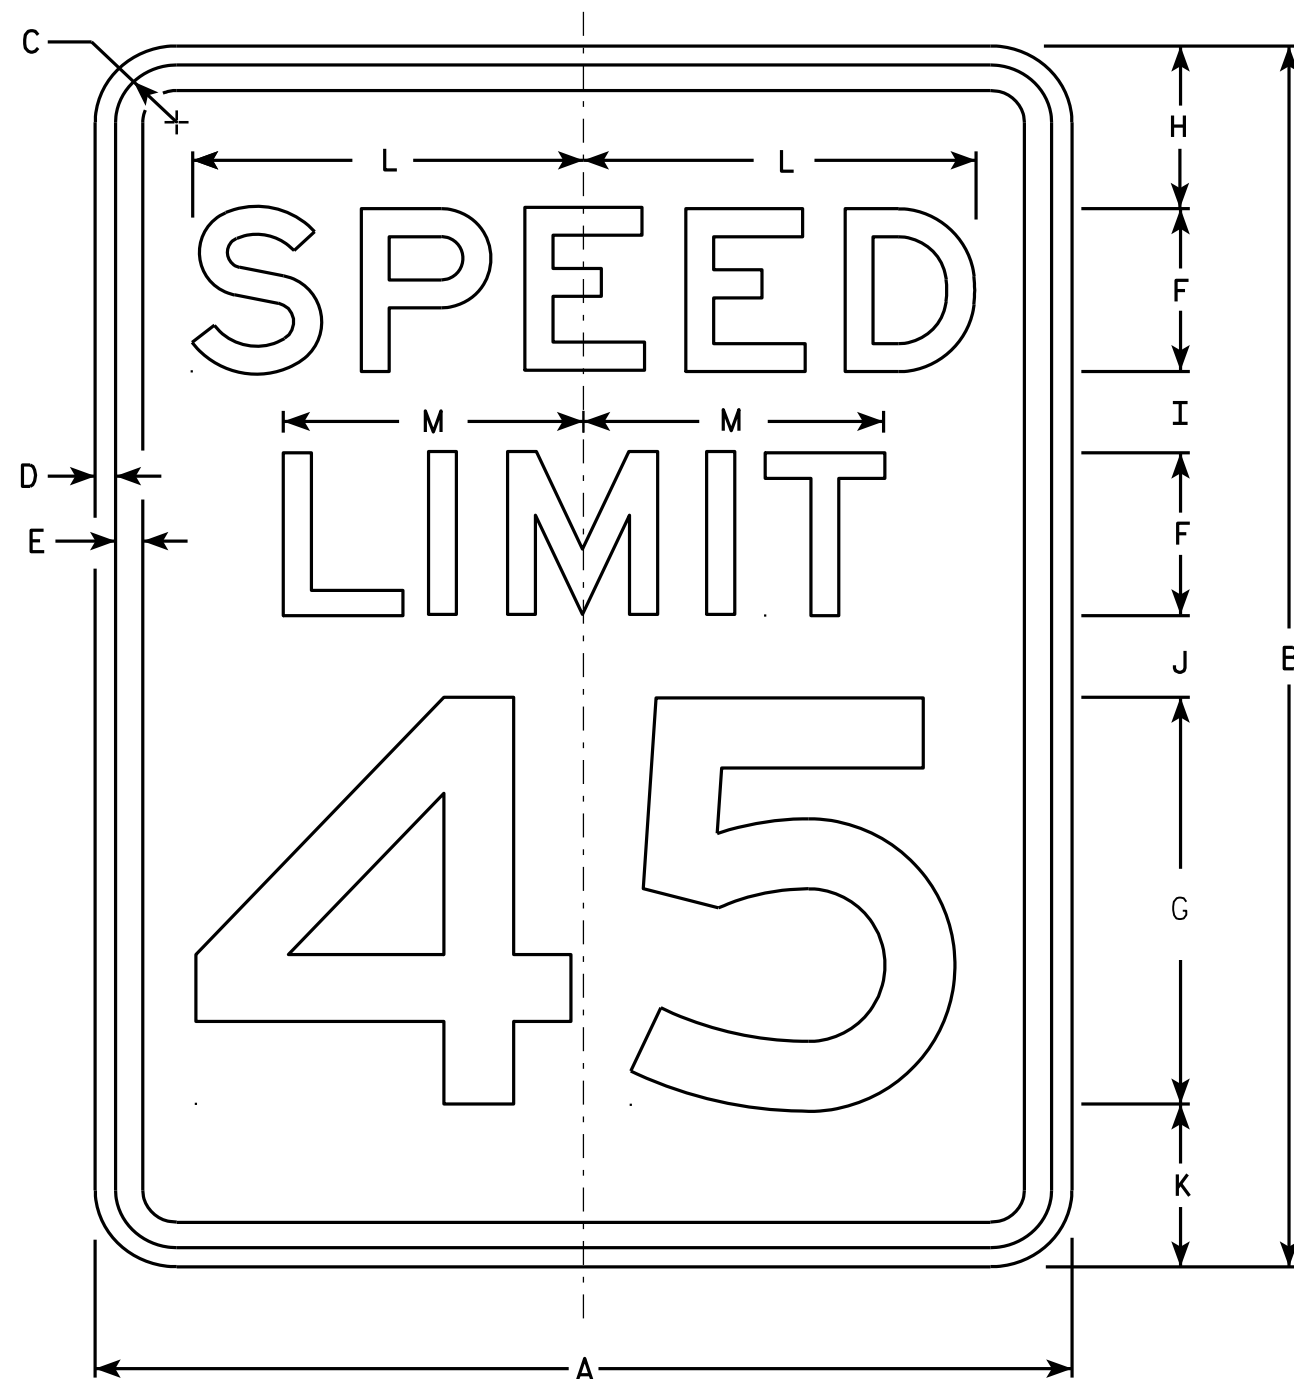

R2-1

NOTES


1. Sign is Type II - Type H Reflective - reference WIS DOT Standard Specification for HIGHWAY and STRUCTURE CONSTRUCTION latest edition.
2. Color:
Background - White
Message - Black
3. Message Series - E
4. Corners may be square or rounded when base material is plywood but borders shall be rounded as shown. When base material is metal, the corners and borders shall be rounded.
5. Substitute appropriate numerals and optically adjust spacing to achieve proper balance.

SIZE	A	B	C	D	E	F	G	H	I	J	K	L	M	N	O	P	Q	R	S	T	U	V	W	X	Y	Z	Area sq. ft.
1	18	24	1 1/8	3/8	1/2	3	8	3	2	2	3	7 1/4	5 1/2														3.0
2S	24	30	1 1/8	3/8	1/2	4	10	3	2 1/4	3 3/8	3 3/8	9 5/8	7 3/8														5.0
2M	30	36	1 3/8	1/2	5/8	5	12	5	2 1/2	2 1/2	4	12	9 1/4														7.5
3	36	48	1 3/8	1/2	5/8	6	14	6	5	5	6	14 3/8	11														12.0
4	36	48	1 3/8	1/2	5/8	6	14	6	5	5	6	14 3/8	11														12.0
5	48	60	2 1/4	3/4	1	8	20	6	4 1/2	6 3/4	6 3/4	19 1/4	14 5/8														20.0


STANDARD SIGN R2-1

WISCONSIN DEPT OF TRANSPORTATION
APPROVED *Matthew R. Rauch*
For State Traffic Engineer
DATE 5/26/10 PLATE NO. R2-1.13

PROJECT NO: HWY: COUNTY: SHEET NO: 141 E

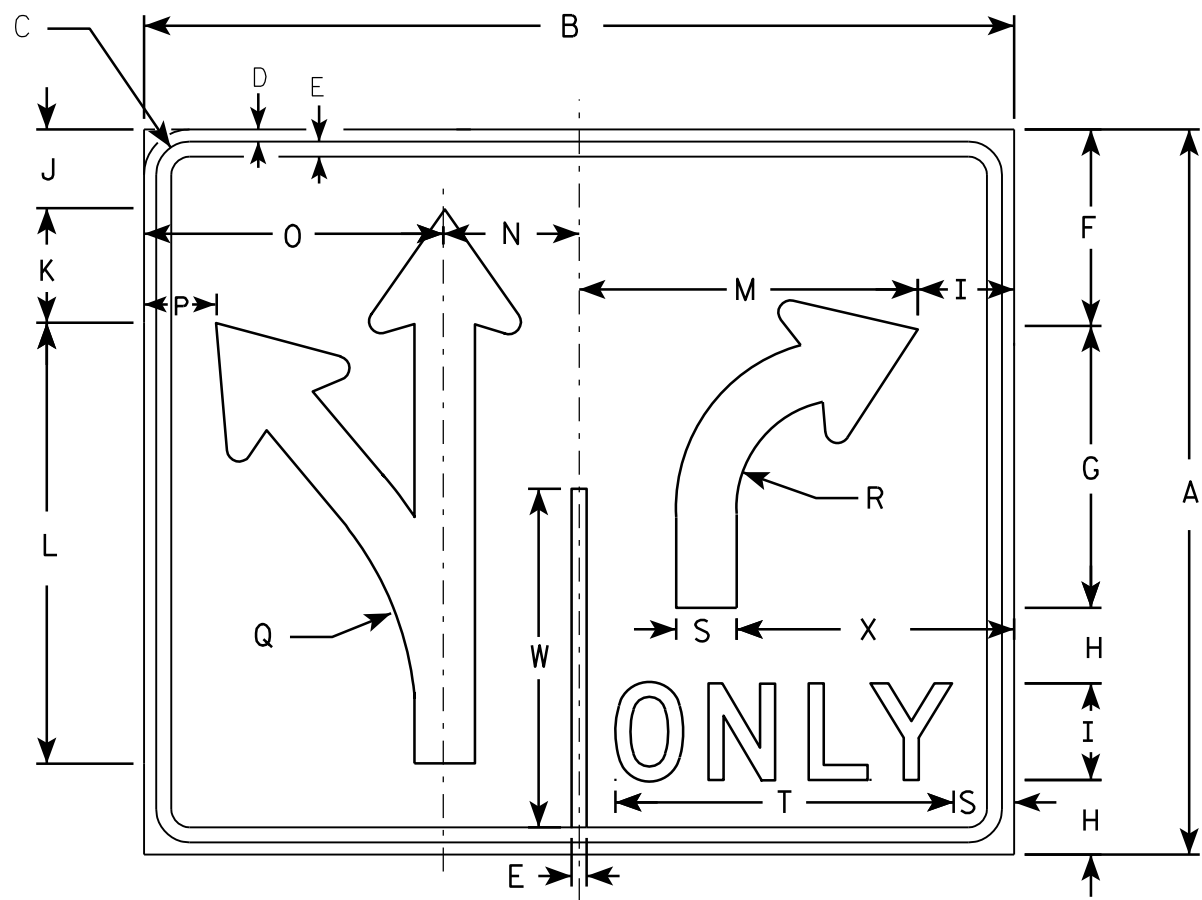


R3-8

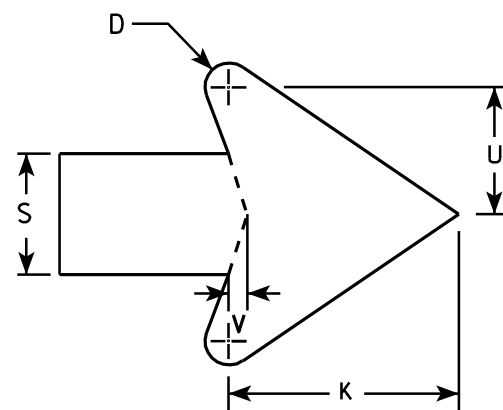

ARROW DETAIL

NOTES

1. Sign is Type II - Type H Reflective - reference WIS DOT Standard Specification for HIGHWAY and STRUCTURE CONSTRUCTION latest edition.
2. Color:
Background - WHITE
Message - BLACK
3. Message Series - D
4. Corners may be square or rounded when base material is plywood but borders shall be rounded as shown. When base material is metal, the corners and borders shall be rounded.

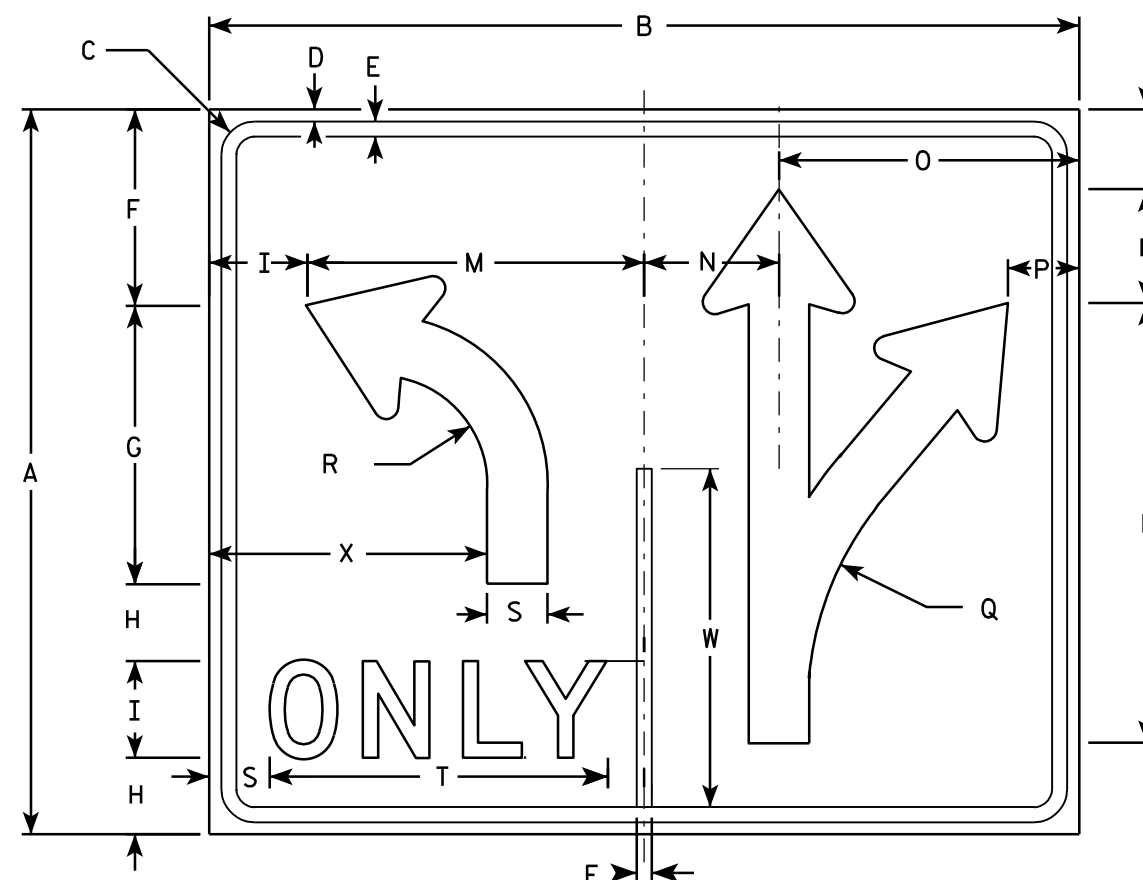

R3-8A

SIZE	A	B	C	D	E	F	G	H	I	J	K	L	M	N	O	P	Q	R	S	T	U	V	W	X	Y	Z	Area sq. ft.
1																											
2S	30	36	1 ³ / ₈	¹ / ₂	⁵ / ₈	8 ¹ / ₈	11 ⁵ / ₈	3 ¹ / ₈	4	3 ¹ / ₄	4 ³ / ₄	18 ¹ / ₄	14	5 ⁵ / ₈	12 ³ / ₈	3	13 ¹ / ₄	4 ¹ / ₂	2 ¹ / ₂	14	2 ⁵ / ₈	³ / ₈	14	11 ¹ / ₂			7.5
2M	30	36	1 ³ / ₈	¹ / ₂	⁵ / ₈	8 ¹ / ₈	11 ⁵ / ₈	3 ¹ / ₈	4	3 ¹ / ₄	4 ³ / ₄	18 ¹ / ₄	14	5 ⁵ / ₈	12 ³ / ₈	3	13 ¹ / ₄	4 ¹ / ₂	2 ¹ / ₂	14	2 ⁵ / ₈	³ / ₈	14	11 ¹ / ₂			7.5
3																											
4	48	54	2 ¹ / ₄	³ / ₄	1	13 ¹ / ₄	18 ¹ / ₂	5 ¹ / ₈	6	5 ¹ / ₄	7 ¹ / ₈	29 ¹ / ₈	21	8 ³ / ₈	18 ⁵ / ₈	4 ³ / ₈	21 ⁷ / ₈	7 ¹ / ₄	3 ³ / ₄	20 ⁵ / ₈	4	⁵ / ₈	22 ³ / ₈	17 ¹ / ₄			18.0
5	48	54	2 ¹ / ₄	³ / ₄	1	13 ¹ / ₄	18 ¹ / ₂	5 ¹ / ₈	6	5 ¹ / ₄	7 ¹ / ₈	29 ¹ / ₈	21	8 ³ / ₈	18 ⁵ / ₈	4 ³ / ₈	21 ⁷ / ₈	7 ¹ / ₄	3 ³ / ₄	20 ⁵ / ₈	4	⁵ / ₈	22 ³ / ₈	17 ¹ / ₄			18.0


STANDARD SIGN R3-8 & R3-8A

WISCONSIN DEPT OF TRANSPORTATION


APPROVED *Matthew R. Rauch*
for State Traffic Engineer

DATE 3/18/2011 PLATE NO. R3-8.5

PROJECT NO: HWY: COUNTY: SHEET NO: 142 E

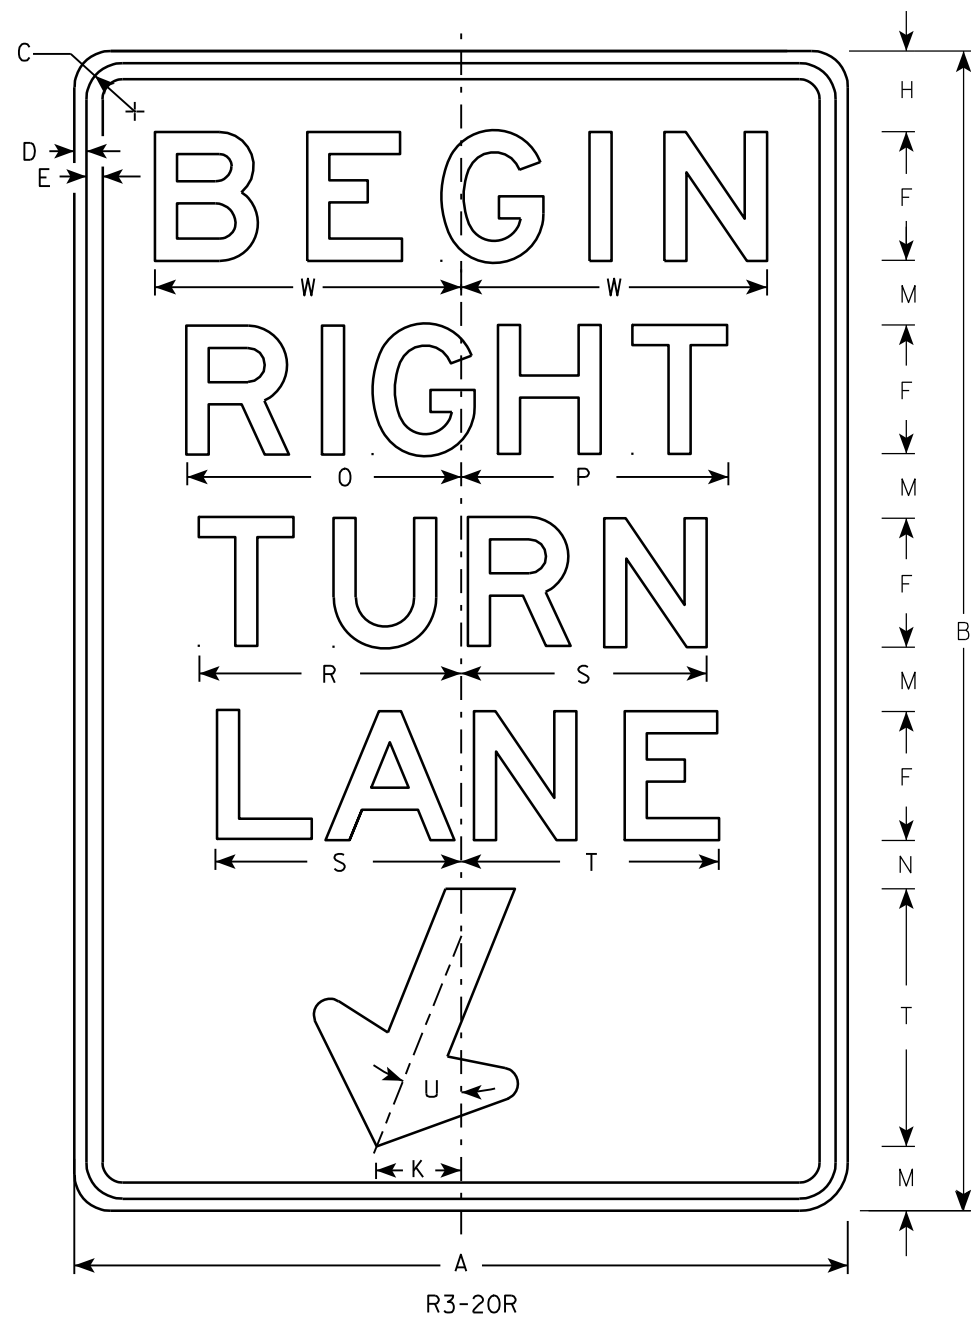

- NOTES
1. Sign is Type II - Type H Reflective - reference WIS DOT Standard Specification for HIGHWAY and STRUCTURE CONSTRUCTION latest edition.
 2. Color:
Background - White
Message - Black
 3. Message Series - E
 4. Corners may be square or rounded when base material is plywood but borders shall be rounded as shown. When base material is metal, the corners and borders shall be rounded.

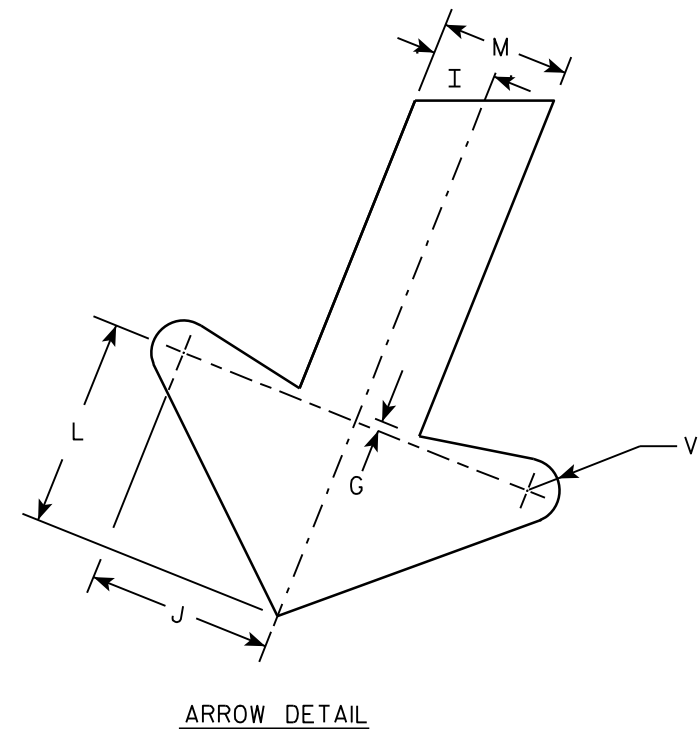

SIZE	A	B	C	D	E	F	G	H	I	J	K	L	M	N	O	P	Q	R	S	T	U	V	W	X	Y	Z	Area sq. ft.
1																											
2S	24	36	1 1/8	3/8	1/2	4	1/4	2 1/2	1	2 7/8	2 5/8	3 1/4	2	1 1/2	8 1/2	8 1/4		8 1/8	7 5/8	8	22°	1/2	9 1/2				6.0
2M	24	36	1 1/8	3/8	1/2	4	1/4	2 1/2	1	2 7/8	2 5/8	3 1/4	2	1 1/2	8 1/2	8 1/4		8 1/8	7 5/8	8	22°	1/2	9 1/2				6.0
3	36	54	1 3/4	1/2	5/8	6	3/8	3 3/4	1 1/2	4 1/4	4	4 7/8	3	2 1/4	12 3/4	12 1/2		12 1/4	11 1/2	12	22°	3/4	13 1/4				13.5
4																											
5																											

PROJECT NO:	HWY:	COUNTY:	SHEET NO: 143	E
-------------	------	---------	---------------	---

STANDARD SIGN
R3-20R


WISCONSIN DEPT OF TRANSPORTATION

APPROVED *Matthew R. Rauch*
For State Traffic Engineer


DATE 10/18/10 PLATE NO. R3-20R.6

NOTES

1. Sign is Type II - Type F Reflective - reference WIS DOT Standard Specification for HIGHWAY and STRUCTURE CONSTRUCTION latest edition.
2. Color:
Background - Yellow
Message - Black
3. Corners may be square or rounded when base material is plywood but borders shall be rounded as shown. When base material is metal, the corners and borders shall be rounded.
4. W1-2L is the same as W1-2R except the arrow is reversed along the vertical centerline.

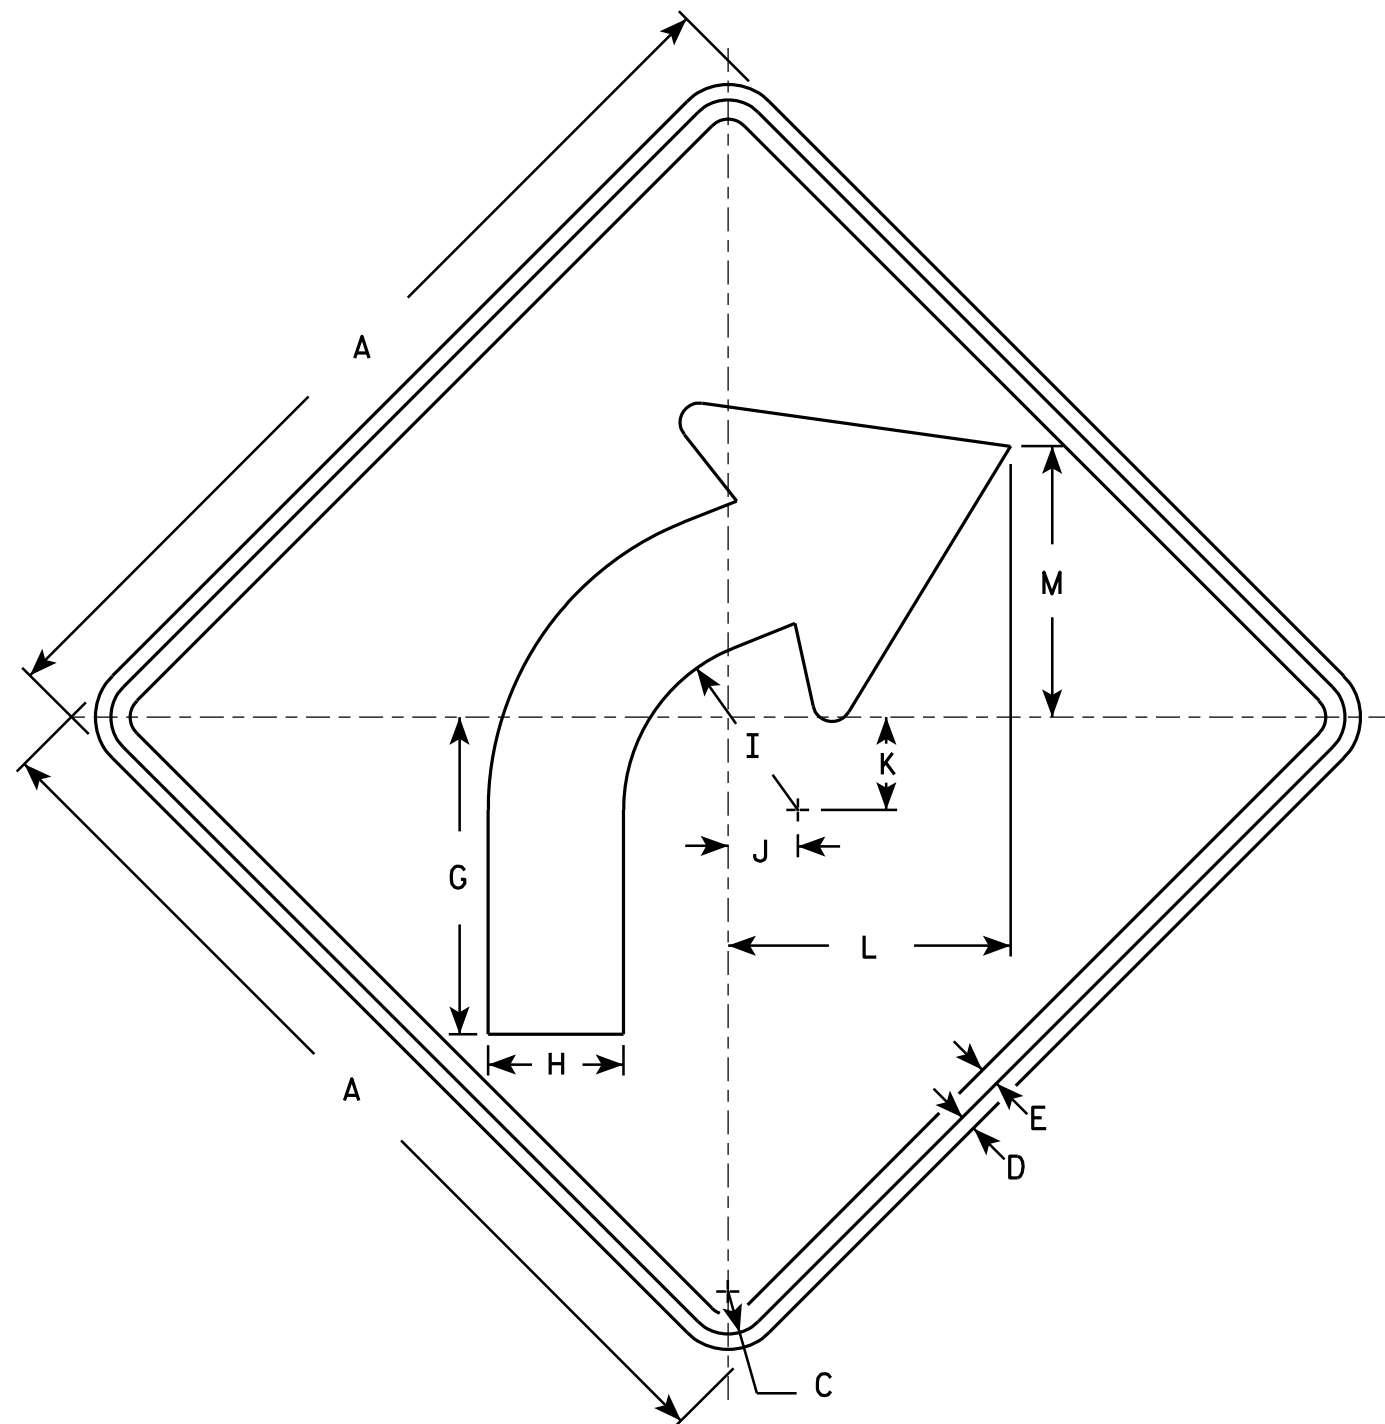

W1-2R

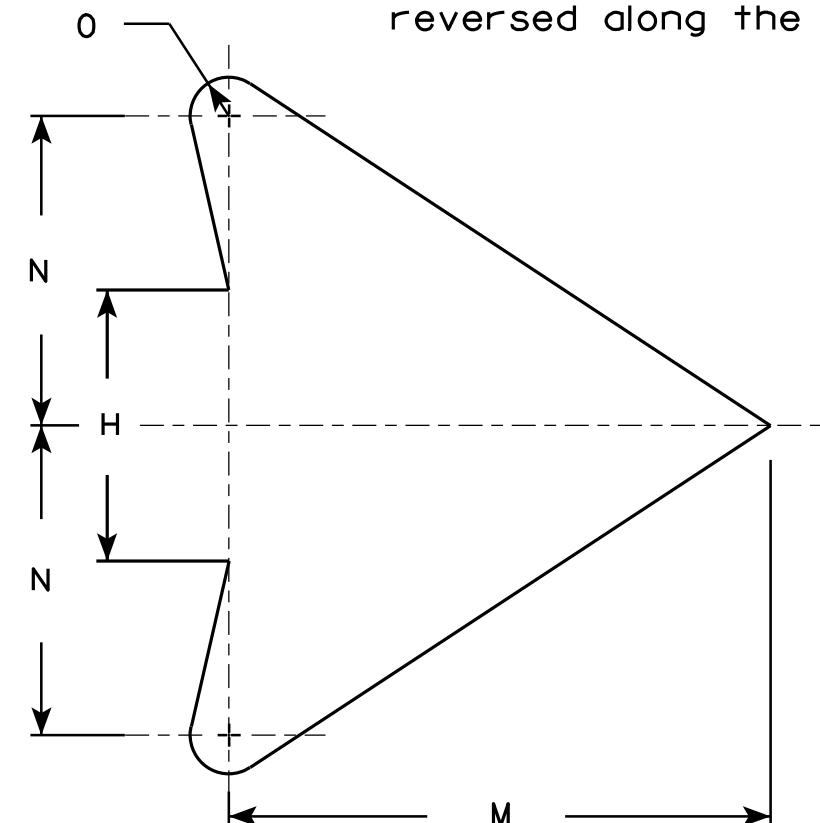

ARROW DETAIL

SIZE	A	B	C	D	E	F	G	H	I	J	K	L	M	N	O	P	Q	R	S	T	U	V	W	X	Y	Z	Area sq. ft.
1	24		1 1/8	3/8	1/2		8 1/4	3 1/2	4 1/2	1 3/4	2 3/8	7 1/4	7	4	1/2												4.0
2S	30		1 3/8	1/2	5/8		10 1/4	4 3/8	5 5/8	2 1/4	3	9 1/8	8 3/4	5	5/8												6.25
2M	36		1 5/8	5/8	3/4		12 3/8	5 1/4	6 3/4	2 5/8	3 1/2	10 7/8	10 1/2	6	3/4												9.0
3	36		1 5/8	5/8	3/4		12 3/8	5 1/4	6 3/4	2 5/8	3 1/2	10 7/8	10 1/2	6	3/4												9.0
4	36		1 5/8	5/8	3/4		12 3/8	5 1/4	6 3/4	2 5/8	3 1/2	10 7/8	10 1/2	6	3/4												9.0
5	48		2 1/4	3/4	1		16 1/2	7	9	3 1/2	4 5/8	14 1/2	14	8	1												16.0

STANDARD SIGN W1-2

WISCONSIN DEPT OF TRANSPORTATION

APPROVED *Matthew R. Rauch*
for State Traffic Engineer

DATE 5/15/12 PLATE NO. W1-2.10


PROJECT NO:

HWY:

COUNTY:

SHEET NO: 144

E

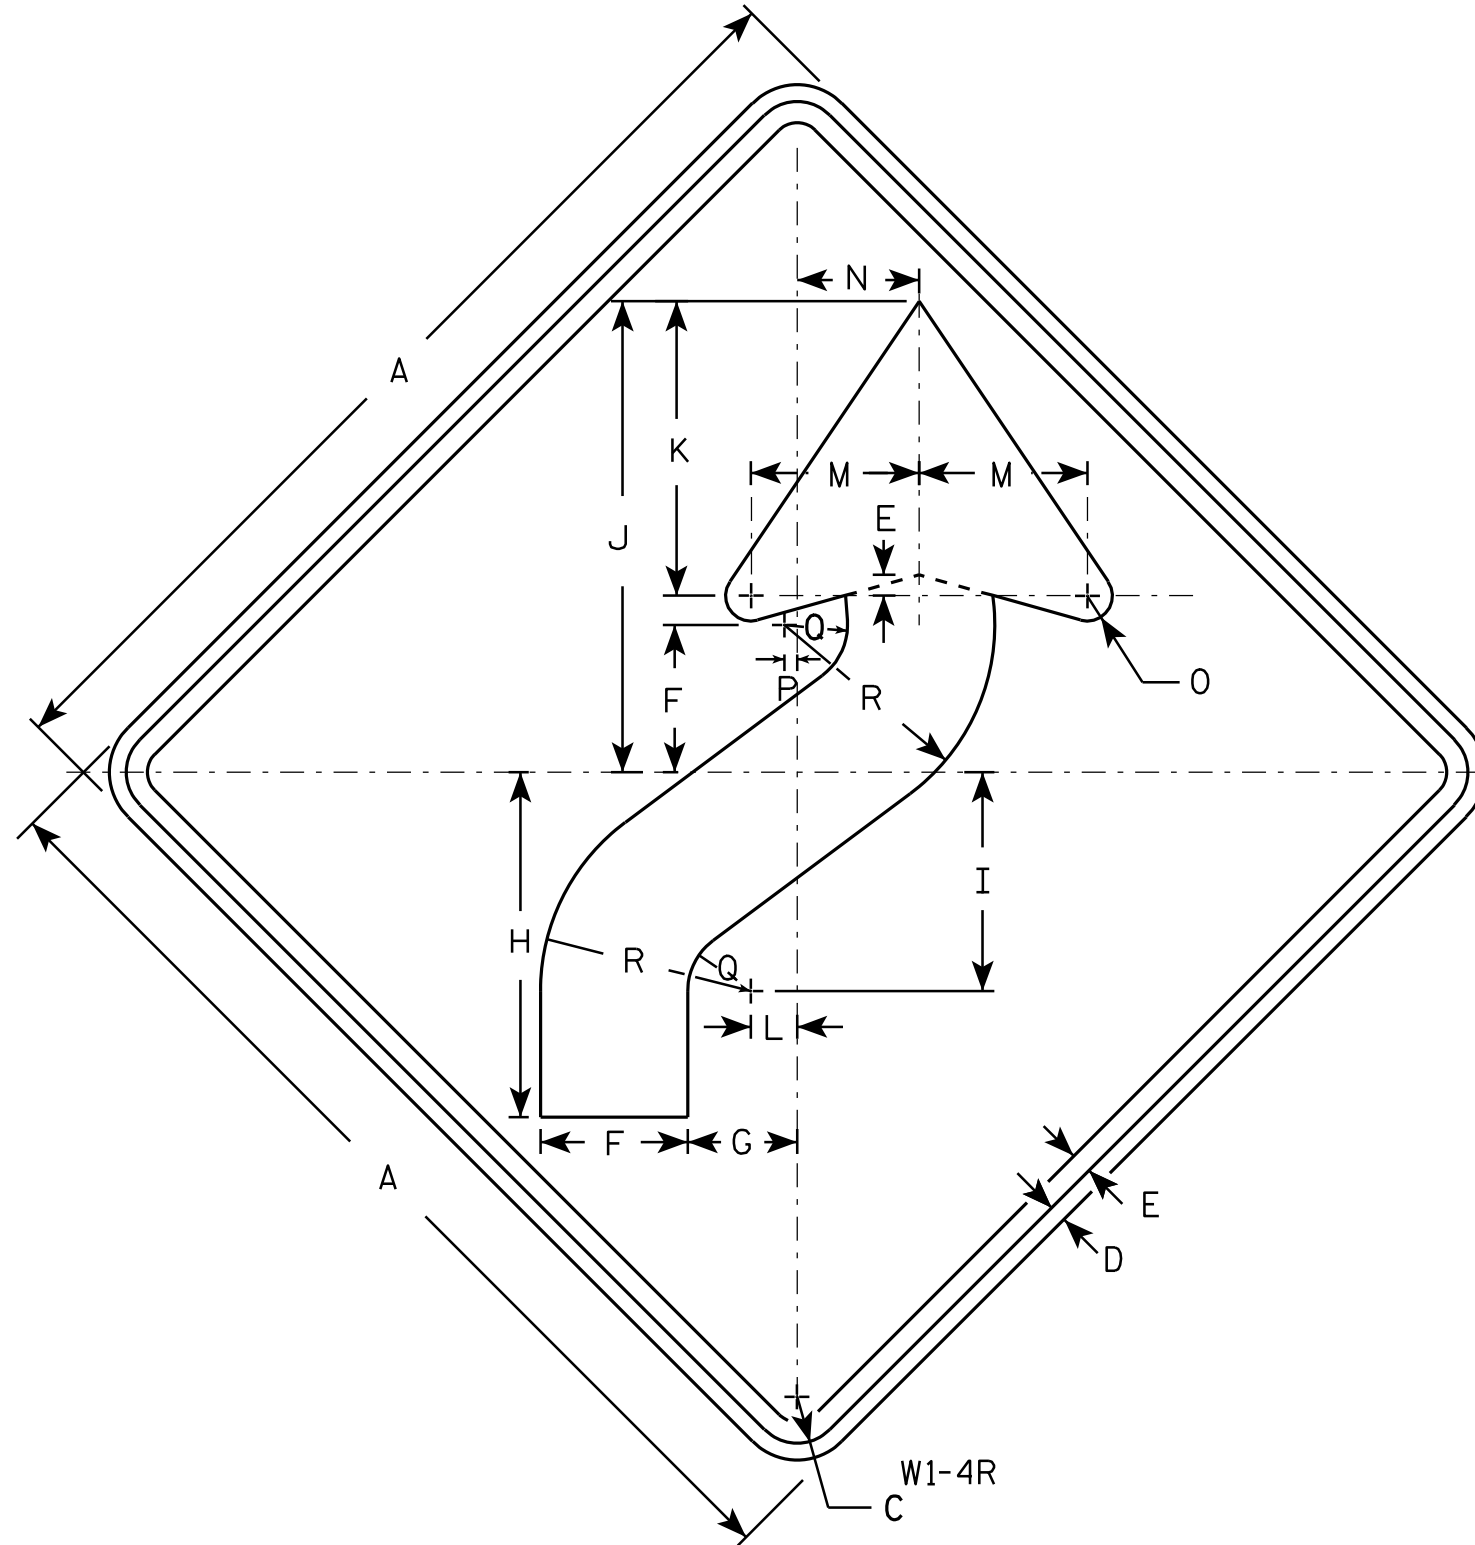

NOTES

1. Sign is Type II - Type F Reflective - reference WIS DOT Standard Specification for HIGHWAY and STRUCTURE CONSTRUCTION latest edition.
2. Color:
Background - Yellow
Message - Black
3. Corners may be square or rounded when base material is plywood but borders shall be rounded as shown. When base material is metal, the corners and borders shall be rounded.
4. W1-4L is the same as W1-4R except the arrow is reversed along the vertical centerline.

SIZE	A	B	C	D	E	F	G	H	I	J	K	L	M	N	O	P	Q	R	S	T	U	V	W	X	Y	Z	Area sq. ft.
1	24		1 1/8	3/8	1/2	3 1/2	2 5/8	8 1/4	5 1/4	11 1/4	7	1 1/8	4	3	5/8	1/4	1 1/2	5									4.0
2S	30		1 3/8	1/2	5/8	4 3/8	3 1/4	10 1/4	6 1/2	14	8 3/4	1 3/8	5	3 5/8	3/4	3/8	1 7/8	6 1/4									6.25
2M	36		1 5/8	5/8	3/4	5 1/4	4	12 3/8	7 7/8	16 7/8	10 1/2	1 5/8	6	4 1/2	1	1/2	2 1/4	7 1/2									9.0
3	36		1 5/8	5/8	3/4	5 1/4	4	12 3/8	7 7/8	16 7/8	10 1/2	1 5/8	6	4 1/2	1	1/2	2 1/4	7 1/2									9.0
4	36		1 5/8	5/8	3/4	5 1/4	4	12 3/8	7 7/8	16 7/8	10 1/2	1 5/8	6	4 1/2	1	1/2	2 1/4	7 1/2									9.0
5	48		2 1/4	3/4	1	7	5 1/4	16 1/2	10 1/2	22 1/2	14	2 1/4	8	6	1 1/4	5/8	3	10									16.0

STANDARD SIGN

W1 - 4

WISCONSIN DEPT OF TRANSPORTATION

APPROVED *Matthew R. Rauch*
for State Traffic Engineer

DATE 5/17/12 PLATE NO. W1-4.11


PROJECT NO:

HWY:

COUNTY:

SHEET NO: 145

E

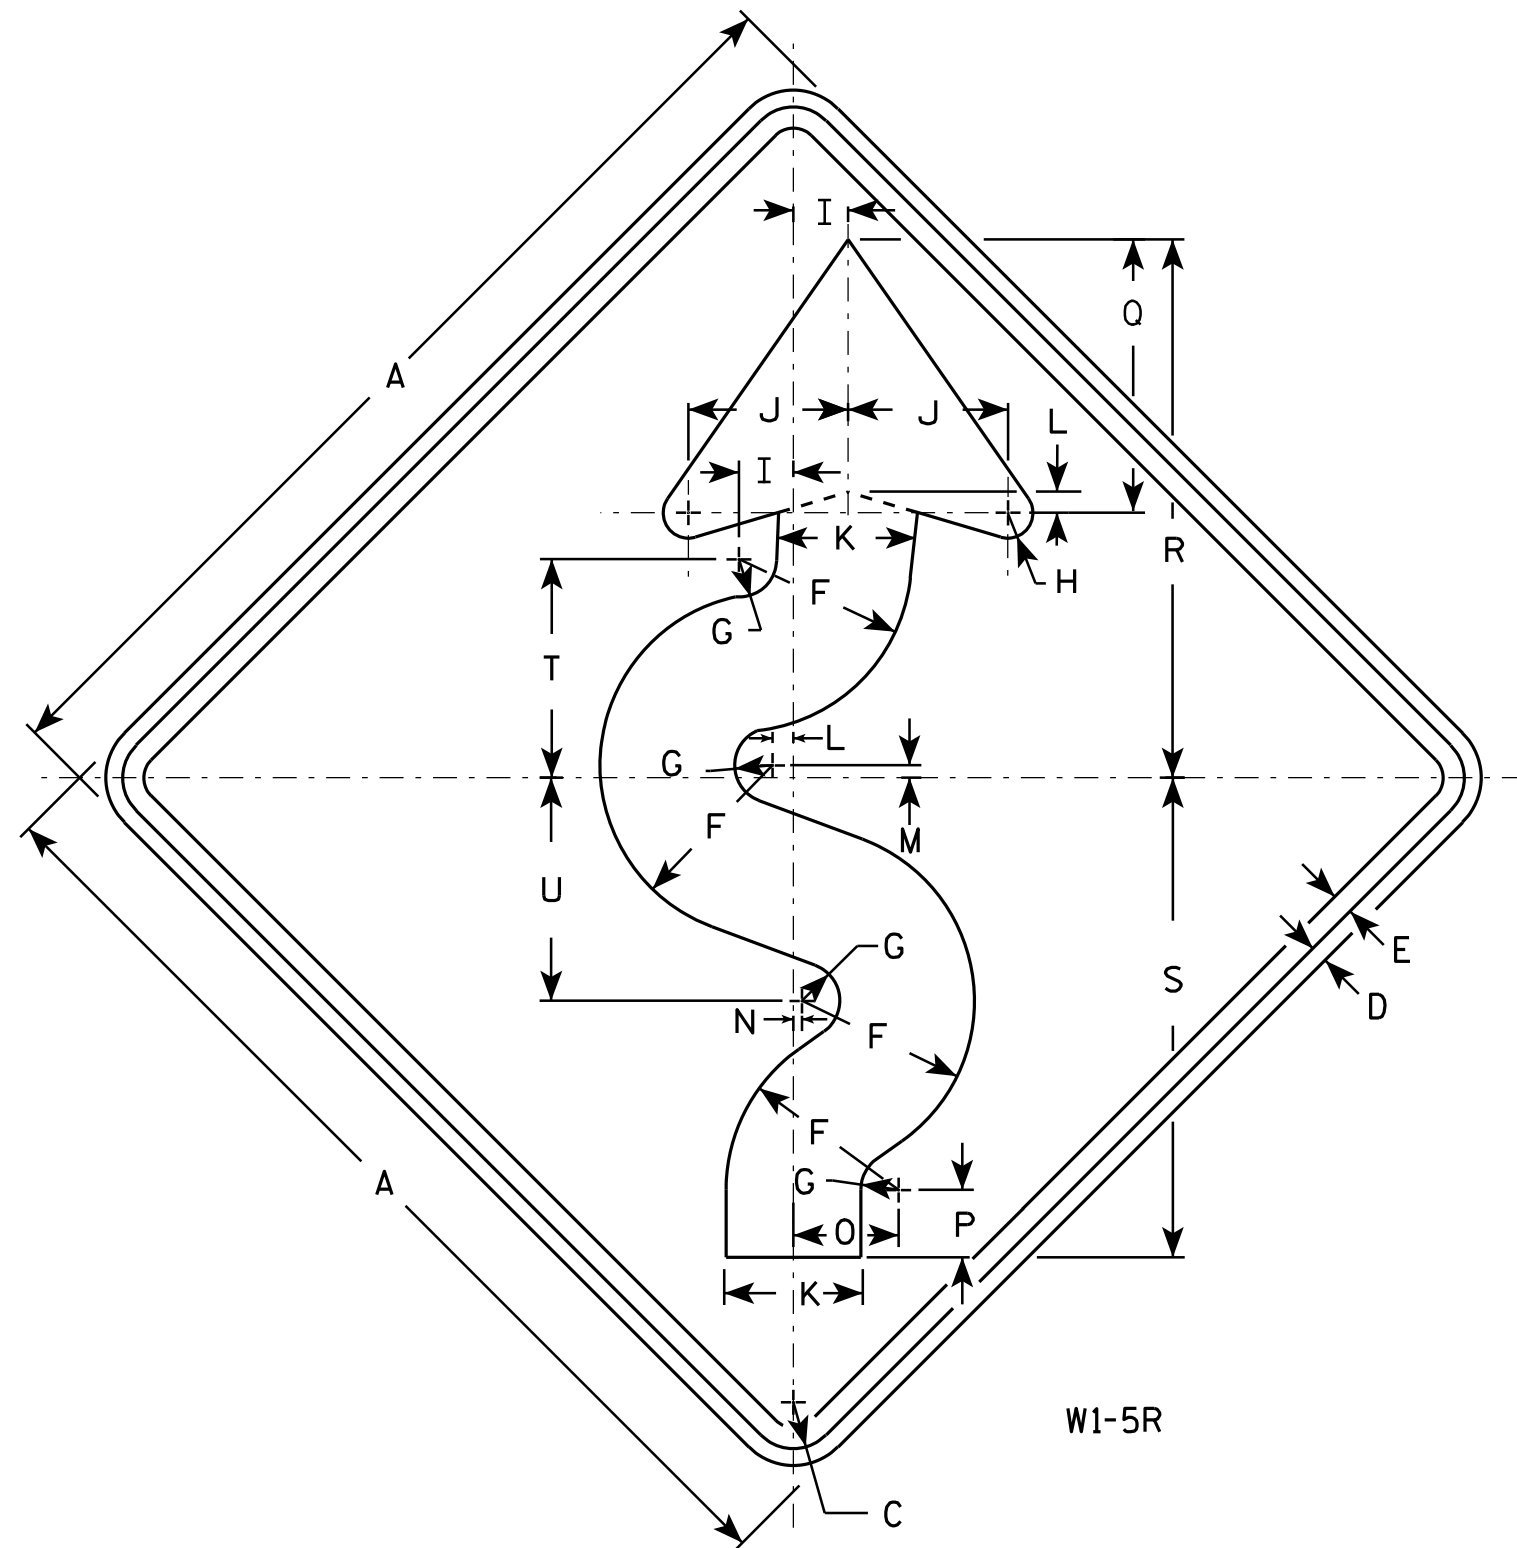

NOTES

1. Sign is Type II - Type F Reflective - reference WIS DOT Standard Specification for HIGHWAY and STRUCTURE CONSTRUCTION latest edition.
2. Color:
Background - Yellow
Message - Black
3. Corners may be square or rounded when base material is plywood but borders shall be rounded as shown. When base material is metal, the corners and borders shall be rounded.
4. W1-5L is the same as W1-5R except the arrow is reversed along the vertical centerline.

W1-5R

SIZE	A	B	C	D	E	F	G	H	I	J	K	L	M	N	O	P	Q	R	S	T	U	V	W	X	Y	Z	Area sq. ft.
1	24		1 1/8	3/8	1/2	4 1/8	7/8	5/8	1 1/4	3 3/4	3 1/4	1/2	1/4	1/8	2 1/2	1 5/8	6 1/2	12 3/4	11 3/8	5 1/4	5 1/4						4.0
2S	30		1 3/8	1/2	5/8	5 1/8	1 1/8	3/4	1 5/8	4 3/4	4 1/8	5/8	3/8	1/4	3 1/8	2	8 1/8	16	14 1/4	6 1/2	6 5/8						6.25
2M	36		1 5/8	5/8	3/4	6 1/4	1 3/8	1	1 7/8	5 5/8	4 7/8	3/4	3/8	1/4	3 3/4	2 7/8	9 3/4	19 1/8	17 1/8	7 3/4	7 7/8						9.0
3	36		1 5/8	5/8	3/4	6 1/4	1 3/8	1	1 7/8	5 5/8	4 7/8	3/4	3/8	1/4	3 3/4	2 7/8	9 3/4	19 1/8	17 1/8	7 3/4	7 7/8						9.0
4	36		1 5/8	5/8	3/4	6 1/4	1 3/8	1	1 7/8	5 5/8	4 7/8	3/4	3/8	1/4	3 3/4	2 7/8	9 3/4	19 1/8	17 1/8	7 3/4	7 7/8						9.0
5	48		2 1/4	3/4	1	8 1/4	1 3/4	1 1/4	2 1/2	7 1/2	6 1/2	1	1/2	3/8	5	3 1/4	13	25 1/2	22 3/4	10 3/8	10 1/2						16.0

STANDARD SIGN W1-5

WISCONSIN DEPT OF TRANSPORTATION

APPROVED

Matthew R. Rauch
for State Traffic Engineer

DATE 5/18/12

PLATE NO. W1-5.8


PROJECT NO:

HWY:

COUNTY:

SHEET NO: 146

E

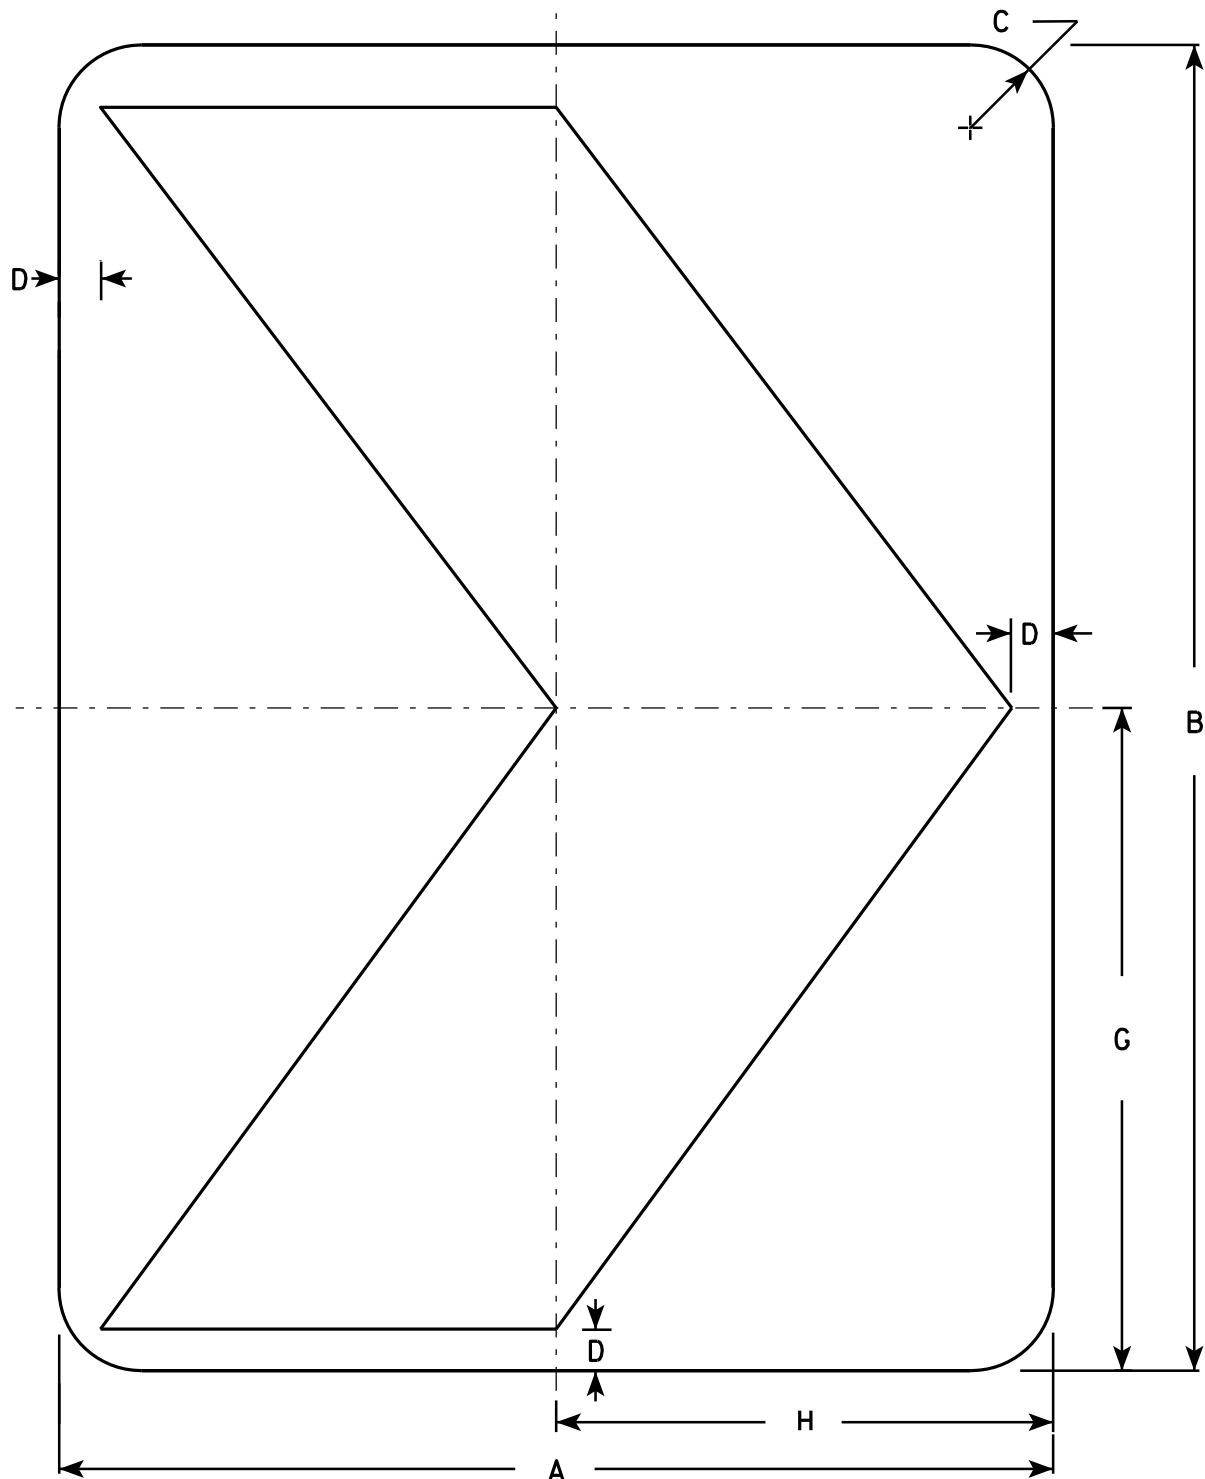

NOTES

1. Sign is Type II - Type F Reflective - reference WIS DOT Standard Specification for HIGHWAY and STRUCTURE CONSTRUCTION latest edition.
2. Color:
Background - Yellow
Message - Black
3. Corners may be square or rounded when base material is plywood but borders shall be rounded as shown. When base material is metal, the corners and borders shall be rounded.

W1-8

SIZE	A	B	C	D	E	F	G	H	I	J	K	L	M	N	O	P	Q	R	S	T	U	V	W	X	Y	Z	Area sq. ft.
1	12	18	1 1/2	1/2			9	6																			1.5
2S	18	24	1 1/2	3/4			12	9																			3.0
2M	18	24	1 1/2	3/4			12	9																			3.0
3	24	30	1 1/2	1			15	12																			5.0
4	30	36	1 7/8	1 1/4			18	15																			7.5
5	36	48	2 1/4	1 1/2			24	18																			12.0

STANDARD SIGN

W1-8

WISCONSIN DEPT OF TRANSPORTATION


APPROVED *Matthew R. Rauch*
for State Traffic Engineer

DATE 6/7/10 PLATE NO. W1-8.6

PROJECT NO:

SHEET NO: 147

E

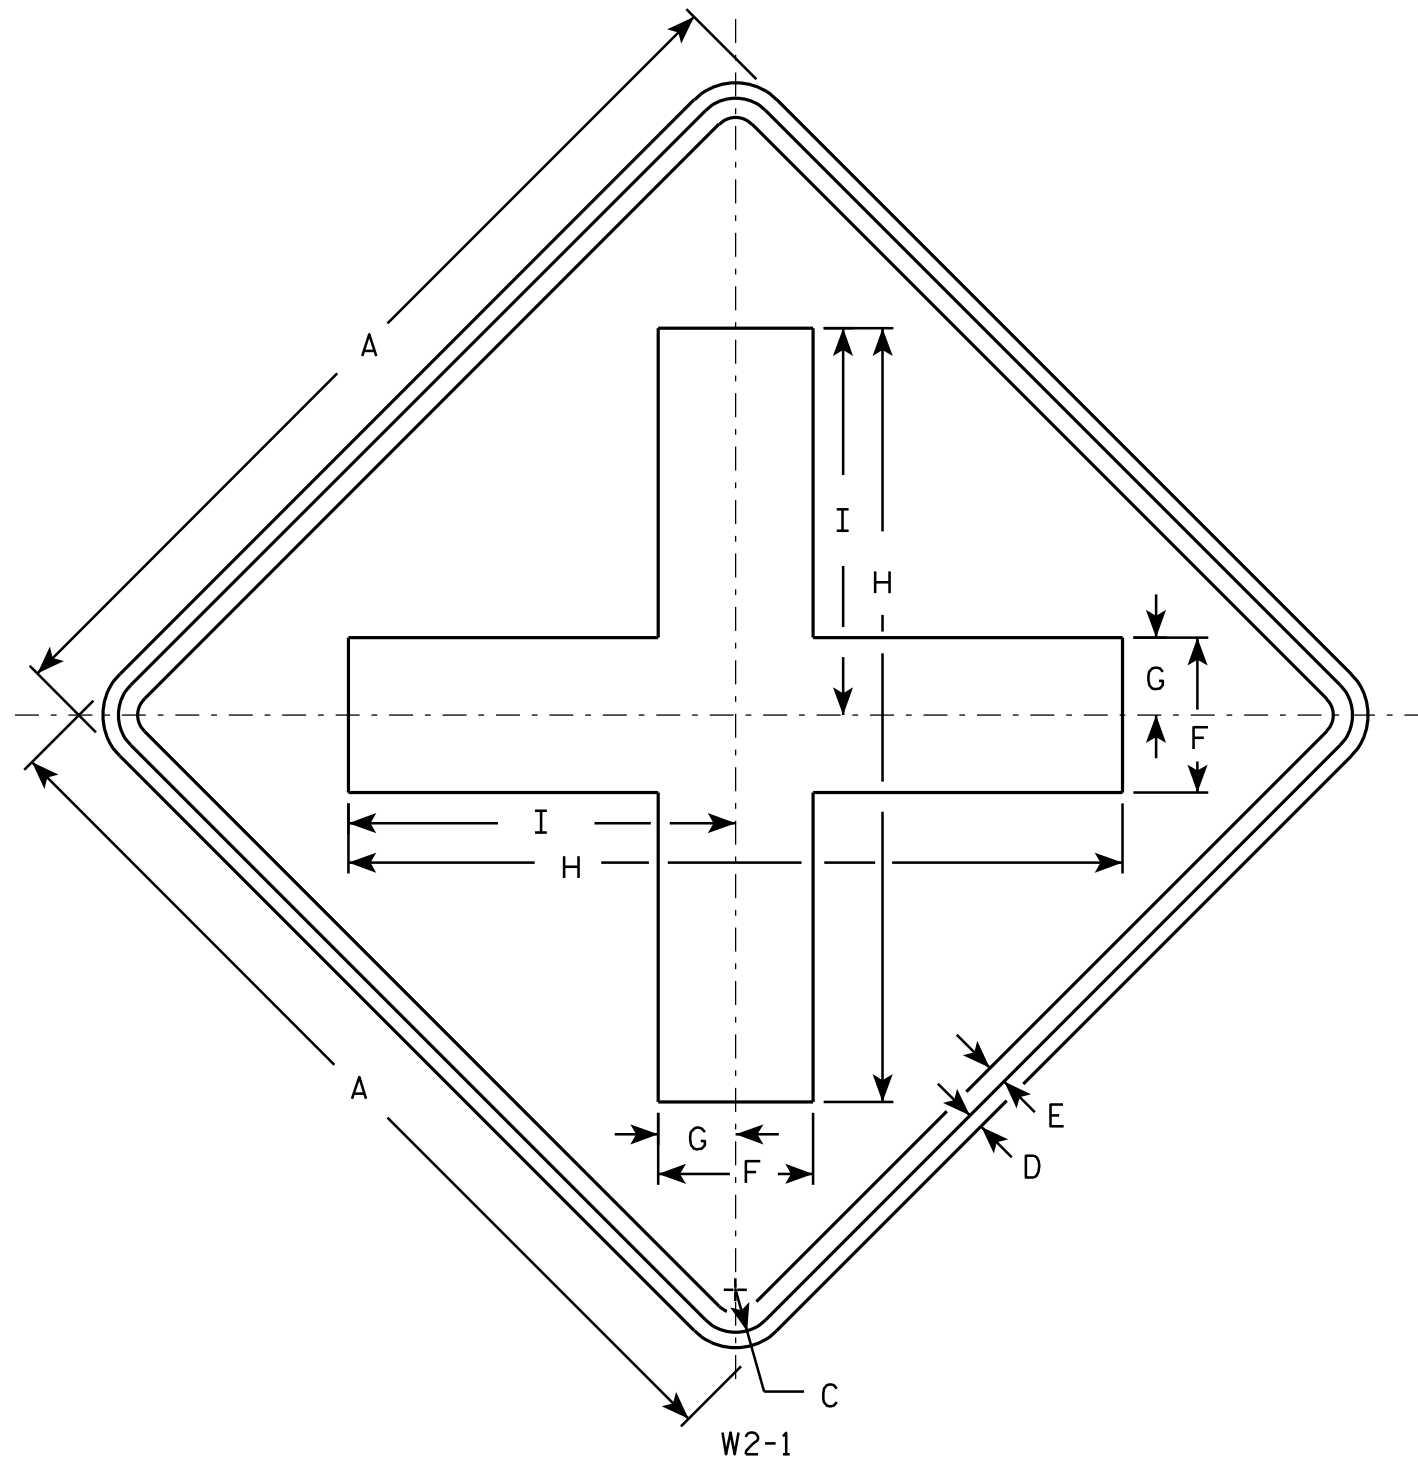

NOTES

1. Sign is Type II - Type F Reflective - reference WIS DOT Standard Specification for HIGHWAY and STRUCTURE CONSTRUCTION latest edition.
2. Color:
Background - Yellow
Message - Black
3. Corners may be square or rounded when base material is plywood but borders shall be rounded as shown. When base material is metal, the corners and borders shall be rounded.

SIZE	A	B	C	D	E	F	G	H	I	J	K	L	M	N	O	P	Q	R	S	T	U	V	W	X	Y	Z	Area sq. ft.
1	24		1 1/8	3/8	1/2	4	2	20	10																		4.0
2S	30		1 3/8	1/2	5/8	5	2 1/2	25	12 1/2																		6.25
2M	30		1 3/8	1/2	5/8	5	2 1/2	25	12 1/2																		6.25
3	36		1 5/8	5/8	3/4	6	3	30	15																		9.0
4	48		2 1/4	3/4	1	8	4	40	20																		16.0
5																											


STANDARD SIGN W2-1

WISCONSIN DEPT OF TRANSPORTATION

APPROVED *Matthew R. Rauch*
for State Traffic Engineer

DATE 5/29/12 PLATE NO. W2-1.9

PROJECT NO: HWY: COUNTY: SHEET NO: 148 E

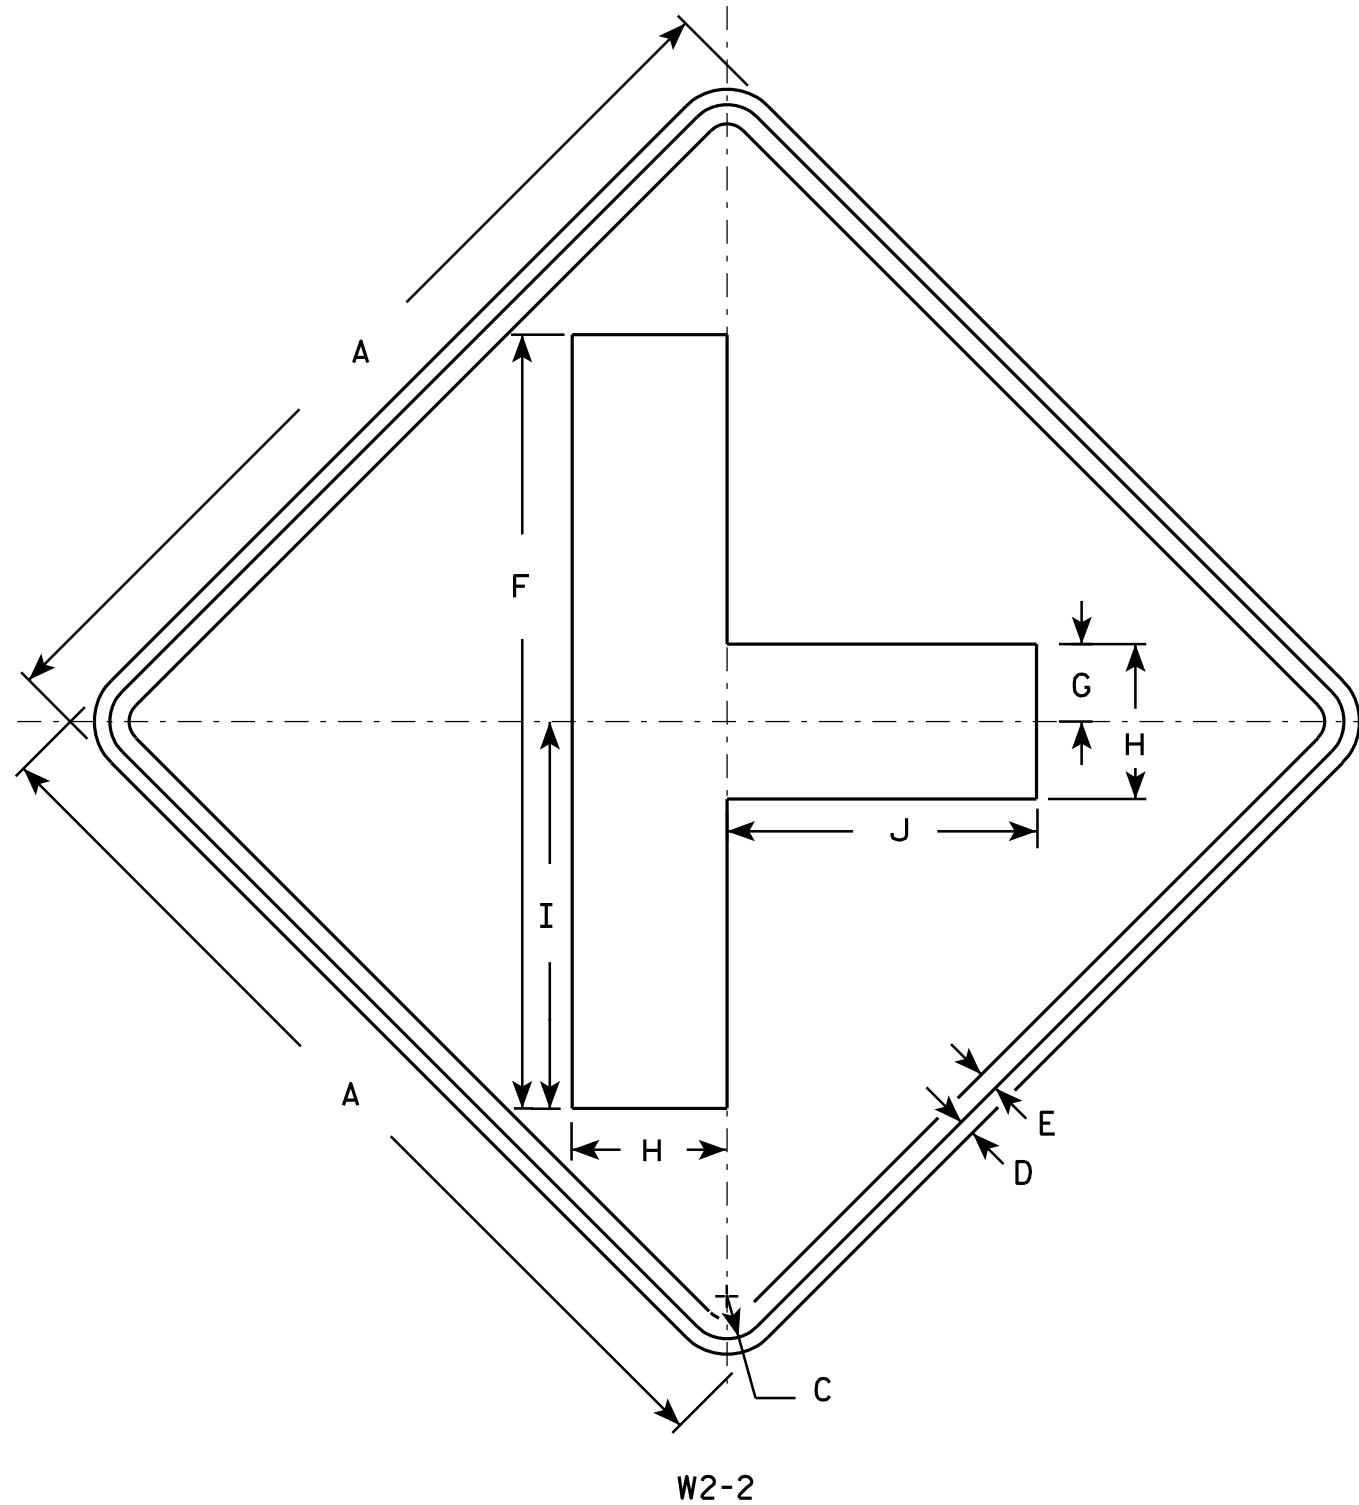

NOTES

1. Sign is Type II - Type F Reflective - reference WIS DOT Standard Specification for HIGHWAY and STRUCTURE CONSTRUCTION latest edition.
2. Color:
Background - Yellow
Message - Black
3. Corners may be square or rounded when base material is plywood but borders shall be rounded as shown. When base material is metal, the corners and borders shall be rounded.

SIZE	A	B	C	D	E	F	G	H	I	J	K	L	M	N	O	P	Q	R	S	T	U	V	W	X	Y	Z	Area sq. ft.
1	24		1 1/8	3/8	1/2	20	2	4	10	8																	4.0
2S	30		1 3/8	1/2	5/8	25	2 1/2	5	12 1/2	10																	6.25
2M	30		1 3/8	1/2	5/8	25	2 1/2	5	12 1/2	10																	6.25
3	36		1 5/8	5/8	3/4	30	3	6	15	12																	9.0
4	48		2 1/4	3/4	1	40	4	8	20	16																	16.0
5																											

STANDARD SIGN W2-2

WISCONSIN DEPT OF TRANSPORTATION


APPROVED *Matthew R. Rauch*
for State Traffic Engineer

DATE 5/29/12 PLATE NO. W2-2.6

PROJECT NO: HWY: COUNTY: SHEET NO: 149 E

NOTES

- 1. Sign is Type II - Type F Reflective - reference WIS DOT Standard Specification for HIGHWAY and STRUCTURE CONSTRUCTION latest edition.
- 2. Color:
Background - Yellow
Message - Black
- 3. Message Series - B (See note 5)
- 4. Corners may be square or rounded when base material is plywood but borders shall be rounded as shown. When base material is metal, the corners and borders shall be rounded.
- 5. Highway Number usually Series D. Substitute appropriate numerals and optically adjust spacing to achieve proper balance.

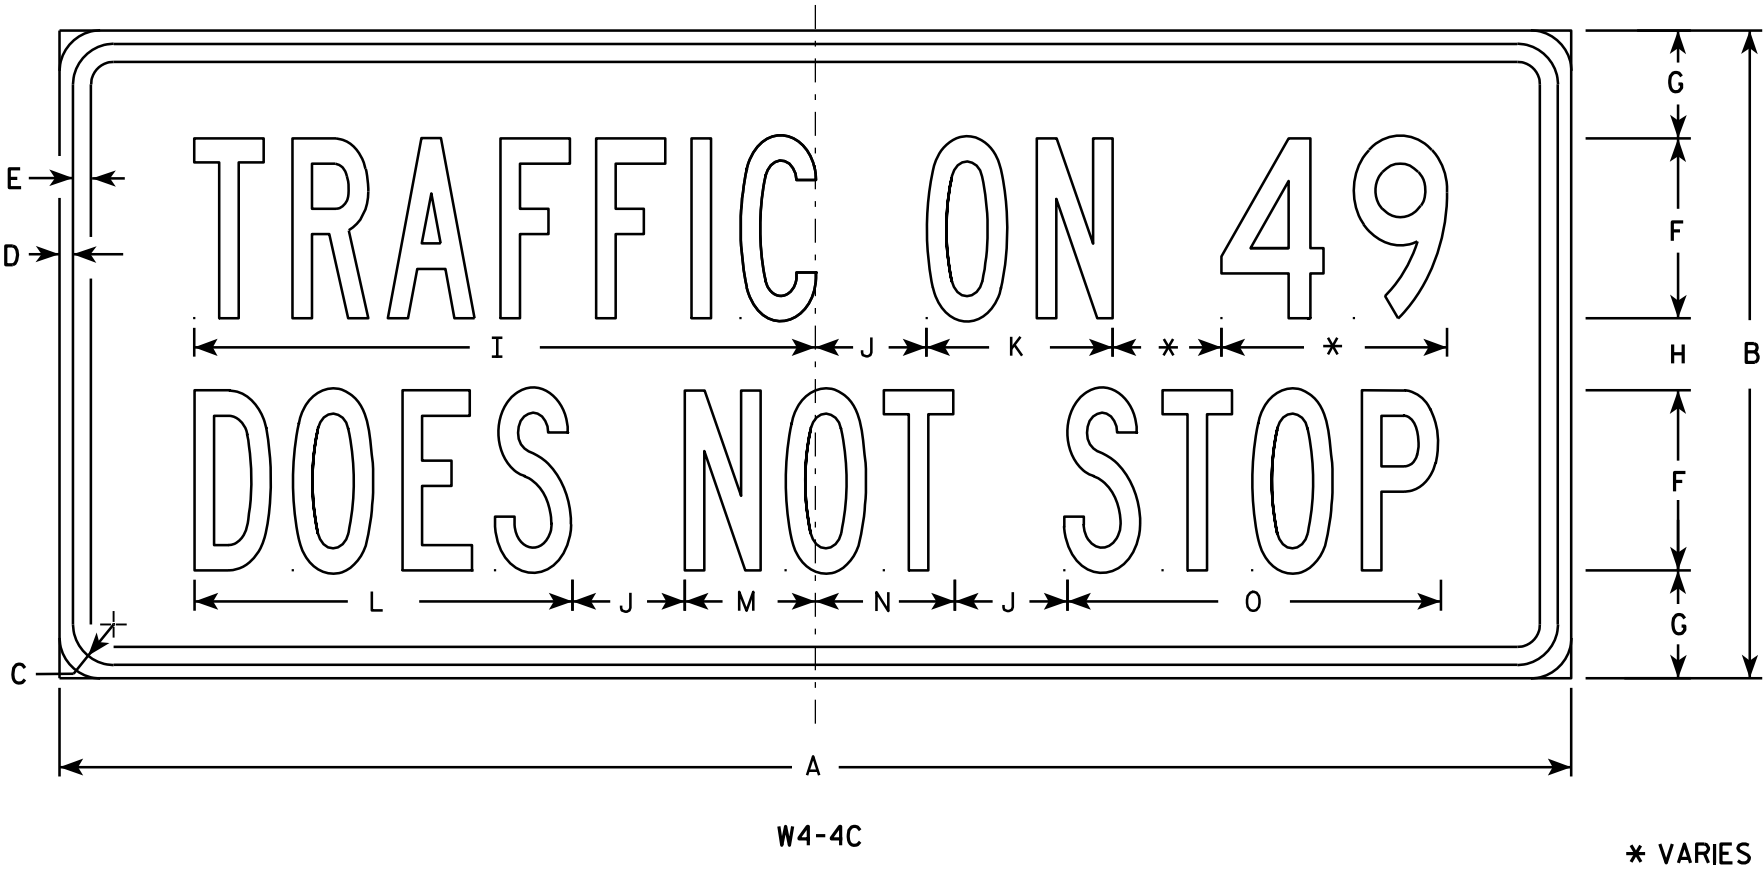

SIZE	A	B	C	D	E	F	G	H	I	J	K	L	M	N	O	P	Q	R	S	T	U	V	W	X	Y	Z	Area sq. ft.
1																											
2S	24	12	1 1/8	3/8	3/8	3	2 1/4	1 1/2	10 3/8	1 1/2	3 1/8	6 1/4	2 1/4	2 1/4	6 1/4												2.0
2M	24	12	1 1/8	3/8	3/8	3	2 1/4	1 1/2	10 3/8	1 1/2	3 1/8	6 1/4	2 1/4	2 1/4	6 1/4												2.0
3	36	15	1 1/8	3/8	1/2	4	2 5/8	1 3/4	13 7/8	2 3/8	4 1/4	8 3/8	3 1/8	3 1/8	8 3/8												3.75
4	42	18	1 1/8	3/8	1/2	5	3	2	17 1/4	3 1/8	5 1/8	10 1/2	3 7/8	3 7/8	10 3/8												5.25
5																											



STANDARD SIGN

W4-4C

WISCONSIN DEPT OF TRANSPORTATION

APPROVED *Matthew R. Rauch*
for State Traffic Engineer

DATE 03/12/13 PLATE NO. W4-4.2

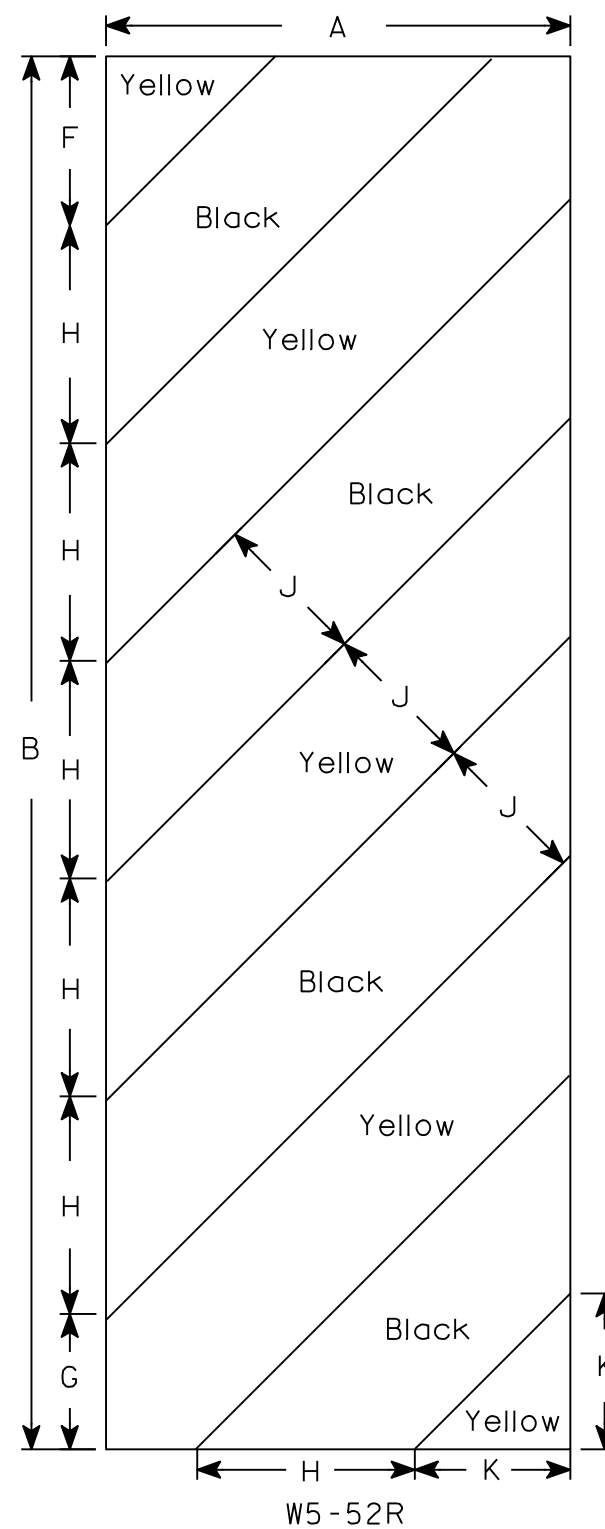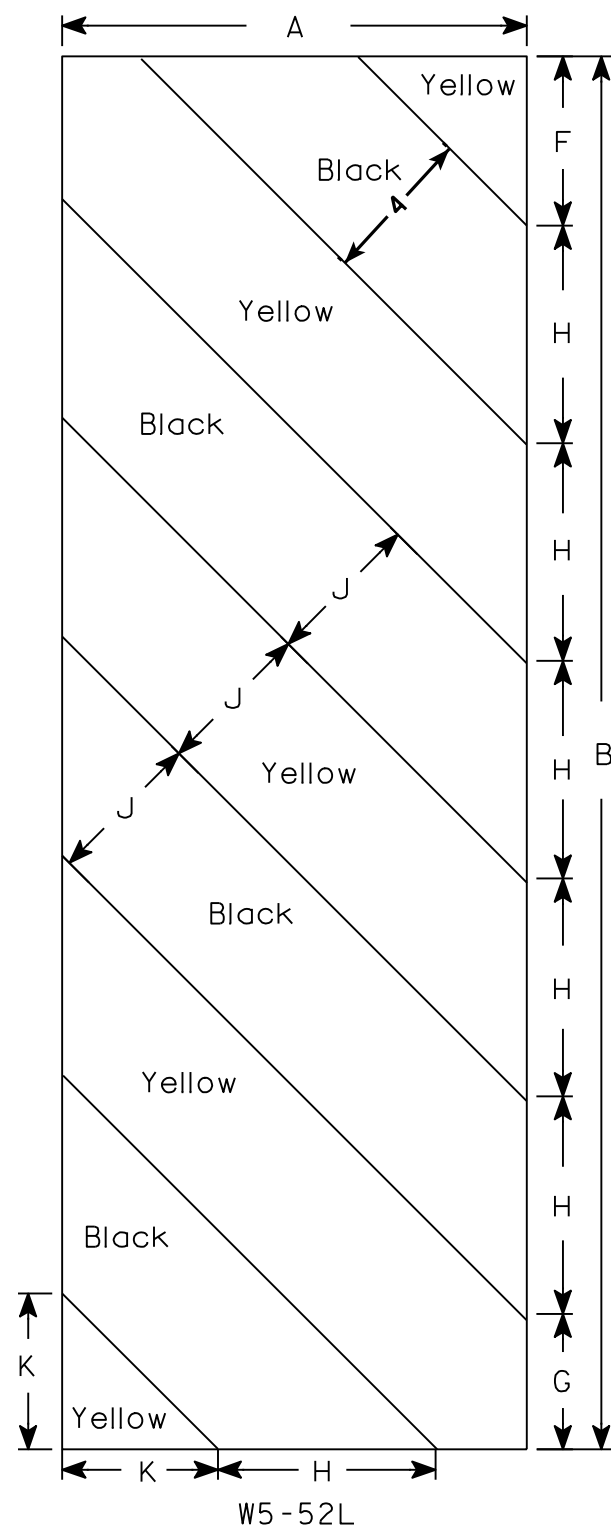

NOTES

1. Sign is Type II - Type F Reflective - reference WIS DOT Standard Specification for HIGHWAY and STRUCTURE CONSTRUCTION latest edition.
2. Color:
 - Background - Yellow
 - Message - Black
3. Corners may be square or rounded when base material is plywood but borders shall be rounded as shown. When base material is metal, the corners and borders shall be rounded.
4. Alternate colors of stripes as shown.

[illegible]

STANDARD SIGN
W5-52L & W5-52R

WISCONSIN DEPT OF TRANSPORTATION

APPROVED Matthew R Rauch
for State Traffic Engineer
DATE 5/29/12 PLATE NO. W5-52.9


PROJECT NO:

HWY:

COUNTY:

SHEET NO: 151

E

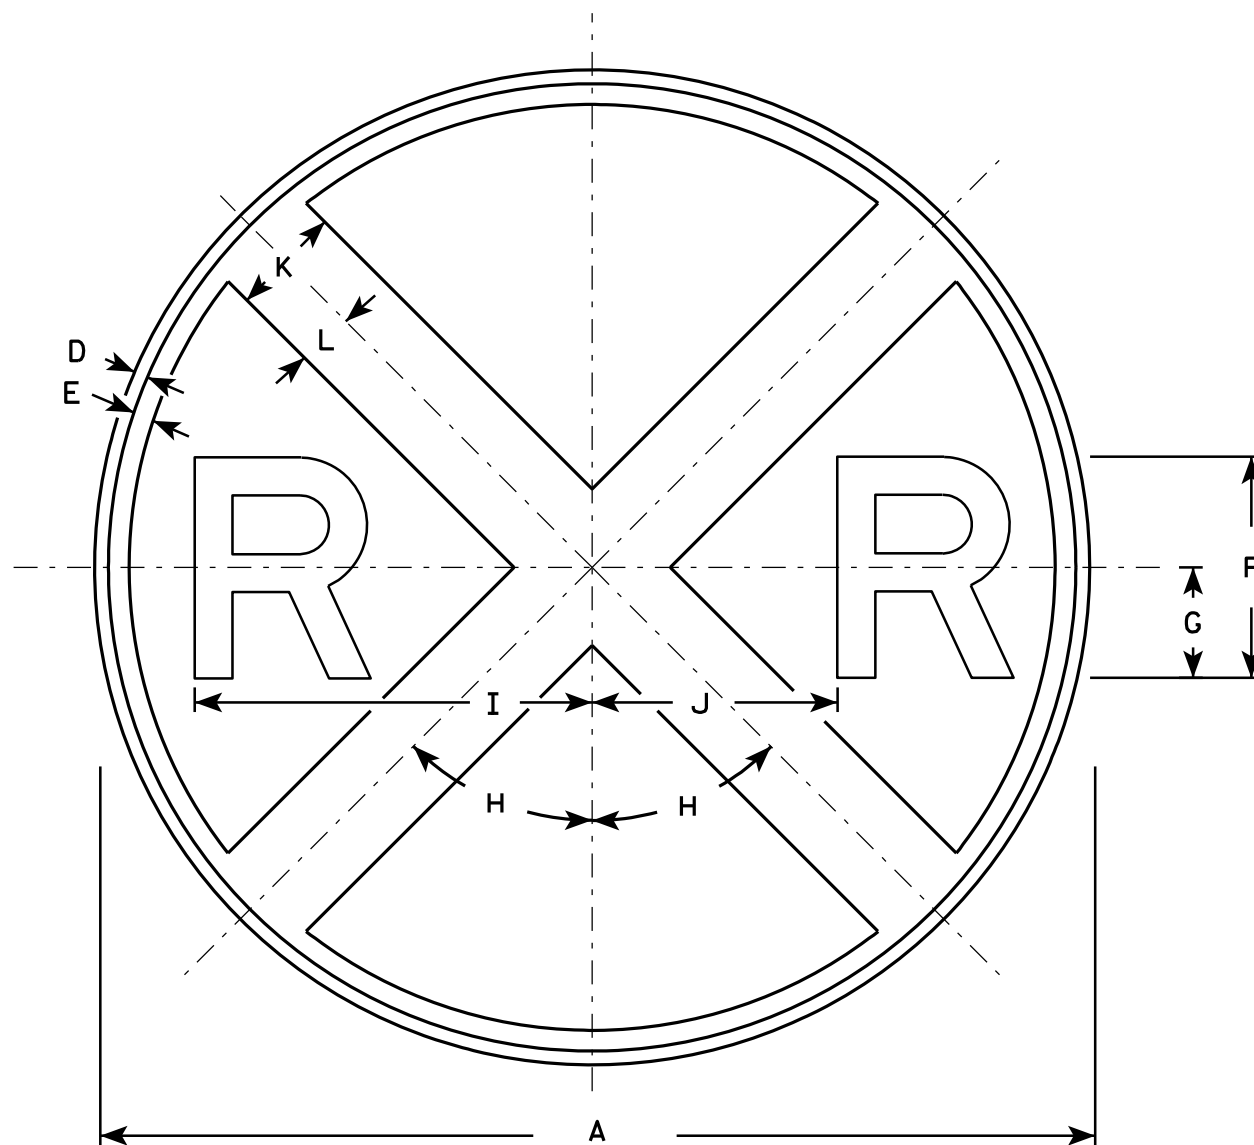

W10-1

NOTES

1. Sign is Type II - Type F Reflective - reference WIS DOT Standard Specification for HIGHWAY and STRUCTURE CONSTRUCTION latest edition.
2. Color:
Background - Yellow
Message - Black
3. Message Series - E


SIZE	A	B	C	D	E	F	G	H	I	J	K	L	M	N	O	P	Q	R	S	T	U	V	W	X	Y	Z	Area sq. ft.
1	30			$\frac{3}{8}$	$\frac{5}{8}$	7	$3\frac{1}{2}$	45°	$12\frac{3}{8}$	$7\frac{1}{8}$	3	$1\frac{1}{2}$															4.91
2S	36			$\frac{5}{8}$	$\frac{3}{4}$	8	4	45°	$14\frac{3}{8}$	$8\frac{5}{8}$	4	2															7.07
2M	36			$\frac{5}{8}$	$\frac{3}{4}$	8	4	45°	$14\frac{3}{8}$	$8\frac{5}{8}$	4	2															7.07
3																											
4	48			$\frac{3}{4}$	$1\frac{1}{4}$	10	5	45°	$18\frac{3}{8}$	$11\frac{5}{8}$	5	$2\frac{1}{2}$															12.57
5																											

STANDARD SIGN W10-1

WISCONSIN DEPT OF TRANSPORTATION

APPROVED *Matthew R. Rauch*
for State Traffic Engineer
DATE 3/13/13 PLATE NO. W10-1.8

PROJECT NO: _____ HWY: _____ COUNTY: _____ SHEET NO: 152 **E**

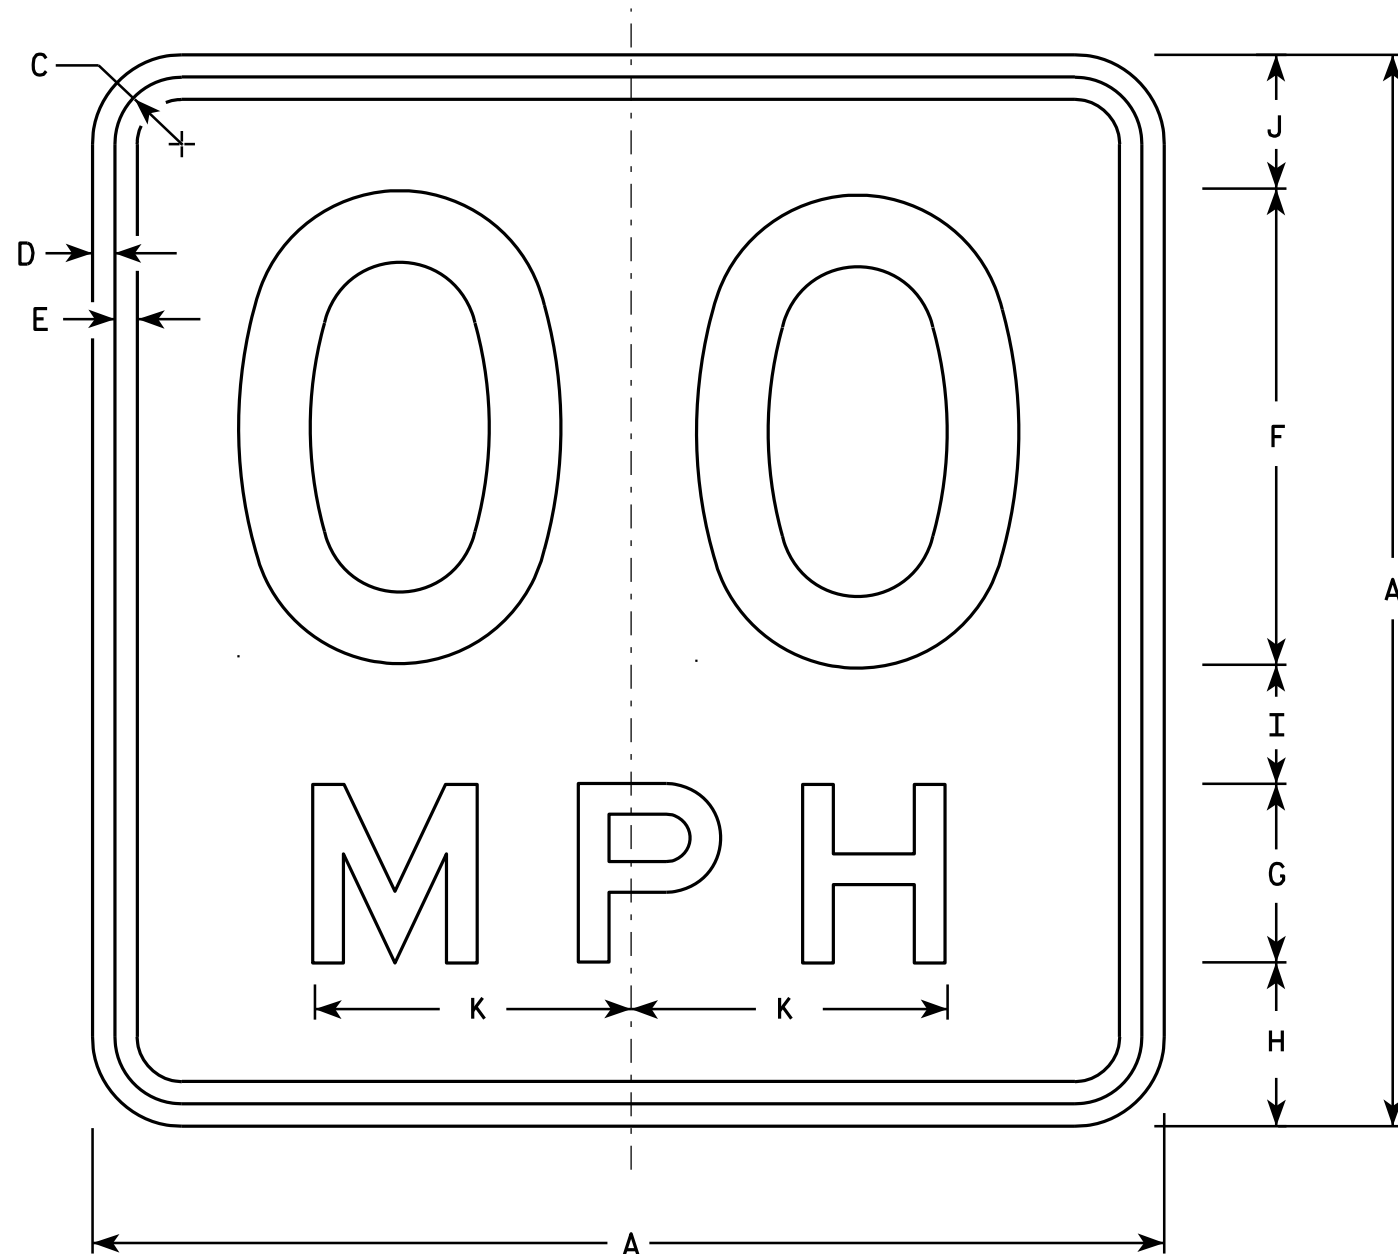

NOTES

1. Sign is Type II - Type F Reflective - reference WIS DOT Standard Specification for HIGHWAY and STRUCTURE CONSTRUCTION latest edition.
2. Color:
Background - Yellow
Message - Black
3. Message Series - See Note 6
4. Corners may be square or rounded when base material is plywood but borders shall be rounded as shown. When base material is metal, the corners and borders shall be rounded.
5. Substitute appropriate numerals and optically space about centerline to achieve proper balance.
6. Line 1 is Series D
Line 2 is Series E

W13-1

- * For 30" x 30" Warning Signs, use 18" x 18" W13-1 signs.
For 36" x 36" Warning Signs, use 24" x 24" W13-1 signs.

SIZE	A	B	C	D	E	F	G	H	I	J	K	L	M	N	O	P	Q	R	S	T	U	V	W	X	Y	Z	Area Sq. Ft.
1	18		1 1/8	3/8	3/8	8	3	2 3/4	2	2 1/4	5 3/8																2.25
* 2S	18		1 1/8	3/8	3/8	8	3	2 3/4	2	2 1/4	5 3/8																2.25
* 2M	18		1 1/8	3/8	3/8	8	3	2 3/4	2	2 1/4	5 3/8																2.25
3	24		1 1/8	3/8	1/2	10	4	4	2 3/4	3 1/4	6 5/8																4.00
4	36		1 5/8	5/8	3/4	16	6	5 1/2	4	4 1/2	10 5/8																9.00
5	36		1 5/8	5/8	3/4	16	6	5 1/2	4	4 1/2	10 5/8																9.00

STANDARD SIGN

W13-1

WISCONSIN DEPT OF TRANSPORTATION

APPROVED *Matthew R. Rauch*
For State Traffic Engineer

DATE 5/31/12 PLATE NO. W13-1.16

PROJECT NO:

HWY:


COUNTY:

SHEET NO: 153

E

NOTES

- 1. Sign is Type II - Type F Reflective - reference WIS DOT Standard Specification for HIGHWAY and STRUCTURE CONSTRUCTION latest edition.
- 2. Color:
Background - Yellow
Message - Black
- 3. Message Series - See note 5
- 4. Corners and borders shall be rounded on all base materials for this sign.
- 5. Lines 1 and 2 are Series D.
Line 3 is series C.

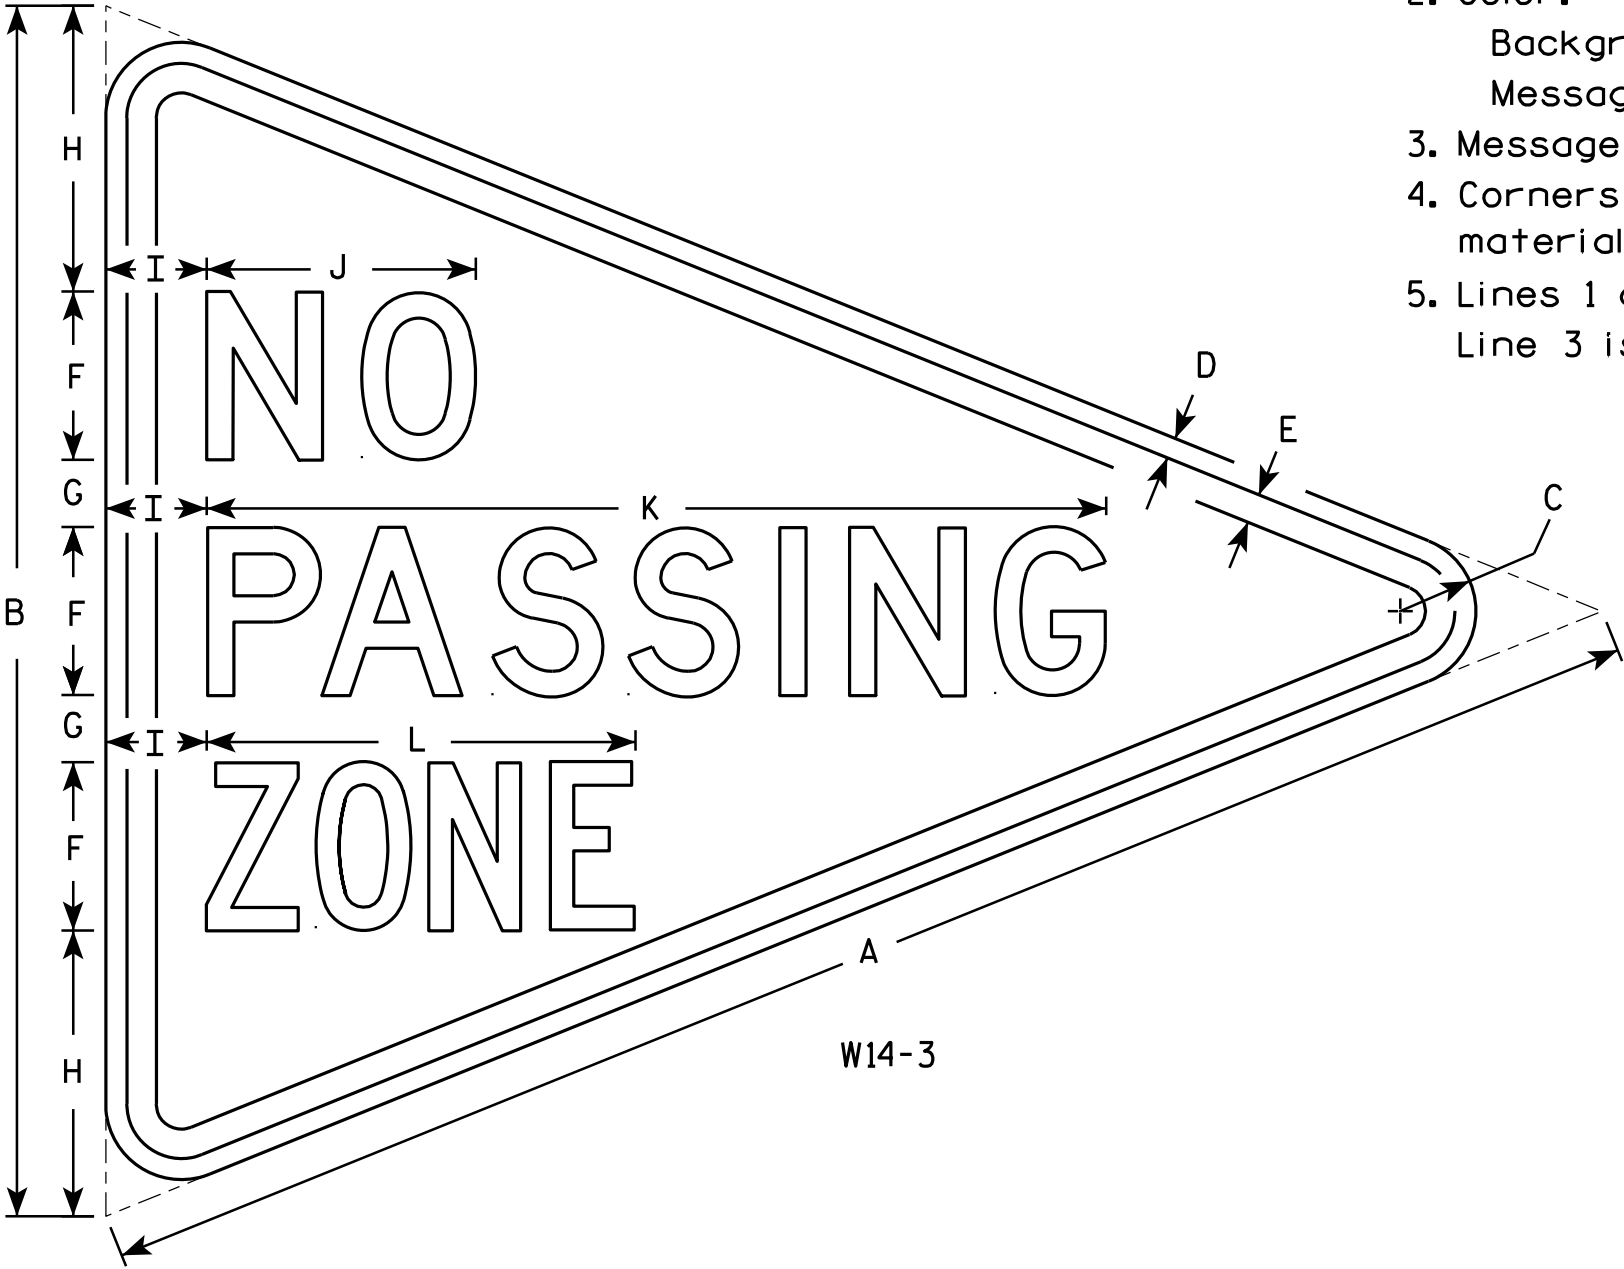

W14-3


SIZE	A	B	C	D	E	F	G	H	I	J	K	L	M	N	O	P	Q	R	S	T	U	V	W	X	Y	Z	Area sq. ft.
1																											
2S	48	36	2 1/4	5/8	7/8	5	2	8 1/2	3	8	26 3/4	12 3/4															6.0
2M	48	36	2 1/4	5/8	7/8	5	2	8 1/2	3	8	26 3/4	12 3/4															6.0
3	64	48	3	3/4	1 1/4	6	3	12	4	10 3/4	33 5/8	16 1/2															10.7
4																											
5																											

STANDARD SIGN
W14-3


WISCONSIN DEPT OF TRANSPORTATION

APPROVED *Matthew R. Rauch*
For State Traffic Engineer


DATE 6/7/10 PLATE NO. W14-3.9

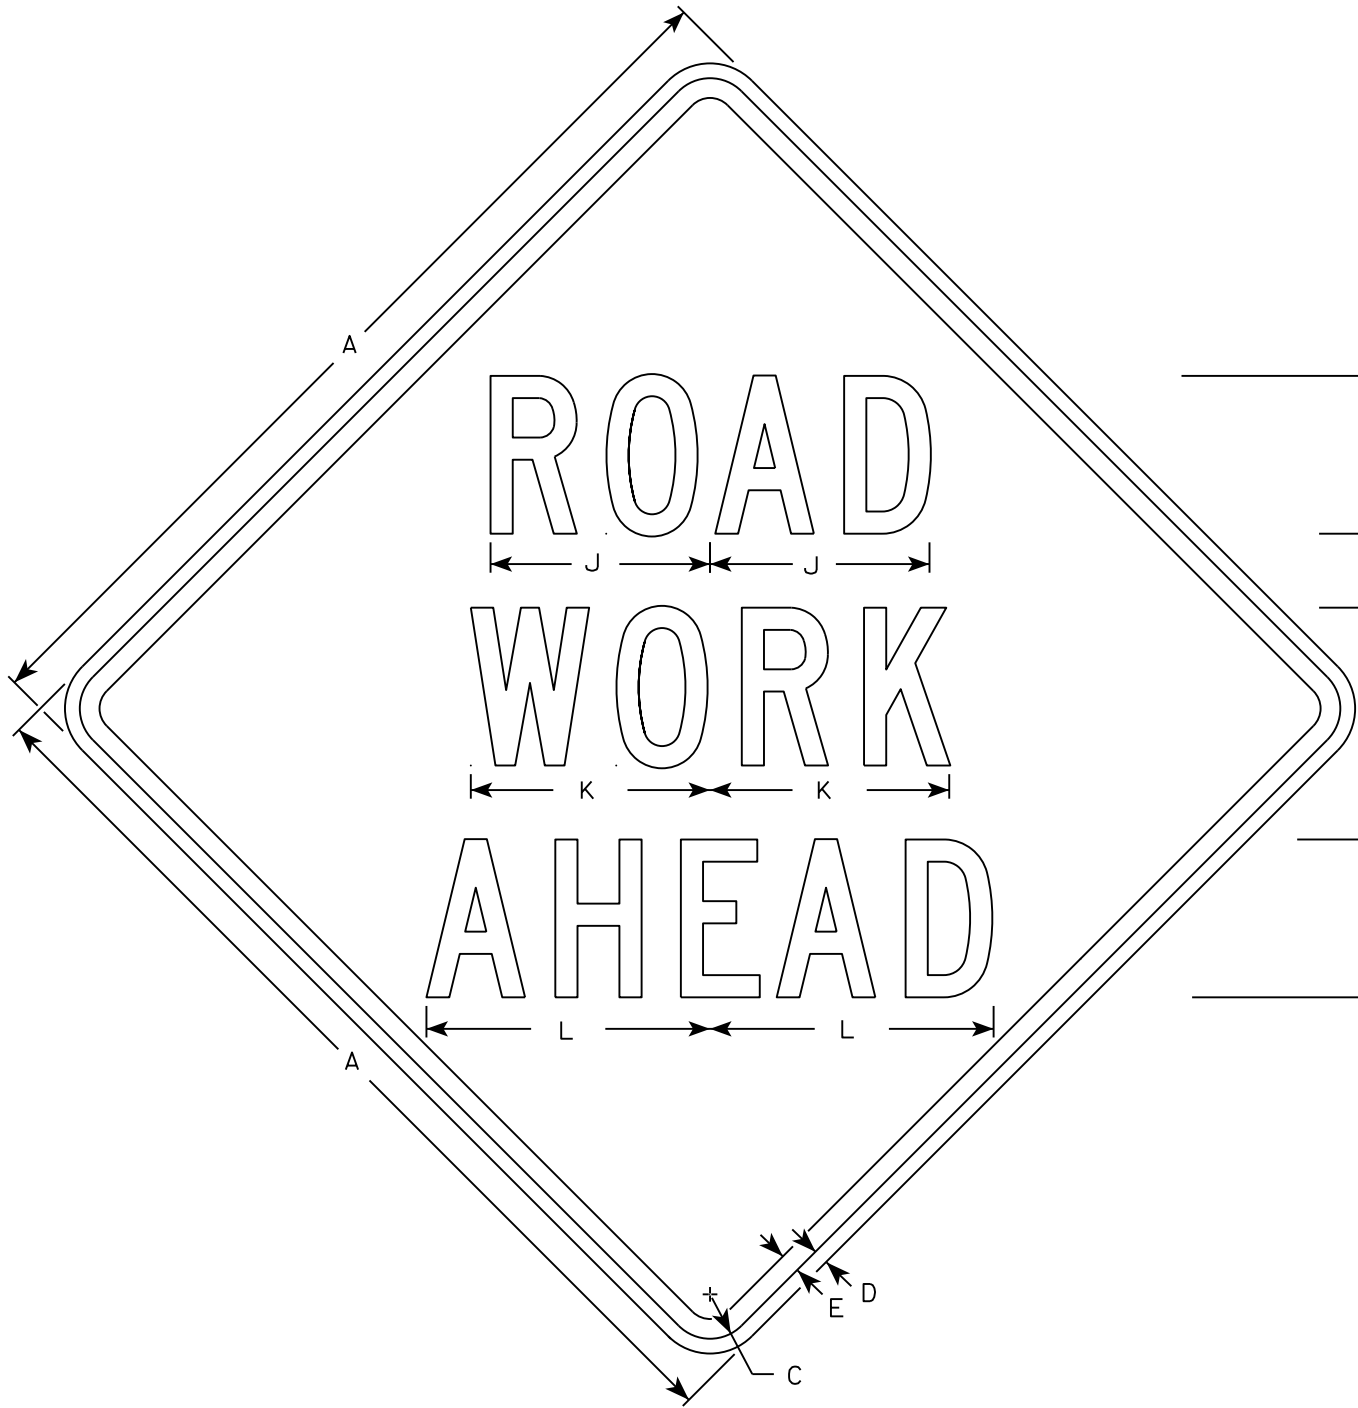


W20-1A

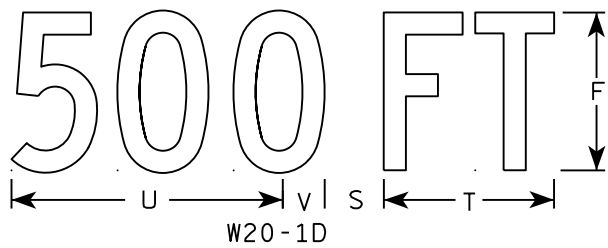

W20-1D

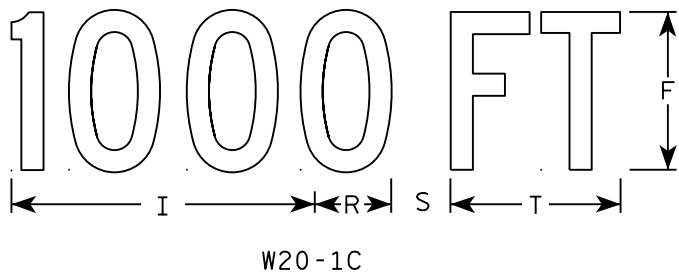


W20-1C

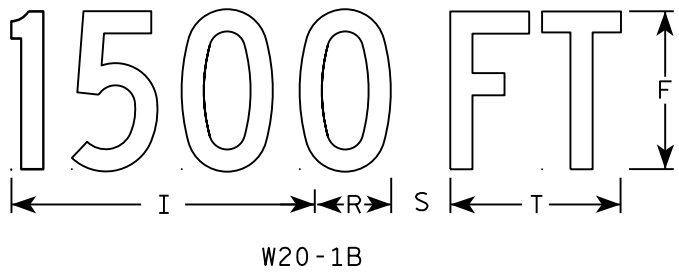


W20-1B



W20-1G

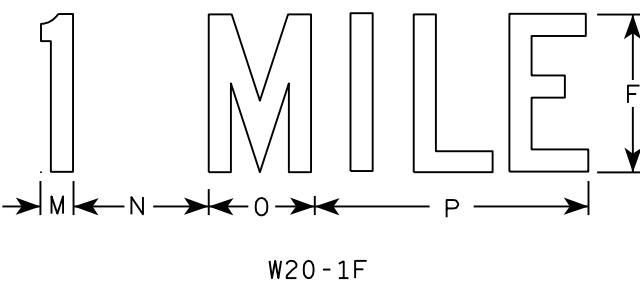

W20-1F

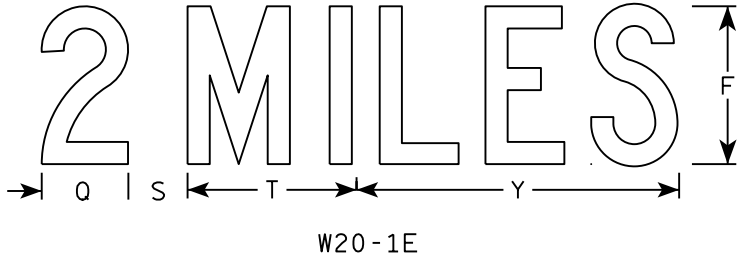

W20-1E

NOTES

- 1. Sign is Type II - Type F Reflective
- 2. Color:
Background - Orange
Message - Black
- 3. Message Series - C
- 4. Corners may be square or rounded when base material is plywood but borders shall be rounded as shown. When base material is metal, the corners and borders shall be rounded.


SIZE	A	B	C	D	E	F	G	H	I	J	K	L	M	N	O	P	Q	R	S	T	U	V	W	X	Y	Z	Area sq. ft.
1	36		1 3/8	1/2	5/8	5	2 5/8	3 1/4	10 1/8	7	7 5/8	8 7/8	1 1/8	4 1/2	3 1/2	9		2 1/2	2 1/4	5 5/8	9	1 3/8	8	1 3/4	10 3/4	6	9.0
2S	48		2 1/4	3/4	1	8	3 3/4	5 1/8	15 3/8	11 1/8	12 1/8	14 3/8	1 5/8	6 7/8	5 3/8	13 7/8	4 3/8	3 7/8	3	8 5/8	13 3/4	2 1/8	11 7/8	2 3/4	16 3/8	9	16.0
2M	48		2 1/4	3/4	1	8	3 3/4	5 1/8	15 3/8	11 1/8	12 1/8	14 3/8	1 5/8	6 7/8	5 3/8	13 7/8	4 3/8	3 7/8	3	8 5/8	13 3/4	2 1/8	11 7/8	2 3/4	16 3/8	9	16.0
3	48		2 1/4	3/4	1	8	3 3/4	5 1/8	15 3/8	11 1/8	12 1/8	14 3/8	1 5/8	6 7/8	5 3/8	13 7/8	4 3/8	3 7/8	3	8 5/8	13 3/4	2 1/8	11 7/8	2 3/4	16 3/8	9	16.0
4	48		2 1/4	3/4	1	8	3 3/4	5 1/8	15 3/8	11 1/8	12 1/8	14 3/8	1 5/8	6 7/8	5 3/8	13 7/8	4 3/8	3 7/8	3	8 5/8	13 3/4	2 1/8	11 7/8	2 3/4	16 3/8	9	16.0
5	48		2 1/4	3/4	1	8	3 3/4	5 1/8	15 3/8	11 1/8	12 1/8	14 3/8	1 5/8	6 7/8	5 3/8	13 7/8	4 3/8	3 7/8	3	8 5/8	13 3/4	2 1/8	11 7/8	2 3/4	16 3/8	9	16.0

STANDARD SIGN
W20-1A, B, C, D, F & G

WISCONSIN DEPT OF TRANSPORTATION

APPROVED *Matthew R. Rauch*
for State Traffic Engineer

DATE 5/07/15 PLATE NO. W20-1.10

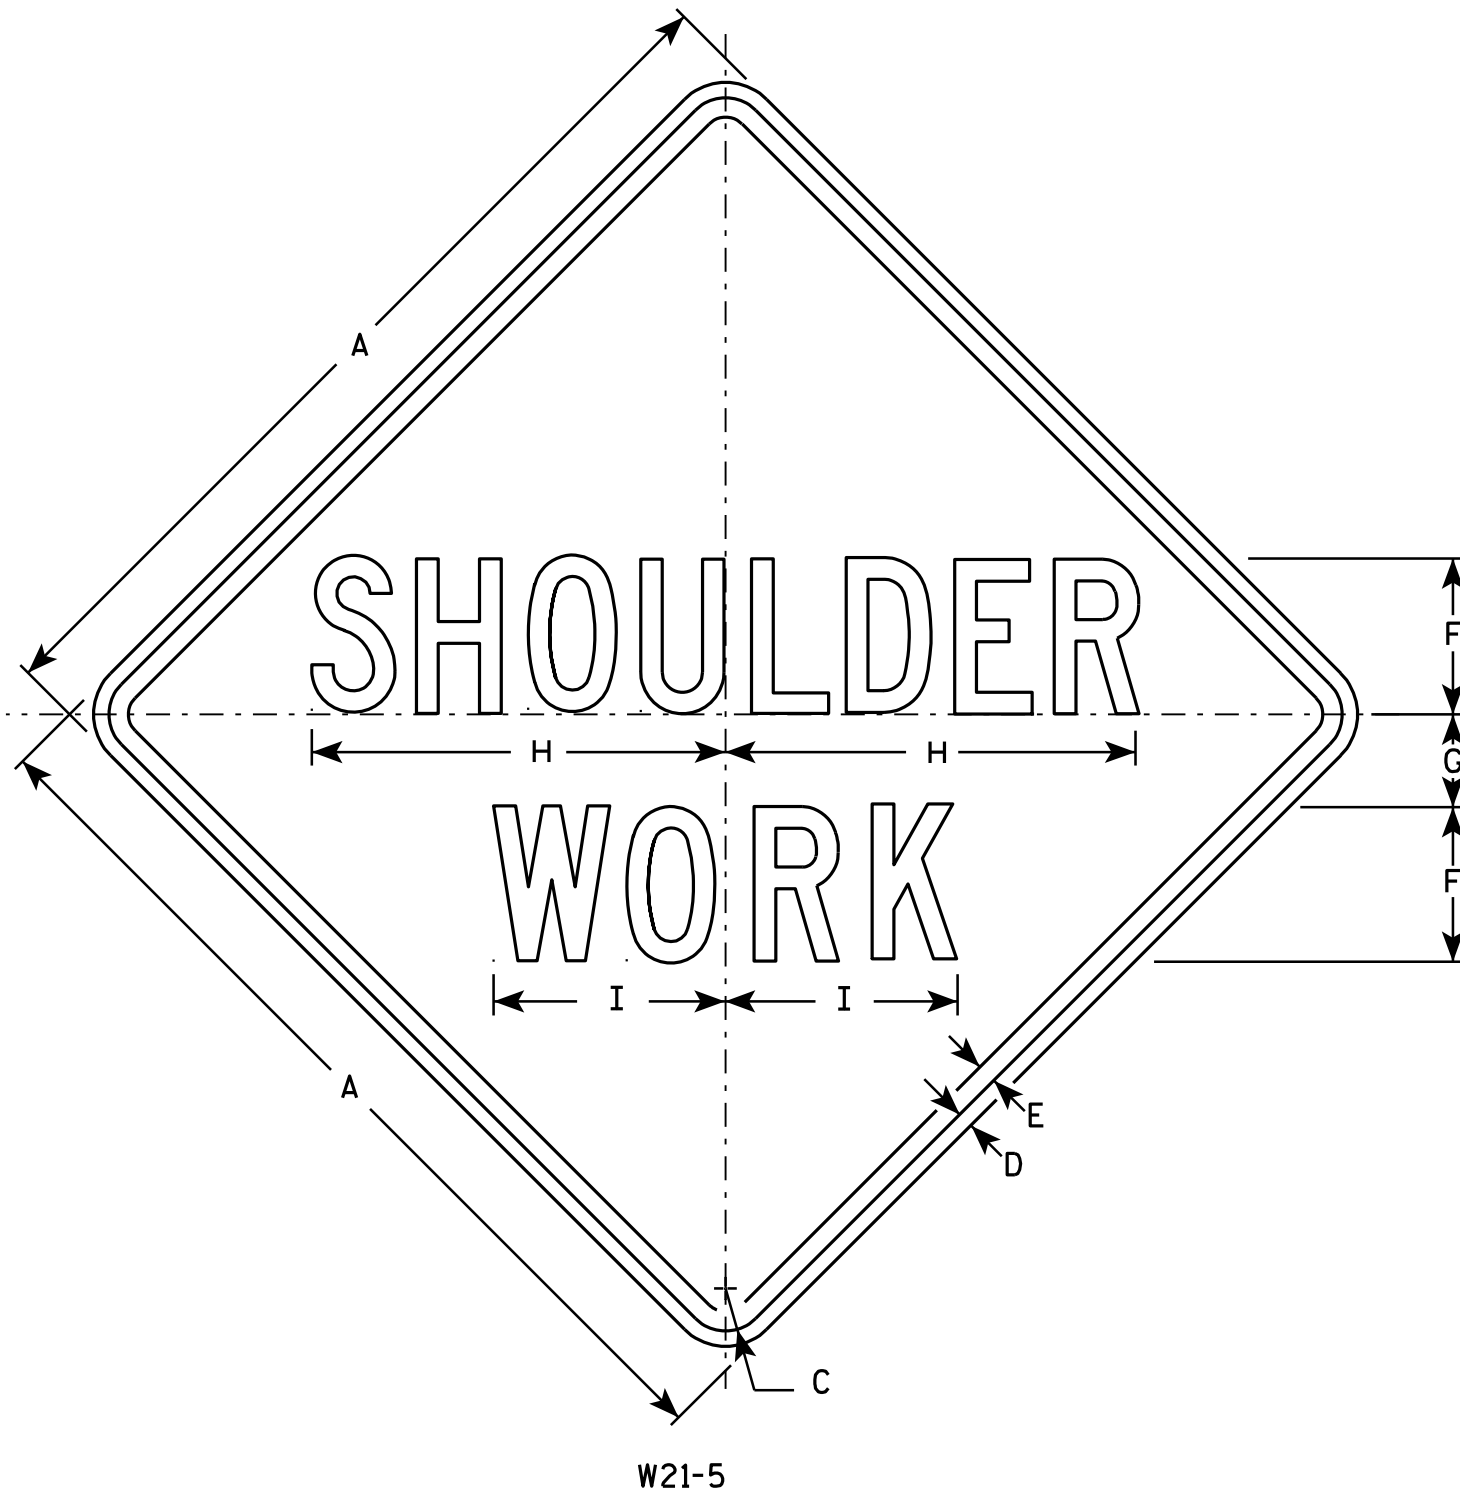

NOTES

1. Sign is Type II - Type F Reflective - reference WIS DOT Standard Specification for HIGHWAY and STRUCTURE CONSTRUCTION latest edition.
2. Color:
Background - Orange
Message - Black
3. Message Series - C
4. Corners may be square or rounded when base material is plywood but borders shall be rounded as shown. When base material is metal, the corners and borders shall be rounded.

SIZE	A	B	C	D	E	F	G	H	I	J	K	L	M	N	O	P	Q	R	S	T	U	V	W	X	Y	Z	Area sq. ft.
1	24		1 1/8	3/8	1/2	4	2 1/2	10 3/4	6																		4.0
2S	30		1 3/8	1/2	5/8	5	3	13 3/8	7 1/2																		6.25
2M	30		1 3/8	1/2	5/8	5	3	13 3/8	7 1/2																		6.25
3	36		1 5/8	5/8	3/4	6	3 1/2	16	9																		9.0
4	48		2 1/4	3/4	1	8	5	21 3/8	11 1/4																		16.0
5	48		2 1/4	3/4	1	8	5	21 3/8	11 1/4																		16.0

STANDARD SIGN

W21-5

WISCONSIN DEPT OF TRANSPORTATION

APPROVED *Matthew R. Rauch*
for State Traffic Engineer
DATE 3/21/11 PLATE NO. W21-5.5


PROJECT NO:

HWY:

COUNTY:

SHEET NO: 156

E

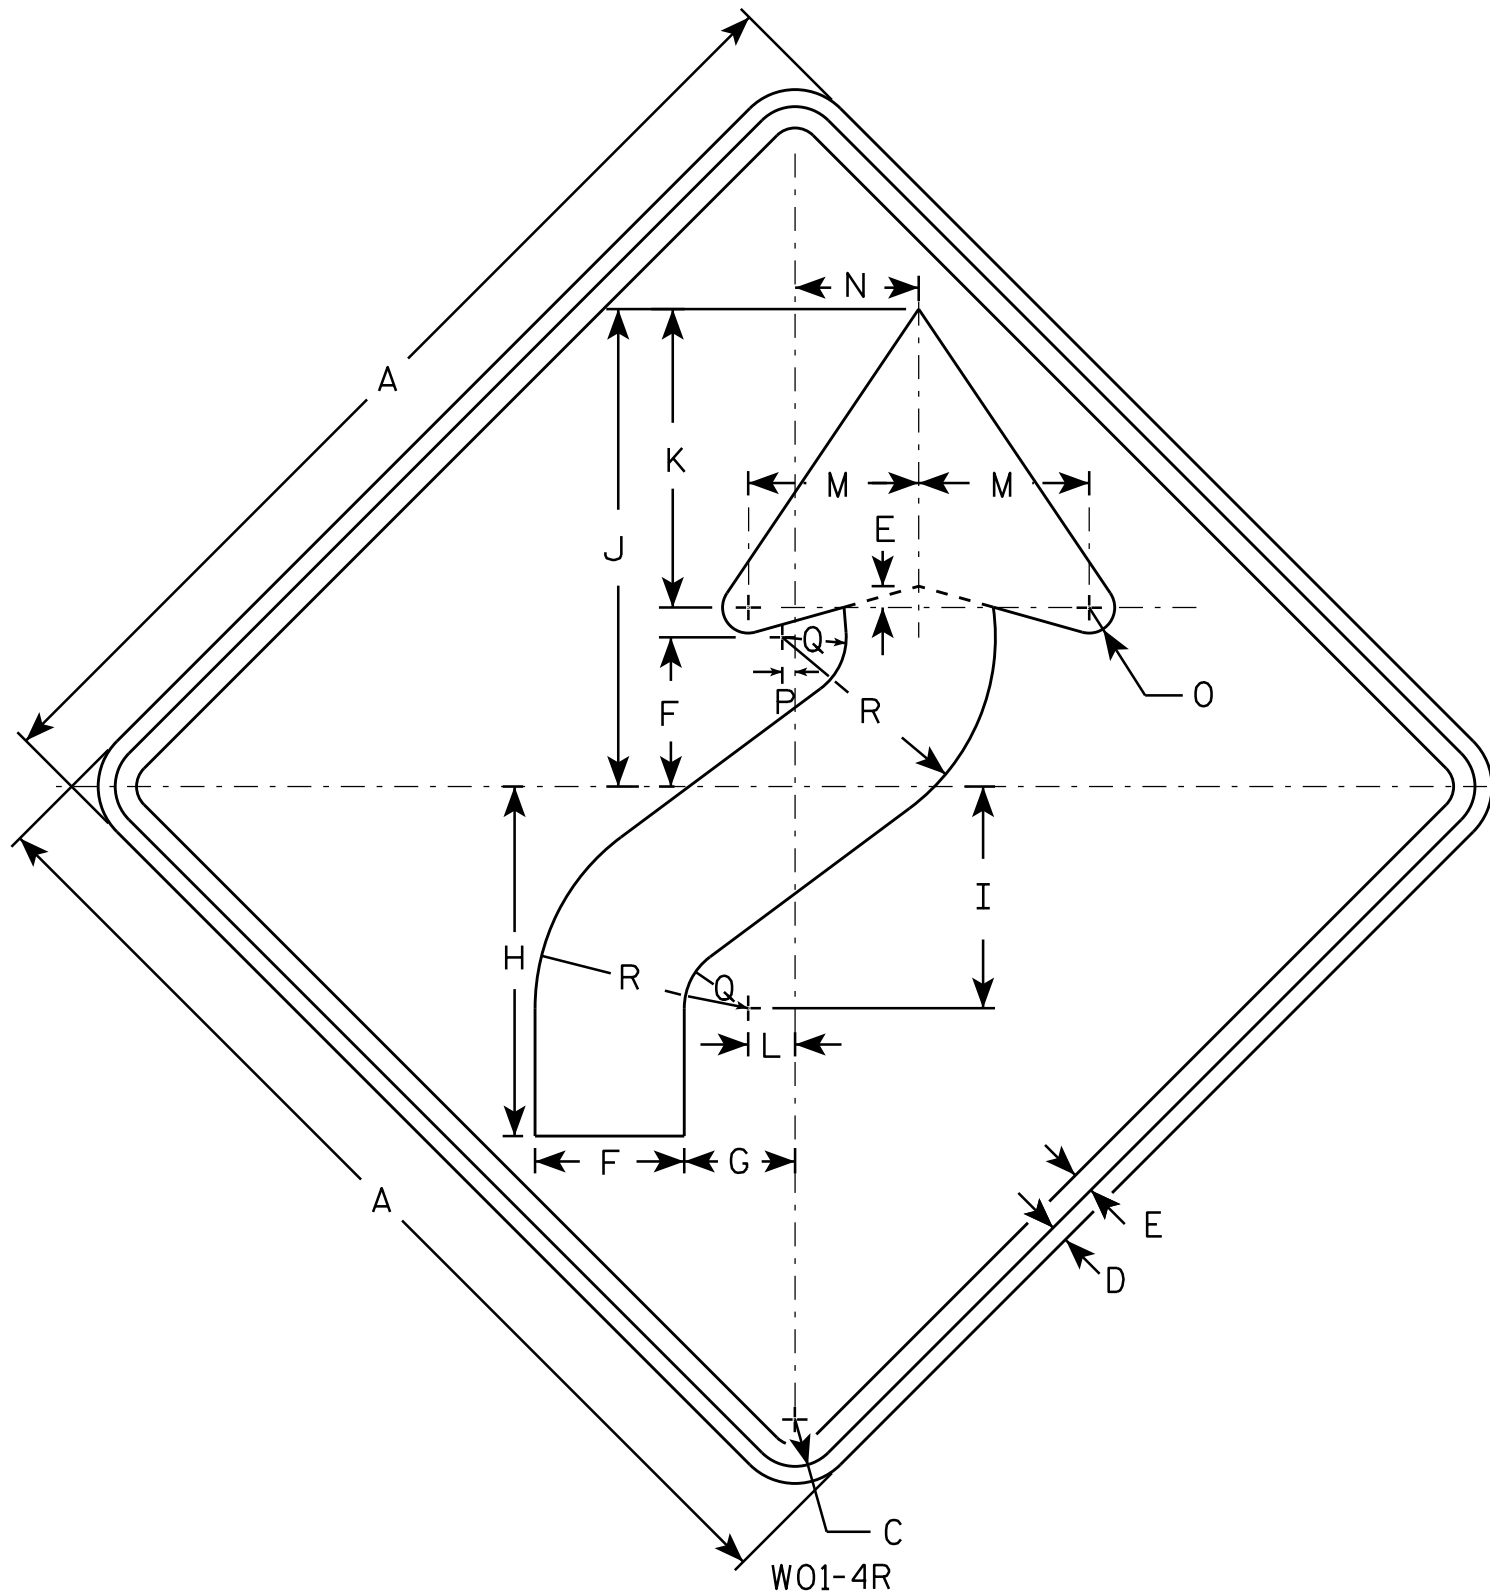


NOTES

1. Sign is Type II - Type F Reflective - reference WIS DOT Standard Specification for HIGHWAY and STRUCTURE CONSTRUCTION latest edition.
2. Color:
Background - Orange
Message - Black
3. Corners may be square or rounded when base material is plywood but borders shall be rounded as shown. When base material is metal, the corners and borders shall be rounded.
4. W01-4L is the same as W01-4R except the arrow is reversed along the vertical centerline.

SIZE	A	B	C	D	E	F	G	H	I	J	K	L	M	N	O	P	Q	R	S	T	U	V	W	X	Y	Z	Area sq. ft.
1	36		1 5/8	5/8	3/4	5 1/4	4	12 3/8	7 7/8	16 7/8	10 1/2	1 5/8	6	4 1/2	1	1/2	2 1/4	7 1/2									9.0
2S	48		2 1/4	3/4	1	7	5 1/4	16 1/2	10 1/2	22 1/2	14	2 1/4	8	6	1 1/4	5/8	3	10									16.0
2M	48		2 1/4	3/4	1	7	5 1/4	16 1/2	10 1/2	22 1/2	14	2 1/4	8	6	1 1/4	5/8	3	10									16.0
3	48		2 1/4	3/4	1	7	5 1/4	16 1/2	10 1/2	22 1/2	14	2 1/4	8	6	1 1/4	5/8	3	10									16.0
4	48		2 1/4	3/4	1	7	5 1/4	16 1/2	10 1/2	22 1/2	14	2 1/4	8	6	1 1/4	5/8	3	10									16.0
5	48		2 1/4	3/4	1	7	5 1/4	16 1/2	10 1/2	22 1/2	14	2 1/4	8	6	1 1/4	5/8	3	10									16.0

STANDARD SIGN W01-4

WISCONSIN DEPT OF TRANSPORTATION

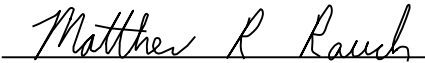APPROVED 
for State Traffic Engineer

DATE 11/18/13 PLATE NO. W01-4.1
157


PROJECT NO:


HWY:


COUNTY:


SHEET NO:


E

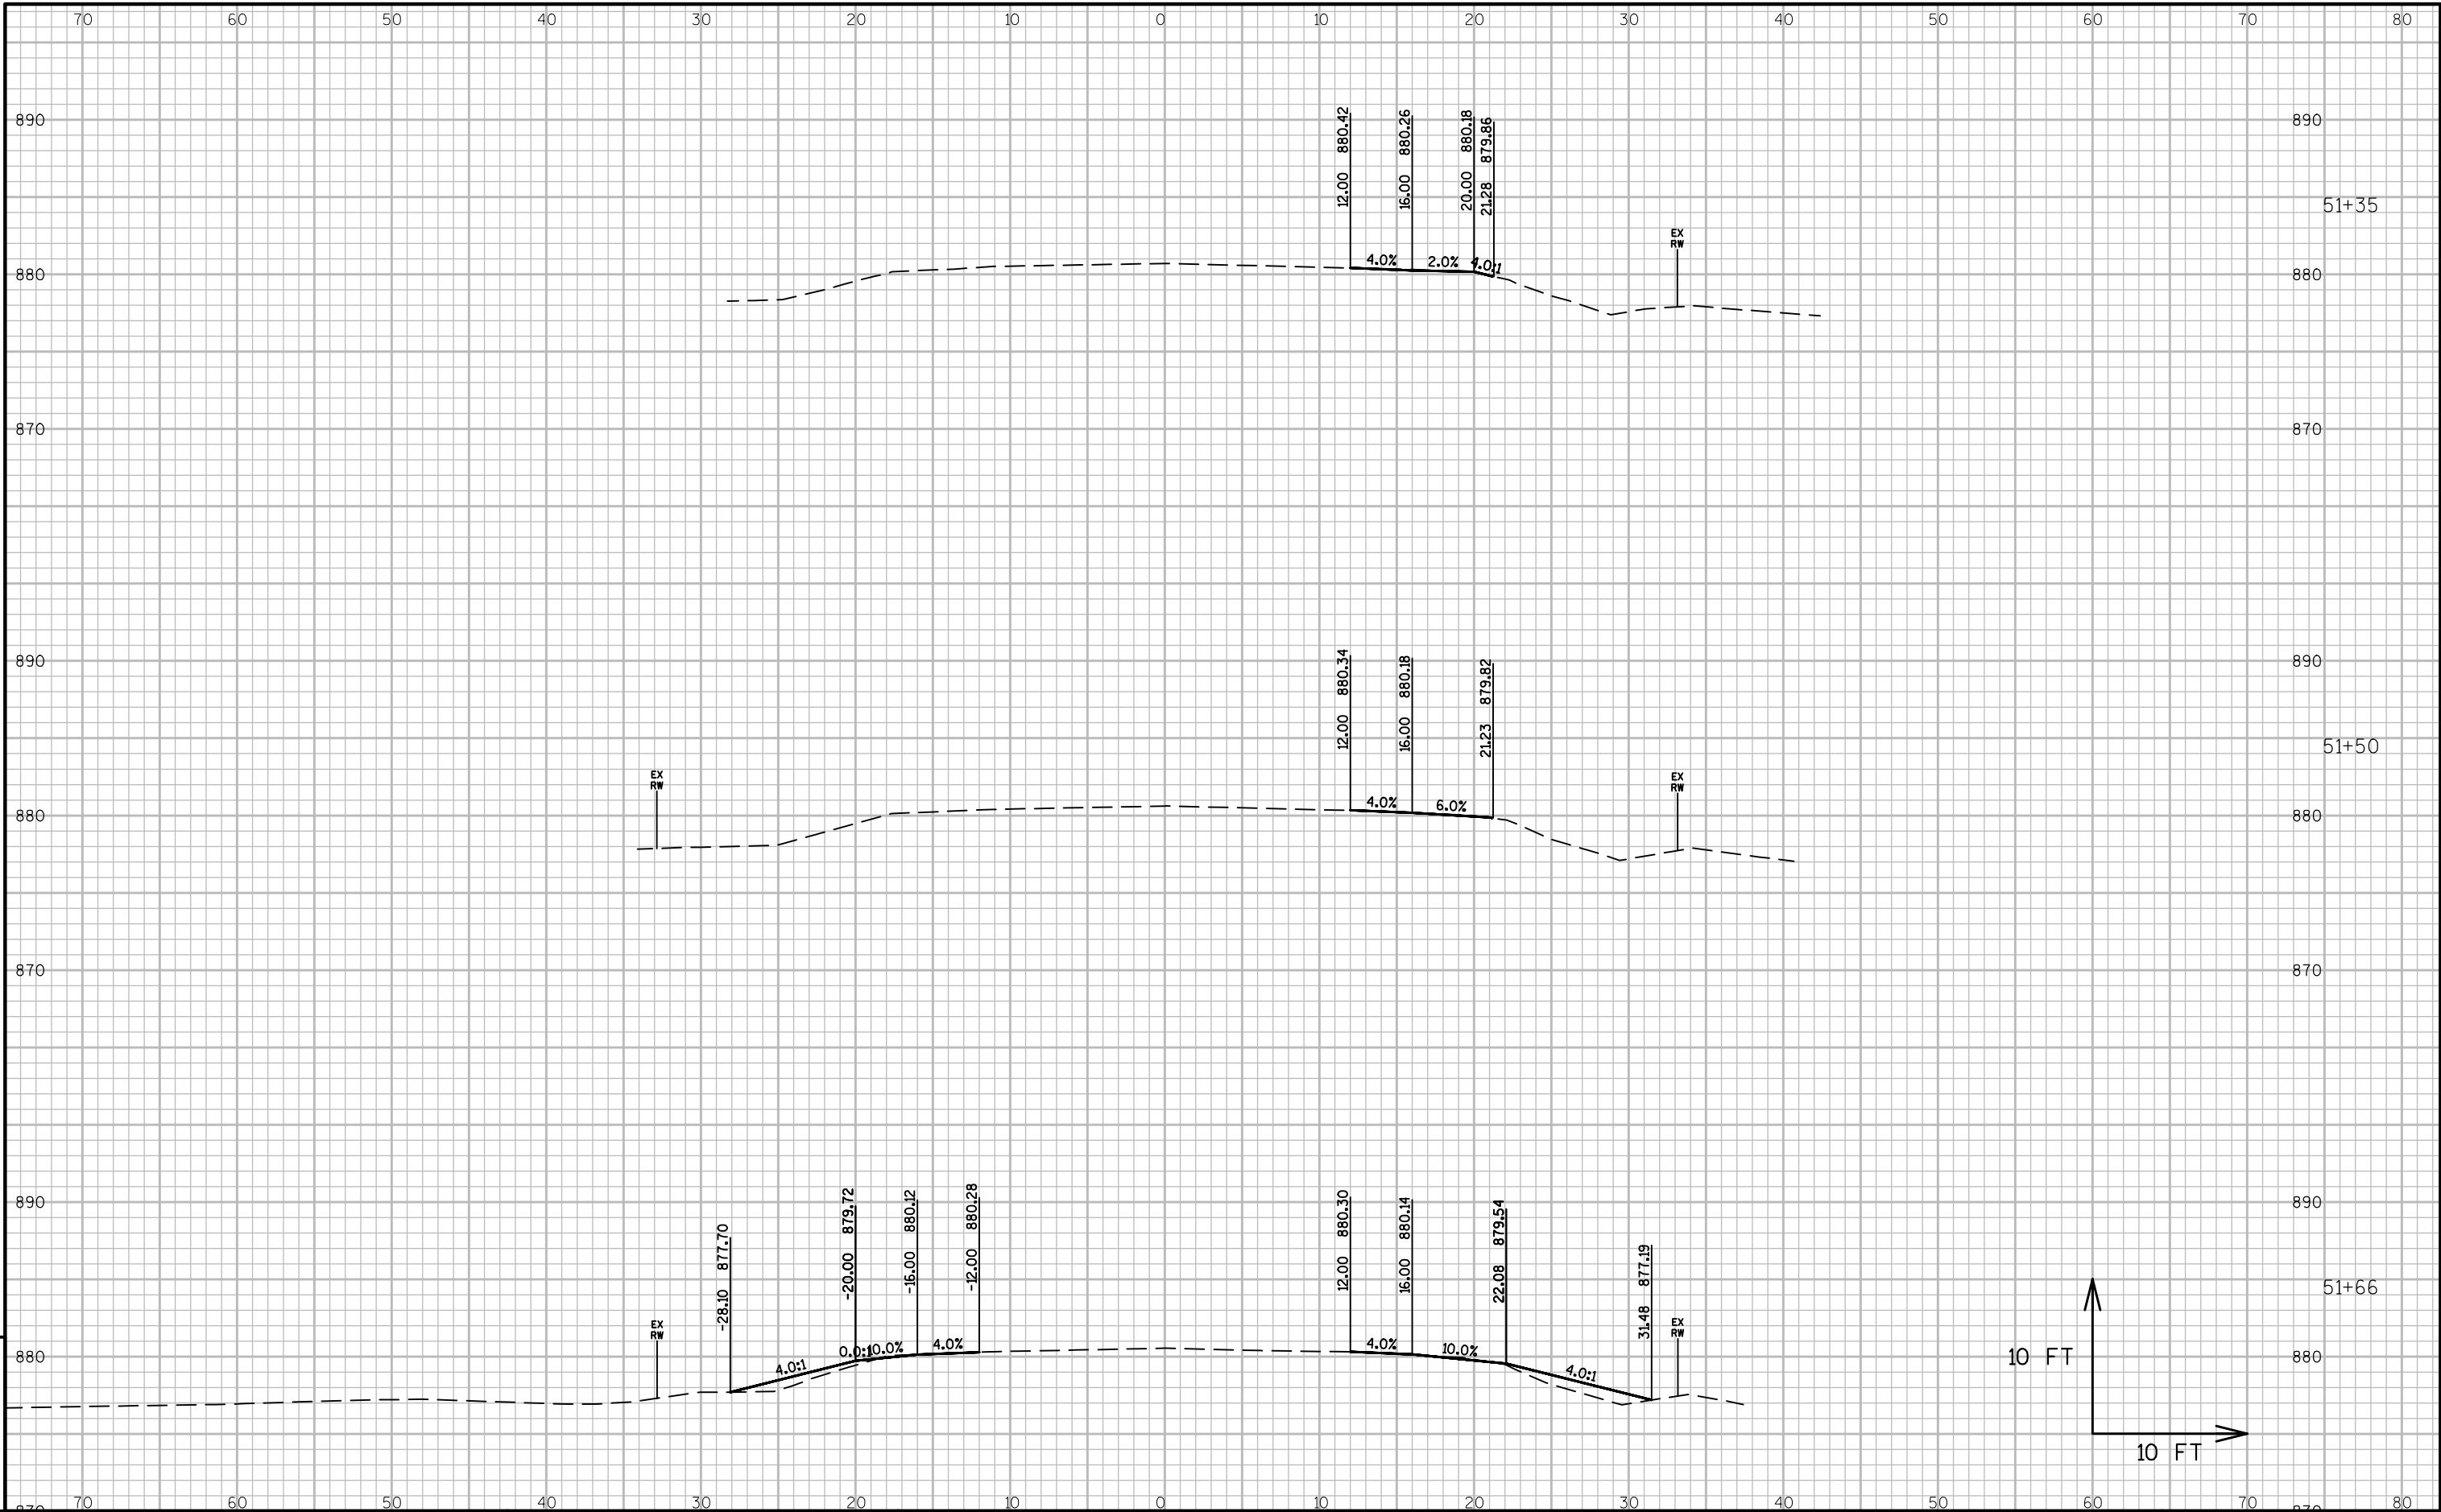


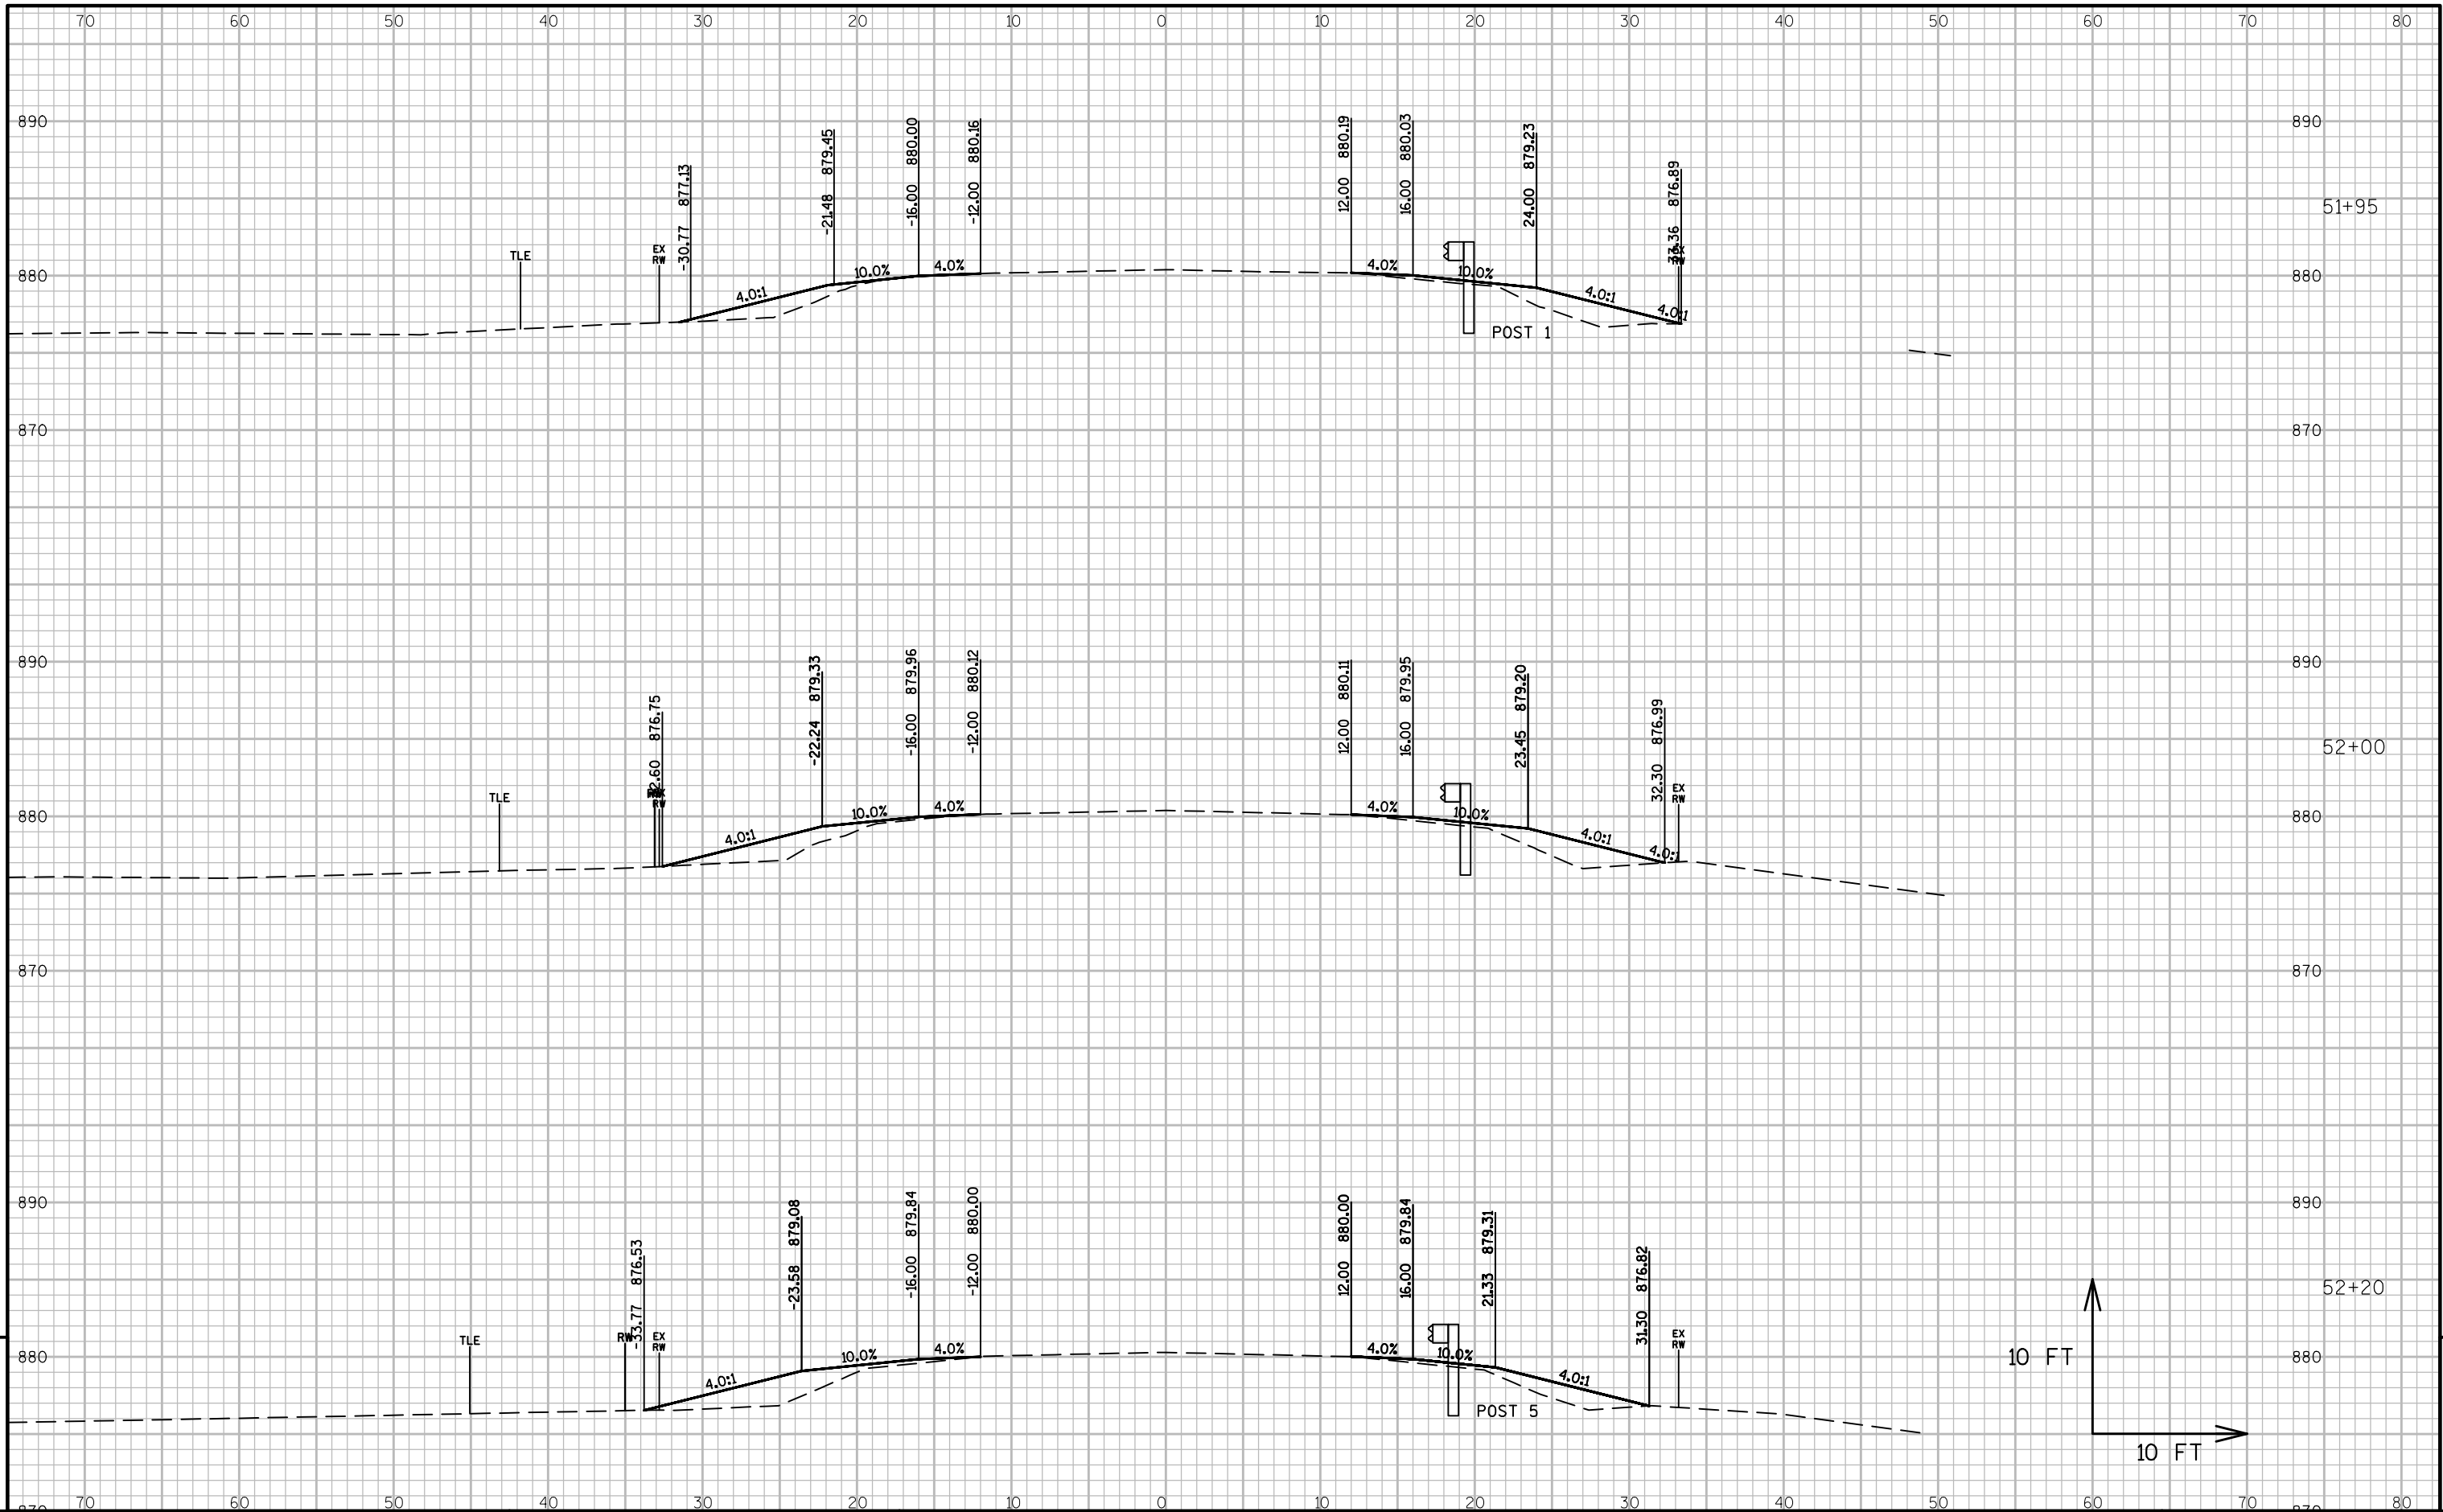


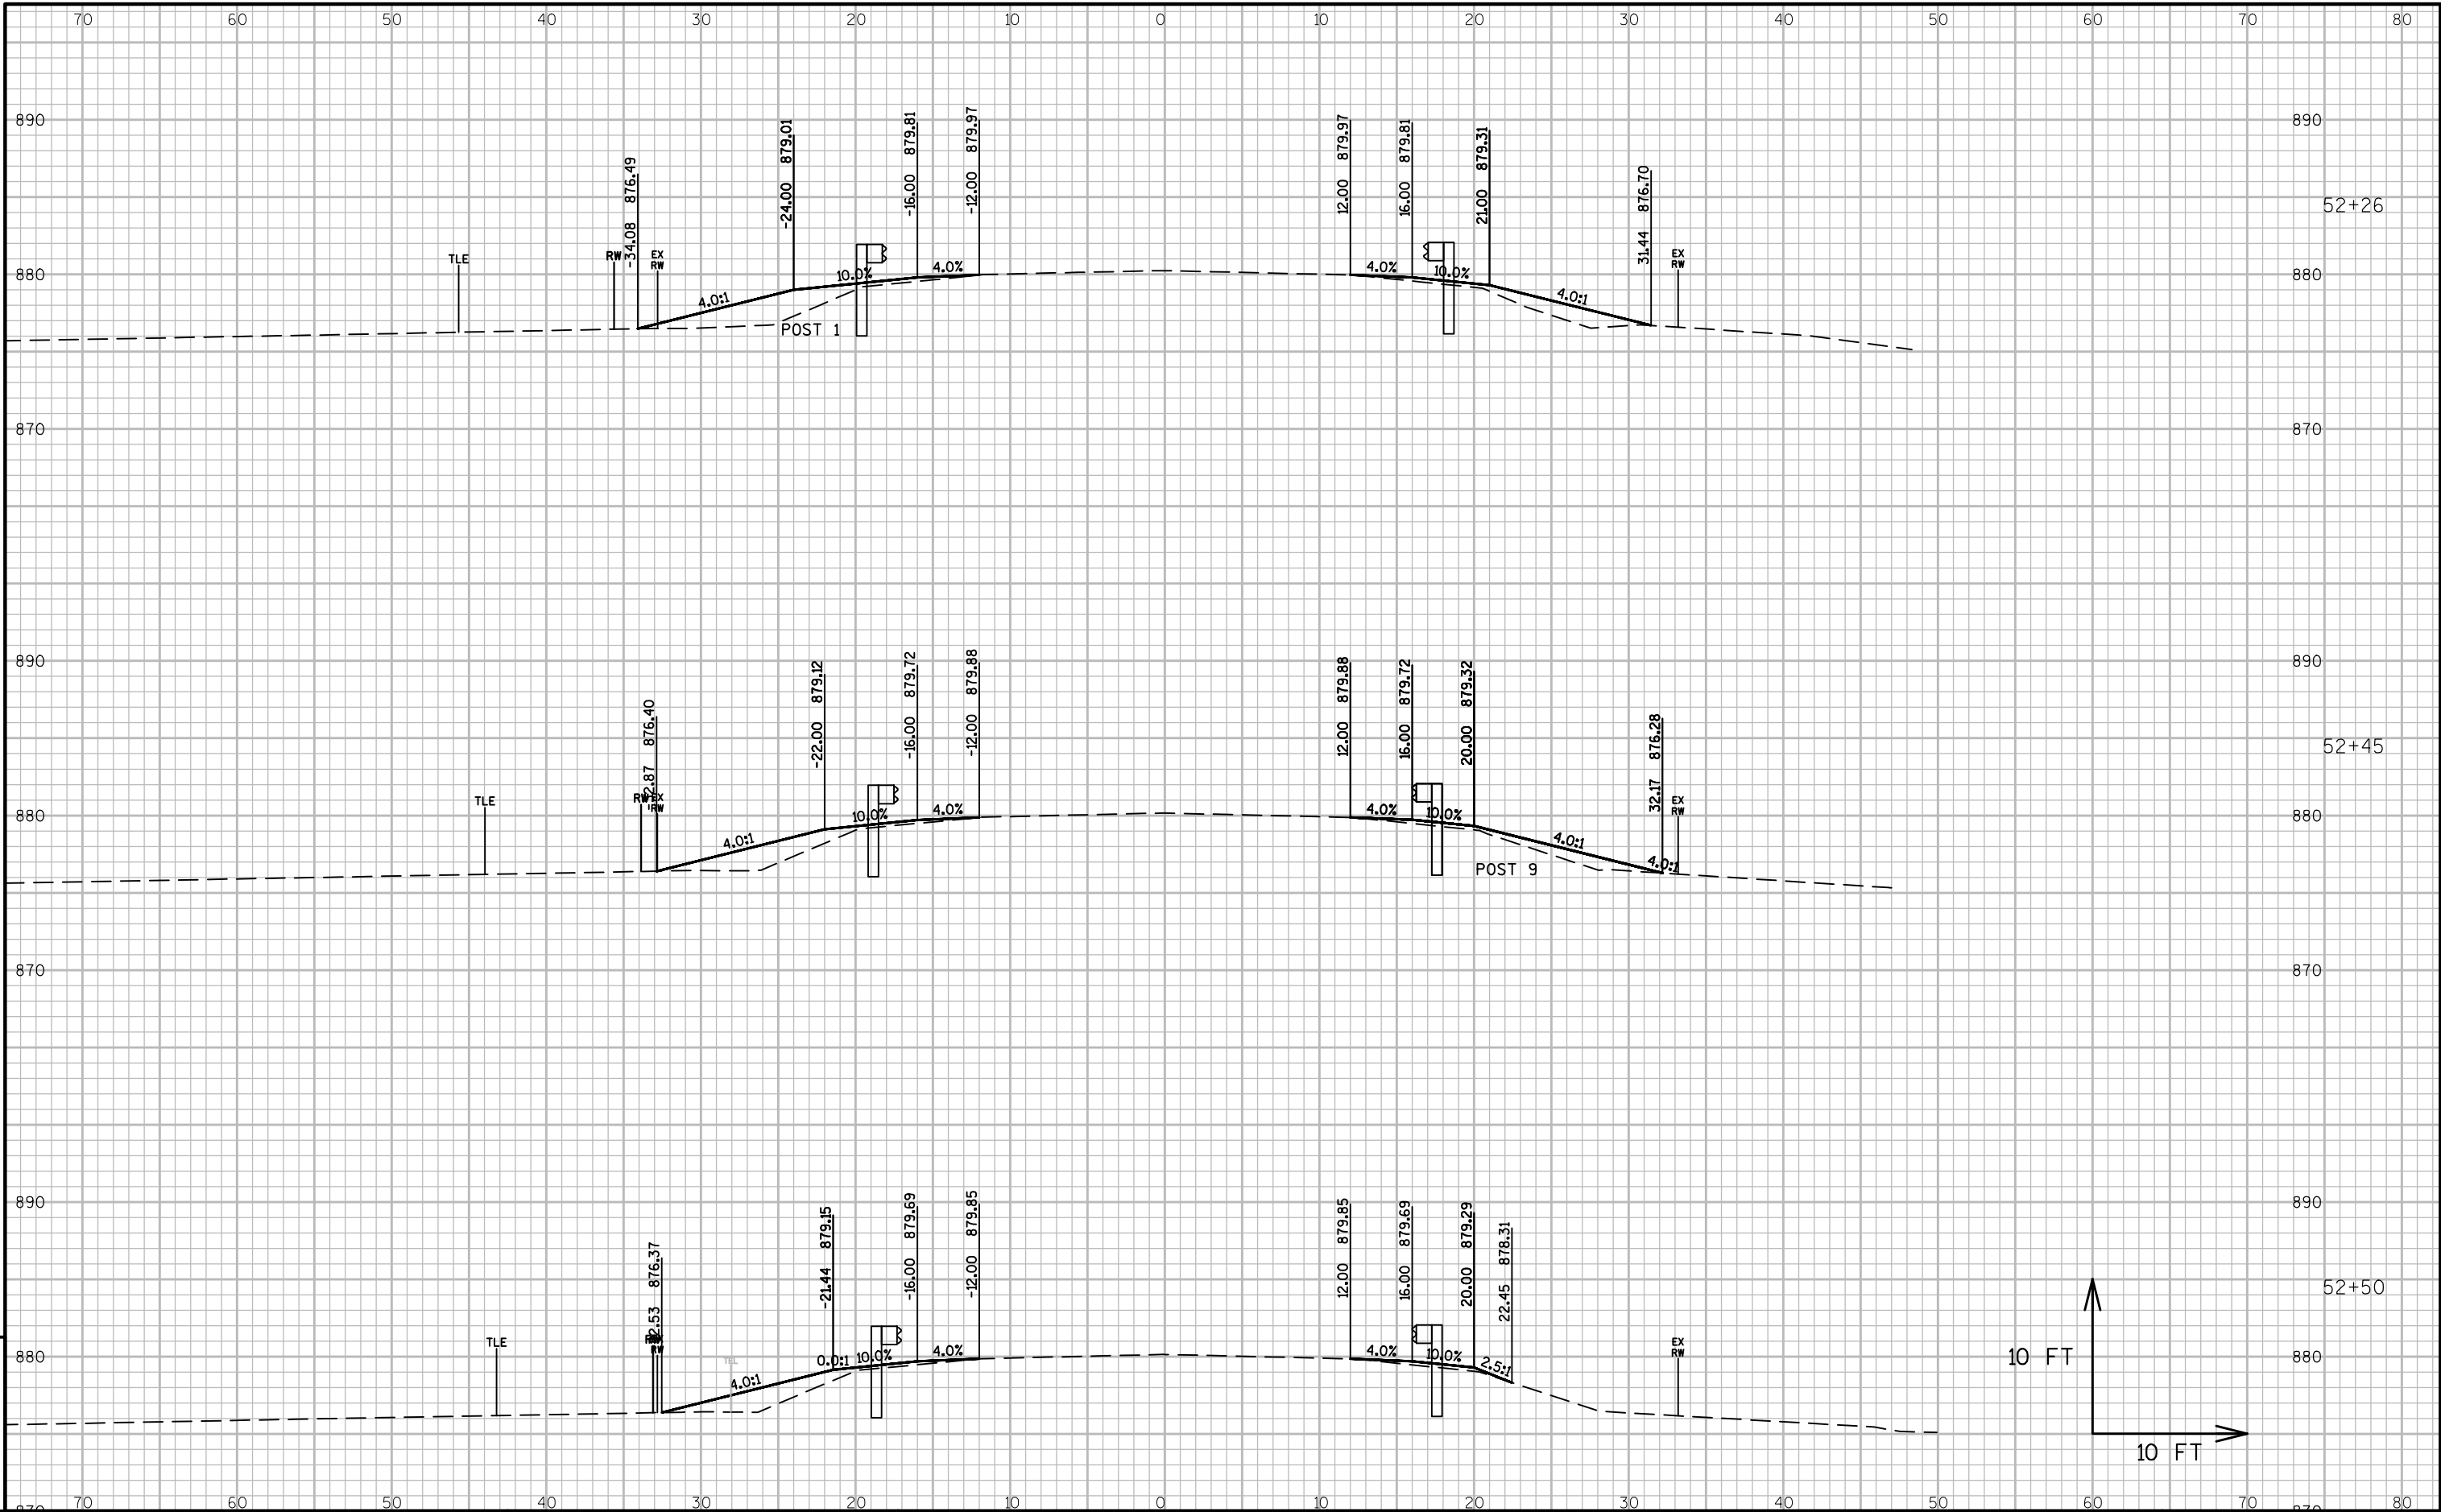


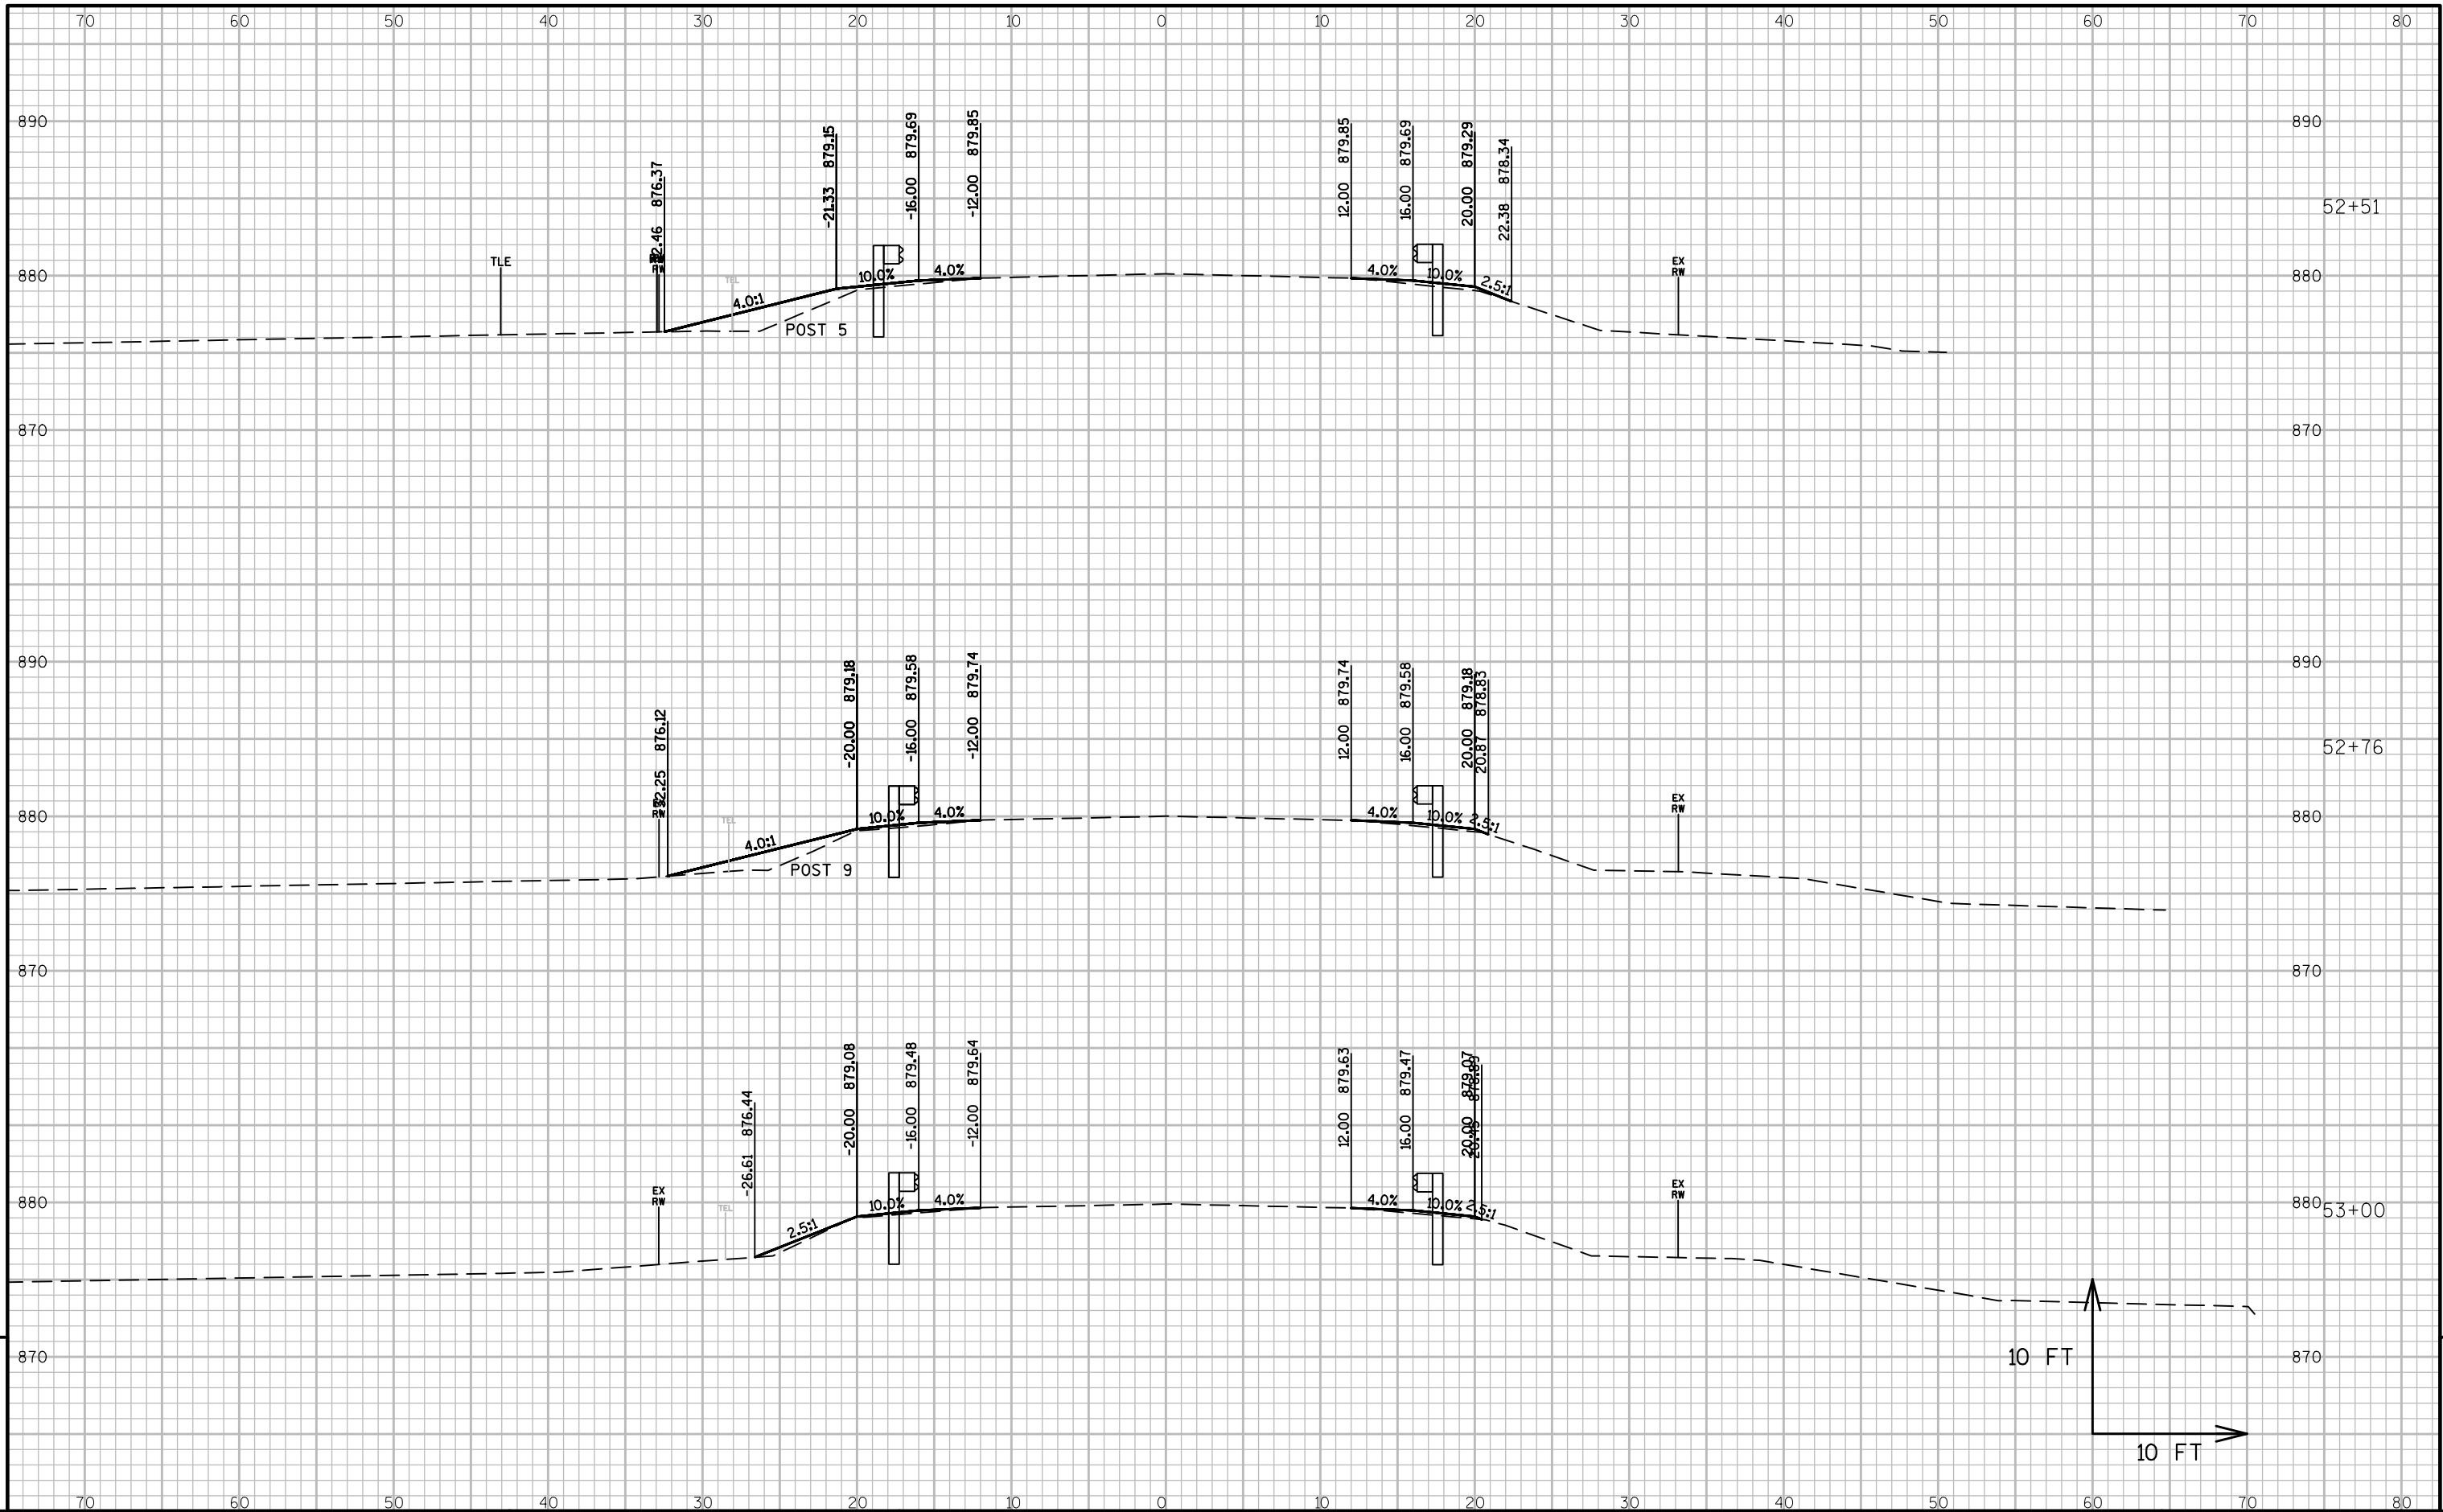


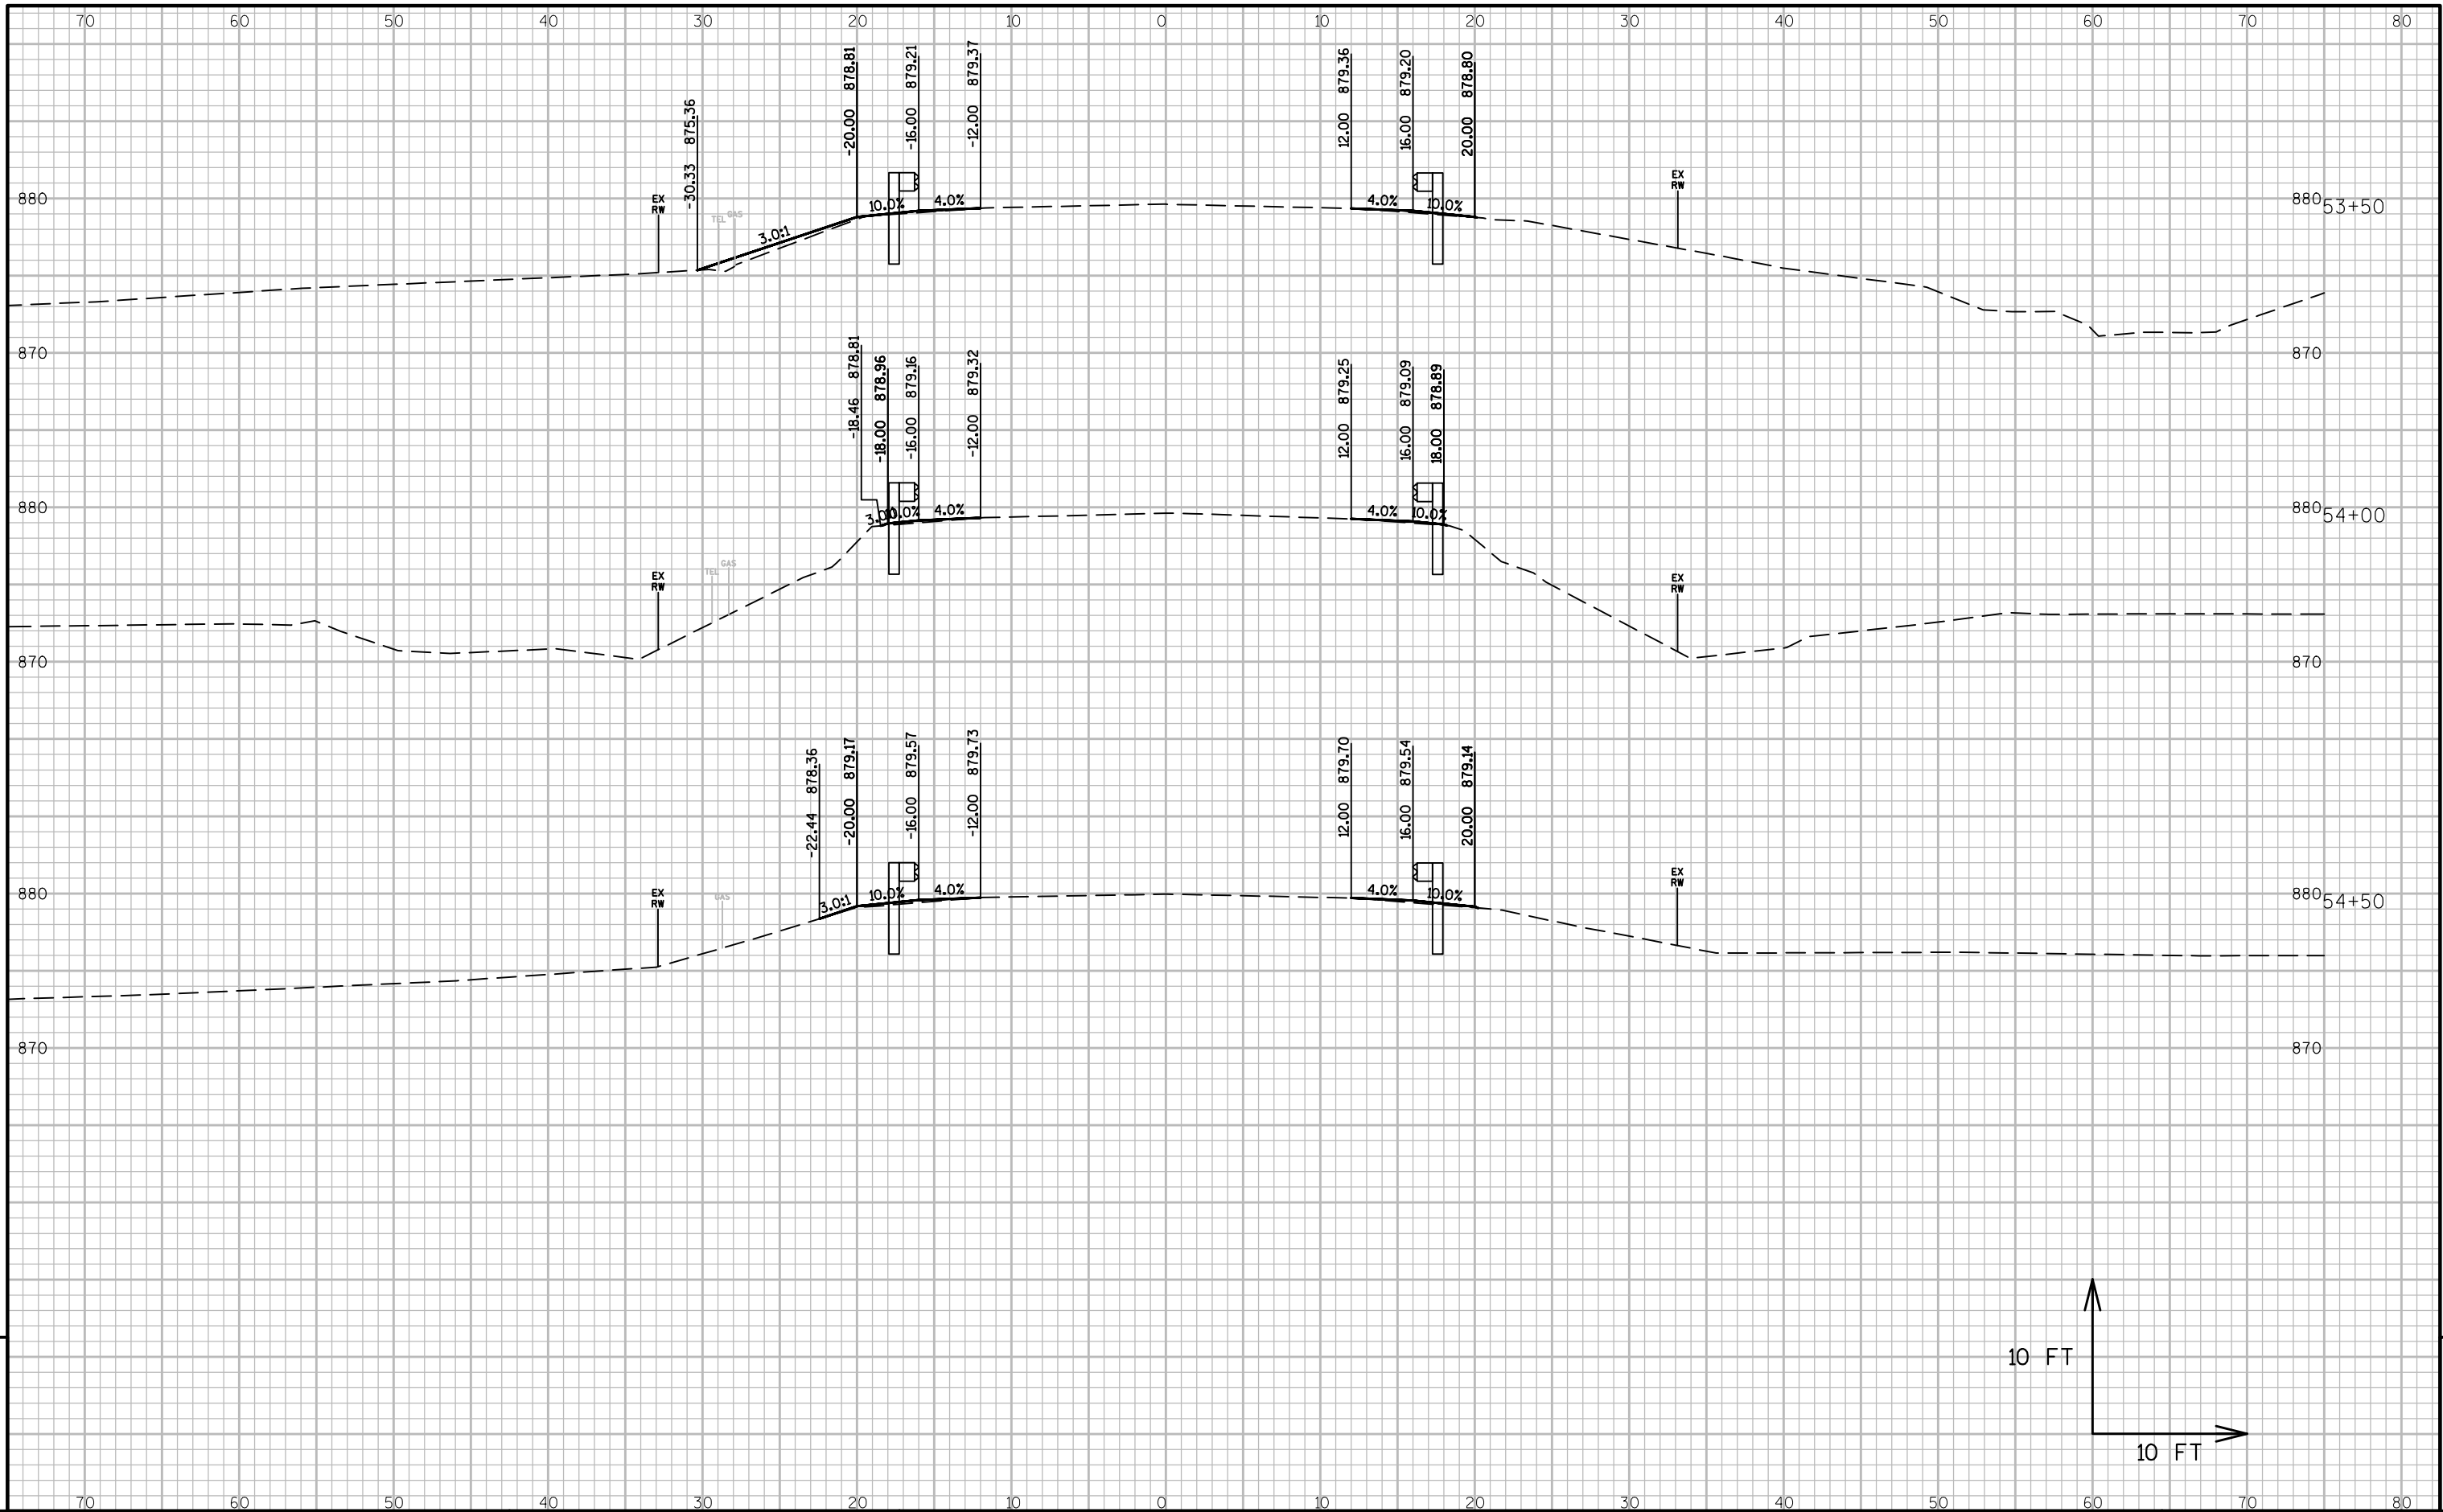


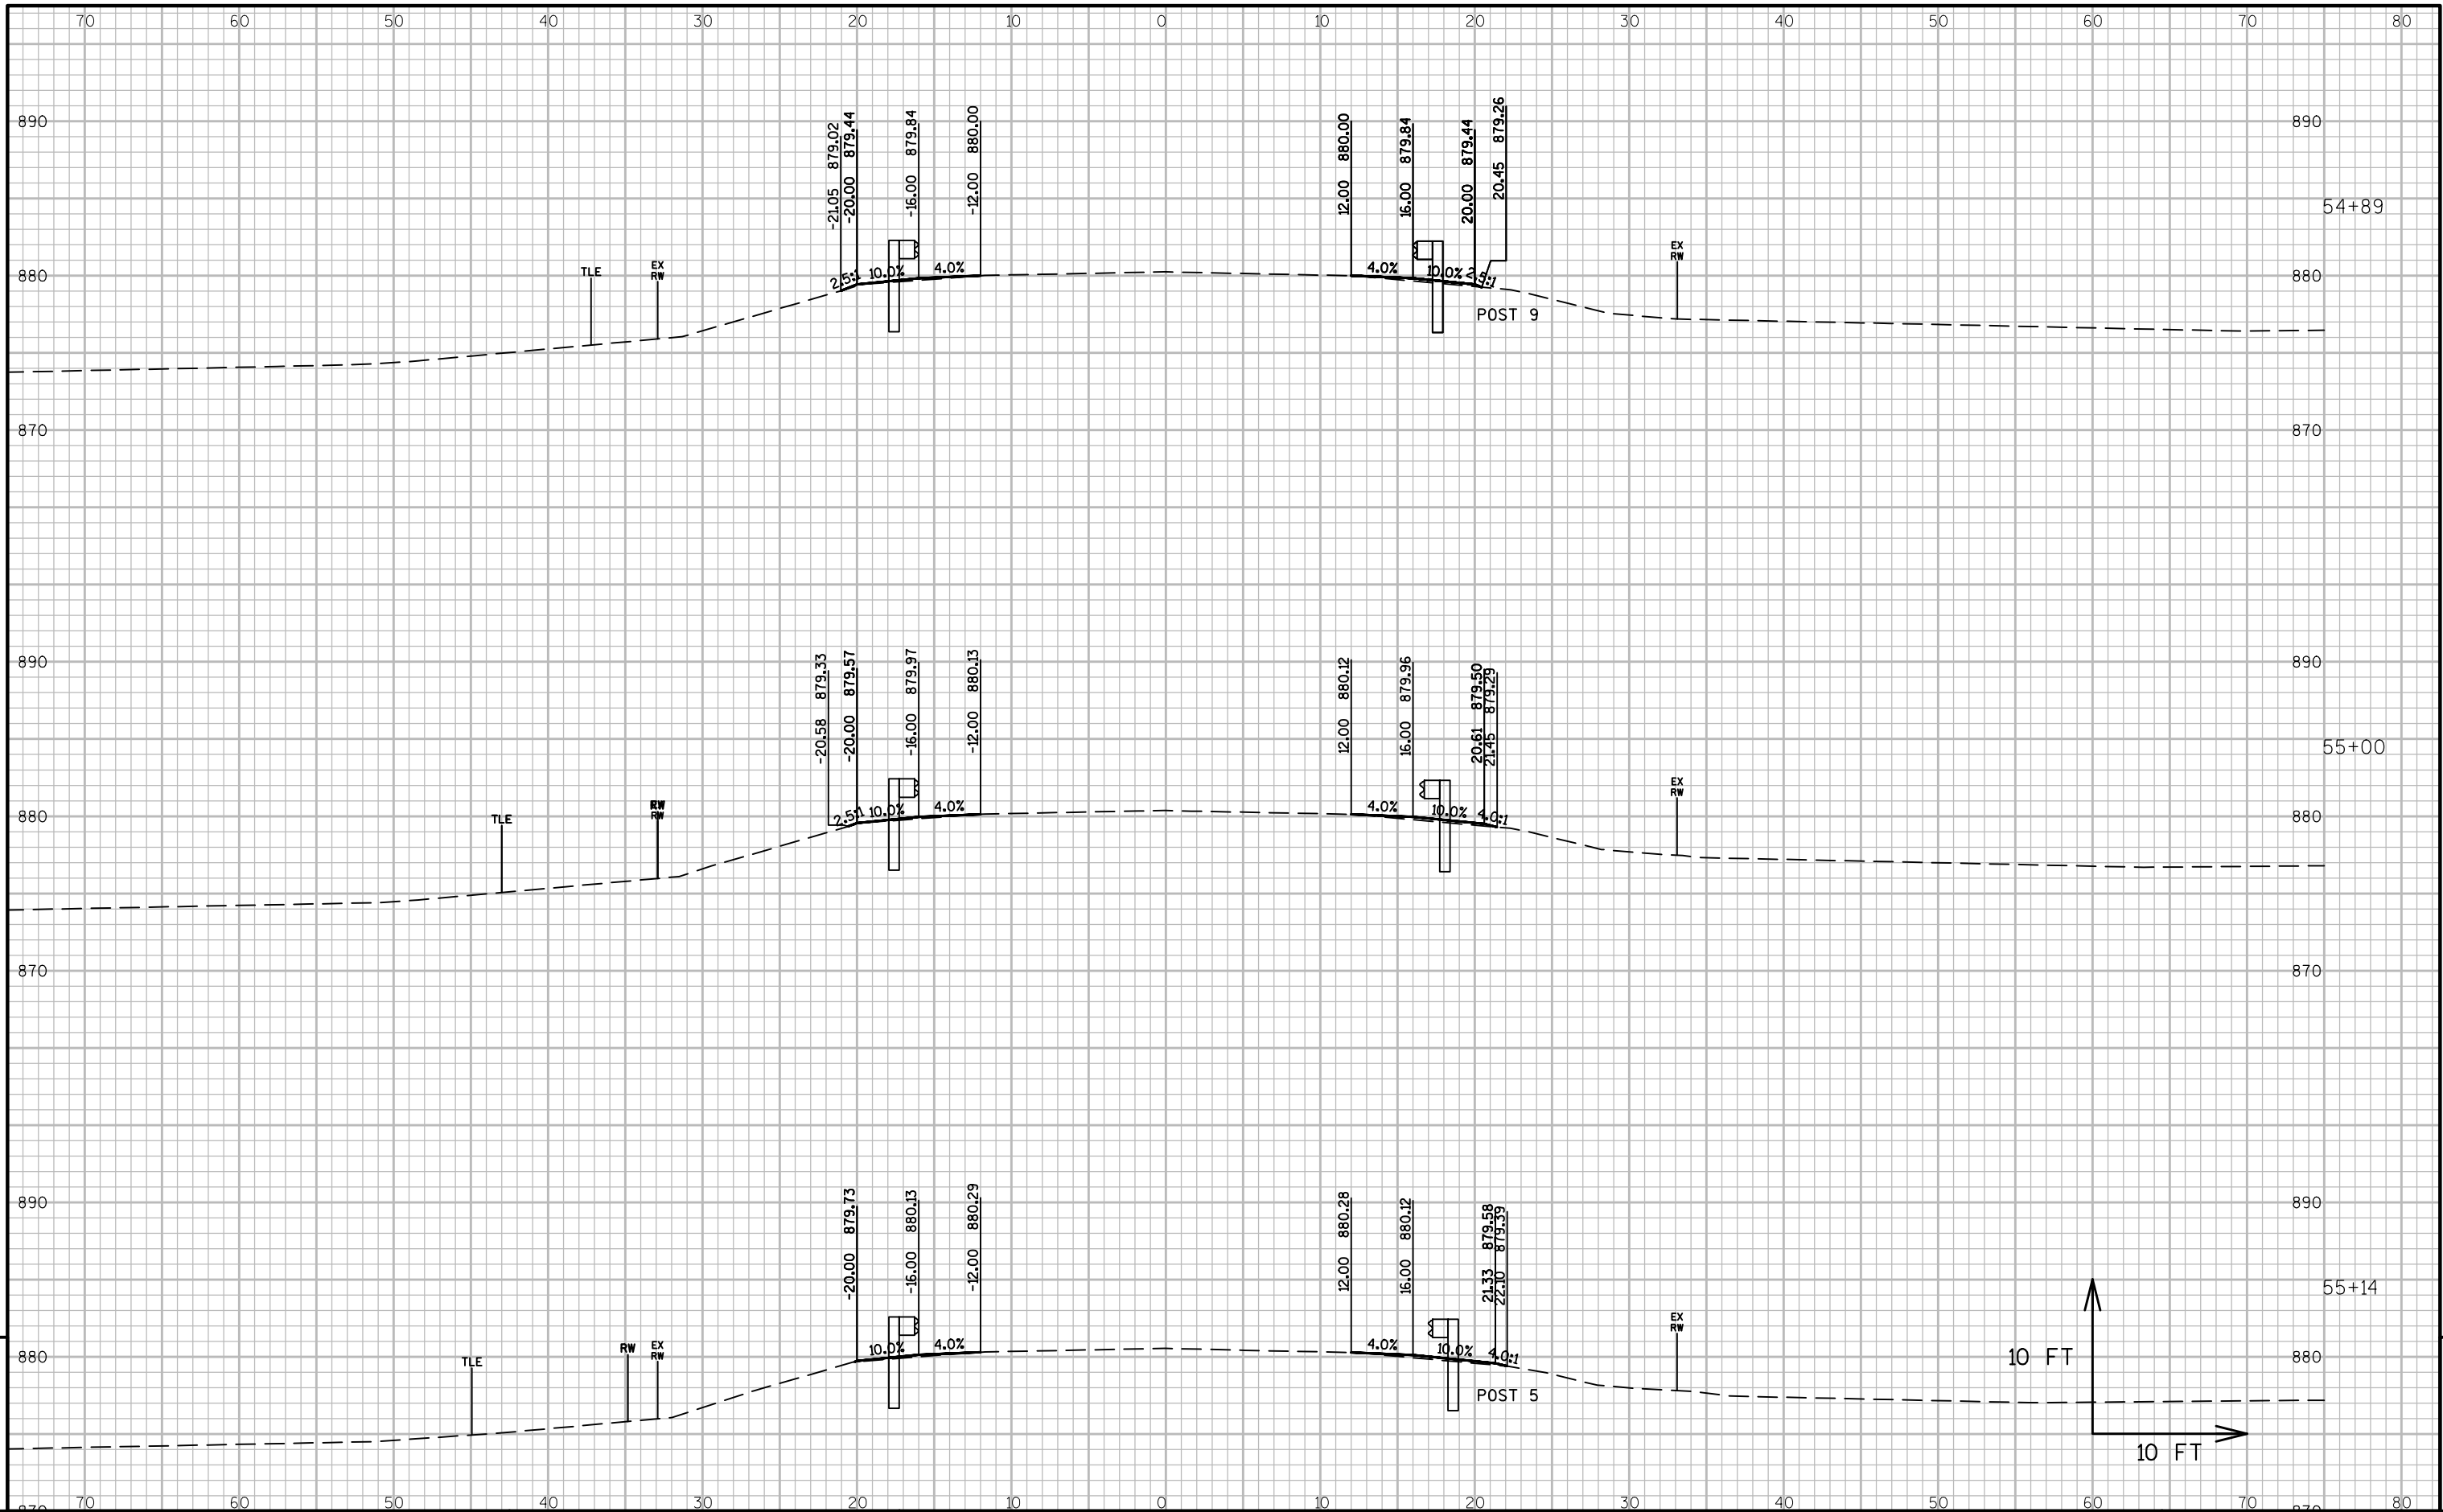

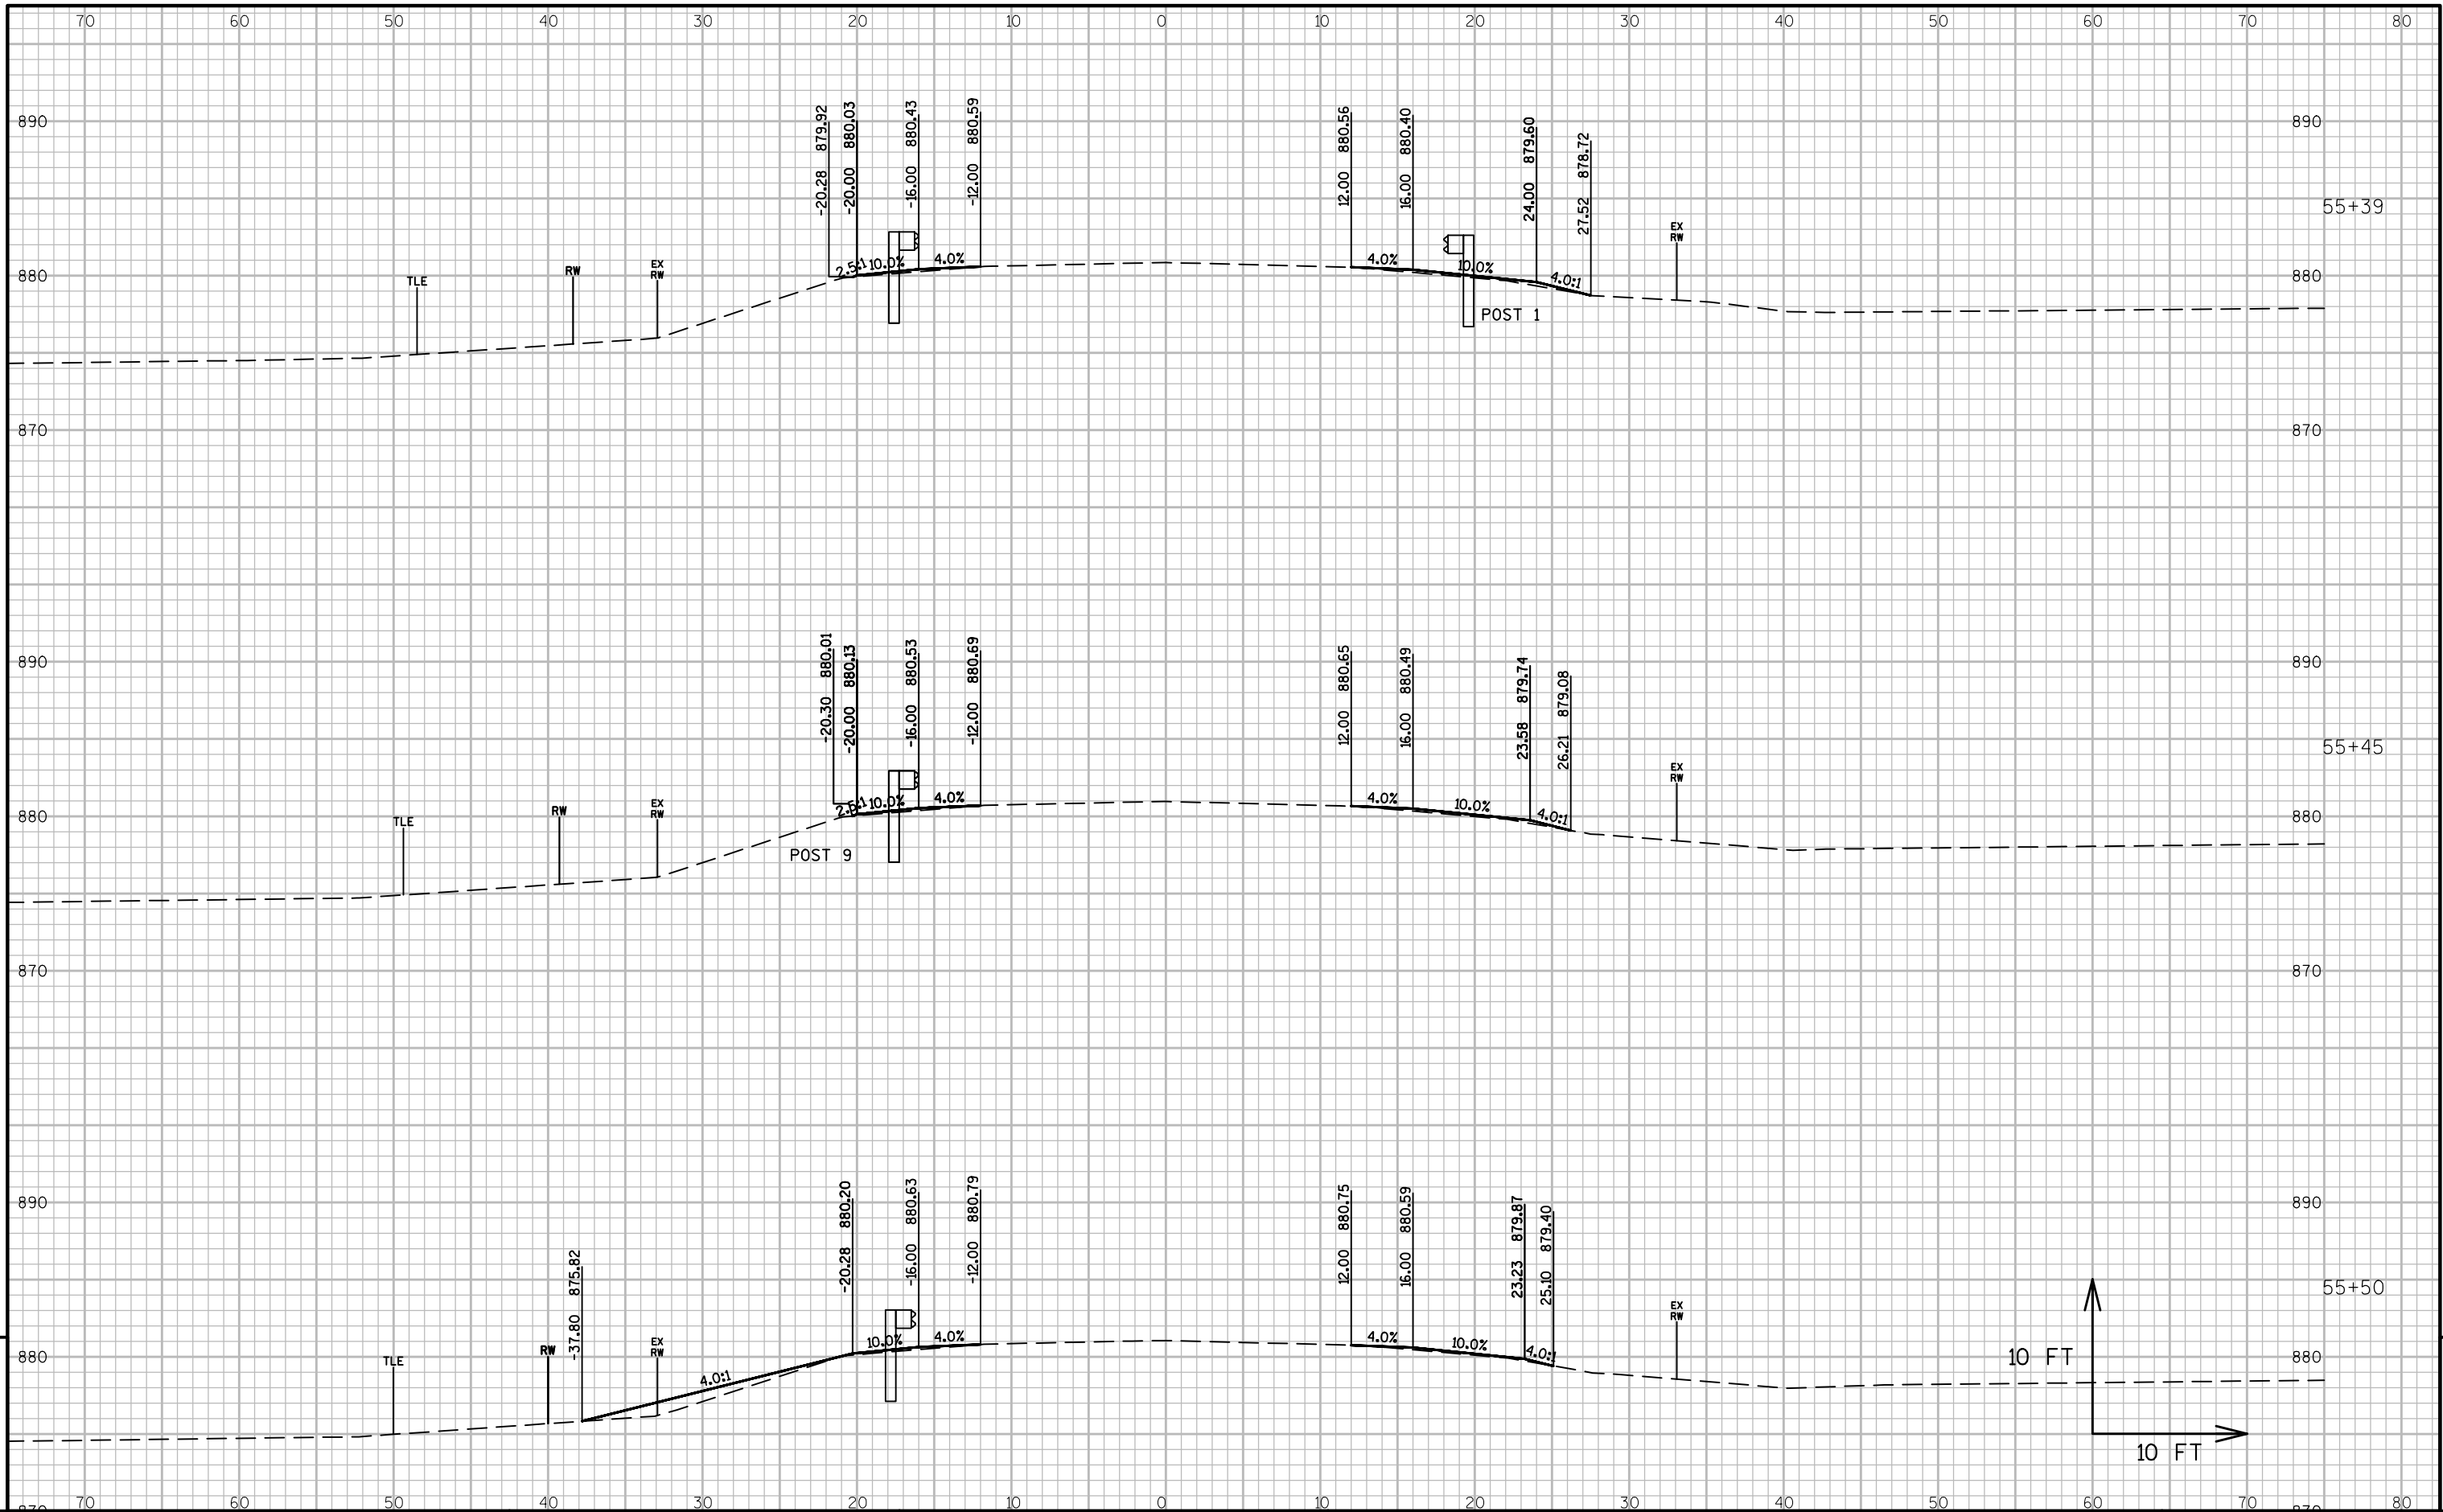

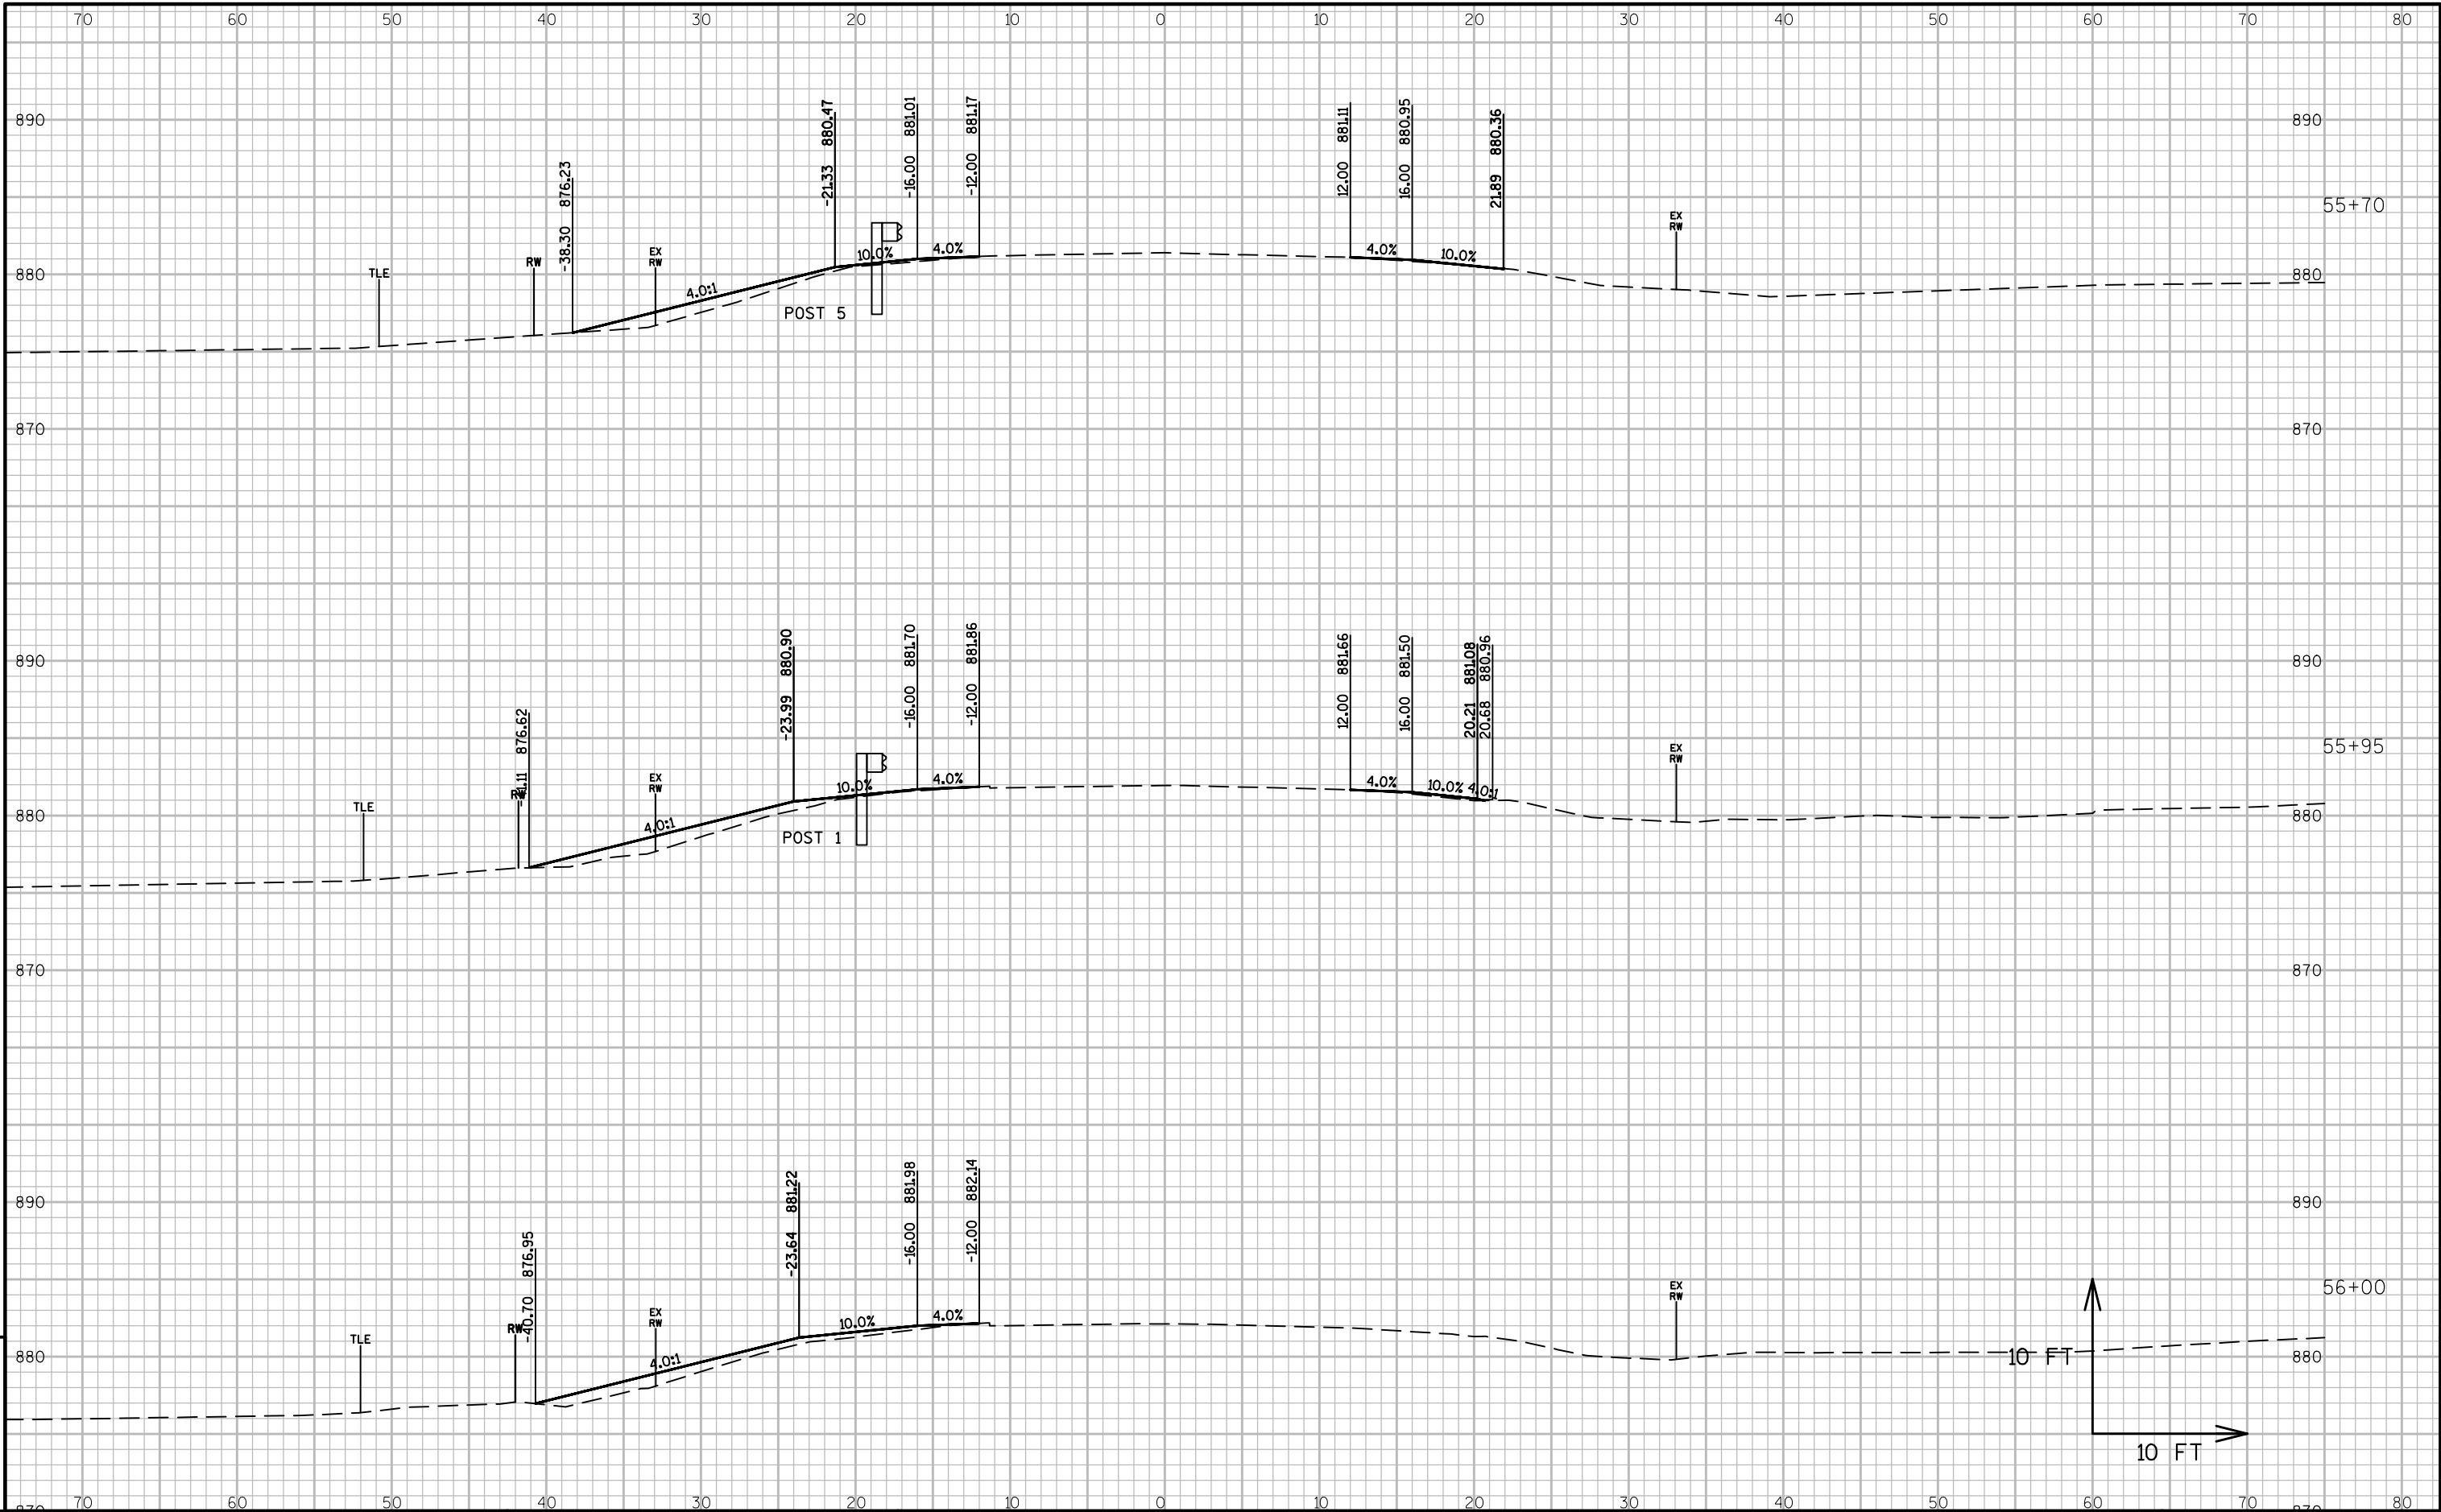


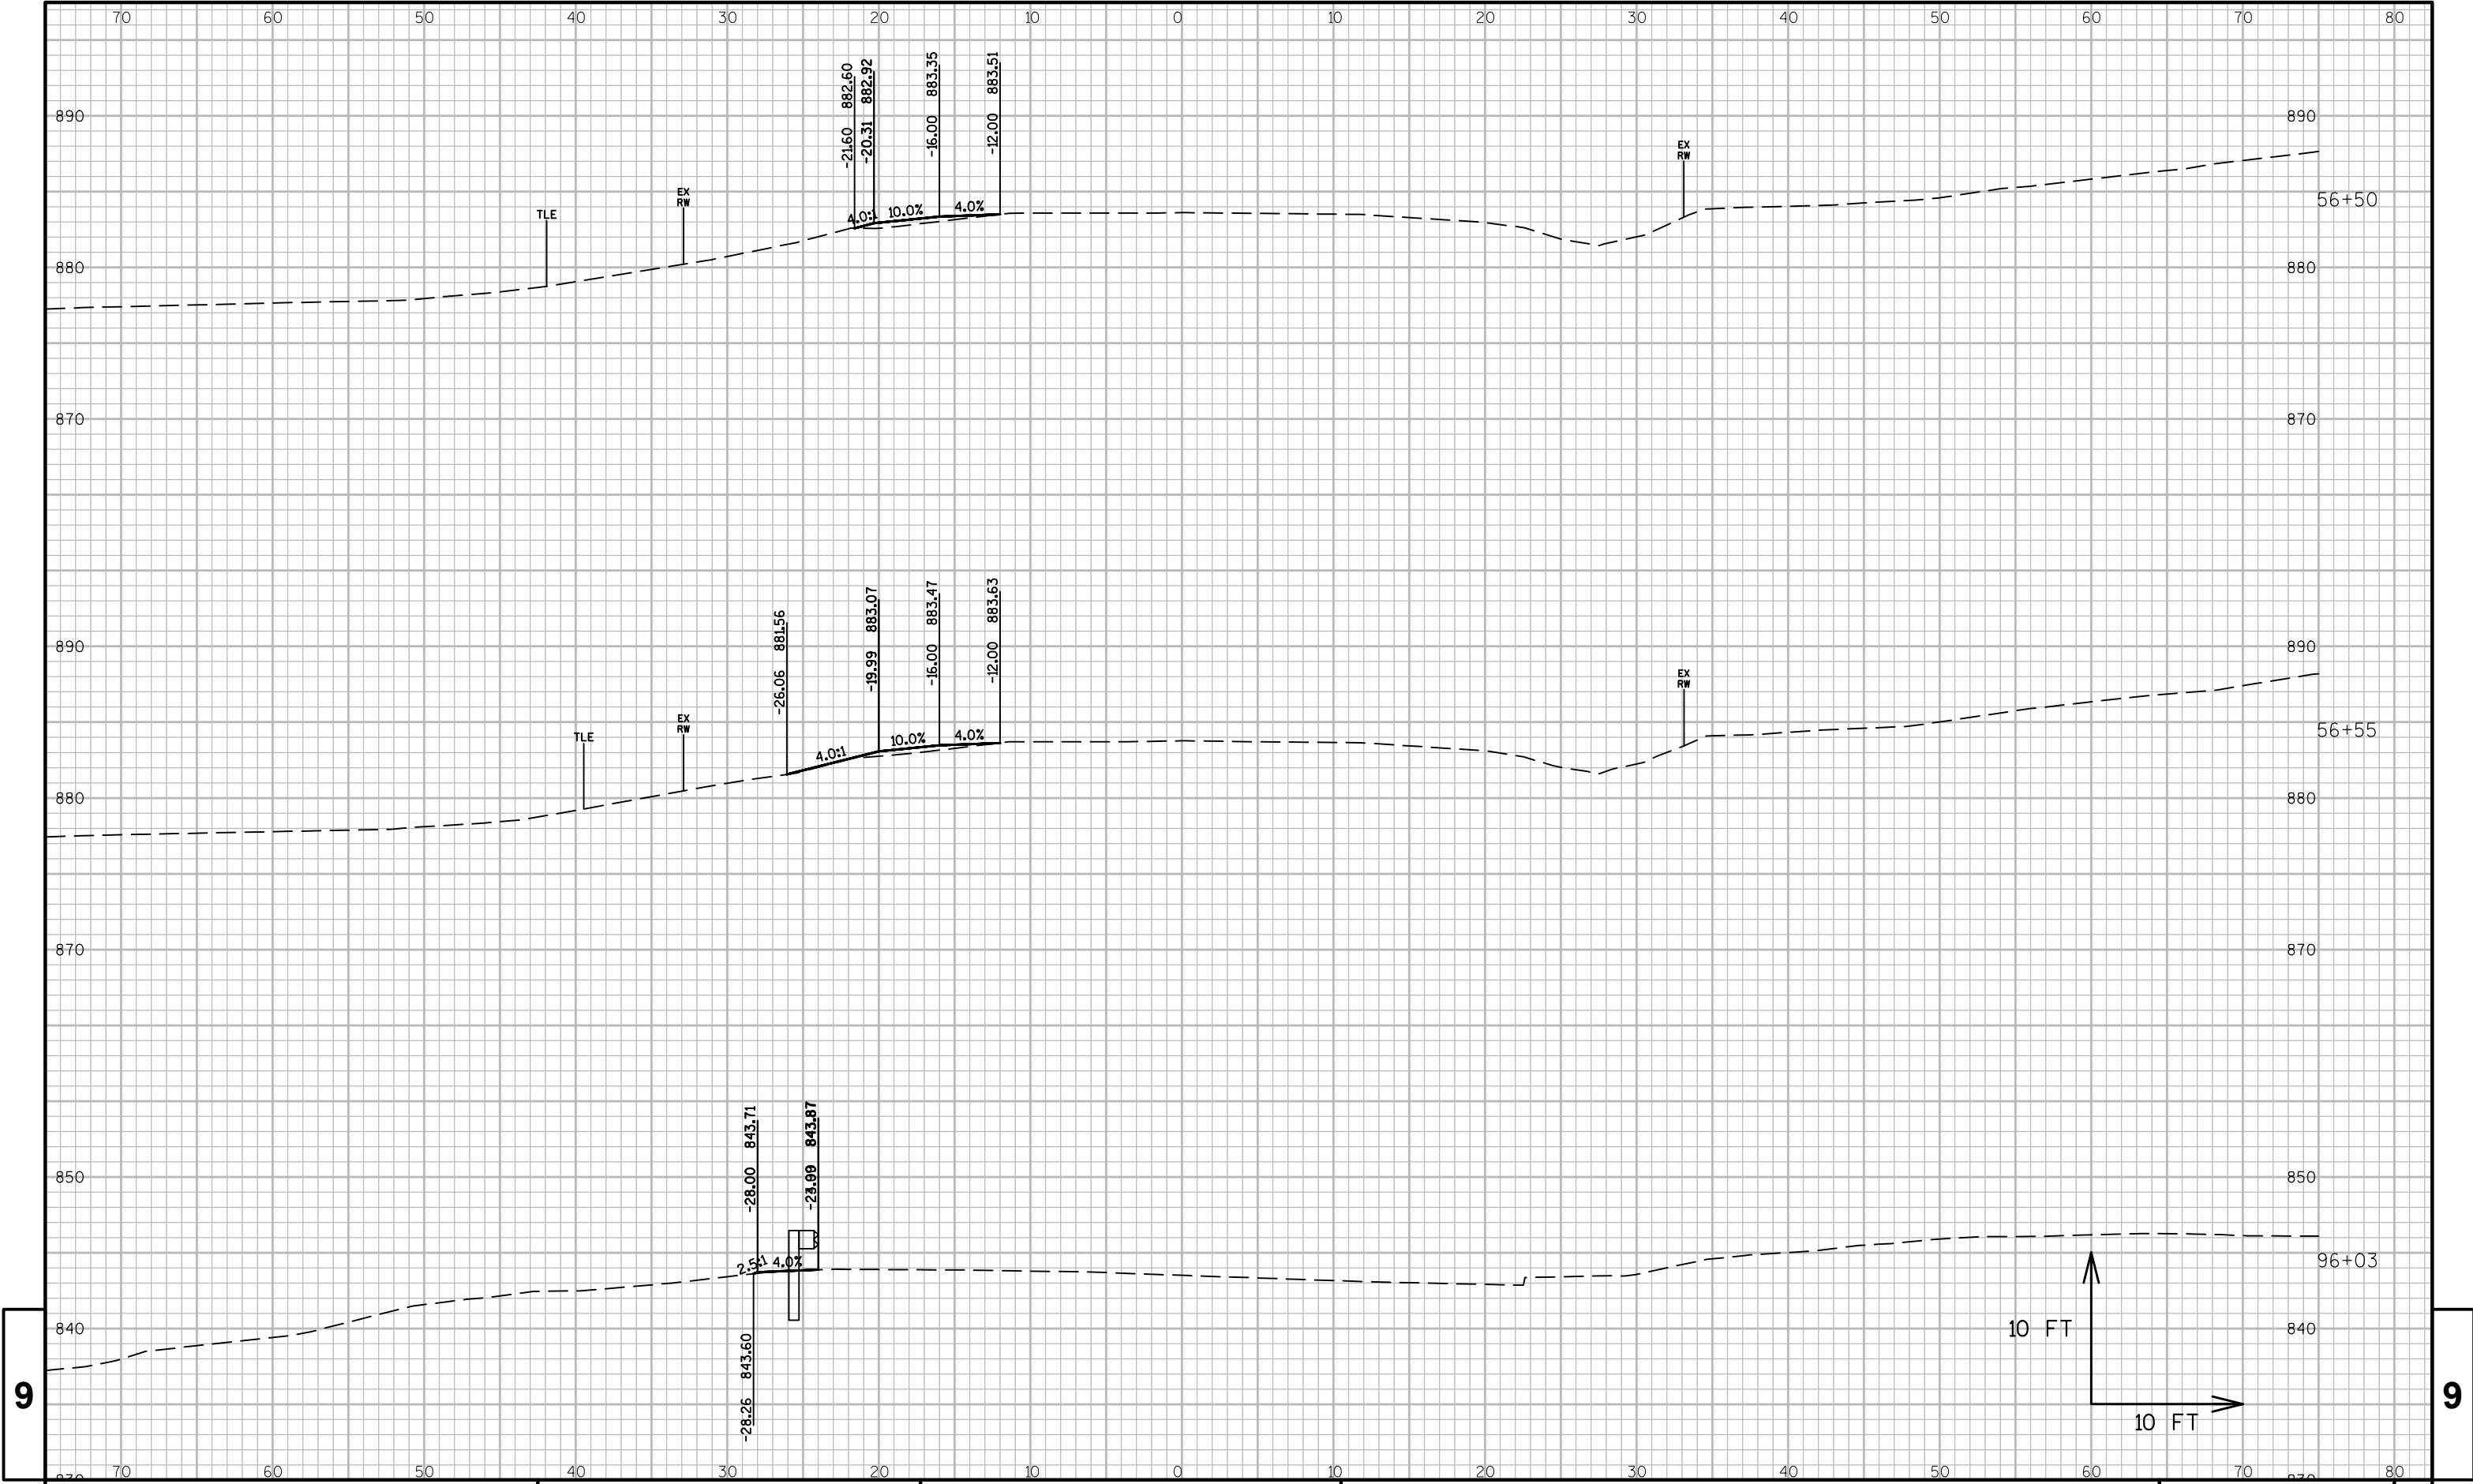

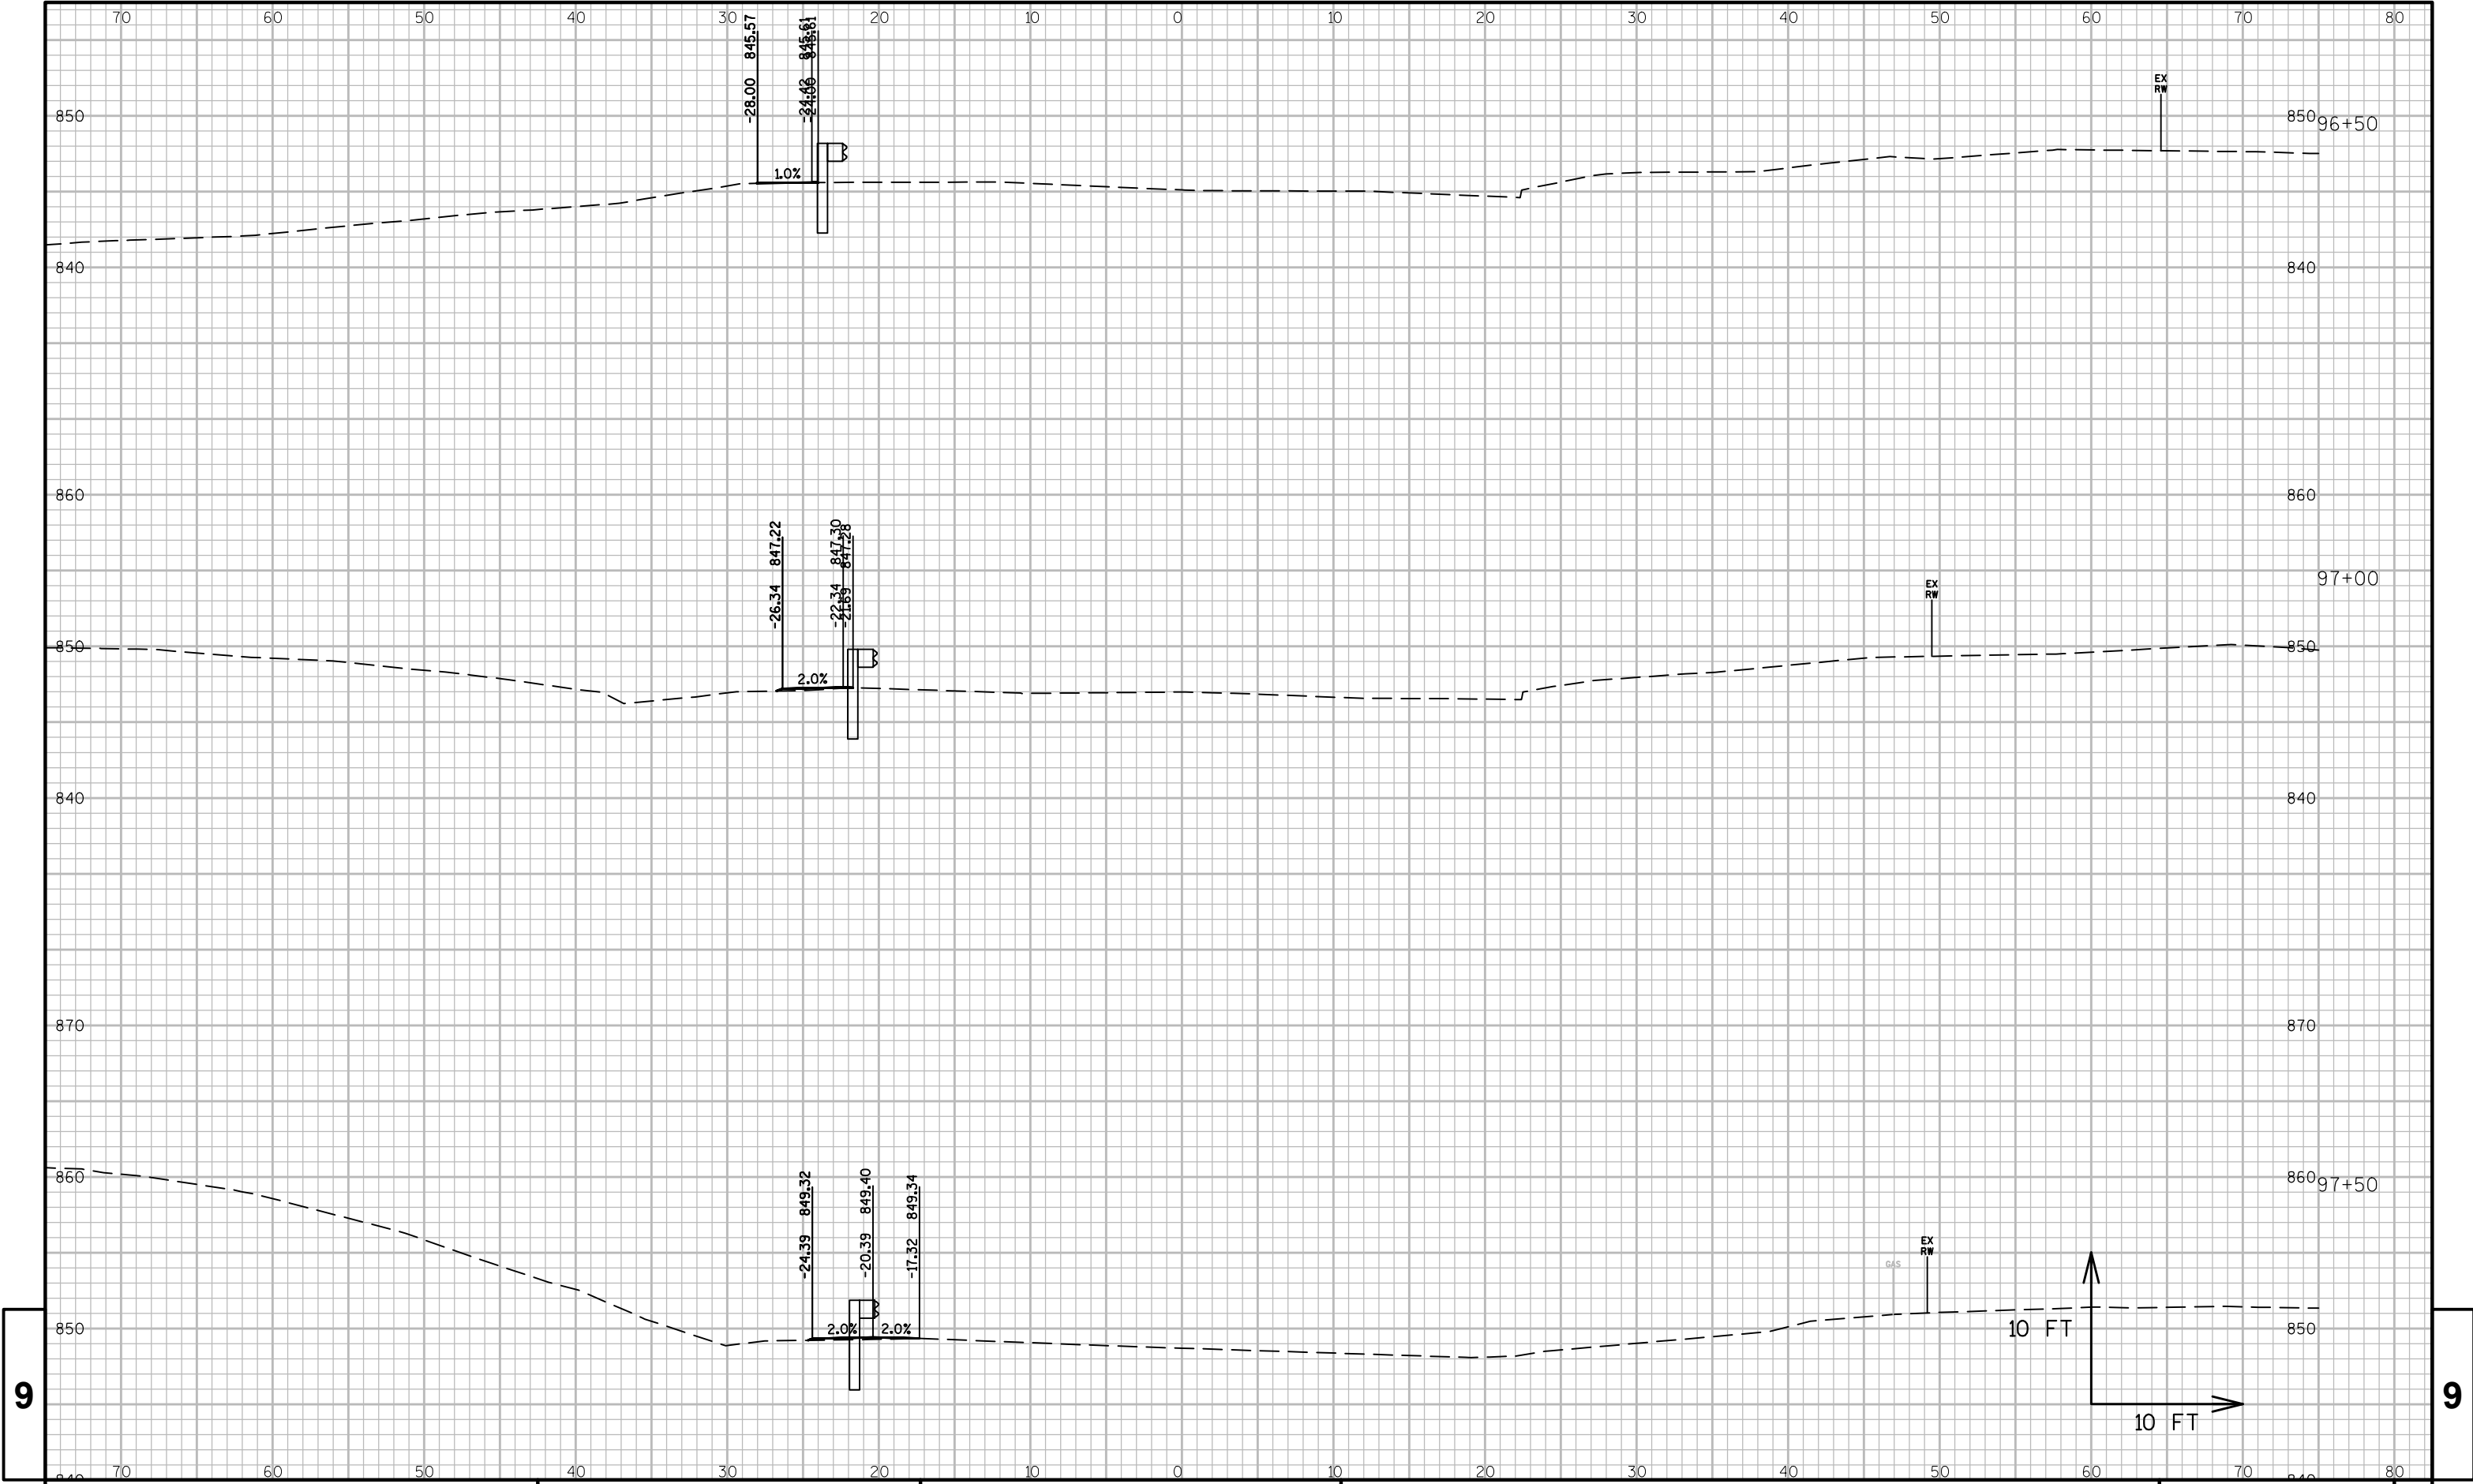


9


9

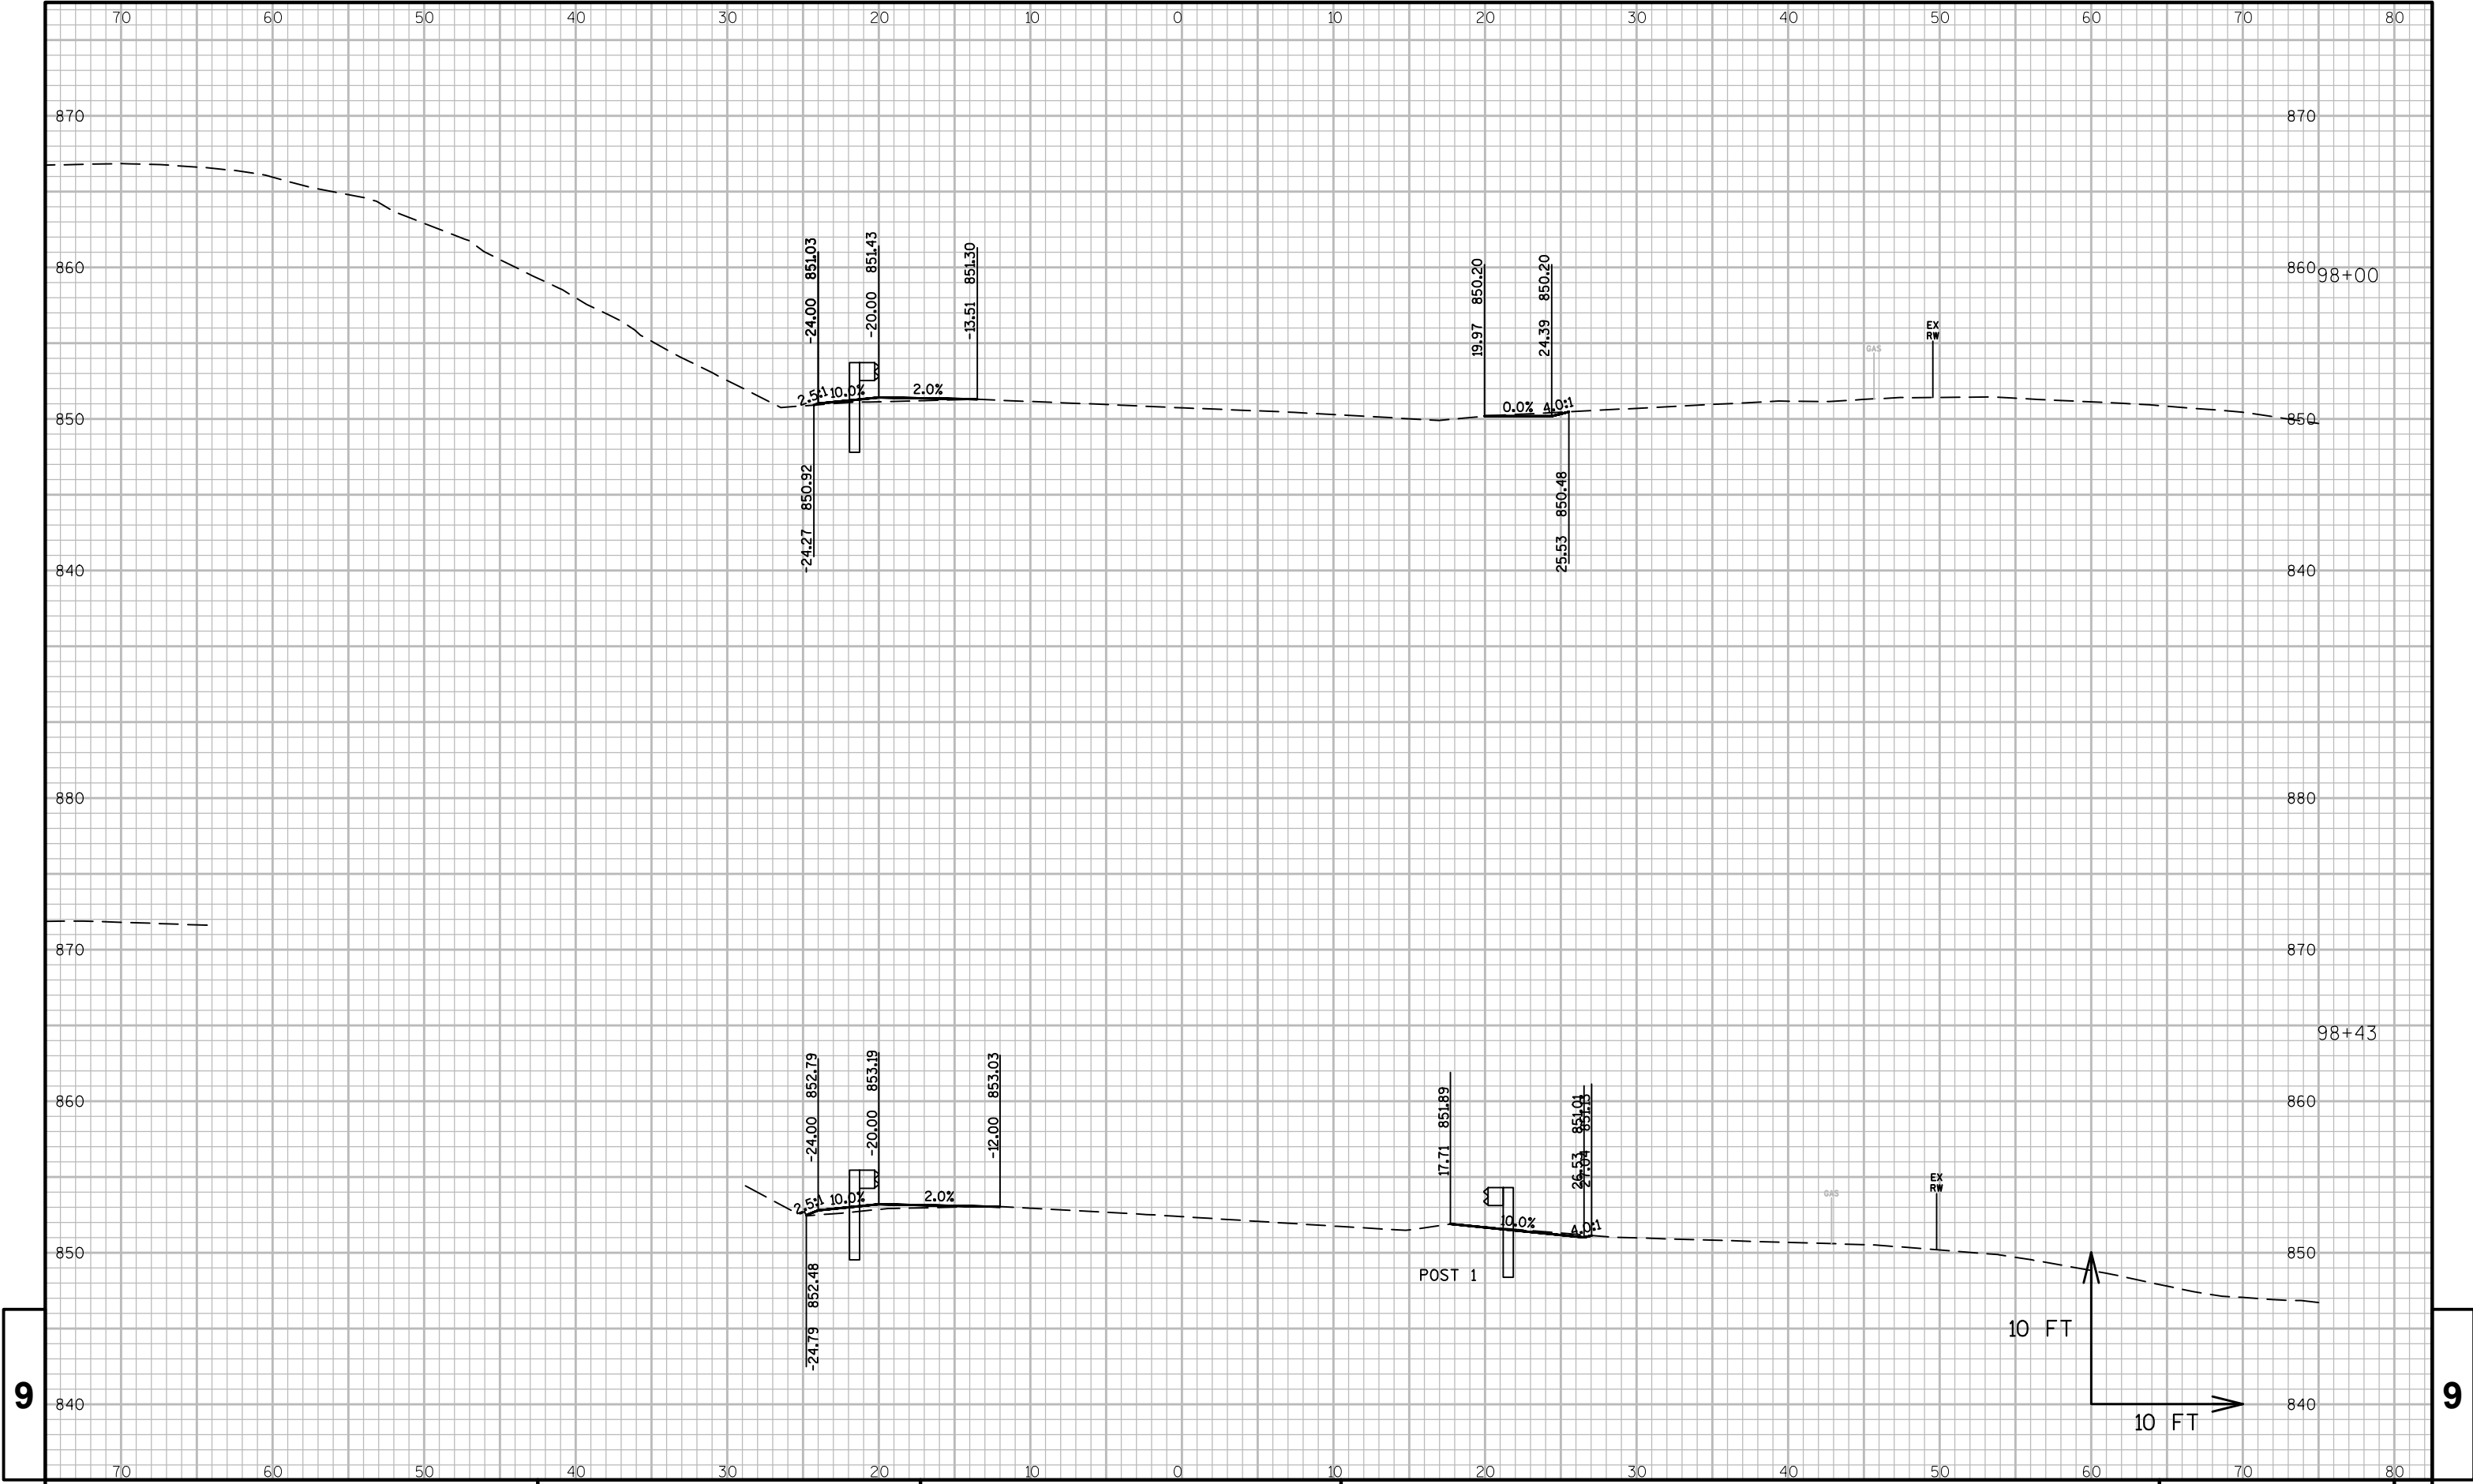

9


9

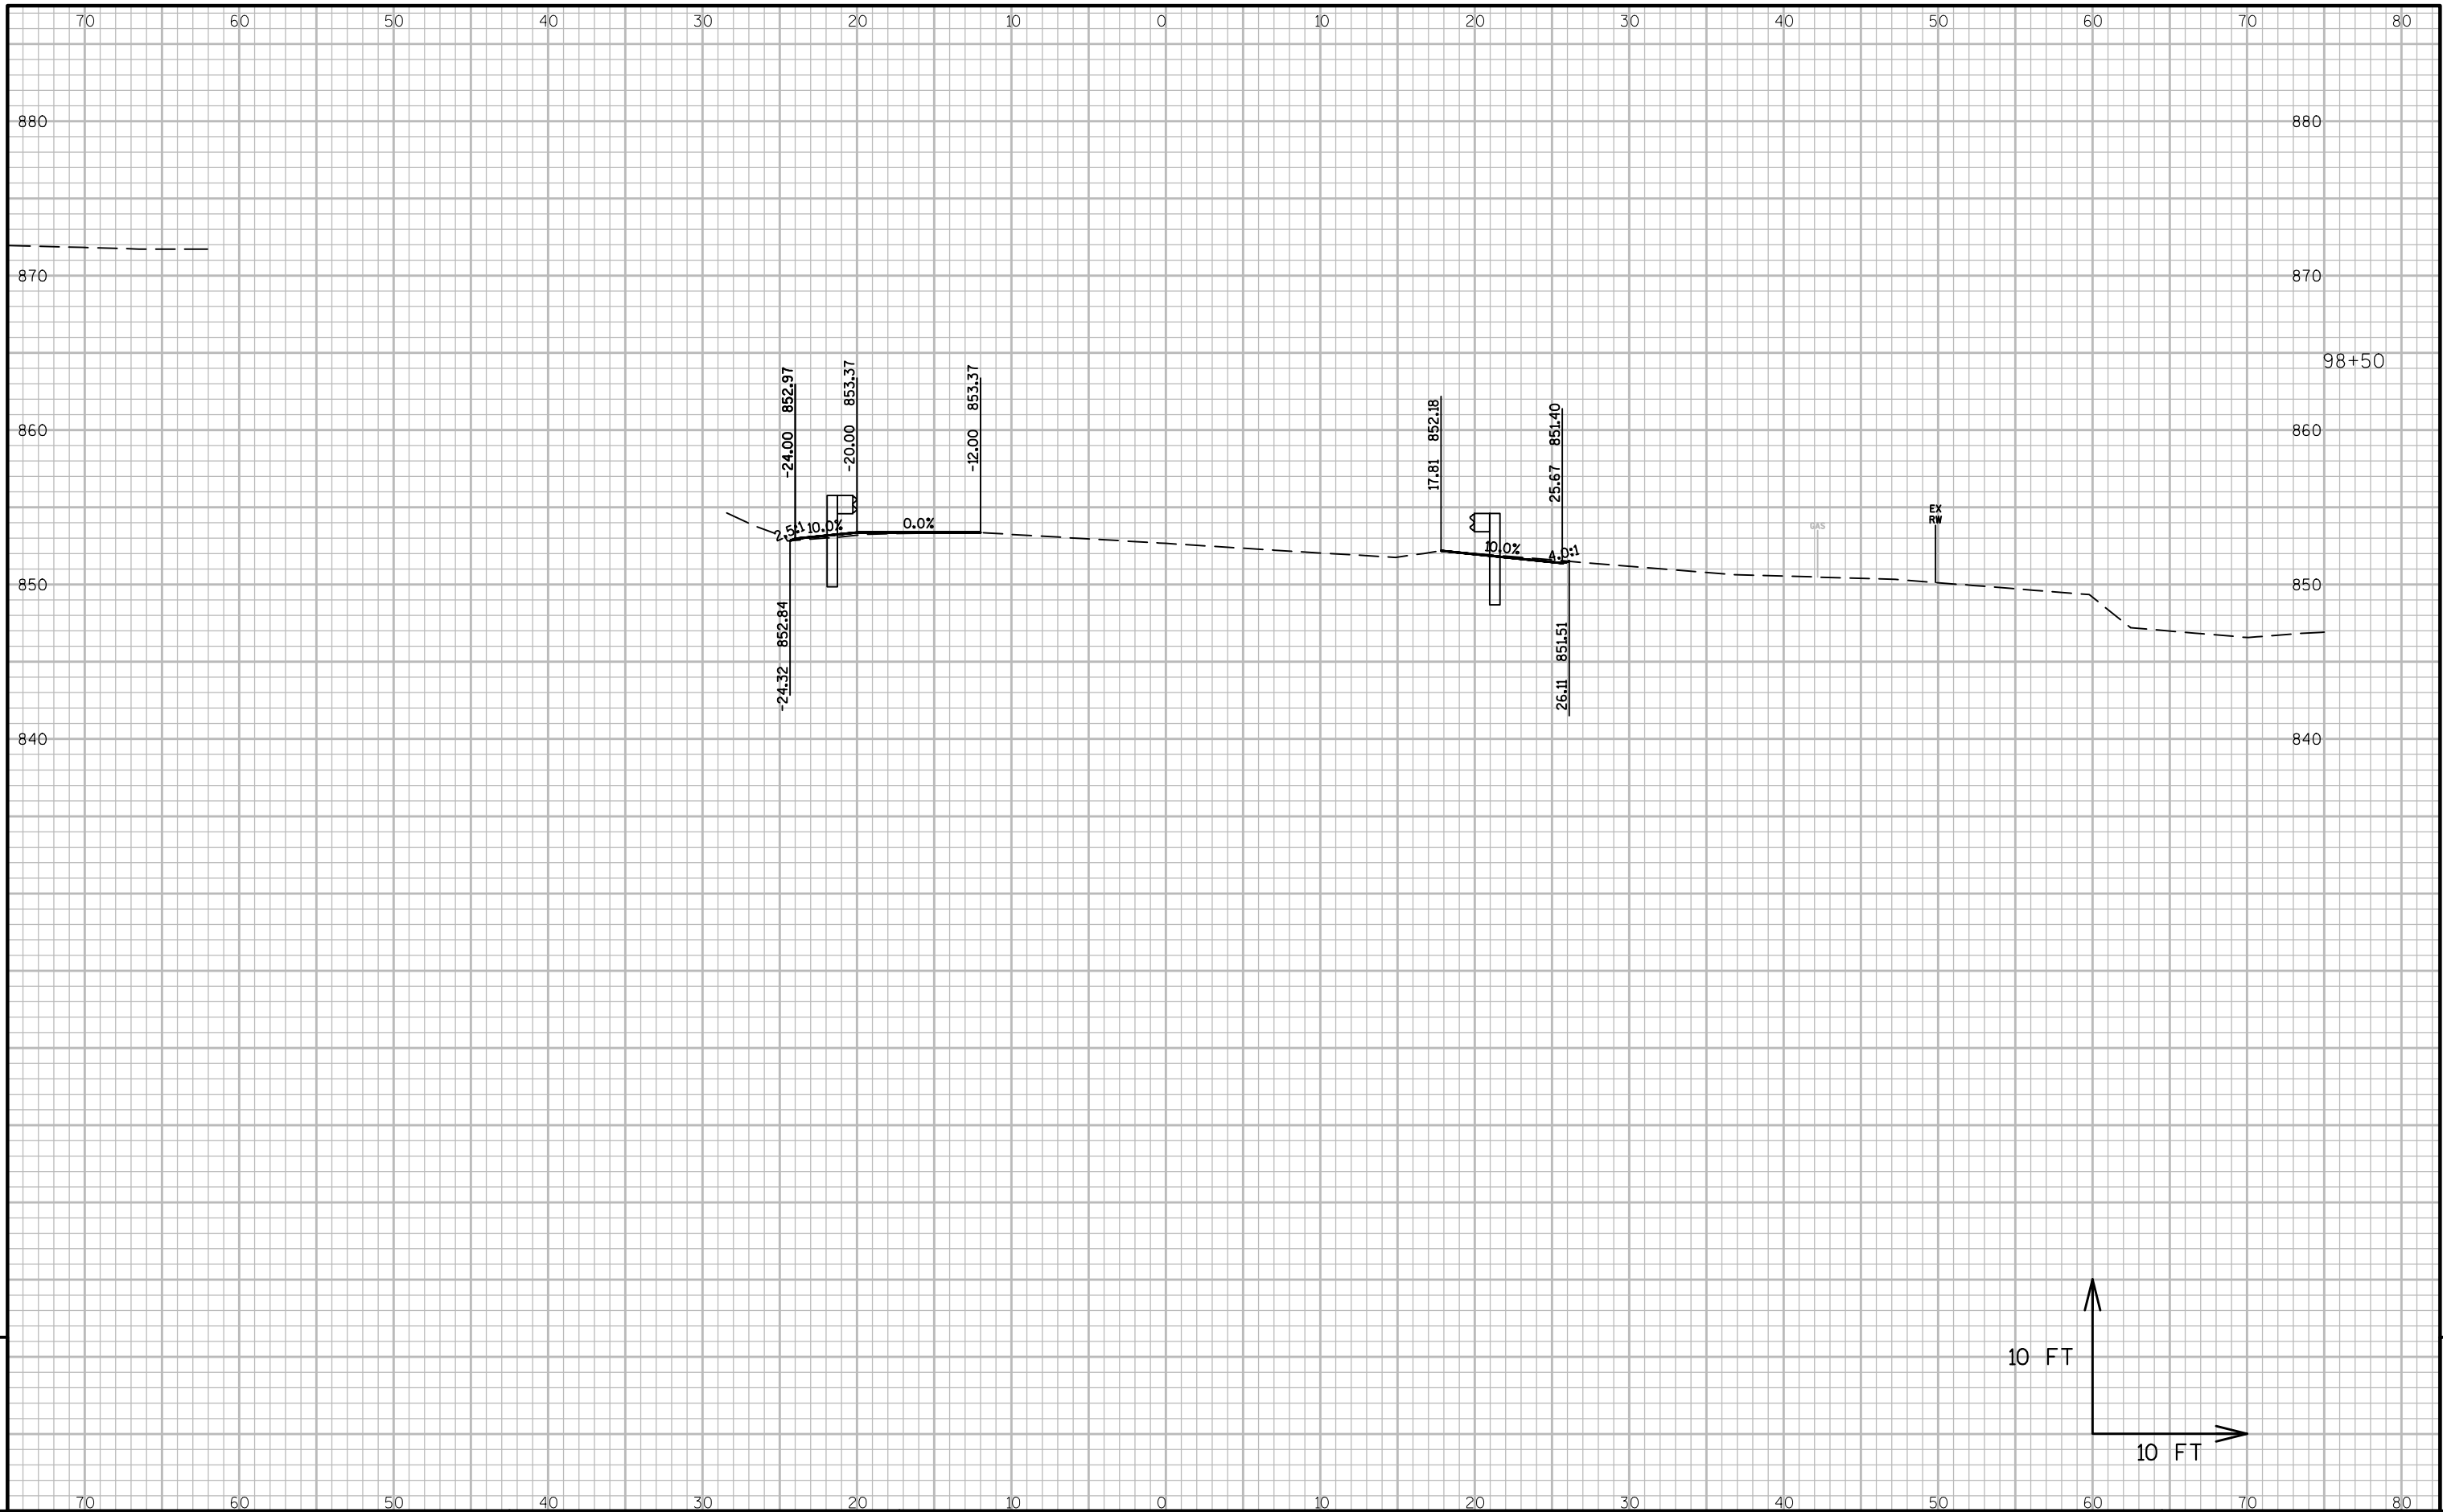

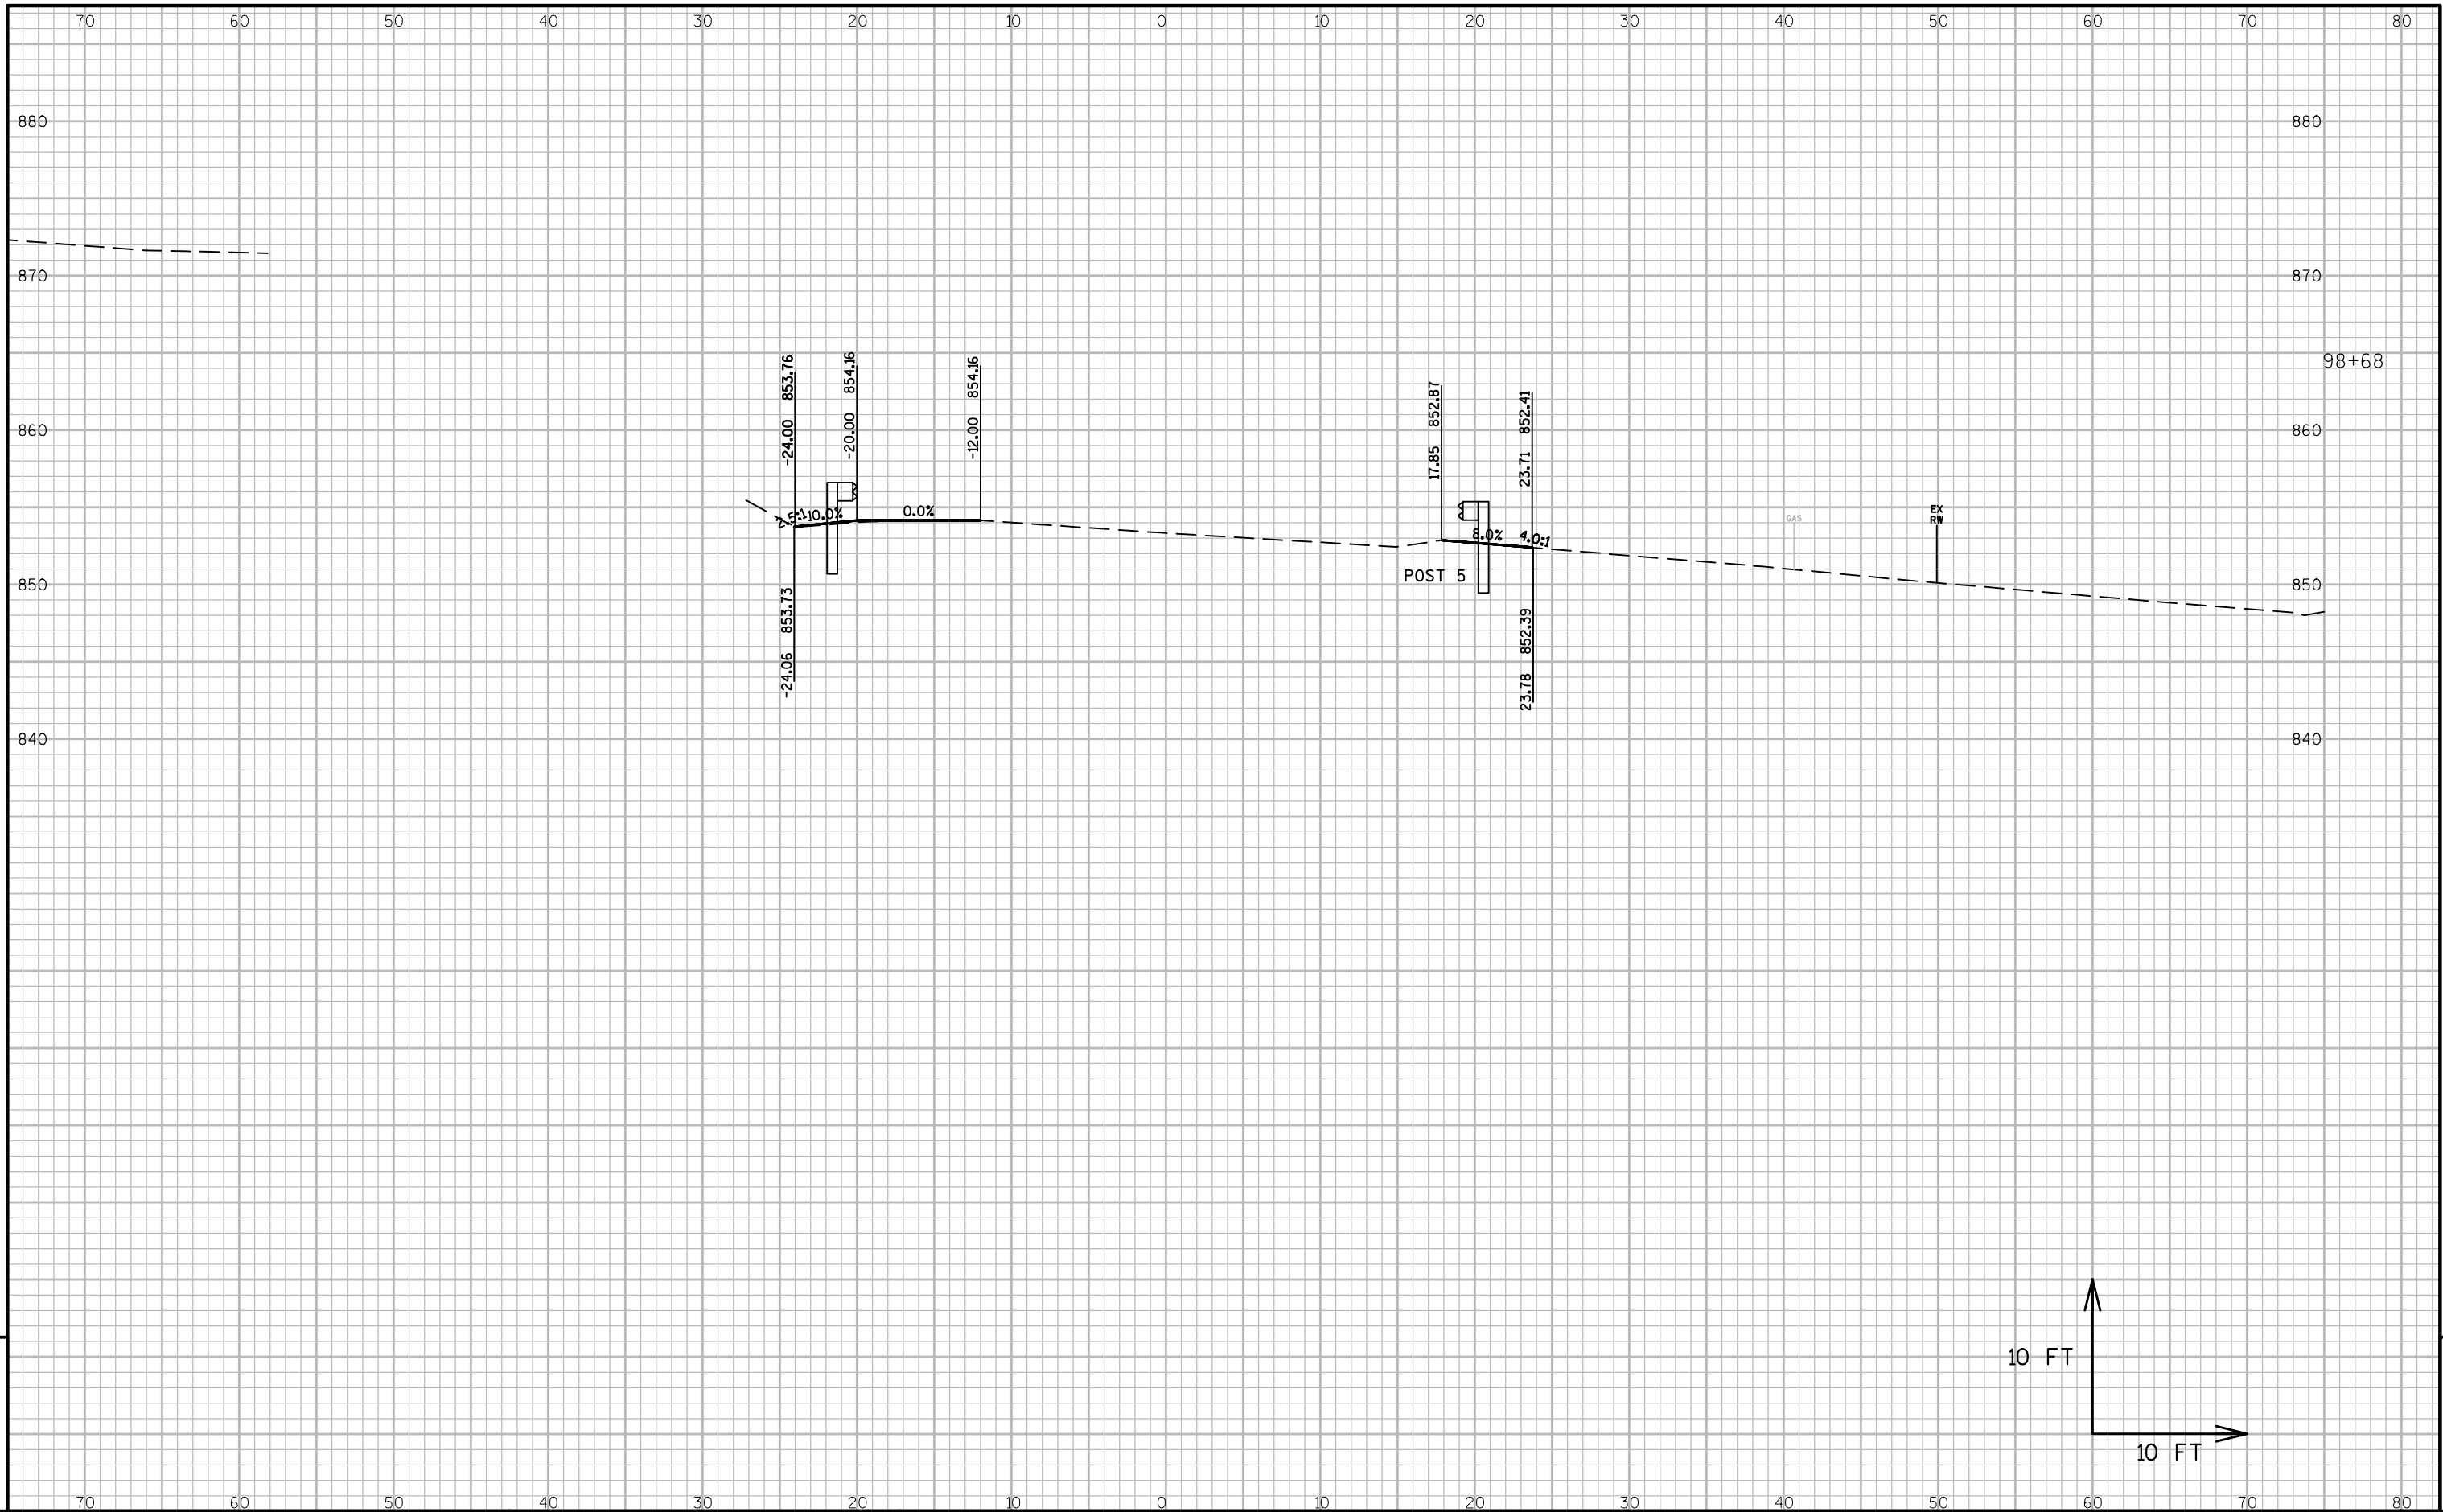


9

9

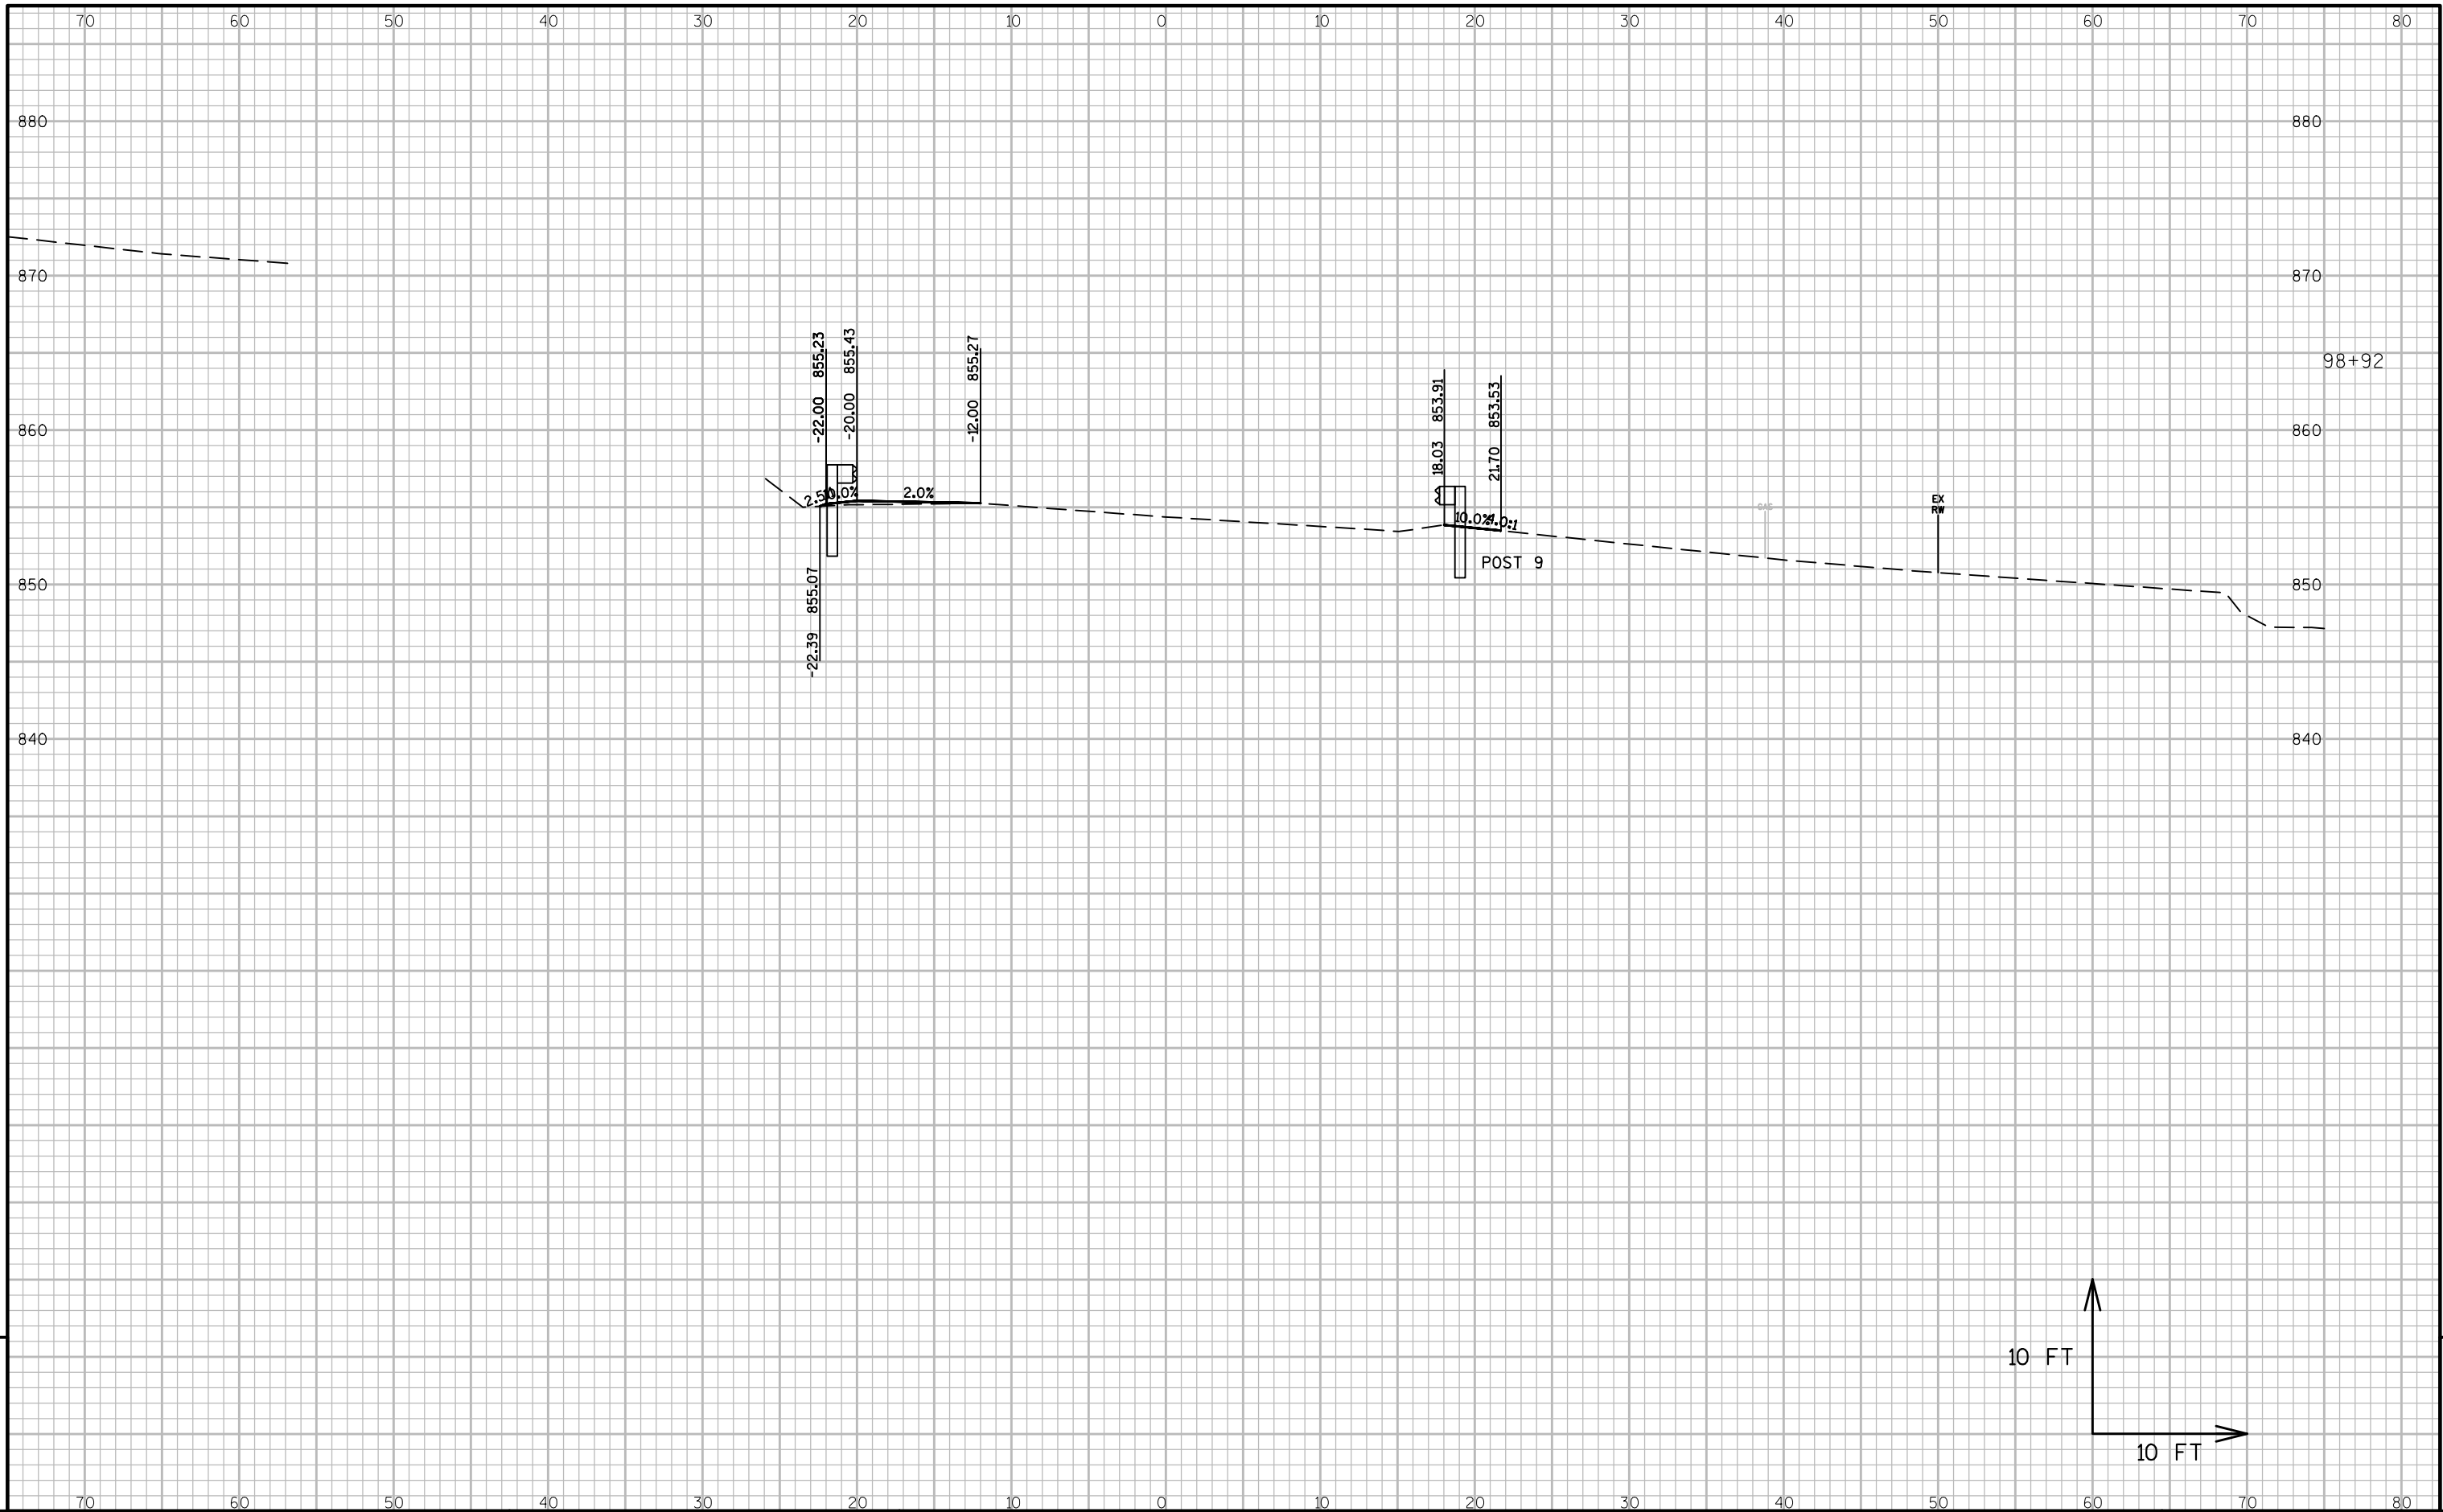


9


9

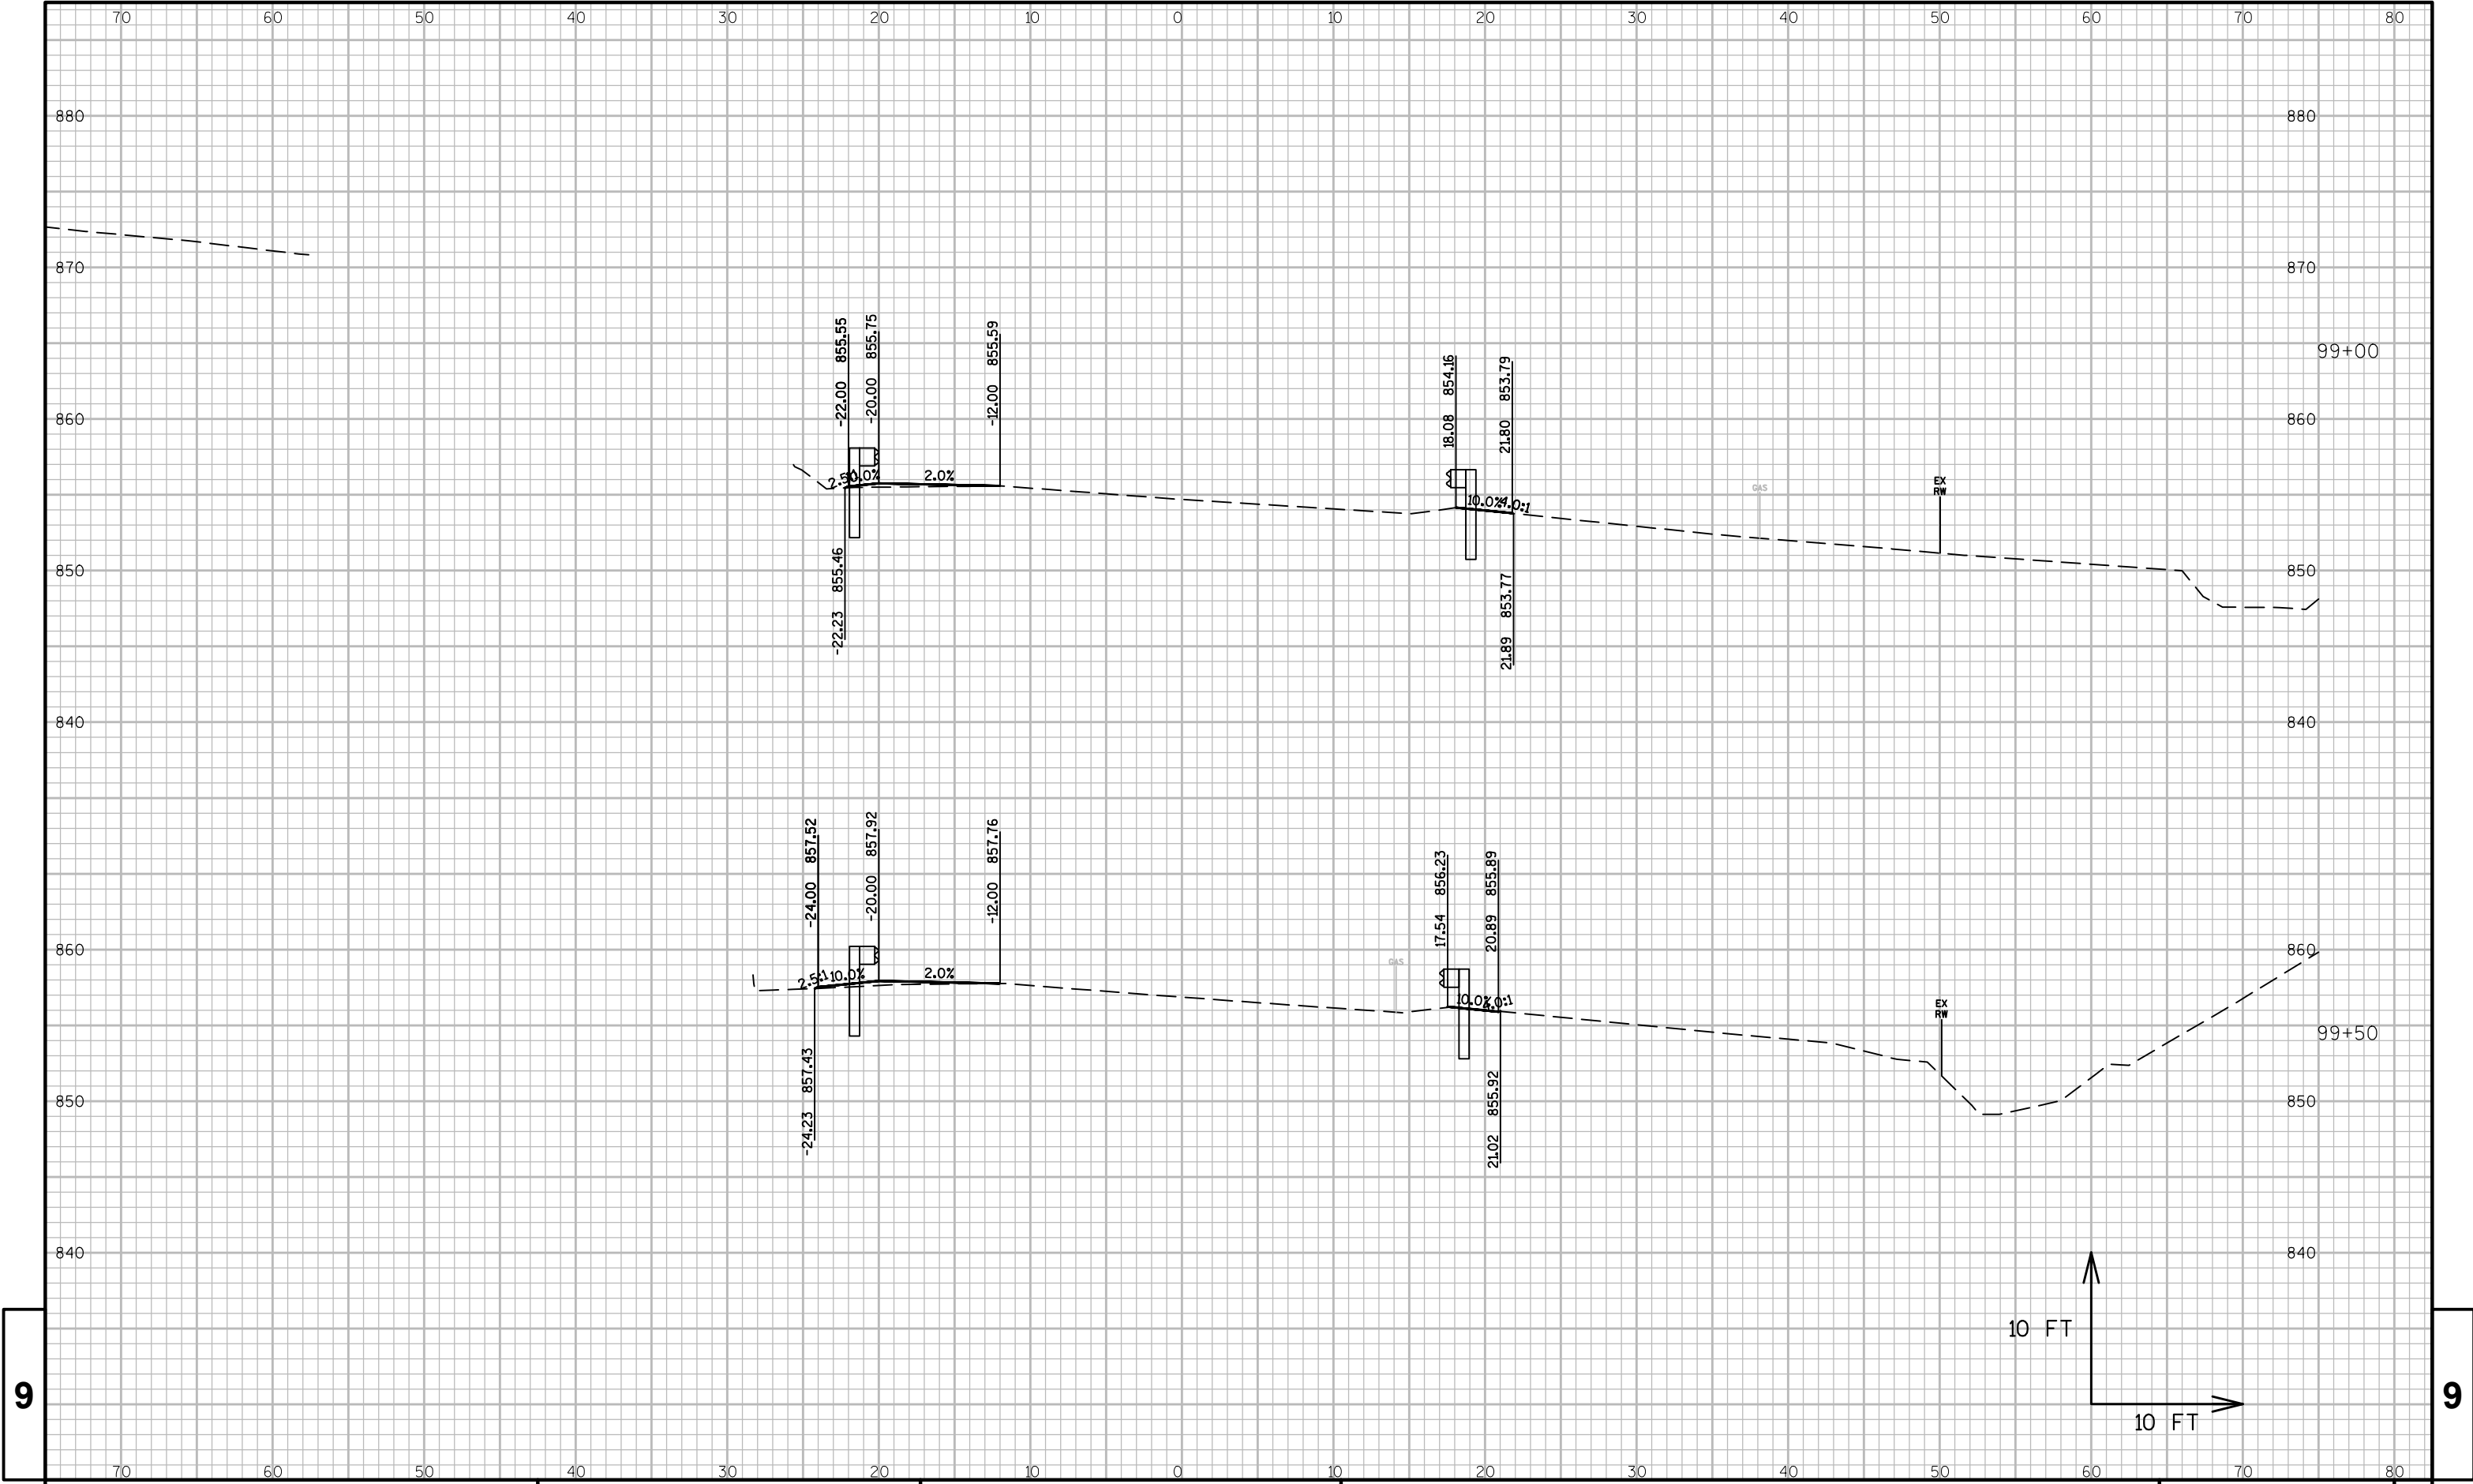



9


9

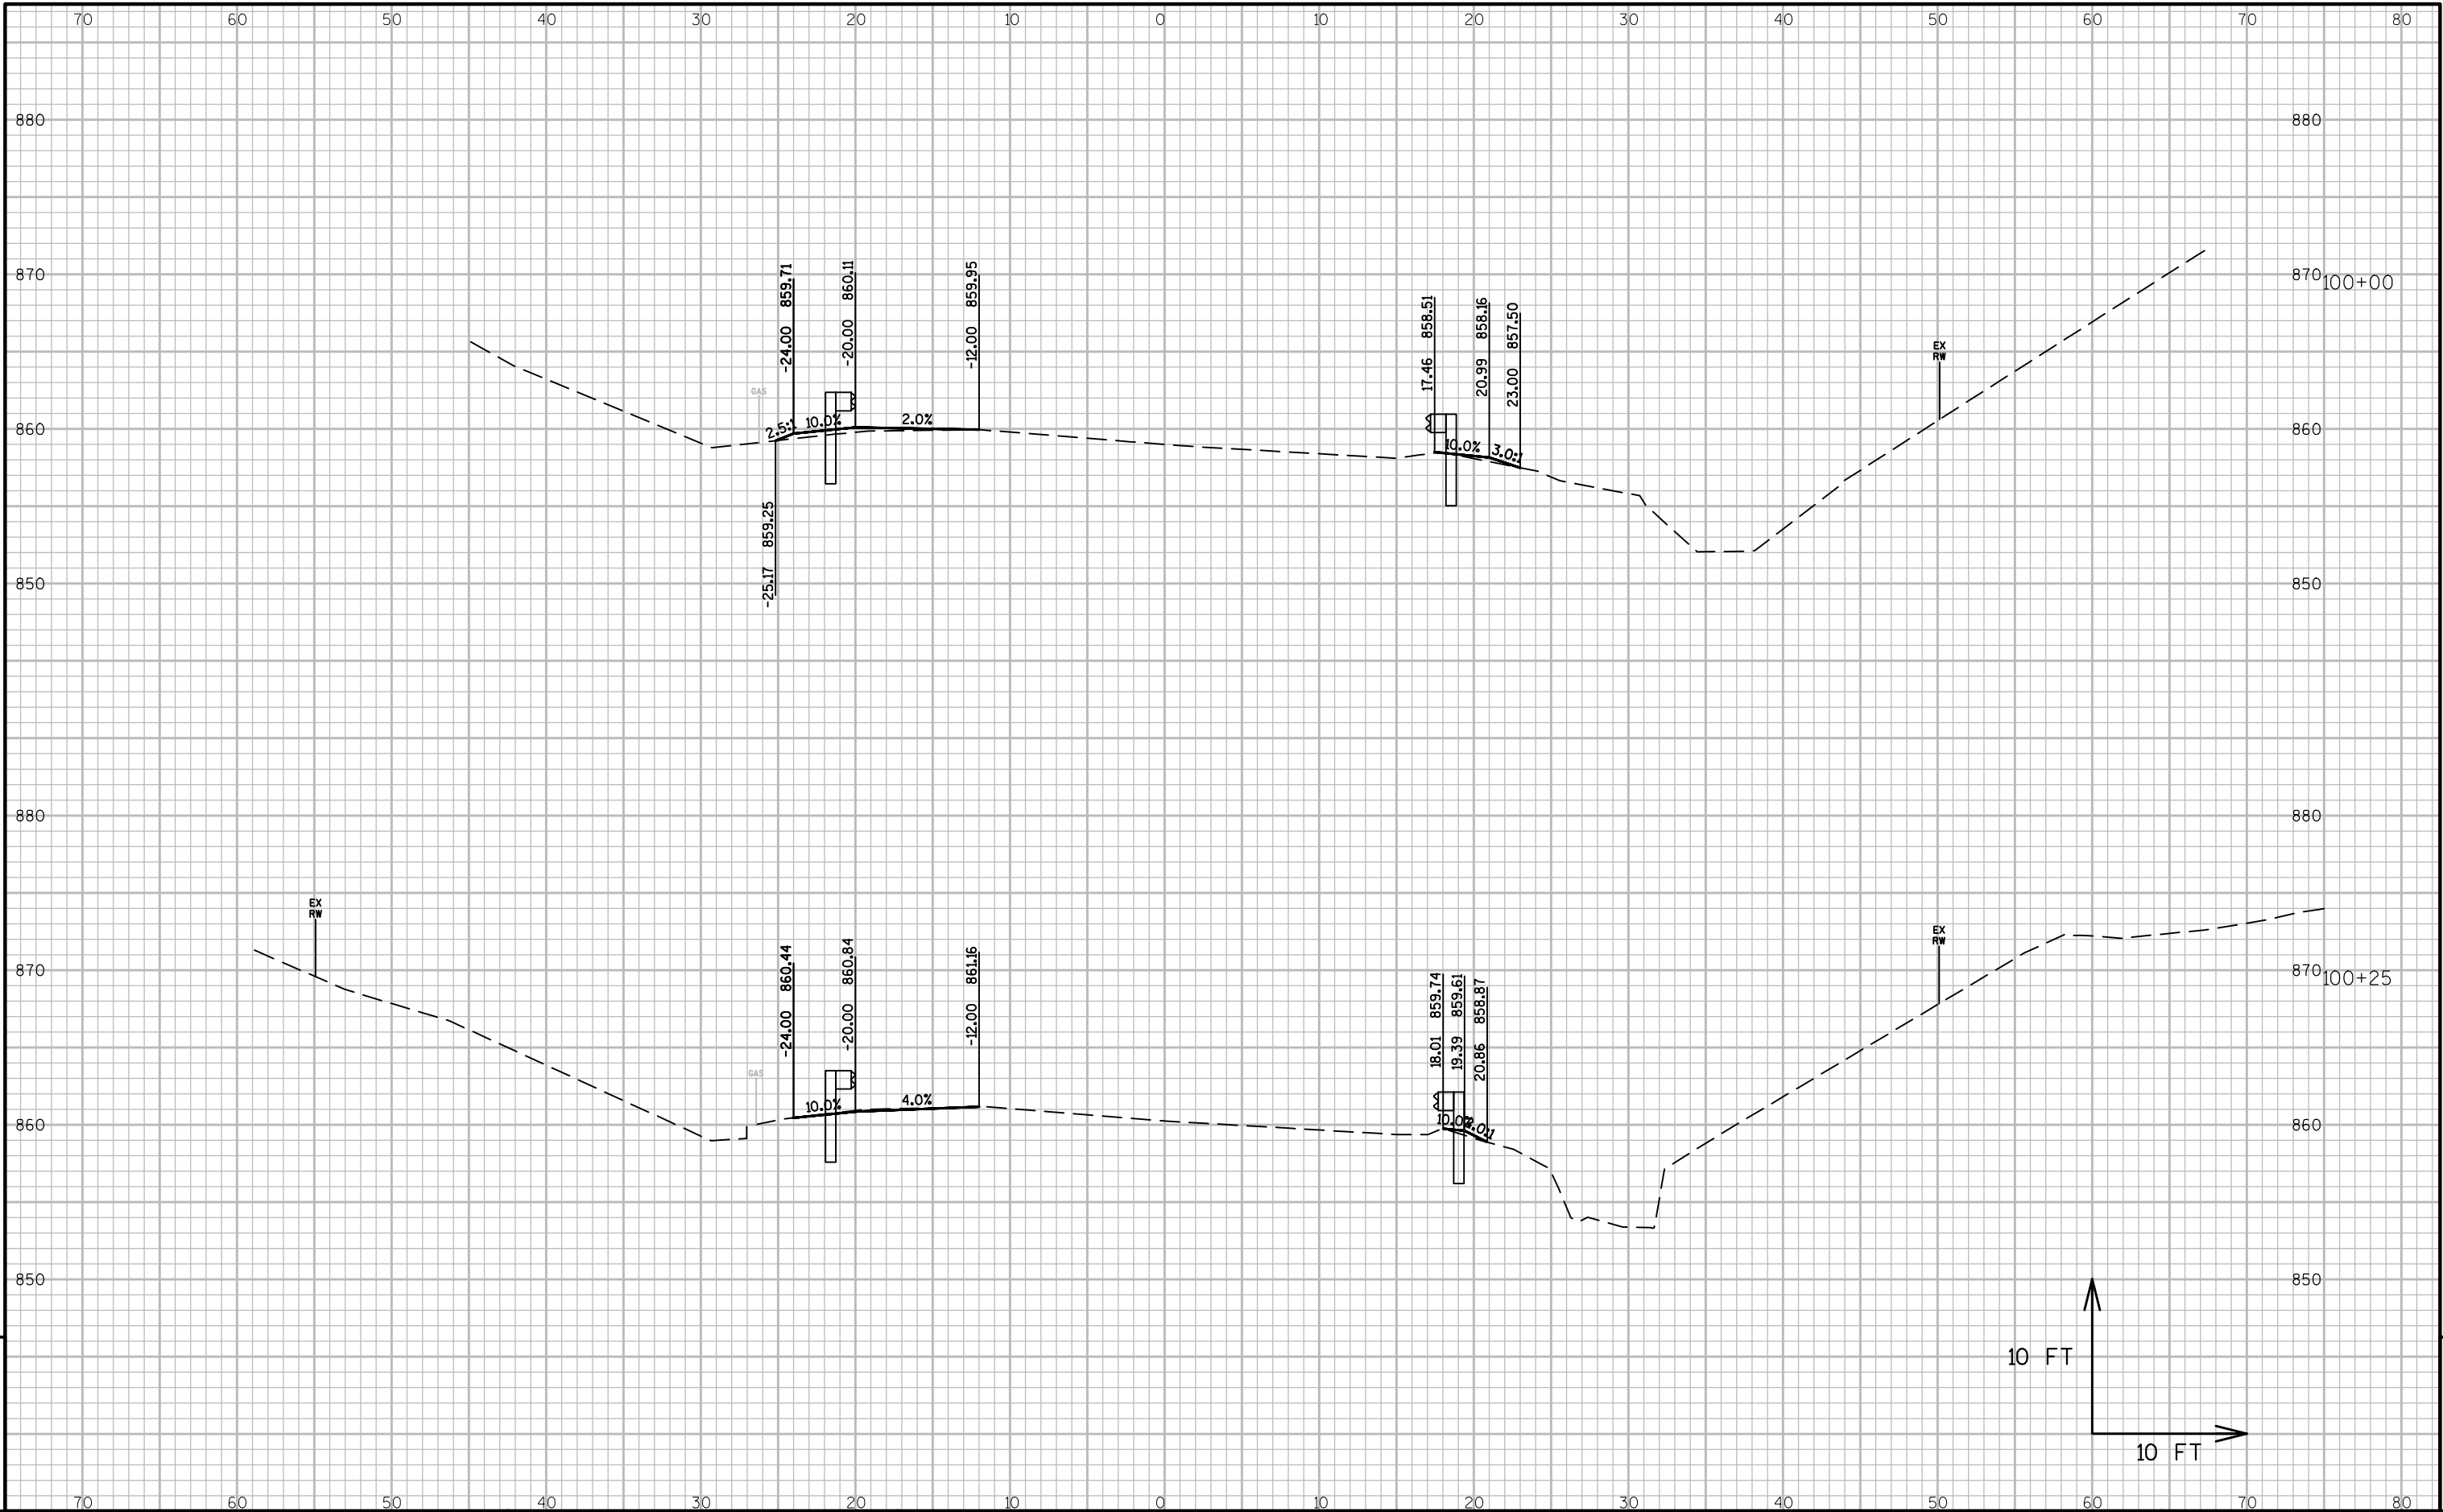


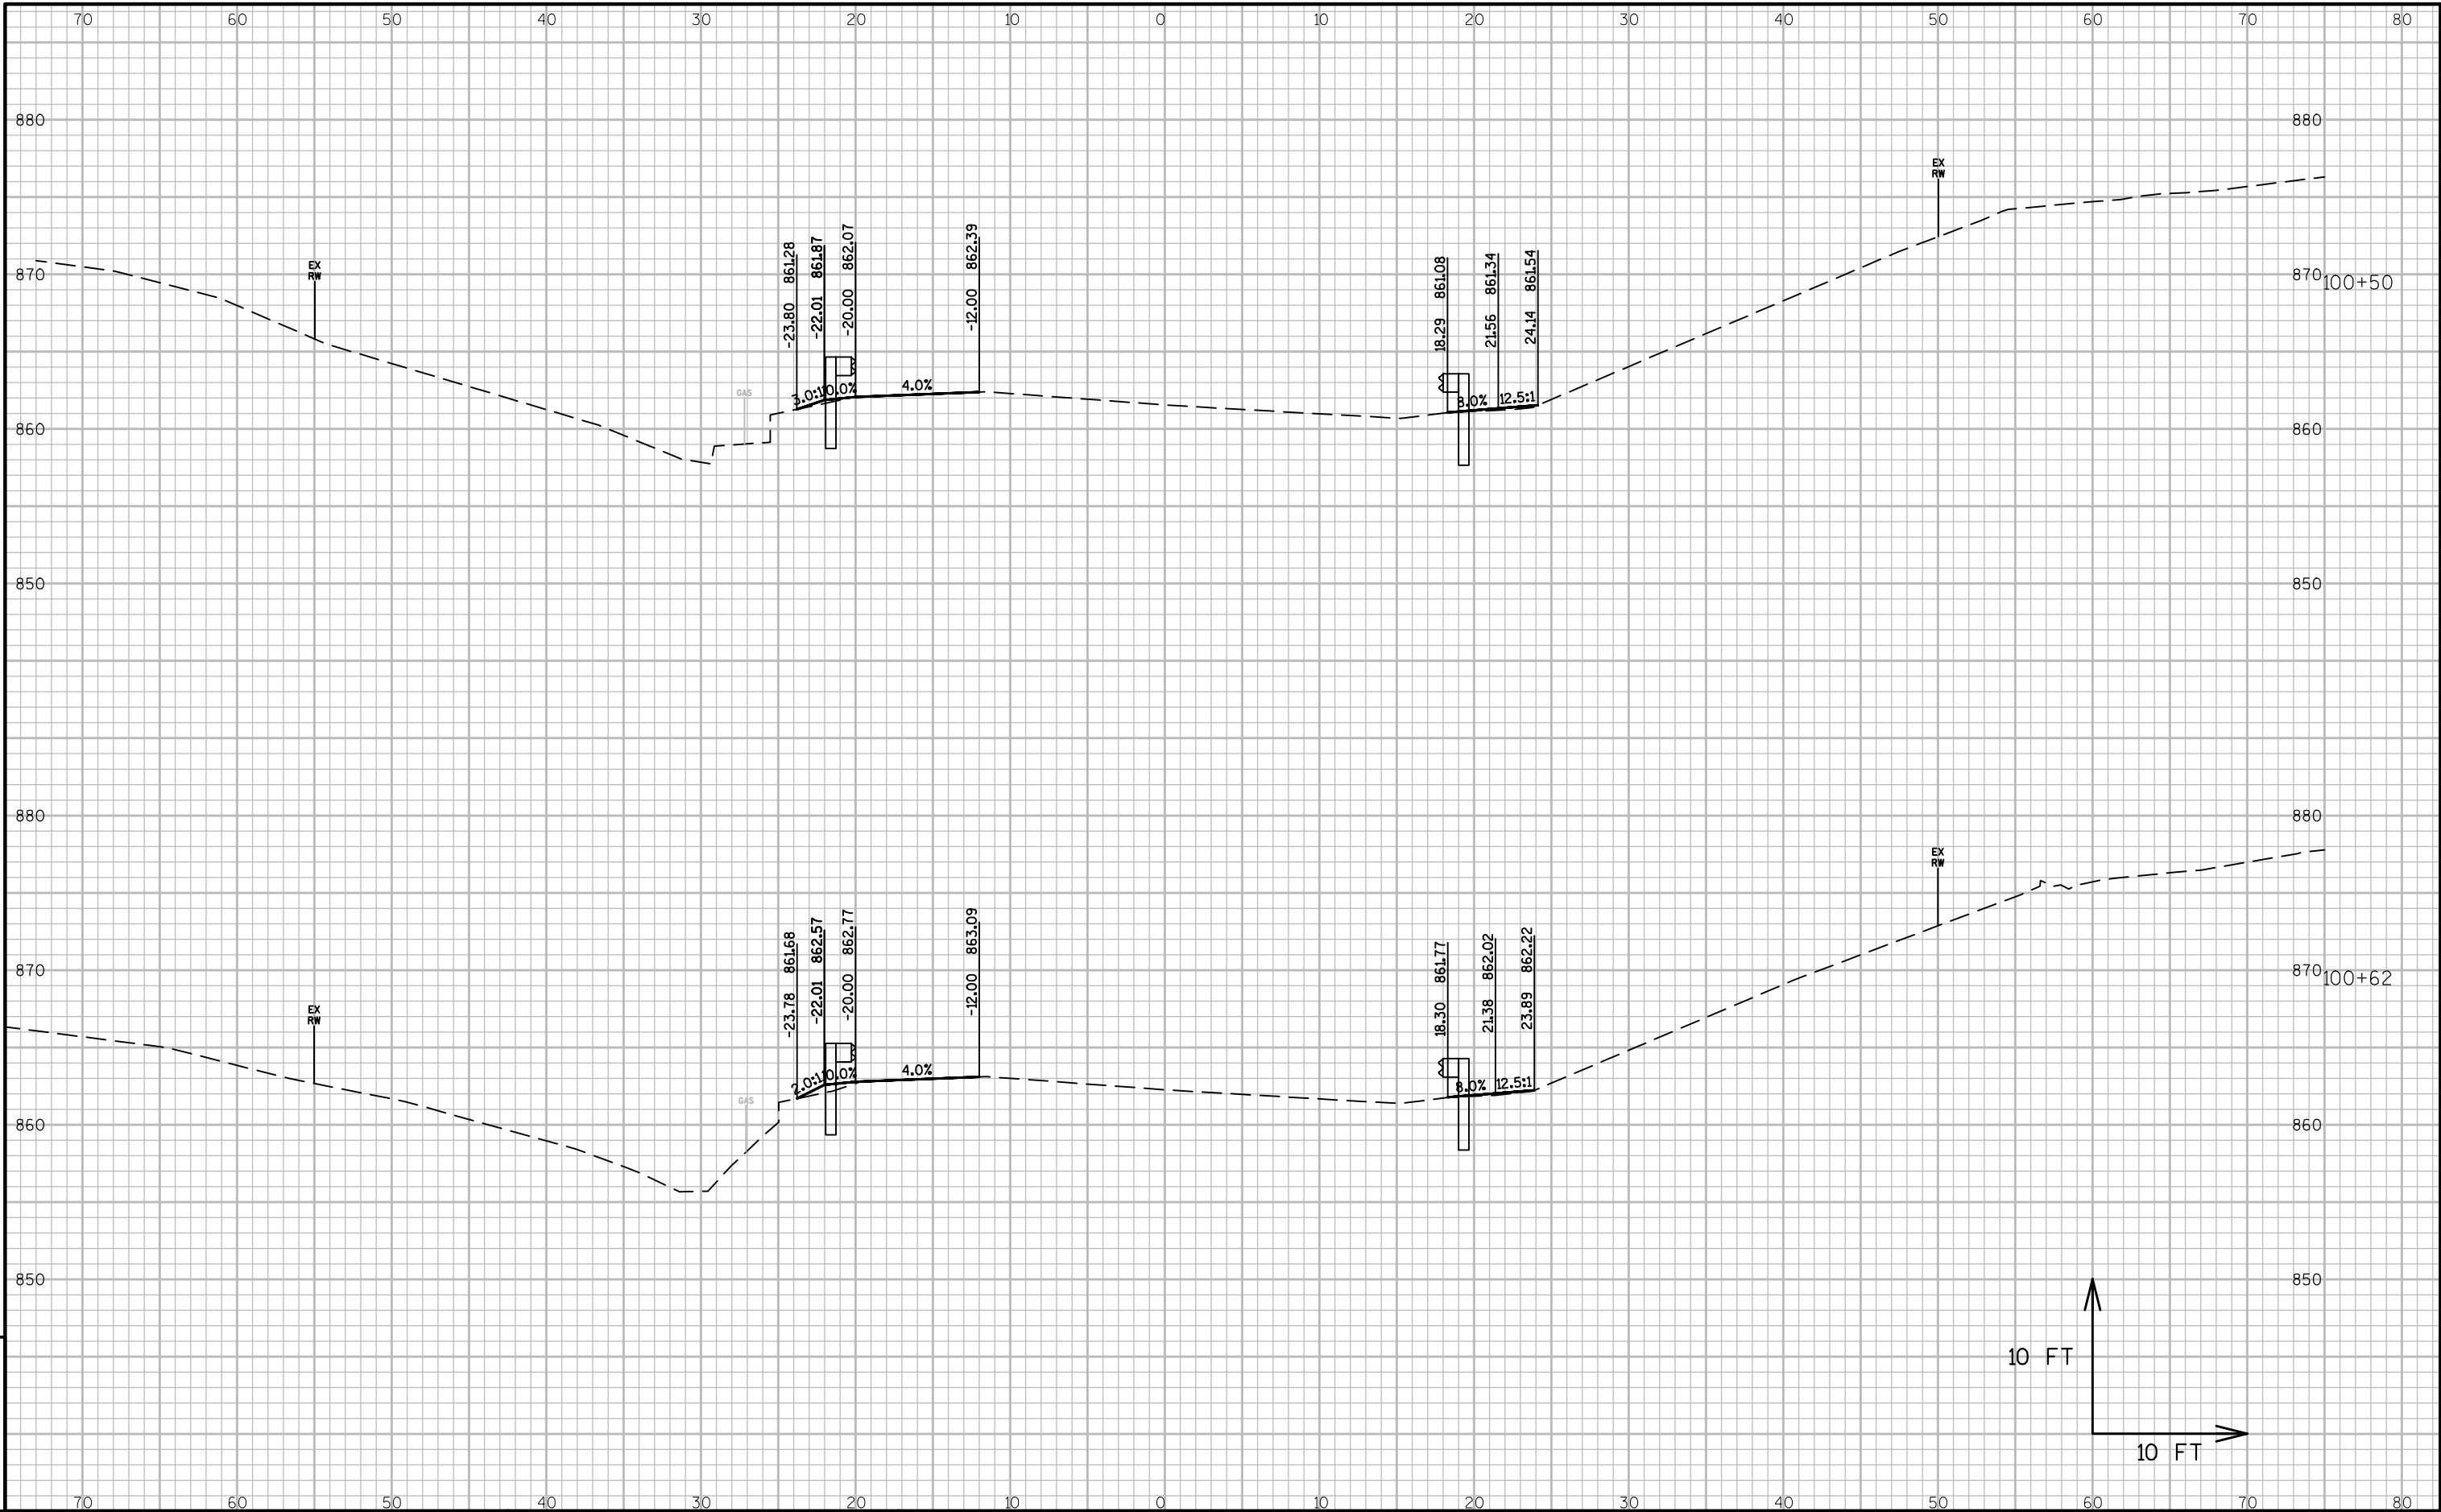


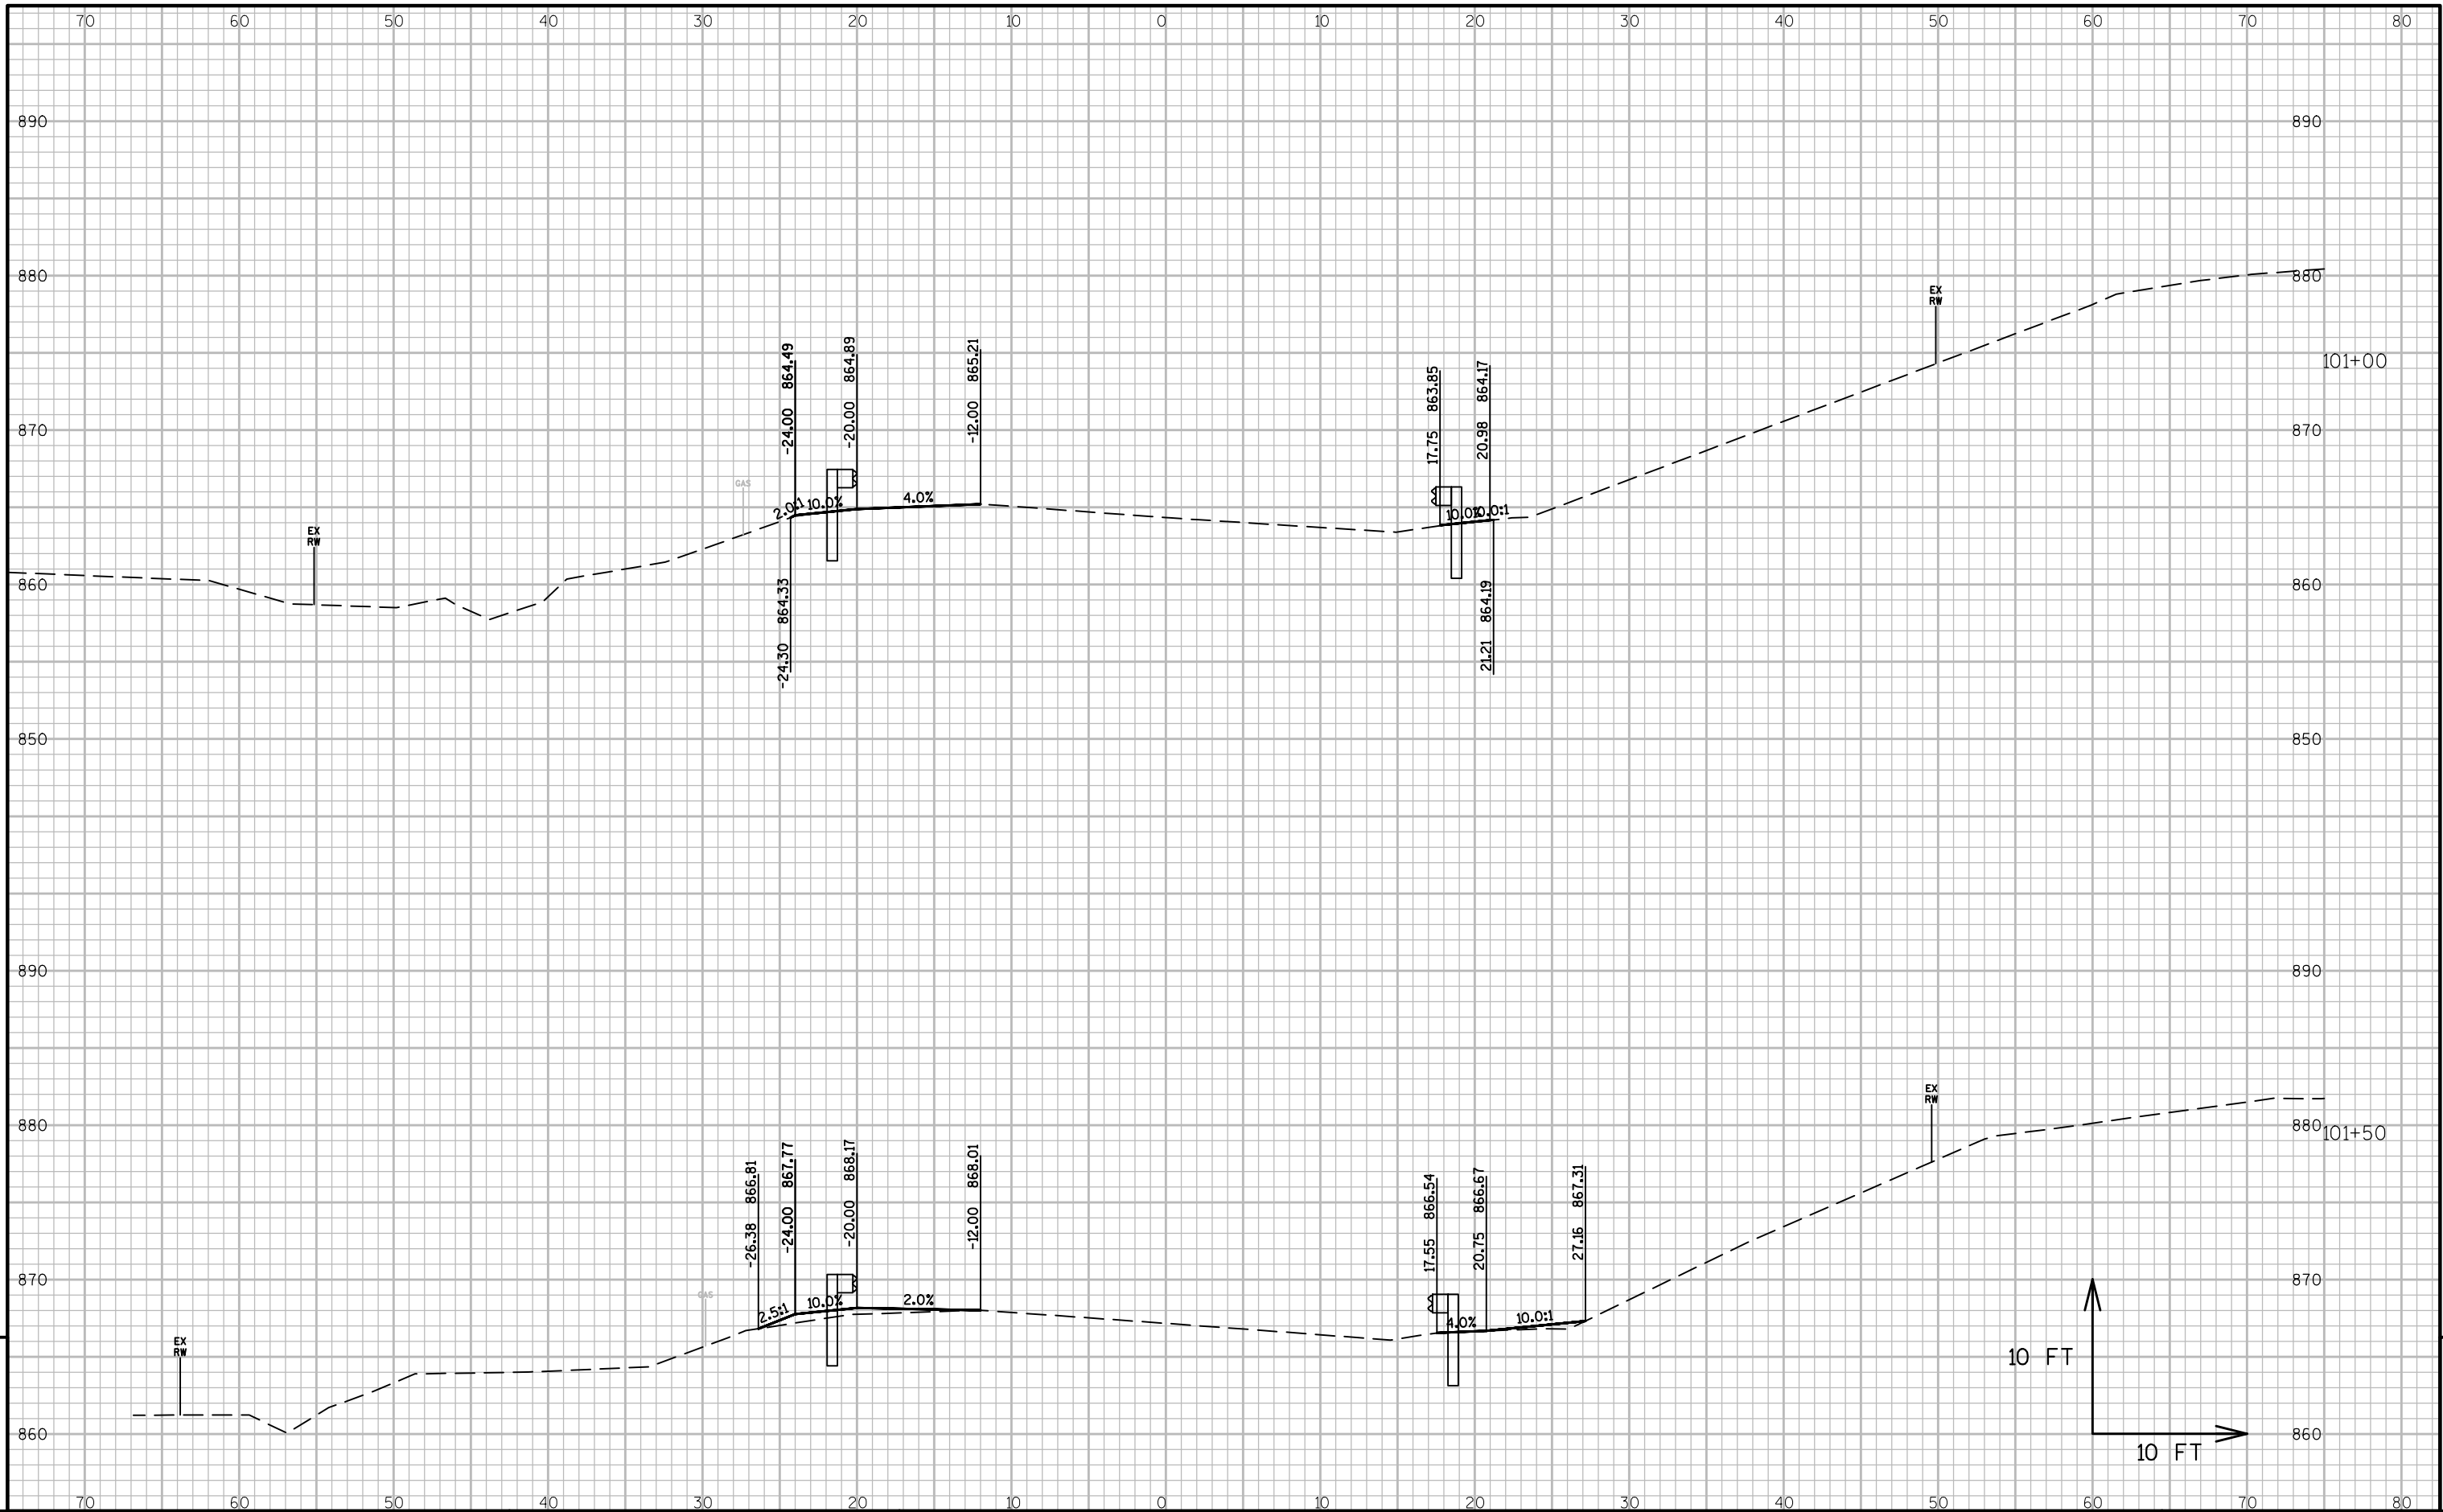


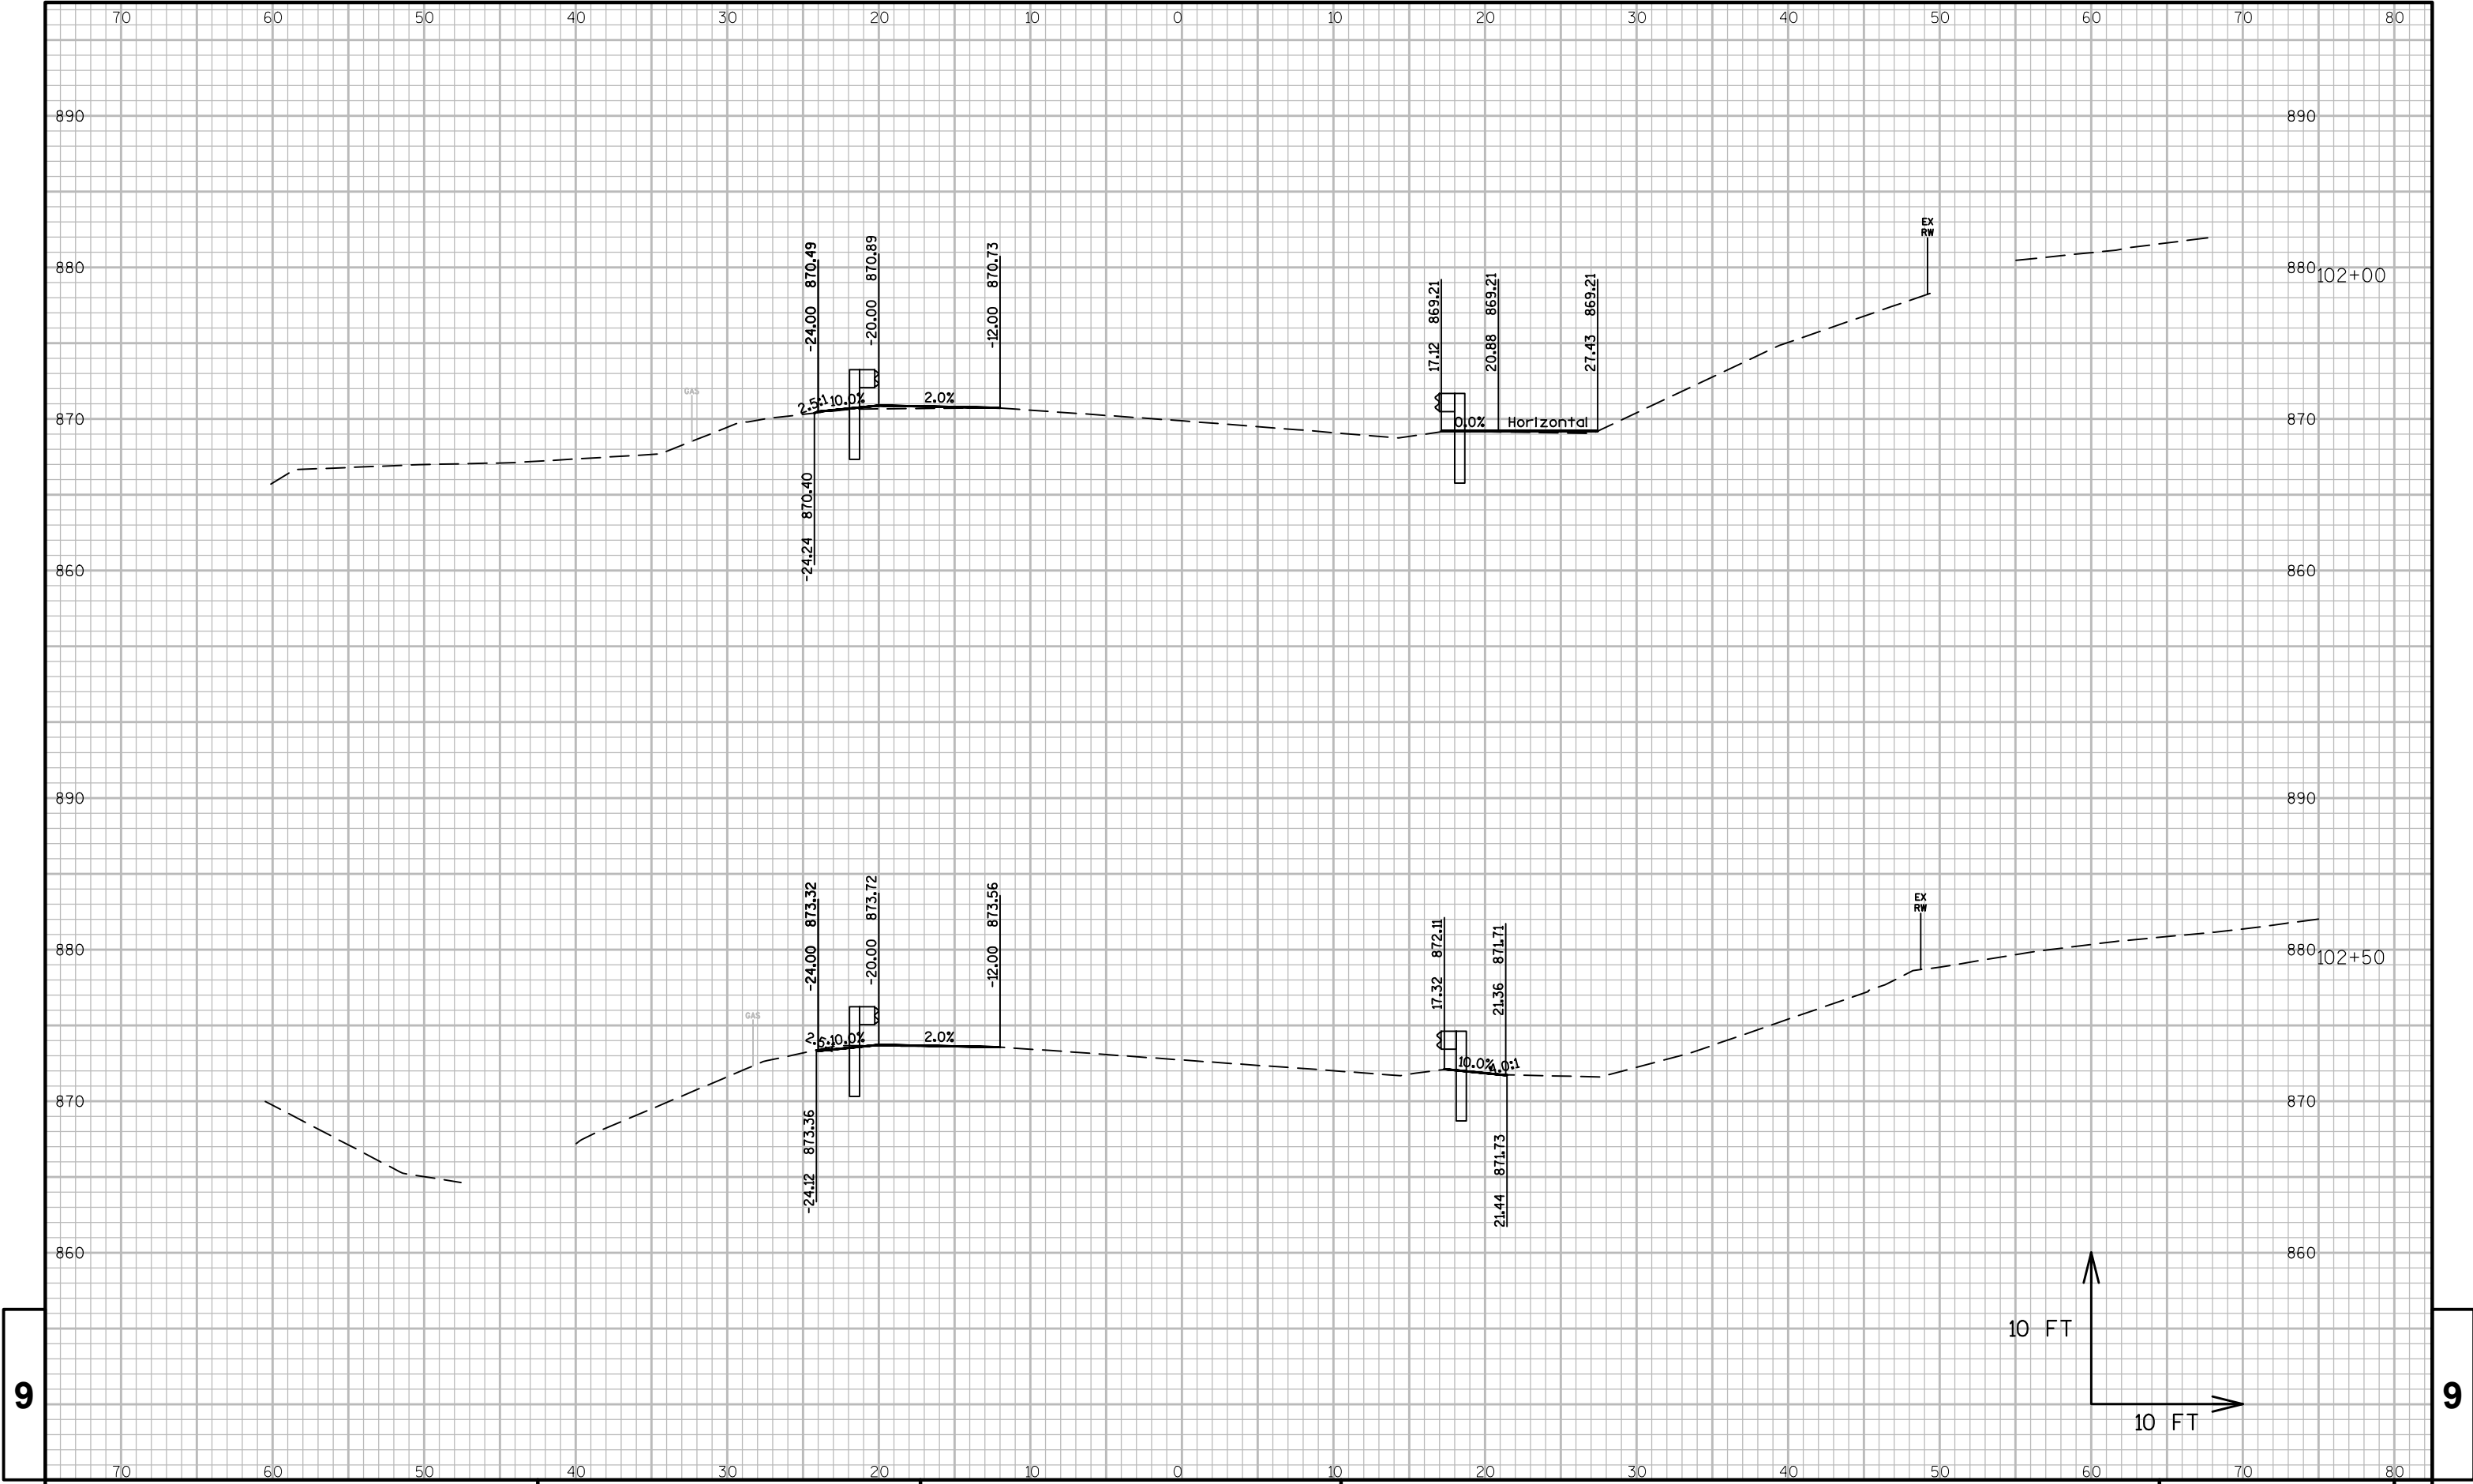


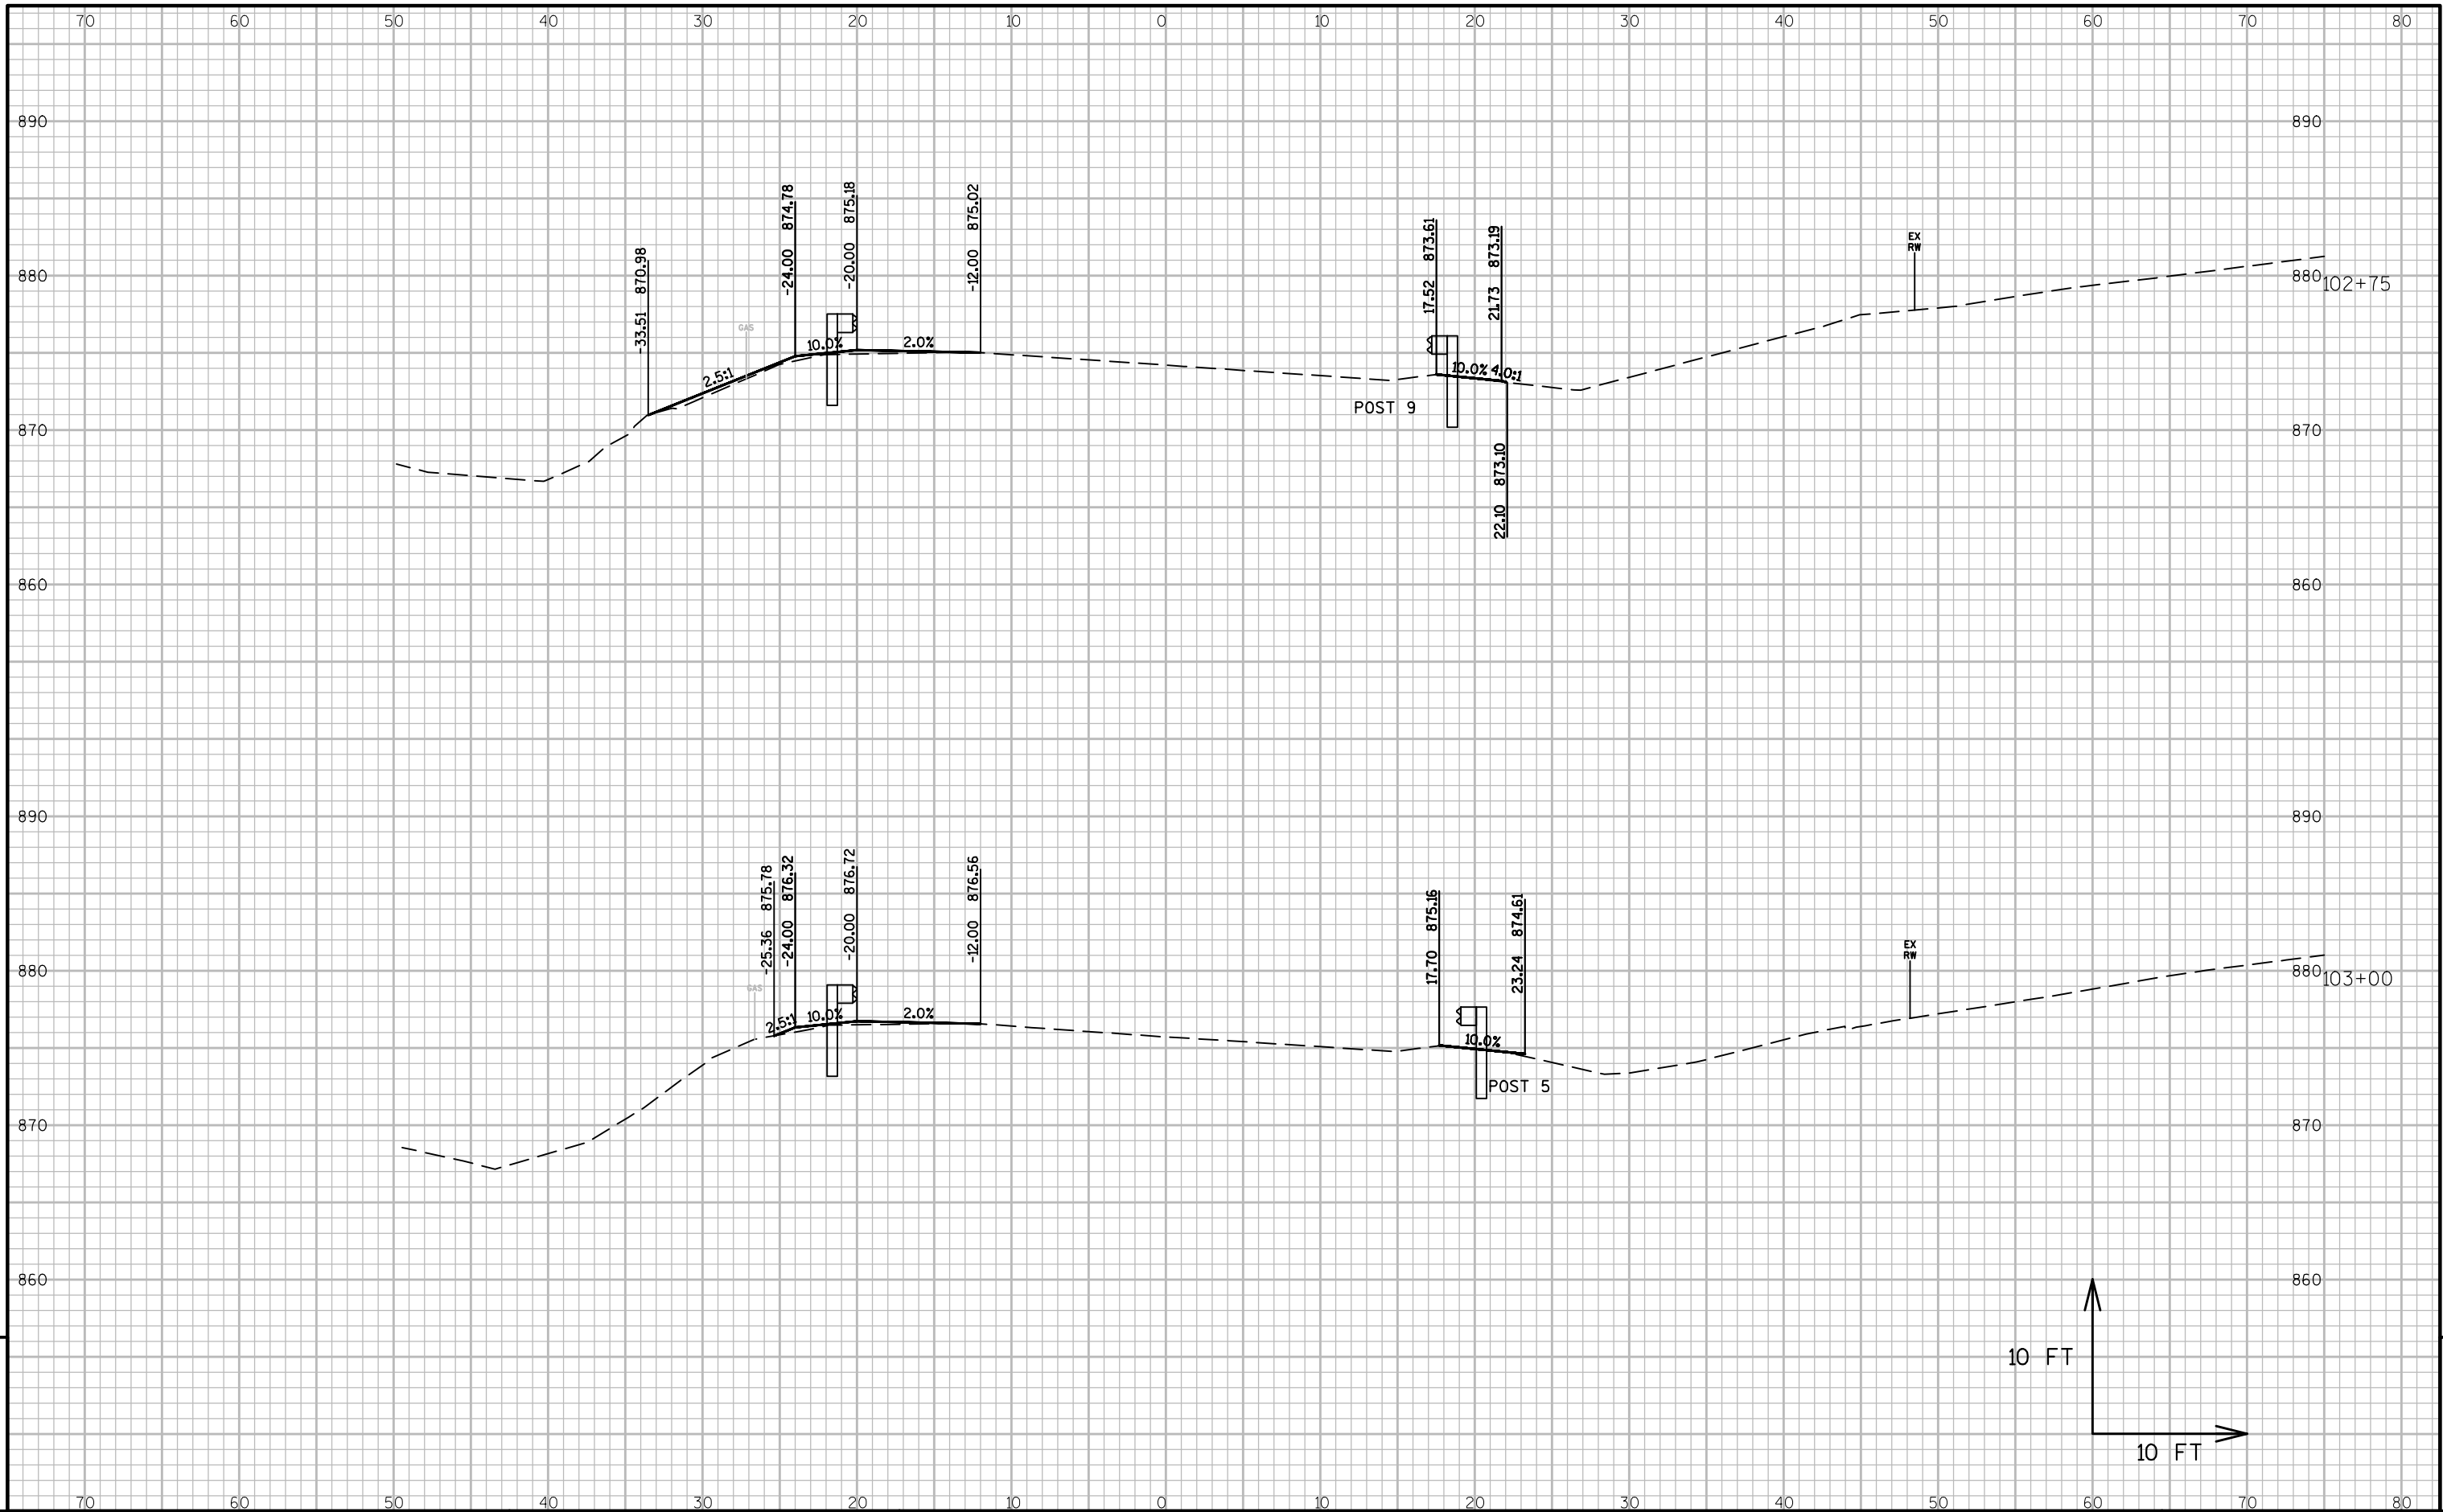


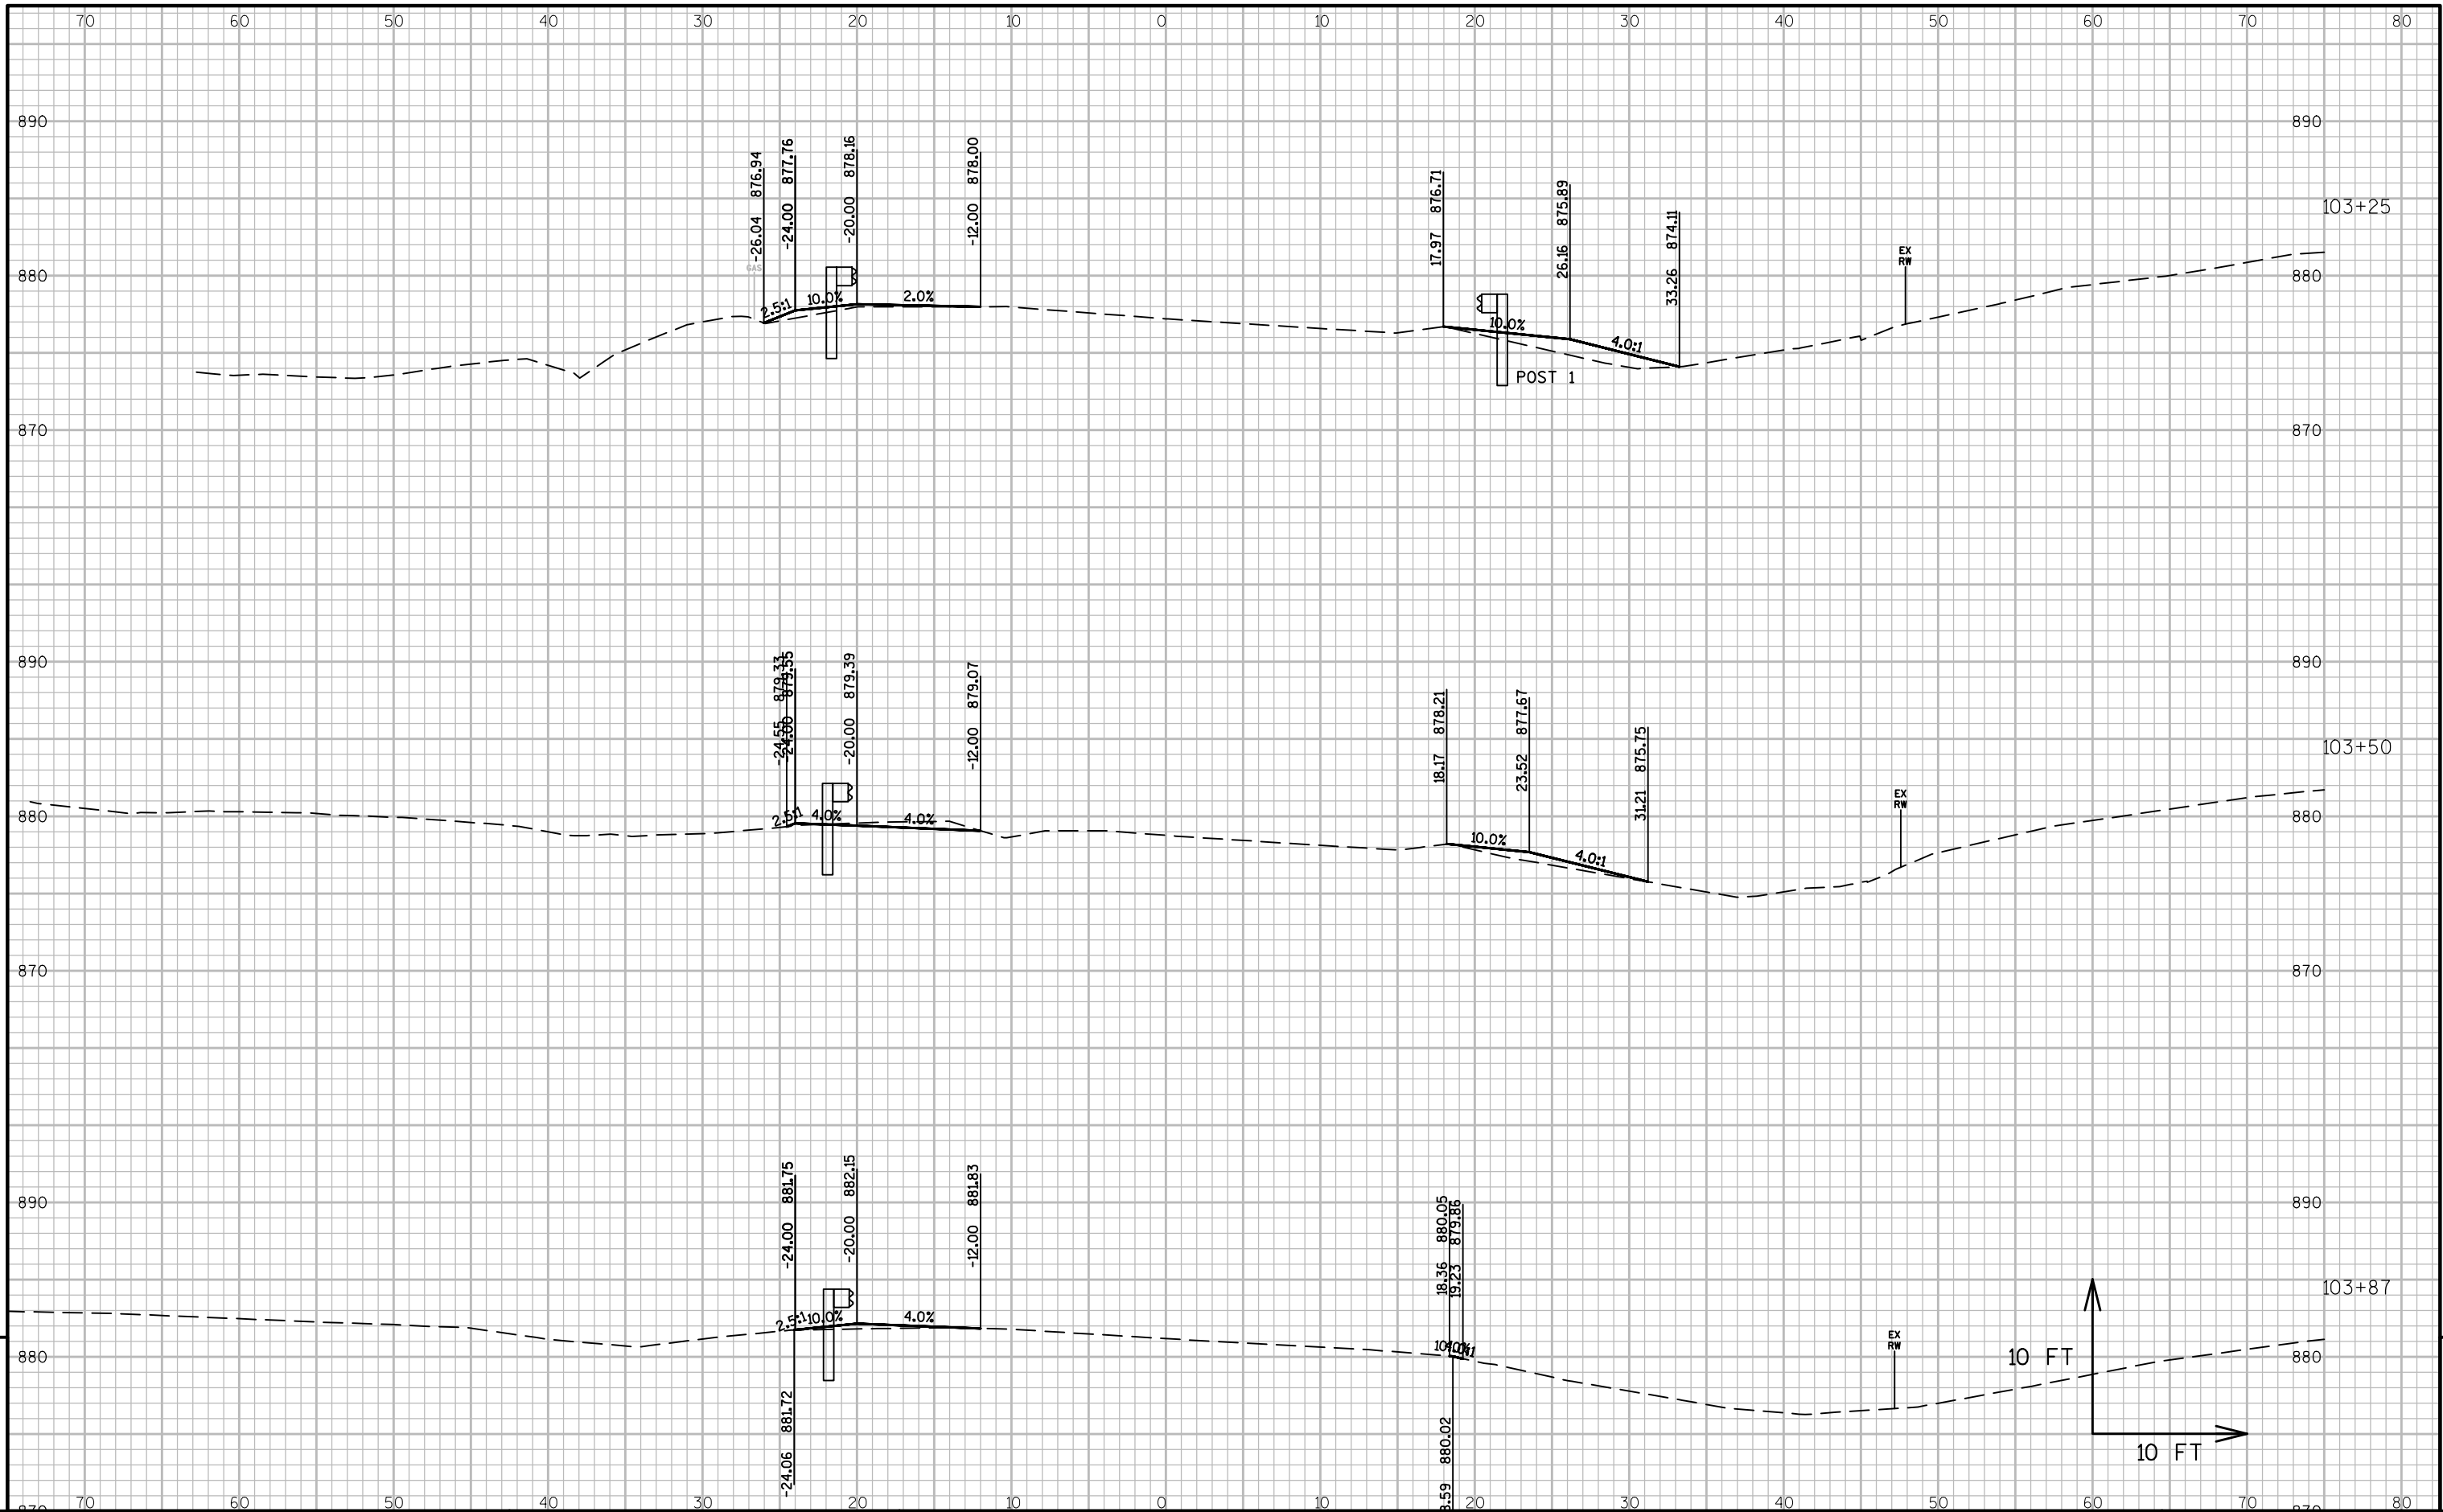


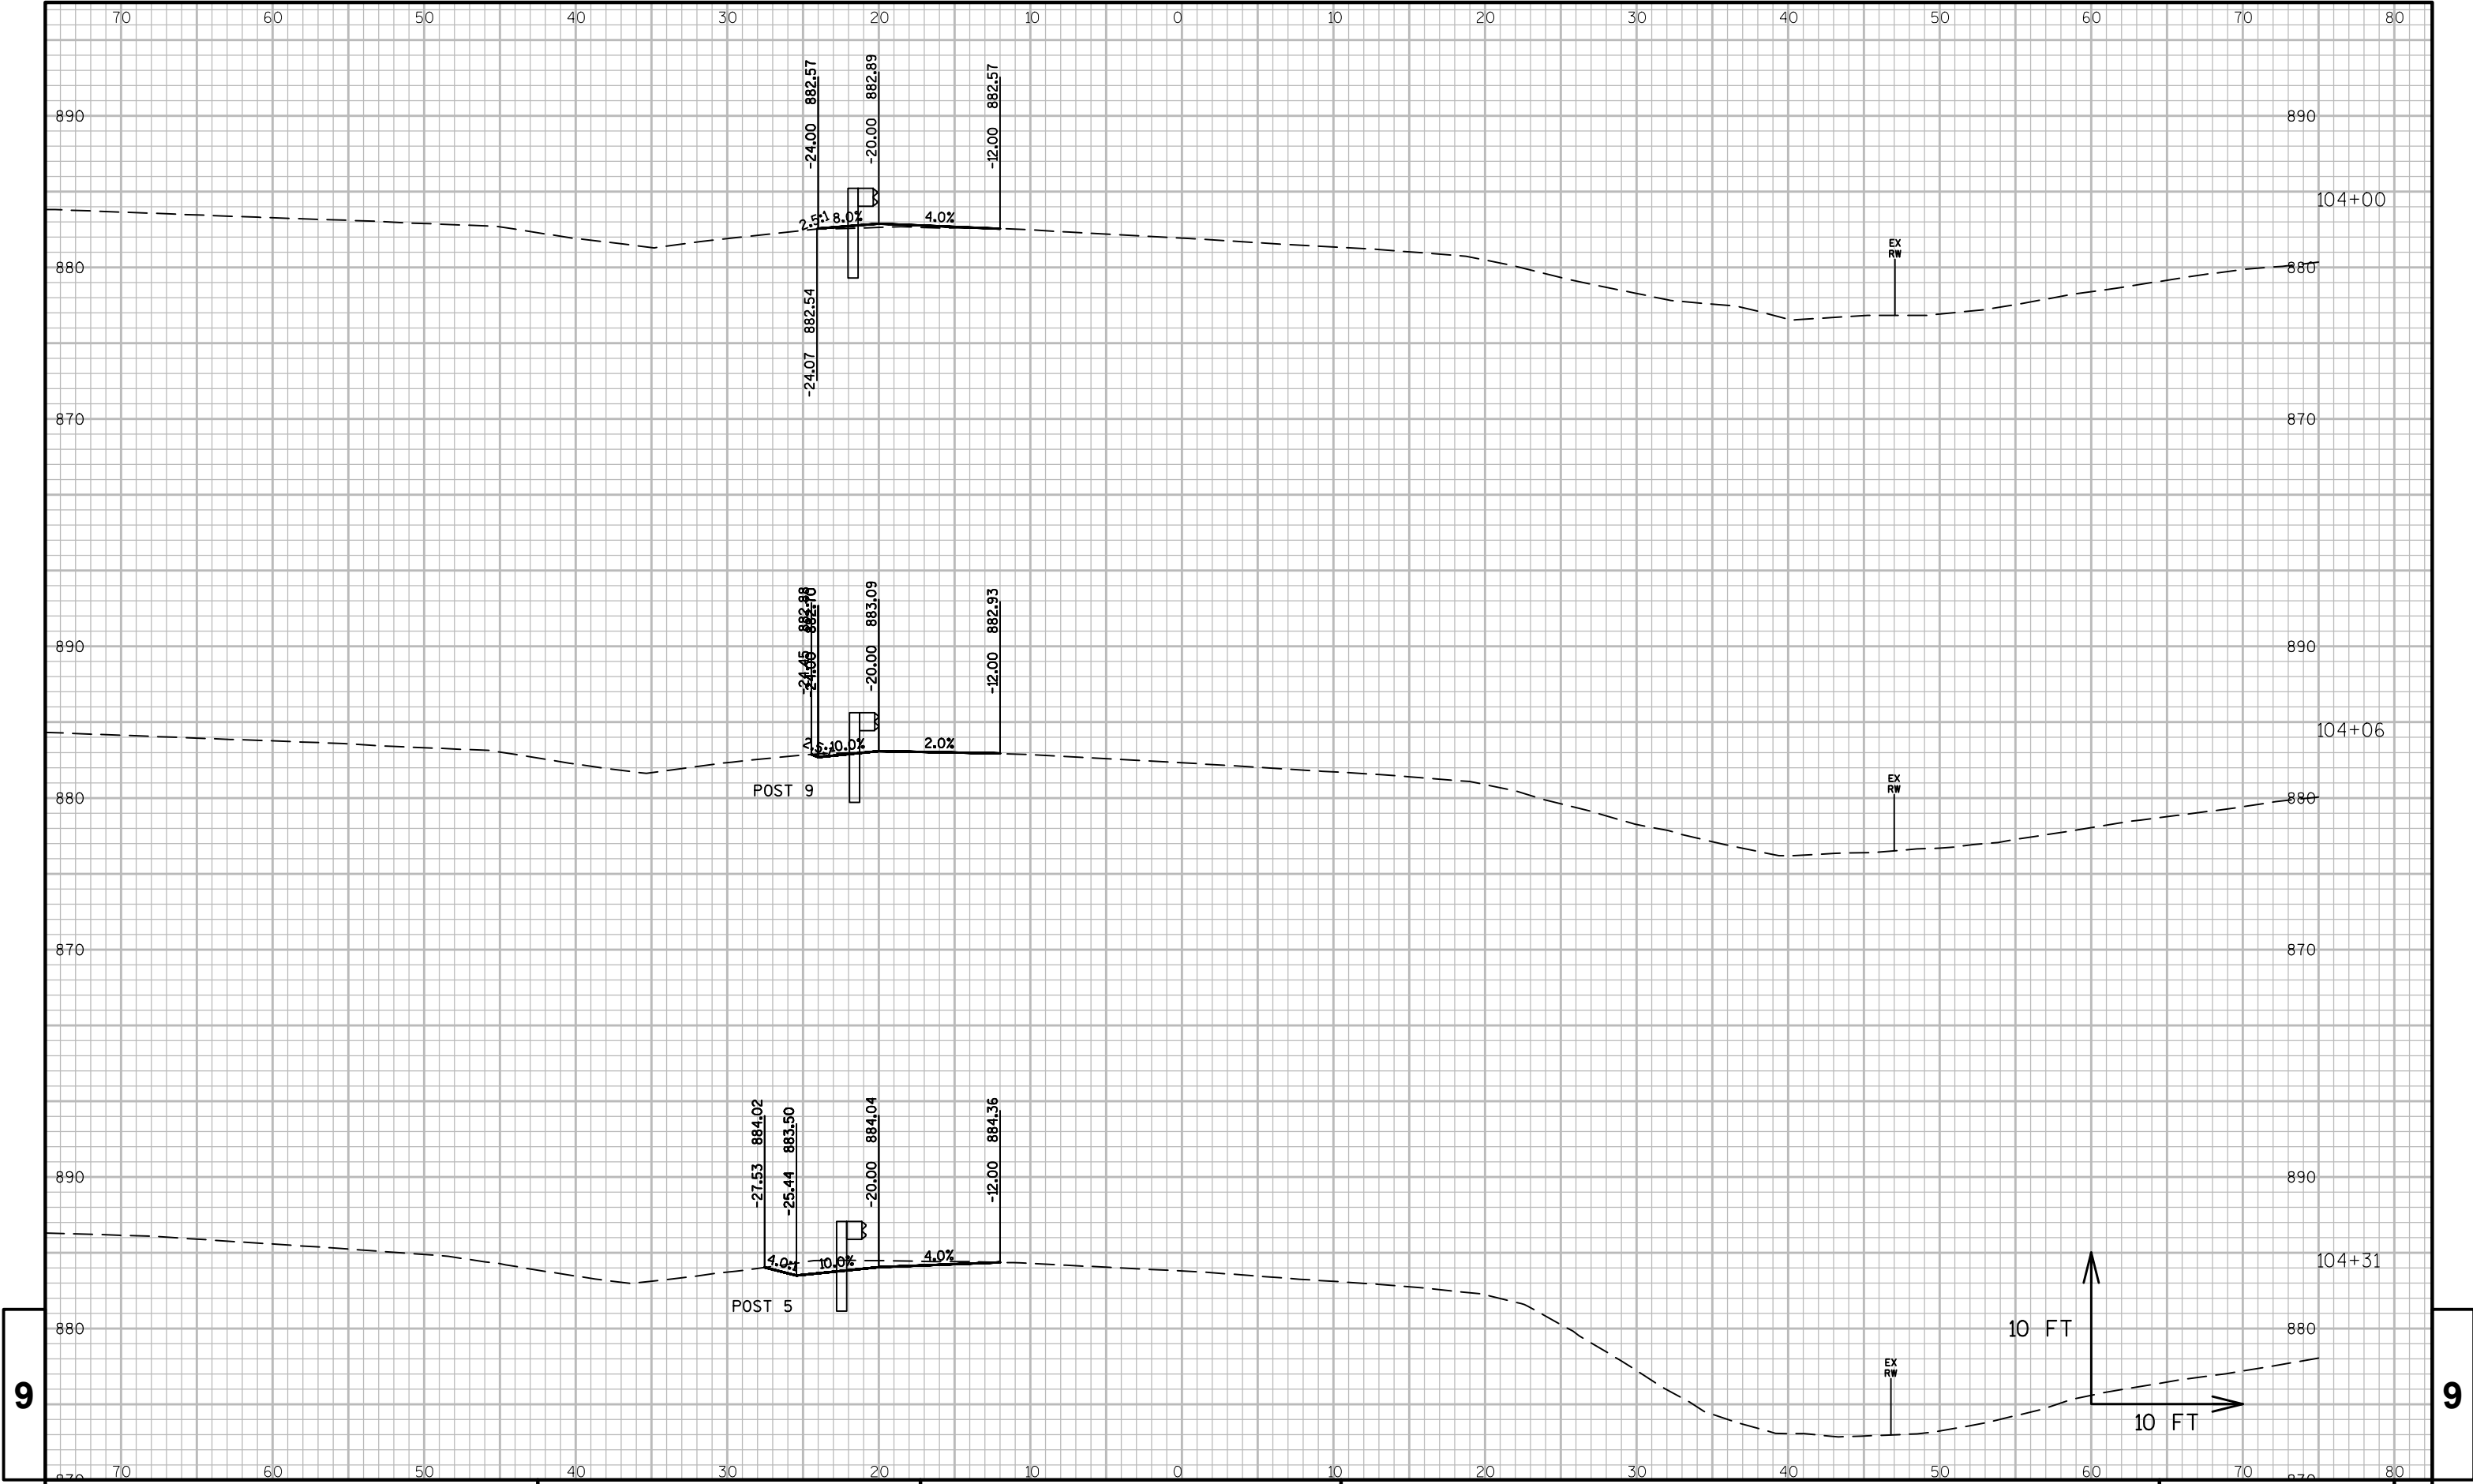


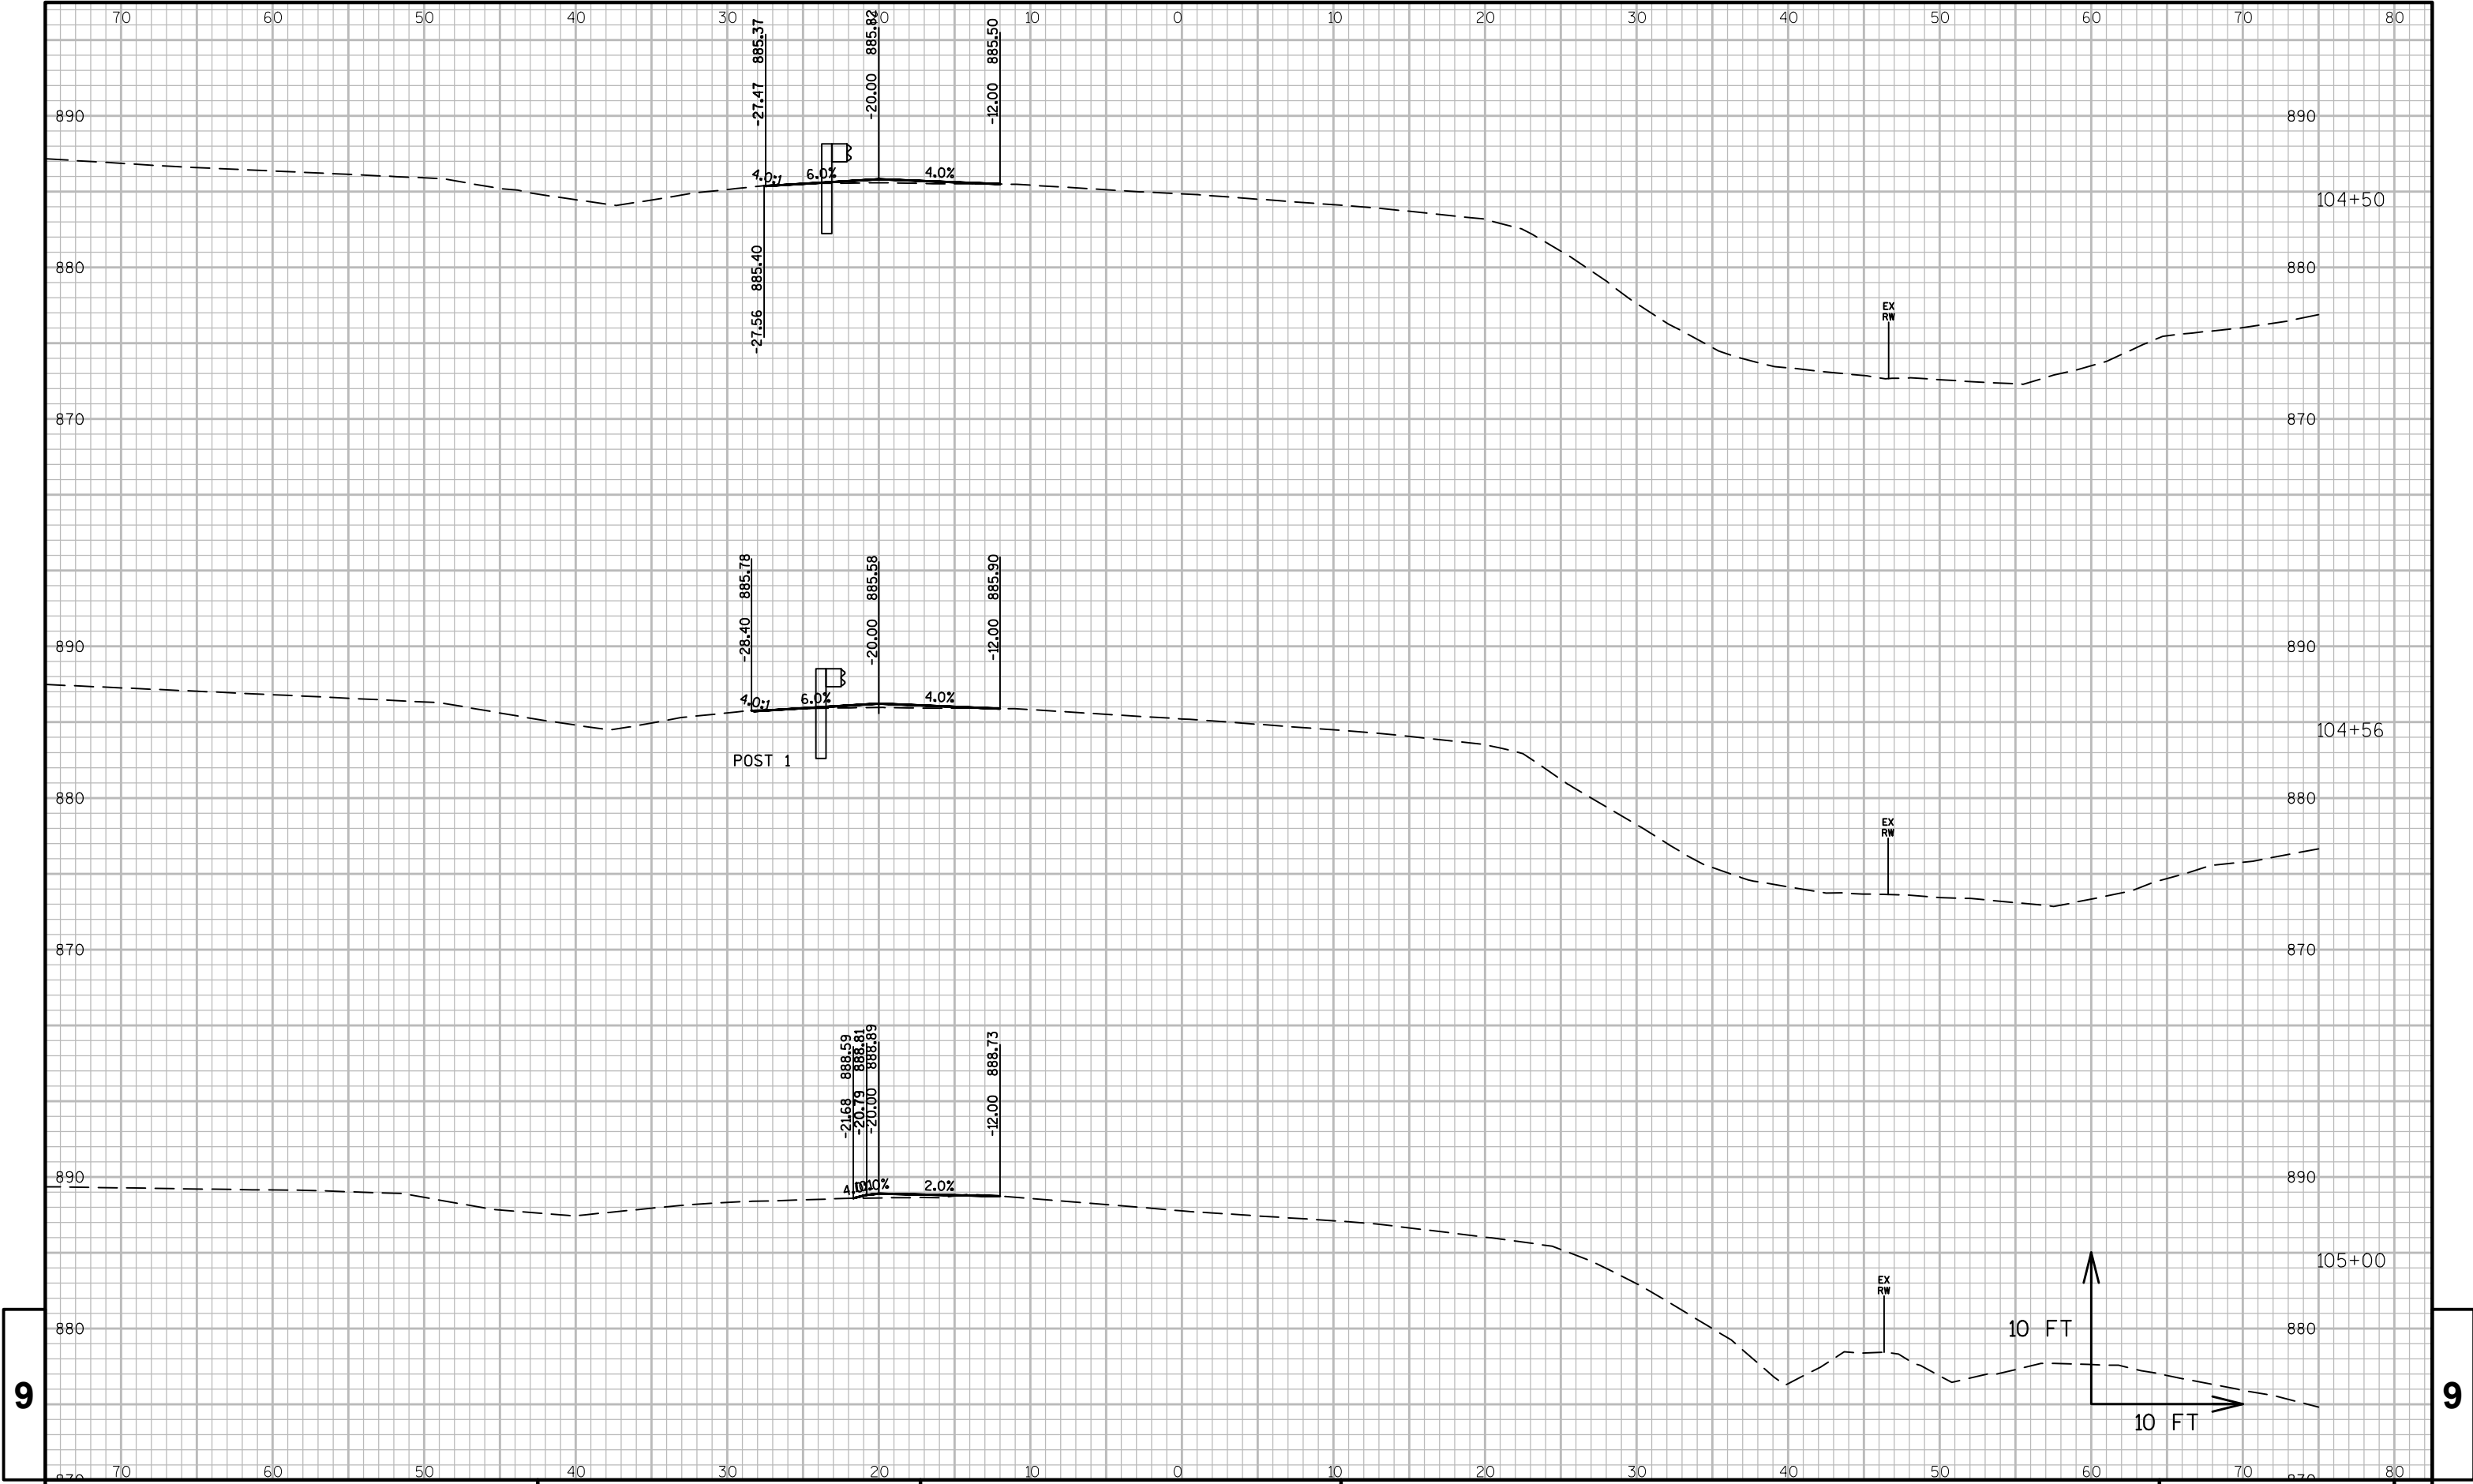


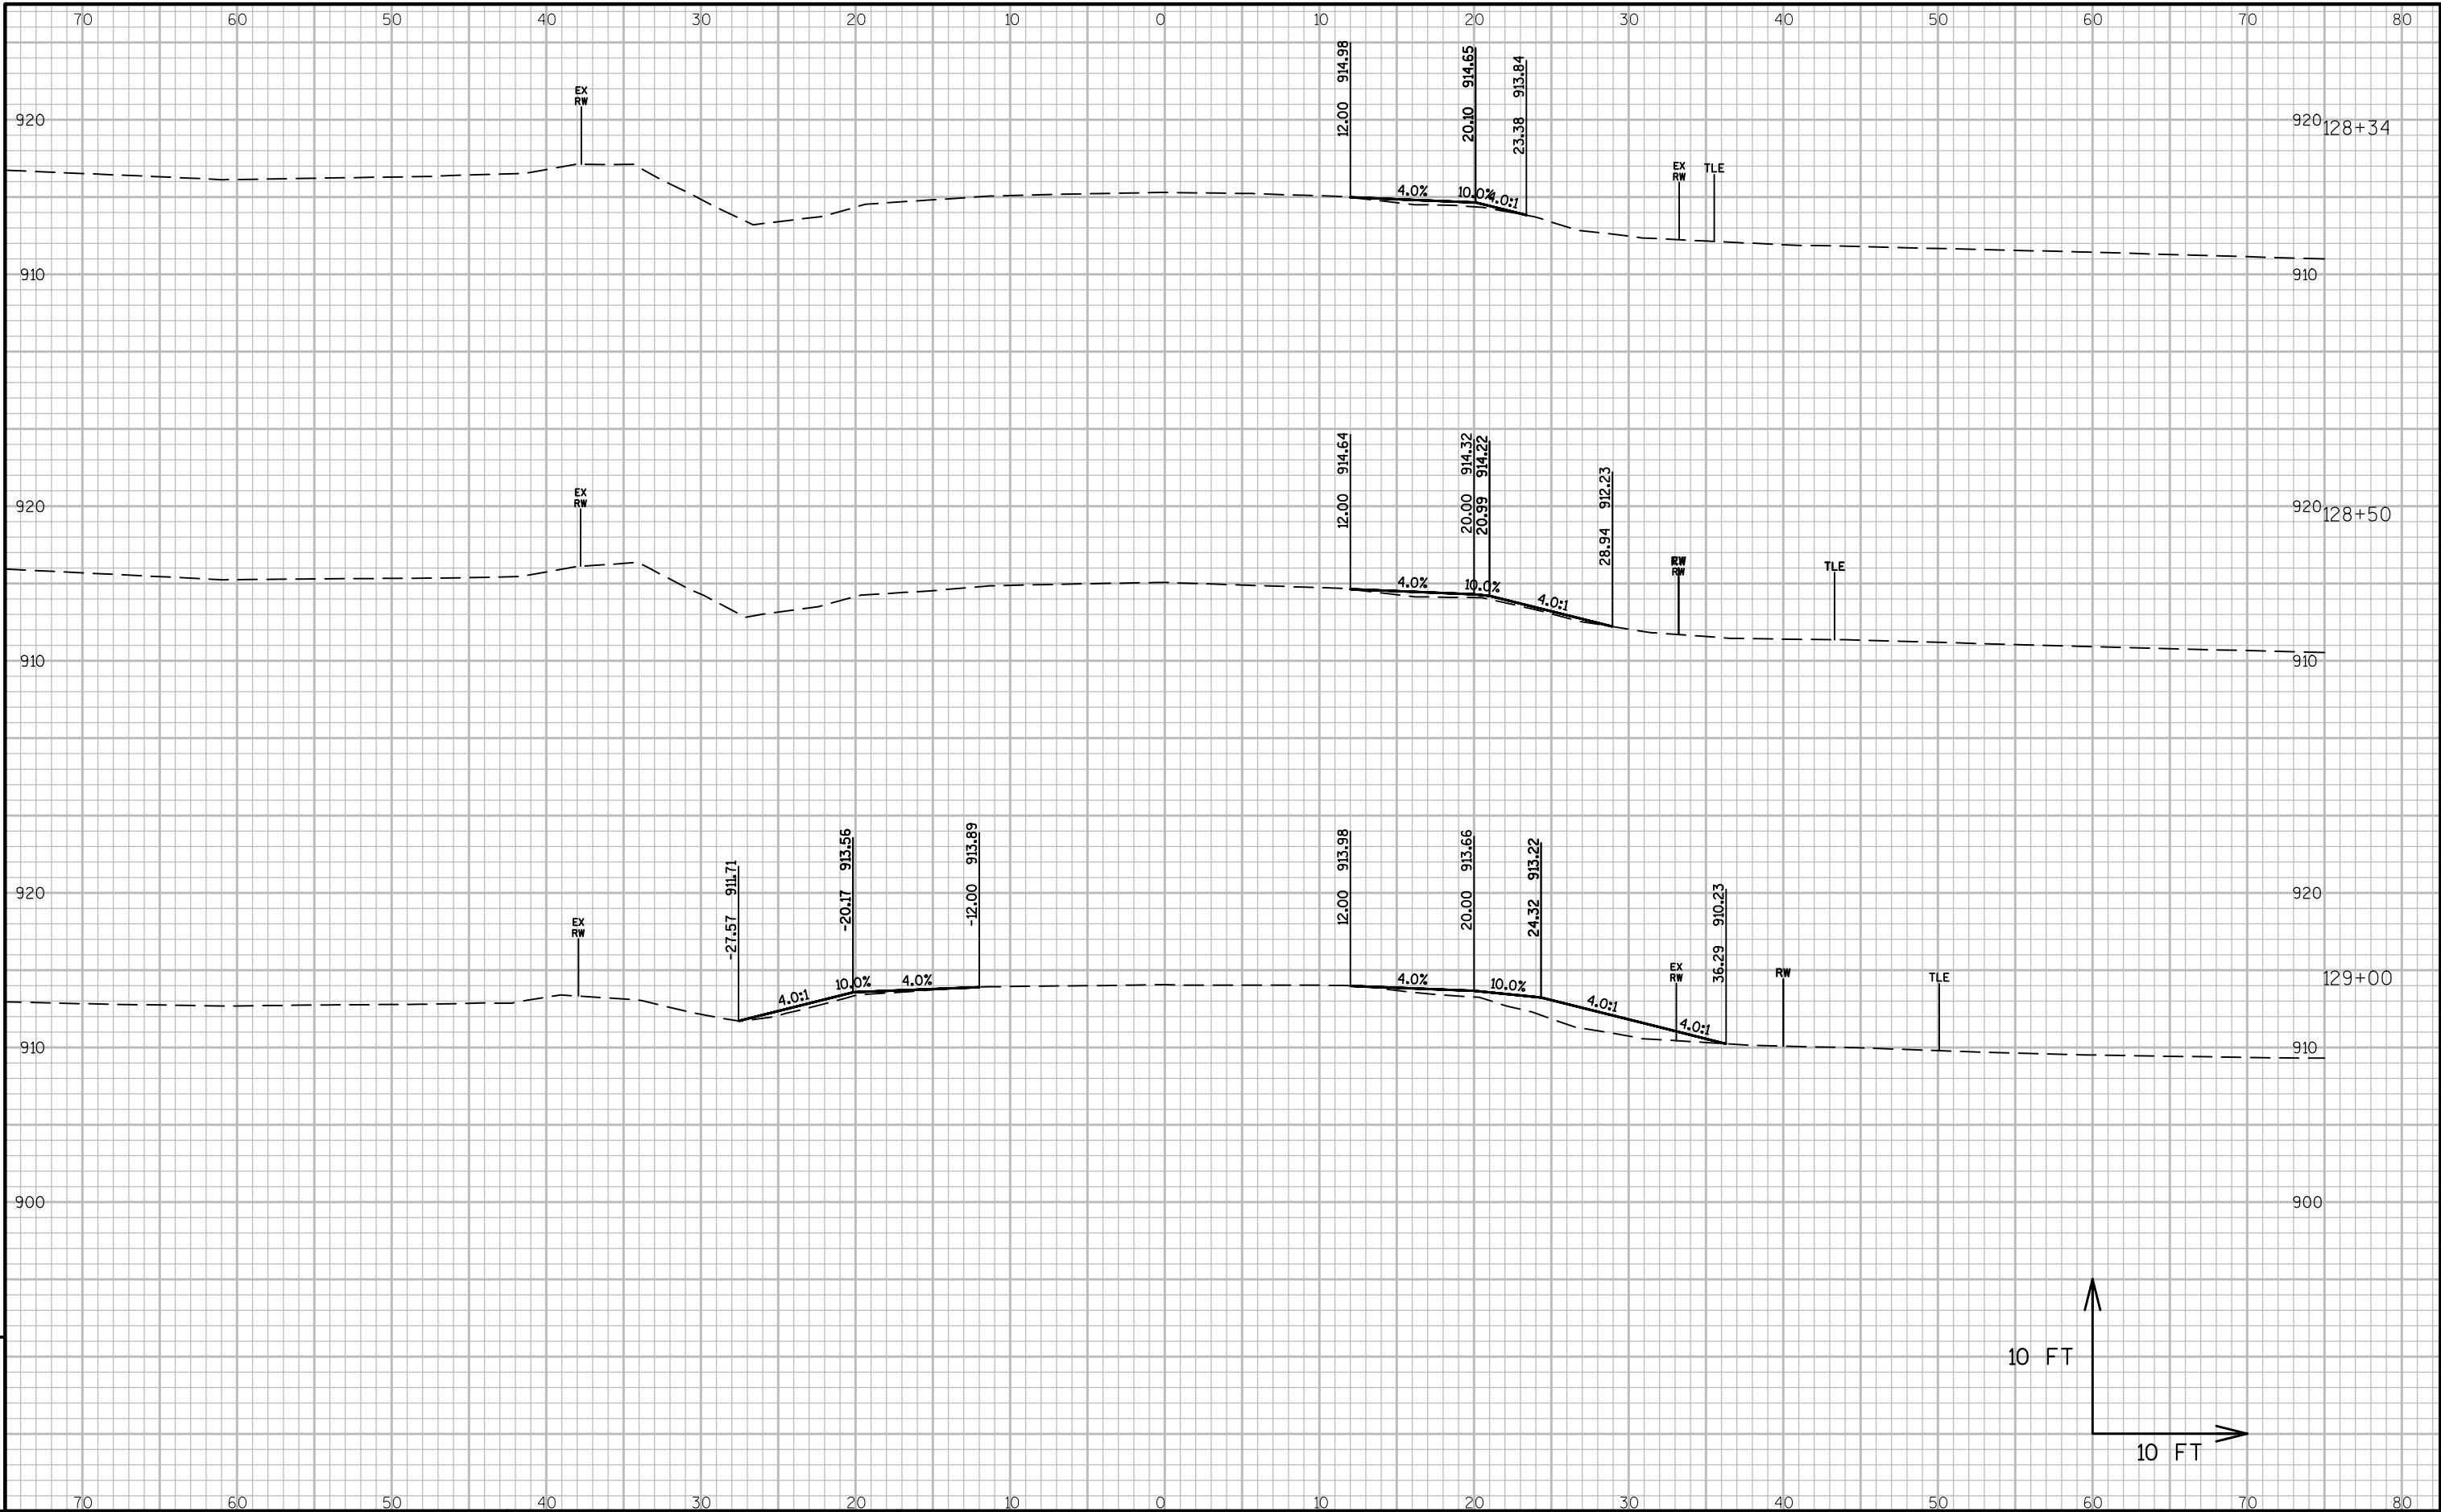


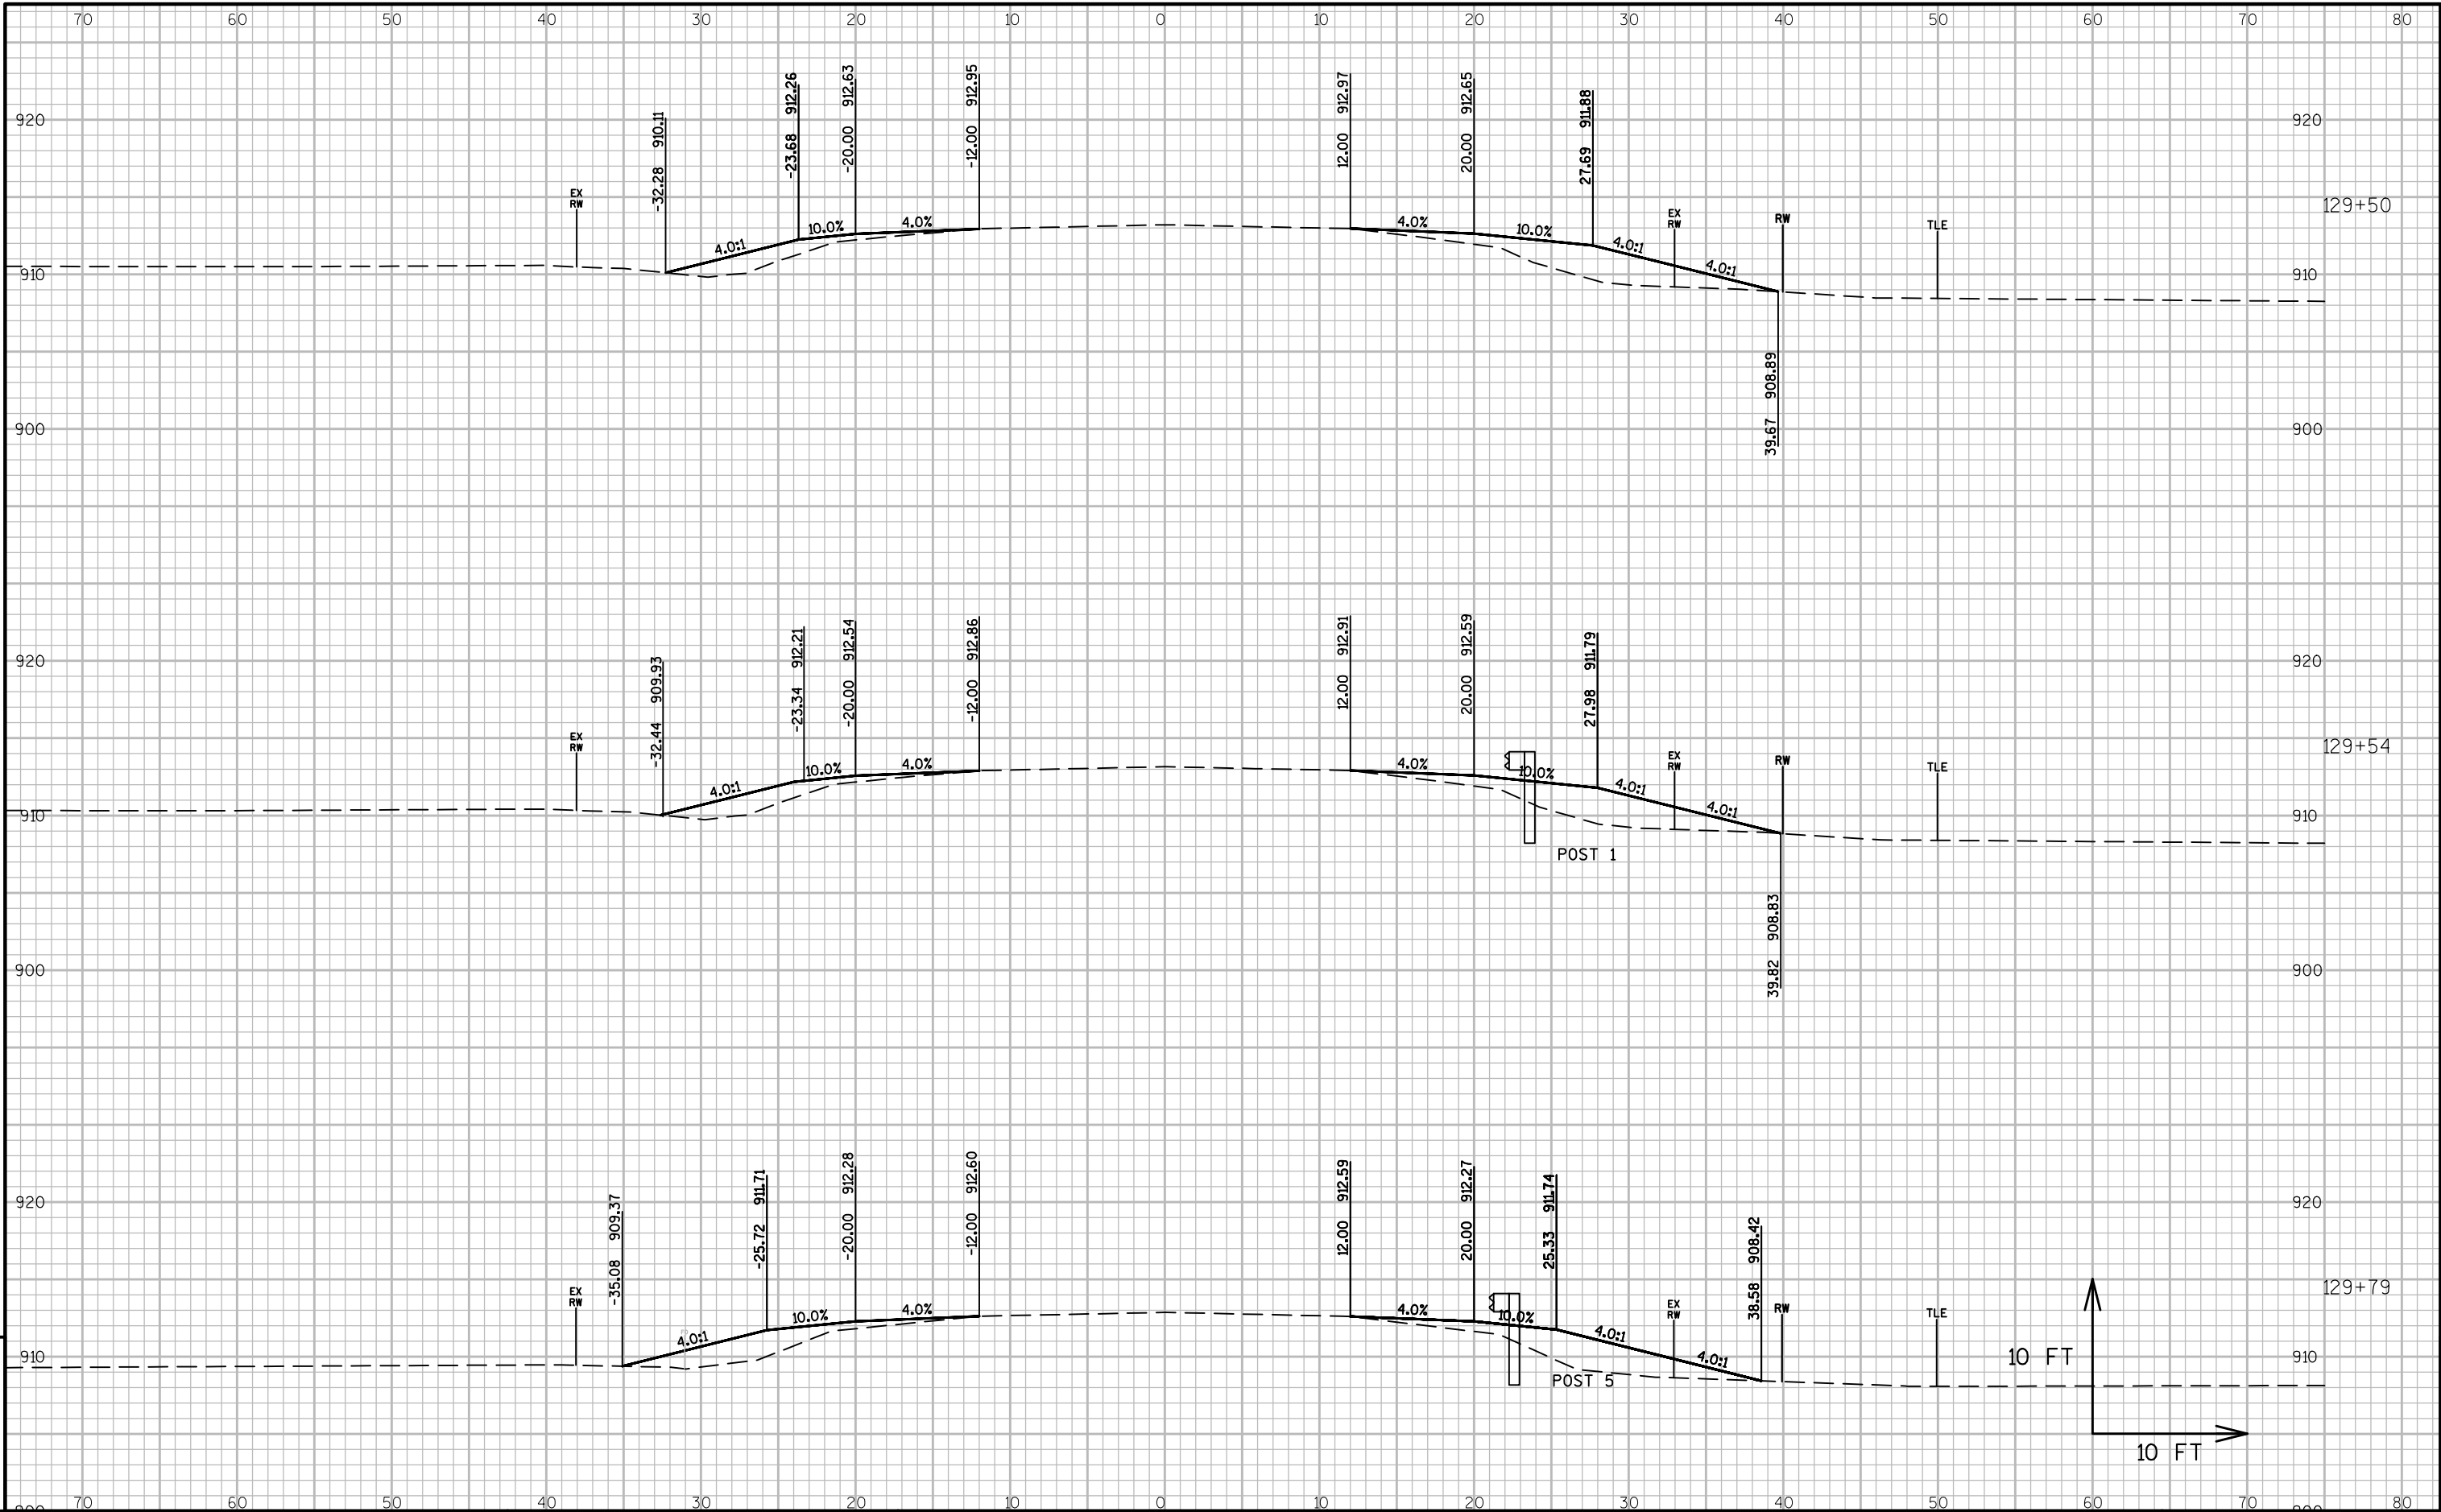


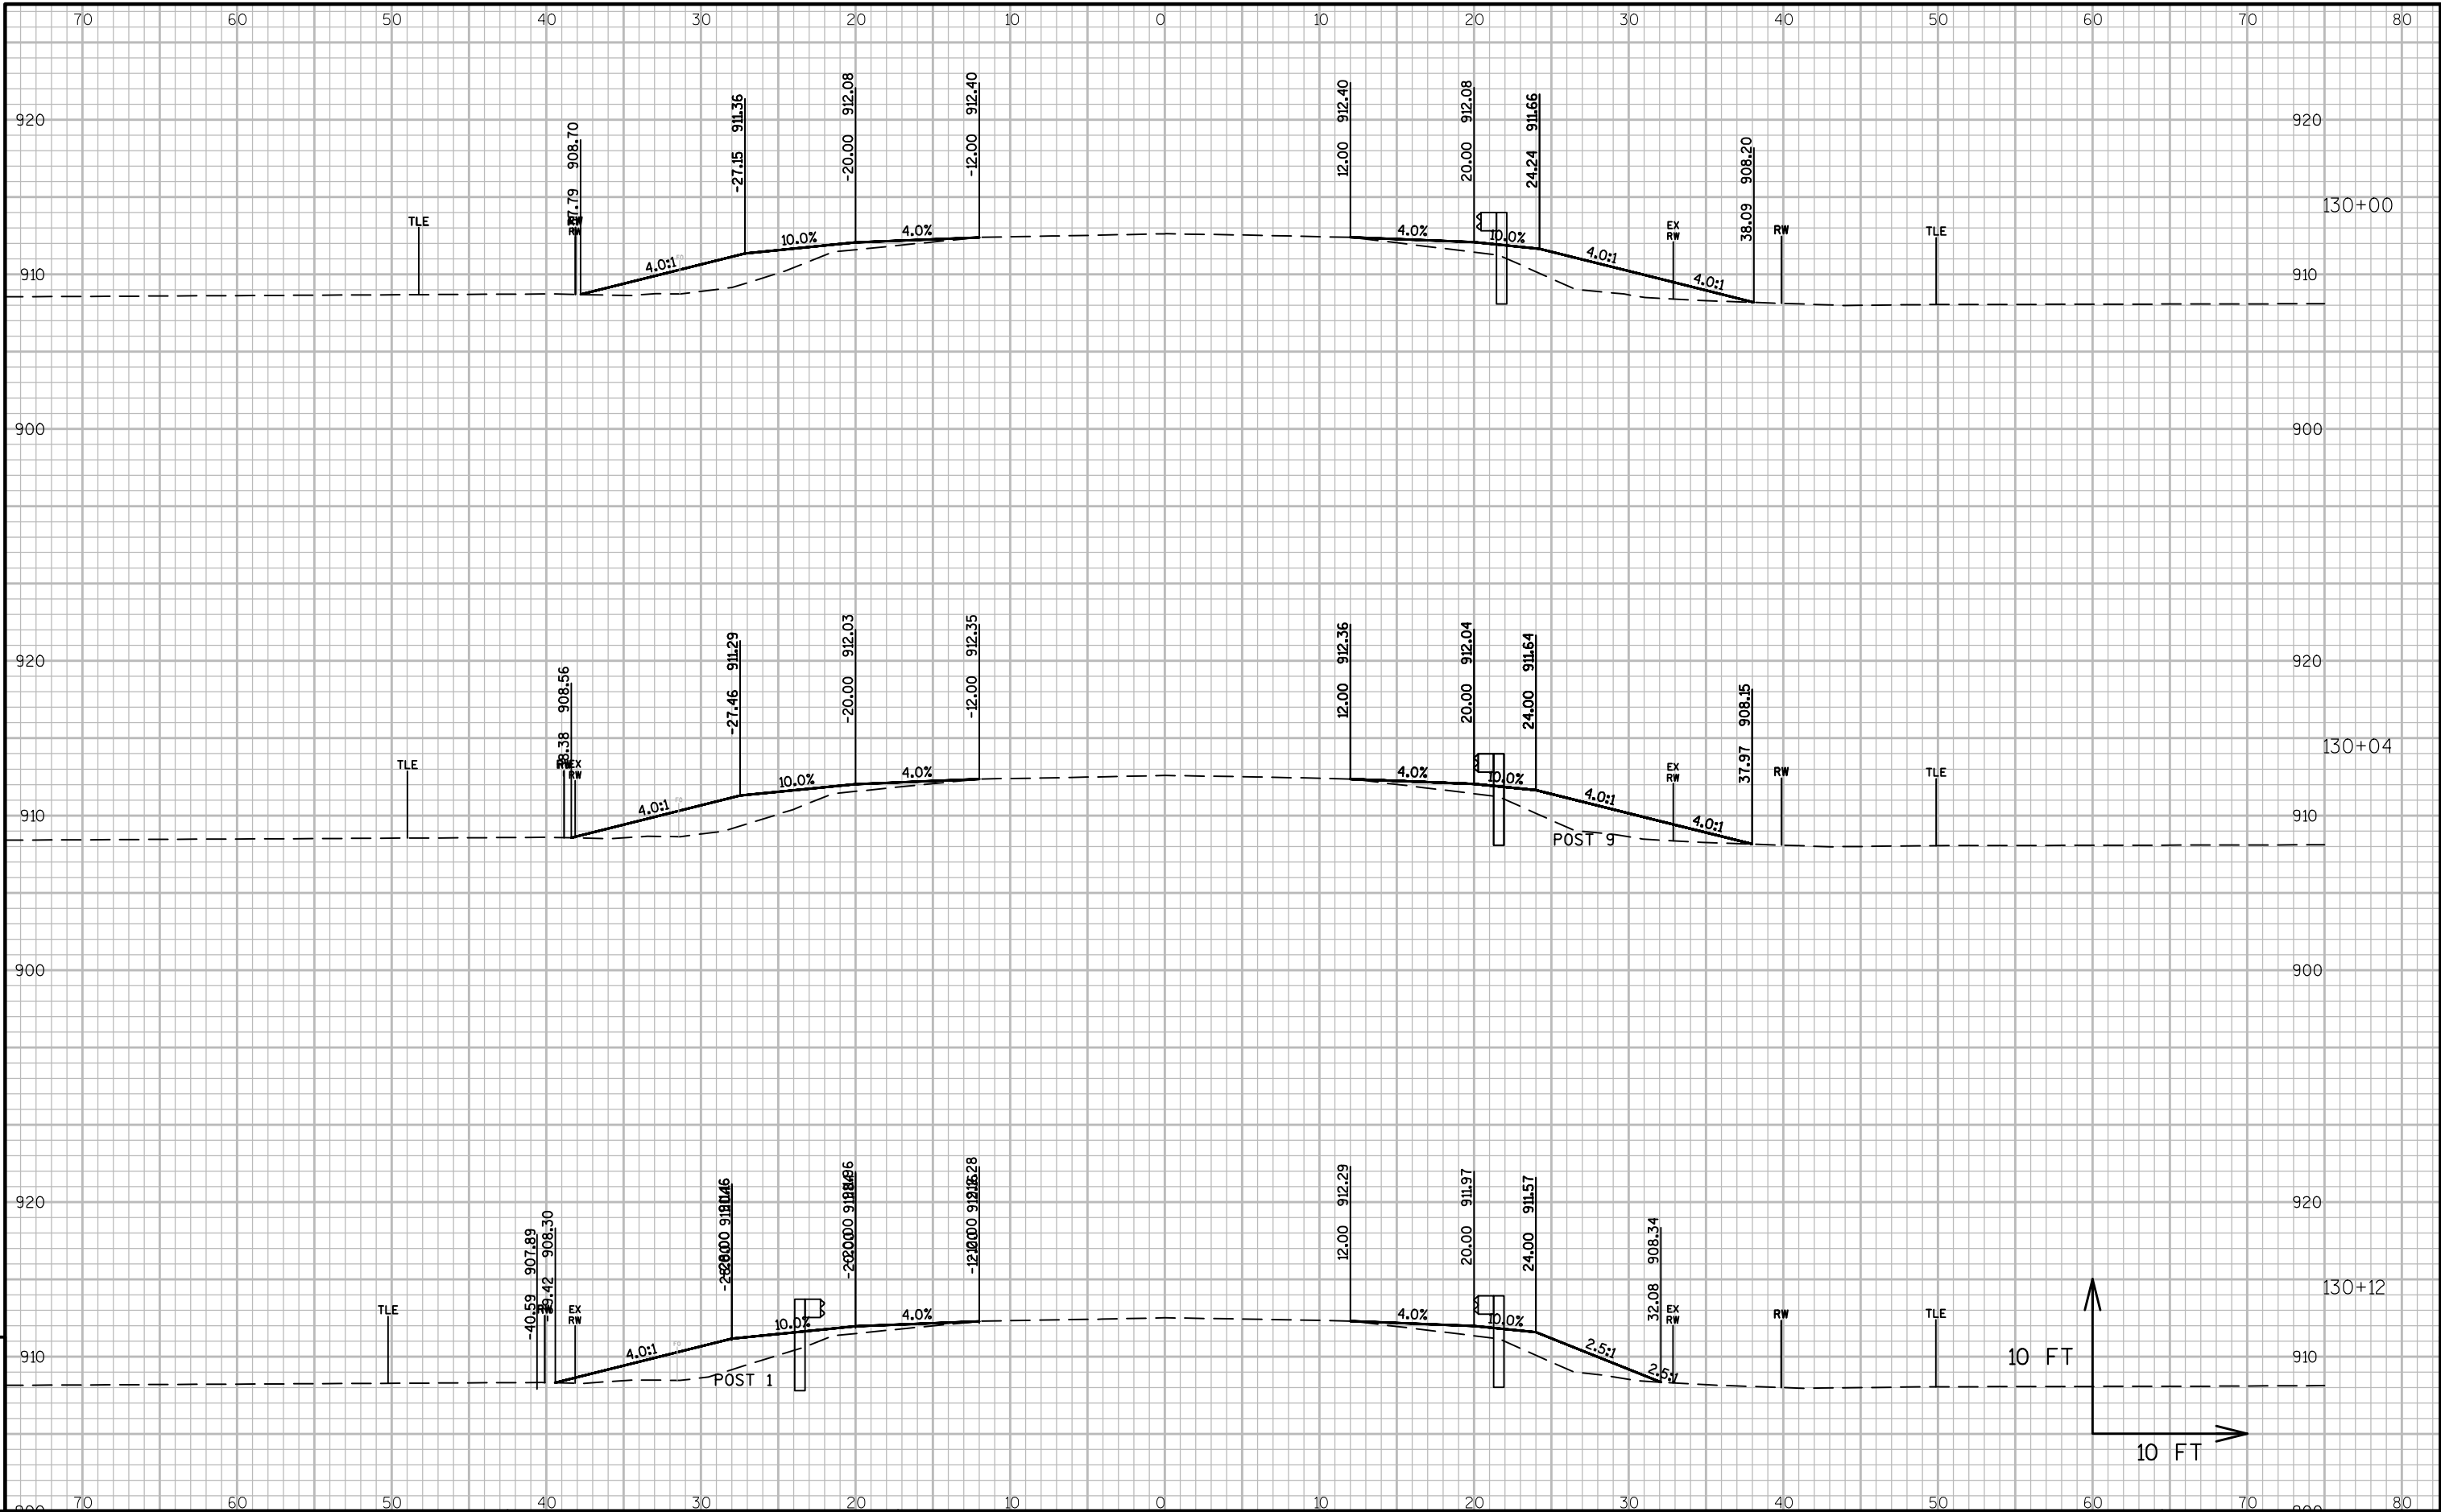


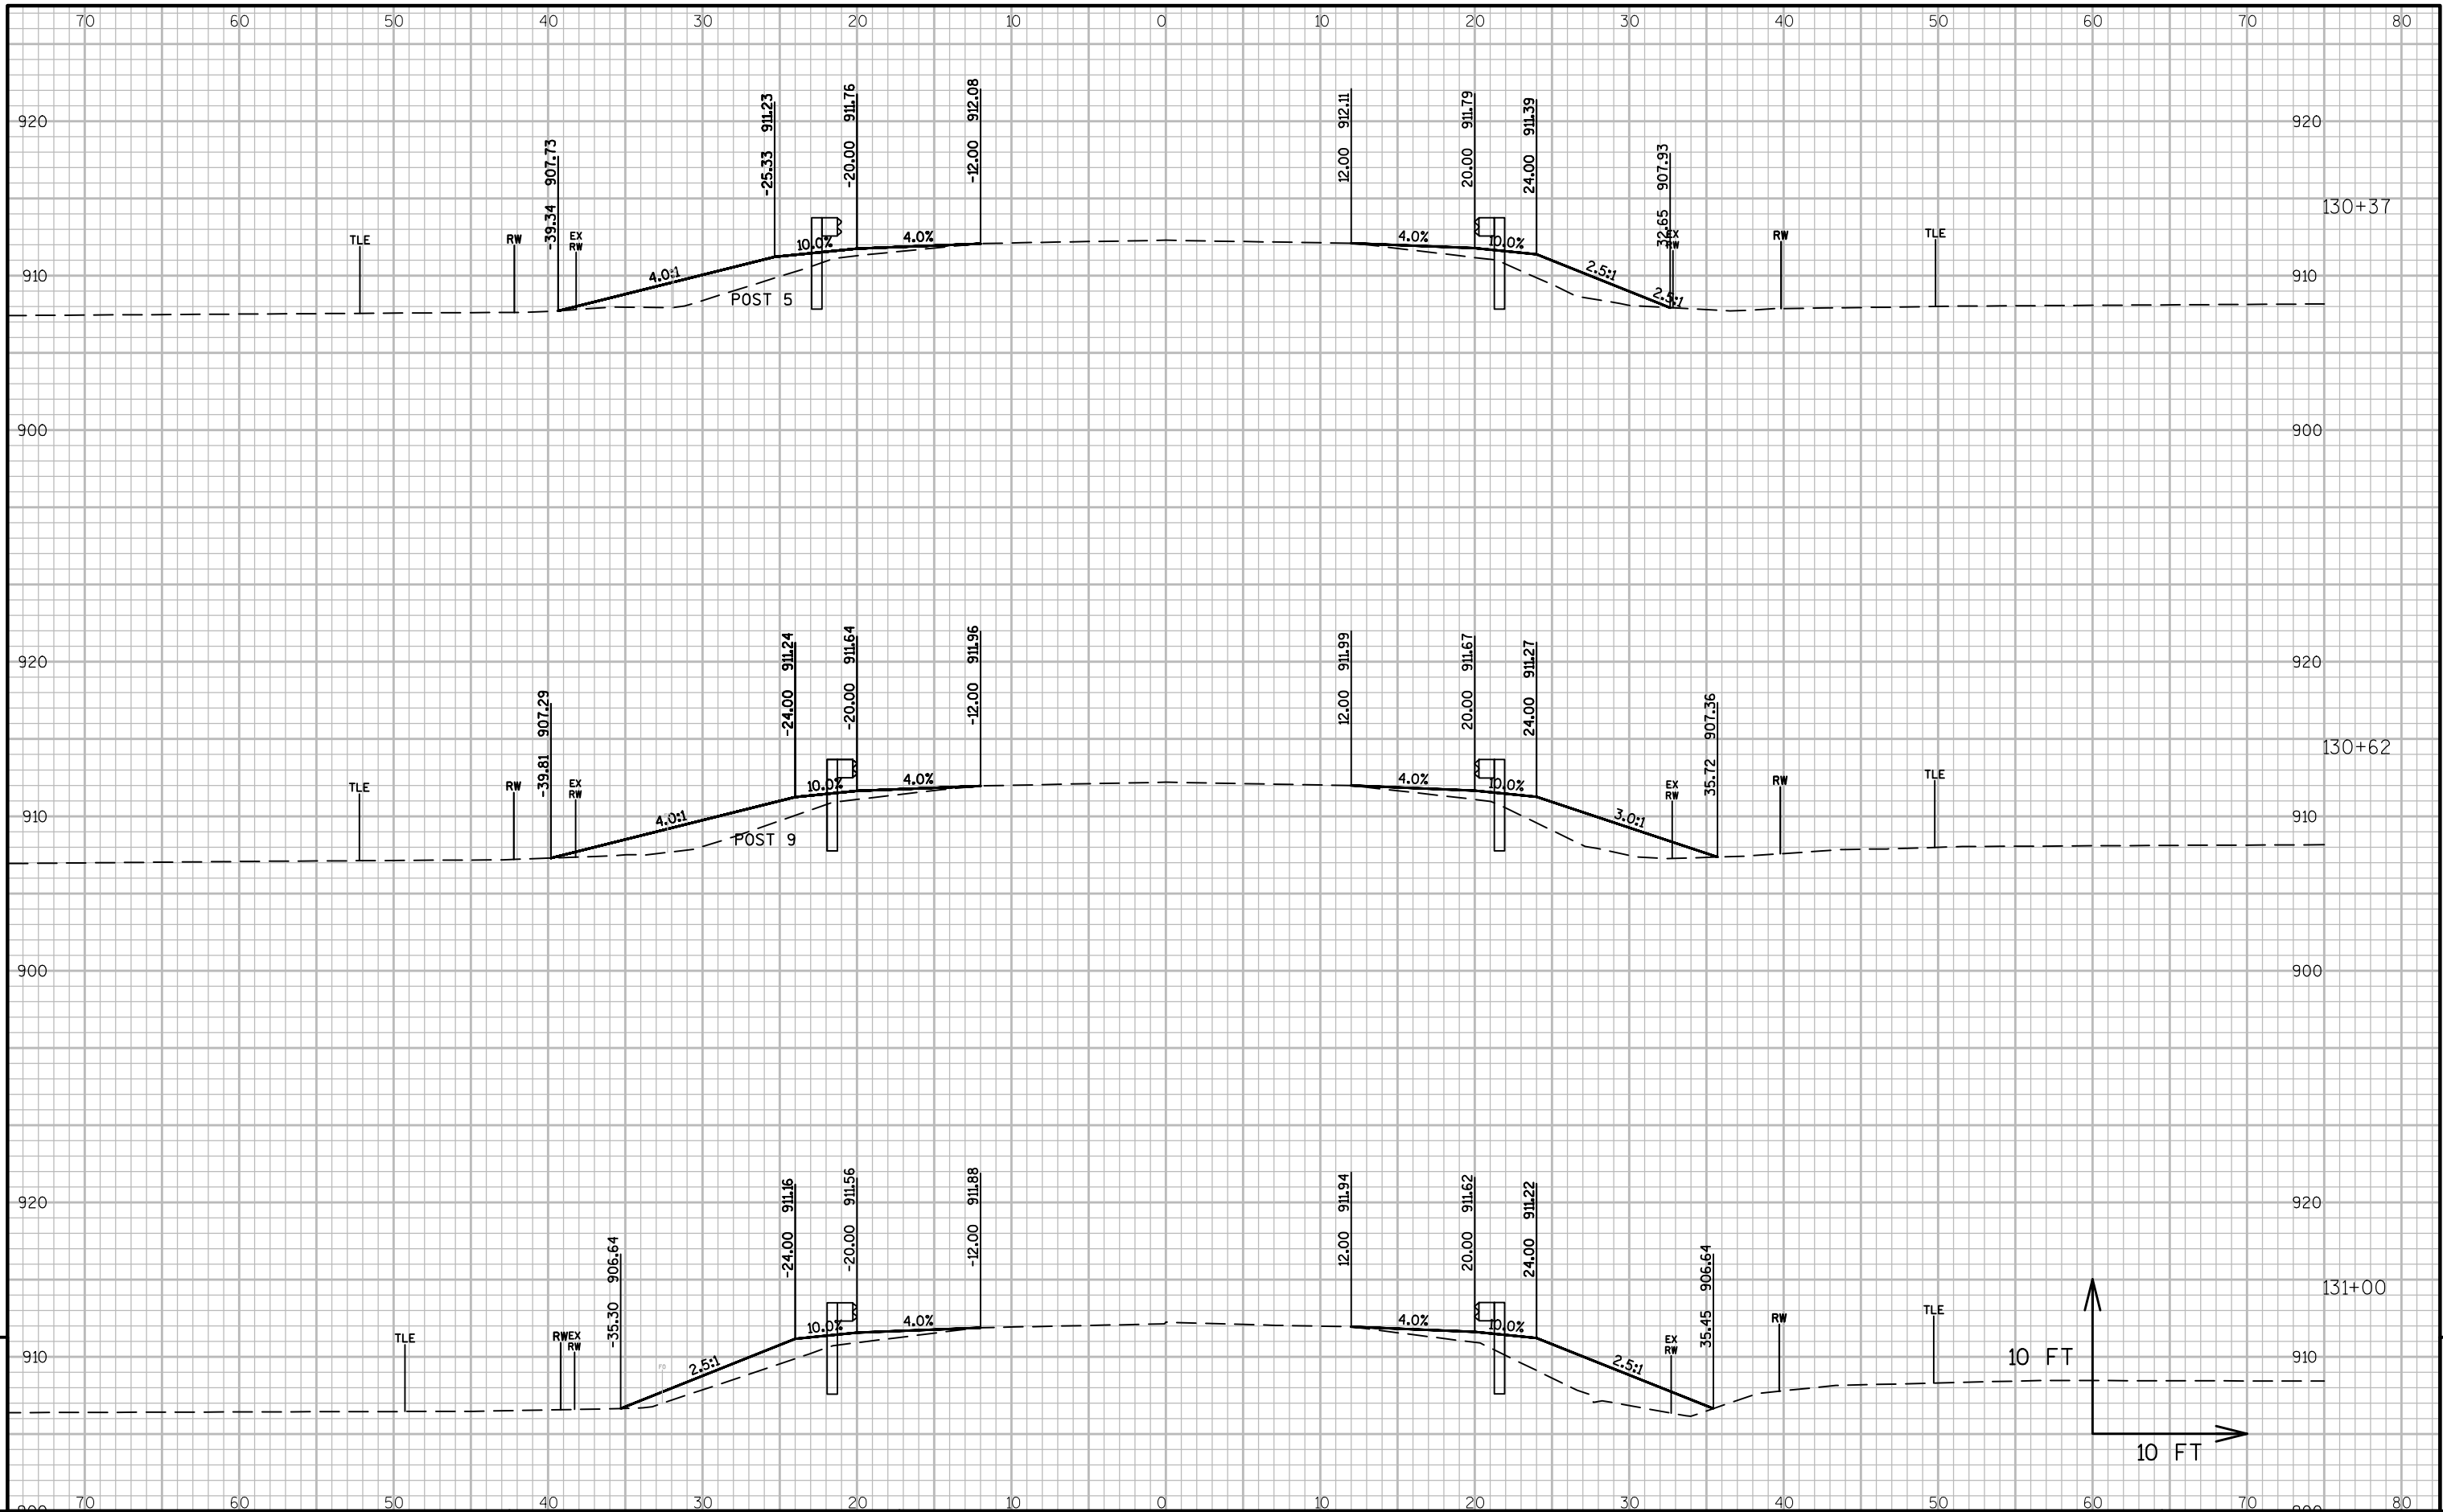


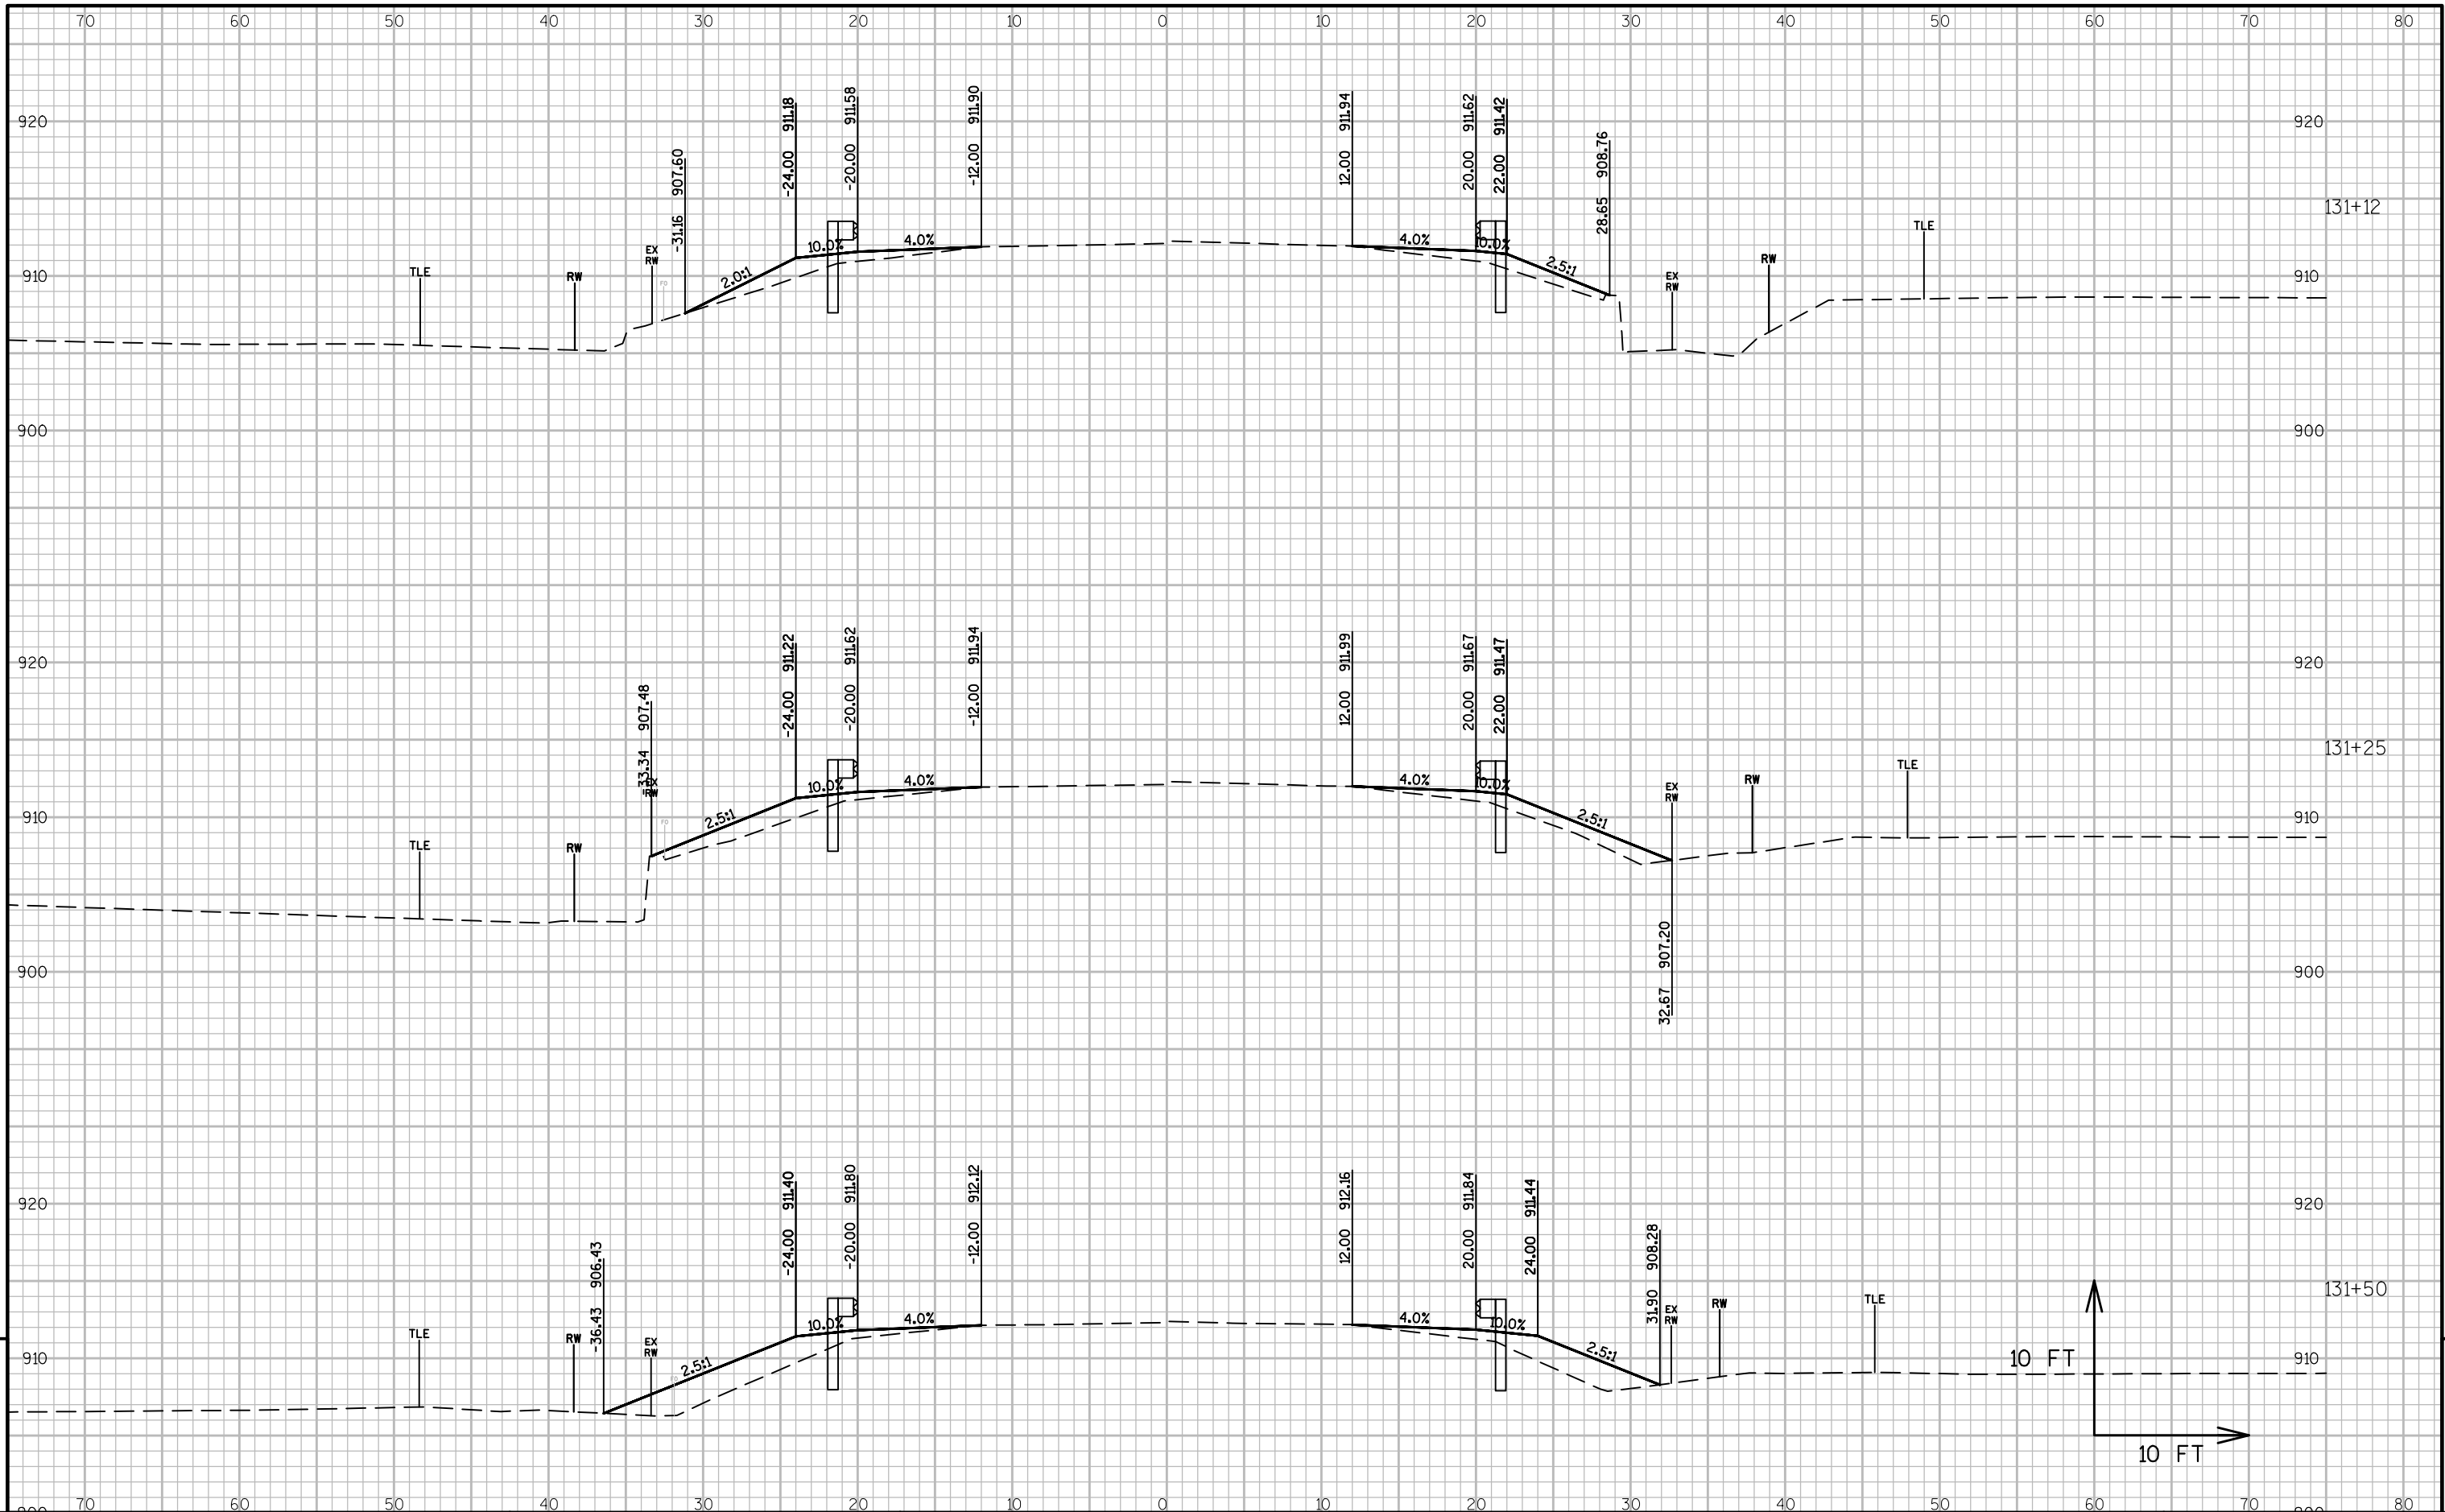


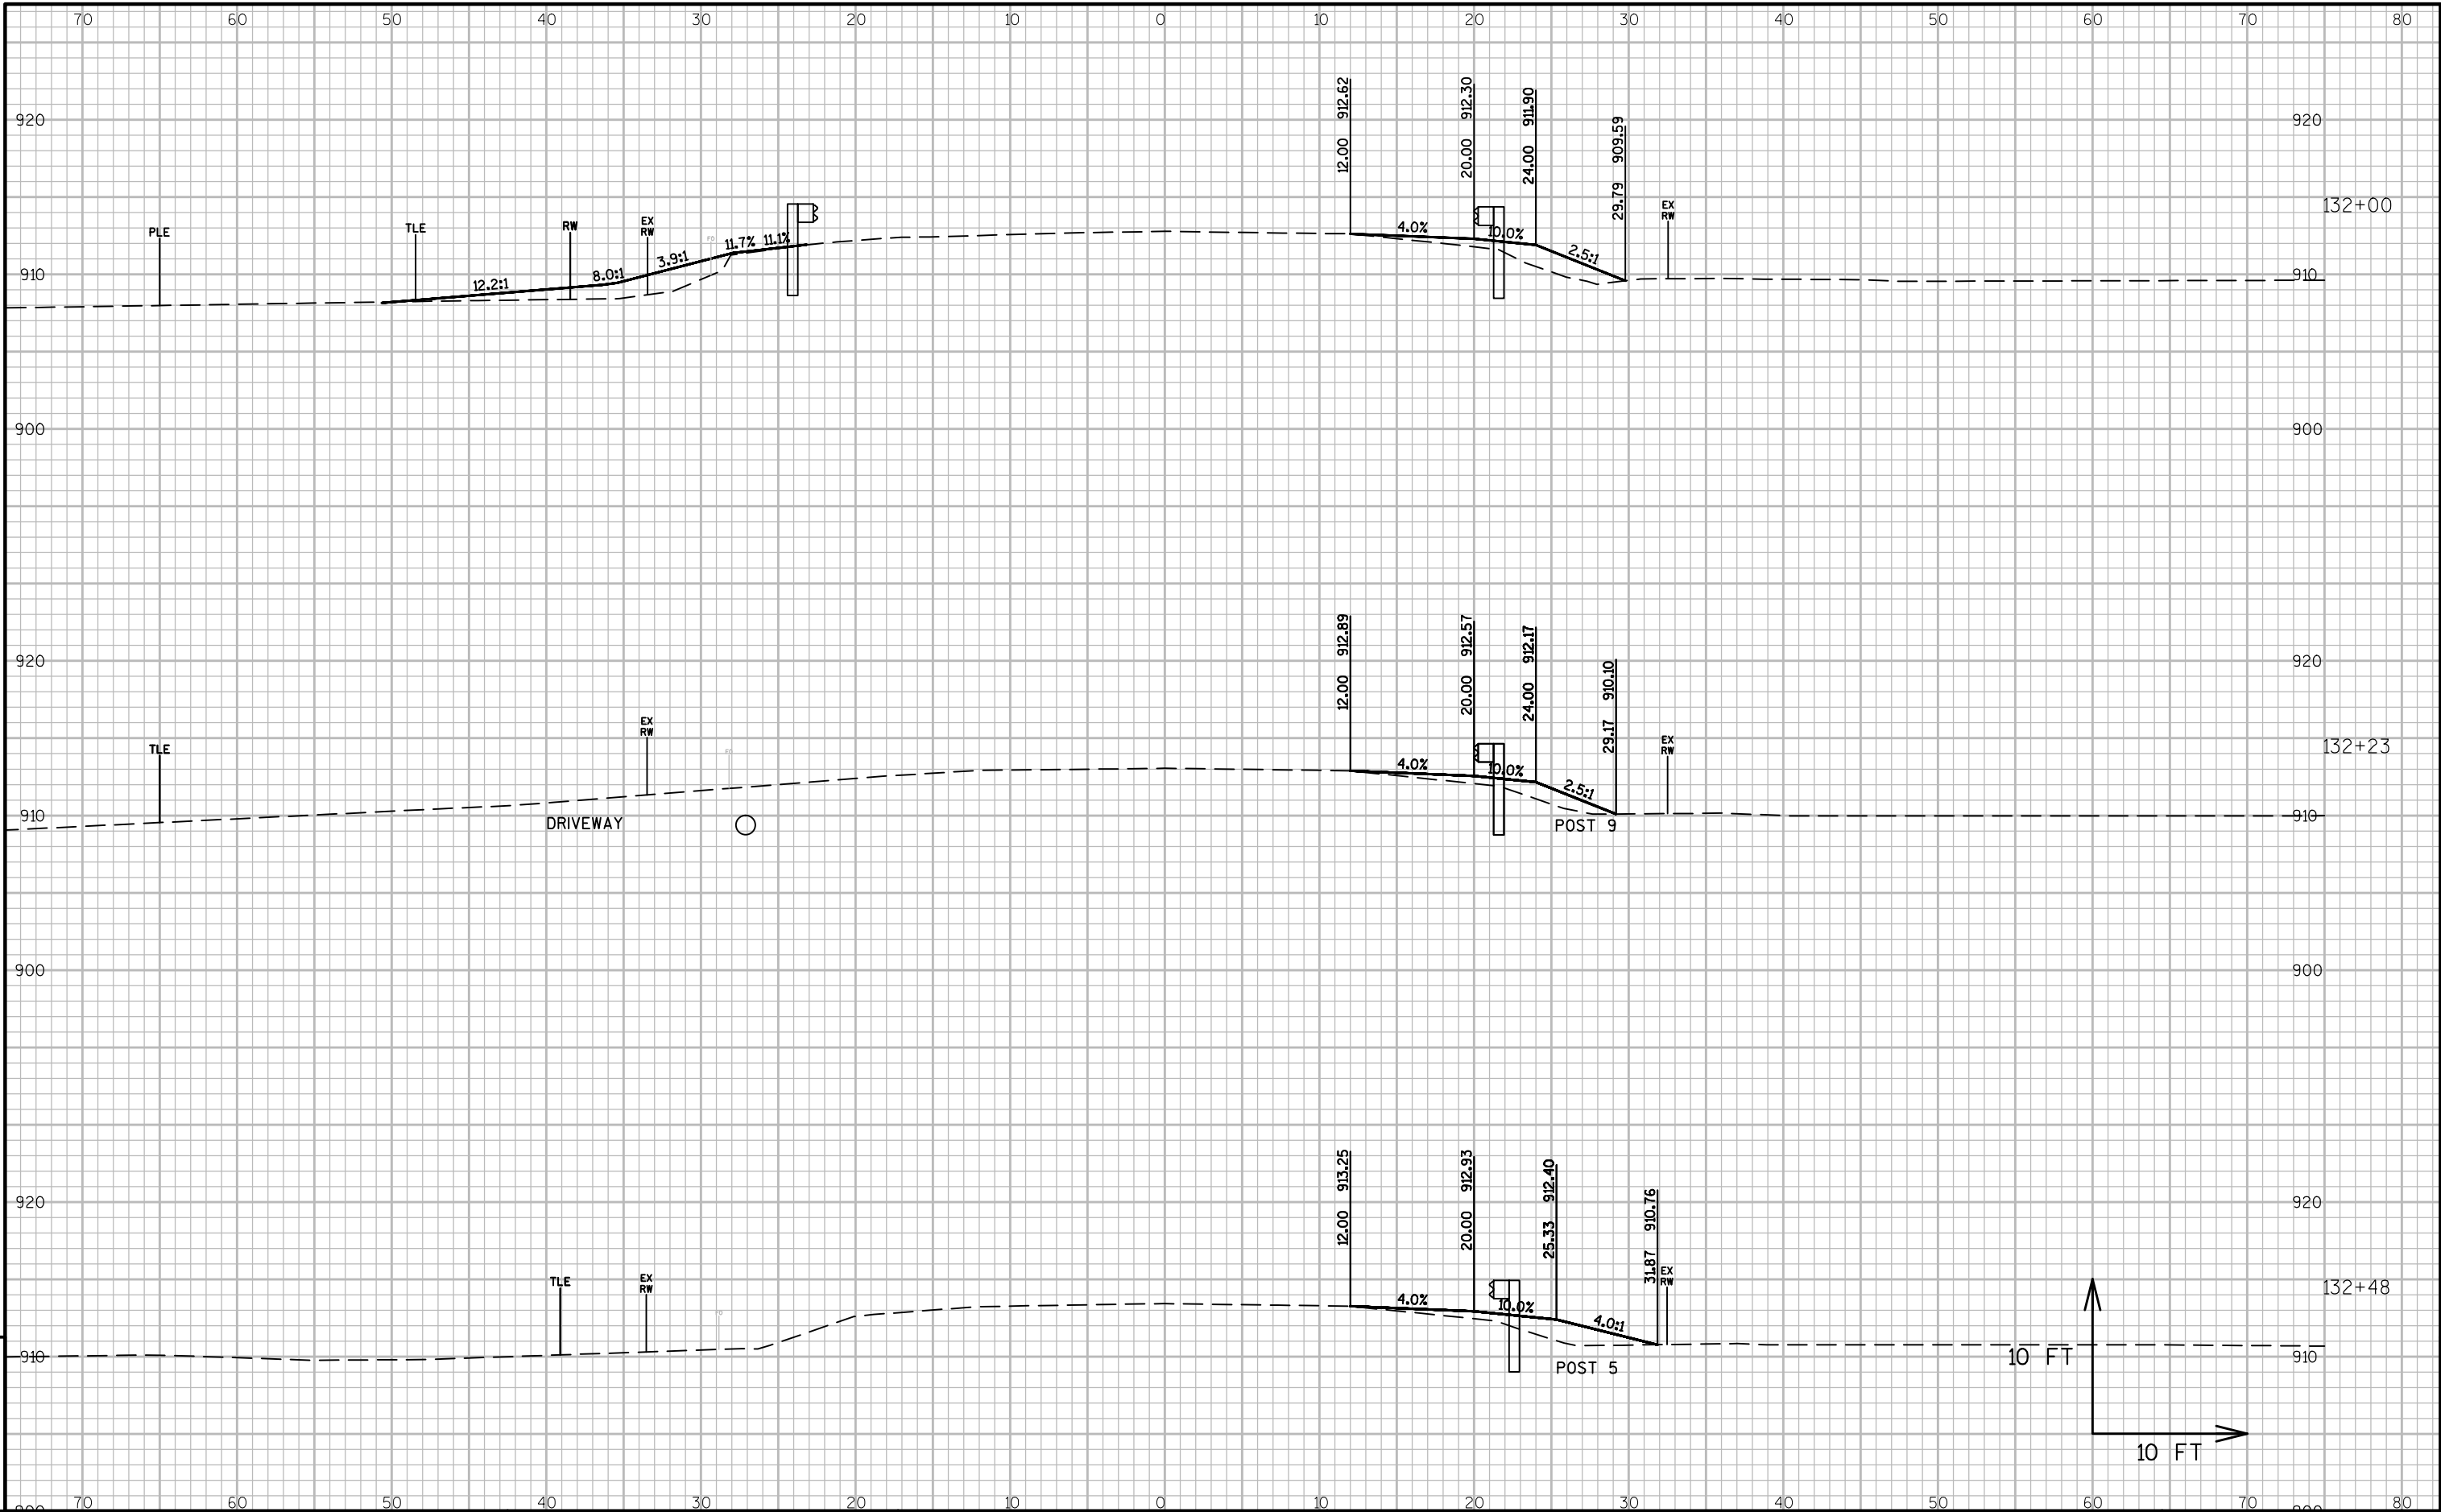


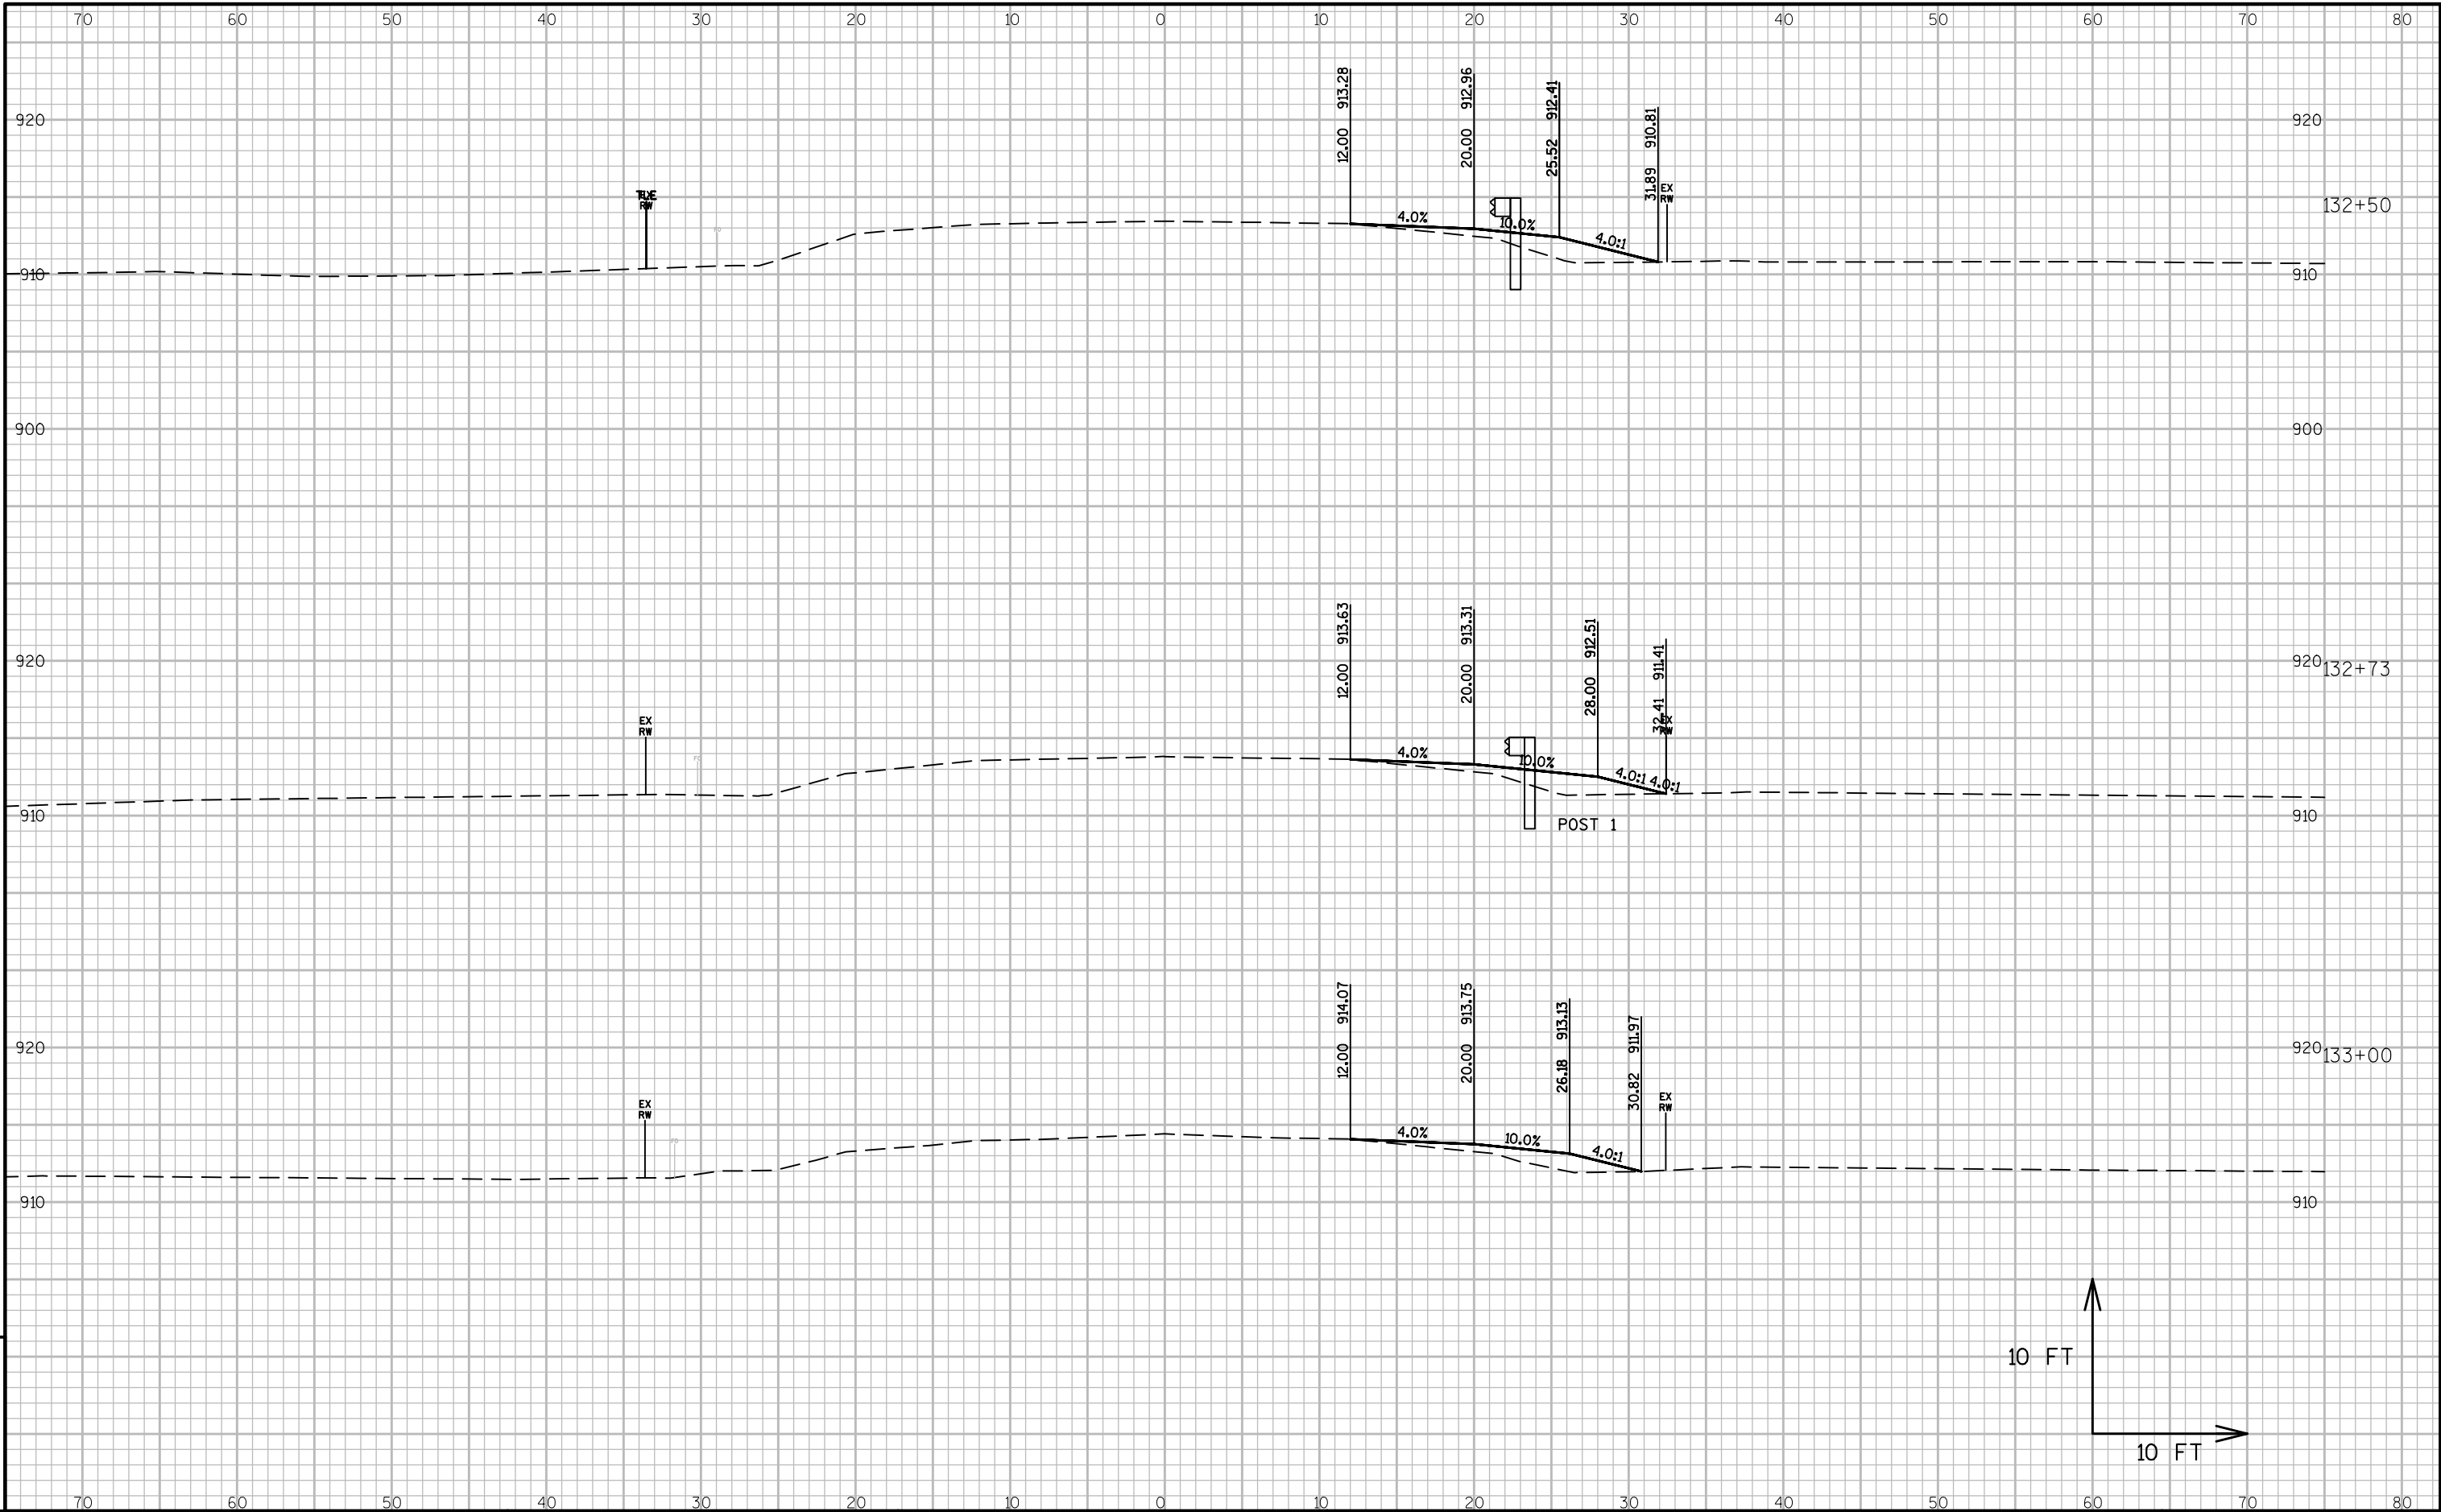


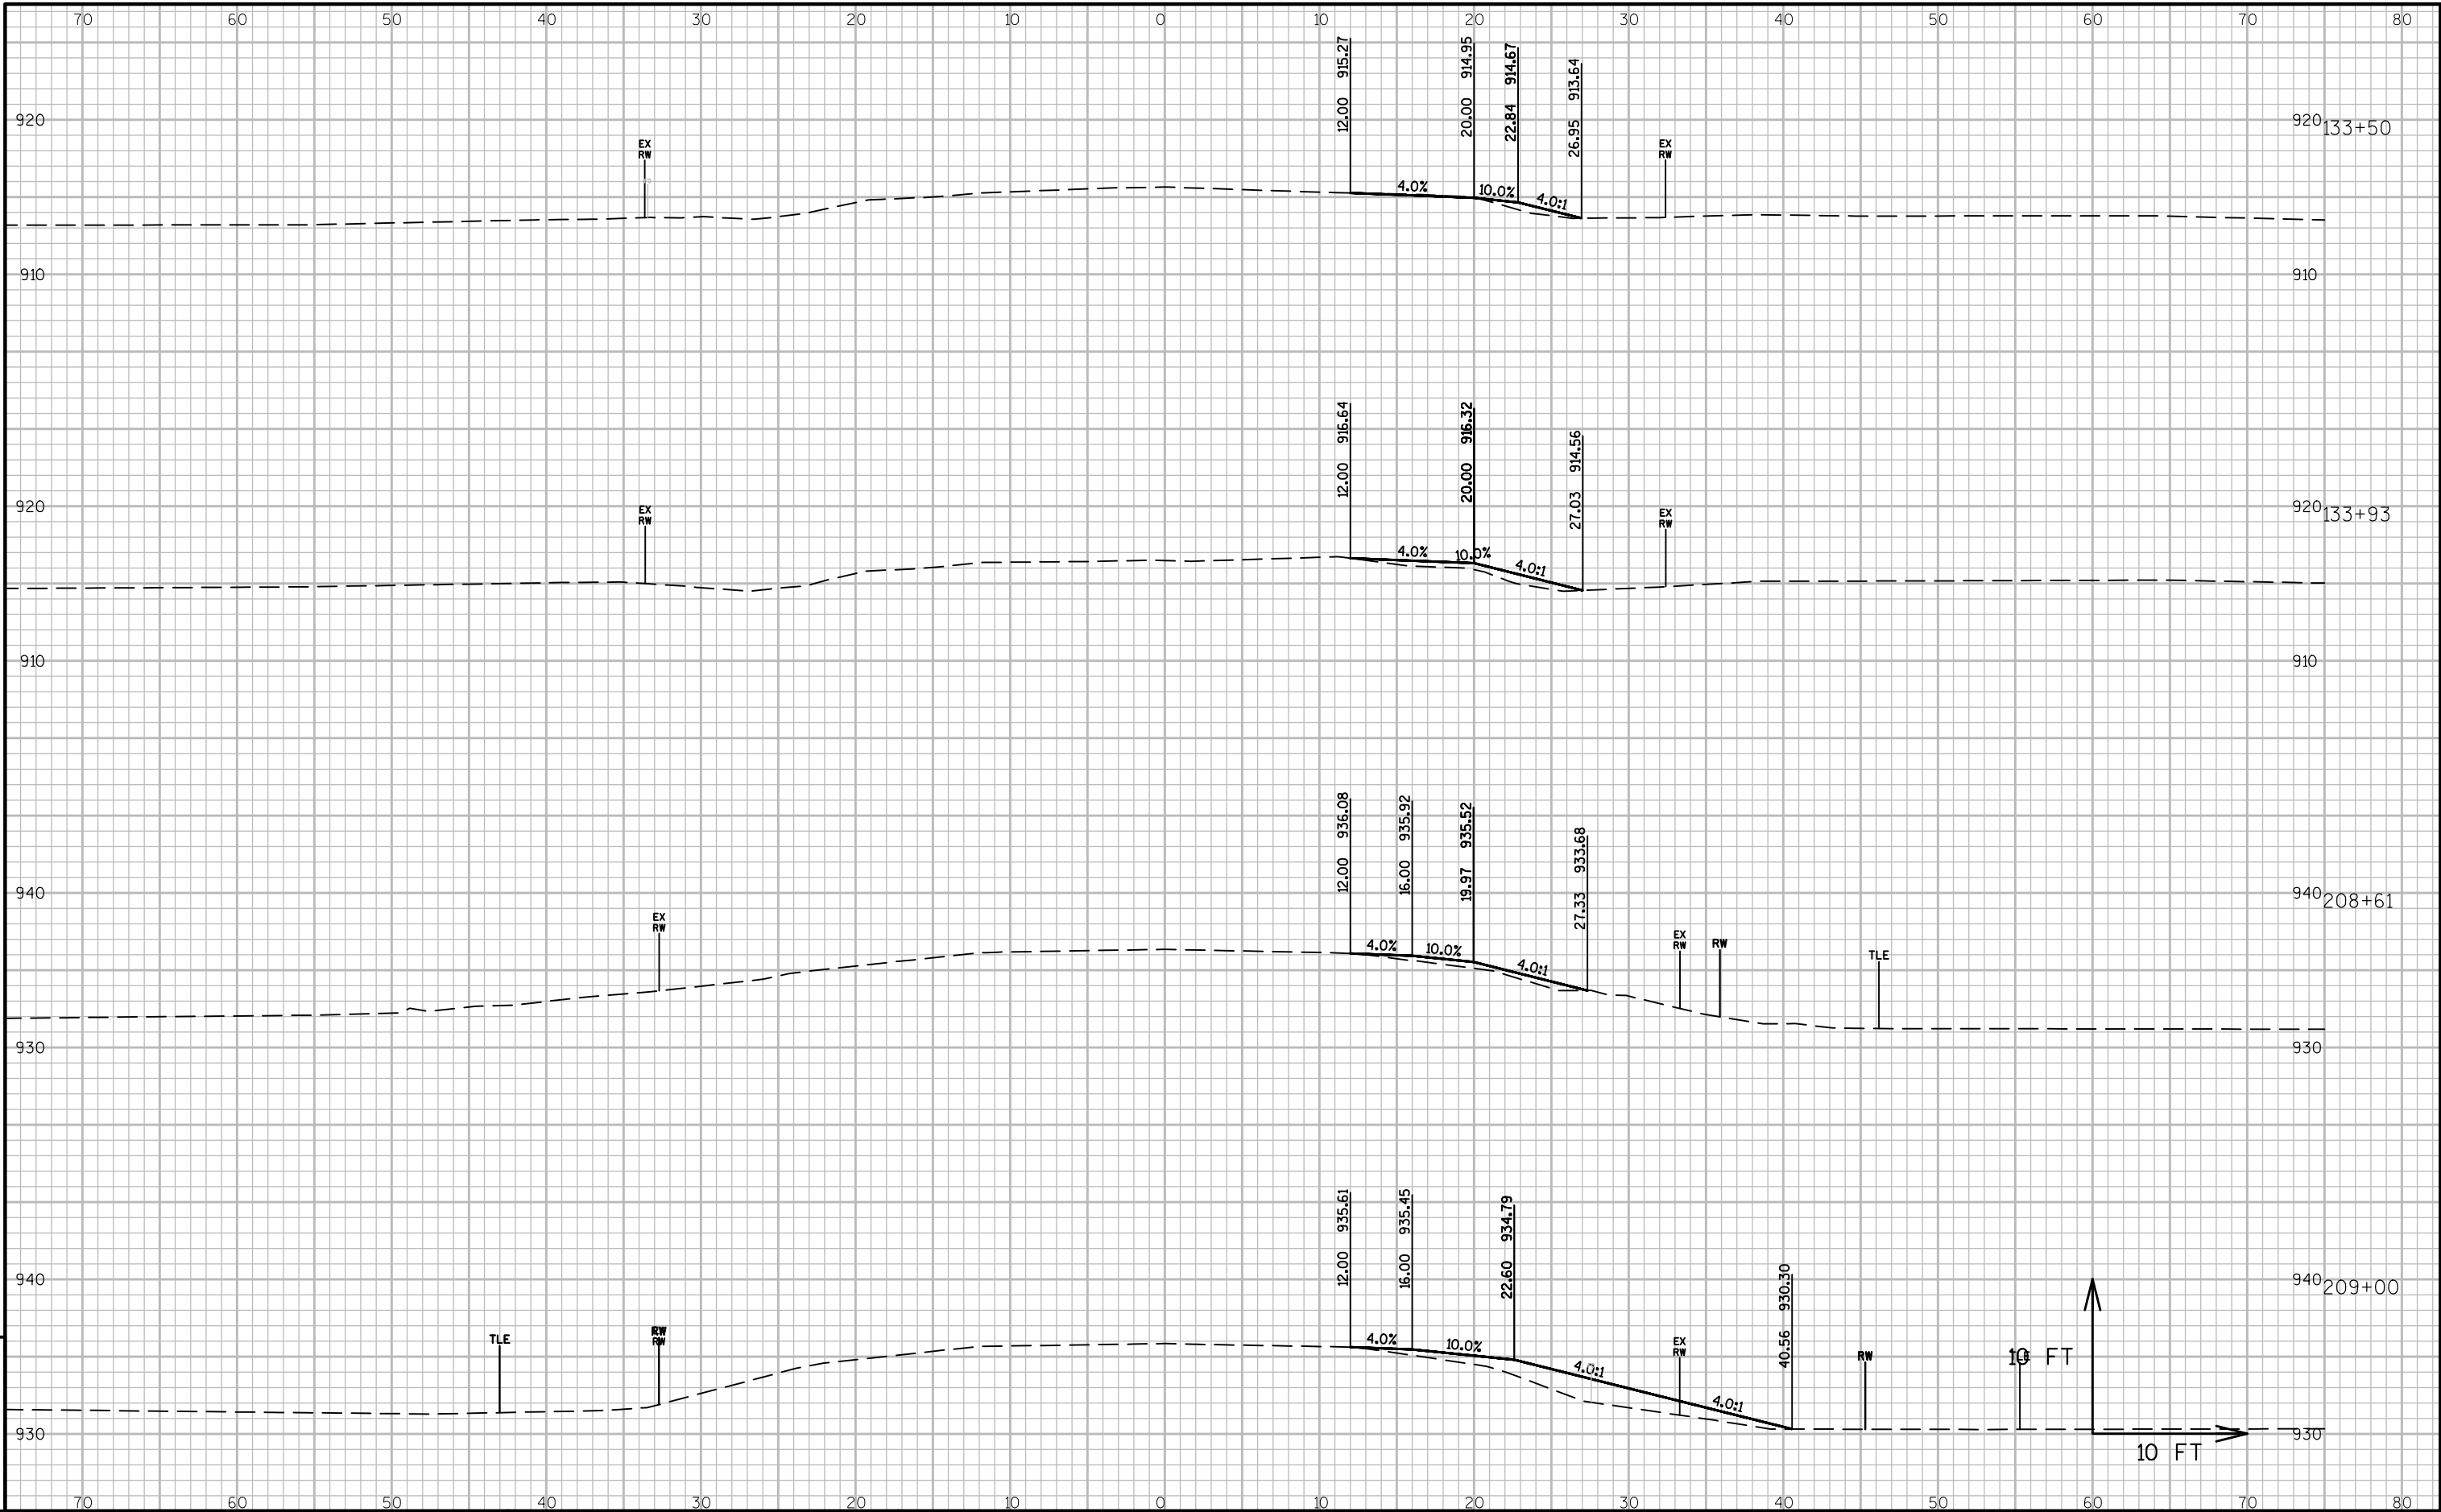


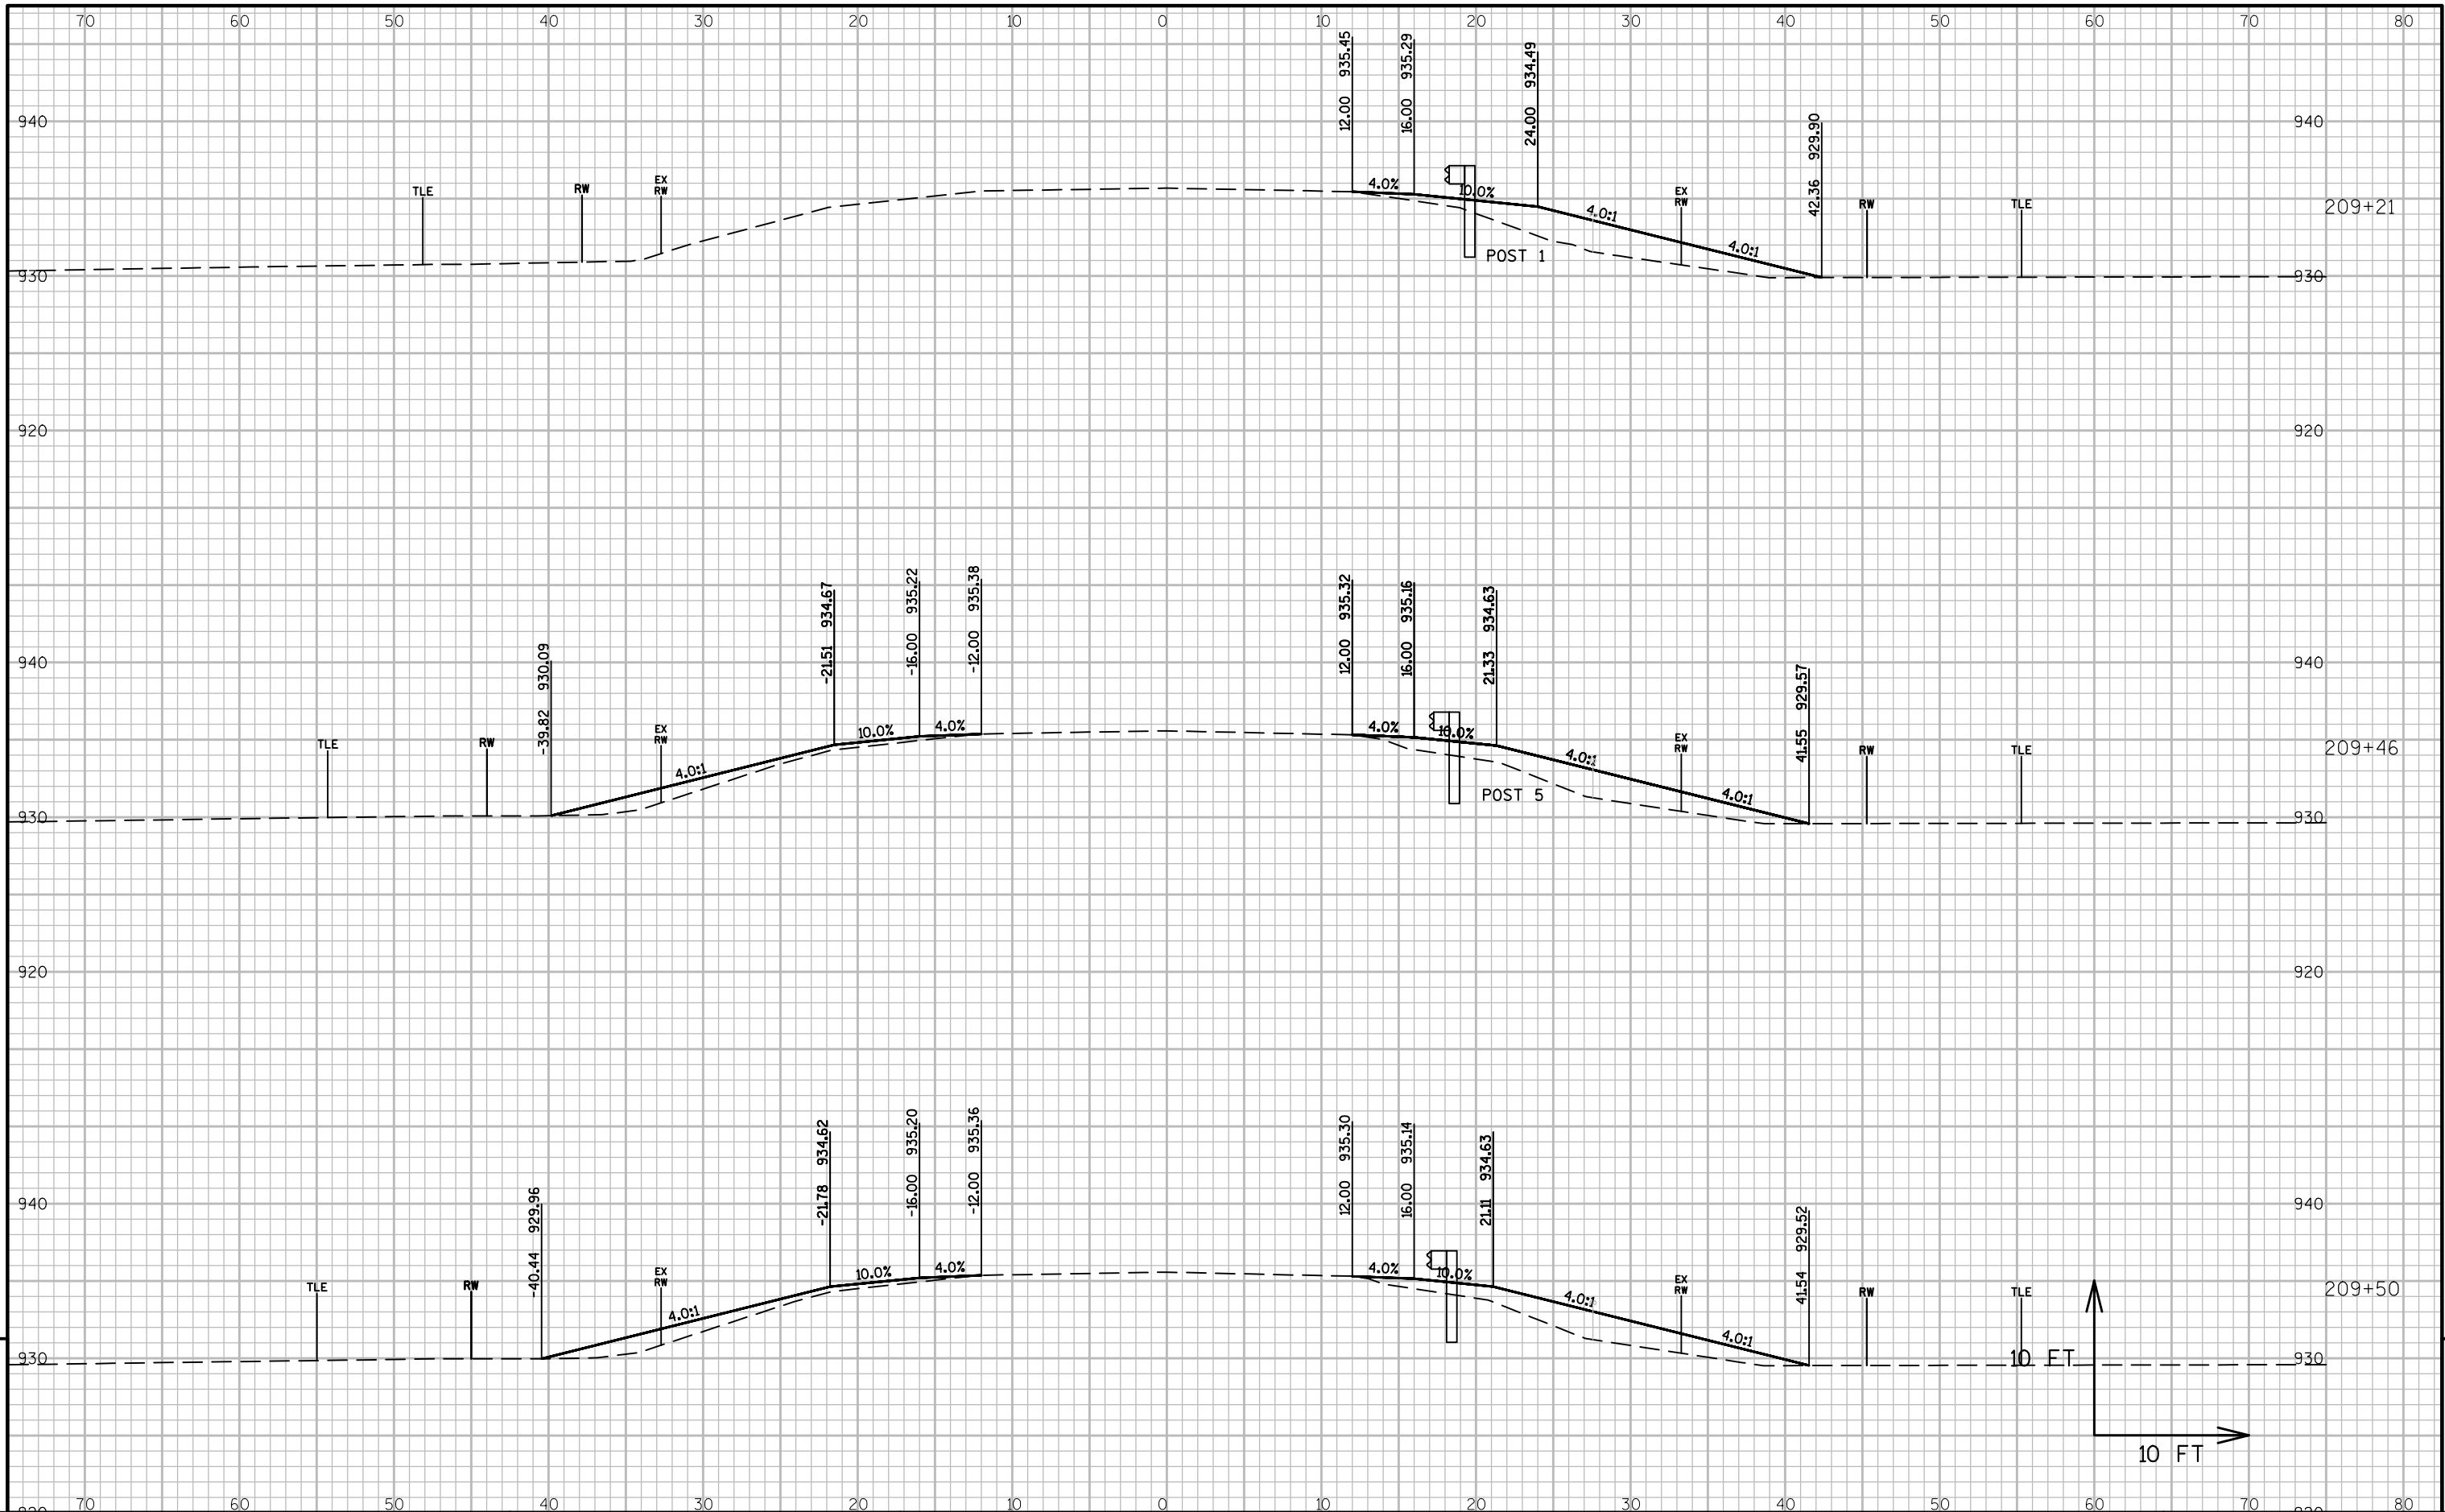


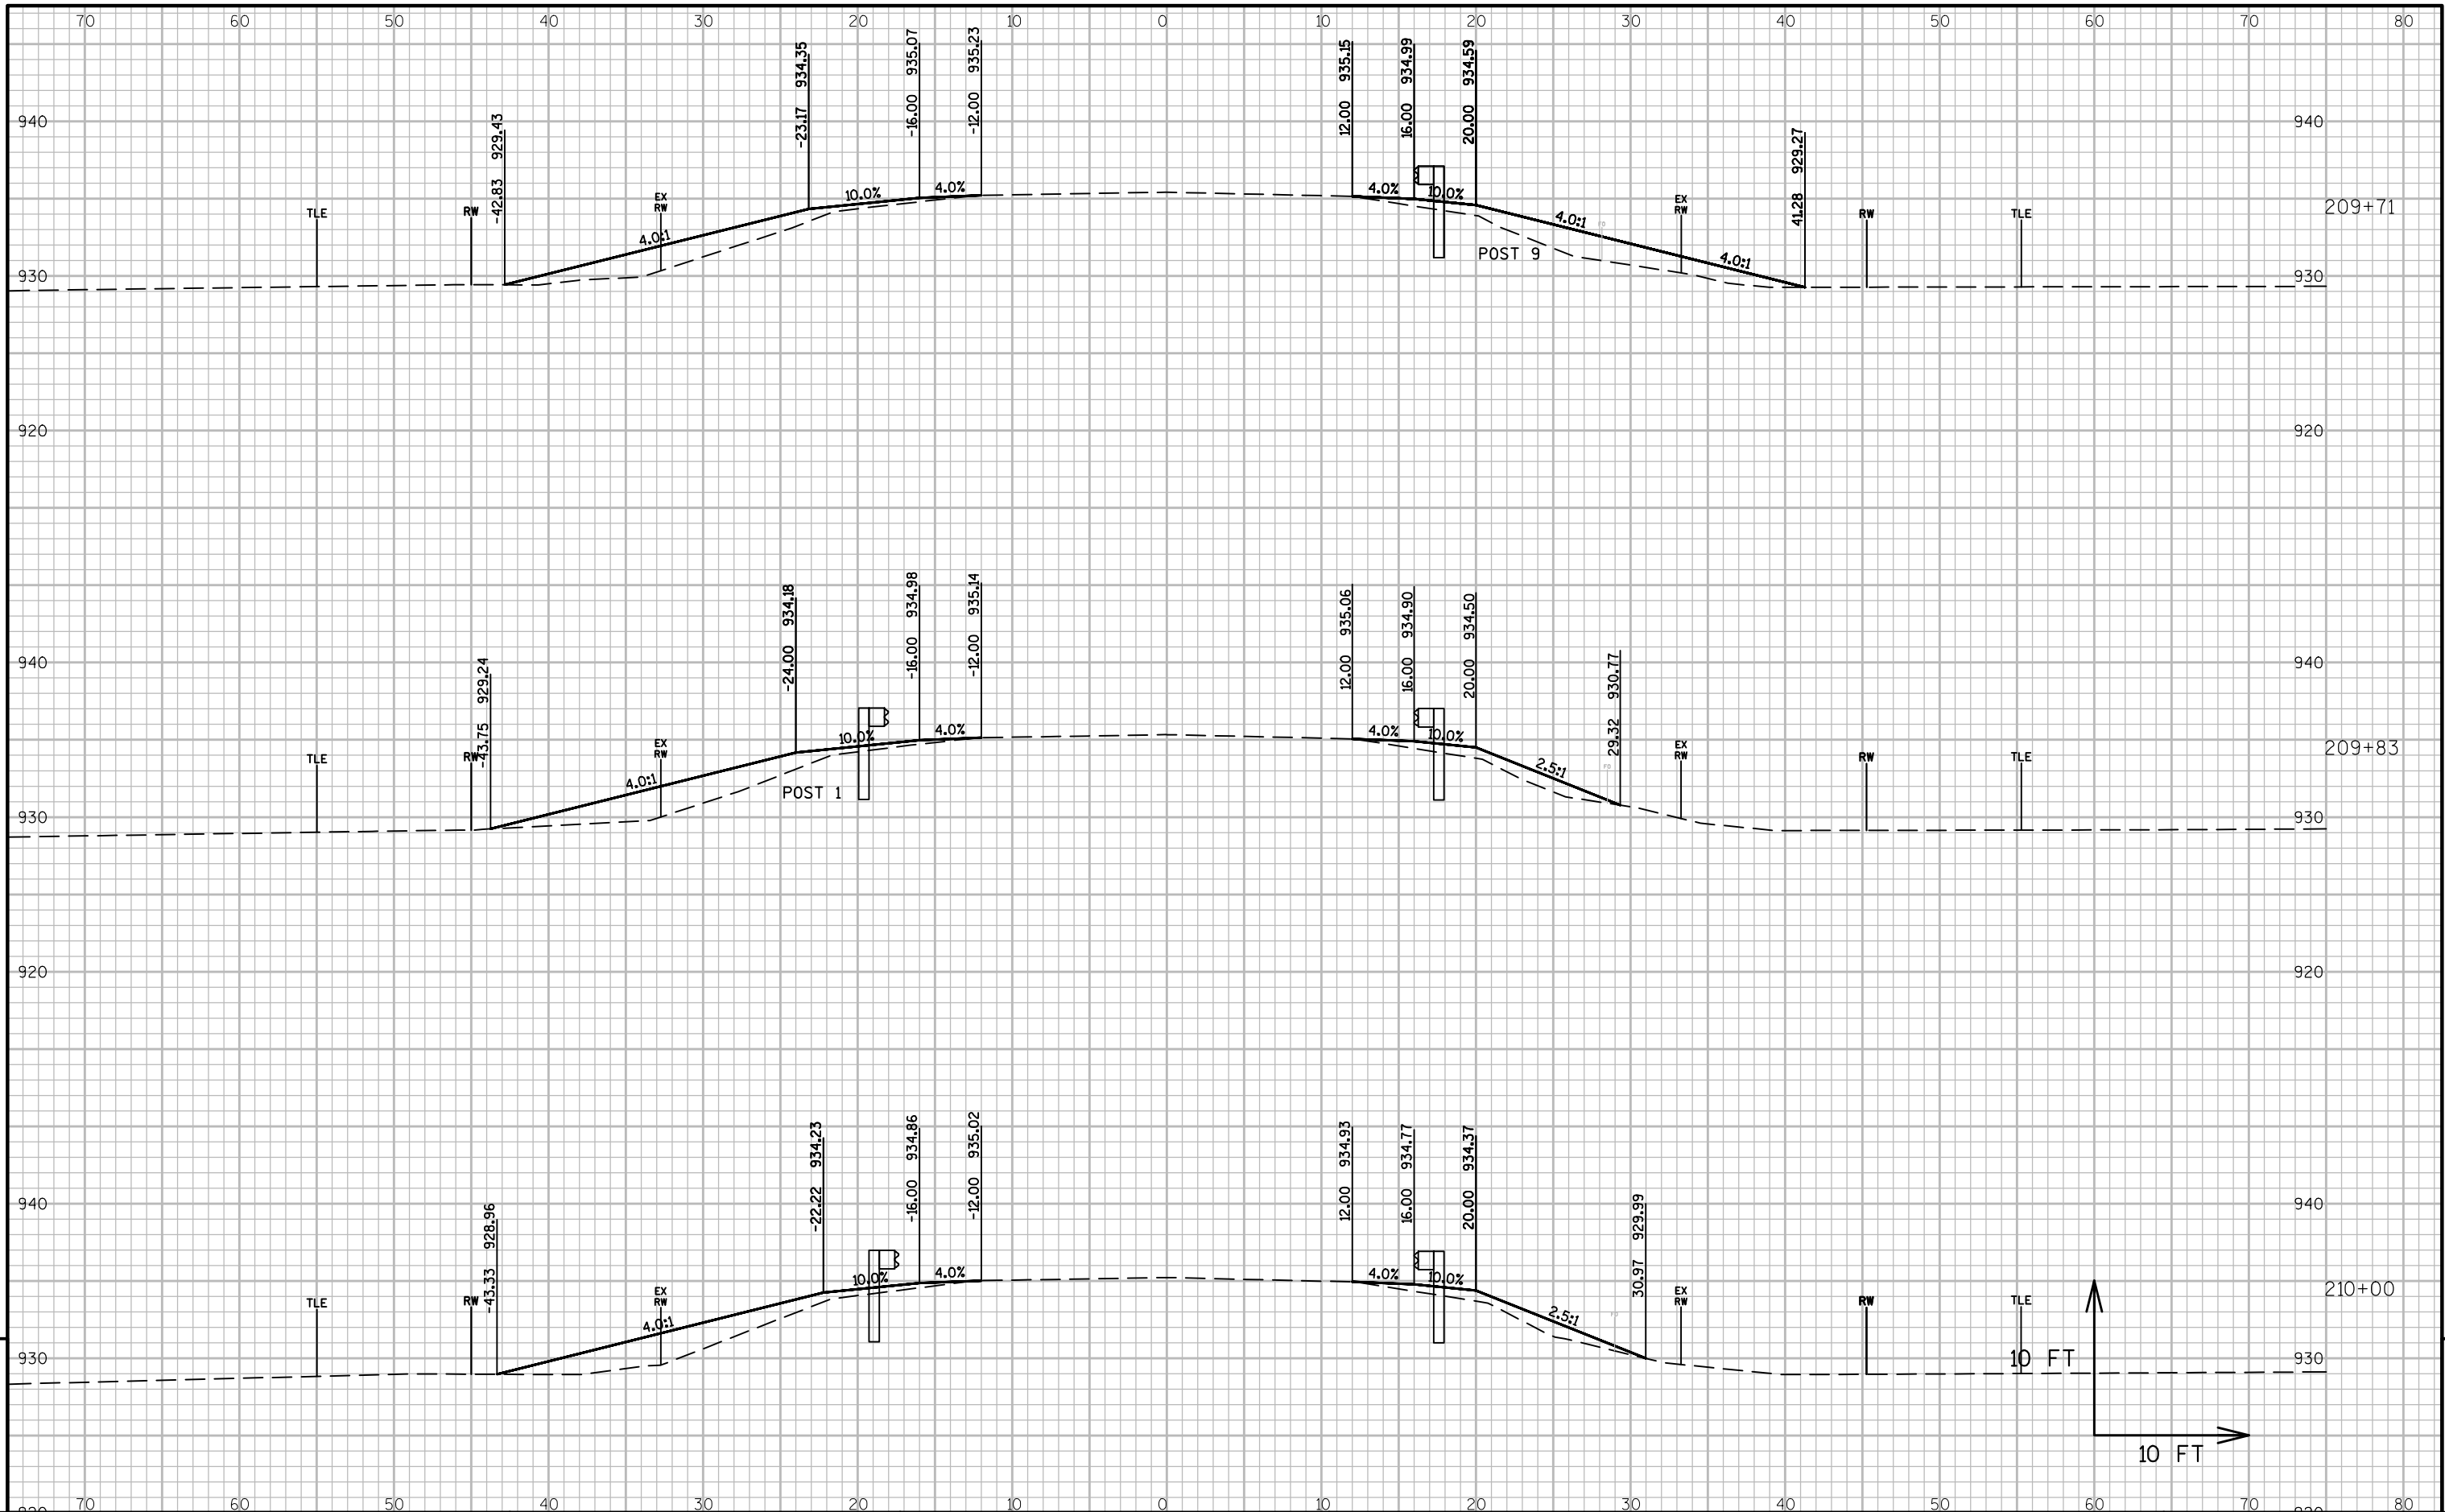


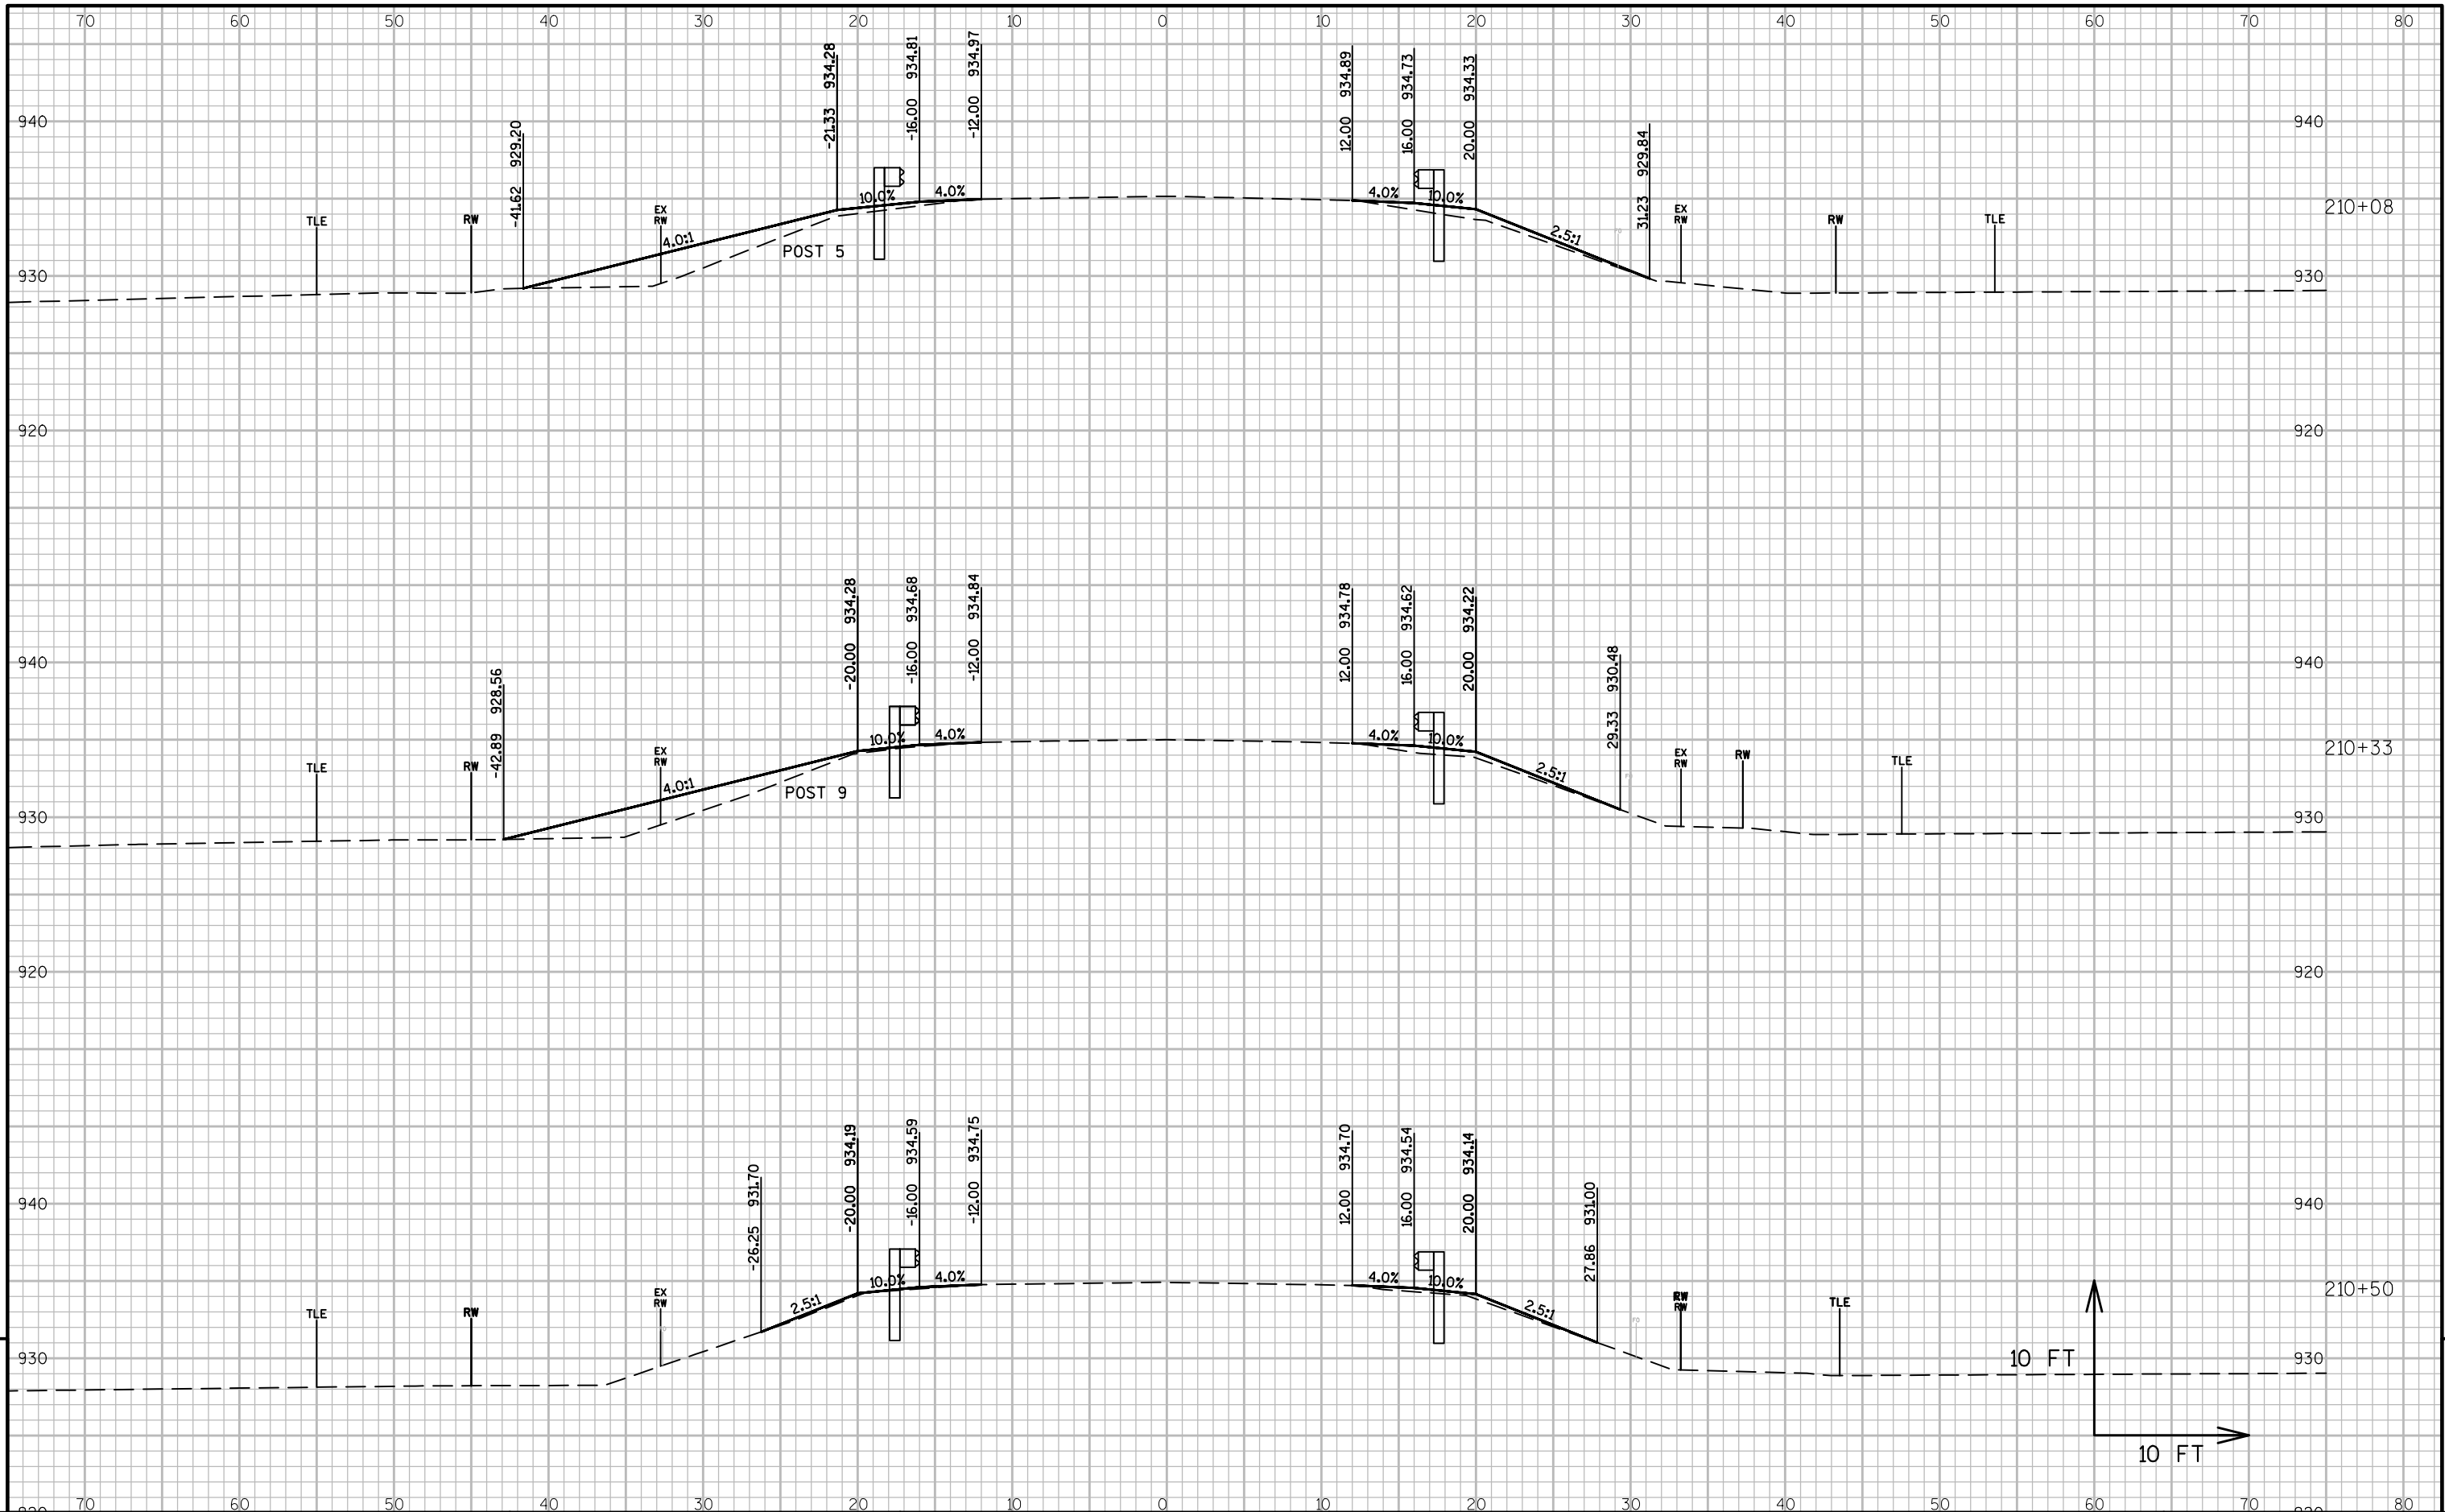


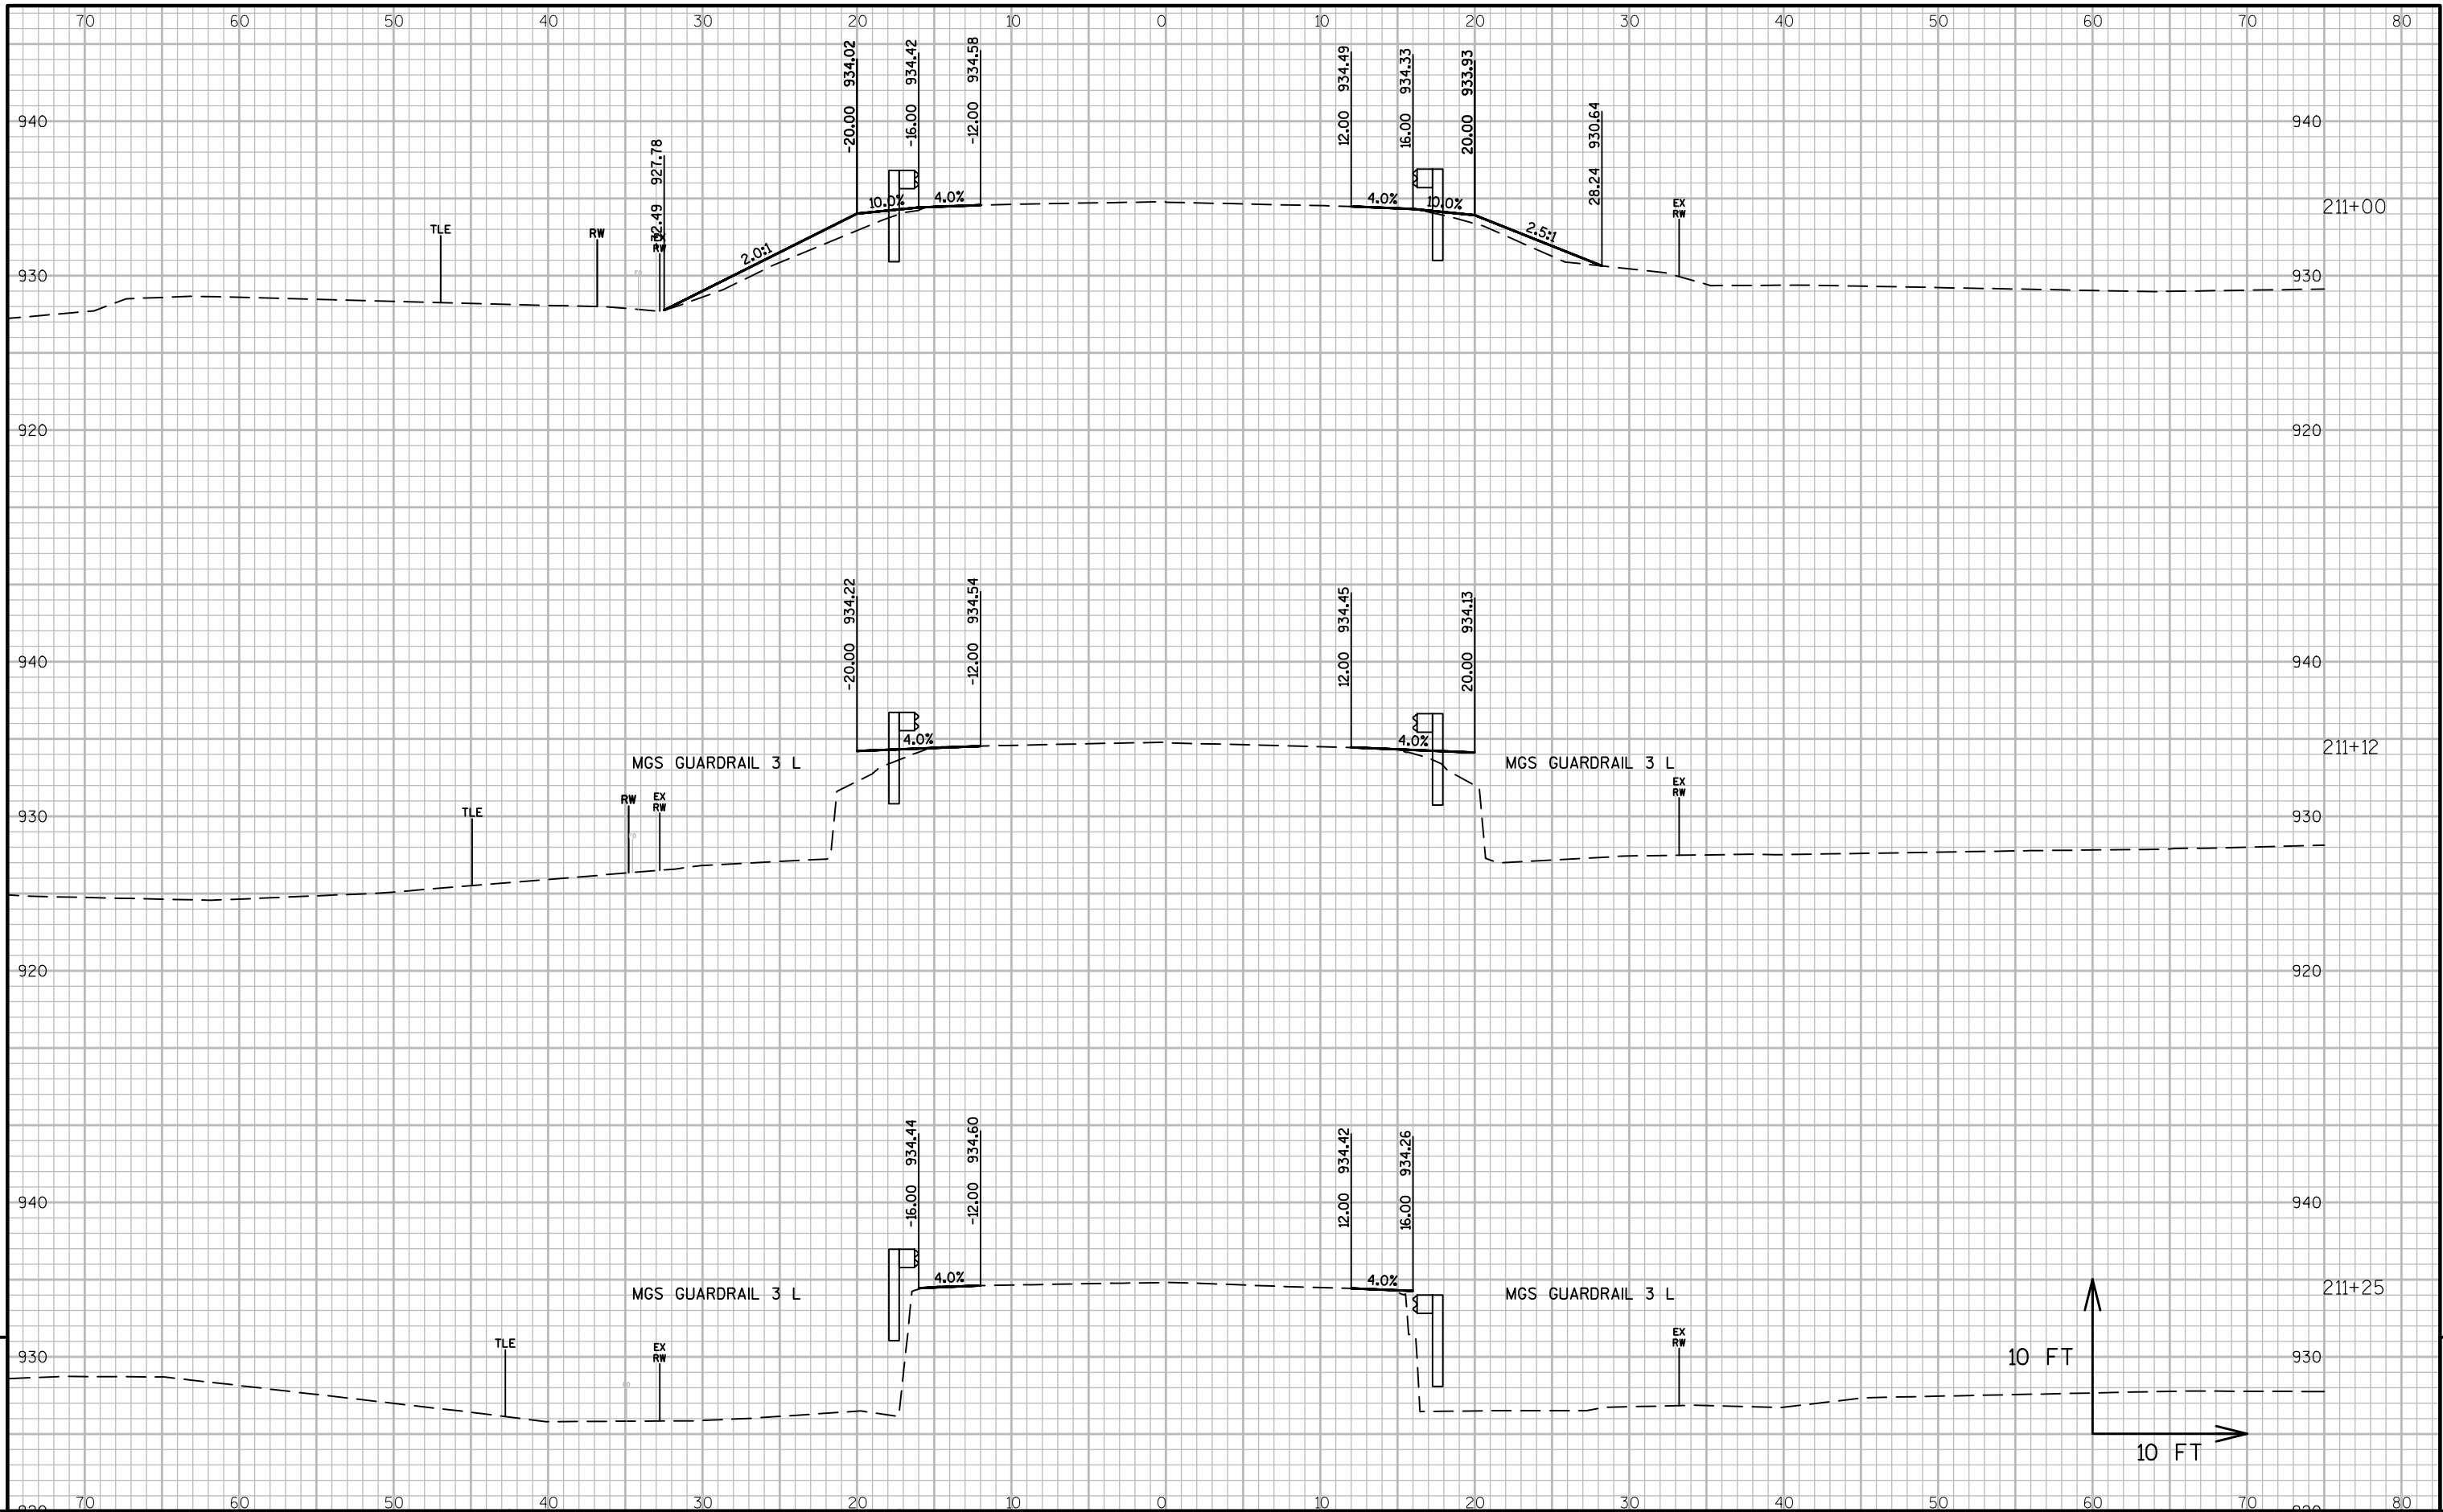


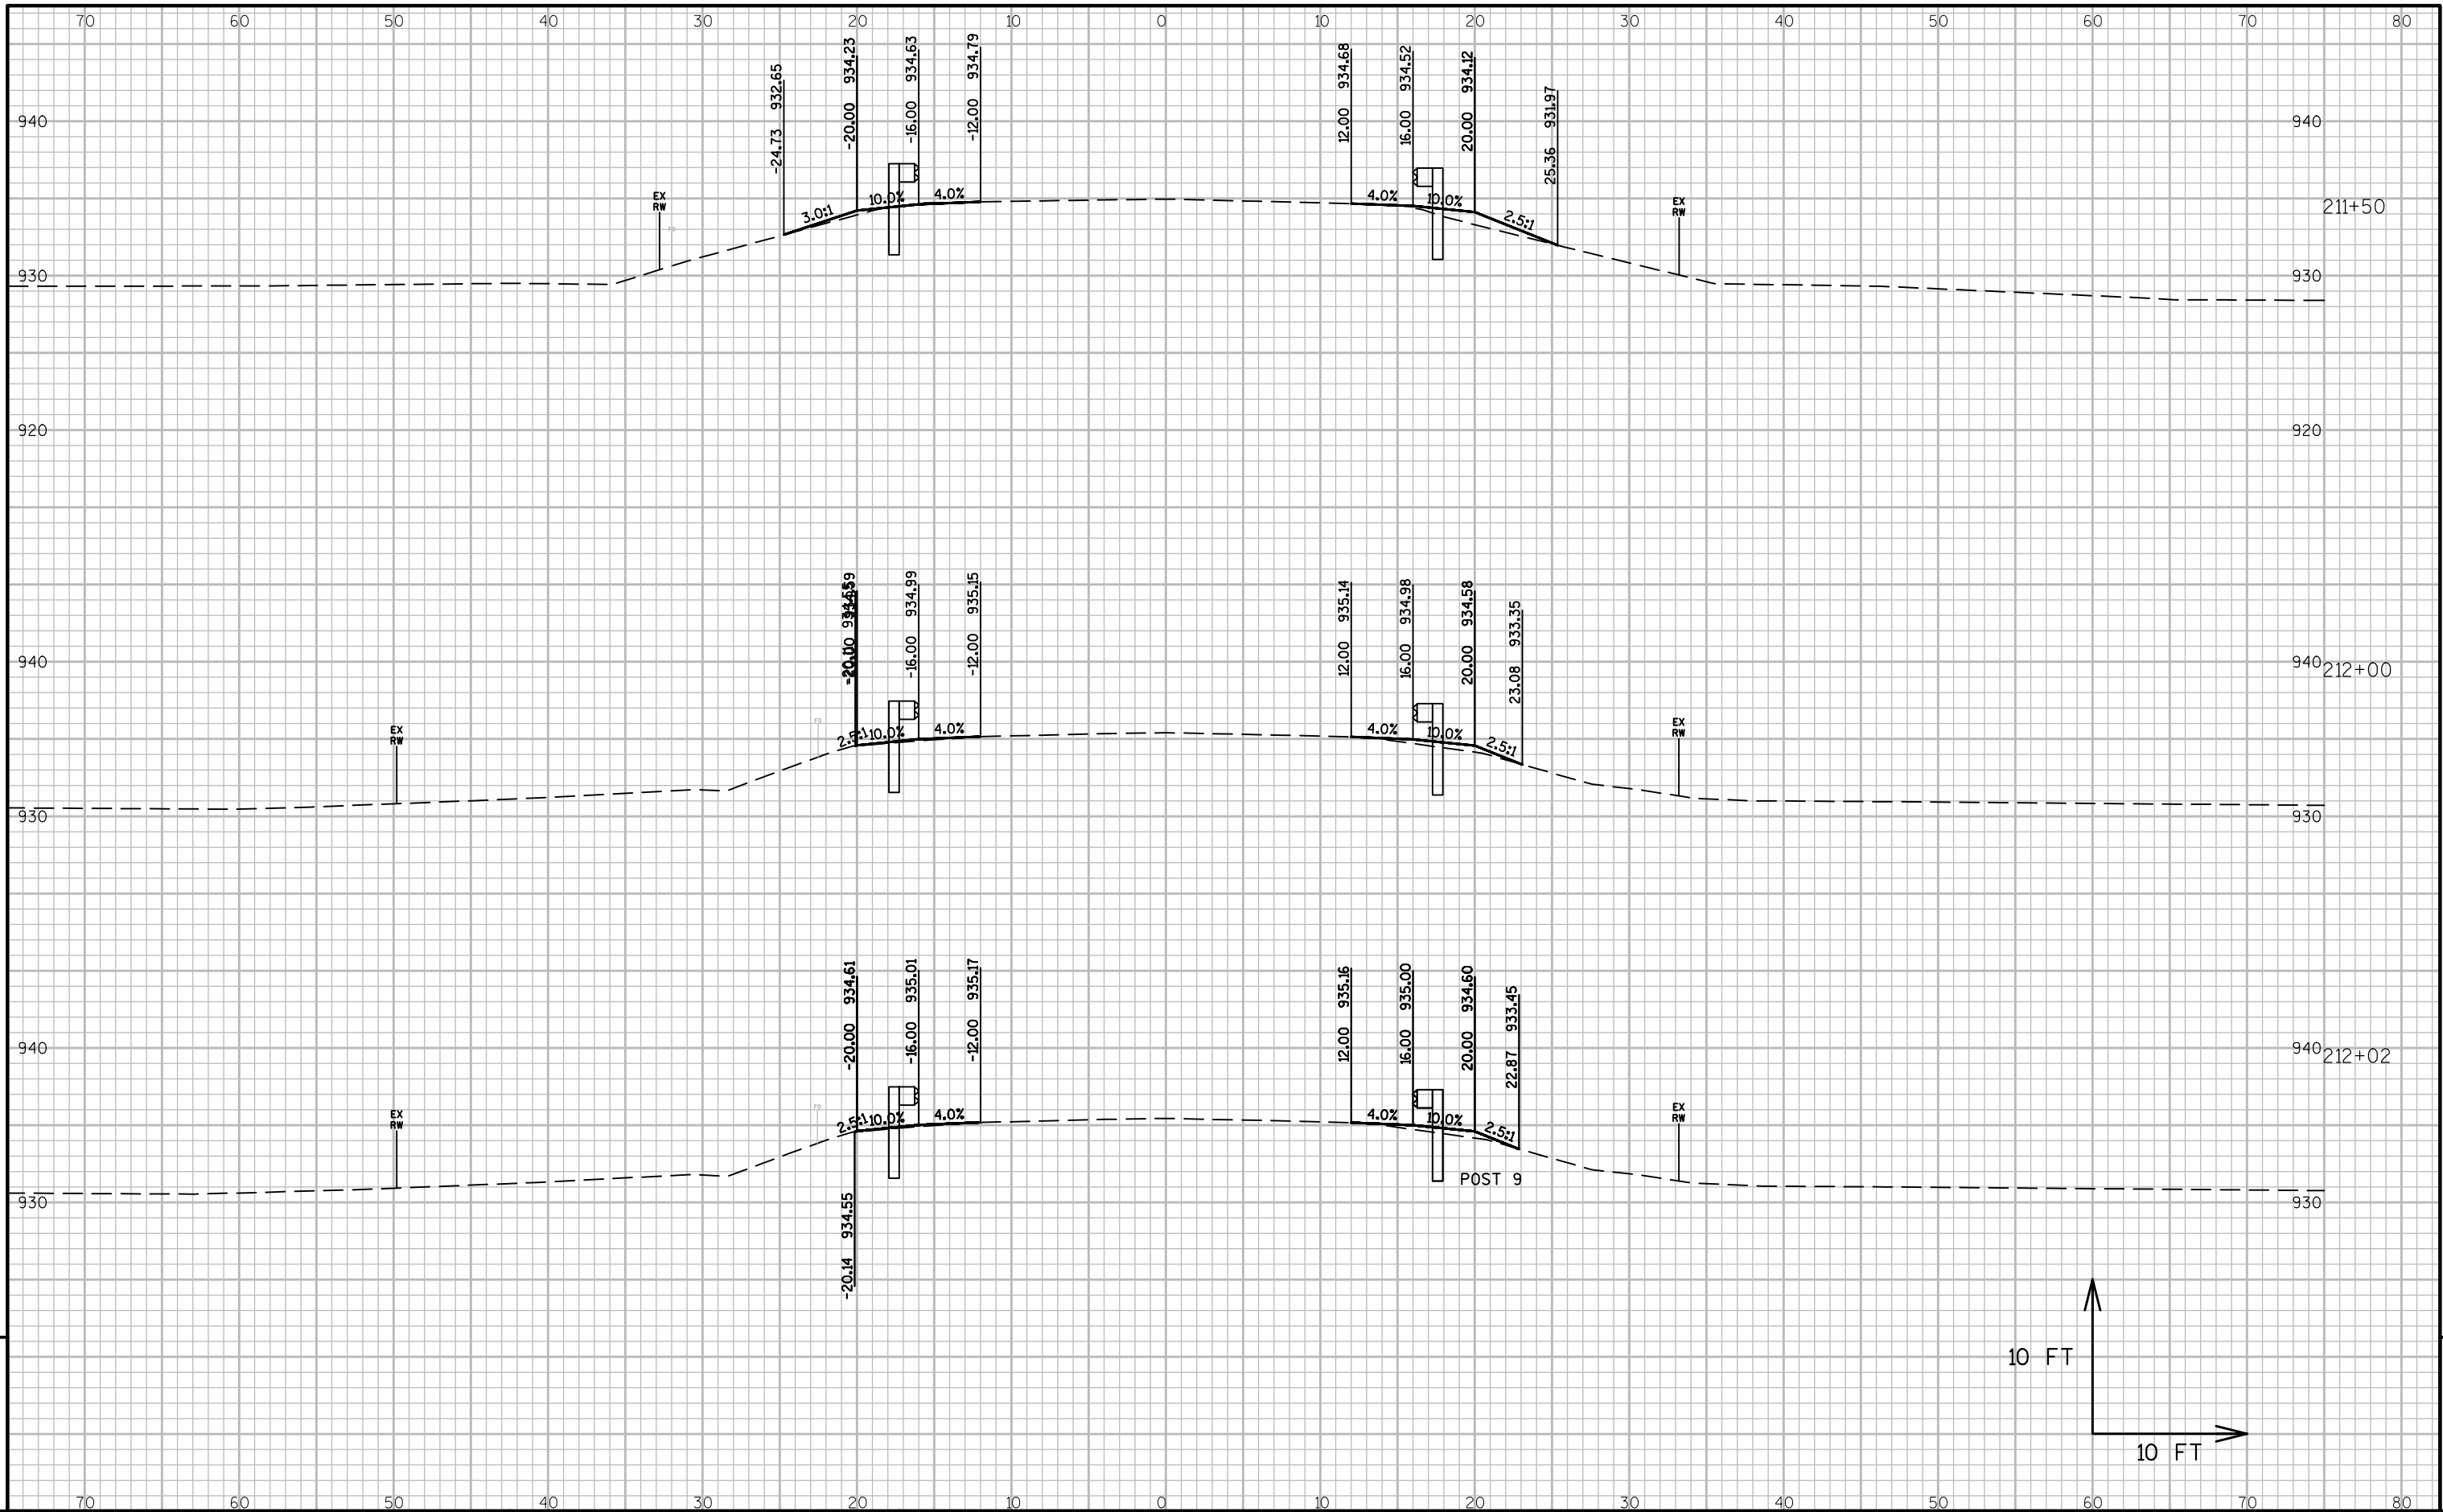

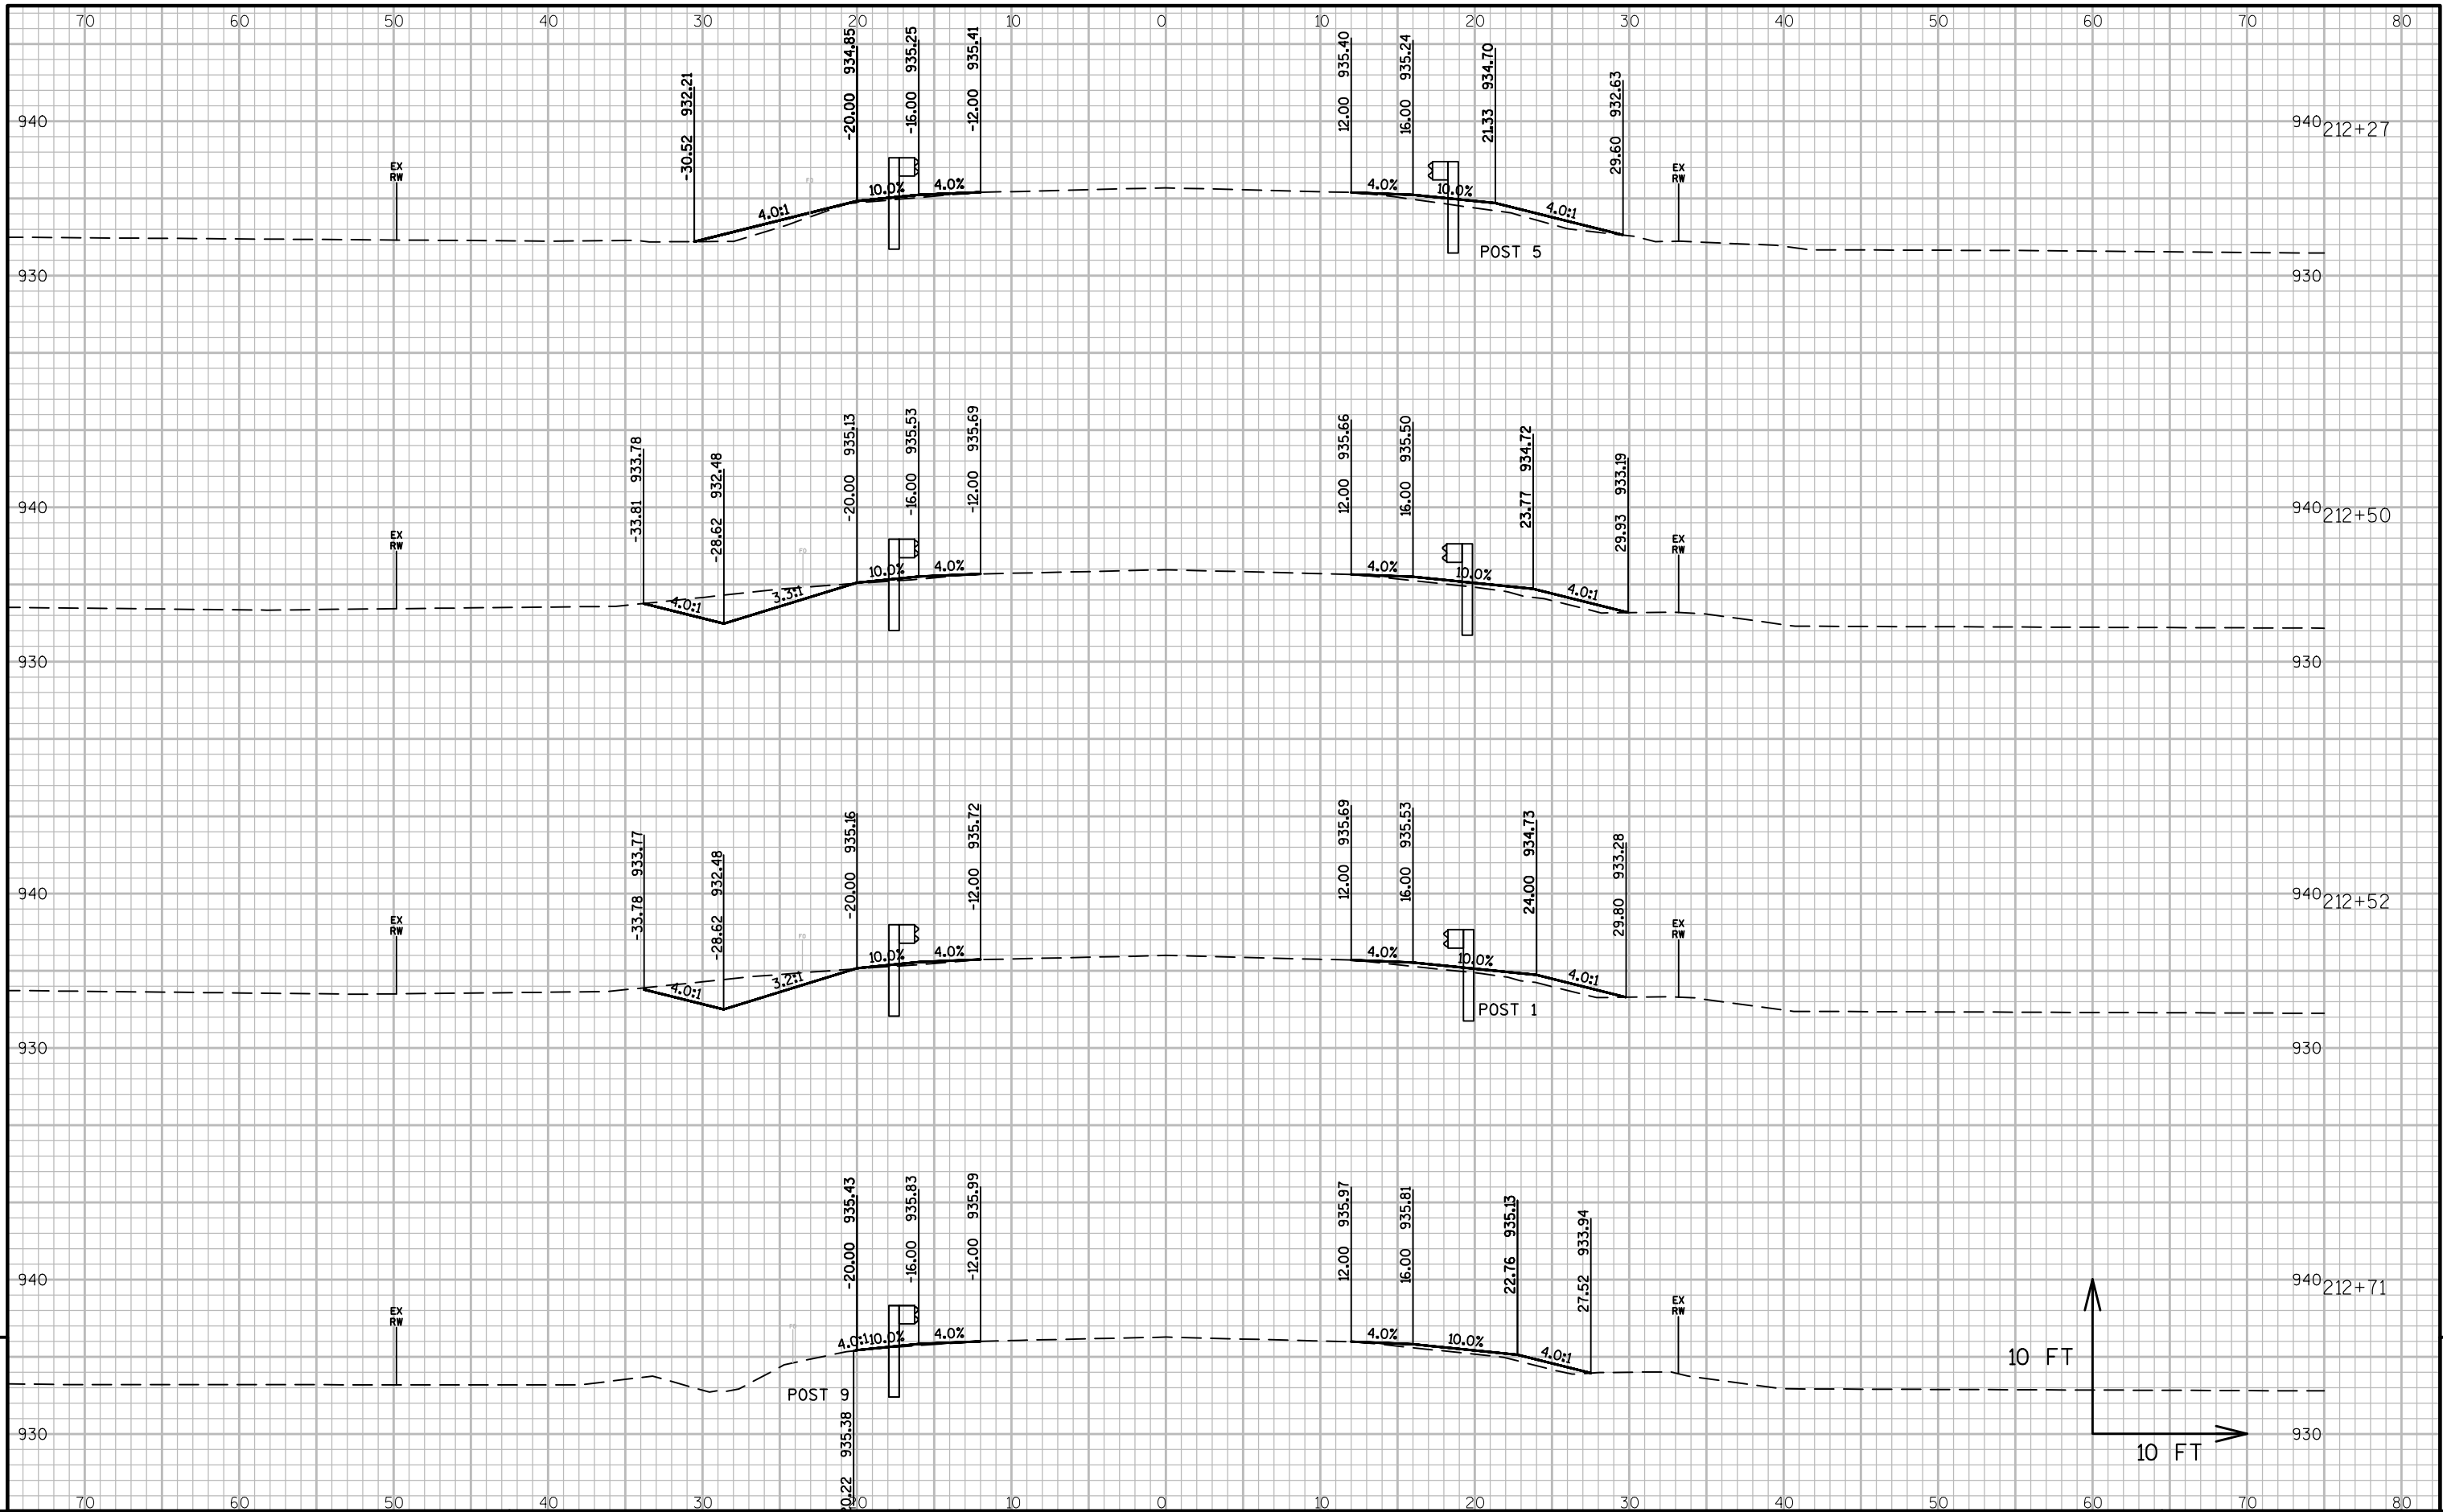

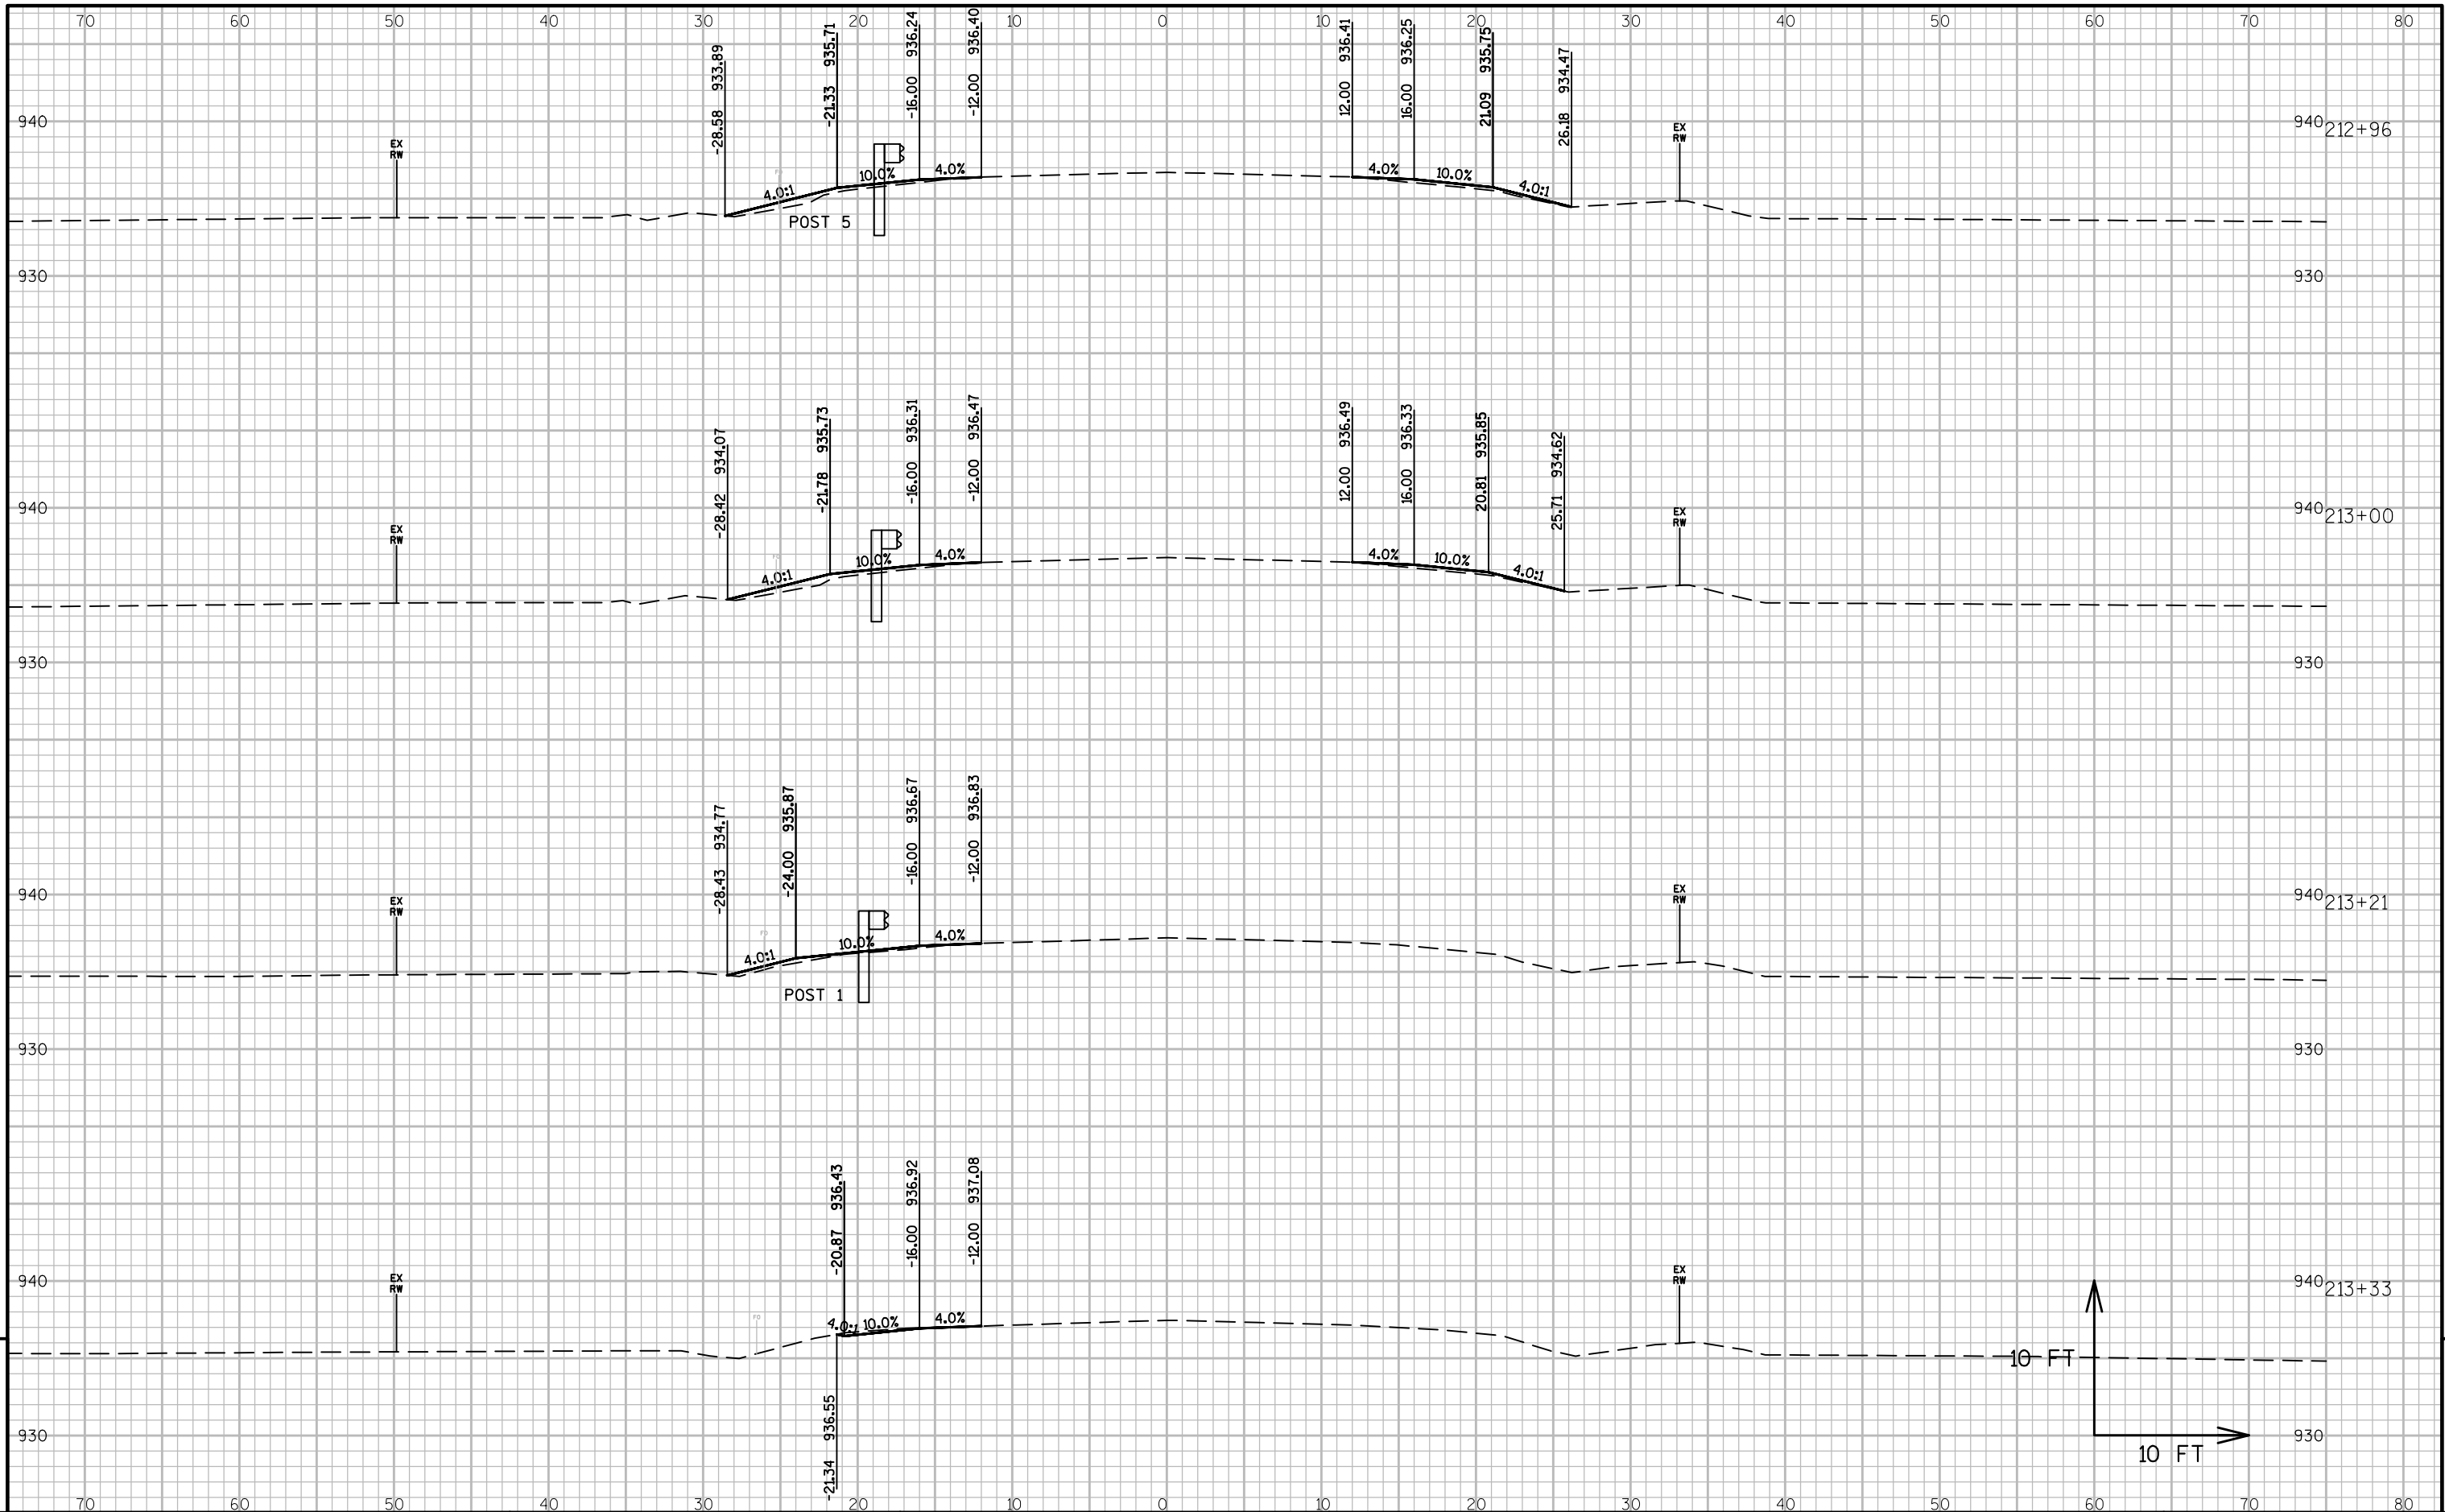

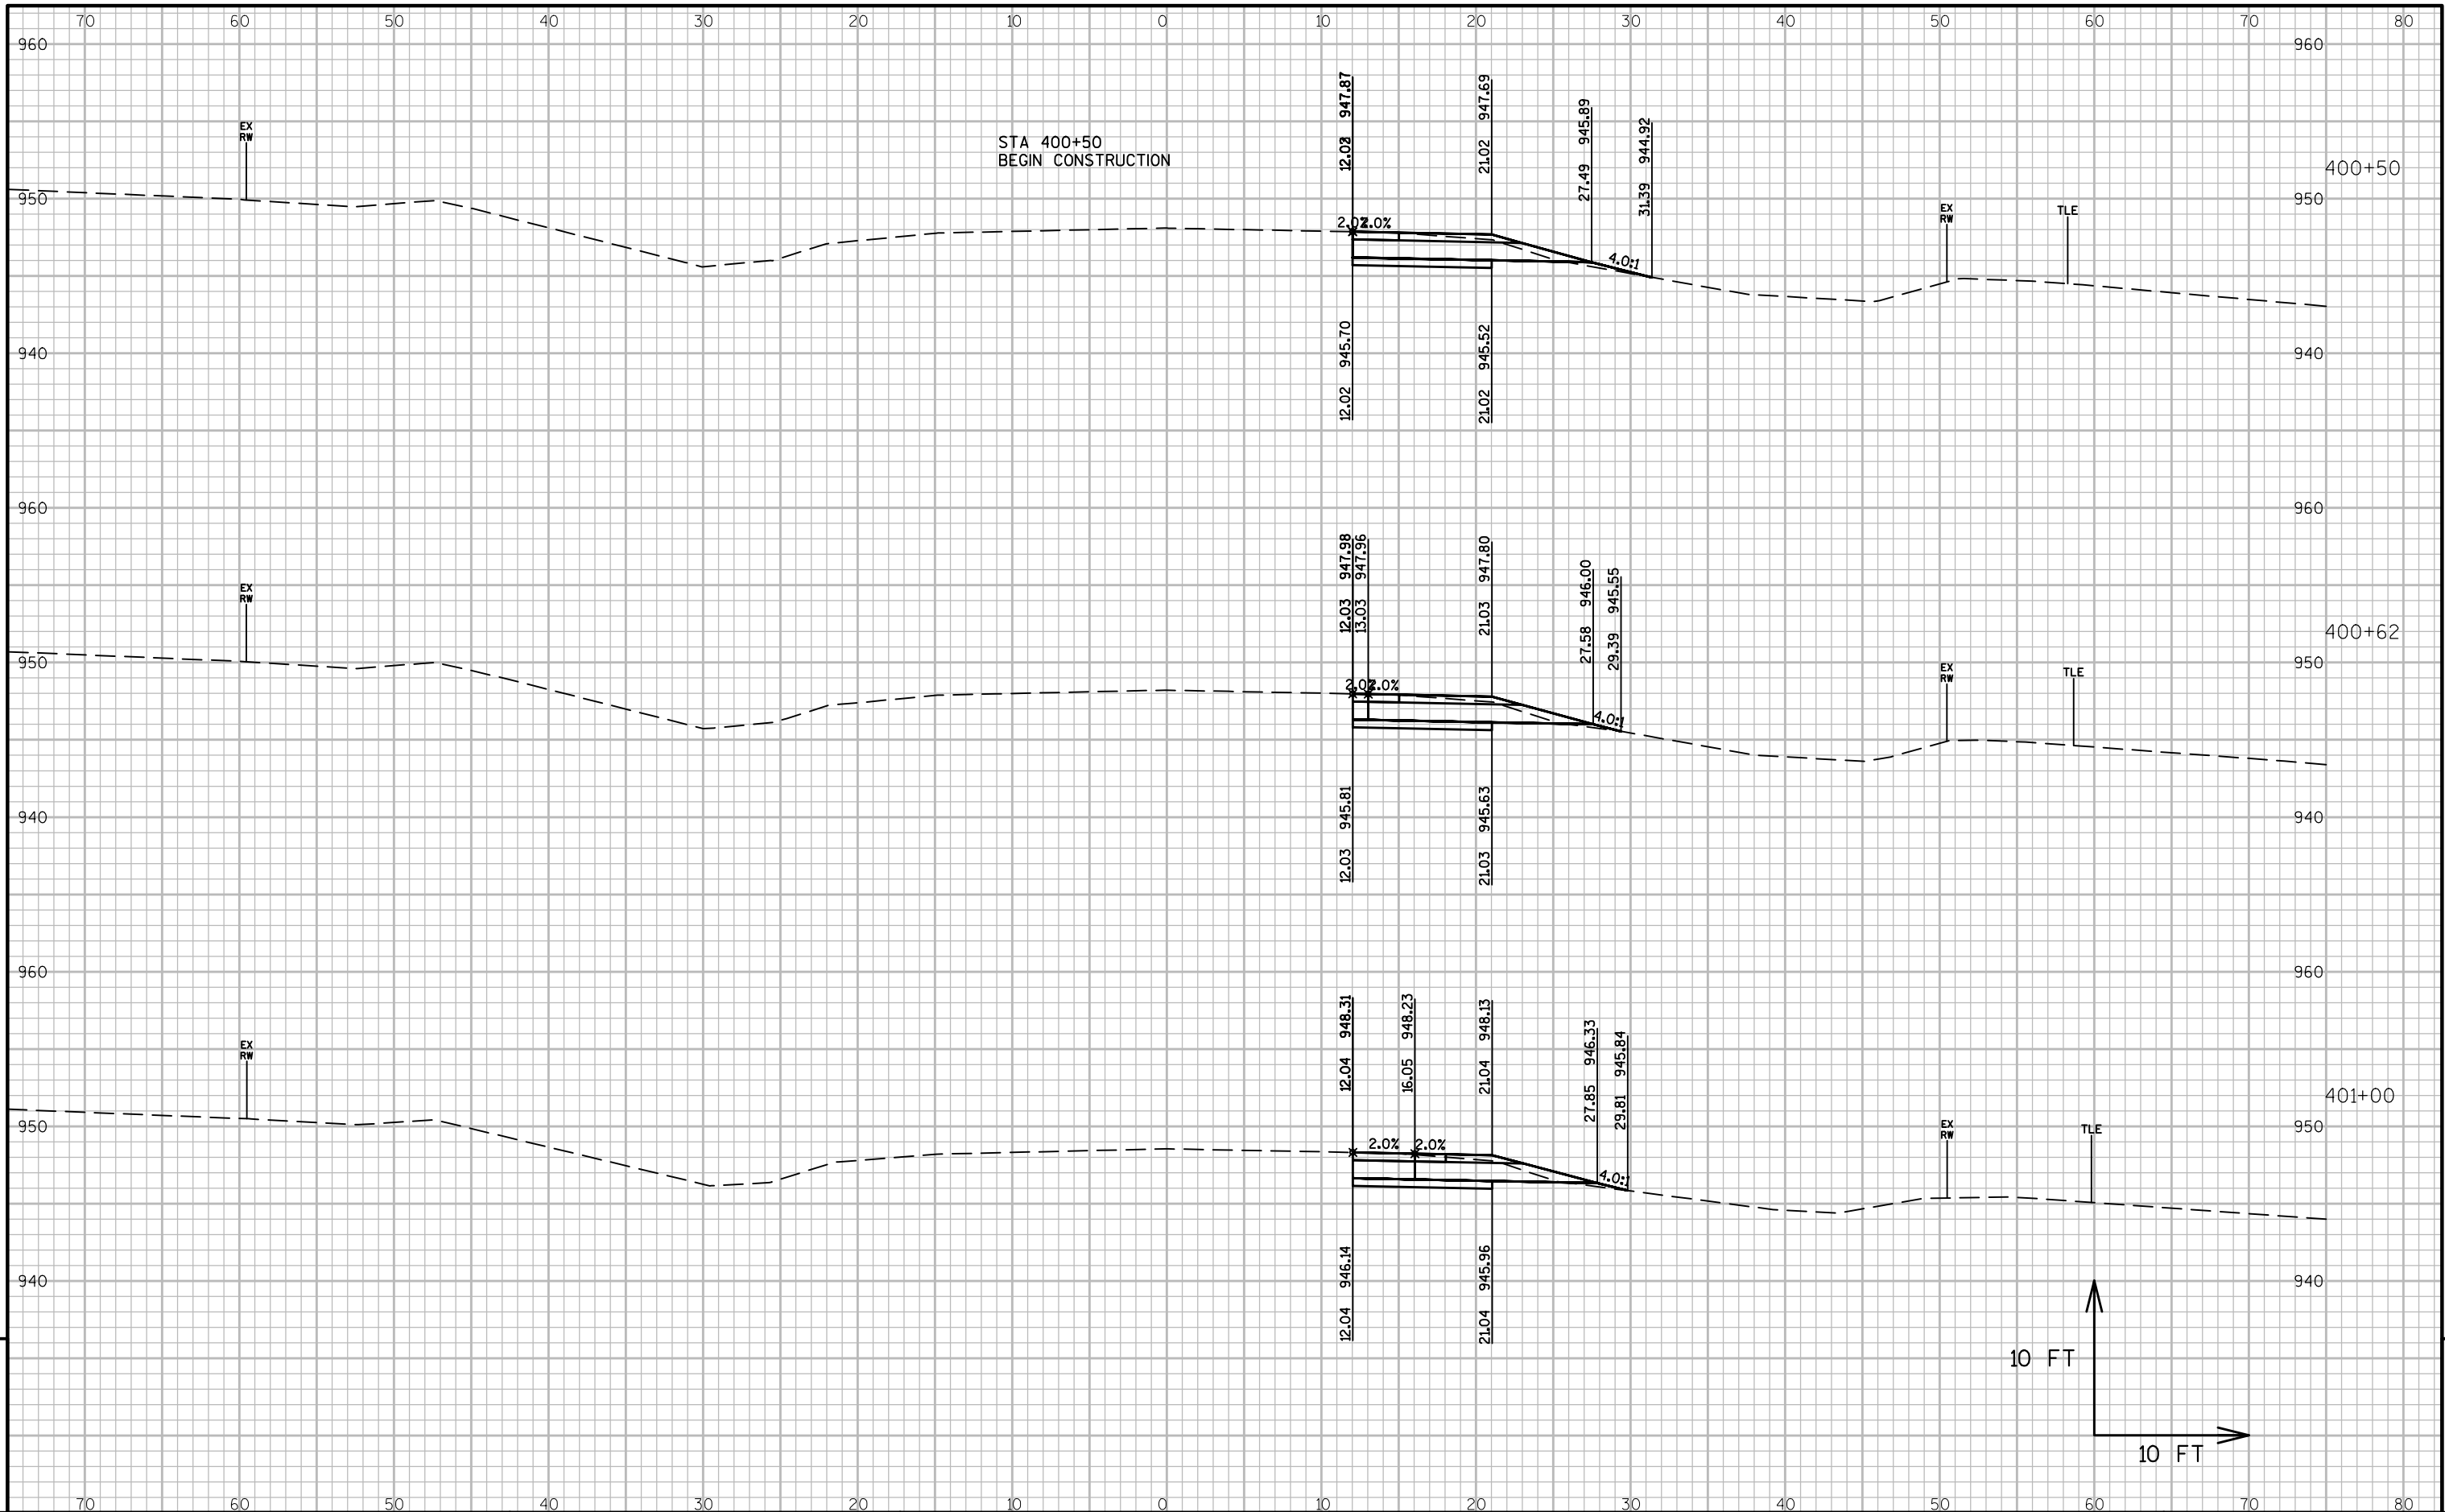

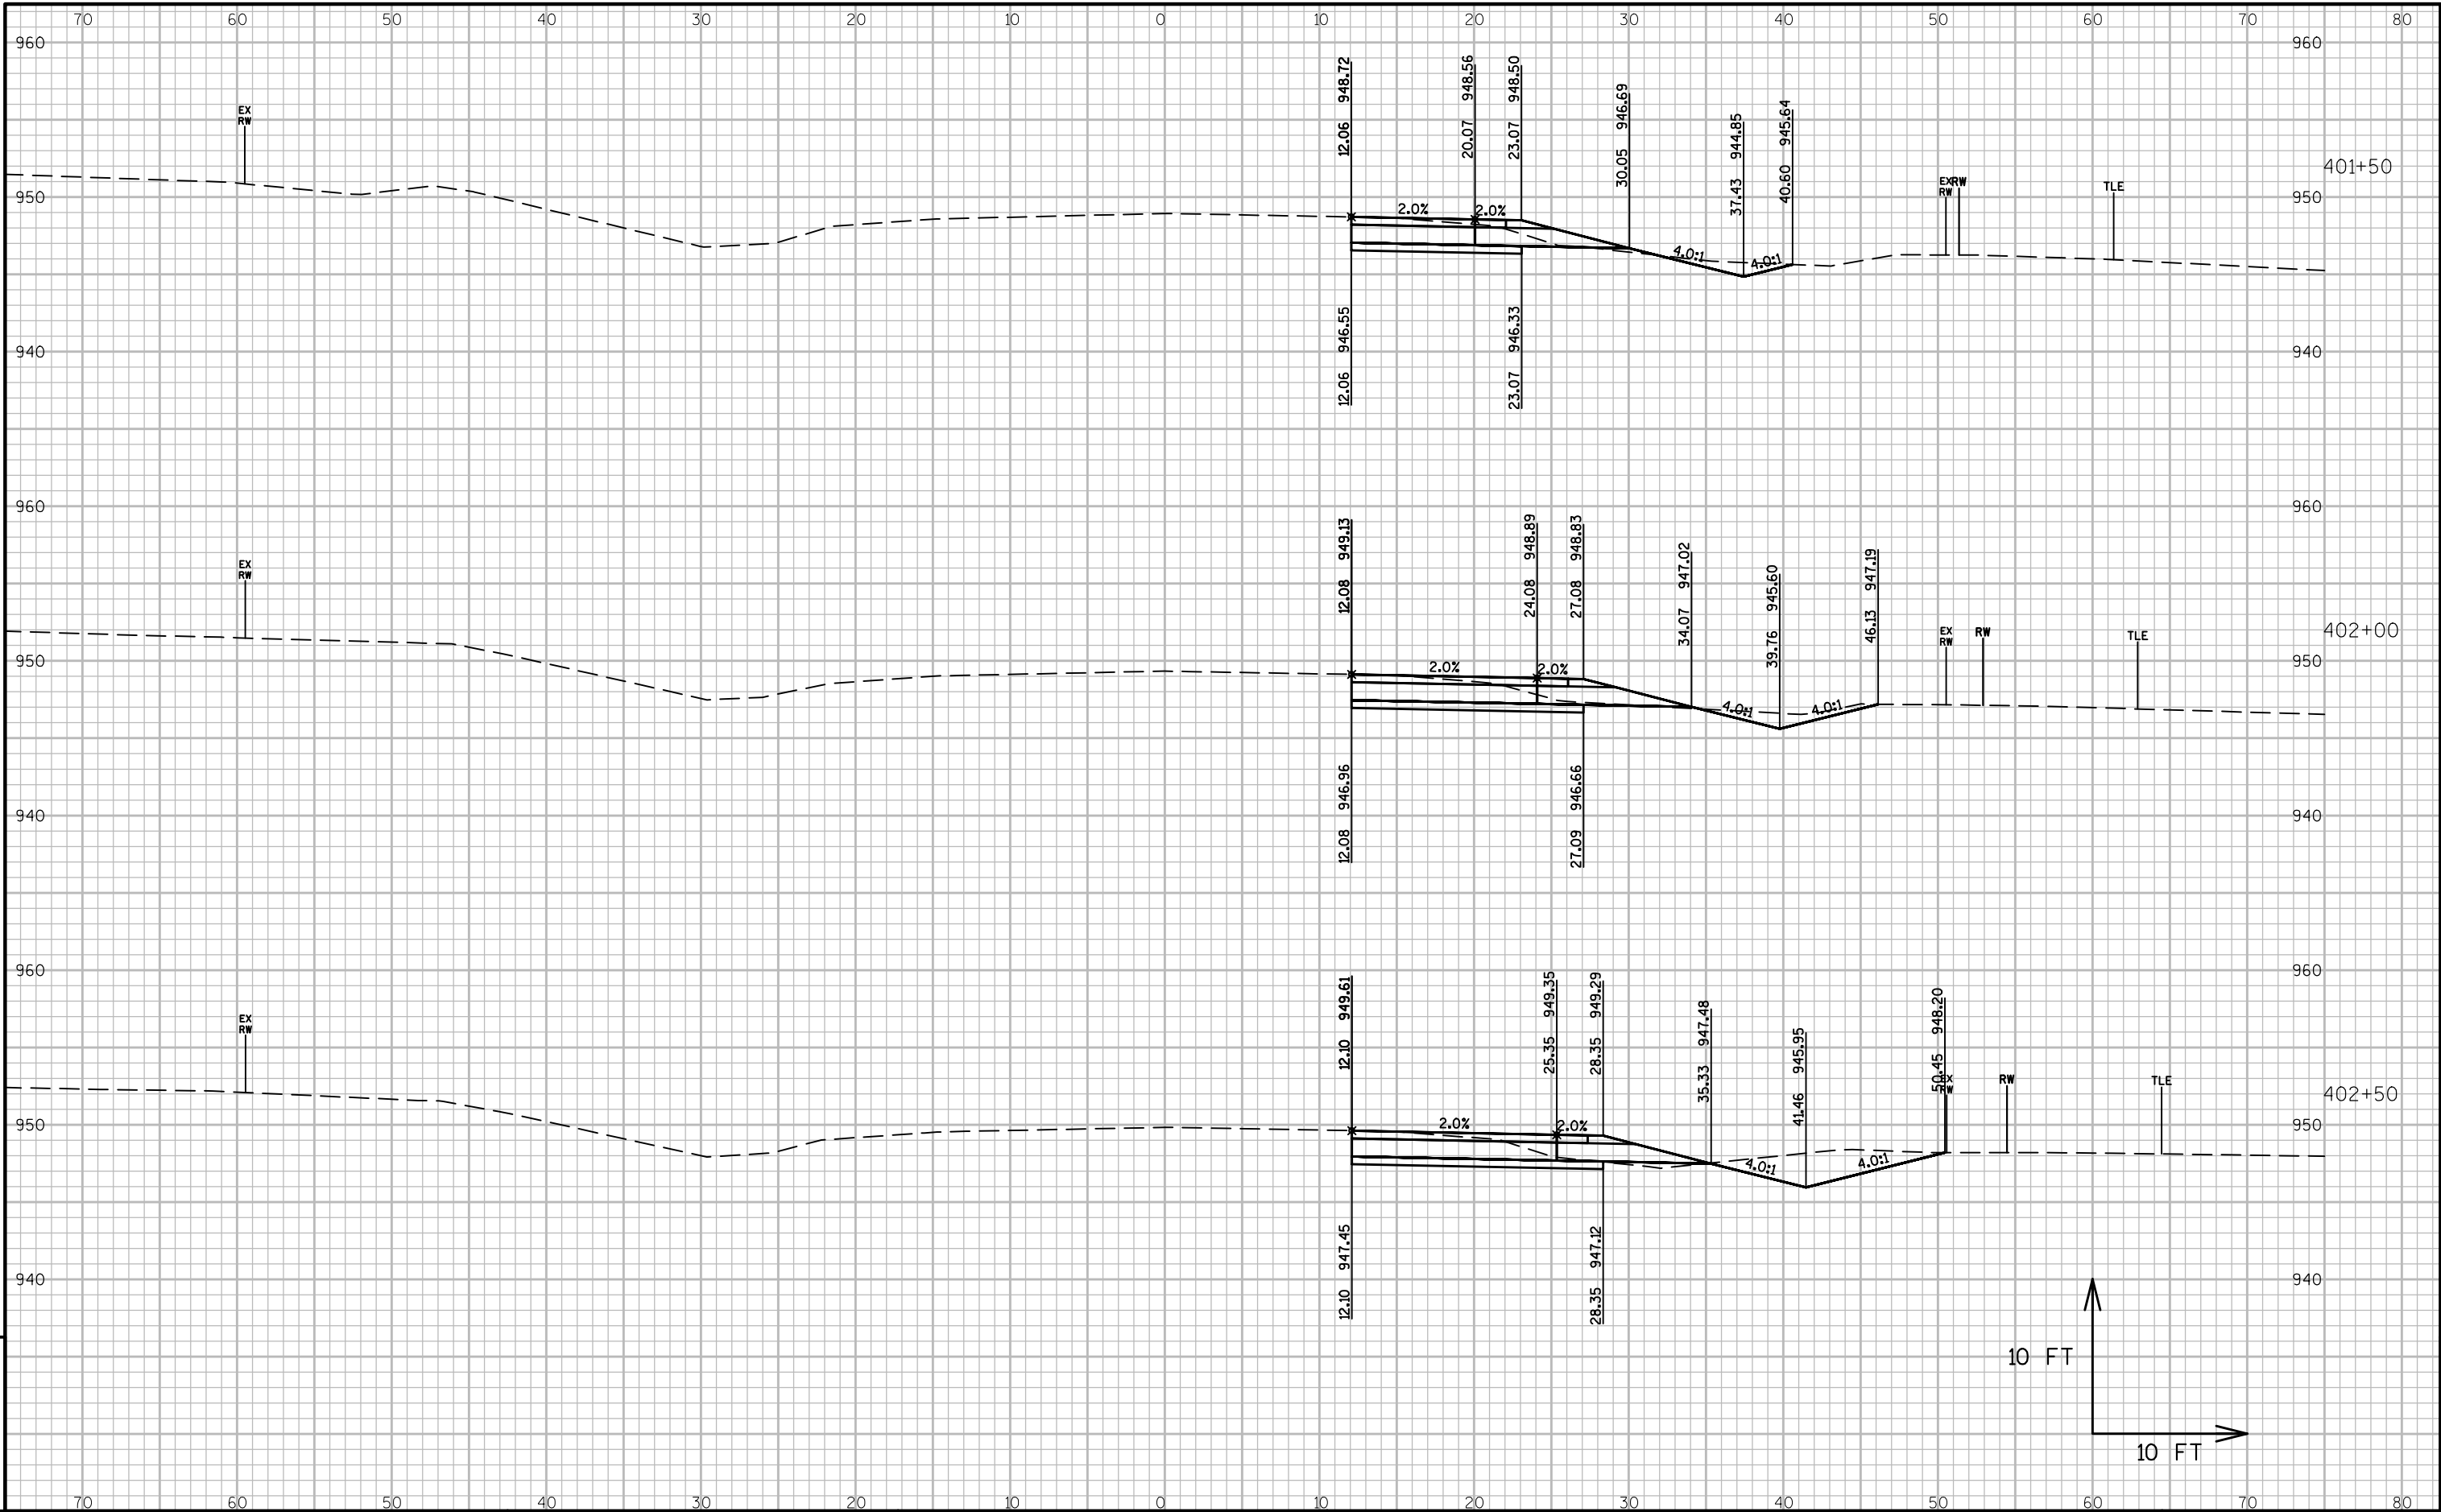

PROJECT NO: 1706-00-73

HWY: STH 140

COUNTY: ROCK

CROSS SECTIONS: USH 14 / STH 11

SHEET 197

E

FILE NAME : L:\PROJECTS\12729\DWG\3320-00-05\SHEETS\PLAN\090202_XS.DWG
LAYOUT NAME - 090202_XS - SECTION SHEET - (2)


PLOT DATE : 1/26/2016 12:58 PM


PLOT BY : HOLZWART, JOE

PLOT NAME :

PLOT SCALE : 1:10_XREF


WISDOT/CADDs SHEET 49

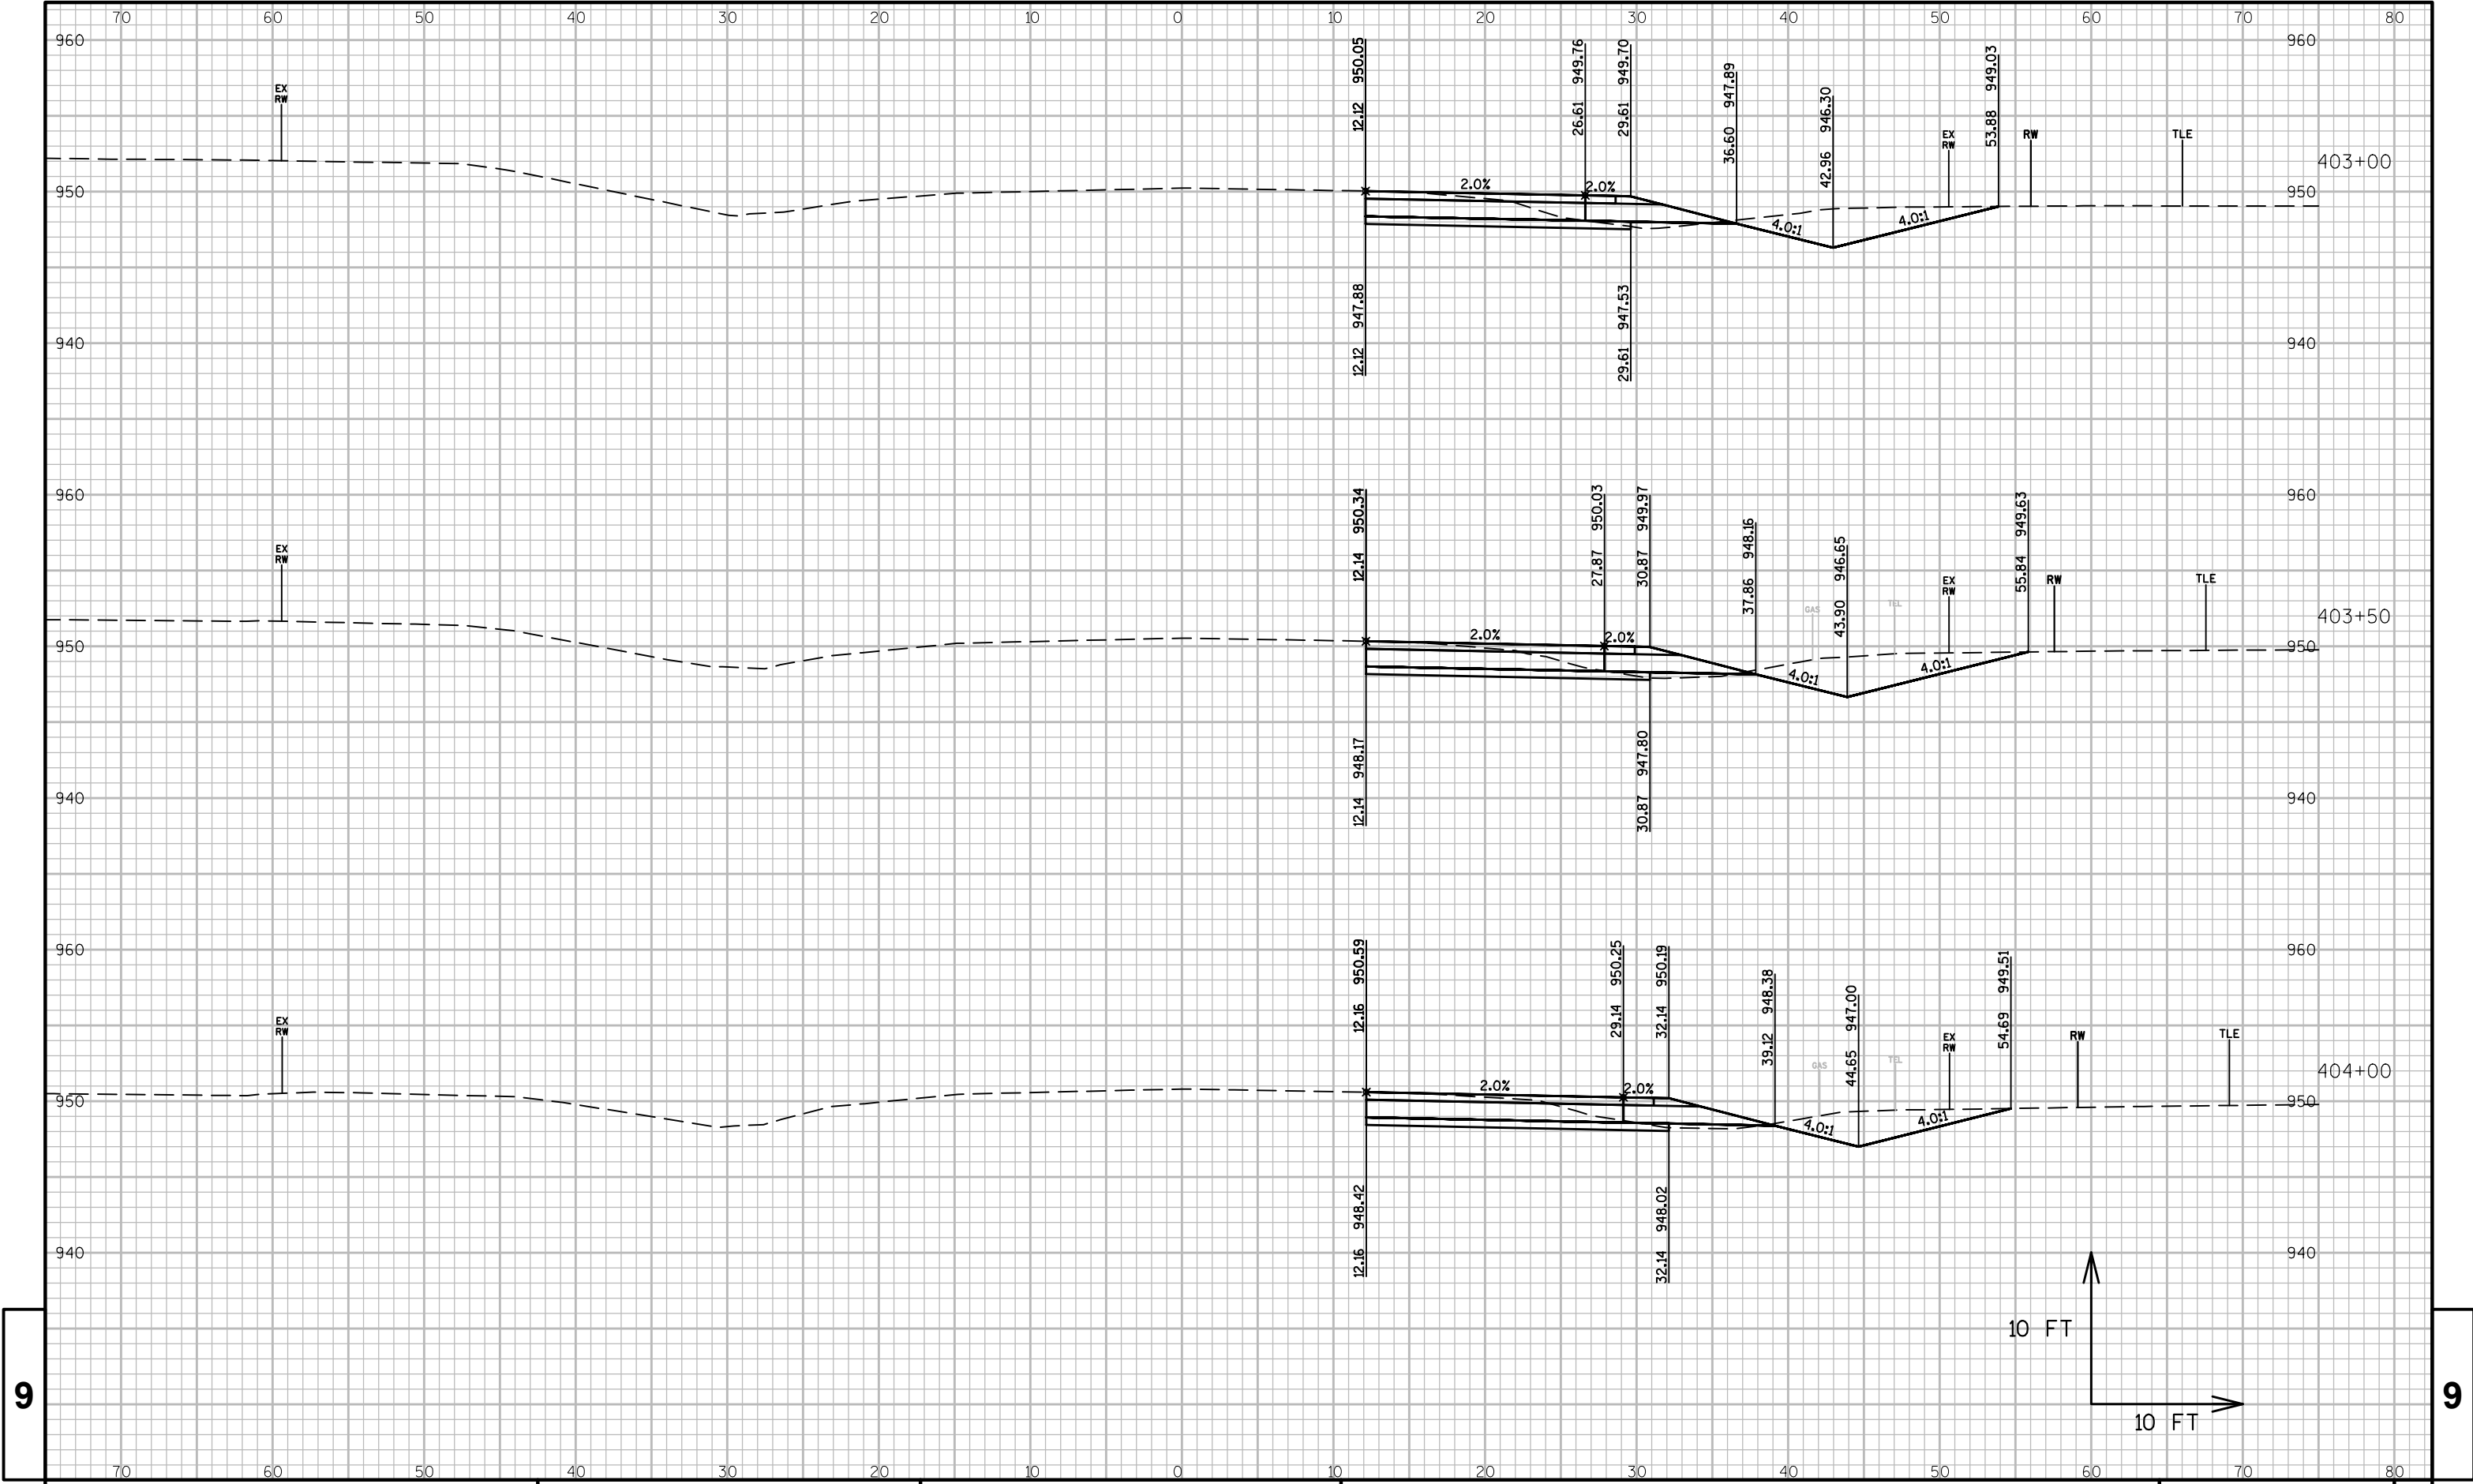


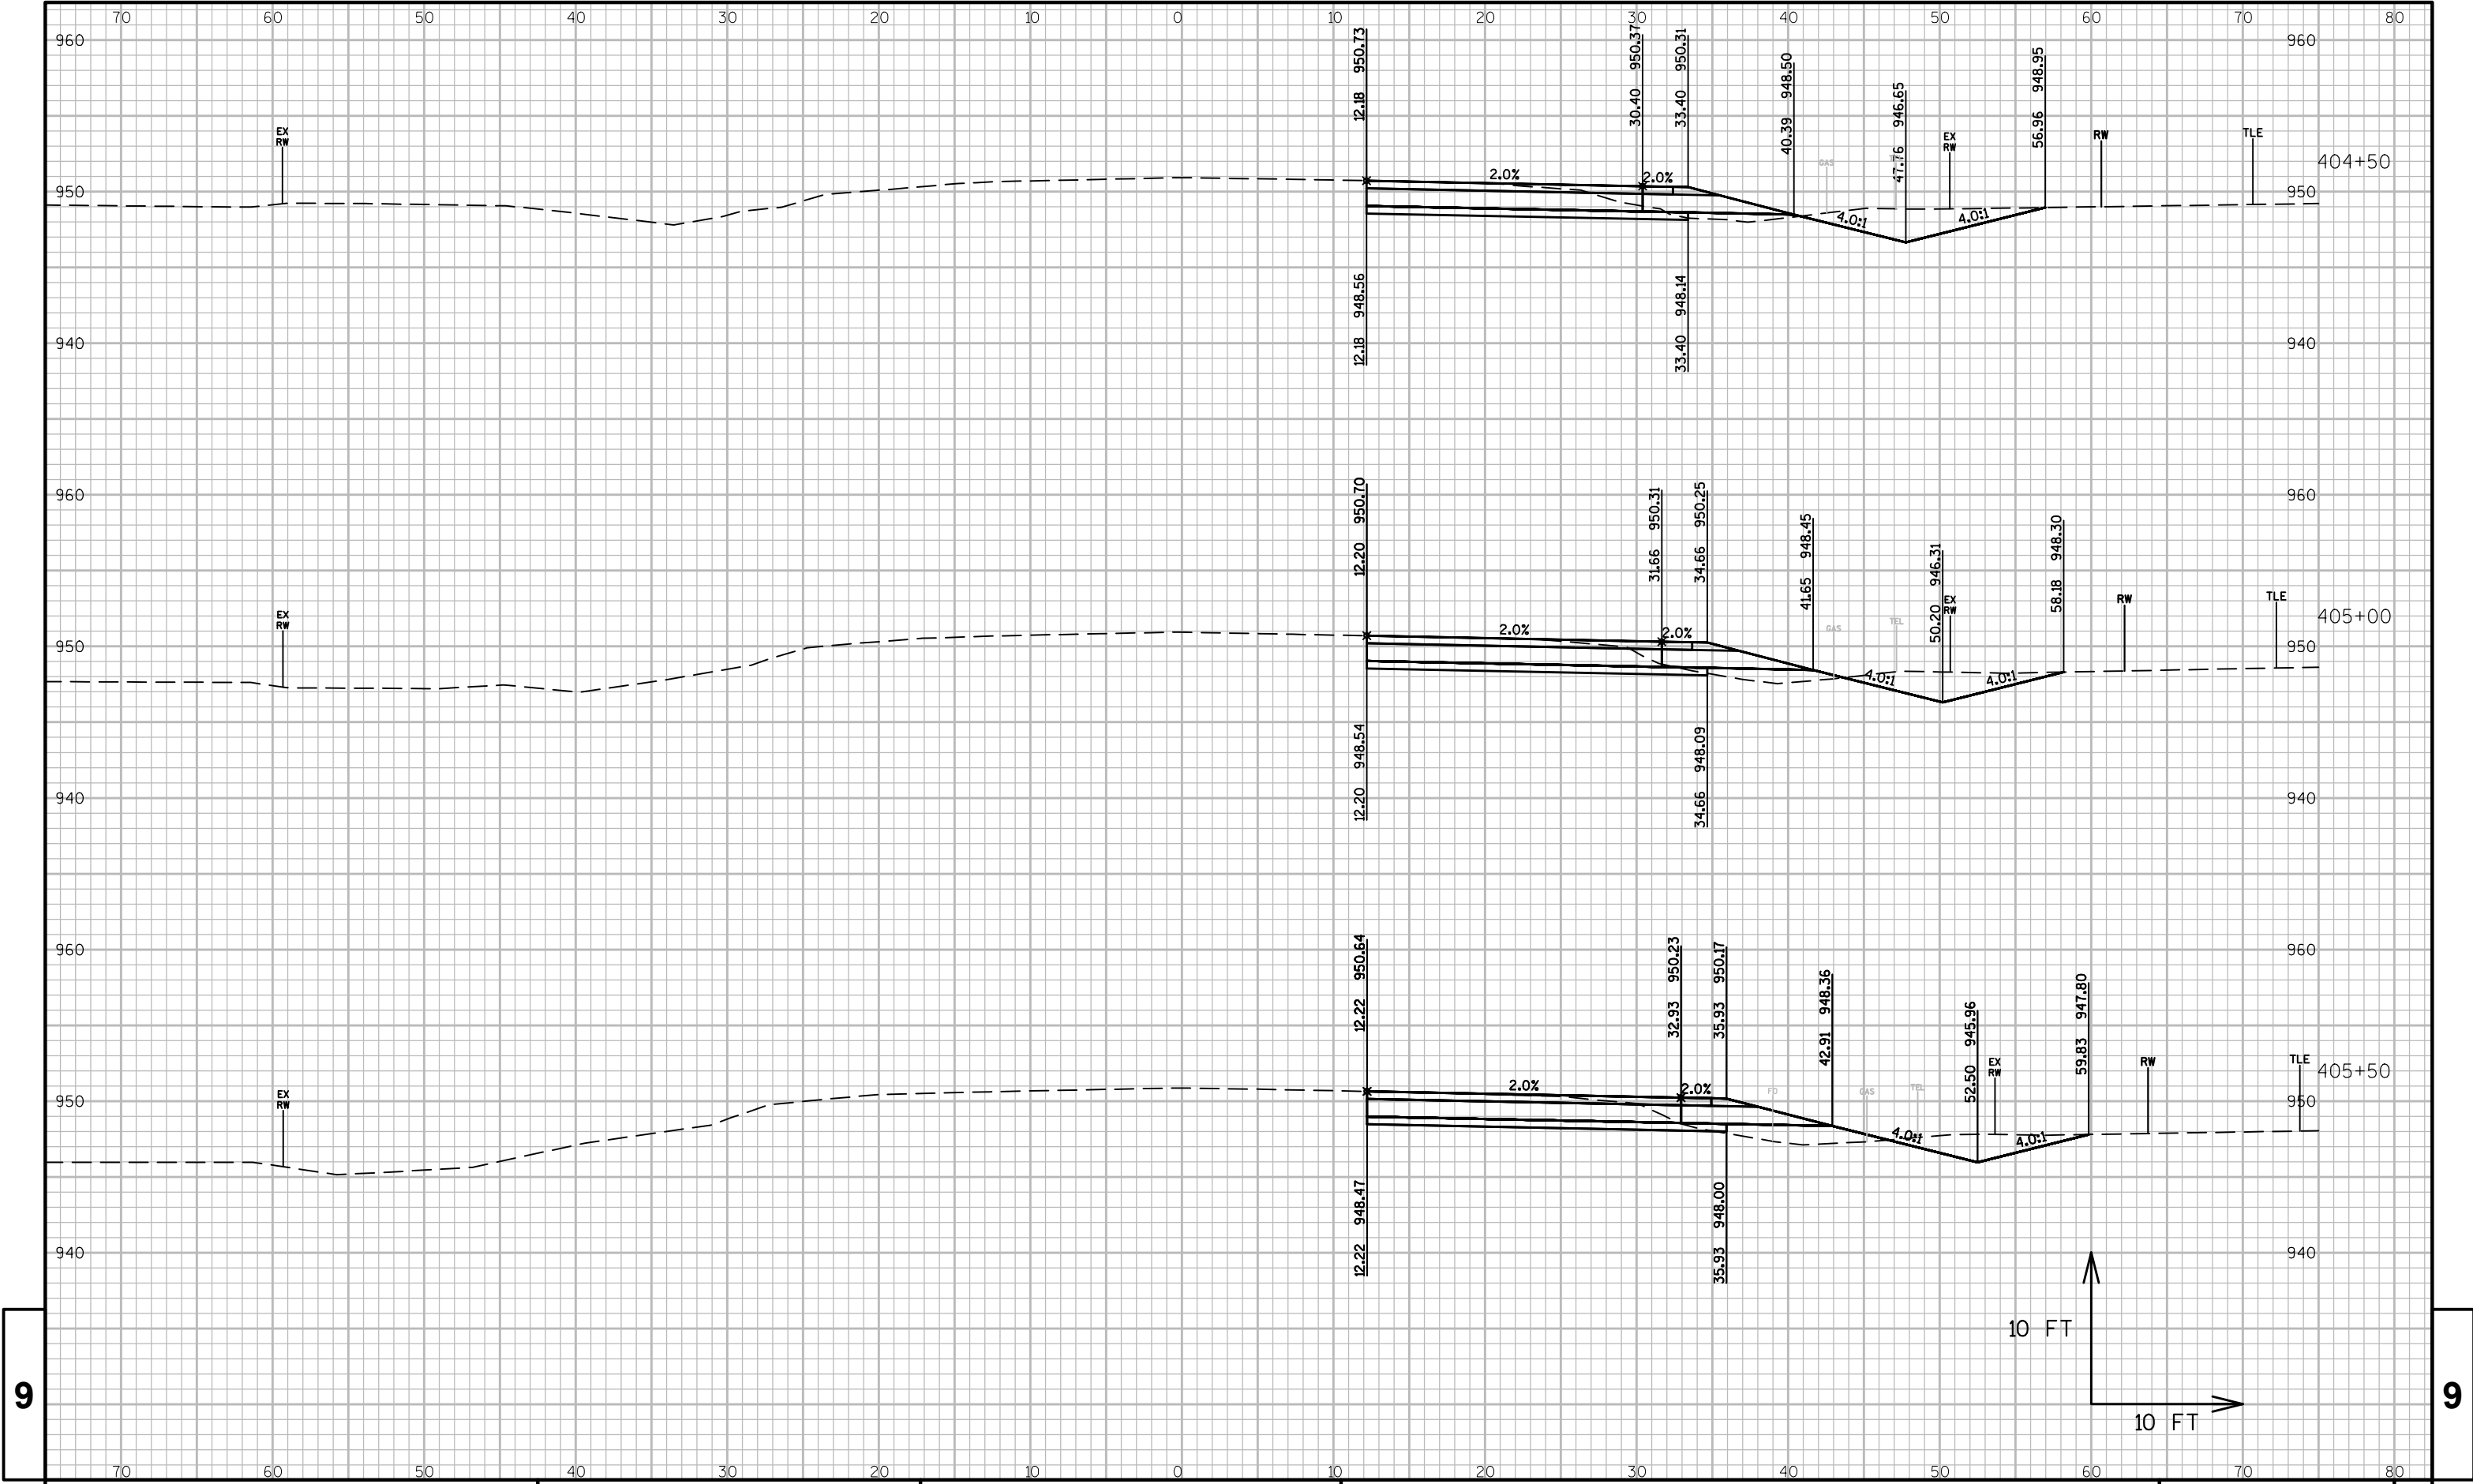


9

9

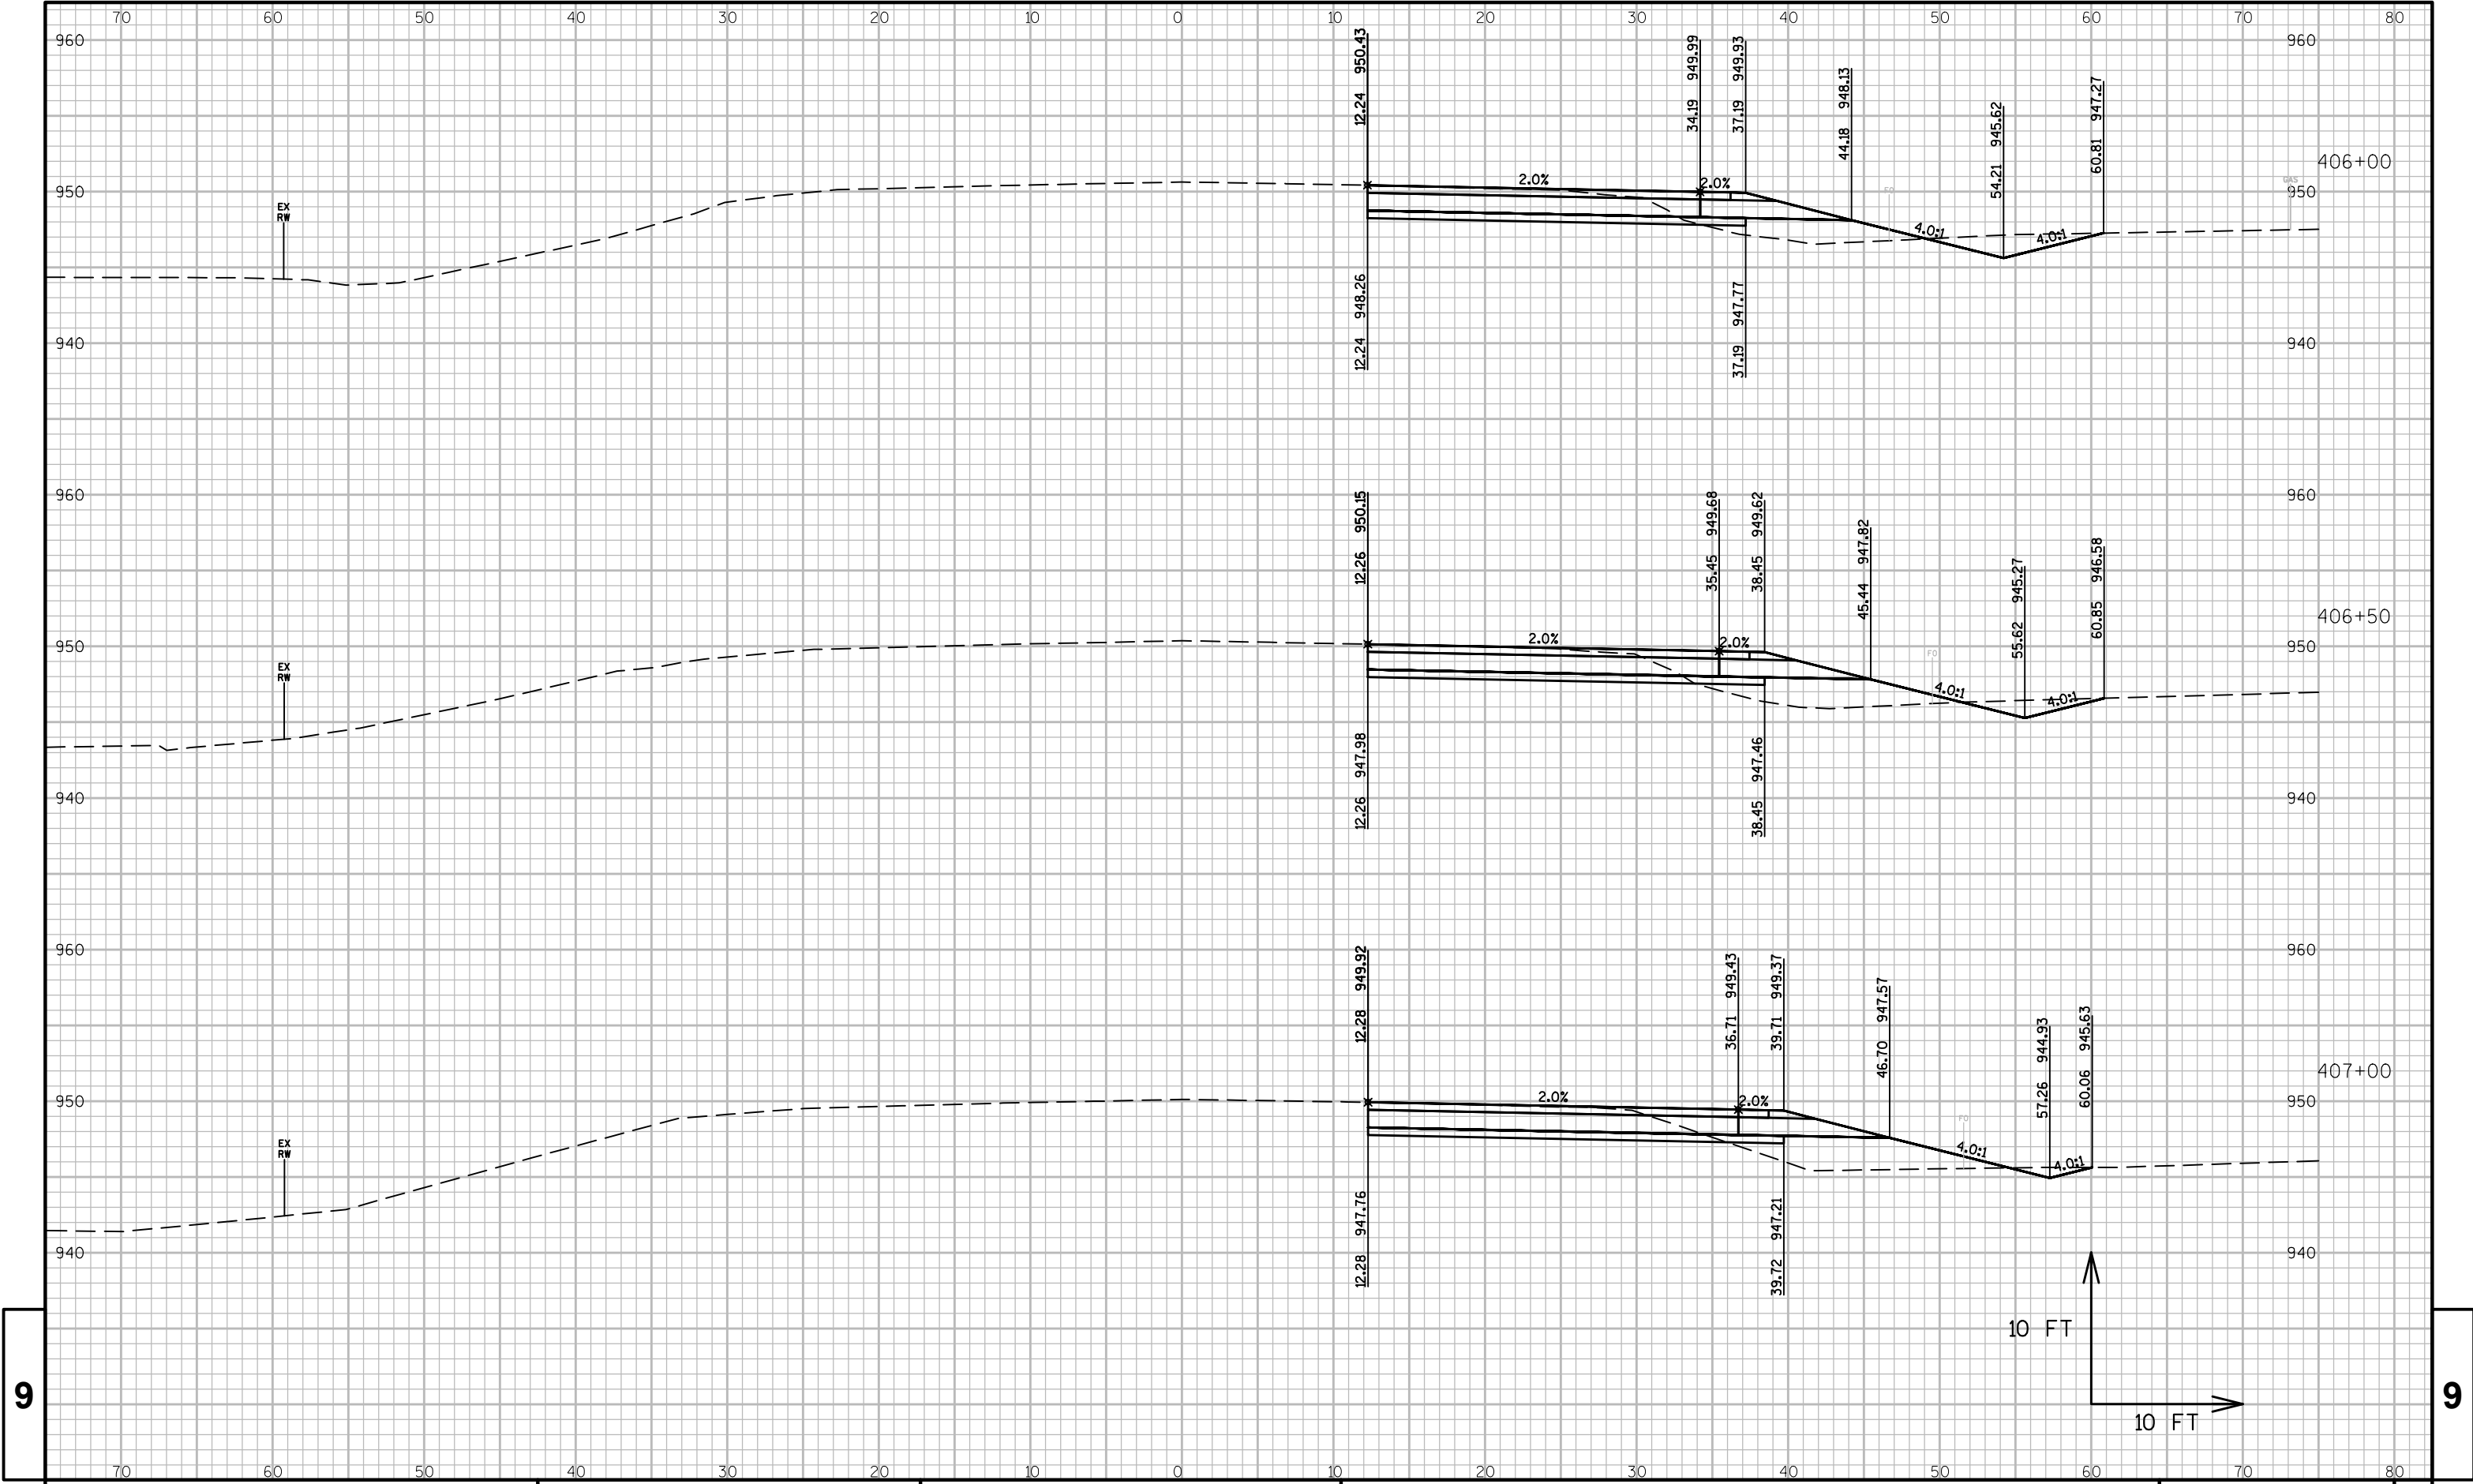

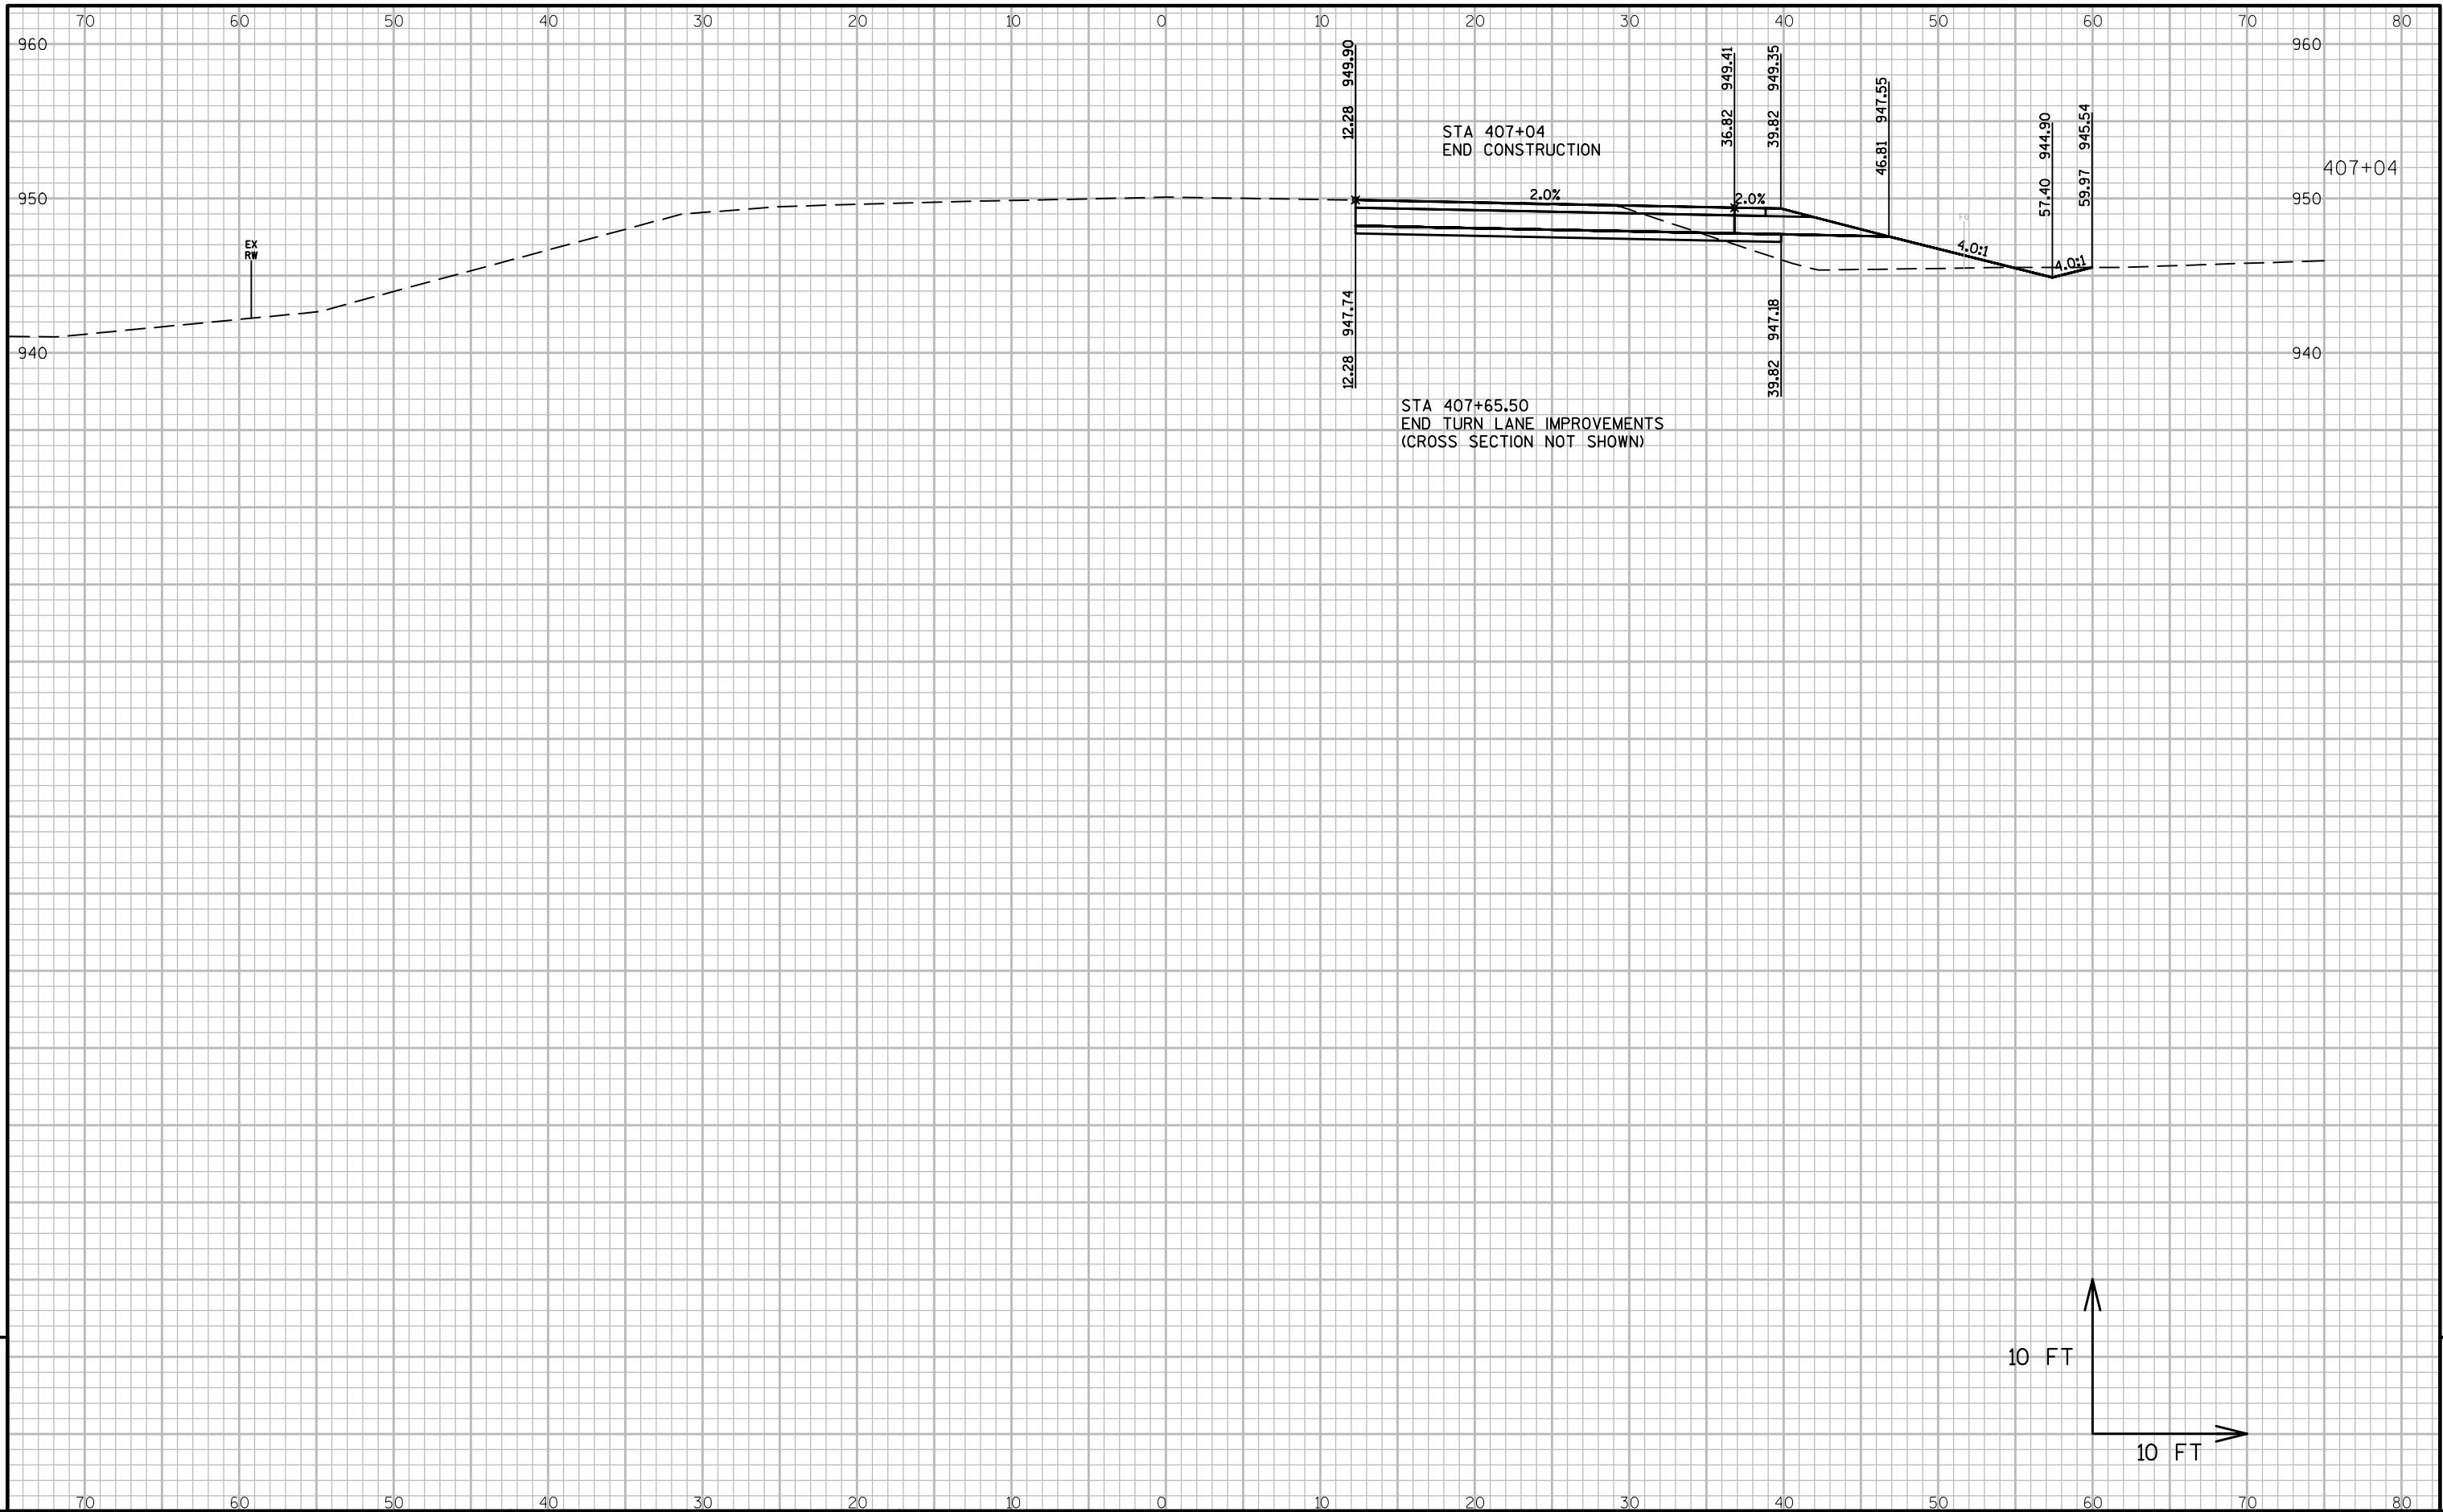

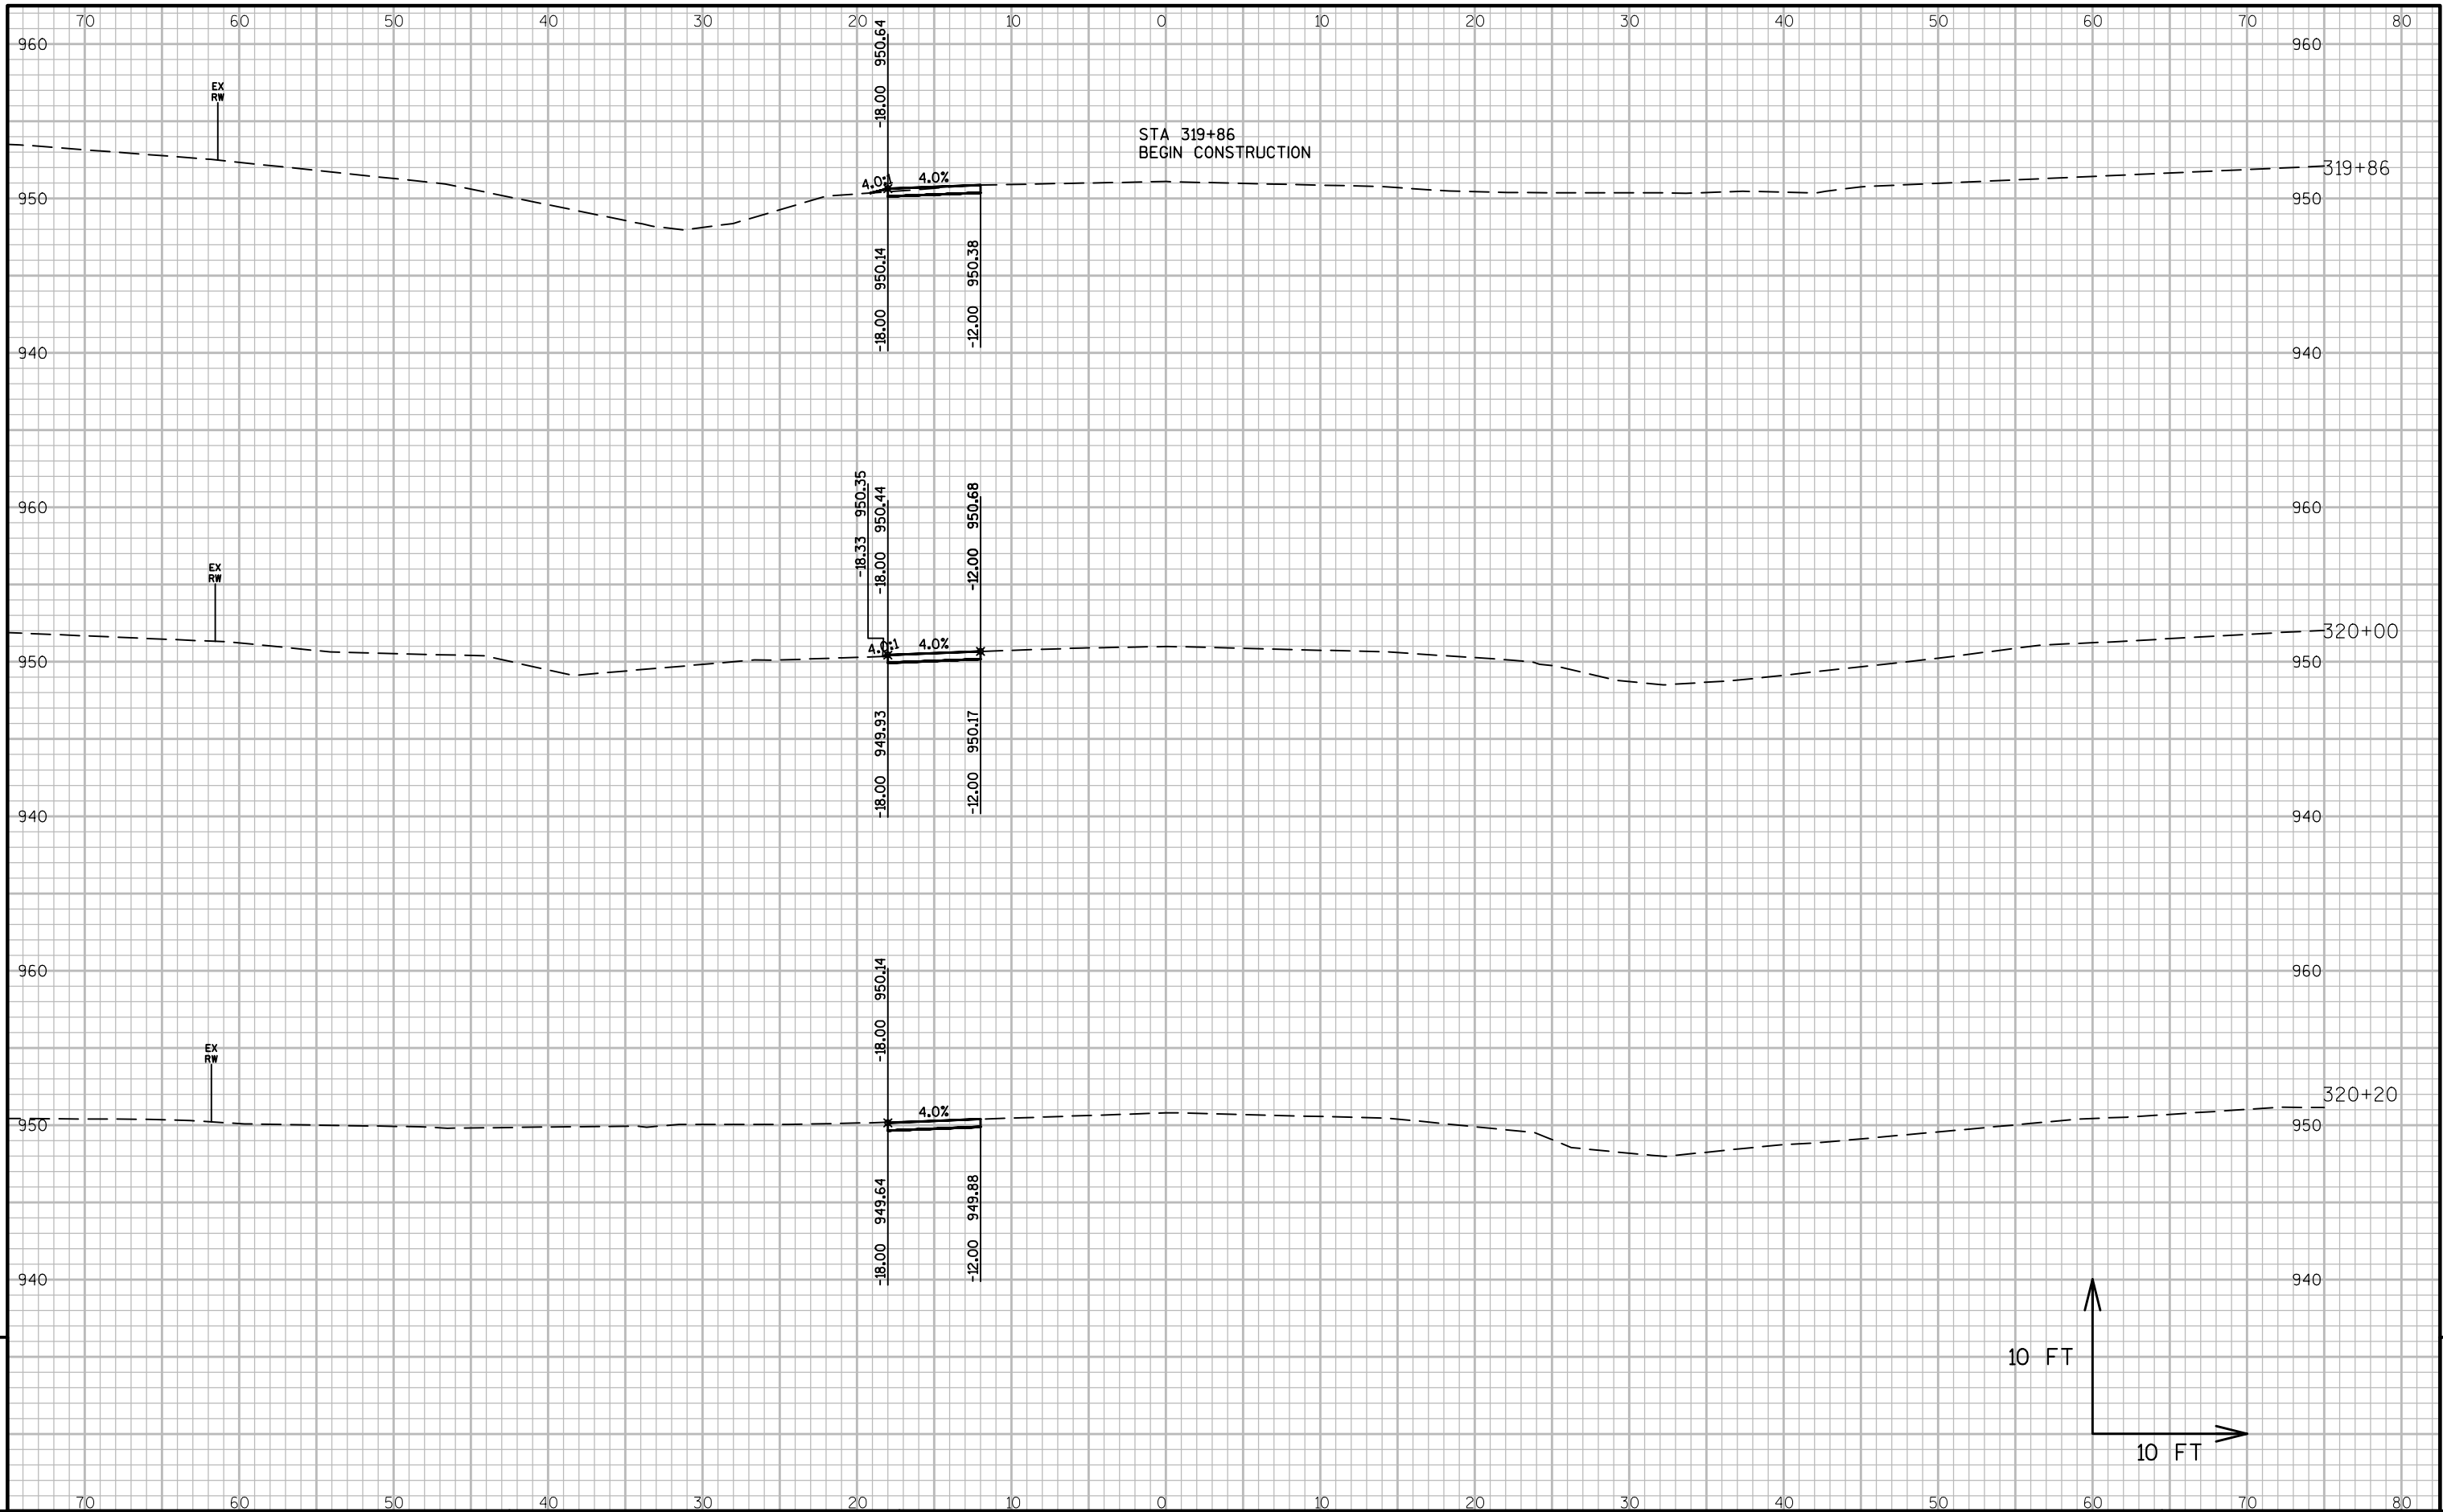

PROJECT NO: 1706-00-73


HWY: STH 140


COUNTY: ROCK

CROSS SECTIONS: STH 140

SHEET 202

E

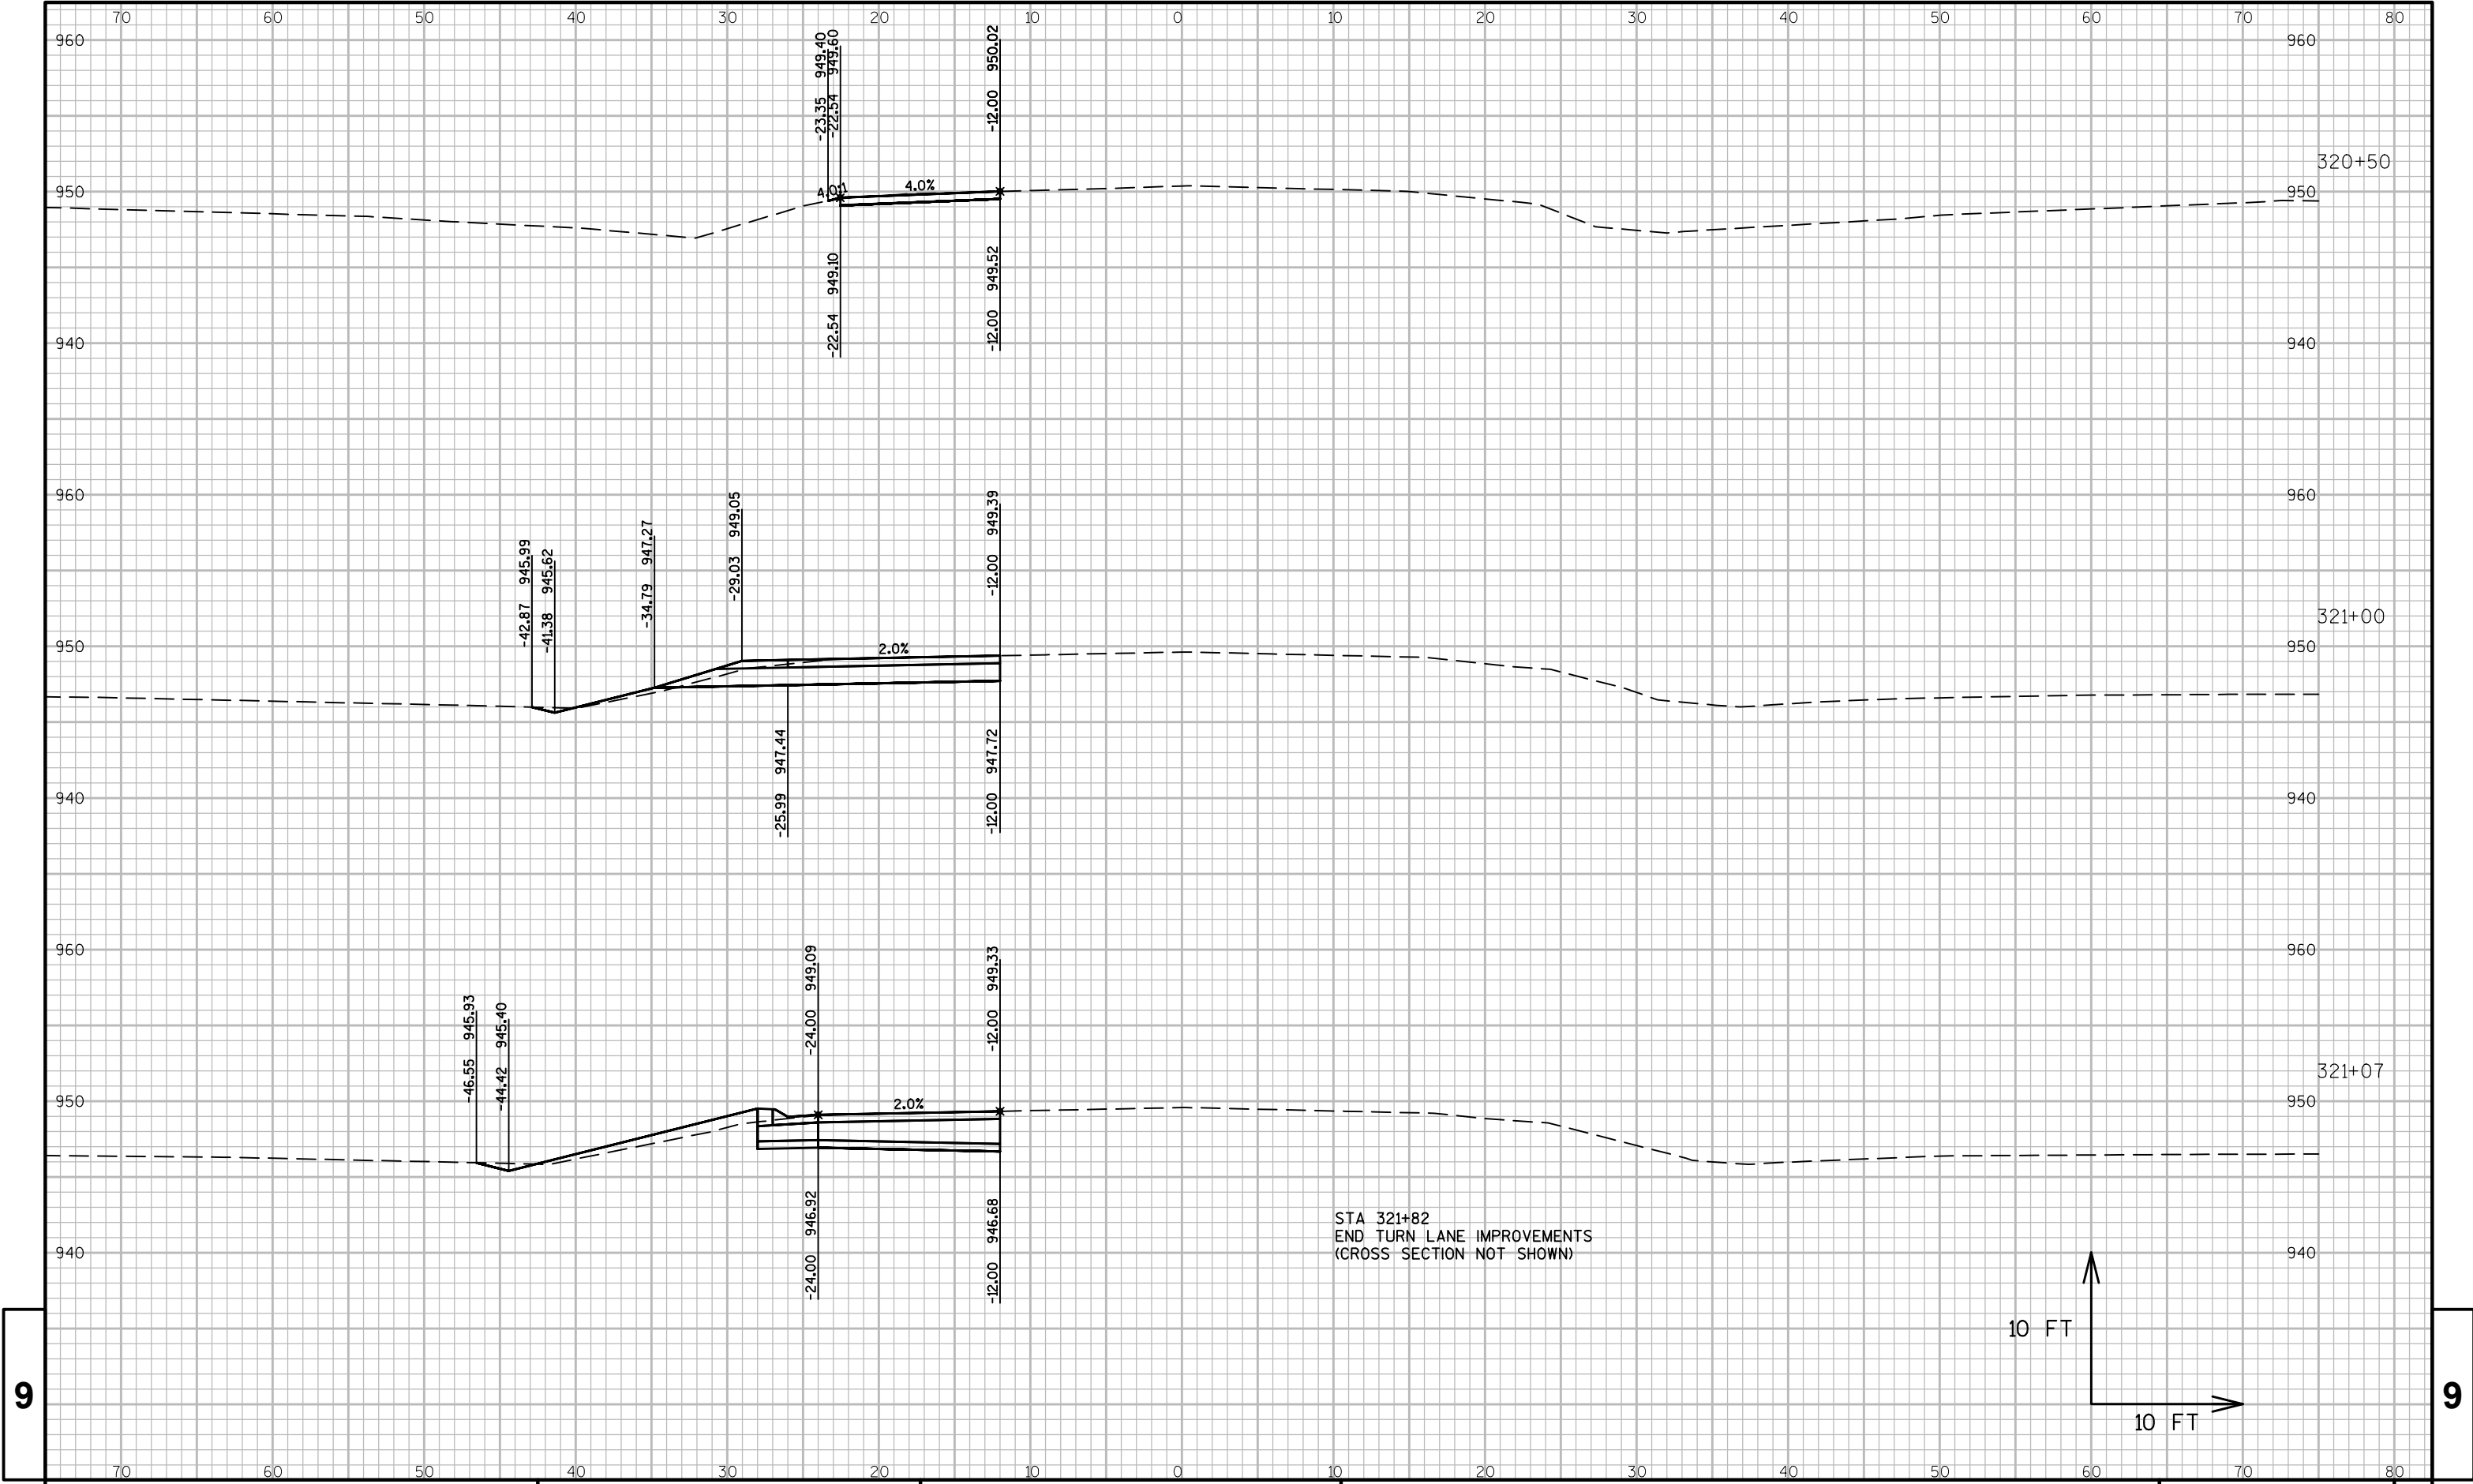

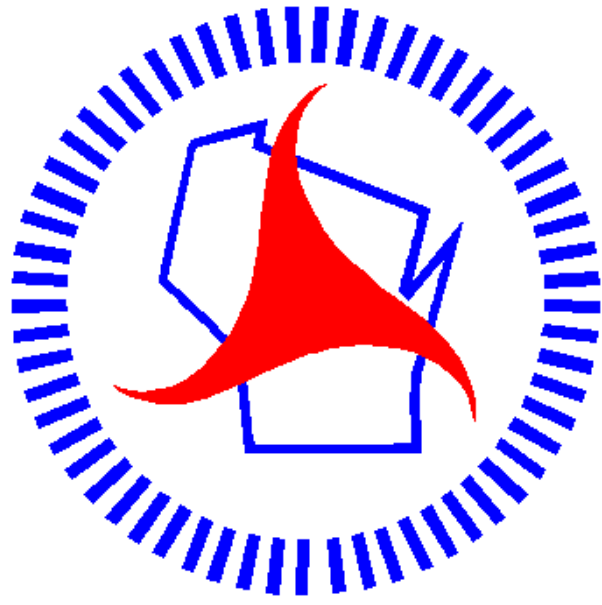

Wisconsin Department of Transportation

Dedicated people creating transportation solutions through innovation and exceptional service.

<http://www.dot.wisconsin.gov>