

LAX

PROJECT ID: 5144-01-75/76
WITH:

COUNTY: MONROE

DEC 2017

ORDER OF SHEETS

Section No. 1	Title
Section No. 2	Typical Sections and Details
Section No. 3	Estimate of Quantities
Section No. 3	Miscellaneous Quantities
Section No. 4	Right of Way Plat
Section No. 5	Plan and Profile
Section No. 6	Standard Detail Drawings
Section No. 7	Sign Plates
Section No. 8	Structure Plans
Section No. 9	Computer Earthwork Data
Section No. 9	Cross Sections

TOTAL SHEETS = 498



DESIGN DESIGNATION

A.A.D.T. (2016)	=	16,000
A.A.D.T. (2036)	=	20,400
D.H.V.	=	2,081
D.D.	=	64136
T.	=	10.8%
DESIGN SPEED	=	30 MPH
ESALS	=	4,200,000

CONVENTIONAL SYMBOLS

PLAN

CORPORATE LIMITS	
PROPERTY LINE	
LOT LINE	
LIMITED HIGHWAY EASEMENT	
EXISTING RIGHT OF WAY	
PROPOSED OR NEW R/W LINE	
SLOPE INTERCEPT	
REFERENCE LINE	
EXISTING CULVERT	
PROPOSED CULVERT (Box or Pipe)	
COMBUSTIBLE FLUIDS	
MARSH AREA	
WOODED OR SHRUB AREA	

PROFILE

GRADE LINE	
ORIGINAL GROUND	
MARSH OR ROCK PROFILE (To be noted as such)	
SPECIAL DITCH	
GRADE ELEVATION	
CULVERT (Profile View)	
UTILITIES	
ELECTRIC	
FIBER OPTIC	
GAS	
SANITARY SEWER	
STORM SEWER	
TELEPHONE	
WATER	
UTILITY PEDESTAL	
POWER POLE	
TELEPHONE POLE	

STATE OF WISCONSIN
DEPARTMENT OF TRANSPORTATION

PLAN OF PROPOSED IMPROVEMENT

IH 90 - STH 16 // CITY OF SPARTA

RIVER ROAD TO STH 16

RIVER ROAD TO STH 16

STH 27


STH 27

MONROE COUNTY

MONROE COUNTY

STATE PROJECT NUMBER
5144-01-75

STATE PROJECT NUMBER
5144-01-76

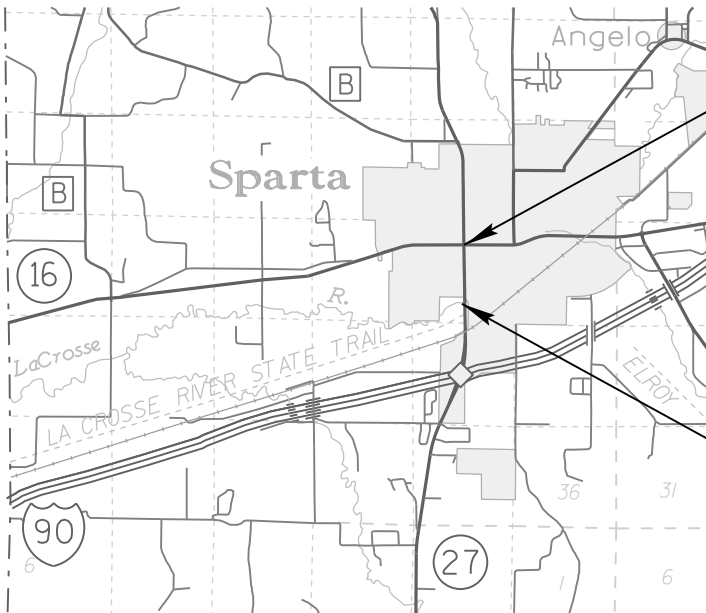

END PROJECT 5144-01-75
STATION 336+59.39

BEGIN PROJECT 5144-01-75
STATION 302+95.20
X = 623887.77
Y = 374964.78

LAYOUT
SCALE 0 1 MI.

TOTAL NET LENGTH OF CENTERLINE = 0.637 MI.

HORIZONTAL POSITIONS SHOWN ARE WISCONSIN COUNTY COORDINATES,
MONROE COUNTY, IN U.S. SURVEY FEET.

ELEVATIONS SHOWN ON THIS PLAN ARE REFERENCED TO THE NORTH
AMERICAN VERTICAL DATUM OF 1988 (12) (NAVD 88 (12))

STATE PROJECT

5144-01-75

5144-01-76

FEDERAL PROJECT

PROJECT

WISC 2018005

CONTRACT

1

STATE OF WISCONSIN
DEPARTMENT OF TRANSPORTATION

PREPARED BY

Surveyor	WISDOT
Designer	PAUL VALENTI
Project Manager	ANTHONY VANDER WIELEN
Regional Examiner	ANTHONY VANDER WIELEN
Regional Supervisor	JOE GREGAS III
C.O. Examiner	

APPROVED FOR THE DEPARTMENT

DATE: 08-01-2017

E

GENERAL NOTES

- THE LOCATIONS OF EXISTING AND PROPOSED UTILITY INSTALLATIONS AS SHOWN ON THE PLANS ARE APPROXIMATE. THERE ARE UTILITY FACILITIES WITHIN THE PROJECT AREA THAT ARE NOT SHOWN ON THE PLANS. THE CONTRACTOR SHALL COORDINATE HIS CONSTRUCTION ACTIVITIES WITH A CALL TO DIGGERS HOTLINE AND/OR A DIRECT CALL TO THE UTILITIES THAT HAVE FACILITIES IN THE AREA. NOT ALL UTILITIES ARE MEMBERS OF DIGGERS HOTLINE.
- D.O.T. BRIDGE BENCHMARK MONUMENT TO BE FURNISHED BY THE STATE AND PLACED BY THE CONTRACTOR AS DIRECTED BY THE ENGINEER.
- RIGHT OF WAY LINES SHOWN ON THE CROSS SECTIONS ARE APPROXIMATE.
- ALL RADII ARE MEASURED TO EDGE OF PAVEMENT UNLESS OTHERWISE SHOWN OR NOTED ON THE PLAN.
- CONSTRUCT INSIDE EDGE OF SIDEWALK 1/2 INCH HIGHER THAN TOP OF CURB WHEN THEY ARE ADJACENT TO EACH OTHER.
- PRIOR TO THE PLACEMENT OF STEEL PLATE BEAM GUARD OR MGS GUARDRAIL, THE SHOULDERS SHALL BE IN PLACE, SHAPED AND COMPACTED UNLESS SHOWN OTHERWISE.
- THE CONTRACTOR'S PAVING OPERATIONS SHALL BE CONSISTENT WITH THE PLAN TYPICAL SECTIONS AND CONSTRUCTED TO PREVENT HMA LONGITUDINAL JOINTS FROM BEING LOCATED WITHIN A DRIVING, TURNING, BIKE OR PARKING LANE.
- HMA PAVEMENT WEIGHT CALCULATIONS ARE BASED ON 110 LB/SY/IN.
- ASPHALT MATERIAL FOR PLANT MIXES HAS BEEN ESTIMATED AT 5.5% OF THE HMA PAVEMENT.
- CONTRACTOR WILL BE RESPONSIBLE FOR RESHAPING AND SEEDING ANY PREVIOUSLY GRASSED AREAS WHICH ARE DISTURBED BY HIS OPERATION OUTSIDE OF THE NORMAL CONSTRUCTION LIMITS.
- TOPSOIL SHALL BE PLACED 1 INCH BELOW THE TOP OF ADJACENT CONCRETE CURBS OR SIDEWALKS.
- THE QUANTITY OF THE ITEMS FOR EROSION PROTECTION INCLUDES AN UNDISTRIBUTED AMOUNT FOR PROTECTION, CONTROL AND ABATEMENT OF WATER POLLUTION RESULTING FROM SOIL EROSION. THE DISTRIBUTION AND LOCATION OF THESE MATERIALS ARE TO BE DETERMINED BY THE ENGINEER.
- DISTURBED AREAS WITHIN THE RIGHT OF WAY ARE TO BE TOPSOILED (SALVAGED), FERTILIZED, SEEDED AND MULCHED AS DIRECTED BY THE ENGINEER.

DNR LIAISON

KAREN KALVELAGE
ENVIRONMENTAL ANALYSIS & REVIEW SPECIALIST
WISCONSIN DEPT. OF NATURAL RESOURCES
WEST CENTRAL REGION
3550 MORMON COULEE ROAD
LA CROSSE, WI 54601
608-785-9115

CITY OF SPARTA

MAYOR RONALD BUTTON
PHONE: (608) 487-7347
EMAIL: MAYOR@SPARTAWISCONSIN.ORG

MARK VAN WORMER
DIRECTOR OF PUBLIC WORKS
201 W OAK STREET
SPARTA, WI 54656
PHONE: (608) 269-4340 ext. 228
EMAIL: DPW@SPARTAWISCONSIN.COM

DESIGN CONTACTS

ANTHONY M. VANDER WIELEN, P.E.
PROJECT MANAGER
WISDOT SW REGION
3550 MORMON COULEE ROAD
LA CROSSE, WI 54601
608-789-7878

PAUL M. VALENTI, P.E.
PROJECT DESIGNER
WISDOT SW REGION
3550 MORMON COULEE ROAD
LA CROSSE, WI 54601
608-785-9053

ROBERT JACK, P.E.
PROJECT DESIGNER (ROUNDAABOUT)
PROJECT 5144-01-75
STRAND ASSOCIATES, INC.
910 W WINGRA DRIVE
MADISON, WI 53715
608-251-2129 ext. 1007

MATT MORROW, P.E.
PROJECT DESIGNER (ROBERTS ROAD, CITY UTILITIES)
PROJECT 5144-01-76
MSA PROFESSIONAL SERVICES, INC.
1230 SOUTH BOULEVARD
BARABOO, WI 53913
608-355-8889

VANCE POWERS, P.E.
PROJECT DESIGNER (LIGHTING, LANDSCAPING)
PROJECT 5144-01-75
SHORT ELLIOTT HENDRICKSON, INC.
1701 WEST KNAPP STREET SUITE B
RICE LAKE, WI 54868
715-236-4000

ORDER OF SECTION 2 SHEETS

- GENERAL NOTES
- PROJECT OVERVIEW
- TYPICAL SECTIONS
- CONSTRUCTION DETAILS
- INTERSECTION DETAILS
- EROSION CONTROL AND DRAINAGE
- STORM SEWER AND UTILITIES
- SIGNING
- LIGHTING
- TRAFFIC SIGNALS
- PAVEMENT MARKING
- TRAFFIC CONTROL AND CONSTRUCTION STAGING
- ALIGNMENT



UTILITY CONTACTS

CENTURYLINK
COMMUNICATIONS LINE
ATTN: JEROD HOEL
135 N. BONSON STREET
PLATTEVILLE, WI
PHONE: (608) 342-4350
MOBILE: (608) 642-0345
EMAIL: JEROD.HOEL@CENTURYLINK.COM

WISCONSIN INDEPENDENT NETWORK
COMMUNICATIONS LINE
ATTN: JOHN LOUIS
800 WISCONSIN AVENUE
BUILDING D02, SUITE 219 MB# 107
EAU CLAIRE, WI 54703
PHONE: (715) 838-4012
MOBILE: (715) 864-2918
EMAIL: JLOUIS@WINS.NET

WE ENERGIES - GAS/PETROLEUM
ATTN: TRAVIS KAHL
1921 8TH STREET SOUTH
WISCONSIN RAPIDS, WI 54494
PHONE: (715) 421-7256
MOBILE: (715) 498-6180
EMAIL: TRAVIS.KAHL@WE-ENERGIES.COM

CHARTER COMMUNICATIONS
COMMUNICATIONS LINE
ATTN: PERRY MCCLELLAN
1228 12TH AVE SOUTH
ONALASKA, WI 54650
PHONE: (608) 317-6213
EMAIL: PERRY.MCCLELLAN@CHARTER.COM

XCEL ENERGY - TRANSMISSION
ATTN: BRUCE ZEMKE
414 NICOLLET MALL - 5TH FLOOR
MINNEAPOLIS, MN 55401
PHONE: (612) 330-7815
MOBILE: (651) 214-2620
EMAIL: BRUCE.M.ZEMKE@XCELENERGY.COM

CITY OF SPARTA - SANITARY SEWER
ATTN: MARK VAN WORMER
201 W OAK STREET
SPARTA, WI 54656
PHONE: (608) 269-4340 ext. 228
EMAIL: DPW@SPARTAWISCONSIN.COM

LEMONWIER VALLEY TELEPHONE
COMMUNICATIONS LINE
ATTN: BEN GRILLEY
127 US HWY 12
P.O. BOX 267
CAMP DOUGLAS, WI 54618
PHONE: (608) 427-6515 EXT. 121
MOBILE: (608) 542-0186
EMAIL: BEN.GRILLEY@GETLYNXX.COM

XCEL ENERGY - ELECTRICITY
ATTN: KAYE CROOK
1003 S BLACK RIVER STREET
SPARTA, WI 54656
PHONE: (608) 789-3622
EMAIL: KAYE.M.CROOK@XCELENERGY.COM

CITY OF SPARTA - WATER MAIN
ATTN: MARK VAN WORMER
201 W OAK STREET
SPARTA, WI 54656
PHONE: (608) 269-4340 ext. 228
EMAIL: DPW@SPARTAWISCONSIN.COM

STANDARD ABBREVIATIONS

AC	ACRE	LC.	LONG CHORD
AGG	AGGREGATE	LS	LUMP SUM
<	ANGLE	M.P.	MARKER POST
AE, AEW	APRON ENDWALL	MGAL	1000 GALLONS
ASPH.	ASPHALTIC	N.C.	NORMAL CROWN
A.D.T.	AVERAGE DAILY TRAFFIC	N	NORTH
A.A.D.T.	ANNUAL AVERAGE DAILY TRAFFIC	NB	NORTHBOUND
B.F.	BACK FACE	NOR	NORMAL
BM	BENCHMARK	NO.	NUMBER
BTWN	BETWEEN	PAV'T	PAVEMENT
CTR.	CENTER	P.L.E	PERMANENT LIMITED EASEMENT
C/L	CENTER LINE	P.C.	POINT OF CURVATURE
Δ	CENTRAL ANGLE OR DELTA	P.I.	POINT OF INTERSECTION
C.E	COMMERCIAL ENTRANCE	P.T.	POINT OF TANGENCY
CONST.	CONSTRUCTION	PCC	PORTLAND CEMENT CONCRETE
CMCP	CORRUGATED METAL CULVERT PIPE	P.E	PRIVATE ENTRANCE
CMP	CORRUGATED METAL PIPE	PGL	PROFILE GRADE LINE
CO.	COUNTY	P.L.	PROPERTY LINE
CTH	COUNTY TRUNK HIGHWAY	R	RADIUS OR RANGE
CR.	CREEK	R/L	REFERENCE LINE
CABC	CRUSHED AGGREGATE BASE COURSE	R.C.C.P.	REINFORCED CONCRETE CULVERT PIPE
CY	CUBIC YARD	REQ'D	REQUIRED
CP	CONTROL POINT OR CULVERT PIPE	RT	RIGHT
C&G	CURB AND GUTTER	R.H.F.	RIGHT HAND FORWARD
D	DEGREE OF CURVE	R/W	RIGHT OF WAY
D.H.V.	DESIGN HOURLY VOLUME	RD.	ROAD
DIA.	DIAMETER	SHLD.	SHOULDER(S)
D.D.	DIRECTIONAL DISTRIBUTION	SHR.	SHRINKAGE
DISCH.	DISCHARGE	S	SOUTH
DMS	DYNAMIC MESSAGE SIGN	SB	SOUTHBOUND
EA	EACH	S.F.	SQUARE FOOT (FEET)
E	EAST	SDD	STANDARD DETAIL DRAWING(S)
EB	EASTBOUND	STH	STATE TRUNK HIGHWAY
ELEC.	ELECTRIC(AL), ELEC. CABLE	STA.	STATION
EL., ELEV.	ELEVATION	S.E	SUPERELEVATION
ESALS	EQUIVALENT SINGLE AXLE LOADS	S/L	SURVEY LINE
EXC.	EXCAVATION	SYM	SYMMETRICAL
EXIST	EXISTING	T.	PERCENT TRUCKS
F.F.	FACE TO FACE	TEL.	TELEPHONE
FERT.	FERTILIZER	TEMP.	TEMPORARY
F.E	FIELD ENTRANCE	T.L.E	TEMPORARY LIMITED EASEMENT
F/L, F.L.	FLOW LINE	T.O.C.	TOP OF CURB
GALV.	GALVANIZE	TYP	TYPICAL
H.S.	HIGH STRENGTH	UNCL.	UNCLASSIFIED
CWT	HUNDRED WEIGHT	U.G.	UNDERGROUND (CABLE)
INL	INLET	VAR	VARIABLE
INTER.	INTERSECTION	V.C.	VERTICAL CURVE
IH	INTERSTATE HIGHWAY	V.P.C.	VERTICAL POINT OF CURVATURE
JT.	JOINT	V.P.I.	VERTICAL POINT OF INTERSECTION
LT	LEFT	V.P.T.	VERTICAL POINT OF TANGENCY
L.H.F.	LEFT HAND FORWARD	Wt.	WEIGHT
L.	LENGTH OF CURVE	W	WEST
L.F.	LINEAR FOOT(FEET)	WB	WESTBOUND

PROJECT BENCHMARKS

NUMBER	ELEV	DESCRIPTION
1000	775.68	CHISELED X ON NW RIMBOLT OF FIRE HYDRANT LOCATED ON NW CORNER OF RIVER ROAD & ROBERTS ROAD.
1001	776.44	REBAR IN CENTER OF CONCRETE SLAB +/- 140' SOUTH OF W AVERILL STREET CENTERLINE AND +/- 30' WEST OF ROBERTS ROAD CENTERLINE.
1002	778.44	CHISELED X ON NW RIMBOLT OF FIRE HYDRANT LOCATED ON NE CORNER OF W AVERILL STREET & ROBERTS ROAD.
1003	778.82	CHISELED X ON SE RIMBOLT OF FIRE HYDRANT LOCATED ON NW CORNER OF ROBERTS ROAD AND HEOSCHLER DRIVE.
1004	780.89	CHISELED X ON SW RIMBOLT OF FIRE HYDRANT ON WEST SIDE OF STH 27 (S BLACK RIVER STREET) +/- 600' NORTH OF W AVERILL STREET IN FRONT OF 716 S BLACK RIVER STREET.
1005	781.75	CHISELED X ON NW RIMBOLT OF FIRE HYDRANT ON NORTH SIDE OF MAPLE AVENUE +/- 500' WEST OF STH 27, BETWEEN 1010 MAPLE AVE & 900 MAPLE AVE.
1006	782.22	CHISELED X ON NE RIMBOLT OF FIRE HYDRANT LOCATED ON NW CORNER OF STH 27 AND MAPLE AVENUE.
1007	784.14	CHISELED SQUARE ON NE CORNER OF CONCRETE APRON AT NW CORNER OF 803 W WISCONSIN ST.
1008	785.42	CHISELED X ON NW RIMBOLT OF FIRE HYDRANT LOCATED ON NW QUADRANT OF STH 16 & STH 27.
1009	786.10	CHISELED X ON NW RIMBOLT OF FIRE HYDRANT ON NORTH SIDE OF STH 16 +/- 300' EAST OF STH 16 & STH 27 INTERSECTION, IN FRONT OF 712 W WISCONSIN
1010	780.96	CHISELED X ON SW RIMBOLT OF FIRE HYDRANT LOCATED ON NW CORNER OF MAPLE AVENUE AND BELMONT AVENUE.
1011	778.55	CHISELED X ON NW RIMBOLT OF FIRE HYDRANT ON NORTH SIDE OF W AVERILL STREET +/- 200' EAST OF STH 27, NORTH OF 803 S BLACK RIVER STREET.
1012	776.36	CHISELED X ON SE BOLT OF EAST POST OF KWIK TRIP SIGN LOCATED AT THE NW CORNER OF STH 27 & RIVER ROAD.
1013	779.92	CHISELED SQUARE ON EAST END OF DRIVE THRU CONCRETE ISLAND AT BURGER KING (906 S BLACK RIVER ST) +/- 300' NORTH OF W AVERILL STREET AND +/- 100' WEST OF STH 27 CENTERLINE.
1014	779.49	CHISELED SQUARE ON EAST END OF EAST POST CONCRETE OF MARTIN WAREHOUSING SIGN +/- 300' SOUTH OF MAPLE AVENUE AND +/- 50' WEST OF STH 27 CENTERLINE.

ROADWAY SOIL BORING SUMMARY TABLE

Boring #	STA.	Offset	Bituminous	Concrete	Sand/gravel	Subgrade
5	304+75	3' LT	7.5		7	Sand
6	306+87	15' LT			16	Sand
6A	306+87	6' LT	6		6	Sand
7	311+09	3' RT	5.5		8	Sand
8	316+37	5' RT	7.5		5	Sand
9	321+65	15' LT	5		6	Sand
9A	321+65	6' LT	4.5		10	Sand
10	326+93	3' LT	4.5		7	Sand

Average Depths

5.8

8.1


NOTES:


DATE BORINGS TAKEN: 8/14/2002

ALL DEPTHS ARE IN INCHES


FOR REFERENCE PURPOSES ONLY

ALL OFFSETS ARE FROM EXISTING CENTERLINE

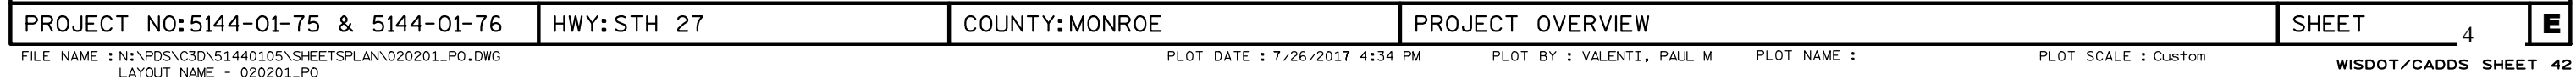


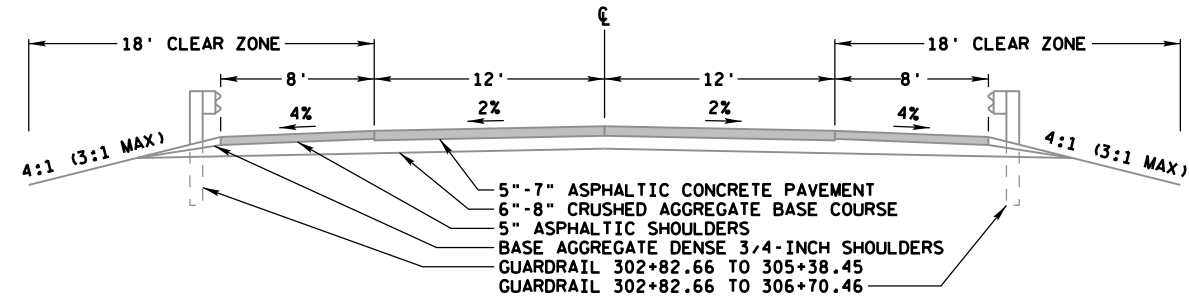**EXISTING TYPICAL SECTION - STH 27**


STATION 303+05.77 TO STATION 317+44.33

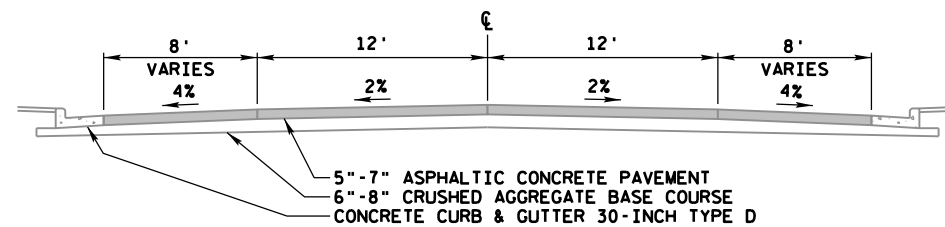**EXISTING TYPICAL SECTION - STH 27**


STATION 317+44.33 TO STATION 325+90.99

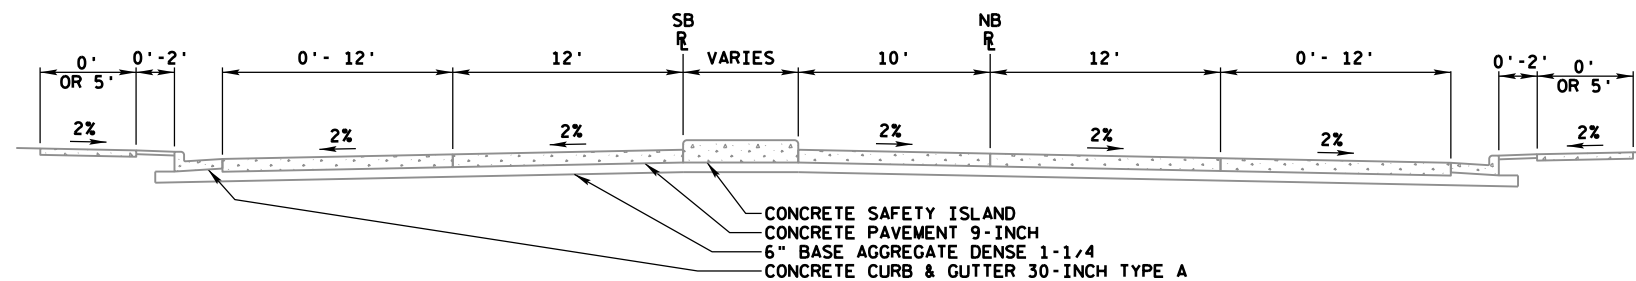**EXISTING TYPICAL SECTION - STH 27**


STATION 325+90.99 TO STATION 336+42.43

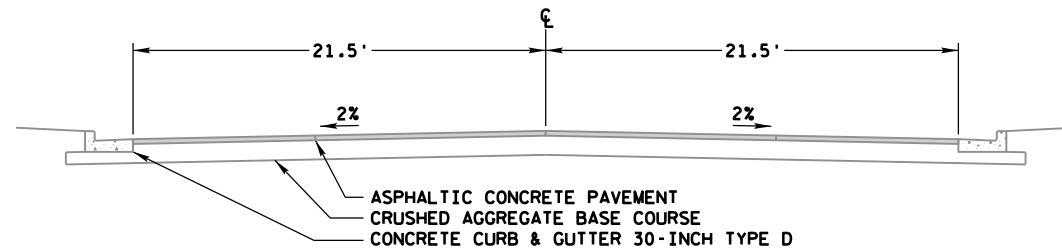


EXISTING TYPICAL SECTION - RIVER ROAD
STATION 30+58.33'R' TO STATION 33+11.22'R'

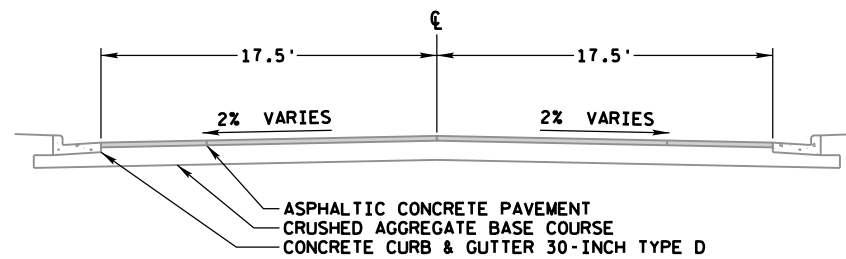


EXISTING TYPICAL SECTION - WEST AVERILL STREET
STATION 21+61.10'AV' TO STATION 22+74.06'AV'

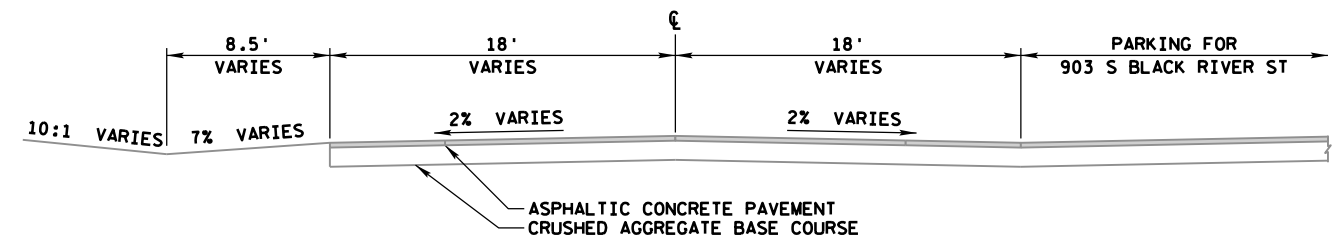


EXISTING TYPICAL SECTION - WEST AVERILL STREET
STATION 23+71.74'AV' TO STATION 24+73.80'AV'

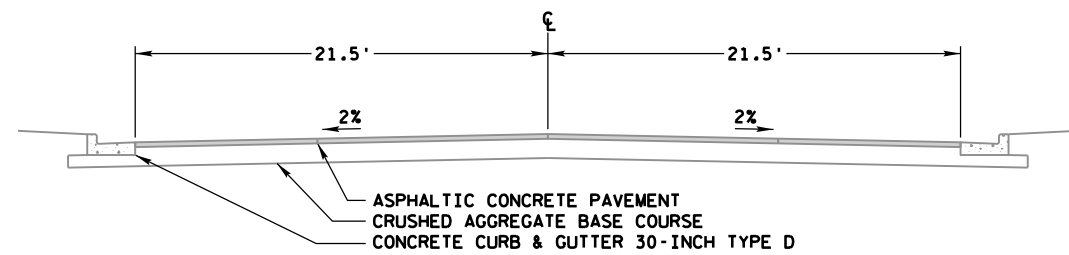


EXISTING TYPICAL SECTION - MAPLE AVENUE
STATION 9+50.67'MA' TO STATION 10+74.09'MA'

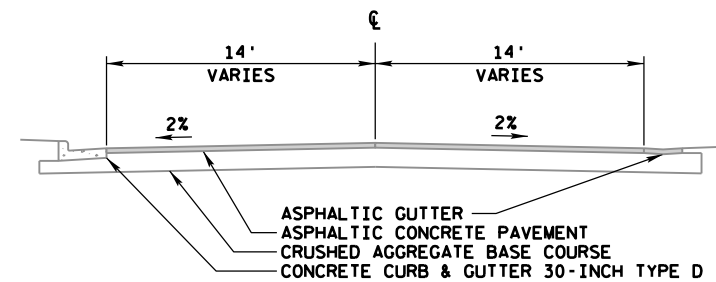


EXISTING TYPICAL SECTION - MAPLE AVENUE
STATION 11+50.39'MA' TO STATION 12+60.27'MA'

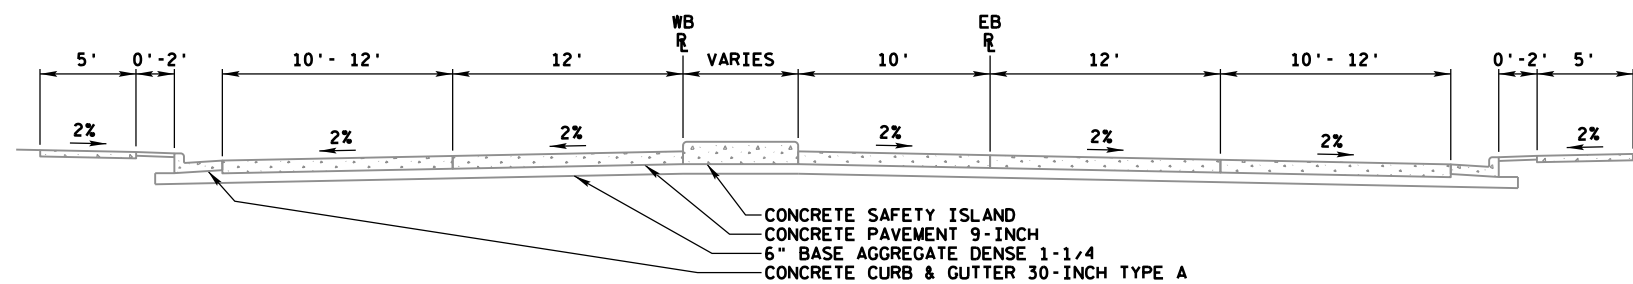




EXISTING TYPICAL SECTION - STH 16

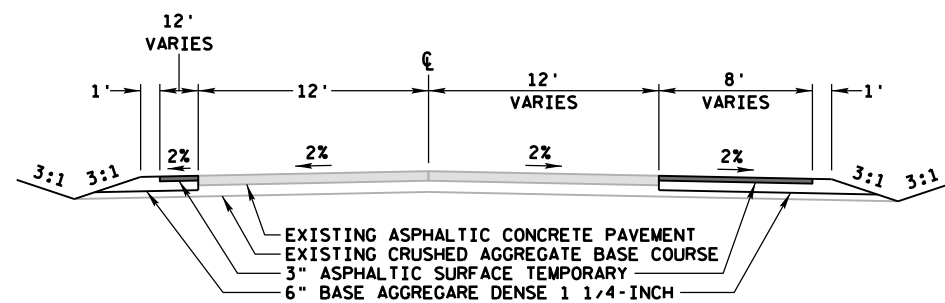


TEMPORARY WIDENING TYPICAL SECTION - STH 27
STATION 304+16.08 TO STATION 319+90.89

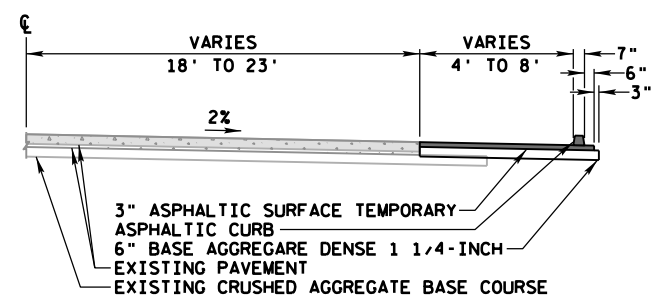


TEMPORARY WIDENING TYPICAL SECTION - STH 27
STATION 319+90.89 TO STATION 331+24.00

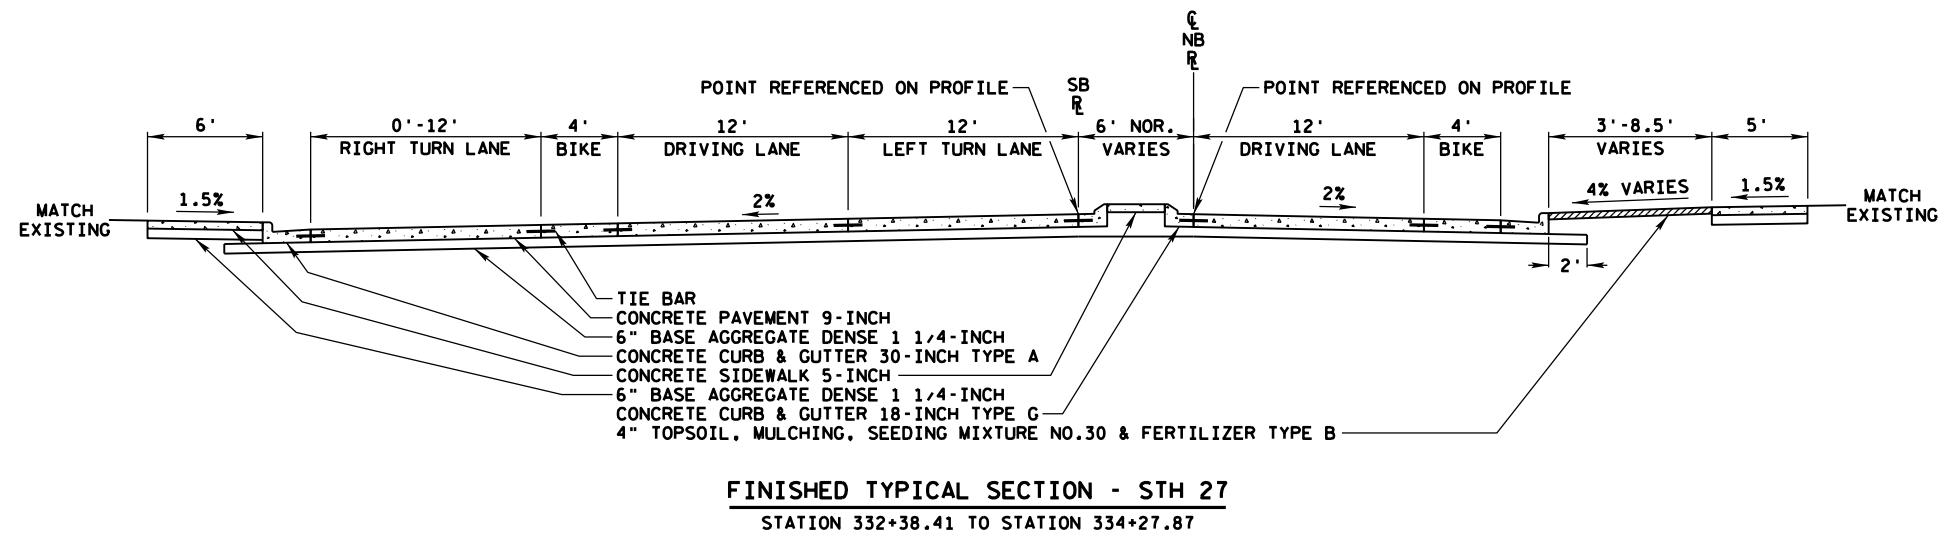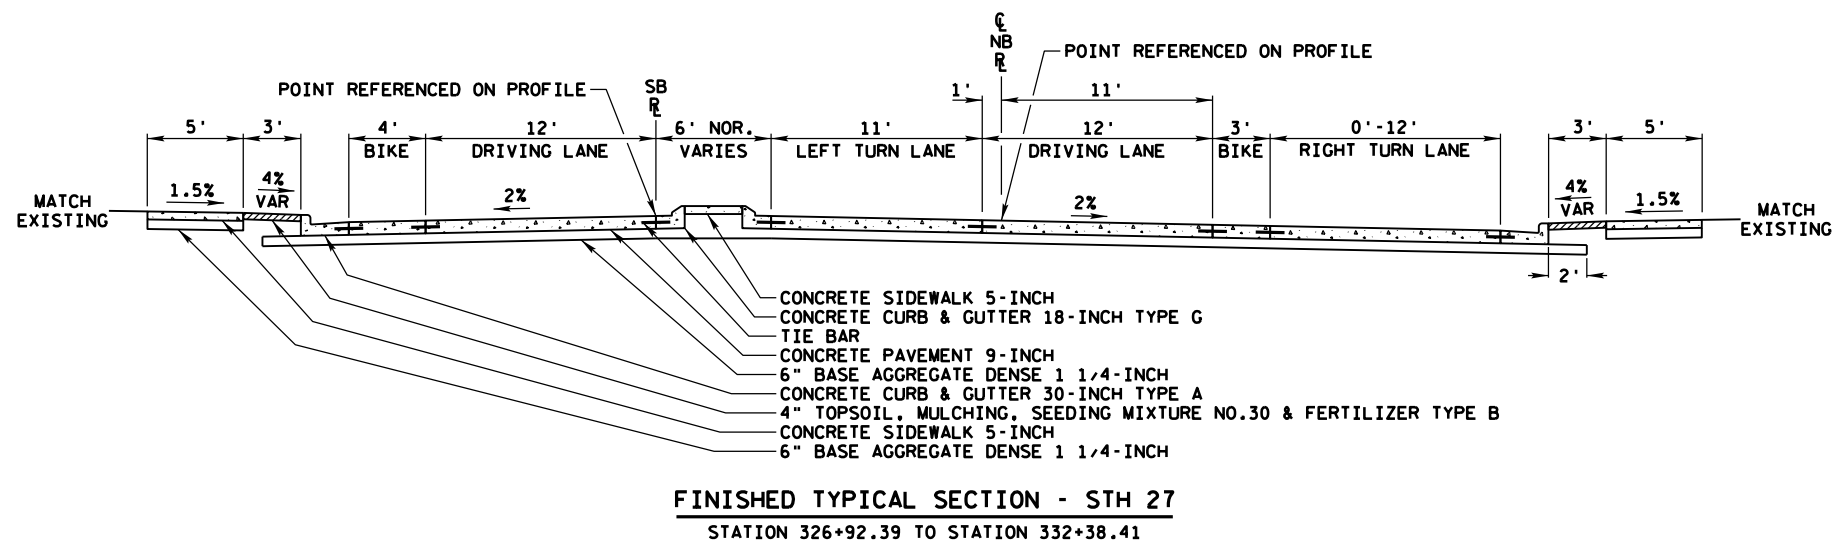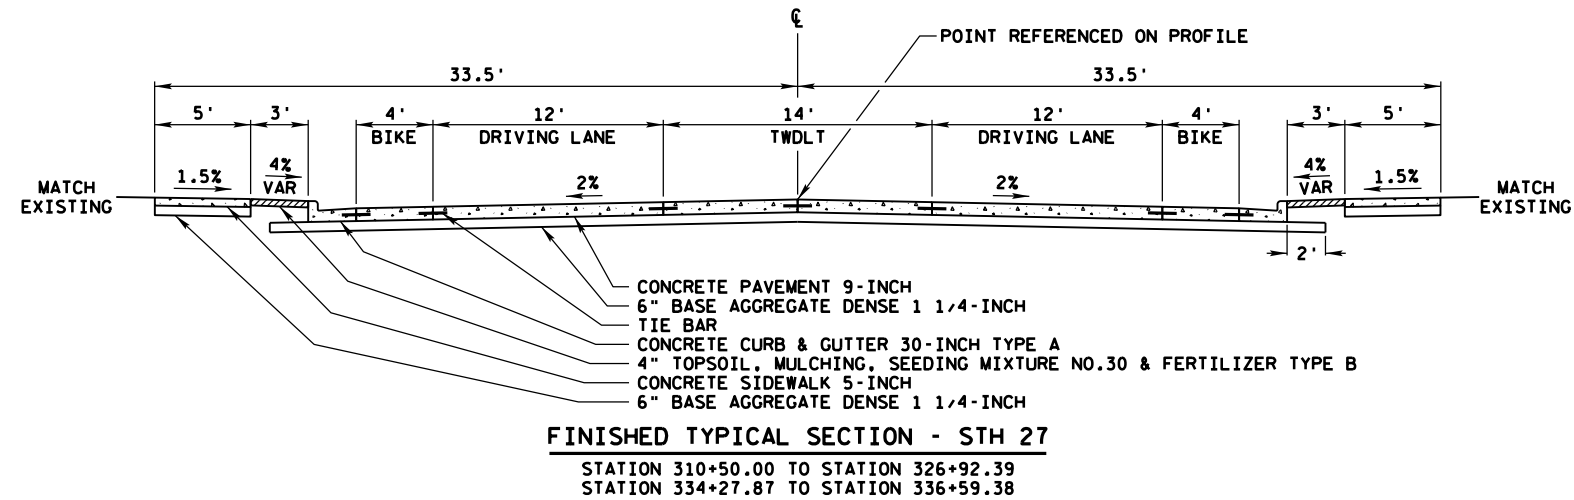


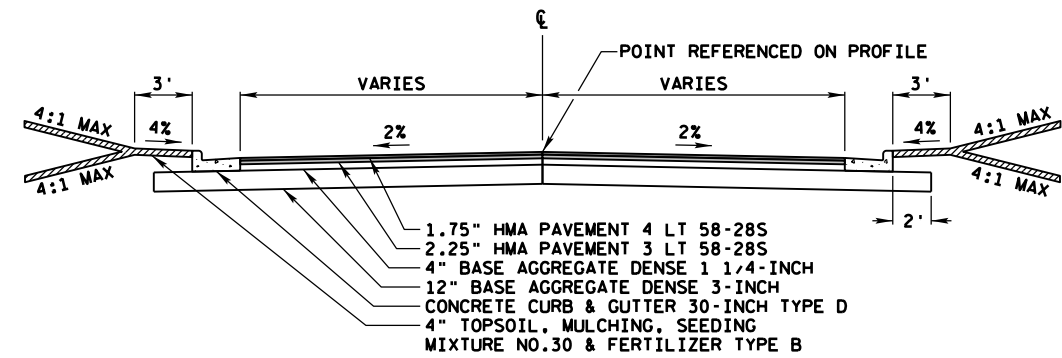


FINISHED TYPICAL SECTION - RIVER ROAD, W AVERILL STREET, MAPLE AVENUE

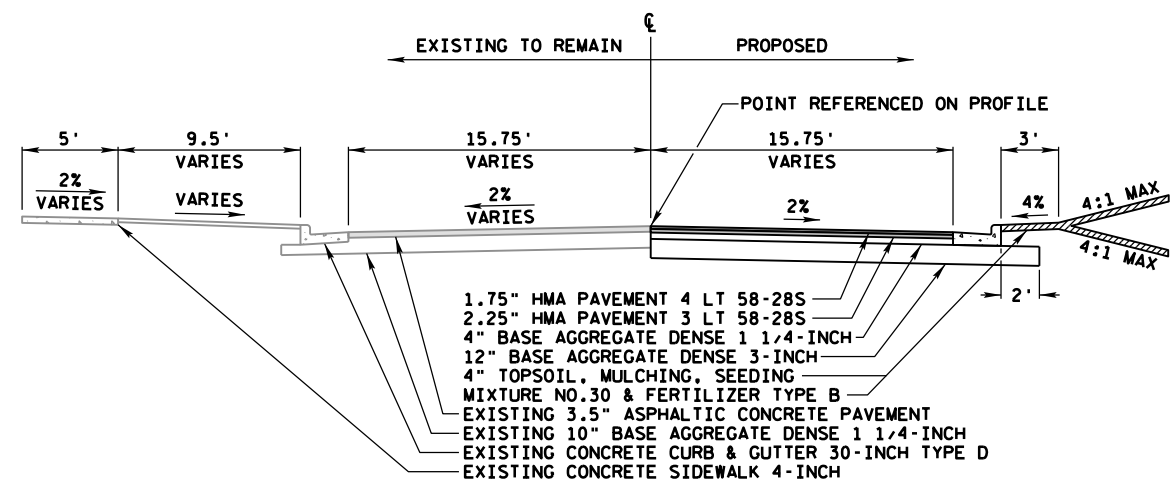

FINISHED TYPICAL SECTION - HILL STREET

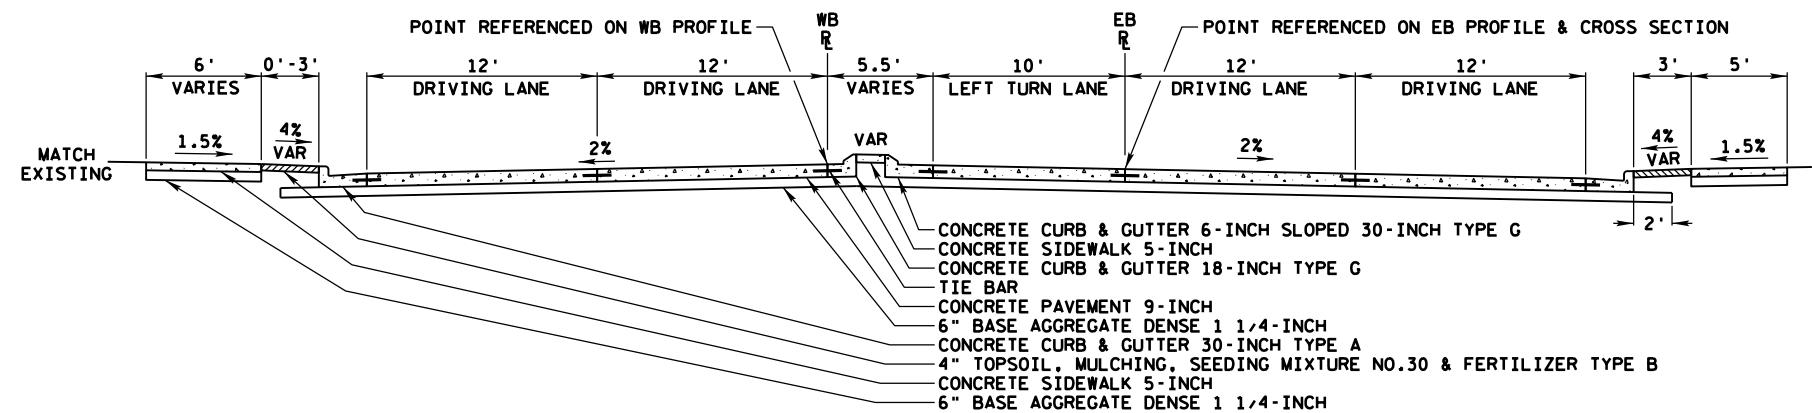


FINISHED TYPICAL SECTION - STH 16

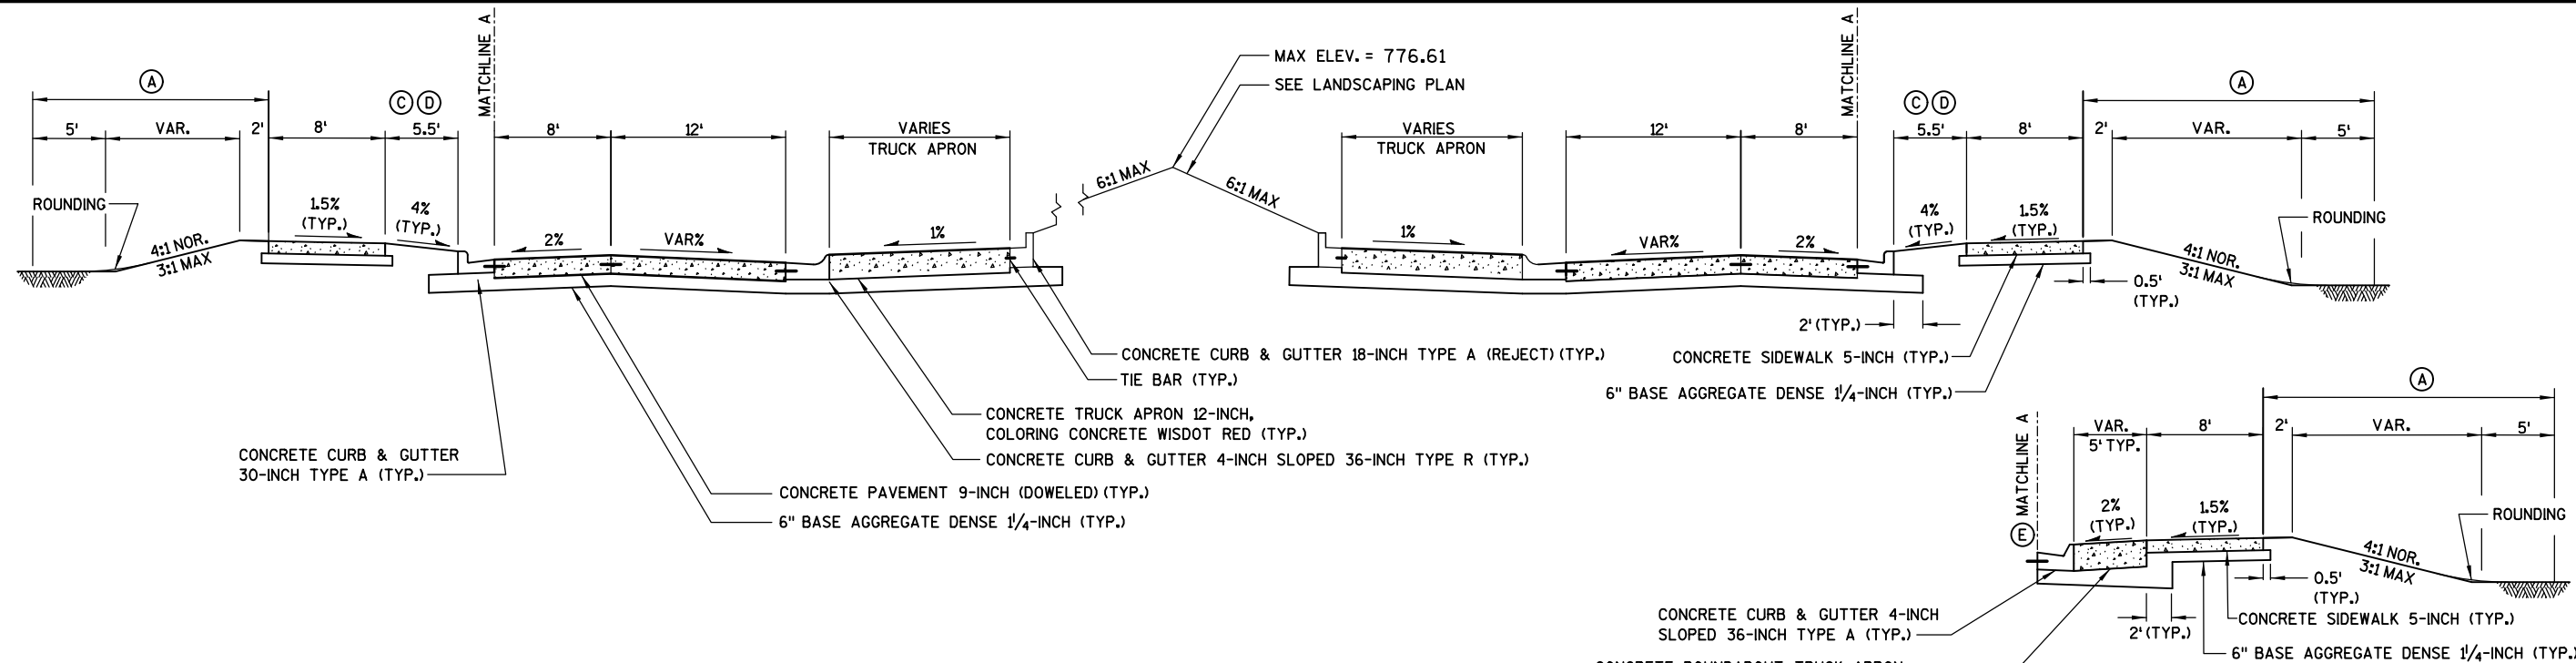

TYPICAL FINISHED SECTION THROUGH ROUNDABOUT

STA. 307+49 - STA. 308+85

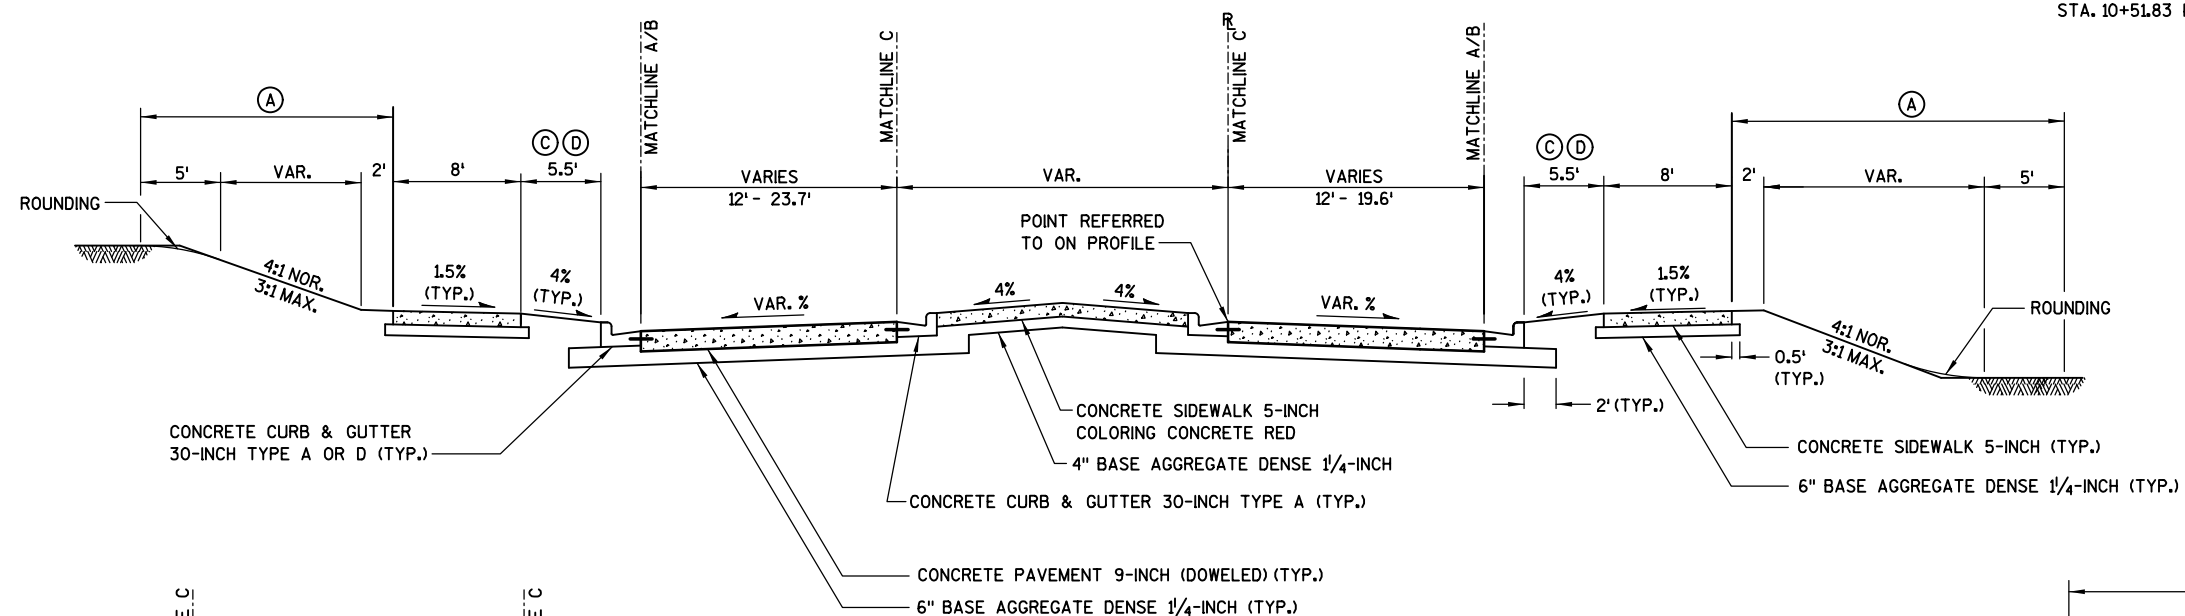





TYPICAL FINISHED SECTION STH 27 AND RIVER ROAD


STA. 305+47.72 - STA. 307+49.17; (STA. 12+52.56 M - STA. 14+57.50 M)
STA. 308+84.98 - STA. 309+51.08; (STA. 10+00.00 F - STA. 10+73.84 F)
STA. 31+74.42 RR - STA. 32+82.53 RR
STA. 10+00.00 D - STA. 10+41.19 D

- (A) SALVAGED TOPSOIL, MULCHING, SEEDING MIXTURE NO. 30 & FERTILIZER TYPE B
- (B) SALVAGED TOPSOIL & MULCHING
- (C) SEEDING MIXTURE NO. 30 & FERTILIZER TYPE B
- (D) EROSION MAT CLASS I TYPE B
- (E) REVERSED FOR SOUTHBOUND LANES


STA. 302+95.20 - STA. 305+47.72; (STA. 10+00.00 M - STA. 12+52.56 M)
STA. 309+51.08 - STA. 310+50.00; (STA. 10+73.84 F - STA. 11+72.89 F)
STA. 30+58.30 RR - STA. 31+74.42 RR
STA. 10+41.19 D - STA. 10+66.74 D

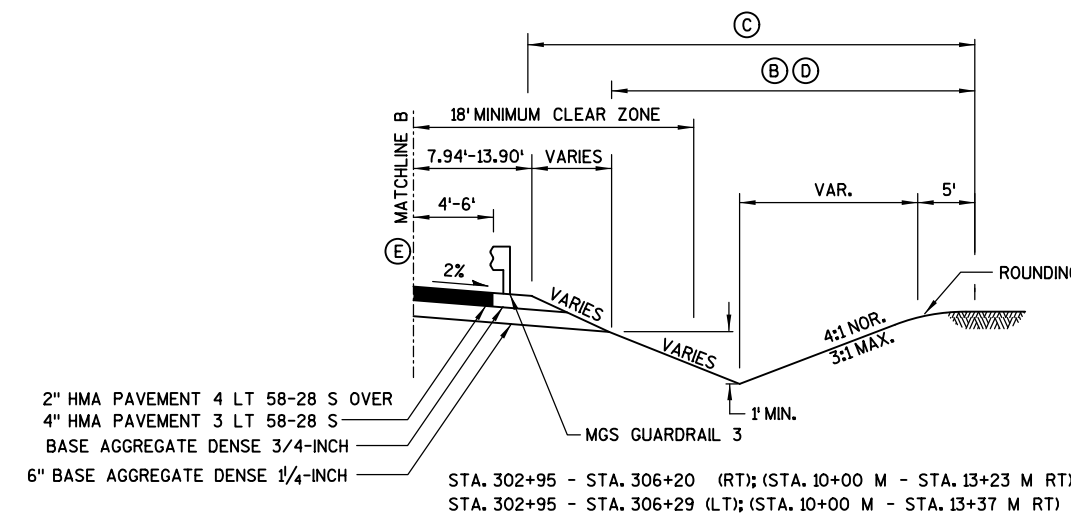

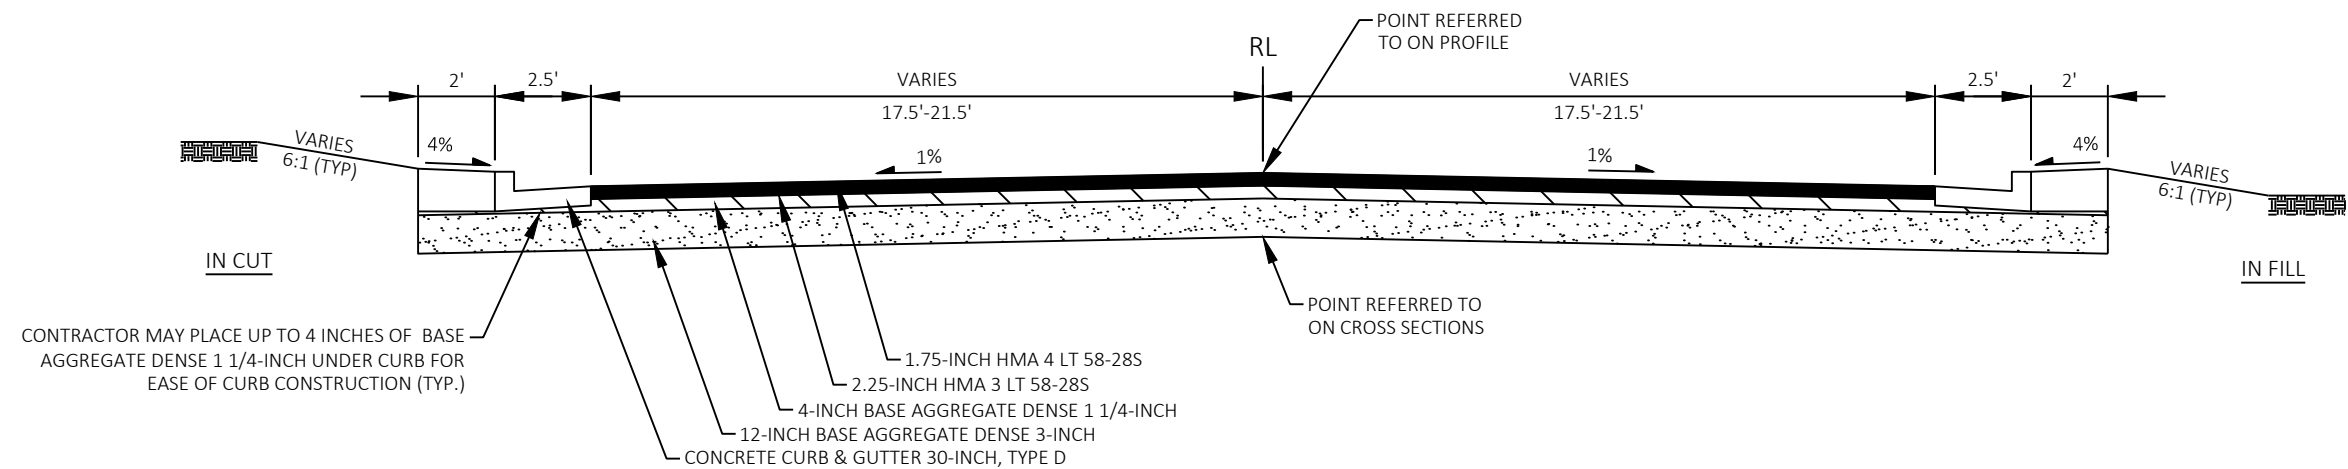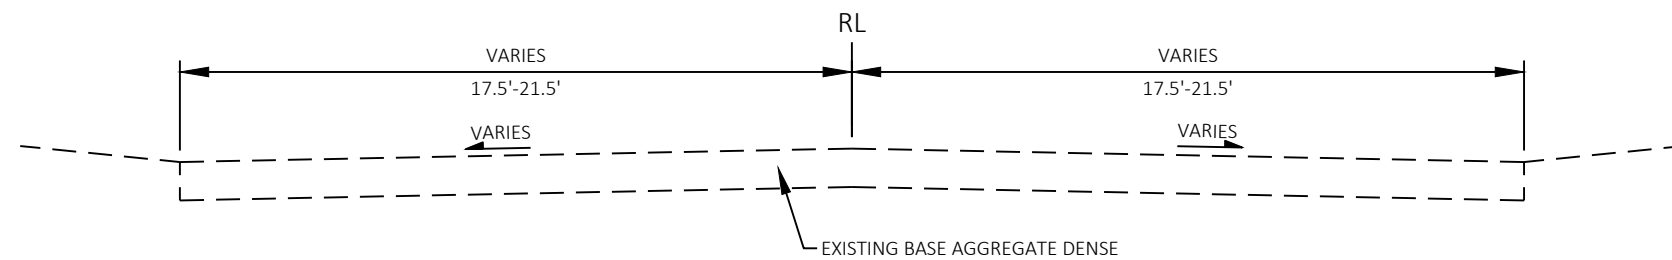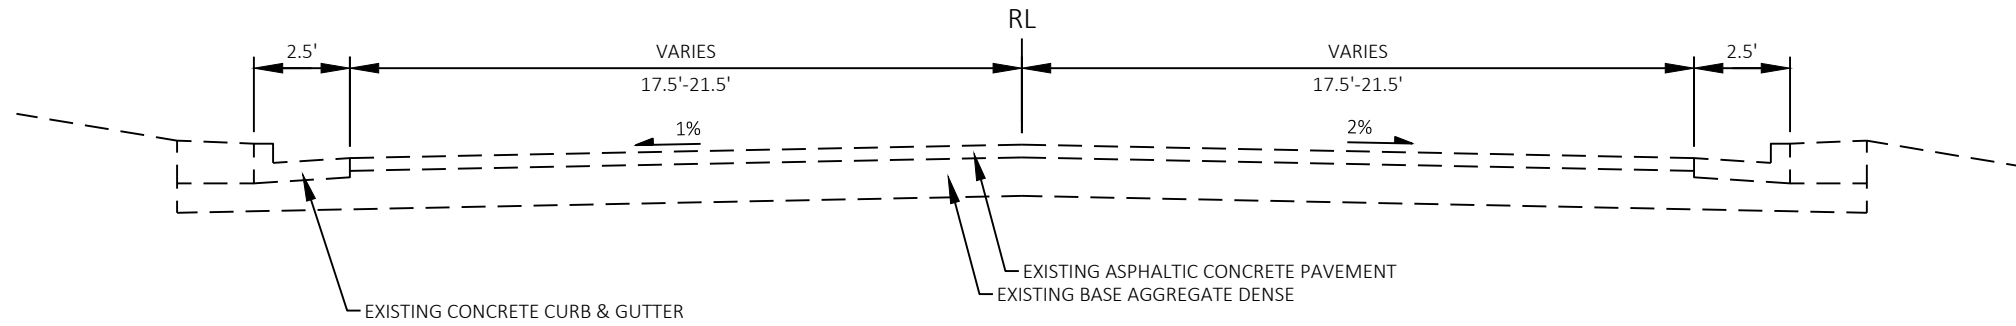


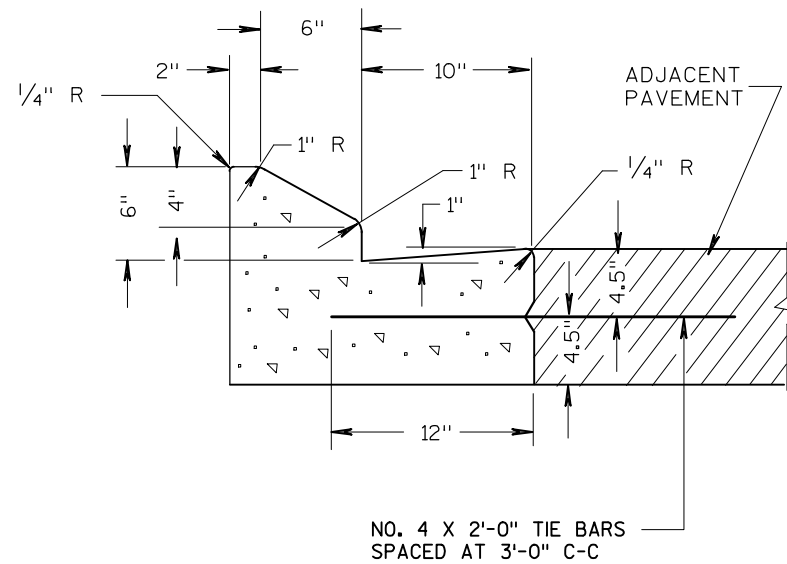


CONCRETE CURB & GUTTER,
18-INCH, TYPE G

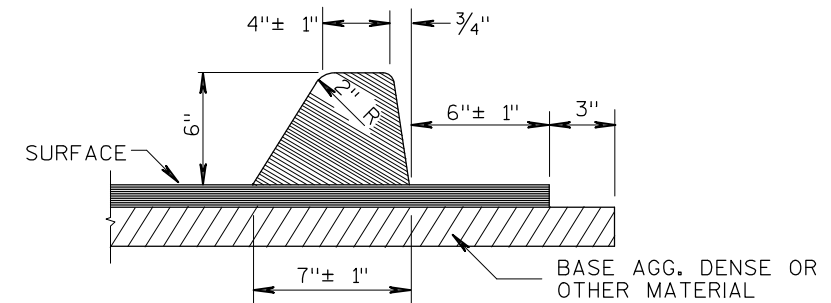


ASPHALTIC CURB DETAIL

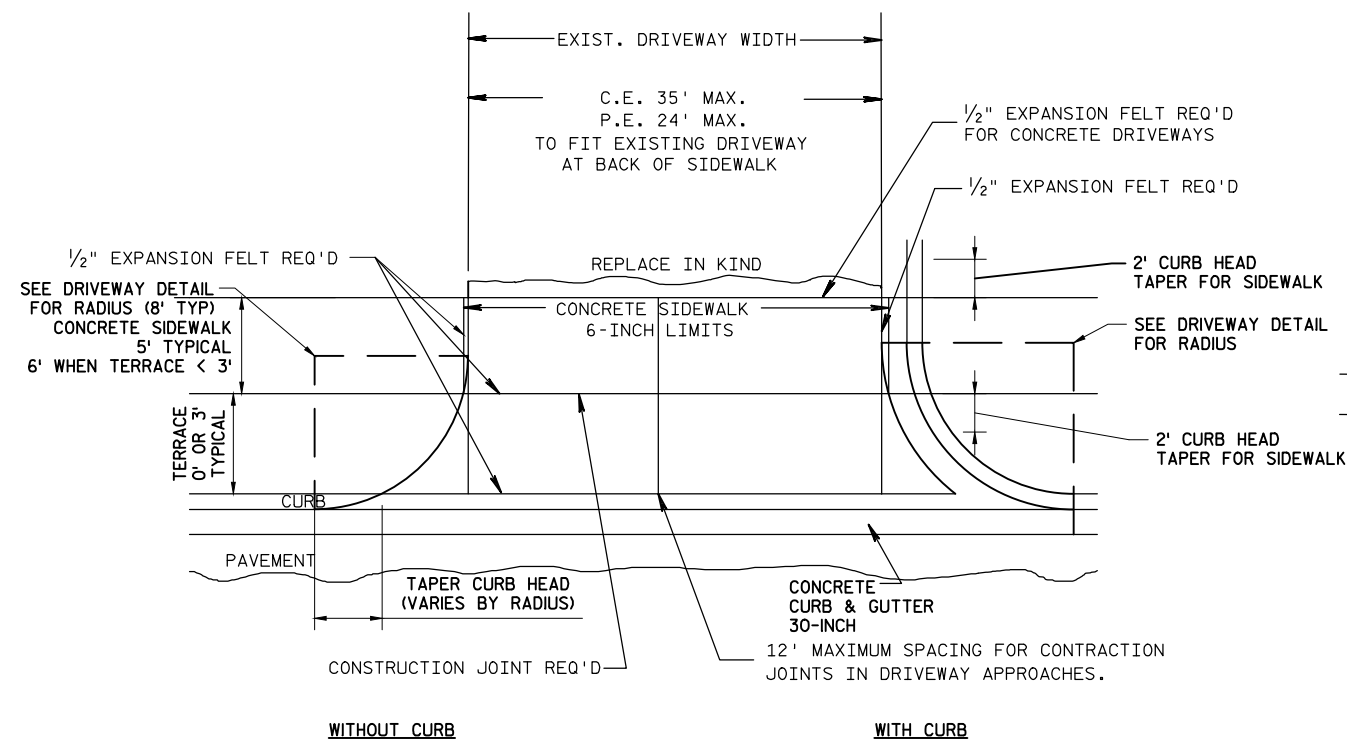

PLAN VIEW

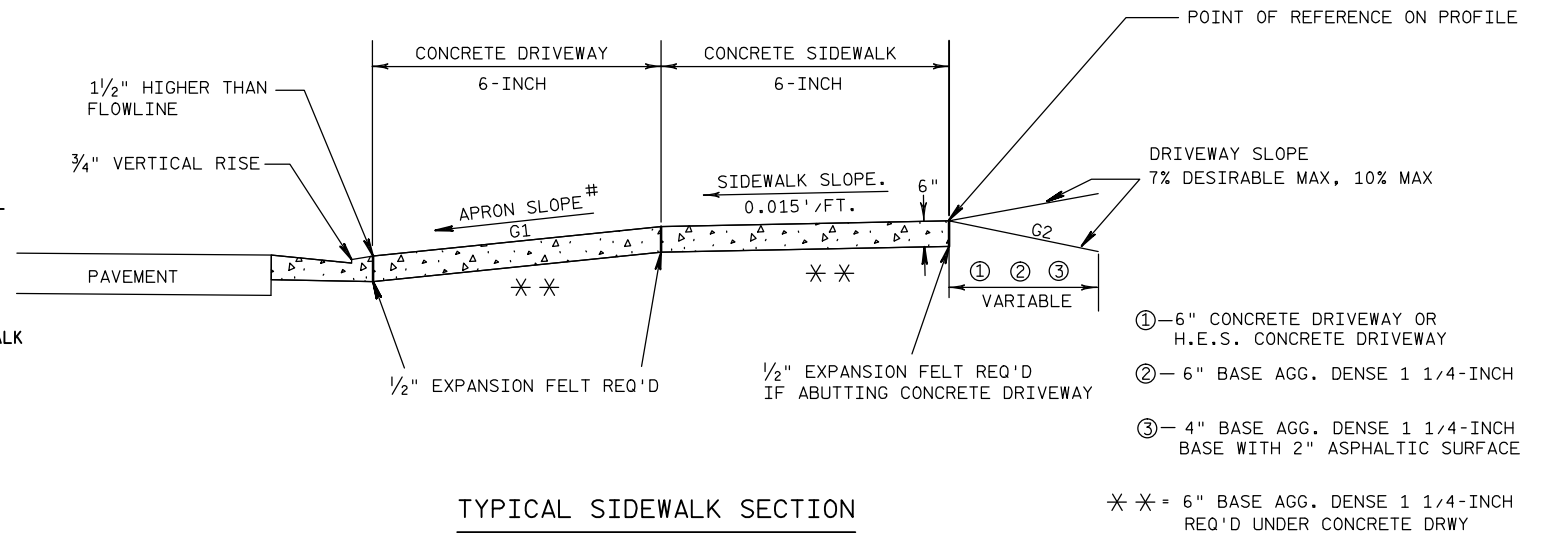



TYPICAL SIDEWALK SECTION

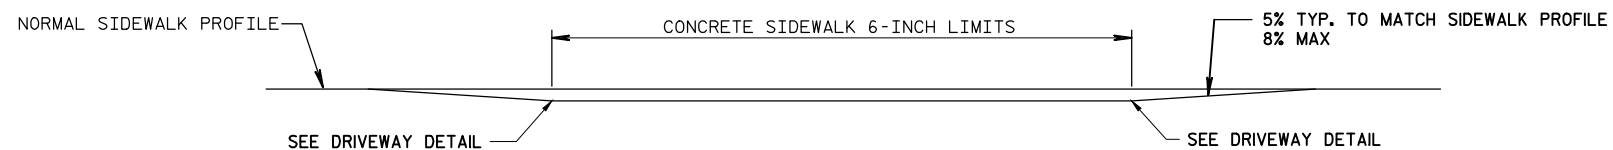


DEPRESSED SIDEWALK PROFILE DETAIL

DRIVEWAY ENTRANCE DETAIL WITH SIDEWALK, CURB & GUTTER

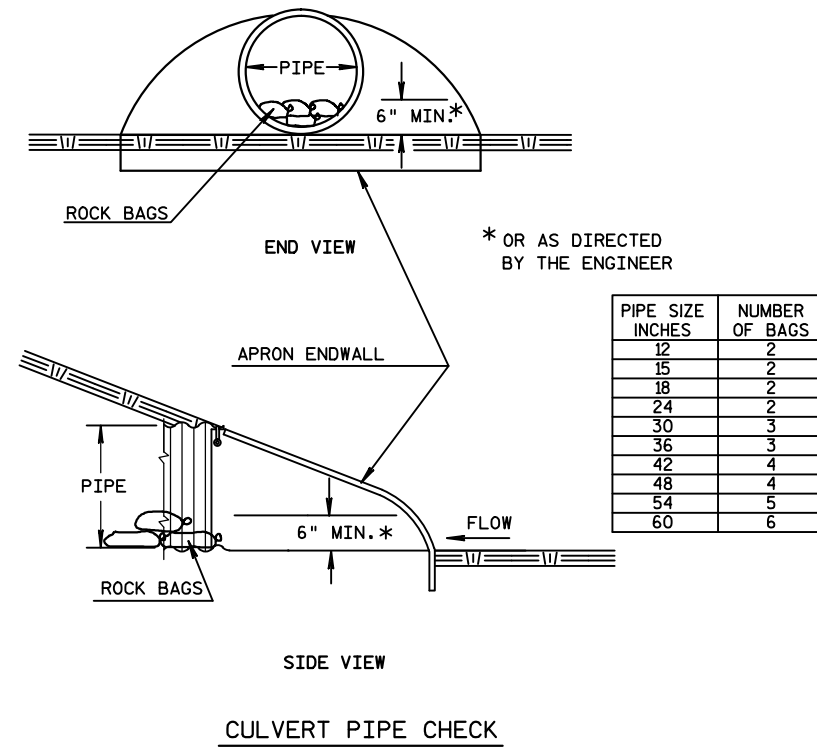


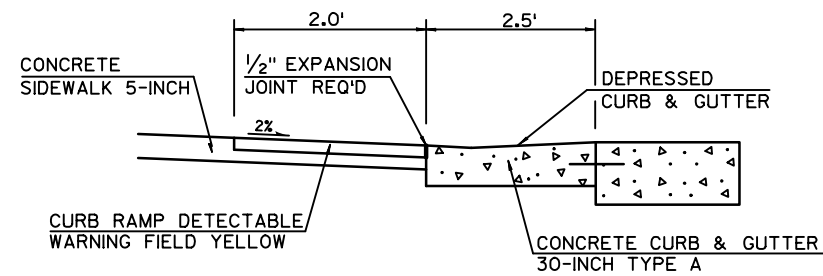


SECTION A-A

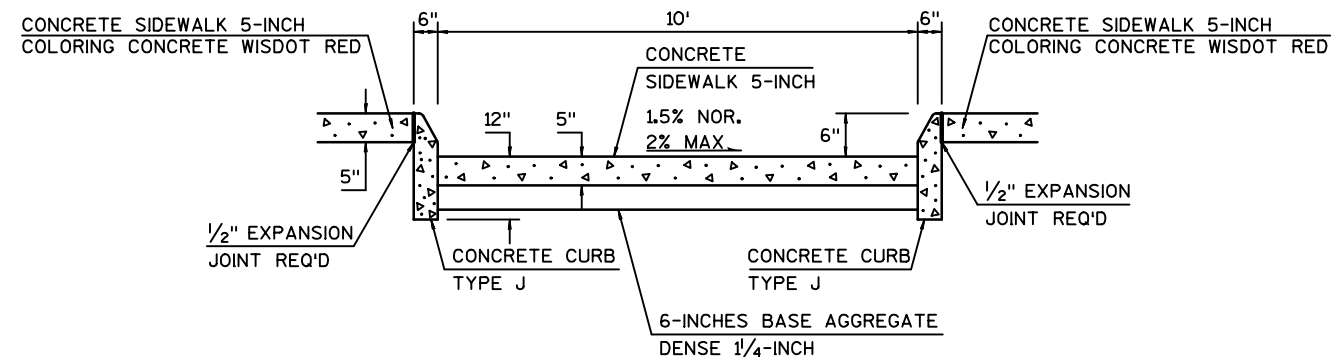


SECTION B-B

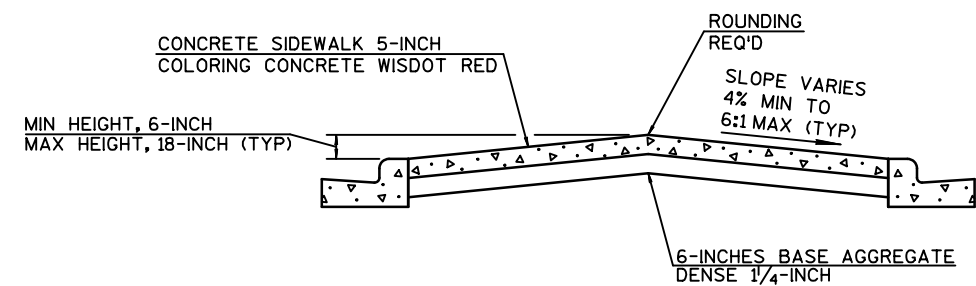

SECTION C-C

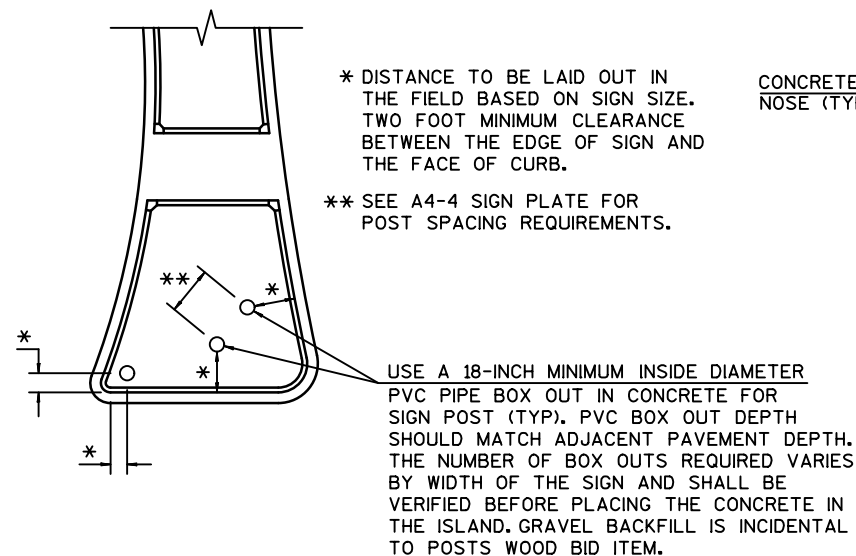




CENTER AND SPLITTER ISLAND SIGN LOCATION DETAIL (TYP)

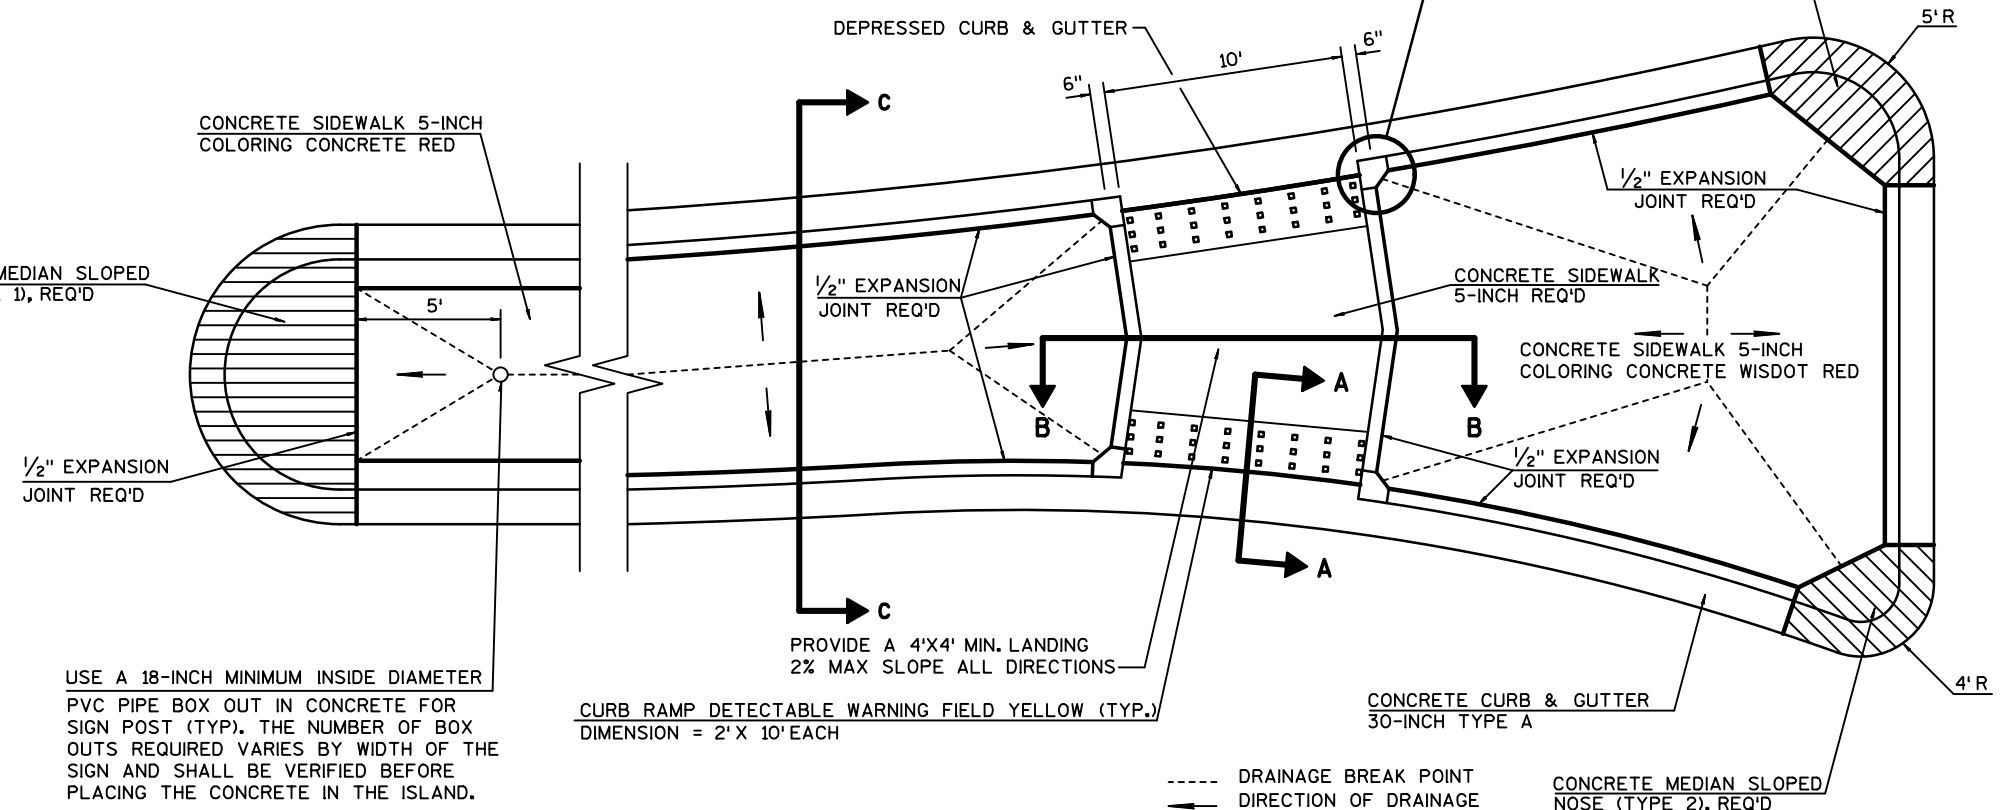

SPLITTER ISLAND DETAIL


NOTE: INSTALL TRANSITION NOSE.
(INCIDENTAL TO OTHER PAY ITEMS.)
DO NOT MARK TRANSITION NOSE.
USE FULL DETECTABLE WARNING PANELS

2

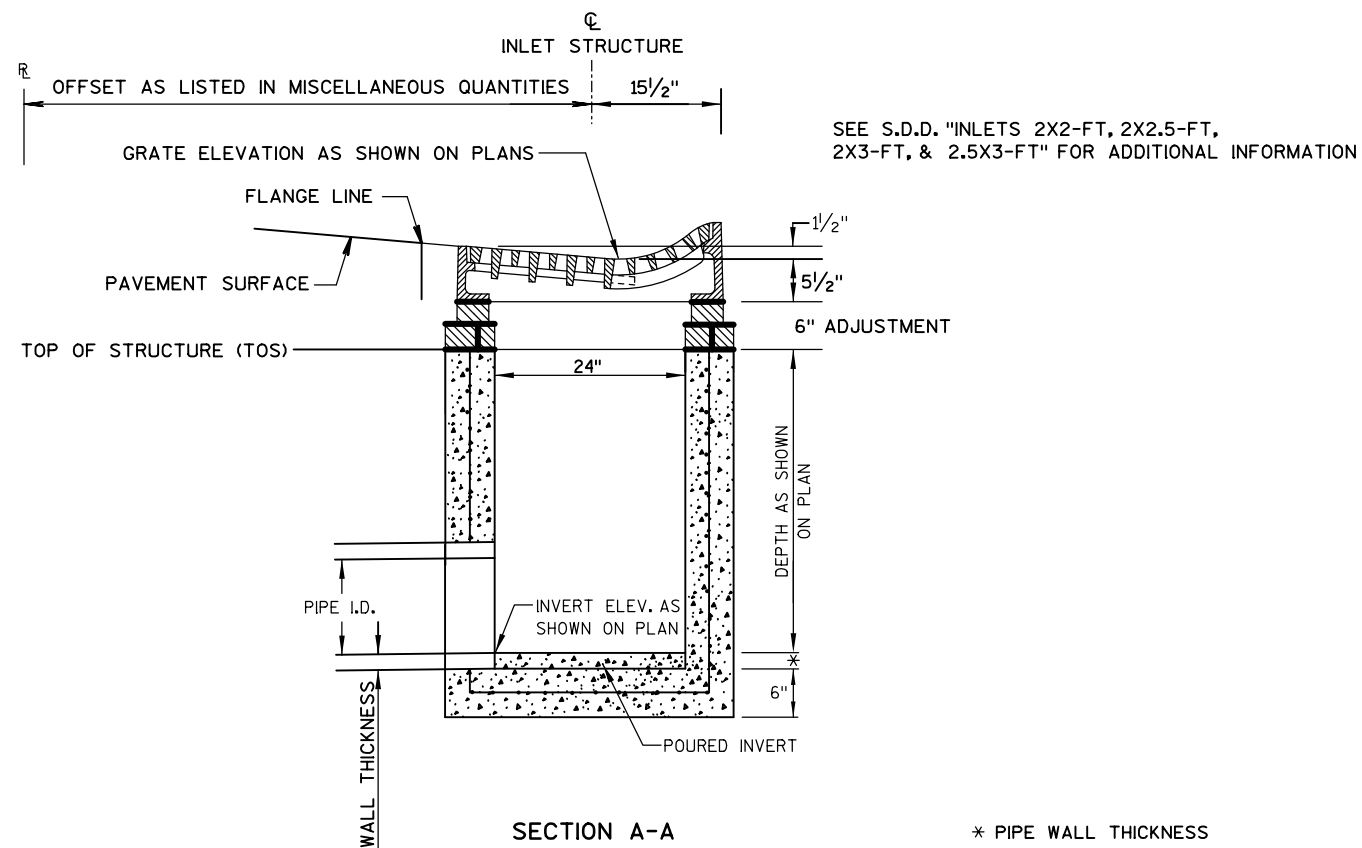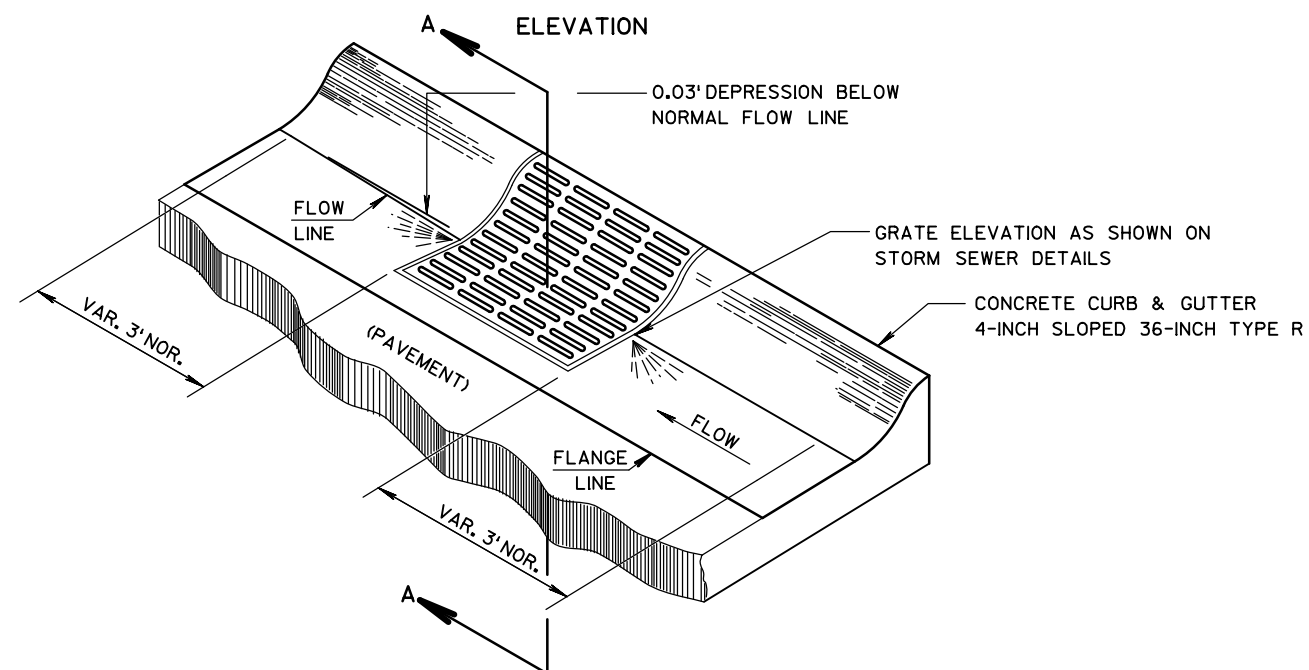
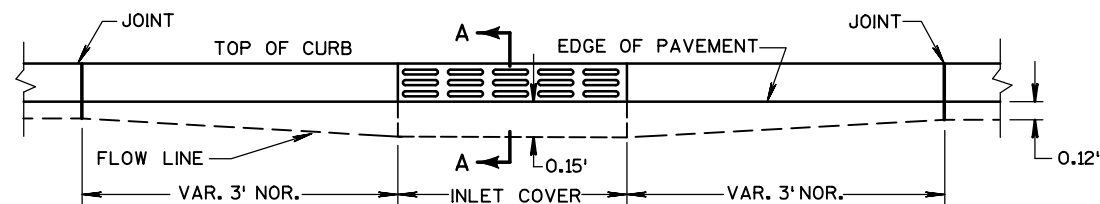


DETAIL OF CONCRETE CURB AND GUTTER 4-INCH SLOPED 36-INCH TYPE R AT INLETS


2

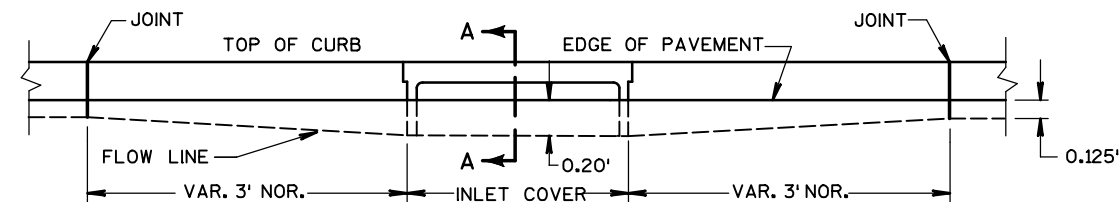


ELEVATION

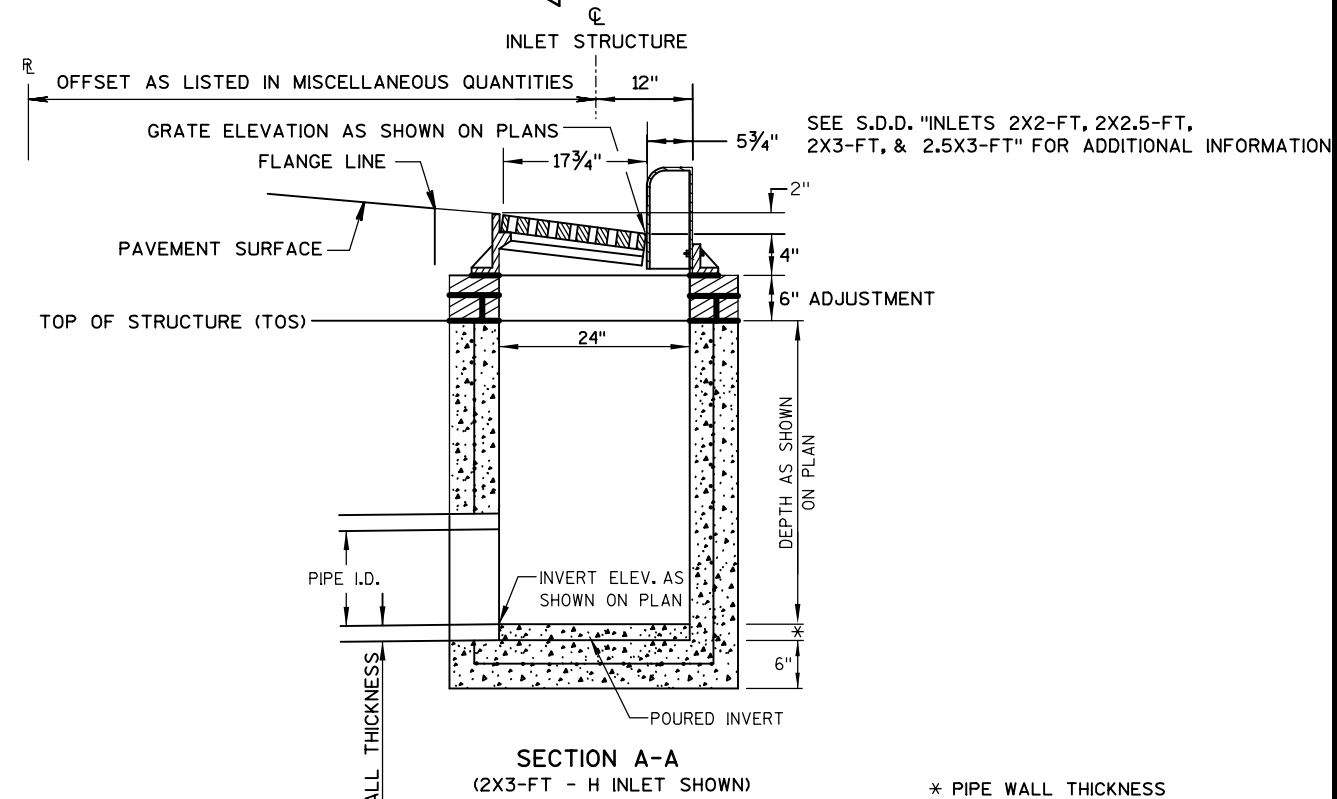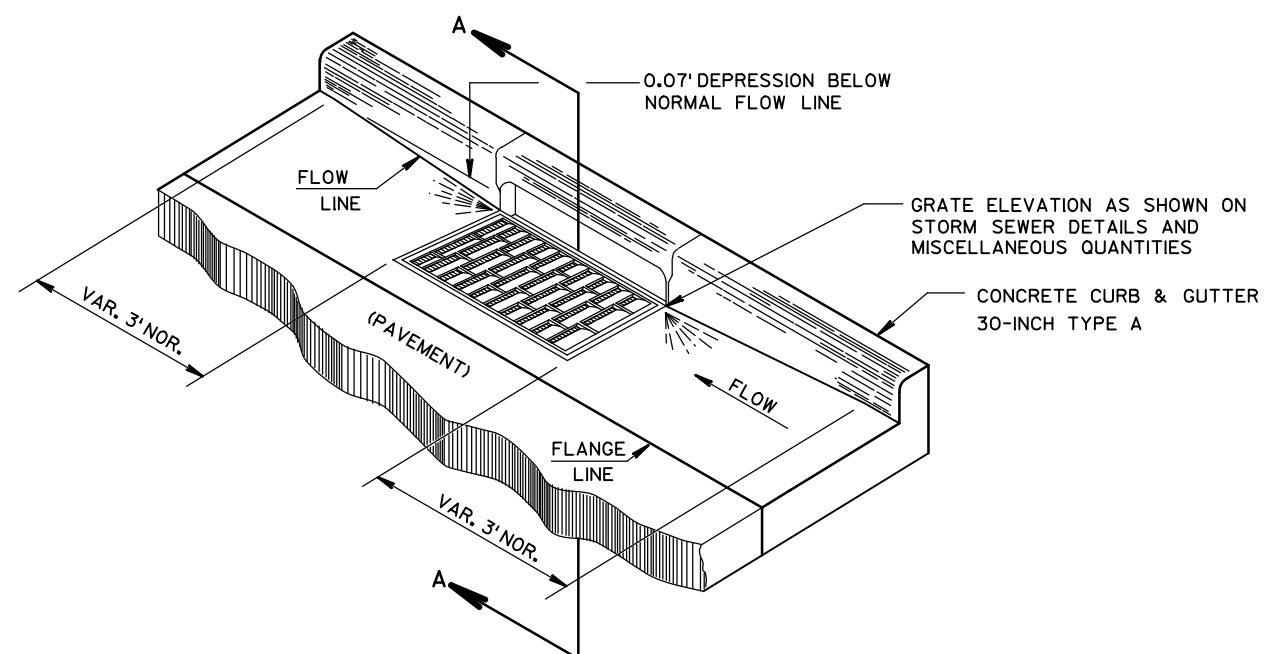


DETAIL OF CONCRETE CURB AND GUTTER 30-INCH TYPE A AT INLETS

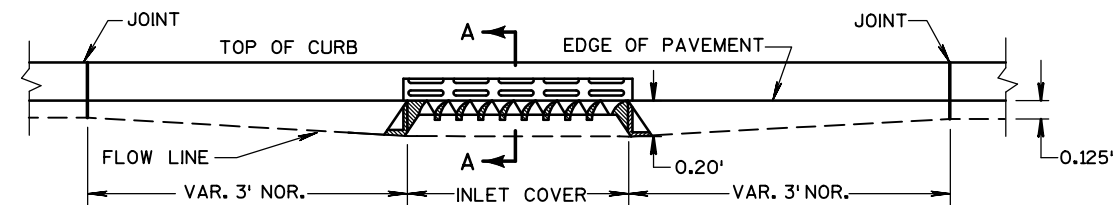


ELEVATION

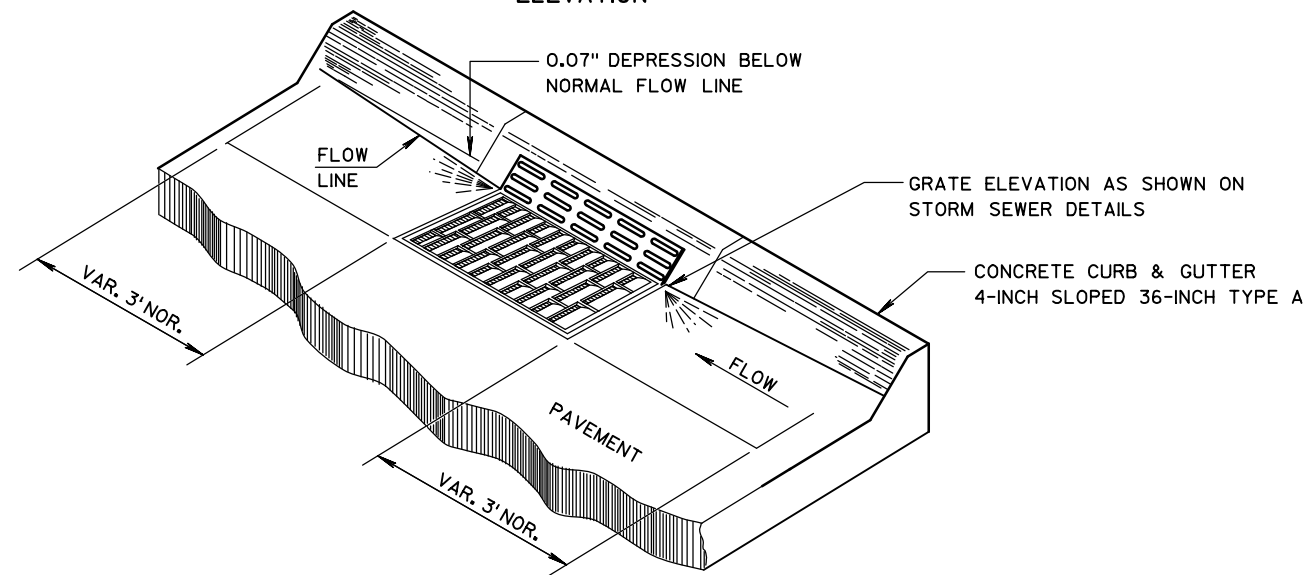**DETAIL OF CURB AND GUTTER AT INLETS**

(2X3-FT - HM INLET SHOWN)

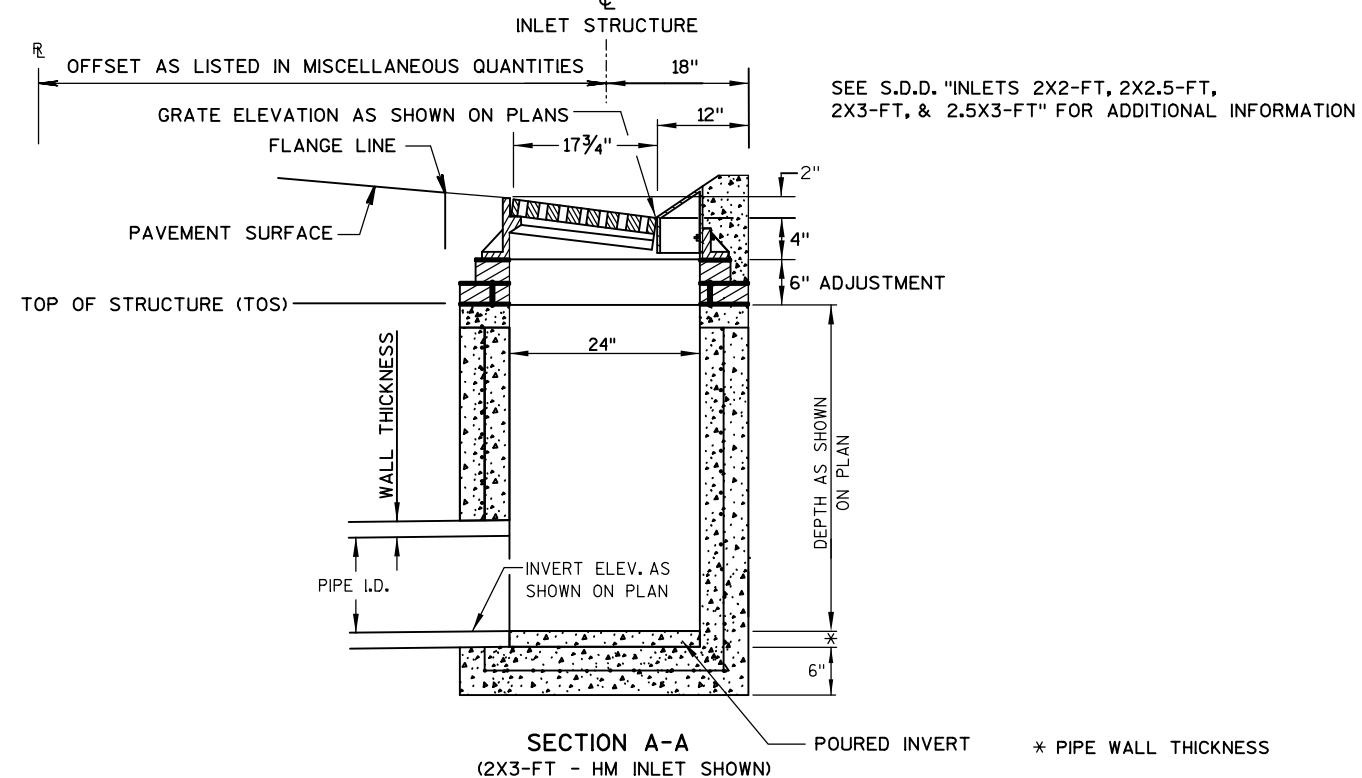SECTION A-A
(2X3-FT - HM INLET SHOWN)


POURED INVERT * PIPE WALL THICKNESS


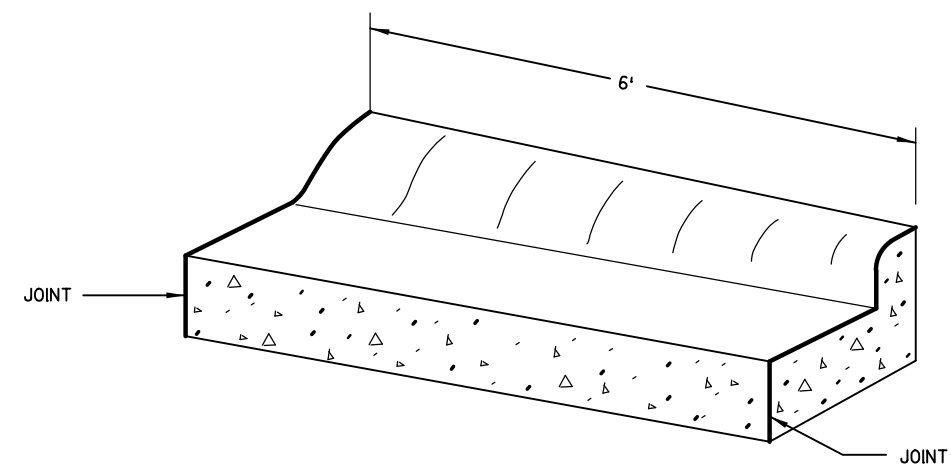
CONCRETE CURB AND GUTTER 4-INCH SLOPED 36-INCH TYPE A AT INLETS**TRANSITION DETAIL**

CONCRETE CURB & GUTTER 4-INCH SLOPED 36-INCH TYPE A TO
CONCRETE CURB & GUTTER 30-INCH TYPE A (TO BE MEASURED AND PAID
FOR AS CONCRETE CURB & GUTTER 4-INCH SLOPED 36-INCH TYPE A)




LOCATIONS:

10+52.38 B
11+41.53 B
11+38.71 H
12+17.93 H
10+51.83 K
12+34.63 K


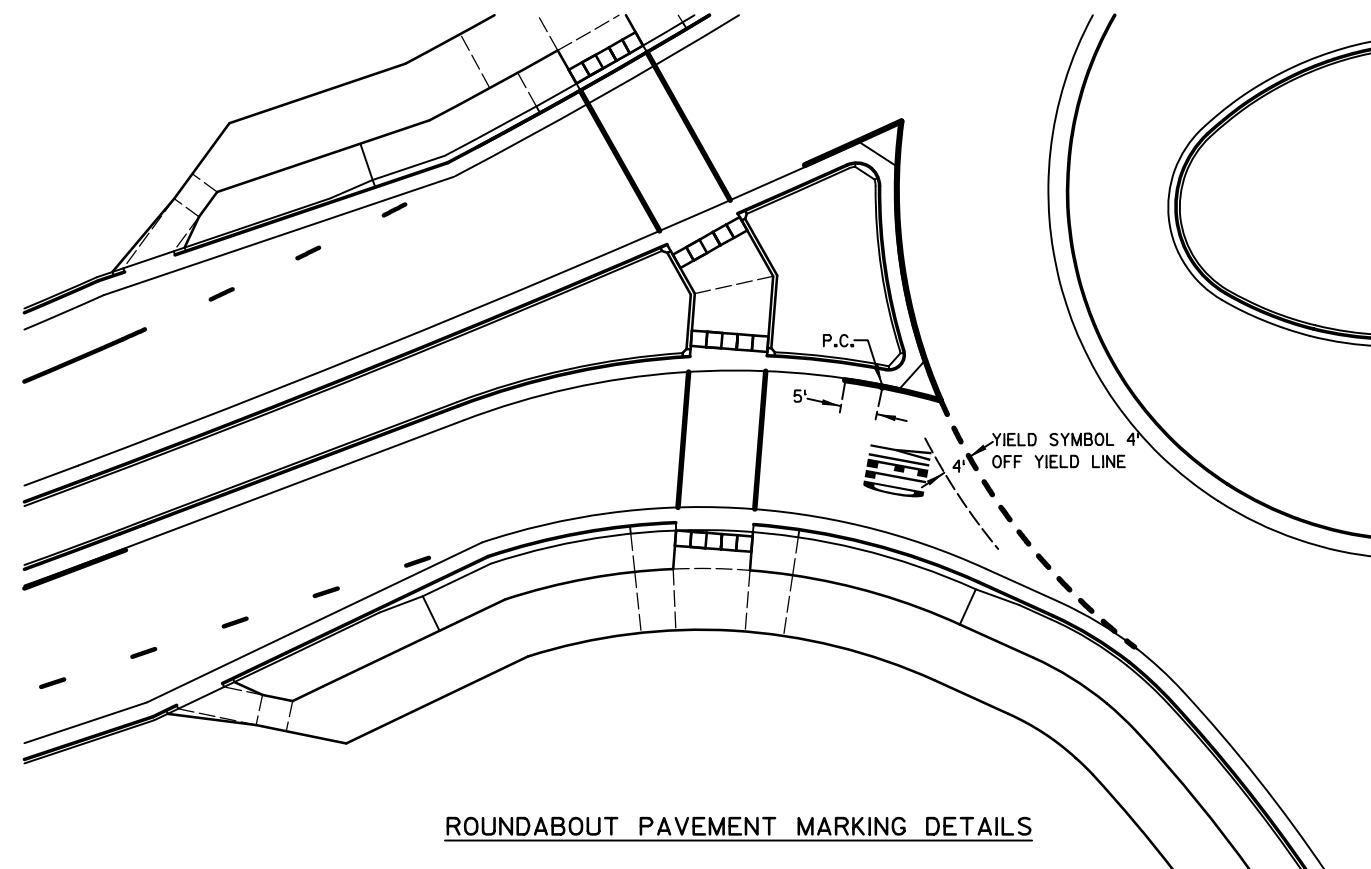
**ROUNDBABOUT PAVEMENT MARKING DETAILS**

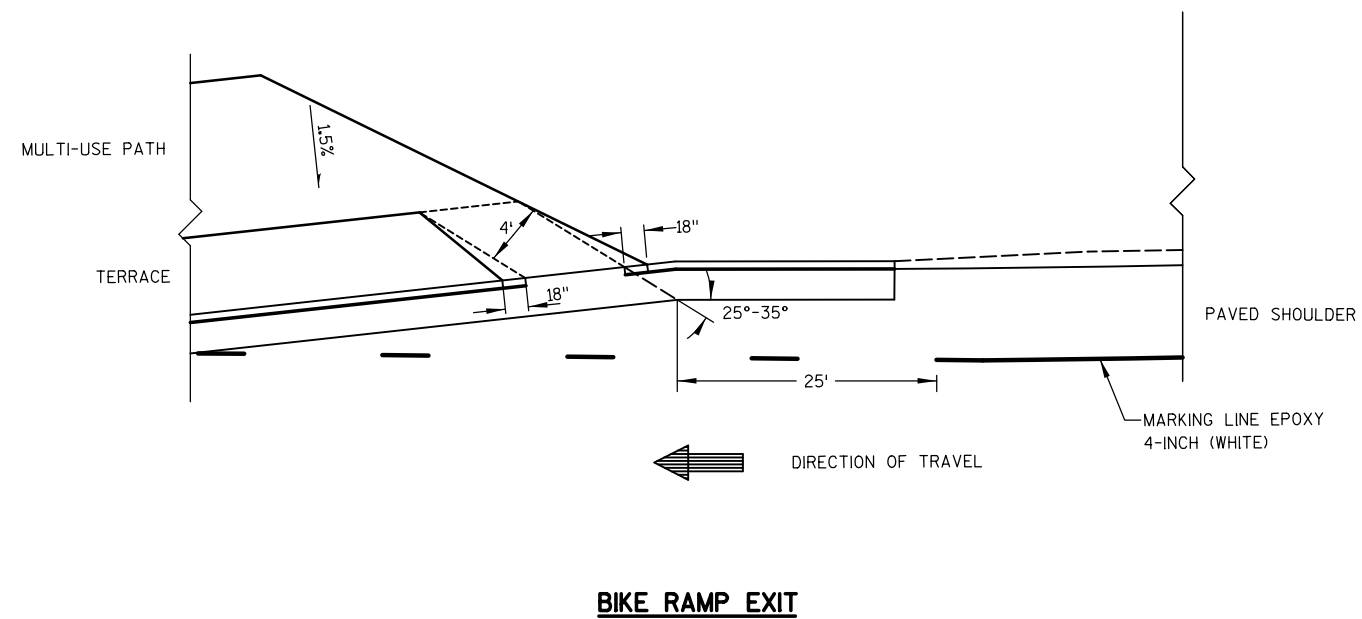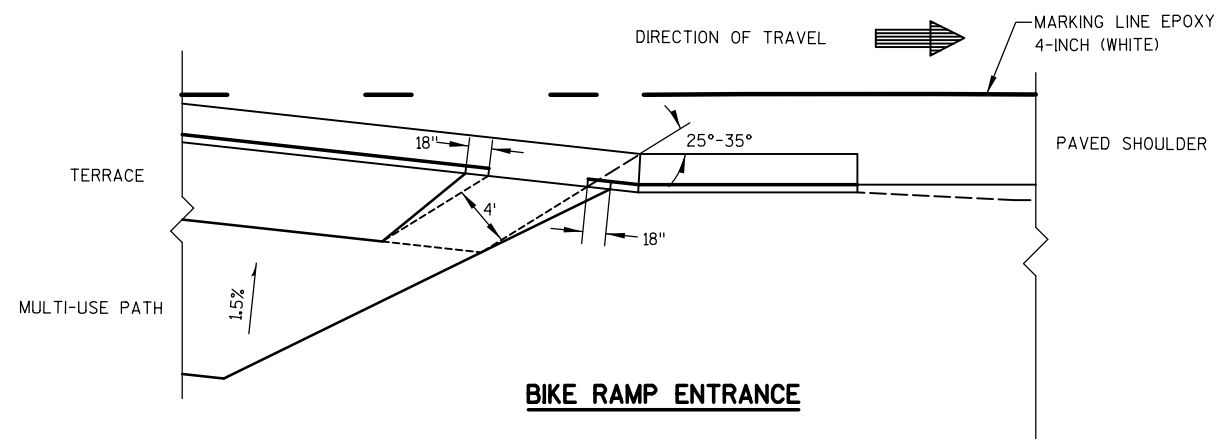


BIKE RAMP ENTRANCE AND EXIT

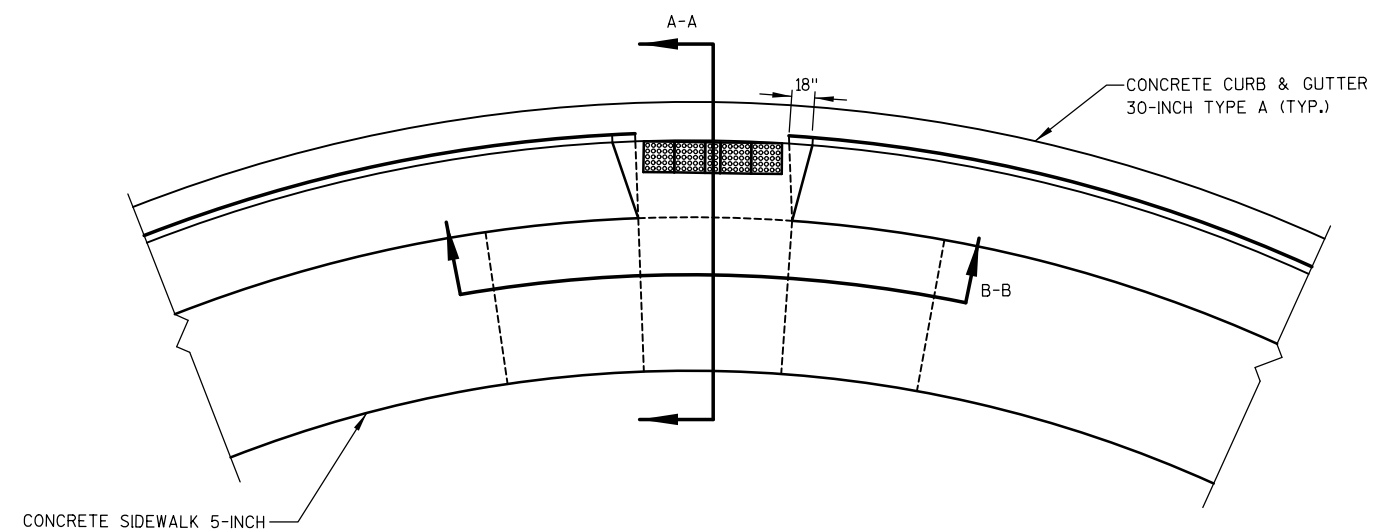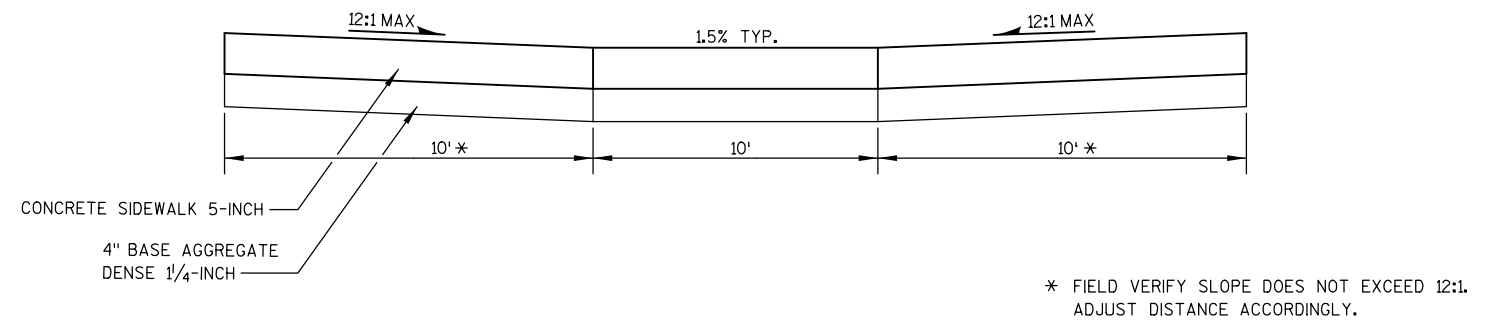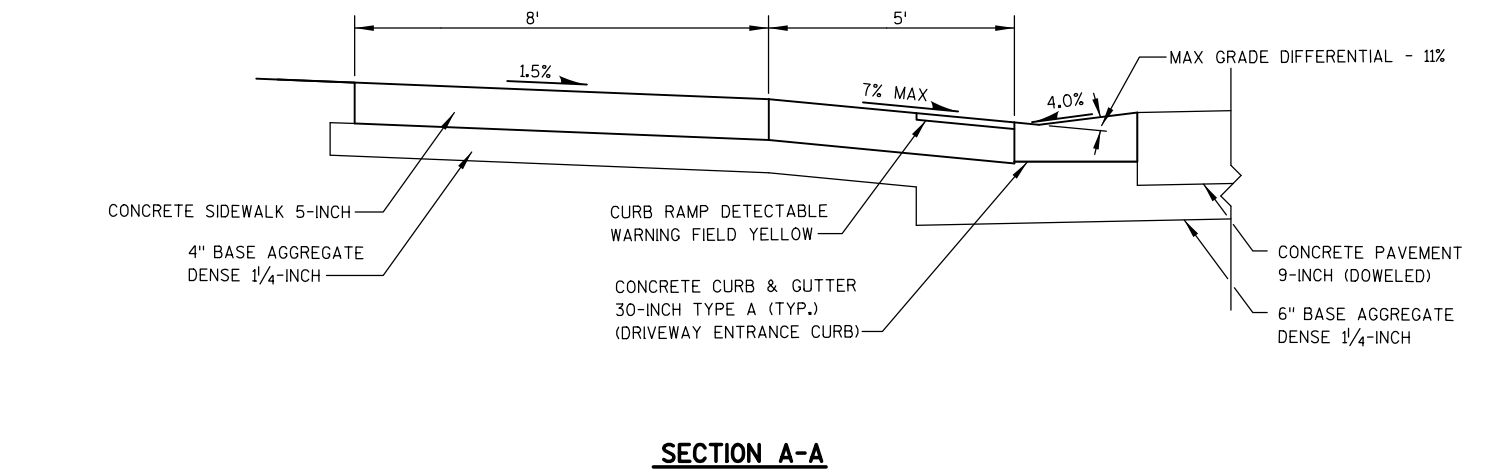

SEE S.D.D. CURB RAMPS FOR ADDITIONAL INFORMATION

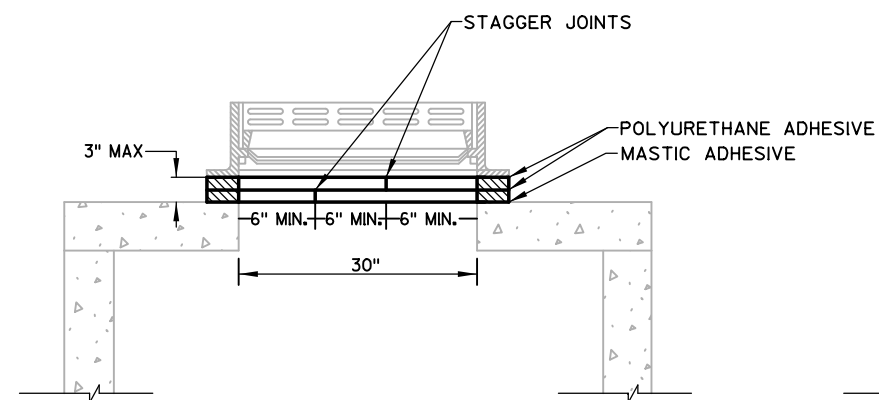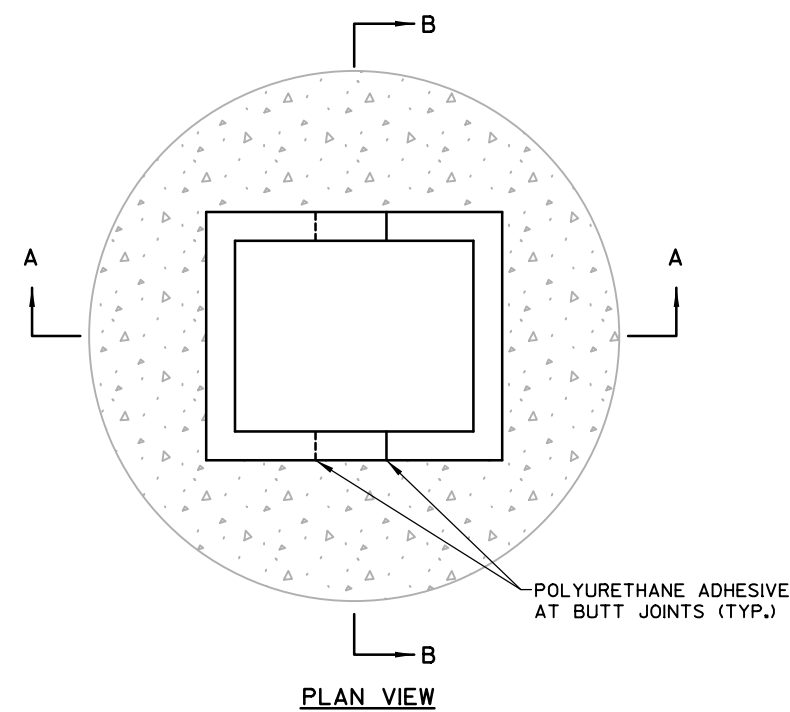


SECTION A-A

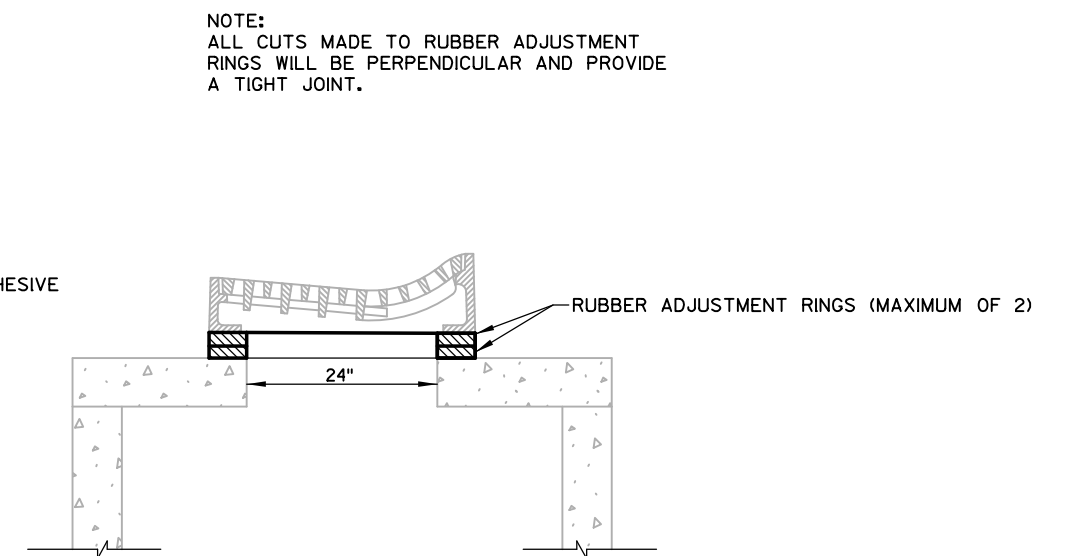


SECTION B-B

NOTE:
ALL CUTS MADE TO RUBBER ADJUSTMENT
RINGS WILL BE PERPENDICULAR AND PROVIDE
A TIGHT JOINT.

RUBBER RING CUTTING DETAIL FOR INLET COVERS TYPE T

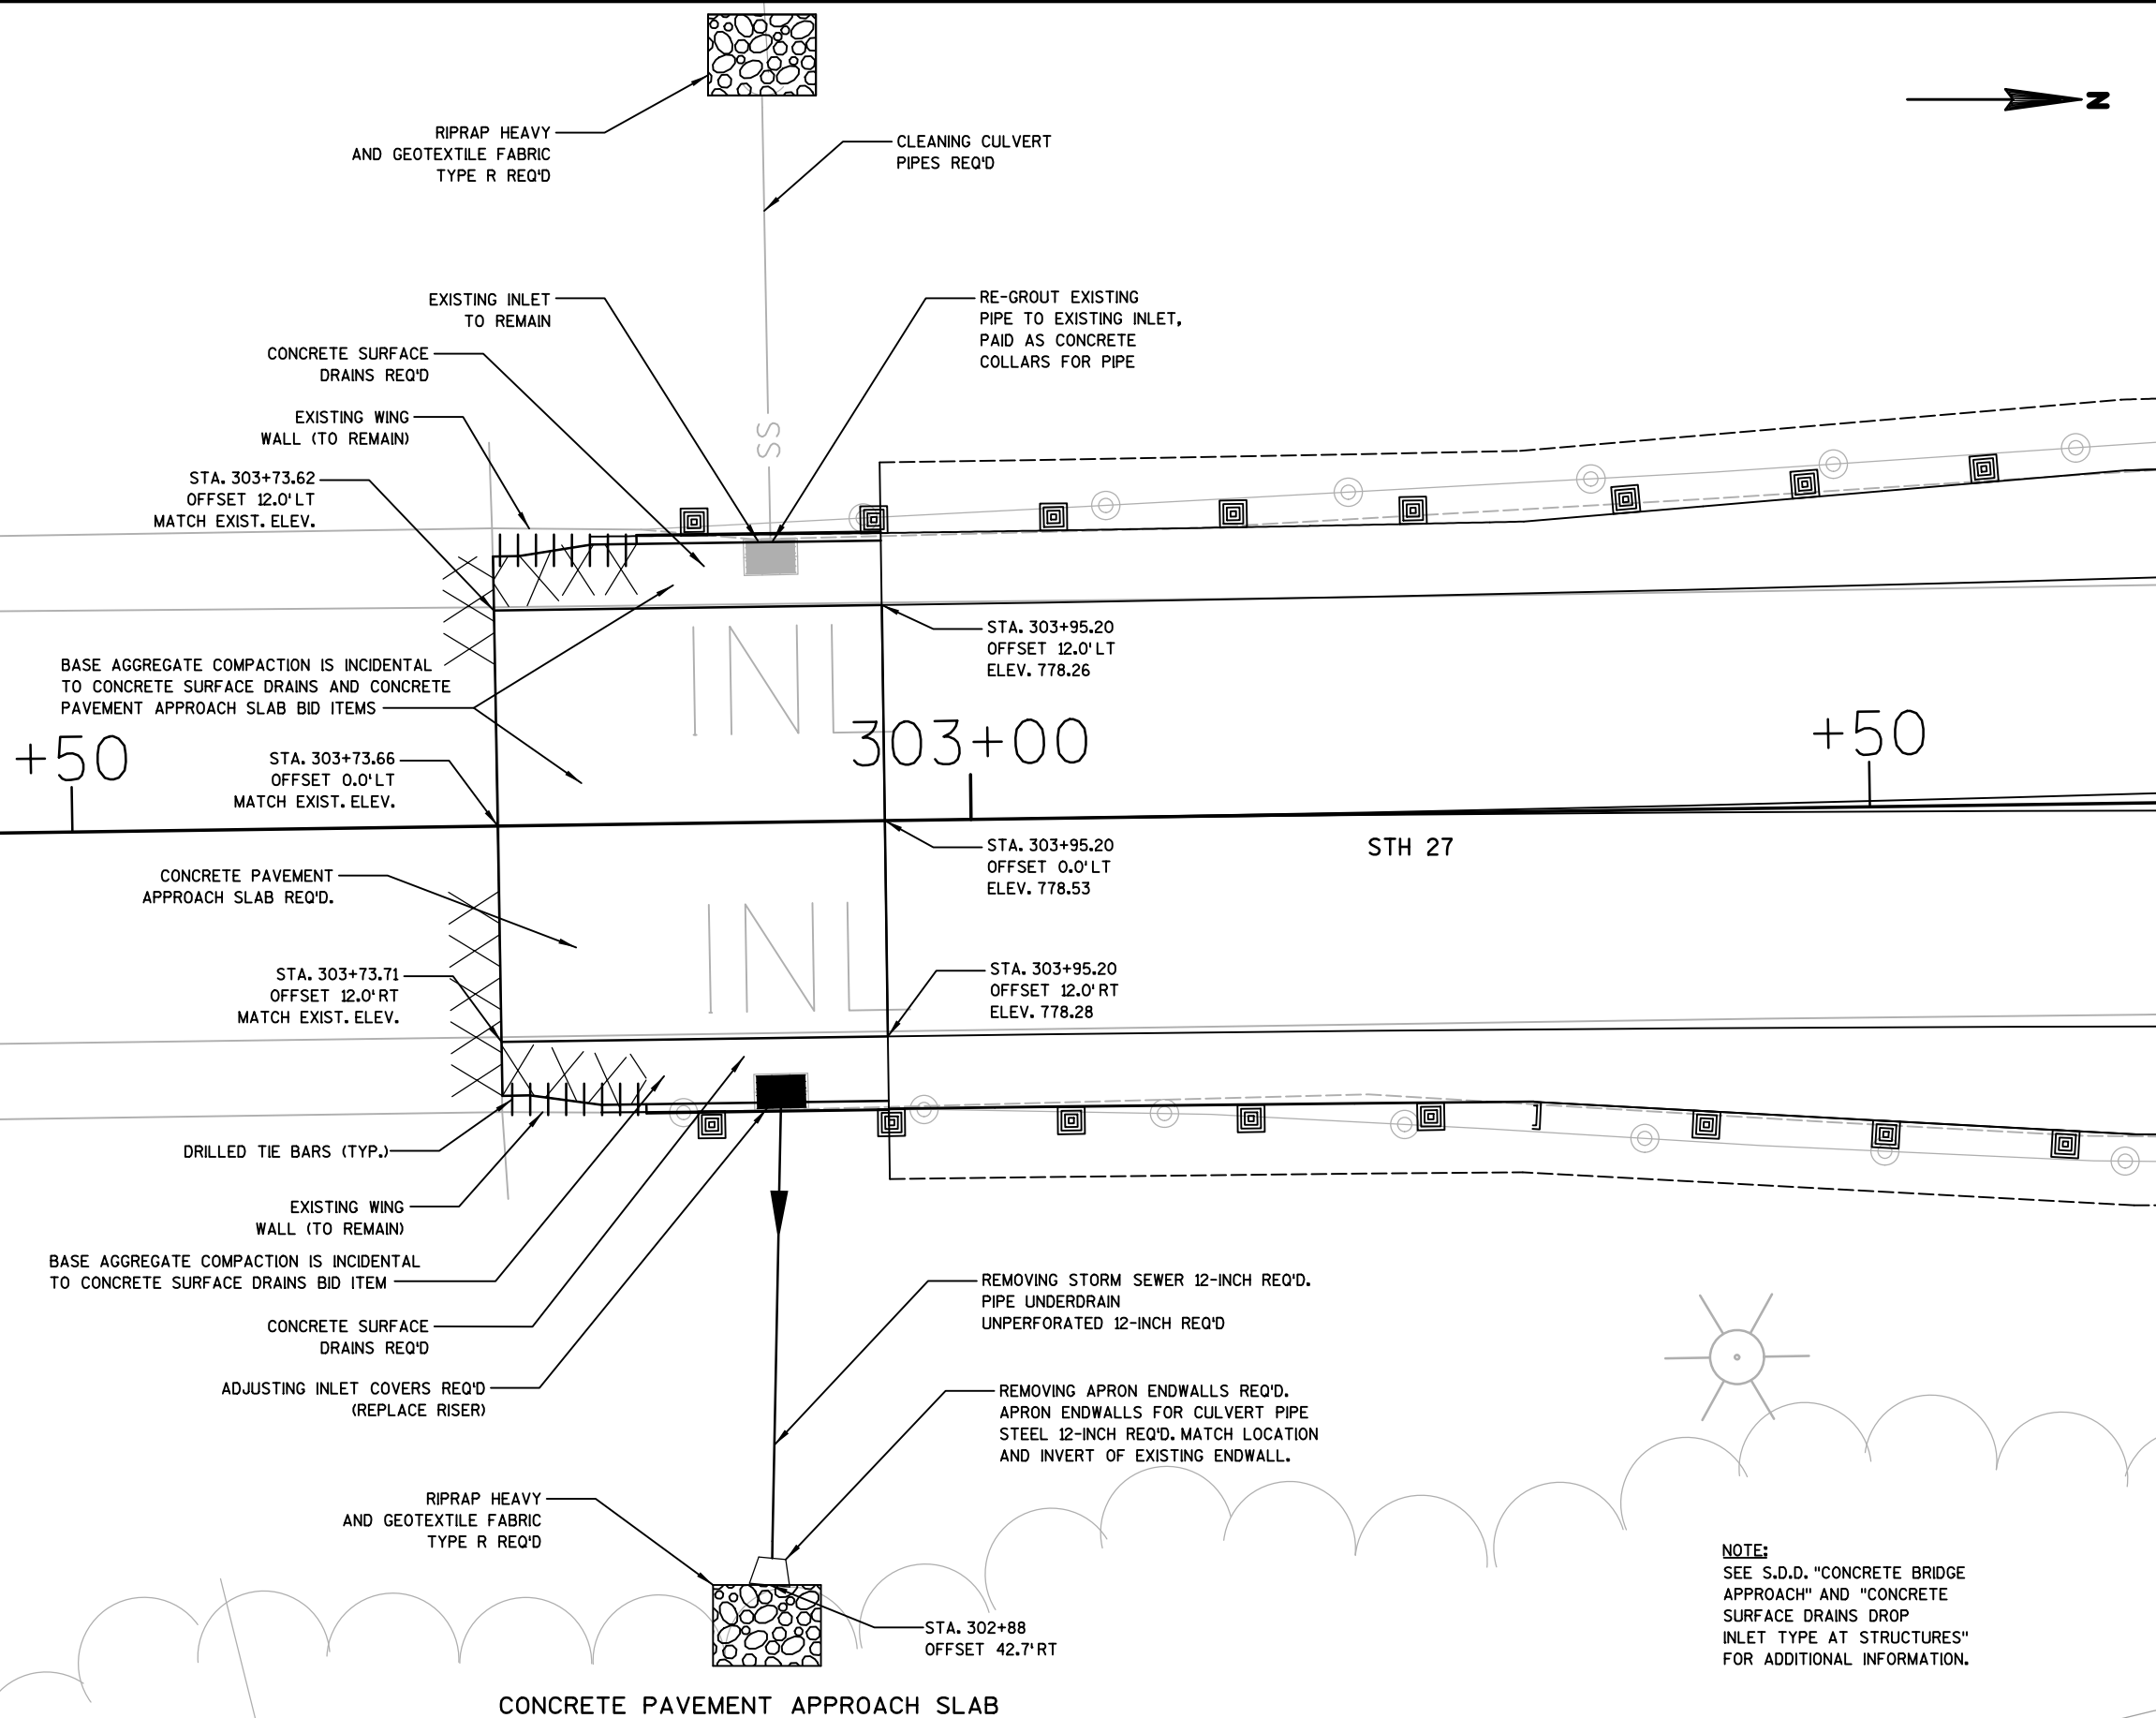


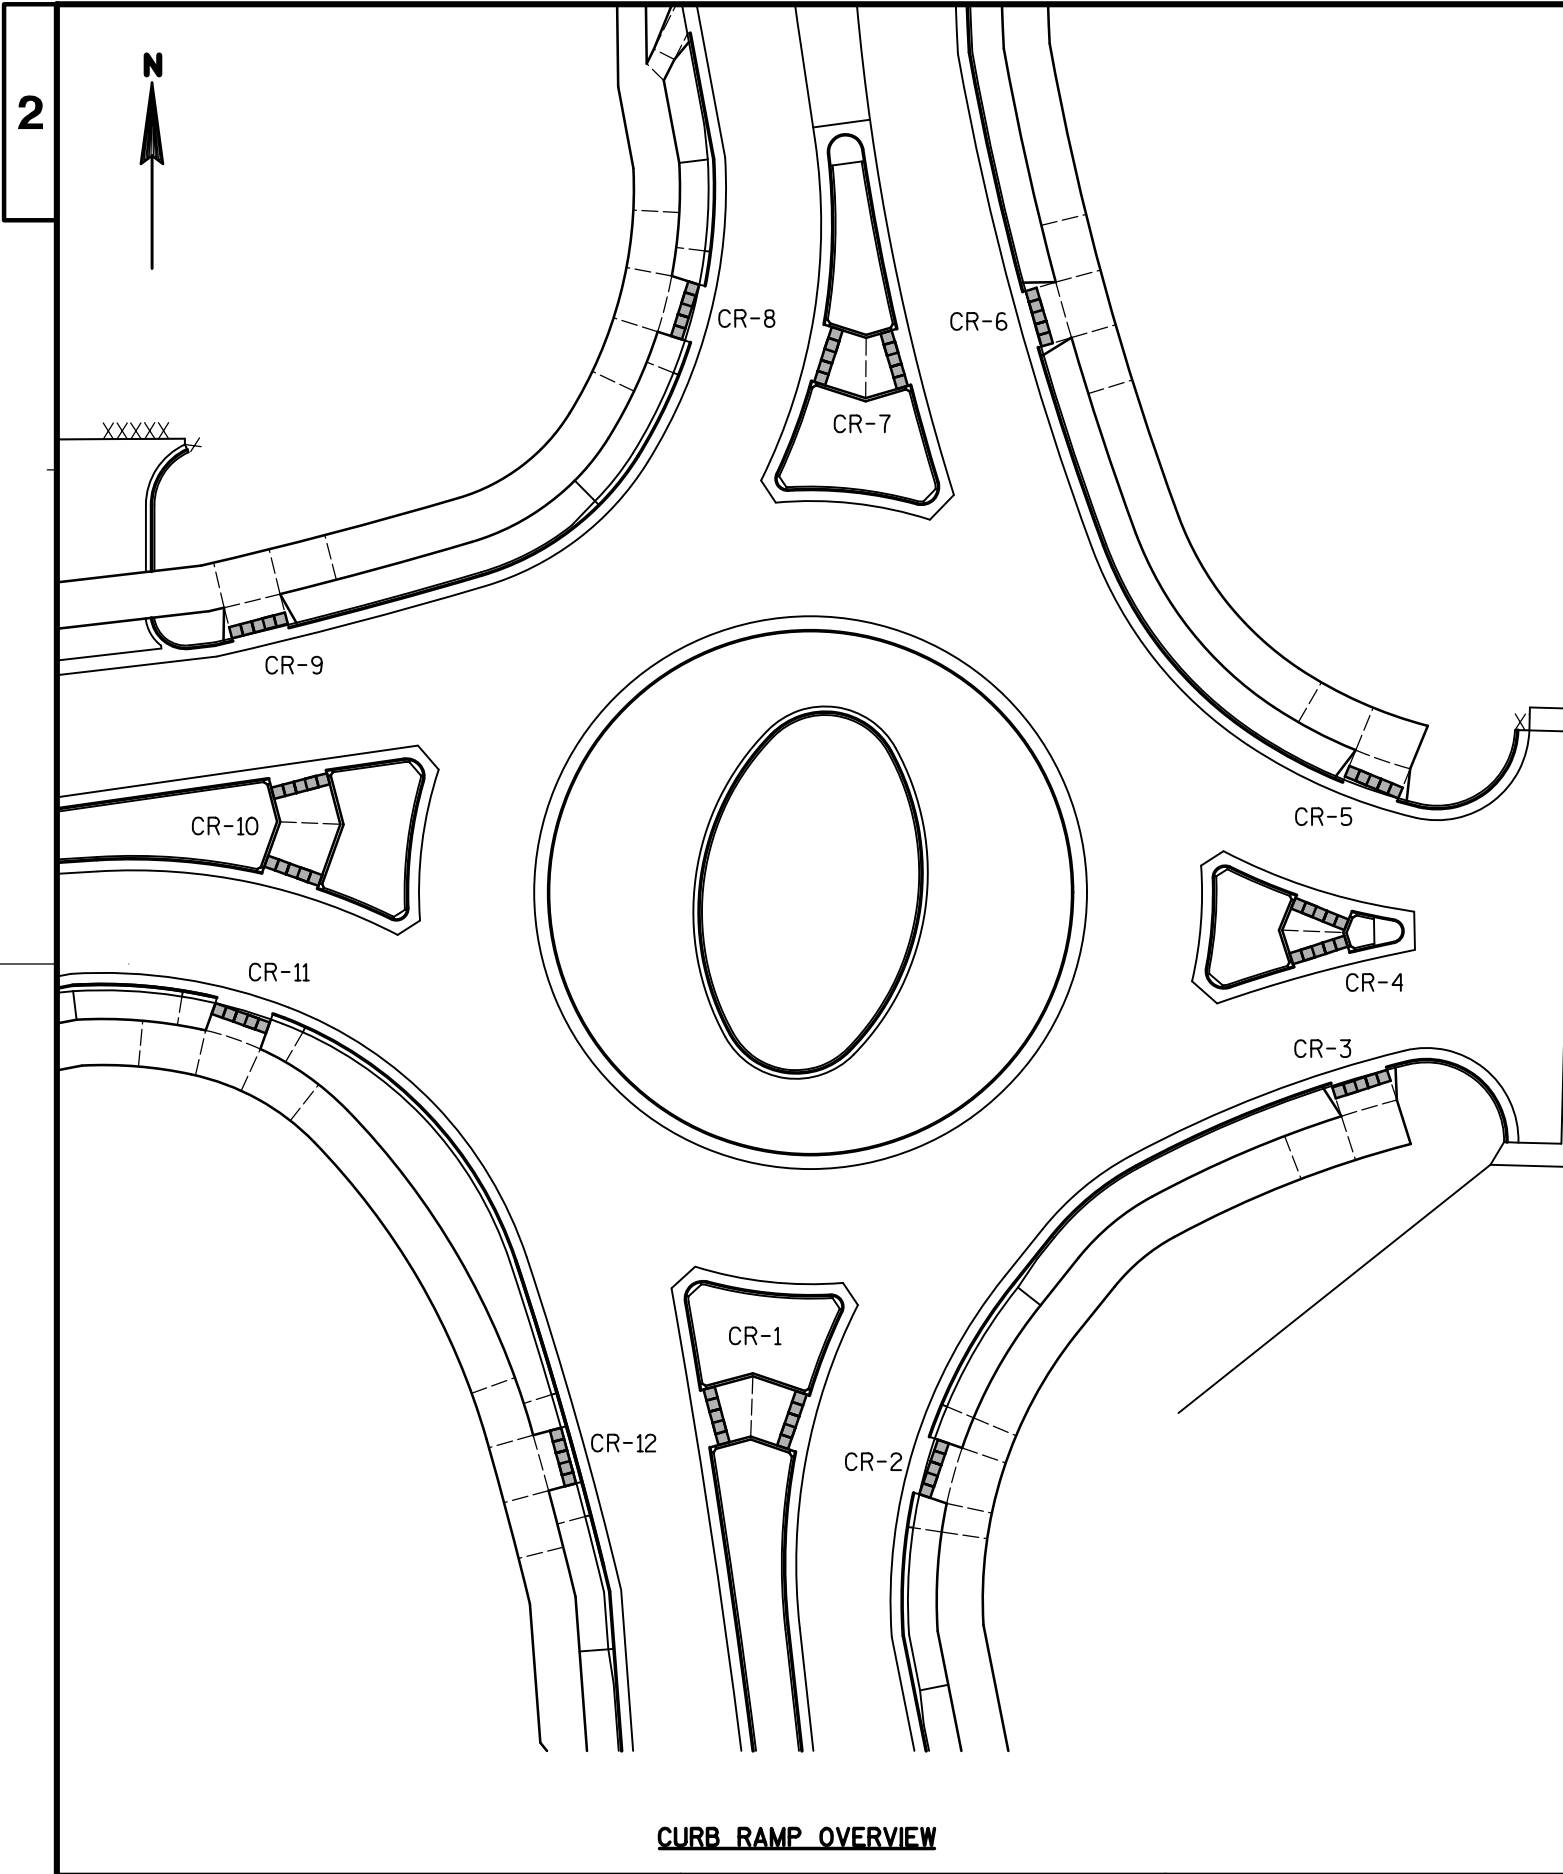



CR-1 POINTS			
POINT NO.	STATION	OFFSET	ELEVATION
CR-100	12+89.60 L	0' RT	772.98
CR-101	12+84.60 L	0' RT	773.05
CR-102	12+84.65 L	2.5' RT	772.98
CR-103	12+74.72 L	3.52' RT	773.13
CR-104	12+74.66 L	3.0' RT	773.12
CR-105	12+74.56 L	0' RT	773.19
CR-106	12+69.56 L	0' RT	773.26
CR-107	12+75.32 L	9.31' RT	773.22
CR-108	12+85.52 L	11.34' RT	773.11
CR-109	14+34.91 M	2.5' LT	772.78
CR-110	14+39.89 M	0' RT	772.79
CR-111	14+34.89 M	0' RT	772.85
CR-112	14+25.22 M	3.37' LT	772.92
CR-113	14+25.17 M	2.93' LT	772.91
CR-114	14+25.04 M	0' RT	772.98
CR-115	14+20.04 M	0' TR	773.05

- (A) 6.25% GUTTER SLOPE
(B) 4.0% GUTTER SLOPE

CR-2 POINTS			
POINT NO.	STATION	OFFSET	ELEVATION
CR-200	11+10.51 B	0' RT	772.55
CR-201	11+10.51 B	3' RT	772.76
CR-202	11+10.51 B	8' RT	772.86
CR-203	11+10.51 B	16' RT	772.98
CR-204	11+04.38 B	16' RT	772.83
CR-205	11+04.38 B	8' RT	772.71
CR-206	11+04.38 B	3.58' RT	772.58
CR-207	11+04.38 B	3' RT	772.57
CR-208	11+04.38 B	0' RT	772.63
CR-209	10+94.01 B	0' RT	772.77
CR-210	10+94.01 B	3' RT	772.71
CR-211	10+93.37 B	8' RT	772.86
CR-212	10+93.37 B	16' RT	772.96
CR-213	10+87.87 B	16' RT	773.28
CR-214	10+87.87 B	8' RT	773.16
CR-215	10+87.87 B	3' RT	773.06
CR-216	10+87.87 B	0' RT	772.85

- (A) 6.25% GUTTER SLOPE
(B) 4.0% GUTTER SLOPE

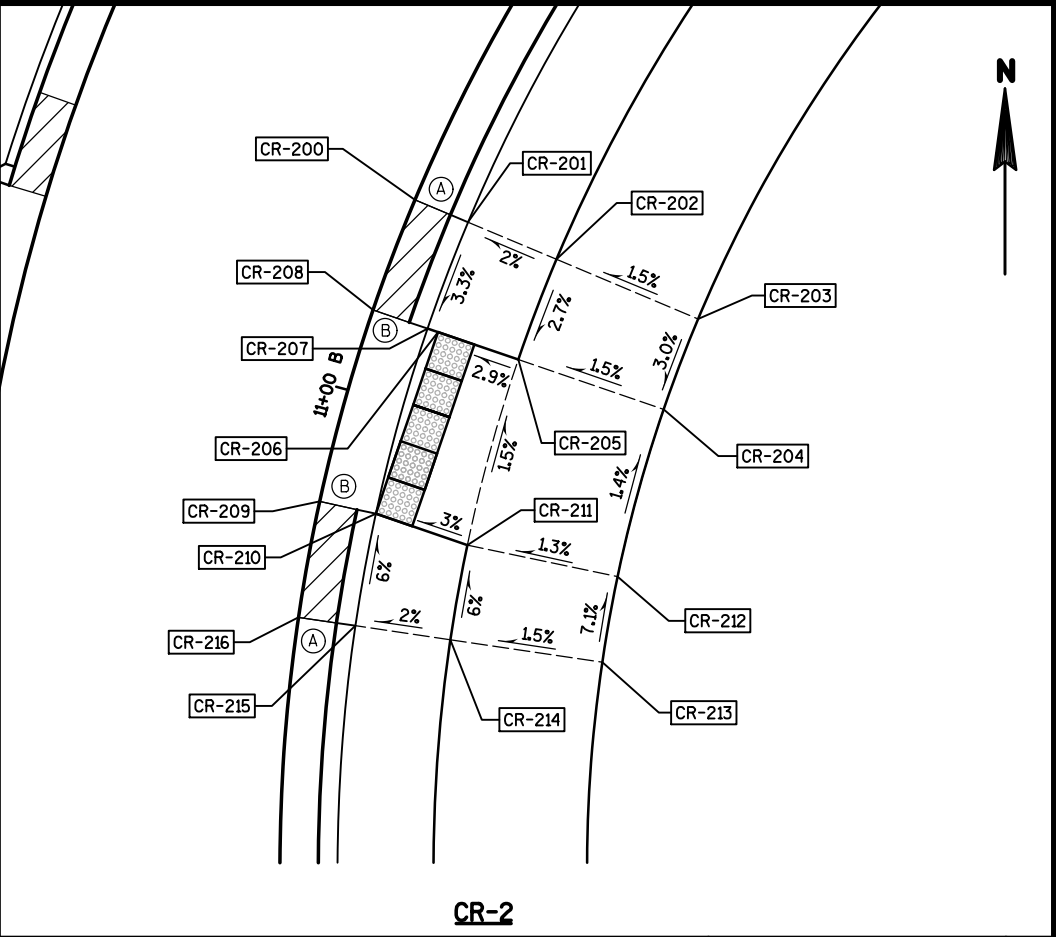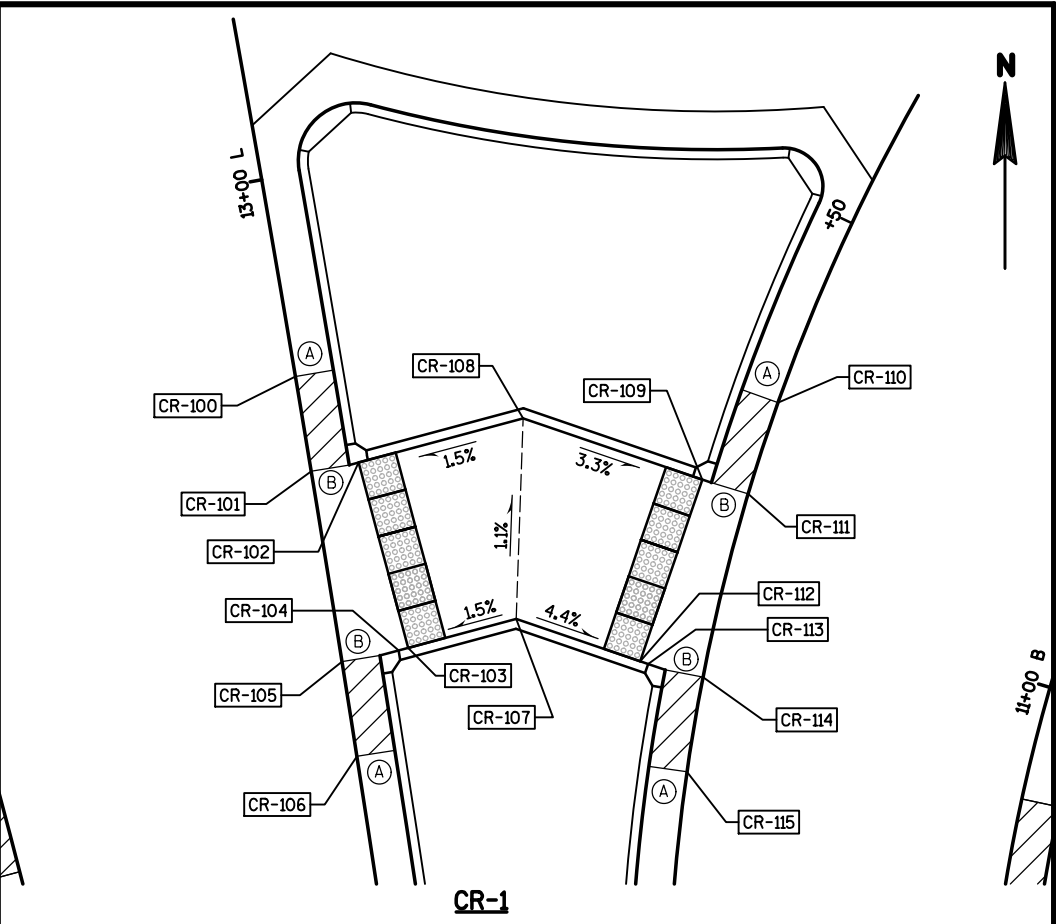


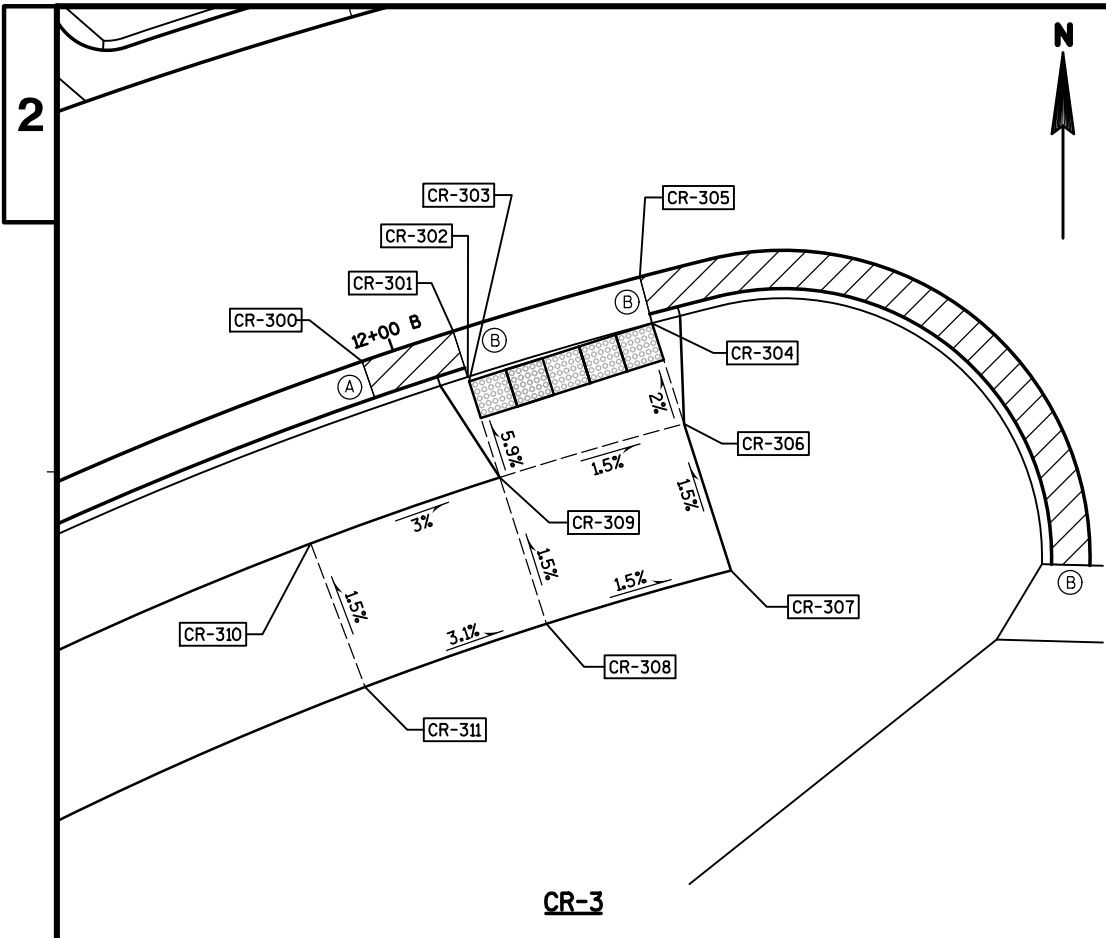


CR-3 POINTS			
POINT NO.	STATION	OFFSET	ELEVATION
CR-300	11+98.30	B 0' RT	772.93
CR-301	12+03.30	B 0' RT	772.95
CR-302	12+03.30	B 2.5' RT	772.88
CR-303	12+03.30	B 2.75' RT	772.88
CR-304	12+13.43	B 2.5' RT	772.93
CR-305	12+13.43	B 0' RT	773.00
CR-306	12+13.72	B 8' RT	773.04
CR-307	12+14.17	B 16' RT	773.16
CR-308	12+03.30	B 16' RT	773.31
CR-309	12+03.30	B 8' RT	773.19
CR-310	11+92.43	B 8' RT	773.50
CR-311	11+92.43	B 16' RT	773.62

- (A) 6.25% GUTTER SLOPE
(B) 4.0% GUTTER SLOPE

CR-5 POINTS			
POINT NO.	STATION	OFFSET	ELEVATION
CR-500	10+54.77	E 16' RT	773.77
CR-501	10+42.61	E 16' RT	773.57
CR-502	10+30.41	E 16' RT	773.42
CR-503	10+31.61	E 8' RT	773.30
CR-504	10+42.61	E 8' RT	773.45
CR-505	10+54.77	E 8' RT	773.65
CR-506	10+42.61	E 3.07' RT	773.12
CR-507	10+42.61	E 2.5' RT	773.11
CR-508	10+42.61	E 0' RT	773.18
CR-509	10+32.30	E 0' RT	773.30
CR-510	10+32.30	E 2.5' RT	773.23
CR-511	10+25.30	E 0' RT	773.38
CR-512	10+47.61	E 0' RT	773.13

- (A) 6.25% GUTTER SLOPE
(B) 4.0% GUTTER SLOPE

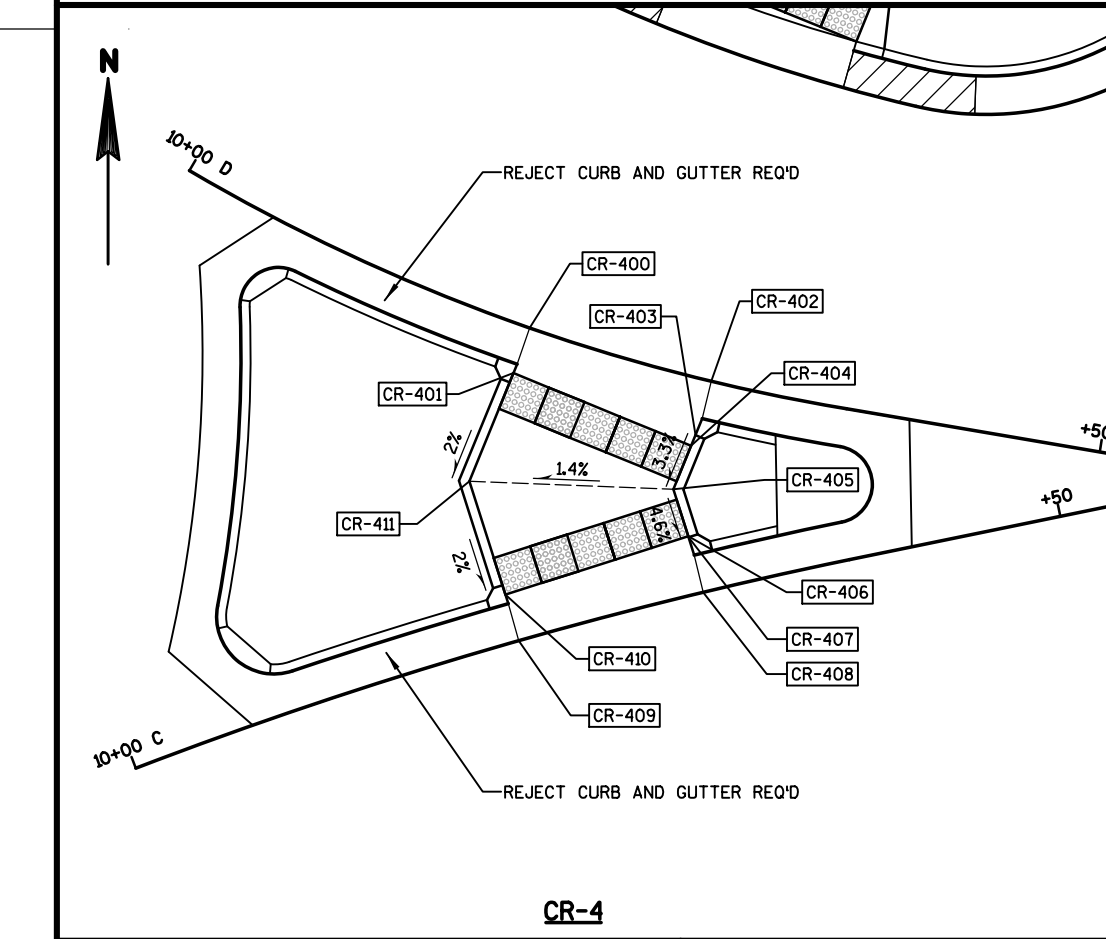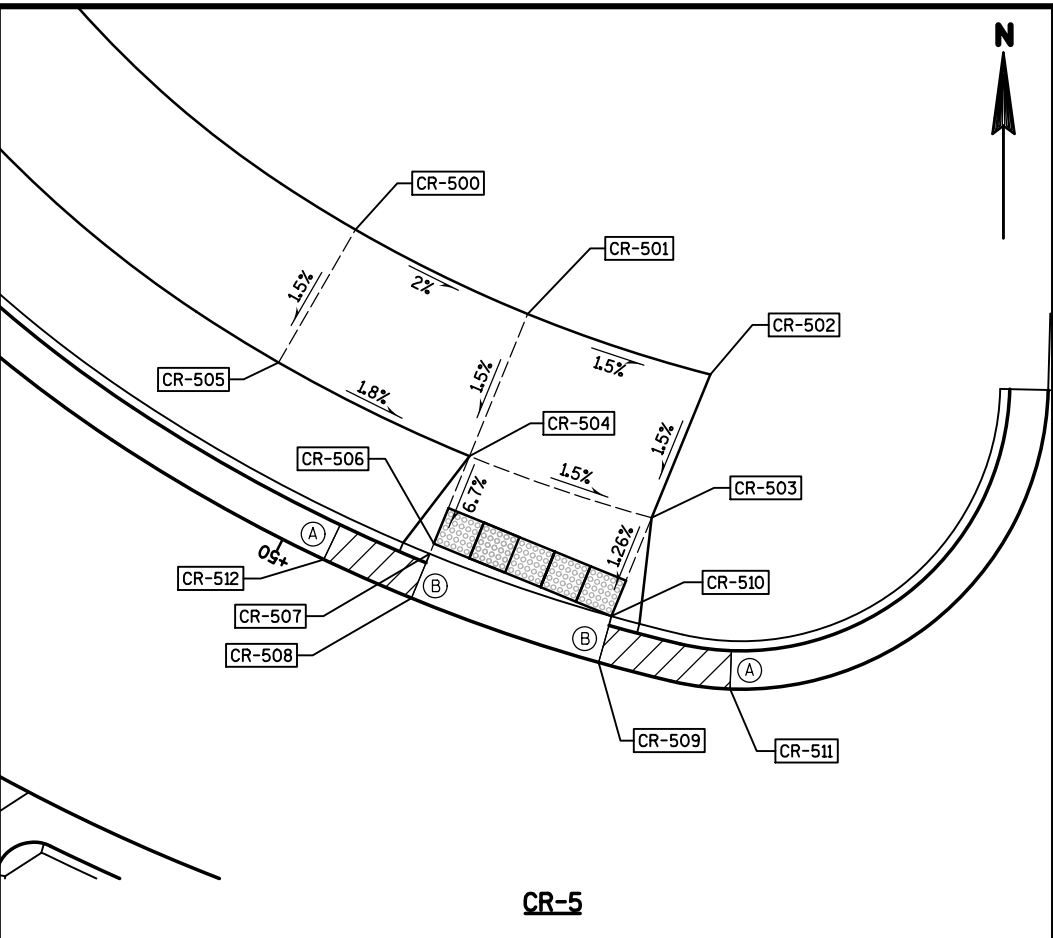



CR-4 POINTS			
POINT NO.	STATION	OFFSET	ELEVATION
CR-400	10+19.57	D 0' RT	773.41
CR-401	10+19.54	D 2.5' RT	773.45
CR-402	10+29.43	D 0' RT	773.56
CR-403	10+29.29	D 2.92' RT	773.60
CR-404	10+29.20	D 3.5' RT	773.56
CR-405	10+28.86	D 5.93' RT	773.48
CR-406	10+30.90	C 3.02' LT	773.36
CR-407	10+30.91	C 2.96' LT	773.34
CR-408	10+30.98	C 0' LT	773.30
CR-409	10+21.04	C 0' LT	773.18
CR-410	10+21.03	C 2.5' LT	773.21
CR-411	10+20.84	C 8.7' LT	773.33

- (A) 6.25% GUTTER SLOPE
(B) 4.0% GUTTER SLOPE

CR-6 POINTS			
POINT NO.	STATION	OFFSET	ELEVATION
CR-600	11+50.90	E 0' RT	773.75
CR-601	11+40.85	E 0' RT	773.65
CR-602	11+40.85	E 2.5' RT	773.58
CR-603	11+50.90	E 2.5' RT	773.68
CR-604	11+51.04	E 8' RT	773.95
CR-605	11+61.37	E 8' RT	774.45
CR-606	11+61.37	E 16' RT	774.57
CR-607	11+51.04	E 16' RT	774.07
CR-608	11+40.88	E 16' RT	773.92
CR-609	11+30.55	E 16' RT	774.28
CR-610	11+30.55	E 8' RT	774.16
CR-611	11+40.88	E 8' RT	773.80
CR-612	11+40.85	E 2.64' RT	773.58
CR-613	11+61.37	E 0' RT	773.85
CR-614	11+35.85	E 0' RT	773.60

- (A) 6.25% GUTTER SLOPE
(B) 4.0% GUTTER SLOPE

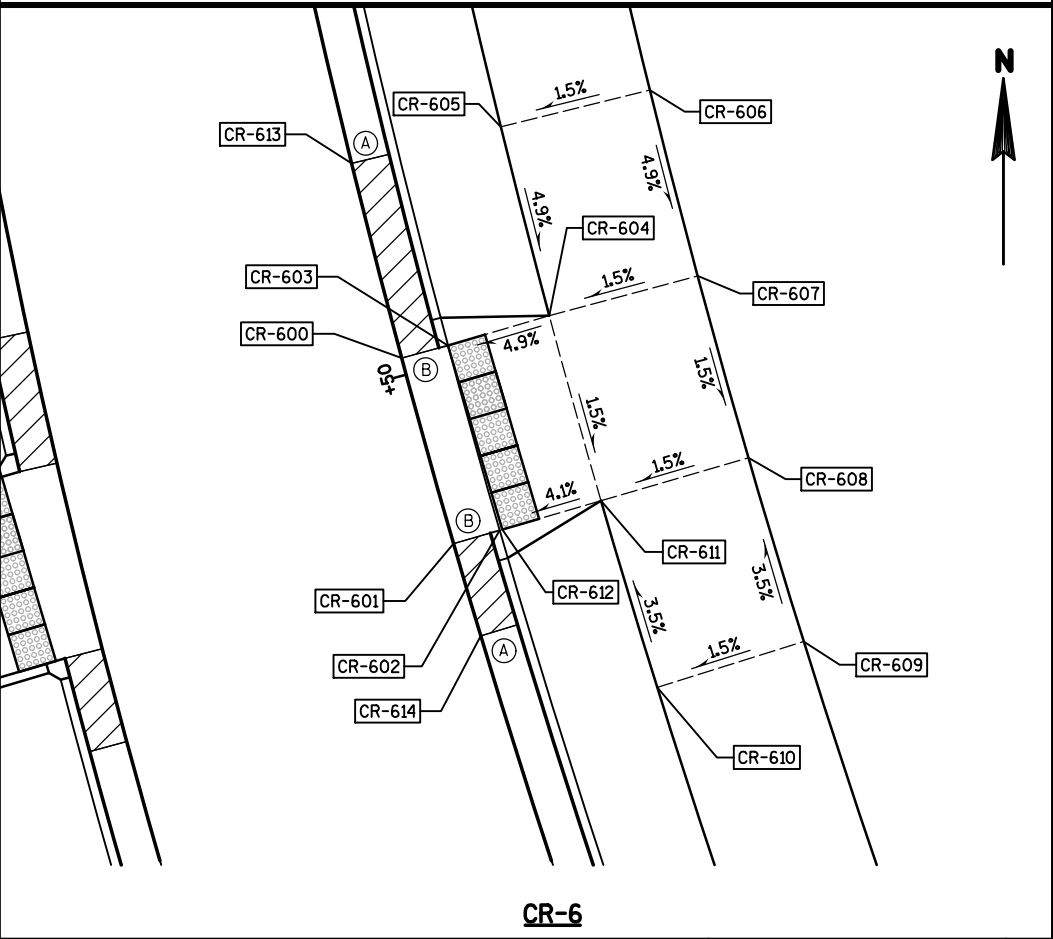


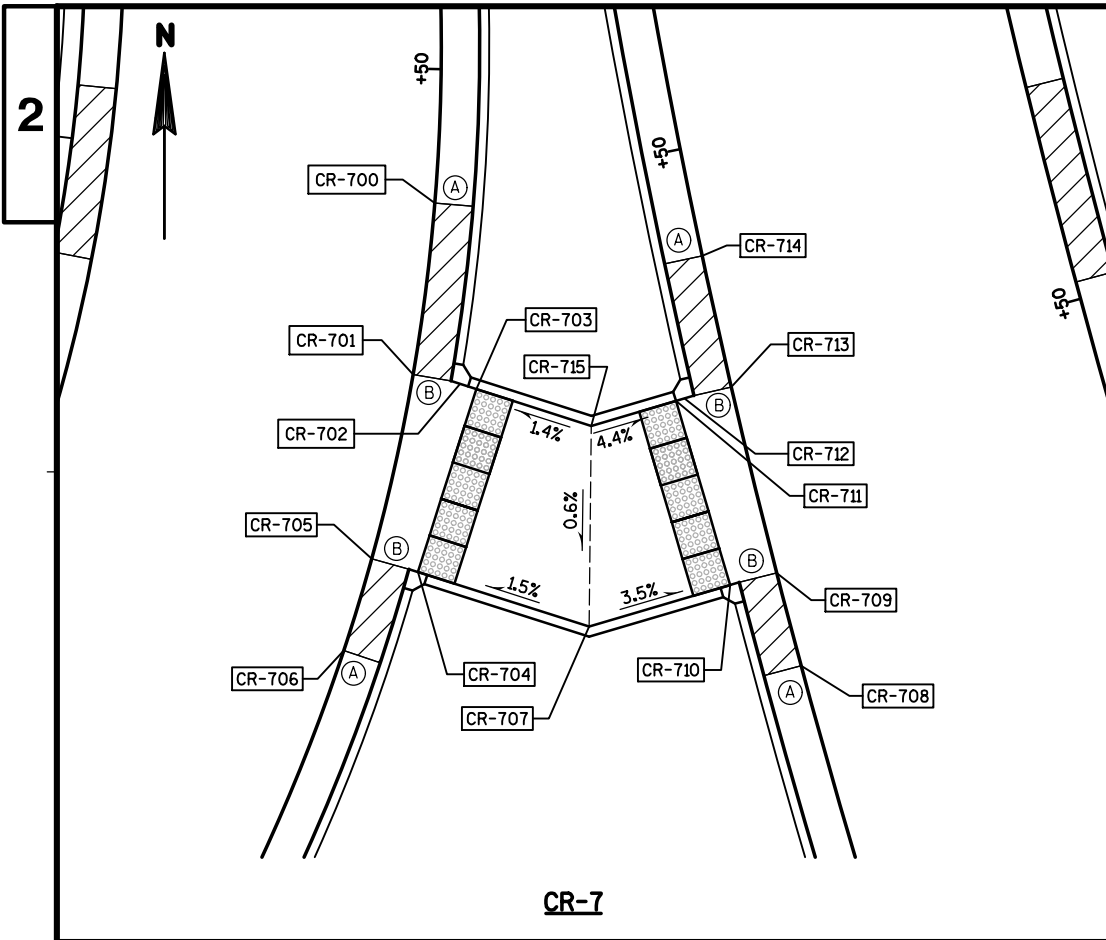


CR-7 POINTS			
POINT NO.	STATION	OFFSET	ELEVATION
CR-700	10+43.00	G 0' RT	774.20
CR-701	10+34.00	G 0' RT	774.11
CR-702	10+33.94	G 2.5' RT	774.04
CR-703	10+33.82	G 3.37' RT	774.05
CR-704	10+24.14	G 2.5' RT	773.94
CR-705	10+24.16	G 0' RT	774.01
CR-706	10+19.16	G 0' RT	773.95
CR-707	10+27.09	F 10.16' LT	774.08
CR-708	10+22.36	F 0' RT	773.82
CR-709	10+27.36	F 0' RT	773.88
CR-710	10+27.35	F 2.5' LT	773.81
CR-711	10+37.27	F 2.97' LT	773.94
CR-712	10+37.30	F 2.5' LT	773.93
CR-713	10+37.33	F 0' RT	774.00
CR-714	10+44.33	F 0' RT	774.08
CR-715	10+37.00	F 7.56' LT	774.14

- (A) 6.25% GUTTER SLOPE
(B) 4.0% GUTTER SLOPE

CR-9 POINTS			
POINT NO.	STATION	OFFSET	ELEVATION
CR-900	10+60.08	H 0' RT	773.11
CR-901	10+75.13	H 0' RT	773.03
CR-902	10+85.15	H 0' RT	772.98
CR-903	10+90.15	H 0' RT	772.96
CR-904	10+75.12	H 2.5' LT	772.96
CR-905	10+74.97	H 8.0' LT	773.35
CR-906	10+60.30	H 8.0' LT	773.55
CR-907	10+61.08	H 16.0' LT	773.66
CR-908	10+74.99	H 16.0' LT	773.47
CR-909	10+85.10	H 16.0' LT	773.42
CR-910	10+95.31	H 16.0' LT	773.69
CR-911	10+95.28	H 8.0' LT	773.57
CR-912	10+85.07	H 8.0' LT	773.30
CR-913	10+85.15	H 2.5' LT	772.91

- (A) 6.25% GUTTER SLOPE
(B) 4.0% GUTTER SLOPE

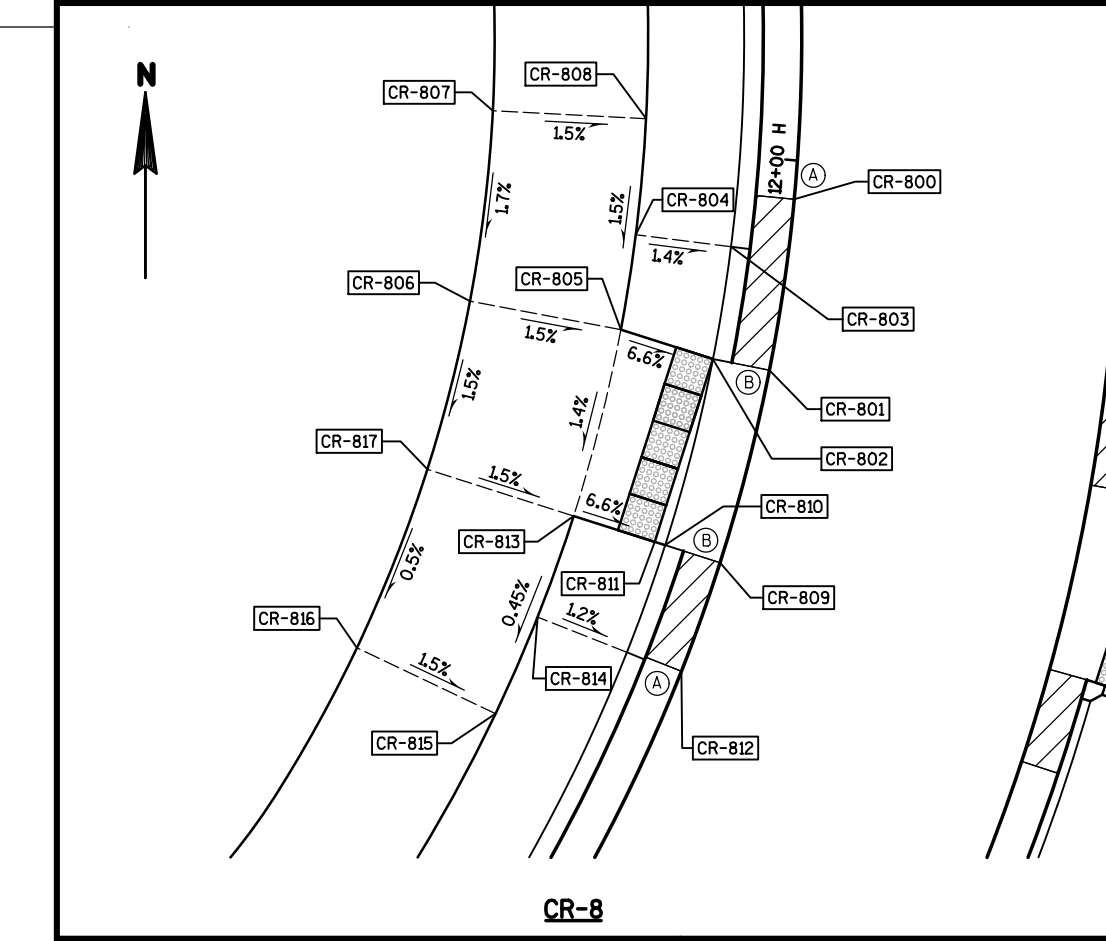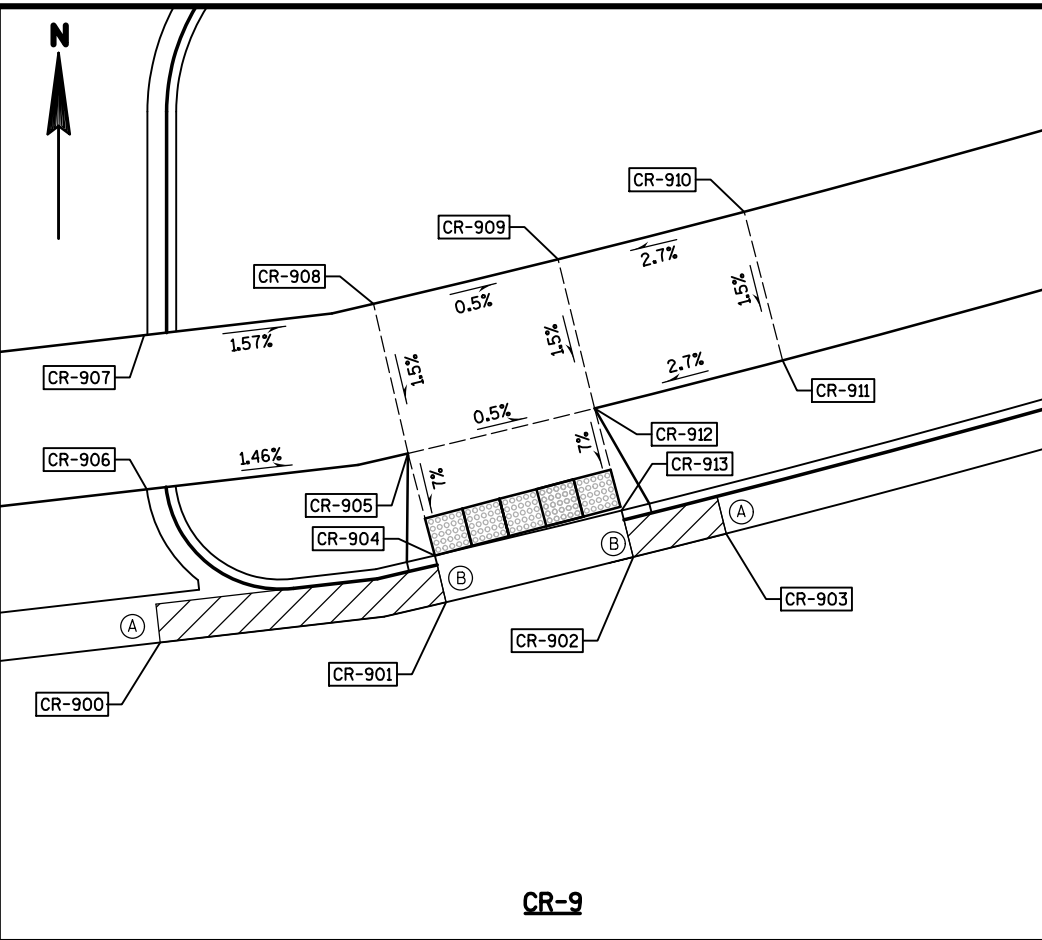



CR-8 POINTS			
POINT NO.	STATION	OFFSET	ELEVATION
CR-800	11+97.98	H 0' RT	773.95
CR-801	11+88.98	H 0' RT	773.86
CR-802	11+88.98	H 3' LT	773.80
CR-803	11+95.11	H 3' LT	774.14
CR-804	11+95.11	H 8' LT	774.21
CR-805	11+89.61	H 8' LT	774.13
CR-806	11+89.61	H 16' LT	774.25
CR-807	12+01.77	H 16' LT	774.42
CR-808	12+01.77	H 8' LT	774.30
CR-809	11+78.61	H 0' RT	773.75
CR-810	11+78.61	H 3' LT	773.69
CR-811	11+78.61	H 3.58' LT	773.70
CR-812	11+72.61	H 0' RT	773.69
CR-813	11+78.61	H 8' LT	773.99
CR-814	11+72.47	H 8' LT	773.96
CR-815	11+66.45	H 8' LT	773.94
CR-816	11+66.45	H 16' LT	774.06
CR-817	11+78.61	H 16' LT	774.11

- (A) 6.25% GUTTER SLOPE
(B) 4.0% GUTTER SLOPE


CR-10 POINTS			
POINT NO.	STATION	OFFSET	ELEVATION
CR-1000	12+20.11	I 0' RT	773.52
CR-1001	12+38.11	I 0' RT	773.42
CR-1002	12+38.17	I 2.5' RT	773.35
CR-1003	12+38.30	I 3.65' RT	773.37
CR-1004	12+48.18	I 0' RT	773.37
CR-1005	12+48.23	I 2.5' RT	773.30
CR-1006	12+49.29	I 11.62' RT	773.44
CR-1007	13+39.00	I 9.70' RT	773.46
CR-1008	12+36.19	J 3.2' LT	773.28
CR-1009	12+36.11	J 2.5' LT	773.27
CR-1010	12+45.90	J 2.5' LT	773.21
CR-1011	12+45.89	J 0' RT	773.28
CR-1012	12+36.05	J 0' RT	773.34
CR-1013	12+21.05	J 0' RT	773.43



- (A) 6.25% GUTTER SLOPE
(B) 4.0% GUTTER SLOPE

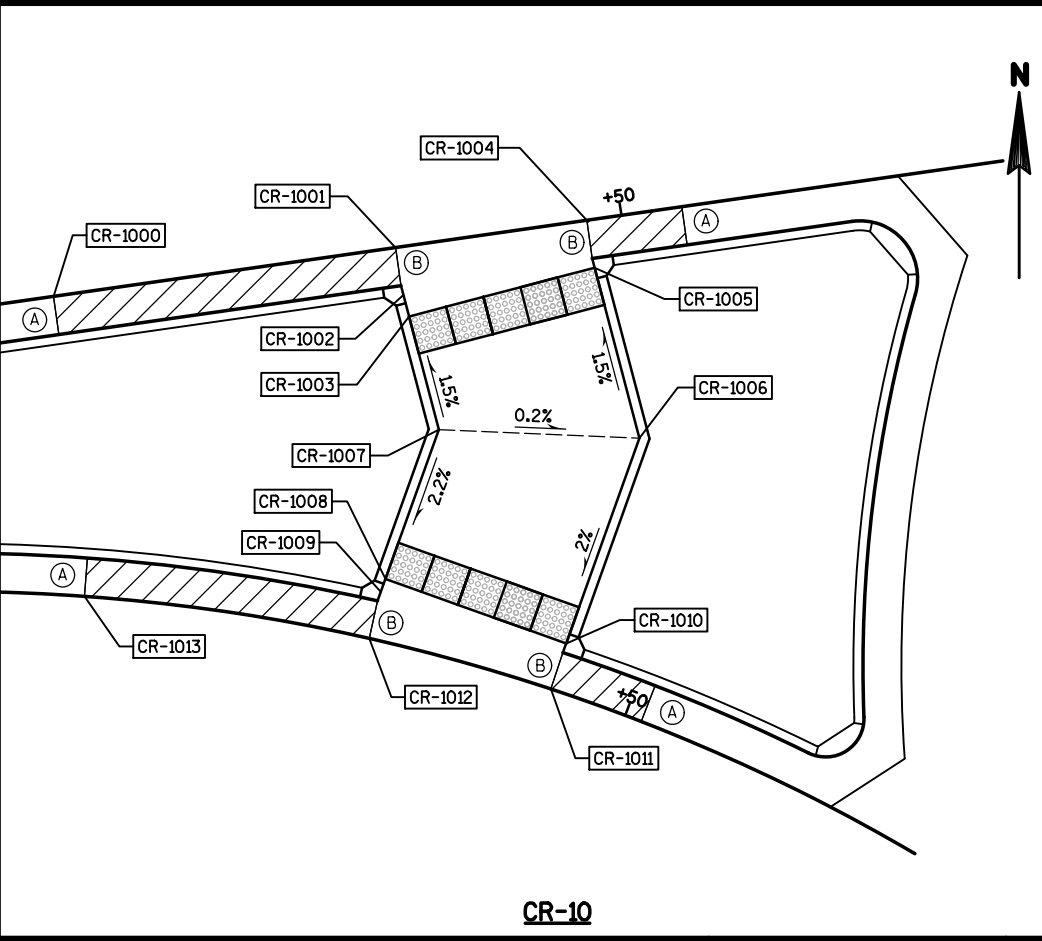

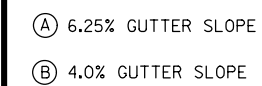

CR-12

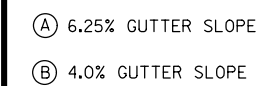

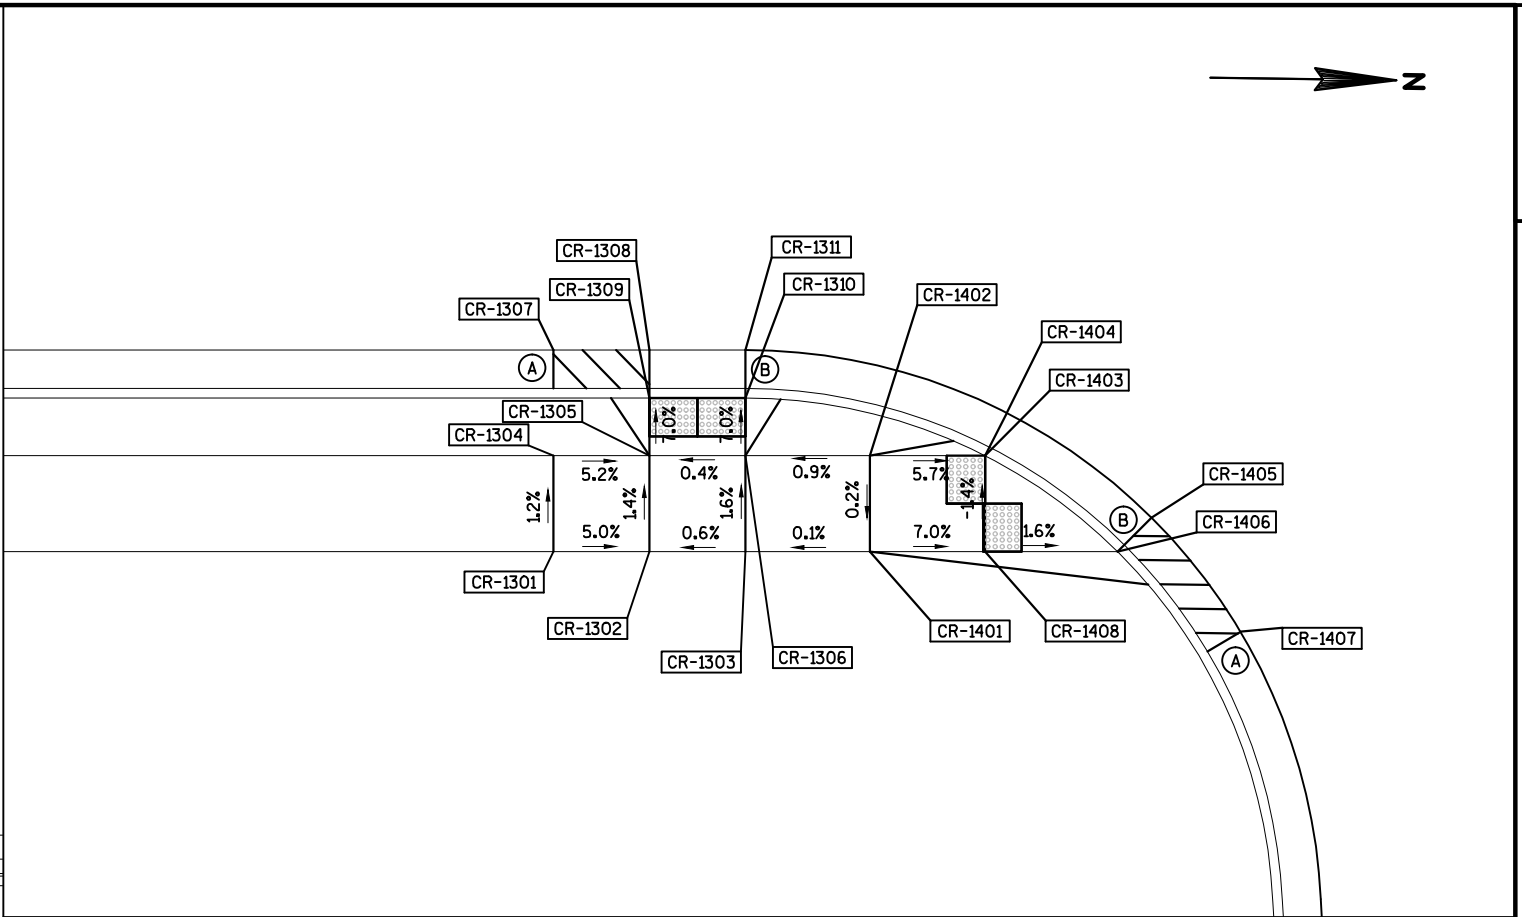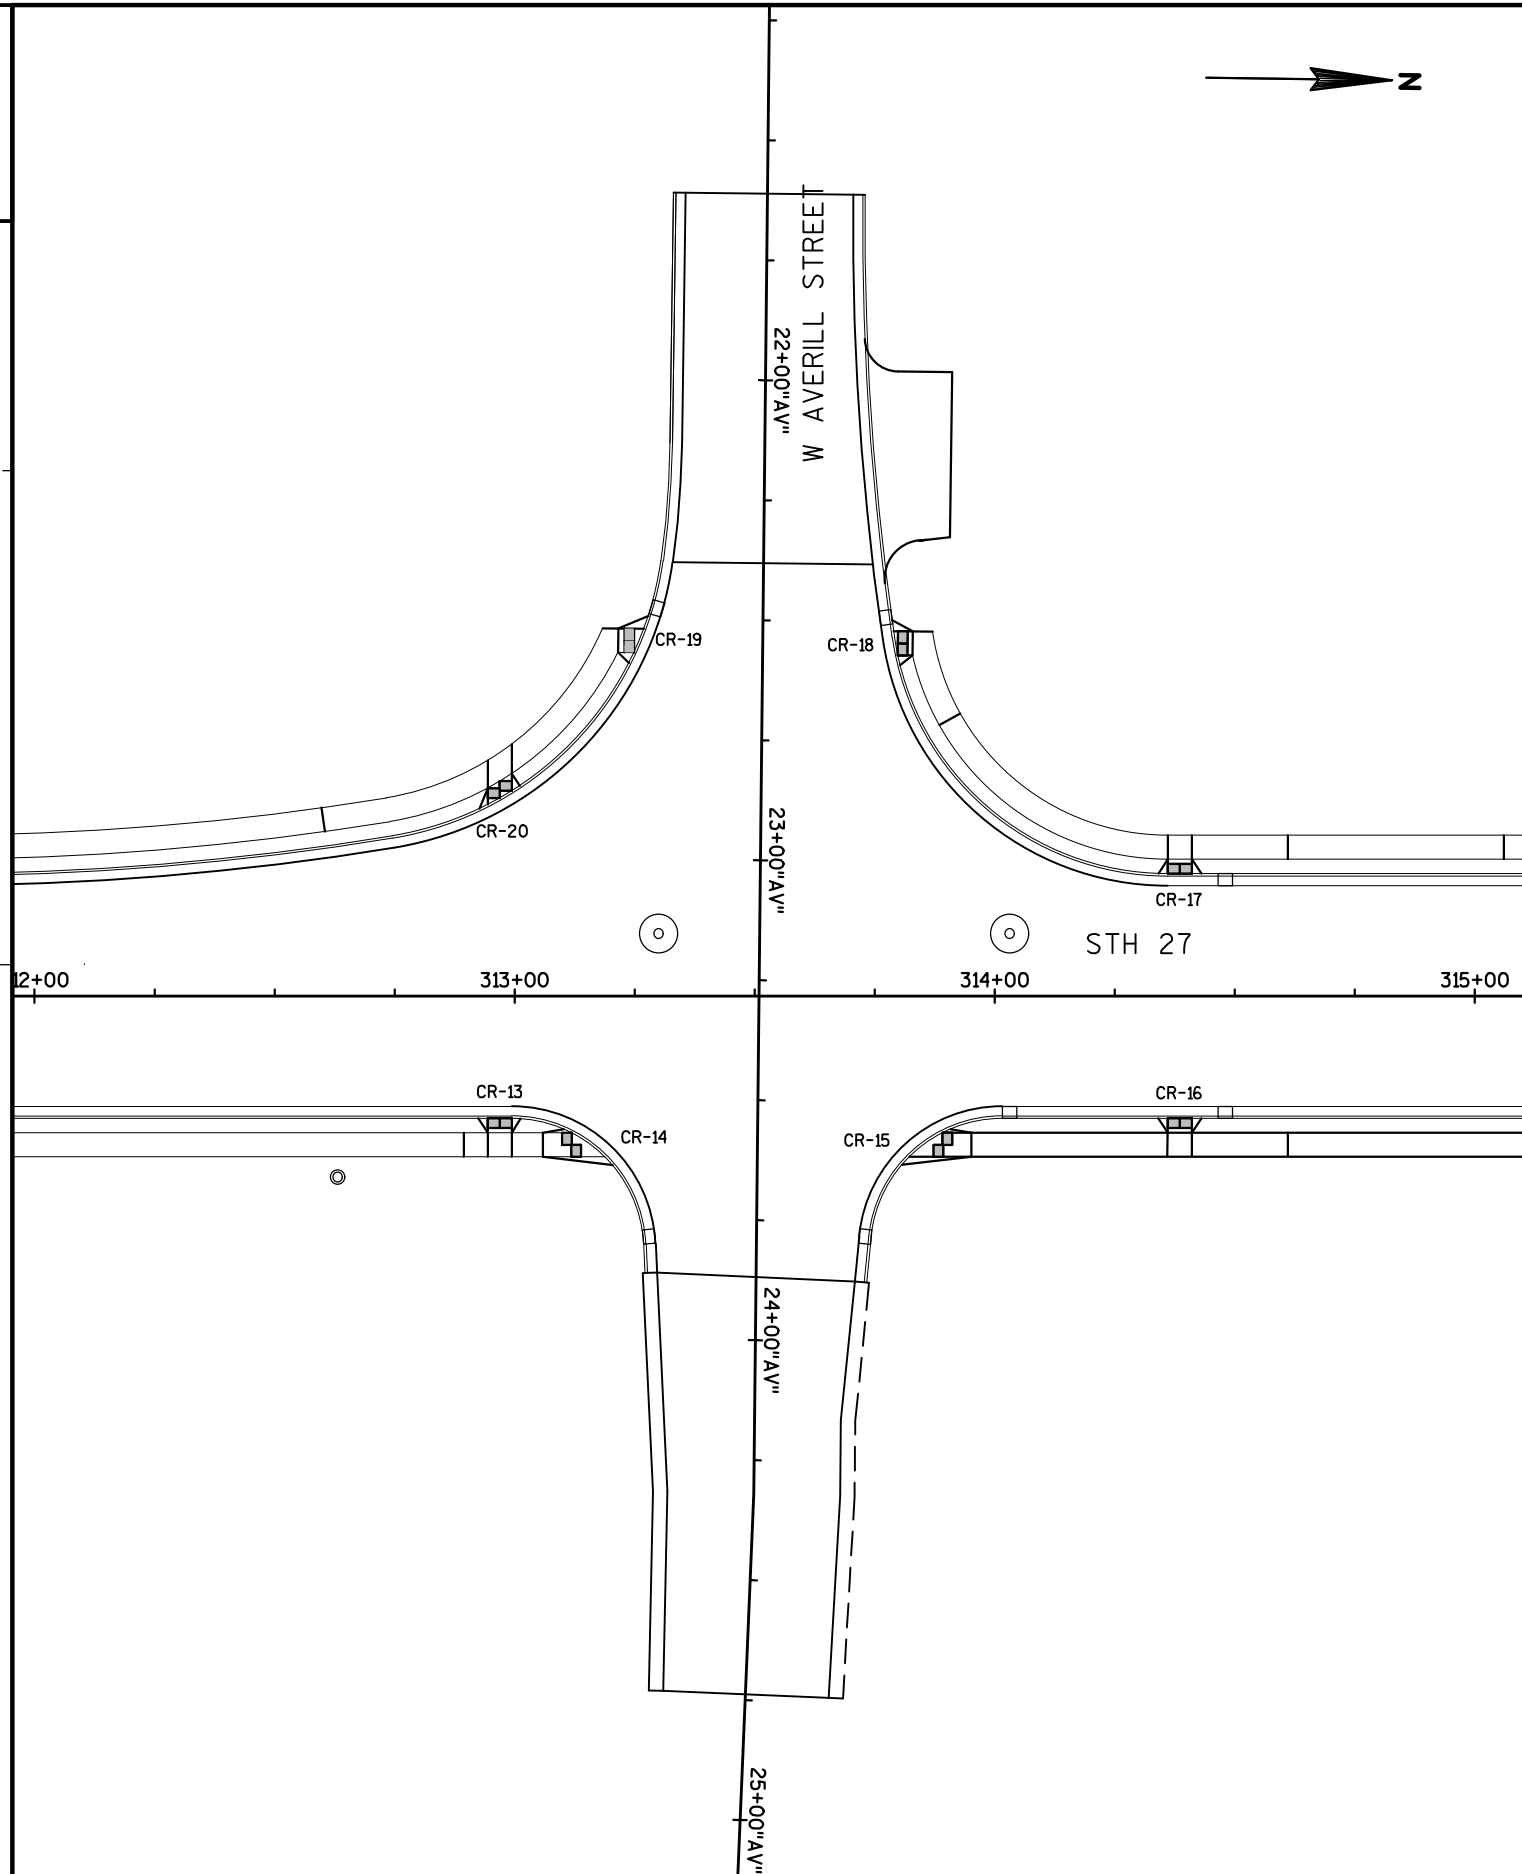


CR-13 & CR-14 POINTS			
POINT NO.	STATION	OFFSET	ELEVATION
CR-1301	312+89.41	33.5' RT	776.53
CR-1302	312+94.41	33.5' RT	776.28
CR-1303	312+99.41	33.5' RT	776.31
CR-1304	312+89.41	28.5' RT	776.47
CR-1305	312+94.41	28.5' RT	776.21
CR-1306	312+99.41	28.5' RT	776.23
CR-1307	312+89.41	23.0' RT	776.05
CR-1308	312+94.41	23.0' RT	776.08
CR-1309	312+94.41	25.5' RT	776.00
CR-1310	312+99.41	25.5' RT	776.02
CR-1311	312+99.41	23.0' RT	776.10
CR-1401	313+05.90	33.5' RT	776.30
CR-1402	313+05.90	28.5' RT	776.29
CR-1403	313+11.90	28.5' RT	775.87
CR-1404	313+13.04	26.27' RT	775.95
CR-1405	313+20.57	31.73' RT	775.85
CR-1406	313+18.80	33.5' RT	775.77
CR-1407	313+25.20	37.67' RT	775.77
CR-1408	313+11.90	33.5' RT	775.88

- (A) 6.25% GUTTER SLOPE
- (B) 4.0% GUTTER SLOPE


CR-15 & CR-16 POINTS			
POINT NO.	STATION	OFFSET	ELEVATION
CR-1501	313+75.87	37.62' RT	776.07
CR-1502	313+78.83	33.5' RT	776.14
CR-1503	313+82.23	33.5' RT	776.10
CR-1504	313+89.14	28.5' RT	776.24
CR-1505	313+88.00	26.27' RT	776.32
CR-1506	313+95.00	23.74' RT	776.55
CR-1507	313+89.14	33.5' RT	776.20
CR-1508	313+95.14	33.5' RT	776.62
CR-1509	313+95.14	28.5' RT	776.66
CR-1601	314+31.08	23.0' RT	776.88
CR-1602	314+36.08	23.0' RT	776.90
CR-1603	314+36.08	25.5' RT	776.82
CR-1604	314+41.03	25.5' RT	776.85
CR-1605	314+41.03	23.0' RT	776.93
CR-1606	314+46.03	23.0' RT	776.95
CR-1607	314+36.03	28.5' RT	777.03
CR-1608	314+41.03	28.5' RT	777.06
CR-1609	314+35.95	33.5' RT	777.10
CR-1610	314+41.03	33.5' RT	777.13
CR-1611	314+61.03	33.5' RT	777.47
CR-1612	314+61.03	28.5' RT	777.39

- (A) 6.25% GUTTER SLOPE
(B) 4.0% GUTTER SLOPE

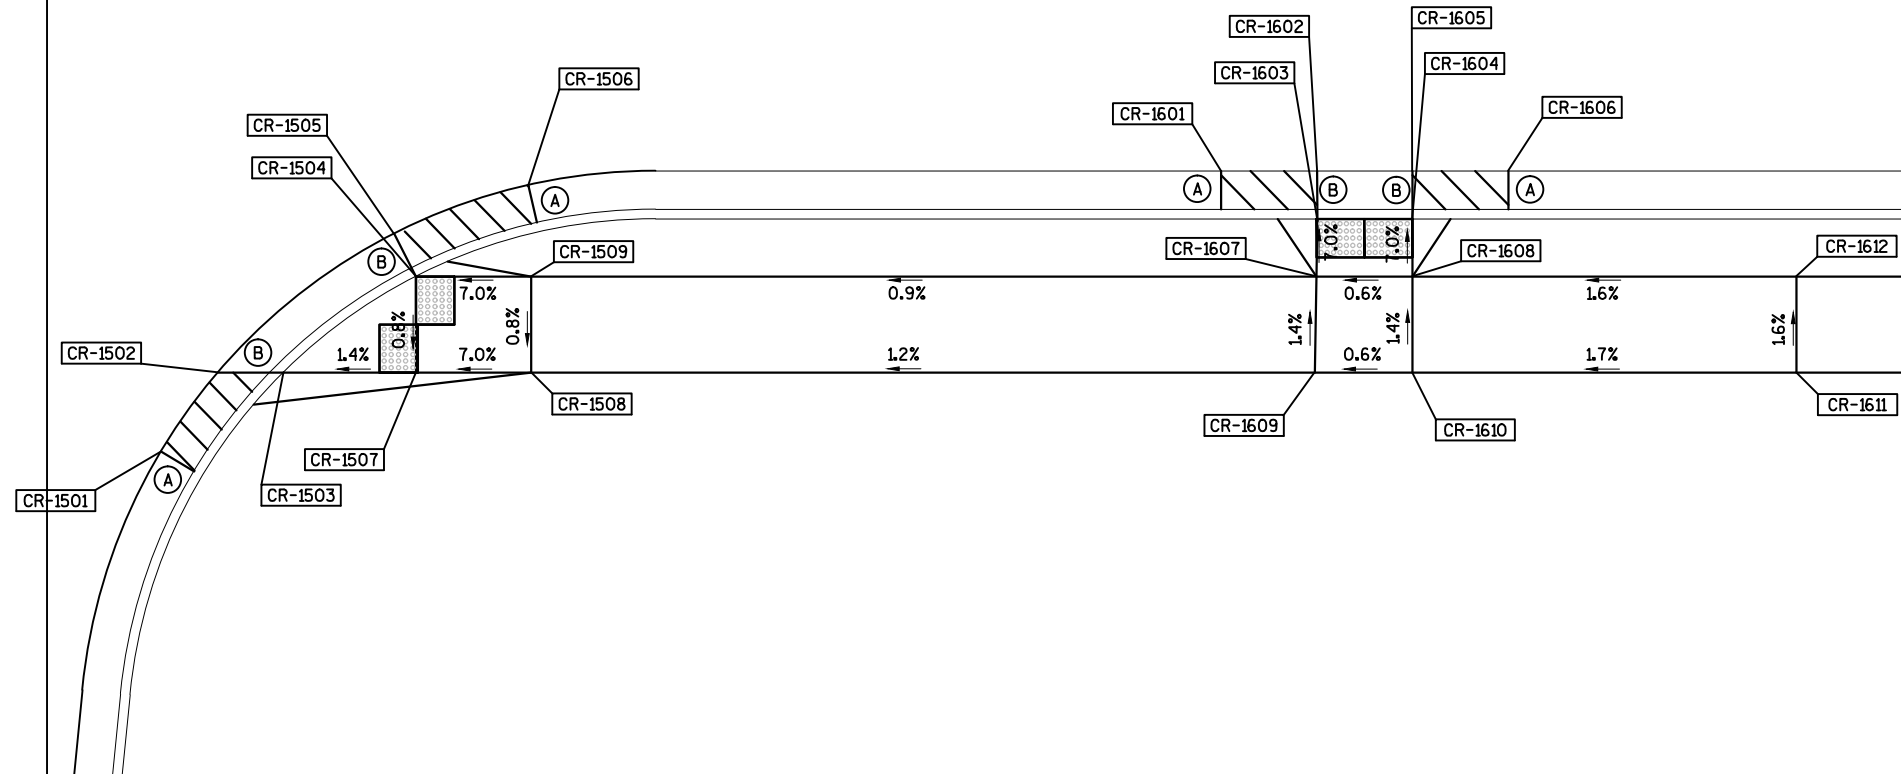


CR-17 POINTS			
POINT NO.	STATION	OFFSET	ELEVATION
CR-1701	314+31.04	23.21' LT	776.81
CR-1702	314+36.03	23.0' LT	776.90
CR-1703	314+36.03	25.5' LT	776.82
CR-1704	314+41.03	25.5' LT	776.82
CR-1705	314+41.03	23.0' LT	776.90
CR-1706	314+46.03	23.0' LT	776.95
CR-1707	314+36.03	28.5' LT	777.03
CR-1708	314+41.03	28.5' LT	777.03
CR-1709	314+36.03	33.5' LT	777.11
CR-1710	314+41.03	33.5' LT	777.11
CR-1711	314+61.03	33.5' LT	777.46
CR-1712	314+61.03	28.5' LT	777.38

- (A) 6.25% GUTTER SLOPE
(B) 4.0% GUTTER SLOPE

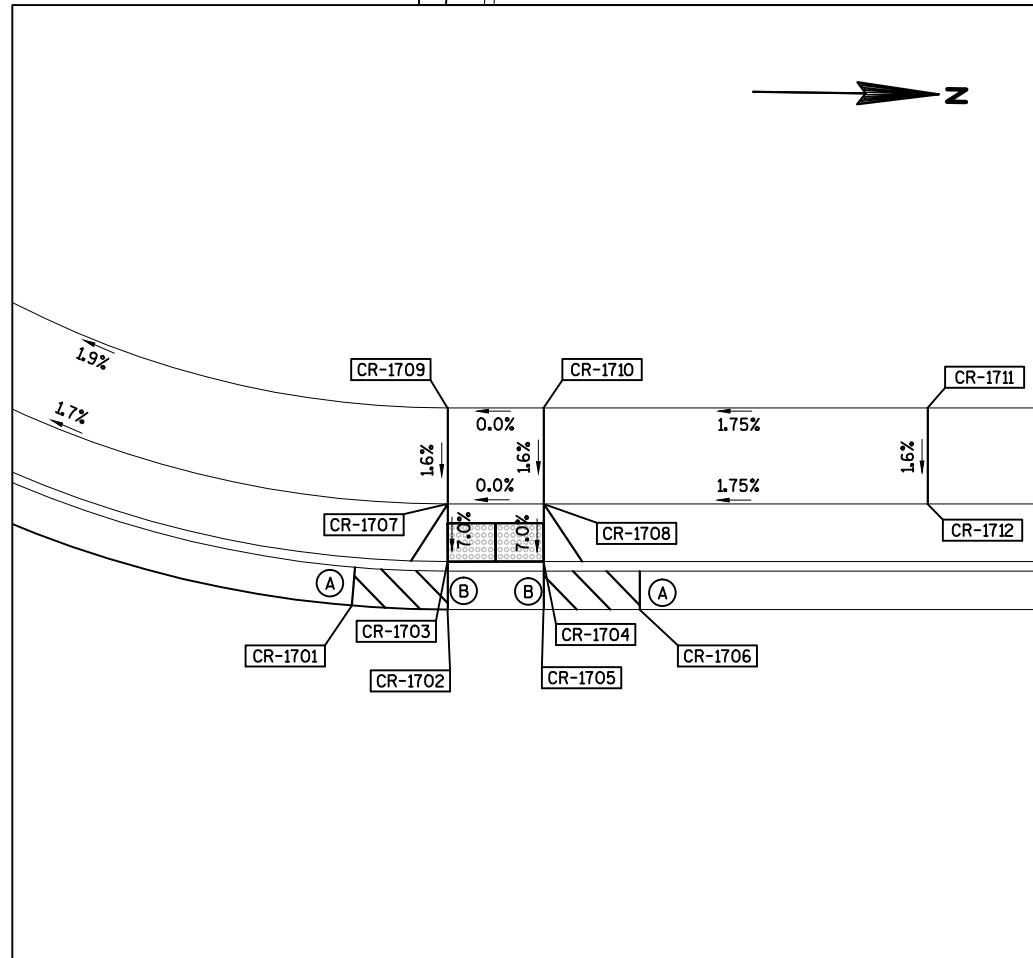


CR-18 POINTS			
POINT NO.	STATION	OFFSET	ELEVATION
CR-1801	22+50.84"AV"	24.55' LT	775.31
CR-1802	22+51.99"AV"	24.72' LT	775.32
CR-1803	22+51.99"AV"	27.25' LT	775.25
CR-1804	22+56.99"AV"	28.16' LT	775.33
CR-1805	22+56.99"AV"	25.60' LT	775.40
CR-1806	22+61.81"AV"	26.84' LT	775.48
CR-1807	22+51.99"AV"	28.15' LT	775.26
CR-1808	22+51.99"AV"	31.23' LT	775.48
CR-1809	22+56.99"AV"	31.23' LT	775.54
CR-1810	22+51.98"AV"	35.34' LT	775.54
CR-1811	22+56.98"AV"	36.39' LT	775.62
CR-1812	22+68.97"AV"	41.29' LT	776.13
CR-1813	22+71.46"AV"	36.95' LT	776.07

- (A) 6.25% GUTTER SLOPE
(B) 4.0% GUTTER SLOPE

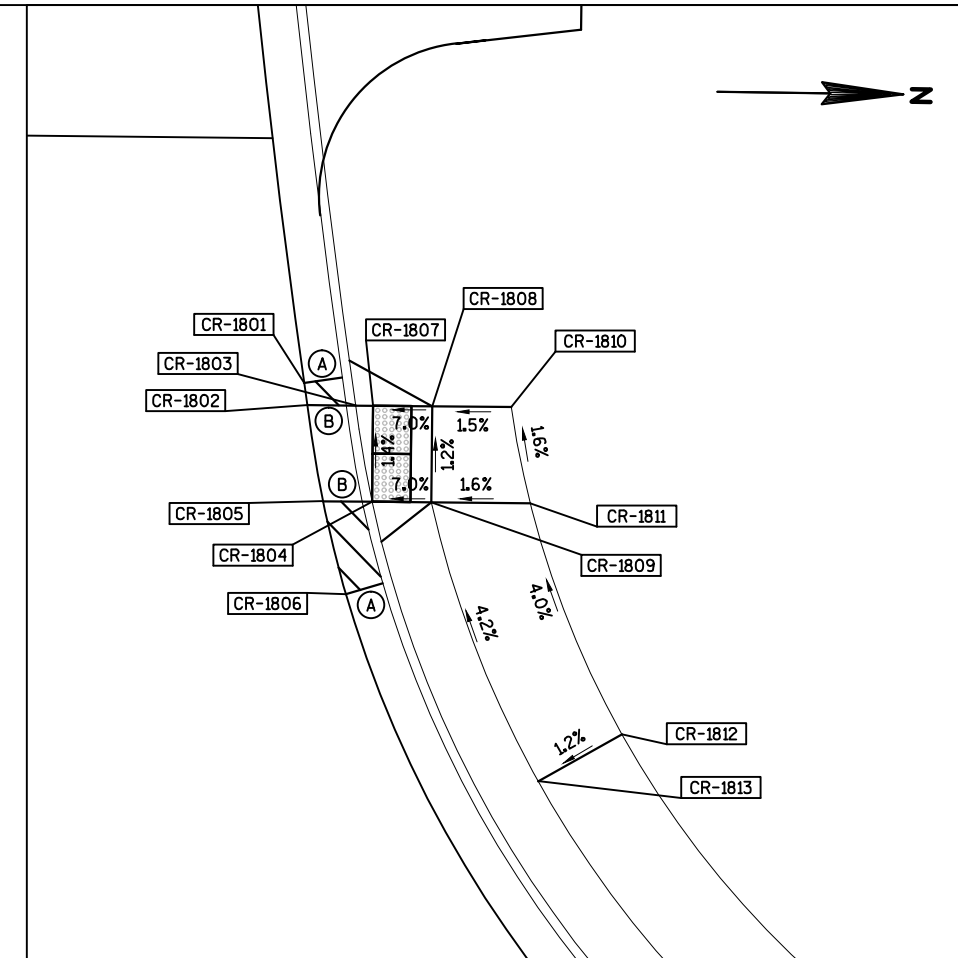


CR-19 POINTS			
POINT NO.	STATION	OFFSET	ELEVATION
CR-1901	22+49.55"AV"	21.32' RT	775.23
CR-1902	22+52.02"AV"	22.13' RT	775.25
CR-1903	22+52.02"AV"	24.78' RT	775.18
CR-1904	22+57.02"AV"	26.80' RT	775.23
CR-1905	22+57.02"AV"	24.07' RT	775.30
CR-1906	22+61.53"AV"	26.22' RT	775.34
CR-1907	22+52.02"AV"	26.80' RT	775.21
CR-1908	22+52.02"AV"	30.11' RT	775.44
CR-1909	22+57.02"AV"	30.11' RT	775.46
CR-1910	22+52.02"AV"	33.35' RT	775.49
CR-1911	22+57.03"AV"	35.71' RT	775.54

- (A) 6.25% GUTTER SLOPE
- (B) 4.0% GUTTER SLOPE

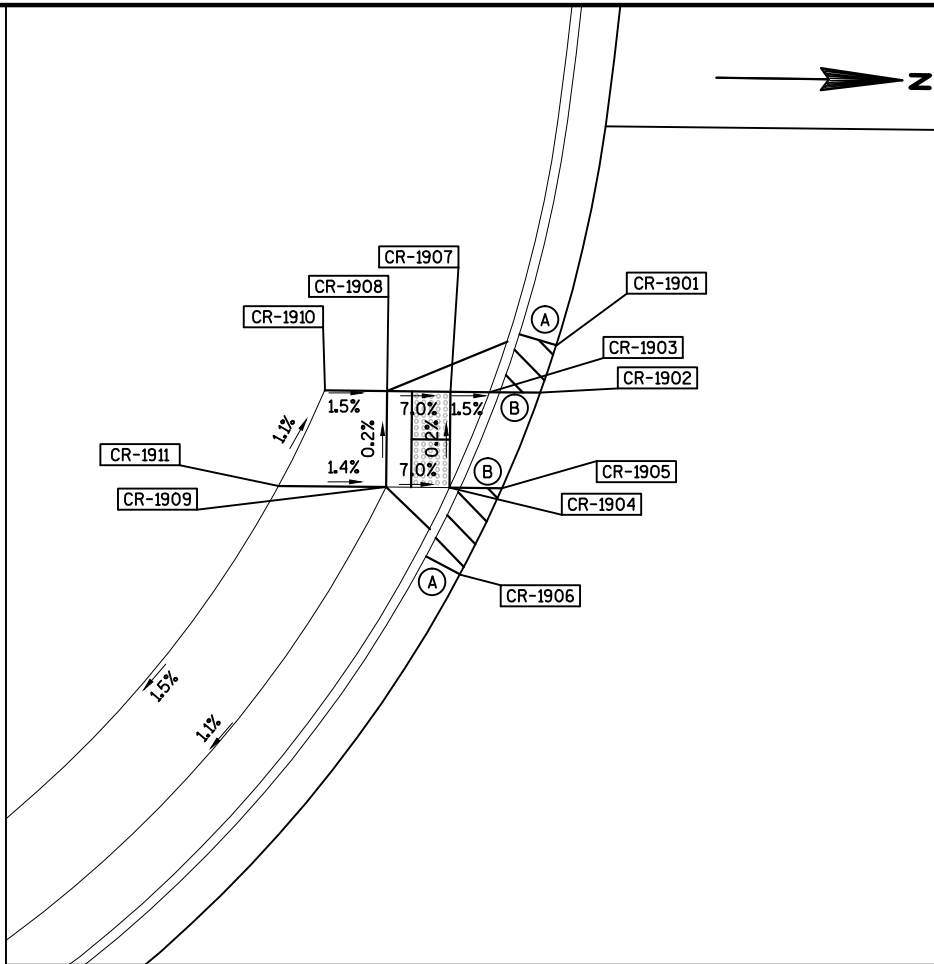

CR-20 POINTS			
POINT NO.	STATION	OFFSET	ELEVATION
CR-2001	313+03.62	42.54' LT	775.62
CR-2002	312+99.41	39.83' LT	775.66
CR-2003	312+99.41	42.76' LT	775.57
CR-2004	312+94.41	39.92' LT	775.62
CR-2005	312+94.41	37.13' LT	775.71
CR-2006	312+89.85	35.09' LT	775.76
CR-2007	312+99.41	46.33' LT	775.82
CR-2008	312+94.41	43.32' LT	775.71
CR-2009	312+99.41	52.46' LT	775.91
CR-2010	312+94.41	49.08' LT	775.79
CR-2011	312+59.78	39.23' LT	776.44
CR-2012	312+60.48	34.28' LT	776.36

- (A) 6.25% GUTTER SLOPE
- (B) 4.0% GUTTER SLOPE

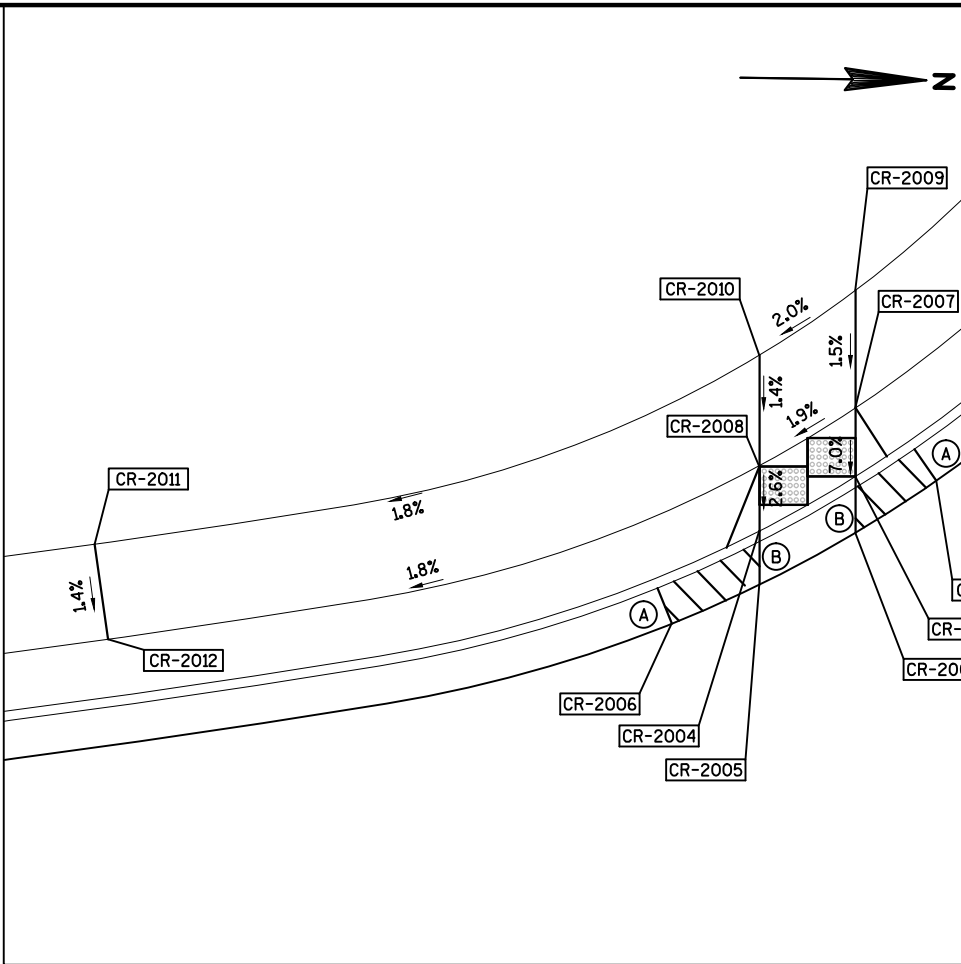

2



(A) 6.25% GUTTER SLOPE


(B) 4.0% GUTTER SLOPE

(A) 6.25% GUTTER SLOPE

(B) 4.0% GUTTER SLOPE



E

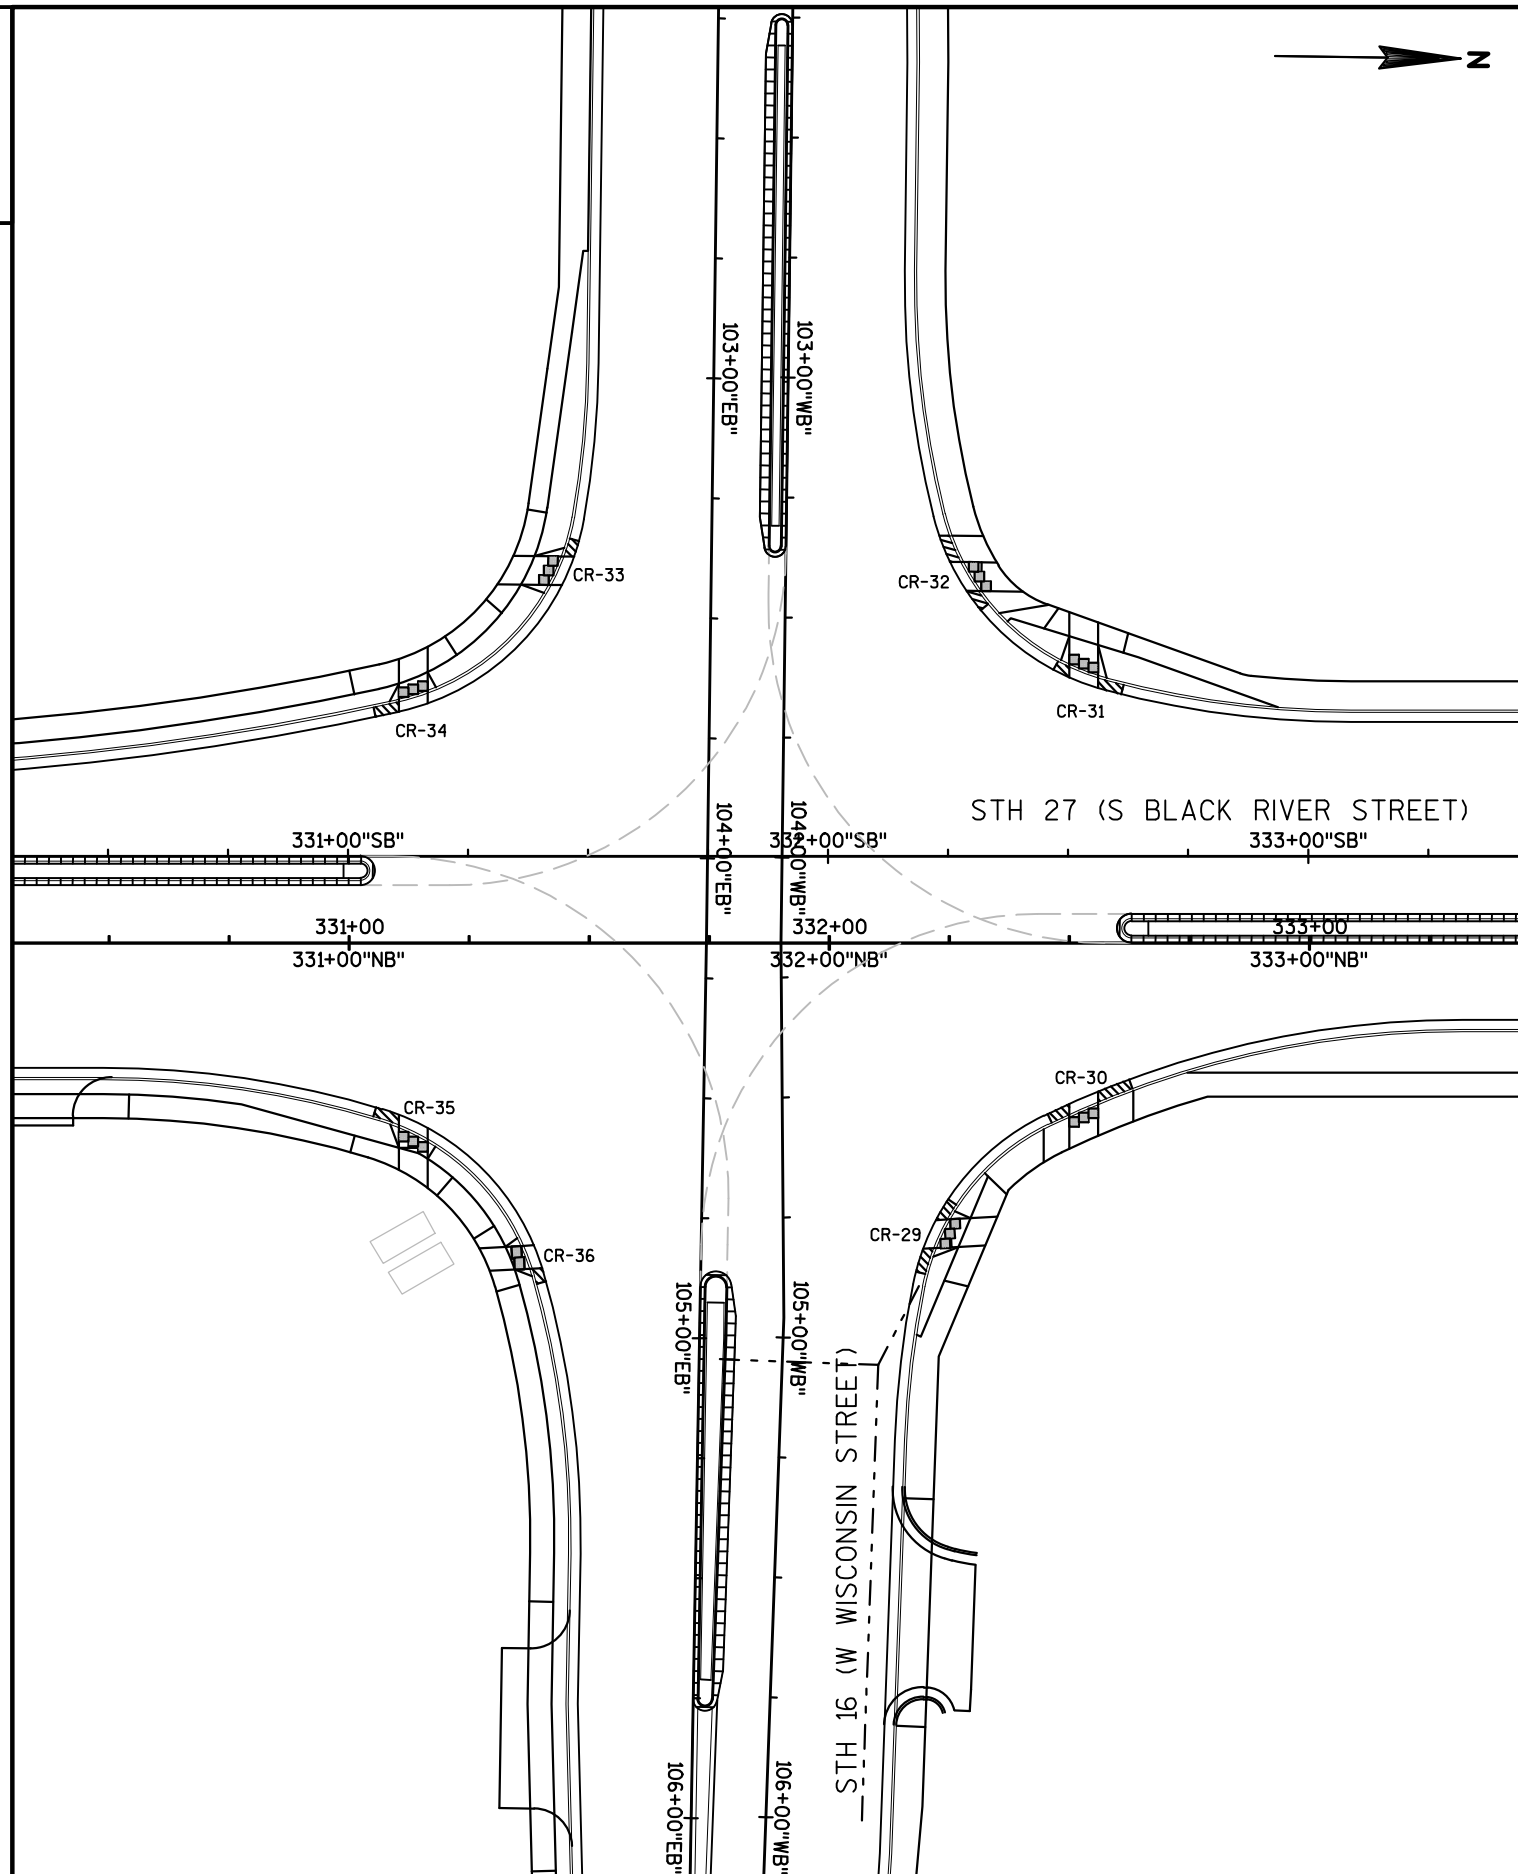

CR-29 POINTS			
POINT NO.	STATION	OFFSET	ELEVATION
CR-2901	104+71.51"WB"	34.43' LT	783.05
CR-2902	104+75.80"WB"	31.85' LT	783.11
CR-2903	104+75.64"WB"	34.8' LT	783.01
CR-2904	104+81.63"WB"	31.87' LT	783.09
CR-2905	104+81.75"WB"	29.14' LT	783.18
CR-2906	104+86.51"WB"	27.61' LT	783.24
CR-2907	104+81.50"WB"	35.05' LT	783.14
CR-2908	104+75.45"WB"	39.07' LT	783.31
CR-2909	104+81.43"WB"	36.50' LT	783.24
CR-2910	104+75.22"WB"	44.61' LT	783.39
CR-2911	104+81.20"WB"	42.05' LT	783.32
CR-2912	104+66.79"WB"	42.78' LT	783.32
CR-2913	104+70.56"WB"	46.61' LT	783.34
CR-2914	104+88.41"WB"	33.51' LT	783.43
CR-2915	104+89.68"WB"	38.41' LT	783.51


(A) 6.25% GUTTER SLOPE

(B) 4.0% GUTTER SLOPE

CR-30 POINTS			
POINT NO.	STATION	OFFSET	ELEVATION
CR-3001	332+45.56"NB"	35.64' RT	782.79
CR-3002	332+50.10"NB"	33.54' RT	782.87
CR-3003	332+50.10"NB"	36.28' RT	782.77
CR-3004	332+56.10"NB"	33.66' RT	782.88
CR-3005	332+56.10"NB"	30.96' RT	782.98
CR-3006	332+62.56"NB"	28.44' RT	783.09
CR-3007	332+56.10"NB"	36.28' RT	782.92
CR-3008	332+50.10"NB"	42.89' RT	782.87
CR-3009	332+56.10"NB"	40.18' RT	782.98
CR-3010	332+44.80"NB"	38.82' RT	783.14
CR-3011	332+44.81"NB"	45.69' RT	783.22
CR-3012	332+63.43"NB"	30.79' RT	783.46
CR-3013	332+63.43"NB"	37.20' RT	783.45

(A) 6.25% GUTTER SLOPE


(B) 4.0% GUTTER SLOPE

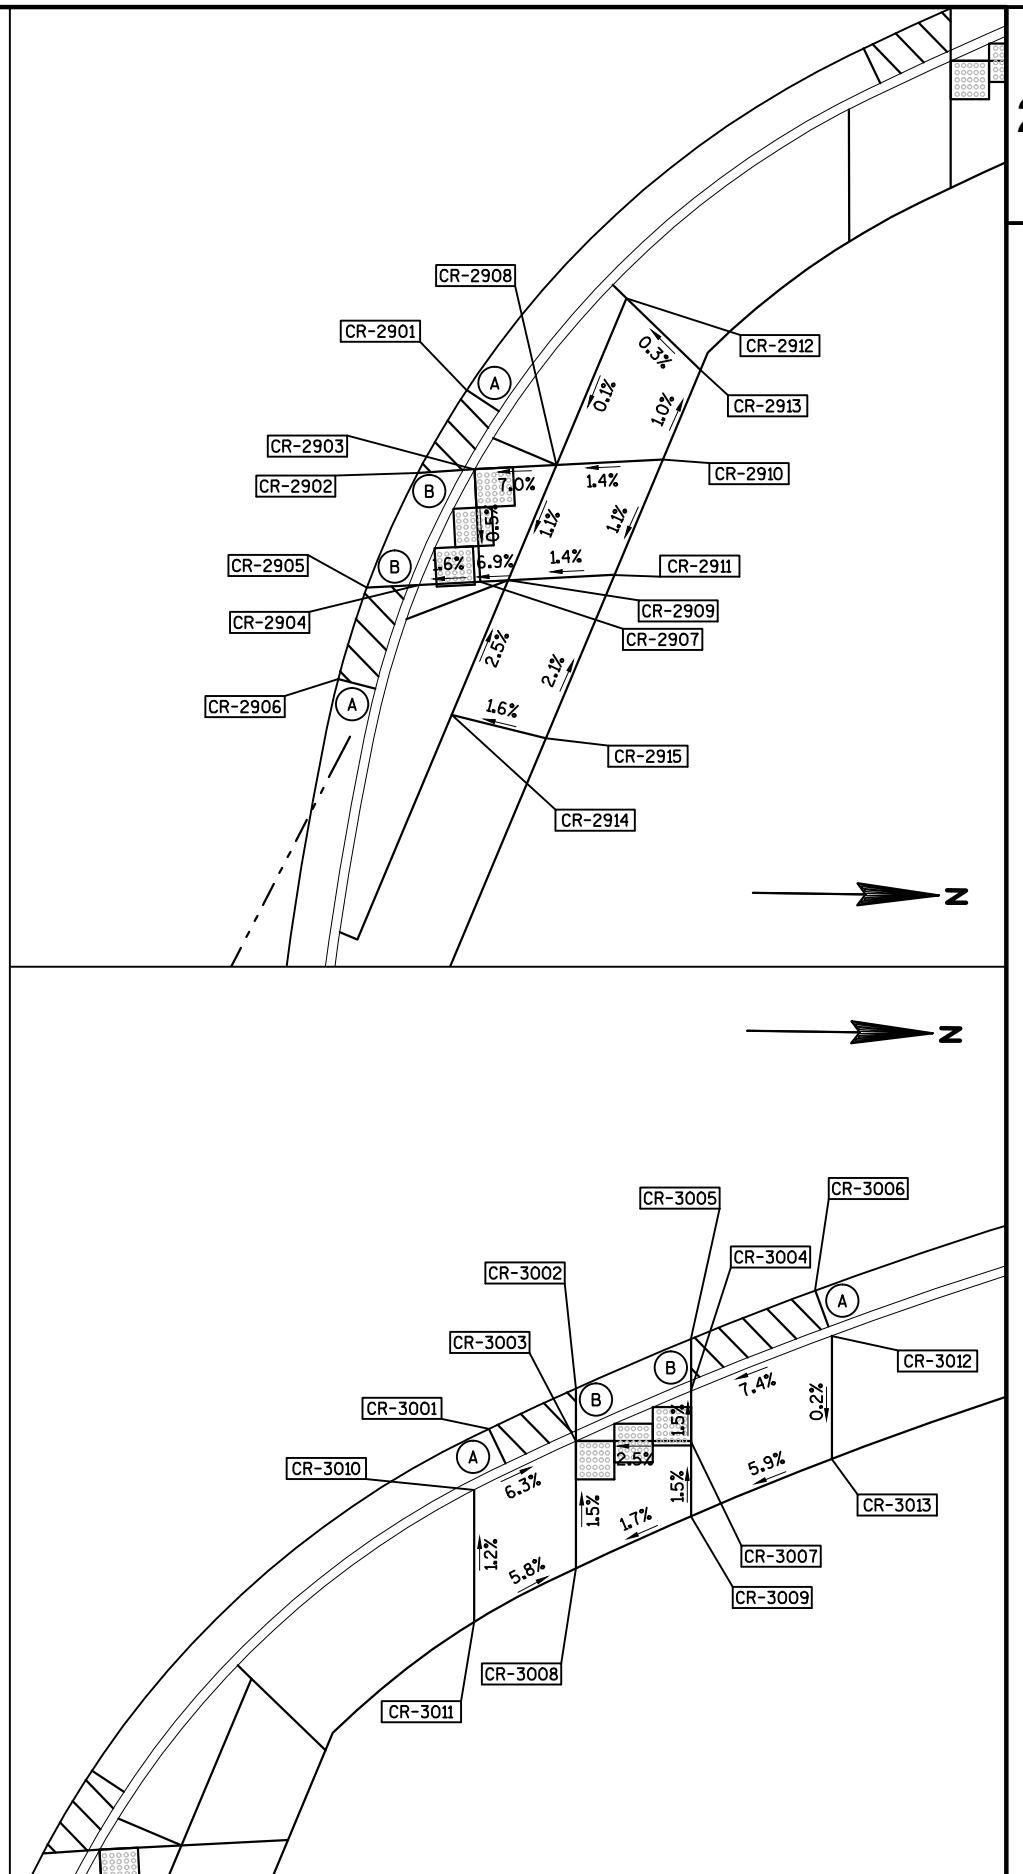

CR-31 & CR-32 POINTS				
POINT NO.	STATION	OFFSET	ELEVATION	
CR-3101	332+61.07"SB"	33.80' LT	783.05	
CR-3102	332+56.23"SB"	35.07' LT	783.02	
CR-3103	332+56.23"SB"	37.69' LT	782.93	
CR-3104	332+50.23"SB"	40.03' LT	782.88	
CR-3105	332+50.23"SB"	37.28' LT	782.97	
CR-3106	332+46.94"SB"	38.89' LT	782.94	
CR-3107	332+56.23"SB"	40.03' LT	782.96	
CR-3108	332+56.23"SB"	44.06' LT	783.25	
CR-3109	332+50.23"SB"	45.90' LT	783.29	
CR-3110	332+56.23"SB"	48.76' LT	783.32	
CR-3111	332+50.23"SB"	50.90' LT	783.36	
CR-3112	332+61.50"SB"	42.45' LT	783.33	
CR-3113	332+62.54"SB"	46.50' LT	783.40	
CR-3114	332+44.96"SB"	47.50' LT	783.38	
CR-3115	332+47.98"SB"	51.71' LT	783.43	
CR-3201	103+32.52"WB"	31.89' LT	783.39	
CR-3202	103+37.95"WB"	34.19' LT	783.32	
CR-3203	103+37.95"WB"	37.00' LT	783.22	
CR-3204	103+43.96"WB"	40.77' LT	783.13	
CR-3205	103+43.95"WB"	37.70' LT	783.23	
CR-3206	103+47.94"WB"	40.73' LT	783.18	
CR-3207	103+37.95"WB"	40.78' LT	783.28	
CR-3208	103+37.95"WB"	43.93' LT	783.33	
CR-3209	103+43.96"WB"	49.53' LT	783.26	
CR-3210	103+32.52"WB"	34.56' LT	783.65	
CR-3211	103+32.52"WB"	41.03' LT	783.70	
CR-3212	103+48.50"WB"	44.60' LT	783.51	
CR-3213	103+46.65"WB"	54.89' LT	783.48	

(A) 6.25% GUTTER SLOPE


(B) 4.0% GUTTER SLOPE

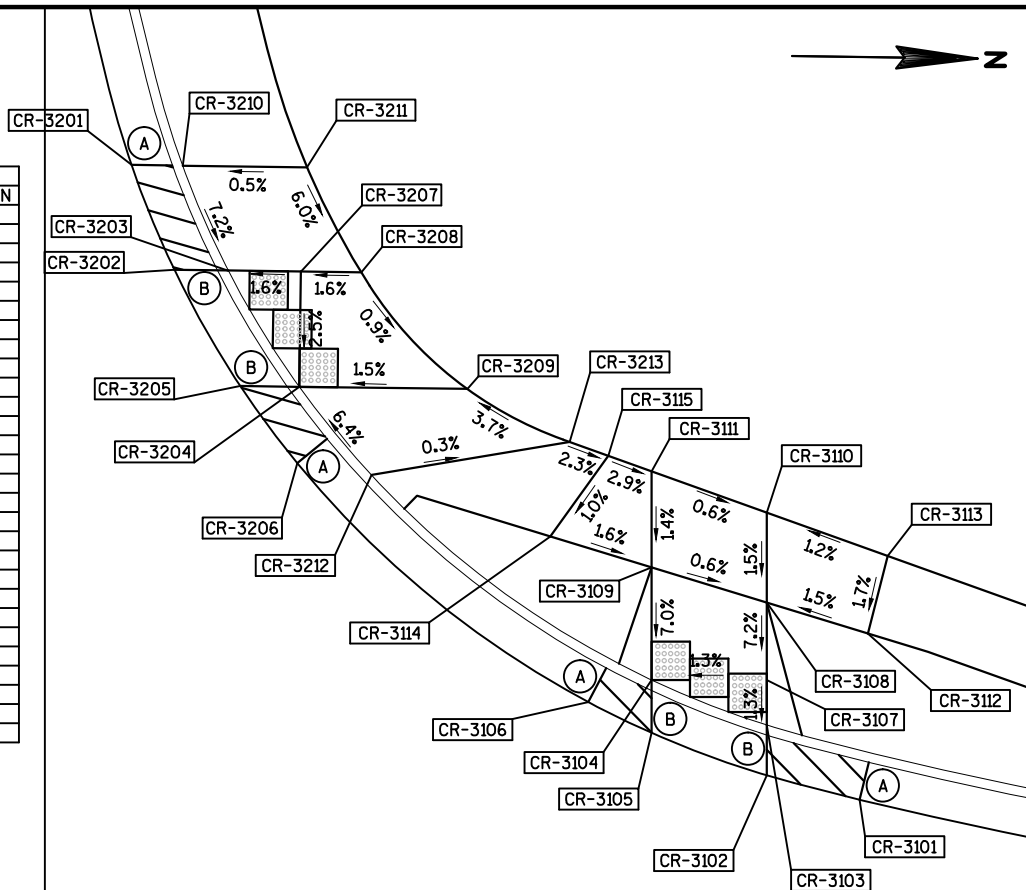

CR-34 POINTS				
POINT NO.	STATION	OFFSET	ELEVATION	
CR-3701	335+57.31"NB"	16.0' RT	785.85	
CR-3702	335+62.86"NB"	16.0' RT	785.89	
CR-3703	335+62.55"NB"	18.5' RT	785.80	
CR-3704	335+67.13"NB"	18.62' RT	785.82	
CR-3705	335+67.44"NB"	16.14' RT	785.89	
CR-3706	335+66.96"NB"	20.0' RT	785.88	
CR-3707	335+62.30"NB"	20.48' RT	785.92	
CR-3708	335+66.82"NB"	21.06' RT	785.90	
CR-3709	335+61.74"NB"	25.0' RT	785.98	
CR-3710	335+66.33"NB"	25.0' RT	785.96	
CR-3711	335+57.31"NB"	18.5' RT	786.23	
CR-3712	335+57.31"NB"	25.0' RT	786.12	
CR-3713	335+60.50"NB"	18.5' RT	786.25	
CR-3714	335+67.07"NB"	19.07' RT	785.82	
CR-3801	335+84.02"NB"	29.49' RT	785.88	
CR-3802	335+81.81"NB"	25.0' RT	785.85	
CR-3903	335+78.72"NB"	25.0' RT	785.76	
CR-3904	335+72.20"NB"	20.0' RT	785.78	
CR-3905	335+77.11"NB"	20.0' RT	785.84	
CR-3906	335+72.20"NB"	25.0' RT	785.86	

(A) 6.25% GUTTER SLOPE

(B) 4.0% GUTTER SLOPE

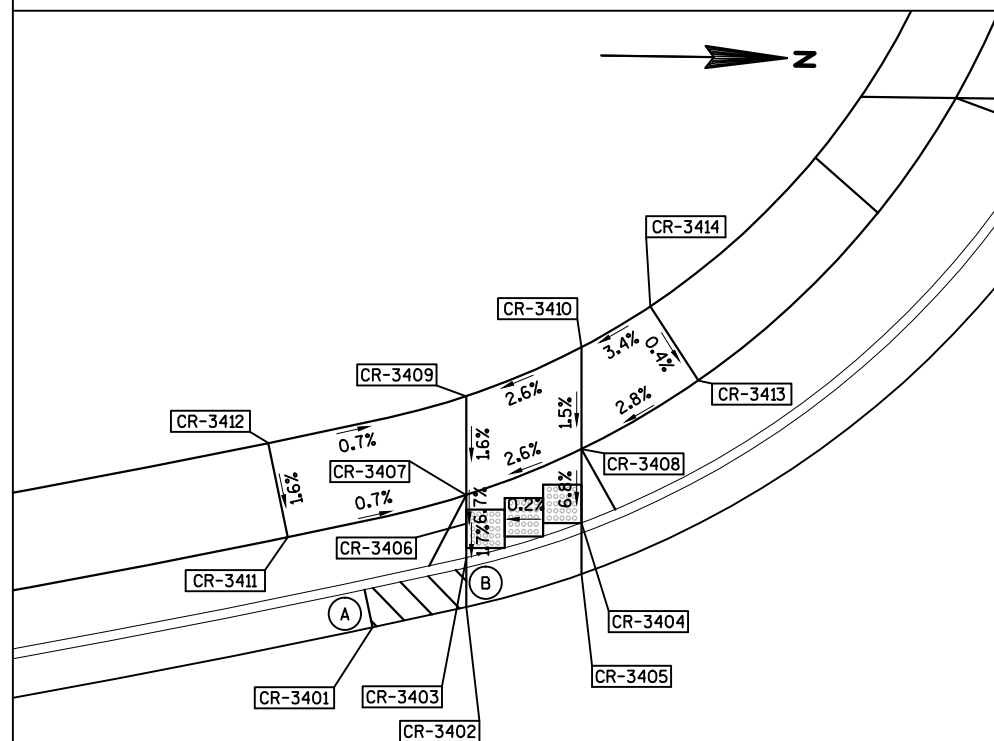

CR-33 POINTS				
POINT NO.	STATION	OFFSET	ELEVATION	
CR-3301	103+34.24"EB"	27.63' RT	783.19	
CR-3302	103+37.49"EB"	28.59' RT	783.16	
CR-3303	103+37.48"EB"	31.24' RT	783.07	
CR-3304	103+43.47"EB"	33.84' RT	783.02	
CR-3305	103+43.48"EB"	31.04' RT	783.11	
CR-3306	103+37.48"EB"	33.84' RT	783.11	
CR-3307	103+37.48"EB"	36.75' RT	783.32	
CR-3308	103+43.47"EB"	39.49' RT	783.42	
CR-3309	103+37.48"EB"	41.22' RT	783.40	
CR-3310	103+43.47"EB"	44.46' RT	783.49	
CR-3311	103+28.45"EB"	34.44' RT	783.77	
CR-3312	103+27.80"EB"	38.40' RT	783.83	
CR-3313	103+49.51"EB"	43.50' RT	783.53	
CR-3314	103+46.67"EB"	46.80' RT	783.58	


(A) 6.25% GUTTER SLOPE


(B) 4.0% GUTTER SLOPE

CR-35 & CR-36 POINTS				
POINT NO.	STATION	OFFSET	ELEVATION	
CR-3501	331+05.73"NB"	34.26' RT	782.58	
CR-3502	331+10.47"NB"	35.83' RT	782.63	
CR-3503	331+10.47"NB"	38.52' RT	782.56	
CR-3504	331+16.47"NB"	41.47' RT	782.63	
CR-3505	331+16.47"NB"	38.60' RT	782.70	
CR-3506	331+10.47"NB"	41.47' RT	782.60	
CR-3507	331+10.47"NB"	42.71' RT	782.69	
CR-3508	331+16.47"NB"	44.98' RT	782.88	
CR-3509	331+10.47"NB"	47.30' RT	782.76	
CR-3510	331+16.47"NB"	51.08' RT	782.97	
CR-3511	331+01.29"NB"	40.17' RT	782.93	
CR-3512	331+00.32"NB"	43.62' RT	783.00	
CR-3513	331+21.67"NB"	48.86' RT	783.10	
CR-3514	331+18.39"NB"	52.64' RT	783.07	
CR-3601	104+81.23"EB"	34.84' RT	783.03	
CR-3602	104+81.45"EB"	37.49' RT	782.94	
CR-3603	104+86.15"EB"	35.60' RT	783.00	
CR-3604	104+85.97"EB"	33.02' RT	783.08	
CR-3605	104+88.69"EB"	32.19' RT	783.11	
CR-3606	104+86.26"EB"	37.16' RT	783.02	
CR-3607	104+81.67"EB"	40.72' RT	783.17	
CR-3608	104+86.36"EB"	38.70' RT	783.13	
CR-3609	104+82.04"EB"	46.18' RT	783.25	
CR-3610	104+86.72"EB"	43.92' RT	783.20	
CR-3611	104+77.35"EB"	43.18' RT	783.28	
CR-3612	104+80.07"EB"	47.38' RT	783.24	
CR-3613	104+89.55"EB"	37.67' RT	783.21	
CR-3614	104+90.98"EB"	42.46' RT	783.32	

(A) 6.25% GUTTER SLOPE

(B) 4.0% GUTTER SLOPE

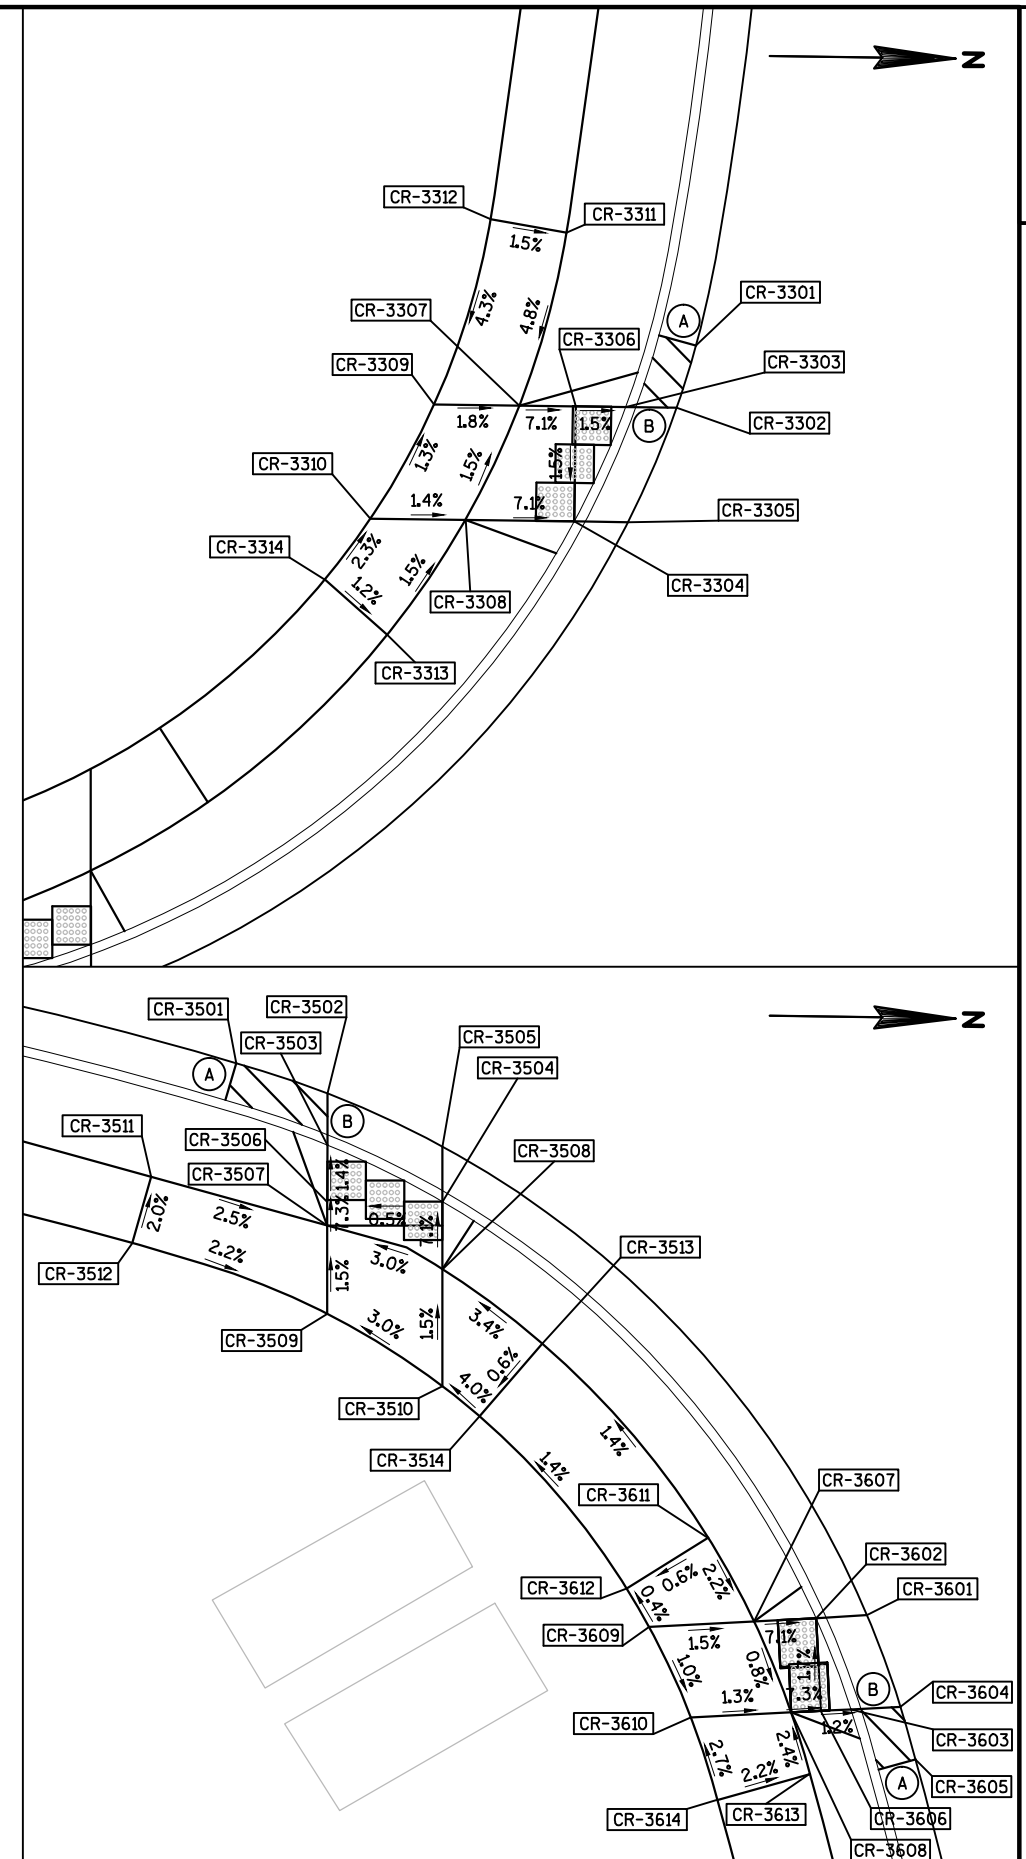

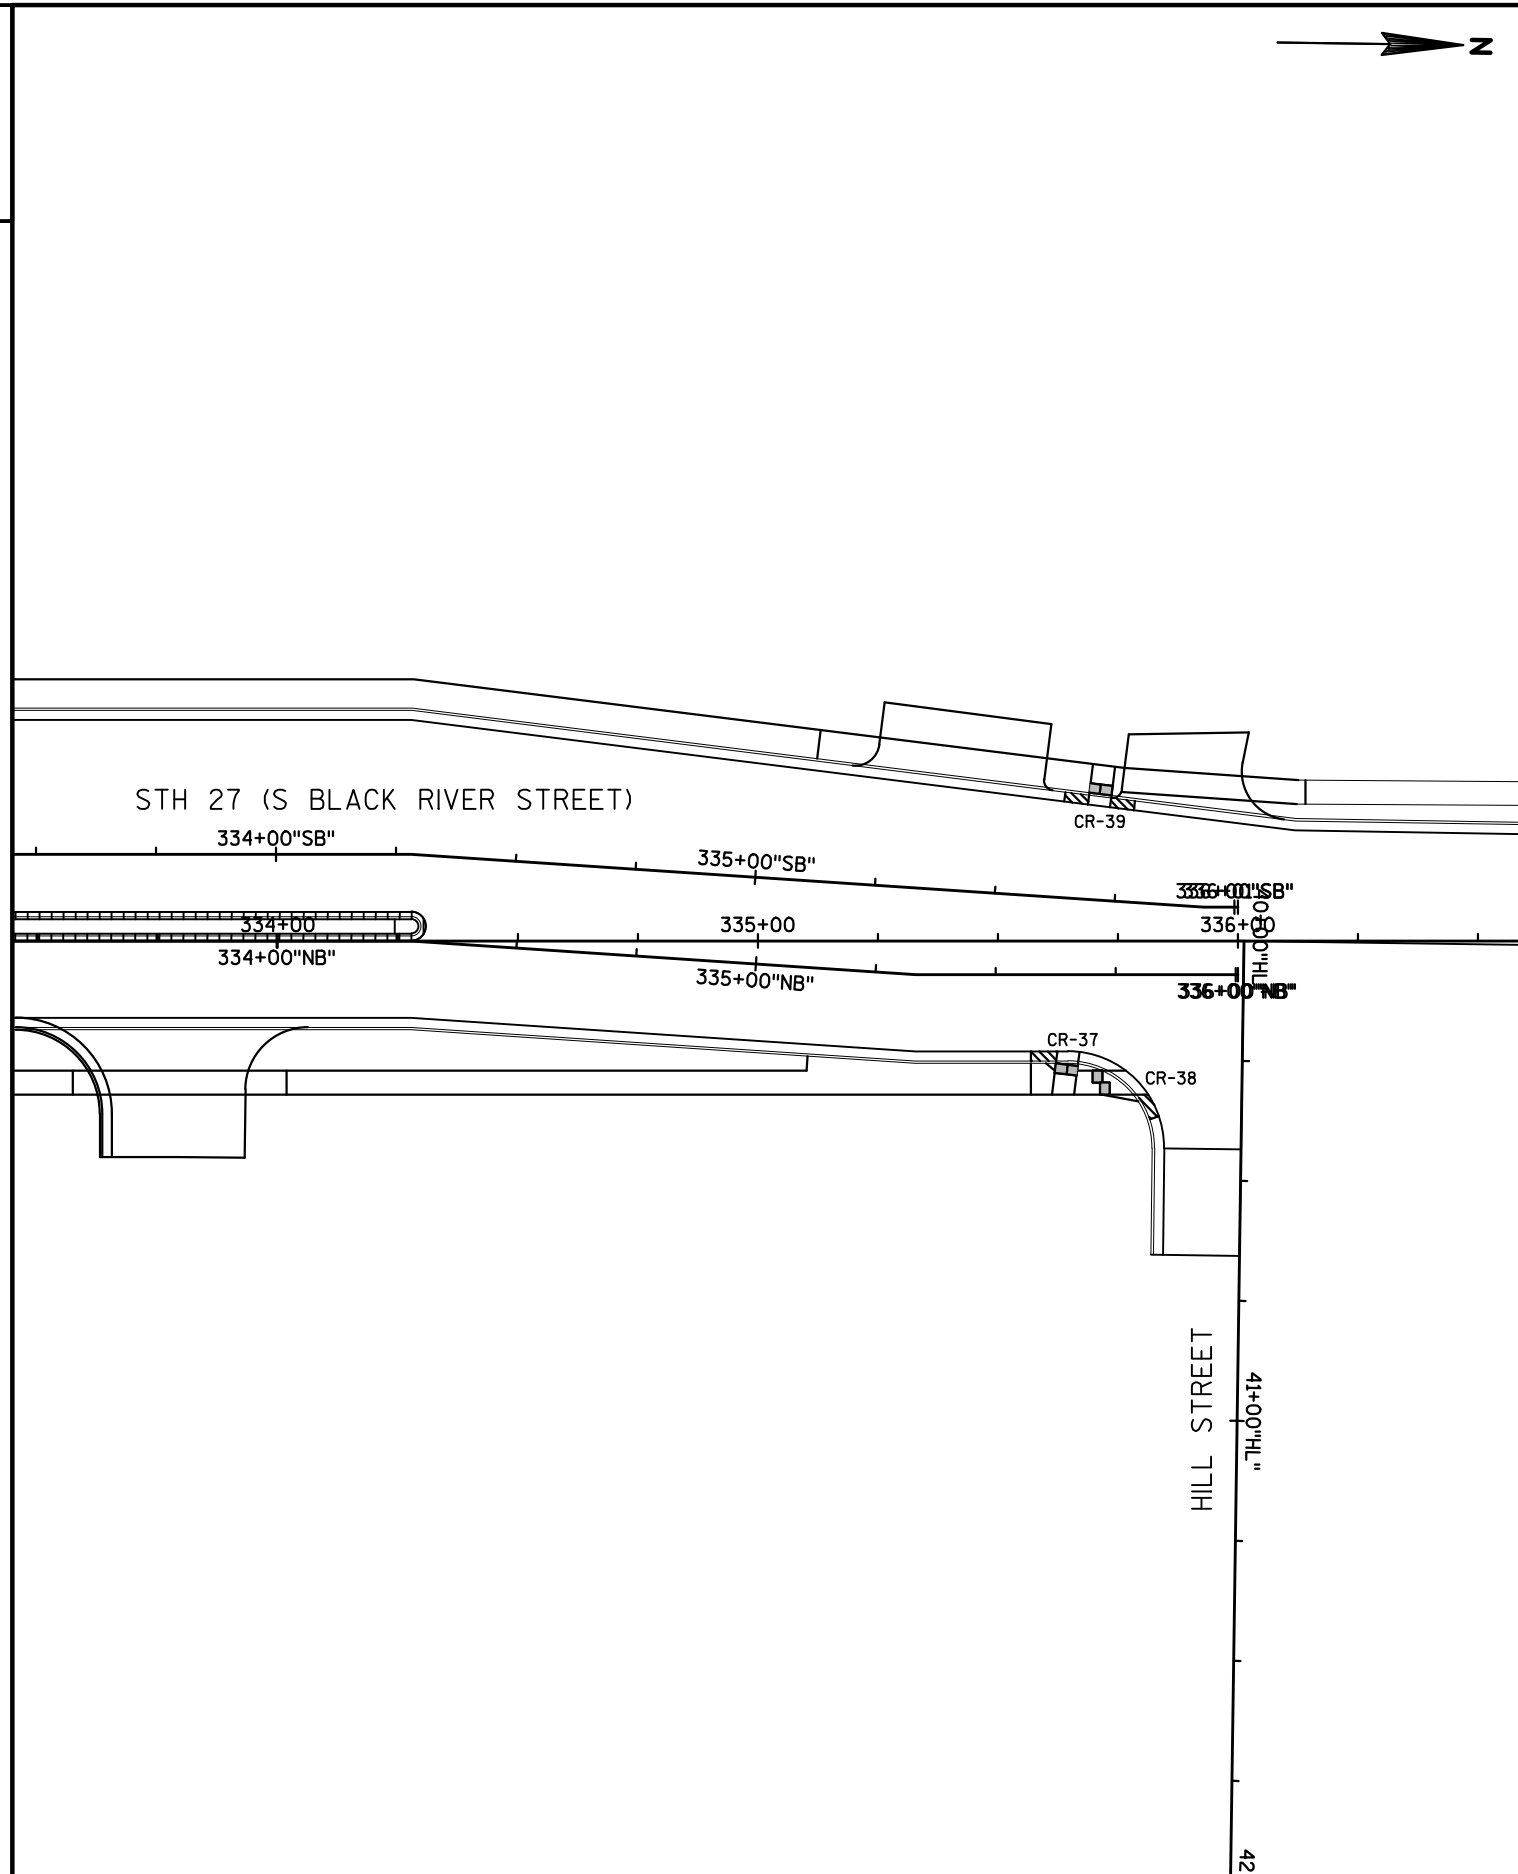


CR-37 & CR-38 POINTS			
POINT NO.	STATION	OFFSET	ELEVATION
CR-3701	335+57.31"NB"	16.0' RT	785.85
CR-3702	335+62.86"NB"	16.0' RT	785.89
CR-3703	335+62.55"NB"	18.5' RT	785.80
CR-3704	335+67.13"NB"	18.62' RT	785.82
CR-3705	335+67.44"NB"	16.14' RT	785.89
CR-3706	335+66.96"NB"	20.0' RT	785.88
CR-3707	335+62.30"NB"	20.48' RT	785.92
CR-3708	335+66.82"NB"	21.06' RT	785.90
CR-3709	335+61.74"NB"	25.0' RT	785.98
CR-3710	335+66.33"NB"	25.0' RT	785.96
CR-3711	335+57.31"NB"	18.5' RT	786.23
CR-3712	335+57.31"NB"	25.0' RT	786.12
CR-3713	335+60.50"NB"	18.5' RT	786.25
CR-3714	335+67.07"NB"	19.07' RT	785.82
CR-3801	335+84.02"NB"	29.49' RT	785.88
CR-3802	335+81.81"NB"	25.0' RT	785.85
CR-3803	335+78.72"NB"	25.0' RT	785.76
CR-3804	335+72.20"NB"	20.0' RT	785.78
CR-3805	335+77.11"NB"	20.0' RT	785.84
CR-3806	335+72.20"NB"	25.0' RT	785.86

- (A) 6.25% GUTTER SLOPE
- (B) 4.0% GUTTER SLOPE



CR-39 POINTS			
POINT NO.	STATION	OFFSET	ELEVATION
CR-3901	335+63.14"SB"	20.03' LT	785.82
CR-3902	335+68.13"SB"	19.74' LT	785.85
CR-3903	335+68.28"SB"	22.23' LT	785.73
CR-3904	335+72.88"SB"	21.97' LT	785.78
CR-3905	335+72.74"SB"	19.47' LT	785.89
CR-3906	335+77.73"SB"	19.18' LT	785.92
CR-3907	335+68.39"SB"	24.23' LT	785.77
CR-3908	335+73.00"SB"	23.96' LT	785.81
CR-3909	335+68.63"SB"	28.22' LT	785.85
CR-3910	335+73.23"SB"	27.96' LT	785.89

- (A) 6.25% GUTTER SLOPE
- (B) 4.0% GUTTER SLOPE

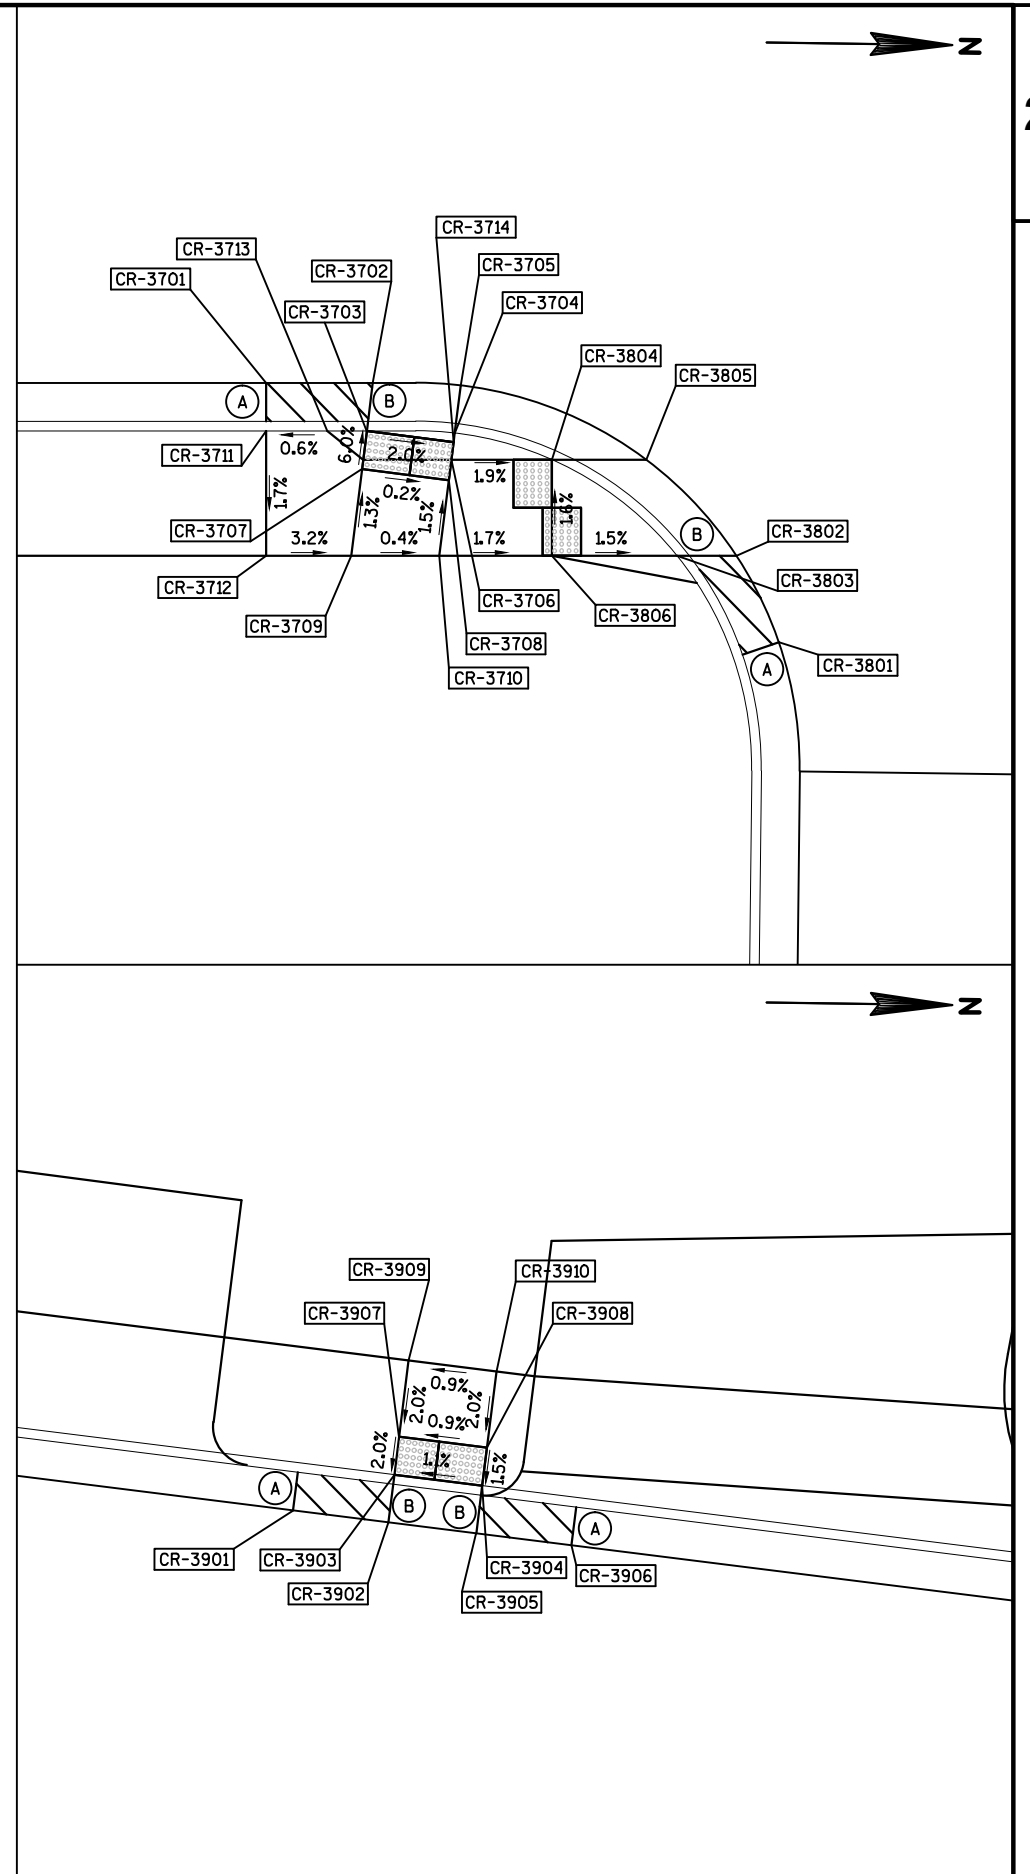




RADIUS POINT TABLE				
POINT NUMBER	STATION	OFFSET	RADIUS	CORRDINATES
CR-116	12+65.71	8.2' RT	4.0'	Y= 375382.352 X= 623868.410

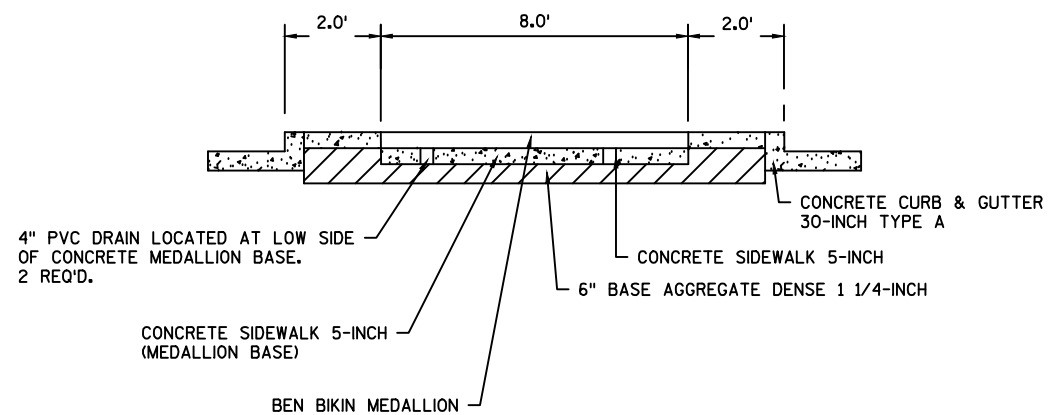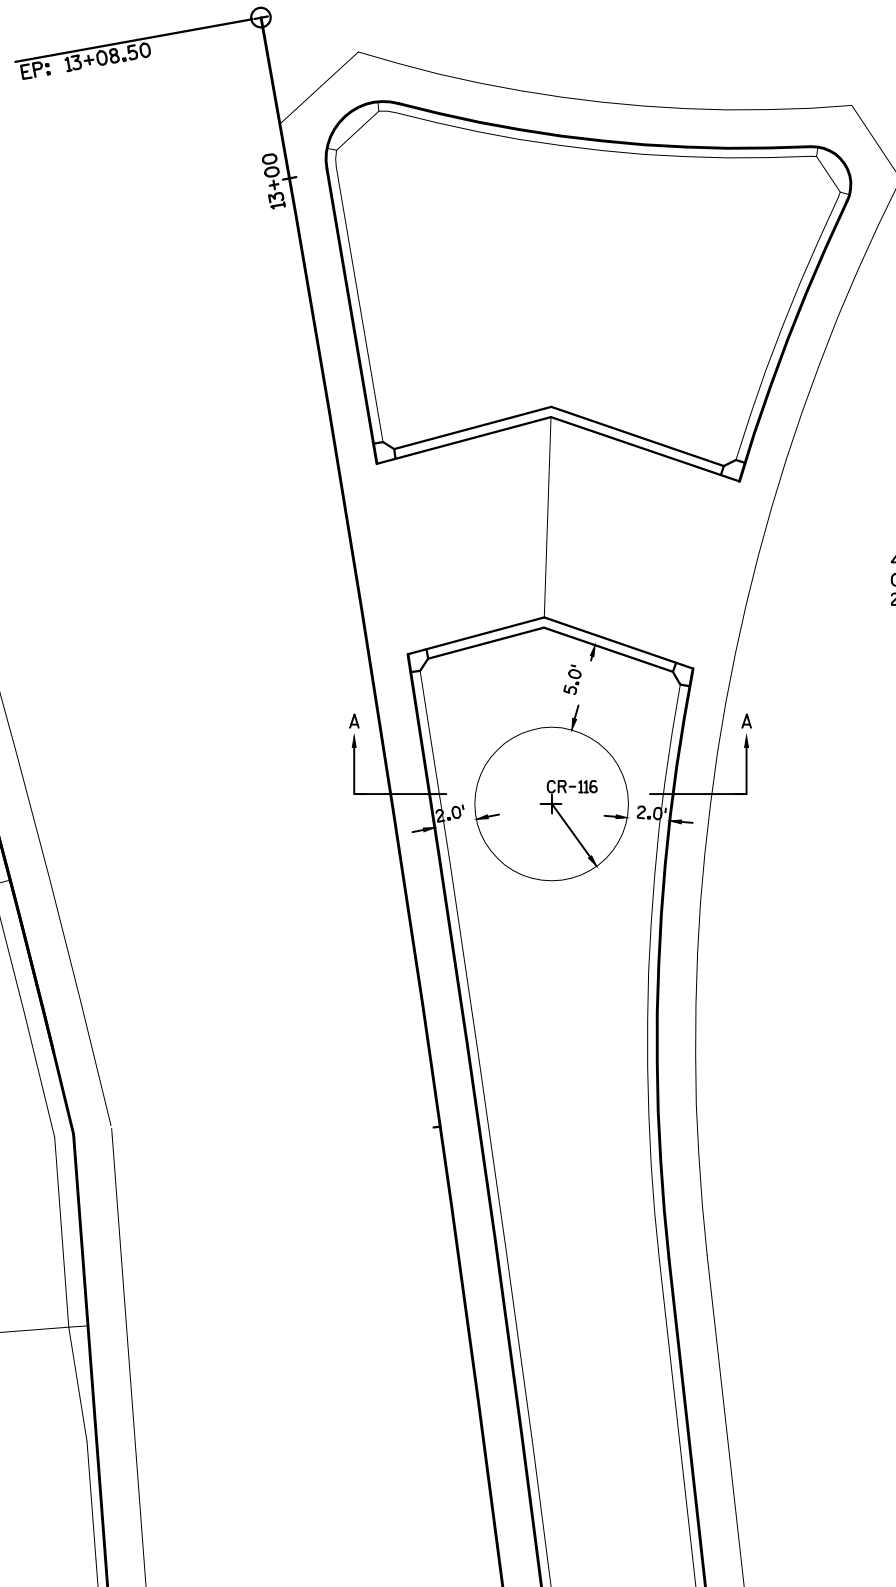


PROPOSED BEN BIKIN MEDALLION

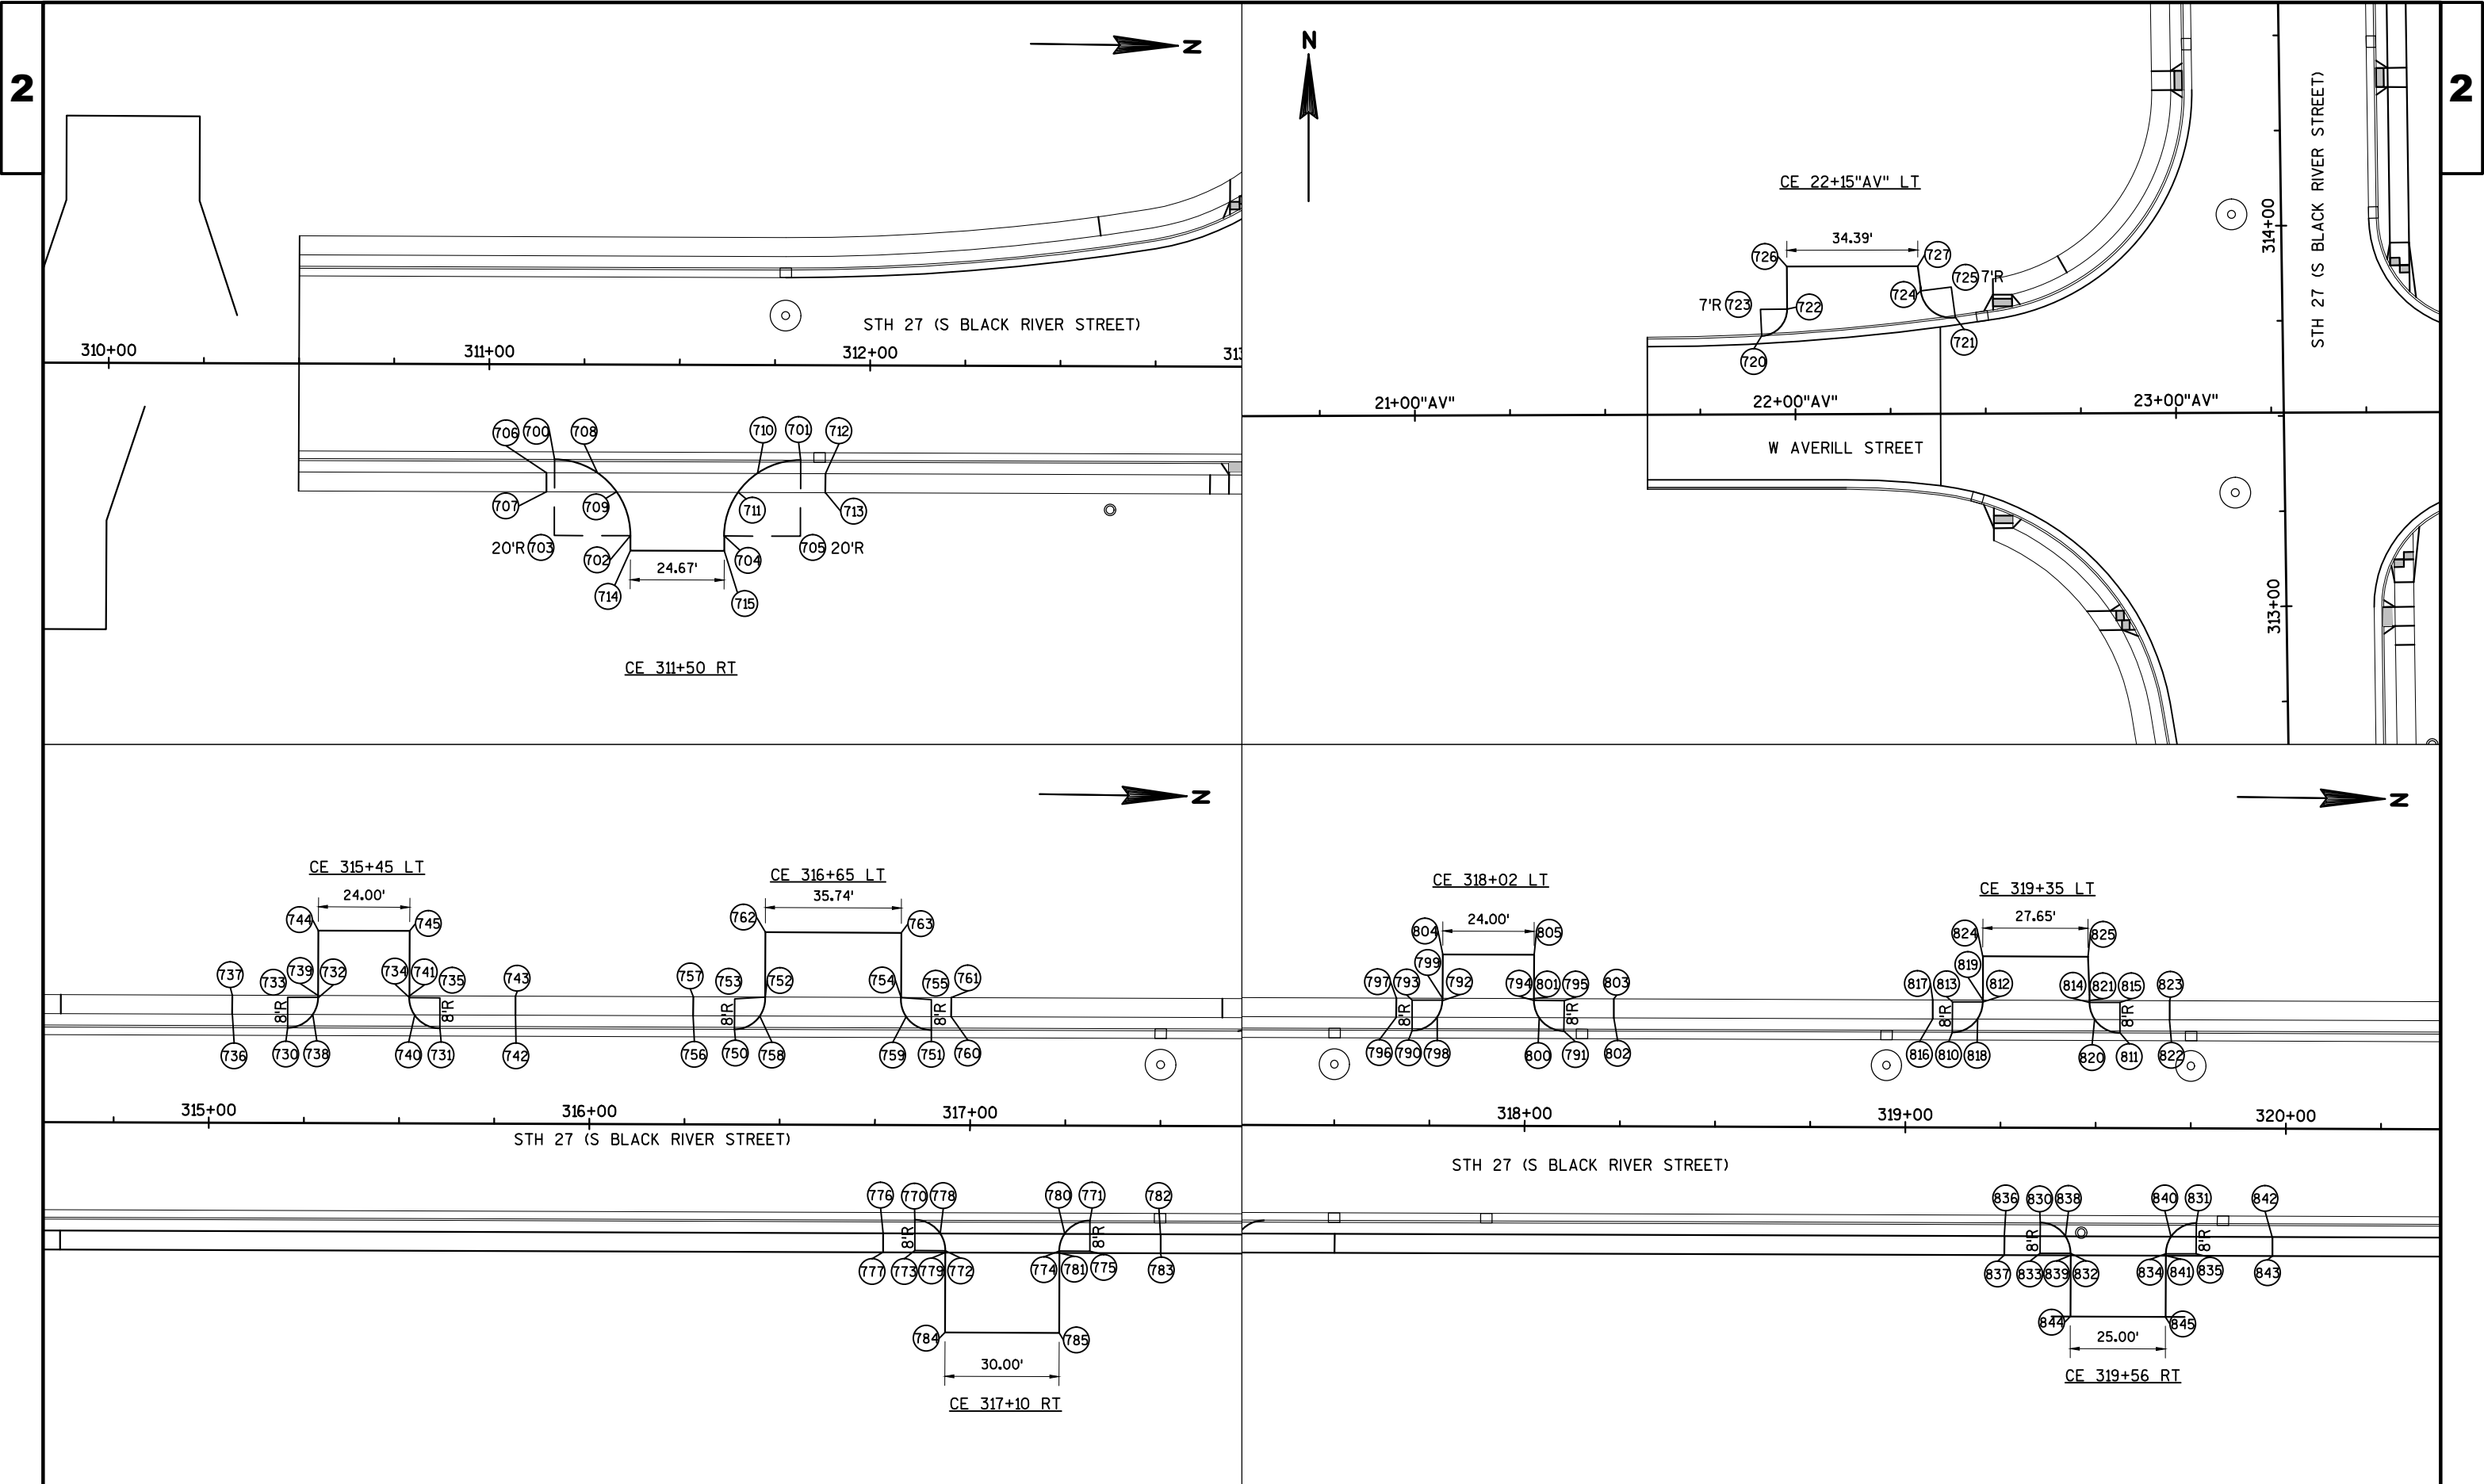




LAYOUT POINTS - DRIVEWAYS						
PT	STATION	OFFSET	ELEV	EASTING	NORTHING	REMARKS
CE 311+50 RT						
700	311+17.18	25' RT	775.00	623901.23	375787.03	20'R
701	311+81.85	25' RT	775.39	623900.33	375851.70	20'R
702	311+37.18	45' RT	776.29	623920.95	375807.31	20'R
703	311+61.85	45' RT	776.40	623920.60	375831.98	20'R
704	311+17.18	45' RT	-	623921.23	375787.31	20'R
705	311+81.85	45' RT	-	623920.32	375851.98	20'R
706	311+15.06	28.5' RT	775.55	623904.76	375784.96	FRONT OF SIDEWALK
707	311+15.06	33.5' RT	775.63	623909.76	375785.03	BACK OF SIDEWALK
708	311+28.49	28.5' RT	775.33	623904.57	375798.38	FRONT OF SIDEWALK
709	311+33.55	33.5' RT	775.44	623909.50	375803.52	BACK OF SIDEWALK
710	311+70.55	28.5' RT	775.59	623903.98	375840.45	FRONT OF SIDEWALK
711	311+65.49	33.5' RT	775.64	623909.05	375835.46	BACK OF SIDEWALK
712	311+88.37	28.5' RT	775.93	623903.73	375858.26	FRONT OF SIDEWALK
713	311+88.37	33.5' RT	776.00	623908.73	375858.33	BACK OF SIDEWALK
714	311+37.18	48.90' RT	776.58	623924.84	375807.37	MATCH EXISTING
715	311+61.85	48.88' RT	776.64	623924.49	375832.04	MATCH EXISTING
CE 22+15"AV" LT						
720	21+91.24"AV"	20.60' LT	775.78	623735.84	376040.50	7'R
721	22+42.10"AV"	25.32' LT	775.26	623786.68	376045.39	7'R
722	21+97.89"AV"	27.59' LT	776.69	623742.47	376047.50	7'R
723	21+90.89"AV"	27.60' LT	-	623735.47	376047.49	7'R
724	22+33.08"AV"	32.27' LT	776.68	623777.64	376052.31	7'R
725	22+41.03"AV"	33.24' LT	-	623785.58	376053.31	7'R
726	21+97.90"AV"	38.84' LT	777.49	623742.44	376058.75	MATCH EXISTING
727	22+32.29"AV"	38.77' LT	777.40	623776.83	376058.80	MATCH EXISTING
CE 315+45 LT						
730	315+20.60	25' LT	777.04	623845.58	376189.71	8'R
731	315+60.60	25' LT	777.15	623845.01	376229.70	8'R
732	315+28.60	33' LT	777.21	623837.46	376197.59	8'R
733	315+20.60	33' LT	-	623837.58	376189.60	8'R
734	315+52.60	33' LT	777.32	623837.13	376221.59	8'R
735	315+60.60	33' LT	-	623837.01	376229.59	8'R
736	315+06.06	28.5' LT	777.53	623842.28	376175.32	FRONT OF SIDEWALK
737	315+06.06	33.5' LT	777.60	623837.28	376175.05	BACK OF SIDEWALK
738	315+27.21	28.5' LT	777.20	623841.98	376196.27	FRONT OF SIDEWALK
739	315+28.60	33.5' LT	777.28	623836.96	376197.59	BACK OF SIDEWALK
740	315+53.98	28.5' LT	777.26	623841.61	376223.04	FRONT OF SIDEWALK
741	315+52.60	33.5' LT	777.33	623836.63	376221.58	BACK OF SIDEWALK
742	315+80.48	28.5' LT	777.73	623841.24	376249.53	FRONT OF SIDEWALK
743	315+80.48	33.5' LT	777.80	623836.24	376249.46	BACK OF SIDEWALK
744	315+28.60	50.57' LT	777.26	623819.90	376197.34	MATCH EXISTING
745	315+52.60	50.56' LT	777.98	623819.57	376221.35	MATCH EXISTING
CE 316+65 LT						
750	316+38.05	25' LT	777.09	623843.93	376307.15	8'R
751	316+89.76	25' LT	776.85	623843.20	376358.85	8'R
752	316+46.04	33.5' LT	777.44	623835.32	376315.01	8'R, BACK OF SIDEWALK
753	316+38.05	33' LT	-	623835.93	376307.04	8'R
754	316+81.77	33.5' LT	777.26	623834.81	376350.75	8'R, BACK OF SIDEWALK
755	316+89.76	33' LT	777.37	623835.20	376358.74	8'R
756	316+27.17	28.5' LT	777.69	623840.58	376296.22	FRONT OF SIDEWALK
757	316+27.17	33.5' LT	777.76	623835.58	376296.15	BACK OF SIDEWALK
758	316+44.67	28.5' LT	777.37	623840.33	376313.71	FRONT OF SIDEWALK
759	316+83.14	28.5' LT	777.17	623839.79	376352.19	FRONT OF SIDEWALK
760	316+94.96	28.5' LT	777.39	623839.63	376364.00	FRONT OF SIDEWALK
761	316+94.96	33.5' LT	777.47	623834.63	376363.93	BACK OF SIDEWALK
762	316+46.04	50.52' LT	778.57	623818.29	376314.78	MATCH EXISTING
763	316+891.78	50.51' LT	778.76	623817.80	376350.52	MATCH EXISTING
CE 317+10 RT						
770	316+85.63	25' RT	776.84	623893.25	376355.42	8'R
771	317+31.63	25' RT	776.67	623892.61	376401.42	8'R
772	316+93.63	33' RT	777.26	623901.14	376363.53	8'R
773	316+85.63	33' RT	-	623901.25	376355.53	8'R
774	317+23.63	33' RT	777.14	623900.72	376393.53	8'R
775	317+31.63	33' RT	-	623900.61	376401.53	8'R
776	316+77.25	28.5' RT	777.48	623896.87	376347.10	FRONT OF SIDEWALK
777	316+77.25	33.5' RT	777.55	623901.87	376347.17	BACK OF SIDEWALK
778	316+92.24	28.5' RT	777.20	623896.66	376362.08	FRONT OF SIDEWALK
779	316+93.63	33.5' RT	777.27	623901.64	376363.54	BACK OF SIDEWALK
780	317+25.01	28.5' RT	777.07	623896.20	376394.85	FRONT OF SIDEWALK
781	317+23.63	33.5' RT	777.15	623901.22	376393.54	BACK OF SIDEWALK
782	317+50.17	28.5' RT	777.26	623895.85	376420.01	FRONT OF SIDEWALK
783	317+50.17	33.5' RT	777.34	623900.85	376420.08	BACK OF SIDEWALK
784	316+93.63	54.49' RT	779.61	623922.63	376363.84	MATCH EXISTING
785	317+23.63	54.50' RT	779.42	623922.22	376393.83	MATCH EXISTING
CE 318+02 LT						
790	317+70.32	25' LT	776.67	623842.07	376439.40	8'R
791	318+10.32	25' LT	776.84	623841.51	376479.40	8'R
792	317+78.32	33' LT	777.07	623833.96	376447.29	8'R
793	317+70.32	33' LT	-	623834.07	376439.29	8'R
794	318+02.32	33' LT	777.17	623833.62	376471.29	8'R
795	318+10.32	33' LT	-	623833.51	376479.29	8'R
796	317+66.17	28.5' LT	777.16	623838.63	376435.20	FRONT OF SIDEWALK
797	317+66.17	33.5' LT	777.24	623833.62	376435.13	BACK OF SIDEWALK
798	317+76.93	28.5' LT	777.00	623838.48	376445.97	FRONT OF SIDEWALK
799	317+78.32	33.5' LT	777.08	623833.46	376447.28	BACK OF SIDEWALK
800	318+03.70	28.5' LT	777.11	623838.10	376472.74	FRONT OF SIDEWALK
801	318+02.32	33.5' LT	777.18	623833.12	376471.28	BACK OF SIDEWALK
802	318+23.31	28.5' LT	777.48	623837.83	376492.34	FRONT OF SIDEWALK
803	318+23.31	33.5' LT	777.55	623832.83	376492.27	BACK OF SIDEWALK
804	317+78.32	45' LT	778.23	623821.96	376447.13	MATCH EXISTING
805	318+02.32	45' LT	778.32	623821.62	376471.12	MATCH EXISTING

LAYOUT POINTS - DRIVEWAYS						
PT	STATION	OFFSET	ELEV	EASTING	NORTHING	REMARKS
CE 319+35 LT						
810	319+12.28	25' LT	777.34	623840.08	376581.35	8'R
811	319+56.31	25' LT	777.56	623839.46	376625.38	8'R
812	319+20.28	33' LT	777.76	623831.97	376589.24	8'R
813	319+12.28	33' LT	-	623832.08	376581.24	8'R
814	319+48.31	33' LT	777.89	623831.57	376617.27	8'R
815	319+56.31	33' LT	-	623831.46	376625.27	8'R
816	319+07.10	28.5' LT	777.70	623836.65	376576.12	FRONT OF SIDEWALK
817	319+07.10	33.5' LT	777.92	623831.65	376576.05	BACK OF SIDEWALK
818	319+18.90	28.5' LT	777.68	623836.48	376587.92	FRONT OF SIDEWALK
819	319+20.28	33.5' LT	777.76	623831.47	376589.23	BACK OF SIDEWALK
820	319+49.70	28.5' LT	777.83	623836.05	376618.71	FRONT OF SIDEWALK
821	319+48.31	33.5' LT	777.90	623831.07	376617.26	BACK OF SIDEWALK
822	319+69.36	28.5' LT	778.22	623835.78	376638.37	FRONT OF SIDEWALK
823	319+69.36	33.5' LT	778.30	623830.78	376638.30	BACK OF SIDEWALK
824	319+20.22	45' LT	778.57	623819.97	376589.01	MATCH EXISTING
825	319+47.87	45' LT	778.84	623819.58	376616.66	MATCH EXISTING
CE 319+56 RT						
830	319+35.56	25' RT	777.48	623889.75	376605.33	8'R
831	319+76.56	25' RT	777.67	623889.17	376646.33	8'R
832	319+43.56	33' RT	777.76	623897.63	376613.44	8'R
833	319+35.56	33' RT	-	623897.74	376605.44	8'R
834	319+68.56	33' RT	777.89	623897.28	376638.44	8'R
835	319+76.56	33' RT	-	623897.17	376646.44	8'R
836	319+26.14	28.5' RT	778.00	623893.38	376595.97	FRONT OF SIDEWALK
837	319+26.14	33.5' RT	778.07	623898.38	376596.04	BACK OF SIDEWALK
838	319+42.18	28.5' RT	777.68	623893.15	376611.99	FRONT OF SIDEWALK
839	319+43.56	33.5' RT	777.77	623898.13	376613.45	BACK OF SIDEWALK
840	319+69.95	28.5' RT	777.83	623892.76	376639.76	FRONT OF SIDEWALK
841	319+68.56	33.5' RT	777.90	623897.78	376638.45	BACK OF SIDEWALK
842	319+96.55	28.5' RT	778.32	623892.39	376666.37	FRONT OF SIDEWALK
843	319+96.55	33.5' RT	778.39	623897.39	376666.44	BACK OF SIDEWALK
844	319+43.56	49.59' RT	778.59	623914.22	376613.68	MATCH EXISTING
845	319+68.56	49.60' RT	778.63	623913.88	376638.67	MATCH EXISTING
CE 322+15 RT						
850	321+88.61	25' RT	777.65	623886.19	376858.35	10'R
851	322+35.46	25' RT	777.77	623885.54	376905.20	5'R
852	321+97.79	31.04' RT	778.07	623892.10	376867.62	10'R
853	321+88.61	35' RT	-	623896.19	376858.49	10'R
854	322+30.88	32.00' RT	778.18	623892.60	376900.72	5'R
855	322+35.46	30' RT	-	623890.54	376905.27	5'R
856	321+89.60	28.5' RT	778.12	623889.68	376859.40	FRONT OF SIDEWALK
857	321+89.60	33.5' RT	778.21	623894.68	376859.47	BACK OF SIDEWALK
858	321+96.21	28.5' RT	778.02	623889.59	376866.00	FRONT OF SIDEWALK
859	321+98.85	33.5' RT	778.11	623894.55	376868.72	BACK OF SIDEWALK
860	322+30.69	28.5' RT	778.13	623889.10	376900.48	FRONT OF SIDEWALK
861	322+31.53	33.5' RT	778.22	623894.09	376901.39	BACK OF SIDEWALK
862	322+47.07	28.5' RT	778.40	623888.87	376916.86	FRONT OF SIDEWALK
863	322+47.07	33.5' RT	778.48	623893.87	376916.93	BACK OF SIDEWALK
864	322+05.99	50' RT	780.03	623910.95	376876.09	MATCH EXISTING
865	322+38.74	50' RT	779.86	623910.49	376908.83	MATCH EXISTING
CE 9+77"MA" LT						
870	9+56.65"MA"	22.61' LT	780.20	623698.07	377255.40	3'R
871	9+97.64"MA"	22.98' LT	779.82	623739.06	377255.82	3'R
872	9+59.62"MA"	25.64' LT	780.60	623701.04	377258.43	3'R
873	9+56.62"MA"	25.61' LT	-	623698.04	377258.40	3'R
874	9+94.61"MA"	25.97' LT	780.41	623736.03	377258.81	3'R
875	9+97.61"MA"	25.98' LT	-	623739.03	377258.82	3'R
876	9+59.61"MA"	26.70' LT	780.69	623701.03	377259.49	MATCH EXISTING
877	9+94.61"MA"	26.83' LT	780.54	623736.03	377259.67	MATCH EXISTING
CE 12+42"MA" RT						
880	12+30.60"MA"	14' RT	779.35	623971.83	377215.56	5'R
881	12+53.39"MA"	14' RT	779.29	623994.61	377215.23	5'R
882	12+35.60"MA"	19' RT	779.65	623976.76	377210.49	5'R
883	12+30.60"MA"	19' RT	-	623971.76	377210.56	5'R
884	12+48.39"MA"	19' RT	779.56	623989.54	377210.30	5'R
885	12+53.39"MA"	19' RT	-	623994.54	377210.23	5'R
886	12+35.60"MA"	22.09' RT	779.77	623976.71	377207.40	MATCH EXISTING
887	12+48.39"MA"	21.93' RT	779.68	623989.50	377207.38	MATCH EXISTING





2

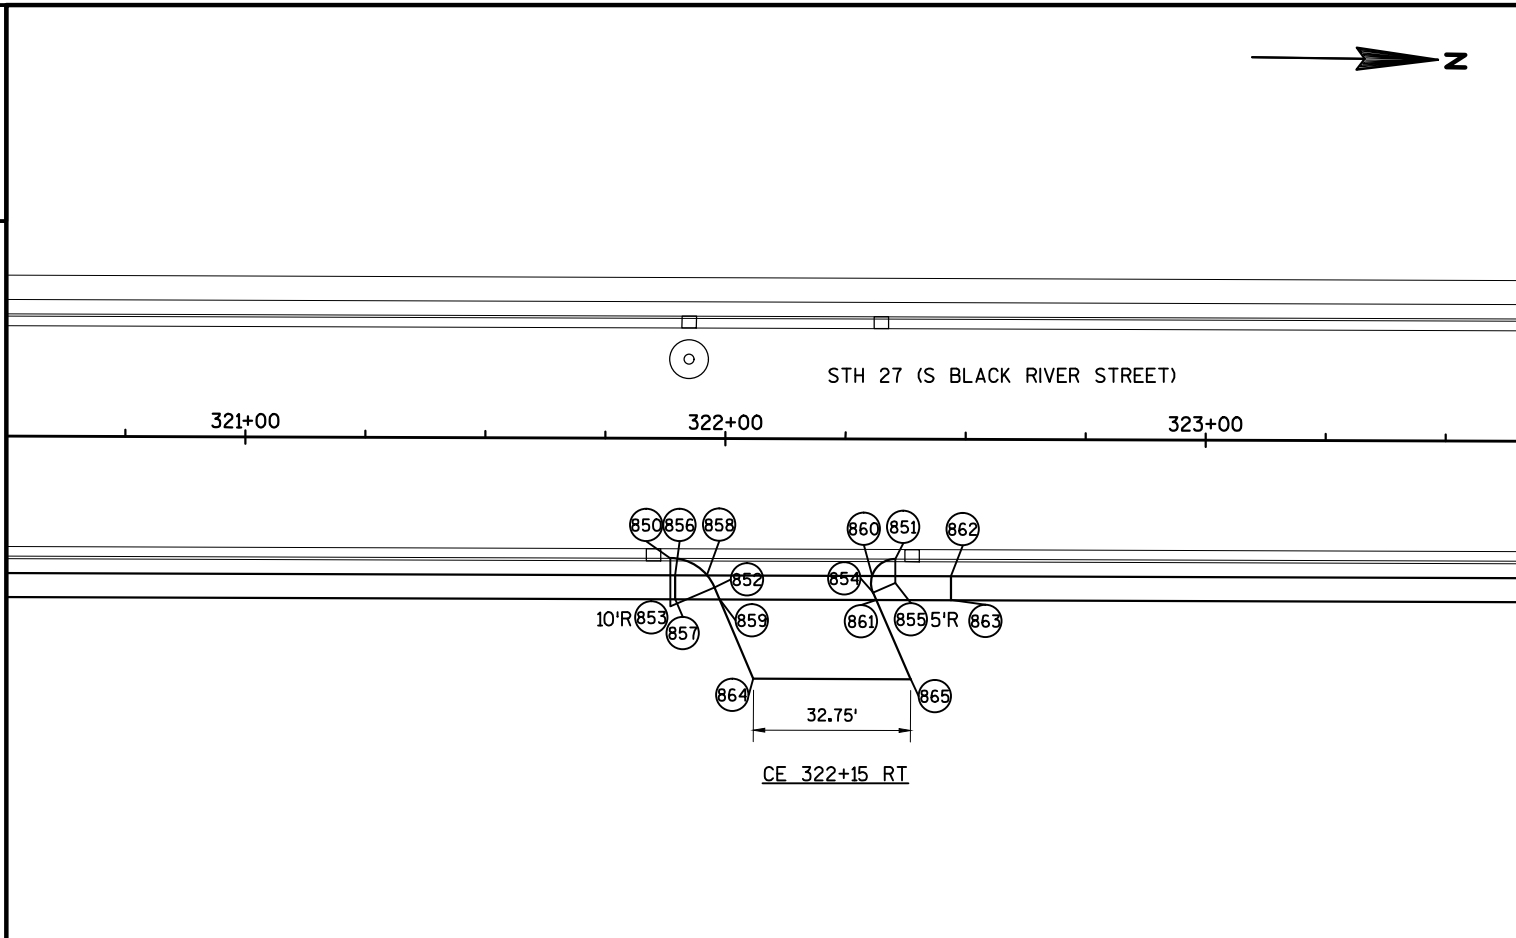

2

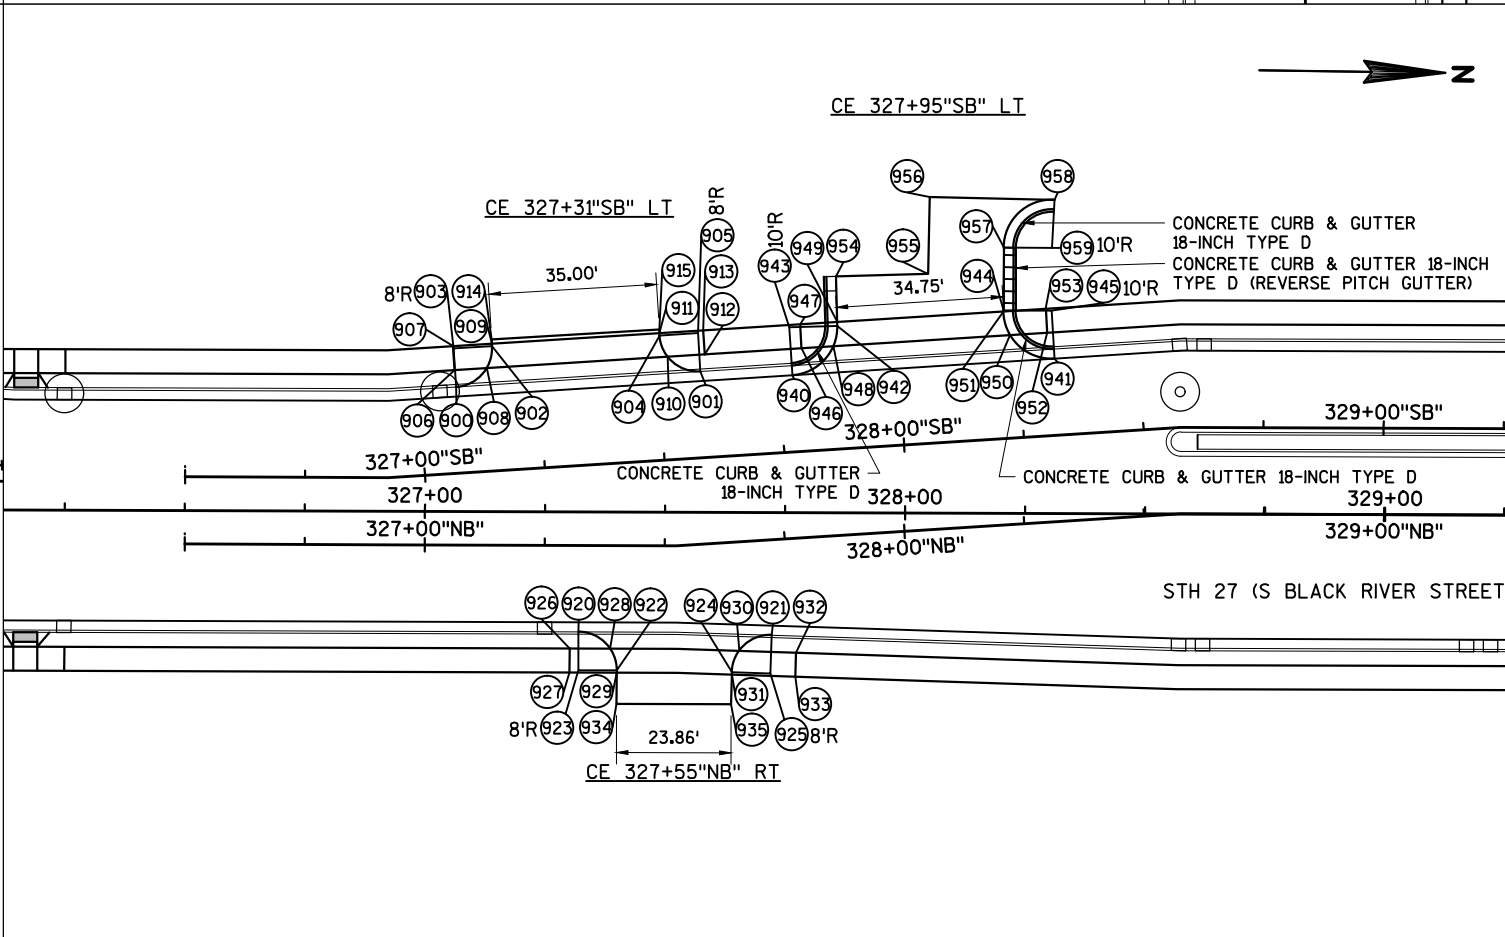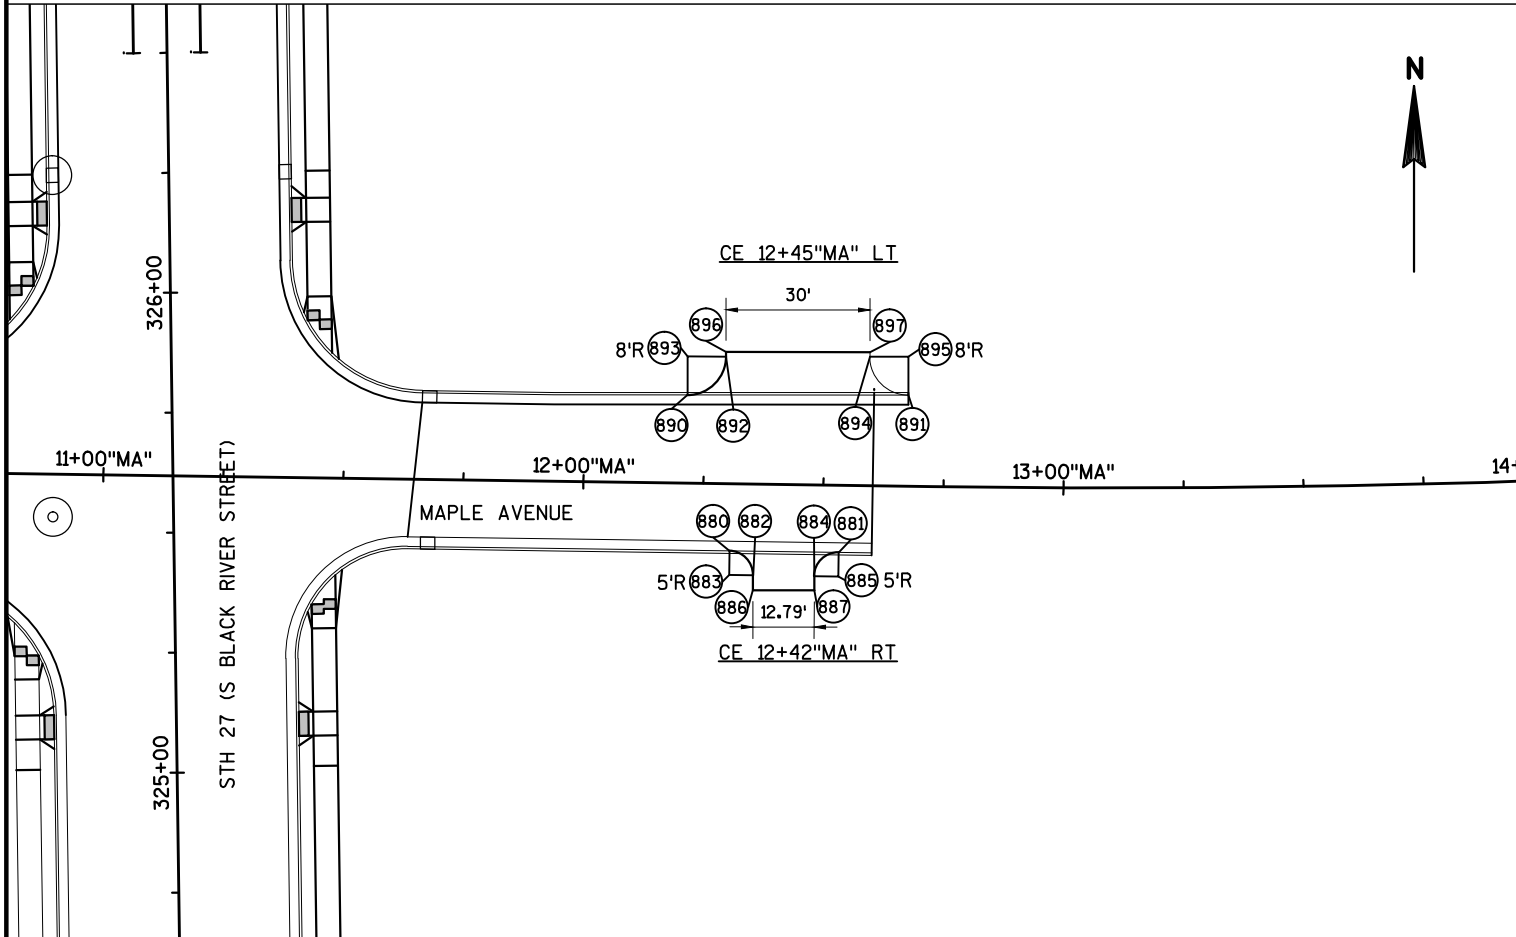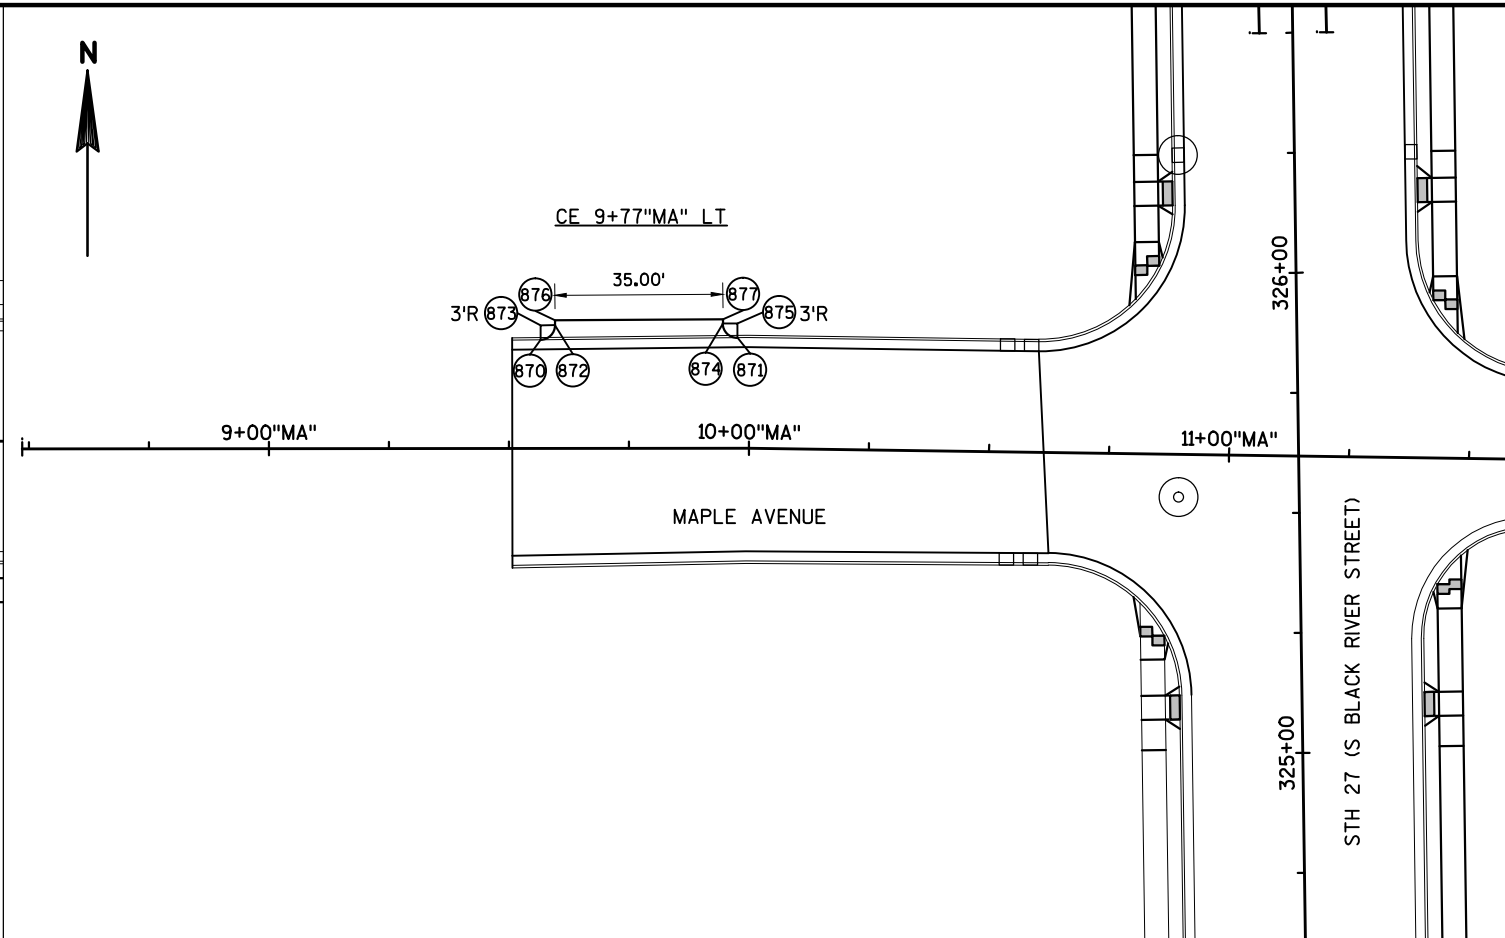

[illegible]

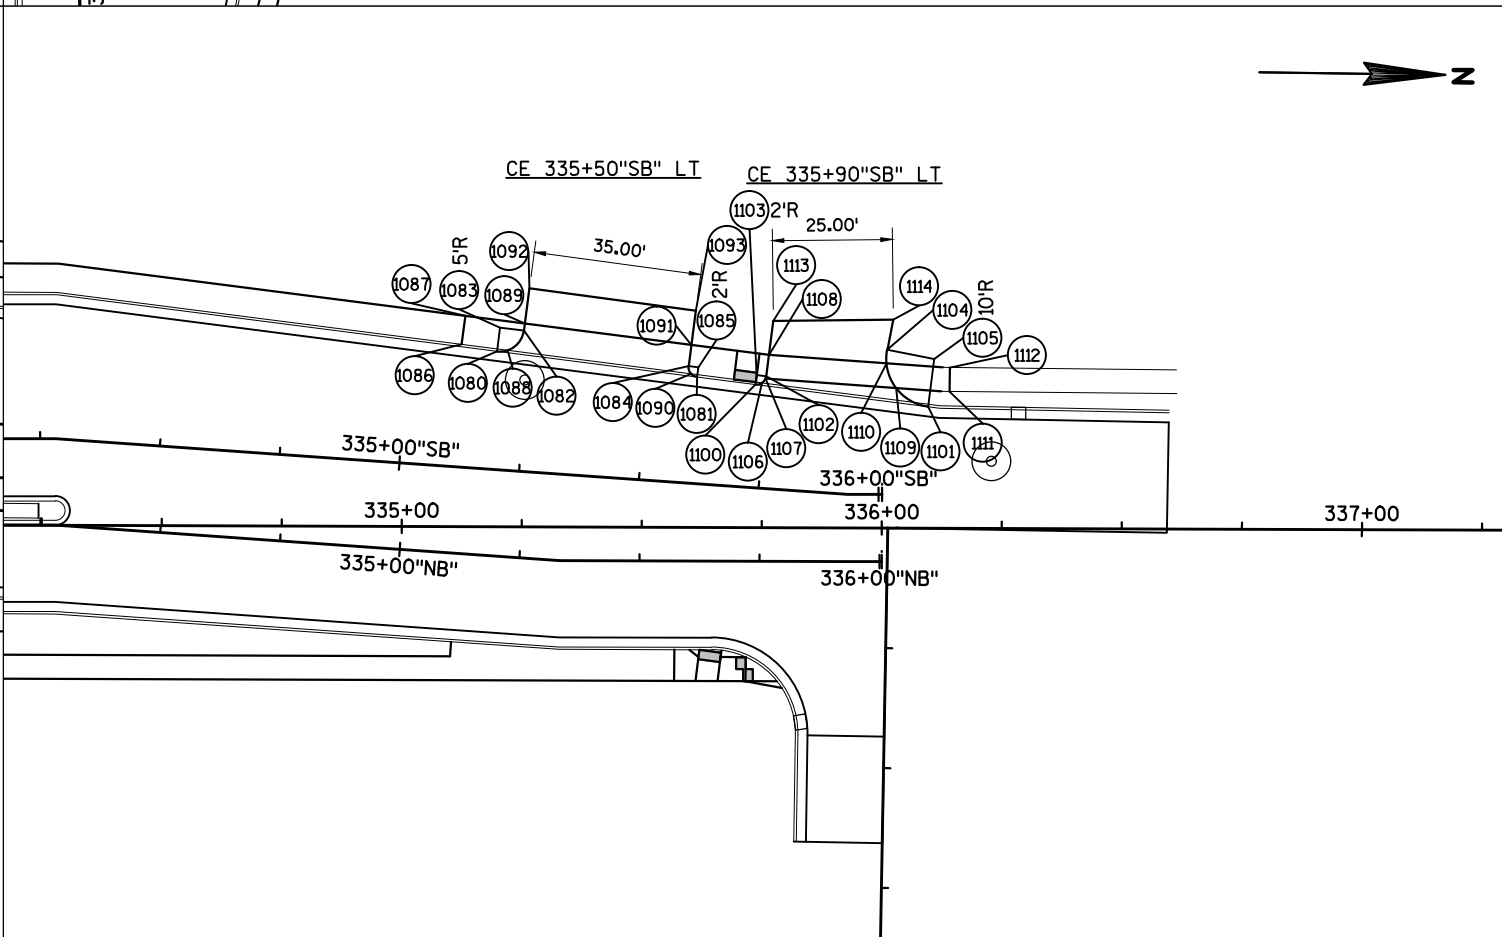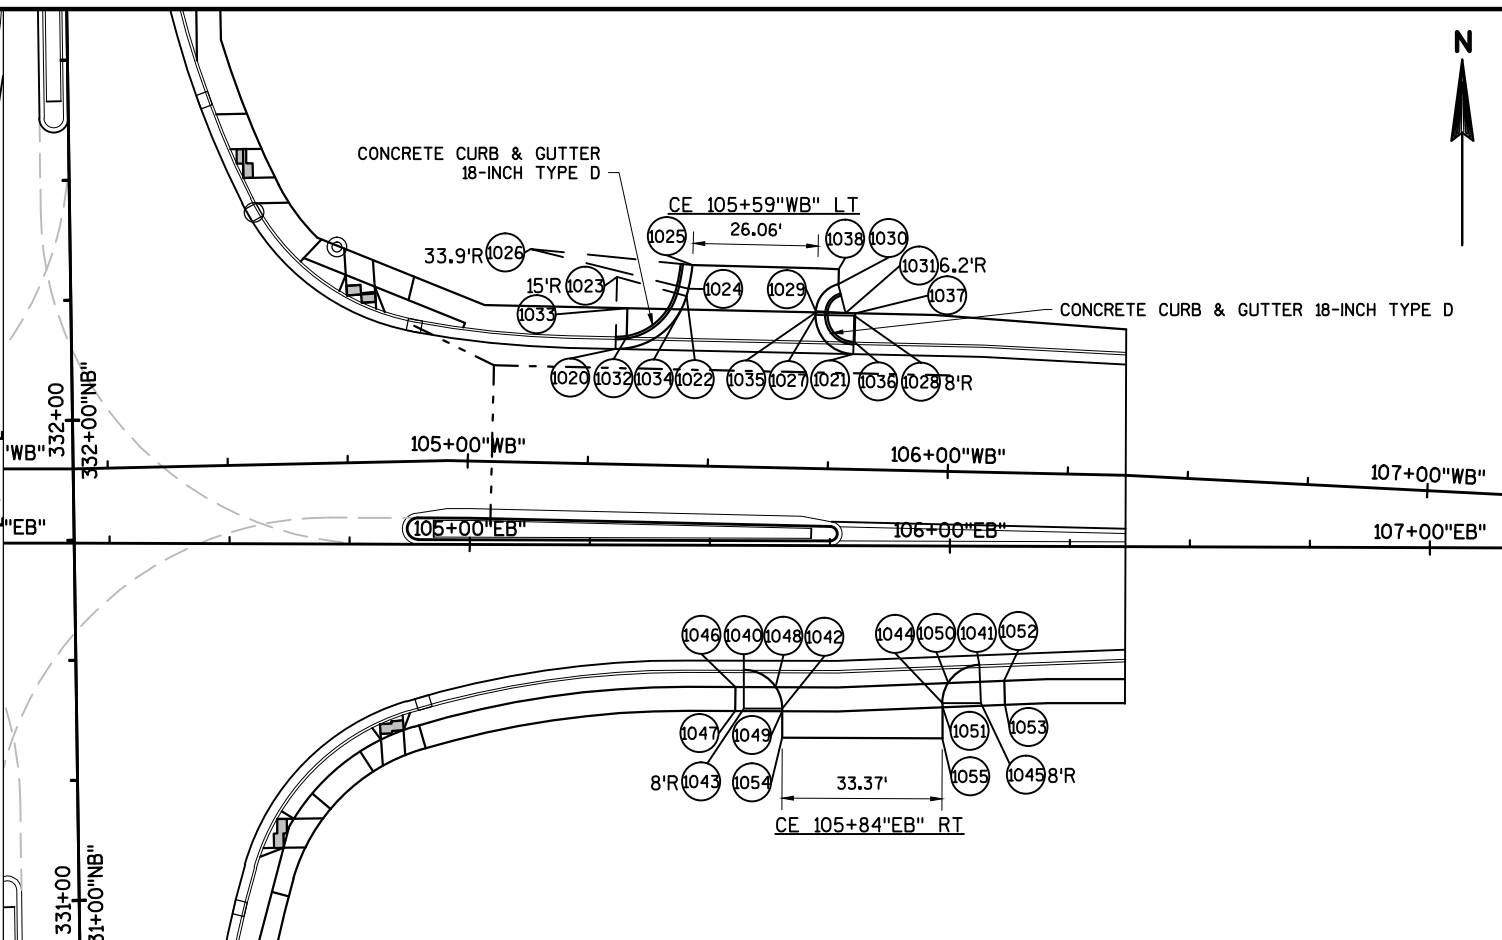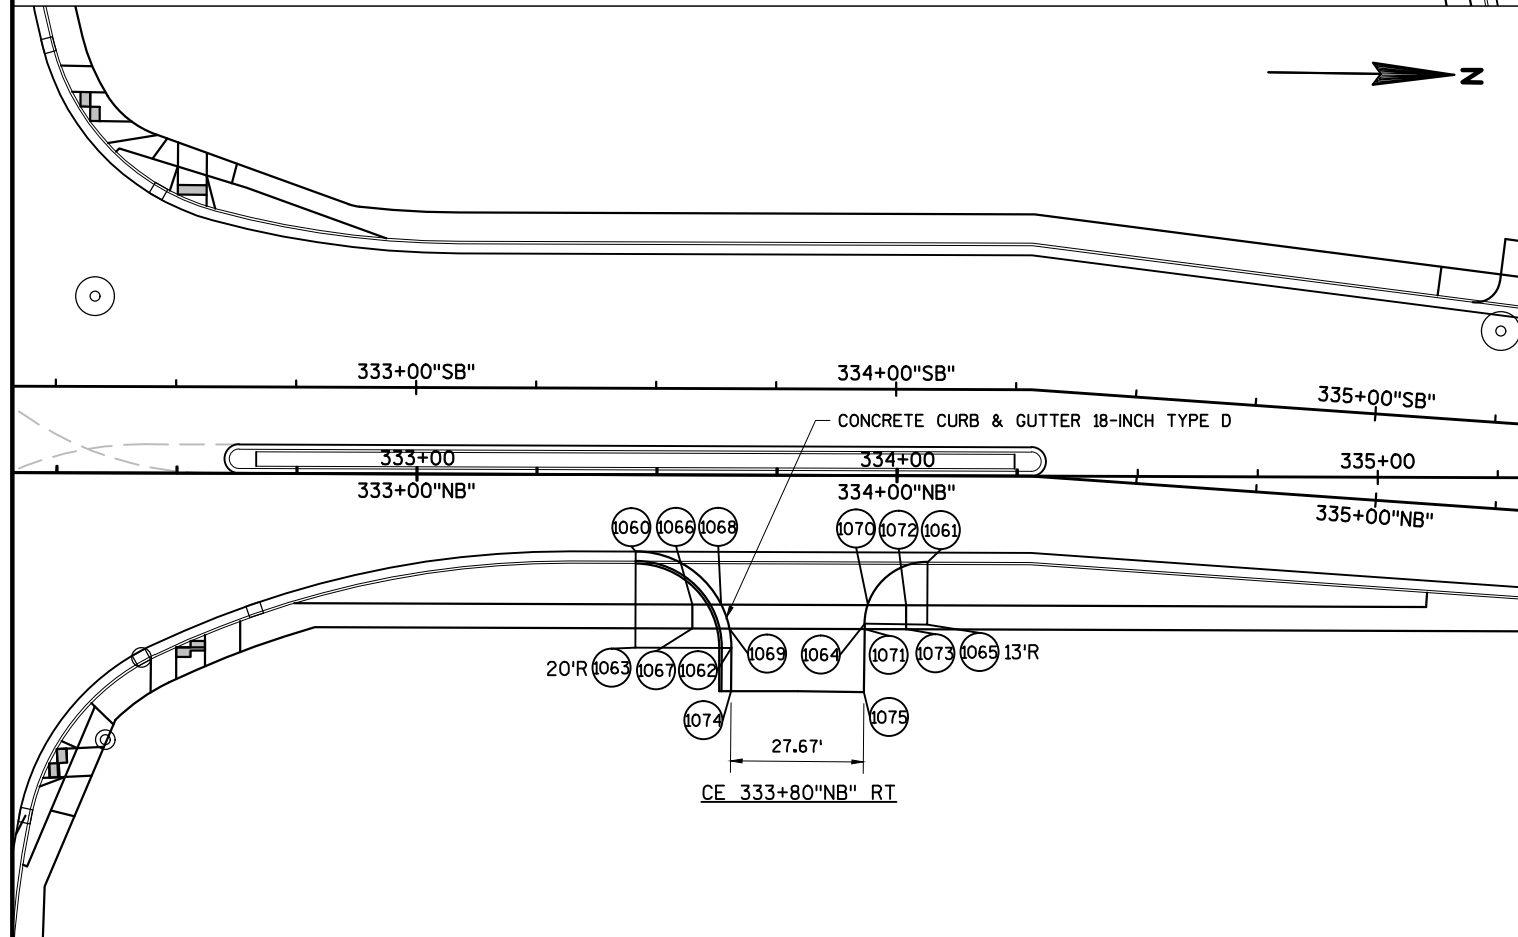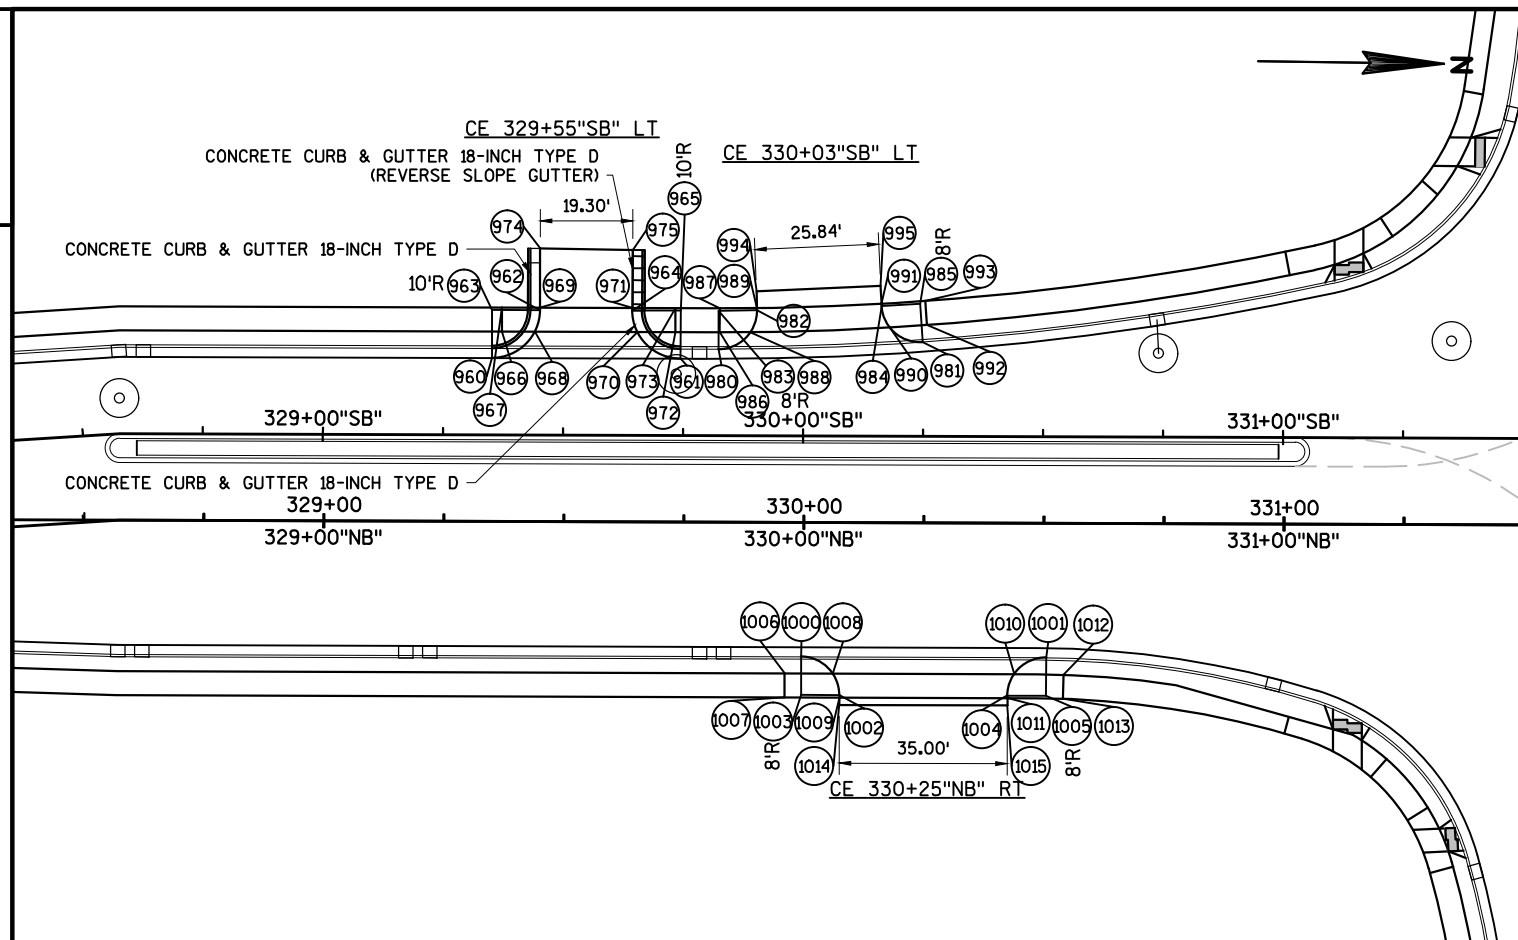

2

LAYOUT POINTS - DRIVEWAYS						
PT	STATION	OFFSET	ELEV	EASTING	NORTHING	REMARKS
CE 105+84"EB" RT						
1040	105+57.21"EB"	26' RT	783.51	623986.87	377817.11	8'R
1041	106+06.24"EB"	24.74' RT	783.64	624035.90	377818.21	8'R
1042	105+65.21"EB"	34' RT	783.94	623994.84	377809.09	8'R
1043	105+57.21"EB"	34' RT	-	623986.84	377809.11	8'R
1044	105+98.58"EB"	32.73' RT	784.00	624028.22	377810.24	8'R
1045	106+06.58"EB"	32.73' RT	-	624036.22	377810.21	8'R
1046	105+55.42"EB"	29.5' RT	783.97	623985.07	377813.62	FRONT OF SIDEWALK
1047	105+55.42"EB"	34.5' RT	784.18	623985.05	377808.62	BACK OF SIDEWALK
1048	105+63.83"EB"	29.5' RT	783.88	623993.47	377813.59	FRONT OF SIDEWALK
1049	105+65.21"EB"	34.5' RT	783.95	623994.84	377808.59	BACK OF SIDEWALK
1050	106+99.79"EB"	28.52' RT	783.94	624029.43	377814.45	FRONT OF SIDEWALK
1051	105+98.58"EB"	33.57' RT	784.01	624028.21	377809.40	BACK OF SIDEWALK
1052	106+11.41"EB"	28.02' RT	784.14	624041.06	377814.91	FRONT OF SIDEWALK
1053	106+11.62"EB"	33.02' RT	784.26	624041.25	377809.91	BACK OF SIDEWALK
1054	105+65.21"EB"	40' RT	784.09	623994.82	377803.09	MATCH EXISTING
1055	105+98.58"EB"	40' RT	784.58	624028.19	377802.97	MATCH EXISTING
CE 333+80"NB" RT						
1060	333+45.70"NB"	16' RT	784.34	623860.96	378014.98	20'R
1061	334+06.51"NB"	18' RT	784.91	623862.10	378075.81	13'R
1062	333+65.70"NB"	36' RT	784.92	623880.67	378035.25	20'R
1063	333+45.70"NB"	36' RT	-	623880.95	378015.26	20'R
1064	333+93.51"NB"	30.87' RT	785.15	623875.15	378062.99	13'R
1065	334+06.51"NB"	31' RT	-	623875.10	378075.99	13'R
1066	333+57.56"NB"	27' RT	784.56	623871.79	378026.99	FRONT OF SIDEWALK
1067	333+57.56"NB"	32' RT	785.25	623876.79	378027.06	BACK OF SIDEWALK
1068	333+63.56"NB"	27' RT	784.76	623871.70	378032.99	FRONT OF SIDEWALK
1069	333+65.30"NB"	32' RT	784.85	623876.68	378034.79	BACK OF SIDEWALK
1070	333+94.14"NB"	27' RT	785.10	623871.27	378063.57	FRONT OF SIDEWALK
1071	333+93.50"NB"	32' RT	785.17	623876.28	378063.00	BACK OF SIDEWALK
1072	334+02.10"NB"	27' RT	785.54	623871.16	378071.53	FRONT OF SIDEWALK
1073	334+02.10"NB"	32' RT	785.76	623876.16	378071.60	BACK OF SIDEWALK
1074	333+63.56"NB"	45' RT	785.24	623889.67	378035.38	MATCH EXISTING
1075	333+93.37"NB"	45.14' RT	785.90	623889.42	378063.05	MATCH EXISTING
CE 335+50"SB" LT						
1080	335+18.66"SB"	24.60' LT	785.72	623805.98	378188.48	5'R
1081	335+60.59"SB"	22.25' LT	785.72	623810.56	378230.23	2'R
1082	335+23.94"SB"	29.30' LT	785.53	623801.56	378194.00	5'R
1083	335+18.95"SB"	29.59' LT	-	623801.01	378189.03	5'R
1084	335+58.71"SB"	24.34' LT	785.71	623808.35	378228.56	2'R
1085	335+60.70"SB"	24.22' LT	-	623808.57	378230.45	2'R
1086	335+11.20"SB"	25.54' LT	785.82	623804.66	378181.08	BACK OF CURB; FRONT OF SIDEWALK
1087	335+11.55"SB"	31.52' LT	785.79	623798.70	378181.74	BACK OF SIDEWALK
1088	335+20.86"SB"	24.98' LT	785.44	623805.72	378190.70	BACK OF CURB; FRONT OF SIDEWALK
1089	335+24.02"SB"	30.80' LT	785.55	623800.07	378194.16	BACK OF SIDEWALK
1090	335+59.35"SB"	22.75' LT	785.69	623809.97	378229.02	BACK OF CURB; FRONT OF SIDEWALK
1091	335+58.96"SB"	58.96' LT	785.78	623803.92	378228.95	BACK OF SIDEWALK
1092	335+24.45"SB"	38.20' LT	786.32	623792.70	378194.98	MATCH EXISTING
1093	335+59.38"SB"	35.96' LT	786.39	623796.77	378229.74	MATCH EXISTING
CE 335+90"SB" LT						
1100	335+72.85"SB"	21.47' LT	785.81	623811.96	378242.43	2'R
1101	336+09.59	25.30' LT	786.29	623815.95	378278.49	10'R
1102	335+74.96"SB"	23.35' LT	785.82	623810.19	378244.64	2'R
1103	335+72.97"SB"	23.46' LT	-	623809.97	378242.65	2'R
1104	336+01.03	37.16' LT	786.42	623804.21	378269.76	10'R
1105	336+10.84	35.22' LT	-	623806.01	378279.60	10'R
1106	335+74.20"SB"	21.89' LT	785.82	623811.61	378243.80	BACK OF CURB; FRONT OF SIDEWALK
1107	335+74.87"SB"	22.85' LT	785.80	623810.68	378244.52	FRONT OF SIDEWALK
1108	335+75.22"SB"	27.84' LT	785.94	623805.72	378245.14	BACK OF SIDEWALK
1109	336+67.39	29.15' LT	786.08	623812.20	378271.74	FRONT OF SIDEWALK
1110	336+00.88	34.30' LT	786.14	623807.07	378269.65	BACK OF SIDEWALK
1111	336+14.04	28.48' LT	786.63	623812.71	378282.89	FRONT OF SIDEWALK
1112	336+14.06	33.48' LT	786.76	623807.71	378282.85	BACK OF SIDEWALK
1113	335+75.63"SB"	34.92' LT	786.52	623798.67	378245.92	MATCH EXISTING
1114	335+02.26	43.42' LT	787.05	623797.94	378270.91	MATCH EXISTING

POINT NO.	STATION	OFFSET	ELEV.	Y	X	REMARKS
100	10+00.00 M	0.00'RT	778.53	374,964.78	623,887.77	CENTERLINE
101	10+00.00 M	4680.00'LT	---	374,899.09	619,208.24	R=4680'
102	12+56.31 M	18.00'RT	774.86	375,221.28	623,907.10	EDGE OF ASPHALT
103	12+94.04 M	12.95'LT	774.97	375,257.72	623,874.47	---
104	12+82.59 M	30.88'LT	774.62	375,245.51	623,857.35	EDGE OF ASPHALT
105	12+94.08 M	24.95'LT	774.73	375,256.80	623,862.51	EDGE OF PAVEMENT
106	12+26.80 M	724.36'LT	---	375,203.16	623,164.57	R=700'
107	10+35.68 M	16.25'LT	777.67	375,000.33	623,871.14	EDGE OF ASPHALT
108	10+69.03 M	18.93'LT	777.17	375,033.78	623,868.29	EDGE OF ASPHALT
109	10+36.00 M	16.00'RT	777.74	375,000.90	623,903.42	EDGE OF ASPHALT
110	10+69.58 M	18.00'RT	777.26	375,034.39	623,905.22	EDGE OF ASPHALT
111	11+73.86 M	18.00'RT	775.90	375,138.35	623,905.98	EDGE OF ASPHALT; BEGIN EAT
112	11+97.41 M	25.58'LT	775.62	375,162.59	623,862.78	EDGE OF ASPHALT; BEGIN EAT
113	12+26.99 M	25.90'RT	774.41	375,191.34	623,914.73	EDGE OF AGGREGATE
114	11+89.29 M	694.17'LT	---	375,165.18	623,194.15	R= 721'
115	12+50.25 M	37.53'LT	774.33	375,215.01	623,851.60	EDGE OF AGGREGATE
116	13+95.34 M	1191.63'LT	---	375,235.15	622,691.32	R=1160.5'
117	12+00.23 M	29.74'LT	775.19	375,165.48	623,858.67	EDGE OF AGGREGATE
118	12+24.97 M	33.02'LT	774.83	375,190.27	623,855.79	EDGE OF AGGREGATE
119	11+76.99 M	21.93'RT	775.47	375,141.42	623,909.96	EDGE OF AGGREGATE
120	12+02.05 M	23.33'RT	774.94	375,166.45	623,911.77	EDGE OF AGGREGATE

B-41-012

STH 27

LEGEND

	CONCRETE CURB TYPE J
	CONCRETE CURB & GUTTER 18-INCH TYPE A
	CONCRETE CURB & GUTTER 18-INCH TYPE A (REJECT)
	CONCRETE CURB & GUTTER 4-INCH SLOPED 36-INCH TYPE A
	CONCRETE CURB & GUTTER 30-INCH TYPE A
	CONCRETE CURB & GUTTER 4-INCH SLOPED 36-INCH TYPE R
	LAYOUT POINT NUMBER
	REVERSE SLOPE GUTTER
ASPH	2-INCHES HMA PAVEMENT 4 LT 58-28 S OVER 4-INCHES HMA PAVEMENT 3 LT 58-28 S
BAD	BASE AGGREGATE DENSE 3-4-INCH
CCS-5	CONCRETE SIDEWALK 5-INCH, COLORING CONCRETE WISDOT RED
CTA-12	CONCRETE TRUCK APRON 12-INCH, COLORING CONCRETE WISDOT RED
CS-5	CONCRETE SIDEWALK 5-INCH
CD-6	CONCRETE DRIVEWAY 6-INCH
CONC-9	CONCRETE PAVEMENT 9-INCH (DOWELED)
	CURB RAMP DETECTABLE WARNING FIELD
////	SAWING ASPHALT REQ'D YELLOW
	MGS GUARDRAIL 3
Ⓐ	CONCRETE MEDIAN SLOPE NOSE (TYPE 1)
Ⓑ	CONCRETE MEDIAN SLOPE NOSE (TYPE 2)

PROJECT NO:5144-01-75

HWY:STH 27


COUNTY:MONROE

LAYOUT DETAILS

SHEET

39

E

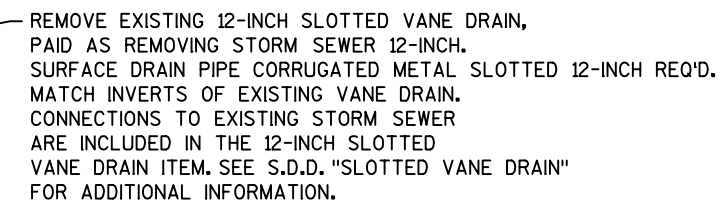

NOTE: PLAN DETAIL POINTS 270 AND 271 NOT USED

POINT NO.	STATION	OFFSET	ELEV.	Y	X	REMARKS
200	10+23.37 K	0.00'RT	773.74	375,320.97	623,848.83	CURB RAMP OPENING
201	10+30.32 K	0.00'RT	773.65	375,327.89	623,848.31	CURB RAMP OPENING
202	10+38.12 K	8.00'LT	---	375,335.07	623,839.75	FOS
203	10+42.52 K	16.00'LT	---	375,338.87	623,831.44	BOS
204	10+67.99 K	0.00'RT	773.19	375,365.46	623,845.49	---
205	10+87.84 K	0.00'RT	772.94	375,384.71	623,840.62	CURB RAMP OPENING
206	10+97.84 K	0.00'RT	772.82	375,394.35	623,837.95	CURB RAMP OPENING
207	12+74.35 L	0.00'RT	773.20	375,389.64	623,858.97	CURB RAMP OPENING
208	12+84.40 L	0.00'RT	773.06	375,399.56	623,857.37	CURB RAMP OPENING
209	14+35.25 M	12.36'LT	---	375,402.52	623,868.37	FOC
210	14+26.06 M	10.13'LT	---	375,392.07	623,868.02	FOC
211	14+34.81 M	0.00'RT	772.86	375,398.51	623,880.08	CURB RAMP OPENING
212	14+24.76 M	0.00'RT	772.99	375,388.76	623,877.69	CURB RAMP OPENING
213	10+23.30 B	0.00'RT	773.61	375,312.98	623,901.24	CURB RAMP OPENING
214	10+29.91 B	0.00'RT	773.54	375,319.47	623,899.96	CURB RAMP OPENING
215	10+37.16 B	8.00'RT	---	375,328.13	623,906.40	FOS
216	10+41.09 B	16.00'RT	---	375,333.54	623,913.49	BOS
217	10+52.38 B	2.50'RT	---	375,341.99	623,898.06	CURB AND GUTTER TRANSITION
218	10+94.01 B	0.00'RT	772.77	375,382.69	623,894.36	CURB RAMP OPENING
219	11+04.38 B	0.00'RT	772.63	375,392.67	623,897.14	CURB RAMP OPENING
220	11+41.53 B	2.50'RT	---	375,422.94	623,917.79	CURB AND GUTTER TRANSITION
221	12+03.30 B	0.00'RT	773.30	375,455.30	623,968.15	CURB RAMP OPENING
222	12+13.43 B	0.00'RT	773.00	375,458.13	623,977.87	CURB RAMP OPENING
223	11+35.92 B	38.38'RT	---	375,396.12	623,942.26	MATCH EXISTING GROUND
224	10+59.28 D	37.05'RT	---	375,443.10	624,001.33	MATCH EXISTING GROUND
225	10+66.74 D	37.05'RT	773.04	375,442.91	624,008.78	MATCH EXISTING GROUND
226	10+66.74 D	34.54'LT	773.51	375,514.47	624,010.66	MATCH EXISTING GROUND
227	10+21.11 C	0.00'RT	773.19	375,471.69	623,962.93	CURB RAMP OPENING
228	10+31.12 C	0.00'RT	773.30	375,474.22	623,972.61	CURB RAMP OPENING
229	10+20.84 C	8.70'LT	---	375,479.98	623,960.28	FOC
230	10+30.72 C	5.58'LT	---	375,479.55	623,970.91	FOC
231	10+19.67 D	0.00'RT	773.41	375,487.93	623,963.53	CURB RAMP OPENING
232	10+29.73 D	0.00'RT	773.56	375,485.11	623,973.18	CURB RAMP OPENING
233	10+32.30 E	0.00'RT	773.30	375,500.48	623,979.77	CURB RAMP OPENING
234	10+42.61 E	0.00'RT	773.18	375,503.82	623,970.03	CURB RAMP OPENING
235	11+40.85 E	0.00'RT	773.65	375,580.64	623,916.01	CURB RAMP OPENING
236	11+50.90 E	0.00'RT	773.75	375,590.32	623,913.31	CURB RAMP OPENING
237	12+15.80 E	0.00'RT	774.31	375,654.17	623,903.33	CURB RAMP OPENING
238	12+22.57 E	0.00'RT	774.36	375,660.94	623,903.32	CURB RAMP OPENING
239	12+57.59 E	5.50'RT	---	375,696.11	623,906.30	FOS
240	12+57.59 E	10.50'RT	---	375,696.35	623,911.30	BOS
241	12+15.02 E	16.00'RT	---	375,653.53	623,919.33	BOS
242	10+27.43 F	0.00'RT	773.88	375,575.24	623,897.69	CURB RAMP OPENING
243	10+37.45 F	0.00'RT	774.00	375,584.96	623,895.32	CURB RAMP OPENING
244	10+27.09 F	10.16'LT	---	375,572.37	623,887.94	FOC
245	10+37.00 F	7.56'LT	---	375,582.83	623,888.06	FOC
246	10+24.24 G	0.00'RT	774.01	375,575.98	623,876.63	CURB RAMP OPENING
247	10+34.28 G	0.00'RT	774.11	375,585.78	623,878.81	CURB RAMP OPENING
248	11+78.61 H	0.00'LT	773.75	375,581.46	623,859.44	CURB RAMP OPENING
249	11+88.98 H	0.00'RT	773.86	375,591.50	623,862.02	CURB RAMP OPENING
250	12+17.93 H	2.50'LT	---	375,619.78	623,859.96	CURB AND GUTTER TRANSITION
251	12+34.09 H	0.00'RT	774.27	375,636.13	623,859.46	CURB RAMP OPENING
252	12+40.72 H	0.00'RT	774.32	375,642.64	623,858.24	CURB RAMP OPENING
253	12+30.28 H	10.40'LT	---	375,630.47	623,849.93	FOS
254	12+27.24 H	16.00'LT	---	375,626.46	623,844.98	BOS
255	11+38.71 H	2.50'LT	---	375,550.22	623,836.87	CURB AND GUTTER TRANSITION
256	10+85.18 H	0.00'RT	772.98	375,530.59	623,788.28	CURB RAMP OPENING
257	10+75.18 H	0.00'RT	773.03	375,528.25	623,778.56	CURB RAMP OPENING
258	10+70.93 H	16.00'LT	---	375,543.28	623,772.56	BOS
259	10+72.27 H	8.00'LT	---	375,535.38	623,773.92	FOS
260	10+62.40 H	3.00'LT	---	375,535.38	623,773.92	---
261	10+67.30 H	8.00'LT	---	375,534.92	623,769.88	R=7'

POINT NO.	STATION	OFFSET	ELEV.	Y	X	REMARKS	
262	10+60.30	H	8.00'LT	773.55	375,534.11	623,762.92	---
263	10+61.25	H	16.00'LT	773.66	375,542.17	623,762.95	---
264	10+62.59	H	27.55'LT	774.39	375,553.80	623,762.95	---
265	10+29.59	H	32.49'LT	---	375,554.92	623,729.60	MATCH EXISTING PAVEMENT
266	10+27.91	H	16.00'LT	773.82	375,554.92	623,729.60	---
267	10+27.10	H	8.00'LT	773.71	375,530.31	623,729.94	---
268	10+26.94	H	6.42'LT	---	375,528.72	623,729.96	---
269	10+25.41	H	3.00'LT	---	375,525.15	623,728.84	---
272	12+37.88	I	0.00'RT	773.42	375,508.26	623,783.81	CURB RAMP OPENING
273	12+47.95	I	0.00'RT	773.37	375,509.68	623,793.77	CURB RAMP OPENING
274	12+46.12	J	13.85'LT	---	375,498.36	623,796.74	FOC
275	12+37.08	J	11.42'LT	---	375,498.81	623,786.29	FOC
276	12+35.81	J	0.00'RT	773.34	375,487.99	623,782.42	CURB RAMP OPENING
277	12+45.84	J	0.00'RT	773.28	375,485.31	623,792.09	CURB RAMP OPENING
278	12+02.52	K	0.00'RT	773.03	375,470.24	623,775.72	CURB RAMP OPENING
279	11+92.15	K	0.00'RT	772.96	375,467.33	623,785.67	CURB RAMP OPENING
280	12+34.63	K	2.50'LT	---	375,468.80	623,744.36	CURB AND GUTTER TRANSITION
281	12+50.79	K	0.00'RT	773.27	375,468.27	623,728.01	CURB RAMP OPENING
282	12+39.59	K	16.00'LT	---	375,454.61	623,741.98	BOS
283	12+04.09	K	16.00'LT	---	375,454.93	623,770.86	BOS
284	12+04.09	K	58.00'LT	---	375,413.85	623,762.11	R=42'
285	11+72.65	K	18.68'LT	---	375,443.16	623,792.19	BOS
286	10+99.62	K	138.00'LT	---	375,358.03	623,704.81	R=122'
287	10+99.62	K	16.00'LT	---	375,391.64	623,822.09	BOS
288	12+71.84	A	48.00'LT	776.48	375,486.50	623,878.39	---
289	10+51.83	K	2.50'LT	---	375,349.16	623,844.21	CURB AND GUTTER TRANSITION
290	13+13.18	M	18.56'RT	773.95	375,279.86	623,903.97	EDGE OF ASPHALT
291	11+73.57	L	18.42'LT	774.07	375,287.92	623,853.37	EDGE OF ASPHALT
292	13+23.38	M	12.96'RT	774.05	375,289.38	623,897.28	EDGE OF CONCRETE
293	11+83.89	L	12.72'LT	774.17	375,302.65	623,897.28	EDGE OF CONCRETE
294	12+68.54	A	18.88'LT	773.08	375,461.42	623,863.61	---
295	12+87.54	A	29.49'LT	---	375,468.17	623,875.87	R=14'
296	13+06.55	A	18.88'LT	772.86	375,458.36	623,885.86	---
297	11+17.74	A	18.88'LT	773.78	375,511.59	623,893.17	---
298	11+36.75	A	29.49'LT	---	375,504.84	623,880.91	R=14'
299	11+55.75	A	18.88'LT	774.01	375,514.65	623,870.92	---
299A	10+61.35	A	23.13'LT	---	375,483.12	623,903.03	R=45'
299B	12+12.15	A	23.13'LT	---	375,489.89	623,853.75	R=45'
299C	10+77.15	H	25.79'LT	---	375,553.80	623,774.52	R=10.6'
299D	10+75.06	H	38.12'LT	---	375,565.34	623,769.74	MATCH EXISTING PAVEMENT
299E	10+43.12	H	41.27'LT	---	375,565.19	623,742.04	MATCH EXISTING PAVEMENT
299F	10+41.95	H	30.85'LT	---	375,554.71	623,742.07	MATCH EXISTING PAVEMENT
299G	10+28.62	H	22.98'LT	774.25	375,545.36	623,729.73	VANE DRAIN GRATE
299H	10+61.63	H	19.26'LT	773.87	375,545.45	623,762.95	VANE DRAIN GRATE

POINT NO.	STATION	OFFSET	ELEV.	Y	X	REMARKS	
300	10+29.16	I	22.54'LT	---	375,512.47	623,576.04	MATCH EXISTING PAVEMENT
301	10+36.62	I	82.07'LT	---	375,572.04	623,583.19	R= 60'
302	10+39.16	I	22.08'LT	773.47	375,512.06	623,586.06	PAVEMENT STRUCTURE TRANSITION
303	10+37.59	I	24.57'LT	---	375,514.55	623,584.48	---
304	10+31.61	I	38.75'LT	---	375,528.69	623,578.41	R=15.4'
305	10+45.66	I	32.49'LT	---	375,522.50	623,592.50	MATCH EXISTING PAVEMENT
306	10+82.51	I	32.23'LT	---	375,522.87	623,628.30	MATCH EXISTING PAVEMENT
307	10+97.30	I	37.67'LT	---	375,528.97	623,642.18	R=15.1'
308	10+90.47	I	24.00'LT	---	375,514.98	623,636.33	---
309	10+87.62	I	21.50'LT	773.64	375,512.35	623,633.68	---
310	11+49.74	I	21.50'LT	773.46	375,517.33	623,693.94	CURB RAMP OPENING
311	11+57.99	I	21.50'LT	773.42	375,518.33	623,701.91	CURB RAMP OPENING
312	10+07.73	H	8.00'LT	773.96	375,527.60	623,710.53	FOS
313	10+14.10	H	16.00'LT	774.05	375,536.43	623,715.57	BOS
314	10+20.43	H	16.00'LT	774.02	375,537.45	623,722.04	BOS
315	10+20.97	H	7.03'LT	---	375,528.64	623,723.96	R=6'
316	10+30.31	J	21.62'RT	---	375,467.57	623,576.35	MATCH EXISTING PAVEMENT
317	10+40.45	J	21.45'RT	773.47	375,467.22	623,586.31	PAVEMENT STRUCTURE TRANSITION
318	10+84.17	J	21.50'RT	773.63	375,464.85	623,629.97	---
319	11+73.35	J	21.09'RT	773.29	375,467.05	623,721.50	CURB RAMP OPENING
320	10+94.05	I	32.45'LT	774.13	375,523.59	623,639.36	EDGE TRUCK APRON
321	11+04.84	I	24.00'LT	---	375,515.77	623,650.26	EDGE TRUCK APRON


LEGEND

	CONCRETE CURB TYPE J
	CONCRETE CURB & GUTTER 18-INCH TYPE A
	CONCRETE CURB & GUTTER 18-INCH TYPE A (REJECT)
	CONCRETE CURB & GUTTER 4-INCH SLOPED 36-INCH TYPE A
	CONCRETE CURB & GUTTER 30-INCH TYPE A
	CONCRETE CURB & GUTTER 4-INCH SLOPED 36-INCH TYPE R
	LAYOUT POINT NUMBER
	REVERSE SLOPE GUTTER
ASPH	2-INCHES HMA PAVEMENT 4 LT 58-28 S OVER 4-INCHES HMA PAVEMENT 3 LT 58-28 S
BAD	BASE AGGREGATE DENSE 3-4-INCH
CCS-5	CONCRETE SIDEWALK 5-INCH, COLORING CONCRETE WISDOT RED
CTA-12	CONCRETE TRUCK APRON 12-INCH, COLORING CONCRETE WISDOT RED
CS-5	CONCRETE SIDEWALK 5-INCH
CD-6	CONCRETE DRIVEWAY 6-INCH
CONC-9	CONCRETE PAVEMENT 9-INCH (DOWELED)
	CURB RAMP DETECTABLE WARNING FIELD
	SAWING ASPHALT REQ'D YELLOW
	MGS GUARDRAIL 3

NOTE:

COORDINATE CONCRETE CURB & GUTTER
CONSTRUCTION IN THE NORTHEAST
QUADRANT WITH CONCRETE CURB & GUTTER
CONSTRUCTION FOR ROBERTS ROAD INTERSECTION.

* MATCH EXISTING CURB HEAD HEIGHT

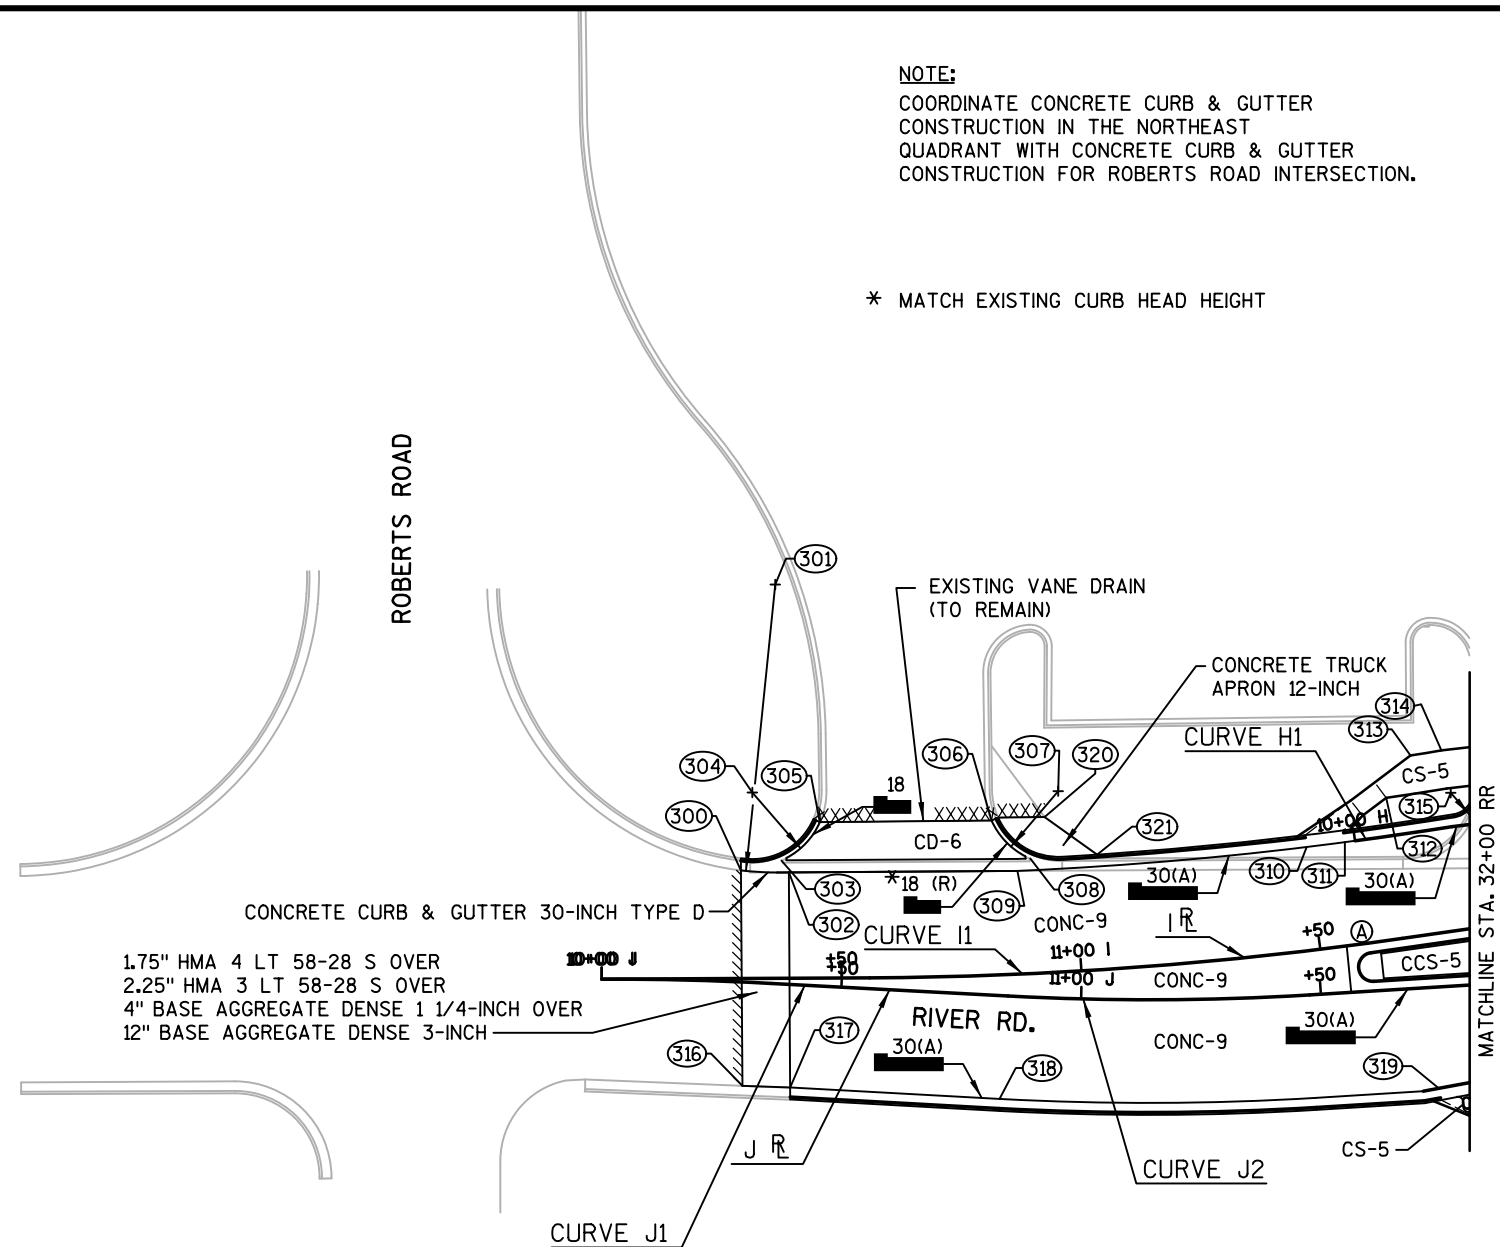

A LINE

CURVE A1	CURVE A2	CURVE A3
P.I. = 10+89.24 A	P.I. = 12+00.38 A	P.I. = 13+23.42 A
Y = 375,489.34	Y = 375,575.06	Y = 375,381.92
X = 623,958.53	X = 623,834.92	X = 623,824.89
DELTA = 106° 27' 55.82" (LT)	DELTA = 121° 46' 10.26" (LT)	DELTA = 131° 45' 53.91" (LT)
D = 119° 21' 58.35"	D = 119° 21' 58.35"	D = 119° 21' 58.35"
T = 64.24	T = 86.19	T = 107.22
L = 89.19	L = 102.01	L = 110.39
R = 48.00	R = 48.00	R = 48.00
P.C. = 10+25.00 A	P.C. = 11+14.19 A	P.C. = 12+16.21 A
Y = 375,449.09	Y = 375,525.95	Y = 375,488.99
X = 623,908.46	X = 623,905.74	X = 623,830.45
P.T. = 11+14.19 A	P.T. = 12+16.21 A	P.T. = 13+26.59 A
Y = 375,525.95	Y = 375,488.99	Y = 375,449.09
X = 623,905.74	X = 623,830.45	X = 623,908.46

E LINE

CURVE E1	CURVE E2	CURVE E3	CURVE E4	CURVE E5	CURVE E6	P.I. = 12+81.58 E
P.I. = 10+19.64 E	P.I. = 10+44.52 E	P.I. = 10+83.18 E	P.I. = 11+49.26 E	P.I. = 12+09.85 E	P.I. = 12+50.31 E	Y = 375,719.83
Y = 375,495.03	Y = 375,503.18	Y = 375,524.70	Y = 375,588.10	Y = 375,648.20	Y = 375,688.52	X = 623,900.18
X = 624,002.69	X = 623,967.85	X = 623,935.33	X = 623,911.84	X = 623,903.15	X = 623,900.62	
DELTA = 101° 40' 06.72" (RT)	DELTA = 20° 19' 34.32" (RT)	DELTA = 36° 10' 14.07" (RT)	DELTA = 10° 13' 46.42" (RT)	DELTA = 3° 43' 32.23" (RT)	DELTA = 5° 38' 05.38" (RT)	
D = 358° 05' 55.04"	D = 63° 39' 43.12"	D = 81° 51' 04.01"	D = 11° 27' 32.96"	D = 11° 35' 54.01"	D = 11° 33' 05.65"	
T = 19.64	T = 16.13	T = 22.86	T = 44.75	T = 16.07	T = 24.41	
L = 28.39	L = 31.93	L = 44.19	L = 89.27	L = 32.12	L = 48.78	
R = 16.00	R = 90.00	R = 70.00	R = 500.00	R = 494.00	R = 496.00	
P.C. = 10+00.00 E	P.C. = 10+28.39 E	P.C. = 10+60.32 E	P.C. = 11+04.51 E	P.C. = 11+93.78 E	P.C. = 12+25.90 E	
Y = 375,514.67	Y = 375,499.50	Y = 375,512.08	Y = 375,546.13	Y = 375,632.16	Y = 375,664.27	
X = 624,003.20	X = 623,983.56	X = 623,954.40	X = 623,927.39	X = 623,903.98	X = 623,903.35	
P.T. = 10+28.39 E	P.T. = 10+60.32 E	P.T. = 11+04.51 E	P.T. = 11+93.78 E	P.T. = 12+25.90 E	P.T. = 12+74.68 E	
Y = 375,499.50	Y = 375,512.08	Y = 375,546.13	Y = 375,632.16	Y = 375,664.27	Y = 375,712.93	
X = 623,983.56	X = 623,954.40	X = 623,927.39	X = 623,903.98	X = 623,903.35	X = 623,900.28	

B LINE

P.I. = 10+00.00 B	CURVE B1	CURVE B2	CURVE B3	CURVE B4
Y = 375,289.79	P.I. = 11+03.60 B	P.I. = 11+56.23 B	P.I. = 11+91.80 B	P.I. = 12+38.14 B
X = 623,903.27	Y = 375,392.35	Y = 375,435.97	Y = 375,452.98	Y = 375,464.02
	X = 623,890.04	X = 623,925.03	X = 623,956.58	X = 624,001.87
	DELTA = 42° 45' 08.23" (RT)	DELTA = 22° 56' 07.26" (RT)	DELTA = 14° 38' 38.73" (RT)	DELTA = 105° 11' 23.19" (RT)
P.I. = 10+20.00 B	D = 63° 39' 43.12"	D = 114° 35' 29.61"	D = 28° 38' 52.40"	D = 358° 05' 55.04"
Y = 375,309.75	T = 35.23	T = 10.14	T = 25.70	T = 20.92
X = 623,901.88	L = 67.16	L = 20.01	L = 51.12	L = 29.37
	R = 90.00	R = 50.00	R = 200.00	R = 16.00
	P.C. = 10+68.38 B	P.C. = 11+46.08 B	P.C. = 12+17.21 B	P.C. = 12+17.21 B
	Y = 375,357.21	Y = 375,428.06	Y = 375,459.07	Y = 375,459.07
	X = 623,892.51	X = 623,918.68	X = 623,933.96	X = 623,981.55
	P.T. = 11+35.53 B	P.T. = 11+66.10 B	P.T. = 12+17.21 B	P.T. = 12+46.59 B
	Y = 375,419.83	Y = 375,440.79	Y = 375,459.07	Y = 375,443.10
	X = 623,912.08	X = 623,933.96	X = 623,981.55	X = 624,001.33

F LINE

CURVE F1	P.I. = 11+72.89 F
P.I. = 10+62.83 F	Y = 375,719.61
Y = 375,608.59	X = 623,884.18
X = 623,885.74	
DELTA = 17° 25' 30.78" (RT)	
D = 13° 58' 28.49"	
T = 62.83	
L = 124.69	
R = 410.00	
P.C. = 10+00.00 F	
Y = 375,548.91	
X = 623,905.39	
P.T. = 11+24.69 F	
Y = 375,671.42	
X = 623,884.85	

G LINE

CURVE G1	CURVE G2	P.I. = 11+68.55 G
P.I. = 10+34.18 G	P.I. = 11+22.60 G	Y = 375,719.41
Y = 375,583.43	Y = 375,673.35	X = 623,870.18
X = 623,884.17	X = 623,870.83	
DELTA = 37° 44' 37.57" (LT)	DELTA = 7° 38' 03.78" (RT)	
D = 57° 17' 44.81"	D = 9° 32' 57.47"	
T = 34.18	T = 40.03	
L = 65.88	L = 79.95	
R = 100.00	R = 600.00	
P.C. = 10+00.00 G	P.C. = 10+82.57 G	
Y = 375,553.62	Y = 375,633.75	
X = 623,867.44	X = 623,876.70	
P.T. = 10+65.88 G	P.T. = 11+62.51 G	
Y = 375,617.24	Y = 375,713.38	
X = 623,879.15	X = 623,870.26	

C LINE

CURVE C1	P.I. = 10+60.00 C
P.I. = 10+19.43 C	Y = 375,480.17
Y = 375,471.97	X = 624,000.95
X = 623,961.05	
DELTA = 9° 19' 44.69" (RT)	
D = 24° 03' 25.24"	
T = 19.43	
L = 38.78	
R = 238.17	
P.C. = 10+00.00 C	
Y = 375,465.02	
X = 623,942.91	
P.T. = 10+38.78 C	
Y = 375,475.88	
X = 623,980.09	

H LINE

CURVE H1	CURVE H2	CURVE H3	CURVE H4	P.I. = 12+44.02 H	CURVE H5	P.I. = 13+17.41 H
P.I. = 10+10.22 H	P.I. = 10+95.91 H	P.I. = 11+38.96 H	P.I. = 11+84.93 H	Y = 375,645.89	P.I. = 12+97.33 H	Y = 375,719.18
Y = 375,519.97	Y = 375,532.88	Y = 375,545.12	Y = 375,585.56	X = 623,857.64	Y = 375,699.11	X = 623,854.18
X = 623,714.15	X = 623,798.76	X = 623,840.05	X = 623,865.25		X = 623,854.46	
DELTA = 1° 31' 06.52" (LT)	DELTA = 3° 33' 37.98" (LT)	DELTA = 41° 34' 06.02" (LT)	DELTA = 35° 20' 32.18" (LT)		DELTA = 2° 36' 45.80" (RT)	
D = 7° 25' 52.89"	D = 7° 23' 34.81"	D = 114° 34' 36.14"	D = 63° 40' 02.79"		D = 9° 18' 04.55"	
T = 10.22	T = 24.09	T = 18.98	T = 28.67		T = 14.05	
L = 20.73	L = 48.16	L = 36.28	L = 55.51		L = 28.09	
R = 771.00	R = 775.00	R = 50.00	R = 89.99		R = 616.00	
P.C. = 10+00.00 H	P.C. = 10+71.82 H	P.C. = 11+19.98 H	P.C. = 11+56.26 H		P.C. = 12+83.29 H	
Y = 375,518.61	Y = 375,527.49	Y = 375,539.73	Y = 375,561.23		Y = 375,685.08	
X = 623,704.02	X = 623,775.28	X = 623,821.85	X = 623,850.09		X = 623,855.30	
P.T. = 10+20.43 H	P.T. = 11+19.98 H	P.T. = 11+56.26 H	P.T. = 12+11.77 H		P.T. = 13+11.38 H	
Y = 375,521.59	Y = 375,539.73	Y = 375,561.23	Y = 375,614.18		Y = 375,713.15	
X = 623,724.23	X = 623,821.85	X = 623,850.09	X = 623,863.54		X = 623,854.27	

D LINE

CURVE D1	P.I. = 10+57.94 D
P.I. = 10+18.52 D	Y = 375,480.17
Y = 375,486.78	X = 624,000.95
X = 623,961.67	
DELTA = 20° 58' 57.89" (LT)	P.I. = 10+98.93
D = 57° 17' 44.81"	Y = 375,479.10
T = 18.52	X = 624,041.93
L = 36.62	
R = 100.00	
P.C. = 10+00.00 D	
Y = 375,496.16	
X = 623,945.70	
P.T. = 10+36.62 D	
Y = 375,483.75	
X = 623,979.94	

I LINE

P.I. = 10+00.00 I	CURVE I1	P.I. = 12+70.08 I
Y = 375,489.76	P.I. = 11+11.62 I	Y = 375,512.81
X = 623,547.02	Y = 375,490.39	X = 623,815.68
	X = 623,658.65	
	DELTA = 7° 48' 10.85" (LT)	
	D = 7° 00' 15.75"	
	T = 55.79	
	L = 111.40	
	R = 818.00	
	P.C. = 10+55.84 I	
	Y = 375,490.08	
	X = 623,602.86	
	P.T. = 11+67.24 I	
	Y = 375,498.27	
	X = 623,713.87	

J LINE

CURVE J1	CURVE J2	CURVE J3
P.I. = 10+17.68 J	P.I. = 11+16.25 J	P.I. = 12+38.13 J
Y = 375,489.86	Y = 375,484.61	Y = 375,492.06
X = 623,564.70	X = 623,663.15	X = 623,784.86
DELTA = 3° 22' 28.96" (RT)	DELTA = 6° 33' 14.93" (LT)	DELTA = 33° 48' 18.18" (RT)
D = 9° 32' 57.47"	D = 10° 25' 02.69"	D = 57° 17' 44.81"
T = 17.68	T = 31.49	T = 30.39
L = 35.34	L = 62.91	L = 59.00
R = 600.00	R = 550.00	R = 100.00
P.C. = 10+00.00 J	P.C. = 10+84.76 J	P.C. = 12+07.74 J
Y = 375,489.76	Y = 375,486.29	Y = 375,490.20
X = 623,547.02	X = 623,631.70	X = 623,754.53
P.T. = 10+35.34 J	P.T. = 11+47.68 J	P.T. = 12+66.74 J
Y = 375,488.92	Y = 375,486.53	Y = 375,476.72
X = 623,582.35	X = 623,694.58	X = 623,811.10

K LINE

CURVE K1	CURVE K2	CURVE K3	CURVE K4	P.I. = 12+60.72 K
P.I. = 10+09.91 K	P.I. = 10+98.04 K	P.I. = 11+61.18 K	P.I. = 12+09.50 K	Y = 375,466.44
Y = 375,307.66	Y = 375,394.70	Y = 375,454.66	Y = 375,473.58	X = 623,718.25
X = 623,850.73	X = 623,838.52	X = 623,818.66	X = 623,769.49	
DELTA = 1° 38' 13.28" (LT)	DELTA = 4° 55' 01.64" (LT)	DELTA = 50° 37' 58.22" (LT)	DELTA = 24° 32' 38.73" (LT)	
D = 8° 15' 21.15"	D = 8° 11' 06.40"	D = 81° 51' 04.01"	D = 63° 39' 43.12"	
T = 9.91	T = 30.06	T = 33.11	T = 19.58	
L = 19.83	L = 60.07	L = 61.86	L = 38.55	
R = 694.00	R = 700.00	R = 70.00	R = 90.00	
P.C. = 10+00.00 K	P.C. = 10+67.99 K	P.C. = 11+28.06 K	P.C. = 11+89.92 K	
Y = 375,297.83	Y = 375,365.46	Y = 375,423.23	Y = 375,466.55	
X = 623,852.08	X = 623,845.49	X = 623,829.08	X = 623,787.76	
P.T. = 10+19.83 K	P.T. = 11+28.06 K	P.T. = 11+89.92 K	P.T. = 12+28.48 K	
Y = 375,317.44	Y = 375,423.23	Y = 375,466.55	Y = 375,472.39	
X = 623,849.09	X = 623,829.08	X = 623,787.76	X = 623,749.95	

L LINE

CURVE L1	CURVE L2	CURVE L3	CURVE L4
P.I. = 10+45.06 L	P.I. = 12+55.23 L	P.I. = 11+23.46 L	P.I. = 12+25.07 L
Y = 375,267.21	Y = 375,056.97	Y = 375,239.75	Y = 375,341.05
X = 623,886.70	X = 623,888.49	X = 623,875.86	X = 623,868.07
DELTA = 5° 51' 43.11" (RT)	DELTA = 176° 31' 57.57" (RT)	DELTA = 0° 26' 28.93" (LT)	DELTA = 5° 47' 57.69" (LT)
D = 6° 30' 39.18"	D = 1145° 54' 56.12"	D = 1° 13' 27.37"	D = 3° 28' 20.90"
T = 45.06	T = 165.19	T = 18.03	T = 83.58
L = 90.03	L = 15.41	L = 36.05	L = 167.01
R = 880.00	R = 5.00	R = 4,680.00	R = 1,650.00
P.C. = 10+00.00 L	P.C. = 10+90.03 L	P.C. = 11+05.44 L	P.C. = 11+41.49 L
Y = 375,311.99	Y = 375,222.16	Y = 375,221.77	Y = 375,257.72
X = 623,881.72	X = 623,887.09	X = 623,877.10	X = 623,874.47
P.T. = 10+90.03 L	P.T. = 11+05.44 L	P.T. = 11+41.49 L	P.T. = 13+08.50 L
Y = 375,222.16	Y = 375,221.77	Y = 375,257.72	Y = 375,423.31
X = 623,887.09	X = 623,877.10	X = 623,874.47	X = 623,853.28


M LINE

CURVE M1	CURVE M2	CURVE M3
P.I. = 10+85.64 M	P.I. = 12+76.21 M	P.I. = 14+27.18 M
Y = 375,050.41	Y = 375,240.97	Y = 375,391.11
X = 623,886.57	X = 623,889.62	X = 623,872.92
DELTA = 1° 43' 17.53" (RT)	DELTA = 7° 15' 55.76" (LT)	DELTA = 35° 58' 22.42" (RT)
D = 1° 00' 18.68"	D = 10° 25' 02.69"	D = 57° 17' 44.81"
T = 85.64	T = 34.92	T = 32.47
L = 171.26	L = 69.74	L = 62.78
R = 5,700.00	R = 550.00	R = 100.00
P.C. = 10+00.00 M	P.C. = 12+41.29 M	P.C. = 13+94.72 M
Y = 374,964.78	Y = 375,206.05	Y = 375,358.84
X = 623,887.77	X = 623,889.06	X = 623,876.51
P.T. = 11+71.26 M	P.T. = 13+11.03 M	P.T. = 14+57.50 M
Y = 375,136.04	Y = 375,275.67	Y = 375,419.33
X = 623,887.94	X = 623,885.76	X = 623,888.97


2



2

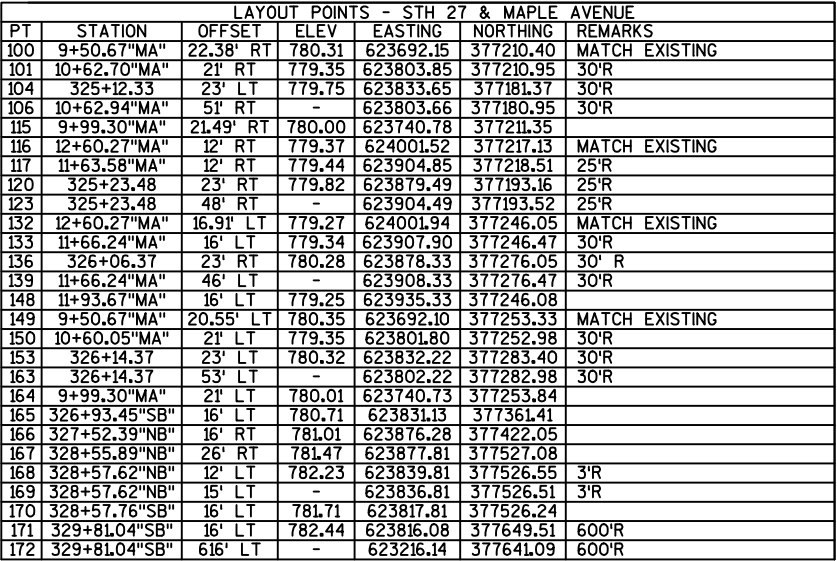

2

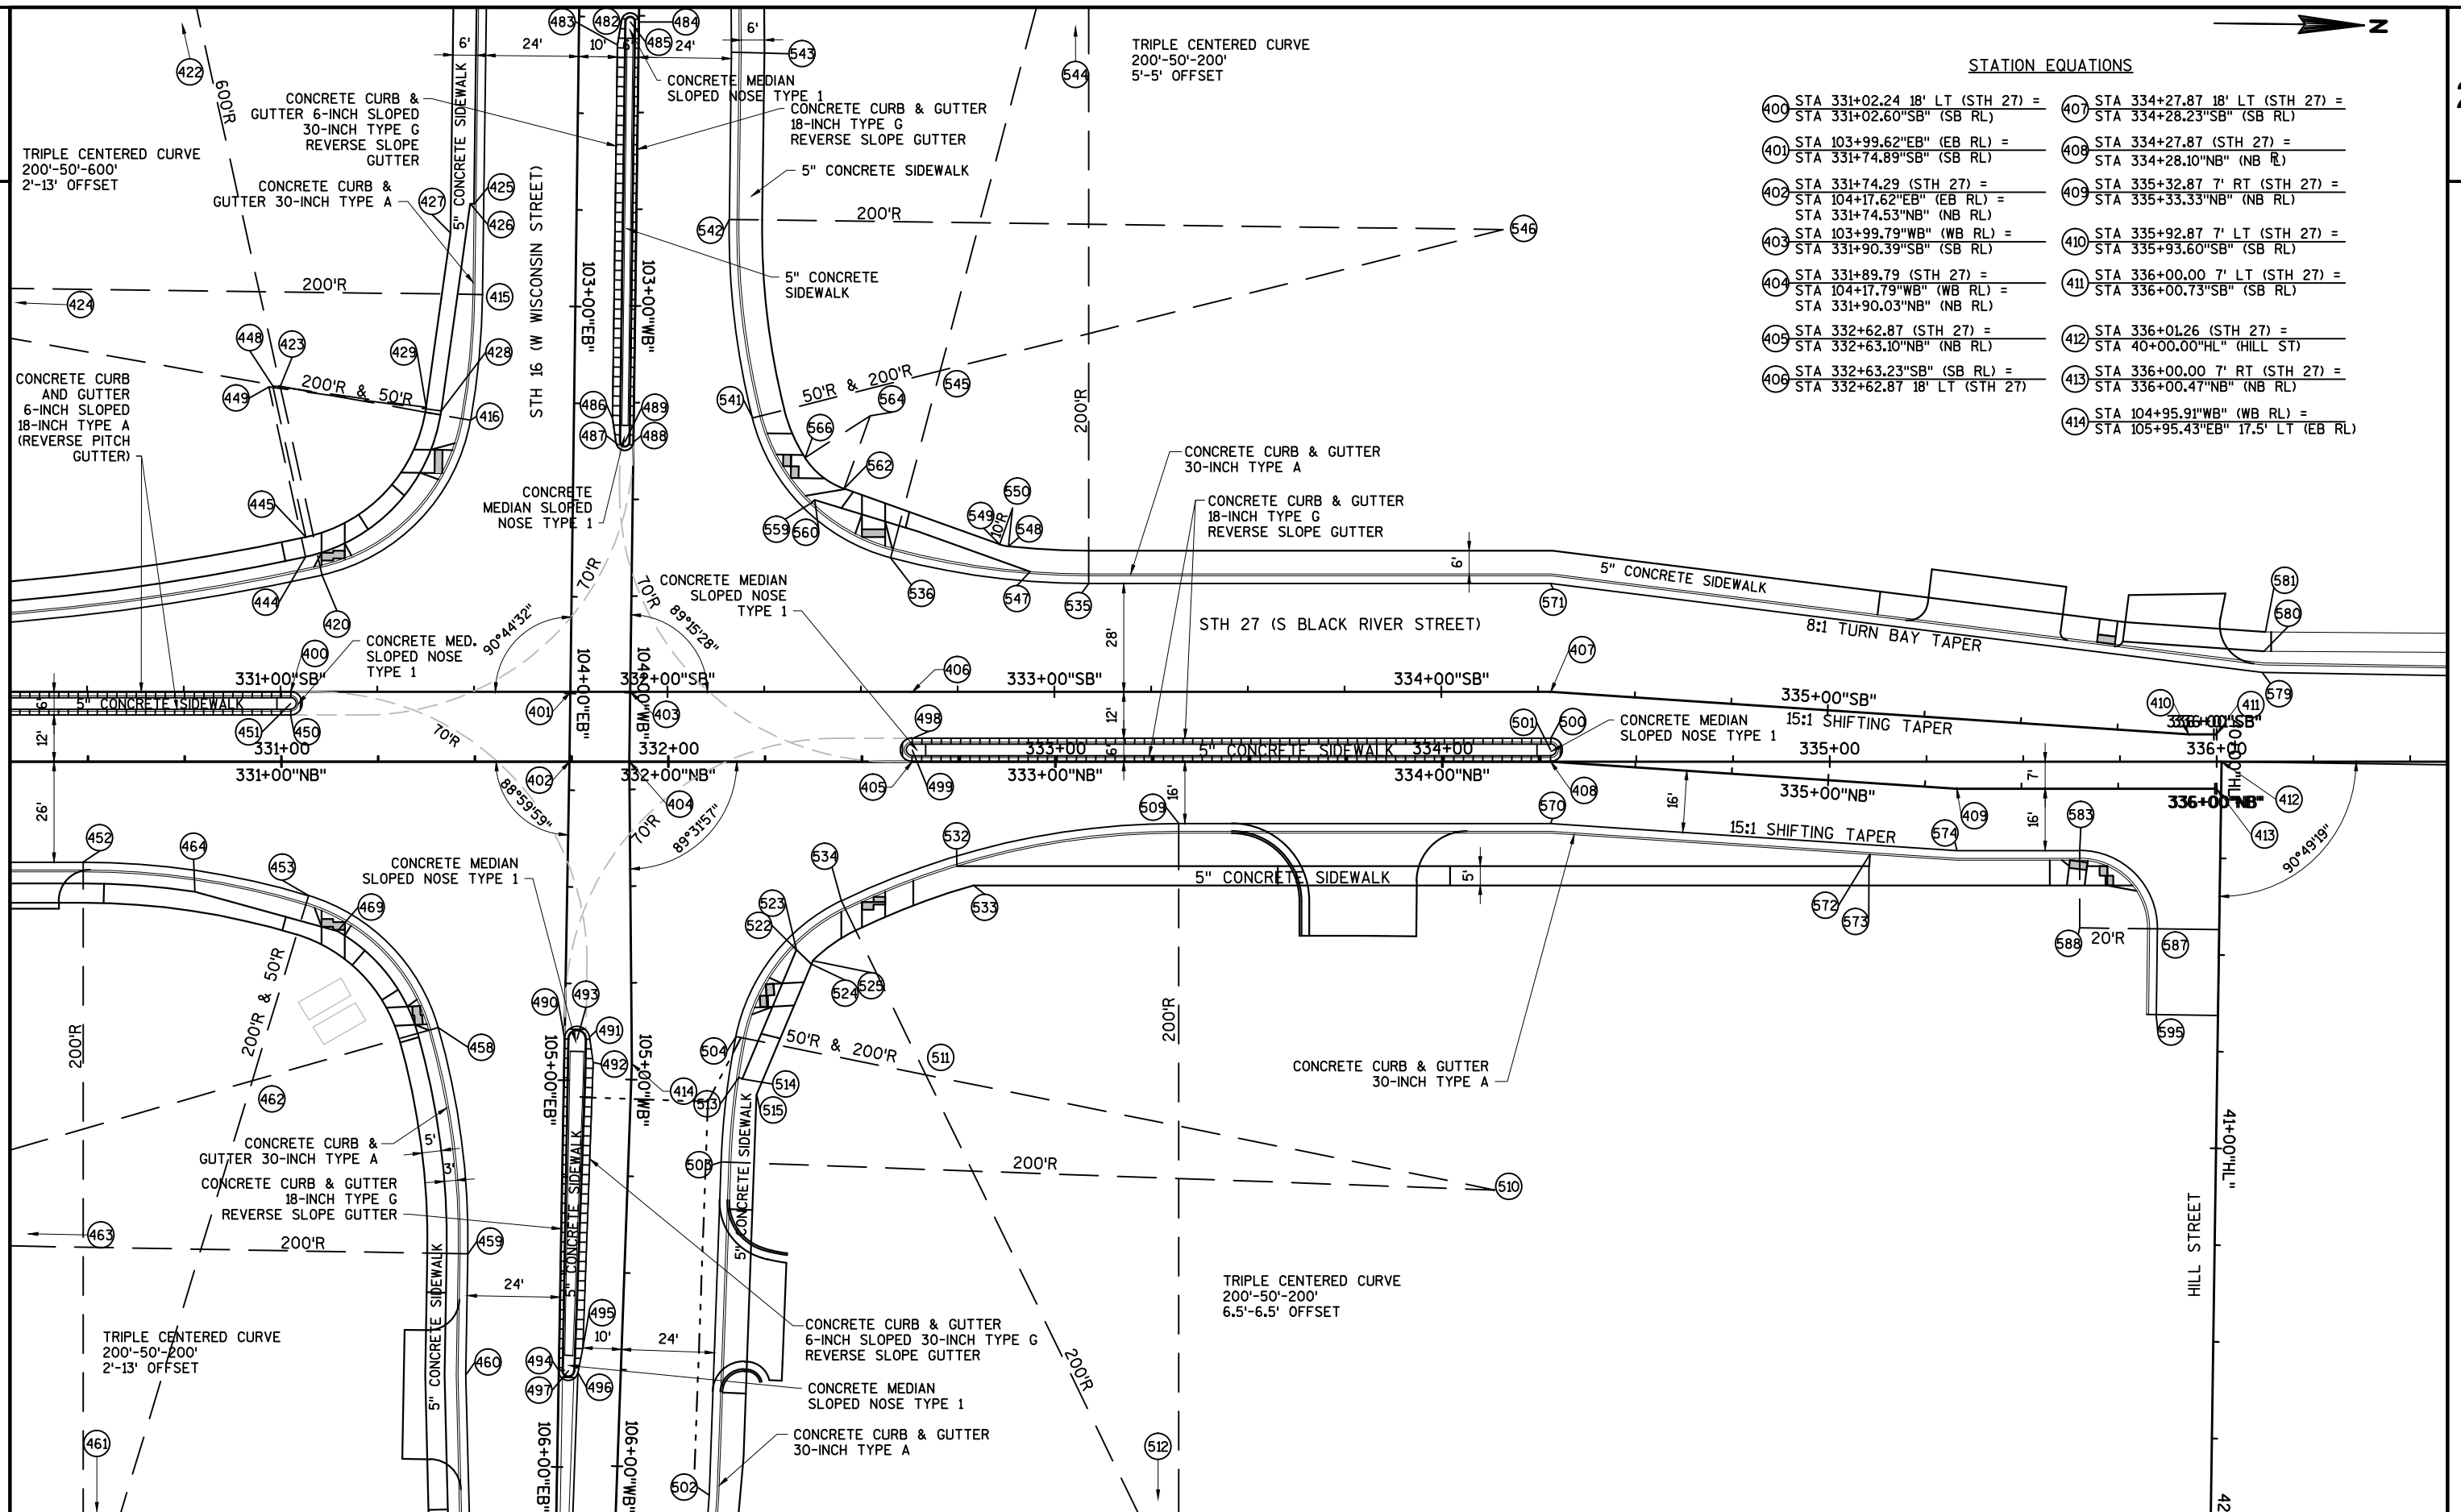

STATION EQUATIONS

400 STA 331+02.24 18' LT (STH 27) =	407 STA 334+27.87 18' LT (STH 27) =
STA 331+02.60"SB" (SB RL)	STA 334+28.23"SB" (SB RL)
401 STA 103+99.62"EB" (EB RL) =	408 STA 334+27.87 (STH 27) =
STA 331+74.89"SB" (SB RL)	STA 334+28.10"NB" (NB RL)
402 STA 331+74.29 (STH 27) =	409 STA 335+32.87 7' RT (STH 27) =
STA 104+17.62"EB" (EB RL) =	STA 335+33.33"NB" (NB RL)
STA 331+74.53"NB" (NB RL)	
403 STA 103+99.79"WB" (WB RL) =	410 STA 335+92.87 7' LT (STH 27) =
STA 331+90.39"SB" (SB RL)	STA 335+93.60"SB" (SB RL)
404 STA 331+89.79 (STH 27) =	411 STA 336+00.00 7' LT (STH 27) =
STA 104+17.79"WB" (WB RL) =	STA 336+00.73"SB" (SB RL)
STA 331+90.03"NB" (NB RL)	
405 STA 332+62.87 (STH 27) =	412 STA 336+01.26 (STH 27) =
STA 332+63.10"NB" (NB RL)	STA 40+00.00"HL" (HILL ST)
406 STA 332+63.23"SB" (SB RL) =	413 STA 336+00.00 7' RT (STH 27) =
STA 332+62.87 18' LT (STH 27)	STA 336+00.47"NB" (NB RL)
	414 STA 104+95.91"WB" (WB RL) =
	STA 105+95.43"EB" 17.5' LT (EB RL)

PROJECT NO: 5144-01-75

HWY: STH 27

COUNTY: MONROE

INTERSECTION LAYOUT DETAIL - STH 27 & STH 16

SHEET

47

E

FILE NAME : N:\PDS\C3D\51440105\SHEETPLAN\021122_ID.DWG
LAYOUT NAME - 021123_ID

PLOT DATE : 7/27/2017 8:34 AM

PLOT BY : VALENTI, PAUL M

PLOT NAME :

PLOT SCALE : 77/256" = 1'-0" XREF

WISDOT/CADDs SHEET 42


2


LAYOUT POINTS - STH 27 & STH 16						
PT	STATION	OFFSET	ELEV	EASTING	NORTHING	REMARKS
400	331+02.60"SB"	0' LT	783.45	623830.37	377771.29	3'R
405	332+63.10"NB"	0' LT	783.72	623846.12	377932.16	3'R
408	334+28.10"NB"	0' LT	785.51	623843.80	378097.14	3'R
415	102+97.18"EB"	24' RT	783.47	623726.95	377819.46	200'R
416	103+29.73"EB"	26.67' RT	783.22	623759.50	377816.83	50'R & 200'R
420	331+10.72"SB"	30.18' LT	782.88	623800.08	377778.98	50'R & 600'R
422	329+81.04"SB"	616' LT	-	623216.14	377641.09	600'R
423	103+21.59"EB"	76' RT	-	623751.42	377767.49	50'R
424	102+97.18"EB"	224' RT	-	623727.17	377619.46	200'R
425	102+73.81"EB"	26.5' RT	783.98	623703.58	377816.93	FRONT OF SIDEWALK AT BC
426	102+73.81"EB"	27.51' RT	784.02	623703.58	377815.93	FRONT OF SIDEWALK
427	102+81.39"EB"	32.5' RT	784.14	623711.17	377810.94	BACK OF SIDEWALK
428	103+27.42"EB"	34.30' RT	783.79	623757.20	377809.19	FRONT OF SIDEWALK; 45'R
429	103+26.55"EB"	38.22' RT	783.86	623756.33	377805.27	BACK OF SIDEWALK; 40'R
444	331+06.46"SB"	34.88' LT	782.96	623795.44	377774.66	FRONT OF SIDEWALK; 45'R
445	331+06.52"SB"	40.01' LT	783.04	623790.31	377774.65	BACK OF SIDEWALK; 40'R
448	330+98.01"SB"	79.09' LT	-	623751.35	377765.58	40'R
449	330+96.97"SB"	78.87' LT	-	623751.59	377764.55	45'R
450	331+02.47"NB"	12' LT	783.57	623836.37	377771.37	3'R
451	331+02.47"NB"	15' LT	-	623833.37	377771.33	3'R
452	330+48.86"NB"	26' RT	782.50	623875.12	377718.30	200'R
453	331+07.10"NB"	34.67' RT	782.60	623882.97	377776.66	50'R & 200'R
458	104+86.94"EB"	32.71' RT	783.09	623916.57	377810.64	50'R & 200'R
459	105+45.33"EB"	24' RT	783.58	623974.99	377819.15	200'R
460	105+76.58"EB"	24' RT	783.73	624006.25	377819.05	
461	330+48.86"NB"	226' RT	-	624075.10	377721.11	200'R
462	330+92.54"NB"	82.5' RT	-	623931.00	377762.77	50'R
463	105+45.33"EB"	224' RT	-	623974.30	377619.16	200'R
464	330+77.70"NB"	33.65' RT	783.11	623882.37	377747.25	FRONT OF SIDEWALK
469	331+14.60"NB"	43.85' RT	782.79	623892.05	377784.28	FRONT OF SIDEWALK
482	102+25.86"EB"	11.03' LT	784.73	623655.59	377854.41	2.25' R
483	102+32.22"EB"	10' LT	784.68	623661.95	377853.39	
484	102+26.60"WB"	0' LT	784.47	623655.94	377858.88	2.25' R
485	102+26.22"EB"	13.25' LT	-	623655.95	377856.63	2.25' R
486	103+28.78"EB"	10' LT	784.22	623758.51	377853.49	
487	103+35.14"EB"	11.03' LT	784.10	623764.87	377854.53	2.25' R
488	103+35.16"WB"	0' LT	783.97	623764.51	377859.00	2.25' R
489	103+34.78"EB"	13.25' LT	-	623764.51	377856.75	2.25' R
490	104+89.25"EB"	0' LT	783.84	623918.99	377843.35	3.25' R
491	104+88.93"WB"	10.86' RT	784.03	623918.50	377849.81	3.25' R
492	104+95.47"WB"	10' RT	784.06	623925.02	377850.83	
493	104+89.36"WB"	14.09' RT	784.52	623919.00	377846.60	3.25' R
494	105+75.10"EB"	0' LT	784.20	624004.84	377843.05	2.5'R
495	105+69.79"WB"	10' RT	784.39	623998.88	377849.19	
496	105+76.24"WB"	11.04' RT	784.41	624005.30	377848.01	2.5'R
497	105+75.84"WB"	13.51' RT	-	624004.85	377845.55	2


2



[illegible]

PT. NO.	STATION	OFFSET
100	209+50.71	17.94' RT
102	209+78.14	36.19' RT
103	209+77.71	78.95' RT
104	210+20.71	79.38' RT
105	210+83.21	80.00' RT
106	210+83.21	17.50' RT
107	209+50.92	16.80' LT
108	209+51.56	16.79' LT
109	209+51.55	44.29' LT
110	209+79.05	43.95' LT
111	209+79.52	81.33' LT
112	210+22.52	80.79' LT
113	210+85.01	80.00' LT
114	210+85.01	17.50' LT

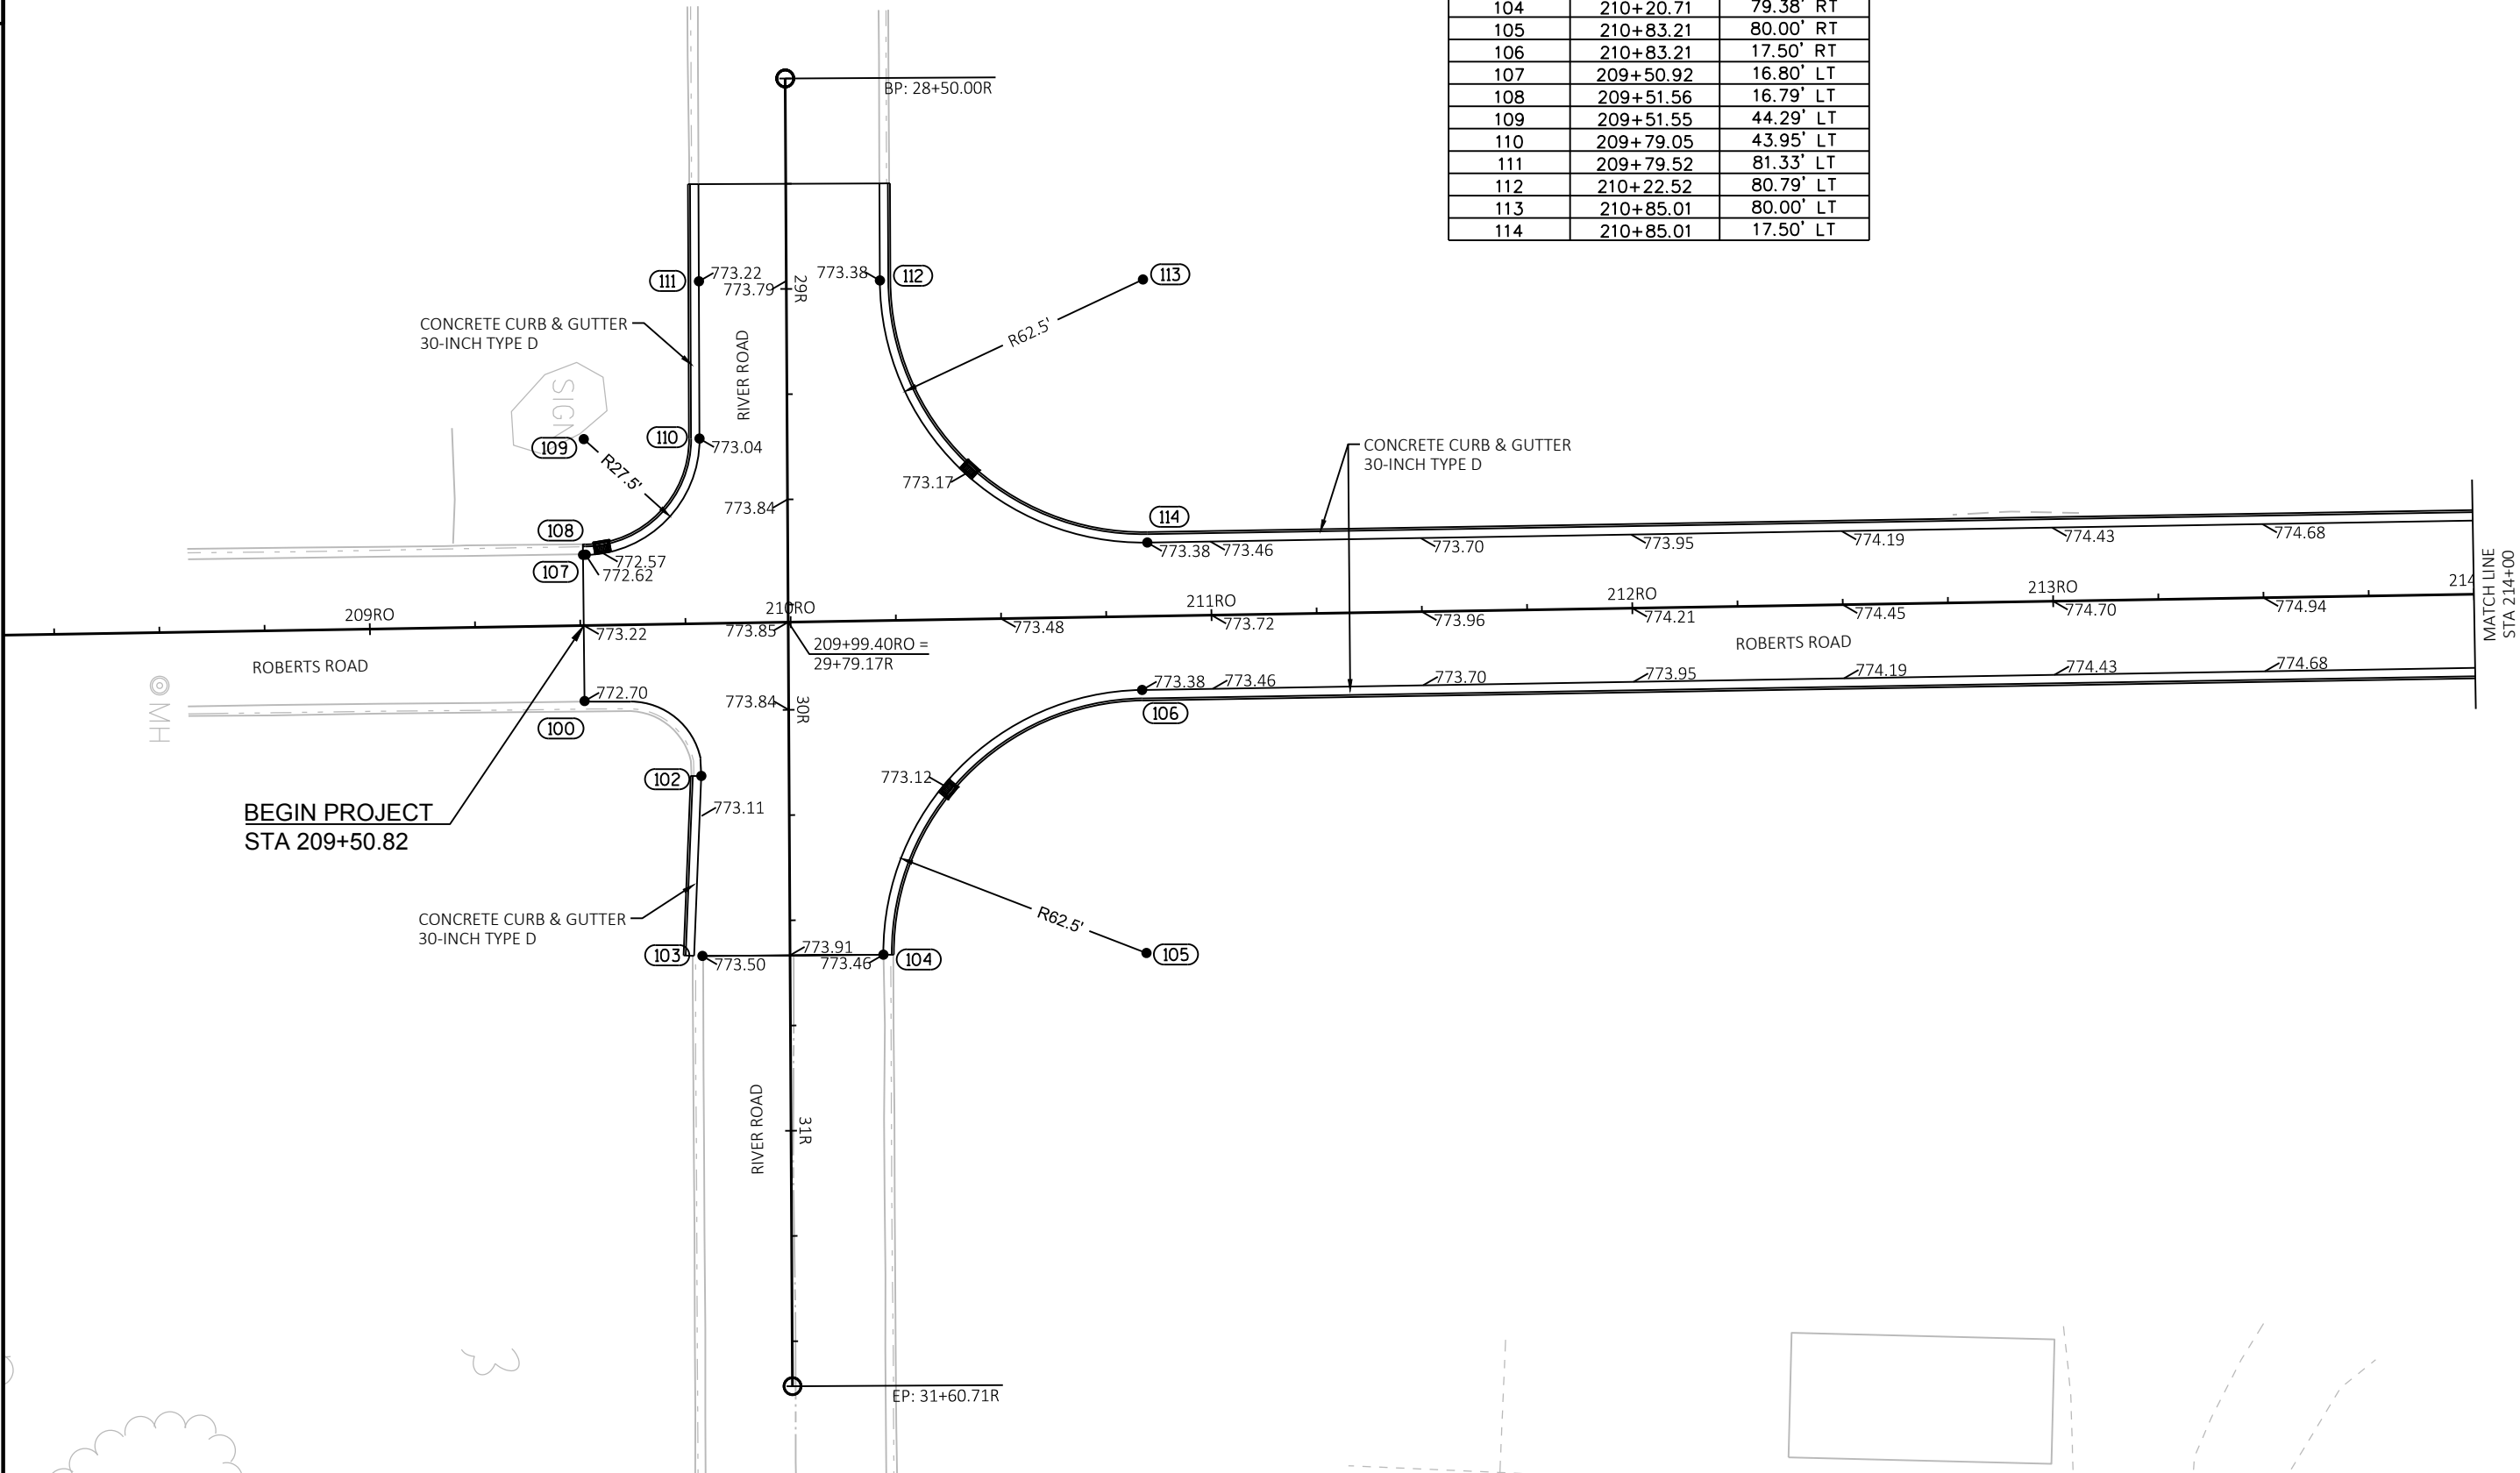

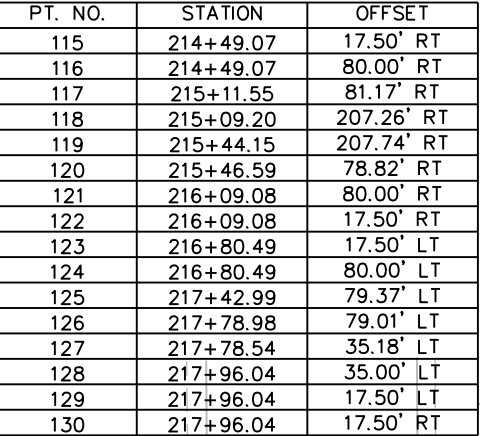


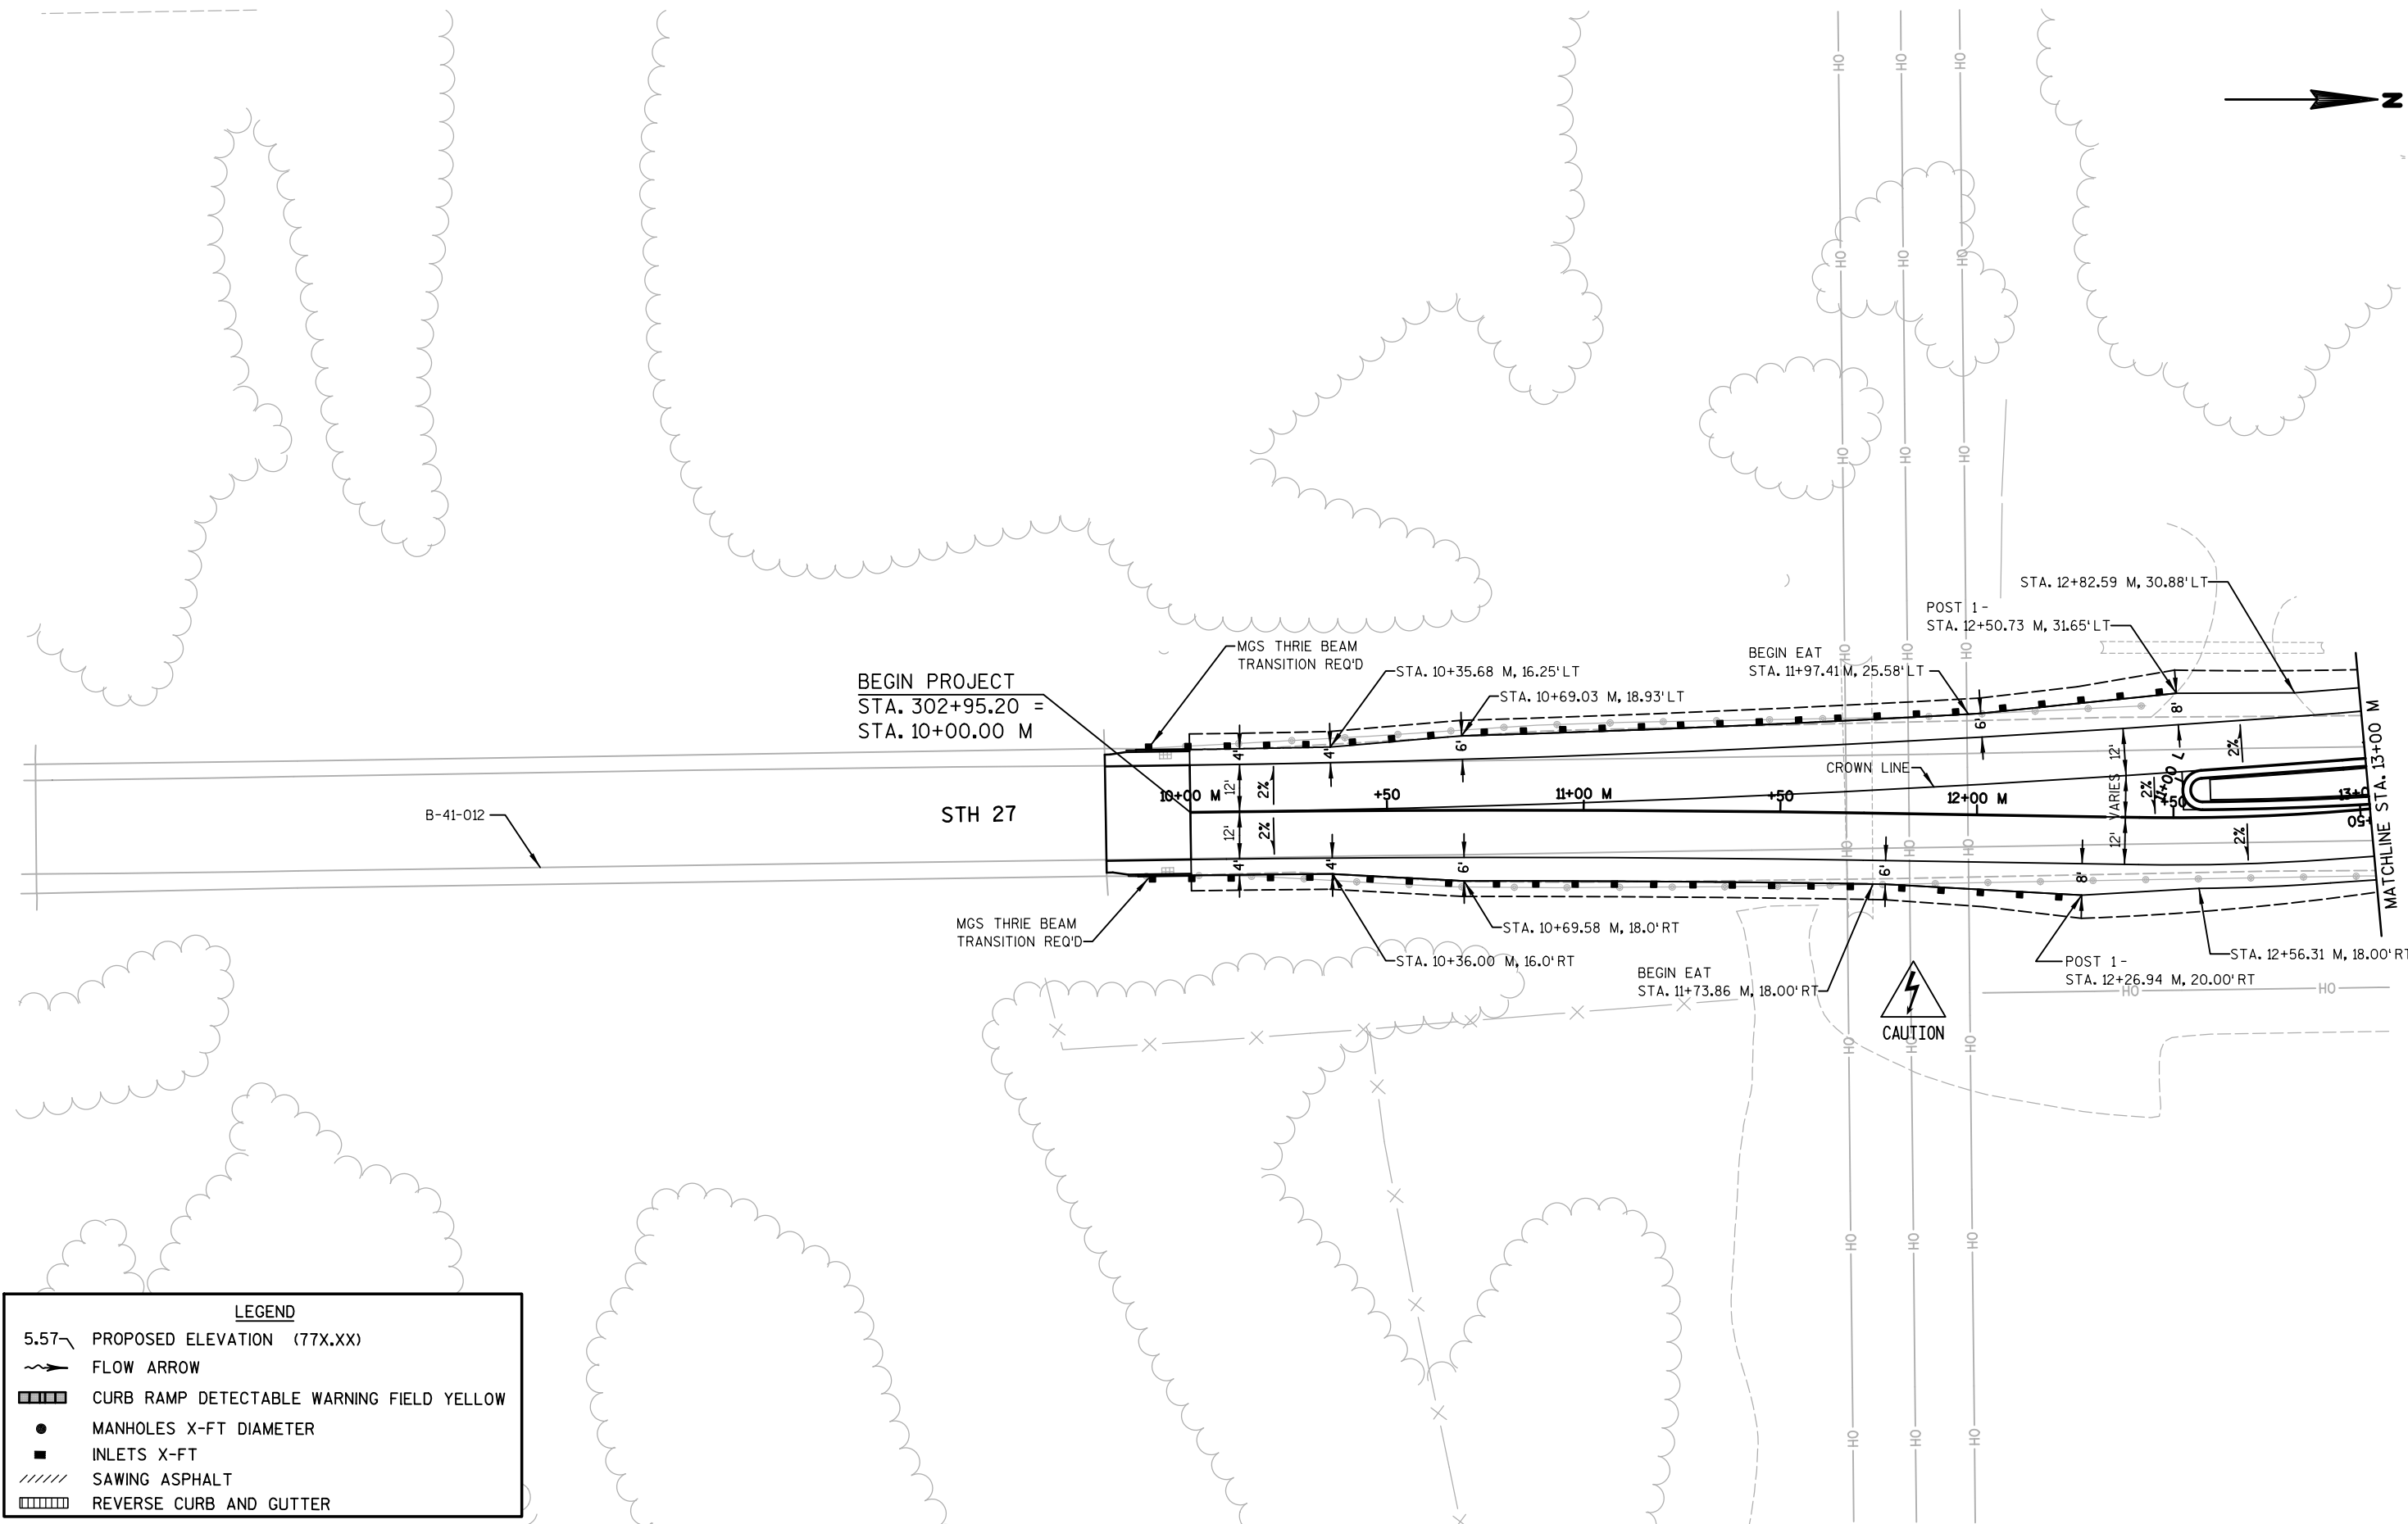

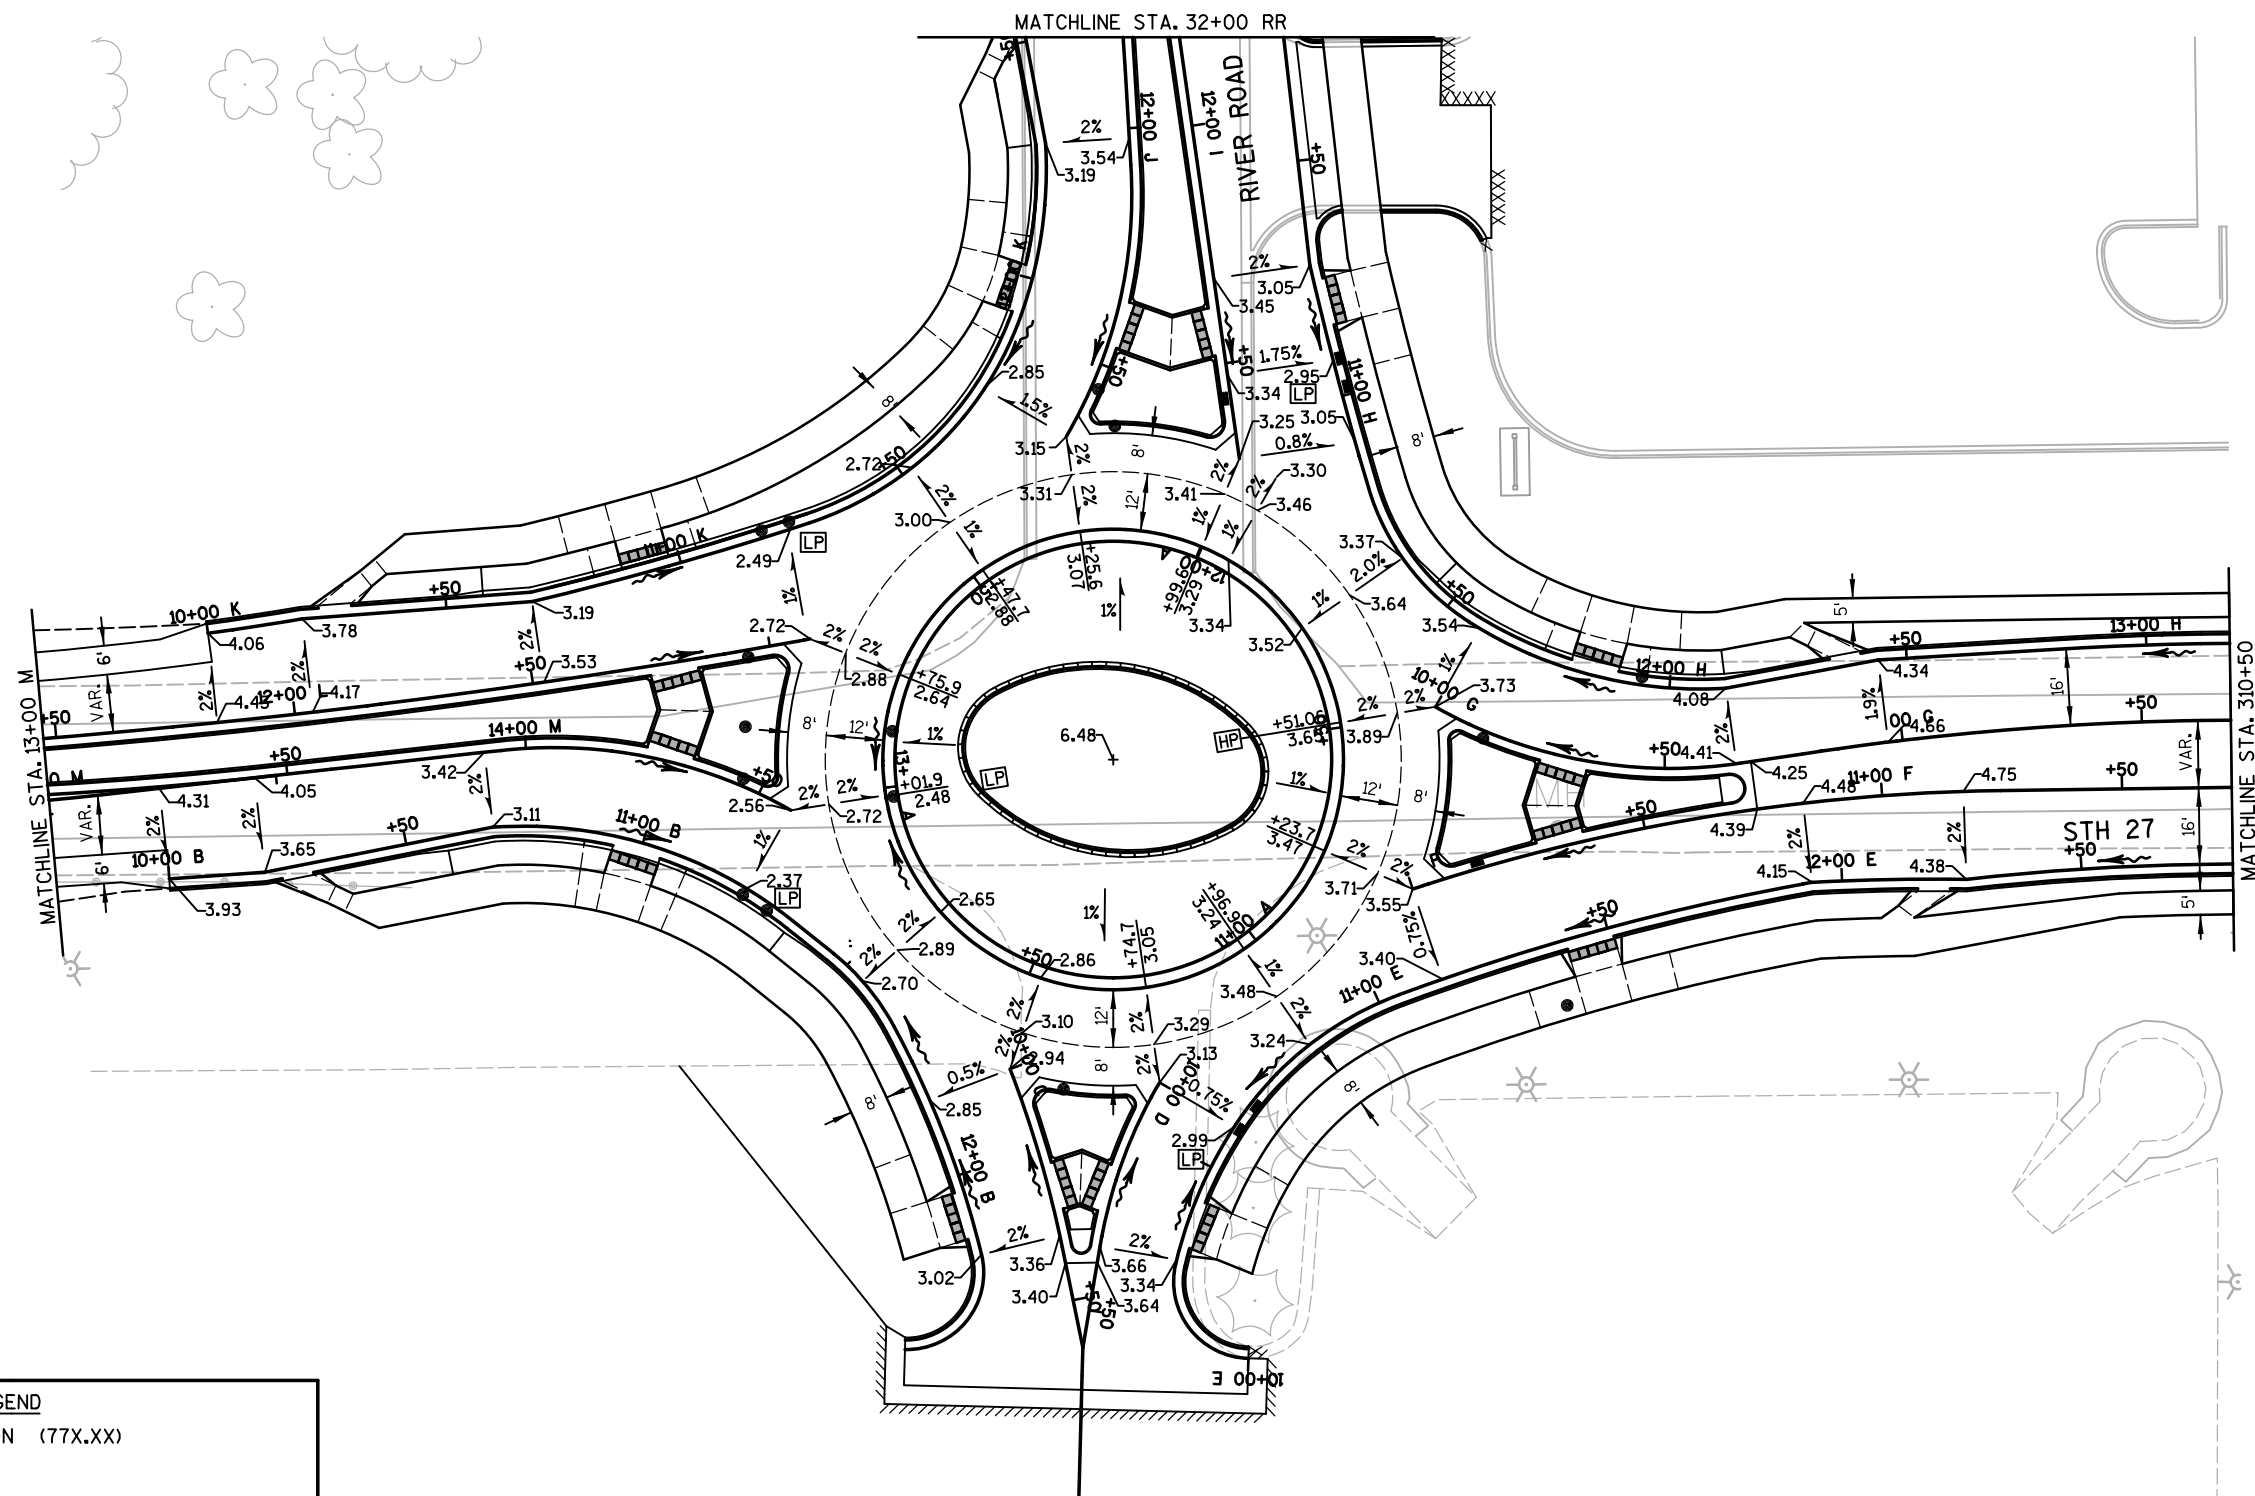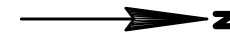

LEGEND

- 5.57~ PROPOSED ELEVATION (77X.XX)
- ~ FLOW ARROW
- ▤ CURB RAMP DETECTABLE WARNING FIELD YELLOW
- MANHOLES X-FT DIAMETER
- INLETS X-FT
- //// SAWING ASPHALT
- ▤ REVERSE CURB AND GUTTER

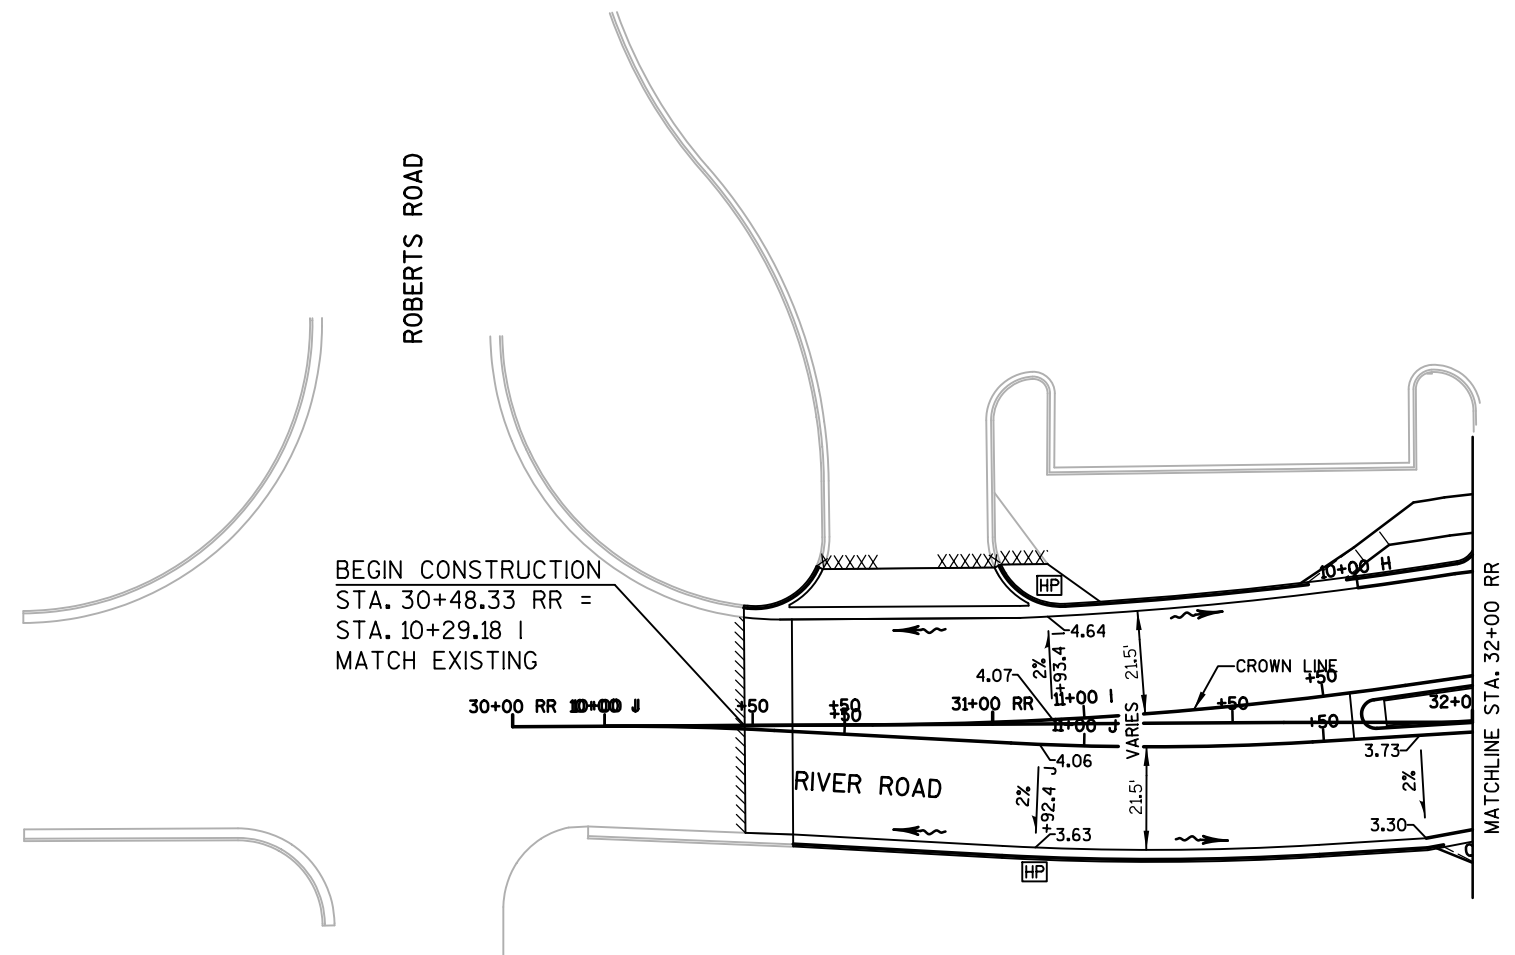

LEGEND	
5.57	PROPOSED ELEVATION (77X.XX)
	FLOW ARROW
	CURB RAMP DETECTABLE WARNING FIELD YELLOW
	MANHOLES X-FT DIAMETER
	INLETS X-FT
	SAWING ASPHALT
	REVERSE CURB AND GUTTER

2




54

WISDOT/CADDS SHEET 42

2

2 |

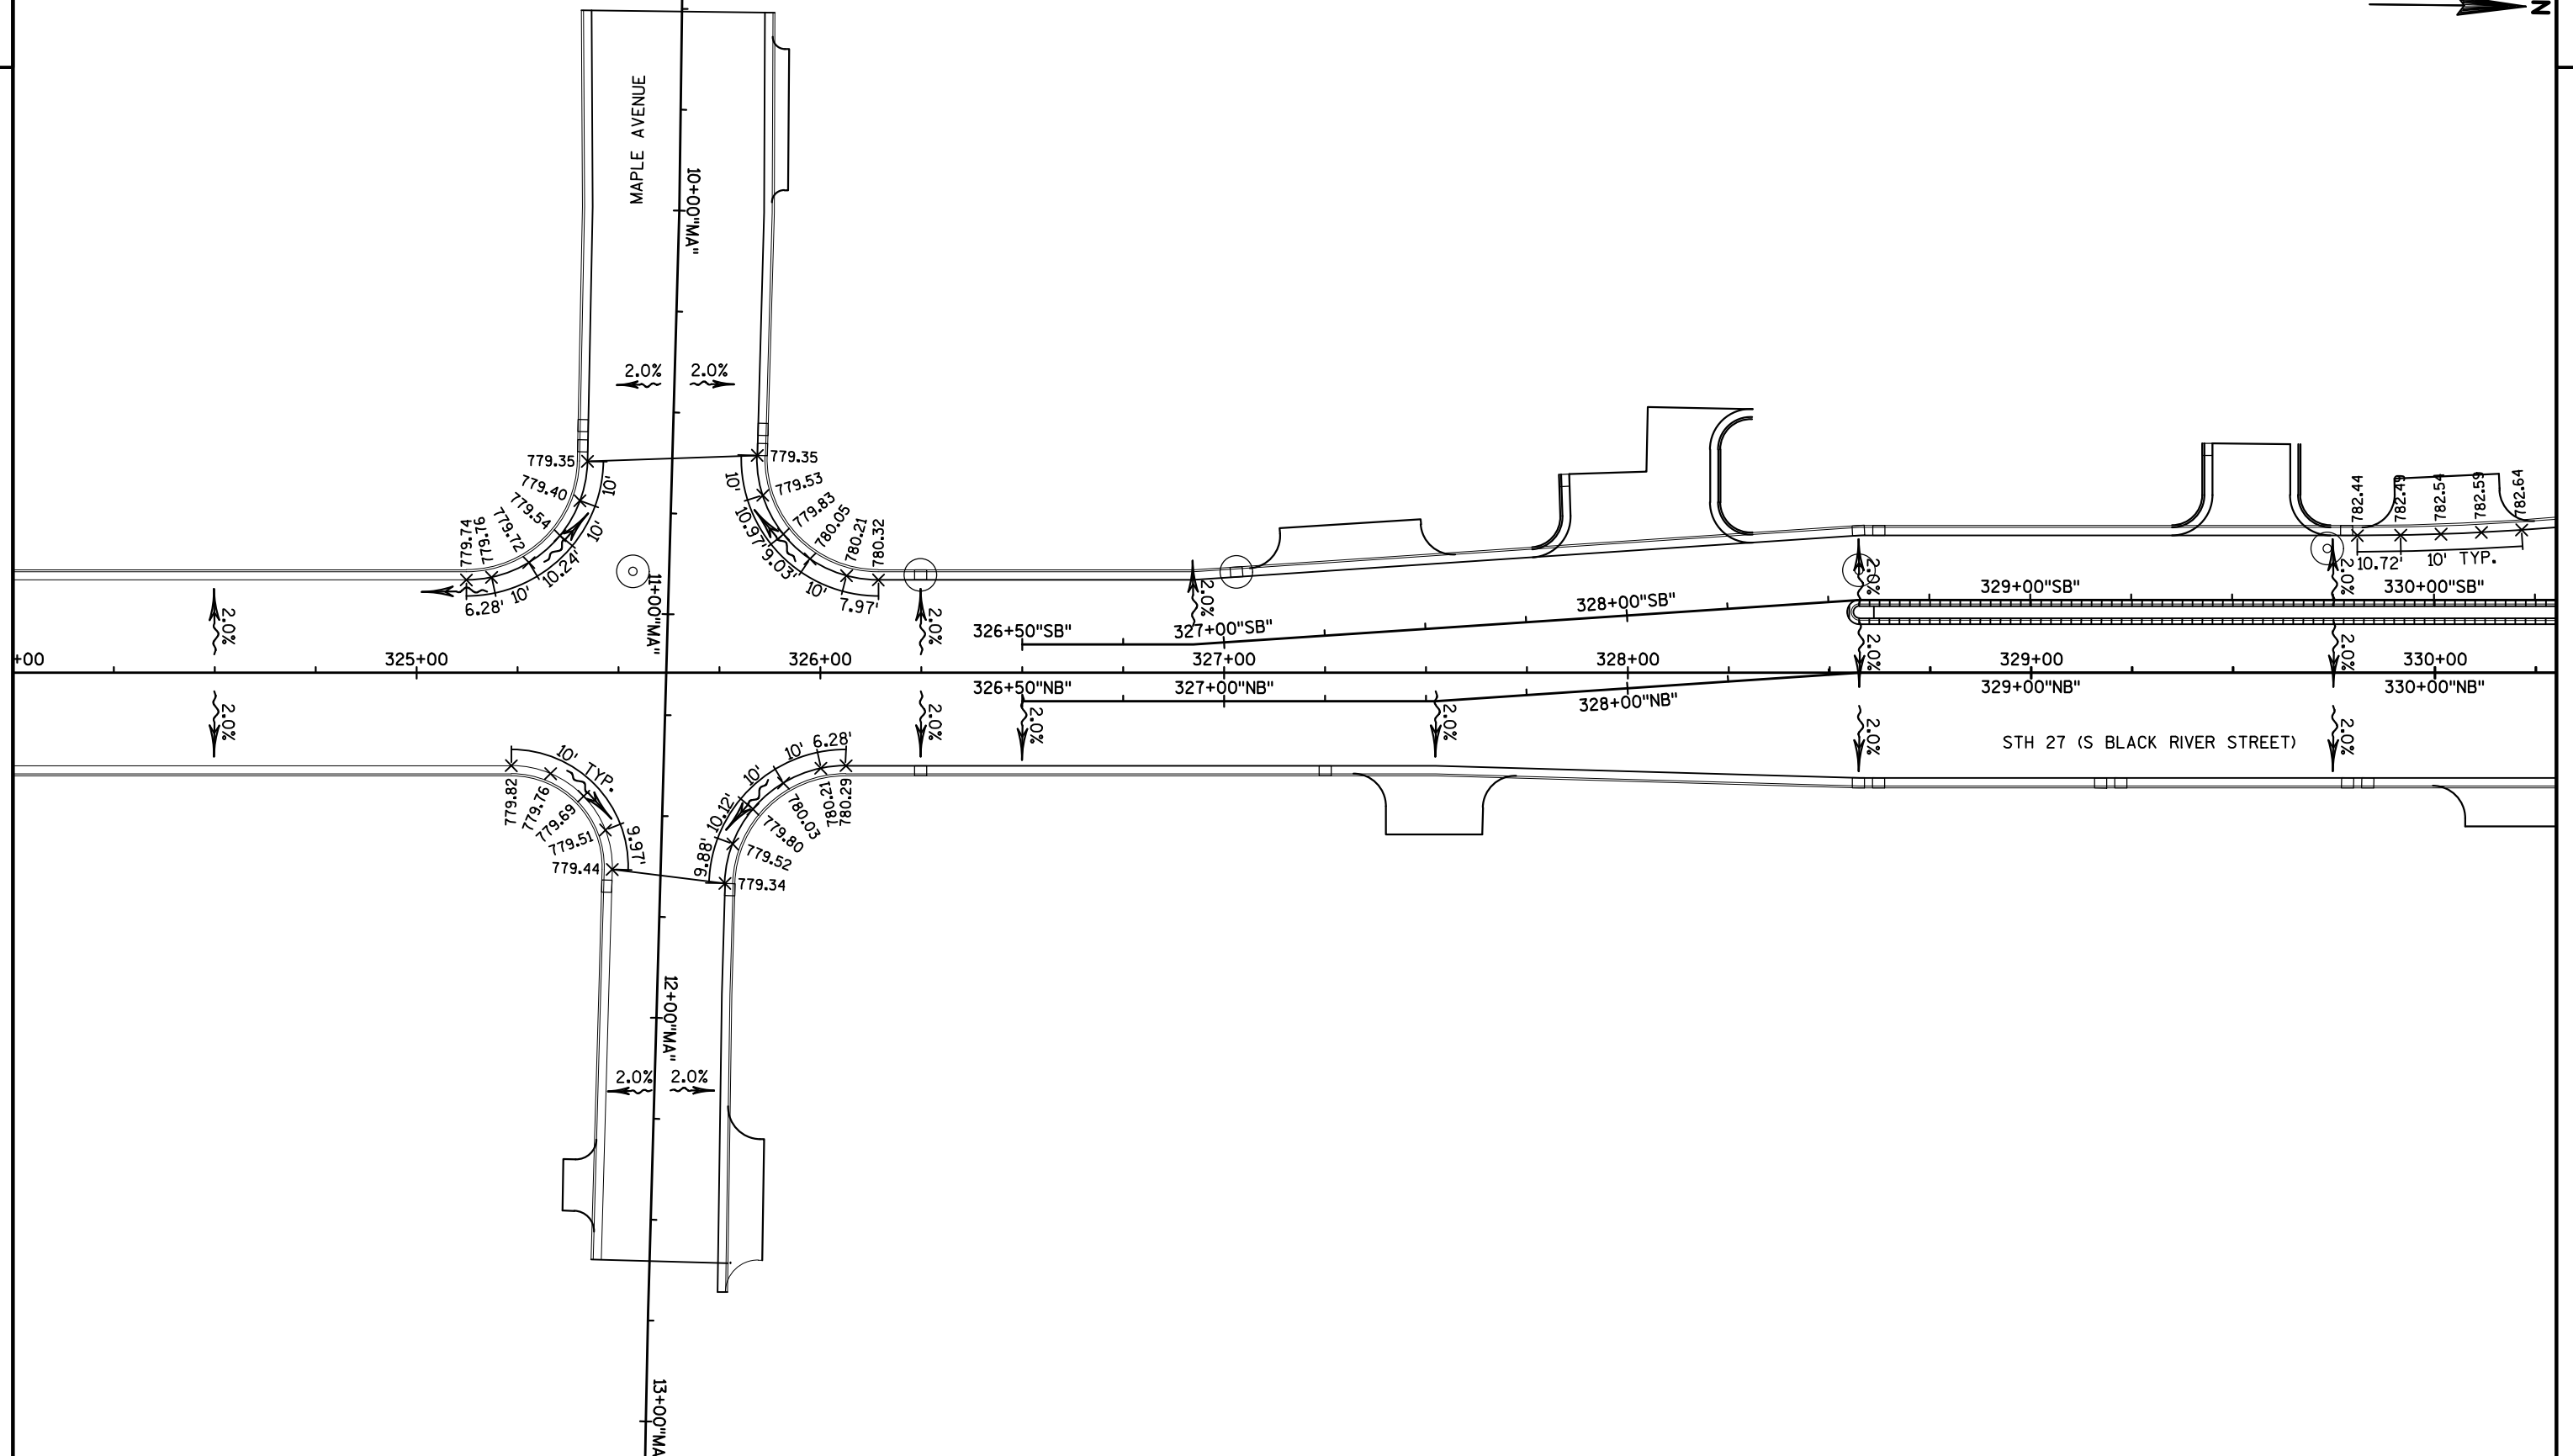

PROJECT NO: 5144-01-75

HWY: STH 27


COUNTY: MONROE

INTERSECTION PAVEMENT ELEVATION DETAIL STH 27 & MAPLE AVE

SHEET

5



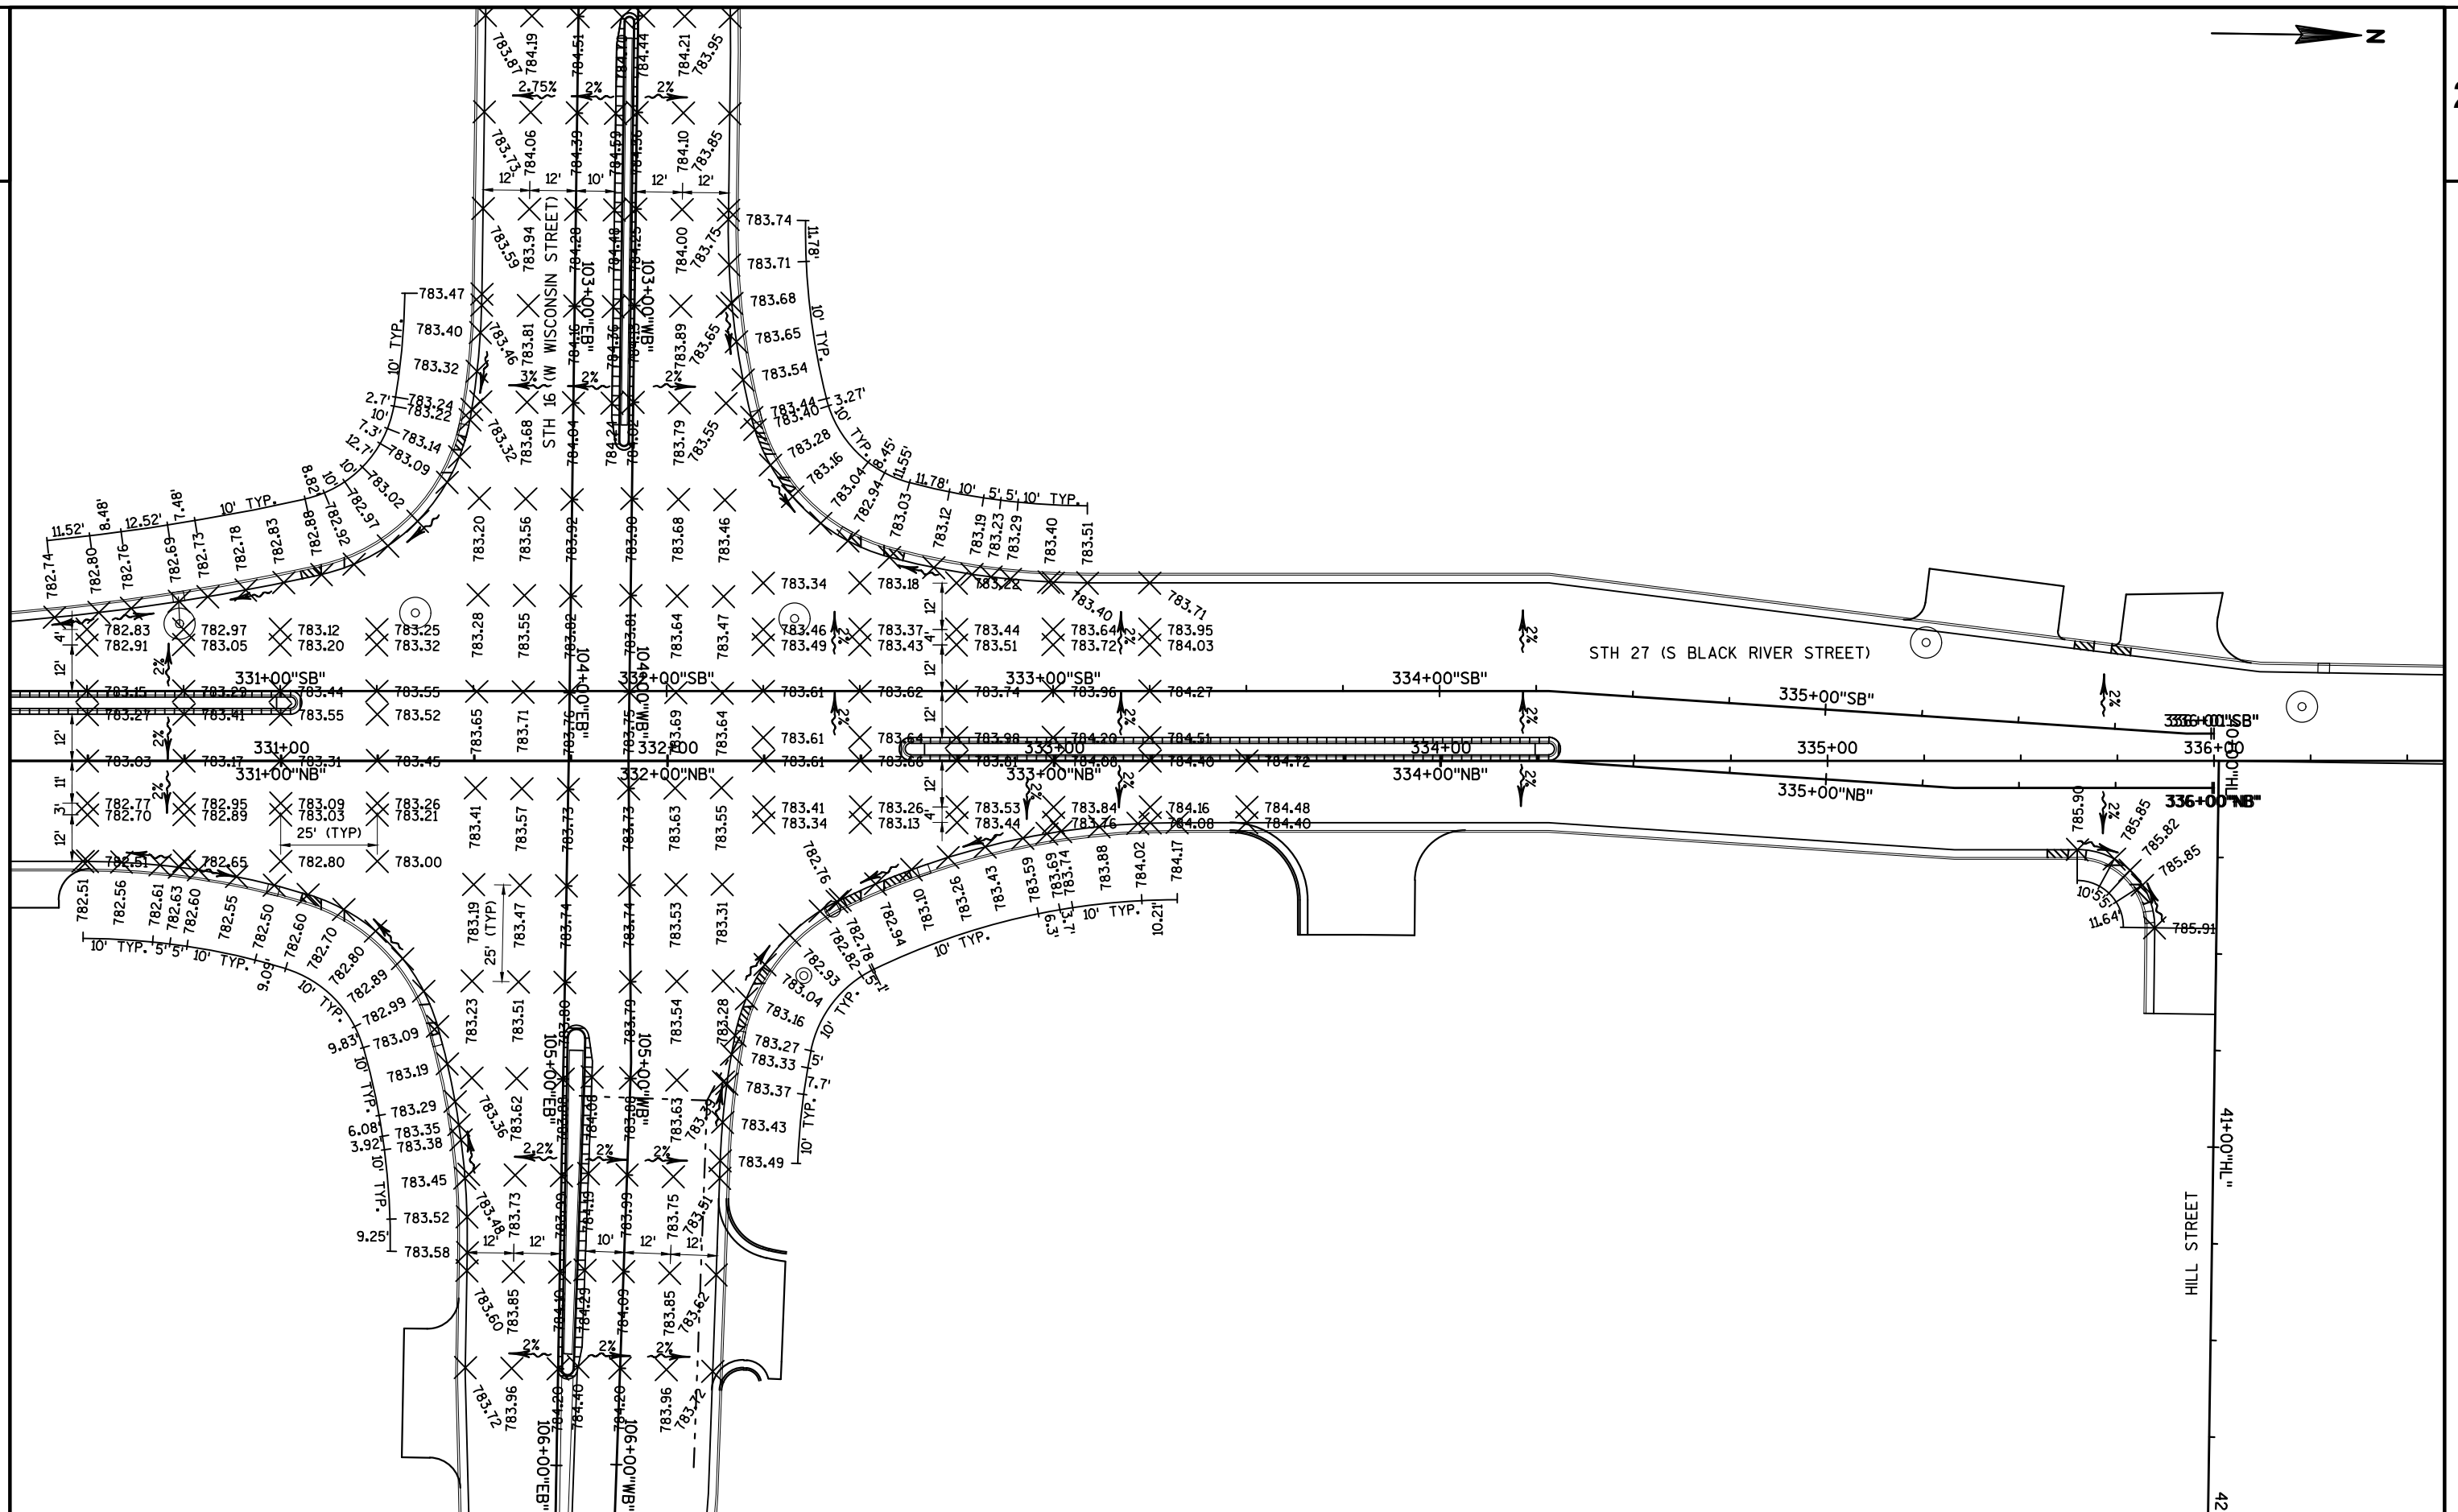

PROJECT NO: 5144-01-75

HWY: STH 27

COUNTY: MONROE

INTERSECTION PAVEMENT ELEVATION DETAIL - STH 27 & STH 16

SHEET

56

E

FILE NAME : N:\PDS\C3D\51440105\SHEETPLAN\021122_ID.DWG
LAYOUT NAME - 021122_PD


PLOT DATE : 7/27/2017 8:38 AM

PLOT BY : VALENTI, PAUL M

PLOT NAME :


PLOT SCALE : 77/256" = 1'-0" XREF

WISDOT/CADDs SHEET 42

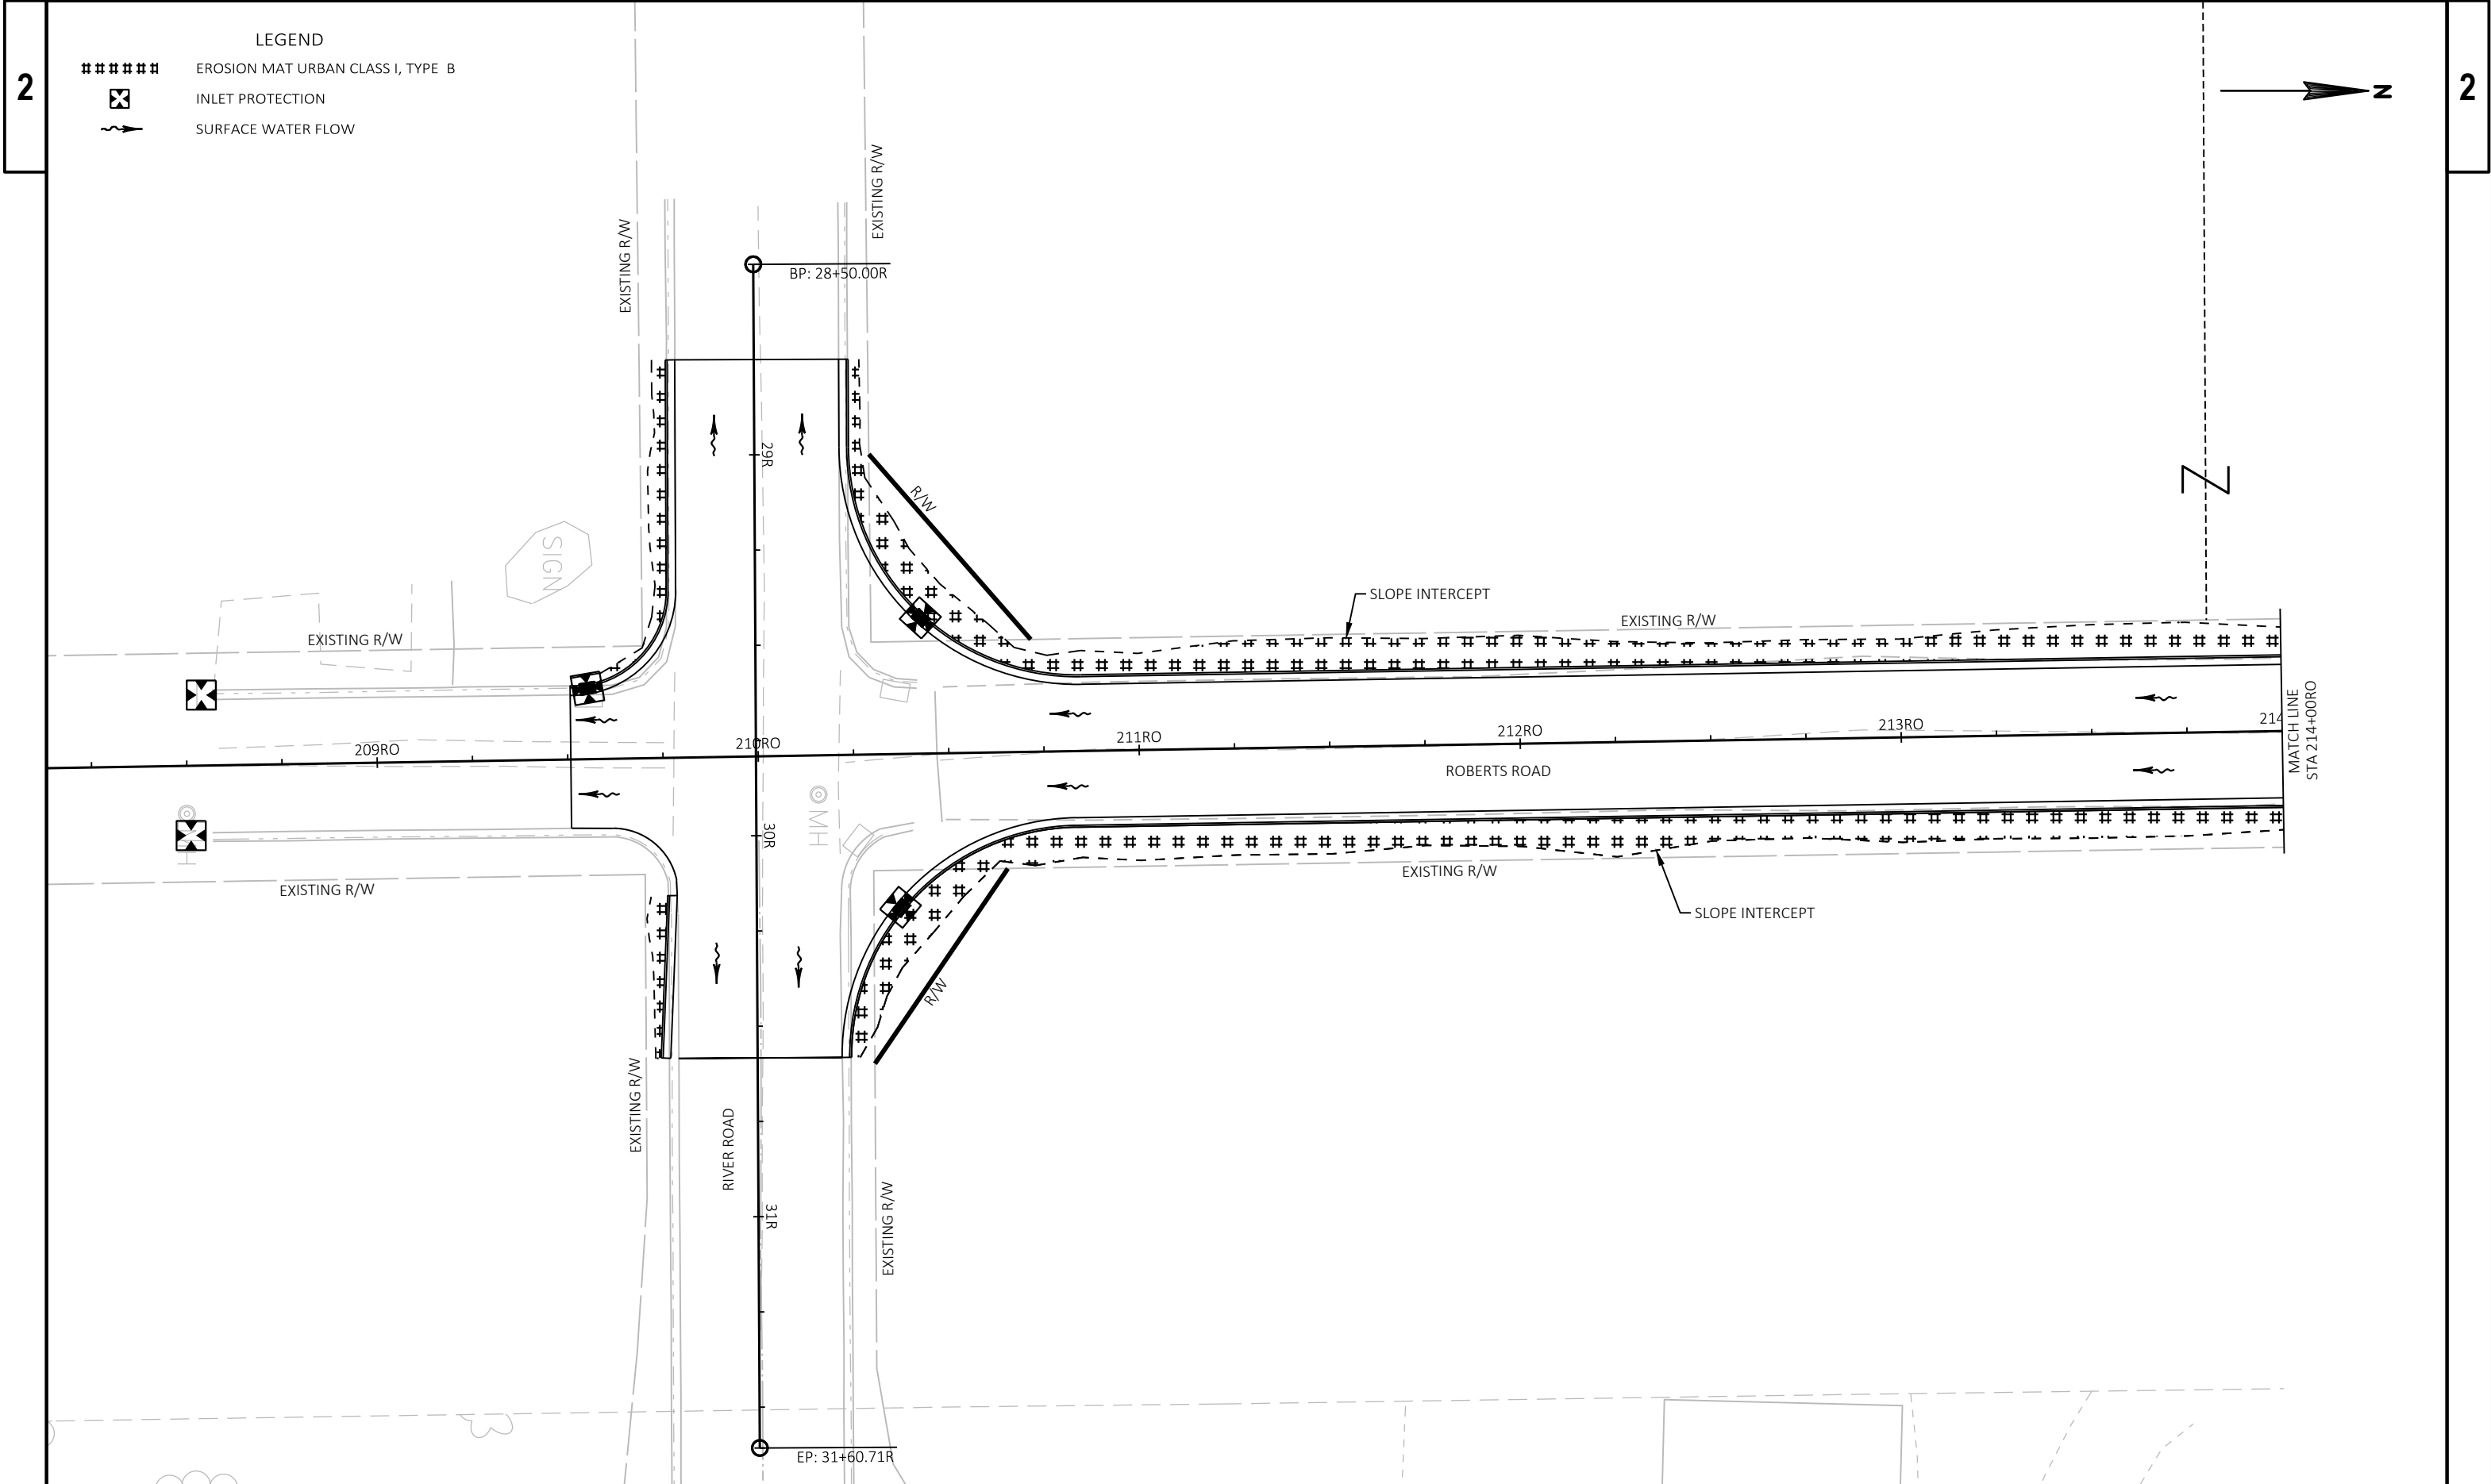


LEGEND

- ##### EROSION MAT URBAN CLASS I, TYPE B
- ⊠ INLET PROTECTION
- ~> SURFACE WATER FLOW

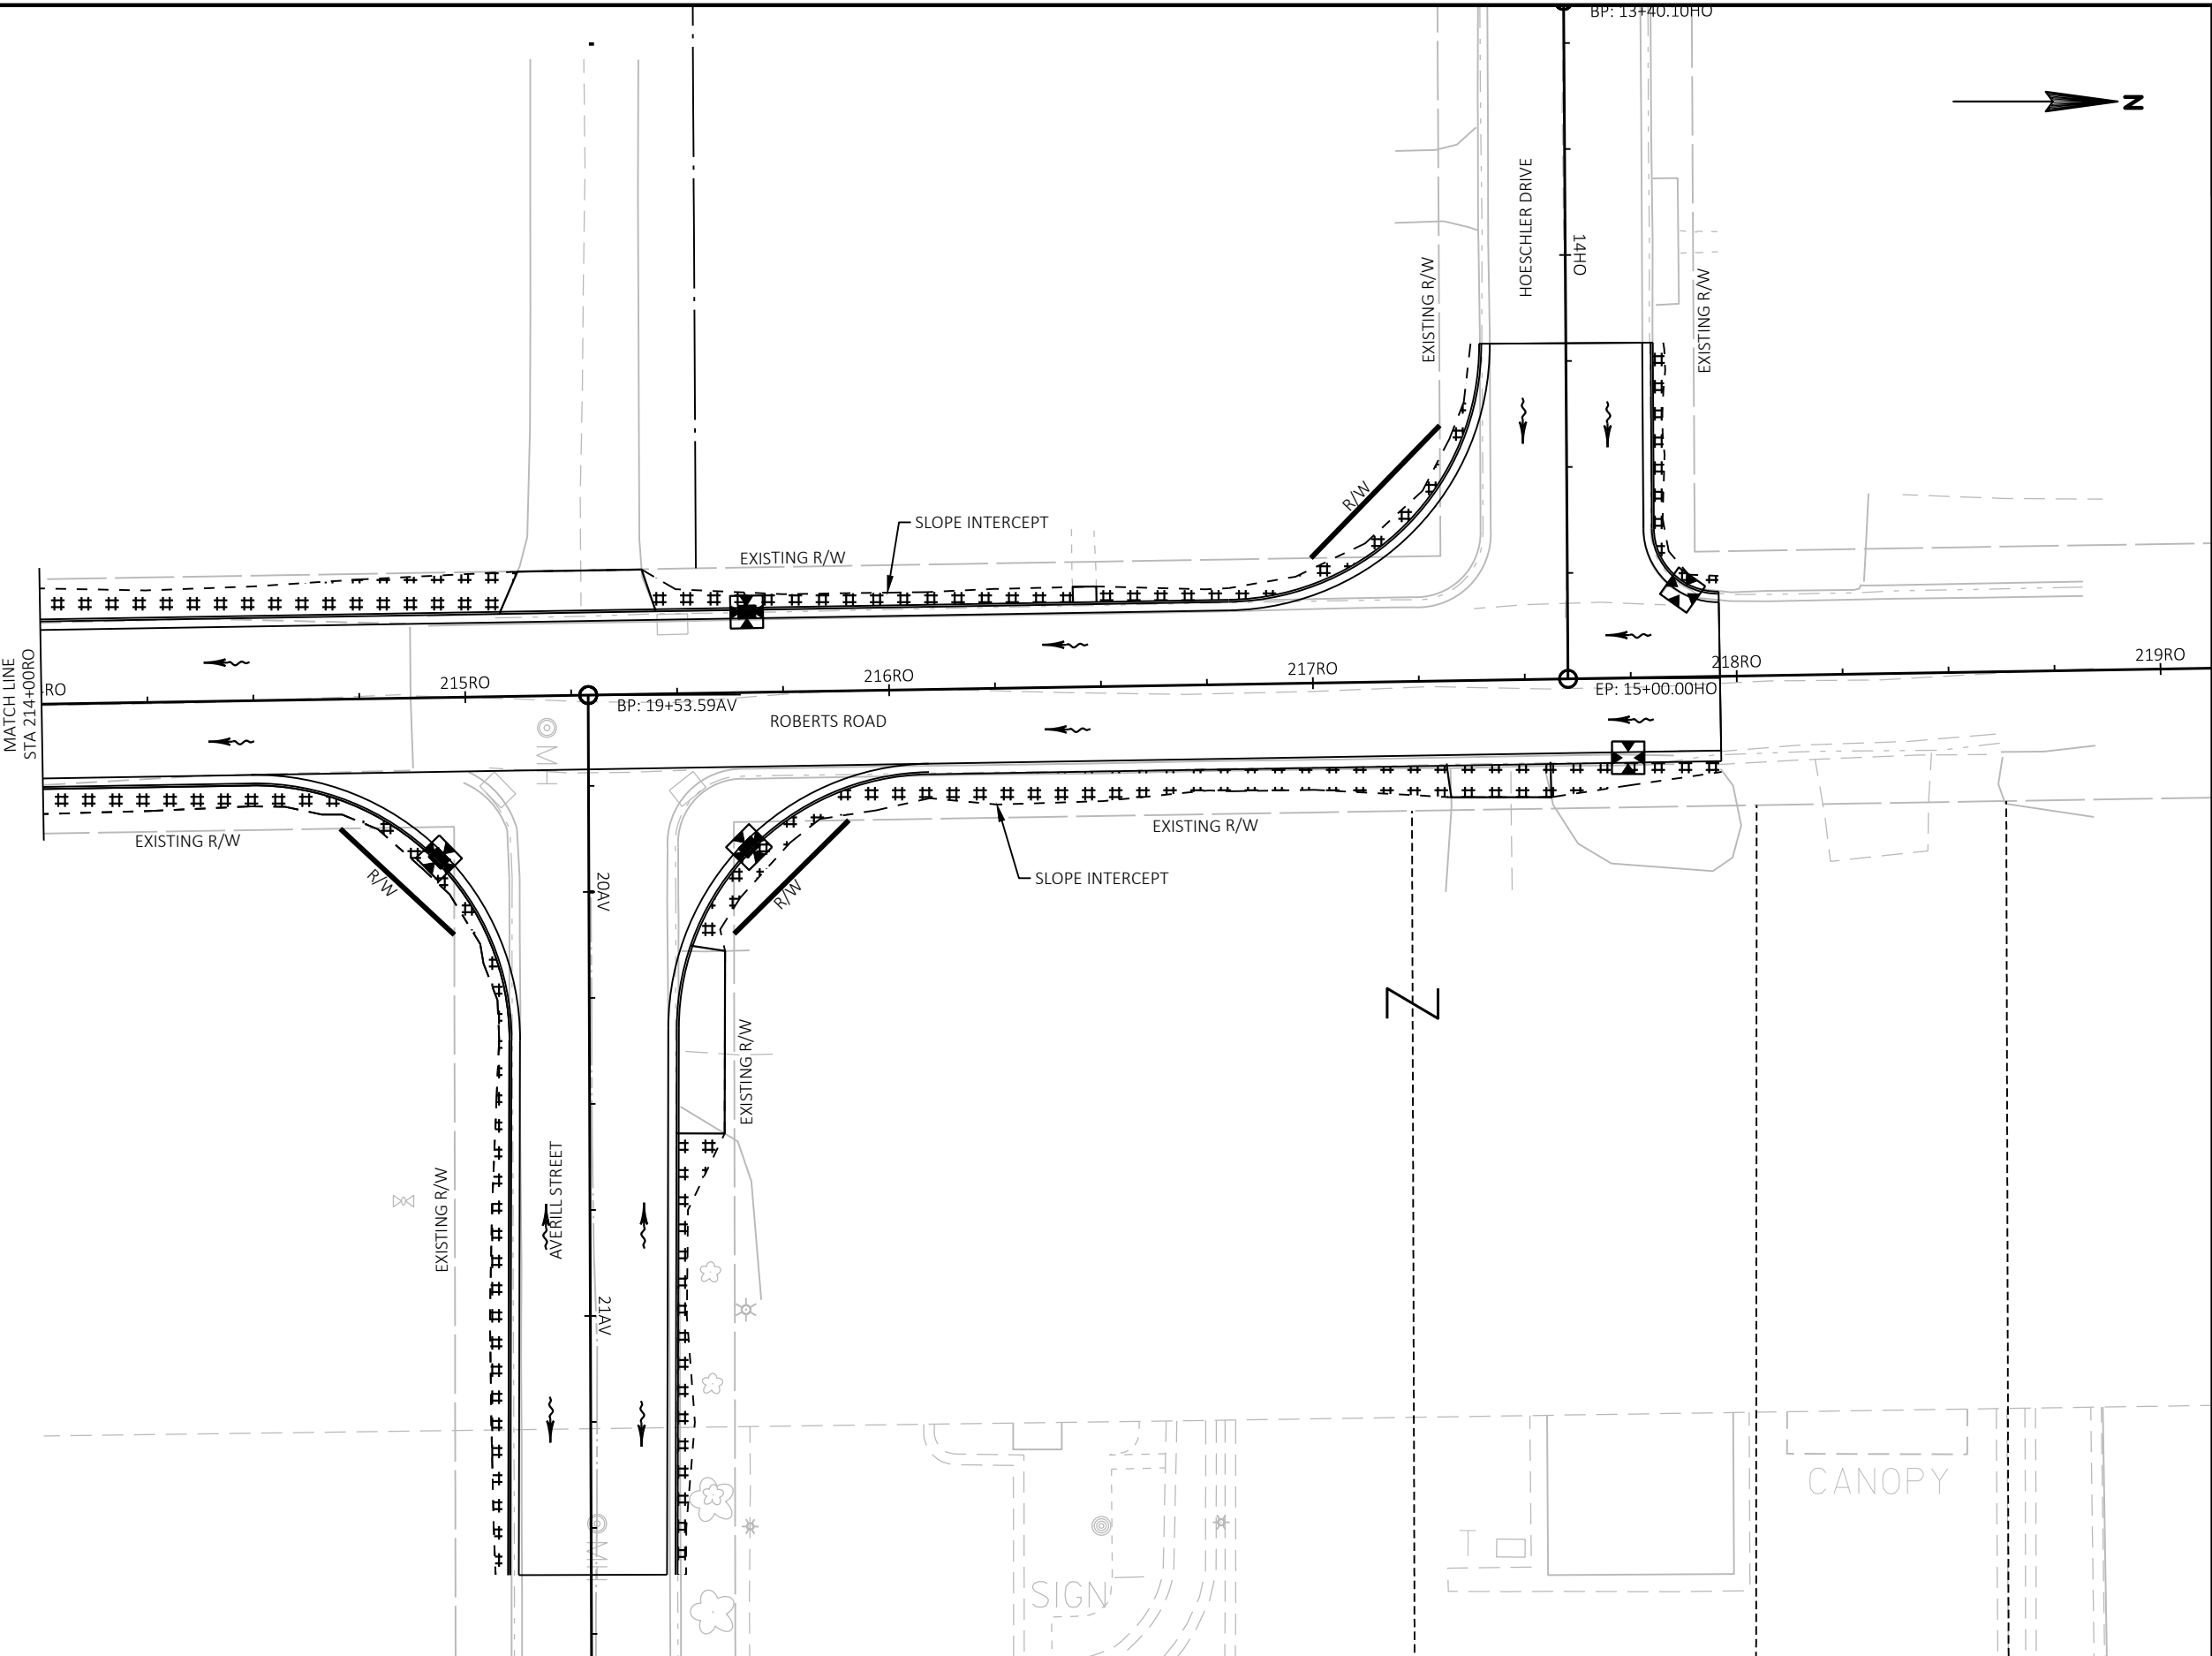

2

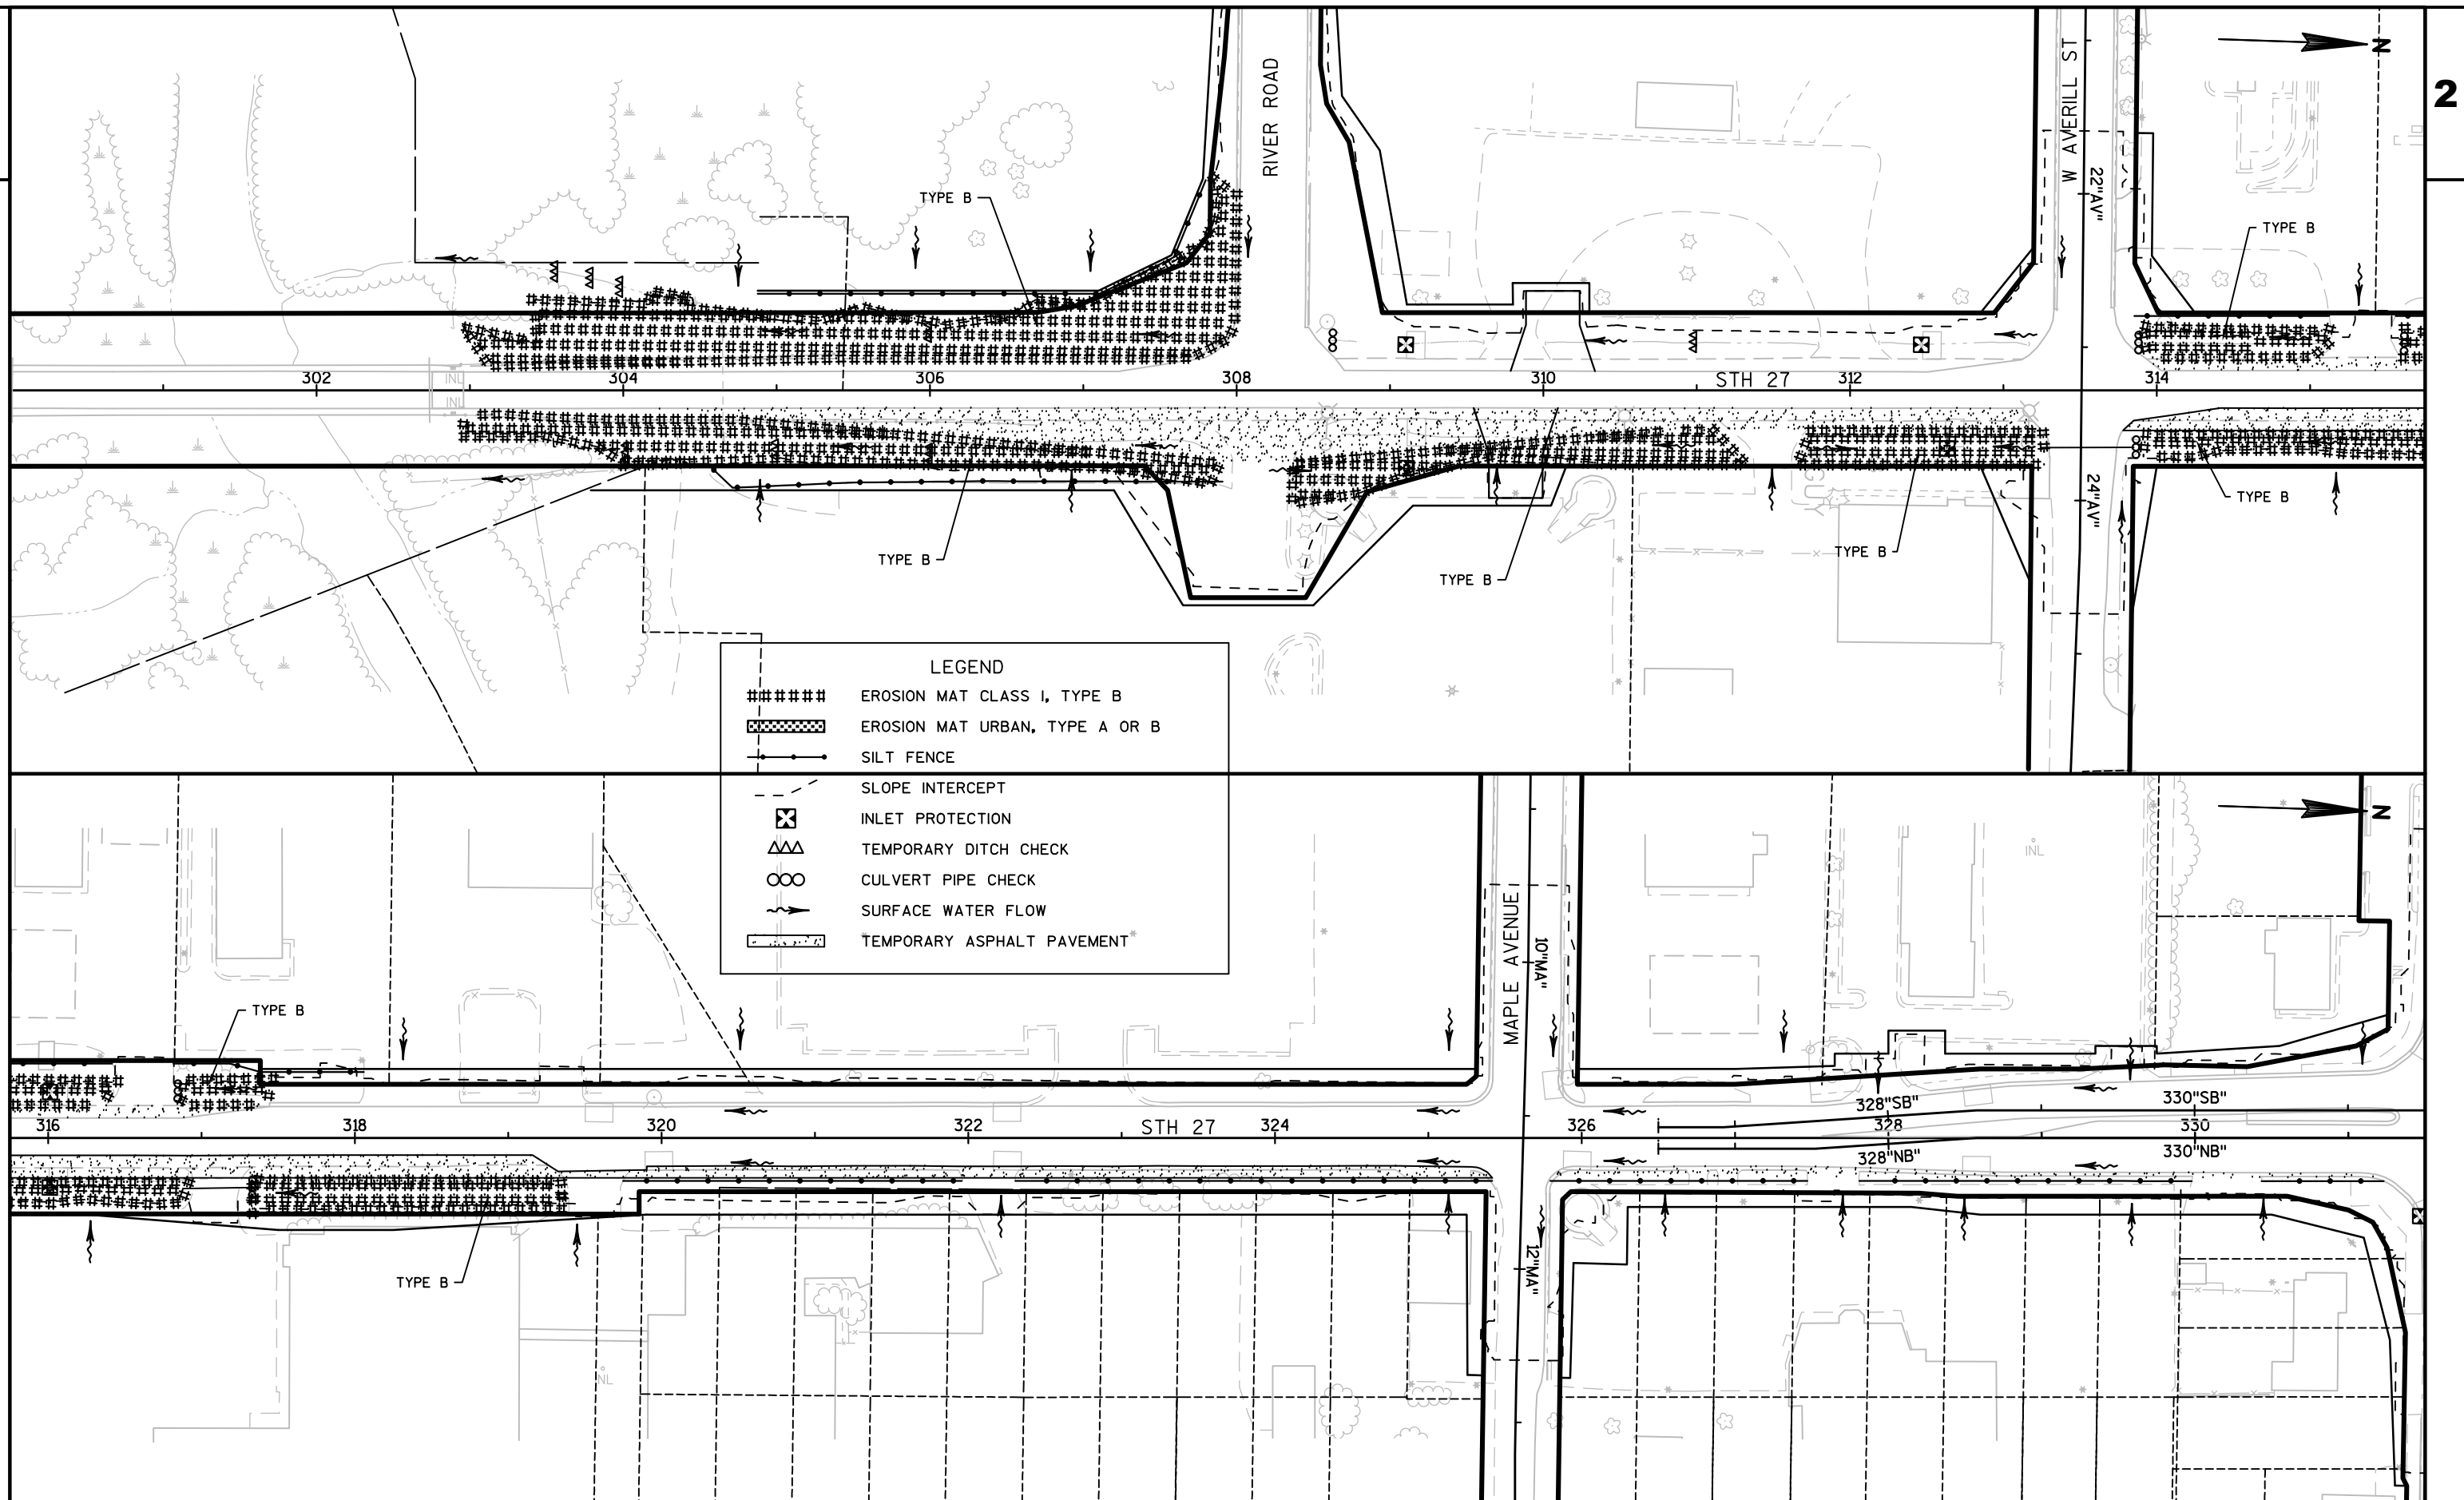

2

PROJECT NO:5144-01-75

HWY:STH 27

COUNTY:MONROE

EROSION CONTROL PLAN - STAGE 1C

SHEET

59

E

FILE NAME : N:\PDS\C3D\51440105\SHEETSPLAN\022001-EC1.DWG
LAYOUT NAME - 022001-EC1


PLOT DATE : 9/6/2017 1:05 PM


PLOT BY : VALENTI, PAUL M

PLOT NAME :

PLOT SCALE : 1 IN:100 FT


WISDOT/CADDS SHEET 44

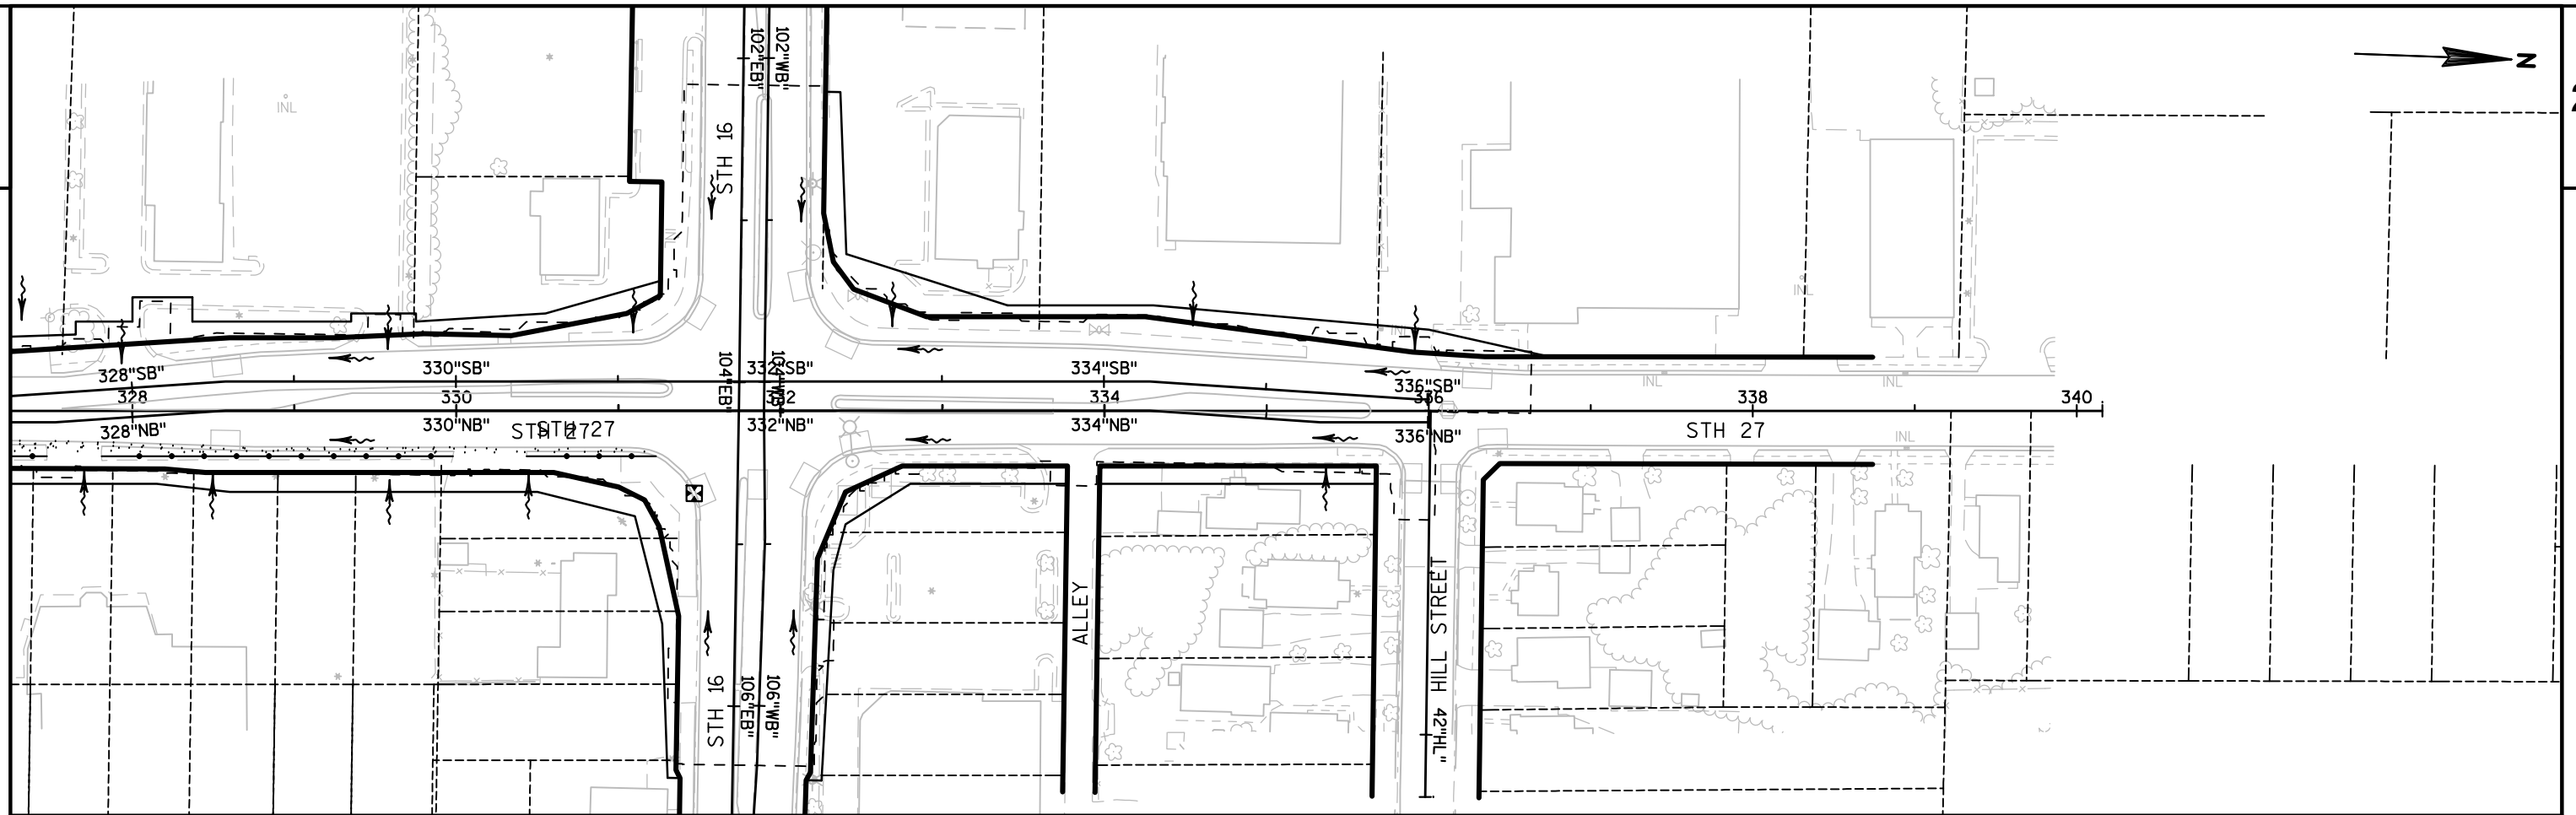

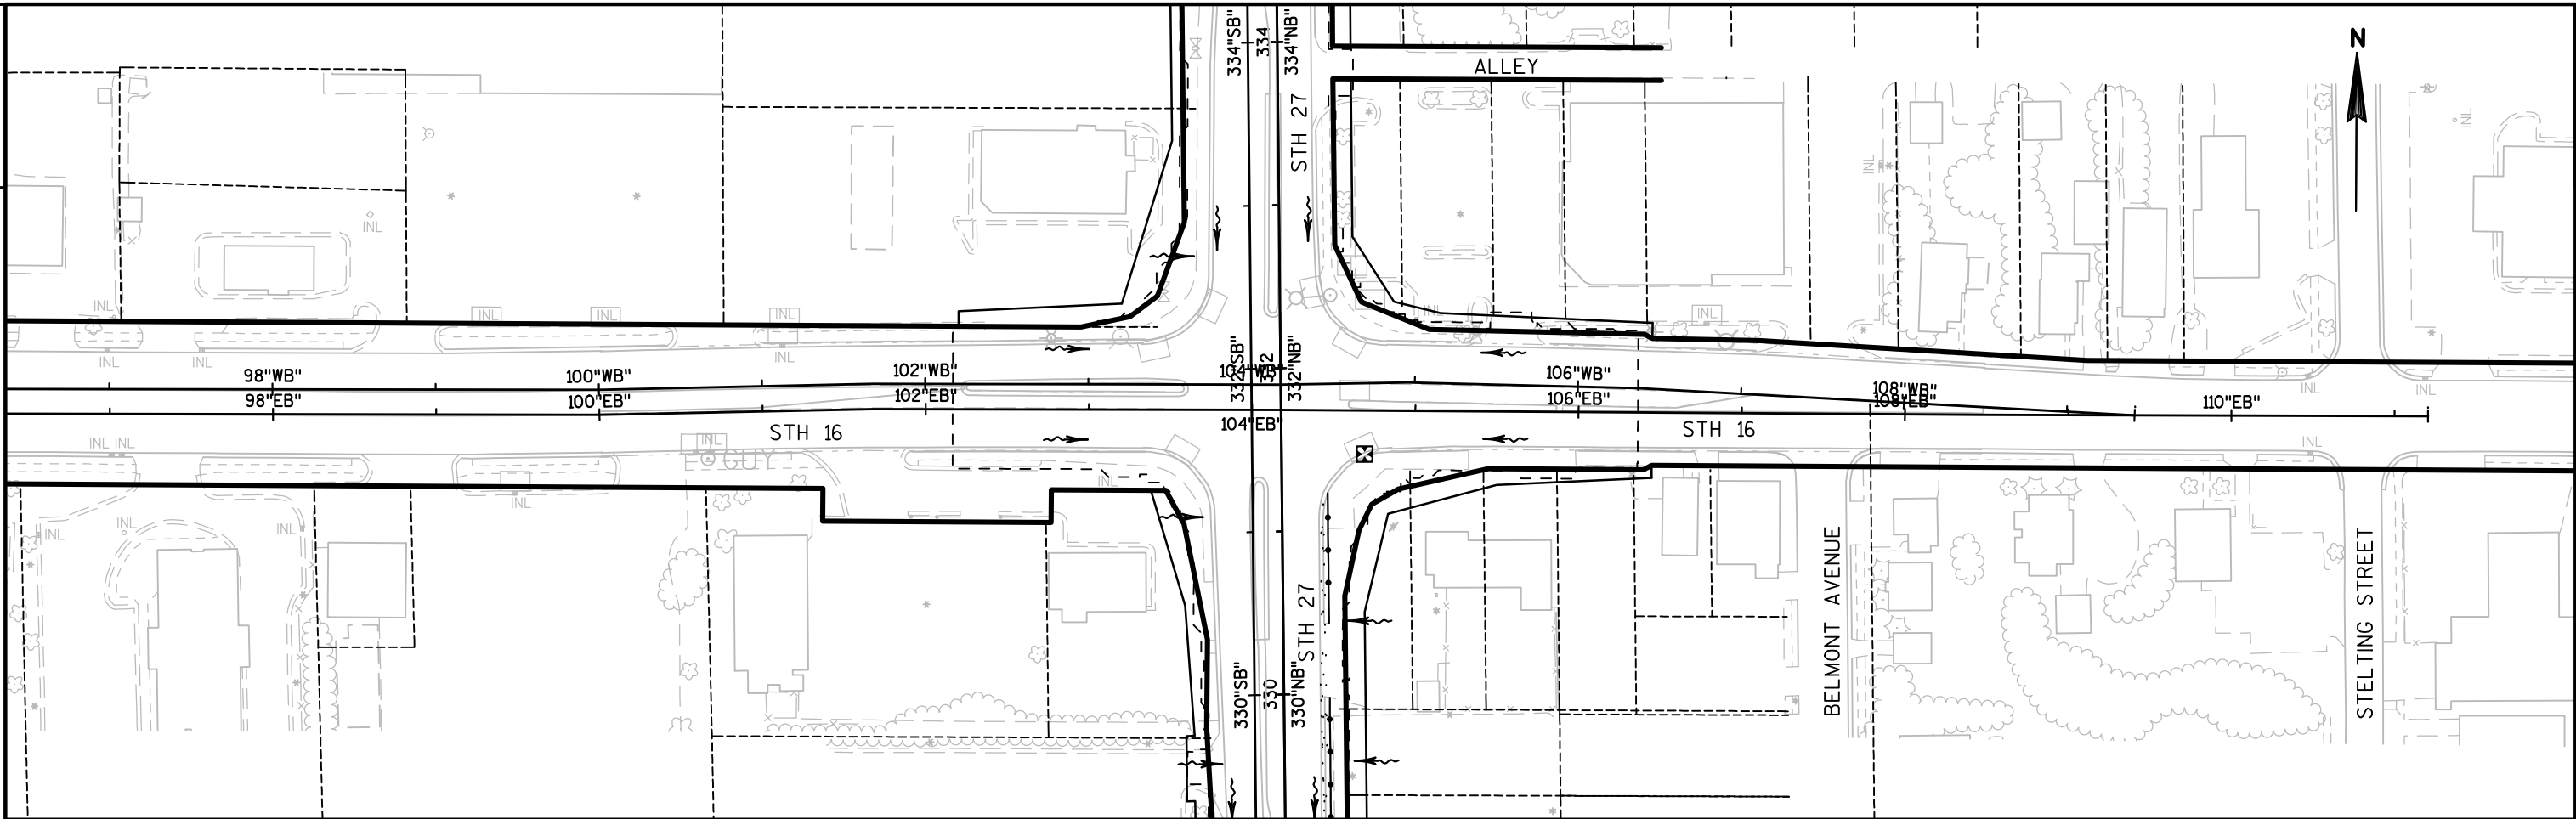

LEGEND

- ##### EROSION MAT CLASS I, TYPE B
- ▨ EROSION MAT URBAN, TYPE A OR B
- SILT FENCE
- - - SLOPE INTERCEPT
- ⊗ INLET PROTECTION
- ΔΔΔ TEMPORARY DITCH CHECK
- CULVERT PIPE CHECK
- ~> SURFACE WATER FLOW
- ▨ TEMPORARY ASPHALT PAVEMENT

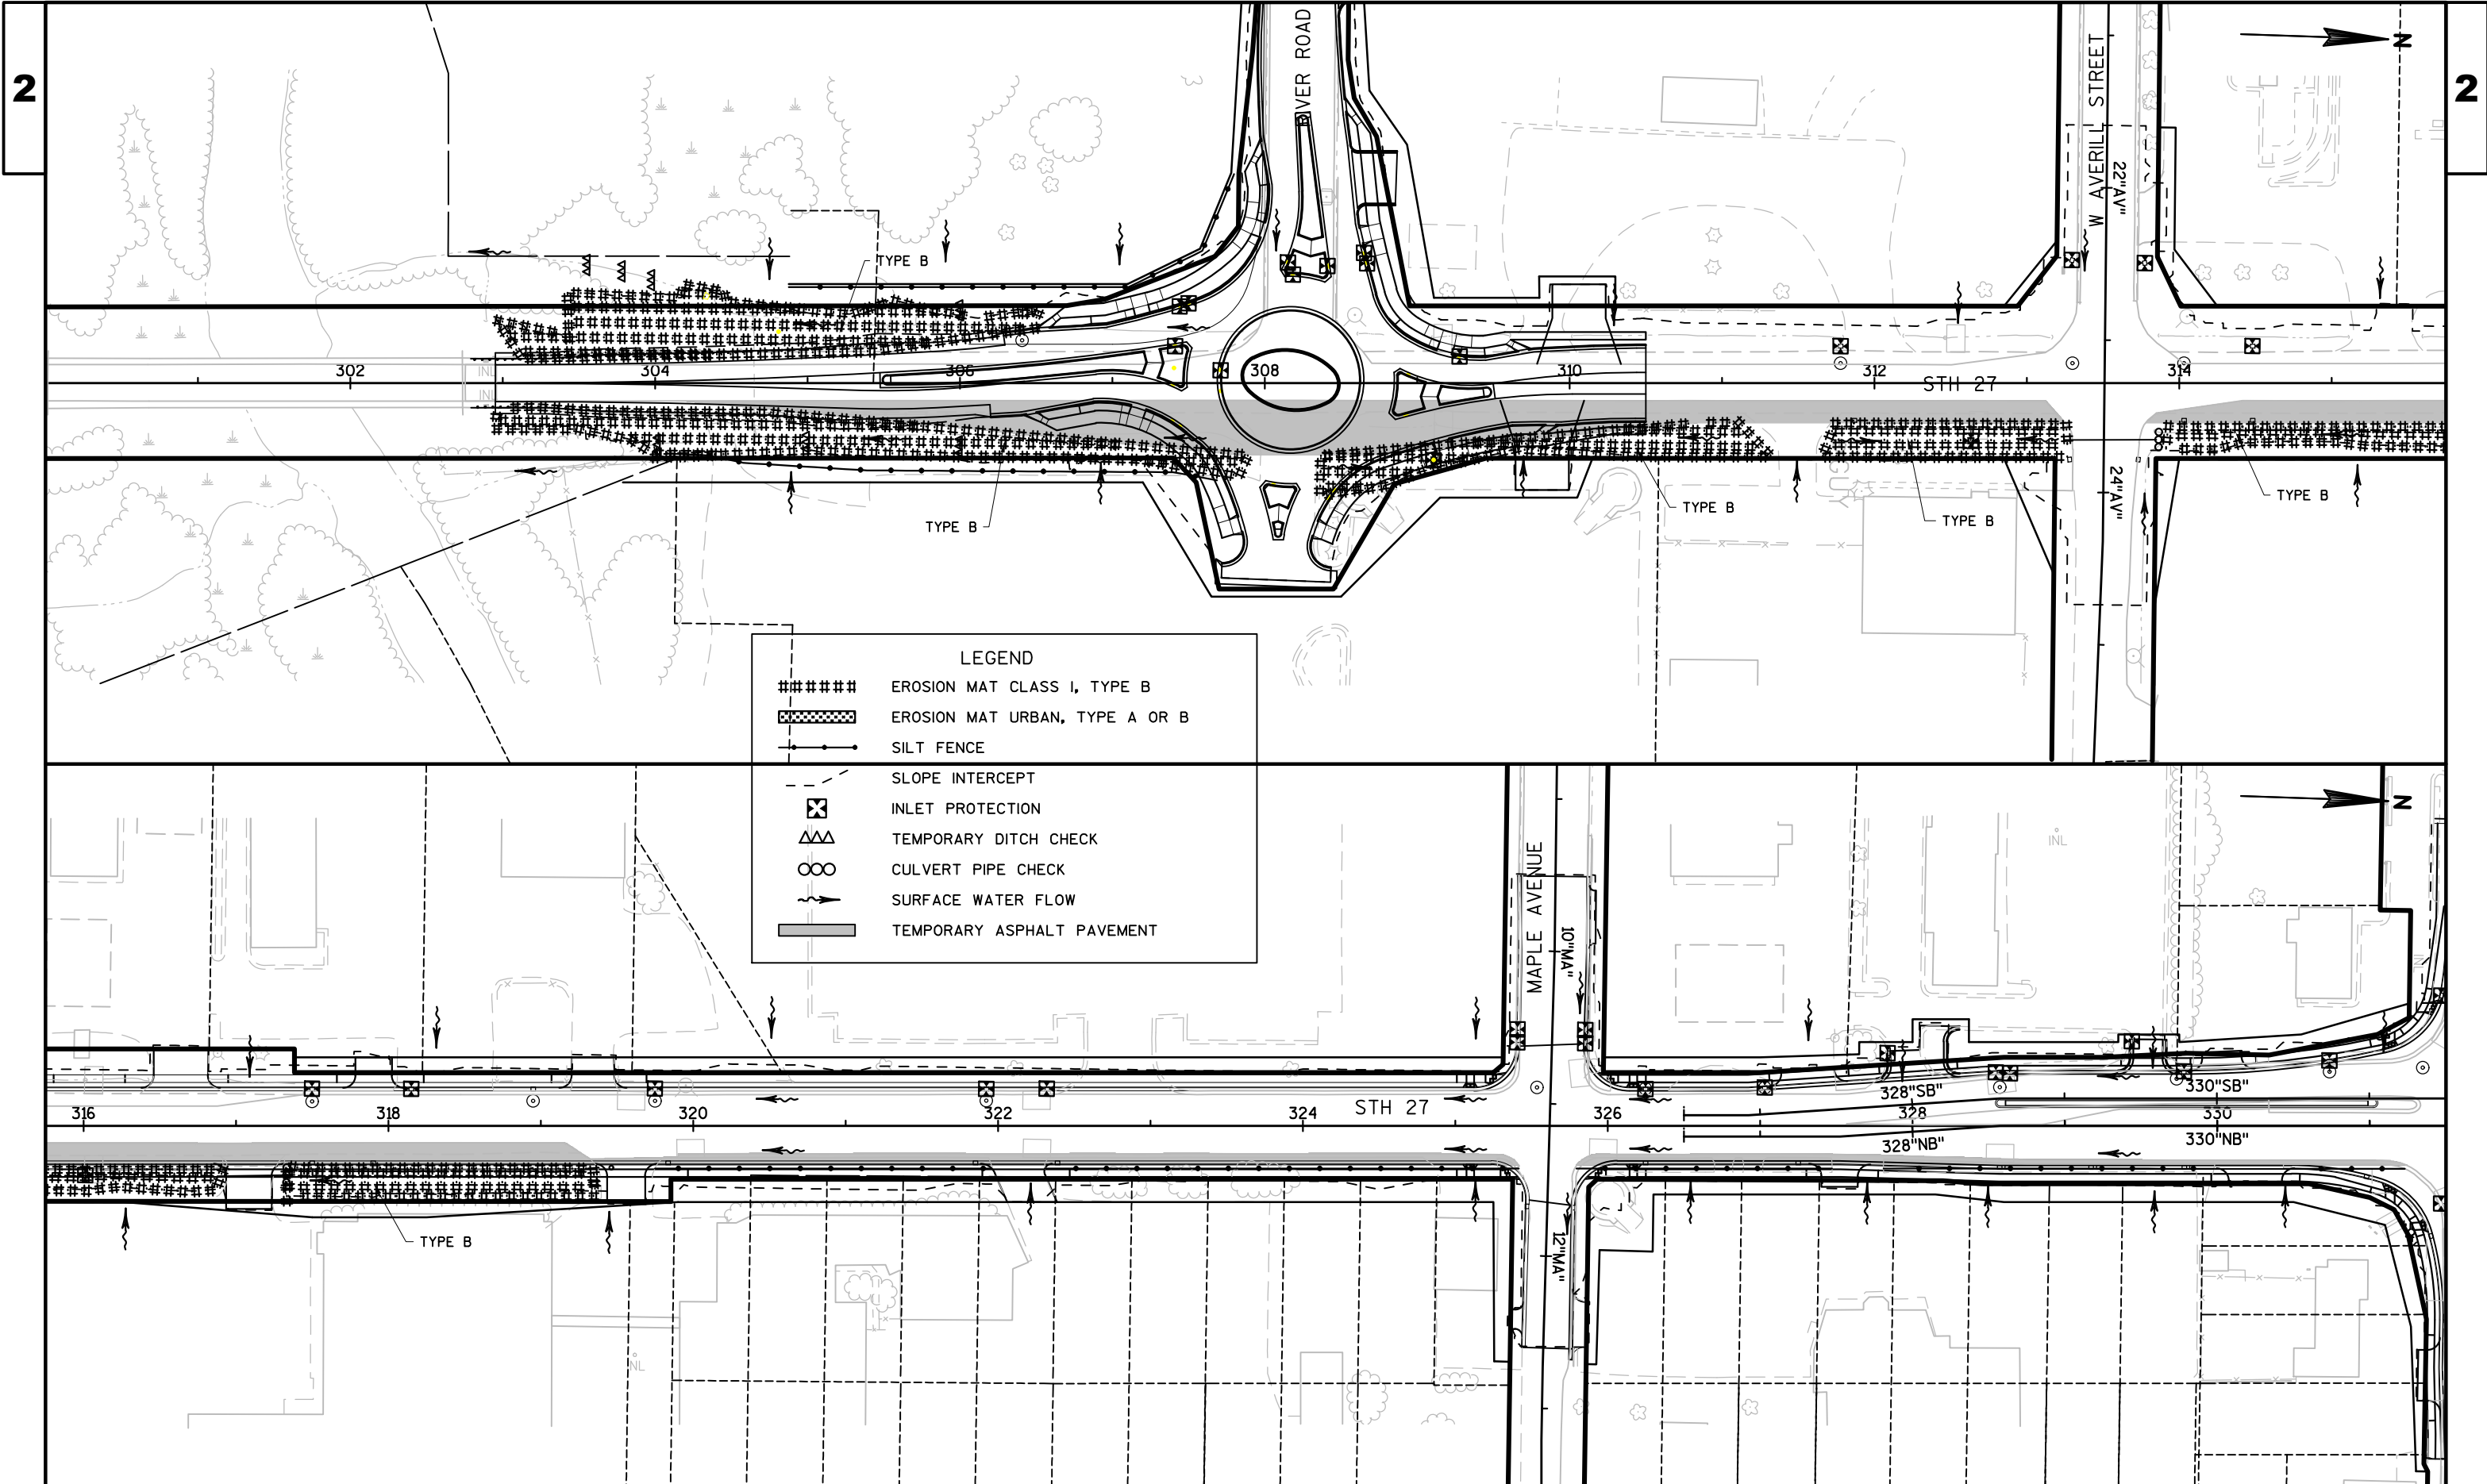

LEGEND	
#####	EROSION MAT CLASS I, TYPE B
	EROSION MAT URBAN, TYPE A OR B
- - -	SILT FENCE
- X -	SLOPE INTERCEPT
X	INLET PROTECTION
X	TEMPORARY DITCH CHECK
X	CULVERT PIPE CHECK
→	SURFACE WATER FLOW
█	TEMPORARY ASPHALT PAVEMENT

PROJECT NO:5144-01-75

HWY:STH 27

COUNTY:MONROE

EROSION CONTROL PLAN - STAGE 2 & 2B

SHEET

62

E

FILE NAME : N:\PDS\C3D\51440105\SHEETPLAN\022001-EC2.DWG
LAYOUT NAME - 022001-EC2


PLOT DATE : 9/6/2017 1:00 PM

PLOT BY : VALENTI, PAUL M

PLOT NAME :


PLOT SCALE : 1 IN:100 FT

WISDOT/CADDs SHEET 44

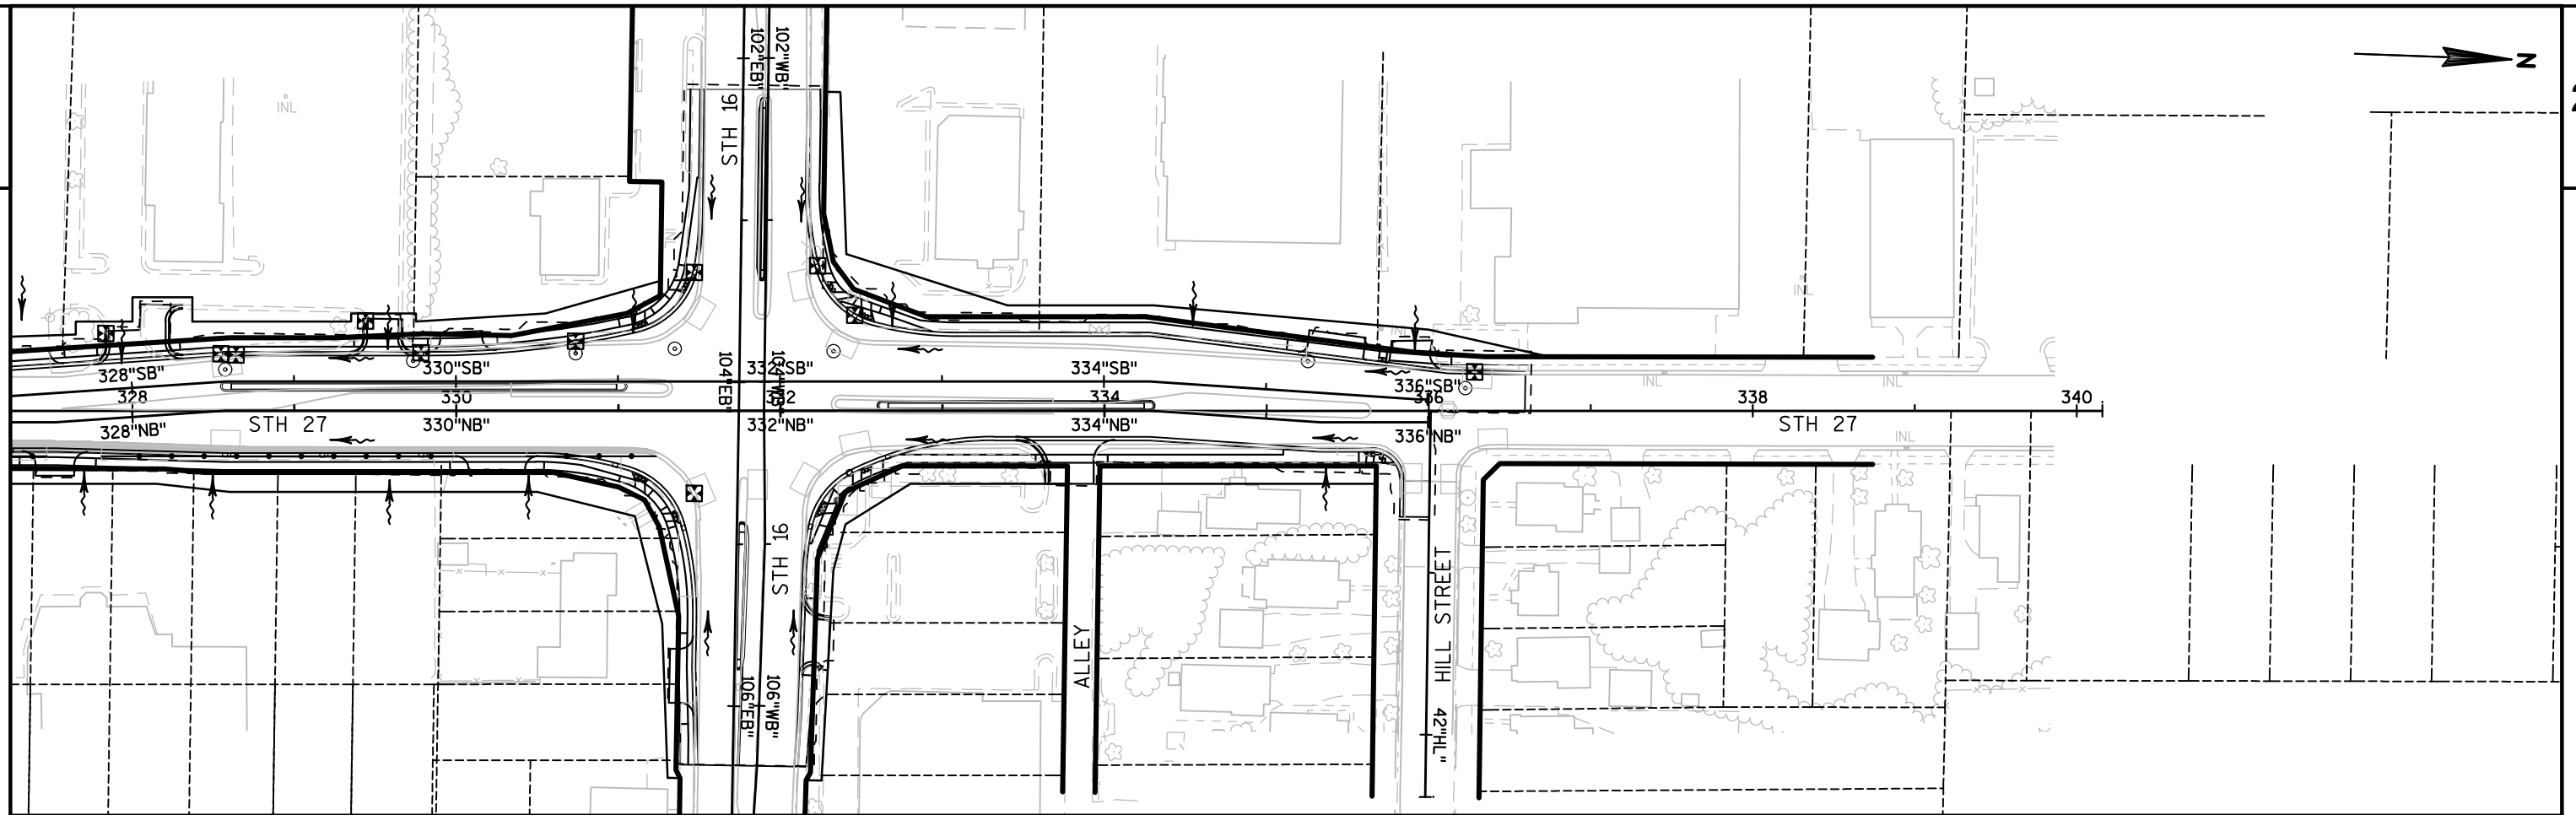


LEGEND

#####	EROSION MAT CLASS I, TYPE B
▨	EROSION MAT URBAN, TYPE A OR B
—●—●—	SILT FENCE
- - -	SLOPE INTERCEPT
⊠	INLET PROTECTION
△△	TEMPORARY DITCH CHECK
∞∞	CULVERT PIPE CHECK
~>	SURFACE WATER FLOW
▬	TEMPORARY ASPHALT PAVEMENT

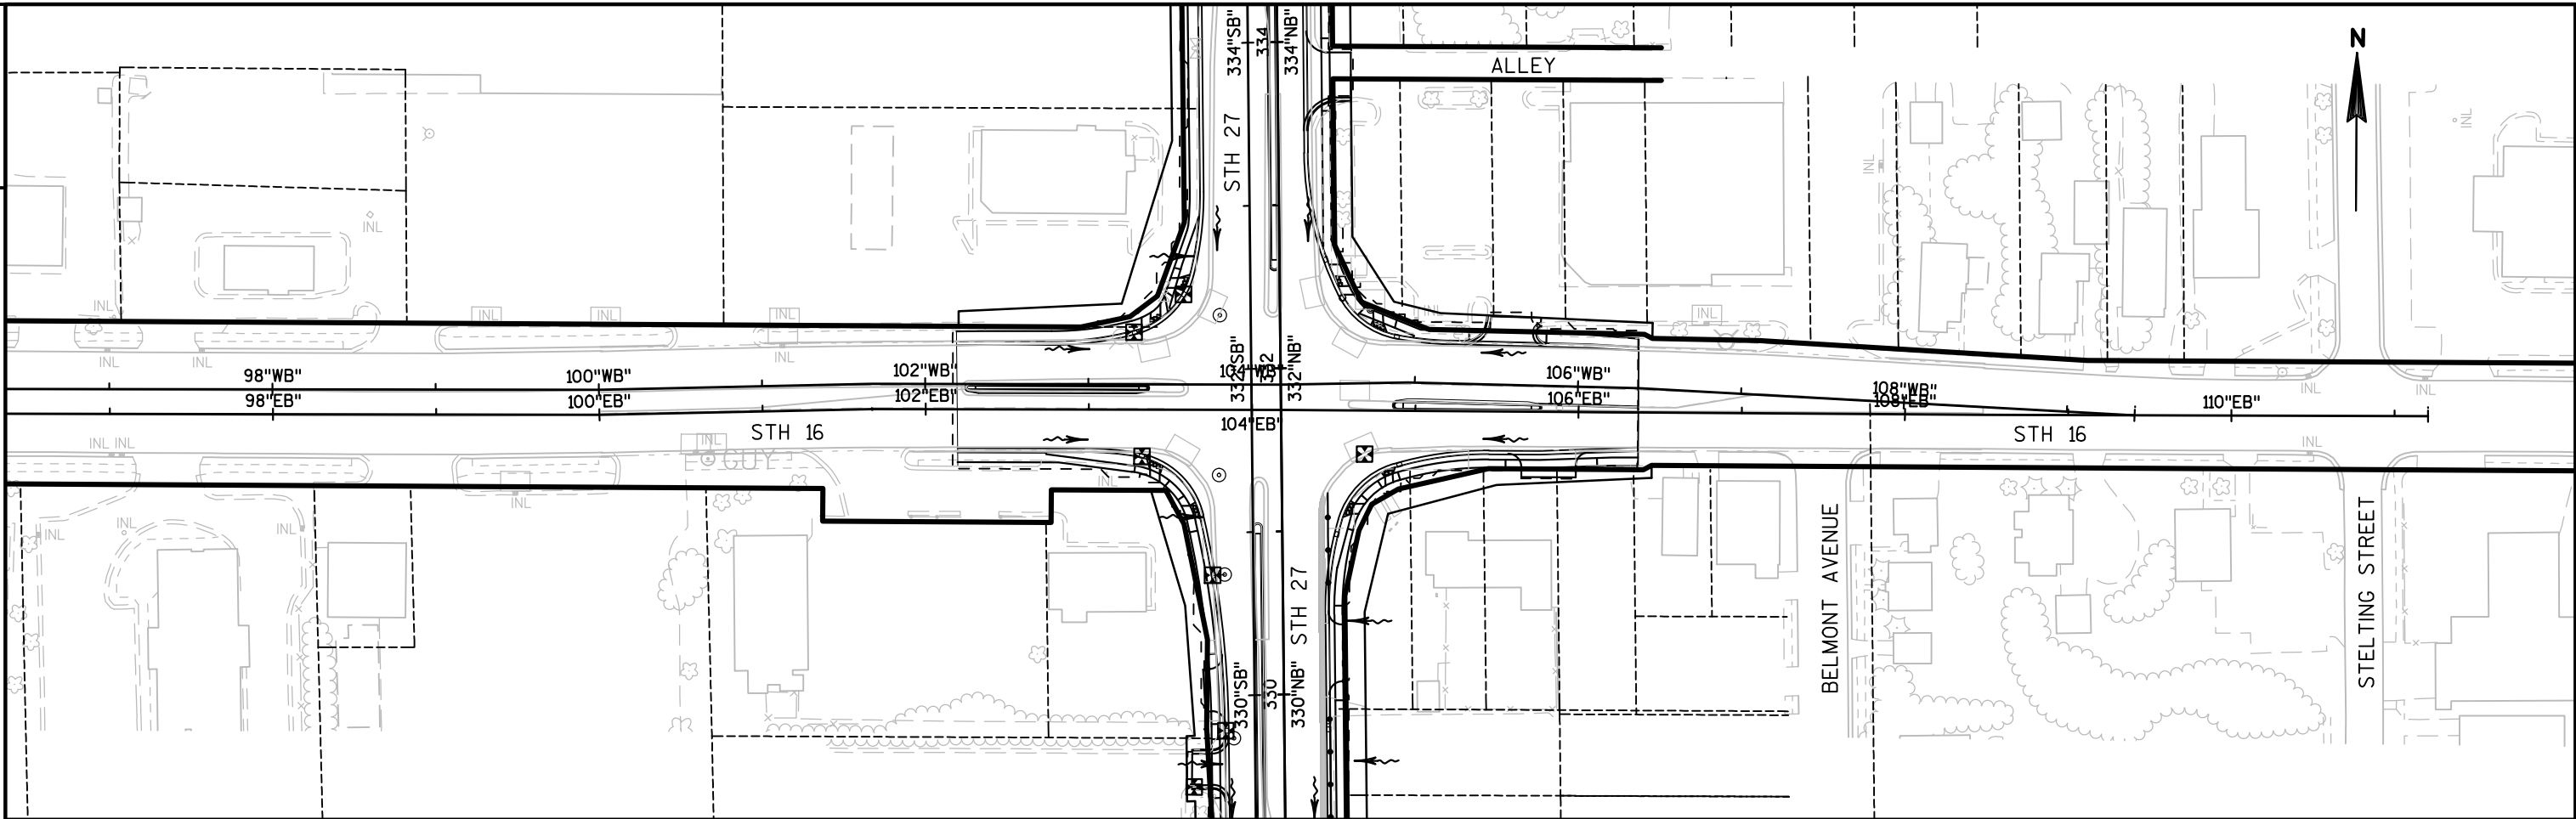


LEGEND

- ##### EROSION MAT CLASS I, TYPE B
- ▨ EROSION MAT URBAN, TYPE A OR B
- SILT FENCE
- - - SLOPE INTERCEPT
- ⊗ INLET PROTECTION
- △△ TEMPORARY DITCH CHECK
- CULVERT PIPE CHECK
- ~> SURFACE WATER FLOW
- ▬ TEMPORARY ASPHALT PAVEMENT

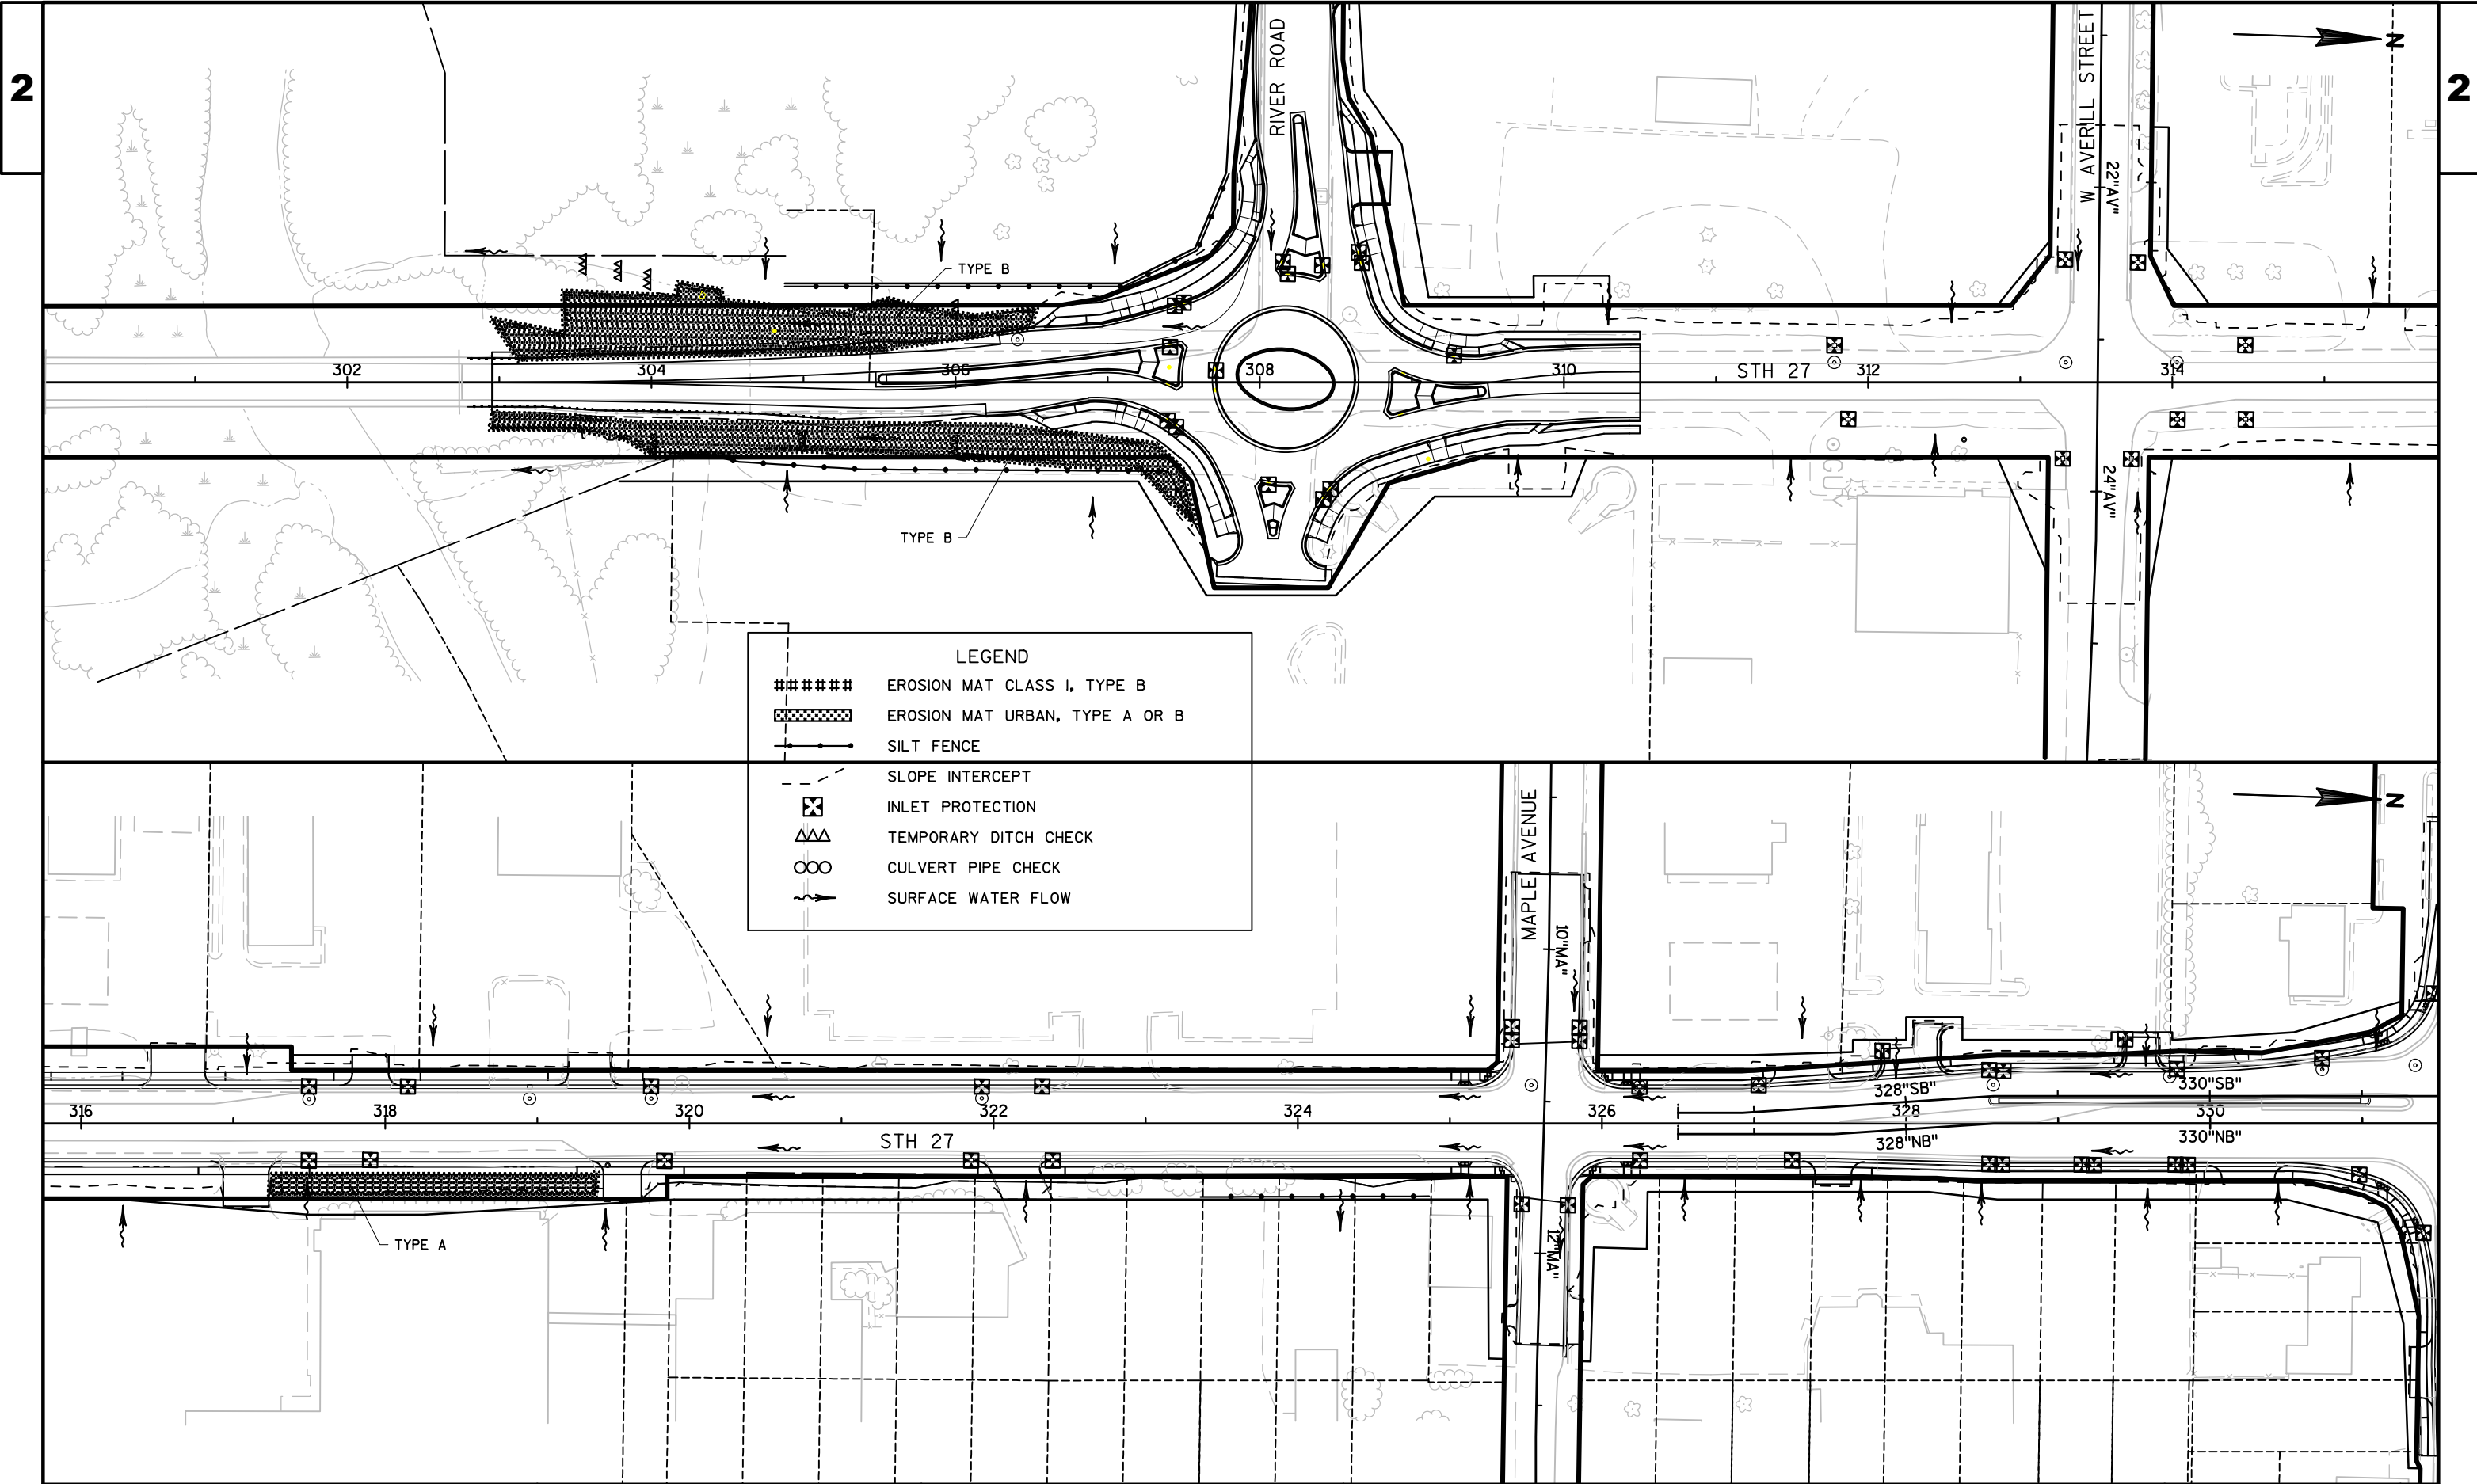

2

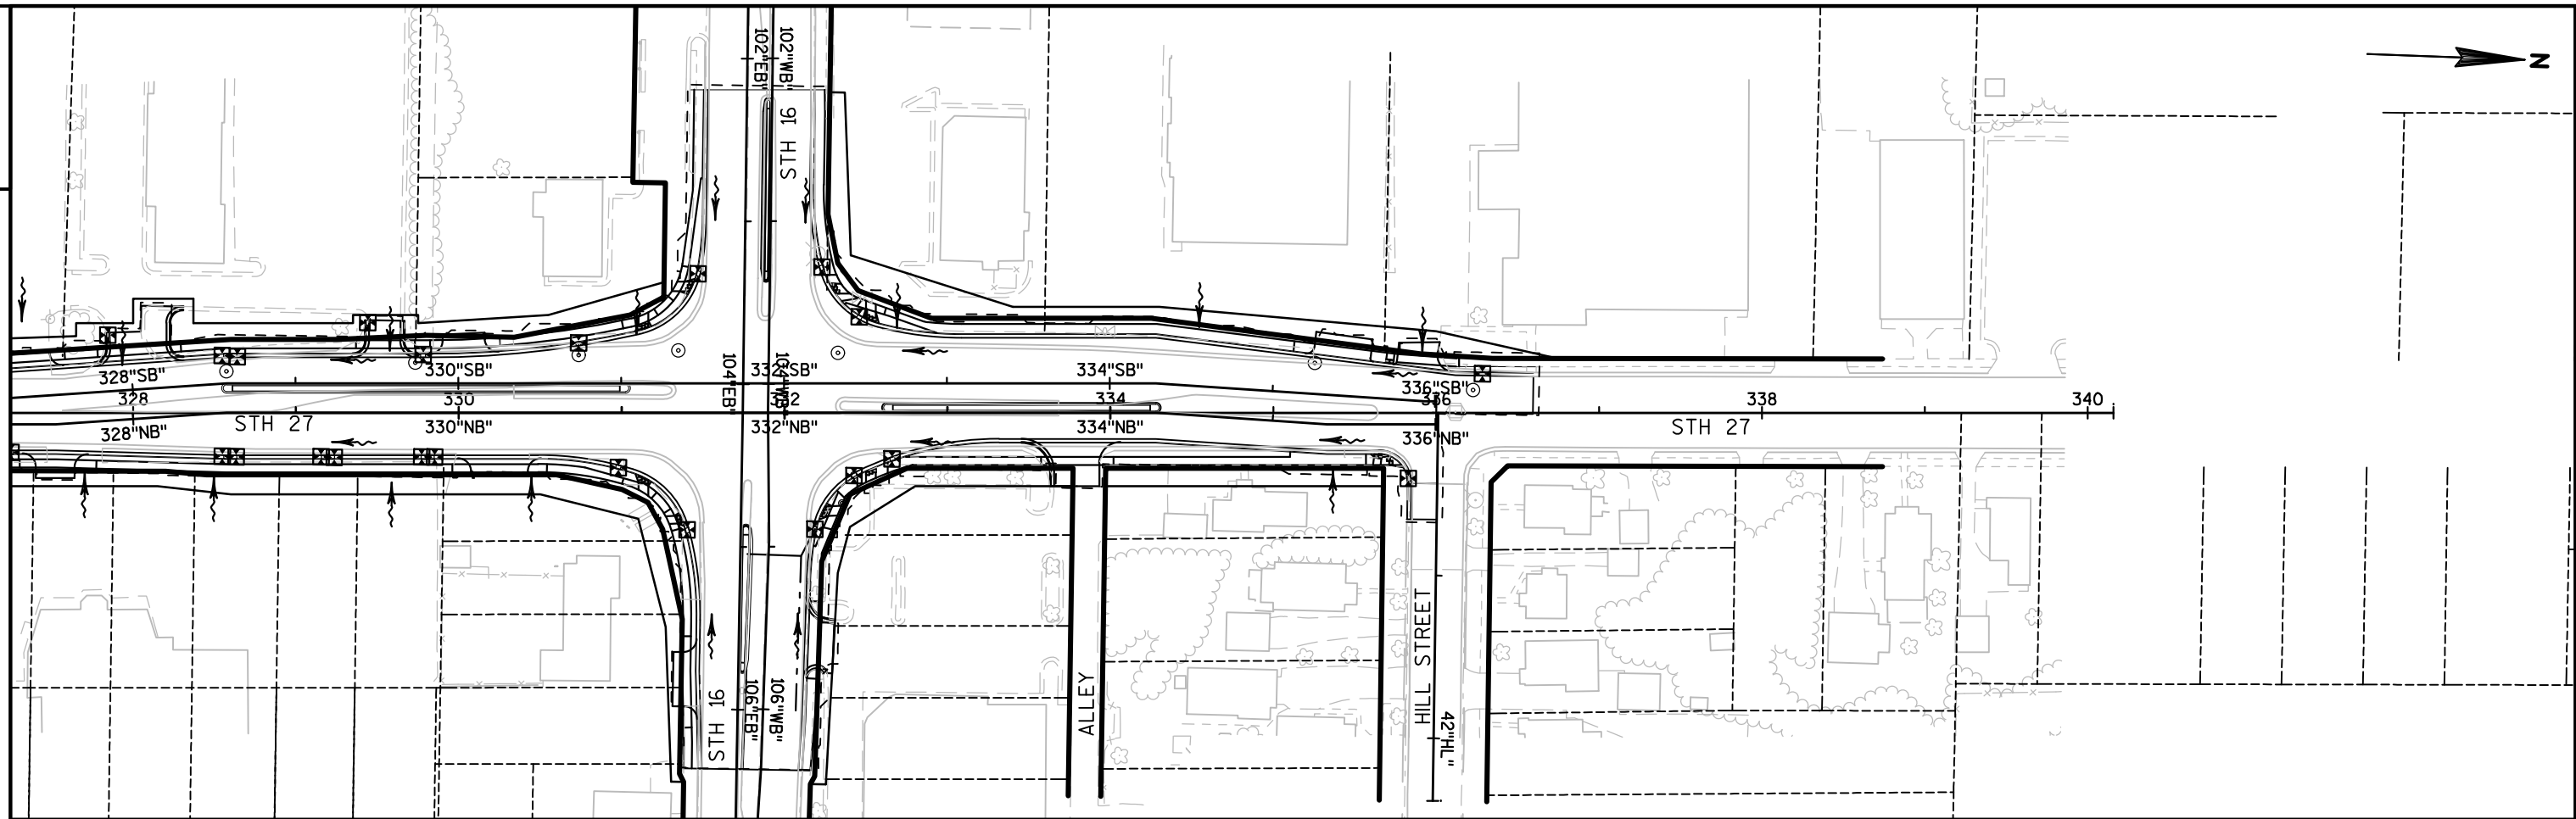

2

LEGEND

- ##### EROSION MAT CLASS I, TYPE B
- ▨ EROSION MAT URBAN, TYPE A OR B
- SILT FENCE
- - - SLOPE INTERCEPT
- ⊗ INLET PROTECTION
- △△△ TEMPORARY DITCH CHECK
- ∞∞ CULVERT PIPE CHECK
- ~> SURFACE WATER FLOW

PROJECT NO:5144-01-75

HWY:STH 27

COUNTY:MONROE

EROSION CONTROL PLAN - STAGE 3

SHEET

66

E

FILE NAME : N:\PDS\C3D\51440105\SHEETSPLAN\022001-EC3.DWG
LAYOUT NAME - 022002-EC3


PLOT DATE : 9/6/2017 12:50 PM

PLOT BY : VALENTI, PAUL M

PLOT NAME :


PLOT SCALE : 1 IN:100 FT

WISDOT/CADDs SHEET 44

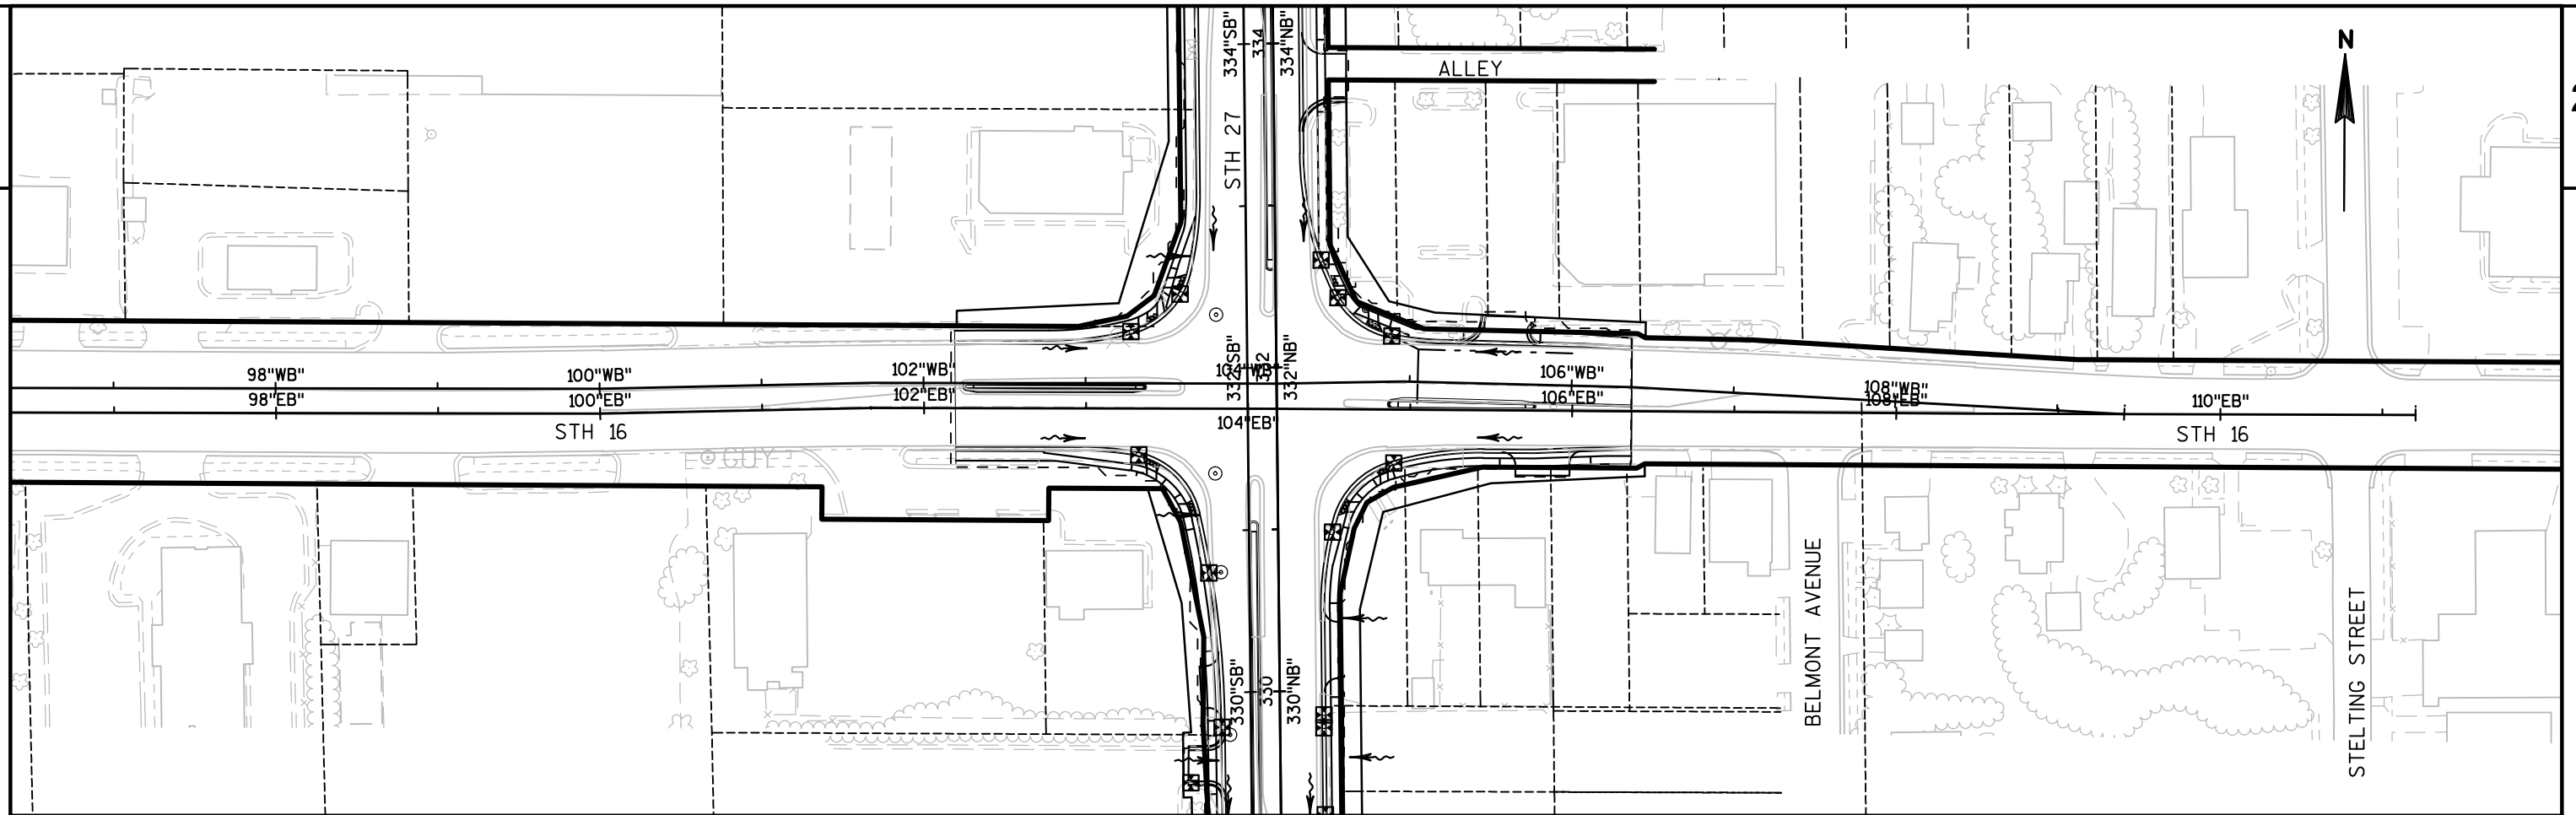

LEGEND

- ##### EROSION MAT CLASS I, TYPE B
- ▨ EROSION MAT URBAN, TYPE A OR B
- SILT FENCE
- - - SLOPE INTERCEPT
- ⊗ INLET PROTECTION
- △△△ TEMPORARY DITCH CHECK
- CULVERT PIPE CHECK
- ~> SURFACE WATER FLOW

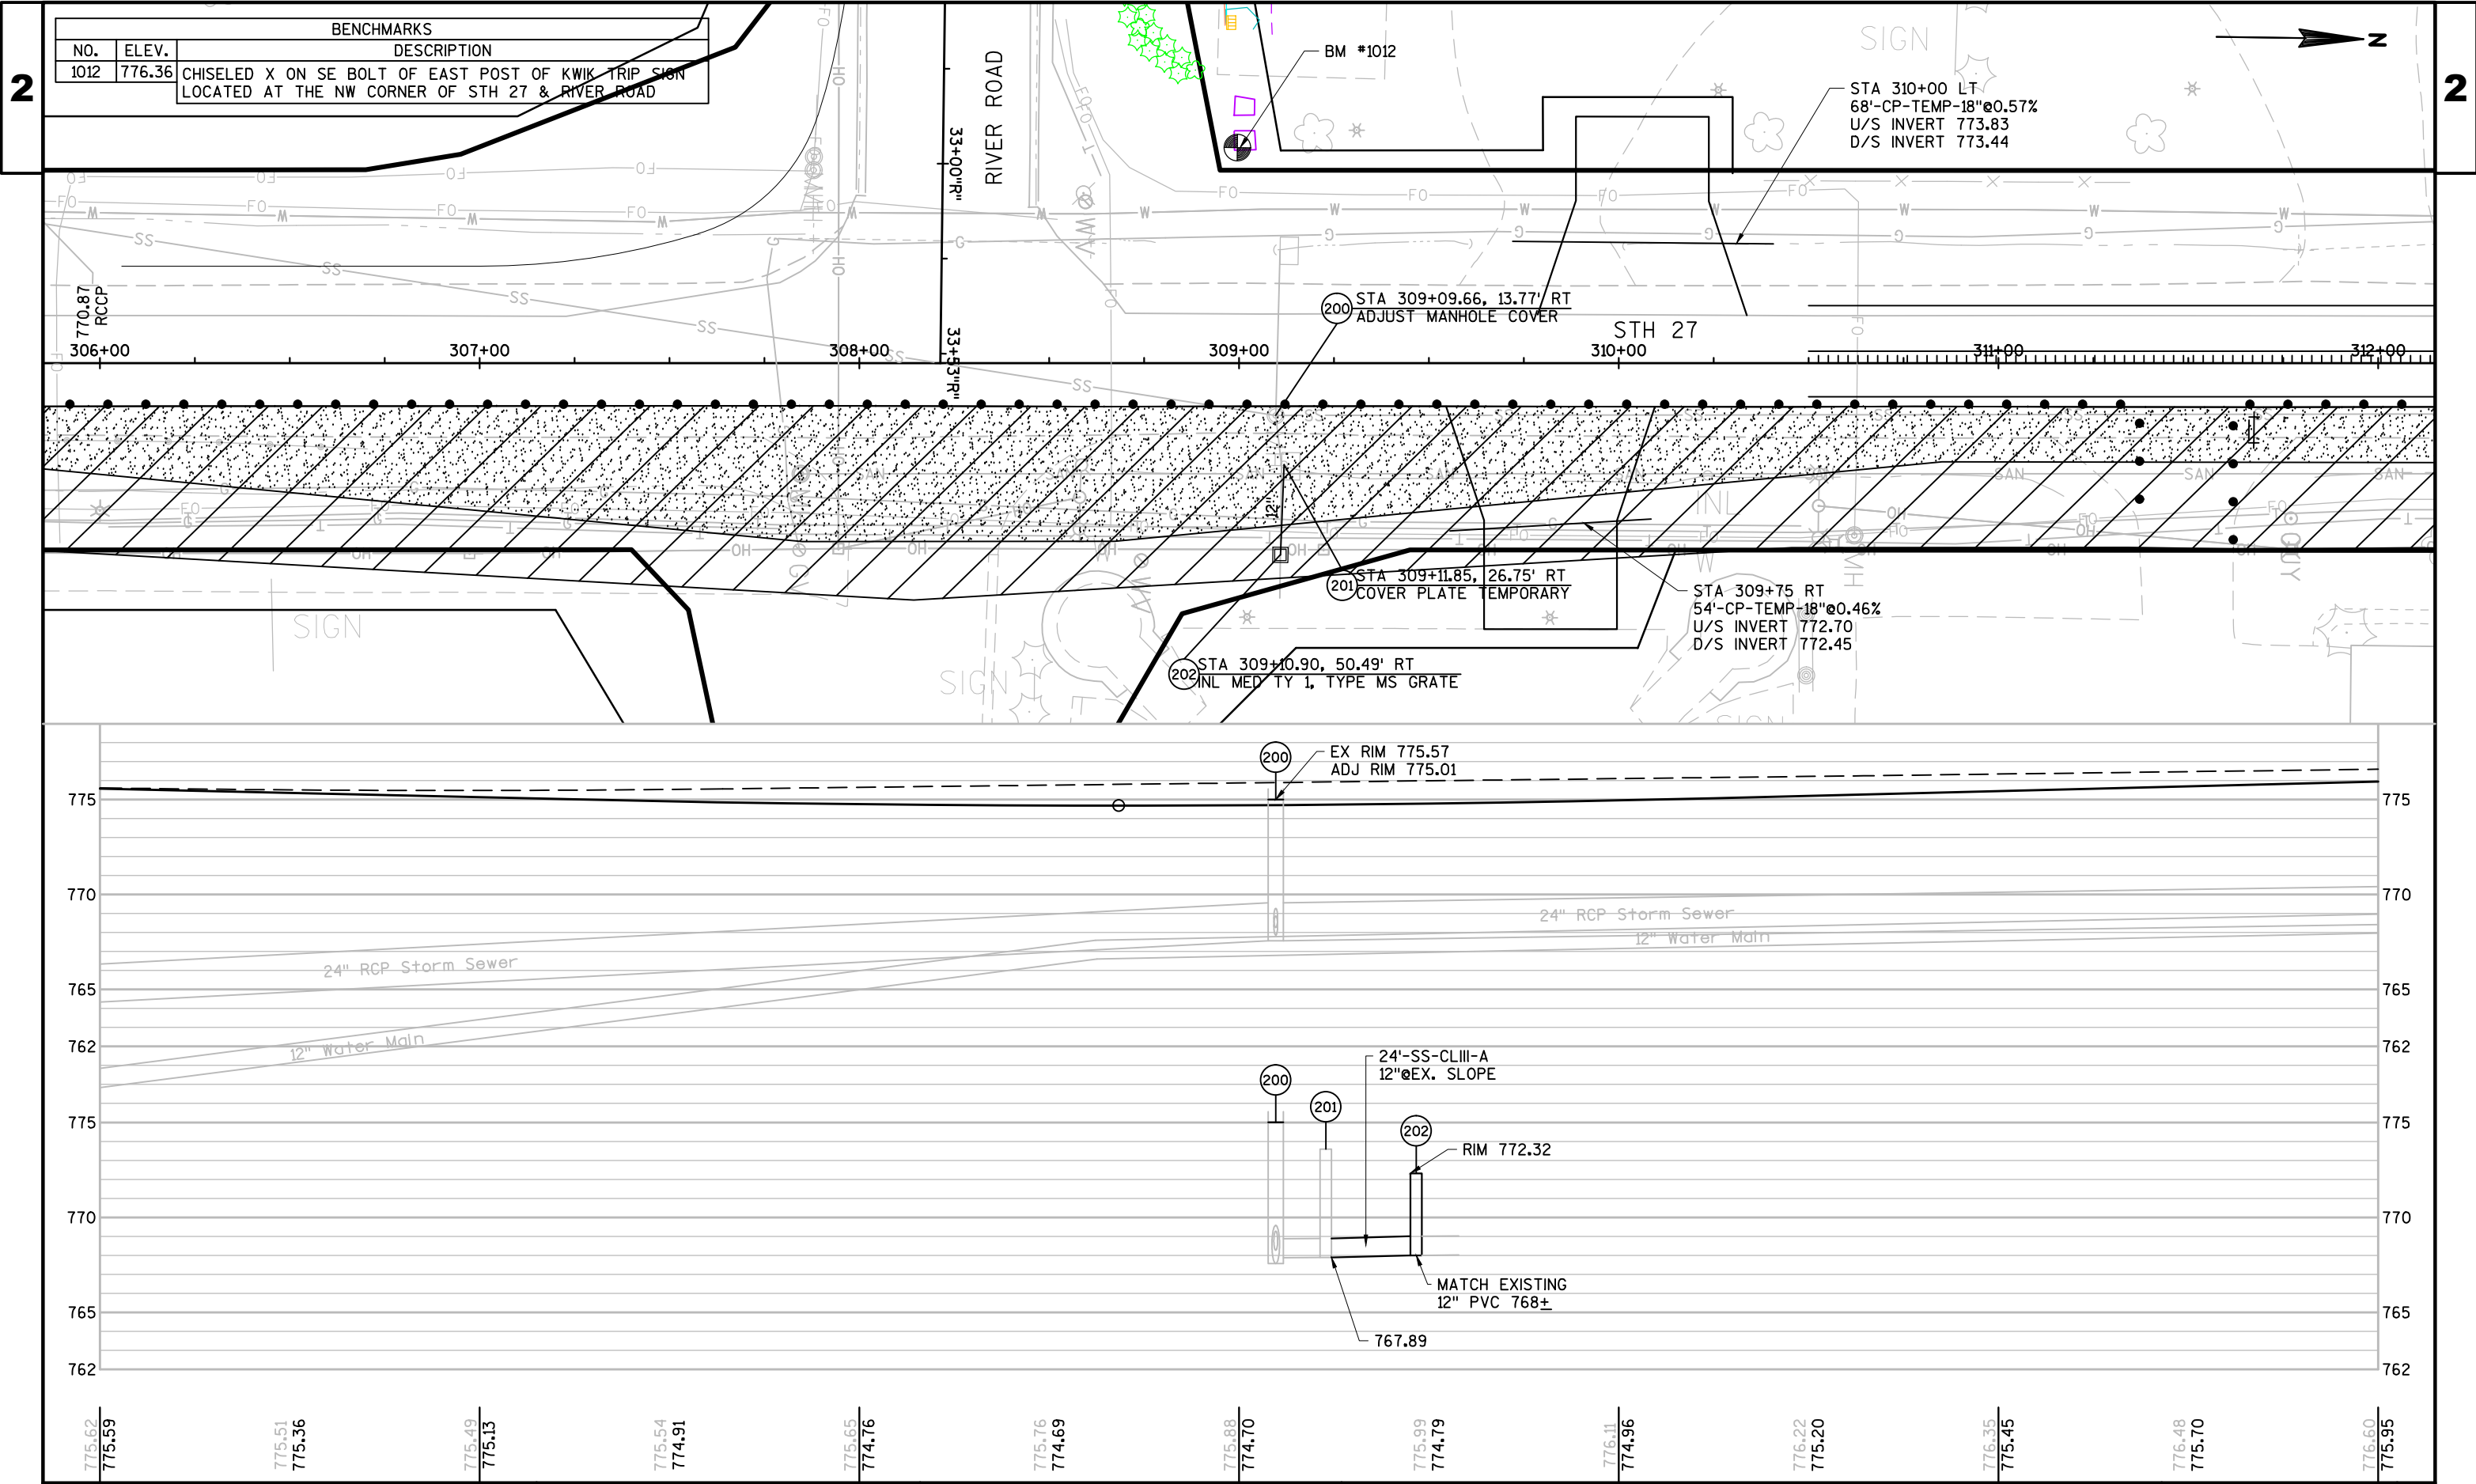

PROJECT NO:5144-01-75

HWY:STH 27

COUNTY:MONROE

STORM SEWER - STAGE 1C

SHEET

68

E

FILE NAME : N:\PDS\C3D\51440105\SHEETSP\AN\022502_SS_S1.DWG
LAYOUT NAME - 022502_SS_S1 - 022502


PLOT DATE : 7/27/2017 10:25 AM

PLOT BY : VALENTI, PAUL M

PLOT NAME :

PLOT SCALE : 77/256" = 1'-0" XREF



WISDOT/CADDs SHEET 41


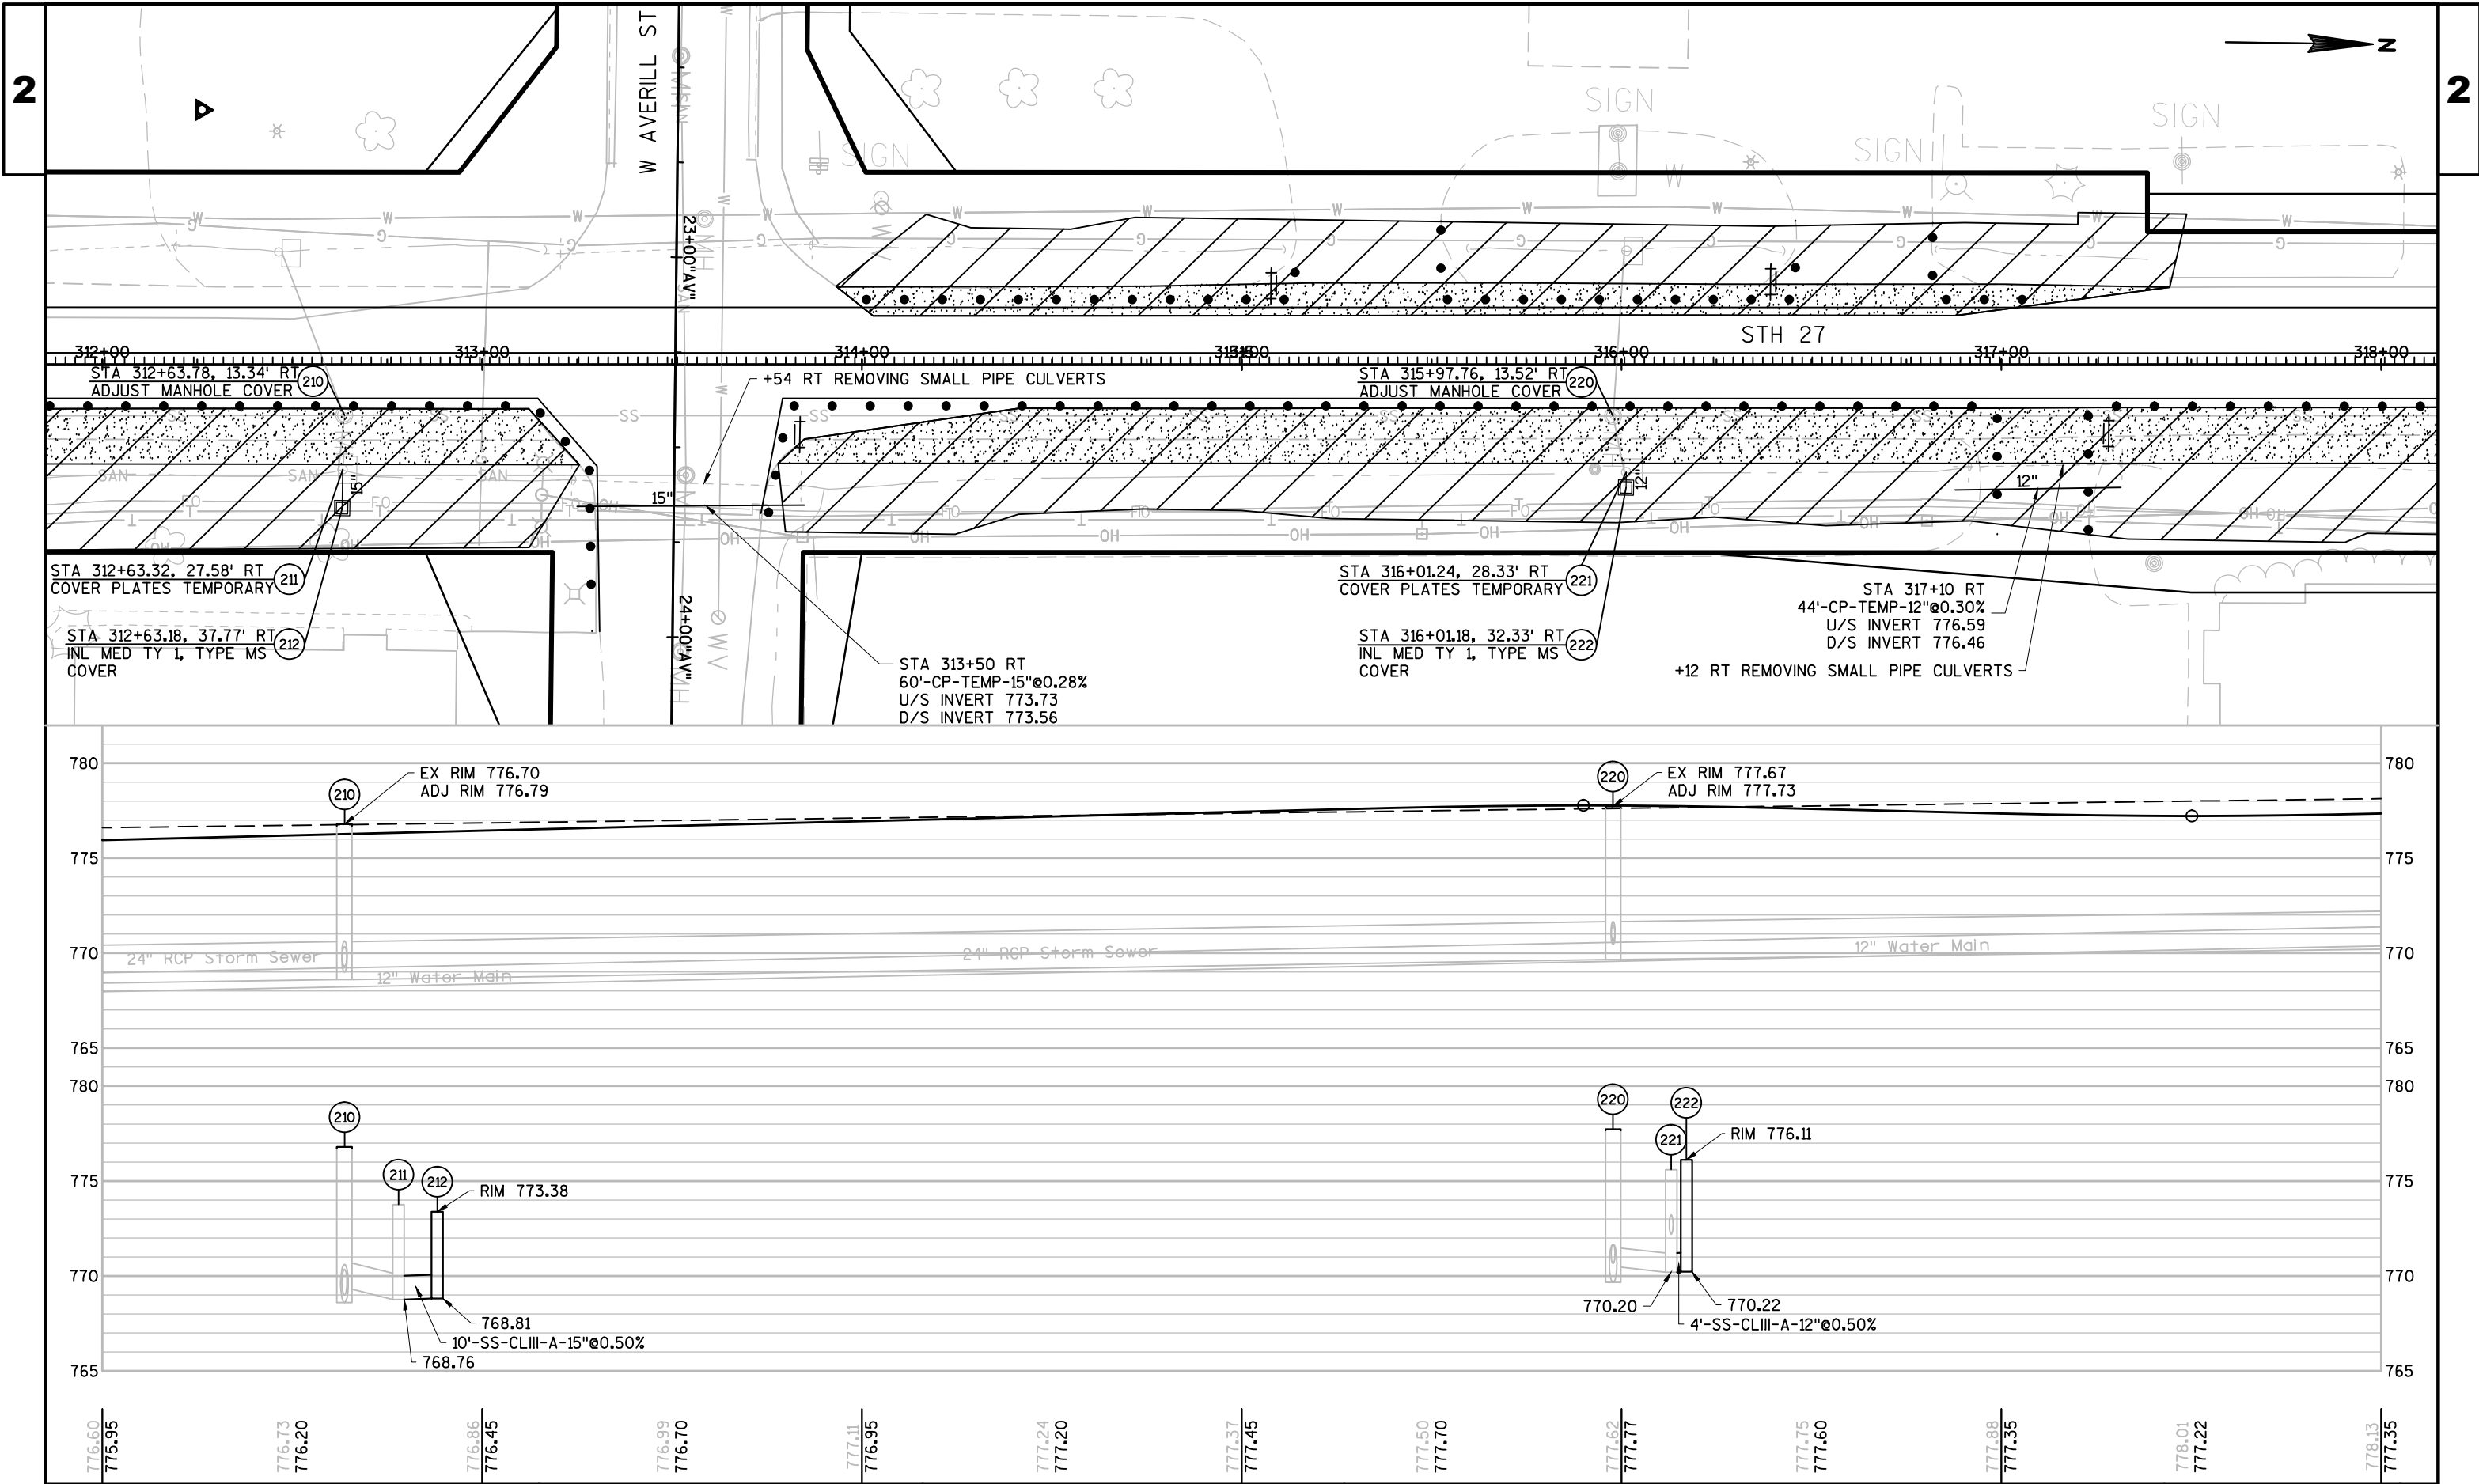



2

2

BENCHMARKS		
NO.	ELEV.	DESCRIPTION
1004	780.09	CHISELED X ON SW RIMBOLT OF FIRE HYDRANT ON WEST SIDE OF STH 27 (S BLACK RIVER STREET) +/- 600' NORTH OF W AVERILL STREET IN FRONT OF 716 S BLACK RIVER STREET
1014	779.49	CHISELED SQUARE ON EAST END OF EAST POST CONCRETE OF MARTIN WAREHOUSING SIGN +/- 300' S OF MAPLE AVE AND +/- 50' W OF STH 27 CENTERLINE

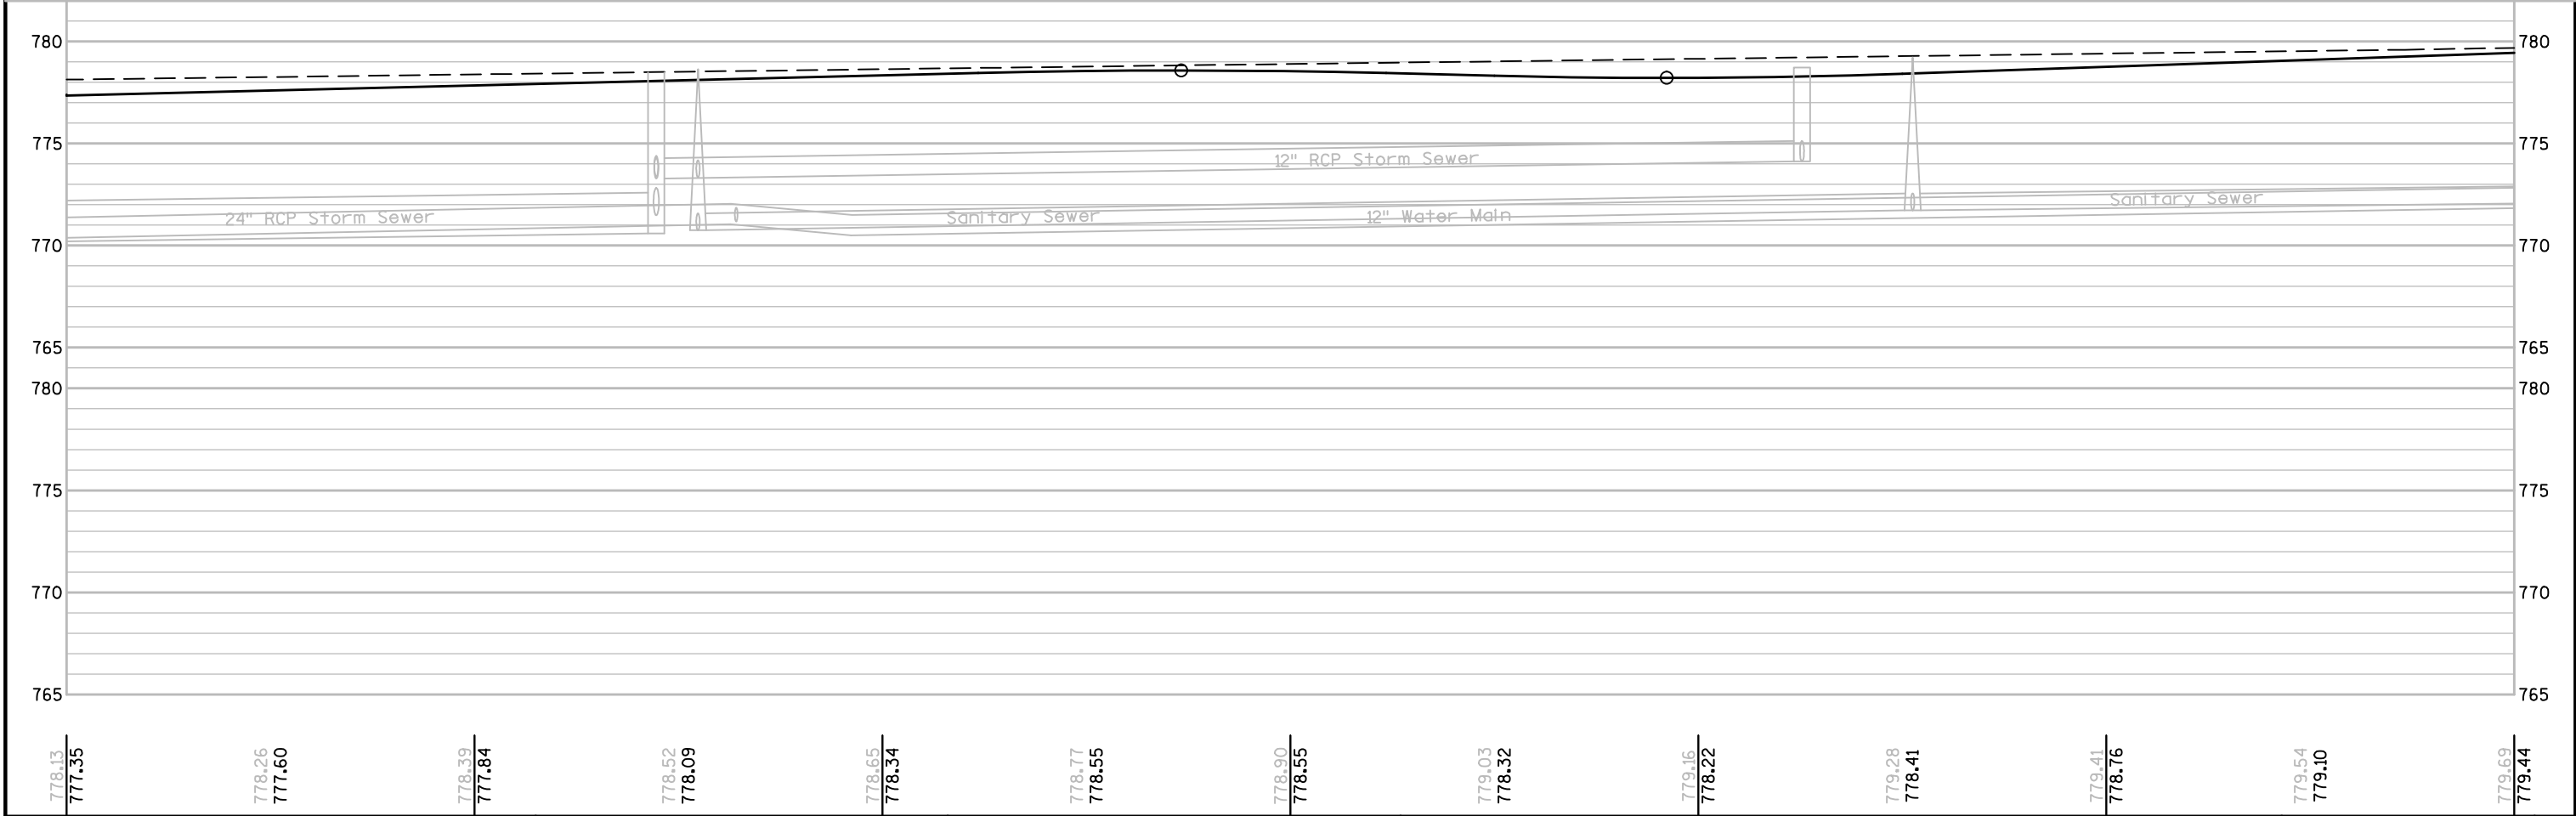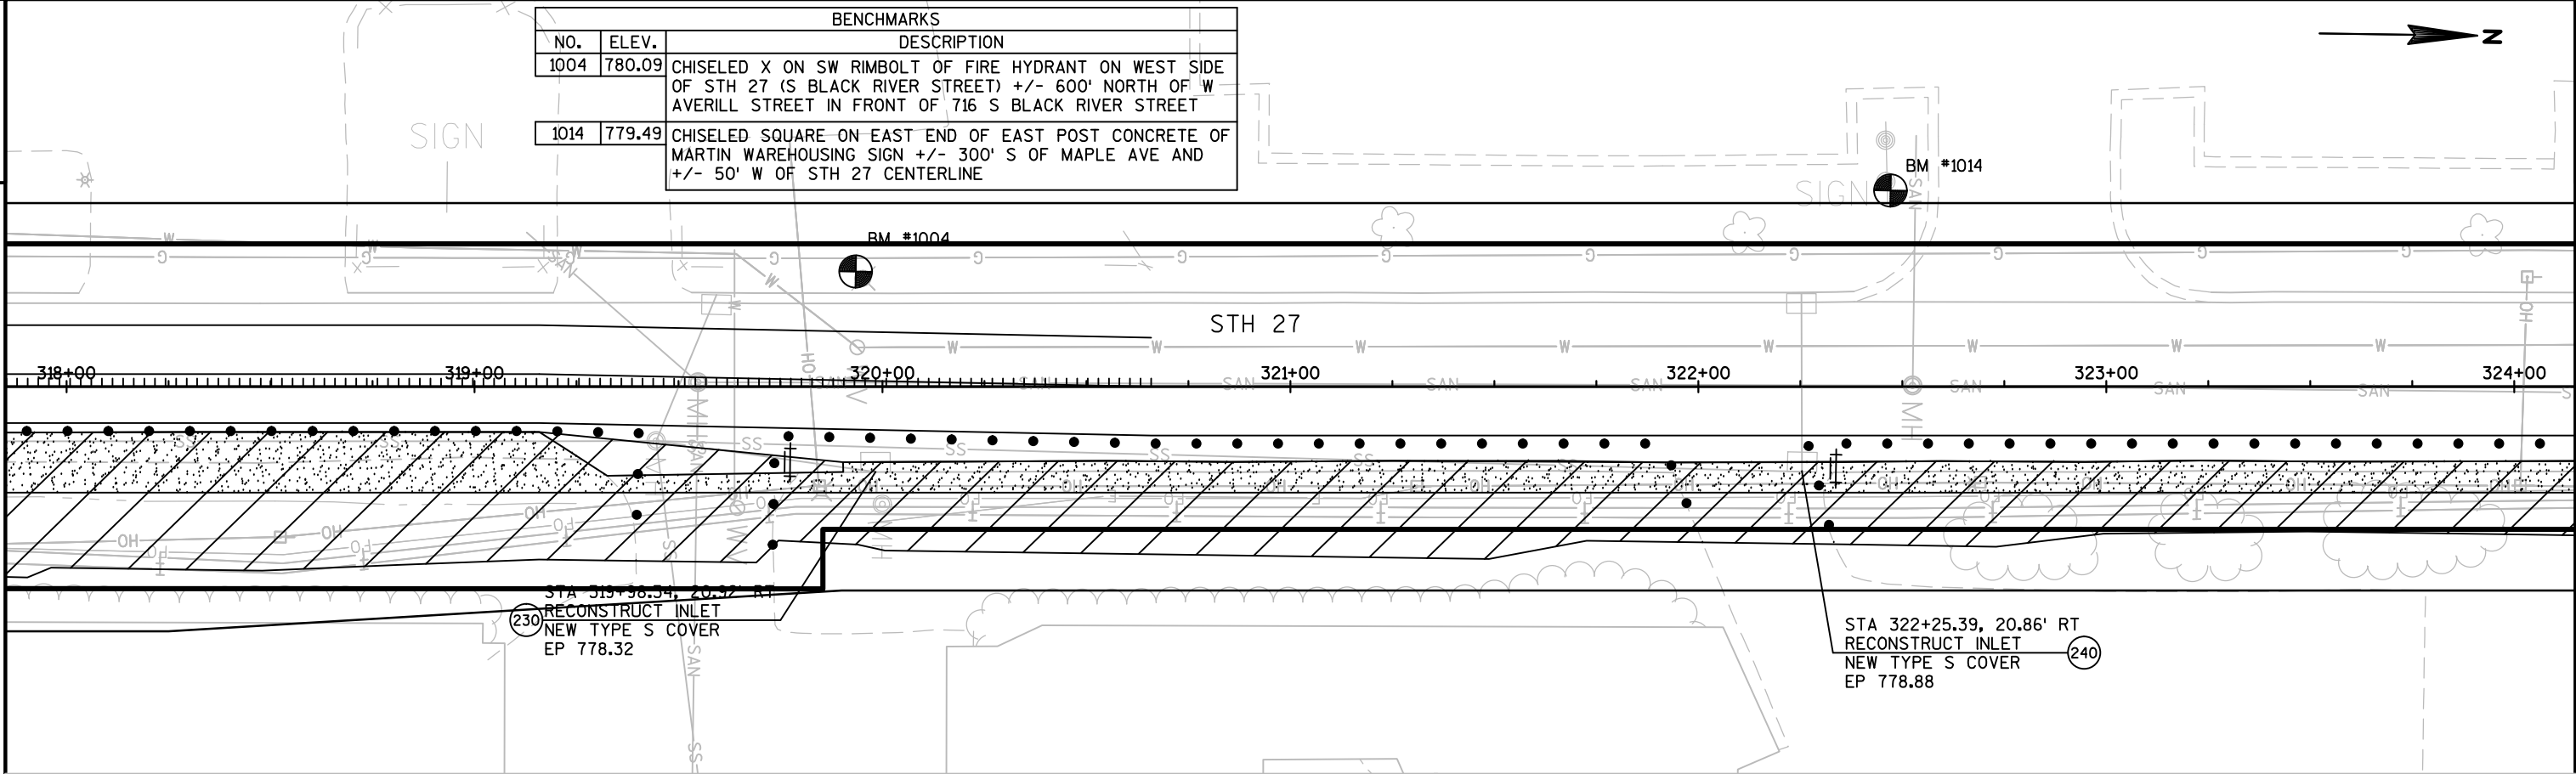

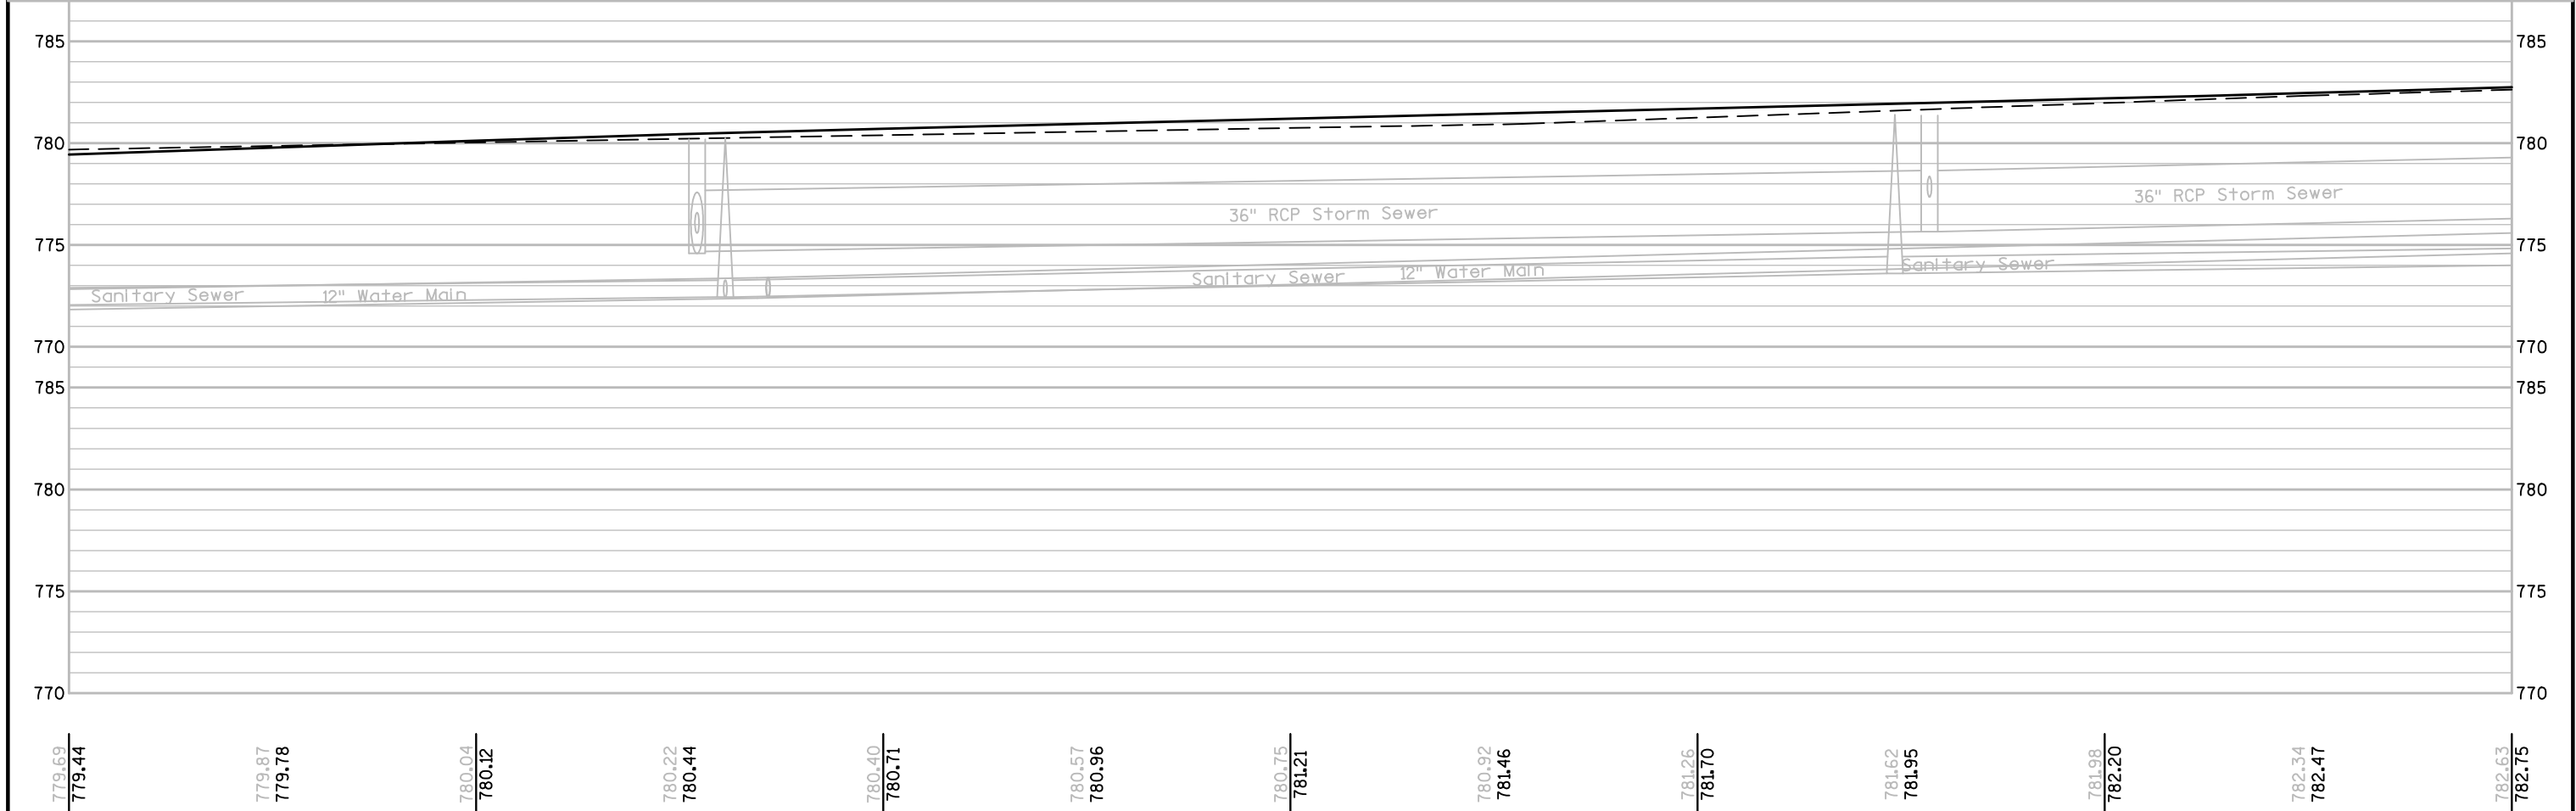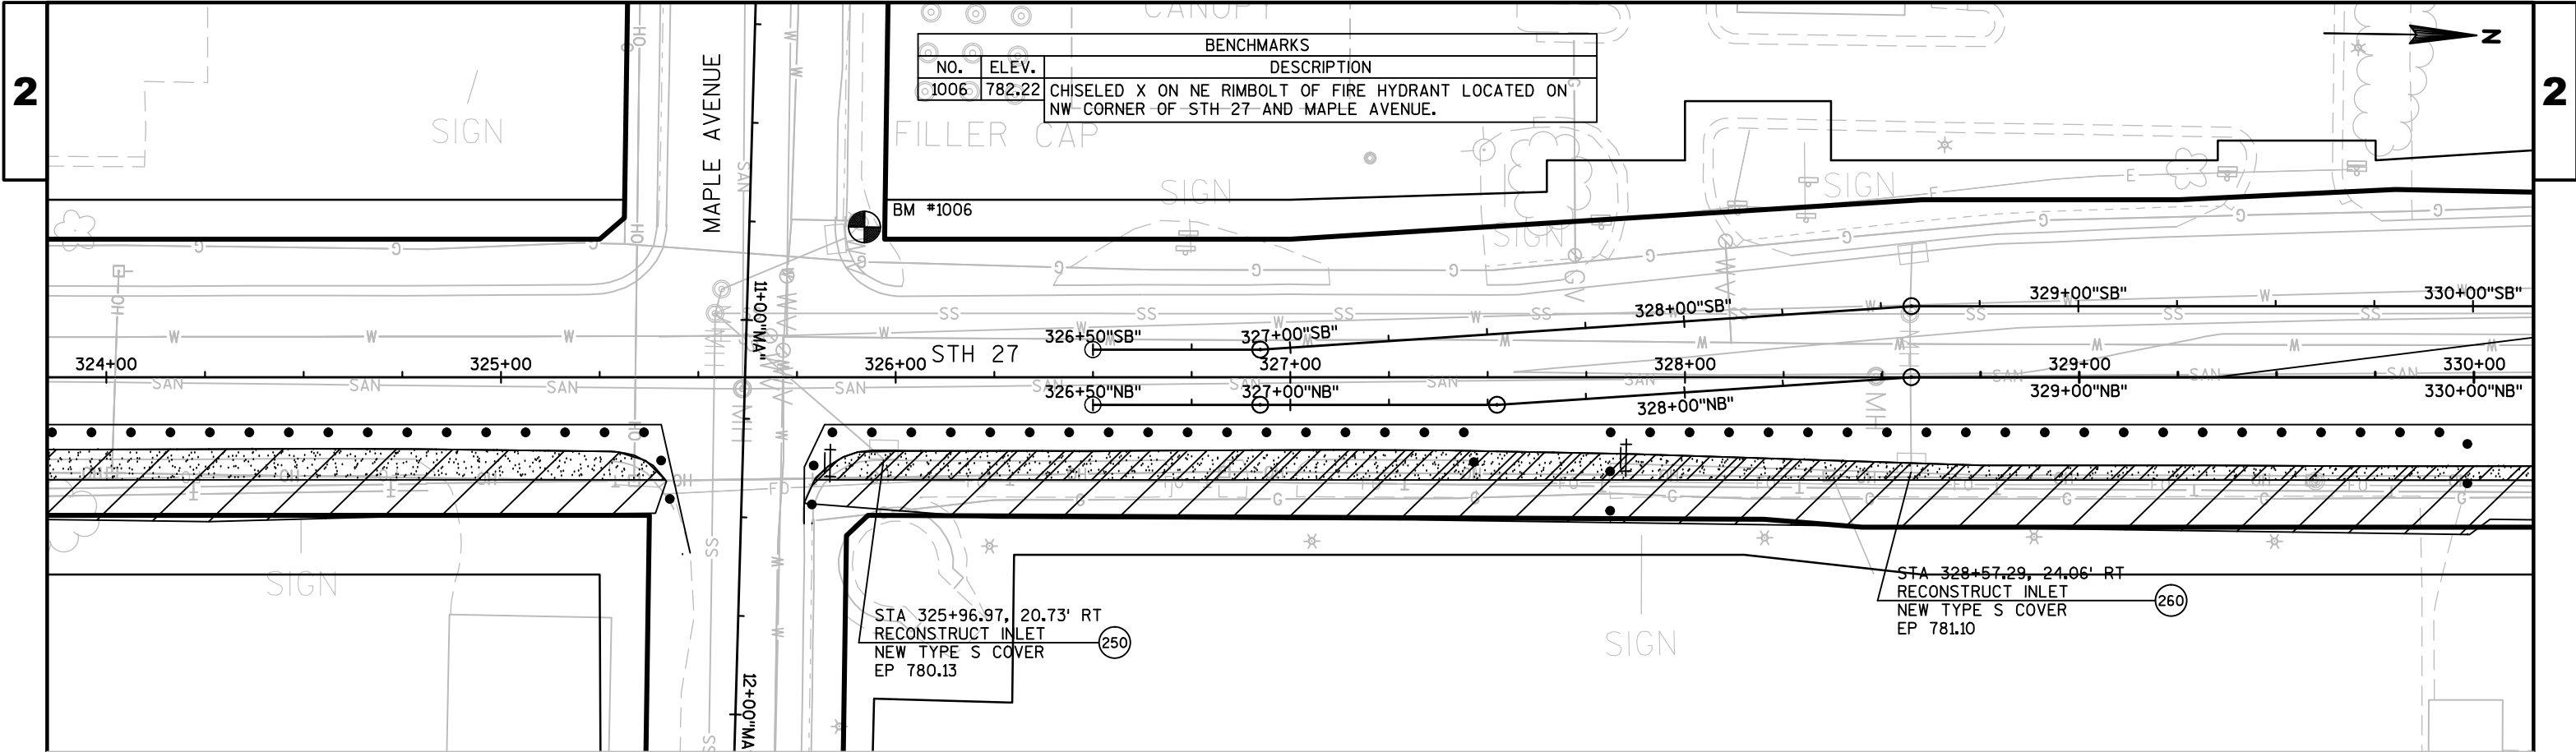


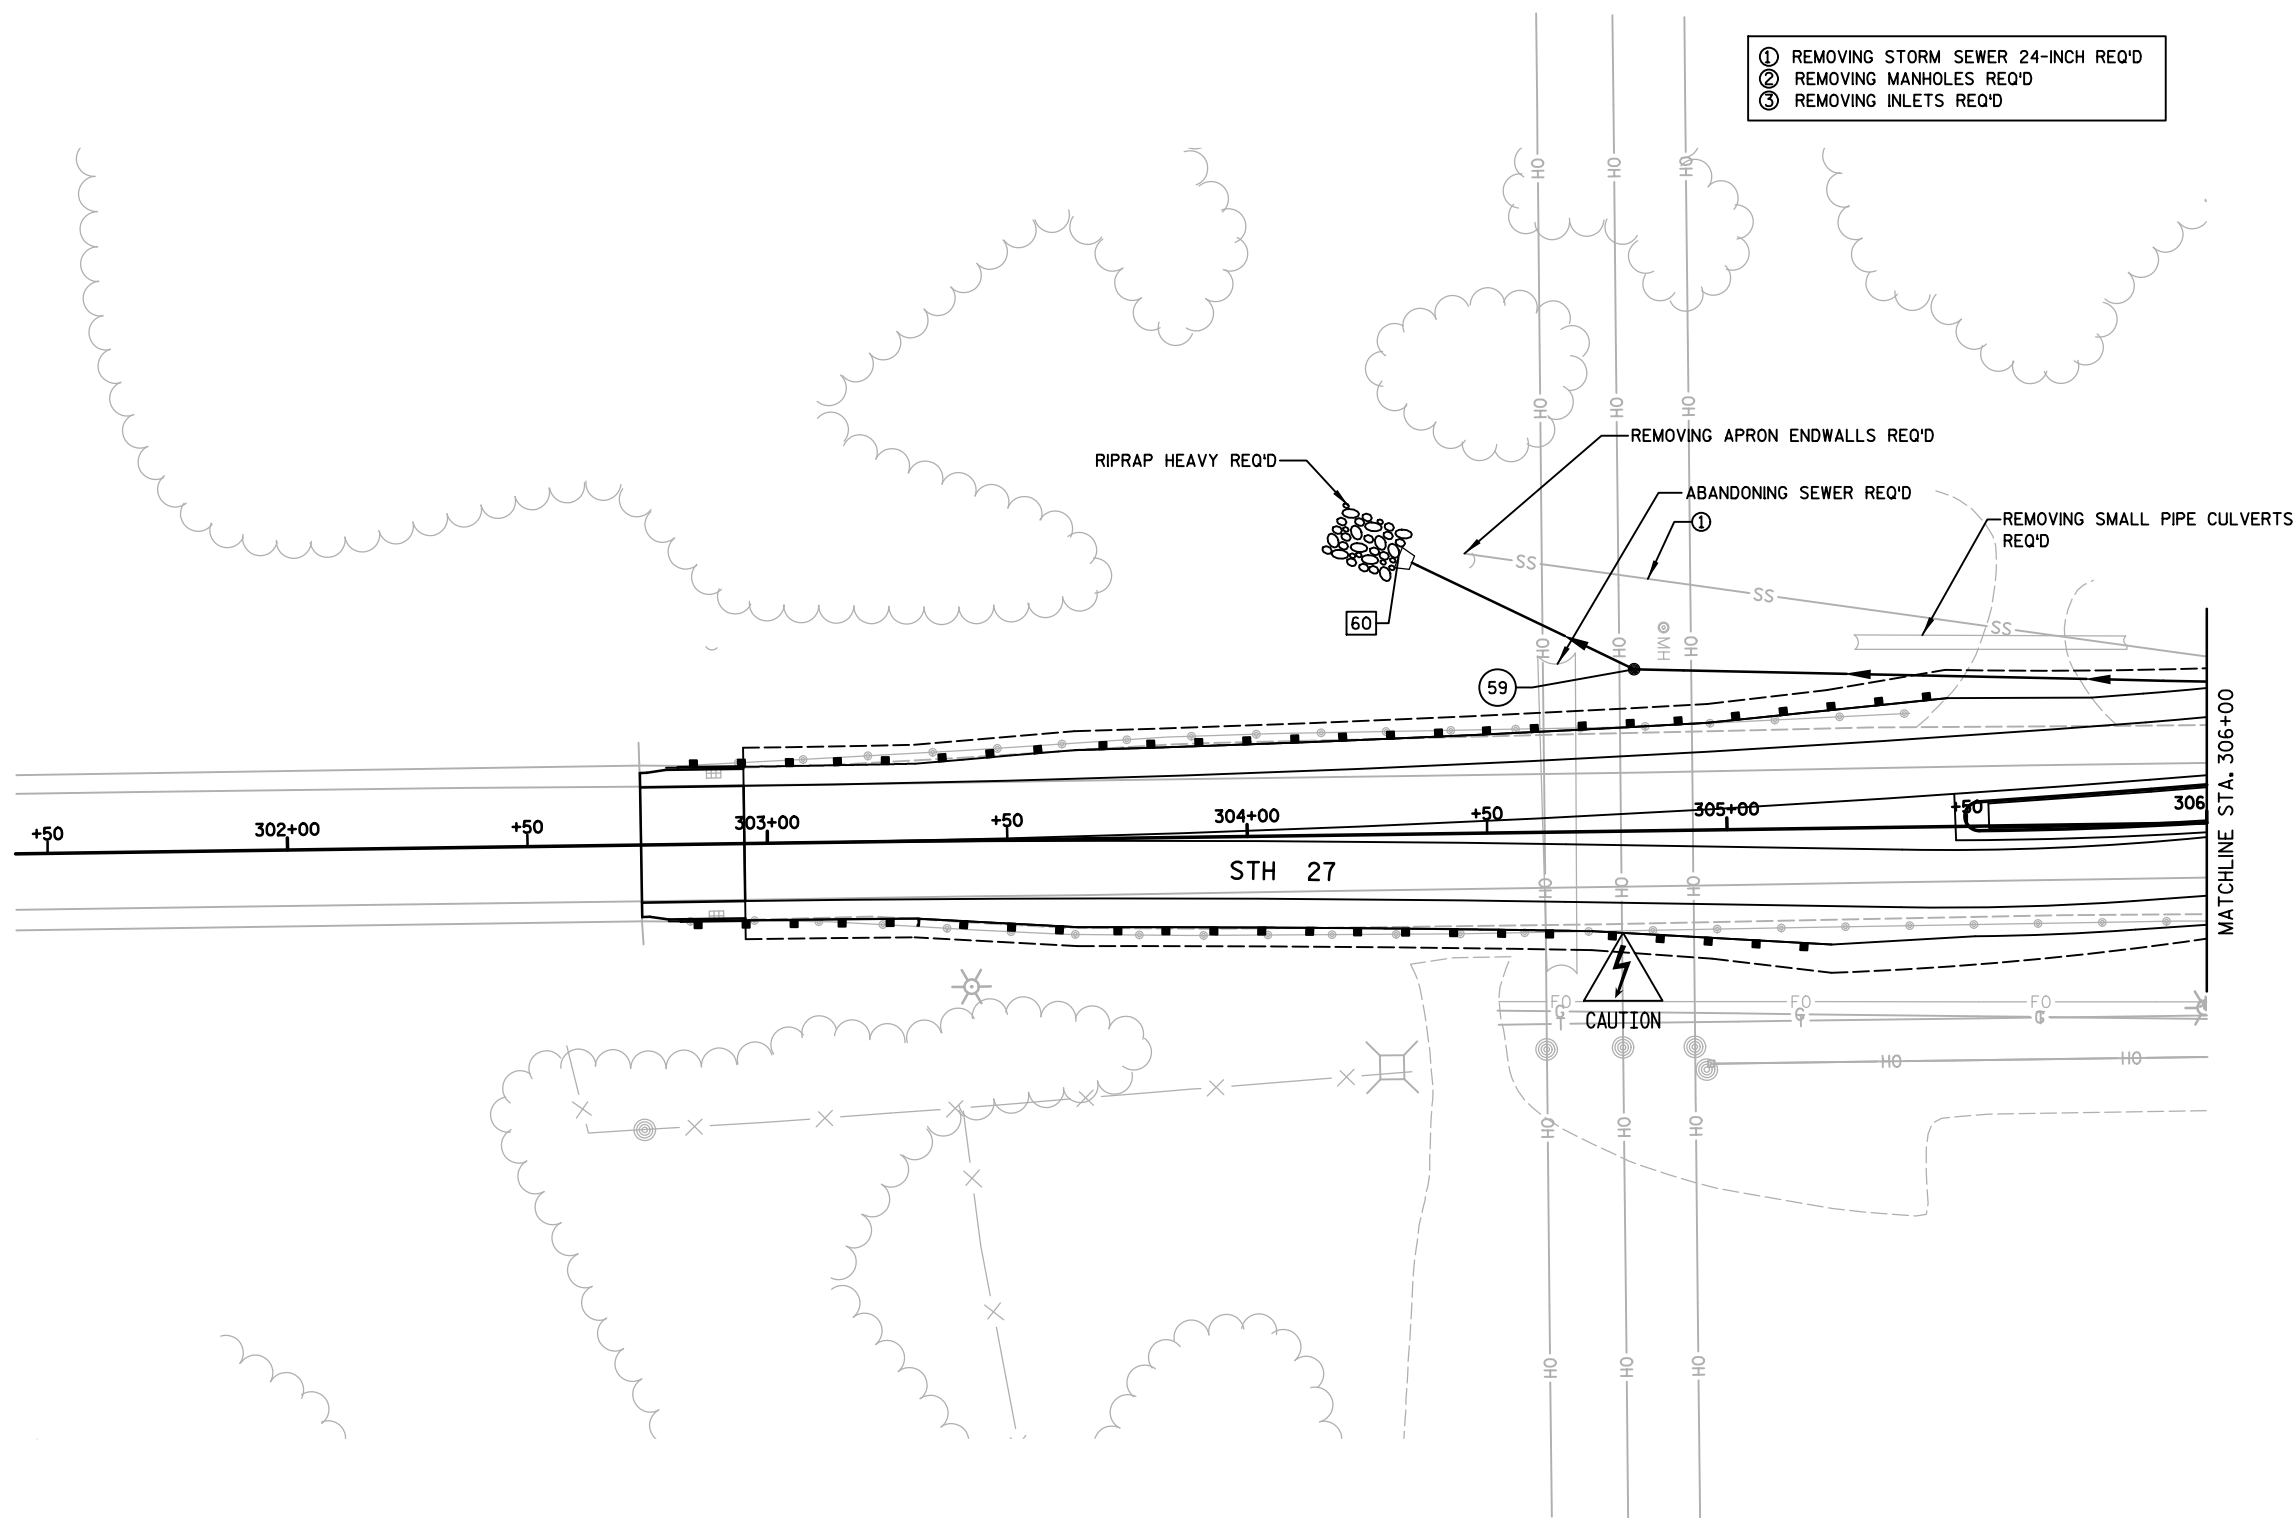

NOTES:

STATIONS AND OFFSETS ARE TO THE CENTER OF STRUCTURES OR TO THE APRON END OF ENDWALLS.
PIPE LENGTHS ARE MEASURED TO THE CENTER OF STRUCTURES AND TO THE END OF PIPE AT APRON ENDWALLS (DOES NOT INCLUDE LENGTH OF ENDWALL).

STRUCT NO.	STATION	OFFSET	C-C (FT)	TO STRUCT	INLET TYPE & COVER		MH TYPE & COVER		RIM/ GRATE ELEV.	T.O.S. ELEV.	DEPTH (FT)	DISCHARGE PIPE					REMARKS
												SIZE (IN)	INLET ELEV.	DISCHARGE ELEV.	LENGTH (FT)	SLOPE (%)	
60	304+32.33	57.7' LT	--	--	--	--	--	--	--	--	--	60	761.20	--	--	--	APRON ENDWALLS FOR CPRC 60-INCH REQ'D
59	304+81.10	33.7' LT	46.1	60	--	--	9-FOOT	J	773.35	772.10	9.19	60	762.91	761.20	46	3.71%	

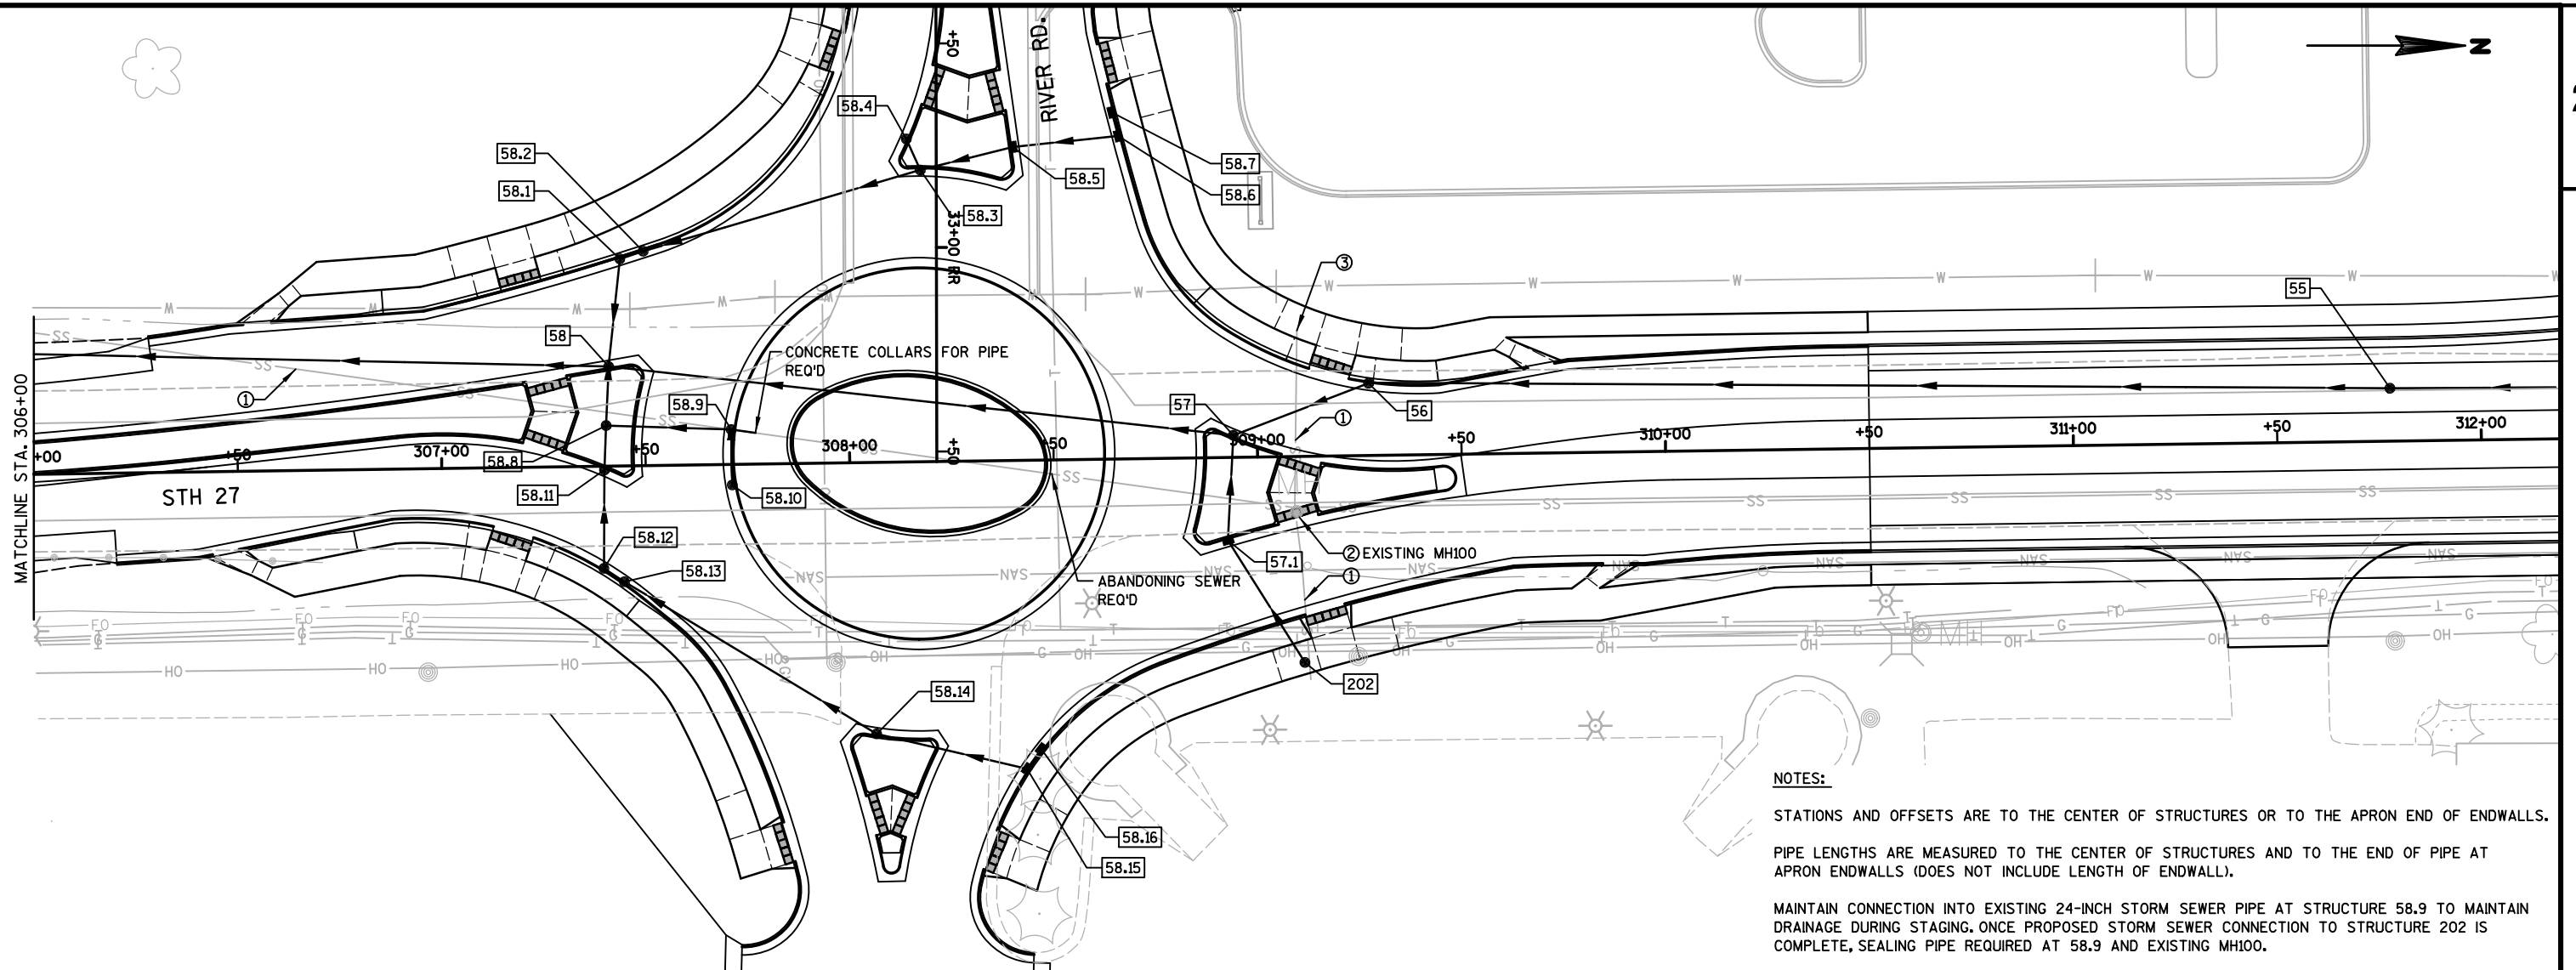

NOTES:



STATIONS AND OFFSETS ARE TO THE CENTER OF STRUCTURES OR TO THE APRON END OF ENDWALLS.




PIPE LENGTHS ARE MEASURED TO THE CENTER OF STRUCTURES AND TO THE END OF PIPE AT APRON ENDWALLS (DOES NOT INCLUDE LENGTH OF ENDWALL).


MAINTAIN CONNECTION INTO EXISTING 24-INCH STORM SEWER PIPE AT STRUCTURE 58.9 TO MAINTAIN DRAINAGE DURING STAGING. ONCE PROPOSED STORM SEWER CONNECTION TO STRUCTURE 202 IS COMPLETE, SEALING PIPE REQUIRED AT 58.9 AND EXISTING MH100.

STRUCT NO.	STATION	OFFSET	C-C (FT)	TO STRUCT	INLET TYPE & COVER		MH TYPE & COVER	RIM/ GRATE ELEV.	T.O.S. ELEV.	DEPTH (FT)	DISCHARGE PIPE					REMARKS	
											SIZE (IN)	INLET ELEV.	DISCHARGE ELEV.	LENGTH (FT)	SLOPE (%)		
58	12+95.18 L	1.5' RT	260.3	59	--	H-S	8-F00T	--	772.78	771.95	7.70	60	764.25	762.91	260	0.51%	FLAT TOP SLAB REQ'D
58.1	11+18.00 K	1.5' LT	26.5	58	--	HM-S	4-F00T	--	772.44	771.61	3.09	15	768.52	768.39	27	0.49%	FLAT TOP SLAB REQ'D
58.2	11+24.01 K	1.5' LT	6.0	58.1	--	HM-S	4-F00T	--	772.37	771.54	2.99	15	768.55	768.52	6	0.50%	FLAT TOP SLAB REQ'D
58.3	12+60.24 J	7.8' LT	70.8	58.2	--	H-S	4-F00T	--	773.05	772.22	3.30	15	768.92	768.55	71	0.52%	FLAT TOP SLAB REQ'D
58.4	12+55.03 J	1.5' LT	8.4	58.3	--	H-S	4-F00T	--	773.10	772.27	3.31	15	768.96	768.92	8	0.48%	FLAT TOP SLAB REQ'D
58.5	12+57.31 I	1.5' RT	23.4	58.3	2x3-FT	H-S	--	--	773.20	772.37	3.33	15	769.04	768.92	23	0.51%	
58.6	10+98.26 H	1.5' LT	26.0	58.5	2x3-FT	H-S	--	--	772.86	772.03	2.86	15	769.17	769.04	26	0.50%	
58.7	10+92.25 H	1.5' LT	6.0	58.6	2x3-FT	H-S	--	--	772.83	772.00	2.80	12	769.20	769.17	6	0.50%	
58.8	14+42.34 M	11.7' LT	14.5	58	--	--	5-F00T	J	773.24	771.99	6.02	24	765.97	765.90	15	0.50%	
58.9	12+88.00 A	1.5' LT	30.7	58.8	--	T	5-F00T	--	772.38	771.71	5.59	24	766.12	765.97	31	0.50%	FLAT TOP SLAB REQ'D; RUBBER ADJUSTMENT RISER RINGS REQ'D
STUB	12+88.00 A	7.6' LT	6.0	58.9	--	--	--	--	--	--	--	24	766.18	766.12	6	1.00%	CONNECT INTO EXISTING 24"
58.10	13+02.11 A	1.5' LT	13.6	58.9	--	T	4-F00T	--	772.36	771.69	3.34	15	768.35	768.26	14	0.66%	FLAT TOP SLAB REQ'D; RUBBER ADJUSTMENT RISER RINGS REQ'D
58.11	14+45.80 M	1.5' LT	10.9	58.8	--	H-S	4-F00T	--	772.59	771.76	3.66	15	768.10	768.00	11	0.92%	FLAT TOP SLAB REQ'D
58.12	11+23.62 B	1.5' RT	24.1	58.11	--	HM-S	4-F00T	--	772.25	771.42	3.20	15	768.22	768.10	24	0.50%	FLAT TOP SLAB REQ'D
58.13	11+29.72 B	1.5' RT	6.0	58.12	--	HM-S	4-F00T	--	772.31	771.48	3.08	15	768.40	768.22	6	3.00%	FLAT TOP SLAB REQ'D
58.14	10+07.62 C	9.0' LT	72.2	58.13	--	H-S	4-F00T	--	772.89	772.06	3.30	12	768.76	768.40	72	0.50%	FLAT TOP SLAB REQ'D
58.15	10+59.73 E	1.5' RT	37.9	58.14	2x3-FT	H-S	--	--	772.87	772.04	3.09	12	768.95	768.76	38	0.50%	
58.16	10+65.84 E	1.5' RT	6.0	58.15	2x3-FT	H-S	--	--	772.93	772.10	3.12	12	768.98	768.95	6	0.50%	
57	10+11.70 G	1.5' RT	154.0	58	--	H-S	9-F00T	--	773.74	772.91	8.02	60	764.89	764.25	154	0.42%	FLAT TOP SLAB REQ'D
57.1	10+14.43 F	1.5' LT	25.8	57	2x3-FT	H-S	--	--	773.60	772.77	4.95	12	767.82	767.69	26	0.50%	
202	11+37.44 E	13.2' RT	35.4	57.1	--	--	3-F00T	J	774.32	773.07	5.07	12	768.00	767.82	35	0.51%	
56	11+94.03 H	1.5' LT	35.4	57	--	HM	9-F00T	--	773.78	772.95	7.88	60	765.07	764.89	35	0.51%	FLAT TOP SLAB REQ'D


- ① REMOVING STORM SEWER 24-INCH REQ'D
- ② REMOVING MANHOLES REQ'D
- ③ REMOVING INLETS REQ'D

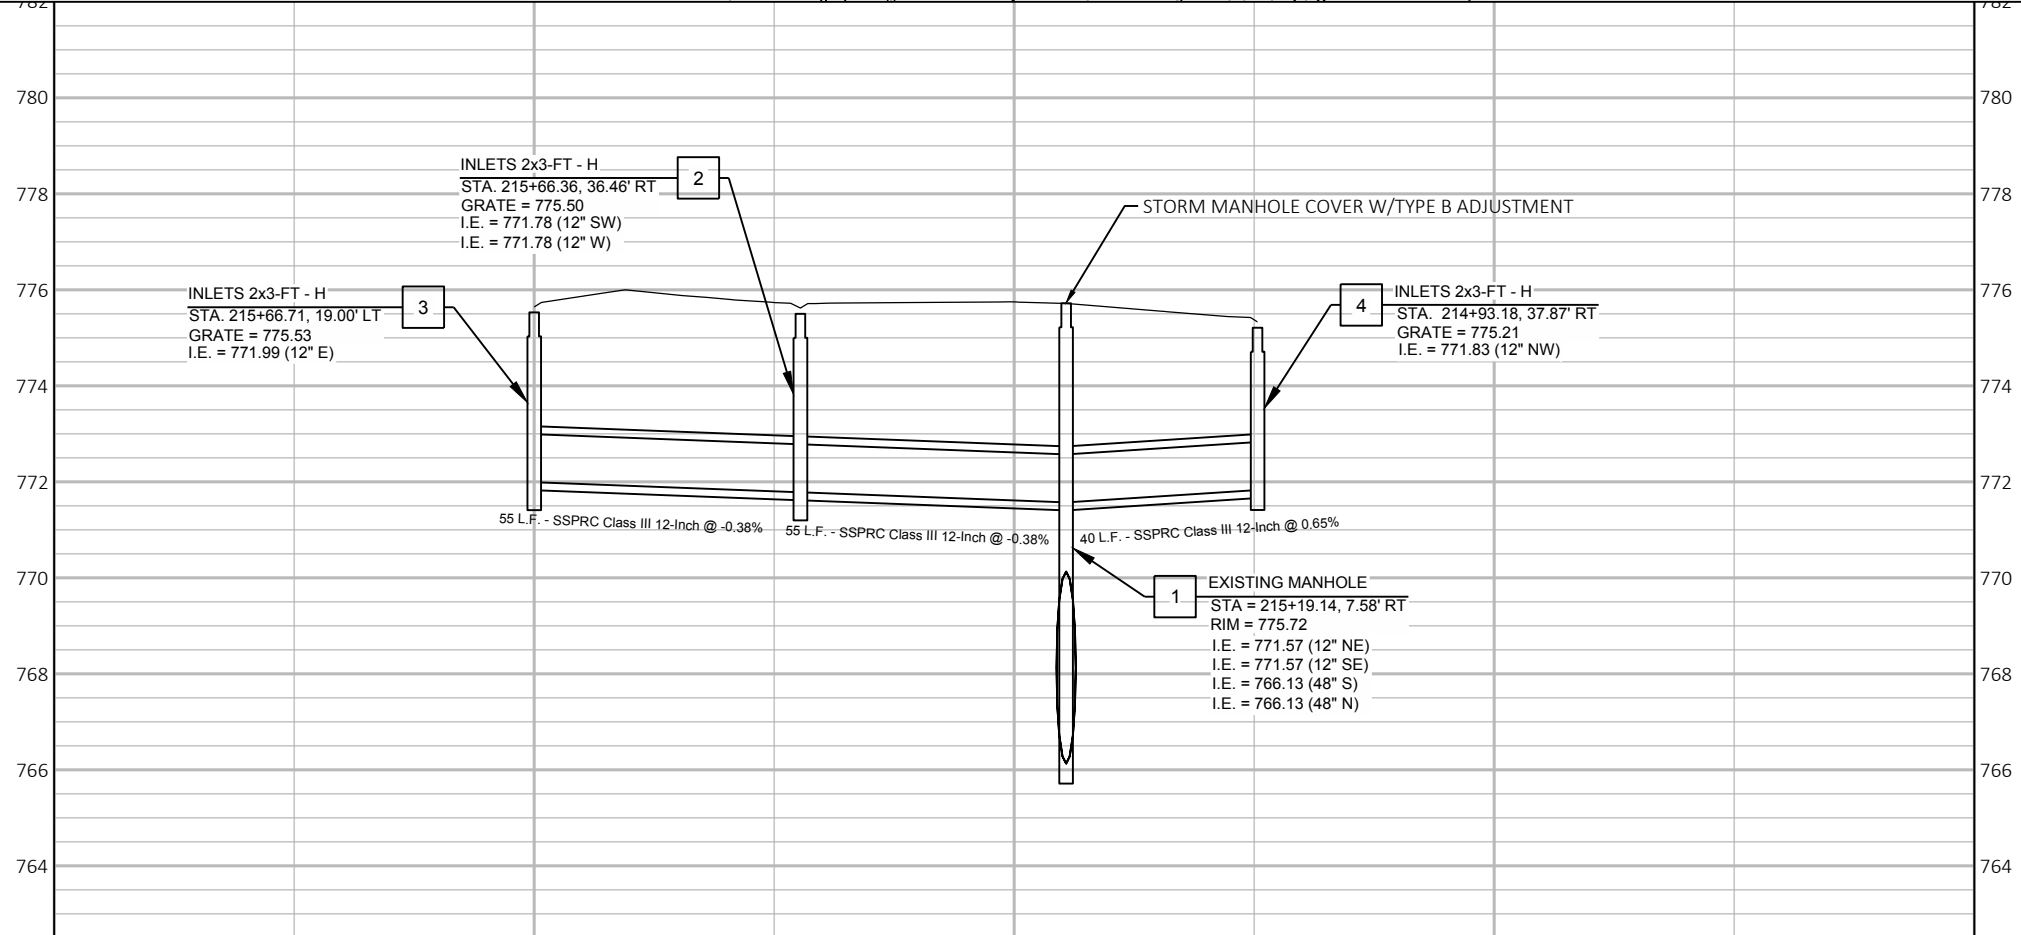
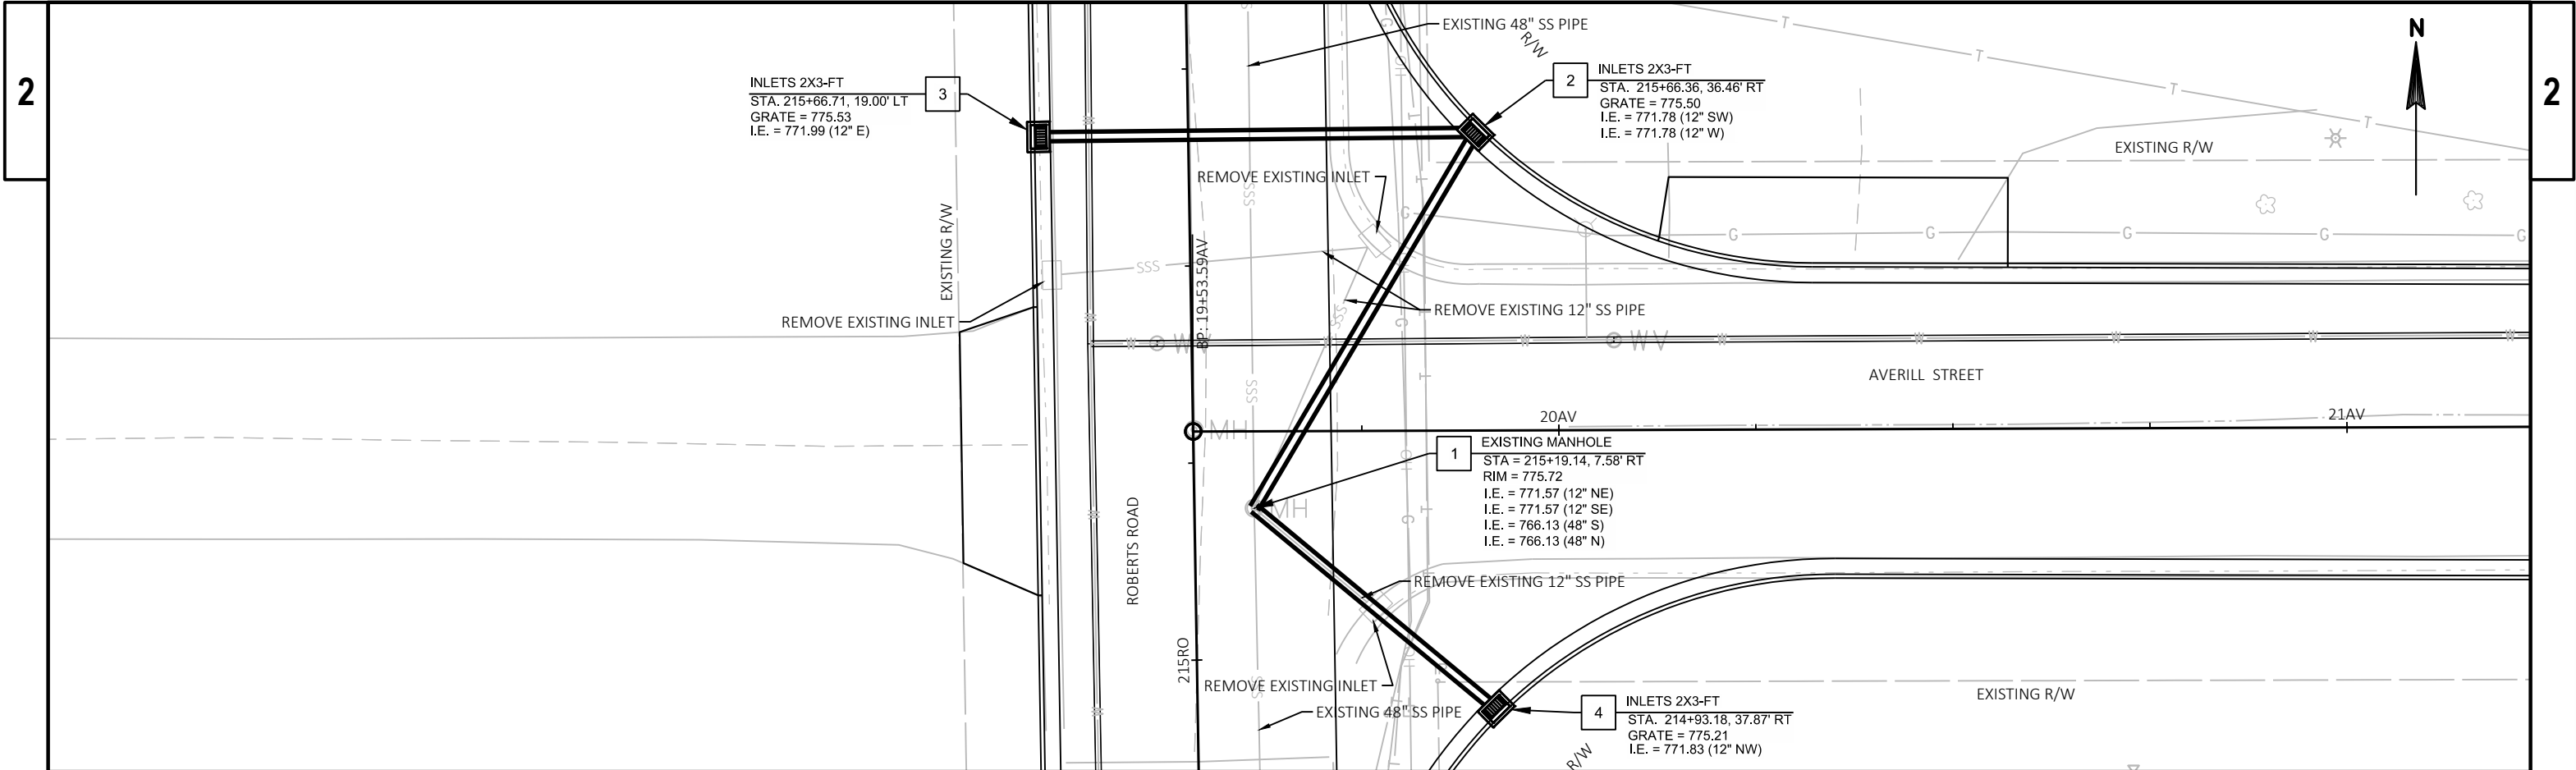


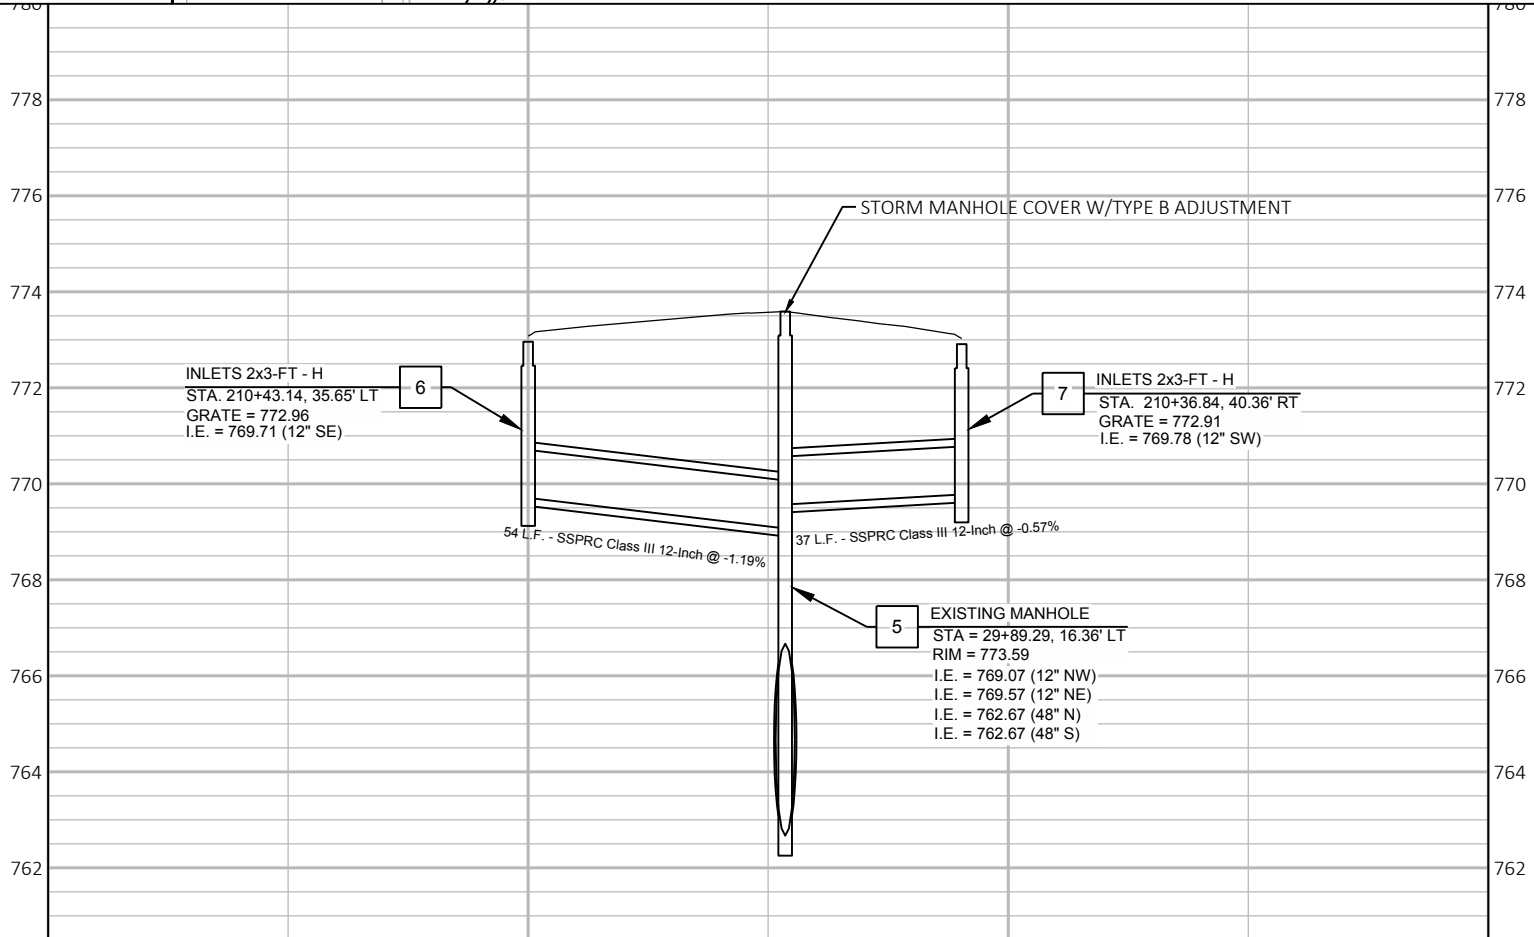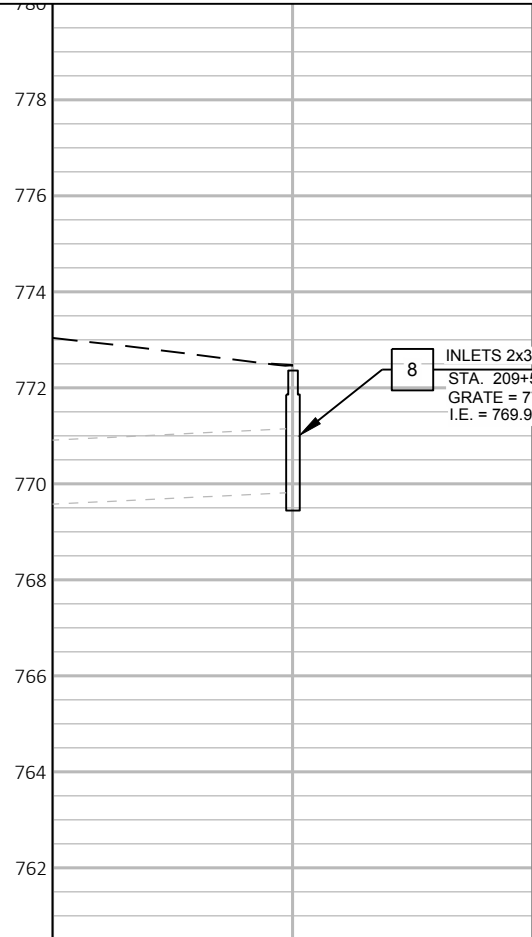
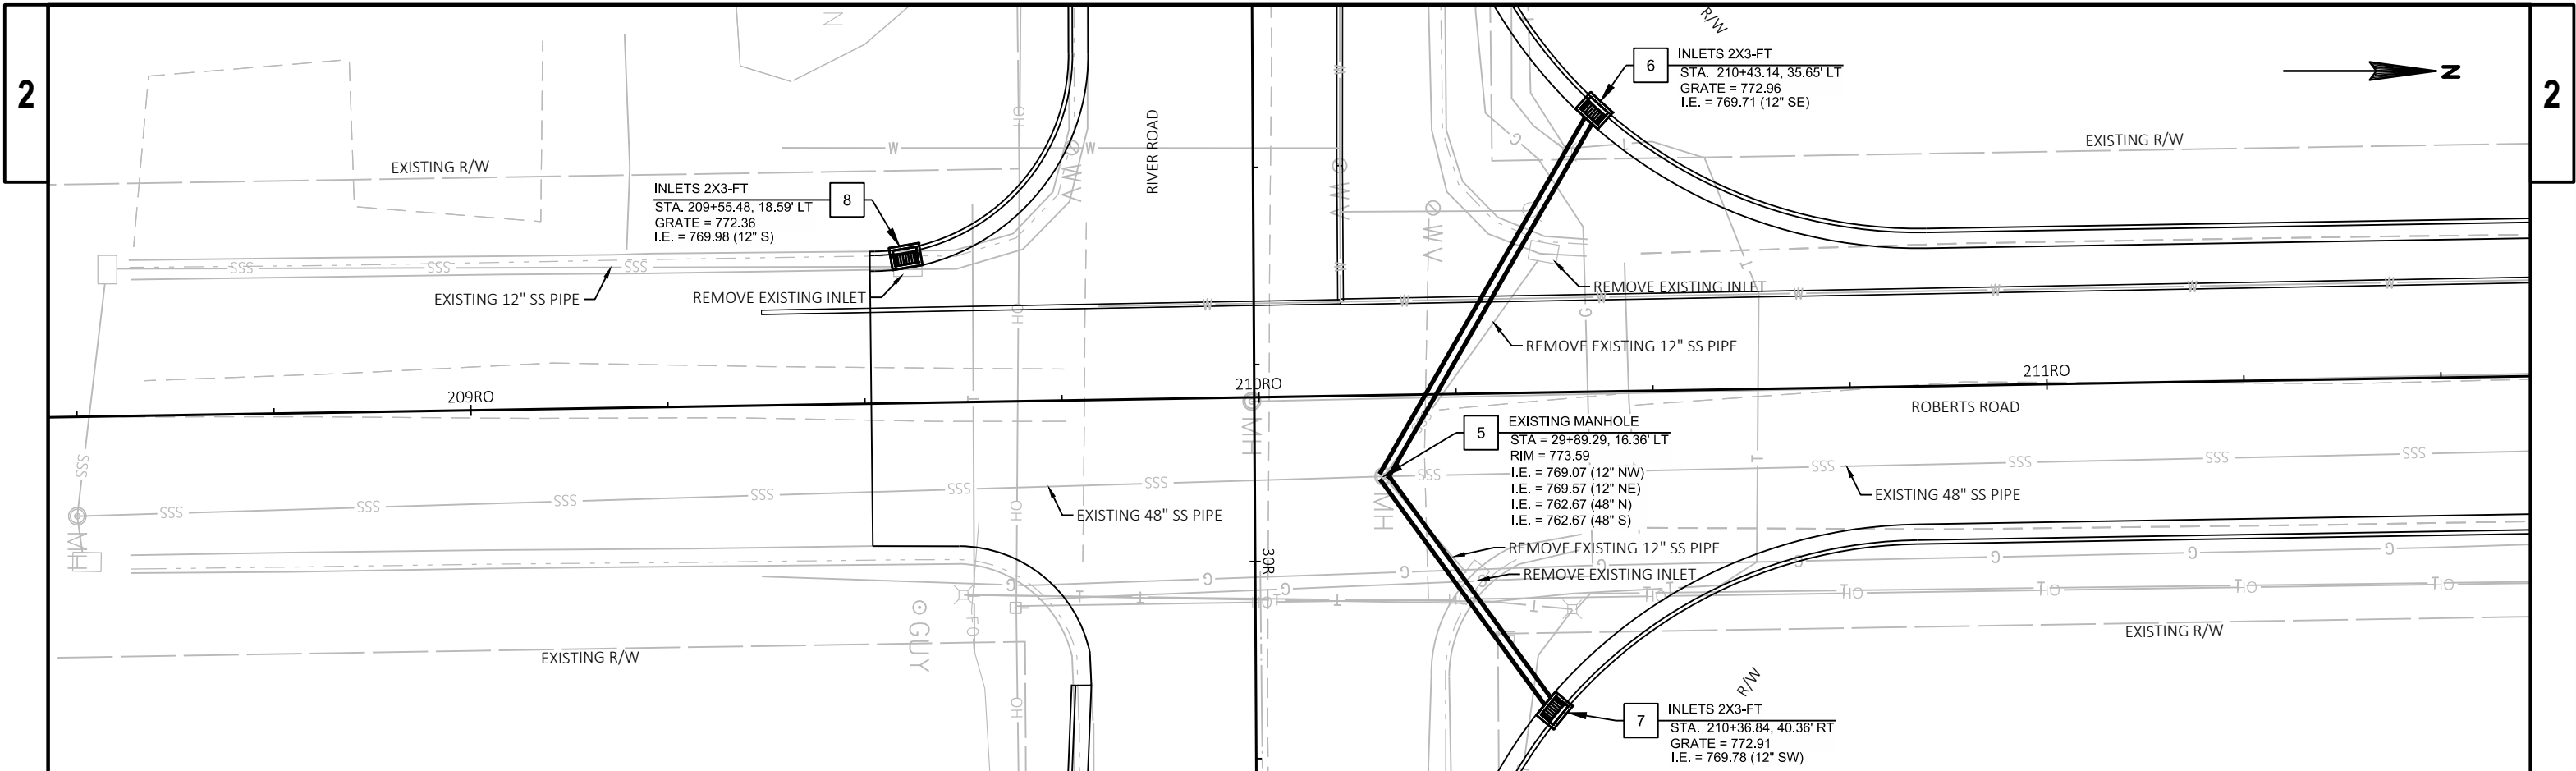


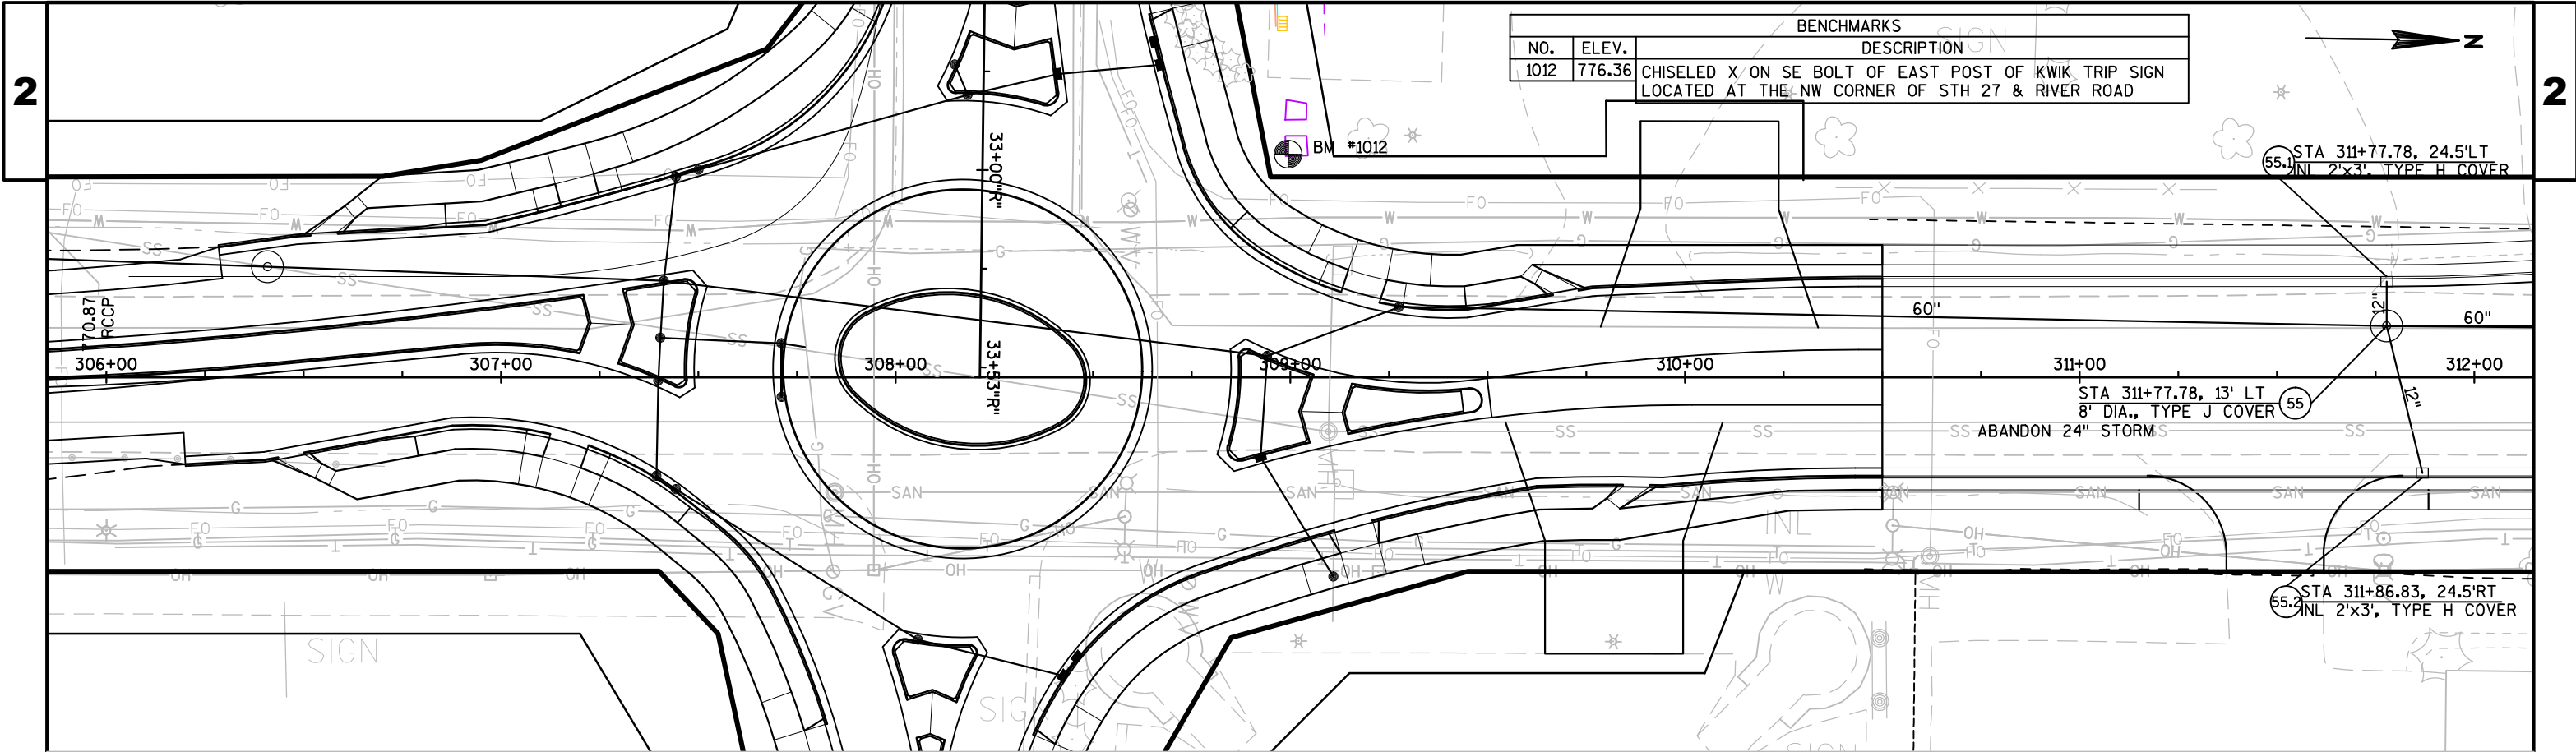



BENCHMARKS		
NO.	ELEV.	DESCRIPTION
1012	776.36	CHISELED X ON SE BOLT OF EAST POST OF KWIK TRIP SIGN LOCATED AT THE NW CORNER OF STH 27 & RIVER ROAD

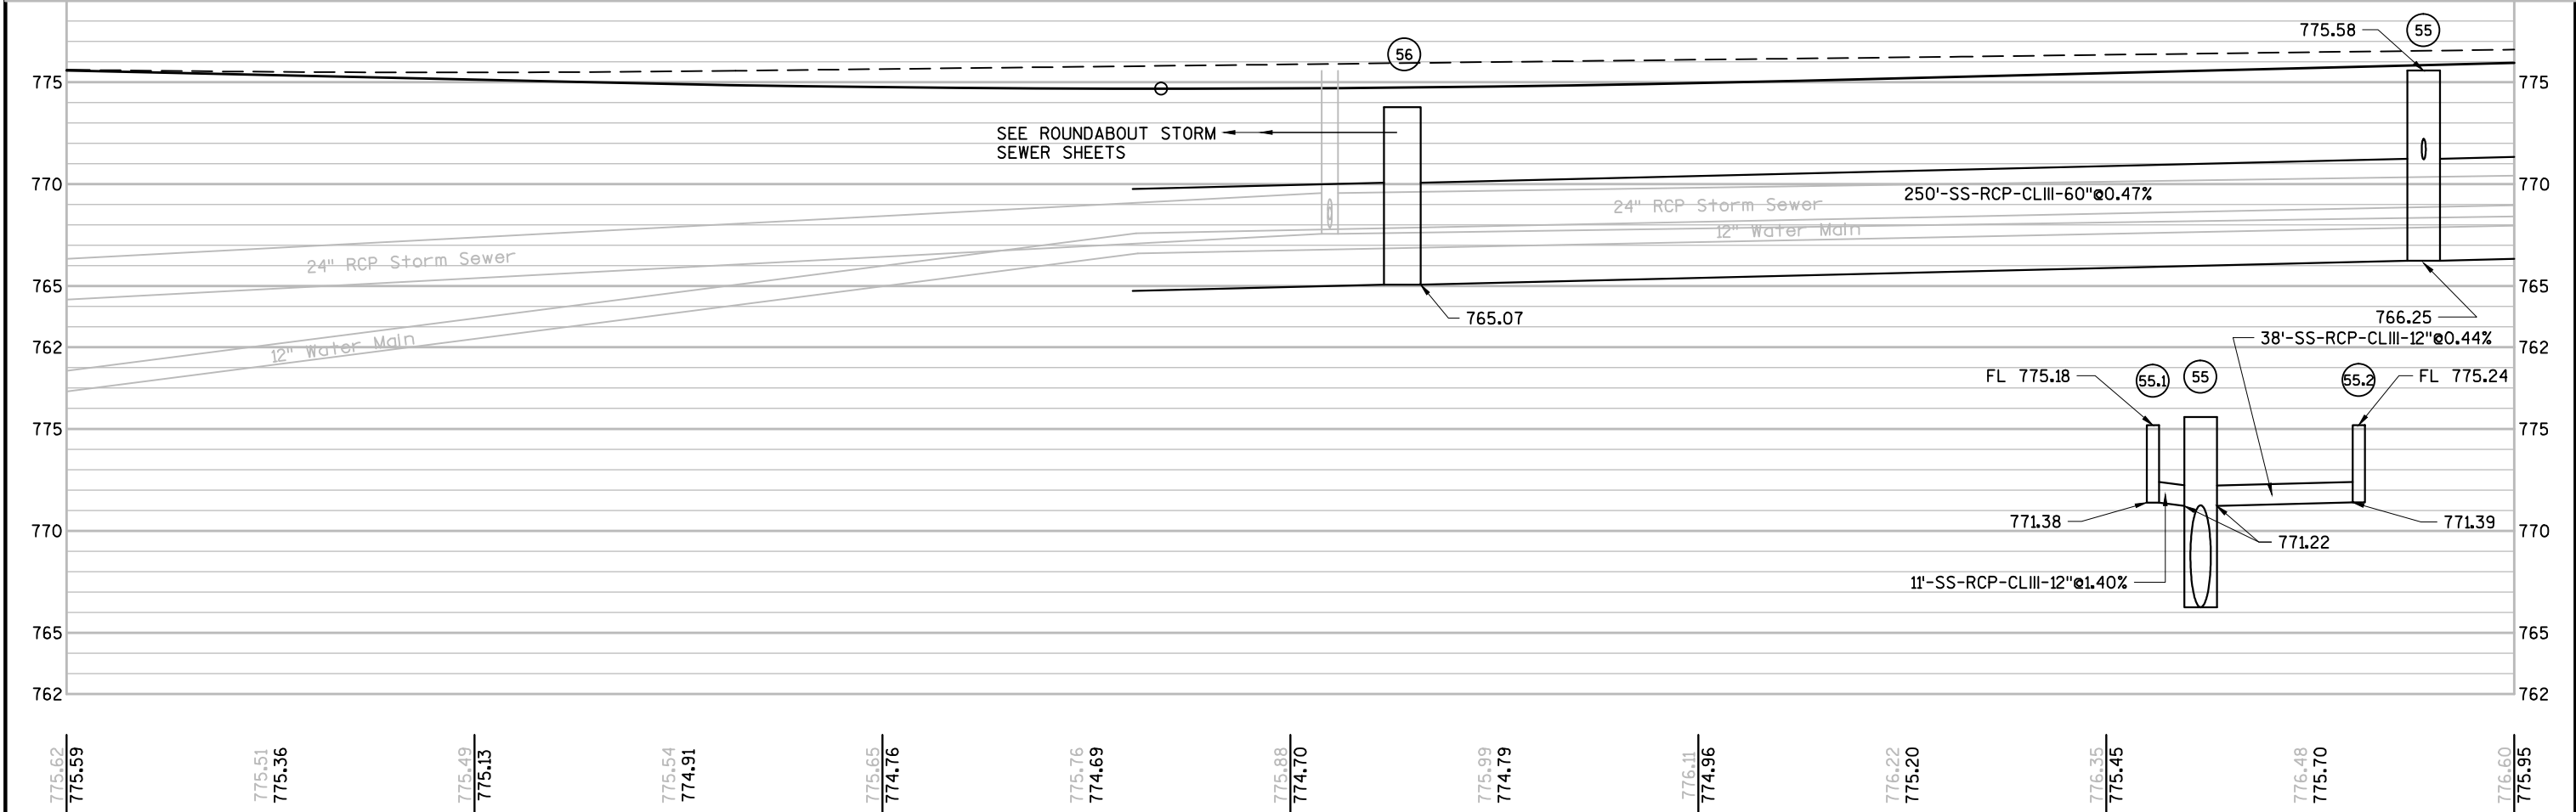

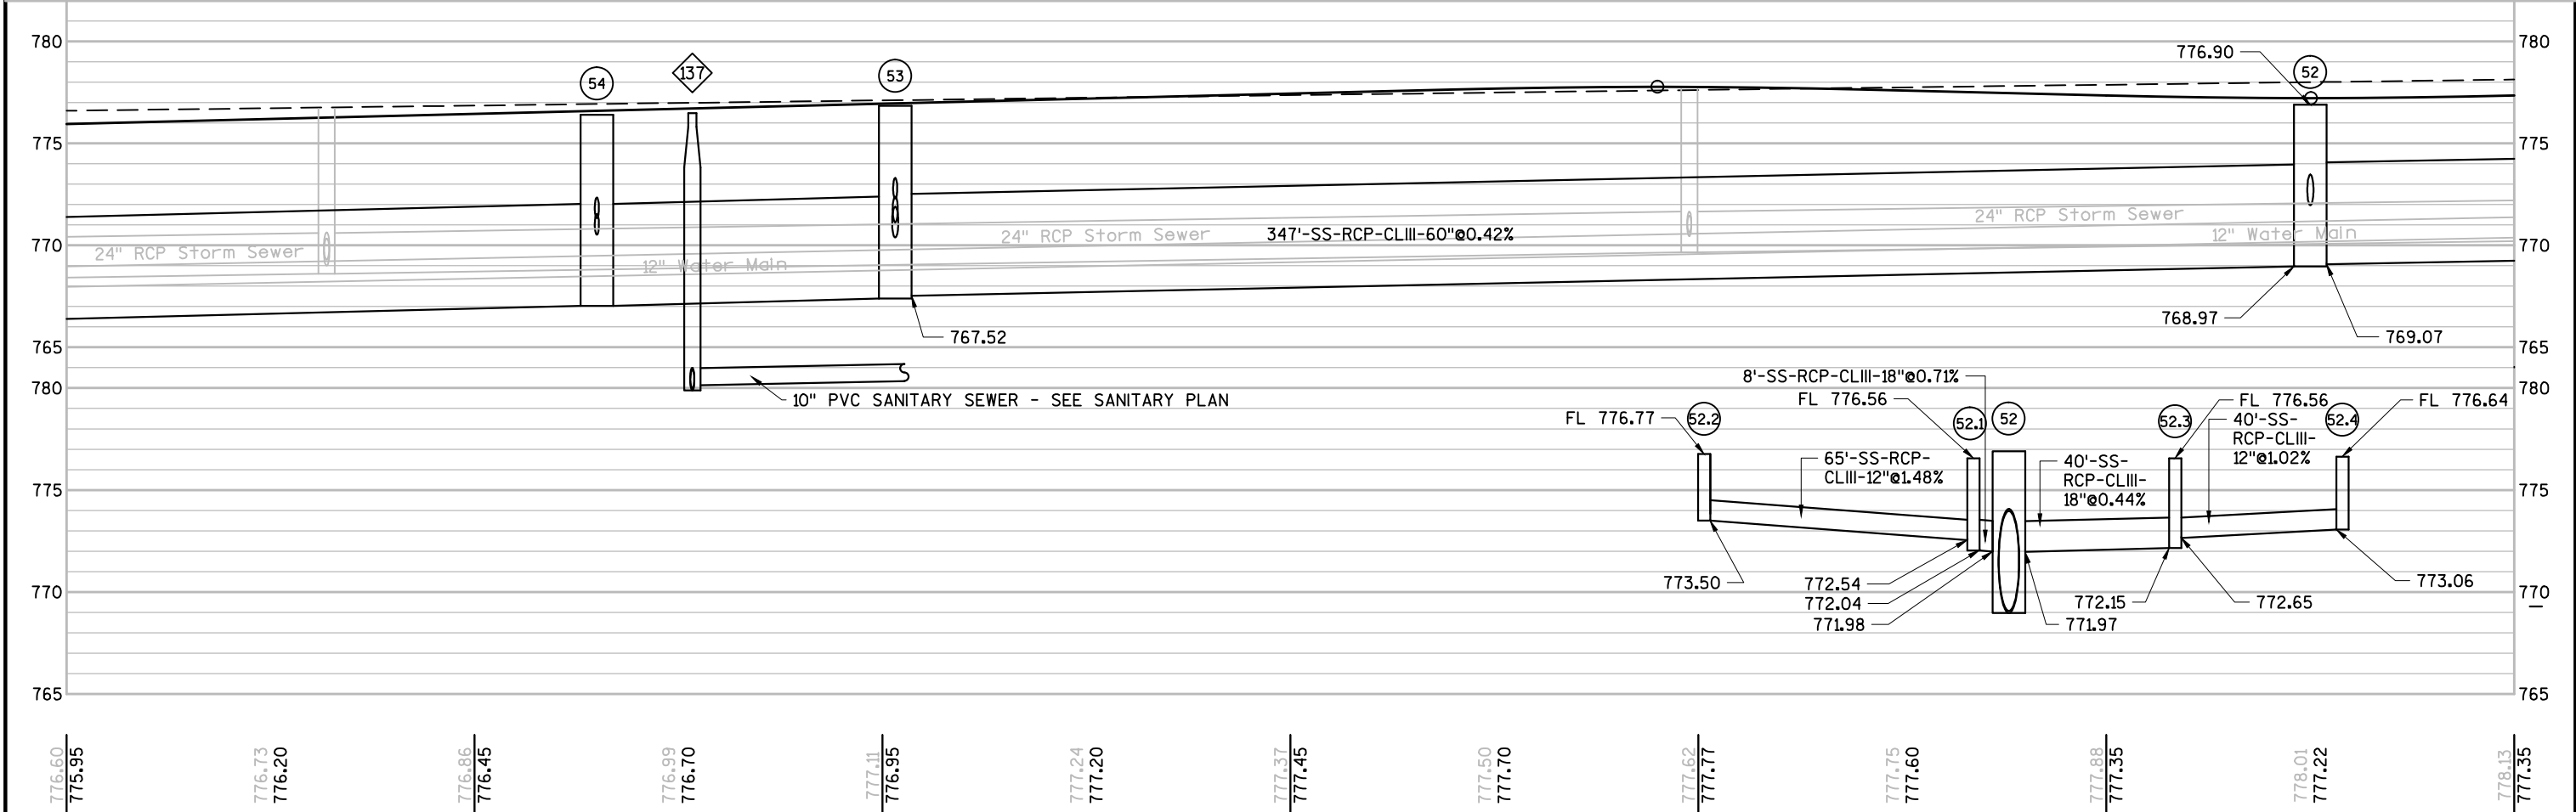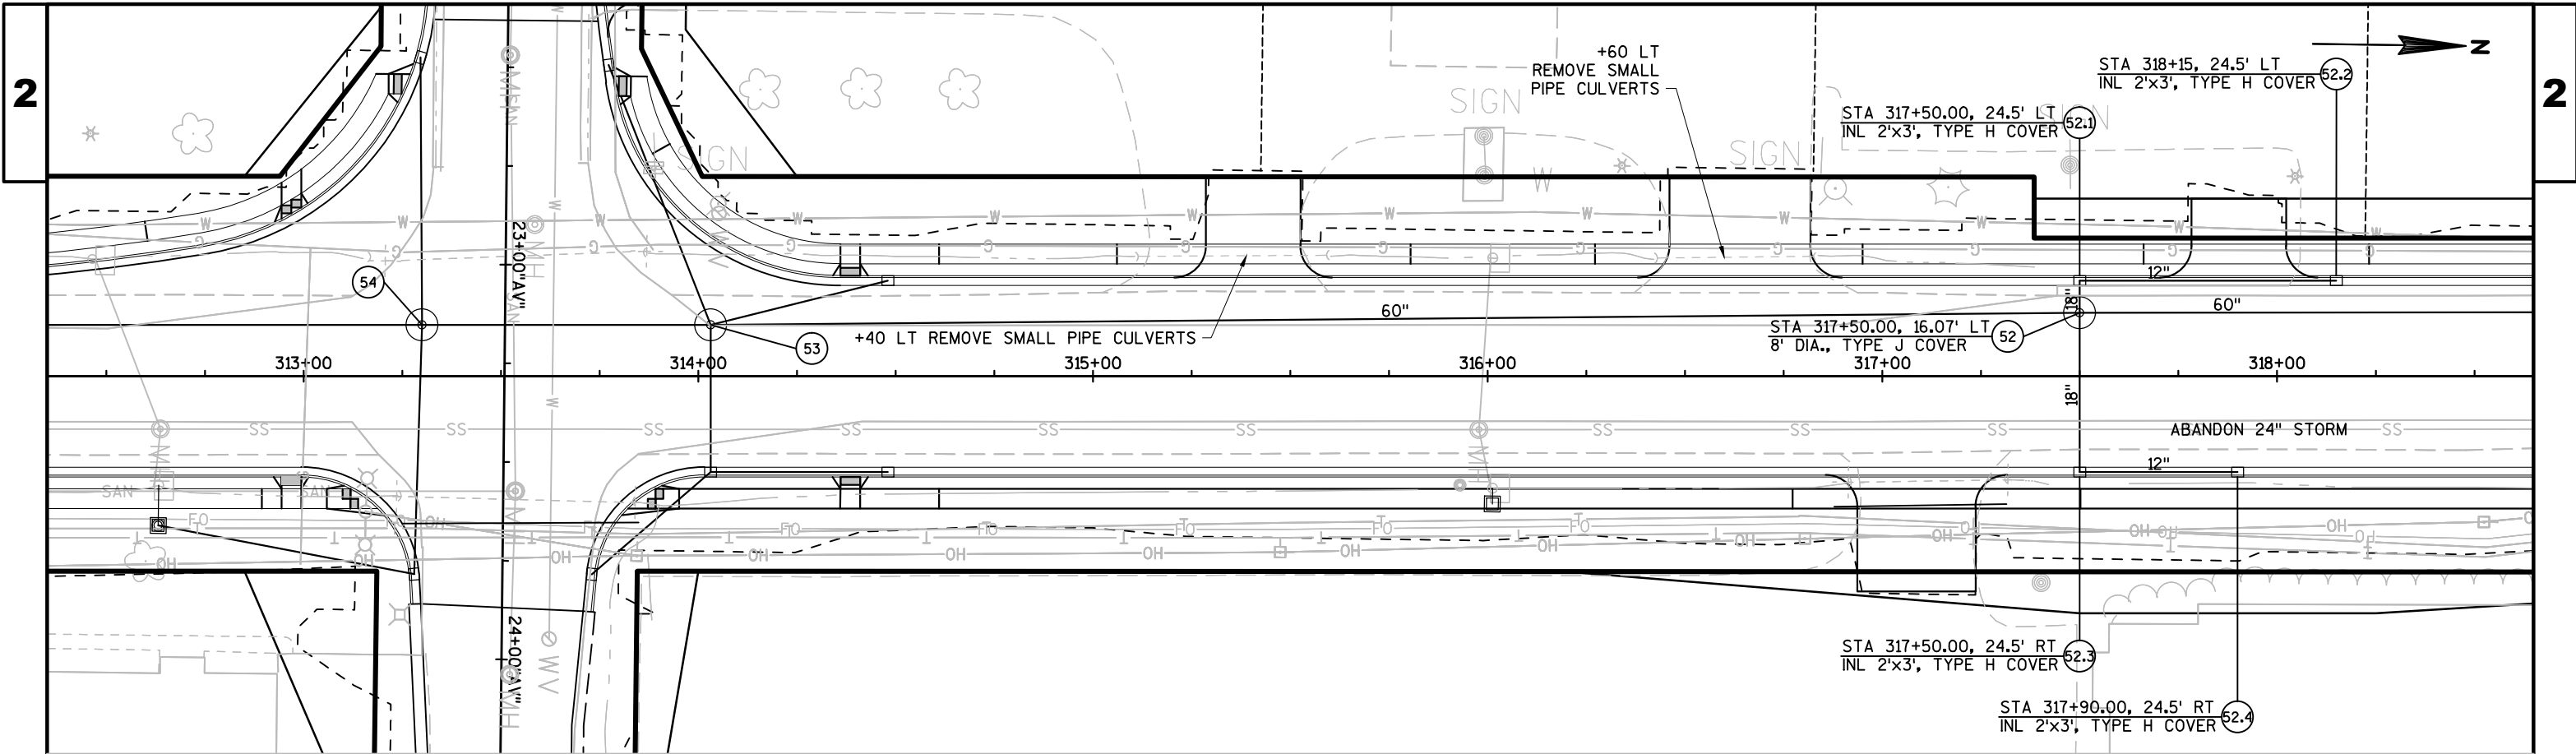

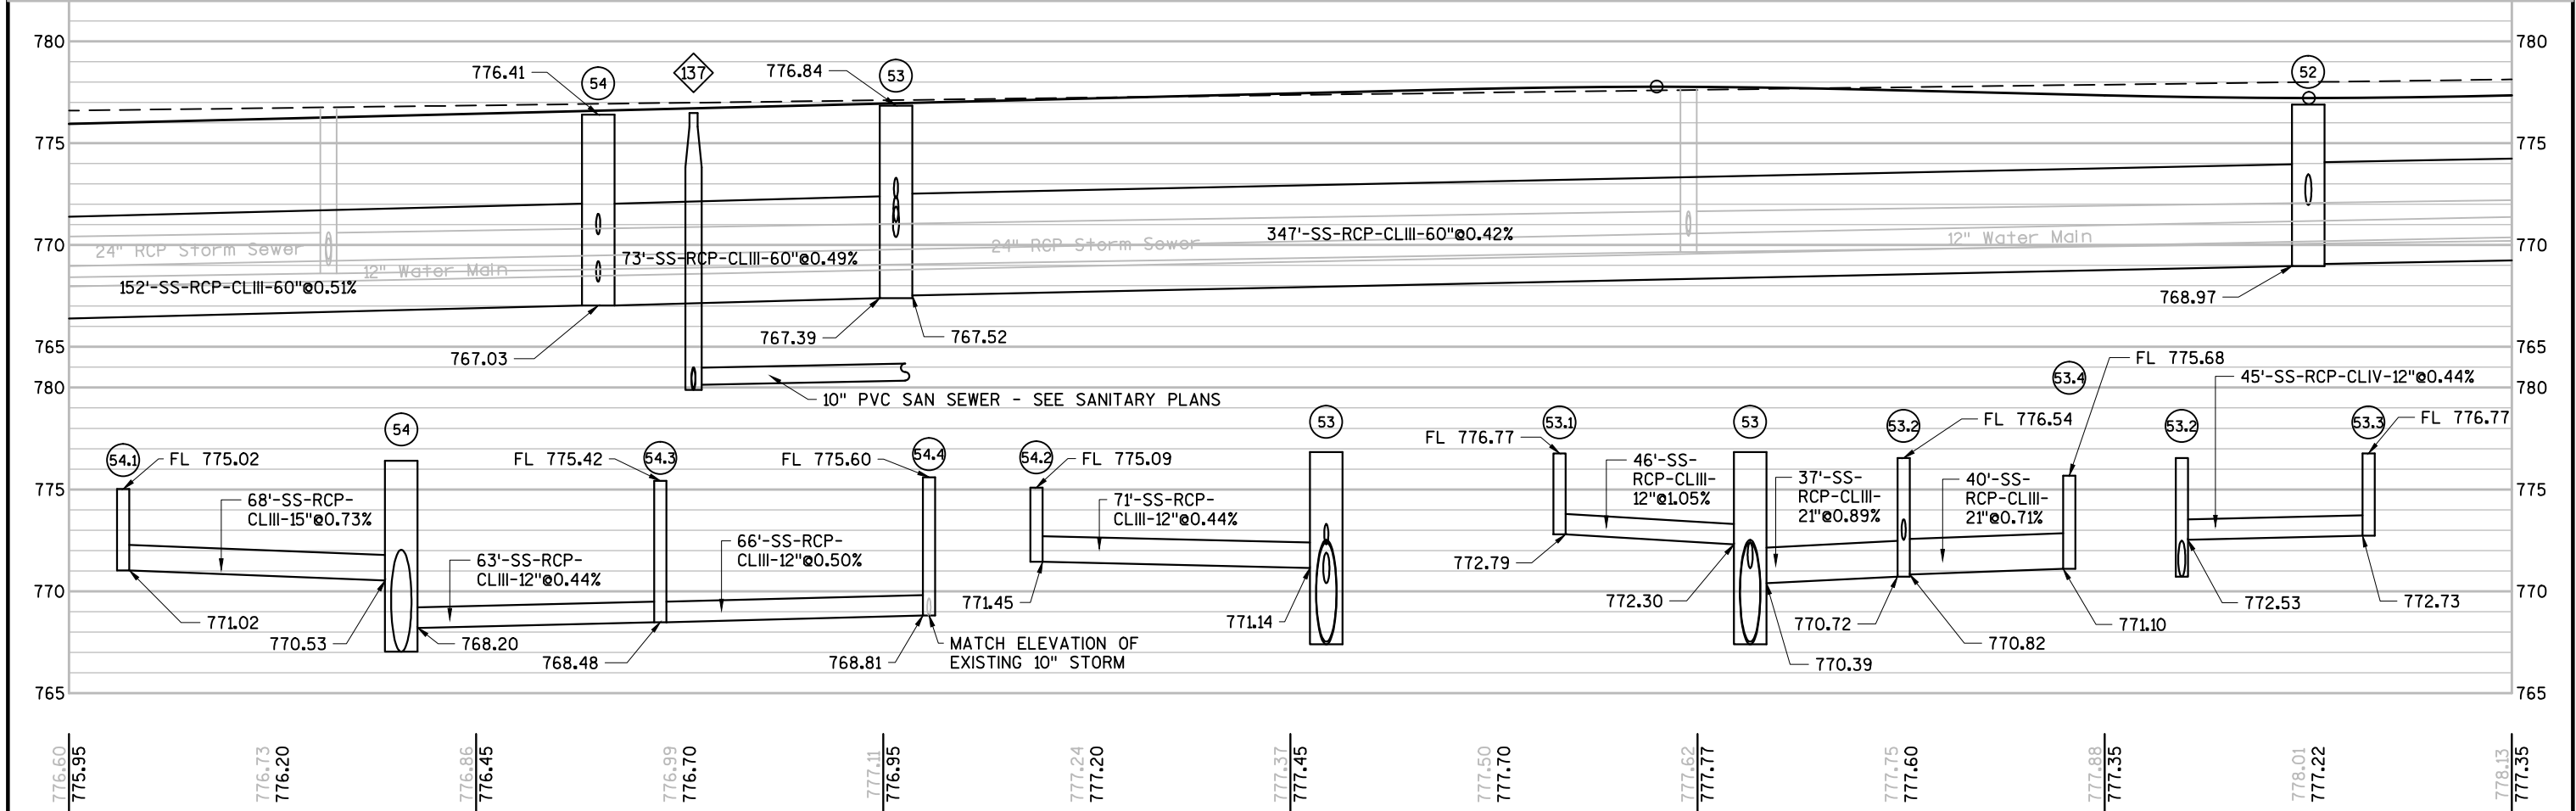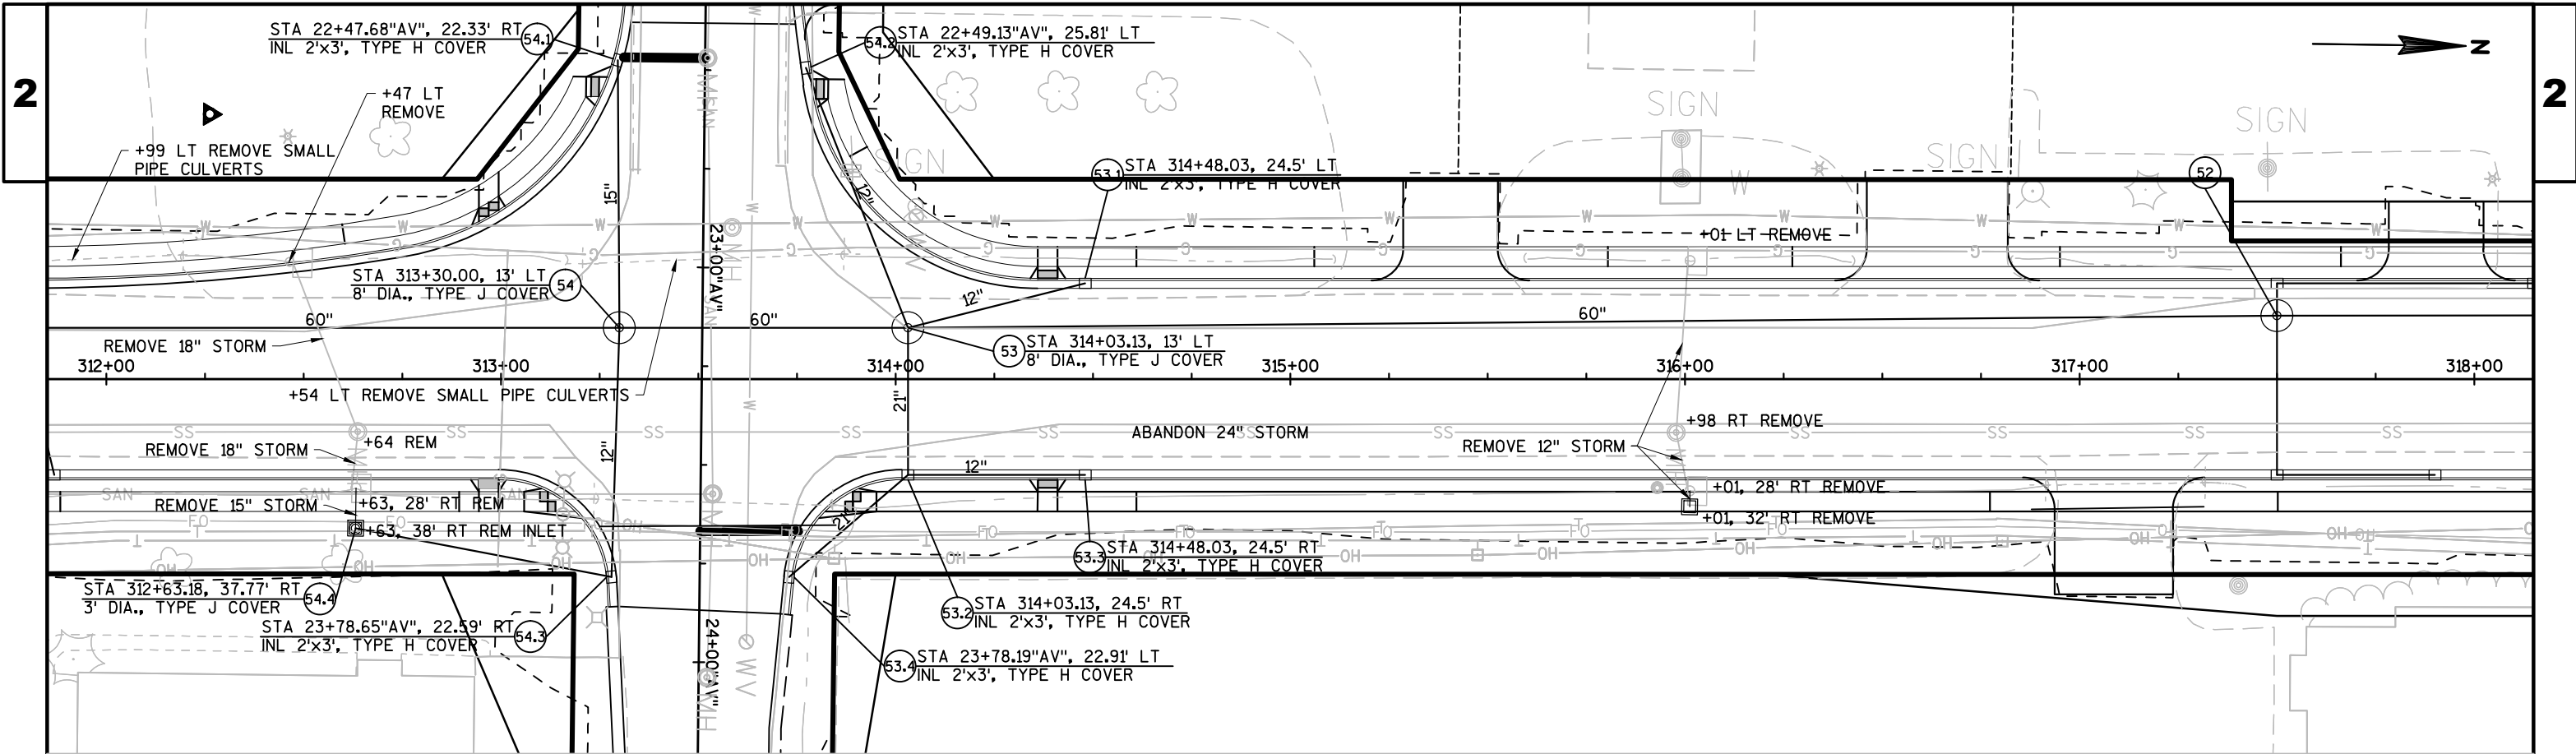

2

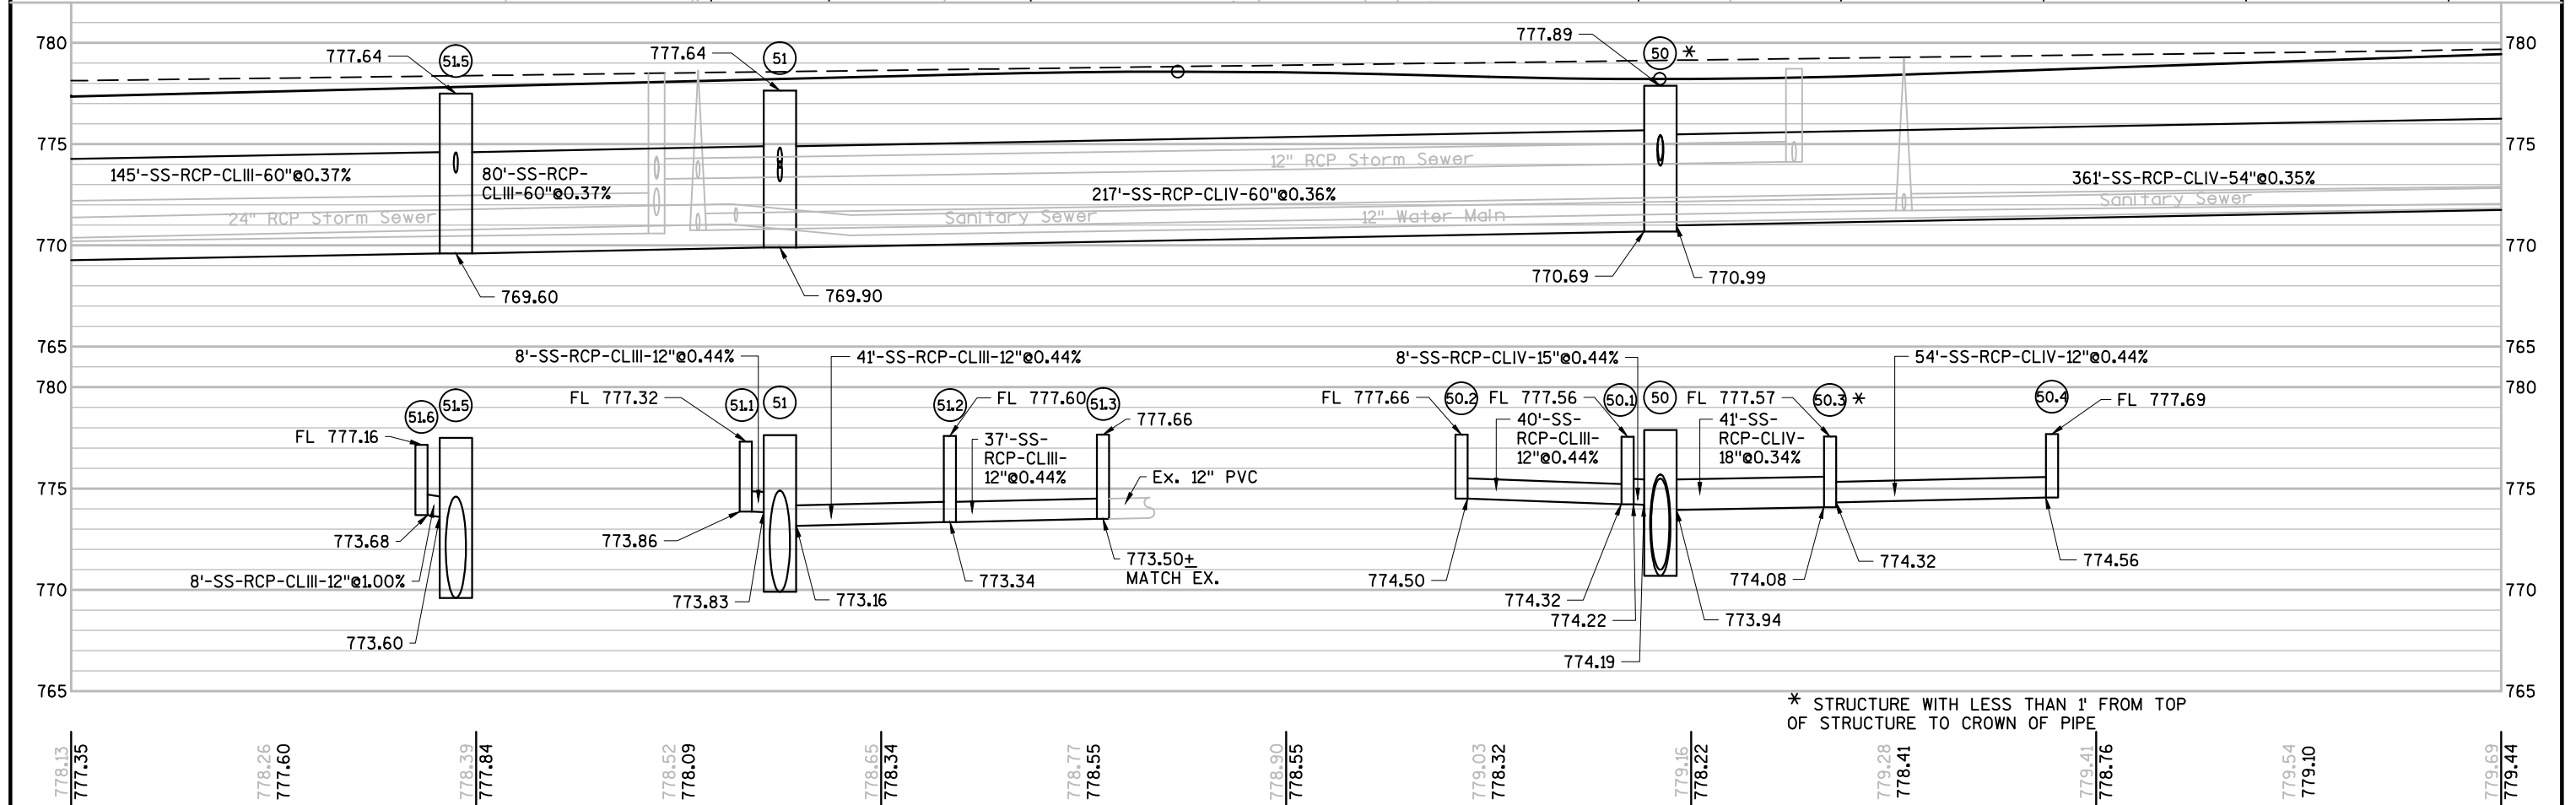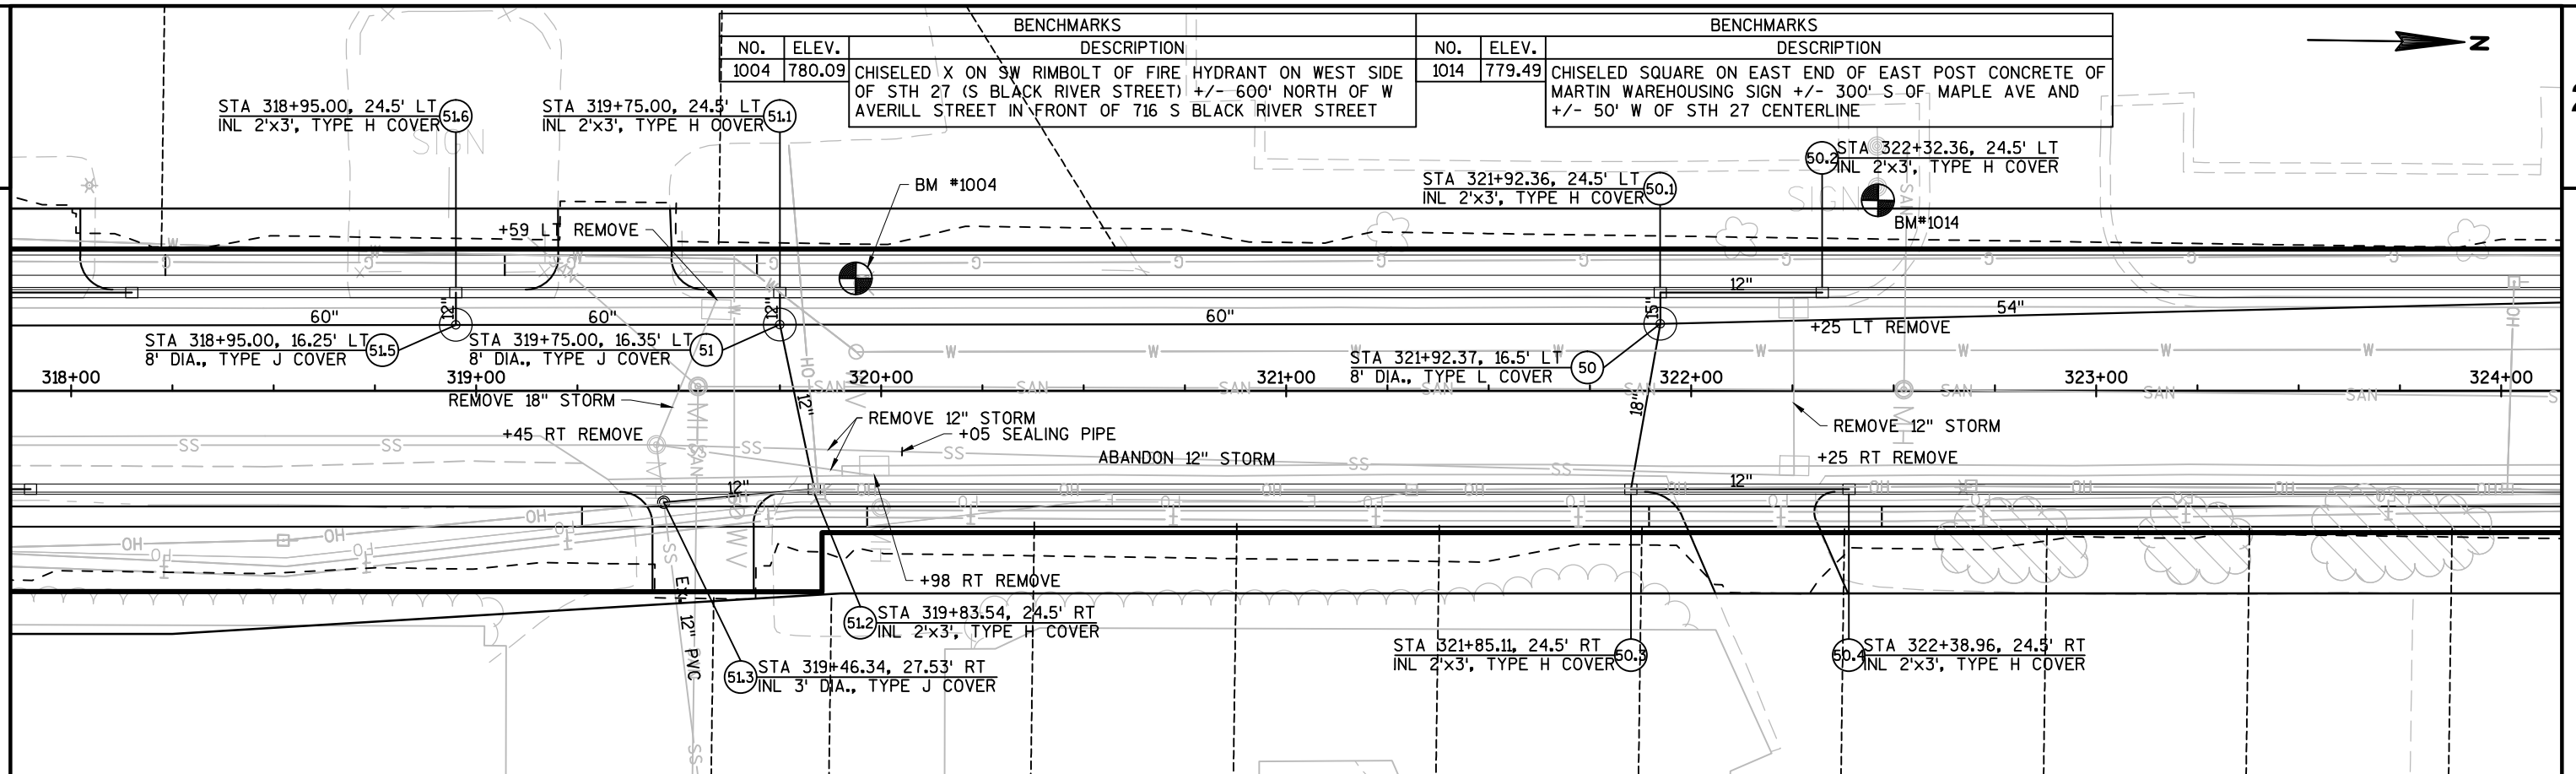

* STRUCTURE WITH LESS THAN 1' FROM TOP OF STRUCTURE TO CROWN OF PIPE

PROJECT NO: 5144-01-75

HWY: STH 27

COUNTY: MONROE

STORM SEWER

SHEET

79

E

FILE NAME : N:\PDS\C3D\51440105\SHEETSPLAN\022504_SS_ND.DWG
LAYOUT NAME - 022504


PLOT DATE : 7/27/2017 11:36 AM



PLOT BY : VALENTI, PAUL M



PLOT NAME :

PLOT SCALE : 1:40_XREF



WISDOT/CADDs SHEET 41



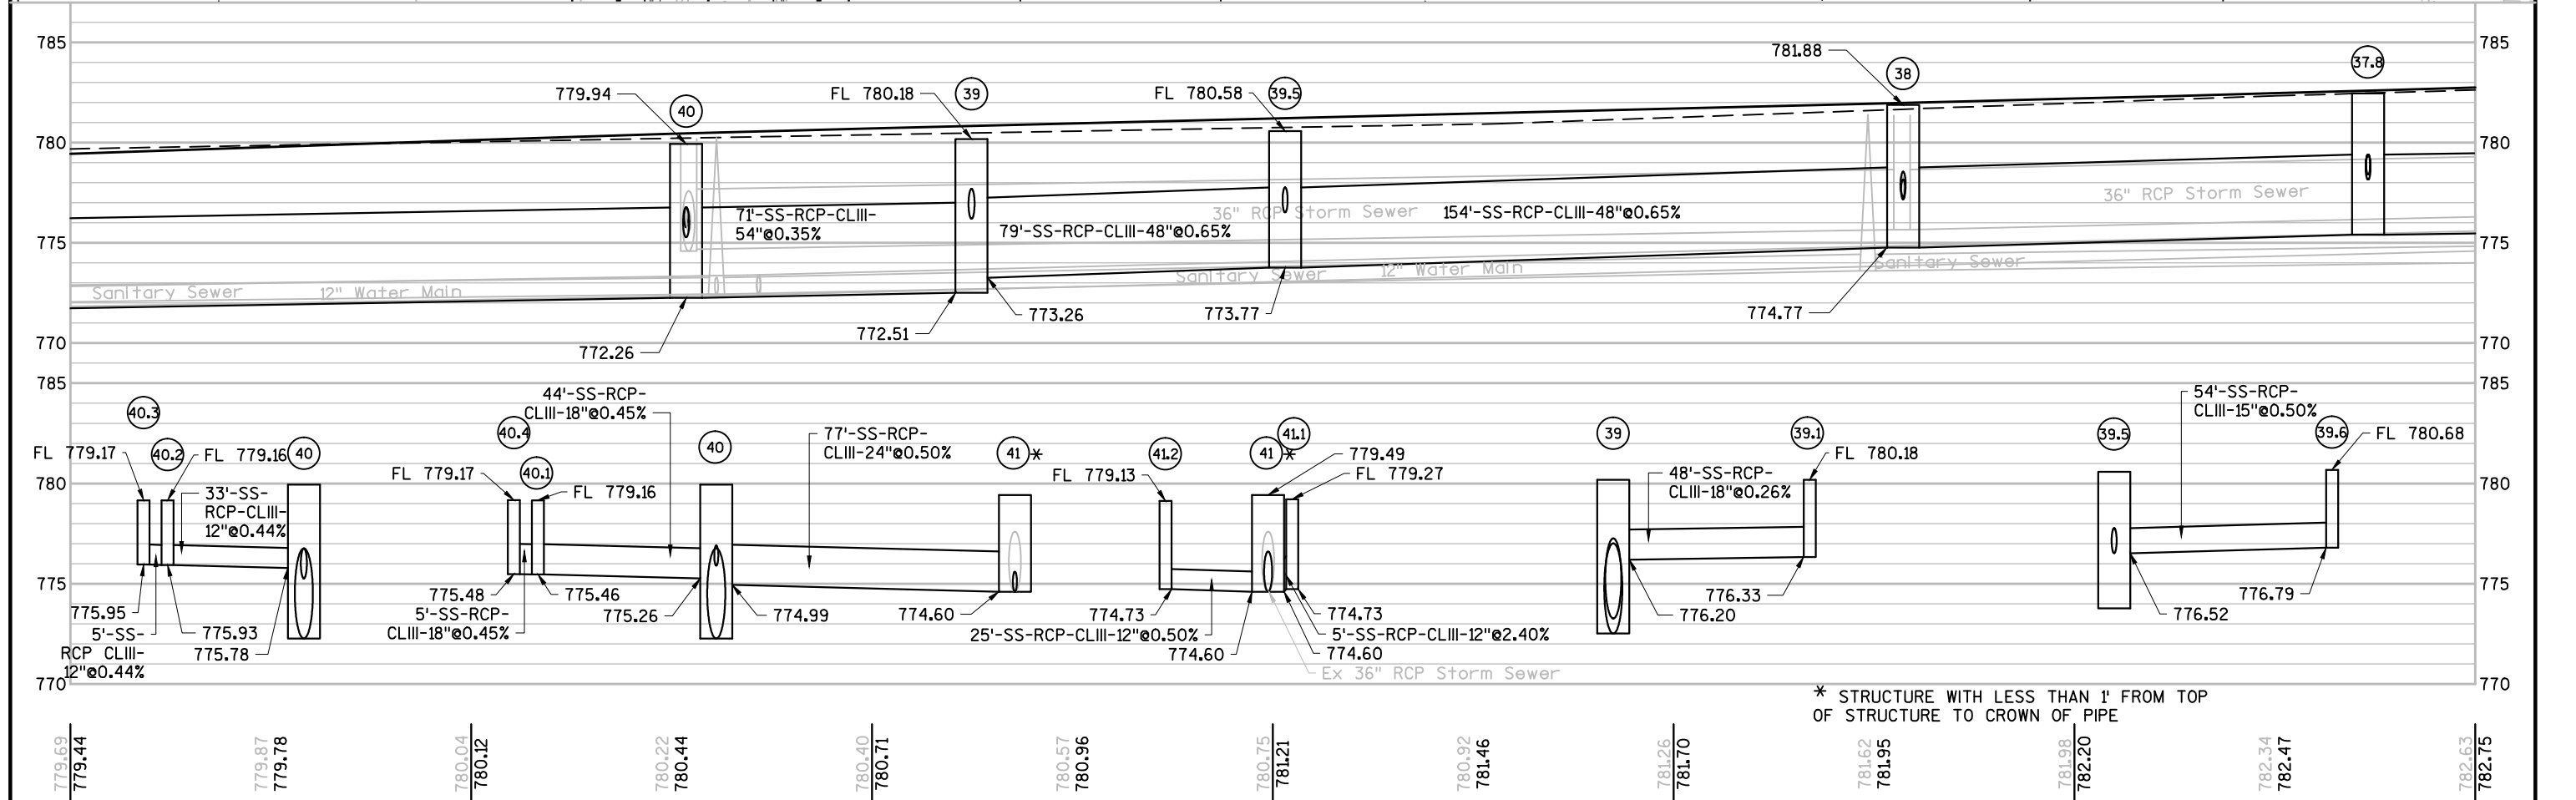


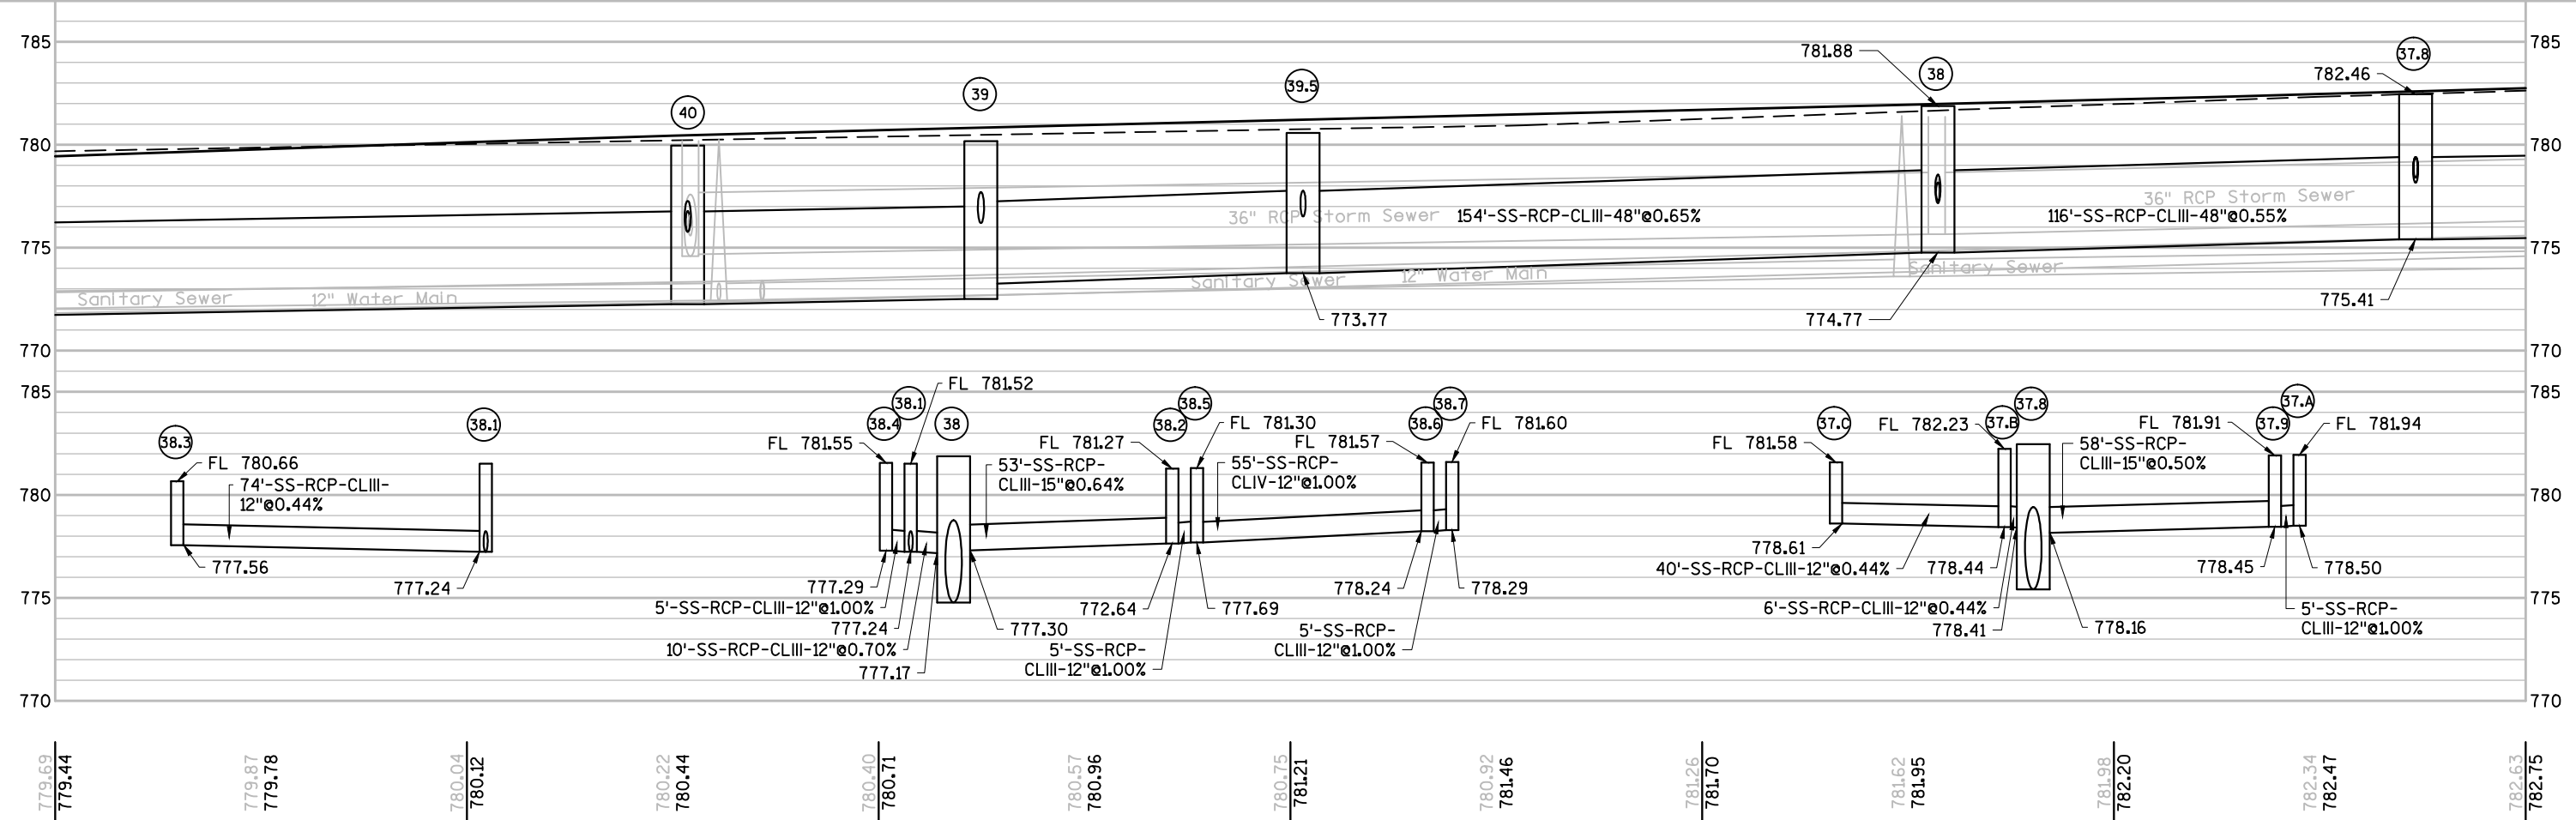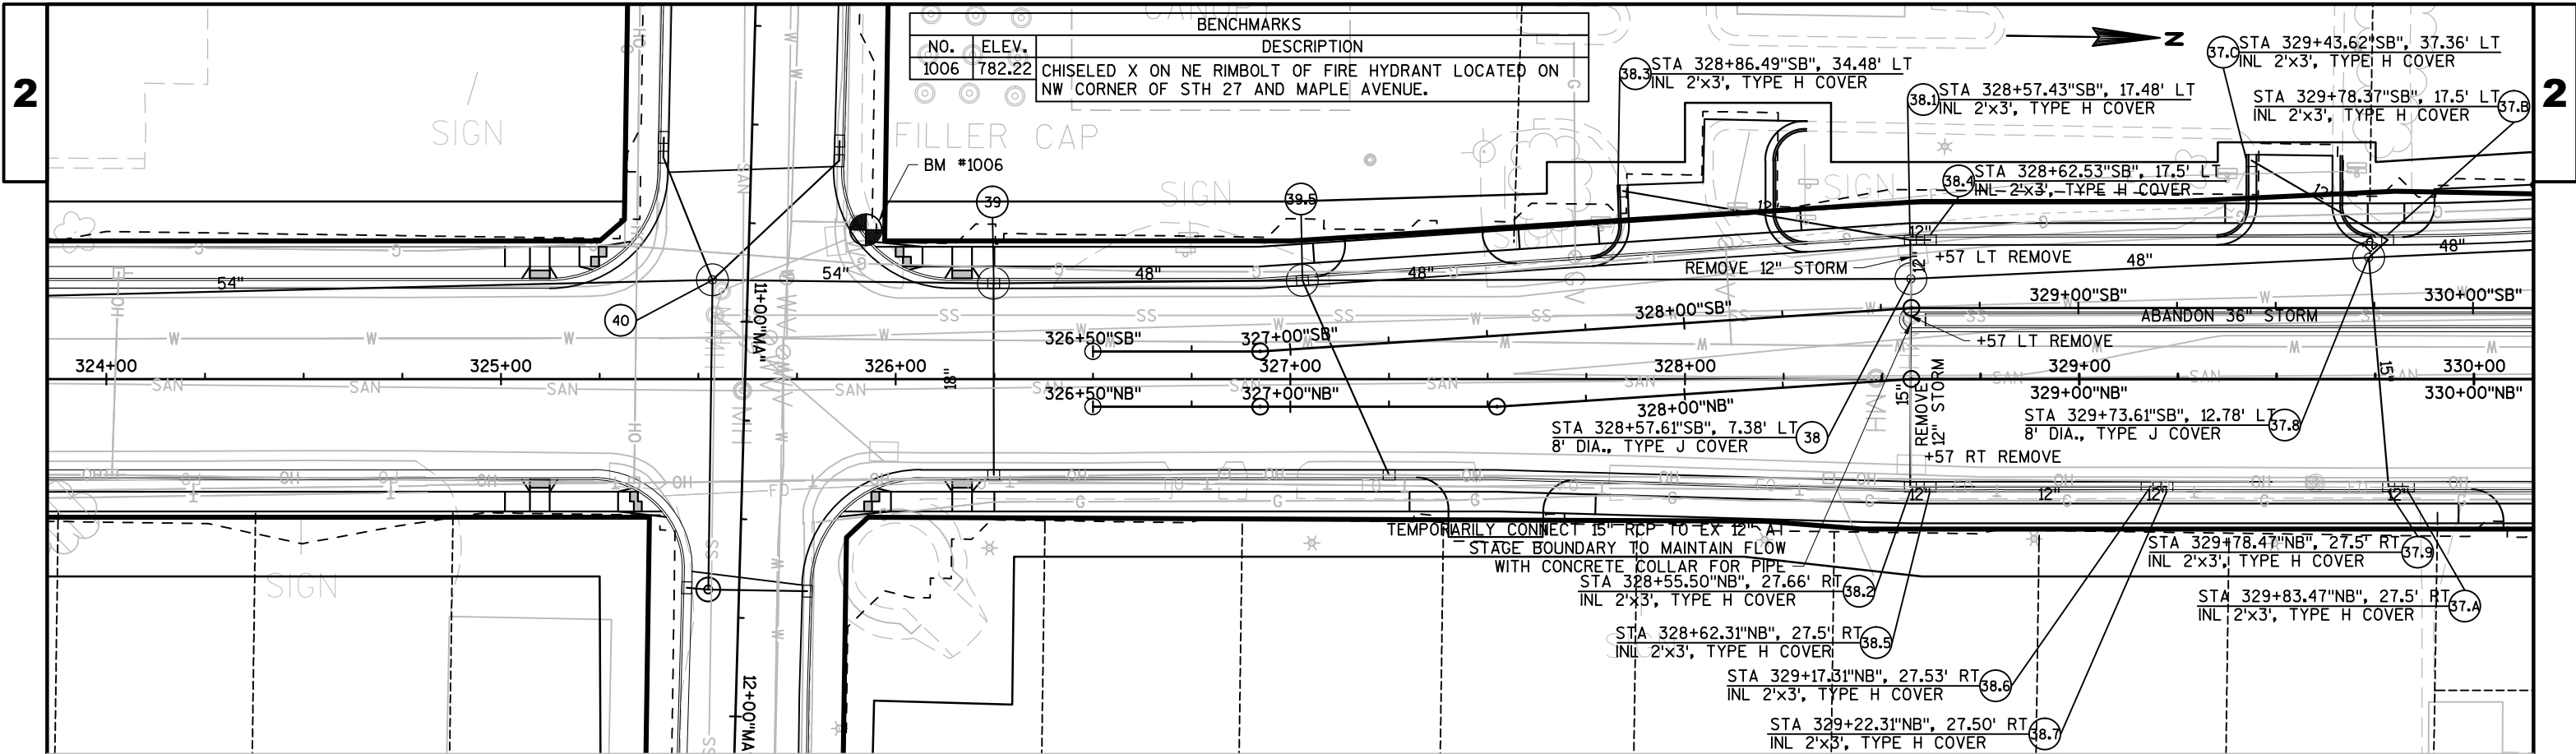


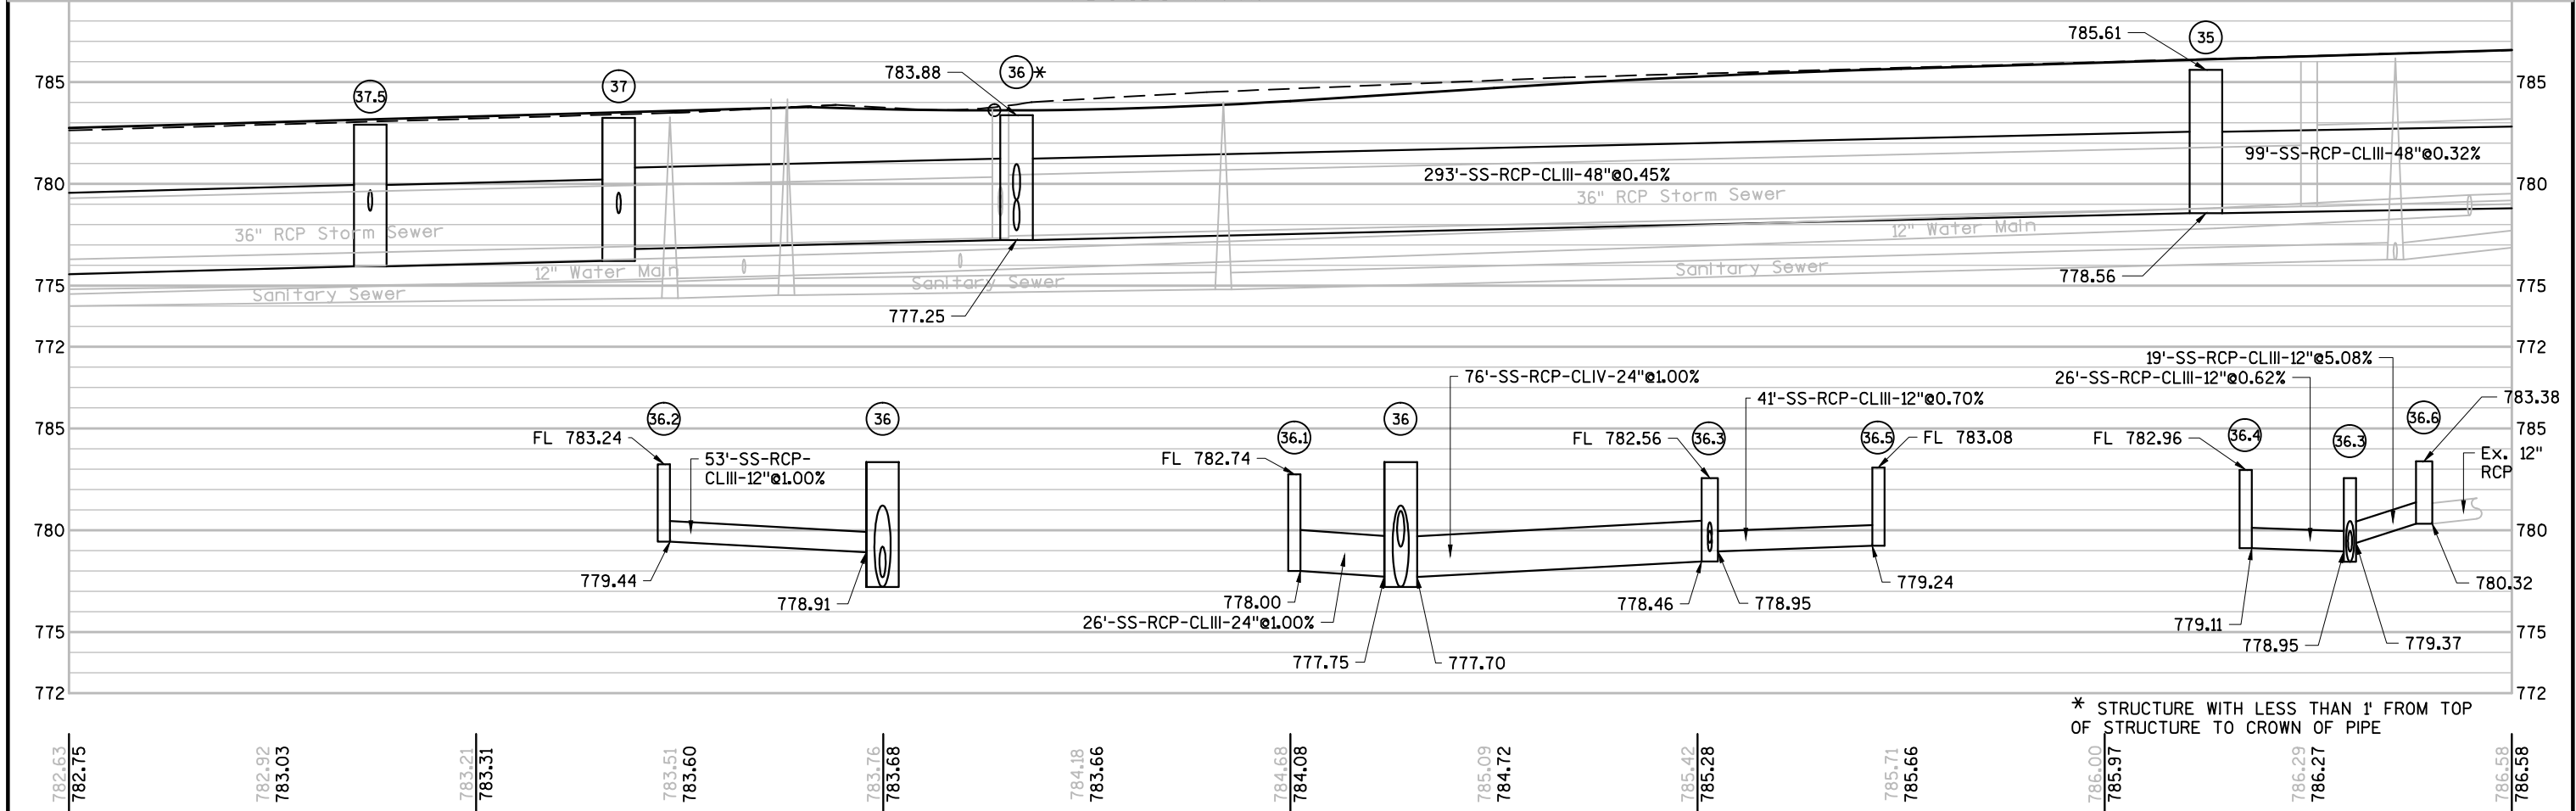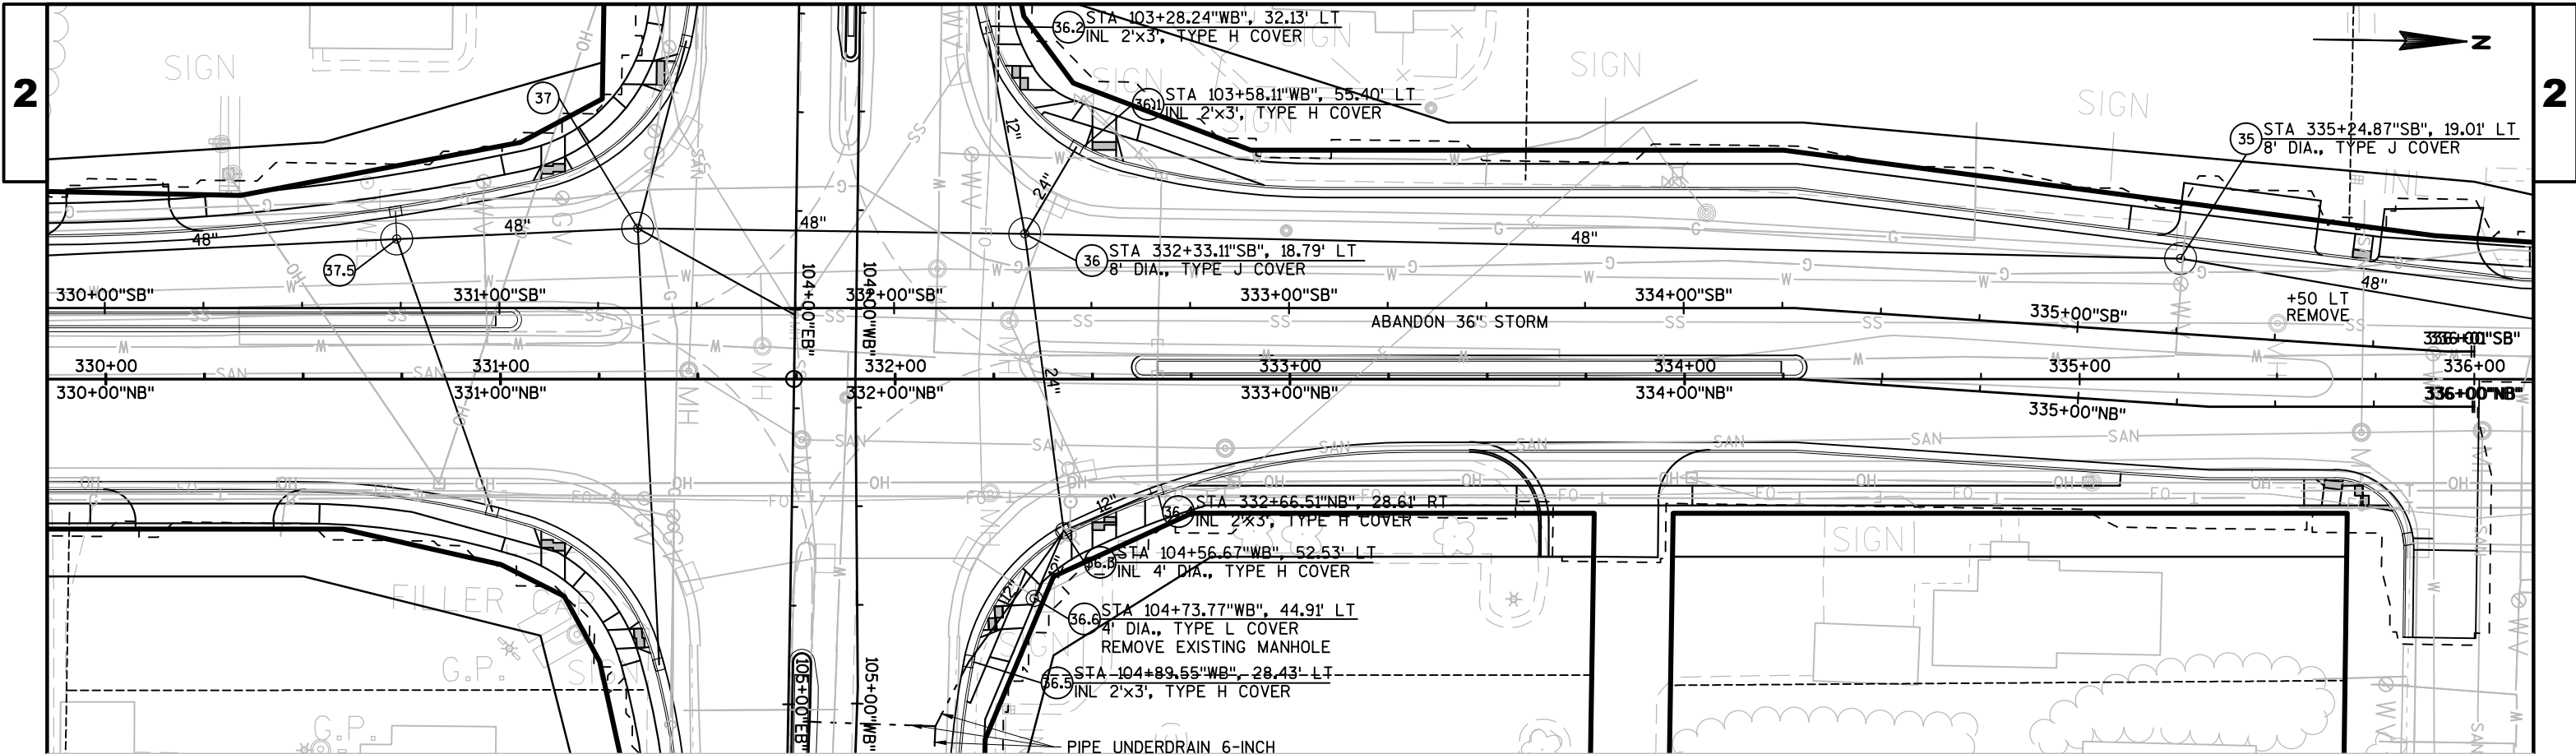

* STRUCTURE WITH LESS THAN 1' FROM TOP OF STRUCTURE TO CROWN OF PIPE

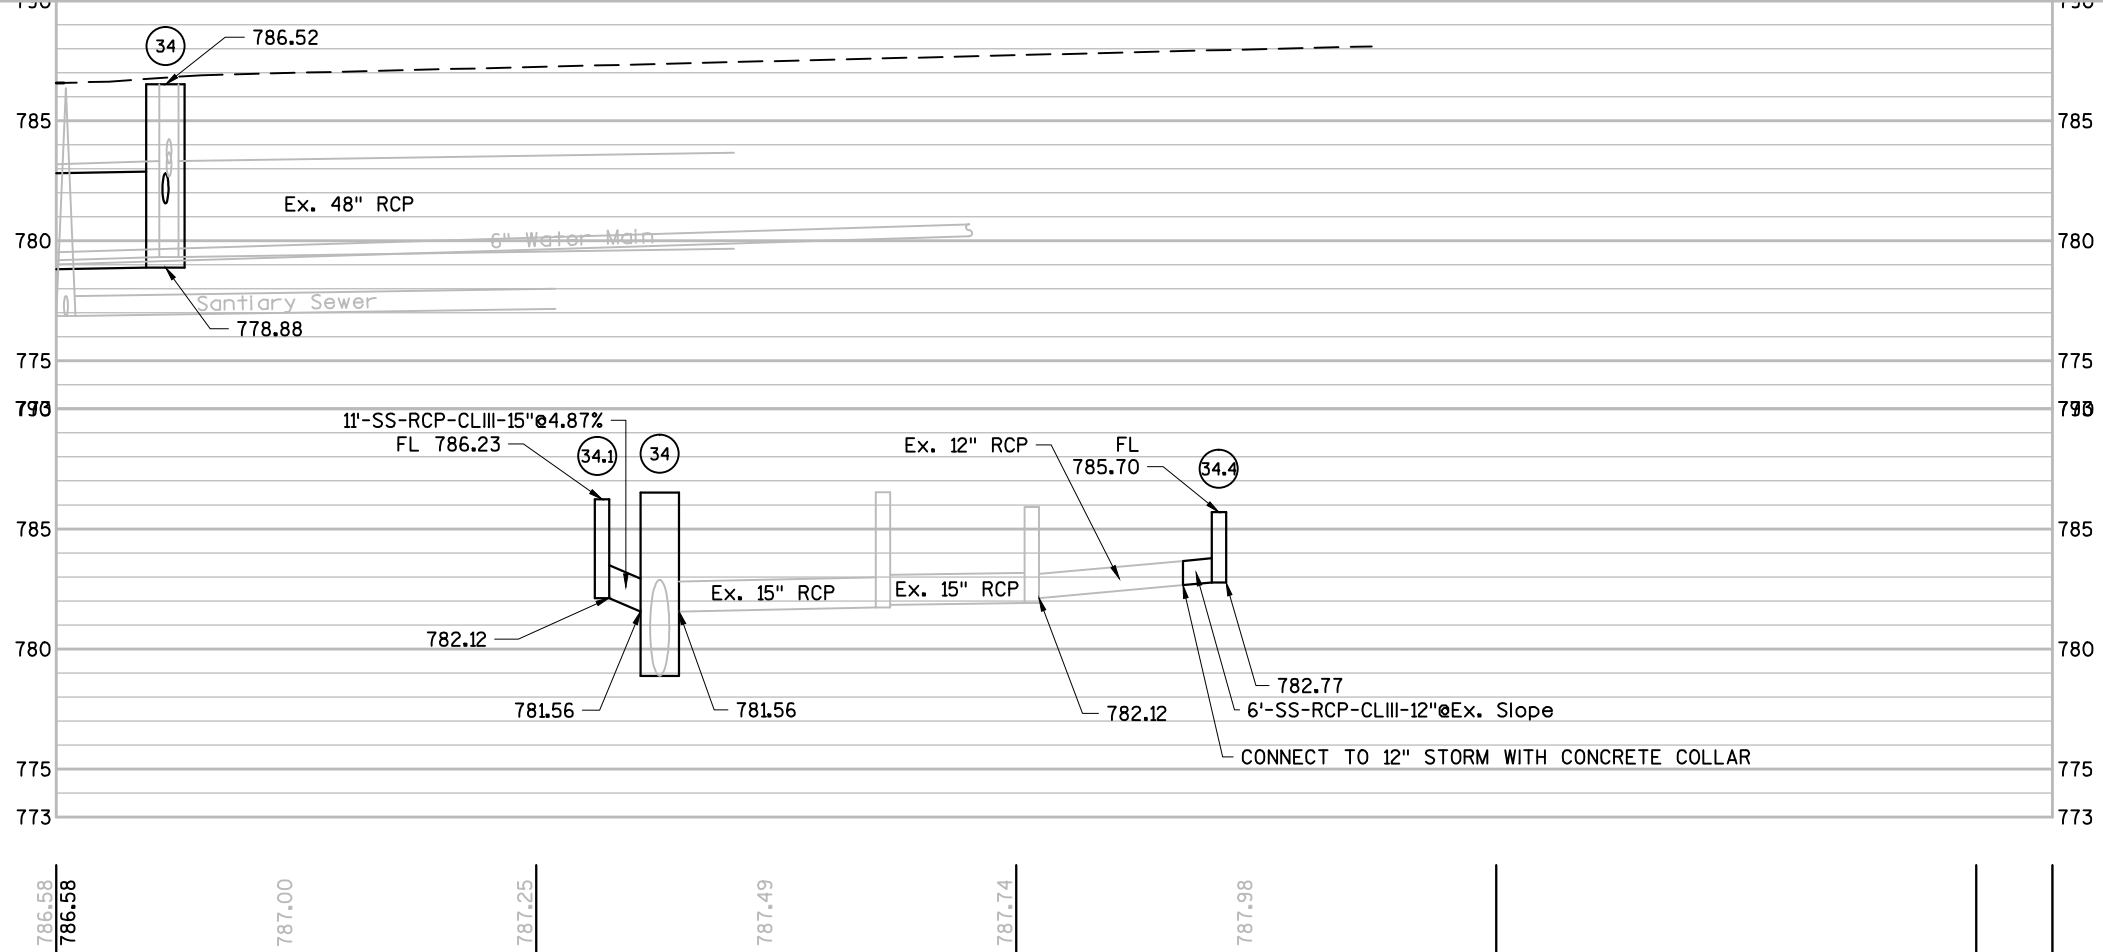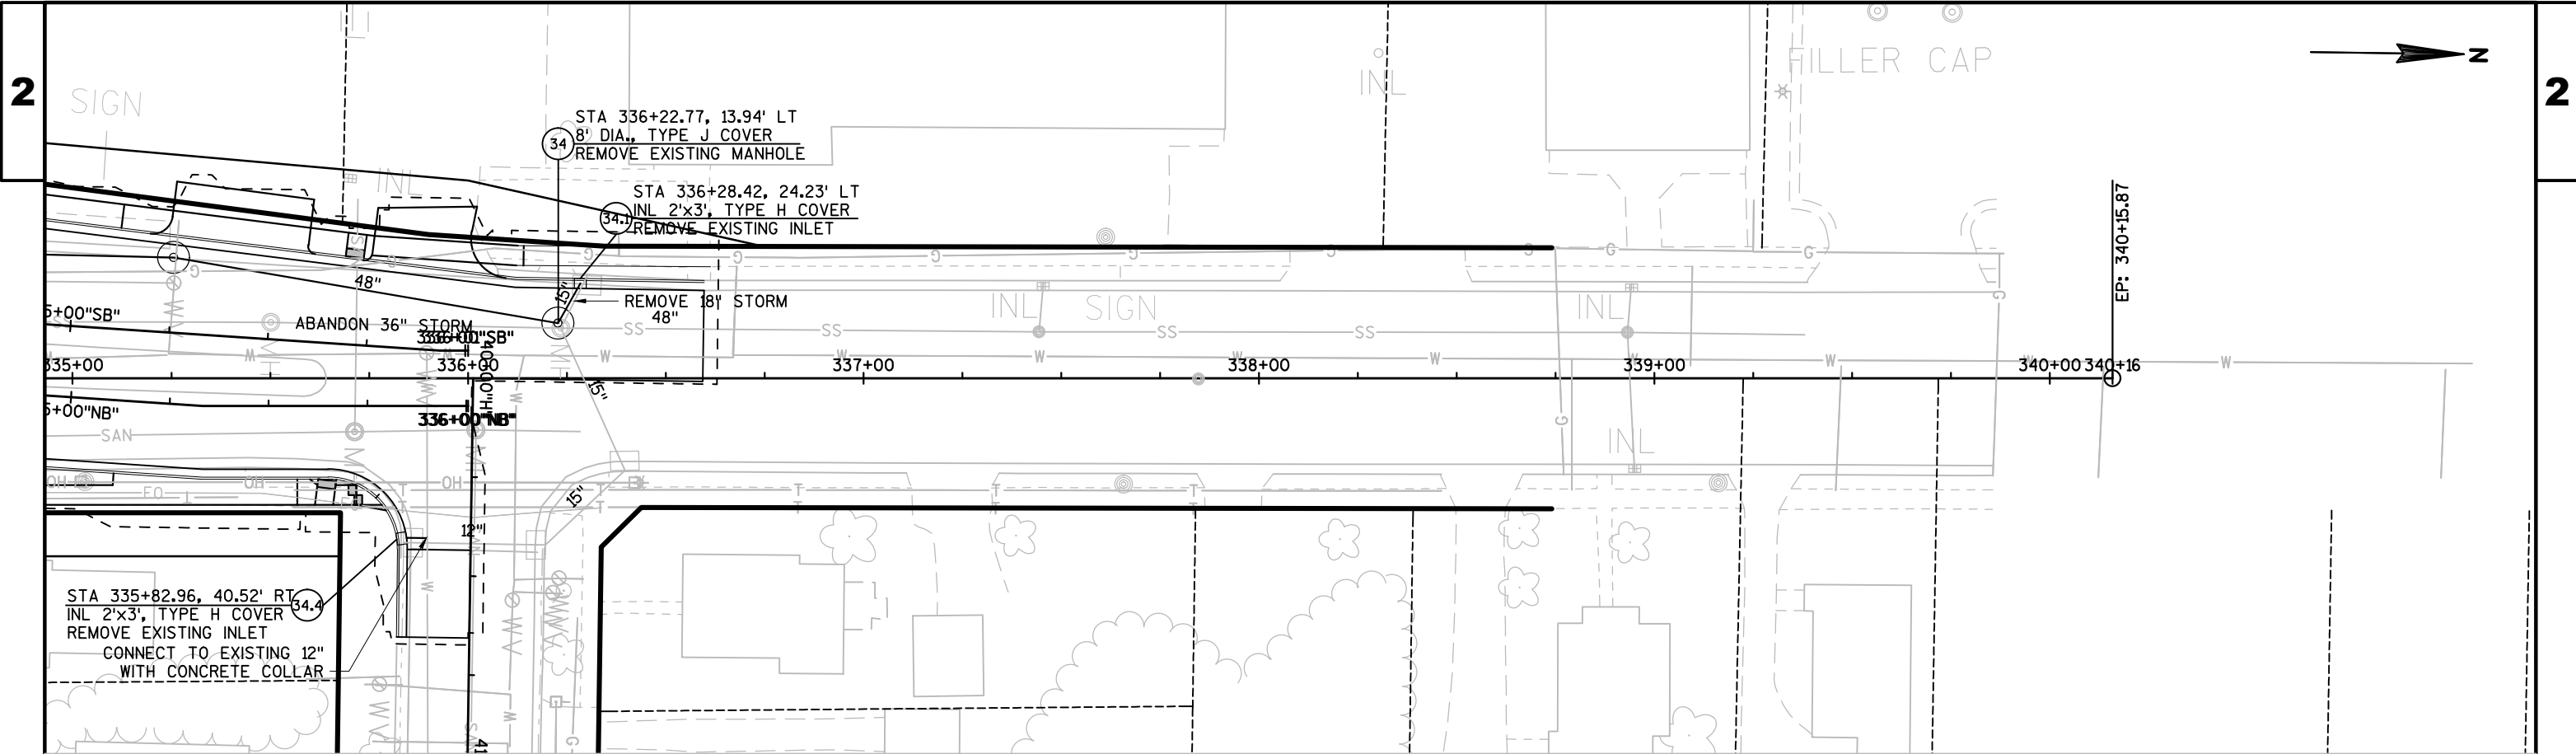

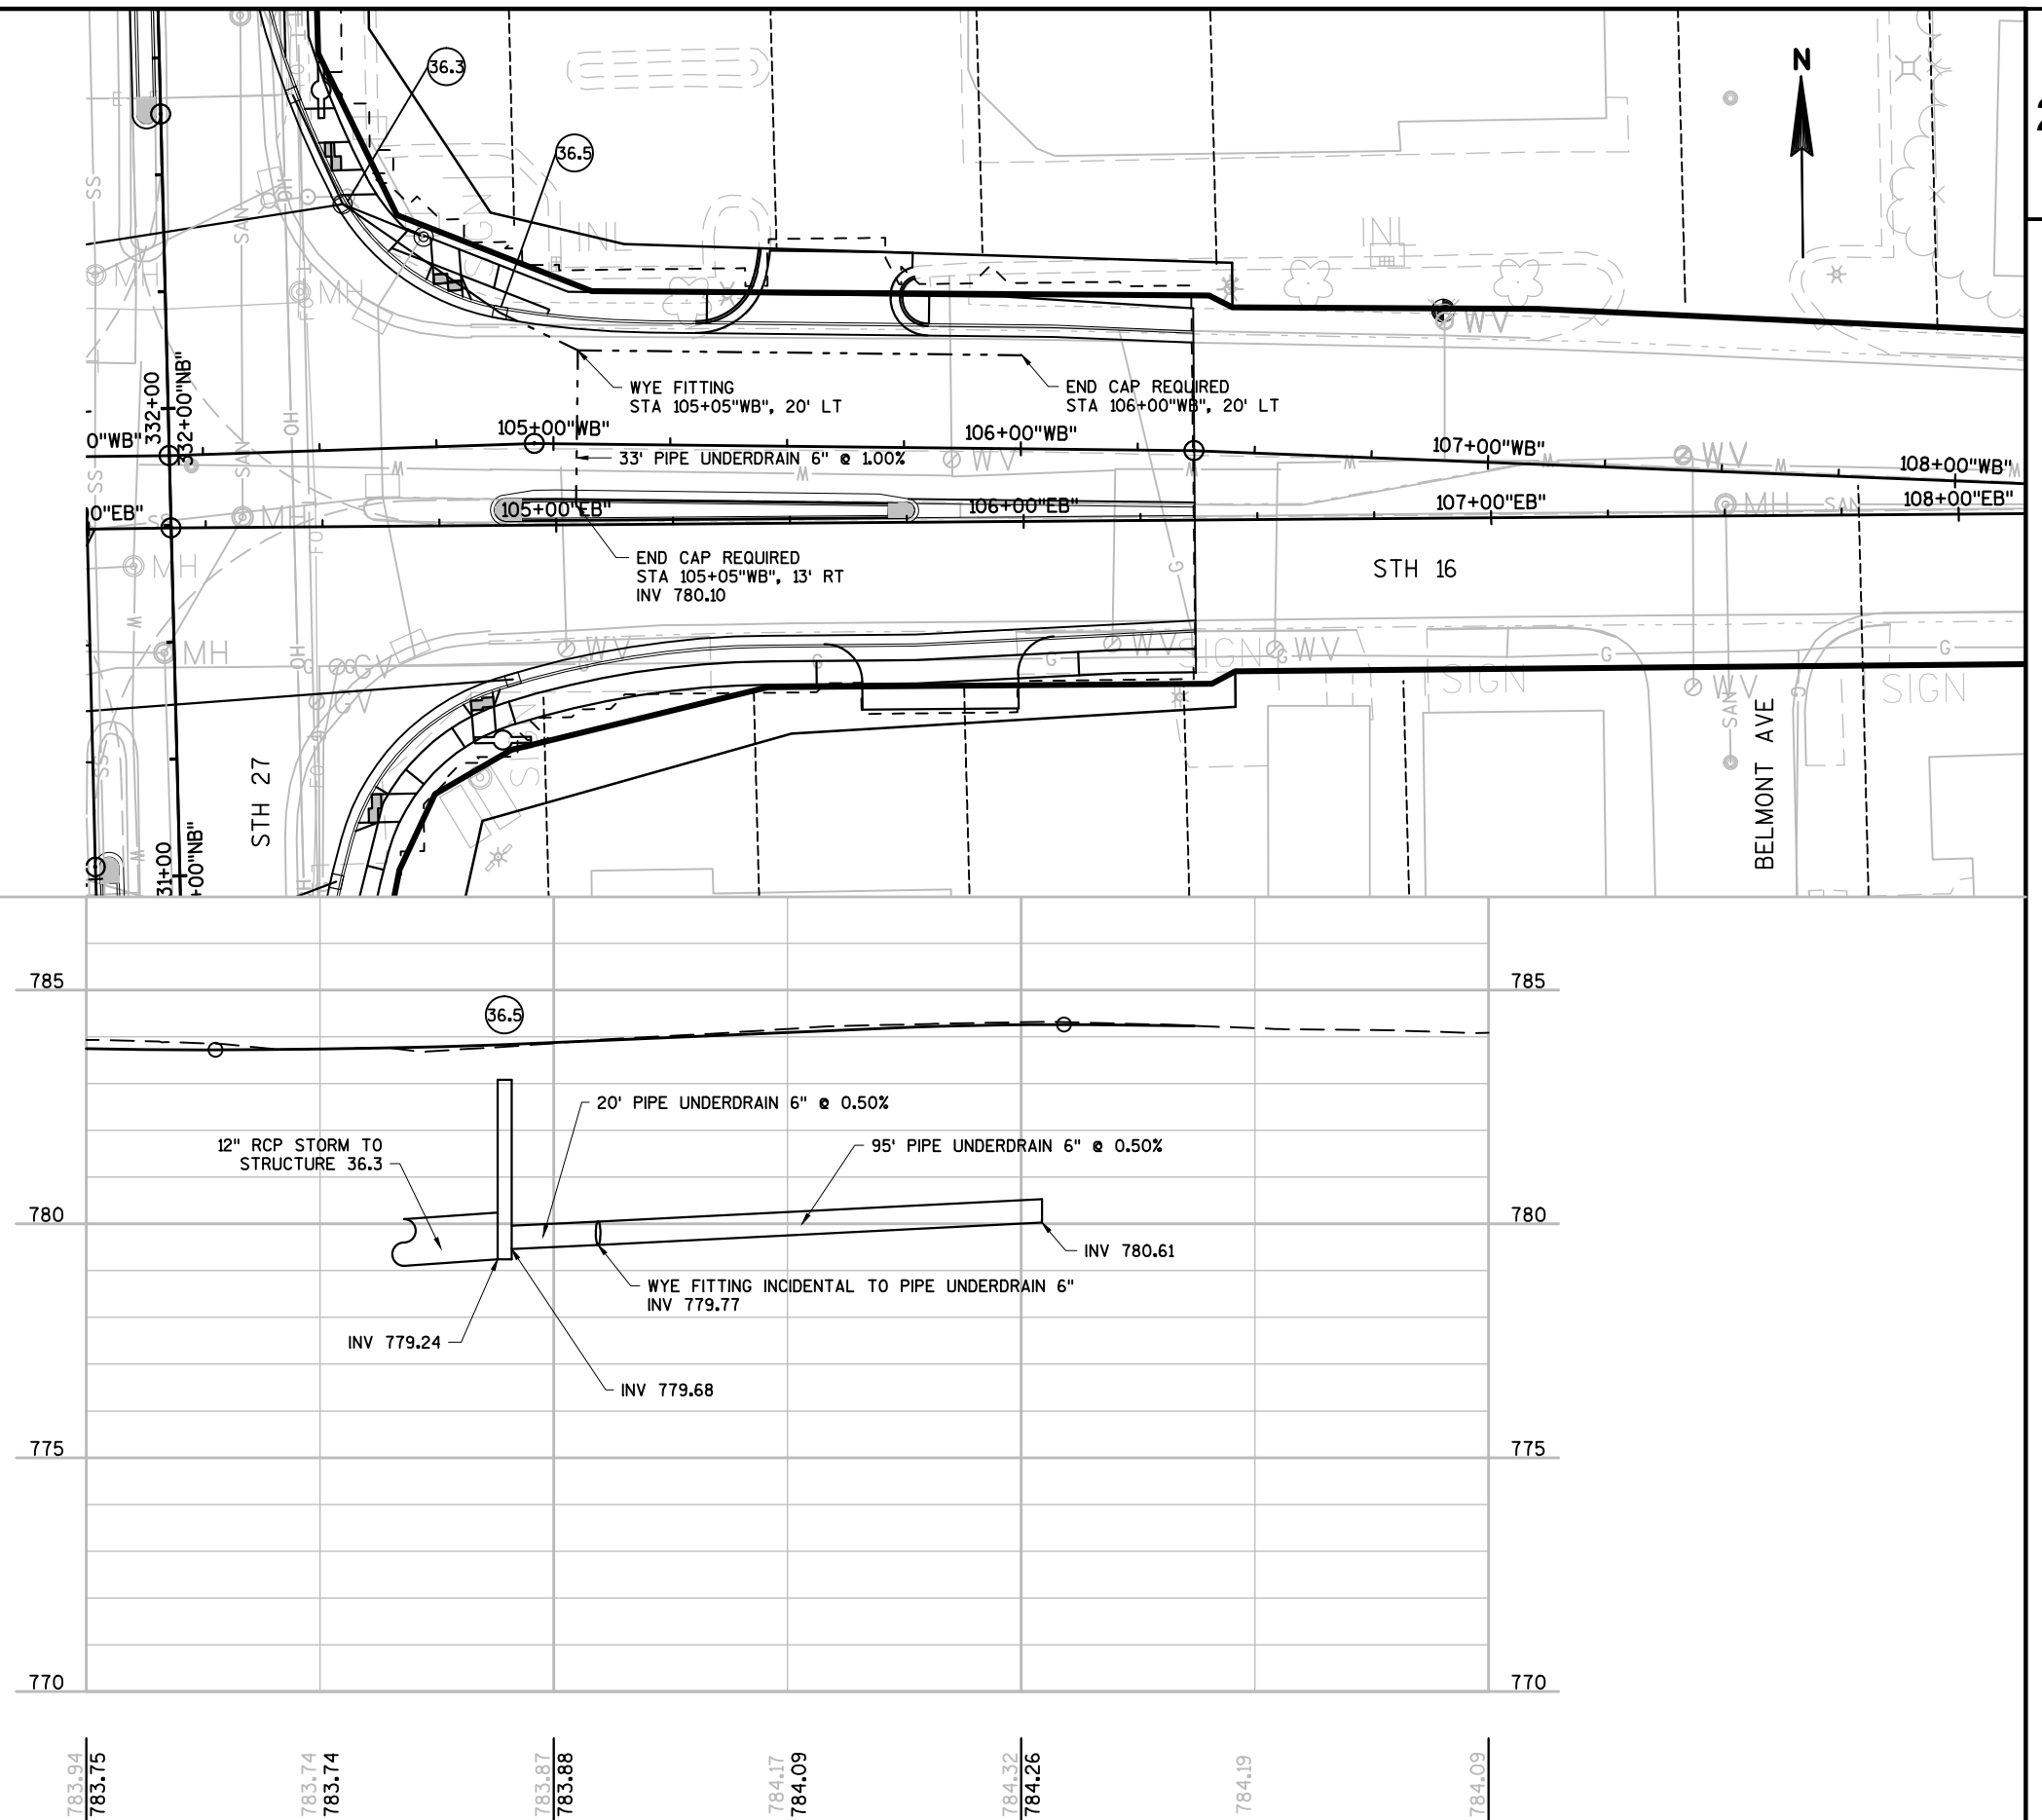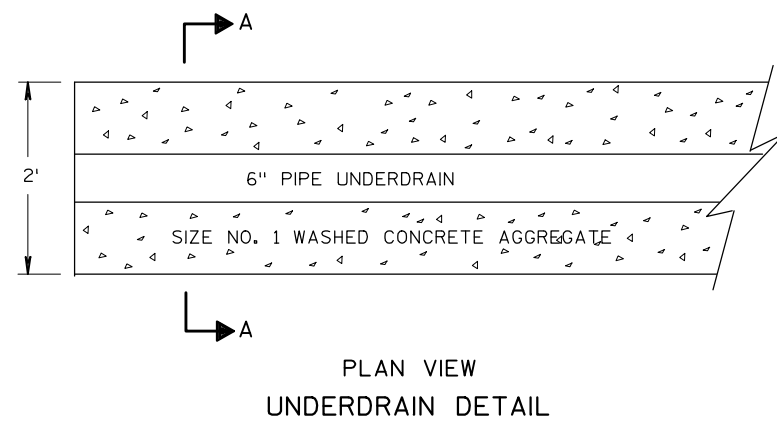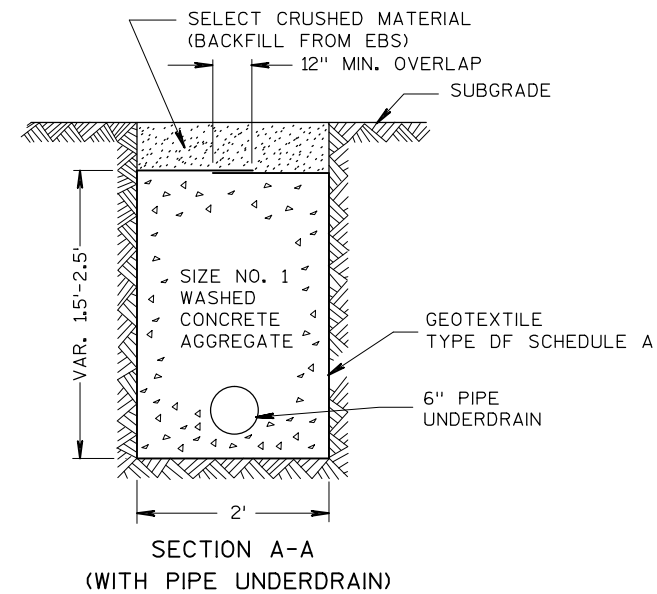

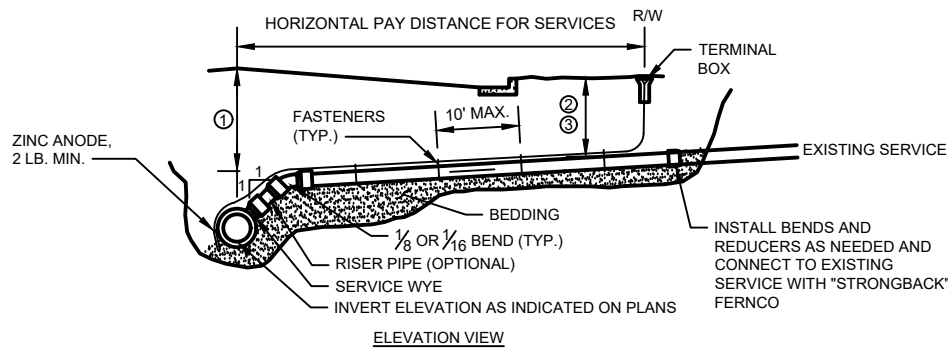

NOTES FOR LATERAL INSTALLATION:


1. MINIMUM DEPTH OF COVER UNDER ROADWAY = 7 FEET.
2. MINIMUM DEPTH OF COVER UNDER GRASS AREAS = 6 FEET.
3. MINIMUM DEPTH OF COVER UNDER GRASS AREAS WITH FROST PROTECTION = 3 FEET 6 INCHES.
4. LATERAL SLOPES SHALL BE 1/8 INCH PER FOOT MINIMUM AND 1/2 INCH PER FOOT MAXIMUM.

NOTES FOR TRACER WIRE INSTALLATION:

1. THE TRACER WIRE SHALL REMAIN CONTINUOUS TO THE GREATEST EXTENT POSSIBLE.
2. NO. 12 GAUGE GREEN INSULATED COPPER TRACER WIRE SHALL BE INSTALLED WITH THE NON-CONDUCTIVE SERVICE. PIPE TRACER WIRE TERMINAL BOXES SHALL BE INSTALLED DIRECTLY ABOVE THE SEWER MAIN OR AS DETERMINED BY THE ENGINEER OR OWNER. TRACER WIRE INSTALLATION REQUIRES ACCESS POINTS AT LEAST EVERY 300 FEET.
3. TRACER WIRE SHALL BE RESTRAINED BY CABLE-TIES, TAPE, OR BY NON-CORROSIVE FASTENER APPROVED BY THE OWNER, INSTALLED EVERY 10 FEET ALONG SERVICE. DO NOT WRAP TRACER WIRE AROUND THE PIPE.
4. TRACER WIRE SHALL RUN FROM THE WYE AND TERMINATED IN A FLUSH MOUNTED TERMINAL BOX WITH A CAST IRON LOCKABLE TOP. SPLICES IN TRACER WIRE SHOULD BE MADE WITH SPLIT BOLT OR COMPRESSION-TYPE CONNECTORS. WIRE NUTS SHALL NOT BE USED. A WATER-PROOF CONNECTION IS NECESSARY TO PREVENT CORROSION. TERMINAL BOX SHALL BE VALVCO, OR APPROVED EQUAL.

SANITARY SEWER SERVICE DETAIL

NO SCALE

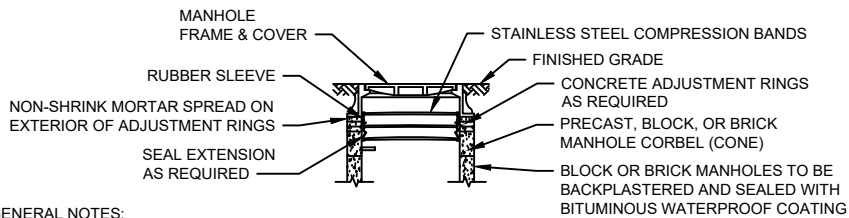


GENERAL NOTES:

1. THE SEAL SHALL EXTEND FROM THE CASTING TO THE CORBEL (CONE). SEAL EXTENSIONS SHALL BE USED AS REQUIRED.
2. AN INTERNAL ADAPTOR SEAL RING MAY BE USED IN LIEU OF THE RUBBER SLEEVE. THE INTERNAL ADAPTOR SEAL RING SHALL BE INSTALLED PER MANUFACTURER'S INSTRUCTIONS.
3. INTERNAL RUBBER SLEEVE FRAME/CHIMNEY SEALS REQUIRED ON NEW SANITARY MANHOLES AND NEW SANITARY DROP MANHOLES. COSTS FOR SEALS TO BE INCLUDED IN UNIT PRICE BID FOR THE RESPECTIVE MANHOLES.

INTERNAL RUBBER SLEEVE FRAME/CHIMNEY SEALMANHOLE WATERPROOFING DETAIL

NO SCALE

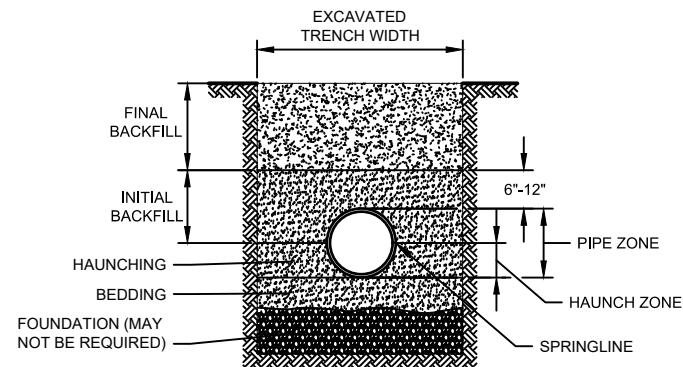


GENERAL NOTES:

1. DETAILS OF CONSTRUCTION NOT SHOWN ON THIS DRAWING SHALL CONFORM TO ASTM D2321.
2. CLASS 1A EMBEDMENT MATERIAL SHALL BE CLEAN, OPEN GRADED CRUSHED STONE, ROCK OR GRAVEL.
3. CLASS 1B EMBEDMENT MATERIAL SHALL BE CLEAN, DENSE GRADED CRUSHED STONE AND SAND/STONE MIXTURES.
4. NO PARTICLES LARGER THAN 1 1/2 -INCHES SHALL BE USED IN THE PIPE EMBEDMENT.
5. DO NOT USE CLASS 1A MATERIAL WHERE CONDITIONS MAY CAUSE MIGRATION OF FINES FROM ADJACENT SOIL AND LOSS OF PIPE SUPPORT.
6. CLASS 1 MATERIAL IS SUITABLE AS FOUNDATION AND FOR REPLACING OVER-EXCAVATED AND UNSTABLE TRENCH BOTTOM. INSTALL AND COMPACT IN 6-INCH MAXIMUM LAYERS.
7. INSTALL BEDDING IN 6-INCH MAXIMUM LAYERS. LEVEL FINAL GRADE BY HAND. MINIMUM DEPTH 4 INCH (6 INCH IN ROCK CUTS).
8. INSTALL AND COMPACT HAUNCHING IN 6-INCH MAXIMUM LAYERS. WORK IN AROUND PIPE BY HAND TO PROVIDE UNIFORM SUPPORT.
9. INSTALL AND COMPACT INITIAL BACKFILL TO A MINIMUM OF 6 INCH ABOVE PIPE CROWN.
10. EMBEDMENT COMPACTION:
CLASS 1A: PLACE AND WORK BY HAND TO INSURE ALL EXCAVATED VOIDS AND HAUNCH AREAS ARE FILLED. FOR HIGH DENSITIES USE VIBRATORY COMPACTORS. CLASS 1B: MINIMUM DENSITY 85% STANDARD PROCTOR. USE HAND TAMPERS OR VIBRATORY COMPACTORS.

CLASS I - FLEXIBLE PIPE EMBEDMENT DETAIL

NO SCALE

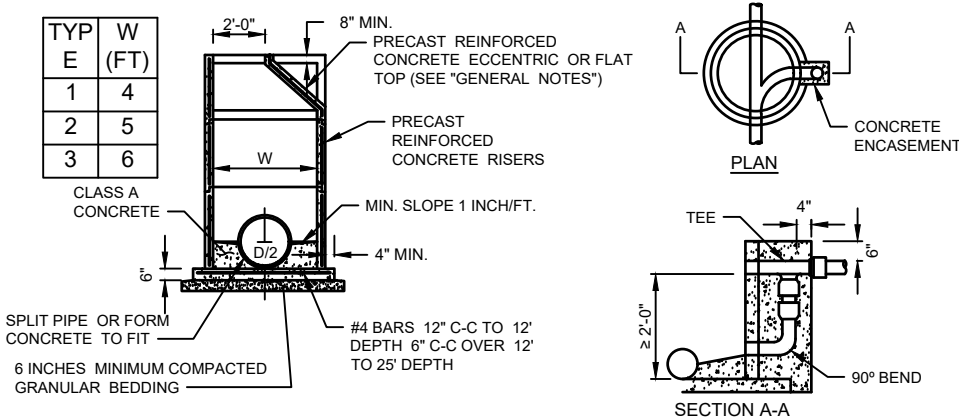

GENERAL NOTES:


1. DETAILS OF CONSTRUCTION, MATERIALS AND WORKMANSHIP NOT SHOWN ON THIS DRAWING AND THE APPLICABLE SPECIAL CONDITIONS SHALL CONFORM TO THE PERTINENT REQUIREMENTS OF THE STANDARD SANITARY SEWER UTILITY AND WATER UTILITY SPECIFICATIONS FOR WISDOT LET PROJECTS, CITY OF SPARTA, MONROE COUNTY, WISCONSIN, MAY 2017.
2. DETAILED DRAWINGS FOR PROPOSED ALTERNATE DESIGNS FOR UNDERGROUND STRUCTURES SHALL BE SUBMITTED TO THE ENGINEER FOR APPROVAL PROVIDING THAT SUCH ALTERNATE DESIGNS MAKE PROVISION FOR EQUIVALENT CAPACITY AND STRENGTH.
3. PRECAST REINFORCED BASES SHALL BE PLACED ON A BED OF MATERIAL AT LEAST 6 INCHES IN DEPTH, WHICH MEETS THE REQUIREMENTS FOR GRANULAR BACKFILL. THIS BEDDING SHALL BE COMPACTED AND PROVIDE UNIFORM SUPPORT FOR THE ENTIRE AREA OF THE BASE.
4. ECCENTRIC CONE TOPS SHALL BE USED ON ALL STRUCTURES 5 FEET OR GREATER IN DEPTH, AND FLAT TOPS SHALL BE USED ONLY ON STRUCTURES LESS THAN 5 FEET IN DEPTH, UNLESS DIRECTED BY THE ENGINEER.
5. PRECAST REINFORCED CONCRETE RISERS MAY BE PLACED WITH TONGUE UP OR DOWN.
6. ALL PRECAST INLET UNITS SHALL CONFORM TO THE PERTINENT REQUIREMENTS OF AASHTO DESIGNATION M 199.
7. DROP CONNECTIONS SHALL BE USED WHEN THE PIPE INVERT IS MORE THAN 2 FEET ABOVE THE MANHOLE INVERT. PRECAST STRUCTURE MANWAY CLEAR OPENING SHALL MATCH CASTING - REFER TO STANDARD SANITARY SEWER UTILITY AND WATER UTILITY SPECIFICATIONS FOR WISDOT LET PROJECTS, CITY OF SPARTA, MONROE COUNTY, WISCONSIN, MAY, 2017.

SANITARY MANHOLE DETAIL

NO SCALE

SANITARY SEWER NOTES

1. CONTRACTOR SHALL PROVIDE AND MAINTAIN ALL PROPER BARRICADES, LIGHTS, SIGNAGE AND WATCHMEN, OR OTHER TRAFFIC CONTROL MEASURES NECESSARY TO PROPERLY PROTECT PERSONS, ANIMALS AND PROPERTY DURING ALL SANITARY SEWER AND FORCE MAIN CONSTRUCTION.
2. ALL OPEN CUT TRENCHES SHALL BE PROTECTED IN ACCORDANCE WITH APPLICABLE RULES, LAWS AND REGULATIONS OF FEDERAL, STATE AND MUNICIPAL ORDINANCES, BUT SHALL NOT BE LESS THAN THE STANDARDS AND REGULATIONS ESTABLISHED BY THE DEPARTMENT OF LABOR, OSHA 29 CFR, PART 1926.
3. ALL OPEN TRENCHES SHALL BE BACK FILLED AT THE END OF EACH WORKING DAY, UNLESS THE TRENCH IS SUITABLY BARRICADED IN ACCORDANCE WITH THE STANDARDS AND REGULATIONS ESTABLISHED BY THE DEPARTMENT OF LABOR, OSHA 29 CFR, PART 1926.
4. INSTALL ALL BOUNDARY SILT FENCE AND EROSION BALES FOR EROSION CONTROL IN ACCORDANCE WITH THE CONSTRUCTION DRAWINGS. INSTALL ALL BOUNDARY SILT FENCE PRIOR TO ANY CONSTRUCTION WORK.
5. SANITARY SEWER SHALL BE CONSTRUCTED WITH COVER INDICATED. INSTANCES WHERE COVER CANNOT BE PROVIDED DUE TO PHYSICAL CONSTRAINTS OR CONFLICTS SHALL BE EVALUATED AND MODIFIED BY THE ENGINEER.
6. CONTRACTOR SHALL PERFORM LOW PRESSURE AIR AND DEFLECTION TESTS FOR ACCEPTANCE IN THE PRESENCE OF THE ENGINEER, IN ACCORDANCE WITH THE GREAT LAKES-UPPER MISSISSIPPI RIVER BOARD OF STATE AND PROVISIONAL PUBLIC HEALTH AND ENVIRONMENTAL MANAGERS DESIGN STANDARDS, CURRENT EDITION. (TEN STATES STANDARDS) SEWERS THAT CAN NOT BE AIR TESTED DUE TO LIVE SERVICE CONNECTIONS SHALL BE TELEVIEWED.
7. ALL SANITARY SEWER AND LATERAL CONNECTIONS SHALL BE IN ACCORDANCE WITH THE TEN STATES STANDARDS.

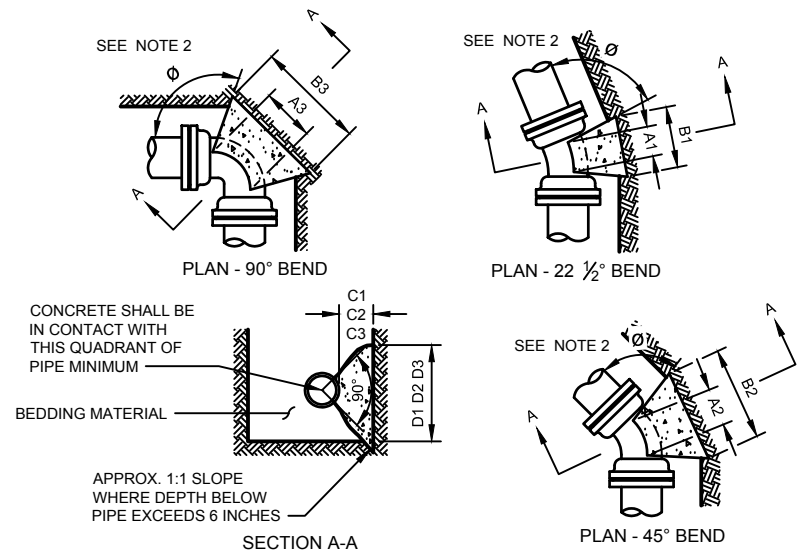


NOTES:

- DIMENSIONS IN TABLE ARE BASED ON A WATER PRESSURE OF 150 P.S.I. AND AN EARTH RESISTANCE OF 2 TONS PER SQ. FT. INFORM THE ENGINEER IF PRESSURES EXCEED 150 PSI, OR ON-SITE SOIL DOES NOT MEET THIS CONDITION.
- DIMENSION C1 C2 C3 SHOULD BE LARGE ENOUGH TO MAKE ANGLE θ EQUAL TO OR LARGER THAN 45°.
- DIMENSION A1 A2 A3 SHOULD BE AS LARGE AS POSSIBLE WITHOUT INTERFERING WITH THE MECHANICAL JOINT.
- BUTTRESS TO BE POURED AGAINST FIRM UNDISTURBED SOIL, OR DISTURBED SOIL COMPACTED TO 95% OF MODIFIED PROCTOR DENSITY, ASTM D1557.
- ALL BUTTRESSED FITTINGS SHALL BE WRAPPED IN POLYETHYLENE.
- CONCRETE SHALL HAVE A MINIMUM 7-DAY COMPRESSIVE STRENGTH OF 2000 PSI.
- IN ADDITION TO BUTTRESS, ALL JOINTS SURROUNDING BENDS SHALL BE RESTRAINED WITH WEDGE ACTION RESTRAINING GLANDS.

BUTTRESS FOR BENDS DETAIL

NO SCALE

PIPE SIZE	BUTTRESS DIMENSIONS					
	22 1/2° BENDS		45° BENDS		90° BENDS	
	B1	D1	B2	D2	B3	D3
6"	1'-0"	1'-0"	1'-0"	1'-0"	1'-4"	1'-2"
8"	1'-0"	1'-0"	1'-4"	1'-2"	1'-10"	1'-6"
10"	1'-2"	1'-2"	1'-7"	1'-7"	2'-3"	1'-10"
12"	1'-4"	1'-4"	1'-10"	1'-10"	2'-8"	2'-3"
16"	1'-10"	1'-8"	2'-6"	2'-4"	3'-10"	2'-10"
20"	2'-4"	2'-0"	3'-3"	2'-10"	5'-0"	3'-4"
24"	2'-10"	2'-4"	4'-0"	3'-3"	6'-4"	3'-10"

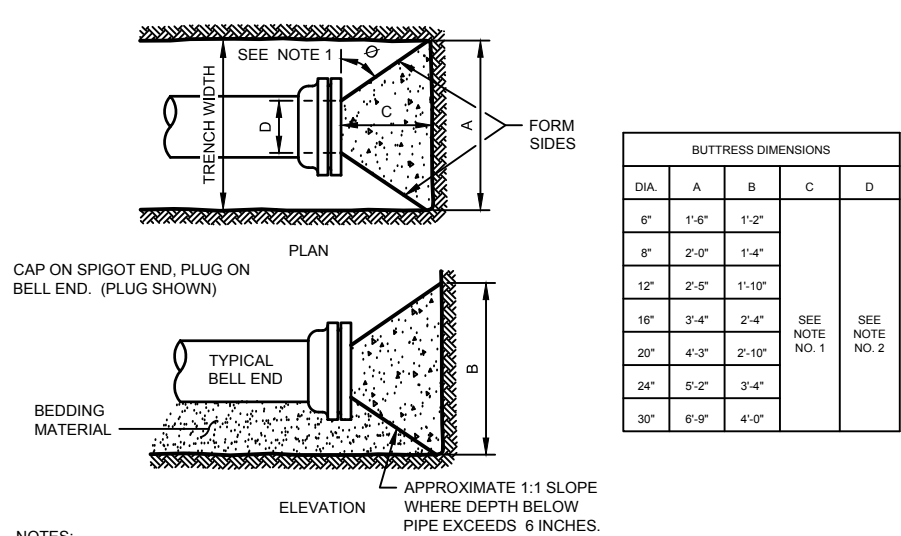


NOTES:

- DIMENSION 'C' SHOULD BE LARGE ENOUGH TO MAKE ANGLE θ EQUAL TO OR LARGER THAN 45°.
- DIMENSION 'D' EQUALS APPROX. I.D. OF PIPE LESS 2 INCHES. THE CONCRETE SHOULD NOT INTERFERE WITH THE MECHANICAL JOINTS.
- WHERE BUTTRESSES ARE NOT POSSIBLE BECAUSE OF POOR SOIL CONDITIONS OR LACK OF ROOM, WEDGE ACTION RESTRAINING GLANDS SHALL BE PERMITTED.
- BUTTRESS DIMENSIONS ARE BASED ON A SOIL RESISTANCE OF TWO TONS PER SQ. FT. AND A WATER PRESSURE OF 150 PSI. INFORM THE ENGINEER IF ON-SITE SOIL DOES NOT MEET THIS CONDITION OR PRESSURES EXCEED 150 PSI.
- BUTTRESS TO BE POURED AGAINST FIRM UNDISTURBED SOIL, OR DISTURBED SOIL COMPACTED TO 95% OF MODIFIED PROCTOR DENSITY, ASTM D1557.
- CONCRETE SHALL HAVE A MINIMUM 7-DAY COMPRESSIVE STRENGTH OF 2000 PSI.
- ALL POURED BUTTRESSED FITTINGS SHALL BE WRAPPED IN POLYETHYLENE.
- NO WOOD BUTTRESS ALLOWED.

BUTTRESS FOR PLUGS DETAIL

NO SCALE

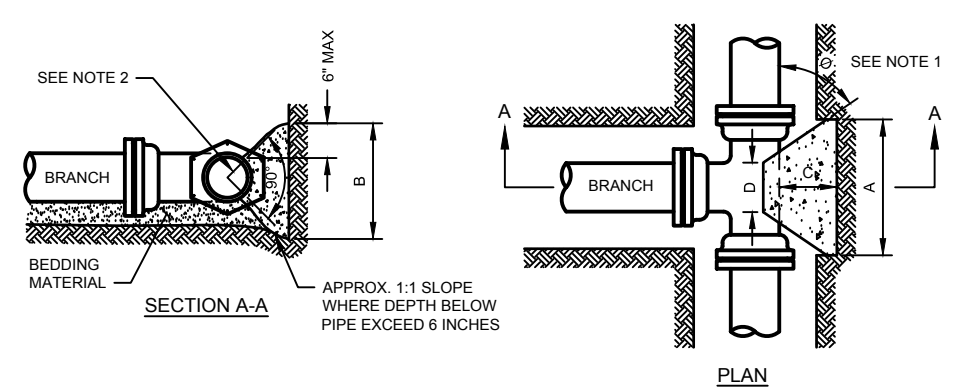

NOTES:



- DIMENSION 'C' SHOULD BE LARGE ENOUGH TO MAKE ANGLE θ GREATER THAN OR EQUAL TO 45°.
- CONCRETE SHOULD BEAR ON THIS QUADRANT OF PIPE AT A MINIMUM.
- DIMENSION 'D' SHOULD BE AS LARGE AS POSSIBLE BUT CONCRETE SHOULD NOT INTERFERE WITH MECHANICAL JOINTS.
- BUTTRESS DIMENSIONS ARE BASED ON A SOIL RESISTANCE OF TWO TONS PER SQ. FT. AND A WATER PRESSURE OF 150 PSI. INFORM THE ENGINEER IF ON-SITE SOIL DOES NOT MEET THIS CONDITION OR PRESSURES EXCEED 150 PSI.
- BUTTRESS TO BE PLACED AGAINST FIRM UNDISTURBED SOIL, OR DISTURBED SOIL COMPACTED TO 95% OF MODIFIED PROCTOR DENSITY, ASTM D1557.
- CONCRETE SHALL HAVE A MINIMUM 7-DAY COMPRESSIVE STRENGTH OF 2000 PSI.
- ALL POURED BUTTRESSED FITTINGS SHALL BE WRAPPED IN POLYETHYLENE.
- IN ADDITION TO BUTTRESSES, ALL JOINTS SURROUNDING TEES SHALL BE RESTRAINED WITH WEDGE ACTION RESTRAINING GLANDS.

BUTTRESS DIMENSIONS				
DIA.	A	B	C	D
6"	1'-3"	1'-0"	SEE NOTE NO. 1	SEE NOTE NO. 3
8"	1'-6"	1'-4"		
10"	1'-10"	1'-8"		
12"	2'-3"	2'-0"		
16"	3'-2"	2'-6"	SEE NOTE NO. 1	SEE NOTE NO. 3
20"	4'-0"	3'-0"		
24"	5'-3"	3'-4"		

DIA. = BRANCH DIAMETER

BUTTRESS FOR TEES DETAIL

NO SCALE

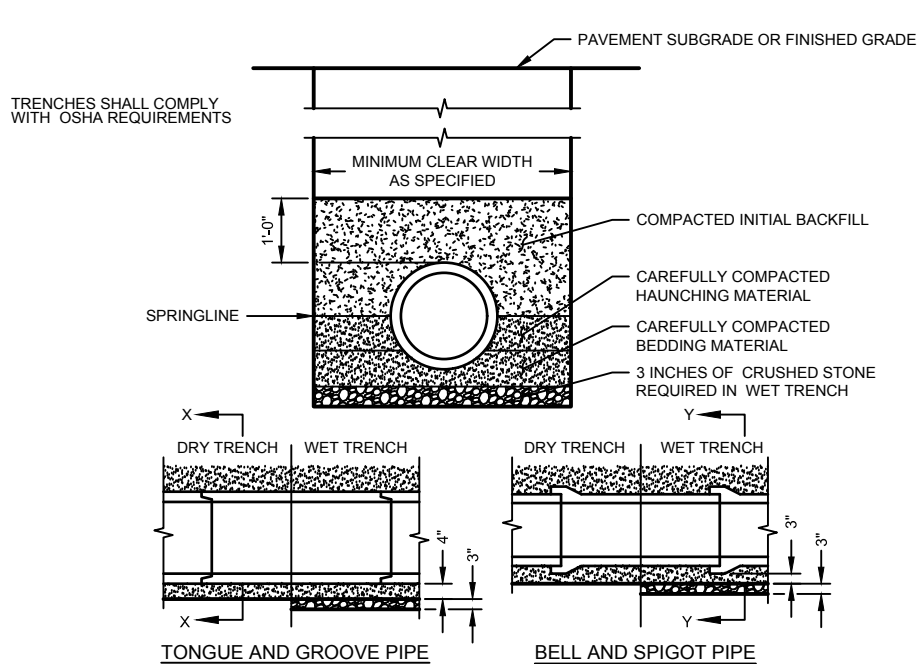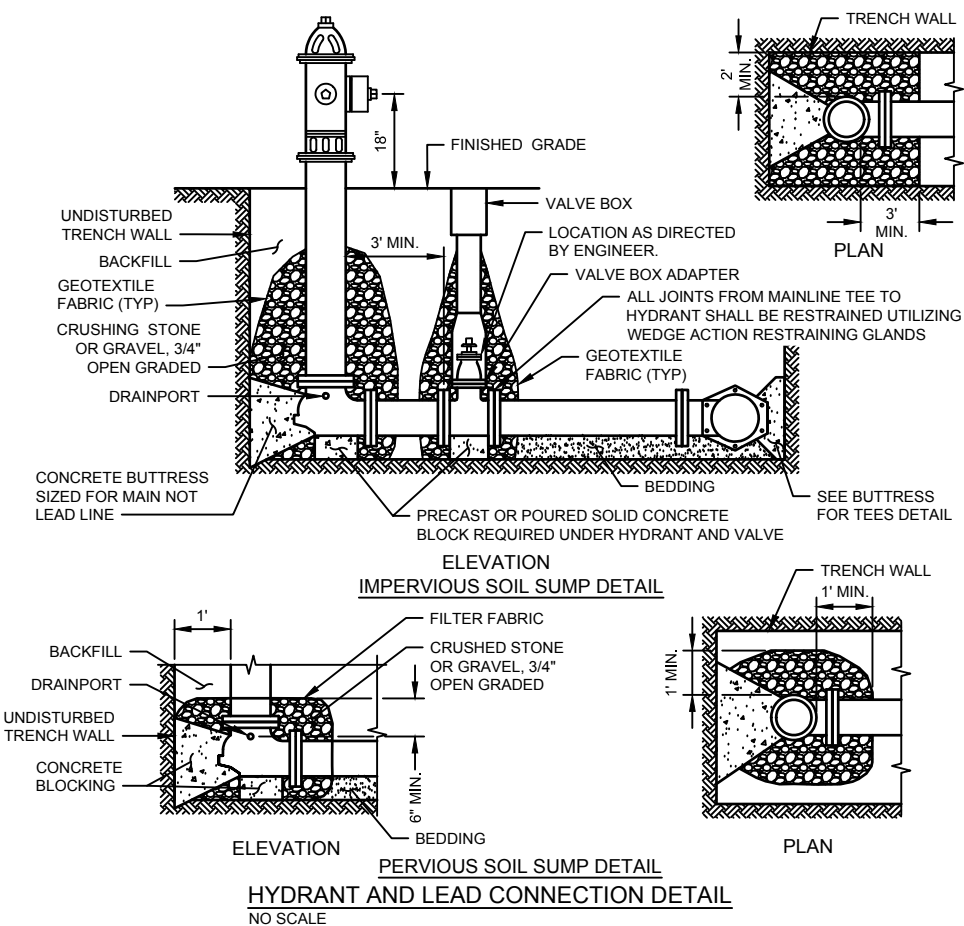


GENERAL NOTES:

- BEDDING AND HAUNCHING MATERIAL SHALL BE WELL-GRADED 3/4 TO 1/4 INCH CRUSHED STONE OR OTHER NON-COHESIVE MATERIAL NOT SUBJECT TO MIGRATION AND FREE OF DEBRIS, ORGANIC MATERIAL, AND LARGE STONES.
- BEDDING MATERIAL TO BE PLACED BEFORE SETTING PIPE, 4 INCH MINIMUM UNDER BARREL WITH 3 INCH MINIMUM UNDER BELL.
- INITIAL BACKFILL SHALL BE DENSELY COMPACTED, NON-COHESIVE FINELY DIVIDED MATERIAL FREE OF DEBRIS, ORGANIC MATERIAL, AND LARGE STONES.
- IN ROCK OR OTHER UNCOMPRESSIBLE MATERIALS, THE TRENCH SHALL BE OVEREXCAVATED A MINIMUM OF 6-INCHES AND REFILLED WITH GRANULAR MATERIAL.


CLASS "B" EMBEDMENT FOR RIGID PIPE DETAIL

NO SCALE

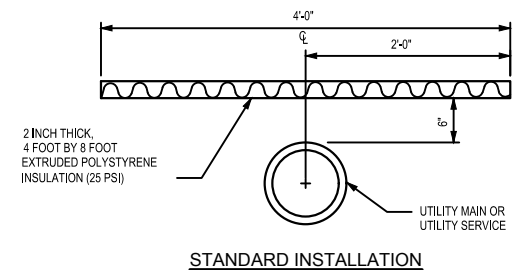

PIPE INSULATION DETAIL


SCALE: NONE

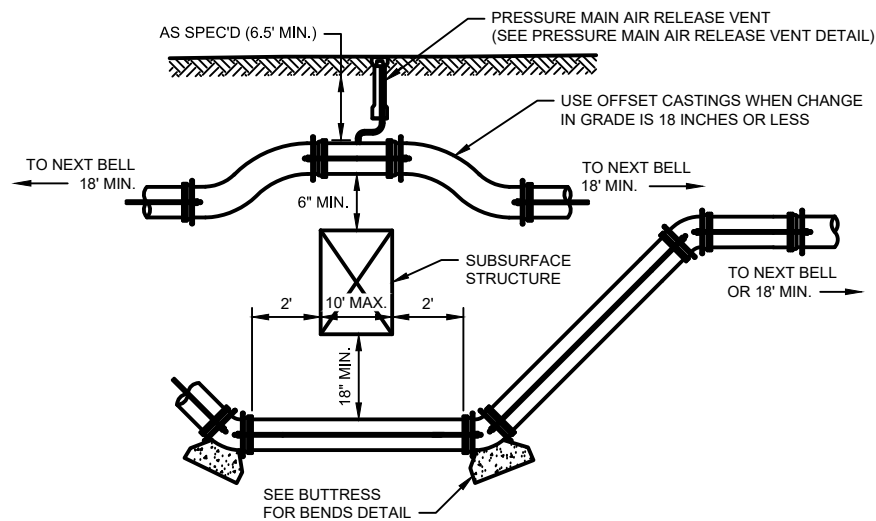

GENERAL NOTES:

1. FITTINGS TO BE WRAPPED WITH POLYETHYLENE BEFORE PLACEMENT OF RODDING AND BUTTRESSES.
2. ALL FITTINGS SHALL BE RODDED OR CONNECTED TO THE PIPE WITH AN APPROVED WEDGE ACTION THRUST RESTRAINING GLAND. RODS SHALL BE STAINLESS STEEL OR BITUMINOUS COATED, AND A MINIMUM OF 1 INCH IN DIAMETER.
3. LOCATIONS OF EXISTING MAINS ARE APPROXIMATE. LENGTH REQUIRED TO BE LOWERED WILL BE DETERMINED IN THE FIELD.
4. MAINS SHALL BE INSULATED IF COVER IS LESS THAN 6.5 FEET.

PRESSURE MAIN OFFSET DETAIL
NO SCALE

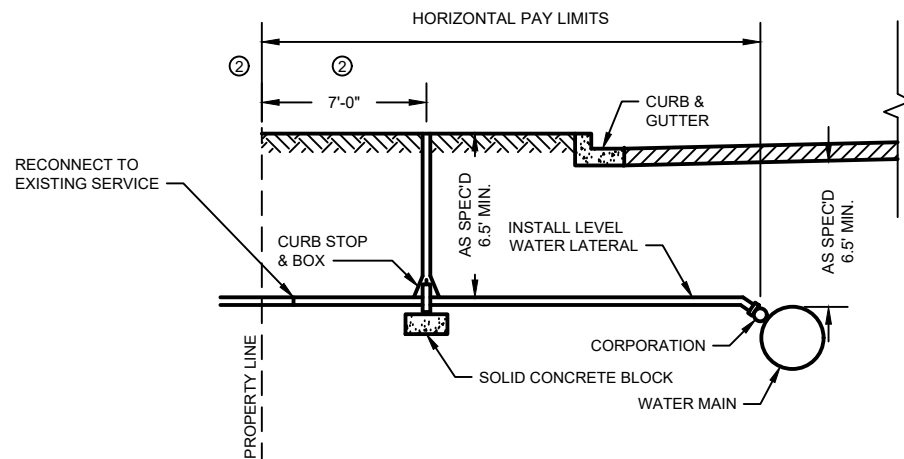



GENERAL NOTES:

1. SEE PLANS AND STANDARD SANITARY SEWER UTILITY AND WATER UTILITY SPECIFICATIONS FOR WISDOT LET PROJECTS, CITY OF SPARTA, MONROE COUNTY, WISCONSIN, MAY 2017 FOR SIZE AND TYPE OF CURB STOP AND BOX, CORPORATION AND SERVICE LINE.
2. COMMUNITY STANDARDS SHALL SUPERSEDE THE DIMENSIONS FROM THE PROPERTY LINE.


WATER SERVICE DETAIL
NO SCALE

GENERAL NOTES:


1. DETAILS OF CONSTRUCTION, MATERIALS AND WORKMANSHIP NOT SHOWN ON THIS DRAWING AND THE APPLICABLE SPECIAL CONDITIONS SHALL CONFORM TO THE PERTINENT REQUIREMENTS OF THE STANDARD SANITARY SEWER UTILITY AND WATER UTILITY SPECIFICATIONS FOR WISDOT LET PROJECTS, CITY OF SPARTA, MONROE COUNTY, WISCONSIN, MAY 2017.
2. DETAILED DRAWINGS FOR PROPOSED ALTERNATE DESIGNS FOR UNDERGROUND STRUCTURES SHALL BE SUBMITTED TO THE ENGINEER FOR APPROVAL PROVIDING THAT SUCH ALTERNATE DESIGNS MAKE PROVISION FOR EQUIVALENT CAPACITY AND STRENGTH.
3. PRECAST REINFORCED BASES SHALL BE PLACED ON A BED OF MATERIAL AT LEAST 6 INCHES IN DEPTH, WHICH MEETS THE REQUIREMENTS FOR GRANULAR BACKFILL. THIS BEDDING SHALL BE COMPACTED AND PROVIDE UNIFORM SUPPORT FOR THE ENTIRE AREA OF THE BASE.
4. ECCENTRIC CONE TOPS SHALL BE USED ON ALL STRUCTURES 5 FEET OR GREATER IN DEPTH, AND FLAT TOPS SHALL BE USED ONLY ON STRUCTURES LESS THAN 5 FEET IN DEPTH, UNLESS DIRECTED BY THE ENGINEER.
5. PRECAST REINFORCED CONCRETE RISERS MAY BE PLACED WITH TONGUE UP OR DOWN.
6. ALL PRECAST INLET UNITS SHALL CONFORM TO THE PERTINENT REQUIREMENTS OF AASHTO DESIGNATION M 199.
7. DROP CONNECTIONS SHALL BE USED WHEN THE PIPE INVERT IS MORE THAN 2 FEET ABOVE THE MANHOLE INVERT. PRECAST STRUCTURE MANWAY CLEAR OPENING SHALL MATCH CASTING - REFER TO STANDARD SANITARY SEWER UTILITY AND WATER UTILITY SPECIFICATIONS FOR WISDOT LET PROJECTS, CITY OF SPARTA, MONROE COUNTY, WISCONSIN, MAY 2017.

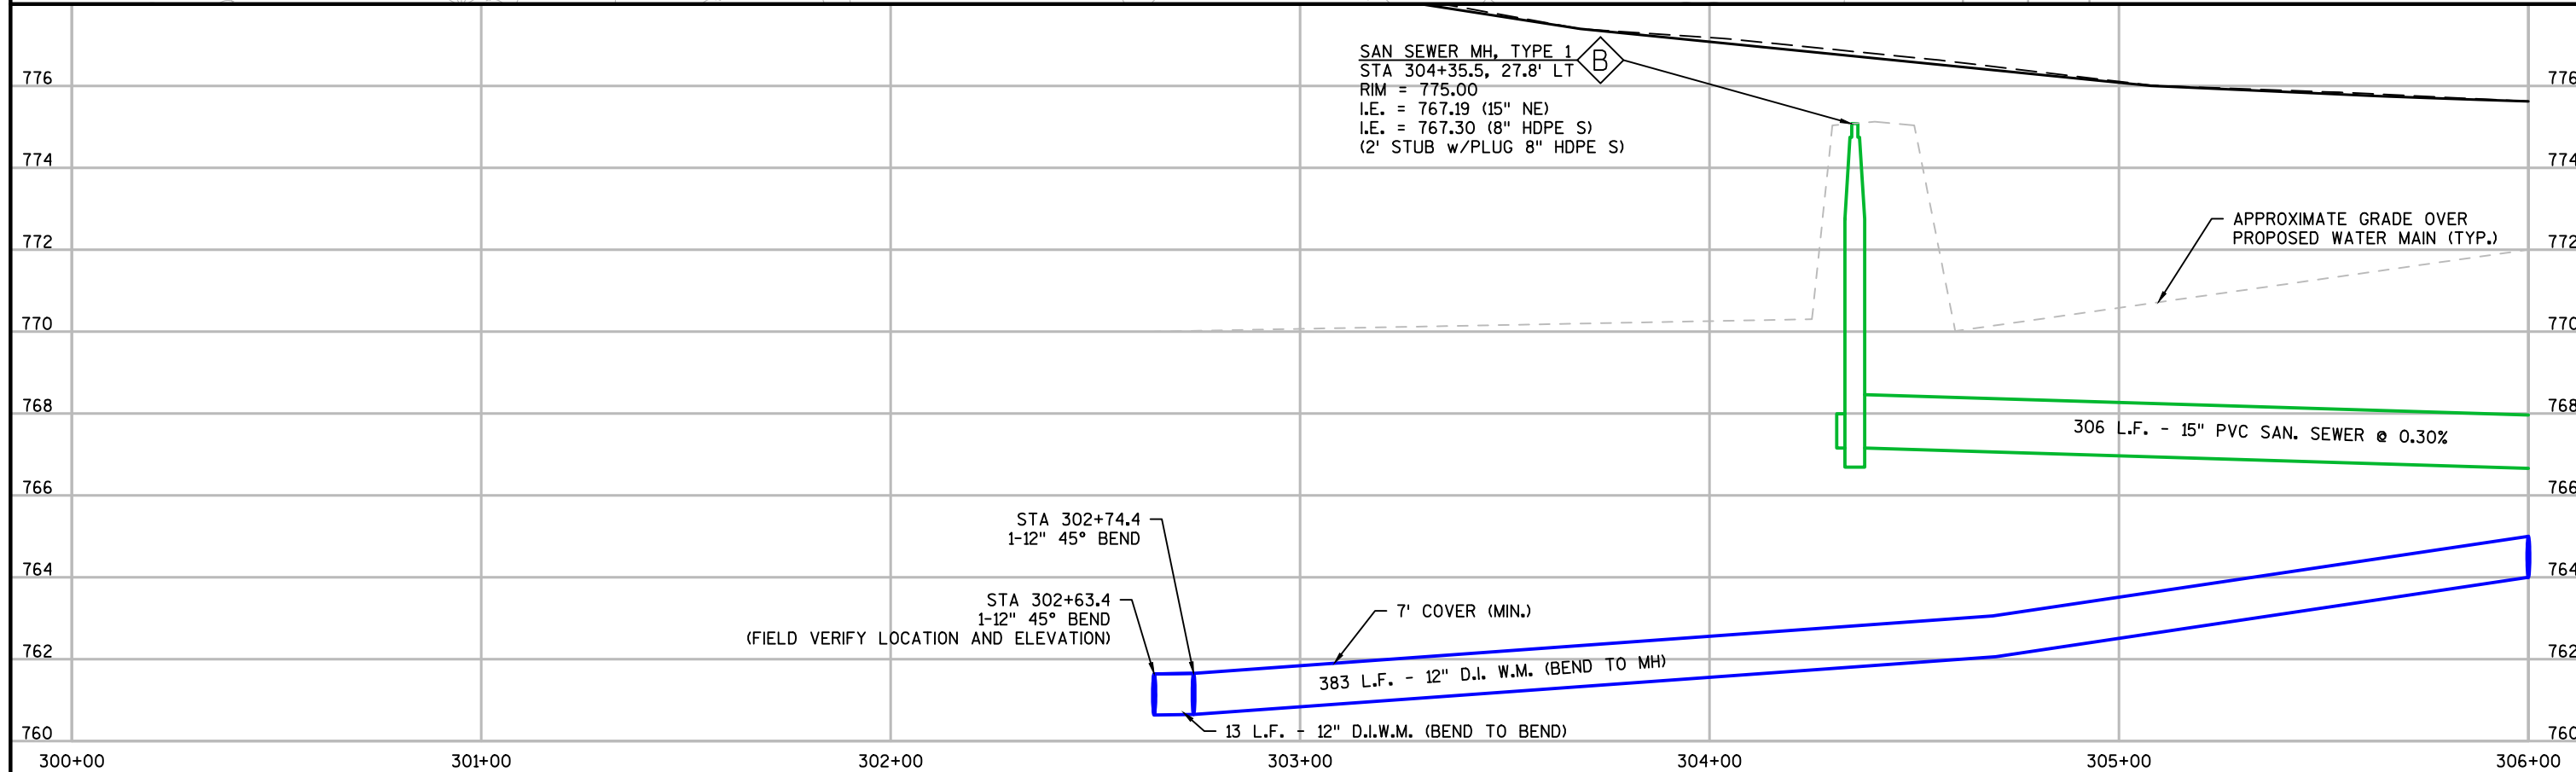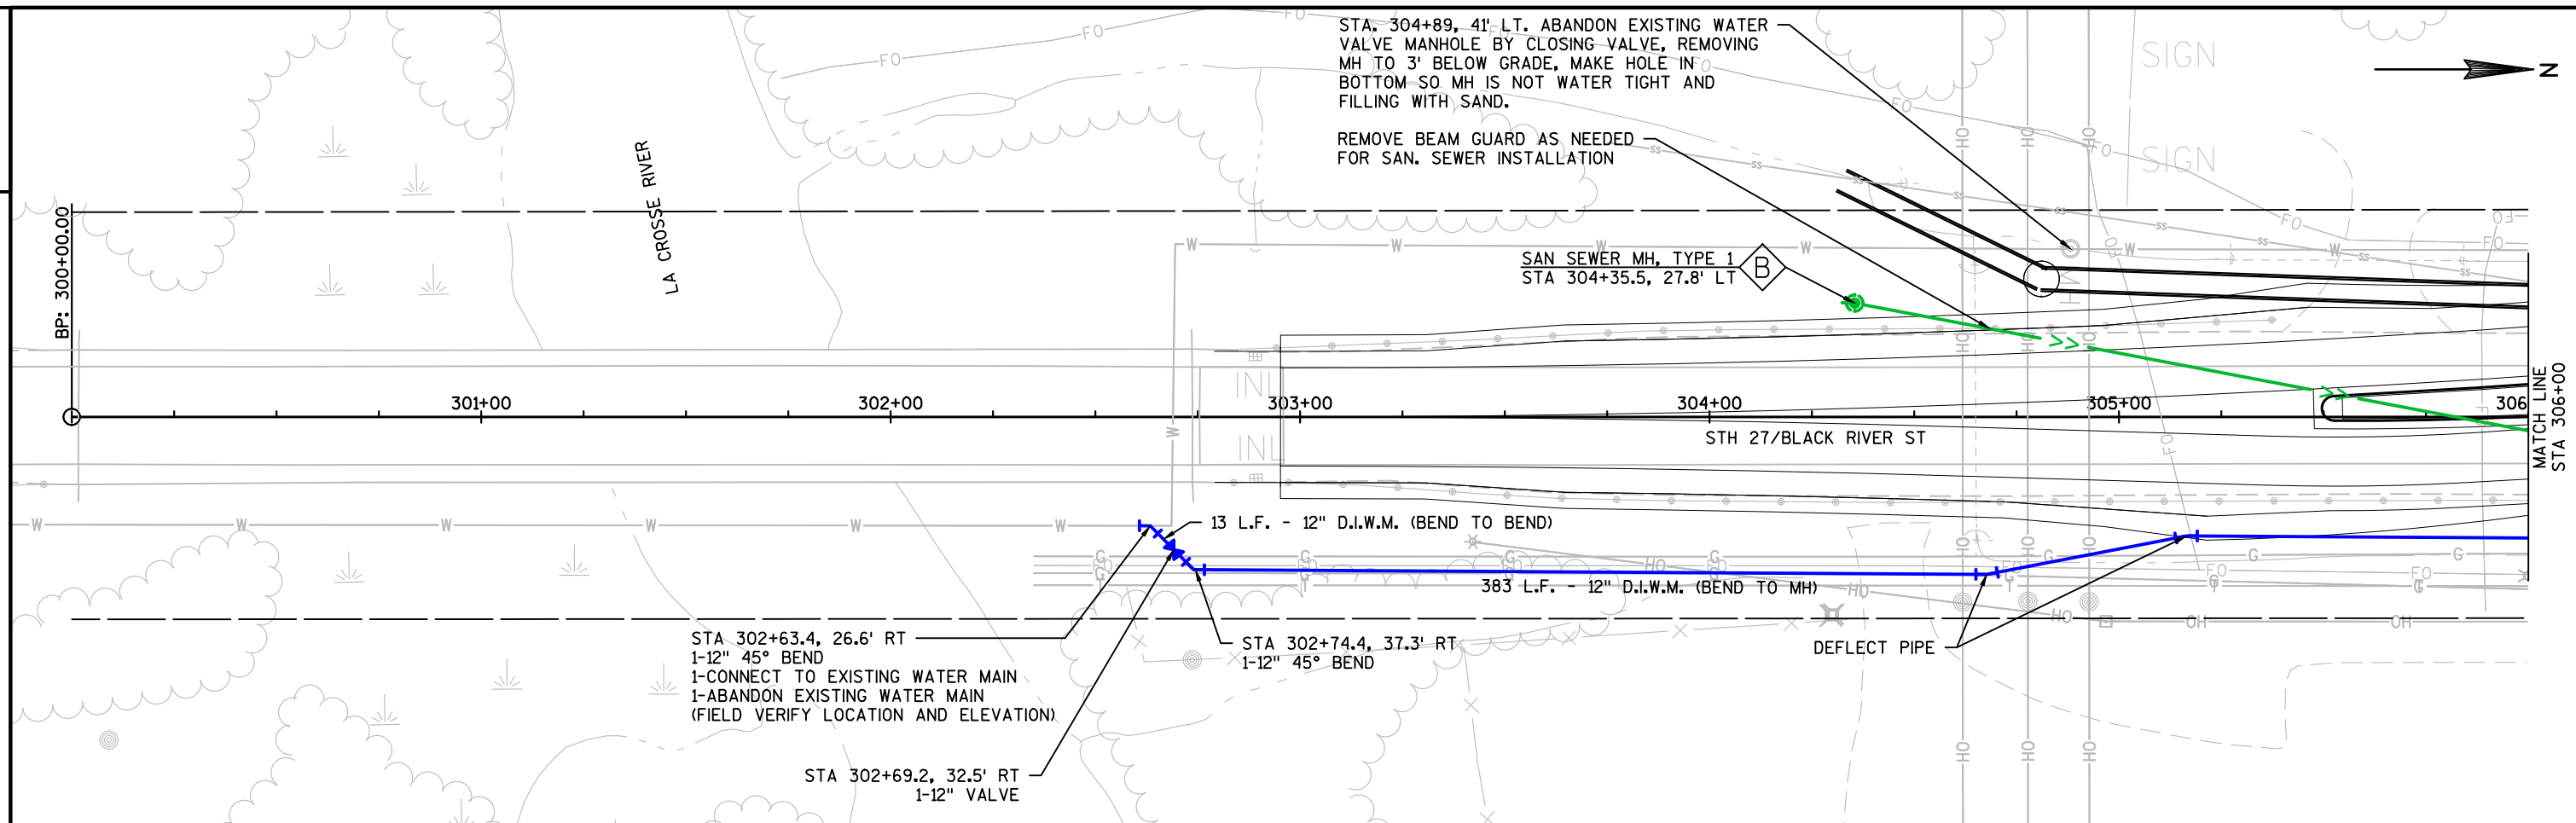

2

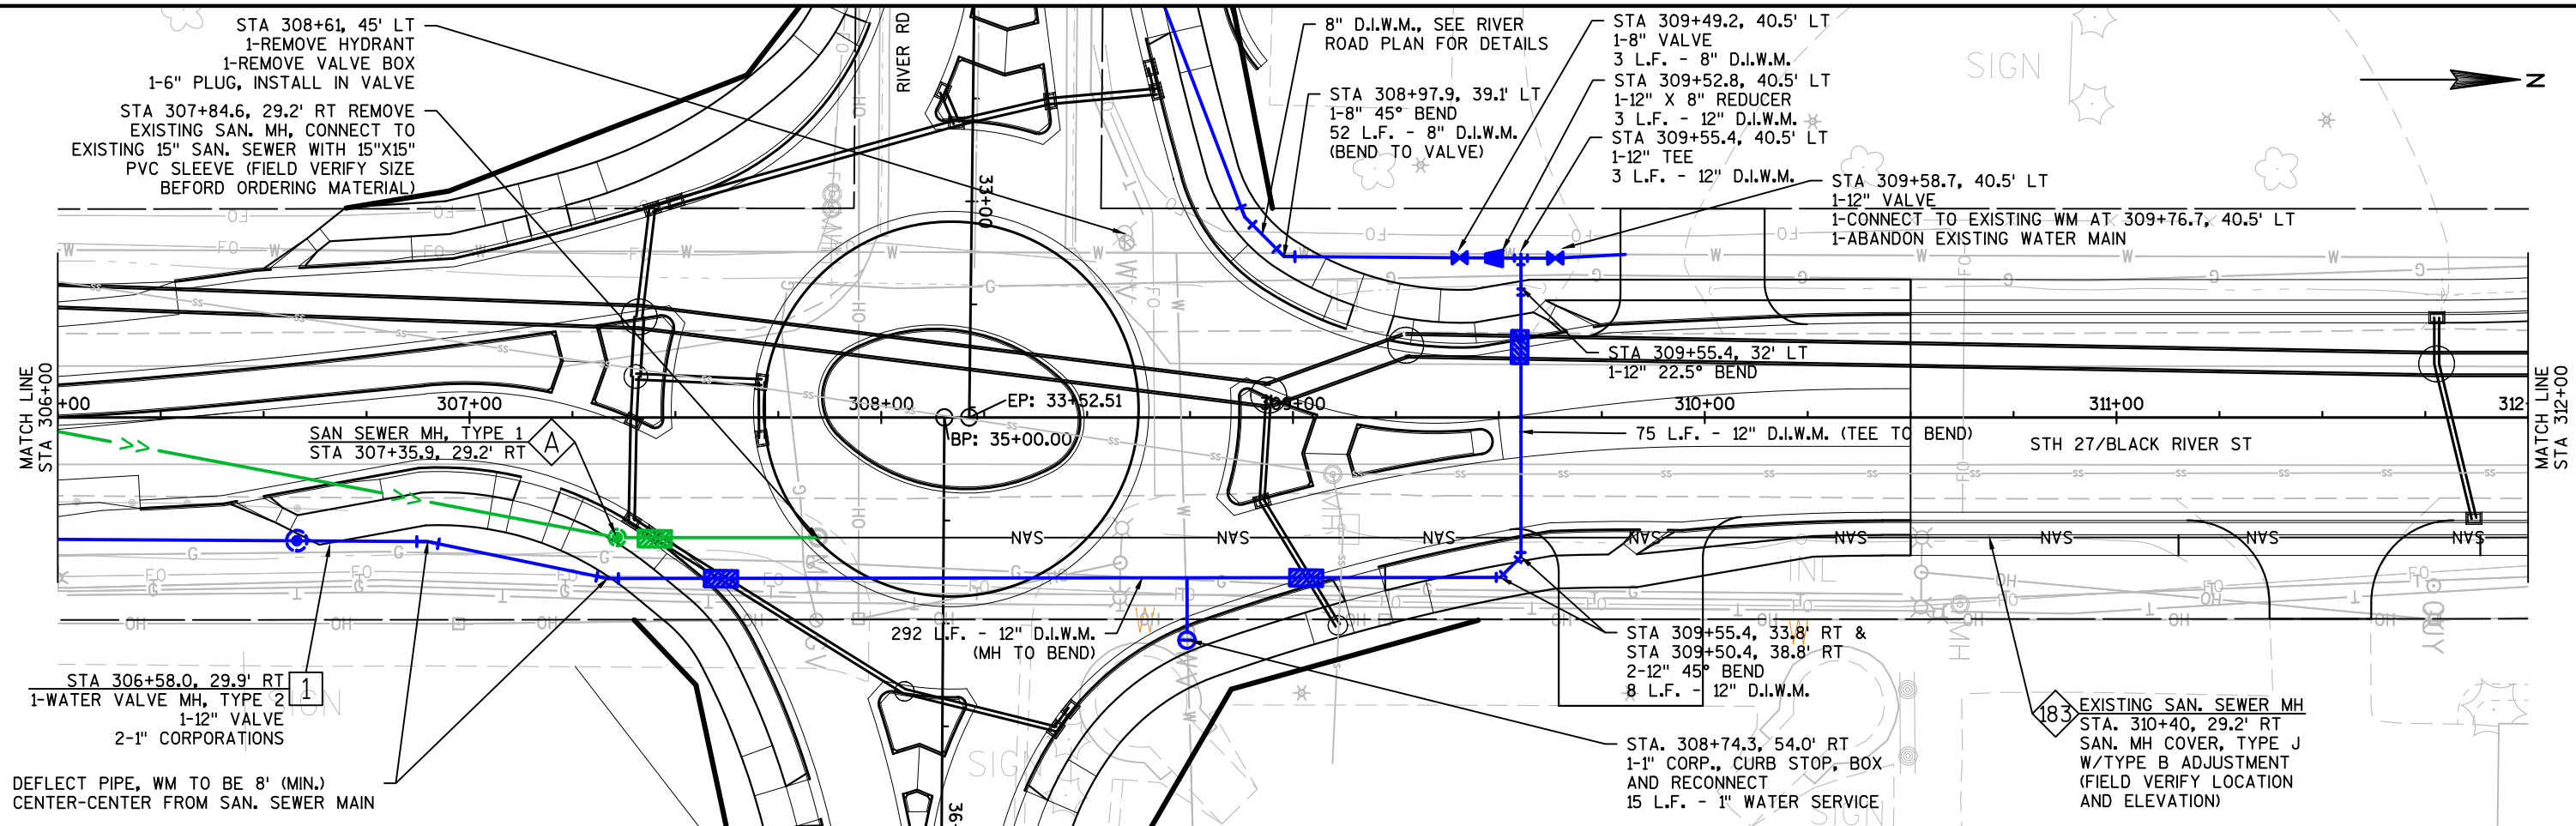

2

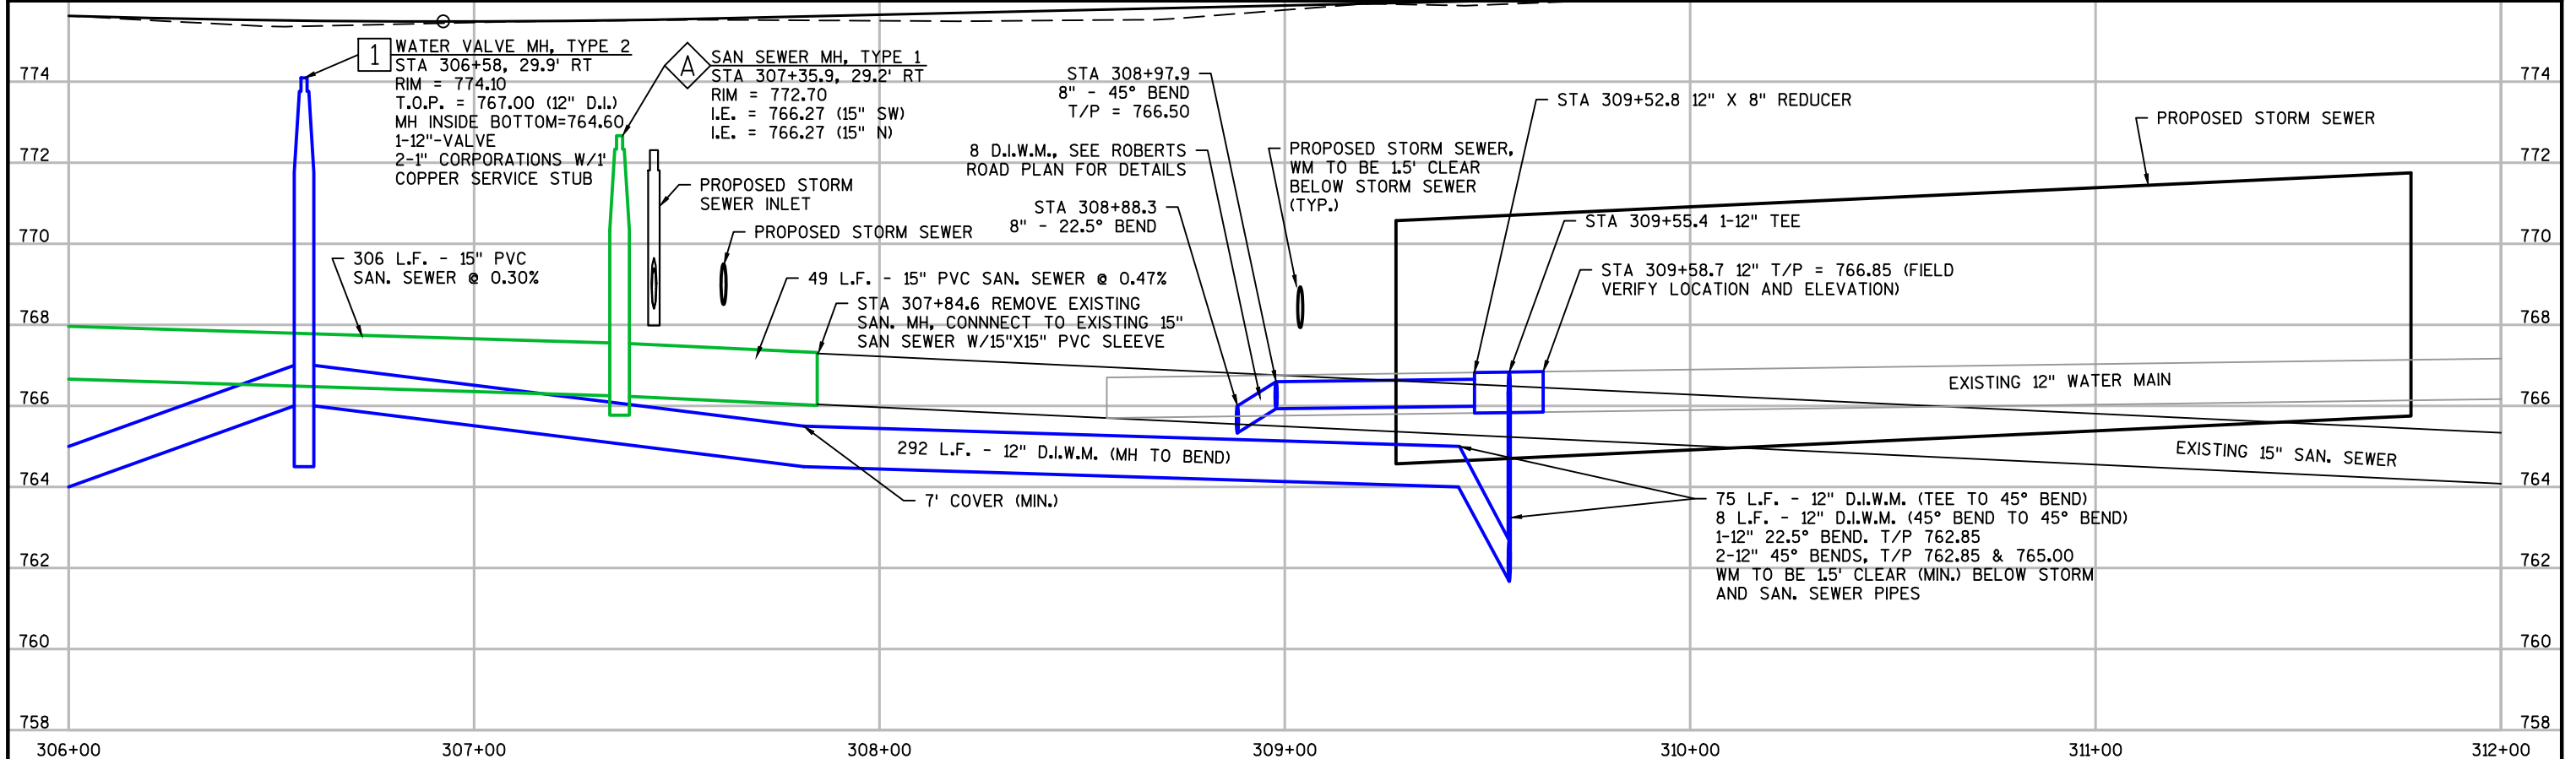

PROJECT NO: 5144-01-75 & 5144-01-76

HWY: STH 27

COUNTY: MONROE

PLAN AND PROFILE: SANITARY & WATER

SHEET

90

E

FILE NAME : P:\505\51\00051029\CADD\C3D\SHEET\PLAN\WATER & SAN.DWG
LAYOUT NAME - 023017_UP

PLOT DATE : 7/13/2017 8:05 AM


PLOT BY : BRAD LEE

PLOT NAME :


PLOT SCALE : 1 IN:40 FT

WISDOT/CADD SHEET 44

2

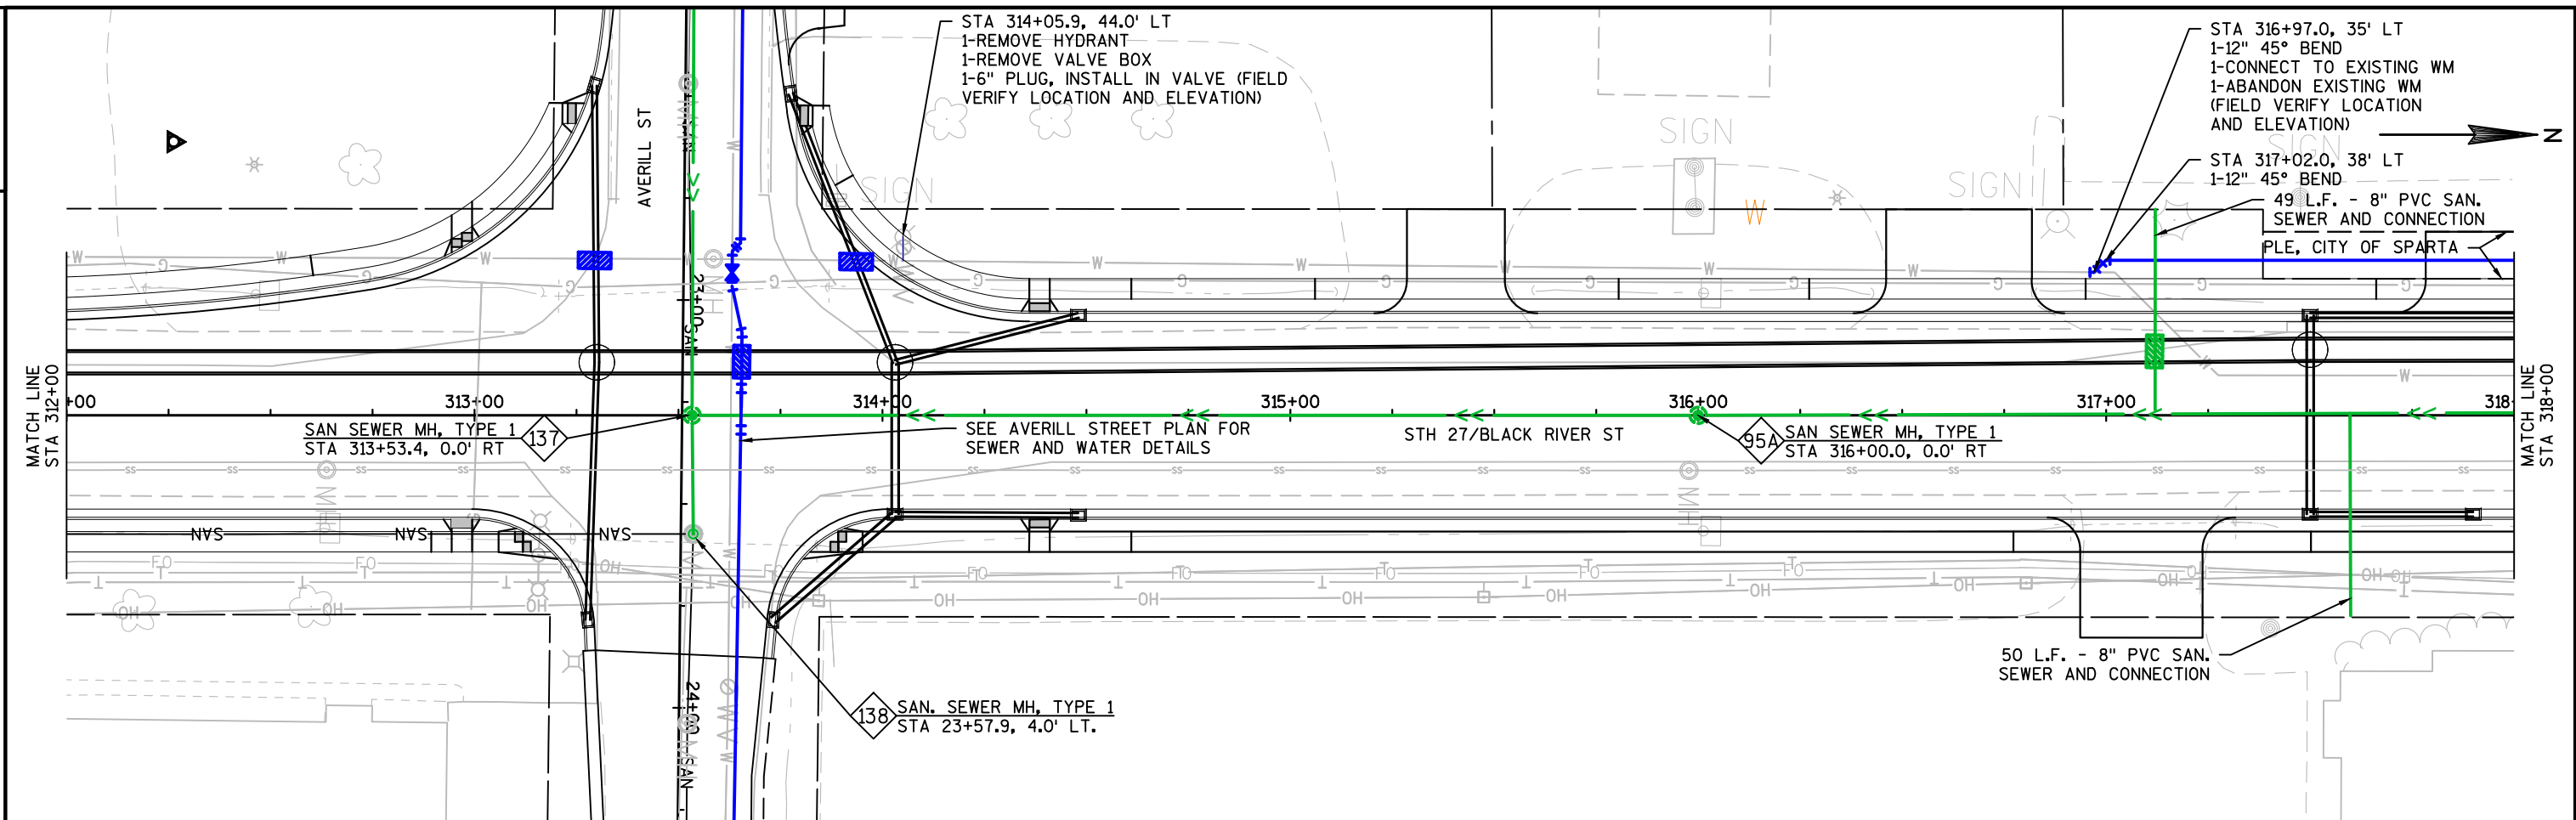

2

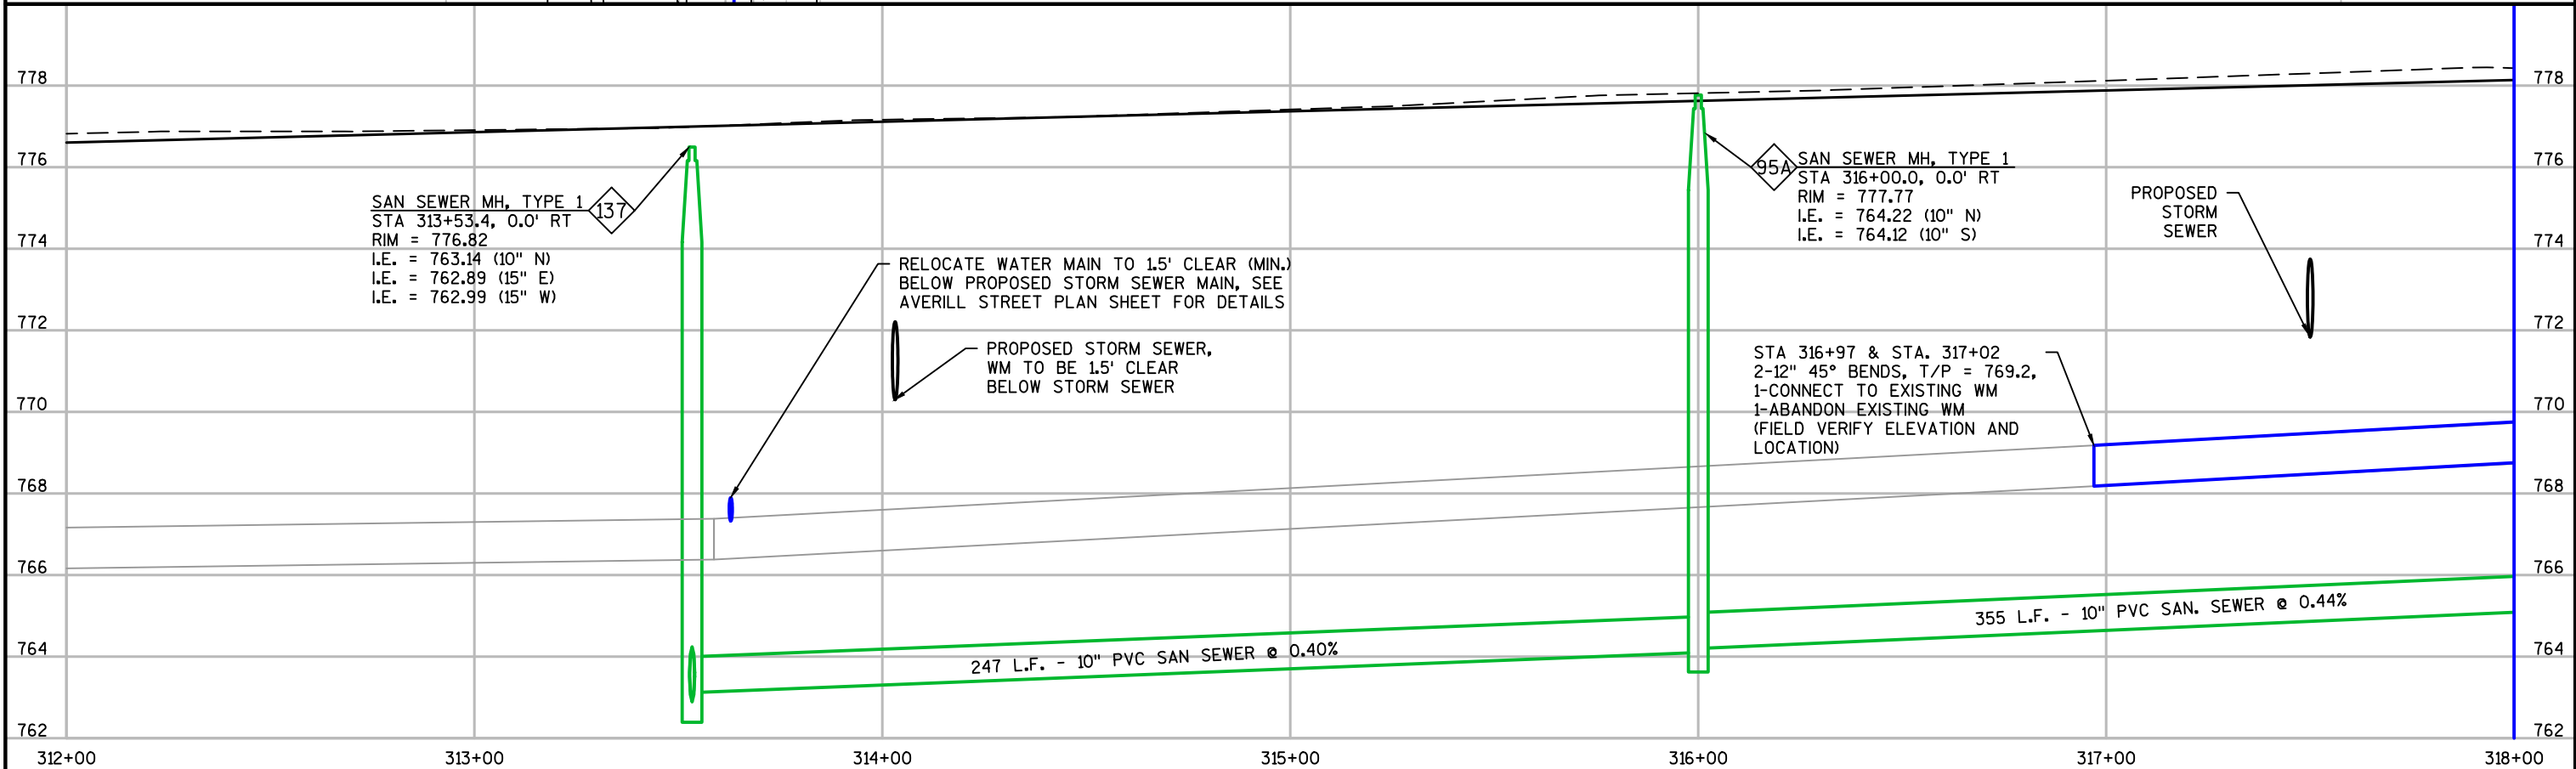

PROJECT NO: 5144-01-75 & 5144-01-76

HWY: STH 27

COUNTY: MONROE

PLAN AND PROFILE: SANITARY & WATER

SHEET

91

E

FILE NAME : P:\505\51\00051029\CADD\C3D\SHEETS\PLAN\WATER & SAN.DWG
LAYOUT NAME - 023018_UP

PLOT DATE : 9/6/2017 11:06 AM


PLOT BY : BRAD LEE

PLOT NAME :


PLOT SCALE : 1 IN:40 FT

WISDOT/CADS SHEET 44

2

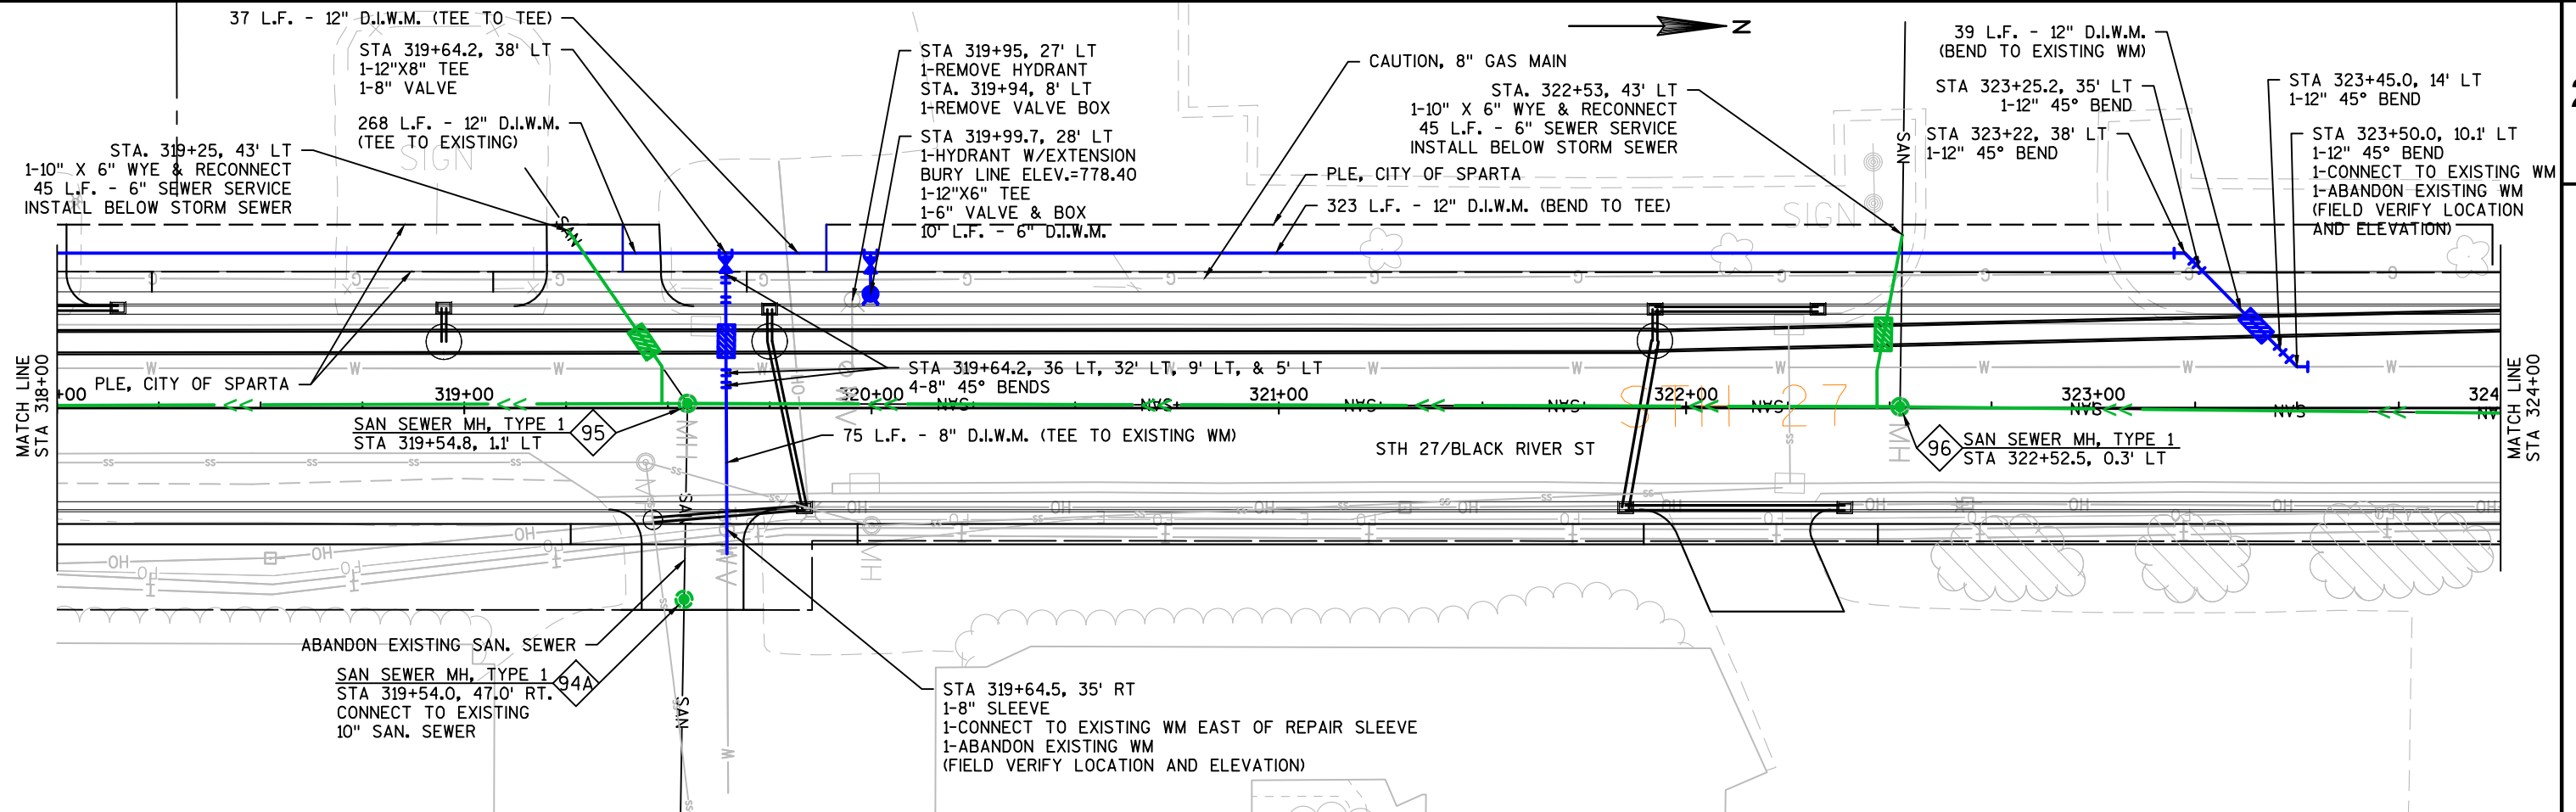

2

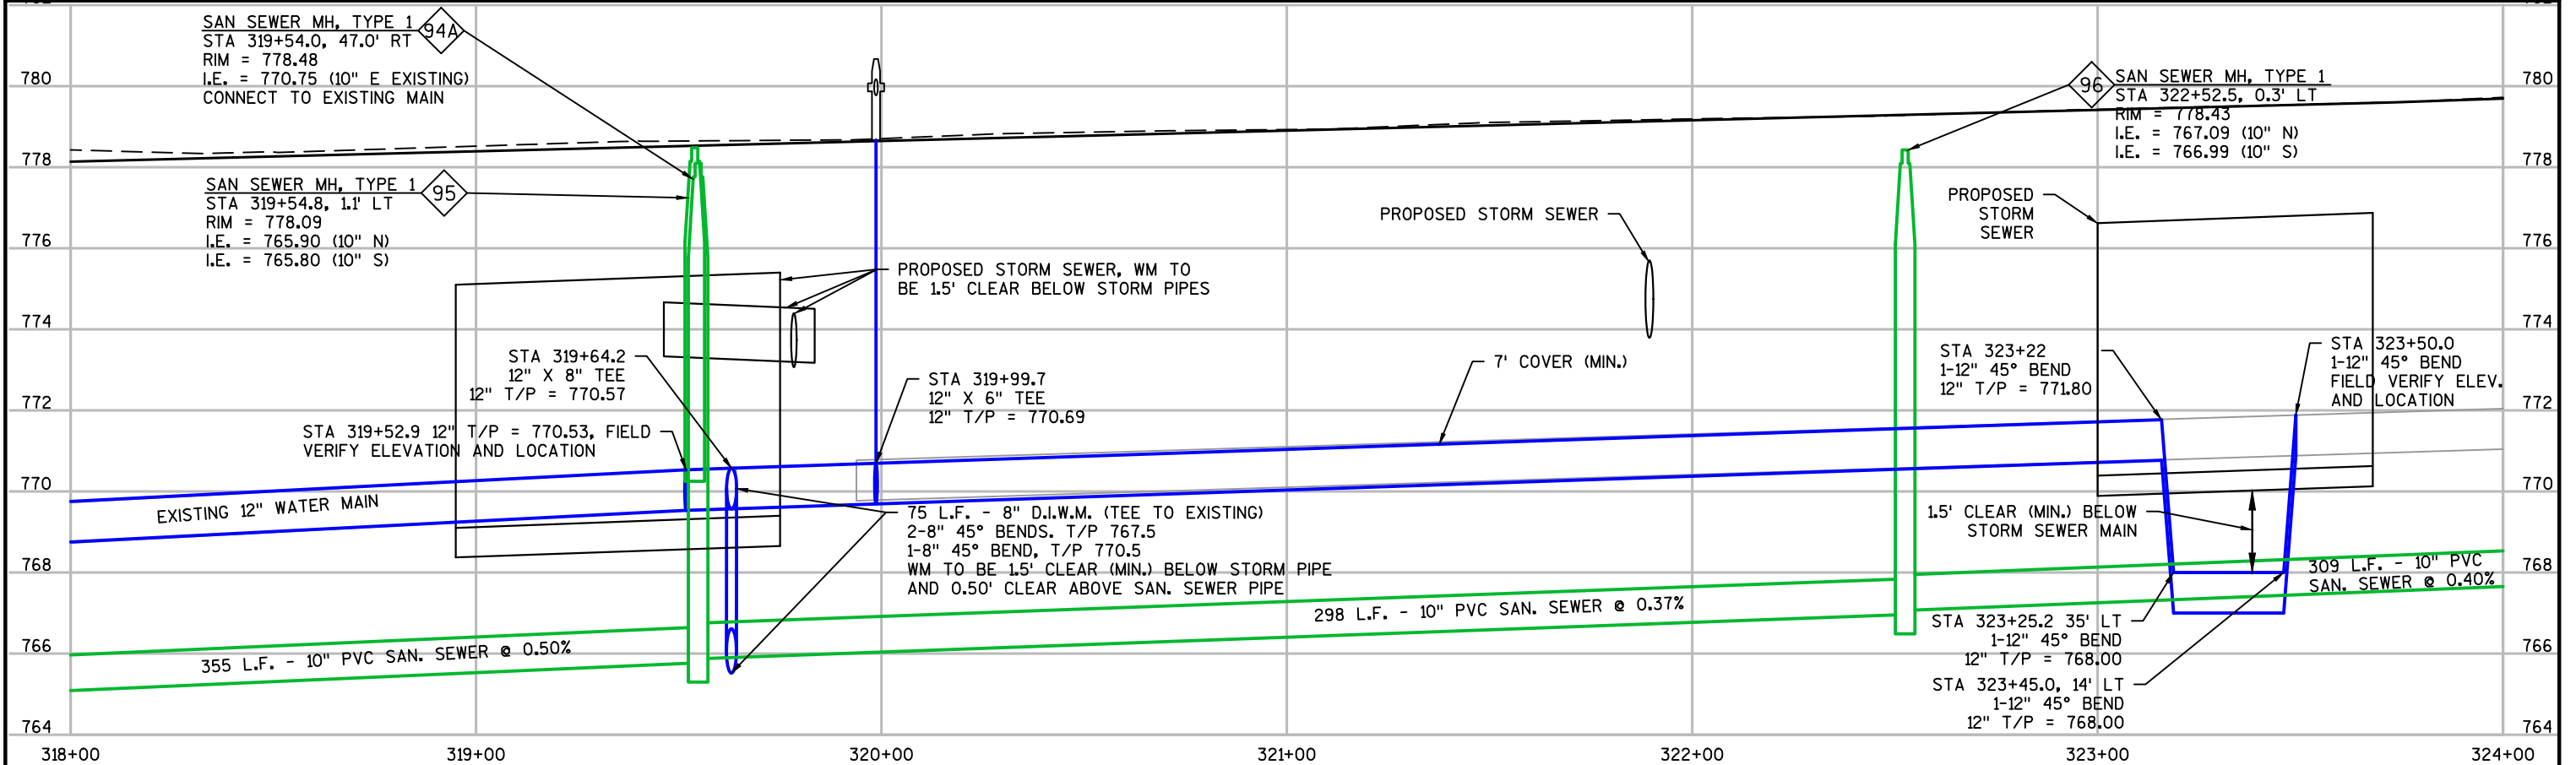

PROJECT NO: 5144-01-75 & 5144-01-76

HWY: STH 27

COUNTY: MONROE

PLAN AND PROFILE: SANITARY & WATER

SHEET

92

E

FILE NAME : P:\505\51\00051029\CADD\C3D\SHEETSP\PLAN\WATER & SAN.DWG
LAYOUT NAME - 023019_UP

PLOT DATE : 7/13/2017 8:05 AM


PLOT BY : BRAD LEE

PLOT NAME :


PLOT SCALE : 1 IN:40 FT

WISDOT/CADD SHEET 44

2

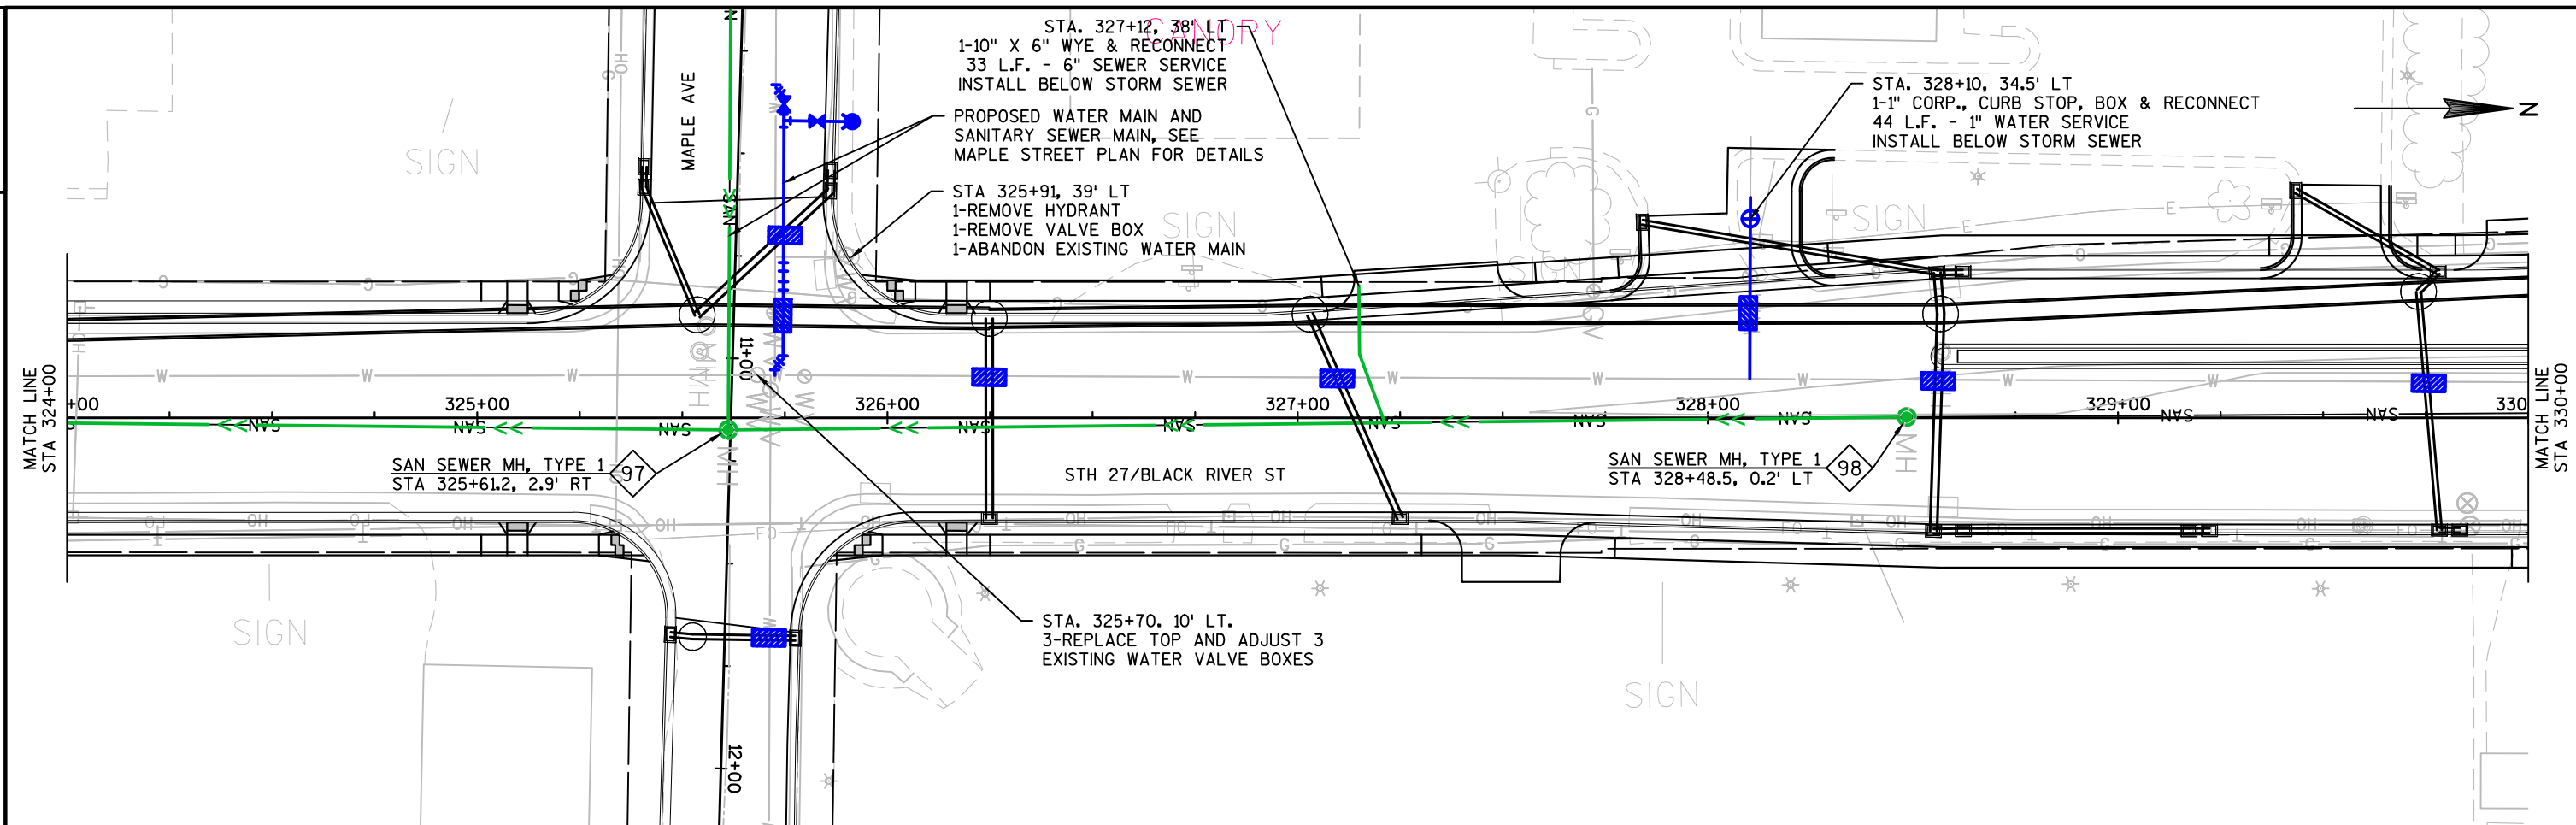

2

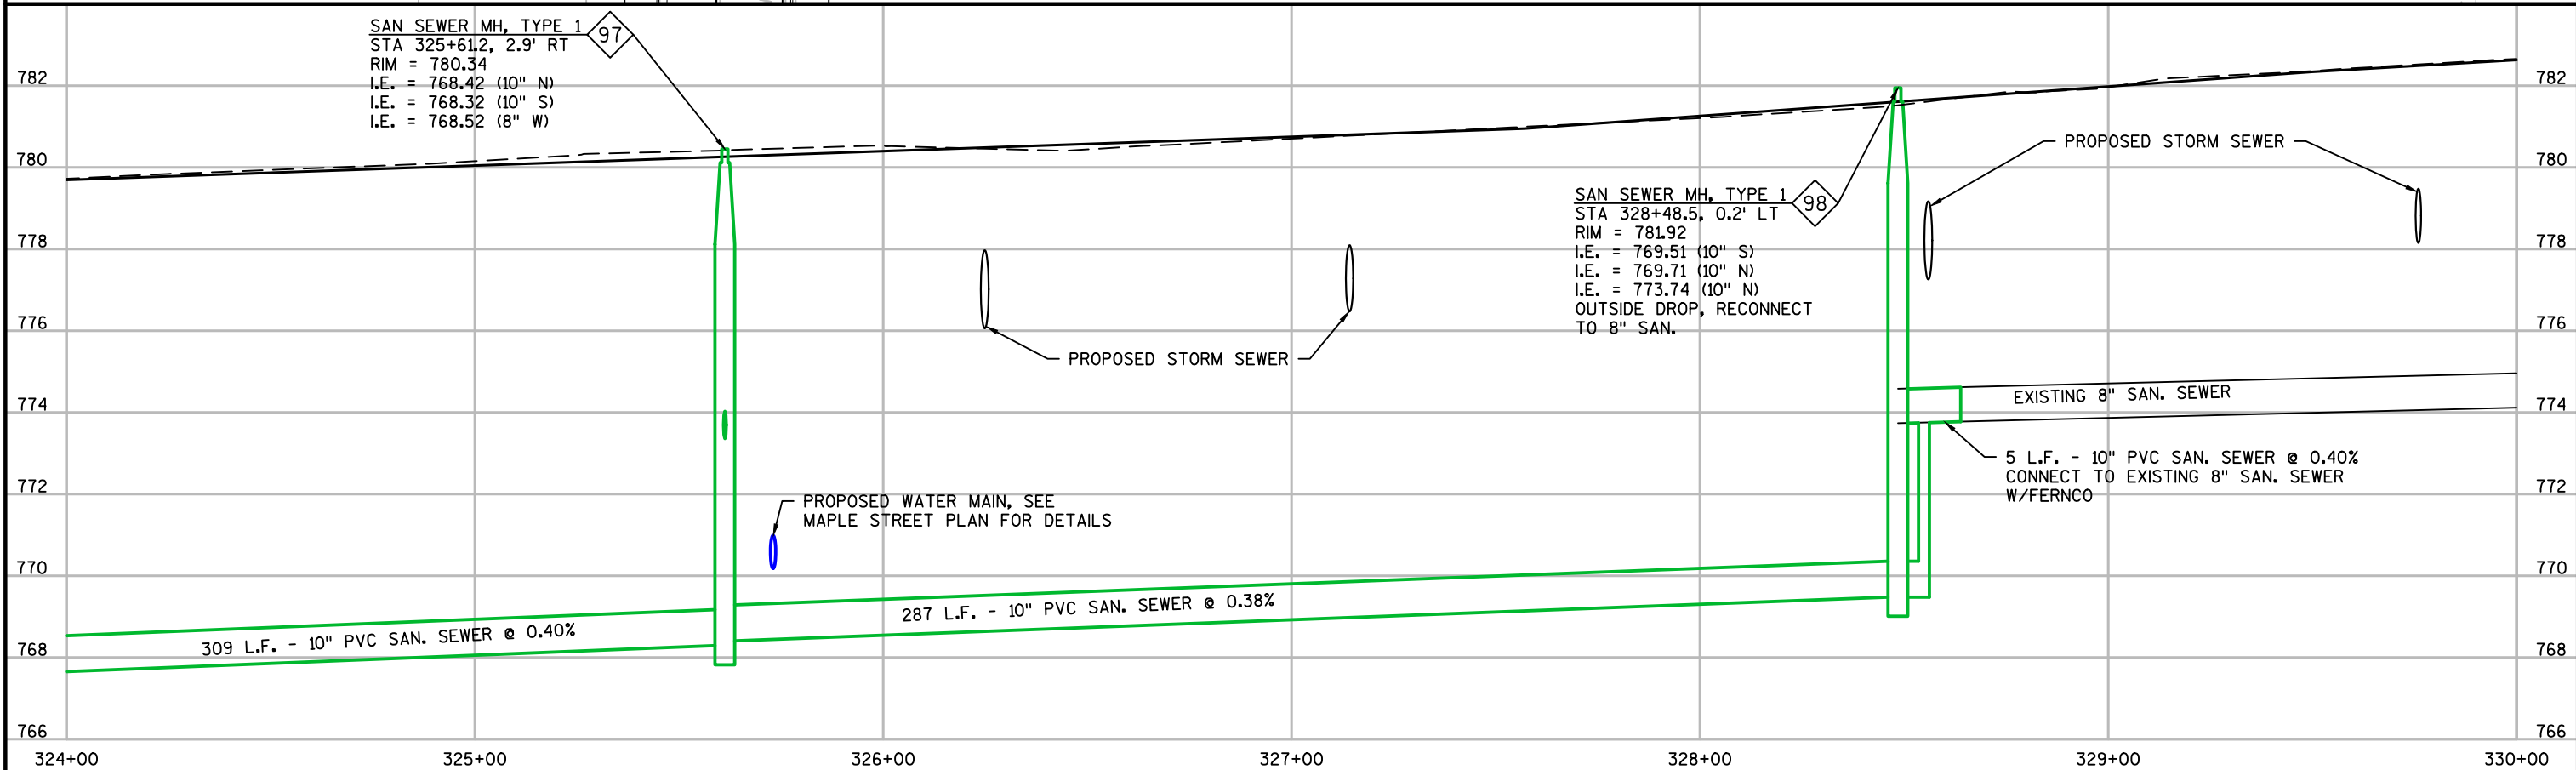

PROJECT NO: 5144-01-75 & 5144-01-76

HWY: STH 27

COUNTY: MONROE

PLAN AND PROFILE: SANITARY & WATER

SHEET

93

E

FILE NAME : P:\505\51\00051029\CADD\C3D\SHEETS\PLAN\WATER & SAN.DWG
LAYOUT NAME - 023020_UP


PLOT DATE : 7/13/2017 8:05 AM



PLOT BY : BRAD LEE

PLOT NAME :

PLOT SCALE : 1 IN:40 FT

WISDOT/CADD SHEET 44

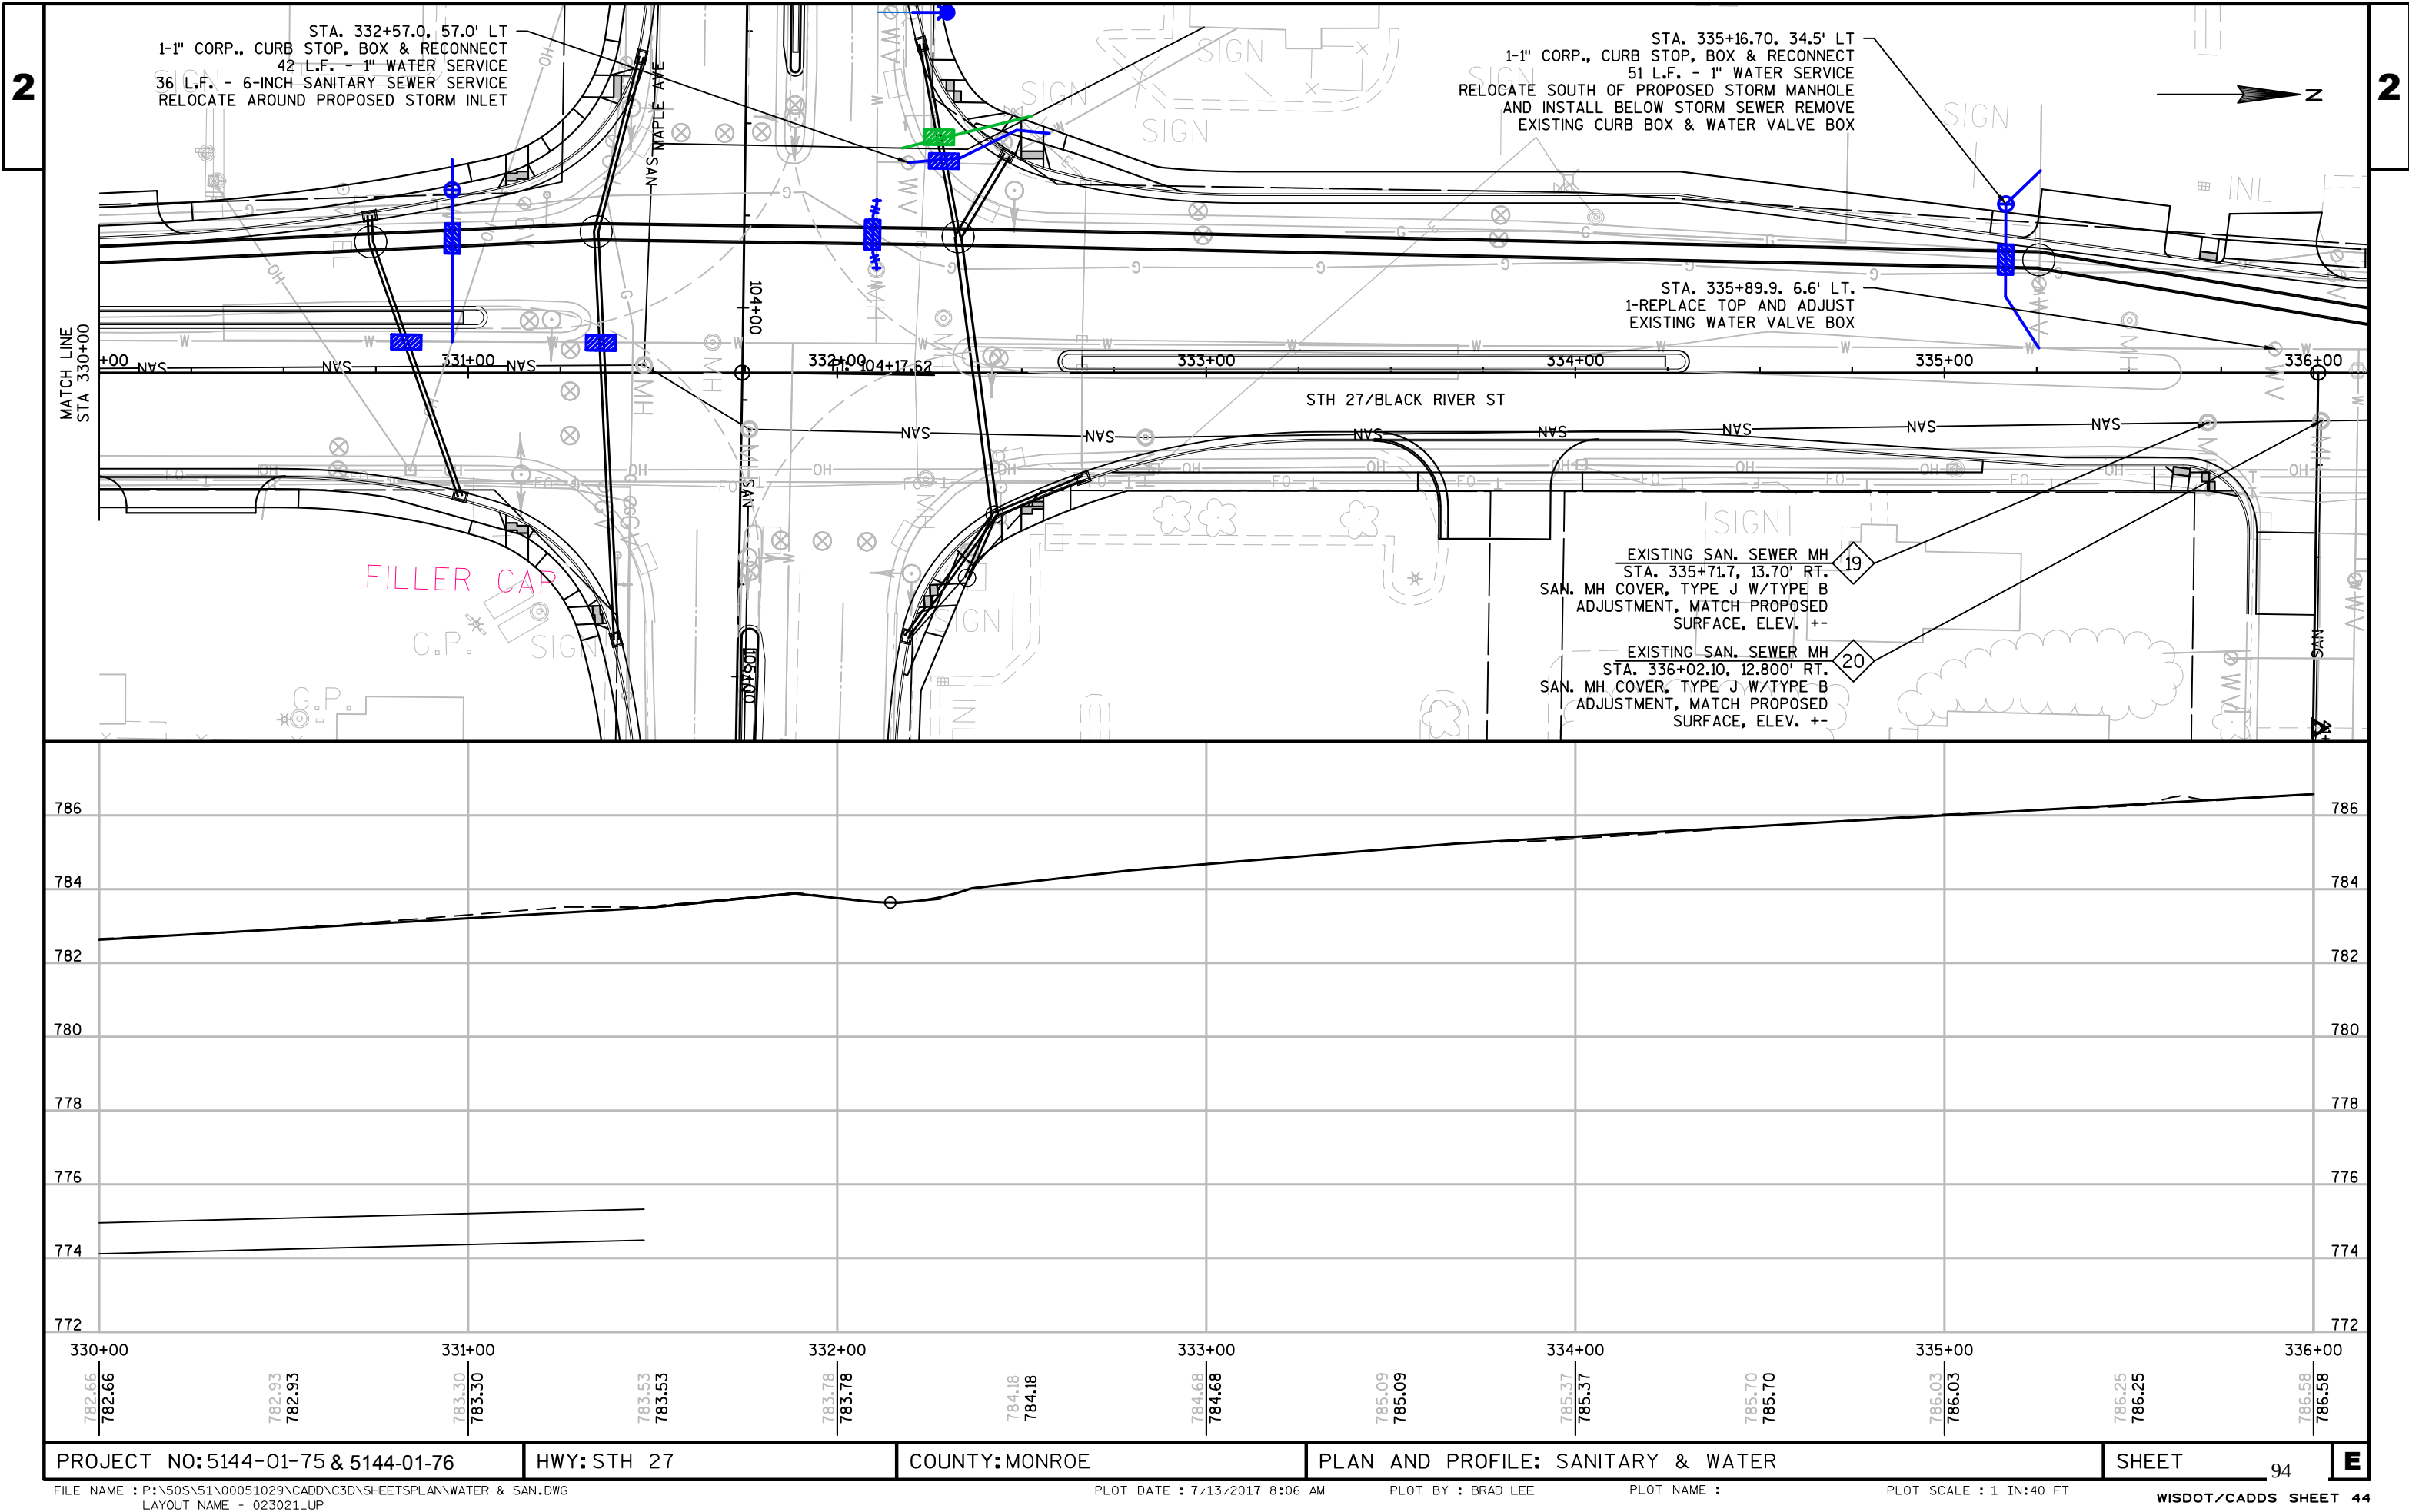

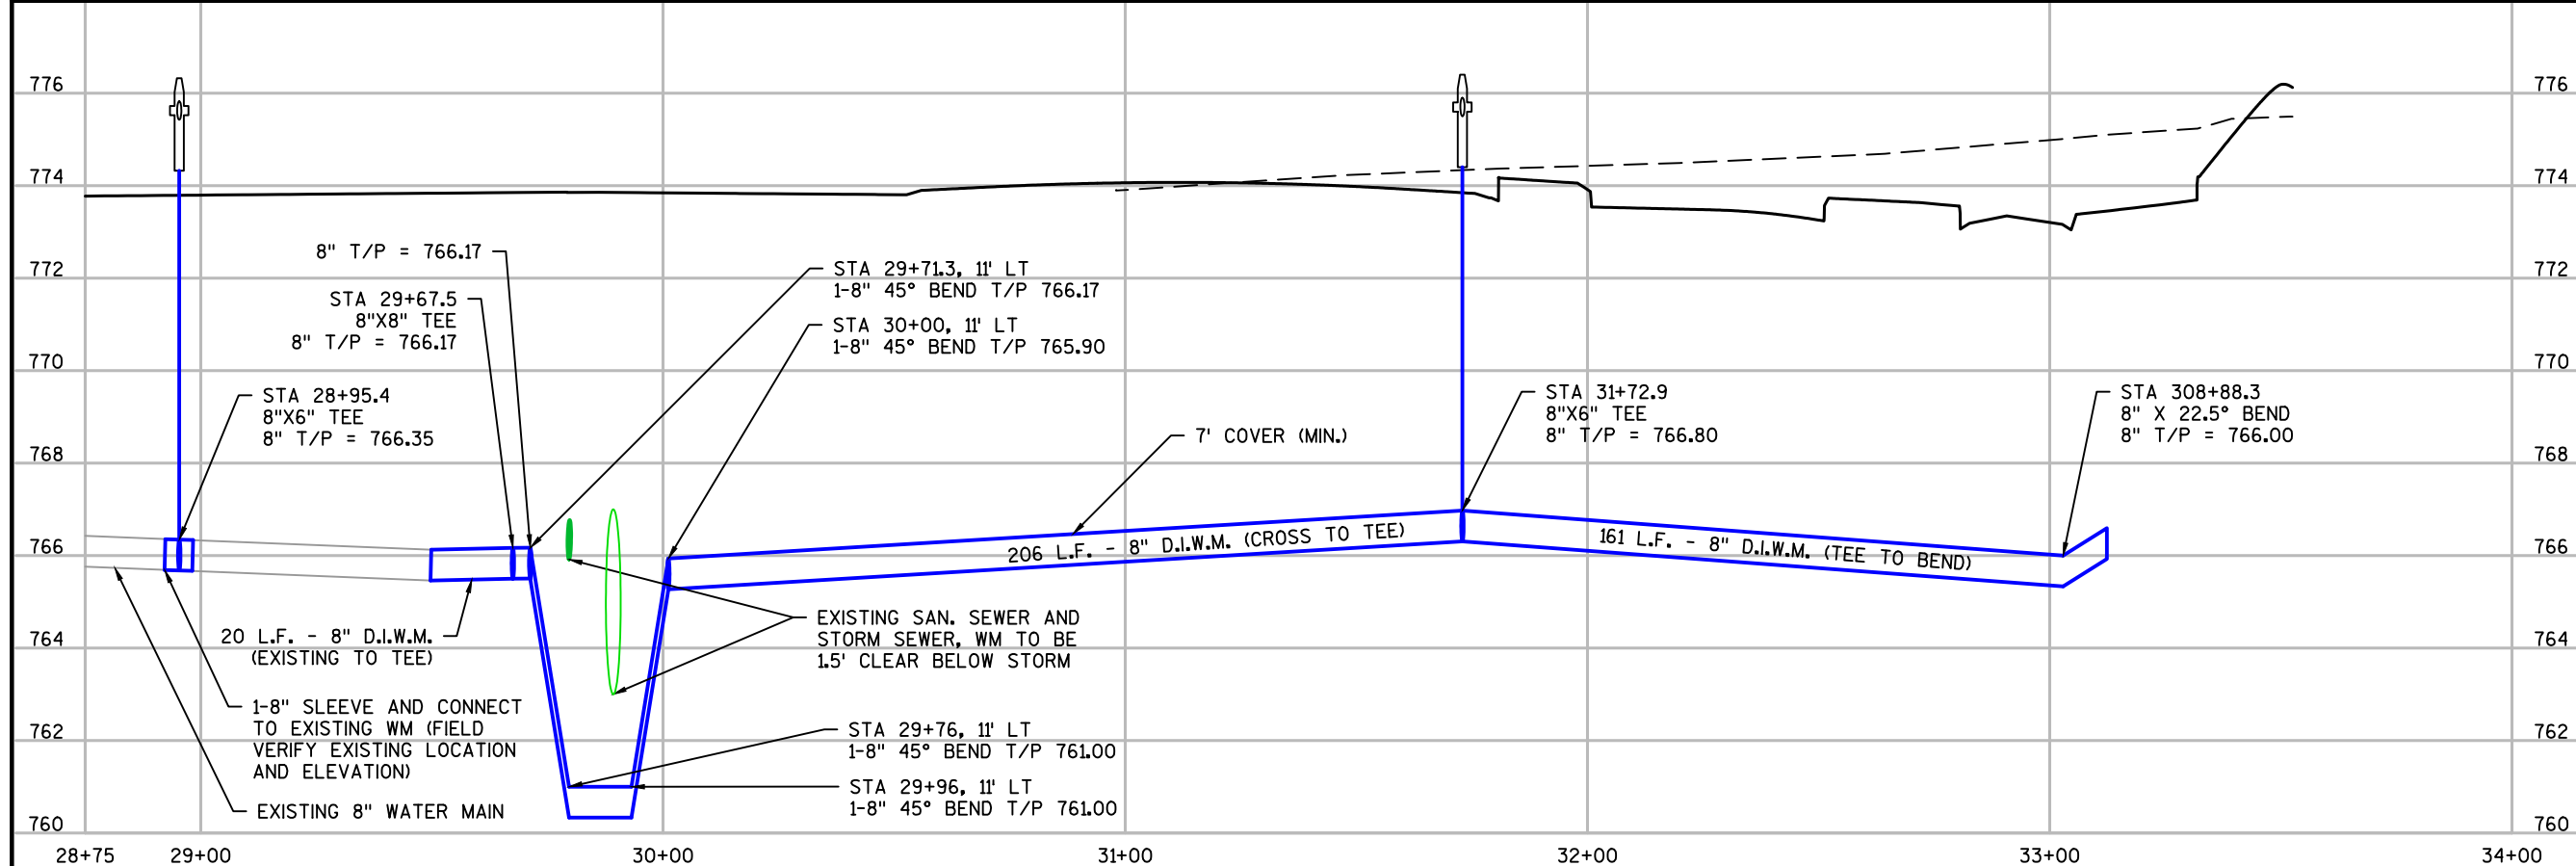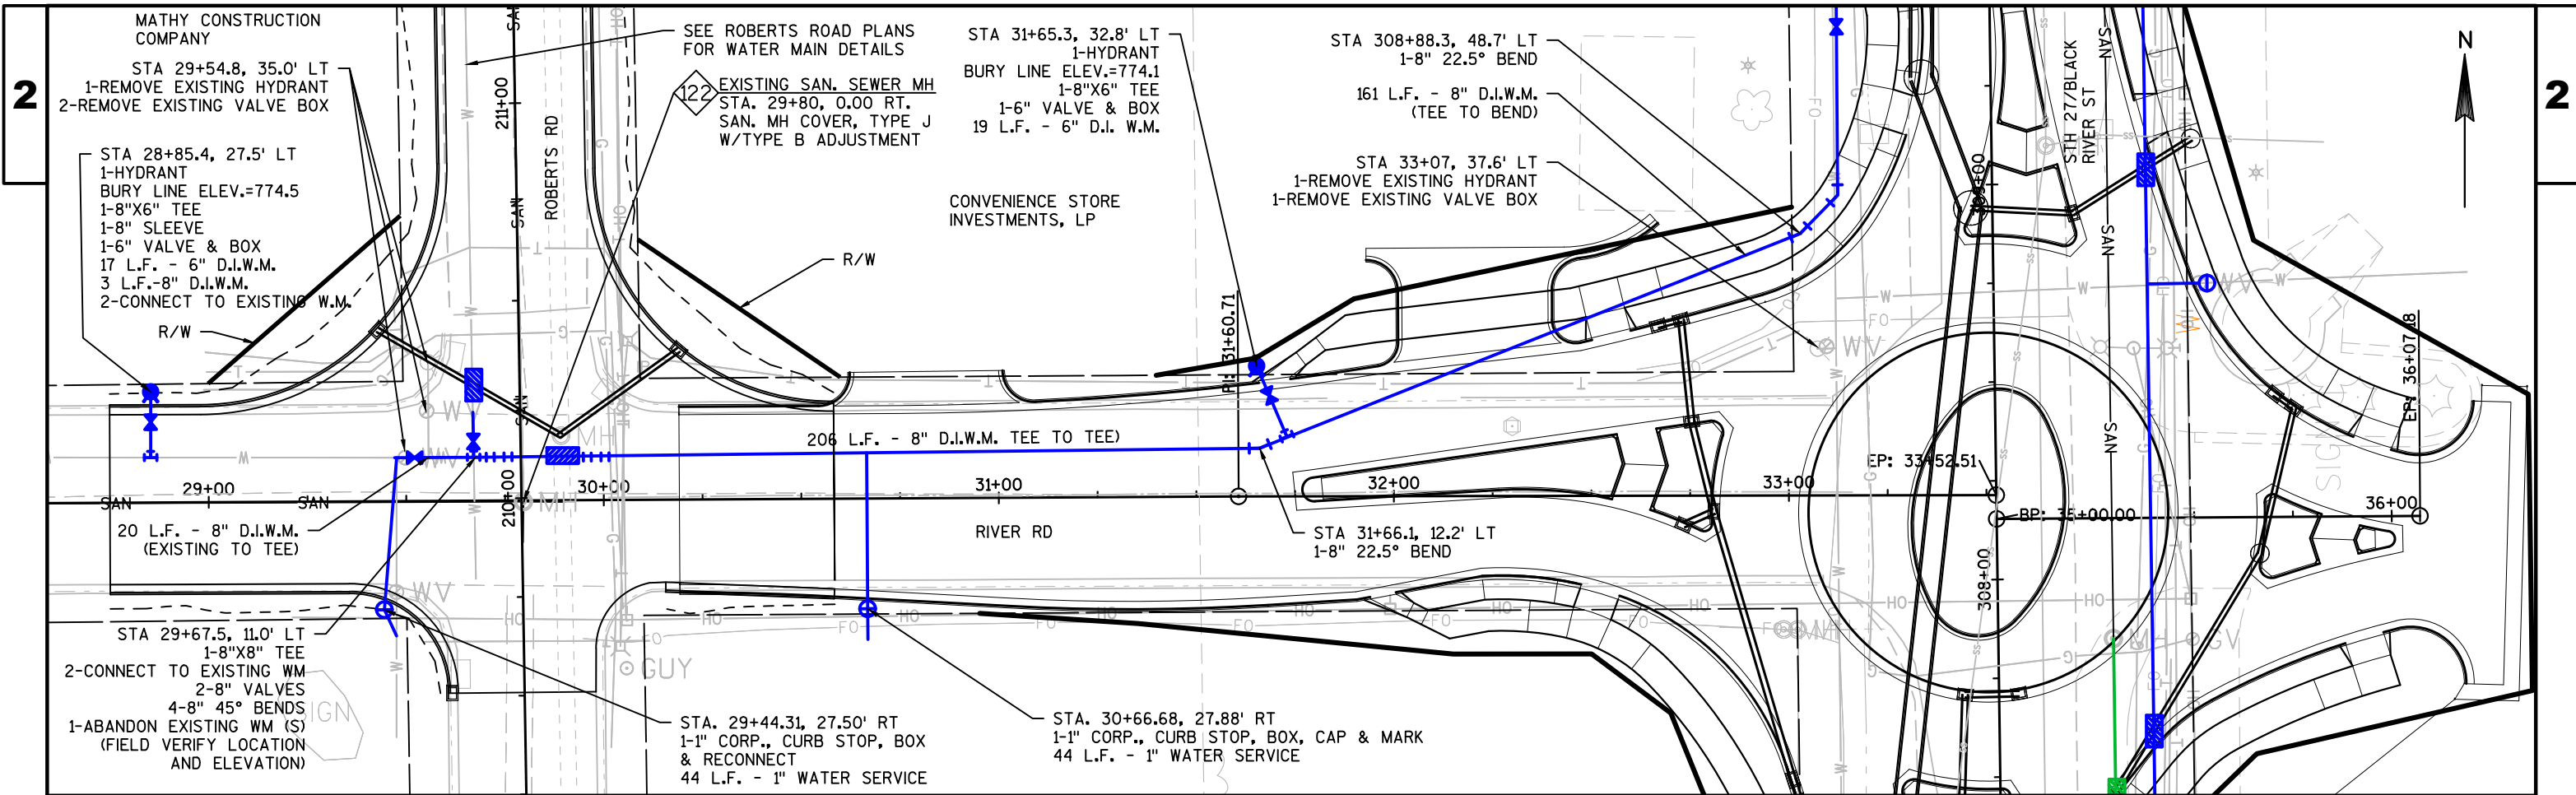

PROJECT NO:5144-01-75 & 5144-01-76

HWY:STH 27

COUNTY:MONROE

PLAN AND PROFILE: SANITARY & WATER

SHEET

95

FILE NAME : P:\505\51\00051029\CADD\C3D\SHEETS\PLAN\WATER & SAN.DWG
LAYOUT NAME - 023023_UP

PLOT DATE : 7/13/2017 8:06 AM


PLOT BY : BRAD LEE

PLOT NAME :


PLOT SCALE : 1 IN:40 FT

WISDOT/CADS SHEET 44

2

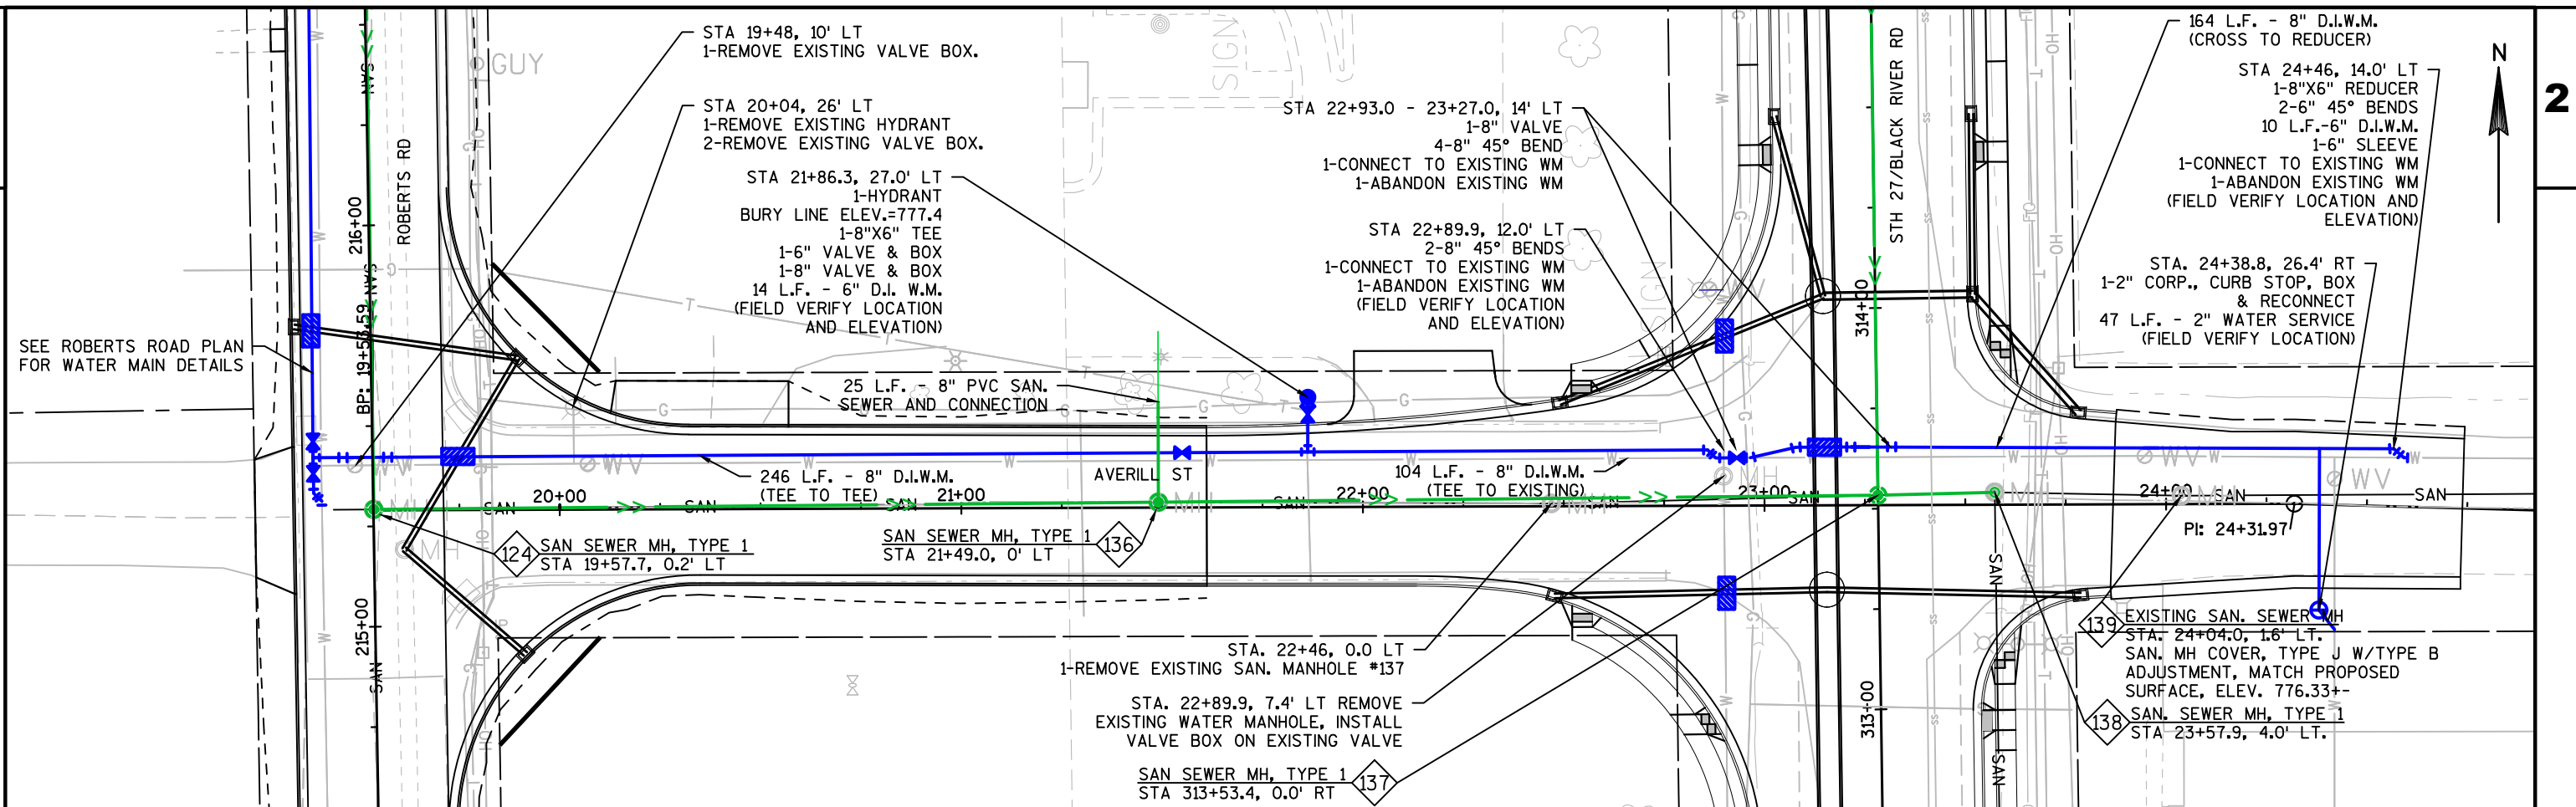

2

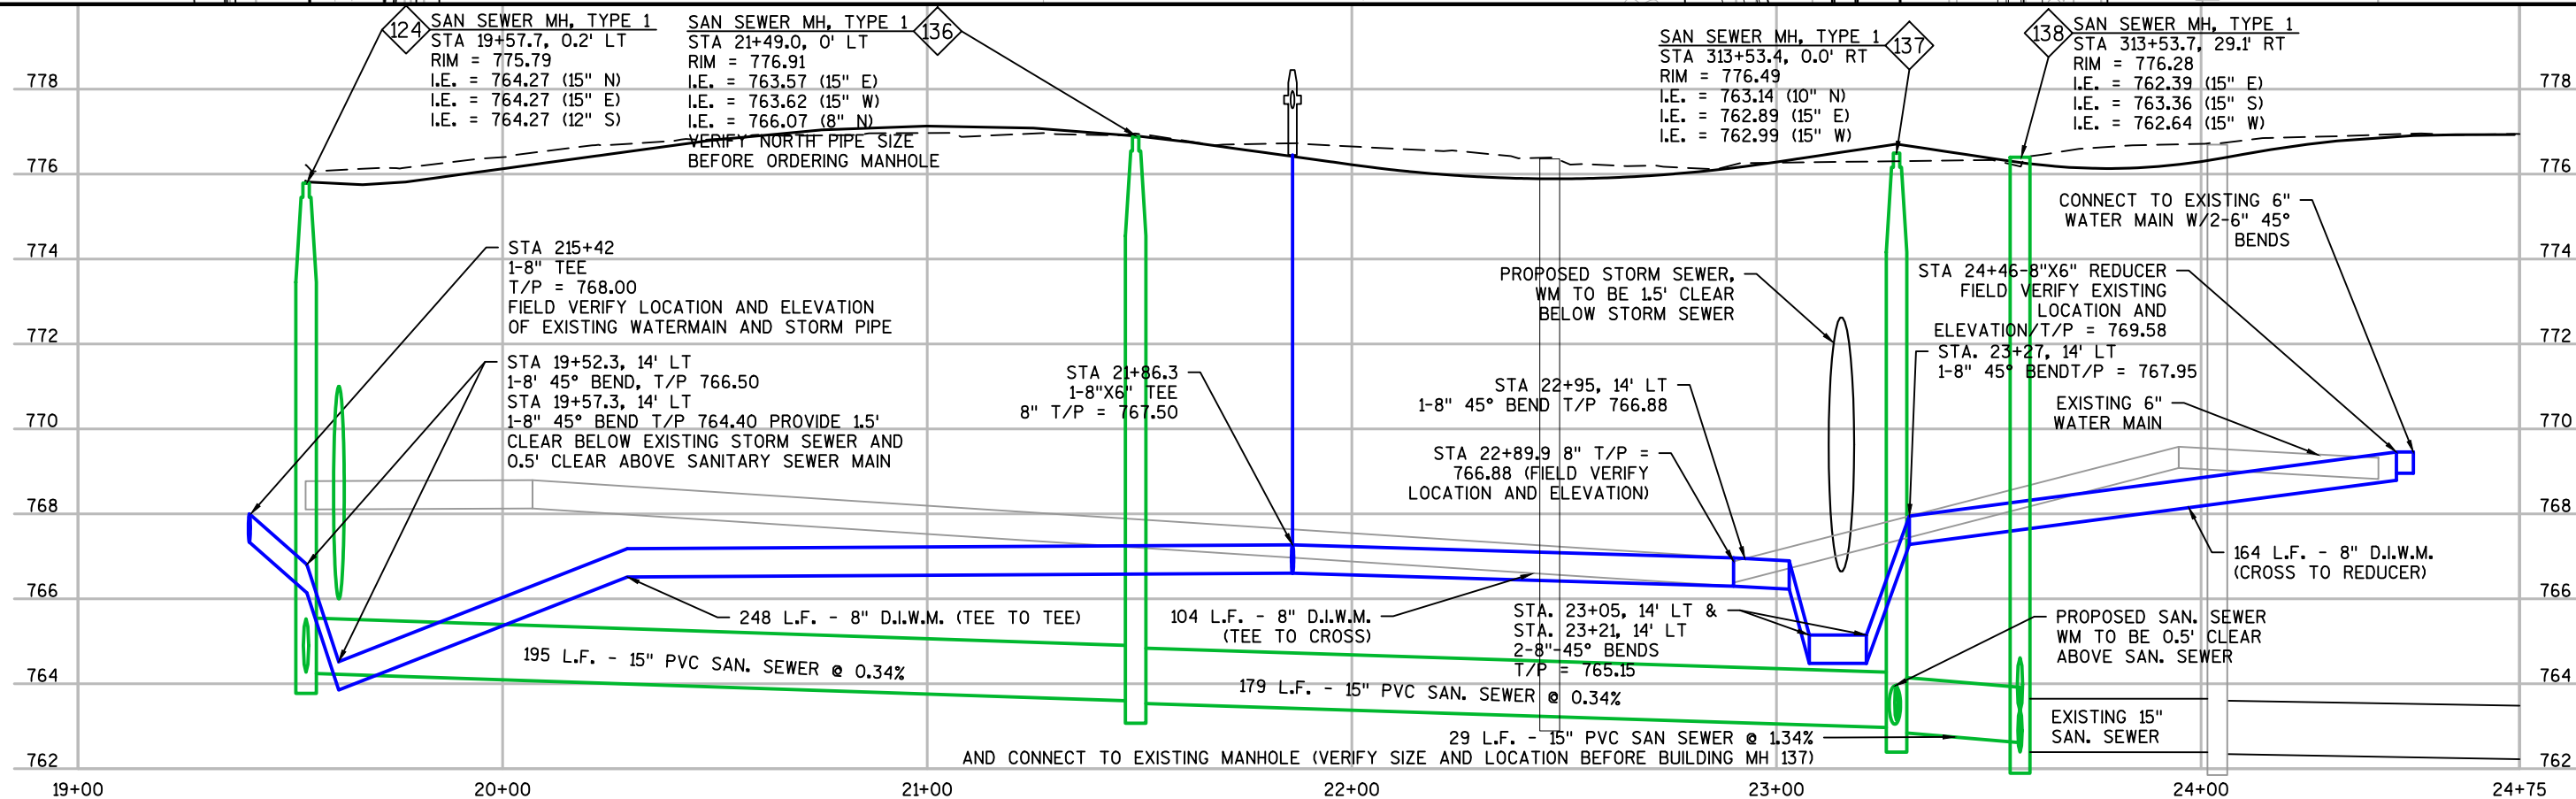

PROJECT NO: 5144-01-75 & 5144-01-76

HWY: STH 27

COUNTY: MONROE

PLAN AND PROFILE: SANITARY & WATER

SHEET

96

E

FILE NAME : P:\505\51\00051029\CADD\C3D\SHEETS\PLAN\WATER & SAN.DWG
LAYOUT NAME - 023024_UP



PLOT DATE : 9/6/2017 11:06 AM



PLOT BY : BRAD LEE

PLOT NAME :


PLOT SCALE : 1 IN:40 FT

WISDOT/CADS SHEET 44

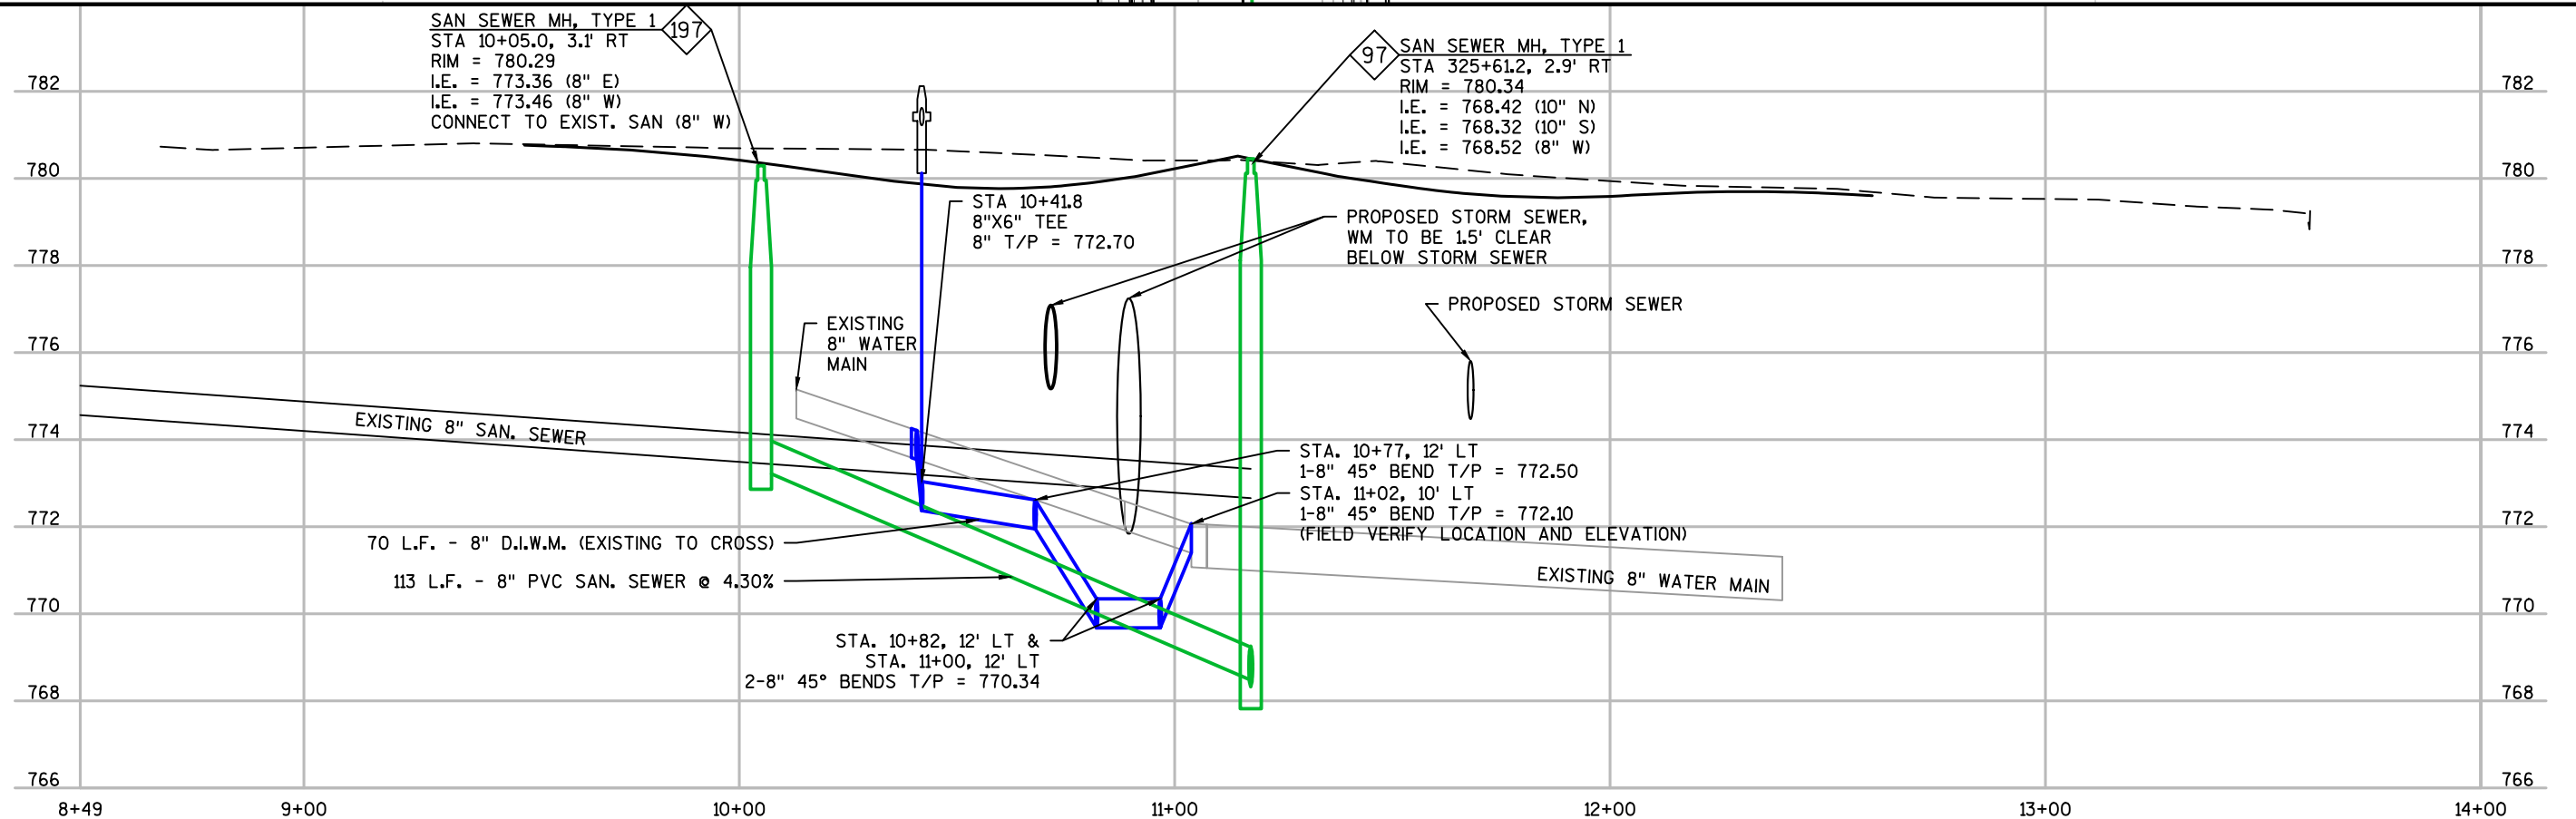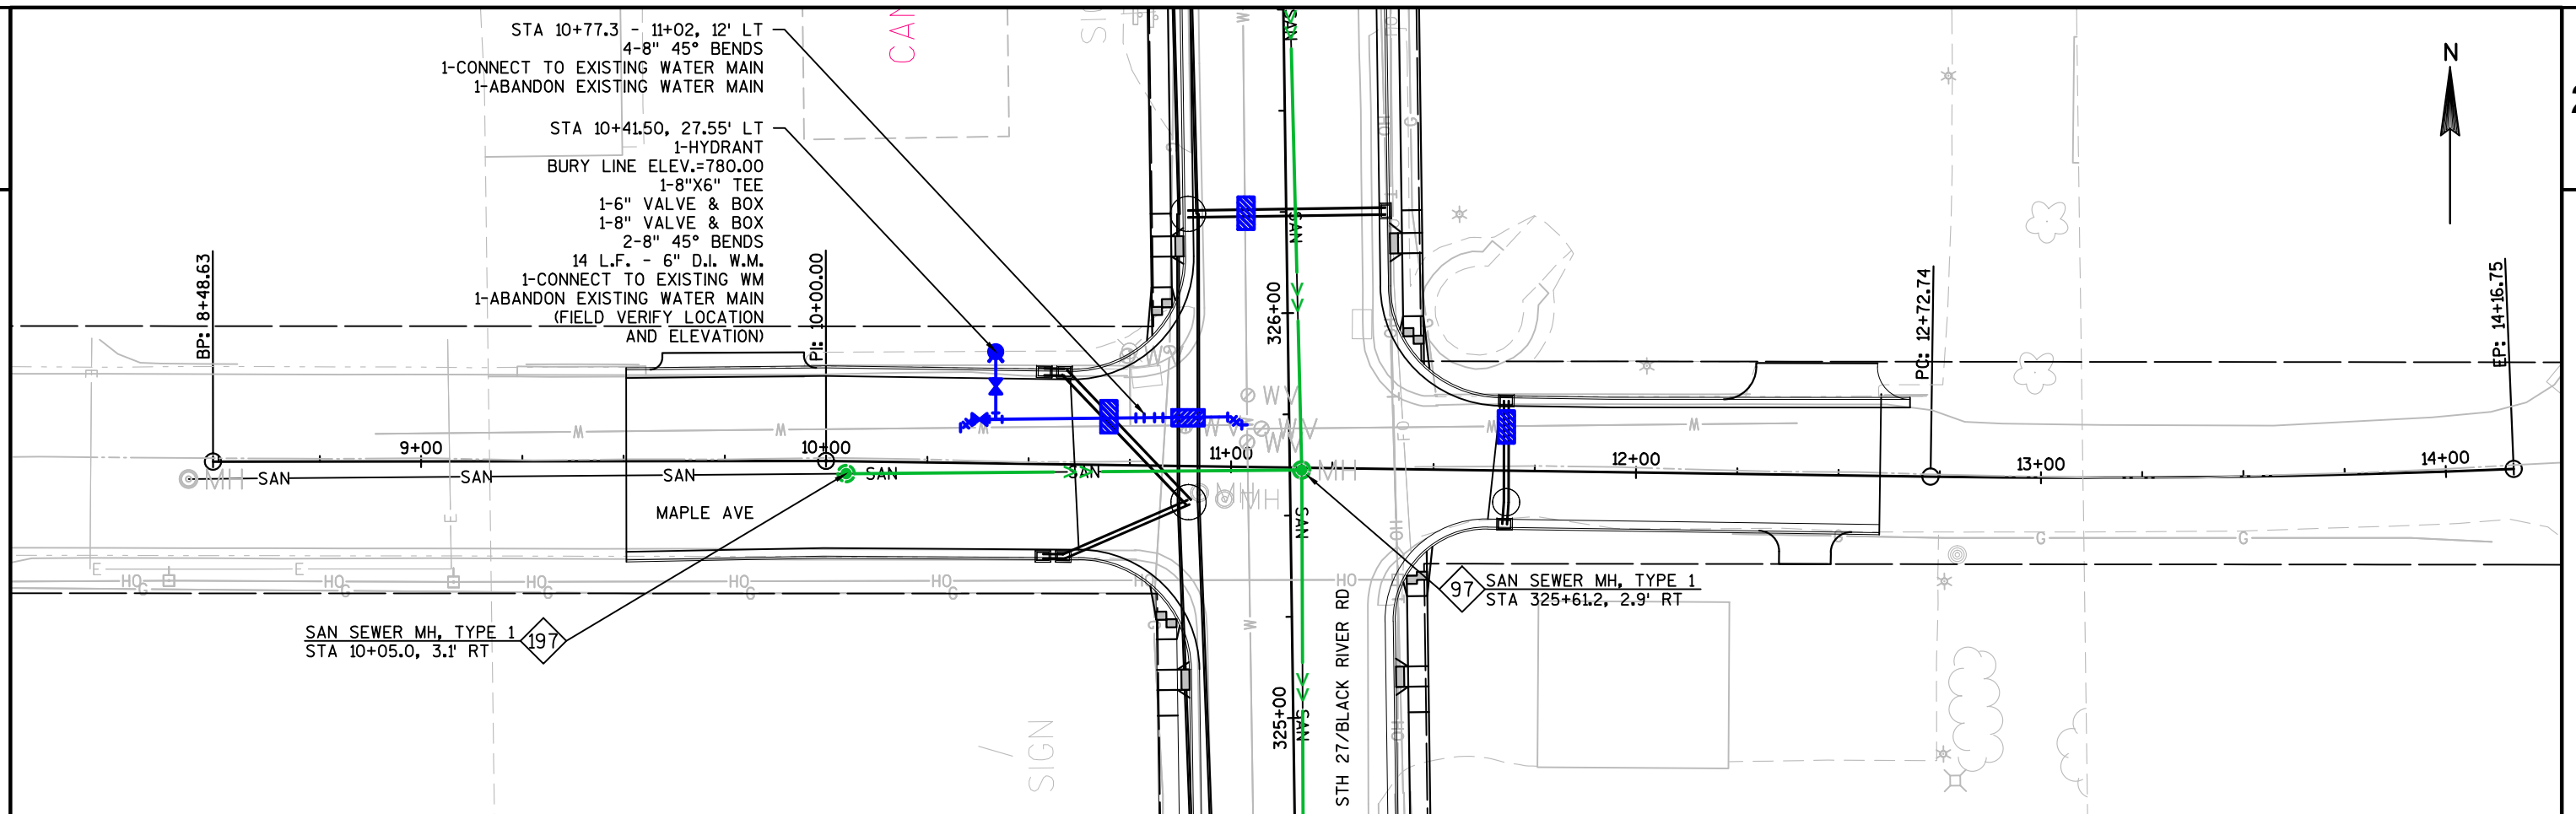


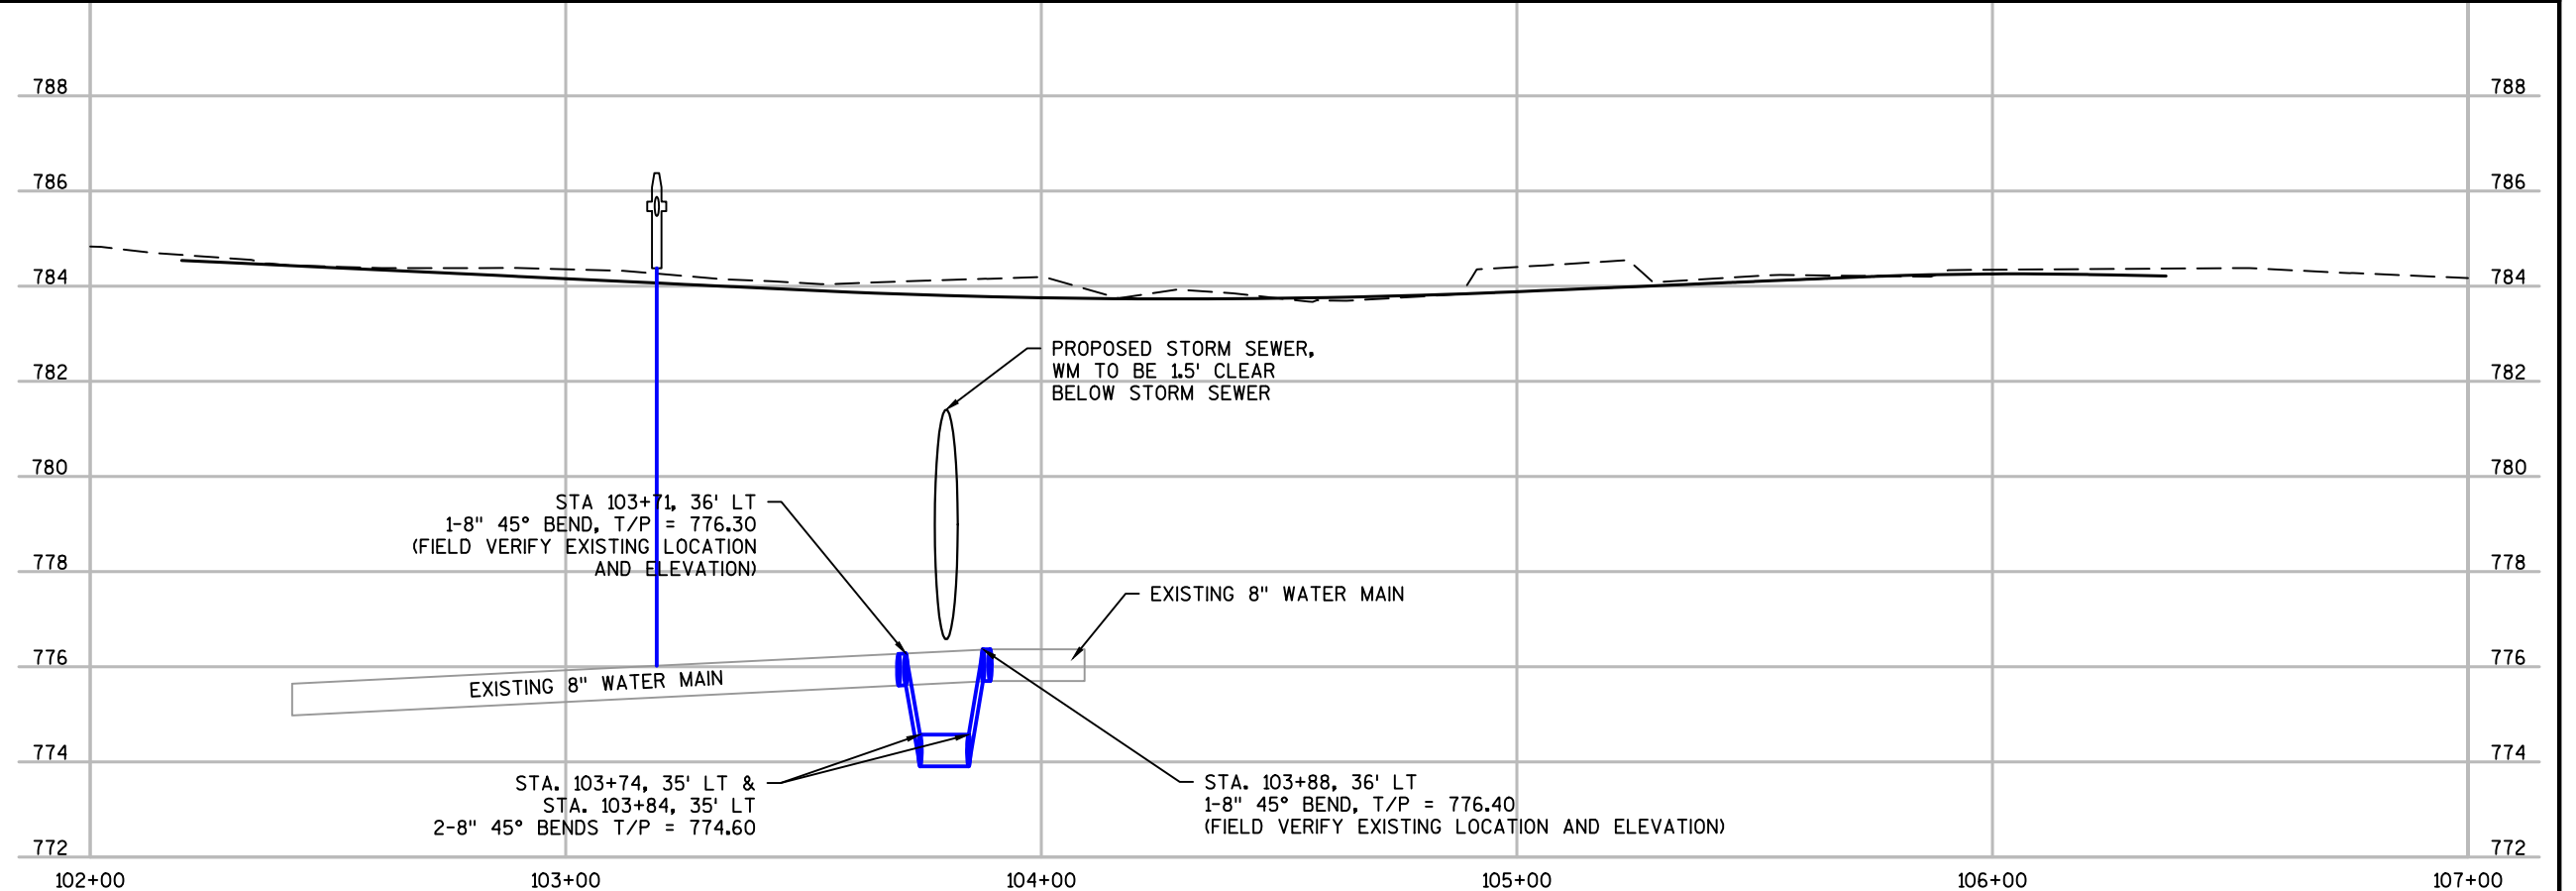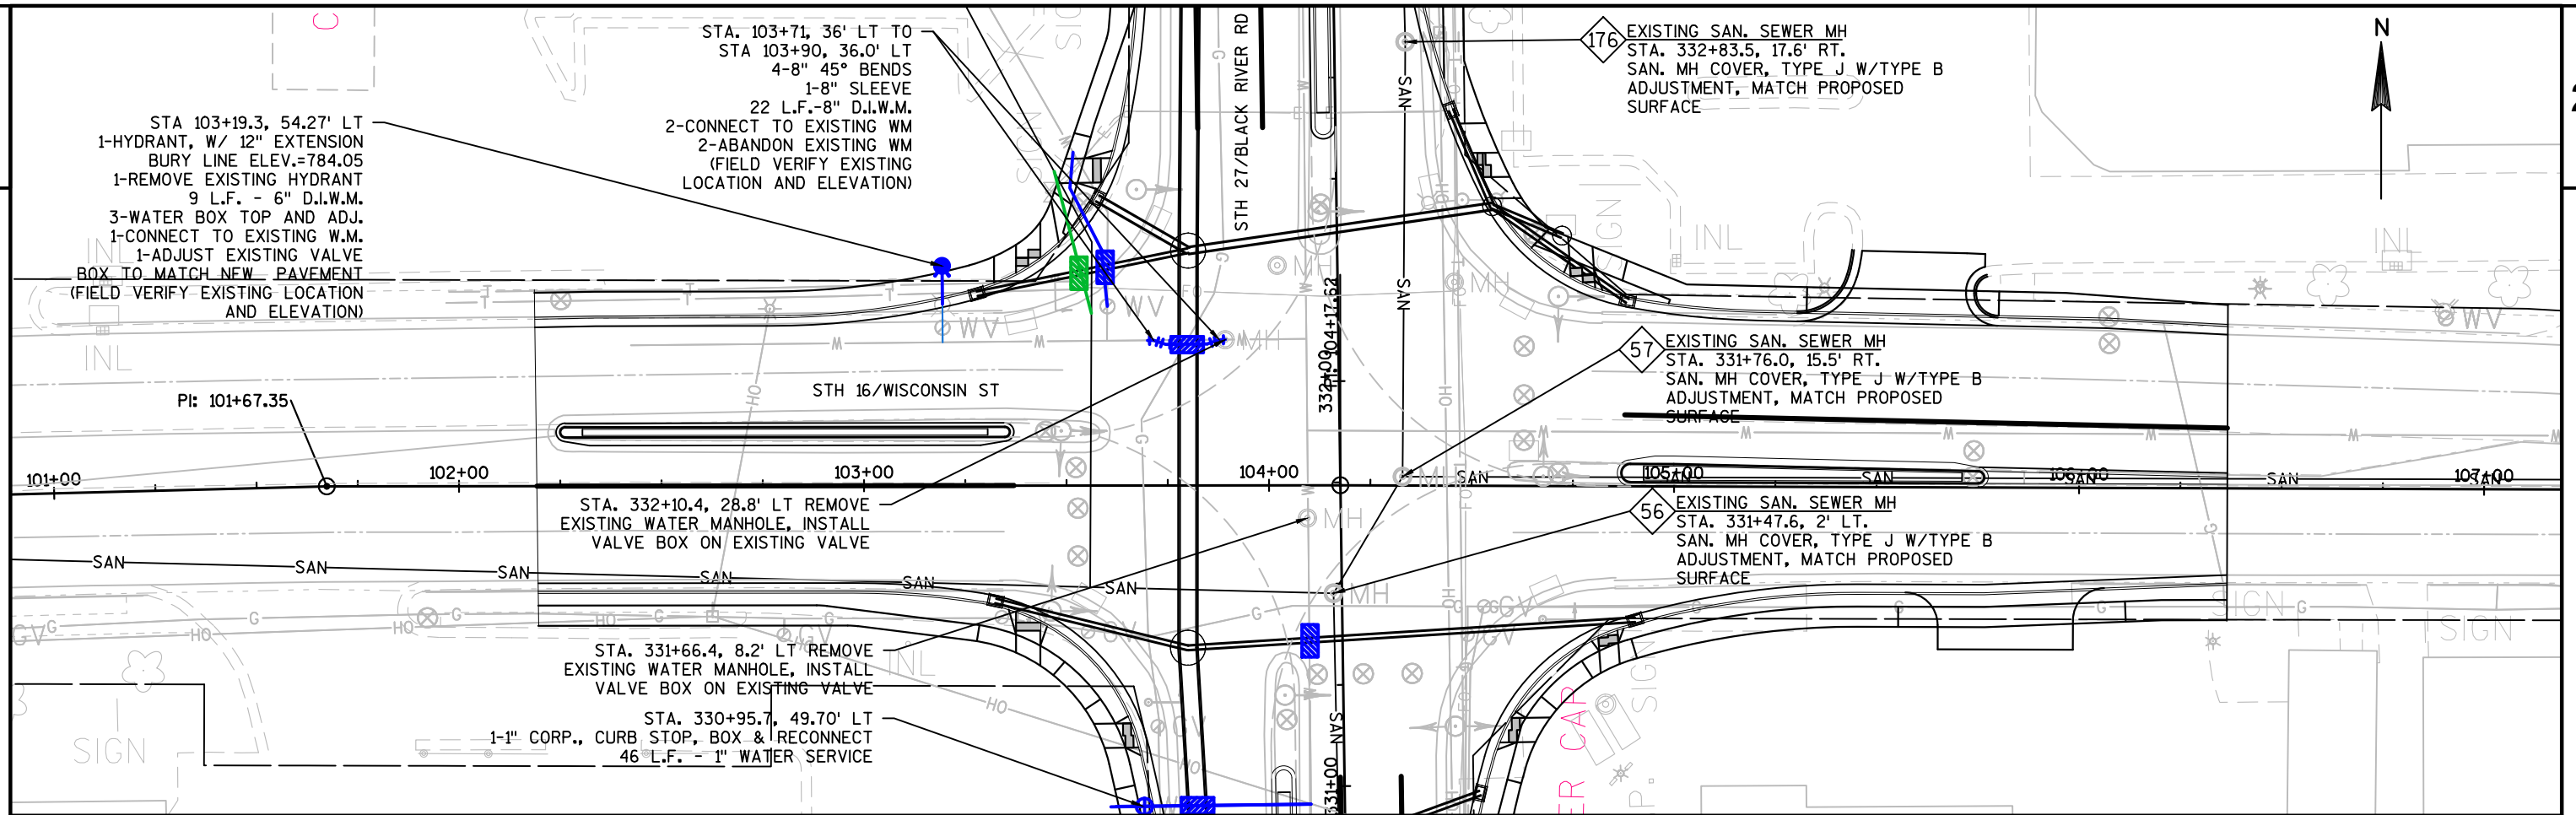

2

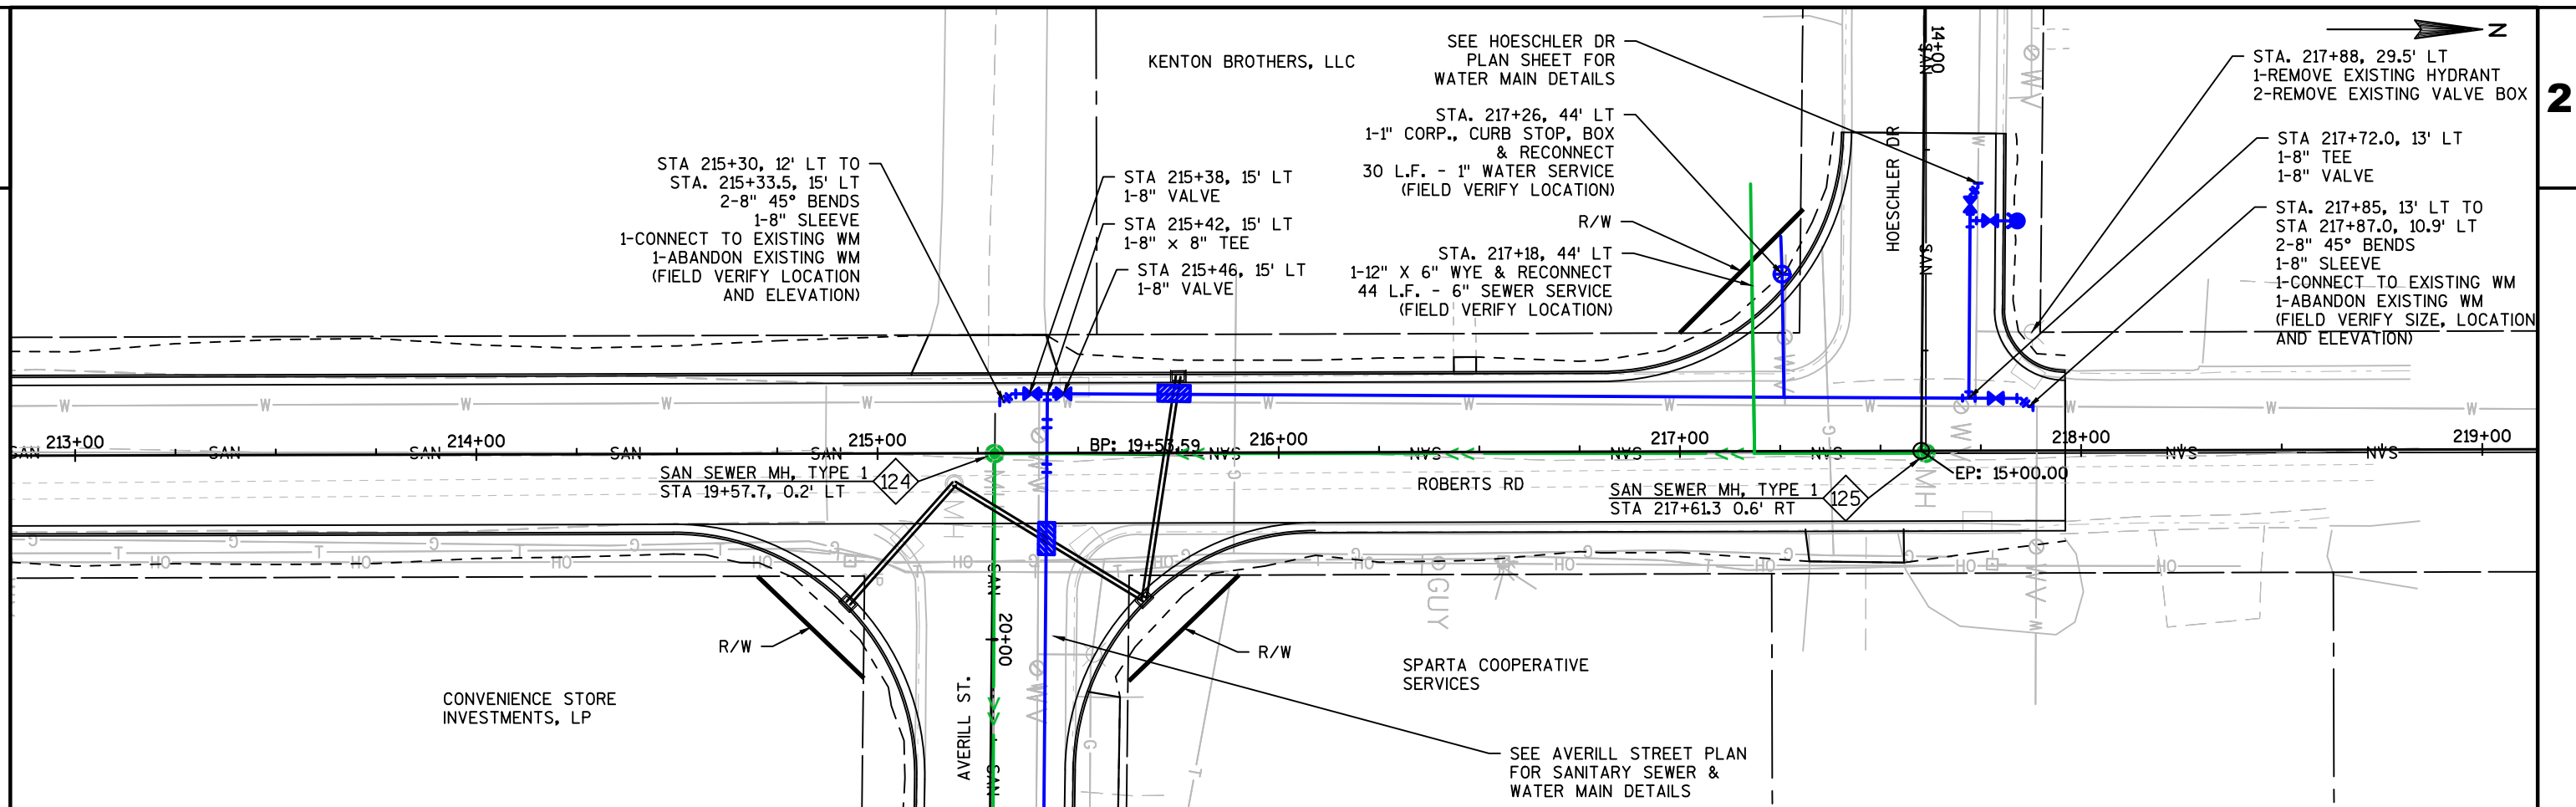

2

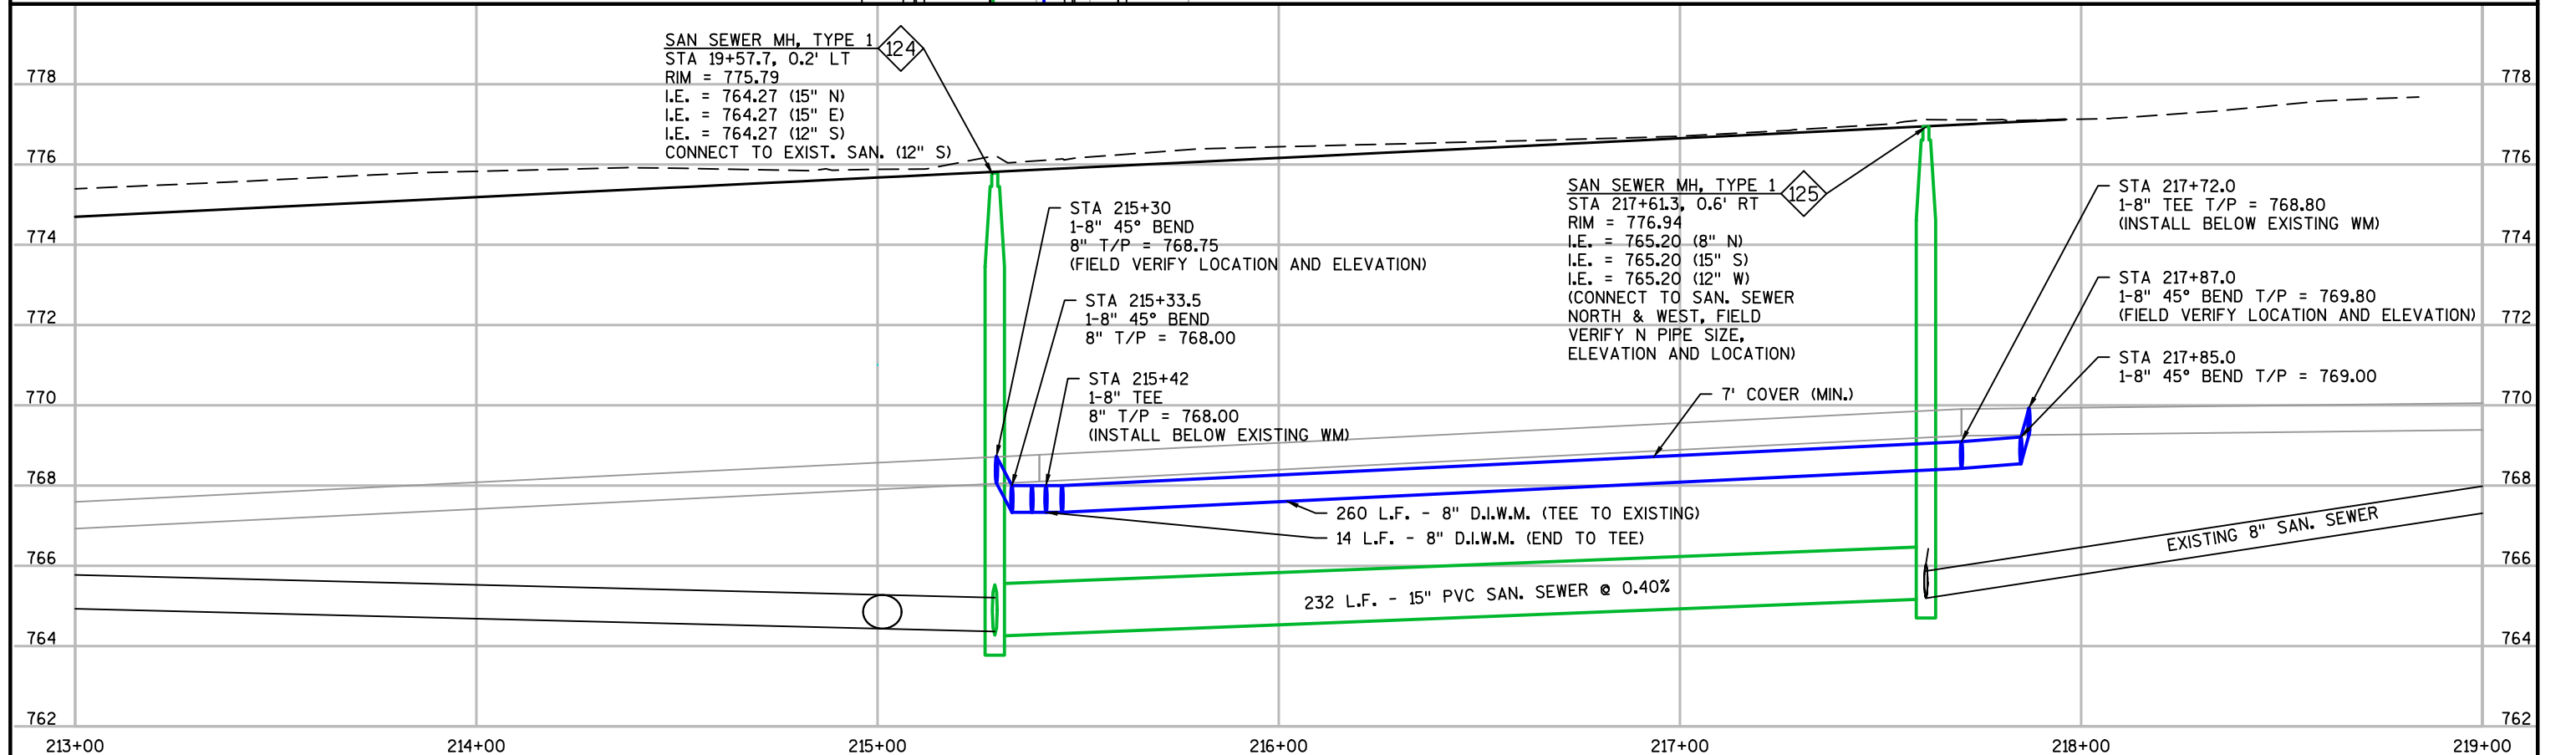

PROJECT NO: 5144-01-75 & 5144-01-76

HWY: STH 27

COUNTY: MONROE

PLAN AND PROFILE: ROBERTS RD UTILITY PLAN

SHEET

99

E

FILE NAME : P:\505\51\00051029\CADD\C3D\SHEETS\PLAN\WATER & SAN.DWG
LAYOUT NAME - 023028_UP

PLOT DATE : 9/6/2017 11:06 AM

PLOT BY : BRAD LEE

PLOT NAME :

PLOT SCALE : 1 IN:40 FT

WISDOT/CADDs SHEET 44

SEE ROBERTS ROAD PLAN SHEET
FOR WATER AND SEWER DETAILS

STA 14+42.5, 23.5' LT
1-HYDRANT, BURY LINE ELEV.=777.60
1-12" HYDRANT EXTENSION
1-6" VALVE & BOX
1-8" VALVE AND BOX
14 L.F. - 6" D.I.W.M.

BP: 13+40.10

SAN

SAN

14+00

HOESCHLER DR

EP: 15+00.00

125 SAN SEWER MH, TYPE 1
STA 217+61.3 0.6' RT

STA 14+33.5, 14' LT TO
STA. 14+36, 12' LT
2-8" 45° BENDS
1-8" SLEEVE
1-CONNECT TO EXISTING WM
1-ABANDON EXISTING WM
(FIELD VERIFY LOCATION
AND ELEVATION)

ROBERTS RD

CANOPY



778

776

774

772

770

768

766

764

762

778

776

774

772

770

768

766

764

762

125 SAN SEWER MH, TYPE 1
STA 217+61.3, 0.6' RT
RIM = 776.94
I.E. = 765.20 (8" N)
I.E. = 765.20 (15" S)
I.E. = 765.20 (12" W)
(FIELD VERIFY N PIPE SIZE,
ELEVATION AND LOCATION)

STA 14+42.5
8"X6" TEE
8" T/P = 768.80

STA 14+86.77
1-8" TEE
8" T/P = 768.80
(FIELD VERIFY
LOCATION AND
ELEVATION)

STA 14+33.5
1-8" 45° BEND T/P = 770.00

EXISTING WATER MAIN

STA 14+36
1-8" 45° BEND T/P = 768.80
53 L.F. - 8" D.I.W.M. (TEE TO EXISTING)

EXISTING SANITARY SEWER MAIN

11+40

12+00

13+00

14+00

15+00

16+00

17+00

17+41

PROJECT NO: 5144-01-75 & 5144-01-76

HWY: STH 27

COUNTY: MONROE

PLAN AND PROFILE: ROBERTS RD UTILITY PLAN

SHEET

100

E

FILE NAME : P:\505\51\00051029\CADD\C3D\SHEETSPLAN\WATER & SAN.DWG
LAYOUT NAME - 023029_UP

PLOT DATE : 9/6/2017 11:07 AM


PLOT BY : BRAD LEE

PLOT NAME :



PLOT SCALE : 1 IN:40 FT

WISDOT/CADD SHEET 44

PLAN DATA CHART																	
SYMBOL	COMMON NAME	SCIENTIFIC NAME	TYPE	AVERAGE MATURE HEIGHT	PLANT SPACING	SIZE WHEN PLANTED	ROOT ZONE MODE	MINIMUM SIZE					QUANTITY EACH	FERTILIZER UNITS REQUIRED	RODENT PROTECTION REQUIRED	MULCH RING REQUIRED	NOTES
								BALL/POT		ROOT SPREAD	PLANT HOLE						
								DIAMETER	DEPTH		DIAMETER	DEPTH					
AS	APPLE SERVICEBERRY "AUTUMN BRILLIANCE"	AMELANCHIER GRANDIFLORA "AUTUMN BRILLIANCE"	3T	15'-25'	15'-0" OC	6'-8"	B & B	24"	18"		48"	24"	2	4	NO	BED	3 STEMS MIN
JP	JUNIPER, PFITZER "KALLAY'S COMPACT"	JUNIPERUS CHINENSIS "PFITZERIANA KALLAY"	3E	2'-3'	6'-0" OC	24" SP/*3	CONT	12"	12"		36"	18"	16	2	NO	BED	
FR	FEATHER REED GRASS "KARL FOERSTER"	CALAMAGROSTIS X, ACUTFLORA "KARL FOERSTER"	IV	24"-54"	30" OC	1 GAL	CONT	8"	10"		16"	10"	51	1	NO	BED	
PD	PRAIRIE DROPSEED	SPOROBOLUS HETEROLEPSIS	IV	18"-30"	18" OC	1 GAL	CONT	8"	10"		16"	10"	93	1	NO	BED	

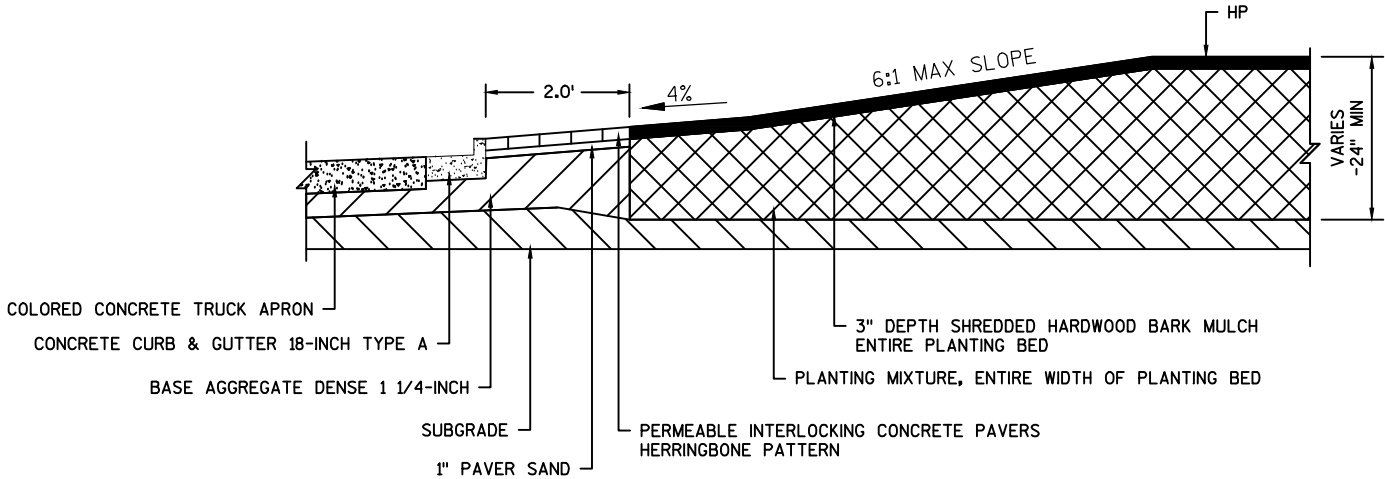

PLANTING BED DETAIL
NOT TO SCALE

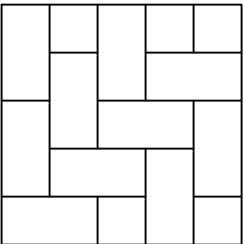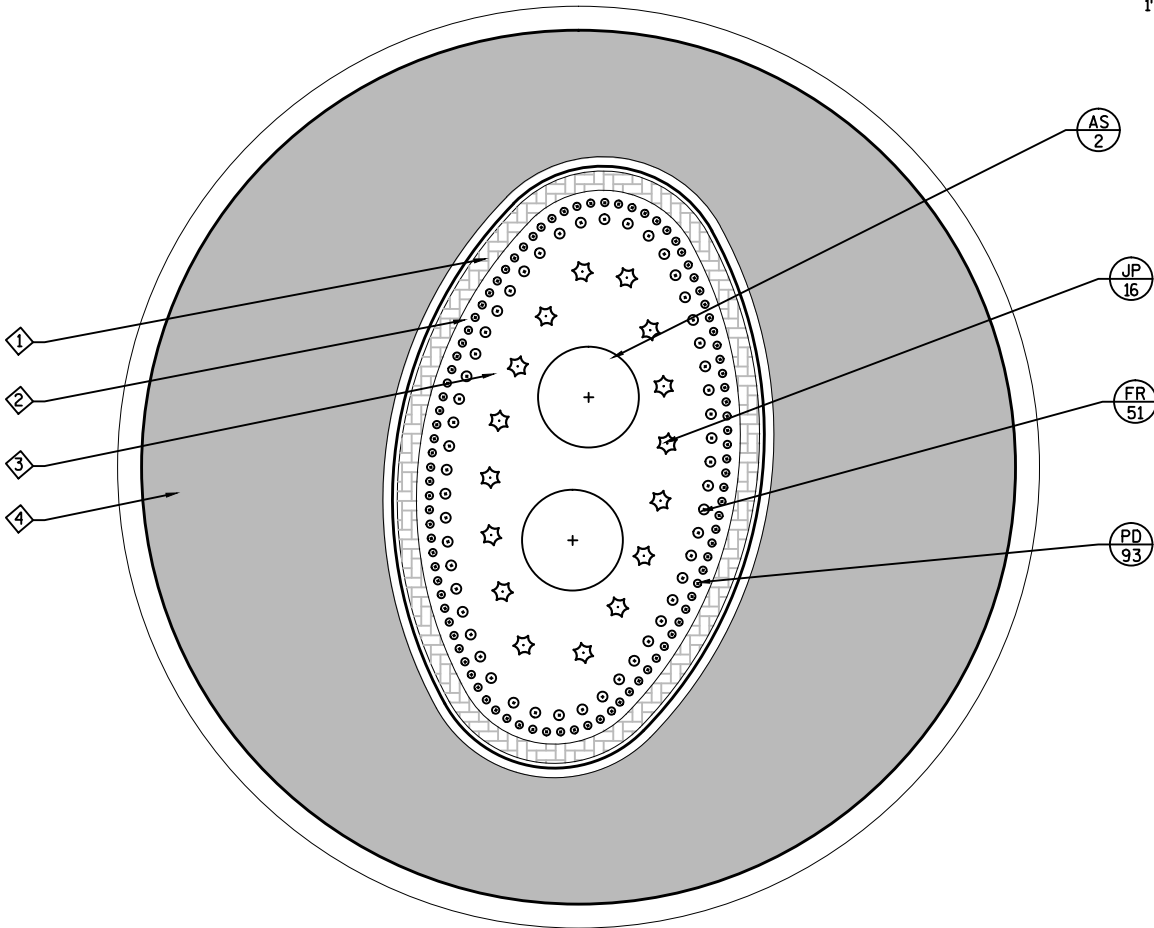

HERRINGBONE PATTERN
NOT TO SCALE

LEGEND

- HW
1

PLANT SYMBOL
QUANTITY
- ⊕

DECIDUOUS SHRUB
- ☆

EVERGREEN SHRUB
- ⦿

ORNAMENTAL GRASS
- ①

INTERLOCKING PAVERS
- ②



PLANTING MIXTURE
- ③

SHREDDED HARDWOOD BARK MULCH
- ④

COLORED CONCRETE TRUCK APRON

PLANT KEY

AS	APPLE SERVICEBERRY "AUTUMN BRILLIANCE"
JP	JUNIPER, PFITZER "KALLAY'S COMPACT"
FR	FEATHER REED GRASS, "KARL FOERSTER"
PD	PRAIRIE DROPSEED

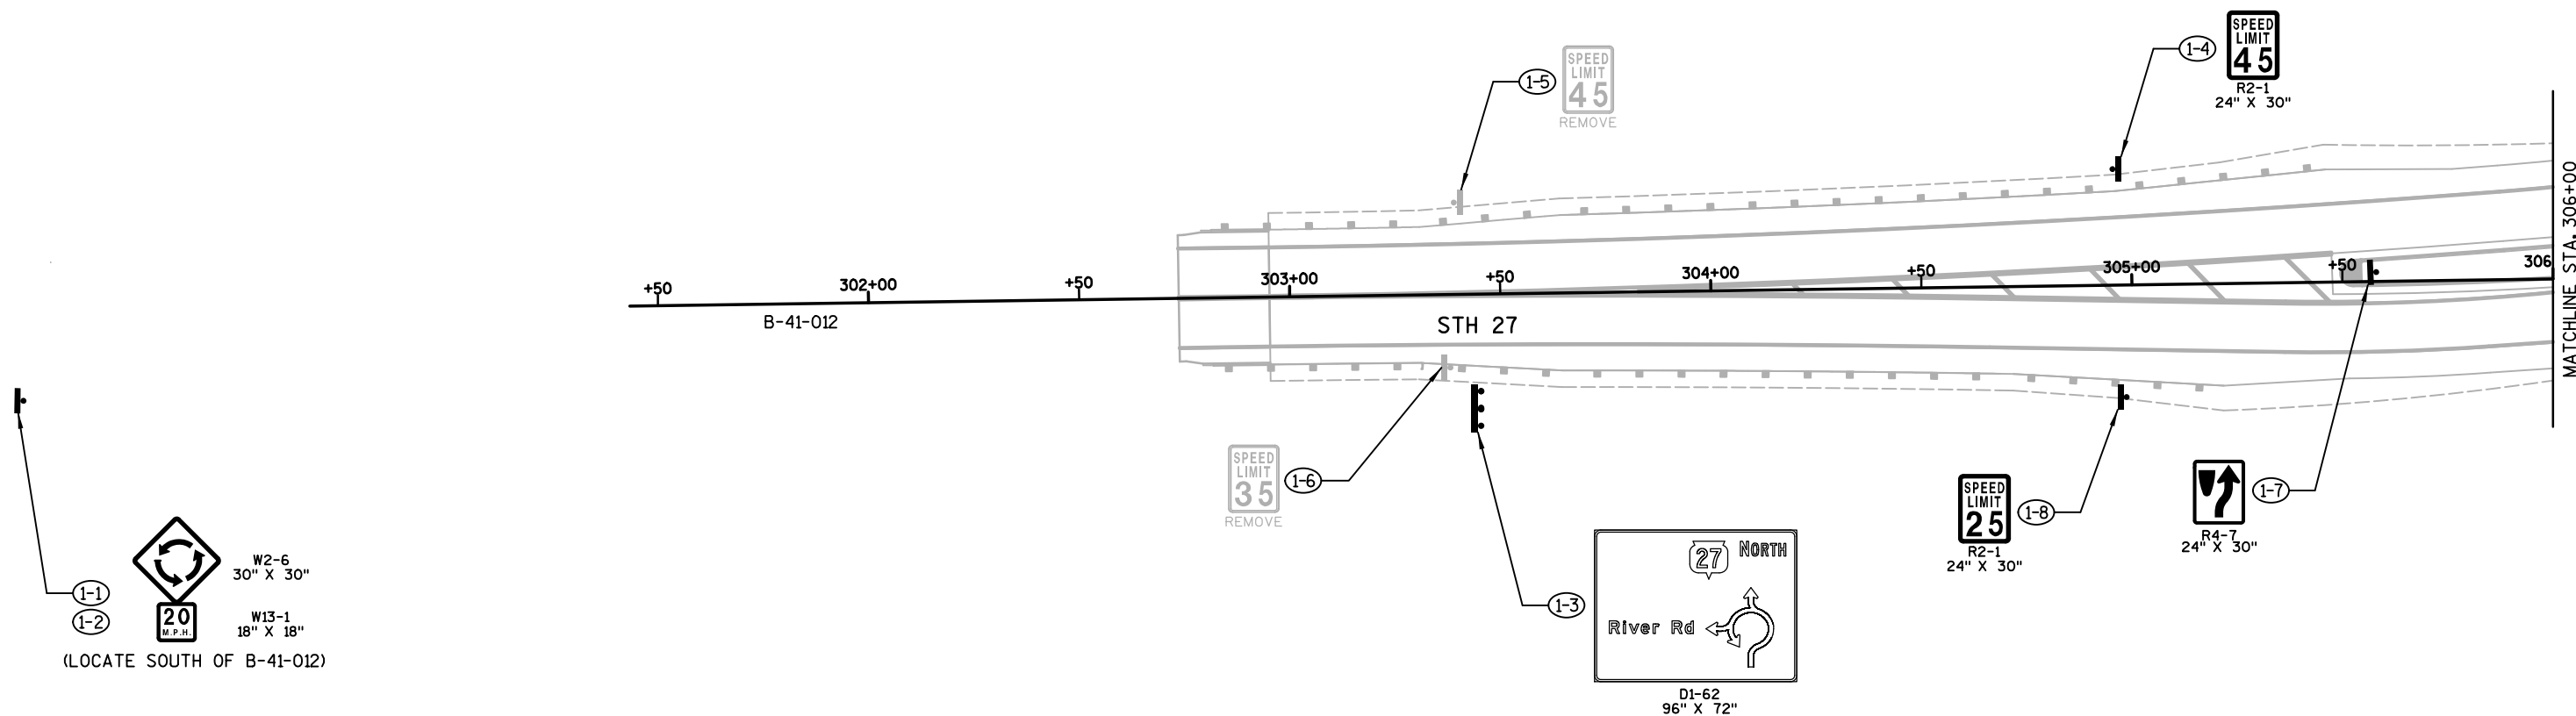 


LEGEND

PROPOSED SIGN MOUNTED ON POST(S)

DENOTES SIGN NUMBER


REMOVABLE SIGN POST

SIGN FLAGS TEMPORARY (INCIDENTIAL TO PROPOSED SIGN)

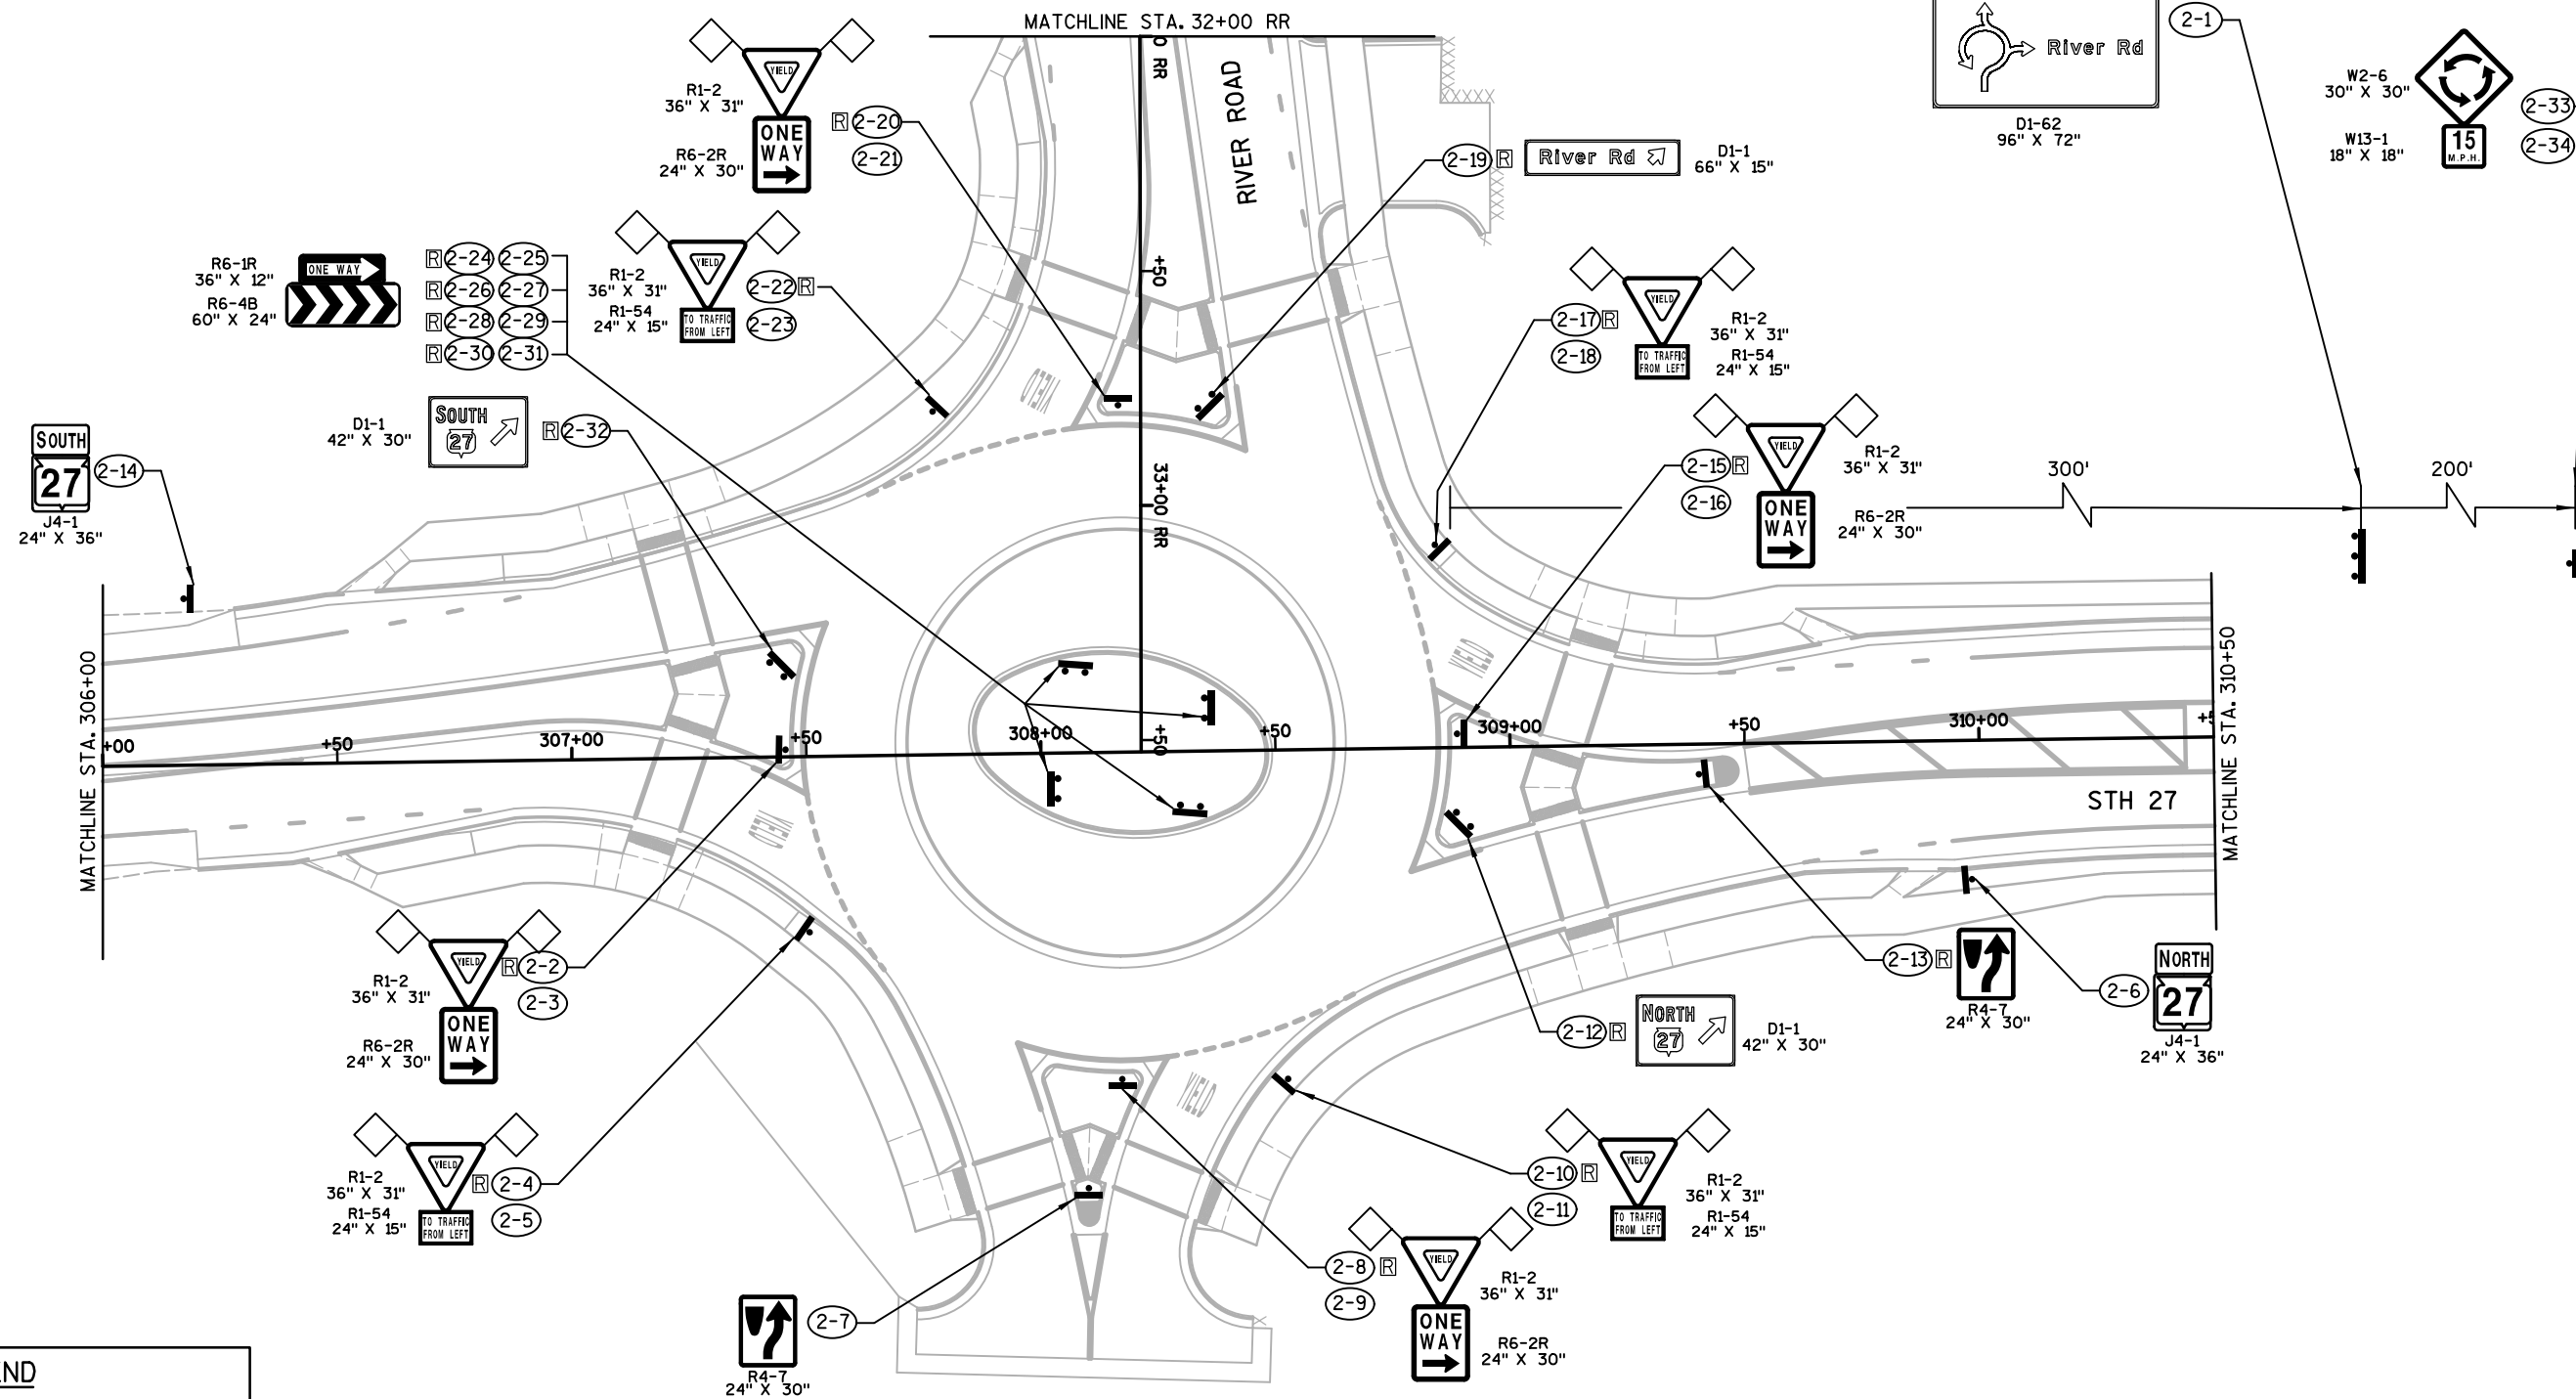


LEGEND

-  PROPOSED SIGN MOUNTED ON POST(S)
-  DENOTES SIGN NUMBER
-  REMOVABLE SIGN POST
-  SIGN FLAGS TEMPORARY (INCIDENTAL TO PROPOSED SIGN)

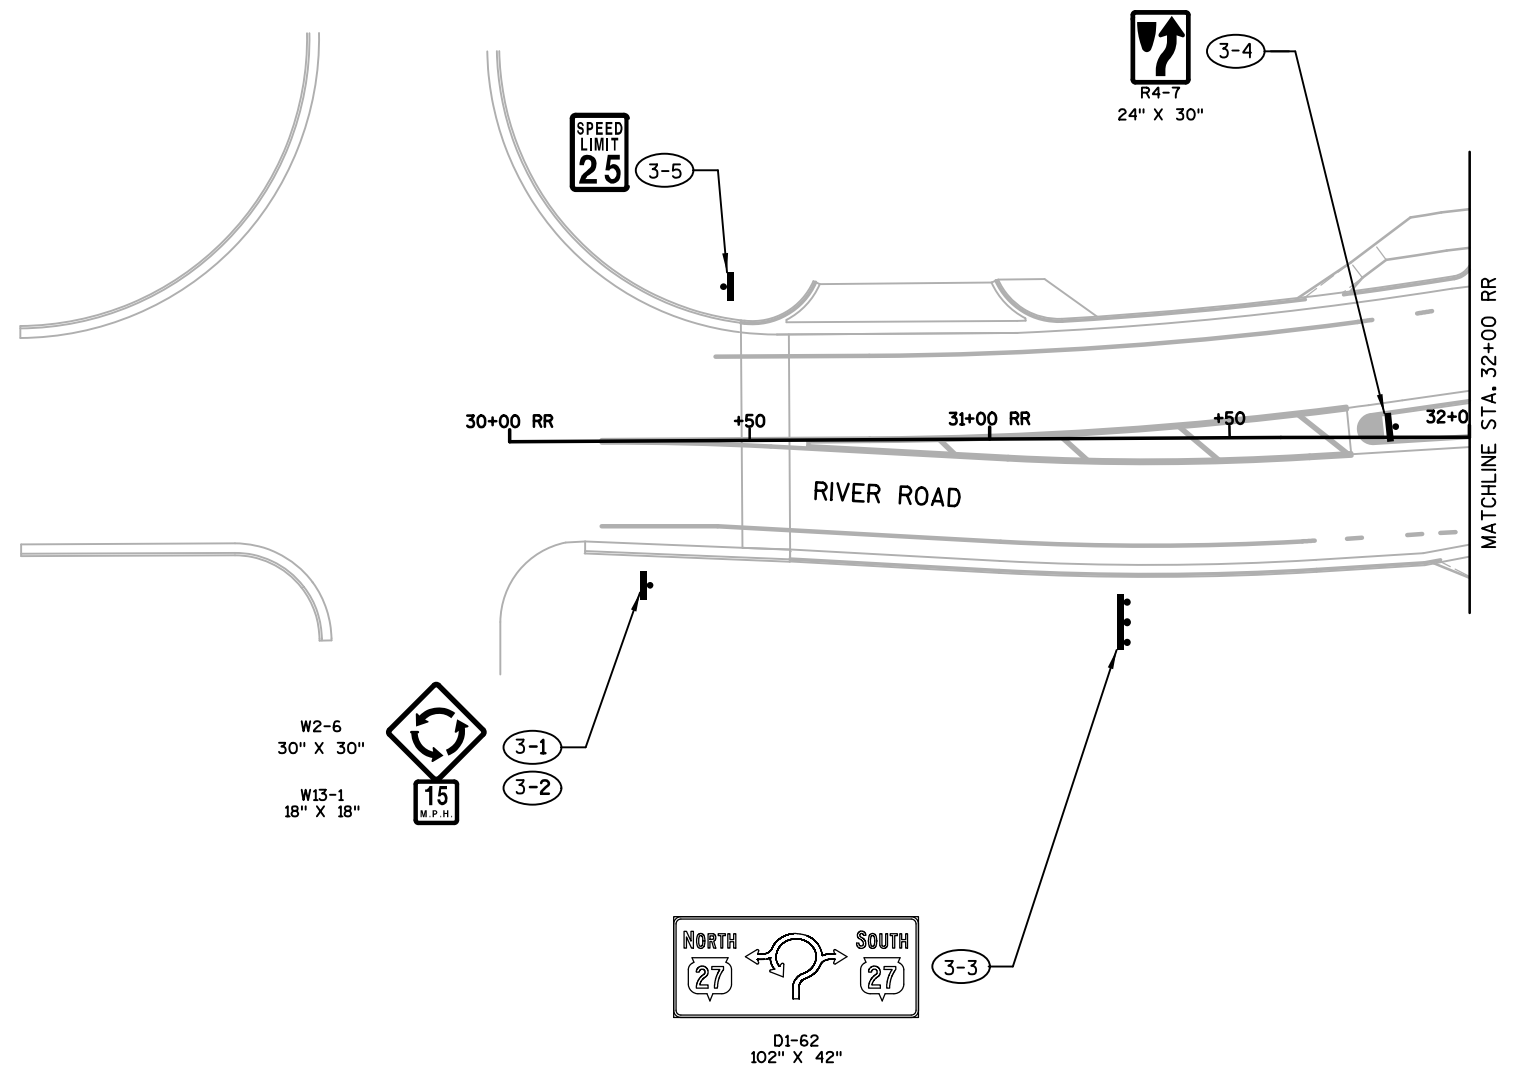

LEGEND

-  PROPOSED SIGN MOUNTED ON POST(S)
-  DENOTES SIGN NUMBER
-  REMOVABLE SIGN POST
-  SIGN FLAGS TEMPORARY (INCIDENTIAL TO PROPOSED SIGN)

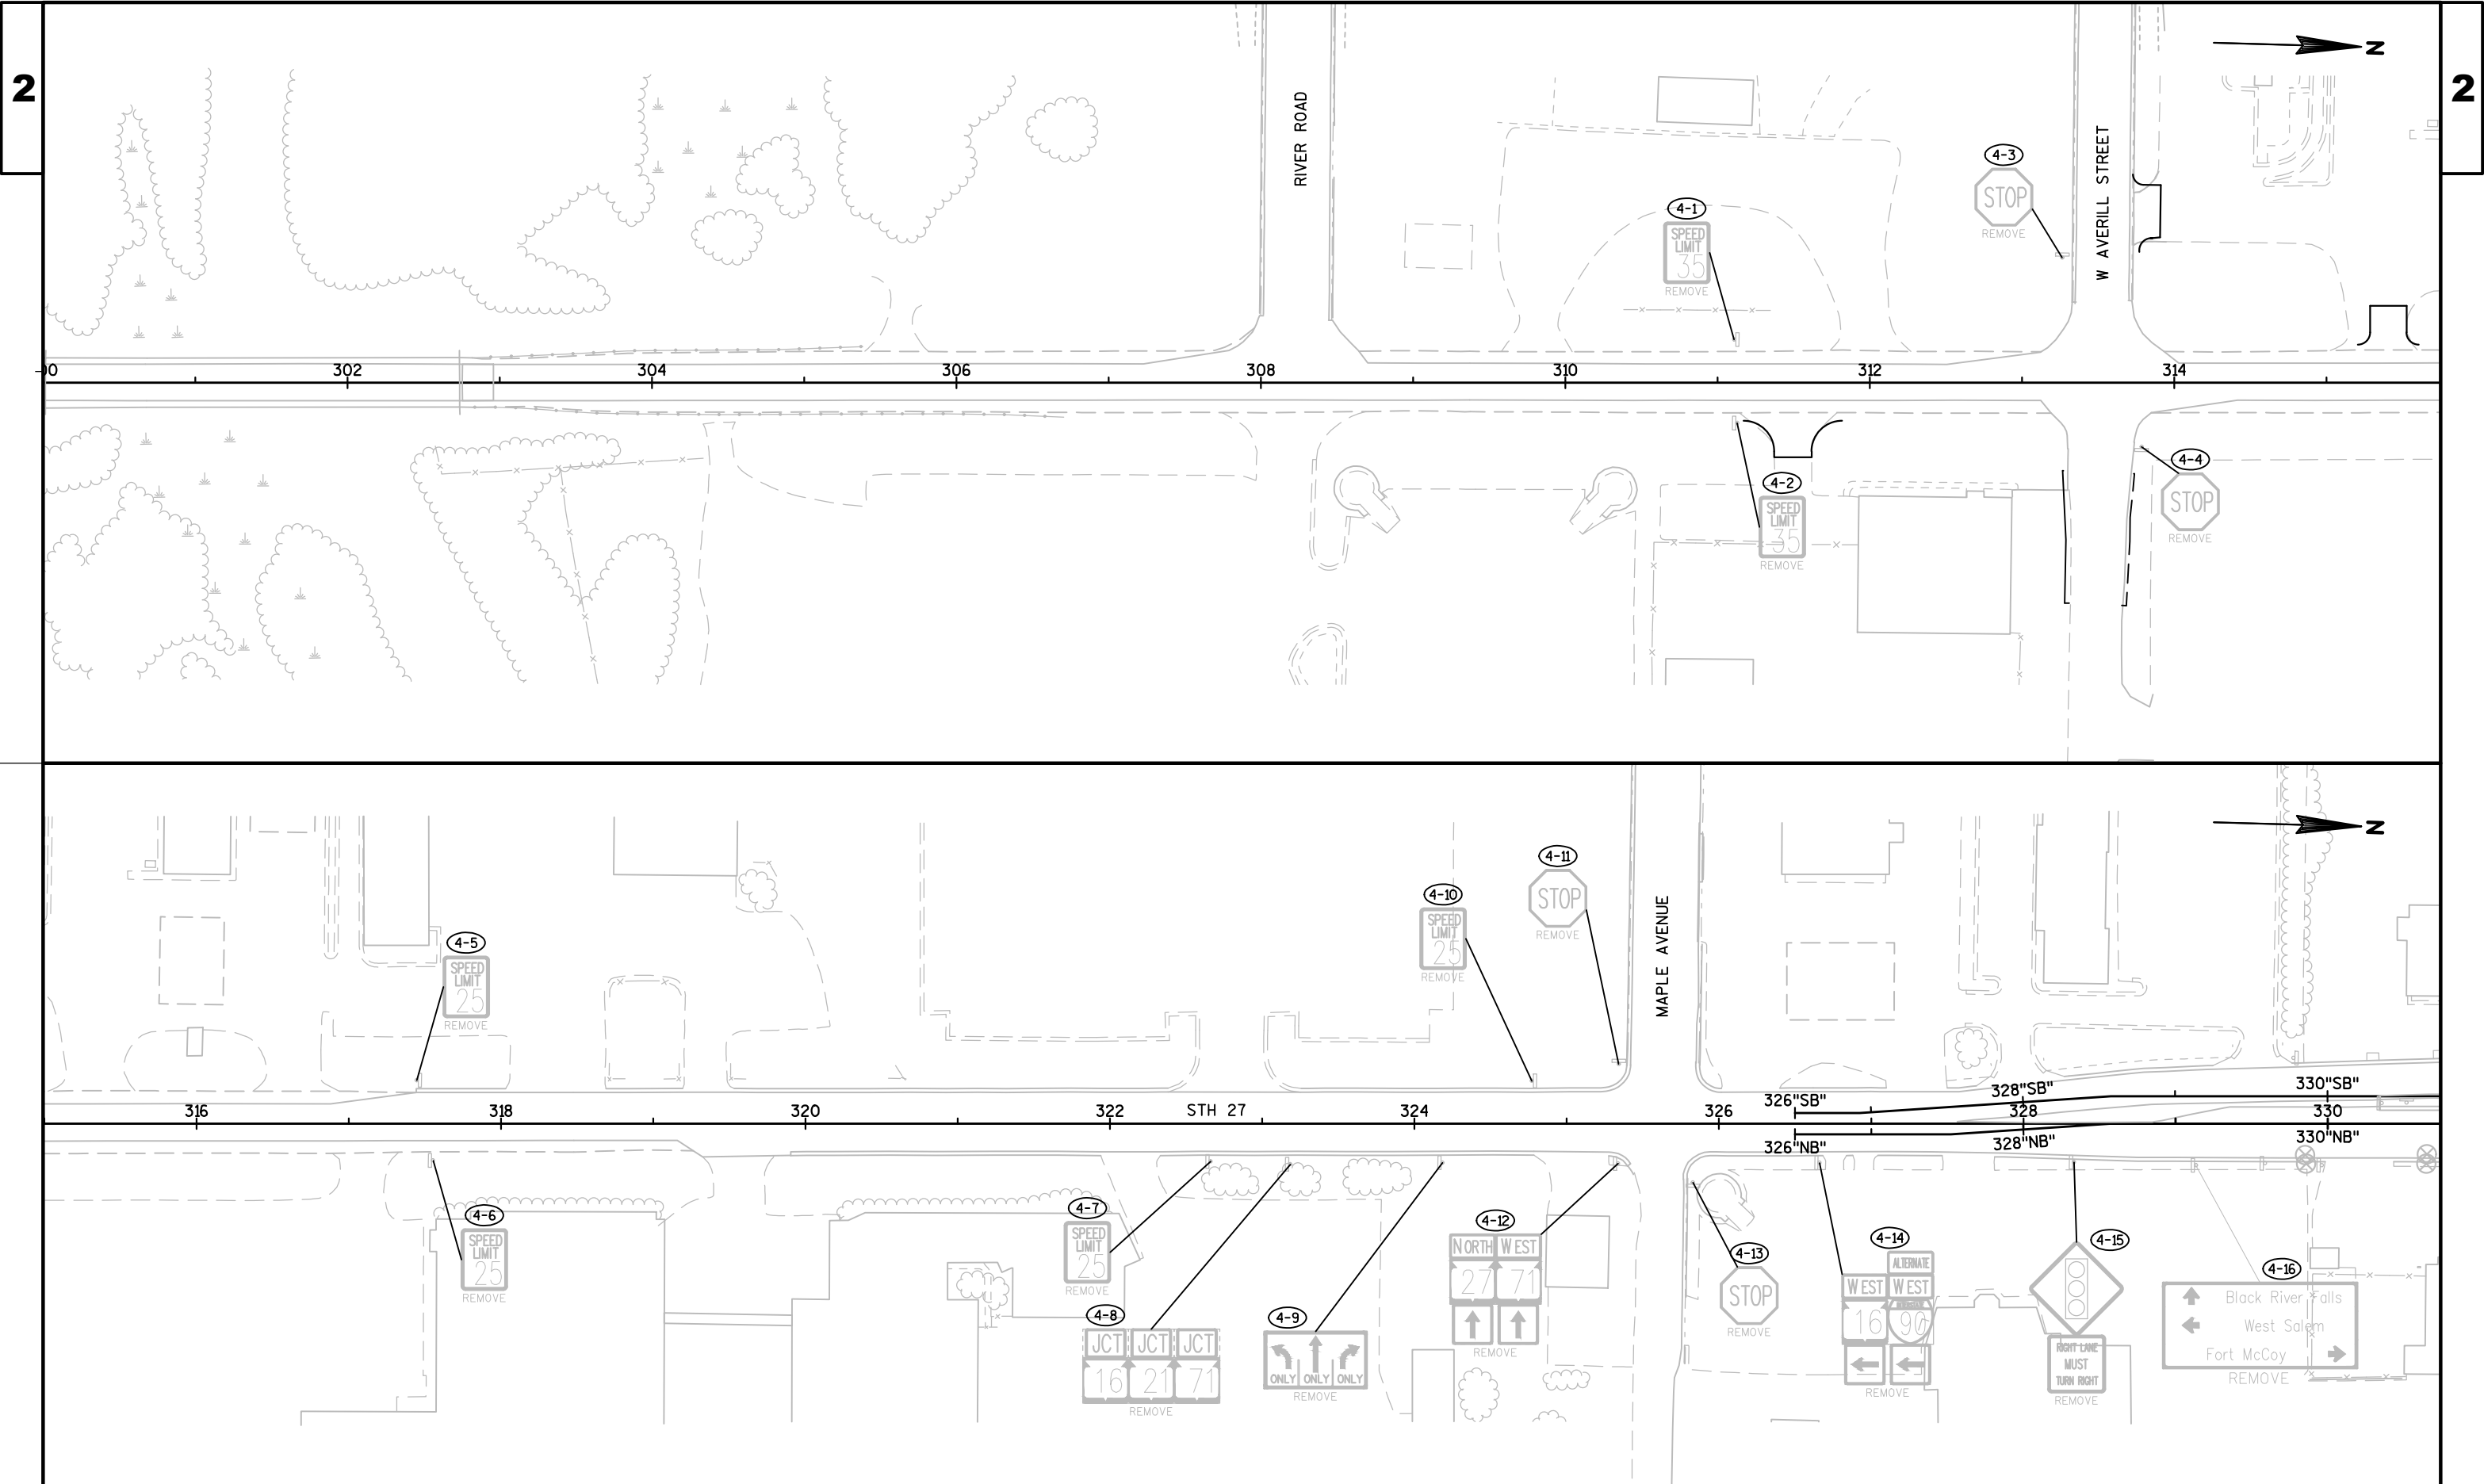

PROJECT NO:5144-01-75

HWY:STH 27


COUNTY:MONROE

PERMANENT SIGNING PLAN - STH 27 REMOVALS


SHEET 105


E

2

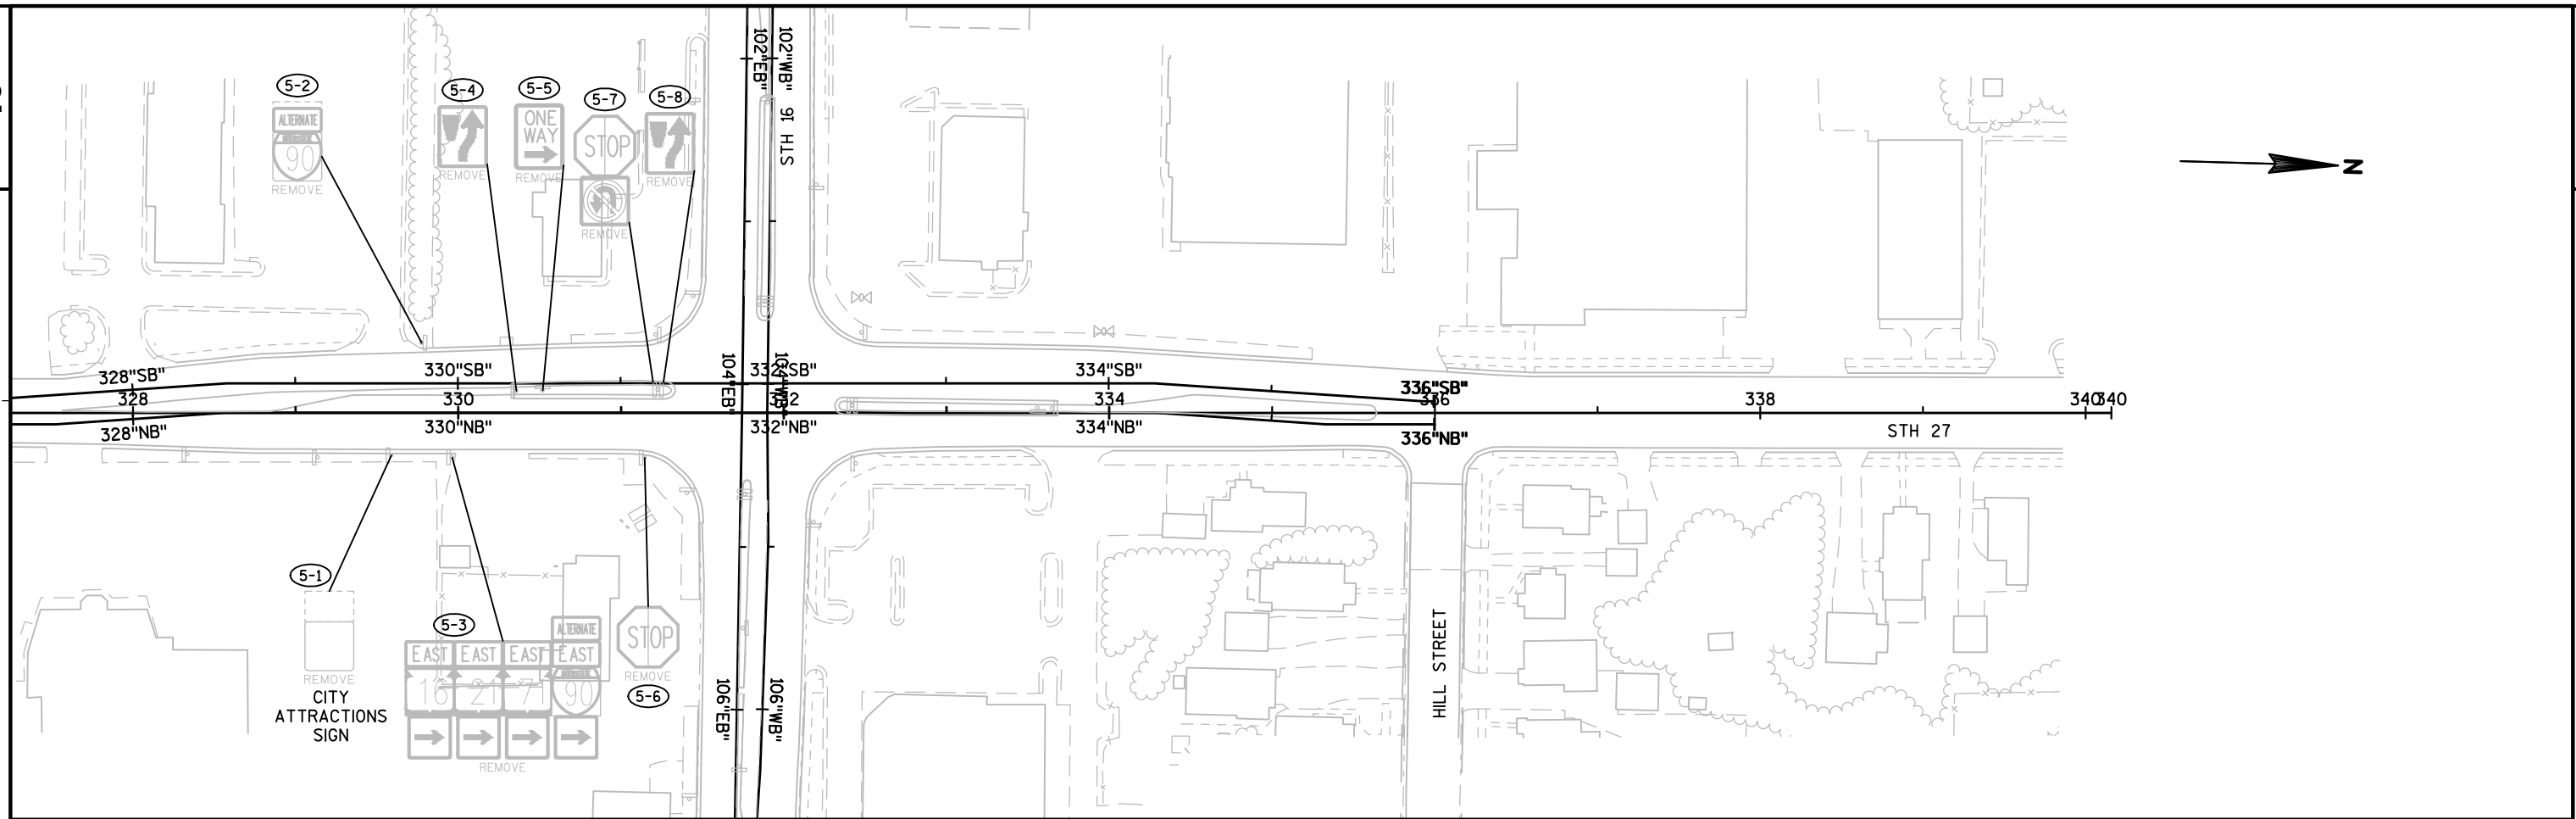

2

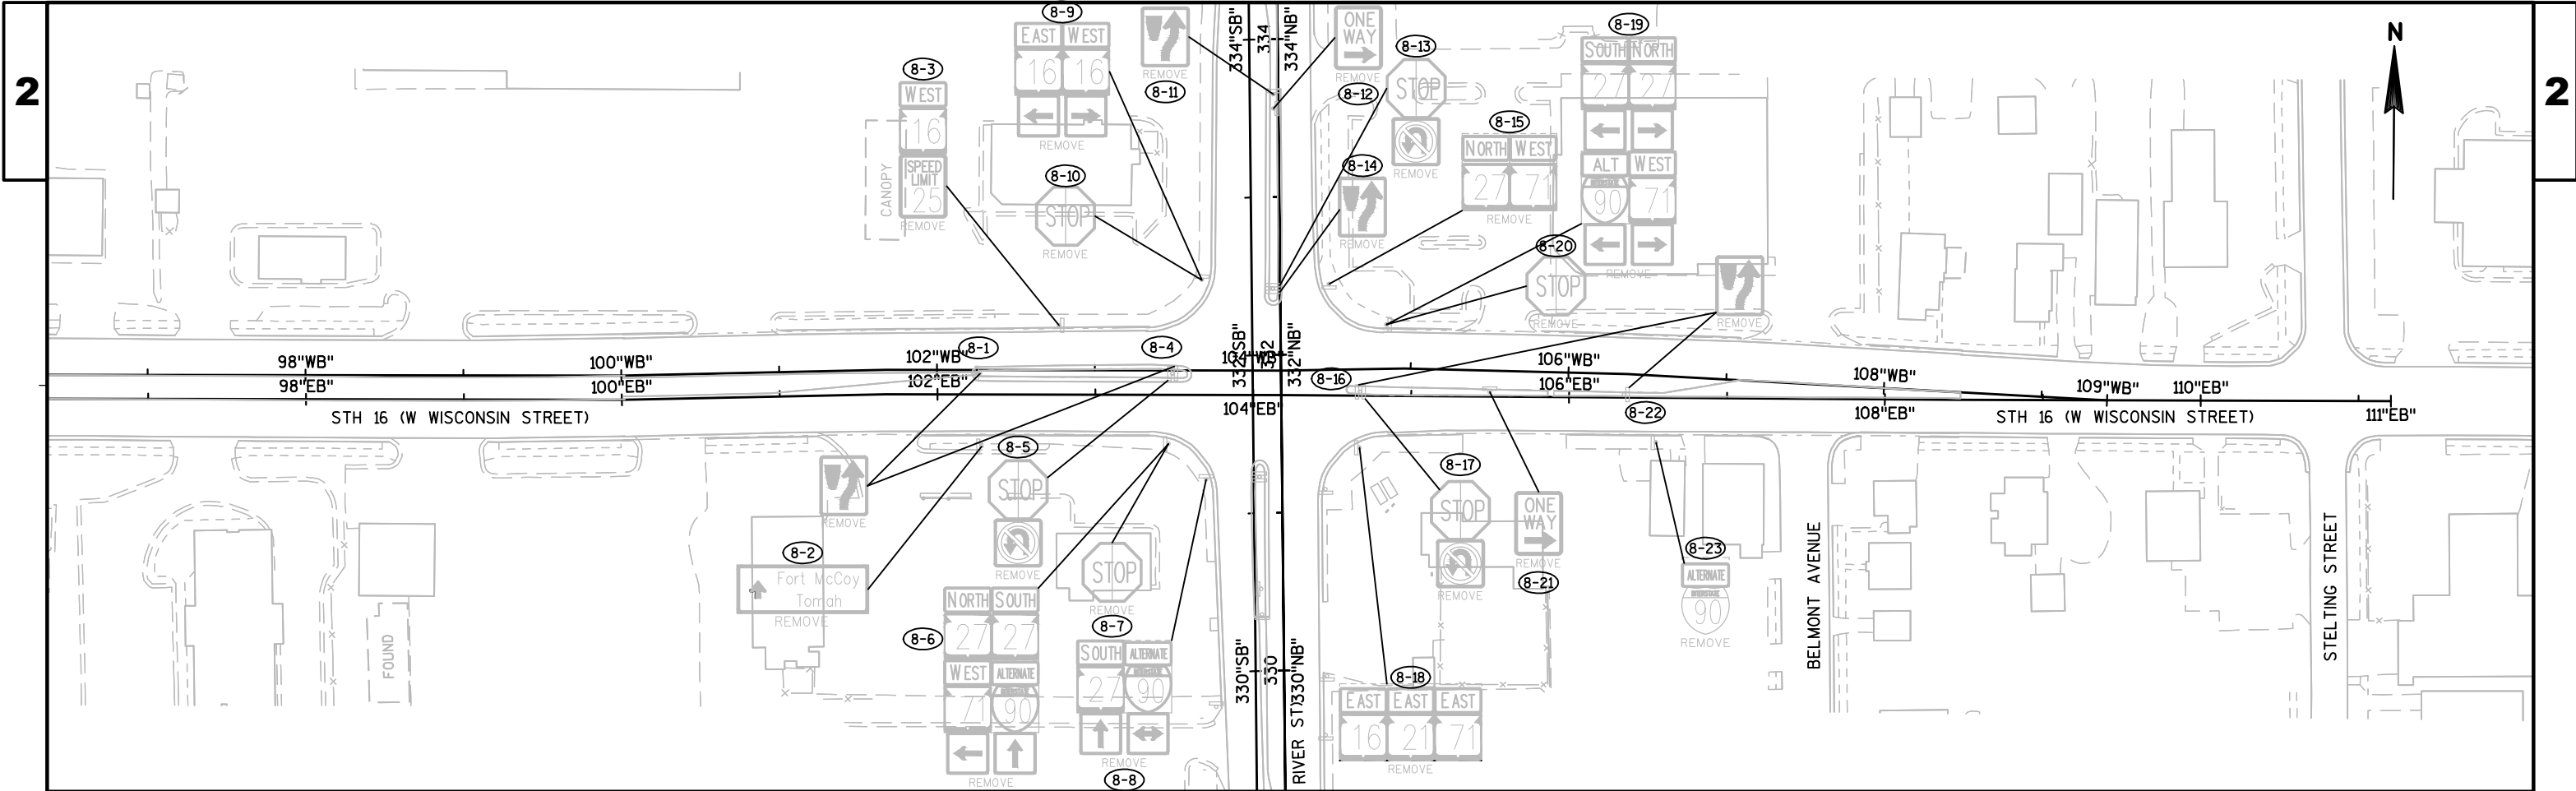

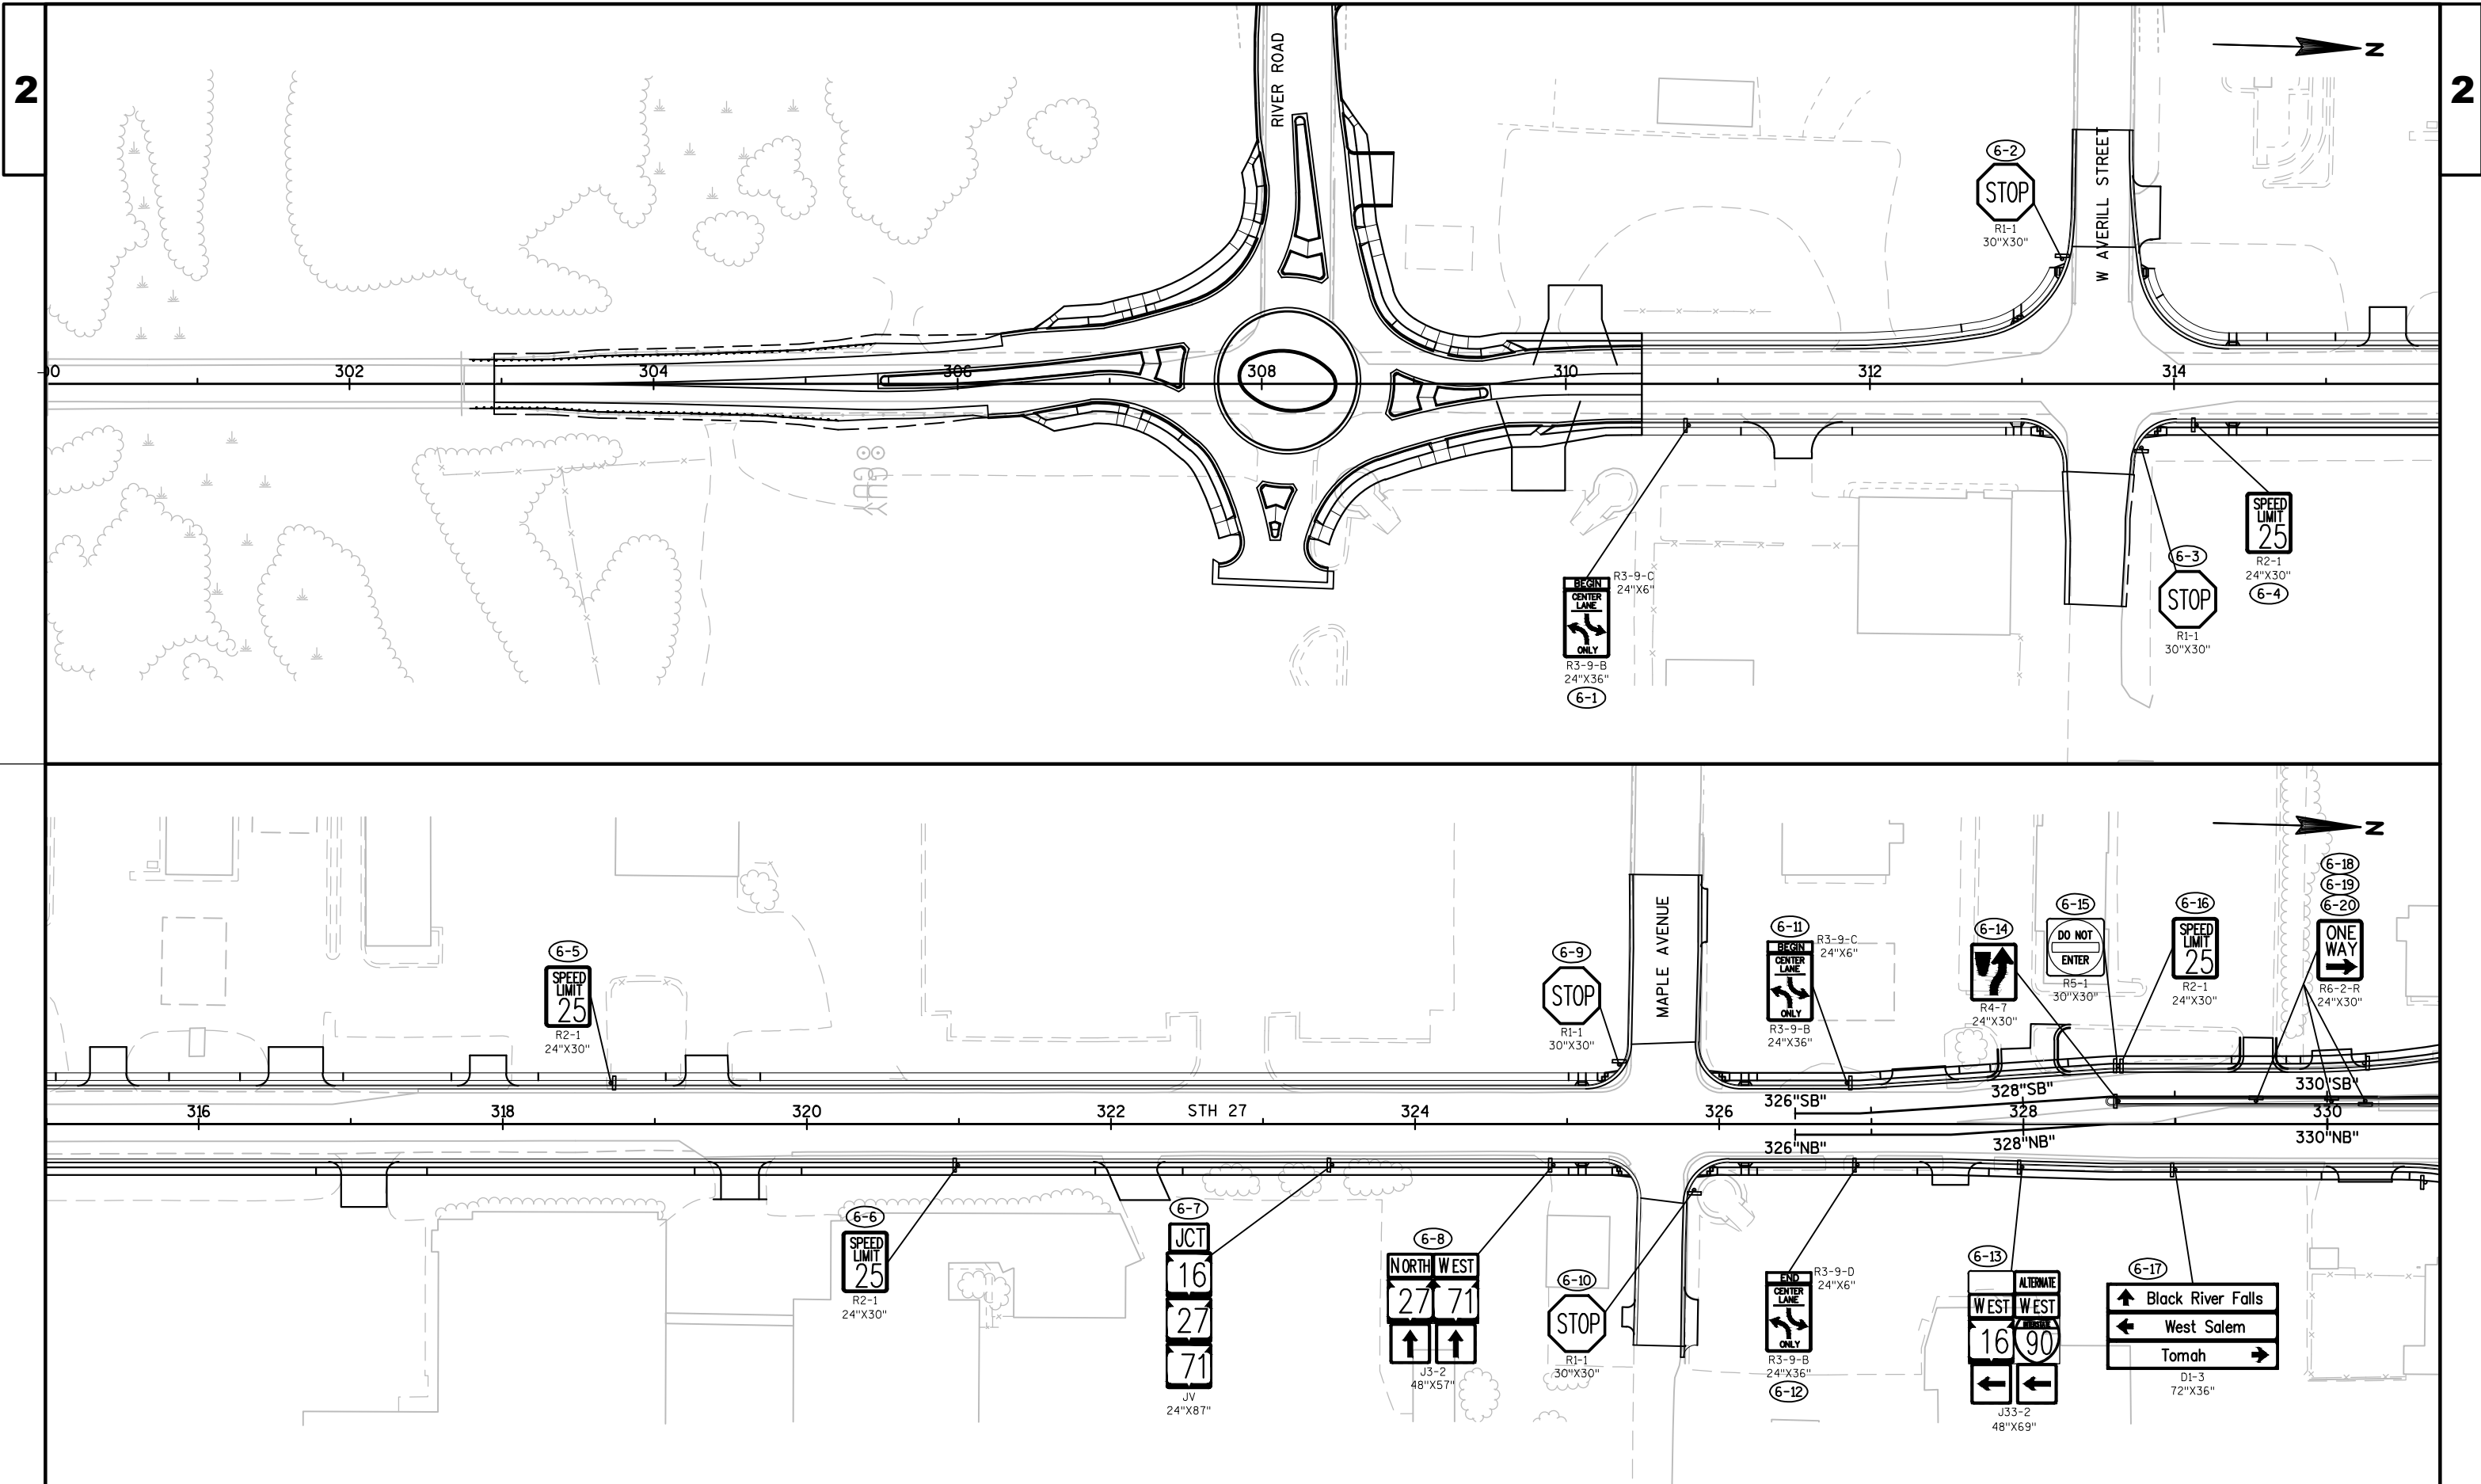

PROJECT NO:5144-01-75

HWY:STH 27

COUNTY:MONROE

PERMANENT SIGNING PLAN - STH 27

SHEET 108

E

FILE NAME : N:\PDS\C3D\51440105\SHEETSPLAN\023200_PS.DWG
LAYOUT NAME - 023200_PS - 023221_PS


PLOT DATE : 8/7/2017 7:20 AM


PLOT BY : VALENTI, PAUL M

PLOT NAME :

PLOT SCALE : 1:100_XREF


WISDOT/CADDs SHEET 44

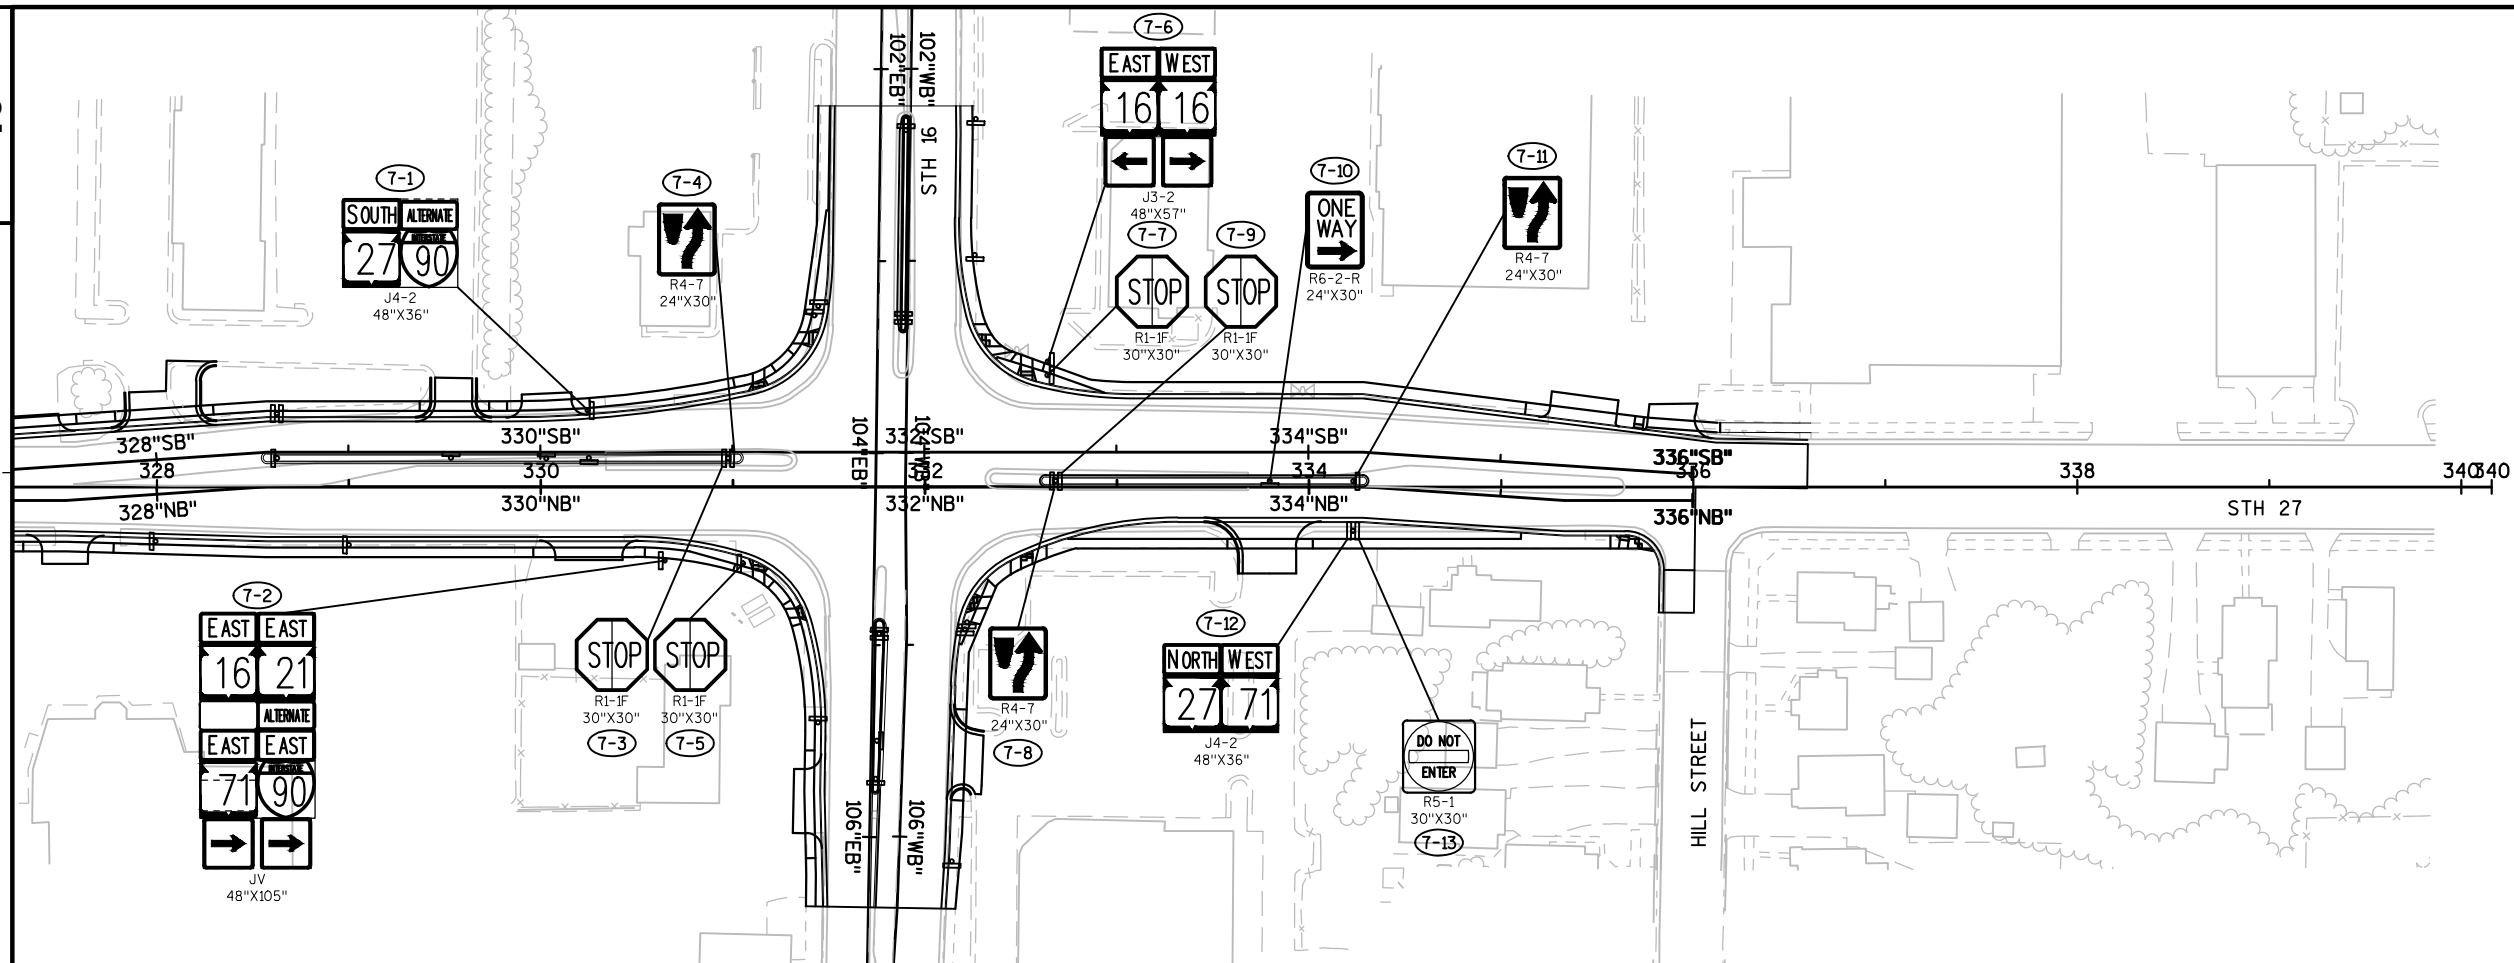


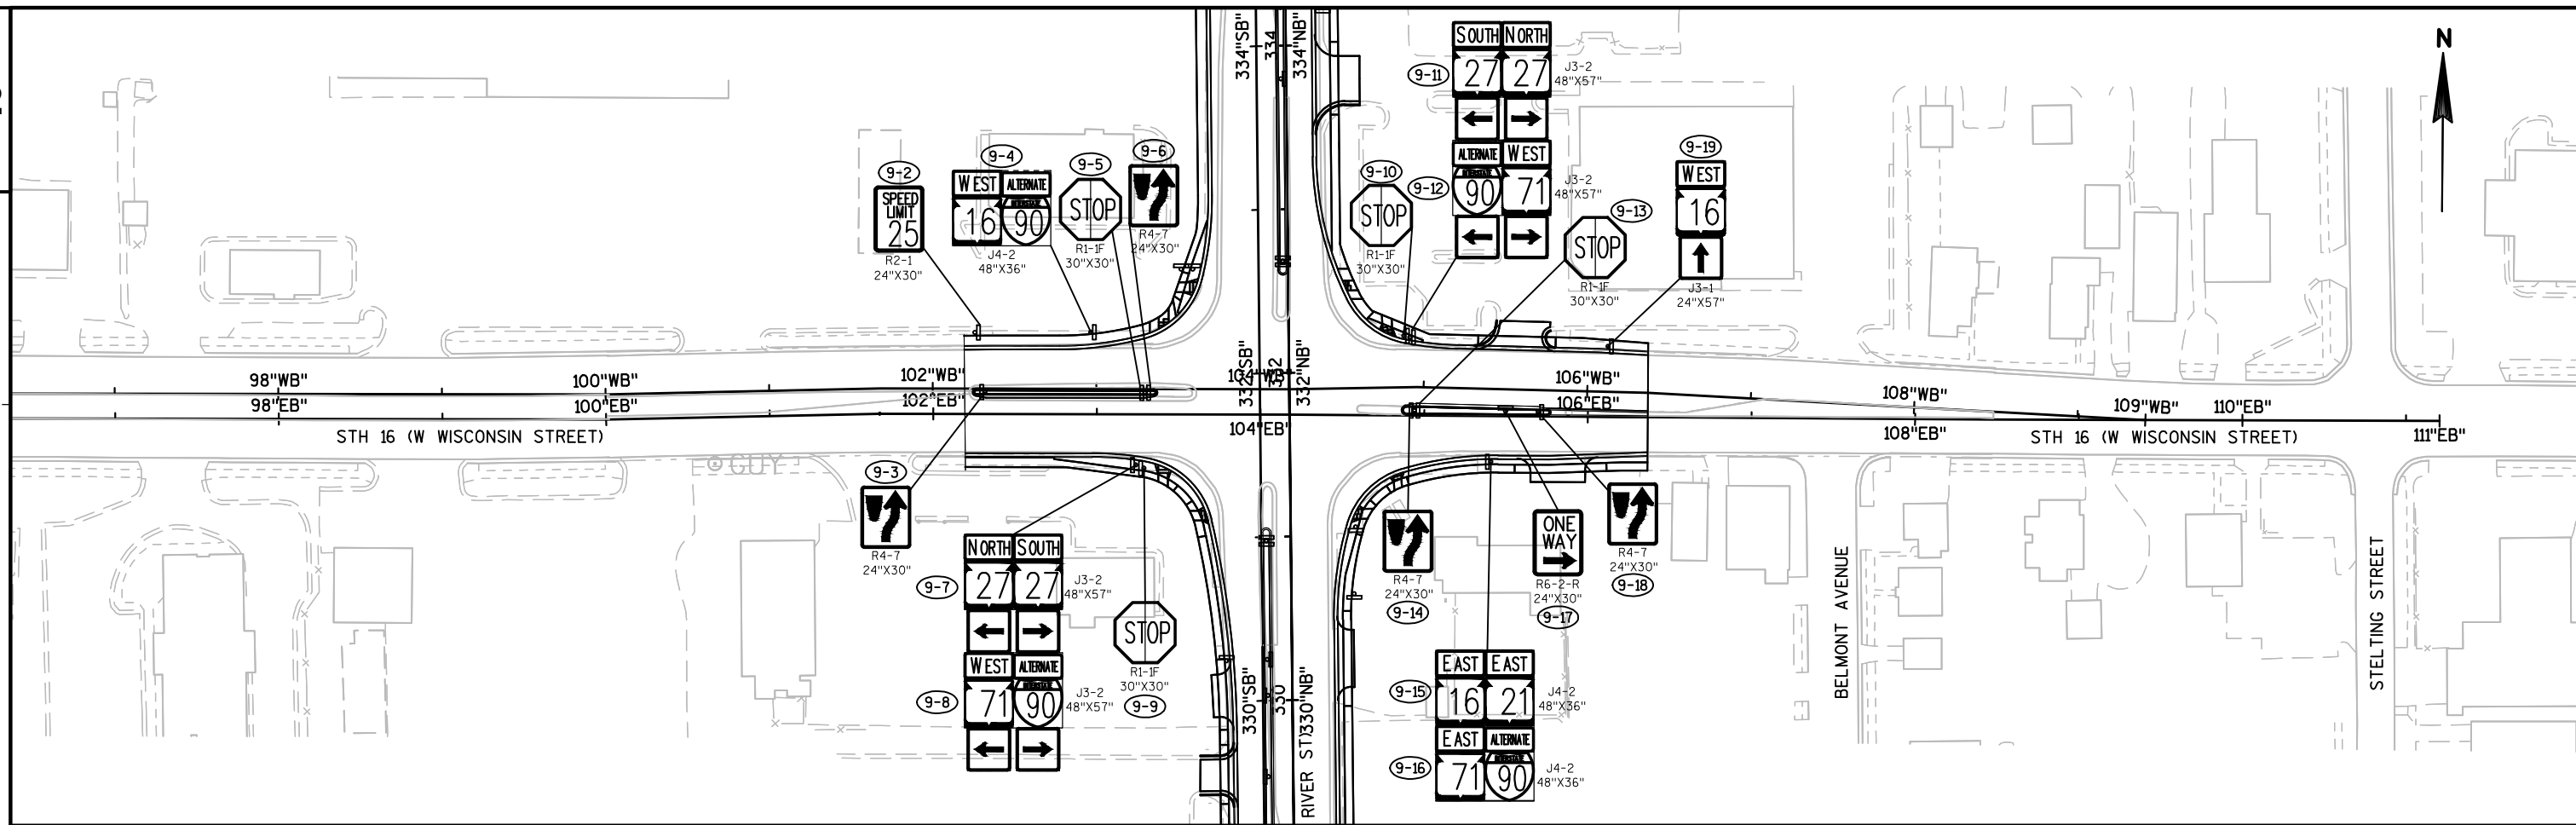



GENERAL NOTES: LIGHTING


1. ALL CONDUCTORS SHALL BE COPPER (CU), (2)#8 (LIGHTING), (3)#6 (RECEPTACLES), & (1)#8 GND UNLESS OTHERWISE NOTED.
2. LIGHT LOCATIONS ARE TO THE CENTER OF THE BASE.
3. ROUTE CONDUIT RUNS IN HARMONY WITH PERMANENT SIGNING PLAN TO AVOID CONFLICTS WITH SIGN POSTS.
4. "CONDUIT RIGID NONMETALLIC SCHEDULE 40 xx-INCH" ABBREVIATED AS "NMC" FOR DRAWING CLARITY.

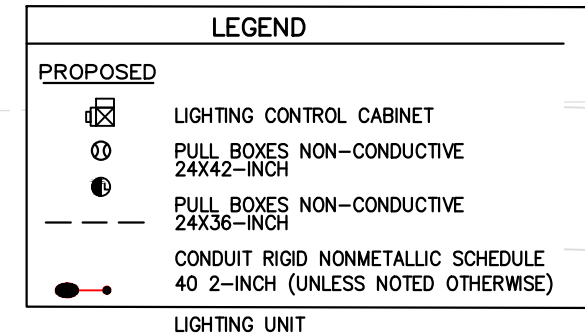

PROPOSED LIGHTING UNITS

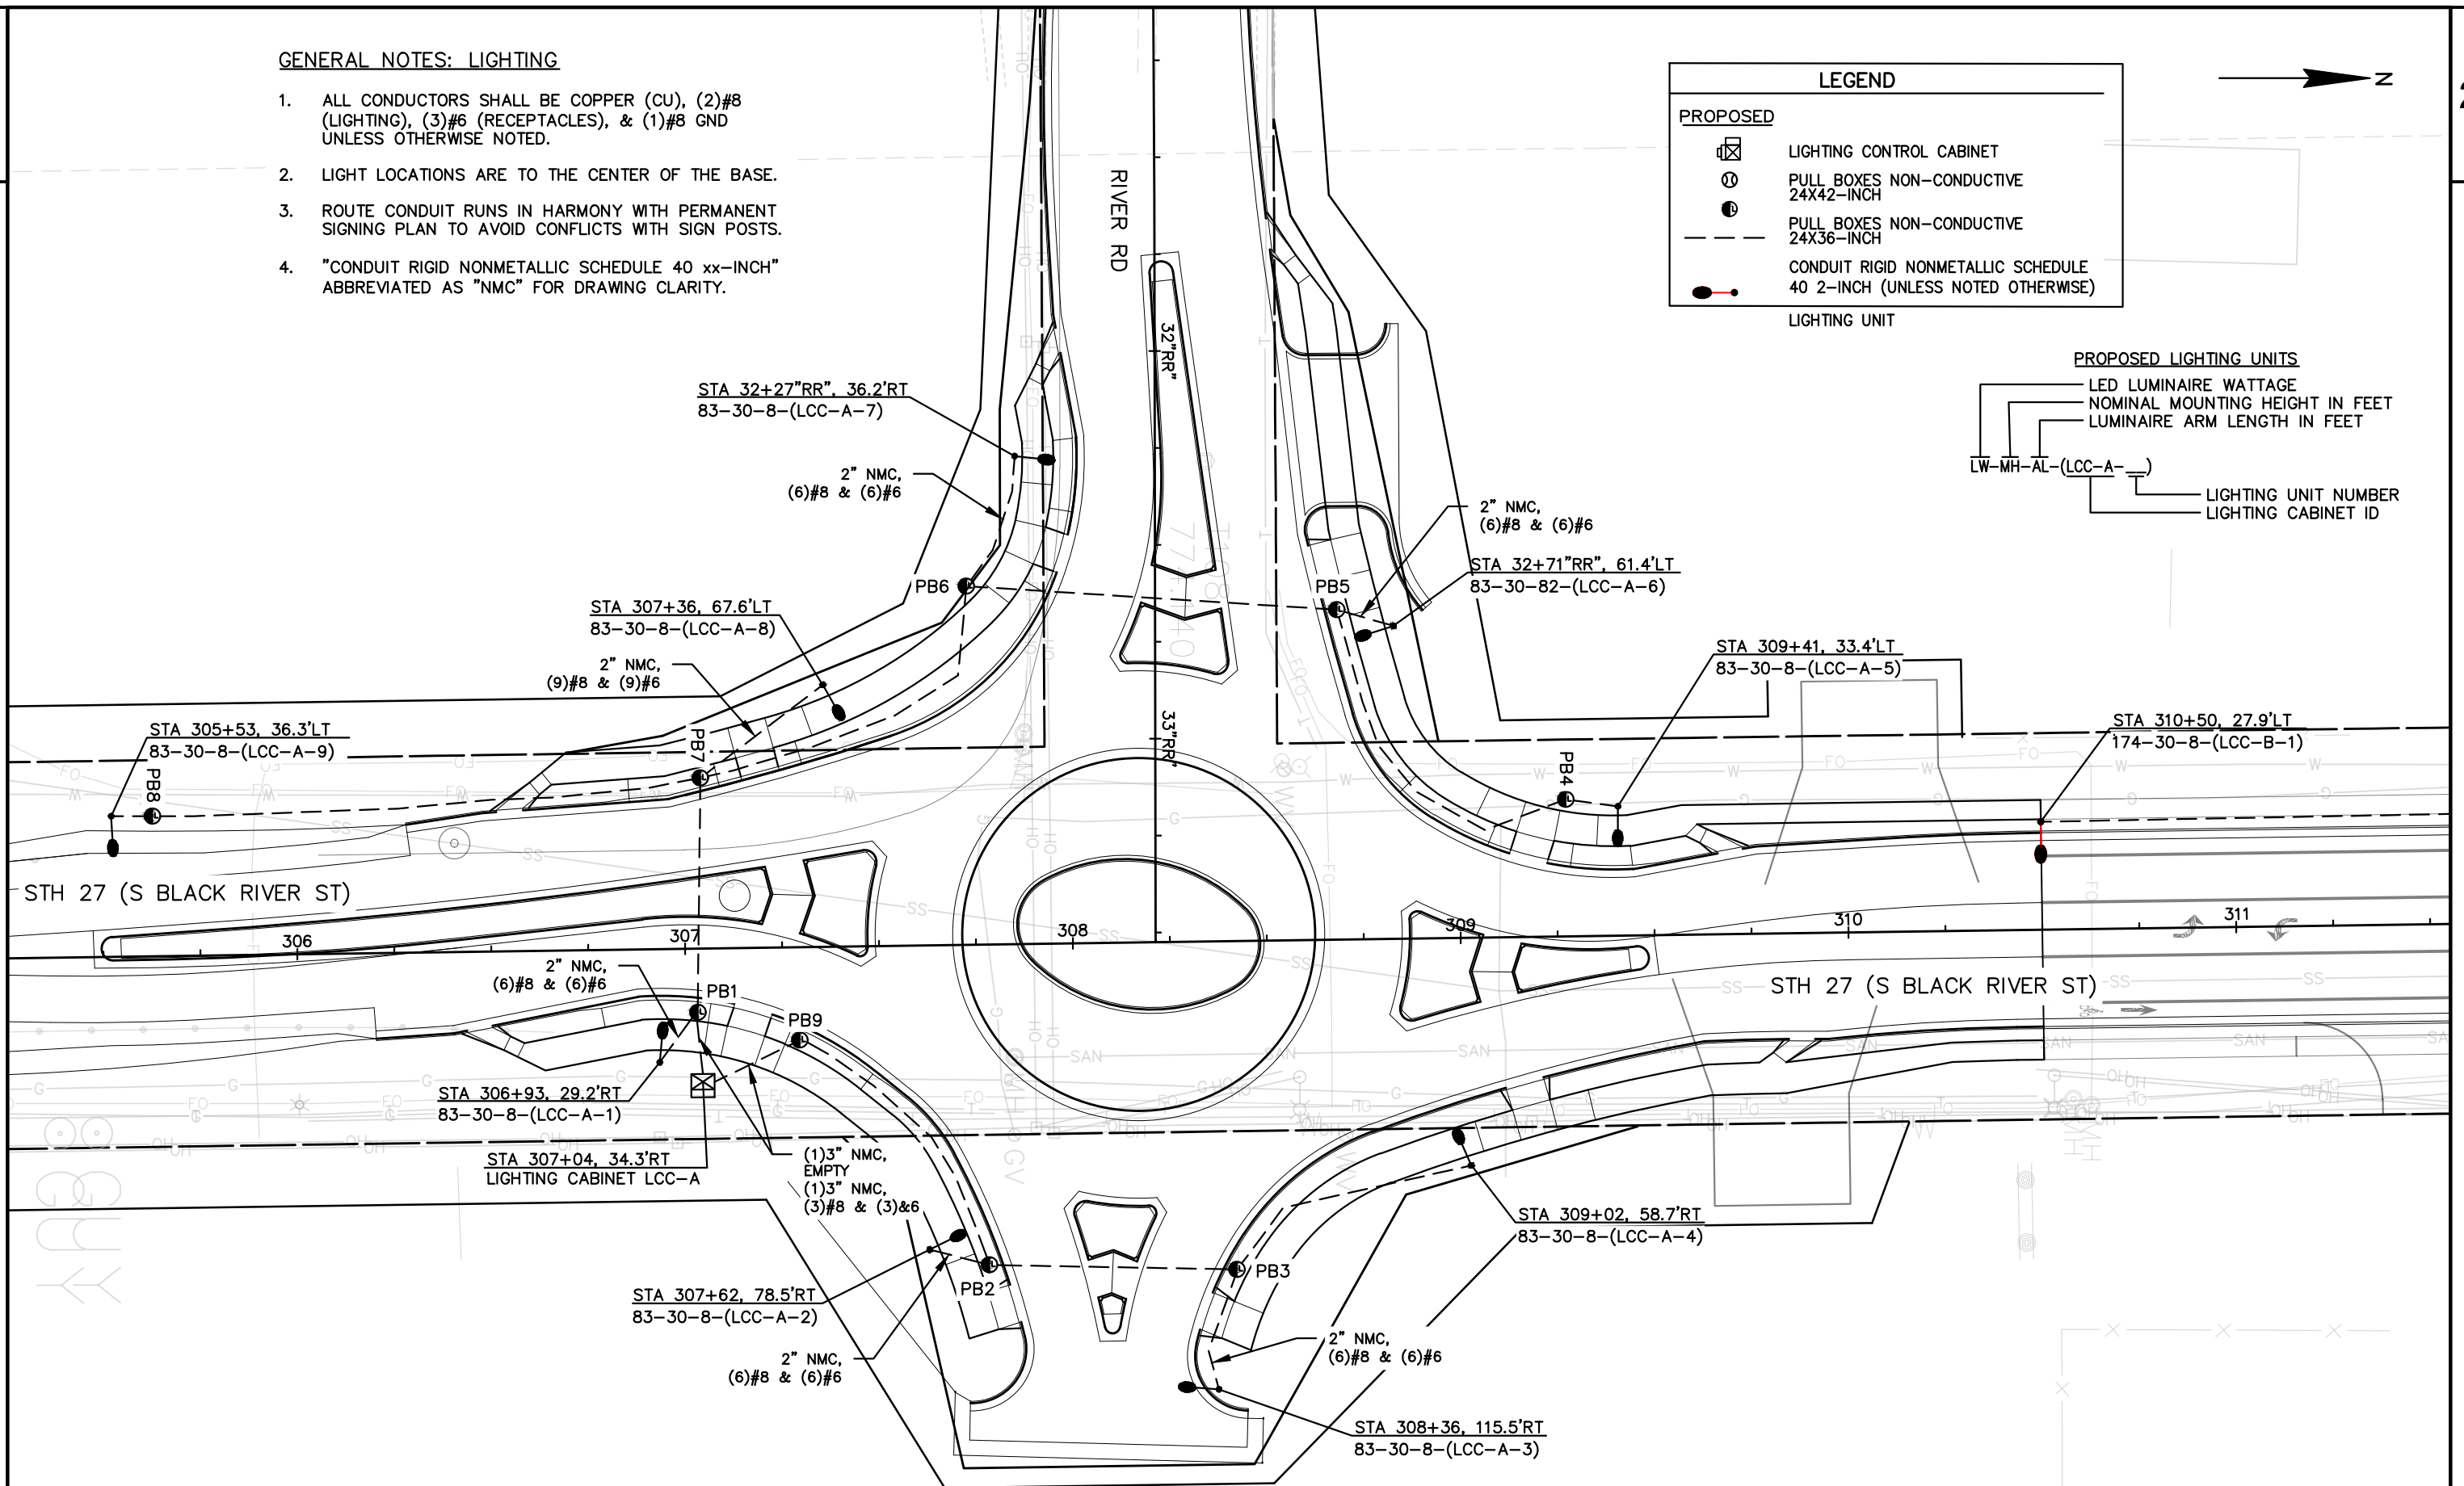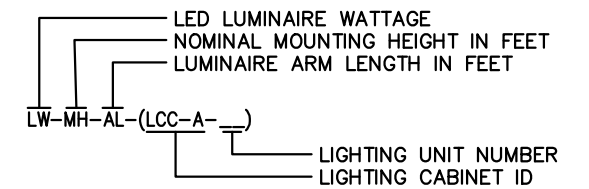

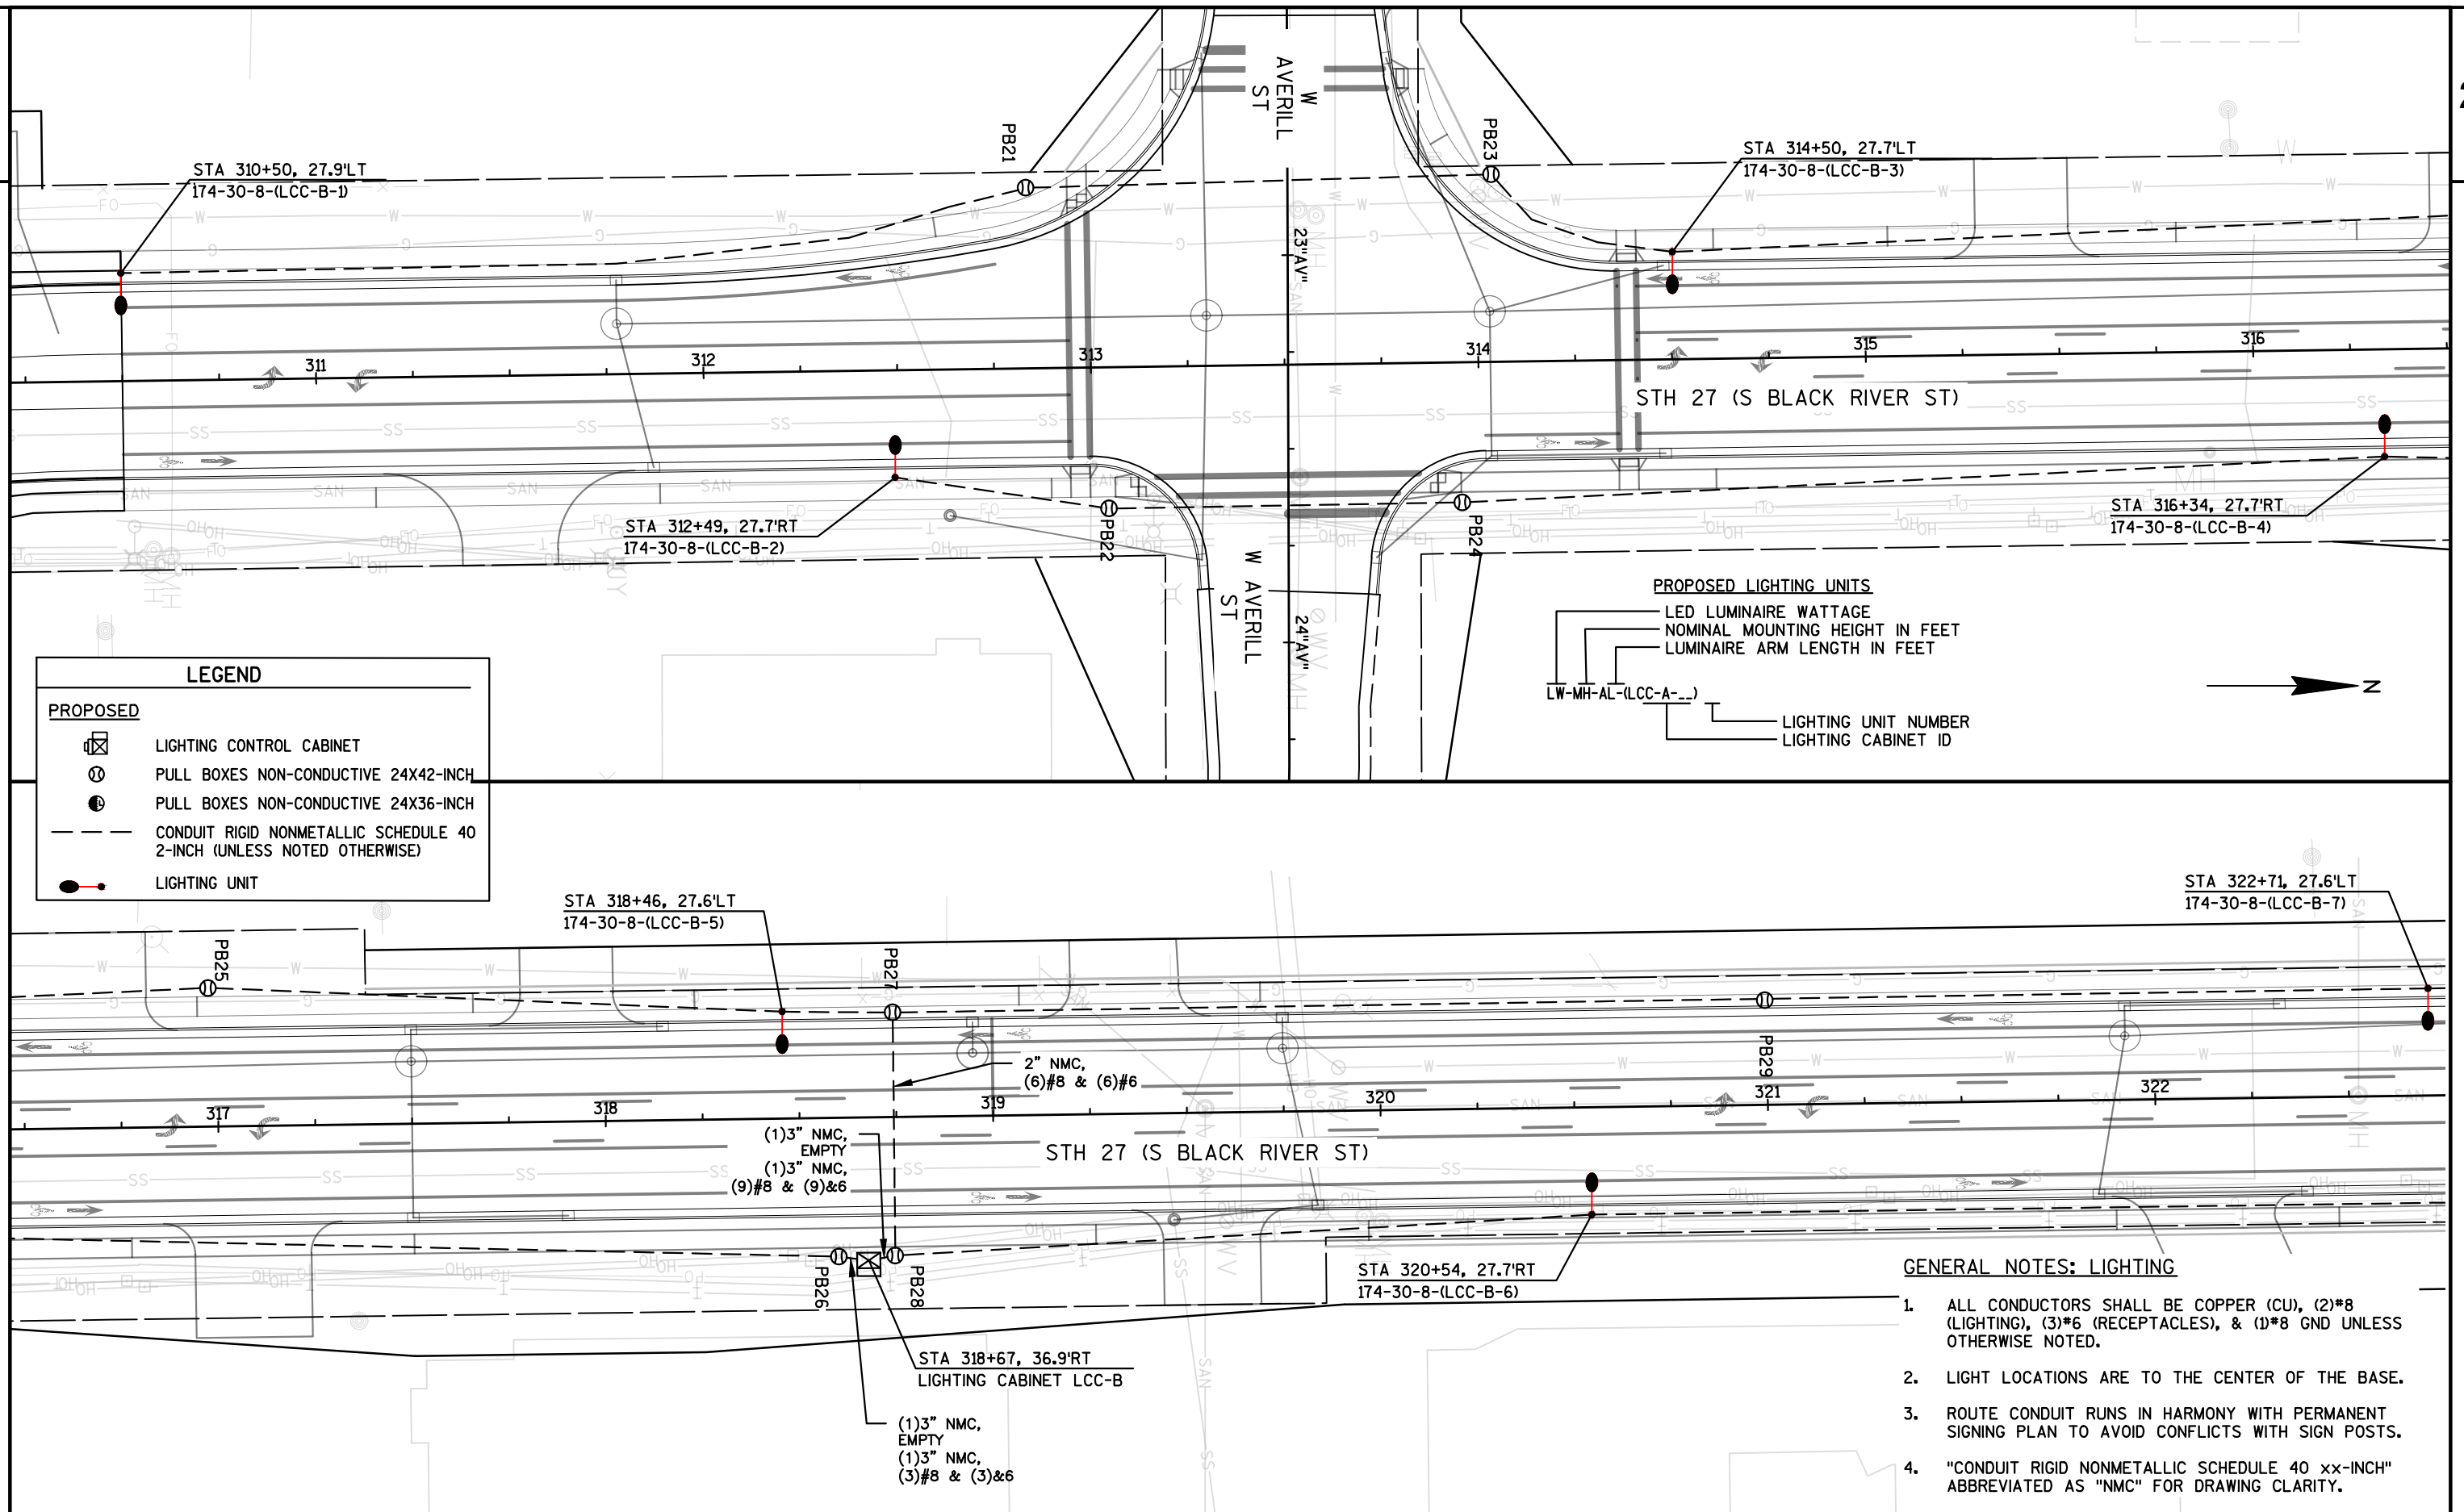

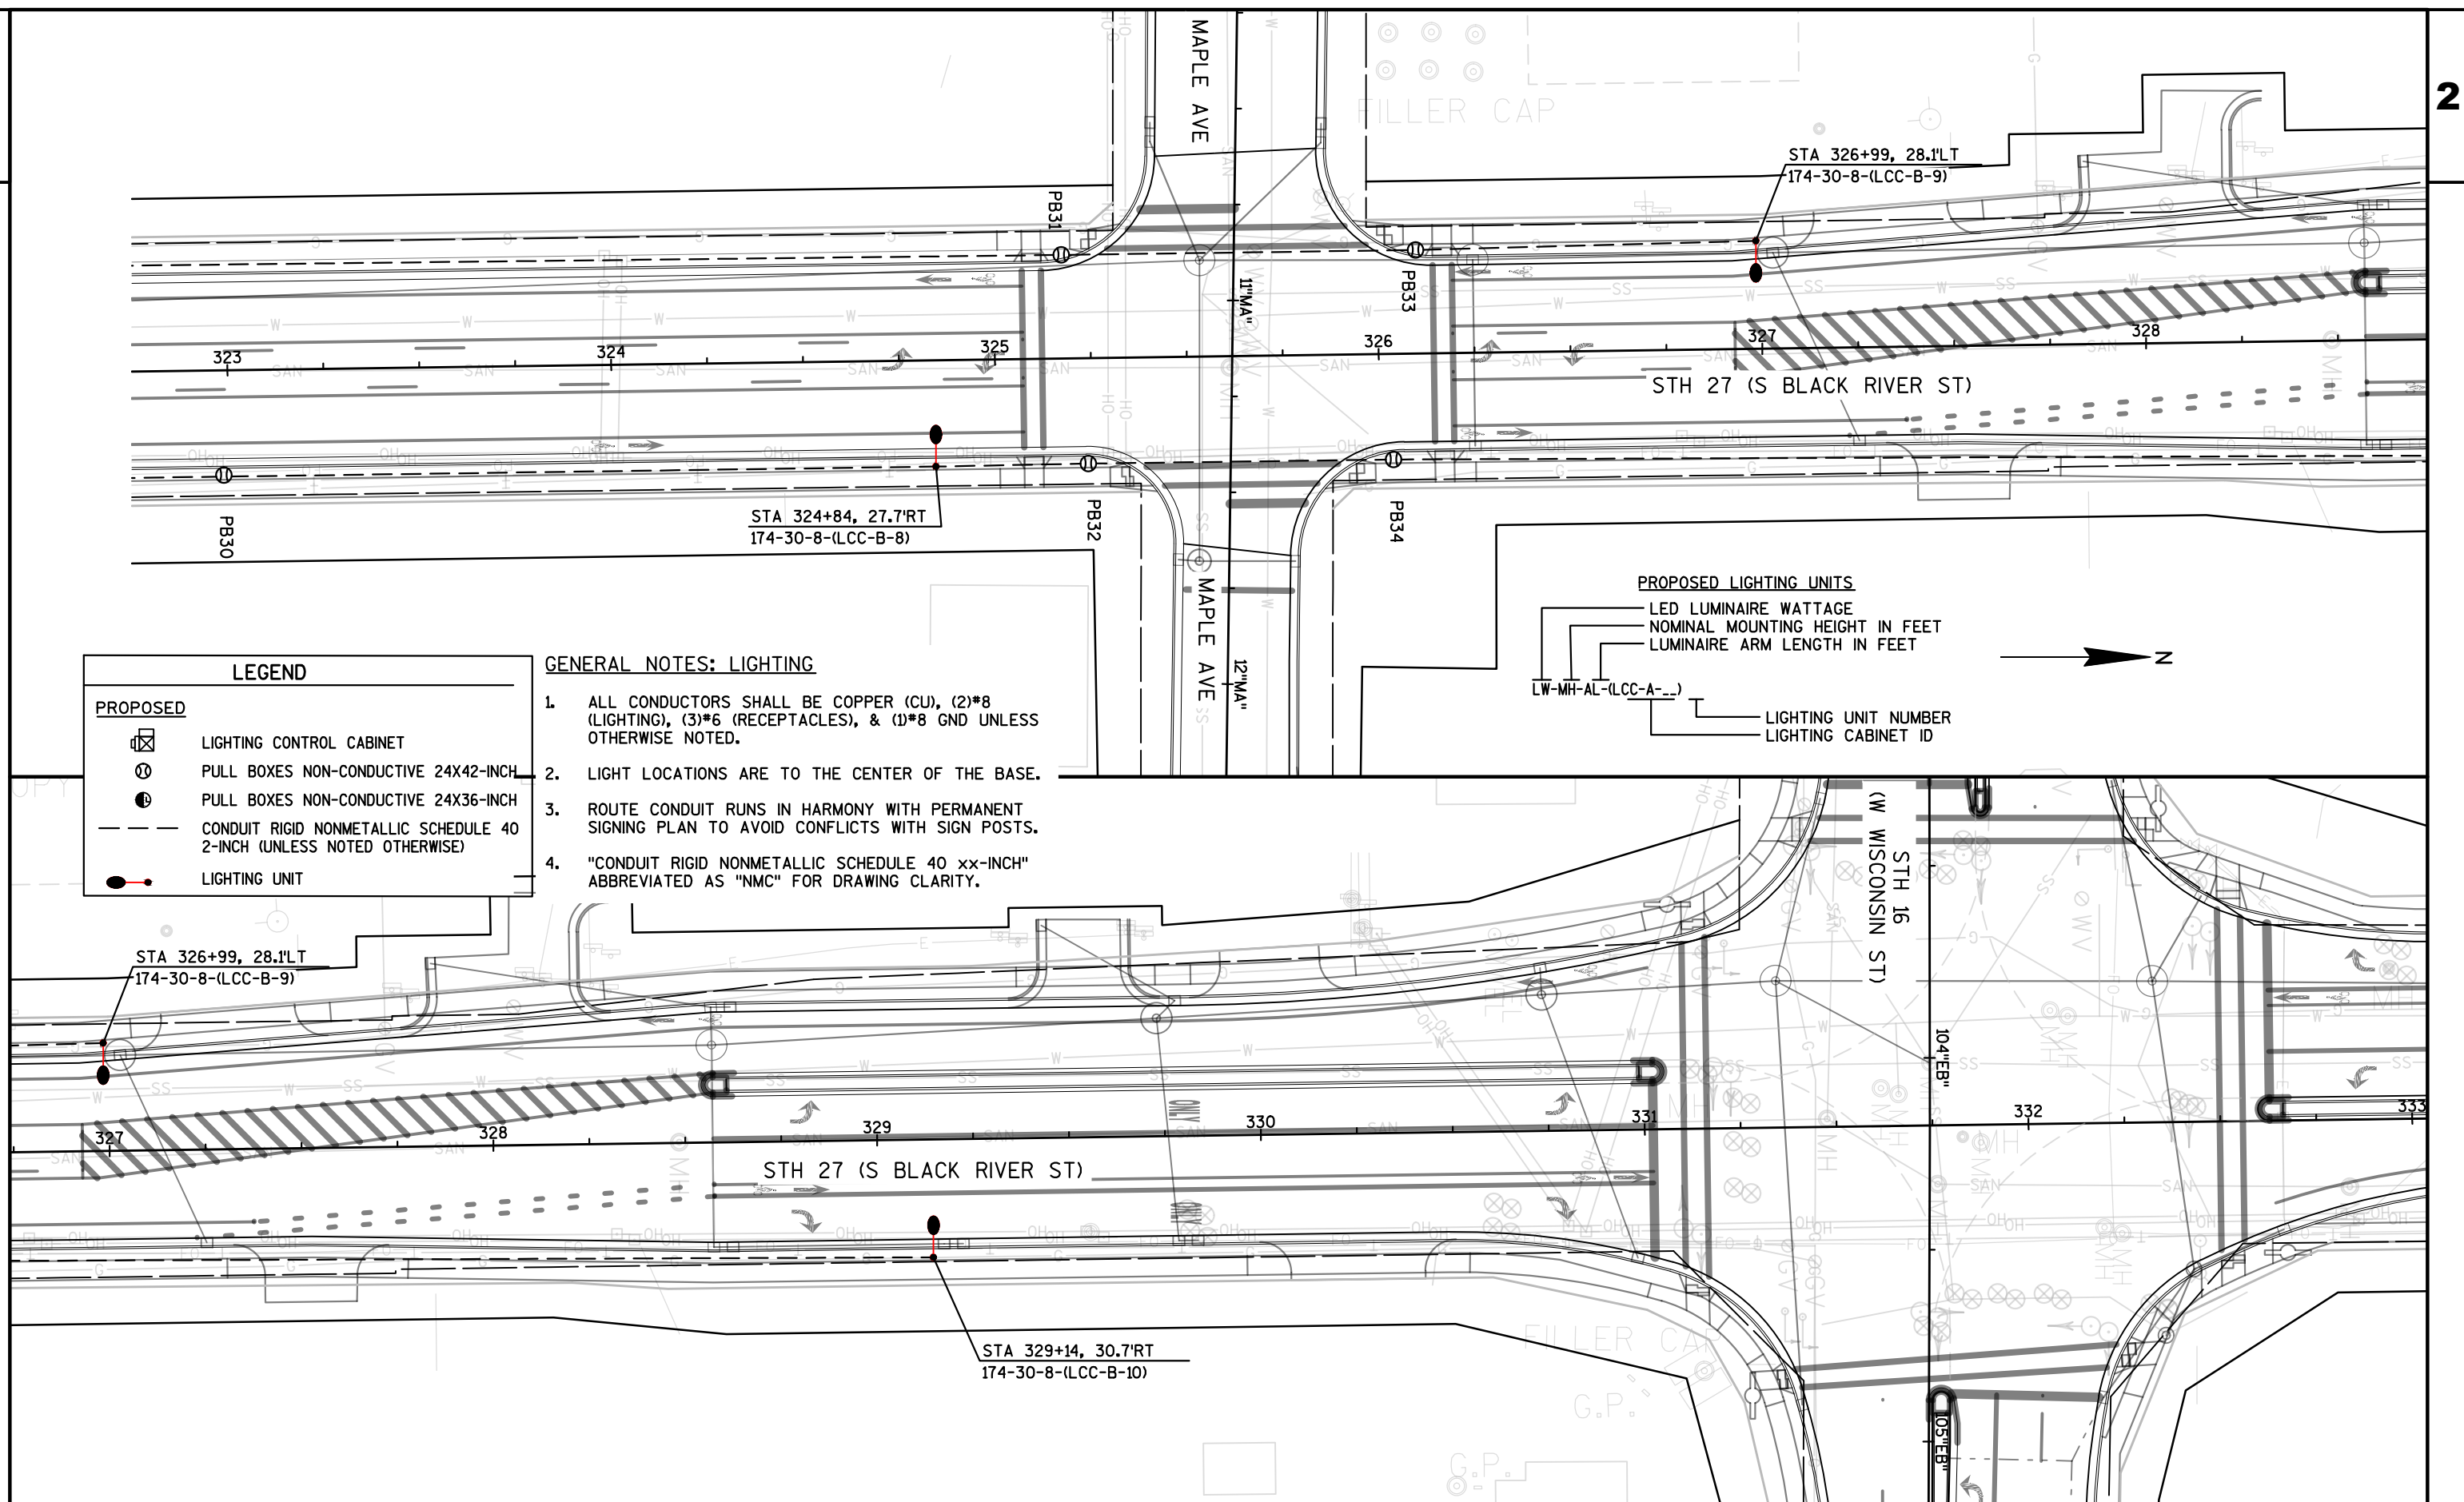

GENERAL NOTES

BASES SHALL BE EXCAVATED BY USE OF A CIRCULAR AUGER EXCEPT WHEN EXCAVATING WITHIN 18-INCHES OF UNDERGROUND UTILITIES. WHEN EXCAVATING WITHIN 18-INCHES OF UTILITIES THE BASE SHALL BE DUG BY HAND.

TOP SURFACES OF CONCRETE BASES SHALL BE TROWEL FINISHED AND LEVEL.

CONDUIT SIZES AND LOCATIONS SHALL BE AS SHOWN ON THE PLANS.

THE FINAL OR TERMINATING CONCRETE BASE IN A CONDUIT RUN SHALL HAVE A 6" EXIT STUB INSTALLED FOR FUTURE CABLING USE. THE EXIT STUB SHALL BE SIZED AS USED THROUGHOUT THE CONDUIT RUN AS SHOWN AT THE ENTRANCE OF THE BASE.

MINIMUM BENDING RADIUS OF CONDUIT IS EQUAL TO 6 X THE DIAMETER.

CONDUIT HEIGHT ABOVE CONCRETE BASES SHALL BE 1 INCH. ALL METALLIC CONDUIT ENDS SHALL BE REAMED AND THREADED.

ALL CONDUIT ENDS AT THE TOP OF CONCRETE BASES SHALL BE CAPPED IF METALLIC OR PLUGGED IF NONMETALLIC IMMEDIATELY AFTER PLACEMENT AND BEFORE CONCRETE IS POURED. CONDUITS IN WHICH WIRE OR CABLE IS NOT INSTALLED SHALL REMAIN CAPPED OR PLUGGED.

BELL ENDS SHALL BE INSTALLED ON ALL PVC CONDUIT EXPOSED AT THE TOP OF CONCRETE BASES BEFORE INSTALLATION OF CABLE OR WIRE.

ENDS OF CONDUIT INSTALLED BELOW GRADE FOR FUTURE USE SHALL BE CAPPED IF METALLIC OR PLUGGED IF NONMETALLIC.

WHEN REQUIRED TO CONNECT NONMETALLIC CONDUIT TO METALLIC CONDUIT, ONLY ADAPTER FITTINGS, U.L. LISTED FOR ELECTRICAL USE, SHALL BE USED.

IF A BASE REQUIRES A DEEP FORM BECAUSE OF LOOSE DIRT OR FILL, THE FORM SHALL BE REMOVED BEFORE BACKFILLING AROUND THE BASE. BACKFILL SHALL BE TAMPED TIGHT AGAINST THE BARE CONCRETE BASE IN LAYERS OF 1 FOOT OR LESS.

A NO. 4 AWG, STRANDED COPPER EQUIPMENT GROUNDING CONDUCTOR SHALL BE EXOTHERMICALLY WELDED TO THE EQUIPMENT GROUNDING ELECTRODE (GROUND ROD).


THE EQUIPMENT GROUNDING CONDUCTOR SHALL ENTER THE BASE THROUGH A 1 INCH CONDUIT INSTALLED FOR GROUNDING PURPOSES, LEAVING A 4 FOOT COIL OF WIRE ABOVE THE CONCRETE BASE. THE EQUIPMENT GROUNDING CONDUCTOR SHALL BE NEATLY COILED AND THE COILS TIED TOGETHER.

ANCHOR RODS SHALL BE PROVIDED BY POLE SUPPLIER. TWO GALVANIZED HEX NUTS & WASHERS PER ANCHOR BOLT.


WELDING OF THE ANCHOR RODS TO THE CAGE IS UNACCEPTABLE. TIE WIRES SHALL BE USED.

BAR STEEL REINFORCEMENT SHALL BE COATED WITH POWERED EPOXY RESIN IN ACCORDANCE WITH SECTION 505 OF THE STANDARD SPECIFICATIONS (LATEST EDITION).


- ① THE MINIMUM DEPTH OF CONDUIT EXITING THE CONCRETE BASE AND INSTALLED BELOW THE TRAVELED WAY SHALL BE 24 INCHES. THE MINIMUM DEPTH OF CONDUIT EXITING THE CONCRETE BASE THAT IS NOT INSTALLED BELOW THE TRAVELED WAY SHALL BE 18 INCHES. THE MAXIMUM DEPTH OF ALL CONDUIT SHALL BE 36 INCHES EXCEPT WITH WRITTEN APPROVAL BY THE ENGINEER.
- ② ANCHOR RODS BY POLE SUPPLIER. TWO GALVANIZED HEX NUTS & WASHERS PER ANCHOR BOLT.
- ③ (6) NO. 4 X 4'-8" BAR STEEL REINFORCEMENT.
- ④ (5) NO. 4 X 6'-2" BAR STEEL REINFORCEMENT @ 1'-0" C-C.
- ⑤ 2'-0".
- ⑥ BOLT CIRCLE PER POLE MANUFACTURER'S REQUIREMENTS.
- ⑦ 1'-6".

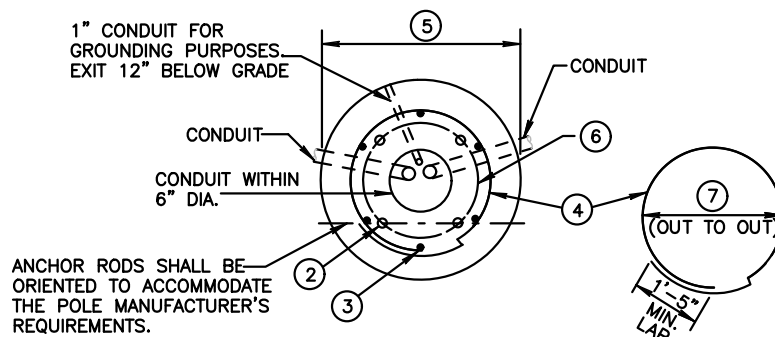

FORM DEPTH SHALL BE NO MORE THAN 6" BELOW GRADE ON THE LOWER SIDE OF BASE

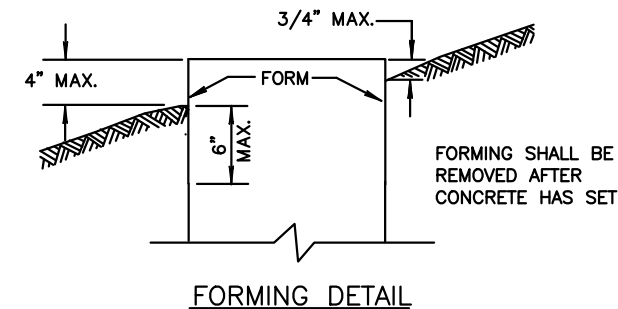


QUANTITY REQUIREMENTS	
APPROX. CUBIC YARDS OF CONCRETE	0.6
LBS. OF HOOP BAR STEEL	21
LBS. OF VERTICAL BAR STEEL	18

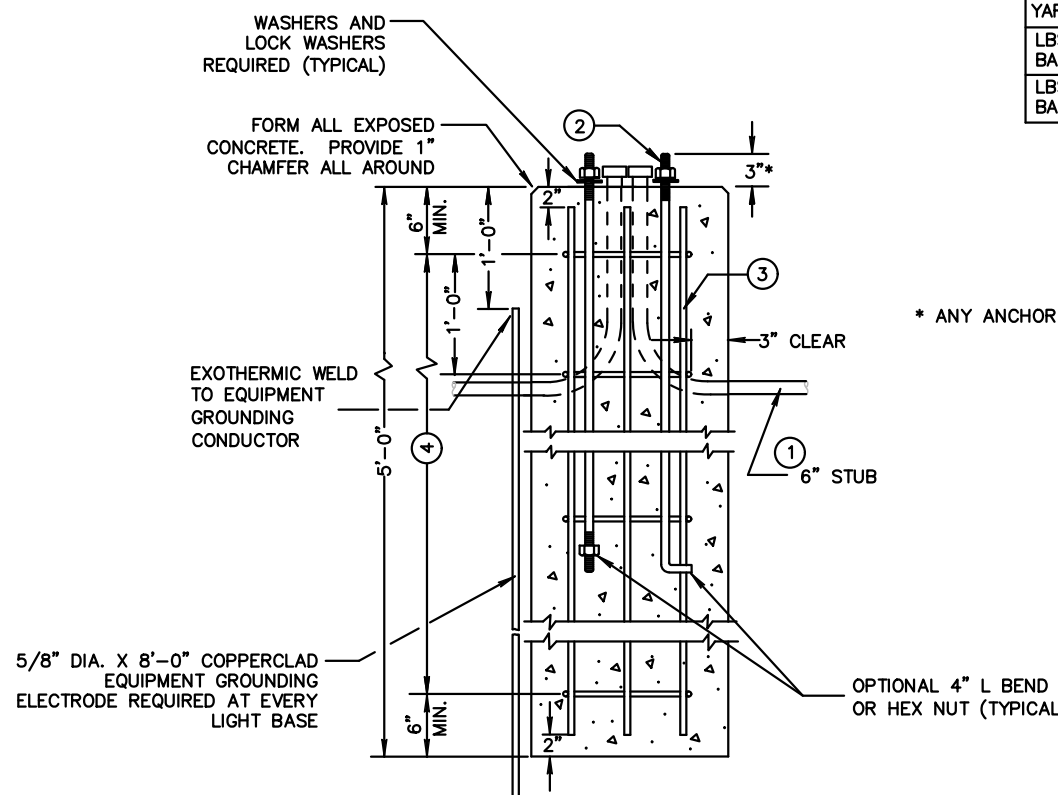



* ANY ANCHOR ROD PROJECTION SHALL BE PER MANUFACTURER'S REQUIREMENTS.

CONCRETE BASE TYPE SPECIAL

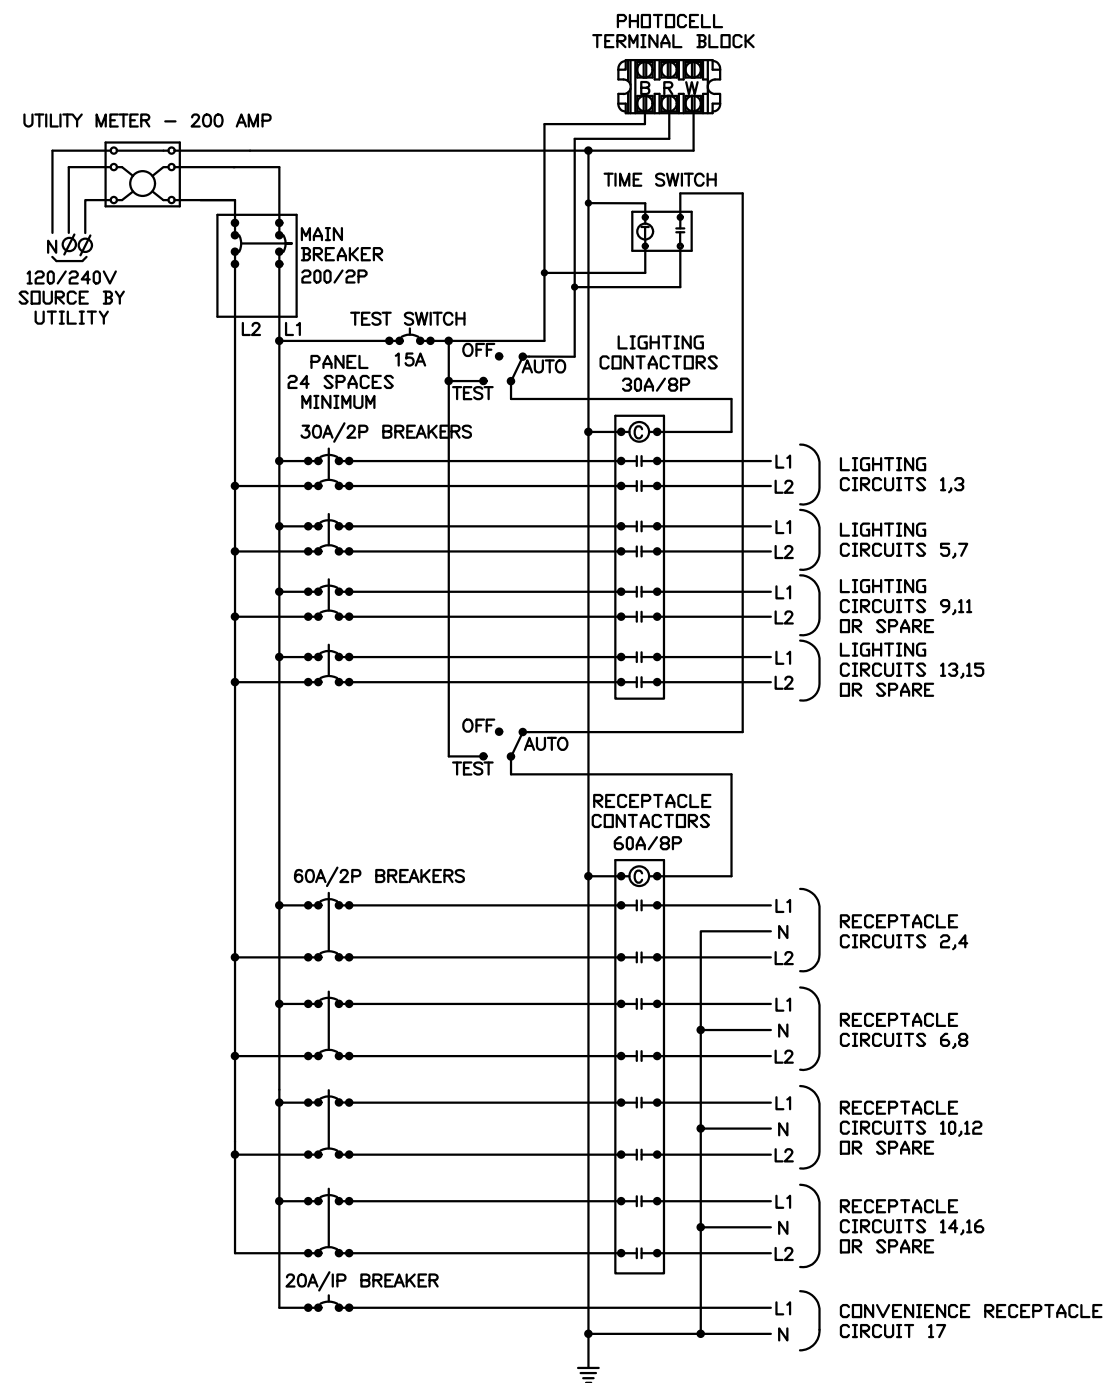


LIGHTING CONTROL CABINET "A" & "B" SCHEMATIC

EQUIPMENT SCHEDULE					
SYMBOL	DESCRIPTION	LAMP SOURCE	MOUNTING	OPTICS	MANUFACTURER & SERIES #
	LIGHTING UNIT TYPE SPECIAL TEARDROP STYLE LED LUMINAIRE ON FLUTED ALUMINUM POLE WITH 20A WR-RATED GFCI RECEPTACLE AND METTALIC IN-USE COVER	83 WATT LED 4000K	30' POLE ON CONCRETE LIGHT BASE TYPE SPECIAL	TYPE III	HOLOPHANE - LUMINAIRE: MPL2-P20S-40K-AS-BK-BG-3-S-SS-DIM FITTER: BHDF13-200-BK-P7 ARM: BHC96/1-CA/BK W/ DECORATIVE SCROLL POLE: WD-A-30-L6J-17-P08-ABG-BK-FGFUS-SBKH
	LIGHTING UNIT TYPE SPECIAL 1 TEARDROP STYLE LED LUMINAIRE ON FLUTED ALUMINUM POLE WITH 20A WR-RATED GFCI RECEPTACLE AND METTALIC IN-USE COVER	174 WATT LED 4000K	30' POLE ON CONCRETE LIGHT BASE TYPE SPECIAL	TYPE III	HOLOPHANE - LUMINAIRE: MPL2-P50S-40K-AS-BK-BG-3-S-SS-DIM FITTER: BHDF13-200-BK-P7 ARM: BHC96/1-CA/BK W/ DECORATIVE SCROLL POLE: WD-A-30-L6J-17-P08-ABG-BK-FGFUS-SBKH

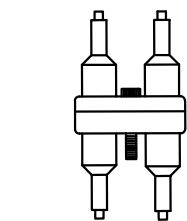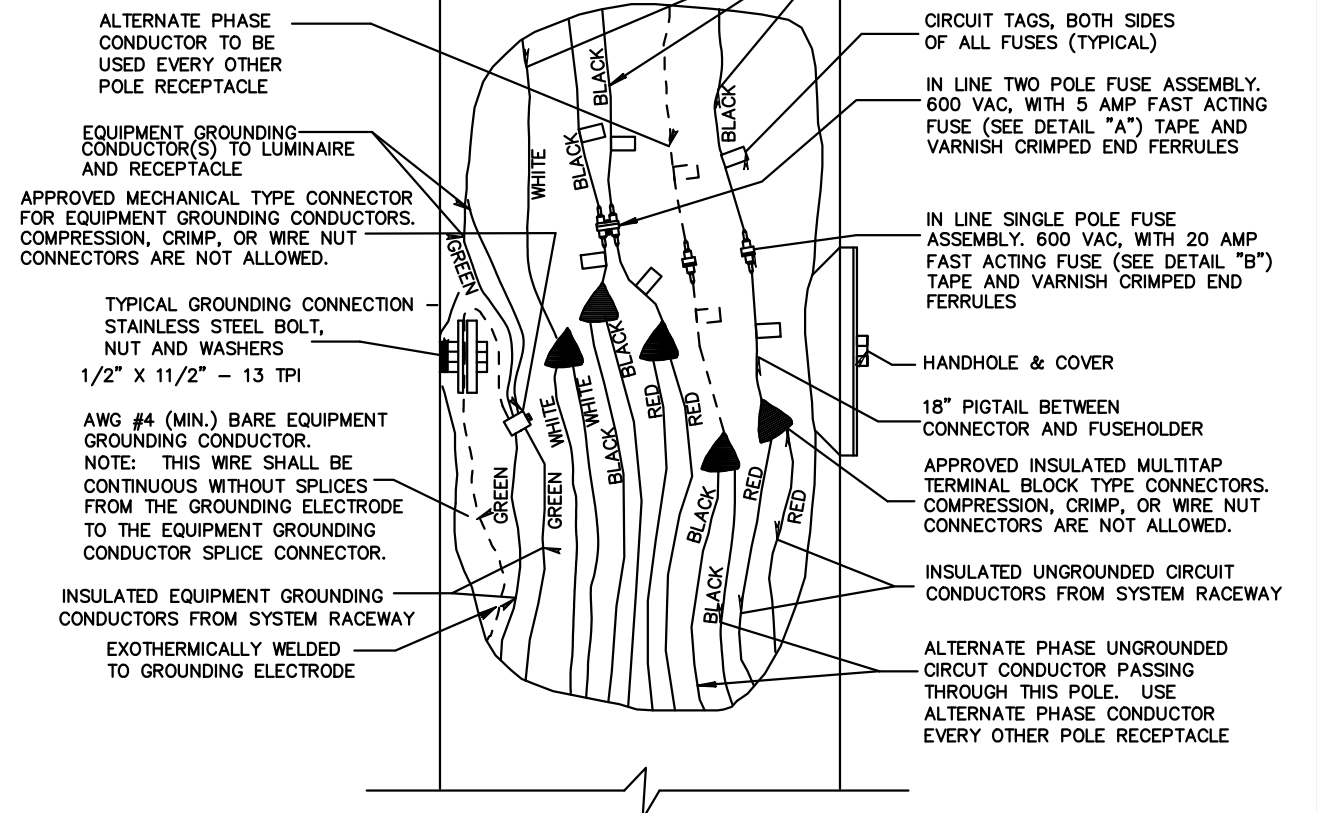
DETAIL "A"
BREAKAWAY DOUBLE
POLE WITH WATERPROOF
INSULATING BOOTDETAIL "B"
BREAKAWAY SINGLE POLE WITH
WATERPROOF
INSULATING BOOT

2 WIRE - 240 VAC (UNGROUND CONDUCTOR)
AND
3 WIRE - 120 VAC (UNGROUND CONDUCTOR)
WITH GROUNDED CONDUCTOR AND
WITH EQUIPMENT GROUNDED CONDUCTOR
FOR GFI RECEPTACLES

NOTE: REFER TO S.D.D. "NON-FREEWAY LIGHTING UNIT
POLE WIRING" FOR FUSING INFORMATION

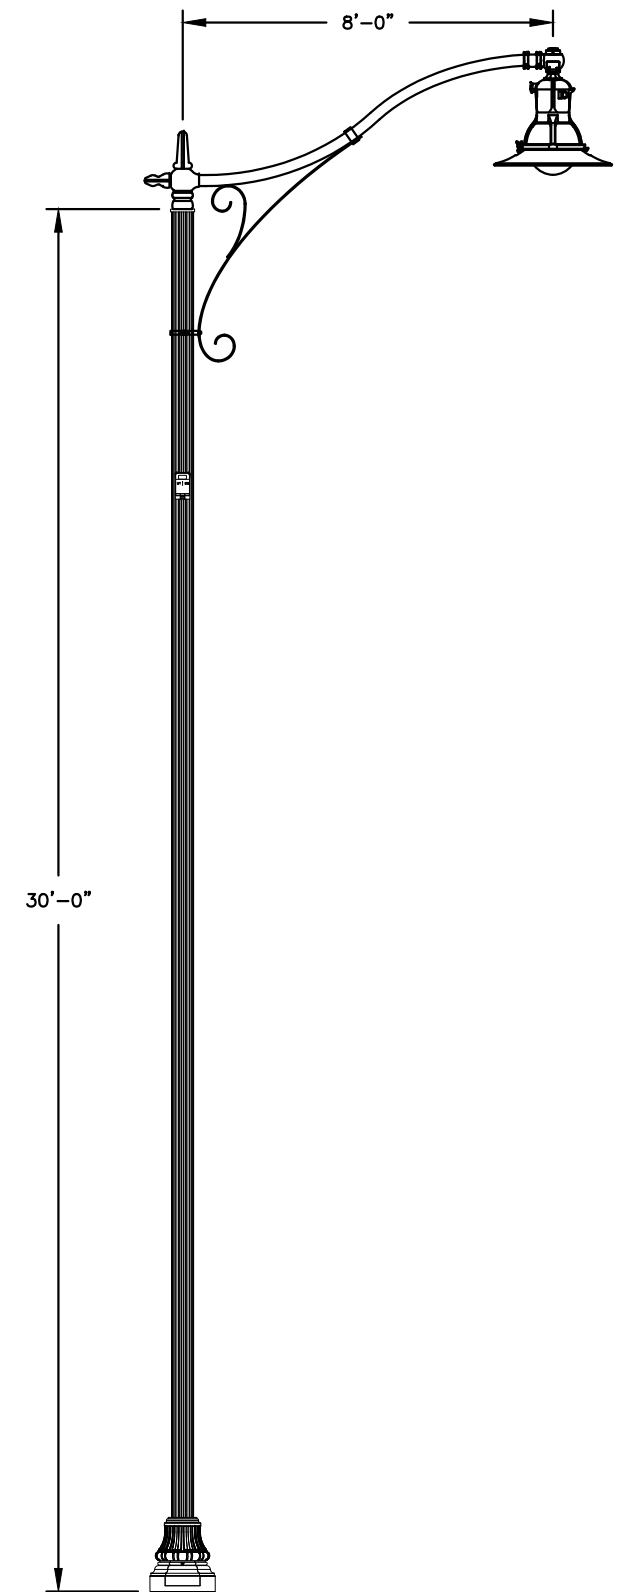

LIGHTING UNIT TYPE SPECIAL & SPECIAL 1 DETAIL

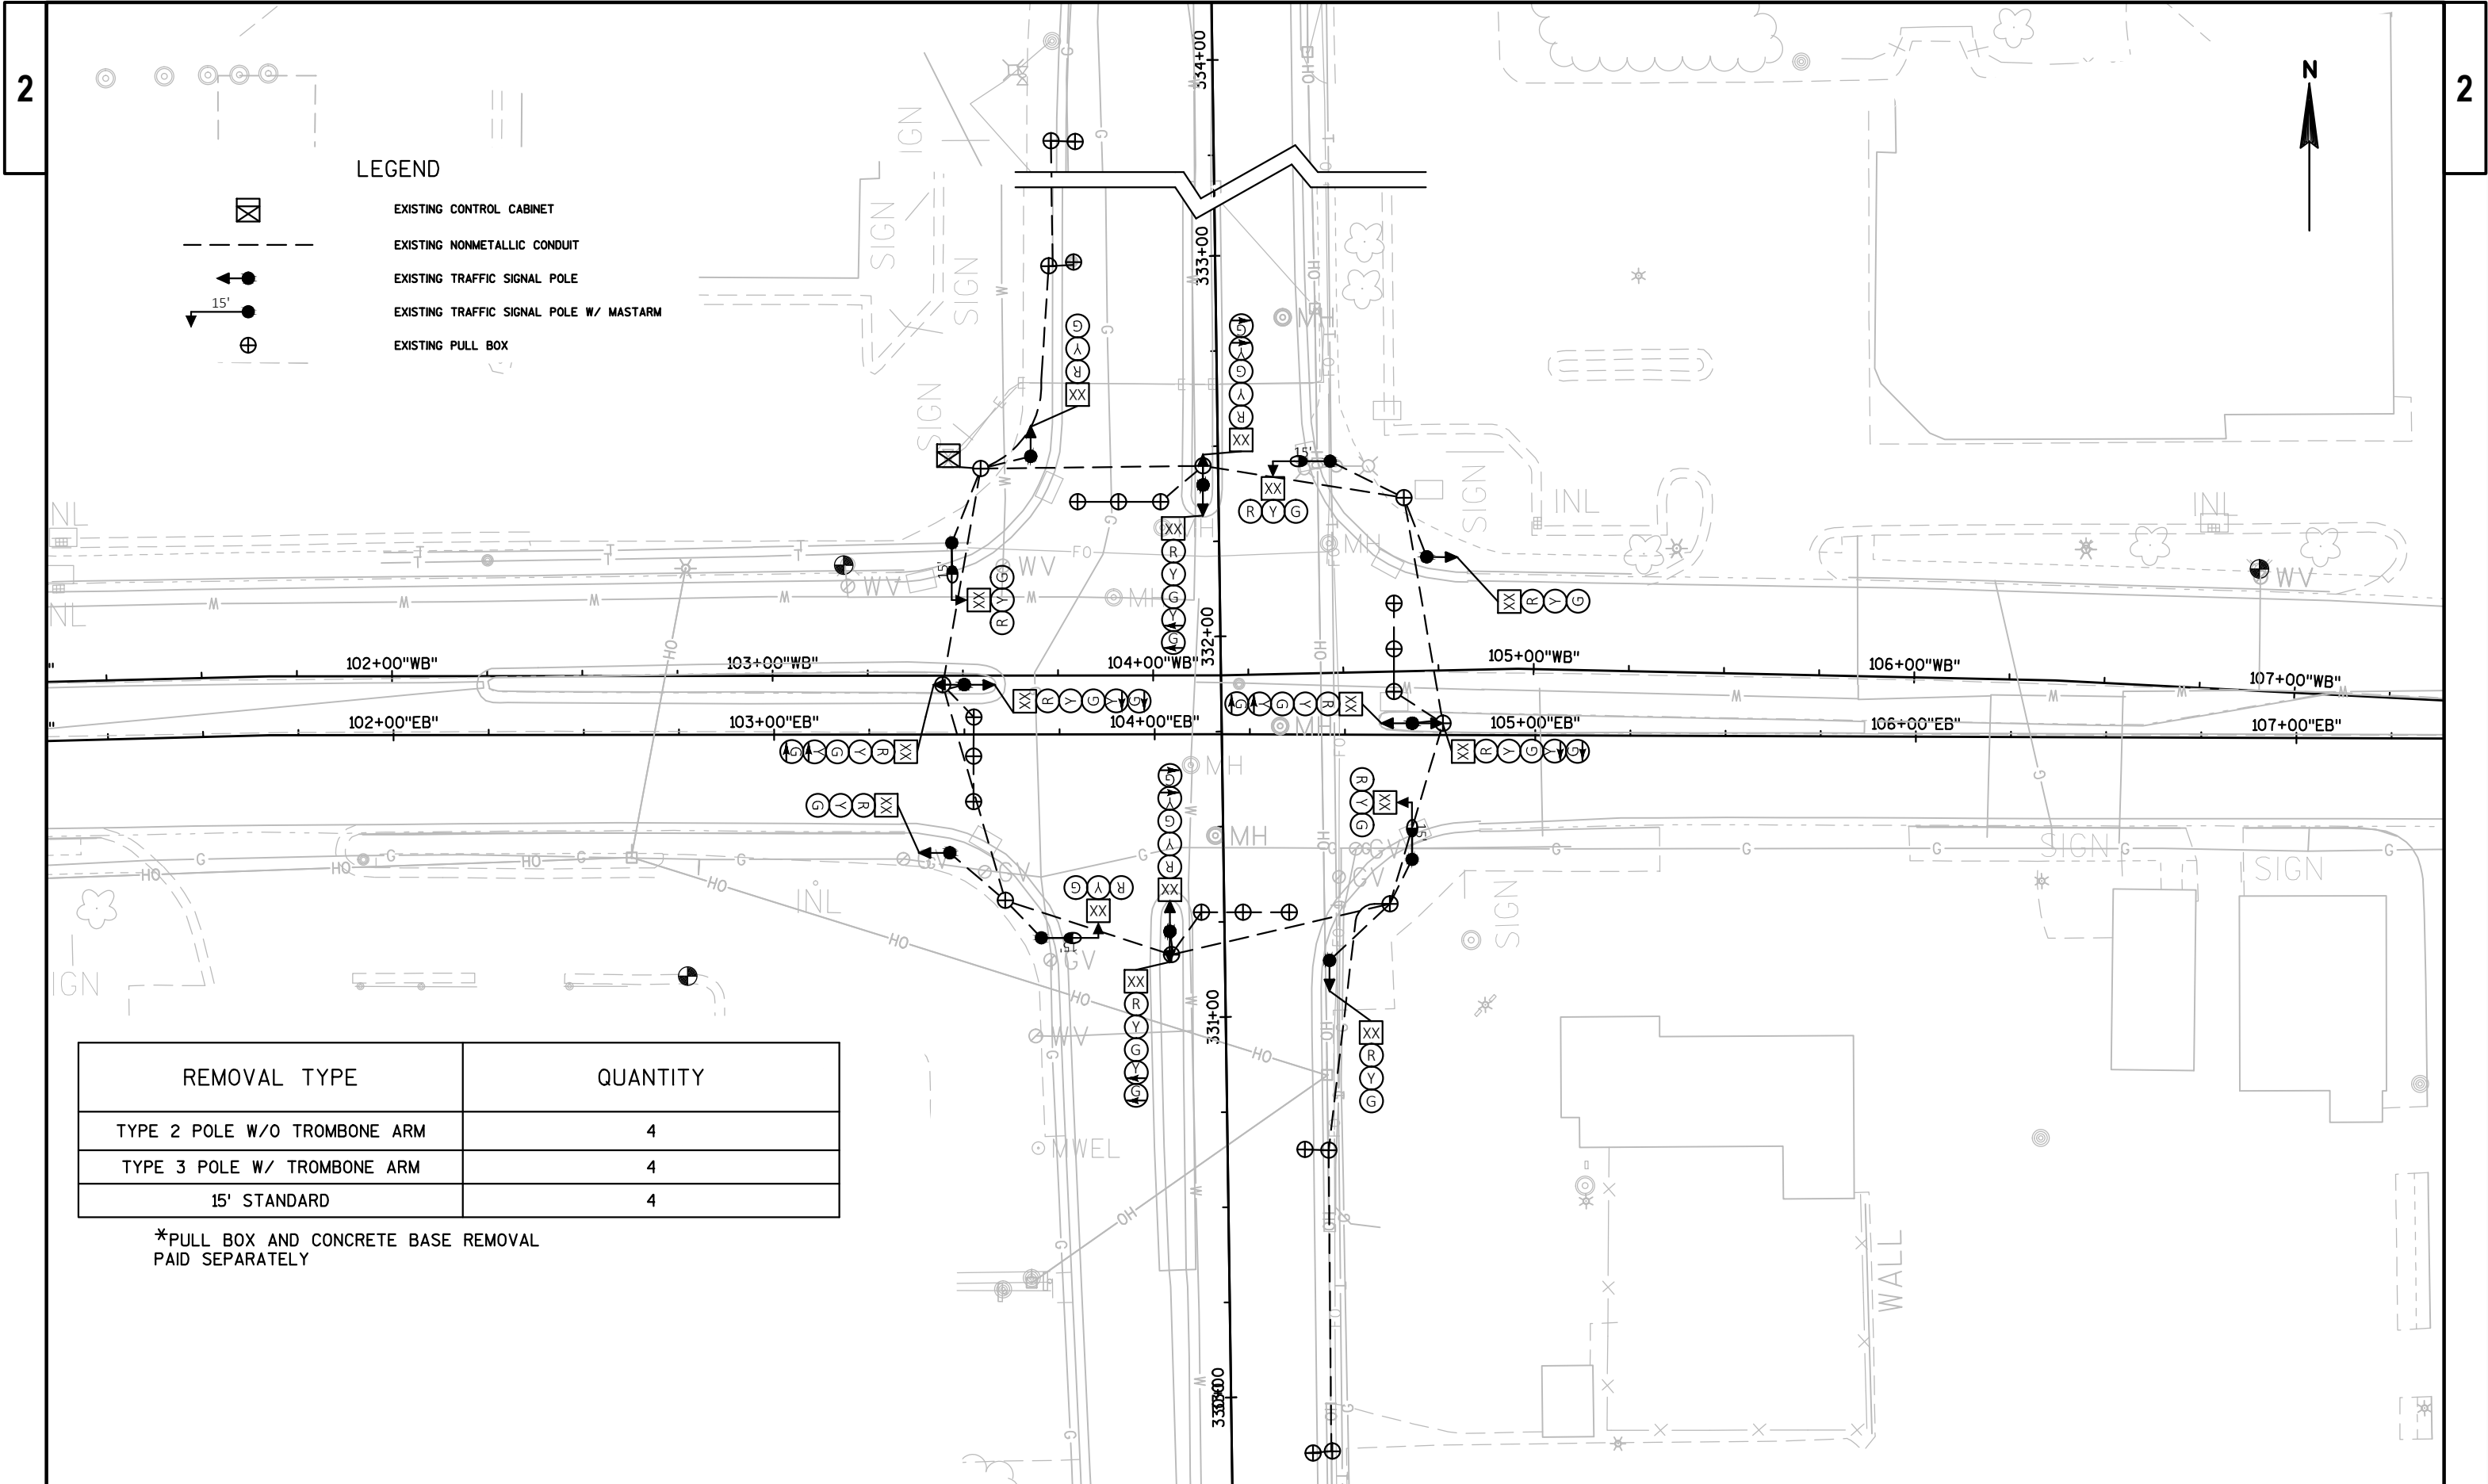

- LEGEND
- EXISTING CONTROL CABINET
 - EXISTING NONMETALLIC CONDUIT
 - EXISTING TRAFFIC SIGNAL POLE
 - EXISTING TRAFFIC SIGNAL POLE W/ MASTARM
 - EXISTING PULL BOX

REMOVAL TYPE	QUANTITY
TYPE 2 POLE W/O TROMBONE ARM	4
TYPE 3 POLE W/ TROMBONE ARM	4
15' STANDARD	4

*PULL BOX AND CONCRETE BASE REMOVAL
PAID SEPARATELY

LEGEND

- WOOD POLE, TYPE 4
- TEMPORARY LUMINAIRE
- ➔ TEMPORARY SIGNAL HEAD
- OH— CABLE - OVERHEAD
- XX SIGNAL HEAD NUMBER
- - - VIDEO DETECTION AREA
- (R) RED CIRCULAR INDICATOR
- (Y) YELLOW CIRCULAR INDICATOR
- (G) GREEN CIRCULAR INDICATOR
- (R) RED ARROW
- (Y) YELLOW ARROW
- (G) GREEN ARROW




LANE DESIGNATION FOR INFO ONLY

NOTE: ALL LENSES ARE 12-INCH
GRAYSHADE REPRESENTS EXISTING

NOTES:

1. FINAL LOCATION OF ALL WOOD POLES SHALL BE AS DIRECTED BY THE ENGINEER
2. FOR THRU INDICATIONS, MOUNT ONE SIGNAL HEAD DIRECTLY ABOVE RECEIVING LANE AND THE OTHER SIGNAL HEAD 8' TO THE RIGHT
3. FOR LEFT INDICATIONS, MOUNT ONE SIGNAL HEAD DIRECTLY IN FRONT OF TURNING LANE AND THE OTHER SIGNAL HEAD 8' TO THE LEFT
4. MAINTAIN PROPER SIGNAL HEAD LOCATIONS THROUGH EACH CONSTRUCTION STAGE
5. ALL EXISTING SIGNAL HEADS SHALL BE REMOVED OR TURNED PRIOR TO TURNING ON TEMPORARY SIGNALS

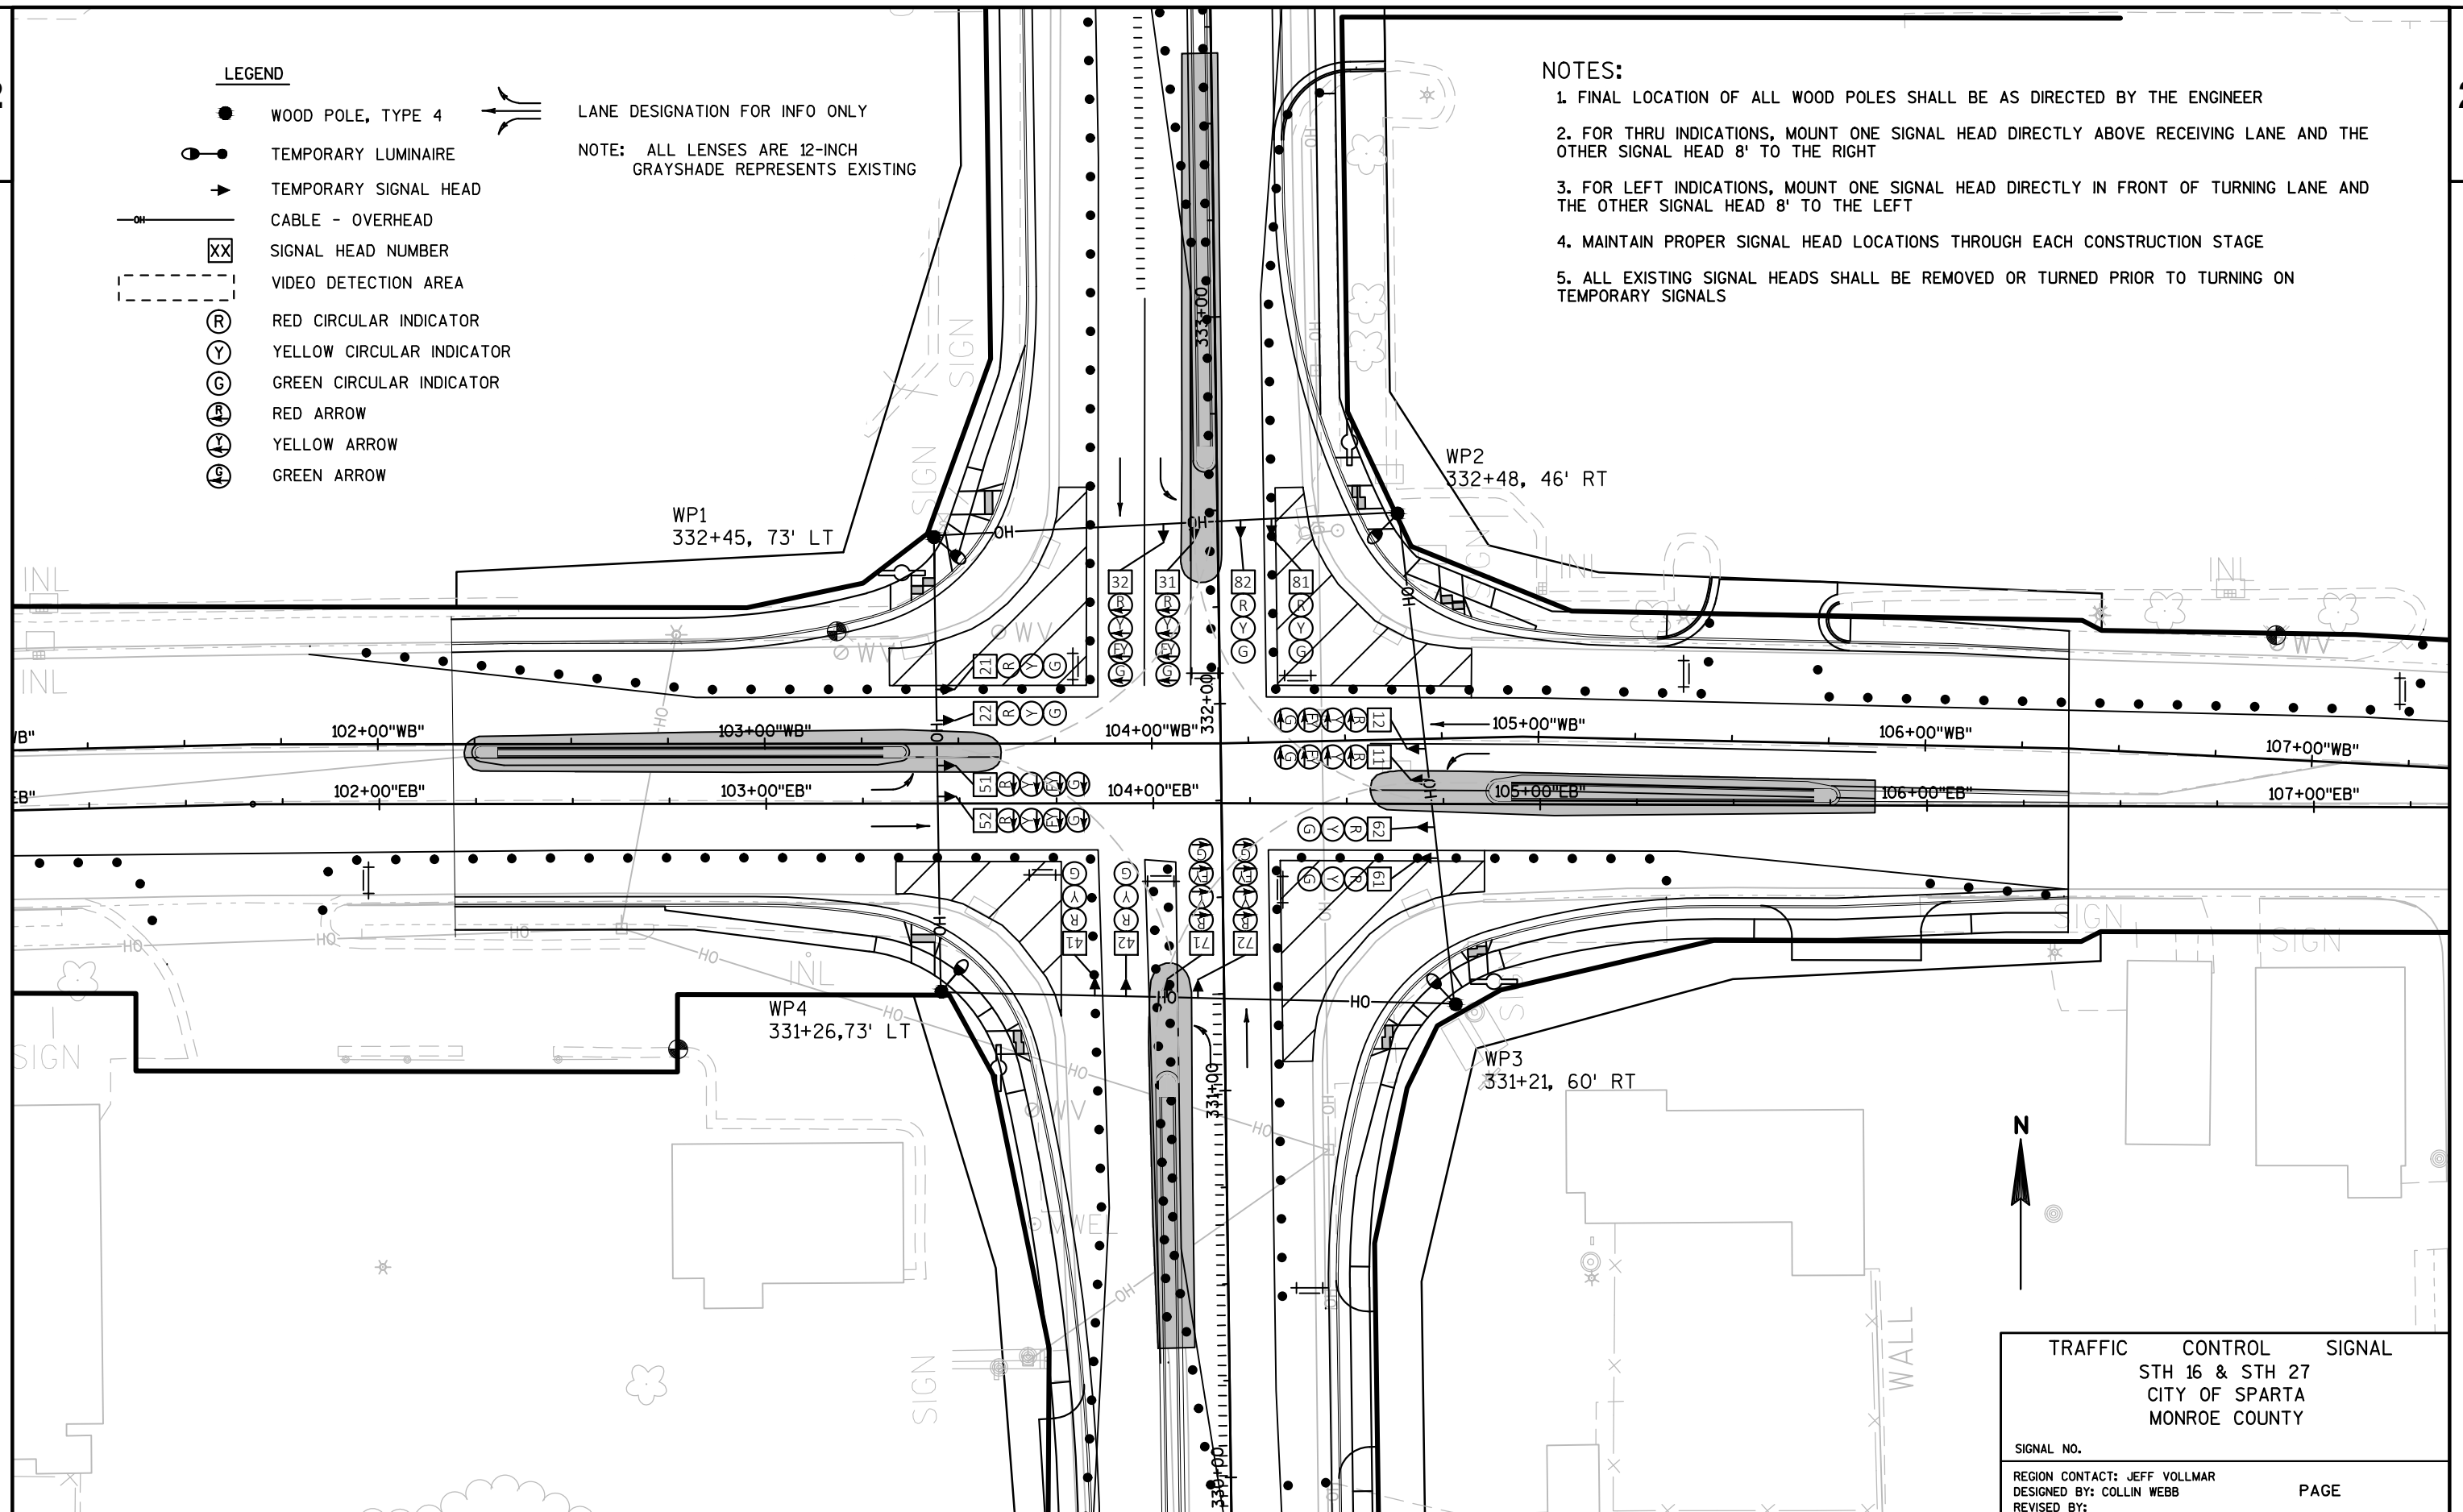

TRAFFIC CONTROL SIGNAL
STH 16 & STH 27
CITY OF SPARTA
MONROE COUNTY

SIGNAL NO.

REGION CONTACT: JEFF VOLLMAR
DESIGNED BY: COLLIN WEBB
REVISED BY:

PAGE

PROJECT NO: 5144-01-75

HWY: STH 27

COUNTY: MONROE

TEMPORARY TRAFFIC SIGNAL PLAN

SHEET

118

E



— CONNECT TO EXISTING CONDUIT

 EXISTING PB41

"EB"

102"EB"

103"EB"

104"EB"

105"EB"

106"EB"

107"EB"

EXISTING	FB42	106
----------	------	-----

STH 16

A

27

TRAFFIC	CONTROL	SIGNAL
STH 16 & STH 27 CITY OF SPARTA MONROE COUNTY		

REGION CONTACT: JEFF VOLLMAR
DESIGNED BY: COLLIN WEBB
REVISED BY:

PAGE

119

WISDOT/CADDS SHEET 42


STH 27 AT STH 16

HOME RUN	JUMPER	CABLE	BASE #	INDICATION / WIRE COLOR											
				BLACK	WHITE	RED	GREEN	ORANGE	BLUE	WHITE/BLK	RED/BLK	GREEN/BLK	ORANGE/BLK	BLUE/BLK	BLK/WHITE
SC1 - SB1		12/C	SB1	4-DW	NEUTRAL	4-RED	4-GRN	4-YEL	4-WALK	2-PB	3-R-ARROW	3-G-ARROW	3-Y-ARROW	3-FY-ARROW	
SC1 - SB2		12/C	SB2	8-DW	NEUTRAL	8-RED	8-GRN	8-YEL	8-WALK		3-R-ARROW	3-G-ARROW	3-Y-ARROW	3-FY-ARROW	
SC1 - SB3		12/C	SB3	2-DW	NEUTRAL	2-RED	2-YEL	2-GRN	2-WALK	8-PB	1-R-ARROW	1-G-ARROW	1-Y-ARROW	1-FY-ARROW	
SC1 - SB4		12/C	SB4	6-DW	NEUTRAL	6-RED	6-GRN	6-YEL	6-WALK	8-PB	1-R-ARROW	1-G-ARROW	1-Y-ARROW	1-FY-ARROW	
SC1 - SB5		12/C	SB5	8-DW	NEUTRAL	8-RED	8-GRN	8-YEL	8-WALK	6-PB	7-R-ARROW	7-G-ARROW	7-Y-ARROW	7-FY-ARROW	
SC1- SB6		12/C	SB6	4-DW	NEUTRAL	4-RED	4-GRN	4-YEL	4-WALK	6-PB	7-R-ARROW	7-G-ARROW	7-Y-ARROW	7-FY-ARROW	
SC1 - SB7		12/C	SB7	6-DW	NEUTRAL	6-RED	6-GRN	6-YEL	6-WALK	4-PB	5-R-ARROW	5-G-ARROW	5-Y-ARROW	5-FY-ARROW	
SC1 - SB8		12/C	SB8	2-DW	NEUTRAL	2-RED	2-GRN	2-YEL	2-WALK	4-PB	5-R-ARROW	5-G-ARROW	5-Y-ARROW	5-FY-ARROW	
SC1 - SB9		5/C	SB9	2-PB	NEUTRAL										

TRAFFIC CONTROL SIGNAL
STH 16 & STH 27
CITY OF SPARTA
MONROE COUNTY


REGION CONTACT: ANDREW WINGA
DESIGNED BY: COLLIN WEBB
REVISED BY:


PAGE XX OF XX

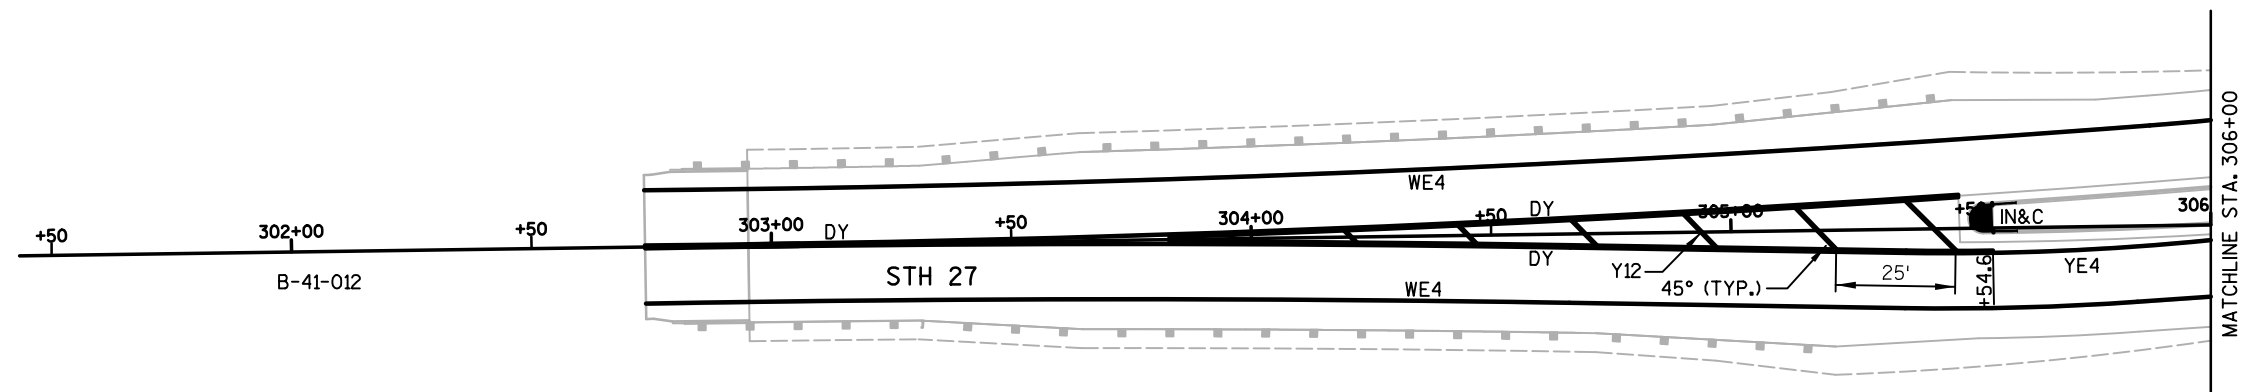

PAVEMENT MARKING LEGEND

DY	MARKING LINE EPOXY 4-INCH (DOUBLE YELLOW)
YE4	MARKING LINE EPOXY 4-INCH (YELLOW)
WE4	MARKING LINE EPOXY 4-INCH (WHITE)
WS-9	MARKING LINE EPOXY 4-INCH (WHITE SKIP, 3' SEG., 9' GAP)
W8	MARKING LINE EPOXY 8-INCH (WHITE)
Y12	MARKING DIAGONAL EPOXY 12-INCH (YELLOW) (DIAGONAL)
WS-2	MARKING YIELD LINE EPOXY 18-INCH (WHITE SKIP, 2' SEG., 2' GAP)
WC12	MARKING CROSSWALK EPOXY TRANSVERSE LINE 6-INCH (WHITE)
W0	MARKING WORD EPOXY
IN	MARKING ISLAND NOSE EPOXY (YELLOW)
C	MARKING CURB EPOXY (YELLOW)

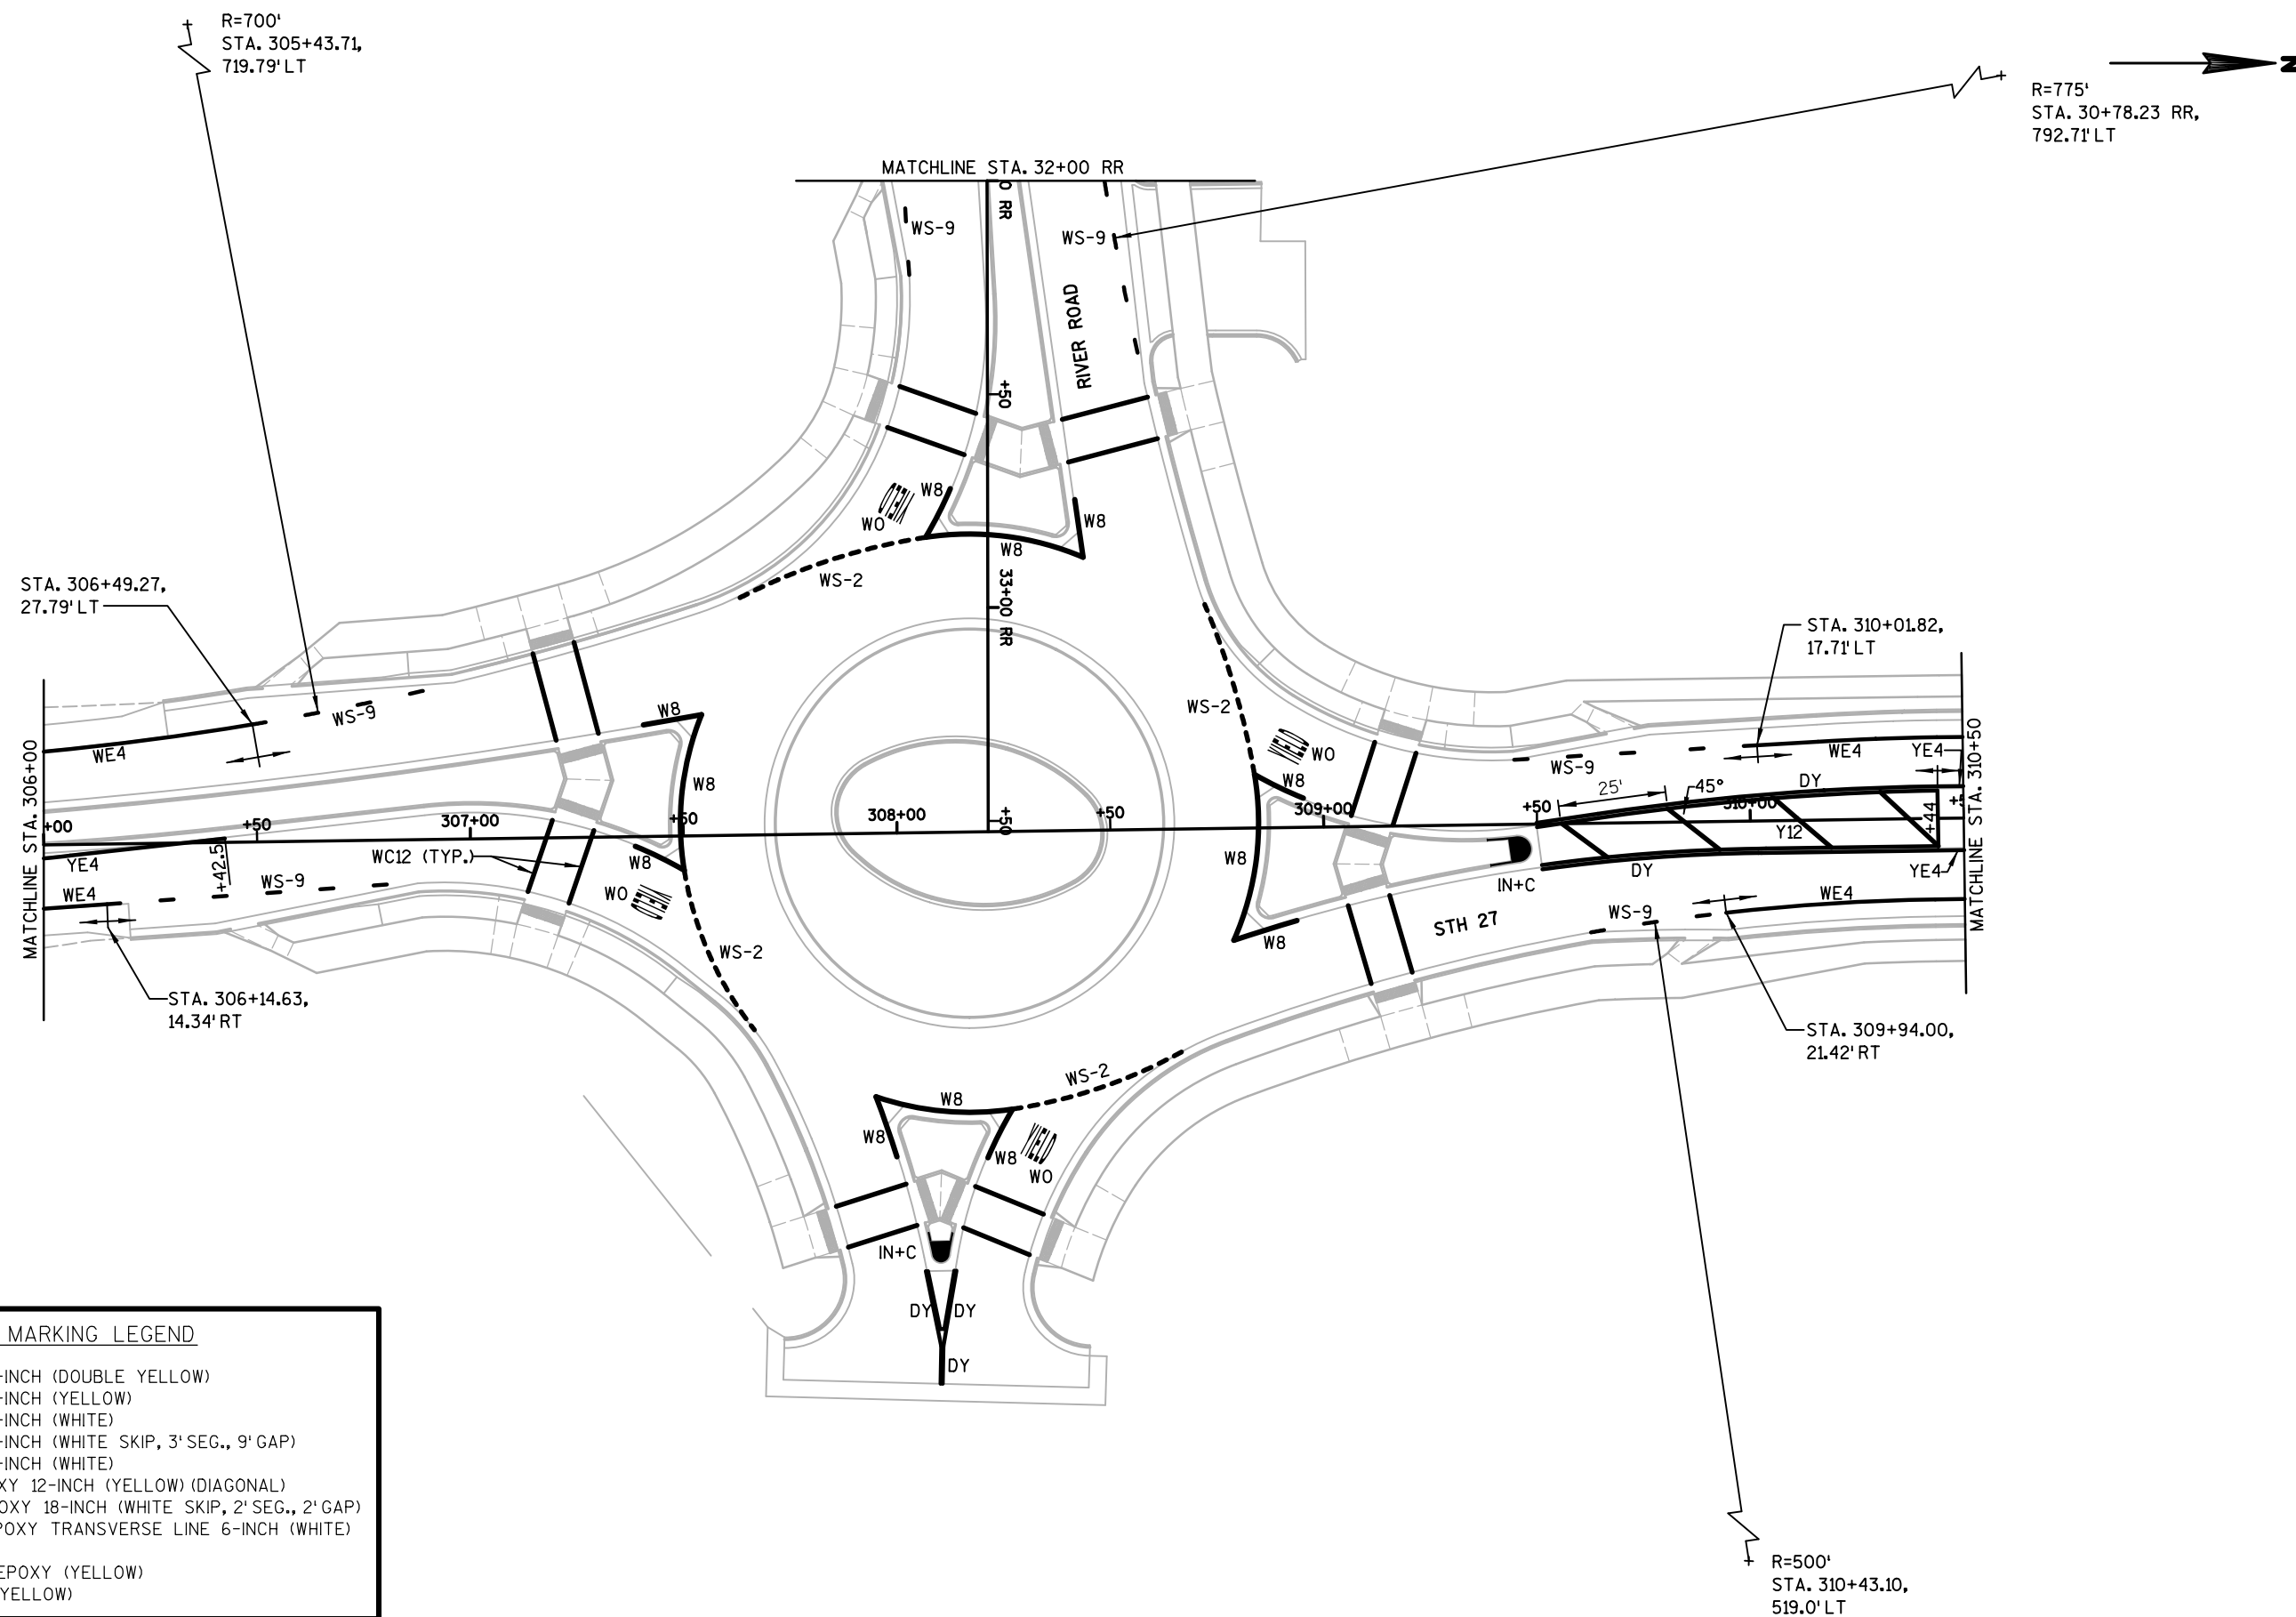

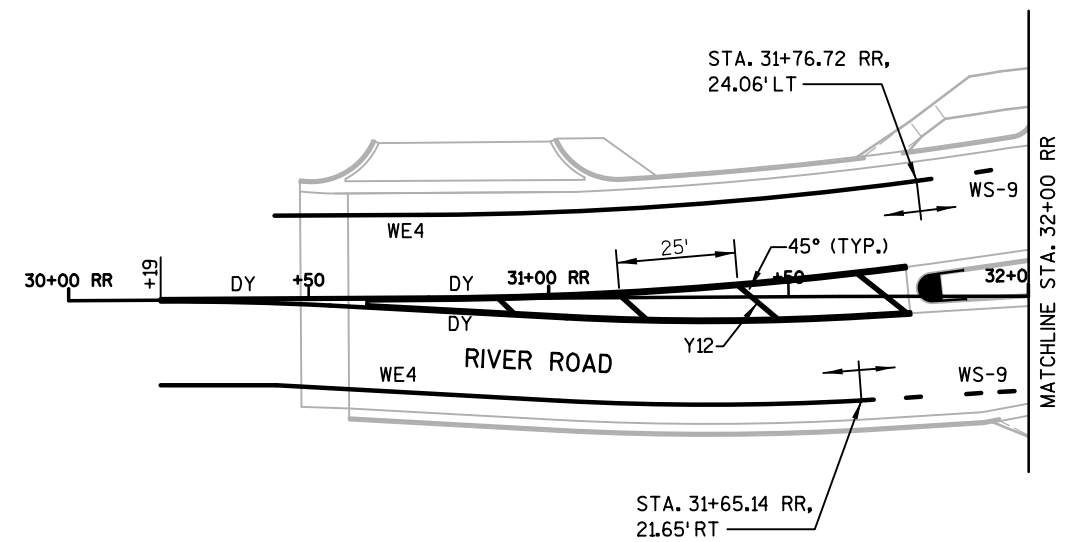


PAVEMENT MARKING LEGEND


DY	MARKING LINE EPOXY 4-INCH (DOUBLE YELLOW)
YE4	MARKING LINE EPOXY 4-INCH (YELLOW)
WE4	MARKING LINE EPOXY 4-INCH (WHITE)
WS-9	MARKING LINE EPOXY 4-INCH (WHITE SKIP, 3' SEG., 9' GAP)
W8	MARKING LINE EPOXY 8-INCH (WHITE)
Y12	MARKING DIAGONAL EPOXY 12-INCH (YELLOW) (DIAGONAL)
WS-2	MARKING YIELD LINE EPOXY 18-INCH (WHITE SKIP, 2' SEG., 2' GAP)
WC12	MARKING CROSSWALK EPOXY TRANSVERSE LINE 6-INCH (WHITE)
WO	MARKING WORD EPOXY
IN	MARKING ISLAND NOSE EPOXY (YELLOW)
C	MARKING CURB EPOXY (YELLOW)

2

PAVEMENT MARKING LEGEND	
DY	MARKING LINE EPOXY 4-INCH (DOUBLE YELLOW)
YE4	MARKING LINE EPOXY 4-INCH (YELLOW)
YE4S-37.5	MARKING LINE EPOXY 4-INCH (YELLOW SKIP, 12.5' SEG., 37.5' GAP)
WE4	MARKING LINE EPOXY 4-INCH (WHITE)
WE4S-9	MARKING LINE EPOXY 4-INCH (WHITE SKIP, 3' SEG., 9' GAP)
WE4S-37.5	MARKING LINE EPOXY 4-INCH (WHITE SKIP, 12.5' SEG., 37.5' GAP)
WE8	MARKING LINE EPOXY 8-INCH (WHITE)
WE8S-9	MARKING LINE EPOXY 8-INCH (WHITE SKIP, 3' SEG., 9' GAP)
YE12	MARKING DIAGONAL EPOXY 12-INCH (YELLOW) (DIAGONAL)
WE6	MARKING CROSSWALK EPOXY TRAVERSE LINE 6-INCH (WHITE)
WE18	MARKING STOP LINE EPOXY 18-INCH (WHITE STOP BAR)
WO	MARKING WORD EPOXY
IN	MARKING ISLAND NOSE EPOXY (YELLOW)
C	MARKING CURB EPOXY (YELLOW)
A(TYPE)	MARKING ARROWS EPOXY (WHITE, TYPE)
S(TYPE)	MARKING SYMBOLS EPOXY (WHITE, TYPE)

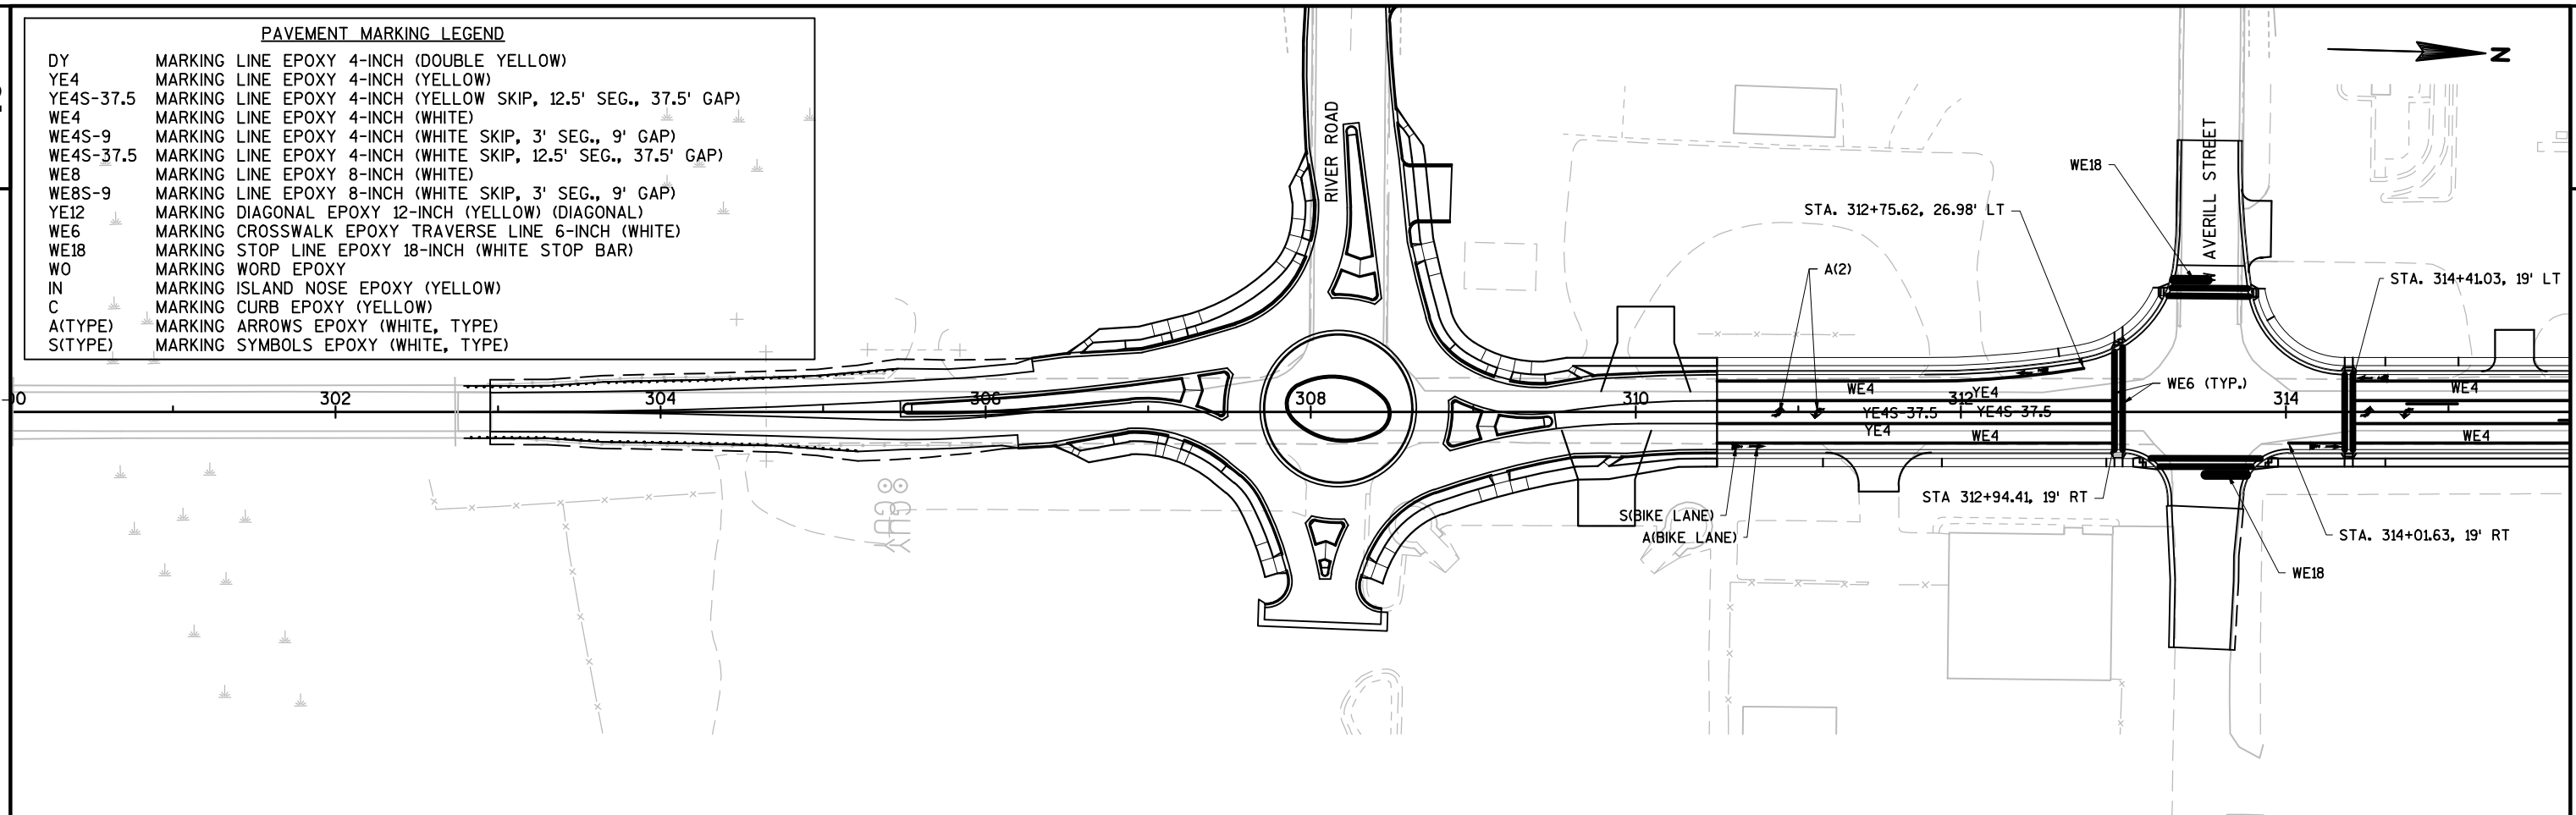

2

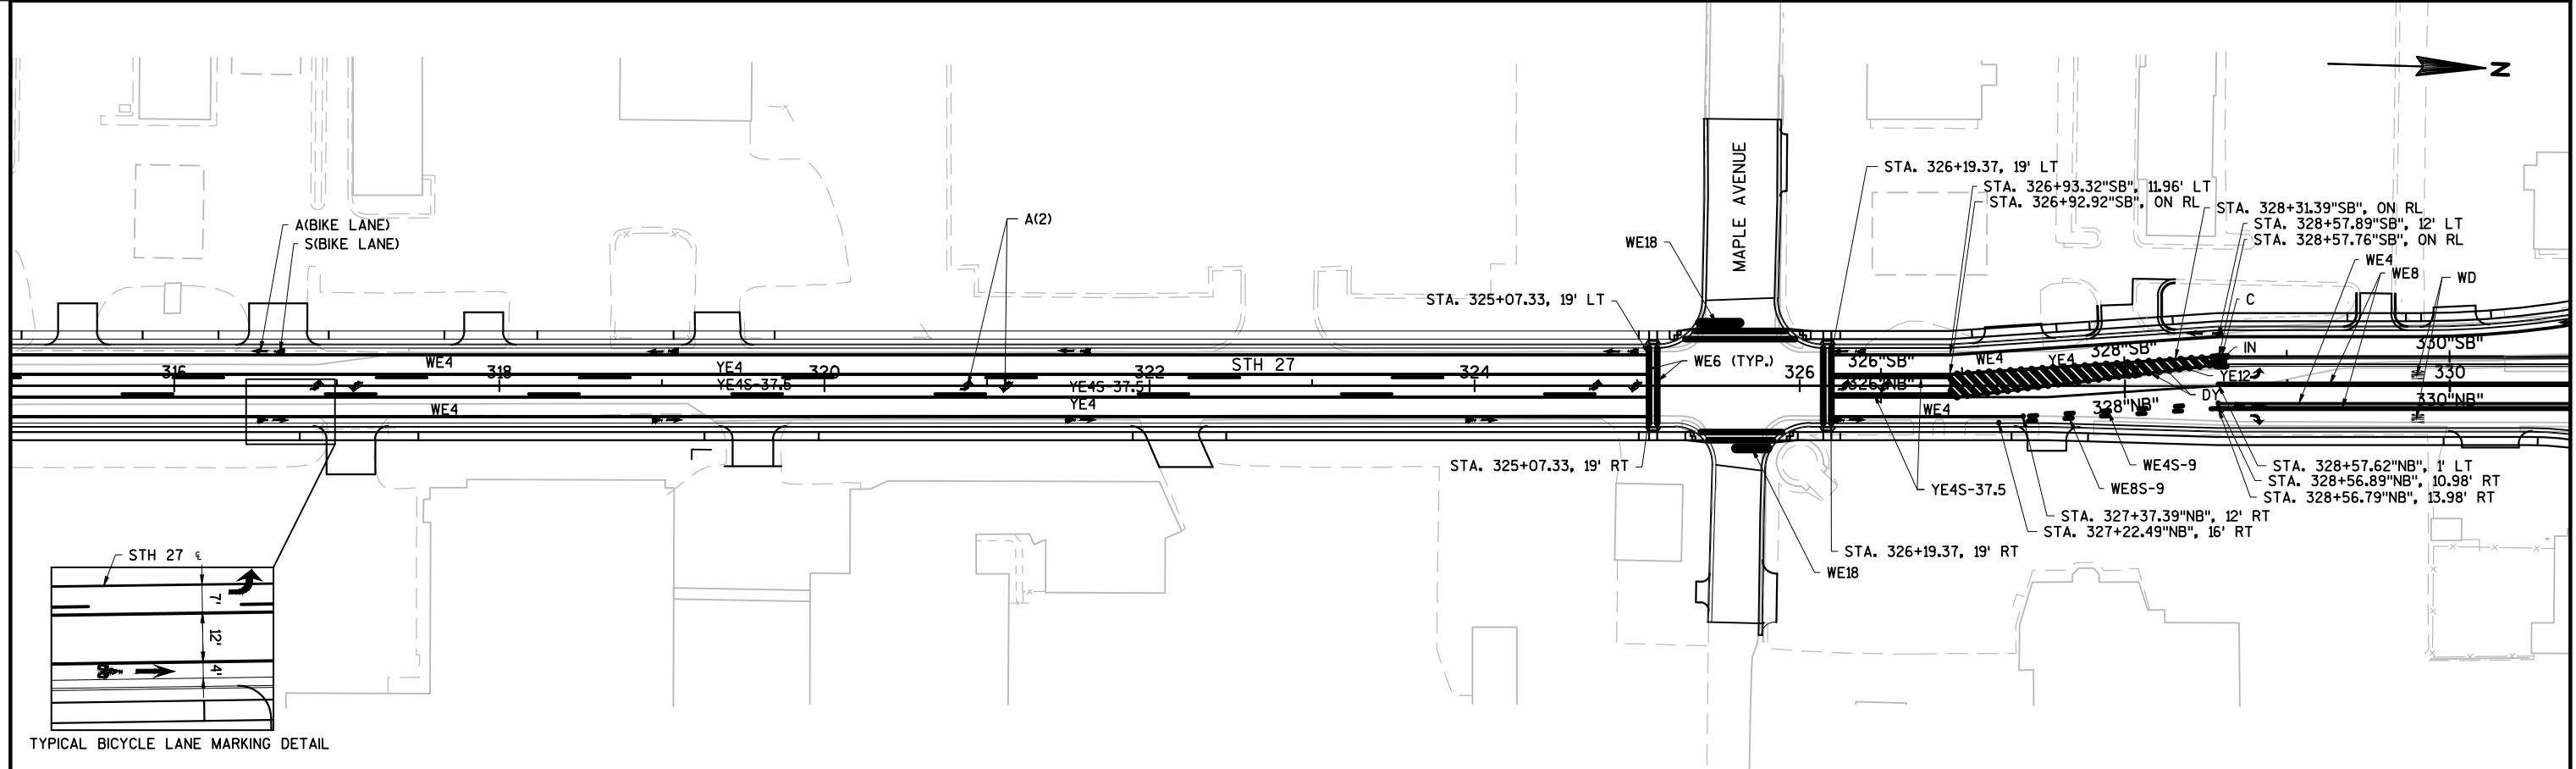


2



DY	MARKING	LINE EPOXY	4-INCH (DOUBLE YELLOW)
YE4	MARKING	LINE EPOXY	4-INCH (YELLOW)
YE4S-37.5	MARKING	LINE EPOXY	4-INCH (YELLOW SKIP, 12.5' SEG., 37.5' GAP)
WE4	MARKING	LINE EPOXY	4-INCH (WHITE)
WE4S-9	MARKING	LINE EPOXY	4-INCH (WHITE SKIP, 3' SEG., 9' GAP)
WE4S-37.5	MARKING	LINE EPOXY	4-INCH (WHITE SKIP, 12.5' SEG., 37.5' GAP)
WE8	MARKING	LINE EPOXY	8-INCH (WHITE)
WE8S-9	MARKING	LINE EPOXY	8-INCH (WHITE SKIP, 3' SEG., 9' GAP)
YE12	MARKING	DIAGONAL EPOXY	12-INCH (YELLOW) (DIAGONAL)
WE6	MARKING	CROSSWALK EPOXY	TRAVERSE LINE 6-INCH (WHITE)
WE18	MARKING	STOP LINE EPOXY	18-INCH (WHITE STOP BAR)
WO	MARKING	WORD EPOXY	
IN	MARKING	ISLAND NOSE EPOXY	(YELLOW)
C	MARKING	CURB EPOXY	(YELLOW)
A(TYPE)	MARKING	ARROWS EPOXY	(WHITE, TYPE)
S(TYPE)	MARKING	SYMBOLS EPOXY	(WHITE, TYPE)

SHEET	125
-------	-----

WISDOT/CADDS SHEET 44

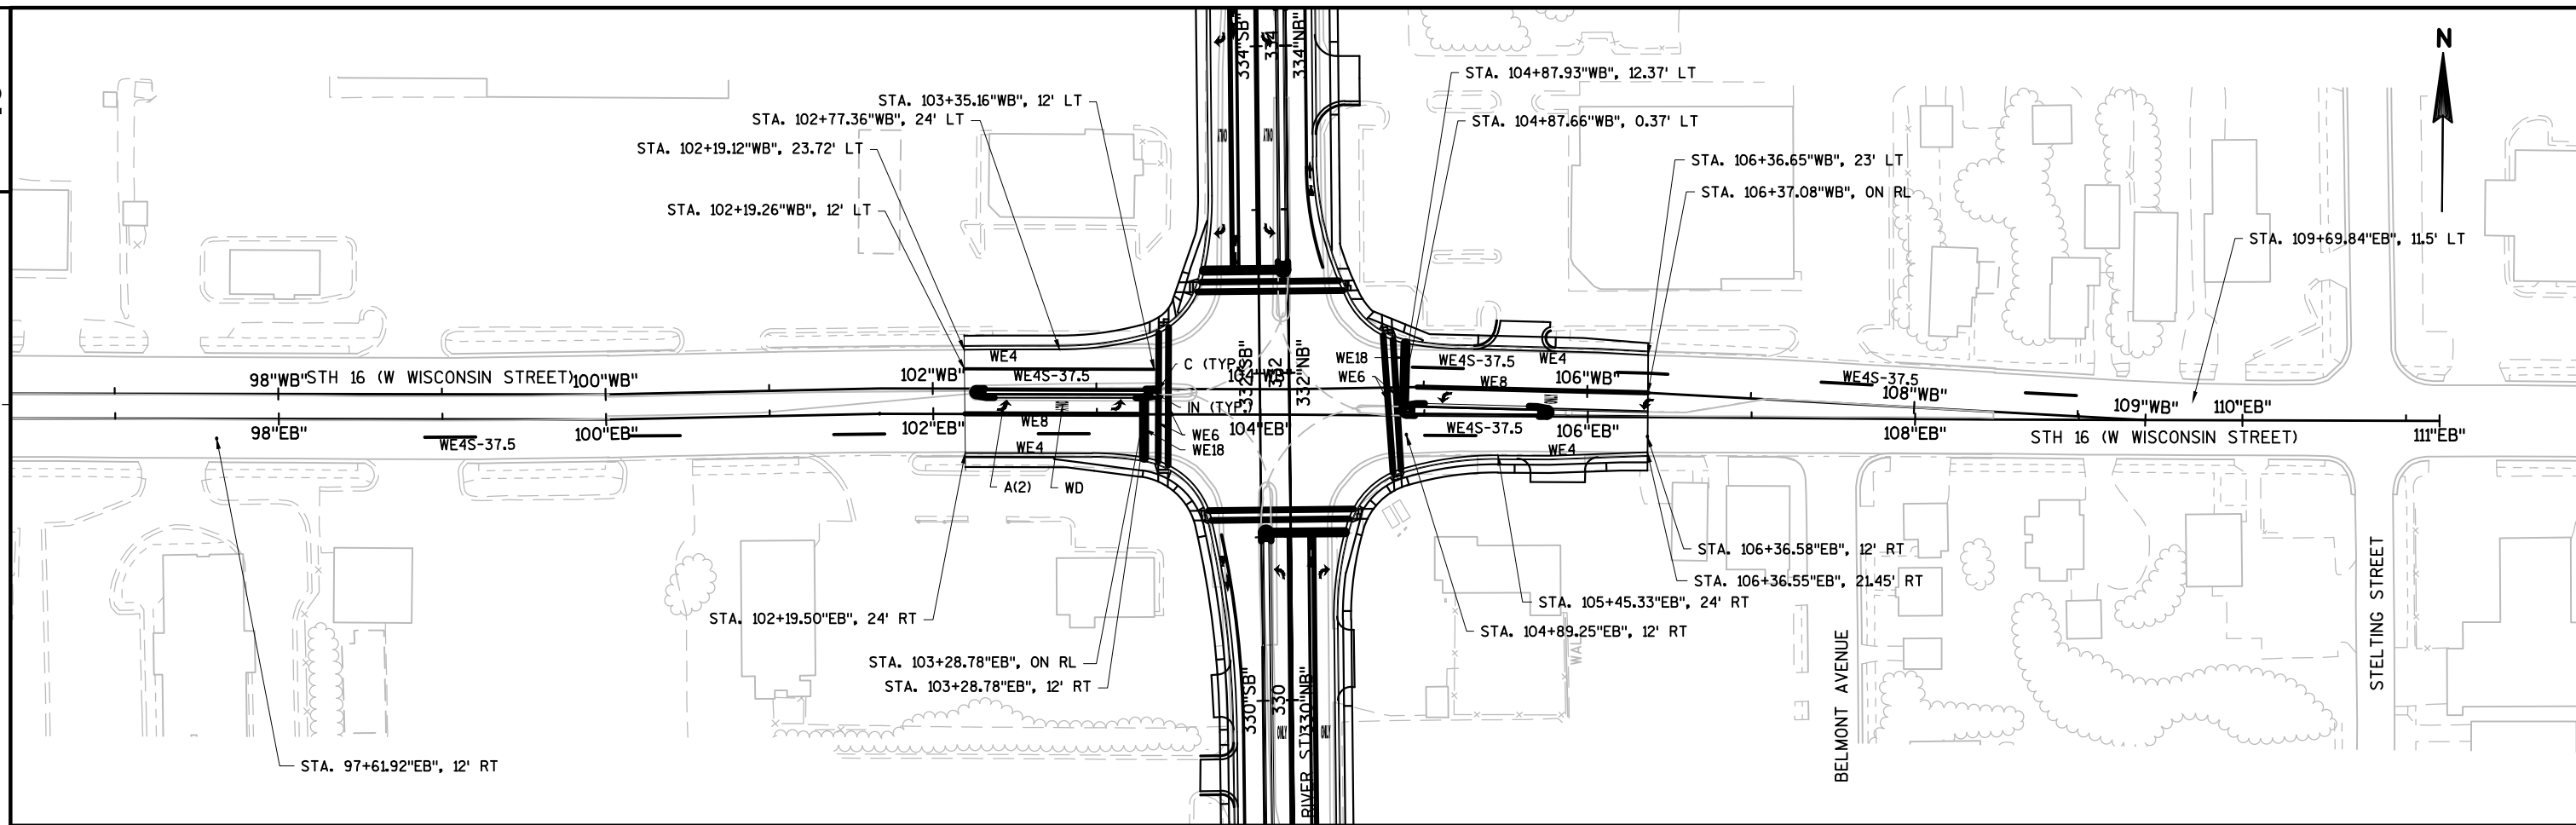

PAVEMENT MARKING LEGEND

DY	MARKING LINE EPOXY 4-INCH (DOUBLE YELLOW)
YE4	MARKING LINE EPOXY 4-INCH (YELLOW)
YE4S-37.5	MARKING LINE EPOXY 4-INCH (YELLOW SKIP, 12.5' SEG., 37.5' GAP)
WE4	MARKING LINE EPOXY 4-INCH (WHITE)
WE4S-9	MARKING LINE EPOXY 4-INCH (WHITE SKIP, 3' SEG., 9' GAP)
WE4S-37.5	MARKING LINE EPOXY 4-INCH (WHITE SKIP, 12.5' SEG., 37.5' GAP)
WE8	MARKING LINE EPOXY 8-INCH (WHITE)
WE8S-9	MARKING LINE EPOXY 8-INCH (WHITE SKIP, 3' SEG., 9' GAP)
YE12	MARKING DIAGONAL EPOXY 12-INCH (YELLOW) (DIAGONAL)
WE6	MARKING CROSSWALK EPOXY TRAVERSE LINE 6-INCH (WHITE)
WE18	MARKING STOP LINE EPOXY 18-INCH (WHITE STOP BAR)
WO	MARKING WORD EPOXY
IN	MARKING ISLAND NOSE EPOXY (YELLOW)
C	MARKING CURB EPOXY (YELLOW)
A(TYPE)	MARKING ARROWS EPOXY (WHITE, TYPE)
S(TYPE)	MARKING SYMBOLS EPOXY (WHITE, TYPE)

LEGEND

TYPE III BARRICADE

TYPE III BARRICADE WITH ATTACHED SIGN

SIGN ON PERMANENT SUPPORT

WORK AREA

DIRECTION OF TRAFFIC


NOTE:

ADDITIONAL TRAFFIC CONTROL DEVICES MAY BE REQUIRED AND/OR LAYOUT DETAILS MODIFIED DEPENDING ON SITE CONDITIONS AS DIRECTED BY THE ENGINEER. ALL CHANGES TO THE TRAFFIC CONTROL PLAN SHALL BE REVIEWED WITH THE PROJECT ENGINEER.

SIGN FACE LAYOUTS SHALL BE IN ACCORDANCE WITH THE FEDERAL HIGHWAY ADMINISTRATION MANUAL OF STANDARD HIGHWAY SIGNS, UNLESS OTHERWISE NOTED.

"WO" SIGNS ARE THE SAME AS "W" SIGNS EXCEPT THAT THE BACKGROUND IS ORANGE.

UTILIZE S.D.D. "BARRICADES & SIGNS FOR MAINLINE CLOSURES"

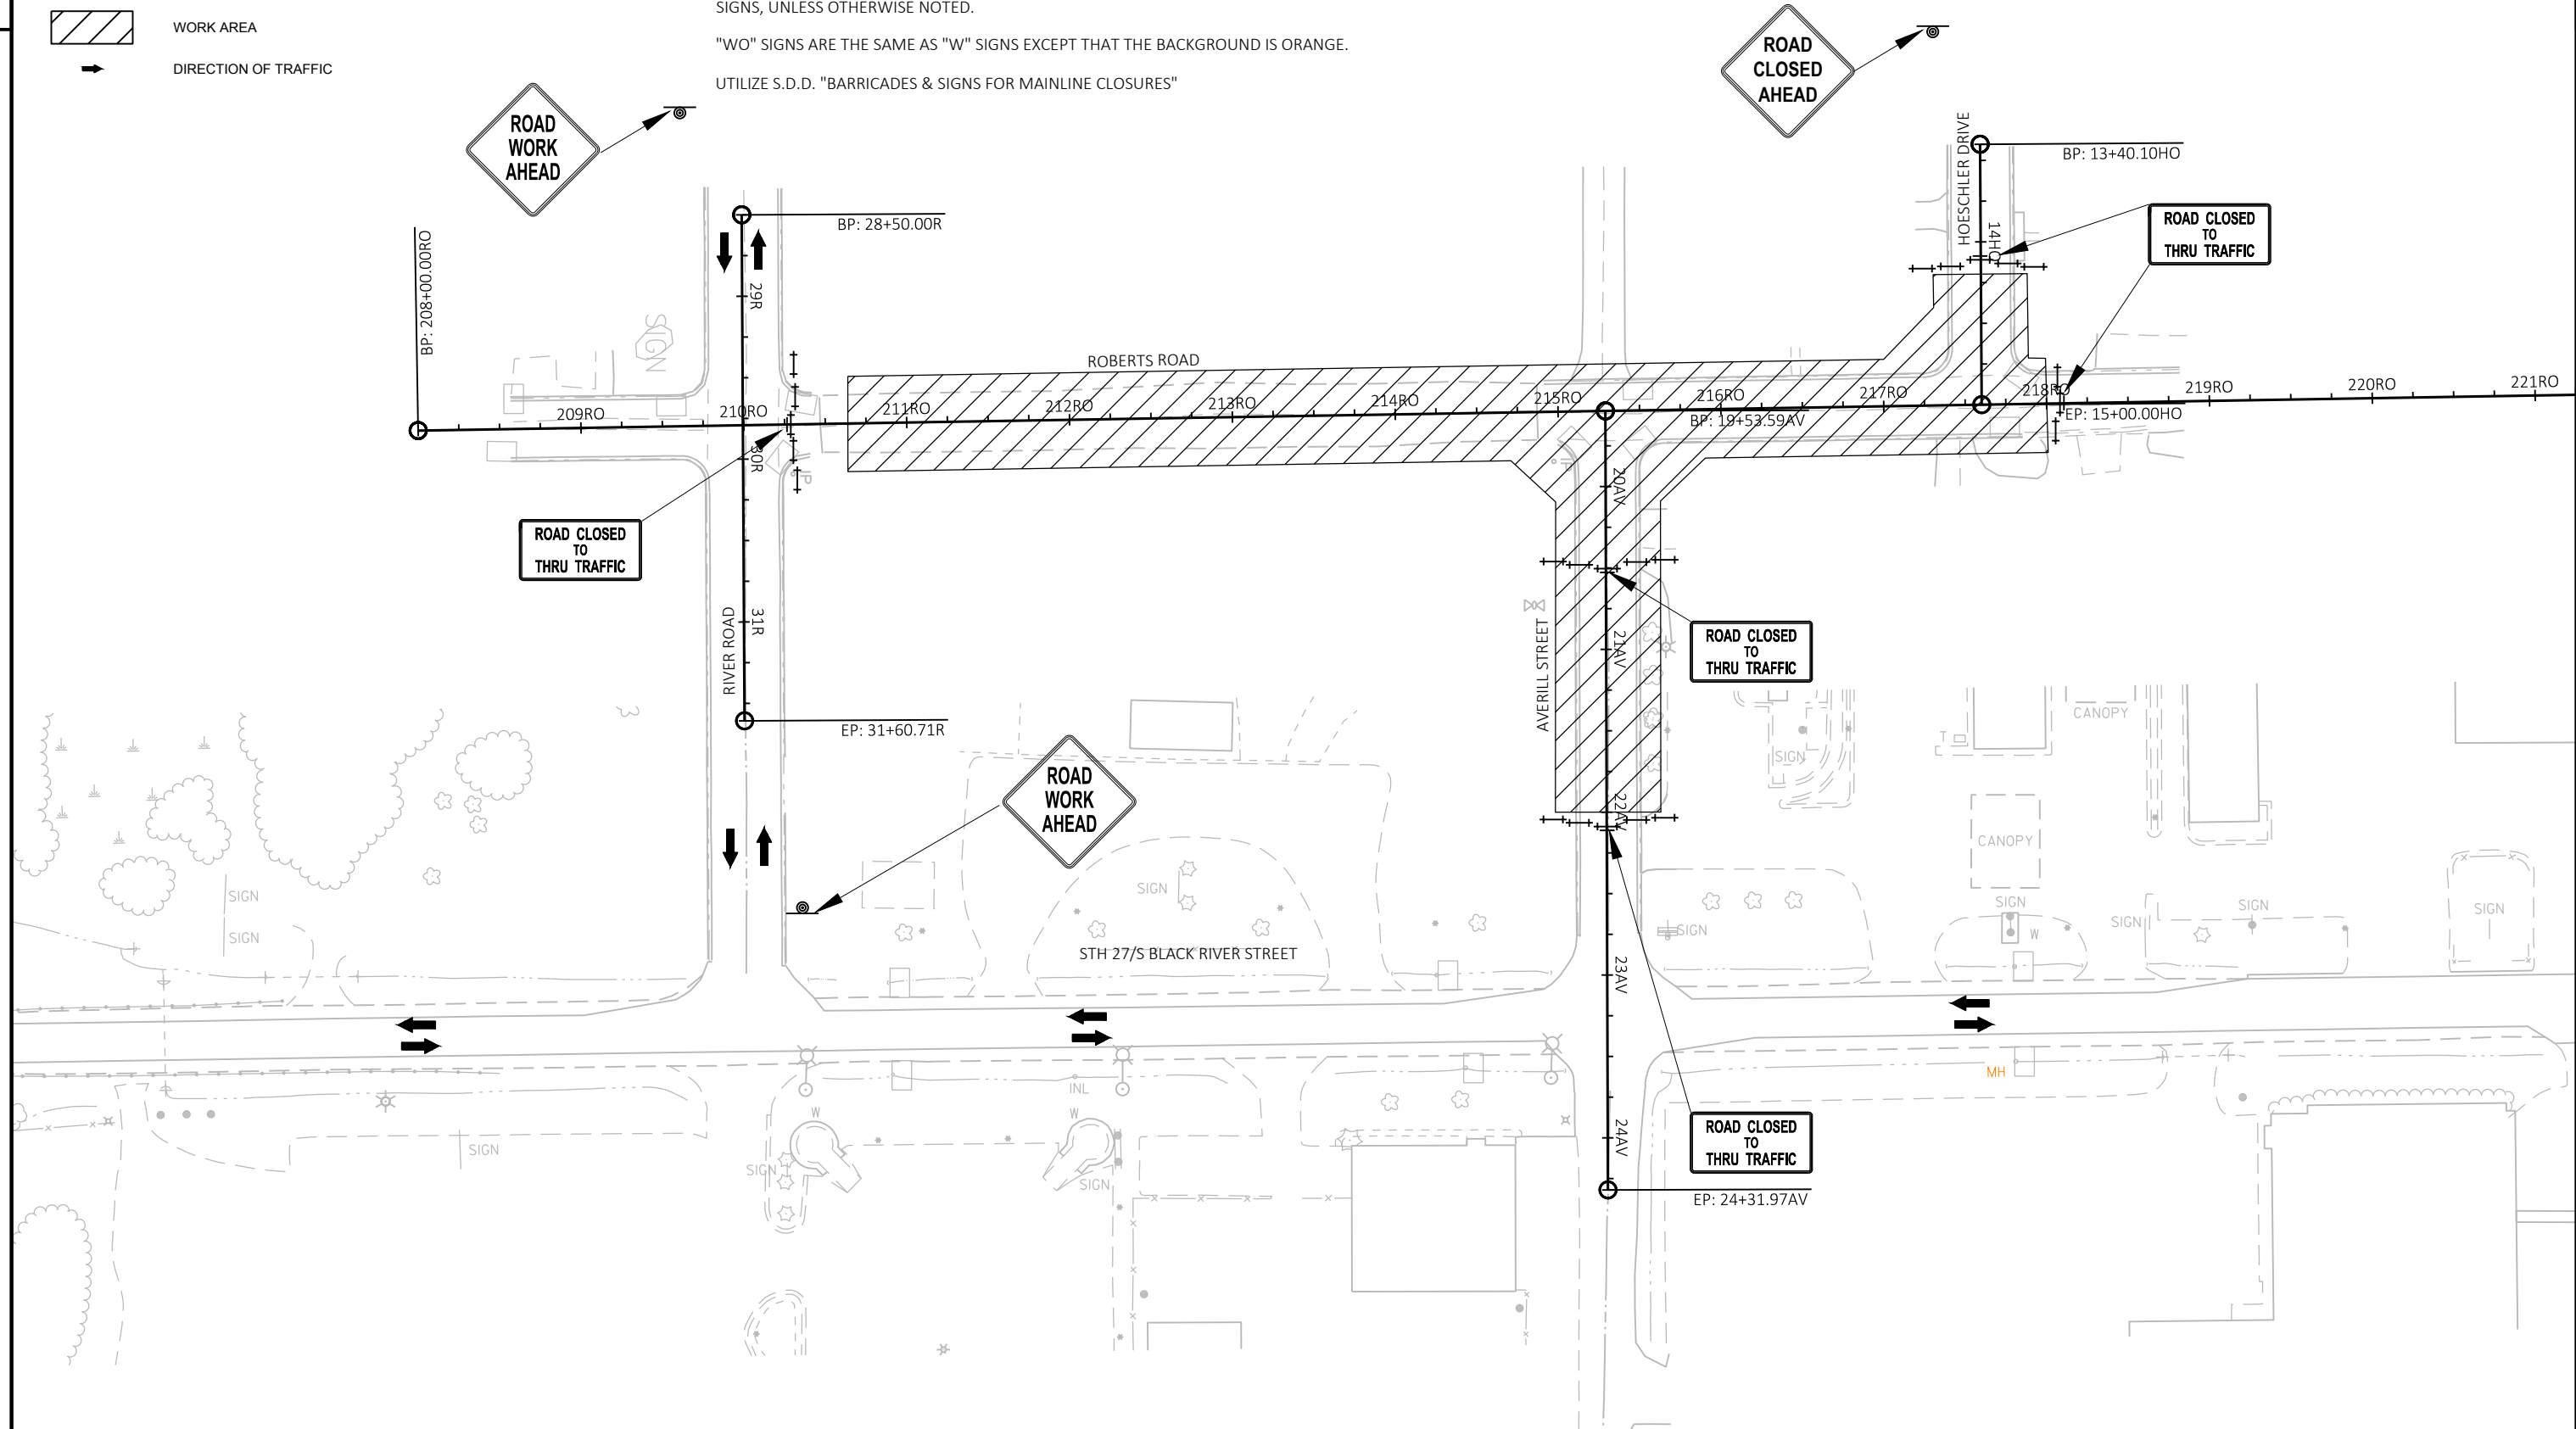

PROJECT NO: 5144-01-75 & 5144-01-76

HWY: STH 27

COUNTY: MONROE

TRAFFIC CONTROL - STAGE 1A.1

SHEET

127

E

LEGEND

- TYPE III BARRICADE
- TYPE III BARRICADE WITH ATTACHED SIGN
- SIGN ON PERMANENT SUPPORT
- WORK AREA
- DIRECTION OF TRAFFIC


NOTE:


ADDITIONAL TRAFFIC CONTROL DEVICES MAY BE REQUIRED AND/OR LAYOUT DETAILS MODIFIED DEPENDING ON SITE CONDITIONS AS DIRECTED BY THE ENGINEER. ALL CHANGES TO THE TRAFFIC CONTROL PLAN SHALL BE REVIEWED WITH THE PROJECT ENGINEER.



SIGN FACE LAYOUTS SHALL BE IN ACCORDANCE WITH THE FEDERAL HIGHWAY ADMINISTRATION MANUAL OF STANDARD HIGHWAY SIGNS, UNLESS OTHERWISE NOTED.


"WO" SIGNS ARE THE SAME AS "W" SIGNS EXCEPT THAT THE BACKGROUND IS ORANGE.

UTILIZE S.D.D. "BARRICADES & SIGNS FOR MAINLINE CLOSURES"

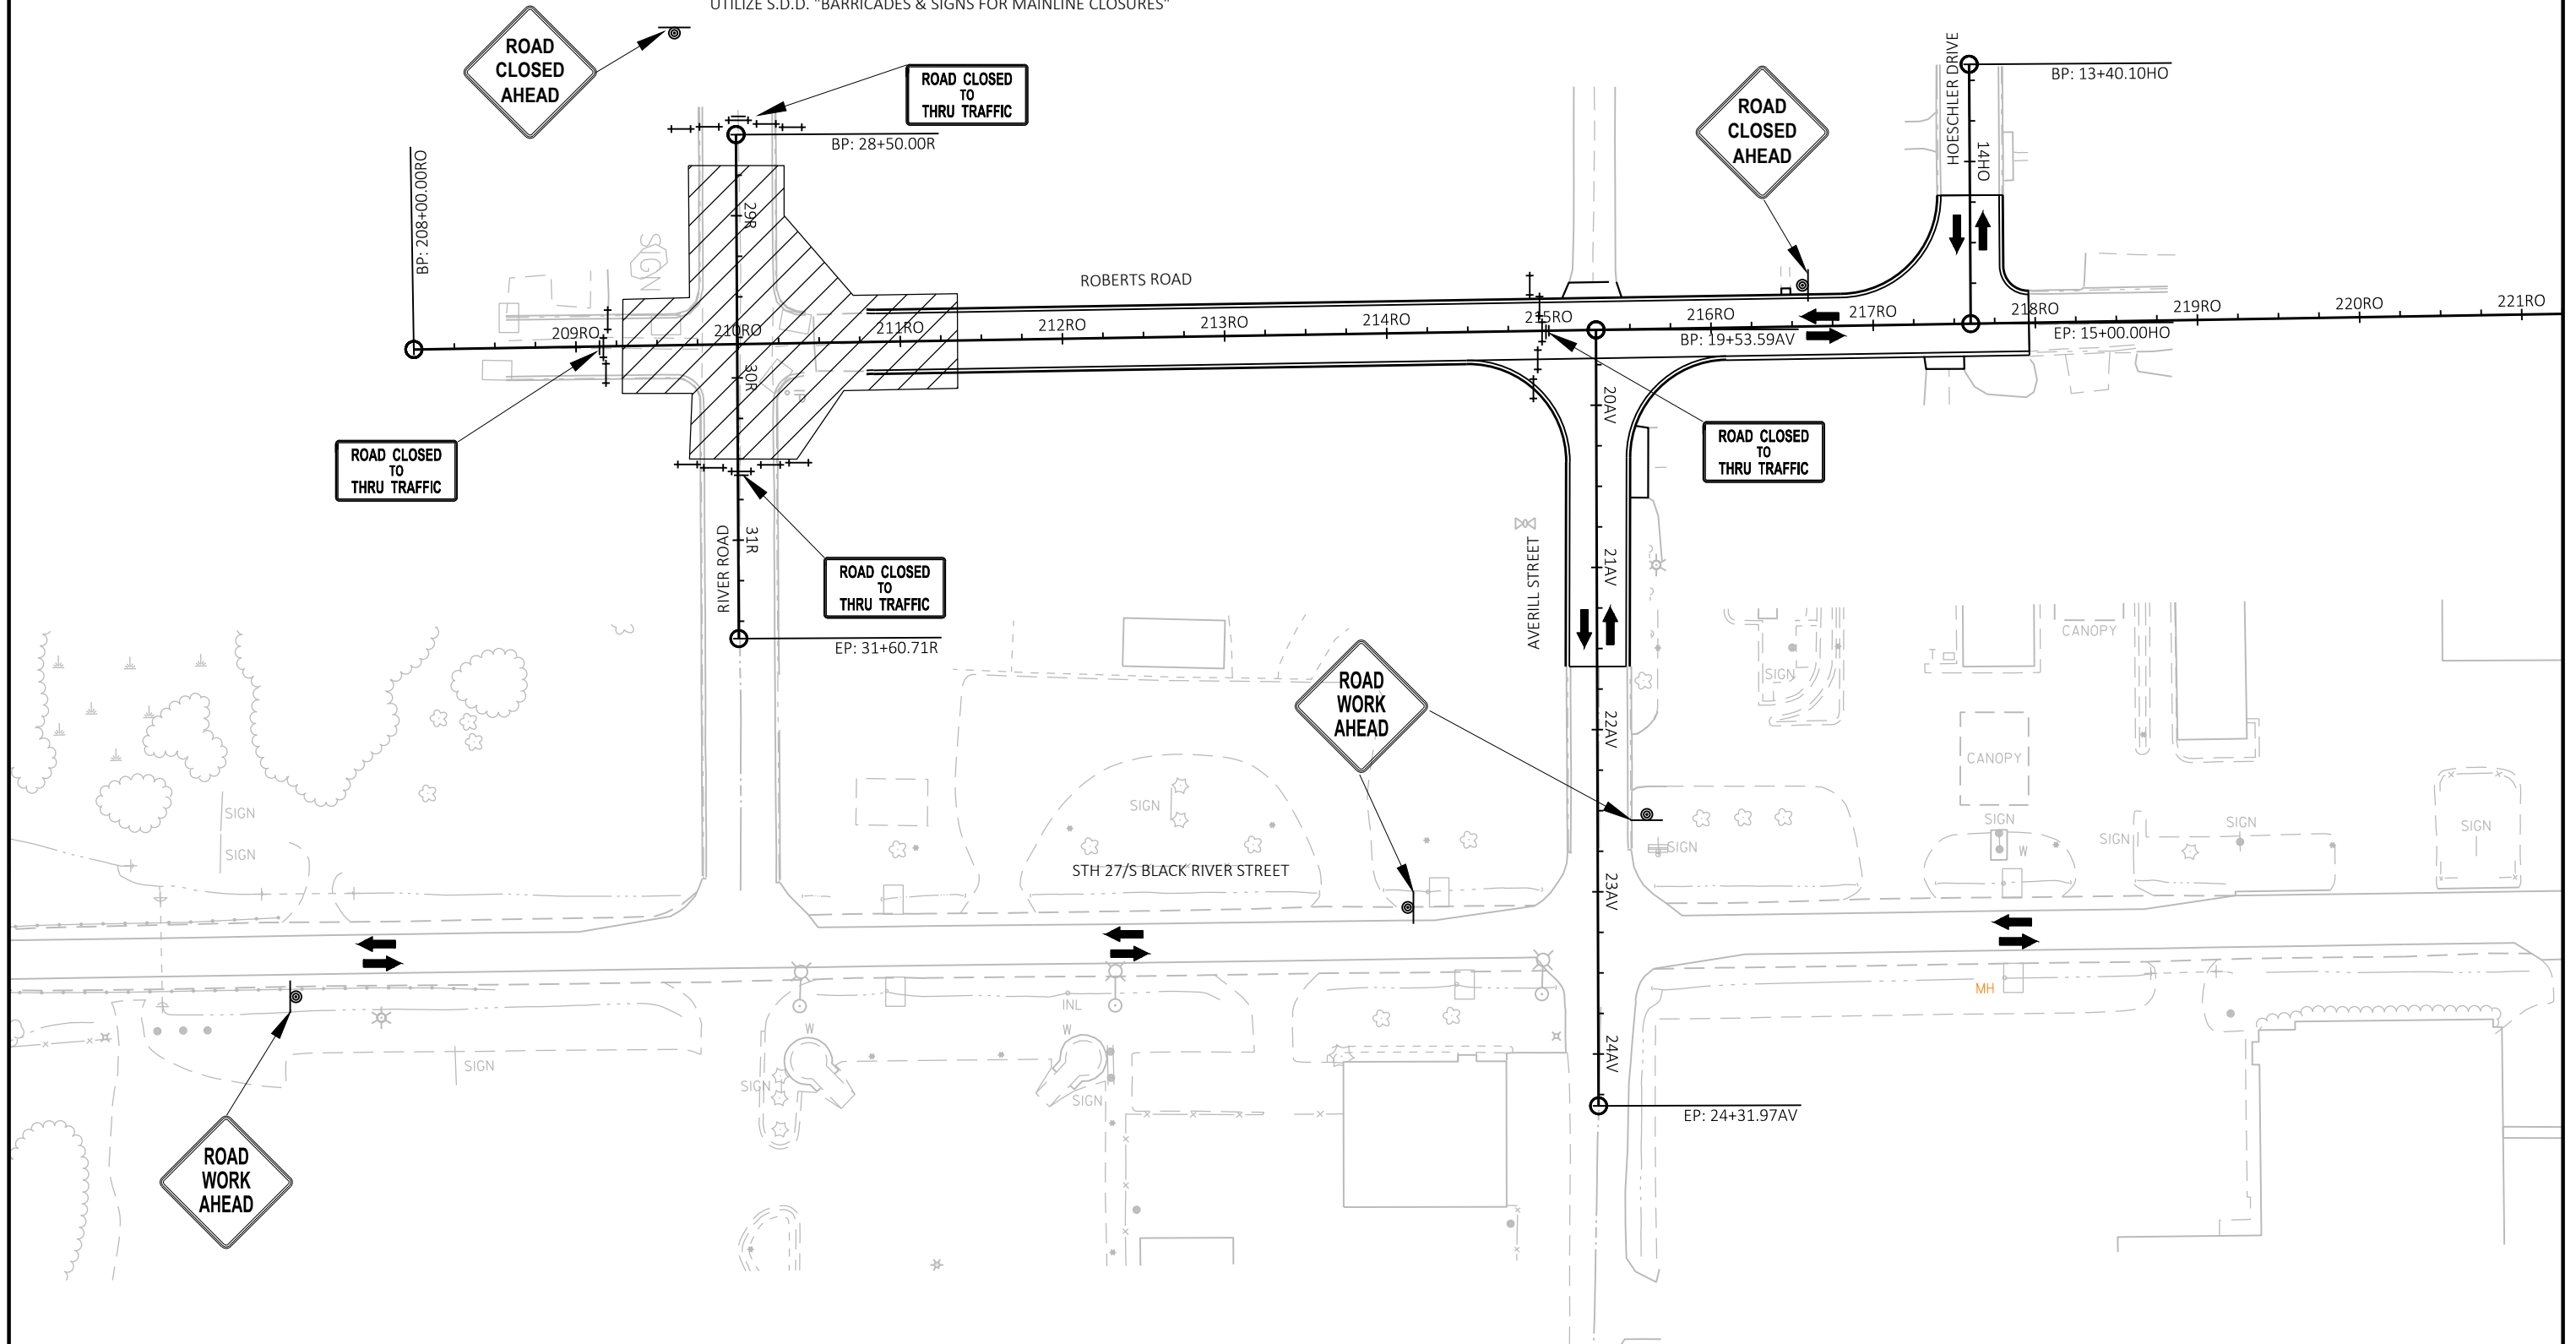

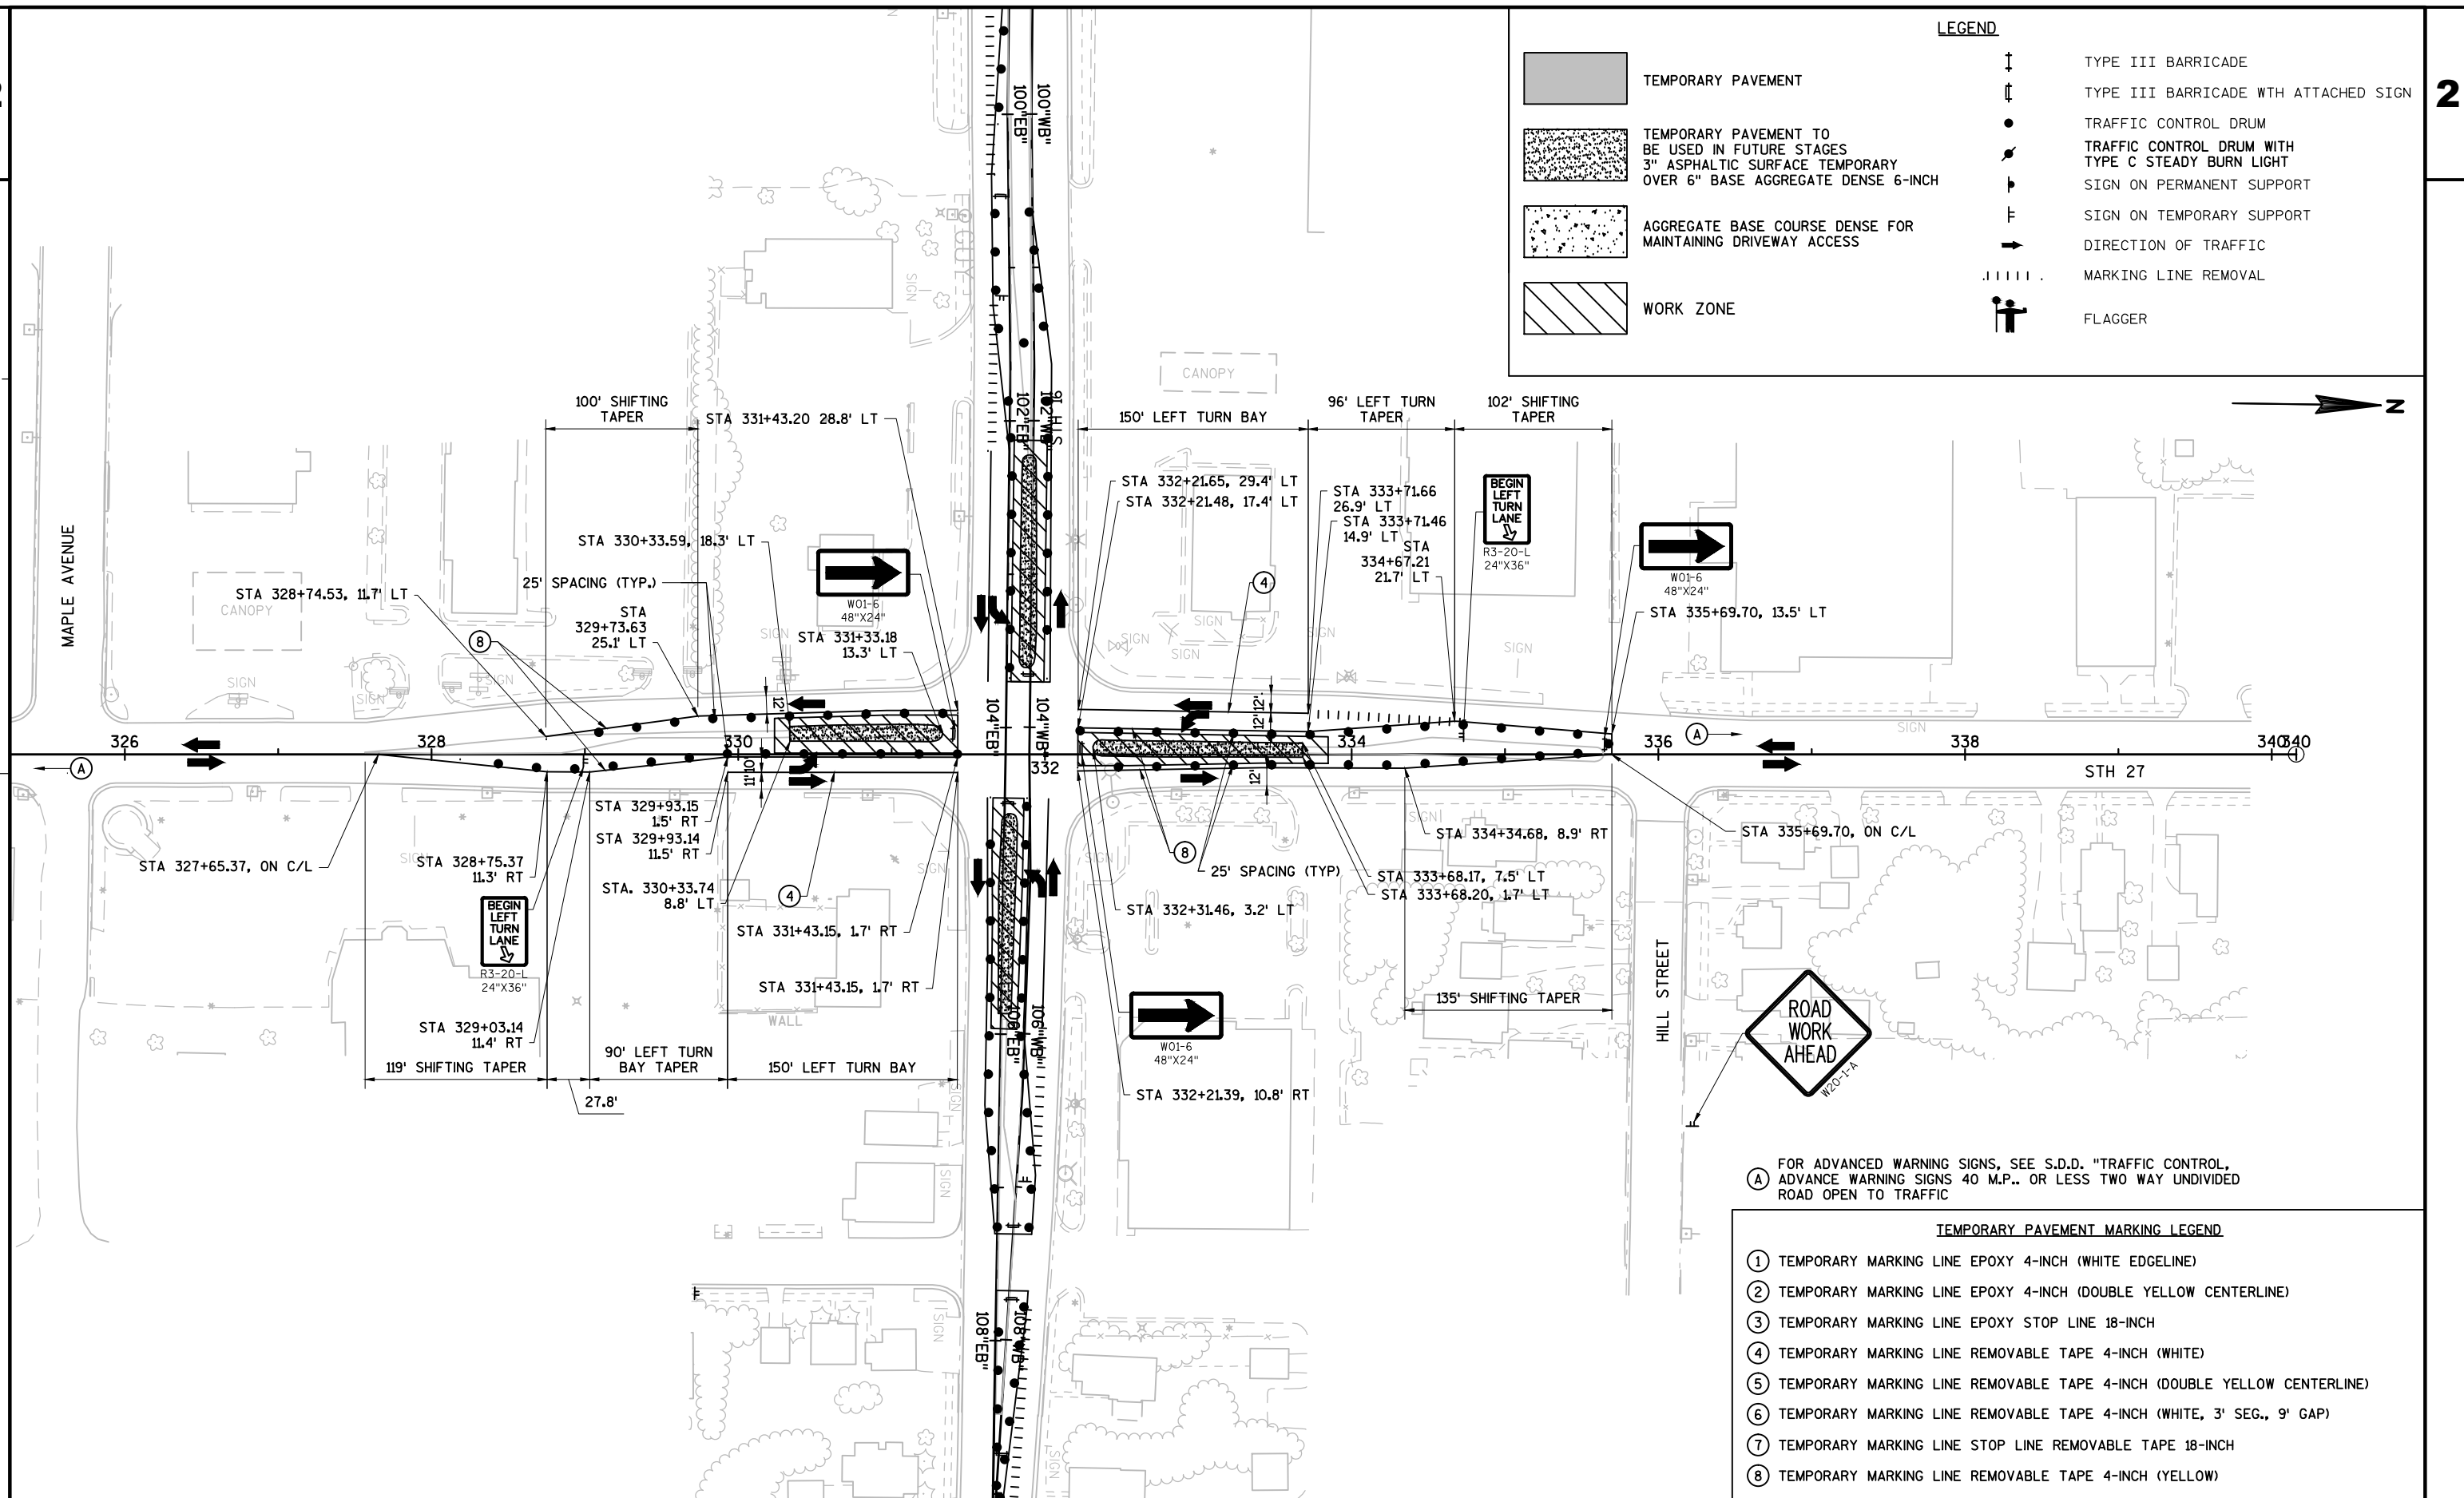

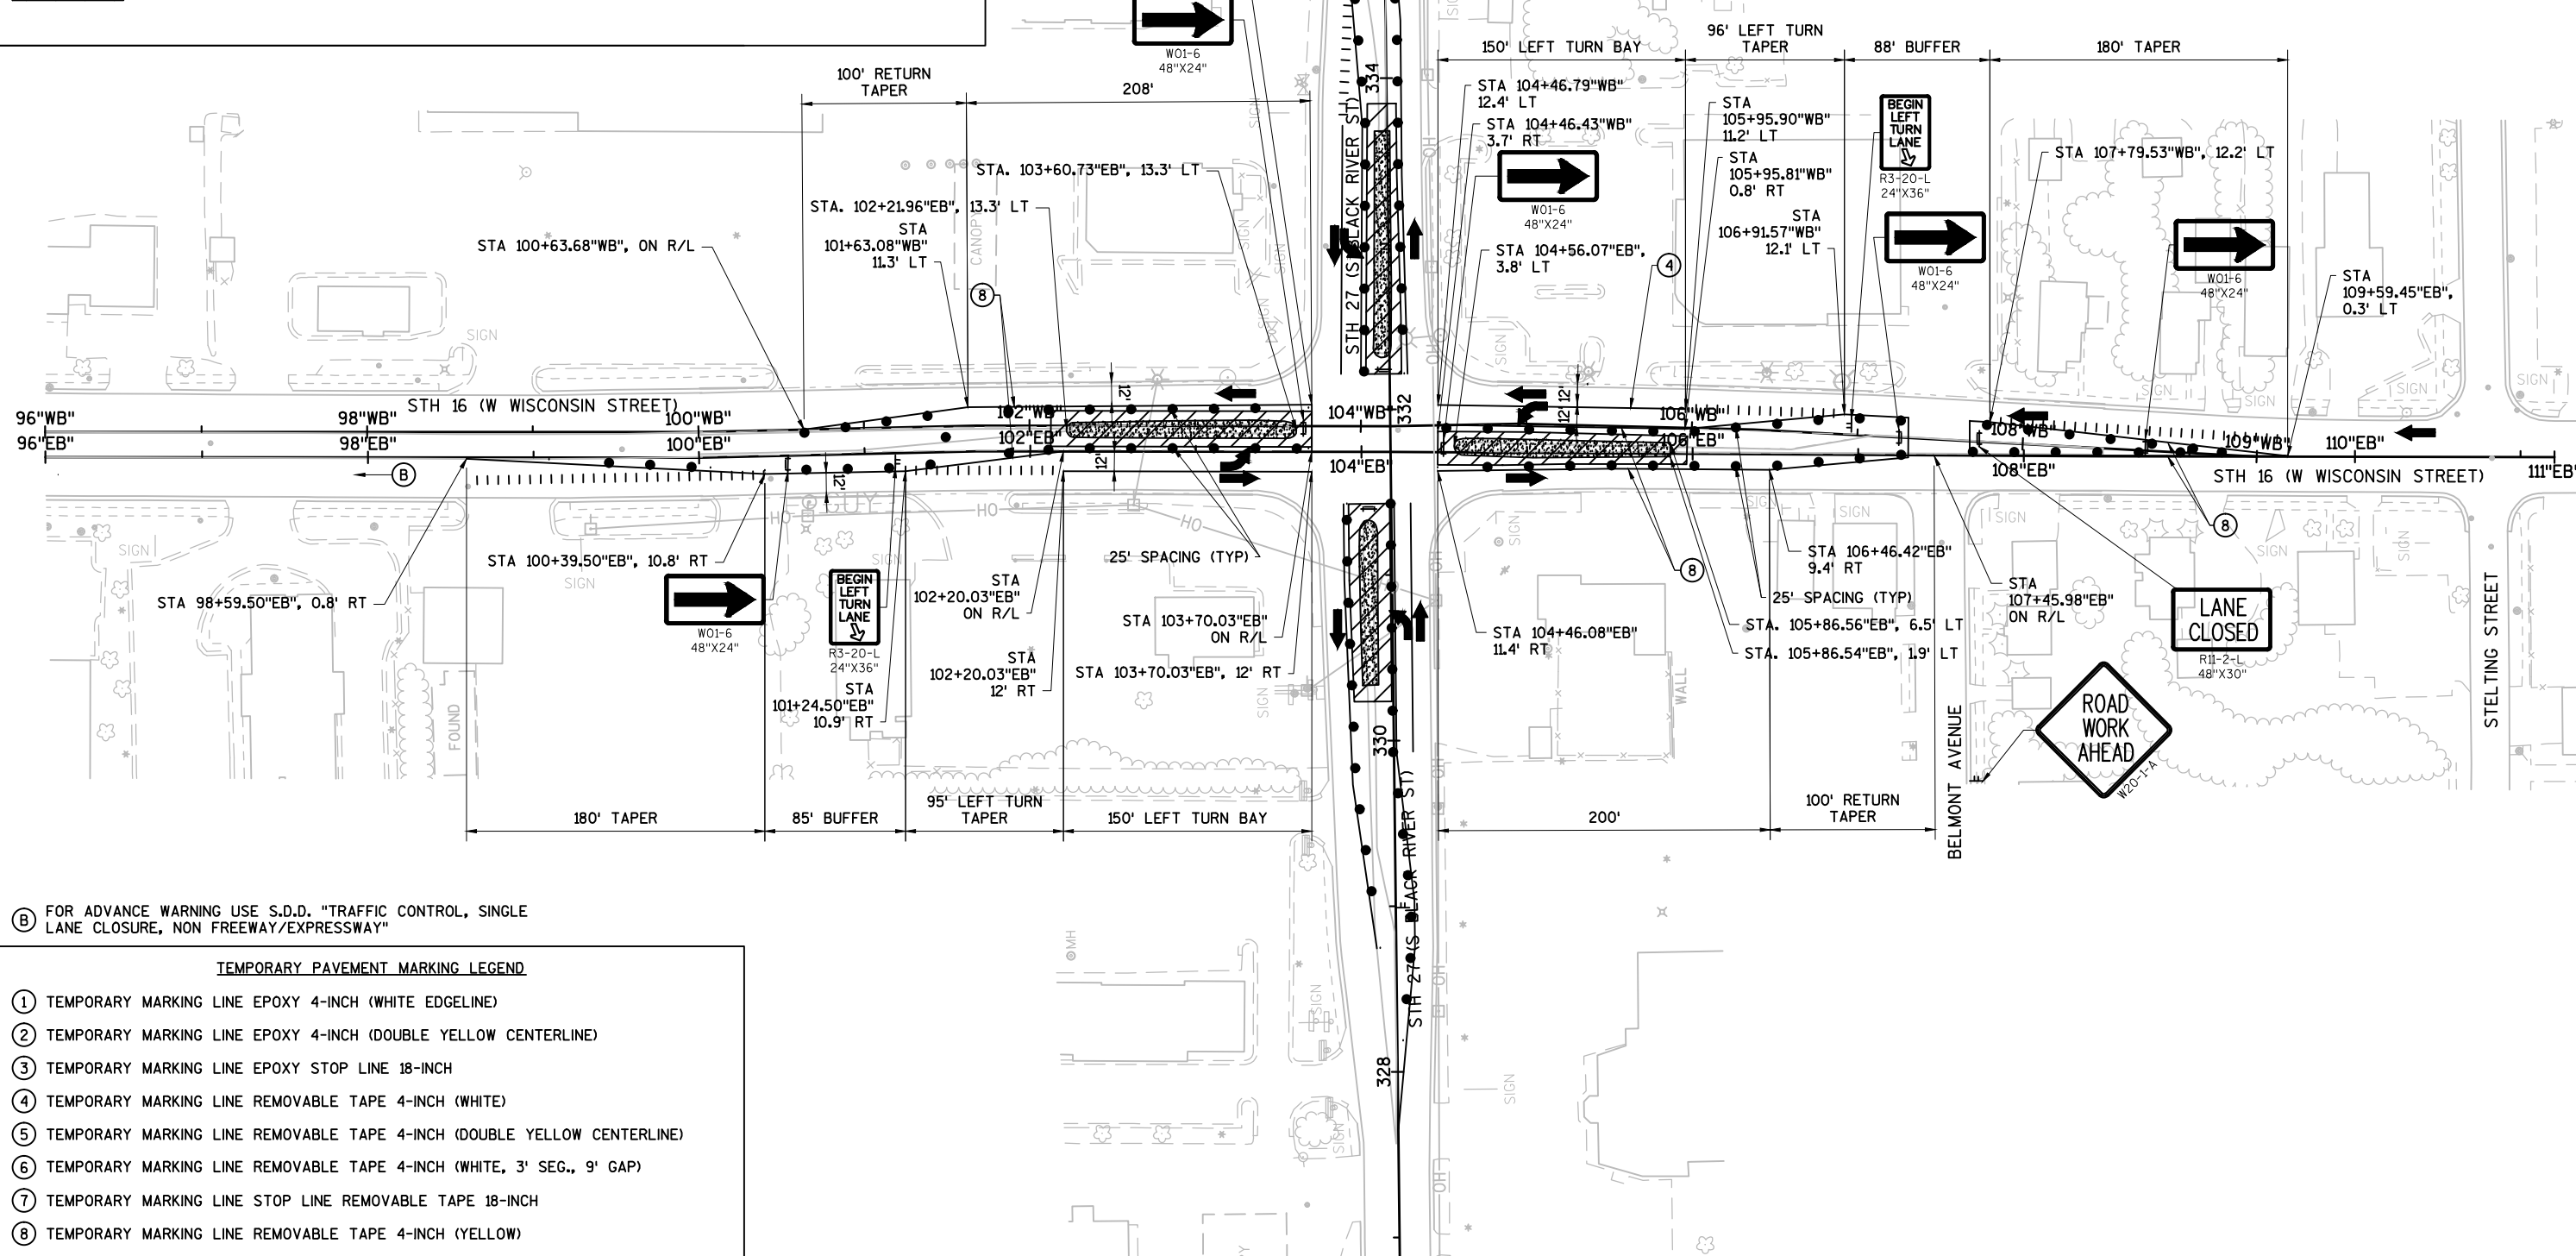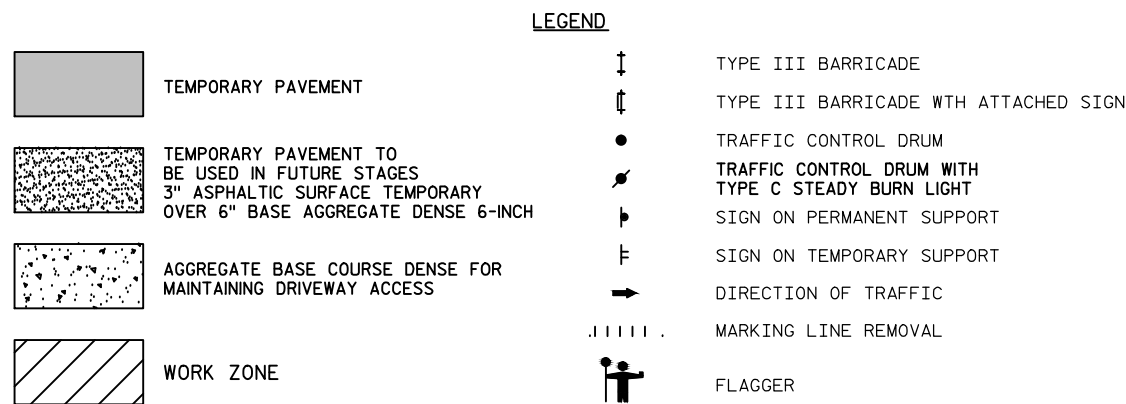


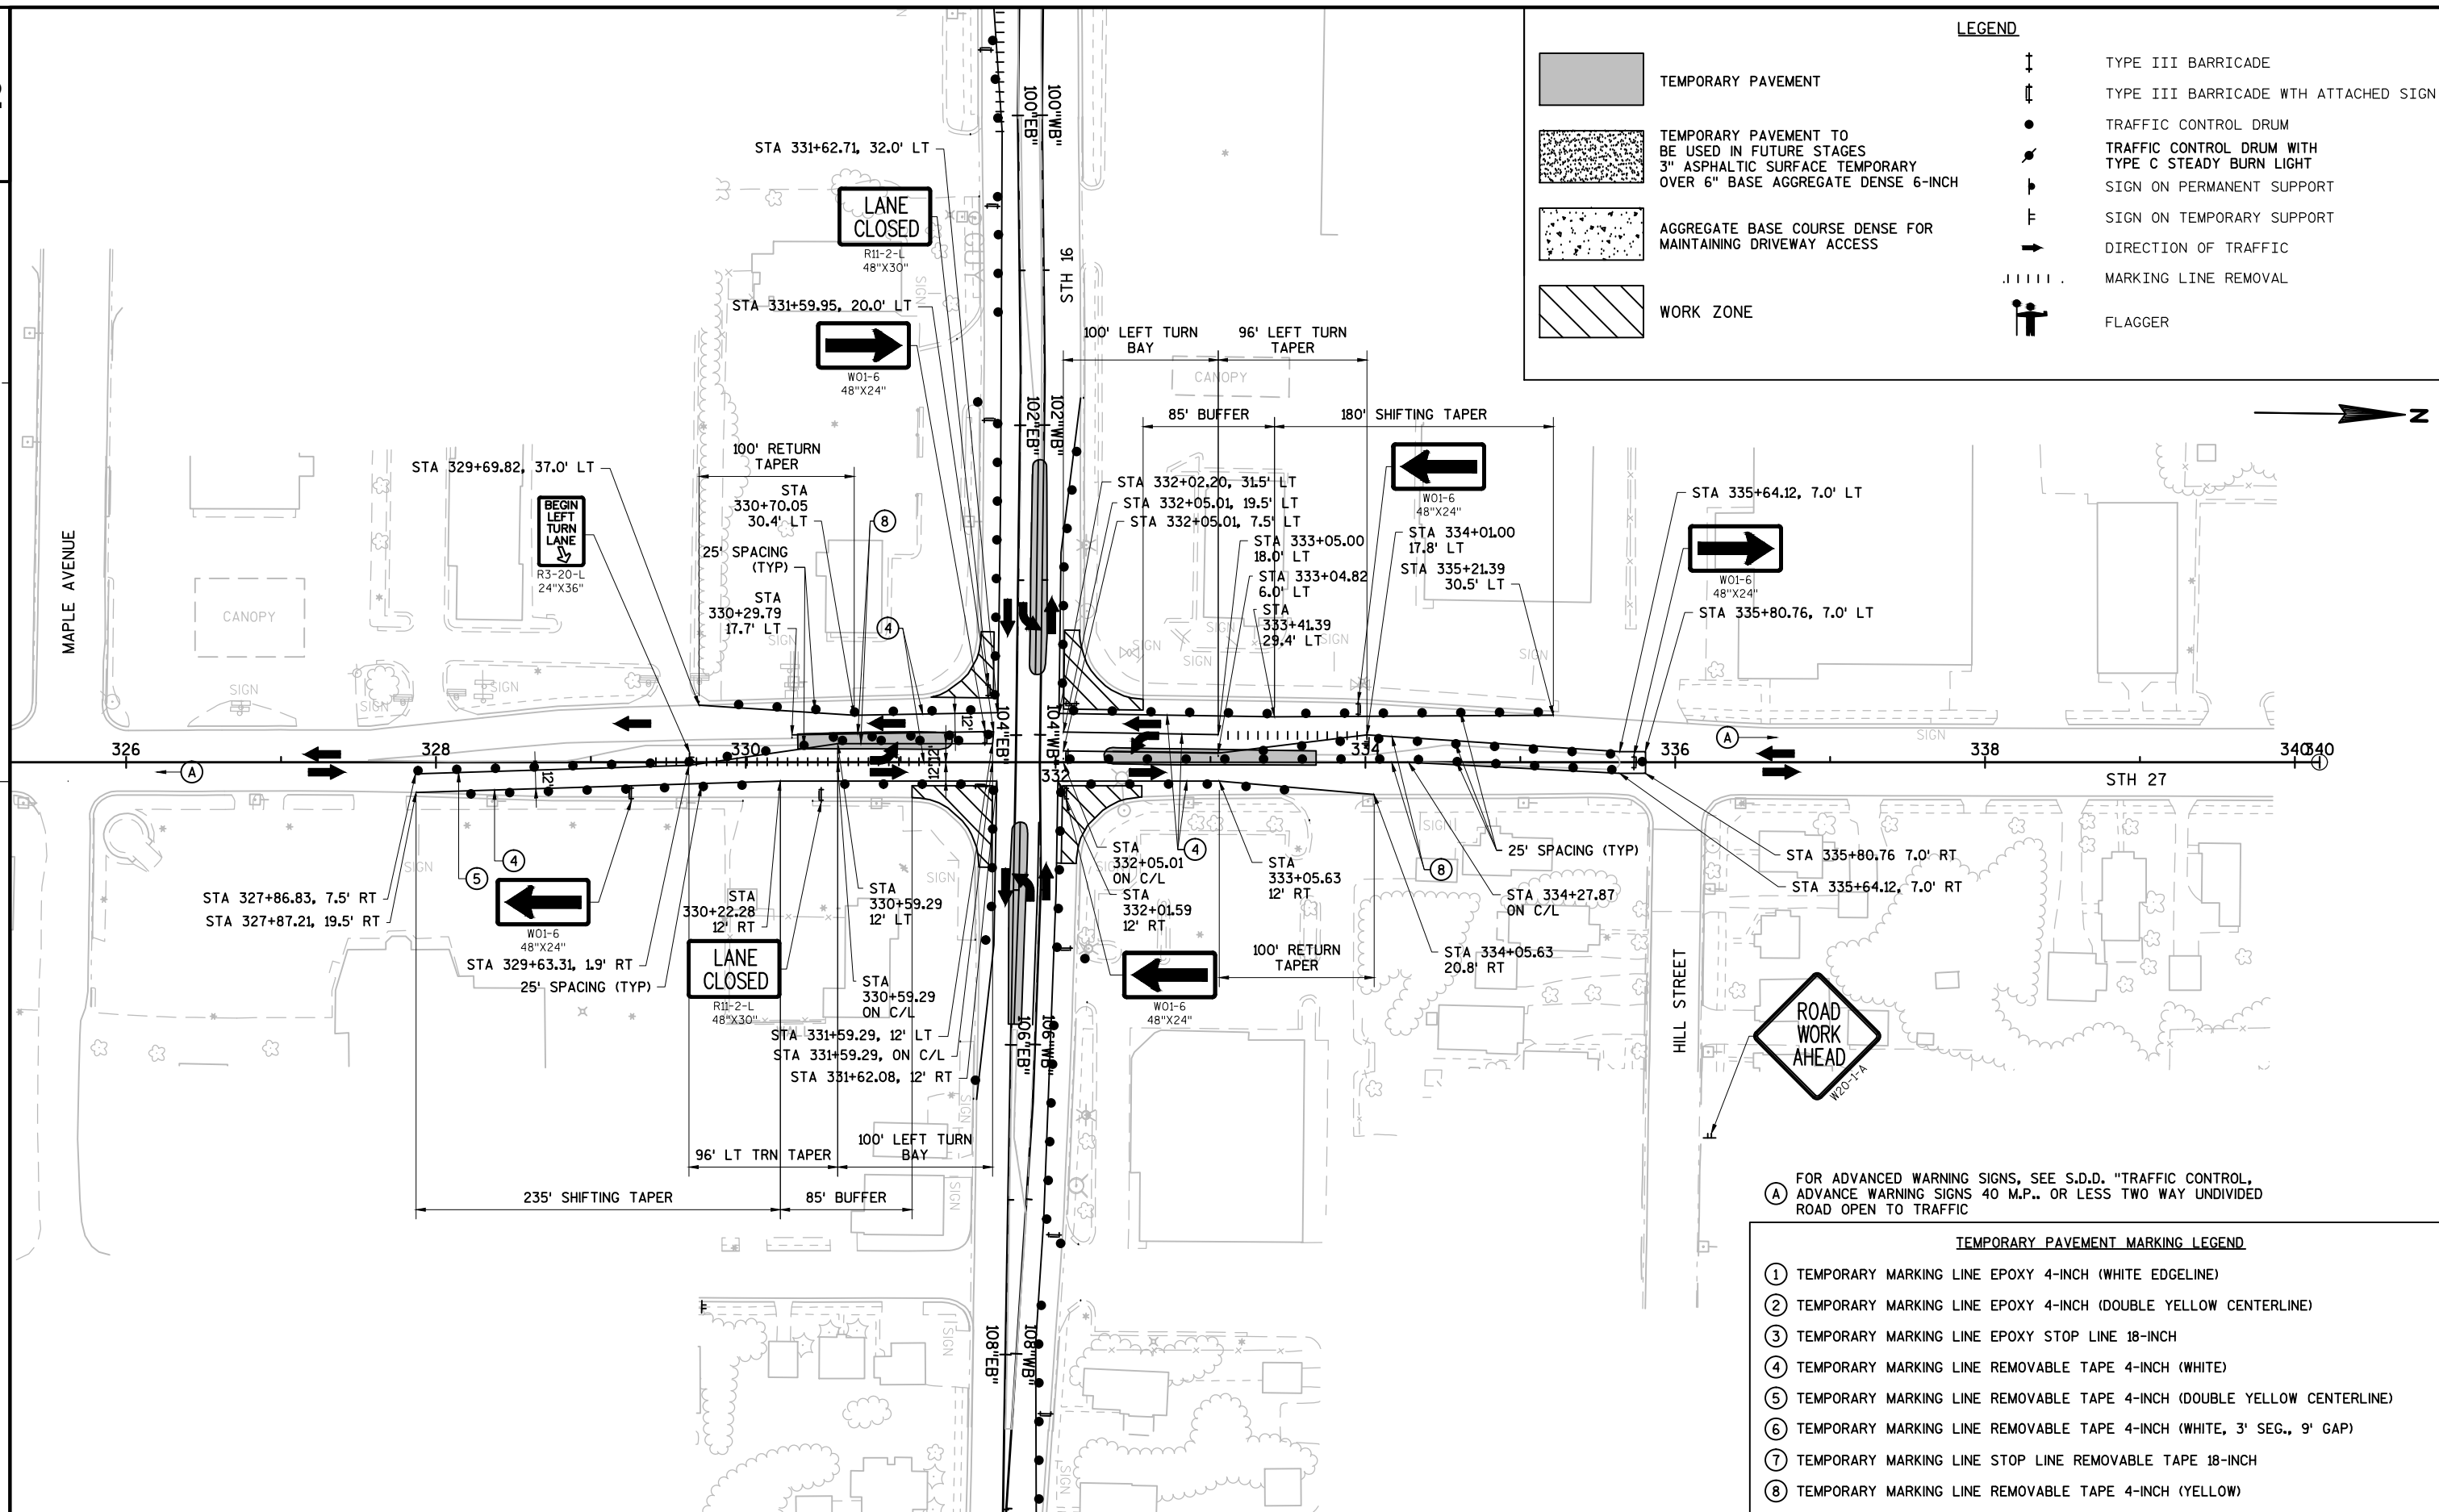

2



TEMPORARY PAVEMENT

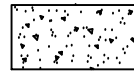TEMPORARY PAVEMENT TO
BE USED IN FUTURE STAGES
3" ASPHALTIC SURFACE TEMPORARY
OVER 6" BASE AGGREGATE DENSE 6-INCHAGGREGATE BASE COURSE DENSE FOR
MAINTAINING DRIVEWAY ACCESS

WORK ZONE

LEGEND



TYPE III BARRICADE



TYPE III BARRICADE WITH ATTACHED SIGN



TRAFFIC CONTROL DRUM

TRAFFIC CONTROL DRUM WITH
TYPE C STEADY BURN LIGHT

SIGN ON PERMANENT SUPPORT



SIGN ON TEMPORARY SUPPORT



DIRECTION OF TRAFFIC




MARKING LINE REMOVAL



FLAGGER

2

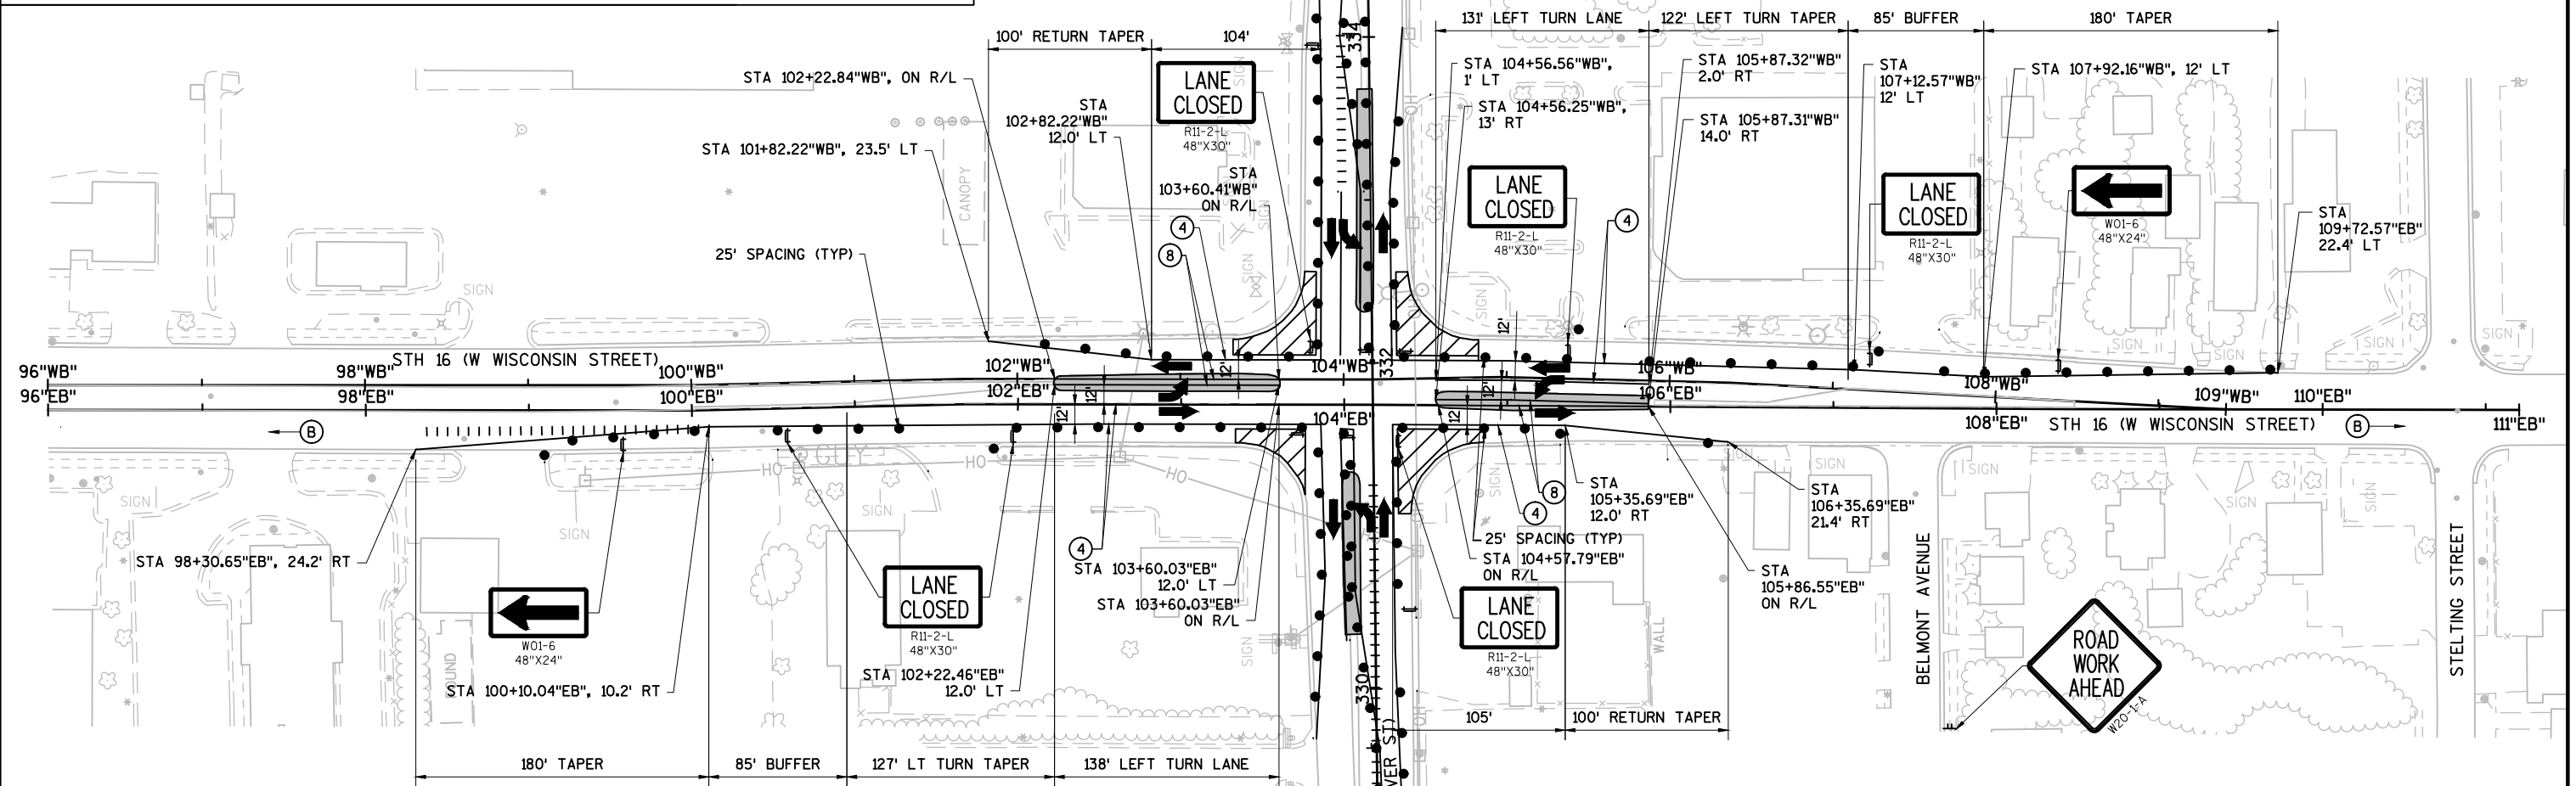

(B) FOR ADVANCE WARNING USE S.D.D. "TRAFFIC CONTROL, SINGLE
LANE CLOSURE, NON FREEWAY/EXPRESSWAY"

TEMPORARY PAVEMENT MARKING LEGEND

- ① TEMPORARY MARKING LINE EPOXY 4-INCH (WHITE EDGELINE)
- ② TEMPORARY MARKING LINE EPOXY 4-INCH (DOUBLE YELLOW CENTERLINE)
- ③ TEMPORARY MARKING LINE EPOXY STOP LINE 18-INCH
- ④ TEMPORARY MARKING LINE REMOVABLE TAPE 4-INCH (WHITE)
- ⑤ TEMPORARY MARKING LINE REMOVABLE TAPE 4-INCH (DOUBLE YELLOW CENTERLINE)
- ⑥ TEMPORARY MARKING LINE REMOVABLE TAPE 4-INCH (WHITE, 3' SEG., 9' GAP)
- ⑦ TEMPORARY MARKING LINE STOP LINE REMOVABLE TAPE 18-INCH
- ⑧ TEMPORARY MARKING LINE REMOVABLE TAPE 4-INCH (YELLOW)

PROJECT NO: 5144-01-75

HWY: STH 27

COUNTY: MONROE

TRAFFIC STAGING PLAN - STH 16 - STAGE 1B PART 2

SHEET

132

E

FILE NAME : N:\PDS\C3D\51440105\SHEETPLAN\026011_S1B.DWG
LAYOUT NAME - FULLSIZE-026011_S1B2


PLOT DATE : 7/27/2017 2:51 PM


PLOT BY : VALENTI, PAUL M


PLOT NAME :

PLOT SCALE : 1 IN:100 FT

WISDOT/CADDs SHEET 42

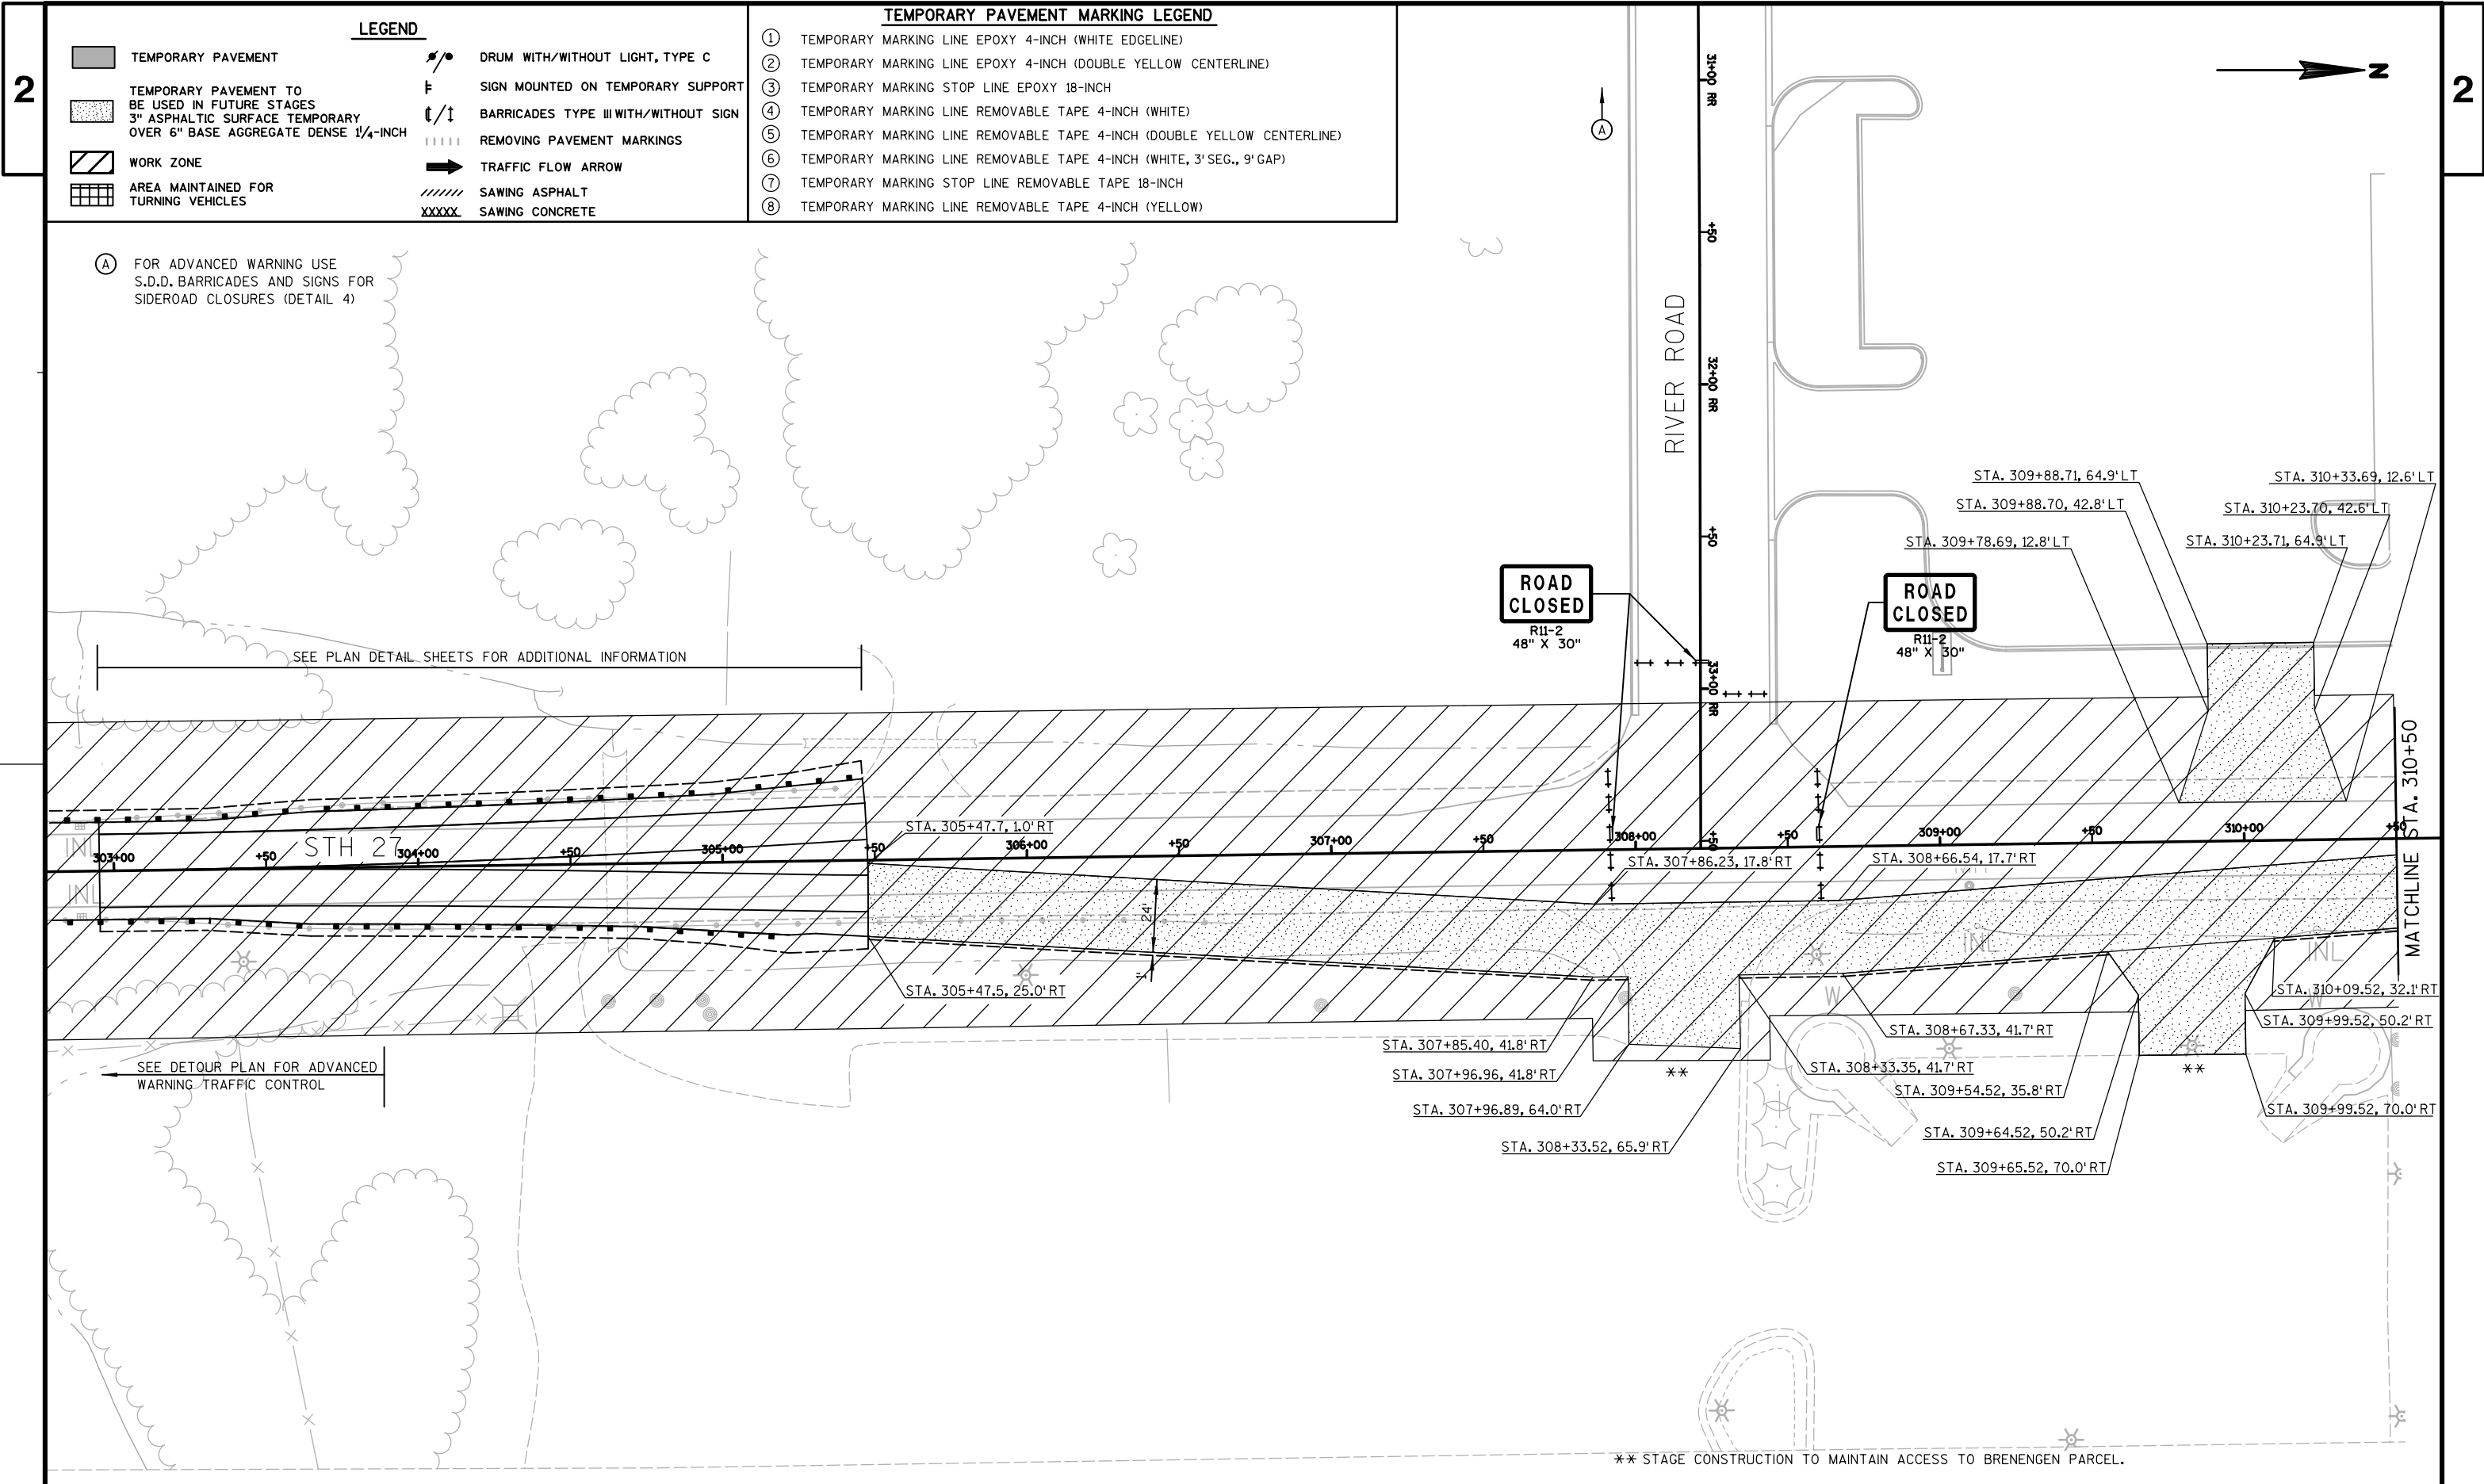

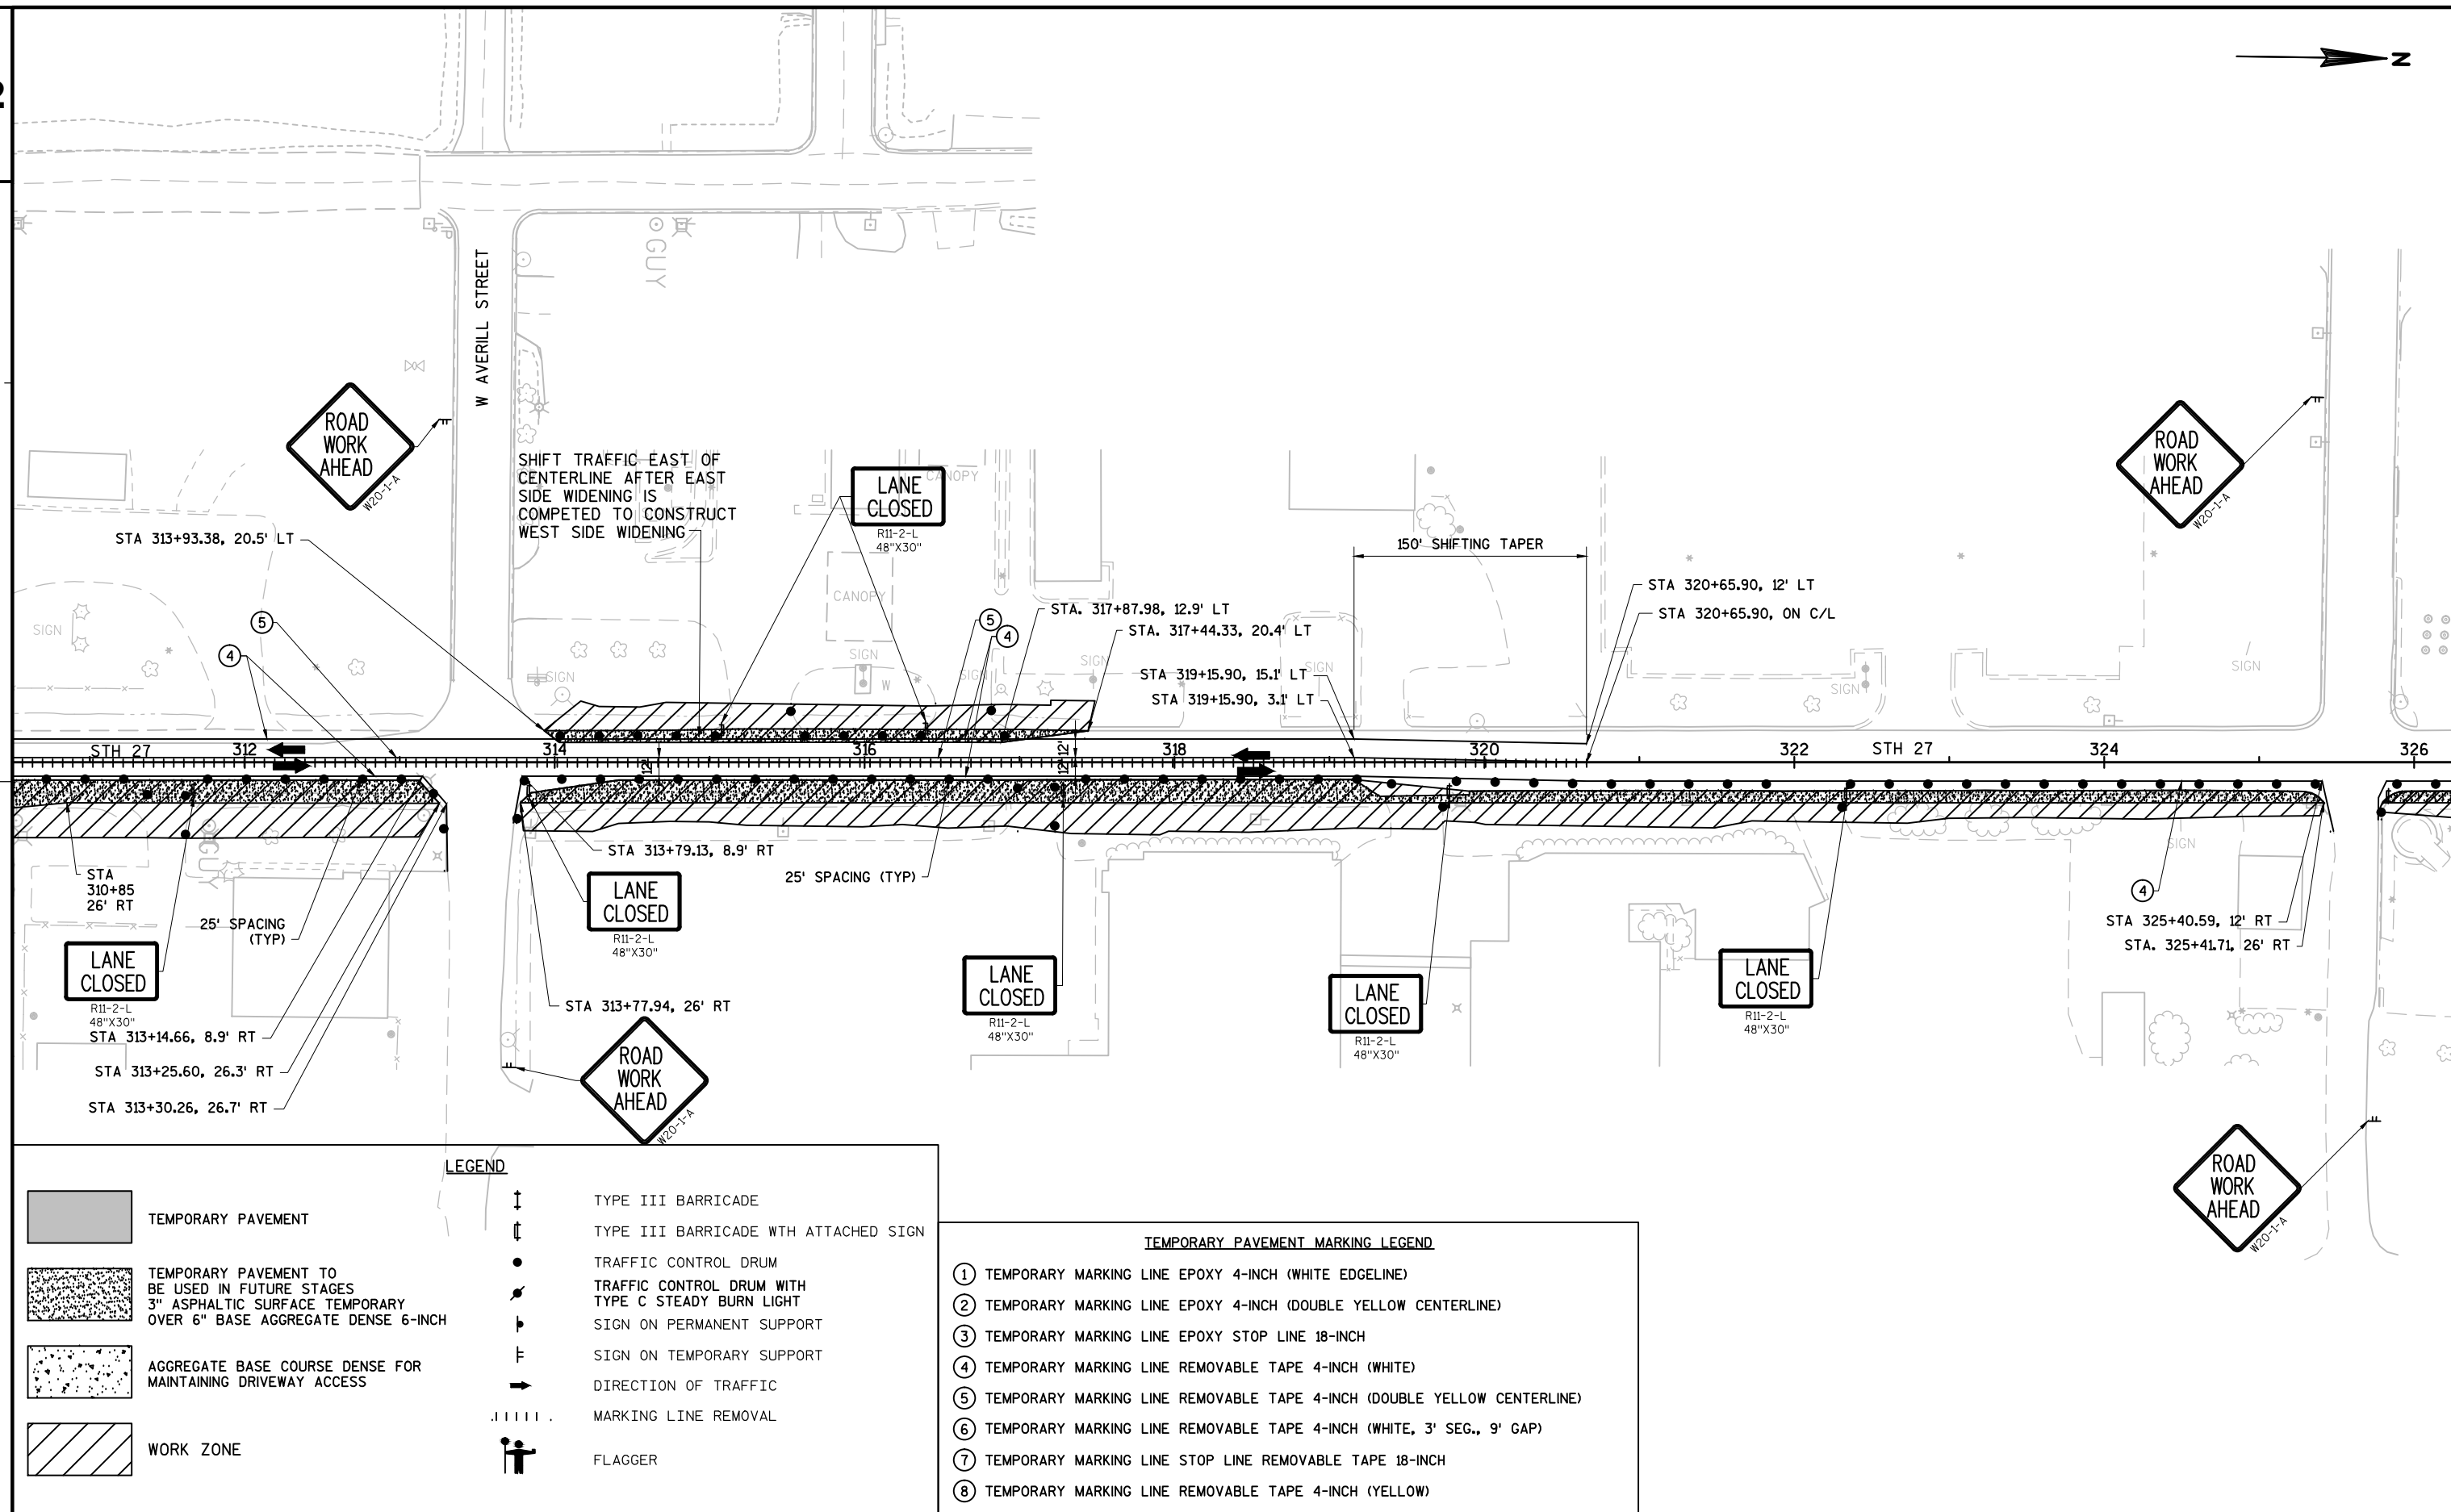


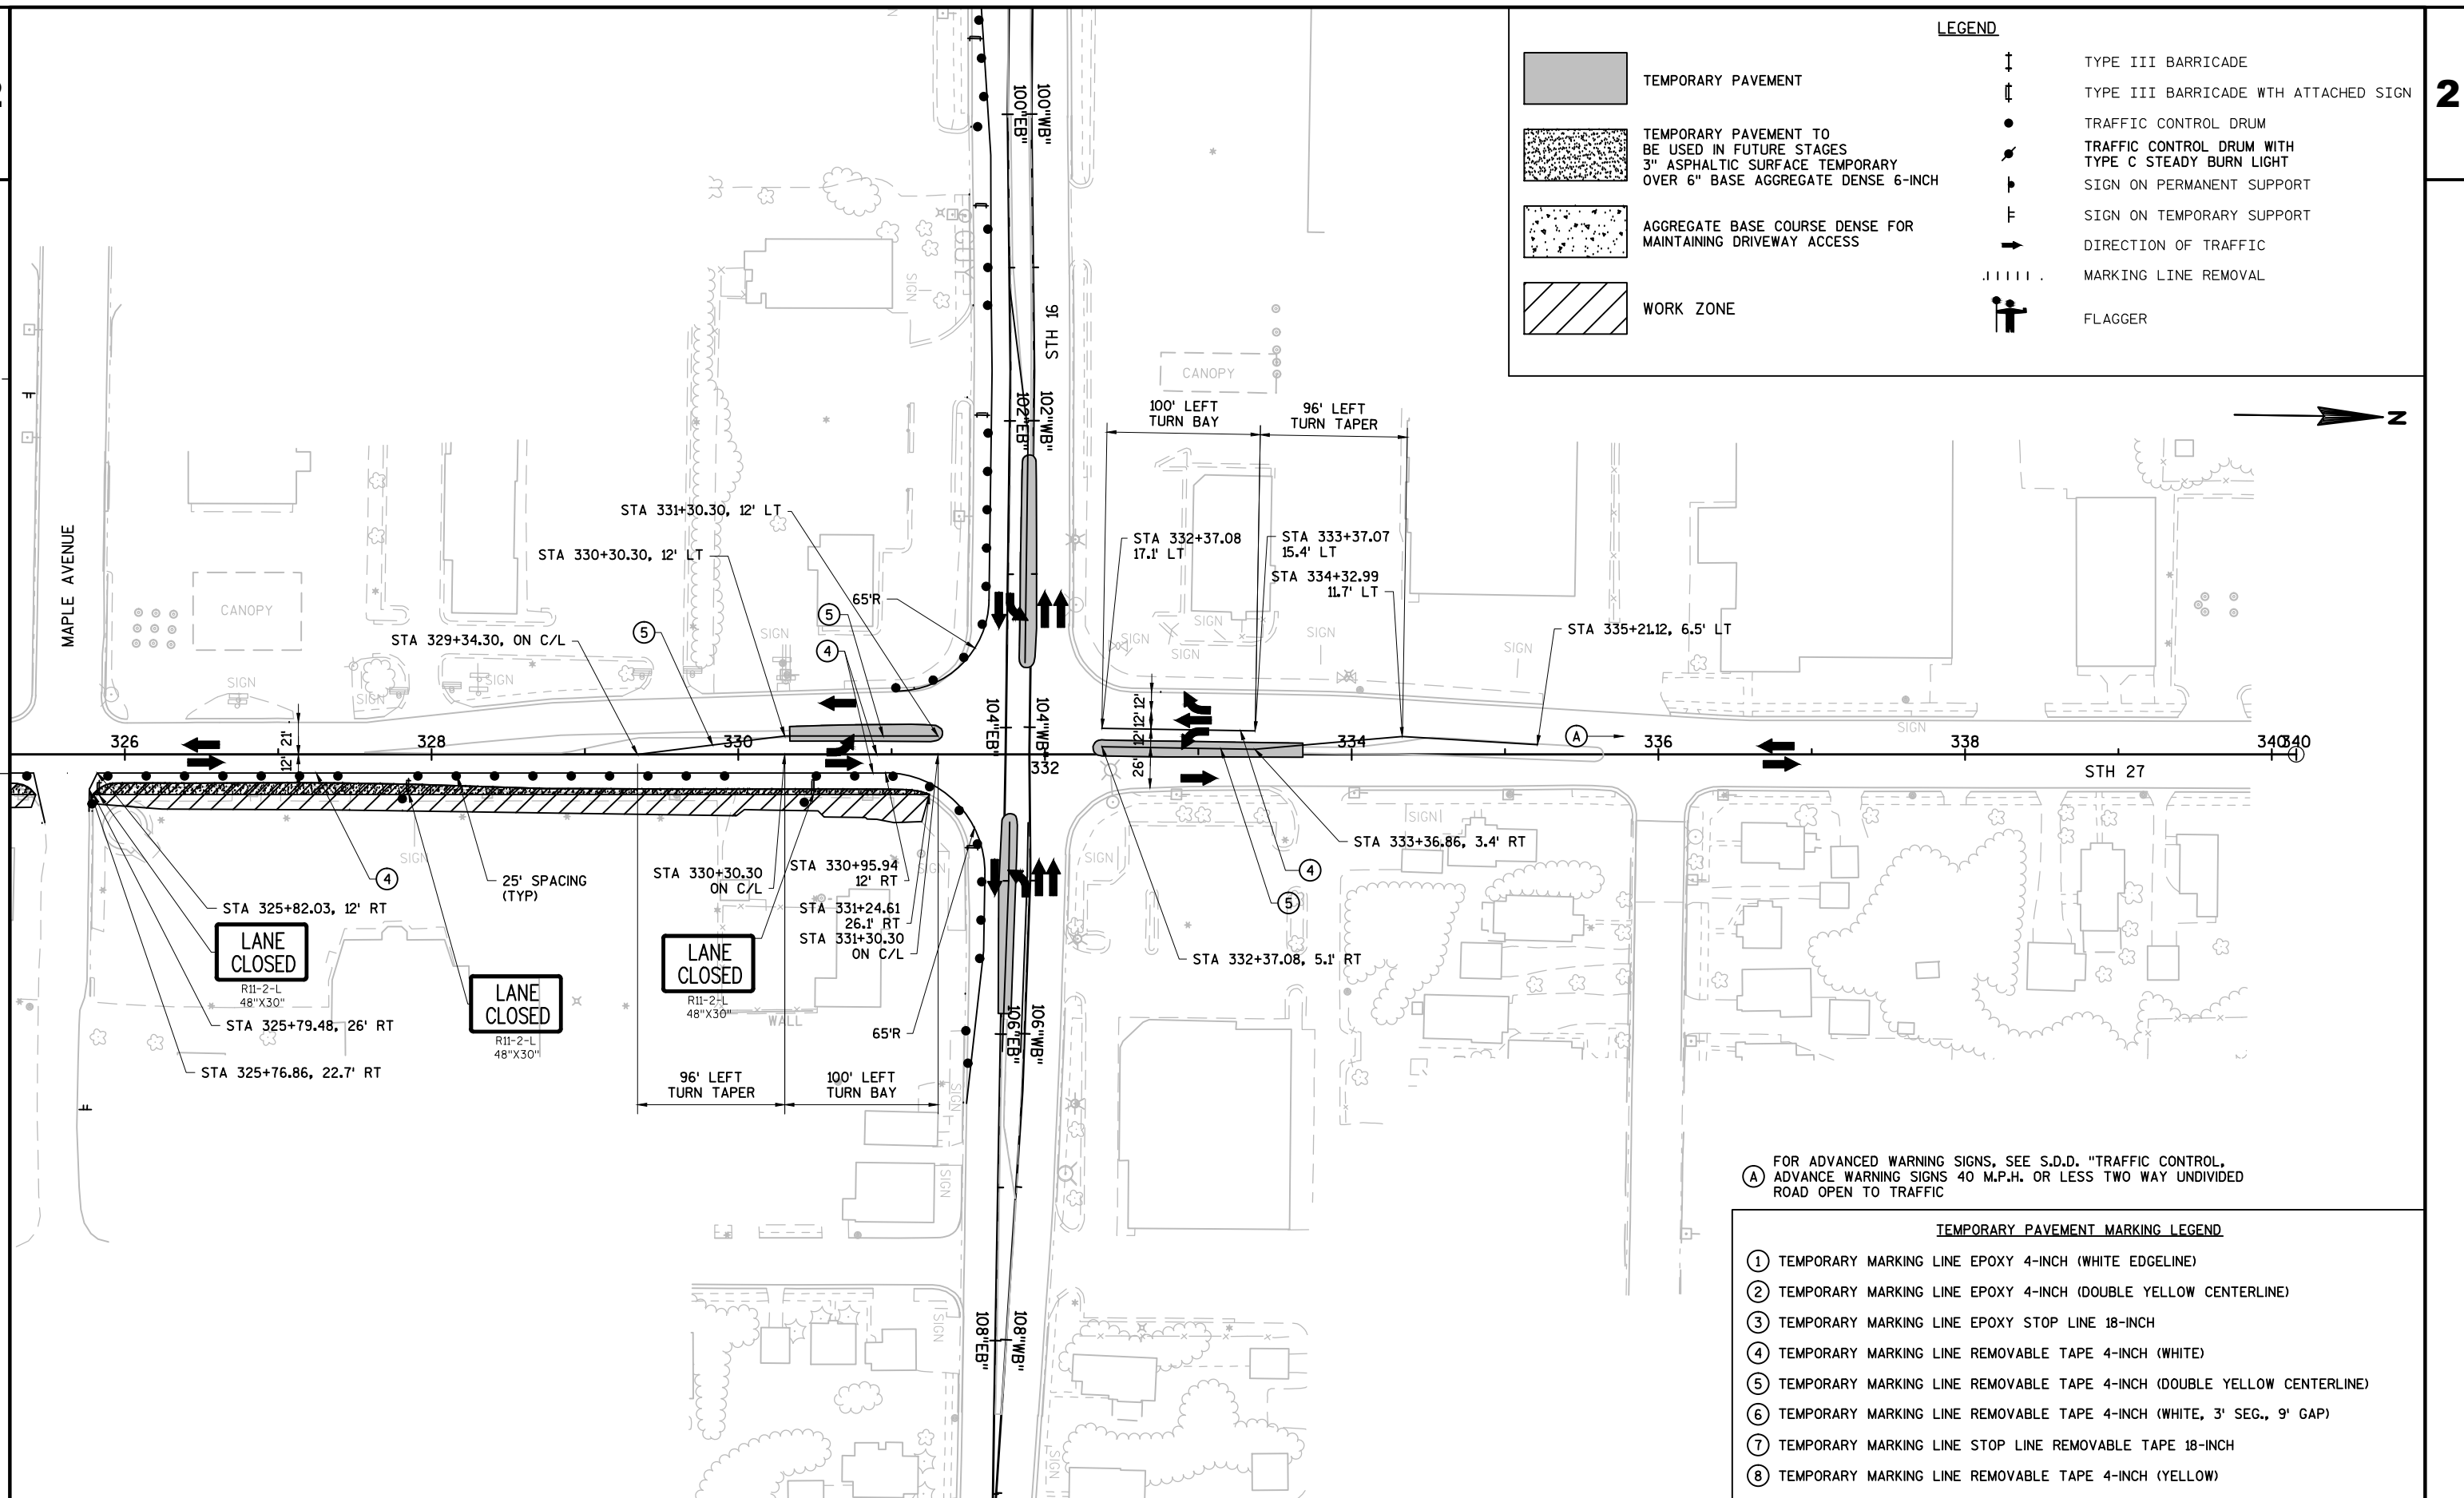

LEGEND



TEMPORARY PAVEMENT

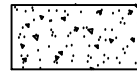TEMPORARY PAVEMENT TO
BE USED IN FUTURE STAGES
3" ASPHALTIC SURFACE TEMPORARY
OVER 6" BASE AGGREGATE DENSE 6-INCHAGGREGATE BASE COURSE DENSE FOR
MAINTAINING DRIVEWAY ACCESS

WORK ZONE



TYPE III BARRICADE



TYPE III BARRICADE WITH ATTACHED SIGN



TRAFFIC CONTROL DRUM

TRAFFIC CONTROL DRUM WITH
TYPE C STEADY BURN LIGHT

SIGN ON PERMANENT SUPPORT



SIGN ON TEMPORARY SUPPORT




DIRECTION OF TRAFFIC



MARKING LINE REMOVAL



FLAGGER

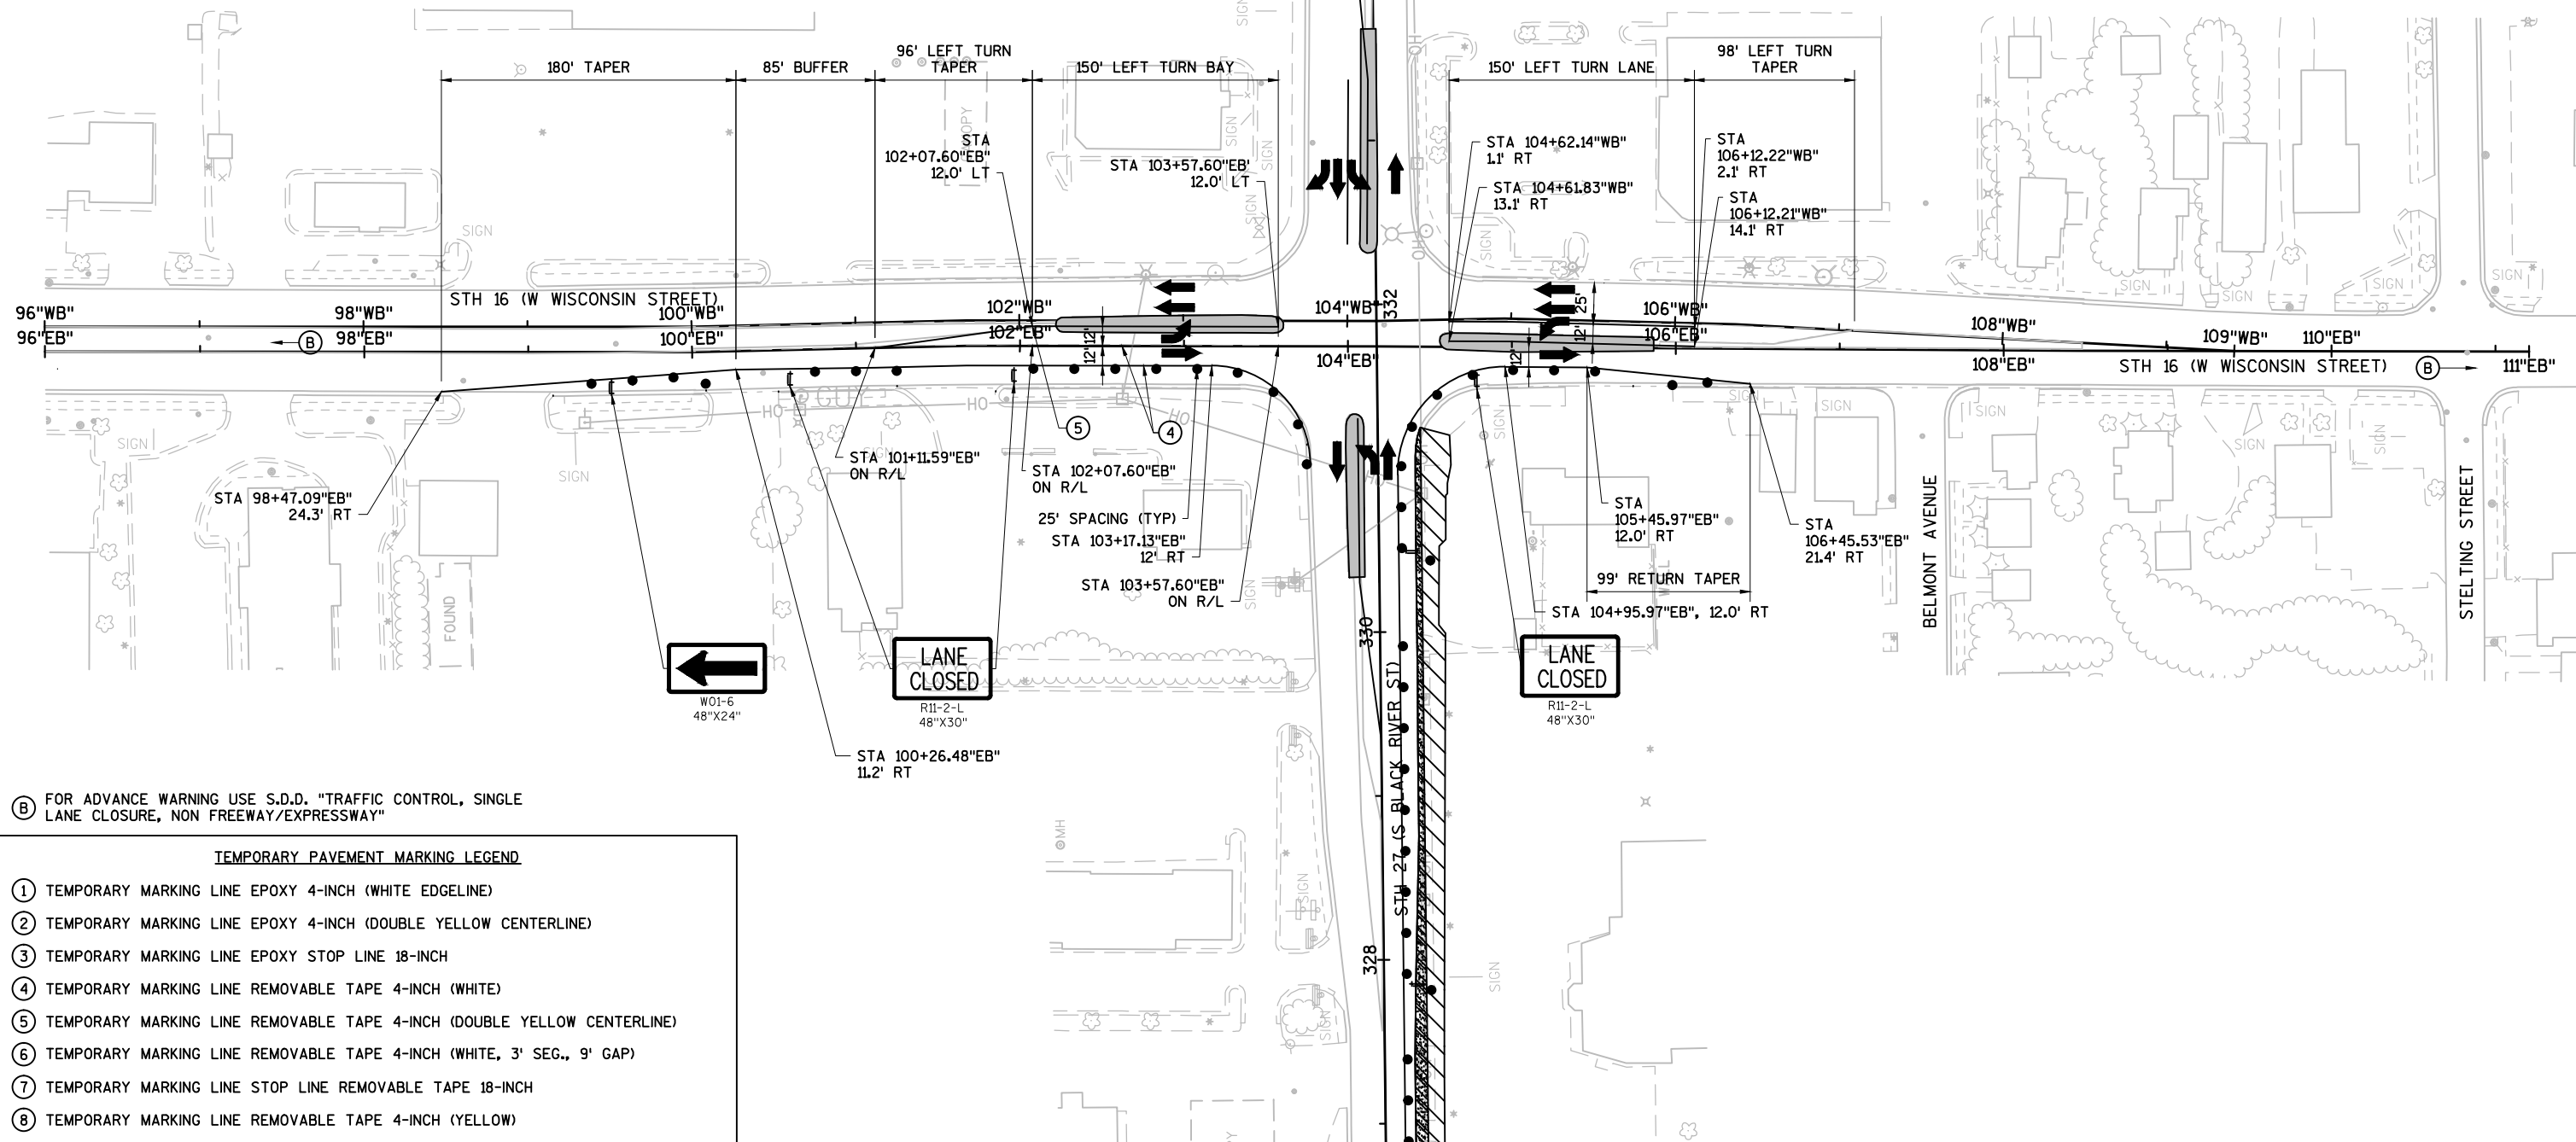

(B) FOR ADVANCE WARNING USE S.D.D. "TRAFFIC CONTROL, SINGLE
LANE CLOSURE, NON FREEWAY/EXPRESSWAY"

TEMPORARY PAVEMENT MARKING LEGEND

- ① TEMPORARY MARKING LINE EPOXY 4-INCH (WHITE EDGELINE)
- ② TEMPORARY MARKING LINE EPOXY 4-INCH (DOUBLE YELLOW CENTERLINE)
- ③ TEMPORARY MARKING LINE EPOXY STOP LINE 18-INCH
- ④ TEMPORARY MARKING LINE REMOVABLE TAPE 4-INCH (WHITE)
- ⑤ TEMPORARY MARKING LINE REMOVABLE TAPE 4-INCH (DOUBLE YELLOW CENTERLINE)
- ⑥ TEMPORARY MARKING LINE REMOVABLE TAPE 4-INCH (WHITE, 3' SEG., 9' GAP)
- ⑦ TEMPORARY MARKING LINE STOP LINE REMOVABLE TAPE 18-INCH
- ⑧ TEMPORARY MARKING LINE REMOVABLE TAPE 4-INCH (YELLOW)

PROJECT NO: 5144-01-75

HWY: STH 27

COUNTY: MONROE

TRAFFIC STAGING PLAN - STH 16 - STAGE 1C

SHEET

136

E

FILE NAME : N:\PDS\C3D\51440105\SHEETSP\PLAN\026011_1.S1C.DWG
LAYOUT NAME - FULLSIZE-026011_1.S1C


PLOT DATE : 7/27/2017 2:59 PM

PLOT BY : VALENTI, PAUL M

PLOT NAME :

PLOT SCALE : 1 IN:100 FT

WISDOT/CADDS SHEET 42

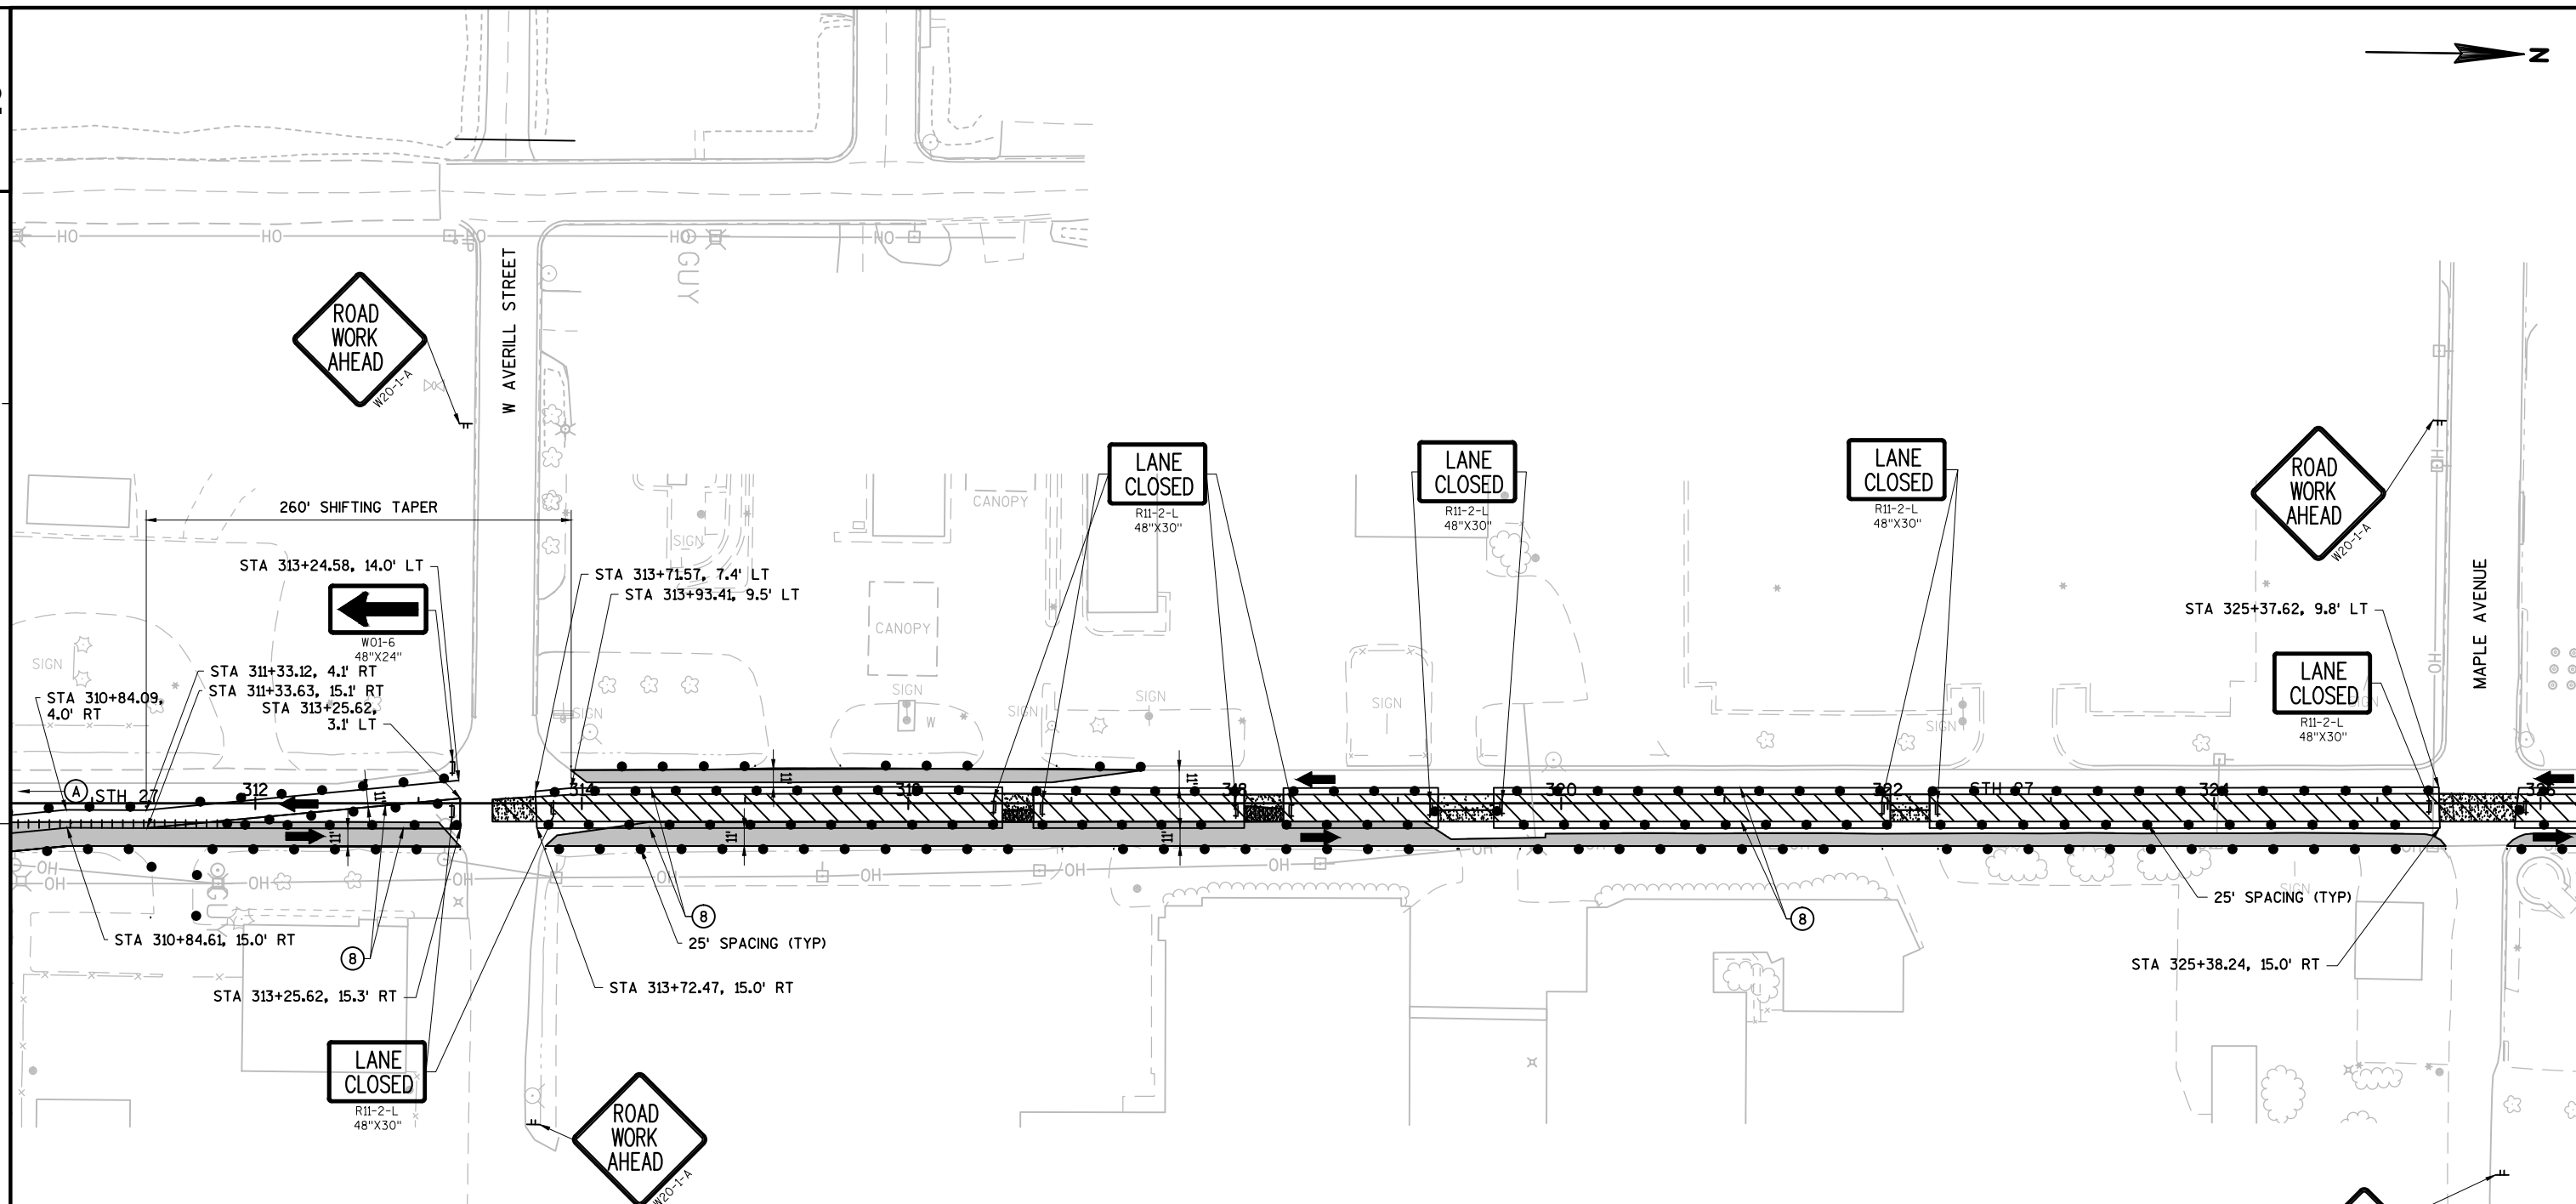


LEGEND

	TEMPORARY PAVEMENT		TYPE III BARRICADE
	TEMPORARY PAVEMENT TO BE USED IN FUTURE STAGES		TYPE III BARRICADE WITH ATTACHED SIGN
	AGGREGATE BASE COURSE DENSE FOR MAINTAINING DRIVEWAY ACCESS		TRAFFIC CONTROL DRUM
	WORK ZONE		TRAFFIC CONTROL DRUM WITH TYPE C STEADY BURN LIGHT
			SIGN ON PERMANENT SUPPORT
			SIGN ON TEMPORARY SUPPORT
			DIRECTION OF TRAFFIC
			MARKING LINE REMOVAL
			FLAGGER

(A) FOR ADVANCED WARNING SIGNS, SEE S.D.D. "TRAFFIC CONTROL, ADVANCE WARNING SIGNS 40 M.P.H. OR LESS TWO WAY UNDIVIDED ROAD OPEN TO TRAFFIC"

TEMPORARY PAVEMENT MARKING LEGEND


- TEMPORARY MARKING LINE EPOXY 4-INCH (WHITE EDGELINE)
- TEMPORARY MARKING LINE EPOXY 4-INCH (DOUBLE YELLOW CENTERLINE)
- TEMPORARY MARKING LINE EPOXY STOP LINE 18-INCH
- TEMPORARY MARKING LINE REMOVABLE TAPE 4-INCH (WHITE)
- TEMPORARY MARKING LINE REMOVABLE TAPE 4-INCH (DOUBLE YELLOW CENTERLINE)
- TEMPORARY MARKING LINE REMOVABLE TAPE 4-INCH (WHITE, 3' SEG., 9' GAP)
- TEMPORARY MARKING LINE STOP LINE REMOVABLE TAPE 18-INCH
- TEMPORARY MARKING LINE REMOVABLE TAPE 4-INCH (YELLOW)

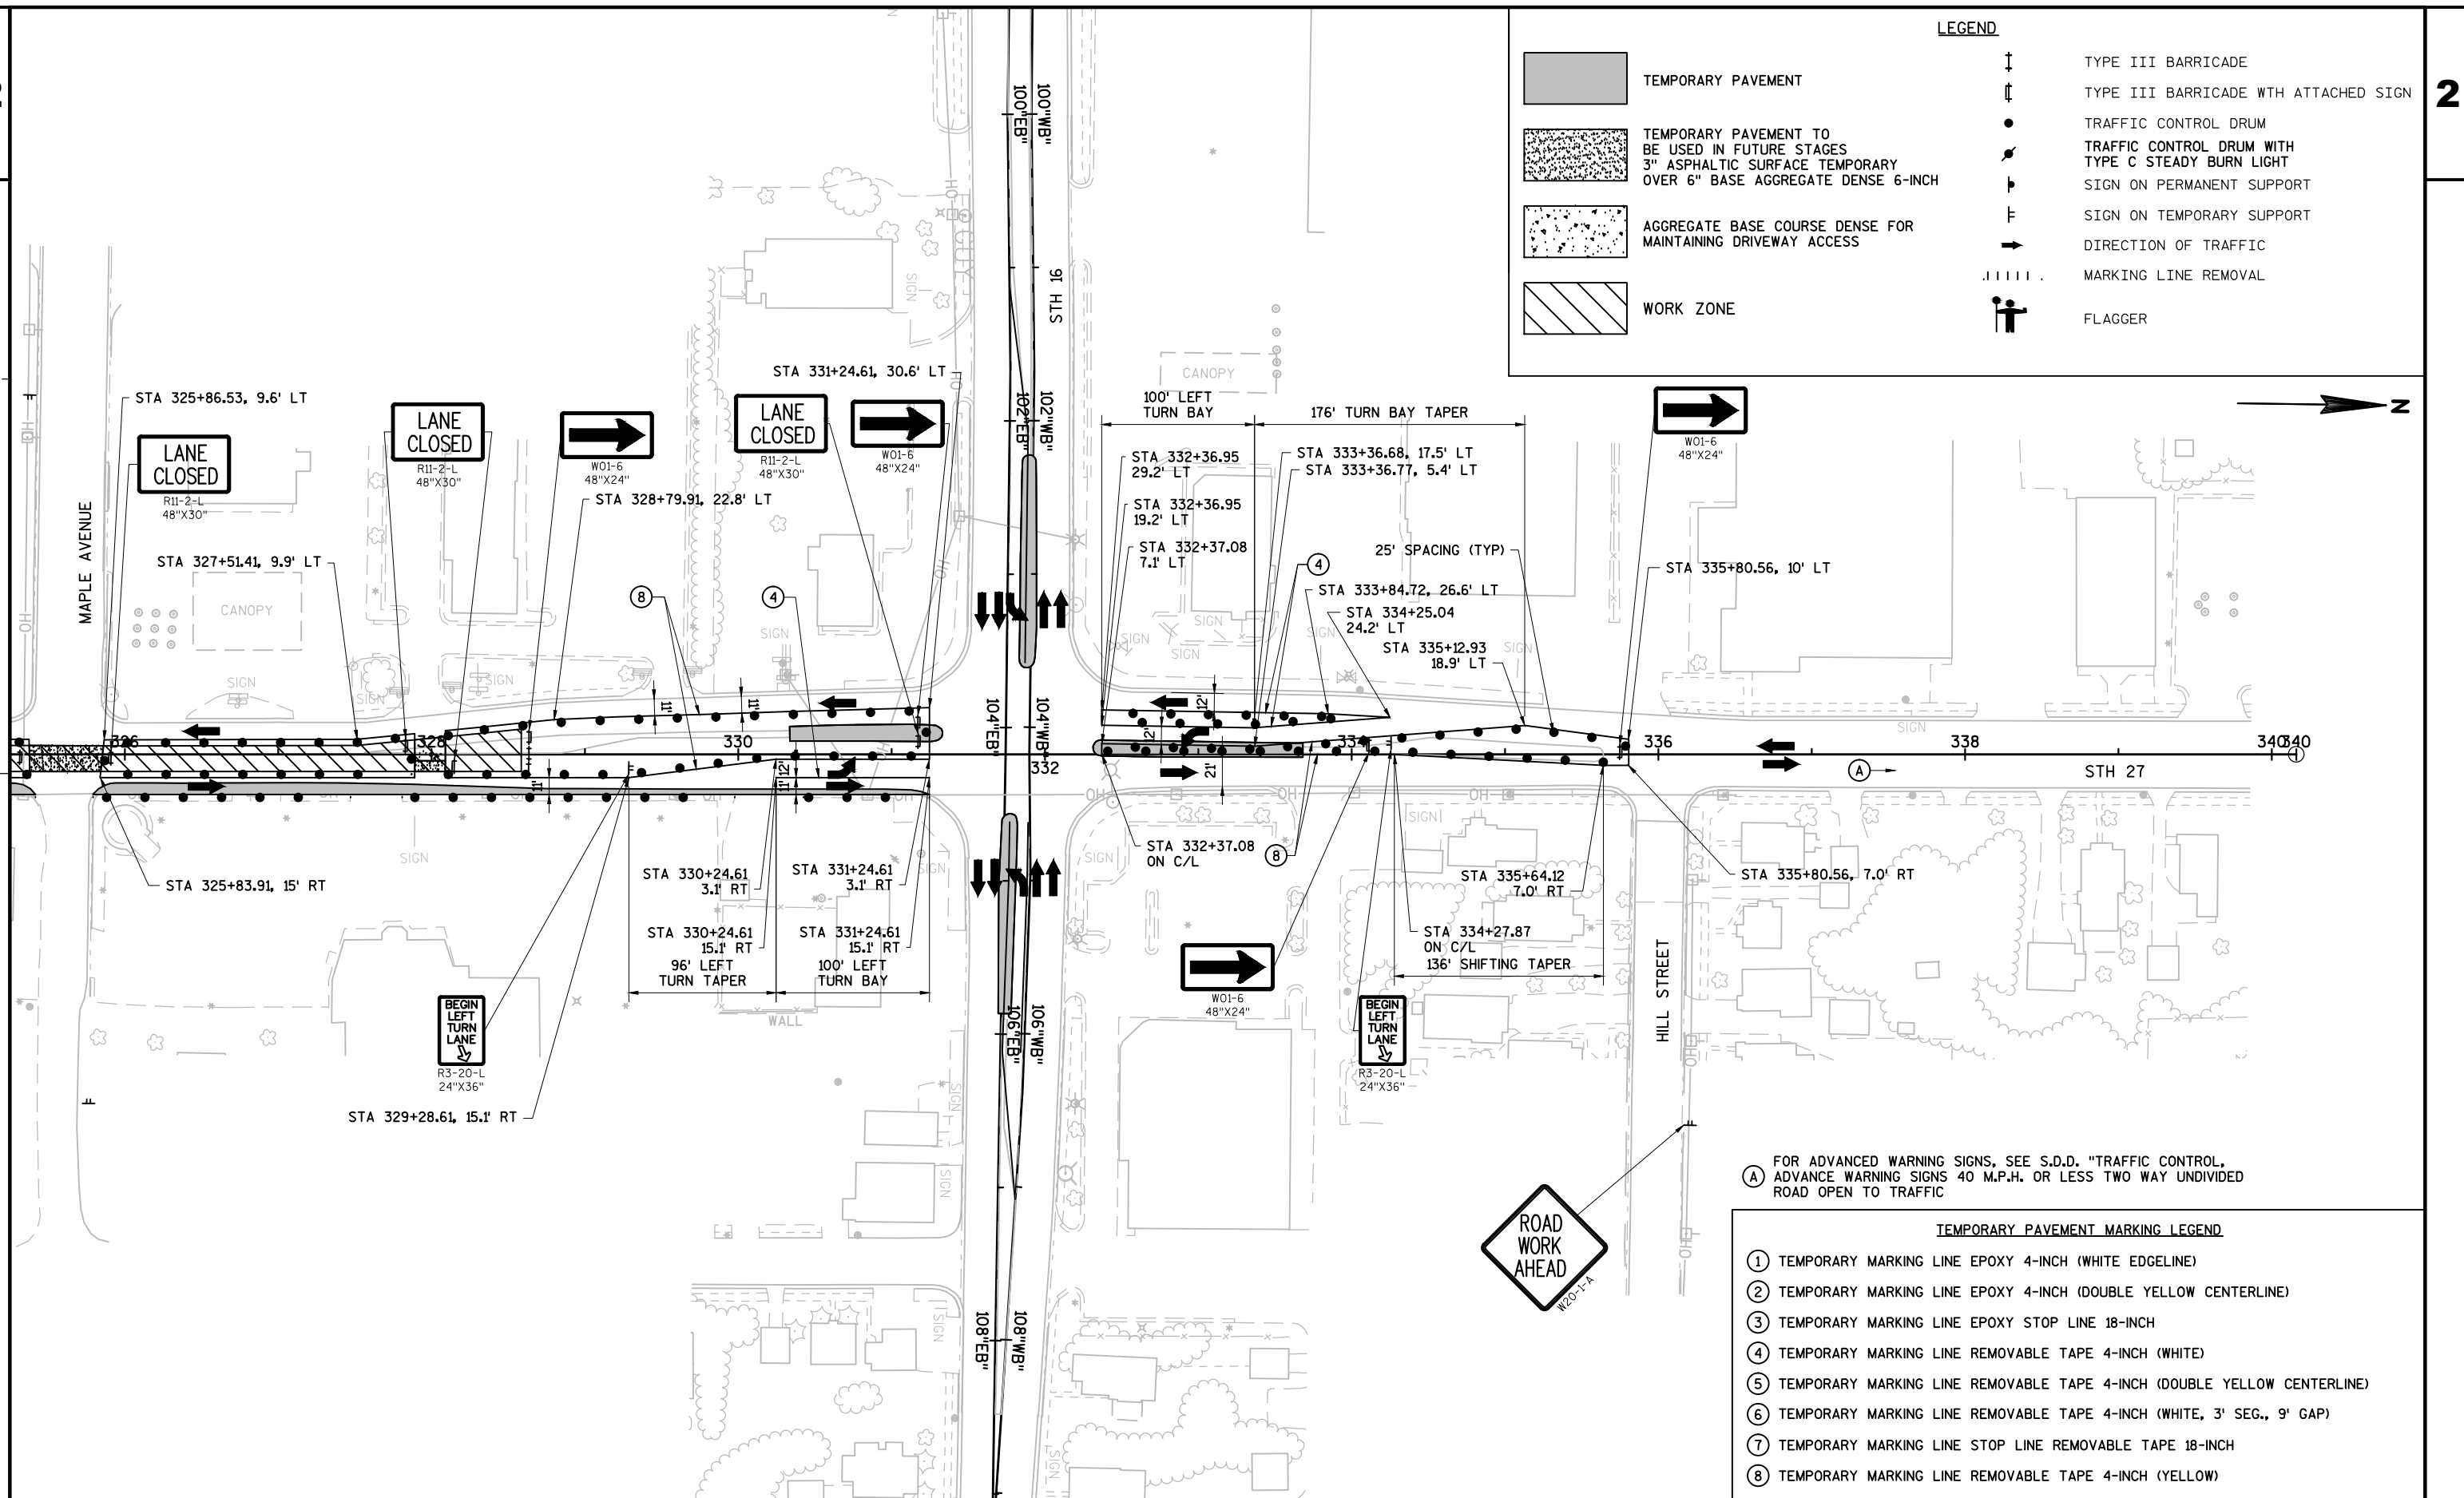

LEGEND



TEMPORARY PAVEMENT

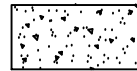TEMPORARY PAVEMENT TO
BE USED IN FUTURE STAGES
3" ASPHALTIC SURFACE TEMPORARY
OVER 6" BASE AGGREGATE DENSE 6-INCHAGGREGATE BASE COURSE DENSE FOR
MAINTAINING DRIVEWAY ACCESS

WORK ZONE



TYPE III BARRICADE



TYPE III BARRICADE WITH ATTACHED SIGN



TRAFFIC CONTROL DRUM

TRAFFIC CONTROL DRUM WITH
TYPE C STEADY BURN LIGHT

SIGN ON PERMANENT SUPPORT



SIGN ON TEMPORARY SUPPORT




DIRECTION OF TRAFFIC



MARKING LINE REMOVAL



FLAGGER

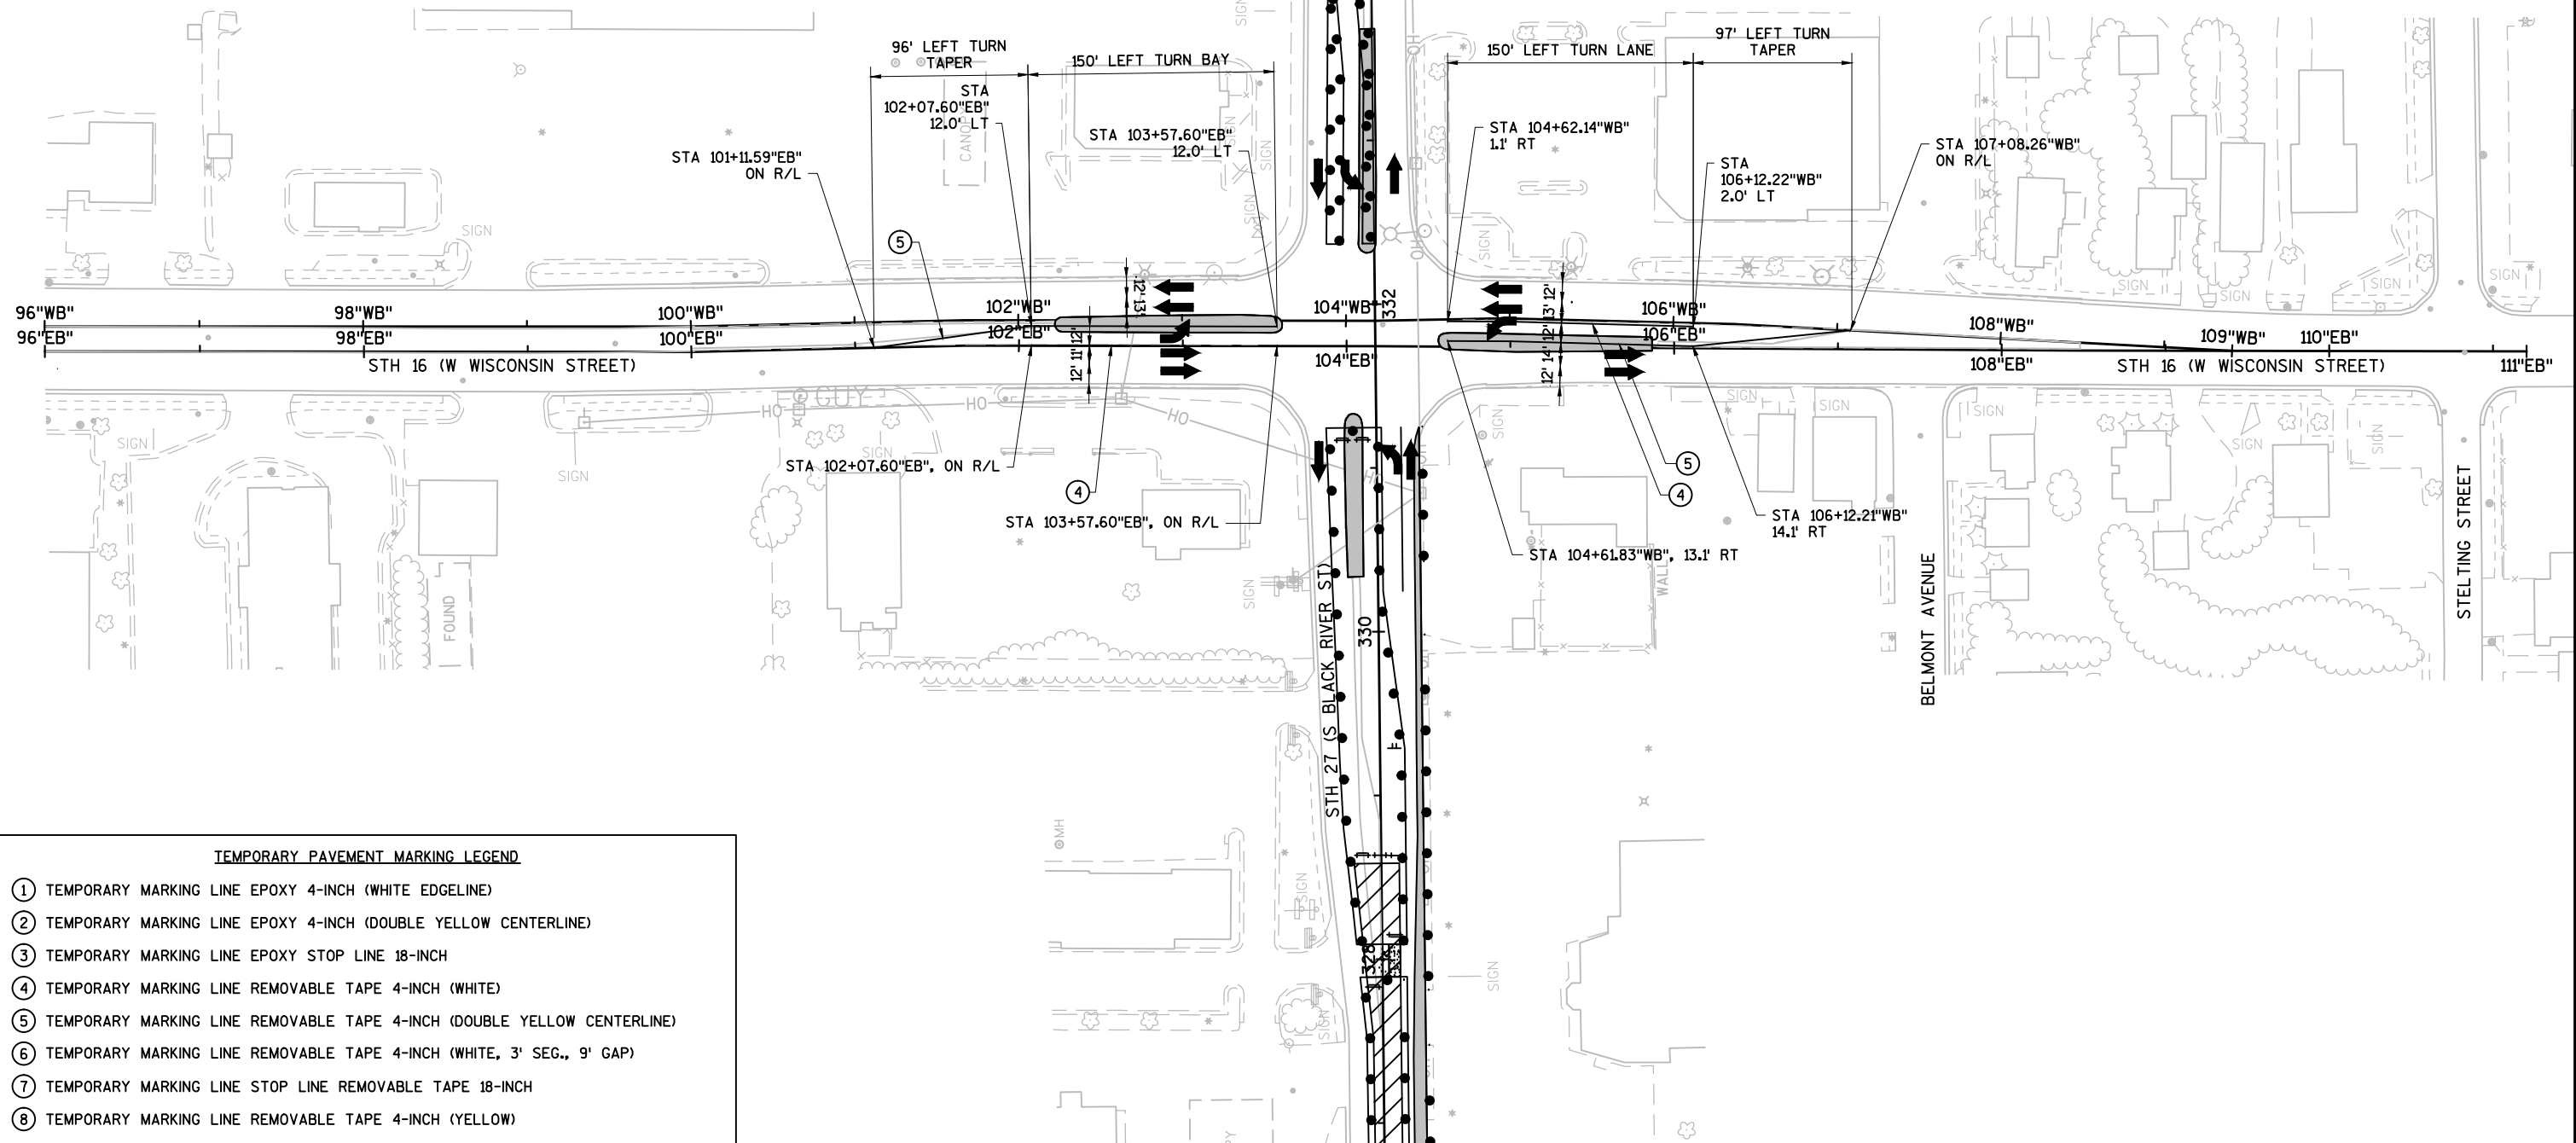

TEMPORARY PAVEMENT MARKING LEGEND

- ① TEMPORARY MARKING LINE EPOXY 4-INCH (WHITE EDGELINE)
- ② TEMPORARY MARKING LINE EPOXY 4-INCH (DOUBLE YELLOW CENTERLINE)
- ③ TEMPORARY MARKING LINE EPOXY STOP LINE 18-INCH
- ④ TEMPORARY MARKING LINE REMOVABLE TAPE 4-INCH (WHITE)
- ⑤ TEMPORARY MARKING LINE REMOVABLE TAPE 4-INCH (DOUBLE YELLOW CENTERLINE)
- ⑥ TEMPORARY MARKING LINE REMOVABLE TAPE 4-INCH (WHITE, 3' SEG., 9' GAP)
- ⑦ TEMPORARY MARKING LINE STOP LINE REMOVABLE TAPE 18-INCH
- ⑧ TEMPORARY MARKING LINE REMOVABLE TAPE 4-INCH (YELLOW)

PROJECT NO: 5144-01-75

HWY: STH 27

COUNTY: MONROE

TRAFFIC STAGING PLAN - STH 16 - STAGE 1D

SHEET

139

E

FILE NAME : N:\PDS\C3D\51440105\SHEETSPLAN\026011_S1D.DWG
LAYOUT NAME - FULLSIZE-026011_S1D

PLOT DATE : 7/27/2017 3:12 PM

PLOT BY : VALENTI, PAUL M

PLOT NAME :

PLOT SCALE : 1 IN:100 FT

WISDOT/CADDs SHEET 42

2

LEGEND


	TEMPORARY PAVEMENT		DRUM WITH/WITHOUT LIGHT, TYPE C
	TEMPORARY PAVEMENT TO BE USED IN FUTURE STAGES		SIGN MOUNTED ON TEMPORARY SUPPORT
	3" ASPHALTIC SURFACE TEMPORARY OVER 6" BASE AGGREGATE DENSE 1/4-INCH		BARRICADES TYPE III WITH/WITHOUT SIGN
	WORK ZONE		REMOVING PAVEMENT MARKINGS
	AREA MAINTAINED FOR TURNING VEHICLES		TRAFFIC FLOW ARROW
			SAWING ASPHALT
			SAWING CONCRETE

TEMPORARY PAVEMENT MARKING LEGEND

- TEMPORARY MARKING LINE EPOXY 4-INCH (WHITE EDGELINE)
- TEMPORARY MARKING LINE EPOXY 4-INCH (DOUBLE YELLOW CENTERLINE)
- TEMPORARY MARKING STOP LINE EPOXY 18-INCH
- TEMPORARY MARKING LINE REMOVABLE TAPE 4-INCH (WHITE)
- TEMPORARY MARKING LINE REMOVABLE TAPE 4-INCH (DOUBLE YELLOW CENTERLINE)
- TEMPORARY MARKING LINE REMOVABLE TAPE 4-INCH (WHITE, 3' SEG., 9' GAP)
- TEMPORARY MARKING STOP LINE REMOVABLE TAPE 18-INCH
- TEMPORARY MARKING LINE REMOVABLE TAPE 4-INCH (YELLOW)

(A) SEE S.D.D. "TRAFFIC CONTROL, ADVANCED WARNING 45 M.P.H. OR GREATER, TWO WAY UNDIVIDED ROAD OPEN TO TRAFFIC" FOR ADDITIONAL INFORMATION

(B) FOR ADVANCED WARNING USE S.D.D. BARRICADES AND SIGNS FOR SIDEROAD CLOSURES (DETAIL D)

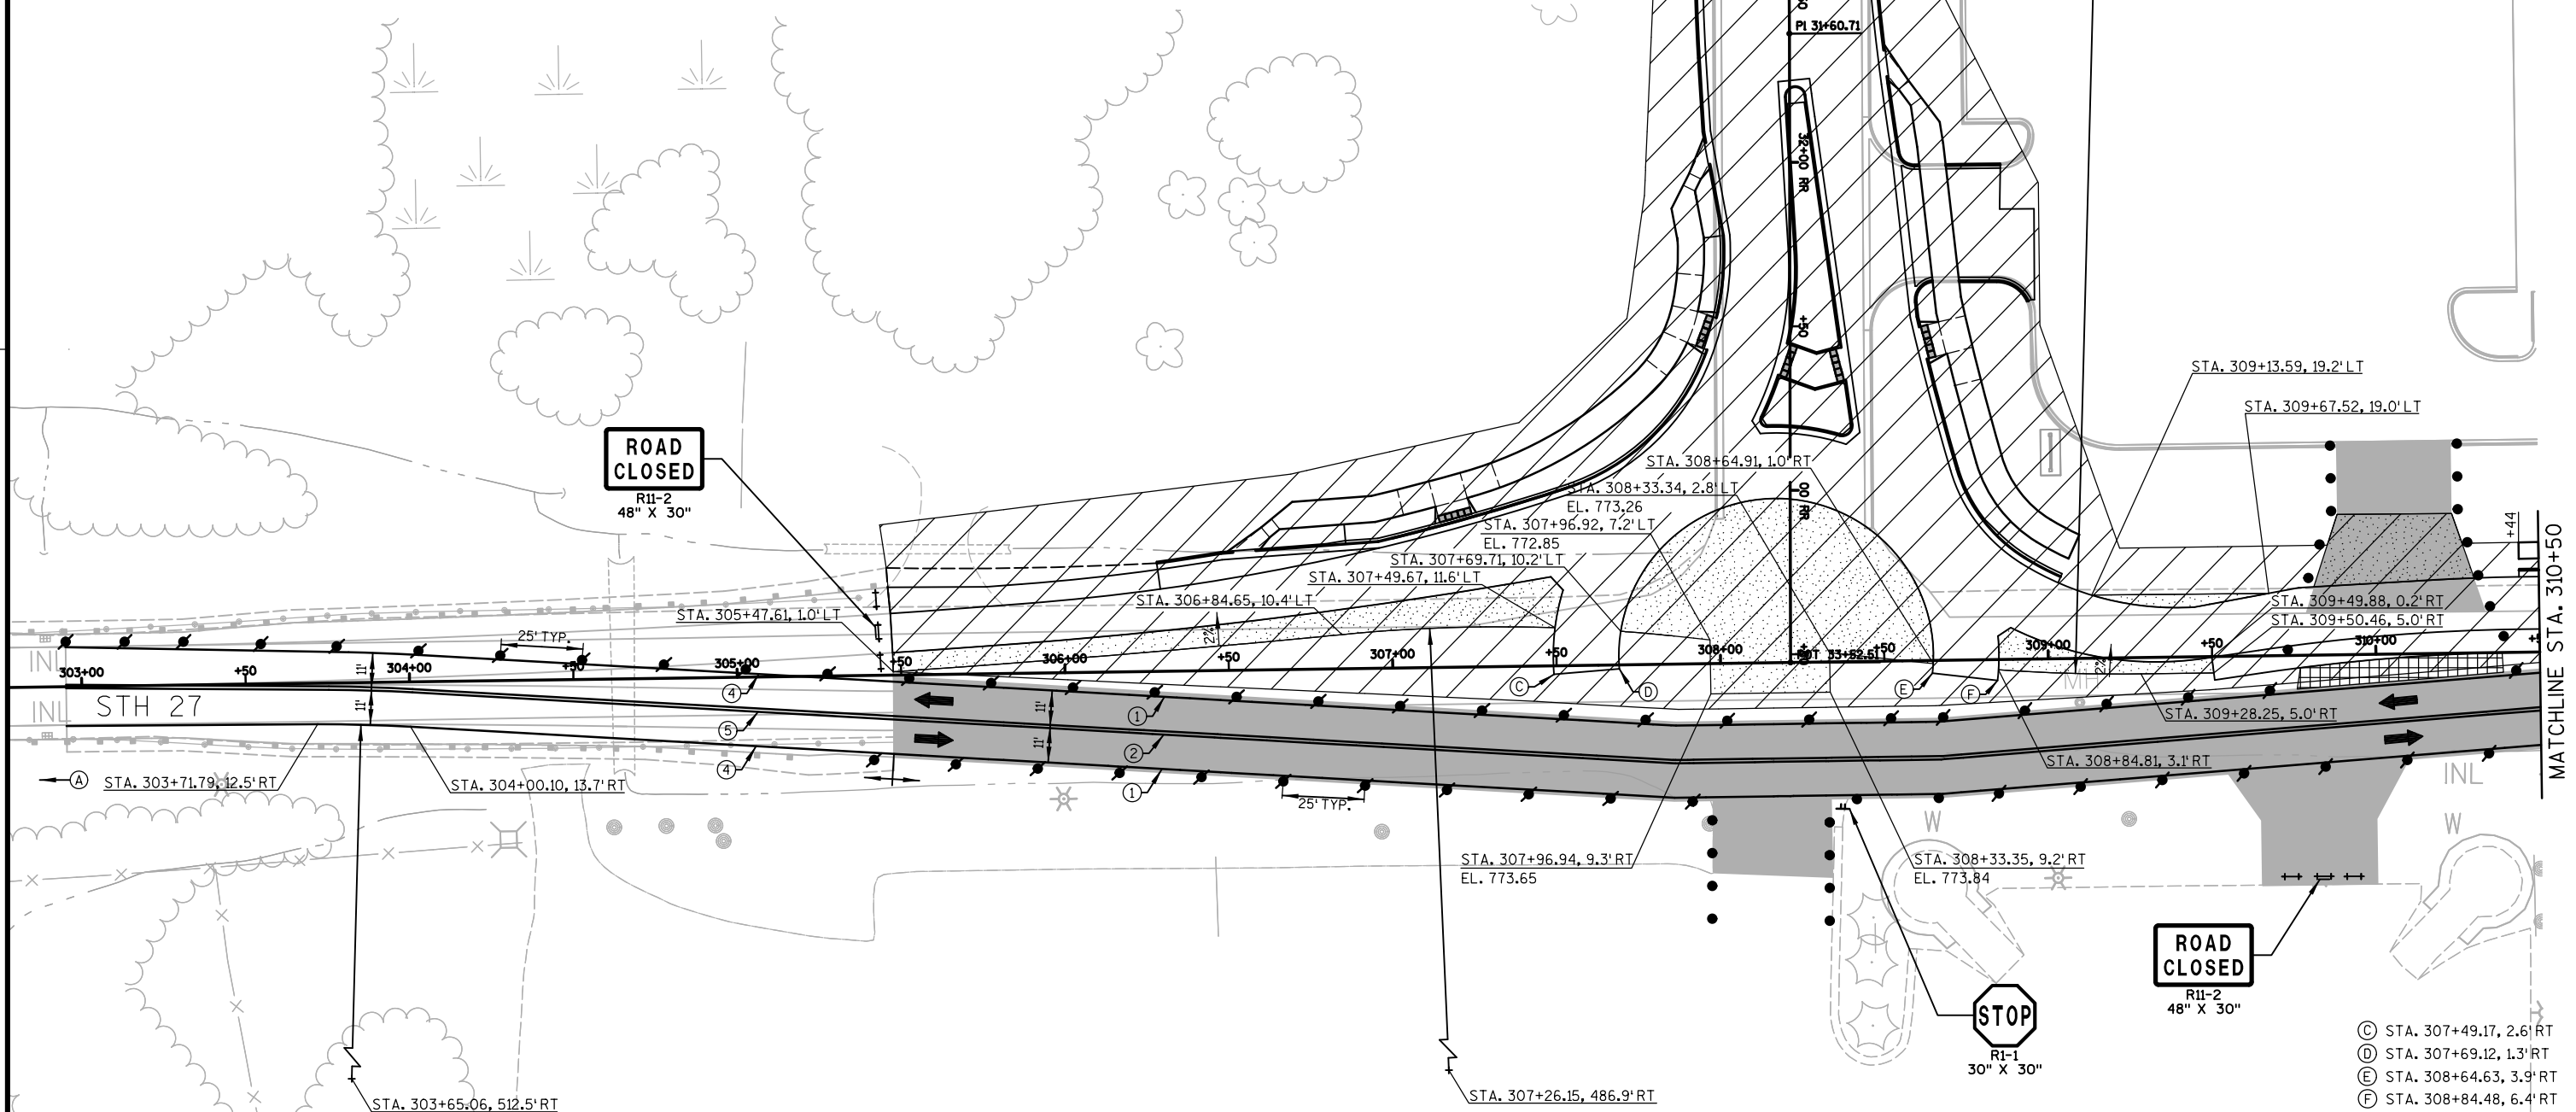

PROJECT NO: 5144-01-75

HWY: STH 27


COUNTY: MONROE

CONSTRUCTION STAGING - STAGE 2


SHEET

140

E

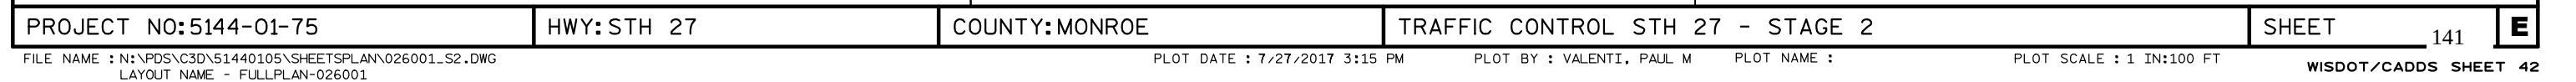



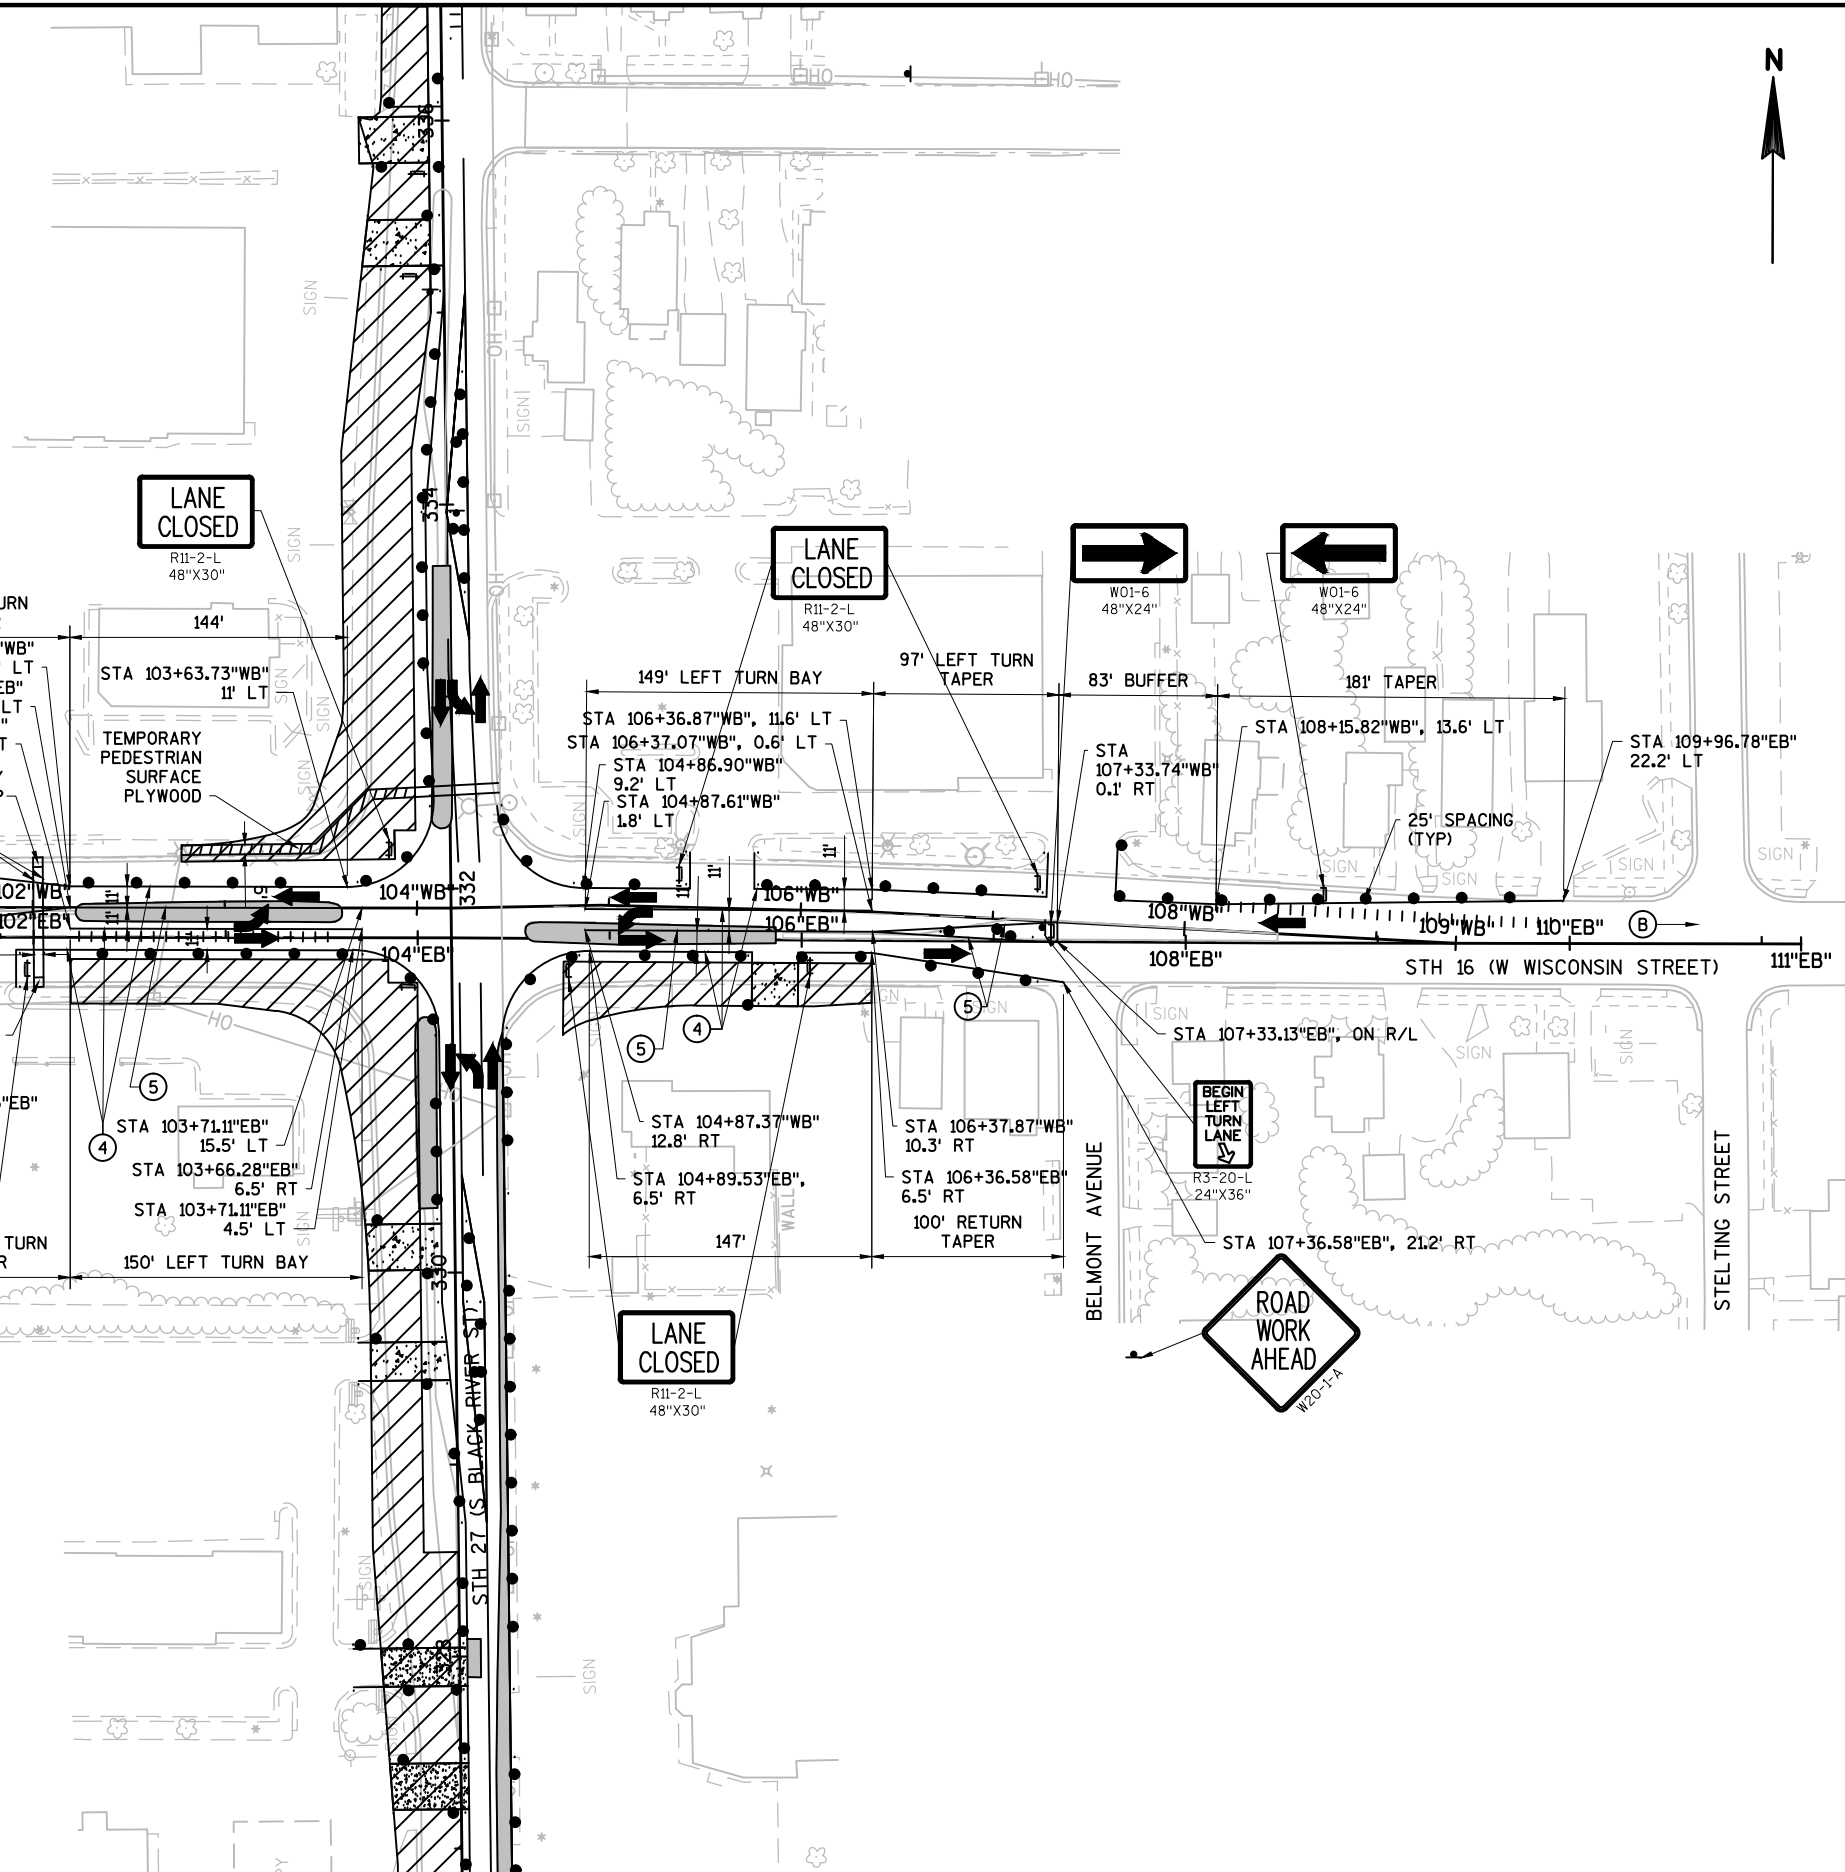

- ① TEMPORARY MARKING LINE EPOXY 4-INCH (WHITE EDGELINE)
- ② TEMPORARY MARKING LINE EPOXY 4-INCH (DOUBLE YELLOW CENTERLINE)
- ③ TEMPORARY MARKING LINE EPOXY STOP LINE 18-INCH
- ④ TEMPORARY MARKING LINE REMOVABLE TAPE 4-INCH (WHITE)
- ⑤ TEMPORARY MARKING LINE REMOVABLE TAPE 4-INCH (DOUBLE YELLOW CENTERLINE)
- ⑥ TEMPORARY MARKING LINE REMOVABLE TAPE 4-INCH (WHITE, 3' SEG., 9' GAP)
- ⑦ TEMPORARY MARKING LINE STOP LINE REMOVABLE TAPE 18-INCH
- ⑧ TEMPORARY MARKING LINE REMOVABLE TAPE 4-INCH (YELLOW)

2

LEGEND


	TEMPORARY PAVEMENT		DRUM WITH/WITHOUT LIGHT, TYPE C
	TEMPORARY PAVEMENT TO BE USED IN FUTURE STAGES		SIGN MOUNTED ON TEMPORARY SUPPORT
	3" ASPHALTIC SURFACE TEMPORARY OVER 6" BASE AGGREGATE DENSE 1/4-INCH		BARRICADES TYPE III WITH/WITHOUT SIGN
	WORK ZONE		REMOVING PAVEMENT MARKINGS
	AREA MAINTAINED FOR TURNING VEHICLES		TRAFFIC FLOW ARROW
			SAWING ASPHALT
			SAWING CONCRETE

TEMPORARY PAVEMENT MARKING LEGEND

- TEMPORARY MARKING LINE EPOXY 4-INCH (WHITE EDGELINE)
- TEMPORARY MARKING LINE EPOXY 4-INCH (DOUBLE YELLOW CENTERLINE)
- TEMPORARY MARKING STOP LINE EPOXY 18-INCH
- TEMPORARY MARKING LINE REMOVABLE TAPE 4-INCH (WHITE)
- TEMPORARY MARKING LINE REMOVABLE TAPE 4-INCH (DOUBLE YELLOW CENTERLINE)
- TEMPORARY MARKING LINE REMOVABLE TAPE 4-INCH (WHITE, 3' SEG., 9' GAP)
- TEMPORARY MARKING STOP LINE REMOVABLE TAPE 18-INCH
- TEMPORARY MARKING LINE REMOVABLE TAPE 4-INCH (YELLOW)

(A) SEE S.D.D. "TRAFFIC CONTROL, ADVANCED WARNING 45 M.P.H. OR GREATER, TWO WAY UNDIVIDED ROAD OPEN TO TRAFFIC" FOR ADDITIONAL INFORMATION

(B) SEE S.D.D. "TRAFFIC CONTROL, ADVANCED WARNING 40 M.P.H. OR LESS, TWO WAY UNDIVIDED ROAD OPEN TO TRAFFIC" FOR ADDITIONAL INFORMATION

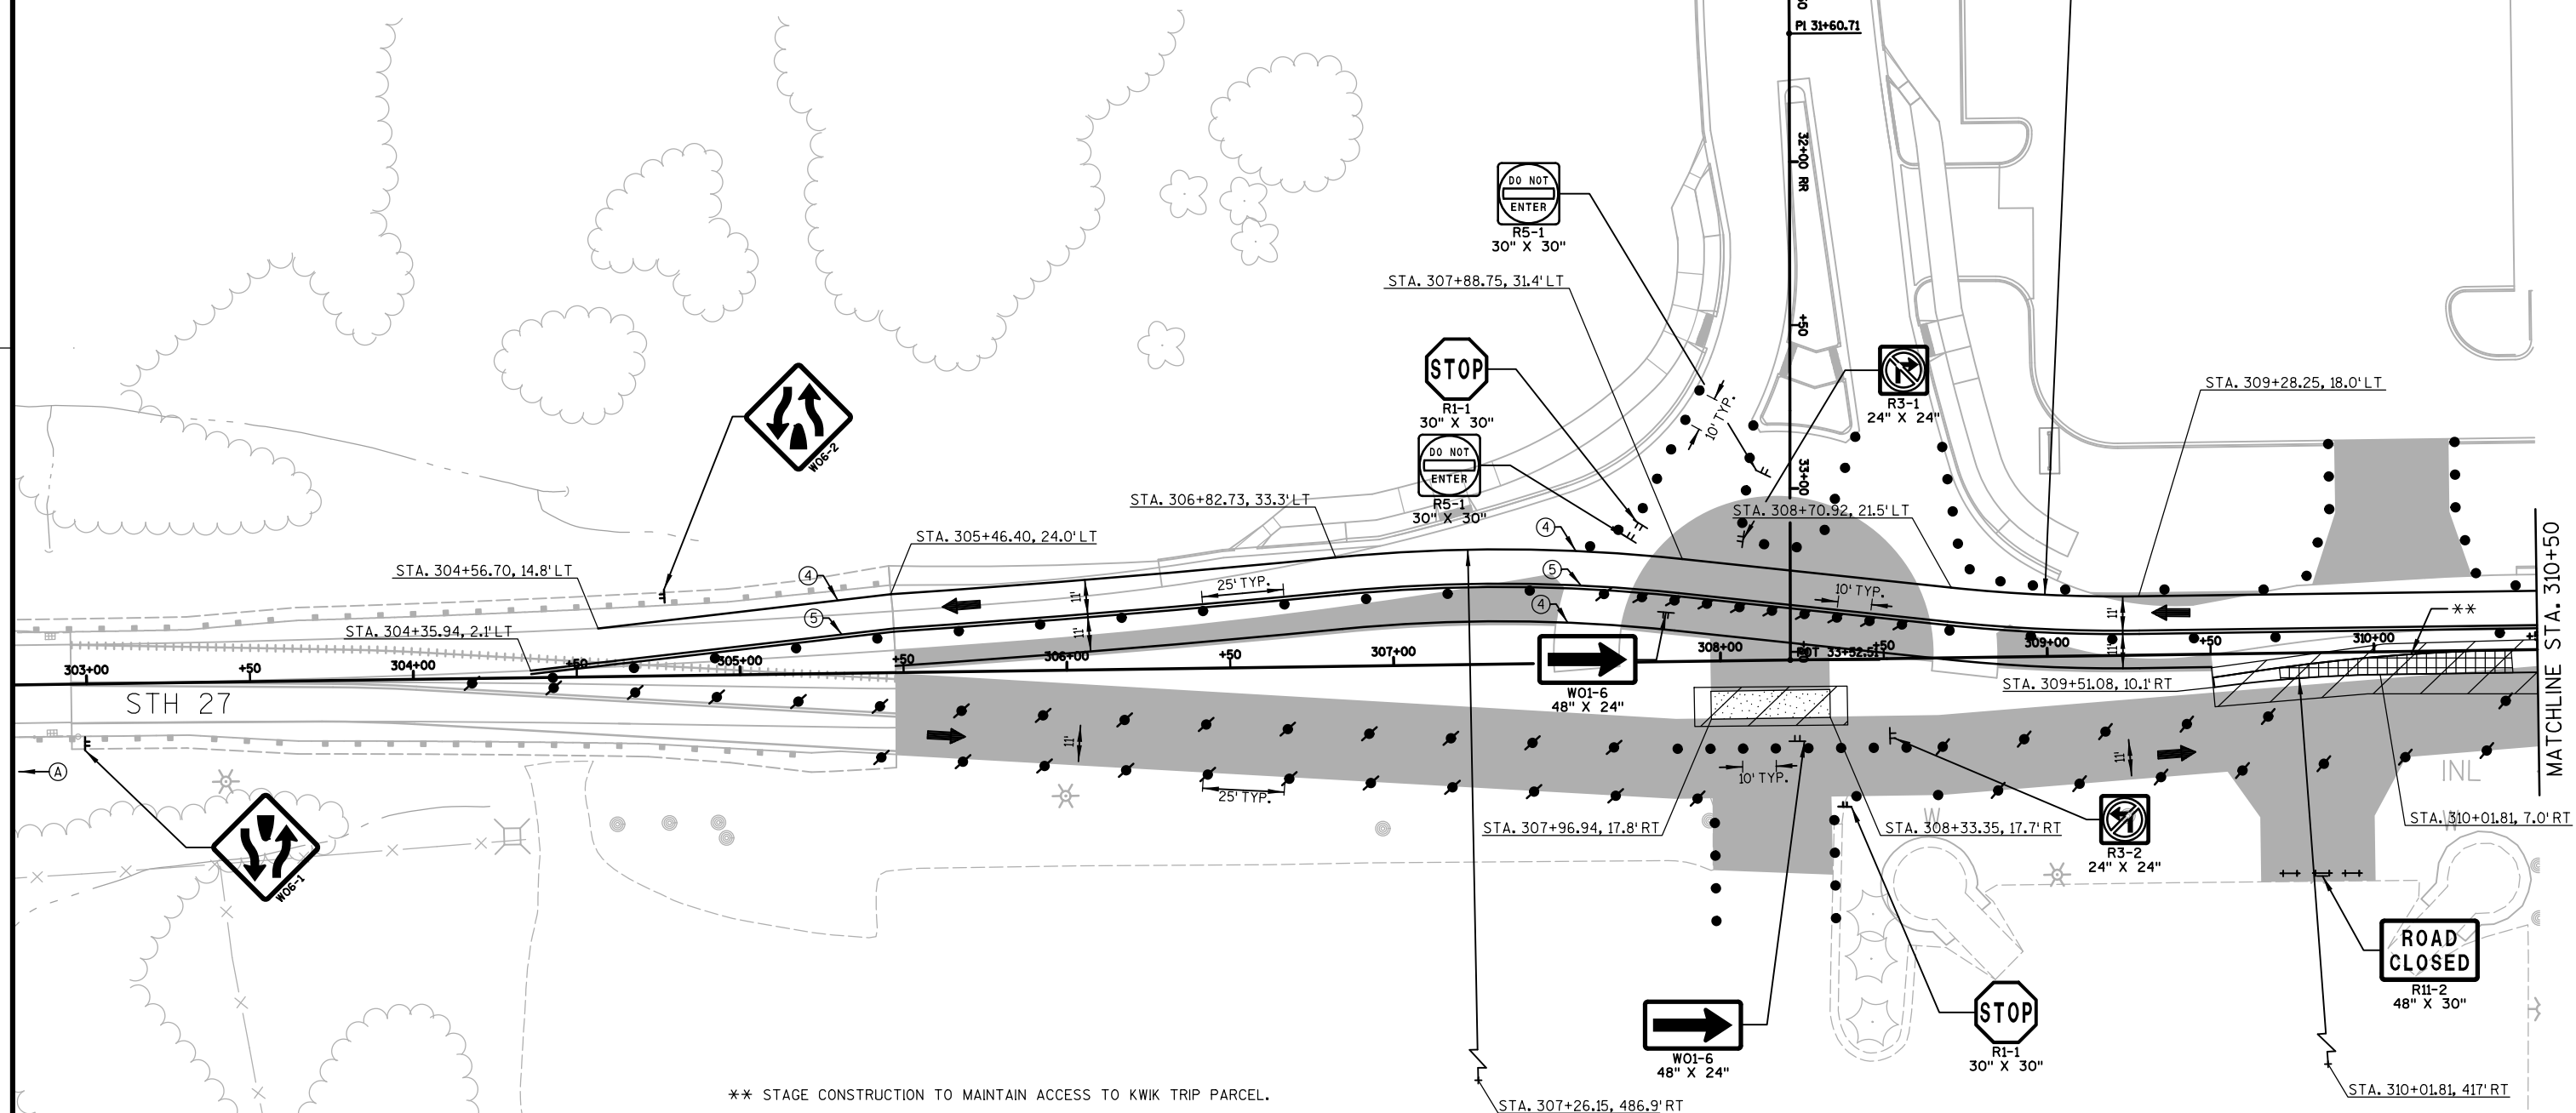

PROJECT NO: 5144-01-75

HWY: STH 27


COUNTY: MONROE


CONSTRUCTION STAGING - STAGE 2B

SHEET


144


E

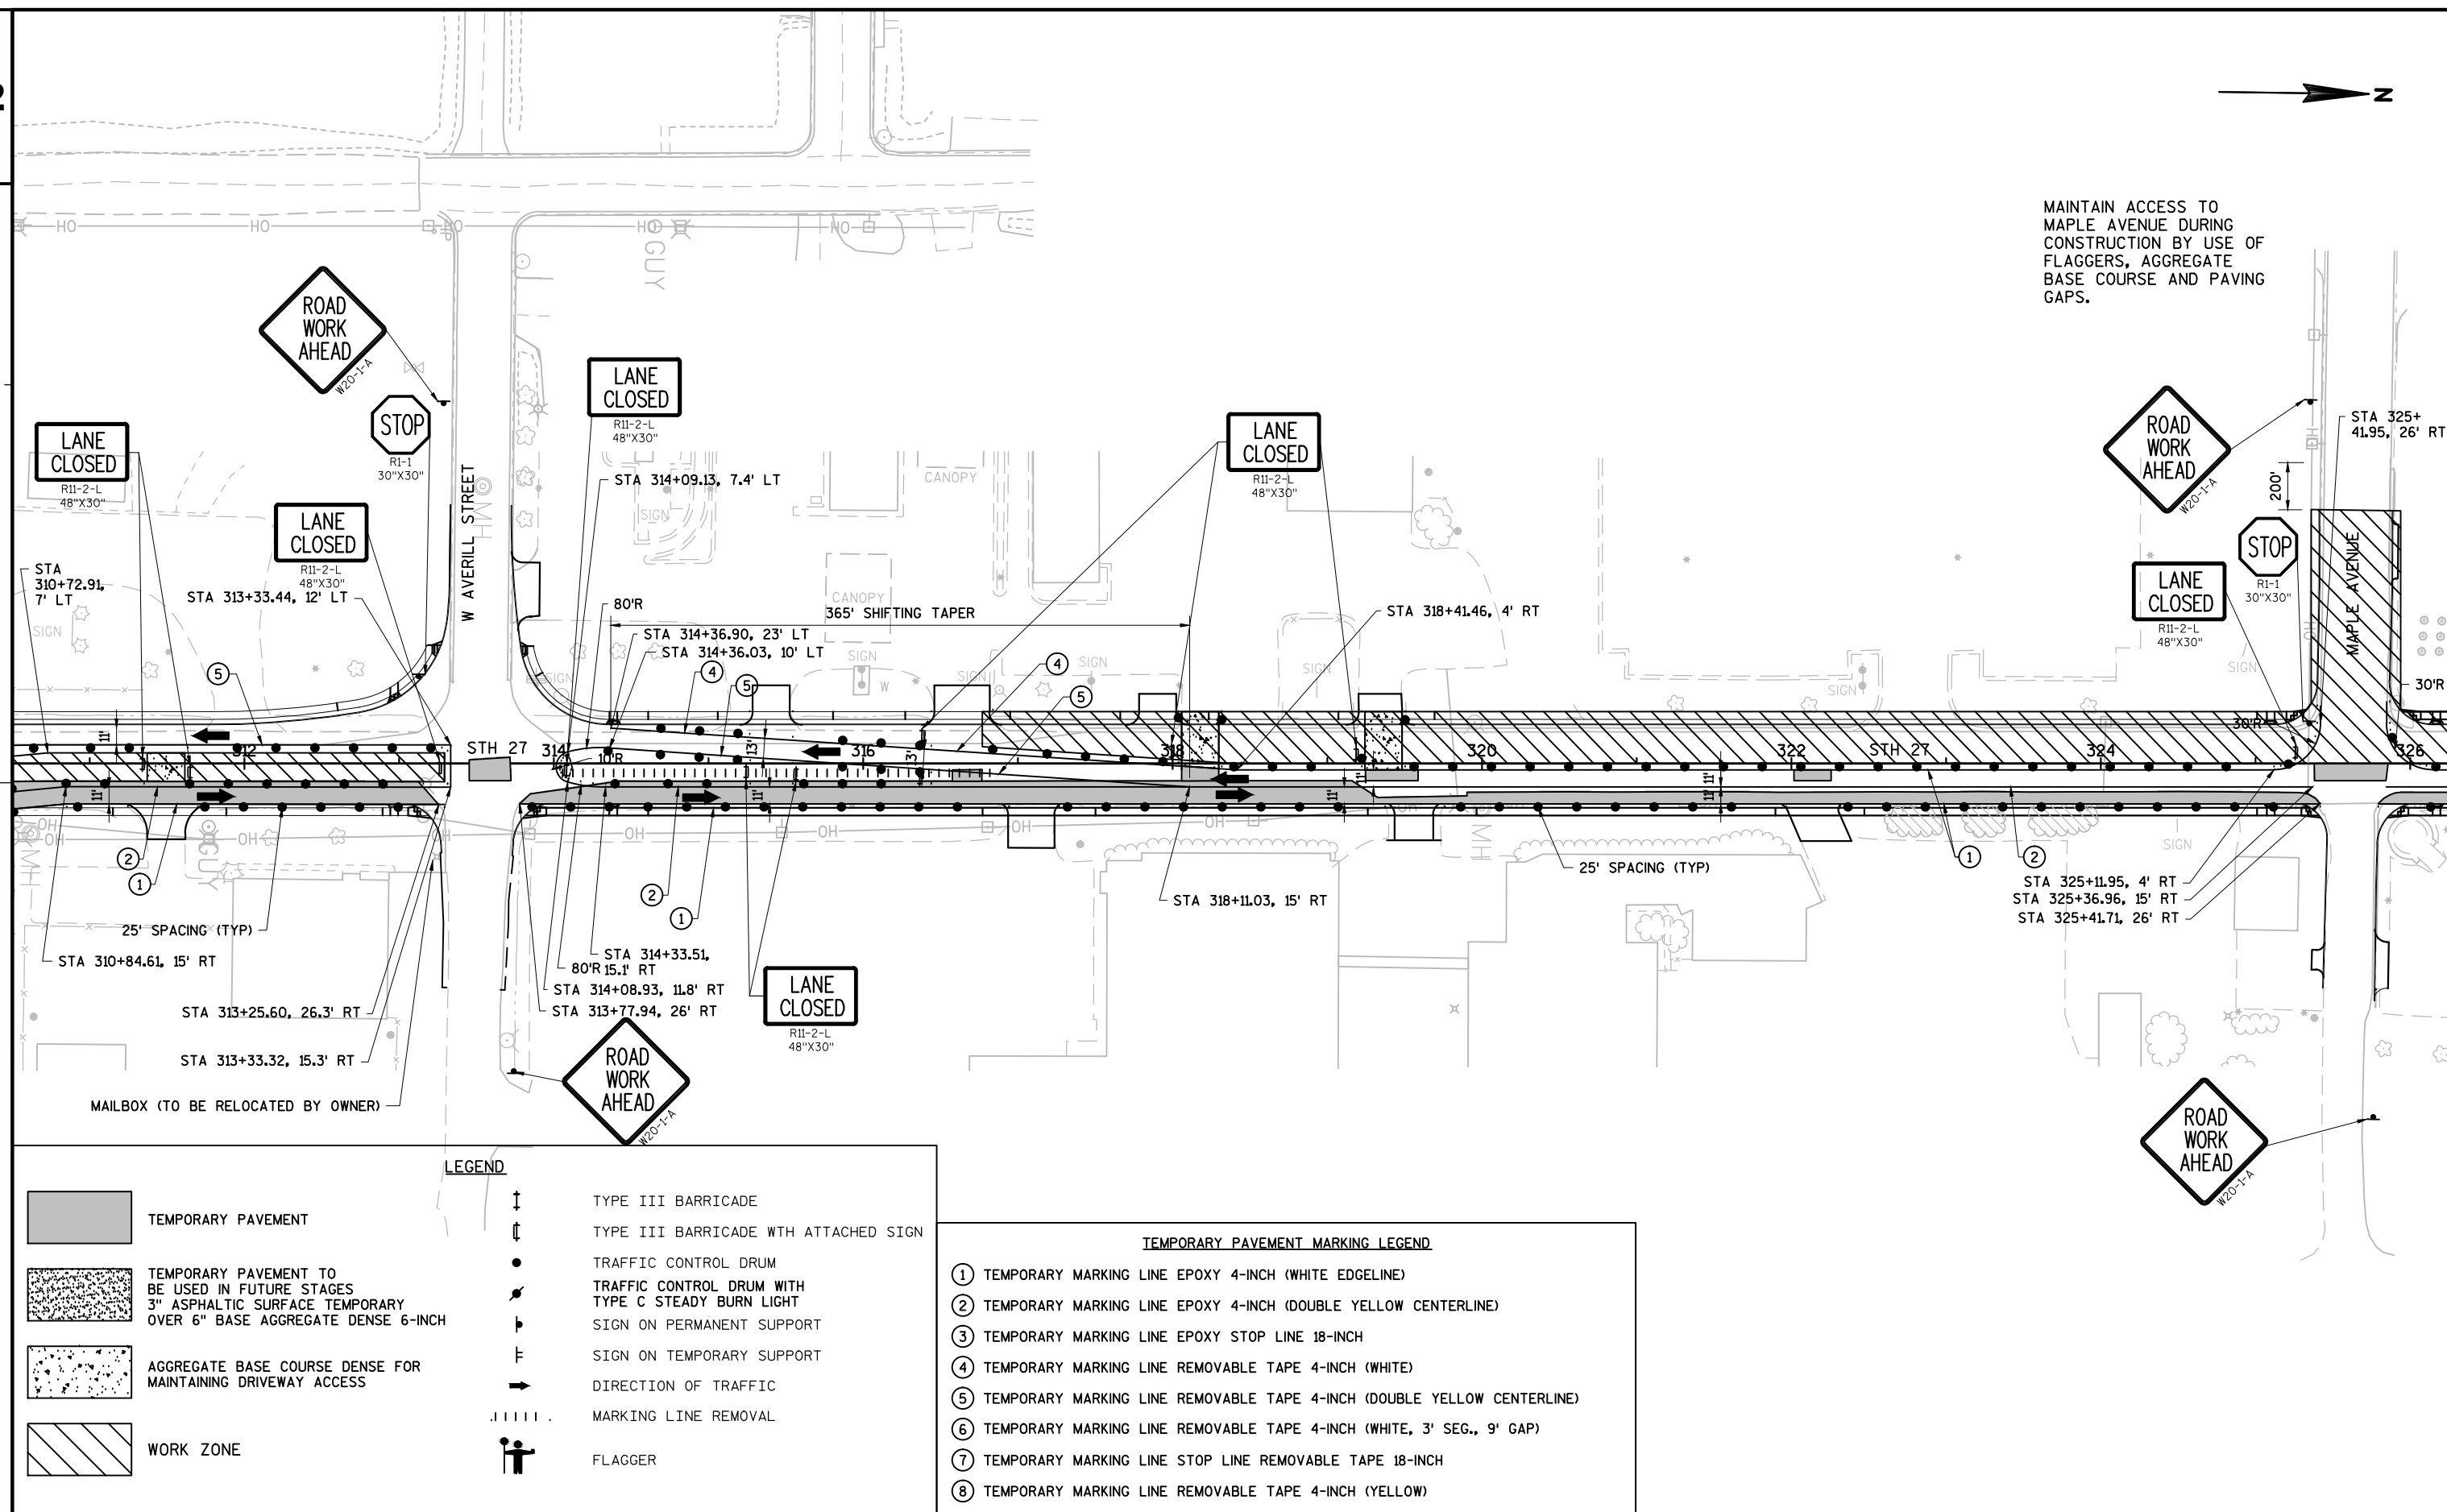

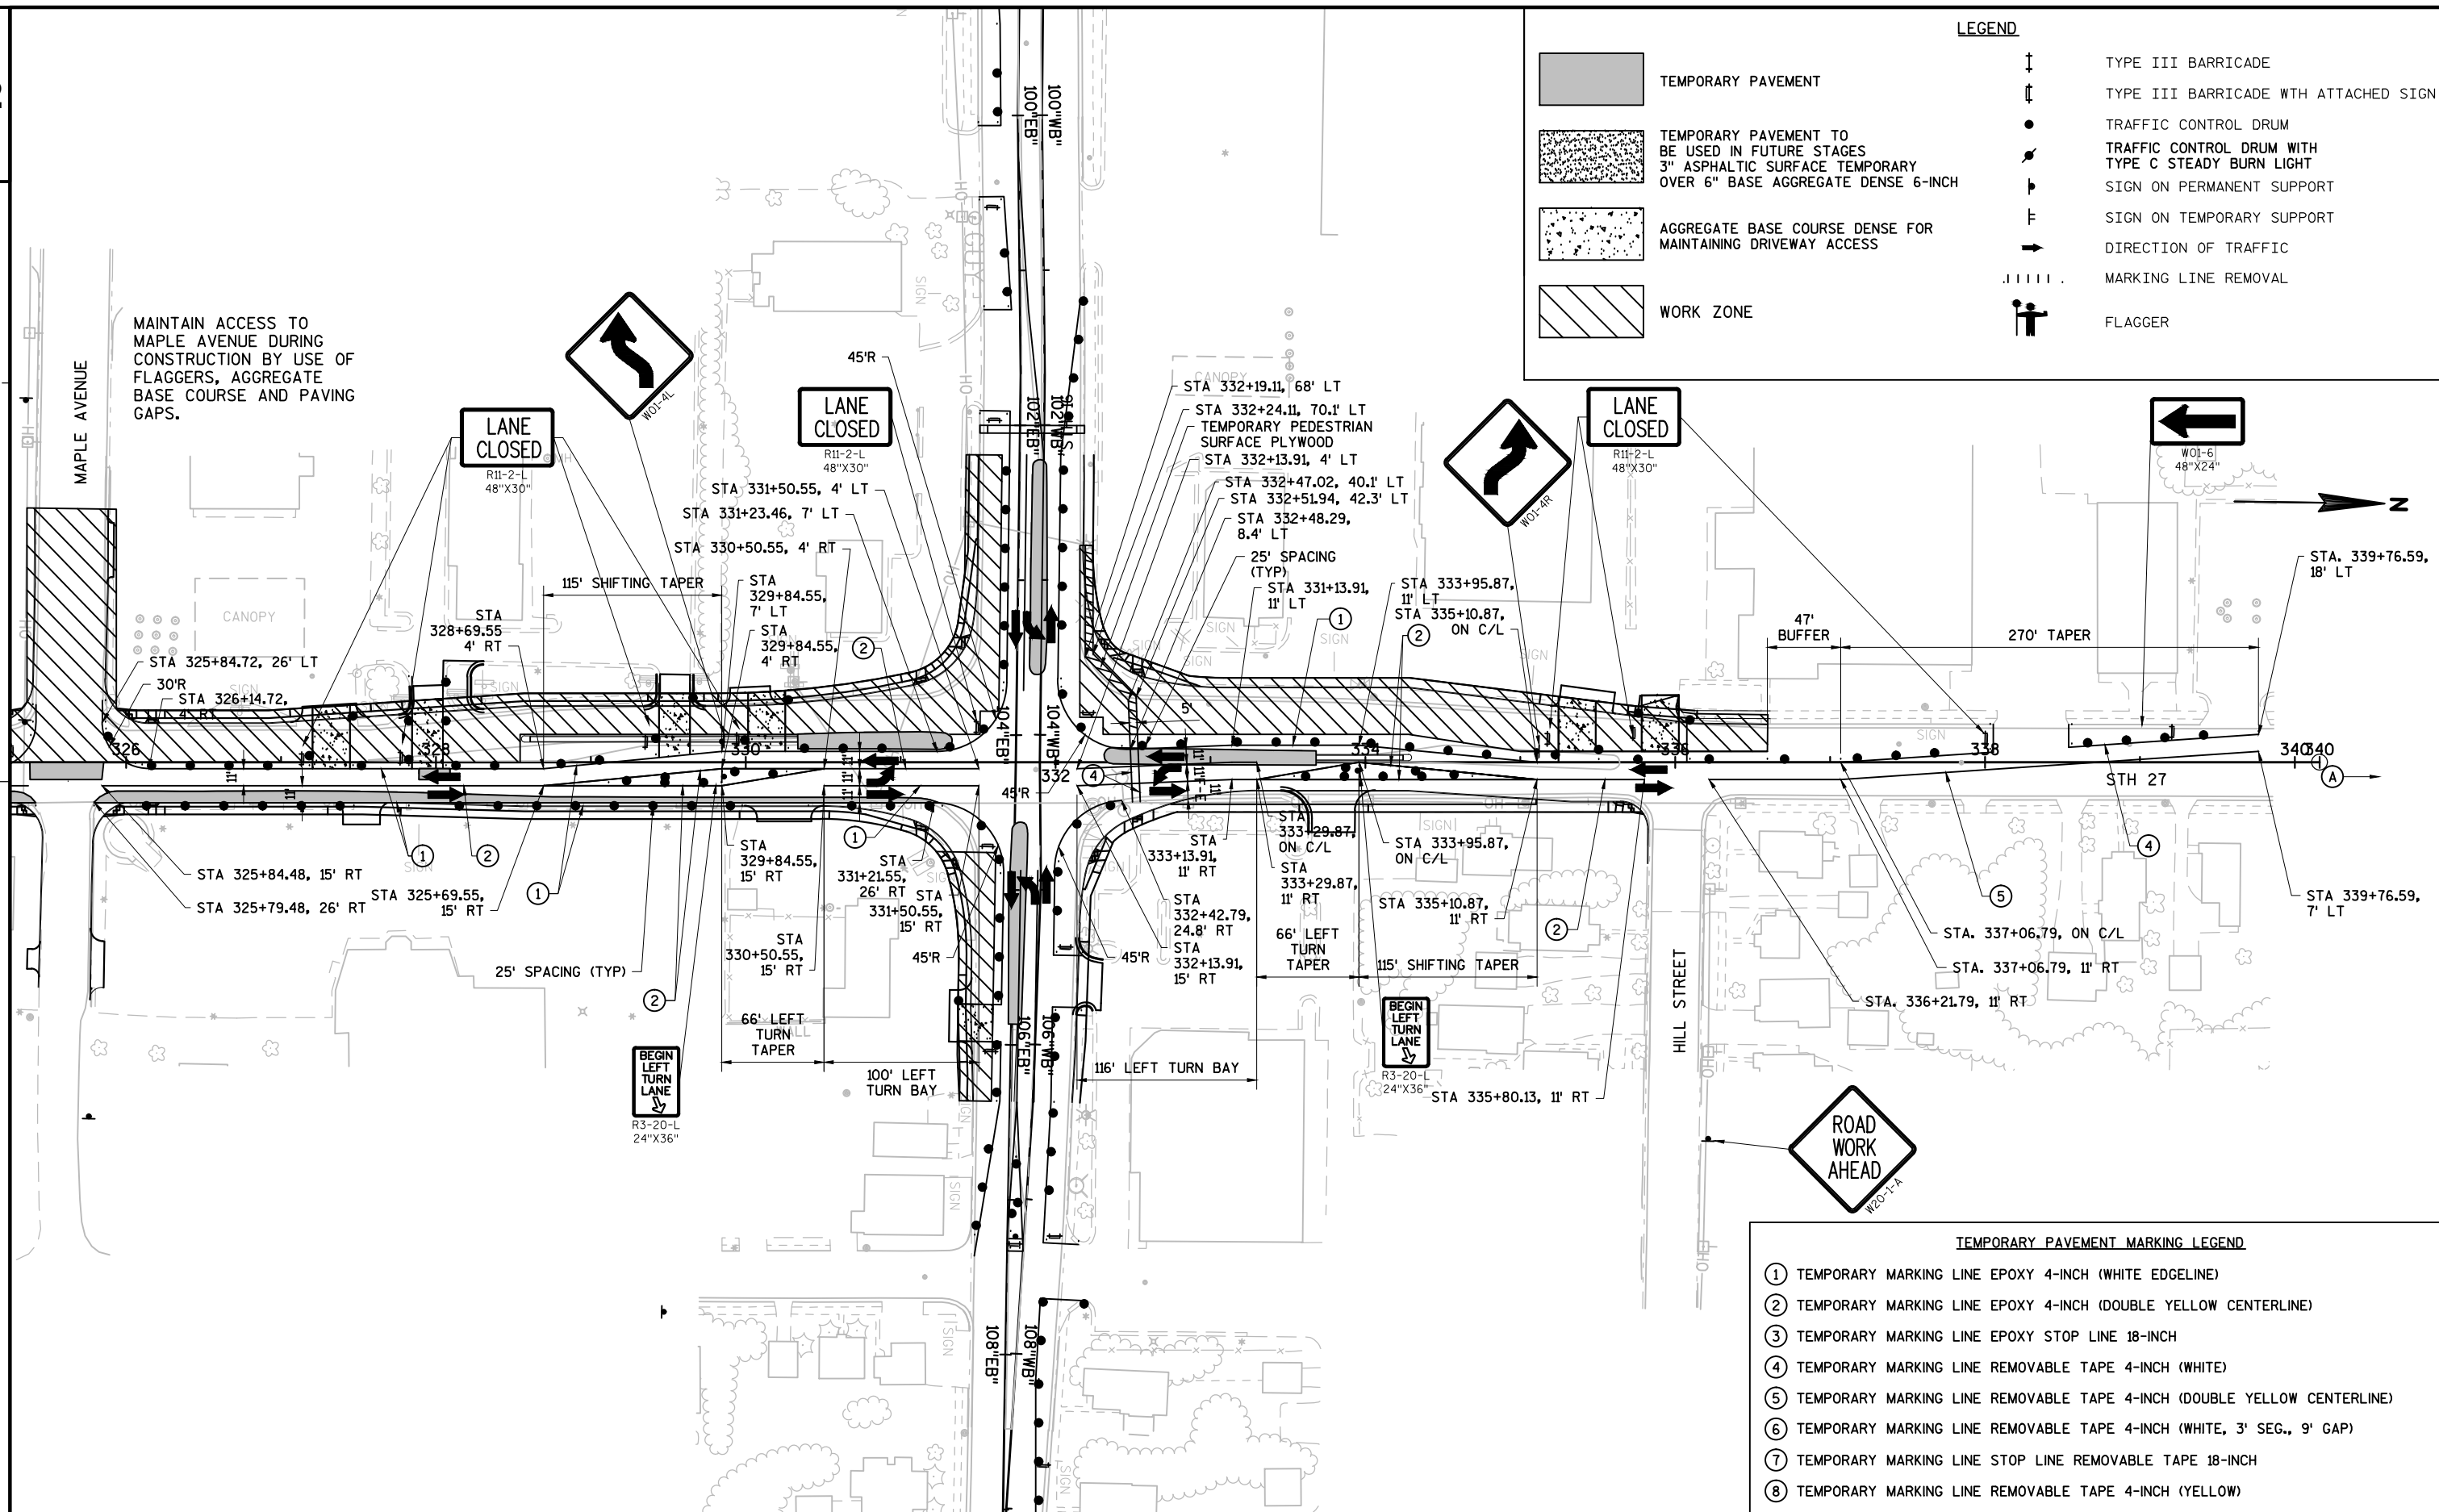

LEGEND

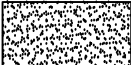	TEMPORARY PAVEMENT		TYPE III BARRICADE
	TEMPORARY PAVEMENT TO BE USED IN FUTURE STAGES 3" ASPHALTIC SURFACE TEMPORARY OVER 6" BASE AGGREGATE DENSE 6-INCH		TYPE III BARRICADE WITH ATTACHED SIGN
	AGGREGATE BASE COURSE DENSE FOR MAINTAINING DRIVEWAY ACCESS		TRAFFIC CONTROL DRUM
	WORK ZONE		TRAFFIC CONTROL DRUM WITH TYPE C STEADY BURN LIGHT
			SIGN ON PERMANENT SUPPORT
			SIGN ON TEMPORARY SUPPORT
			DIRECTION OF TRAFFIC
			MARKING LINE REMOVAL
			FLAGGER

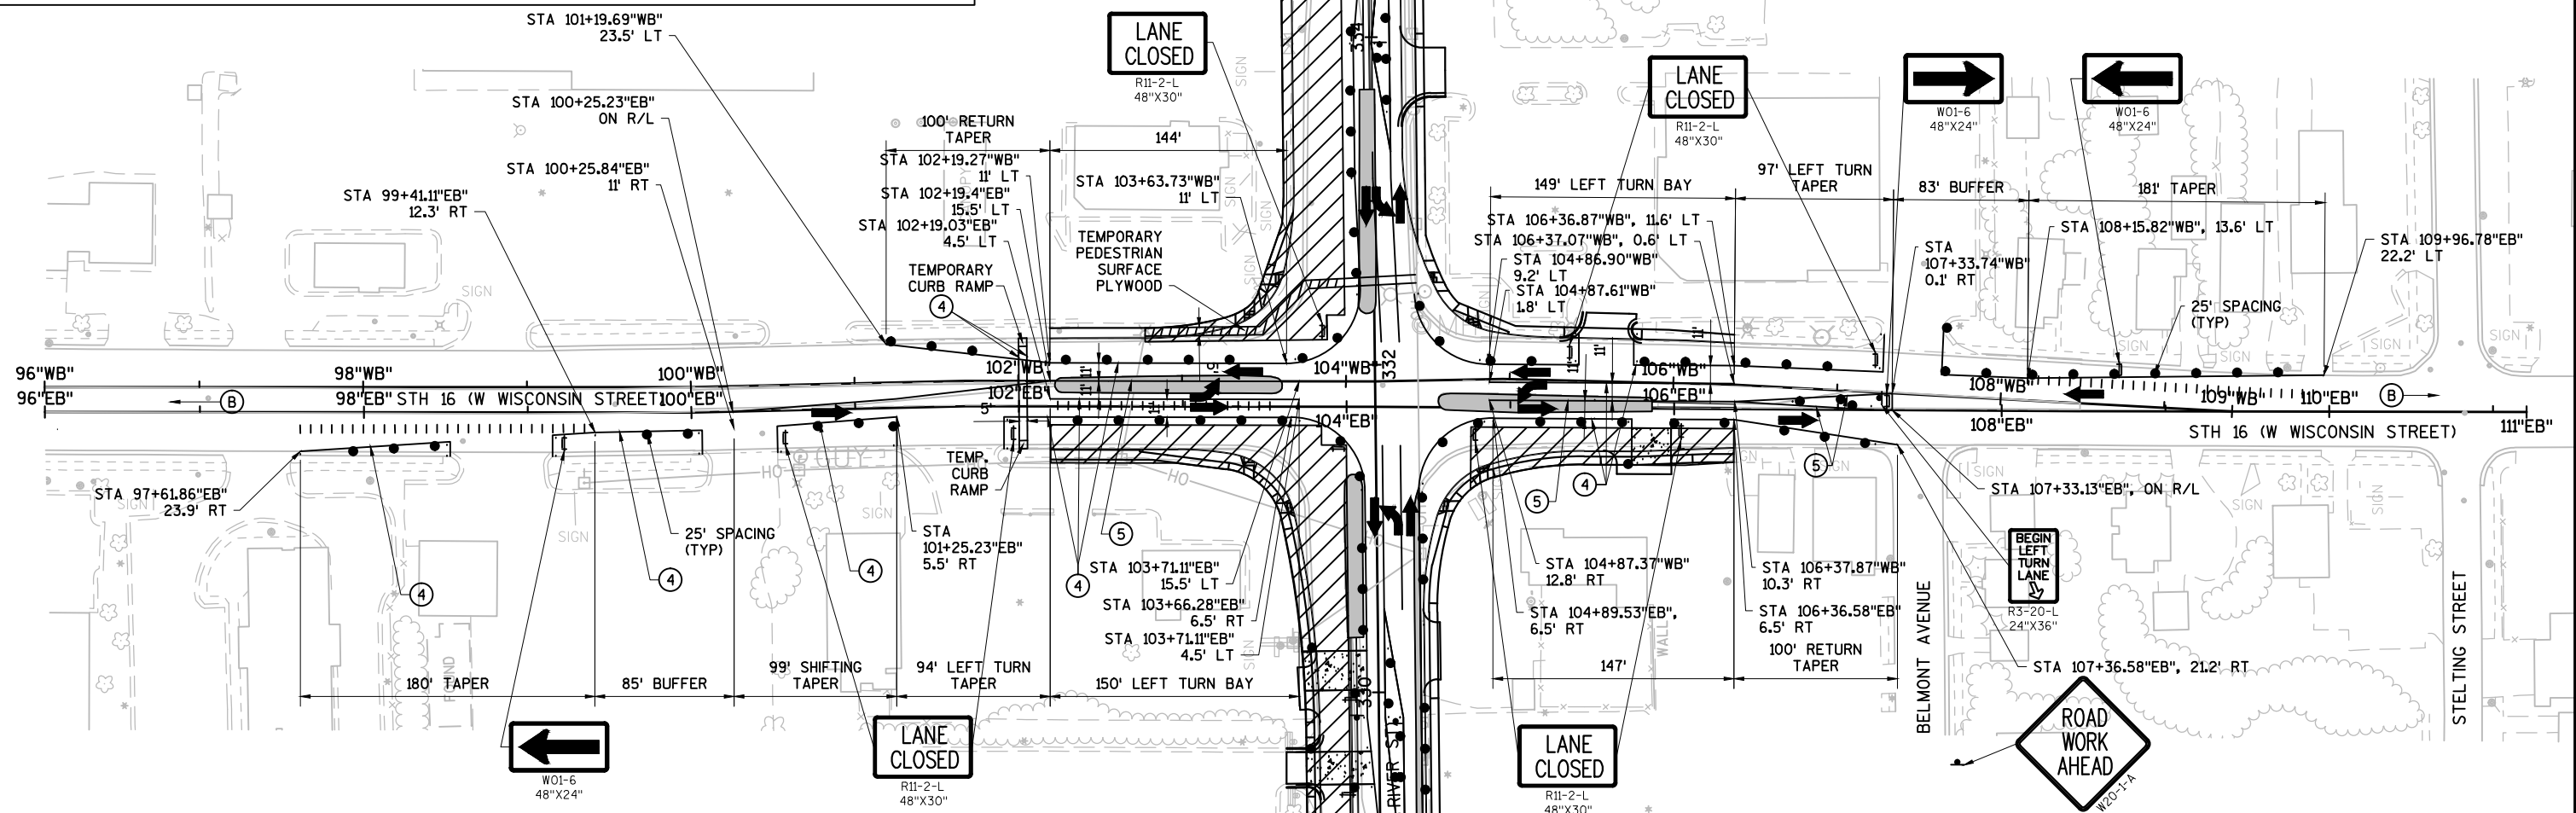

Ⓑ FOR ADVANCE WARNING USE S.D.D. "TRAFFIC CONTROL, SINGLE LANE CLOSURE, NON FREEWAY/EXPRESSWAY"

TEMPORARY PAVEMENT MARKING LEGEND

- ① TEMPORARY MARKING LINE EPOXY 4-INCH (WHITE EDGELINE)
- ② TEMPORARY MARKING LINE EPOXY 4-INCH (DOUBLE YELLOW CENTERLINE)
- ③ TEMPORARY MARKING LINE EPOXY STOP LINE 18-INCH
- ④ TEMPORARY MARKING LINE REMOVABLE TAPE 4-INCH (WHITE)
- ⑤ TEMPORARY MARKING LINE REMOVABLE TAPE 4-INCH (DOUBLE YELLOW CENTERLINE)
- ⑥ TEMPORARY MARKING LINE REMOVABLE TAPE 4-INCH (WHITE, 3' SEG., 9' GAP)
- ⑦ TEMPORARY MARKING LINE STOP LINE REMOVABLE TAPE 18-INCH
- ⑧ TEMPORARY MARKING LINE REMOVABLE TAPE 4-INCH (YELLOW)

PROJECT NO: 5144-01-75

HWY: STH 27

COUNTY: MONROE

TRAFFIC STAGING PLAN - STH 16 - STAGE 2B

SHEET

147

E

FILE NAME : N:\PDS\C3D\51440105\SHEETSP\LAN\026011-S2B.DWG
LAYOUT NAME - FULLSHEET-026011-S2B


PLOT DATE : 7/27/2017 3:58 PM

PLOT BY : VALENTI, PAUL M

PLOT NAME :

PLOT SCALE : 1 IN:100 FT


WISDOT/CADDs SHEET 42

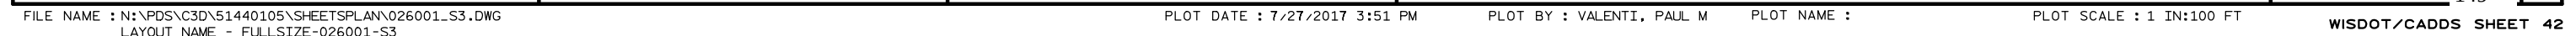

2



TEMPORARY PAVEMENT

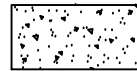TEMPORARY PAVEMENT TO
BE USED IN FUTURE STAGES
3" ASPHALTIC SURFACE TEMPORARY
OVER 6" BASE AGGREGATE DENSE 6-INCHAGGREGATE BASE COURSE DENSE FOR
MAINTAINING DRIVEWAY ACCESS

WORK ZONE

LEGEND



TYPE III BARRICADE



TYPE III BARRICADE WITH ATTACHED SIGN



TRAFFIC CONTROL DRUM

TRAFFIC CONTROL DRUM WITH
TYPE C STEADY BURN LIGHT

SIGN ON PERMANENT SUPPORT



SIGN ON TEMPORARY SUPPORT



DIRECTION OF TRAFFIC




MARKING LINE REMOVAL



FLAGGER

2

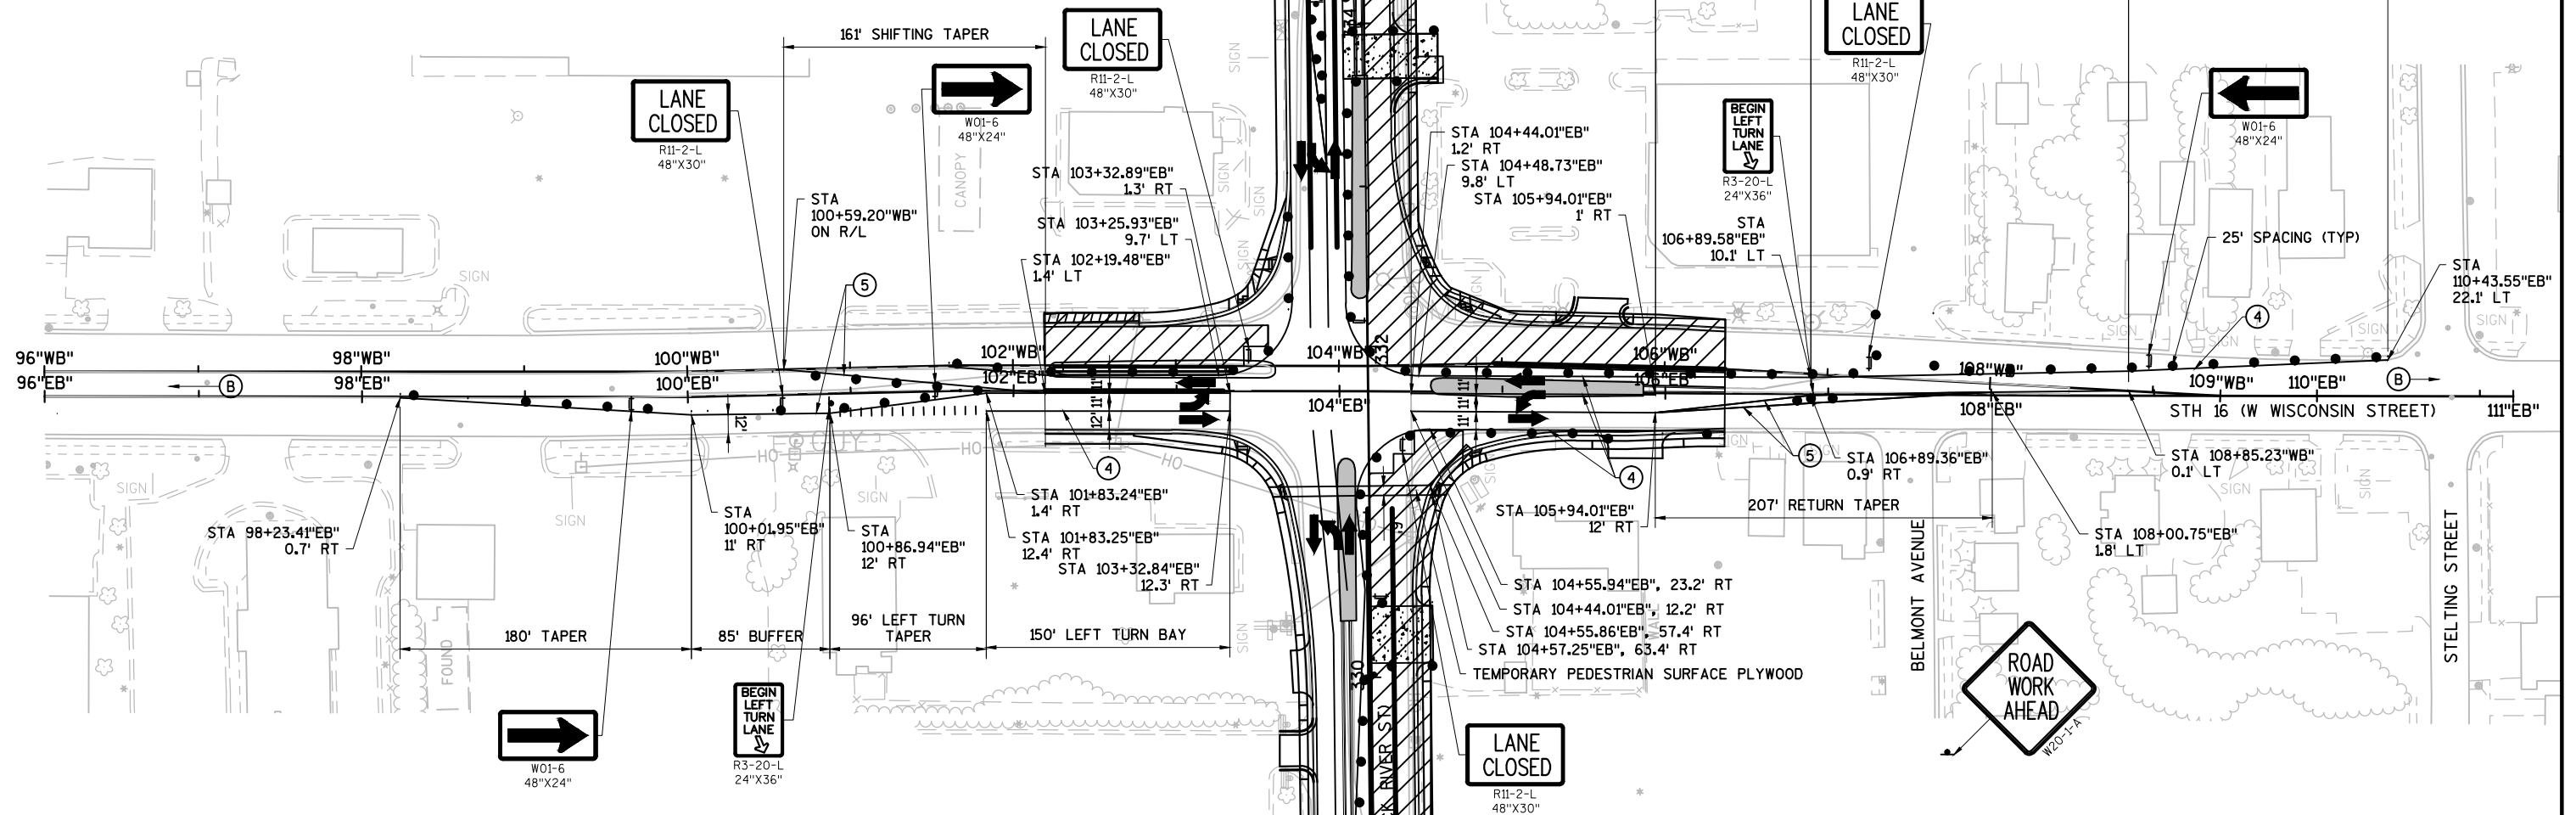

⑧ FOR ADVANCE WARNING USE S.D.D. "TRAFFIC CONTROL, SINGLE
LANE CLOSURE, NON FREEWAY/EXPRESSWAY"

TEMPORARY PAVEMENT MARKING LEGEND

- ① TEMPORARY MARKING LINE EPOXY 4-INCH (WHITE EDGELINE)
- ② TEMPORARY MARKING LINE EPOXY 4-INCH (DOUBLE YELLOW CENTERLINE)
- ③ TEMPORARY MARKING LINE EPOXY STOP LINE 18-INCH
- ④ TEMPORARY MARKING LINE REMOVABLE TAPE 4-INCH (WHITE)
- ⑤ TEMPORARY MARKING LINE REMOVABLE TAPE 4-INCH (DOUBLE YELLOW CENTERLINE)
- ⑥ TEMPORARY MARKING LINE REMOVABLE TAPE 4-INCH (WHITE, 3' SEG., 9' GAP)
- ⑦ TEMPORARY MARKING LINE STOP LINE REMOVABLE TAPE 18-INCH
- ⑧ TEMPORARY MARKING LINE REMOVABLE TAPE 4-INCH (YELLOW)

PROJECT NO: 5144-01-75

HWY: STH 27

COUNTY: MONROE

TRAFFIC STAGING PLAN - STH 16 - STAGE 3

SHEET

151

E

FILE NAME : N:\PDS\C3D\51440105\SHEETSP\PLAN\026011-S3.DWG
LAYOUT NAME - FULLSIZE-026011-S3

PLOT DATE : 7/27/2017 4:05 PM

PLOT BY : VALENTI, PAUL M

PLOT NAME :

PLOT SCALE : 1 IN:100 FT

WISDOT/CADS SHEET 42

2

LEGEND


	TEMPORARY PAVEMENT		DRUM WITH/WITHOUT LIGHT, TYPE C
	TEMPORARY PAVEMENT TO BE USED IN FUTURE STAGES		SIGN MOUNTED ON TEMPORARY SUPPORT
	3" ASPHALTIC SURFACE TEMPORARY OVER 6" BASE AGGREGATE DENSE 1/4-INCH		BARRICADES TYPE III WITH/WITHOUT SIGN
	WORK ZONE		REMOVING PAVEMENT MARKINGS
	AREA MAINTAINED FOR TURNING VEHICLES		TRAFFIC FLOW ARROW
			SAWING ASPHALT
			SAWING CONCRETE

TEMPORARY PAVEMENT MARKING LEGEND

- ① TEMPORARY MARKING LINE EPOXY 4-INCH (WHITE EDGELINE)
- ② TEMPORARY MARKING LINE EPOXY 4-INCH (DOUBLE YELLOW CENTERLINE)
- ③ TEMPORARY MARKING STOP LINE EPOXY 18-INCH
- ④ TEMPORARY MARKING LINE REMOVABLE TAPE 4-INCH (WHITE)
- ⑤ TEMPORARY MARKING LINE REMOVABLE TAPE 4-INCH (DOUBLE YELLOW CENTERLINE)
- ⑥ TEMPORARY MARKING LINE REMOVABLE TAPE 4-INCH (WHITE, 3' SEG., 9' GAP)
- ⑦ TEMPORARY MARKING STOP LINE REMOVABLE TAPE 18-INCH
- ⑧ TEMPORARY MARKING LINE REMOVABLE TAPE 4-INCH (YELLOW)

(A) SEE S.D.D. "TRAFFIC CONTROL, ADVANCED WARNING 45 M.P.H. OR GREATER, TWO WAY UNDIVIDED ROAD OPEN TO TRAFFIC" FOR ADDITIONAL INFORMATION

(B) SEE S.D.D. "TRAFFIC CONTROL, ADVANCED WARNING 40 M.P.H. OR LESS, TWO WAY UNDIVIDED ROAD OPEN TO TRAFFIC" FOR ADDITIONAL INFORMATION

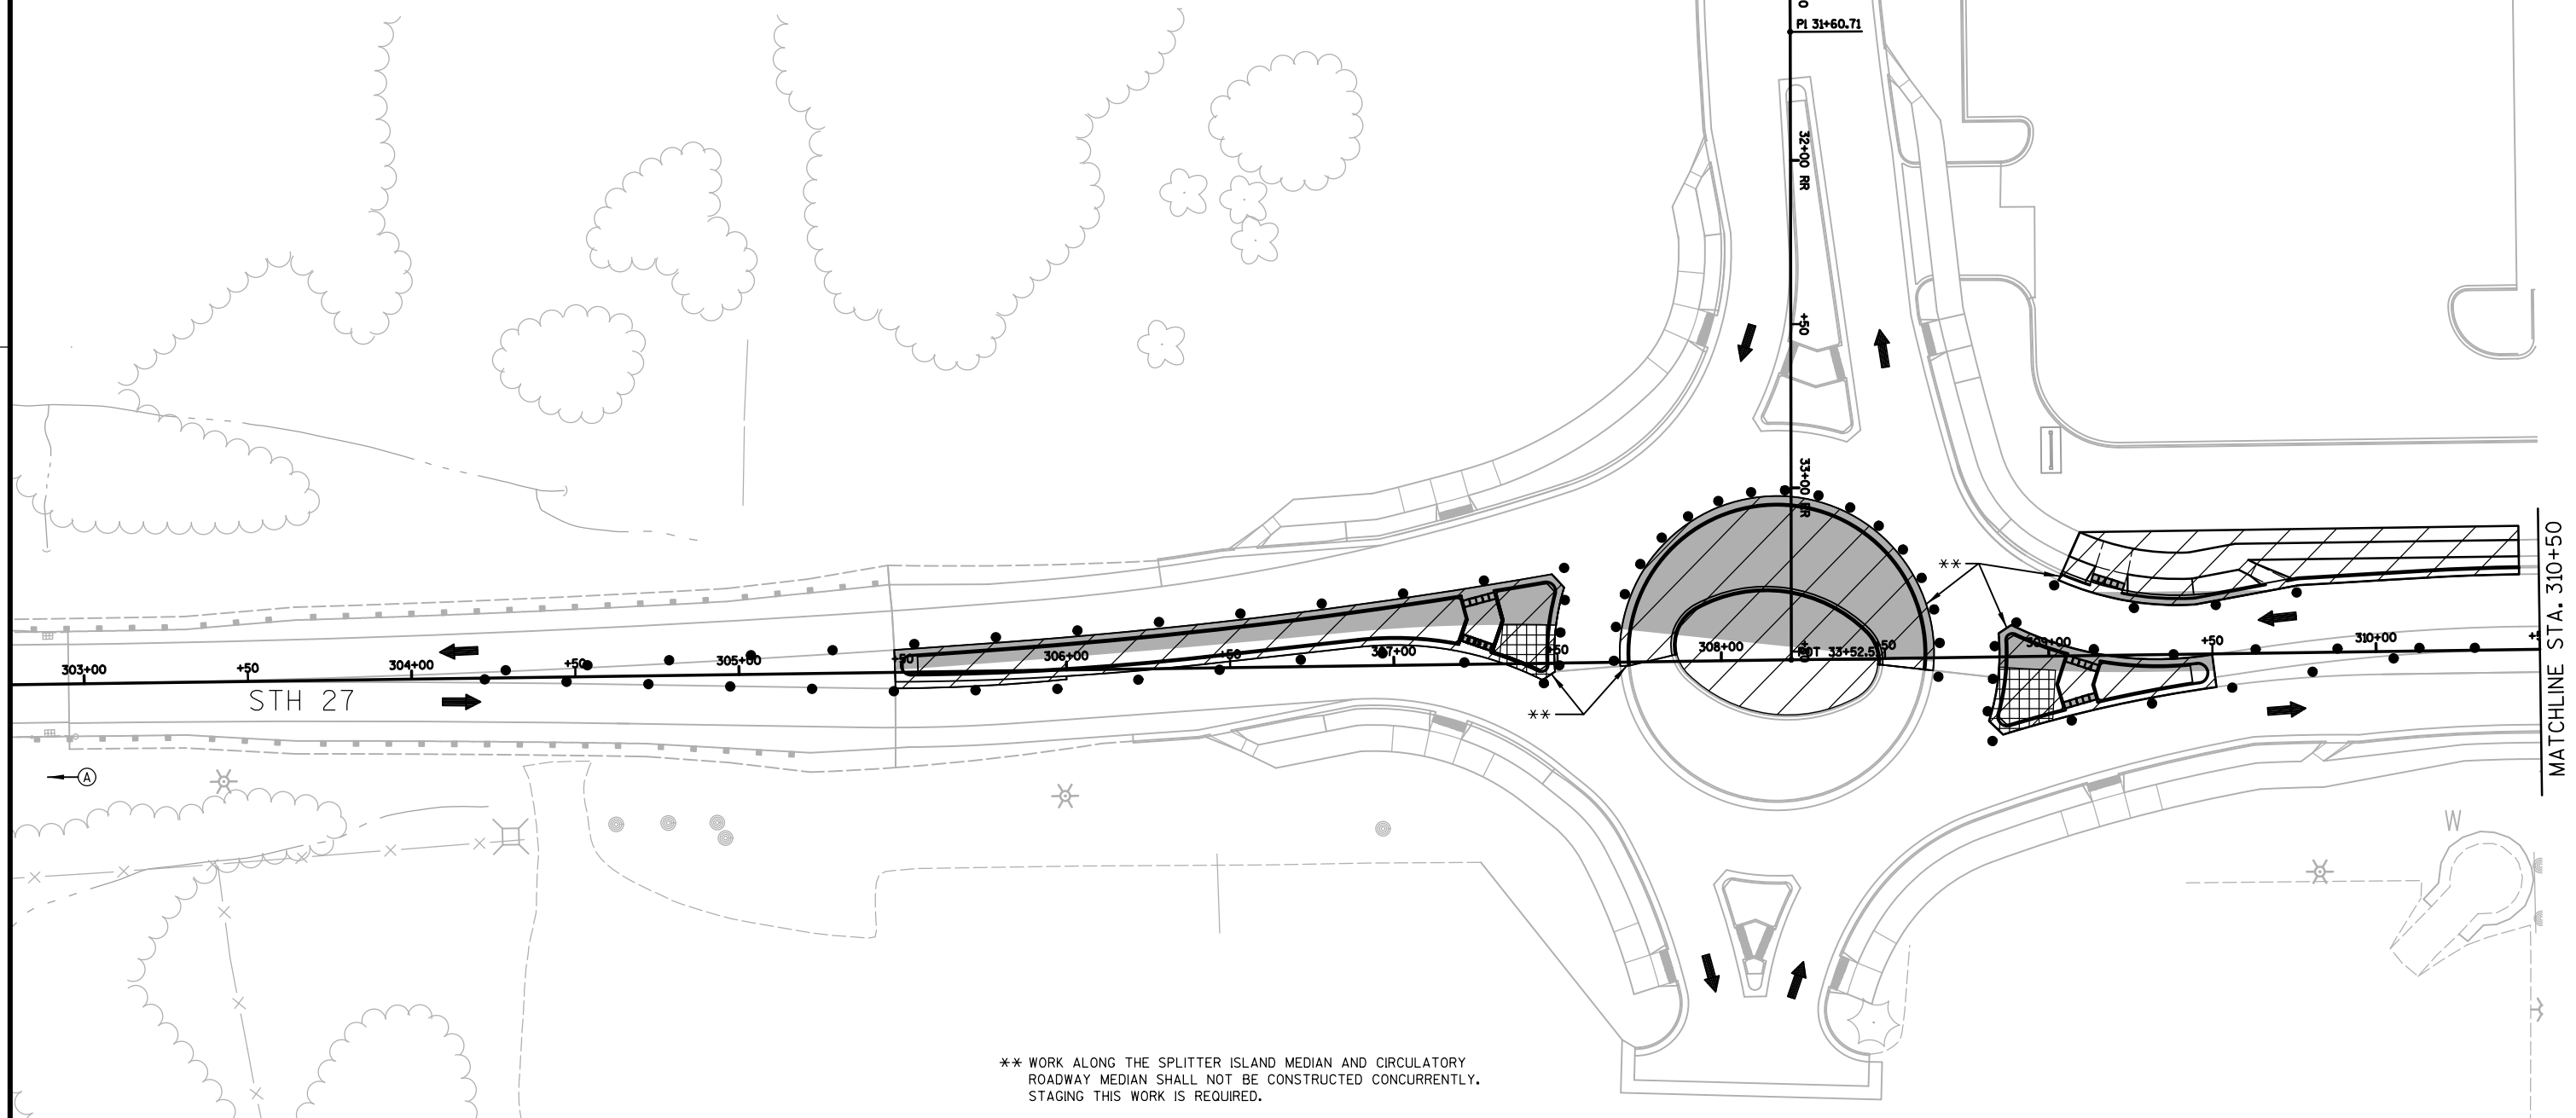

PROJECT NO: 5144-01-75

HWY: STH 27

COUNTY: MONROE

CONSTRUCTION STAGING - STAGE 4

SHEET


152

E

2



TEMPORARY PAVEMENT

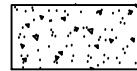TEMPORARY PAVEMENT TO
BE USED IN FUTURE STAGES
3" ASPHALTIC SURFACE TEMPORARY
OVER 6" BASE AGGREGATE DENSE 6-INCHAGGREGATE BASE COURSE DENSE FOR
MAINTAINING DRIVEWAY ACCESS

WORK ZONE

LEGEND



TYPE III BARRICADE



TYPE III BARRICADE WITH ATTACHED SIGN



TRAFFIC CONTROL DRUM

TRAFFIC CONTROL DRUM WITH
TYPE C STEADY BURN LIGHT

SIGN ON PERMANENT SUPPORT



SIGN ON TEMPORARY SUPPORT



DIRECTION OF TRAFFIC




MARKING LINE REMOVAL



FLAGGER

2

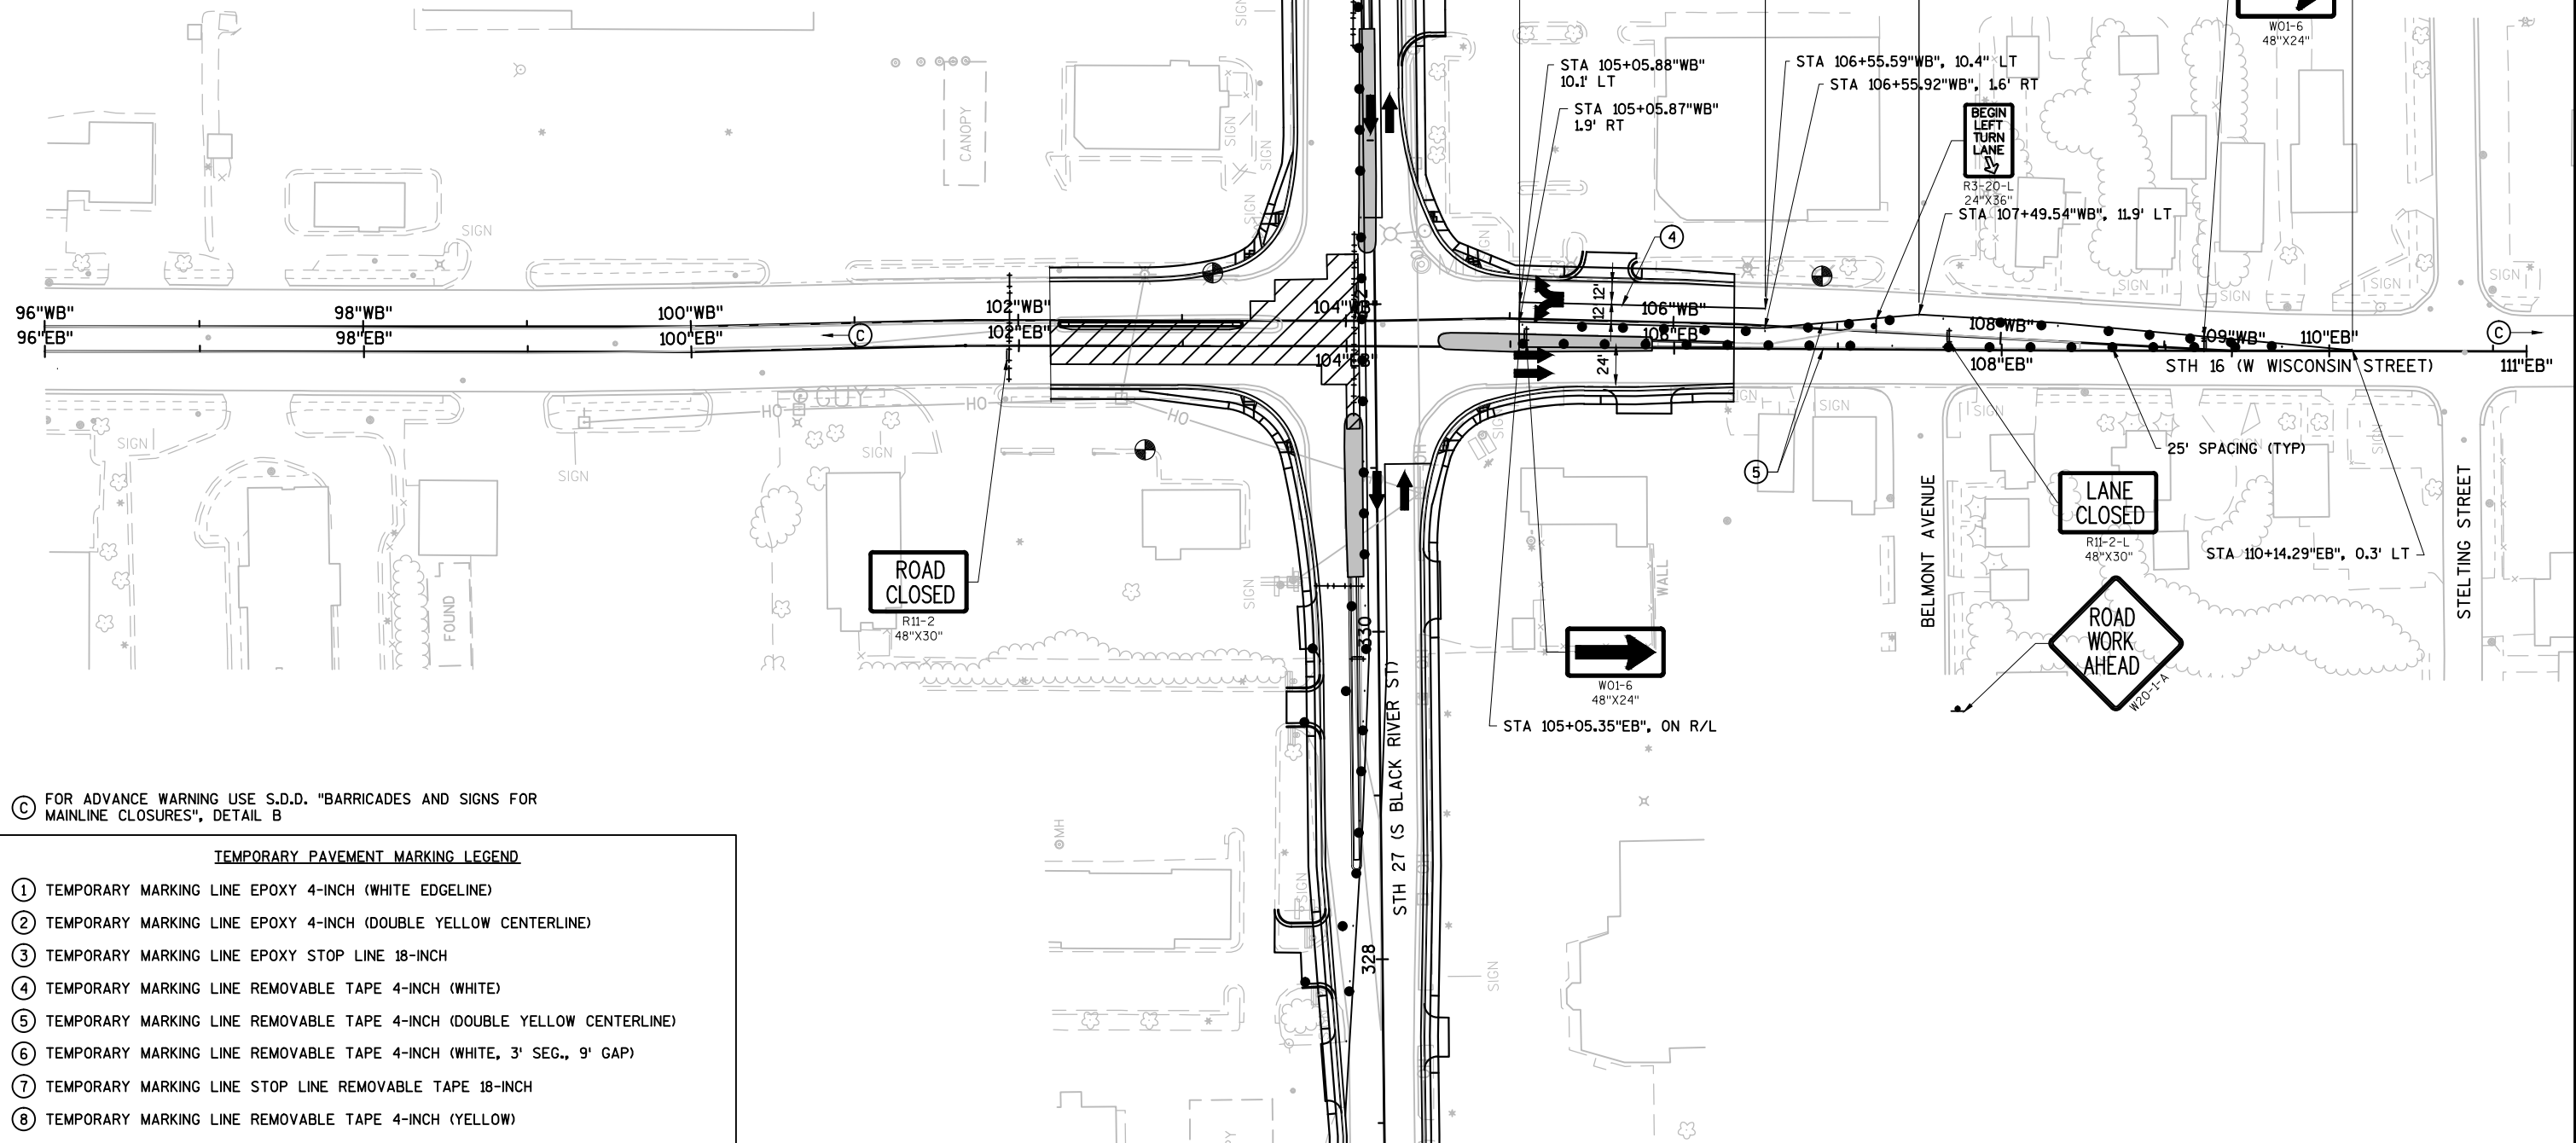

© FOR ADVANCE WARNING USE S.D.D. "BARRICADES AND SIGNS FOR
MAINLINE CLOSURES", DETAIL B

TEMPORARY PAVEMENT MARKING LEGEND

- ① TEMPORARY MARKING LINE EPOXY 4-INCH (WHITE EDGELINE)
- ② TEMPORARY MARKING LINE EPOXY 4-INCH (DOUBLE YELLOW CENTERLINE)
- ③ TEMPORARY MARKING LINE EPOXY STOP LINE 18-INCH
- ④ TEMPORARY MARKING LINE REMOVABLE TAPE 4-INCH (WHITE)
- ⑤ TEMPORARY MARKING LINE REMOVABLE TAPE 4-INCH (DOUBLE YELLOW CENTERLINE)
- ⑥ TEMPORARY MARKING LINE REMOVABLE TAPE 4-INCH (WHITE, 3' SEG., 9' GAP)
- ⑦ TEMPORARY MARKING LINE STOP LINE REMOVABLE TAPE 18-INCH
- ⑧ TEMPORARY MARKING LINE REMOVABLE TAPE 4-INCH (YELLOW)

PROJECT NO: 5144-01-75

HWY: STH 27

COUNTY: MONROE

TRAFFIC STAGING PLAN-STH 16-STAGE 5A-STH 16W DETOUR

SHEET

154

E

FILE NAME : N:\PDS\C3D\51440105\SHEETSP\N026011_S4A.DWG
LAYOUT NAME - FULLSIZE-026011_S5A


PLOT DATE : 7/27/2017 4:24 PM

PLOT BY : VALENTI, PAUL M

PLOT NAME :

PLOT SCALE : 1 IN:100 FT


WISDOT/CADDS SHEET 42

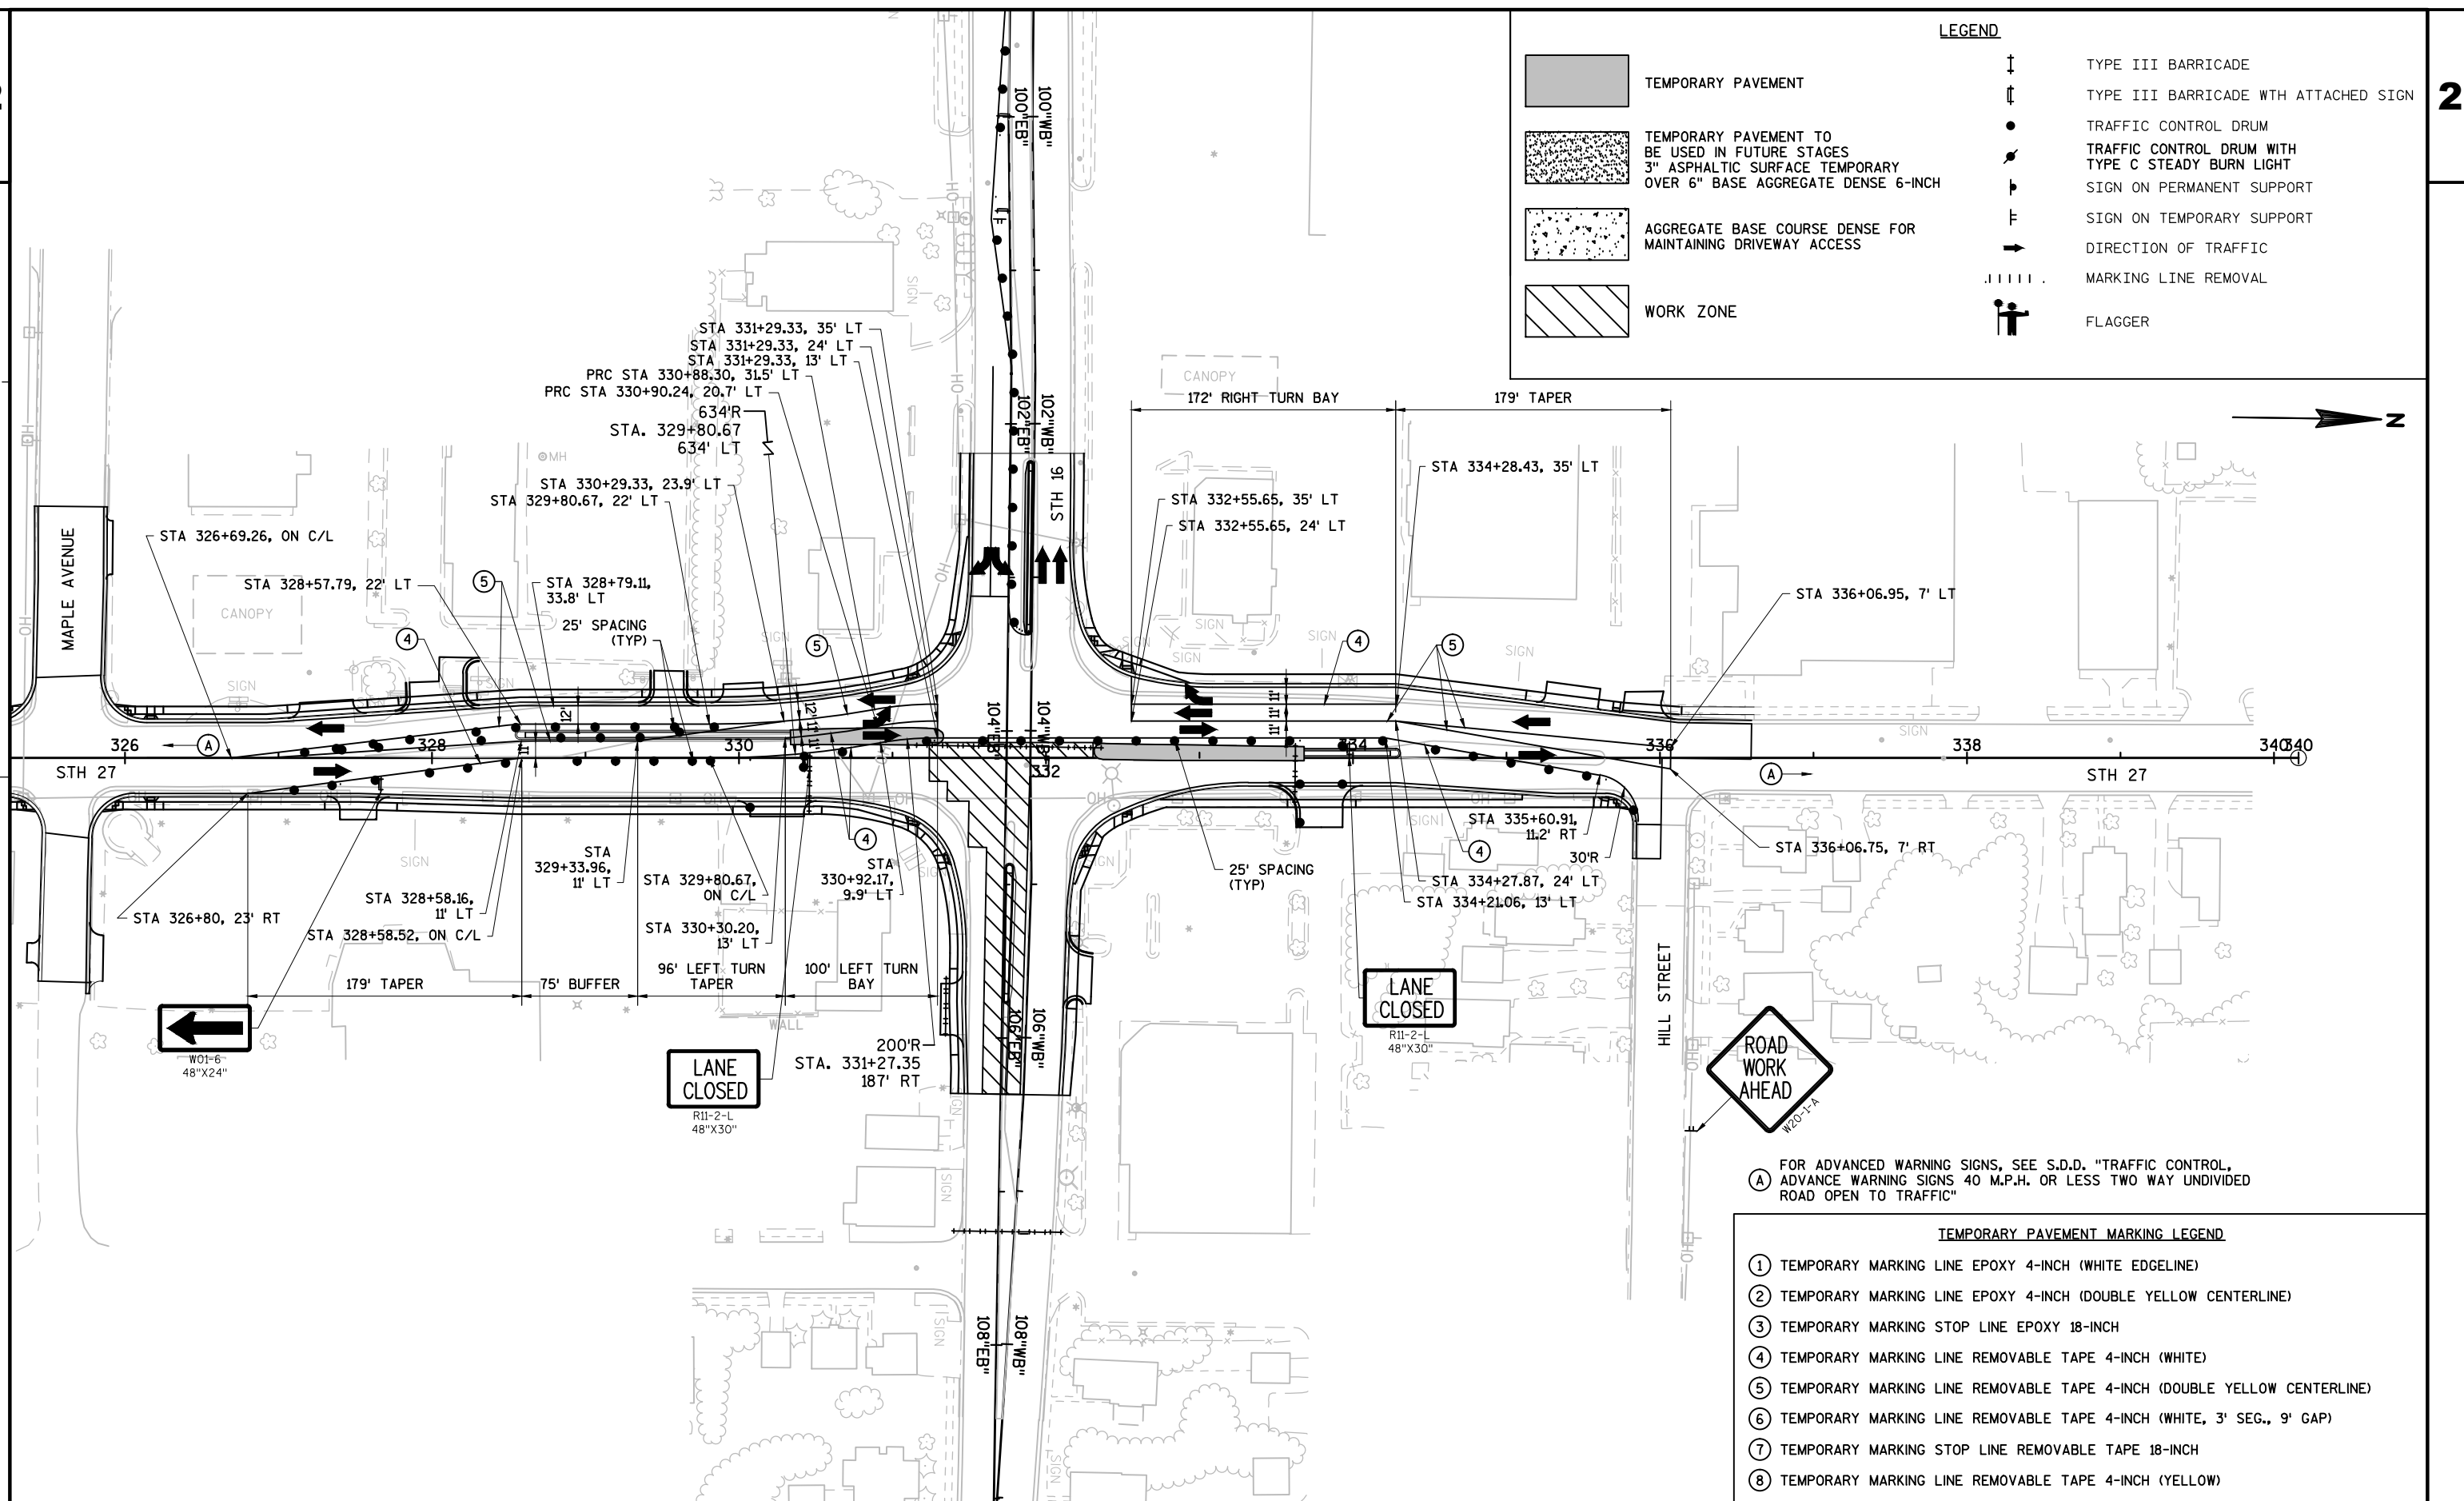

LEGEND



TEMPORARY PAVEMENT

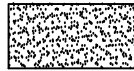

TEMPORARY PAVEMENT TO
BE USED IN FUTURE STAGES
3" ASPHALTIC SURFACE TEMPORARY
OVER 6" BASE AGGREGATE DENSE 6-INCH



AGGREGATE BASE COURSE DENSE FOR
MAINTAINING DRIVEWAY ACCESS



WORK ZONE



TYPE III BARRICADE



TYPE III BARRICADE WTH ATTACHED SIGN



TRAFFIC CONTROL DRUM

TRAFFIC CONTROL DRUM WITH
TYPE 2 STEADY BURN LIGHT

SIGN ON PERMANENT SUPPORT



SIGN ON TEMPORARY SUPPORT




DIRECTION OF TRAFFIC



MARKING LINE REMOVAL



FLAGGER

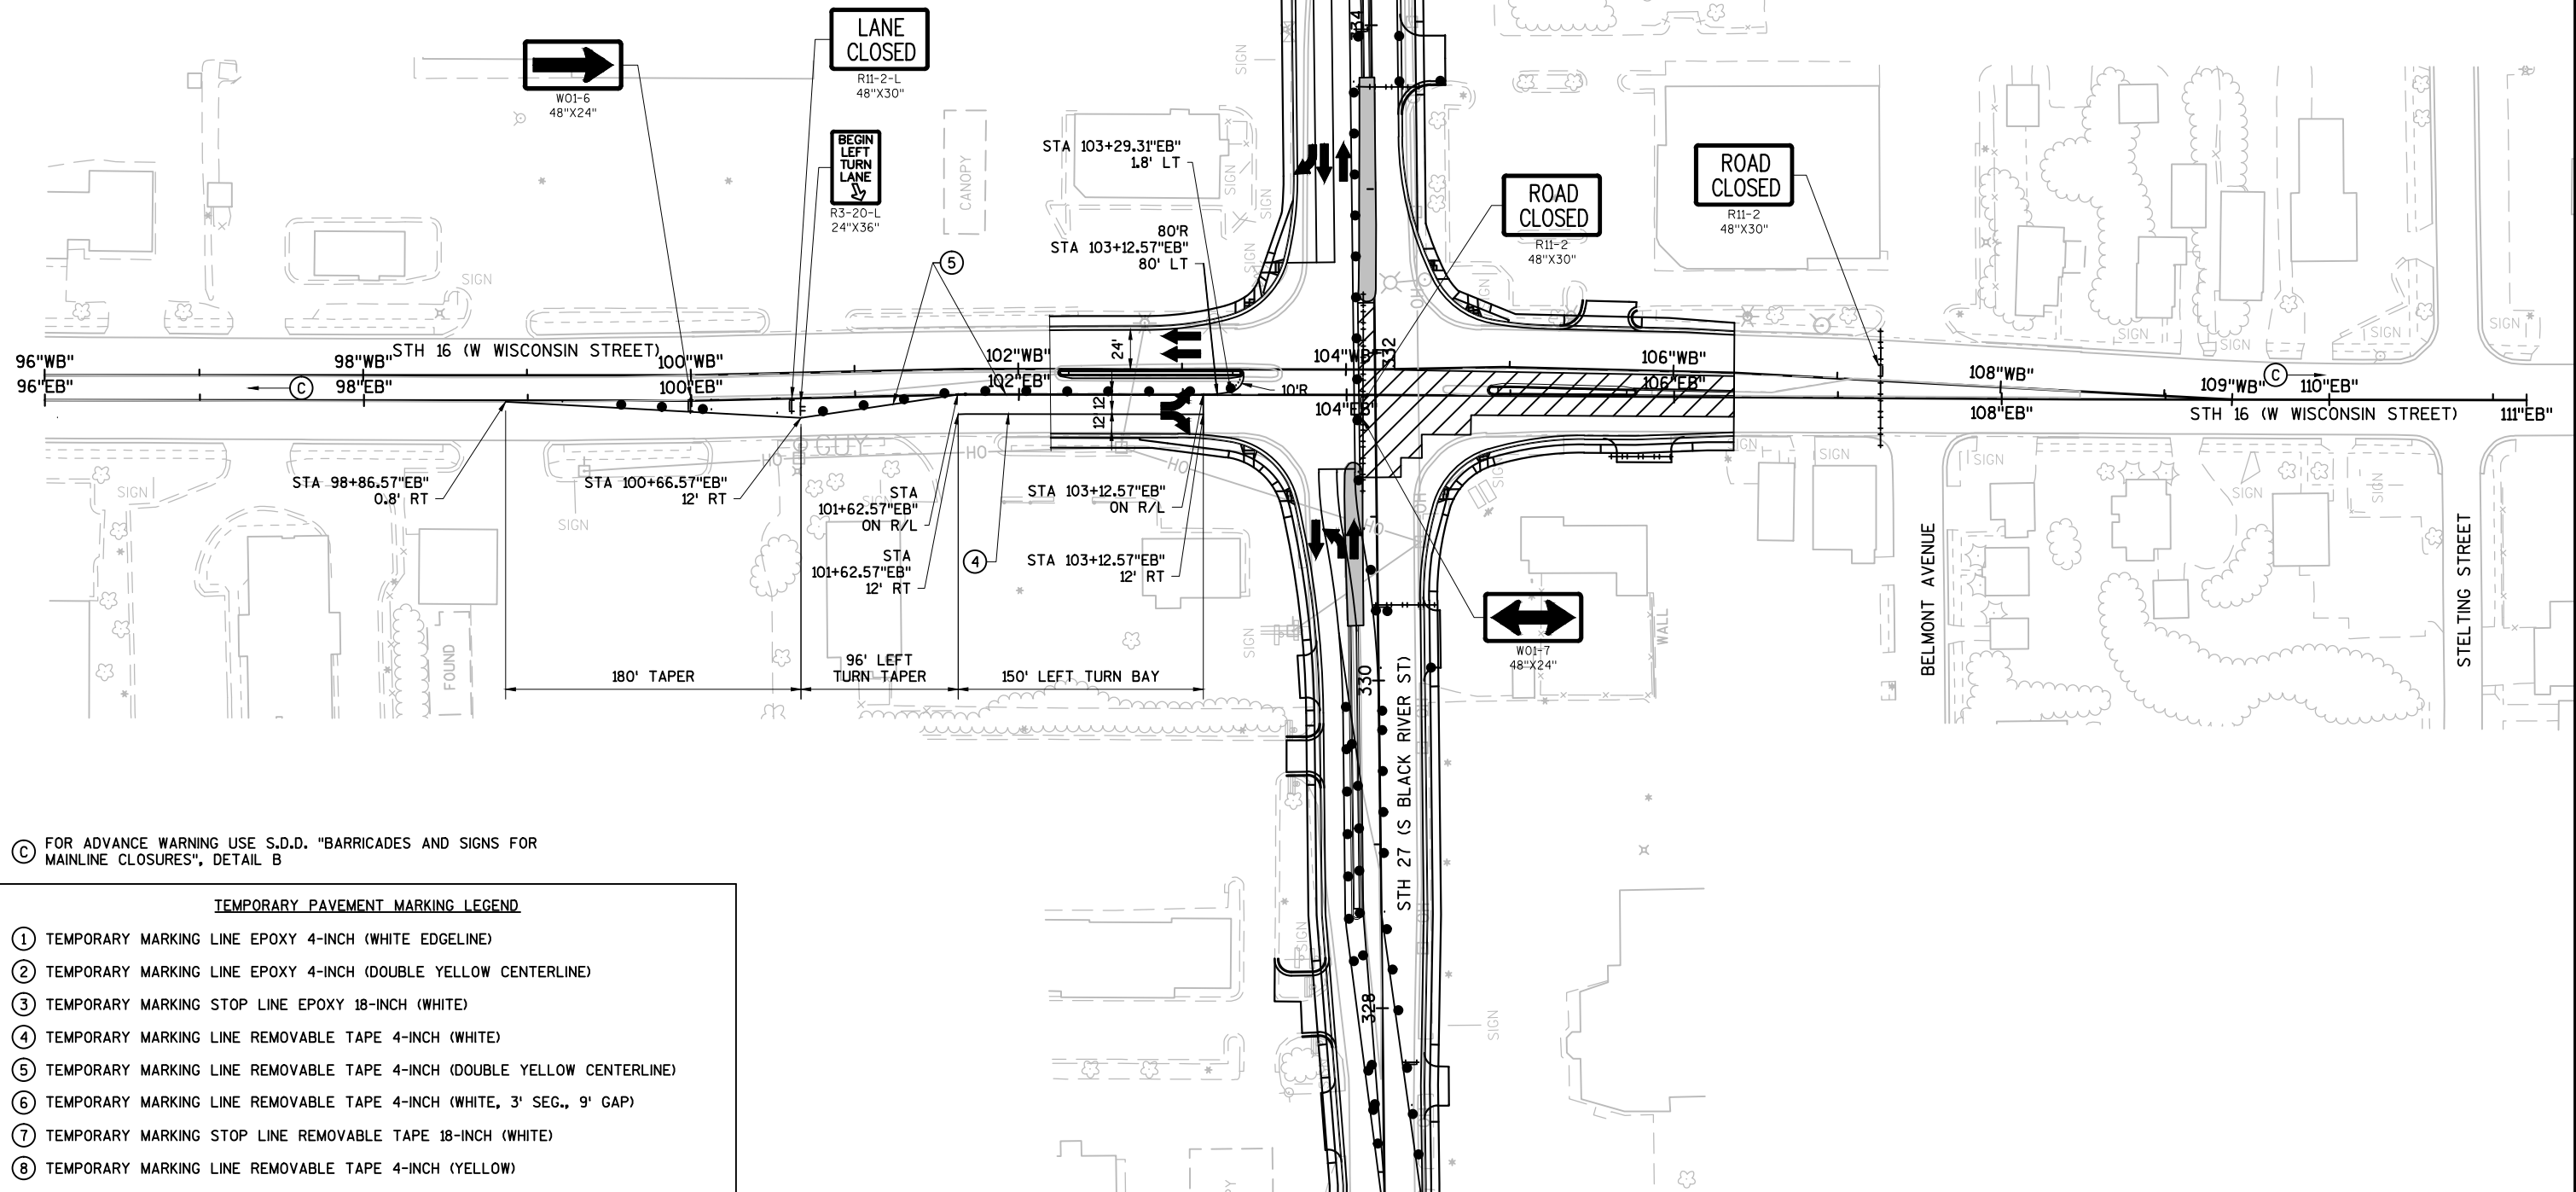

© FOR ADVANCE WARNING USE S.D.D. "BARRICADES AND SIGNS FOR
MAINLINE CLOSURES", DETAIL B

TEMPORARY PAVEMENT MARKING LEGEND

- ① TEMPORARY MARKING LINE EPOXY 4-INCH (WHITE EDGELINE)
- ② TEMPORARY MARKING LINE EPOXY 4-INCH (DOUBLE YELLOW CENTERLINE)
- ③ TEMPORARY MARKING STOP LINE EPOXY 18-INCH (WHITE)
- ④ TEMPORARY MARKING LINE REMOVABLE TAPE 4-INCH (WHITE)
- ⑤ TEMPORARY MARKING LINE REMOVABLE TAPE 4-INCH (DOUBLE YELLOW CENTERLINE)
- ⑥ TEMPORARY MARKING LINE REMOVABLE TAPE 4-INCH (WHITE, 3' SEG., 9' GAP)
- ⑦ TEMPORARY MARKING STOP LINE REMOVABLE TAPE 18-INCH (WHITE)
- ⑧ TEMPORARY MARKING LINE REMOVABLE TAPE 4-INCH (YELLOW)

PROJECT NO:5144-01-75

HWY:STH 27


COUNTY: MONROE

TRAFFIC STAGING PLAN-STH 16-STAGE 5B-STH 16E DETOUR

SHEET



56

2

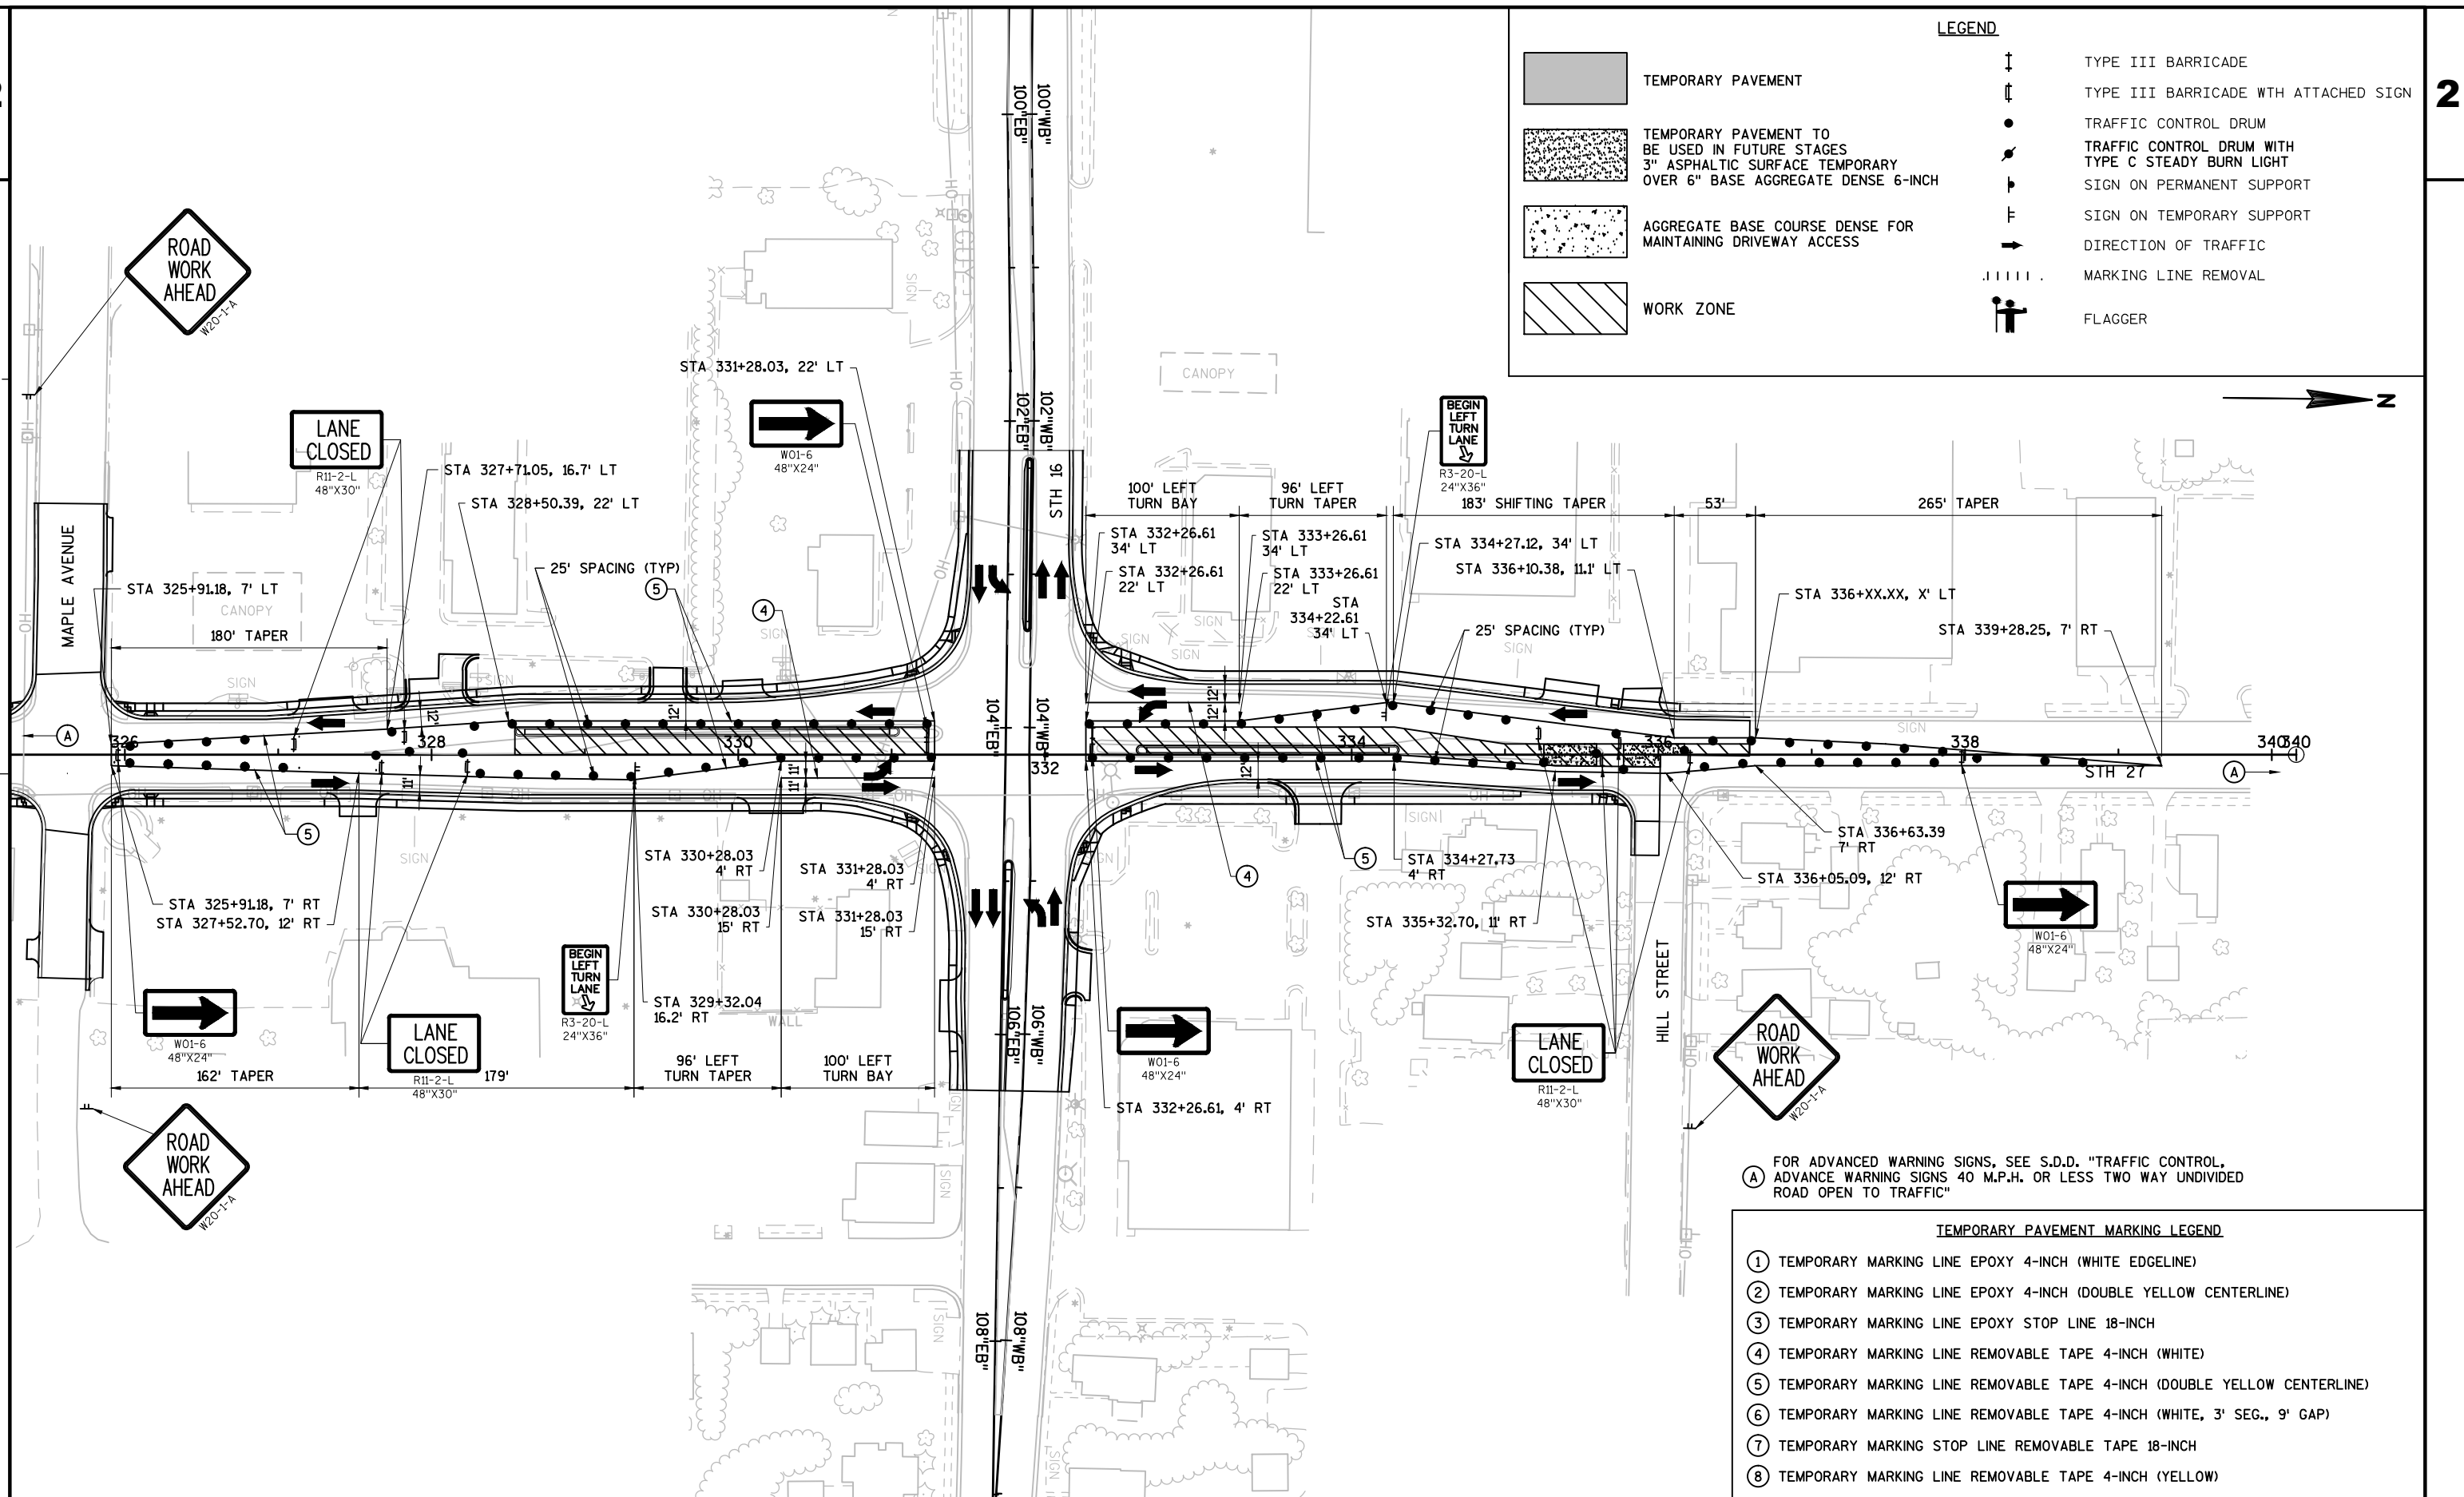



2


2

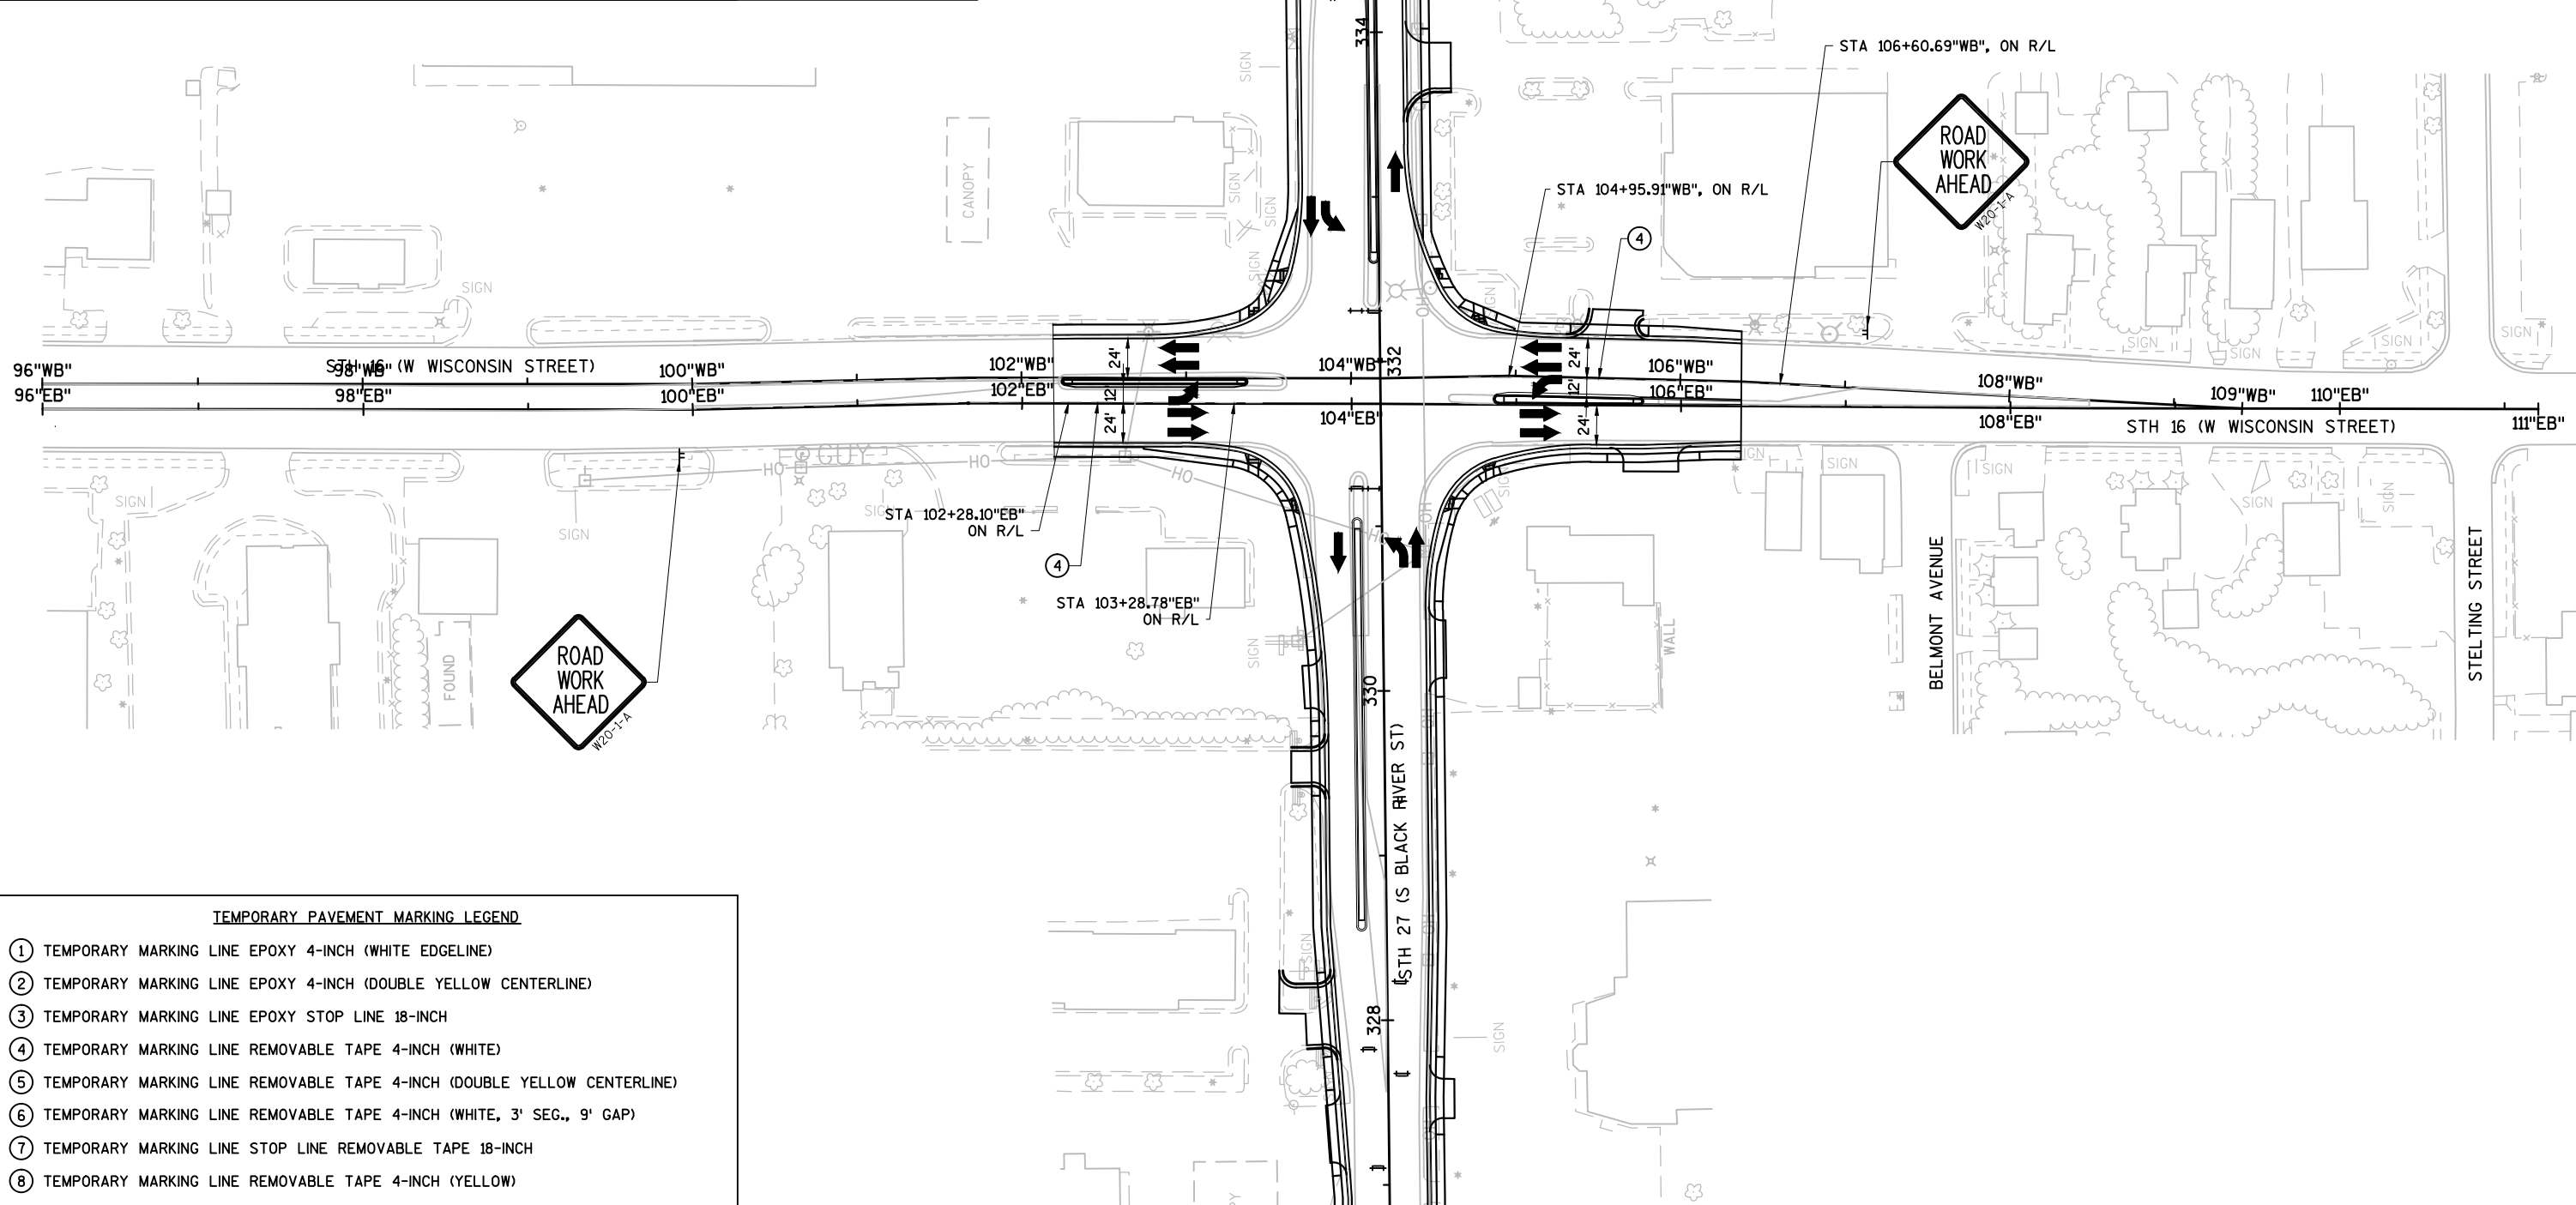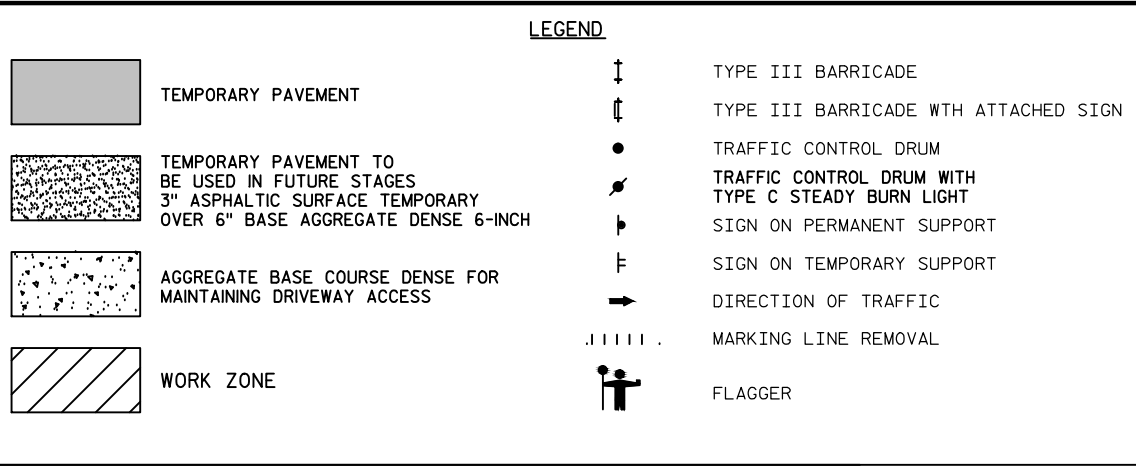


- ### TEMPORARY PAVEMENT MARKING LEGEND
- | | |
|---|---|
| ① | TEMPORARY MARKING LINE EPOXY 4-INCH (WHITE EDGELINE) |
| ② | TEMPORARY MARKING LINE EPOXY 4-INCH (DOUBLE YELLOW CENTERLINE) |
| ③ | TEMPORARY MARKING LINE EPOXY STOP LINE 18-INCH |
| ④ | TEMPORARY MARKING LINE REMOVABLE TAPE 4-INCH (WHITE) |
| ⑤ | TEMPORARY MARKING LINE REMOVABLE TAPE 4-INCH (DOUBLE YELLOW CENTERLINE) |
| ⑥ | TEMPORARY MARKING LINE REMOVABLE TAPE 4-INCH (WHITE, 3' SEG., 9' GAP) |
| ⑦ | TEMPORARY MARKING LINE STOP LINE REMOVABLE TAPE 18-INCH |
| ⑧ | TEMPORARY MARKING LINE REMOVABLE TAPE 4-INCH (YELLOW) |

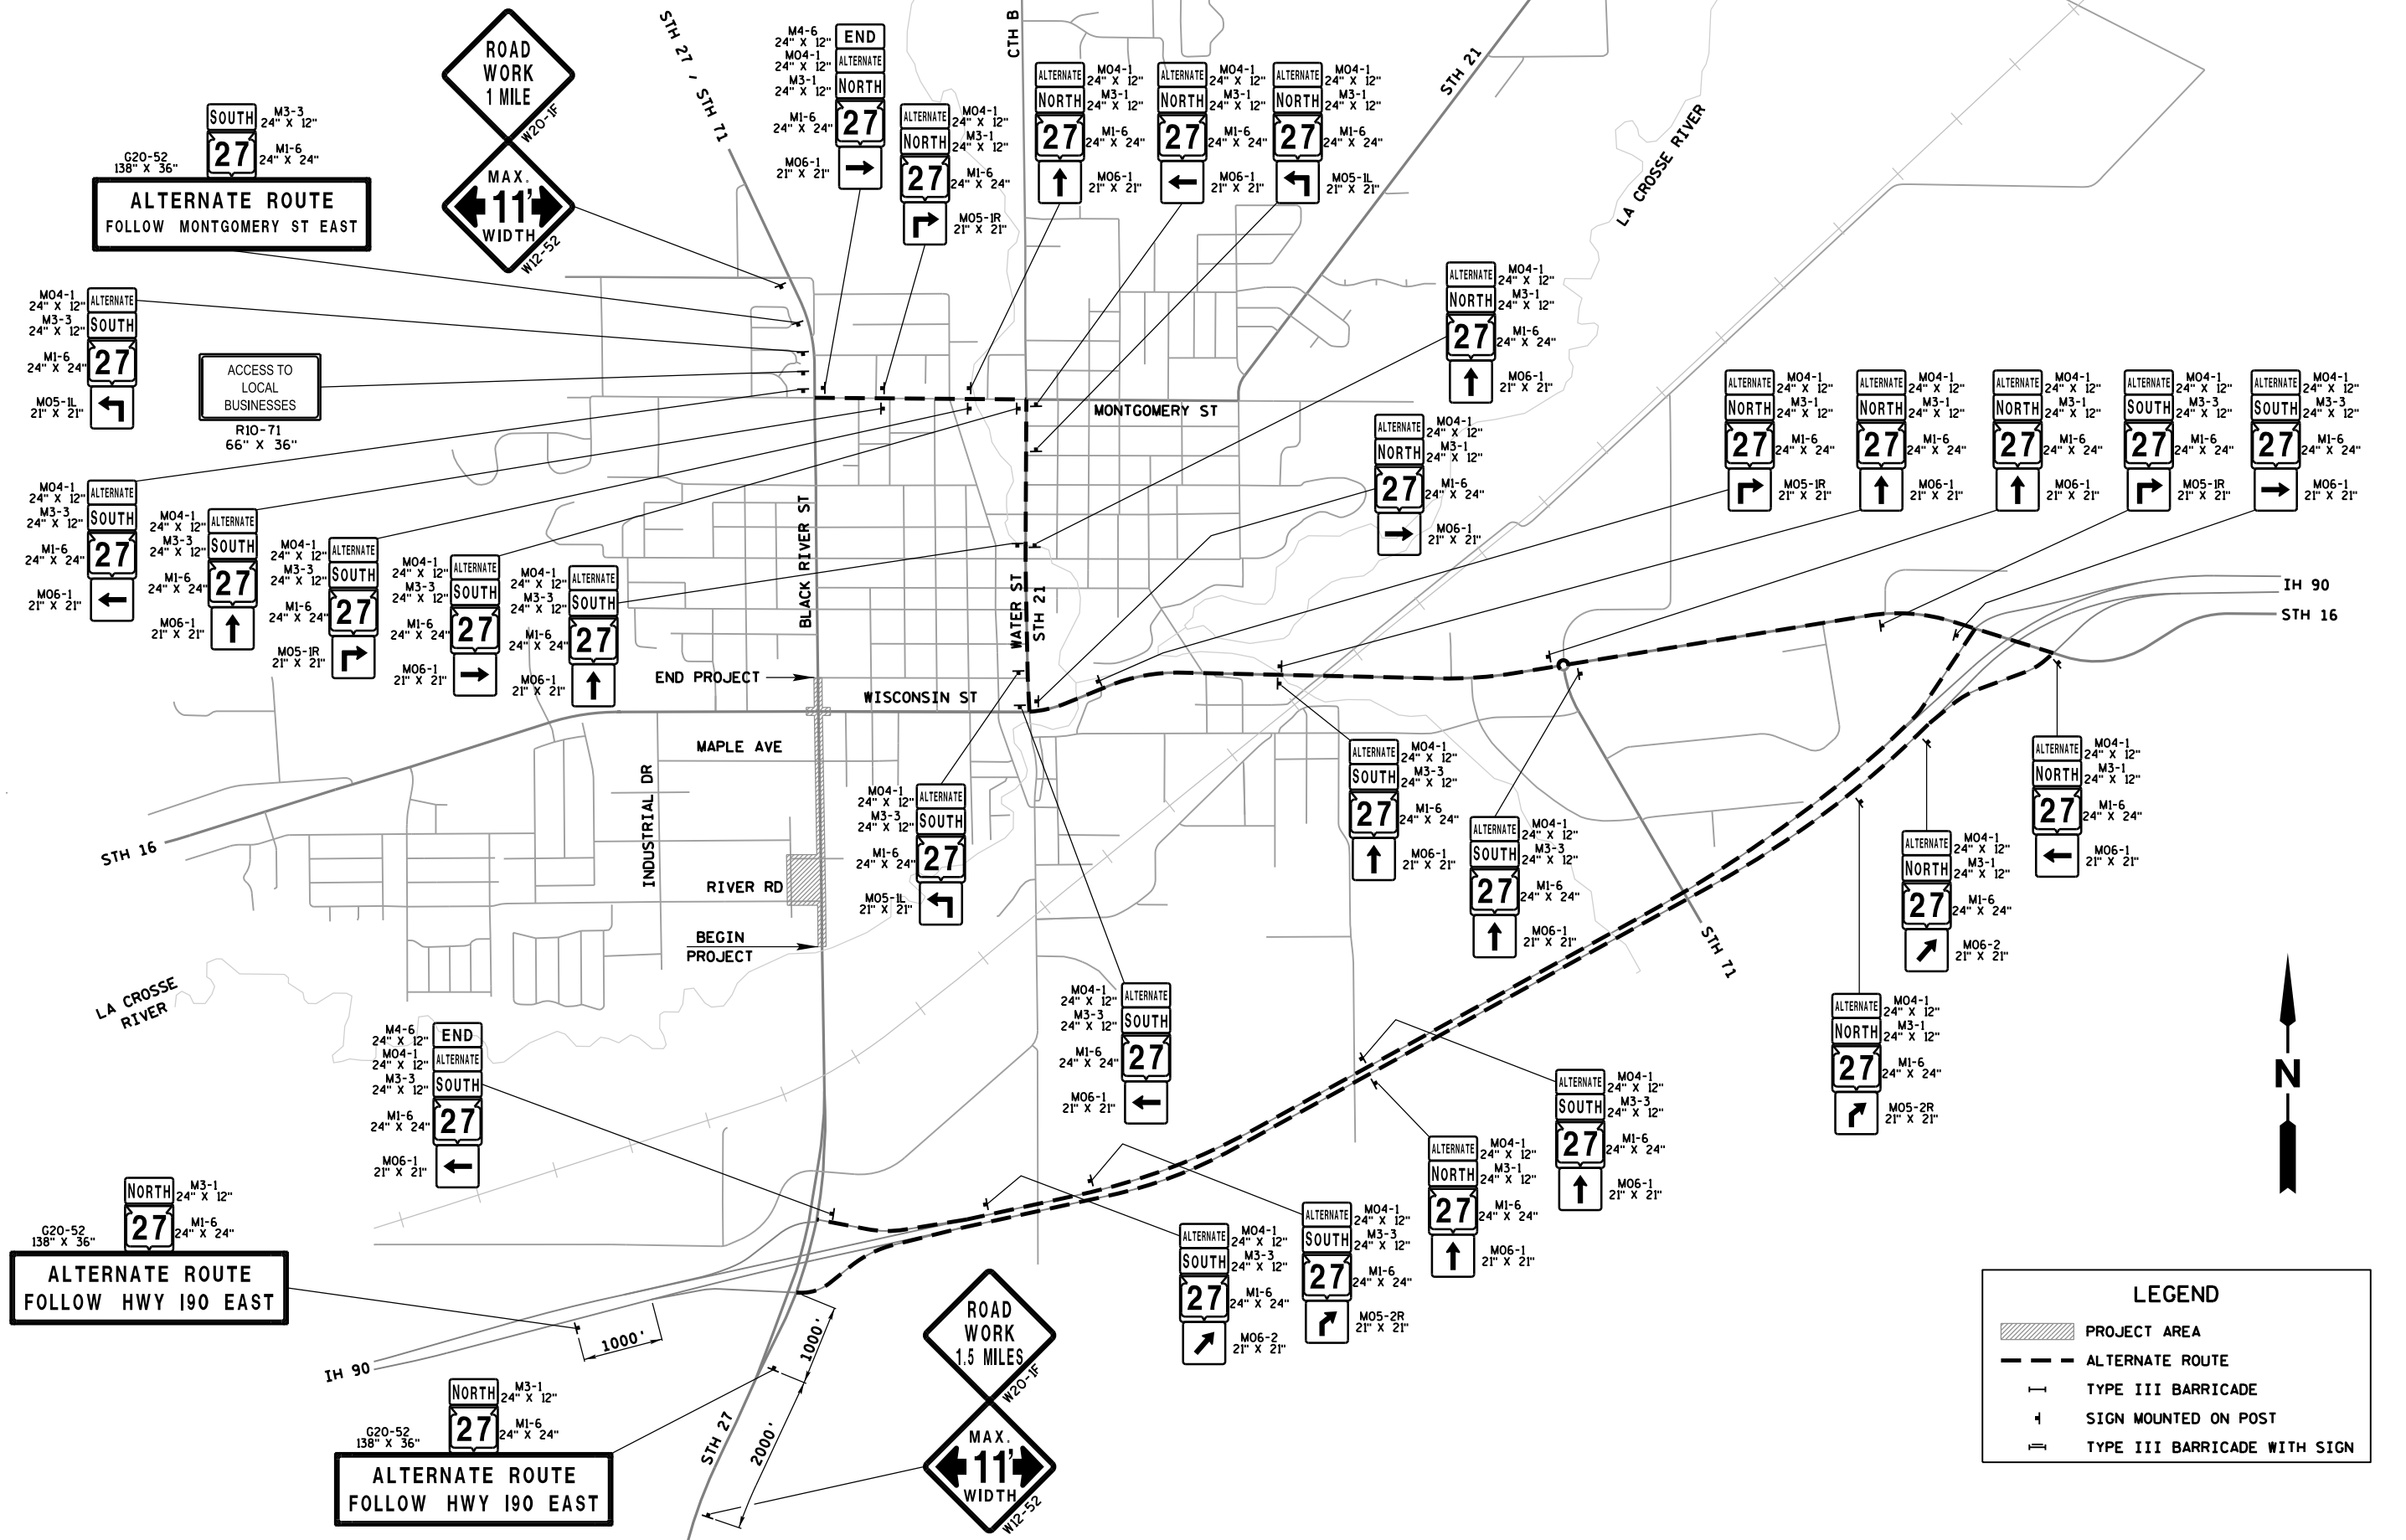

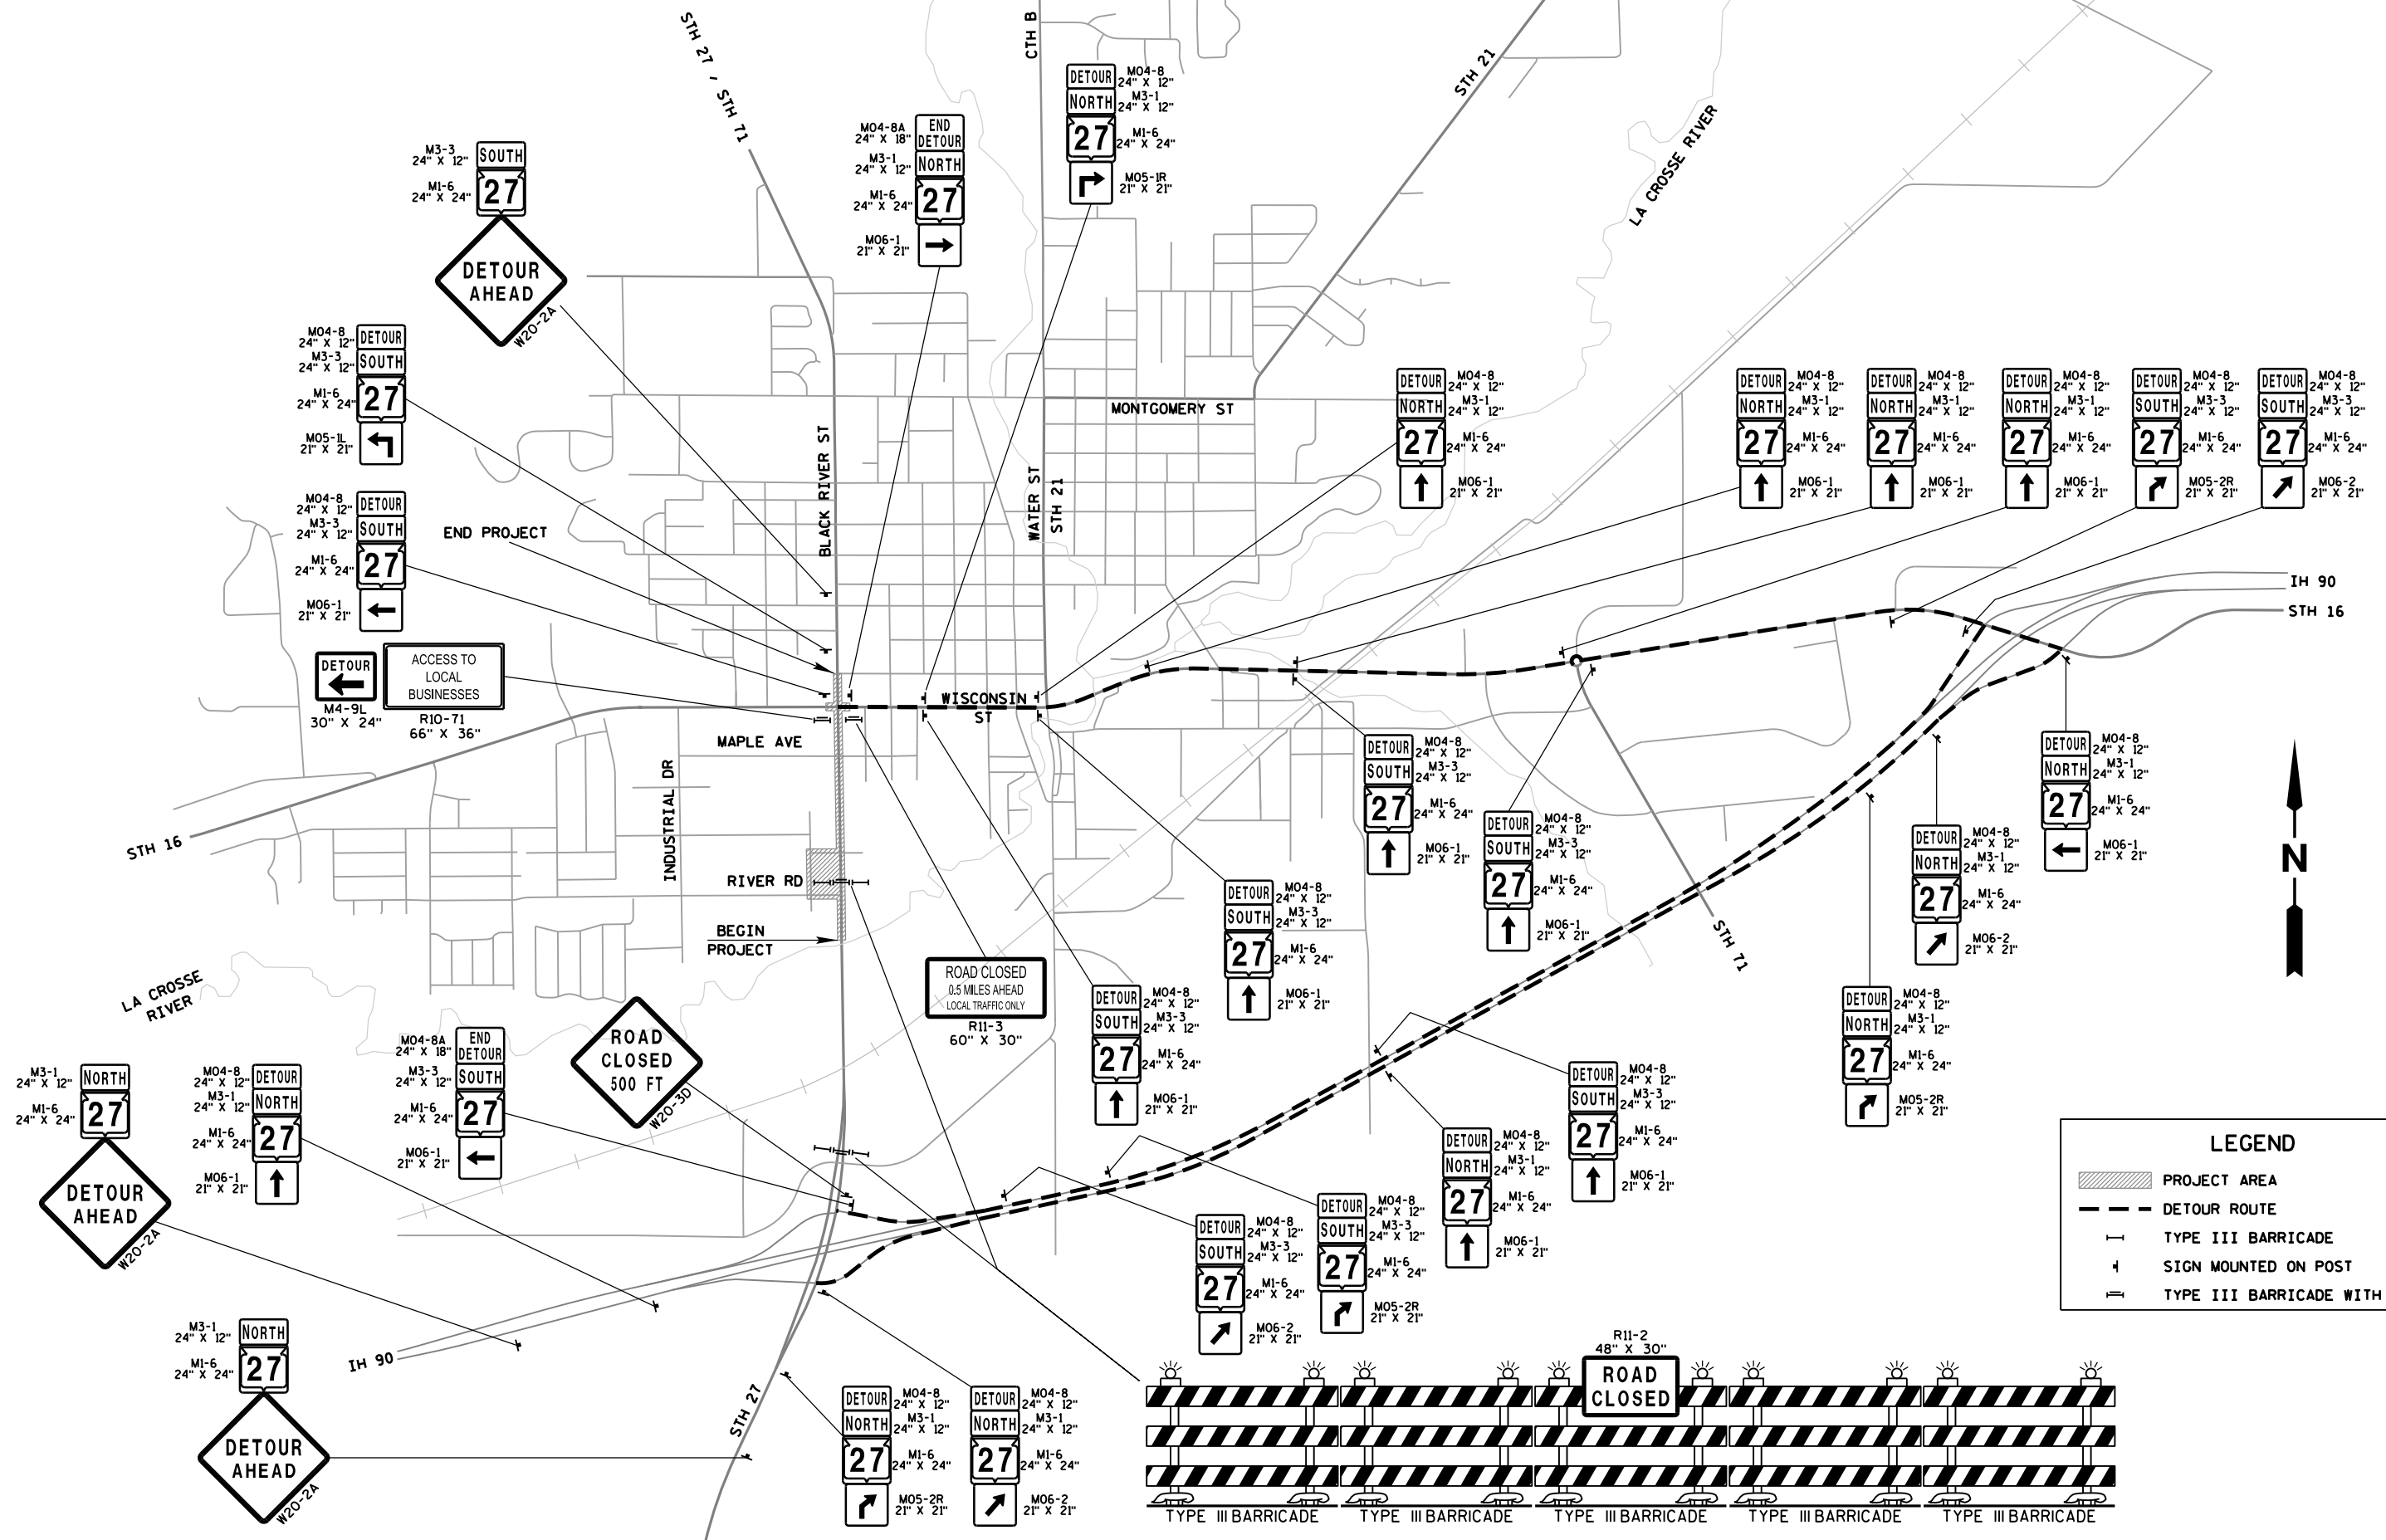

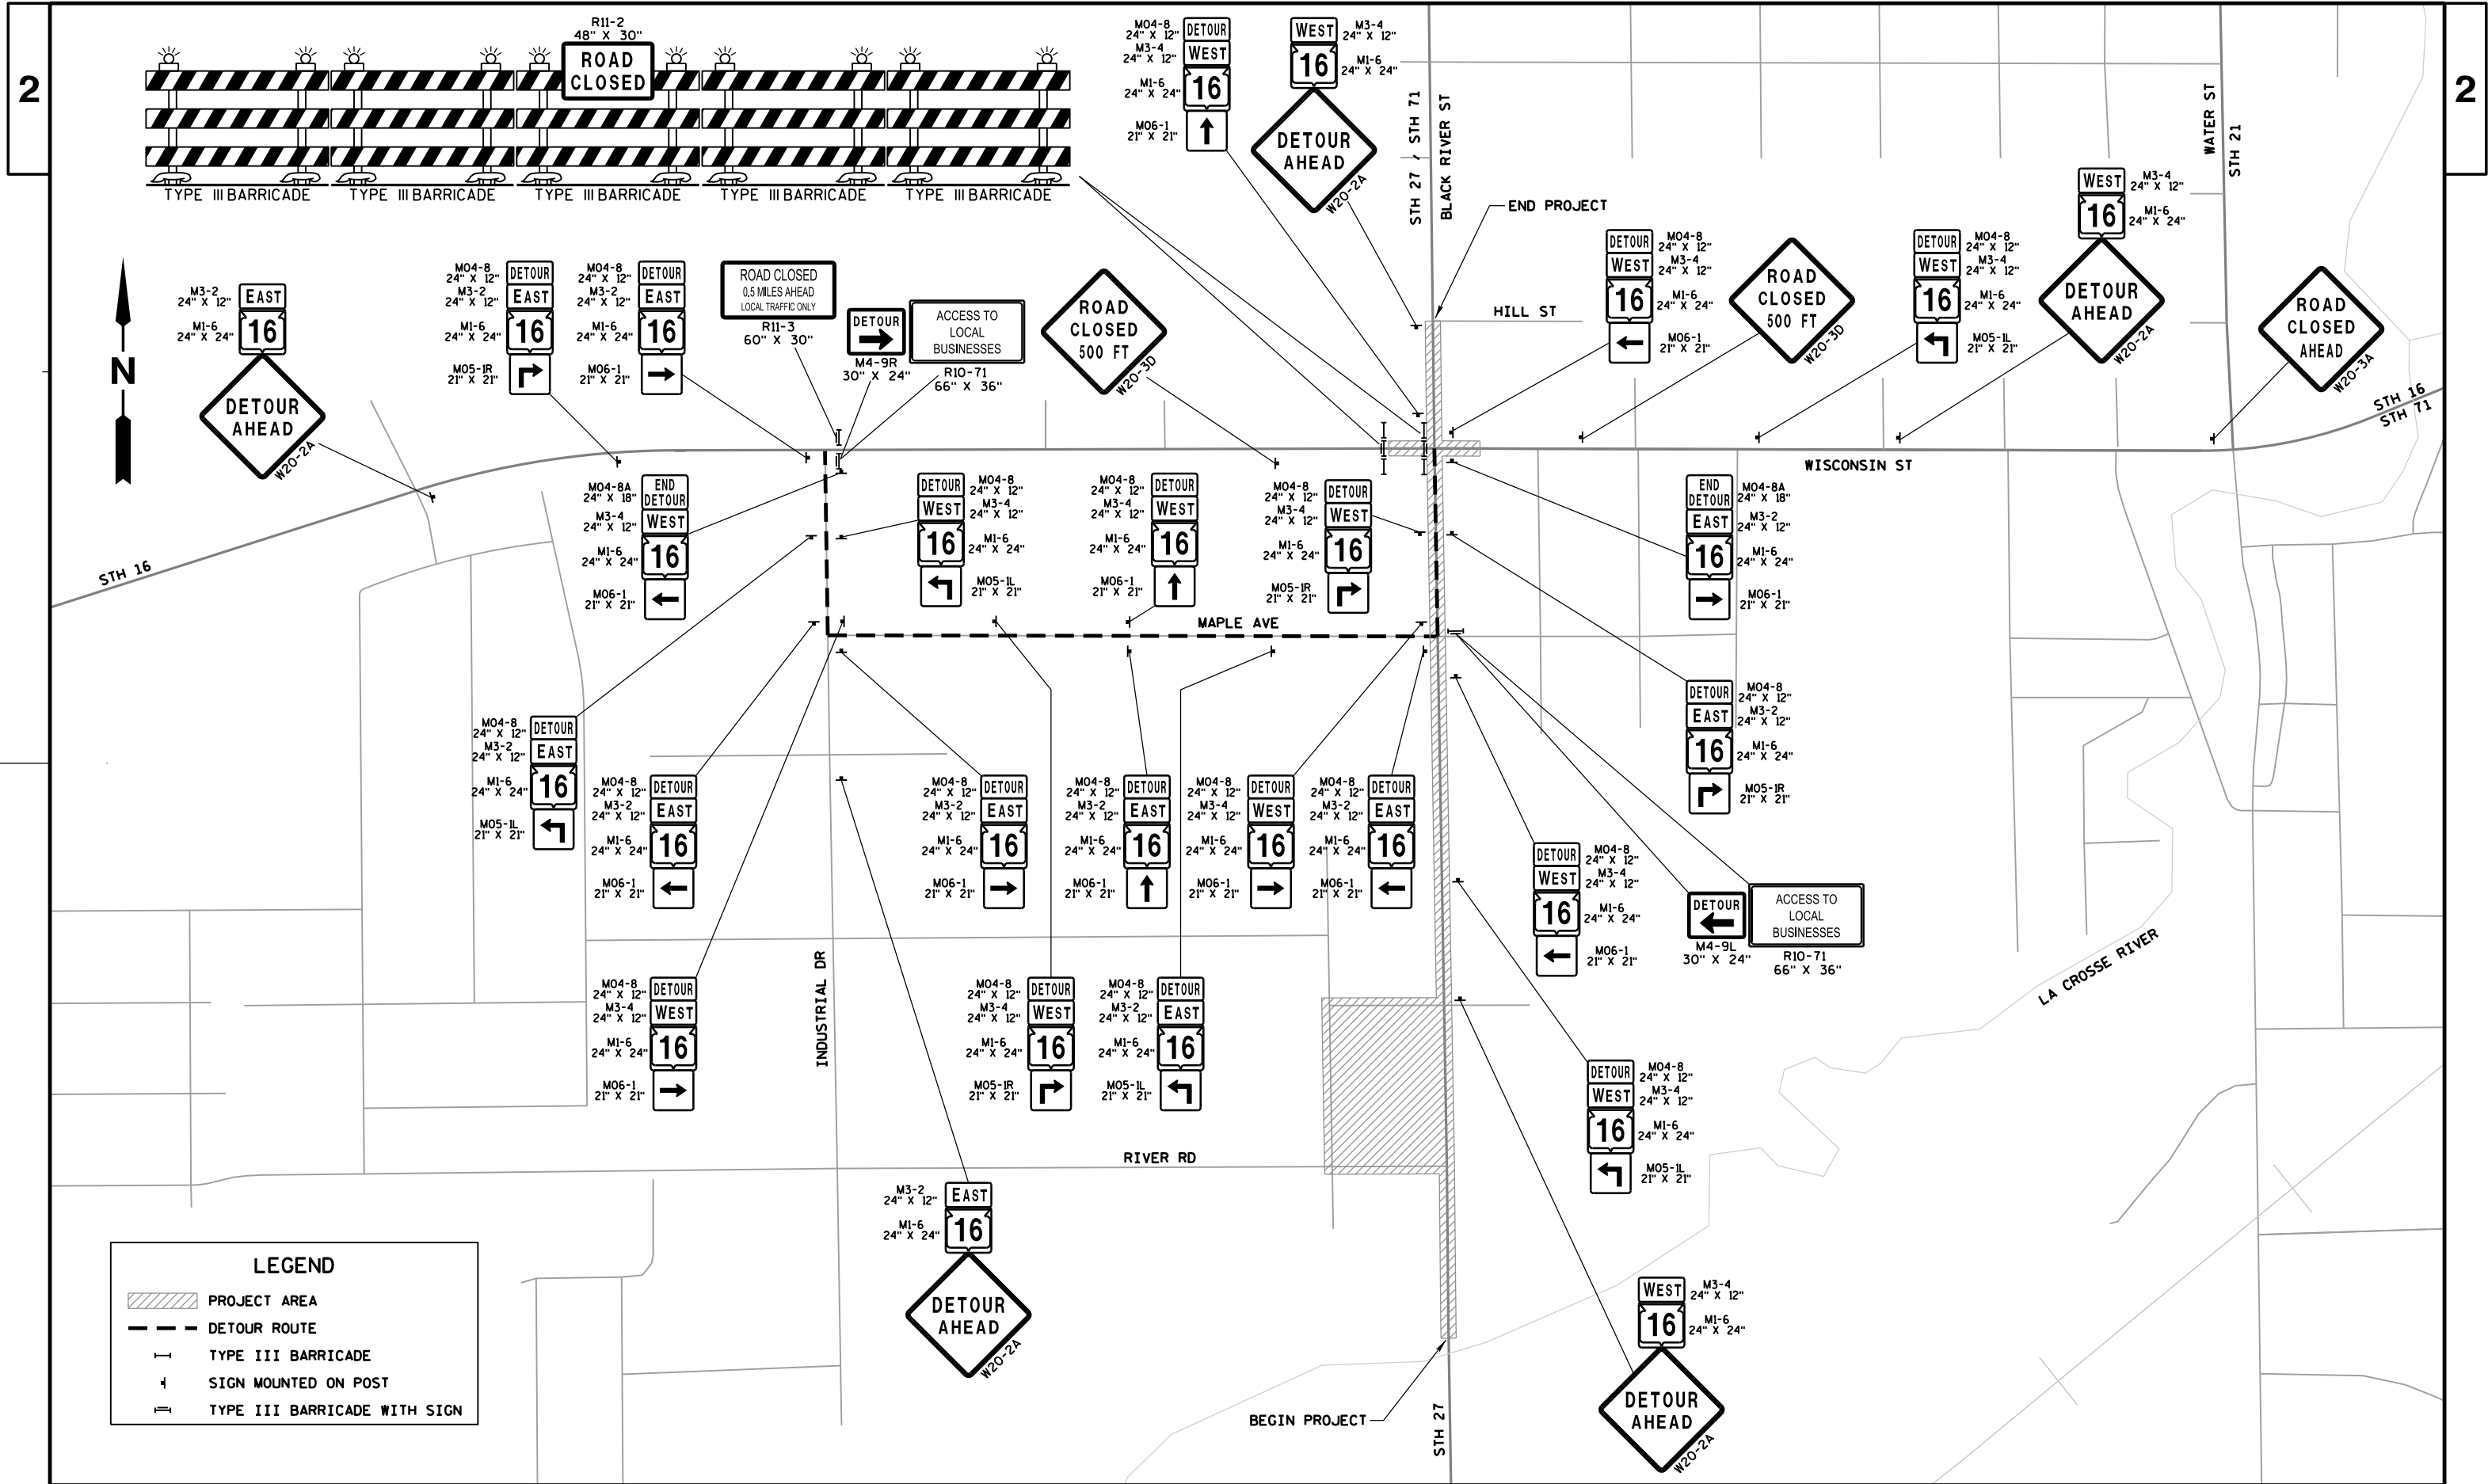


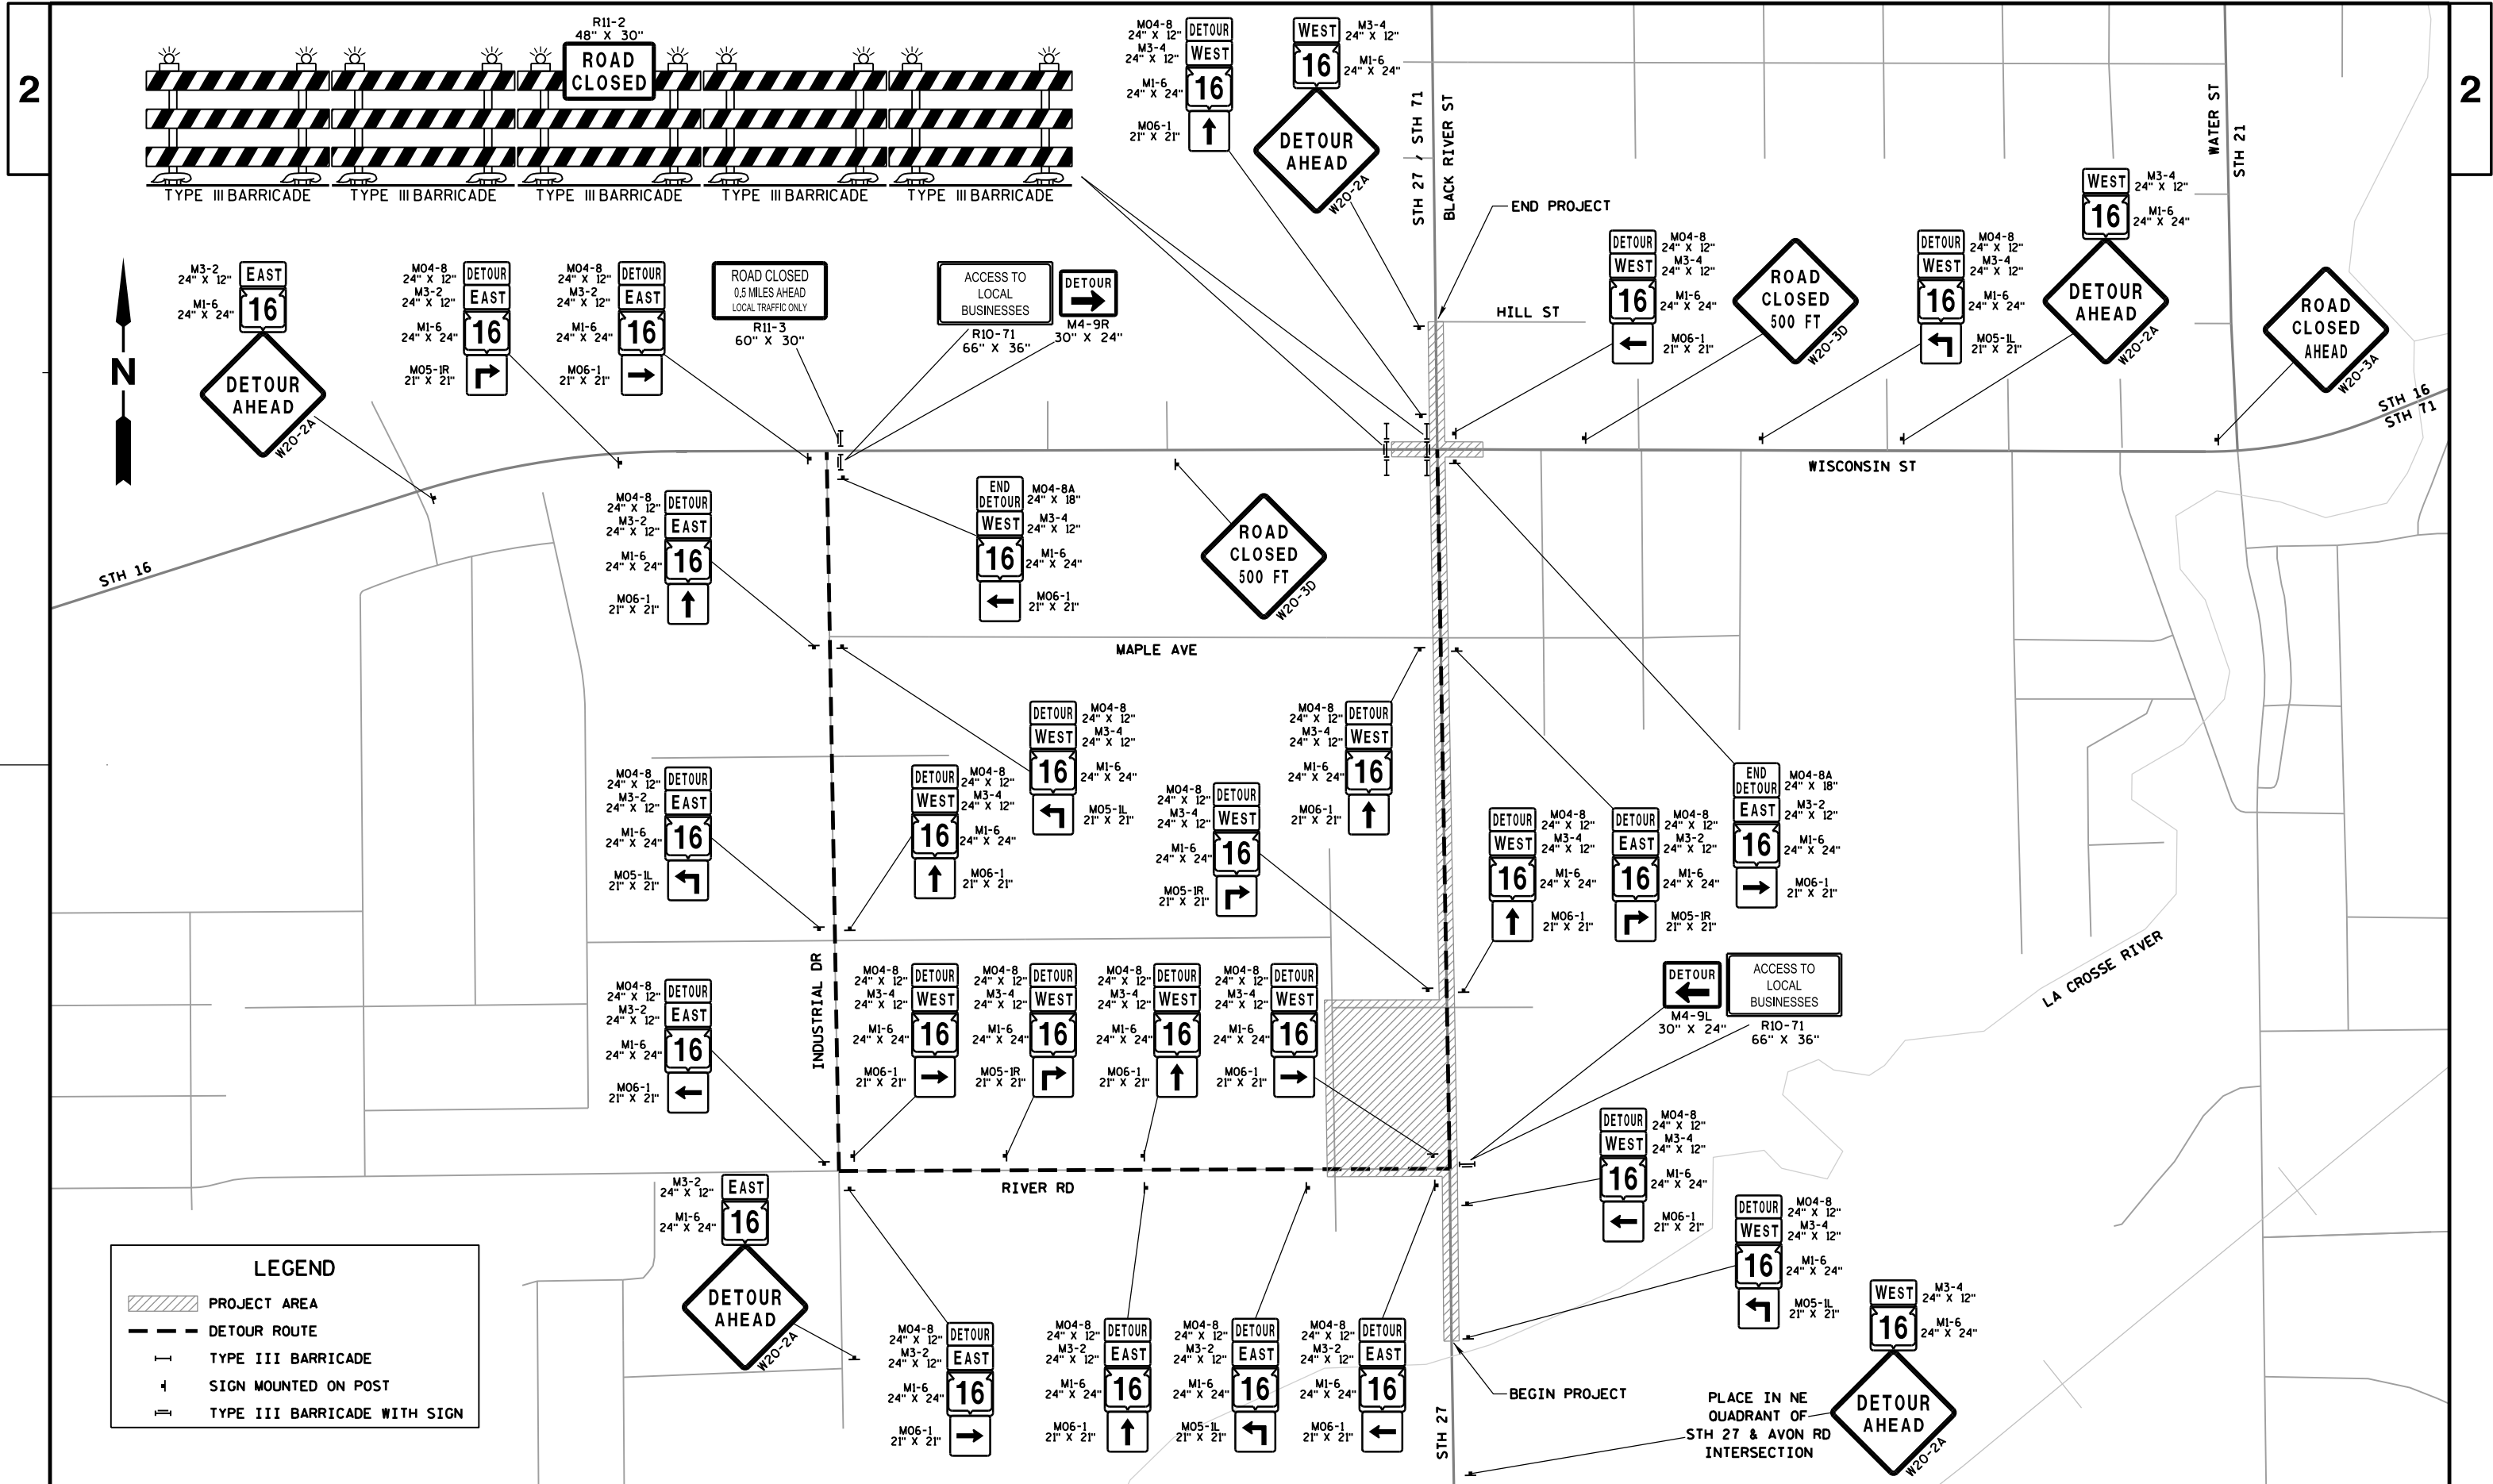




LEGEND

- PROJECT AREA
- DETOUR ROUTE
- TYPE III BARRICADE
- SIGN MOUNTED ON POST
- TYPE III BARRICADE WITH SIGN

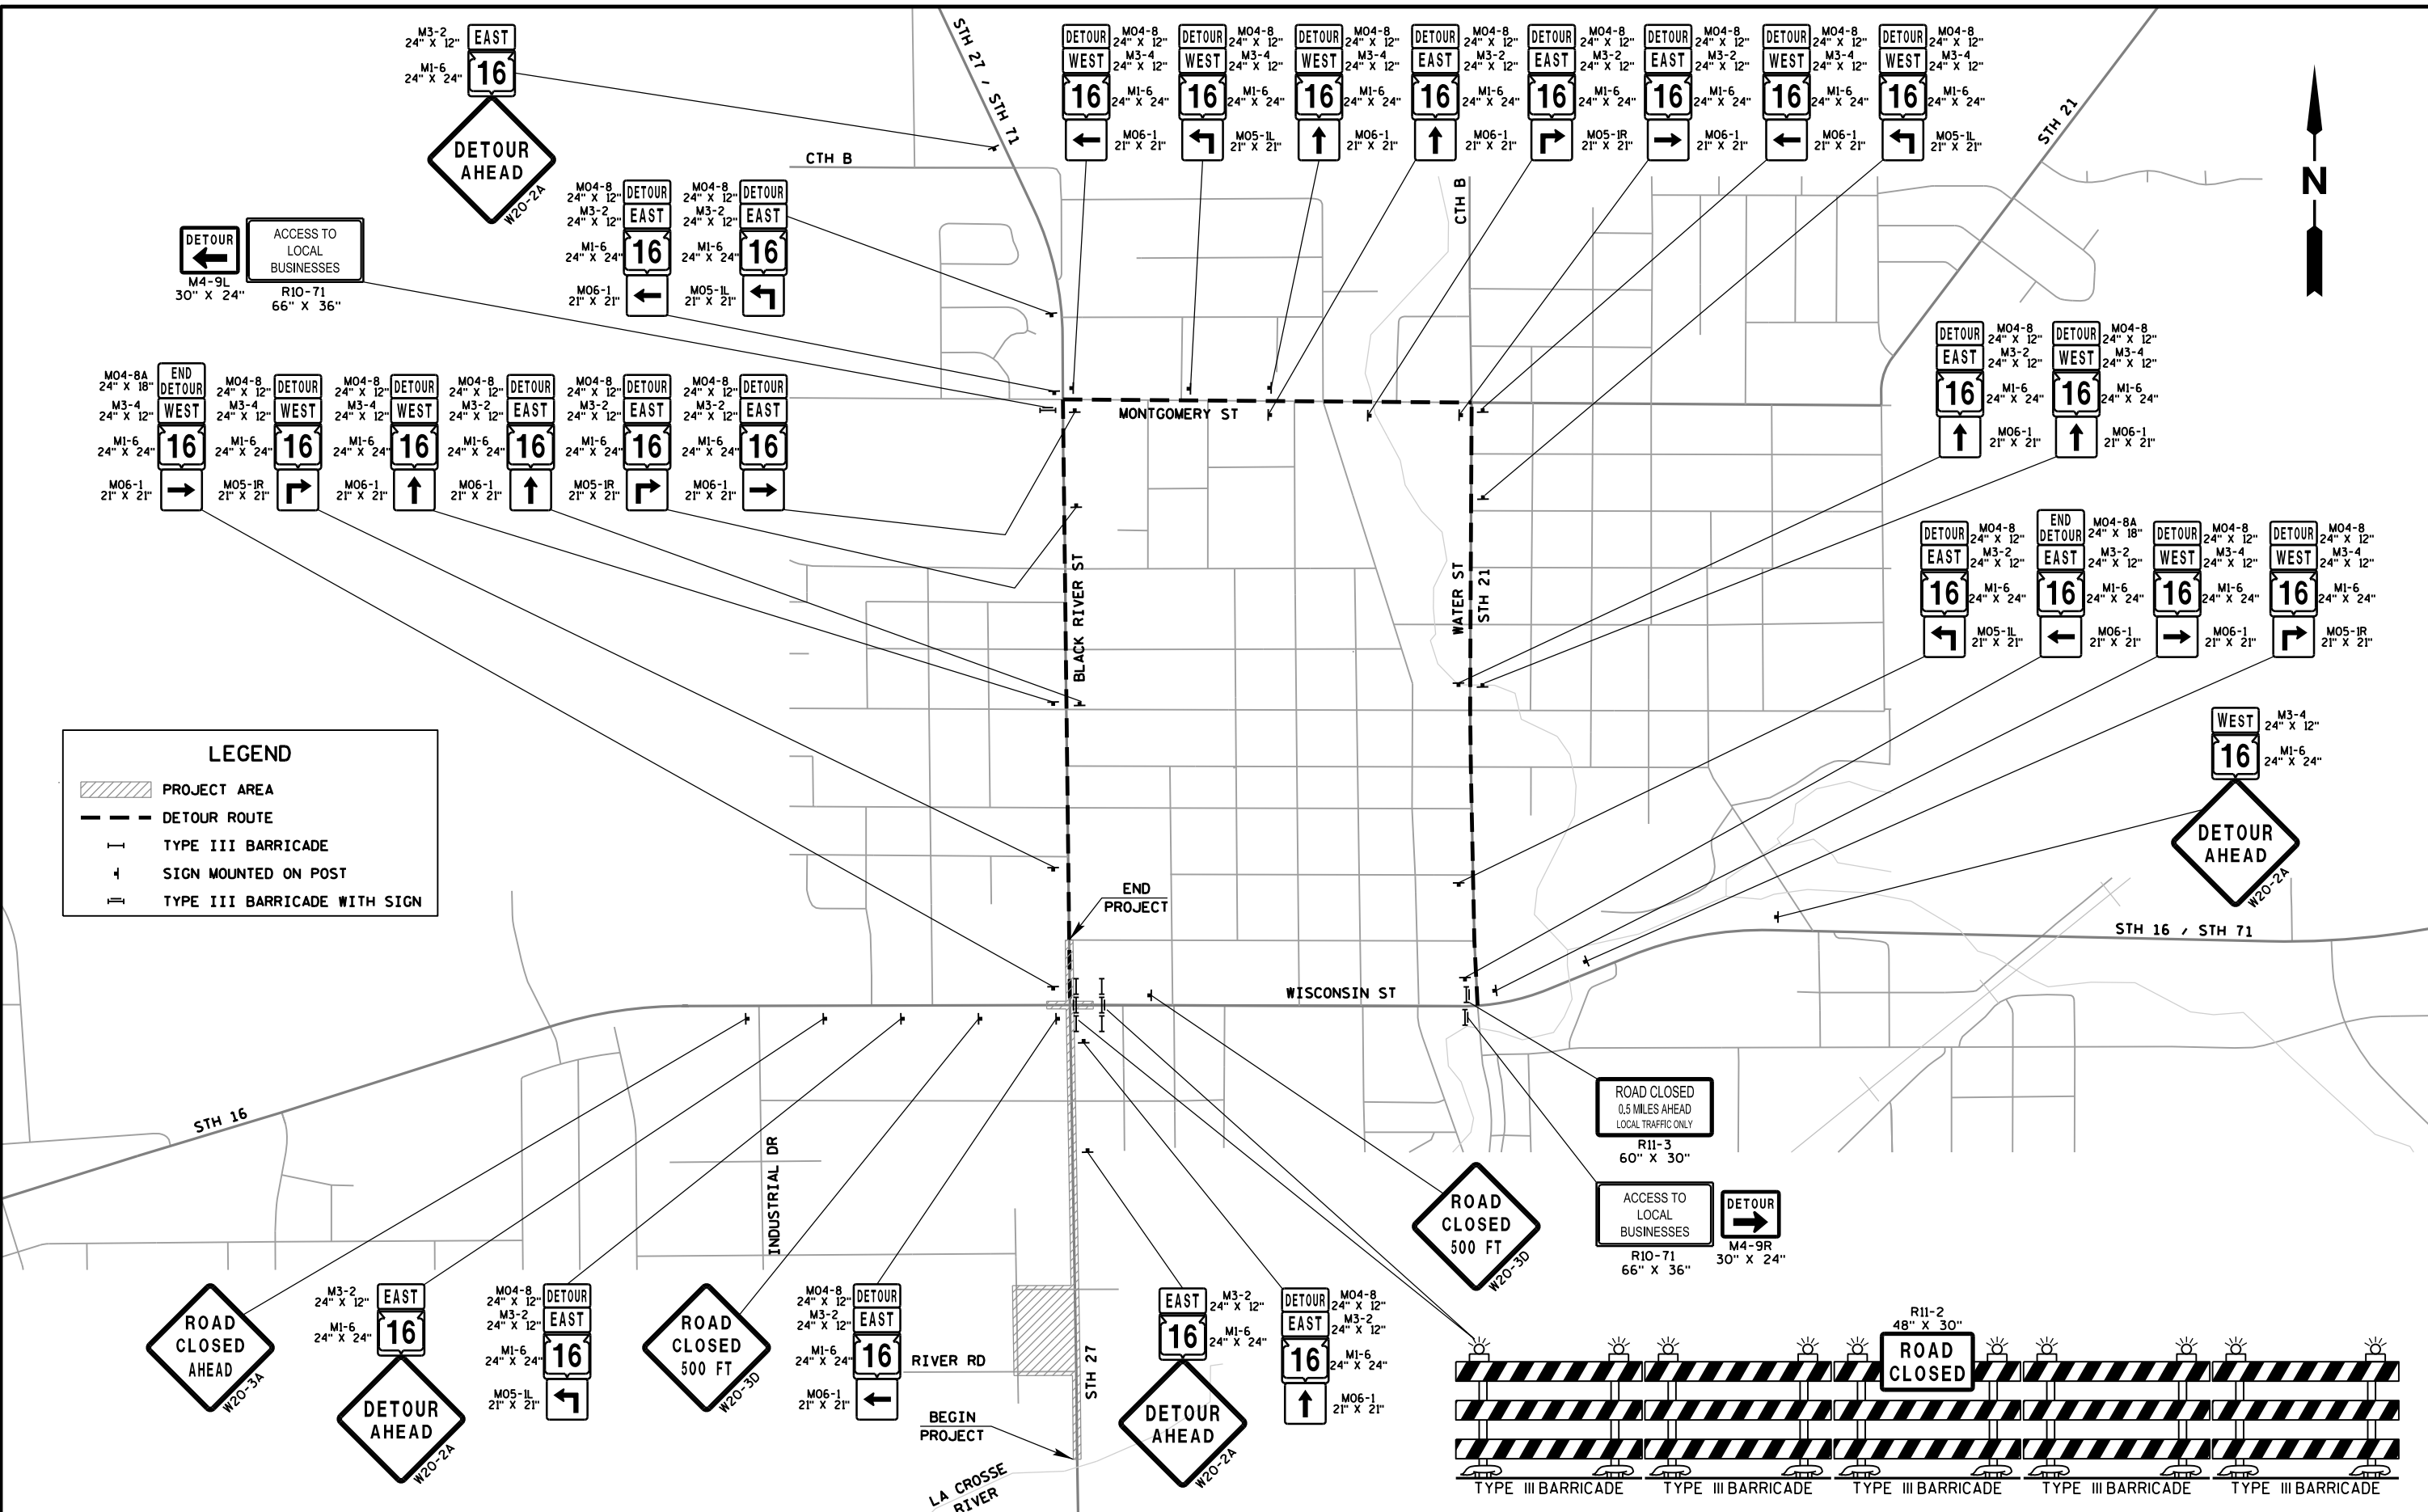


2



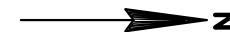

2

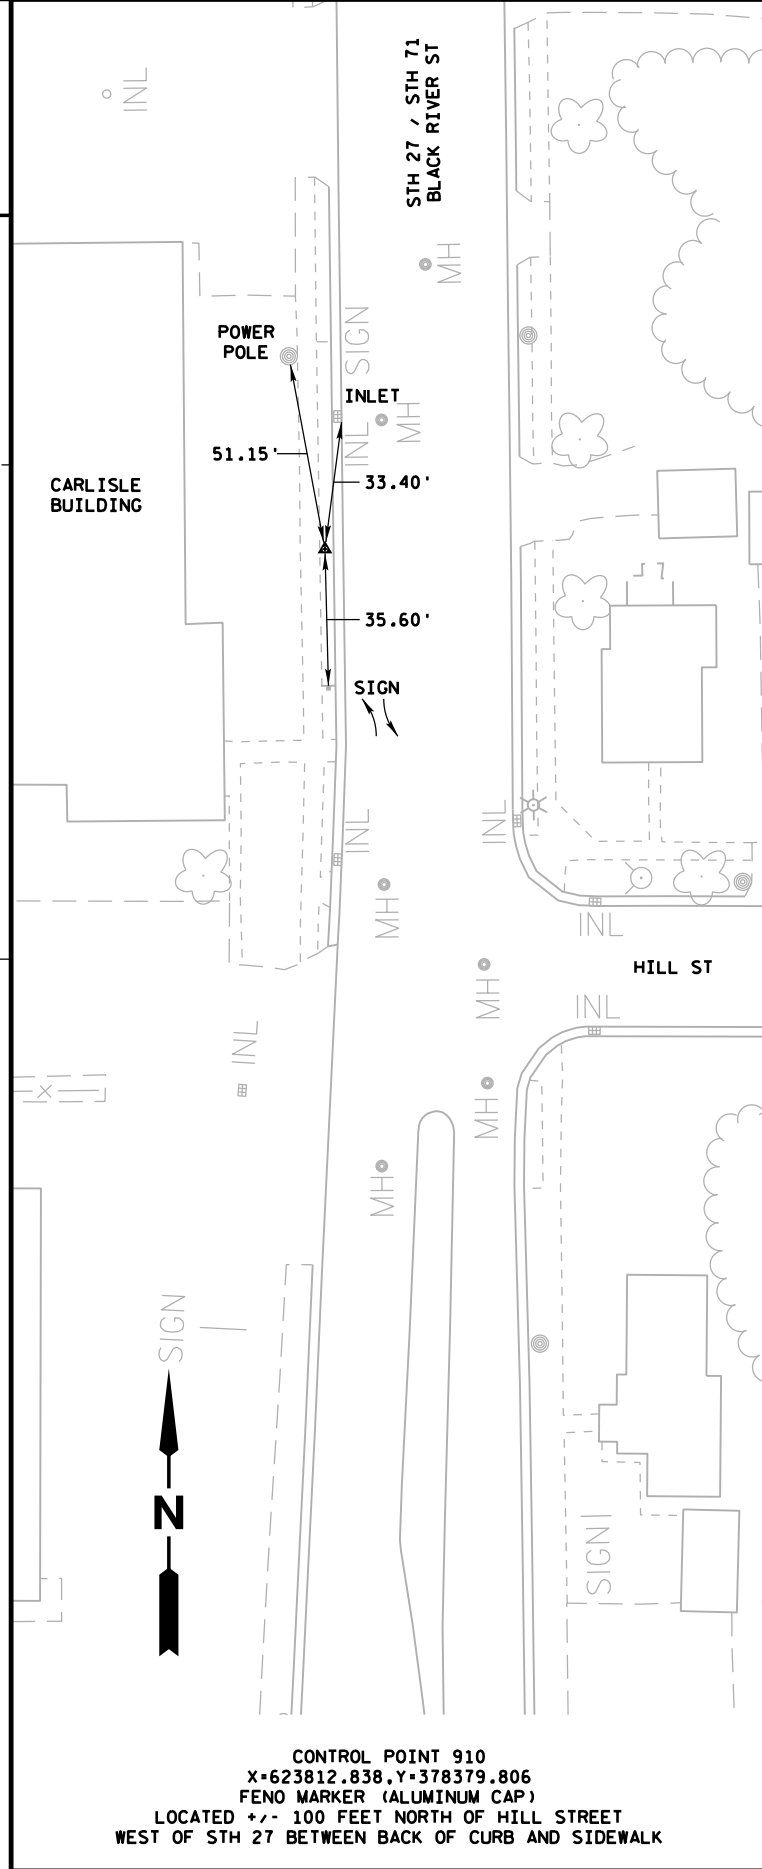


CONTROL POINT 910
X=623812.838,Y=378379.806
FENO MARKER (ALUMINUM CAP)
LOCATED +/- 100 FEET NORTH OF HILL STREET
WEST OF STH 27 BETWEEN BACK OF CURB AND SIDEWALK

RIVER RD




**CHEVROLET
DEALERSHIP**

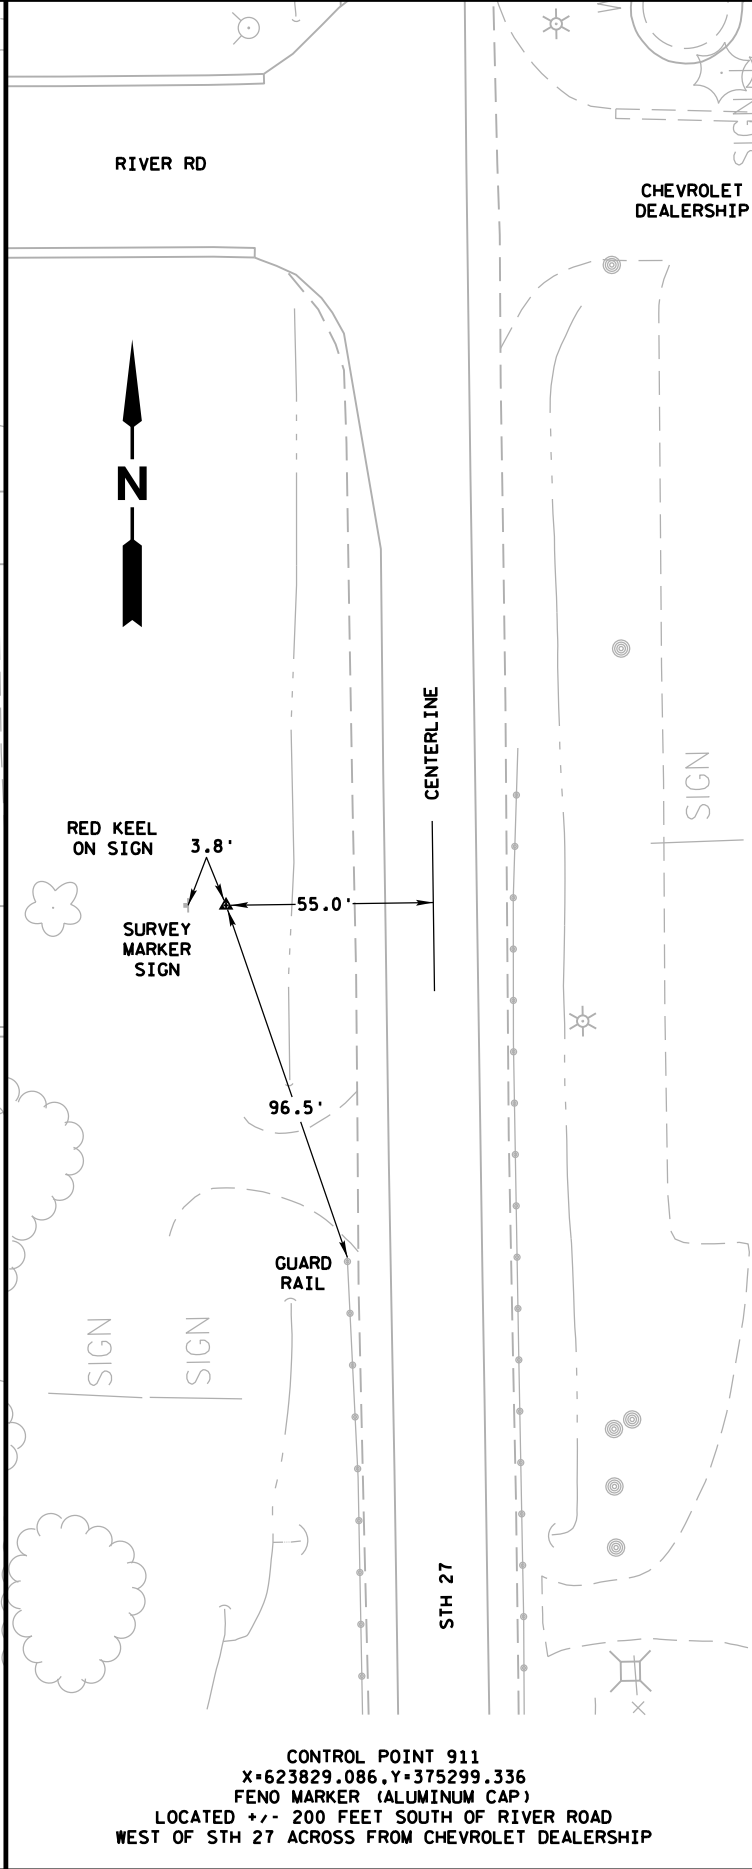

CONTROL POINT 911
X=623829.086,Y=375299.336
FENO MARKER (ALUMINUM CAP)
LOCATED +/- 200 FEET SOUTH OF RIVER ROAD
WEST OF STH 27 ACROSS FROM CHEVROLET DEALERSHIP

2

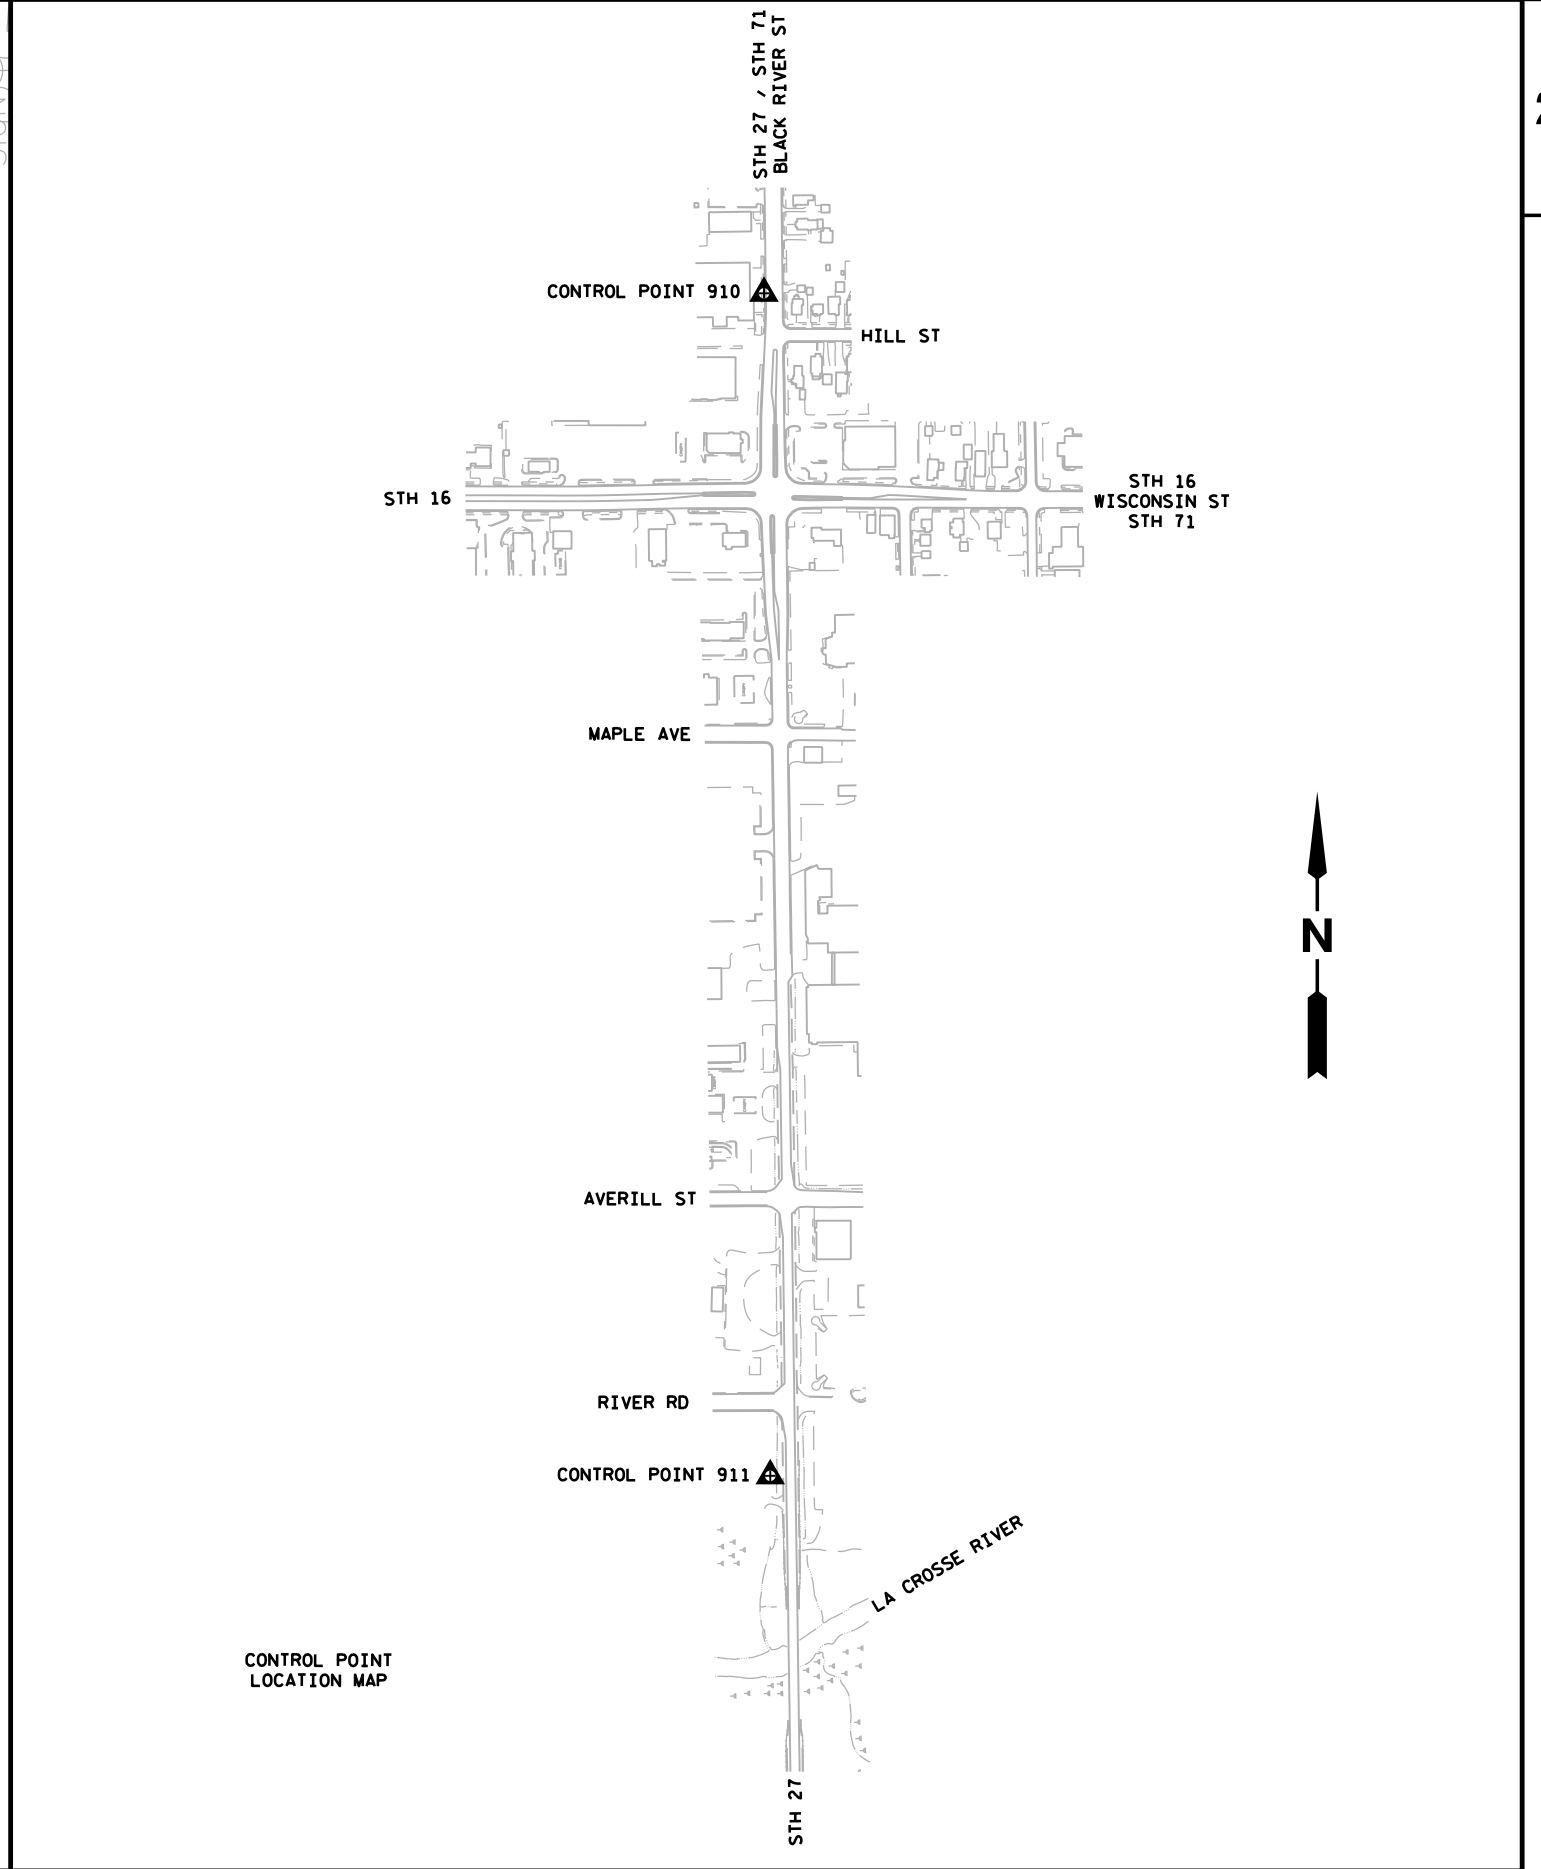CONTROL POINT
LOCATION MAP

PROJECT NO:	5144-01-75
-------------	------------

HWY: STH 27

COUNTY: MONROE

ALIGNMENT DETAILS - CONTROL POINTS

SHEET 166

11

Estimate Of Quantities

		5144-01-75		5144-01-76		
Line	Item	Item Description	Unit	Total	Qty	Qty
0002	201.0105	Clearing	STA	2.000	2.000	
0004	201.0205	Grubbing	STA	2.000	2.000	
0006	203.0100	Removing Small Pipe Culverts	EACH	9.000	9.000	
0008	204.0100	Removing Pavement	SY	8,870.000	8,870.000	
0010	204.0150	Removing Curb & Gutter	LF	6,240.000	6,240.000	
0012	204.0155	Removing Concrete Sidewalk	SY	1,639.000	1,639.000	
0014	204.0165	Removing Guardrail	LF	644.000	644.000	
0016	204.0195	Removing Concrete Bases	EACH	12.000	12.000	
0018	204.0210	Removing Manholes	EACH	12.000	12.000	
0020	204.0220	Removing Inlets	EACH	28.000	22.000	6.000
0022	204.0245	Removing Storm Sewer (size) 01. 12-INCH	LF	749.000	604.000	145.000
0024	204.0245	Removing Storm Sewer (size) 02. 15-INCH	LF	10.000	10.000	
0026	204.0245	Removing Storm Sewer (size) 03. 18-INCH	LF	114.000	114.000	
0028	204.0245	Removing Storm Sewer (size) 04. 24-INCH	LF	450.000	450.000	
0030	204.0245	Removing Storm Sewer (size) 05. 36-INCH	LF	426.000	426.000	
0032	204.0280	Sealing Pipes	EACH	4.000	4.000	
0034	204.0291.S	Abandoning Sewer	CY	402.000	402.000	
0036	204.9060.S	Removing (item description) 01. Traffic Signal Units STH 16 & STH 27	EACH	1.000	1.000	
0038	204.9060.S	Removing (item description) 02. FIRE HYDRANT	EACH	9.000		9.000
0040	204.9060.S	Removing (item description) 03. SANITARY MANHOLE	EACH	5.000		5.000
0042	204.9060.S	Removing (item description) 04. VALVE BOX	EACH	14.000		14.000
0044	204.9060.S	Removing (item description) 05. Apron End Walls	EACH	2.000	2.000	
0046	205.0100	Excavation Common	CY	28,527.000	27,653.000	874.000
0048	213.0100	Finishing Roadway (project) 01. 5144-01-75	EACH	1.000	1.000	
0050	213.0100	Finishing Roadway (project) 02. 5144-01-76	EACH	1.000		1.000
0052	305.0110	Base Aggregate Dense 3/4-Inch	TON	152.000	152.000	
0054	305.0120	Base Aggregate Dense 1 1/4-Inch	TON	16,903.000	16,518.000	385.000
0056	305.0130	Base Aggregate Dense 3-Inch	TON	6,151.000	4,886.000	1,265.000
0058	312.0110	Select Crushed Material	TON	2,863.000	2,783.000	80.000
0060	405.0100	Coloring Concrete WisDOT Red	CY	266.000	266.000	
0062	415.0090	Concrete Pavement 9-Inch	SY	23,145.000	23,145.000	
0064	415.0210	Concrete Pavement Gaps	EACH	24.000	24.000	
0066	415.0410	Concrete Pavement Approach Slab	SY	57.000	57.000	
0068	415.5110.S	Concrete Pavement Joint Layout	LS	1.000	1.000	
0070	416.0160	Concrete Driveway 6-Inch	SY	111.000		111.000
0072	416.0180	Concrete Driveway 8-Inch	SY	1,193.000	1,193.000	
0074	416.0512	Concrete Truck Apron 12-Inch	SY	651.000	651.000	
0076	416.0610	Drilled Tie Bars	EACH	16.000	16.000	
0078	416.1010	Concrete Surface Drains	CY	4.000	4.000	

Estimate Of Quantities

5144-01-75 5144-01-76

Line	Item	Item Description	Unit	Total	Qty	Qty
0080	440.4410	Incentive IRI Ride	DOL	3,928.000	3,928.000	
0082	455.0605	Tack Coat	GAL	2,846.000	2,113.000	733.000
0084	460.5223	HMA Pavement 3 LT 58-28 S	TON	978.000	796.000	182.000
0086	460.5224	HMA Pavement 4 LT 58-28 S	TON	732.000	591.000	141.000
0088	465.0120	Asphaltic Surface Driveways and Field Entrances	TON	53.000	53.000	
0090	465.0125	Asphaltic Surface Temporary	TON	945.000	945.000	
0092	465.0310	Asphaltic Curb	LF	561.000	561.000	
0094	520.2012	Culvert Pipe Temporary 12-Inch	LF	44.000	44.000	
0096	520.2015	Culvert Pipe Temporary 15-Inch	LF	60.000	60.000	
0098	520.2018	Culvert Pipe Temporary 18-Inch	LF	122.000	122.000	
0100	520.8000	Concrete Collars for Pipe	EACH	4.000	4.000	
0102	520.8700	Cleaning Culvert Pipes	EACH	1.000	1.000	
0104	521.1012	Apron Endwalls for Culvert Pipe Steel 12-Inch	EACH	1.000	1.000	
0106	521.2005.S	Surface Drain Pipe Corrugated Metal Slotted (inch) 01. 12-Inch	LF	33.000	33.000	
0108	522.1060	Apron Endwalls for Culvert Pipe Reinforced Concrete 60-Inch	EACH	1.000	1.000	
0110	601.0120	Concrete Curb Type J	LF	126.000	126.000	
0112	601.0405	Concrete Curb & Gutter 18-Inch Type A	LF	250.000	250.000	
0114	601.0409	Concrete Curb & Gutter 30-Inch Type A	LF	7,370.000	7,370.000	
0116	601.0411	Concrete Curb & Gutter 30-Inch Type D	LF	2,922.000	848.000	2,074.000
0118	601.0413	Concrete Curb & Gutter 6-Inch Sloped 30-Inch Type G	LF	207.000	207.000	
0120	601.0551	Concrete Curb & Gutter 4-Inch Sloped 36-Inch Type A	LF	344.000	344.000	
0122	601.0580	Concrete Curb & Gutter 4-Inch Sloped 36-Inch Type R	LF	435.000	435.000	
0124	602.0410	Concrete Sidewalk 5-Inch	SF	40,255.000	40,255.000	
0126	602.0505	Curb Ramp Detectable Warning Field Yellow	SF	602.000	602.000	
0128	606.0300	Riprap Heavy	CY	22.000	22.000	
0130	608.0312	Storm Sewer Pipe Reinforced Concrete Class III 12-Inch	LF	1,660.000	1,419.000	241.000
0132	608.0315	Storm Sewer Pipe Reinforced Concrete Class III 15-Inch	LF	460.000	460.000	
0134	608.0318	Storm Sewer Pipe Reinforced Concrete Class III 18-Inch	LF	145.000	145.000	
0136	608.0321	Storm Sewer Pipe Reinforced Concrete Class III 21-Inch	LF	77.000	77.000	
0138	608.0324	Storm Sewer Pipe Reinforced Concrete Class III 24-Inch	LF	155.000	155.000	
0140	608.0348	Storm Sewer Pipe Reinforced Concrete Class III 48-Inch	LF	1,000.000	1,000.000	
0142	608.0354	Storm Sewer Pipe Reinforced Concrete Class III 54-Inch	LF	71.000	71.000	

Estimate Of Quantities

5144-01-75 5144-01-76

Line	Item	Item Description	Unit	Total	Qty	Qty
0144	608.0360	Storm Sewer Pipe Reinforced Concrete Class III 60-Inch	LF	1,547.000	1,547.000	
0146	608.0412	Storm Sewer Pipe Reinforced Concrete Class IV 12-Inch	LF	54.000	54.000	
0148	608.0415	Storm Sewer Pipe Reinforced Concrete Class IV 15-Inch	LF	8.000	8.000	
0150	608.0418	Storm Sewer Pipe Reinforced Concrete Class IV 18-Inch	LF	41.000	41.000	
0152	608.0424	Storm Sewer Pipe Reinforced Concrete Class IV 24-Inch	LF	76.000	76.000	
0154	608.0454	Storm Sewer Pipe Reinforced Concrete Class IV 54-Inch	LF	361.000	361.000	
0156	608.0460	Storm Sewer Pipe Reinforced Concrete Class IV 60-Inch	LF	217.000	217.000	
0158	608.3012	Storm Sewer Pipe Class III-A 12-Inch	LF	28.000	28.000	
0160	608.3015	Storm Sewer Pipe Class III-A 15-Inch	LF	10.000	10.000	
0162	611.0430	Reconstructing Inlets	EACH	4.000	4.000	
0164	611.0530	Manhole Covers Type J	EACH	22.000	19.000	3.000
0166	611.0545	Manhole Covers Type L	EACH	3.000	3.000	
0168	611.0624	Inlet Covers Type H	EACH	58.000	52.000	6.000
0170	611.0636	Inlet Covers Type HM-S	EACH	5.000	5.000	
0172	611.0639	Inlet Covers Type H-S	EACH	14.000	14.000	
0174	611.0642	Inlet Covers Type MS	EACH	3.000	3.000	
0176	611.0651	Inlet Covers Type S	EACH	4.000	4.000	
0178	611.0652	Inlet Covers Type T	EACH	2.000	2.000	
0180	611.2003	Manholes 3-FT Diameter	EACH	3.000	3.000	
0182	611.2004	Manholes 4-FT Diameter	EACH	10.000	10.000	
0184	611.2005	Manholes 5-FT Diameter	EACH	2.000	2.000	
0186	611.2006	Manholes 6-FT Diameter	EACH	1.000	1.000	
0188	611.2007	Manholes 7-FT Diameter	EACH	1.000	1.000	
0190	611.2008	Manholes 8-FT Diameter	EACH	17.000	17.000	
0192	611.3004	Inlets 4-FT Diameter	EACH	1.000	1.000	
0194	611.3230	Inlets 2x3-FT	EACH	60.000	54.000	6.000
0196	611.3901	Inlets Median 1 Grate	EACH	3.000	3.000	
0198	611.8110	Adjusting Manhole Covers	EACH	6.000	3.000	3.000
0200	611.8115	Adjusting Inlet Covers	EACH	1.000	1.000	
0202	611.8120.S	Cover Plates Temporary	EACH	4.000	4.000	
0204	612.0106	Pipe Underdrain 6-Inch	LF	148.000	148.000	
0206	612.0212	Pipe Underdrain Unperforated 12-Inch	LF	26.000	26.000	
0208	614.2300	MGS Guardrail 3	LF	325.000	325.000	
0210	614.2500	MGS Thrie Beam Transition	LF	78.000	78.000	

Estimate Of Quantities

5144-01-75 5144-01-76

Line	Item	Item Description	Unit	Total	Qty	Qty
0212	614.2610	MGS Guardrail Terminal EAT	EACH	2.000	2.000	
0214	619.1000	Mobilization	EACH	1.000	0.850	0.150
0216	620.0100	Concrete Corrugated Median	SF	260.000	260.000	
0218	620.0300	Concrete Median Sloped Nose	SF	665.000	665.000	
0220	624.0100	Water	MGAL	576.000	548.000	28.000
0222	625.0100	Topsoil	SY	9,900.000	8,417.000	1,483.000
0224	627.0200	Mulching	SY	5,765.000	5,765.000	
0226	628.1504	Silt Fence	LF	3,906.000	3,906.000	
0228	628.1520	Silt Fence Maintenance	LF	3,906.000	3,906.000	
0230	628.1905	Mobilizations Erosion Control	EACH	5.000	5.000	
0232	628.1910	Mobilizations Emergency Erosion Control	EACH	10.000	10.000	
0234	628.2004	Erosion Mat Class I Type B	SY	6,317.000	6,317.000	
0236	628.2006	Erosion Mat Urban Class I Type A	SY	293.000	293.000	
0238	628.2008	Erosion Mat Urban Class I Type B	SY	3,201.000	1,966.000	1,235.000
0240	628.7005	Inlet Protection Type A	EACH	14.000	6.000	8.000
0242	628.7015	Inlet Protection Type C	EACH	44.000	34.000	10.000
0244	628.7020	Inlet Protection Type D	EACH	33.000	33.000	
0246	628.7504	Temporary Ditch Checks	LF	81.000	81.000	
0248	628.7555	Culvert Pipe Checks	EACH	12.000	12.000	
0250	628.7560	Tracking Pads	EACH	11.000	11.000	
0252	629.0210	Fertilizer Type B	CWT	8.000	6.000	2.000
0254	630.0130	Seeding Mixture No. 30	LB	202.000	166.000	36.000
0256	630.0200	Seeding Temporary	LB	183.000	183.000	
0258	632.0101	Trees (species) (size) (root) 01. Apple Serviceberry "Autumn Brilliance" B&B 6-FT	EACH	2.000	2.000	
0260	632.0201	Shrubs (species) (size) (root) 02. Juniper Pfitzer "Kallay's Compact" Container 24-Inch Spread	EACH	16.000	16.000	
0262	632.9101	Landscape Planting Surveillance and Care Cycles	EACH	26.000	26.000	
0264	633.5200	Markers Culvert End	EACH	2.000	2.000	
0266	634.0614	Posts Wood 4x6-Inch X 14-FT	EACH	14.000	14.000	
0268	634.0616	Posts Wood 4x6-Inch X 16-FT	EACH	18.000	18.000	
0270	634.0618	Posts Wood 4x6-Inch X 18-FT	EACH	3.000	3.000	
0272	634.0620	Posts Wood 4x6-Inch X 20-FT	EACH	2.000	2.000	
0274	634.0622	Posts Wood 4x6-Inch X 22-FT	EACH	5.000	5.000	
0276	634.0809	Posts Tubular Steel 2x2-Inch X 9.5-FT	EACH	1.000	1.000	
0278	634.0811	Posts Tubular Steel 2x2-Inch X 11-FT	EACH	24.000	24.000	
0280	634.0885	Posts Tubular Steel 2x2-Inch X 8.5-FT	EACH	8.000	8.000	
0282	637.2210	Signs Type II Reflective H	SF	788.130	788.130	
0284	637.2230	Signs Type II Reflective F	SF	25.500	25.500	
0286	638.2602	Removing Signs Type II	EACH	55.000	55.000	

Estimate Of Quantities

5144-01-75 5144-01-76

Line	Item	Item Description	Unit	Total	Qty	Qty
0288	638.3000	Removing Small Sign Supports	EACH	43.000	43.000	
0290	642.5401	Field Office Type D	EACH	1.000	1.000	
0292	643.0300	Traffic Control Drums	DAY	56,293.000	56,237.000	56.000
0294	643.0420	Traffic Control Barricades Type III	DAY	6,275.000	5,491.000	784.000
0296	643.0705	Traffic Control Warning Lights Type A	DAY	6,222.000	5,102.000	1,120.000
0298	643.0715	Traffic Control Warning Lights Type C	DAY	9,233.000	9,233.000	
0300	643.0800	Traffic Control Arrow Boards	DAY	286.000	286.000	
0302	643.0900	Traffic Control Signs	DAY	42,354.000	41,738.000	616.000
0304	643.1051	Traffic Control Signs PCMS with Cellular Communications	DAY	554.000	554.000	
0306	643.5000	Traffic Control	EACH	1.000	1.000	
0308	644.1420.S	Temporary Pedestrian Surface Plywood	SF	1,730.000	1,730.000	
0310	644.1601.S	Temporary Curb Ramp	EACH	4.000	4.000	
0312	644.1616.S	Temporary Pedestrian Safety Fence	LF	692.000	692.000	
0314	645.0111	Geotextile Type DF Schedule A	SY	158.000	158.000	
0316	645.0120	Geotextile Type HR	SY	58.000	58.000	
0318	646.1020	Marking Line Epoxy 4-Inch	LF	13,674.000	13,674.000	
0320	646.3020	Marking Line Epoxy 8-Inch	LF	1,090.000	1,090.000	
0322	646.5020	Marking Arrow Epoxy	EACH	49.000	49.000	
0324	646.5120	Marking Word Epoxy	EACH	11.000	11.000	
0326	646.5220	Marking Symbol Epoxy	EACH	23.000	23.000	
0328	646.6120	Marking Stop Line Epoxy 18-Inch	LF	255.000	255.000	
0330	646.6220	Marking Yield Line Epoxy 18-Inch	EACH	89.000	89.000	
0332	646.7120	Marking Diagonal Epoxy 12-Inch	LF	666.000	666.000	
0334	646.7420	Marking Crosswalk Epoxy Transverse Line 6-Inch	LF	1,867.000	1,867.000	
0336	646.8120	Marking Curb Epoxy	LF	254.000	254.000	
0338	646.8220	Marking Island Nose Epoxy	EACH	12.000	12.000	
0340	646.9000	Marking Removal Line 4-Inch	LF	3,770.000	3,770.000	
0342	649.0120	Temporary Marking Line Epoxy 4-Inch	LF	12,120.000	12,120.000	
0344	649.0150	Temporary Marking Line Removable Tape 4-Inch	LF	66,717.000	66,717.000	
0346	650.4000	Construction Staking Storm Sewer	EACH	107.000	101.000	6.000
0348	650.4500	Construction Staking Subgrade	LF	12,951.000	12,643.000	308.000
0350	650.5000	Construction Staking Base	LF	4,690.000	4,382.000	308.000
0352	650.5500	Construction Staking Curb Gutter and Curb & Gutter	LF	2,925.000	851.000	2,074.000
0354	650.6000	Construction Staking Pipe Culverts	EACH	4.000	4.000	
0356	650.7000	Construction Staking Concrete Pavement	LF	8,713.000	8,713.000	
0358	650.8500	Construction Staking Electrical Installations (project) 01. 5144-01-75	LS	1.000	1.000	
0360	650.9910	Construction Staking Supplemental Control (project) 01. 5144-01-75	LS	1.000	1.000	

Estimate Of Quantities

5144-01-75 5144-01-76

Line	Item	Item Description	Unit	Total	Qty	Qty
0362	650.9920	Construction Staking Slope Stakes	LF	10,621.000	10,313.000	308.000
0364	652.0225	Conduit Rigid Nonmetallic Schedule 40 2-Inch	LF	5,473.000	5,473.000	
0366	652.0235	Conduit Rigid Nonmetallic Schedule 40 3-Inch	LF	1,059.000	1,059.000	
0368	652.0800	Conduit Loop Detector	LF	1,024.000	1,024.000	
0370	653.0105	Pull Boxes Steel 12x24-Inch	EACH	12.000	12.000	
0372	653.0164	Pull Boxes Non-Conductive 24x42-Inch	EACH	30.000	30.000	
0374	654.0101	Concrete Bases Type 1	EACH	5.000	5.000	
0376	654.0113	Concrete Bases Type 13	EACH	4.000	4.000	
0378	654.0217	Concrete Control Cabinet Bases Type 9 Special	EACH	1.000	1.000	
0380	654.0224	Concrete Control Cabinet Bases Type L24	EACH	2.000	2.000	
0382	655.0210	Cable Traffic Signal 3-14 AWG	LF	135.000	135.000	
0384	655.0230	Cable Traffic Signal 5-14 AWG	LF	733.000	733.000	
0386	655.0260	Cable Traffic Signal 12-14 AWG	LF	1,377.000	1,377.000	
0388	655.0305	Cable Type UF 2-12 AWG Grounded	LF	678.000	678.000	
0390	655.0610	Electrical Wire Lighting 12 AWG	LF	4,740.000	4,740.000	
0392	655.0620	Electrical Wire Lighting 8 AWG	LF	15,255.000	15,255.000	
0394	655.0625	Electrical Wire Lighting 6 AWG	LF	15,255.000	15,255.000	
0396	655.0700	Loop Detector Lead In Cable	LF	3,132.000	3,132.000	
0398	655.0800	Loop Detector Wire	LF	4,274.000	4,274.000	
0400	656.0200	Electrical Service Meter Breaker Pedestal (location) 01. STH 16	LS	1.000	1.000	
0402	656.0200	Electrical Service Meter Breaker Pedestal (location) 02. Roundabout Lighting	LS	1.000	1.000	
0404	656.0200	Electrical Service Meter Breaker Pedestal (location) 03. Mainline Lighting	LS	1.000	1.000	
0406	657.0100	Pedestal Bases	EACH	5.000	5.000	
0408	657.0405	Traffic Signal Standards Aluminum 3.5-FT	EACH	1.000	1.000	
0410	657.0425	Traffic Signal Standards Aluminum 15-FT	EACH	4.000	4.000	
0412	658.0173	Traffic Signal Face 3S 12-Inch	EACH	12.000	12.000	
0414	658.0174	Traffic Signal Face 4S 12-Inch	EACH	8.000	8.000	
0416	658.0416	Pedestrian Signal Face 16-Inch	EACH	8.000	8.000	
0418	658.0500	Pedestrian Push Buttons	EACH	9.000	9.000	
0420	658.5069	Signal Mounting Hardware (location) 01. STH 27 & STH 16 Intersection	LS	1.000	1.000	
0422	659.1125	Luminaires Utility LED C	EACH	4.000	4.000	
0424	659.2124	Lighting Control Cabinets 120/240 24-Inch	EACH	2.000	2.000	
0426	661.0200	Temporary Traffic Signals for Intersections (location) 01. STH 16	LS	1.000	1.000	
0428	690.0150	Sawing Asphalt	LF	8,092.000	7,957.000	135.000
0430	690.0250	Sawing Concrete	LF	3,916.000	3,910.000	6.000
0432	ASP.1T0A	On-the-Job Training Apprentice at \$5.00/HR	HRS	2,000.000	2,000.000	

Estimate Of Quantities

5144-01-75 5144-01-76

Line	Item	Item Description	Unit	Total	Qty	Qty
0434	ASP.1T0G	On-the-Job Training Graduate at \$5.00/HR	HRS	1,320.000	1,320.000	
0436	SPV.0035	Special 01. ROCK EXCAVATION FOR UTILITIES	CY	100.000		100.000
0438	SPV.0035	Special 02. IMPORTED GRANULAR BACKFILL FOR SANITARY SEWER	CY	300.000		300.000
0440	SPV.0035	Special 03. IMPORTED GRANULAR BACKFILL FOR WATER MAIN	CY	200.000		200.000
0442	SPV.0035	Special 04. Planting Mixture	CY	110.000	110.000	
0444	SPV.0060	Special 01. Concrete Bases Type Special	EACH	19.000	19.000	
0446	SPV.0060	Special 02. Poles Over Height Type 13	EACH	4.000	4.000	
0448	SPV.0060	Special 03. Monotube Arms 45-FT	EACH	1.000	1.000	
0450	SPV.0060	Special 04. Monotube Arms 50-FT	EACH	3.000	3.000	
0452	SPV.0060	Special 05. Lunimaire Arms Steel 15-FT	EACH	4.000	4.000	
0454	SPV.0060	Special 06. Traffic Signal Controller Actuated 8 Phase	EACH	1.000	1.000	
0456	SPV.0060	Special 07. Perennials Feather Reed Grass Karl Foerster CG 1 Gal	EACH	51.000	51.000	
0458	SPV.0060	Special 08. Black Paint Traffic Signal Controller Cabinet	EACH	1.000	1.000	
0460	SPV.0060	Special 09. WATER MANHOLE	EACH	1.000		1.000
0462	SPV.0060	Special 10. WATER MANHOLE COVER TYPE J SPECIAL	EACH	1.000		1.000
0464	SPV.0060	Special 11. ADJUST WATER VALVE BOX WITH NEW BOX TOP	EACH	9.000		9.000
0466	SPV.0060	Special 12. INSTALL WATER VALVE BOX ON EXISTING VALVE	EACH	5.000		5.000
0468	SPV.0060	Special 13. WATER VALVE AND BOX 6-INCH	EACH	6.000		6.000
0470	SPV.0060	Special 14. WATER VALVE AND BOX 8-INCH	EACH	10.000		10.000
0472	SPV.0060	Special 15. WATER VALVE AND BOX 12-INCH	EACH	4.000		4.000
0474	SPV.0060	Special 16. TEE 12-INCH X 12-INCH X 12-INCH	EACH	1.000		1.000
0476	SPV.0060	Special 17. TEE 12-INCH X 8-INCH X 12-INCH	EACH	1.000		1.000
0478	SPV.0060	Special 18. TEE 12-INCH X 6-INCH X 12-INCH	EACH	1.000		1.000
0480	SPV.0060	Special 19. TEE 8-INCH X 6-INCH X 8-INCH	EACH	5.000		5.000
0482	SPV.0060	Special 20. TEE 8-INCH X 8-INCH X 8-INCH	EACH	3.000		3.000
0484	SPV.0060	Special 21. BEND 45 DEGREE 12-INCH	EACH	10.000		10.000
0486	SPV.0060	Special 22. BEND 22.5 DEGREE 12-INCH	EACH	1.000		1.000
0488	SPV.0060	Special 23. BEND 22.5 DEGREE 8-INCH	EACH	2.000		2.000
0490	SPV.0060	Special 24. BEND 45 DEGREE 8-INCH	EACH	29.000		29.000
0492	SPV.0060	Special 25. Manholes 9-FT Diameter	EACH	3.000	3.000	
0494	SPV.0060	Special 26. BEND 45 DEGREE 6-INCH	EACH	2.000		2.000
0496	SPV.0060	Special 27. REDUCER 8-INCH X 6-INCH	EACH	3.000		3.000
0498	SPV.0060	Special 28. REDUCER 12-INCH X 8-INCH	EACH	1.000		1.000
0500	SPV.0060	Special 29. SLEEVE 6-INCH	EACH	1.000		1.000
0502	SPV.0060	Special 30. SLEEVE 8-INCH	EACH	6.000		6.000

Estimate Of Quantities

5144-01-75 5144-01-76

Line	Item	Item Description	Unit	Total	Qty	Qty
0504	SPV.0060	Special 31. PLUG 6-INCH	EACH	2.000		2.000
0506	SPV.0060	Special 32. CORPORATION & CURB STOP & BOX & RECONNECT/CAP (SET) 1-INCH	EACH	8.000		8.000
0508	SPV.0060	Special 33. FIRE HYDRANT EXTENSION 12-INCH	EACH	3.000		3.000
0510	SPV.0060	Special 34. FIRE HYDRANT EXTENSION 6-INCH	EACH	2.000		2.000
0512	SPV.0060	Special 35. FIRE HYDRANT	EACH	7.000		7.000
0514	SPV.0060	Special 36. CONNECT TO EXISTING WATER MAIN	EACH	19.000		19.000
0516	SPV.0060	Special 37. SANITARY MANHOLE TYPE I	EACH	13.000		13.000
0518	SPV.0060	Special 38. SANITARY SEWER MANHOLE TYPE I WITH OUTSIDE DROP	EACH	1.000		1.000
0520	SPV.0060	Special 39. SANITARY SEWER 15-INCH X 15-INCH PVC PIPE SLEEVE	EACH	1.000		1.000
0522	SPV.0060	Special 40. SANITARY SEWER 8-INCH DIA. X 2-FT STUB WITH PLUG	EACH	1.000		1.000
0524	SPV.0060	Special 41. SANITARY SEWER WYE 8-INCH MAIN X 6-INCH /W TRACER WIRE AND TERMINAL BOX	EACH	2.000		2.000
0526	SPV.0060	Special 42. SANITARY SEWER WYE 10-INCH MAIN X 6-INCH /W TRACER WIRE AND TERMINAL BOX	EACH	3.000		3.000
0528	SPV.0060	Special 43. SANITARY SEWER WYE 12-INCH MAIN X 6-INCH /W TRACER WIRE AND TERMINAL BOX	EACH	1.000		1.000
0530	SPV.0060	Special 44. CONNECT TO EXISTING SANTIARY SEWER MANHOLE	EACH	1.000		1.000
0532	SPV.0060	Special 45. CONNECT TO EXISTING SANITARY SEWER MAIN	EACH	8.000		8.000
0534	SPV.0060	Special 46. SANITARY MANHOLE COVERS TYPE J	EACH	22.000		22.000
0536	SPV.0060	Special 47. ADJUST SANITARY MANHOLES TYPE A	EACH	8.000		8.000
0538	SPV.0060	Special 48. ABANDON WATER MANHOLE	EACH	4.000		4.000
0540	SPV.0060	Special 49. RIGID INSULATION 4-FT X 8-FT X 2-INCH	EACH	34.000		34.000
0542	SPV.0060	Special 50. Black Paint Poles Over Height Type 13	EACH	4.000	4.000	
0544	SPV.0060	Special 51. Black Paint Monotube Arms 45-FT	EACH	1.000	1.000	
0546	SPV.0060	Special 52. Black Paint Monotube Arms 50-FT	EACH	3.000	3.000	
0548	SPV.0060	Special 53. Black Paint Luminaire Arms 15-FT	EACH	4.000	4.000	
0550	SPV.0060	Special 54. Black Paint Pedestal Bases	EACH	5.000	5.000	
0552	SPV.0060	Special 55. Perennials, Prairie Dropseed CG 1 Gal	EACH	93.000	93.000	
0554	SPV.0060	Special 56. Black Paint Traffic Signal Standard Aluminum 3.5'	EACH	1.000	1.000	
0556	SPV.0060	Special 57. Black Paint Traffic Signal Standard Aluminum 15'	EACH	4.000	4.000	
0558	SPV.0060	Special 58. Lighting Unit Type Special	EACH	10.000	10.000	
0560	SPV.0060	Special 59. Lighting Unit Type Special 1	EACH	9.000	9.000	
0562	SPV.0060	Special 60. ADJUST WATER VALVE BOX TOP	EACH	10.000		10.000
0564	SPV.0060	Special 61. CORPORATION & CURB STOP & BOX &	EACH	1.000		1.000

Estimate Of Quantities

5144-01-75 5144-01-76

Line	Item	Item Description	Unit	Total	Qty	Qty
		RECONNECT/CAP (SET) 2-INCH				
0566	SPV.0060	Special 62. Black Paint Luminares Utility LED C	EACH	4.000	4.000	
0568	SPV.0060	Special 63. Black Paint Lighting Control Cabinet	EACH	2.000	2.000	
0570	SPV.0060	Special 64. ABANDON EXISTING WATER MAIN	EACH	16.000		16.000
0572	SPV.0060	Special 65. ABANDON EXISTING SANITARY SEWER	EACH	2.000		2.000
0574	SPV.0090	Special 01. Concrete Curb And Gutter 18-Inch Type G	LF	1,047.000	1,047.000	
0576	SPV.0090	Special 02. WATER MAIN DUCTILE IRON 6-INCH	LF	127.000		127.000
0578	SPV.0090	Special 03. WATER MAIN DUCTILE IRON 8-INCH	LF	1,495.000		1,495.000
0580	SPV.0090	Special 04. WATER MAIN DUCTILE IRON 12-INCH	LF	1,502.000		1,502.000
0582	SPV.0090	Special 05. SANITARY SEWER PIPE PVC 8-INCH	LF	138.000		138.000
0584	SPV.0090	Special 06. SANITARY SEWER PIPE PVC 10-INCH	LF	1,501.000		1,501.000
0586	SPV.0090	Special 08. SANITARY SEWER PIPE PVC 15-INCH	LF	990.000		990.000
0588	SPV.0090	Special 09. SANITARY SEWER SERVICE 4-INCH	LF	50.000		50.000
0590	SPV.0090	Special 10. SANITARY SEWER SERVICE 6-INCH	LF	253.000		253.000
0592	SPV.0090	Special 11. WATER SERVICE 1-INCH COPPER	LF	416.000		416.000
0594	SPV.0090	Special 12. WATER SERVICE 2-INCH COPPER	LF	47.000		47.000
0596	SPV.0105	Special 03. BYPASS PUMPING AND FLOW MANAGEMENT	LS	1.000		1.000
0598	SPV.0105	Special 04. CONSTRUCTION STAKING WATER MAIN	LS	1.000		1.000
0600	SPV.0105	Special 05. CONSTRUCITON STAKING SANITARY SEWER	LS	1.000		1.000
0602	SPV.0105	Special 06. 4" PVC Drain	LS	1.000	1.000	
0604	SPV.0105	Special 07. Ben Bikin Medallion	LS	1.000	1.000	
0606	SPV.0165	Special 01. Permeable Interlocking Concrete Pavers	SF	330.000	330.000	
0608	SPV.0180	Special 01. Shredded Hardwood Bark Mulch	SY	165.000	165.000	

3

CLEARING AN GRUBBING SUMMARY						
CATEGORY	STATION	TO	STATION	LOCATION	CLEARING 201.0105 STA	GRUBBING 201.0205 STA
5144-01-75 0010	STAGE 1C 322+00	-	324+00	RT	2	2
PROJECT 5144-01-75 TOTAL 0010					2	2

REMOVING SMALL PIPE CULVERTS					
CATEGORY	STATION	LOCATION	203.0100 EACH	REMARKS	
5144-01-75 0010	STAGE 1C 305+55	LT	1	18" X 56'	CMCP
0010	308+21	LT	1	18" X 75'	CMCP
0010	309+82	LT	1	18" X 40'	CMCP
0010	313+54	RT	1	18" X 60'	CMCP
0010	317+12	RT	1	12" X 40'	RCCP
STAGE 2					
0010	31199	LT	1	12" X 41'	CMCP
0010	313+54	LT	1	18" X 66'	CMCP
0010	315+40	LT	1	12" X 48'	CMCP
0010	316+60	LT	1	12" X 40'	CMCP
PROJECT 5144-01-75 TOTAL 0010			9		

SPECIAL (01. ROCK EXCAVATION FOR UTILITIES)				
CATEGORY	STATION	LOCATION	SPV.0035.01 CY	REMARKS
5144-01-76 0030		UNDISTRIBUTED	100	
PROJECT 5144-01-76 TOTAL 0030			100	

REMOVING PAVEMENT						
CATEGORY	STATION	TO	STATION	LOCATION	204.0100 SY	REMARKS
5144-01-75	STAGE 2/2B STH 27					
0010	327+58	-	331+15	LT	1202	
0010	332+16	-	336+60	LT	1058	
0010	CE 327+95"SB"			LT	34	
0010	CE 329+55"SB"			LT	33	
STH 16						
0010	102+19"EB"	-	104+00"EB"	RT	357	
0010	104+76"EB"	-	106+37"EB"	RT	175	
0010	103+70"EB"	-	104+00"EB"	LT & RT	209	STORM SEWER CROSSING UNDER CLOSURE
STAGE 3						
STH 27						
0010	325+90	-	331+50	RT	1278	
0010	332+56	-	336+01	RT	785	
0010	CE 333+80"NB"			RT	79	
STH 16						
0010	102+20"WB"	-	103+56"WB"	LT	318	
0010	104+18"WB"	-	106+37"WB"	LT	739	
0010	CE 105+59"WB"			LT	24	
STAGE 5A						
STH 16						
0010	102+19"EB"	-	103+70"EB"	LT & RT	392	
0010	103+99"EB"	-	104+07"EB"	LT & RT	95	
STAGE 5B						
STH 16						
0010	104+07"EB"	-	106+37"EB"	LT & RT	837	
STAGE 6						
STH 27						
0010	328+54	-	331+24	LT	539	
0010	332+31	-	336+59	LT & RT	716	
PROJECT 5144-01-75 TOTAL 0010					8870	

3

REMOVING CURB & GUTTER					
204.0150					
CATEGORY	STATION TO	STATION	LOCATION	LF	REMARKS
5144-01-75	STAGE 1B				
	STH 27				
0010	330+34	-	331+33	LT	214
0010	332+31	-	333+68	LT	289
	STH 16				
0010	102+22"EB"	-	103+61"EB"	LT	288
0010	104+56"EB"	-	105+86"EB"	LT	275
SUBTOTAL STAGE 1B				1066	
5144-01-75	STAGE 1C				
	STH 27				
0010	308+34	-	308+44	RT	80
0010	31990	-	32542	RT	552
0010	32579	-	33125	RT	546
SUBTOTAL STAGE 1C				1178	
5144-01-75	STAGE 2				
	STH 27				
0010	31744	-	32542	LT	798
0010	325+85	-	331+15	LT	530
0010	332+16	-	336+60	LT	444
0010	CE 322+80			LT	76
0010	CE 327+95"SB"			LT	73
0010	CE 329+55"SB"			LT	20
	STH 16				
0010	102+19"EB"	-	103+77"EB"	RT	177
0010	104+76"EB"	-	106+37"EB"	RT	161
	W AVERILL STREET				
0010	22+52"AV"	-	22+74"AV"	LT	22
0010	22+52"AV"	-	22+74"AV"	RT	22
	MAPLE AVENUE				
0010	9+51"MA"	-	10+77"MA"	LT	126
0010	9+51"MA"	-	10+77"MA"	RT	126
	RIVER ROAD				
0010	30+19"R"	-	33+11"R"	RT	290
0010	30+19"R"	-	33+11"R"	LT	290
SUBTOTAL STAGE 2				3155	
5144-01-75	STAGE 3				
	STH 27				
0010	33216	-	33585	RT	369
0010	CE 333+80"NB"			RT	38
	STH 16				
0010	102+19"WB"	-	103+32"WB"	LT	113
0010	104+83"WB"	-	106+37"WB"	LT	154
0010	CE 105+59"WB"			LT	40
	MAPLE AVENUE				
0010	11+40"MA"	-	12+67"MA"	LT	127
SUBTOTAL STAGE 3				841	
PROJECT 5144-01-75 TOTAL 0010				6240	

REMOVING CONCRETE SIDEWALK					
204.0155					
CATEGORY	STATION	TO	STATION	LOCATION	SY
REMARKS					
5144-01-75	STAGE 1B				
	STH 27				
0010	330+34	-	331+33	LT	59
0010	332+31	-	333+68	LT	73
	STH 16				
0010	102+22"EB"	-	103+61"EB"	LT	68
0010	104+56"EB"	-	105+86"EB"	LT	59
SUBTOTAL STAGE 1B					259
5144-01-75	STAGE 2				
	STH 27				
0010	327+50	-	331+14	LT	210
0010	332+55	-	335+24	LT	228
0010	336+06	-	336+55	LT	27
	STH 16				
0010	102+19"EB"	-	103+76"EB"	RT	127
0010	104+45"EB"	-	106+36"EB"	RT	268
0010	102+77"WB"	-	103+74"WB"	LT	113
SUBTOTAL STAGE 2					973
5144-01-75	STAGE 3				
	STH 27				
0010	332+56	-	333+58	RT	55
0010	333+93	-	335+81	RT	168
	STH 16				
0010	102+19"WB"	-	102+77"WB"	LT	52
0010	104+43"WB"	-	105+41"WB"	LT	97
0010	105+74"WB"	-	106+37"WB"	LT	35
SUBTOTAL STAGE 3					407
PROJECT 5144-01-75 TOTAL 0010					1639
REMOVING GUARDRAIL					
204.0165					
CATEGORY	STATION	TO	STATION	LOCATION	LF
REMARKS					
5144-01-75					
0010	30282	-	30539	LT	257
0010	30282	-	30670	RT	387
PROJECT 5144-01-75 TOTAL 0010					644

3

3

REMOVING CONCRETE BASES				
CATEGORY	STATION	LOCATION	204.0195 EACH	REMARKS
5144-01-75				
0010	331+14	RT	1	
0010	331+21	LT	1	
0010	331+23	LT	1	MEDIAN
0010	332+42	LT	1	MEDIAN
0010	332+44	RT	1	
0010	332+48	LT	1	
0010	103+46"EB"	RT	1	
0010	103+47"EB"	LT	1	
0010	103+49"EB"	LT	1	MEDIAN
0010	104+68"EB"	LT	1	MEDIAN
0010	104+68"EB"	RT	1	
0010	104+71"EB"	LT	1	
PROJECT 5144-01-75 TOTAL 0010			12	

3

3

SAW CUTS						
CATEGORY	STATION TO	STATION	LOCATION	ASPHALT 690.0150 LF	CONCRETE 690.0250 LF	REMARKS
5144-01-76	STAGE 1A					
	W AVERILL STREET					
0010	CE 20+35		LT	45		
	ROBERTS ROAD					
0010	CE 215+27		LT	30		
0010	216+44	- 216+49	LT		6	SIDEWALK LEFT
0010	CE 217+44		RT	24		
	HOESCHLER DRIVE					
0010	14+20		LT & RT	36		BEGIN CONSTRUCTION
5144-01-75	STAGE 1A					
	W AVERILL STREET					
0010	21+61"AV"		LT & RT	36		STAGE BOUNDARY
	RIVER ROAD					
0010	28+75"R"		LT & RT	43		BEGIN CONSTRUCTION
0010	30+59"R"		LT & RT	43		STAGE BOUNDARY
	ROBERTS ROAD					
0010	209+50.82		LT & RT	35		BEGIN CONSTRUCTION
0010	217+96.04		LT & RT	35		END CONSTRUCTION
5144-01-75	STAGE 1B					
	STH 27					
0010	330+34	- 331+33	LT		215	
0010	332+31	- 333+68	LT		290	
	STH 16					
0010	102+23"EB"	- 103+60"EB"	LT		290	
0010	104+56"EB"	- 105+87"EB"	LT		275	
5144-01-75	STAGE 1C					
	STH 27					
0010	302+74	- 302+82	LT & RT		46	APPROACH SLAB
0010	325+88	- 331+35	RT	710		PROPERTY SIDE PARKING LOTS
5144-01-75	STAGE 1D					
0010	313+46	- 328+58	LT & RT	2828	240	SANITARY SEWER TRENCH
5144-01-75	STAGE 2					
	STH 27					
0010	310+50	- 318+41	LT	791		STAGE BOUNDARY
0010	CE 315+45		LT	40		
0010	CE 316+65		LT	40		
0010	CE 318+30		LT	62		
	RIVER ROAD					
0010	30+19"R"		LT & RT	45		
0010	30+63"R"	- 31+12"R"	LT		48	CE FOR KWIK TRIP
0010	32+00"R"	- 32+43"R"	LT		55	CE FOR KWIK TRIP

3

SAW CUTS							
CATEGORY	STATION TO	STATION	LOCATION	ASPHALT 690.0150 LF	CONCRETE 690.0250 LF	REMARKS	
5144-01-75	STAGE 2B						
	STH 27						
0010	310+50	- 313+30	RT	280		STAGE BOUNDARY	
0010	318+41	- 327+58	LT	917		STAGE BOUNDARY	
0010	327+58	- 336+60	LT		902	STAGE BOUNDARY	
0010	329+84	- 331+39	LT	186		PROPERTY SIDE PARKING LOTS	
0010	332+27	- 336+00	LT	412		PROPERTY SIDE PARKING LOTS	
0010	335+84	- 336+60	LT & RT	150	16	END CONSTRUCTION	
0010	CE 319+35		LT	28			
0010	CE 322+80		LT	46	6		
0010	CE 326+25		LT	59			
0010	CE 327+31"SB"		LT	58			
0010	CE 327+95"SB"		LT	62	6		
0010	CE 329+55"SB"		LT	20	6		
0010	CE 330+03"SB"		LT	26			
0010	CE 330+50"SB"		LT	45			
0010	CE 335+50"SB"		LT	35			
0010	CE 335+90"SB"		LT	25			
	STH 16						
0010	102+19"EB"		LT & RT		82	BEGIN CONSTRUCTION	
0010	102+19"EB"	- 104+00"EB"	RT		181	STAGE BOUNDARY	
0010	102+77"WB"	- 104+00"WB"	LT		123	STAGE BOUNDARY	
0010	104+76"EB"	- 106+37"EB"	RT		161	STAGE BOUNDARY	
0010	106+37"EB"		LT & RT		77	END CONSTRUCTION	
0010	CE 105+84"EB"		RT	35			
	MAPLE AVENUE						
0010	9+51"MA"		LT & RT	43	6	BEGIN CONSTRUCTION	
0010	CE 9+77"MA"		LT	35			
5144-01-75	STAGE 3						
0010	307+26	- 308+43	RT	110	3		
0010	331+90	- 336+01	RT		411	STAGE BOUNDARY	
0010	CE 311+50		RT	35			
0010	CE 317+10		RT	50			
0010	CE 319+56		RT	35			
0010	CE 322+15		RT	33			
0010	CE 327+55"NB"		RT	35			
0010	CE 330+25"NB"		RT	35			
0010	CE 333+80"NB"		RT	28	3		
	STH 16						
0010	102+19"WB"	- 103+56"WB"	LT		137	STAGE BOUNDARY	
0010	104+17"WB"	- 106+37"WB"	LT		220	STAGE BOUNDARY	
0010	CE 105+59"WB"		LT	32	6		
	W AVERILL ST						
0010	23+86"AV"	- 24+74"AV"	RT	87		MATCH IN PARKING AREA	
0010	24+74"AV"		RT	34		END CONSTRUCTION	
0010	CE 22+15"AV"		LT	35			
	MAPLE AVENUE						
0010	12+60"MA"		LT & RT	38		END CONSTRUCTION	
0010	CE 12+42"MA"		RT	13			
0010	CE 12+45"MA"		LT	52			
5144-01-75	STAGE 5A						
0010	331+31	- 332+30	LT		99	STAGE BOUNDARY	
PROJECT 5144-01-75 TOTAL 0010				7957	3910		
PROJECT 5144-01-76 TOTAL 0010				135	6		

PROJECT NO: 5144-01-75 & 5144-01-76

HWY: STH 27

COUNTY: MONROE

MISCELLANEOUS QUANTITIES

SHEET NO: 179

E

3

STORM SEWER REMOVAL SUMMARY														
					REMOVING MANHOLES 204.0210 EACH	REMOVING INLETS 204.0220 EACH	REMOVING STORM SEWER					SEALING PIPES 204.0280 EACH	ABANDONING SEWER 204.0291.S CY	REMARKS
							12-INCH 204.0245.01 LF	15-INCH 204.0245.02 LF	18-INCH 204.0245.03 LF	24-INCH 204.0245.04 LF	36-INCH 204.0245.05 LF			
CATEGORY	STATION	TO	STATION	LOCATION										
5144-01-75														
0010	302+89			RT			26							
0010	304+46	-	307+77	LT						335				
0010	304+65			LT & RT								2	70	72' PIPE; APPROX 67' LENGTH
0010	307+77	-	308+86	LT & RT									13	24" PIPE; APPROX 110' LENGTH
0010	308+86			RT								1		24" PIPE
0010	308+86	-	309+10	LT						25				
0010	309+08	-	309+09	LT						45				
0010	309+08	-	309+12	RT						45				
0010	309+09			RT	1									STRUCTURE 200
0010	309+10			LT		1								STRUCTURE 201
0010	309+12			RT		1								
0010	309+12	-	312+64	RT									41	24" PIPE; APPROX 354' LENGTH
0010	10+28"H"	-	10+61"H"	LT			35							
0010	312+64			RT	1									STRUCTURE 210
0010	312+47			LT		1								
0010	312+47		312+64	LT					46					
0010	312+63			28' RT		1								STRUCTURE 211
0010	312+63			38' RT		1								STRUCTURE 212
0010	312+63 38' RT	-	312+63 28' RT	RT				10						
0010	312+63	-	312+64	RT					14					
0010	312+64	-	315+98	RT									39	24" PIPE; APPROX 334' LENGTH
0010	315+98			RT	1									STRUCTURE 220
0010	315+98	-	316+01	RT			15							
0010	316+01			28' RT		1								STRUCTURE 221
0010	316+01	-	316+01	RT			4							
0010	316+01			32' RT		1								STRUCTURE 222
0010	315+98	-	316+01	LT			44							
0010	315+98	-	319+45	RT									40	24" PIPE; APPROX 347' LENGTH
0010	319+45			RT	1									
0010	319+45	-	319+59	LT					39					
0010	319+45	-	319+46	RT			14							
0010	319+45	-	319+98	RT			54							
0010	319+98			RT		1								
0010	319+45	-	322+25	RT			61					1	8	12" PIPE; APPROX 280' ABANDON
0010	322+25			RT		1								
0010	322+25			LT & RT			44							
0010	322+25			LT		1								
0010	325+54			LT & RT							69			
0010	325+54			LT	1									
0010	325+54	-	325+56	LT			6							
0010	325+56			LT	1									
0010	325+56	-	325+87	LT			34							
0010	325+87			LT		1								
0010	325+54	-	325+97	LT & RT			56							
0010	325+97			RT		1								
0010	325+54	-	328+57	LT							303			
0010	328+57			16' LT	1									
0010	328+57			LT			18							
0010	328+57			34' LT		1								
0010	328+57			LT & RT			40							
0010	328+57			RT		1								
0010	328+57	-	331+74	LT									83	36" PIPE; APPROX 318' LENGTH
0010	331+74			LT	1									STRUCTURE 36.7
0010	331+74	-	331+45	LT			56							
0010	331+45			LT		1								
0010	331+74	-	331+35	LT									1	12" PIPE; APPROX 46' LENGTH
0010	331+74	-	331+80	LT & RT									2	12" PIPE; APPROX 62' LENGTH
PROJECT 5144-01-75 PAGE SUBTOTAL 0010					8	15	507	10	99	450	372	4	297	

3

3

STORM SEWER REMOVAL SUMMARY														
					REMOVING MANHOLES 204.0210 EACH	REMOVING INLETS 204.0220 EACH	REMOVING STORM SEWER					SEALING PIPES 204.0280 EACH	ABANDONING SEWER 204.0291.S CY	
							12-INCH 204.0245.01 LF	15-INCH 204.0245.02 LF	18-INCH 204.0245.03 LF	24-INCH 204.0245.04 LF	36-INCH 204.0245.05 LF			
CATEGORY	STATION	TO	STATION	LOCATION										REMARKS
5144-01-75														
0010	331+80			RT		1								
0010	331+80	-	331+46	RT								1		12" PIPE; APPROX 35' LENGTH
0010	331+46			RT		1								
0010	331+80	-	332+20	RT								1		12" PIPE; APPROX 41' LENGTH
0010	332+20			RT		1								
0010	332+20	-	104+74"WB"	RT			18							
0010	104+74"WB"			44.9' LT	1						54			STRUCTURE 36.6
0010	331+74	-	332+29	LT										
0010	332+29			LT	1									
0010	332+29	-	332+41	LT			34							
0010	332+41			LT		1								
0010	332+29	-	332+47	LT & RT			45							
0010	332+47			RT		1								
0010	332+29	-	335+50	LT								84		36" PIPE; APPROX 321' LENGTH
0010	335+50			LT	1									
0010	335+50	-	336+28	LT								19		36" PIPE; APPROX 73' LENGTH
0010	336+28			LT	1									STRUCTURE 34
0010	336+28	-	336+23	LT				15						
0010	336+23			LT		1								STRUCTURE 34.1
0010	335+83			RT		1								STRUCTURE 34.4
5144-01-76	ROBERTS ROAD													
0010	209+55.48			LT		1								
0010	29+89.3"R"	-	210+27	LT & RT			17							
0010	210+27			RT		1								
0010	29+89.3"R"	-	210+37.1	LT			34							
0010	210+37.1			LT		1								
0010	215+06.9			RT		1								
0010	215+06.9	-	215+19.1	RT			19							
0010	215+19.1	-	215+52.8	RT			36							
0010	215+49	-	215+52.8	RT			39							
0010	215+49			LT		1								
0010	215+52.8			RT		1								
PROJECT 5144-01-75 PAGE SUBTOTAL 0010					4	7	97	0	15	0	54	0	105	
PROJECT 5144-01-75, TOTAL 0010					12	22	604	10	114	450	426	4	402	
PROJECT 5144-01-76, TOTAL 0010					0	6	145	0	0	0	0	0	0	

3

REMOVING (05. APRON END WALLS)				
204.9060.S.05				
CATEGORY	STATION	LOCATION	EACH	REMARKS
5144-01-75				
0010	302+88	RT	1	12-INCH
0010	304+46	RT	1	24-INCH
PROJECT 5144-01-75 TOTAL 0010			2	

PROJECT NO: 5144-01-75 & 5144-01-76

HWY: STH 27

COUNTY: MONROE

MISCELLANEOUS QUANTITIES

SHEET NO: 181

E

3

3

REMOVING WATER MAIN STRUCTURES					
CATEGORYSTATIONLOCATION			REMOVING		ABANDON WATER MANHOLE SPV.0060.48 EACHREMARKS
			FIRE HYDRANT 204.9060.S.02 EACH	VALVE BOX 204.9060.S.04 EACH	
5144-01-76	STH 27				
0020	304+89	41' LT			1
0020	308+61	45' LT	1	1	INCLUDES NEARBY AUXILIARY HYD. VALVE
0020	314+05.90	44' LT	1	1	INCLUDES NEARBY AUXILIARY HYD. VALVE
0020	319+95	27' LT	1	1	INCLUDES NEARBY AUXILIARY HYD. VALVE
0020	325+91	39' LT	1	1	INCLUDES NEARBY AUXILIARY HYD. VALVE
0020	331+66.40	8.2' LT			1
0020	332+10.40	28.8' LT			1
	STH 16				
0020	103+19.3"EB"	54.27 LT	1		
	W AVERILL STREET				
0020	19+48"AV"	10' LT		1	
0020	20+04"AV"	26' LT	1	2	INCLUDES NEARBY AUXILIARY HYD. VALVE
0020	22+89.9"AV"	7.4' LT			1INCLUDES NEARBY AUXILIARY HYD. VALVE
	RIVER ROAD				
0020	29+54.8"R"	35' LT	1	2	INCLUDES NEARBY AUXILIARY HYD. VALVE
0020	33+07.0"R"	37.6' LT	1	1	INCLUDES NEARBY AUXILIARY HYD. VALVE
	ROBERTS ROAD				
0020	217+88"R0"	29.5' LT	1	2	INCLUDES NEARBY AUXILIARY HYD. VALVE
	UNDISTRIBUTED			2	
PROJECT 5144-01-76, TOTAL 0020			9	14	4

REMOVING (03. SANITARY MANHOLE)				
STRUCTURE		204.9060.S.03		
CATEGORY	NUMBER	STATION	LOCATION	EACHREMARKS
5144-01-76				
0030	184	307+84.6	29.2' RT	1
0030	137	22+46"AV"	ON C/L	1
0030	96	322+52.5	0.3' LT	1
0030	97	325+61.2	2.9' RT	1
0030	98	328+48.5	0.2' LT	1
PROJECT 5144-01-76, TOTAL 0030				5

SPECIAL (65. ABANDON EXISTING SANITARY SEWER MAIN)				
		SPV.0060.65		
CATEGORY	STATION	LOCATION	EACH	REMARKS
5144-01-76				
0030	31954.8	RT	2	MH 95 TO MH 94A
PROJECT 5144-01-76, TOTAL 0030			2	

SPECIAL (64. ABANDON EXISTING WATER MAIN)				
		SPV.0060.64		
CATEGORY	STATION	LOCATION	EACH	REMARKS
5144-01-76				
0020	30263.4	26.6' RT	1	
0020	30958.7	40.5' LT	1	
0020	31697	35' LT	1	
0020	31964.5	35' RT	1	
0020	32350	10' LT	1	
0020	32591	39' LT	1	
0020	29+52"R"	11' LT	1	
0020	22+89.9"AV"	12' LT	2	
0020	24+02"AV"	12' LT	1	
0020	10+32"MA"	10' LT	1	
0020	103+71"EB"	36' LT	1	
0020	103+88"EB"	36' LT	1	
0020	21530	12' LT	1	
0020	21787	10.9' LT	1	
0020	1433.5	14' LT	1	
PROJECT 5144-01-76, TOTAL 0020			16	

3

CATEGORY				BASE AGGREGATE DENSE			COLORING WISDOT RED 405.0100 CY	PAVEMENT			CONCRETE		ROUNDABOUT		SIDEWALK		ASPHALT			CONSTRUCTION STAKING				REMARKS	
				3/4-INCH 305.0110 TON	1 1/4-INCH 305.0120 TON	3-INCH 305.0130 TON		9-INCH 415.0090 SY	GAPS 415.0210 EACH	APPROACH SLAB 415.0410 SY	6-INCH 416.0160 SY	8-INCH 416.0180 SY	TRUCK APRON 12-INCH 416.0512 SY	5-INCH 602.0410 SF	TACK COAT 455.0605 GAL	PAVEMENT		DRIVEWAYS & FIELD ENT 465.0120 TON	SURFACE TEMPORARY 465.0125 TON	CURB 465.0310 LF	SUBGRADE 650.4500 LF	BASE 650.5000 LF	CONCRETE PAVEMENT 650.7000 LF		SLOPE STAKES 650.9920 LF
																3 LT 58-28 S 460.5223 TON	4 LT 58-28 S 460.5224 TON								
5144-01-75	STAGE 1A																							SE RIVER & ROBERTS CURB MATCH	
0010	W AVERILL STREET	19+71.09"AV" - 21+61.10"AV"			210	780								462	114	89					190	190			
0010	RIVER ROAD	28+75"R" - 29+62.12"R"	LT & RT		120	420								266	66	51					87	87			
0010		30+15"R" - 30+30"R"	RT		3													1	15						
0010	ROBERTS ROAD	209+50.8"RO" - 216+10"RO"	LT & RT		750	2345								1281	317	246					659	659			
0010	UNDISTRIBUTED				160	130																			
SUBTOTAL STAGE 1A 5144-01-75 0010				0	1243	3675	0	0	0	0	0	0	0	0	2009	497	386	0	1	15	936	936	0	0	
5144-01-76	STAGE 1A																							SIDEWALK LEFT	
0010	W AVERILL STREET	CE 20+35"AV"	LT		22						50														
0010	RIVER ROAD	29+97.2"R" - 30+58.33"R"	LT & RT		90	330							197	49	38						61	61			61
0010	ROBERTS ROAD	CE 215+27"RO"	LT		17						37														
0010		216+10"RO" - 217+96.1"RO"	LT & RT		165	665							364	90	70						186	186			186
0010		216+44"RO" - 216+49"RO"	LT		1						3														
0010		CE 217+44"RO"	RT		10						21														
0010	HOESCHLER DRIVE	14+20.8"HO" - 14+82.6"HO"	LT & RT		80	270								172	43	33					61	61		61	
SUBTOTAL STAGE 1A 5144-01-76 0010				0	385	1265	0	0	0	0	111	0	0	733	182	141	0	0	0	308	308	0	308		
5144-01-75	STAGE 1B																								
0010	STH 27	330+34 - 331+33	LT		38															19					
0010		332+31 - 333+68	LT		50															25					
0010	STH 16	102+21"EB" - 103+61"EB"	LT		51															25					
0010		104+56"EB" - 105+86"EB"	LT		47															24					
SUBTOTAL STAGE 1B 5144-01-75 0010				0	186	0	0	0	0	0	0	0	0	0	0	0	0	93	0	0	0	0	0	0	
5144-01-75	STAGE 1C																							INCLUDES ASPHALT SHOULDER TEMPORARY WIDENING TEMPORARY WIDENING TEMPORARY WIDENING	
0010	STH 27	302+74 - 302+95	LT & RT	110	470			785		57				16	72	36					253		253		253
0010		302+95 - 305+48	LT & RT		479																502	502	502		
0010		305+48 - 310+50	LT & RT		148																275	275	275		
0010		310+50 - 313+25	RT		544																1164	1164	1164		
0010		313+25 - 325+42	LT & RT																						
0010		325+79 - 331+25	RT		124																				
0010		307+97 - 308+43	RT		15																				
0010	CE 309+75		RT		87																				
0010	CE 310+00		LT		79																				
SUBTOTAL STAGE 1C 5144-01-75 0010				110	1780	0	0	785	0	57	0	0	0	16	72	36	5	641	546	2740	2487	253	2740		
5144-01-75	STAGE 1D																							W AVERILL ST INTERSECTION TEMP CE 316+65 LT TEMP CE 318+30 LT TEMP CE 319+35 LT	
0010	STH 27	313+45 - 313+72	LT & RT		14																				
0010		316+58 - 316+77	LT & RT		12																				
0010		318+06 - 318+30	LT & RT		15																				
0010		319+25 - 319+59	LT & RT		21																				
0010		322+12 - 322+26	LT & RT		15																				
0010		325+38 - 325+87	LT & RT		29																				
0010		327+89 - 328+09	LT & RT		16																				
0010	UNDISTRIBUTED AGG FOR ACCESS MAINTENANCE				65																				
SUBTOTAL STAGE 1D 5144-01-75 0010				0	187	0	0	0	0	0	0	0	0	0	0	0	0	39	0	0	0	0	0	0	
5144-01-75	STAGE 2																							ASPHALT SHOULDER TEMPORARY PAVEMENT TEMPORARY PAVEMENT	
0010	ROUNDABOUT	305+48 - 310+50	LT & RT	20	940			1350																	
0010		305+48 - 306+29	LT											3	13	6									
0010		305+48 - 307+50	LT		58																				
0010		307+70 - 308+65	LT & RT		144																				
0010		308+85 - 309+68	LT & RT		20																				
0010		10+57"K" - 12+29"K"	LT																						
0010		10+21"K" - 12+59"K"	LT																						
0010		10+80"J" - 11+03"J"	RT																						
0010		11+63"J" - 12+61"J"	LT																						
0010		9+90"H" - 13+17"H"	LT																						
0010	STH 27	310+50 - 318+41	LT		986																				

3

PROJECT NO: 5144-01-75 & 5144-01-76

HWY: STH 27

COUNTY: MONROE

[illegible]

3

CATEGORY				STATION TO			STATION			LOCATION			PAVEMENT SUMMARY										CONSTRUCTION STAKING				REMARKS	
													CONCRETE			ASPHALT	
													BASE AGGREGATE DENSE			PAVEMENT			DRIVEWAYS			ROUNDABOUT						TACK COAT			PAVEMENT			DRIVEWAYS & FIELD ENT			SURFACE TEMPORARY			CURB	
3/4-INCH			1 1/4-INCH			3-INCH			COLORING WISDOT RED			9-INCH			GAPS			APPROACH SLAB			6-INCH			8-INCH			12-INCH			5-INCH			455.0605 GAL			460.5223 TON			460.5224 TON			465.0120 TON			465.0125 TON			465.0310 LF			SUBGRADE			BASE			CONCRETE PAVEMENT			SLOPE STAKES	
305.0110 TON			305.0120 TON			305.0130 TON			405.0100 CY			415.0090 SY			415.0210 EACH			415.0410 SY			416.0160 SY			416.0180 SY			416.0512 SY			602.0410 SF	

3

PROJECT NO: 5144-01-75 & 5144-01-76

HWY: STH 27

COUNTY: MONROE

MISCELLANEOUS QUANTITIES

SHEET NO: 185

E

3

3

TEMPORARY DRAINAGE SUMMARY

				CULVERT PIPE			CONSTR STAKING PIPE CULV 650.6000 EACH	STORM SEWER		RECONSTRUCT INLETS 611.0430 EACH	INLET COVERS		INLETS MEDIAN 1 GRATE 611.3901 EACH	COVER PLATES TEMPORARY 611.8120.S EACH	
				TEMPORARY				CLASS III TYPE A			TYPE MS	TYPE S			
CATEGORY	STR NO	STATION	LOCATION	12-INCH 520.2012 LF	15-INCH 520.2015 LF	18-INCH 520.2018 LF		12-INCH 608.3012 LF	15-INCH 608.3015 LF						REMARKS
5144-01-75 0010		STAGE 1B 331+80	45.4' RT											1	
5144-01-75 0010	200	STAGE 1C 309+09.66	13.77' RT											1	
0010	201	309+10.90	50.49' RT					24		1			1		TEMP DRIVEWAY TO BRENNENGEN TEMP DRIVEWAY TO KWIK TRIP
0010		309+75.00	RT			54	1								
0010		310+00.00	LT			68	1								
0010	211	312+63.32	27.58' RT											1	
0010	212	312+63.18	37.77' RT						10		1		1		
0010		313+50.00	RT		60		1								W AVERILL STREET EAST LEG DRIVEWAY TO NORTHERN ENGRAVING
0010	221	316+01.24	28.33' RT											1	
0010	222	316+01.18	32.33' RT					4		1			1		
0010		317+10.00	RT	44			1								
0010	230	319+98.34	20.92' RT							1		1			
0010	240	322+25.39	20.86' RT							1		1			
0010	250	325+96.97	20.73' RT							1		1			
0010	260	328+57.29	24.06' RT							1		1			
PROJECT 5144-01-75 TOTAL 0010				44	60	122	4	28	10	4	3	4	3	4	

CLEANING CULVERT PIPES

520.8700				
CATEGORY	STATION	LOCATION	EACH	REMARKS
5144-01-75				
0010	302+89	LT	1	
TOTAL 0010			1	

ADJUSTING INLET COVERS

				611.8115	REMARKS
CATEGORY	STATION	LOCATION		EACH	
5144-01-75					
0010	302+89	LT		1	
PROJECT 5144-01-75 TOTAL 0010				1	

APRON ENDWALLS FOR CULVERT PIPE STEEL 12-INCH

			521.1012	
CATEGORY	STATION	LOCATION	EACH	REMARKS
5144-01-75				
0010	302+88	RT	1	
TOTAL 0010			1	

PROJECT NO: 5144-01-75 & 5144-01-76

HWY: STH 27

COUNTY: MONROE

MISCELLANEOUS QUANTITIES

SHEET NO: 186

E

3

3

DRAINAGE STRUCTURE SUMMARY																						
				CONCRETE COLLAR FOR PIPE 520.8000 EACH	APRON ENDWALL C/P/C 60-INCH 522.1060 EACH	MANHOLE COVERS TYPE J 611.0530 EACH	TYPE L 611.0545 EACH	TYPE H 611.0624 EACH	INLET COVERS TYPE HM-S 611.0636 EACH	TYPE H-S 611.0639 EACH	TYPE T 611.0652 EACH	3-FT 611.2003 EACH	4-FT 611.2004 EACH	5-FT 611.2005 EACH	MANHOLES 6-FT 611.2006 EACH	7-FT 611.2007 EACH	8-FT 611.2008 EACH	9-FT SPV.0060.25 EACH	INLETS 4-FT 611.3004 EACH	2X3-FT 611.3230 EACH	CONSTRUCT STAKING STORM SEW 650.4000 EACH	REMARKS
CATEGORY	STRUCT. NO.	STATION	LOCATION																			
5144-01-76	Stage 1A																					
0010	1	215+19.14	7.58' RT			1																
0010	2	215+66.36	36.46' RT					1												1	1	
0010	3	215+66.71	19.0' LT					1												1	1	
0010	4	214+93.18	37.87' RT					1												1	1	
0010	5	29+89.29"R"	16.36' LT			1																
0010	6	210+43.14	35.65' LT					1												1	1	
0010	7	210+36.84	40.36' RT					1												1	1	
0010	8	209+55.48	18.59' LT					1												1	1	
0010		212+75	ON C/L			1																
SUBTOTAL STAGE 1A 5144-01-76 0010				0	0	3	0	6	0	0	0	0	0	0	0	0	0	0	0	6	6	
5144-01-75	Stage 1C TEMPORARY STRUCTURES																					
0010		302+89	LT	1																	7	
0010	60	304+23.33	57.7' LT		1															1	LAYOUT FOR 12" CS AEW	
0010	59	304+81.10	33.7' LT			1												1		1		
0010	58	12+95.18 L	1.5' RT							1										1		
0010	58.8	14+42.34 M	11.7' LT			1								1						1	FLAT SLAB TOP REQ'D	
0010	58.9	12+88.00 A	1.5' LT								1										1	
0010	STUB	307+77	LT	1										1							FLAT SLAB TOP REQ'D; RUBBER ADJUSTMENT RISER RINGS REQ'D	
0010	57	10+11.70 G	1.5' RT							1										1	CONNECT TO EXISTING 24"	
SUBTOTAL STAGE 1C 5144-01-75 0010				2	1	2	0	0	0	2	1	0	0	2	0	0	1	2	0	0	14	
5144-01-75	Stage 2																					
0010	58.1	11+18.00 K	1.5' LT						1												1	FLAT SLAB TOP REQ'D
0010	58.2	11+24.01 K	1.5' LT						1				1								1	FLAT SLAB TOP REQ'D
0010	58.3	12+60.24 J	7.8' LT							1			1								1	FLAT SLAB TOP REQ'D
0010	58.4	12+55.03 J	1.5' LT							1			1								1	FLAT SLAB TOP REQ'D
0010	58.5	12+57.31 I	1.5' RT							1			1							1	1	
0010	58.6	10+98.26 H	1.5' LT							1										1	1	
0010	58.7	10+92.25 H	1.5' LT							1										1	1	
0010	56	11+94.03 H	1.5' LT						1											1	FLAT SLAB TOP REQ'D	
0010	55	311+77.78	13' LT			1											1			1	FLAT SLAB TOP REQ'D	
0010	55.1	311+77.78	24.5' LT					1		1										1		
0010	54	313+30.00	13' LT			1												1		1	FLAT SLAB TOP REQ'D	
0010	54.1	22+47.68"AV"	22.33' RT					1												1	1	
0010	54.2	22+49.13"AV"	25.81' LT					1												1	1	
0010	53	314+03.13	13' LT			1														1	FLAT SLAB TOP REQ'D	
0010	53.1	314+48.03	24.5' LT					1												1	1	
0010	52	317+50.00	16.07' LT			1														1	FLAT SLAB TOP REQ'D	
0010	52.1	317+50.00	24.5' LT					1												1	1	
0010	52.2	318+15.00	24.5' LT					1												1	1	
0010	51.5	318+95.00	16.25' LT			1														1	FLAT SLAB TOP REQ'D	
0010	51.6	318+95.00	24.5' LT					1												1	1	
SUBTOTAL STAGE 2 5144-01-75 0010				0	0	5	0	7	3	6	0	0	4	0	0	0	5	1	0	9	20	
5144-01-75	Stage 2B																					
0010	51	319+75.00	16.35' LT			1															1	FLAT SLAB TOP REQ'D
0010	51.1	319+75.00	24.5' LT					1												1	1	
0010	50	321+92.37	16.5' LT				1													1	FLAT SLAB TOP REQ'D	
0010	50.1	321+92.36	24.5' LT					1												1	1	
0010	50.2	322+32.36	24.5' LT					1												1	1	
0010	40	325+53.64	25.12' LT			1															1	FLAT SLAB TOP REQ'D
0010	40.1	10+58.56"MA"	22.74' LT					1												1	1	
0010	40.4	10+53.56"MA"	22.76' LT					1												1	1	
0010	40.2	10+58.92"MA"	22.78' RT					1												1	1	
0010	40.3	10+53.90"MA"	22.82' RT					1												1	1	
0010	39	326+24.84	24.25' LT					1												1	FLAT STAB TOP REQ'D	
0010	39.5	327+04.23"SB"	24.25' LT					1												1	FLAT SLAB TOP REQ'D	
0010	38	328+57.61"SB"	7.38' LT			1														1	FLAT SLAB TOP REQ'D	
0010	38.1	328+57.43"SB"	17.48' LT					1												1	1	
0010	38.3	328+86.49"SB"	34.48' LT					1												1	1	
0010	38.4	328+62.53"SB"	17.5' LT					1												1	1	
0010	STUB	328+62.53"SB"	6' RT	1																		
0010	37.8	329+73.61"SB"	12.78' LT			1															1	CONNECT TO EXISTING 12" STORM
0010	37.B	329+70.37"SB"	17.5' LT					1												1	FLAT SLAT TOP REQ'D	
0010	37.C	329+43.65"SB"	37.36' LT					1												1	1	
0010	37.5	330+74.00"SB"	20.2' LT			1														1	FLAT SLAB TOP REQ'D	
0010	37.6	330+73.64"SB"	24.71' LT					1												1	1	
0010	37	331+35.04"SB"	20.2' LT																	1	1	
0010	37.1	103+32.38"EB"	28.72' RT					1												1	1	
0010	36	332+33.11"SB"	18.79' LT			1														1	1	
0010	36.1	103+58.11"WB"	55.40' LT					1												1	1	
0010	36.2	103+28.24"WB"	32.13' LT					1												1	1	
0010	35	335+24.87"SB"	19.01' LT																		1	FLAT SLAB TOP REQ'D
0010	34	336+22.77	13.94' LT			1															1	FLAT SLAB TOP REQ'D
0010	34.1	336+28.42	24.23' LT					1													1	
SUBTOTAL STAGE 2B 5144-01-75 0010				1	0	9	1	19	0	0	0	0	0	0	0	0	11	0	0	18	29	
PROJECT 5144-01-75 PAGE SUBTOTAL 0010				3	1	16	1	26	3	8	1	0	4	2	0	0	17	3	0	27	63	
PROJECT 5144-01-76 PAGE SUBTOTAL 0010				0	0	3	0	6	0	0	0	0	0	0	0	0	0	0	0	6	6	

3

3

3

STORM SEWER SUMMARY																	
			REINFORCED CONCRETE CLASS III								REINFORCED CONCRETE CLASS IV						REMARKS
FROM	TO	CATEGORY	12-INCH	15-INCH	18-INCH	21-INCH	24-INCH	48-INCH	54-INCH	60-INCH	12-INCH	15-INCH	18-INCH	24-INCH	54-INCH	60-INCH	
STRUCTURE	STRUCTURE		608.0312	608.0315	608.0318	608.0321	608.0324	608.0348	608.0354	608.0360	608.0412	608.0415	608.0418	608.0424	608.0454	608.0460	
			LF	LF	LF	LF	LF	LF	LF	LF	LF	LF	LF	LF	LF	LF	
5144-01-76	Stage 1A																
0010	1	2	55														
0010	2	3	55														
0010	1	4	40														
0010	5	6	54														
0010	5	7	37														
SUBTOTAL STAGE 1A 5144-01-76 0010			241	0	0	0	0	0	0	0	0	0	0	0	0	0	
5144-01-75	Stage 1C																
0010	59	60								51							
0010	58	59								260							
0010	58.8	58					15										
0010	58.9	58.8					31										
0010	STUB	58.9					6										
0010	57	58								154							
SUBTOTAL STAGE 1C 5144-01-75 0010			0	0	0	0	52	0	0	465	0	0	0	0	0	0	
5144-01-75	Stage 2																
0010	58.1	58		27													
0010	58.2	58.1		6													
0010	58.3	58.2		71													
0010	58.4	58.3		8													
0010	58.5	58.3		23													
0010	58.6	58.5		26													
0010	58.7	58.6	6														
0010	57.1	57	13														PLUG AT STAGE BOUNDARY
0010	56	57								35							
0010	55	56								250							
0010	55.1	55	11														
0010	55.2	55	17														PLUG AT STAGE BOUNDARY
0010	54	55								152							
0010	54.1	54		68													PLUG AT STAGE BOUNDARY
0010	54.3	54	12														
0010	53	54								73							
0010	54.2	53	71														
0010	53.1	53	46														
0010	53.2	53				17											PLUG AT STAGE BOUNDARY
0010	52	53								347							
0010	52.1	52			8												
0010	52.2	52.1	65														
0010	52.3	52			16												PLUG AT STAGE BOUNDARY
0010	51.5	52								145							
0010	51.6	51.5	8														
0010	36.7	37	45														
SUBTOTAL STAGE 2 5144-01-75 0010			249	229	24	17	0	0	0	1002	0	0	0	0	0	0	
PAGE SUBTOTAL 5144-01-75 0010			249	229	24	17	52	0	0	1467	0	0	0	0	0	0	
PAGE SUBTOTAL 5144-01-76 0010			241	0	0	0	0	0	0	0	0	0	0	0	0	0	

3

3

3

STORM SEWER SUMMARY

			REINFORCED CONCRETE CLASS III								REINFORCED CONCRETE CLASS IV						REMARKS
			12-INCH 608.0312 LF	15-INCH 608.0315 LF	18-INCH 608.0318 LF	21-INCH 608.0321 LF	24-INCH 608.0324 LF	48-INCH 608.0348 LF	54-INCH 608.0354 LF	60-INCH 608.0360 LF	12-INCH 608.0412 LF	15-INCH 608.0415 LF	18-INCH 608.0418 LF	24-INCH 608.0424 LF	54-INCH 608.0454 LF	60-INCH 608.0460 LF	
CATEGORY	FROM STRUCTURE	TO STRUCTURE															
5144-01-75	Stage 2B																
0010	55.2	55	9														PLUG AT STAGE BOUNDARY
0010	54.3	54	12														PLUG AT STAGE BOUNDARY
0010	53.2	53				11											PLUG AT STAGE BOUNDARY
0010	51	51.5								80							
0010	51.1	51	8														
0010	51.2	51	17														PLUG AT STAGE BOUNDARY
0010	50	51														217	
0010	50.1	50										8					
0010	50.2	50.1	40														
0010	50.3	50											16				
0010	40	50														361	
0010	40.1	40			44												
0010	40.4	40.1			5												
0010	40.2	40	33														
0010	40.3	40.2	5														
0010	40	41					25										PLUG AT STAGE BOUNDARY
0010	39	40							71								
0010	39.1	39			24												PLUG AT STAGE BOUNDARY
0010	39.5	39						79									
0010	39.6	39.5		15													
0010	38	39.5						154									
0010	38.1	38	10														
0010	38.3	38	74														
0010	38.4	38.1	5														
0010	38.2	38		12													TEMPORARY CONNECTION TO 12"
0010	37.8	38						116									
0010	37.B	37.8	6														
0010	37.C	37.B	40														
0010	37.9	37.8		12													PLUG AT STAGE BOUNDARY
0010	37.5	37.8						100									
0010	37.6	37.5	7														
0010	37.7	37.5	17														PLUG AT STAGE BOUNDARY
0010	37	37.5						61									
0010	37.1	37	49														PLUG AT STAGE BOUNDARY
0010	37.2	37	20														
0010	36	37						98									
0010	36.1	36					26										
0010	36.2	36	53														
0010	36.3	36												18			PLUG AT STAGE BOUNDARY
0010	35	36						293									
0010	34	35						99									
0010	34.1	34		11													
SUBTOTAL STAGE 2B 5144-01-75 0010			405	50	73	11	51	1000	71	80	0	8	16	18	361	217	
PAGE SUBTOTAL 5144-01-75 0010			405	50	73	11	51	1000	71	80	0	8	16	18	361	217	
PAGE SUBTOTAL 5144-01-76 0010			0	0	0	0	0	0	0	0	0	0	0	0	0	0	

SURFACE DRAIN PIPE CORRUGATED METAL SLOTTED (12-INCH)

521.2005.S.01						
CATEGORY	STATION	TO	STATION	LOCATION	LF	REMARKS
5144-01-75						
0010	32+02"R"	-	32+37"R"	LT	33	CE FOR KWIK TRIP
PROJECT 5144-01-75 TOTAL 0010					33	

PROJECT NO: 5144-01-75 & 5144-01-76

HWY: STH 27

COUNTY: MONROE

MISCELLANEOUS QUANTITIES

SHEET NO: 190

E

3

3

STORM SEWER SUMMARY																	
			REINFORCED CONCRETE CLASS III								REINFORCED CONCRETE CLASS IV						
			12-INCH 608.0312 LF	15-INCH 608.0315 LF	18-INCH 608.0318 LF	21-INCH 608.0321 LF	24-INCH 608.0324 LF	48-INCH 608.0348 LF	54-INCH 608.0354 LF	60-INCH 608.0360 LF	12-INCH 608.0412 LF	15-INCH 608.0415 LF	18-INCH 608.0418 LF	24-INCH 608.0424 LF	54-INCH 608.0454 LF	60-INCH 608.0460 LF	
CATEGORY	FROM STRUCTURE	TO STRUCTURE															REMARKS
5144-01-75	Stage 3																
0010	58.11	58.8															
0010	58.12	58.11															
0010	58.13	58.12															
0010	58.14	58.13	72														
0010	58.15	58.14	38														
0010	58.16	58.15	6														
0010	57.1	57	13														
0010	202	57.1	35														
0010	55.2	55	12														
0010	54.4	54.3	66														
0010	54.3	54	39														
0010	53.2	53															
0010	53.4	53.2															
0010	53.3	53.2	45														
0010	52.3	52															
0010	52.4	52.3	40		24												
0010	51.2	51	24														
0010	51.3	51.2	37														
0010	50.3	50															
0010	50.4	50.3									54		25				
0010	40	41					52										
0010	41.1	41	5														
0010	41.2	41	25														
0010	39.1	39															
0010	39.6	39.5															
0010	38.2	38															
				39	24												
				41													
0010	38.5	38.2	5														
0010	38.6	38.5	55														
0010	38.7	38.6	5														
0010	37.9	37.8															
0010	37.A	37.9	5		46												
0010	37.7	37.5	56														
0010	37.2	37	90														
0010	36.3	36												58			
0010	36.4	36.3	26														
0010	36.5	36.3	41														
0010	36.6	36.3	19														
0010	34.4	COLLAR	6														
SUBTOTAL STAGE 3 5144-01-75 0010			765	167	48	49	52	0	0	0	54	0	25	58	0	0	
5144-01-75	Stage 4																
0010	58.10	58.9															
			14														
SUBTOTAL STAGE 4 5144-01-75 0010			0	14	0	0	0	0	0	0	0	0	0	0	0	0	
PAGE SUBTOTAL 5144-01-75 0010			765	181	48	49	52	0	0	0	54	0	25	58	0	0	
PAGE SUBTOTAL 5144-01-76 0010			0	0	0	0	0	0	0	0	0	0	0	0	0	0	
PROJECT 5144-01-75 TOTAL 0010			1419	460	145	77	155	1000	71	1547	54	8	41	76	361	217	
PROJECT 5144-01-76 TOTAL 0010			241	0	0	0	0	0	0	0	0	0	0	0	0	0	

PIPE UNDERDRAIN SUMMARY						
CATEGORY	STATION TO	STATION	LOCATION	PIPE UNDERDRAIN 6-INCH 612.0106 LF	GEOTEXTILE TYPE DF SCHEDULE A 645.0111 SY	REMARKS
5144-01-75	STH 16					
0010	104+90"WB"	- 105+05"WB"	LT	20	22	
0010	105+05"WB"	- 106+00"WB"	LT	95	98	
0010	105+05"WB"		LT & RT	33	38	
PROJECT 5144-01-75 TOTAL 0010				148	158	

PIPE UNDERDRAIN UNPERFORATED 12-INCH				
CATEGORY	STATION	LOCATION	612.0212 LF	REMARKS
5144-01-75				
0010	302+89	LT	26	
PROJECT 5144-01-75 TOTAL 0010			26	

3

3

CURB & GUTTER SUMMARY												
				CONCRETE CURB TYPE J 601.0120 LF	CONCRETE CURB AND GUTTER						CONSTRUCTION STAKING CURB GUTTER CURB & GUTTER 650.5500 LF	
					18-INCH TYPE A 601.0405 LF	30-INCH TYPE A 601.0409 LF	30-INCH TYPE D 601.0411 LF	30-INCH 6" SLOPED TYPE G 601.0413 LF	36-INCH 4" SLOPED TYPE A 601.0551 LF	36-INCH 4" SLOPED TYPE R 601.0580 LF		
CATEGORY	STATION TO	STATION	LOCATION									REMARKS
5144-01-76	STAGE 1A											
	W AVERILL STREET											
0010	20+32.18"AV"	- 216+09.08	LT & RT			94				94		ROBERTS/AVERILL NE RADIUS
0010	20+32.18"AV"	- 21+61.11"AV"	LT			129				129		
0010	20+34.96"AV"	- 21+61.07"AV"	RT			127				127		
0010	20+34.96"AV"	- 214+49.07	RT			97				97		ROBERTS/AVERILL SE RADIUS
	RIVER ROAD											
0010	28+74.96"R"	- 29+35.54"R"	RT			61				61		
0010	28+75.04"R"	- 28+98.14"R"	LT			23				23		
0010	28+98.14"R"	- 210+85.01	LT			96				96		ROBERTS/RIVER NW RADIUS
0010	29+35.54"R"	- 209+50.93	RT & LT			39				39		ROBERTS/RIVER SW RADIUS
0010	30+58.57"R"	210+83.21	LT & RT			95				95		ROBERTS/RIVER NE RADIUS
	ROBERTS ROAD											
0010	210+85.01	- 216+80.49	LT			596				596		
0010	210+83.21	- 214+49.07	RT			366				366		
0010	216+09.08	- 217+96.04	RT			187				187		
0010	216+80.49	- 14+20.80	LT & RT			95				95		ROBERTS/HOESCHLER SW RADIUS
0010	217+96.04	- 14+64.64	LT			25				25		ROBERTS/HOESCHLER NW RADIUS
	HOESCHLER ROAD											
0010	14+20.81	- 14+64.64	LT			44				44		
SUBTOTAL STAGE 1A 5144-01-76 0010				0	0	0	2074	0	0	0	0	2074
	STAGE 2											
5144-0175	ROUNDAABOUT											
0010	10+00"K"	- 10+52"K"	LT		52							
0010	10+51"K"	- 12+35"K"	LT					180				
0010	30+43"R"	- 32+16"R"	RT		160	13				13		
0010	30+43"R"	- 33+09"R"	LT		255	10				13		
	30+54"R"				14							
0010	31+01"R"	- 31+10"R"	LT		16							
0010	31+97"R"	- 32+01"R"	LT		26							
0010	32+36"R"	- 32+43"R"	LT		33							
0010	32+55"R"	- 32+69"R	LT	39								
	11+63"J"				97							
0010	11+62"I"	- 12+62"I"	RT		100							
0010	12+05"A"	- 12+21"A"	RT		23							
0010	11+39"H"	- 11+69"H"	LT				29					
	STH 27											
0010	309+76	- 310+50	LT		6							COMPLETED IN STAGE 4
0010	310+50	- 313+31	LT		311							
0010	313+77	- 319+00	LT		562							
	W AVERILL STREET											
0010	21+61"AV"	- 22+38"AV"	RT			77				77		
0010	21+61"AV"	- 22+38"AV"	LT			77				77		
SUBTOTAL STAGE 2 5144-01-75 0010				39	89	1566	177	0	209	0	0	180
PROJECT 5144-01-75 PAGE SUBTOTAL 0010				39	89	1566	177	0	209	0	0	180
PROJECT 5144-01-76 PAGE SUBTOTAL 0010				0	0	0	2074	0	0	0	0	2074
PROJECT NO: 5144-01-75 & 5144-01-76				HWY: STH 27		COUNTY: MONROE			MISCELLANEOUS QUANTITIES		SHEET NO: 192	
											E	

3

3

CURB & GUTTER SUMMARY												
				CONCRETE CURB TYPE J 601.0120 LF	CONCRETE CURB AND GUTTER						CONSTRUCTION STAKING CURB GUTTER CURB & GUTTER 650.5500 LF	
					18-INCH TYPE A 601.0405 LF	30-INCH TYPE A 601.0409 LF	30-INCH TYPE D 601.0411 LF	30-INCH 6" SLOPED TYPE G 601.0413 LF	36-INCH 4" SLOPED TYPE A 601.0551 LF	36-INCH 4" SLOPED TYPE R 601.0580 LF		
CATEGORY	STATION TO	STATION	LOCATION								REMARKS	
5144-01-75	STAGE 2B											
	STH 27											
	0010	319+00 -	325+40	LT		612						
	0010	325+86 -	331+47"SB"	LT		598						
0010	332+24"SB" -	336+60	LT		455							
	CE 327+95"SB"		LT			62				62		
	CE 329+55"SB"		LT			51				51		
0010	STH 16											
	102+19"EB" -	103+30"EB"	RT		110						DRILL TIE BARS IN STAGE 3	
	102+77"WB" -	103+28"WB"	LT		51							
	104+76"EB" -	106+37"EB"	RT		162							
0010	MAPLE AVENUE											
	9+50"MA" -	10+63"MA"	RT			112				112		
	9+50"MA" -	10+63"MA"	LT			110				110		
SUBTOTAL STAGE 2B 5144-01-75 0010				0	1988	335	0	0	0	0	335	
5144-01-75	STAGE 3			21								
	ROUNDABOUT											
	0010	10+19"D" -	10+29"D"		RT					135		
	0010	11+38"A" -	12+98"A"		LT							
	0010	11+38"A" -	12+95"A"		LT	77						
	0010	10+00"B" -	10+52"B"		RT		53					
	0010	10+52"B" -	11+42"B"		RT				87			
0010	11+42"B" -	12+47"B"	RT		100							
0010	10+08"C" -	10+35"C"	RT		27							
0010	10+07"D" -	10+35"D"	RT		26							
0010	10+58"A" -	10+69"A"	RT		16							
0010	10+00"E" -	12+82"E"	RT		270							
0010	STH 27											
	310+50 -	313+28	RT		298							
	313+73 -	325+46	RT		1209							
	325+76 -	331+34"NB"	RT		579							
	332+19"NB" -	335+18"NB"	RT		395							
0010	CE 333+80"NB"		RT			37				37		
0010	STH 16											
	102+19"WB" -	102+77"WB"	LT		58							
	104+90"WB" -	106+36"WB"	LT		149							
	CE 105+59"WB"		LT			39				39		
0010	MAPLE AVENUE											
	11+64"MA" -	12+60"MA"	RT			137				137		
	11+66"MA" -	12+67"MA"	LT			101				101		
0010	HILL STREET											
	40+43"HL" -	40+46"HL"	RT			22				22		
SUBTOTAL STAGE 3 5144-01-75 0010				21	3180	336	0	87	135	0	336	
PROJECT 5144-01-75 PAGE SUBTOTAL 0010				21	5168	671	0	87	135	0	671	
PROJECT 5144-01-76 PAGE SUBTOTAL 0010				0	0	0	0	0	0	0	0	

3

3

CURB & GUTTER SUMMARY															
				CONCRETE CURB TYPE J 601.0120 LF	CONCRETE CURB AND GUTTER					CONSTRUCTION STAKING CURB GUTTER CURB & GUTTER 650.5500 LF	REMARKS				
					18-INCH TYPE A 601.0405 LF	30-INCH TYPE A 601.0409 LF	30-INCH TYPE D 601.0411 LF	30-INCH 6" SLOPED TYPE G 601.0413 LF	36-INCH 4" SLOPED TYPE A 601.0551 LF			36-INCH 4" SLOPED TYPE R 601.0580 LF	18-INCH TYPE G SPV.0090.01 LF		
CATEGORY	STATION TO	STATION	LOCATION												
5144-01-75	STAGE 4 ROUNDABOUT														
	0010	12+74"L" -	12+86"L" RT	35											
	0010	10+24"G" -	10+34"G" RT	31											
	0010	11+38"A" -	12+98"A" LT						150						
	0010	11+69"H" -	12+18"H" LT					48							
	0010	11+07"L" -	13+00"L" RT						150						
	0010	12+59"M" -	14+50"M" LT		195										
	0010	10+09"F" -	10+67"F" LT		190										
	0010	10+09"F" -	10+67"F" LT		58										
	0010	10+07"G" -	10+61"F" RT		55										
	0010	12+18"H" -	12+44"H" LT		26										
	0010	12+81"A" -	12+97"A" RT		22										
	0010	11+30"A" -	11+46"A" RT		23										
	0010	11+38"A" -	12+95"A" LT		84										
0010	STH 27 309+76 -	310+50 LT			67										
SUBTOTAL STAGE 4 5144-01-75 0010				66		84	636	0	0	48	300	0			
5144-01-75	STAGE 5A STH 16														
	0010	102+26"EB" -	103+35"EB" LT					109			116				
	STAGE 5B STH 16														
	0010	104+89"EB" -	105+75"EB" LT					98			86				
	SUBTOTAL STAGE 5A & 5B 5144-01-75 0010				0		0	0	0	207	0	0	202	0	
5144-01-75	STAGE 6 STH 27														
	0010	328+58"NB" -	331+02"NB" LT								502				
	0010	332+63"NB" -	334+28"NB" LT								343				
	SUBTOTAL STAGE 6 5144-01-75 0010				0		0	0	0	0	0	845	0		
	PROJECT 5144-01-75 PAGE SUBTOTAL 0010				66		84	636	0	207	48	300	1047	0	
	PROJECT 5144-01-76 PAGE SUBTOTAL 0010				0		0	0	0	0	0	0	0	0	
	PROJECT 5144-01-75 TOTAL 0010				126		250	7370	848	207	344	435	1047	851	
	PROJECT 5144-01-76 TOTAL 0010				0		0	0	2074	0	0	0	0	2074	

PROJECT NO: 5144-01-75 & 5144-01-76	HWY: STH 27	COUNTY: MONROE	MISCELLANEOUS QUANTITIES	SHEET NO:	194	E
-------------------------------------	-------------	----------------	--------------------------	-----------	-----	---

3

CURB RAMP DETECTABLE WARNING FIELD YELLOW				
602.0505				
CATEGORY	STATION	LOCATION	SF	REMARKS
5144-01-75	ROUNDAABOUT			
0010	10+93"K"	LT	20	
0010	11+97"K"	LT	20	
0010	12+41"J"	LT	20	
0010	12+43"I"	RT	20	
0010	10+80"H"	LT	20	
0010	10+99"B"	RT	20	
0010	12+08"B"	RT	20	
0010	10+26"C"	LT	20	
0010	10+24"D"	RT	20	
0010	10+37"E"	RT	20	
0010	11+47"E"	RT	20	
0010	12+79"L"	RT	20	
0010	14+30"M"	LT	20	
0010	10+32"F"	LT	20	
0010	10+29"G"	RT	20	
0010	11+84"H"	LT	20	
5144-01-75	W AVERILL STREET			
0010	31297	LT	10	
0010	31297	RT	10	
0010	31438	LT	10	
0010	31438	RT	10	
0010	22+54"AV"	LT	10	
0010	22+54"AV"	RT	10	
0010	23+59"AV"	LT	10	
0010	23+59"AV"	RT	10	
5144-01-75	MAPLE AVENUE			
0010	32510	LT	10	
0010	32510	RT	10	
0010	32617	LT	10	
0010	32617	RT	10	
0010	10+82"MA"	LT	10	
0010	10+82"MA"	RT	10	
0010	11+45"MA"	LT	10	
0010	11+45"MA"	RT	10	
5144-01-75	STH 16			
0010	331+13"NB"	RT	12	
0010	331+14"SB"	LT	12	
0010	332+53"NB"	RT	12	
0010	332+53"SB"	LT	12	
0010	103+40"EB"	RT	12	
0010	103+41"WB"	LT	12	
0010	104+84"EB"	RT	10	
0010	104+79"WB"	LT	12	
5144-01-75	HILL STREET			
0010	335+65"NB"	RT	9	
0010	335+71"SB"	LT	9	
0010	40+30"HL"	RT	10	
PROJECT 5144-01-75 TOTAL 0010			602	

CONCRETE MEDIAN SLOPED NOSE				
620.0300				
CATEGORY	STATION	LOCATION	SF	REMARKS
5144-01-75	ROUNDAABOUT			
0010	11+56"J"	LT	70	TYPE 1
0010	12+59"J"	LT	15	TYPE 2
0010	12+62"I"	RT	20	TYPE 2
0010	10+06"C"	LT	20	TYPE 2
0010	10+05"D"	RT	15	TYPE 2
0010	10+38"D"	RT	55	TYPE 1
0010	11+00"L"	RT	70	TYPE 1
0010	13+03"L"	RT	20	TYPE 2
0010	14+52"M"	LT	15	TYPE 2
0010	10+07"F"	LT	20	TYPE 2
0010	10+70"F"	LT	70	TYPE 1
0010	10+05"G"	RT	15	TYPE 2
5144-01-75	STH 16 INTERSECTION			
0010	328+58"NB"	LT	35	TYPE 1
0010	331+03"NB"	LT	35	TYPE 1
0010	332+63"NB"	LT	35	TYPE 1
0010	334+28"NB"	LT	35	TYPE 1
0010	103+35"EB"	LT	30	TYPE 1
0010	102+26"EB"	LT	30	TYPE 1
0010	104+89"WB"	RT	30	TYPE 1
0010	105+76"WB"	RT	30	TYPE 1
PROJECT 5144-01-75 TOTAL 0010			665	

CONCRETE CORRUGATED MEDIAN					
620.0100					
CATEGORY	STATION	TO	STATION	LOCATION	REMARKS
5144-01-75	STH 16				
0010	105+75"EB"	-	106+36"EB"	LT	260
PROJECT 5144-01-75 TOTAL 0010					260

PROJECT NO: 5144-01-75 & 5144-01-76

HWY: STH 27

COUNTY: MONROE

MISCELLANEOUS QUANTITIES

SHEET NO: 195

E

3

3

MGS GUARDRAIL SUMMARY								
					MGS GUARDRAIL		MGS	
					3	TERMINAL	THRIE BEAM	
					614.2300	EAT	TRANSITION	
					LF	614.2610	614.2500	
CATEGORY	STATION	TO	STATION	LOCATION	LF	EACH	LF	REMARKS
5144-01-75	STAGE 1C							
0010	302+79	-	305+46	LT	175	1	39	
0010	302+79	-	305+21	RT	150	1	39	
PROJECT 5144-01-75 TOTAL 0010					325	2	78	

WATER					
		PER	TOTAL		
		APPLICATION	624.0100		
CATEGORY	STATION	APPLICATIONS	MGAL	MGAL	REMARKS
BASE AGGREGATE					
5144-01-76	STAGE 1A			20	
5144-01-75	STAGE 1A			59	
0010	STAGE 1B			3	
0010	STAGE 1C			23	
0010	STAGE 1D			3	
0010	STAGE 2			38	
0010	STAGE 2B			45	
0010	STAGE 3			75	
0010	STAGE 4			2	
0010	STAGE 5A			4	
0010	STAGE 5B			5	
0010	STAGE 6			7	
DUST CONTROL					APPLICATION RATE ESTIMATED AT ONCE PER CALENDAR WEEK
5144-01-76	STAGE 1A	4	2	8	
5144-01-75	STAGE 1A	4	5	20	
0010	STAGE 1B	1	1	1	
0010	STAGE 1C	3	5	15	
0010	STAGE 1D	3	1	3	
0010	STAGE 2	4	5	20	
0010	STAGE 2B	5	12	60	
0010	STAGE 3	7	23	161	
0010	STAGE 4	1	1	1	
0010	STAGE 5A	1	1	1	
0010	STAGE 5B	1	1	1	
0010	STAGE 6	1	1	1	
PROJECT 5144-01-75 TOTAL 0010				548	
PROJECT 5144-01-76 TOTAL 0010				28	

3

FINISHING ITEMS SUMMARY

CATEGORY	STATION TO	STATION	LOCATION	TOPSOIL	MULCHING	FERTILZER	SEEDING	REMARKS
				625.0100	627.0200	TYPE B	MIX 30	
				SY	SY	629.0210	630.0130	
						CWT	LB	
5144-01-75 STAGE 2								
0010	RIVER ROAD		SOUTH SIDE	281	281	0.21	6	
0010	RIVER ROAD		NORTH SIDE	214	214	0.14	4	
STH 27								
0010	RIVER ROAD -	W AVERILL ST	WEST SIDE	430	430	0.28	8	
0010	RIVER ROAD -	W AVERILL ST	TERRACE LT	160	160	0.14	4	
0010	W AVERILL ST -	MAPLE AVE	WEST SIDE	721	721	0.49	14	
0010	W AVERILL ST -	MAPLE AVE	TERRACE LT	460	460	0.35	10	
0010	MAPLE AVE -	STH 16	TERRACE LT	220	220	0.14	4	
0010	STH 16 -	HILL ST	TERRACE LT	40	40	0.07	2	
SUBTOTAL STAGE 2 5144-01-75 0010				2526	2526	2	52	
5144-01-75 STAGE 3								
STH 27								
0010	SOUTH OF	RIVER ROAD	EAST SIDE	1047	0	0.70	20	EROSION MAT URBAN CL 1 TY B
0010	SOUTH OF	RIVER ROAD	WEST SIDE	1312	0	0.84	24	EROSION MAT URBAN CL 1 TY B
0010	RIVER ROAD -	W AVERILL ST	EAST SIDE	817	817	0.56	16	
0010	RIVER ROAD -	W AVERILL ST	TERRACE RT	160	160	0.14	4	
0010	W AVERILL ST -	MAPLE AVE	EAST SIDE	1198	905	0.77	22	PORTIONS E MAT URBAN CL 1 TY A
0010	W AVERILL ST -	MAPLE AVE	TERRACE RT	460	460	0.35	10	
0010	MAPLE AVE -	STH 16	TERRACE RT	220	220	0.14	4	
0010	STH 16 -	HILL ST	EAST SIDE	290	290	0.21	6	
0010	STH 16 -	HILL ST	TERRACE RT	207	207	0.14	4	
STH 16								
0010	WEST OF	STH 27	TERRACE RT	100	100	0.07	2	
0010	EAST OF	STH 27	TERRACE RT	80	80	0.07	2	
SUBTOTAL STAGE 3 5144-01-75 0010				5891	3239	4	114	
PROJECT 5144-01-75 TOTAL 0010				8417	5765	6	166	
5144-01-76 STAGE 1A								
0010	28+75"R" -	29+60"R"	SOUTH SIDE	43		0.07	2	EROSION MAT URBAN CL 1 TY B
0010	28+75"R" -	29+58"R"	NORTH SIDE	91		0.07	2	EROSION MAT URBAN CL 1 TY B
0010	30+16"R" -	30+58"R"	SOUTH SIDE	18		0.07	2	EROSION MAT URBAN CL 1 TY B
0010	210+23"R0" -	215+09"R0"	EAST SIDE	477		0.35	10	EROSION MAT URBAN CL 1 TY B
0010	210+85"R0" -	217+40"R0"	WEST SIDE	519		0.35	10	EROSION MAT URBAN CL 1 TY B
0010	215+53"R0" -	217+96"R0"	EAST SIDE	204		0.14	4	EROSION MAT URBAN CL 1 TY B
0010	20+35"AV" -	21+61"AV"	SOUTH SIDE	63		0.07	2	EROSION MAT URBAN CL 1 TY B
0010	20+57"AV" -	21+61"AV"	NORTH SIDE	46		0.07	2	EROSION MAT URBAN CL 1 TY B
0010	14+20"H0" -	14+80"H0"	NORTH SIDE	22		0.07	2	EROSION MAT URBAN CL 1 TY B
PROJECT 5144-01-76 TOTAL 0010				1483	0	2	36	

3

3

ROUNDAABOUT LANDSCAPING SUMMARY																			
CATEGORY	STATION	LOCATION	TREES	SHRUBS	LANDSCAPE PLANTING SURVEILLANCE AND CARE CYCLES		PLANTING MIXTURE		PERENNIALS	PERENNIALS	4" PVC DRAIN		BEN BIKIN MEDALLION		PERMEABLE INTERLOCKING CONCRETE PAVERS		SHREDDED HARDWOOD BARK MULCH		REMARKS
			APPLE	JUNIPER					REED GRASS	PRAIRIE									
			SERVICEBERRY	PFITZER					KARL	DROPSEED									
			AUTUMN BRILLIANCE	COMPACT CONTAINER					FOERSTER	CG 1 GAL									
			B&B, 6-FOOT 632.0101 EACH	24-IN SPREAD 632.0201 EACH	632.9101 EACH	SPV.0035.04 CY	SPV.0060.07 EACH	SPV.0060.55 EACH	SPV.0105.06 LS	SPV.0105.07 LS	SPV.0165.01 SF	SPV.0180.01 SY							
5144-01-75		ROUNDAABOUT MEDIAN	2	16	26	110	51	93					330	165					
0020	12+65.71"L"	8.2' RT							1	1									
0020																			
PROJECT 5144-01-75 TOTAL 0020			2	16	26	110	51	93	1	1	330	165							

PROJECT NO: 5144-01-75 & 5144-01-76

HWY: STH 27

COUNTY: MONROE

MISCELLANEOUS QUANTITIES

SHEET NO:

198

E

3

3

3

EROSION CONTROL - SURFACE ITEMS									
CATEGORYSTATION TOSTATIONLOCATION				EROSION MAT			TEMPORARY SEEDING630.0200LBREMARKS		
				CLASS 1	URBAN	URBAN			
				TYPE B	CLASS 1	CLASS 1			
				628.2004	628.2006	628.2008			
				SY	SY	SY			
5144-01-76	STAGE 1A								
0010	28+75"R"	-	29+60"R"	RT			36		
0010	28+75"R"	-	29+58"R"	LT			76		
0010	30+16"R"	-	30+58"R"	RT			15		
0010	210+23"R0"	-	215+09"R0"	RT			398		
0010	210+85"R0"	-	217+40"R0"	LT			432		
0010	215+53"R0"	-	217+96"R0"	RT			170		
0010	20+35"AV"	-	21+61"AV"	RT			52		
0010	20+57"AV"	-	21+61"AV"	LT			38		
0010	14+20"H0"	-	14+80"H0"	LT			18		
SUBTOTAL STAGE 1A 5144-01-76 0010				0	0	1235	0		
5144-01-75	STAGE 1C								
0010	302+95	-	307+83	RT	961			27	
0010	302+96	-	308+00	LT	2055			57	
0010	308+36	-	311+32	RT	536			15	
0010	311+66	-	313+27	RT	375			12	
0010	313+90	-	315+12	LT	237			9	
0010	313+90	-	316+92	RT	408			12	
0010	315+61	-	316+44	LT	139			6	
0010	316+88	-	317+45	LT	102			3	
0010	317+33	-	319+36	RT	411			12	
SUBTOTAL STAGE 1C 5144-01-75 0010				5224	0	0	153		
5144-01-75	STAGE 2 & 2B								
0010	302+96	-	308+00	LT	1093			30	
SUBTOTAL STAGE 2 & 2B 5144-01-75 0010				1093	0	0	30		
5144-01-75	STAGE 3								
0010	302+95	-	307+56	RT			873		
0010	302+96		306+52	LT			1093		
0010	317+25		319+38	RT		293			
SUBTOTAL STAGE 3 5144-01-75 0010				0	293	1966	0		
PROJECT 5144-01-75 TOTAL 0010				6317	293	1966	183		
PROJECT 5144-01-76 TOTAL 0020				0	0	1235	0		

PROJECT NO: 5144-01-75 & 5144-01-76	HWY: STH 27	COUNTY: MONROE	MISCELLANEOUS QUANTITIES	SHEET NO: 199	E
-------------------------------------	-------------	----------------	--------------------------	---------------	---

3

EROSION CONTROL - SILT FENCE						
CATEGORY	STATION TO	STATION	LOCATION	SILT FENCE	MAINTENANCE	REMARKS
				628.1504	628.1520	
				LF	LF	
5144-01-75	STAGE 1C					
0010	301+14	-	307+91	RT	382	382
0010	304+88	-	307+80	LT	331	331
0010	313+85	-	315+12	LT	127	127
0010	315+55	-	316+42	LT	87	87
0010	316+82	-	318+06	LT	124	124
0010	319+75	-	321+96	RT	221	221
0010	322+30	-	325+42	RT	312	312
0010	325+79	-	329+98	RT	419	419
0010	330+43	-	331+23	RT	80	80
	UNDISTRIBUTED			521	521	
	SUBTOTAL STAGE 1C 5144-01-75 0010			2604	2604	
5144-01-75	STAGE 2 & 2B					
0010	UNDISTRIBUTED			651	651	
	SUBTOTAL STAGE 2 & 2B 5144-01-75 0010			651	651	
5144-01-75	STAGE 3					
0010	UNDISTRIBUTED			651	651	
	SUBTOTAL STAGE 2 & 2B 5144-01-75 0010			651	651	
	PROJECT 5144-01-75 TOTAL 0010			3906	3906	

MOBILIZATIONS EROSION CONTROL				
CATEGORY	STATION	LOCATION	628.1905	REMARKS
			EACH	
5144-01-75				
0010	STAGE 1A		1	
0010	STAGE 1C		1	
0010	STAGE 2		1	
0010	STAGE 2B		1	
0010	STAGE 3		1	
PROJECT 5144-01-75 TOTAL 0010			5	

MOBILIZATIONS EMERGENCY EROSION CONTROL				
CATEGORY	STATION	LOCATION	628.1910	REMARKS
			EACH	
5144-01-75				
0010	STAGE 1A		1	
0010	STAGE 1C/1D		1	
0010	STAGE 2/2B		3	
0010	STAGE 3		3	
0010	STAGE 5A/5B		1	
0010	STAGE 6		1	
PROJECT 5144-01-75 TOTAL 0010			10	

TRACKING PADS				
CATEGORY	STATION	LOCATION	628.7560	REMARKS
			EACH	
5144-01-75				
0010	STAGE 1A	UNDISTRIBUTED	2	
0010	STAGE 1B	UNDISTRIBUTED	1	
0010	STAGE 1C	UNDISTRIBUTED	2	
0030	STAGE 1D	UNDISTRIBUTED	1	
0010	STAGE 2	UNDISTRIBUTED	2	
0010	STAGE 3	UNDISTRIBUTED	2	
0010	STAGE 5/5A	UNDISTRIBUTED	1	
PROJECT 5144-01-75 TOTAL 0010			11	

3

3

EROSION CONTROL - INLET AND CHANNEL								
CATEGORY	STATION	LOCATION	INLET PROTECTION			TEMP	CULVERT	REMARKS
			TYPE A 628.7005 EACH	TYPE C 628.7015 EACH	TYPE D 628.7020 EACH	DITCH CHECKS 628.7504 LF	PIPE CHECKS 628.7555 EACH	
5144-01-76	STAGE 1A							
0010	208+50"R0"	LT		1				
0010	208+54"R0"	RT		1				
0010	209+55"R0"	LT	1	1				
0010	210+36"R0"	RT	1	1				
0010	210+43"R0"	LT	1	1				
0010	214+93"R0"	RT	1	1				
0010	215+66"R0"	RT	1	1				
0010	215+66"R0"	LT	1	1				
0010	217+74"R0"	RT	1	1				
0010	217+87"R0"	LT	1	1				
SUBTOTAL STAGE 1A 5144-01-76 0010			8	10	0	0	0	
5144-01-75	STAGE 1C							
0010	303+57	LT				15		
0010	303+80	LT				15		
0010	304+00	LT				15		
0010	304+03	RT				12		
0010	305+01	RT				12		
0010	306+01	RT				12		
0010	308+62	LT					2	18" PIPE
0010	309+08	LT	1					
0010	309+09	RT	1					
0010	312+46	LT	1					
0010	312+63	RT	1					
0010	313+85	RT					2	15" PIPE
0010	313+87	LT					2	18" PIPE
0010	315+60	LT					2	12" PIPE
0010	316+01	LT	1					
0010	316+01	RT	1					
0010	316+84	LT					2	12" PIPE
0010	317+31	RT					2	12" PIPE
0010	331+46	RT			1			
SUBTOTAL STAGE 1C 5144-01-75 0010			6	0	1	81	12	
5144-01-75	STAGE 2 & 2B							
0010	307+41	LT		1				
0010	307+44	LT			1			
0010	307+50	LT			1			
0010	307+71	LT		1				
0010	308+16	LT			1			
0010	308+18	LT			1			
0010	308+39	LT		1				
0010	308+65	LT			1			
0010	308+66	LT			1			
0010	309+28	LT		1				
0010	311+77	LT		1				
0010	313+28	LT		1				
0010	313+76	LT		1				
0010	314+48	LT		1				
0010	317+50	LT			1			
0010	318+15	LT			1			
0010	319+75	LT		1				
0010	321+92	LT			1			
0010	322+32	LT			1			
0010	325+42	LT			2			
0010	325+85	LT			2			
0010	326+25	LT		1				
0010	327+03	LT		1				
0010	327+83	LT		1				
0010	328+59	LT			2			
0010	329+44	LT		1				
0010	329+78	LT		1				
0010	330+73	LT		1				
0010	331+46	LT		1				
0010	332+23	LT			1			
0010	332+46	LT			1			
0010	336+29	LT		1				
SUBTOTAL STAGE 2 & 2B 5144-01-75 0010			0	17	18	0	0	

3

EROSION CONTROL - INLET AND CHANNEL								
CATEGORY	STATION	LOCATION	INLET PROTECTION			TEMP	CULVERT	REMARKS
			TYPE A 628.7005 EACH	TYPE C 628.7015 EACH	TYPE D 628.7020 EACH	DITCH CHECKS 628.7504 LF	PIPE CHECKS 628.7555 EACH	
5144-01-75	STAGE 3							
0010	307+39	RT			1			
0010	307+45	RT			1			
0010	308+06	RT		1				
0010	308+42	RT			1			
0010	308+46	RT			1			
0010	311+87	RT		1				
0010	313+28	RT		1				
0010	313+74	RT		1				
0010	314+02	RT			1			
0010	314+48	RT			1			
0010	317+50	RT			1			
0010	317+90	RT			1			
0010	319+84	RT		1				
0010	321+85	RT			1			
0010	322+39	RT			1			
0010	325+47	RT		1				
0010	325+78	RT		1				
0010	326+25	RT		1				
0010	327+25	RT		1				
0010	328+59	RT			2			
0010	329+19	RT		2				
0010	329+81	RT		2				
0010	330+98	RT		1				
0010	331+40	RT		1				
0010	332+19	RT		1				
0010	332+42	RT			1			
0010	332+66	RT			1			
0010	335+83	RT		1				
SUBTOTAL STAGE 3 5144-01-75 0010			0	17	14	0	0	
PROJECT 5144-01-75 TOTAL 0010			6	34	33	81	12	
PROJECT 5144-01-76 TOTAL 0010			8	10	0	0	0	

3

3

PERMANENT SIGNING SUMMARY																		
SIGN SIZE (W X H) INCHES					SIGNS TYPE II		POSTS WOOD 4X6-INCH					POSTS TUBULAR STEEL 2X2-INCH			REMOVING SIGNS TYPE II 638.2602 EACH	REMOVING SMALL SIGN SUPPORTS 638.3000 EACH	REMARKS	
					REFLECTIVE H 637.2210 SF	REFLECTIVE F 637.2230 SF	14-FT 634.0614 EACH	16-FT 634.0616 EACH	18-FT 634.0618 EACH	20-FT 634.0620 EACH	22-FT 634.0622 EACH	9.5-FT 634.0809 EACH	11-FT 634.0811 EACH	8.5-FT 634.0885 EACH				
CATEGORY	SIGN NO	APPROX STATION	LOC.	SIGN CODE	SIGN MESSAGE													
5144-01-75																		
0010	1-1	---	RT	W2-6	CIRCULAR INTERSECTON SIGN	30	x	30								LOCATE SOUTH OF STRUCTURE B-41-021		
0010	1-2	---	RT	W13-1	ADVISORY SPEED PLATE (YELLOW BACK)	18	x	18								MOUNT BELOW SIGN 1-1		
0010	1-3	303+44	RT	D1-62	ROUNDABOUT DESTINATION - DIRECTION SIGN	96	x	72	48.00									
0010	1-4	304+98	LT	R2-1	SPEED LIMIT 45 MPH	24	x	30	5.00									
0010	1-5	303+41	LT	---	SPEED LIMIT 45 MPH	0	x	0										
0010	1-6	303+36	RT	---	SPEED LIMIT 35 MPH	0	x	0										
0010	1-7	305+58	MED	R4-7	KEEP RIGHT	24	x	30	5.00									
0010	2-1	311+88	LT	D1-62	ROUNDABOUT DESTINATION - DIRECTION SIGN	96	x	72	48.00									
0010	2-2	307+56	MED	R1-2	YIELD	36	x	31	3.88							TWO TEMP. 18-INCH X 18-INCH ORANGE FLAGS REQ'D (INCIDENTAL TO SIGN)		
0010	2-3	307+56	MED	R6-2R	ONE WAY RIGHT ARROW	24	x	30	5.00							MOUNT BELOW SIGN 2-2		
0010	2-4	307+50	RT	R1-2	YIELD	36	x	31	3.88							TWO TEMP. 18-INCH X 18-INCH ORANGE FLAGS REQ'D (INCIDENTAL TO SIGN)		
0010	2-5	307+50	RT	R1-54	TO TRAFFIC FROM LEFT	24	x	15	2.50							MOUNT BELOW SIGN 2-4		
0010	2-6	309+98	RT	J4-1	REASSURANCE ASSEMBLY (1 HEADED ROUTE PANEL)	24	x	36	6.00									
0010	2-7	308+09	MED	R4-7	KEEP RIGHT	24	x	30	5.00									
0010	2-8	308+16	MED	R1-2	YIELD	36	x	31	3.88							TWO TEMP. 18-INCH X 18-INCH ORANGE FLAGS REQ'D (INCIDENTAL TO SIGN)		
0010	2-9	308+16	MED	R6-2R	ONE WAY RIGHT ARROW	24	x	30	5.00							MOUNT BELOW SIGN 2-8		
0010	2-10	308+52	RT	R1-2	YIELD	36	x	31	3.88							TWO TEMP. 18-INCH X 18-INCH ORANGE FLAGS REQ'D (INCIDENTAL TO SIGN)		
0010	2-11	308+52	RT	R1-54	TO TRAFFIC FROM LEFT	24	x	15	2.50							MOUNT BELOW SIGN 2-10		
0010	2-12	308+90	MED	D1-1	ONE DESTINATION (ARROW)	42	x	30	8.75									
0010	2-13	309+40	MED	R4-7	KEEP RIGHT	24	x	30	5.00									
0010	2-14	309+40	RT	J4-1	REASSURANCE ASSEMBLY (1 HEADED ROUTE PANEL)	24	x	36	6.00									
0010	2-15	308+89	MED	R1-2	YIELD	36	x	31	3.88							TWO TEMP. 18-INCH X 18-INCH ORANGE FLAGS REQ'D (INCIDENTAL TO SIGN)		
0010	2-16	308+89	MED	R6-2R	ONE WAY RIGHT ARROW	24	x	30	5.00							MOUNT BELOW SIGN 2-15		
0010	2-17	308+85	LT	R1-2	YIELD	36	x	31	3.88							TWO TEMP. 18-INCH X 18-INCH ORANGE FLAGS REQ'D (INCIDENTAL TO SIGN)		
0010	2-18	308+85	LT	R1-54	TO TRAFFIC FROM LEFT	24	x	15	2.50							MOUNT BELOW SIGN 2-17		
0010	2-19	32+78"R"	MED	D1-1	ONE DESTINATION (ARROW)	66	x	15	6.88									
0010	2-20	32+79"R"	MED	R1-2	YIELD	36	x	31	3.88							TWO TEMP. 18-INCH X 18-INCH ORANGE FLAGS REQ'D (INCIDENTAL TO SIGN)		
0010	2-21	32+79"R"	MED	R6-2R	ONE WAY RIGHT ARROW	24	x	30	5.00							MOUNT BELOW SIGN 2-20		
0010	2-22	307+78	LT	R1-2	YIELD	36	x	31	3.88							TWO TEMP. 18-INCH X 18-INCH ORANGE FLAGS REQ'D (INCIDENTAL TO SIGN)		
0010	2-23	307+78	LT	R1-54	TO TRAFFIC FROM LEFT	24	x	15	2.50							MOUNT BELOW SIGN 2-22		
0010	2-24	308+02	MED	R6-4B	ROUNDABOUT CHEVRON BANK	60	x	24	10.00							4-FT MOUNTING HEIGHT FROM TRUCK APRON TO BOTTOM OF CHEVRON SIGN		
0010	2-25	308+02	MED	R6-1R	ONE WAY RIGHT ARROW	36	x	12	5.00							MOUNT ABOVE SIGN 2-22		
0010	2-26	308+07	MED	R6-4B	ROUNDABOUT CHEVRON BANK	60	x	24	10.00							4-FT MOUNTING HEIGHT FROM TRUCK APRON TO BOTTOM OF CHEVRON SIGN		
0010	2-27	308+07	MED	R6-1R	ONE WAY RIGHT ARROW	36	x	12	5.00							MOUNT ABOVE SIGN 2-22		
0010	2-28	308+32	MED	R6-4B	ROUNDABOUT CHEVRON BANK	60	x	24	10.00							4-FT MOUNTING HEIGHT FROM TRUCK APRON TO BOTTOM OF CHEVRON SIGN		
0010	2-29	308+32	MED	R6-1R	ONE WAY RIGHT ARROW	36	x	12	5.00							MOUNT ABOVE SIGN 2-22		
0010	2-30	308+36	MED	R6-4B	ROUNDABOUT CHEVRON BANK	60	x	24	10.00							4-FT MOUNTING HEIGHT FROM TRUCK APRON TO BOTTOM OF CHEVRON SIGN		
0010	2-31	308+36	MED	R6-1R	ONE WAY RIGHT ARROW	36	x	12	5.00							MOUNT ABOVE SIGN 2-22		
0010	2-32	307+45	MED	D1-1	ONE DESTINATION (ARROW)	42	x	30	8.75									
0010	2-33	313+88	LT	W2-6	CIRCULAR INTERSECTON SIGN	30	x	30		6.25								
0010	2-34	313+88	LT	W13-1	ADVISORY SPEED PLATE (YELLOW BACK)	18	x	18		2.25						MOUNT BELOW SIGN 2-33		
0010	3-1	30+29"R"	RT	W2-6	CIRCULAR INTERSECTON SIGN	30	x	30		6.25								
0010	3-2	30+29"R"	RT	W13-1	ADVISORY SPEED PLATE (YELLOW BACK)	18	x	18		2.25						MOUNT BELOW SIGN 3-1		
0010	3-3	31+28"R"	RT	D1-62	ROUNDABOUT DESTINATION - DIRECTION SIGN	102	x	42	29.75									
0010	3-4	31+85"R"	MED	R4-7	KEEP RIGHT	24	x	30	5.00									
0010	3-5	30+45"R"	LT	R2-1	SPEED LIMIT 25 MPH	24	x	30	5.00									
0010	4-1	311+15	LT	R2-1	SPEED LIMIT 35 MPH	0	x	0								1 1 1 1 REMOVAL ONLY		
0010	4-2	311+15	RT	R2-1	SPEED LIMIT 35 MPH	0	x	0								1 1 1 1 REMOVAL ONLY		
0010	4-3	313+20	LT	R1-1	STOP	0	x	0								1 1 1 1 REMOVAL ONLY		
0010	4-4	313+80	RT	R1-1	STOP	0	x	0								1 1 1 1 REMOVAL ONLY		
0010	4-5	317+50	LT	R2-1	SPEED LIMIT 25 MPH	0	x	0								1 1 1 1 REMOVAL ONLY		
0010	4-6	317+50	RT	R2-1	SPEED LIMIT 25 MPH	0	x	0								1 1 1 1 REMOVAL ONLY		
0010	4-7	322+65	RT	R2-1	SPEED LIMIT 25 MPH	0	x	0								1 1 1 1 REMOVAL ONLY		
0010	4-8	323+15	RT	J1-3	REASSURANCE ASSEMBLY	0	x	0								1 1 1 1 REMOVAL ONLY		
0010	4-9	324+15	RT	R3-8-W	VARIOUS ONLYS	0	x	0								1 1 1 1 REMOVAL ONLY; MOUNTED ON UTILITY POLE		
0010	4-10	324+80	LT	R2-1	SPEED LIMIT 25 MPH	0	x	0								1 1 1 1 REMOVAL ONLY		
0010	4-11	325+30	LT	R1-1	STOP	0	x	0								1 1 1 1 REMOVAL ONLY		
0010	4-12																	

3

3

PERMANENT SIGNING SUMMARY																			
CATEGORY	SIGN NO	APPROX STATION	LOC.	SIGN CODE	SIGN MESSAGE	SIGN SIZE (W X H) INCHES	SIGNS TYPE II		POSTS WOOD 4X6-INCH					POSTS TUBULAR STEEL 2X2-INCH			REMOVING SIGNS TYPE II 638.2602 EACH	REMOVING SMALL SIGN SUPPORTS 638.3900 EACH	REMARKS
							REFLECTIVE H 637.2210 SF	REFLECTIVE F 637.2230 SF	14-FT 634.0614 EACH	16-FT 634.0616 EACH	18-FT 634.0618 EACH	20-FT 634.0620 EACH	22-FT 634.0622 EACH	9.5-FT 634.0809 EACH	11-FT 634.0811 EACH	8.5-FT 634.0885 EACH			
5144-01-75																			
0010	6-12	326+85	RT	R3-9-D	END	24 x 6	1.00		0	1	0	0	0	0	0	0	0	MOUNT BELOW SIGN 6-12	
0010				R3-9-B	CENTER LANE LEFT TURN ONLY (W/ ARROWS)	24 x 36	6.00		24	x	36								
0010	6-13	328+00	RT	J33-2	REASSURANCE ASSEMBLY (2 HEADED 2 ROUTE PANEL W/ ARROWS)	48 x 69	23.00		0	0	1	0	0	0	0	0	0		
0010	6-14	328+62	MED	R4-7	KEEP RIGHT SYMBOL	24 x 30	5.00		0	0	0	0	0	0	1	0	0		
0010	6-15	328+62	LT	R5-1	DO NOT ENTER	30 x 30	6.25		1	0	0	0	0	0	0	0	0		
0010	6-16	328+62	LT	R2-1	SPEED LIMIT 25 MPH	24 x 30	5.00		0	0	0	0	0	0	0	0	0	MOUNTED ON SAME POST AS 6-15	
0010	6-17	329+00	RT	D1-3	THREE DESTINATION (ARROW)	72 x 36	18.00		0	2	0	0	0	0	0	0	0		
0010	6-18	329+53	MED	R6-2-R	ONE WAY RIGHT	24 x 30	5.00		0	0	0	0	0	0	1	0	0		
0010	6-19	330+03	MED	R6-2-R	ONE WAY RIGHT	24 x 30	5.00		0	0	0	0	0	0	1	0	0		
0010	6-20	330+25	MED	R6-2-R	ONE WAY RIGHT	24 x 30	5.00		0	0	0	0	0	0	1	0	0		
0010	7-1	330+25	LT	J4-2	REASSURANCE ASSEMBLY (1 HEADED 2 ROUTE PANEL)	48 x 36	12.00		0	1	0	0	0	0	0	0	0	MOUNTED TO SAME POST AS SIGN 7-3 MOUNTED TO TRAFFIC SIGNAL POST	
0010	7-2	330+60	RT	JV	REASSURANCE ASSEMBLY (1 HEADED 2 ROUTE PANEL W/ ARROWS STACKED)	48 x 105	35.00		0	0	0	0	1	0	0	0	0		
0010	7-3	330+95	MED	R1-1-F	STOP (FOLDING SIGN)	30 x 30	6.25		0	0	0	0	0	0	1	0	0		
0010	7-4	330+95	MED	R4-7	KEEP RIGHT SYMBOL	24 x 30	5.00		0	0	0	0	0	0	0	0	0		
0010	7-5	331+05	RT	R1-1-F	STOP (FOLDING SIGN)	30 x 30	6.25		0	0	0	0	0	0	0	0	0		
0010	7-6	332+65	LT	J3-2	REASSURANCE ASSEMBLY (1 HEADED 2 ROUTE PANEL W/ ARROWS)	48 x 57	19.00		0	1	0	0	0	0	0	0	0	MOUNTED TO TRAFFIC SIGNAL POST MOUNTED TO SAME POST AS SIGN 7-8	
0010	7-7	332+65	LT	R1-1-F	STOP (FOLDING SIGN)	30 x 30	6.25		0	0	0	0	0	0	0	0	0		
0010	7-8	332+67	MED	R4-7	KEEP RIGHT SYMBOL	24 x 30	5.00		0	0	0	0	0	0	1	0	0		
0010	7-9	332+67	MED	R1-1-F	STOP (FOLDING SIGN)	30 x 30	6.25		0	0	0	0	0	0	0	0	0		
0010	7-10	333+00	MED	R6-2-R	ONE WAY SYMBOL RIGHT	24 x 30	5.00		0	0	0	0	0	0	1	0	0		
0010	7-11	334+24	MED	R4-7	KEEP RIGHT SYMBOL	24 x 30	5.00		0	0	0	0	0	0	1	0	0	MOUNTED TO SAME POST AS SIGN 7-12 REMOVAL ONLY REMOVAL ONLY	
0010	7-12	334+22	RT	J4-2	REASSURANCE ASSEMBLY (1 HEADED 2 ROUTE PANEL)	48 x 36	12.00		0	1	0	0	0	0	0	0	0		
0010	7-13	334+22	RT	R5-1	DO NOT ENTER	30 x 30	6.25		0	0	0	0	0	0	0	0	0		
0010	8-1	102+25"EB"	MED	R4-7	KEEP RIGHT SYMBOL	0 x 0			0	x	0						1		1
0010	8-2	102+27"EB"	RT	D1-3	DESTINATION DIRECTION	0 x 0			0	x	0						1		1
0010	8-3	102+00"WB"	LT	J4-1	REASSURANCE ASSEMBLY	0 x 0											1	1	REMOVAL ONLY
0010				R2-1	SPEED LIMIT 25 MPH	0 x 0											1	1	REMOVAL ONLY
0010	8-4	103+50"EB"	MED	R4-7	KEEP RIGHT SYMBOL	0 x 0											1	0	REMOVAL ONLY; MOUNTED ON TRAFFIC SIGNAL POST
0010	8-5	103+50"EB"	MED	R1-1-F	STOP (FOLDING SIGN)	0 x 0											1	0	REMOVAL ONLY; MOUNTED ON TRAFFIC SIGNAL POST
0010		103+50"EB"	MED	R3-4	NO U-TURN SYMBOL	0 x 0											1	0	REMOVAL ONLY; MOUNTED ON TRAFFIC SIGNAL POST
0010	8-6	103+46"EB"	RT		REASSURANCE ASSEMBLY	0 x 0											1	0	REMOVAL ONLY; MOUNTED ON TRAFFIC SIGNAL POST
0010	8-7	103+46"EB"	RT	R1-1-F	STOP (FOLDING SIGN)	0 x 0											1	0	REMOVAL ONLY; MOUNTED ON TRAFFIC SIGNAL POST
0010	8-8	103+70"EB"	RT		REASSURANCE ASSEMBLY	0 x 0											1	1	REMOVAL ONLY
0010	8-9	103+65"WB"	LT		REASSURANCE ASSEMBLY	0 x 0											1	1	REMOVAL ONLY
0010	8-10	103+65"WB"	LT	R1-1-F	STOP (FOLDING SIGN)	0 x 0											1	1	REMOVAL ONLY
0010	8-11	333+65	MED	R4-7	KEEP RIGHT SYMBOL	0 x 0											1	1	REMOVAL ONLY
0010	8-12	333+50	MED	R6-2-R	ONE WAY RIGHT	0 x 0											1	1	REMOVAL ONLY
0010	8-13	332+42	MED	R1-1-F	STOP (FOLDING SIGN)	0 x 0											1	0	REMOVAL ONLY; MOUNTED ON TRAFFIC SIGNAL POST
0010				R3-4	NO U-TURN SYMBOL	0 x 0											1	0	REMOVAL ONLY; MOUNTED ON TRAFFIC SIGNAL POST
0010	8-14	332+42	MED	R4-7	KEEP RIGHT SYMBOL	0 x 0											1	1	REMOVAL ONLY
0010	8-15	104+45"WB"	LT		REASSURANCE ASSEMBLY	0 x 0											1	1	REMOVAL ONLY
0010	8-16	104+67"EB"	MED	R4-7	KEEP RIGHT SYMBOL	0 x 0											1	1	REMOVAL ONLY
0010	8-17	104+67"EB"	MED	R1-1-F	STOP (FOLDING SIGN)	0 x 0											1	1	REMOVAL ONLY
0010				R3-4	NO U-TURN SYMBOL	0 x 0											1	1	REMOVAL ONLY
0010	8-18	104+65"EB"	RT		REASSURANCE ASSEMBLY	0 x 0											1	0	REMOVAL ONLY; MOUNTED ON TRAFFIC SIGNAL POST
0010	8-19	104+85"WB"	LT		REASSURANCE ASSEMBLY	0 x 0											1	0	REMOVAL ONLY; MOUNTED ON TRAFFIC SIGNAL POST
0010	8-20	104+85"WB"	LT	R1-1-F	STOP (FOLDING SIGN)	0 x 0											1	0	REMOVAL ONLY; MOUNTED ON TRAFFIC SIGNAL POST
0010	8-21	105+50"EB"	MED		ONE WAY RIGHT	0 x 0											1	1	REMOVAL ONLY
0010	8-22	106+65"EB"	MED	R4-7	KEEP RIGHT SYMBOL	0 x 0											1	1	REMOVAL ONLY
0010	8-23	106+55"EB"	RT	J4-1	REASSURANCE ASSEMBLY	0 x 0											1	1	REMOVAL ONLY
0010	9-2	102+25"WB"	LT	R2-1	SPEED LIMIT 25 MPH	24 x 30	5.00		1	0	0	0	0	0	0	0	0	0	MOUNTED ON SAME POST AS SIGN 9-1
0010	9-3	102+30"EB"	MED	R4-7	KEEP RIGHT SYMBOL	24 x 30	5.00		0	0	0	0	0	0	0	1	0	0	
0010	9-4	102+95"WB"	LT	J4-2	REASSURANCE ASSEMBLY (1 HEADED 2 ROUTE PANEL)	48 x 36	12.00		0	1	0	0	0	0	0	0	0	0	
0010	9-5	103+30"EB"	MED	R1-1-F	STOP (FOLDING SIGN)	30 x 30	6.25		0	0	0	0	0	0	0	1	0	0	
0010	9-6	103+30"EB"	MED	R4-7	KEEP RIGHT SYMBOL	24 x 30	5.00		0	0	0	0	0	0	0	0	0	0	
0010	9-7	103+25"EB"	RT	J3-2	REASSURANCE ASSEMBLY (1 HEADED 2 ROUTE PANEL /W ARROWS)	48 x 57	19.00		0	0	0	0	0	1	0	0	0	0	MOUNTED ON SAME POST AS SIGN 9-7 MOUNTED ON TRAFFIC SIGNAL POST MOUNTED ON TRAFFIC SIGNAL POST
0010	9-8	103+25"EB"	RT	J3-2	REASSURANCE ASSEMBLY (1 HEADED 2 ROUTE PANEL /W ARROWS)	48 x 57	19.00		0	0	0	0	0	0	0	0	0	0	
0010	9-9	103+28"EB"	RT	R1-1-F	STOP (FOLDING SIGN)	30 x 30	6.25		0	0	0	0	0	0	0	0	0	0	
0010	9-10	104+88"WB"	LT	R1-1-F	STOP (FOLDING SIGN)	30 x 30	6.25		0	0	0	0	0	0	0	0	0	0	
0010	9-11	104+92"WB"	LT	J3-2	REASSURANCE ASSEMBLY (1 HEADED 2 ROUTE PANEL /W ARROWS)	48 x 57	19.00		0	0	0	0	0	1	0	0	0	0	
0010	9-12	104+92"WB"	LT	J3-2	REASSURANCE ASSEMBLY (1 HEADED 2 ROUTE PANEL /W ARROWS)	48 x 57	19.00		0	0	0	0	0	0	0	0	0	0	MOUNTED ON SAME POST AS SIGN 9-11 MOUNTED ON SAME POST AS SIGN 9-13 MOUNTED ON SAME POST AS SIGN 9-15
0010	9-13	104+95"EB"	MED	R1-1-F	STOP (FOLDING SIGN)	30 x 30	6.25		0	0	0	0	0	0	1	0	0	0	
0010	9-14	104+95"EB"	MED	R4-7	KEEP RIGHT SYMBOL	24 x 30	5.00		0	0	0	0	0	0	0	0	0	0	
0010	9-15	105+40"EB"	RT	J4-2	REASSURANCE ASSEMBLY (1 HEADED 2 ROUTE PANEL)	48 x 36	12.00		0	0	1	0	0	0	0	0	0	0	
0010	9-16	105+40"EB"	RT	J4-2	REASSURANCE ASSEMBLY (1 HEADED 2 ROUTE PANEL)	48 x 36	12.00		0	0	0	0	0	0	0	0	0	0	
0010	9-17	105+50"EB"	MED	R6-2-R	ONE WAY RIGHT	24 x 30	6.25		0	0	0	0	0	0	0	1	0	0	
0010	9-18	105+70"EB"	MED	R4-7	KEEP RIGHT SYMBOL	24 x 30	6.25		0	0	0	0	0	0	0	1	0	0	
0010	9-19	106+15"WB"	LT	J3-1	REASSURANCE ASSEMBLY (1 HEADED ROUTE PANEL /W ARROW)	24 x 57	9.50		0	1	0	0	0	0	0	0	0	0	
PAGE SUBTOTAL 5144-01-75 0010							388	0	2	8	2	0	3	0	13	0	27	17	
PROJECT 5144-01-75 TOTAL 0010							788.13	25.50	14	18	3	2	5	1	24	8	55	43	

PROJECT NO: 5144-01-75 & 5144-01-76

HWY: STH 27

COUNTY: MONROE

MISCELLANEOUS QUANTITIES

SHEET NO: 203

E

3

TRAFFIC CONTROL SUMMARY																			
CATEGORYSTATION TO STATIONDURATION(DAYS)EACH643.0300DAY						BARRICADES TYPE III EACH643.0420DAY		WARNING LIGHTS				ARROW BOARDS EACH643.0800DAY		SIGNS		SIGNS PCMS CELLULAR COMM		REMARKS	
								TYPE A		TYPE C				643.0900		643.1051			
								EACH	DAY	EACH	DAY			EACH	DAY	EACH	DAY		
5144-01-75 0010	ALTERNATE ROUTE		190		0		0		0		0		0		136	25840			
SUBTOTAL ALTERNATE ROUTE 5144-01-75 0010						0		0		0		0			25840		0		
5144-01-76 0010	STAGE 1A ROBERTS ROAD		28	2	56	28	784	40	1120		0		0		22	616		0	
SUBTOTAL STAGE 1A 5144-01-76 0010						56		784		1120		0			616		0		
5144-01-75 0010	STAGE 1B PART 1 STH 27 327+57 - 335+70		5	62	310	3	15	6	30	11	55		0		14	70	1	5	
0010	STH 16 98+60"EB" - 109+60"EB"		5	80	400	6	30	8	40	15	75		0		29	145		0	
0010	STAGE 1B PART 2 STH 27 327+87 - 335+81		3	102	306	6	18	8	24	20	60		0		16	48	1	3	
0010	STH 16 98+60"EB" - 109+73"EB"		3	67	201	8	24	8	24	16	48	2	6	28	84		0		
SUBTOTAL STAGE 1B 5144-01-75 0010						1217		87		118		238		6		347		8	
5144-01-75 0010	STAGE 1C DETOUR STH 27 302+95 - 310+50		21		0		0		0		0		0		116	2436		0	
0010	310+50 - 334+50		21	101	2121	10	210	12	252		0		0			0	1	21	
0010	STH 16 98+60"EB" - 107+00"EB"		21	30	630	4	84	8	168		0		0		20	420	1	21	
0010	RIVER ROAD 30+43"R" - 33+50"R"		21		0	2	42	4	84	9	189	2	42	24	504		0		
SUBTOTAL STAGE 1C 5144-01-75 0010						2751		546		588		189		42		3465		63	
5144-01-75 0010	STAGE 1D STH 27 302+95 - 310+50		21	74	1554	10	210	12	252	52	1092		0		7	147	1	21	
0010	310+50 - 336+00		21	356	7476	22	462	18	378	14	294		0		41	861	1	21	
0010	RIVER ROAD 30+43"R" - 33+50"R"		21		0	2	42	4	84		0		0		5	105	1	21	
SUBTOTAL STAGE 1D 5144-01-75 0010						9030		714		714		1386		0		1113		63	
5144-01-75 0010	STAGE 2 STH 16 CLOSURE DETOUR STH 27 302+95 - 310+50		3		0		0		0		0		0		111	333		0	
0010	310+50 - 339+80		28	74	2072	6	168	4	112	52	1456		0		7	196	1	28	
0010	STH 16 97+50"EB" - 110+00"EB"		28	227	6356	14	392	8	224	11	308		0		27	756	1	28	
0010	RIVER ROAD 30+43"R" - 33+50"R"		28	82	2296	13	364	14	392	20	560	2	56	33	924		0		
SUBTOTAL STAGE 2 5144-01-75 0010						10724		1064		896		2324		56		2321		84	
5144-01-75 0010	STAGE 2B STH 27 302+95 - 310+50		35	100	3500	3	105		0	16	560		0		10	350	1	35	
0010	310+50 - 339+80		35	215	7525	17	595	10	350	30	1050		0		32	1120	1	35	
0010	STH 16 97+50"EB" - 110+00"EB"		35	82	2870	13	455	14	490	20	700	2	70	33	1155		0		
0010	RIVER ROAD 30+43"R" - 33+50"R"		35	25	875		0		0		0		0		8	280	1	35	
SUBTOTAL STAGE 2B 5144-01-75 0010						14770		1155		840		2310		70		2905		105	
PAGE SUBTOTAL 5144-01-75 0010						38492		3566		3156		6447		174		35991		323	
PAGE SUBTOTAL 5144-01-76 0010						56		784		1120		0		0		616		0	

3

3

TRAFFIC CONTROL SUMMARY																			
CATEGORYSTATION TO STATIONDURATION (DAYS)EACH643.0300 DAY						TYPE III643.0420EACH DAY		WARNING LIGHTS				ARROW BOARDS643.0800EACH DAY		SIGNS643.0900EACH DAY		SIGNS PCMS CELLULAR COMM643.1051EACH DAY		REMARKS	
								TYPE A643.0705EACH DAY		TYPE C643.0715EACH DAY									
5144-01-75	STAGE 3																		
	STH 27																		
0010	302+95 -	310+50	49	61	2989		0		0	16	784		0	7	343	1	49		
0010	310+50 -	338+70	49	158	7742	20	980	20	980	14	686		0	23	1127	1	49		
	STH 16																		
0010	98+20"EB" -	110+43"EB"	49	72	3528	8	392	10	490	19	931	2	98	31	1519		0		
	RIVER ROAD																		
0010	30+43"R" -	33+50"R"	49	25	1225		0		0		0		0	8	392	1	49		
	SUBTOTAL STAGE 3	5144-01-75 0010			15484		1372		1470		2401		98		3381		147		
5144-01-75	STAGE 4																		
	STH 27																		
0010	302+95 -	310+50	7	68	476		0		0		0		0	4	28	1	7		
	RIVER ROAD																		
0010	30+43"R" -	33+50"R"	7		0		0		0		0		0	4	28	1	7		
	SUBTOTAL STAGE 4	5144-01-75 0010			476		0		0		0		0		56		14		
5144-01-75	STAGE 5A																		
	DETOUR		7		0		0		0		0		0	132	924		0		
	STH 27																		
0010	325+95 -	336+40	7	36	252	29	203	22	154	9	63		0	11	77	2	14		
	STH 16																		
0010	102+19"EB" -	110+15"EB"	7	22	154	11	77	6	42	11	77	1	7	15	105	1	7		
	SUBTOTAL STAGE 5A	5144-01-75 0010			406		280		196		140		7		1106		21		
5144-01-75	STAGE 5B																		
	DETOUR		7		0		0		0		0		0	122	854		0		
	STH 27																		
0010	326+15 -	336+10	7	71	497	17	119	16	112	9	63		0	14	98	2	14		
	STH 16																		
0010	98+70"EB" -	107+30"EB"	7	18	126	8	56	12	84	8	56	1	7	13	91	1	7		
	SUBTOTAL STAGE 5B	5144-01-75 0010			623		175		196		119		7		1043		21		
5144-01-75	STAGE 6																		
	STH 27																		
0010	325+90 -	339+30	7	108	756	14	98	12	84	18	126		0	23	161	2	14		
	STH 16																		
0010	98+70"EB" -	107+30"EB"	7		0		0		0		0		0		0	2	14		
	SUBTOTAL STAGE 6	5144-01-75 0010			756		98		84		126		0		161		28		
	PAGE SUBTOTAL	5144-01-75 0010			17745		1925		1946		2786		112		5747		231		
	PAGE SUBTOTAL	5144-01-76 0010			0		0		0		0		0		0		0		
	PROJECT	5144-01-05 TOTAL 0010			56237		5491		5102		9233		286		41738		554		
	PROJECT	5144-01-76 TOTAL 0010			56		784		1120		0		0		616		0		

3

3

3

3

TRAFFIC CONTROL - TEMPORARY PAVEMENT MARKINGS								
CATEGORY	STATION TO	STATION	LOCATION	MARKING LINE REMOVAL 4-INCH 646.9000 LF	TEMPOARARY MARKING LINE			REMARKS
					REMOVEABLE TAPE 4-INCH 649.0150 LF	EPOXY 4-INCH 649.0120 LF		
5144-01-75	STAGE 1B PART 1							
0010	STH 27			100				
	327+57 -	335+70	LT & RT		300		WHITE	
					1365		YELLOW	
0010	STH 16			550				
	98+60"EB" -	109+60"EB"	LT & RT		300		WHITE	
					1887		YELLOW	
5144-01-75	STAGE 1B PART 2							
0010	STH 27			370				
	327+87 -	335+81	LT & RT		1100		WHITE	
					1280		YELLOW	
0010	STH 16			180				
	98+60"EB" -	109+73"EB"	LT & RT		1775		WHITE	
					540		YELLOW	
	SUBTOTAL STAGE 1B 5144-01-75 0010			1200	8547	0		
5144-01-75	STAGE 1C							
0010	STH 27			1020				
	310+50 -	334+50	LT & RT		4430		WHITE	
					4750		YELLOW	
0010	STH 16							
	98+60"EB" -	107+00"EB"	LT & RT		1015		WHITE	
					800		YELLOW	
	SUBTOTAL STAGE 1C 5144-01-75 0010			1020	10995	0		
5144-01-75	STAGE 1D							
0010	STH 27			150				
	310+50 -	336+00			490		WHITE	
					4750		YELLOW	
0010	STH 16							
	101+12"EB" -	107+08"EB"			300		WHITE	
					1000		YELLOW	
	SUBTOTAL STAGE 1D 5144-01-75 0010			150	6540	0		
5144-01-75	STAGE 2							
0010	STH 27			500				
	302+95 -	310+50	LT & RT		505	1010	WHITE	
					505	1010	YELLOW	
0010		310+50 -	339+80		370	4800	WHITE	
					710	5300	YELLOW	
0010	STH 16			500				
	97+50"EB" -	110+00"EB"	LT & RT		2100		WHITE	
					1400		YELLOW	
	SUBTOTAL STAGE 2 5144-01-75 0010			1000	5590	12120		

TRAFFIC CONTROL - TEMPORARY PAVEMENT MARKINGS								
CATEGORY	STATION TO	STATION	LOCATION	MARKING LINE REMOVAL 4-INCH 646.9000 LF	TEMPOARARY MARKING LINE			REMARKS
					REMOVEABLE TAPE 4-INCH 649.0150 LF	EPOXY 4-INCH 649.0120 LF		
5144-01-75	STAGE 2B							
0010	STH 27			300				
	302+95 -	310+50	LT & RT		1000		WHITE	
					1230		YELLOW	
0010		310+50 -	318+40		790		WHITE	
					1580		YELLOW	
	SUBTOTAL STAGE 2B 5144-01-75 0010			300	4600	0		
5144-01-75	STAGE 3							
0010	STH 27			100				
	302+95 -	310+50	LT & RT		175		WHITE	
					280		YELLOW	
0010		310+50 -	338+70		3000		WHITE	
					5900		YELLOW	
0010	STH 16							
	98+20"EB" -	110+43"EB"	LT & RT		1400		WHITE	
					2200		YELLOW	
	SUBTOTAL STAGE 3 5144-01-75 0010			100	12955	0		
5144-01-75	STAGE 5A							
0010	STH 27							
	325+95 -	336+40	LT & RT		950		WHITE	
					1950		YELLOW	
0010	STH 16							
	102+19"EB" -	110+15"EB"	LT & RT		150		WHITE	
					4000		YELLOW	
	SUBTOTAL STAGE 5A 5144-01-75 0010			0	7050	0		
	STAGE 5B							
0010	STH 27							
	326+15 -	336+10	LT & RT		1200		WHITE	
					2650		YELLOW	
0010	STH 16							
	98+70"EB" -	107+30"EB"	LT & RT		150		WHITE	
					920		YELLOW	
	SUBTOTAL STAGE 5B 5144-01-75 0010			0	4920	0		
5144-01-75	STAGE 6							
0010	STH 27							
	325+90 -	339+30	LT & RT		200		WHITE	
					5100		YELLOW	
0010	STH 16							
	98+70"EB" -	107+30"EB"	LT & RT		220		WHITE	
					0		YELLOW	
	SUBTOTAL STAGE 6 5144-01-75 0010			0	5520	0		
	PROJECT 5144-01-75 TOTAL 0010			3770	66717	12120		

3

PROJECT NO: 5144-01-75 & 5144-01-76

HWY: STH 27

COUNTY: MONROE

MISCELLANEOUS QUANTITIES

SHEET NO: 207

E

3

EPOXY PAVEMENT MARKING SUMMARY																		
							4-INCH 646.1020 LF	8-INCH 646.3020 LF	ARROWS 646.5020 EACH	SYMBOLS 646.5220 EACH	WORDS 646.5120 EACH	CURB 646.8120 LF	YIELD LINE 18-INCH 646.6220 LF	STOP LINE 18-INCH 646.6120 LF	ISLAND NOSE 646.8220 EACH	DIAGONAL 12-INCH 646.7120 LF	CROSSWALK 6-INCH 646.7420 LF	
CATEGORY	STATION	TO	STATION	LOCATION	COLOR	STYLE												REMARKS
5144-01-75	ROUNDAABOUT																	
	0010	302+95	-	307+80	LT & RT	WHITE	SOLID	675	64			1					79	
	0010	302+95	-	307+80	LT & RT	YELLOW	SOLID	95					22		1	55		
	0010	302+95	-	307+80	LT & RT	YELLOW	DOUBLE SOLID	850										
	0010	302+95	-	307+80	LT & RT	WHITE	SKIP 3' SEG. 9' GAP	30										
0010	302+95	-	307+80	LT & RT	WHITE	2' SEG., 2' GAP							22					
0010	307+80	-	308+80	LT & RT	YELLOW	DOUBLE SOLID	82											
0010	307+80	-	308+80	LT & RT	YELLOW	SOLID						10			1		68	
0010	307+80	-	308+80	LT & RT	WHITE	SOLID					1							
0010	307+80	-	308+80	LT & RT	WHITE	2' SEG., 2' GAP							22					
0010	308+80	-	310+50	LT & RT	WHITE	SOLID	105	68			1		21				74	
0010	308+80	-	310+50	LT & RT	YELLOW	SOLID	25					22			1	65		
0010	308+80	-	310+50	LT & RT	YELLOW	DOUBLE SOLID	375											
0010	308+80	-	310+50	LT & RT	WHITE	SKIP 3' SEG. 9' GAP	36											
5144-01-75	STH 27																	
0010	310+50	-	312+94	LT & RT	WHITE	SOLID	488		2	2							124	
0010	310+50	-	312+94	LT & RT	YELLOW	SOLID	488		2									
0010	310+50	-	312+94	LT & RT	YELLOW	SKIP 12.5' SEG, 37.5' GAP	122											
0010	314+02	-	325+07	RT	WHITE	SOLID	1105		5	5								
0010	314+41	-	325+07	LT	WHITE	SOLID	1066		5	5								
0010	314+41	-	325+07	LT & RT	WHITE	SOLID											92	
0010	314+41	-	325+07	LT & RT	YELLOW	SOLID	2132		8									
0010	314+41	-	325+07	LT & RT	YELLOW	SKIP 12.5' SEG, 37.5' GAP	533											
0010	326+19	-	331+02"SB"	LT	WHITE	SOLID	483		3	3								
0010	326+19	-	327+37"NB"	RT	WHITE	SOLID	118		1	1								
0010	326+19	-	326+92	LT & RT	YELLOW	SOLID	73		2									
0010	326+19	-	326+92	LT & RT	YELLOW	SKIP 12.5' SEG, 37.5' GAP	18											
0010	326+92	-	328+58	LT & RT	YELLOW	DOUBLE SOLID	664											
0010	326+92	-	328+58	LT & RT	YELLOW	SOLID						20			1	351		
0010	327+37"NB"	-	328+57"NB"	RT	WHITE	SKIP 3' SEG., 9' GAP	60											
0010	328+57"NB"	-	331+02"NB"	RT	WHITE	SOLID	245	245	4	2	2			45				
0010	328+57"NB"	-	331+02"NB"	LT	WHITE	SOLID	245		2		1							
0010	331+02"NB"			LT	YELLOW	SOLID						20			1			
0010	331+07"NB"			LT & RT	WHITE	SOLID											176	
0010	332+58"NB"			LT & RT	WHITE	SOLID											178	
0010	332+63"SB"	-	334+28"SB"	LT	WHITE	SOLID	165	165	4	2	1			45				
0010	332+63"SB"	-	334+28"SB"	RT	WHITE	SOLID		165	2		1							
0010	332+63"SB"			RT	YELLOW	SOLID						20			1			
0010	332+64"NB"	-	335+65"NB"	RT	WHITE	SOLID	301		2	2								
0010	334+28"SB"	-	334+93"SB"	RT	YELLOW	SOLID						20			1	160		
0010	334+28"SB"	-	335+23"SB"	LT	WHITE	SKIP 3' SEG., 9' GAP	48											
0010	334+28"SB"	-	334+93"SB"	RT	YELLOW	DOUBLE SOLID	260											
0010	334+93"SB"	-	335+65"SB"	LT & RT	YELLOW	SOLID	144											
0010	334+93"SB"	-	335+65"SB"	LT & RT	YELLOW	SKIP 12.5' SEG, 37.5' GAP	36											
0010	335+23"SB"	-	335+65"SB"	LT	WHITE	SOLID	42		1	1								
0010	335+65"SB"			LT & RT	WHITE	SOLID											104	
0010	335+70"SB"	-	336+60	LT	WHITE	SOLID	90											
0010	336+29	-	339+77	LT	YELLOW	SOLID	348		2									
0010	336+29	-	339+77	LT	YELLOW	SKIP 12.5' SEG, 37.5' GAP	87											
0010	336+31	-	338+66	RT	YELLOW	SOLID	235											
0010	336+31	-	338+66	RT	YELLOW	SKIP 12.5' SEG, 37.5' GAP	59											
0010	336+25		336+30	LT & RT	WHITE	SOLID											90	
5144-01-75	STH 16																	
0010	97+62"EB"	-	103+29"EB"	RT	WHITE	SKIP 12.5' SEG, 37.5' GAP	142											
0010	102+19"EB"	-	103+29"EB"	RT	WHITE	SOLID	110											
0010	102+19"EB"	-	103+29"EB"	LT	WHITE	SOLID		110	2		1							
0010	102+19"WB"	-	103+45"WB"	LT	WHITE	SOLID	126											
0010	102+19"WB"	-	103+45"WB"	LT	WHITE	SKIP 12.5' SEG, 37.5' GAP	32											
0010	102+19"EB"			LT	YELLOW	SOLID						23			1			
0010	103+29"EB"			LT & RT	WHITE	SOLID								37			168	
0010	103+29"EB"			LT	YELLOW	SOLID						23			1			
0010	104+88"WB"			LT & RT	WHITE	SOLID								38			168	
0010	104+88"WB"	-	106+37"WB"	LT & RT	WHITE	SOLID	149	149	2		1							
0010	104+88"WB"	-	109+70"WB"	LT	WHITE	SKIP 12.5' SEG, 37.5' GAP	121											
0010	104+88"EB"			LT	YELLOW	SOLID						27			1			
0010	104+89"EB"	-	106+37"EB"	RT	WHITE	SKIP 12.5' SEG, 37.5' GAP	37											
0010	104+89"EB"	-	106+37"EB"	RT	WHITE	SOLID	148											
0010	105+75"EB"			RT	YELLOW	SOLID						24			1			
5144-01-75	RIVER ROAD																	
0010	30+43"R"	-	33+00"R"	LT & RT	WHITE	SOLID	305	64			1		24				80	
0010	30+43"R"	-	33+00"R"	LT & RT	YELLOW	DOUBLE SOLID	540											
0010	30+43"R"	-	33+00"R"	LT & RT	WHITE	SKIP 3' SEG. 9' GAP	36											
0010	30+43"R"	-	33+00"R"	LT & RT	YELLOW	SOLID						23			1	35		
5144-01-75	W AVERILL STREET																	
0010	WEST APPROACH			LT & RT	WHITE	SOLID								21			98	
0010	EAST APPROACH			LT & RT	WHITE	SOLID								25			134	
5144-01-75	MAPLE AVENUE																	
0010	WEST APPROACH			LT & RT	WHITE	SOLID								24			134	
0010	EAST APPROACH			LT & RT	WHITE	SOLID								20			100	
PROJECT 5144-01-75 TOTAL 0010							13674	1090	49	23	11	254	89	255	12	666	1867	

3

PROJECT NO: 5144-01-75 & 5144-01-76

HWY: STH 27

COUNTY: MONROE

MISCELLANEOUS QUANTITIES

SHEET NO: 208

E

FILE NAME : 030201-MQ.PPT

PLOT DATE :

PLOT BY :

PLOT NAME :

ORIGINATOR : DIST _

PLOT SCALE : 1:1

3

Signal Bases				654.0101 Concrete Bases Type 1 EACH	654.0113 Concrete Bases Type 13 EACH	SPV.0060.01 Concrete Bases Type Special EACH	Description
Category	Station	Dir	Location				
5144-01-75							
0010	332 + 60	LEFT	59	1			SB1
0010	332 + 67	RIGHT	34		1		SB2
0010	332 + 23	RIGHT	70	1			SB3
0010	331 + 27	RIGHT	70		1		SB4
0010	331 + 5	RIGHT	41	1			SB5
0010	331 + 8	LEFT	60		1		SB6
0010	331 + 43	LEFT	85	1			SB7
0010	332 + 35	LEFT	82		1		SB8
0010	332 + 57	RIGHT	38	1			SB9
0030	305 + 52.50	LEFT	36.29			1	LCC-A-9
0030	307 + 36.43	LEFT	67.58			1	LCC-A-8
0030	32 + 27.05"R"	RIGHT	36.16			1	LCC-A-7
0030	32 + 71.01"R"	LEFT	61.42			1	LCC-A-6
0030	309 + 41.03	LEFT	33.38			1	LCC-A-5
0030	309 + 01.95	RIGHT	58.72			1	LCC-A-4
0030	308 + 36.06	RIGHT	115.55			1	LCC-A-3
0030	307 + 61.97	RIGHT	78.48			1	LCC-A-2
0030	306 + 93.06	RIGHT	29.18			1	LCC-A-1
0040	310 + 50	LEFT	28			1	LCC-B-1
0040	312 + 50	RIGHT	28			1	LCC-B-2
0040	314 + 50	LEFT	28			1	LCC-B-3
0040	316 + 34	RIGHT	28			1	LCC-B-4
0040	318 + 46	LEFT	28			1	LCC-B-5
0040	320 + 54	RIGHT	28			1	LCC-B-6
0040	322 + 71	LEFT	28			1	LCC-B-7
0040	324 + 84	RIGHT	28			1	LCC-B-8
0040	327 + 99	LEFT	28			1	LCC-B-9
0040	329 + 14	RIGHT	31			1	LCC-B-10
PROJECT 5144-01-75 TOTAL 0010				5	4	0	
PROJECT 5144-01-75 TOTAL 0030				0	0	9	
PROJECT 5144-01-75 TOTAL 0040				0	0	10	

Pull Boxes				653.0105 Pull Boxes Steel 12"x24" EACH	653.0164 Pull Boxes Non-Conductive 24"x42" EACH	Description
Category	Station	Dir	Location			
5144-01-75						
0030	307 + 06.87	RIGHT	16.68		1	PB-1
0030	307 + 77.41	RIGHT	82.65		1	PB-2
0030	308 + 41.17	RIGHT	84.69		1	PB-3
0030	309 + 27.60	LEFT	35.37		1	PB-4
0030	308 + 69.29	LEFT	85.11		1	PB-5
0030	307 + 73.85	LEFT	92.53		1	PB-6
0030	307 + 03.00	LEFT	44.03		1	PB-7
0030	305 + 63.18	LEFT	36.14		1	PB-8
0030	307 + 29.00	RIGHT	24.00		1	PB-9
0010	332 + 48	LEFT	62		1	PB1
0010	332 + 57	LEFT	40	1		PB2
0010	332 + 57	LEFT	24	1		PB3
0010	332 + 57	LEFT	12	1		PB4
0010	332 + 43	RIGHT	45		1	PB5
0010	332 + 09	RIGHT	65	1		PB6
0010	331 + 97	RIGHT	65	1		PB7
0010	331 + 86	RIGHT	65	1		PB8
0010	331 + 27	RIGHT	53		1	PB9
0010	331 + 09	RIGHT	23	1		PB10
0010	331 + 09	RIGHT	6	1		PB11
0010	331 + 09	LEFT	6	1		PB12
0010	331 + 33	LEFT	67		1	PB13
0010	331 + 57	LEFT	77	1		PB14
0010	331 + 69	LEFT	77	1		PB15
0010	331 + 80	LEFT	77	1		PB16
0010	332 + 39	LEFT	78		1	PB17
0010	332 + 14	RIGHT	230			Existing PB41
0010	331 + 49	LEFT	249			Existing PB42
0010	334 + 27	LEFT	51		1	PB18
0010	329 + 44	RIGHT	35		1	PB19
0040	312 + 84	LEFT	47		1	PB21
0040	313 + 04	RIGHT	37		1	PB22
0040	314 + 04	LEFT	48		1	PB23
0040	313 + 95	RIGHT	36		1	PB24
0040	316 + 98	LEFT	36		1	PB25
0040	318 + 60	RIGHT	36		1	PB26
0040	318 + 75	LEFT	27		1	PB27
0040	318 + 75	RIGHT	36		1	PB28
0040	321 + 00	LEFT	27		1	PB29
0040	323 + 00	RIGHT	27		1	PB30
0040	325 + 18	LEFT	27		1	PB31
0040	325 + 25	RIGHT	28		1	PB32
0040	326 + 10	LEFT	27		1	PB33
0040	326 + 04	RIGHT	28		1	PB34
PROJECT 5144-01-75 TOTAL 0010				12	7	
PROJECT 5144-01-75 TOTAL 0030				0	9	
PROJECT 5144-01-75 TOTAL 0040				0	14	

3

3

3

Electrical items				656.0200 Electrical Service Meter Breaker Pedestal STH 16 LS	656.0200 Electrical Service Meter Breaker Pedestal Lighting Cabinet LS	650.8500 Construction Staking Electrical Installations 5144-01-75 LS	658.5069 Signal Mounting Hardware LS	654.0217 Concrete Control Cabinet Bases Type 9 Special EACH	SPV.0060.06 Traffic Signal Controller Actuated 8 Phase EACH	204.9060.S.01 Removing Traffic Signal Units EACH	654.0224 Concrete Control Cabinet Bases Type L24 EACH	659.2124 Lighting Control Cabinets 120/240 24-inch EACH	661.0200 Temporary Traffic Signals for Intersection LS	Description
Category	Station	Dir	Location											
0010	332 + 45	LEFT	73	1			1	1	1	1				SC1
0030	307 + 4.11	RIGHT	34.33		1						1	1		LCC-A
0040	318 + 67	RIGHT	37		1						1	1		LCC-B
0010	332 + 45	LEFT	73			1								Project
0010	STH 16 & STH 27	INTERSECTION											1	
PROJECT 5144-01-75 TOTAL 0010				1	0	1	1	1	1	1	0	0	1	
PROJECT 5144-01-75 TOTAL 0030				0	1	0	0	0	0	0	1	1	0	
PROJECT 5144-01-75 TOTAL 0040				0	1	0	0	0	0	0	1	1	0	
Poles, Arms & Equipment, Black Paint				SPV.0060.08 Black Paint Traffic Signal Controller Cabinet EACH	SPV.0060.50 Black Paint Poles Over Height Type 13 EACH	SPV.0060.51 Black Paint Monotube Arms 45-FT EACH	SPV.0060.52 Black Paint Monotube Arms 50-FT EACH	SPV.0060.53 Black Paint Luminarie Arms Steel 15-FT EACH	SPV.0060.54 Black Paint Pedestal Bases EACH	SPV.0060.56 Black Paint Traffic Signal Standard Aluminum 3.5' EACH	SPV.0060.57 Black Paint Traffic Signal Standard Aluminum 15' EACH	SPV.0060.62 Black Paint Luminaire Utility LED Category C EACH	SPV.0060.63 Black Paint Lighting Controller Cabinet EACH	Desc
5144-01-75														
0020	332 + 60	LEFT	59					1		1				SB1
0020	332 + 67	RIGHT	34		1	1		1			1			SB2
0020	332 + 23	RIGHT	70					1		1				SB3
0020	331 + 27	RIGHT	70		1		1	1			1			SB4
0020	331 + 5	RIGHT	41					1		1				SB5
0020	331 + 8	LEFT	60		1		1	1			1			SB6
0020	331 + 43	LEFT	85					1		1				SB7
0020	332 + 35	LEFT	82		1		1				1			SB8
0020	332 + 57	RIGHT	38					1	1					SB9
0020	332 + 45	RIGHT	73	1										SC1
0030	307 + 4.11	RIGHT	34.33									1		LCC-A
0040	318 + 67	RIGHT	37									1		LCC-B
PROJECT 5144-01-75 TOTAL 0020				1	4	1	3	4	5	1	4	4	0	
PROJECT 5144-01-75 TOTAL 0030				0	0	0	0	0	0	0	0	1		
PROJECT 5144-01-75 TOTAL 0040				0	0	0	0	0	0	0	0	1		

3

Poles, Arms & Equipment					SPV.0060.02 Poles Over Height Type 13	SPV.0060.03 Monotube Arms 45-FT	SPV.0060.04 Monotube Arms 50-FT	SPV.0060.05 Luminaire Arms Steel 15-FT	657.0100 Pedestal Bases	657.0405 Traffic Signal Standard Aluminum 3.5'	657.0425 Traffic Signal Standard Aluminum 15'	658.0173 Traffic Signal Face 3S 12-Inch	658.0174 Traffic Signal Face 4S 12-Inch	658.0500 Pedestrian Push Button	658.0416 Pedestrian Signal Face 16-Inch	659.1125 Luminaires Utility LED C	SPV.0060.58 Lighting Unit Type Special	SPV.0060.59 Lighting Unit Type Special 1	
Category	Station	Dir	Location		EACH	EACH	EACH	EACH	EACH	EACH	EACH	EACH	EACH	EACH	EACH	EACH	EACH	EACH	Desc
5144-01-75																			
0010	332 +	60	LEFT	59					1		1	1	1	1	1				SB1
0010	332 +	67	RIGHT	34	1	1		1			1	2	1	1	1	1			SB2
0010	332 +	23	RIGHT	70					1		1	1	1	1	1				SB3
0010	331 +	27	RIGHT	70	1		1	1				2	1	1	1	1			SB4
0010	331 +	5	RIGHT	41					1		1	1	1	1	1				SB5
0010	331 +	8	LEFT	60	1		1	1				2	1	1	1	1			SB6
0010	331 +	43	LEFT	85					1		1	1	1	1	1				SB7
0010	332 +	35	LEFT	82	1		1	1				2	1	1	1	1			SB8
0010	332 +	57	RIGHT	38					1	1				1					SB9
0030	305 +	53	LEFT	36.29														1	LCC-A-9
0030	307 +	36.43	LEFT	67.58														1	LCC-A-8
0030	32 +	27.05	RIGHT	36.16														1	LCC-A-7
0030	32 +	71.01	RIGHT	61.42														1	LCC-A-6
0030	309 +	41.03	LEFT	33.38														1	LCC-A-5
0030	309 +	1.95	RIGHT	58.72														1	LCC-A-4
0030	308 +	36.06	RIGHT	115.55														1	LCC-A-3
0030	307 +	61.97	RIGHT	78.48														1	LCC-A-2
0030	306 +	93.06	RIGHT	29.18														1	LCC-A-1
0040	310 +	50	LEFT	28													1		LCC-B-1
0040	312 +	50	RIGHT	28													1		LCC-B-2
0040	314 +	50	LEFT	28													1		LCC-B-3
0040	316 +	34	RIGHT	28													1		LCC-B-4
0040	318 +	46	LEFT	28													1		LCC-B-5
0040	320 +	54	RIGHT	28													1		LCC-B-6
0040	322 +	71	LEFT	28													1		LCC-B-7
0040	324 +	84	RIGHT	28													1		LCC-B-8
0040	327 +	99	LEFT	28													1		LCC-B-9
0040	329 +	14	RIGHT	31													1		LCC-B-10
PROJECT 5144-01-75 TOTAL 0010					4	1	3	4	5	1	4	12	8	9	8	4	0	0	
PROJECT 5144-01-75 TOTAL 0030					0	0	0	0	0	0	0	0	0	0	0	0	0	9	
PROJECT 5144-01-75 TOTAL 0040					0	0	0	0	0	0	0	0	0	0	0	0	10	0	
PROJECT NO: 5144-01-75 & 5144-01-76					HWY: STH 27			COUNTY: MONROE			MISCELLANEOUS QUANTITIES					SHEET NO: 211		E	

3

3

Street Light Wire					655.0610* Electrical Wire Lighting 12 AWG LF	655.0620 Electrical Wire Lighting 8 AWG LF	655.0625 Electrical Wire Lighting 6 AWG LF	
Category	Station	to	Station					Description
5144-01-75								
0030	305 + 52.50				216			LCC-A-1 Up Pole
0030	307 + 36.43				216			LCC-A-2 Up Pole
0030	32 + 27.05"R"				216			LCC-A-3 Up Pole
0030	32 + 71.01"R"				216			LCC-A-4 Up Pole
0030	309 + 41.03				216			LCC-A-5 Up Pole
0030	309 + 01.95				216			LCC-A-6 Up Pole
0030	308 + 36.06				216			LCC-A-7 Up Pole
0030	307 + 61.97				216			LCC-A-8 Up Pole
0030	306 + 93.06				216			LCC-A-9 Up Pole
0030	307 + 04.11	to	305 +	52.50		168	168	LCC-A to LCC-A-1
0030	306 + 93.06	to	307 +	61.97		447	447	LCC-A-1 to LCC-A-8
0030	307 + 61.97	to	306 +	93.06		666	666	LCC-A-8 to LCC-A-9
0030	307 + 61.97	to	308 +	36.06		606	606	LCC-A-8 to LCC-A-7
0030	308 + 36.06	to	309 +	1.95		531	531	LCC-A-7 to LCC-A-6
0030	309 + 01.95	to	309 +	41.03		462	462	LCC-A-6 to LCC-A-5
0030	307 + 04.11	to	307 +	36.43		471	471	LCC-A to LCC-A-2
0030	307 + 36.43	to	32 +	27.05"R"		429	429	LCC-A-2 to LCC-A-3
0030	32 + 27.05"R"	to	32 +	71.01"R"		369	369	LCC-A-3 to LCC-A-4
0040	318 + 67.00	to	316 +	34.00		762	762	LCC-B to LCC-B-4
0040	316 + 34.00	to	312 +	50.0		1245	1245	LCC-B-4 to LCC-B-2
0040	318 + 67.00	to	318 +	46.00		297	297	LCC-B to LCC-B-5
0040	318 + 46.00	to	314 +	50.00		1245	1245	LCC-B-5 to LCC-B-3
0040	314 + 50.00	to	310 +	50.00		1317	1317	LCC-B-3 to LBB-B-1
0040	318 + 67.00	to	320 +	54.00		621	621	LCC-B to LCC-B-6
0040	320 + 54.00	to	324 +	84.00		1350	1350	LCC-B-6 to LCC-B-8
0040	324 + 84.00	to	329 +	14.00		1383	1383	LCC-B-8 to LCC-B-10
0040	318 + 67.00	to	322 +	71.00		1512	1512	LCC-B to LCC-B-7
0040	322 + 71.00	to	327 +	99.00		1374	1374	LCC-B-7 to LCC-B-9
0040	310 + 50				216			LCC-B-1 Up Pole
0040	312 + 50				216			LCC-B-2 Up Pole
0040	314 + 50				216			LCC-B-3 Up Pole
0040	316 + 34				216			LCC-B-4 Up Pole
0040	318 + 46				216			LCC-B-5 Up Pole
0040	320 + 54				216			LCC-B-6 Up Pole
0040	322 + 71				216			LCC-B-7 Up Pole
0040	324 + 84				216			LCC-B-8 Up Pole
0040	327 + 99				216			LCC-B-9 Up Pole
0040	329 + 14				216			LCC-B-10 Up Pole
PROJECT 5144-01-75 TOTAL 0030					1944	4149	4149	
PROJECT 5144-01-75 TOTAL 0040					2160	11106	11106	

3

3

Signal Wire			655.0210 Cable Traffic Signal 3-14 AWG LF	655.0230 Cable Traffic Signal 5-14 AWG LF	655.0260 Cable Traffic Signal 12-14 AWG LF	655.0305 Cable Type UF 2-12 AWG Grounded LF	655.0610* Elecrtical Wire Traffic Lighting 12 AWG LF	655.0700 Loop Dectector Lead in Cable LF	655.0800 Loop Detector Wire LF	Description
Category	Station	to Station								
5144-01-75										
0010	332 + 57								274	PB2 LOOP 42
0010	332 + 57								306	PB3 LOOP 41
0010	332 + 57								330	PB4 LOOP 71
0010	332 + 09								302	PB6 LOOP 22
0010	331 + 97								326	PB7 LOOP 21
0010	331 + 86								350	PB8 LOOP 51
0010	331 + 09								296	PB10 LOOP 82
0010	331 + 09								330	PB11 LOOP 81
0010	331 + 09								354	PB12 LOOP 31
0010	331 + 57								278	PB14 LOOP 62
0010	331 + 69								302	PB15 LOOP 61
0010	331 + 80								326	PB16 LOOP 11
0010	334 + 27								235	PB18 LOOP 43
0010	329 + 44								265	PB19 LOOP 83
0010	332 + 60		15	40						SB1 - Up Pole
0010	332 + 67		15	81			159			SB2 - Up Pole
0010	332 + 23		15	40						SB3 - Up Pole
0010	331 + 27		15	120			159			SB4 - Up Pole
0010	331 + 5		15	40						SB5 - Up Pole
0010	331 + 8		15	86			159			SB6 - Up Pole
0010	331 + 43		15	40			159			SB7 - Up Pole
0010	332 + 35		15	120						SB8 - Up Pole
0010	332 + 57		15							SB9 - Up Pole
0010	332 + 45 to 332 + 60				46					SC1 to SB1
0010	332 + 45 to 332 + 67				177					SC1 to SB2
0010	332 + 45 to 332 + 23				182					SC1 to SB3
0010	332 + 45 to 331 + 27				294					SC1 to SB4
0010	332 + 45 to 331 + 5				303					SC1 to SB5
0010	332 + 45 to 331 + 8				172					SC1 to SB6
0010	332 + 45 to 331 + 43				168					SC1 to SB7
0010	332 + 45 to 332 + 35			166	35					SC1 to SB8
0010	332 + 45 to 332 + 57									SC1 to SB9
0010	332 + 45 to 332 + 67					177				SC1 to SB2
0010	332 + 45 to 331 + 27					294				SC1 to SB4
0010	332 + 45 to 331 + 8					172				SC1 to SB6
0010	332 + 45 to 332 + 35					35				SC1 to SB8
0010	332 + 45 to 332 + 48							29		SC1 to PB1
0010	332 + 45 to 332 + 48							29		SC1 to PB1
0010	332 + 45 to 332 + 48							29		SC1 to PB1
0010	332 + 45 to 332 + 43							146		SC1 to PB5
0010	332 + 45 to 332 + 43							146		SC1 to PB5
0010	332 + 45 to 331 + 27							272		SC1 to PB9
0010	332 + 45 to 331 + 27							272		SC1 to PB9
0010	332 + 45 to 331 + 27							272		SC1 to PB9
0010	332 + 45 to 331 + 33							142		SC1 to PB13
0010	332 + 45 to 331 + 33							142		SC1 to PB13
0010	332 + 45 to 331 + 33							142		SC1 to PB13
0010	332 + 45 to 332 + 14							344		SC1 to Existing PB41
0010	332 + 45 to 331 + 49							336		SC1 to Existing PB42
0010	332 + 45 to 334 + 27							219		SC1 to PB18
0010	332 + 45 to 329 + 44							466		SC1 to PB19
PROJECT 5144-01-75 TOTAL 0010			135	733	1377	678	636	3132	4274	

3

Electrical Conduit				652.0225 Conduit Rigid Nonmetallic Schedule 40 2-Inch LF	652.0235 Conduit Rigid Nonmetallic Schedule 40 3-Inch LF	652.0800 Conduit Loop Detector LF	Description	Electrical Conduit				652.0225 Conduit Rigid Nonmetallic Schedule 40 2-Inch LF	652.0235 Conduit Rigid Nonmetallic Schedule 40 3-Inch LF	652.0800 Conduit Loop Detector LF	Description			
Category	Station	to	Station					Category	Station	to	Station							
5144-01-75								0040	332 + 48	to	334 + 27	180			PB1 to PB18			
0010	332 + 57					72	LOOP 42 - PB2	0040	331 + 27	to	329 + 44	184			PB9 to PB19			
0010	332 + 57					72	LOOP 41 - PB3	0040	332 + 43	to	332 + 57	16			PB5 to SB9			
0010	332 + 57					72	LOOP 71 - PB4	0040	318 + 67	to	318 + 60		16		LC1 to PB26			
0010	332 + 9					72	LOOP 22 - PB6	0040	318 + 67	to	318 + 75		14		LC1 to PB28			
0010	331 + 97					72	LOOP 21 - PB7	0040	318 + 75	to	318 + 75	63			PB28 to PB27			
0010	331 + 86					72	LOOP 51 - PB8	0040	318 + 60	to	316 + 34	227			PB26 to LB4			
0010	331 + 9					72	LOOP 82 - PB10	0040	316 + 34	to	313 + 95	240			LB4 to PB24			
0010	331 + 9					72	LOOP 81 - PB11	0040	313 + 95	to	313 + 04	92			PB24 to PB22			
0010	331 + 9					72	LOOP 31 - PB12	0040	313 + 04	to	312 + 50	55			PB22 to LB2			
0010	331 + 57					72	LOOP 62 - PB14	0040	318 + 75	to	318 + 46	30			PB27 to LB5			
0010	331 + 69					72	LOOP 61 - PB15	0040	318 + 46	to	316 + 98	149			LB5 to PB25			
0010	331 + 80					72	LOOP 11 - PB16	0040	316 + 98	to	314 + 50	249			PB25 to LB3			
0010	334 + 27					75	LOOP 43 - PB18	0040	314 + 50	to	314 + 04	51			LB3 to PB23			
0010	329 + 44					85	LOOP 83 - PB19	0040	314 + 04	to	312 + 84	121			PB23 to PB21			
0010	332 + 45	to	332 + 48		23		SC1 to PB1	0040	312 + 84	to	310 + 50	235			PB21 to LB1			
0010	332 + 48	to	332 + 43		214		PB1 to PB5	0040	318 + 75	to	321 + 00	225			PB27 to PB29			
0010	332 + 43	to	331 + 27		233		PB5 to PB9	0040	321 + 00	to	322 + 71	172			PB29 to LB7			
0010	331 + 27	to	331 + 33		239		PB9 to PB13	0040	322 + 71	to	325 + 18	248			LB7 to PB31			
0010	331 + 33	to	332 + 39		214		PB13 to PB17	0040	325 + 18	to	326 + 10	92			PB31 to PB33			
0010	332 + 39	to	332 + 45		16		PB17 to SC1	0040	326 + 10	to	327 + 99	190			PB33 to LB9			
0010	332 + 48	to	332 + 60	13			PB1 to SB1	0040	318 + 75	to	320 + 54	180			PB28 to LB6			
0010	332 + 43	to	332 + 67	27			PB5 to SB2	0040	320 + 54	to	323 + 00	247			LB6 to PB30			
0010	332 + 43	to	332 + 23	32			PB5 to SB3	0040	323 + 00	to	324 + 84	185			PB30 to LB8			
0010	331 + 27	to	331 + 27	17			PB9 to SB4	0040	324 + 84	to	325 + 25	42			LB8 to PB32			
0010	331 + 27	to	331 + 05	26			PB9 to SB5	0040	325 + 25	to	326 + 04	79			PB32 to PB34			
0010	331 + 33	to	331 + 08	26			PB13 to SB6	0040	326 + 04	to	329 + 14	311			PB34 to LB10			
0010	331 + 33	to	331 + 43	22			PB13 to SB7	PROJECT 5144-01-75 TOTAL 0010								777	939	1024
0010	332 + 39	to	332 + 35	6			PB17 to SB8	PROJECT 5144-01-75 TOTAL 0030								833	90	0
0010	332 + 48	to	332 + 57	24			PB1 to PB2	PROJECT 5144-01-75 TOTAL 0040								3863	30	0
0010	332 + 57	to	332 + 57	16			PB2 to PB3											
0010	332 + 57	to	332 + 57	13			PB3 to PB4											
0010	332 + 43	to	332 + 09	40			PB5 to PB6											
0010	332 + 09	to	331 + 97	13			PB6 to PB7											
0010	331 + 97	to	331 + 86	12			PB7 to PB8											
0010	331 + 27	to	331 + 09	36			PB9 to PB10											
0010	331 + 09	to	331 + 09	17			PB10 to PB11											
0010	331 + 09	to	331 + 09	13			PB11 to PB12											
0010	331 + 33	to	331 + 57	27			PB13 to PB14											
0010	331 + 57	to	331 + 69	13			PB14 to PB15											
0010	331 + 69	to	331 + 80	12			PB15 to PB16											
0010	332 + 43	to	332 + 14	188			PB5 to Existing PB41											
0010	331 + 33	to	331 + 49	184			PB13 to Existing PB42											
0030	307 + 04.11	to	307 + 06.87		36		LCC-A to PB-1											
0030	307 + 04.11	to	307 + 29.00		54		LCC-A to PB-9											
0030	307 + 06.87	to	306 + 93.06	16			PB-1 to LCC-A-1											
0030	307 + 06.87	to	307 + 03.00	59			PB-1 to PB-7											
0030	307 + 03.00	to	305 + 63.18	136			PB-7 to PB-8											
0030	305 + 63.18	to	305 + 52.50	8			PB-8 to LCC-A-9											
0030	307 + 03.00	to	307 + 36.43	37			PB-7 to LCC-A-8											
0030	307 + 04.56	to	307 + 73.85	91			PB-7 to PB-6											
0030	307 + 73.85	to	32 + 27.05"R"	34			PB-6 to LCC-A-7											
0030	307 + 73.85	to	308 + 69.29	92			PB-6 to PB-5											
0030	308 + 69.29	to	32 + 71.01"R"	12			PB-5 to LCC-A-6											
0030	308 + 69.29	to	309 + 27.60	91			PB-5 to PB-4											
0003	309 + 27.60	to	309 + 41.03	11			PB-4 to LCC-A-5											
0030	307 + 29.00	to	307 + 77.41	76			PB-9 to PB-2											
0030	307 + 77.41	to	307 + 61.97	13			PB-2 to LCC-A-2											
0030	307 + 77.41	to	308 + 41.17	60			PB-2 to PB-3											
0030	308 + 41.17	to	308 + 36.06	30			PB-3 to LCC-A-3											
0030	308 + 41.17	to	309 + 01.95	67			PB-3 to LCC-A-4											
PROJECT NO: 5144-01-75 & 5144-01-76					HWY: STH 27			COUNTY: MONROE				MISCELLANEOUS QUANTITIES			SHEET NO: 214		E	

3

SPEICAL (03. IMPORTED GRANULAR BACKFILL FOR WATER MAIN)				
SPV.0035.03				
CATEGORY	STATION	LOCATION	CY	REMARKS
5144-01-76				
0020		UNDISTRIBUTED	200	
PROJECT 5144-01-76 TOTAL 0020			200	

WATER MANHOLE SUMMARY					
				WATER MANHOLE COVER TYPE	
				J SPECIAL	
				SPV.0060.09	SPV.0060.10
CATEGORY	STRUCTURE NUMBER	STATION	LOCATION	EACH	EACH
5144-01-76					
0020	1	306+58	29.9' RT	1	1
PROJECT 5144-01-76 TOTAL 0020				1	1

SPECIAL (49. RIGID INSULATION 4-FT X 8-FT X 2-INCH)				
SPV.0060.49				
CATEGORY	STATION	LOCATION	EACH	REMARKS
5144-01-76				
0020	307+60.9	39.1' RT	1	
0020	309+03.2	39.1' RT	1	
0020	309+55.40	33.8' RT	1	
0020	319+64.20	38' RT	1	
0020	323+45.00	14' LT	1	
0020	326+24.7	10' LT	1	
0020	327+09.8	10' LT	1	
0020	328+10	25' LT	1	
0020	328+56.2	10' LT	1	
0020	329+75.4	9' LT	1	
0020	330+83.3	8' LT	1	
0020	330+95.7	36.7' LT	1	
0020	331+36.2	8' LT	1	
0020	332+57	63.9' LT	2	
0020	335+16.7	30.9' LT	1	
0020	29+67"R"	11' LT	1	
0020	29+76"R"	11' LT	1	
0020	22+09"AV"	12' LT	3	
0020	22+93"AV"	12' LT	3	
0020	10+77"MA"	12' LT	1	
0020	11+00"MA"	10' LT	1	
0020	11+68.3"MA"	10.6' LT	1	
0020	103+71"EB"	36' LT	1	
0020	215+42"R0"	15' LT	1	
0020	215+46"R0"	15' LT	1	
PROJECT 5144-01-76 TOTAL 0020			30	
0030	307+45.00	29' RT	1	
0030	317+12.00	16' LT	1	
0030	319+44.20	16.4' LT	1	
0030	322+48.50	18' LT	1	
PROJECT 5144-01-76 TOTAL 0030			4	

WATER MAIN PIPE SUMMARY							
				WATER MAIN DUCTILE IRON			
				6-INCH SPV.0090.02 LF	8-INCH SPV.0090.03 LF	12-INCH SPV.0090.04 LF	
CATEGORY	STATION TO	STATION	LOCATION				REMARKS
5144-01-76							
0020	302+63.40 -	302+74.00	RT			13	CONNECT TO EXIST. S
0020	302+74.40 -	306+58.00	RT			383	
0020	306+58.00 -	309+50.40	RT			292	
0020	309+50.40 -	309+55.40	RT			8	
0020	309+55.40 -	309+55.40	RT & LT			75	
0020	309+55.40 -	309+58.70	LT			21	CONNECT TO EXIST. N
0020	309+55.40 -	309+52.80	LT			3	
0020	309+52.80 -	309+49.20	LT		3		
0020	309+49.20 -	309+02.10	LT		52		
0020	316+97.00 -	319+64.20	LT			268	CONNECT TO EXIST. S
0020	319+64.20 -	319+99.70	LT			37	
0020	319+99.70 -	323+22.00	LT			323	
0020	323+22.00 -	323+50.00	LT			39	
0020	319+64.20 -	319+64.50	LT & RT		75		CONNECT TO EXIST. E
0020	319+99.70 -	319+99.70	LT	10			HYDRANT LEAD
0020	28+85.4"R" -	28+88.4"R"	LT		3		
0020	28+85.4"R" -	28+85.4"R"	LT	17			HYDRANT LEAD
0020	29+47"R" -	29+67"R"	LT		20		CONNECT TO EXIST. W
0020	29+67"R" -	31+72"R"	LT		206		
0020	31+72"R" -	31+65.3"R"	LT	19			HYDRANT LEAD
0020	31+72"R" -	309+02.10	LT		161		
0020	19+38"AV" -	21+86.3"AV"	LT		248		
0020	21+86.3"AV" -	22+89.9"AV"	LT		104		
0020	21+86.3"AV" -	21+86.3"AV"	LT	14			HYDRANT LEAD
0020	22+89.9"AV" -	23+53"AV"	LT		164		
0020	24+53"AV" -	24+59"AV"	LT	10			
0020	10+32"MA" -	11+02"MA"	LT		70		CONNECT TO EXIST. E & W
0020	10+41.5"MA" -	10+41.5"MA"	LT	14			HYDRANT LEAD
0020	103+19.3"EB" -	103+19.3"EB"	LT	9			HYDRANT LEAD
0020	103+71"EB" -	103+90"EB"	LT		22		
0020	215+30"R0" -	217+90"R0"	LT		260		
0020	14+33.5"H0" -	14+86.77"H0"	LT		53		CONNECT TO EXIST. W
0020	14+42.5"H0" -	14+42.5"H0"	LT	14			HYDRANT LEAD
0020	215+18"R0" -	215+30"R0"	LT		14		
0020	UNDISTRIBUTED			20	40	40	
PROJECT 5144-01-76 TOTAL 0020				127	1495	1502	

3

CATEGORY			ADJUST			WATER APPURTENANCES SUMMARY						REMARKS	
			WATER VALVE	INSTALL WATER									
			BOX WITH	VALVE BOX ON									
			NEW BOX	EXISTING	ADJUST								
LOCATION			TOP	VALVE	WATER VALVE	6-INCH	8-INCH	12-INCH	12-INCH	6-INCH	FIRE	CONNECT	
			SPV.0060.11	SPV.0060.12	BOX TOP	SPV.0060.13	SPV.0060.14	SPV.0060.15	SPV.0060.33	SPV.0060.34	HYDRANT	TO EXISTING	
			EACH	EACH	SPV.0060.60	EACH	EACH	EACH	EACH	EACH	EACH	WATER MAIN	
												SPV.0060.36	
5144-01-76													
0020	302+63.4	26.6' RT										1	
0020	302+74.4	37.3' RT											
0020	302+69.2	41' LT						1					
0020	309+50.4	38.8' RT											
0020	309+55.4	33.8' RT											
0020	309+49.2	40.5' LT						1					
0020	309+52.8	40.5' LT											
0020	309+55.4	40.5' LT						1				1	
0020	309+58.7	40.5' LT											
0020	309+55.4	32' LT											
0020	309+02.1	40.7' LT						1					
0020	306+58	29.9' RT										1	
0020	316+97.0	35' LT											
0020	317+02.0	38' LT											
0020	319+64.2	38' LT											
0020	319+64.5	35' RT										1	
0020	319+64.2	36' LT											
0020	319+64.2	32' LT											
0020	319+64.2	9' LT											
0020	319+64.2	5' LT											
0020	319+99.7	38' LT											
0020	319+99.7	32' LT				1							
0020	319+99.7	28' LT							1		1		
0020	323+22	38' LT											
0020	323+25.2	38' LT											
0020	323+45.0	14' LT											
0020	323+50.0	10' LT										1	
0020	28+85.4"R"	27.5' LT									1		
0020	28+85.4"R"	11' LT										2	
0020	28+85.4"R"	20' LT				1							
0020	29+52"R"	11' LT					1					1	
0020	29+67"R"	11' LT											
0020	29+71.3"R"	11' LT											
0020	29+76.0"R"	11' LT											
0020	29+96.0"R"	11' LT											
0020	30+00"R"	11' LT											
0020	29+67.5"R"	14' LT					1						
0020	29+67.5"R"	16' LT										1	
0020	31+66.1"R"	12.2' LT											
0020	31+69.0"R"	24' LT				1					1		
0020	31+65.3"R"	32.8' LT											
0020	308+91.2	51.7' LT											
0020	21+55.0"AV"	14' LT					1						
0020	21+59.0"AV"	14' LT											
0020	21+59.0"AV"	24' LT				1							
0020	21+59.0"AV"	27' LT									1		
0020	22+89.9"AV"	12' LT										2	
0020	22+88.9"AV"	12' LT											
PAGE SUBTOTAL 5144-01-76 0020			0	0	0	4	3	4	1	0	4	11	

3

3

CATEGORY			ADJUST			WATER APPURTENANCES SUMMARY			FIRE HYDRANT EXTENSION			CONNECT TO EXISTING WATER MAIN SPV.0060.36 EACH		REMARKS												
			WATER VALVE BOX WITH NEW BOX TOP SPV.0060.11 EACH	INSTALL WATER VALVE BOX ON EXISTING VALVE SPV.0060.12 EACH	ADJUST WATER VALVE BOX TOP SPV.0060.60 EACH	WATER VALVE AND BOX			FIRE HYDRANT EXTENSION		FIRE HYDRANT SPV.0060.35 EACH															
						6-INCH SPV.0060.13 EACH	8-INCH SPV.0060.14 EACH	12-INCH SPV.0060.15 EACH	12-INCH SPV.0060.33 EACH	6-INCH SPV.0060.34 EACH																
STATION			LOCATION																							
5144-01-76																										
0020	22+85.9"AV"	14' LT																								
0020	22+95.0"AV"	12' LT																								
0020	22+09.0"AV"	12' LT				1																				
0020	23+05.0"AV"	14' LT																								
0020	23+21.0"AV"	14' LT																								
0020	23+27.0"AV"	14' LT																								
0020	24+45.6"AV"	14' LT				1																				
0020	24+54.3"AV"	14' LT																								
0020	24+56.3"AV"	14' LT																								
0020	24+60.0"AV"	12' LT										1														
0020	10+32.0"MA"	10' LT										1														
0020	10+34.0"MA"	12' LT																								
0020	10+38.5"MA"	12' LT				1																				
0020	10+41.5"MA"	12' LT																								
0020	10+41.5"MA"	18' LT				1																				
0020	10+41.5"MA"	27.55' LT							1																	
0020	10+77.0"MA"	12' LT																								
0020	10+82.0"MA"	12' LT																								
0020	11+00.0"MA"	12' LT																								
0020	11+02.0"MA"	10' LT																								
0020	103+19.3"EB"	54.27' LT	3						1			1														
0020	103+71.0"EB"	36' LT							1			1														
0020	103+74.0"EB"	35' LT																								
0020	103+84.0"EB"	35' LT																								
0020	103+88.0"EB"	36' LT										1														
0020	215+30.0"RO"	12' LT										1														
0020	215+33.5"RO"	15' LT																								
0020	215+38.0"RO"	15' LT				1																				
0020	215+42.0"RO"	15' LT																								
0020	215+46.0"RO"	15' LT				1																				
0020	217+72.0"RO"	13' LT																								
0020	217+75.0"RO"	13' LT				1																				
0020	217+85.0"RO"	13' LT																								
0020	217+87.0"RO"	10.9' LT										1														
0020	14+33.5"H0"	14' LT										1														
0020	14+36.0"H0"	12' LT																								
0020	14+39.5"H0"	12' LT				1																				
0020	14+42.5"H0"	12' LT																								
0020	14+42.5"H0"	16' LT				1																				
0020	14+42.5"H0"	23.5' LT							1																	
0020	308+61	45' LT																								
0020	314+05.9	44' LT																								
0020	22+89.9"AV"	7.4' LT				1																				
0020	325+70	10' LT	3																							
0020	332+10.4	28.8' LT				1																				
0020	331+66.4	8.2' LT				1																				
0020	UNDISTRIBUTED		3			2			10																	
PAGE SUBTOTAL 5144-01-76 0020			9			5			10			2		7		0		2		2		3		8		
PROJECT 5144-01-76 TOTAL 0020			9			5			10			6		10			4		3		2		7		19	

3

3

CATEGORY STATION LOCATION			TEES					BENDS					REDUCERS		SLEEVES		PLUG 6-INCH SPV.0060.31 EACH REMARKS	
			12-INCH X 12-INCH X 12-INCH SPV.0060.16 EACH	12-INCH X 8-INCH X 12-INCH SPV.0060.17 EACH	12-INCH X 6-INCH X 12-INCH SPV.0060.18 EACH	8-INCH X 6-INCH X 8-INCH SPV.0060.19 EACH	8-INCH X 8-INCH X 8-INCH SPV.0060.20 EACH						8-INCH X 12-INCH X 6-INCH SPV.0060.27 EACH	12-INCH X 8-INCH 8-INCH SPV.0060.28 EACH				
5144-01-76								1										
0020	302+63.4	26.6' RT						1										
0020	302+74.4	37.3' RT						1										
0020	302+69.2	41' LT																
0020	309+50.4	38.8' RT						1										
0020	309+55.4	33.8' RT						1										
0020	309+49.2	40.5' LT																
0020	309+52.8	40.5' LT	1										1					
0020	309+55.4	40.5' LT																
0020	309+58.7	40.5' LT																
0020	309+55.4	32' LT						1										
0020	308+97.9	40.7' LT						1										
0020	306+58	29.9' RT																
0020	316+97.0	35' LT						1										
0020	317+02.0	38' LT						1										
0020	319+64.2	38' LT	1															
0020	319+64.5	35' RT													1			
0020	319+64.2	36' LT																
0020	319+64.2	32' LT																
0020	319+64.2	9' LT																
0020	319+64.2	5' LT																
0020	319+99.7	38' LT	1															
0020	319+99.7	32' LT																
0020	319+99.7	28' LT						1										
0020	323+22	38' LT						1										
0020	323+25.2	38' LT						1										
0020	323+45.0	14' LT						1										
0020	323+50.0	10' LT																
0020	28+85.4"R"	27.5' LT																
0020	28+85.4"R"	11' LT	1												1			
0020	28+85.4"R"	20' LT																
0020	29+52"R"	11' LT																
0020	29+67"R"	11' LT	1															
0020	29+71.3"R"	11' LT											1					
0020	29+76.0"R"	11' LT											1					
0020	29+96.0"R"	11' LT											1					
0020	30+00"R"	11' LT											1					
0020	29+67.5"R"	14' LT																
0020	29+67.5"R"	16' LT																
0020	31+66.1"R"	12.2' LT						1										
0020	31+69.0"R"	24' LT	1															
0020	31+65.3"R"	32.8' LT																
0020	308+83.3	48.70' LT						1										
0020	21+55.0"AV"	14' LT																
0020	21+59.0"AV"	14' LT	1															
0020	21+59.0"AV"	24' LT																
0020	21+59.0"AV"	27' LT																
0020	22+89.9"AV"	12' LT																
0020	22+88.9"AV"	12' LT						1										
PAGE SUBTOTAL 5144-01-76 0020			1	1	1	3	1	10	1	2	10	0	0	1	0	2	0	

3

3

CATEGORY			STATION			LOCATION			WATER FITTINGS SUMMARY					REDUCERS		SLEEVES		PLUG 6-INCH SPV.0060.31		REMARKS				
									TEES													BENDS		
									12-INCH X 12-INCH X 12-INCH SPV.0060.16	12-INCH X 8-INCH X 12-INCH SPV.0060.17	12-INCH X 6-INCH X 12-INCH SPV.0060.18	8-INCH X 6-INCH X 8-INCH SPV.0060.19	8-INCH X 8-INCH X 8-INCH SPV.0060.20	45 DEGREE 12-INCH SPV.0060.21	22.5 DEGREE 12-INCH SPV.0060.22							22.5 DEGREE 8-INCH SPV.0060.23	45 DEGREE 8-INCH SPV.0060.24	45 DEGREE 6-INCH SPV.0060.26
									EACH	EACH	EACH	EACH	EACH	EACH	EACH	EACH	EACH	EACH						
5144-01-76																								
0020			22+85.9"AV"			14' LT																		
0020			22+95.0"AV"			12' LT																		
0020			22+09.0"AV"			12' LT																		
0020			23+05.0"AV"			14' LT																		
0020			23+21.0"AV"			14' LT																		
0020			23+27.0"AV"			14' LT																		
0020			24+45.6"AV"			14' LT																		
0020			24+54.3"AV"			14' LT																		
0020			24+56.3"AV"			14' LT																		
0020			24+60.0"AV"			12' LT																		
0020			10+32.0"MA"			10' LT																		
0020			10+34.0"MA"			12' LT																		
0020			10+38.5"MA"			12' LT																		
0020			10+41.5"MA"			12' LT			1															
0020			10+41.5"MA"			18' LT																		
0020			10+41.5"MA"			27.55' LT																		
0020			10+77.0"MA"			12' LT																		
0020			10+82.0"MA"			12' LT																		
0020			11+00.0"MA"			12' LT																		
0020			11+02.0"MA"			10' LT																		
0020			103+19.3"EB"			54.27' LT																		
0020			103+71.0"EB"			36' LT																		
0020			103+74.0"EB"			35' LT																		
0020			103+84.0"EB"			35' LT																		
0020			103+88.0"EB"			36' LT																		
0020			215+30.0"RO"			12' LT																		
0020			215+33.5"RO"			15' LT																		
0020			215+38.0"RO"			15' LT																		
0020			215+42.0"RO"			15' LT			1															
0020			215+46.0"RO"			15' LT																		
0020			217+72.0"RO"			13' LT																		
0020			217+75.0"RO"			13' LT																		
0020			217+85.0"RO"			13' LT																		
0020			217+87.0"RO"			10.9' LT																		
0020			14+33.5"H0"			14' LT																		
0020			14+36.0"H0"			12' LT																		
0020			14+39.5"H0"			12' LT																		
0020			14+42.5"H0"			12' LT			1															
0020			14+42.5"H0"			16' LT																		
0020			14+42.5"H0"			23.5' LT																		
0020			308+61			45' LT																		
0020			314+05.9			44' LT																		
0020			22+89.9"AV"			7.4' LT																		
0020			325+70			10' LT																		
0020			332+10.4			28.8' LT																		
0020			331+66.4			8.2' LT																		
0020			UNDISTRIBUTED																					
PAGE SUBTOTAL 5144-01-76 0020																								
PROJECT 5144-01-76 TOTAL 0020																								

3

3

SPECIAL (02. IMPORTED GRANULAR BACKFILL FOR SANITARY SEWER)				
SPV.0035.02				
CATEGORY	STATION	LOCATION	CY	REMARKS
5144-01-76				
0030		UNDISTRIBUTED	300	
PROJECT 5144-01-76 TOTAL 0030			300	

3

SANITARY MANHOLE SUMMARY							
				SANITARY SEWER MANHOLE TYPE 1	SANITARY SEWER MANHOLE TYPE 1 OUTSIDE DROP	SANITARY MANHOLE COVERS TYPE J	ADJUSTING SANITARY MANHOLES TYPE A
				SPV.0060.37	SPV.0060.38	SPV.0060.46	SPV.0060.47
CATEGORY	STRUCTURE NUMBER	STATION	LOCATION	EACH	EACH	EACH	EACH
5144-01-76							
0030	A	307+35.90	29.2' RT	1		1	
0030	B	304+35.50	27.8' LT	1		1	
0030	137	313+53.40	ON C/L	1		1	
0030	95	319+54.80	1.1' LT	1		1	
0030	95A	316+00.00	ON C/L	1		1	
0030	94A	319+54.00	47' RT	1		1	
0030	96	322+52.50	0.3' LT	1		1	
0030	97	325+61.20	2.9' RT	1		1	
0030	98	328+48.50	0.2' LT		1	1	
0030	124	19+57.7"AV"	0.2' LT	1		1	
0030	136	21+49"AV"	ON C/L	1		1	
0030	197	10+05"MA"	3.1' RT	1		1	
0030	125	217+61.30	0.6' RT	1		1	
0030	183	310+40.00	29.2' RT			1	1
0030	122	29+80"R"	ON C/L			1	1
0030	138	23+57.9"AV"	4' LT	1		1	
0030	139	24+04"AV"	1.6' LT			1	1
0030	56	331+47.60	2' LT			1	1
0030	57	331+76.00	15.5' RT			1	1
0030	56	332+83.40	17.6' RT			1	1
0030	19	335+71.70	13.7' RT			1	1
0030	20	336+02.10	12.8' RT			1	1
PROJECT 5144-01-76 TOTAL 0030				13	1	22	8

3

3

			SANITARY SEWER PIPE			REMARKS
CATEGORY	FROM STRUCTURE	TO STRUCTURE	8-INCH	10-INCH	15-INCH	
			SPV.0090.05 LF	SPV.0090.06 LF	SPV.0090.08 LF	
5144-01-76						
0030	B	A			306	
0030	A	CONNECT N.			49	
0030	137	95A		247		
0030	95A	95		355		
0030	95	96		298		
0030	96	97		309		
0030	97	98		287		
0030	98	CONNECT N.		5		
0030	124	136			195	
0030	136	137			179	
0030	137	138			29	
0030	197	97	113			
0030	124	125			232	
0030	136	CONNECT N.	25			
PROJECT 5144-01-76 TOTAL 0030			138	1501	990	

SANITARY SEWER APPURTENANCES											
			SANITARY SEWER		CONNECT TO EXISTING SANITARY MH SPV.0060.44 EACH		CONNECT TO EXISTING SANITARY MAIN SPV.0060.45 EACH		BYPASS PUMPING FLOW MANAGEMENT SPV.0105.03 LS		
			15-INCH X 15-INCH PVC PIPE SLEEVE SPV.0060.39 EACH	8-INCH DIA. X 2-FT STUB W/ PLUG SPV.0060.40 EACH							
CATEGORY	STATION	LOCATION									REMARKS
5144-01-76			1		1	1	1	1	1		
0030	307+84.60	29.2' RT									
0030	328+55.00	ON C/L									
0030	21+49"AV"	25' LT									
0030	304+35.50	27.8' LT									
0030	23+57.9"AV"	4' LT		1							
0030	319+54.00	47' RT					1				CONNECT TO EXISTING 8" W/ 10" X 8" FERNCO
0030	328+48.50	0.2' LT					1				
0030	19+57.7"AV"	0.2' LT					1				
0030	217+61.30	0.6' RT					2				
0030	ENTIRE PROJECT								1		
PROJECT 5144-01-76 TOTAL 0030			1	1	1		8		1		

3

SANITARY LATERAL AND WATER SERVICE SUMMARY													
CATEGORYSTATIONLOCATIONADDRESS				WATER SERVICES				SANITARY SEWER LATERALS					REMARKS
				CORPORATION & CURB STOP BOX & RECON CAP (SET) 1-INCH SPV.0060.32 EACH	CORPORATION & CURB STOP BOX & RECON CAP (SET) 2-INCH SPV.0060.61 EACH	SERVICE 1-INCH COPPER SPV.0090.11 LF	SERIVCE 2-INCH COPPER SPV.0090.12 LF						
								8-INCH MAIN X 6-INCH SPV.0060.41 EACH	10-INCH MAIN X 6-INCH SPV.0060.42 EACH	12-INCH MAIN X 6-INCH SPV.0060.43 EACH			
5144-01-76													INSTALL BELOW PROPOSED STORM SEWER
0020	308+74	LT	1015 S BLACK RIVER ST	1		15							
0020	328+10	LT	930 S BLACK RIVER ST	1		44							
0020	29+44.31"R"	RT	1204 ROBERTS ROAD	1		44							
0020	30+66.68"R"	RT	1010 RIVER ROAD	1		44							
0020	217+26"R0"	LT	930 ROBERTS ROAD	1		30							
0020	335+17	LT	530 S BLACK RIVER ST	1		51						INSTALL BELOW PROPOSED STORM SEWER; MOVE SOUTH TO MISS PROPOSED STORM SEWER INSTALL BELOW PROPOSED STORM SEWER	
0020	330+96	LT	801 W WISCONSIN ST	1		46							
0020	332+57	LT	802 W WISCONSIN ST	1		42							
0020	24+38.8"AV"	RT	1003 S BLACK RIVER ST		1		47						
0030	319+25	LT	885 S BLACK RIVER ST						1		45		
0030	322+53	LT	1014 S BLACK RIVER ST						1		45		
0030	327+12	LT	930 S BLACK RIVER ST						1		33		
0030	217+18"R0"	LT	930 ROBERTS ROAD							1	44		
0030	332+57	LT	802 W WISCONSIN ST								36		
UNDISTRIBUTED						100		2			50	50	
PROJECT 5144-01-76 TOTAL 0020				8	1	416	47	0	0	0	0	0	
PROJECT 5144-01-76 TOTAL 0030				0	0	0	0	2	3	1	50	253	

PROJECT NO: 5144-01-75 & 5144-01-76	HWY: STH 27	COUNTY: MONROE	MISCELLANEOUS QUANTITIES	SHEET NO: 222	E
-------------------------------------	-------------	----------------	--------------------------	---------------	---

3

STATE OF WISCONSIN
DEPARTMENT OF TRANSPORTATION
TRANSPORTATION PROJECT PLAT TITLE SHEET
PROJECT 5144-01-21
SPARTA
IH-90-STH 16



CONVENTIONAL SYMBOLS

SECTION LINE	-----	SECTION CORNER SYMBOL		R/W MONUMENT (TO BE SET)	●
QUARTER LINE	-----	SECTION CORNER MONUMENT		NON-MONUMENTED R/W POINT	○
SIXTEENTH LINE	-----	GEODETIC SURVEY MONUMENT		FOUND IRON PIN (1-INCH UNLESS NOTED)	IP
NEW REFERENCE LINE	-----	SIXTEENTH CORNER MONUMENT		OFF-PREMISE SIGN	
NEW R/W LINE	-----	SIGN			
EXISTING R/W OR HE LINE	-----				
PROPERTY LINE	-----				
LOT, TIE & OTHER MINOR LINES	-----				
SLOPE INTERCEPT	-----				
CORPORATE LIMITS	-----				
UNDERGROUND FACILITY (COMMUNICATIONS, ELECTRIC, ETC)	-----				
NEW R/W (FEE OR HE) (HATCHING VARIES BY OWNER)	-----				
TEMPORARY LIMITED EASEMENT AREA	-----				
EASEMENT AREA (PERMANENT LIMITED OR RESTRICTED DEVELOPMENT)	-----				
TRANSMISSION STRUCTURES	-----				
BUILDING	-----				
BRIDGE	-----				

CONVENTIONAL ABBREVIATIONS

ACCESS RIGHTS	AR	POINT OF CURVATURE	PC
ACRES	AC	POINT OF COMPOUND CURVE	PCC
AHEAD	AH	POINT OF INTERSECTION	PI
ALUMINUM	ALUM	PROPERTY LINE	PL
AND OTHERS	ET AL	RECORDED AS	(100')
BACK	BK	REEL / IMAGE	R/I
BEGINNING POINT	BP	REFERENCE LINE	R/L
BLOCK	BLK	REMAINING	REM
CENTERLINE	C/L	RESTICTIVE DEVELOPMENT	RDE
CERTIFIED SURVEY MAP	CSM	EASEMENT	
CONCRETE	CONC	RIGHT	RT
CORNER	COR	RIGHT OF WAY	R/W
COUNTY	CO	SECTION	SEC
COUNTY TRUNK HIGHWAY	CTH	SEPTIC VENT	SEPV
DISTANCE	DIST	SQUARE FEET	SF
END POINT	EP	STATE TRUNK HIGHWAY	STH
DOCUMENT NUMBER	DOC	STATION	STA
EASEMENT	EASE	TELEPHONE PEDESTAL	TP
EXISTING	EX	TEMPORARY LIMITED EASEMENT	TLE
GAS VALVE	GV		
GRID NORTH	GN	TRANSPORTATION PROJECT	TPP
HIGHWAY EASEMENT	HE	PLAT	
IDENTIFICATION	ID	UNITED STATES HIGHWAY	USH
LAND CONTRACT	LC	VOLUME	V
LEFT	LT		
MONUMENT	MON		
NATIONAL GEODETIC SURVEY	NGS		
NUMBER	NO		
OUTLOT	OL		
PAGE	P		
POINT OF TANGENCY	PT		
PERMANENT LIMITED EASEMENT	PLE		
POINT OF BEGINNING	POB		


CURVE DATA

LONG CHORD	LCH
LONG CHORD BEARING	LCB
RADIUS	R
DEGREE OF CURVE	D
CENTRAL ANGLE	Δ/DELTA
LENGTH OF CURVE	L
TANGENT	T
DIRECTION AHEAD	DA
DIRECTION BACK	DB

CONVENTIONAL UTILITY SYMBOLS

WATER	---
GAS	---
TELEPHONE	---
OVERHEAD	---
TRANSMISSION LINES	---
ELECTRIC	---
CABLE TELEVISION	---
FIBER OPTIC	---
SANITARY SEWER	---
STORM SEWER	---

CITY OF SPARTA- RIVER RD TO STH 16
MONROE COUNTY

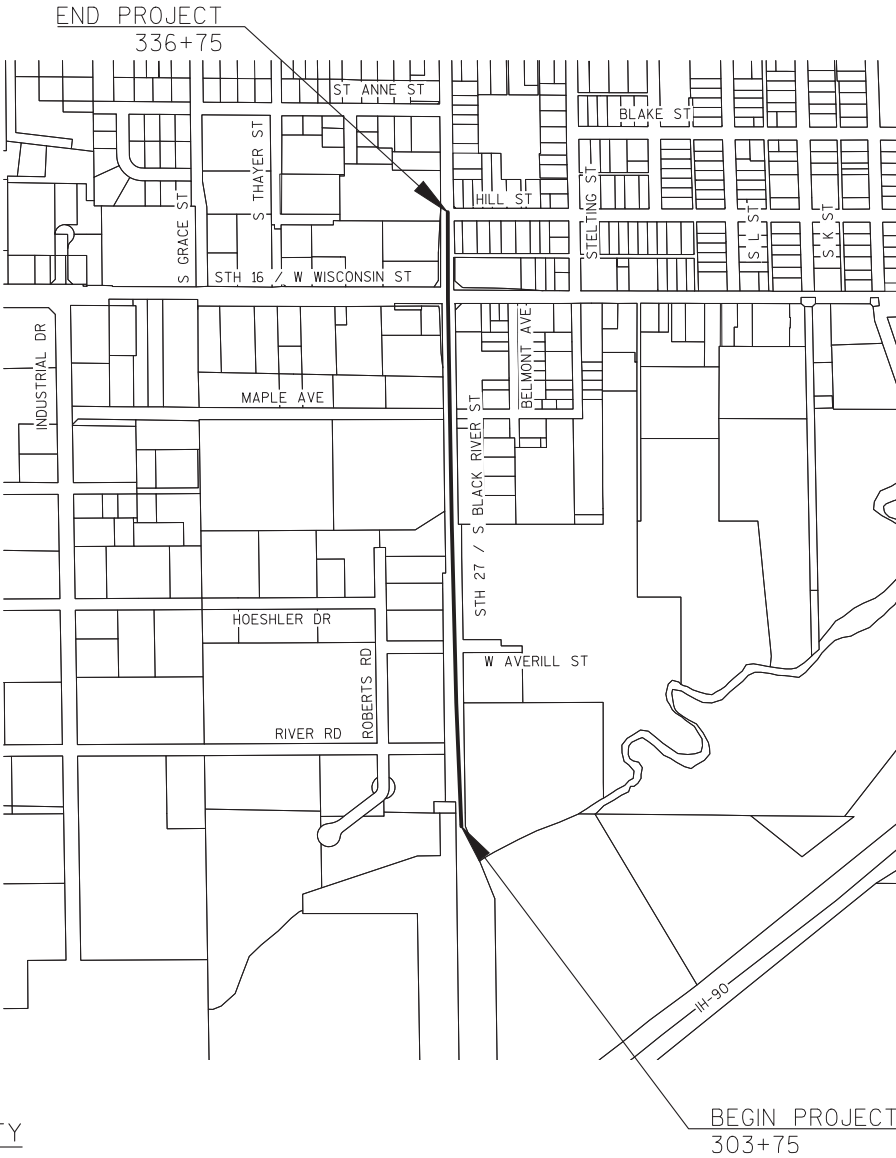

LAYOUT
SCALE 0 500 FT

THE NOTES, CONVENTIONAL SIGNS, AND ABBREVIATIONS ARE ASSOCIATED WITH EACH TRANSPORTATION PROJECT PLAT FOR PROJECT 5144-01-21

NOTES:

POSITIONS SHOWN ON THIS PLAT ARE WISCONSIN COUNTY COORDINATES, MONROE COUNTY, NAD83 (1991), IN U.S. SURVEY FEET. VALUES ARE GRID COORDINATES, GRID BEARINGS, AND GRID DISTANCES. GRID DISTANCES MAY BE USED AS GROUND DISTANCES.

ALL NEW RIGHT-OF-WAY MONUMENTS WILL BE TYPE 2 (TYPICALLY 3/4" X 24" IRON REBARS), UNLESS OTHERWISE NOTED, AND WILL BE PLACED PRIOR TO THE COMPLETION OF THE PROJECT.

ALL RIGHT-OF-WAY LINES DEPICTED IN THE NON-ACQUISITION AREAS ARE INTENDED TO RE-ESTABLISH EXISTING RIGHT-OF-WAY LINES AS DETERMINED FROM PREVIOUS PROJECTS, OTHER RECORDED DOCUMENTS, OR FROM CENTERLINE OF EXISTING PAVEMENTS.

RIGHT-OF-WAY BOUNDARIES ARE DEFINED WITH COURSES OF THE PERIMETER OF THE HIGHWAY LANDS REFERENCED TO THE U.S. PUBLIC LAND SURVEY SYSTEM OR OTHER "SURVEYS" OF PUBLIC RECORD.

DIMENSIONING FOR THE NEW RIGHT-OF-WAY IS MEASURED ALONG AND PERPENDICULAR TO THE NEW REFERENCE LINES.


A TEMPORARY LIMITED EASEMENT (TLE) IS A RIGHT FOR CONSTRUCTION PURPOSES, AS DEFINED HEREIN, INCLUDING THE RIGHT TO OPERATE NECESSARY EQUIPMENT THEREON, THE RIGHT OF INGRESS AND EGRESS, AS LONG AS REQUIRED FOR SUCH PUBLIC PURPOSE, INCLUDING THE RIGHT TO PRESERVE, PROTECT, REMOVE, OR PLANT THEREON ANY VEGETATION THAT THE HIGHWAY AUTHORITIES MAY DEEM DESIRABLE. ALL (TLEs) ON THIS PLAT EXPIRE AT THE COMPLETION OF THE CONSTRUCTION PROJECT FOR WHICH THIS INSTRUMENT IS GIVEN.

PROPERTY LINES SHOWN ON THIS PLAT ARE DRAWN FROM DATA DERIVED FROM MAPS AND DOCUMENTS OF PUBLIC RECORD AND/OR EXISTING OCCUPATIONAL LINES. THIS PLAT MAY NOT BE A TRUE REPRESENTATION OF EXISTING PROPERTY LINES, EXCLUDING RIGHT-OF-WAY, AND SHOULD NOT BE USED AS A SUBSTITUTE FOR AN ACCURATE FIELD SURVEY.

FOR THE LATEST ACCESS/DRIVEWAY INFORMATION, CONTACT THE PLANNING UNIT OF THE WISCONSIN DEPARTMENT OF TRANSPORTATION OFFICE IN THE CITY OF LACROSSE

EXISTING HIGHWAY RIGHT-OF-WAY SHOWN HEREIN IS BASED ON THE FOLLOWING POINTS OF REFERENCE: RW PROJECT 7062-02-21, PROJECT T07-1 (4), RW PROJECT 7062-1-21, TPP 7062-04-22-4.01.

RESERVED FOR REGISTER OF DEEDS
PROJECT NUMBER 5144-01-21 - 4.01
SHEET 2 OF 2

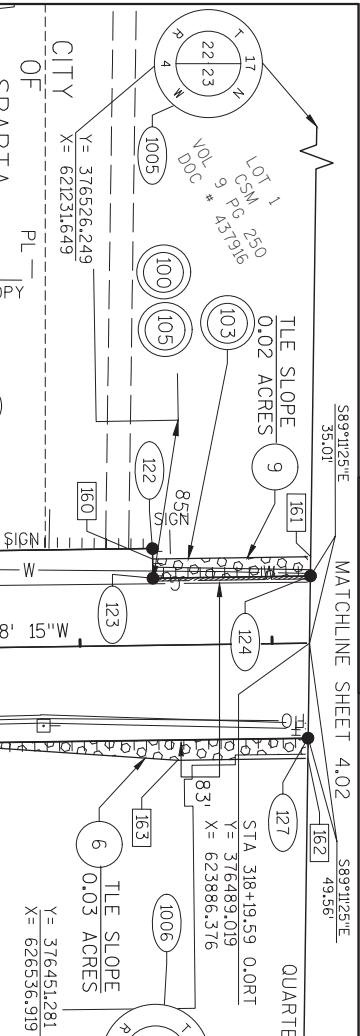

UTILITY INTEREST REQUIRED				RESERVED FOR REGISTER OF DEEDS PROJECT NUMBER 5144-01-21-4.01 AMENDMENT 1	
UTILITY NUMBER	UTILITY OWNER (S)	INTEREST REQUIRED	PARCEL NUMBER	AREA SHOWN IN THE TOTAL ACRES COLUMN MAY BE ADDED TO THE TOTAL ACRES COLUMN IF THE LANDS OF THE OWNER WHICH ARE NOT CONTIGUOUS TO THE AREA TO BE ACQUIRED	WAS ACCEPTED FOR RECORDING IN THE OFFICE OF THE REGISTER OF DEEDS IN MONROE COUNTY, WI, AT 8:54 AM, ON AUG 15, 2016 AND WAS FILED IN MAP FILE 3028.
100	XCEL ENERGY	RELEASE OF RIGHTS	1		
101	LEMONWEIR VALLEY TELEPHONE COMPANY	RELEASE OF RIGHTS	2		
102	CENTURYLINK	RELEASE OF RIGHTS	3		
103	CITY OF SPARTA (WATER)	RELEASE OF RIGHTS	4		
106	MONROE COUNTY TELEPHONE COMPANY	RELEASE OF RIGHTS	5		
108	WISCONSIN INDEPENDENT NETWORK LLC	RELEASE OF RIGHTS	6		

SCHEDULE OF LANDS & INTERESTS REQUIRED				AREA SHOWN IN THE TOTAL ACRES COLUMN MAY BE ADDED TO THE TOTAL ACRES COLUMN IF THE LANDS OF THE OWNER WHICH ARE NOT CONTIGUOUS TO THE AREA TO BE ACQUIRED	
PARCEL NUMBER	OWNER (S)	INTEREST REQUIRED	RW ACRES REQUIRED		TILE ACRES
			NEW	EXISTING	
1	TIME ENTERPRISE, INC.	FEAR/TITLE	0.23	-	0.23
2	FARWAY SURVIVOR'S TRUST UNDER THE COLLINS JOINT REVOCABLE TRUST DATED NOVEMBER 2, 1999 AND MAJORIE COLLINS GRANTOR RETAINED ANNUITY TRUST	ART/LE	-	0.02	0.02
3	M&S MCP, LLC	FEAR/TITLE	0.08	-	0.11
4	CONVENIENCE STORE INVESTMENT, A WISCONSIN LIMITED PARTNERSHIP	FEAR/TITLE	0.09	-	0.13
5	SPARTA INDUSTRIAL SITES, INC.	ART/LE	-	-	0.03
6	NORTHERN ENGRAVING CORP. A WISCONSIN CORPORATION	ART/LE	-	-	0.04
8	SPARTA COOPERATIVE SERVICES	FEAR/TITLE	0.01	-	0.04
9	GOLDRIDGE GROUP A WISCONSIN GENERAL PARTNERSHIP CONSISTING OF GERARD M. KOENIG AND STEVEN L. STAMM	FEAR/TITLE	0.01	-	0.02

TRANSPORTATION PROJECT PLAT 5144-01-21-4.01 AMENDMENT NO. 1

AMENDS PARCEL 4 OF TRANSPORTATION PROJECT PLAT 5144-01-21-4.01 RECORDED AS DOCUMENT NO. 656686

IN 90 STH 16/CITY OF SPARTA RIVER ROAD TO STH 16 PART OF LOTS 1 AND 2 OF CSM V. 10 P. 56, DOC. 440589, SW 1/4 OF THE SE 1/4, PART OF LOT 1 CSM V. 10, P. 56, DOC. 440589, OUTLOT 111, ASSESSOR'S SUBDIVISION, AND PART OF CSM V. 1, P. 52, DOC. 269409, OUTLOT 111, ASSESSOR'S SUBDIVISION, AND PART OF LOT 1 OF CSM V. 25, P. 69, DOC. 624726, OUTLOT 111, ASSESSOR'S SUBDIVISION, NW 1/4 OF THE SE 1/4, PART OF LOT 1 OF CSM V. 9, P. 250, DOC. 437916, OUTLOT 112, ASSESSOR'S SUBDIVISION, AND PART OF LOT 1 OF CSM V. 8, P. 108, DOC. 410400, OUTLOT 112, ASSESSOR'S SUBDIVISION, AND PART OF LOT 1 OF CSM V. 4, P. 128, DOC. 345848, OUTLOT 112, ASSESSOR'S SUBDIVISION, AND PART OF LOT 1 OF CSM V. 7, P. 25, DOC. 388265, OUTLOT 112 ASSESSOR'S SUBDIVISION, AND PART OF OUTLOT 112, ASSESSOR'S SUBDIVISION, NE 1/4 OF THE SW 1/4, ALL IN SECTION 23, TOWNSHIP 17 NORTH, RANGE 4 WEST, CITY OF SPARTA, MONROE COUNTY, WISCONSIN.

RELOCATION ORDER STH 27


TO PROPERLY ESTABLISH, LAY OUT, WIDEN, ENLARGE, EXTEND, CONSTRUCT, RECONSTRUCT, IMPROVE, OR MAINTAIN A PORTION OF THE HIGHWAY DESIGNATED ABOVE THE CITY OF SPARTA DEEMS IT NECESSARY TO RELOCATE OR CHANGE SAID HIGHWAY AND ACQUIRE CERTAIN LANDS AND INTERESTS OR RIGHTS IN LANDS FOR THE ABOVE PROJECT. TO EFFECT THIS CHANGE, PURSUANT TO AUTHORITY GRANTED UNDER SECTION 84.09 (3), 84.09, AND 84.30, WISCONSIN STATUTES, THE DEPARTMENT OF TRANSPORTATION HEREBY ORDERS THAT:

1. THAT PORTION OF SAID HIGHWAY AS SHOWN ON THIS PLAT IS LAID OUT AND ESTABLISHED TO THE LINES AND WIDTHS AS SO SHOWN FOR THE ABOVE PROJECT
2. THE LANDS OR INTERESTS OR RIGHTS IN LANDS AS SHOWN ON THIS PLAT ARE REQUIRED BY THE DEPARTMENT FOR THE ABOVE PROJECT AND SHALL BE ACQUIRED IN THE NAME OF THE STATE OF WISCONSIN, PURSUANT TO THE PROVISIONS OF SECTION 84.09 (1) OR (2), WISCONSIN STATUTES

SCHEDULE OF SIGN STRUCTURES

SIGN NUMBER	SIGN OWNER	OASIS NO.
1-1	FARWAY TIME ENTERPRISE, INC.	2223
2-1	SURVIVOR'S TRUST UNDER THE COLLINS JOINT REVOCABLE TRUST DATED NOVEMBER 2, 1999 AND MAJORIE COLLINS GRANTOR RETAINED ANNUITY TRUST FARWAY	2221
2-2	SURVIVOR'S TRUST UNDER THE COLLINS JOINT REVOCABLE TRUST DATED NOVEMBER 2, 1999 AND MAJORIE COLLINS GRANTOR RETAINED ANNUITY TRUST	2222

STA 308+21.36 STH 27 =
STA 33+52.51 RIVER ROAD
Y=375490.557
X=623880.389

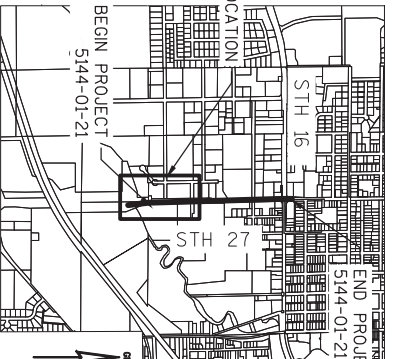


SCALE, FEET
0 50 100



STATE OF WISCONSIN DEPARTMENT OF TRANSPORTATION
JASON L. CANCE, PROFESSIONAL LAND SURVEYOR, HEREBY CERTIFY THAT IN FULL COMPLIANCE WITH THE PROVISIONS OF SECTION 84.095 OF THE WISCONSIN STATUTES AND UNDER THE DIRECTION OF THE DEPARTMENT OF TRANSPORTATION, I HAVE SURVEYED THIS TRANSPORTATION PROJECT PLAT AND SUCH PLAT CORRECTLY REPRESENTS ALL EXTERIOR BOUNDARIES OF THE SURVEYED LAND.
SIGNATURE: *Jason L. Cance* DATE: 8/04/16
PRINT NAME: JASON L. CANCE
REGISTRATION NUMBER: S-2688
THIS PLAT AND RELOCATION ORDER ARE APPROVED FOR THE WISCONSIN DEPARTMENT OF TRANSPORTATION
SOUTHWEST REGION LANDS ACQUISITION OFFICE
SIGNATURE: *Cory Adkins* DATE: 8/8/16
PRINT NAME: CORY ADKINS

POINT	STATION	OFF-SET
133	307+70.00	135.00' RT
134	307+55.00	65.00' RT
135	307+45.00	49.14' RT
136	304+19.80	49.02' RT
137	304+75.00	66.53' RT
145	304+87.64	65.00' LT
146	307+10.00	65.00' LT
147	32+65.00	65.00' RT
148	32+15.00	45.00' RT
149	30+15.00	35.00' LT
150	30+15.00	45.00' LT
151	31+60.00	45.00' LT
152	31+95.00	70.00' LT
153	309+11.00	56.00' LT
154	312+85.00	50.66' LT
155	22+35.00	32.16' RT
156	21+00.00	33.96' LT
157	22+40.00	45.00' LT
158	22+40.00	45.00' LT
159	31+25.00	50.61' LT
160	317+38.43	45.00' LT
161	318+17.90	45.00' LT
162	318+17.90	60.00' RT
163	317+50.00	60.00' RT
164	316+20.00	49.47' RT
165	314+00.00	49.38' RT
166	24+75.00	35.39' LT
167	24+55.00	31.24' RT
168	312+85.00	49.24' RT
169	310+15.00	49.24' RT
170	309+15.00	75.00' RT
171	308+15.00	140.00' RT
172	307+65.00	140.00' RT
173	307+20.00	65.00' RT
174	303+76.93	65.00' RT
175	310+05.00	75.00' RT
176	309+80.00	60.00' LT
177	309+80.00	70.00' LT
178	310+30.00	70.00' LT
179	310+30.00	50.00' LT

 

TRANSPORTATION PROJECT PLAT 5144-01-21-4.03


IH 90 STH 16/CITY OF SPARTA RIVER ROAD TO STH 16

PART OF LOTS 13,14,15,16 & 17, BLOCK 2, STELTING SUBDIVISION, LOT 1 CSM, V. 18, P. 47, DOC. 544910, OUTLOT 132, ASSESSOR'S SUBDIVISION, AND PART OF LOT 12, BLOCK 1, STELTING SUBDIVISION, OUTLOT 132, ASSESSOR'S SUBDIVISION, NW 1/4 OF THE NE 1/4, PART OF CSM V. 4, P. 38, DOC. 345472, OUTLOT 133, ASSESSOR'S SUBDIVISION, AND PART OF LOT 1, CSM, V. 9, P. 261, DOC. NO. 438042, OUTLOT 133, ASSESSOR'S SUBDIVISION, PART OF LOT 1, CSM, V. 9, P. 261, DOC. NO. 438042, OUTLOT 135, ASSESSOR'S SUBDIVISION, NE 1/4 OF THE NW 1/4, ALL IN SECTION 23, TOWNSHIP 17 NORTH, RANGE 4 WEST, CITY OF SPARTA, MONROE COUNTY, WISCONSIN.


RELOCATION ORDER STH 27

TO PROPERLY ESTABLISH, LAY OUT, WIDEN, ENLARGE, EXTEND, CONSTRUCT, IMPROVE, OR MAINTAIN A PORTION OF THE HIGHWAY DESIGNATED ABOVE THE CITY OF SPARTA DEMS IT NECESSARY TO RELOCATE OR CHANGE SAID HIGHWAY AND ACQUIRE CERTAIN LANDS AND INTERESTS OR RIGHTS IN LANDS FOR THE ABOVE PROJECT.

- TO EFFECT THIS CHANGE, PURSUANT TO AUTHORITY GRANTED UNDER SECTION 84.02 (3), 84.09, AND 84.30, WISCONSIN STATUTES, THE DEPARTMENT OF TRANSPORTATION HEREBY ORDERS THAT:
1. THAT PORTION OF SAID HIGHWAY AS SHOWN ON THIS PLAT IS LAID OUT AND ESTABLISHED TO THE LINES AND WIDTHS AS SO SHOWN FOR THE ABOVE PROJECT
 2. THE LANDS OR INTERESTS OR RIGHTS IN LANDS AS SHOWN ON THIS PLAT ARE RELINQUISHED BY THE DEPARTMENT FOR THE ABOVE PROJECT IN THE NAME OF THE STATE OF WISCONSIN, PURSUANT TO THE PROVISIONS OF SECTION 84.09 (1) OR (2), WISCONSIN STATUTES

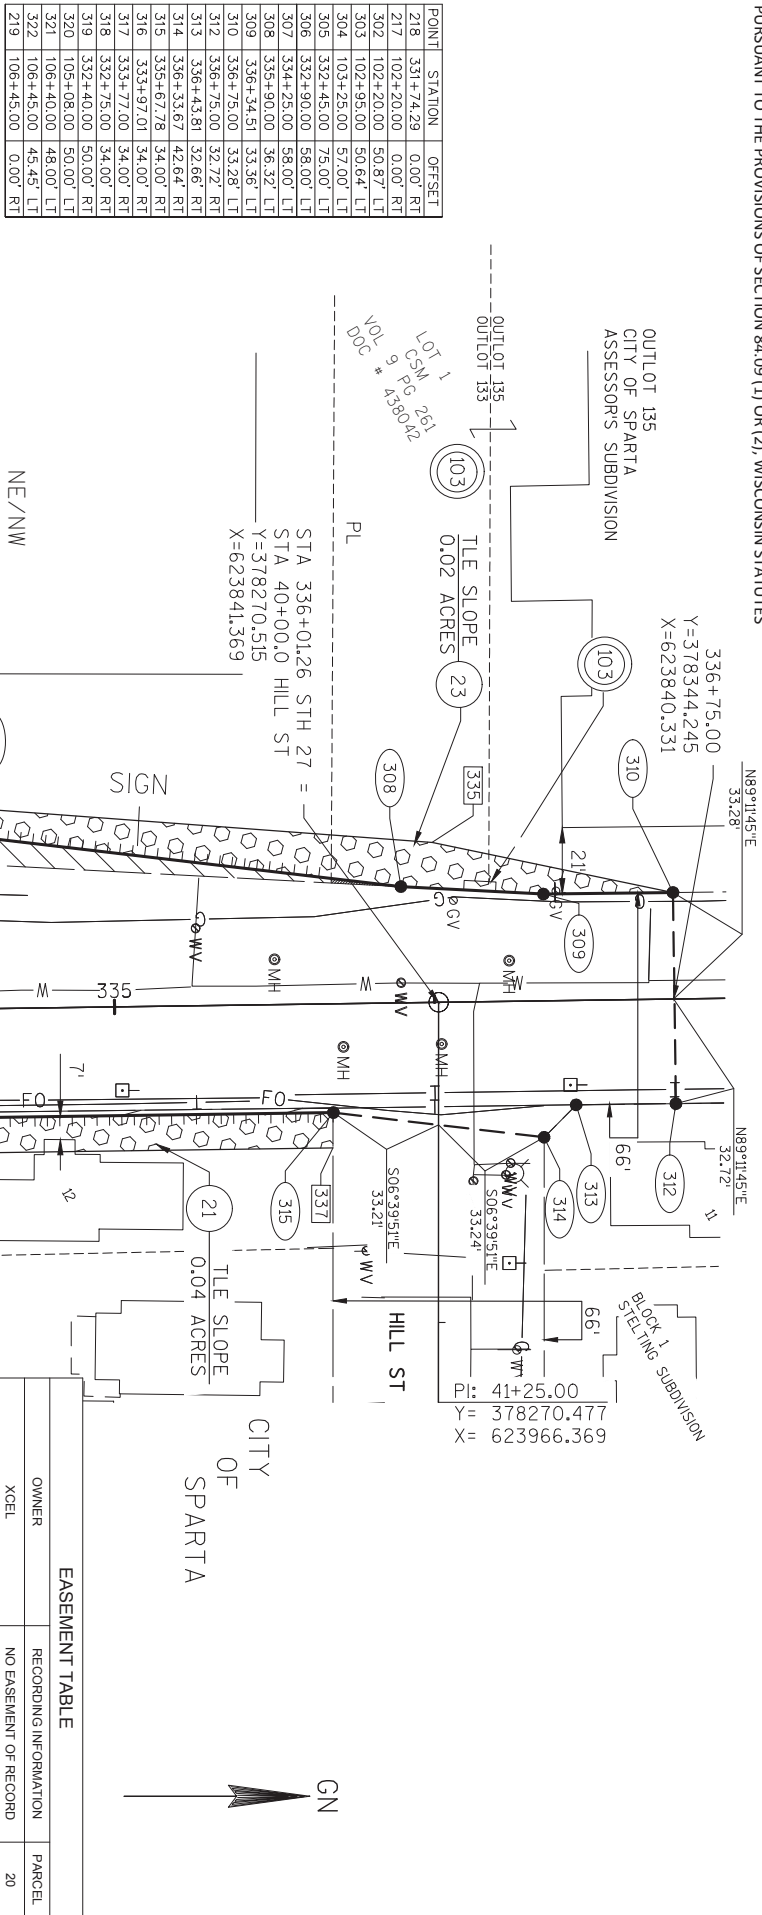

COURSE	BEARING	DISTANCE
217-302	N00°03'44"W	50.87'
302-303	S89°52'59"E	75.00'
303-304	N77°57'58"E	30.67'
304-305	N52°37'56"E	21.00'
305-306	N19°53'28"E	48.10'
306-307	N00°48'15"W	135.00'
307-308	N06°40'47"E	166.42'
308-309	N03°00'17"E	44.61'
309-310	N00°41'41"W	40.49'
312-313	S00°41'41"E	31.19'
313-314	S45°20'28"E	14.23'
314-315	S08°39'51"W	66.45'
315-316	S00°48'15"E	170.78'
316-317	S00°48'15"E	102.00'
317-318	S25°21'17"E	21.00'
318-319	S25°21'17"E	38.48'
319-320	S68°03'23"E	44.72'
320-321	S88°56'10"E	132.02'
321-322	S62°48'29"E	5.61'
322-219	S00°11'45"W	45.45'

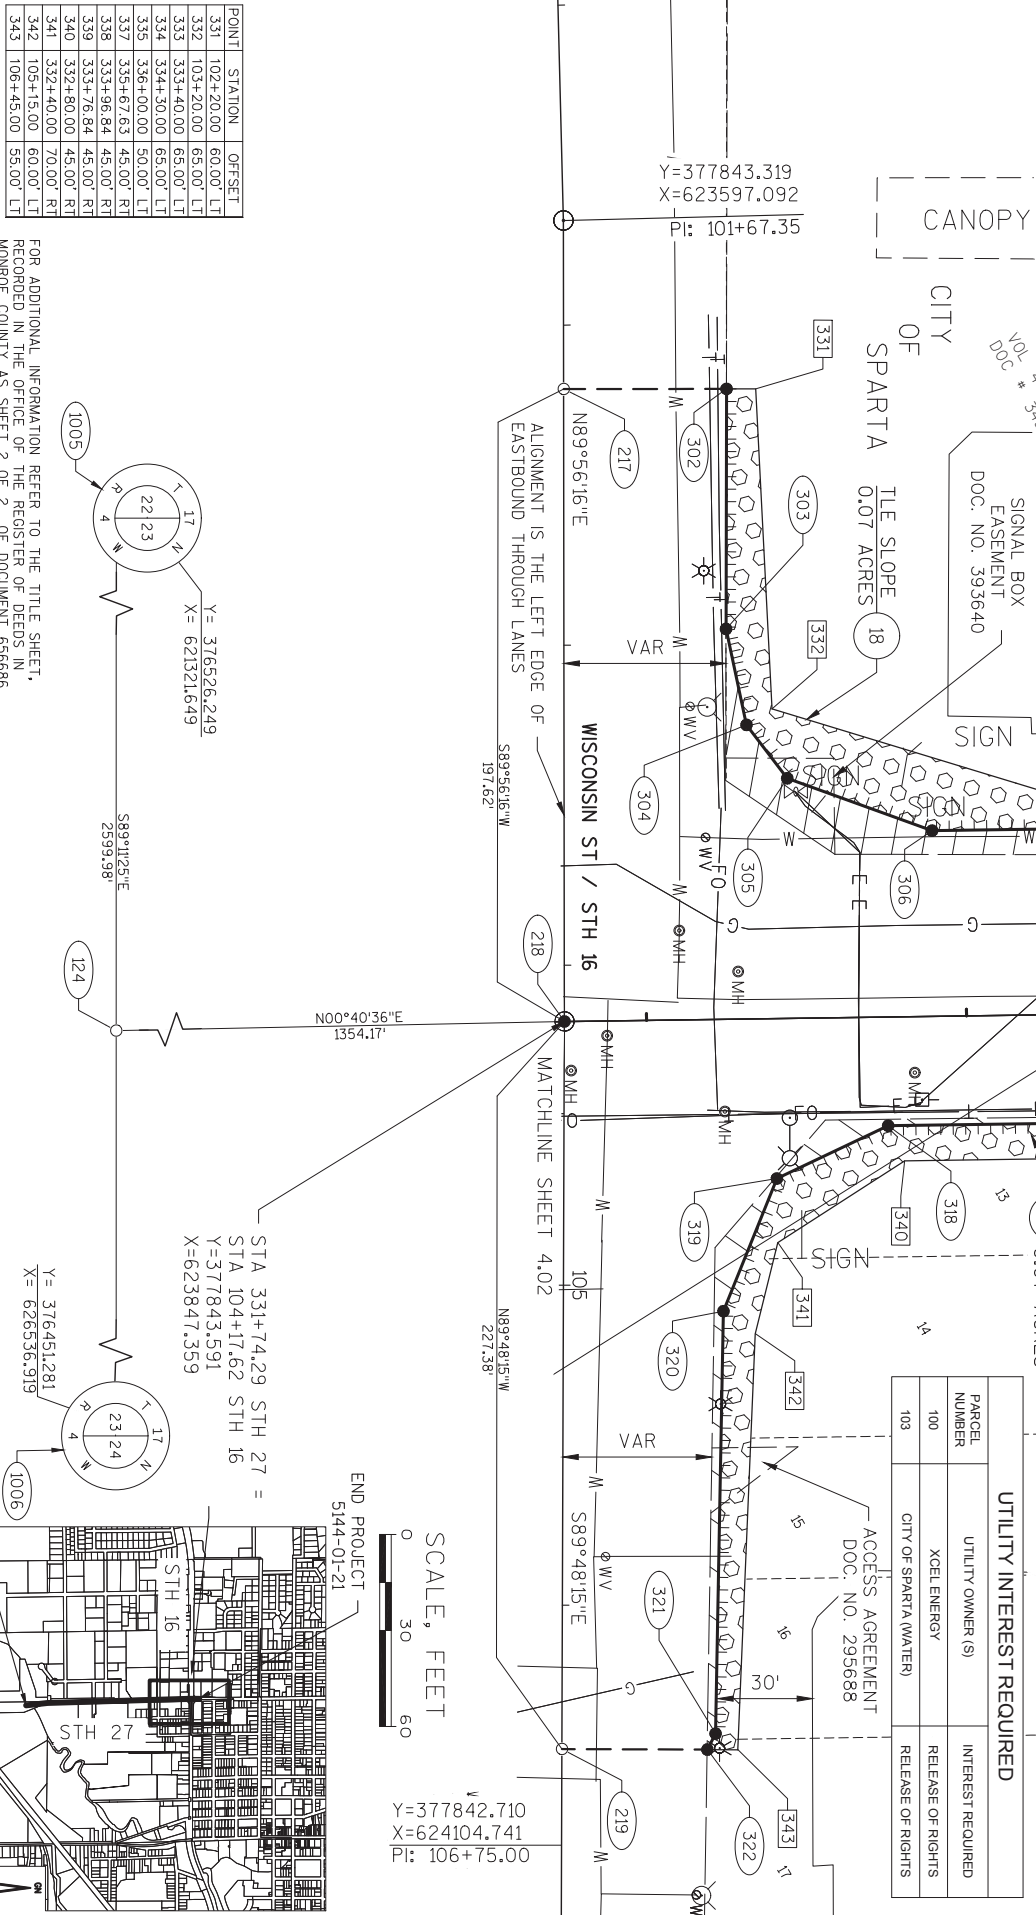

PARCEL NUMBER	OWNER (S)	INTEREST REQUIRED	NEW	EXISTING	TOTAL	TITLE ACRES
18	A-94 LLC, A WISCONSIN LIABILITY COMPANY	FEE/ARTICLE	0.04	-	0.04	0.07
19	SPARTA CK, LLC, A WISCONSIN LIABILITY COMPANY	FEE/ARTICLE	0.02	-	0.02	0.07
20	CHERRY SQUARE, LLC, A WISCONSIN LIABILITY PARTNERSHIP	FEE/ARTICLE	0.03	-	0.03	0.04
21	GARY L EDWARDS AND LORENE R EDWARDS 2003 REVOCABLE TRUST did 2-25-2013	FEE/ARTICLE	0.01	-	0.01	0.04
23	SPARTA BRUSH COMPANY	FEE/TITLE	0.01	-	0.01	0.02

SCHEDULE OF LANDS & INTERESTS REQUIRED

AREA SHOWN IN THE TOTAL ACRES COLUMN MAY BE APPROXIMATE AND ARE DERIVED FROM TAX ROLLS OR OTHER AVAILABLE SOURCES AND MAY NOT INCLUDE LANDS OF THE OWNER WHICH ARE NOT CONTIGUOUS TO THE AREA TO BE ACQUIRED

STATE OF WISCONSIN DEPARTMENT OF TRANSPORTATION

BEGIN PROJECT 5144-01-21

END PROJECT 5144-01-21

SCALE, FEET

0 30 60

Y=377842.710
X=624104.741
PI: 106+75.00

SEH

WISCONSIN LAND SURVEYORS

JASON L. CANCE

S-2688

CHIPPEN FALLS, WI

SIGNATURE: *Jason L. Cance* DATE: 05/10/16

PRINT NAME: JASON L. CANCE



REGISTRATION NUMBER: S-2688


THIS PLAT AND RELOCATION ORDER ARE APPROVED FOR THE WISCONSIN DEPARTMENT OF TRANSPORTATION

SOUTHWEST REGION LANDSCAPE OFFICE


SIGNATURE: *Gay Schlegel* DATE: 5-12-16


PRINT NAME: GAY SCHLEGEL

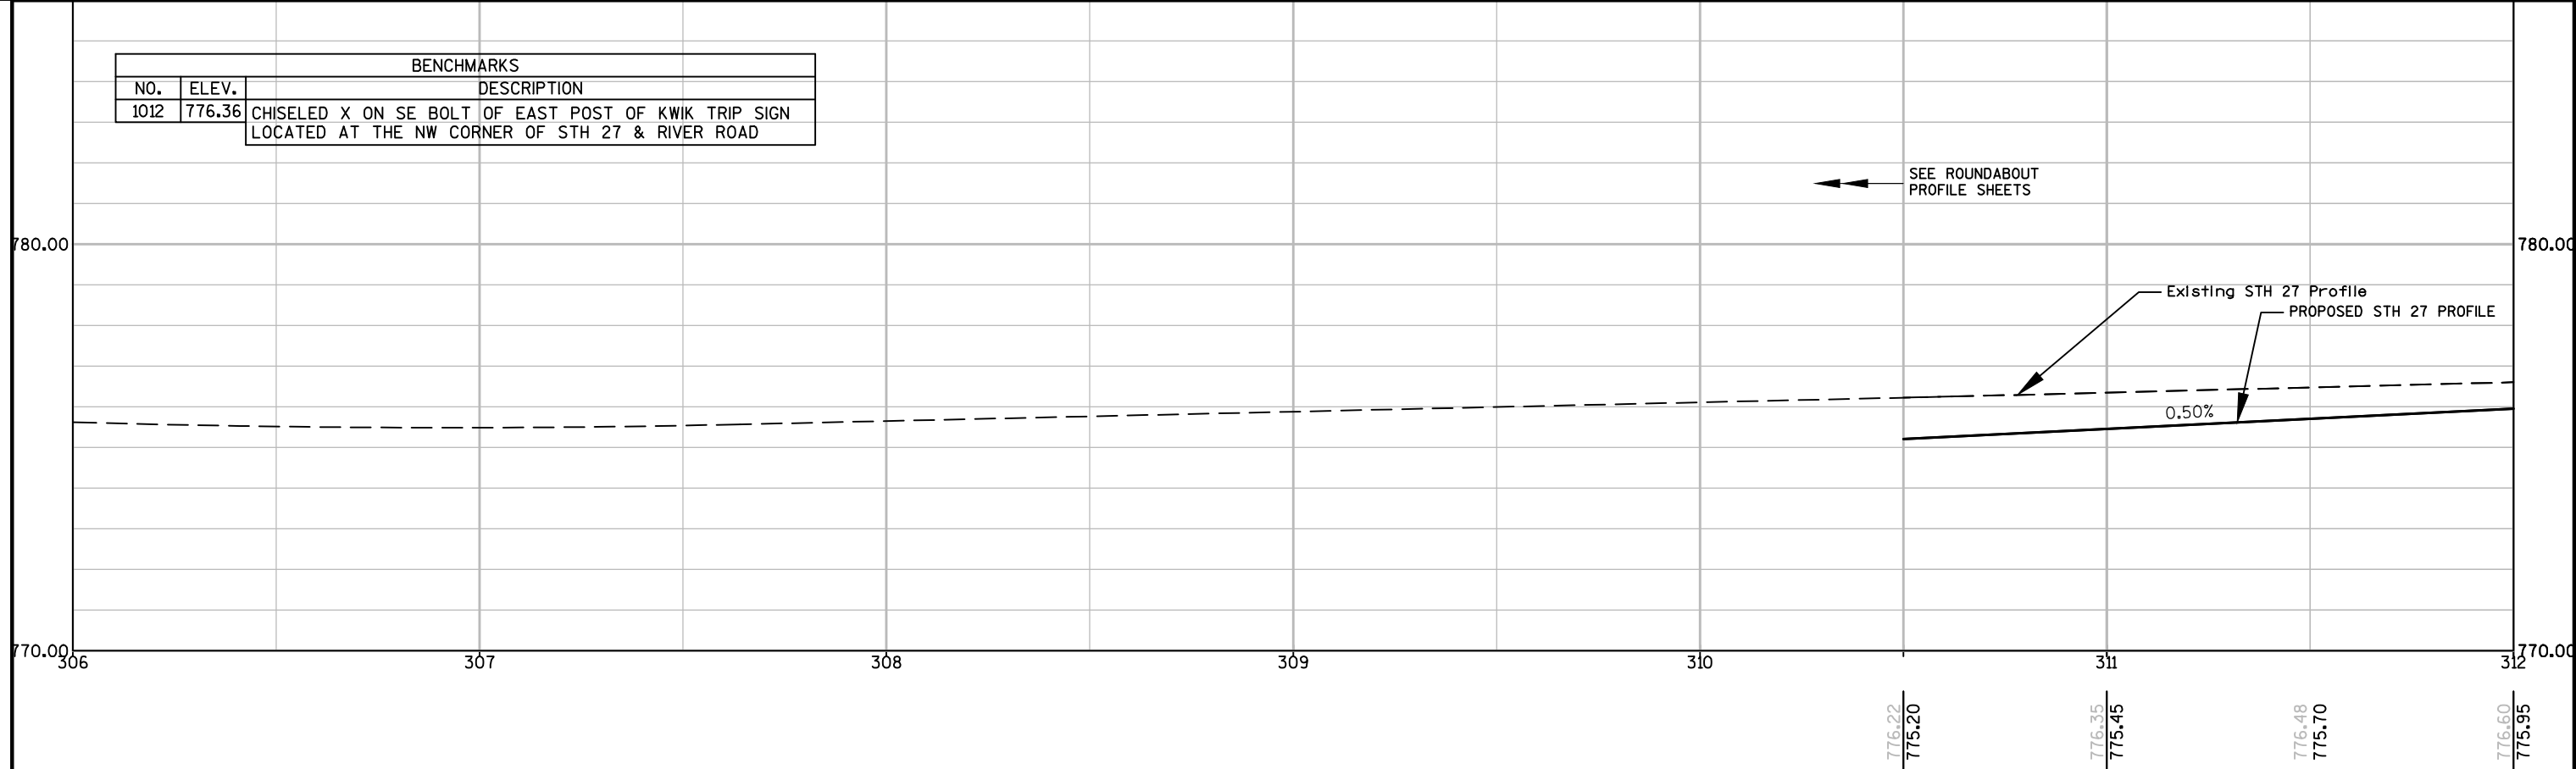
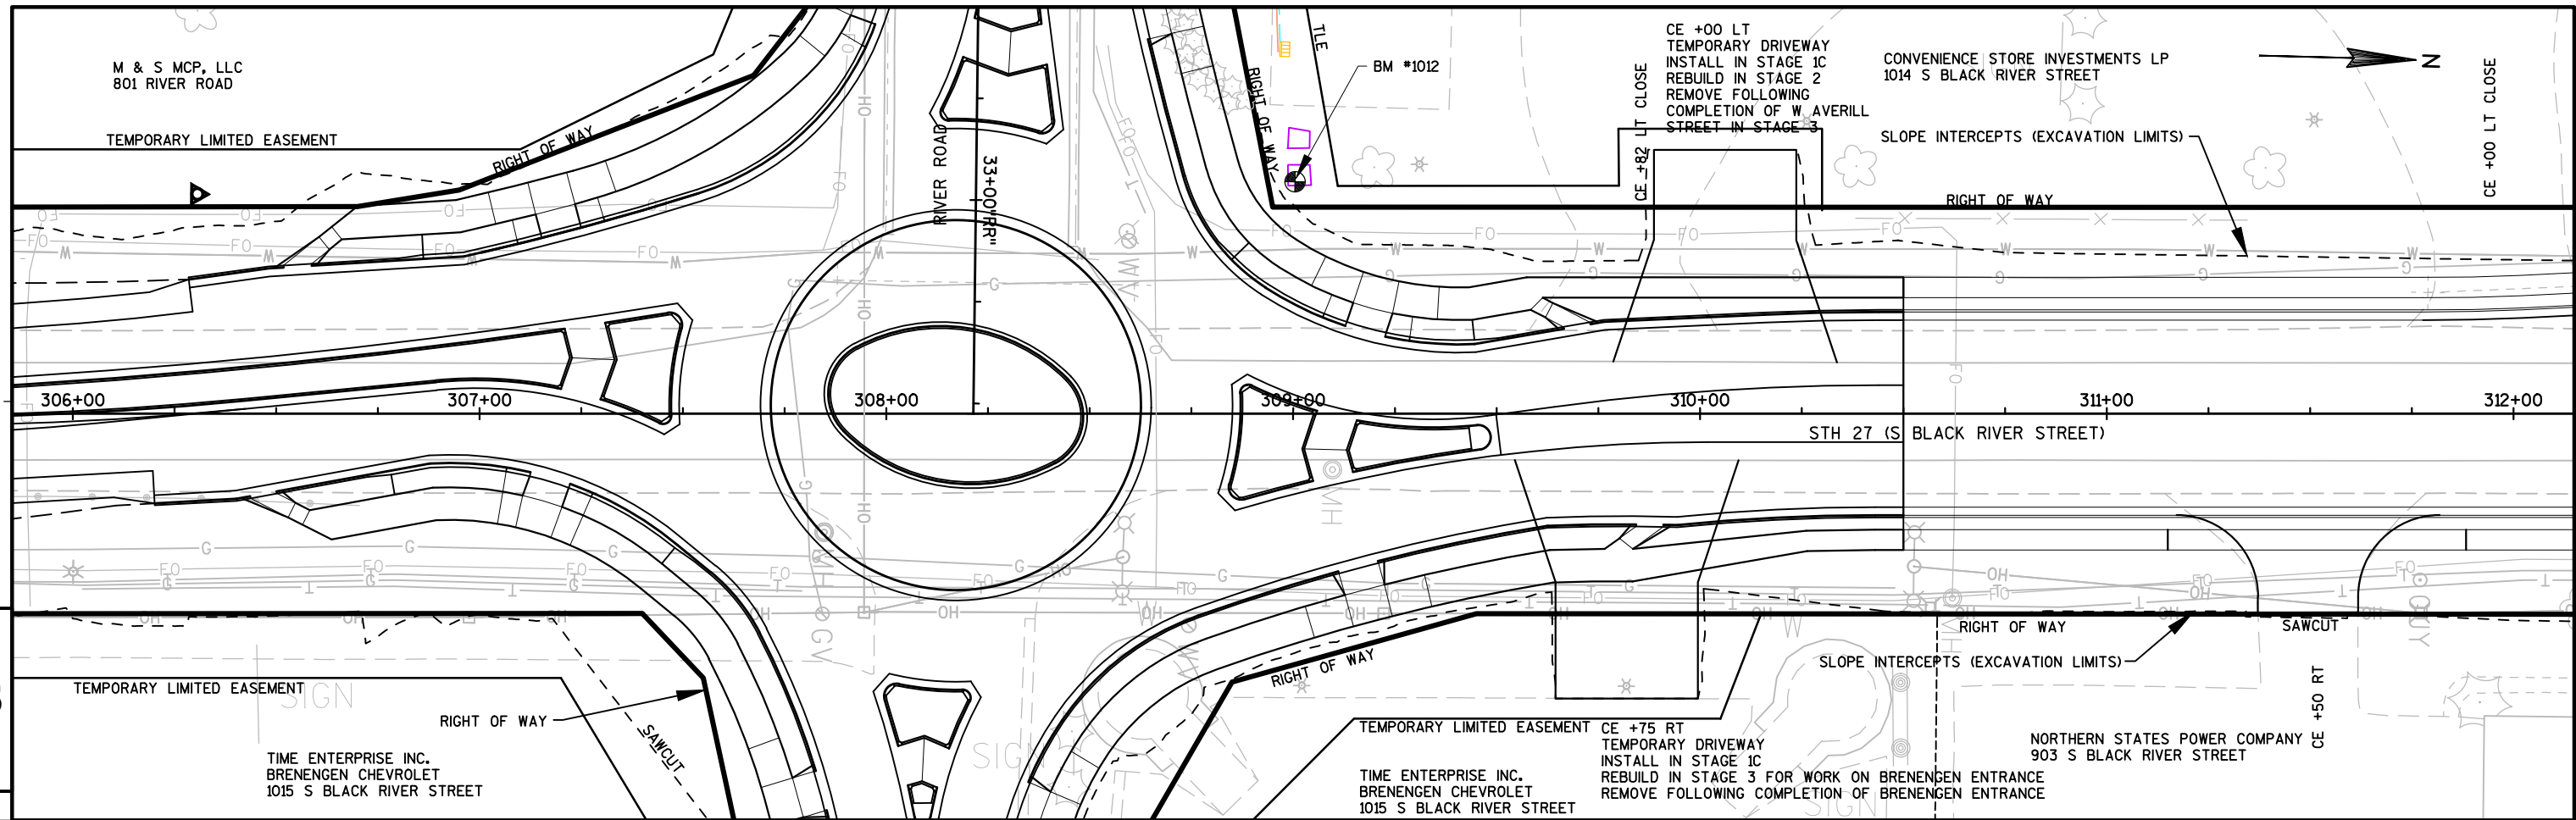



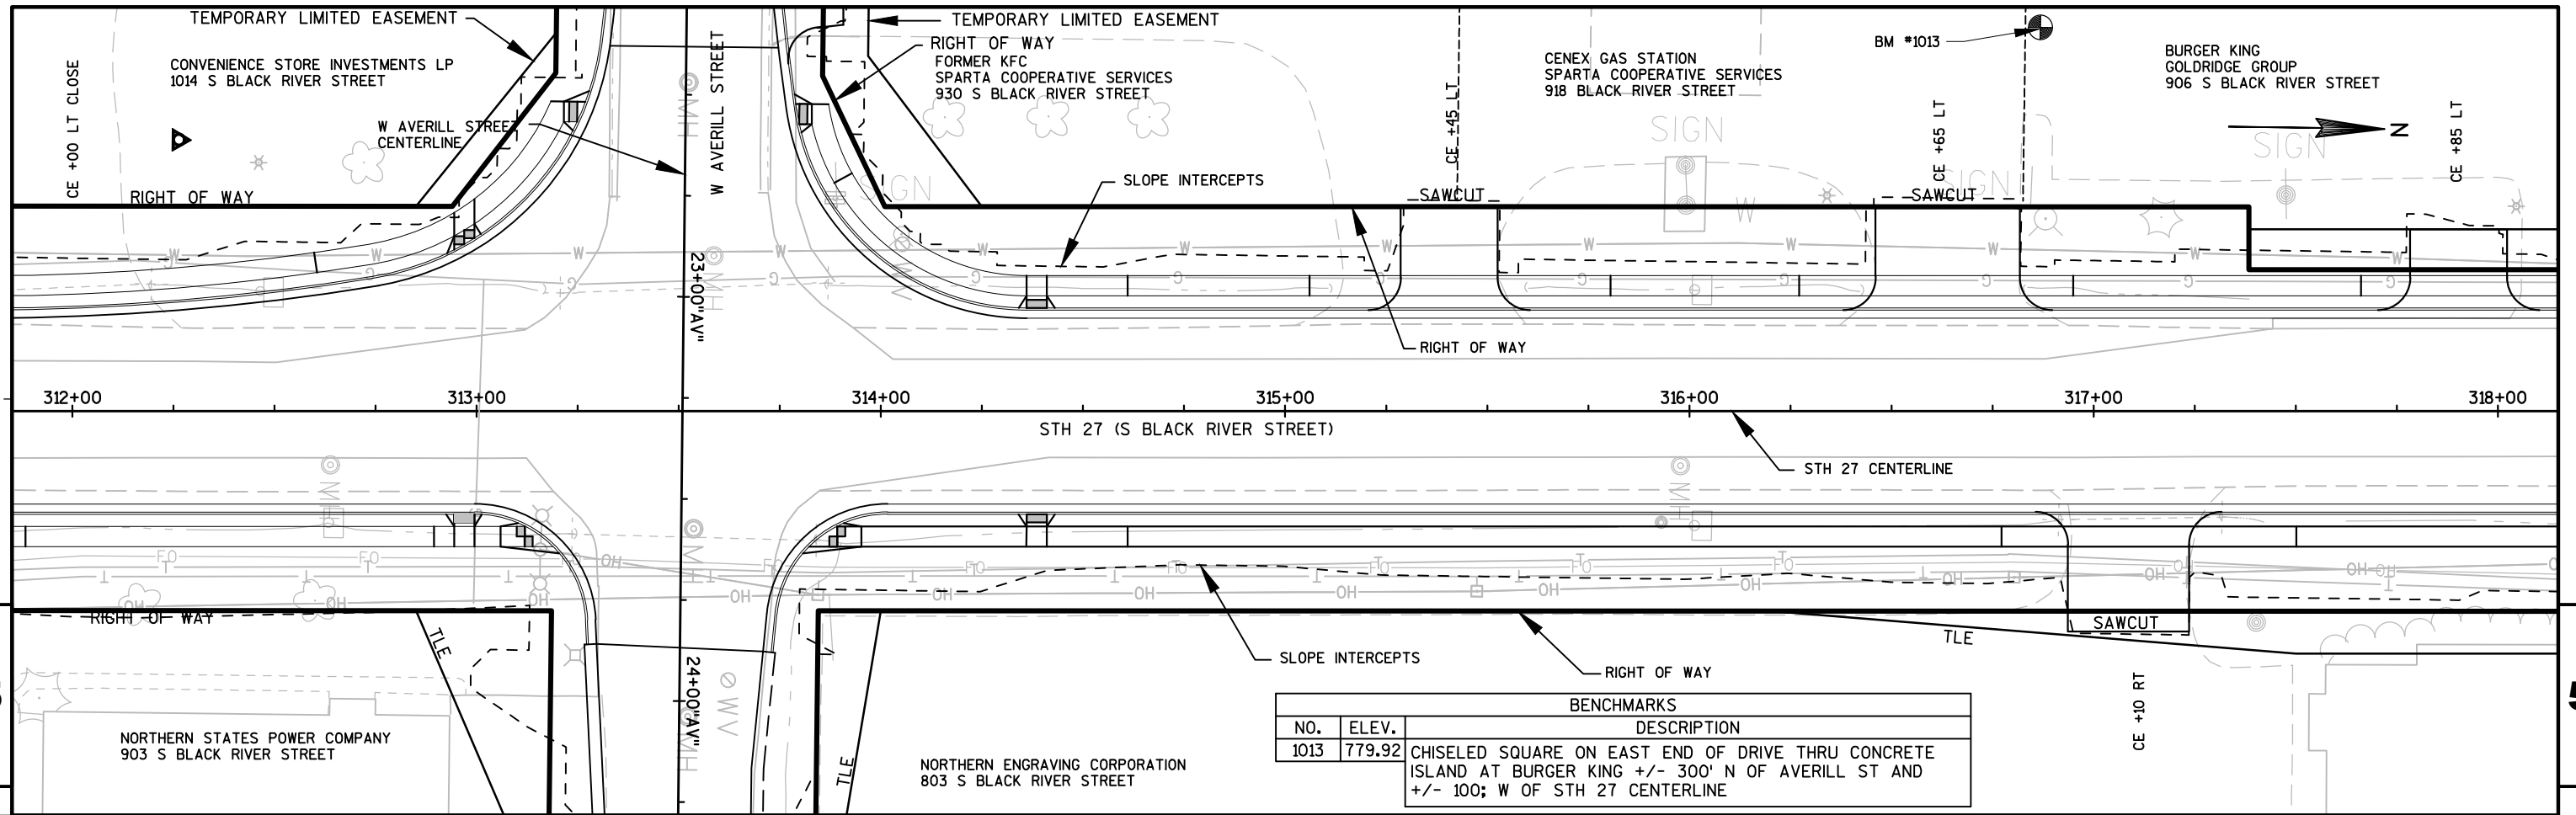




BENCHMARKS		
NO.	ELEV.	DESCRIPTION
1013	779.92	CHISELED SQUARE ON EAST END OF DRIVE THRU CONCRETE ISLAND AT BURGER KING +/- 300' N OF AVERILL ST AND +/- 100; W OF STH 27 CENTERLINE

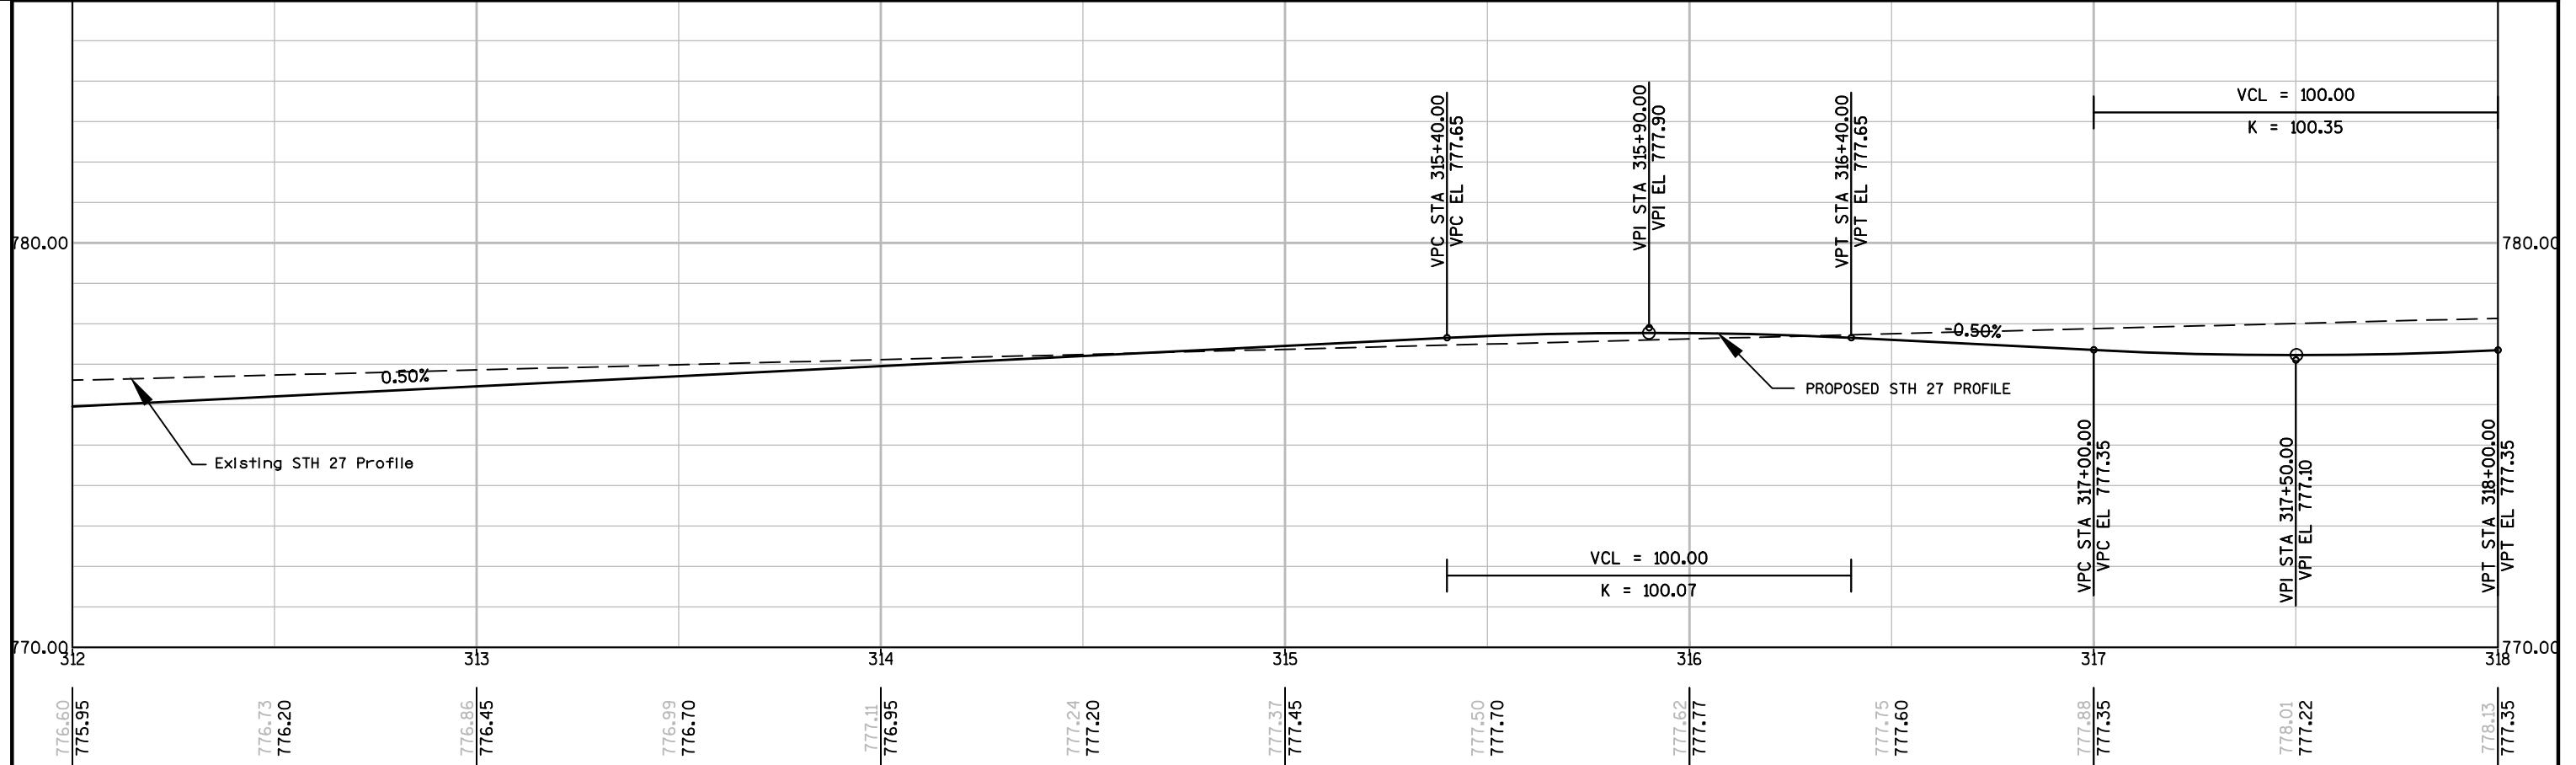

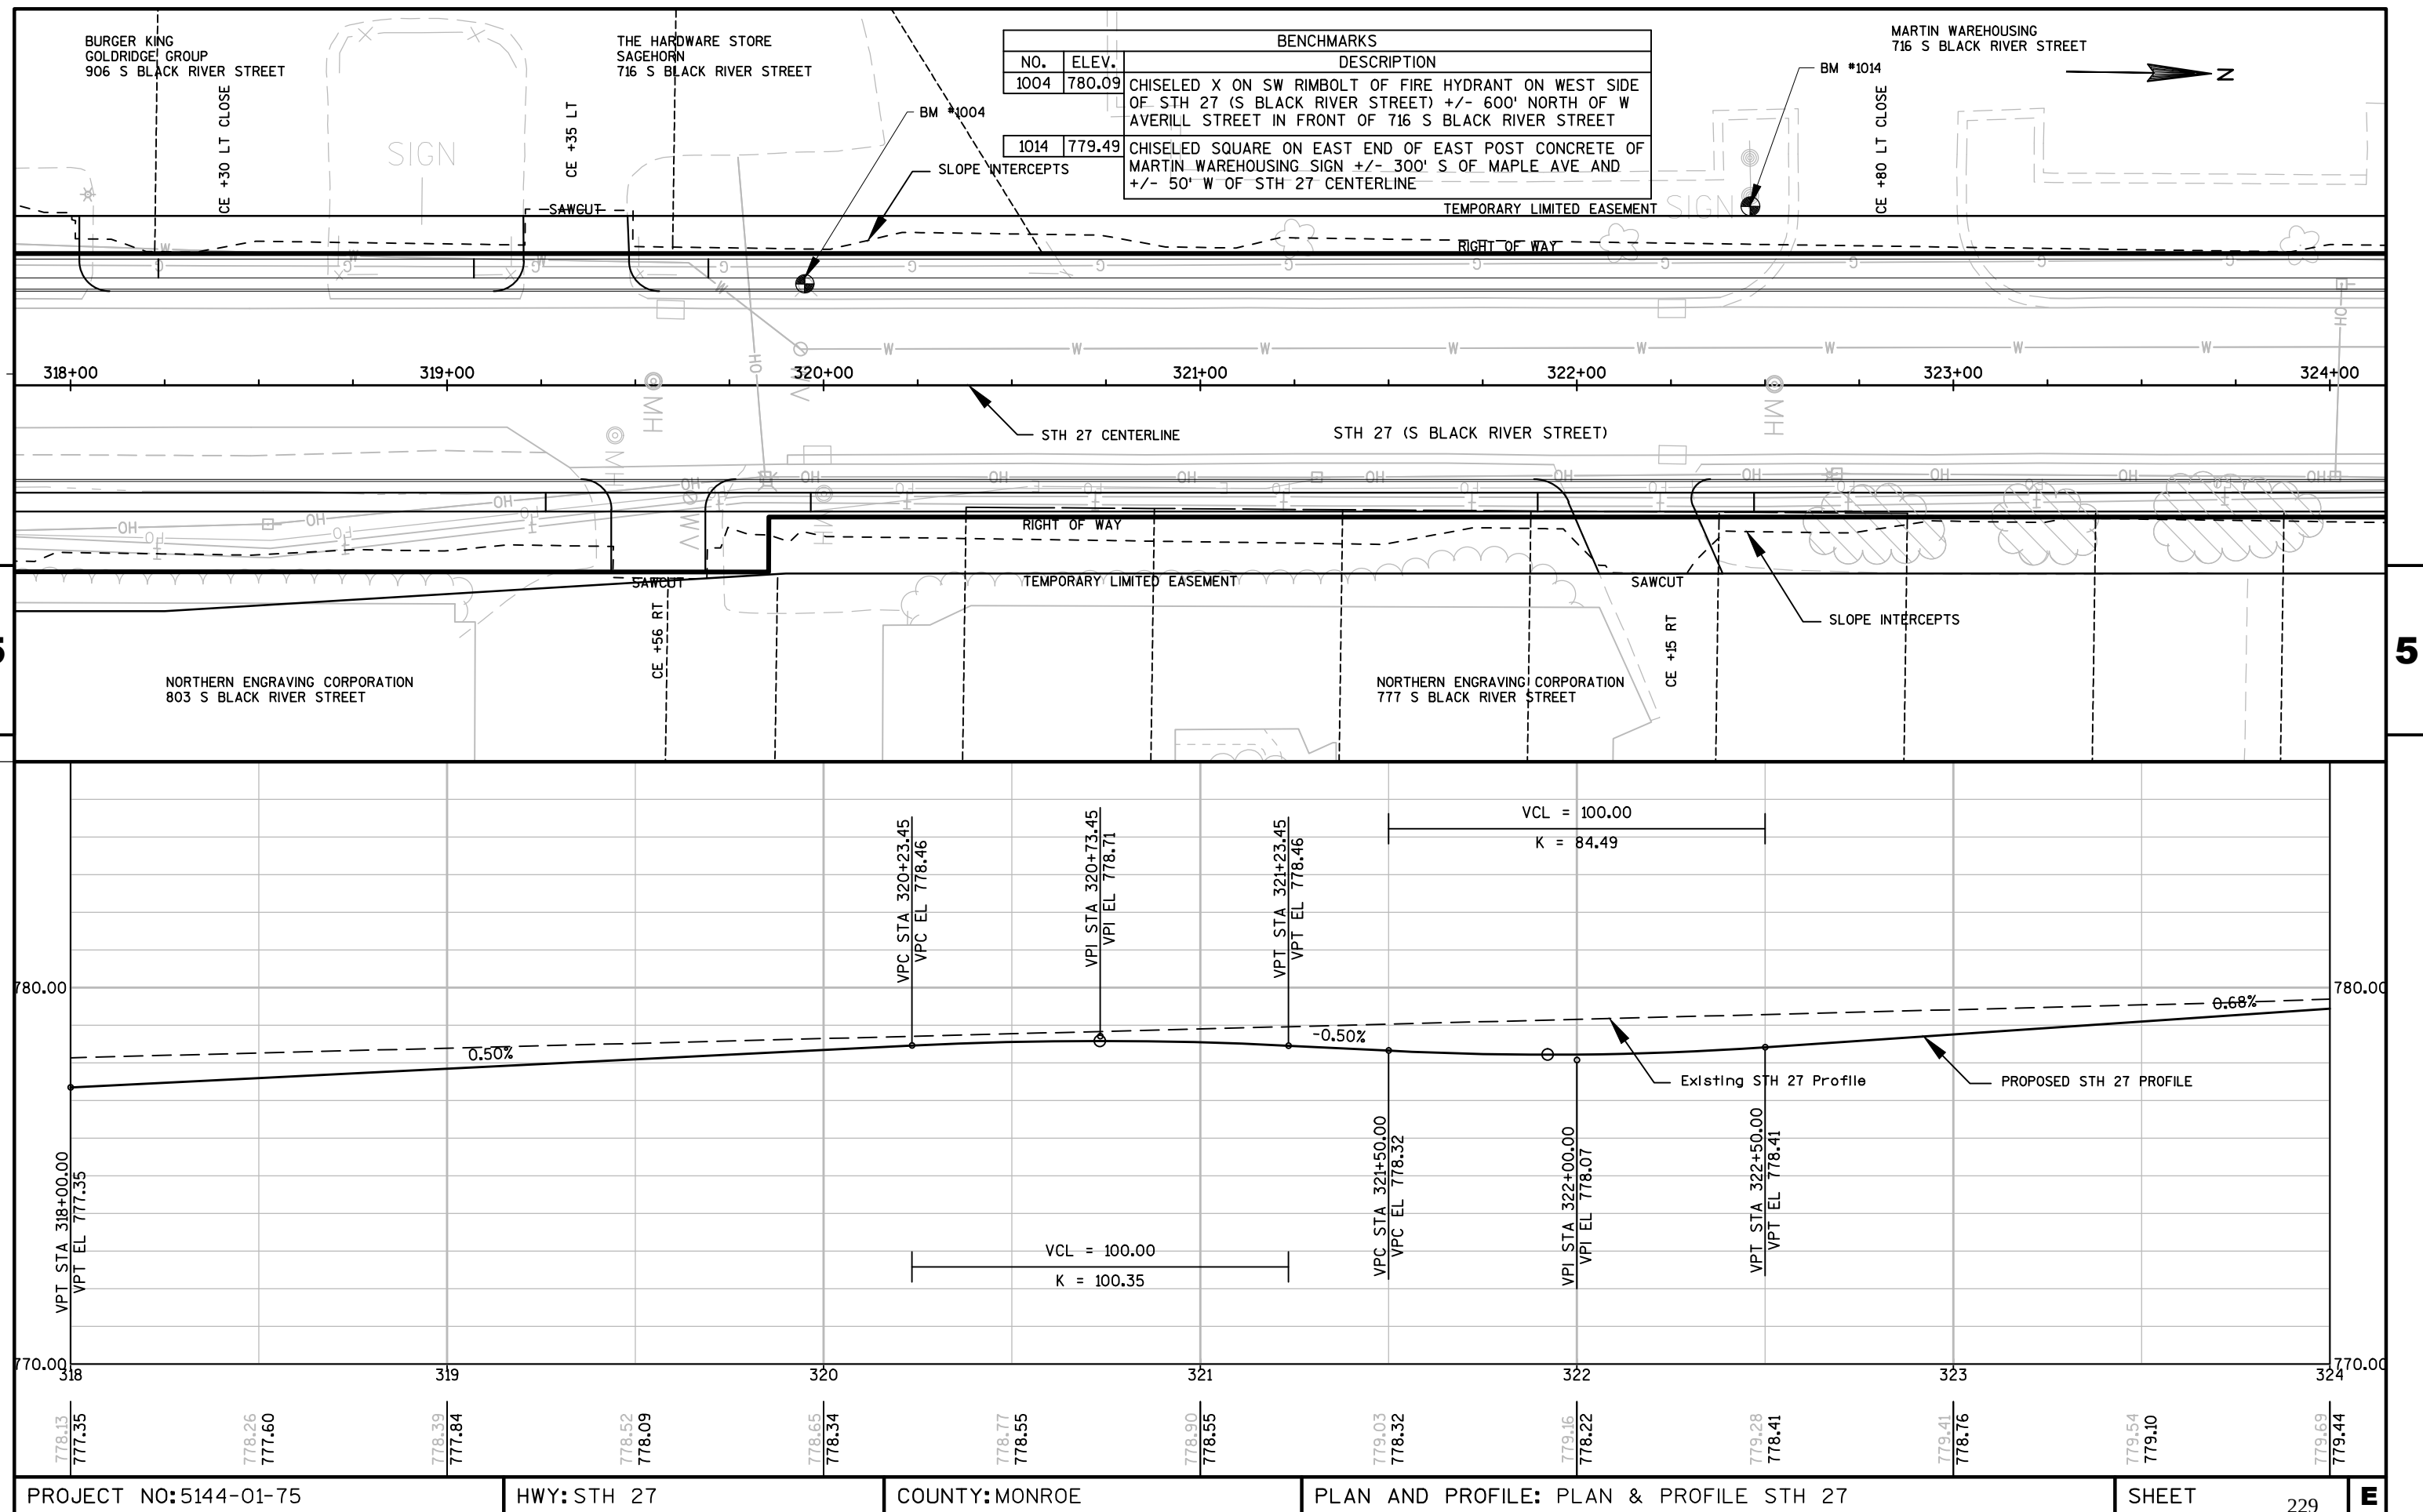

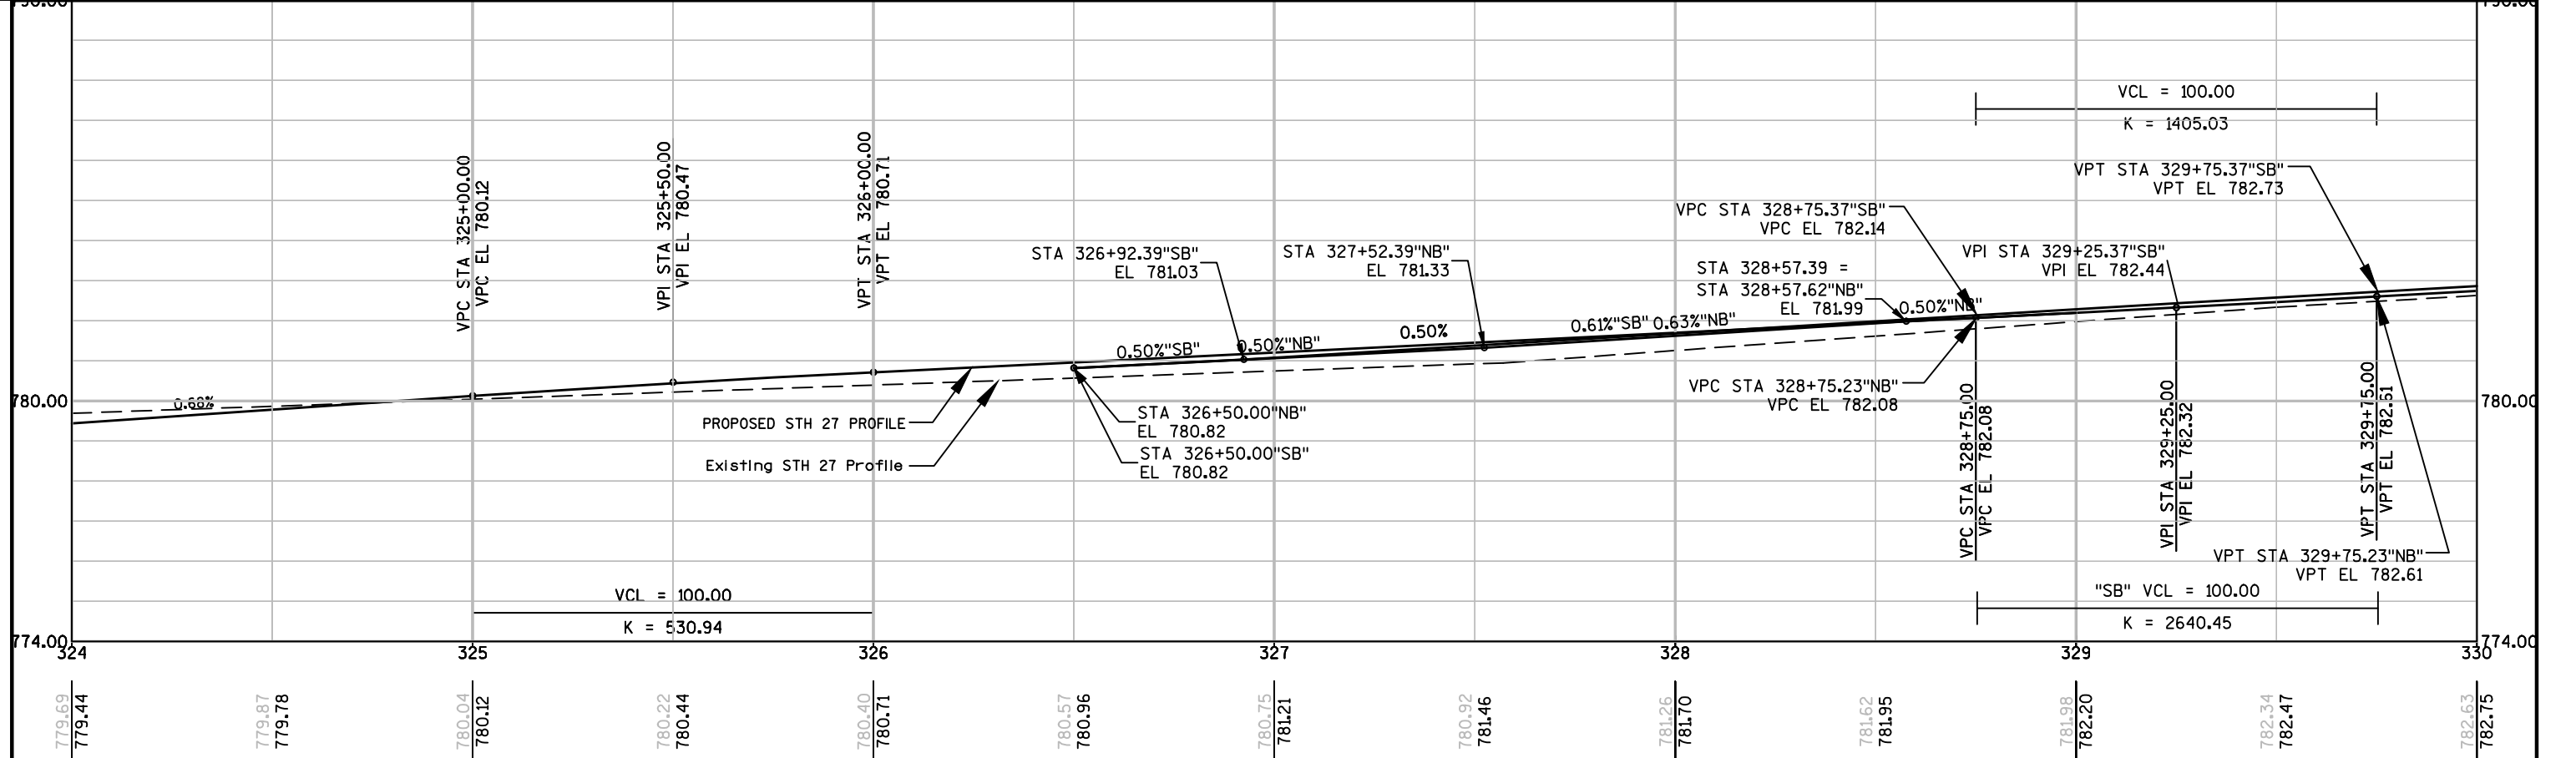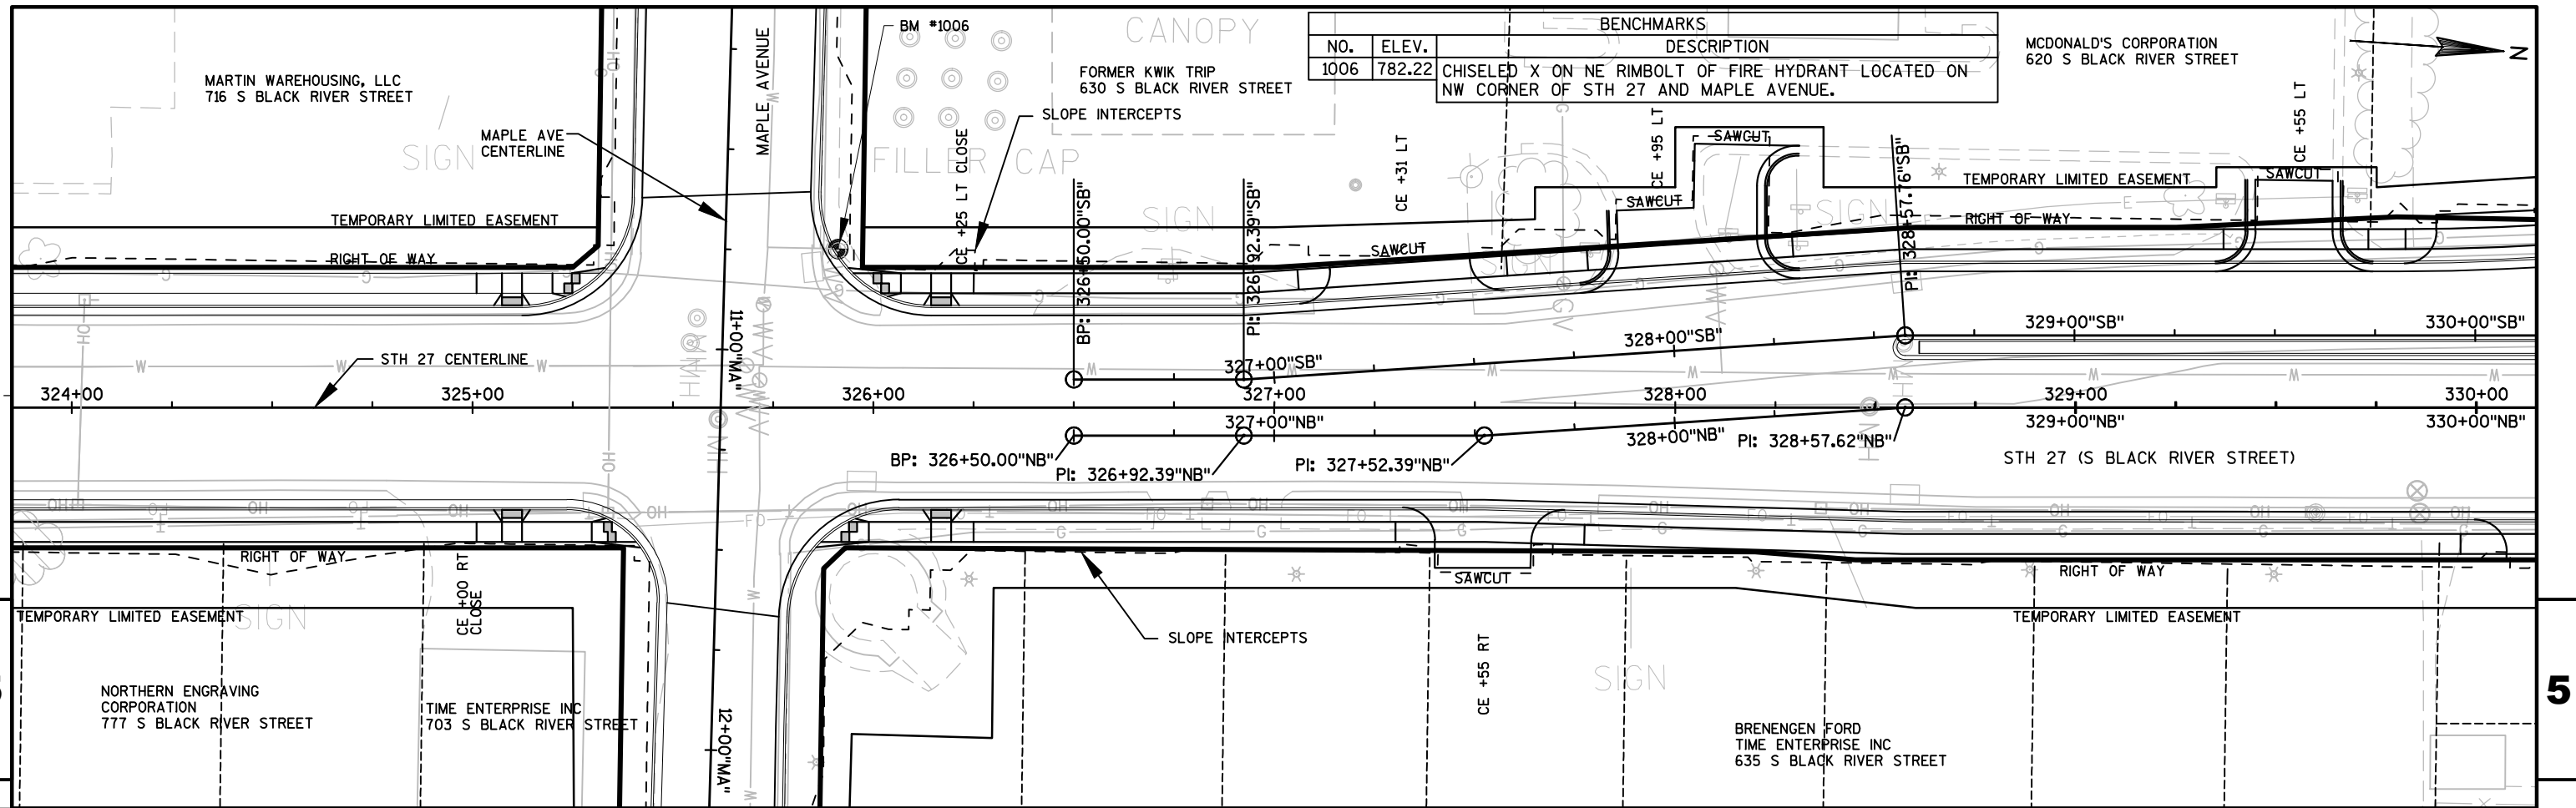

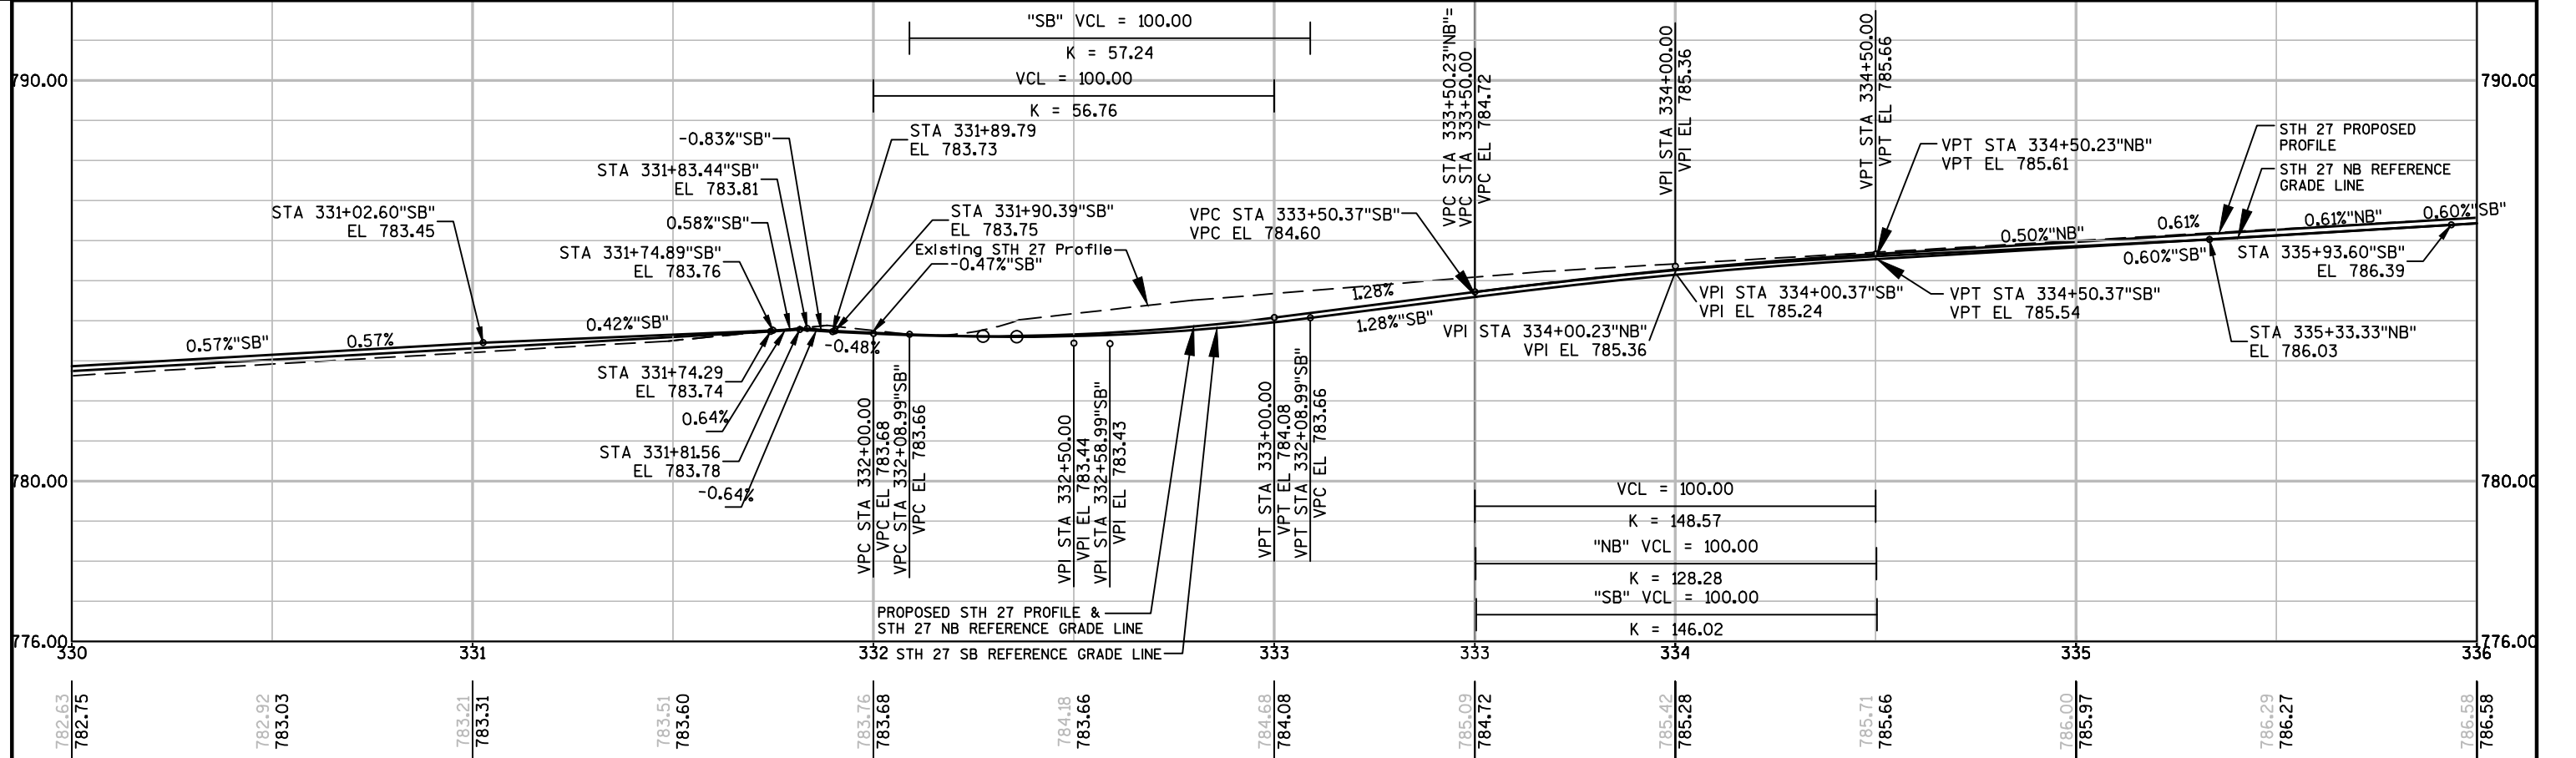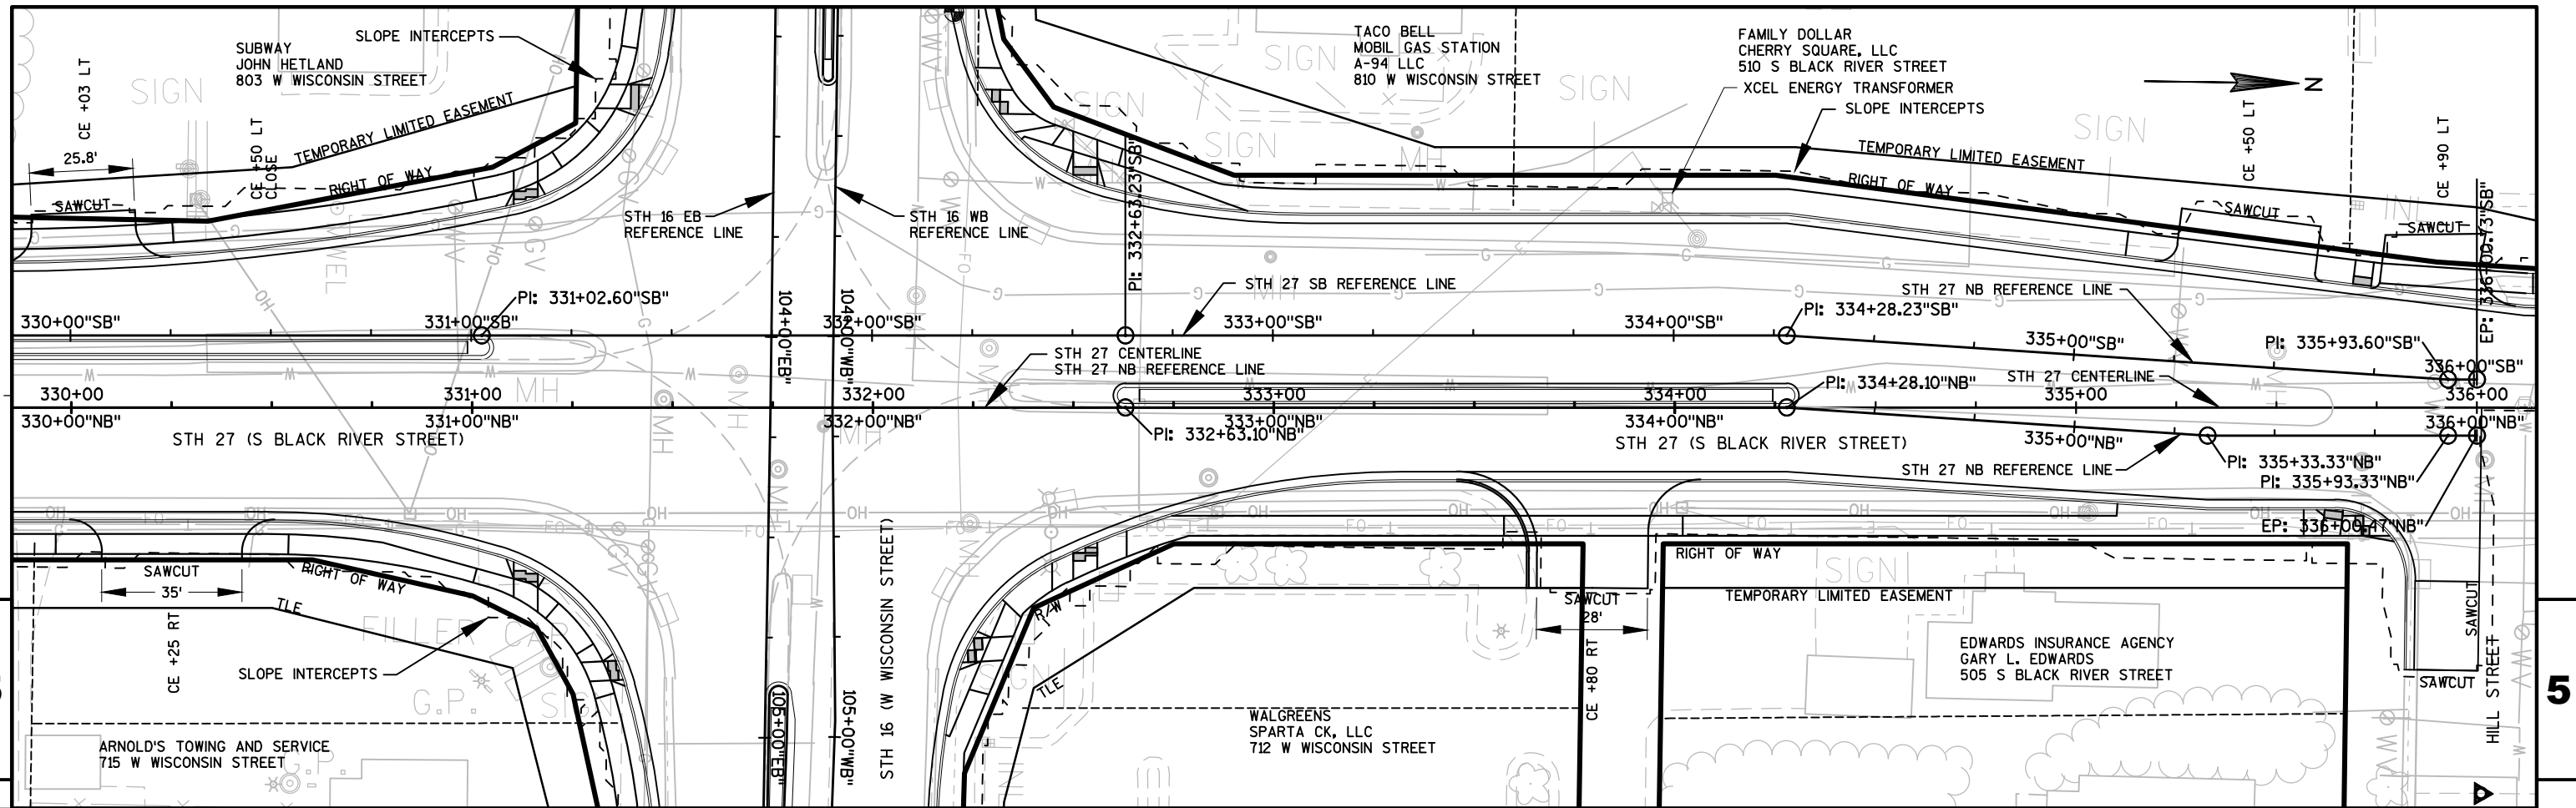

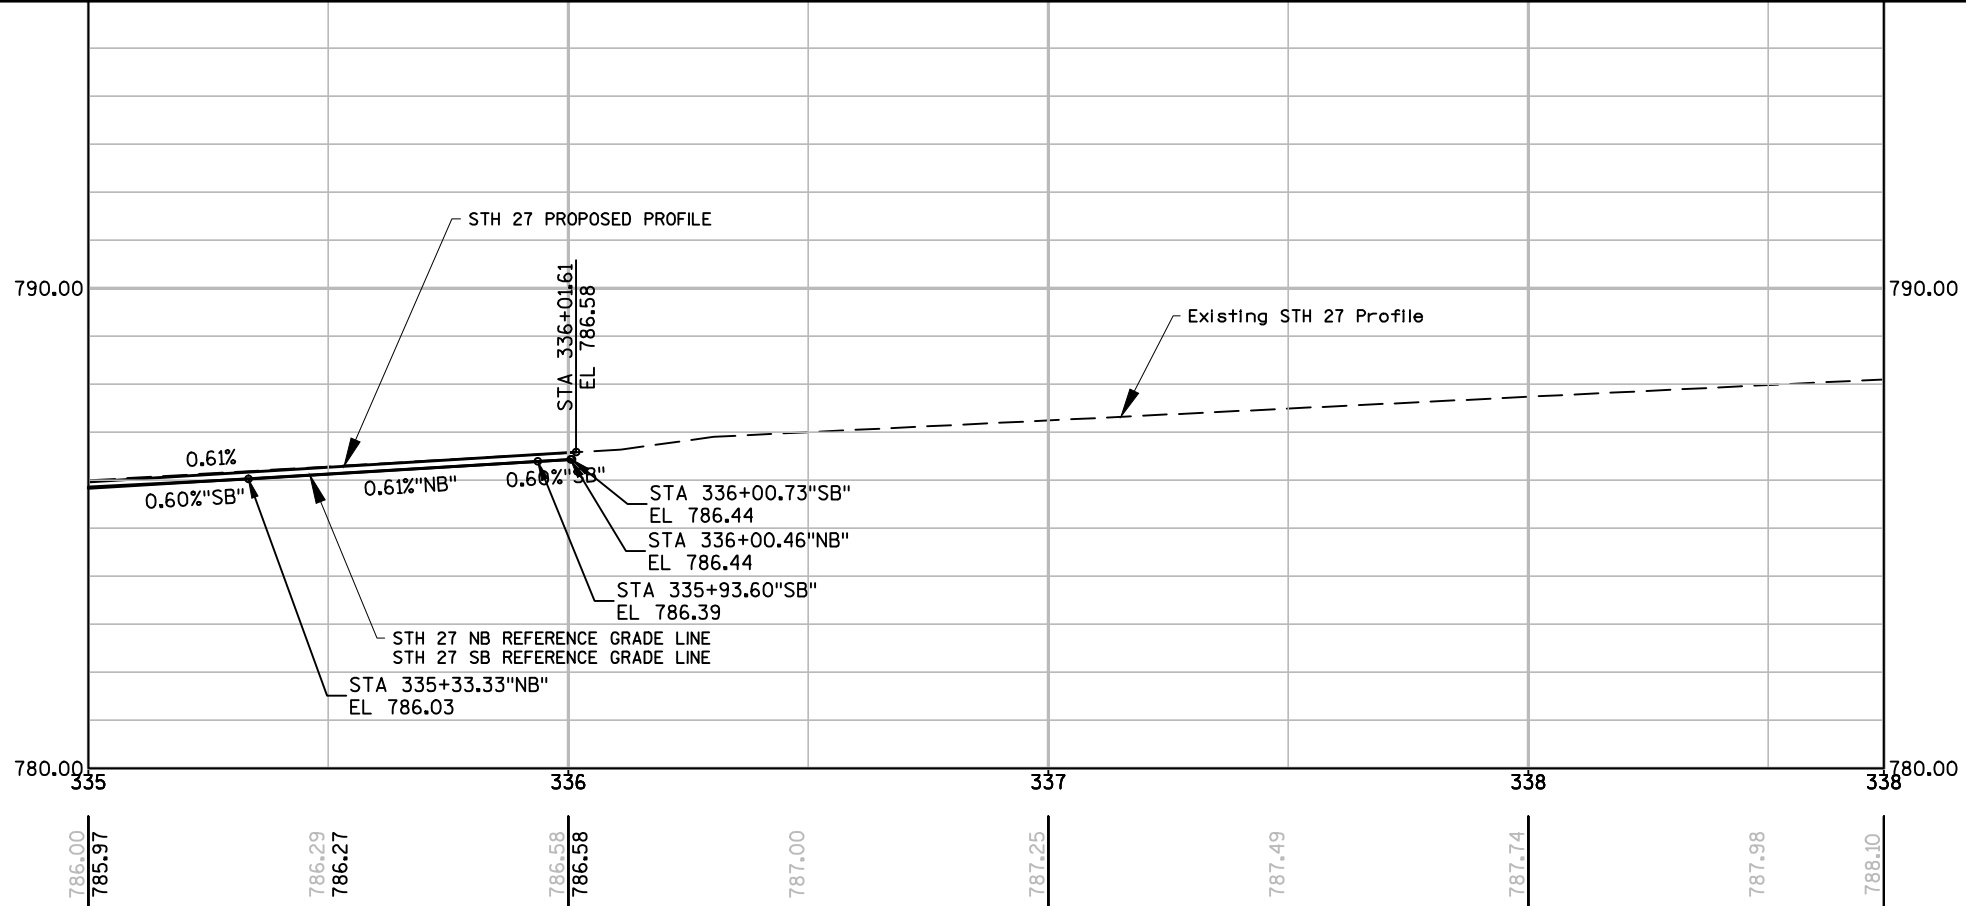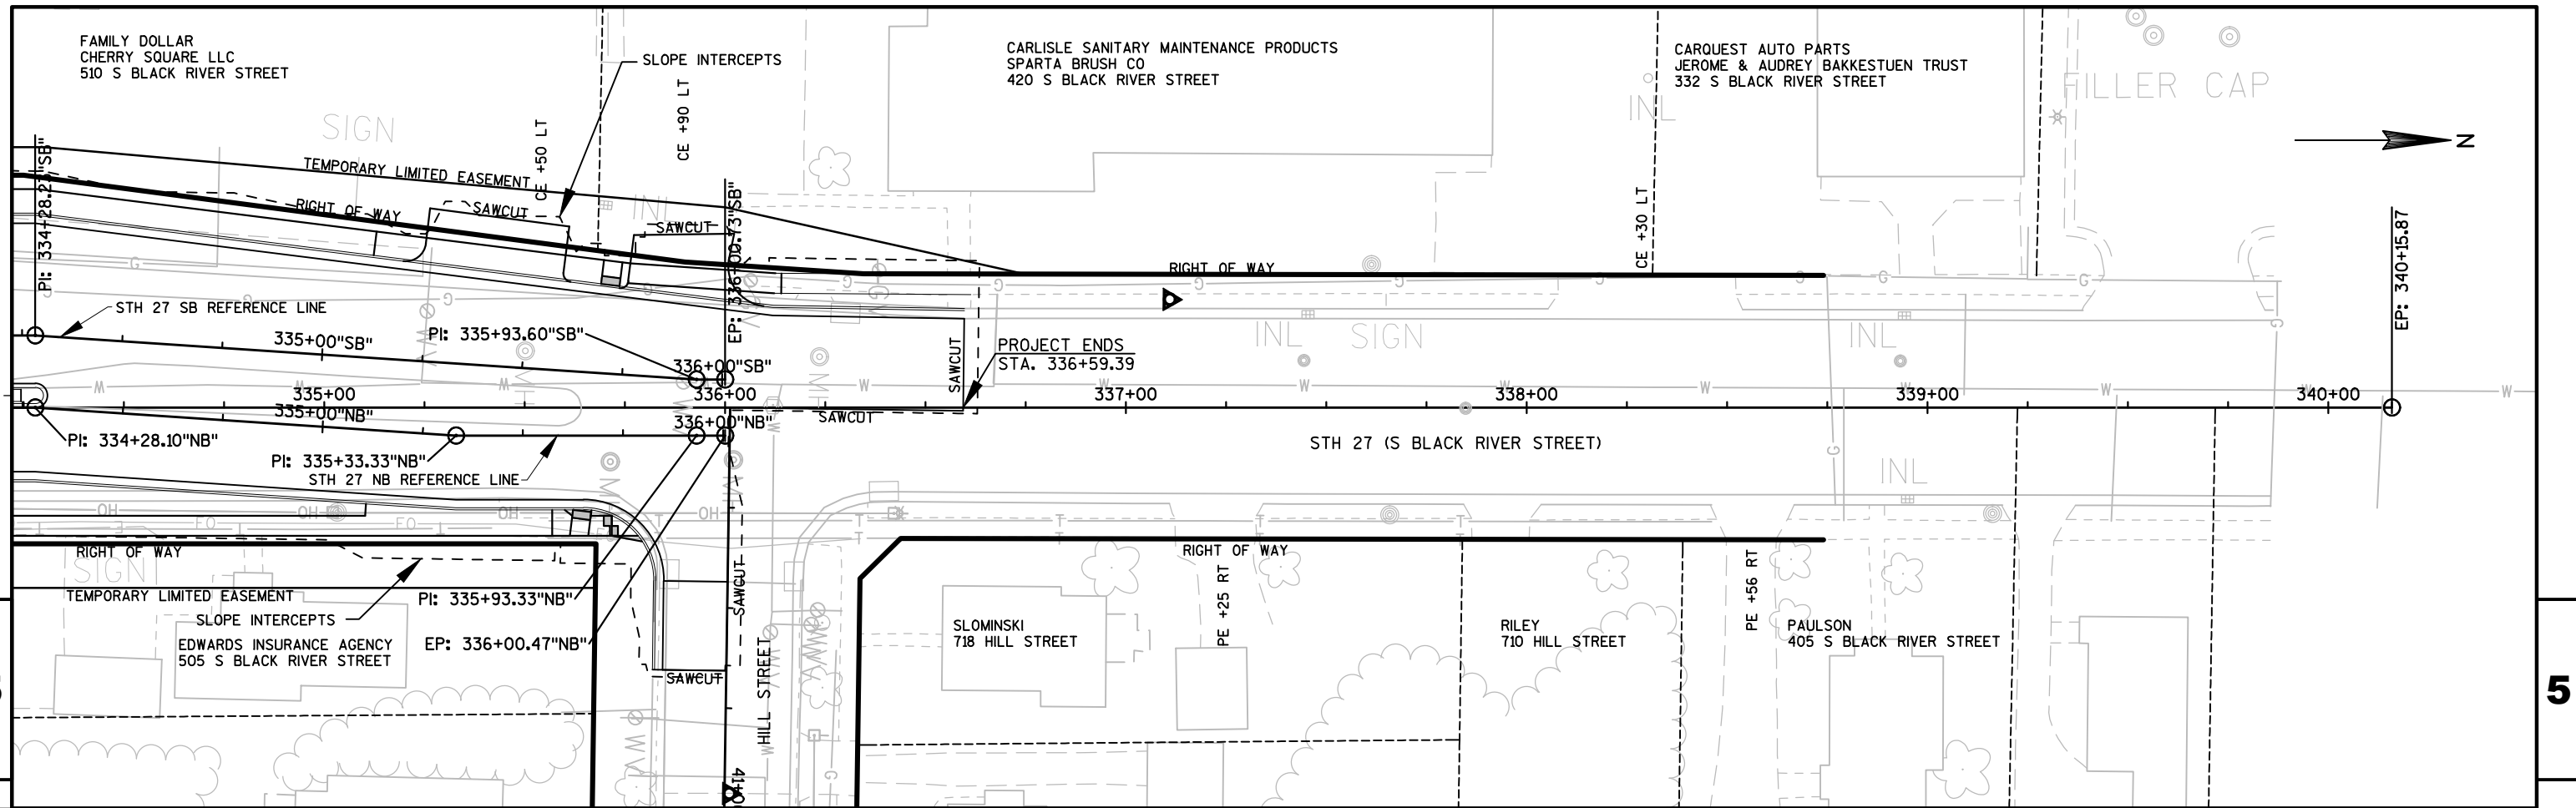

PROJECT NO: 5144-01-75



HWY: STH 27



COUNTY: MONROE

PLAN AND PROFILE: PLAN & PROFILE STH 27


SHEET 232

E

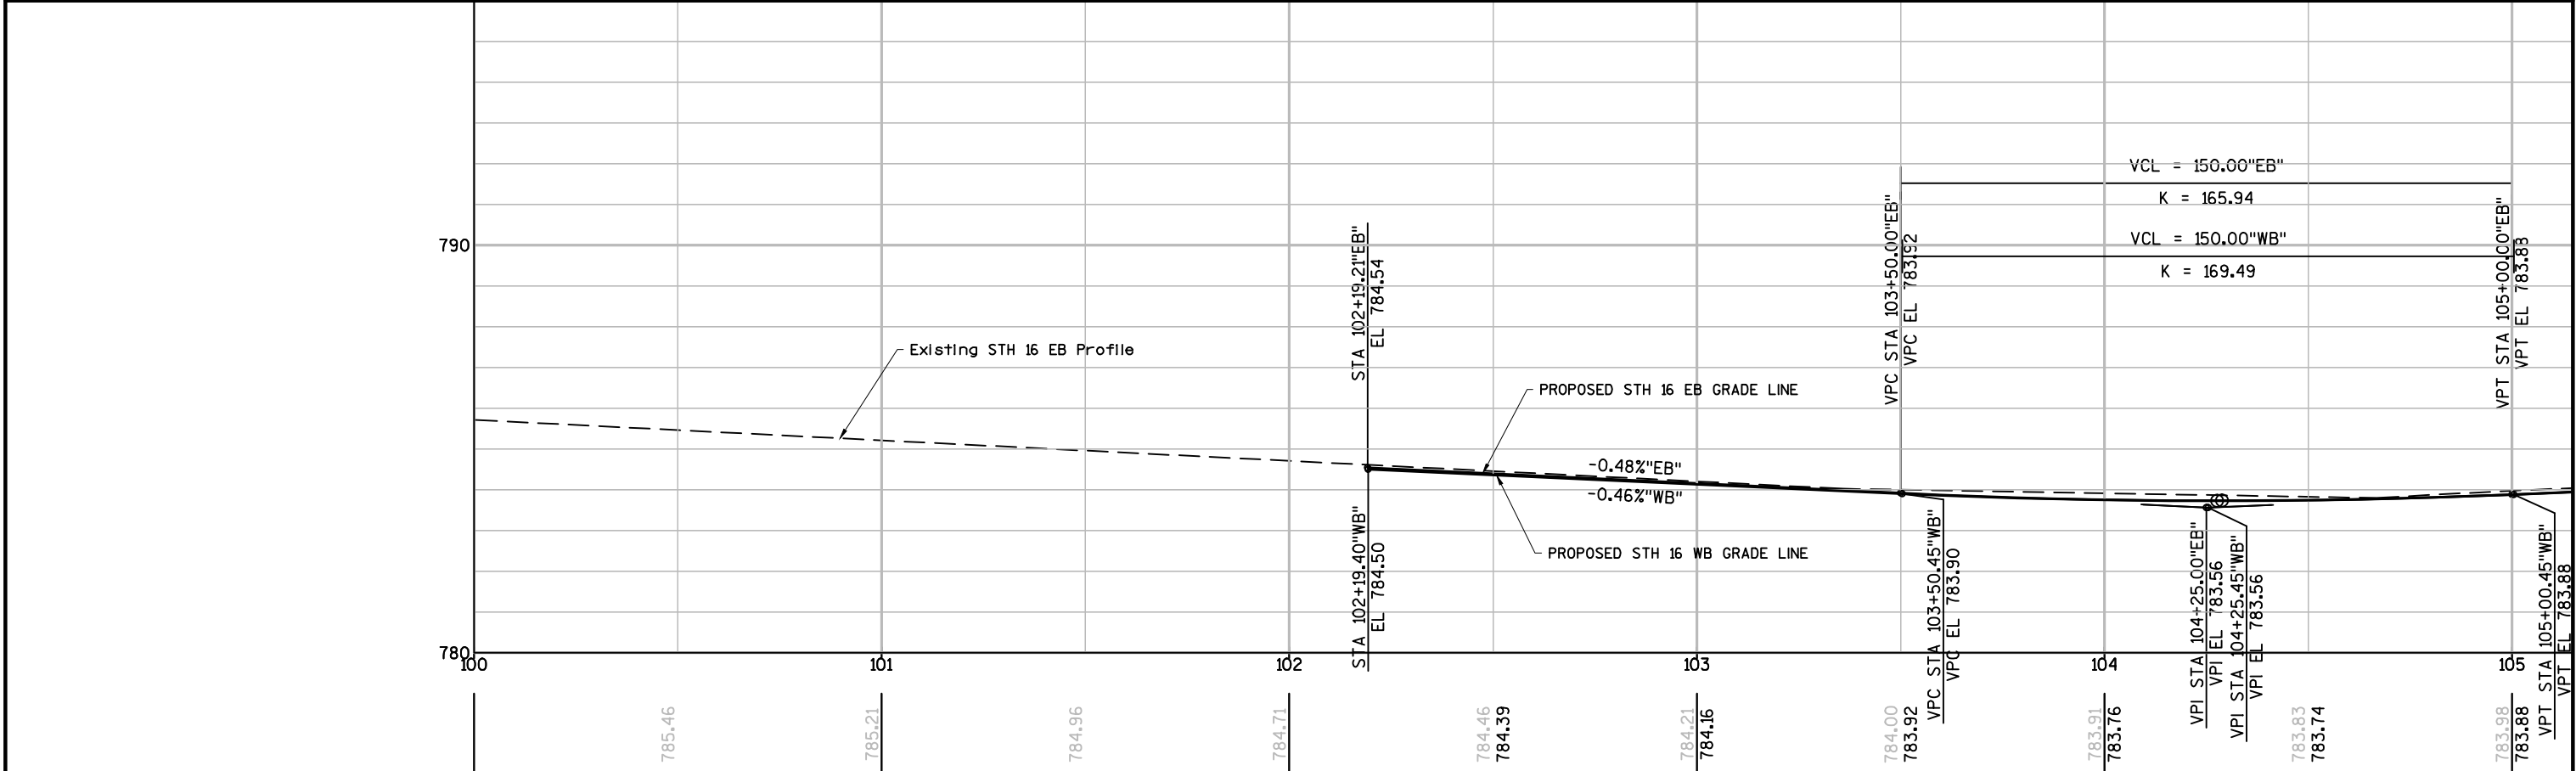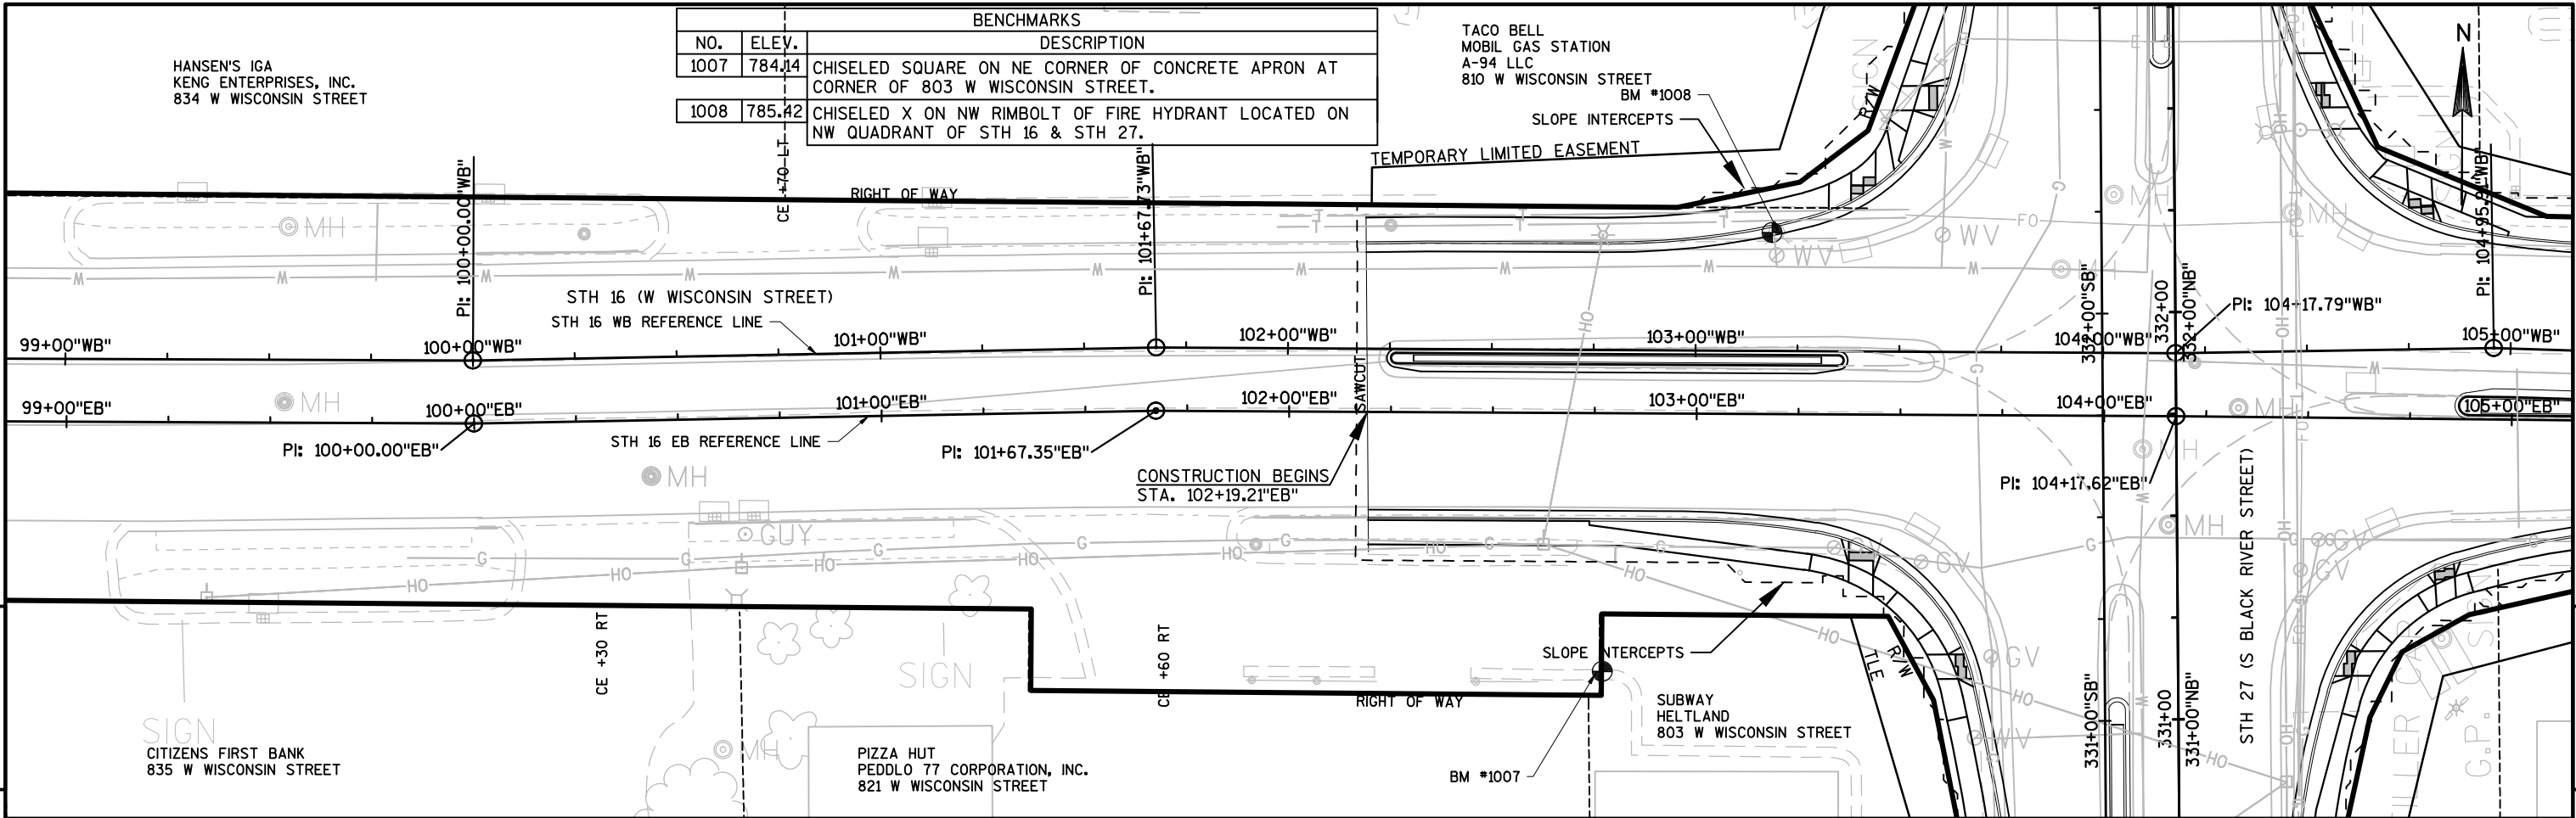

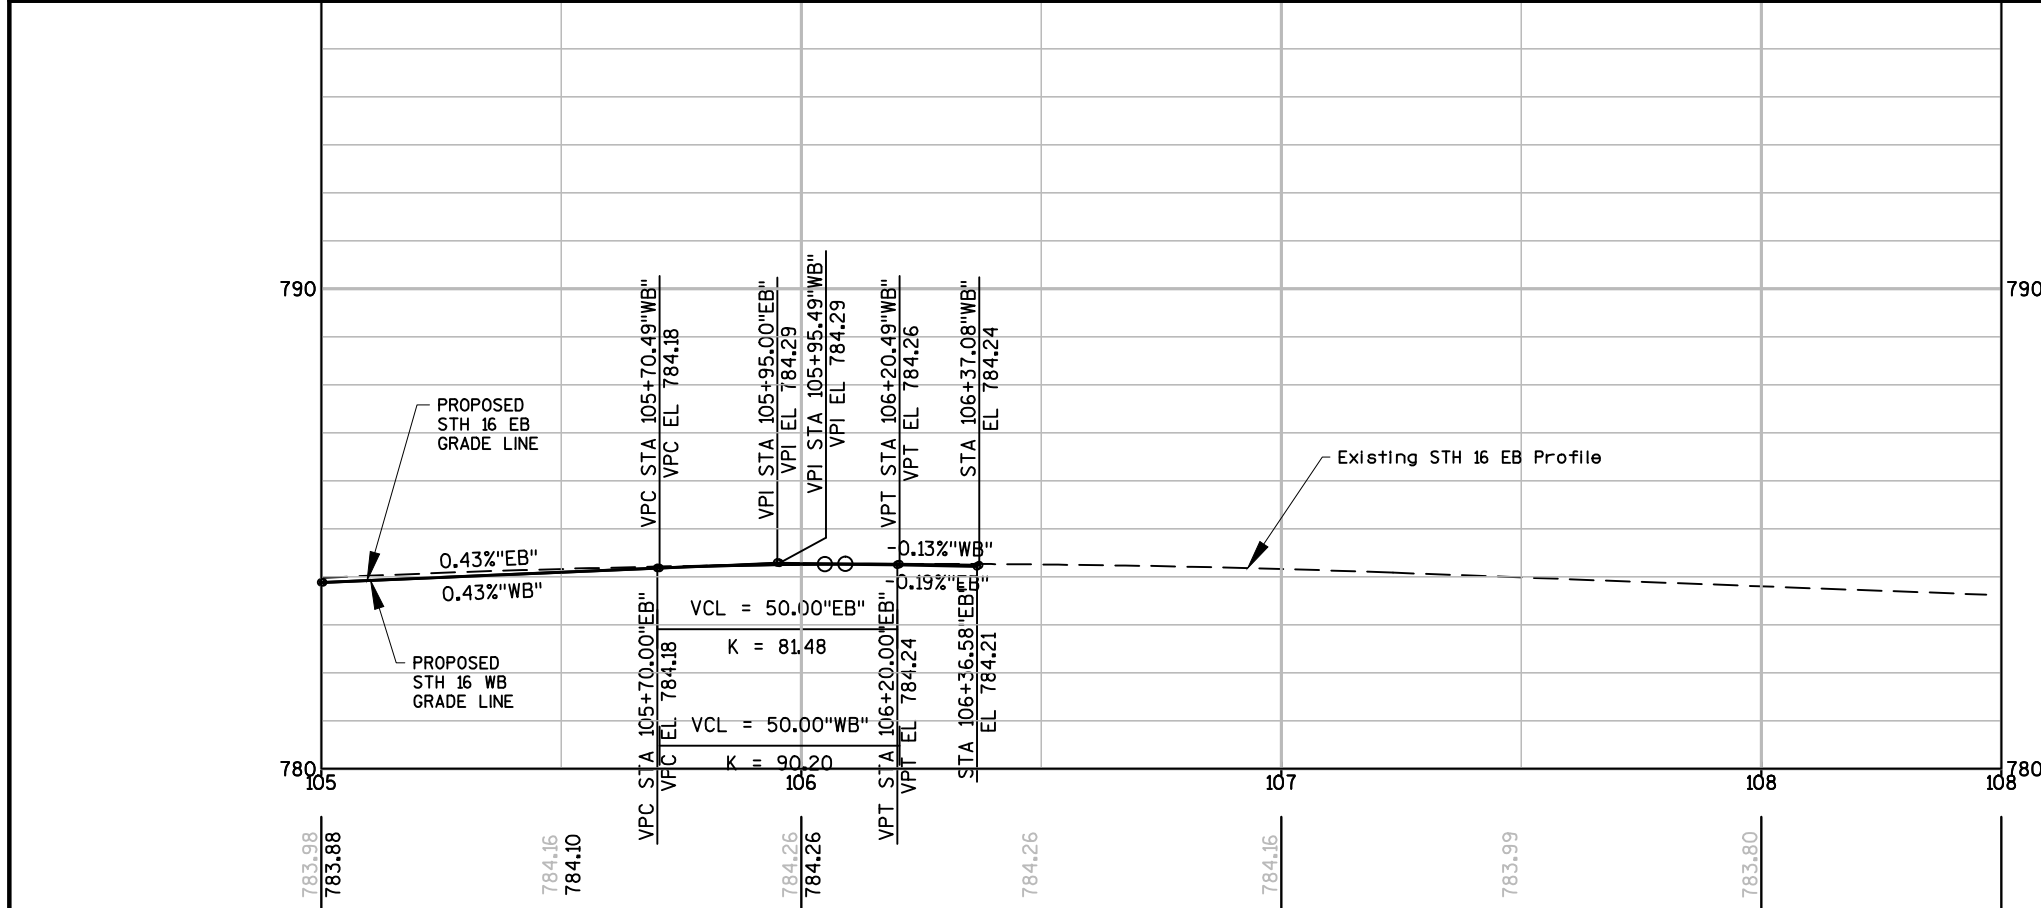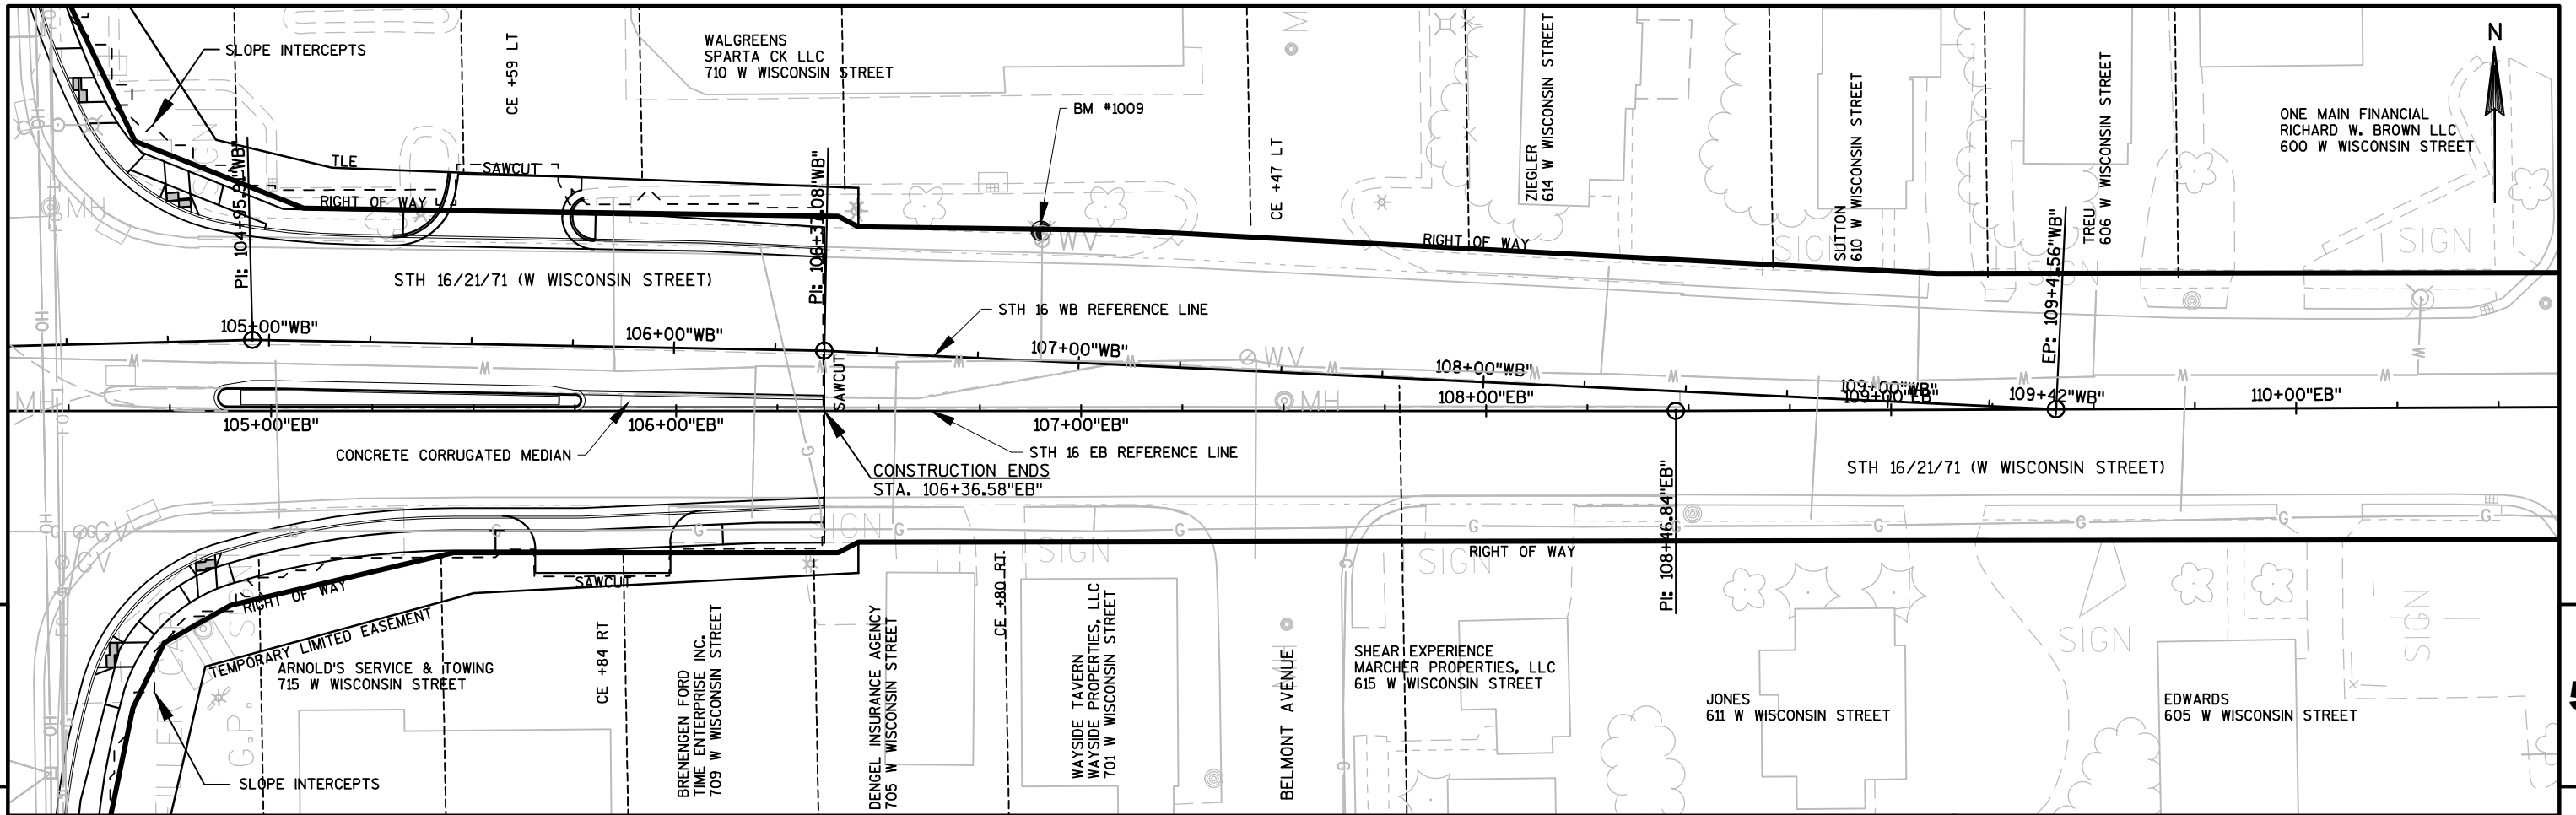



BENCHMARKS		
NO.	ELEV.	DESCRIPTION
1009	786.10	CHISELED X ON NW RIMBOLT OF FIRE HYDRANT ON NORTH SIDE OF STH 16 +/- 300' EAST OF STH 16 & STH 27 INTERSECTION, IN FRONT OF 712 W WISCONSIN ST.

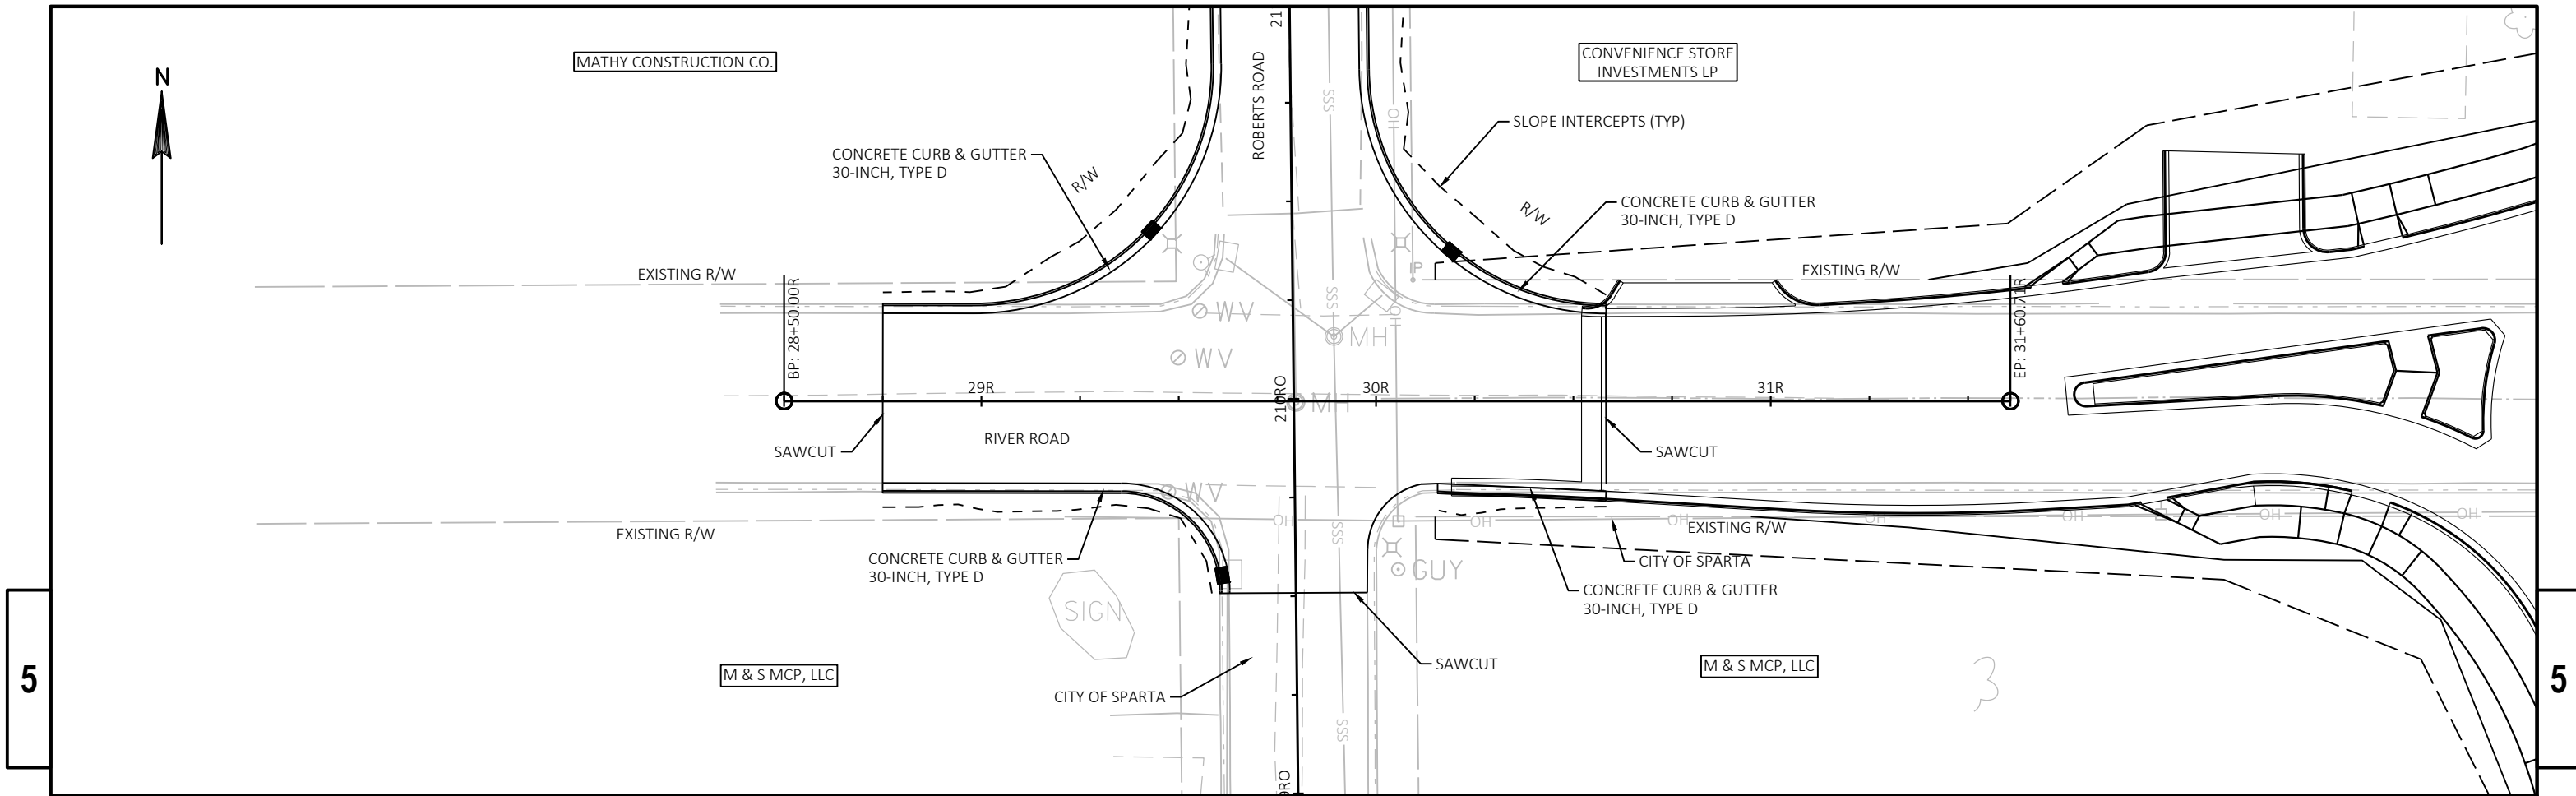



5


5

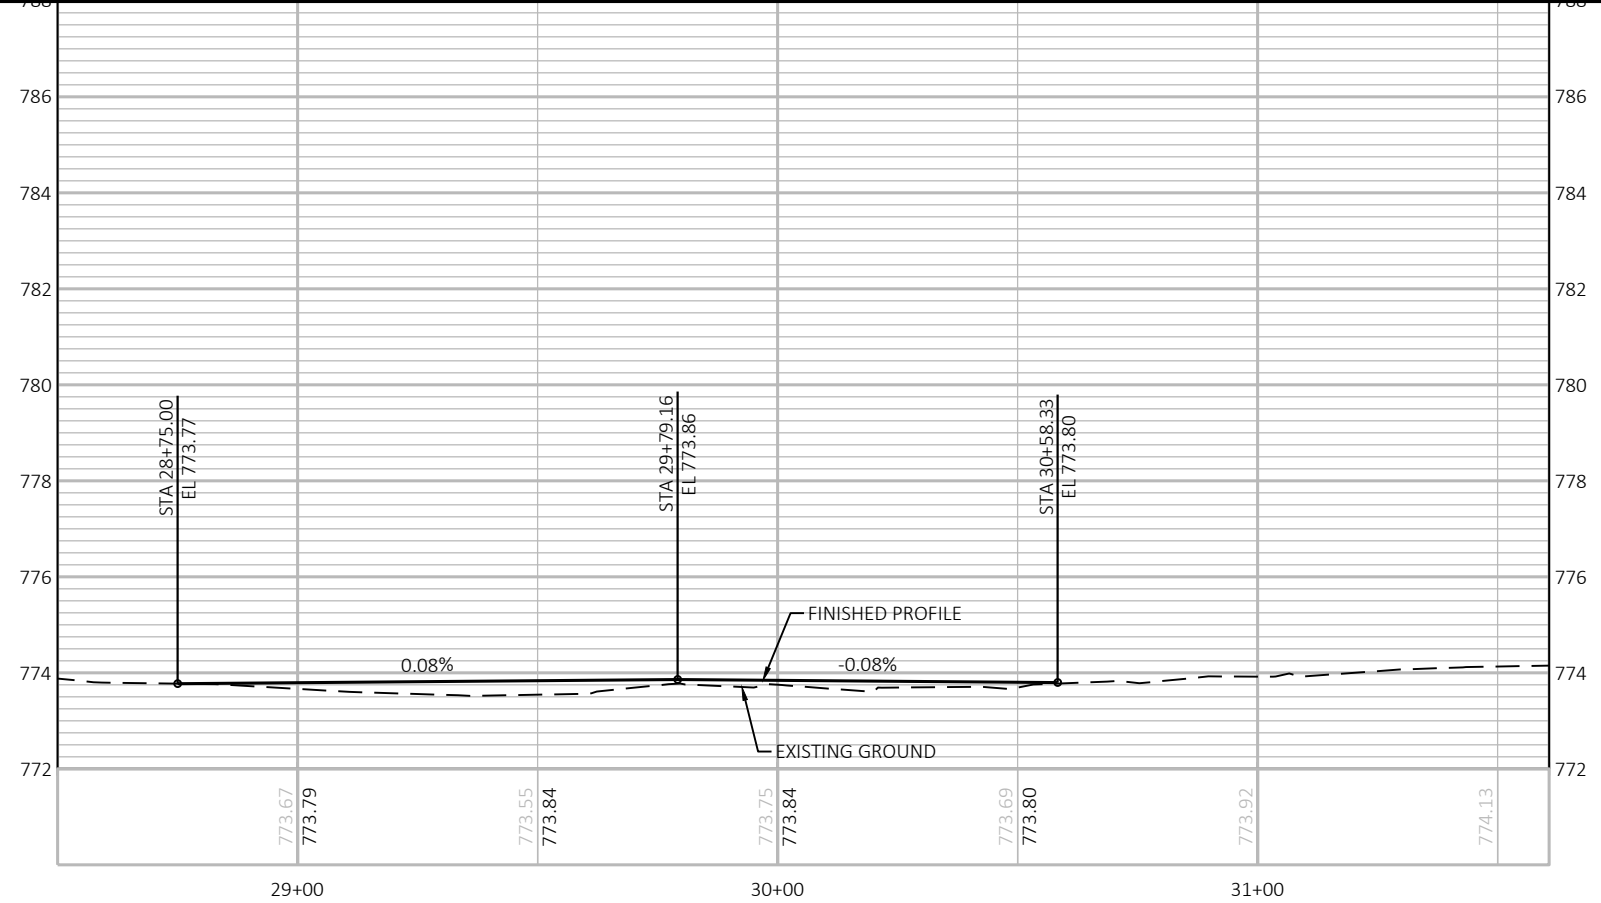



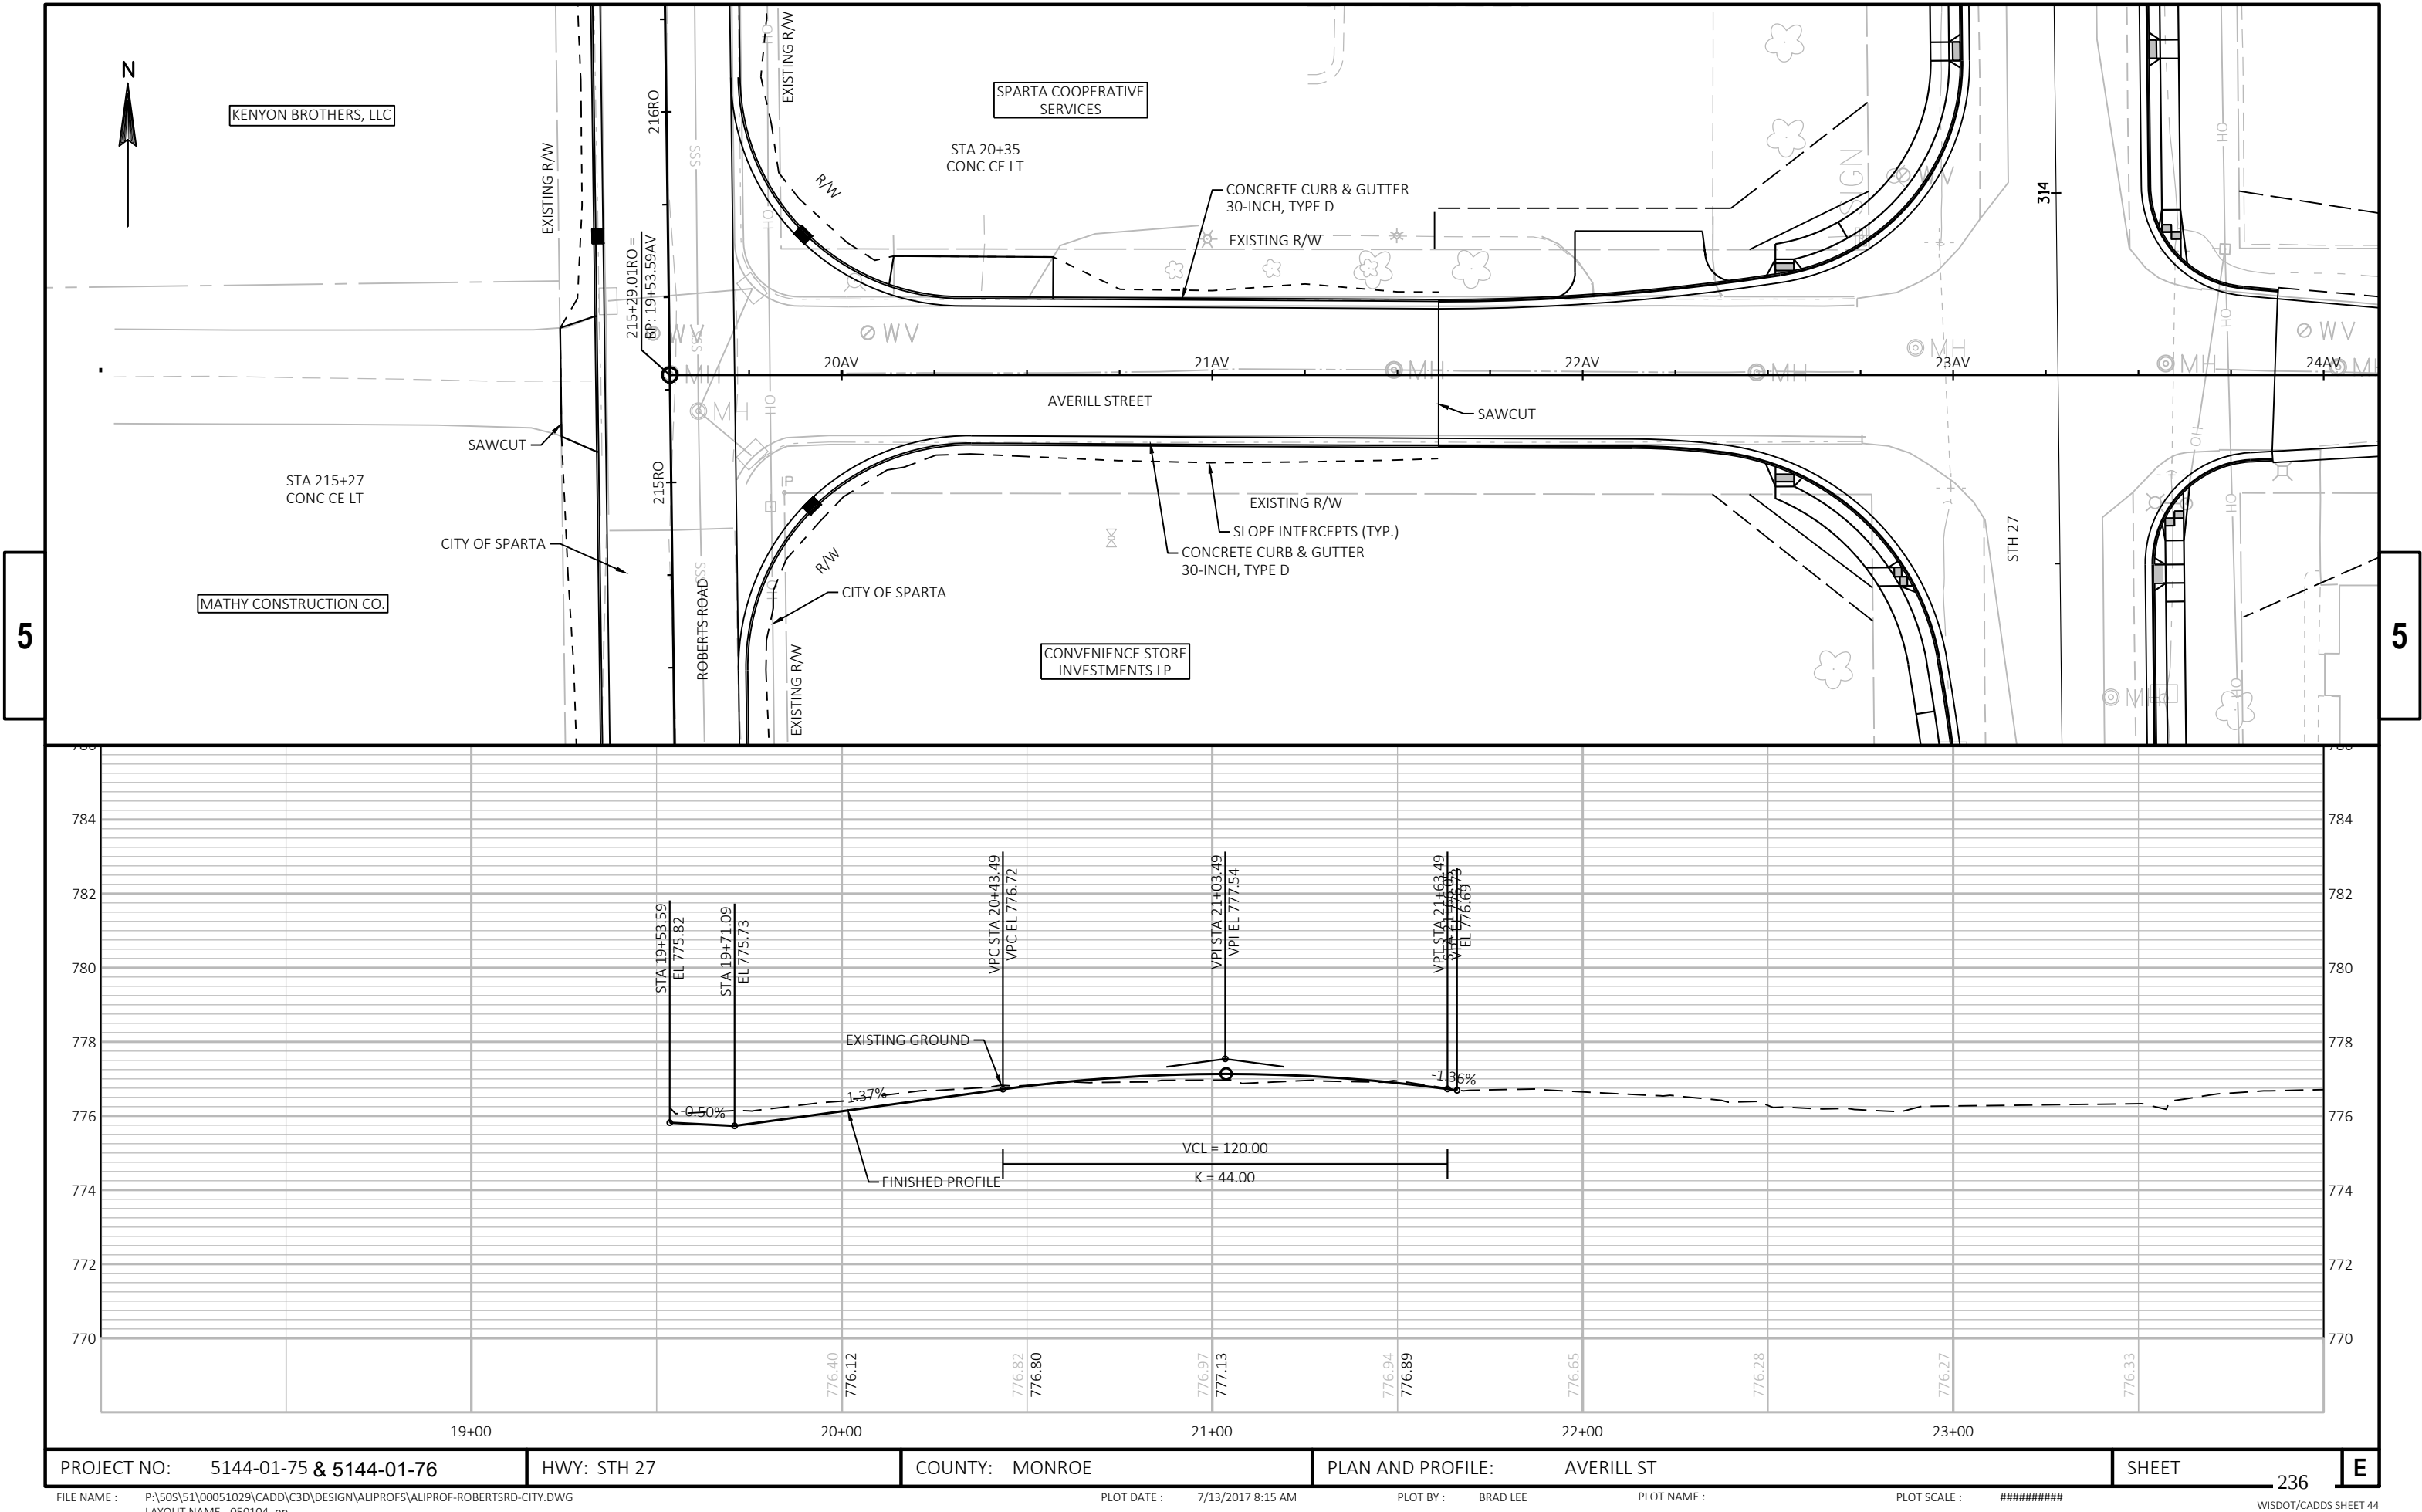


BENCHMARKS		
NO.	ELEV.	DESCRIPTION
1002	778.44	CHISELED X ON NW RIMBOLT OF FIRE HYDRANT LOCATED ON NE CORNER OF W AVERILL STREET & ROBERTS ROAD
1011	778.55	CHISELED X ON NW RIMBOLT OF FIRE HYDRANT ON NORTH SIDE OF W AVERILL STREET +/- 200' EAST OF STH 27, NORTH OF 803 S BLACK RIVER STREET.

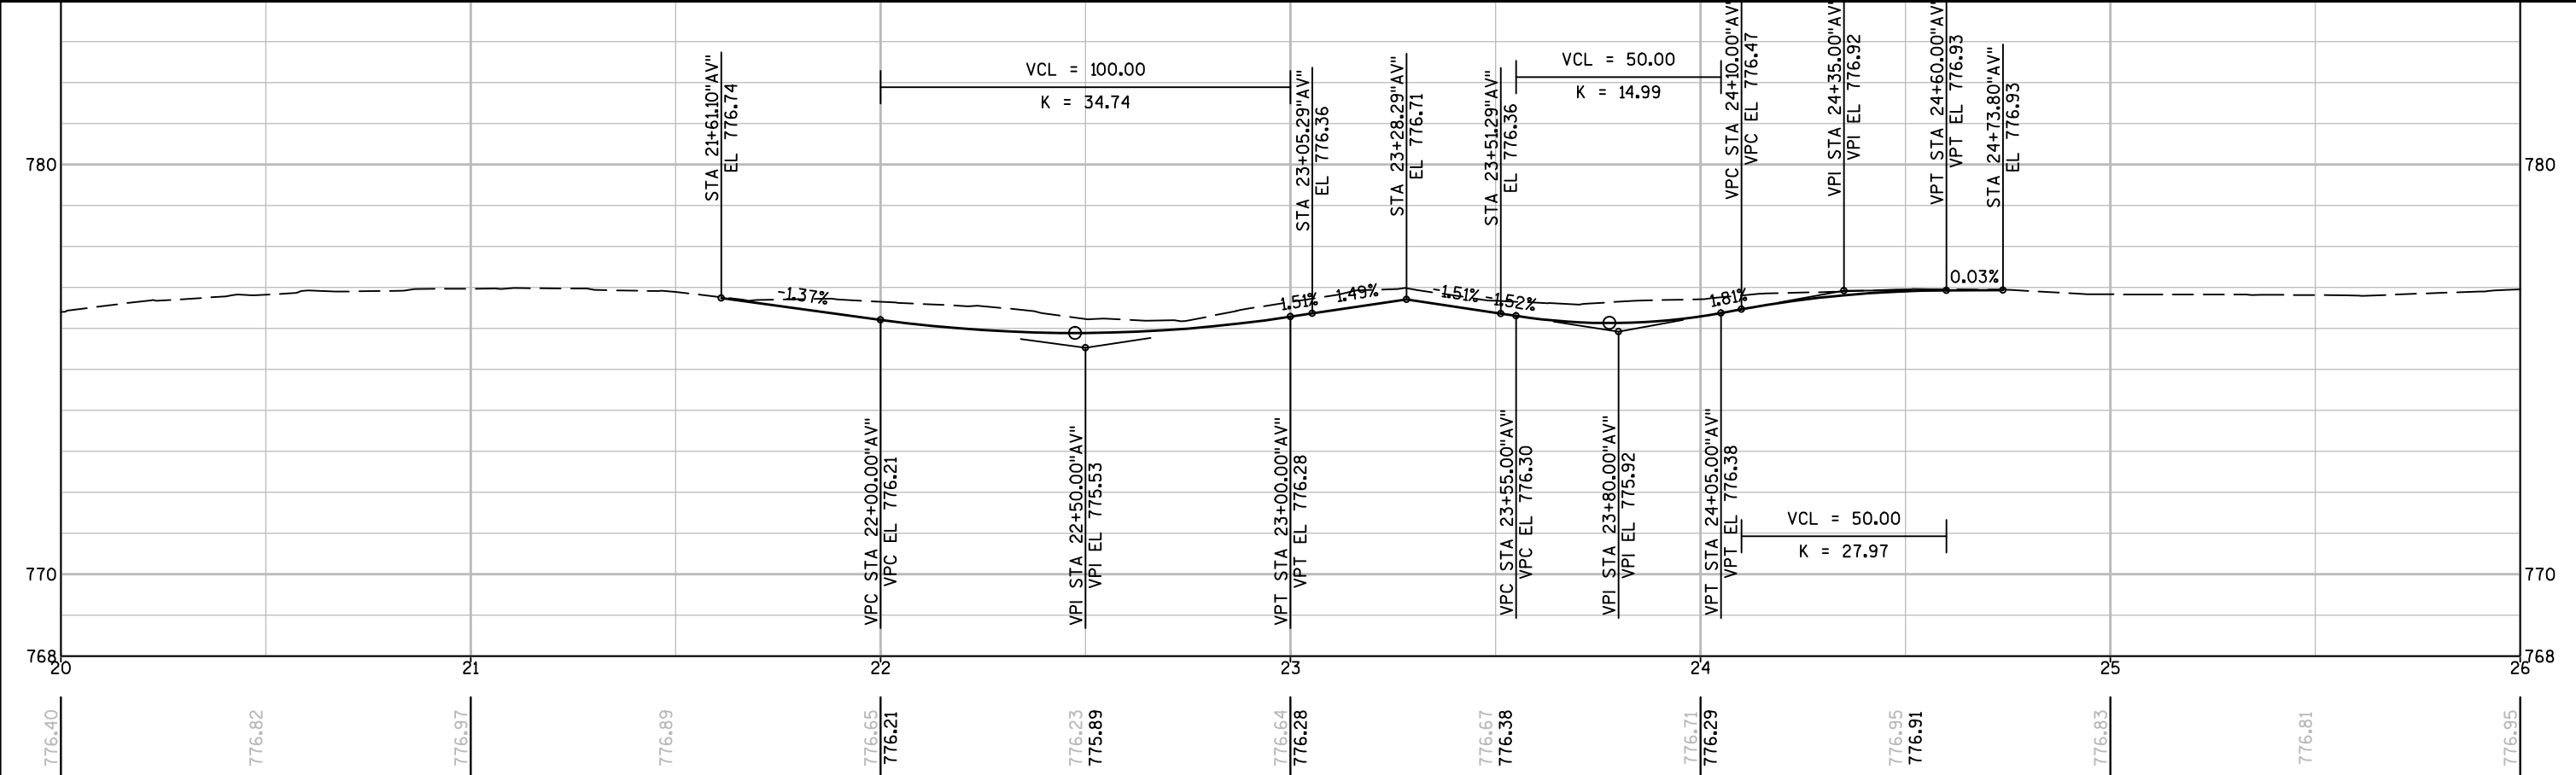
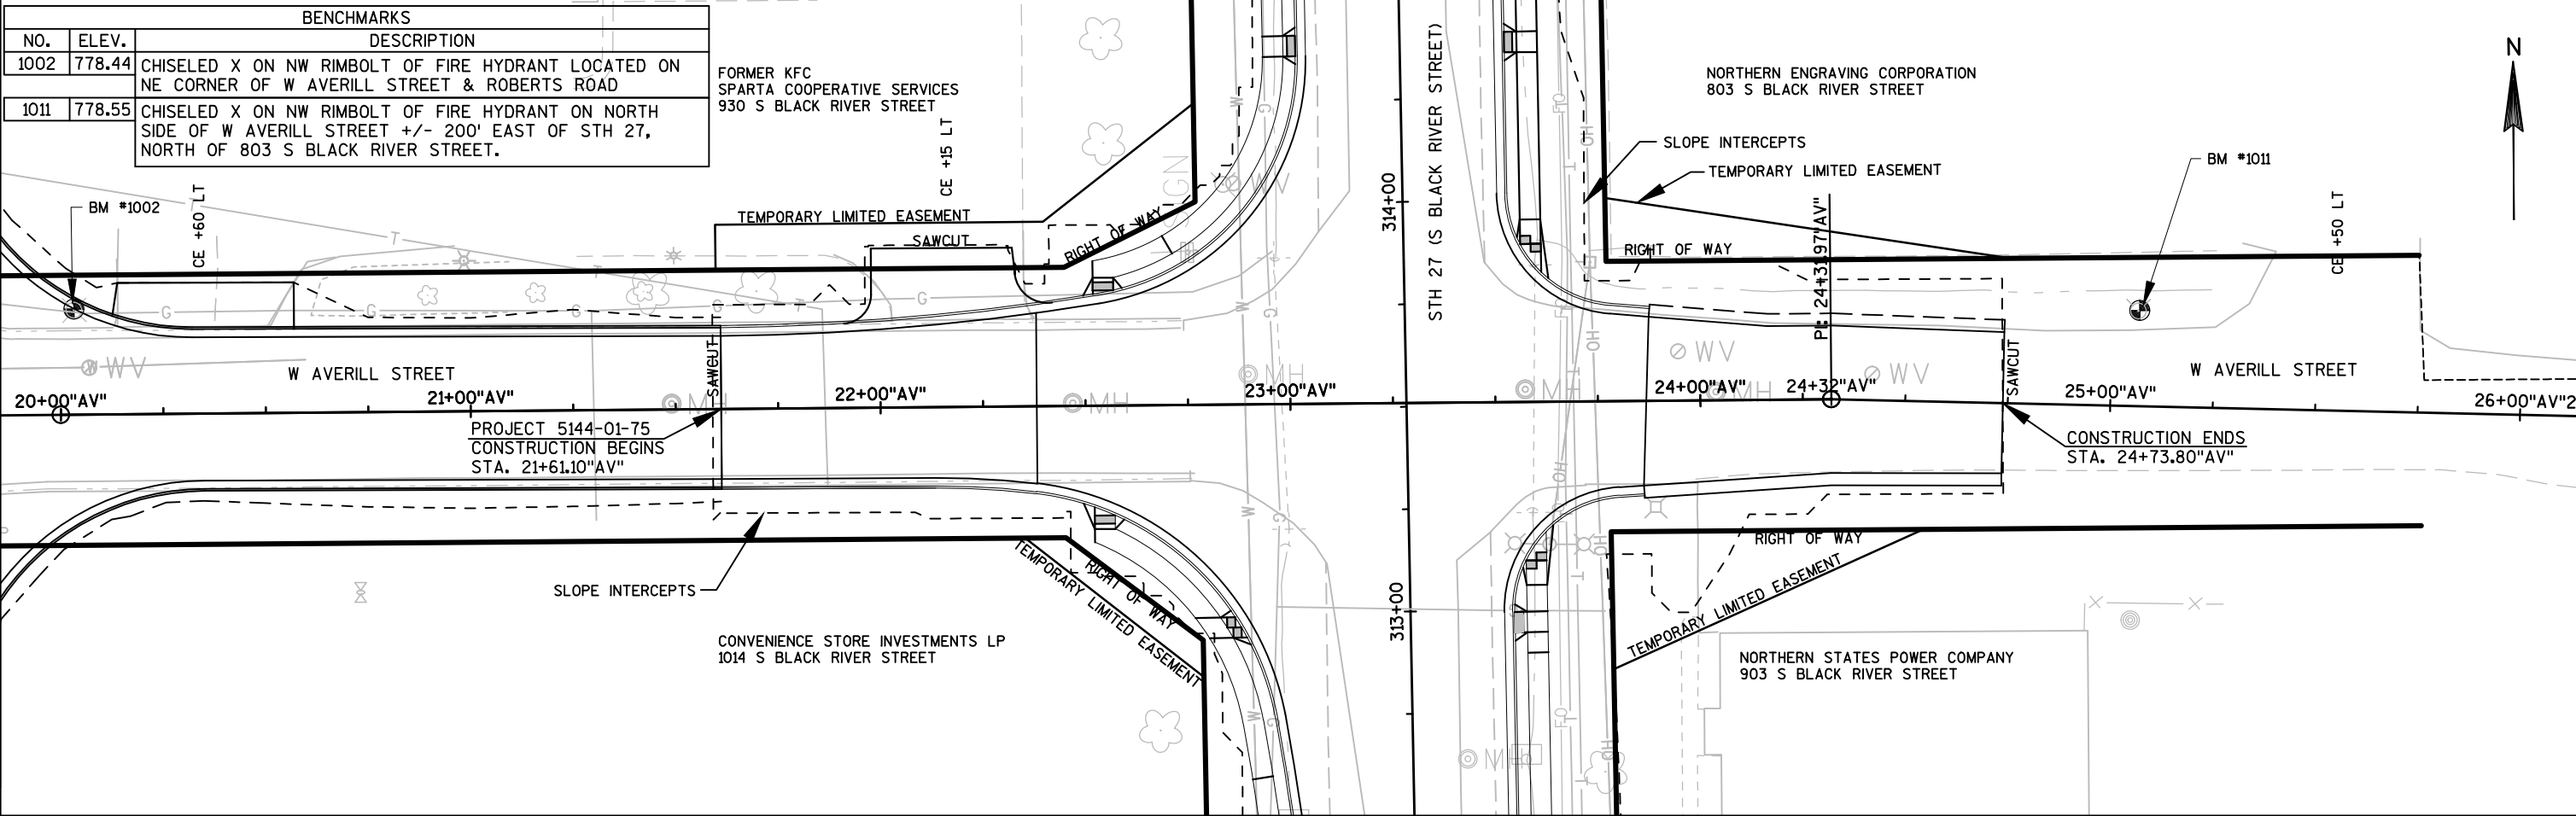


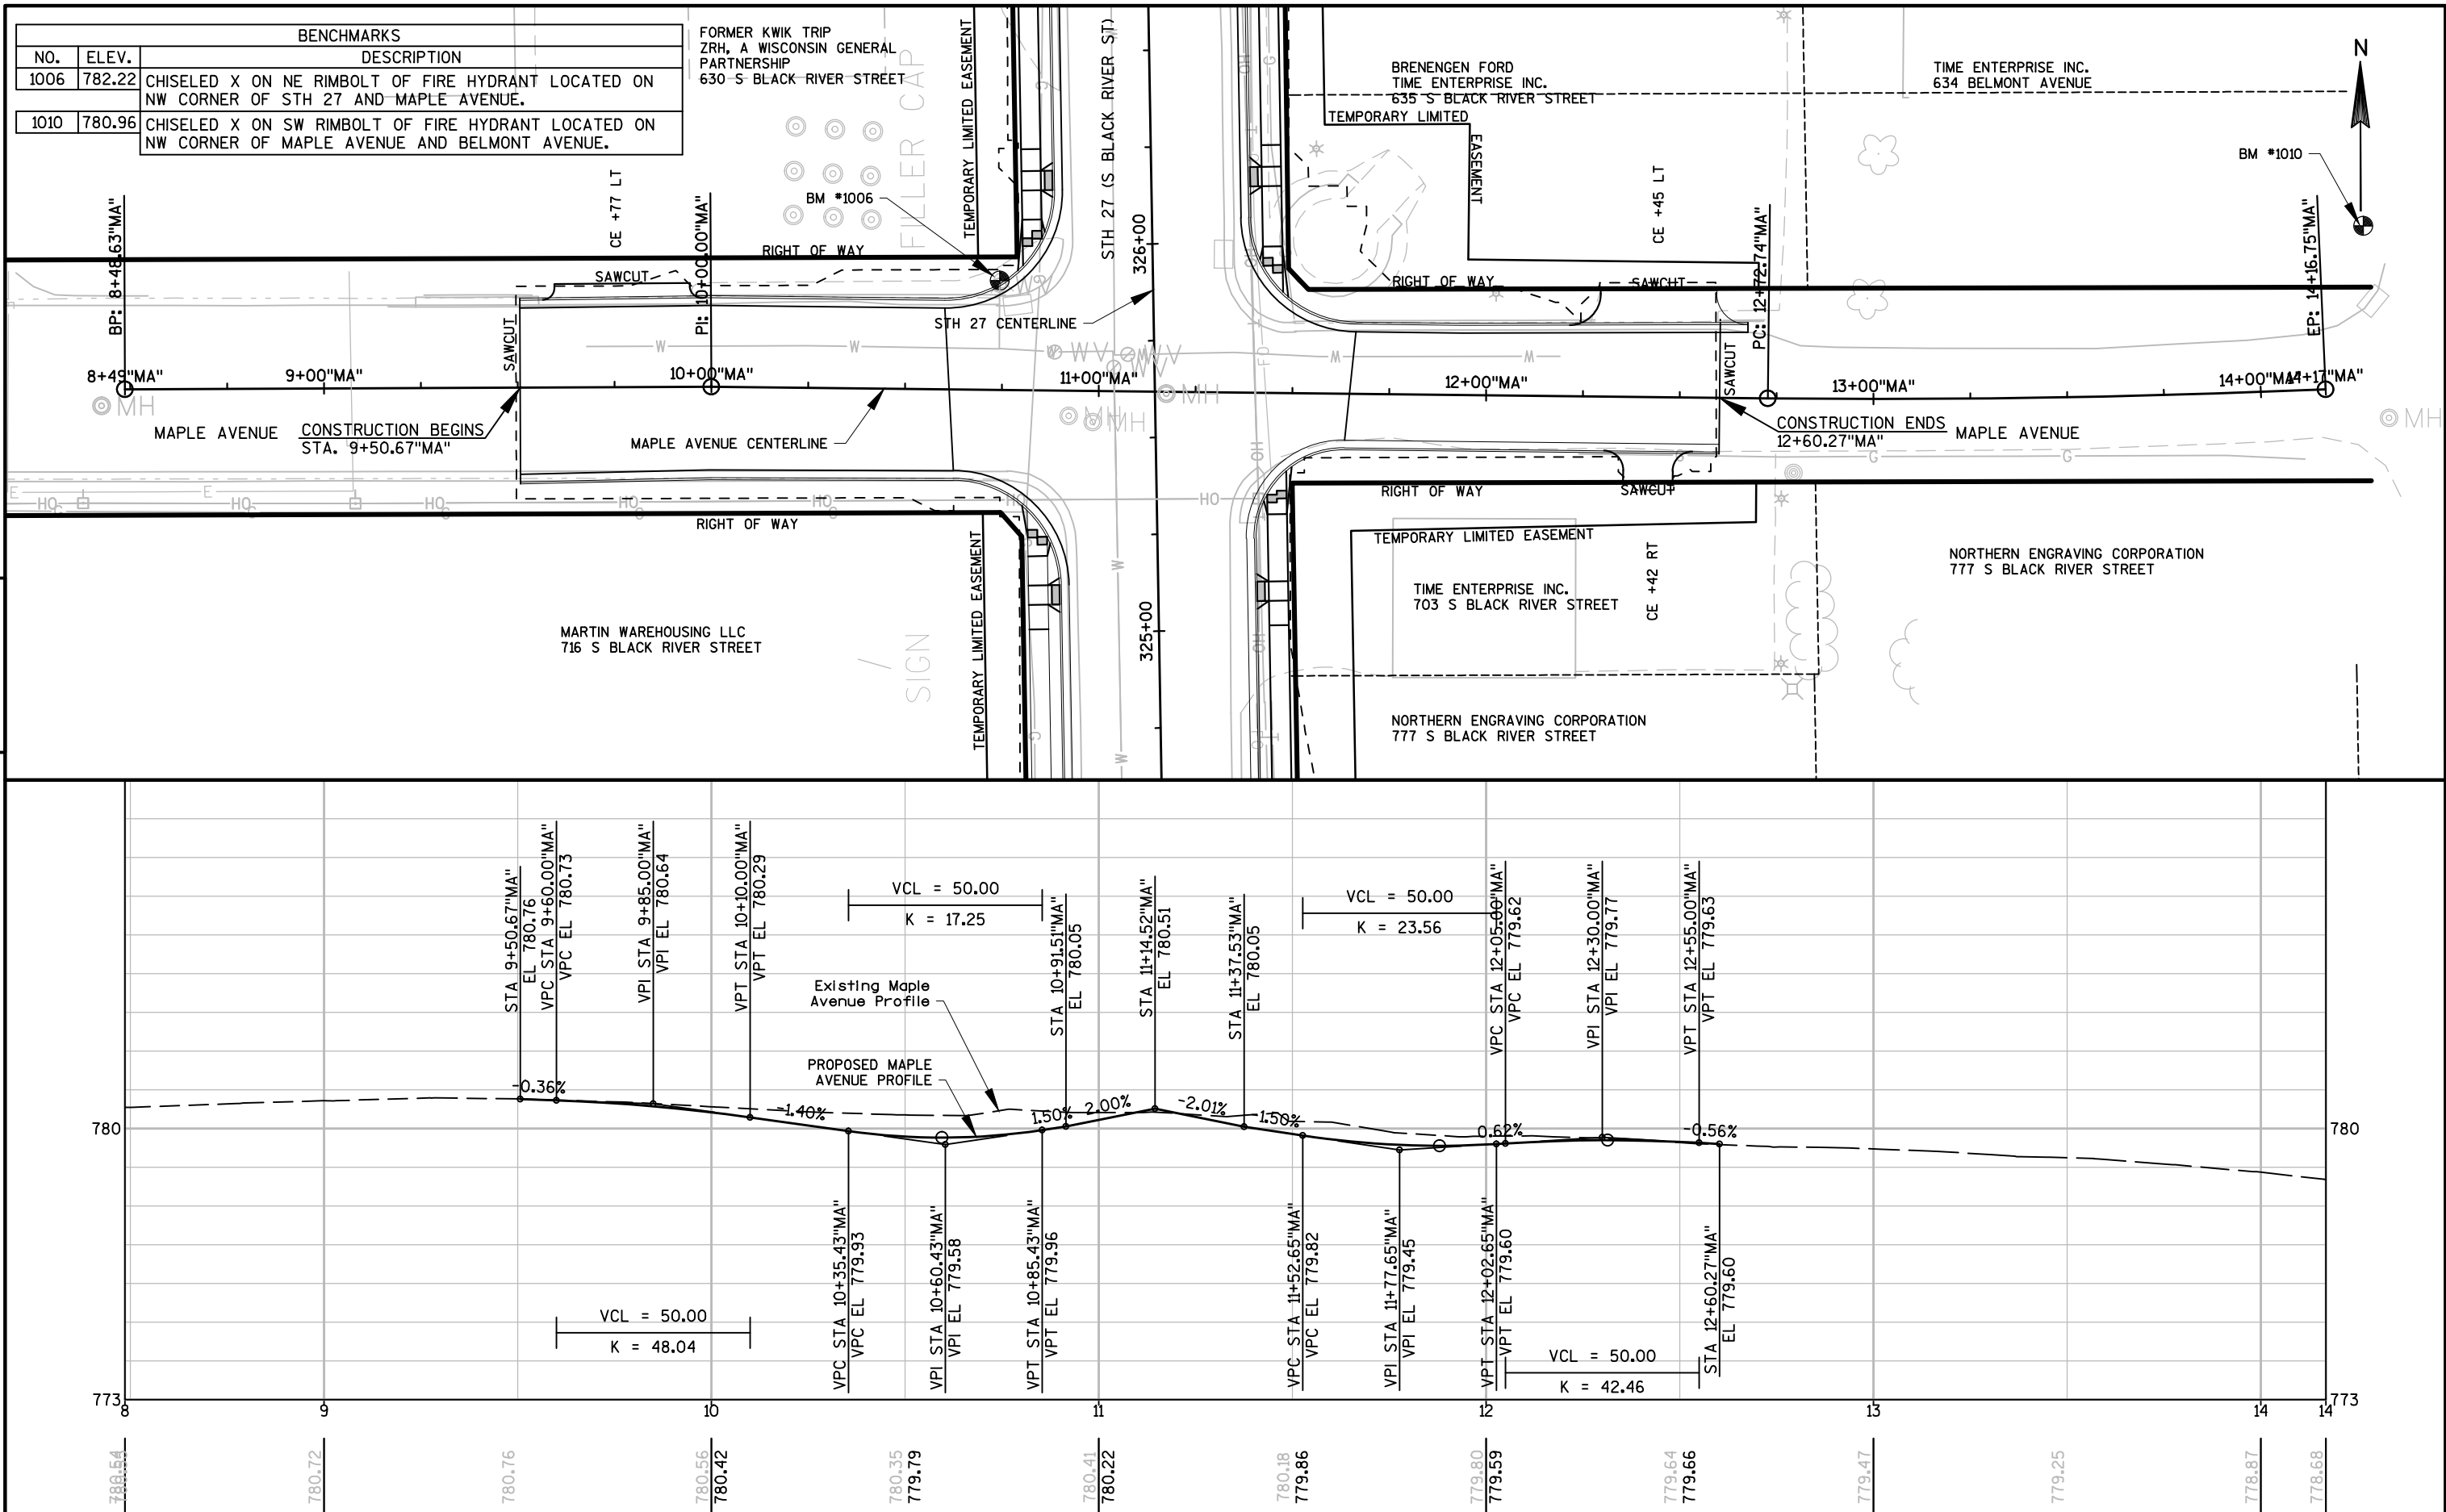

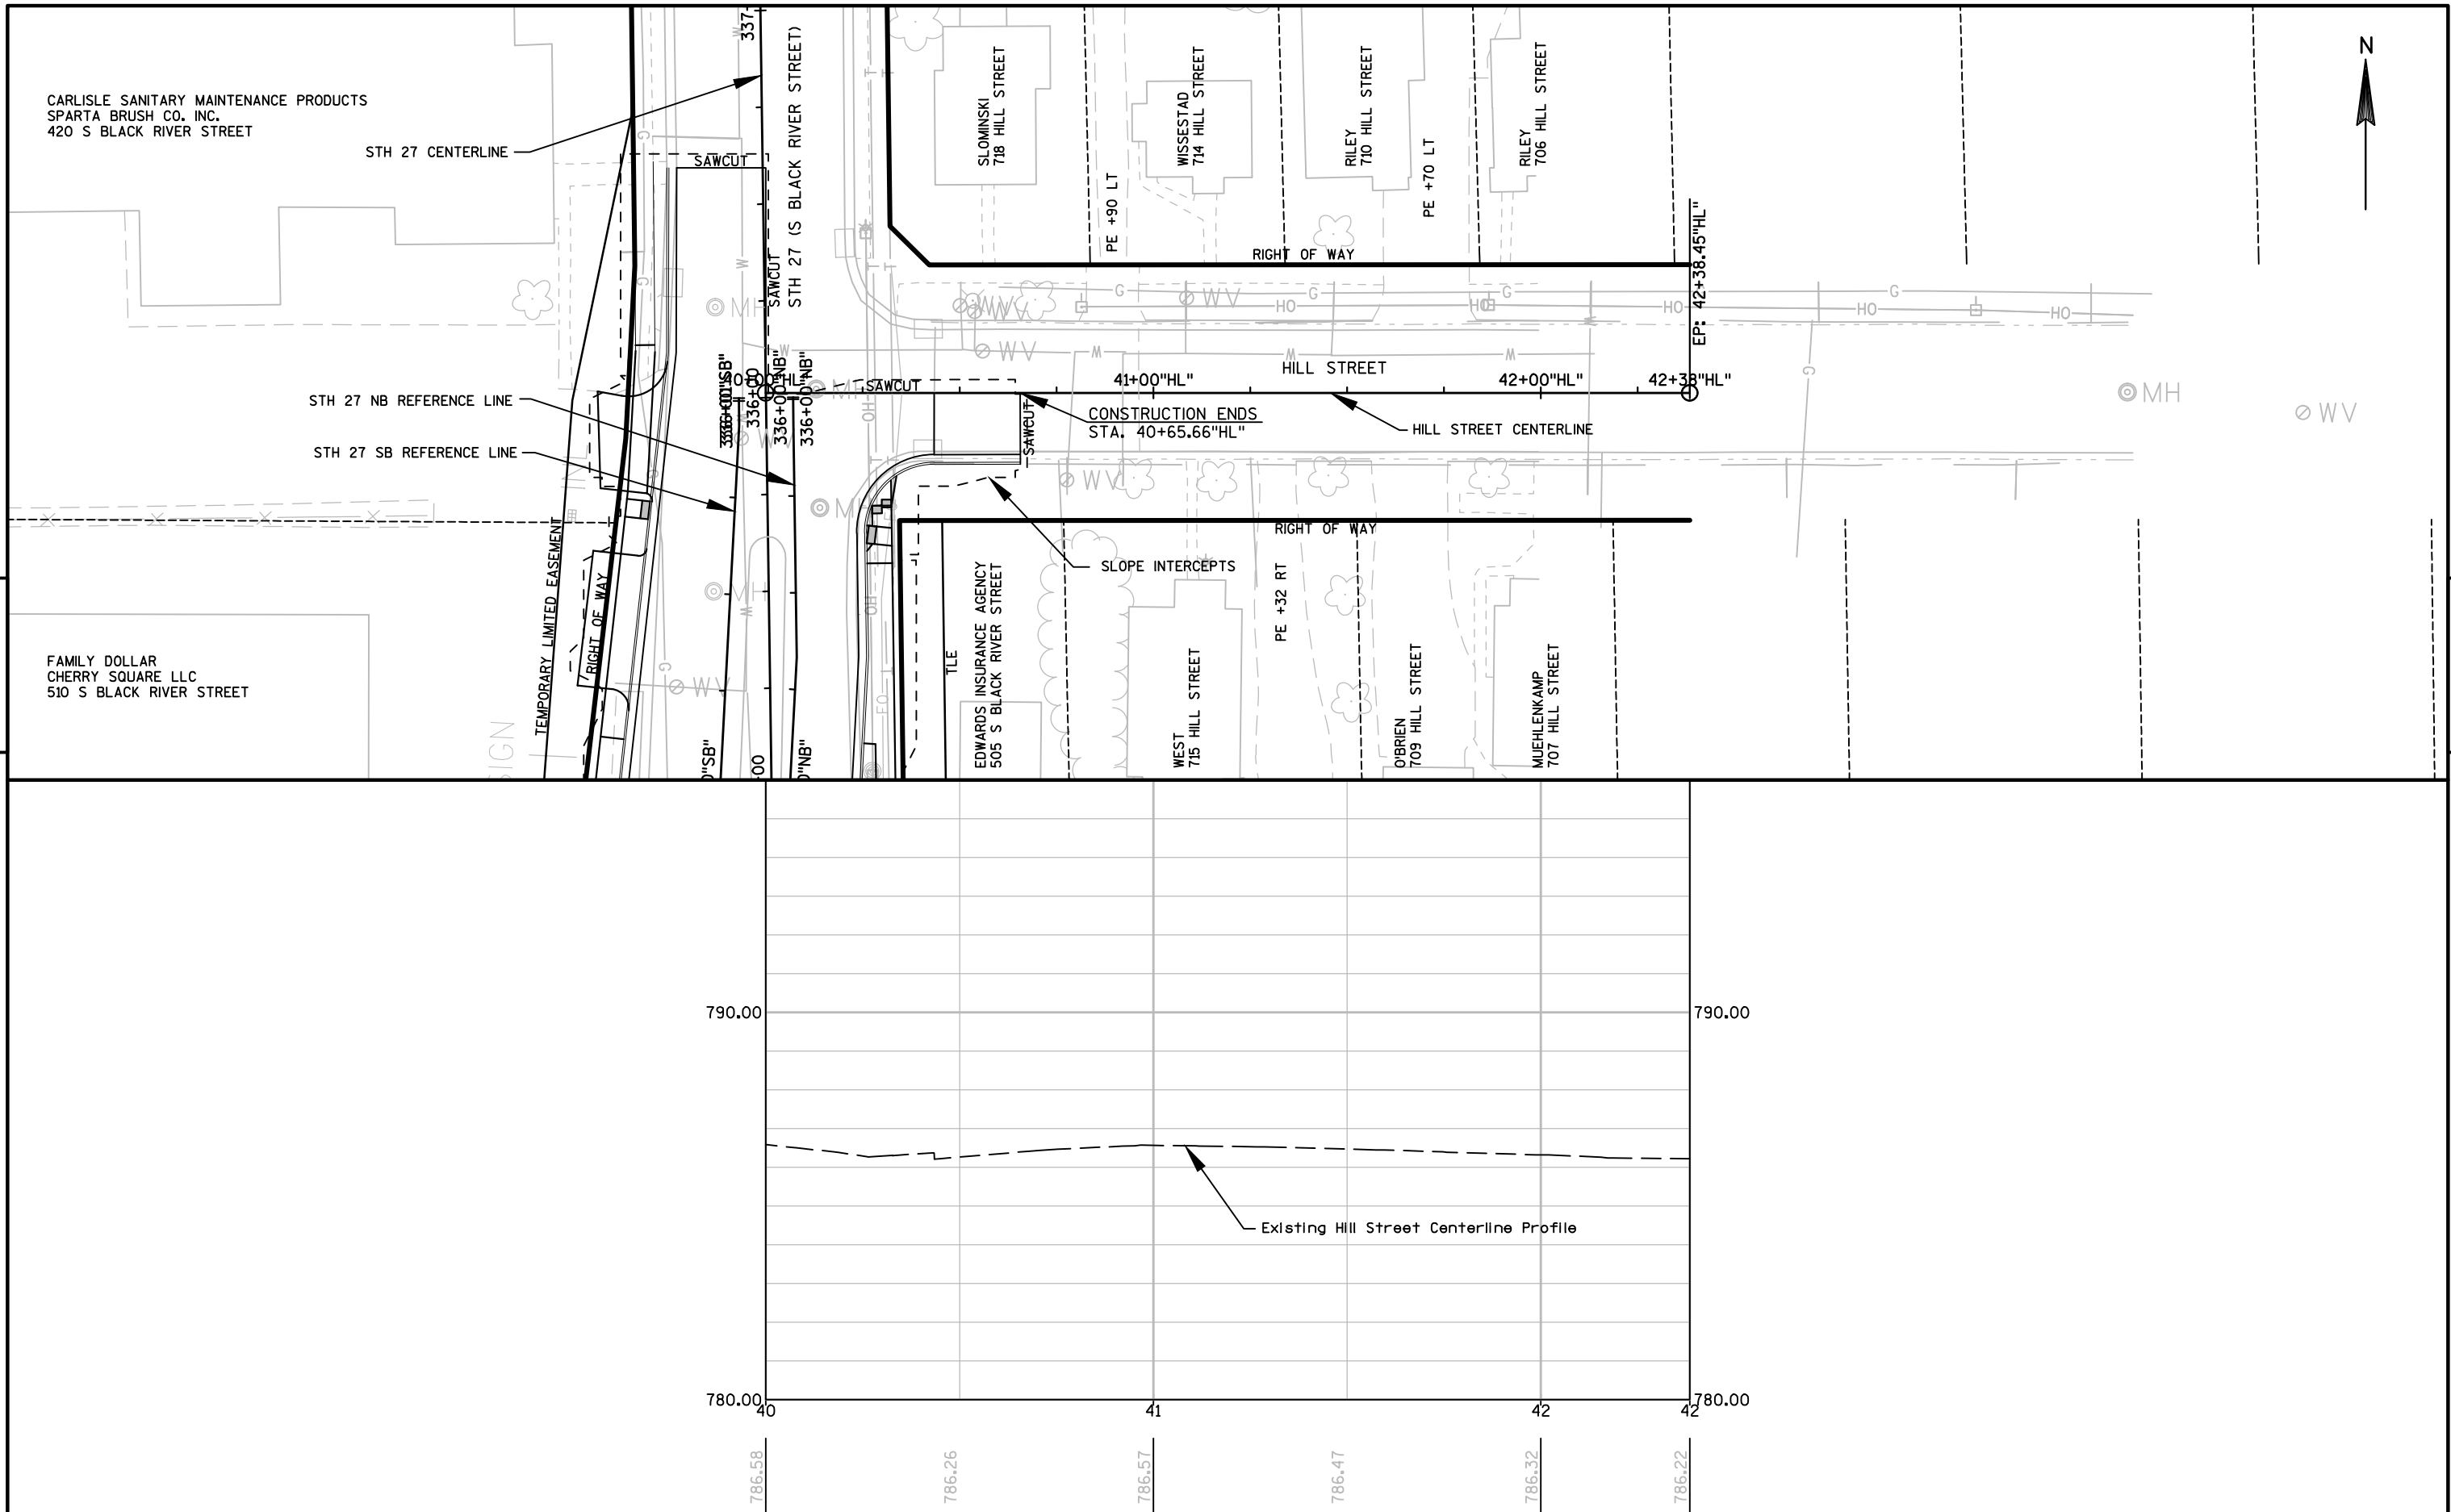

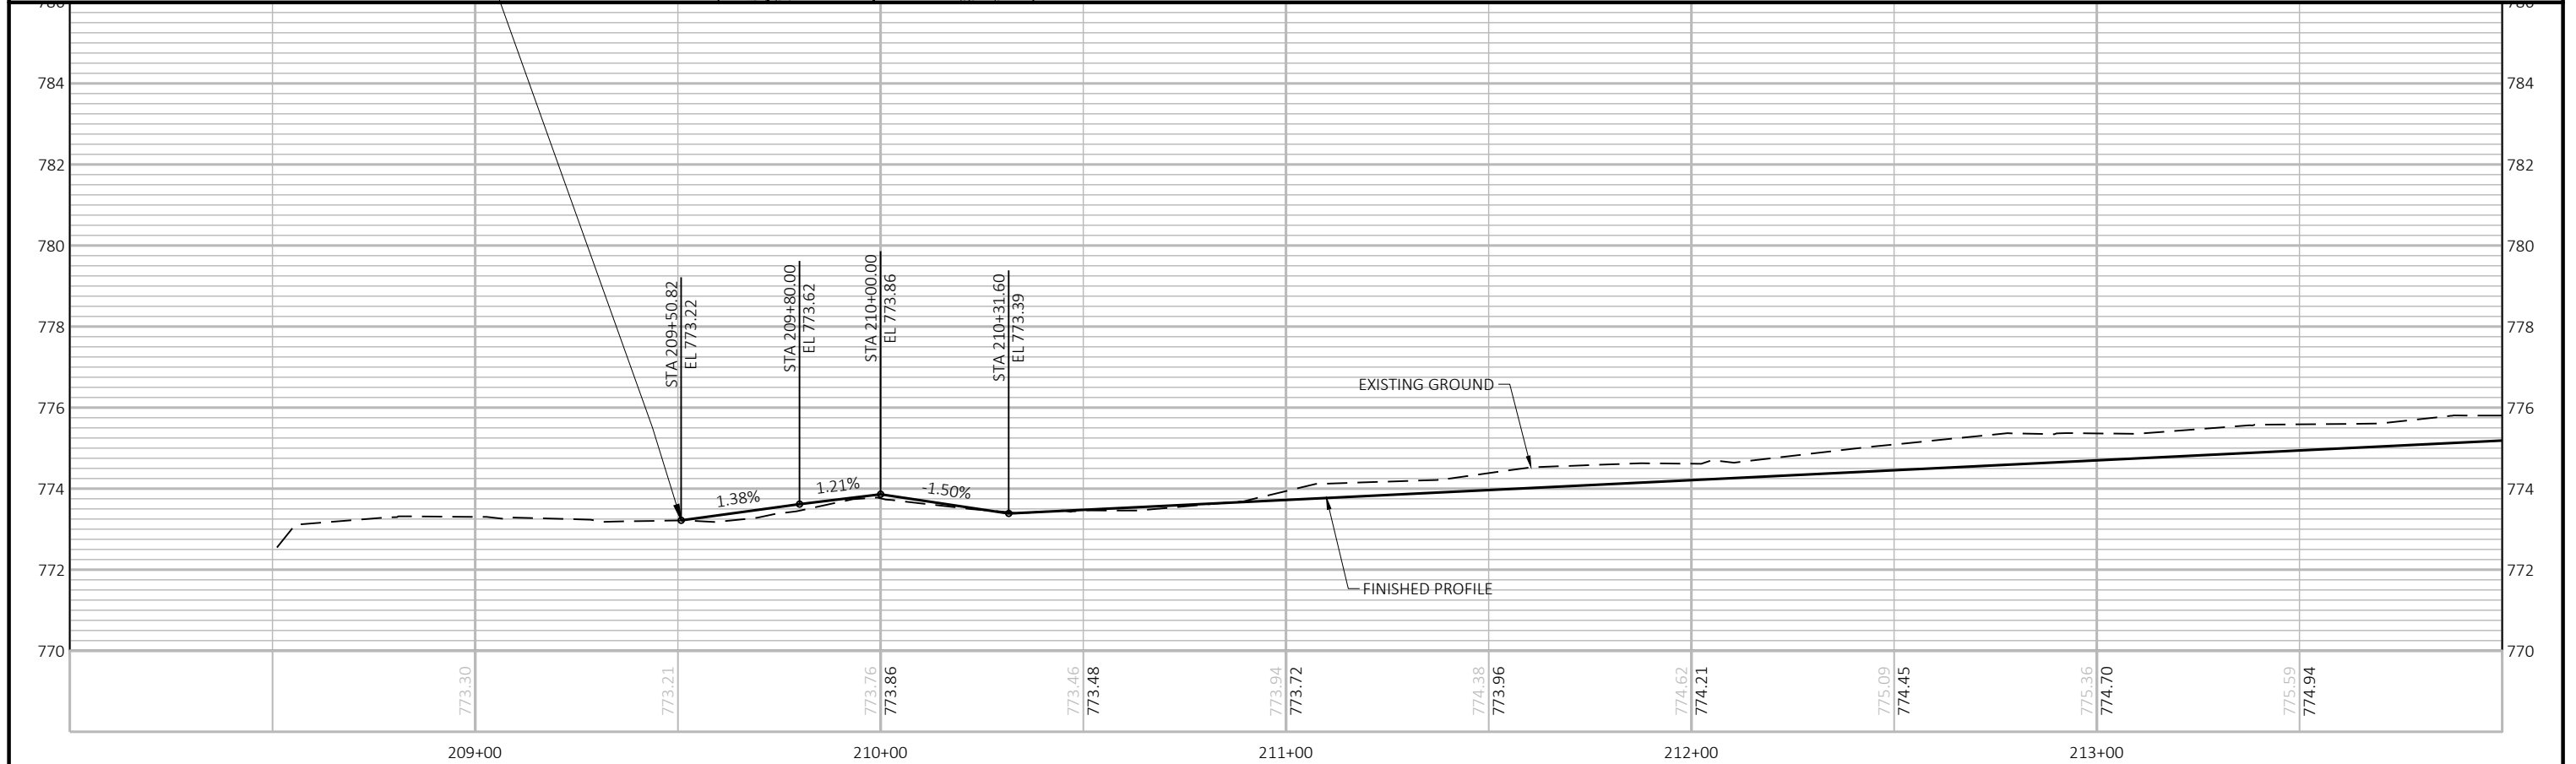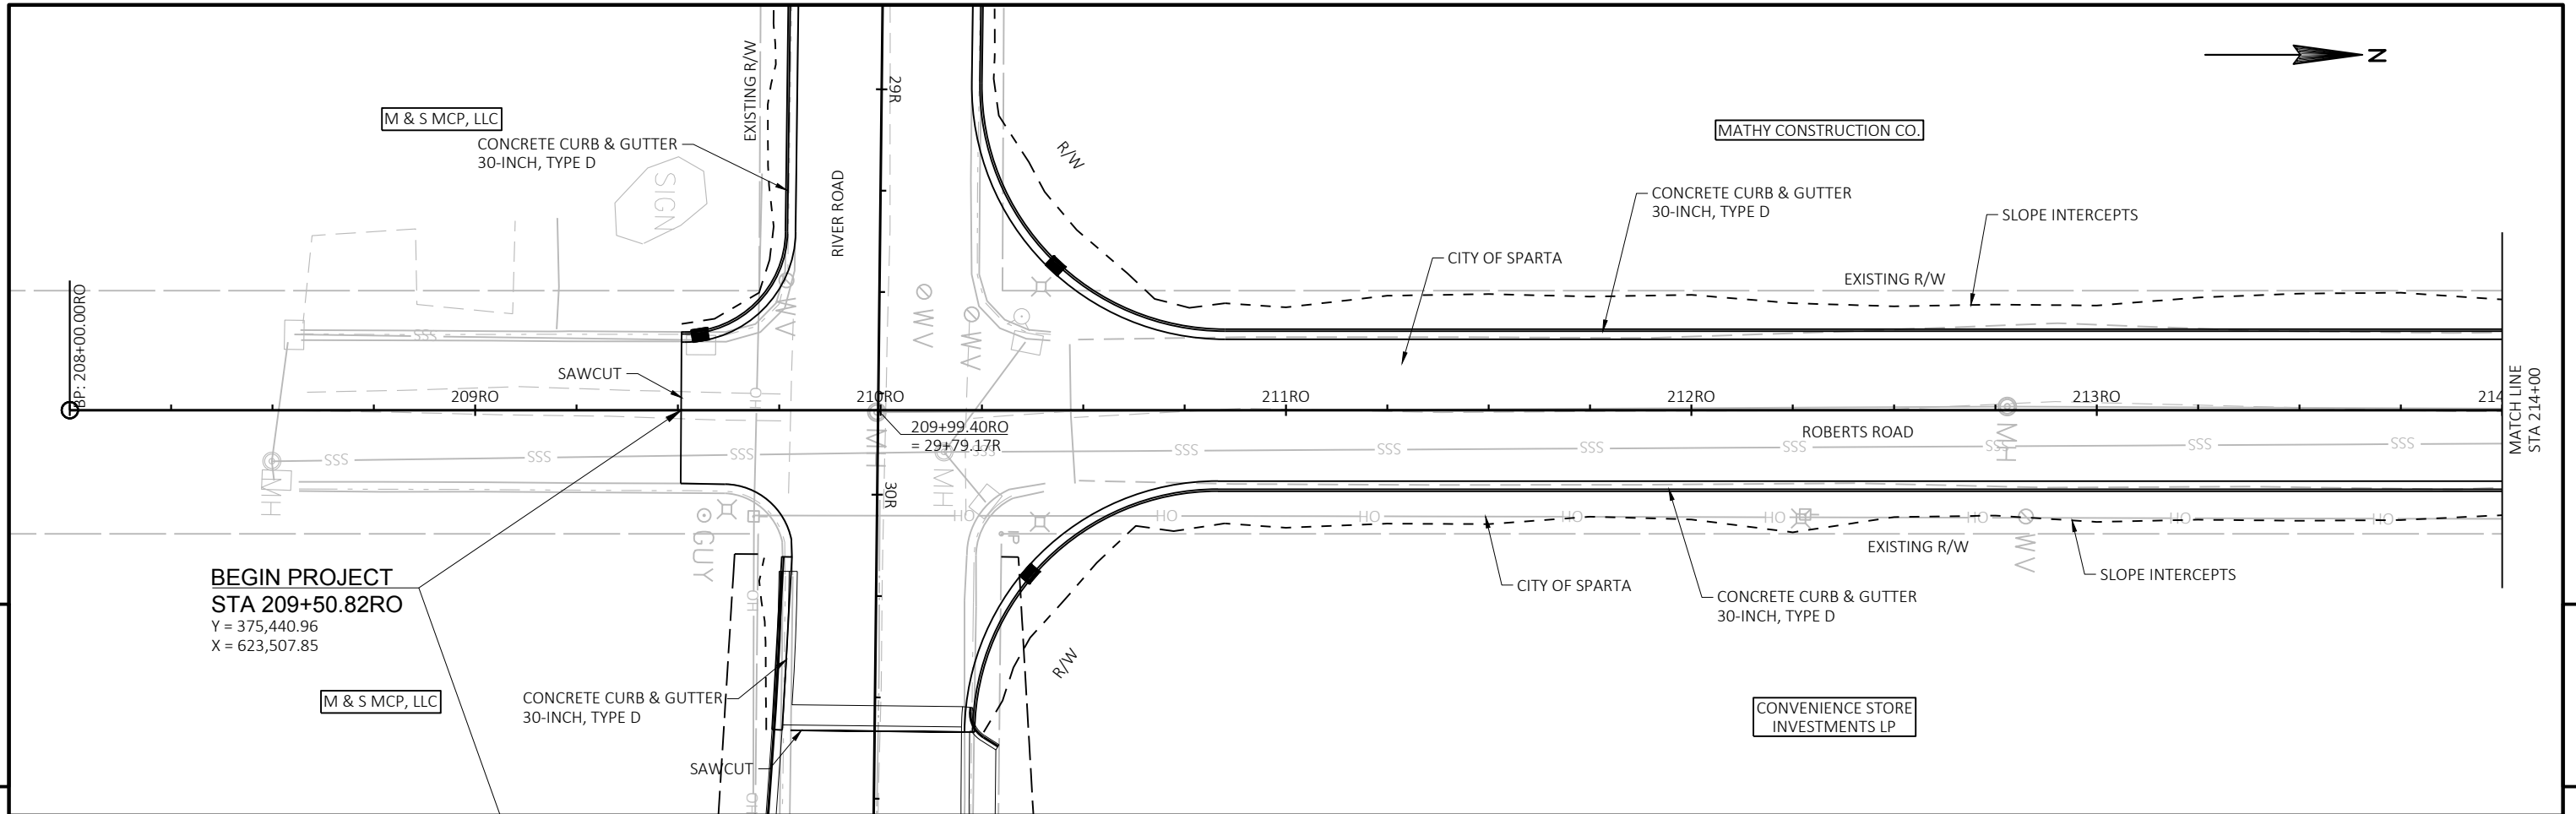



PROJECT NO: 5144-01-75 & 5144-01-76	HWY: STH 27	COUNTY: MONROE	PLAN AND PROFILE: ROBERTS ROAD	SHEET 240	E
-------------------------------------	-------------	----------------	--------------------------------	-----------	---

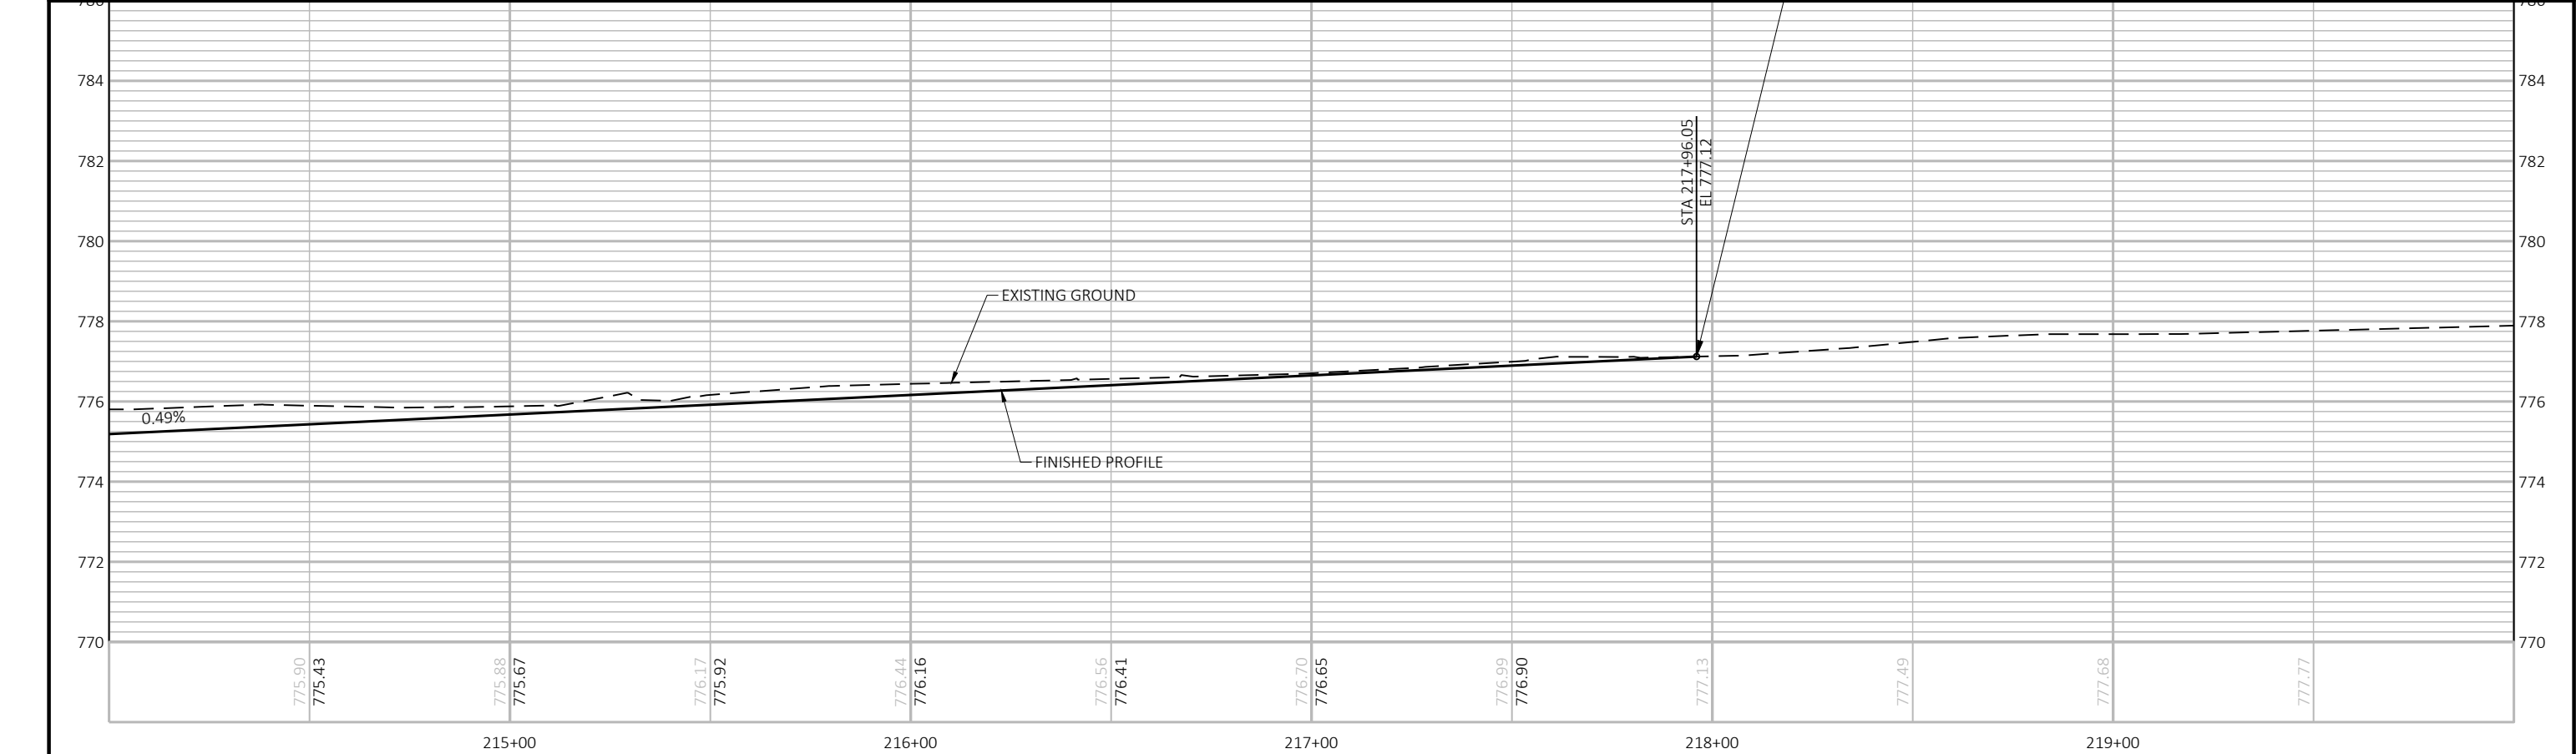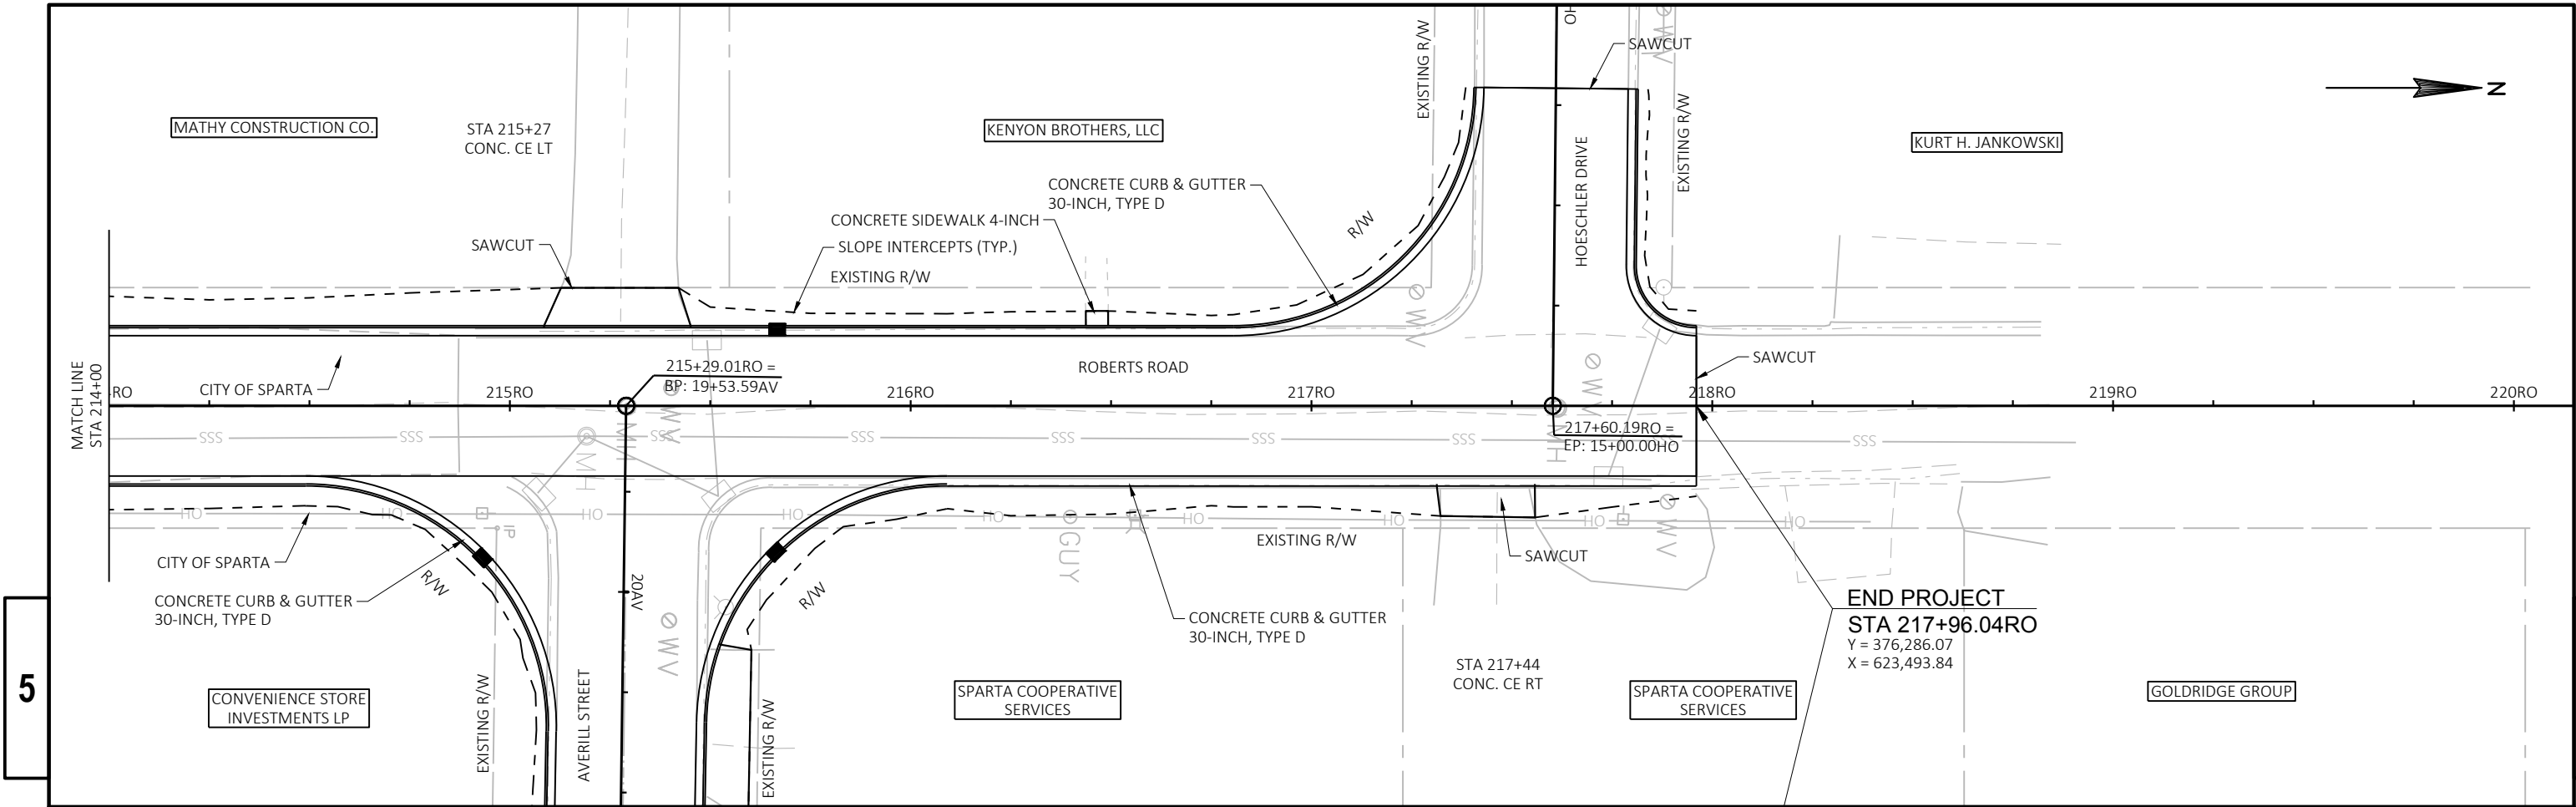

PROJECT NO: 5144-01-75 & 5144-01-76	HWY: STH 27	COUNTY: MONROE	PLAN AND PROFILE: ROBERTS ROAD	SHEET 241	E
-------------------------------------	-------------	----------------	--------------------------------	-----------	---


5

5

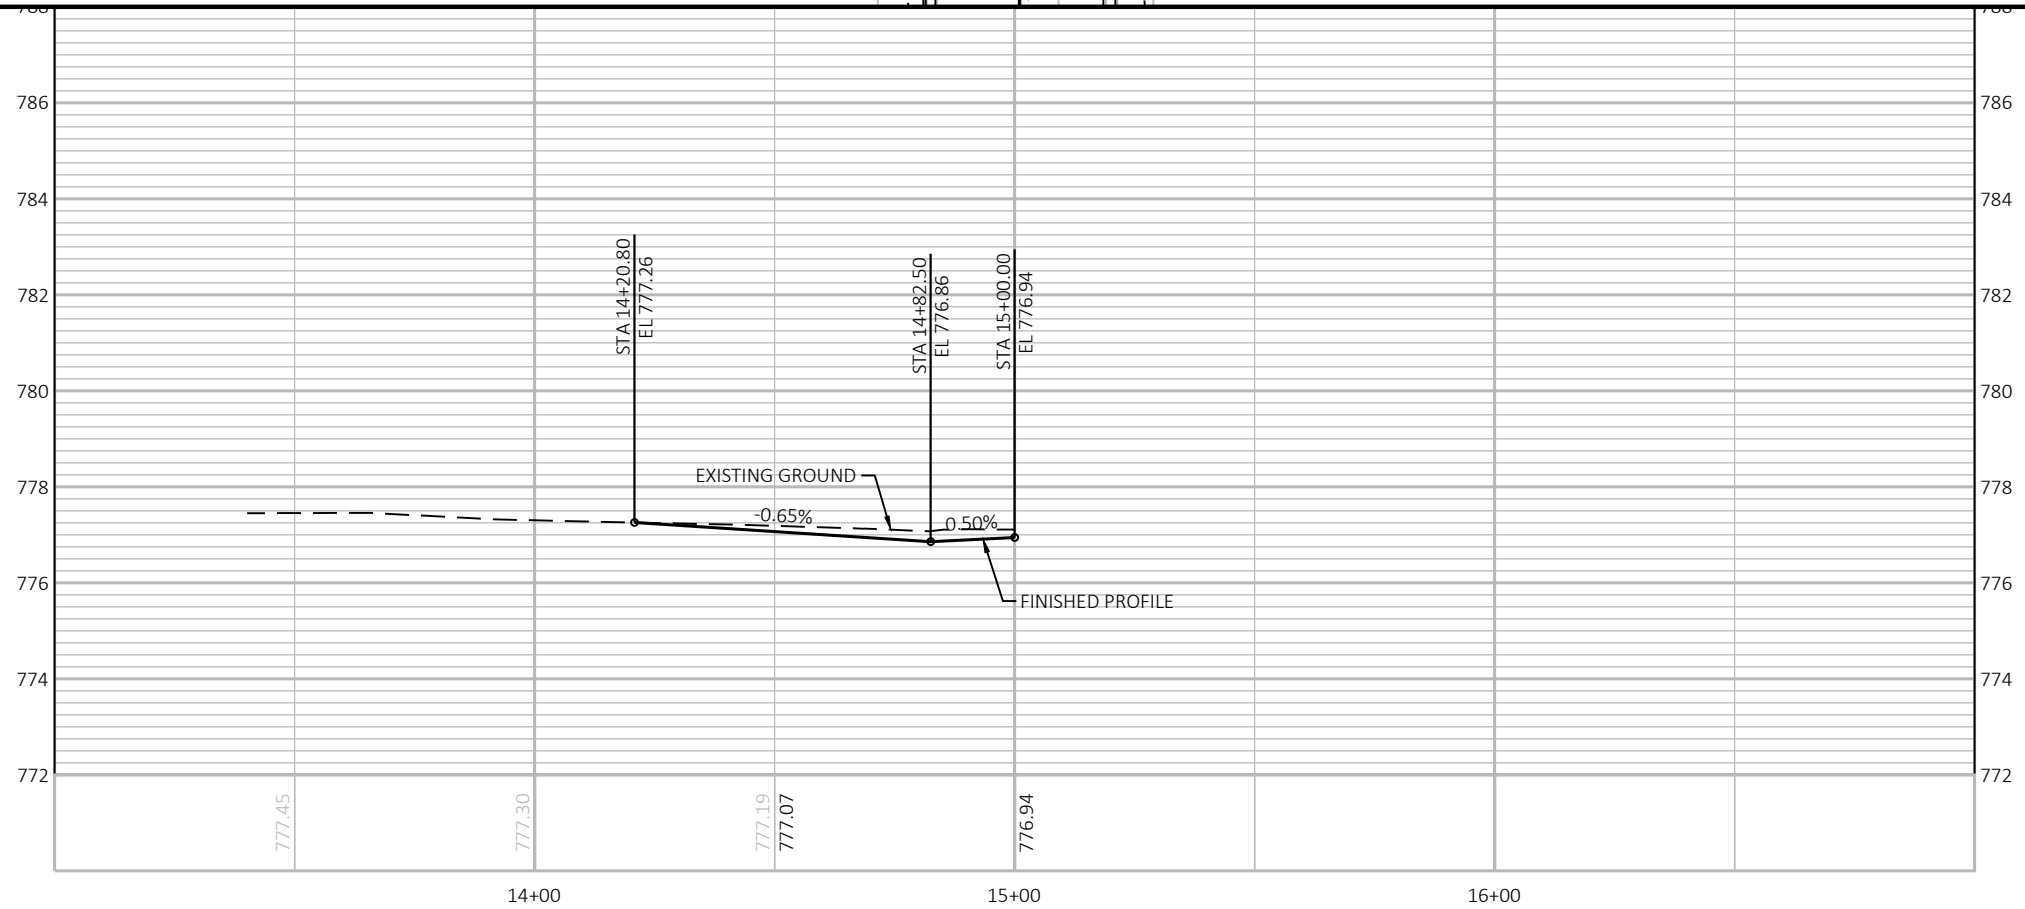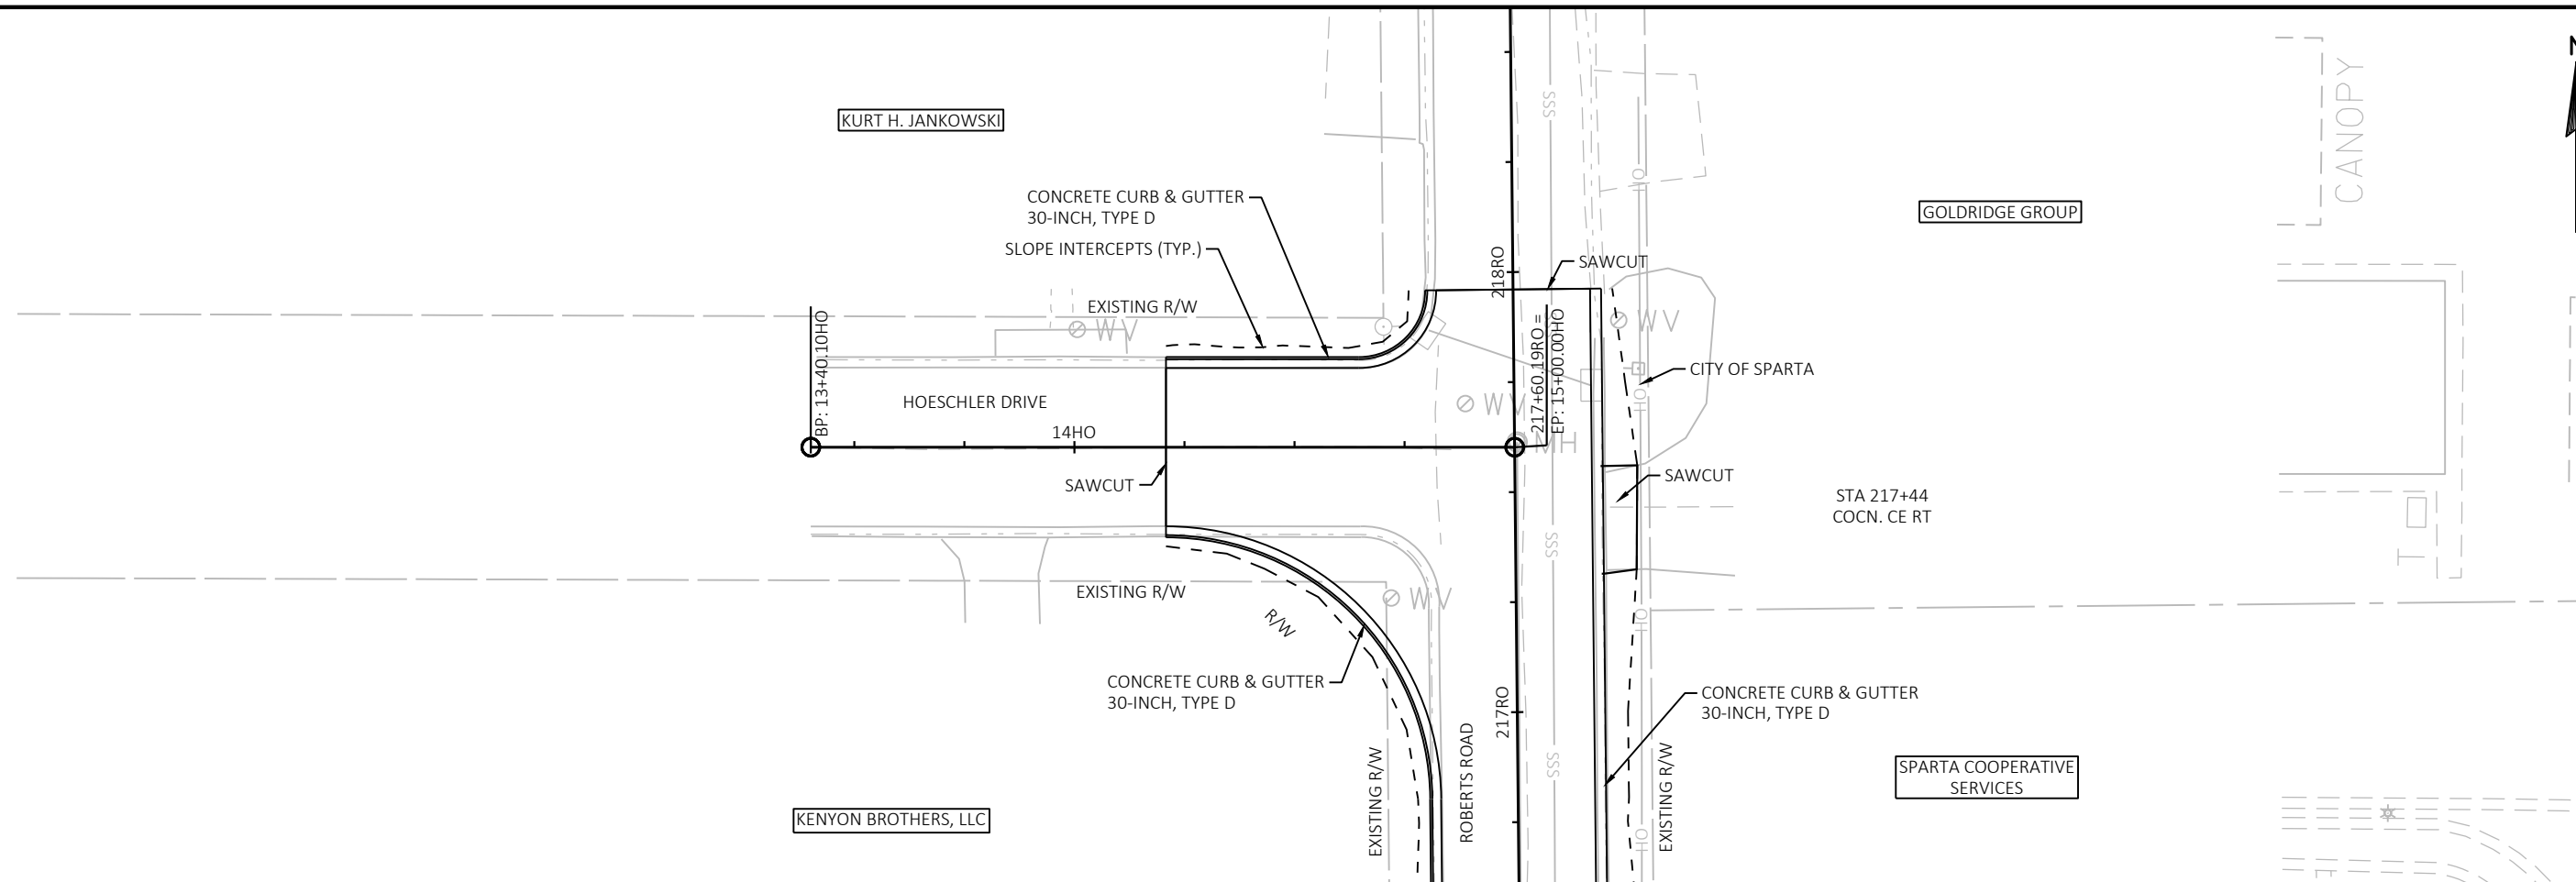


5


A PROFILE

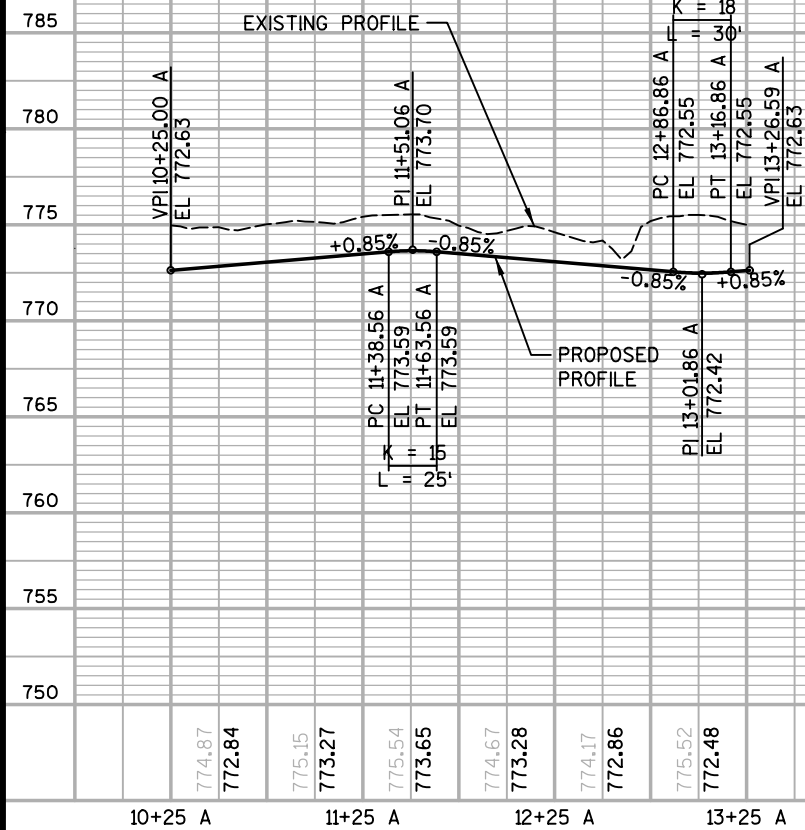


B PROFILE

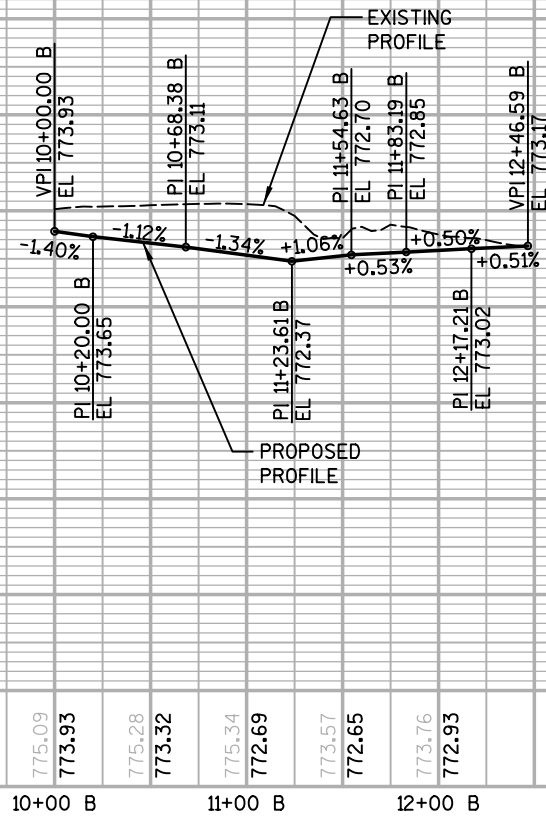

C PROFILE

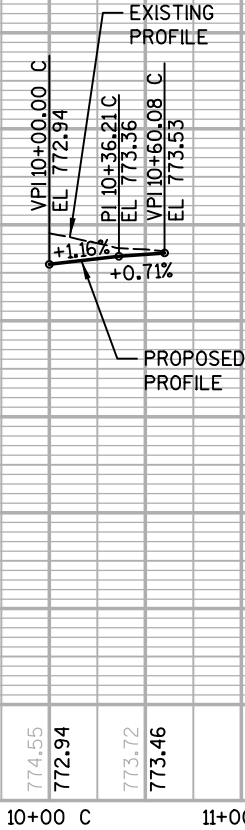


D PROFILE

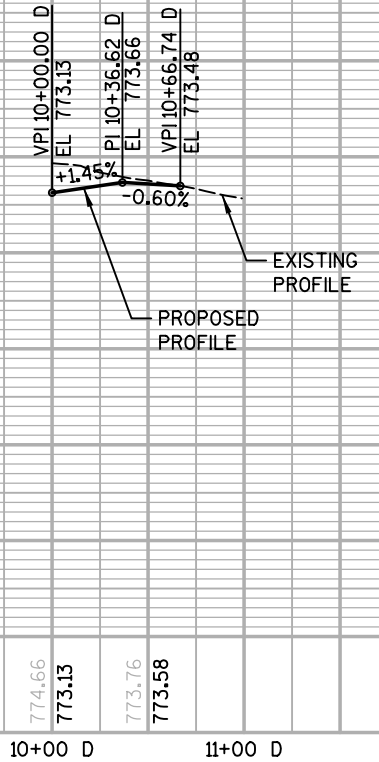


5


E PROFILE

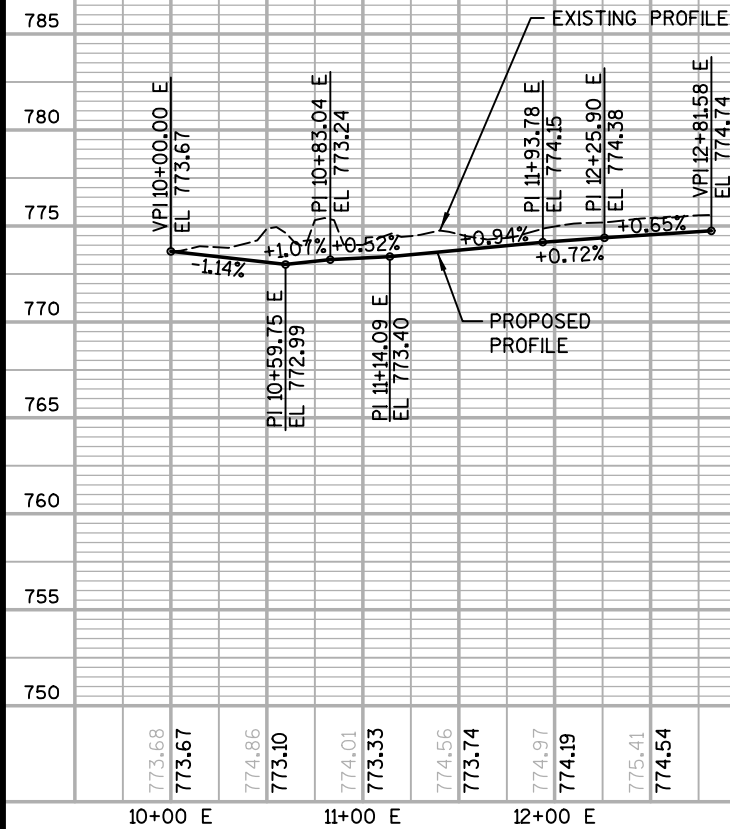


F PROFILE

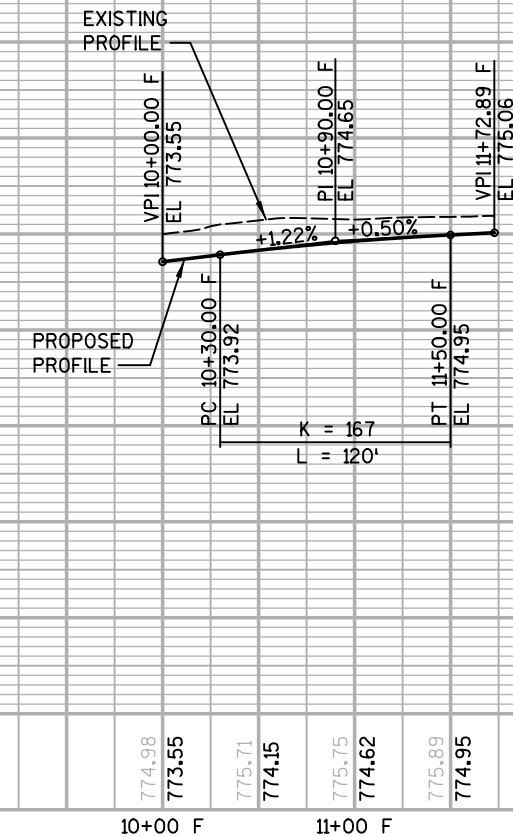




G PROFILE

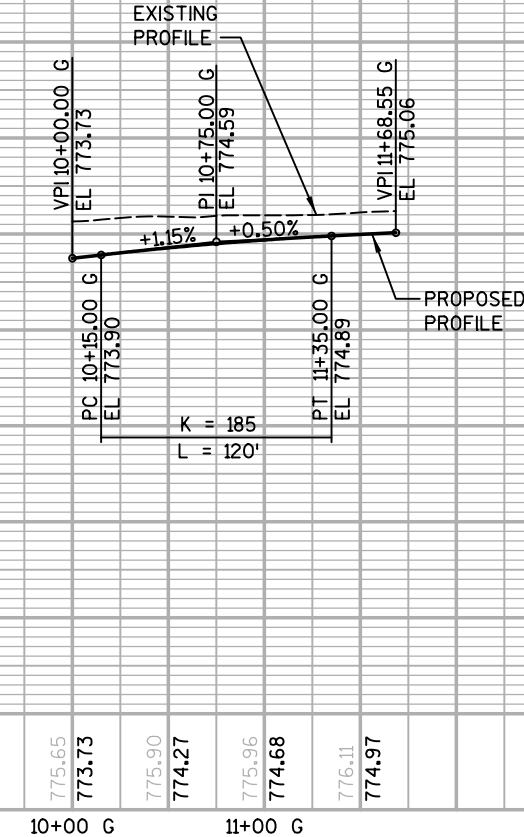



H PROFILE

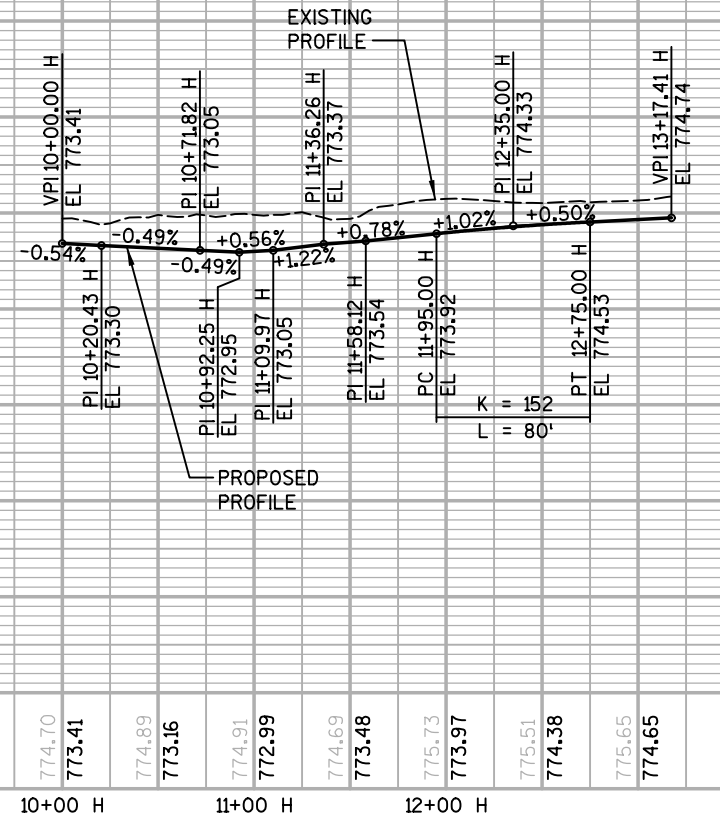

5

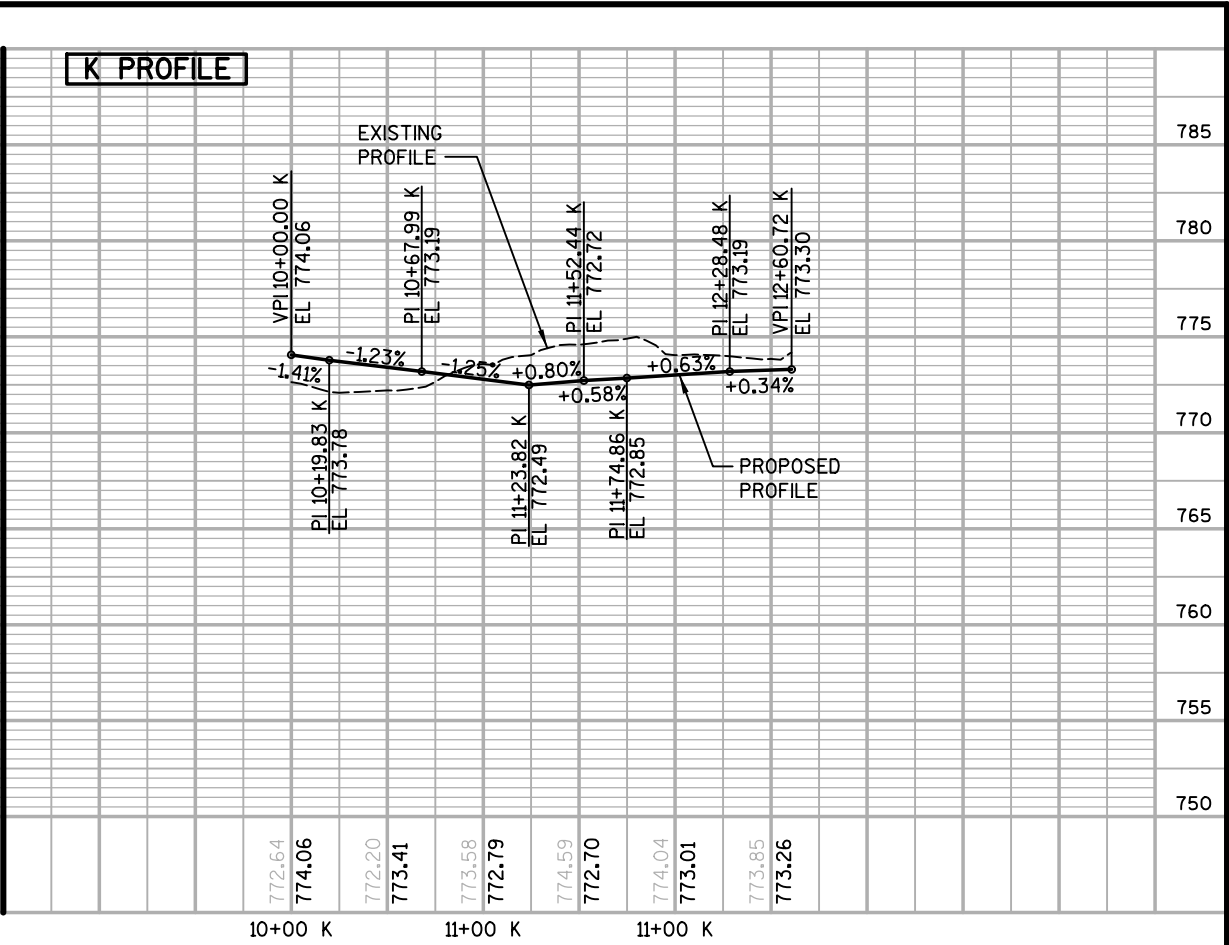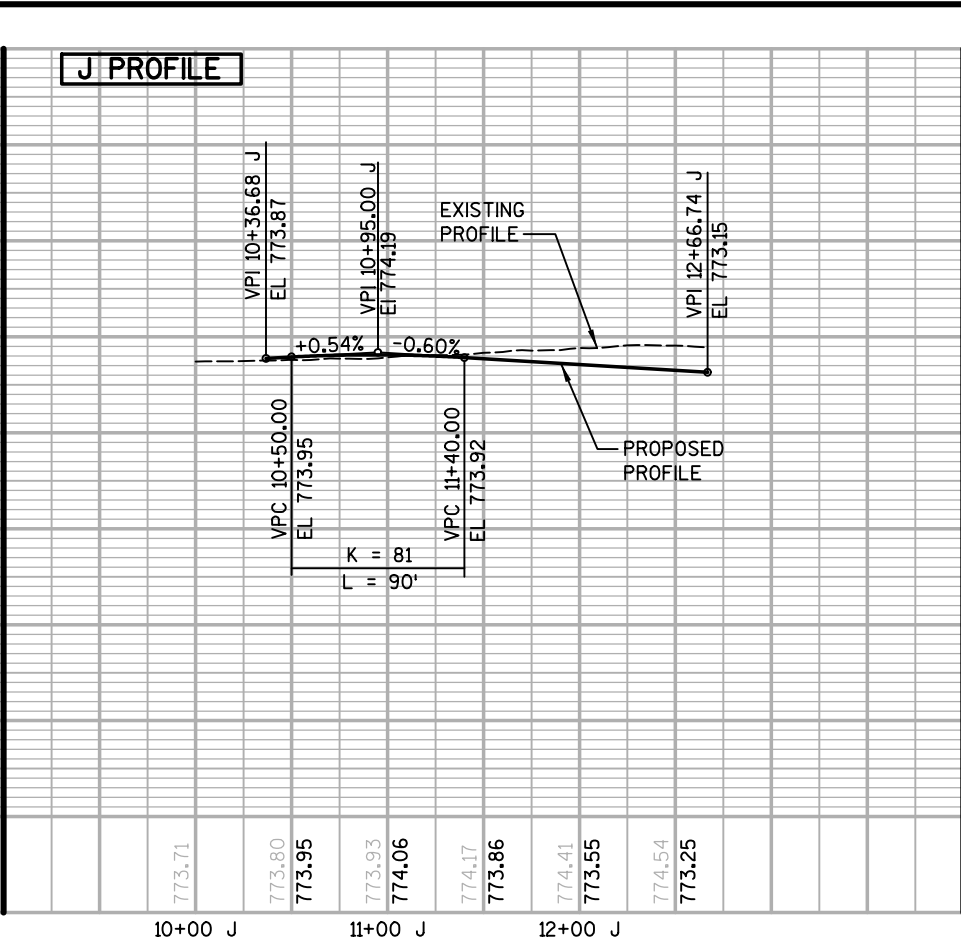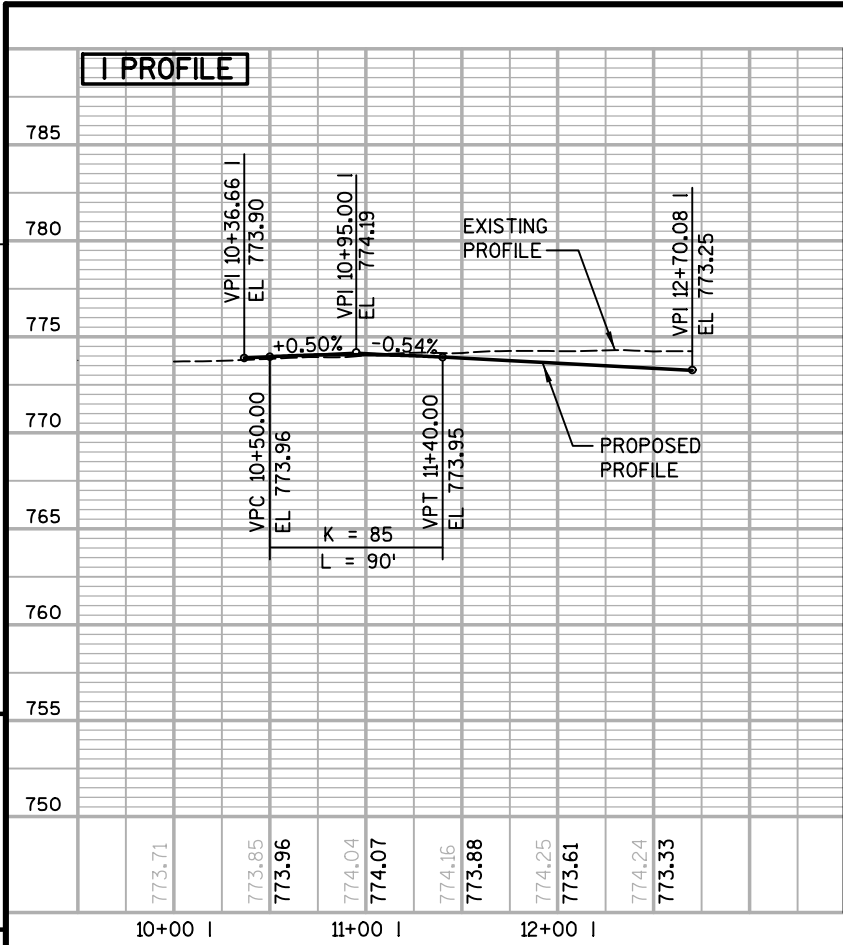

5

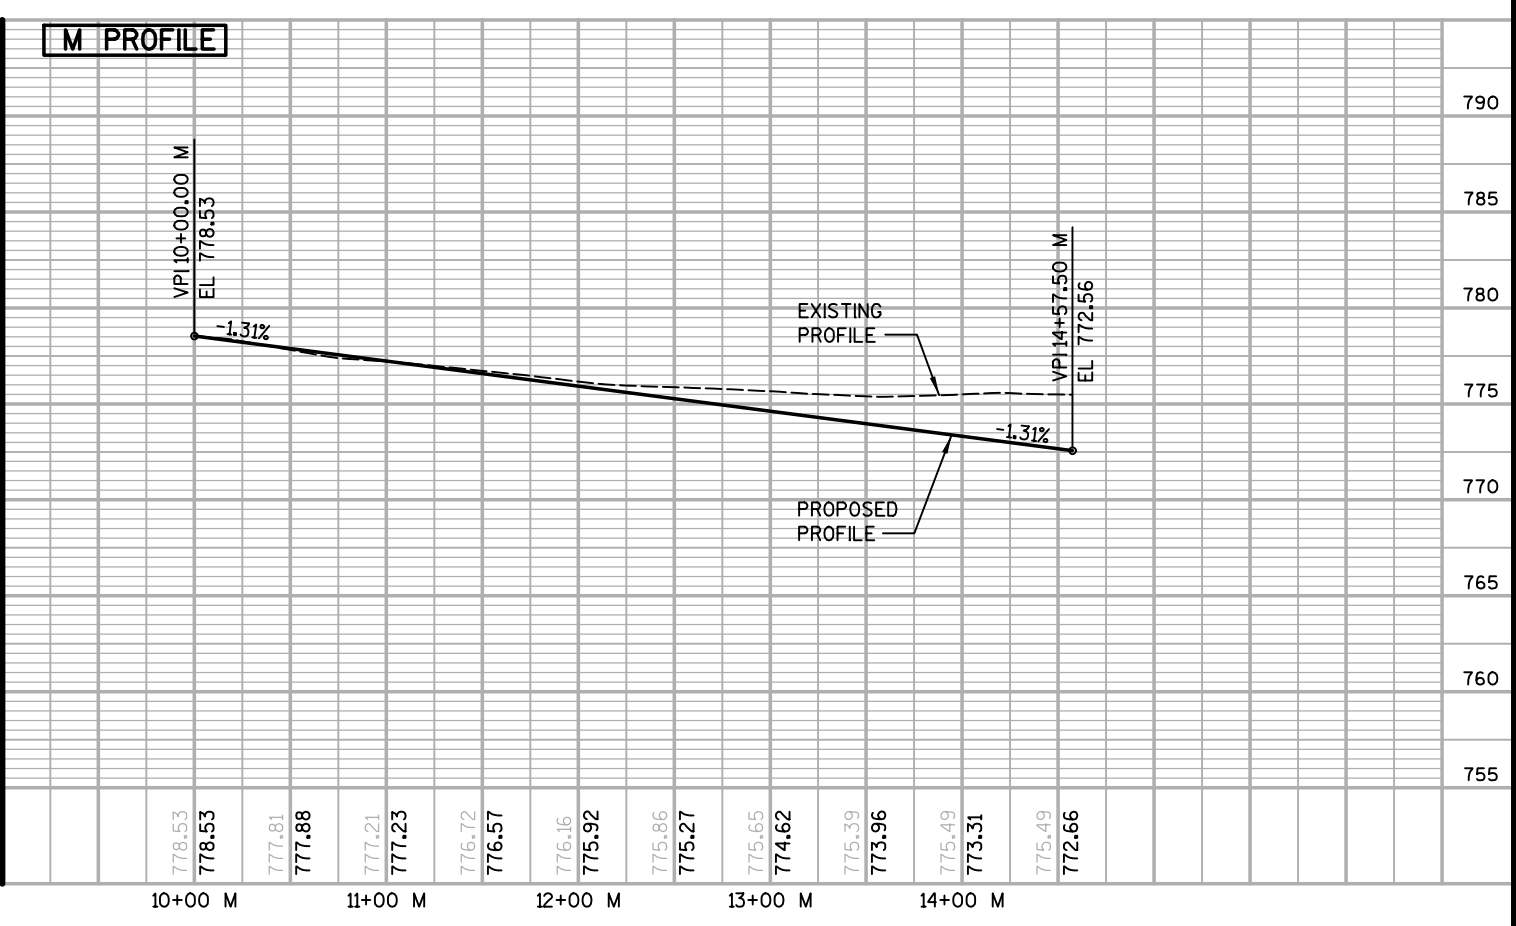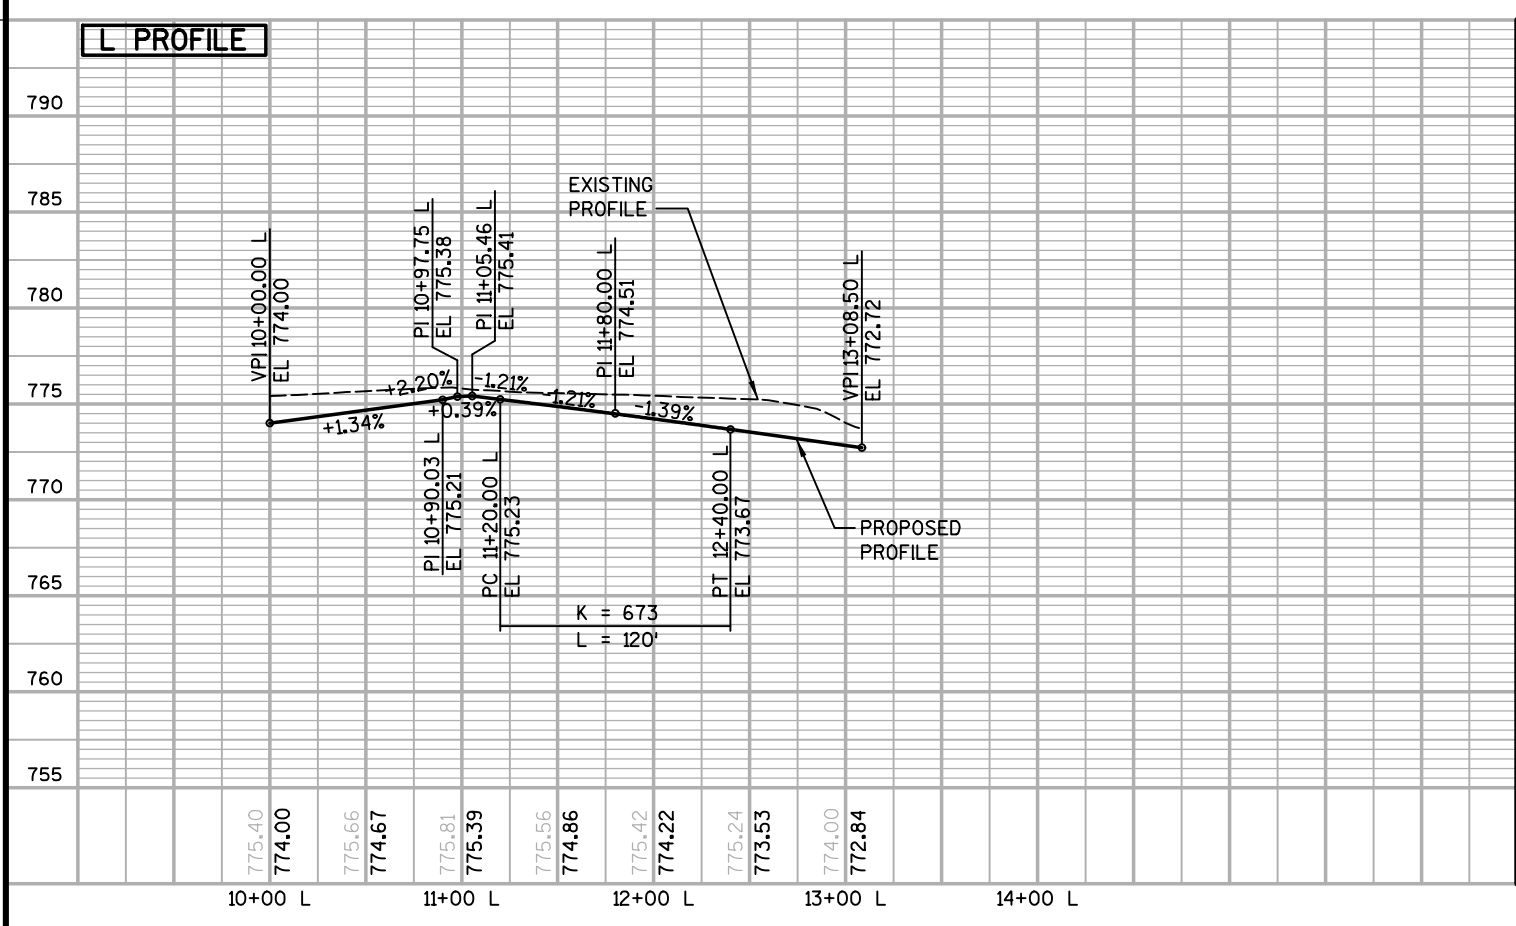


Standard Detail Drawing List



08A05-19A	INLET COVERS TYPE A, H, A-S, H-S & Z
08A05-19B	INLET COVERS TYPE B, B-A, C, MS, MS-A, & WM
08A05-19C	INLET COVERS TYPE F, HM, HM-S, S, T, V, HM-GJ, & HM-GJ-S
08A05-19D	INLET COVER TYPE BW, MANHOLE COVERS, TYPE K, J, J-S, L & M
08B09-02	MANHOLES 3-FT, 4-FT, 5-FT, 6-FT, 7-FT AND 8-FT DIAMETER
08C06-02	INLETS 3-FT AND 4-FT DIAMETER
08C07-02	INLETS 2X2-FT, 2X2.5-FT, 2X3-FT AND 2.5X3-FT
08C08-02	INLETS MEDIAN 1 AND 2 GRATE
08D01-19	CONCRETE CURB, CONCRETE CURB AND GUTTER AND TIES
08D03-06	CONCRETE SURFACE DRAINS DROP INLET TYPE AT STRUCTURES
08D05-18A	CURB RAMPS TYPES 1 AND 1-A
08D05-18B	CURB RAMPS TYPES 2 AND 3
08D05-18C	CURB RAMPS TYPES 4A AND 4A1
08D05-18D	CURB RAMPS TYPE 4B AND 4B1
08D05-18E	CURB RAMPS TYPES 5, 6, 7A, 7B & 8
08D14-01	SLOTTED VANE DRAIN
08E08-03	TYPICAL INSTALLATIONS OF EROSION BALES / TEMPORARY DITCH CHECKS
08E09-06	SILT FENCE
08E10-02	INLET PROTECTION TYPE A, B, C AND D
08E14-01	TRACKING PAD
08F01-11	APRON ENDWALLS FOR CULVERT PIPE
08F04-07	JOINT TIES FOR CONCRETE PIPE AND CONCRETE COLLAR DETAIL
09B02-10	CONDUIT
09B04-11	PULL BOX
09B16-01	PULL BOX NON-CONDUCTIVE
09C02-07	CONCRETE BASES, TYPES 1, 2, 5, & 6
09C03-04	TRANSFORMER/PEDESTAL BASES
09C06-07	CONCRETE CONTROL CABINET BASE, TYPE 9, SPECIAL
09C12-09A	CONCRETE BASE TYPE 13
09C12-09B	CONCRETE BASE TYPE 13
09C14-02	CONCRETE CONTROL CABINET BASE, TYPE L
09D01-05	CABINET SERVICE INSTALLATION (METER BREAKER PEDESTAL)
09D02-03	SIGNAL CONTROL CABINET
09D04-02	LIGHTING CONTROL CABINET 120/240 VOLT
09E01-14G	HARDWARE DETAILS FOR POLE MOUNTINGS
09E03-05	NON-FREEWAY LIGHTING UNIT POLE WIRING
09E06-05	TRAFFIC SIGNAL STANDARD POLY BRACKET MOUNTINGS (TYPICAL) 13 FT. OR 15 FT.
09E07-05	TRAFFIC SIGNAL STANDARD PEDESTRIAN AND FLASHER TYPICAL MOUNTING DETAILS
09E12-01D	OVER HEIGHT TYPE 13 POLE 35'-55' MONOTBE ARM
09E12-01E	GENERAL NOTES AND HARDWARE DETAILS FOR OVER HEIGHT TYPE 9, 10, 12 & 13 POLES WITH MONOTUBE ARMS
09F09-04	LOOP DETECTOR PLACED IN CRUSHED AGGREGATE BASE (NEW CONCRETE PAVEMENT)
09G01-04A	SPAN WIRE TEMPORARY TRAFFIC SIGNAL
09G01-04B	SPAN WIRE TEMPORARY TRAFFIC SIGNAL
09G01-04C	SPAN WIRE TEMPORARY TRAFFIC SIGNAL
09G01-04D	SPAN WIRE TEMPORARY TRAFFIC SIGNAL
09G01-04E	SPAN WIRE TEMPORARY TRAFFIC SIGNAL
09G01-04F	SPAN WIRE TEMPORARY TRAFFIC SIGNAL
09G01-04G	SPAN WIRE TEMPORARY TRAFFIC SIGNAL
11B01-05	CONCRETE CORRUGATED MEDIAN
11B02-02	CONCRETE MEDIAN NOSE
13B02-08A	CONCRETE PAVEMENT APPROACH SLAB
13C01-18	CONCRETE PAVEMENT LONGITUDINAL JOINTS AND TIES
13C18-05A	CONCRETE PAVEMENT JOINTING
13C18-05B	CONCRETE PAVEMENT STEEL REINFORCEMENT
13C18-05C	CONCRETE PAVEMENT JOINT TYPES
13C18-05D	CONCRETE PAVEMENT JOINTING AT UTILITY FIXTURES
13C18-05E	CONCRETE PAVEMENT JOINTING AND STEEL REINFORCEMENT IN ROUNDABOUTS
14A02-01	TREE PLANTING DETAIL
14B42-05A	MIDWEST GUARDRAIL SYSTEM (MGS) GUARDRAIL
14B42-05B	MIDWEST GUARDRAIL SYSTEM (MGS) GUARDRAIL
14B42-05C	MIDWEST GUARDRAIL SYSTEM (MGS) GUARDRAIL
14B42-05D	MIDWEST GUARDRAIL SYSTEM (MSG) GUARDRAIL
14B44-02A	MIDWEST GUARDRAIL SYSTEM ENERGY ABSORBING TERMINAL (MGS)
14B44-02B	MIDWEST GUARDRAIL SYSTEM ENERGY ABSORBING TERMINAL (MGS)
14B44-02C	MIDWEST GUARDRAIL SYSTEM ENERGY ABSORBING TERMINAL (MGS)
14B45-04A	MIDWEST GUARDRAIL SYSTEM THRIE BEAM TRANSITION (MGS)
14B45-04B	MIDWEST GUARDRAIL SYSTEM THRIE BEAM TRANSITION (MGS)

Standard Detail Drawing List





14B45-04C	MIDWEST GUARDRAIL SYSTEM THRIE BEAM TRANSITION (MGS)
14B45-04D	MIDWEST GUARDRAIL SYSTEM THRIE BEAM TRANSITION (MGS)
14B45-04E	MIDWEST GUARDRAIL SYSTEM THRIE BEAM TRANSITION (MGS)
14B45-04F	MIDWEST GUARDRAIL SYSTEM THRIE BEAM TRANSITION (MGS)
14B45-04G	MIDWEST GUARDRAIL SYSTEM THRIE BEAM TRANSITION (MGS)
14B45-04H	MIDWEST GUARDRAIL SYSTEM THRIE BEAM TRANSITION (MGS)
14B45-04I	MIDWEST GUARDRAIL SYSTEM THRIE BEAM TRANSITION (MGS)
14B45-04J	MIDWEST GUARDRAIL SYSTEM THRIE BEAM TRANSITION (MGS)
14B45-04K	MIDWEST GUARDRAIL SYSTEM THRIE BEAM TRANSITION (MGS)
14B45-04L	MIDWEST GUARDRAIL SYSTEM THRIE BEAM TRANSITION (MGS)
15A03-02A	FLEXIBLE MARKER POST FOR CULVERT END
15A03-02B	FLEXIBLE MARKER POST FOR CULVERT END
15C02-06A	BARRICADES AND SIGNS FOR MAINLINE CLOSURES
15C02-06B	BARRICADES AND SIGNS FOR MAINLINE CLOSURES
15C03-03	BARRICADES AND SIGNS FOR SIDEROAD CLOSURES
15C04-03	TRAFFIC CONTROL, ADVANCE WARNING SIGNS 45 M.P.H. OR GREATER TWO-WAY UNDIVIDED ROAD OPEN TO TRAFFIC
15C05-03	TRAFFIC CONTROL, ADVANCE WARNING SIGNS 40 M.P.H. OR LESS
15C07-14A	PAVEMENT MARKING SYMBOLS
15C07-14B	PAVEMENT MARKING WORDS
15C07-14C	PAVEMENT MARKING ARROWS
15C07-14D	ROUNDBABOUT ARROWS
15C07-14E	PAVEMENT MARKING FOR BIKE LANES
15C08-18A	LONGITUDINAL MARKING (MAINLINE)
15C08-18B	PAVEMENT MARKING (TURN LANES)
15C11-07B	CHANNELIZING DEVICES DRUMS, CONES, BARRICADES AND VERTICAL PANELS
15C27-02B	PAVEMENT MARKING (ISLANDS)
15C29-05A	BICYCLE LANE MARKING
15C33-02	STOP LINE AND CROSSWALK PAVEMENT MARKING
15D30-03A	TRAFFIC CONTROL, PEDESTRIAN ACCOMMODATION
15D30-03B	TRAFFIC CONTROL, TEMPORARY ADA COMPLIANT PEDESTRIAN ACCOMMODATION
15D30-03C	TRAFFIC CONTROL, PEDESTRIAN ACCOMMODATION
15D38-01A	TEMPORARY TRAFFIC CONTROL FIXED MESSAGE SIGNS
15D38-01B	ATTACHMENT OF SIGNS TO POSTS

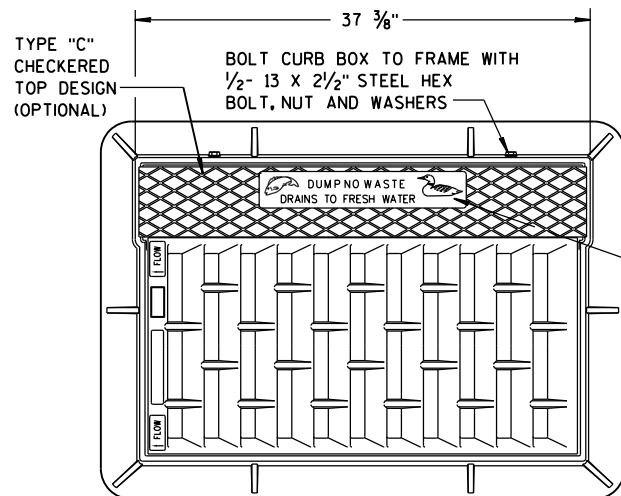

NOTE:
GRATE IS REVERSIBLE.

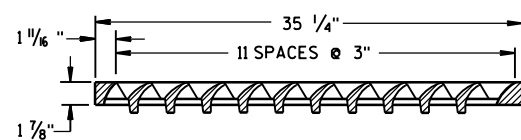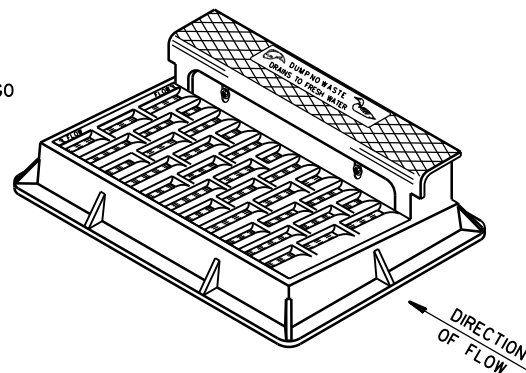


NOTE: CURB BOX HEIGHT ADJUSTABLE 6" TO 9"

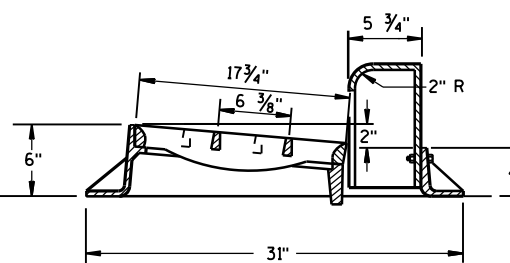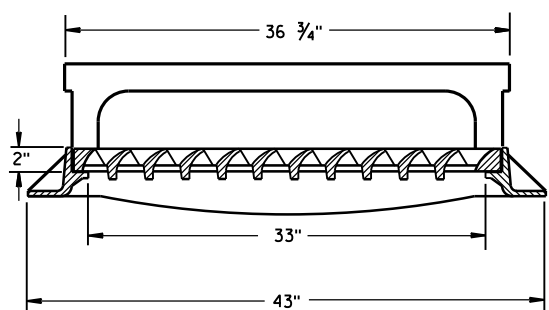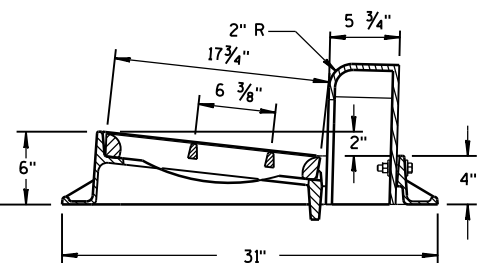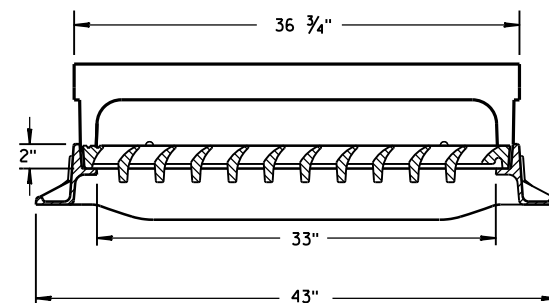


TYPE "H"

NOTE: EITHER CASTING IS ACCEPTABLE

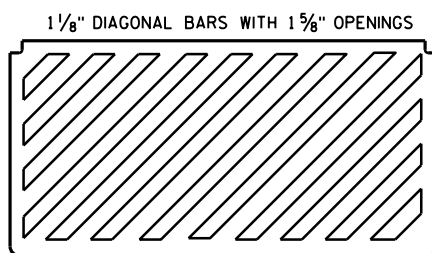


SPECIAL GRATE FOR
TYPE "H" COVER

(MEASURES 35 1/4" X 17 3/4" X 2")
(NOTED AS TYPE H-S ON DRAINAGE TABLE)

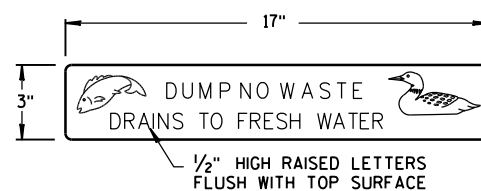


LOGO DETAIL

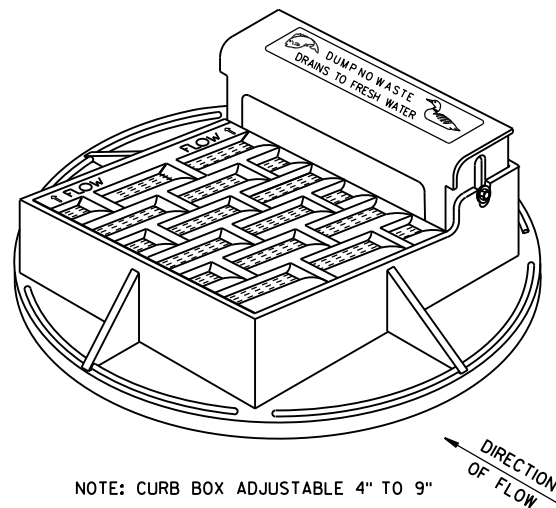


NOTE: CURB BOX ADJUSTABLE 4" TO 9"

NOTE:
GRATE IS REVERSIBLE.


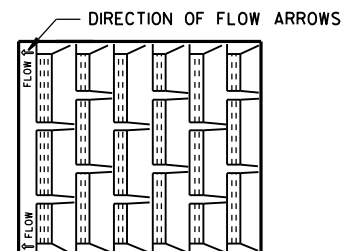


1" DIAGONAL BARS
WITH 1 1/2" OPENINGS


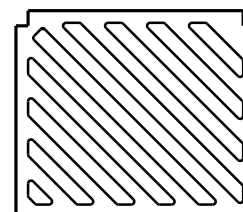


SPECIAL GRATE FOR
TYPE "A" COVER


(MEASURES 19 3/4" X 17" X 1 1/8")
(NOTED AS TYPE A-S ON DRAINAGE TABLE)

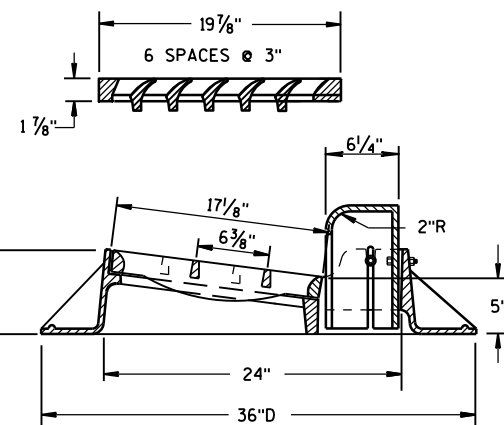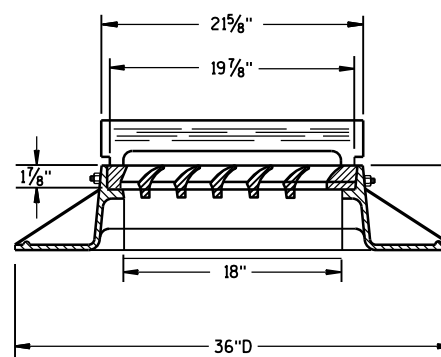

TYPE "A"

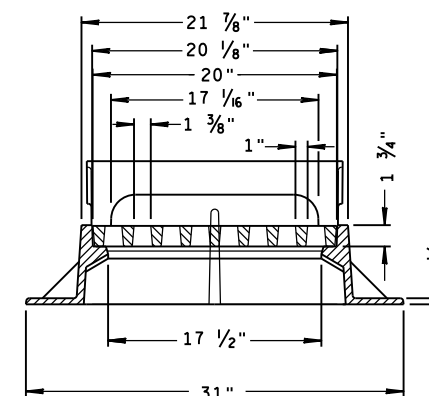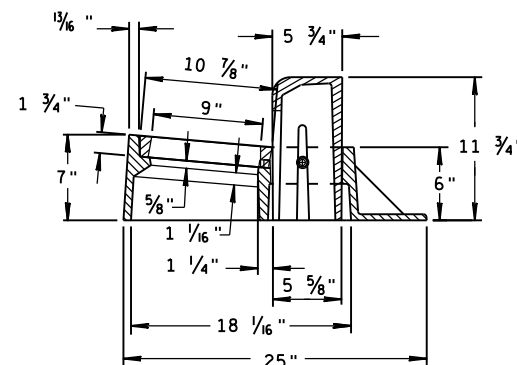



TYPE "Z"

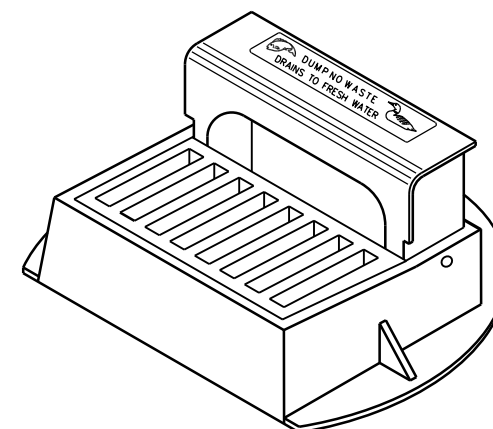


INLET COVERS
TYPE A, H, A-S, H-S & Z

STATE OF WISCONSIN
DEPARTMENT OF TRANSPORTATION




APPROVED
11-27-13 /S/ Jerry H. Zogg
DATE ROADWAY STANDARDS 247 ENT
FHWA ENGINEER

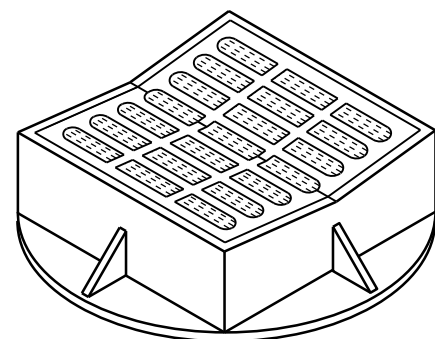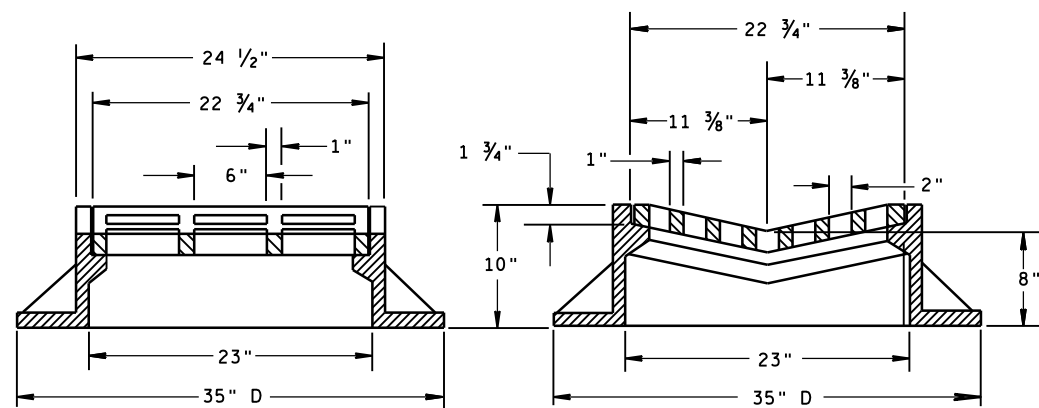

TYPE "B"

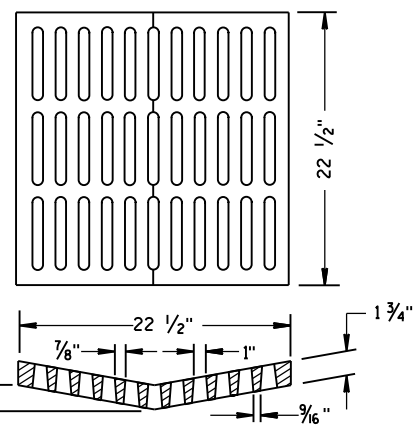ALTERNATIVE GRATE FOR
TYPE "B" COVER

USE WHERE PEDESTRIAN OR BICYCLE TRAFFIC IS POSSIBLE.
 NOTED AS TYPE B-A ON THE DRAINAGE TABLE

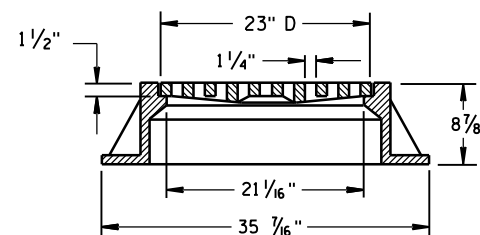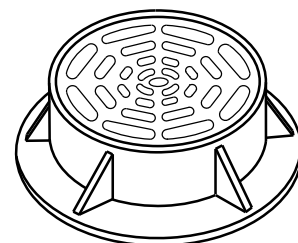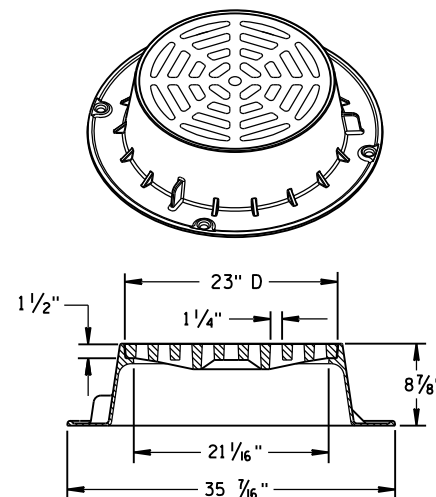

TYPE "C"


NOTE: EITHER CASTING IS ACCEPTABLE

GENERAL NOTES

DETAILS OF CONSTRUCTION, MATERIALS AND WORKMANSHIP NOT SHOWN ON THIS DRAWING SHALL CONFORM TO THE PERTINENT REQUIREMENTS OF THE STANDARD SPECIFICATIONS AND THE APPLICABLE SPECIAL PROVISIONS.


DETAIL DRAWINGS FOR PROPOSED ALTERNATE DESIGNS FOR CATCH BASIN, MANHOLE AND INLET COVERS SHALL BE SUBMITTED TO THE ENGINEER FOR APPROVAL PROVIDING THAT SUCH ALTERNATE DESIGNS MAKE PROVISION FOR EQUIVALENT CAPACITY AND STRENGTH.

ROUND FRAMES AND COVERS SHALL HAVE CONTINUOUSLY MACHINED BEARING SURFACES TO PREVENT ROCKING AND RATTLING.

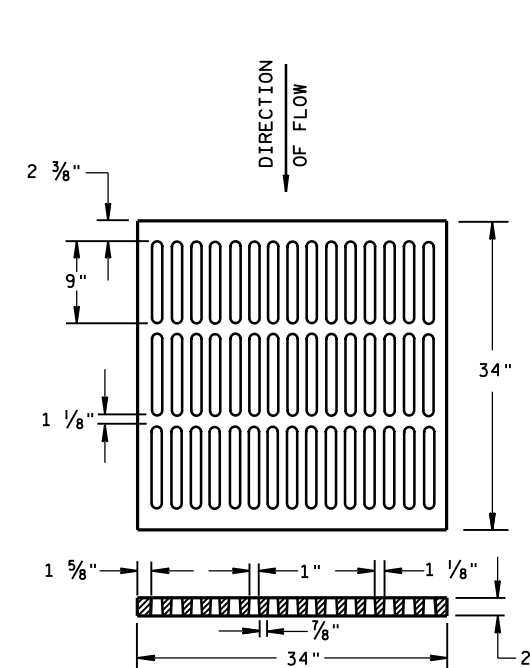



ALTERNATIVE TYPE "MS"

USE WHERE PEDESTRIAN OR BICYCLE TRAFFIC IS PERMITTED
 NOTED AS TYPE MS-A ON THE DRAINAGE TABLE

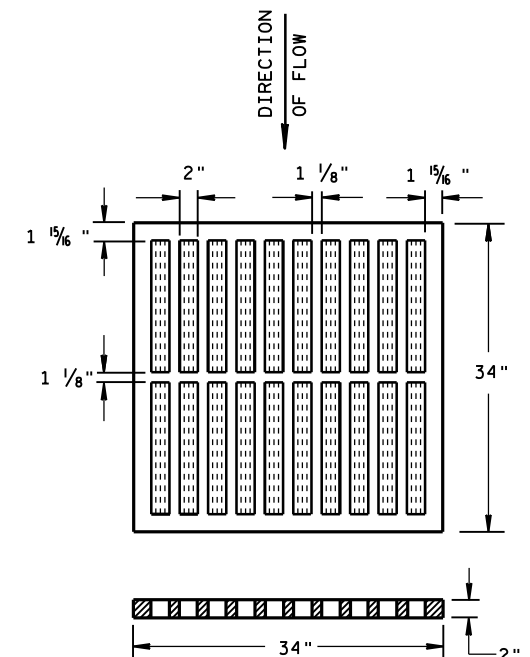

TYPE "MS"

USE ON FREEWAYS AND EXPRESSWAYS
 NOTED AS TYPE MS ON DRAINAGE TABLE

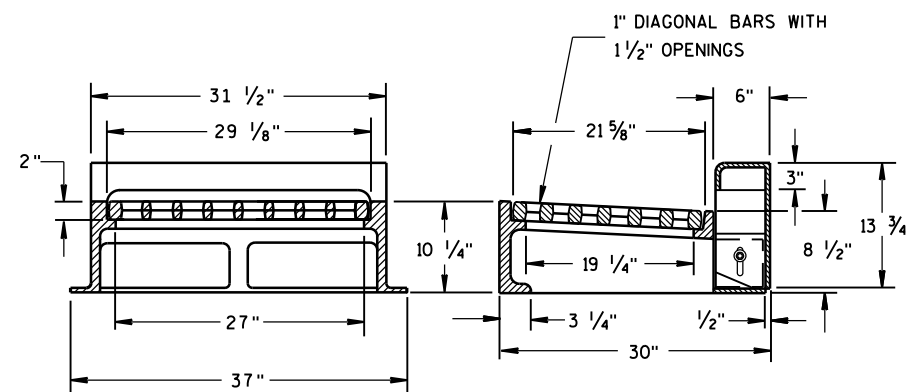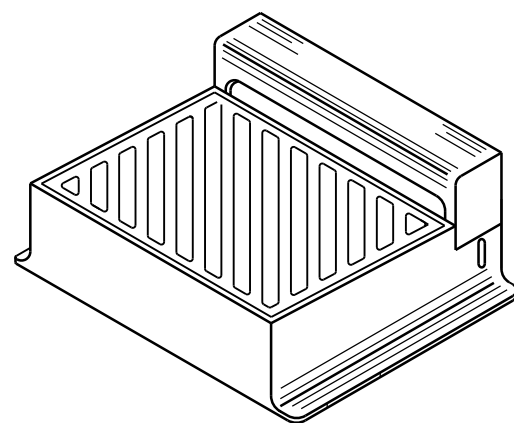

NOTE: CURB BOX HEIGHT ADJUSTABLE 6" TO 9"

TYPE "WM"

DIAGONAL SLOTS, SHALL BE ORIENTED
 TO THE DIRECTION OF FLOW AS ILLUSTRATED.
 GRATES ARE MANUFACTURED TO BE REVERSIBLE.

DIRECTION
OF FLOW

INLET COVERS
 TYPE B, B-A, C,
 MS, MS-A, & WM

STATE OF WISCONSIN
 DEPARTMENT OF TRANSPORTATION

APPROVED

11/27/2013

DATE

FHWA



/S/ Jerry H. Zogg

ROADWAY STANDARDS

ENGINEER



248

NT

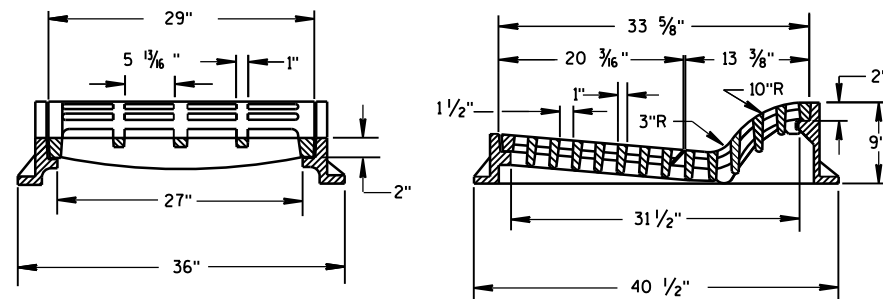
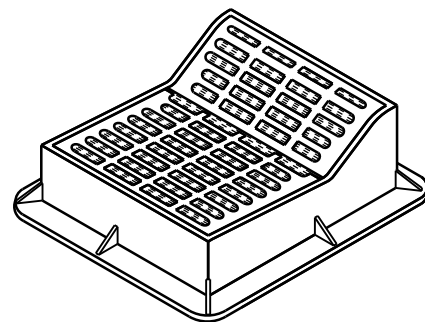


TYPE "F"


USE WITH TYPES A & D CONCRETE CURB & GUTTER, 36 INCH.

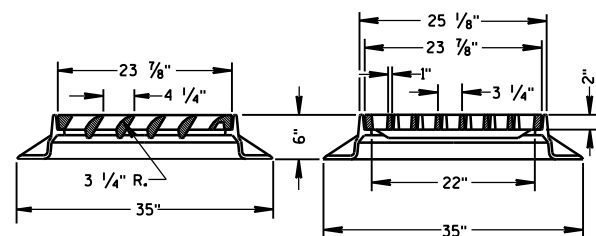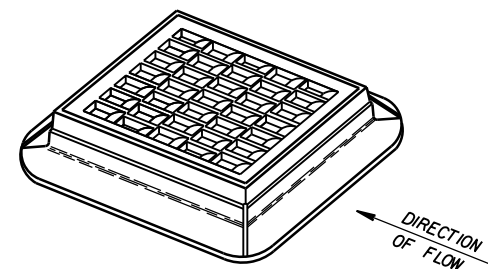



TYPE "S"

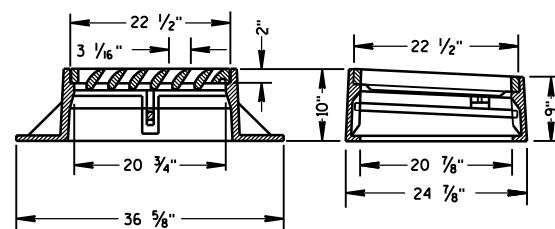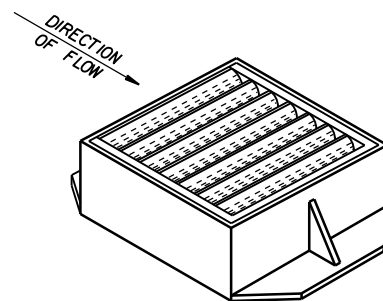


TYPE "V"

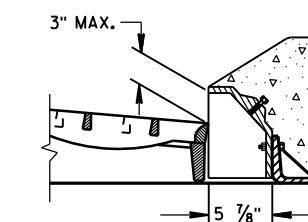ALTERNATIVE CURB BOX
FOR TYPE "HM" COVERUSE WITH TYPES G & J CONCRETE CURB & GUTTER, 30 INCH
NOTED AS TYPE HM-GJ ON DRAINAGE TABLENOTE:
SPECIAL GRATE FOR THE
TYPE "H" COVER MAY ALSO BE
USED FOR THE TYPE "HM-GJ" COVER
NOTED AS TYPE HM-GJ-S ON DRAINAGE TABLE

GENERAL NOTES

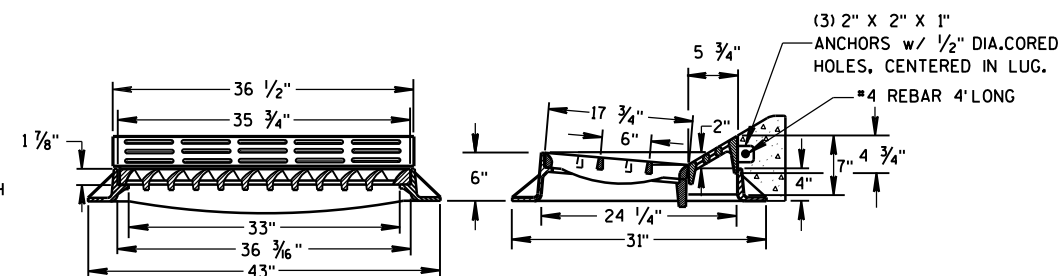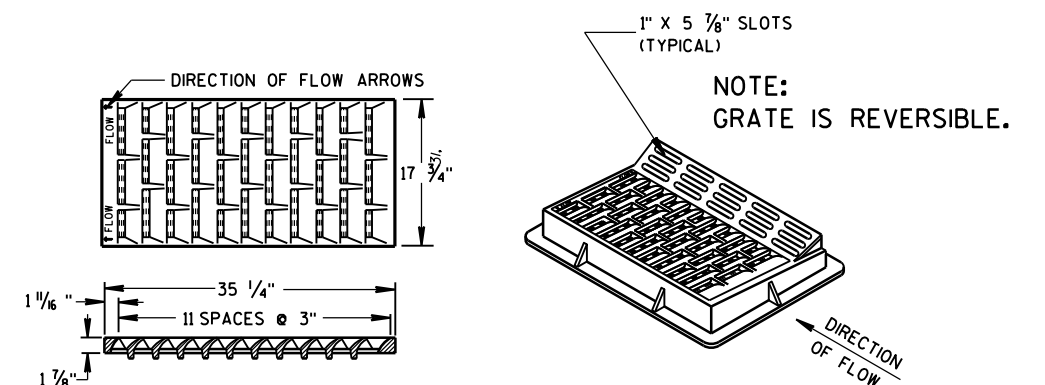
DETAILS OF CONSTRUCTION, MATERIALS AND WORKMANSHIP NOT SHOWN ON THIS DRAWING
SHALL CONFORM TO THE PERTINENT REQUIREMENTS OF THE STANDARD SPECIFICATIONS AND
THE APPLICABLE SPECIAL PROVISIONS.DETAIL DRAWINGS FOR PROPOSED ALTERNATE DESIGNS FOR INLET COVERS SHALL BE SUBMITTED
TO THE ENGINEER FOR APPROVAL PROVIDING THAT SUCH ALTERNATE DESIGNS MAKE PROVISION
FOR EQUIVALENT CAPACITY AND STRENGTH.



TYPE "HM"

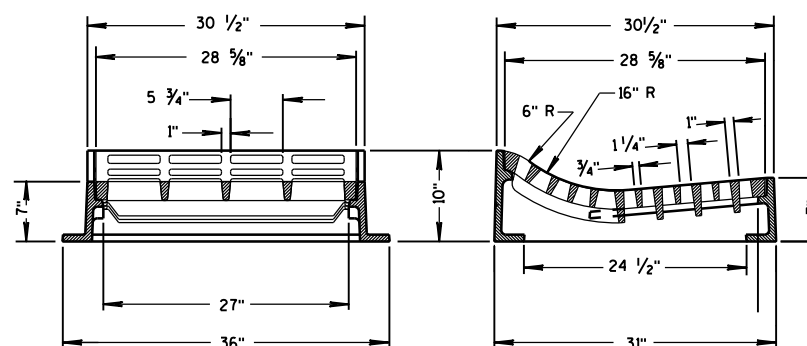USE WITH TYPES A & D CONCRETE
CURB & GUTTER, 36 INCH.NOTE:
SPECIAL GRATE FOR THE
TYPE "H" COVER MAY ALSO BE
USED FOR THE TYPE "HM" COVER
NOTED AS TYPE HM-S ON DRAINAGE TABLE



TYPE "T"

USE WITH TYPES R & T CONCRETE CURB & GUTTER, 36 INCH.

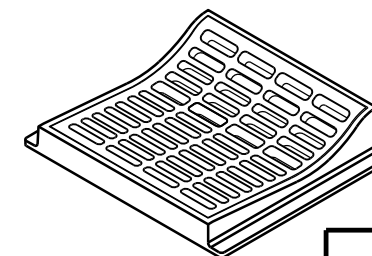INLET COVERS
TYPE F, HM, HM-S, S, T, V,
HM-GJ, & HM-GJ-SSTATE OF WISCONSIN
DEPARTMENT OF TRANSPORTATIONAPPROVED
11/27/2013
DATE
/S/ Jerry H. Zogg
ROADWAY STANDARDS ENGINEER
249
FHWA



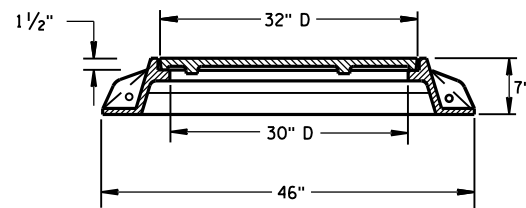
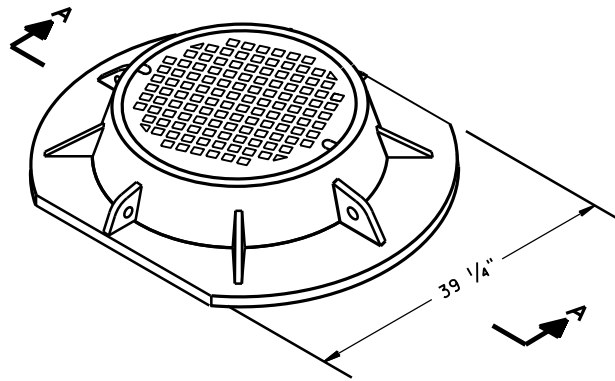


SECTION A-A
TYPE "K"

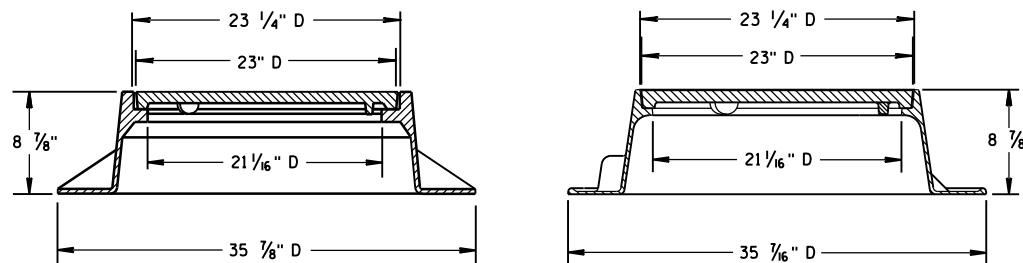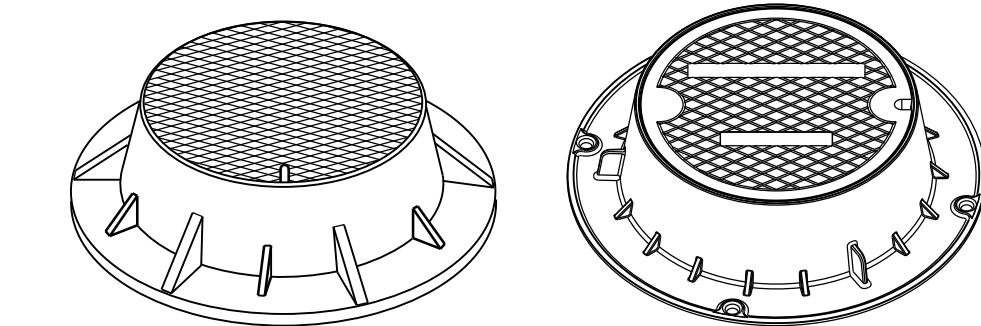

TYPE "J"

NOTE: EITHER CASTING IS ACCEPTABLE

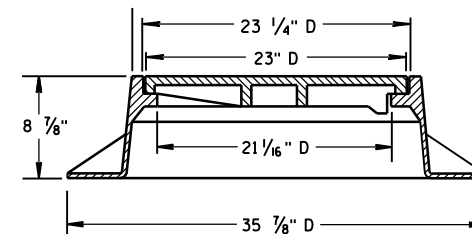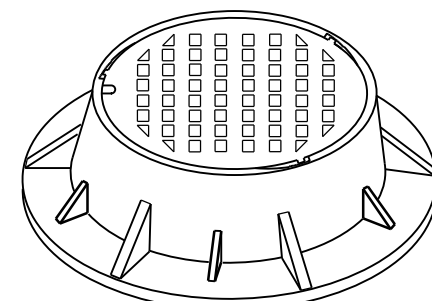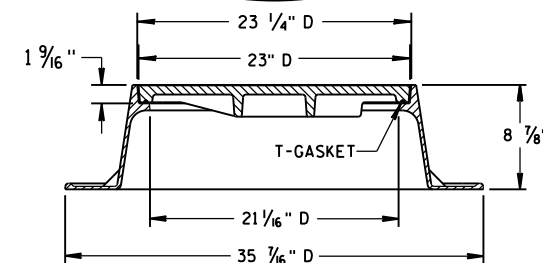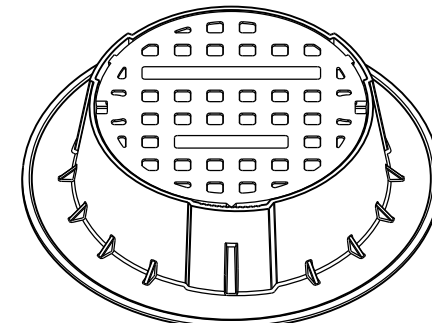

TYPE "J" SPECIAL

TYPE "B" NON-ROCKING SELF-SEAL LID

(NOTED AS TYPE J-S ON THE DRAINAGE TABLE)



NOTE: EITHER CASTING IS ACCEPTABLE

GENERAL NOTES



DETAILS OF CONSTRUCTION, MATERIALS AND WORKMANSHIP NOT SHOWN ON THIS DRAWING SHALL CONFORM TO THE PERTINENT REQUIREMENTS OF THE STANDARD SPECIFICATIONS AND THE APPLICABLE SPECIAL PROVISIONS.

DETAIL DRAWINGS FOR PROPOSED ALTERNATE DESIGNS FOR MANHOLE COVERS SHALL BE SUBMITTED TO THE ENGINEER FOR APPROVAL PROVIDING THAT SUCH ALTERNATE DESIGNS MAKE PROVISION FOR EQUIVALENT CAPACITY AND STRENGTH.



ROUND FRAMES AND COVERS SHALL HAVE CONTINUOUSLY MACHINED BEARING SURFACES TO PREVENT ROCKING AND RATTLING.

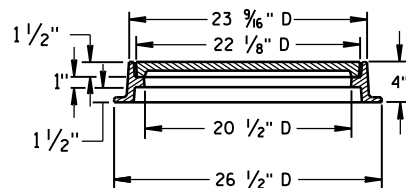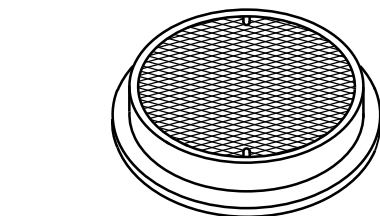

TYPE "L"

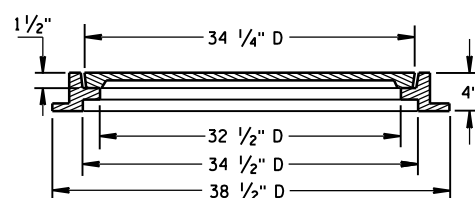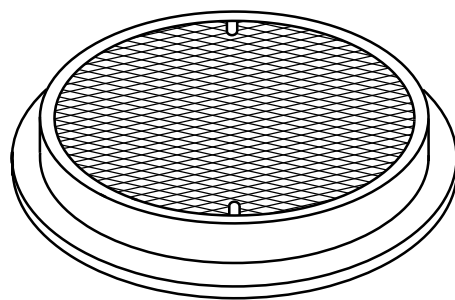

TYPE "M"

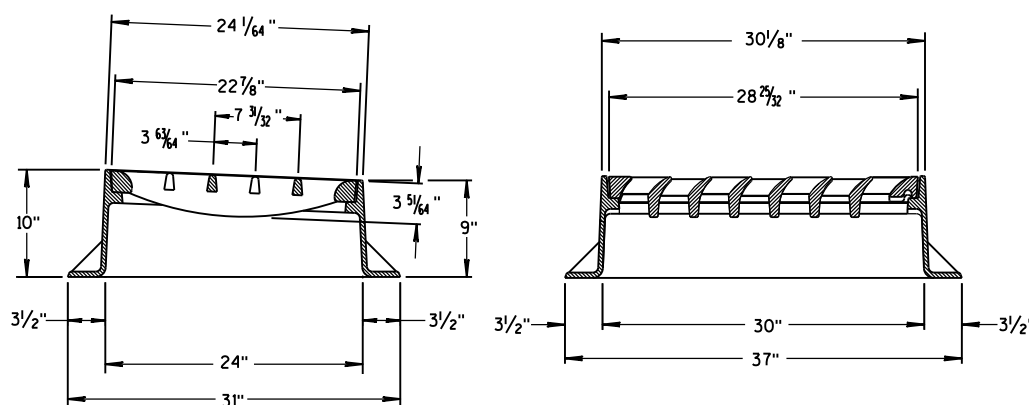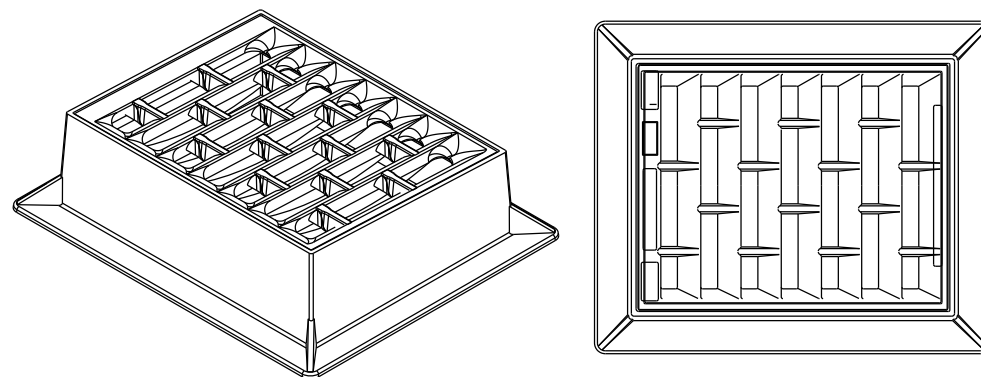

INLET COVER TYPE "BW"

INLET COVER TYPE BW
MANHOLE COVERS, TYPE K,
J, J-S, L & M

STATE OF WISCONSIN
DEPARTMENT OF TRANSPORTATION

APPROVED

11/27/2013


DATE

FHWA


/S/ Jerry H. Zogg

ROADWAY STANDARDS 250

ENGINEER

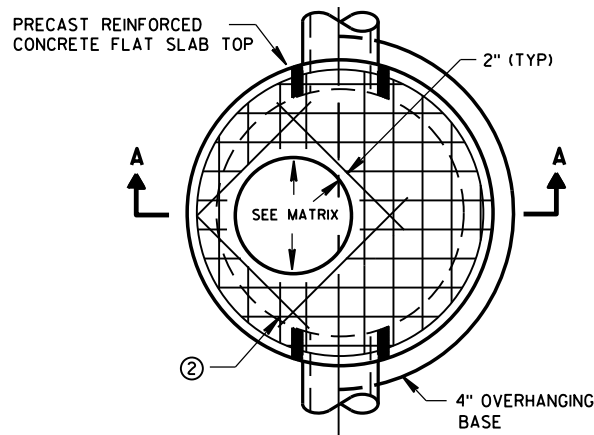


PLAN VIEW CIRCULAR OPENING

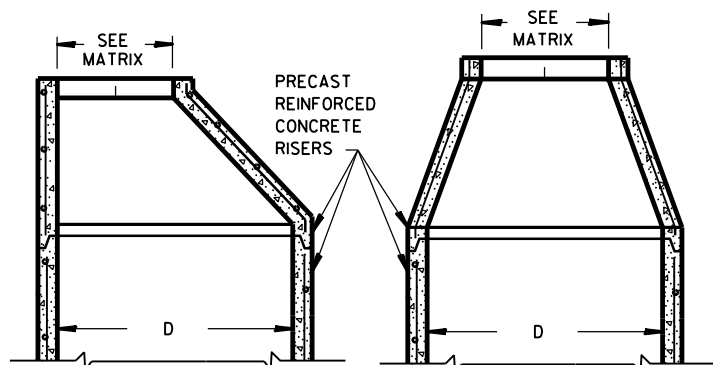


OPTIONAL PRECAST REINFORCED CONCRETE ECCENTRIC TOP


OPTIONAL PRECAST REINFORCED CONCRETE CONCENTRIC TOP

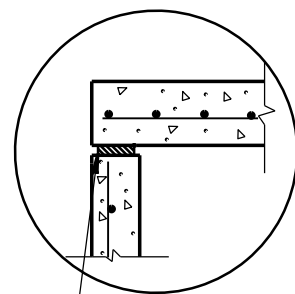

TOP WITH PLAIN END JOINT

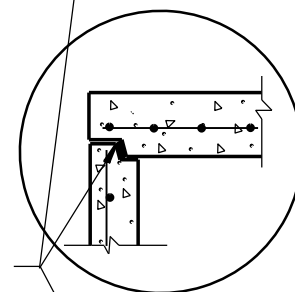


TOP WITH TONGUE AND GROOVE JOINT

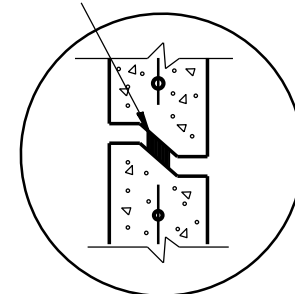


RISER WITH TONGUE AND GROOVE JOINT

DETAIL "B"

JOINTS TO BE SEALED WITH A BUTYL RUBBER SEAL PER SEALANT MANUFACTURERS RECOMMENDATIONS CONFORMING TO ASTM C990 (TYP)

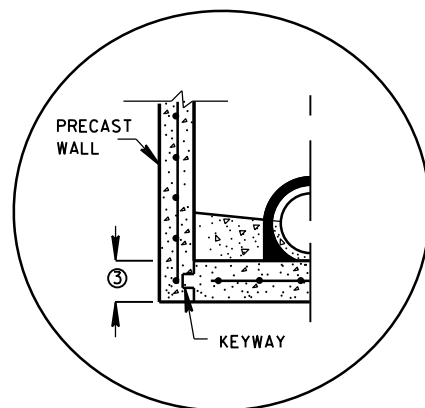


PRECAST REINFORCED CONCRETE WITH INTEGRAL BASE OPTION

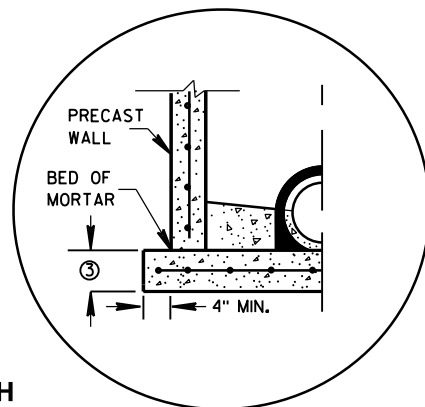


SEPARATE PRECAST REINFORCED CONCRETE BASE OPTION

DETAIL "A"

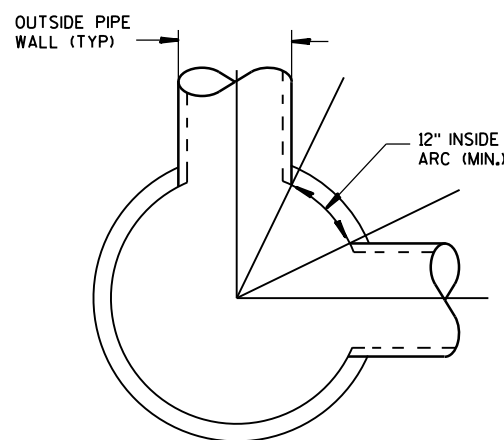

DETAIL "C"

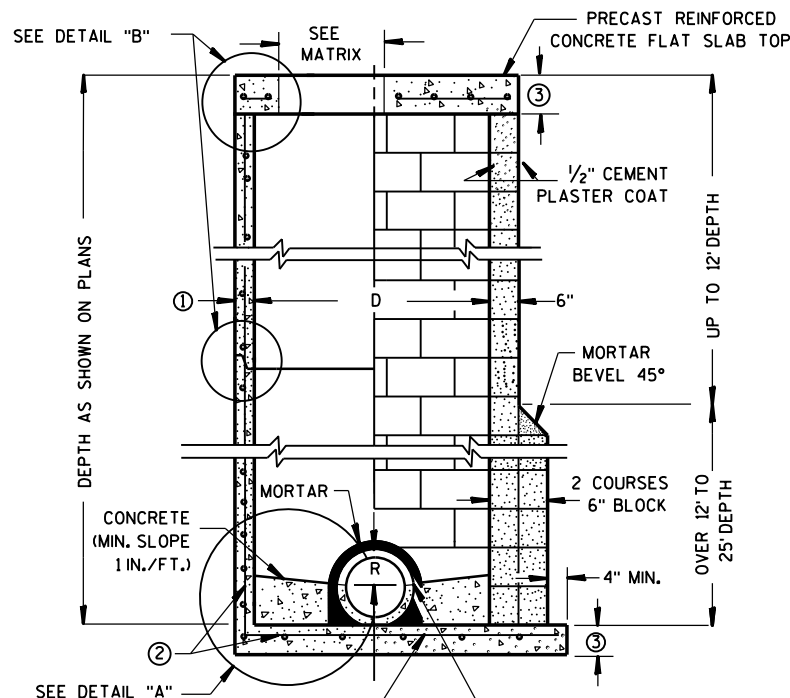

CONTRACTOR TO PROVIDE DRAWING(S) STAMPED BY A PROFESSIONAL ENGINEER FOR STEEL REINFORCING DESIGN FOR CAST-IN-PLACE STRUCTURES

PRECAST REINFORCED CONCRETE BLOCK WITH CONCRETE WITH MONOLITHIC BASE CAST-IN-PLACE OR PRECAST REINFORCED CONCRETE BASE ②

MANHOLES 3-FT, 4-FT, 5-FT, 6-FT, 7-FT AND 8-FT DIAMETER

GENERAL NOTES

DETAILS OF CONSTRUCTION, MATERIALS AND WORKMANSHIP NOT SHOWN ON THIS DRAWING SHALL CONFORM TO THE PERTINENT REQUIREMENTS OF THE STANDARD SPECIFICATIONS AND THE APPLICABLE SPECIAL PROVISIONS. UNLESS OTHERWISE AUTHORIZED IN WRITING BY THE ENGINEER, THE CONTRACTOR SHALL NOT ORDER AND DELIVER PRECAST MANHOLE UNITS REQUIRED FOR THE PROJECT UNTIL A LIST OF SIZES IS FURNISHED BY THE ENGINEER.

DETAILED DRAWINGS FOR PROPOSED ALTERNATE DESIGNS FOR UNDERGROUND DRAINAGE STRUCTURES SHALL BE SUBMITTED TO THE ENGINEER FOR APPROVAL PROVIDING THAT SUCH ALTERNATE DESIGNS MAKE PROVISION FOR EQUIVALENT CAPACITY AND STRENGTH.

ALL DRAINAGE STRUCTURES ARE DESIGNATED ON THE PLANS AS "MANHOLES 3X3-L", "CATCH BASINS 4-B", "INLETS 2X3-H", ETC. THE FIRST NUMBERS DESIGNATE THE SIZE OF THE STRUCTURE, AND THE FOLLOWING LETTER DESIGNATES THE TYPE OF COVER TO BE USED TO COMPRISE THE COMPLETE UNIT.

BASES SHALL BE PLACED ON A BED OF MATERIAL AT LEAST 6 INCHES IN DEPTH, WHICH MEETS THE REQUIREMENTS OF FOUNDATION BACKFILL. THIS BEDDING SHALL BE COMPACTED AND PROVIDE UNIFORM SUPPORT FOR THE ENTIRE AREA OF THE BASE.

PRECAST REINFORCED CONE TOPS (ECCENTRIC OR CONCENTRIC) OR PRECAST REINFORCED FLAT SLAB TOPS MAY BE USED ON CONCRETE BLOCK STRUCTURES.

ECCENTRIC CONE TOPS MAY BE USED ON ALL STRUCTURES, AND CONCENTRIC CONE TOPS SHALL BE USED ONLY ON STRUCTURES 5 FEET OR LESS IN DEPTH, UNLESS OTHERWISE DIRECTED BY THE ENGINEER.

STEPS MEETING AASHTO M199 AND THE FOLLOWING REQUIREMENTS SHALL BE INSTALLED IN ALL STRUCTURES OVER 5 FEET IN DEPTH: 16 INCH C-C MAXIMUM SPACING; PROJECT A MINIMUM CLEAR DISTANCE OF 4 INCHES FROM THE WALL AT THE POINT OF EMBEDMENT; MINIMUM LENGTH OF 10 INCHES; MINIMUM WALL EMBEDMENT OF 3 INCHES. FERROUS METAL STEPS NOT PAINTED OR TREATED TO RESIST CORROSION SHALL HAVE A MINIMUM CROSS SECTIONAL DIMENSION OF 1 INCH.

STEPS OF APPROVED POLYPROPYLENE PLASTIC COATED REINFORCEMENT BAR ARE ACCEPTABLE. REINFORCING BAR MUST BE A MINIMUM OF 1/2" AND MEET THE REQUIREMENTS OF ASTM A615.

CERTIFICATION SHALL BE PROVIDED THAT INSTALLED STEPS WHEN TESTED IN ACCORDANCE WITH SECTION 10 OF AASHTO T280 CAN WITHSTAND A VERTICAL LOAD OF 800 LBS. AND A HORIZONTAL LOAD OF 400 LBS.

ALL BAR STEEL REINFORCEMENT SHALL BE EMBEDDED 2 INCHES CLEAR UNLESS OTHERWISE SHOWN OR NOTED.

CONCRETE BLOCK WILL NOT BE PERMITTED FOR STRUCTURES GREATER THAN 4 FEET IN DIAMETER.

PRECAST REINFORCED RISERS SHALL HAVE A TONGUE AND GROOVE JOINT WITH TONGUE UP OR DOWN.

ALL PRECAST MANHOLE UNITS SHALL CONFORM TO THE PERTINENT REQUIREMENTS OF AASHTO DESIGNATION M 199.

4" OVERHANGING BASES ARE REQUIRED FOR ALL CONCRETE BLOCK INSTALLATIONS. 4" OVERHANG IS REQUIRED WHEN SEPARATE PRECAST BASE IS PROVIDED. OVERHANG IS NOT REQUIRED ON PRECAST STRUCTURES WITH AN INTEGRAL OR MONOLITHIC BASE.

FOR ADDITIONAL CONFIGURATIONS, MAINTAIN A MINIMUM OF 12 INCHES AS MEASURED FROM THE INSIDE OF THE STRUCTURE WALL BETWEEN THE OUTSIDE PIPE WALLS OF ADJACENT PIPES. SEE DETAIL "C".

- ① MINIMUM WALL THICKNESS SHALL BE 4 INCHES FOR 3-FT, 5 INCHES FOR 4-FT, 6 INCHES FOR 5-FT, 7 INCHES FOR 6-FT, 8 INCHES FOR 7-FT AND 9 INCHES FOR 8-FT DIAMETER PRECAST MANHOLES.
- ② FOR PRECAST MANHOLES PROVIDE REINFORCING STEEL IN ACCORDANCE TO AASHTO M199.
- ③ PRECAST FLAT SLAB TOPS AND BASES WITH A DIAMETER OF 48" AND LESS SHALL HAVE A MINIMUM THICKNESS OF 6". PRECAST FLAT SLAB TOPS AND BASES WITH A DIAMETER LARGER THAN 48" SHALL HAVE A MINIMUM THICKNESS OF 8".

MANHOLE COVER OPENING MATRIX

MANHOLE COVER TYPE	C	ALL J'S	K	L	M
OPENING SIZE (FT)					
2 DIA.	X	X		X	
3 DIA.			X		X


PIPE MATRIX

MANHOLE SIZE	MAXIMUM INSIDE PIPE DIAMETER FOR TWO PIPES	
	180° SEPARATION (IN)	90° SEPARATION (IN)
3-FT	15	12
4-FT	24	18
5-FT	36	24
6-FT	42	36
7-FT	48	36
8-FT	60	42


MANHOLES 3-FT, 4-FT, 5-FT, 6-FT, 7-FT AND 8-FT DIAMETER

STATE OF WISCONSIN
DEPARTMENT OF TRANSPORTATION


APPROVED
Sep 11, 2016 /S/ Rodney Taylor
DATE ROADWAY STANDARDS DEVELOPMENT UNIT SUPERV 251
FHWA

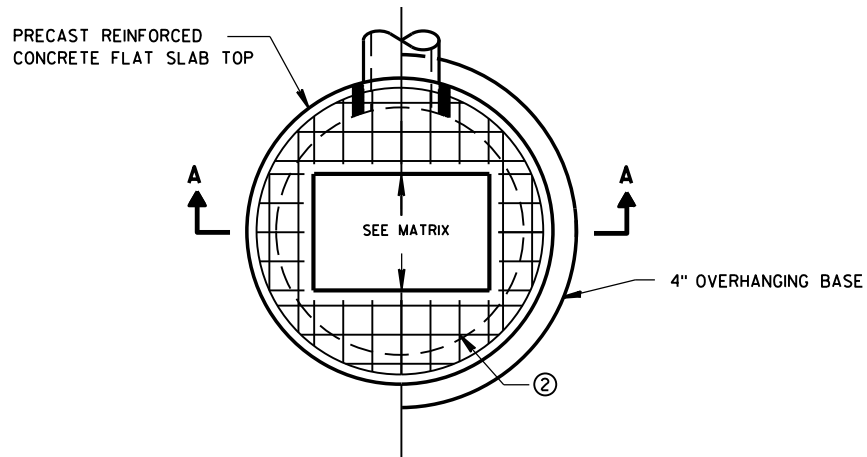

PLAN VIEW RECTANGULAR OPENING

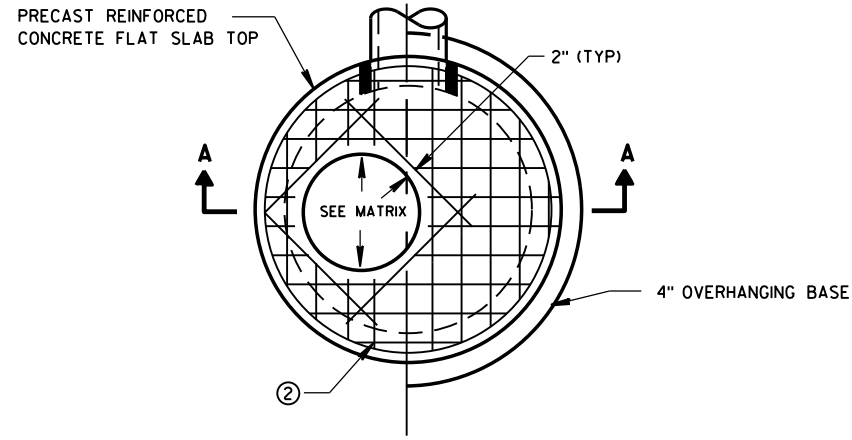


PLAN VIEW CIRCULAR OPENING

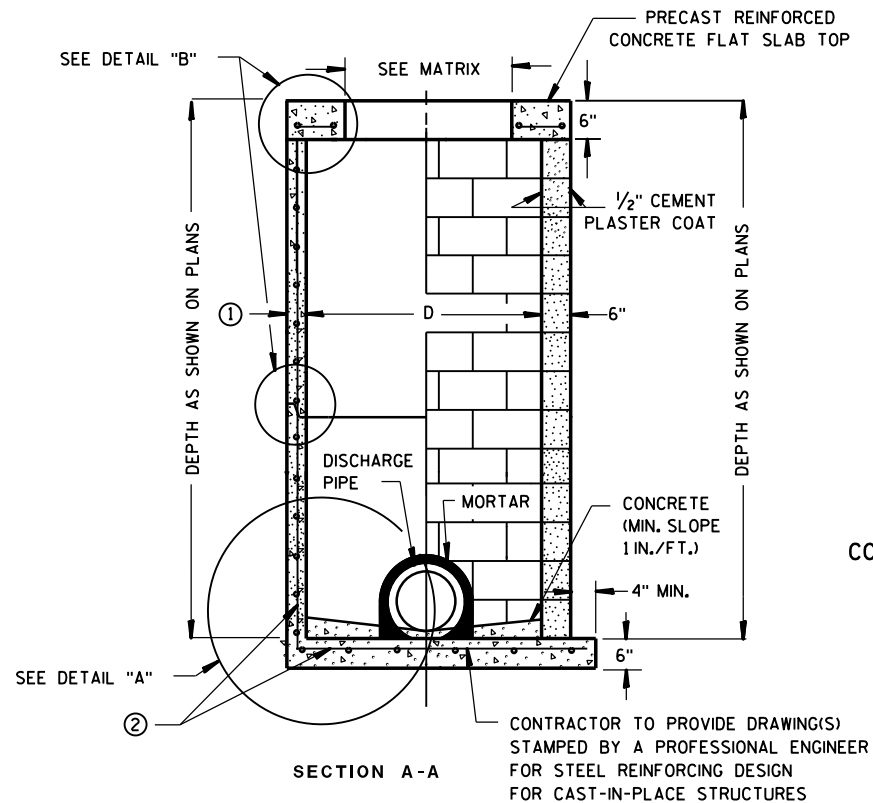

PRECAST REINFORCED CONCRETE WITH MONOLITHIC BASE OR CONCRETE BLOCK WITH CAST-IN-PLACE OR PRECAST REINFORCED CONCRETE BASE ②

CIRCULAR INLETS W/ FLAT TOP

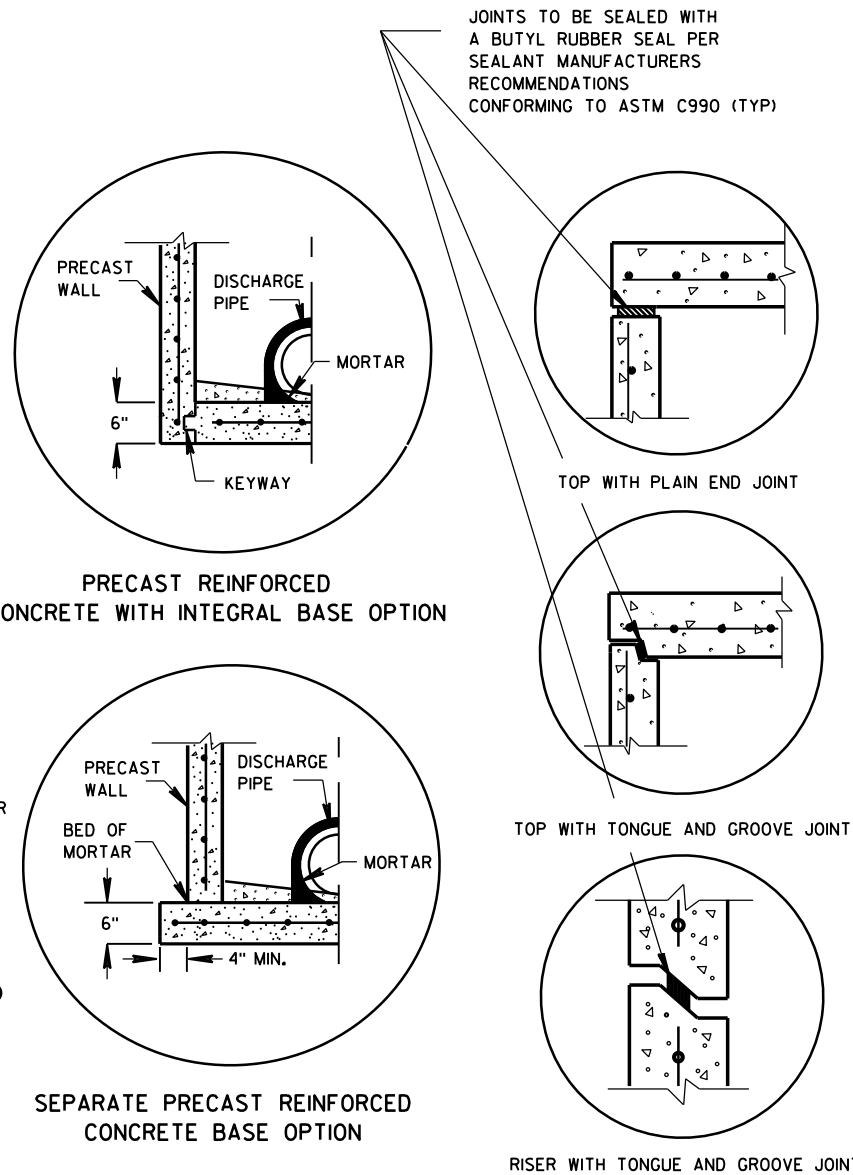

DETAIL "A"

DETAIL "B"

INLETS 3-FT AND 4-FT DIAMETER

GENERAL NOTES

DETAILS OF CONSTRUCTION, MATERIALS AND WORKMANSHIP NOT SHOWN ON THIS DRAWING SHALL CONFORM TO THE PERTINENT REQUIREMENTS OF THE STANDARD SPECIFICATIONS AND THE APPLICABLE SPECIAL PROVISIONS.

UNLESS OTHERWISE AUTHORIZED IN WRITING BY THE ENGINEER, THE CONTRACTOR SHALL NOT ORDER AND DELIVER PRECAST INLET UNITS REQUIRED FOR THE PROJECT UNTIL A LIST OF SIZES IS FURNISHED BY THE ENGINEER.

DETAILED DRAWINGS FOR PROPOSED ALTERNATE DESIGNS FOR UNDERGROUND DRAINAGE STRUCTURES SHALL BE SUBMITTED TO THE ENGINEER FOR APPROVAL PROVIDING THAT SUCH ALTERNATE DESIGNS MAKE PROVISION FOR EQUIVALENT CAPACITY AND STRENGTH.

ALL DRAINAGE STRUCTURES ARE DESIGNATED ON THE PLANS AS "MANHOLES 3X3-L", "CATCH BASINS 4-B", "INLETS 2X3-H", ETC. THE FIRST NUMBERS DESIGNATE THE SIZE OF THE STRUCTURE, AND THE FOLLOWING LETTER DESIGNATES THE TYPE OF COVER TO BE USED TO COMPRISE THE COMPLETE UNIT.

BASES SHALL BE PLACED ON A BED OF MATERIAL AT LEAST 6 INCHES IN DEPTH, WHICH MEETS THE REQUIREMENTS OF FOUNDATION BACKFILL. THIS BEDDING SHALL BE COMPACTED AND PROVIDE UNIFORM SUPPORT FOR THE ENTIRE AREA OF THE BASE.

ALL BAR STEEL REINFORCEMENT SHALL BE EMBEDDED 2 INCHES CLEAR UNLESS OTHERWISE SHOWN OR NOTED.

ALL PRECAST INLET UNITS SHALL CONFORM TO THE PERTINENT REQUIREMENTS OF AASHTO DESIGNATION M199.

PRECAST REINFORCED RISERS SHALL HAVE A TONGUE AND GROOVE JOINT WITH TONGUE UP OR DOWN.


4" OVERHANGING BASES ARE REQUIRED FOR ALL CONCRETE BLOCK INSTALLATIONS. 4" OVERHANG IS REQUIRED WHEN SEPARATE PRECAST BASE IS PROVIDED. OVERHANG IS NOT REQUIRED ON PRECAST STRUCTURES WITH AN INTEGRAL OR MONOLITHIC BASE.

FOR ADDITIONAL CONFIGURATIONS, MAINTAIN A MINIMUM OF 12 INCHES AS MEASURED FROM THE INSIDE OF THE STRUCTURE WALL BETWEEN THE OUTSIDE PIPE WALLS OF ADJACENT PIPES. SEE DETAIL "C".

- ① MINIMUM WALL THICKNESS SHALL BE 4-IN FOR 3-FT DIAMETER AND 5-IN FOR 4-FT DIAMETER PRECAST INLETS.
- ② FOR PRECAST CATCH BASINS PROVIDE REINFORCING STEEL IN ACCORDANCE TO AASHTO M199.

INLET COVER OPENING MATRIX

	INLET COVER TYPE	ALL A'S	ALL B'S	BW	C	F	ALL H'S	S	T	V	WM	Z
INLET SIZE	OPENING SIZE (FT)											
3-FT	2 DIA.				X							X
	2X2	X	X					X		X		
4-FT	2 DIA.				X							X
	2X2	X	X					X		X		
	2X2.5			X				X	X	X	X	
	2X3						X					
	2.5X3					X						

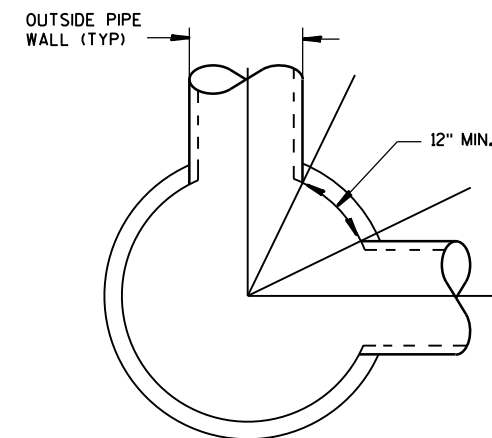

DETAIL "C"


PIPE MATRIX

INLET SIZE	MAXIMUM INSIDE PIPE DIAMETER FOR TWO PIPES	
	180° SEPARATION (IN)	90° SEPARATION (IN)
3-FT	15	12
4-FT	24	18


INLETS 3-FT AND 4-FT DIAMETER

STATE OF WISCONSIN
DEPARTMENT OF TRANSPORTATION


APPROVED
Sept., 2016 /S/ Rodney Taylor
DATE ROADWAY STANDARDS UNIT SUPERVISOR
FHWA 252 ENT

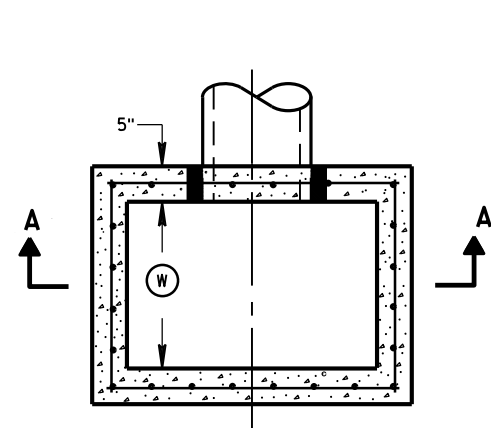


PLAN VIEW

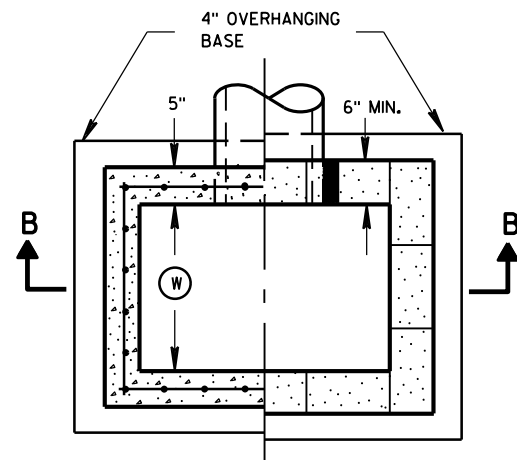


PLAN VIEW

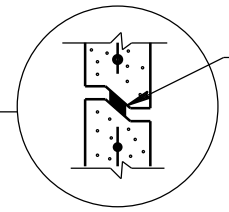


RISER JOINTS TO BE SEALED WITH A BUTYL RUBBER SEAL PER SEALANT MANUFACTURERS RECOMMENDATIONS CONFORMING TO ASTM C 990 (TYP)

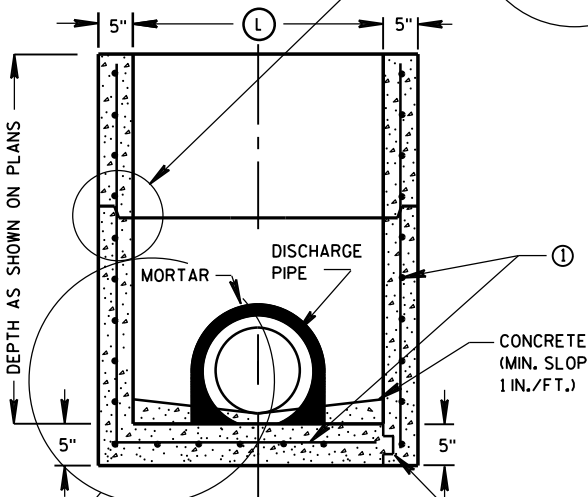

SECTION A-A

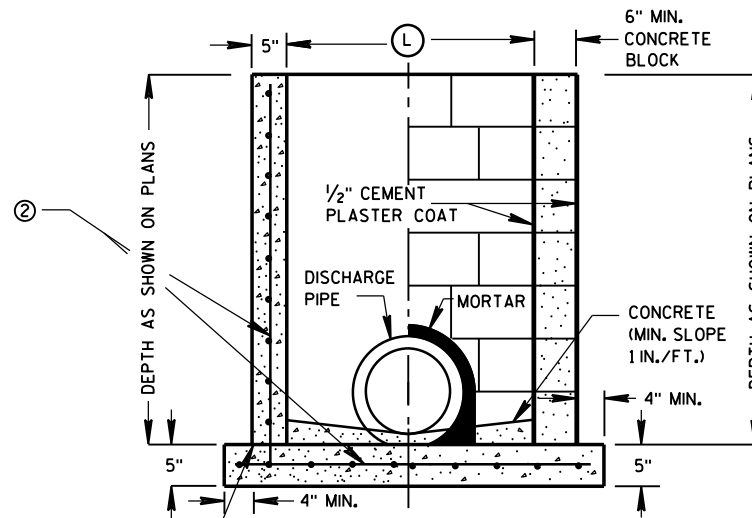

SECTION B-B

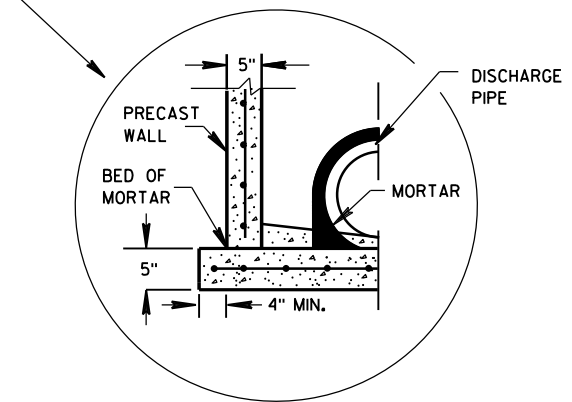

SEPARATE PRECAST REINFORCED CONCRETE BASE OPTION

INLETS 2X2-FT, 2X2.5-FT, 2X3-FT AND 2.5X3-FT

GENERAL NOTES

DETAILS OF CONSTRUCTION, MATERIALS AND WORKMANSHIP NOT SHOWN ON THIS DRAWING SHALL CONFORM TO THE PERTINENT REQUIREMENTS OF THE STANDARD SPECIFICATIONS AND THE APPLICABLE SPECIAL PROVISIONS.

UNLESS OTHERWISE AUTHORIZED IN WRITING BY THE ENGINEER, THE CONTRACTOR SHALL NOT ORDER AND DELIVER PRECAST INLET UNITS REQUIRED FOR THE PROJECT UNTIL A LIST OF SIZES IS FURNISHED BY THE ENGINEER.

DETAILED DRAWINGS FOR PROPOSED ALTERNATE DESIGNS FOR UNDERGROUND DRAINAGE STRUCTURES SHALL BE SUBMITTED TO THE ENGINEER FOR APPROVAL PROVIDING THAT SUCH ALTERNATE DESIGNS MAKE PROVISION FOR EQUIVALENT CAPACITY AND STRENGTH.

ALL PRECAST INLET UNITS SHALL CONFORM TO THE PERTINENT REQUIREMENTS OF ASTM C 913.

ALL DRAINAGE STRUCTURES ARE DESIGNATED ON THE PLANS AS "MANHOLES 3X3-L", "CATCH BASINS 4-B", "INLETS 2X3-H", ETC. THE FIRST NUMBERS DESIGNATES THE SIZE OF THE STRUCTURE, AND THE FOLLOWING LETTER DESIGNATES THE TYPE OF COVER TO BE USED TO COMPRISE THE COMPLETE UNIT.

BASES SHALL BE PLACED ON A BED OF MATERIAL AT LEAST 6 INCHES IN DEPTH, WHICH MEETS THE REQUIREMENTS OF FOUNDATION BACKFILL. THIS BEDDING SHALL BE COMPACTED AND PROVIDE UNIFORM SUPPORT FOR THE ENTIRE AREA OF THE BASE.

ALL BAR STEEL REINFORCEMENT SHALL BE EMBEDDED 2 INCHES CLEAR UNLESS OTHERWISE SHOWN OR NOTED.

PRECAST REINFORCED RISERS SHALL HAVE A TONGUE AND GROOVE JOINT WITH TONGUE UP OR DOWN.

4" OVERHANGING BASES ARE REQUIRED FOR CAST-IN-PLACE REINFORCED CONCRETE AND CONCRETE BLOCK INSTALLATIONS. 4" OVERHANG IS REQUIRED WHEN SEPARATE PRECAST BASE IS PROVIDED. OVERHANG IS NOT REQUIRED ON PRECAST STRUCTURES WITH AN INTEGRAL OR MONOLITHIC BASE.

MAXIMUM INSIDE PIPE DIAMETER DETERMINED BY 3 INCH CLEARANCE ON EACH SIDE OF THE OUTSIDE WALL OF THE PIPE. SEE DETAIL "A". ASSUMES PIPE ENTERS PERPENDICULAR TO THE STRUCTURE.


- 1 FOR PRECAST INLETS PROVIDE REINFORCING STEEL IN ACCORDANCE TO ASTM C 913.
- 2 CONTRACTOR TO PROVIDE DRAWING(S) STAMPED BY A PROFESSIONAL ENGINEER FOR STEEL REINFORCING DESIGN FOR CAST-IN-PLACE STRUCTURES.

INLET COVER MATRIX

INLET SIZE		INLET COVER TYPE	ALL A'S	ALL B'S	BW	F	ALL H'S	S	T	V	WM
	WIDTH ① (FT)	LENGTH ② (FT)									
2X2-FT	2	2	X	X				X		X	
2X2.5-FT	2	2.5			X			X	X	X	X
2X3-FT	2	3					X				
2.5X3-FT	2.5	3				X					

PIPE MATRIX

INLET SIZE	MAXIMUM INSIDE PIPE DIAMETER	
	WIDTH (IN)	LENGTH (IN)
2X2-FT	12	12
2X2.5-FT	12	18
2X3-FT	12	24
2.5X3-FT	18	24

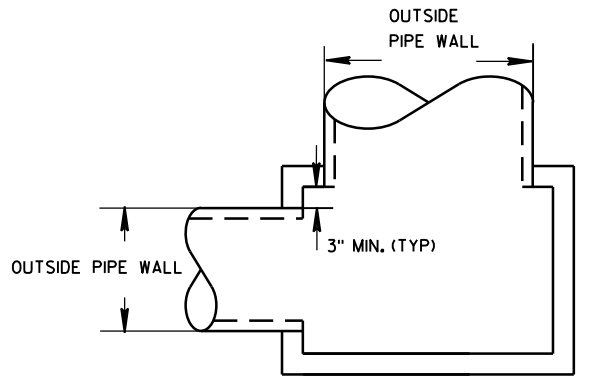


DETAIL "A"

INLETS 2X2-FT, 2X2.5-FT, 2X3-FT AND 2.5X3-FT


STATE OF WISCONSIN
DEPARTMENT OF TRANSPORTATION

APPROVED
Sept., 2016 /S/ Rodney Taylor
DATE ROADWAY STANDARDS DIVISION
FHWA UNIT SUPERVISOR 253

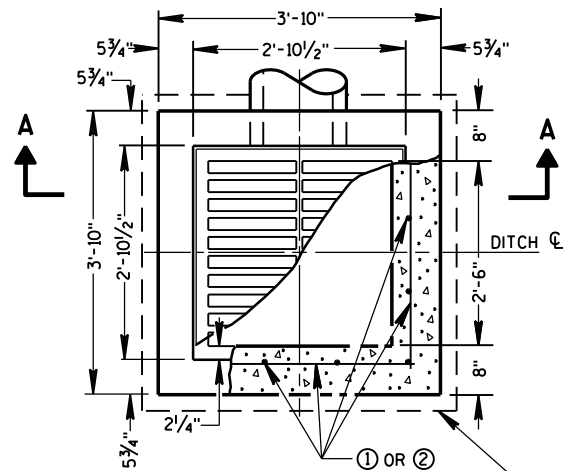


PLAN VIEW


4" OVERHANGING BASE ON REINFORCED CAST-IN-PLACE CONCRETE INLETS

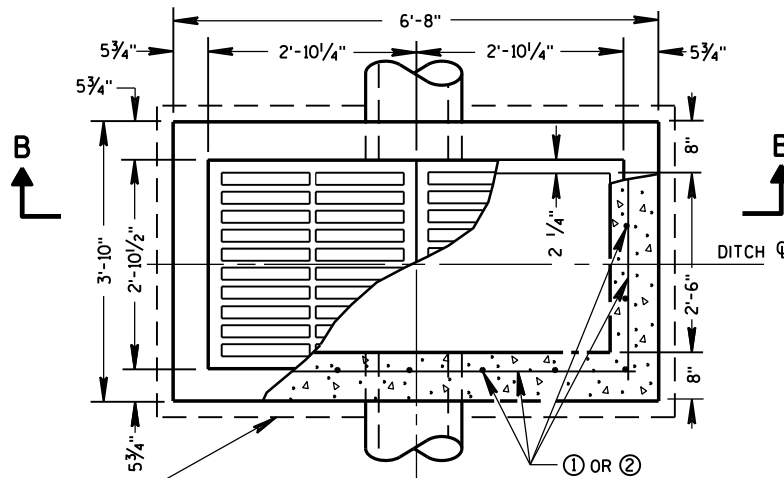


PLAN VIEW

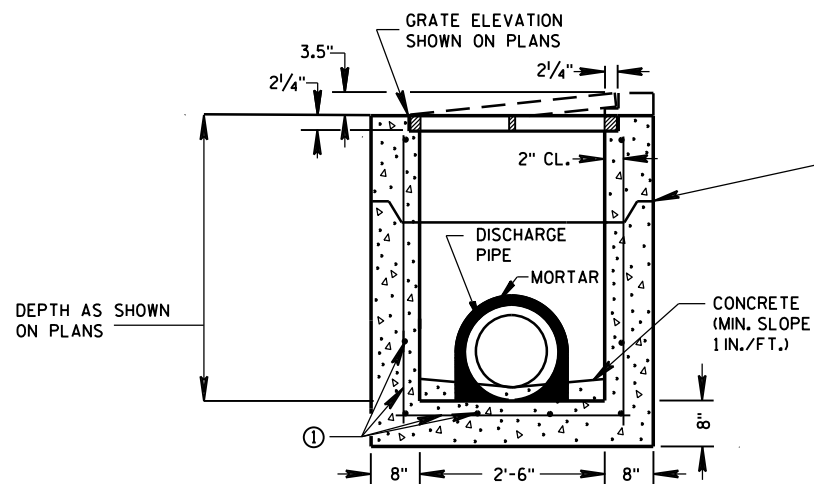

PRECAST REINFORCED CONCRETE SECTION A-A

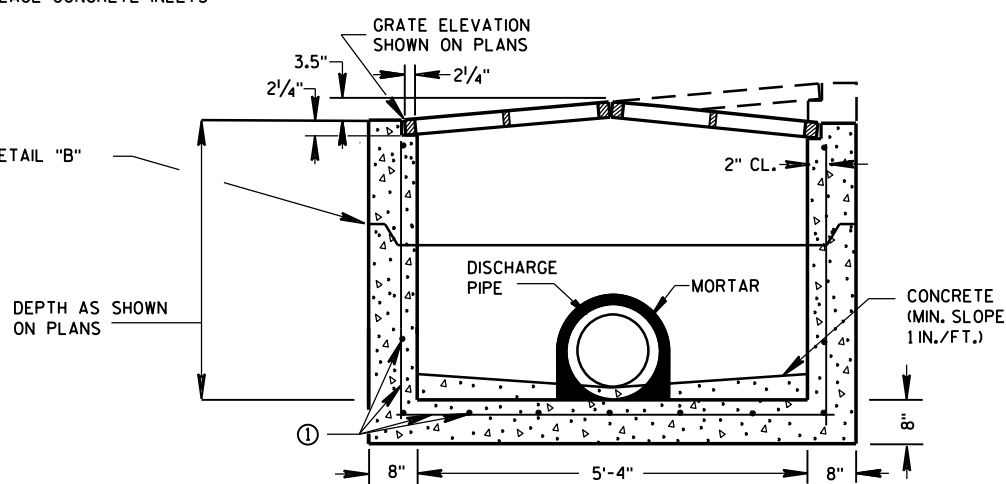


PRECAST REINFORCED CONCRETE SECTION B-B

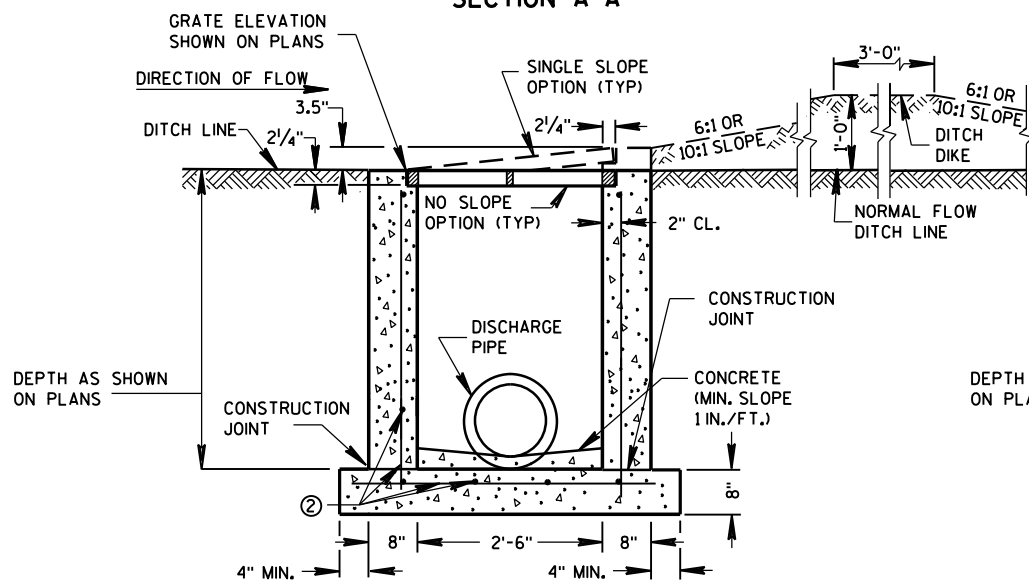

REINFORCED CAST-IN-PLACE CONCRETE SECTION A-A

INLETS MEDIAN 1 GRATE

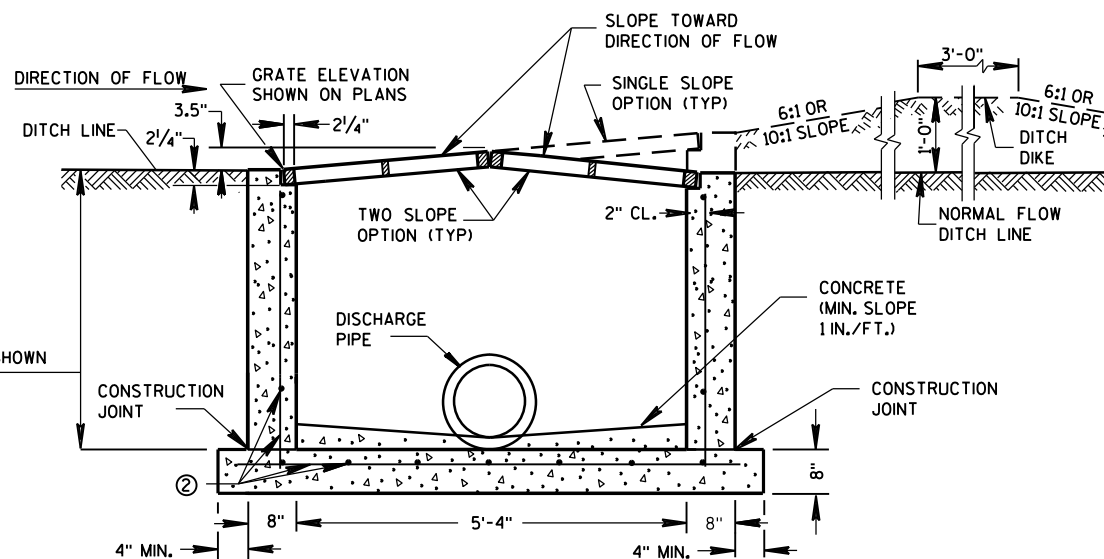

REINFORCED CAST-IN-PLACE CONCRETE SECTION B-B

INLETS MEDIAN 2 GRATE

GENERAL NOTES

DETAILS OF CONSTRUCTION, MATERIALS AND WORKMANSHIP NOT SHOWN ON THIS DRAWING SHALL CONFORM TO THE PERTINENT REQUIREMENTS OF THE STANDARD SPECIFICATIONS AND THE APPLICABLE SPECIAL PROVISIONS.

UNLESS OTHERWISE AUTHORIZED IN WRITING BY THE ENGINEER, THE CONTRACTOR SHALL NOT ORDER AND DELIVER PRECAST INLET UNITS REQUIRED FOR THE PROJECT UNTIL A LIST OF SIZES IS FURNISHED BY THE ENGINEER.

DETAILED DRAWINGS FOR PROPOSED ALTERNATE DESIGNS FOR INLETS WHICH MAY INCLUDE PRECAST REINFORCED CONCRETE INLETS, SHALL BE SUBMITTED TO THE ENGINEER FOR APPROVAL PROVIDING THAT SUCH ALTERNATE DESIGNS MAKE PROVISION FOR EQUIVALENT CAPACITY AND STRENGTH.

ALL MEDIAN INLETS ARE DESIGNATED ON THE PLANS AS "INLETS, IG-MS", ETC. THE FIRST NUMBER AND LETTER DESIGNATE THE TYPE OF STRUCTURE, AND THE FOLLOWING LETTERS DESIGNATE THE TYPE OF COVER TO BE USED TO COMPRISE THE COMPLETE UNIT. BASES SHALL BE PLACED ON A BED OF MATERIAL AT LEAST 6 INCHES IN DEPTH, WHICH MEETS THE REQUIREMENTS OF FOUNDATION BACKFILL. THIS BEDDING SHALL BE COMPACTED AND PROVIDE UNIFORM SUPPORT FOR THE ENTIRE AREA OF THE BASE.

ALL BAR STEEL REINFORCEMENT SHALL BE EMBEDDED 2 INCHES CLEAR UNLESS OTHERWISE SHOWN OR NOTED.

PRECAST REINFORCED RISERS SHALL HAVE A TONGUE AND GROOVE JOINT WITH TONGUE UP OR DOWN.


ALL PRECAST INLET UNITS SHALL CONFORM TO THE PERTINENT REQUIREMENTS OF ASTM C 913.

MAXIMUM INSIDE PIPE DIAMETER DETERMINED BY 3" CLEARANCE ON EACH SIDE OF THE OUTSIDE WALL OF THE PIPE. SEE DETAIL "A". ASSUMES PIPE ENTERS PERPENDICULAR TO THE STRUCTURE.

- ① FOR PRECAST INLETS PROVIDE REINFORCING STEEL IN ACCORDANCE TO ASTM C 913.
- ② CONTRACTOR TO PROVIDE DRAWING(S) STAMPED BY A PROFESSIONAL ENGINEER FOR STEEL REINFORCING DESIGN FOR CAST-IN-PLACE STRUCTURES.


PIPE MATRIX

INLET SIZE	MAXIMUM INSIDE PIPE DIAMETER	
	WIDTH (IN)	LENGTH (IN)
1 GRATE	18	18
2 GRATE	18	42

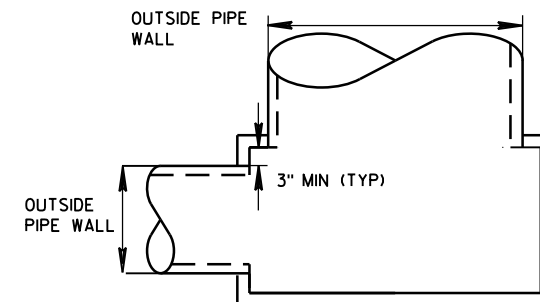

DETAIL "A"

JOINTS TO BE SEALED WITH A BUTYL RUBBER SEAL PER SEALANT MANUFACTURERS RECOMMENDATIONS CONFORMING TO ASTM C 990 (TYP)

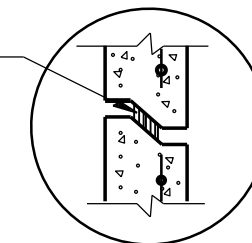


DETAIL "B"


INLETS MEDIAN 1 AND 2 GRATE

STATE OF WISCONSIN
DEPARTMENT OF TRANSPORTATION


APPROVED
Sept., 2016 /S/ Rodney Taylor
DATE ROADWAY STANDARDS UNIT SUPERVISOR 254 ENT
FHWA

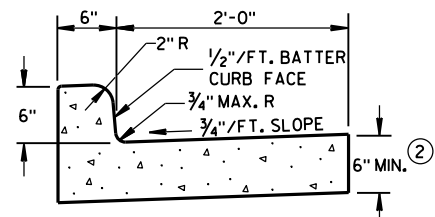

TYPES A & D ①

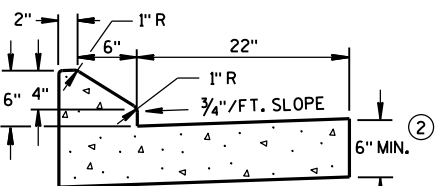


6" SLOPED CURB TYPES G & J ①

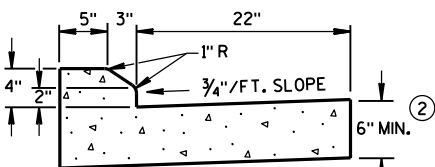


4" SLOPED CURB TYPES G & J ①

CONCRETE CURB & GUTTER 30"

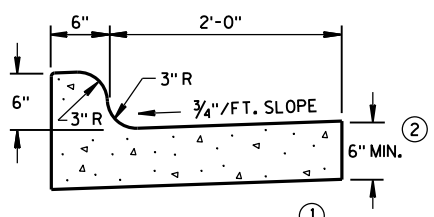


TYPES K & L ①

CONCRETE CURB & GUTTER 30"

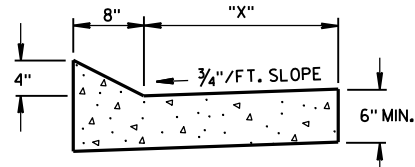


TYPES TBT & TBT ①
CONCRETE CURB & GUTTER


TBT & TBT	"X"
30"	22"
36"	28"

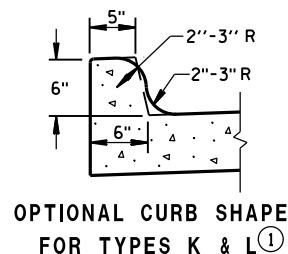


OPTIONAL CURB SHAPE
FOR TYPES K & L ①

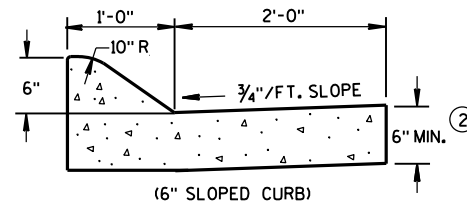

(6" SLOPED CURB)

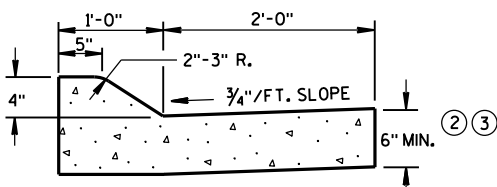


(4" SLOPED CURB)
TYPES A & D ①

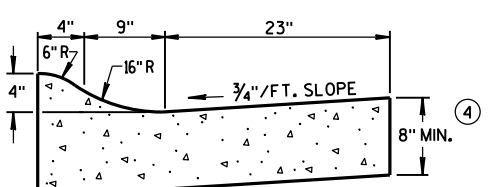


4" SLOPED CURB TYPES R & T ① ⑤


CONCRETE CURB & GUTTER 36"

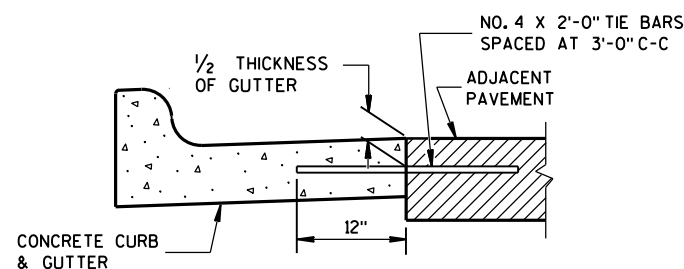

TYPICAL TIE BAR LOCATION ①

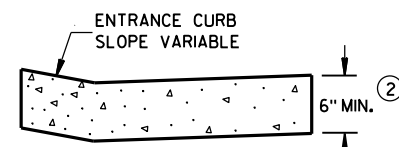


DRIVEWAY ENTRANCE CURB
(WHEN DIRECTED BY THE ENGINEER)

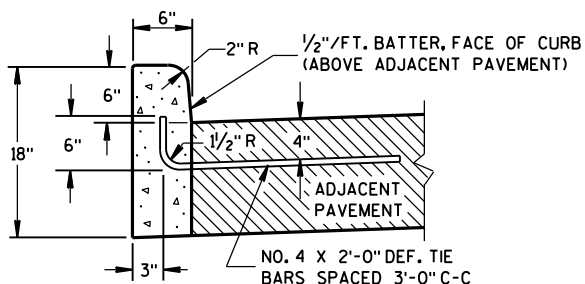


TYPES A & D ①

CONCRETE CURB

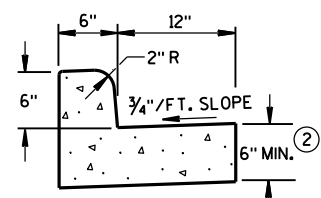

TYPES A & D
CONCRETE CURB & GUTTER 18"

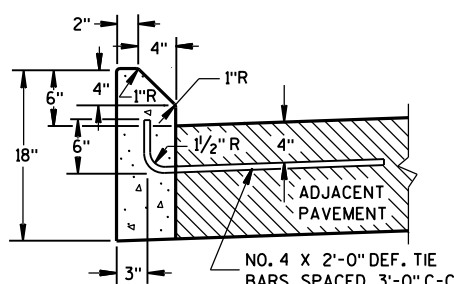

TYPES G & J ①

GENERAL NOTES

DETAILS OF CONSTRUCTION, MATERIALS AND WORKMANSHIP NOT SHOWN ON THIS DRAWING SHALL CONFORM TO THE PERTINENT REQUIREMENTS OF THE CONTRACT.


PAVEMENT TIES AND TIE BARS SHALL BE EPOXY COATED IN CONFORMANCE WITH SUBSECTION 505.2.6.2 OF THE STANDARD SPECIFICATIONS.

INTEGRAL CURB & GUTTER SHALL CONFORM TO THE DETAILS SHOWN FOR CONCRETE CURB & GUTTER INCLUDING THE TRANSVERSE GUTTER SLOPE. A LONGITUDINAL CONSTRUCTION JOINT IS NOT REQUIRED WITH INTEGRAL CURB AND GUTTER.


WHERE THE TRANSVERSE JOINTS IN THE PAVEMENT ARE REQUIRED TO BE SEALED, THE JOINTS IN THE INTEGRAL CURB AND GUTTER SHALL BE SEALED TO THE FACE OF CURB WITH THE SAME TYPE OF SEALANT. THE COST OF FURNISHING AND INSTALLING THIS SEALANT SHALL BE INCIDENTAL TO THE ITEM CONCRETE CURB AND GUTTER.

UNLESS OTHERWISE SHOWN ON THE TYPICAL CROSS SECTIONS, THE BASE AGGREGATE AND COMMON EXCAVATION LIMITS ARE 2'-0" BEHIND THE BACK OF CURBS.


- TIE BARS ARE REQUIRED FOR CURB AND GUTTER TYPES A, G, K, R AND TBT.
- THE BOTTOM OF CURB AND GUTTER MAY BE CONSTRUCTED EITHER LEVEL OR PARALLEL TO THE SLOPE OF THE SUBGRADE OR BASE AGGREGATE PROVIDED A 6" MINIMUM GUTTER THICKNESS IS MAINTAINED.
- USE 8" MINIMUM GUTTER THICKNESS WHEN USED WITH AN ADJACENT CONCRETE TRUCK APRON PLACED BEHIND BACK OF CURB.
- THE BOTTOM OF CURB AND GUTTER MAY BE CONSTRUCTED EITHER LEVEL OR PARALLEL TO THE SLOPE OF THE SUBGRADE OR BASE AGGREGATE PROVIDED A 8" MINIMUM GUTTER THICKNESS IS MAINTAINED.
- THE FACE OF CURB IS 6" FROM THE BACK OF CURB.
- WHEN REVERSE SLOPE GUTTER IS REQUIRED, THE LOCATION(S) WILL BE SHOWN ELSEWHERE IN THE PLAN.

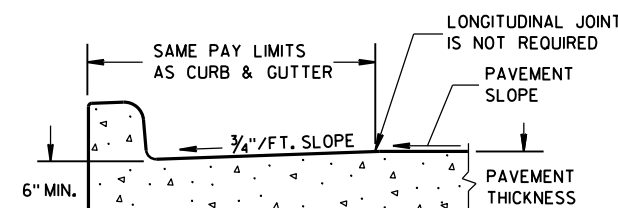


PARTIAL SECTION OF PAVEMENT
WITH INTEGRAL CURB & GUTTER

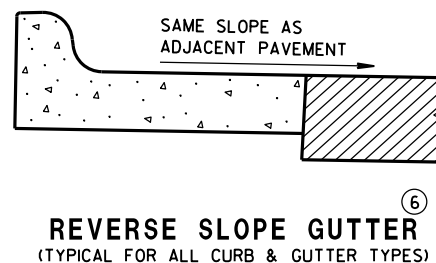

REVERSE SLOPE GUTTER
(TYPICAL FOR ALL CURB & GUTTER TYPES)

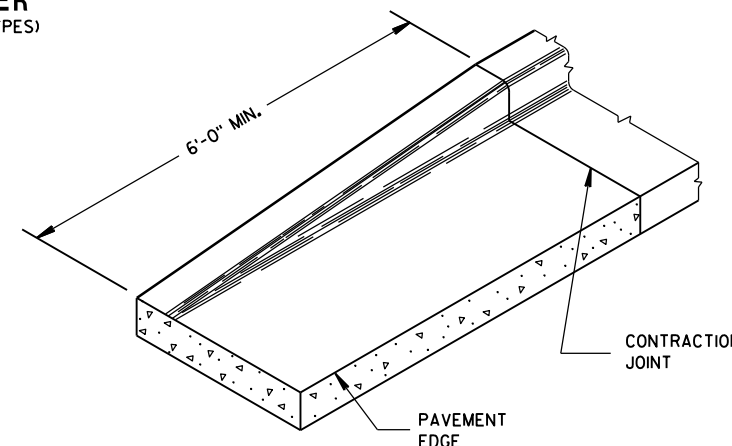


END SECTION CURB & GUTTER

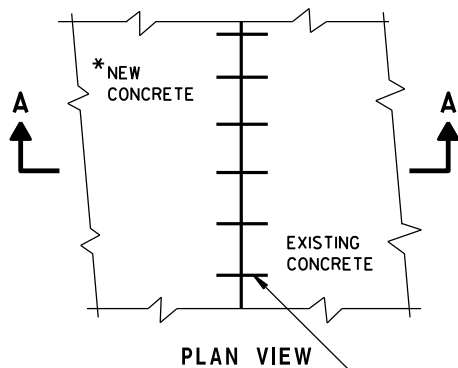

PLAN VIEW

*NEW CURB & GUTTER,
SURFACE DRAINS,
CONCRETE PAVEMENT
OR OTHER NEW CONCRETE.

NO. 6 TIE BARS SPACED 2'-6" C-C,
INSTALLED PERPENDICULAR
TO THE LONGITUDINAL JOINT.

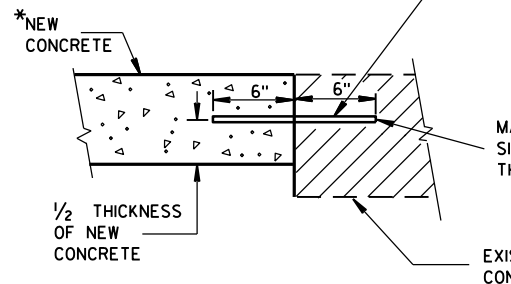

SECTION A-A
TIE BARS DRILLED
INTO EXISTING PAVEMENT

MAXIMUM DRILL HOLE
SIZE IS 1/8" GREATER
THAN TIE BAR DIAMETER

EXISTING CONCRETE


CONCRETE CURB, CONCRETE
CURB & GUTTER AND TIES

STATE OF WISCONSIN
DEPARTMENT OF TRANSPORTATION






APPROVED
June, 2016
DATE

/S/ Jerry H. Zogg
ROADWAY STANDARDS ENGINEER

FHWA

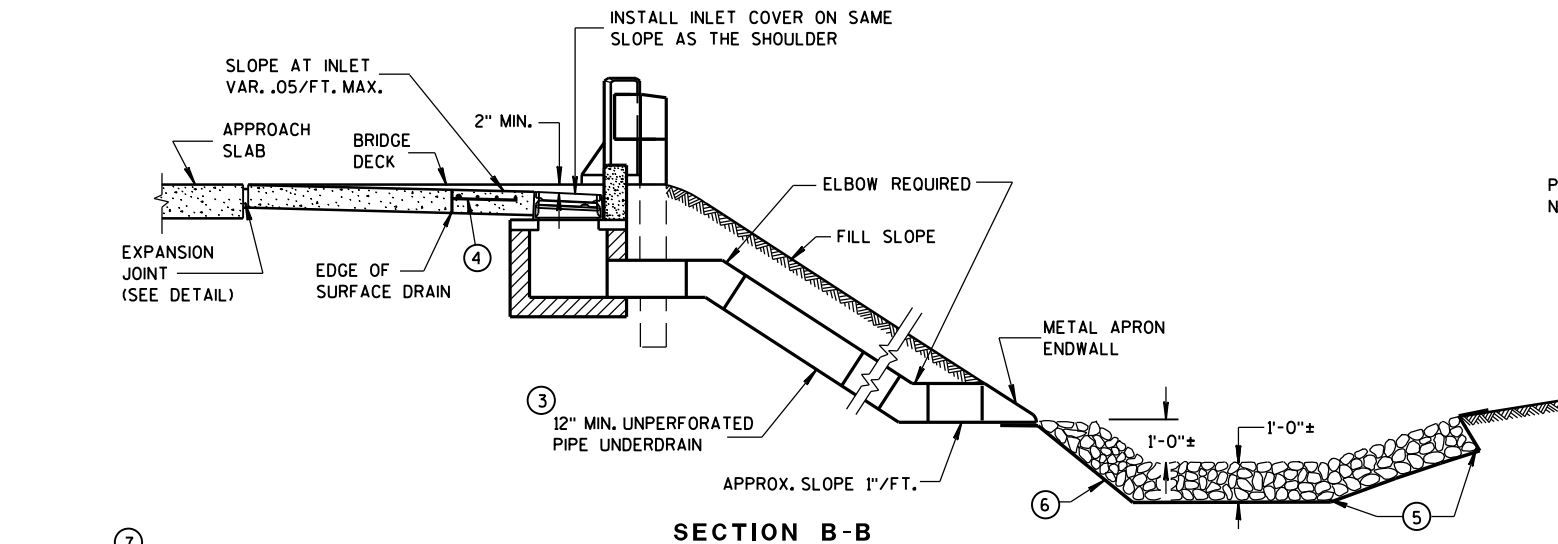

EXPANSION JOINT DETAIL

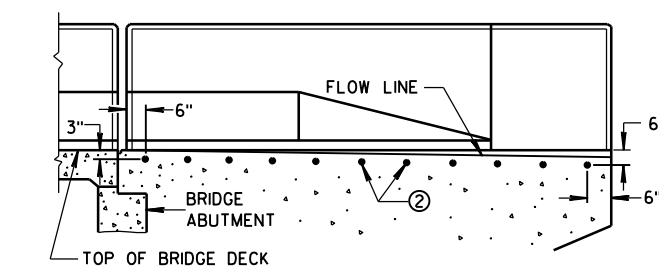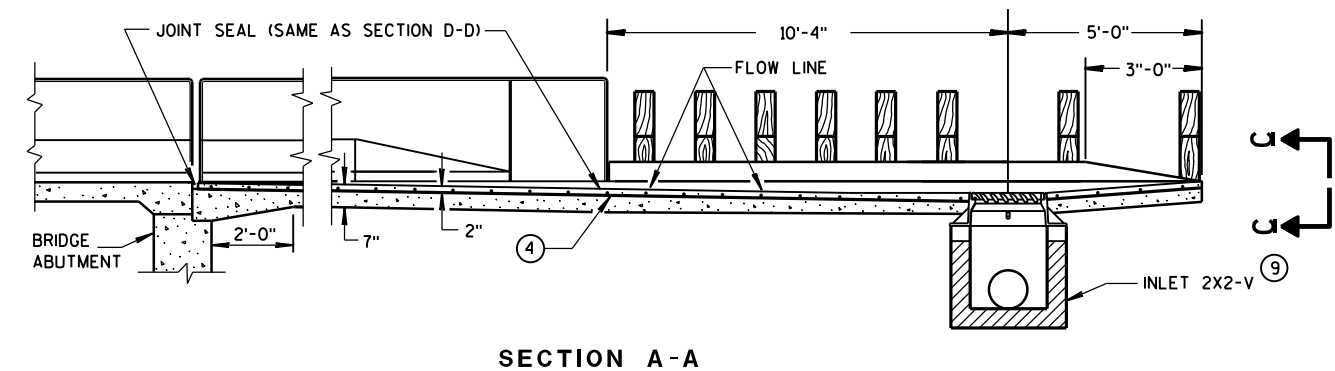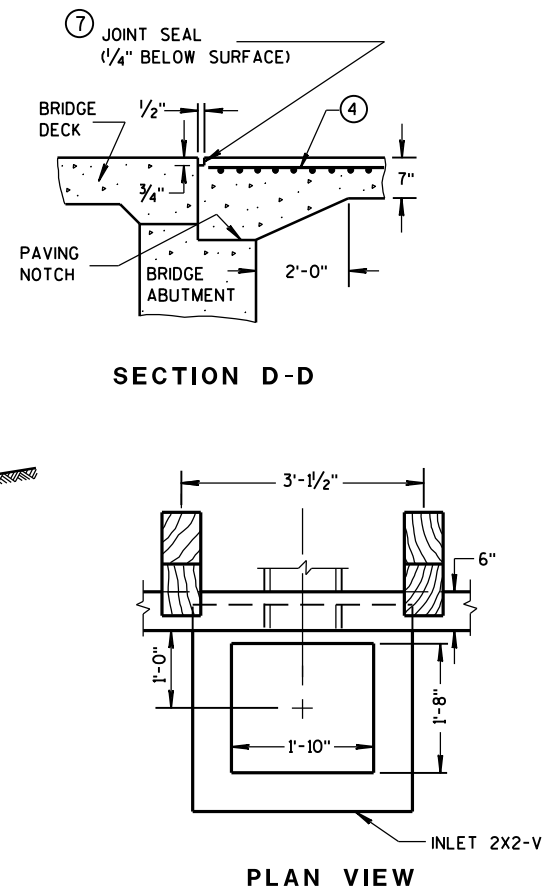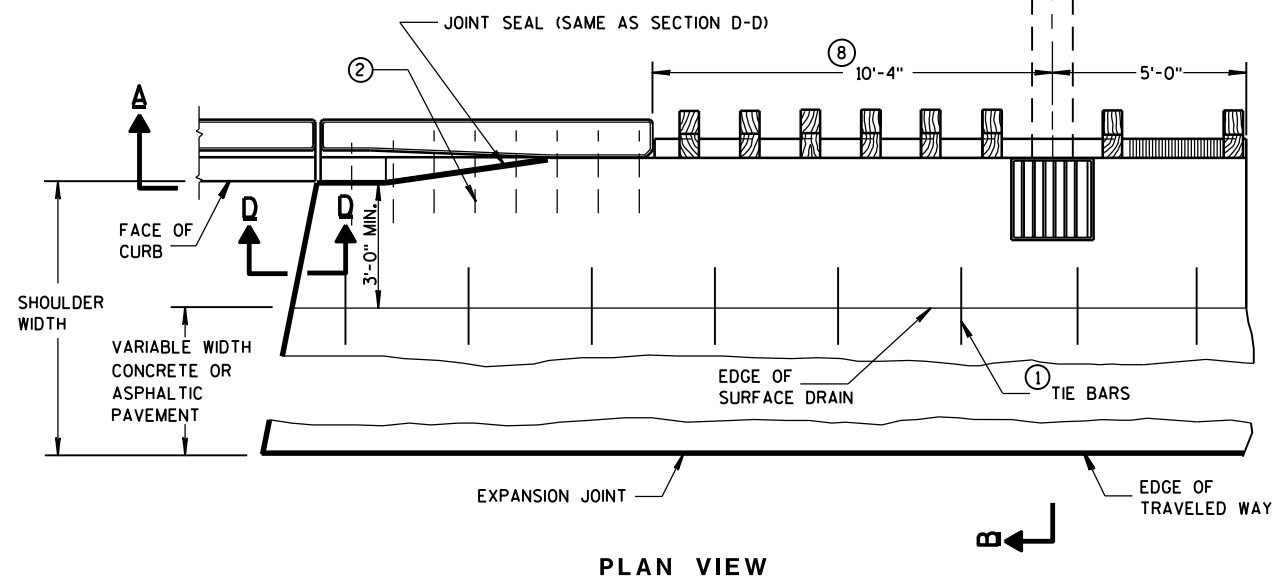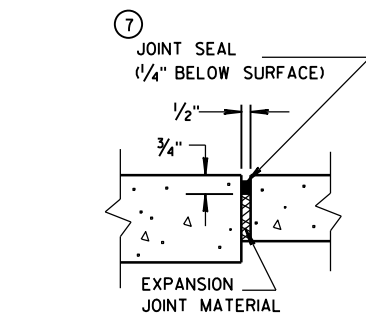
LOCATION OF
TIE BARS IN WINGWALL

GENERAL NOTES

DETAILS OF CONSTRUCTION, MATERIALS, AND WORKMANSHIP NOT SHOWN ON THIS DRAWING SHALL CONFORM TO THE PERTINENT REQUIREMENTS OF THE STANDARD SPECIFICATIONS AND THE APPLICABLE SPECIAL PROVISIONS.

ALL STEEL REINFORCEMENT SHALL BE EMBEDDED 2 INCHES CLEAR UNLESS OTHERWISE SHOWN OR NOTED.

- ① NO. 4 X 2'-0" TIE BARS SPACED AT 3'-0" CENTERS TO BE USED ONLY WHEN ADJACENT TO P.C. CONCRETE.
- ② NO. 4 X 2'-0" TIE BARS SPACED AT 12" CENTERS TO BE PLACED BY BRIDGE CONTRACTOR, OR DRILLED TIE BARS PLACED AS DIRECTED BY THE ENGINEER.
- ③ THE PIPE UNDERDRAIN MAY BE ANY ONE OF THE SIX MATERIALS LISTED IN THE STANDARD SPECIFICATIONS SECTION 612.2 EXCEPT DRAIN TILE.
- ④ MINIMUM REINFORCEMENT SHALL BE 6" X 6" - W4.0 X W4.0 OR NO. 3 BARS LONGITUDINAL AND TRANSVERSE SPACING 12" C-C.
- ⑤ LIMITS OF ADDITIONAL RIPRAP WHEN SPECIAL DITCH IS REQUIRED.
- ⑥ GEOTEXTILE FABRIC, TYPE 'R'
- ⑦ HOT POURED SEALANT UNLESS OTHERWISE SPECIFIED.
- ⑧ THIS DIMENSION MAY VARY DEPENDING ON THE SPACING OF POSTS FOR THE STEEL PLATE BEAM GUARD. THE TYPICAL LOCATION FOR THE SURFACE DRAIN IS WHERE THE POST SPACING WIDENS TO 3'-1 1/2".
- ⑨ SEE CURRENT STANDARD DETAIL DRAWINGS 8A5 AND 8C7 FOR DETAILS.

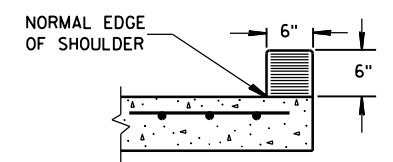

SECTION C-C

CONCRETE SURFACE DRAINS
DROP INLET TYPE
AT STRUCTURES

STATE OF WISCONSIN
DEPARTMENT OF TRANSPORTATION

APPROVED

9/4/08

DATE


FHWA

/S/ Jerry H. Zogg


ROADWAY STANDARDS 256

ENGINEER

VENT

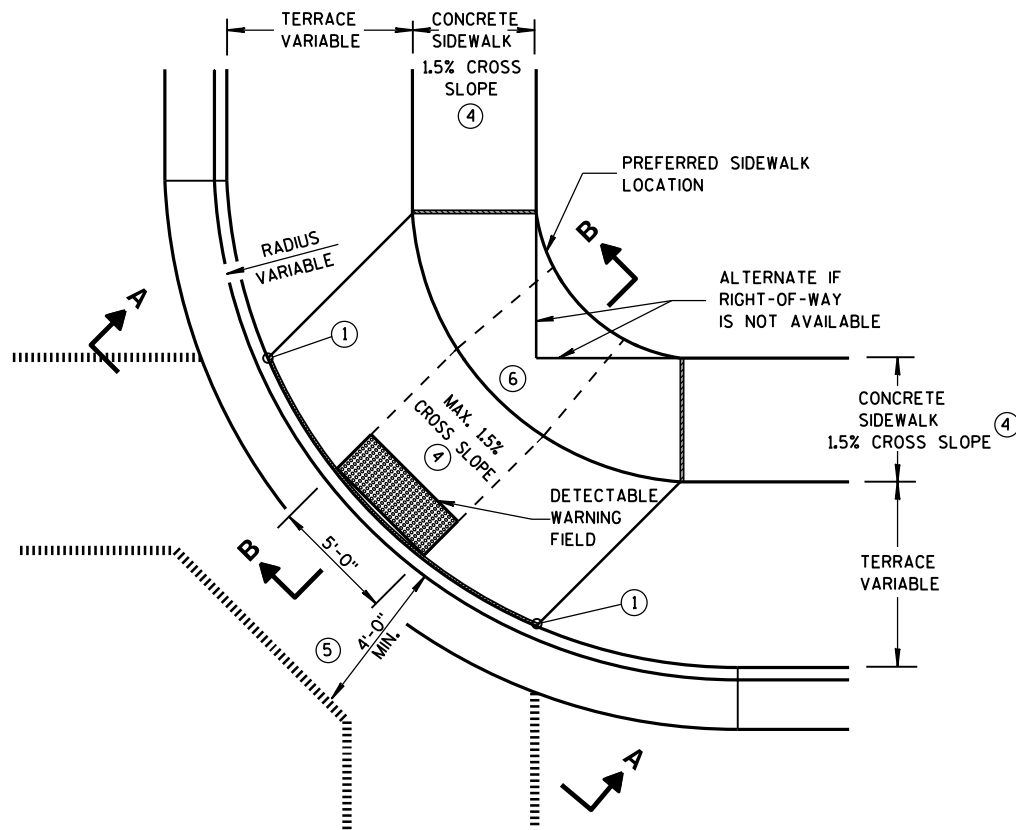


**PLAN VIEW
TYPE 1 RAMP**
(CENTER OF CORNER RADIUS)

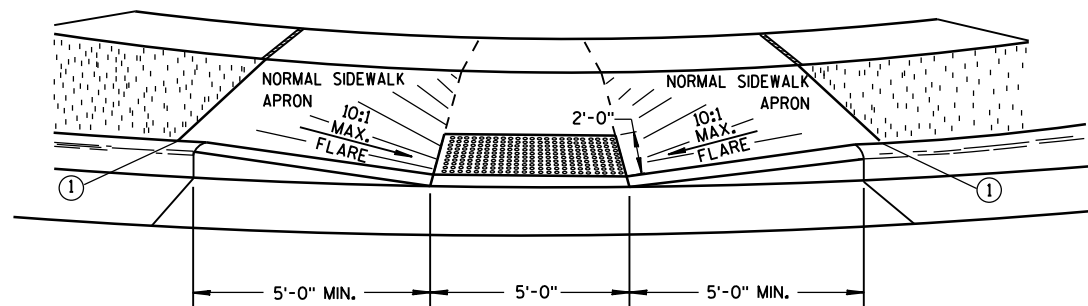


VIEW A-A


** WIDTH SHOWN ELSEWHERE
IN THE PLANS

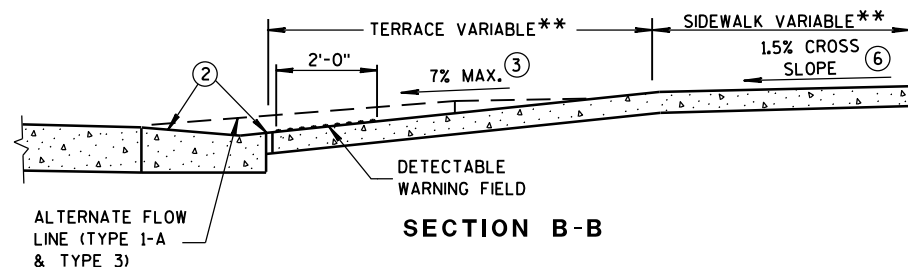


SECTION B-B

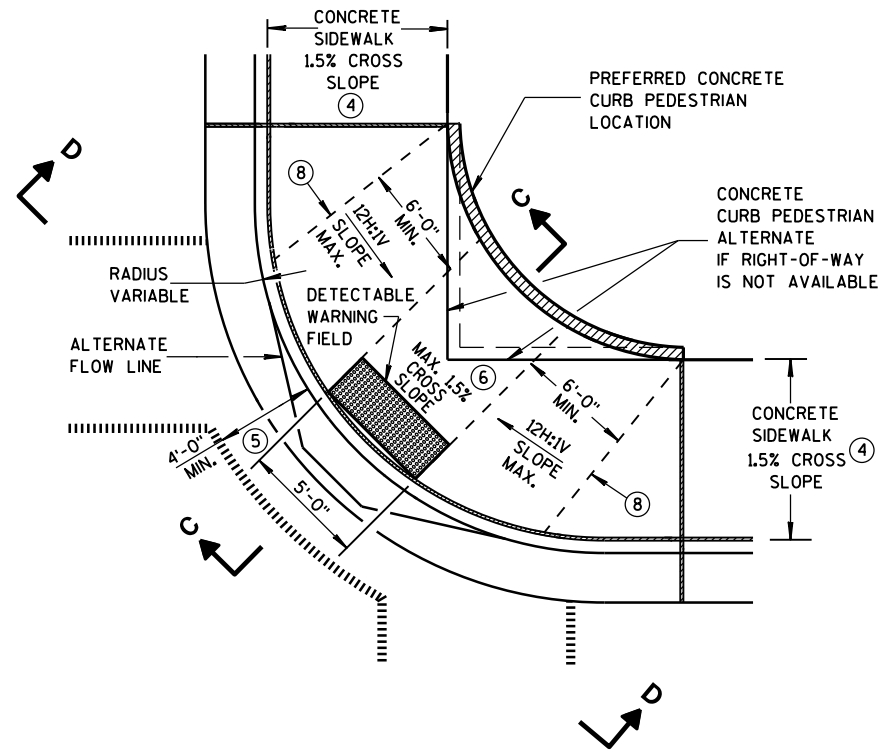

**PLAN VIEW
TYPE 1-A RAMP**
(NO TERRACE)

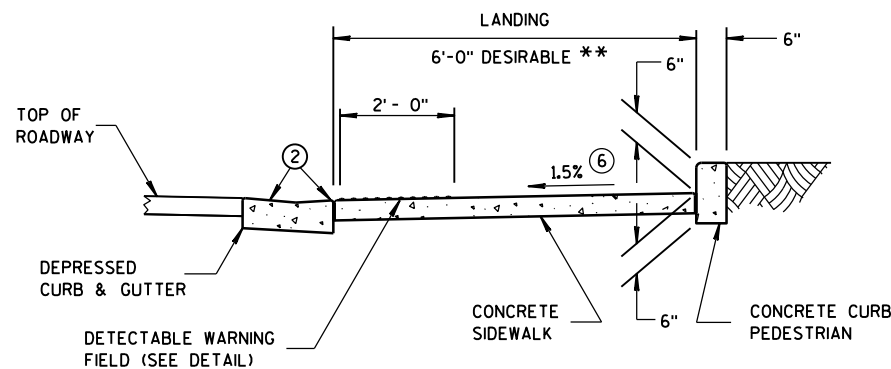

SECTION C-C

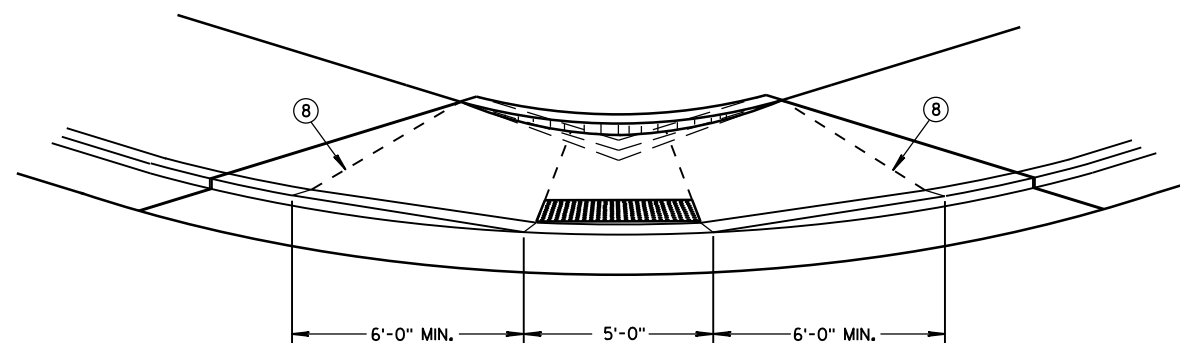

VIEW D-D

GENERAL NOTES

DETAILS OF CONSTRUCTION, MATERIALS AND WORKMANSHIP NOT SHOWN ON THIS DRAWING SHALL CONFORM TO THE PERTINENT REQUIREMENTS OF THE STANDARD SPECIFICATIONS AND THE APPLICABLE SPECIAL PROVISIONS.

WHEN NECESSARY, THE SIDEWALK ELEVATION MAY BE LOWERED TO MEET THE HIGH POINT ON THE RAMP.

TYPE 1 RAMPS SHALL HAVE A NORMAL SIDEWALK APRON AND CURB ON BOTH SIDES OF RAMP.

DETECTABLE WARNING FIELD SHALL BE MEASURED AND PAID BY THE SQUARE FOOT AS "CURB RAMP DETECTABLE WARNING FIELD". THE CONCRETE PEDESTRIAN CURB, IF NEEDED, SHALL BE MEASURED AND PAID BY THE LINEAL FOOT AS "CONCRETE CURB PEDESTRIAN". CONCRETE SIDEWALK IN THE CURB RAMP AREA SHALL BE MEASURED AND PAID BY THE SQUARE FOOT AS CONCRETE SIDEWALK, INCLUDING THE AREA UNDER THE DETECTABLE WARNING FIELD.

SELECT CURB RAMP DETECTABLE WARNING FIELD MATERIALS AND DEVICES FROM THE DEPARTMENT'S APPROVED MATERIALS LIST. THE COLOR OF THE DETECTABLE WARNING FIELD IS SPECIFIED ELSEWHERE AND IS INCIDENTAL TO THE BID ITEM OF "CURB RAMP DETECTABLE WARNING FIELD".

DETECTABLE WARNING FIELDS THAT ARE INSTALLED AS A GROUP OR SIDE BY SIDE, SHALL BE FROM THE SAME MANUFACTURER.

SURFACE TEXTURE OF THE RAMP SHALL BE OBTAINED BY COARSE BROOMING TRANSVERSE TO THE SLOPE OF THE RAMP.


- ① THIS POINT IS AN EXTENSION OF OUTSIDE EDGE OF APPROACHING SIDEWALK WHERE IT MEETS THE BACK OF CONCRETE CURB. POINT LOCATION MAY BE ADJUSTED TO ALIGN WITH BEGINNING OF FULL-HEIGHT CURB IF THIS DISTANCE IS SHORT.
- ② GRADE CHANGE BETWEEN GUTTER FLAG SLOPE AND THE CURB RAMP SLOPE SHALL NOT EXCEED 11%. MAXIMUM GUTTER FLAG SLOPE IS 4%. PROVIDE LONGITUDINAL DRAINAGE AROUND CURB AND AWAY FROM CURB RAMP. NO VERTICAL LIPS OR DISCONTINUITIES GREATER THAN 1/4-INCH ARE ALLOWED. SLOPE OF CURB HEAD OPENING SHALL NOT EXCEED 7%.
- ③ ABSOLUTE MAXIMUM 12H:1V (8.33%) CURB RAMP SLOPE IS ALLOWABLE WITH FLATTENED GUTTER FLAG SLOPE AND NOT TO EXCEED 11% GRADE CHANGE.
- ④ ±0.5% CONSTRUCTION TOLERANCE IN SIDEWALK CROSS SLOPE. THE SIDEWALK CROSS SLOPE SHALL NOT EXCEED 2% WITHOUT PRIOR APPROVAL FROM THE ENGINEER.
- ⑤ PROVIDE A LEVEL LANDING IN THE STREET AND GUTTER AREA. (2% MAXIMUM SLOPE IN ANY DIRECTION). WHEN THE GUTTER SLOPE EXCEEDS 2%, CONSTRUCT THE LEVEL LANDING IN THE STREET AREA.
- ⑥ PROVIDE A LEVEL LANDING (MAXIMUM 2% SLOPE) IN ANY DIRECTION OF PEDESTRIAN TRAVEL. STANDARD LANDING SIZE IS 5 FEET X 5 FEET.
- ⑧ PROVIDE GRADE BREAK PERPENDICULAR TO DIRECTION OF WHEELCHAIR TRAVEL.

LEGEND

- 1/2" EXPANSION JOINT-SIDEWALK
- - - - CONTRACTION JOINT FIELD LOCATED
- ||||| PAVEMENT MARKING CROSSWALK (WHITE)
- ALTERNATIVE LAYOUT


**CURB RAMPS
TYPES 1 AND 1-A**

STATE OF WISCONSIN
DEPARTMENT OF TRANSPORTATION 257

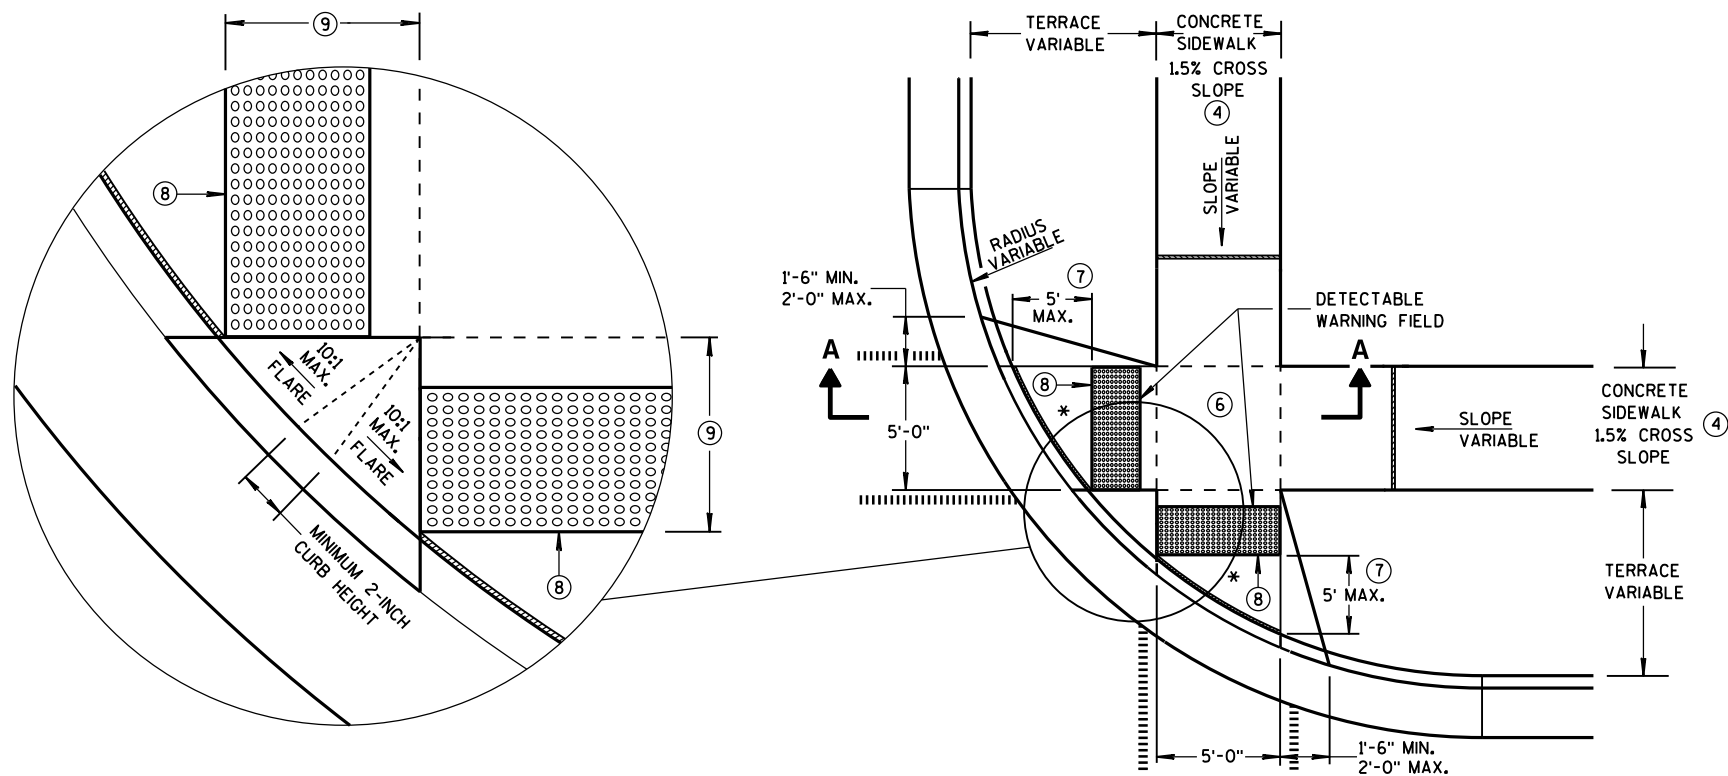


**PLAN VIEW
TYPE 2 RAMP**
(ON LINE WITH SIDEWALK)

* MAXIMUM 2.0% SLOPE
IN ALL DIRECTIONS IN
FRONT OF GRADE BREAK

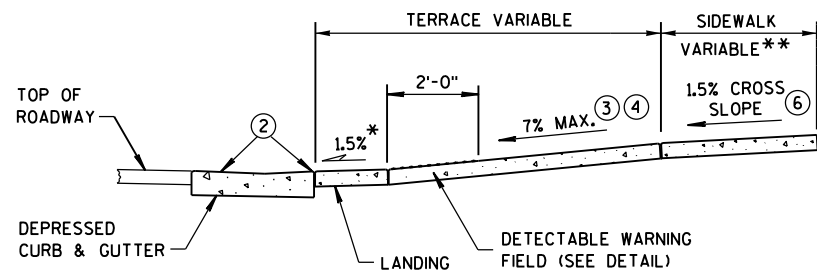

SECTION A-A

** WIDTH SHOWN ELSEWHERE
IN THE PLANS

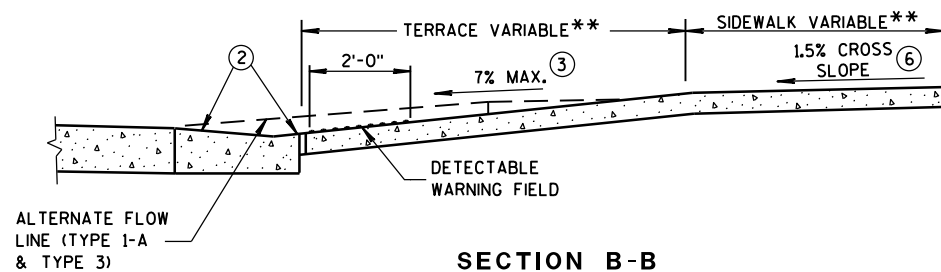

SECTION B-B


GENERAL NOTES

DETECTABLE WARNING FIELDS THAT ARE INSTALLED AS A GROUP OR SIDE BY SIDE, SHALL BE FROM THE SAME MANUFACTURER.

- ② GRADE CHANGE BETWEEN GUTTER FLAG SLOPE AND THE CURB RAMP SLOPE SHALL NOT EXCEED 11%. MAXIMUM GUTTER FLAG SLOPE IS 4%. PROVIDE LONGITUDINAL DRAINAGE AROUND CURB AND AWAY FROM CURB RAMP. NO VERTICAL LIPS OR DISCONTINUITIES GREATER THAN 1/4-INCH ARE ALLOWED. SLOPE OF CURB HEAD OPENING SHALL NOT EXCEED 7%.
- ③ ABSOLUTE MAXIMUM 12H:1V (8.33%) CURB RAMP SLOPE IS ALLOWABLE WITH FLATTENED GUTTER FLAG SLOPE AND NOT TO EXCEED 11% GRADE CHANGE.
- ④ ±0.5% CONSTRUCTION TOLERANCE IN SIDEWALK CROSS SLOPE. THE SIDEWALK CROSS SLOPE SHALL NOT EXCEED 2% WITHOUT PRIOR APPROVAL FROM THE ENGINEER.
- ⑥ PROVIDE A LEVEL LANDING (MAXIMUM 2% SLOPE) IN ANY DIRECTION OF PEDESTRIAN TRAVEL. STANDARD LANDING SIZE IS 5 FEET X 5 FEET.
- ⑦ WHEN THIS DISTANCE EXCEEDS 5 FEET, STAGGER ADDITIONAL DETECTABLE WARNING PANEL FORWARD TO REDUCE THIS DISTANCE. PROVIDE MINIMUM 12-INCH ROW OVERLAP TO AVOID SIDESTEP OF DOME DETECTION. USE EQUAL-SIZE PANELS TO DEVELOP OVERLAPPING, STAGGERED ROWS. ALIGN DOMES BETWEEN OVERLAPPING ROWS AND IN DIRECTION OF PEDESTRIAN TRAVEL.
- ⑧ PROVIDE GRADE BREAK PERPENDICULAR TO DIRECTION OF WHEELCHAIR TRAVEL.
- ⑨ WHEN THIS DISTANCE IS LESS THAN 6'-0", IT MAY BE DIFFICULT TO ACHIEVE A 7% SLOPE OR FLATTER ALONG THE RAMP. REDUCE CURB HEIGHT IN TRIANGLE AREA TO ACHIEVE 7% SLOPE OR FLATTER ON RAMP. CONSTRUCT 2-INCH MINIMUM CURB HEIGHT BETWEEN 10:1 FLARES.

LEGEND


- 1/2" EXPANSION JOINT-SIDEWALK
- - - CONTRACTION JOINT FIELD LOCATED
- ||||| PAVEMENT MARKING CROSSWALK (WHITE)
- ALTERNATIVE LAYOUT

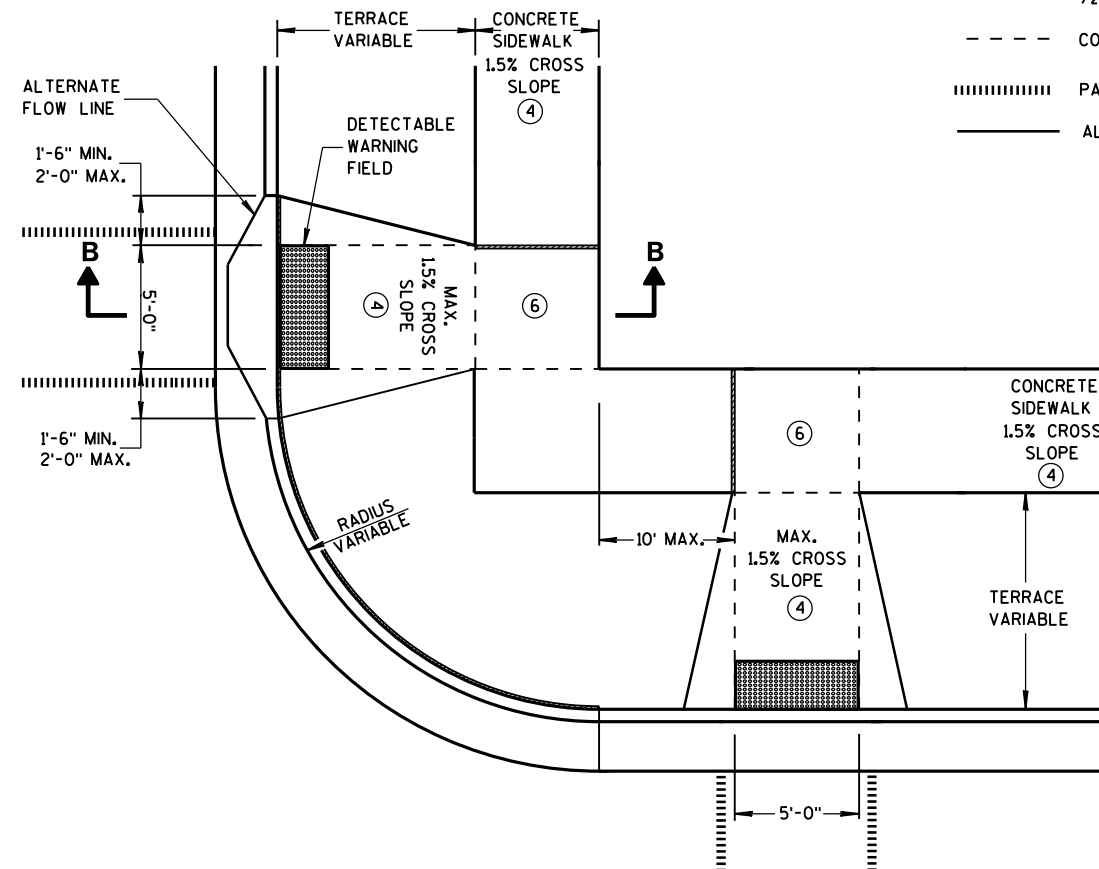


**PLAN VIEW
TYPE 3 RAMP**
(OUTSIDE OF CROSSWALK AREA)

**CURB RAMPS
TYPES 2 AND 3**


STATE OF WISCONSIN
DEPARTMENT OF TRANSPORTATION

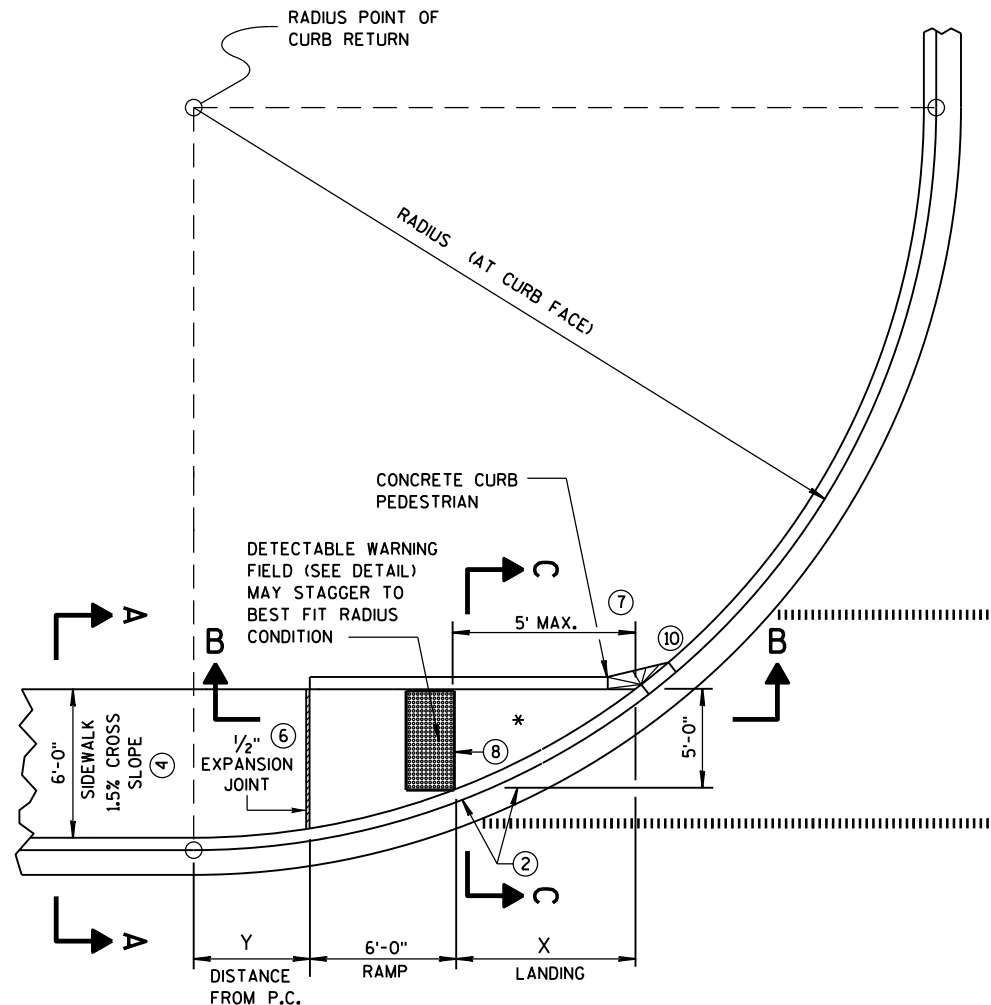

CURB RAMP TYPE 4A
PLAN VIEW

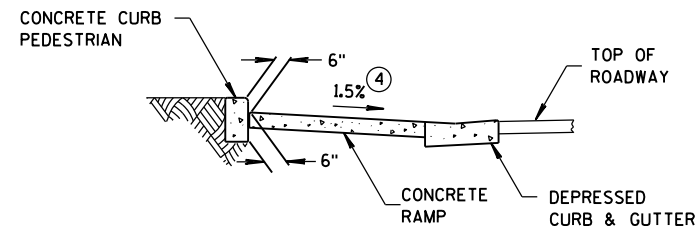

SECTION C-C FOR TYPE 4A

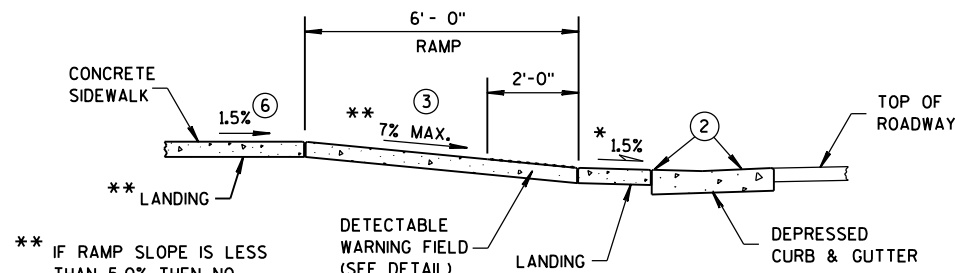


SECTION B-B FOR TYPE 4A


** IF RAMP SLOPE IS LESS THAN 5.0%, THEN NO ADJACENT UPHILL LANDING IS REQUIRED

RADIUS (AT CURB FACE)	X	Y
20 FEET	7'-11"	0'-2"
30 FEET	10'-2 3/4"	1'-7 1/2"
40 FEET	12'-1 1/4"	2'-10"
50 FEET	13'-8 3/4"	3'-10 3/4"
60 FEET	15'-2"	4'-10 1/4"

INTERMEDIATE RADII CAN BE INTERPOLATED

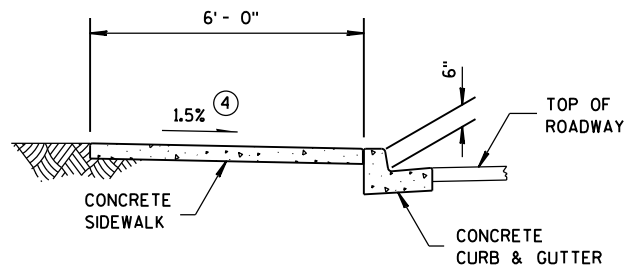

SECTION A-A FOR TYPE 4A

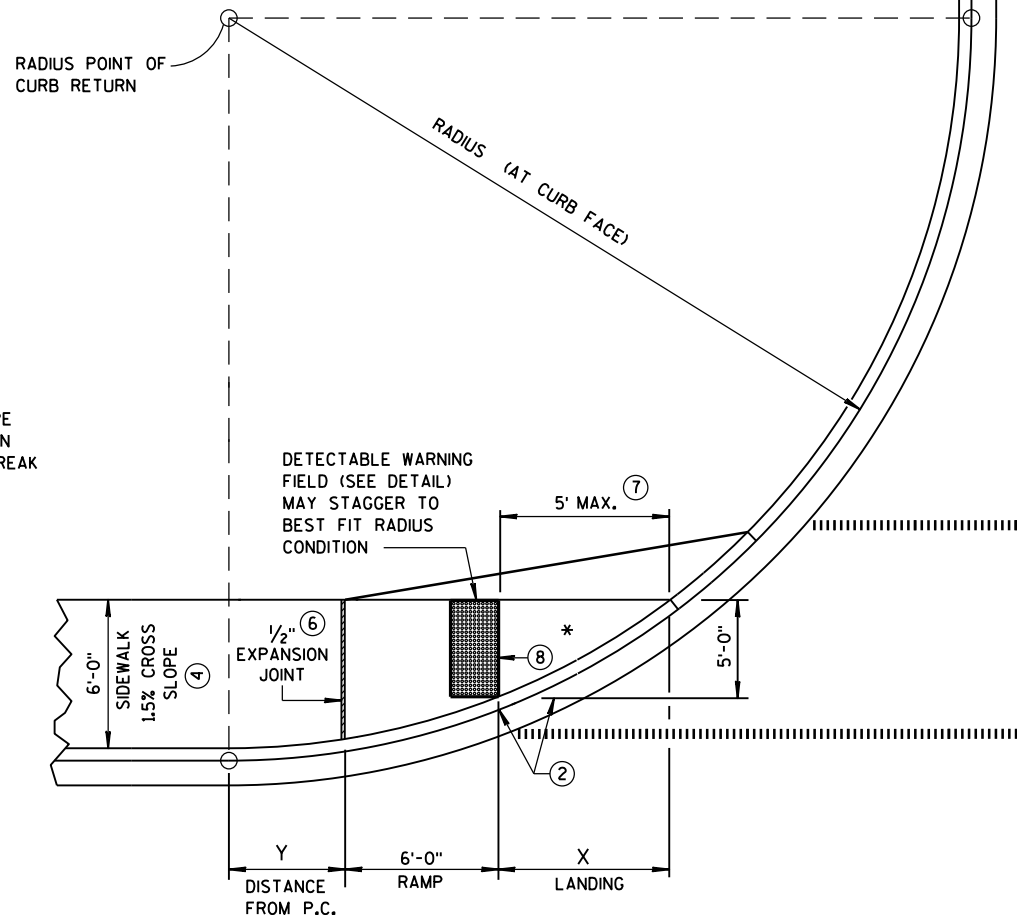


CURB RAMP TYPE 4A1
PLAN VIEW

GENERAL NOTES


AVOID PLACING DRAINAGE STRUCTURES, JUNCTION BOXES OR OTHER OBSTRUCTIONS IN FRONT OF RAMP ACCESS AREAS.

DETECTABLE WARNING FIELDS THAT ARE INSTALLED AS A GROUP OR SIDE BY SIDE, SHALL BE FROM THE SAME MANUFACTURER.

- GRADE CHANGE BETWEEN GUTTER FLAG SLOPE AND THE CURB RAMP SLOPE SHALL NOT EXCEED 11%. MAXIMUM GUTTER FLAG SLOPE IS 4%. PROVIDE LONGITUDINAL DRAINAGE AROUND CURB AND AWAY FROM CURB RAMP. NO VERTICAL LIPS OR DISCONTINUITIES GREATER THAN 1/4-INCH ARE ALLOWED. SLOPE OF CURB HEAD OPENING SHALL NOT EXCEED 7%.
- ABSOLUTE MAXIMUM 12H:1V (8.33%) CURB RAMP SLOPE IS ALLOWABLE WITH FLATTENED GUTTER FLAG SLOPE AND NOT TO EXCEED 11% GRADE CHANGE.
- ±0.5% CONSTRUCTION TOLERANCE IN SIDEWALK CROSS SLOPE. THE SIDEWALK CROSS SLOPE SHALL NOT EXCEED 2% WITHOUT PRIOR APPROVAL FROM THE ENGINEER.
- PROVIDE A LEVEL LANDING (MAXIMUM 2% SLOPE) IN ANY DIRECTION OF PEDESTRIAN TRAVEL. STANDARD LANDING SIZE IS 5 FEET X 5 FEET.
- WHEN THIS DISTANCE EXCEEDS 5 FEET, STAGGER ADDITIONAL DETECTABLE WARNING PANEL FORWARD TO REDUCE THIS DISTANCE. PROVIDE MINIMUM 12-INCH ROW OVERLAP TO AVOID SIDESTEP OF DOME DETECTION. USE EQUAL-SIZE PANELS TO DEVELOP OVERLAPPING, STAGGERED ROWS. ALIGN DOMES BETWEEN OVERLAPPING ROWS AND IN DIRECTION OF PEDESTRIAN TRAVEL.
- PROVIDE GRADE BREAK PERPENDICULAR TO DIRECTION OF WHEELCHAIR TRAVEL.
- INSTALL TRANSITION NOSE. (INCIDENTAL TO OTHER PAY ITEMS). DO NOT MARK TRANSITION NOSE.

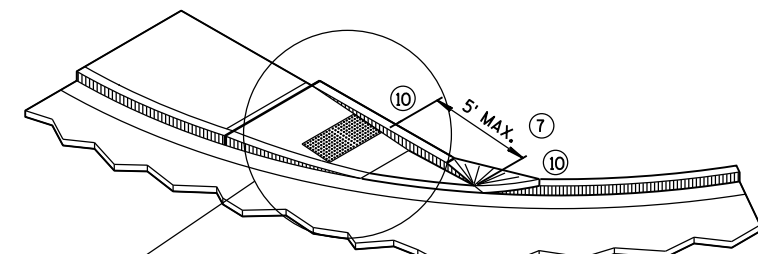

ISOMETRIC VIEW FOR TYPE 4A

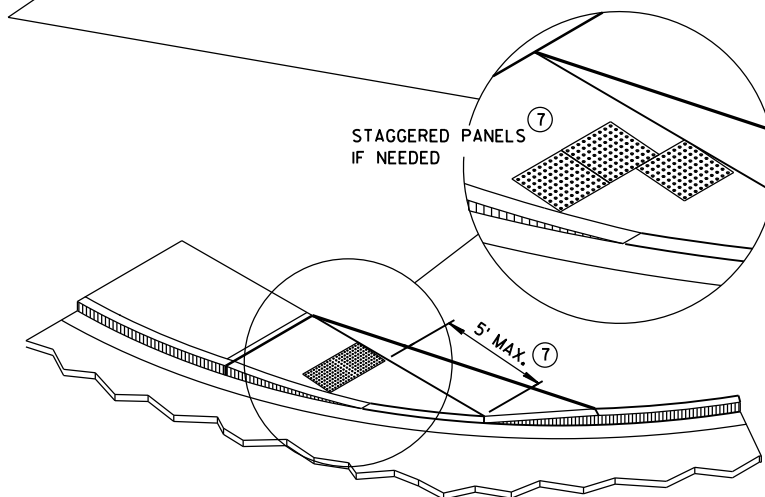


ISOMETRIC VIEW FOR TYPE 4A1

LEGEND


- 1/2" EXPANSION JOINT-SIDEWALK
- CONTRACTION JOINT FIELD LOCATED
- PAVEMENT MARKING CROSSWALK (WHITE)

CURB RAMPS
TYPES 4A AND 4A1


STATE OF WISCONSIN
DEPARTMENT OF TRANSPORTATION

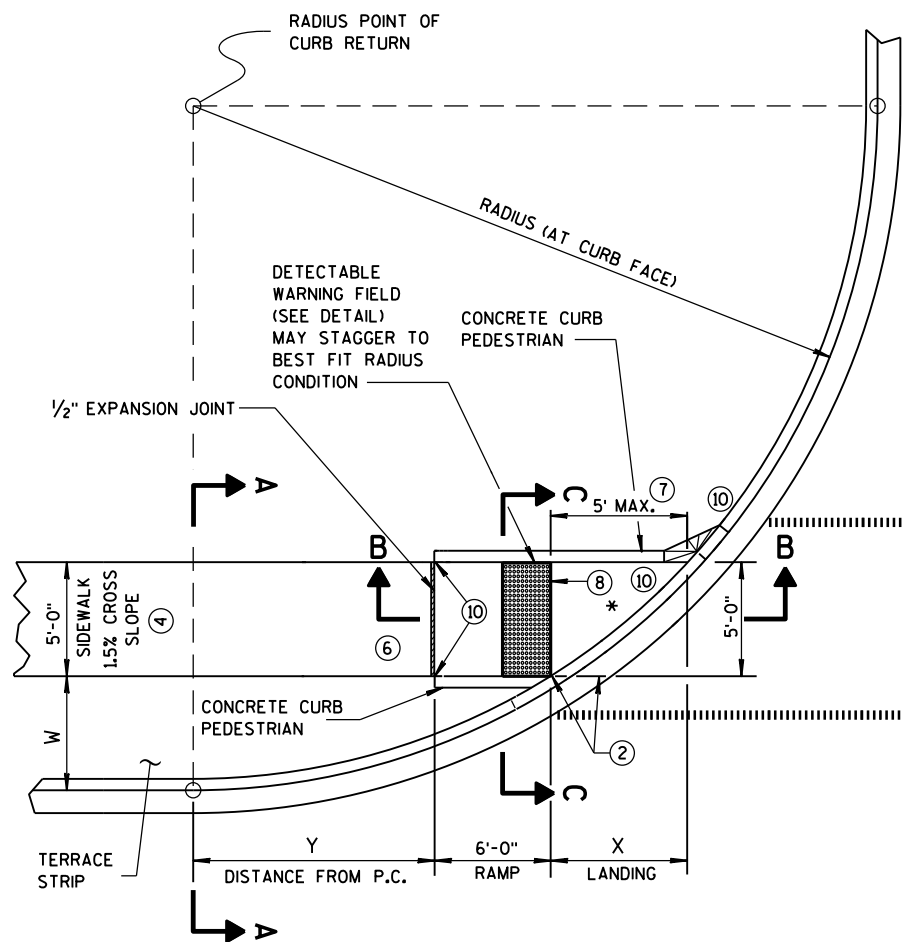

**CURB RAMP TYPE 4B
PLAN VIEW**

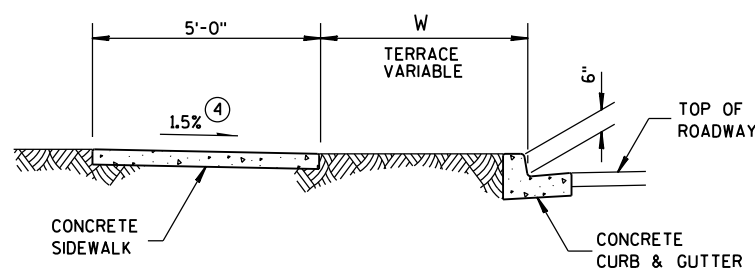


SECTION A-A FOR TYPE 4B

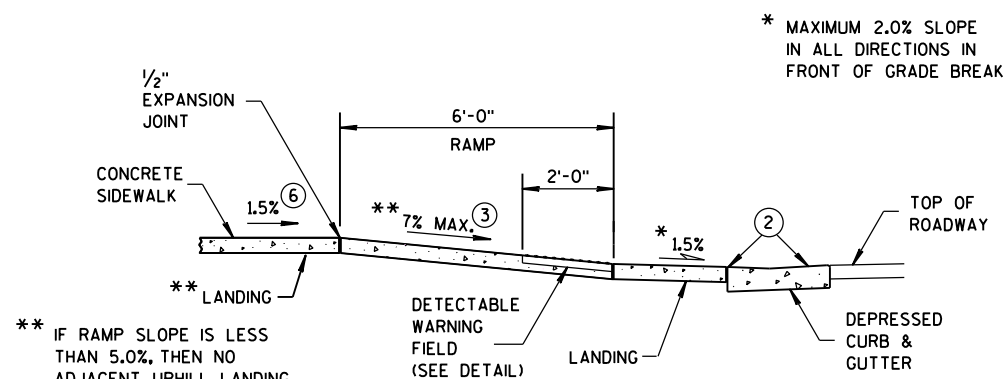


SECTION B-B FOR TYPE 4B

- LEGEND**
- 1/2" EXPANSION JOINT-SIDEWALK
 - CONTRACTION JOINT FIELD LOCATED
 - PAVEMENT MARKING CROSSWALK (WHITE)

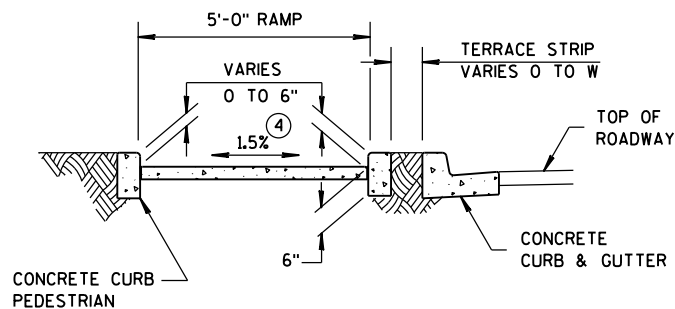

SECTION C-C FOR TYPE 4B

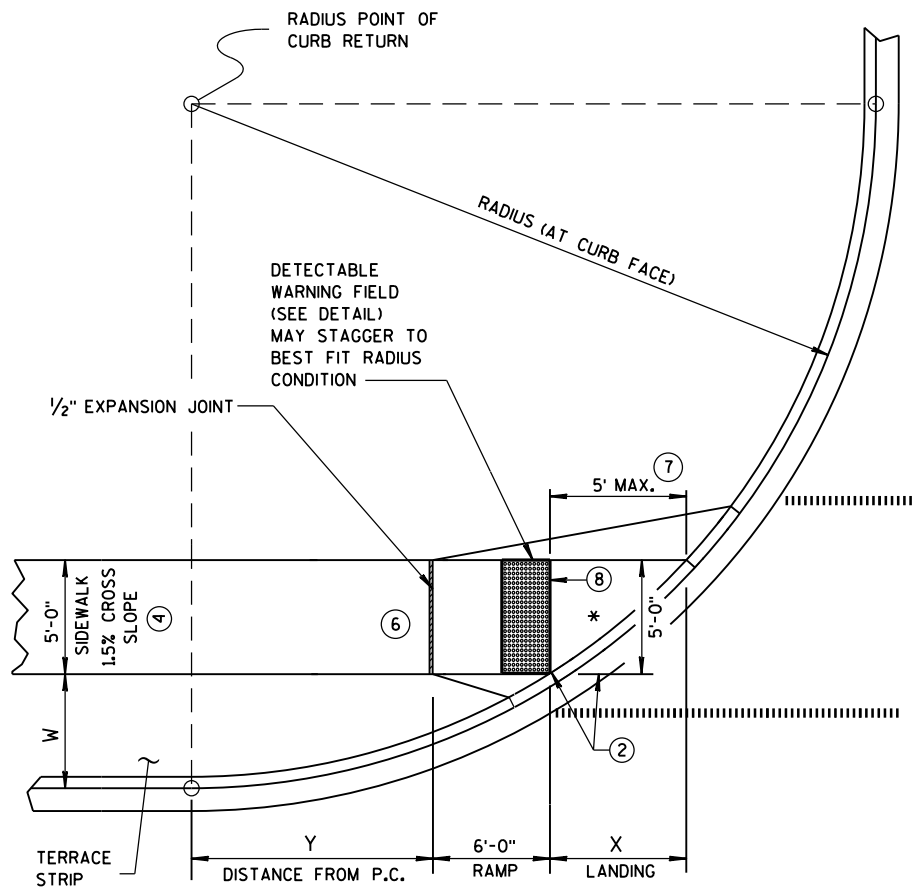


**CURB RAMP TYPE 4B1
PLAN VIEW**

RADIUS (AT CURB FACE)	W = 3' - 0"		W = 4' - 0"		W = 5' - 0"		W = 6' - 0"		W = 7' - 0"	
	X	Y	X	Y	X	Y	X	Y	X	Y
20 FEET	5'-9 3/4"	3'-6 1/2"	4'-11 1/2"	5'-1 3/4"	4'-3 3/4"	6'-5 1/2"	3'-8 3/4"	7'-6 3/4"	3'-3"	8'-6 1/4"
30 FEET	7'-9 1/4"	5'-10 1/2"	6'-9 1/2"	7'-11 1/4"	6'-0 1/4"	9'-8"	5'-5"	11'-1 3/4"	4'-10 3/4"	12'-5 3/4"
40 FEET	9'-4"	7'-10"	8'-2 3/4"	10'-3"	7'-4 3/4"	12'-3 3/4"	6'-8 1/2"	14'-1 1/4"	6'-1 3/4"	15'-8 1/2"
50 FEET	10'-8"	9'-6 1/2"	9'-5 1/2"	12'-3 1/4"	8'-6 1/2"	14'-7 1/2"	7'-9 3/4"	16'-8 1/4"	7'-2 1/2"	18'-6 1/4"
60 FEET	11'-10 1/4"	11'-0 3/4"	10'-6 1/2"	14'-1 1/4"	9'-6 1/2"	16'-8 1/2"	8'-9 1/4"	18'-11 3/4"	8'-1 1/2"	21'-0 1/2"


GENERAL NOTES

INTERMEDIATE RADII CAN BE INTERPOLATED

- AVOID PLACING DRAINAGE STRUCTURES, JUNCTION BOXES OR OTHER OBSTRUCTIONS IN FRONT OF RAMP ACCESS AREAS. DETECTABLE WARNING FIELDS THAT ARE INSTALLED AS A GROUP OR SIDE BY SIDE, SHALL BE FROM THE SAME MANUFACTURER.
- GRADE CHANGE BETWEEN GUTTER FLAG SLOPE AND THE CURB RAMP SLOPE SHALL NOT EXCEED 11%. MAXIMUM GUTTER FLAG SLOPE IS 4%. PROVIDE LONGITUDINAL DRAINAGE AROUND CURB AND AWAY FROM CURB RAMP. NO VERTICAL LIPS OR DISCONTINUITIES GREATER THAN 1/4-INCH ARE ALLOWED. SLOPE OF CURB HEAD OPENING SHALL NOT EXCEED 7%.
 - ABSOLUTE MAXIMUM 12H:1V (8.33%) CURB RAMP SLOPE IS ALLOWABLE WITH FLATTENED GUTTER FLAG SLOPE AND NOT TO EXCEED 11% GRADE CHANGE.
 - ±0.5% CONSTRUCTION TOLERANCE IN SIDEWALK CROSS SLOPE. THE SIDEWALK CROSS SLOPE SHALL NOT EXCEED 2% WITHOUT PRIOR APPROVAL FROM THE ENGINEER.
 - PROVIDE A LEVEL LANDING (MAXIMUM 2% SLOPE) IN ANY DIRECTION OF PEDESTRIAN TRAVEL. STANDARD LANDING SIZE IS 5 FEET X 5 FEET.
 - WHEN THIS DISTANCE EXCEEDS 5 FEET, STAGGER ADDITIONAL DETECTABLE WARNING PANEL FORWARD TO REDUCE THIS DISTANCE. PROVIDE MINIMUM 12-INCH ROW OVERLAP TO AVOID SIDESTEP OF DOME DETECTION. USE EQUAL-SIZE PANELS TO DEVELOP OVERLAPPING, STAGGERED ROWS. ALIGN DOMES BETWEEN OVERLAPPING ROWS AND IN DIRECTION OF PEDESTRIAN TRAVEL.
 - PROVIDE GRADE BREAK PERPENDICULAR TO DIRECTION OF WHEELCHAIR TRAVEL.
 - INSTALL TRANSITION NOSE. (INCIDENTAL TO OTHER PAY ITEMS). DO NOT MARK TRANSITION NOSE.

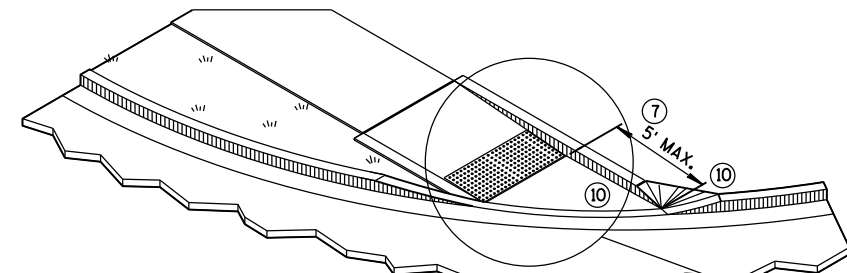


ISOMETRIC VIEW FOR TYPE 4B

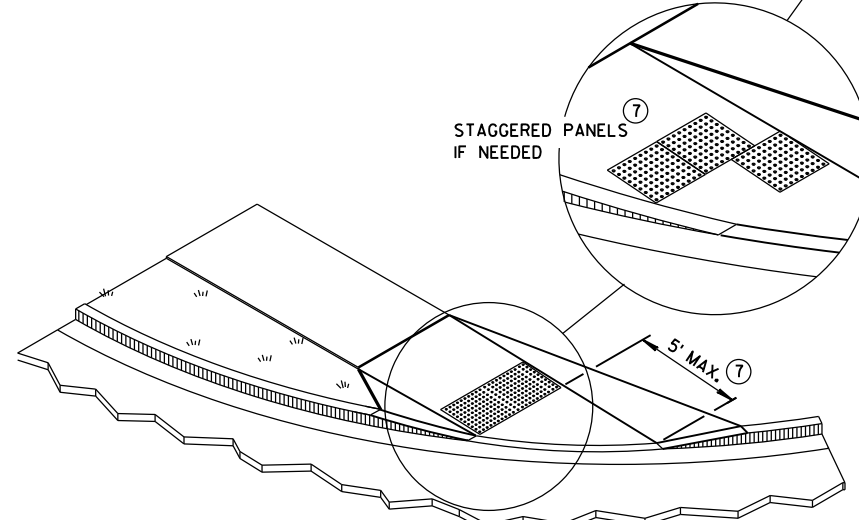

ISOMETRIC VIEW FOR TYPE 4B1


**CURB RAMPS
TYPE 4B AND 4B1**

STATE OF WISCONSIN
DEPARTMENT OF TRANSPORTATION 260

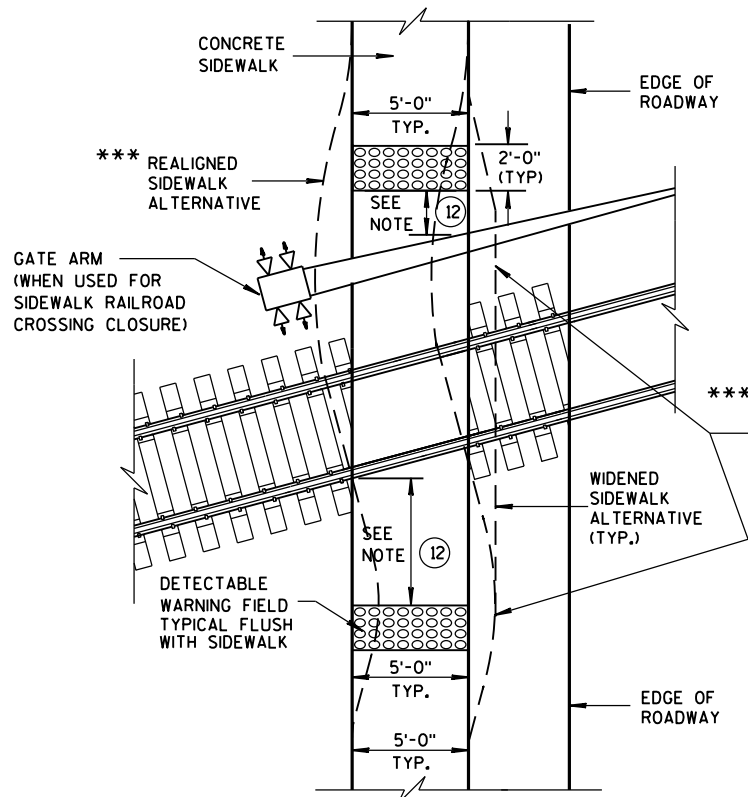


TYPE 8
DETECTABLE WARNINGS
AT RAILROAD CROSSING


REFER TO GENERAL NOTES ② AND ③
FOR ALL ISLAND CURB RAMPS

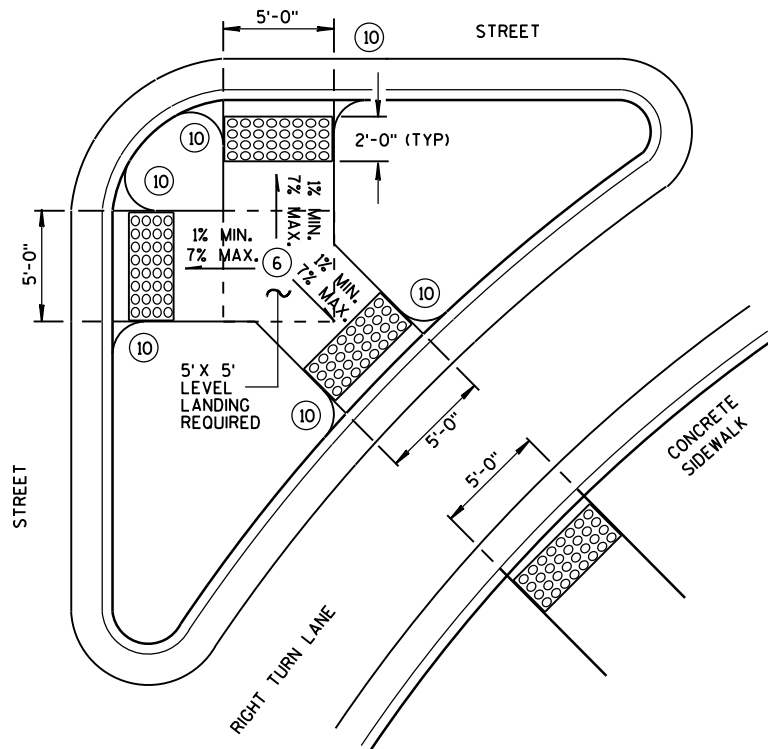


TYPE 6
DETECTABLE WARNING AT ISLANDS

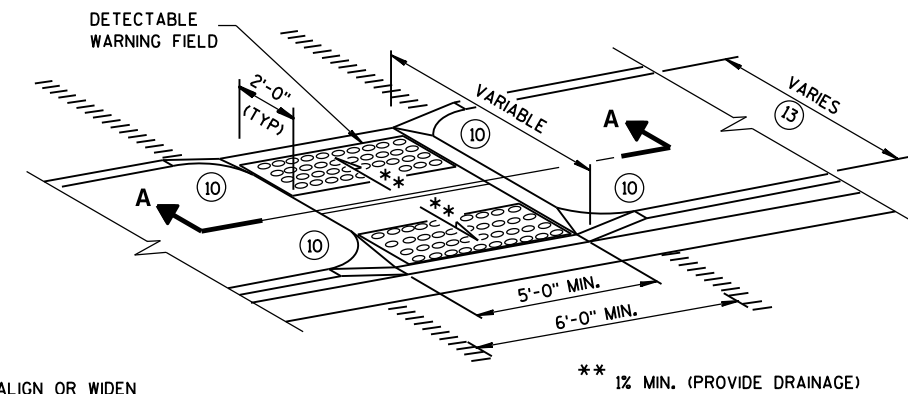

MEDIAN ISLAND
NON-ELEVATED CROSSING
TYPE 5

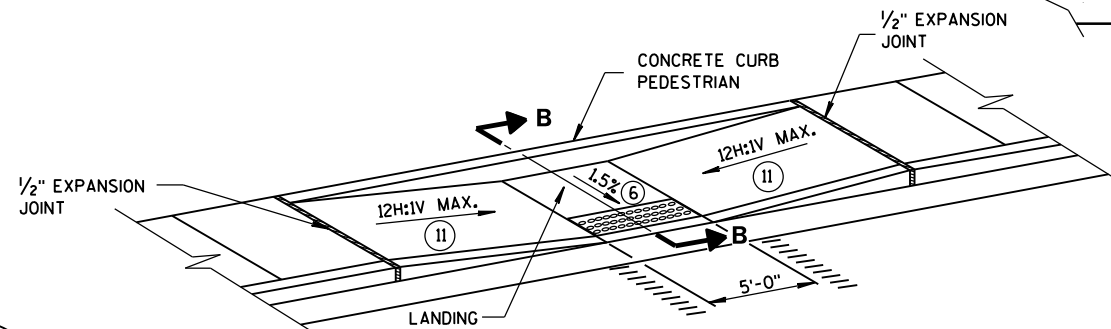

MID-BLOCK CROSSING
TYPE 7A

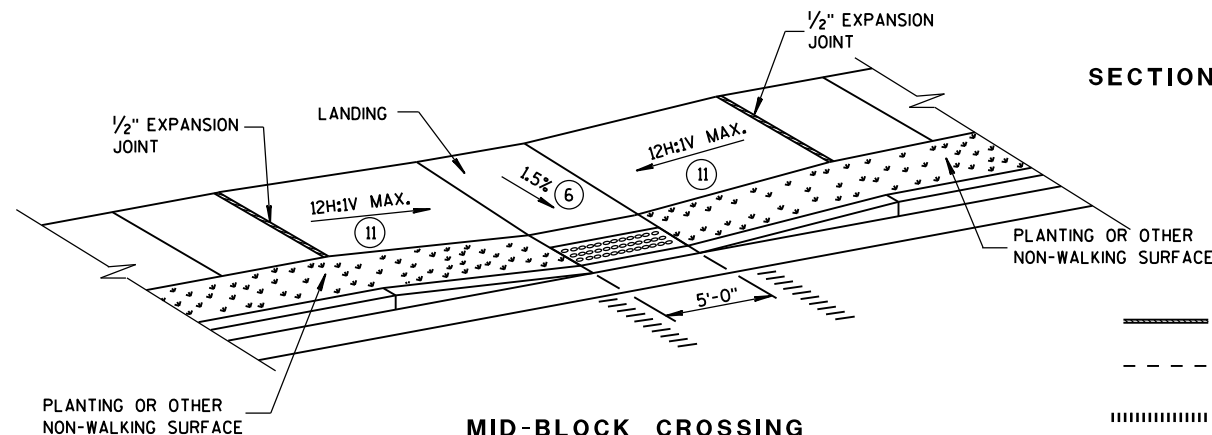


MID-BLOCK CROSSING
TYPE 7B

NOTE: THESE PARALLEL AND PARALLEL/PERPENDICULAR CURB RAMPS
MAY BE USED AT INTERSECTIONS AND MID BLOCK LOCATIONS.

GENERAL NOTES


- SIDEWALK CROSS SLOPE SHALL NOT EXCEED 2%.
- DETECTABLE WARNING FIELDS THAT ARE INSTALLED AS A GROUP OR SIDE BY SIDE, SHALL BE FROM THE SAME MANUFACTURER.
- ② GRADE CHANGE BETWEEN GUTTER FLAG SLOPE AND THE CURB RAMP SLOPE SHALL NOT EXCEED 11%. MAXIMUM GUTTER FLAG SLOPE IS 4%. PROVIDE LONGITUDINAL DRAINAGE AROUND CURB AND AWAY FROM CURB RAMP. NO VERTICAL LIPS OR DISCONTINUITIES GREATER THAN 1/4-INCH ARE ALLOWED. SLOPE OF CURB HEAD OPENING SHALL NOT EXCEED 7%.
- ③ ABSOLUTE MAXIMUM 12H:1V (8.33%) CURB RAMP SLOPE IS ALLOWABLE WITH FLATTENED GUTTER FLAG SLOPE AND NOT TO EXCEED 11% GRADE CHANGE.
- ④ ±0.5% CONSTRUCTION TOLERANCE IN SIDEWALK CROSS SLOPE. THE SIDEWALK CROSS SLOPE SHALL NOT EXCEED 2% WITHOUT PRIOR APPROVAL FROM THE ENGINEER.
- ⑥ PROVIDE A LEVEL LANDING (MAXIMUM 2% SLOPE) IN ANY DIRECTION OF PEDESTRIAN TRAVEL. STANDARD LANDING SIZE IS 5 FEET X 5 FEET.
- ⑩ INSTALL TRANSITION NOSE. (INCIDENTAL TO OTHER PAY ITEMS). DO NOT MARK TRANSITION NOSE.
- ⑪ SLOPE SIDEWALK TOWARD LANDING AS SHOWN WHERE THERE IS NO TERRACE OR WHERE THE TERRACE WIDTH IS LESS THAN 6 FEET WIDE.
- ⑫ THE EDGE OF THE DETECTABLE WARNING FIELD NEAREST TO A RAILROAD CROSSING SHALL BE 1.5 FEET ± 0.1' FROM THE FACE OF THE GATE ARM IF THE GATE ARM EXTENDS ACROSS THE SIDEWALK. WHERE THERE IS NO PEDESTRIAN GATE, THE EDGE OF THE DETECTABLE WARNING FIELD NEAREST TO THE RAILROAD CROSSING SHALL BE 15 FEET FROM THE NEAREST RAIL.
- ⑬ DO NOT INSTALL DETECTABLE WARNING FIELDS IF MEDIAN WIDTH BETWEEN BACK OF CURBS IS LESS THAN 6 FEET.

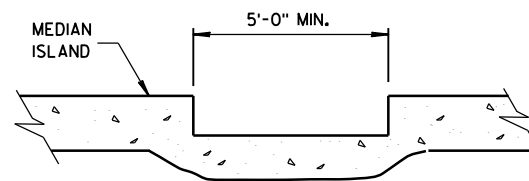

SECTION A-A


	MIN.	MAX.
A	1.6"	2.4"
B	0.65"	1.5"
C	*	*
D	0.9"	1.4"

* THE C DIMENSION IS 50% TO 65% OF THE D DIMENSION.

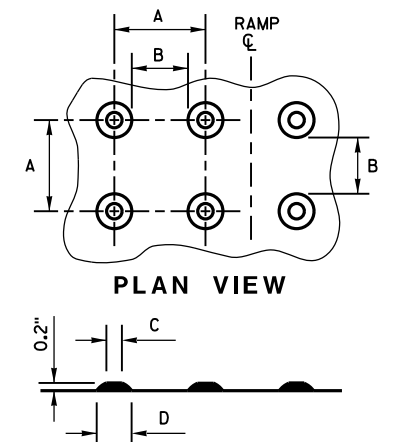

ELEVATION VIEW

TRUNCATED DOMES
DETECTABLE WARNING PATTERN DETAIL

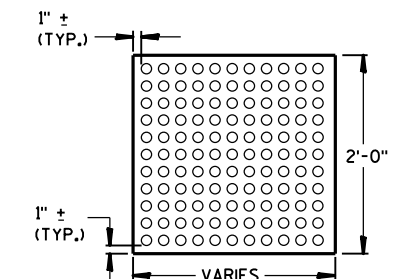


PLAN VIEW
DETECTABLE WARNING
FIELD (TYPICAL)

- LEGEND**
- 1/2" EXPANSION JOINT-SIDEWALK
 - CONTRACTION JOINT FIELD LOCATED
 - PAVEMENT MARKING CROSSWALK (WHITE)


CURB RAMPS
TYPES 5, 6, 7A, 7B & 8

STATE OF WISCONSIN
DEPARTMENT OF TRANSPORTATION


APPROVED
Sept., 2016 /S/ Rodney Taylor
DATE ROADWAY STANDARDS UNIT SUPERV 261 ENT
FHWA

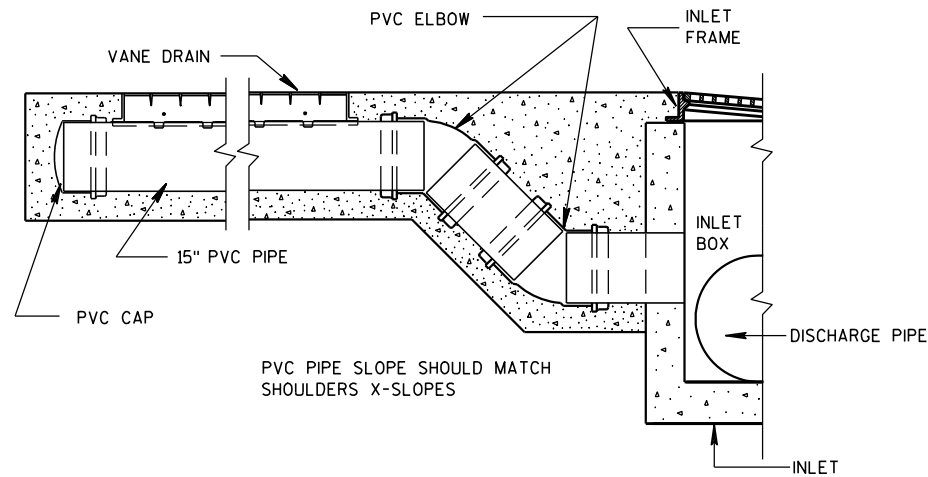


TYPICAL SLOTTED VANE DRAIN CONFIGURATION

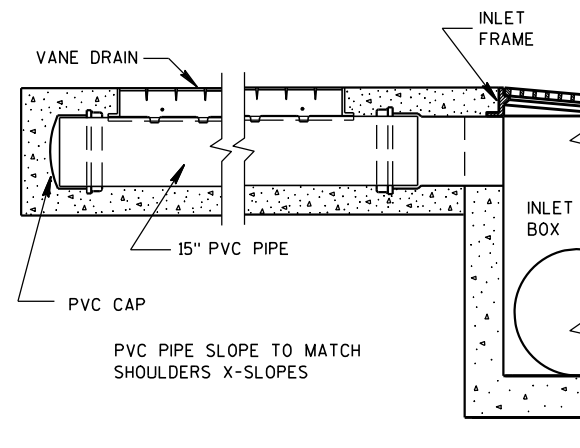

TYPICAL SLOTTED VANE DRAIN CONFIGURATION

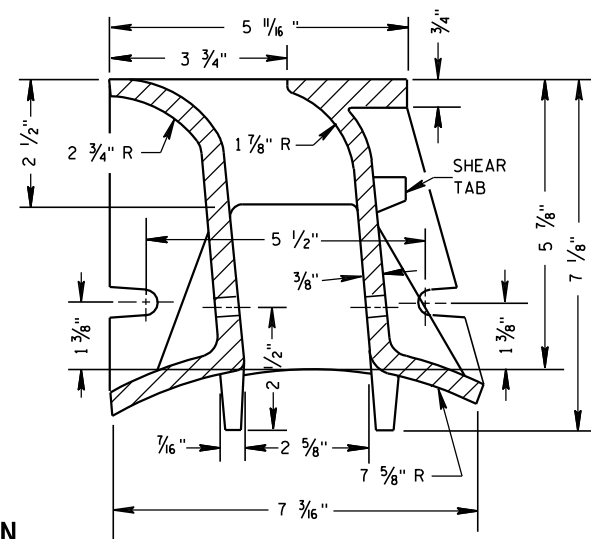

SECTION A-A

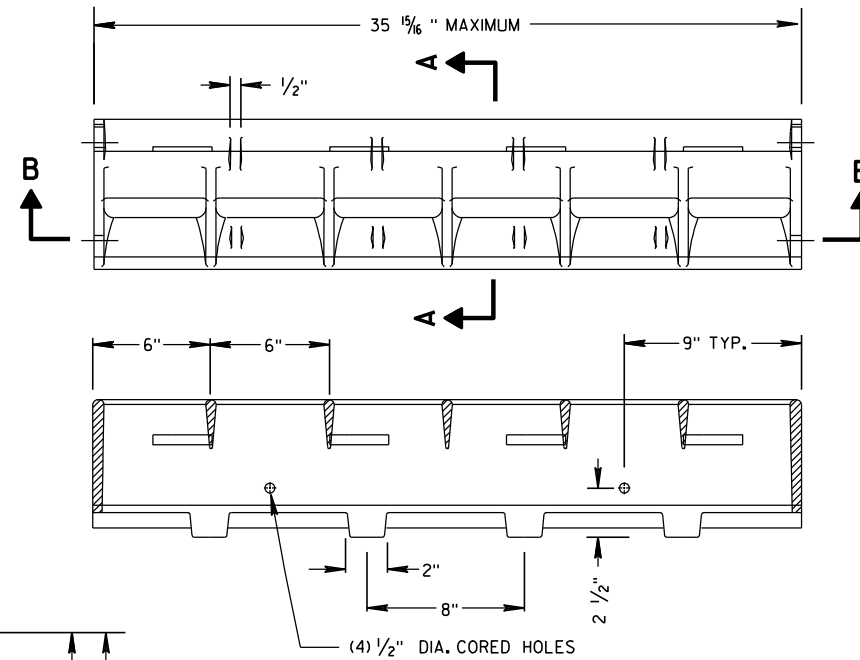

**SECTION B-B
SLOTTED VANE DRAIN DETAIL**
(APPROXIMATE WEIGHT 87 LBS.)

GENERAL NOTES


DETAILS OF CONSTRUCTION, MATERIALS AND WORKMANSHIP NOT SHOWN ON THIS DRAWING SHALL CONFORM TO THE PERTINENT REQUIREMENTS OF THE STANDARD SPECIFICATIONS AND THE APPLICABLE SPECIAL PROVISIONS.

ENCASEMENT: THE ENCASING MATERIAL AROUND THE PIPE SHALL BE IN ACCORDANCE WITH SPECIFICATIONS OF 501.4.3.3 FOR CONCRETE PAVEMENT.


THE PIPE USED SHALL BE A 15" DIAMETER SDR-35 POLYVINYL CHLORIDE SEWER PIPE. THE PIPE SHALL CONFORM TO THE REQUIREMENTS SET FORTH IN STANDARD SPECIFICATION 612.2.6

SURFACE DRAIN: BEFORE PAVING OVER THE DRAIN, COVER THE TOP OF THE DRAIN TO KEEP MATERIAL OUT OF THE PIPE. THE FINISHED GRADE SHOULD BE FLUSH WITH THE TOP OF THE DRAIN.


THE ANGLE OF THE DRAIN TO THE FLOW OF WATER SHOULD BE AS CLOSE TO 90° AS POSSIBLE.

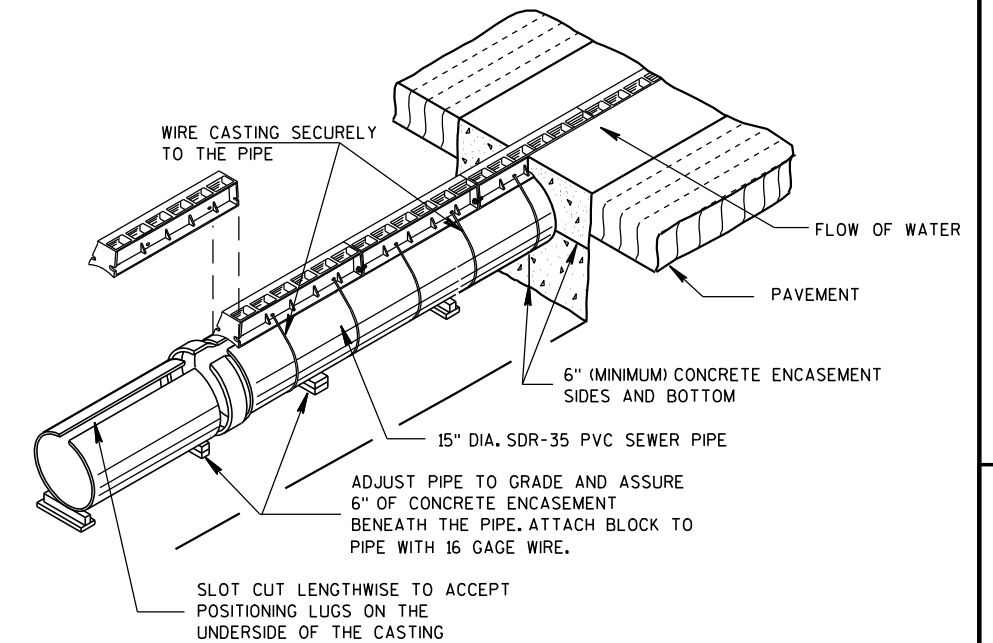


INSTALLATION OF SLOTTED VANE DRAIN

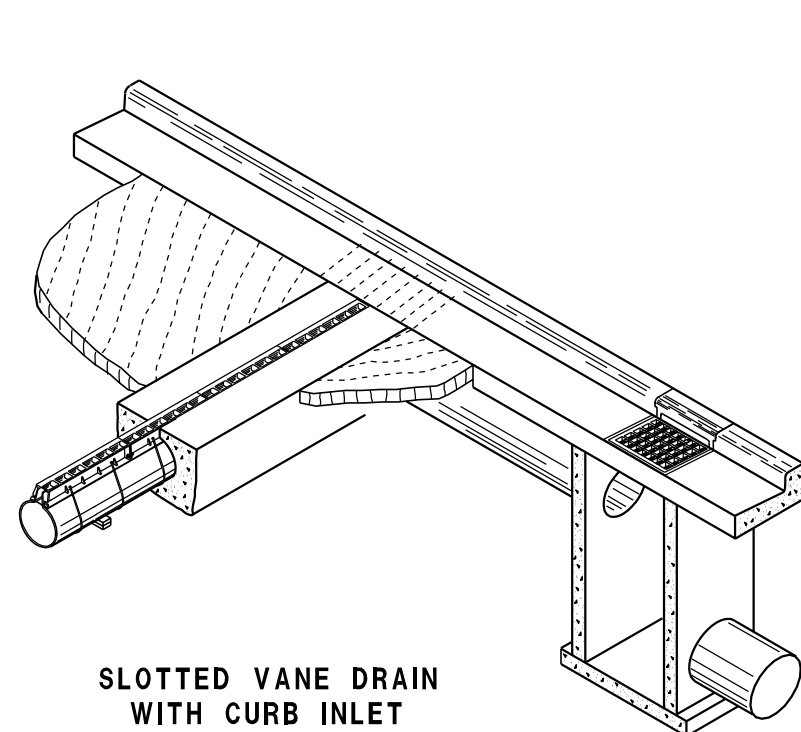

**SLOTTED VANE DRAIN
WITH CURB INLET**

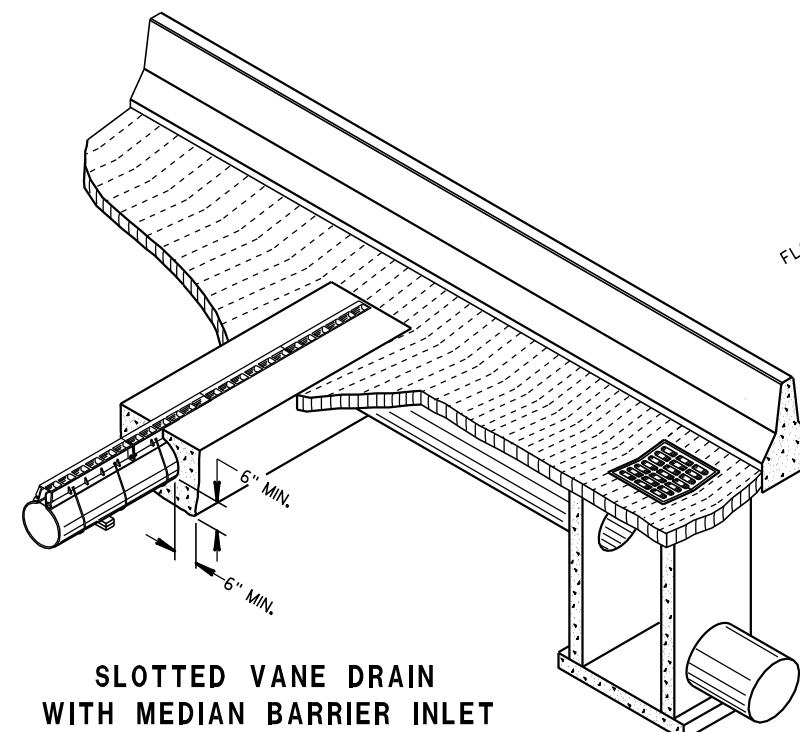

**SLOTTED VANE DRAIN
WITH MEDIAN BARRIER INLET**

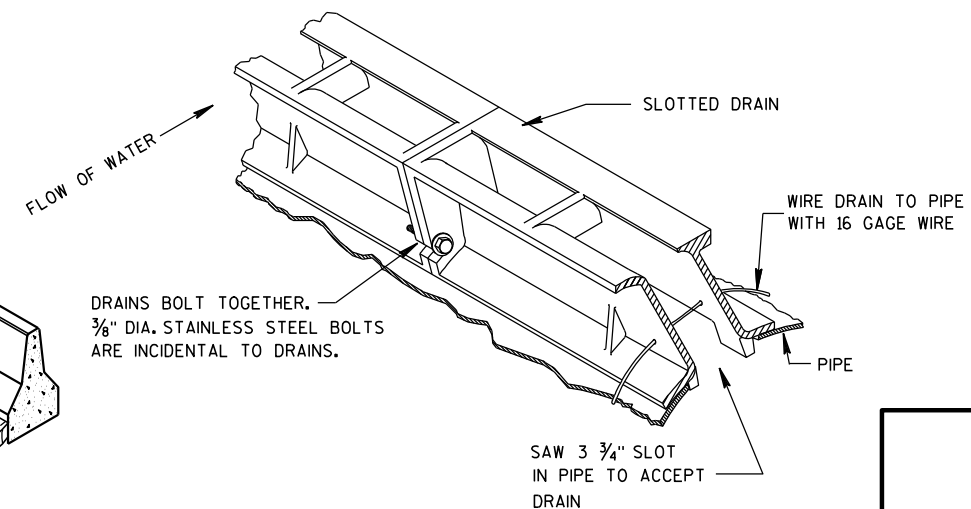

ISOMETRIC VIEW

SLOTTED VANE DRAIN

STATE OF WISCONSIN
DEPARTMENT OF TRANSPORTATION

APPROVED


6/13/00
DATE

FHWA

/S/ Rory L. Rhinehart
CHIEF ROADWAY DEVELOPER

ENGINEER


WOOD STAKES (2 PER BALE)
NOMINAL 2" X 2" X 30" MIN.
LENGTH OR EQUIVALENT

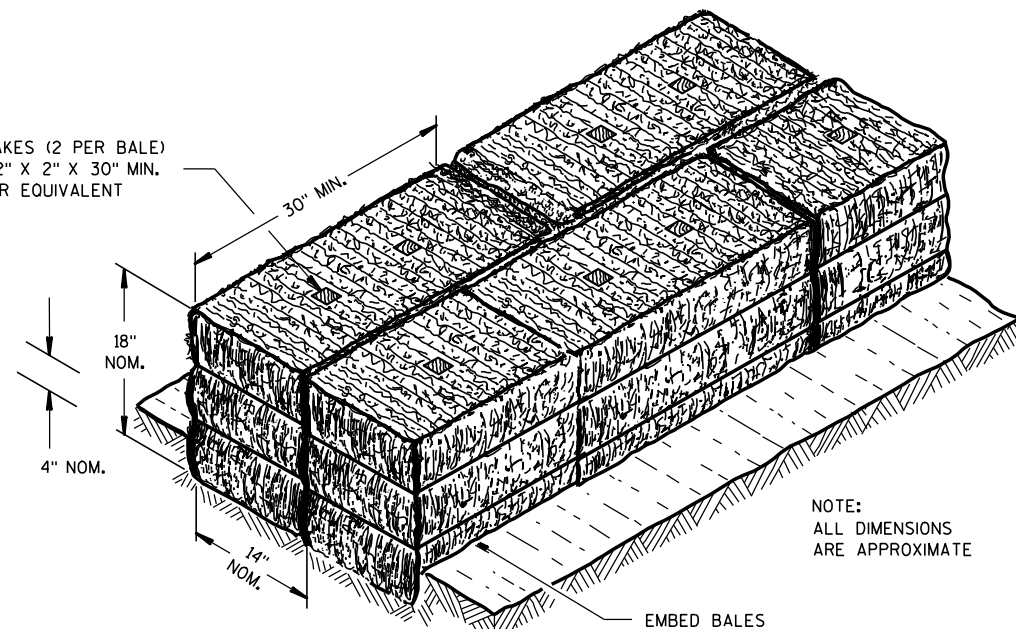

NOTE:
ALL DIMENSIONS
ARE APPROXIMATE

EMBED BALES

SECTION A-A

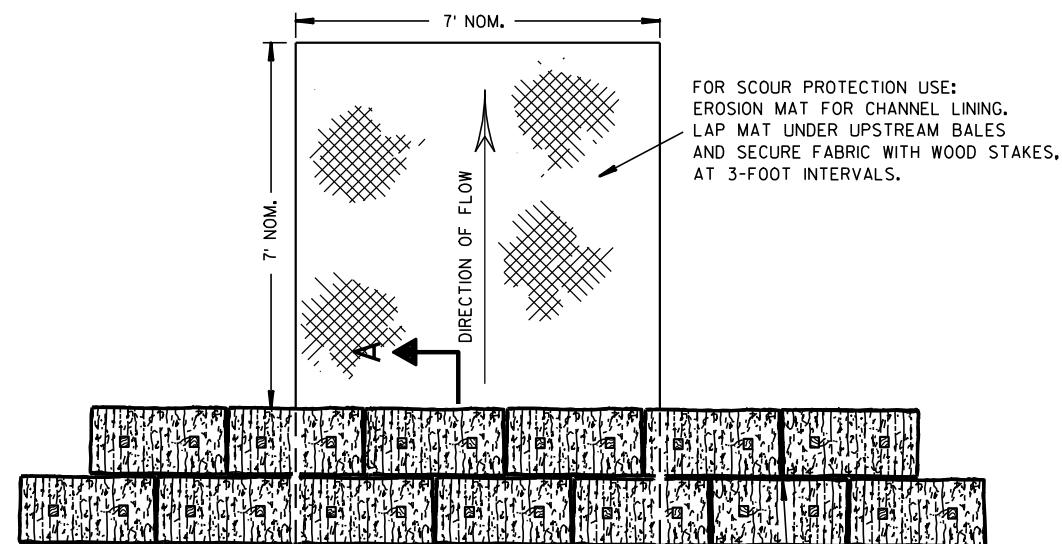


FOR SCOUR PROTECTION USE:
EROSION MAT FOR CHANNEL LINING.
LAP MAT UNDER UPSTREAM BALES
AND SECURE FABRIC WITH WOOD STAKES,
AT 3-FOOT INTERVALS.

PLAN VIEW

STAGGER JOINTS BETWEEN ADJACENT
ROWS OF BALES.

BOTTOM ELEVATION OF END BALE SHALL
BE EQUAL TO OR GREATER THAN TOP OF
LOWEST MIDDLE BALE.

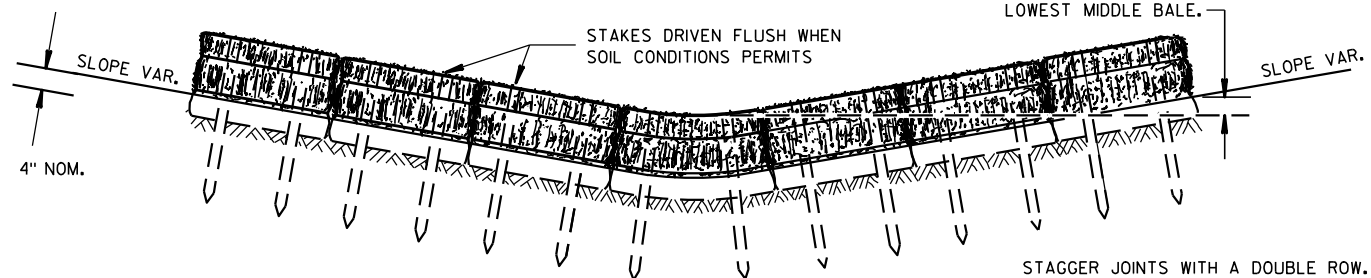


FRONT ELEVATION

TEMPORARY DITCH CHECK USING EROSION BALES ①

GENERAL NOTES


DETAILS OF CONSTRUCTION, MATERIALS AND WORKMANSHIP NOT SHOWN ON THIS DRAWING SHALL CONFORM TO THE PERTINENT REQUIREMENTS OF THE STANDARD SPECIFICATIONS AND THE APPLICABLE SPECIAL PROVISIONS.

- ① TEMPORARY DITCH CHECKS EITHER EROSION BALES OR MANUFACTURED SHALL BE PAID FOR UNDER THE BID ITEM OF TEMPORARY DITCH CHECK. THE DEPARTMENT WILL NOT PAY FOR TEMPORARY DITCH CHECKS CONSTRUCTED OF A SINGLE ROW OF EROSION BALES.

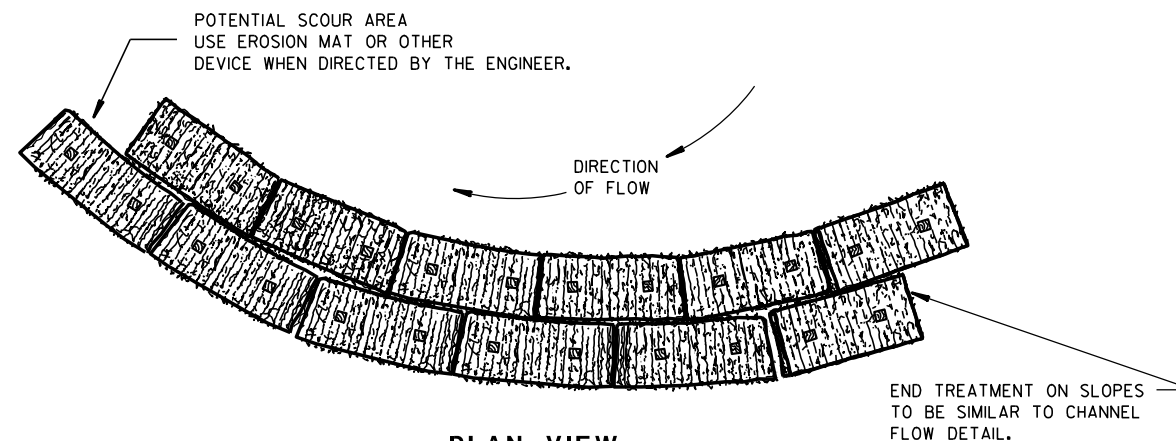


PLAN VIEW

WHEN ALTERING THE DIRECTION OF FLOW

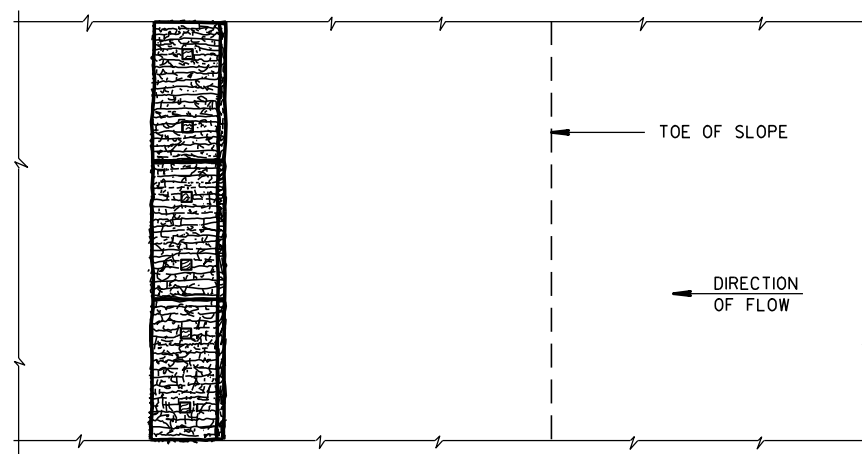

PLAN VIEW

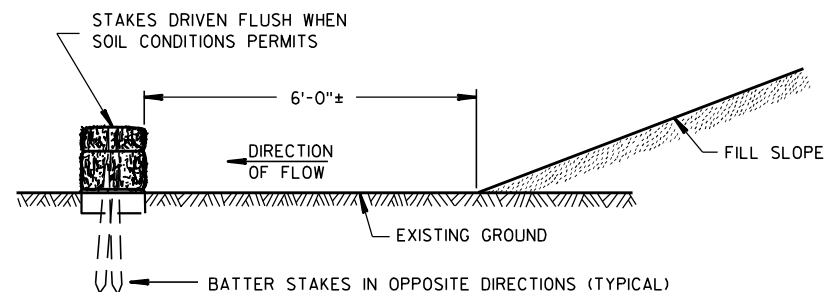

FRONT ELEVATION

WHEN EXISTING GROUND SLOPES AWAY FROM FILL SLOPE

EROSION BALES FOR SHEET FLOW

TYPICAL INSTALLATIONS OF EROSION BALES / TEMPORARY DITCH CHECKS

STATE OF WISCONSIN
DEPARTMENT OF TRANSPORTATION

APPROVED

6/04/02
DATE

/S/ Beth Conn-----
CHIEF ROADWAY DEVELOPER 263 ENGINEER

FHWA



- ① HORIZONTAL BRACE REQUIRED WITH 2" X 4" WOODEN FRAME OR EQUIVALENT AT TOP OF POSTS.
- ② FOR MANUAL INSTALLATIONS THE TRENCH SHALL BE A MINIMUM OF 4" WIDE & 6" DEEP TO BURY AND ANCHOR THE GEOTEXTILE FABRIC. FOLD MATERIAL TO FIT TRENCH AND BACKFILL & COMPACT TRENCH WITH EXCAVATED SOIL.
- ③ WOOD POSTS SHALL BE A MINIMUM SIZE OF 1½" X 1½" OF OAK OR HICKORY.
- ④ SILT FENCE TO EXTEND ACROSS THE TOP OF THE PIPE.
- ⑤ CONSTRUCT SILT FENCE FROM A CONTINUOUS ROLL IF POSSIBLE BY CUTTING LENGTHS TO AVOID JOINTS. IF A JOINT IS NECESSARY USE ONE OF THE FOLLOWING TWO METHODS; A) OVERLAP THE END POSTS AND TWIST, OR ROTATE, AT LEAST 180 DEGREES, B) HOOK THE END OF EACH SILT FENCE LENGTH.





SILT FENCE

STATE OF WISCONSIN
DEPARTMENT OF TRANSPORTATION

APPROVED
4-29-05 /S/ Beth Connolly
DATE CHIEF ROADWAY DEVELOPMENT 264 JINEER

FHWA

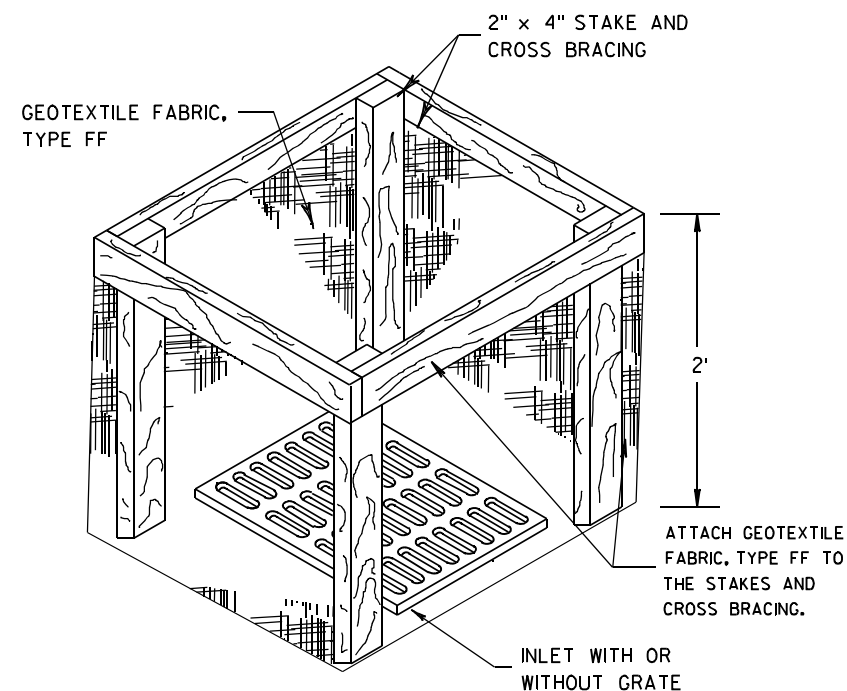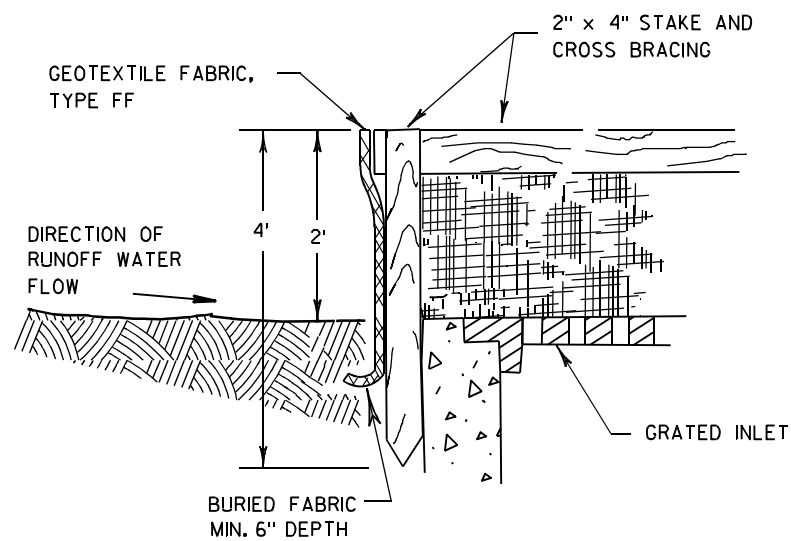

INLET PROTECTION, TYPE A


GENERAL NOTES

INLET PROTECTION DEVICES SHALL BE MAINTAINED OR REPLACED AT THE DIRECTION OF THE ENGINEER.

MANUFACTURED ALTERNATIVES APPROVED AND LISTED ON THE DEPARTMENT'S EROSION CONTROL PRODUCT ACCEPTABILITY LIST MAY BE SUBSTITUTED.


WHEN REMOVING OR MAINTAINING INLET PROTECTION, CARE SHALL BE TAKEN SO THAT THE SEDIMENT TRAPPED ON THE GEOTEXTILE FABRIC DOES NOT FALL INTO THE INLET. ANY MATERIAL FALLING INTO THE INLET SHALL BE REMOVED IMMEDIATELY.

- ① FINISHED SIZE, INCLUDING FLAP POCKETS WHERE REQUIRED, SHALL EXTEND A MINIMUM OF 10" AROUND THE PERIMETER TO FACILITATE MAINTENANCE OR REMOVAL.
- ② FOR INLET PROTECTION, TYPE C (WITH CURB BOX), AN ADDITIONAL 18" OF FABRIC IS WRAPPED AROUND THE WOOD AND SECURED WITH STAPLES. THE WOOD SHALL NOT BLOCK THE ENTIRE HEIGHT OF THE CURB BOX OPENING.
- ③ FLAP POCKETS SHALL BE LARGE ENOUGH TO ACCEPT WOOD 2X4.

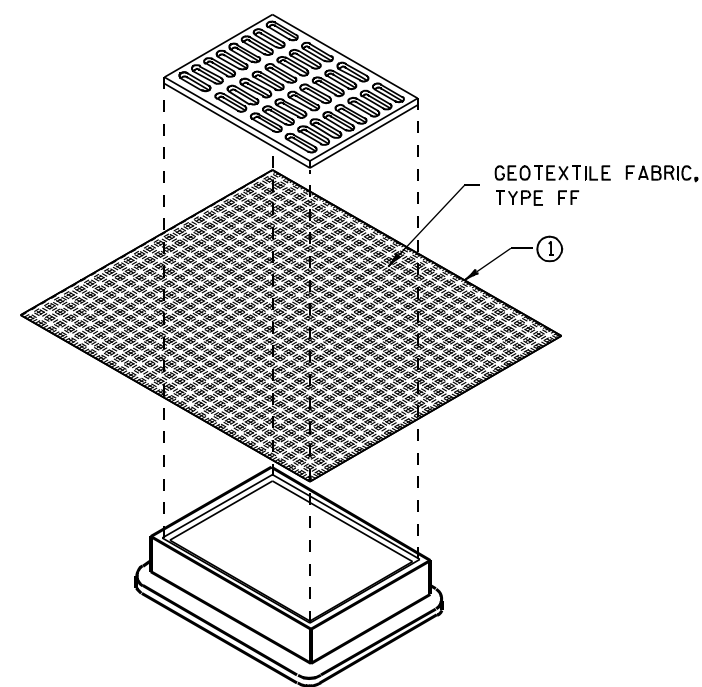

**INLET PROTECTION, TYPE B
(WITHOUT CURB BOX)**

(CAN BE INSTALLED IN ANY INLET WITHOUT A CURB BOX)

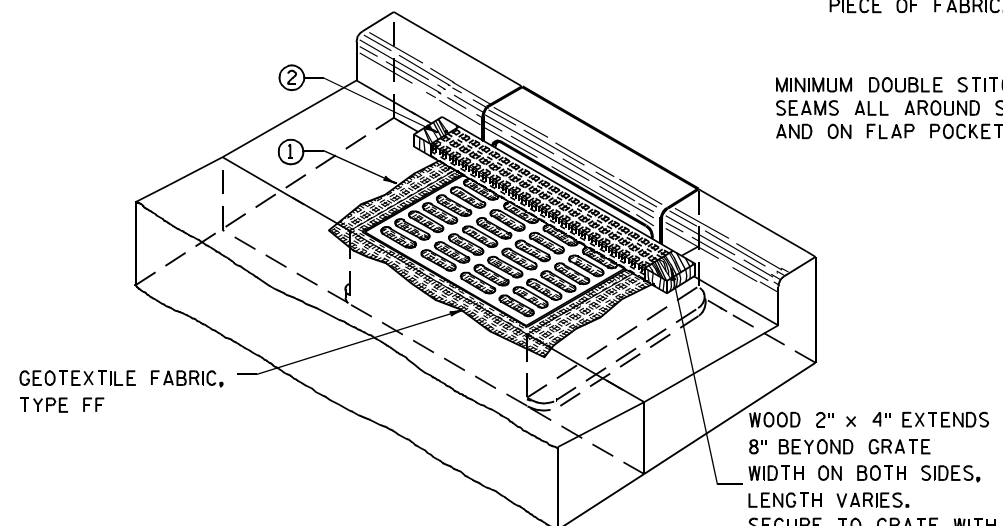

INLET PROTECTION, TYPE C (WITH CURB BOX)

INSTALLATION NOTES

TYPE B & C

TRIM EXCESS FABRIC IN THE FLOW LINE TO WITHIN 3" OF THE GRATE.


THE CONTRACTOR SHALL DEMONSTRATE A METHOD OF MAINTENANCE, USING A SEWN FLAP, HAND HOLDS OR OTHER METHOD TO PREVENT ACCUMULATED SEDIMENT FROM ENTERING THE INLET.

TYPE D

DO NOT INSTALL INLET PROTECTION TYPE D IN INLETS SHALLOWER THAN 30", MEASURED FROM THE BOTTOM OF THE INLET TO THE TOP OF THE GRATE.

TRIM EXCESS FABRIC IN THE FLOW LINE TO WITHIN 3" OF THE GRATE.

THE INSTALLED BAG SHALL HAVE A MINIMUM SIDE CLEARANCE, BETWEEN THE INLET WALLS AND THE BAG, MEASURED AT THE BOTTOM OF THE OVERFLOW HOLES, OF 3". WHERE NECESSARY THE CONTRACTOR SHALL CINCH THE BAG, USING PLASTIC ZIP TIES, TO ACHIEVE THE 3" CLEARANCE. THE TIES SHALL BE PLACED AT A MAXIMUM OF 4" FROM THE BOTTOM OF THE BAG.

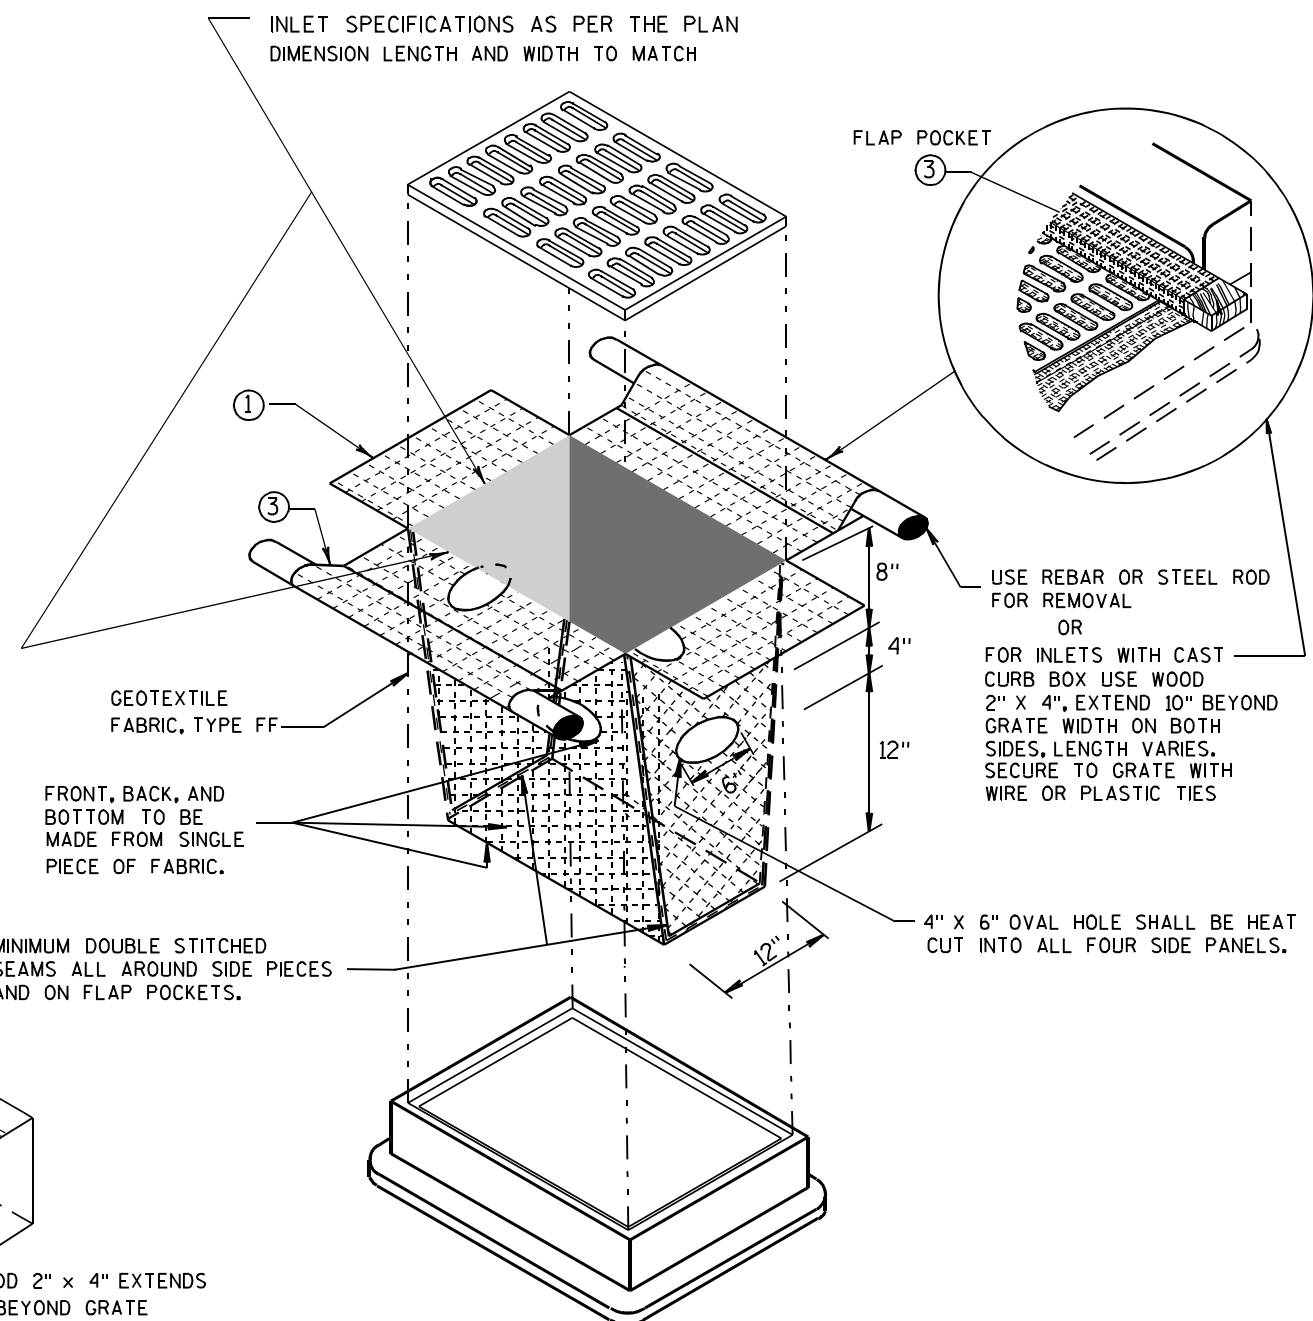


INLET PROTECTION, TYPE D

(CAN BE INSTALLED IN ANY INLET TYPE WITH OR WITHOUT A CURB BOX AS PER NOTE ②)

**INLET PROTECTION
TYPE A, B, C, AND D**

STATE OF WISCONSIN
DEPARTMENT OF TRANSPORTATION

APPROVED
10/16/02 /S/ Beth Connolly
DATE 265
FHWA CHIEF ROADWAY DEVELOPMENT ENGINEER

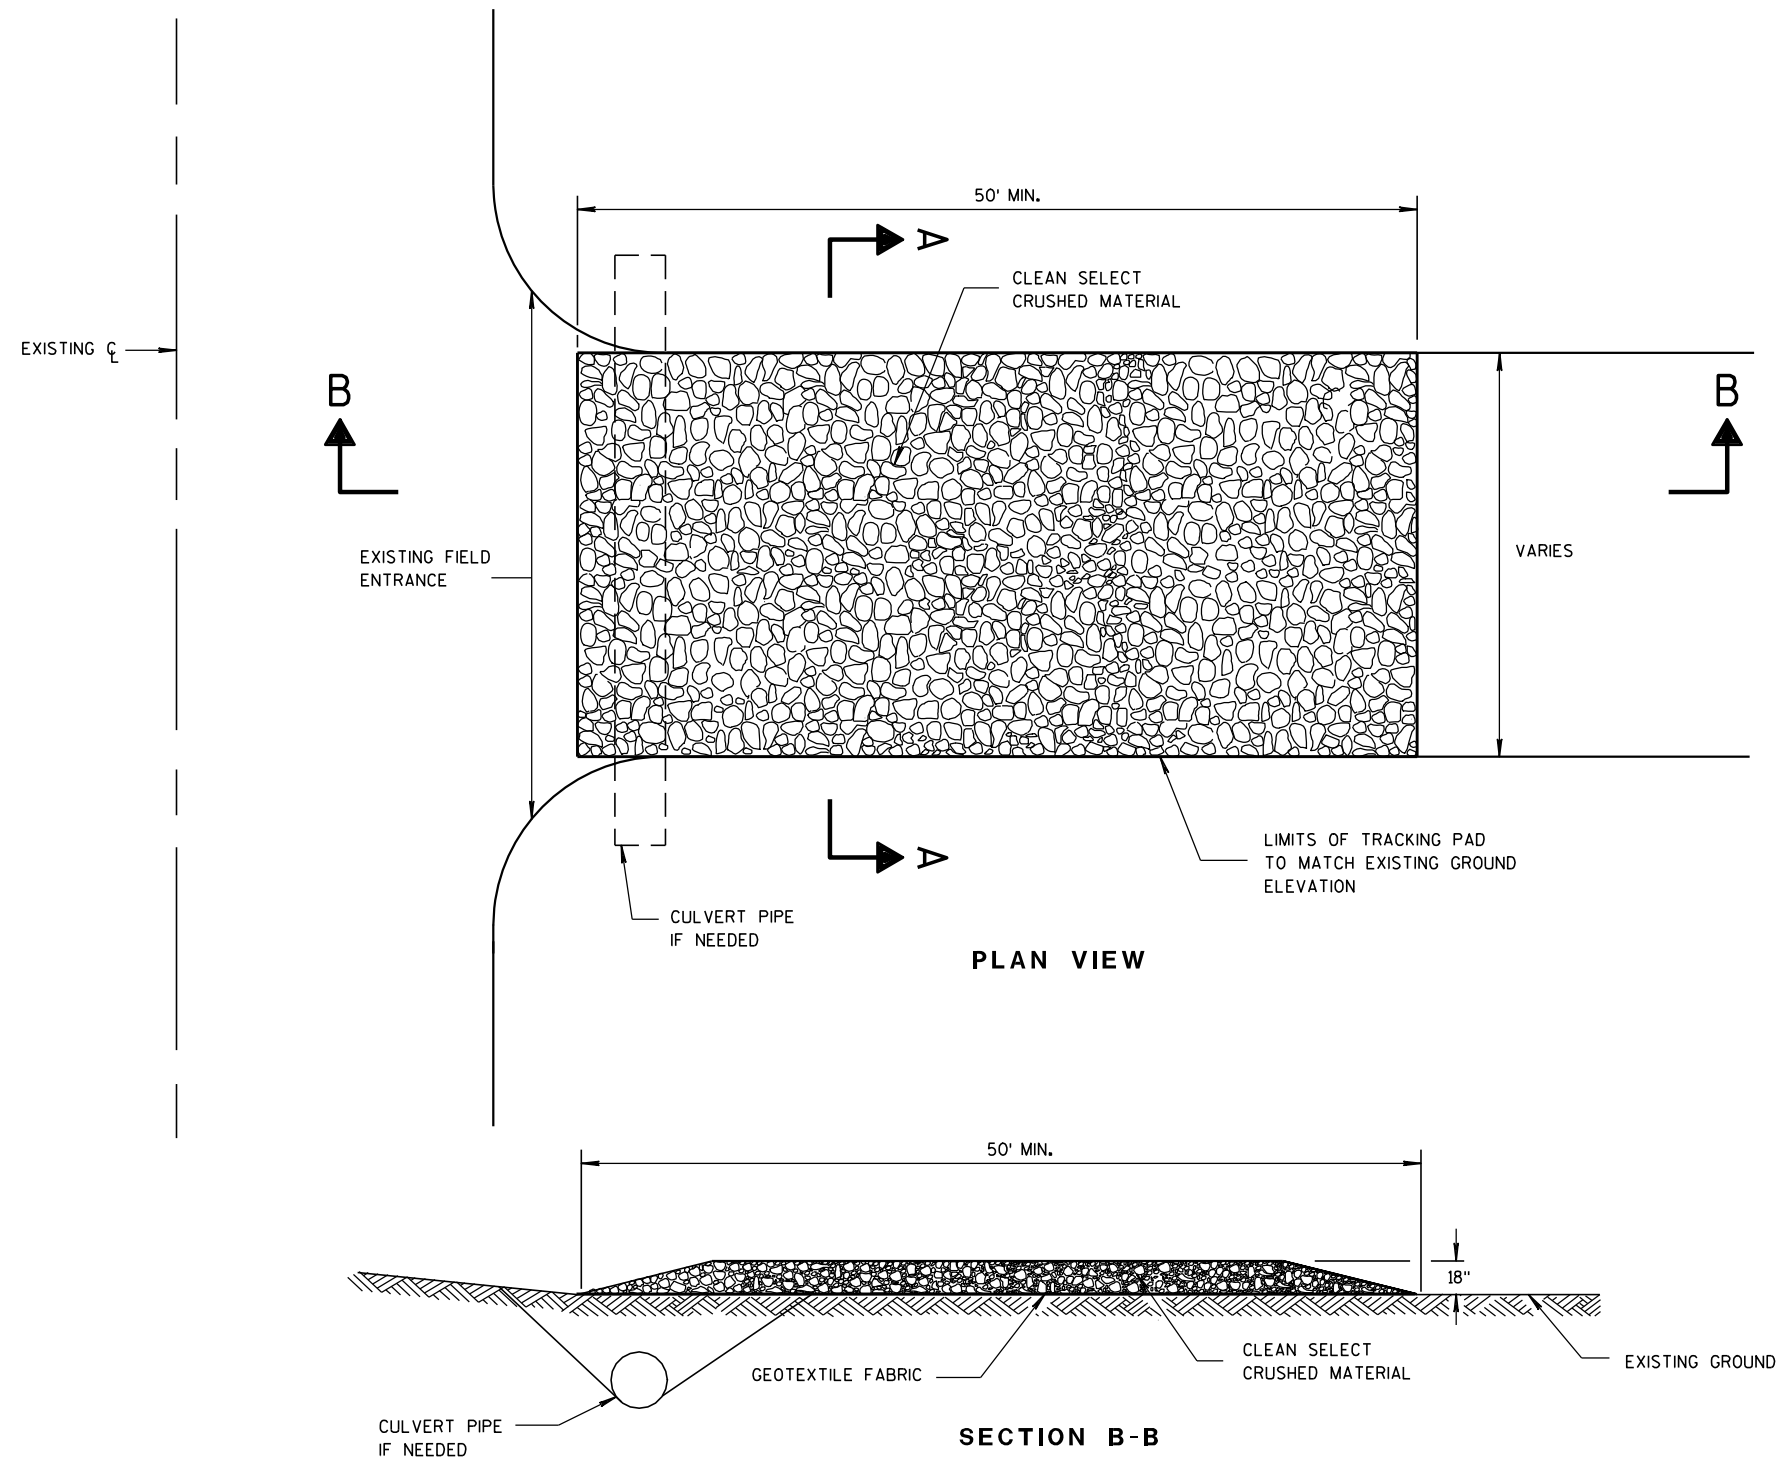

TRACKING PAD

GENERAL NOTES

DETAILS OF CONSTRUCTION, MATERIALS AND WORKMANSHIP NOT SHOWN ON THIS DRAWING SHALL CONFORM TO THE PERTINENT REQUIREMENTS OF THE STANDARD SPECIFICATIONS AND THE APPLICABLE SPECIAL PROVISIONS.

TRACKING PAD SHALL BE INSPECTED DAILY. DEFICIENT AREAS SHALL BE REPAIRED OR REPLACED IMMEDIATELY.


TRACKING PAD TO BE REMOVED AFTER CONSTRUCTION IS COMPLETED.

TRACKING PAD SHALL BE THE FULL WIDTH OF THE EGRESS POINT.

SURFACE WATER MUST BE PREVENTED FROM PASSING THROUGH THE TRACKING PAD. FLOWS SHALL BE DIVERTED AWAY, AROUND OR CONVEYED UNDER THE TRACKING PAD.

CULVERT PIPE OR OTHER BMP USED TO DIVERT WATER AWAY, AROUND OR UNDER THE TRACKING PAD SHALL BE DESIGNED TO CONVEY THE 2 YEAR - 24 HOUR EVENT.

THE COST OF ADDITIONAL BMP TO DIVERT WATER ARE INCIDENTAL TO THE TRACKING PAD BID ITEM.

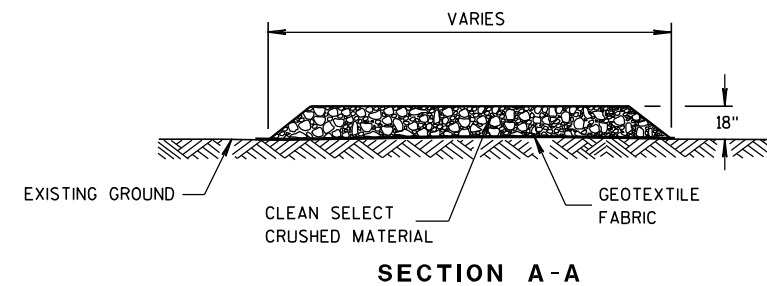

SECTION A-A

TRACKING PAD

STATE OF WISCONSIN
DEPARTMENT OF TRANSPORTATION

APPROVED

3/24/2011

DATE

FHWA

/S/ Jerry H. Zonn


ROADWAY STANDARDS 266

ENGINEER



ENT

METAL APRON ENDWALLS											
PIPE DIA. (IN.)	MIN. THICK. (Inches)		DIMENSIONS (Inches)						APPROX. SLOPE	BODY	
	STEEL	ALUM.	A (±1")	B (MAX.)	H (±1")	L (±1 1/2")	L ₁ ①	L ₂ ①			W (±2")
12	.064	.060	6	6	6	21	12	17 1/2	24	2 1/2 to 1	1 Pc.
15	.064	.060	7	8	6	26	14	21 3/4	30	2 1/2 to 1	1 Pc.
18	.064	.060	8	10	6	31	15	28 1/4	36	2 1/2 to 1	1 Pc.
21	.064	.060	9	12	6	36	18	29 5/8	42	2 1/2 to 1	1 Pc.
24	.064	.075	10	13	6	41	18	37 1/4	48	2 1/2 to 1	1 Pc.
30	.079	.075	12	16	8	51	18	52 1/4	60	2 1/2 to 1	1 Pc.
36	.079	.105	14	19	9	60	24	59 3/4	72	2 1/2 to 1	2 Pc.
42	.109	.105	16	22	11	69	24	75 5/8	84	2 1/2 to 1	2 Pc.
48	.109	.105	18	27	12	78	24	81	90	2 1/4 to 1	3 Pc.
54	.109	.105	18	30	12	84	30	85 1/2	102	2 1/4 to 1	3 Pc.
60	.109x	.105x	18	33	12	87	—	—	114	2 to 1	3 Pc.
66	.109x	.105x	18	36	12	87	—	—	120	2 to 1	3 Pc.
72	.109x	.105x	18	39	12	87	—	—	126	2 to 1	3 Pc.
78	.109x	.105x	18	42	12	87	—	—	132	1 1/2 to 1	3 Pc.
84	.109x	.105x	18	45	12	87	—	—	138	1 1/2 to 1	3 Pc.
90	.109x	.105x	18	37	12	87	—	—	144	1 1/2 to 1	3 Pc.
96	.109x	.105x	18	35	12	87	—	—	150	1 1/2 to 1	3 Pc.

* EXCEPT CENTER PANEL
SEE GENERAL NOTES

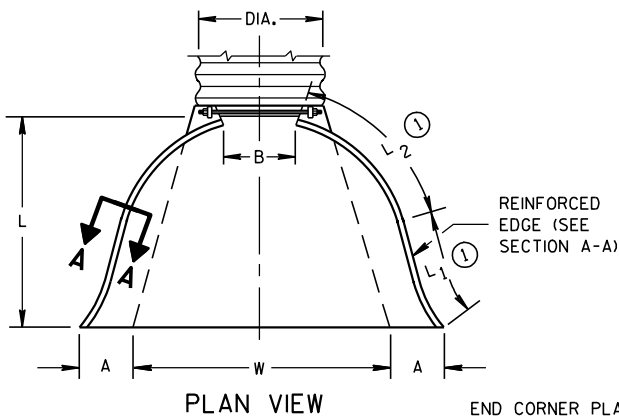




REINFORCED
EDGE (SEE
SECTION A-A)

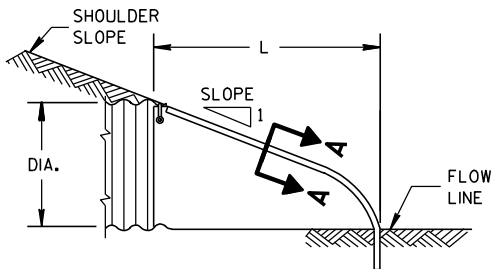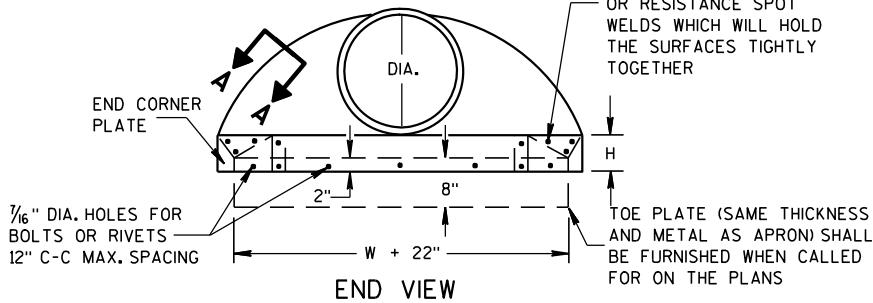

SIDE ELEVATION
METAL ENDWALLS


REINFORCED CONCRETE APRON ENDWALLS								
PIPE DIA. (IN.)	DIMENSIONS (Inches)							APPROX. SLOPE
	T	A	B	C	D	E	G	
12	2	4	24	48 ⁷ / ₈	72 ⁷ / ₈	24	2	3 to 1
15	2 ¹ / ₄	6	27	46	73	30	2 ¹ / ₄	3 to 1
18	2 ¹ / ₂	9	27	46	73	36	2 ¹ / ₂	3 to 1
21	2 ³ / ₄	9	36	37 ¹ / ₂	73 ¹ / ₂	42	2 ³ / ₄	3 to 1
24	3	9 ¹ / ₂	43 ¹ / ₂	30	73 ¹ / ₂	48	3	3 to 1
27	3 ¹ / ₄	10 ¹ / ₂	49 ¹ / ₂	24	73 ¹ / ₂	54	3 ¹ / ₄	3 to 1
30	3 ¹ / ₂	12	54	19 ³ / ₄	73 ¹ / ₂	60	3 ¹ / ₂	3 to 1
36	4	15	63	34 ³ / ₄	97 ³ / ₄	72	4	3 to 1
42	4 ¹ / ₂	21	63	35	98	78	4 ¹ / ₂	3 to 1
48	5	24	72	26	98	84	5	3 to 1
54	5 ¹ / ₂	27	65	33 ¹ / ₄ -35	98 ¹ / ₄ -100	90	5 ¹ / ₂	2 ¹ / ₂ to 1
60	6	30-35	60	39	99	96	5	2 to 1
66	6 ¹ / ₂	24-30	72-78	21-27	99	102	5 ¹ / ₂	2 to 1
72	7	24-36	78	21	99	108	6	2 to 1
78	7 ¹ / ₂	24-36	78	21	99	114	6 ¹ / ₂	2 to 1
84	8	36	90 ¹ / ₂	21	111 ¹ / ₂	120	6 ¹ / ₂	1 ¹ / ₂ to 1
90	8 ¹ / ₂	41	87 ¹ / ₂	24	111 ¹ / ₂	132	6 ¹ / ₂	1 ¹ / ₂ to 1

*MINIMUM
**MAXIMUM


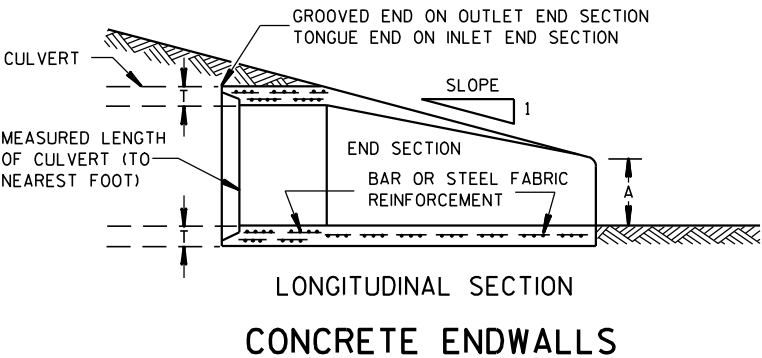
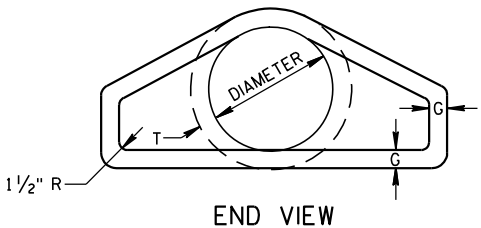
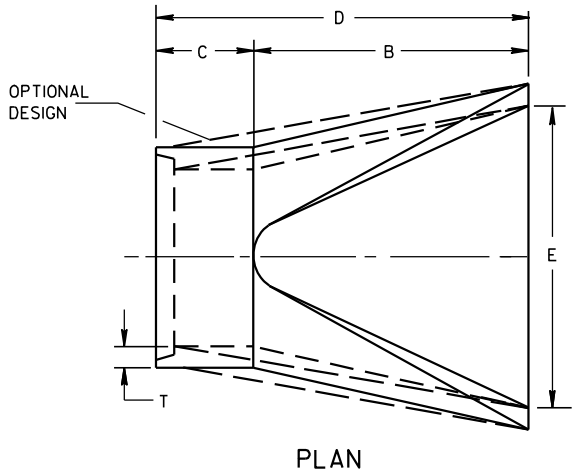


LONGITUDINAL SECTION
CONCRETE ENDWALLS

1" WIDE, 12 GA. (0.109"
THICK) GALVANIZED STRAP
WITH STANDARD 6" X 1/2"
BAND BOLT AND NUT

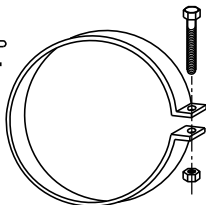

ALTERNATE FOR TYPE 1 CONNECTION
END SECTION CONNECTOR STRAP

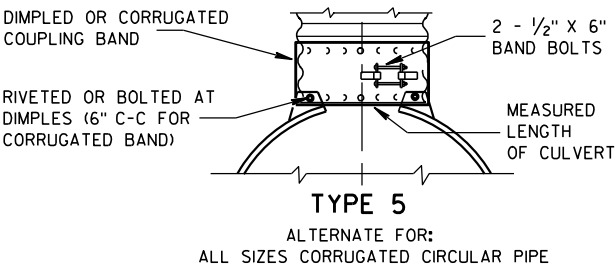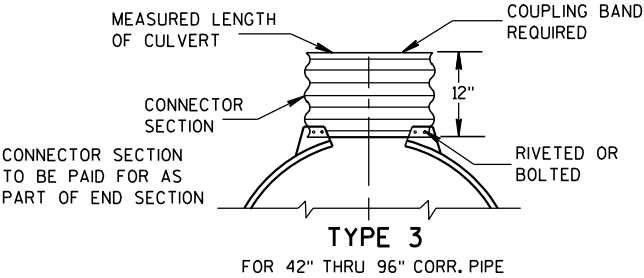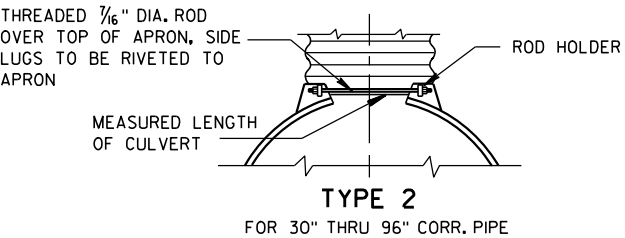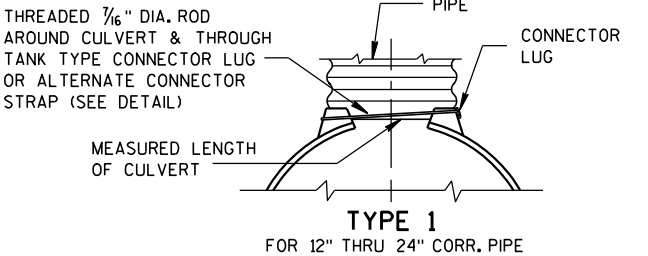


NOTE: DIMPLED BAND FITS OVER OUTSIDE OF ENDWALL,
AND CORRUGATED BAND FITS INSIDE ENDWALL.
DIMPLED BAND MAY BE USED WITH HELICALLY
CORRUGATED PIPE.

FOR CIRCUMFERENTIALLY CORRUGATED PIPE USE
ENDWALL CONNECTION DETAILS 1, 2, 3 OR 5
AS APPLICABLE.

FOR HELICALLY CORRUGATED PIPE USE ENDWALL
CONNECTION DETAILS 1, 2 OR 5.

FOR HELICALLY CORRUGATED PIPES WITH TWO
CIRCUMFERENTIAL CORRUGATIONS AT EACH END
USE ENDWALL CONNECTION DETAILS 1, 2 OR 3.

CONNECTION DETAILS

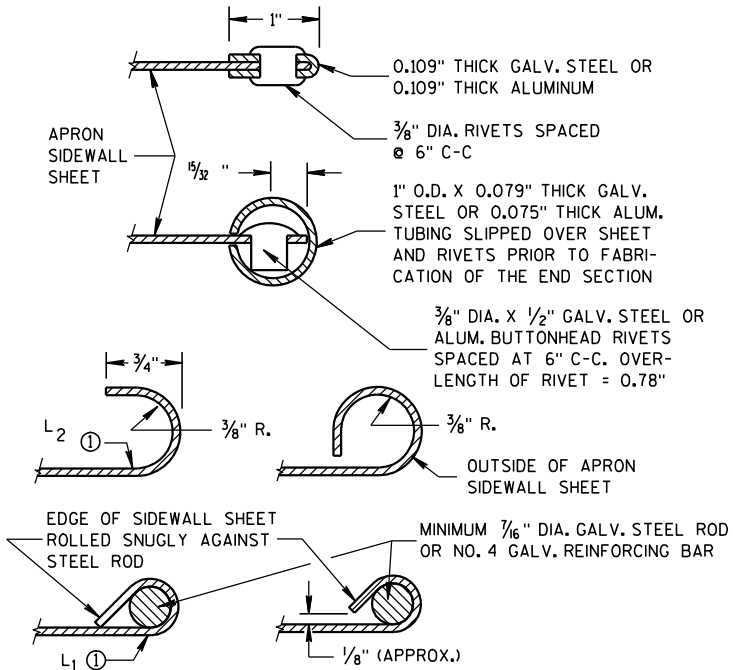

SECTION A-A

GENERAL NOTES

DETAILS OF CONSTRUCTION, MATERIALS AND WORKMANSHIP NOT SHOWN ON
THIS DRAWING SHALL CONFORM TO THE PERTINENT REQUIREMENTS OF THE
STANDARD SPECIFICATIONS AND THE APPLICABLE SPECIAL PROVISIONS.

CONCRETE CULVERT ENDWALLS MAY NOT BE USED WITH GALVANIZED STEEL
OR ALUMINUM CULVERT PIPE OR VISE VERSA. GALVANIZED STEEL OR
ALUMINUM ENDWALLS SHALL NORMALLY BE INSTALLED ON CULVERT PIPE
OF THE SAME METAL.

ALL THREE PIECE STEEL APRON ENDWALLS FOR 60" DIAMETER PIPE AND
LARGER SHALL HAVE 0.109" SIDES AND 0.138" CENTER PANELS. ALL
THREE PIECE ALUMINUM APRON ENDWALLS FOR 60" DIAMETER PIPE AND
LARGER SHALL HAVE 0.105" SIDES AND 0.134" CENTER PANELS. THE WIDTH
OF CENTER PANELS SHALL BE GREATER THAN 20 PERCENT OF THE PIPE
PERIMETER.

LAP SEAMS SHALL BE TIGHTLY JOINED BY GALVANIZED RIVETS OR BOLTS
FOR STEEL UNITS AND ALUMINUM RIVETS AND BOLTS FOR ALUMINUM UNITS.
FOR THE 60" THROUGH 96" DIAMETER APRON ENDWALL SIZES, THE REINFORCED
EDGES AND CENTER PANEL SEAMS SHALL BE FURTHER REINFORCED WITH
GALVANIZED STEEL OR ALUMINUM STIFFENER ANGLES. THE ANGLES SHALL BE
ATTACHED BY GALVANIZED NUTS AND BOLTS FOR STEEL UNITS AND ALUMINUM
NUTS AND BOLTS FOR ALUMINUM UNITS.


WHERE TWO OR MORE PIPES WITH APRON ENDWALLS ARE LAID ADJACENT
TO EACH OTHER, THEY SHALL BE SEPARATED BY A DISTANCE SUFFICIENT
TO PROVIDE A MINIMUM CLEARANCE OF 6 INCHES BETWEEN APRON ENDWALLS.

① FOR PIPE SIZES UP TO 60" DIAMETER, A 180° ROLLED EDGE MAY BE USED
INSTEAD OF STEEL ROD REINFORCEMENT. SEE SECTION A-A.

APRON ENDWALLS FOR CULVERT PIPE


STATE OF WISCONSIN
DEPARTMENT OF TRANSPORTATION

APPROVED
11/30/94
DATE
/S/ Rory L. Rhinehart
CHIEF ROADWAY DEVELOP 267
NEER
FHWA

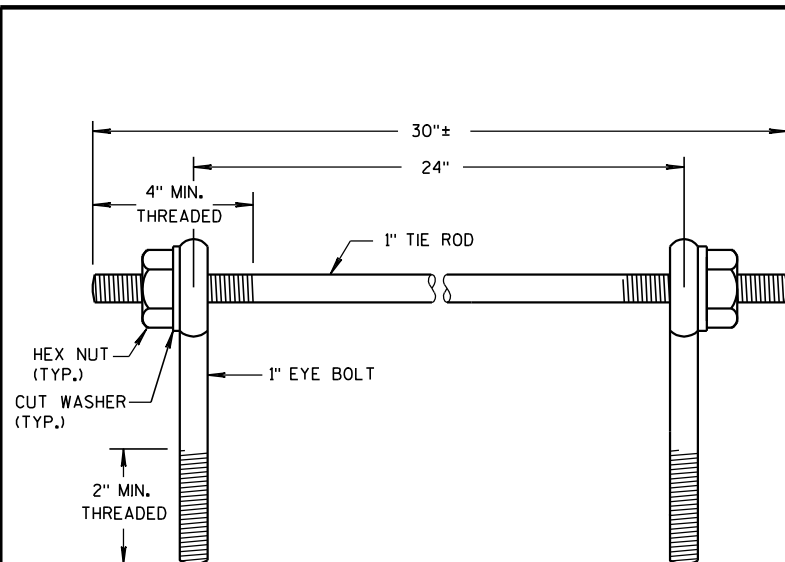

EYE BOLTS AND TIE ROD

EYE BOLT AND TIE ROD ASSEMBLY (ALTERNATE NO. 1)

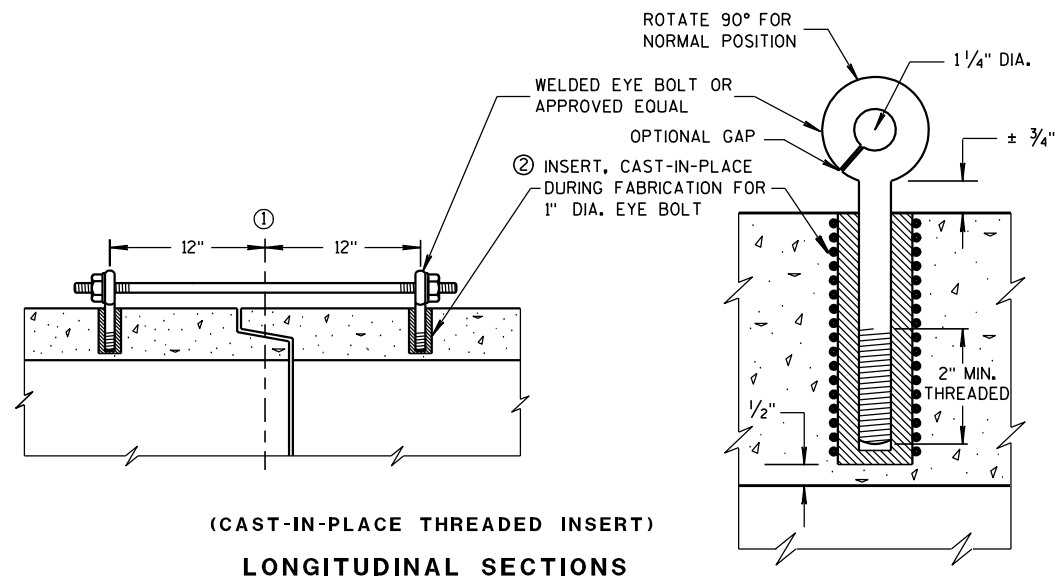(CAST-IN-PLACE THREADED INSERT)
LONGITUDINAL SECTIONS

GENERAL NOTES


DETAILS OF CONSTRUCTION, MATERIALS, AND WORKMANSHIP NOT SHOWN ON THIS DRAWING SHALL CONFORM TO THE PERTINENT REQUIREMENTS OF THE STANDARD SPECIFICATIONS AND APPLICABLE SPECIAL PROVISIONS.

CONCRETE CULVERT AND STORM SEWER PIPE SHALL BE TIED TOGETHER IN THE MANNER ILLUSTRATED BY THIS DETAIL AT LOCATIONS DESIGNATED IN THE STANDARD SPECIFICATIONS AND THE PLAN. THE CONTRACTOR MAY USE EITHER ALTERNATE 1, 2 OR 3 FOR DRAINAGE STRUCTURES. ONLY ALTERNATE 1 AND 3 MAY BE USED FOR CATTLE PASSES, UNLESS OTHERWISE STATED IN THE CONTRACT. THE MATERIALS, FABRICATION AND WORK NECESSARY TO TIE THE PIPE BY THIS DETAIL WILL BE CONSIDERED INCIDENTAL TO THE PIPE AND APRON ENDWALLS IF REQUIRED.



DETAILED DRAWINGS FOR PROPOSED ALTERNATE DESIGNS FOR JOINT TIES SHALL BE SUBMITTED TO THE ENGINEER FOR APPROVAL.

JOINT TIES TO BE HOT-DIP GALVANIZED PER ASTM A 153.

- ① ϕ OF TONGUE AND GROOVE OR BELL AND SPIGOT JOINTS.
- ② THE INSIDE OF THE THREADED INSERTS SHALL BE CLEAN TO ALLOW THE INSERTION OF THREADED EYE BOLTS.
- ③ HOLES SHALL BE CAST-IN-PLACE OR DRILLED 12 INCHES FROM ϕ OF TONGUE AND GROOVE.
- ④ BOLT PROJECTION INSIDE OF PIPE SHALL NOT EXCEED 2 INCHES.
- ⑤ OPENING TO BE ROD DIAMETER PLUS 1 INCH.
- ⑥ LENGTH ADEQUATE TO EXTEND TO WITHIN $\frac{1}{2}$ INCH OF THE INNER SURFACE OF THE PIPE.

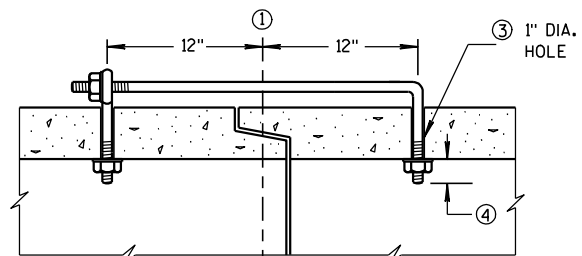

(TONGUE & GROOVE PIPE)

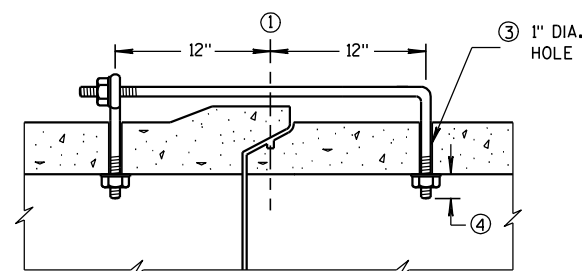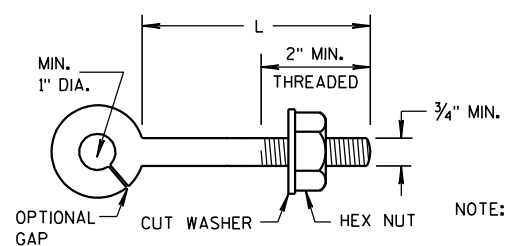
(MODIFIED BELL PIPE)
LONGITUDINAL SECTION

EYE BOLT

NOTE: TWO EYE BOLTS MAY BE USED WITH A 30" LONG THREADED ROD IN LIEU OF THE 90° BENT TIE ROD.

(JOINT TIES FOR 18" TO 66" DIA. CONCRETE PIPE)

EYE BOLT AND TIE ROD ASSEMBLY (ALTERNATE NO. 2)

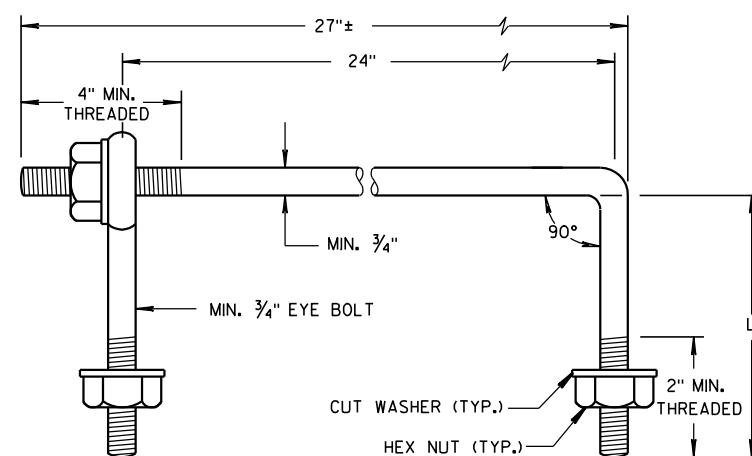

EYE BOLT AND TIE ROD


EYE BOLT DIMENSION TABLE

PIPE SIZE	L = LENGTH	
	TONGUE & GROOVE PIPE	MODIFIED BELL PIPE
18" TO 24"	4 1/2"	6 1/4"
30"	5"	7"
36"	5 1/2"	7"
42"	6"	
48"	6 1/2"	
60"	7 1/2"	
66"	8"	


ADJUSTABLE TIE ROD TABLE

PIPE DIAMETER	TIE ROD DIAMETER	D	L ₁	N
12-60	5/8	5/8	5	1/2
66-84	3/4	3/4	5	1/2
90-108	1	1	7	1 1/16

DIMENSIONS SHOWN ARE IN INCHES

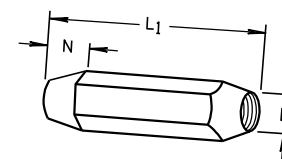


TAPERED

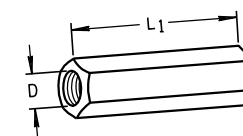

PLAIN

RIGHT AND LEFT THREADS


SLEEVE NUTS

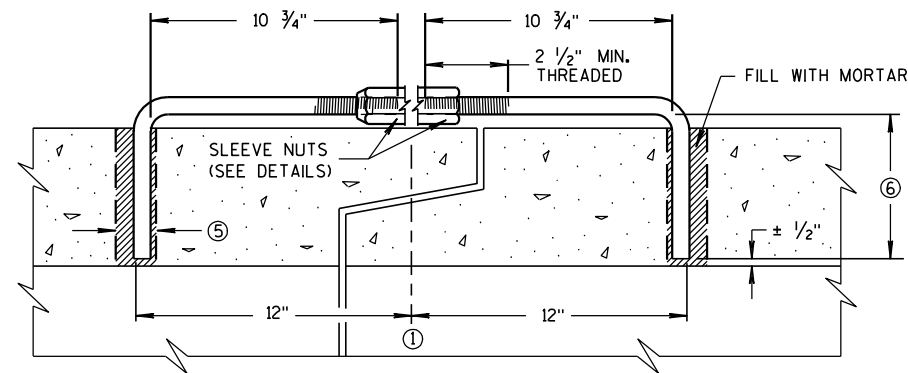

LONGITUDINAL SECTION


(JOINT TIES FOR 12" TO 108" DIA. CONCRETE PIPE)

ADJUSTABLE TIE ROD (ALTERNATE NO. 3)

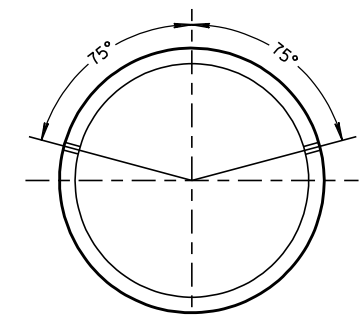

PLACEMENT OF (2) CAST-IN-PLACE INSERTS OR HOLES DURING FABRICATION FOR PIPE SECTIONS REQUIRING TIE RODS

TRANSVERSE SECTION

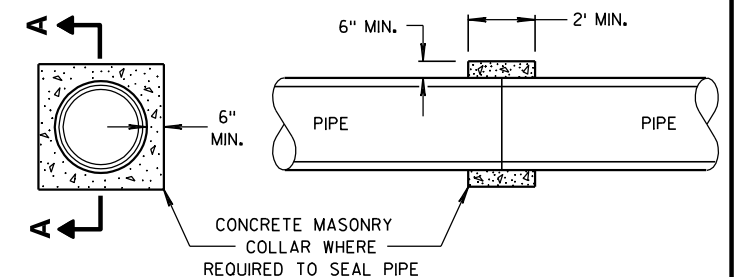


SECTION A-A

CONCRETE COLLAR DETAIL


JOINT TIES FOR CONCRETE
PIPE AND CONCRETE
COLLAR DETAIL

STATE OF WISCONSIN
DEPARTMENT OF TRANSPORTATION

APPROVED
6/5/2012 /S/ Jerry H. Zogg
DATE ROADWAY STANDARDS 268
FHWA ENGINEER

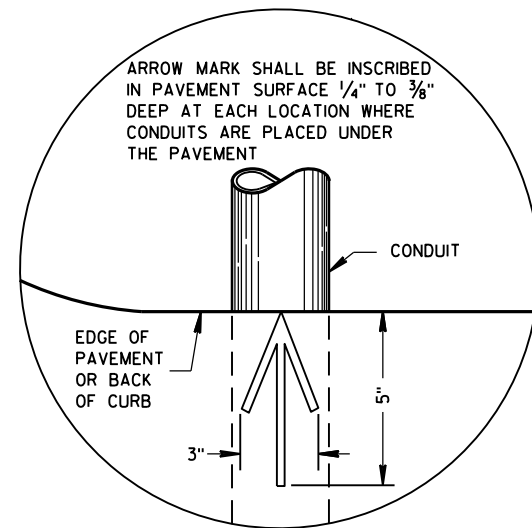

PLAN VIEW
ARROW MARK

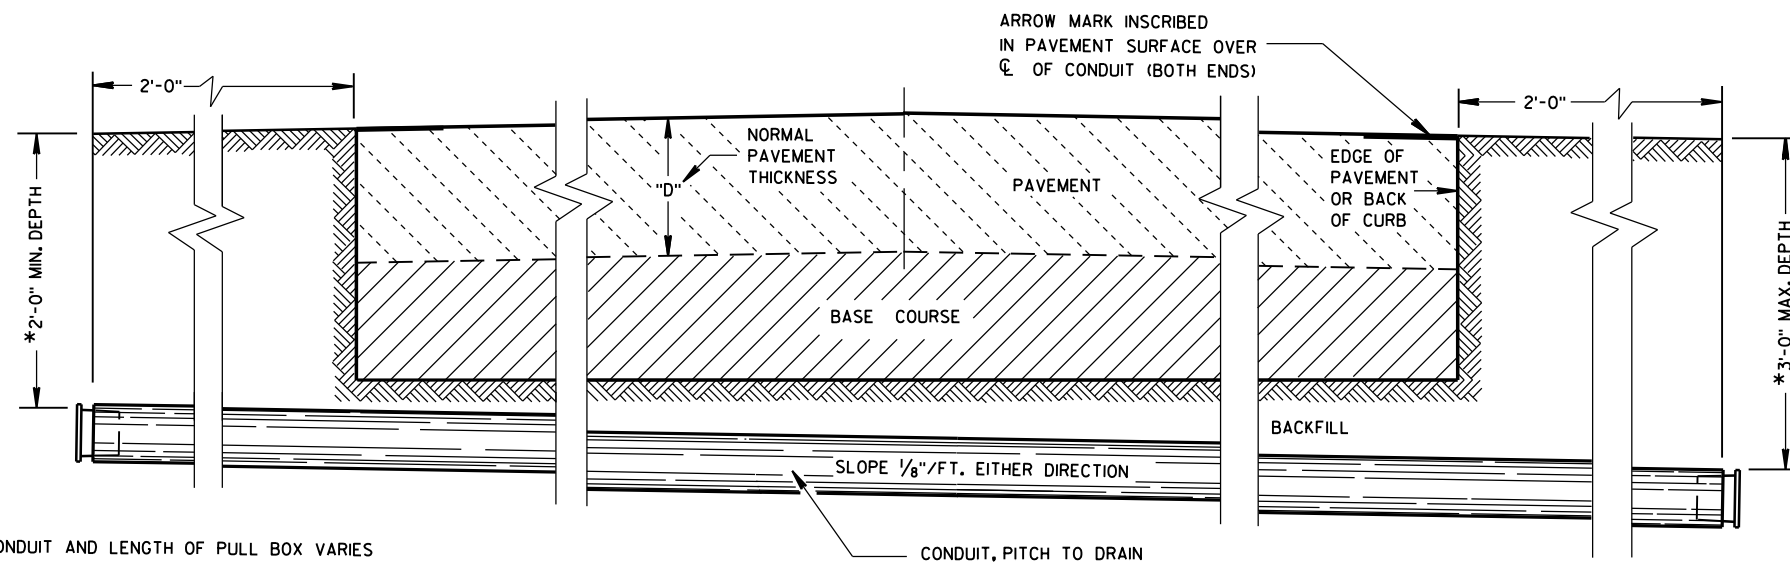

SIDE ELEVATION
DETAIL FOR CONDUIT UNDER PAVED HIGHWAYS

*DEPTH OF CONDUIT AND LENGTH OF PULL BOX VARIES WITH HEIGHT OF CURB USED. ALSO SEE PULL BOX S.D.D. 9B4

GENERAL NOTES

DETAILS OF CONSTRUCTION, MATERIALS AND WORKMANSHIP NOT SHOWN ON THIS DRAWING SHALL CONFORM TO THE PERTINENT REQUIREMENTS OF THE CONTRACT.

METALLIC (STANDARD SPECIFICATION 652.2.2) OR NONMETALLIC (STANDARD SPECIFICATION 652.2.3) CONDUIT SHALL BE FURNISHED AND PLACED AS SHOWN.

DEPTH OF CONDUIT INSTALLED BELOW THE TRAVELED WAY SHALL BE 24 INCHES MINIMUM AND 36 INCHES MAXIMUM.

DEPTH OF CONDUIT INSTALLED THAT IS NOT BELOW THE TRAVELED WAY SHALL BE 18 INCHES MINIMUM AND 36 INCHES MAXIMUM.

ANY EXCEPTION TO THE MAXIMUM DEPTH SHALL BE ONLY WITH THE WRITTEN APPROVAL OF THE ENGINEER.

THE TRENCH SHALL NOT BE BACKFILLED PRIOR TO INSPECTION OF THE CONDUIT.

ALL METALLIC CONDUIT RACEWAY ENDS SHALL BE REAMED AND THREADED.

ALL METALLIC CONDUIT IN WHICH WIRE OR CABLE IS TO BE INSTALLED SHALL BE BUSHED WITH APPROVED THREADED BUSHINGS BEFORE INSTALLATION OF THE WIRE OR CABLE.

ALL METALLIC CONDUITS IN WHICH WIRE OR CABLE IS NOT TO BE INSTALLED SHALL BE CAPPED WITH THREADED PROTECTIVE CAPS, AS APPROVED BY THE ENGINEER.

ALL NONMETALLIC CONDUIT SHALL BE CAPPED OR PLUGGED IMMEDIATELY AFTER INSTALLATION AND SHALL REMAIN CAPPED OR PLUGGED UNTIL WIRE/CABLES ARE INSTALLED.

NONMETALLIC CONDUITS IN WHICH WIRE OR CABLE IS NOT BEING INSTALLED SHALL REMAIN CAPPED OR PLUGGED.

BENDING OF PVC ELECTRICAL CONDUIT SHALL BE ACCOMPLISHED BY USING A BLANKET OR EMERSION TYPE TANK DESIGNED FOR THE PURPOSE OF BENDING PVC ELECTRICAL CONDUIT.

ALL CUT ENDS SHALL BE TRIMMED INSIDE AND OUTSIDE TO REMOVE ALL ROUGH EDGES ON NONMETALLIC CONDUIT. (SEE NEC 347.5)

WHEN REQUIRED TO CONNECT NONMETALLIC CONDUIT TO METALLIC CONDUIT, ONLY U.L. LISTED ADAPTER FITTINGS SHALL BE USED.

PRIOR TO CONDUIT ACCEPTANCE, CONDUIT CAPS OR PLUGS SHALL BE REMOVED, AND THE CAPS, PLUGS AND CONDUIT ENDS SHALL BE THOROUGHLY CLEANED AND THEN THE CAPS OR PLUGS REINSTALLED TO ENSURE THAT THE CAPS OR PLUGS CAN BE EASILY REMOVED IN THE FUTURE.

ALL CONDUIT BEING FURNISHED AND INSTALLED SHALL HAVE THE U.L. LABEL FIRMLY ATTACHED.

CONDUIT RUNS SHALL BE THE SAME SIZE OF CONDUIT FROM ONE END TO THE OTHER (FROM PULL BOX TO PULL BOX-OR-JUNCTION BOX TO JUNCTION BOX-OR-BASE TO BASE, ETC.).

TRACER WIRE SHALL BE INSTALLED AS STATED IN THE STANDARD SPECIFICATION, ITEM 652.3.1.1.

ALL CONDUIT RUNS SHALL BE STRAIGHT (WITHOUT BENDS) FROM PULL BOX TO PULL BOX, PULL BOX TO BASE AND BASE TO BASE AS SHOWN ON THE PLANS.

CONDUIT

STATE OF WISCONSIN
DEPARTMENT OF TRANSPORTATION

APPROVED
March, 2017 /S/ Ahmet Demirbilek
DATE STATE ELECTRICAL 269
FHWA

TABLE OF NOMINAL DIMENSIONS AND WEIGHTS

DIMENSION IN INCHES		CORRUGATED STEEL PIPE								
PIPE DIAMETER (INSIDE)	A	12	12	12	18	18	18	24	24	24
PIPE LENGTH **	B	24	30	36	24	30	36	36	42	48
WALL THICKNESS	C	0.064	0.064	0.064	0.064	0.064	0.064	0.064	0.064	0.064
COVER	D	10 1/4	10 1/4	10 1/4	16 1/4	16 1/4	16 1/4	22 1/4	22 1/4	22 1/4
FRAME	E	14 1/2	14 1/2	14 1/2	20 1/2	20 1/2	20 1/2	26 1/2	26 1/2	26 1/2
FRAME	F	8 1/2	8 1/2	8 1/2	14 1/2	14 1/2	14 1/2	20 1/2	20 1/2	20 1/2
FRAME	G	11 1/2	11 1/2	11 1/2	17 1/2	17 1/2	17 1/2	23 1/2	23 1/2	23 1/2
WEIGHT IN POUNDS *										
FRAME AND COVER		60	60	60	110	110	110	155	155	155

* THE ACTUAL WEIGHT OF THE MANHOLE FRAME AND COVER MAY VARY WITHIN 5 PERCENT PLUS OR MINUS OF THE WEIGHTS SHOWN.

** NORMALLY USED LENGTHS. THE PROJECT ENGINEER SHALL DETERMINE IF PIPE LENGTHS, OTHER THAN THOSE SPECIFIED, SHALL BE USED, TO A MAXIMUM OF 48" (CONTINUOUS LENGTH, NON-SPLICED). THE ADDITIONAL LENGTH SHALL BE INCIDENTAL TO THE PULL BOX BID PRICE.

GENERAL NOTES

DETAILS OF CONSTRUCTION, MATERIALS AND WORKMANSHIP NOT SHOWN ON THIS DRAWING SHALL CONFORM TO THE PERTINENT REQUIREMENTS OF THE CONTRACT.

ALL FRAMES AND COVERS SHALL BE HEAVY DUTY TYPE, SUITABLE FOR VEHICULAR TRAFFIC LOADS.

PULL BOXES LOCATED IN THE ROADWAYS SHALL HAVE LOCKING COVERS.






ENTRANCE HOLES INTO PULL BOXES SHALL BE CUT WITH A CIRCULAR HOLE SAW OR HYDRAULIC CONDUIT PUNCH. HOLE SIZE SHALL BE THE OUTSIDE DIAMETER OF THE CONDUIT THAT IS TO FIT IN THE OPENING PLUS NO MORE THAN 1/4".

THE CONTRACTOR SHALL NOT INSTALL WIRE IN ANY PULL BOX UNTIL ITS INSTALLATION HAS BEEN INSPECTED AND ACCEPTED BY THE ENGINEER.

GROUNDING LUGS (MECHANICAL CONNECTORS) SHALL BE U.L. LISTED AND APPROVED FOR USE WITH COPPER WIRE.

ALL METALLIC CONDUIT IN WHICH WIRE AND/OR CABLE IS TO BE INSTALLED, SHALL BE BUSHED BEFORE INSTALLATION OF THE WIRE AND/OR CABLE.

WHEN PULL BOXES ARE INSTALLED FOR FUTURE USE, DO NOT INSTALL THE EQUIPMENT GROUNDING LUG. THE EQUIPMENT GROUNDING LUG, THE EQUIPMENT GROUNDING ELECTRODE AND THE EQUIPMENT GROUNDING CONDUCTOR SHALL BE REQUIRED AND INSTALLED UNDER A FUTURE WIRING CONTRACT.

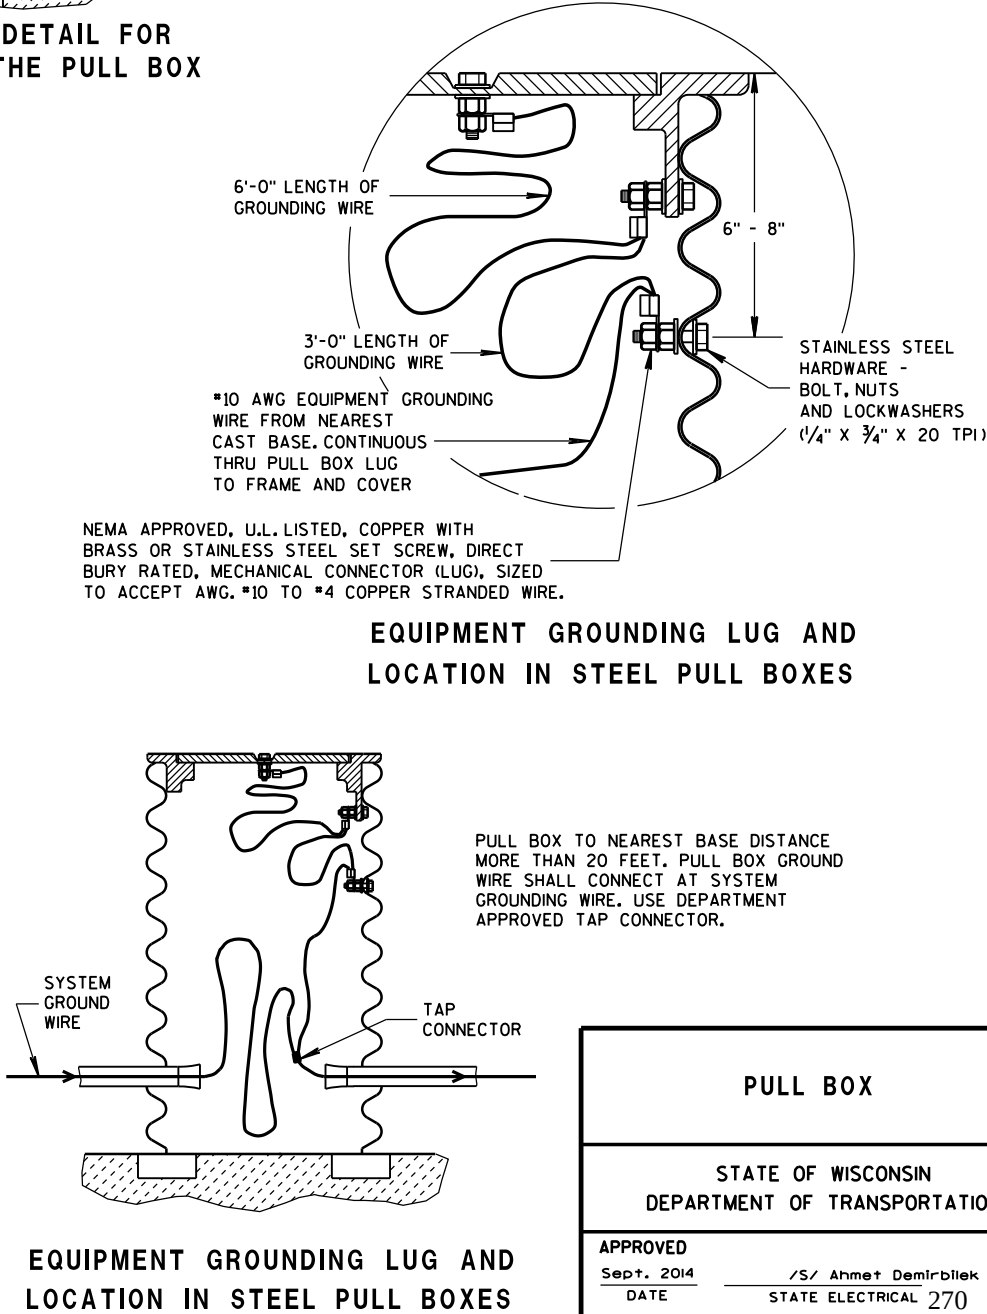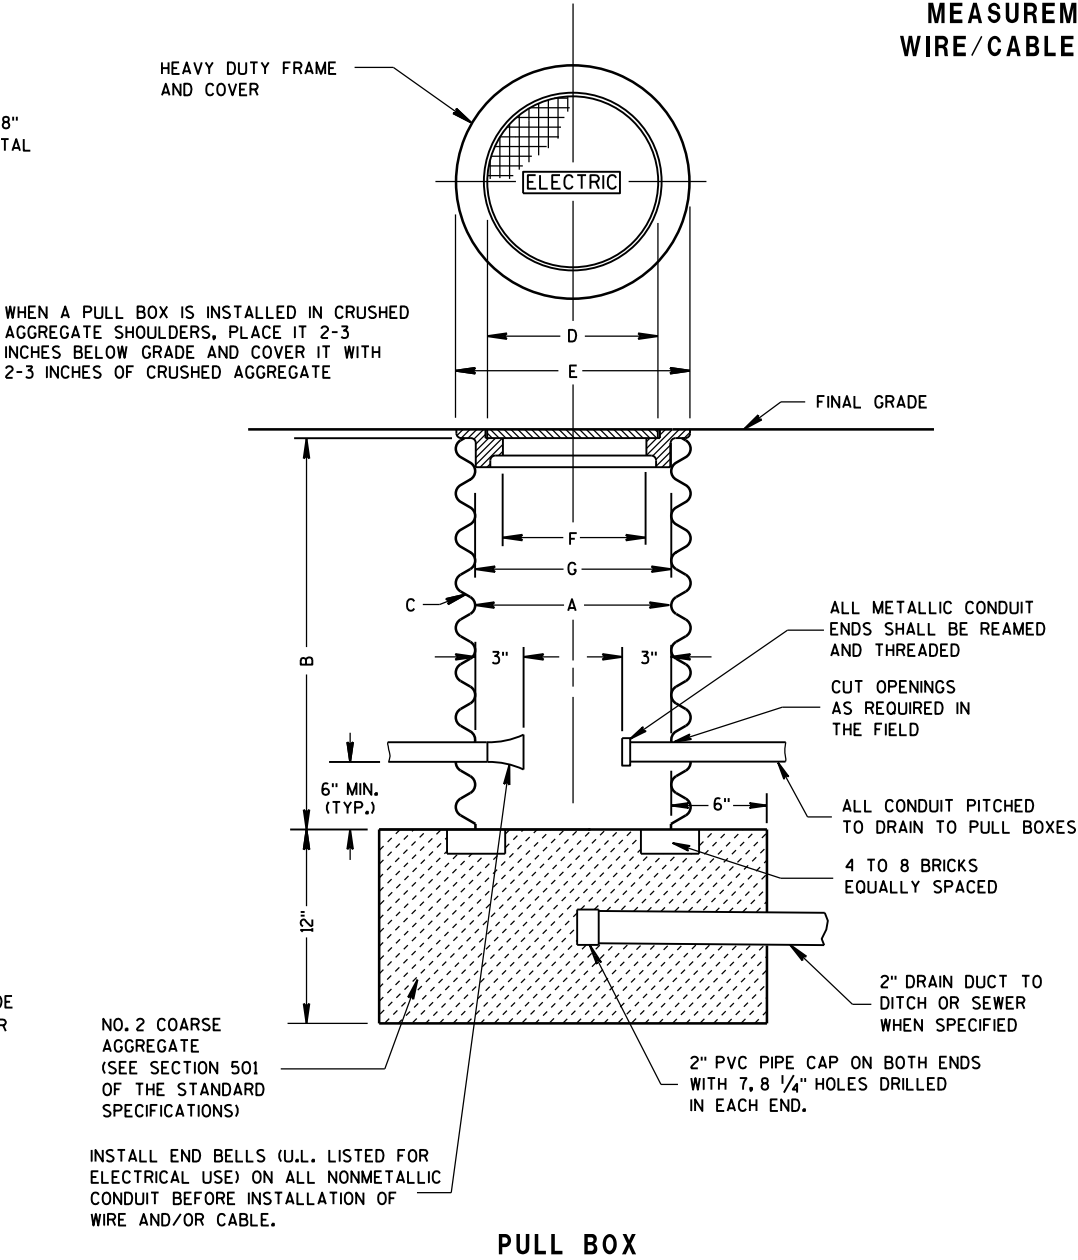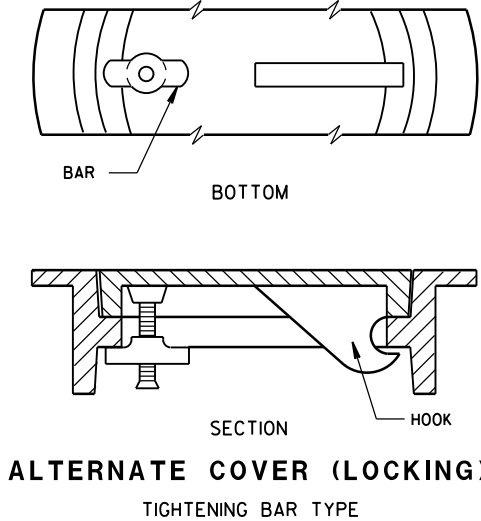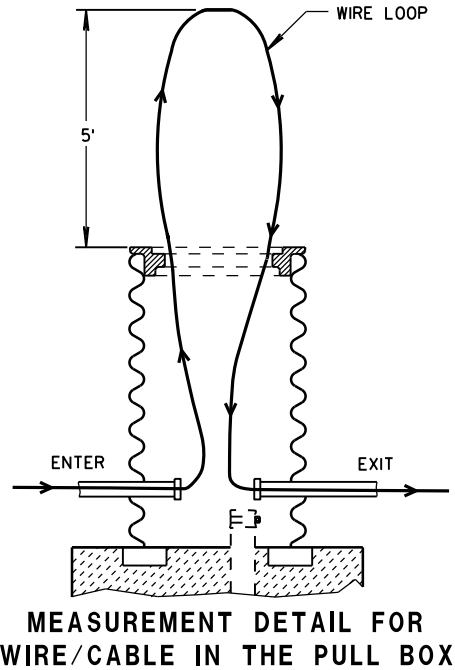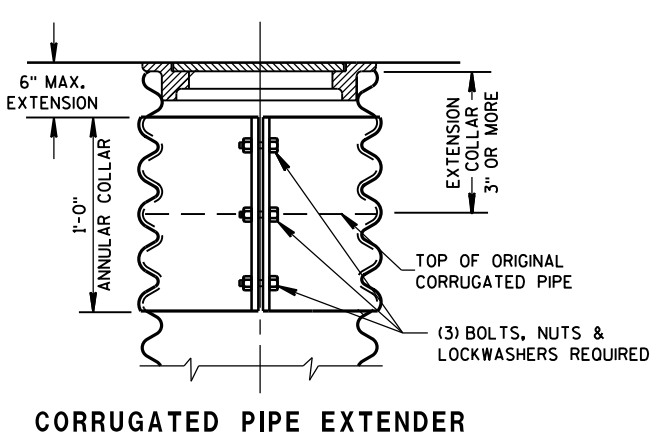

PULL BOX	
STATE OF WISCONSIN DEPARTMENT OF TRANSPORTATION	
APPROVED Sept. 2014 DATE	/S/ Ahmet Demirelek STATE ELECTRICAL 270
FHWA	

TABLE OF NOMINAL DIMENSIONS AND WEIGHTS

DIMENSION IN INCHES		NON-CONDUCTIVE PULL BOX	
BOX DIAMETER ** (INSIDE)	A	24	24
BOX OVERALL OUTSIDE DIAMETER	B	27	27
BOX LENGTH	C	36	42
FRAME OPENING	D	22 1/2	22 1/2
WEIGHT IN POUNDS *			
COVER		50	50
BOX ONLY		75	85

* THE ACTUAL WEIGHT OF THE COVER OR BOX ONLY MAY VARY NOT TO EXCEED 100 LBS INDIVIDUALLY.

** DIAMETER VARIES FROM TOP TO BOTTOM WITH THE DIAMETER LARGER AT THE BOTTOM TO PREVENT FROST HEAVE

GENERAL NOTES

DETAILS OF CONSTRUCTION, MATERIALS AND WORKMANSHIP NOT SHOWN ON THIS DRAWING SHALL CONFORM TO THE PERTINENT REQUIREMENTS OF THE CONTRACT.

ALL BOXES, FRAMES AND COVERS SHALL BE SUITABLE FOR TIER 15 LOADING AS SPECIFIED IN ANSI/SCTE 77.

PROVIDE AN OPENING FOR TOOL ASSISTED COVER REMOVAL NOT LARGE ENOUGH TO PERMIT PASSAGE OF A SPHERE MORE THAN 1/2" DIAMETER

ENSURE COVER SURFACE IS SKID RESISTANT WITH A COEFFICIENT OF FRICTION OF AT LEAST 0.5 AND VERTICAL SURFACE DISCONTINUITIES LESS THAN 1/4".

COVER SHALL BE MAGNETICALLY LOCATABLE.

BOXES AND EXTENSIONS ARE TRIMMABLE FOR CUSTOM LENGTHS. TRIMMED PIECES SHALL MAINTAIN A UNIFORM LENGTH.

ENTRANCE HOLES INTO PULL BOXES SHALL BE CUT WITH A CIRCULAR HOLE SAW OR HYDRAULIC CONDUIT PUNCH. HOLE SIZE SHALL BE THE OUTSIDE DIAMETER OF THE CONDUIT THAT IS TO FIT IN THE OPENING PLUS NO MORE THAN 1/4".


THE CONTRACTOR SHALL NOT INSTALL WIRE IN ANY PULL BOX UNTIL ITS INSTALLATION HAS BEEN INSPECTED AND ACCEPTED BY THE ENGINEER.

ALL METALLIC CONDUIT IN WHICH WIRE AND/OR CABLE IS TO BE INSTALLED, SHALL BE BUSHED BEFORE INSTALLATION OF THE WIRE AND/OR CABLE.



ENTIRE BOX MUST BE CONSTRUCTED OF NON-CONDUCTIVE MATERIALS WITH THE EXCEPTION OF STAINLESS STEEL FASTENERS AND MAGNETIC LOCATABLE DEVICE.

WHEN A PULL BOX IS INSTALLED IN CRUSHED AGGREGATE SHOULDERS, PLACE IT 2-3 INCHES BELOW GRADE AND COVER IT WITH 2-3 INCHES OF CRUSHED AGGREGATE


LABEL ON COVER SHALL READ "ELECTRIC" FOR SIGNAL AND LIGHTING SYSTEMS, "WISDOT ITS" FOR COMMUNICATIONS AND ITS EQUIPMENT SYSTEMS.

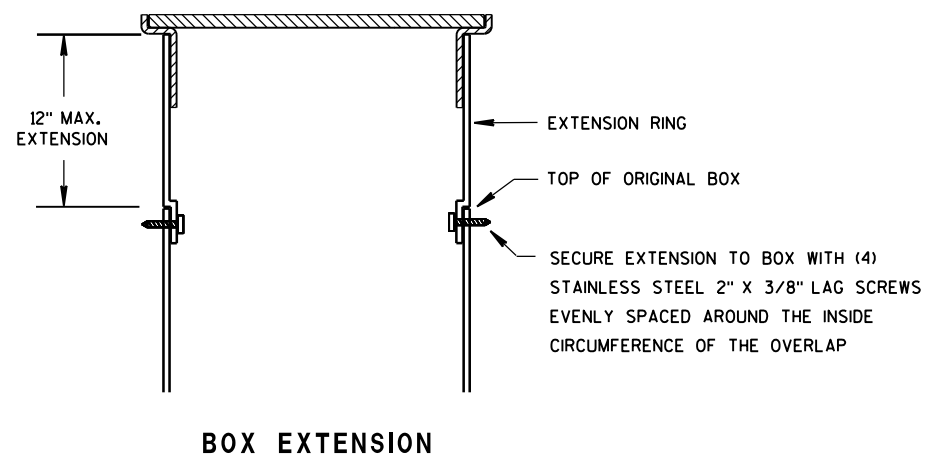

INSTALLED IN SOD OR CRUSHED AGGREGATE

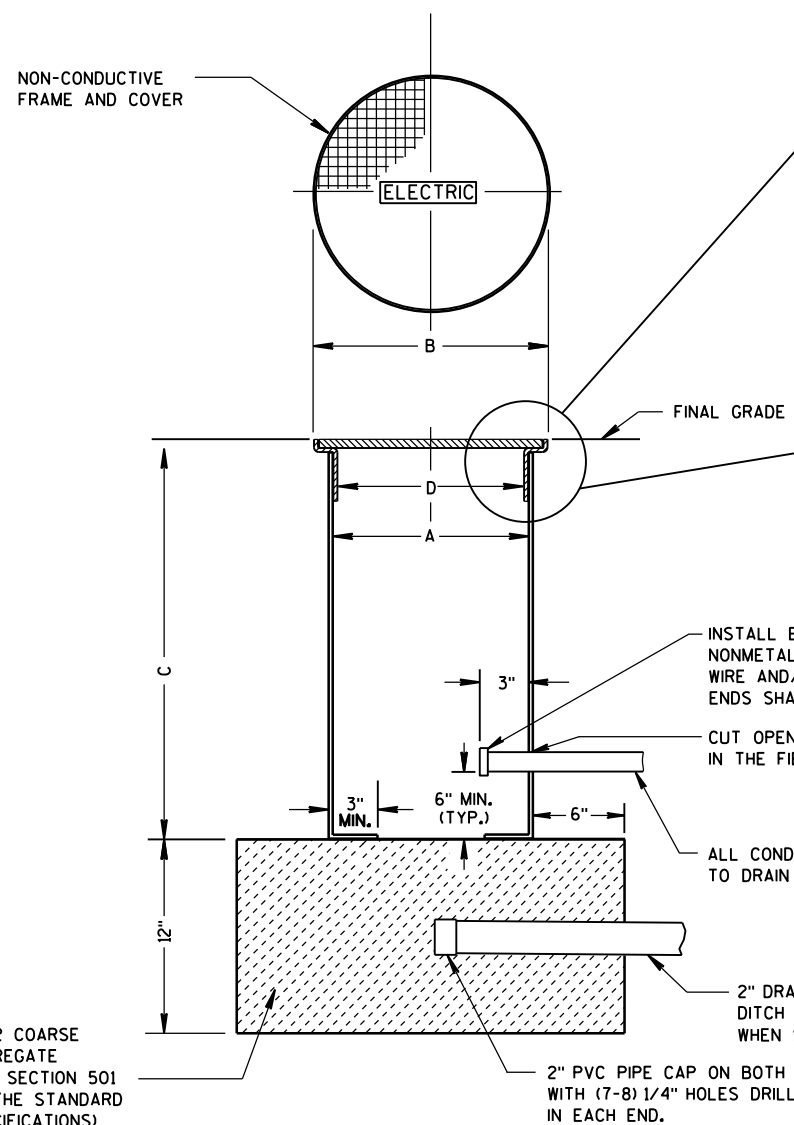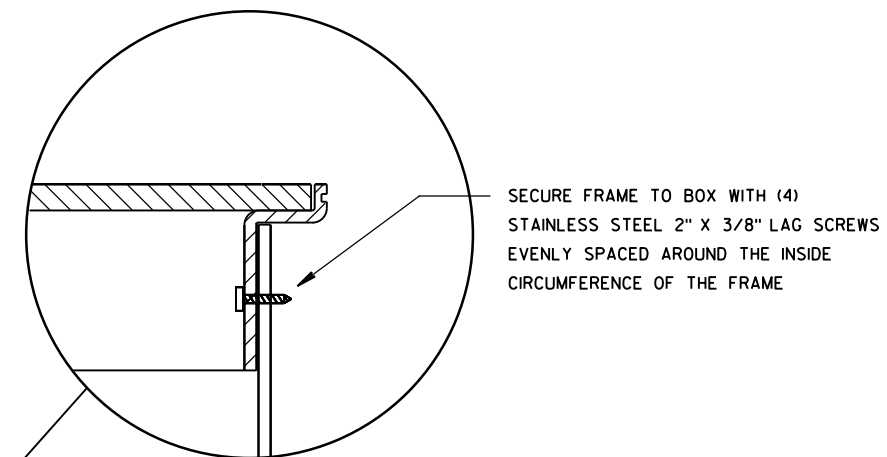

INSTALLED IN SIDEWALK

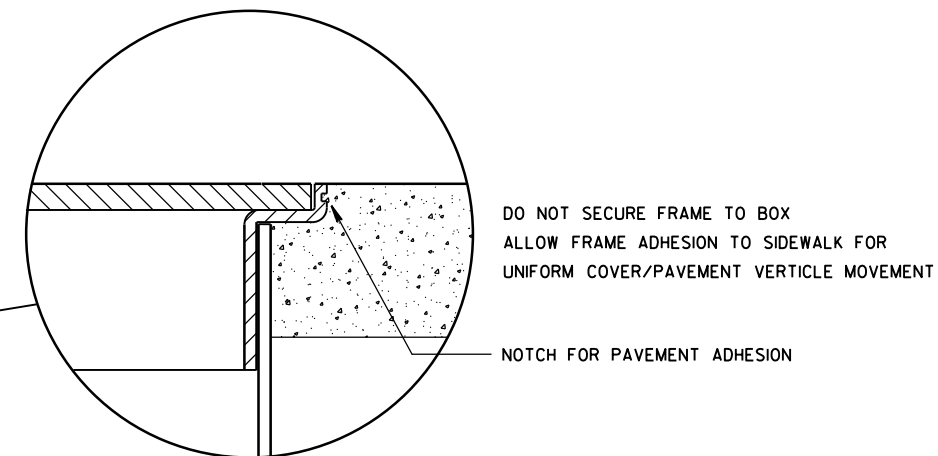

NON-CONDUCTIVE PULL BOX

PULL BOX
NON-CONDUCTIVE

STATE OF WISCONSIN
DEPARTMENT OF TRANSPORTATION


APPROVED

May 2017
DATE

FHWA

/S/ Ahmet Demirbilek
STATE ELECTRICAL 271

FORM DEPTH SHALL BE NO MORE THAN 6" BELOW GRADE ON THE LOWER SIDE OF BASE

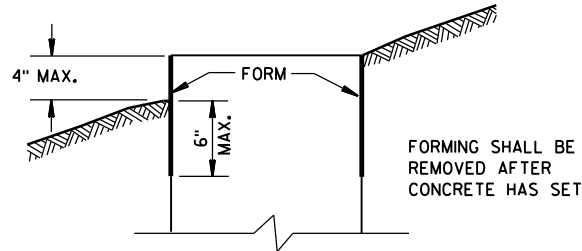

FORMING DETAIL

QUANTITY REQUIREMENTS	CONCRETE BASE TYPE		
	1	2	5 & 6
APPROX. CUBIC YARDS OF CONCRETE	0.40	0.57	0.40
LBS. OF HOOP BAR STEEL	NONE	23	16
LBS. OF VERTICAL BAR STEEL	NONE	60	18

GENERAL NOTES

DETAILS OF CONSTRUCTION, MATERIALS AND WORKMANSHIP NOT SHOWN ON THIS DRAWING SHALL CONFORM TO THE PERTINENT REQUIREMENTS OF THE CONTRACT.

BASES SHALL BE EXCAVATED BY USE OF A CIRCULAR AUGER.

TOP SURFACES OF CONCRETE BASES SHALL BE TROWEL FINISHED SMOOTH AND LEVEL.

CONDUIT SIZES AND LOCATIONS SHALL BE AS SHOWN ON THE PLANS.

THE FINAL OR TERMINATING CONCRETE BASE IN A CONDUIT RUN SHALL HAVE A 6" EXIT STUB INSTALLED FOR FUTURE CABLING USE. THE EXIT STUB SHALL BE SIZED AS USED THROUGHOUT THE CONDUIT RUN AS SHOWN AT THE ENTRANCE OF THE BASE.

MINIMUM BENDING RADIUS OF CONDUIT IS EQUAL TO 6 X THE DIAMETER.

CONDUIT HEIGHT ABOVE CONCRETE BASES SHALL BE 1 INCH. ALL METALLIC CONDUIT ENDS SHALL BE REAMED AND THREADED.

ALL CONDUIT ENDS AT THE TOP OF CONCRETE BASES SHALL BE CAPPED IF METALLIC OR PLUGGED IF NONMETALLIC IMMEDIATELY AFTER PLACEMENT AND BEFORE CONCRETE IS POURED. CONDUITS IN WHICH WIRE OR CABLE IS NOT INSTALLED SHALL REMAIN CAPPED OR PLUGGED.

GENERAL NOTES (CONTINUED)

BELL ENDS SHALL BE INSTALLED ON ALL PVC CONDUIT EXPOSED AT THE TOP OF CONCRETE BASES BEFORE INSTALLATION OF CABLE OR WIRE.

ENDS OF CONDUIT INSTALLED BELOW GRADE FOR FUTURE USE SHALL BE CAPPED IF METALLIC OR PLUGGED IF NONMETALLIC.

WHEN REQUIRED TO CONNECT NONMETALLIC CONDUIT TO METALLIC CONDUIT, ONLY ADAPTER FITTINGS, U.L. LISTED FOR ELECTRICAL USE, SHALL BE USED.

IF A BASE REQUIRES A DEEP FORM BECAUSE OF LOOSE DIRT OR FILL, THE FORM SHALL BE REMOVED BEFORE BACKFILLING AROUND THE BASE. BACKFILL SHALL BE TAMPED TIGHT AGAINST THE BARE CONCRETE BASE IN LAYERS OF 1 FOOT OR LESS.

A NO. 4 AWG, STRANDED COPPER EQUIPMENT GROUNDING CONDUCTOR SHALL BE EXOTHERMICALLY WELDED TO THE EQUIPMENT GROUNDING ELECTRODE (GROUND ROD) FOR TYPE 1, TYPE 2, TYPE 5, AND TYPE 6 BASES.

THE EQUIPMENT GROUNDING CONDUCTOR SHALL BE FURNISHED AND INSTALLED TO ENTER THE BASE OF THE TYPE 2 AND TYPE 5 BASES THROUGH A 1 INCH CONDUIT INSTALLED FOR GROUNDING PURPOSES, LEAVING A 4 FOOT COIL OF WIRE ABOVE THE CONCRETE BASE. THE EQUIPMENT GROUNDING CONDUCTOR SHALL BE NEATLY COILED AND THE COILS TIED TOGETHER.

ANCHOR RODS SHALL BE THREADED 12" IN LENGTH ON EACH END OF THE ROD. ANCHOR RODS SHALL BE MANUFACTURED IN ACCORDANCE WITH SECTION 654.2.1 OF THE STANDARD SPECIFICATIONS.

WASHERS AND LOCK WASHERS ARE REQUIRED ON ALL ANCHOR RODS.

WHEN ANCHOR RODS USING THE ALTERNATE "L" BEND ARE FURNISHED, THE 4" "L" BEND SHALL BE IN ADDITION TO THE SPECIFIED ANCHOR ROD BAR LENGTH. THE "L" BEND END SHALL NOT BE THREADED.

ANCHOR RODS SHALL BE INSTALLED WITH MISALIGNMENTS OF LESS THAN 1:40 FROM VERTICAL.

WELDING OF THE ANCHOR RODS TO THE CAGE IS UNACCEPTABLE. TIE WIRES SHALL BE USED.

BAR STEEL REINFORCEMENT SHALL BE COATED WITH POWDERED EPOXY RESIN IN ACCORDANCE WITH SECTION 505 OF THE STANDARD SPECIFICATIONS (LATEST EDITION).

1 THE MINIMUM DEPTH OF CONDUIT EXITING THE CONCRETE BASE AND INSTALLED BELOW THE TRAVELED WAY SHALL BE 24 INCHES. THE MINIMUM DEPTH OF CONDUIT EXITING THE CONCRETE BASE THAT IS NOT INSTALLED BELOW THE TRAVELED WAY SHALL BE 18 INCHES. THE MAXIMUM DEPTH OF ALL CONDUIT SHALL BE 36 INCHES EXCEPT WITH WRITTEN APPROVAL BY THE ENGINEER.

2 (4) 1" DIA. X 3'-6" ANCHOR RODS.

3 (4) 1" DIA. X 5'-0" ANCHOR RODS.


4 (6) NO. 6 X 6'-8" BAR STEEL REINFORCEMENT.

5 (7) NO. 4 X 5'-1" BAR STEEL REINFORCEMENT @ 1'-0" C-C.

6 (4) 1" DIA. X 3'-6" ANCHOR RODS.


7 (6) NO. 4 X 4'-8" BAR STEEL REINFORCEMENT.

8 (5) NO. 4 X 5'-1" BAR STEEL REINFORCEMENT @ 1'-0" C-C.


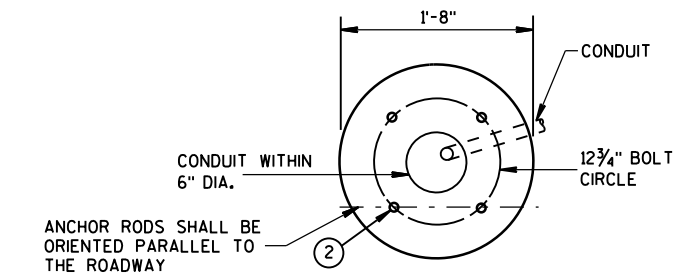


FORM ALL EXPOSED CONCRETE. PROVIDE 1" CHAMFER ALL AROUND


HALF SECTION IN UNPAVED AREA (TYPICAL FOR TYPES 1, 2, 5, & 6)

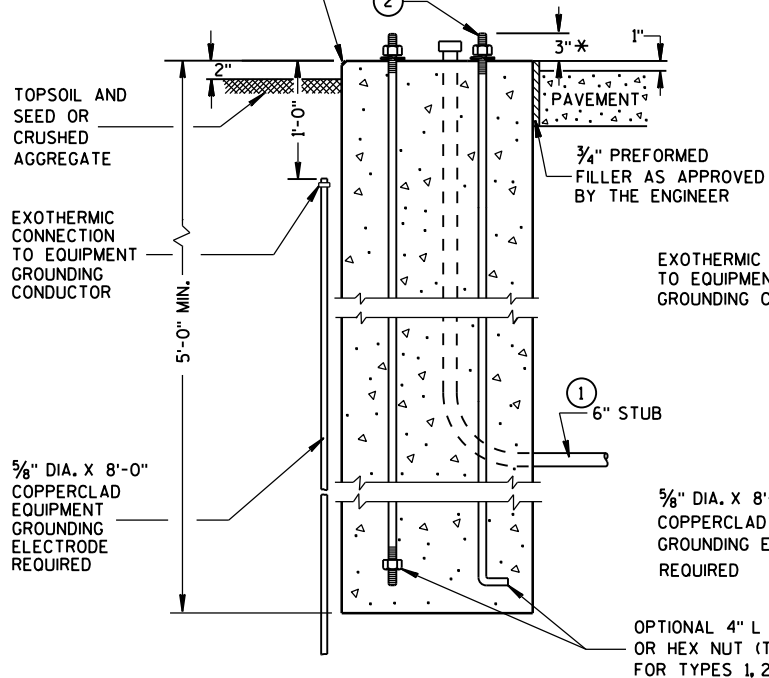

HALF SECTION IN PAVEMENT (TYPICAL FOR TYPES 1, 2, 5, & 6)

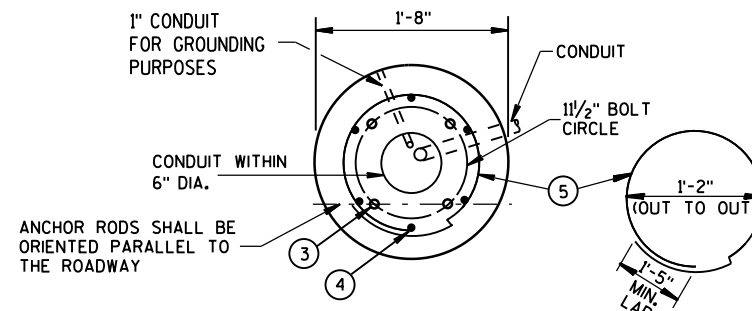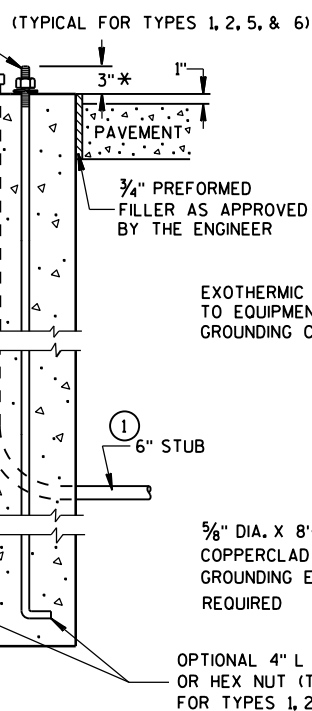


FORM ALL EXPOSED CONCRETE. PROVIDE 1" CHAMFER ALL AROUND

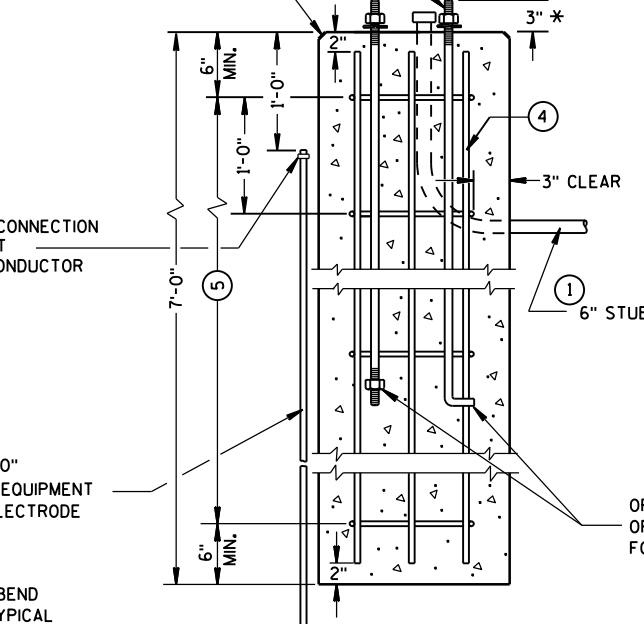


TYPE 2

CONCRETE BASES

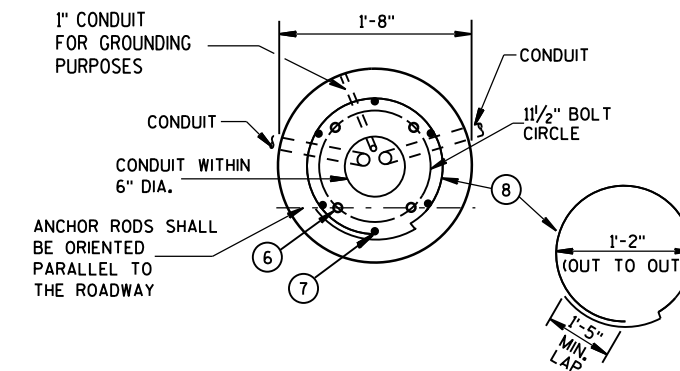

FORM ALL EXPOSED CONCRETE. PROVIDE 1" CHAMFER ALL AROUND

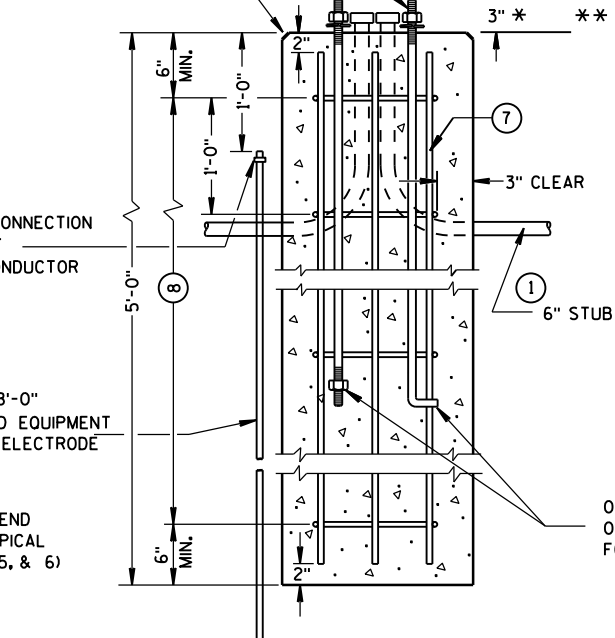

TYPE 5 & 6

* ANY ANCHOR ROD PROJECTION SHORTER THAN 2 3/4" OR LONGER THAN 3 3/4" SHALL REQUIRE THE BASE TO BE REMOVED AND REPLACED AT THE CONTRACTORS EXPENSE.

** FOR NONBREAKAWAY INSTALLATIONS, 4 1/2" ± ANCHOR ROD PROJECTION WITH THE USE OF LEVELING NUTS. RODENT SCREEN REQUIRED.

CONCRETE BASES, TYPES 1, 2, 5, & 6

STATE OF WISCONSIN DEPARTMENT OF TRANSPORTATION

APPROVED

Sept. 2014

DATE

FHWA

/S/ Ahmet Demirelek
STATE ELECTRICAL 272

GENERAL NOTES

DETAILS OF CONSTRUCTION, MATERIALS AND WORKMANSHIP NOT SHOWN ON THIS DRAWING SHALL CONFORM TO THE PERTINENT REQUIREMENTS OF THE CONTRACT.

FOUR (4) BOLTS SHALL BE FURNISHED WITH EACH TRANSFORMER BASE. BOLTS SHALL BE 1" DIAMETER, 4" IN LENGTH, WITH WASHERS, LOCK WASHERS AND NUTS. BOLTS, NUTS AND WASHERS SHALL BE MANUFACTURED IN ACCORDANCE WITH SECTION 641.2.2 OF THE STANDARD SPECIFICATIONS.

LEVELING SHIMS, IF NEEDED, SHALL BE DESIGNED FOR THE PURPOSE AND USED UNDER CAST BASES WHEN PLUMBING POLES OR STANDARDS DURING INSTALLATION. THE USE OF WASHERS IN LIEU OF PROPER LEVELING SHIMS IS NOT ACCEPTABLE.

SHIM LENGTH SHALL BE LONG ENOUGH TO COMPLETELY COVER THE AREA UNDER THE LENGTH AND WIDTH OF THE BASE MOUNTING FLANGE.

DOUBLE NUTTING IS NOT ACCEPTABLE FOR LEVELING OR MOUNTING PURPOSES.

A NEMA APPROVED, U.L. LISTED, COPPER WITH BRASS OR STAINLESS STEEL SET SCREW, DIRECT BURY RATED, MECHANICAL CONNECTOR (LUG), SIZED TO ACCEPT AWG. #10 TO #4 COPPER STRANDED WIRE SHALL BE FURNISHED AND INSTALLED IN THE PEDESTAL AND TRANSFORMER BASES.


THE MECHANICAL CONNECTOR SHALL BE INSTALLED USING A 1/4" - 20 (TPI) STAINLESS STEEL HEX HEAD BOLT OF SUFFICIENT LENGTH TO FIRMLY ATTACH THE LUG TO THE BASE.

SHOULD THE MANNER OF ATTACHMENT OF THE LUG REQUIRE WASHERS, HEX NUTS, LOCK WASHER - THEY SHALL BE STAINLESS STEEL AS IS THE BOLT. THE MANNER OF ATTACHMENT SHALL NOT BLOCK ACCESSIBILITY TO WIRE PLACEMENT IN THE CONNECTOR.

PEDESTAL BASE COLLAR THREADING SHALL BE TAPERED AND IN ACCORDANCE WITH NATIONAL PIPE THREADING DIMENSIONS.

BASE COLLAR THREADING SHALL EXTEND INTO THE BASE COLLAR WITH SUFFICIENT DEPTH TO ACCEPT THE INSTALLATION OF TRAFFIC SIGNAL STANDARDS TO A DEPTH OF 1/2", THEN TIGHTENING TO A POINT OF BEING IMMOVABLE.

THE ACCESS DOOR SHALL BE OF THE SAME MATERIAL AS THE BASE.

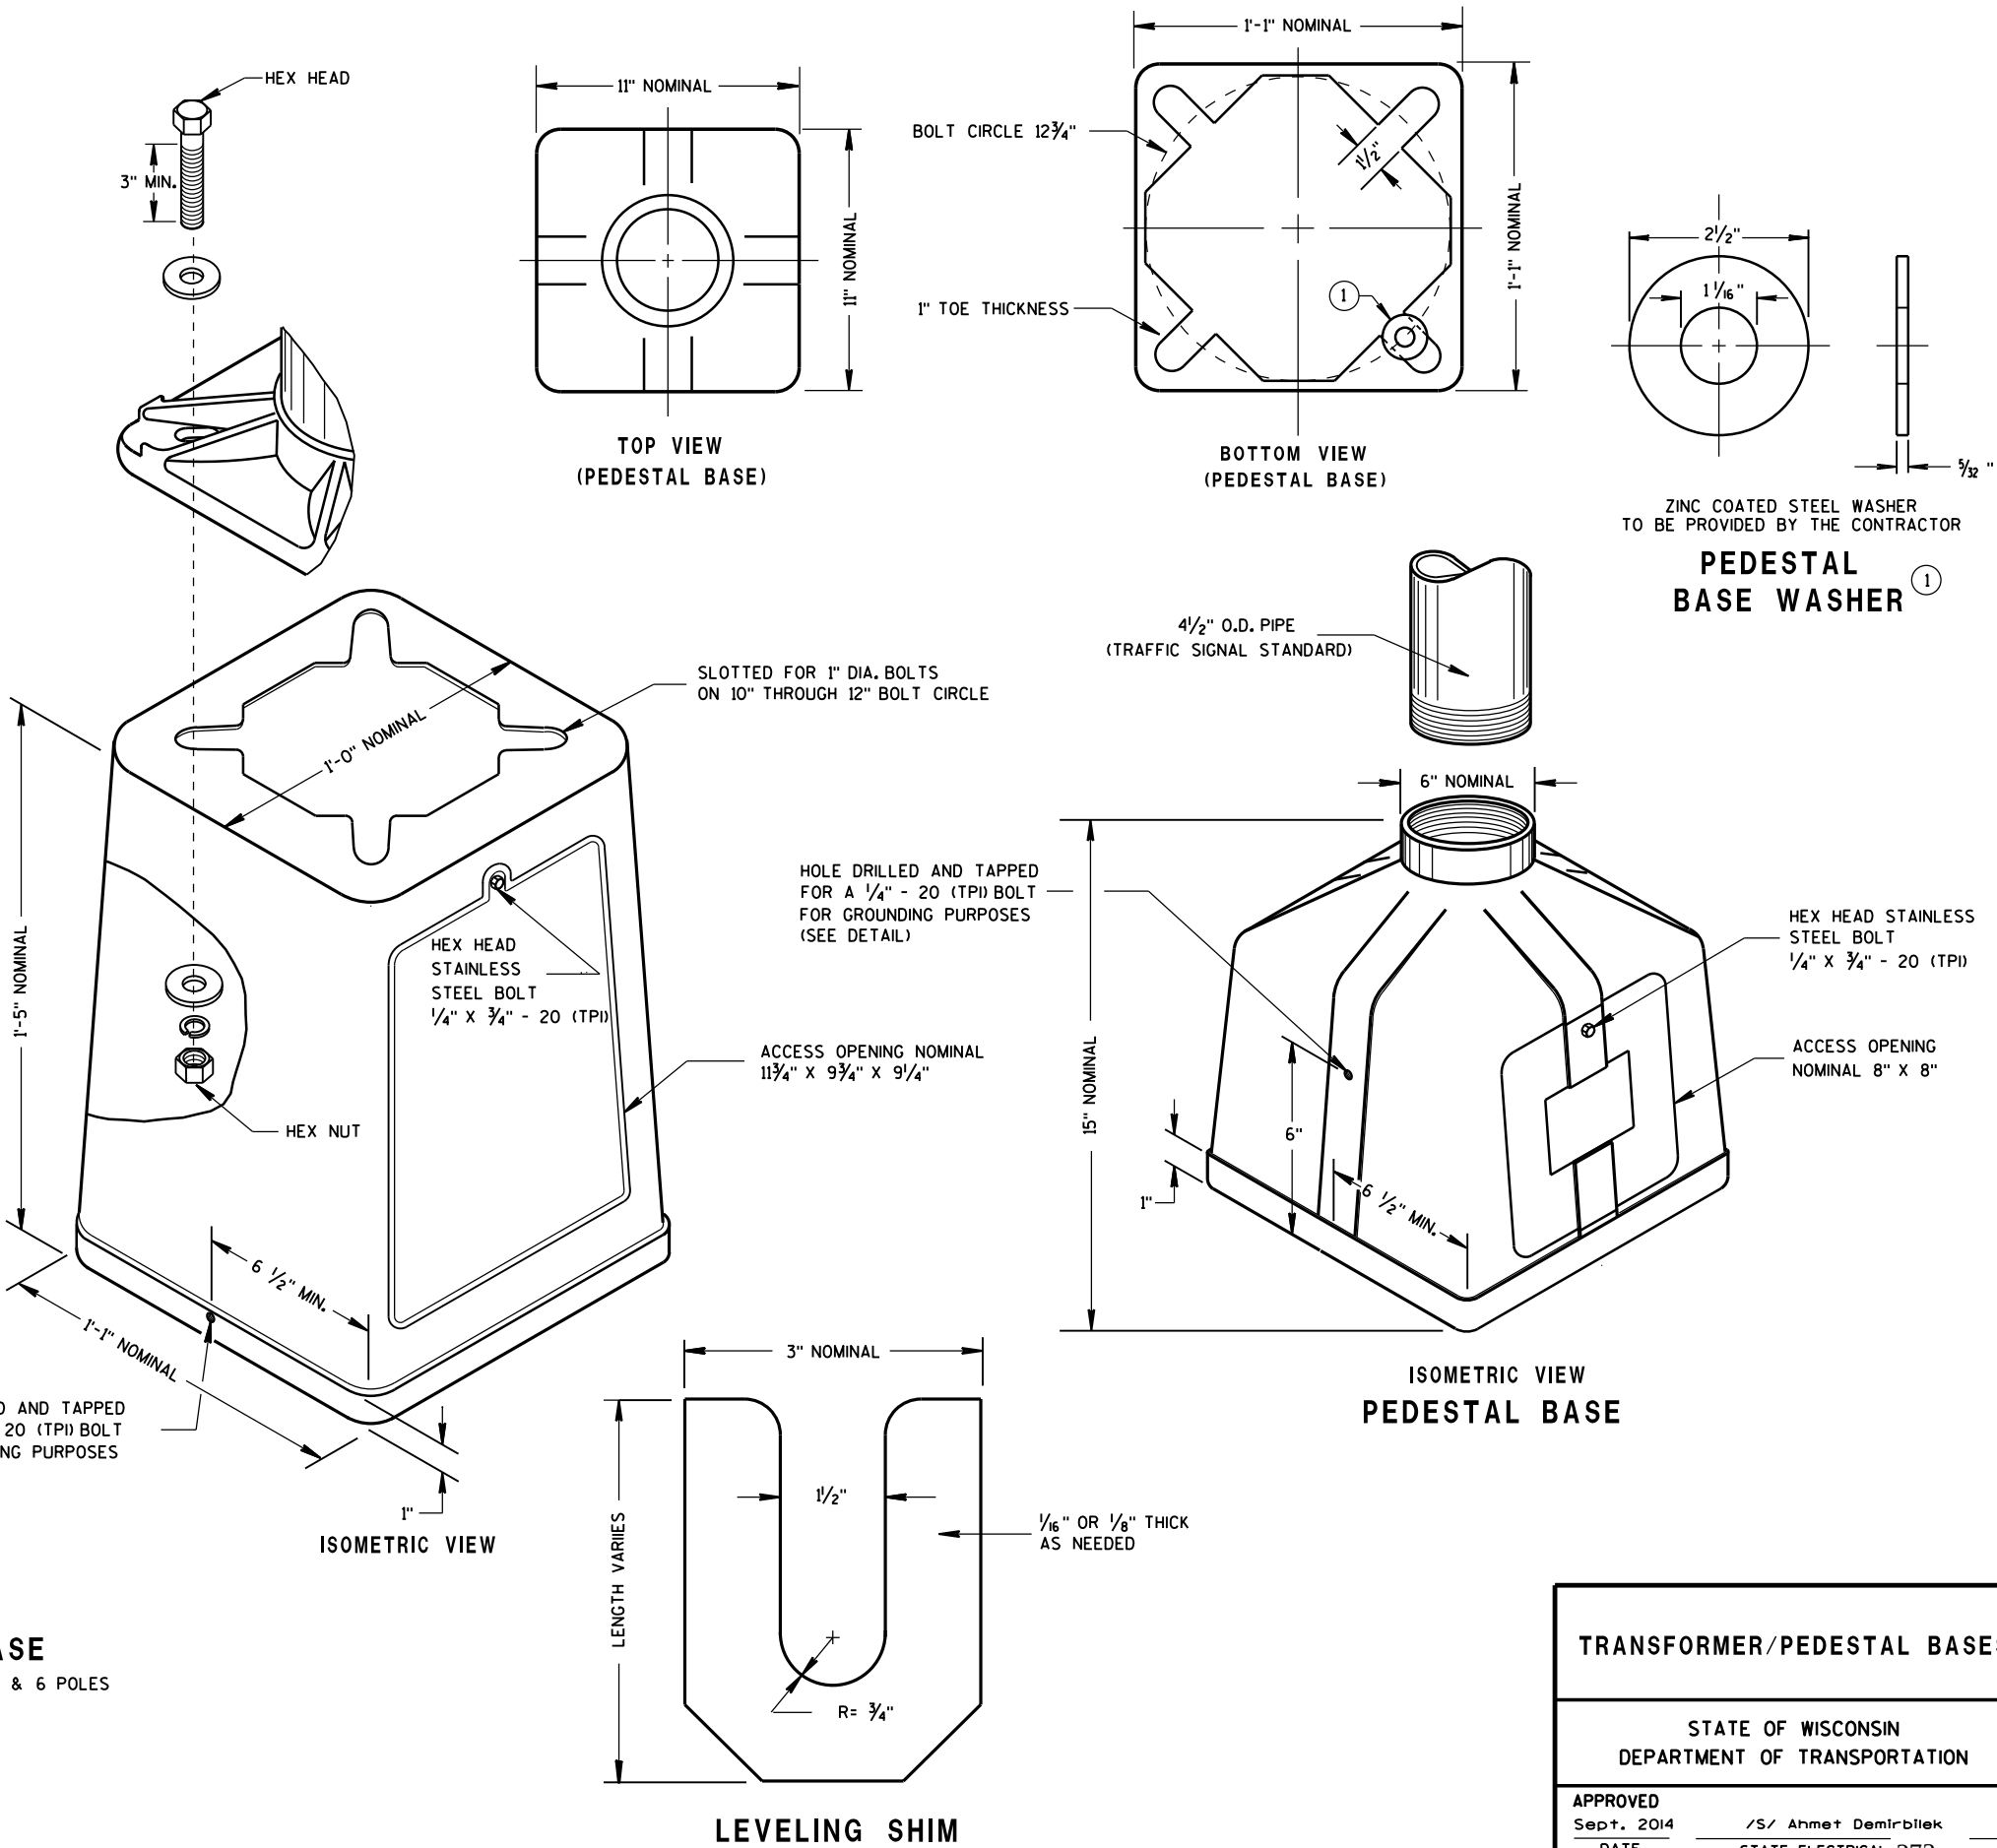


TYPICAL MECHANICAL
CONNECTOR LUG
TO BE FURNISHED WITH EACH BASE

TRANSFORMER BASE
INTENDED FOR USE WITH TYPE 2, 3, 4, 5 & 6 POLES

TRANSFORMER/PEDESTAL BASES


STATE OF WISCONSIN
DEPARTMENT OF TRANSPORTATION

APPROVED
Sept. 2014 /S/ Ahmet Demirbilek
DATE STATE ELECTRICAL 273
FHWA

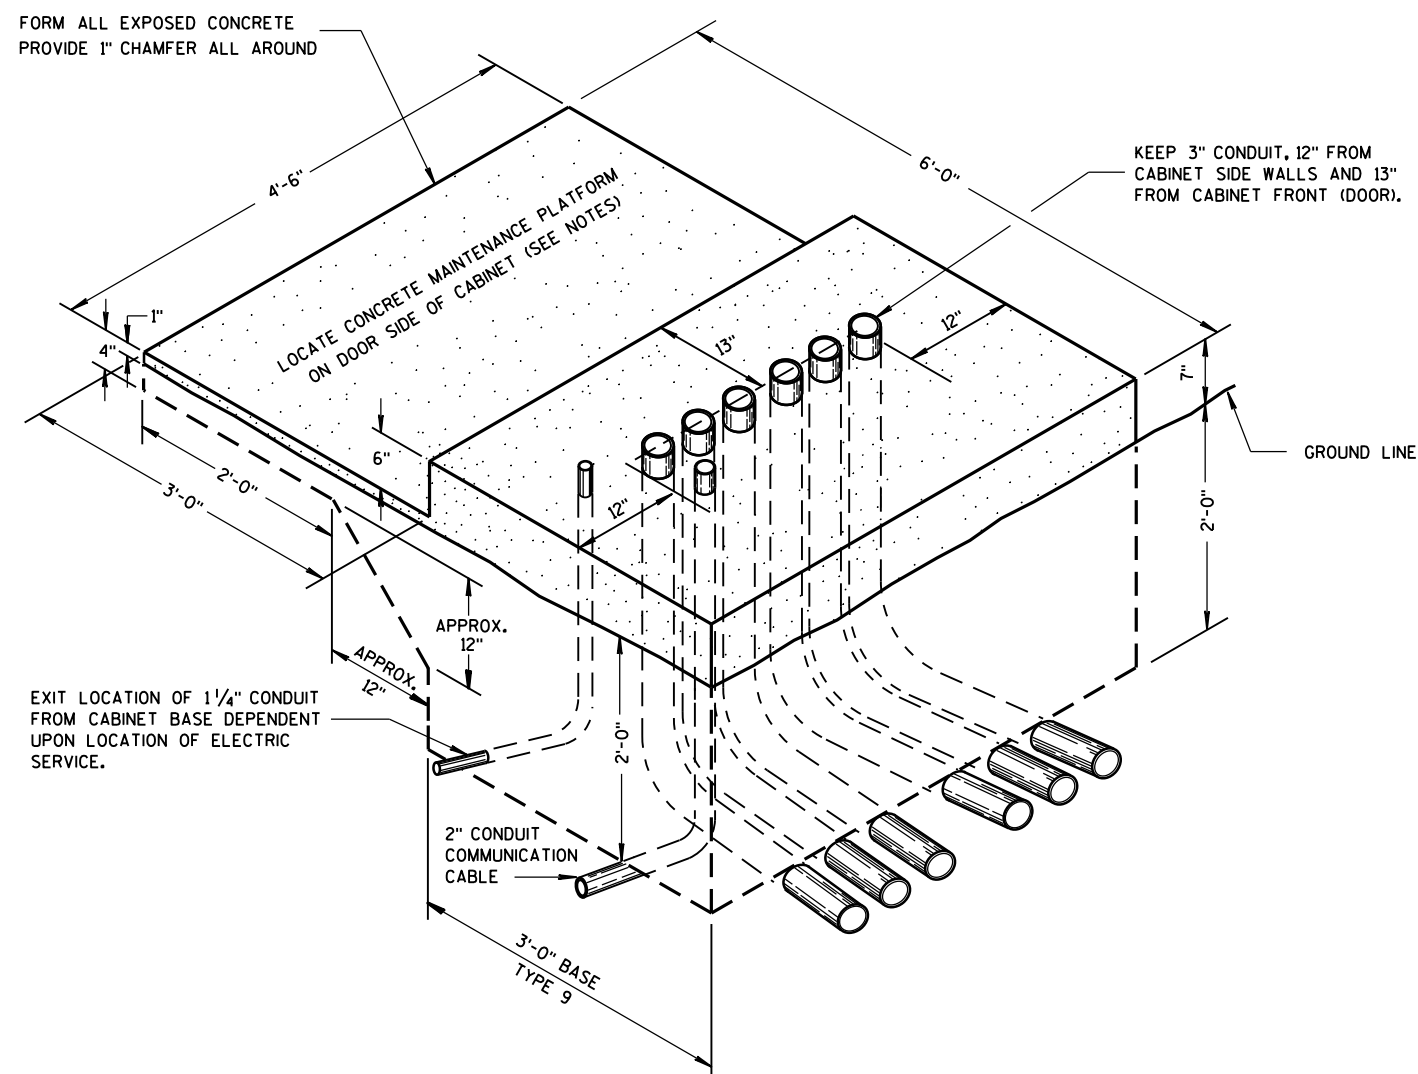

ISOMETRIC VIEW
TYPE 9, SPECIAL

(C.Y. CONCRETE = APPROX. 1.56)

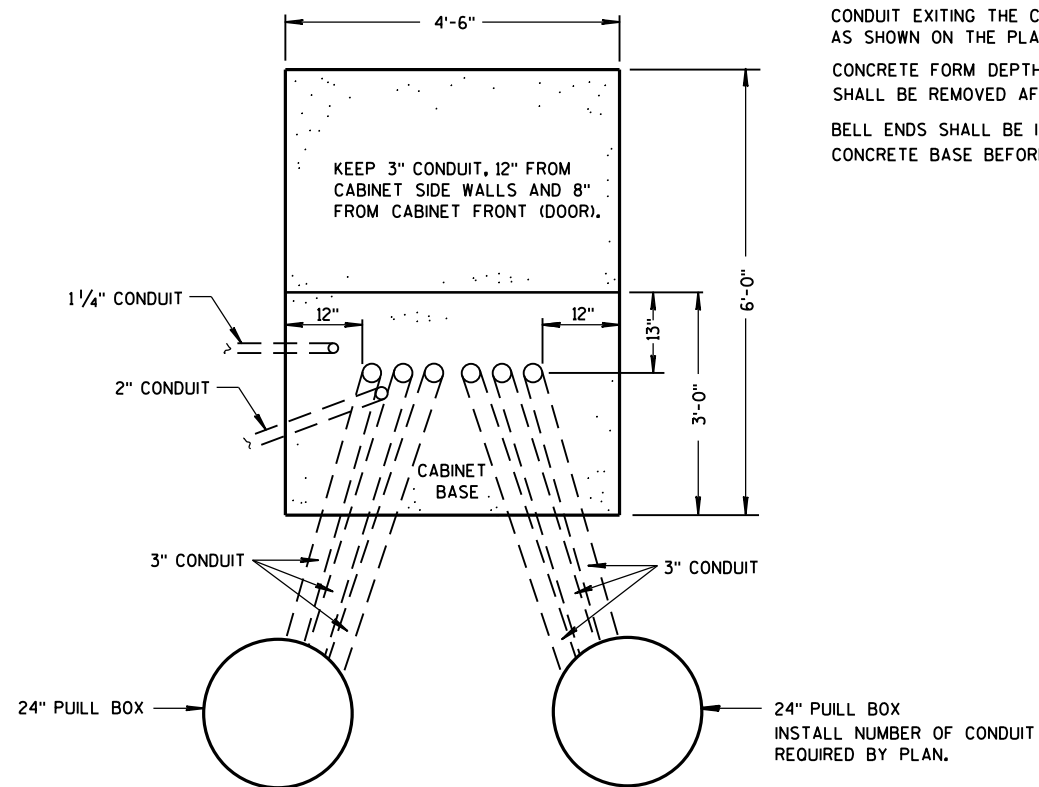

PLAN VIEW

CONCRETE CONTROL CABINET BASE, TYPE 9, SPECIAL

GENERAL NOTES

DETAILS OF CONSTRUCTION, MATERIALS AND WORKMANSHIP NOT SHOWN ON THIS DRAWING SHALL CONFORM TO THE PERTINENT REQUIREMENTS OF THE CONTRACT.

INSTALL FOUR 1/2 INCH MINIMUM DIAMETER X 4 INCH MINIMUM LENGTH STAINLESS STEEL APPROVED CONCRETE MASONRY ANCHORS WITH A PULLOUT STRENGTH OF 9,000 LBS. TO ANCHOR THE CABINET TO TYPE 6, 7, 8, AND 9 BASES. THE ANCHOR STUDS SHALL BE LOCATED AS DIRECTED BY THE ENGINEER TO PROPERLY ANCHOR THE CONTROL CABINET TO THE BASE.

WHEN REQUIRED TO CONNECT NONMETALLIC CONDUIT TO METALLIC CONDUIT, ONLY ADAPTER FITTINGS, U.L. LISTED FOR ELECTRICAL USE, SHALL BE USED.

CONDUIT HEIGHT ABOVE THE CONCRETE BASE SHALL BE 1 INCH.

DEPTH OF CONDUIT INSTALLED BELOW THE TRAVELED WAY SHALL BE 24 INCHES MINIMUM AND 36 INCHES MAXIMUM.

DEPTH OF CONDUIT INSTALLED THAT IS NOT BELOW THE TRAVELED WAY SHALL BE 18 INCHES MINIMUM AND 36 INCHES MAXIMUM.

ANY EXCEPTION TO THE MAXIMUM DEPTH SHALL BE ONLY WITH THE WRITTEN APPROVAL OF THE ENGINEER.

CONTROL CABINET BASE TOP SURFACE SHALL BE TROWEL FINISHED SMOOTH AND LEVEL.

MAINTENANCE PLATFORM SHALL BE FLOAT OR BROOM FINISHED AND BE LEVEL.

MAINTENANCE PLATFORMS ARE NOT REQUIRED WHEN THE SURROUNDING AREA IS PAVED.

MINIMUM BENDING RADIUS OF CONDUIT = 6 X THE DIAMETER.

ALL METALLIC CONDUIT ENDS SHALL BE REAMED AND THREADED.

CAP ALL BELOW GRADE METALLIC CONDUIT ENDS IN WHICH WIRE OR CABLE IS NOT BEING INSTALLED.

PLUG ALL BELOW GRADE NONMETALLIC CONDUIT ENDS IN WHICH WIRE OR CABLE IS NOT BEING INSTALLED.

ALL CONDUIT ENDS AT THE TOP OF CONCRETE BASES SHALL BE CAPPED IF METALLIC OR PLUGGED IF NONMETALLIC IMMEDIATELY AFTER PLACEMENT AND BEFORE CONCRETE IS POURED. CONDUITS IN WHICH WIRE OR CABLE IS NOT BEING INSTALLED SHALL REMAIN CAPPED OR PLUGGED.

CONDUIT EXITING THE CONCRETE BASE (SIX THREE INCH) SHALL TERMINATE IN PULL BOXES AS SHOWN ON THE PLANS.

CONCRETE FORM DEPTH BELOW FINISHED GRADE SHALL BE 6" MAXIMUM. CONCRETE FORMS SHALL BE REMOVED AFTER CONCRETE HAS SET.

BELL ENDS SHALL BE INSTALLED ON ALL PVC CONDUIT EXPOSED AT THE TOP OF THE CONCRETE BASE BEFORE INSTALLATION OF CABLE OR WIRE.

CONCRETE CONTROL CABINET
BASE, TYPE 9, SPECIAL


STATE OF WISCONSIN
DEPARTMENT OF TRANSPORTATION

APPROVED


Sept. 2014
DATE

/S/ Ahmet Demirbilek
STATE ELECTRICAL 274


FHWA

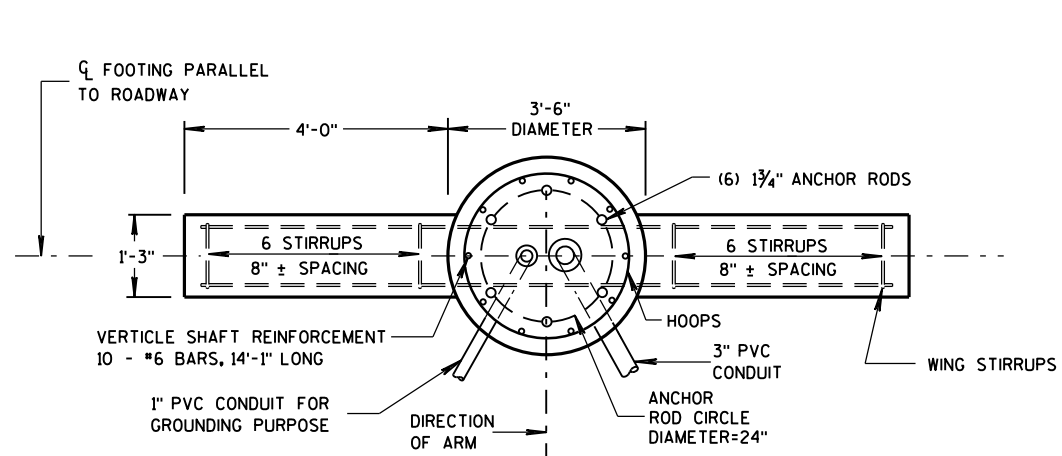

PLAN VIEW

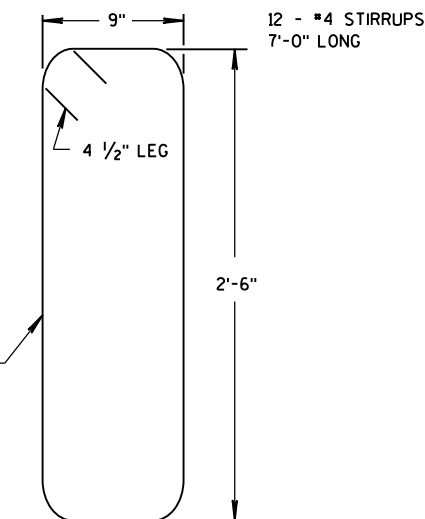


WING STIRRUP

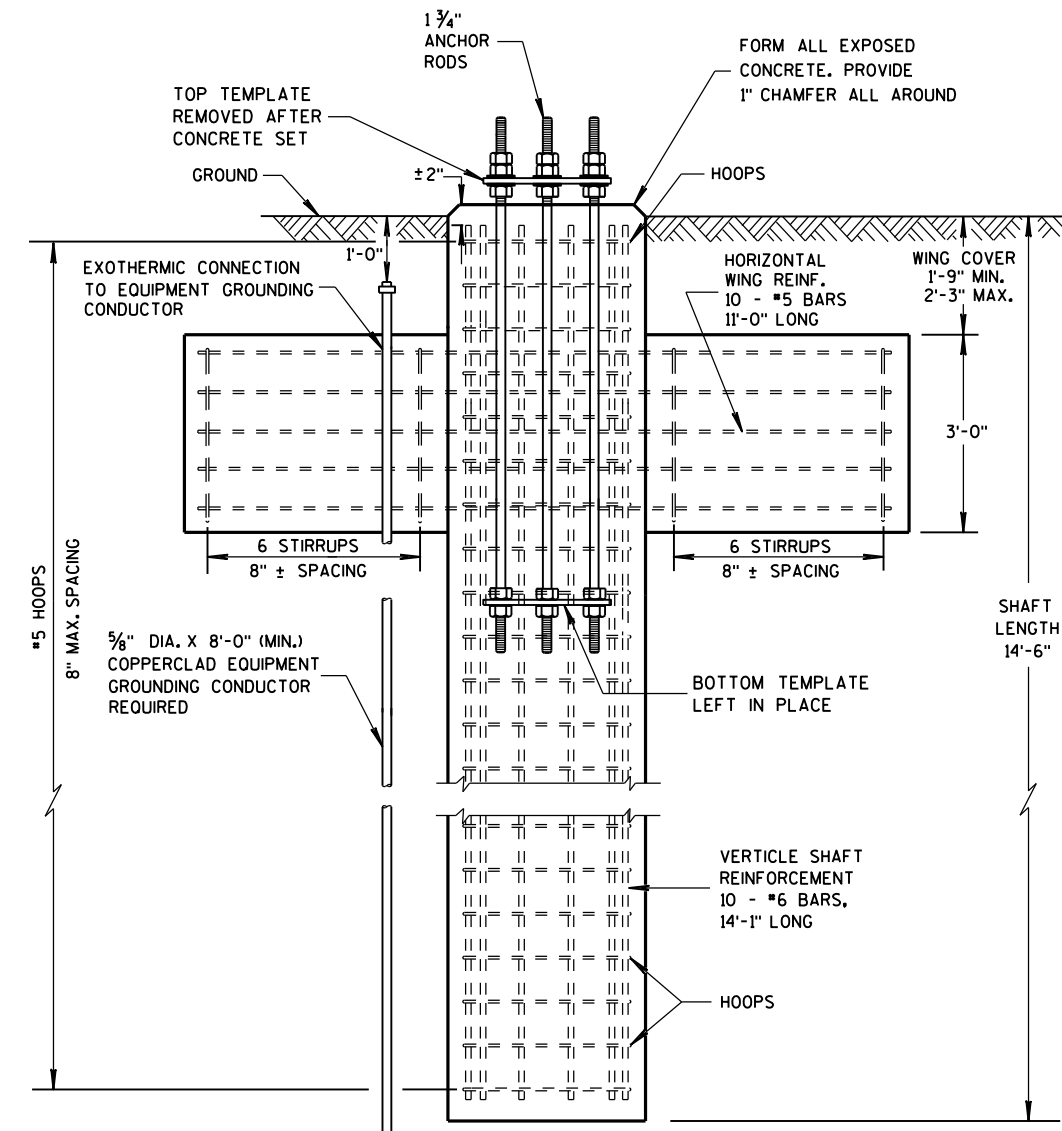


ELEVATION VIEW*

* CONDUITS ARE NOT SHOWN ON THIS VIEW FOR CLARITY

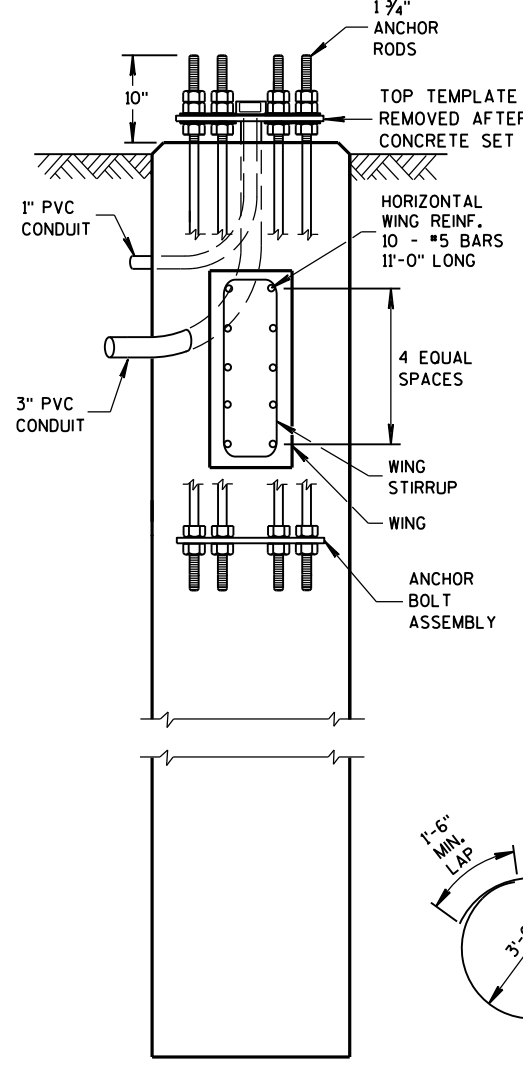

SIDE VIEW **

** HOOPS AND VERTICAL SHAFT REINFORCEMENT NOT SHOWN ON THIS VIEW FOR CLARITY

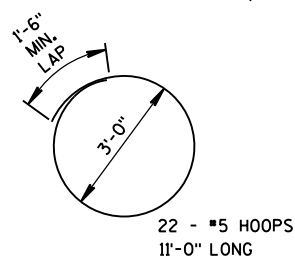

HOOP DETAIL

GENERAL NOTES

DETAILS OF CONSTRUCTION, MATERIALS AND WORKMANSHIP NOT SHOWN ON THIS DRAWING SHALL CONFORM TO THE PERTINENT REQUIREMENTS OF THE CONTRACT.

ORIENT ANCHOR RODS IN FOOTING AND PROVIDE ANCHOR ROD PROJECTION ABOVE TOP OF CONCRETE FOOTING BASE PER THIS SHEET.

BENDING DIMENSIONS FOR REINFORCING BARS ARE OUT TO OUT.

USE 3" CLEAR FOR ALL REINFORCEMENT UNLESS NOTED OTHERWISE.

THE CONTRACTOR IS RESPONSIBLE FOR MAKING HIS OWN DETERMINATION AS TO THE TYPE AND LOCATION OF THE UNDERGROUND UTILITIES AS MAY BE NECESSARY TO AVOID DAMAGE THERETO.

WELDING OF ANCHOR RODS TO THE CAGE IS UNACCEPTABLE. TEMPLATES SHALL BE USED.

BASES (SHAFT), BELOW THE WING, SHALL BE EXCAVATED BY THE USE OF A CIRCULAR AUGER. IF A BASE REQUIRES A DEEP FORM BECAUSE OF LOOSE SOIL, THE FORM SHALL BE REMOVED BEFORE BACKFILLING AROUND THE BASE. BACKFILL SHALL BE TAMPED TIGHT AGAINST THE BARE CONCRETE BASE IN LAYERS OF 1 FOOT OR LESS.

TOP SURFACE OF THE CONCRETE BASE SHALL BE TROWEL FINISHED AND LEVEL.

CONDUIT SIZE AND LOCATIONS SHALL BE AS SHOWN ON THE PLANS.

MINIMUM BENDING RADIUS OF CONDUIT IS EQUAL TO 6 X THE DIAMETER.

CONDUIT HEIGHT ABOVE CONCRETE BASE SHALL BE 4 1/2" INCHES. ALL METALLIC CONDUIT ENDS SHALL BE REAMED AND THREADED. NONMETALLIC CONDUIT SHALL HAVE BELL ENDS INSTALLED. ALL CONDUIT SHALL SLOPE TO PULL BOX.

ALL CONDUIT ENDS AT THE TOP OF THE BASES SHALL BE CAPPED IF METALLIC OR PLUGGED IF NONMETALLIC IMMEDIATELY AFTER PLACEMENT AND BEFORE CONCRETE IS POURED. CONDUITS IN WHICH WIRE OR CABLE IS NOT INSTALLED SHALL REMAIN CAPPED OR PLUGGED.

BELL ENDS SHALL BE INSTALLED ON ALL PVC CONDUIT EXPOSED AT THE TOP OF CONCRETE BASES BEFORE INSTALLATION OF CABLE OR WIRE.

WHEN REQUIRED TO CONNECT NONMETALLIC CONDUIT TO METALLIC CONDUIT, ONLY ADAPTOR FITTINGS, UL LISTED FOR ELECTRICAL USE, SHALL BE USED.

A NO. 4 AWG, STRANDED COPPER EQUIPMENT GROUNDING CONDUCTOR SHALL BE EXOTHERMICALLY WELDED TO THE EQUIPMENT GROUNDING ELECTRODE (GROUND ROD).

THE EQUIPMENT GROUNDING CONDUCTOR SHALL BE FURNISHED AND INSTALLED TO ENTER THE BASE THROUGH A 1-INCH CONDUIT INSTALLED FOR GROUNDING PURPOSES, LEAVING A 4-FOOT COIL OF WIRE ABOVE THE CONCRETE BASE, THE EQUIPMENT GROUNDING CONDUCTOR SHALL BE NEATLY COILED AND THE COILS TIED TOGETHER.

BAR STEEL REINFORCEMENT SHALL BE COATED WITH POWDERED EPOXY RESIN IN ACCORDANCE WITH SECTION 505 OF THE STANDARD SPECIFICATIONS.

THE MINIMUM DEPTH OF CONDUIT EXITING THE CONCRETE BASE AND INSTALLED BELOW THE TRAVEL WAY SHALL BE 24-INCHES. THE MINIMUM DEPTH OF CONDUIT EXITING THE CONCRETE BASE THAT IS NOT INSTALLED BELOW THE TRAVELED WAY SHALL BE 18-INCHES. THE MAXIMUM DEPTH OF ALL CONDUIT SHALL BE 36-INCHES, (GREATER THAN 36-INCHES IF INSTALLED IN BREAKER-RUN), EXCEPT WITH THE WRITTEN APPROVAL OF THE ENGINEER.

ANCHOR RODS SHALL BE INSTALLED WITH MISALIGNMENTS OF LESS THAN 1:40 FROM VERTICAL.

CONCRETE MASONRY	fc=3,500 p.s.i.
HIGH STRENGTH BAR STEEL REINFORCEMENT, GRADE 60	fy=60,000 p.s.i.
ANCHOR RODS, ASTM F1554 GRADE 55 (IN ACCORDANCE WITH SECTION 641.2.2.3 OF THE STANDARD SPECIFICATIONS)	fy=55,000 p.s.i.
TEMPLATES, ASTM A709 GRADE 36	fy=36,000 p.s.i.


(FOR TYPE 12 & 13 & OVER HEIGHT (OH) POLES)

CONCRETE = 6.3 C.Y.
H.S. REINFORCEMENT = 635 LBS.


TO BE USED WHEN GROUND ELEVATION AT BASE EQUALS OR IS GREATER THAN HIGH POINT OF ROADWAY ELEVATION.
SEE S.D.D. 9C13-2 WHEN GROUND ELEVATION AT BASE IS LOWER THAN HIGH POINT OF ROADWAY ELEVATION.

CONCRETE BASE TYPE 13

STATE OF WISCONSIN
DEPARTMENT OF TRANSPORTATION

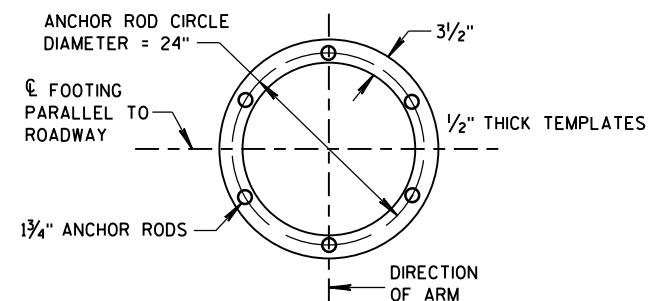

TOP AND BOTTOM TEMPLATES

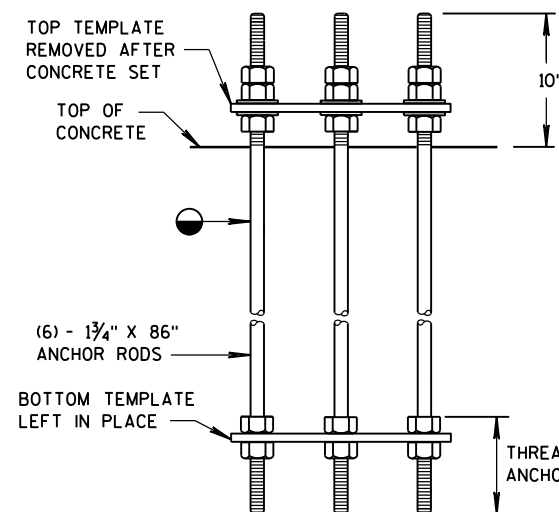


ANCHOR BOLT ASSEMBLY DETAIL

● THREAD TOP 11" OF ANCHOR ROD FOR 3 NUTS AND 2 WASHERS AND BOTTOM 5 1/2" FOR 2 NUTS PER ANCHOR ROD. HOT-DIP GALVANIZE THE ENTIRE LENGTH OF THE ANCHOR RODS (ASTM A123) AND HOT-DIP NUTS AND WASHERS (ASTM A153). USE ZINC COATED NUTS MANUFACTURED WITH SUFFICIENT ALLOWANCE TO ALLOW NUTS TO RUN FREELY ON THE THREADS.

● THREAD BOTTOM OF ANCHOR ROD 5 1/2"

CONCRETE BASE TYPE 13 ANCHOR ASSEMBLY

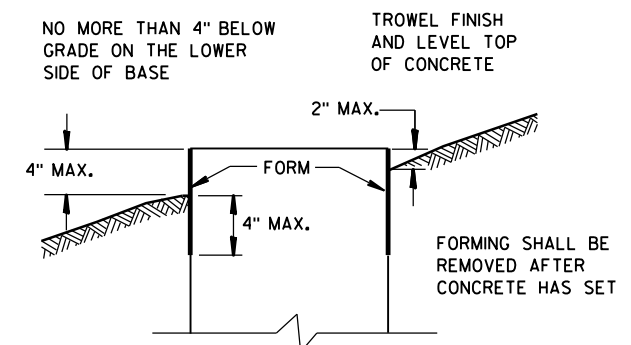

FORMING DETAIL


CONCRETE BASE TYPE 13

STATE OF WISCONSIN
DEPARTMENT OF TRANSPORTATION

APPROVED

May 2017
DATE/S/ Ahmet Demirelek
STATE ELECTRICAL 276

FHWA

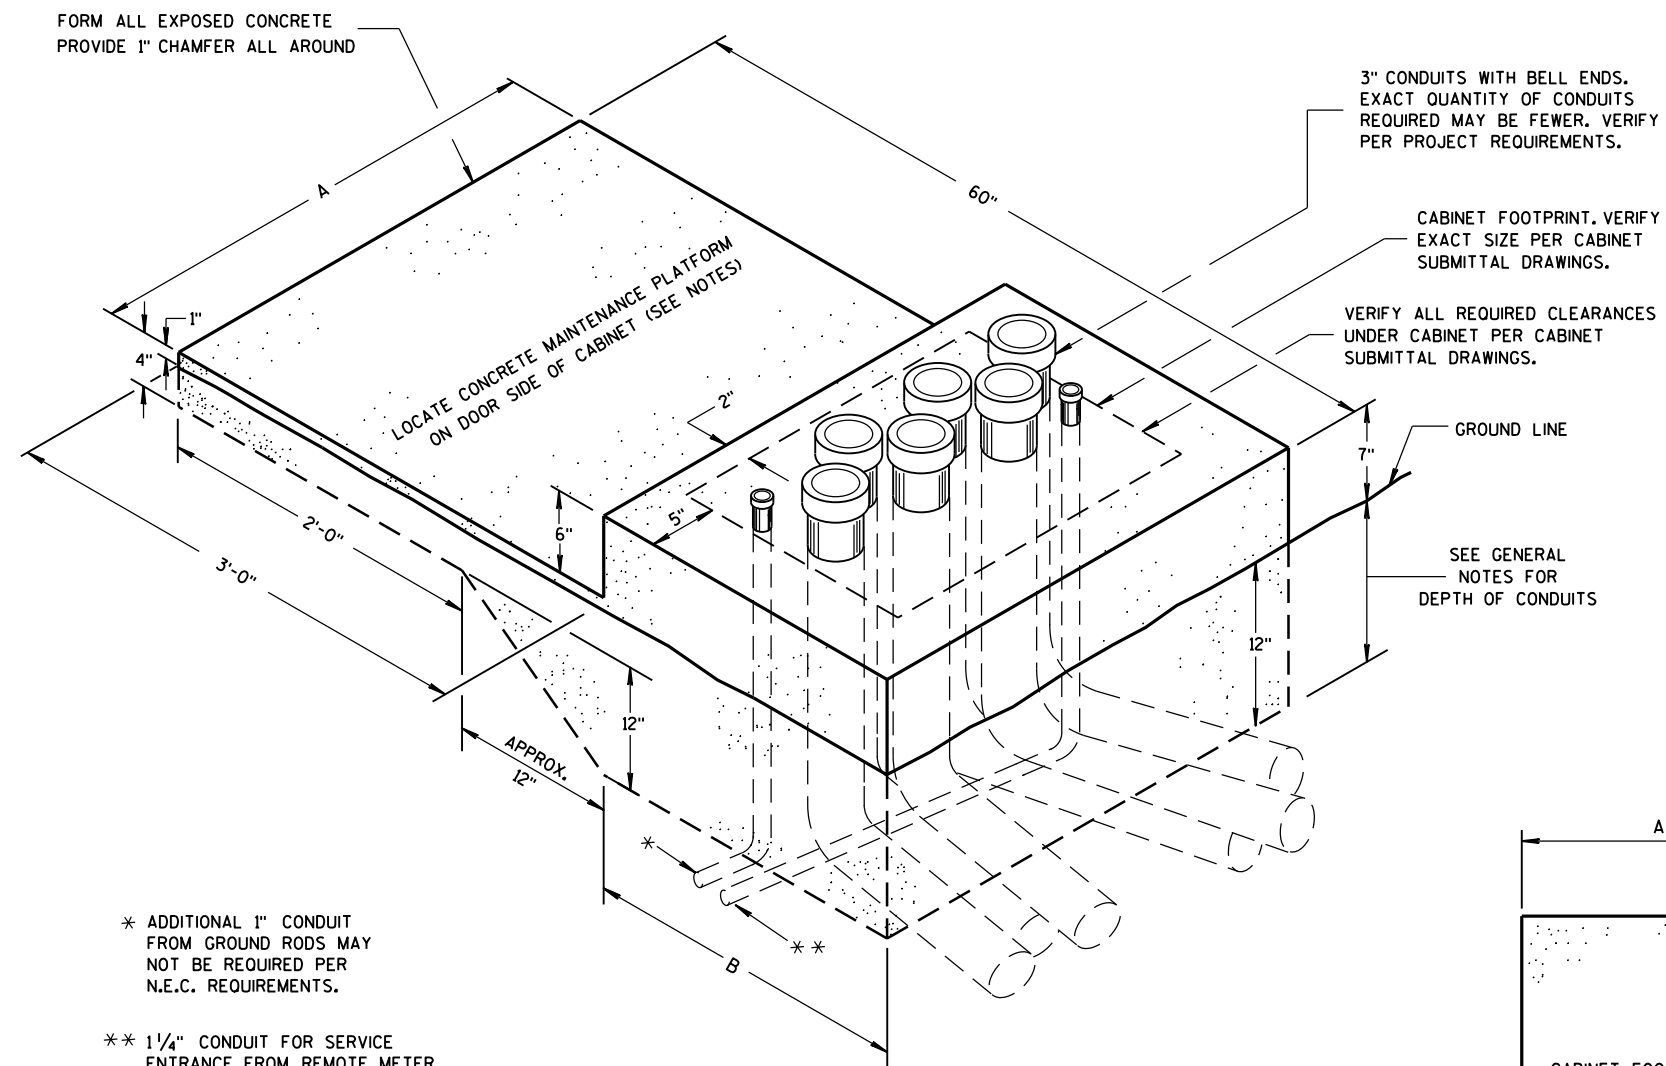


* ADDITIONAL 1" CONDUIT FROM GROUND RODS MAY NOT BE REQUIRED PER N.E.C. REQUIREMENTS.

** 1 1/4" CONDUIT FOR SERVICE ENTRANCE FROM REMOTE METER BREAKER PEDESTAL PER PROJECT REQUIREMENTS. VERIFY LOCATION OF INCOMING FEEDER AND FOR EASE OF CONNECTION TO LOAD CENTER.

**ISOMETRIC VIEW
CONCRETE CONTROL
CABINET BASE, TYPE L**

(C.Y. CONCRETE = APPROX. 0.4)

CONCRETE BASE TYPE	CABINET WIDTH	DIMENSIONS		MAXIMUM 3" CONDUITS
		A	B	
L24	24"	34"	24"	4
L30	30"	40"	24"	6

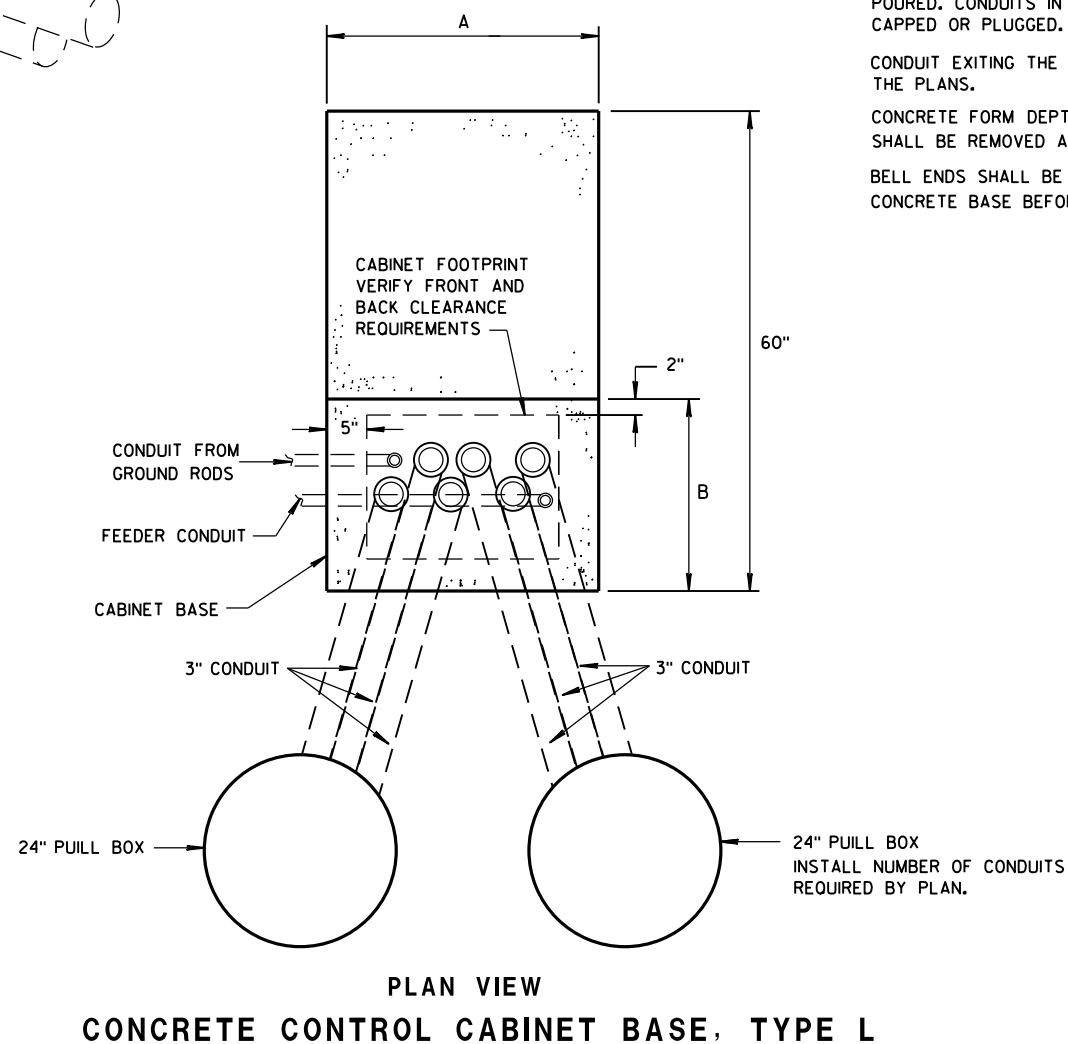

GENERAL NOTES

DETAILS OF CONSTRUCTION, MATERIALS AND WORKMANSHIP NOT SHOWN ON THIS DRAWING SHALL CONFORM TO THE PERTINENT REQUIREMENTS OF THE CONTRACT.

INSTALL FOUR STAINLESS STEEL APPROVED CONCRETE MASONRY ANCHORS TO ANCHOR THE CABINET BASES. THE ANCHORS SHALL BE LOCATED AS DIRECTED BY THE ENGINEER TO PROPERLY ANCHOR THE CONTROL CABINET TO THE BASE.

WHEN REQUIRED TO CONNECT NONMETALLIC CONDUIT TO METALLIC CONDUIT, ONLY ADAPTER FITTINGS, U.L. LISTED FOR ELECTRICAL USE, SHALL BE USED.

CONDUIT HEIGHT ABOVE THE CONCRETE BASE SHALL BE 1 INCH.

DEPTH OF CONDUIT INSTALLED BELOW THE TRAVELED WAY SHALL BE 24 INCHES MINIMUM AND 36 INCHES MAXIMUM.

DEPTH OF CONDUIT INSTALLED THAT IS NOT BELOW THE TRAVELED WAY SHALL BE 18 INCHES MINIMUM AND 36 INCHES MAXIMUM.

ANY EXCEPTION TO THE MAXIMUM DEPTH SHALL BE ONLY WITH THE WRITTEN APPROVAL OF THE ENGINEER.

CONTROL CABINET BASE TOP SURFACE SHALL BE TROWEL FINISHED SMOOTH AND LEVEL.

MAINTENANCE PLATFORM SHALL BE FLOAT OR BROOM FINISHED AND BE LEVEL.

MAINTENANCE PLATFORMS ARE NOT REQUIRED WHEN THE SURROUNDING AREA IS PAVED.

MINIMUM BENDING RADIUS OF CONDUIT = 6 X THE DIAMETER.

ALL METALLIC CONDUIT ENDS SHALL BE REAMED AND THREADED.

CAP ALL BELOW GRADE METALLIC CONDUIT ENDS IN WHICH WIRE OR CABLE IS NOT BEING INSTALLED.

PLUG ALL BELOW GRADE NONMETALLIC CONDUIT ENDS IN WHICH WIRE OR CABLE IS NOT BEING INSTALLED.

ALL CONDUIT ENDS AT THE TOP OF CONCRETE BASES SHALL BE CAPPED IF METALLIC OR PLUGGED IF NONMETALLIC IMMEDIATELY AFTER PLACEMENT AND BEFORE CONCRETE IS POURED. CONDUITS IN WHICH WIRE OR CABLE IS NOT BEING INSTALLED SHALL REMAIN CAPPED OR PLUGGED.

CONDUIT EXITING THE CONCRETE BASE SHALL TERMINATE IN PULL BOXES AS SHOWN ON THE PLANS.

CONCRETE FORM DEPTH BELOW FINISHED GRADE SHALL BE 6" MAXIMUM. CONCRETE FORMS SHALL BE REMOVED AFTER CONCRETE HAS SET.

BELL ENDS SHALL BE INSTALLED ON ALL PVC CONDUIT EXPOSED AT THE TOP OF THE CONCRETE BASE BEFORE INSTALLATION OF CABLE OR WIRE.

**CONCRETE CONTROL
CABINET BASE, TYPE L**

STATE OF WISCONSIN
DEPARTMENT OF TRANSPORTATION

APPROVED

Nov. 2014


DATE

FHWA

/S/ Thomas Gorrina

STATE LIGHTING ENGINE 277

WYS

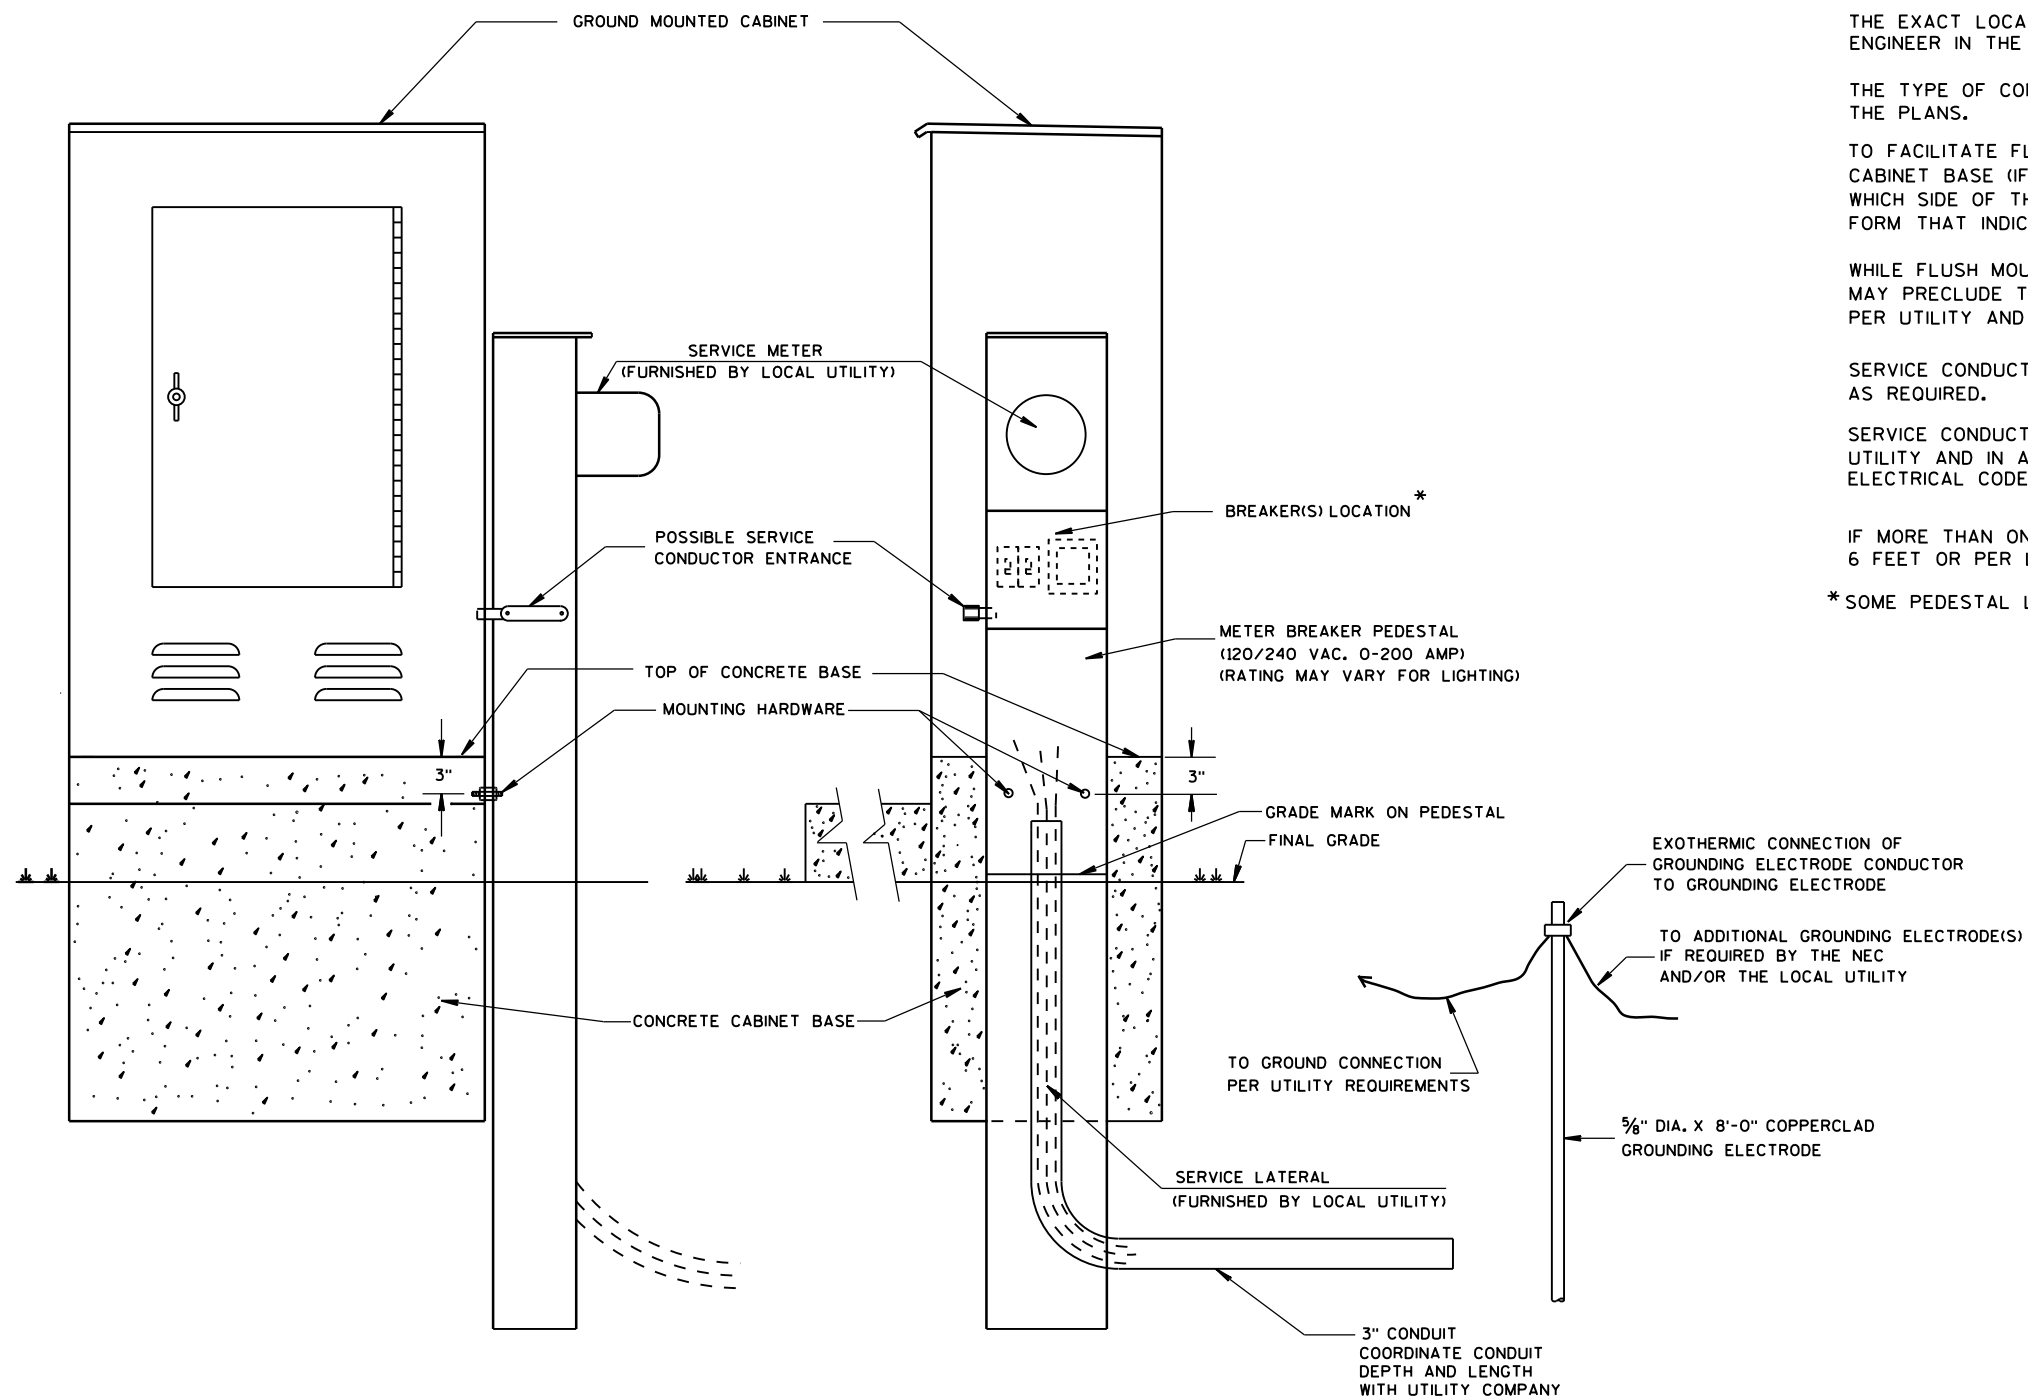

TYPICAL CABINET SERVICE INSTALLATION

GENERAL NOTES

DETAILS OF CONSTRUCTION, MATERIALS AND WORKMANSHIP NOT SHOWN ON THIS DRAWING SHALL CONFORM TO THE PERTINENT REQUIREMENTS OF THE CONTRACT.

THE EXACT LOCATION OF THE METER BREAKER PEDESTAL SHALL BE DETERMINED BY THE ENGINEER IN THE FIELD.

THE TYPE OF CONCRETE CABINET BASE TO BE INSTALLED SHALL BE AS CALLED FOR IN THE PLANS.

TO FACILITATE FLUSH MOUNTING OF THE METER BREAKER PEDESTAL AGAINST THE SIDE OF THE CABINET BASE (IF FLUSH MOUNTING POSSIBLE, CONFER WITH THE LOCAL UTILITY TO DETERMINE WHICH SIDE OF THE CONCRETE BASE THE ELECTRICAL SERVICE LATERAL WILL APPROACH, THEN FORM THAT INDICATED SIDE FOR FULL SIDE DEPTH.

WHILE FLUSH MOUNTING IS THE MOST DESIRABLE MOUNTING CONFIGURATION UTILITY REQUIREMENTS MAY PRECLUDE THIS OPTION. CONTRACTOR MUST PROVIDE UTILITY APPROVED PEDESTAL AND INSTALL PER UTILITY AND MANUFACTURERS REQUIREMENTS.

SERVICE CONDUCTOR ENTRANCES SHALL BE RIGID METALLIC CONDUIT, NIPPLES AND/OR CONDULETS AS REQUIRED.

SERVICE CONDUCTOR ENTRANCES SHALL BE SIZED AND LOCATED AS REQUIRED BY THE LOCAL UTILITY AND IN ACCORDANCE WITH APPROPRIATE ARTICLES OF THE LATEST ACCEPTED NATIONAL ELECTRICAL CODE.

IF MORE THAN ONE GROUNDING ELECTRODE IS REQUIRED, THE DISTANCE APART SHALL BE 6 FEET OR PER LOCAL UTILITY REGULATIONS.

* SOME PEDESTAL LIGHTING PLANS SHOW MAIN LUGS ONLY.

CABINET SERVICE INSTALLATION
(METER BREAKER PEDESTAL)



STATE OF WISCONSIN
DEPARTMENT OF TRANSPORTATION

APPROVED


Sept. 2014
DATE

/S/ Ahmet Demirbilek
STATE ELECTRICAL 278


FHWA

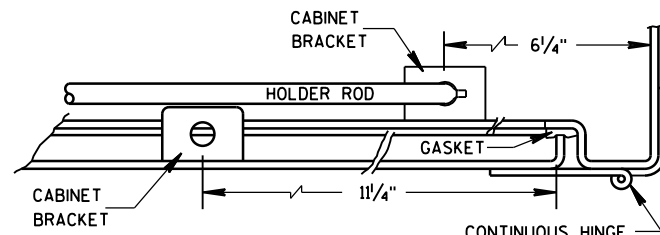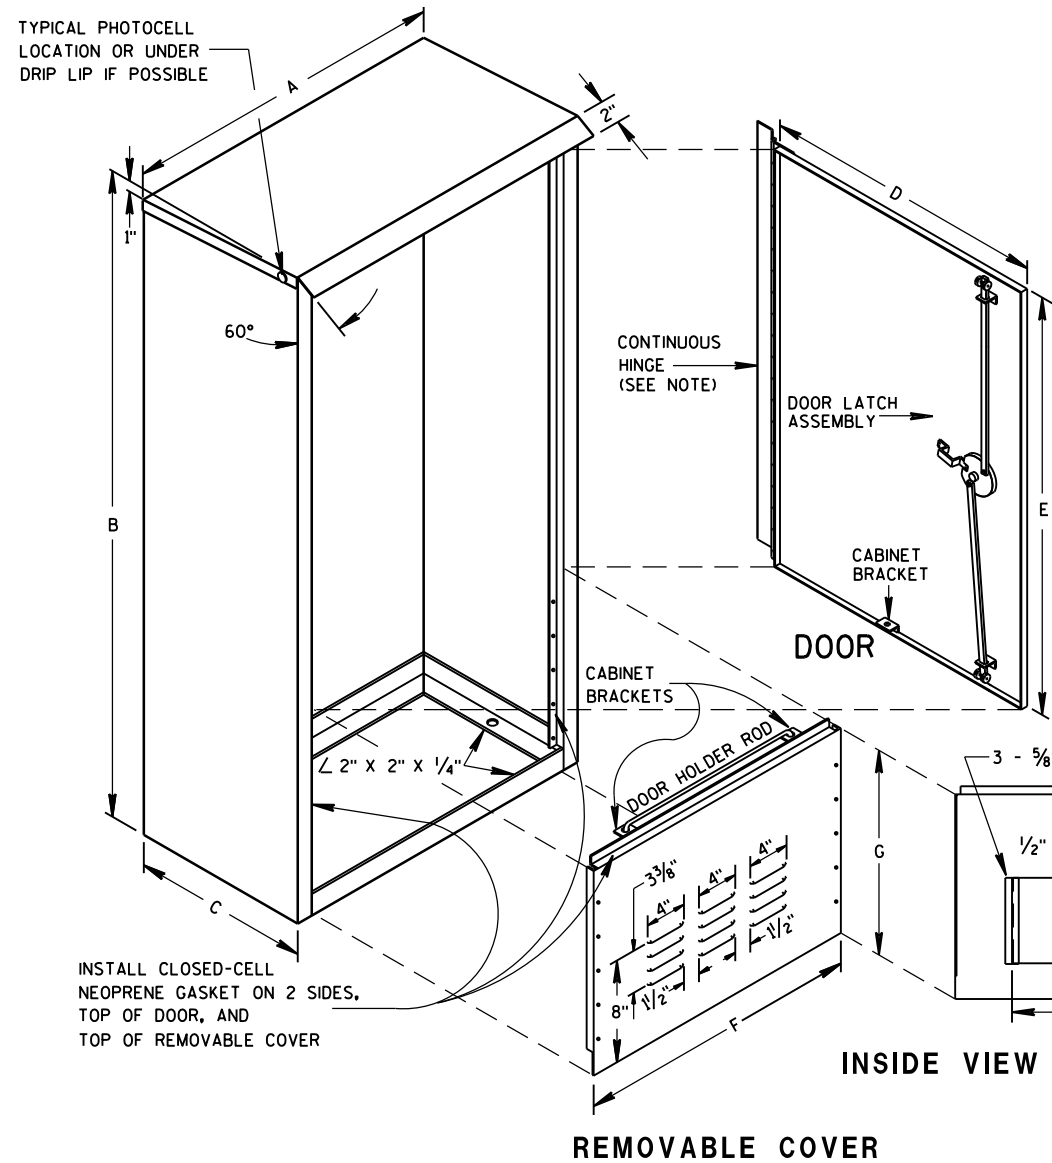

HINGE & DOOR HOLDER

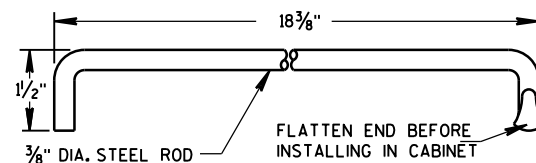


HOLDER ROD

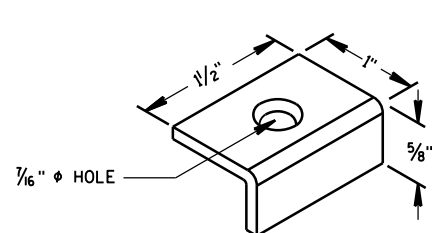


CABINET BRACKET

TABLE OF DIMENSIONS (INCHES)

MARK	CABINET TYPE		
	3060	3860	3866
A	30	38	38
B	60	60	66
C	16 1/2	16 1/2	24
D	26 1/2	34 3/4	33 3/4
E	38 3/4	38 3/4	38 3/4
F	26 1/2	34 3/4	33 3/4
G	19	19	25
H	16 1/2	16 1/2	24
H/2	8 1/4	8 1/4	12
J	30	38	38
J/2	15	19	19
K	13 3/4	13 3/4	21 1/4
L	27 1/2	35 1/2	35 1/2

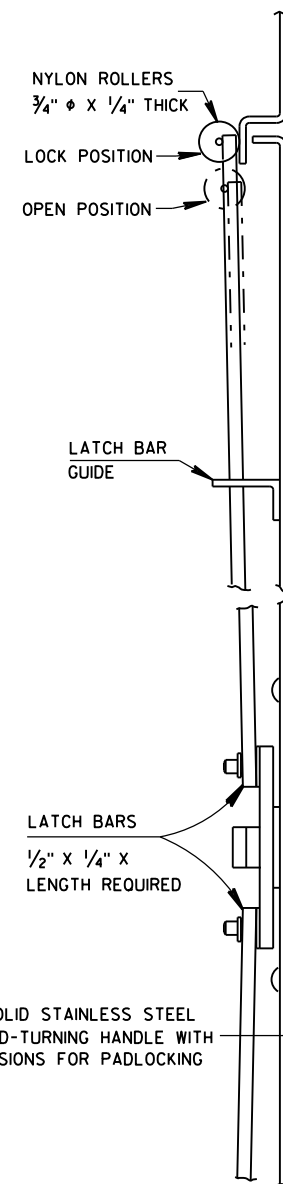


SIDE VIEW

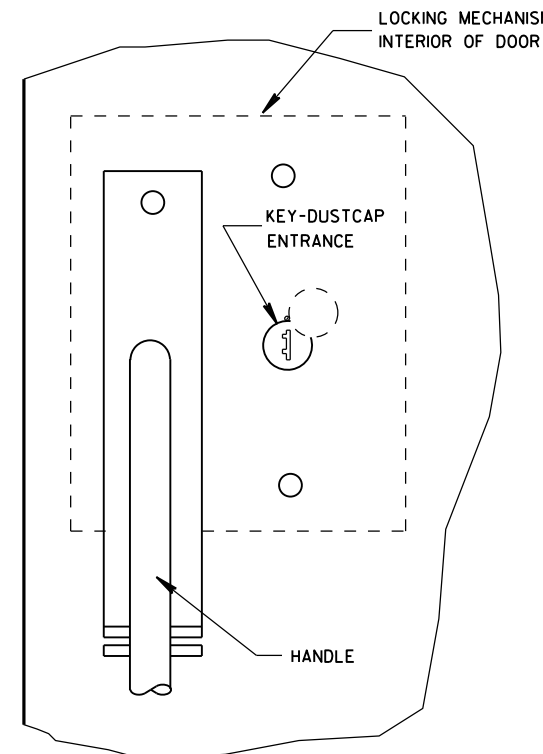

FRONT VIEW

LATCH ASSEMBLY

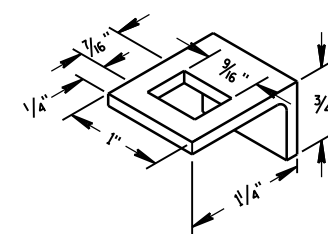

LATCH BAR GUIDE

GENERAL NOTES

DETAILS OF CONSTRUCTION, MATERIALS AND WORKMANSHIP NOT SHOWN ON THIS DRAWING SHALL CONFORM TO THE PERTINENT REQUIREMENTS OF THE STANDARD SPECIFICATIONS AND APPLICABLE SPECIAL PROVISIONS.

PRIME WITH PHOSPHATE TREATMENT AND PRIMER.

FINISH EXTERIOR SURFACES WITH RUSTOLEUM #906 SILVER GRAY OR APPROVED EQUAL.

FINISH INTERIOR WITH RUSTOLEUM #2766 HIGH GLOSS WHITE ENAMEL OR APPROVED EQUAL.

ALL SHEET METAL PARTS SHALL BE .125 INCH THICK ALUMINUM.

ALL SEAMS SHALL BE CONTINUOUSLY WELDED.

ALUMINUM SHALL BE TYPE 5052-H32.

CONTINUOUS HINGE SHALL BE HEAVY GAUGE ALUMINUM WITH 1/4" DIAMETER STAINLESS STEEL HINGE PIN. HINGE IS SECURED WITH 1/4" X 20 TPI STAINLESS STEEL CARRIAGE BOLTS AND STAINLESS STEEL NYLOCK NUTS.

A SINGLE PHOTOCELL SHALL BE LOCATED ON THE NORTH-NORTHEAST SIDE OF THE CABINET UNLESS OTHERWISE CALLED FOR IN THE SPECIAL PROVISIONS. THE PHOTOCELL SHALL BE PLACED AS SHOWN AND SHALL BE LISTED ON THE DEPARTMENTS APPROVED PRODUCTS LIST.

DOOR LATCH ASSEMBLY TO BE PROVIDED WITH THREE-POINT LOCKING MECHANISM.

SIGNAL
CONTROL CABINET

STATE OF WISCONSIN
DEPARTMENT OF TRANSPORTATION

APPROVED
Sept. 2014 /S/ Ahmet Demirbilek
DATE STATE ELECTRICAL 279
FHWA

FRONT INTERIOR
ELEVATION

SIDE VIEW


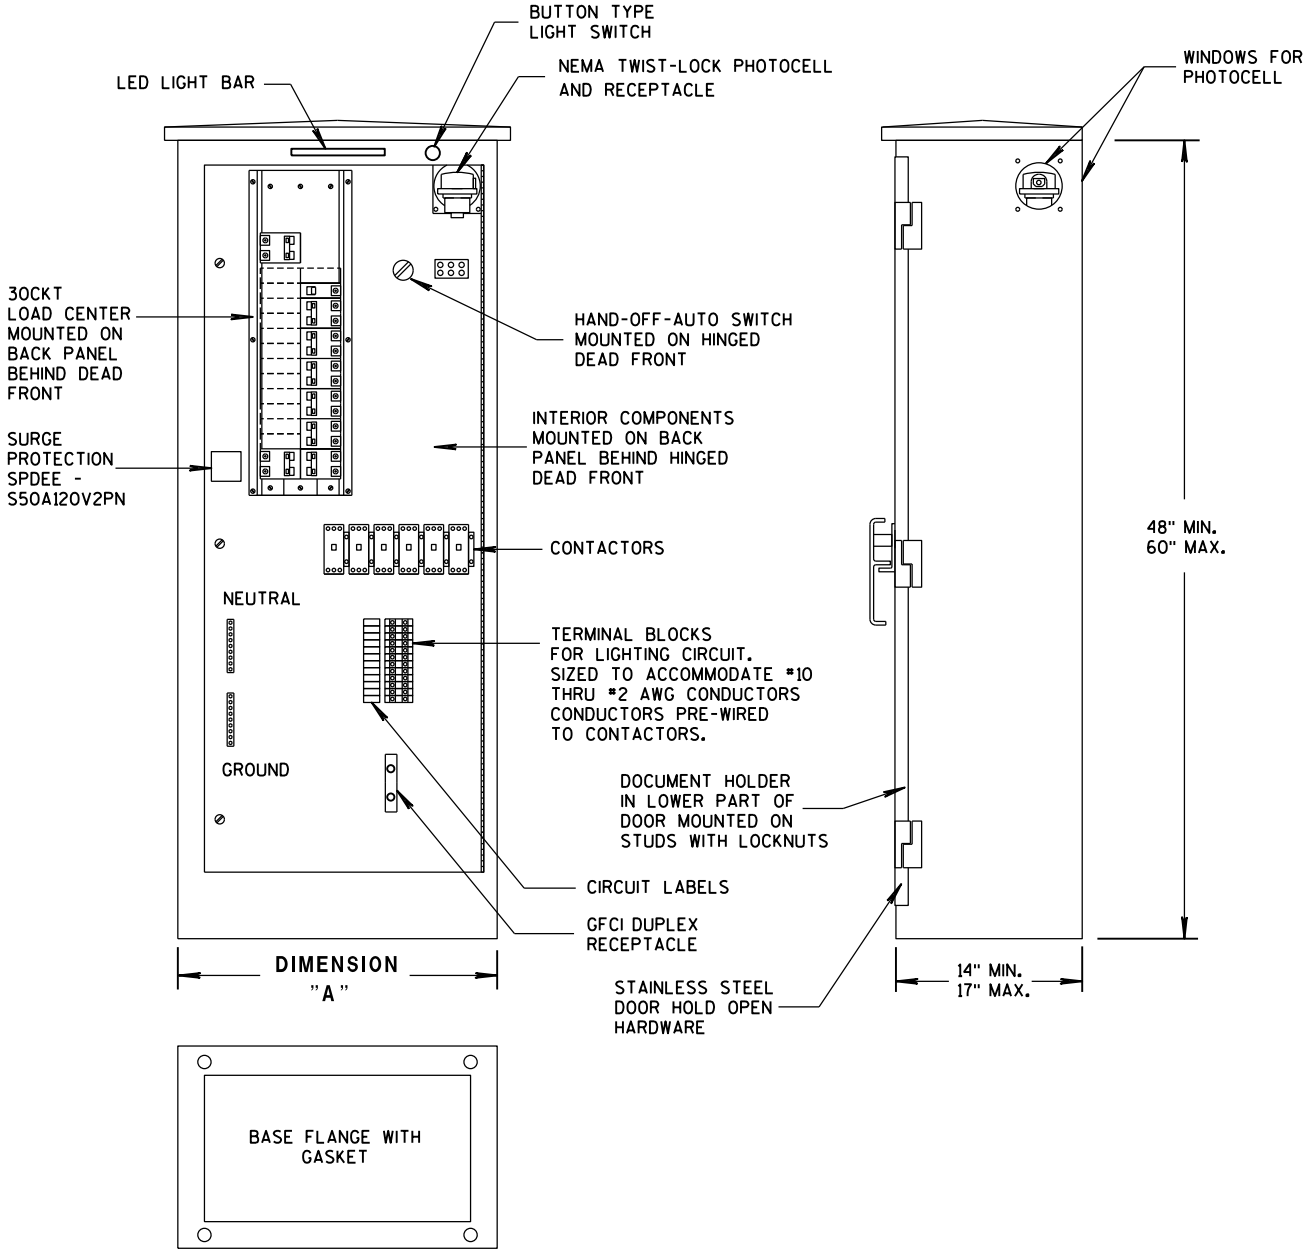


TABLE OF DIMENSIONS (INCHES)

CONCRETE BASE TYPE	CABINET WIDTH	DIMENSION "A"
L24	24"	24"
L30	30"	30"

LIGHTING CONTROL CABINET

UTILITY METER PEDESTAL PROVIDED BY CONTRACTOR UNDER SEPARATE BID ITEM. MAY, OR MAY NOT BE ATTACHED TO OUTSIDE OF CONTROL CABINET PER PROJECT REQUIREMENTS

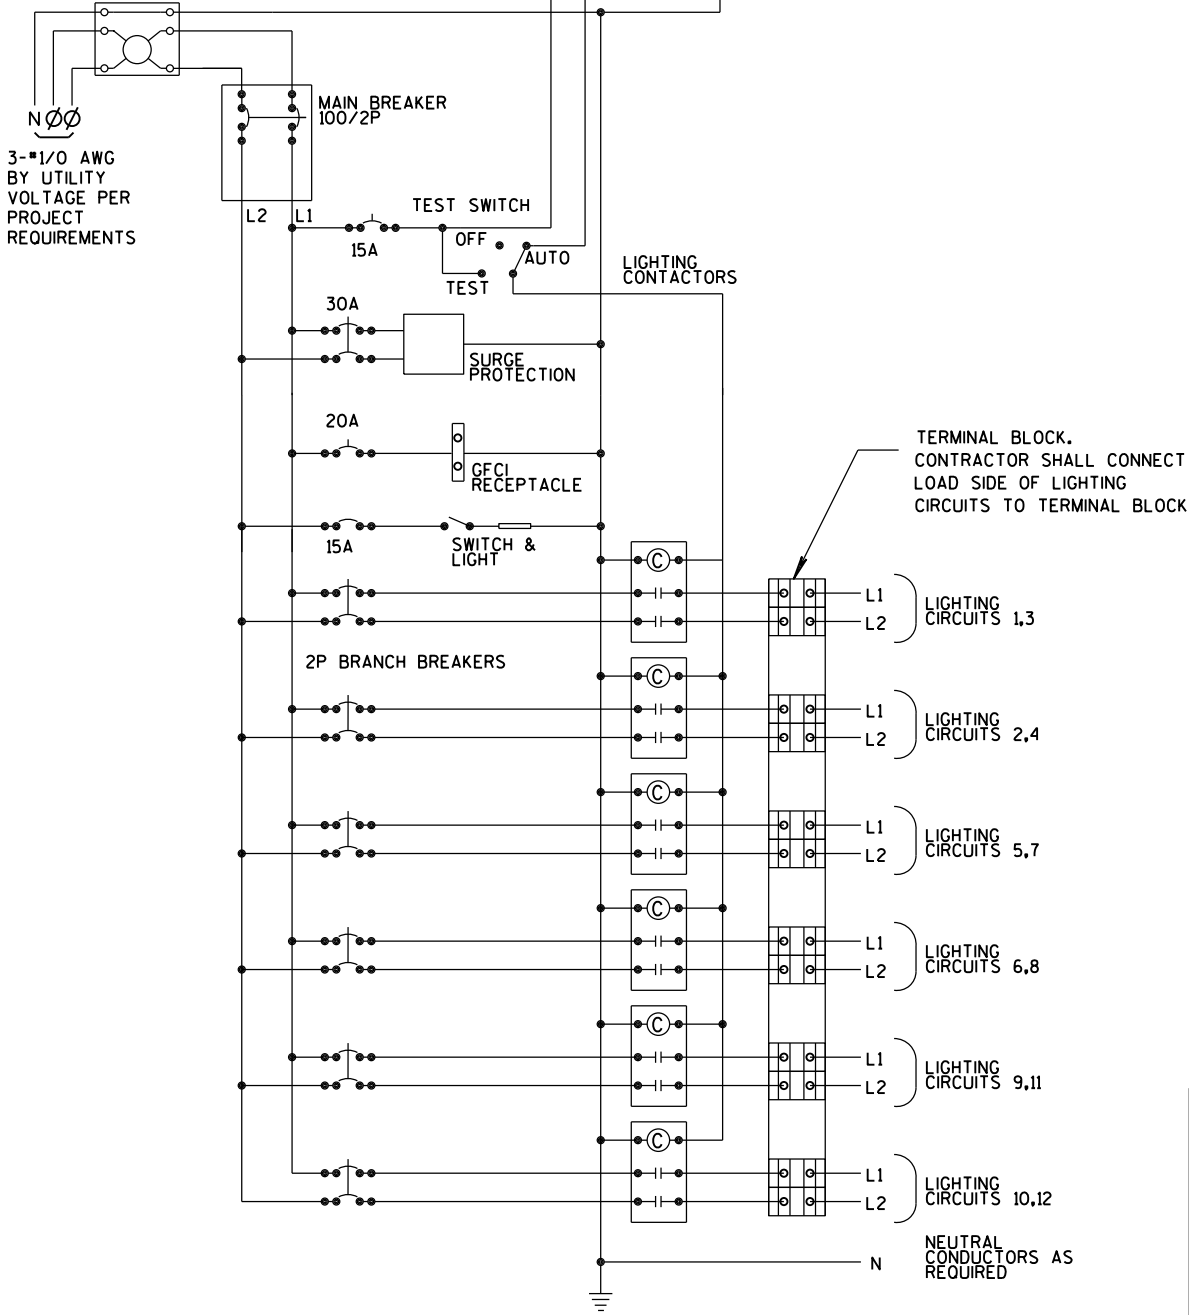

CONTROL CABINET SCHEMATIC

GENERAL NOTES

DETAILS OF CONSTRUCTION, MATERIALS AND WORKMANSHIP NOT SHOWN ON THIS DRAWING SHALL CONFORM TO THE PERTINENT REQUIREMENTS OF THE STANDARD SPECIFICATIONS AND APPLICABLE SPECIAL PROVISIONS.

ALL INTERNAL ELECTRICAL COMPONENTS WILL BE PRE-WIRED BY THE CABINET FABRICATOR.

ALL CONDUIT ENTRIES SHALL BE SEALED WITH AN APPROPRIATE DUCT SEALING COMPOUND.

ORIENT PHOTOCELL AWAY FROM AMBIENT LIGHT SOURCES AND ONCOMING TRAFFIC HEADLIGHTS.


THE CONTRACTOR SHALL TOUCH UP ANY DAMAGE TO THE ANODIZED FINISH CAUSED BY THE INSTALLATION PROCESS. COLOR MATCH PAINT SHALL BE USED.

A COMPLETE LIGHTING OR ELECTRICAL PLAN SHALL BE SECURELY PLACED IN THE DOCUMENT HOLDER ATTACHED TO THE DOOR.


LIGHTING CONTROL CABINET
120/240 VOLT

STATE OF WISCONSIN
DEPARTMENT OF TRANSPORTATION


APPROVED
DATE Sept. 2014 /S/ Thomas Gonnring
STATE LIGHTING ENGINEER 280 NYS.
FHWA

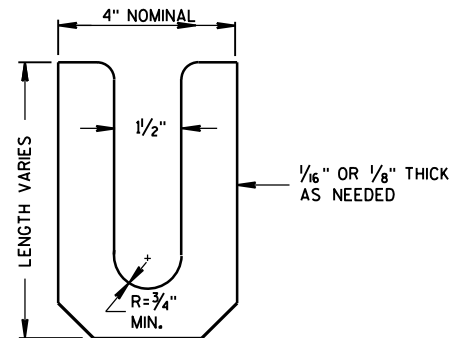

LEVELING SHIM
SHALL BE ALUMINUM

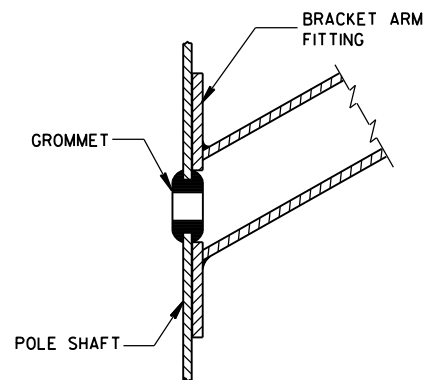

TYPICAL APPLICATION OF GROMMET IN POLE SHAFT

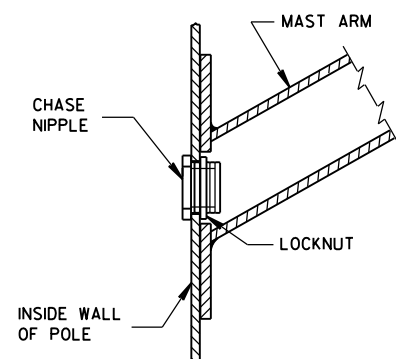


TYPICAL APPLICATION OF CHASE NIPPLE IN POLE SHAFT

GENERAL NOTES


CLAMP BOLT-NUT TIGHTENING TORQUE SHALL BE INDICATED BY INDENT STAMPING (1/2 INCH NUMERALS AND LETTERS) OR WEATHERPROOF PRINTING ON THE INSIDE OF THE CLAMP THAT IS WELDED TO THE ARM MEMBER.

- ⑩ 4.5" I.D. FOR LUMINAIRE MAST ARM CLAMP.
6.625" I.D. FOR TROMBONE MAST ARM CLAMP.
- ⑪ INDIVIDUAL BASE PLATE ANCHOR ROD COVERS. (4 REQUIRED)
- ⑫ BASE PLATE SLOTTED TO ACCEPT 11" THROUGH 12" BOLT
CIRCLE USING 1" DIAMETER ANCHOR RODS.
- ⑬ LEVELING SHIMS, DESIGNED FOR THE PURPOSE, SHALL BE USED WHEN PLUMBING
POLES. THE USE OF WASHERS IN LIEU OF PROPER LEVELING SHIMS IS NOT
ACCEPTABLE. LEVELING SHIMS SHALL BE USED ONLY BETWEEN THE TOP OF THE
CONCRETE BASE AND A METALLIC BASE PLATE.


SHIMS SHALL BE LONG ENOUGH AND WIDE ENOUGH TO COMPLETELY COVER THE
AREA UNDER THE LENGTH AND WIDTH OF THE BASE MOUNTING FLANGE.

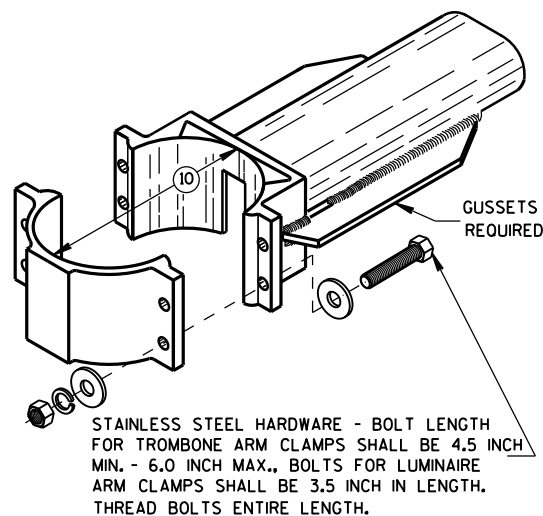


TYPICAL TROMBONE MAST ARM AND SINGLE LUMINAIRE MAST ARM MOUNTING CLAMP

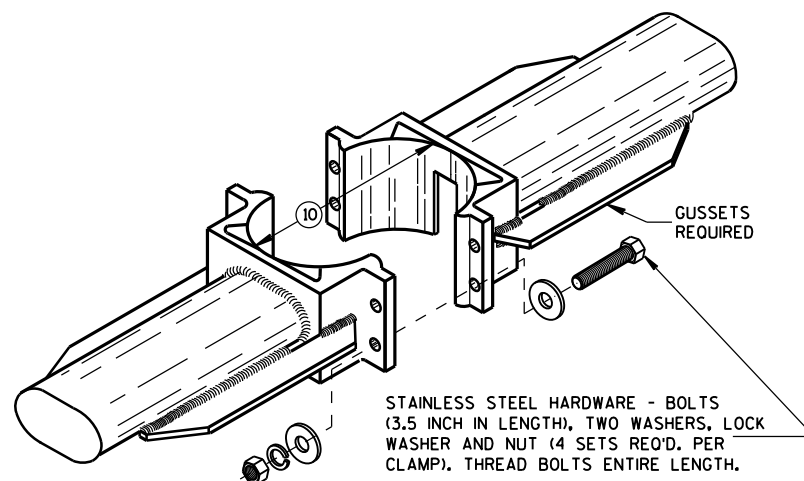



TYPICAL LUMINAIRE MAST ARM (DOUBLE) MOUNTING BRACKETS

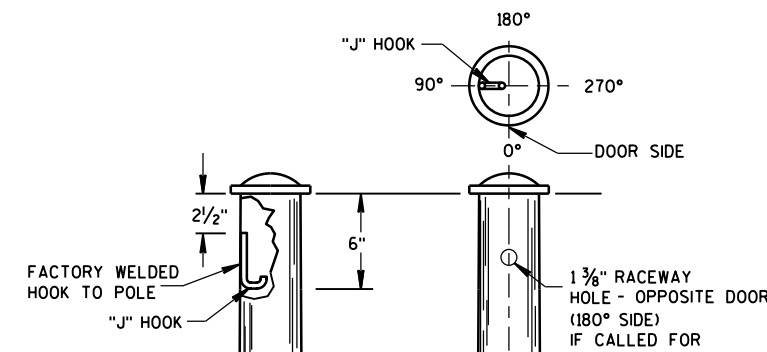


TYPICAL "J" HOOK LOCATION

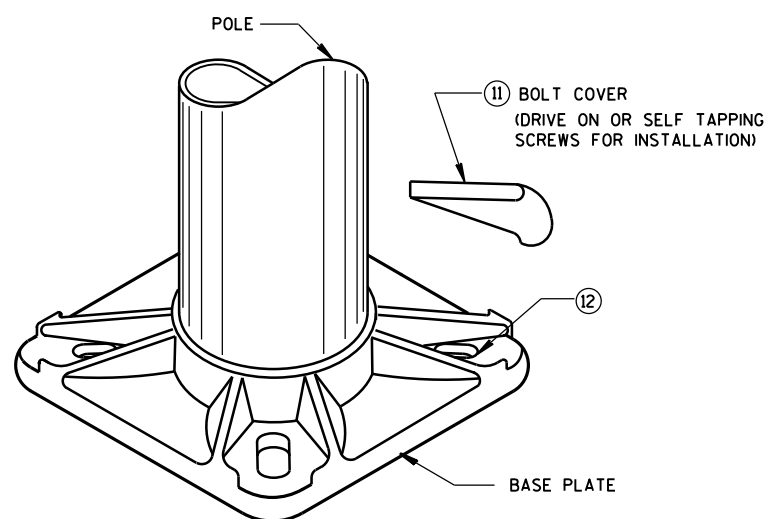

BASE PLATE

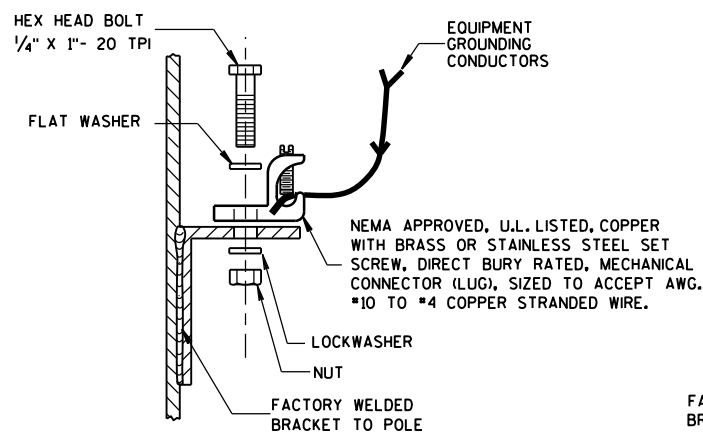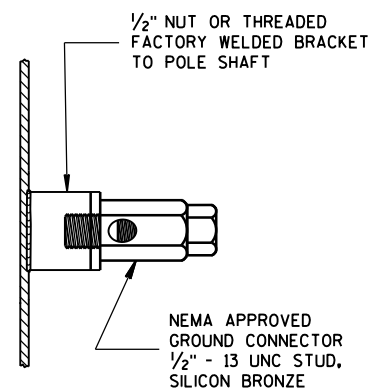


TYPICAL GROUNDING CONNECTIONS
NUT, BOLT AND WASHERS SHALL
BE STAINLESS STEEL

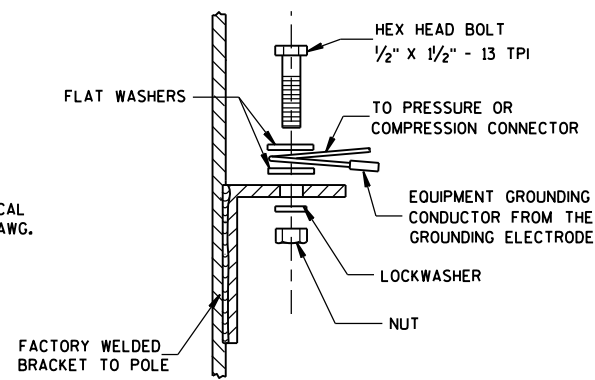


HARDWARE DETAILS FOR POLE MOUNTINGS

STATE OF WISCONSIN
DEPARTMENT OF TRANSPORTATION


APPROVED
Feb. 2015
DATE /S/ Ahmet Demirbilek
STATE ELECTRICAL 281
FHWA

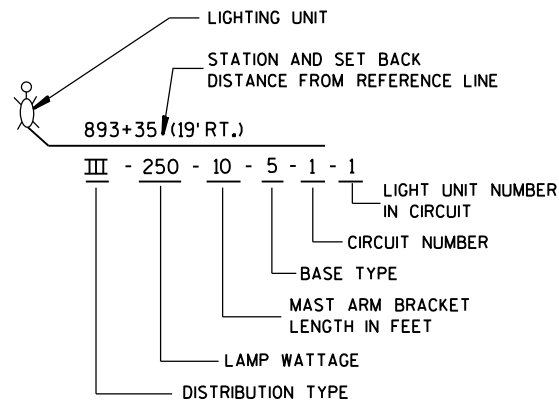



**LIGHTING UNIT CODE
(TYPICAL)**

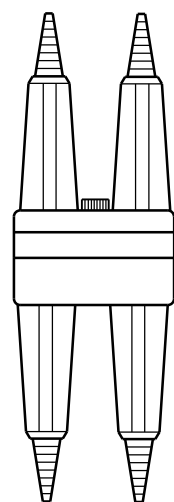


**DETAIL "A"
BREAKAWY
DOUBLE POLE WITH
WATERPROOF
INSULATING BOOT**

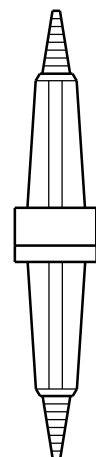

**DETAIL "B"
BREAKAWY
SINGLE POLE WITH
WATERPROOF
INSULATING BOOT**

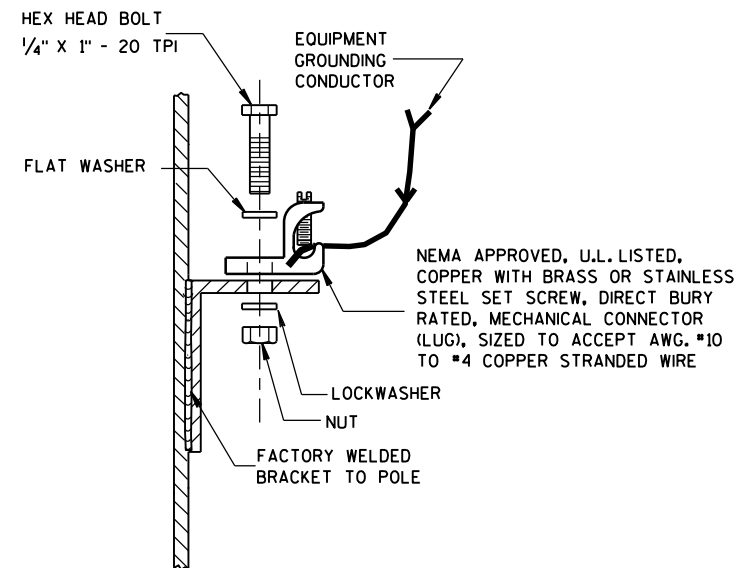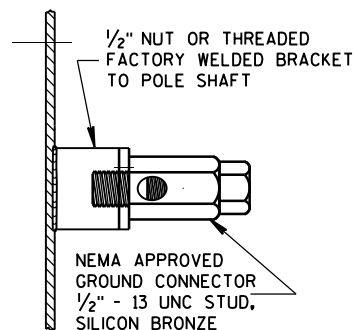


TYPICAL GROUNDING CONNECTIONS
NUT, BOLT, WASHERS AND LOCKWASHERS SHALL BE STAINLESS STEEL

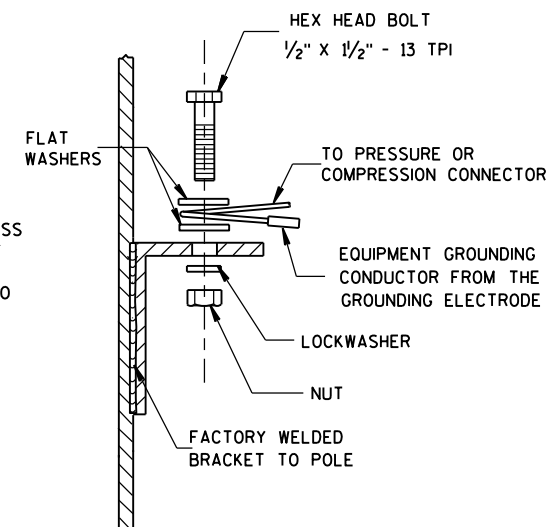


GENERAL NOTES

DETAILS OF CONSTRUCTION, MATERIALS AND WORKMANSHIP NOT SHOWN ON THIS DRAWING SHALL CONFORM TO THE PERTINENT REQUIREMENTS OF THE CONTRACT.
THE EQUIPMENT GROUNDING CONNECTOR SHALL BE TAPED WITH 3 WRAPS (MINIMUM) OF APPROVED RUBBER TAPE AND THEN 3 WRAPS (MINIMUM) OF APPROVED VINYL TAPE TO COVER SHARP WIRE ENDS AFTER THE CONNECTION IS COMPLETED.
WHEN TRANSFORMER BASES ARE USED, ALL WIRING CONNECTIONS SHALL OCCUR WITHIN THE TRANSFORMER BASES.

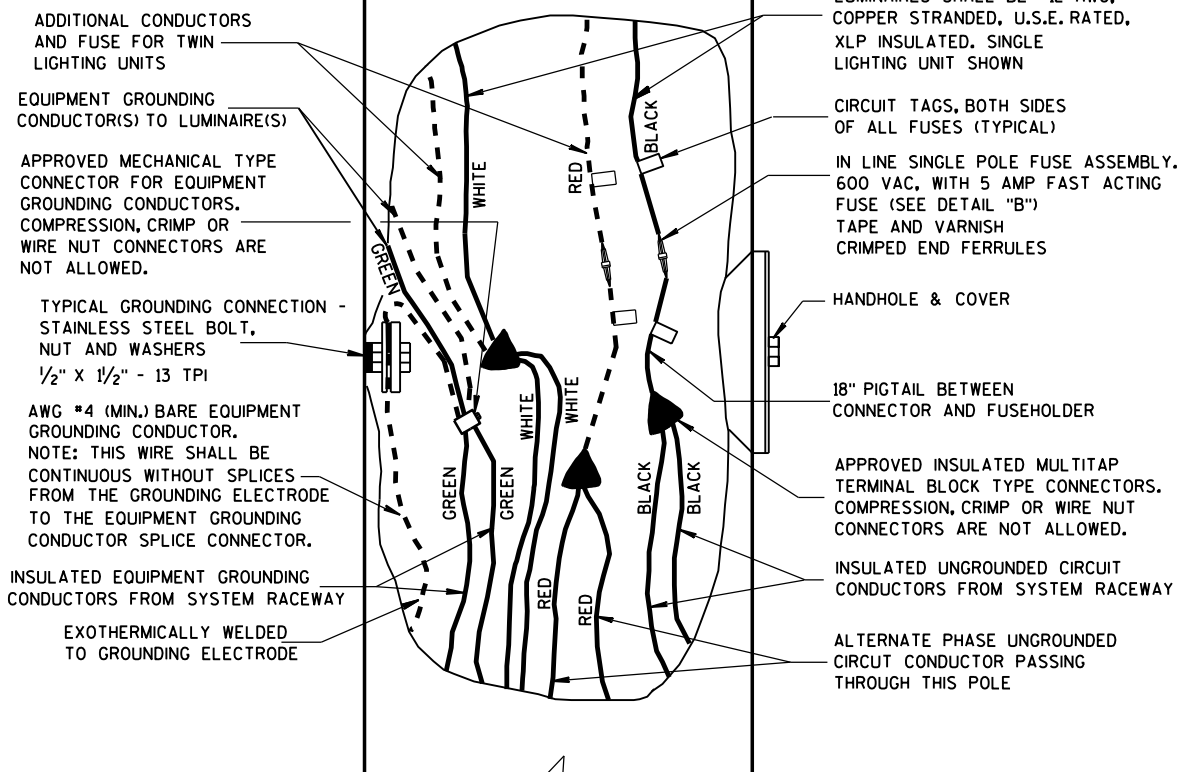

**3 WIRE - 120, 240 OR 480 VAC (UNGROUND CONDUCTOR)
WITH GROUNDED CONDUCTOR AND
WITH EQUIPMENT GROUNDING CONDUCTOR**

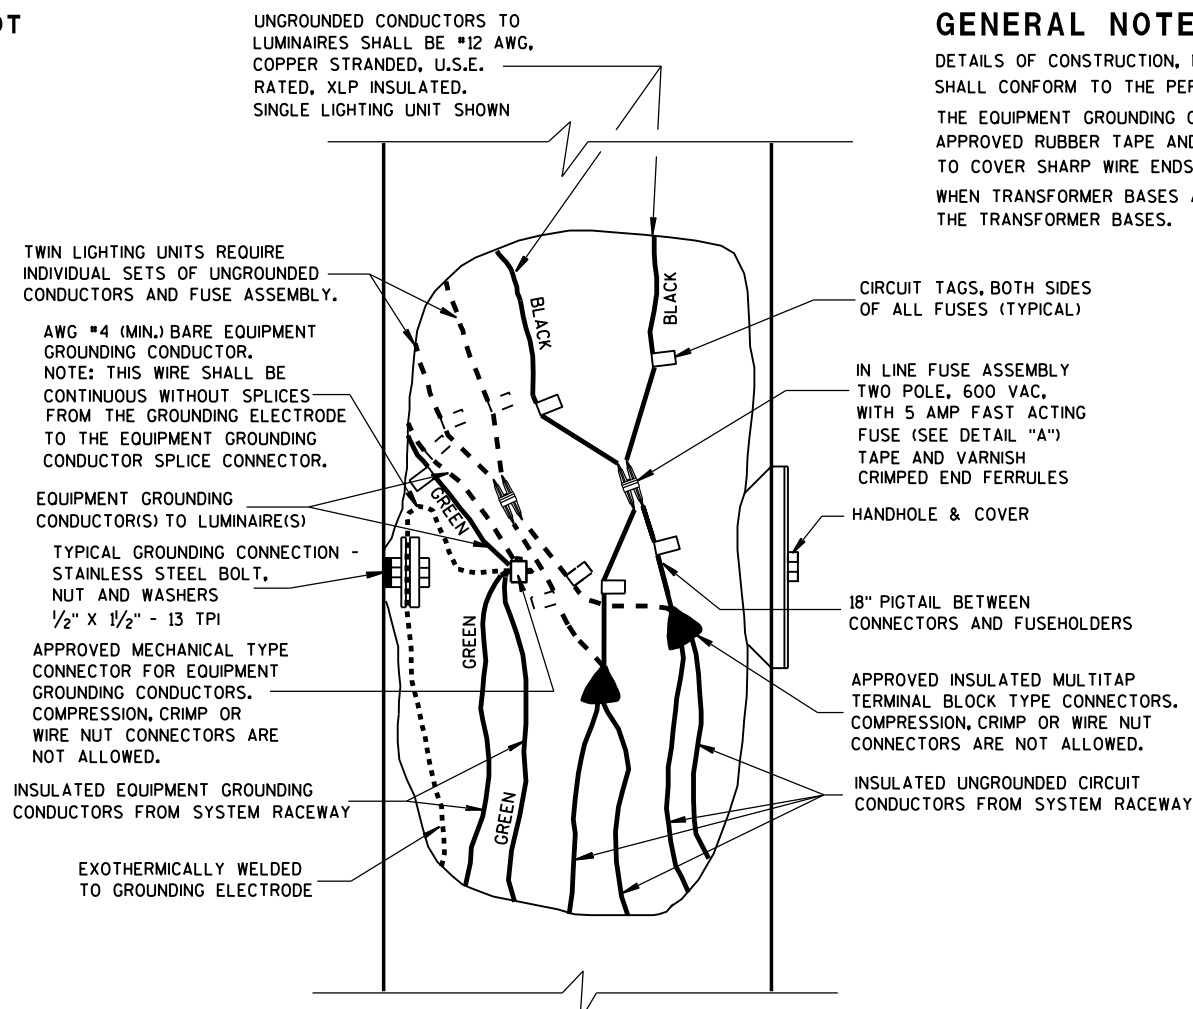

**2 WIRE - 240 OR 480 VAC (UNGROUND CONDUCTORS)
WITH EQUIPMENT GROUNDING CONDUCTOR**

**NON-FREEWAY LIGHTING UNIT
POLE WIRING**

STATE OF WISCONSIN
DEPARTMENT OF TRANSPORTATION


APPROVED
Sept. 2014 /S/ Ahmet Demirbilek
DATE STATE ELECTRICAL 282
FHWA






FURNISH AND INSTALL VENTILATED, CAST, METALLIC (ALUMINUM ALLOY) CAPS.
FASTEN CAPS WITH ONE (1) $\frac{1}{4}$ " X $\frac{3}{4}$ " - 20 TPI STAINLESS STEEL, HEX HEAD BOLT.



S.D.D. 9 E 6-5

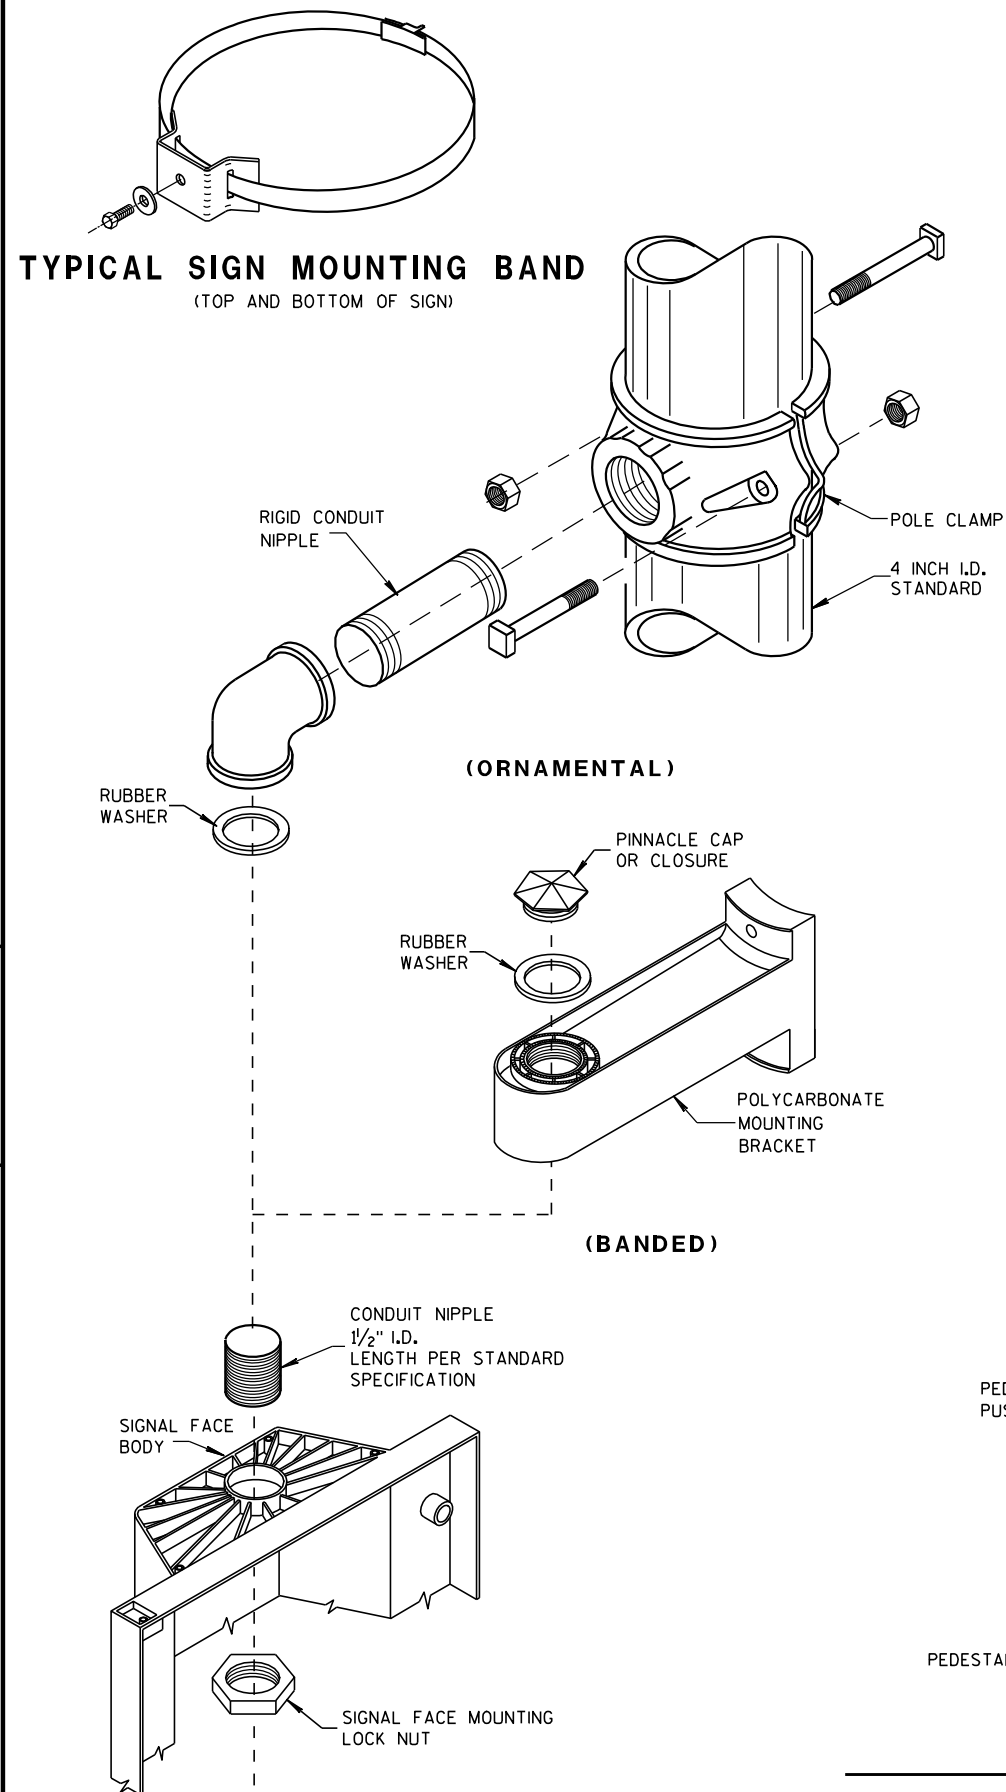

SIGNAL FACE MOUNTING DETAILS

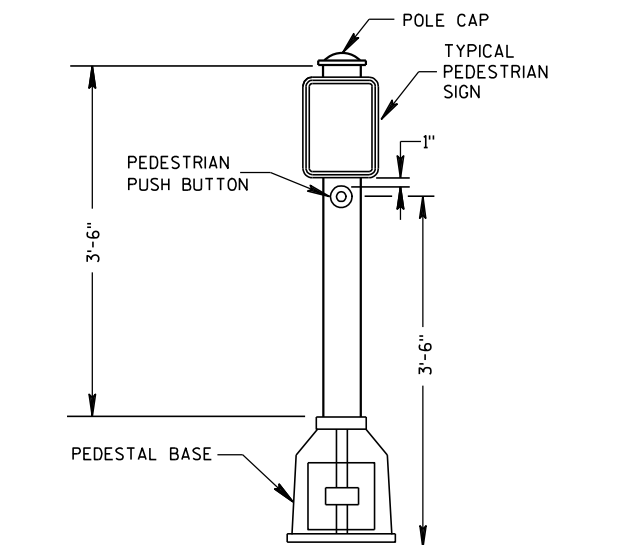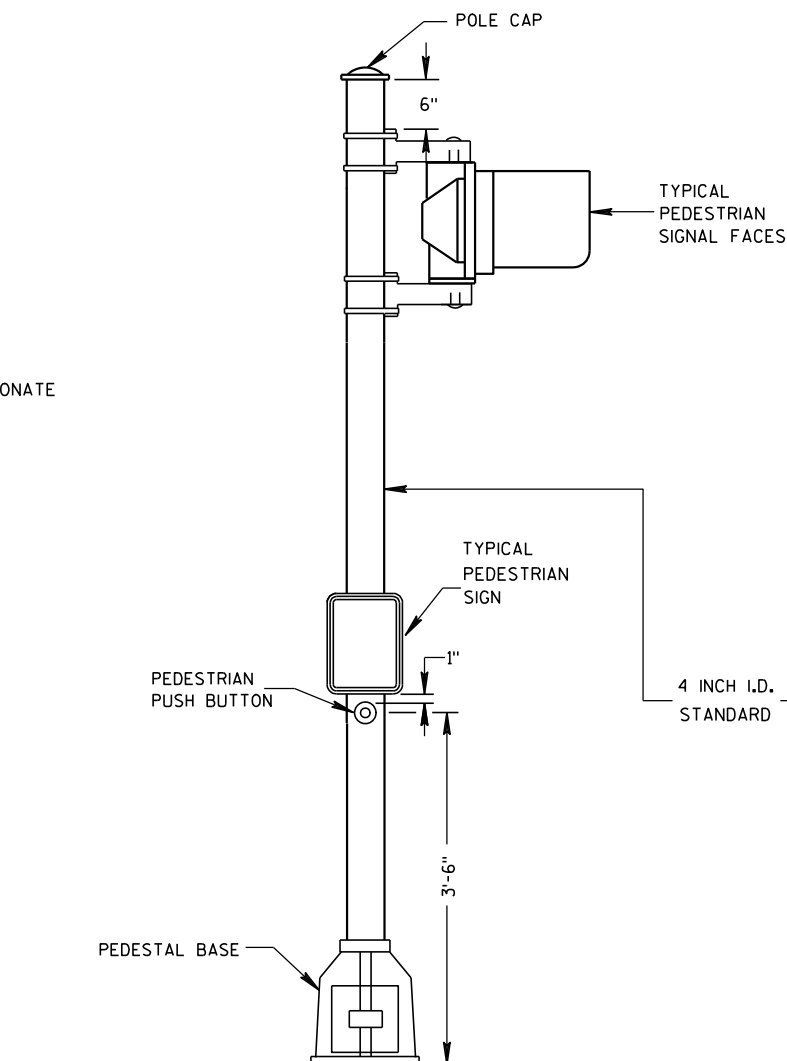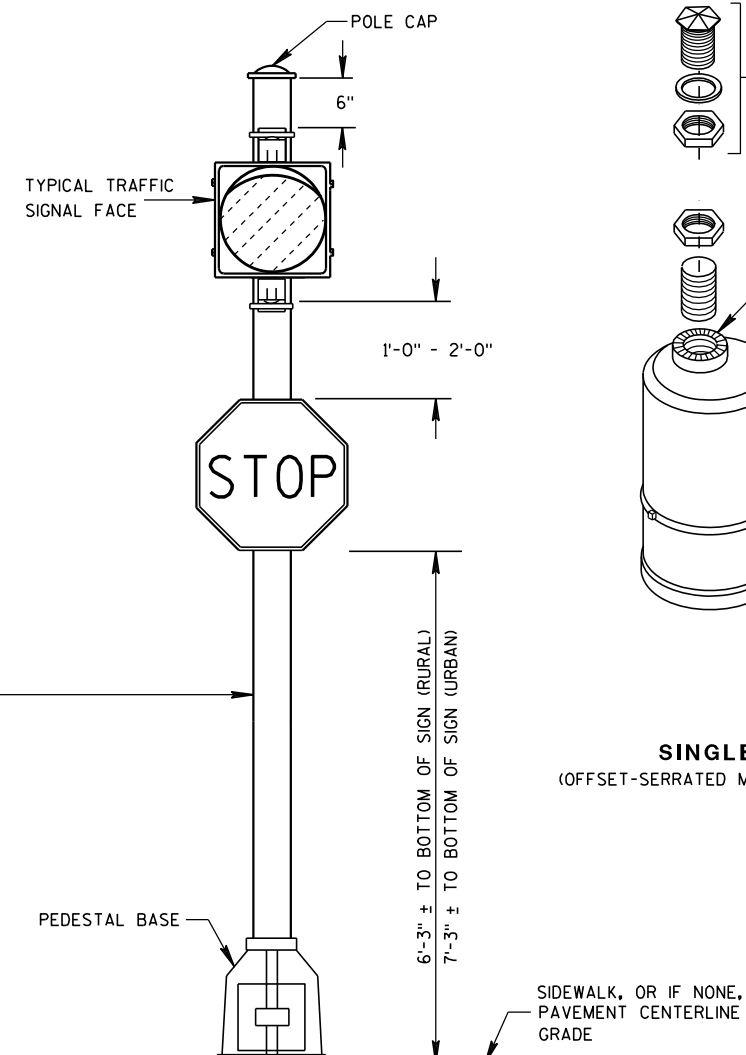PEDESTRIAN PUSH BUTTON
TYPICAL MOUNTINGPEDESTRIAN FACE STANDARD-10 FT.
(WALK-DON'T WALK)STANDARD FLASHER.
10 FOOT, 13 FOOT OR 15 FOOT AS REQUIRED

GENERAL NOTES

DETAILS OF CONSTRUCTION, MATERIALS AND WORKMANSHIP NOT SHOWN ON THIS DRAWING SHALL CONFORM TO THE PERTINENT REQUIREMENTS OF THE CONTRACT.

SEE THE SIGNAL PLAN FOR REQUIRED SIGNAL FACE SIZES.

LOCATIONS SHALL BE AS SHOWN ON THE PLANS.

ALL PEDESTAL BASES SHALL BE MOUNTED ON CONCRETE BASE - TYPE 1.

FOR APPROVED MOUNTING HARDWARE, SEE THE CONTRACT SPECIFICATIONS.


POLYCARBONATE SIGNAL FACE MOUNTING BRACKETS SHALL BE USED UNLESS ORNAMENTAL POLE CLAMPS ARE SPECIFIED.

LENGTH OF TRAFFIC STANDARDS SHALL BE AS SHOWN ON THE PLANS.

MOUNTINGS AND BRACKETS SHALL BE AS SHOWN ON THE PLANS OR DESCRIBED IN THE SPECIAL PROVISIONS (BY THE DISTRICT TRAFFIC ENGINEER).

PEDESTRIAN SIGNS SHALL BE AS DESIGNATED IN THE PLANS.

FURNISH AND INSTALL VENTILATED, CAST, METALLIC (ALUMINUM ALLOY) CAPS. FASTEN CAPS WITH ONE (1) 1/4" X 3/4" - 20 TPI STAINLESS STEEL, HEX HEAD BOLT.

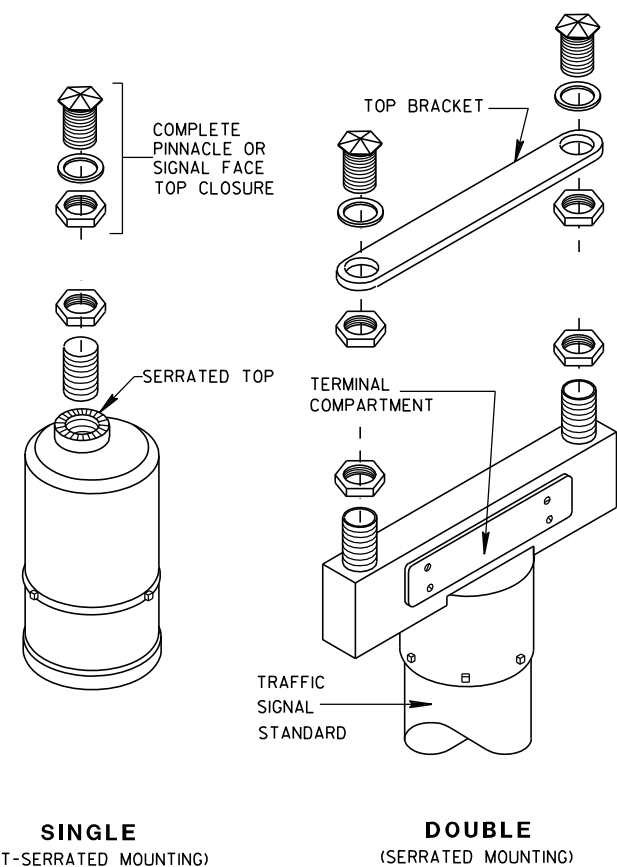

SLIPFITTERS

TRAFFIC SIGNAL STANDARD
PEDESTRIAN AND FLASHER
TYPICAL MOUNTING DETAILS

STATE OF WISCONSIN
DEPARTMENT OF TRANSPORTATION

APPROVED

5/11/10
DATE

FHWA

/S/ John Corbett
STATE ELECTRICAL ENGR 284

HWYS



GENERAL NOTES

DETAILS OF CONSTRUCTION, MATERIALS AND WORKMANSHIP NOT SHOWN ON THIS DRAWING SHALL CONFORM TO THE PERTINENT REQUIREMENTS OF THE CONTRACT.

OVER HEIGHT POLE TYPES 9 AND 10 ARE FOR ARM LENGTHS 15-FOOT TO 30-FOOT.

OVER HEIGHT POLE TYPES 12 AND 13 ARE FOR ARM LENGTHS 35-FOOT TO 55-FOOT.

MONOTUBE POLE AND ARM SHALL BE GALVANIZED STEEL.

RING-STIFFENED BUILT-UP BOX TYPE OF ATTACHMENT FOR TRAFFIC SIGNAL ARM.

ONE (1) PIECE POLE CONSTRUCTION (NO WELDED POLE SECTIONS).

STANDARD STRAIGHT ARM DESIGN (3 % ± RISE).

SECTION 657, POLES OF THE STANDARD SPECIFICATIONS SHALL APPLY TO THIS DRAWING.

PROVIDE WIREWAY THRU POLE WALL AND ARM CONNECTION PLATES. PROVIDE ROUND, SMOOTH INSIDE SURFACE.

MANUFACTURER'S SUBMITTED POLE DESIGNS AND DRAWINGS SHALL BE SIGNED AND STAMPED BY A REGISTERED PROFESSIONAL ENGINEER AND CERTIFIED AS BEING IN COMPLIANCE WITH THE AASHTO LRFD SPECIFICATIONS FOR STRUCTURAL SUPPORTS FOR HIGHWAY SIGNS, LUMINAIRES, AND TRAFFIC SIGNAL 2015 1ST EDITION (INCLUDING 2017 INTERIM REVISIONS) AND ALL PERTINENT WISDOT SPECIFICATIONS AND DRAWINGS FOR TRAFFIC AND LIGHTING STRUCTURES AND AS FOLLOWS:


- CATEGORY III FATIGUE LOADS OF GALLOPING, TRUCK GUSTS (AT 45 MPH VEHICLE VELOCITY) AND NATURAL WIND GUSTS FOR DESIGN OF TYPE 9 AND TYPE 10 STRUCTURES.
- CATEGORY II FATIGUE LOADS OF GALLOPING, TRUCK GUSTS (AT 45 MPH VEHICLE VELOCITY) AND NATURAL WIND GUSTS FOR DESIGN OF TYPE 12 AND TYPE 13 STRUCTURES.
- 90 MPH (3-SECOND GUST) WIND SPEED AND A 50 YEAR DESIGN LIFE.

SECURE THE OPENING BELOW THE BASE PLATE WITH STAINLESS STEEL OR GALVANIZED STEEL MESH AND SECURE THE MESH WITH 3/4" S.S. BANDING AROUND THE LEVELING NUTS.


INDENT PRINT (NOMINAL 1/2" HIGH) THE POLE LENGTH AND FIRST TWO LETTERS OF THE MANUFACTURERS NAME ON TWO SIDES OF THE BASE PLATE 180 DEGREES APART, BEFORE GALVANIZING. THE ARM SHALL BE IDENTIFIED WITH THE SAME INFORMATION BY INDENT PRINT.

SIGNAL FACE SHALL BE MOUNTED 6 INCHES (NOMINAL) FROM THE END OF THE MONOTUBE ARM OR AS SHOWN ON THE PLAN CONSTRUCTION DETAIL OR AS DIRECTED BY THE PROJECT ENGINEER/ELECTRICAL OPERATIONS PERSONNEL. MOUNT ALL LIKE HEADS AT SAME ELEVATION.

SIGN MOUNTING BRACKETS SHALL BE FURNISHED IN ACCORDANCE WITH SECTION 637 OF THE STANDARD SPECIFICATIONS FOR HIGHWAY AND STRUCTURE CONSTRUCTION.

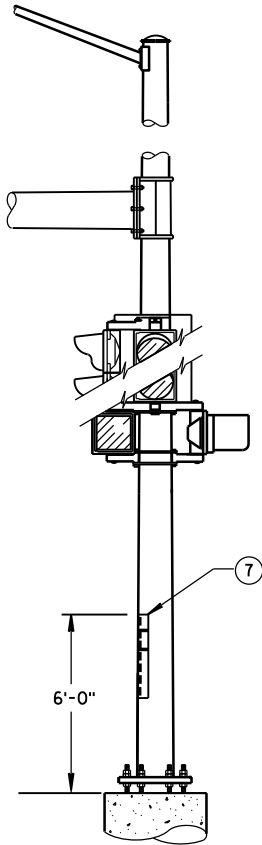


STRUCTURAL IDENTIFICATION
PLAQUE PLACEMENT

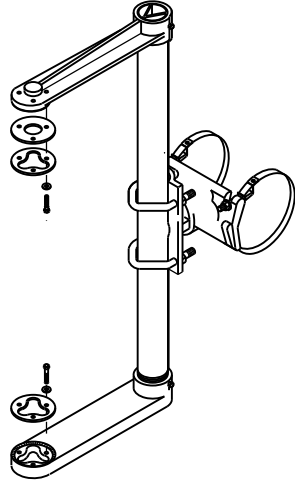


SIGNAL FACE MOUNTING BRACKET
DETAIL FOR MONOTUBE ARM

(MOUNT PER MANUFACTURER'S RECOMMENDATION)

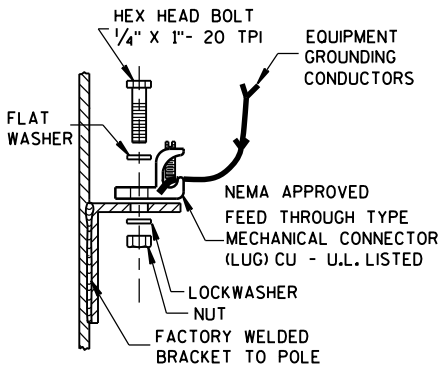


TYPICAL GROUNDING CONNECTIONS

NUT, BOLT AND WASHERS SHALL
BE STAINLESS STEEL

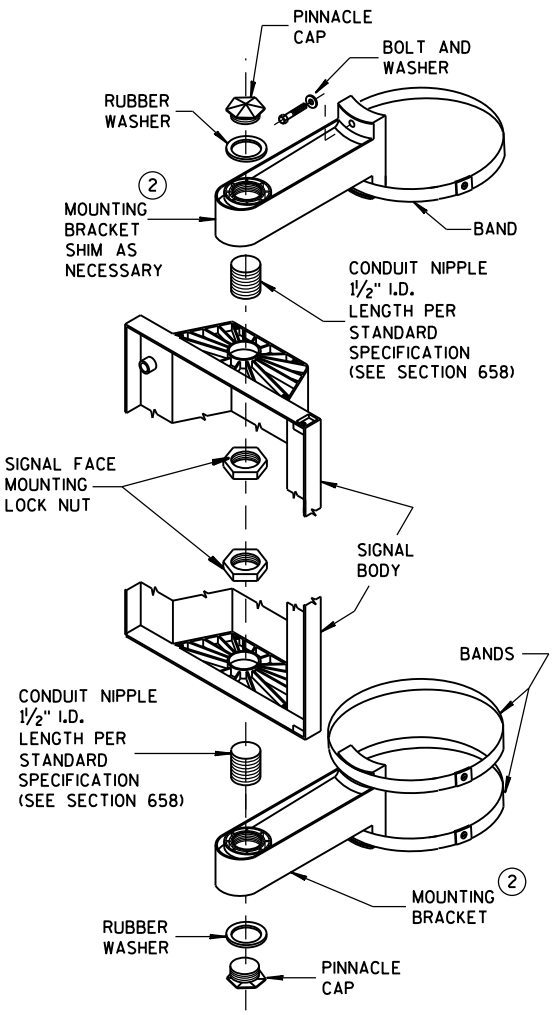

SIGNAL FACE
VERTICAL MOUNTING DETAIL

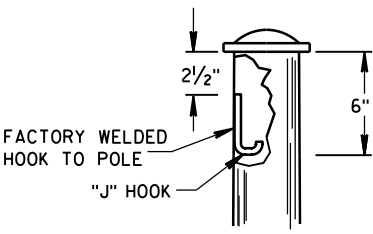

"J" HOOK WIRE SUPPORT

- DESIGN FOR MAXIMUM ALLOWABLE HANDHOLE WITH COVER ASSEMBLY WITH TWO 1/4" x 3/4" - 20 TPI STAINLESS STEEL HEX HEAD BOLTS.
- SIGNAL MOUNTING BRACKETS FOR POLE MOUNTING, MOUNT WITH CAP SCREW AND BANDING, (SEE SPECIFICATIONS SEC. 658).
- SECURELY MOUNT BACKPLATES, PROJECTING 5" BEYOND ALL SIDES OF THE SIGNAL FACE HOUSING, PER MANUFACTURERS RECOMMENDATIONS.
- THE TOP OF THE POLE SHAFT AND THE END OF THE MONOTUBE ARM SHALL BE EQUIPPED WITH A REMOVABLE, VENTILATED CAP HELD SECURELY IN PLACE WITH SET SCREWS.
- FACTORY-WELDED BRACKET FOR GROUNDING LUG, OPPOSITE HANDHOLE, (LUG AND HARDWARE PAID UNDER SEPARATE ITEM). PROVIDE HOLE IN BRACKET FOR 1/4" x 3/4" - 20 TPI STAINLESS STEEL HEX HEAD BOLT.
- FACTORY-WELDED "J" HOOK FOR STRAIN RELIEF FOR POLE LUMINAIRE WIRE.
- INSTALL STRUCTURAL IDENTIFICATION PLAQUES.

STRUCTURAL IDENTIFICATION PLAQUES SHALL BE PLACED ON THE POLES IN THE SAME DIRECTION AS THE ARM.


MOUNTING HEIGHT SHALL BE 6'-0" ABOVE THE CURB OR SHOULDER. ADJUST IF IT IS KNOWN THAT REQUIRED TRAFFIC SIGNS WILL BE OBSTRUCTED.

- FACTORY DRILLED 1/2" DRAIN HOLE 2" FROM FLANGE CONNECTION PLATE.

GENERAL NOTES AND HARDWARE
DETAILS FOR OVER HEIGHT
TYPE 9, 10, 12 & 13 POLES
WITH MONOTUBE ARMS

STATE OF WISCONSIN
DEPARTMENT OF TRANSPORTATION

APPROVED
May 2017 /S/ Ahmet Demirbilek
DATE STATE ELECTRICAL 286
FHWA

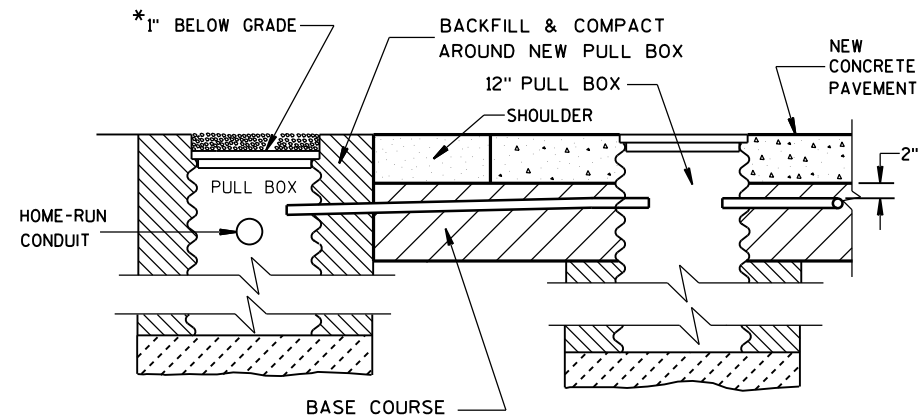

SECTION A-A
NO CURB & GUTTER

LOOP DETECTOR INSTALLATION DETAILS

*RECESS PULL BOX SO THAT THE COVER IS 3" BELOW GRADE IN SHOULDER AREAS OF CRUSHED AGGREGATE. BACKFILL OVER COVER WITH THE CRUSHED AGGREGATE TO BRING THE AREA TO GRADE LEVEL.

GENERAL NOTES

DETAILS OF CONSTRUCTION, MATERIALS AND WORKMANSHIP NOT SHOWN ON THIS DRAWING SHALL CONFORM TO THE PERTINENT REQUIREMENTS OF THE CONTRACT.

LOOP SIZE, LOCATION, NUMBER OF TURNS OF WIRE AND ASSOCIATED SIGNAL PHASE SHALL BE AS SHOWN ON THE PLANS.

PITCH LEAD OUT CONDUIT TO DRAIN TO ROADSIDE PULL BOX.

SPLICES SHALL BE INSTALLED BY USING CAST IN PLACE SPLICE KITS LISTED ON THE DEPARTMENTS APPROVED PRODUCTS LIST OR AN ENGINEER APPROVED EQUAL. NON-INSULATED BUTT SPLICES TO FIT #12 AWG STRANDED WIRE SHALL BE USED. SPLICES SHALL BE SOLDERED AND INSULATED FROM EACH OTHER AS PER INSTRUCTIONS INCLUDED IN THE SPLICE KIT.

MEASURE GROUND RESISTANCE USING A MEGGER. REPLACE LOOP WIRE NOT ATTAINING A READING OF INFINITY TO GROUND.

AFTER SPLICING THE LOOP WIRE TO THE LOOP LEAD-IN CABLE, THE CONTRACTOR SHALL MEASURE INDUCTANCE, GROUND RESISTANCE AND WIRE RESISTANCE AT THE CABINET END OF THE LEAD-IN CABLE AND FURNISH A COPY OF THE READINGS TO THE PROJECT ENGINEER FOR EVALUATION.

LOOP DETECTOR LEADS SHALL BE IDENTIFIED WITH THEIR ASSOCIATED LOOP BY USE OF WATERPROOF TAGS AT BOTH ENDS OF THE CABLE. A LISTING OF THE CABLE IDENTIFICATION PER INDIVIDUAL LOOP LEAD-IN SHALL BE PLACED IN THE CABINET.


THE #12 AWG LOOP WIRE FROM THE LOOP TO THE ROADSIDE PULL BOX, SHALL BE HAND TWISTED AT LEAST 3 TWISTS PER FOOT BEFORE INSTALLATION.

SPLICES OF LOOP WIRE TO LEAD-IN CABLE SHALL BE MADE ONLY IN PULL BOXES AT THE SIDE OF THE ROAD.

THE #12 AWG LOOP WIRE SHALL BE INSTALLED FROM THE ROADSIDE PULL BOX, THROUGH THE LOOP DUCT, BACK TO THE ROADSIDE PULL BOX, AND BE INSTALLED IN ONE, NON-SPLICED, CONTINUOUS LENGTH.


PROTECTION OF THE CONDUIT, CONDULET AND PULL BOX SHALL BE REQUIRED AFTER INSTALLATION AND BEFORE THE NEW CONCRETE PAVEMENT IS PLACED.

12" PULL BOXES IN PAVEMENT SHALL BE CORRUGATED STEEL ONLY.

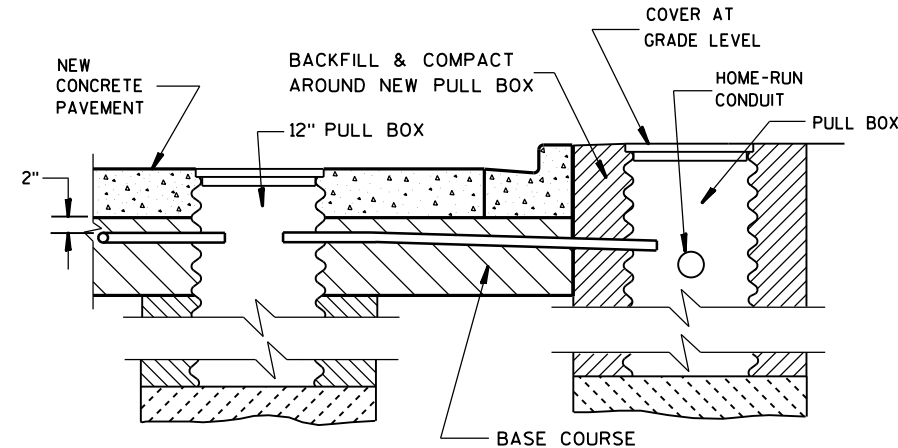


SECTION B-B
CURB & GUTTER

LOOP DETECTOR INSTALLATION DETAILS

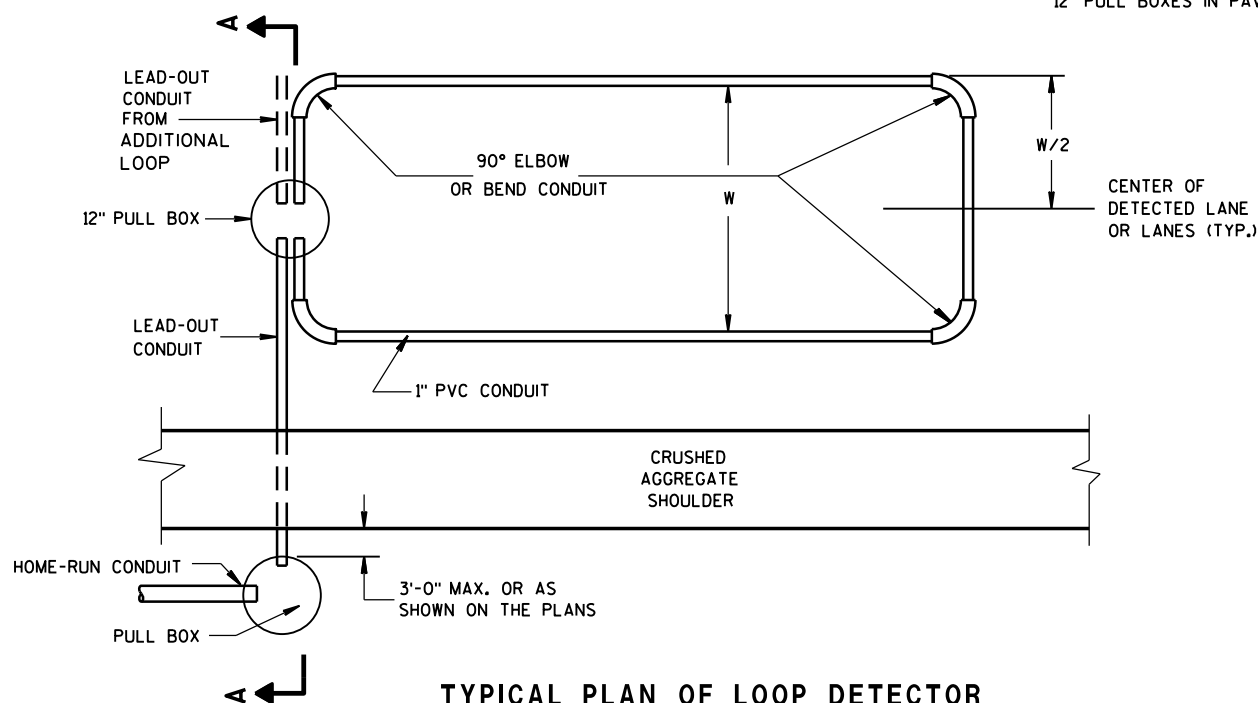

TYPICAL PLAN OF LOOP DETECTOR
WITH 12" PULLBOX

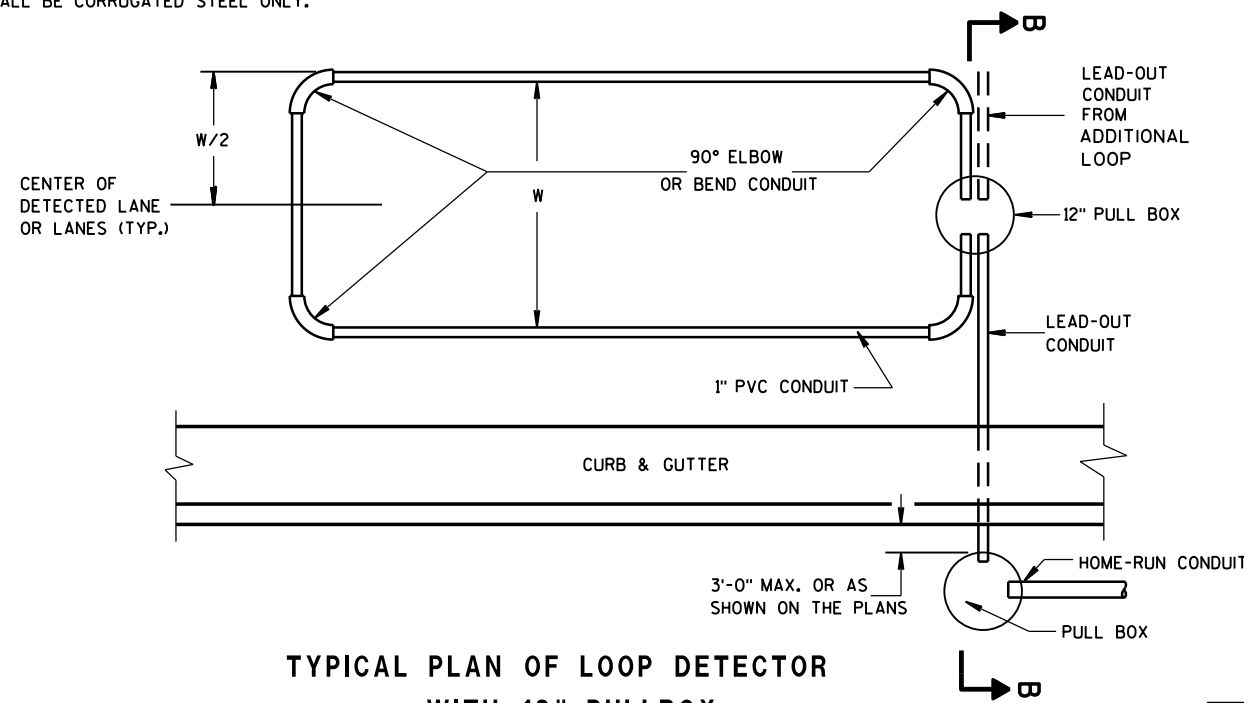

TYPICAL PLAN OF LOOP DETECTOR
WITH 12" PULLBOX

LOOP DETECTOR PLACED
IN CRUSHED AGGREGATE BASE
(NEW CONCRETE PAVEMENT)

STATE OF WISCONSIN
DEPARTMENT OF TRANSPORTATION

APPROVED

Sept. 2014

DATE

FHWA

/S/ Ahmet Demirbilek
STATE ELECTRICAL 287


GENERAL NOTES

DETAILS OF CONSTRUCTION, MATERIALS AND WORKMANSHIP NOT SHOWN ON THIS DRAWING SHALL CONFORM TO THE PERTINENT REQUIREMENTS OF THE CONTRACT.

1. WOOD POLES SHALL BE CLASS 4, LENGTH DETERMINED BY SIGNAL PLAN.

2. SIGNAL FACES:
 A. ALL SECTIONS SHALL BE 12" AND POLYCARBONATE.
 B. EACH SHALL CONTAIN A 5" WIDE DULL BLACK POLYCARBONATE BACKPLATE.
 C. EACH SHALL BE WIRED FROM THE TOP SIGNAL MOUNTING BRACKET.
 D. NEAR RIGHT SIGNAL FACE SUSPENDED ON THE TETHER (NO BACKPLATE) SHALL NOT BE OVER THE TRAVELED WAY. IF THE POLE IS WITHIN 5 FEET OF THE TRAVELED WAY MOUNT THE SIGNAL FACE ON THE WOOD POLE WITH BACKPLATE.

3. SPAN WIRE:
 A. EACH SPAN WIRE SHALL BE INDIVIDUALLY DOWN GUYED.
 B. SIGNAL AND LIGHTING CABLES SHALL ONLY BE ATTACHED TO THE UPPER SPAN WIRE.
 C. THE SIGNAL ASSEMBY SHALL HAVE A 17' MIN. HEIGHT ABOVE THE ROADWAY. THIS SHALL BE MEASURED AFTER THE SPAN WIRE INSTALLATION IS COMPLETED WITH ALL CABLES AND SIGNAL FACES IN PLACE. MAINTAIN MINIMUM AND MAXIMUM HEIGHTS AS ROADWAY WORK PROGRESSES.

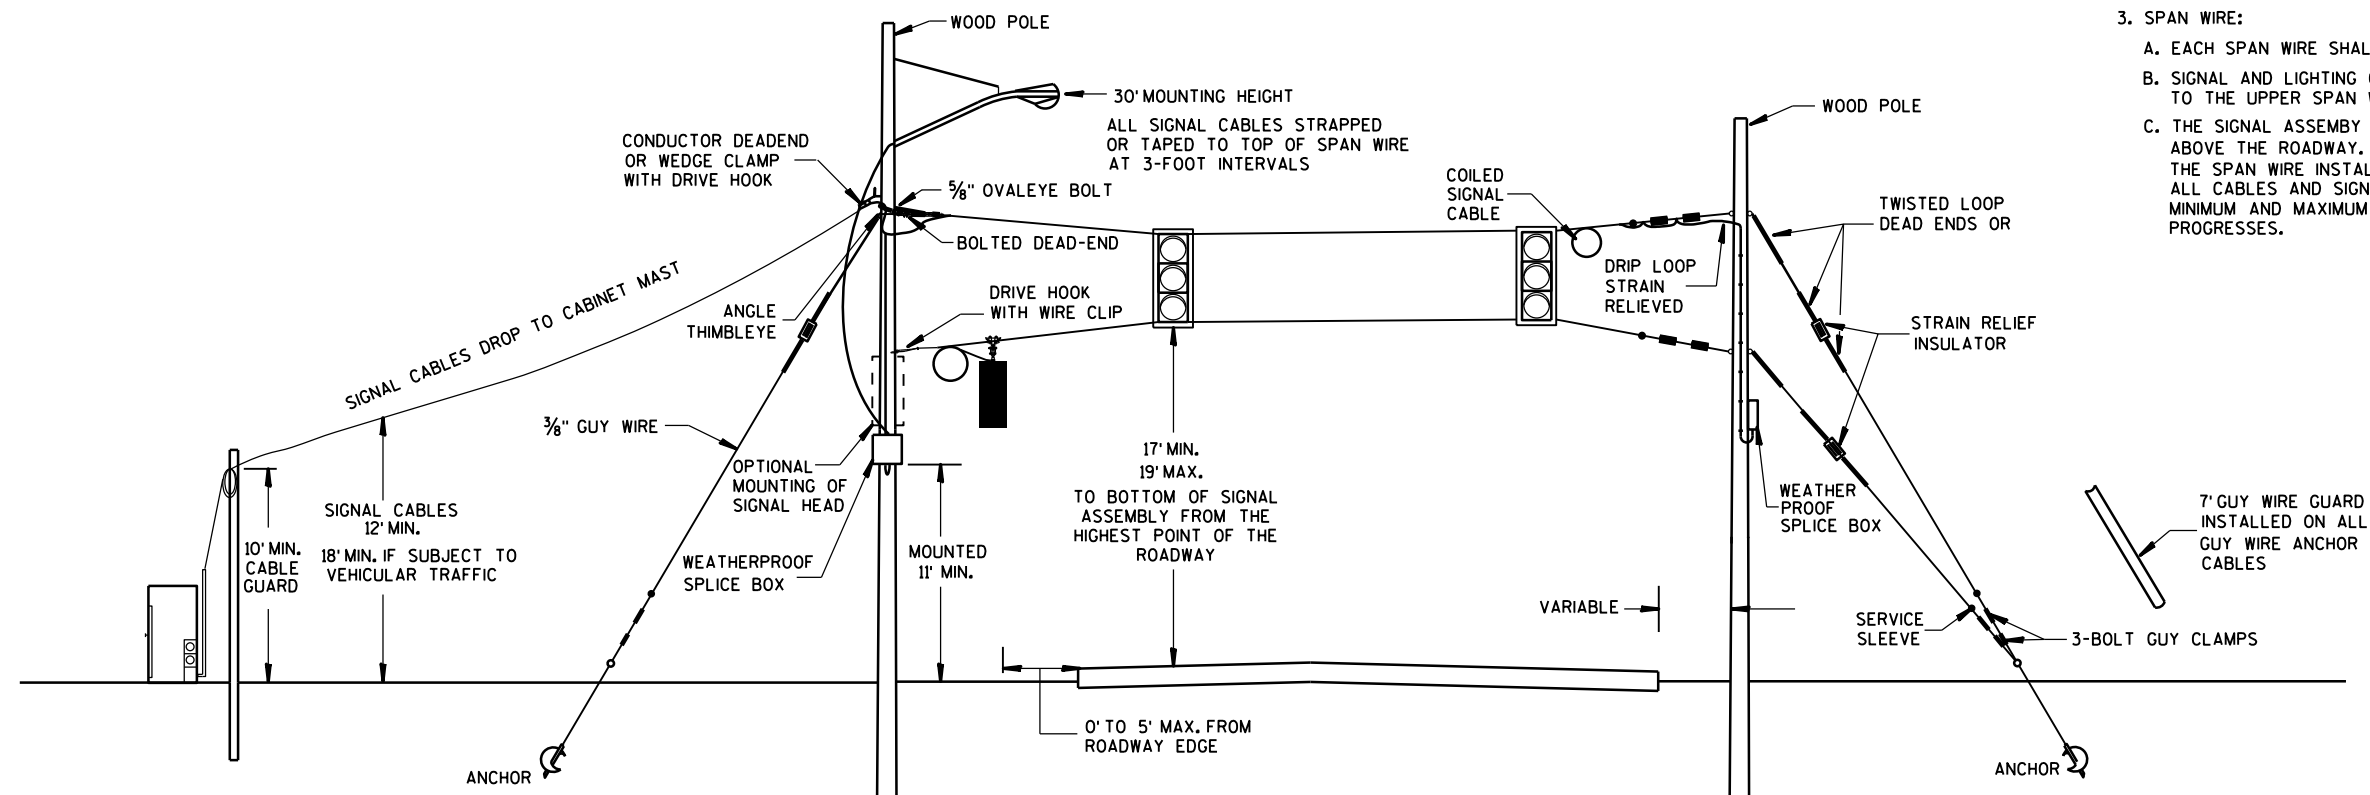

SPAN WIRE TEMPORARY SIGNALS

MINIMUM POLE LENGTHS	POLE BURIEL DEPTHS
25'	5'
30'	6'
35'	7'
40'	8'
45'	9'

SPAN WIRE TEMPORARY TRAFFIC SIGNAL


STATE OF WISCONSIN
DEPARTMENT OF TRANSPORTATION

APPROVED

June, 2015
DATE

/S/ Ahmet Demirbilek
STATE ELECTRICAL 288

FHWA

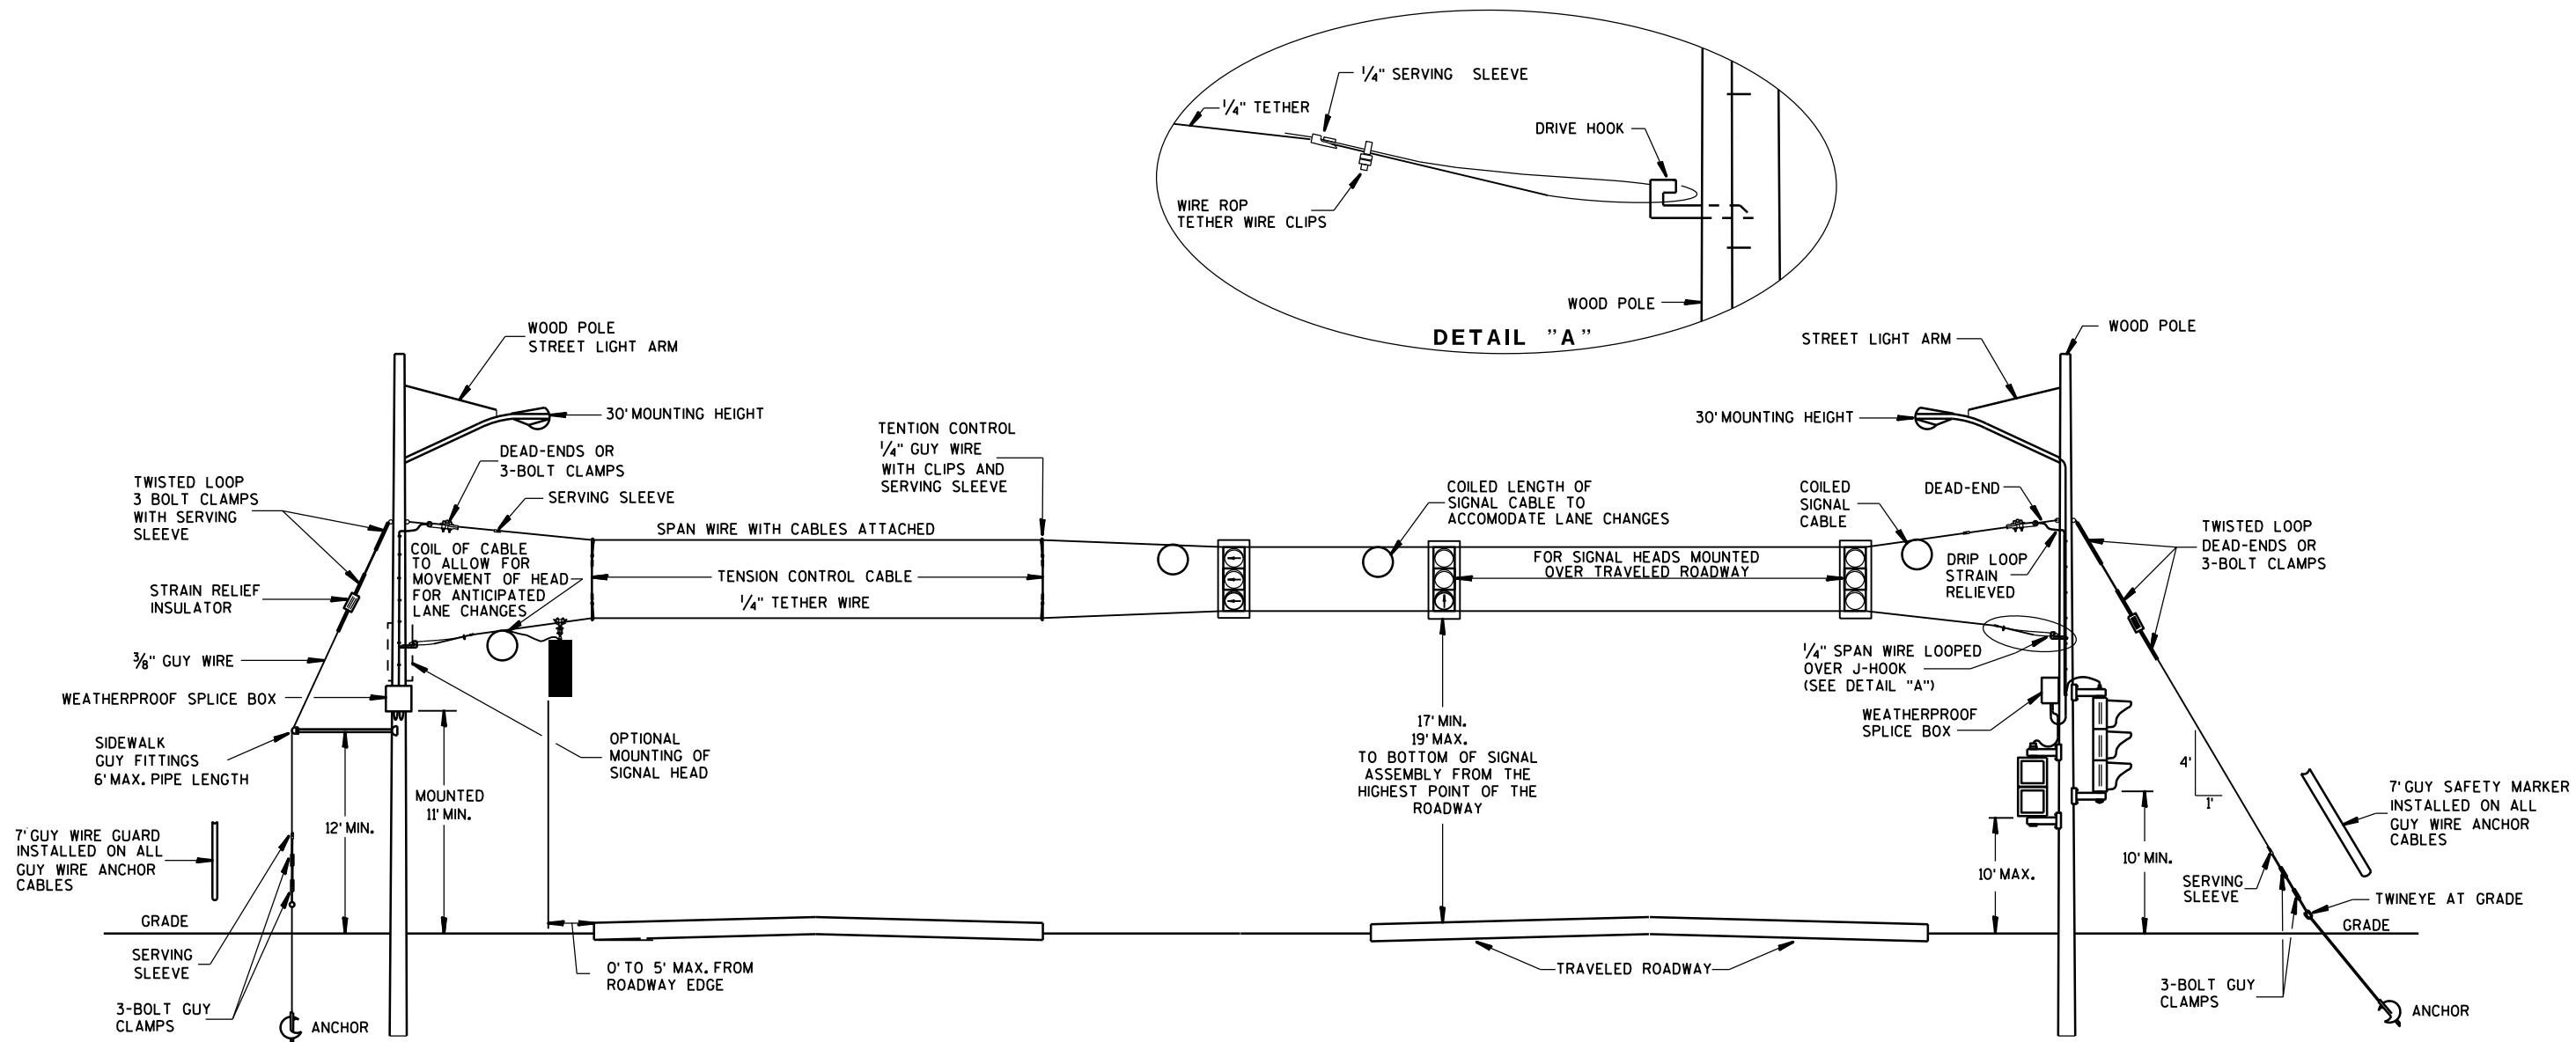

GENERAL NOTES

DETAILS OF CONSTRUCTION, MATERIALS AND WORKMANSHIP NOT SHOWN ON THIS DRAWING SHALL CONFORM TO THE PERTINENT REQUIREMENTS OF THE CONTRACT.

1. WOOD POLES SHALL BE CLASS 4. LENGTH DETERMINED BY SIGNAL PLAN.

2. SIGNAL FACES:

A. ALL SECTIONS SHALL BE 12" AND POLYCARBONATE.

B. EACH SHALL CONTAIN A 5" WIDE DULL BLACK POLYCARBONATE BACKPLATE.

C. EACH SHALL BE WIRED FROM THE TOP SIGNAL MOUNTING BRACKET.

D. NEAR RIGHT SIGNAL FACE SUSPENDED ON THE TETHER (NO BACKPLATE) SHALL NOT BE OVER THE TRAVELED WAY. IF THE POLE IS WITHIN 5 FEET OF THE TRAVELED WAY MOUNT THE SIGNAL FACE ON THE WOOD POLE WITH BACKPLATE.

E. FAR INDICATION SHALL BE MAINTAINED OVER CENTER OF TRAFFIC LANE.

3. SPAN WIRE:

A. EACH SPAN WIRE SHALL BE INDIVIDUALLY DOWN GUYED.

B. SIGNAL AND LIGHTING CABLES SHALL ONLY BE ATTACHED TO THE UPPER SPAN WIRE.

C. THE SIGNAL ASSEMBLY SHALL HAVE A 17' MIN. HEIGHT ABOVE THE ROADWAY. THIS SHALL BE MEASURED AFTER THE SPAN WIRE INSTALLATION IS COMPLETED WITH ALL CABLES AND SIGNAL FACES IN PLACE. MAINTAIN MINIMUM AND MAXIMUM HEIGHTS AS ROADWAY WORK PROGRESSES.

SPAN WIRE TEMPORARY SIGNALS 4 LANE ROADWAYS

MINIMUM POLE LENGTHS	CLASS	MIN. BURIAL DEPTHS
25'	Ⅴ	5'
30'	Ⅴ	6'
35'	Ⅳ	7'
40'	Ⅳ	8'
45'	Ⅳ	9'

SPAN WIRE TEMPORARY TRAFFIC SIGNAL


STATE OF WISCONSIN
DEPARTMENT OF TRANSPORTATION

APPROVED

June, 2015
DATE

FHWA

/S/ Ahmet Demirbilek
STATE ELECTRICAL 289

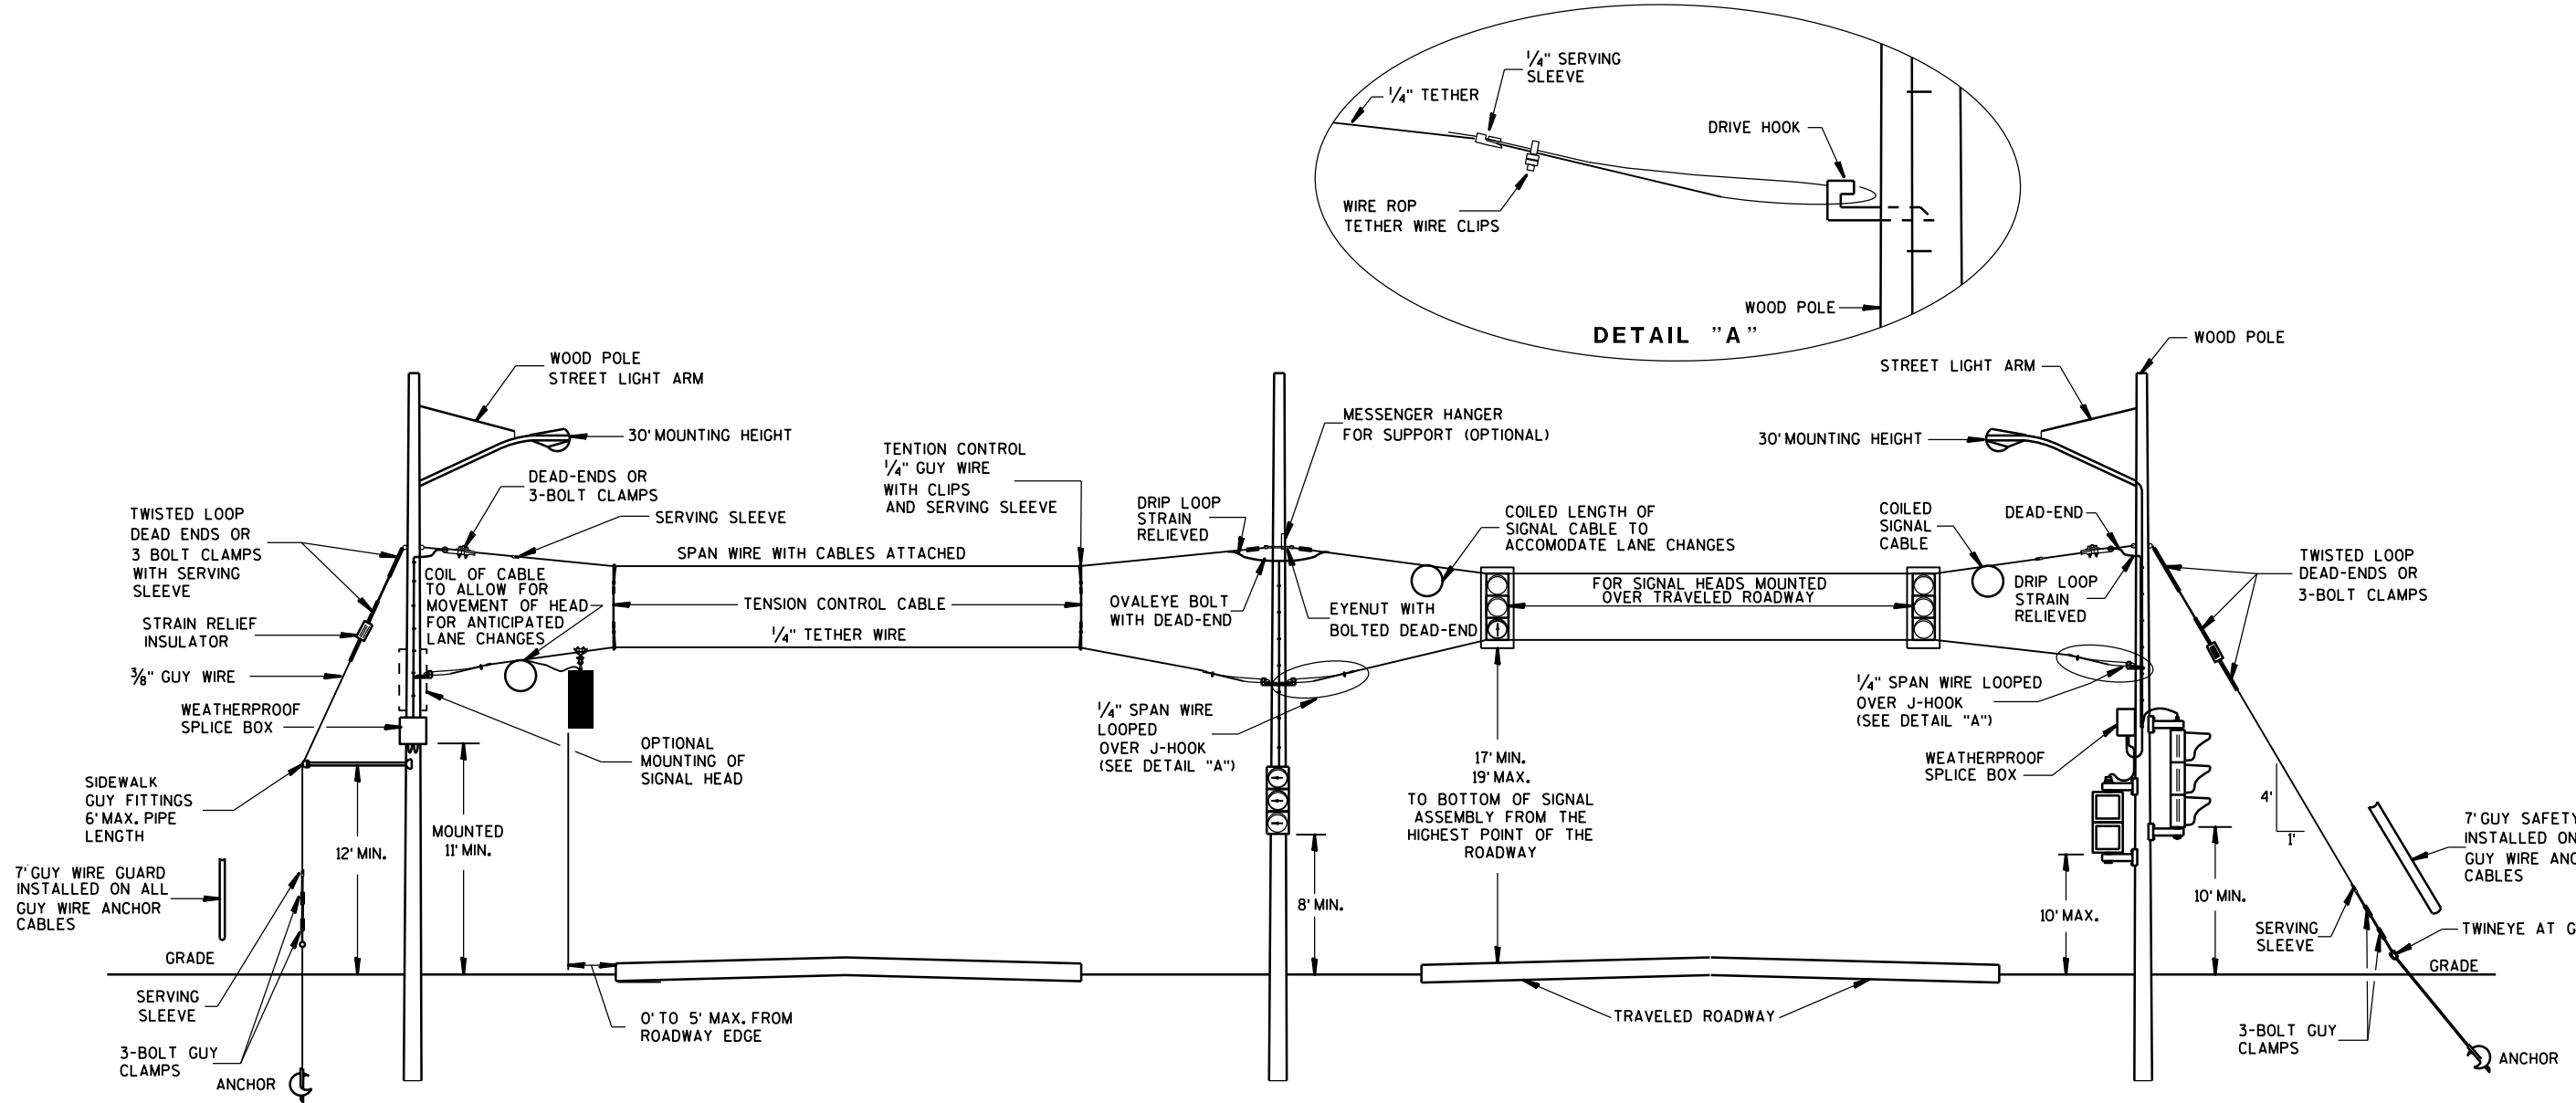

SPAN WIRE
TEMPORARY SIGNALS
4 LANE ROADWAYS

GENERAL NOTES

DETAILS OF CONSTRUCTION, MATERIALS AND WORKMANSHIP NOT SHOWN ON THIS DRAWING SHALL CONFORM TO THE PERTINENT REQUIREMENTS OF THE CONTRACT.

- WOOD POLES SHALL BE CLASS 4. LENGTH DETERMINED BY SIGNAL PLAN.
- SIGNAL FACES:
 - ALL SECTIONS SHALL BE 12" AND POLYCARBONATE.
 - EACH SHALL CONTAIN A 5" WIDE DULL BLACK POLYCARBONATE BACKPLATE.
 - EACH SHALL BE WIRED FROM THE TOP SIGNAL MOUNTING BRACKET.
 - NEAR RIGHT SIGNAL FACE SUSPENDED ON THE TETHER (NO BACKPLATE) SHALL NOT BE OVER THE TRAVELED WAY, IF THE POLE IS WITHIN 5 FEET OF THE TRAVELED WAY MOUNT THE SIGNAL FACE ON THE WOOD POLE WITH BACKPLATE.
 - FAR INDICATION SHALL BE MAINTAINED OVER CENTER OF TRAFFIC LANE.

- SPAN WIRE:
 - EACH SPAN WIRE SHALL BE INDIVIDUALLY DOWN GUYED.
 - SIGNAL AND LIGHTING CABLES SHALL ONLY BE ATTACHED TO THE UPPER SPAN WIRE.
 - THE SIGNAL ASSEMBLY SHALL HAVE A 17' MIN. HEIGHT ABOVE THE ROADWAY. THIS SHALL BE MEASURED AFTER THE SPAN WIRE INSTALLATION IS COMPLETED WITH ALL CABLES AND SIGNAL FACES IN PLACE. MAINTAIN MINIMUM AND MAXIMUM HEIGHTS AS ROADWAY WORK PROGRESSES.



MINIMUM POLE LENGTHS	CLASS	MIN. BURIAL DEPTHS
25'	V	5'
30'	V	6'
35'	IV	7'
40'	IV	8'
45'	IV	9'

SPAN WIRE
TEMPORARY TRAFFIC SIGNAL

STATE OF WISCONSIN
DEPARTMENT OF TRANSPORTATION

APPROVED
June, 2015 /S/ Ahmet Demirbilek
DATE STATE ELECTRICAL 290
FHWA

TYPICAL CABLE HANGERS

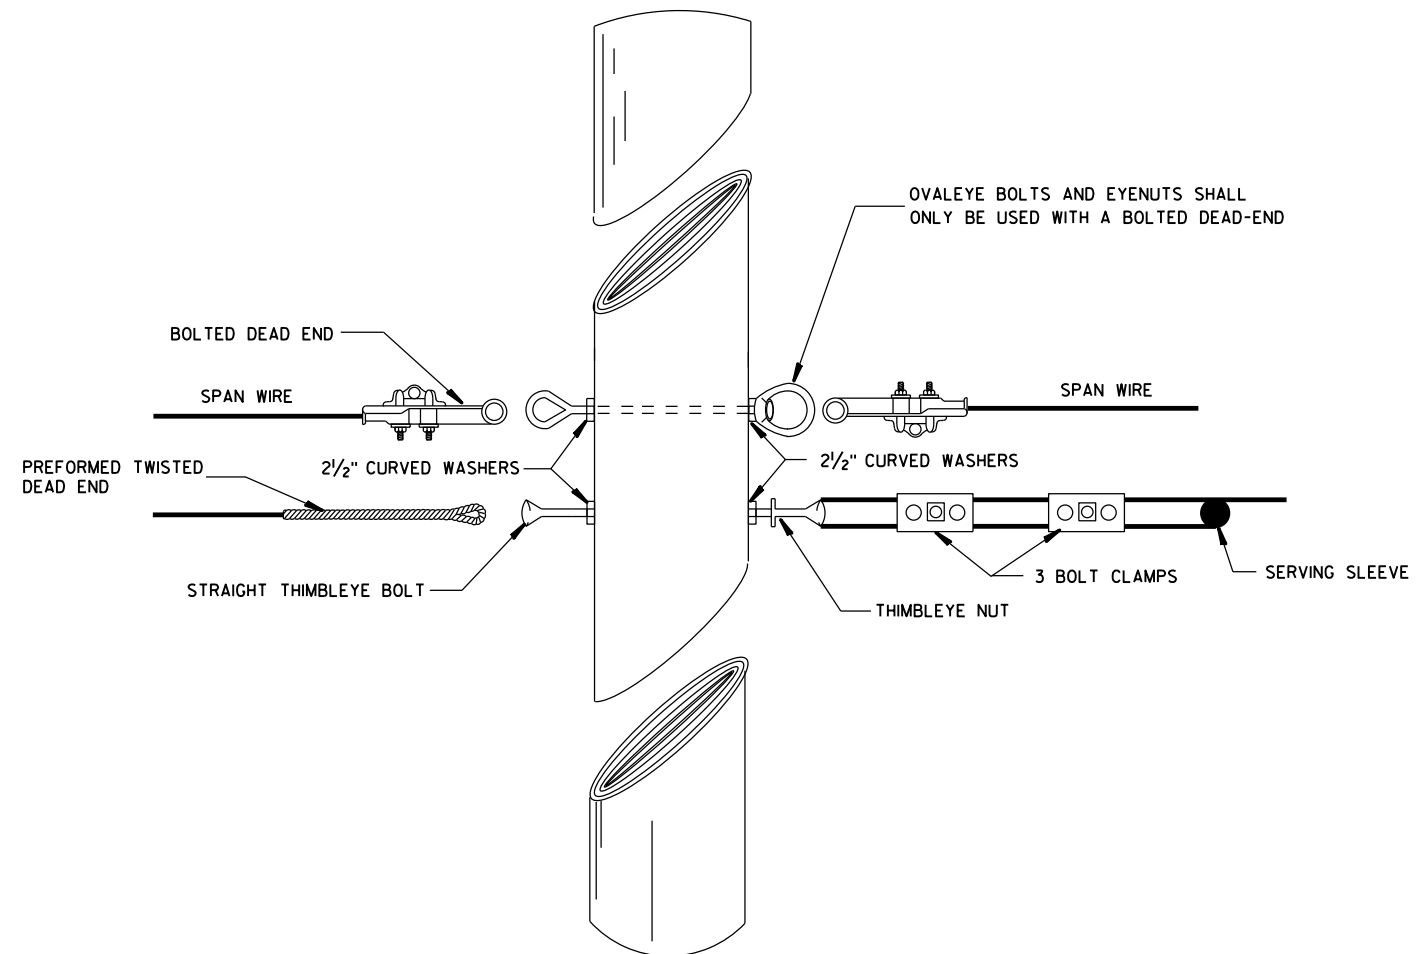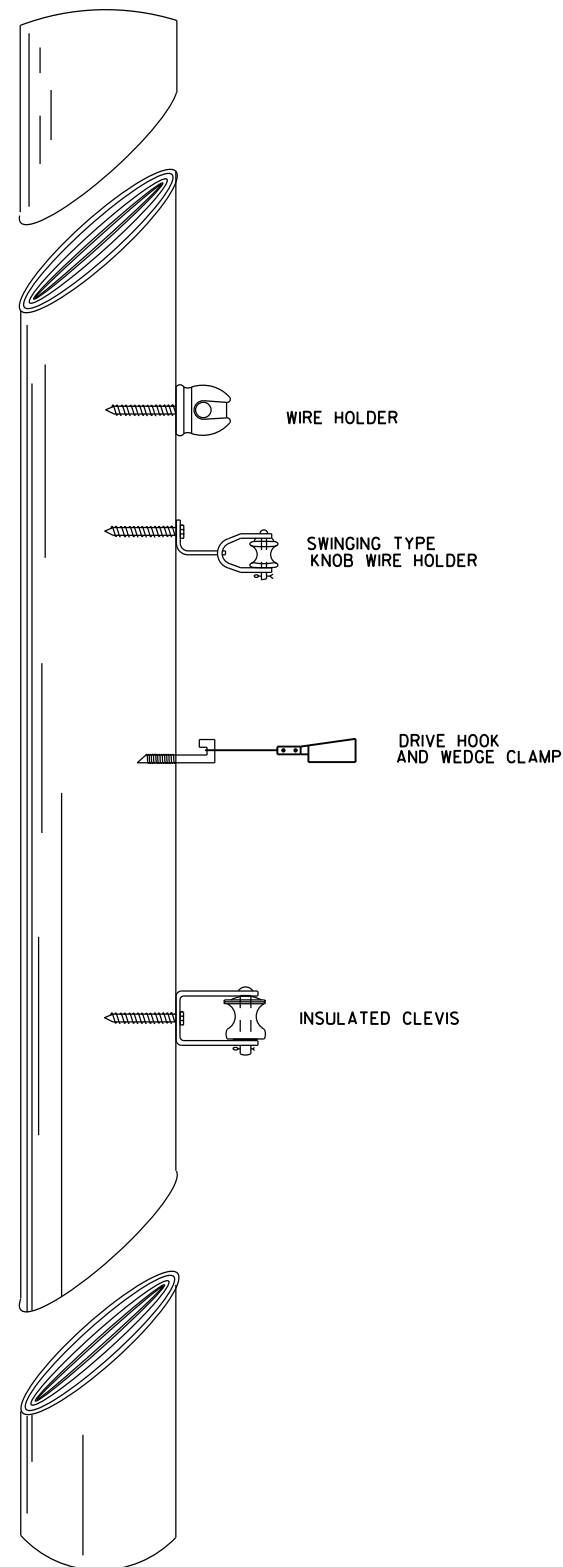

TYPICAL DEAD-ENDING

SPAN WIRE
TEMPORARY TRAFFIC SIGNAL


STATE OF WISCONSIN
DEPARTMENT OF TRANSPORTATION

APPROVED

June, 2015
DATE

FHWA

/S/ Ahmet Demirbilek
STATE ELECTRICAL 291

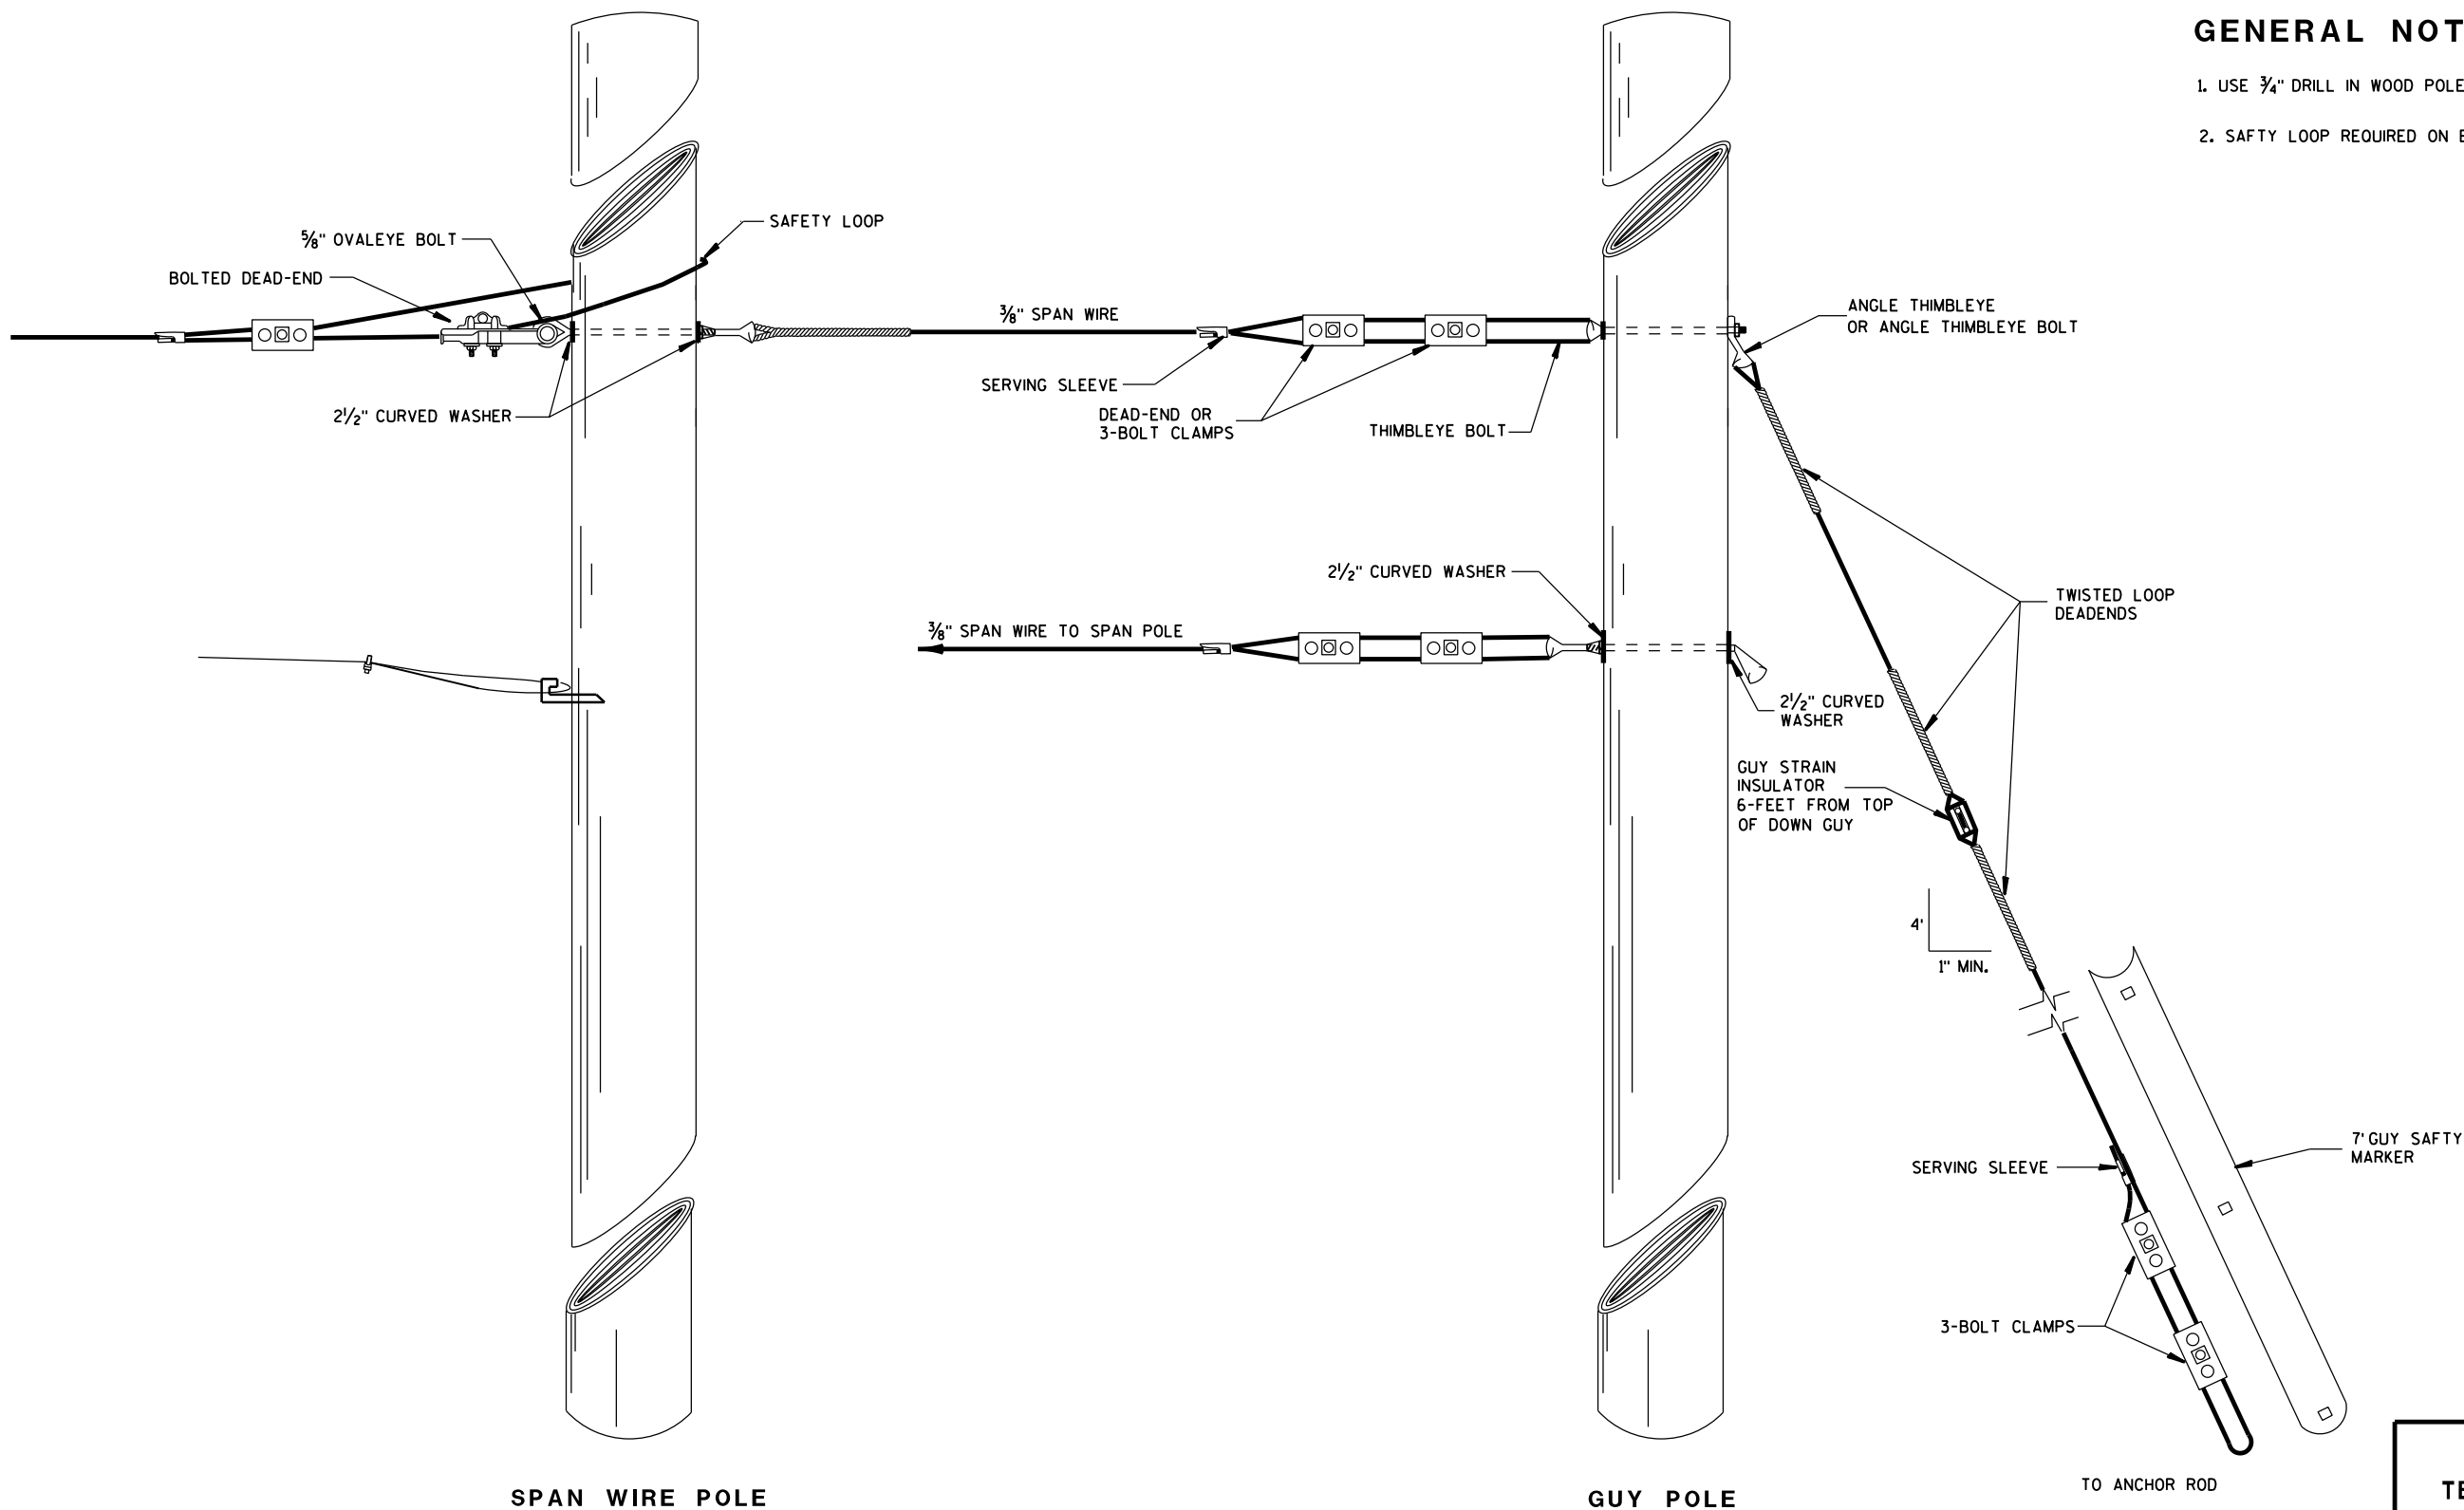

SPAN WIRE POLE

GUY POLE

TYPICAL DEAD-ENDINGS OR GUYING


GENERAL NOTES

1. USE 3/4" DRILL IN WOOD POLE TO PROVIDE HOLE FOR 5/8" BOLTS.
2. SAFTY LOOP REQUIRED ON EACH END OF ALL SPAN WIRES.


SPAN WIRE
TEMPORARY TRAFFIC SIGNAL

STATE OF WISCONSIN
DEPARTMENT OF TRANSPORTATION


APPROVED
June, 2015 /S/ Ahmet Demirbilek
DATE STATE ELECTRICAL 292
FHWA

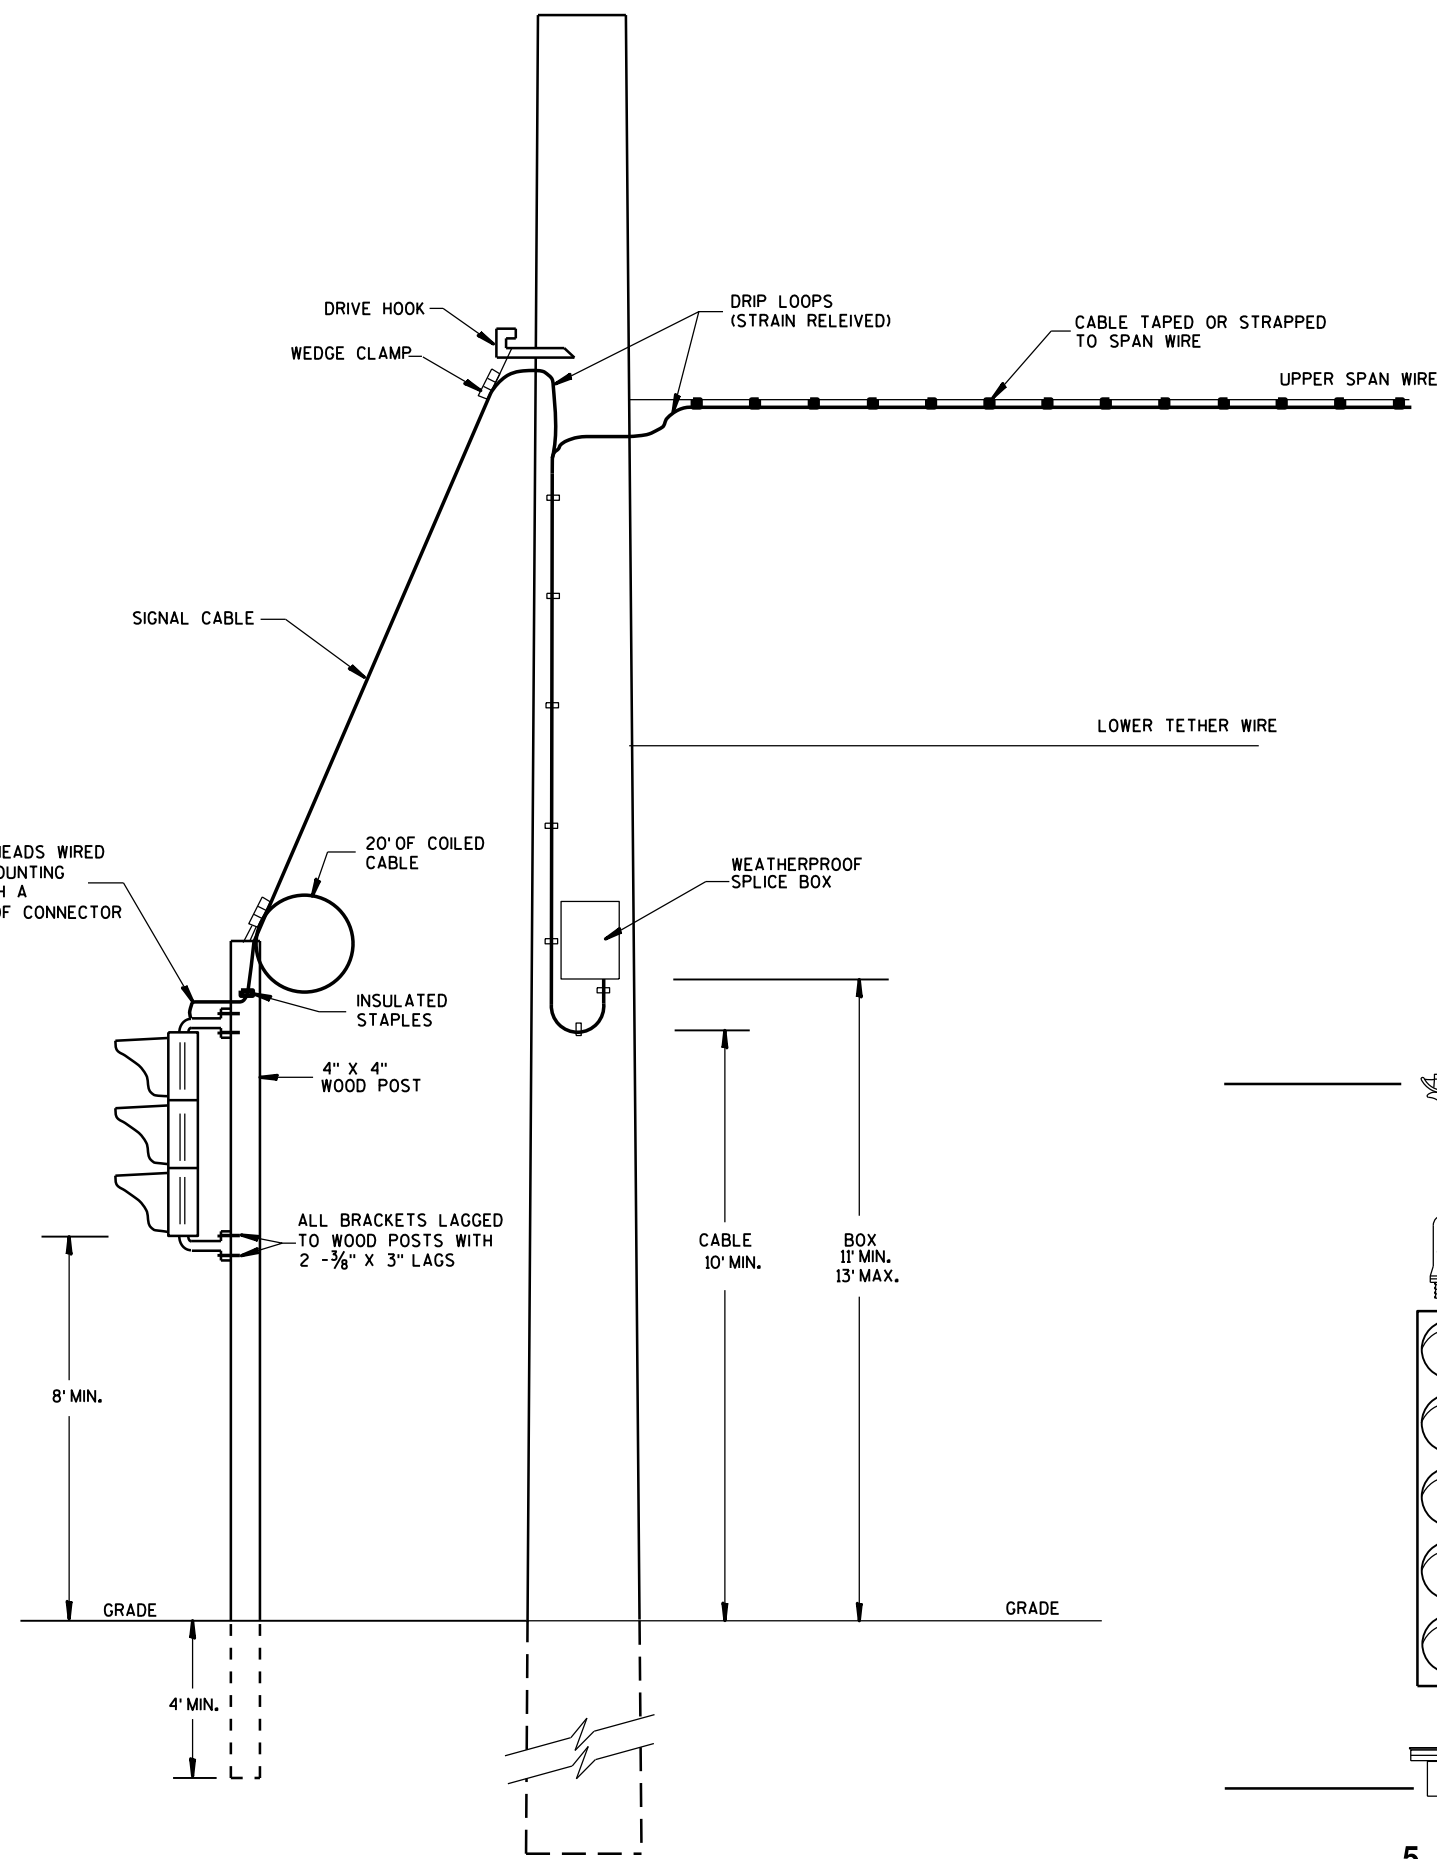

TYPICAL DROP TO TEMPORARY MOVEABLE SIGNAL


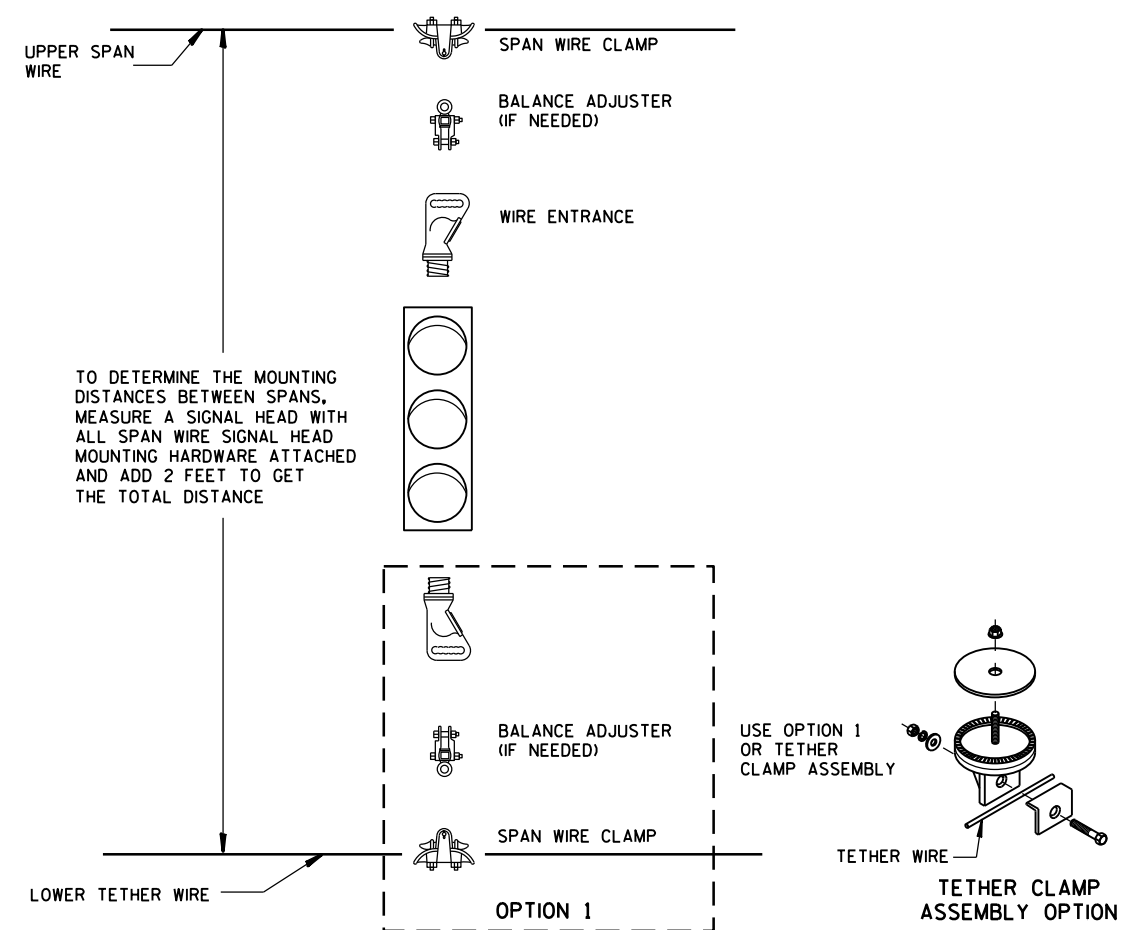


TYPICAL SPAN WIRE MOUNTING HARDWARE

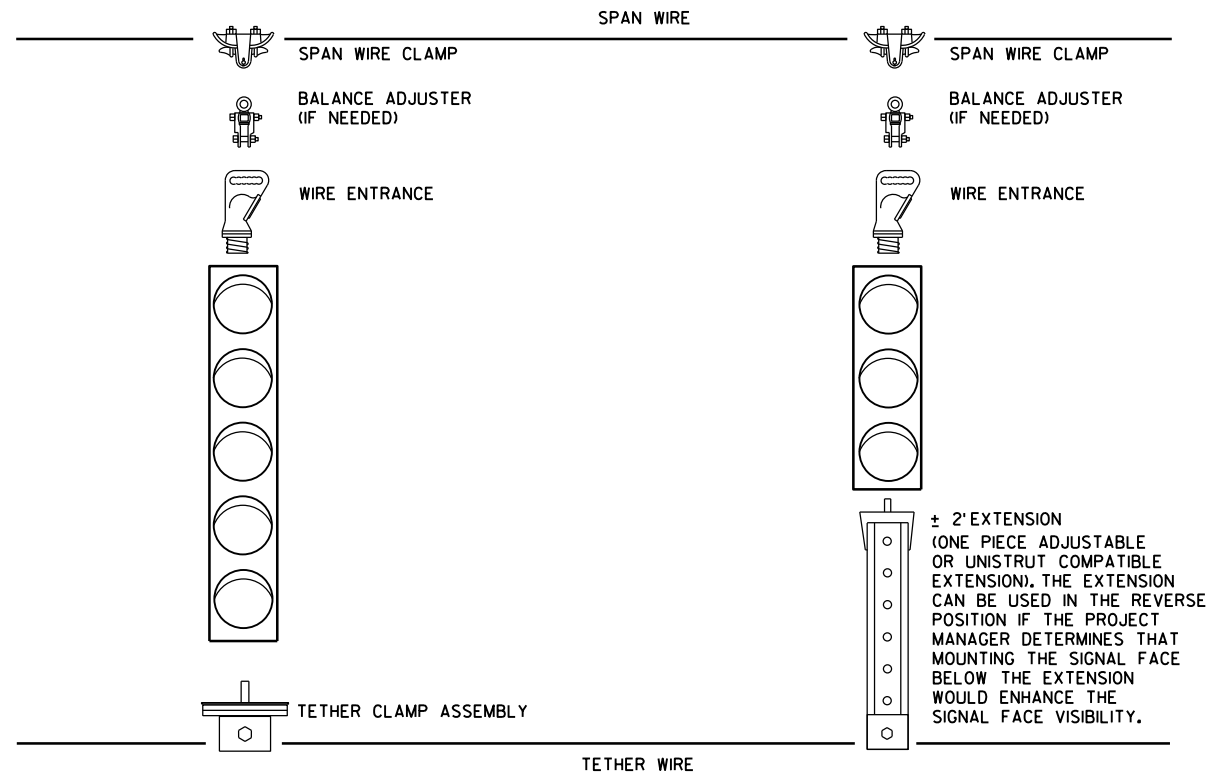


5 SECTION VERTICAL WITH 3 SECTION VERTICAL ON ONE SPAN WIRE


SPAN WIRE TEMPORARY TRAFFIC SIGNAL	
STATE OF WISCONSIN DEPARTMENT OF TRANSPORTATION	
APPROVED June, 2015 DATE	/S/ Ahmet Demirbilek STATE ELECTRICAL 293
FHWA	

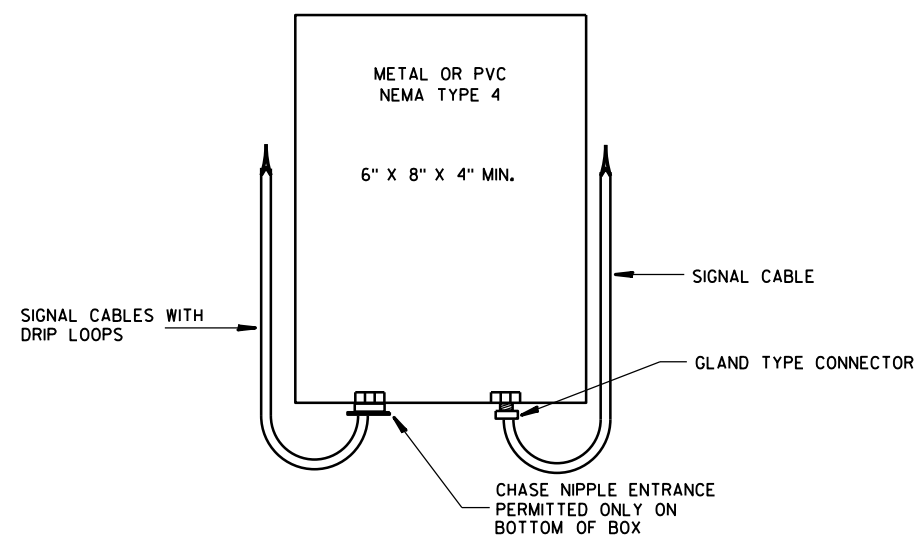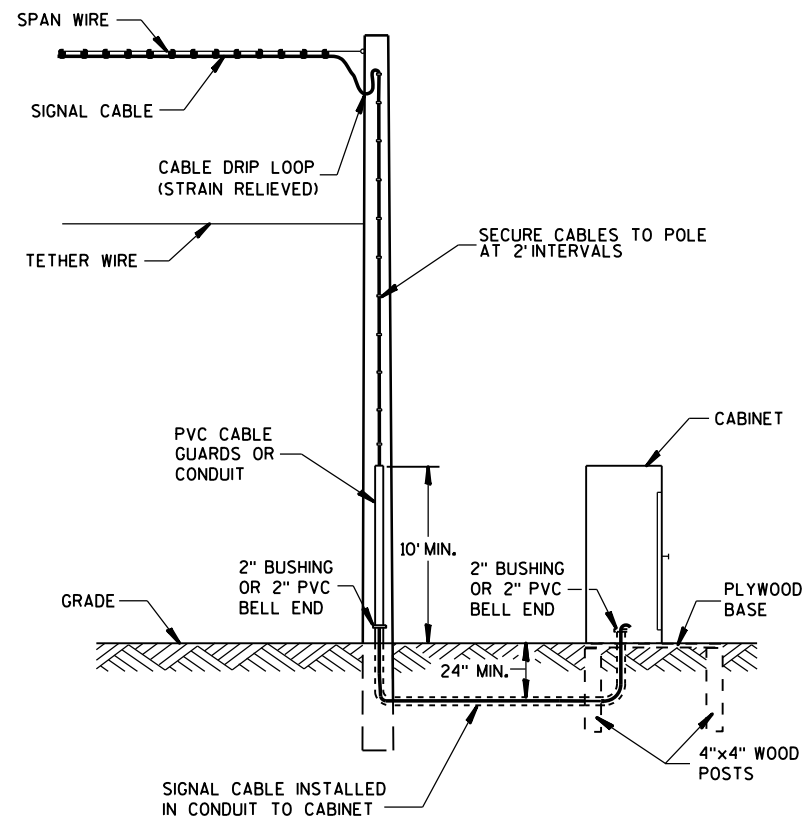

SPLICE BOX

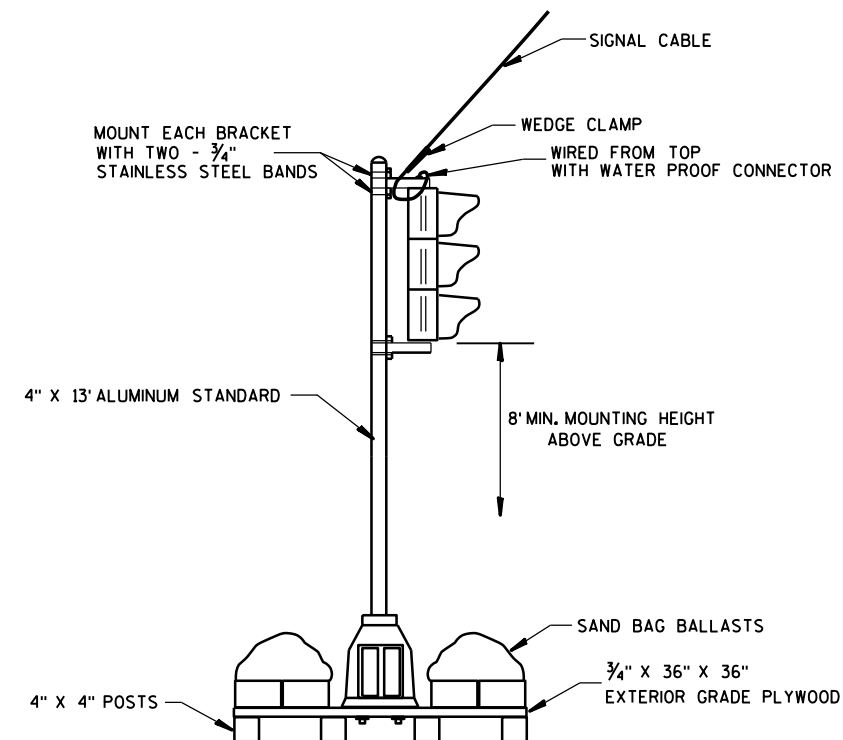


TYPICAL SKID TYPE TEMPORARY

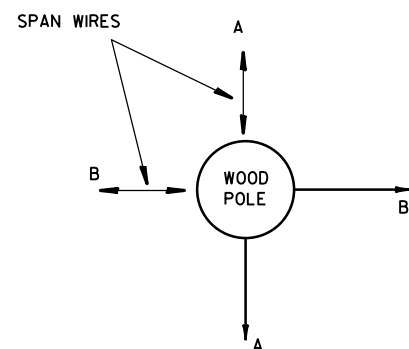


ALL DOWN OR SIDEWALK GUYS SHALL BE INSTALLED IN THE OPPOSITE DIRECTION OF THE STRAIN OF THE SPAN WIRE

CORNER POLES

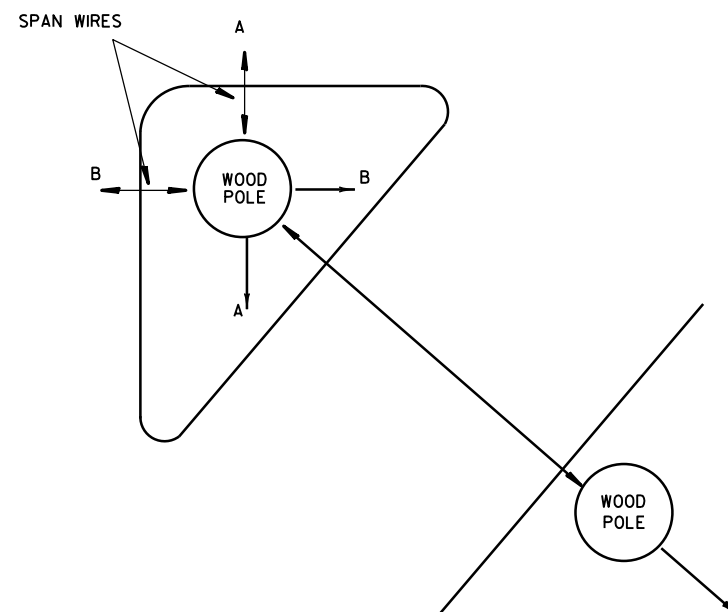

ISLAND POLES

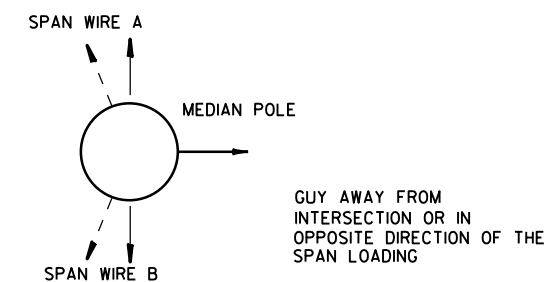


MEDIAN POLES


**SPAN WIRE
TEMPORARY TRAFFIC SIGNAL**

STATE OF WISCONSIN
DEPARTMENT OF TRANSPORTATION


APPROVED
June, 2015 /S/ Ahmet Demirbilek
DATE STATE ELECTRICAL 294
FHWA

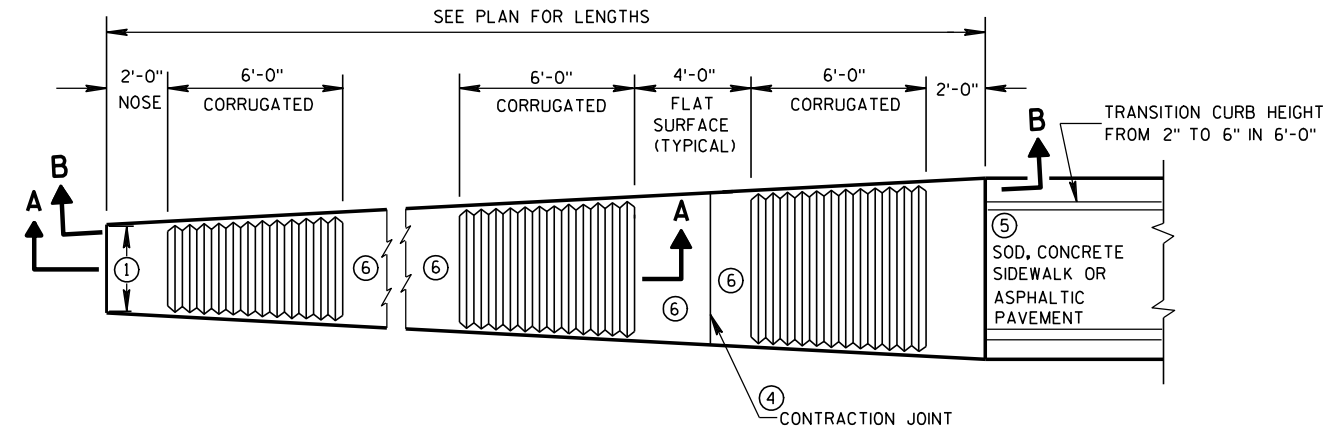

PLAN VIEW
VARIABLE WIDTH CONCRETE CORRUGATED MEDIAN

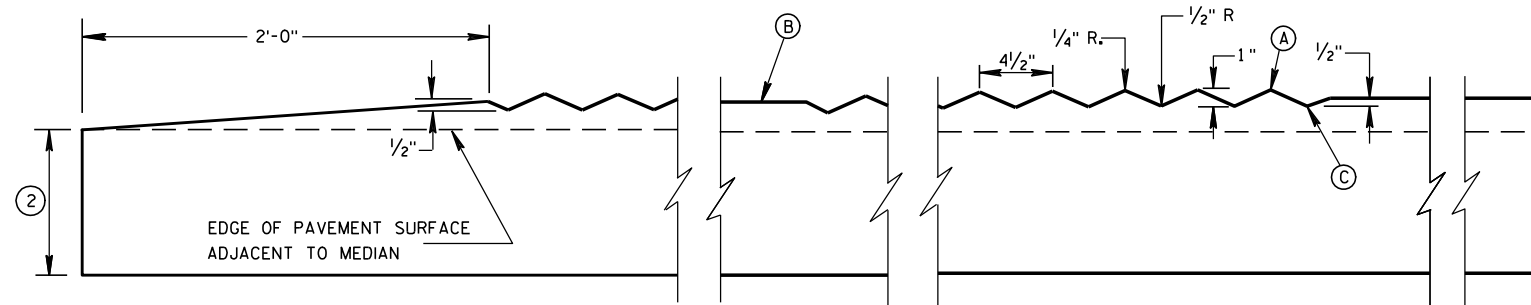


SECTION A-A
LONGITUDINAL SECTION

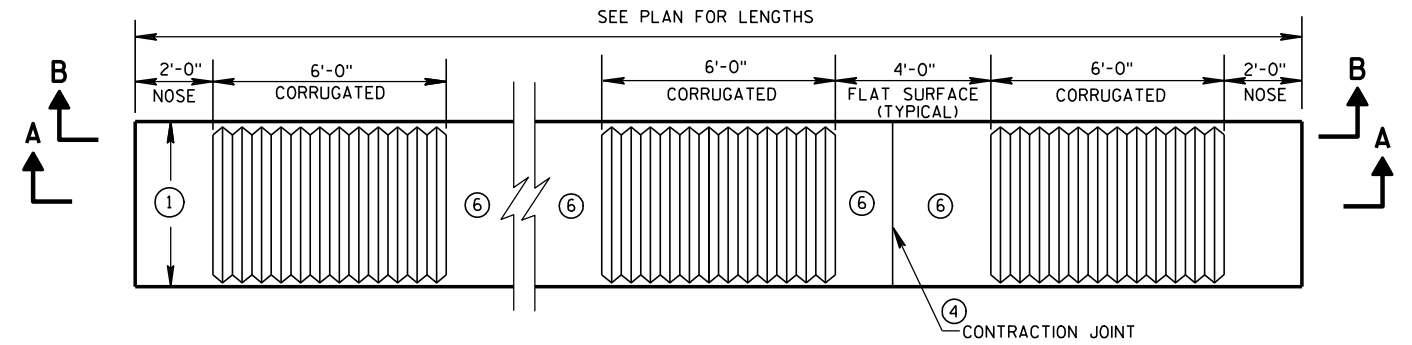


PLAN VIEW
UNIFORM WIDTH CONCRETE CORRUGATED MEDIAN

GENERAL NOTES

- ① SEE PLANS FOR CONSTANT OR VARIABLE WIDTH.
- ② THE DEPTH OF THE CONCRETE CORRUGATED MEDIAN SHALL BE 9-INCHES UNLESS SHOWN OTHERWISE IN THE PLAN. ADJACENT PAVEMENT STRUCTURE DETAILS ARE SHOWN IN THE PLAN. TYPICAL OPTIONS ARE:
(1) NEW OR EXISTING CONCRETE PAVEMENT.
(2) ASPHALTIC CONCRETE OVER NEW OR EXISTING CONCRETE BASE COURSE, OR PAVEMENT.
(3) ASPHALTIC PAVEMENT OVER BASE AGGREGATE DENSE.
- ③ TIE BARS OR PAVEMENT TIES REQUIRED IN NEW CONCRETE PAVEMENT OR CONCRETE BASE COURSE. TIE BARS SHALL BE NO. 4 X 2'-0" SPACED AT 2'-0" C-C. INSTALL TIE BARS TO MAINTAIN A MINIMUM OF 3-INCHES OF COVER BETWEEN THE TIE BAR AND THE CONCRETE SURFACE (BOTTOM AND TOP).
PAVEMENT TIES REQUIRED IN EXISTING CONCRETE PAVEMENT OR CONCRETE BASE COURSE, PAVEMENT TIES SHALL BE NO. 6 X 1'-0" SPACED AT 3'-0" C-C INSTALLED ON A HORIZONTAL SKEW OF 6:1. THE DIRECTION OF SKEW SHALL ALTERNATE AFTER EVERY ONE OR TWO BARS.
- ④ CONCRETE CORRUGATED MEDIAN CONTRACTION JOINTS SHALL BE CONSTRUCTED TO MATCH THE JOINTS IN ADJACENT CONCRETE PAVEMENT. WHERE ADJACENT PAVEMENT IS ASPHALT WITH BASE AGGREGATE DENSE, TRANSVERSE CONTRACTION JOINTS SHALL BE PROVIDED AT 20 FOOT INTERVALS.
- ⑤ SURFACE TYPE AND DETAILS ARE DEFINED ELSEWHERE IN THE PLAN.
- ⑥ YELLOW MARKING ON FLAT SURFACE WHEN MEDIAN SEPARATES OPPOSING TRAFFIC.

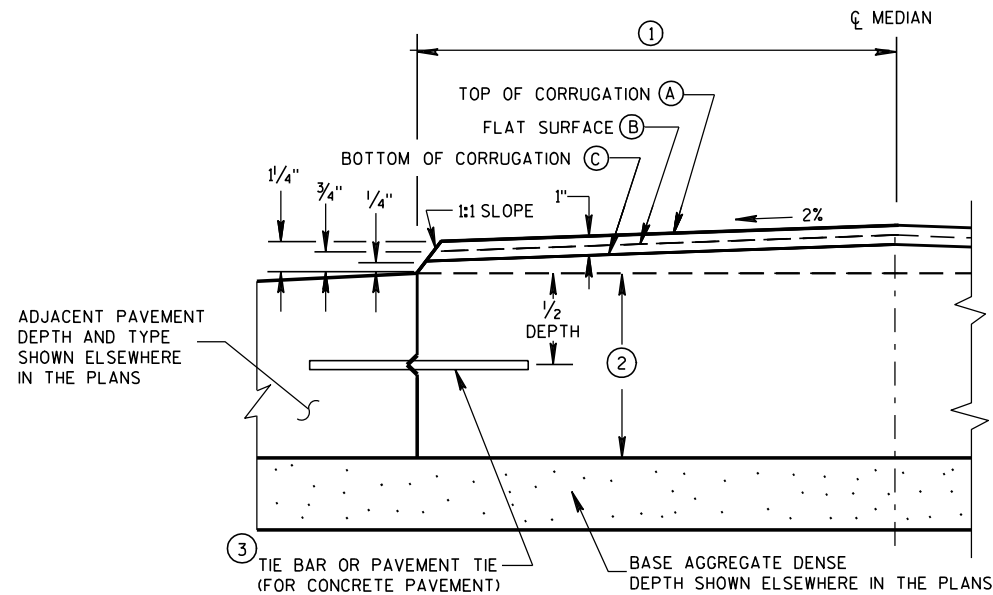

HALF CROSS SECTION
② CONCRETE CORRUGATED MEDIAN AND ADJACENT PAVEMENT




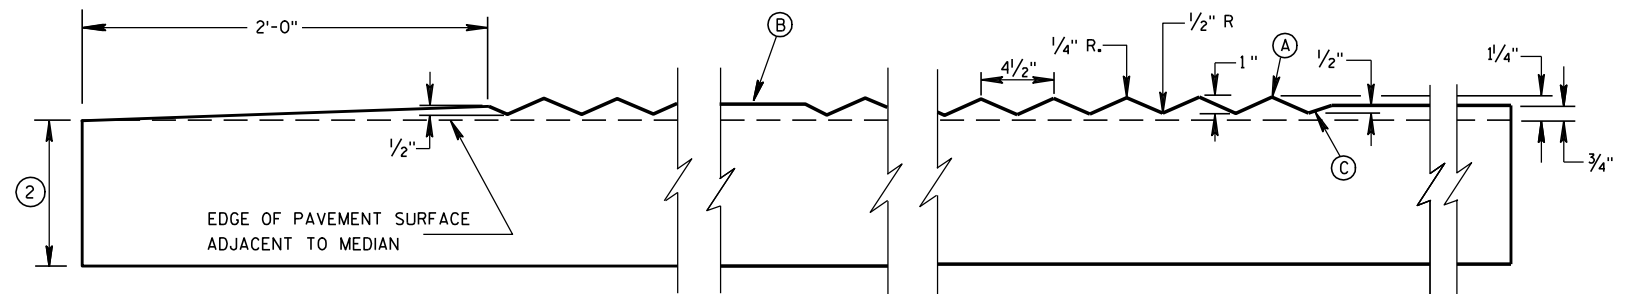


SECTION B-B
LONGITUDINAL SECTION




CONCRETE CORRUGATED MEDIAN

STATE OF WISCONSIN
DEPARTMENT OF TRANSPORTATION



APPROVED
12/17/07 /S/ Jerry H. Zogg
DATE ROADWAY STANDARDS 295
FHWA ENGINEER

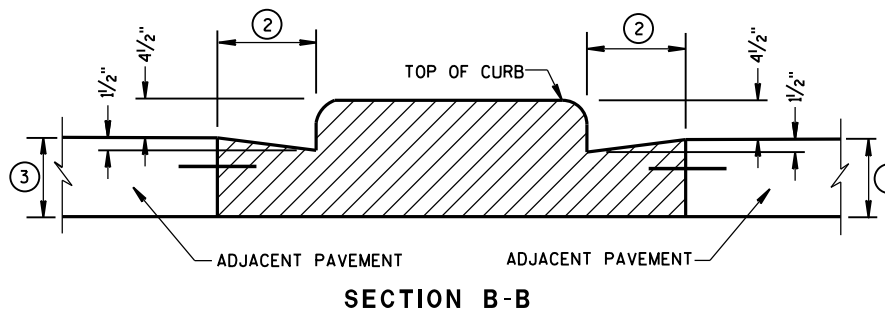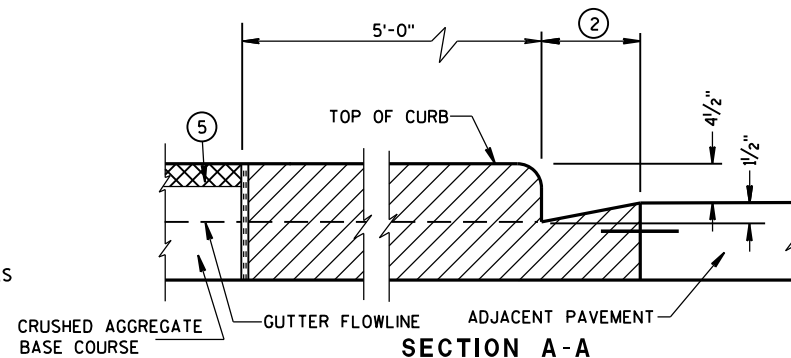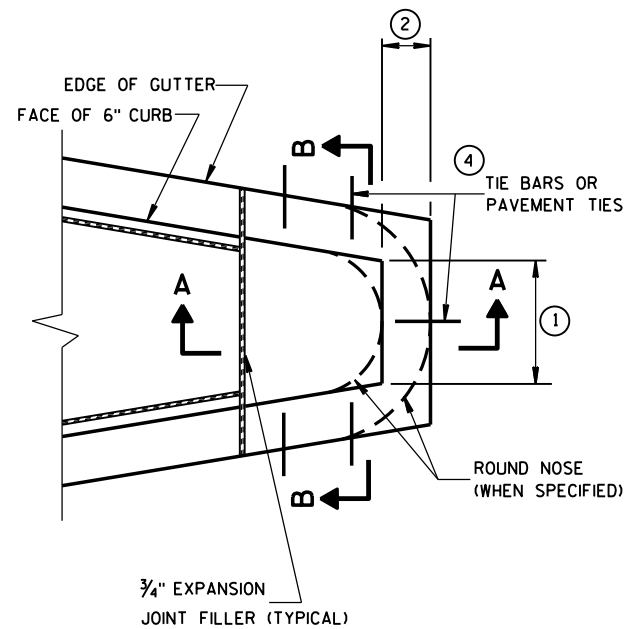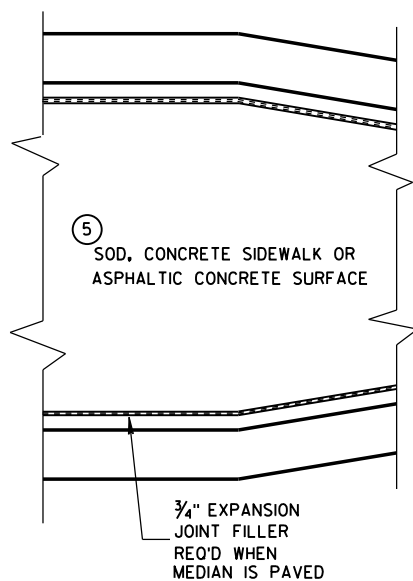


CONCRETE MEDIAN BLUNT NOSE DETAIL

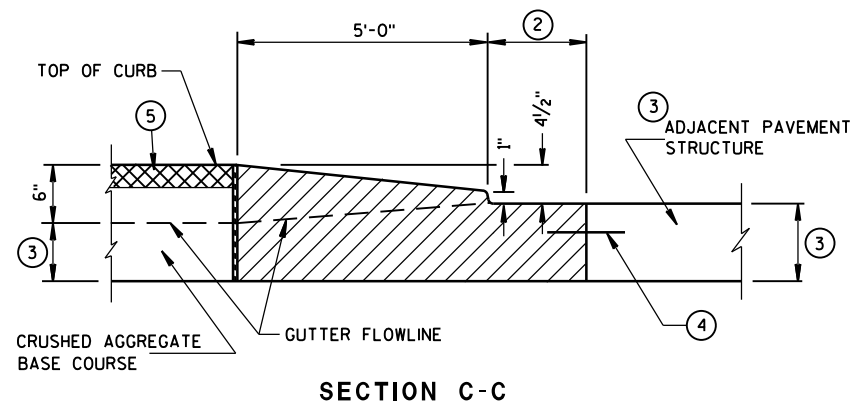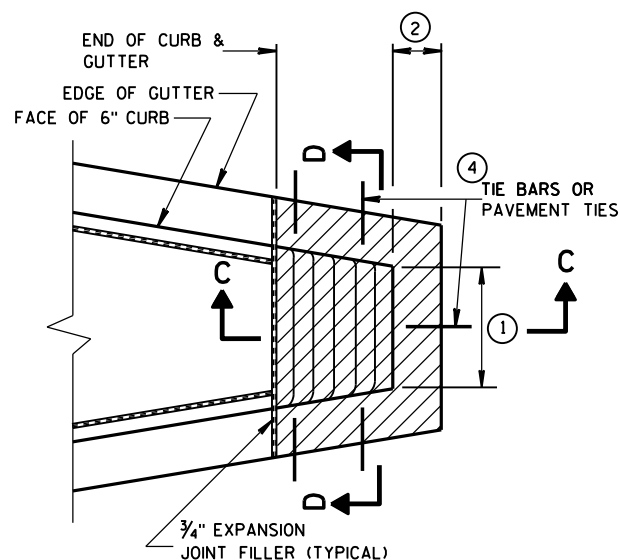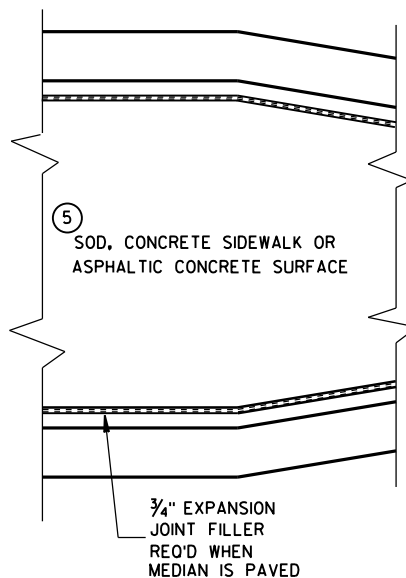

CONCRETE MEDIAN SLOPED NOSE TYPE 1

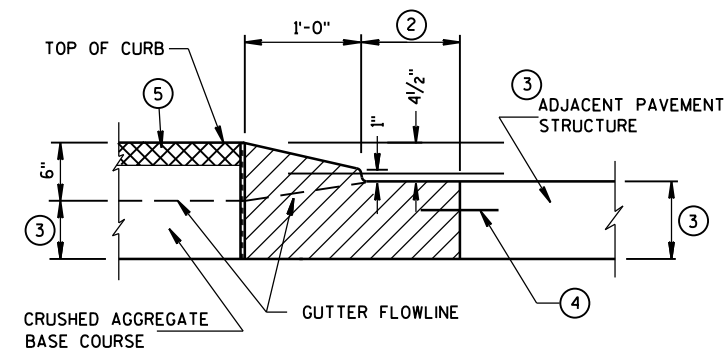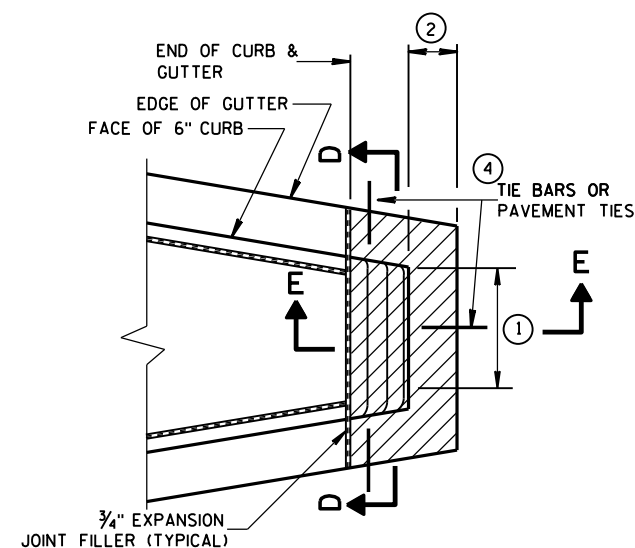

CONCRETE MEDIAN SLOPED NOSE TYPE 2

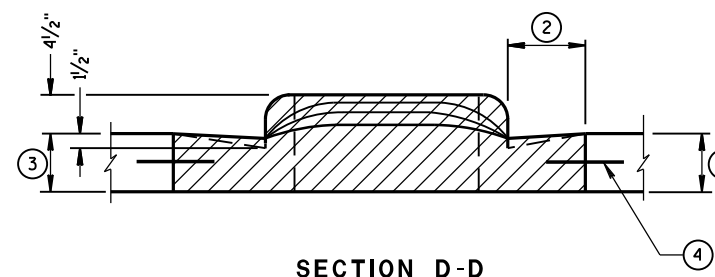

GENERAL NOTES

DETAILS OF CONSTRUCTION, MATERIALS AND WORKMANSHIP NOT SHOWN ON THIS DRAWING SHALL CONFORM TO THE PERTINENT REQUIREMENTS OF THE STANDARD SPECIFICATIONS AND THE APPLICABLE SPECIAL PROVISIONS.

- ① SEE PLAN FOR MEDIAN NOSE WIDTH AND RADIUS (FOR ROUND NOSE ALTERNATE).
- ② WIDTH OF GUTTER TO MATCH EXISTING ADJACENT GUTTER OR AS SPECIFIED ELSEWHERE IN THE PLAN.
- ③ DEPTH EQUAL TO ADJACENT PAVEMENT. ADJACENT PAVEMENT STRUCTURE DETAILS ARE SHOWN ON THE PLAN. TYPICAL OPTIONS ARE:
 - (1) NEW OR EXISTING CONCRETE PAVEMENT.
 - (2) ASPHALTIC CONCRETE PAVEMENT OVER NEW OR EXISTING CONCRETE BASE COURSE.
 - (3) ASPHALTIC CONCRETE PAVEMENT OVER CRUSHED AGGREGATE BASE COURSE.

- ④ TIE BARS OR PAVEMENT TIES REQUIRED IN NEW CONCRETE PAVEMENT OR CONCRETE BASE COURSE. TIE BARS SHALL BE NO. 4 X 2'-0" SPACED AT 2'-0" C-C.

PAVEMENT TIES REQUIRED IN EXISTING CONCRETE BASE COURSE. PAVEMENT TIES SHALL BE NO. 6 X 1'-0" SPACED AT 3'-0" C-C INSTALLED ON A HORIZONTAL SKEW OF 6:1. THE DIRECTION OF SKEW SHALL ALTERNATE AFTER EVERY ONE OR TWO BARS.

- ⑤ SURFACE TYPE AND DETAILS ARE SHOWN ELSEWHERE IN THE PLAN.

CONCRETE MEDIAN NOSE

STATE OF WISCONSIN
DEPARTMENT OF TRANSPORTATION

APPROVED


6/8/2006

DATE


FHWA

/S/ Jerry H. Zoag
ROADWAY STANDARDS D 296
ENGINEER


4T

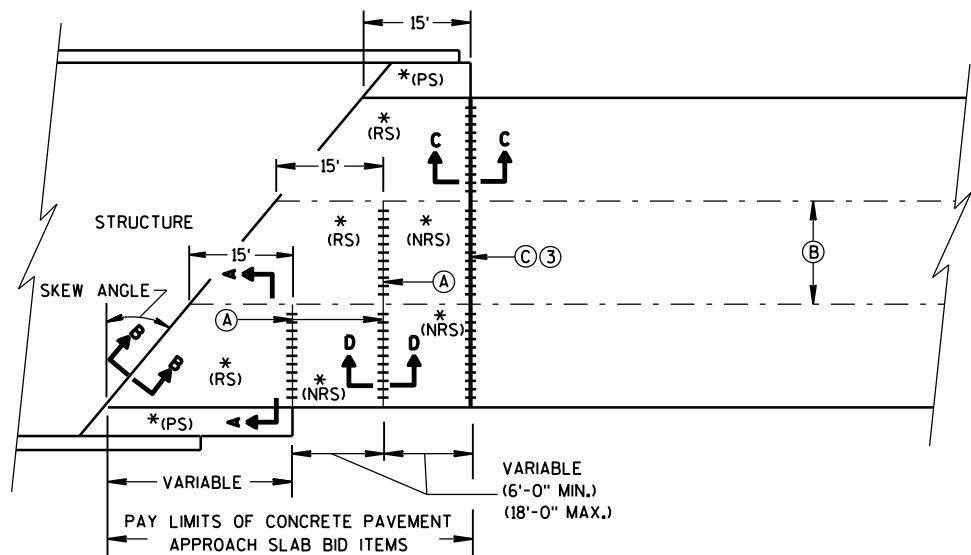

**SKewed APPROACH
(PAVEMENT MORE THAN 2 LANES)**

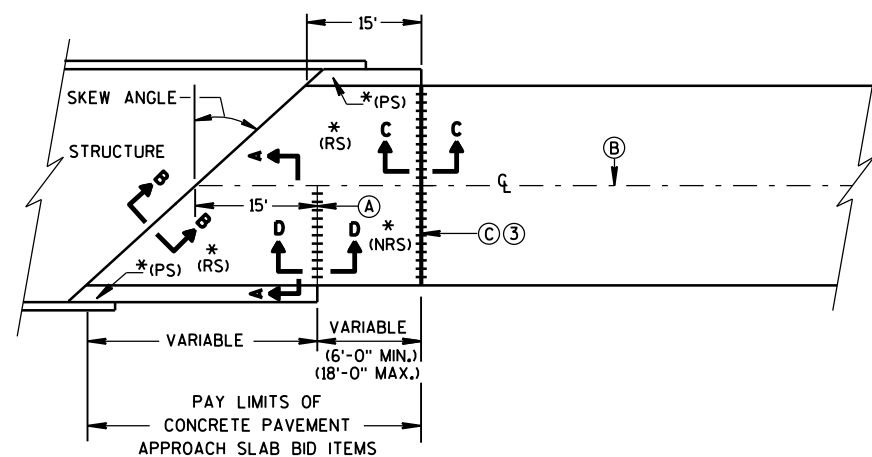

**SKews > 20°
(PAVEMENT WIDTH ≤ 30')**

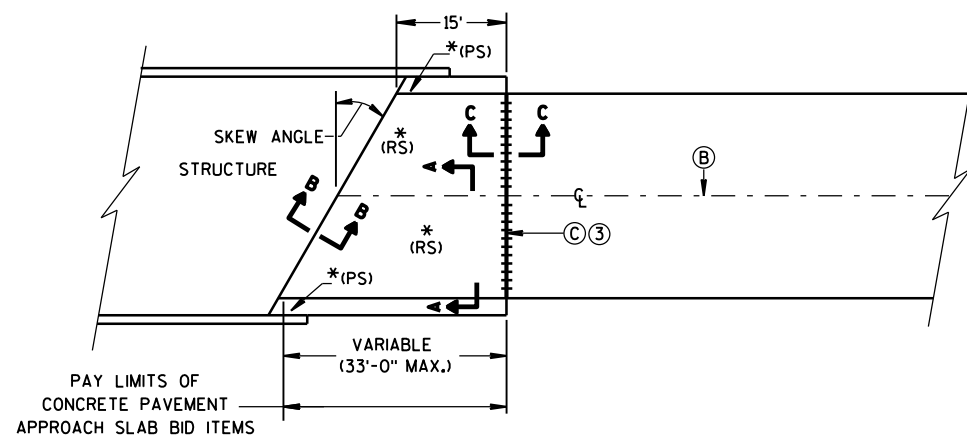


**SKews ≤ 20°
(PAVEMENT WIDTH ≤ 30')
APPROACH SLAB AND ADJACENT PAVEMENT**


* (RS) = REINFORCED CONCRETE SLAB
* (PS) = PAVED CONCRETE SHOULDER OR CONCRETE DRAINAGE SLAB
(SEE DETAILS ELSEWHERE IN THE PLAN)
* (NRS) = NON-REINFORCED CONCRETE SLAB

*** STANDARD DOWEL BAR DIAMETER
(SEE SDD 13C11, & SDD 13C13)


- (A) STANDARD CONTRACTION JOINT NORMAL TO ℓ OR ℓ_c
(B) STANDARD LONGITUDINAL JOINT WITH TIE BARS.
(C) 1½" EXPANSION JOINT WITH DOWEL BARS NORMAL TO ℓ OR ℓ_c

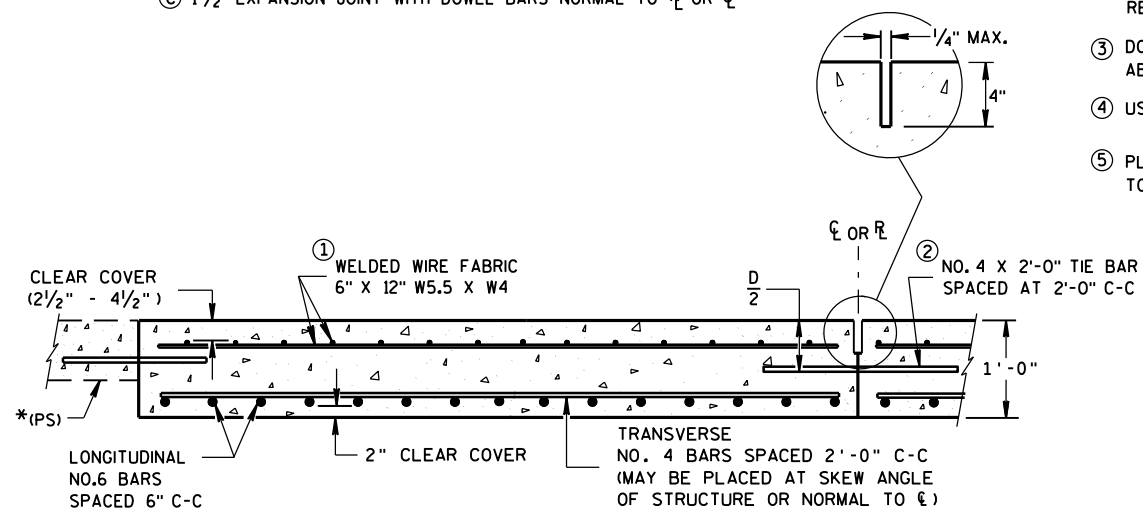

**SECTION A-A
REINFORCEMENT POSITIONING DETAIL**

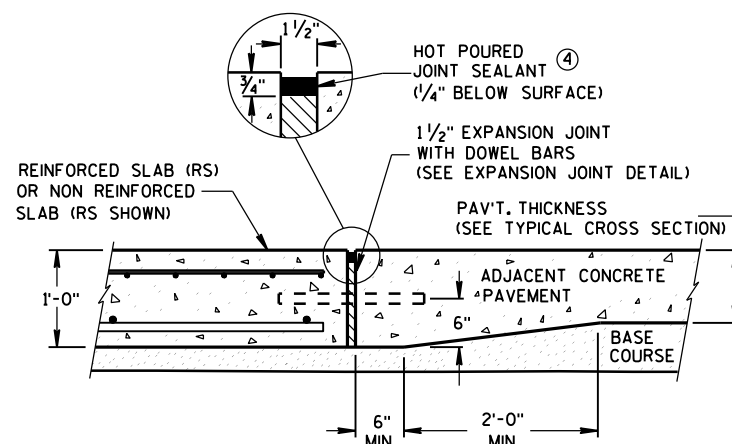

**SECTION C-C
TRANSITION DETAIL
APPROACH SLAB TO ADJACENT PAVEMENT**

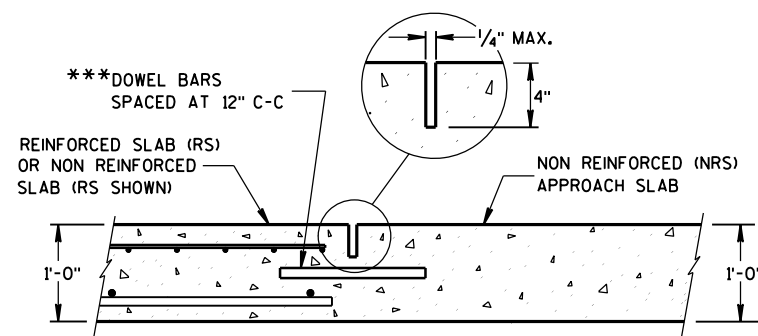


**SECTION D-D
CONTRACTION JOINT**

GENERAL NOTES


THE CONTRACTOR MAY SPLICE NO. 6 BARS IN THE APPROACH SLAB FOR SKEWED STRUCTURES ONLY. STAGGER SPLICES WITH A MAXIMUM OF ONE SPLICE PER BAR. THE LENGTH OF LAP IS 20 INCHES.

TACK WELD DOWEL BARS TO THE BASKETS ON ALTERNATE ENDS.

- THE CONTRACTOR MAY USE NO. 4 BARS SPACED AT 2'-0" C-C IN BOTH THE LONGITUDINAL AND TRANSVERSE DIRECTIONS FOR TOP REINFORCEMENT AS AN ALTERNATIVE TO THE WELDED WIRE FABRIC.
- THE CONTRACTOR MAY OMIT TIE BARS BETWEEN REINFORCED SLABS WHERE SLAB REINFORCEMENT BARS EXTEND ACROSS THE CENTERLINE OR REFERENCE LINE.
- DO NOT CONSTRUCT AN EXPANSION JOINT OR INSTALL DOWEL BARS WHEN ABUTTING AN HMA PAVEMENT.
- USE A JOINT SEALANT MEETING THE REQUIREMENTS OF ASTM D6690.
- PLACE EXPANSION CAP ON THE END OF THE DOWEL THAT IS NOT TACK WELDED TO THE BASKET. DO NOT FORCE DOWEL BAR PAST THE DOWEL STOP.

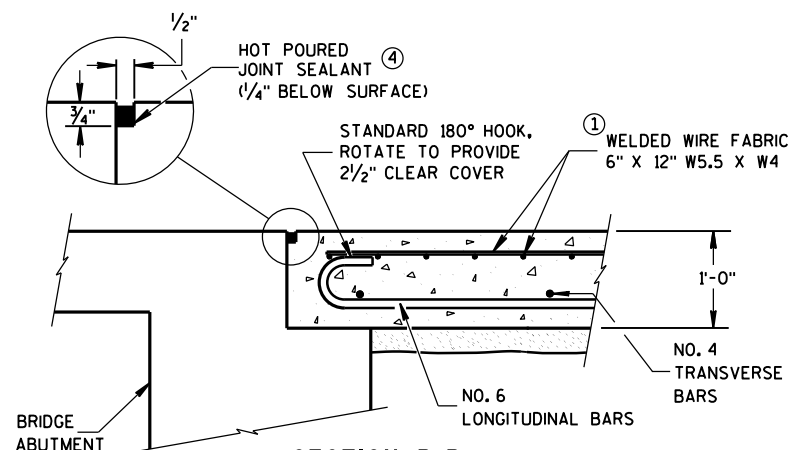

**SECTION B-B
BEND DETAIL
BOTTOM REINFORCEMENT**

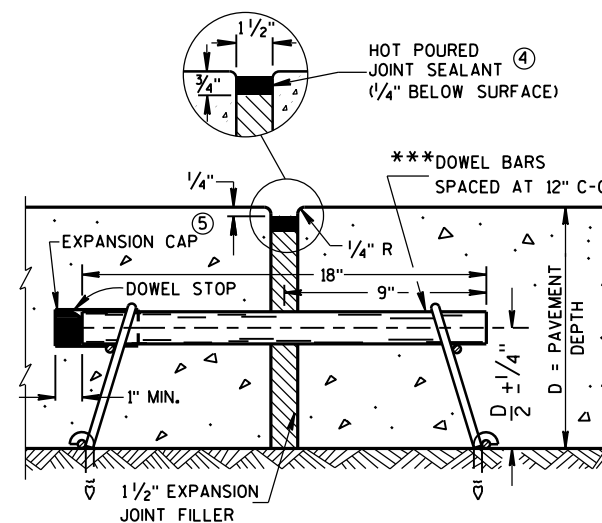


EXPANSION JOINT DETAIL


**CONCRETE PAVEMENT
APPROACH SLAB**

STATE OF WISCONSIN
DEPARTMENT OF TRANSPORTATION

APPROVED
June, 2015 /S/ Peter Kemp, P.E.
DATE
PAVEMENT SUPER 297
FHWA

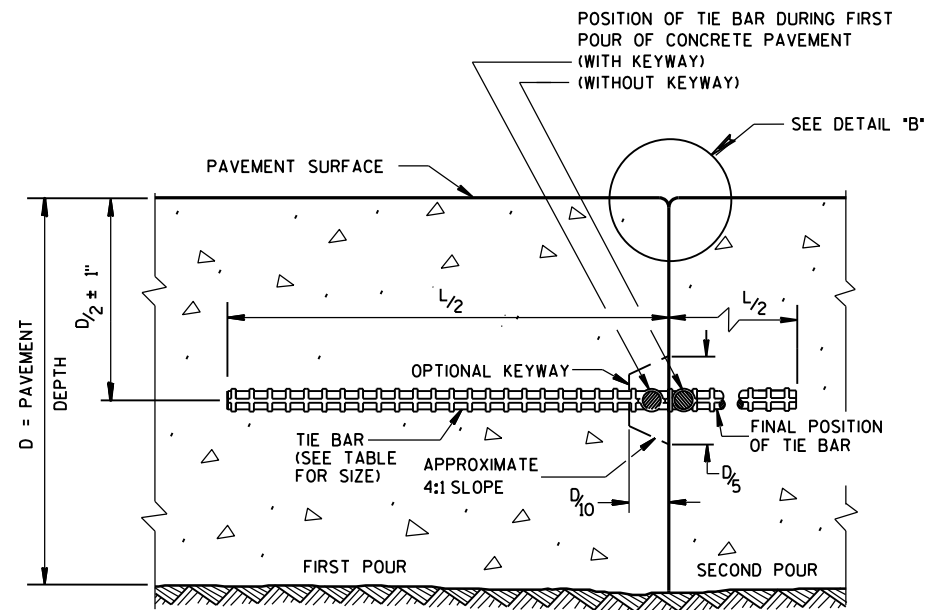

CONSTRUCTION JOINT

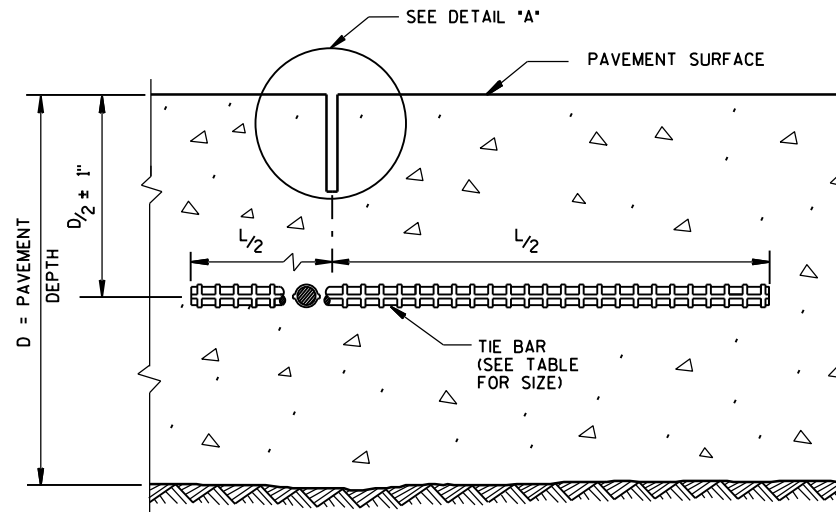

SAWED JOINT


GENERAL NOTES

DO NOT SEAL OR FILL LONGITUDINAL JOINTS.

CREATE A LONGITUDINAL JOINT FOR PAVEMENT WIDTHS GREATER THAN 15 FEET.


CORRELATE LONGITUDINAL JOINTS WITH LANE LINES WHEN POSSIBLE.

- ① ANCHOR TIE BARS INTO DRILLED HOLES WITH AN EPOXY.
- ② PAVEMENT THAT WAS IN PLACE PRIOR TO THE CONTRACT.

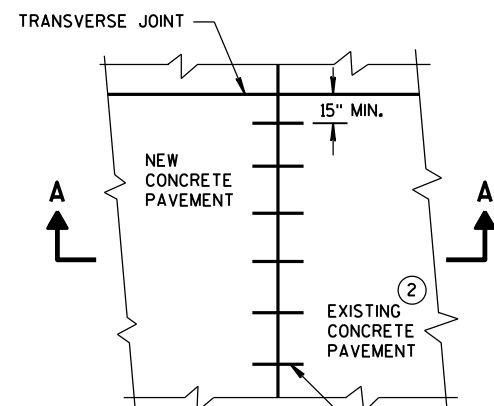


PLAN VIEW


NO. 6 TIE BARS SPACED 30" C-C, INSTALLED PERPENDICULAR TO THE LONGITUDINAL JOINT. ①

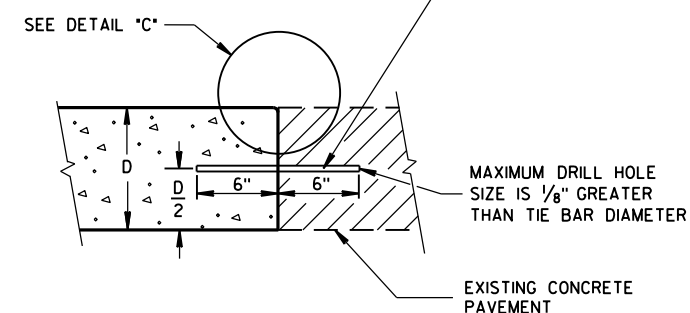


SECTION A-A
LONGITUDINAL CONSTRUCTION JOINT
TIE BARS ANCHORED
INTO EXISTING PAVEMENT

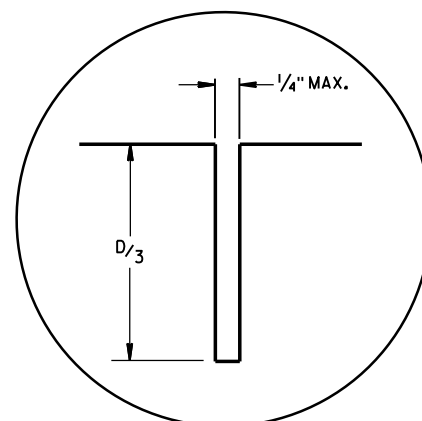

DETAIL "A"

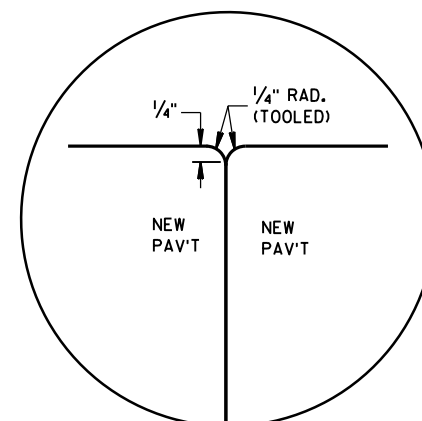

DETAIL "B"

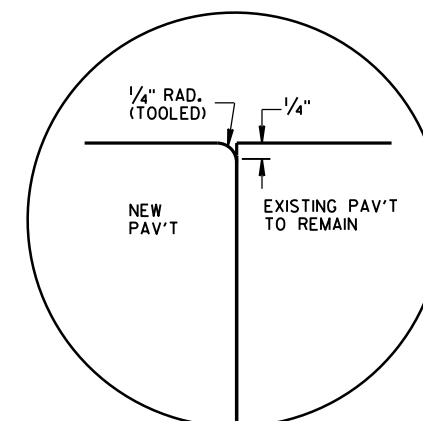


DETAIL "C"

TIE BAR TABLE

PAVEMENT DEPTH (D)	TIE BAR SIZE	TIE BAR LENGTH (L)	MAX. TIE BAR SPACING
< 10 1/2"	NO. 4	30"	36"
≥ 10 1/2"	NO. 5	36"	36"
	NO. 4 *	30"	24" **

* SUBSTITUTE BENT BARS AT LONGITUDINAL JOINTS WHEN EQUIPMENT LIMITATIONS DURING CONSTRUCTION WARRANT (e.g. AUXILIARY LANES OR TURN LANES)

** CONFORM TO 15" MINIMUM SPACING FROM TRANSVERSE JOINTS; SPACING BETWEEN TIE BARS WILL BE 30" AT TRANSVERSE JOINTS.

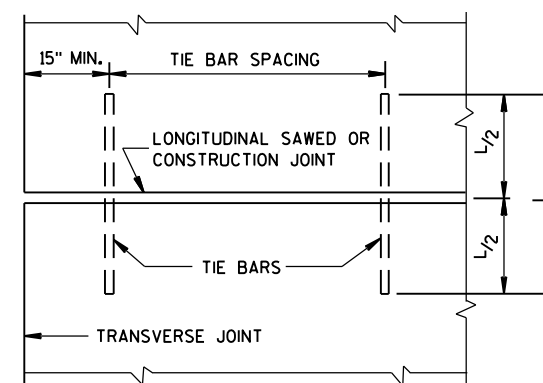


PLAN VIEW
SHOWING LOCATION OF TIE BARS


CONCRETE PAVEMENT
LONGITUDINAL JOINTS AND TIES

STATE OF WISCONSIN
DEPARTMENT OF TRANSPORTATION


APPROVED
June, 2015 /S/ Peter Kemp, P.E.
DATE PAVEMENT SUPER 298
FHWA

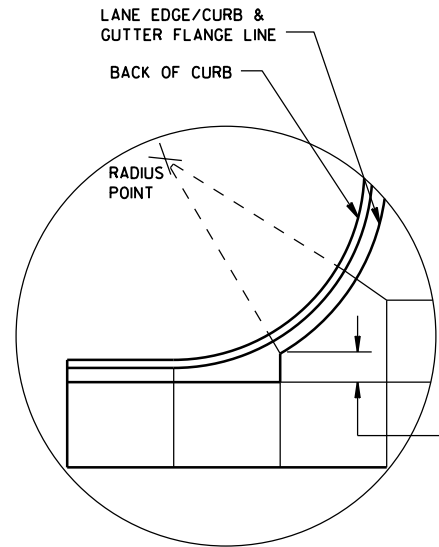


DETAIL "A"

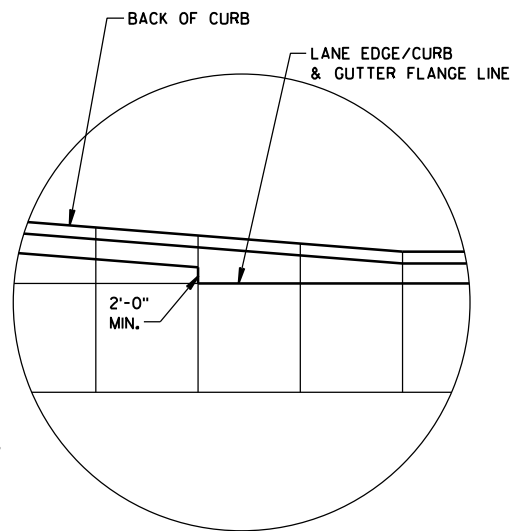

DETAIL "B"

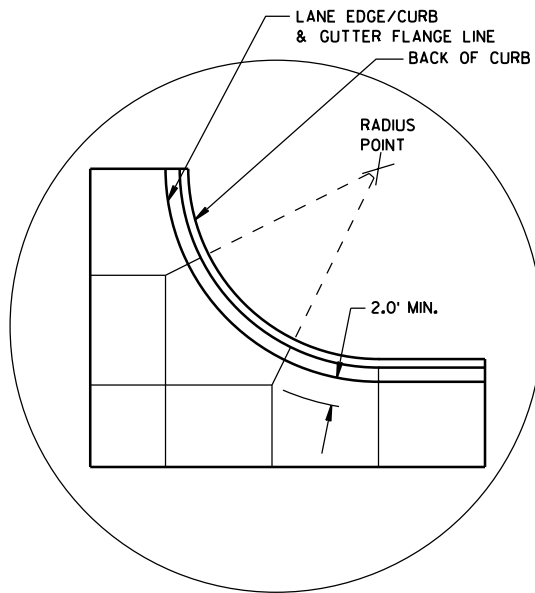

DETAIL "C"

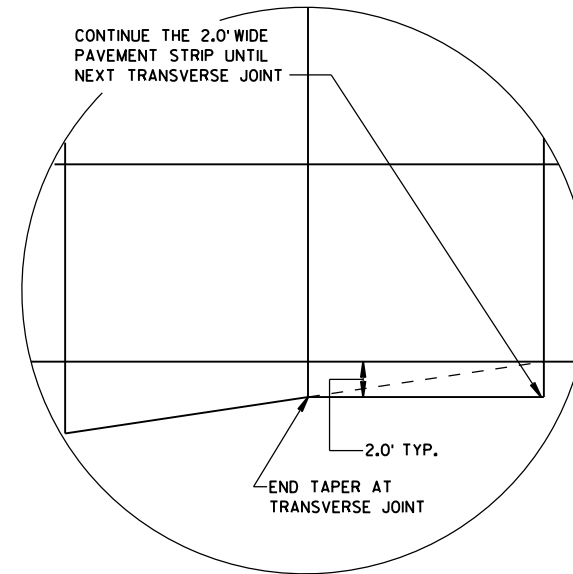

DETAIL "D"

GENERAL NOTES

THE PRIMARY ROADWAY CONTROLS THE TRANSVERSE JOINT PATTERN.

ALIGN NEW JOINTS WITH EXISTING JOINTS OR CRACKS.

CONSTRUCT TRANSVERSE JOINTS PERPENDICULAR TO THE ROADWAY.

ADJUST TRANSVERSE JOINTS TO ALIGN WITH UTILITY FIXTURES (E.G. MANHOLES AND INLETS) IN THE PAVEMENT STRUCTURE WHEN POSSIBLE. WATER VALVES DO NOT REQUIRE JOINT ADJUSTMENT.


AVOID SLABS LESS THAN 2 FEET WIDE OR GREATER THAN 15 FEET WIDE.

SEE TABLE FOR TRANSVERSE JOINT SPACING. JOINT SPACING SPECIFIED IS MAXIMUM AND ACTUAL SPACING CAN BE ADJUSTED TO ACCOMMODATE INTERSECTIONS.


AVOID ANGLES LESS THAN 60° BY DOGLEGGING JOINTS THROUGH CURVE RADIUS POINTS. USE 90° ANGLES WHEN POSSIBLE.

CORRELATE LONGITUDINAL JOINTS WITH LANE LINES WHEN POSSIBLE.


1. PROVIDE TRANSVERSE JOINTS AT ALL PAVEMENT WIDTH CHANGES.
2. CONSTRUCT DOWELED EXPANSION JOINT ON THE SIDE ROAD OF AN INTERSECTION IF THE SIDE ROAD IS CONCRETE PAVEMENT AND GREATER THAN 300 FEET IN LENGTH. ALIGN EXPANSION JOINT WITH EDGE OF RADIUS.
3. THE ENGINEER MAY APPROVE SLIGHT VARIATIONS FROM THESE JOINTING DETAILS.

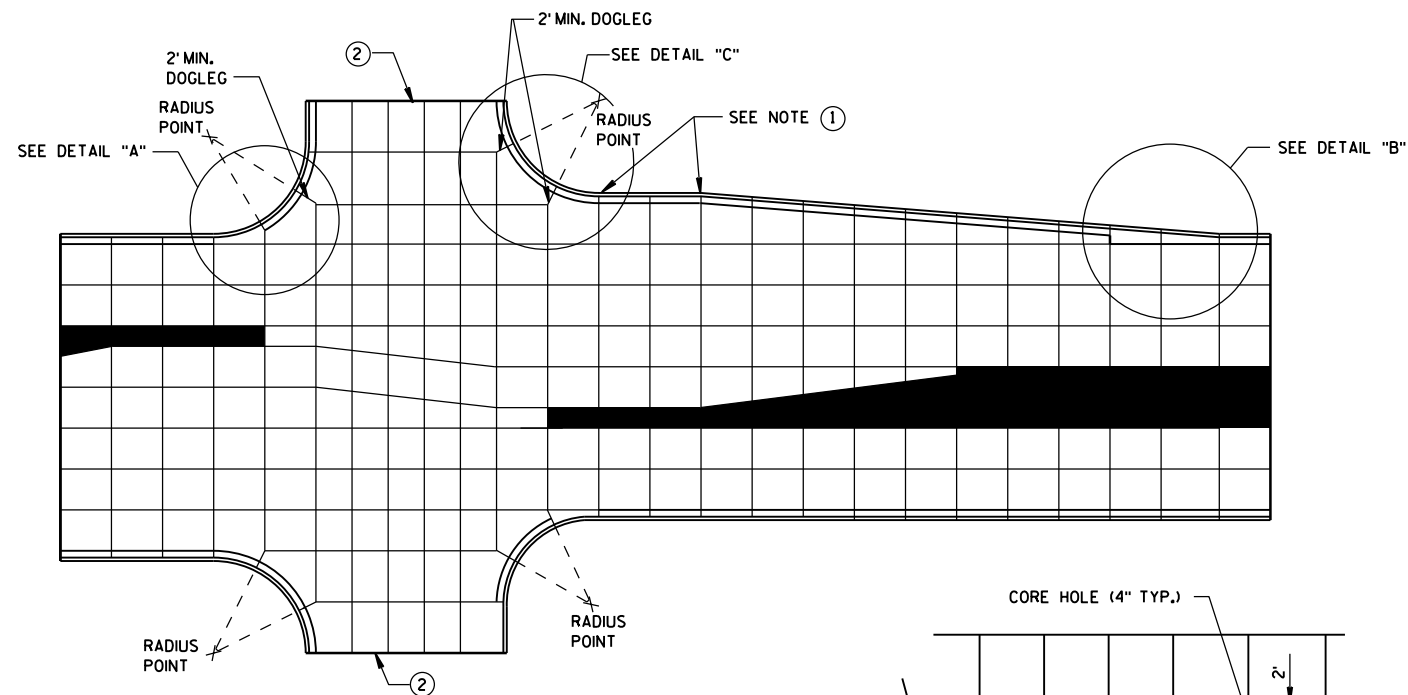

STANDARD INTERSECTION

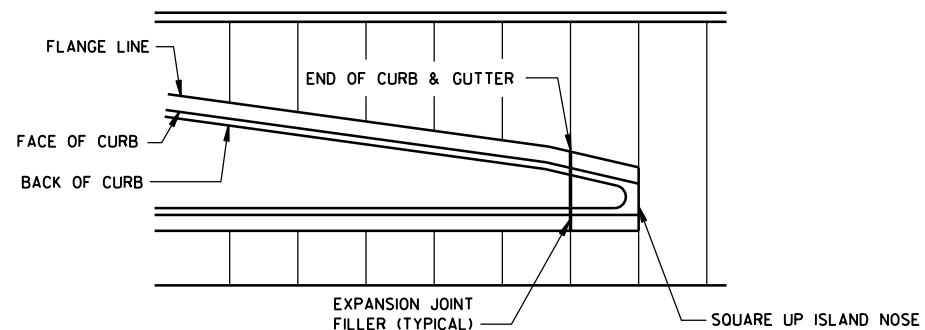


APPROACH TO MEDIAN

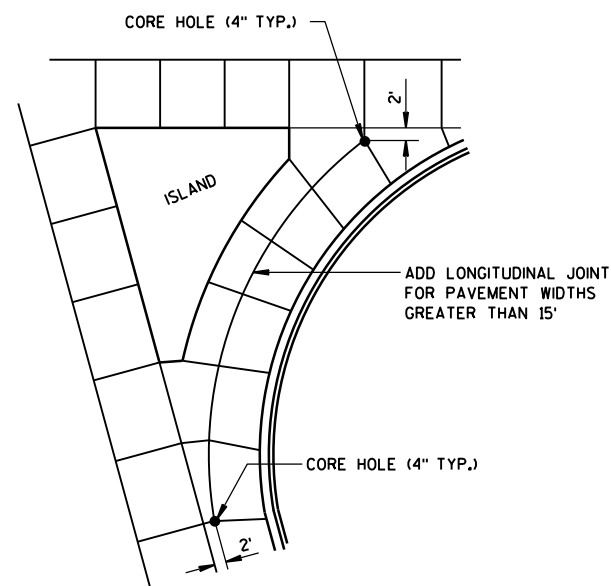

LARGE RIGHT TURN

PAVEMENT DEPTH AND JOINT SPACING TABLE

PAVEMENT DEPTH (D)	CONTRACTION JOINT SPACING
6", 6 1/2"	12'
7", 7 1/2"	14'
8" & ABOVE	15'

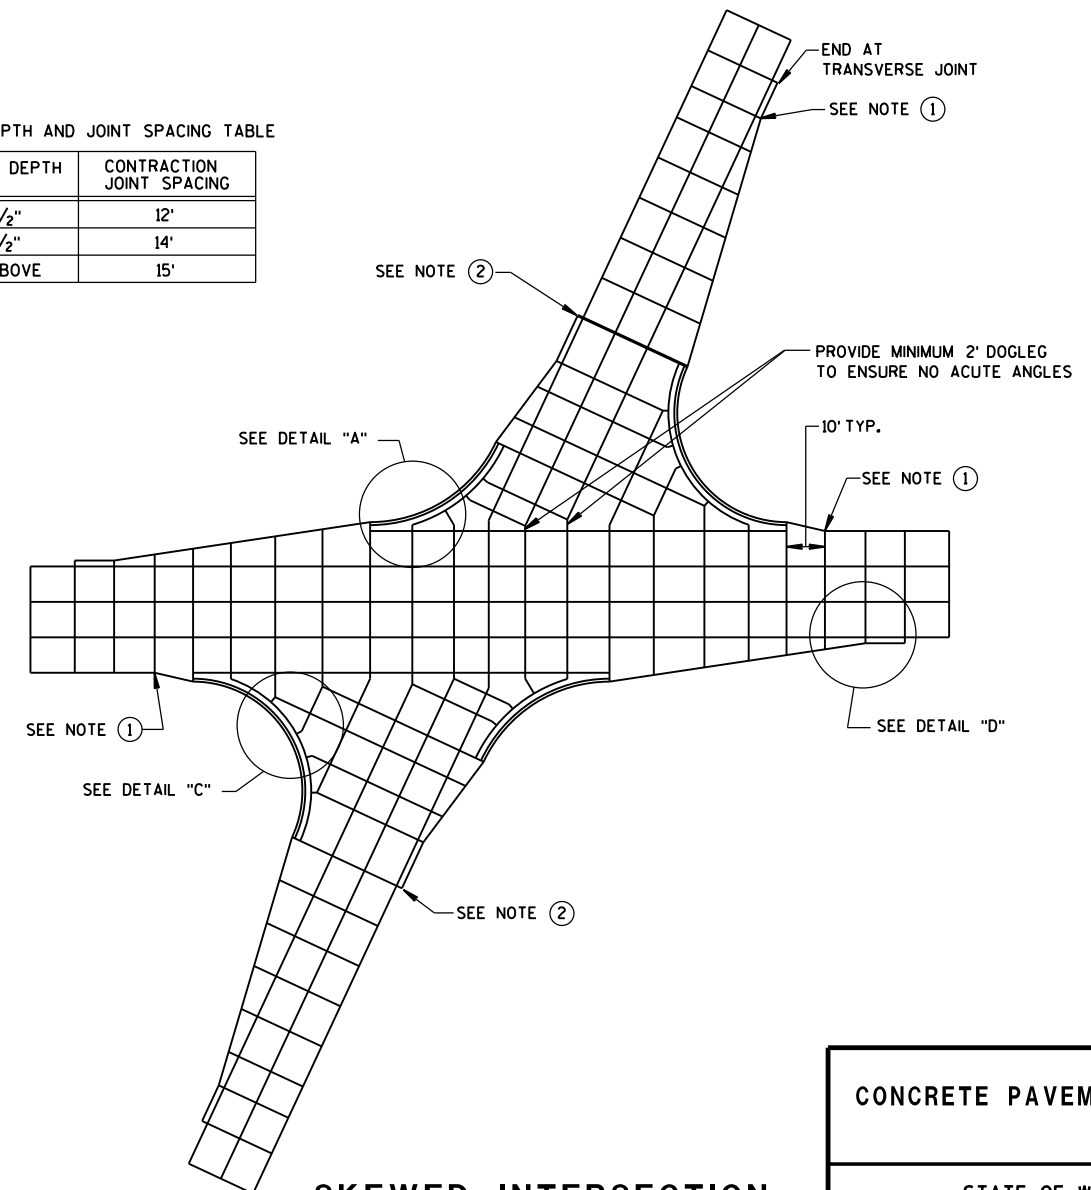


SKewed INTERSECTION

CONCRETE PAVEMENT JOINTING

STATE OF WISCONSIN
DEPARTMENT OF TRANSPORTATION

LEGEND


- POTENTIAL DOWELED EXPANSION JOINT
- DOWELED JOINT
- TIED JOINT

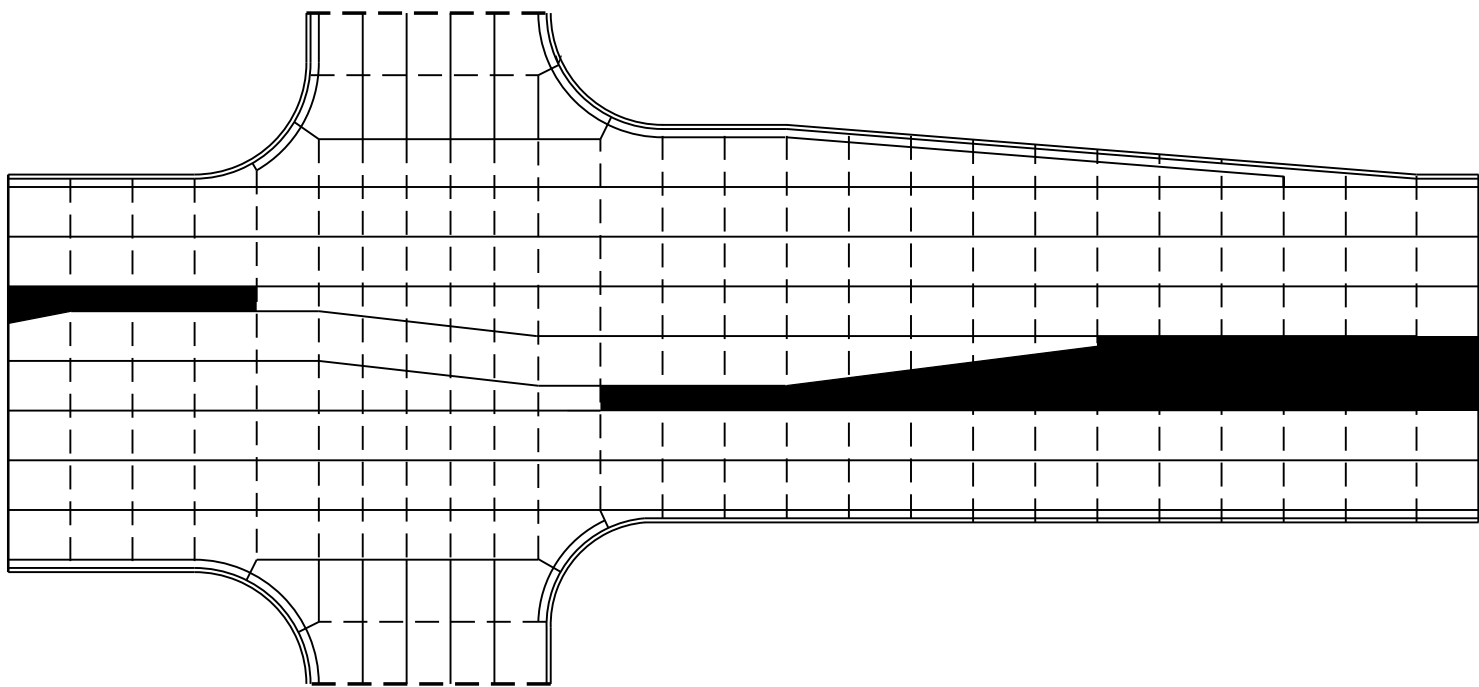

STANDARD INTERSECTION

GENERAL NOTES

USE AN EXPANSION JOINT FILLER MEETING THE REQUIREMENTS OF STANDARD SPECIFICATION 415.

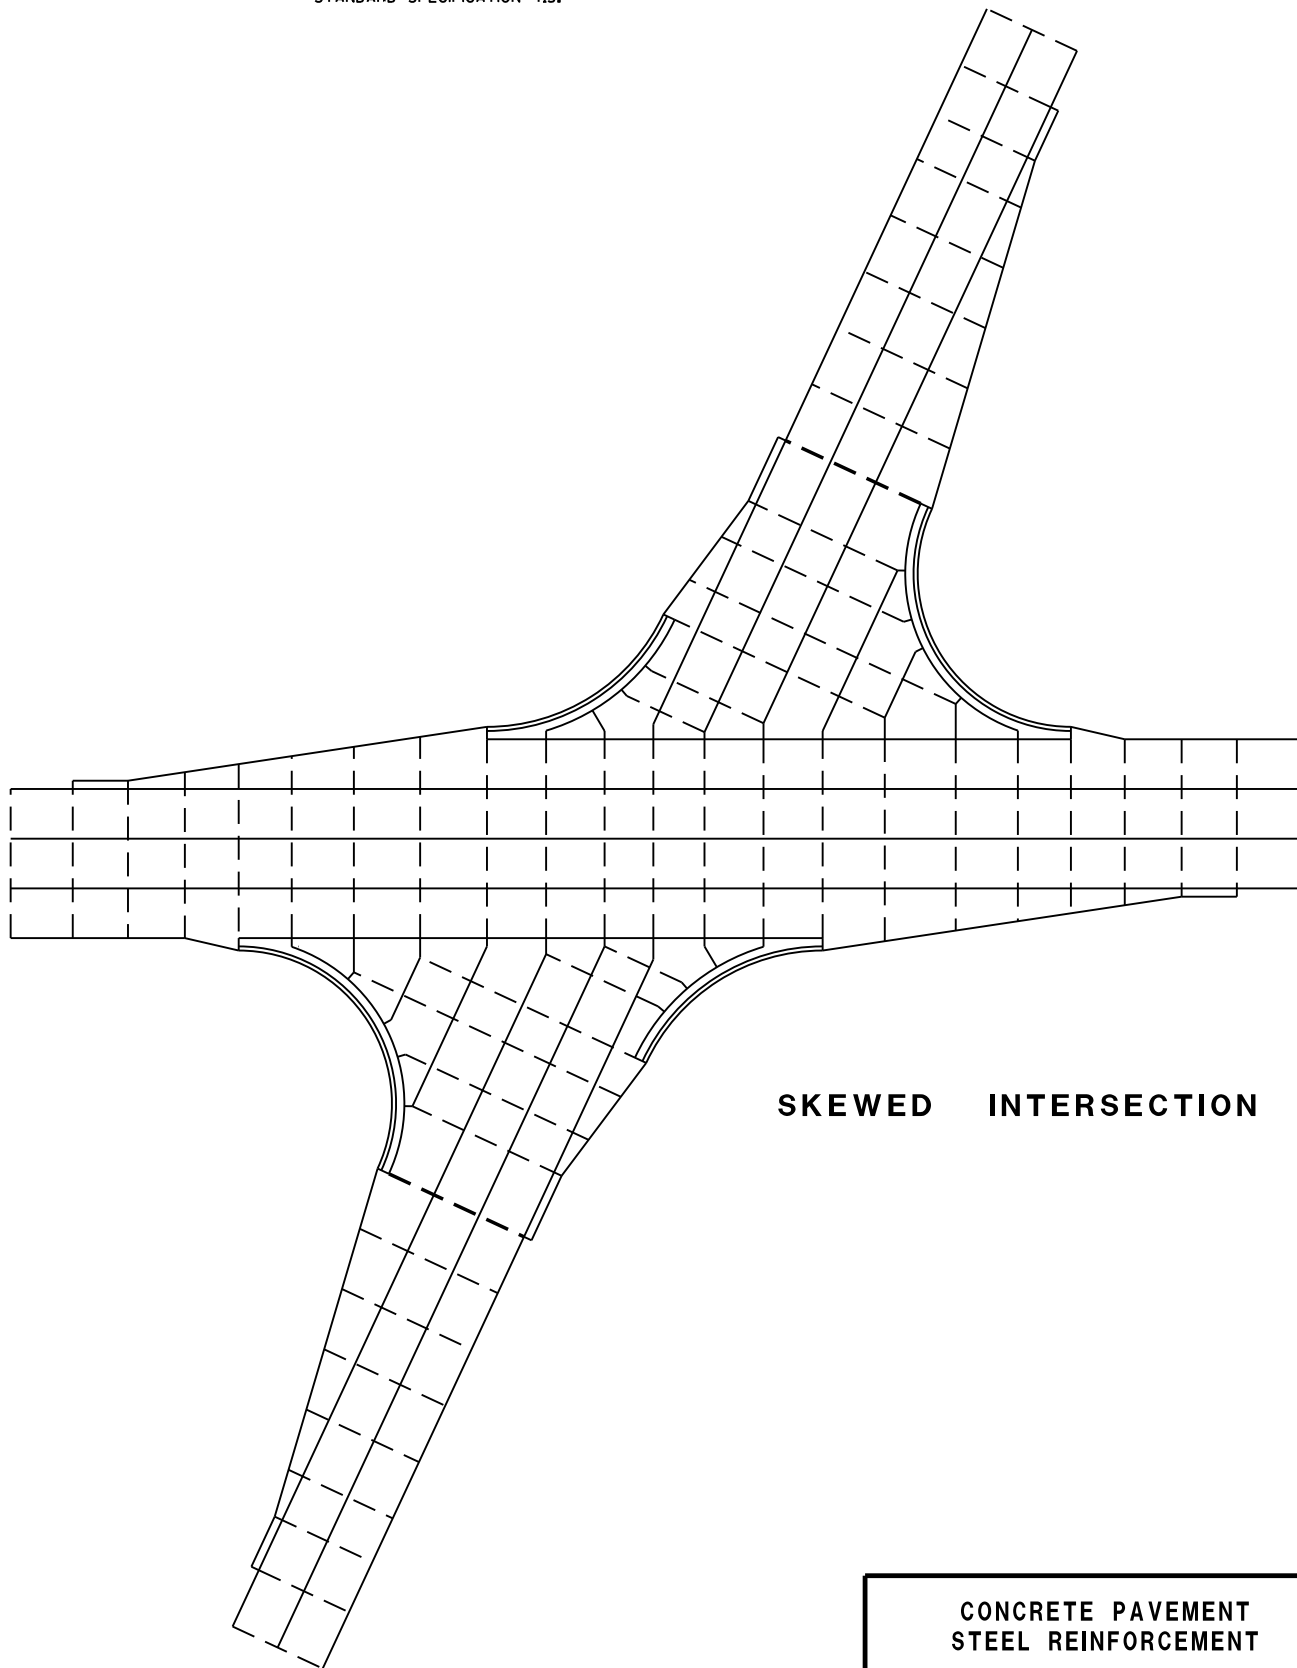


SKEWED INTERSECTION


CONCRETE PAVEMENT
STEEL REINFORCEMENT

STATE OF WISCONSIN
DEPARTMENT OF TRANSPORTATION

300

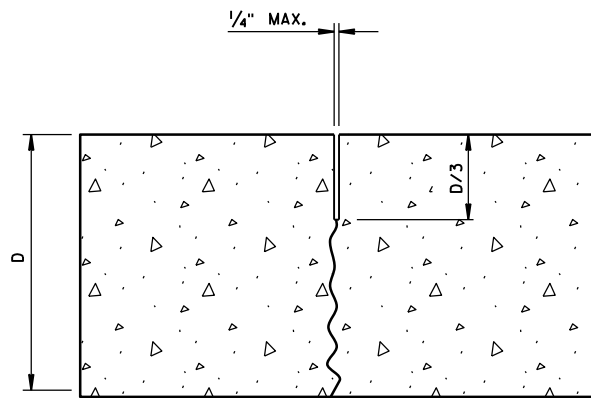


UNDOWELED-TRANSVERSE

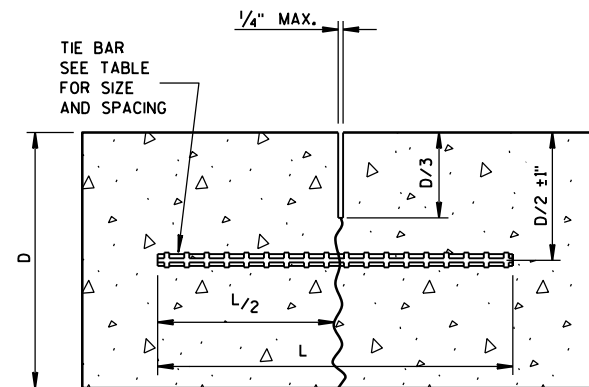

TIED LONGITUDINAL


DOWEL BARS AT 12" C-C
12" FROM PAVEMENT EDGE

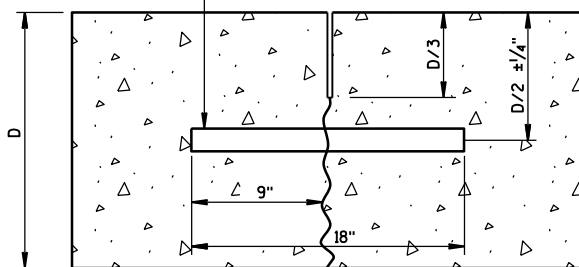


DOWELED-TRANSVERSE

CONTRACTION JOINTS

SEE NOTE ②


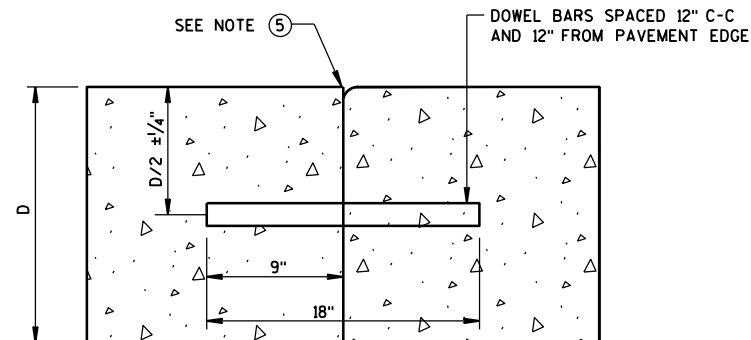


DOWELED TRANSVERSE ③

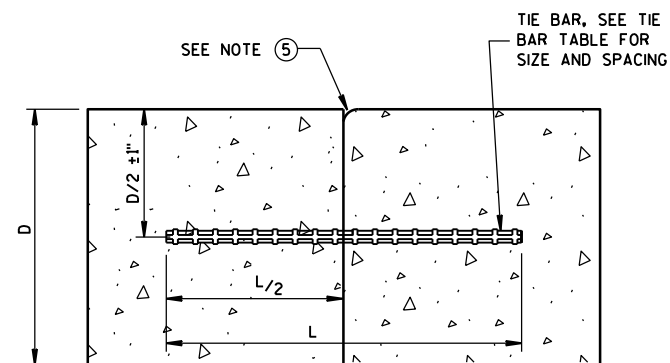

TIED LONGITUDINAL



NO. 6 TIE BARS SPACED 12" C-C
AND 12" FROM PAVEMENT EDGE

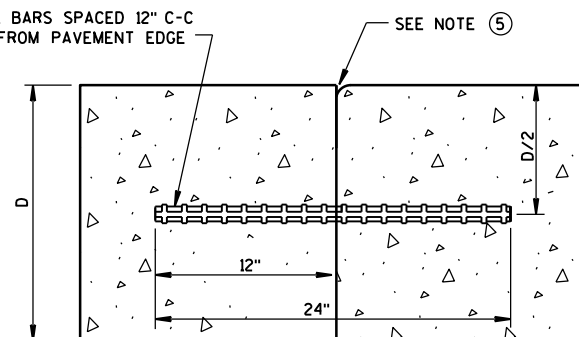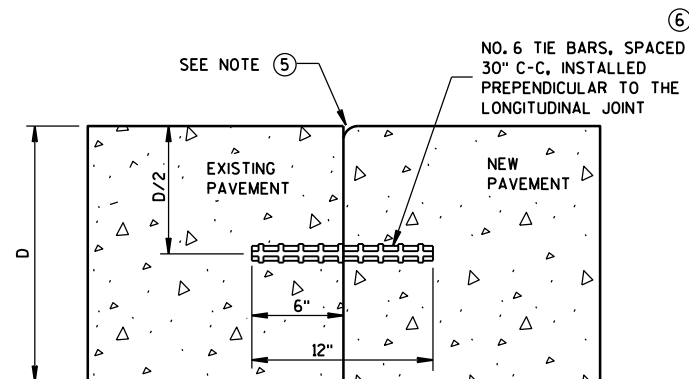TIED TRANSVERSE ③
(FOR USE ON NON-DOWELED PAVEMENTS ONLY)

TIED LONGITUDINAL TO EXISTING

CONSTRUCTION JOINTS

SEE NOTE ④

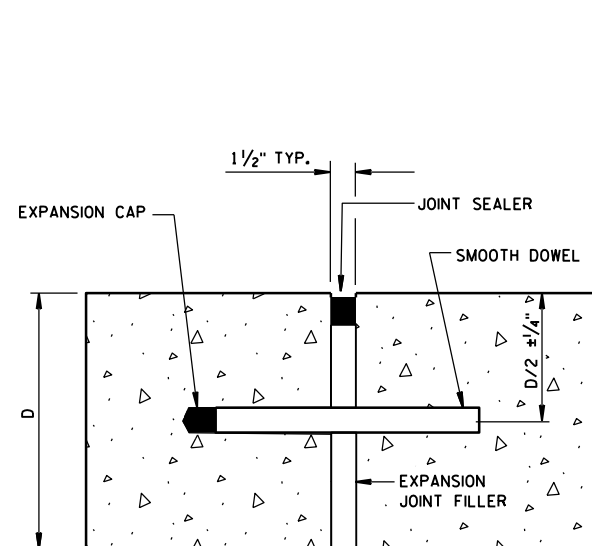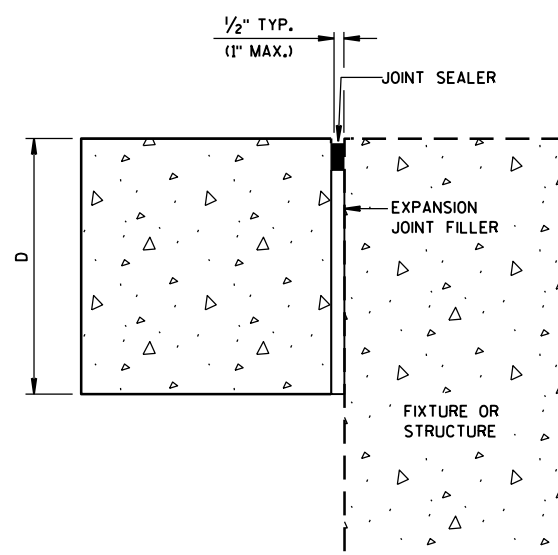DOWELED-TRANSVERSE
SEE NOTE ①

UNTIED-LONGITUDINAL

EXPANSION JOINTS

CONCRETE PAVEMENT
JOINT TYPESSTATE OF WISCONSIN
DEPARTMENT OF TRANSPORTATION 301

TIE BAR TABLE


PAVEMENT DEPTH (D)	TIE BAR SIZE	TIE BAR LENGTH (L)	MAX. TIE BAR SPACING
< 10 1/2"	NO. 4	30"	36"
≥ 10 1/2"	NO. 5	36"	36"
	NO. 4 *	30"	24" **

* SUBSTITUTE BENT BARS AT LONGITUDINAL JOINTS WHEN EQUIPMENT LIMITATIONS DURING CONSTRUCTION WARRANT (e.g. AUXILIARY LANES OR TURN LANES)


** CONFORM TO 15" MINIMUM SPACING FROM TRANSVERSE JOINTS; SPACING BETWEEN TIE BARS WILL BE 30" AT TRANSVERSE JOINTS.

GENERAL NOTES


- ① USE DOWELED EXPANSION JOINTS ON SIDE ROADS AT INTERSECTIONS (TO ISOLATE THE SIDE ROAD FROM THE THROUGH STREET) IF THE SIDE ROAD IS CONCRETE PAVEMENT AND GREATER THAN 300 FEET IN LENGTH.
- ② SPACE CONTRACTION JOINTS IN ACCORDANCE WITH 13C4, 13C11 OR 13C13.
- ③ LOCATE CONSTRUCTION JOINTS A MINIMUM OF 6 FEET FROM THE NEAREST CONTRACTION JOINT AND ALIGN PARALLEL TO CONTRACTION JOINTS.
- ④ CONSTRUCTION JOINTS CAN BE FORMED OR SAWED.
- ⑤ IF JOINT IS FORMED, PROVIDE A 1/4-INCH RADIUS.
- ⑥ ANCHOR TIE BARS INTO DRILLED HOLES WITH AN EPOXY.

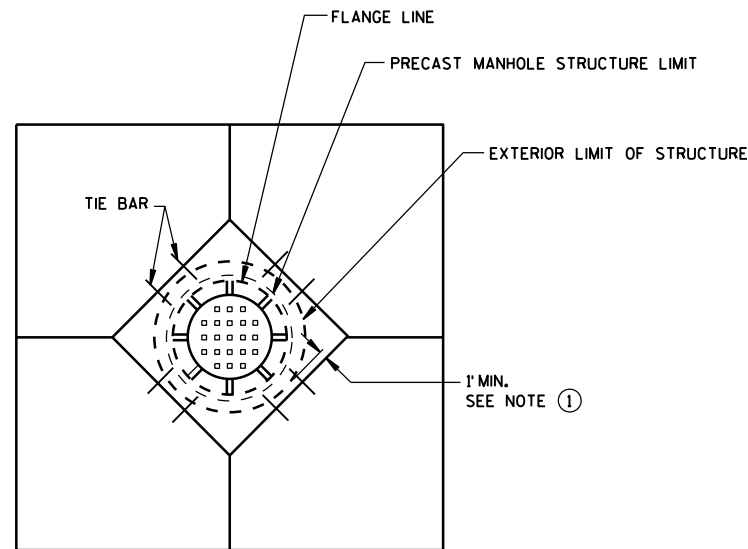


**DIAGONAL MANHOLE BOXOUT
FOR CONSTRUCTION JOINTS**

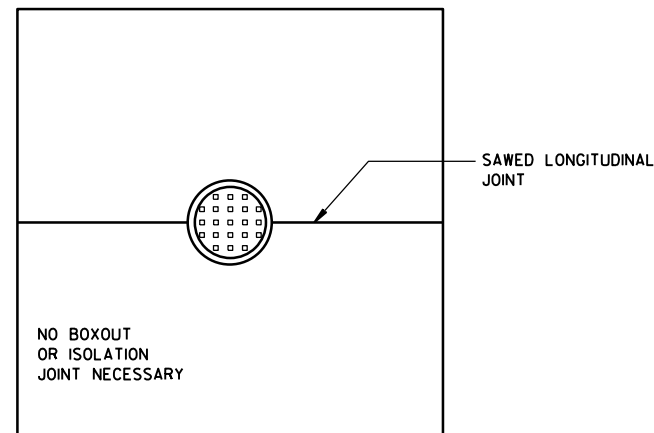


**MANHOLE WITH
LONGITUDINAL JOINT**

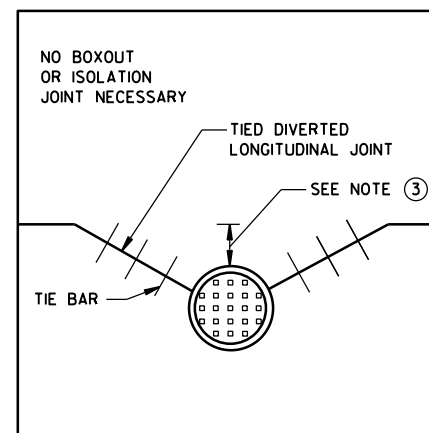


**MANHOLE WITH DIVERTED
LONGITUDINAL CONTRACTION JOINT**

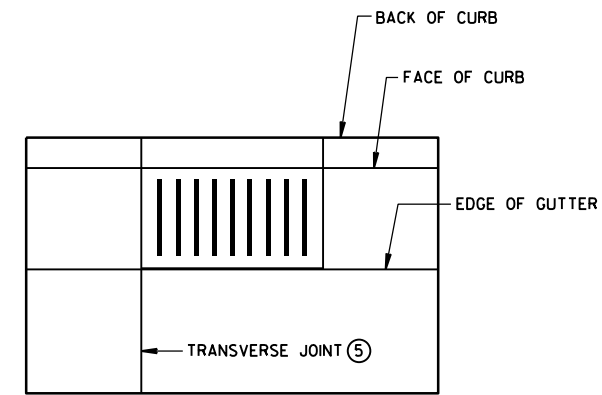

**INLET WITH
TRANSVERSE JOINT**

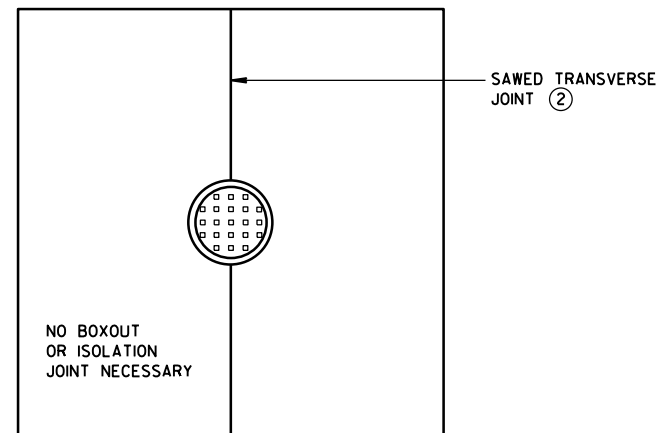

**MANHOLE WITH
TRANSVERSE JOINT**

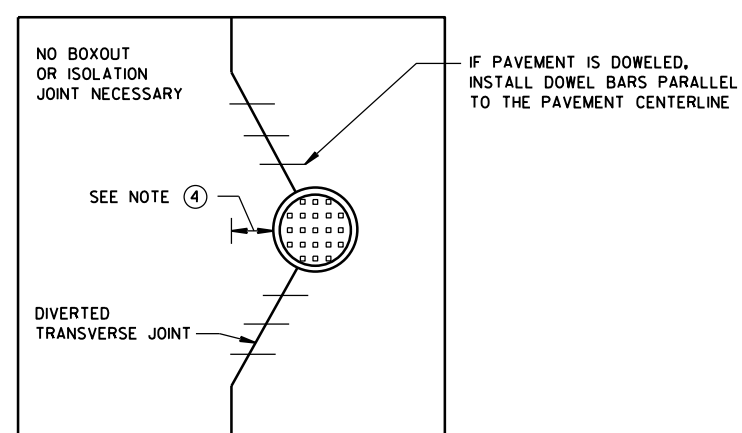

**MANHOLE WITH DIVERTED
TRANSVERSE CONTRACTION JOINT**


GENERAL NOTES

- ① USE BOXOUTS WHEN UTILITY STRUCTURE IS IN THE PATH OF CONSTRUCTION JOINTS. PROVIDE A 1-FOOT MINIMUM CLEARANCE BETWEEN THE EXTERIOR LIMIT OF THE STRUCTURE TO THE DIAMOND BOXOUT.
- ② ADJUST TRANSVERSE JOINT TO INTERSECT MANHOLE IF POSSIBLE.
- ③ IF DISTANCE BETWEEN THE LONGITUDINAL JOINT AND THE EDGE OF MANHOLE IS 2 FEET OR LESS, DIVERT THE LONGITUDINAL JOINT AT A 2:1 TAPER RATE TO THE CENTER OF THE MANHOLE. IF THE DISTANCE IS GREATER THAN 2 FEET, DO NOT DIVERT THE JOINT AND SAW AS NORMAL. PLACE REBAR REINFORCEMENT AROUND THE MANHOLE.
- ④ IF DISTANCE FROM THE EDGE OF THE MANHOLE TO THE NEAREST TRANSVERSE JOINT IS 4 FEET OR LESS, REDIRECT JOINT TO INTERSECT THE CENTER OF THE MANHOLE. IF DISTANCE IS GREATER THAN 4 FEET, DO NOT DIVERT THE JOINT AND SAW AS NORMAL. PLACE REBAR REINFORCEMENT AROUND THE MANHOLE.
- ⑤ ALIGN TRANSVERSE JOINT WITH ONE EDGE OF INLET WHEN PRACTICAL.


**CONCRETE PAVEMENT
JOINTING AT UTILITY FIXTURES**

STATE OF WISCONSIN
DEPARTMENT OF TRANSPORTATION


APPROVED
December, 2016 /S/ Peter Kemp, P.E.
DATE PAVEMENT SUPEF 302
FHWA

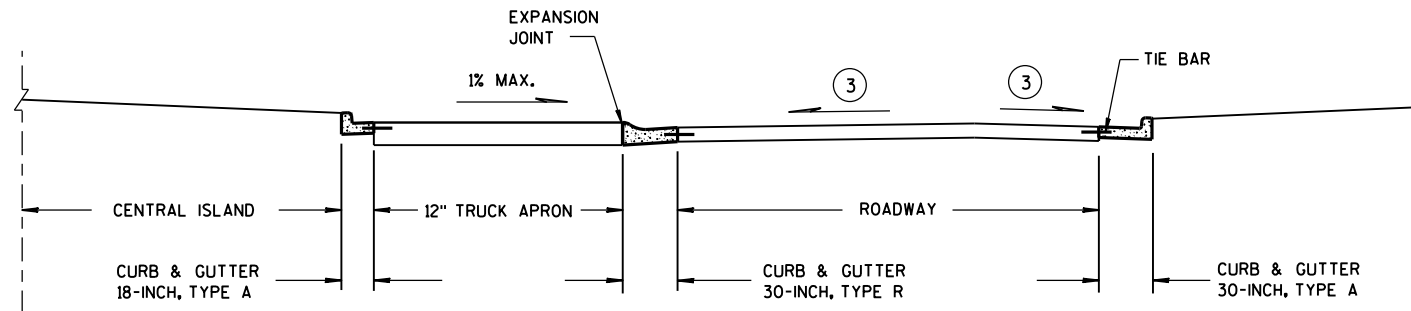


SECTION A-A

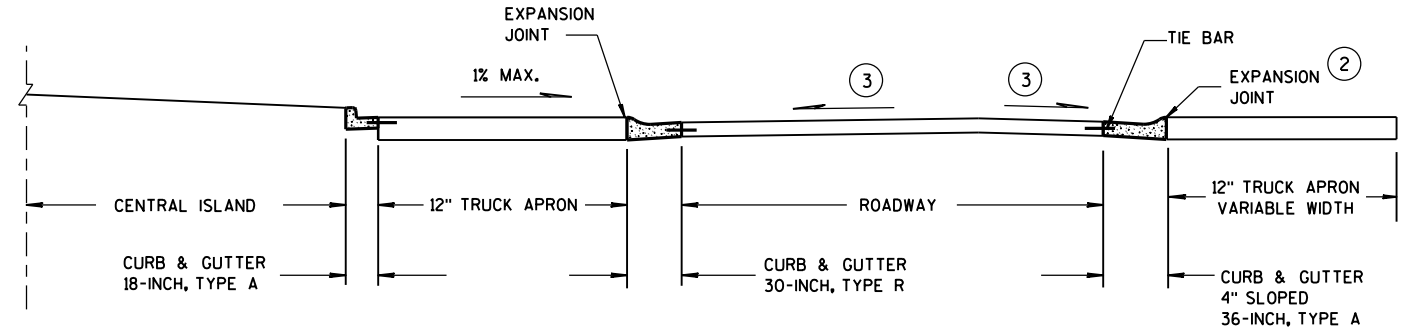

SECTION B-B

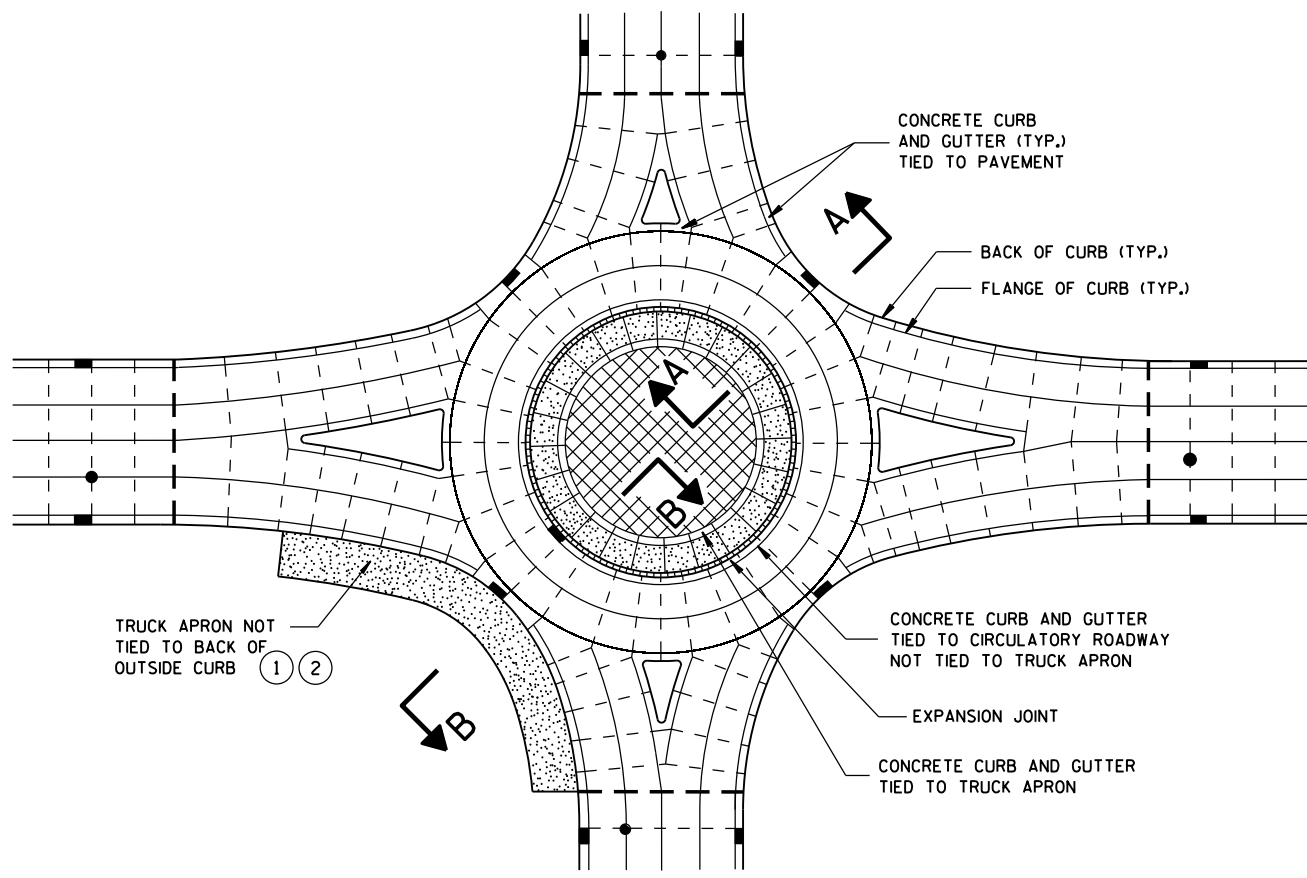

ISOLATED CIRCLE JOINT LAYOUT FOR ROUNDABOUTS

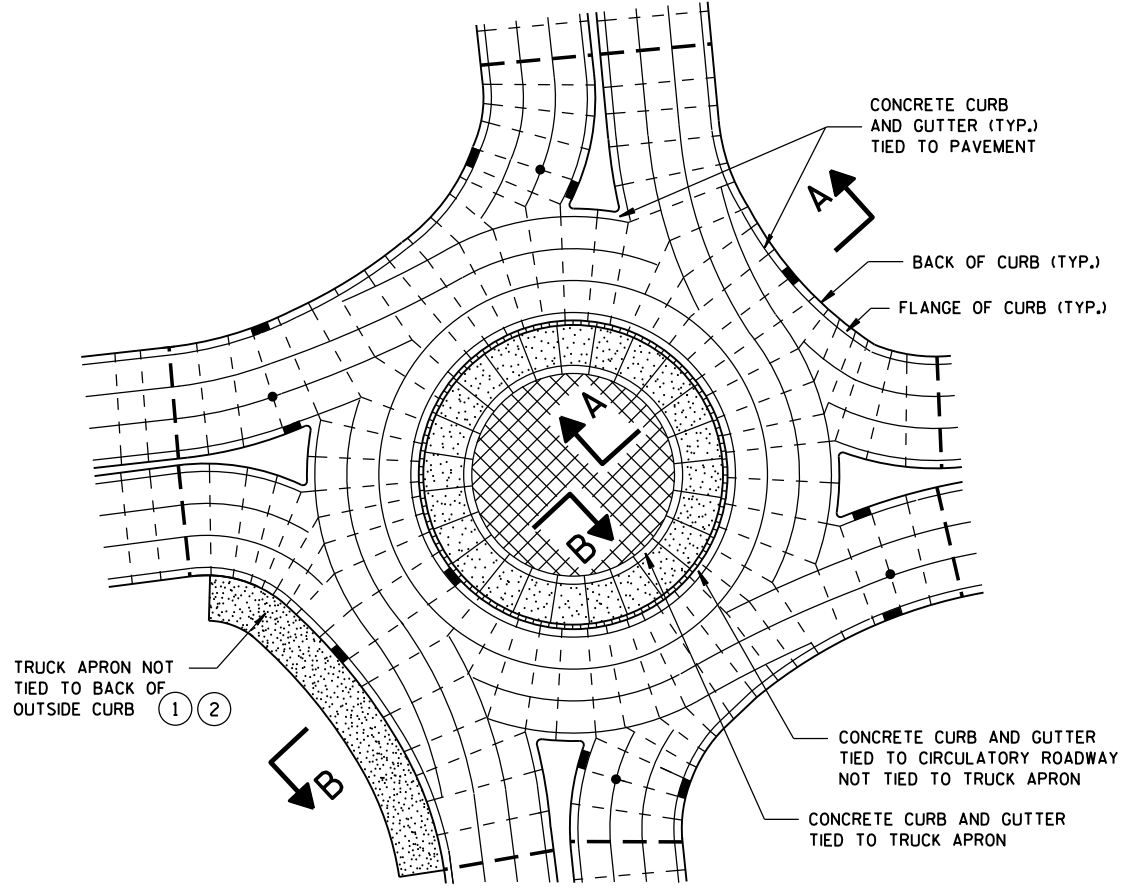

PINWHEEL JOINT LAYOUT FOR ROUNDABOUTS

GENERAL NOTES

- MAXIMUM JOINT SPACING IS IN ACCORDANCE WITH THE TABLE SHOWN ON SDD 13C18 SHEET "a".
- USE AN EXPANSION JOINT FILLER MEETING THE REQUIREMENTS OF STANDARD SPECIFICATION 415.
- DO NOT DOWEL OR TIE THE TRUCK APRON TRANSVERSE JOINTS.
- 1 DESIGNER DETERMINES SIZE AND LOCATION(S) OF TRUCK APRON TO ACCOMMODATE TRACKING OF OVERSIZE/OVERWEIGHT VEHICLES.
- 2 TIE THE OUTSIDE TRUCK APRON TO THE BACK SIDE OF CURB ONLY WHEN ENTIRE TRUCK APRON WIDTH IS LESS THAN 3 FEET.
- 3 CONFORM TO PLAN CONSTRUCTION DETAILS FOR CIRCULATORY ROADWAY CROSS SLOPE.


LEGEND

- — DOWELED JOINT
- — TIED JOINT
- EXPANSION JOINT
- POTENTIAL DOWELED EXPANSION JOINT
- TRUCK APRON
- CENTRAL ISLAND
- UTILITY STRUCTURES

CONCRETE PAVEMENT JOINTING AND STEEL REINFORCEMENT IN ROUNDABOUTS



STATE OF WISCONSIN
DEPARTMENT OF TRANSPORTATION

APPROVED
December, 2016 /S/ Peter Kemp, P.E.
DATE PAVEMENT SUPE 303
FHWA

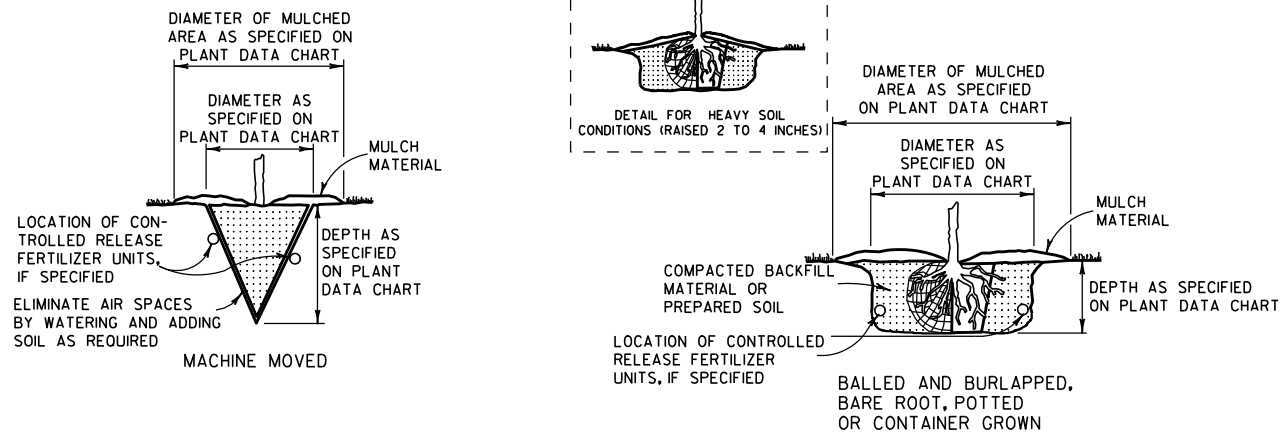

ACCOMMODATE ROOTS (SMOOTH AND STAGHORN SUMAC)


- NOTE:
- 1) ENGINEER SHALL REQUIRE 3 SLITS IN POT TO SPEED DETERIORATION
 - 2) METAL, PLASTIC OR OTHER NONDEGRADABLE POTS SHALL BE REMOVED PRIOR TO PLANTING

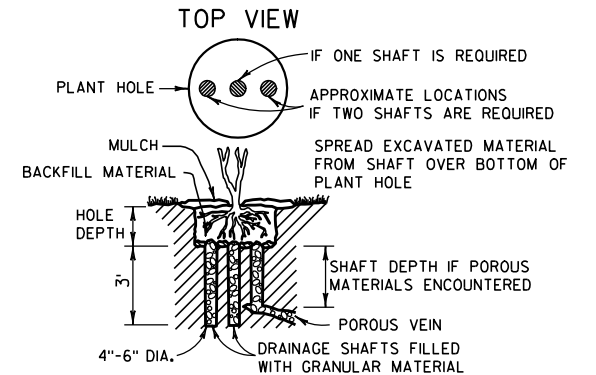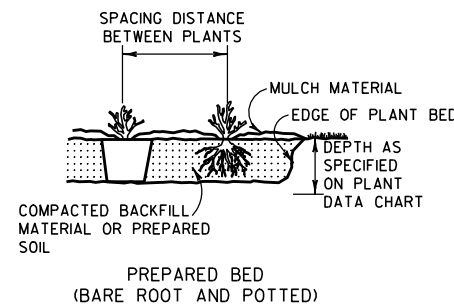


NOTE: DRAINAGE SHAFT AS SPECIFIED ON PLANT DATA CHART

DRAINING



- NOTE: WHEN PRUNING, PRESERVE CHARACTER AND SHAPE OF TREE. AVOID LEAVING STUBS - REMOVE BRANCH OR TWIG BACK TO THE NEAREST CROTCH
- 1) PRUNE TO REMOVE DEAD AND BROKEN BRANCHES
 - 2) PRUNE TO REMOVE BRANCHES THAT TOUCH OR ARE TOO CLOSE TO OTHER BRANCHES

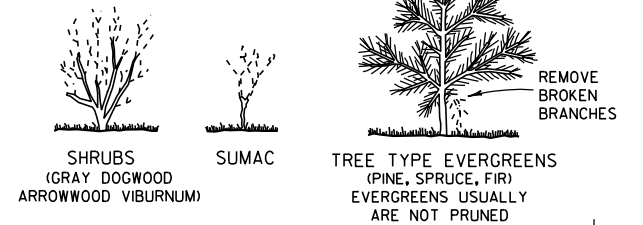



PRUNING

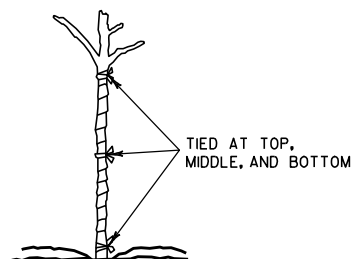



WRAPPING

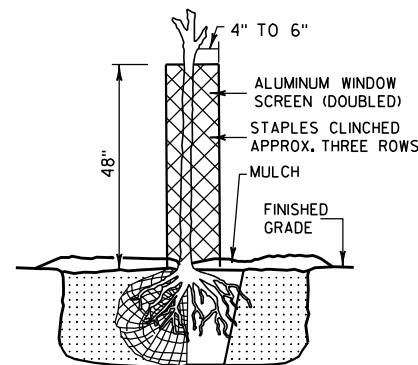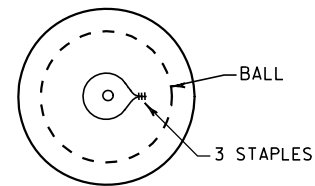



RODENT PROTECTION

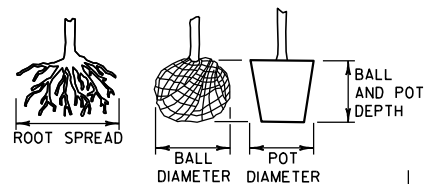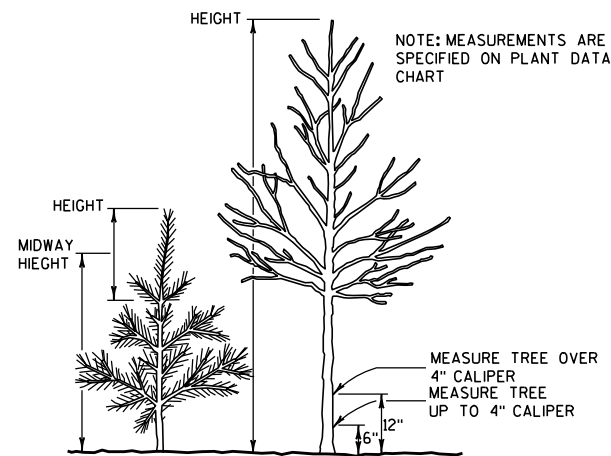


MEASURING

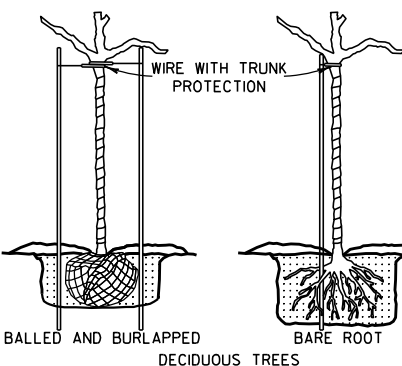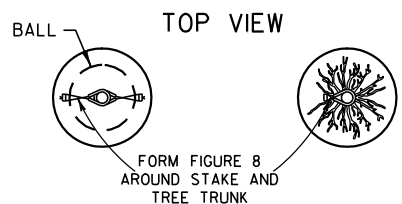

BRACING

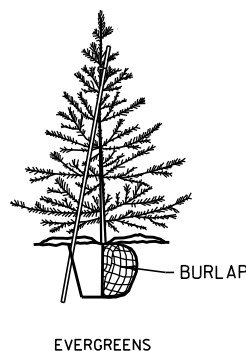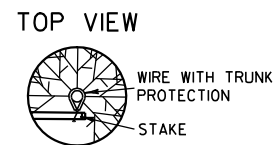


- NOTE: BRACING STAKE
- 1) SHALL BE DRIVEN INTO THE GROUND AS CLOSE TO THE TREE AS POSSIBLE WITHOUT DAMAGING THE BRANCHES.
 - 2) MAY BE DRIVEN AT SUCH AN ANGLE THAT IT DOES NOT PENETRATE THE BALL OR POT.
 - 3) SHALL NOT PROTRUDE ABOVE THE TOP OF THE TREE; AND
 - 4) SHALL HAVE A HOLE NEAR THE TOP TO HOLD THE WIRE IN PLACE.

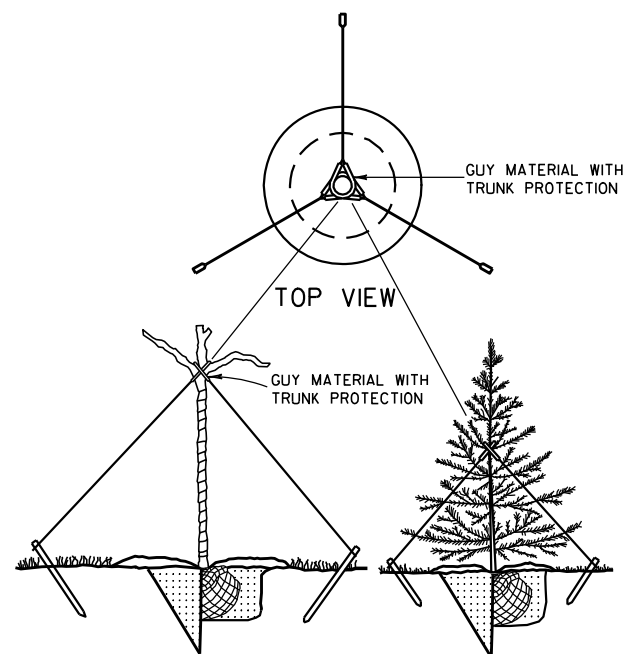

GUYING

PRUNE LARGER SHRUBS BY REMOVING FROM ONE-THIRD TO ONE-HALF TOP GROWTH AS INDICATED BY DOTTED LINE

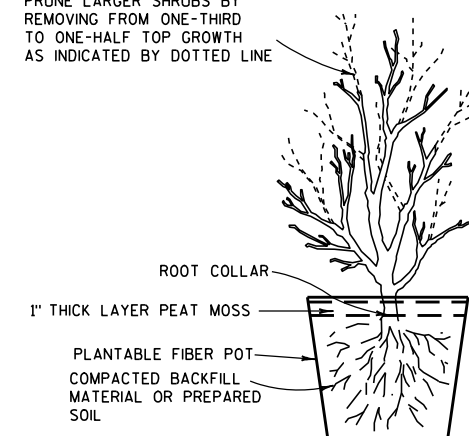

POTTING

NOTES

DETAILS OF CONSTRUCTION NOT SHOWN ON THIS DRAWING SHALL CONFORM TO THE PERTINENT REQUIREMENTS OF THE STANDARD SPECIFICATIONS AND THE APPLICABLE SPECIAL PROVISIONS.









BRACING, WRAPPING, GUYING, RODENT PROTECTION, FERTILIZER AND MULCH SHALL BE USED ONLY WHEN SPECIFIED ON THE PLANT DATA CHART (PART OF PLAN) OR SPECIAL PROVISIONS.

TREE PLANTING DETAIL

STATE OF WISCONSIN
DEPARTMENT OF TRANSPORTATION


APPROVED
4/11/94
DATE
/S/ Rory L. Rhinehart
CHIEF METHODS DEVELOPER
304
SINEER
FHWA

- ① WOOD OR STEEL POSTS (w6X9 OR w6X8.5) MAY BE USED. DO NOT INTERMIX WOOD AND STEEL POSTS. INSTALL STEEL POSTS WITH HOLES ON APPROACHING TRAFFIC SIDE.
- ② USE WOOD OR APPROVED PLASTIC BLOCKOUTS. WOOD BLOCKOUTS MAY BE CONSTRUCTED OUT OF TWO OR MORE WOOD BLOCKOUTS. SEE ALTERNATE WOOD BLOCKOUT DETAIL. DIMENSIONS OF APPROVED PLASTIC BLOCKOUTS MAY VARY.
- ③ IF ROCK IS ENCOUNTERED DURING EXCAVATION, PROVIDE A HOLE 12 INCHES IN DIAMETER EXTENDING 20 INCHES DEEP INTO THE ROCK. PLACE APPROXIMATELY 2 1/2 INCHES OF GRANULAR MATERIAL IN THE BOTTOM OF THE HOLE. CUT THE POSTS THE TO LENGTH AND INSTALL. BACKFILL WITH EXCAVATED MATERIAL AND COMPACT. BACKFILL IS TO BE FREE OF LARGE ROCKS.
- ④ WHEN THE DISTANCE FROM BACK OF POST TO SHOULDER HINGE POINT IS LESS THAN 2 FEET INSTALL LONGER POST AT HALF POST SPACING (K).
- ⑤ FOR NEW MGS INSTALLATION TOP OF W-BEAM RAIL TOLERANCE IS $\pm 1"$. FOR EXISTING MGS INSTALLATION TOP OF W-BEAM IS BETWEEN 27 3/4" TO 32".
- ⑥ WHEN USING STEEL POST AND WOOD BLOCKOUTS INSTALL FOUR 16D GALVANIZED NAILS. INSTALL NAILS AT THE BACK CORNERS OF THE BLOCK AND BEND THE NAILS OVER THE FLANGE OF THE STEEL POST.

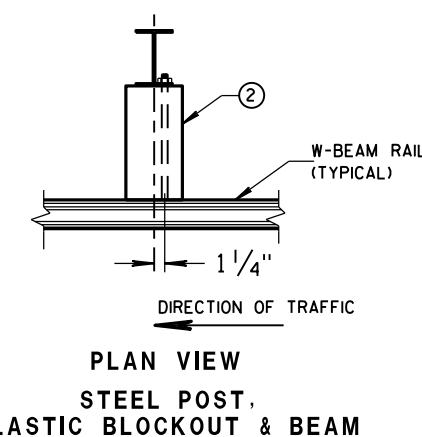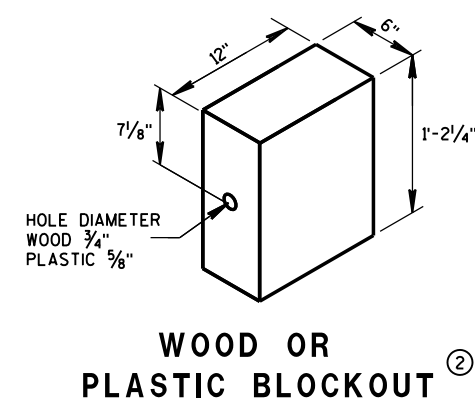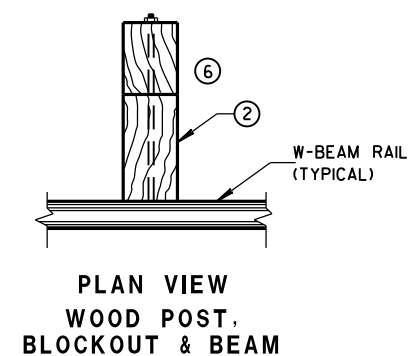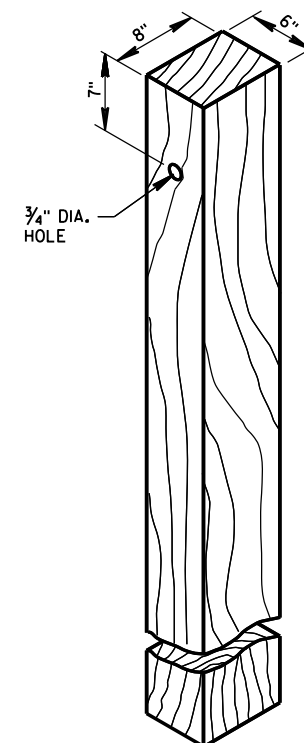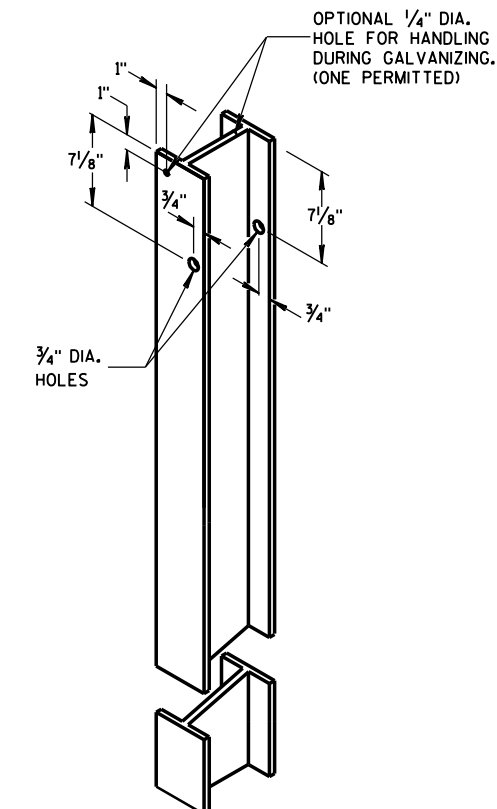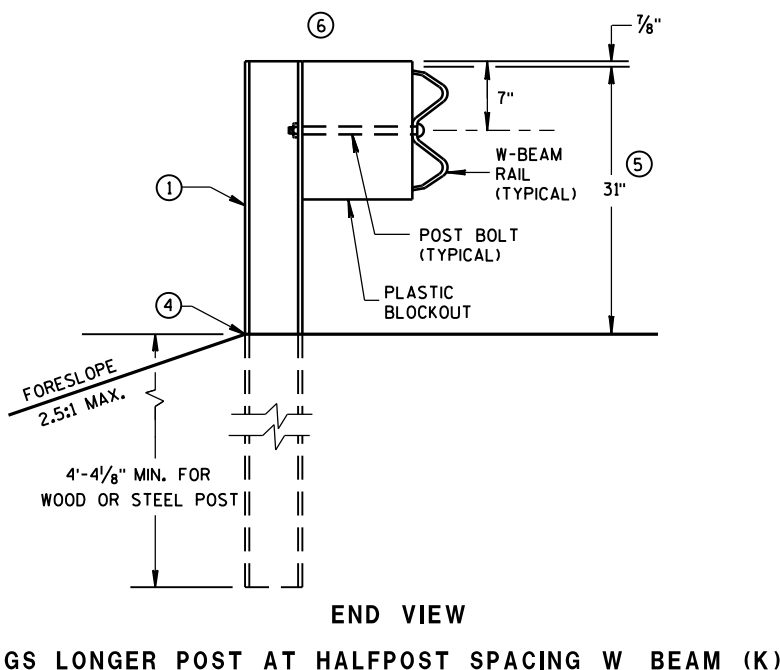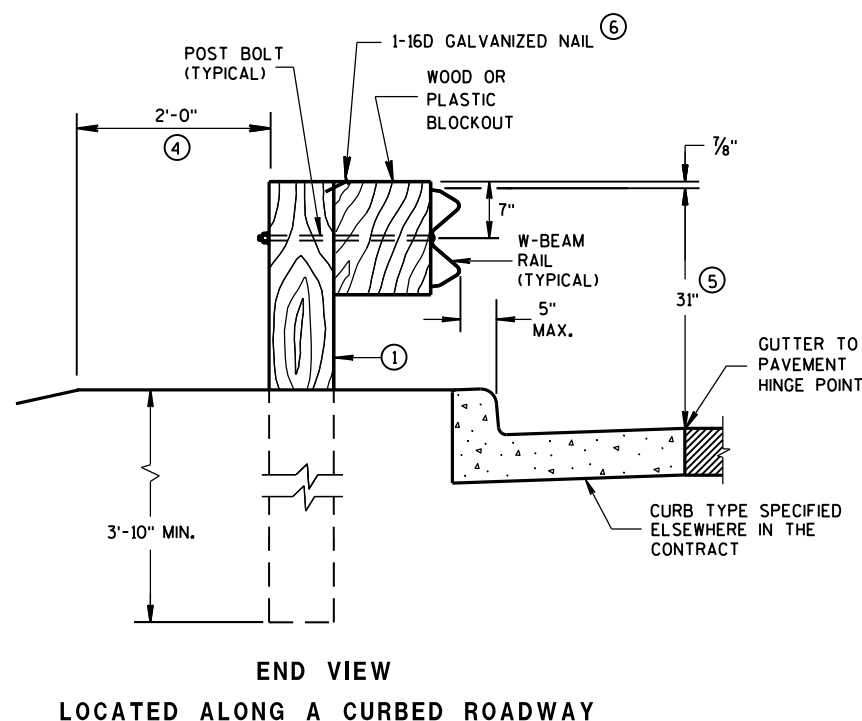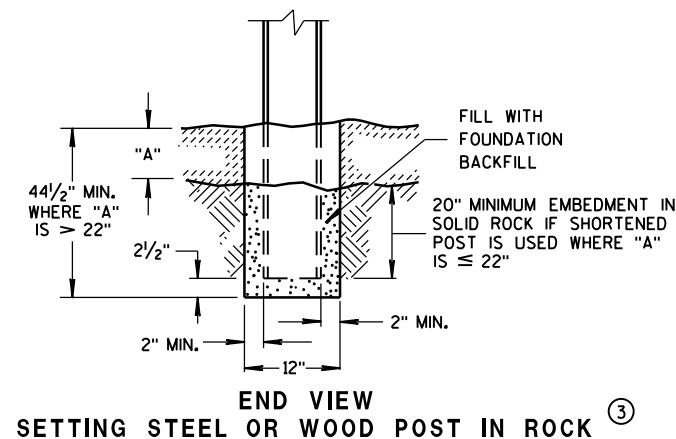


**MIDWEST GUARDRAIL SYSTEM
(MGS) GUARDRAIL**

STATE OF WISCONSIN
DEPARTMENT OF TRANSPORTATION 305

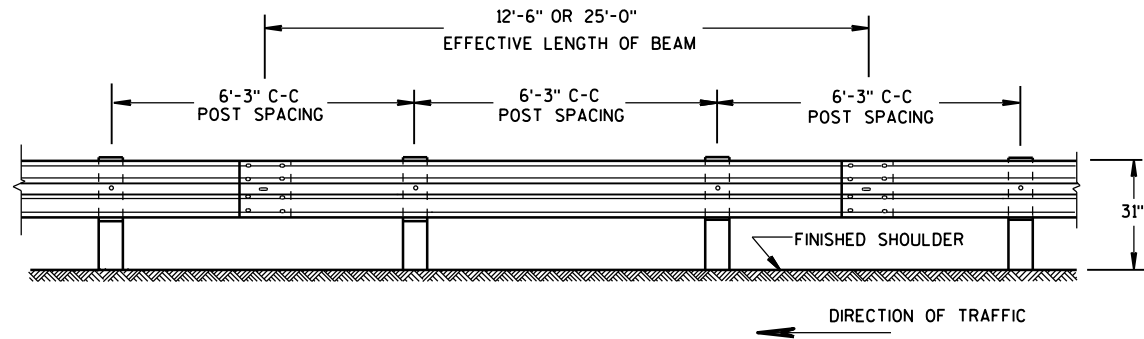


FRONT VIEW

POST SPACING STANDARD INSTALLATION

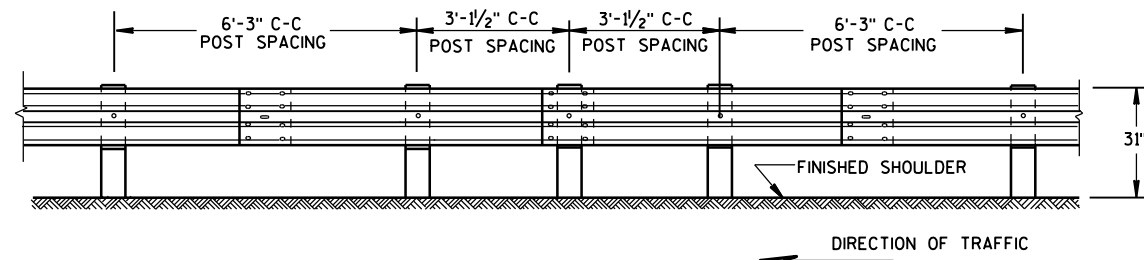


FRONT VIEW

HALF POST SPACING (HS) AND HALF POST SPACING WITH LONGER POSTS (K)

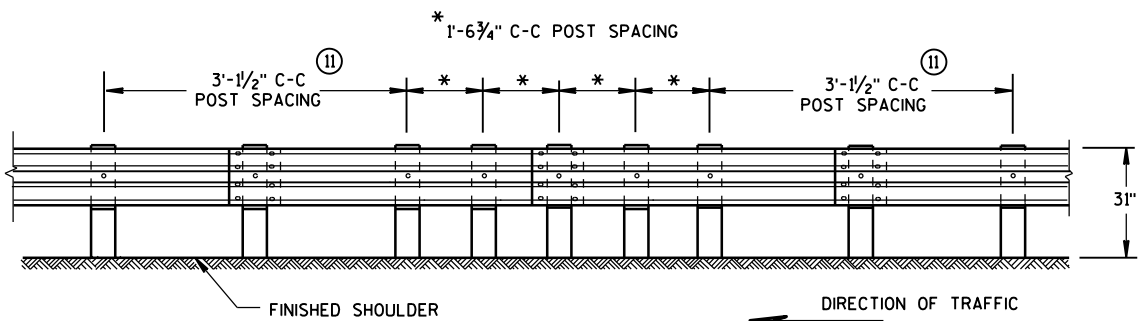


FRONT VIEW


QUARTER POST SPACING (QS)

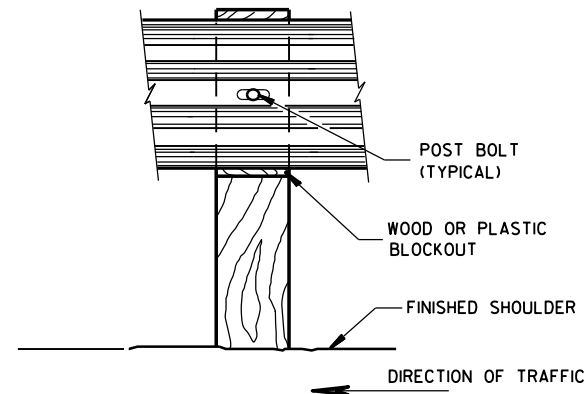


FRONT VIEW AT WOOD POST

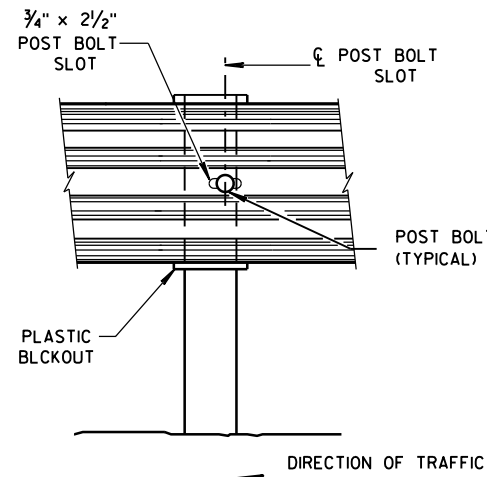


FRONT VIEW AT STEEL POST

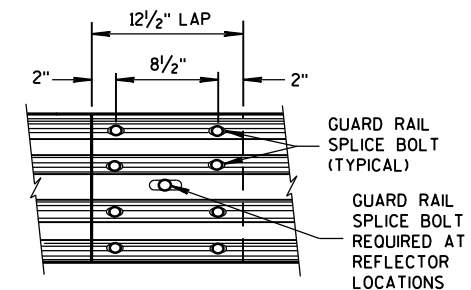

FRONT VIEW
MID-SPAN BEAM SPLICE

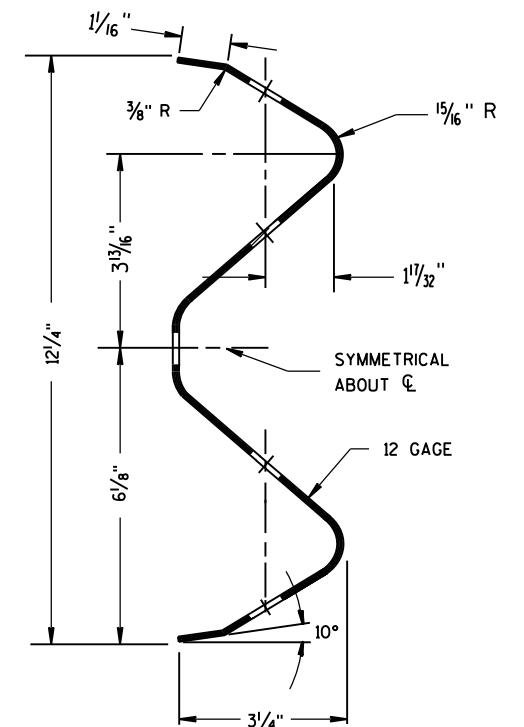


SECTION THRU W-BEAM RAIL

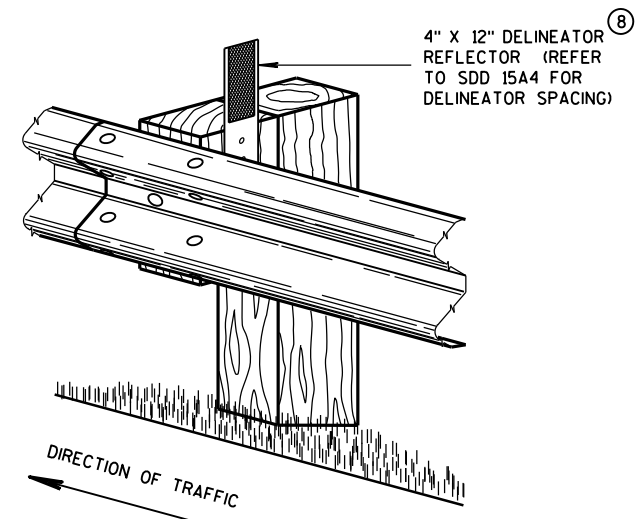

ONE SIDED REFLECTOR DETAIL AND TYPICAL INSTALLATION


GENERAL NOTES

- ⑧ DO NOT INSTALL REFLECTORS ON THE FIRST 50 FEET OF THE APPROACH END OF THE ENERGY ABSORBING TERMINAL. RAIL SPLICE LOCATIONS ARE THE ONLY ACCEPTABLE LOCATIONS FOR REFLECTORS.
 - ⑪ 25 FEET OF HALF POST SPACING IS REQUIRED ON APPROACH AND DEPARTURE ENDS OF QUARTER POST SPACING.
- POST BOLTS ARE A 5/8" DIAMETER ASTM A307 GUARDRAIL BOLT. A POST BOLT REQUIRES 5/8" DIAMETER A563A DOUBLE RECESSED (DR) HEAVY HEX NUT AND 5/8" DIAMETER F844 FLAT WASHER. POST BOLTS MAY BE LONGER IF MULTIPLE BLOCKOUTS ARE BEING USED.
- GUARD RAIL SPLICE BOLTS ARE A 5/8" DIAMETER ASTM A307 GUARDRAIL HEAD BOLT. A GUARDRAIL SPLICE BOLT REQUIRES 5/8" DIAMETER A563A DOUBLE RECESSED (DR) HEAVY HEX NUT.

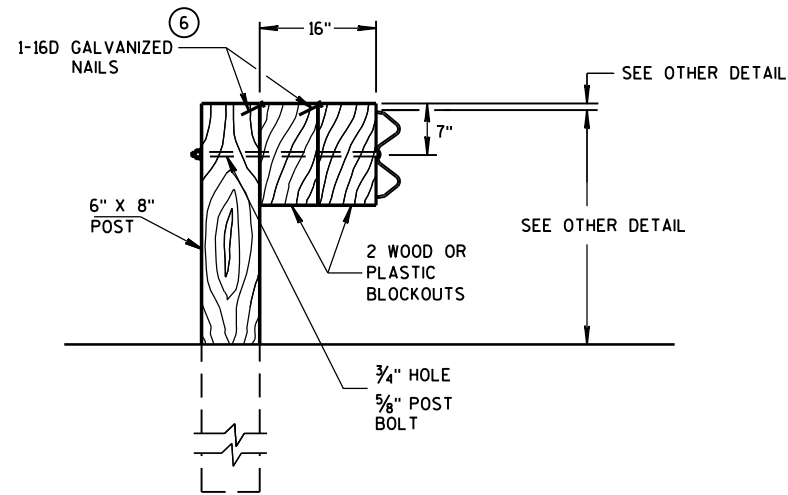

DETAIL FOR 16" BLOCKOUT DEPTH


IT IS ACCEPTABLE TO USE BLOCKOUTS UP TO 16" DEEP TO INCREASE THE POST OFFSET TO AVOID UNDERGROUND OBSTACLES. THERE IS NO LIMIT TO THE NUMBER OF POSTS THAT CAN HAVE ADDITIONAL BLOCKOUTS UP TO 16" DEEP.

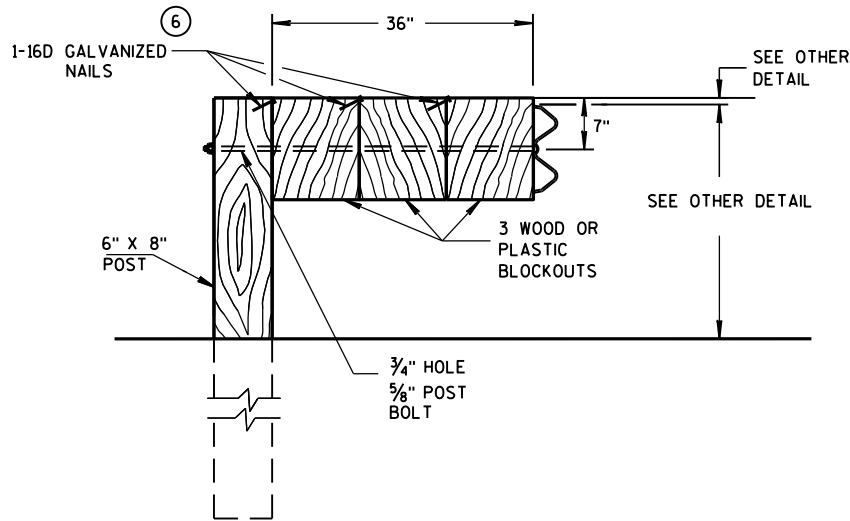

DETAIL FOR 36" BLOCKOUT DEPTH


NOTES: UNDER SPECIAL CIRCUMSTANCES, SUCH AS AVOIDING OBSTACLES THAT ARE NOT RELOCATED, IT IS ACCEPTABLE TO INSTALL ADDITIONAL BLOCKOUTS TO OBTAIN UP TO 36" DEPTH FOR ONE OR TWO POSTS IN A SECTION OF GUARDRAIL.

DO NOT USE 16" OR 36" BLOCKOUTS IF IT CAUSES THE POST TO BE DRIVEN BEYOND SHOULDER HINGE POINT OR CAUSES A FIXED OBJECT TO BE WITHIN THE DEFLECTION DISTANCE OF THE BARRIER.

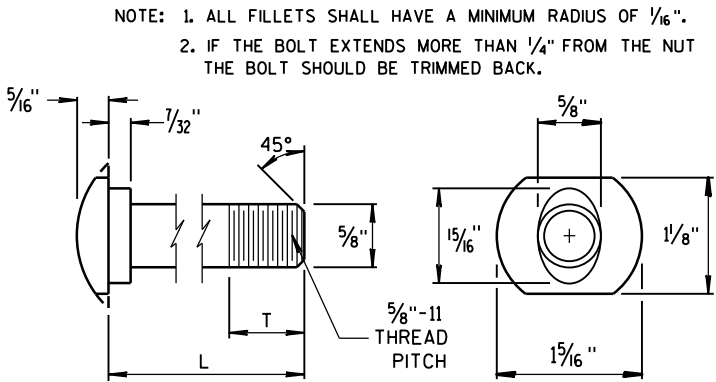


POST BOLT TABLE


L	T (MIN.)
1 1/4"	1 1/8"
2"	1 3/4"
10"	4"
14"	4 1/16"
18"	4"
21"	4 1/16"
25"	4"

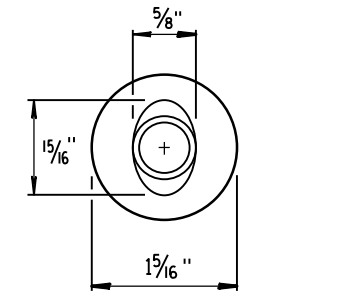


ALTERNATE BOLT HEAD

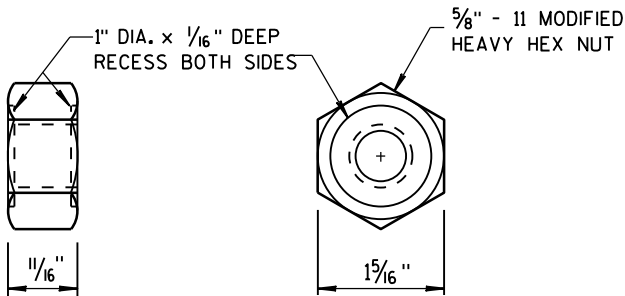


POST BOLT, SPLICE BOLT AND RECESS NUT

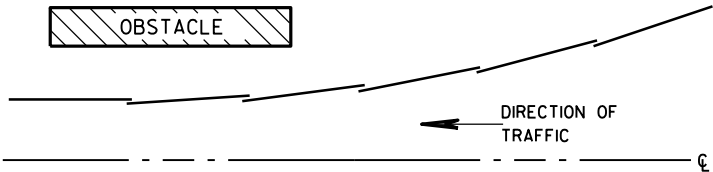


PLAN VIEW
BEAM LAPPING DETAIL

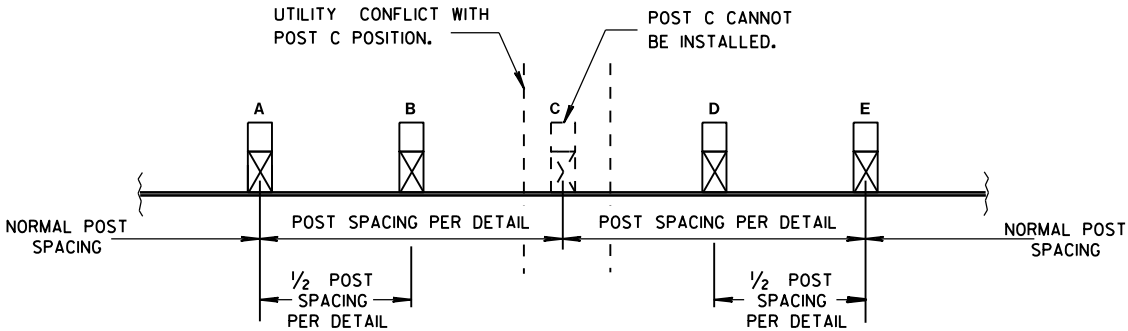

POST DRIVING FOR CONTINUOUS
UNDERGROUND OBSTRUCTION

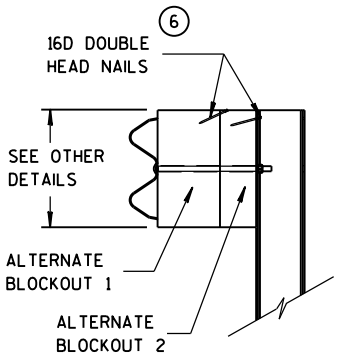

SIDE VIEW

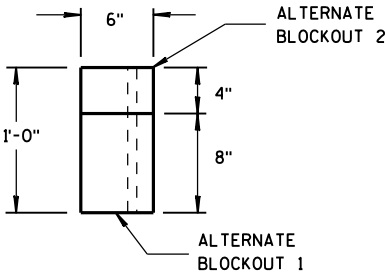


TOP VIEW

ALTERNATE WOOD
BLOCKOUT DETAIL


MIDWEST GUARDRAIL SYSTEM
(MGS) GUARDRAIL

STATE OF WISCONSIN
DEPARTMENT OF TRANSPORTATION


307

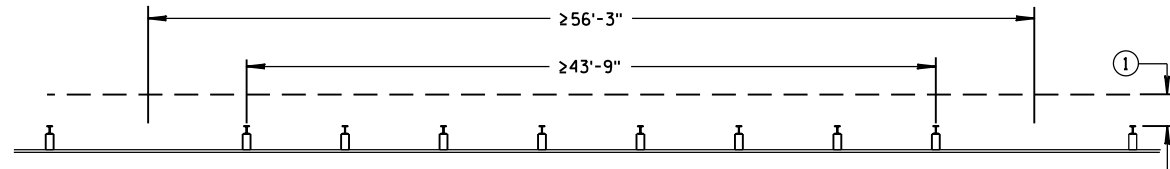

MISSING POST IN NORMAL BEAM GUARD RUN

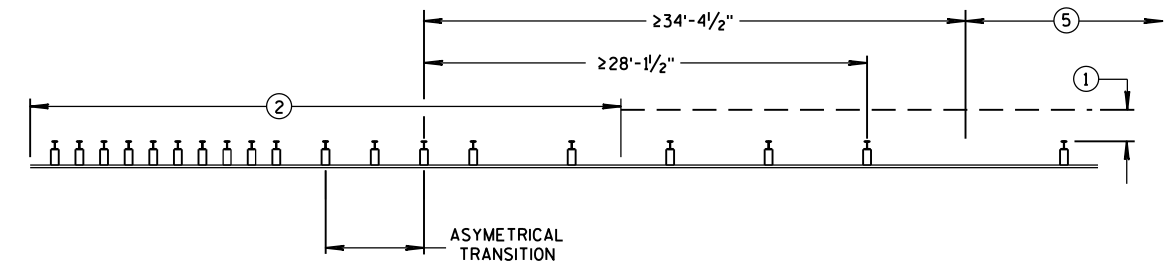


MISSING POST NEAR APPROACH THRIE BEAM TRANSITION

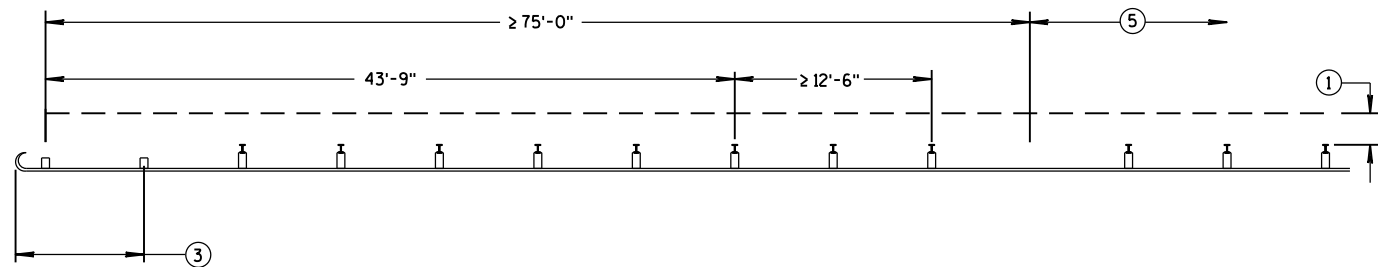


MISSING POST IN NORMAL BEAM GUARD RUN
NEAR TYPE 2 TERMINAL


- ① MINIMUM OF 2 FEET OF GRADING BEHIND POST.
- ② SEE SDD 14B45 FOR MORE DETAILS.
- ③ SEE SDD 14B47 FOR MORE DETAILS.
- ④ SEE SDD 14B44 FOR MORE DETAILS.
- ⑤ SEE MISSING POST IN NORMAL BEAM GUARD RUN FOR DISTANCE TO NEXT MISSING POST AND AREA FOR WELL DRAINED, COMPACTED SOILS.
- ⑥ SEE PLAN FOR SHOULDER DESIGN.

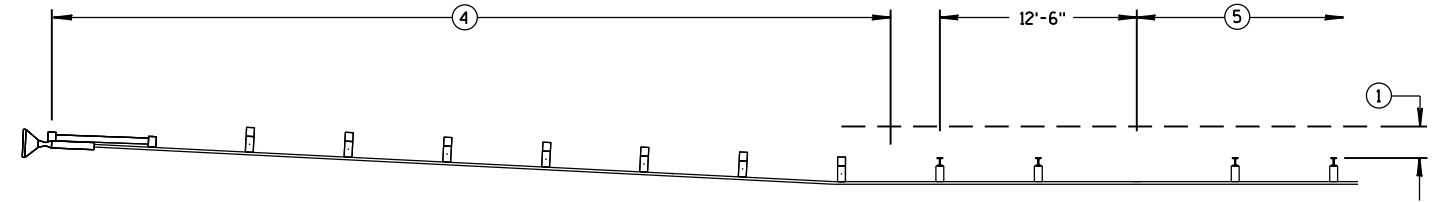

MISSING POST IN NORMAL BEAM GUARD RUN NEAR EAT

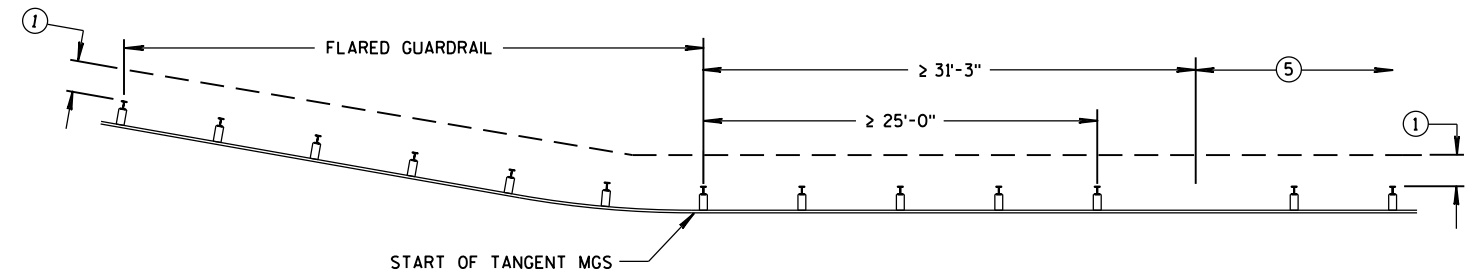

MISSING POST IN NORMAL BEAM GUARD RUN
NEAR FLARED BEAM GUARD

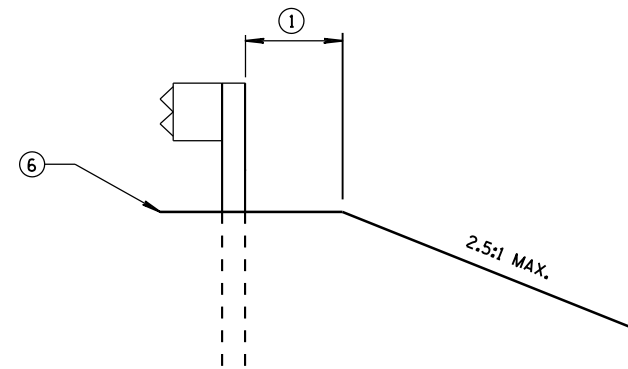

CROSS SECTION VIEW

MIDWEST GUARDRAIL SYSTEM (MGS) GUARDRAIL			
STATE OF WISCONSIN DEPARTMENT OF TRANSPORTATION			
APPROVED	DATE	DATE	DATE
June 2017	June 2017	June 2017	June 2017
FHWA	RDWY	RDWY	RDWY
STANDARDS	STANDARDS	STANDARDS	STANDARDS
308	308	308	308
UNIT SUPERVISOR	UNIT SUPERVISOR	UNIT SUPERVISOR	UNIT SUPERVISOR
ENT	ENT	ENT	ENT

GENERAL NOTES

- (A) THE SLOPE IN THE AREA BOUNDED BY THE GRADELINE, THE HINGE POINT LINE (HPL), AND THE CLEAR ZONE LIMITS (CZL) SHALL BE 4:1 OR FLATTER.
- (B) AFTER FINAL ASSEMBLY, RECHECK CABLE TO BE SURE IT IS TAUT AND HAS NOT RELAXED.
- (C) DIFFERENT MANUFACTURES REQUIRE DIFFERENT PERFORATED W-BEAM RAIL END PANELS. SEE MANUFACTURES INFORMATION.
- (D) THE TOP OF THE STEEL TUBE ON POST 1 AND POST 2 SHALL NOT BE MORE THAN 3" ABOVE THE FINISH GROUND ELEVATION.
- (E) ATTACH ALUMINUM SHEET TO E.A.T. HEAD USING 4 STAINLESS STEEL SELF-TAPPING SCREWS, ONE SCREW PER CORNER.
- (F) $\frac{1}{2}$ " DIAMETER X 3" LONG LAG BOLT AND WASHER.
- (H) HARDWARE VARIES BETWEEN DIFFERENT MANUFACTURES. SEE MANUFACTURE'S DRAWING FOR INFORMATION.
- (I) DIMENSIONS MAY VARY. SEE MANUFACTURE'S INFORMATION.


SEE SDD 14B42 FOR MORE INFORMATION.


* DO NOT ATTACH BLOCKOUTS TO POSTS 1 AND 2.

DO NOT INSTALL REFLECTORS ON THE FIRST 50 FEET OF THE APPROACH END OF THE ENERGY ABSORBING TERMINAL.




W-BEAM RAIL SPLICES ARE LOCATED AT POST NUMBER 3, AND BETWEEN POST 5 AND 6, BETWEEN POSTS 7 AND 8, AND MIDDLE OF THE SPAN AFTER POST 9.

THE CENTER OF THE UPPER $\frac{3}{4}$ " DIAMETER HOLE ON POST NUMBER 3 THROUGH POST 9 IS TO BE FLUSH WITH THE GROUND LINE UP TO A MAXIMUM OF 2" ABOVE GROUND LINE.

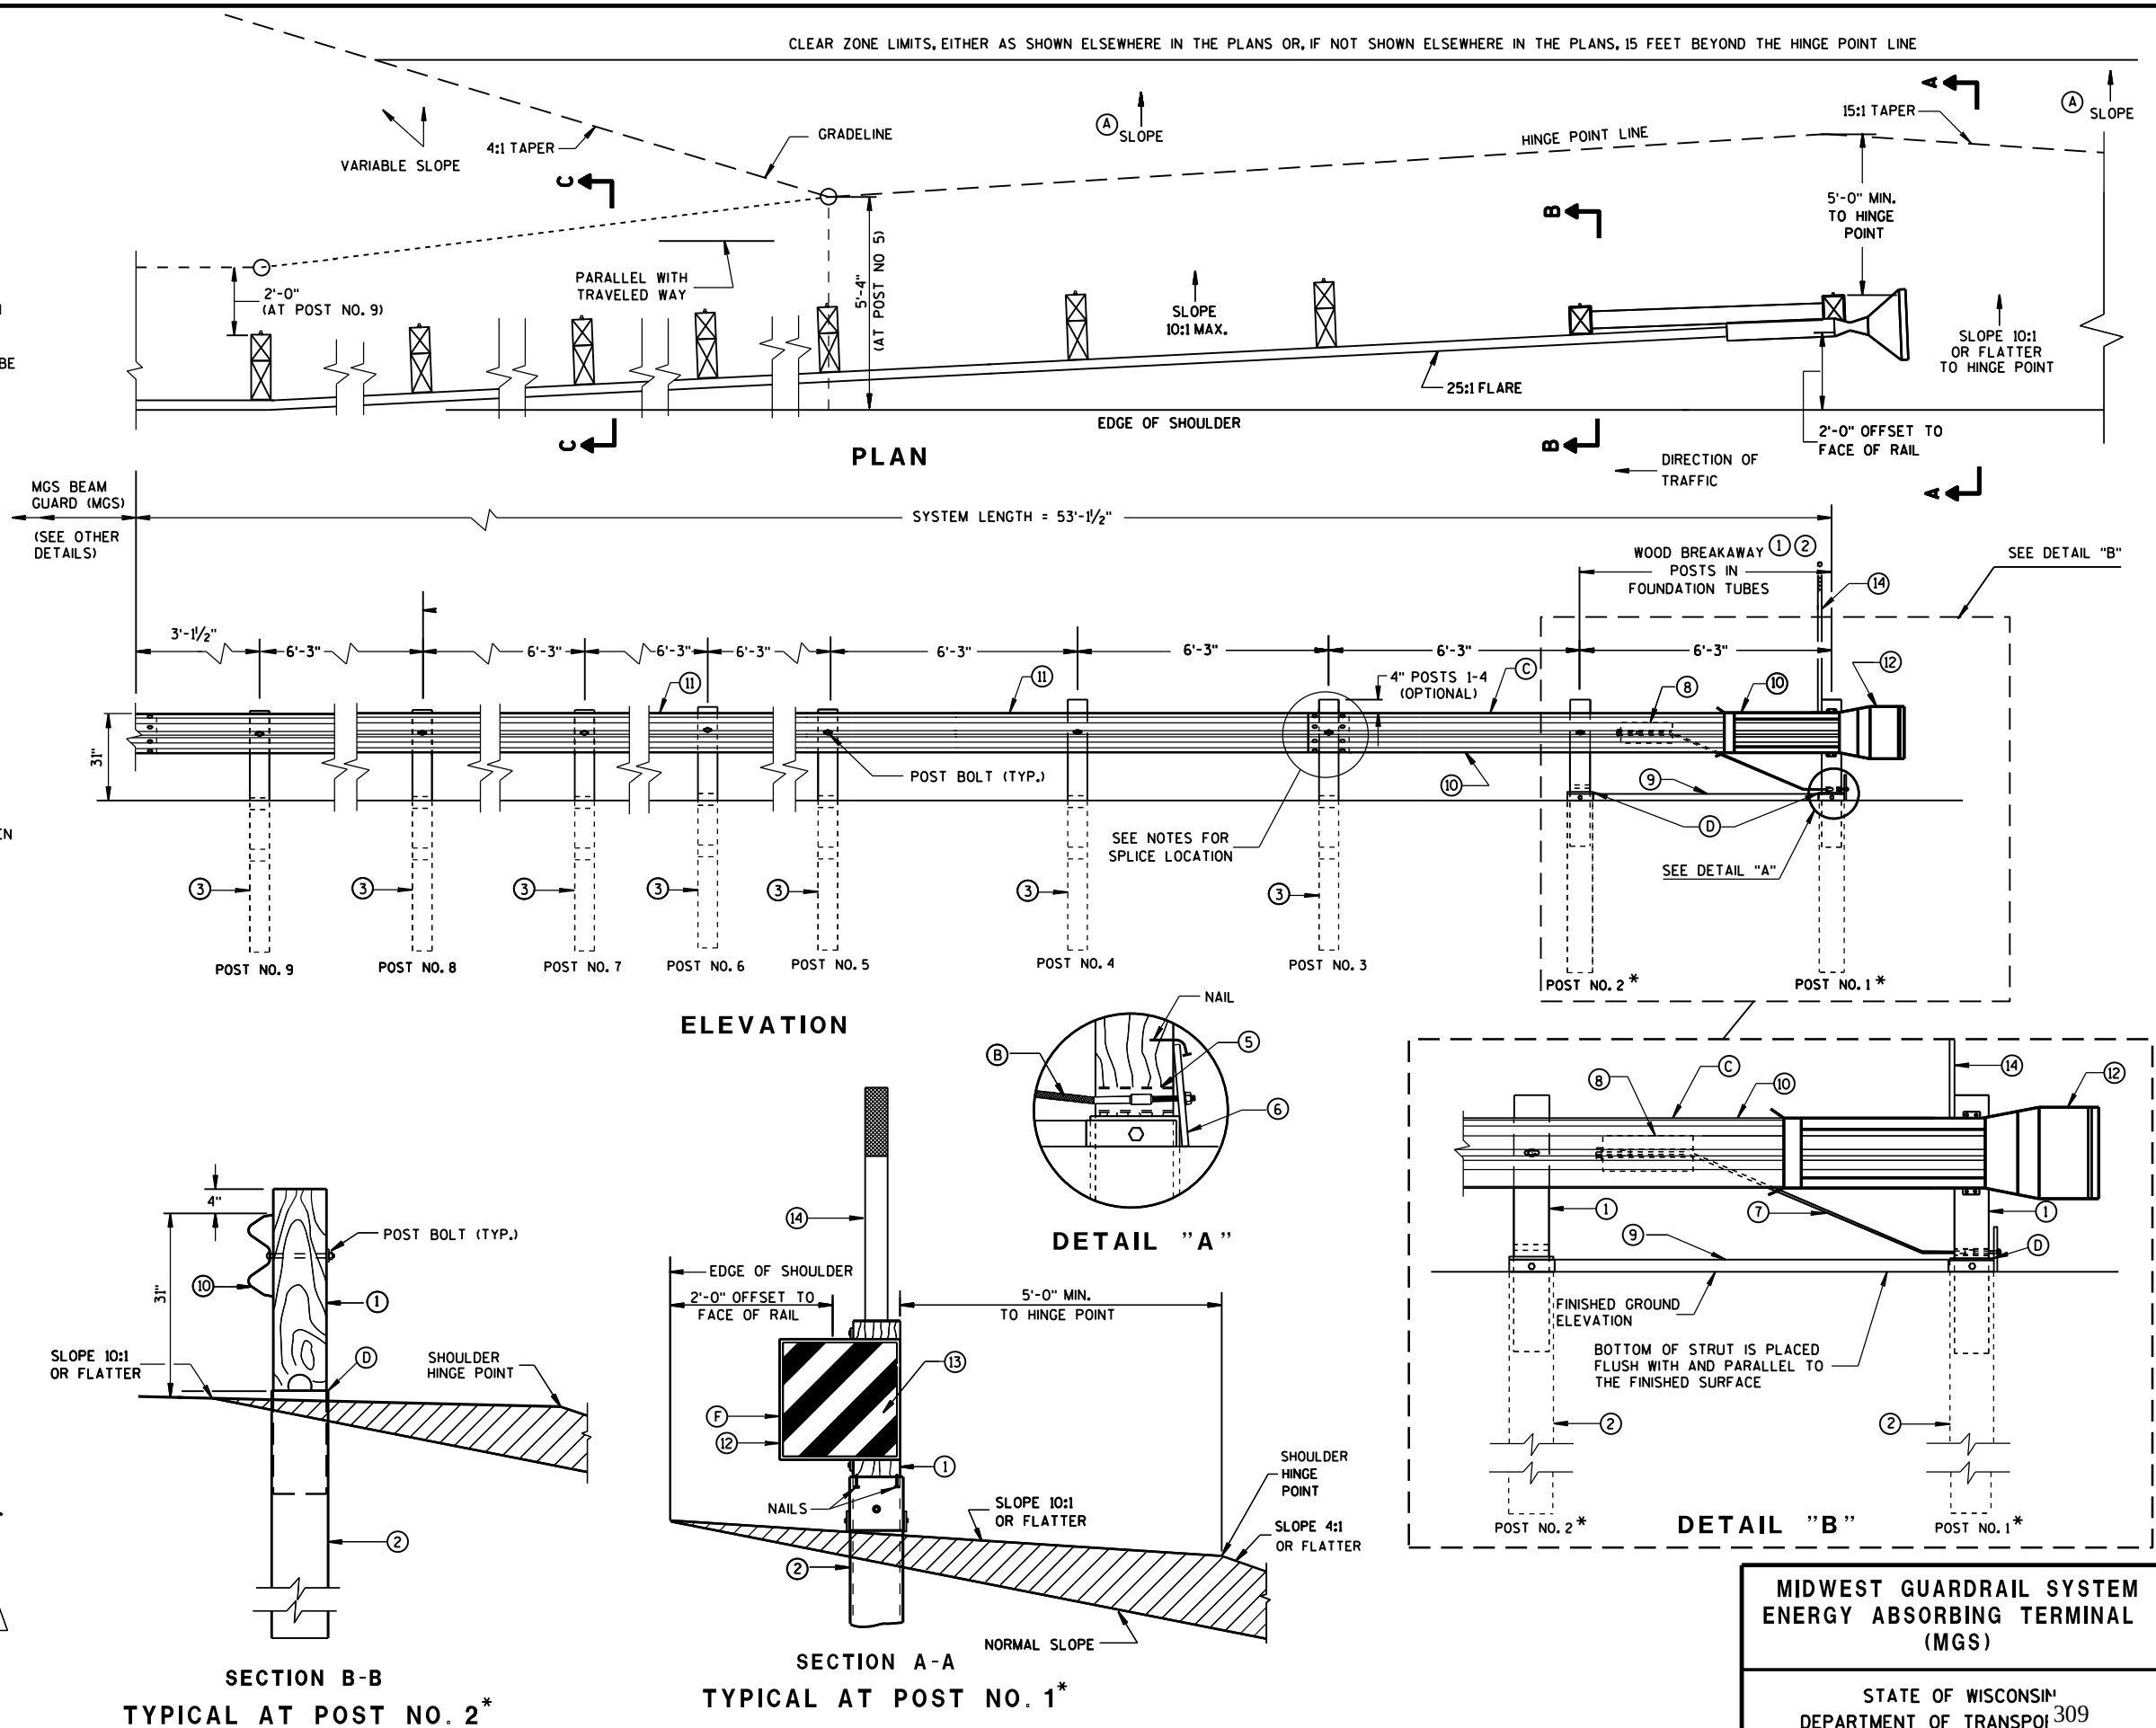

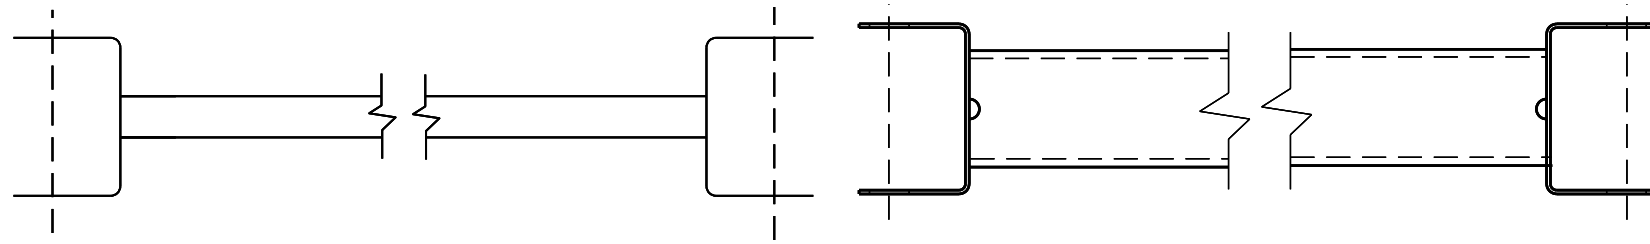


9 H
GENERIC GROUND STRUT

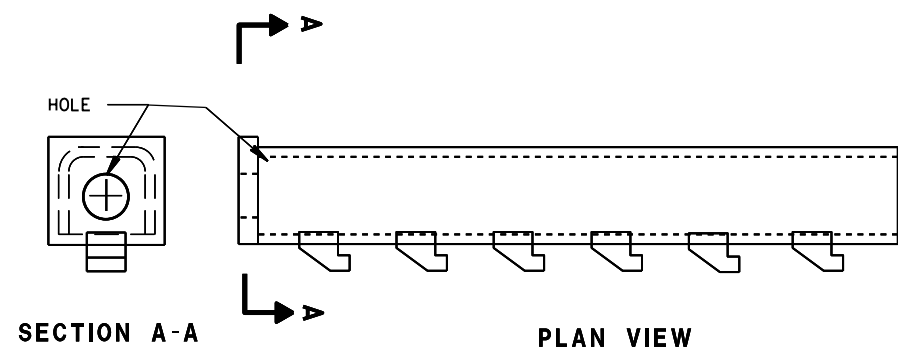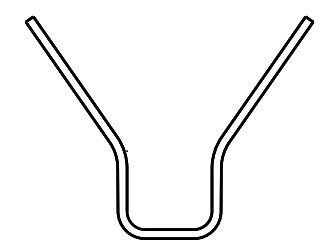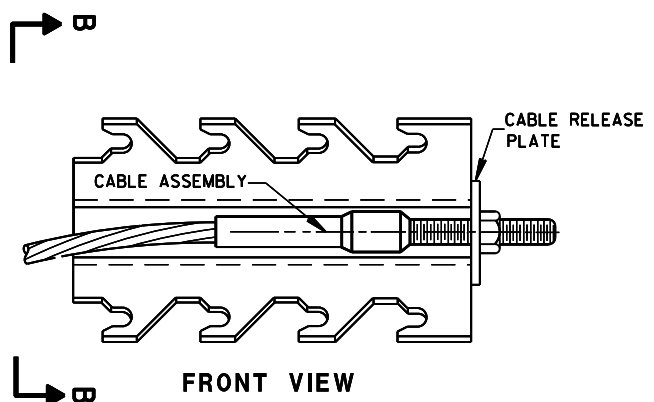

8 H
GENERIC ANCHOR CABLE BOX

BILL OF MATERIALS




PART NO.	DESCRIPTION
MATERIALS PROVIDED BY MGS EAT MANUFACTURER. SEE MANUFACTURER'S DETAILS FOR MORE INFORMATION.	
①	WOOD BREAKAWAY POST
②	6" X 8" X 0.188", 6'-0" LONG FOUNDATION TUBE AT POSTS 1 AND 2
③	WOOD CRT
④	WOOD BLOCKOUT
⑤	PIPE SLEEVE
⑥	BEARING PLATE
⑦	BCT CABLE ASSEMBLY
⑧	ANCHOR CABLE BOX
⑨	GROUND STRUT
⑩	PERFORATED W-BEAM RAIL END PANEL, 12'-6" LONG.
⑪	STANDARD W-BEAM RAIL. MULTIPLE SECTIONS REQUIRED. SECTIONS VARY IN LENGTH.
⑫	END SECTION EAT
⑬	0.040" ALUMINUM SHEET WITH REFLECTIVE SHEETING TYPE F PER SECTION 637 OF THE STANDARD SPECIFICATIONS
⑭	EAT MARKER POST - YELLOW (SEE APPROVED PRODUCTS LIST)

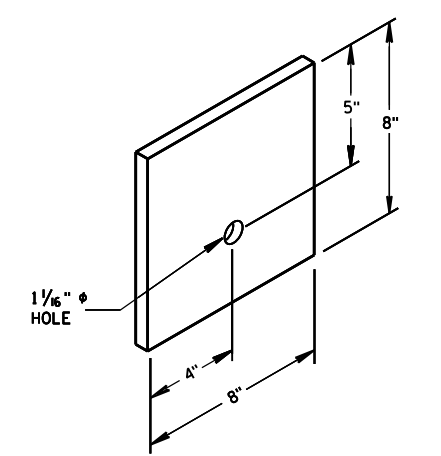

⑥
BEARING PLATE

6


6

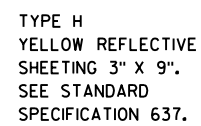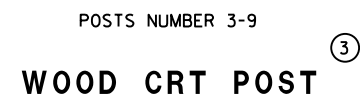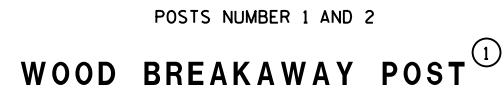

**MIDWEST GUARDRAIL SYSTEM
ENERGY ABSORBING TERMINAL
(MGS)**


**STATE OF WISCONSIN
DEPARTMENT OF TRANSPORTATION**

APPROVED
June 2014 /S/ Jerry H. Zogg
DATE ROADWAY STANDARDS 311 ENT
FHWA ENGINEER

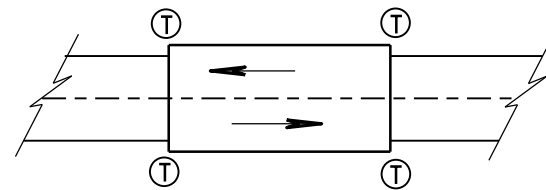

TWO WAY TRAFFIC

Ⓣ THRIE BEAM CONNECTION

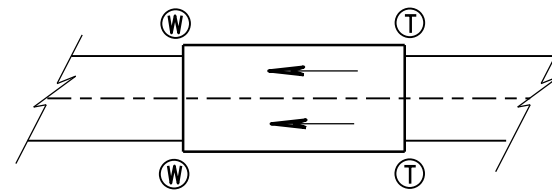

ONE WAY TRAFFIC

Ⓦ W-BEAM CONNECTION WHEN REQUIRED

GENERAL NOTES

IF ROCK IS ENCOUNTERED, REMOVE ROCK TO FULL DEPTH OF POST PLUS 2½", AND 12" DIAMETER AROUND POST. SEE 14B42 FOR MORE DETAILS.


TRANSITION USES STEEL POSTS ONLY.

SEE STANDARD DETAIL DRAWING 14 B 42 FOR MORE INFORMATION.


① BRIDGE RAILING TYPE "W" DOES NOT REQUIRE A TERMINAL CONNECTOR.

② OPTIONAL CURB AND GUTTER OR DRAINAGE FEATURE SEE PLAN FOR INFORMATION.

TYPICAL LOCATIONS OF THRIE BEAM AND W-BEAM CONNECTIONS TO BRIDGE

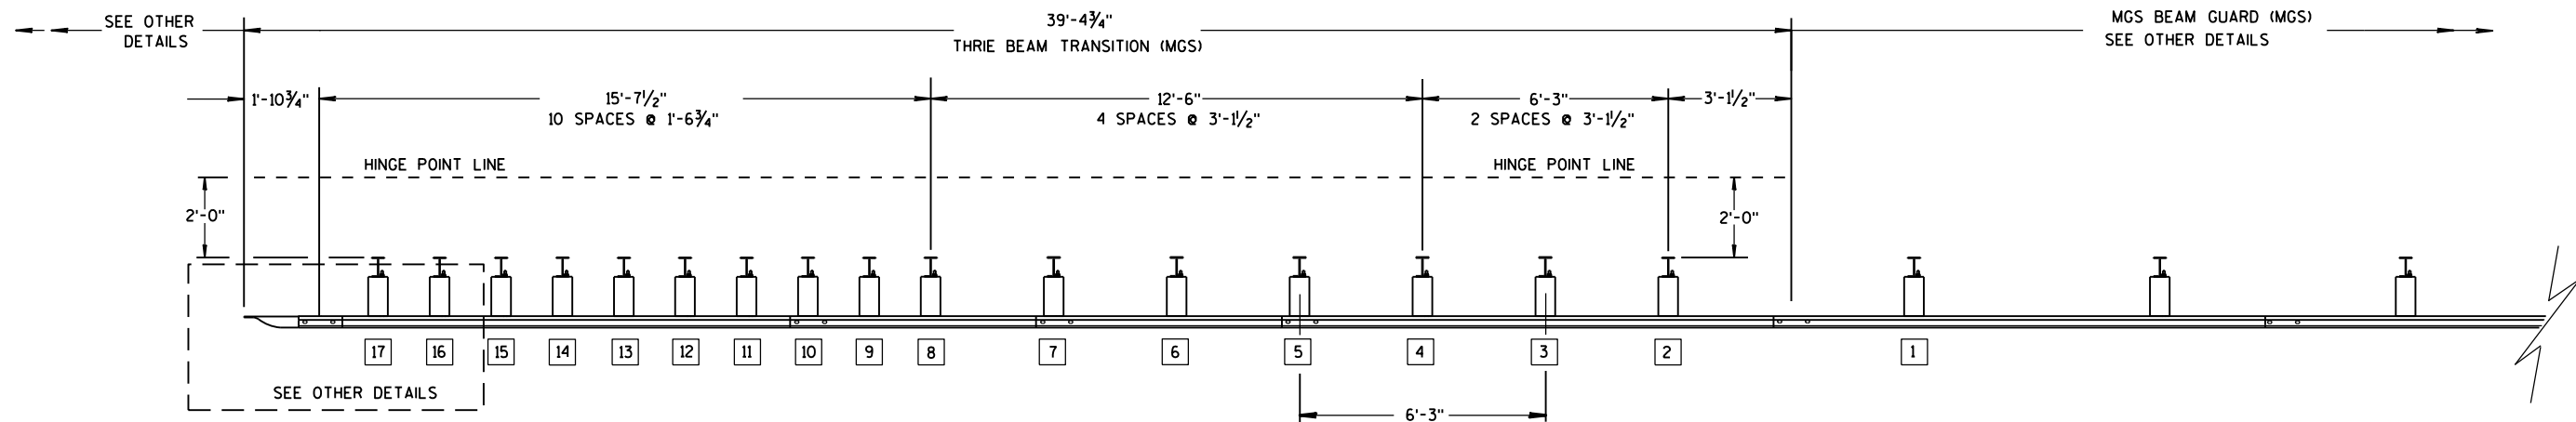

PLAN VIEW

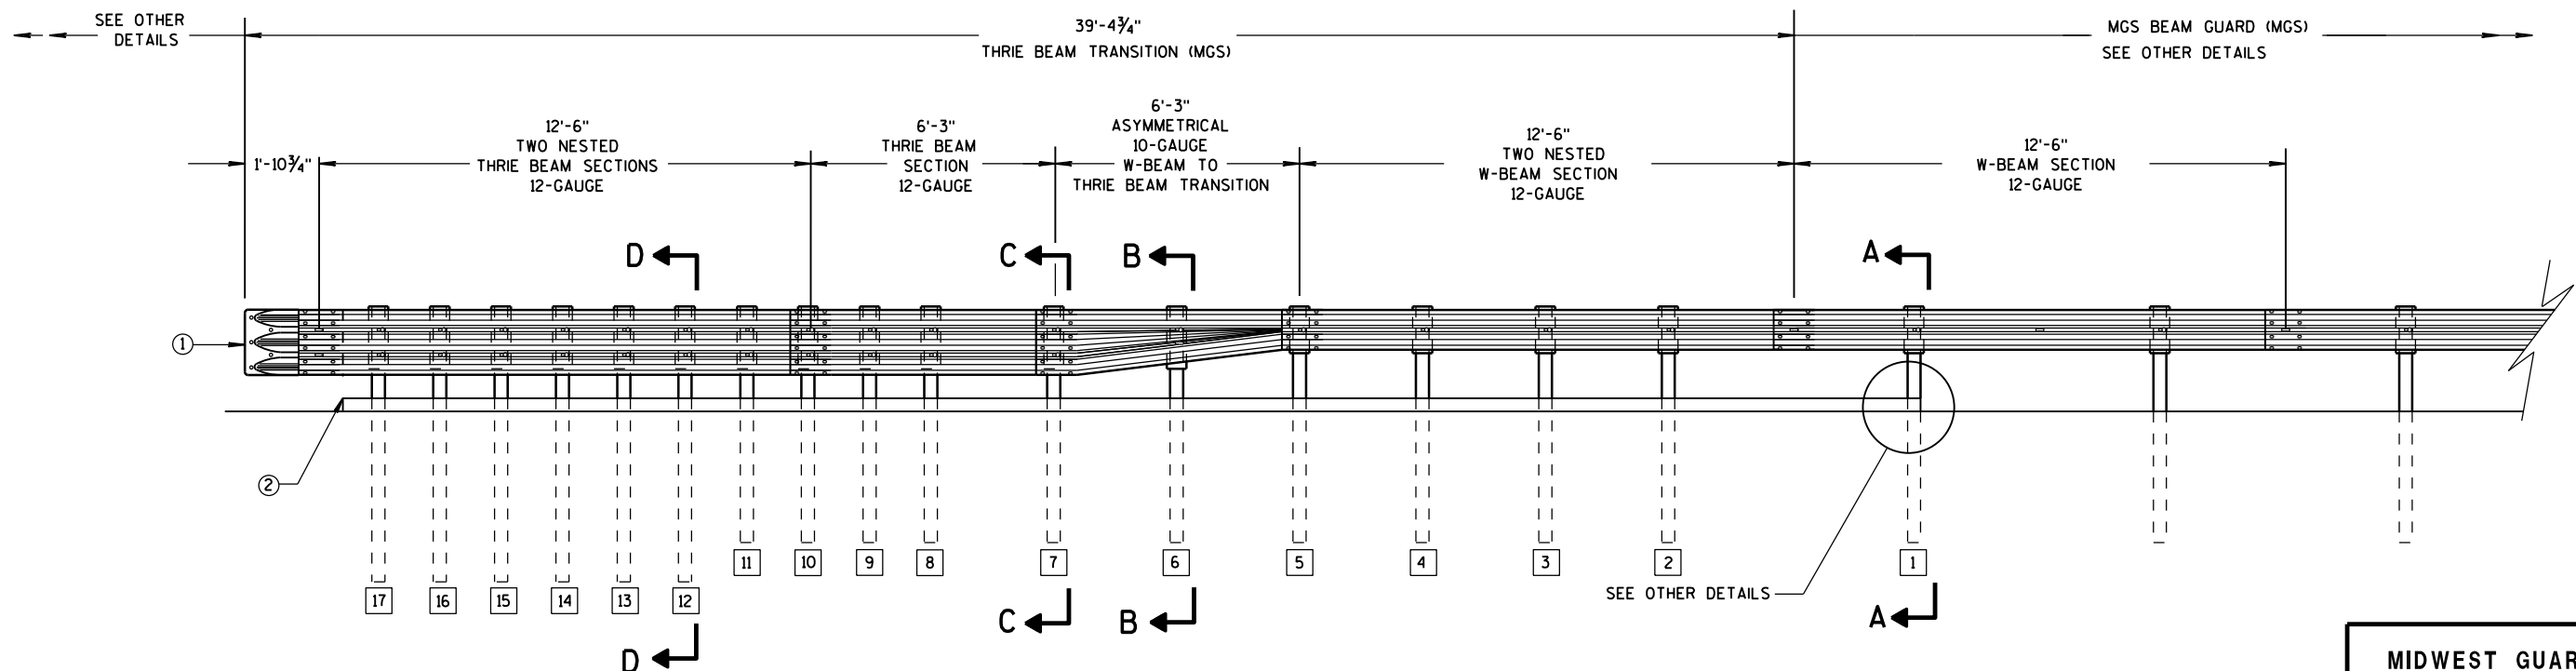

ELEVATION VIEW


MIDWEST GUARDRAIL SYSTEM THRIE BEAM TRANSITION

MIDWEST GUARDRAIL SYSTEM
THRIE BEAM TRANSITION (MGS)


STATE OF WISCONSIN
DEPARTMENT OF TRANSPORTATION 312

GENERAL NOTES


- 2 OPTIONAL CURB AND GUTTER OR DRAINAGE FEATURE SEE PLAN FOR INFORMATION.
- 3 WHEN USING STEEL POSTS AND WOOD BLOCKOUTS INSTALL FOUR 10D GALVANIZED NAILS. INSTALL NAILS AT THE BACK CORNERS OF THE BLOCK AND BEND THE NAILS OVER THE FLANGE OF THE STEEL POST.
- 4 TOLERANCE FOR TOP OF W-BEAM RAIL IS ± 1".

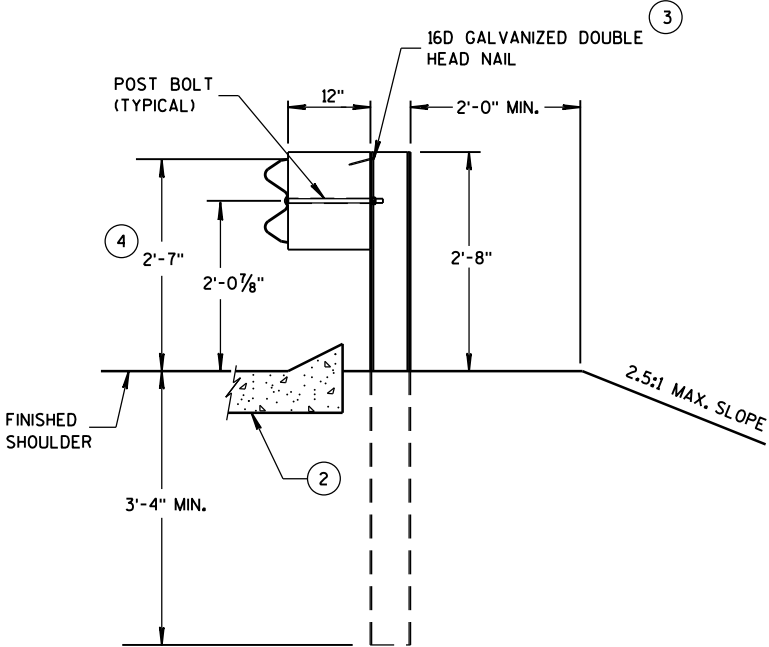


SECTION A-A
POSTS 1-5

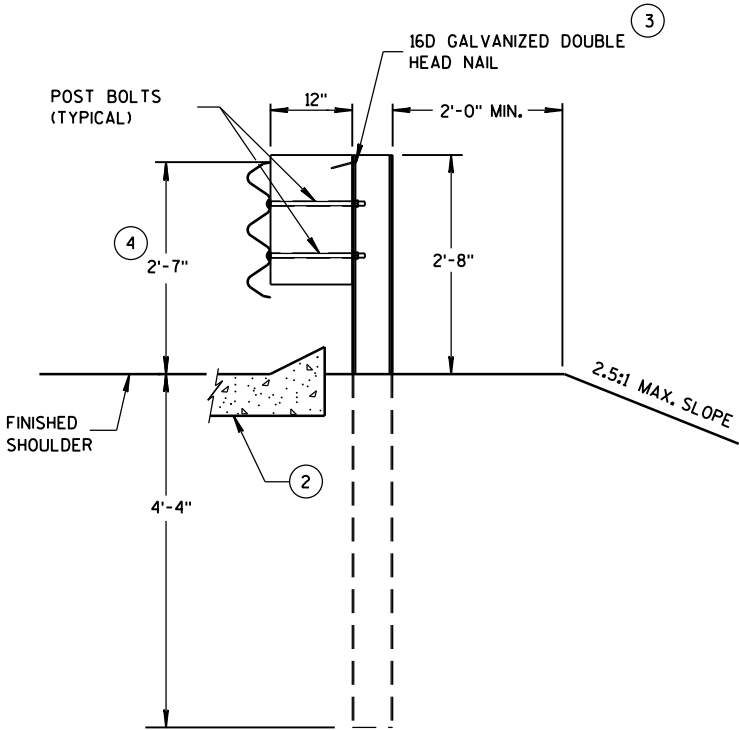

SECTION D-D
POSTS 12-17

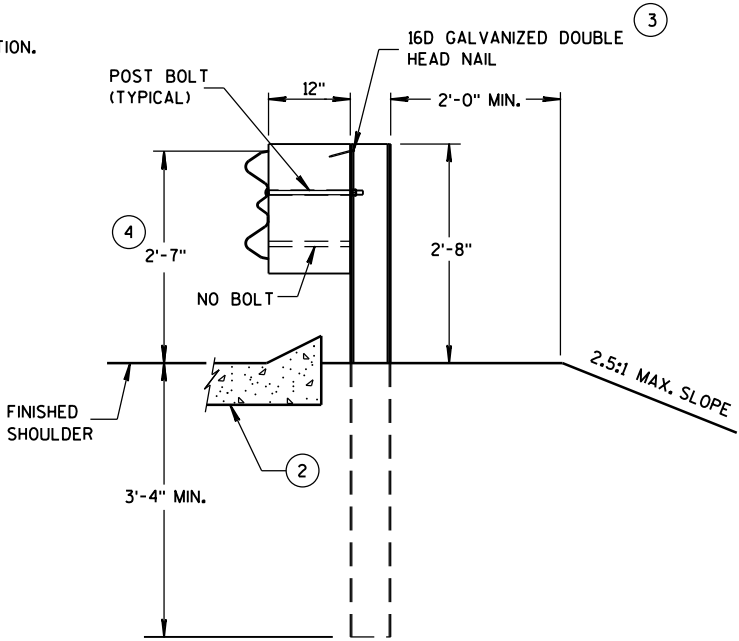

SECTION B-B
POST 6

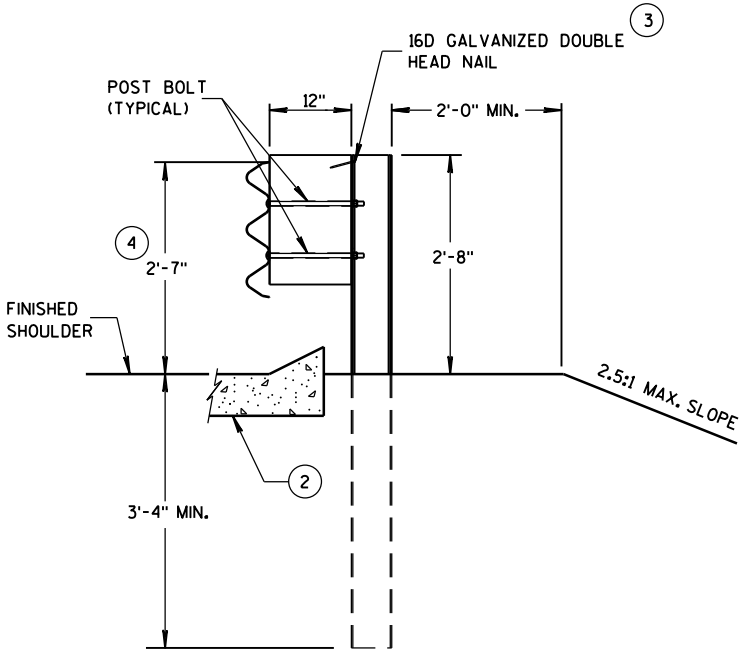

SECTION C-C
POSTS 7-11



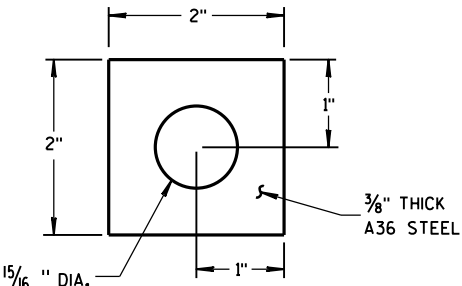



PLATE WASHER DETAIL

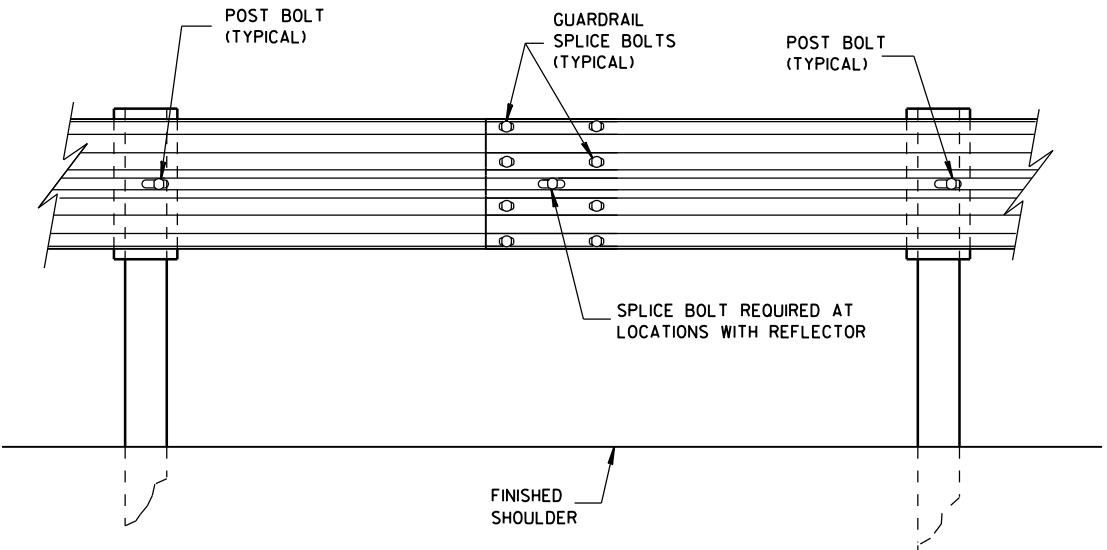

SPlice DETAIL

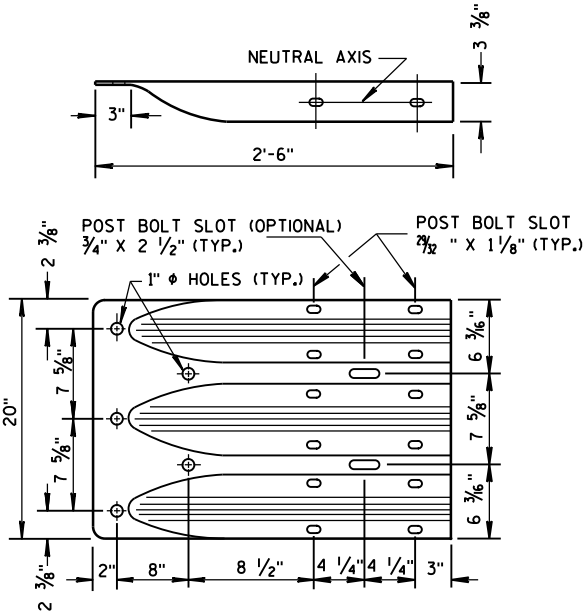


THRIE BEAM
TERMINAL CONNECTOR

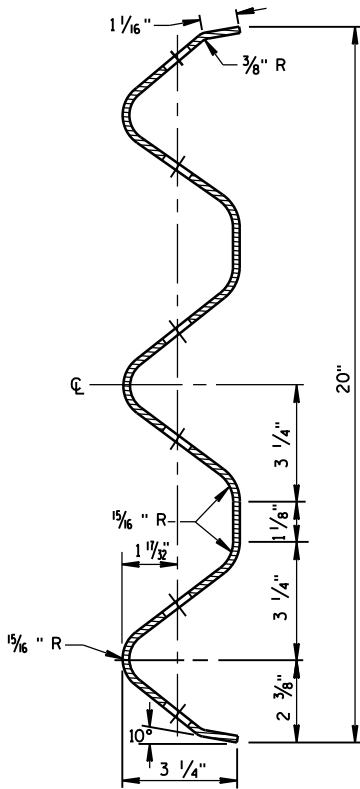


SECTION THRU THRIE
BEAM RAIL ELEMENT

MIDWEST GUARDRAIL SYSTEM
THRIE BEAM TRANSITION (MGS)


STATE OF WISCONSIN
DEPARTMENT OF TRANSPORTATION

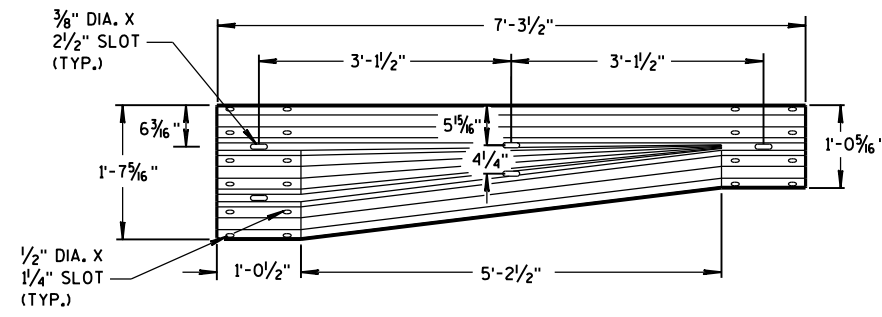


W-BEAM TO THRIE BEAM TRANSITION SECTION

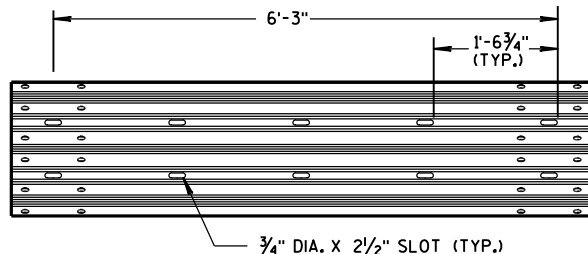


6'-3" THRIE BEAM SECTION

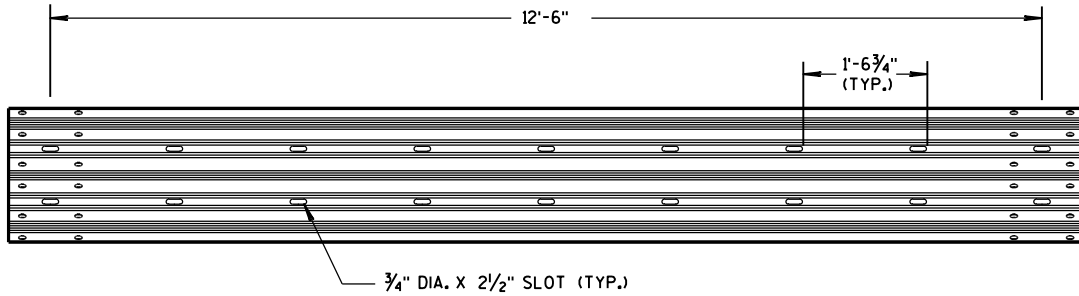

12'-6" THRIE BEAM SECTION

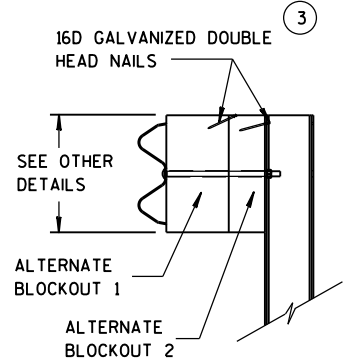


SIDE VIEW

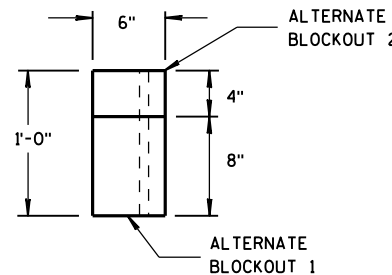

TOP VIEW


ALTERNATE WOOD BLOCKOUT DETAIL

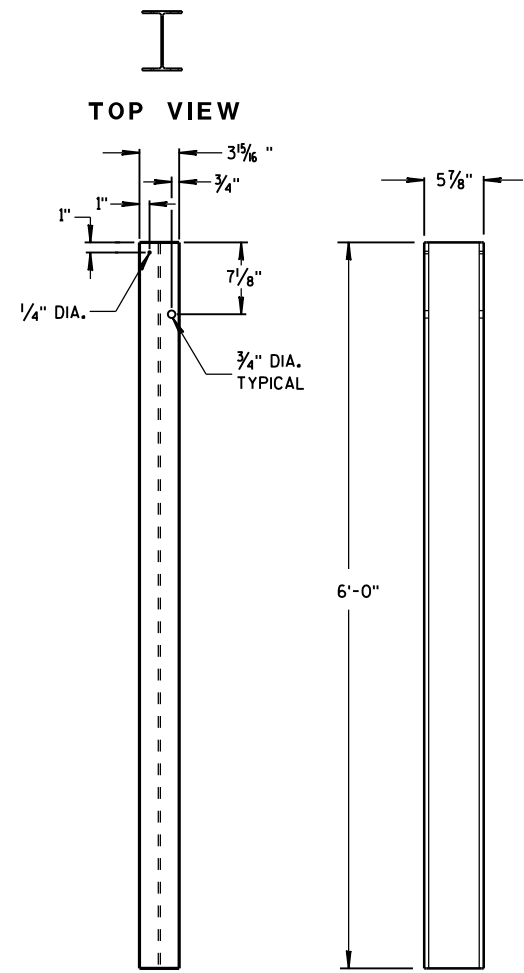


FRONT VIEW

SIDE VIEW

STEEL POSTS 1-5

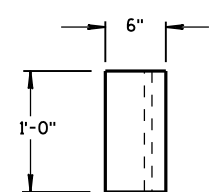


TOP VIEW

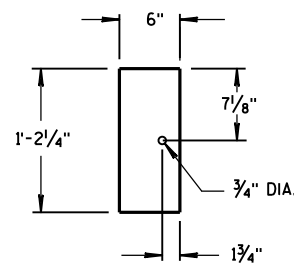

FRONT VIEW


BLOCKOUT POSTS 1-5

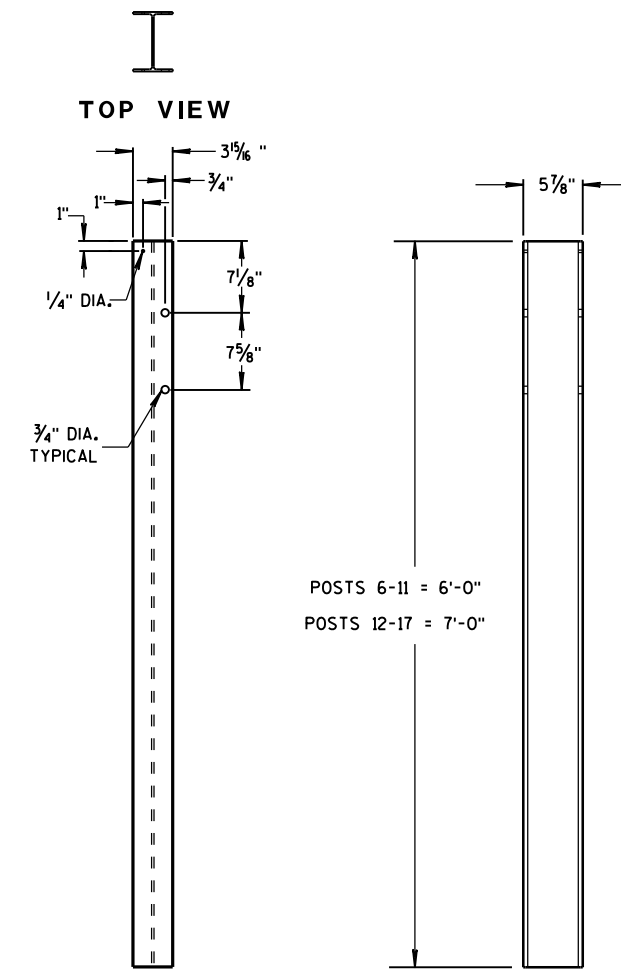


FRONT VIEW

SIDE VIEW

STEEL POSTS 6-17

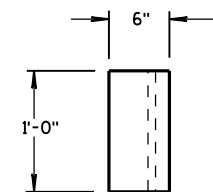

TOP VIEW

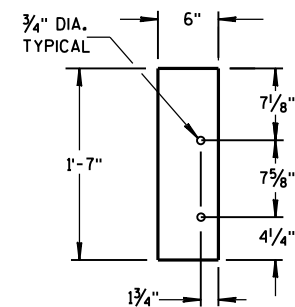

FRONT VIEW

BLOCKOUT POSTS 6-17

GENERAL NOTES

STEEL POSTS ARE W6X9 OR W6X8.5.


BOLT HOLES FOR POST ARE ON FRONT AND OF SIDE OF POST.

3 WHEN USING STEEL POSTS AND WOOD BLOCKOUTS INSTALL FOUR 16D GALVANIZED NAILS. INSTALL NAILS AT THE BACK CORNERS OF THE BLOCK AND BEND THE NAILS OVER THE FLANGE OF THE STEEL POST.


5 WOOD BLOCKS MAY BE CONSTRUCTED OUT OF 2 WOOD BLOCKS. SEE ALTERNATE WOOD BLOCK DETAIL.

MIDWEST GUARDRAIL SYSTEM
THRIE BEAM TRANSITION (MGS)

STATE OF WISCONSIN
DEPARTMENT OF TRANSPORTATION

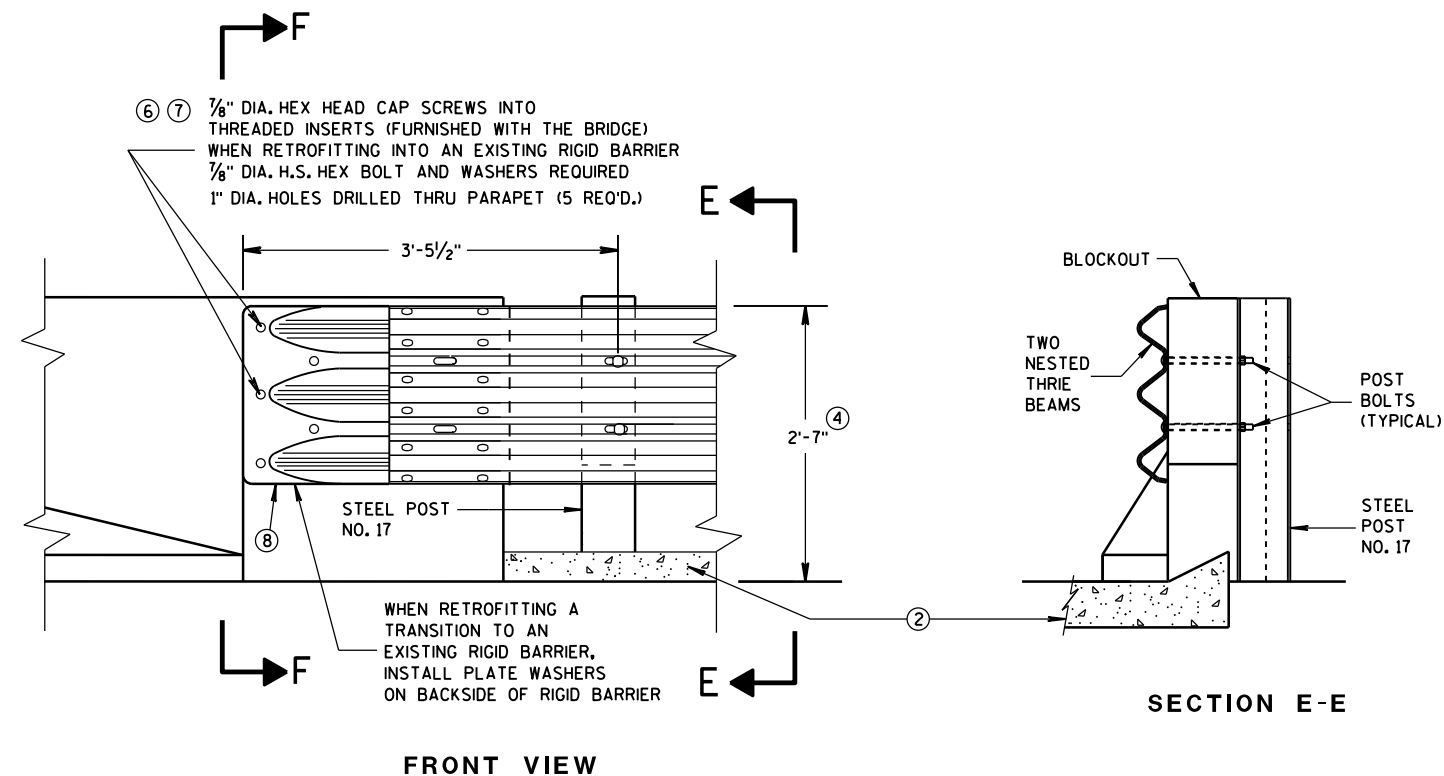

THRIE BEAM CONNECTION TO BRIDGE PARAPET WITH SQUARE ENDS

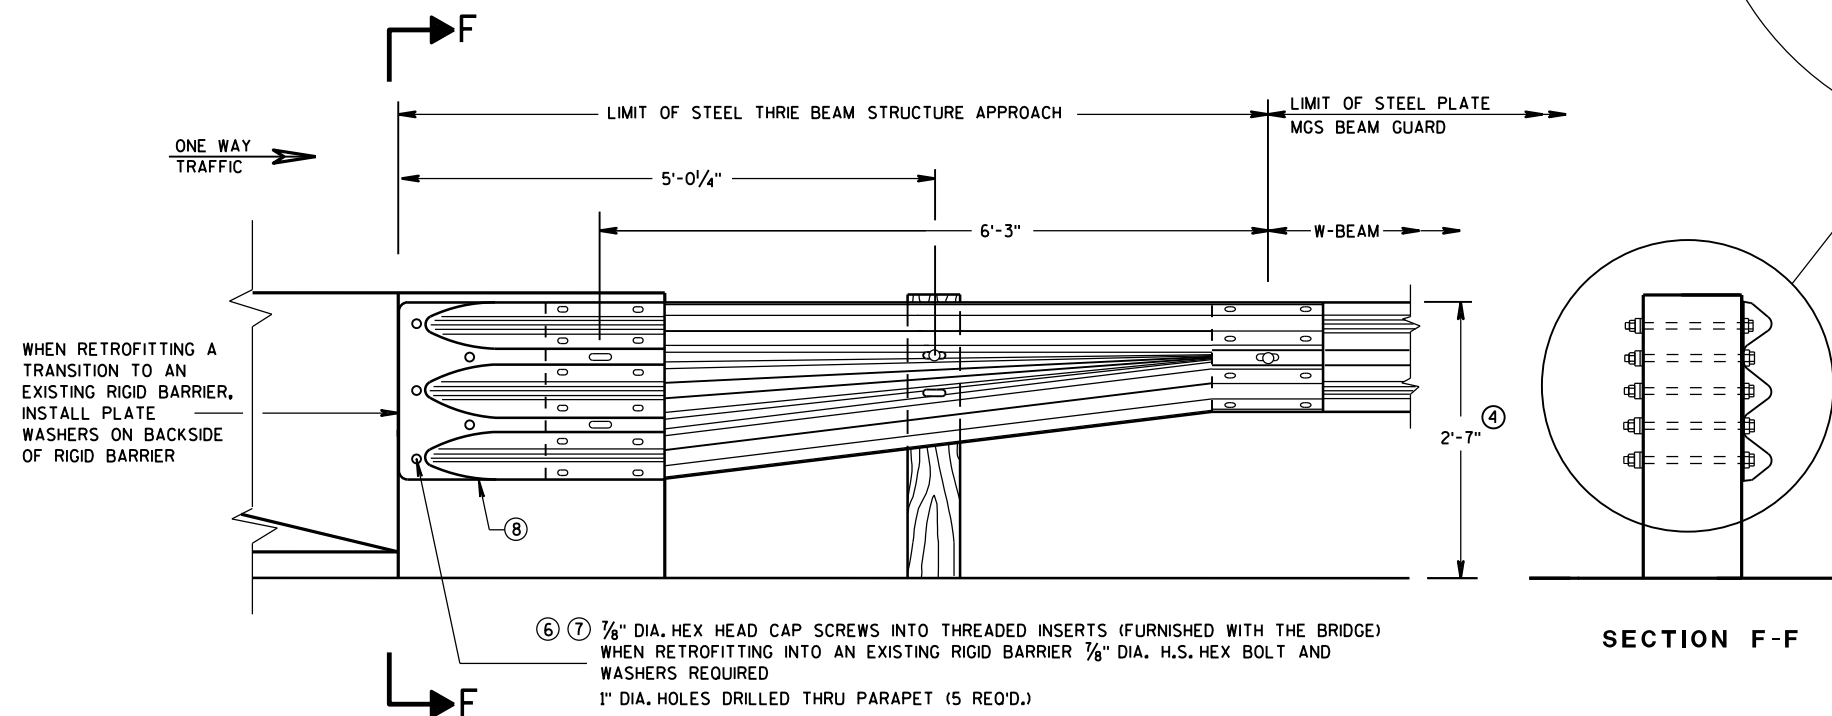



W BEAM TRANSITION AND CONNECTION TO BRIDGE PARAPETS WITH SQUARE ENDS

(USE ONLY ON THE TRAFFIC EXIT END OF ONE WAY BRIDGES)

GENERAL NOTES

THESE ARE TYPICAL CONNECTION DETAILS. ADJUST THE POSITION OF CONNECTIONS TO EXISTING BRIDGES TO FIT THE ACTUAL BRIDGE AND SITE DIMENSIONS.

- ② OPTIONAL CURB AND GUTTER OR DRAINAGE FEATURE SEE PLAN FOR INFORMATION.
- ④ TOLERANCE FOR TOP OF BEAM IS $\pm 1"$.
- ⑥ DRILLING BOLT HOLES THROUGH THE PARAPET, BOLTS, NUTS, WASHERS AND REPAIRING DAMAGED CONCRETE ARE INCIDENTAL TO THE CONTRACT.
- ⑦ BOLTS MAY BE A325 BOLTS OR A449 BOLTS. BOLT LENGTH AND THREADING LENGTH ARE TO ALLOW FOR A TIGHT CONNECTION BETWEEN RIGID BARRIER AND THRIE BEAM CONNECTION PLATE. CONTRACTOR IS TO FIELD VERIFY BOLT LENGTH AND THREAD LENGTH. ONE ROUND WASHER REQUIRED BETWEEN BOLT HEAD AND THRIE BEAM CONNECTOR PLATE. BOLTS THAT EXTEND THROUGH THE PARAPET AND OUT THE BACK FACE REQUIRE A HARDENED ROUND STEEL WASHER THAT IS 2" O.D. X 5/8" THICK AND ONE PLATE WASHER. REPAIR ANY DAMAGED CONCRETE FROM BOLT INSTALLATION.
- ⑧ THE RECESS FOR A W-BEAM CONNECTION, WHICH EXISTS ON SOME PARAPETS OF THIS TYPE, SHALL BE FILLED WITH A TREATED TIMBER BLOCKOUT. BLOCKOUT SIZE IS 1'-6" X 2'-0" X 3 1/2".

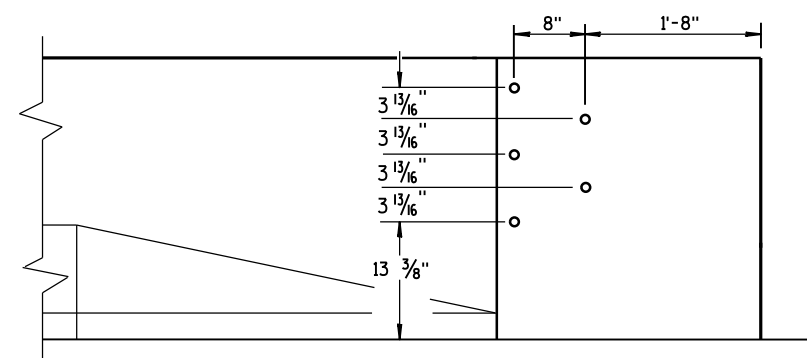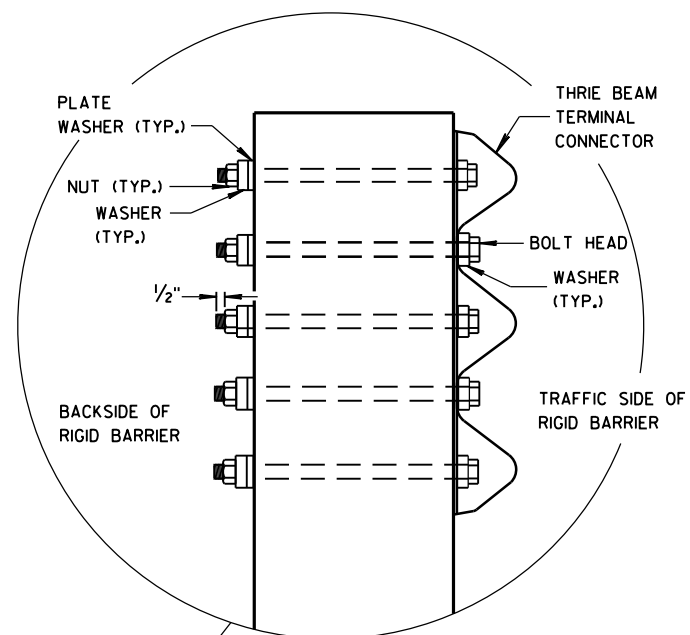

DRILL HOLE LOCATION

MIDWEST GUARDRAIL SYSTEM
THRIE BEAM TRANSITION (MGS)

STATE OF WISCONSIN
DEPARTMENT OF TRANSPORTATION

APPROVED

June, 2015

DATE

FHWA

/S/ Jerry H. Zogg
ROADWAY STANDARDS ENGINEER


315

NT


GENERAL NOTES

THESE ARE TYPICAL CONNECTION DETAILS. ADJUST THE POSTION OF CONNECTIONS TO EXISTING BRIDGES TO FIT THE ACTUAL BRIDGE AND SITE DIMENSIONS.


- ② OPTIONAL CURB AND GUTTER OR DRAINAGE FEATURE SEE PLAN FOR INFORMATION.
- ④ TOLERANCE FOR TOP OF BEAM IS $\pm 1"$.
- ⑥ DRILLING BOLT HOLES THROUGH THE PARAPET, BOLTS, NUTS, WASHERS AND REPAIRING DAMAGED CONCRETE ARE INCIDENTAL TO THE CONTRACT.
- ⑦ BOLTS MAY BE A325 BOLTS OR A449 BOLTS. BOLT LENGTH AND THREADING LENGTH ARE TO ALLOW FOR A TIGHT CONNECTION BETWEEN RIGID BARRIER AND THRIE BEAM CONNECTION PLATE. CONTRACTOR IS TO FIELD VERIFY BOLT LENGTH AND THREAD LENGTH. ONE ROUND WASHER REQUIRED BETWEEN BOLT HEAD AND THRIE BEAM CONNECTOR PLATE. BOLTS THAT EXTEND THROUGH THE PARAPET AND OUT THE BACK FACE REQUIRE A HARDENED ROUND STEEL WASHER THAT IS 2" O.D. X $\frac{5}{8}"$ THICK AND ONE PLATE WASHER. REPAIR ANY DAMAGED CONCRETE FROM BOLT INSTALLATION.
- ⑧ THE RECESS FOR A W-BEAM CONNECTION, WHICH EXISTS ON SOME PARAPETS OF THIS TYPE, SHALL BE FILLED WITH A TREATED TIMBER BLOCKOUT. BLOCKOUT SIZE IS 1'-6" X 2'-0" X 3 $\frac{1}{2}"$.
- ⑨ BOLT, NUT AND WASHERS NOT REQUIRED FOR THIS LOCATION WHEN RETROFITTING AN EXISTING PAPAPET AND THE HOLE IS EITHER ABOVE PARAPET OR WITHIN 4 INCHES OF THE EDGE OF PARAPET.

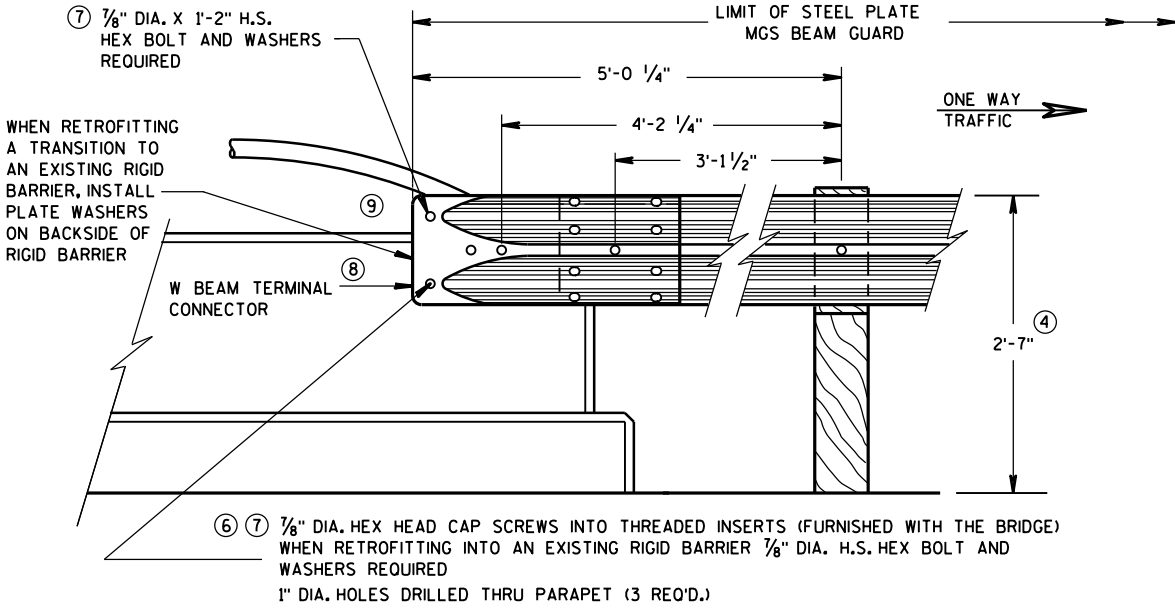


FRONT VIEW
W BEAM CONNECTION TO VERTICAL FACE PARAPET
(USE ONLY ON THE TRAFFIC EXIT END OF ONE WAY BRIDGES)

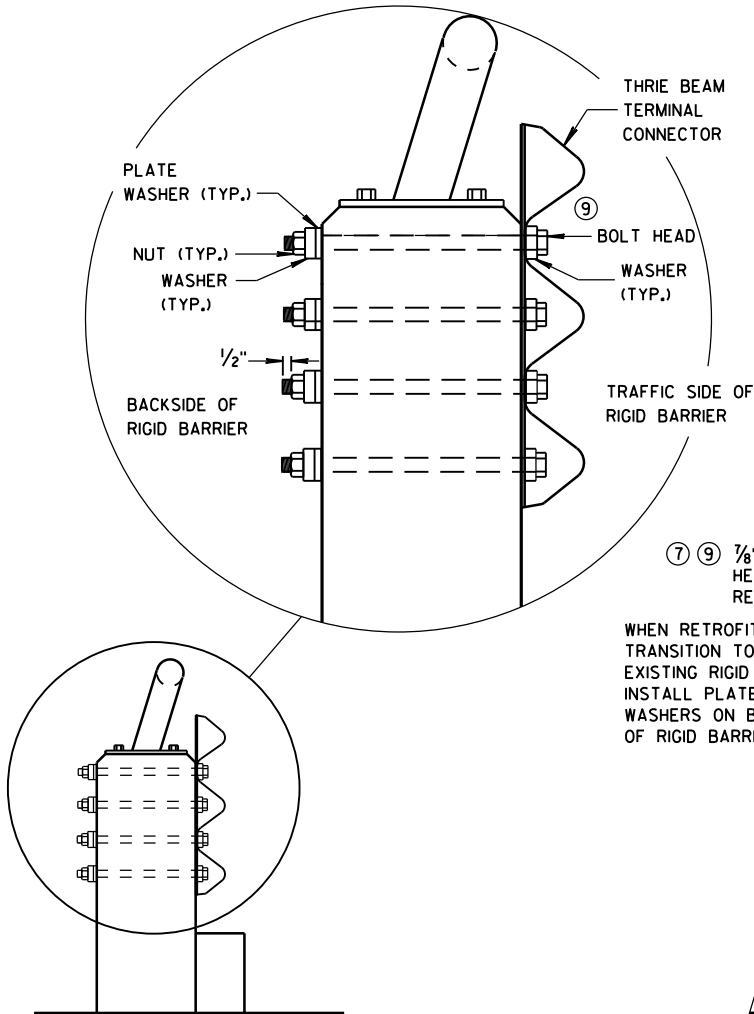

SECTION G-G

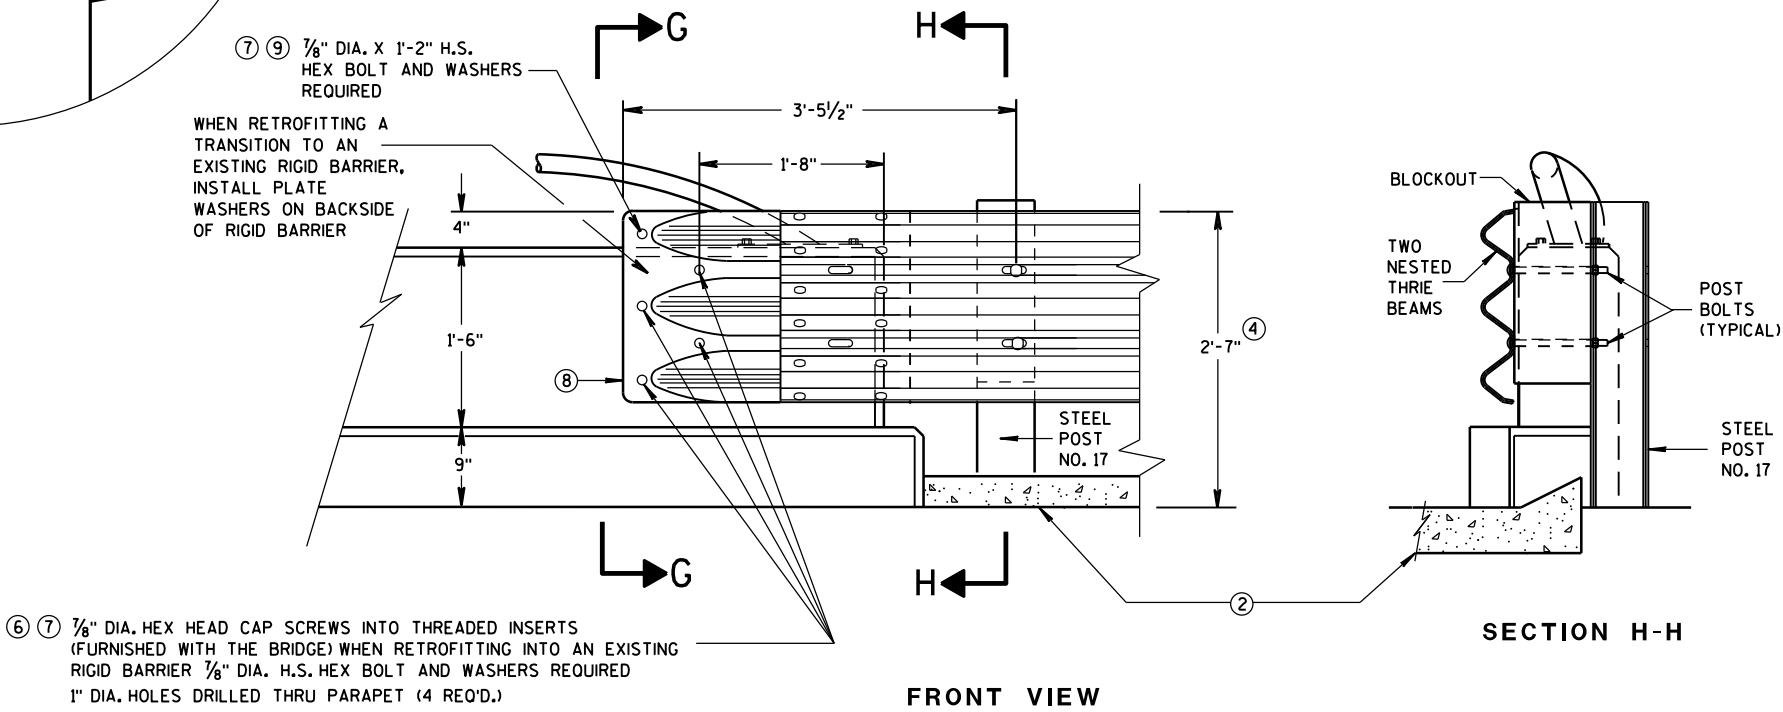

FRONT VIEW
THRIE BEAM CONNECTION TO VERTICAL FACED PARAPETS

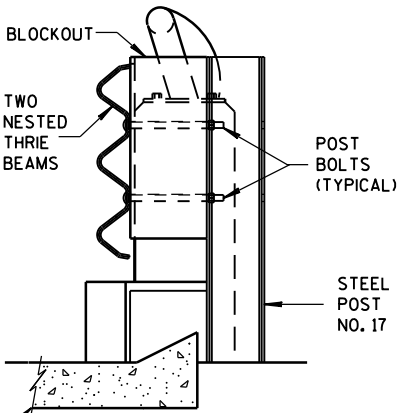


SECTION H-H

MIDWEST GUARDRAIL SYSTEM
THRIE BEAM TRANSITION (MGS)


STATE OF WISCONSIN
DEPARTMENT OF TRANSPORTATION

APPROVED
June, 2015 /S/ Jerry H. Zogg
DATE ROADWAY STANDARDS D 316 NT
ENGINEER
FHWA


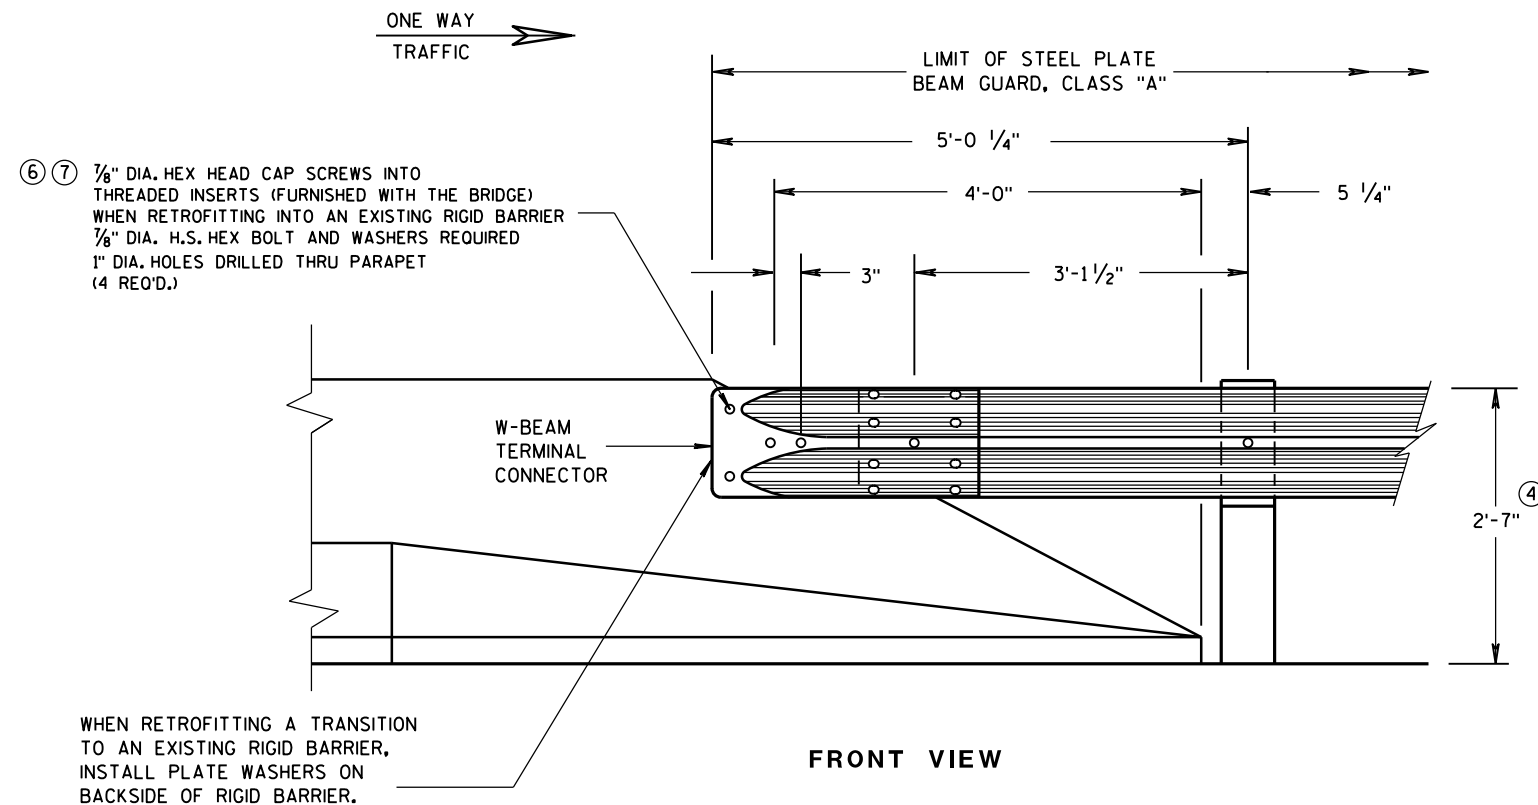


GENERAL NOTES

- ② OPTIONAL CURB AND GUTTER OR DRAINAGE FEATURE SEE PLAN FOR INFORMATION.
- ④ TOLERANCE FOR TOP OF BEAM IS $\pm 1"$.
- ⑥ DRILLING BOLT HOLES THROUGH THE PARAPET, BOLTS, NUTS, WASHERS AND REPAIRING DAMAGED CONCRETE ARE INCIDENTAL TO THE CONTRACT.
- ⑦ BOLTS MAY BE A325 BOLTS OR A449 BOLTS. BOLT LENGTH AND THREADING LENGTH ARE TO ALLOW FOR A TIGHT CONNECTION BETWEEN RIGID BARRIER AND THRIE BEAM CONNECTION PLATE. CONTRACTOR IS TO FIELD VERIFY BOLT LENGTH AND THREAD LENGTH. ONE ROUND WASHER REQUIRED BETWEEN BOLT HEAD AND THRIE BEAM CONNECTOR PLATE. BOLTS THAT EXTEND THROUGH THE PARAPET AND OUT THE BACK FACE REQUIRE A HARDENED ROUND STEEL WASHER THAT IS 2" O.D. X 5/8" THICK AND ONE PLATE WASHER. REPAIR ANY DAMAGED CONCRETE FROM BOLT INSTALLATION.

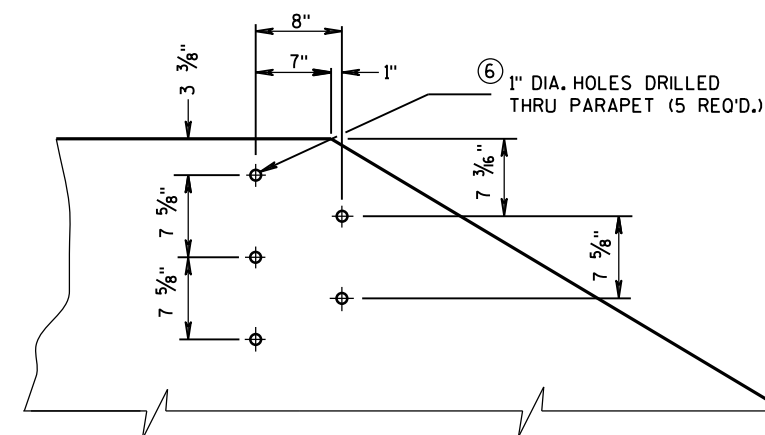


DRILL HOLE LOCATION AND PATTERN
FOR THRIE BEAM CONNECTION

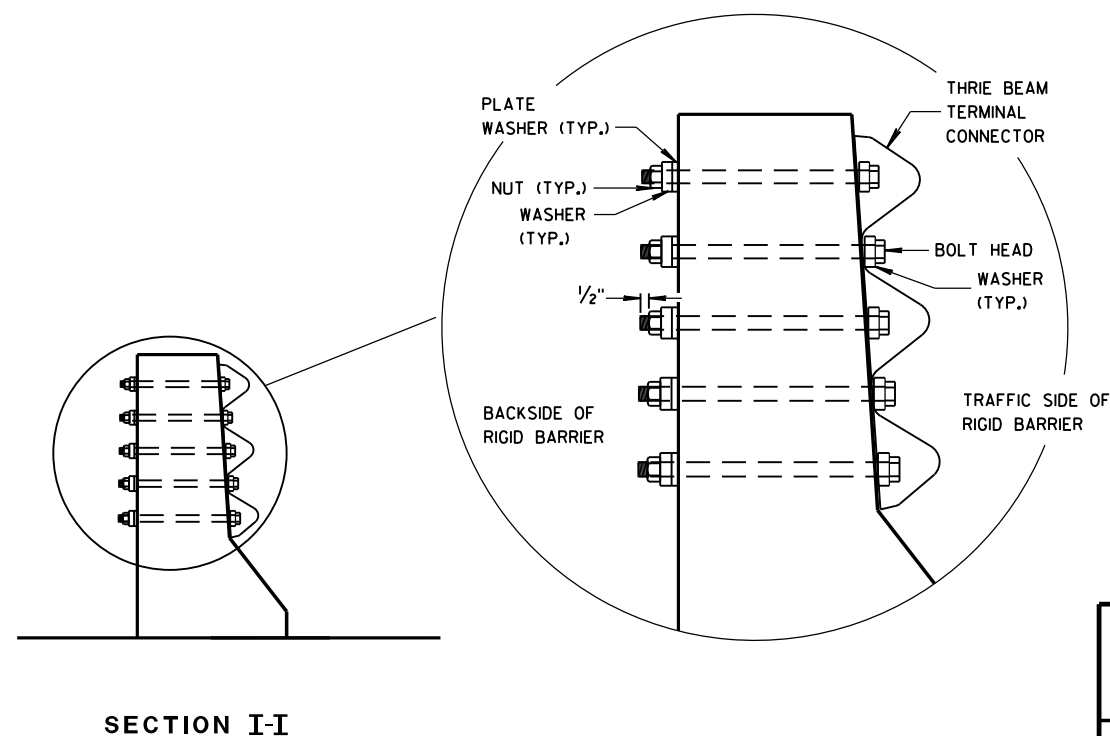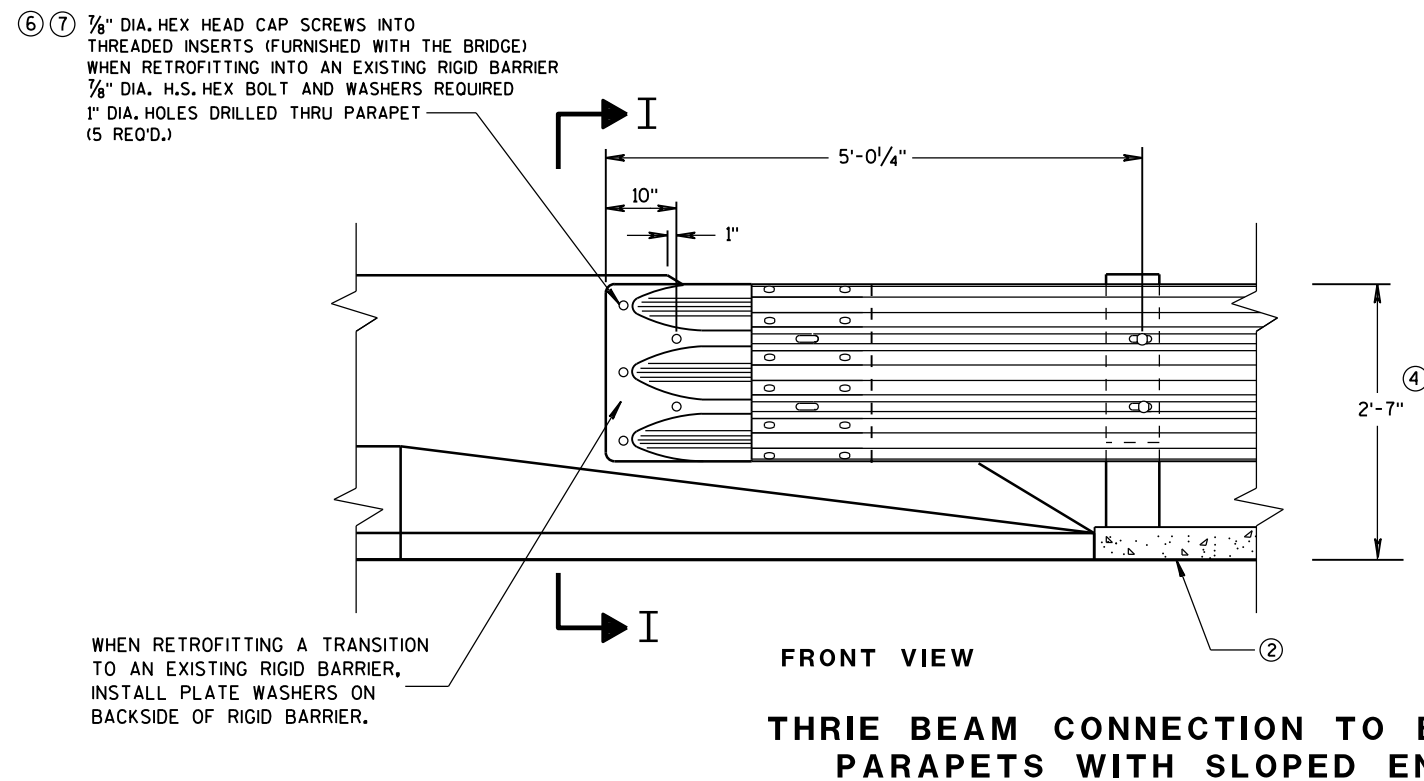


MIDWEST GUARDRAIL SYSTEM
THRIE BEAM TRANSITION (MGS)

STATE OF WISCONSIN
DEPARTMENT OF TRANSPORTATION


APPROVED
June, 2015 /S/ Jerry H. Zogg
DATE ROADWAY STANDARDS ENGINEER 317 INT
FHWA

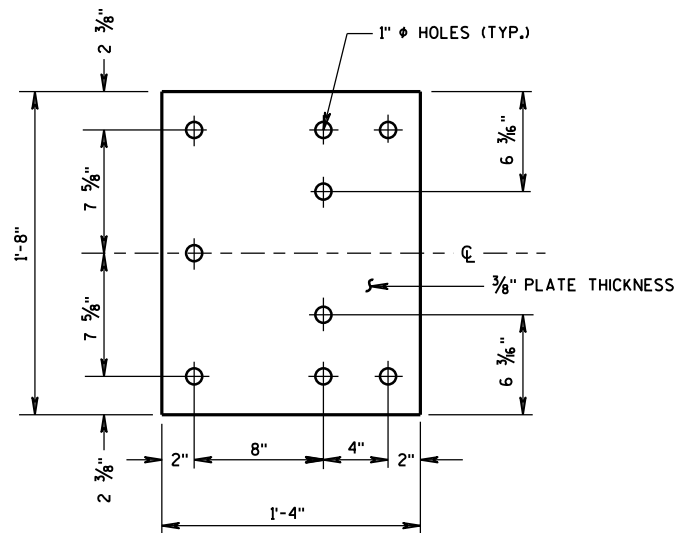

BACK-UP PLATE DETAIL

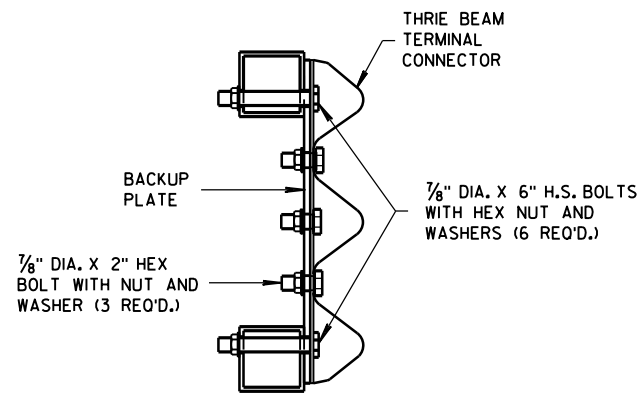


SECTION J-J

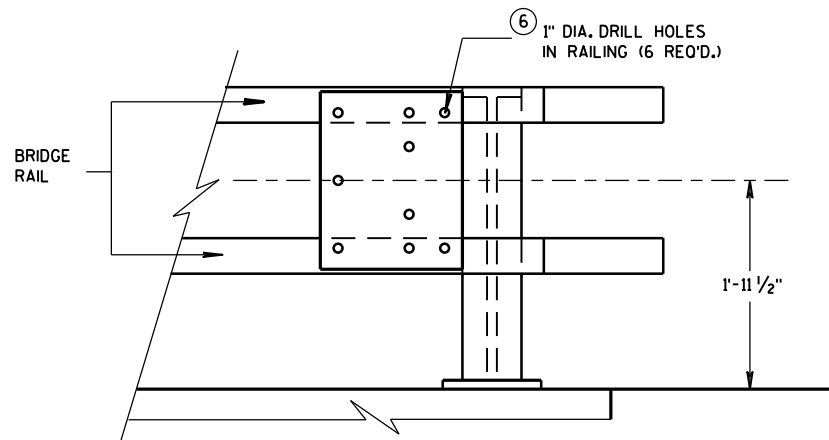


BACK-UP PLATE MOUNTING ONTO BRIDGE RAILING

GENERAL NOTES

- ④ TOLERANCE FOR TOP OF BEAM IS $\pm 1"$.
- ⑥ DRILLING HOLES THROUGH THE PAPER, BOLTS, NUTS, WASHERS AND REPAIRING DAMAGED CONCRETE ARE INCIDENTAL TO THE CONTRACT.

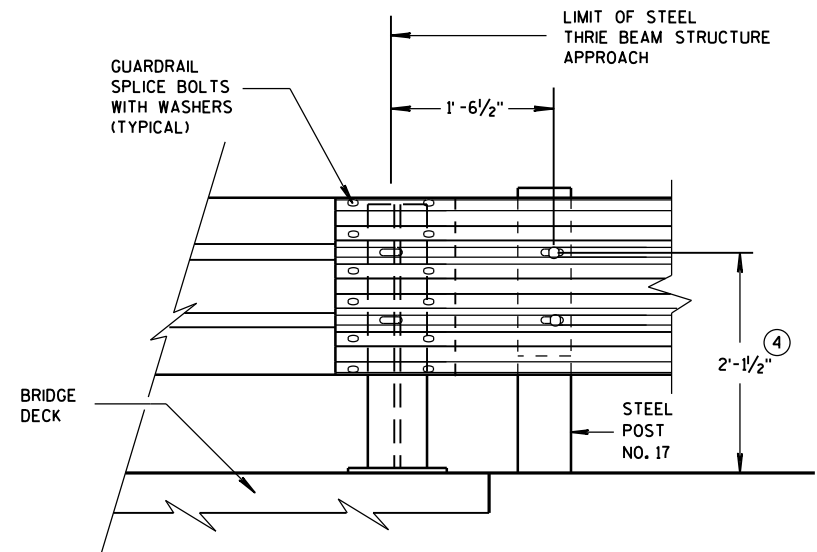


FRONT VIEW
THRIE BEAM CONNECTION TO
STEEL RAILING TYPE "W"

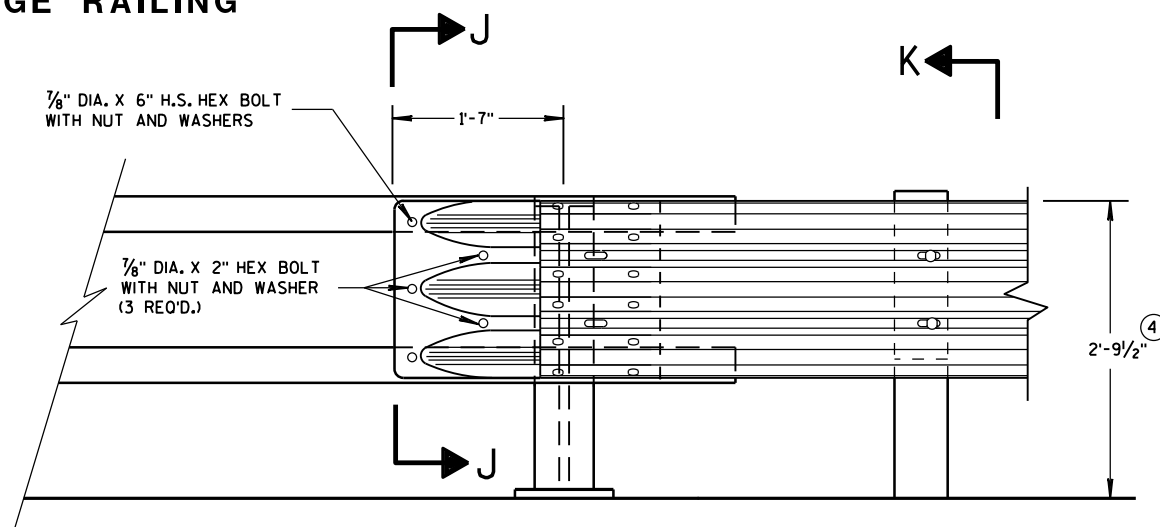

FRONT VIEW

THRIE BEAM CONNECTION TO
TUBULAR RAILING TYPE "F"

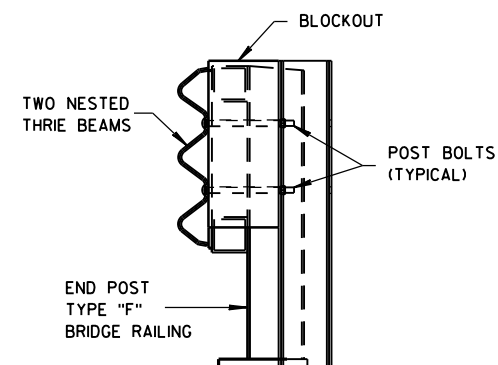

SECTION K-K


MIDWEST GUARDRAIL SYSTEM
THRIE BEAM TRANSITION (MGS)

STATE OF WISCONSIN
DEPARTMENT OF TRANSPORTATION


APPROVED
June, 2015 /S/ Jerry H. Zogg
DATE ROADWAY STANDARDS D 318 NT
FHWA ENGINEER

GENERAL NOTES

④ TOLERANCE FOR TOP OF W-BEAM RAIL IS $\pm 1"$.

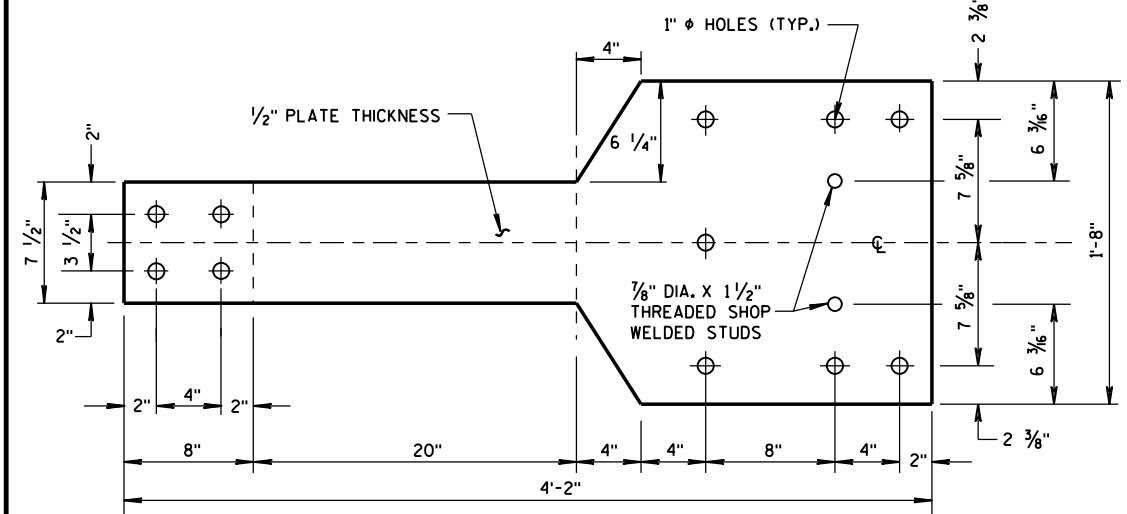


FRONT VIEW

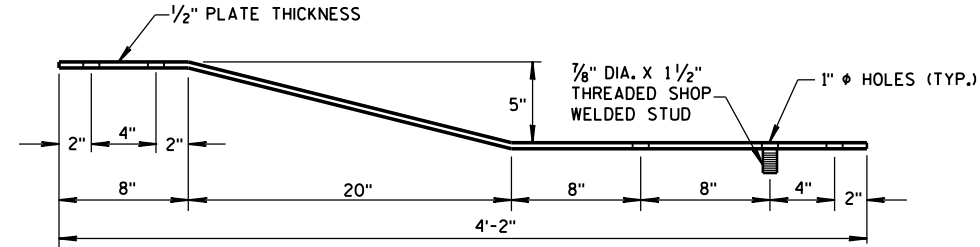


PLAN VIEW

BACK-UP PLATE DETAIL, TYPE "M"

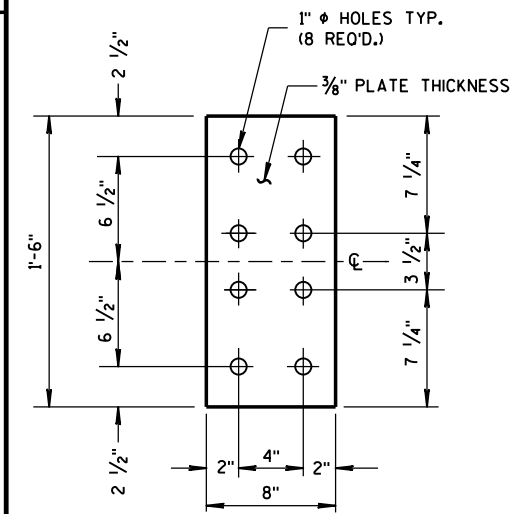


FRONT VIEW


ANCHOR PLATE DETAIL, TYPE "M"

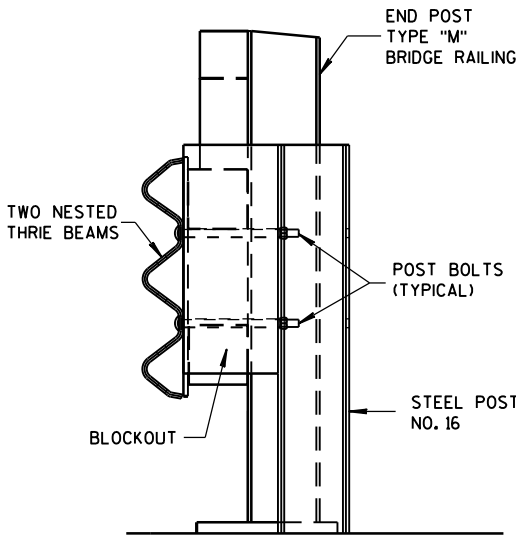

SECTION M-M

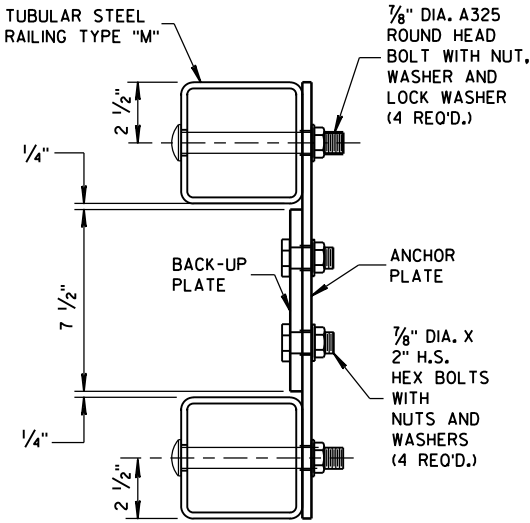


SECTION L-L

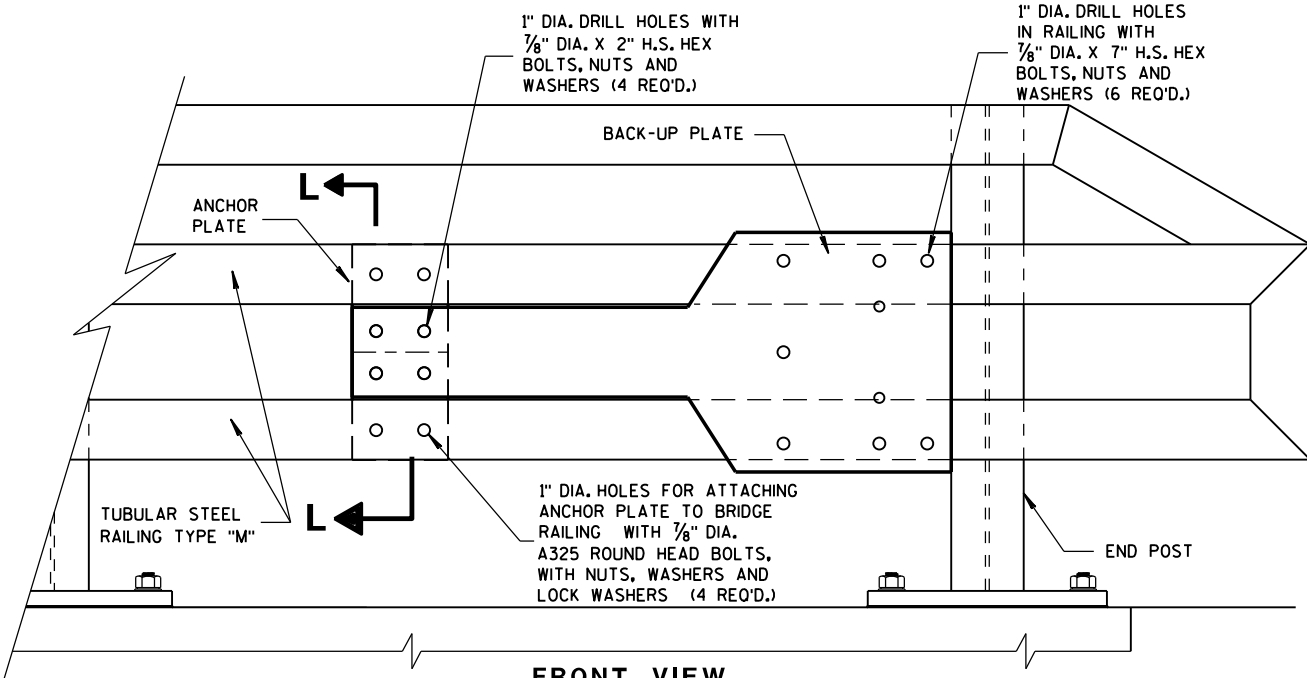


FRONT VIEW

ANCHOR AND BACK-UP PLATE MOUNTING TO BRIDGE RAILING, TYPE "M"

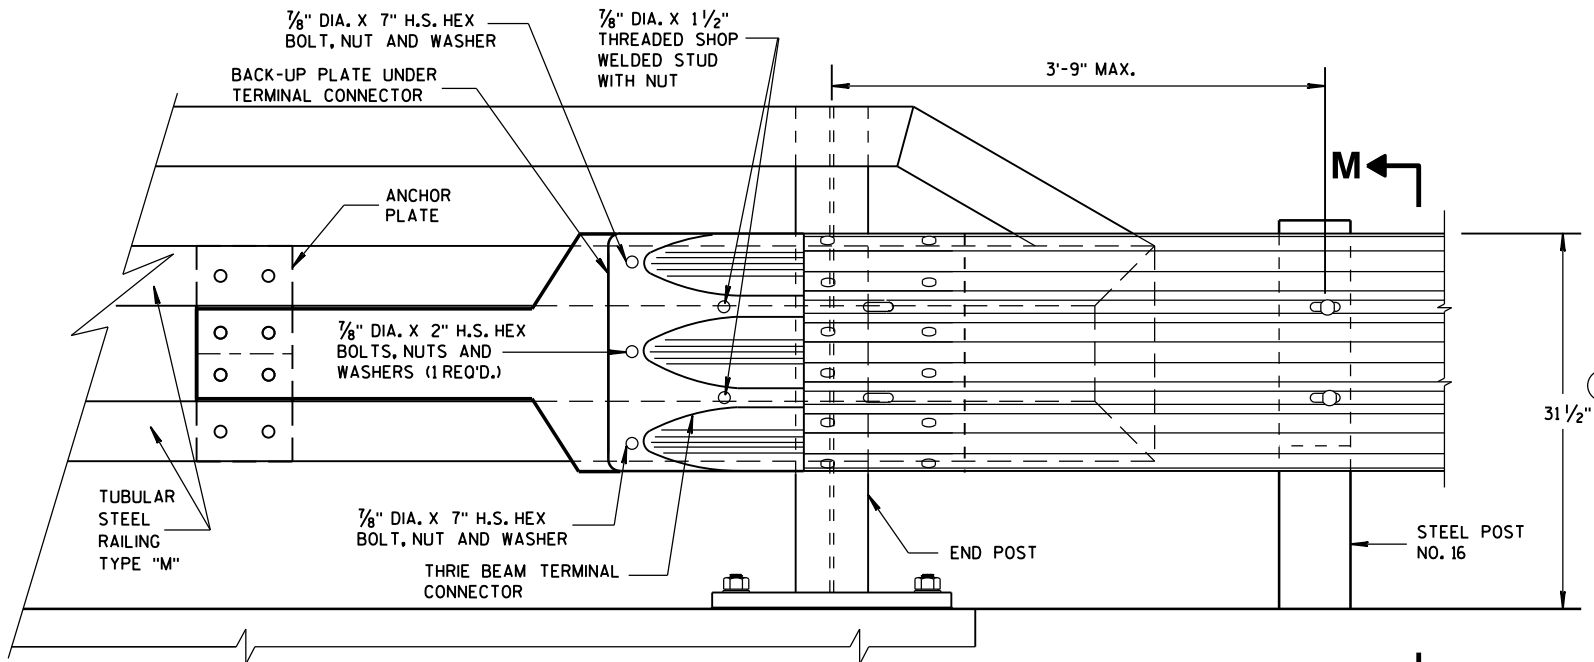

FRONT VIEW

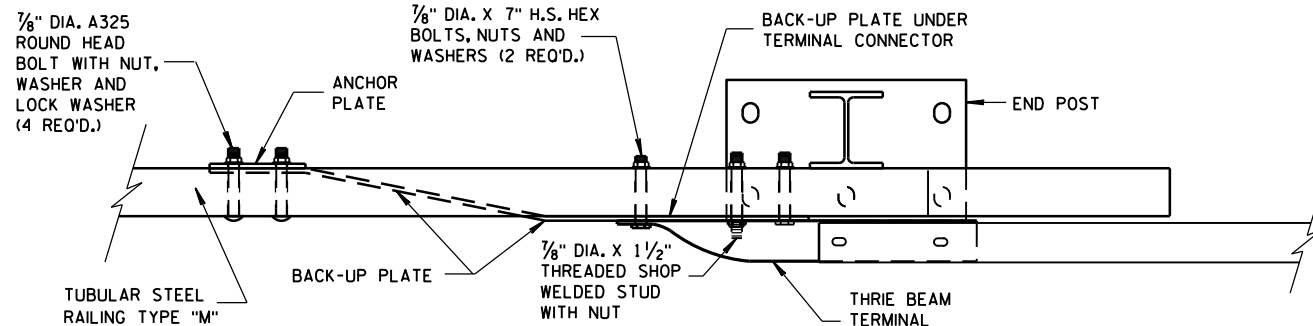

PLAN VIEW

THRIE BEAM CONNECTION TO TUBULAR RAILING, TYPE "M"

MIDWEST GUARDRAIL SYSTEM
THRIE BEAM TRANSITION (MGS)

STATE OF WISCONSIN
DEPARTMENT OF TRANSPORTATION

APPROVED
June, 2015
DATE
/S/ Jerry H. Zogg
ROADWAY STANDARDS ENGINEER
319 INT
FHWA



- 10 STIFFENERS LOCATED AT THE OUTSIDE EDGES OF THE COVER PLATES SHALL BE WELDED AS FOLLOWS:
SINGLE BEVEL GROOVE WELD ON EXTERNAL SIDES AND $\frac{3}{8}$ " FILLET WELD BY 1" LONG SPACED AT 2" ON INTERNAL SIDES.
- 11 STIFFENERS LOCATED ON THE INSIDE OF THE COVER PLATE SHALL BE WELDED AS FOLLOWS:
 $\frac{3}{8}$ " FILLET WELD BY 1" LONG SPACED AT 2".

CONNECTOR PLATE DIMENSION (PER ASSEMBLY)				
PLATE	QUANTITY	SHAPE	SIZE (A x B x C x D)	THICKNESS
P1	1		20" x 20"	3/16"
P2	1		20" x 20" x 28 3/16"	3/16"
P3	1		39" x 3 5/8" x 20" x 19 5/16"	3/16"
S1	4		18 1/16" x 3 5/8" x 18 3/4"	1/4"
S2	1		10 1/4" x 2 1/16" x 10 3/8" x 1/2"	1/4"
S3	1		3" x 1/16" x 3/8" x 1/2"	1/4"
S4	1		6 1/8" x 2 1/16"	1/4"
S5	1		6 1/8" x 1 1/16"	1/4"
S6	1		7 3/4" x 1 3/4"	1/4"
S7	1		2 3/16" x 6" x 3 3/8" x 5 7/8"	1/4"
S8	1		1 5/32" x 7 1/2" x 2 1/2" x 7 3/8"	1/4"
S9	1		6 1/16" x 6 3/16" x 1 3/32"	1/4"
S10	1		1 7/8" x 9 7/8" x 3 5/8" x 9 1/16"	1/4"
S11	1		8 1/2" x 8 3/4" x 1 1/16"	1/4"

SINGLE SLOPE CONNECTION PLATE

MIDWEST GUARDRAIL SYSTEM
THREE BEAM TRANSITION (MGS)

STATE OF WISCONSIN
DEPARTMENT OF TRANSPORTATION



APPROVED
June, 2015

DATE

15/ Jerry H. Zogg
ROADWAY STANDARDS 320 INT
ENGINEER

FHWA

THRIE BEAM CONNECTION TO SINGLE SLOPE BARRIER

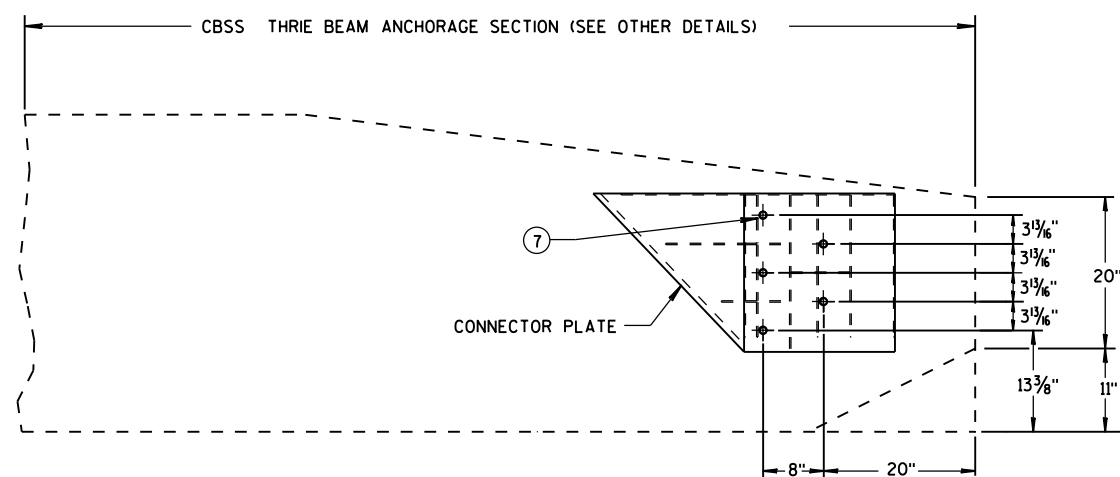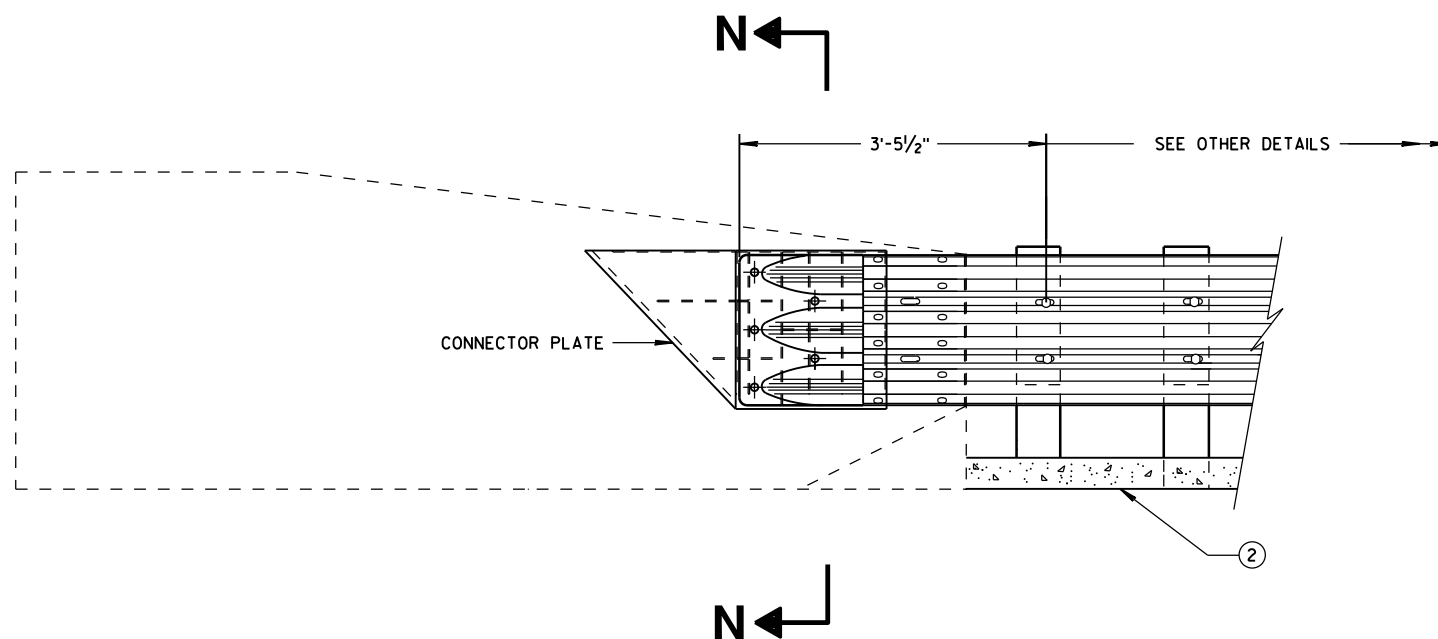


SINGLE SLOPE CONNECTION PLATE PLACEMENT

GENERAL NOTES


CONNECTOR PLATE, DRILLING BOLT HOLES THROUGH THE PARAPET, BOLTS, NUTS, WASHERS AND REPAIRING DAMAGED CONCRETE ARE INCIDENTAL TO THE CONTRACT.

(2) OPTIONAL CURB AND GUTTER OR DRAINAGE FEATURE SEE PLAN FOR INFORMATION.

(7) BOLTS MAY BE A325 BOLTS OR A449 BOLTS. BOLT LENGTH AND THREADING LENGTH ARE TO ALLOW FOR A TIGHT CONNECTION BETWEEN RIGID BARRIER AND THRIE BEAM CONNECTION PLATE. CONTRACTOR IS TO FIELD VERIFY BOLT LENGTH AND THREAD LENGTH. ONE ROUND WASHER REQUIRED BETWEEN BOLT HEAD AND THRIE BEAM CONNECTOR PLATE. BOLTS THAT EXTEND THROUGH THE PARAPET AND OUT THE BACK FACE REQUIRE A HARDENED ROUND STEEL WASHER THAT IS 2" O.D. X 5/8" THICK AND ONE PLATE WASHER. REPAIR ANY DAMAGED CONCRETE FROM BOLT INSTALLATION.

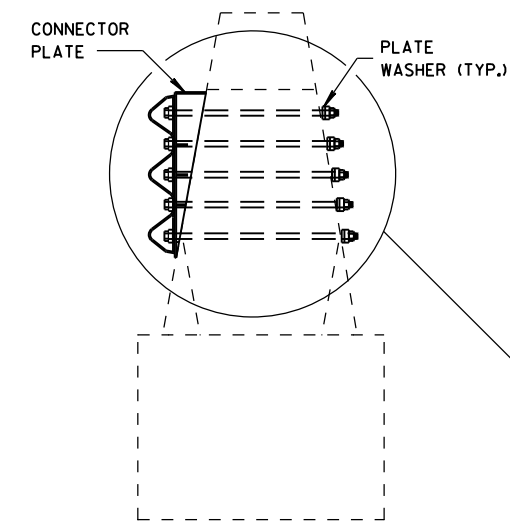

SECTION N-N

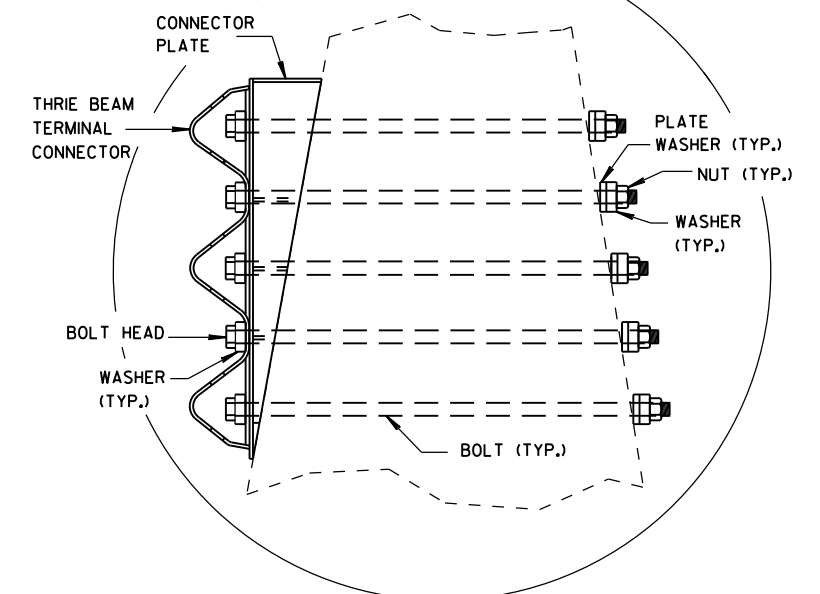

MIDWEST GUARDRAIL SYSTEM
THRIE BEAM TRANSITION (MGS)

STATE OF WISCONSIN
DEPARTMENT OF TRANSPORTATION

APPROVED

June, 2015

DATE

FHWA

/s/ Jerry H. Zoog

ROADWAY STANDARDS D 321


ENGINEER

NT

GENERAL NOTES


④ TOLERANCE FOR TOP OF BEAM IS $\pm 1"$.

⑫ BOLTS MAY BE A325 BOLTS OR A449 BOLTS. BOLT LENGTH AND THREADING LENGTH ARE TO ALLOW FOR A TIGHT CONNECTION BETWEEN RIGID BARRIER AND THRIE BEAM CONNECTION PLATE. CONTRACTOR IS TO FIELD VERIFY BOLT LENGTH AND THREAD LENGTH. ONE ROUND WASHER REQUIRED BETWEEN BOLT HEAD AND THRIE BEAM CONNECTOR PLATE. ON BACKSIDE OF PARAPET ONE ROUND WASHER, AND NUT REQUIRED. BOLT THREAD IS TO EXTEND $\frac{1}{2}$ -INCH BEYOND NUT.

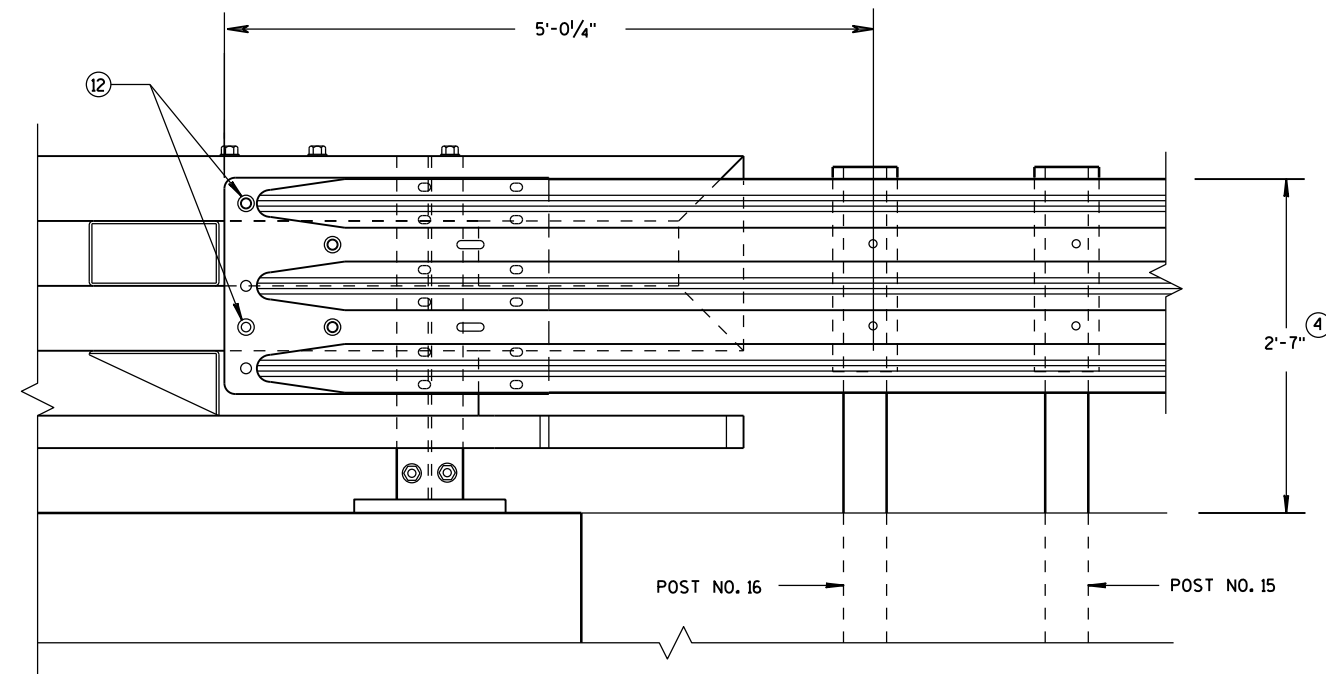

ELEVATION OF DETAIL AT NY3 END POST

THRIE BEAM RAIL ATTACHMENT

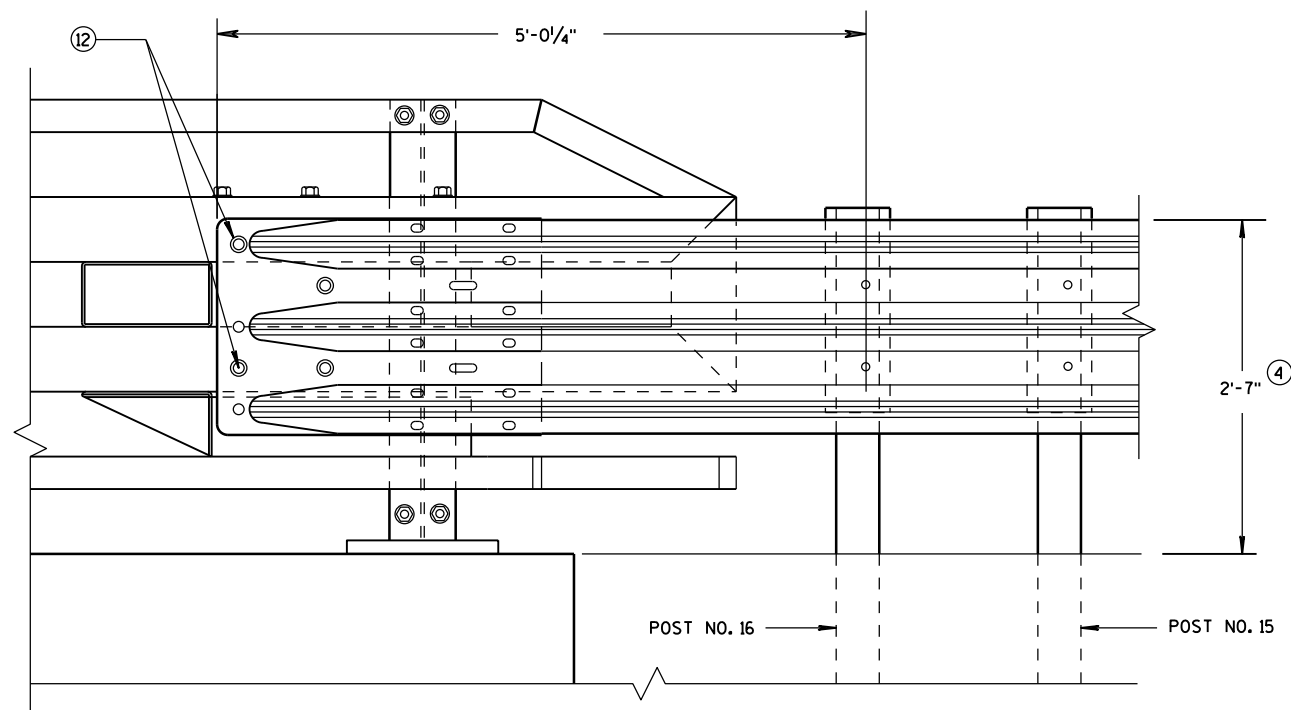

ELEVATION OF DETAIL AT NY4 END POST

THRIE BEAM RAIL ATTACHMENT

MIDWEST GUARDRAIL SYSTEM
THRIE BEAM TRANSITION (MGS)

STATE OF WISCONSIN
DEPARTMENT OF TRANSPORTATION

APPROVED

June, 2015

DATE


FHWA

/S/ Jerry H. Zogg

ROADWAY STANDARDS D 322

ENGINEER

NT

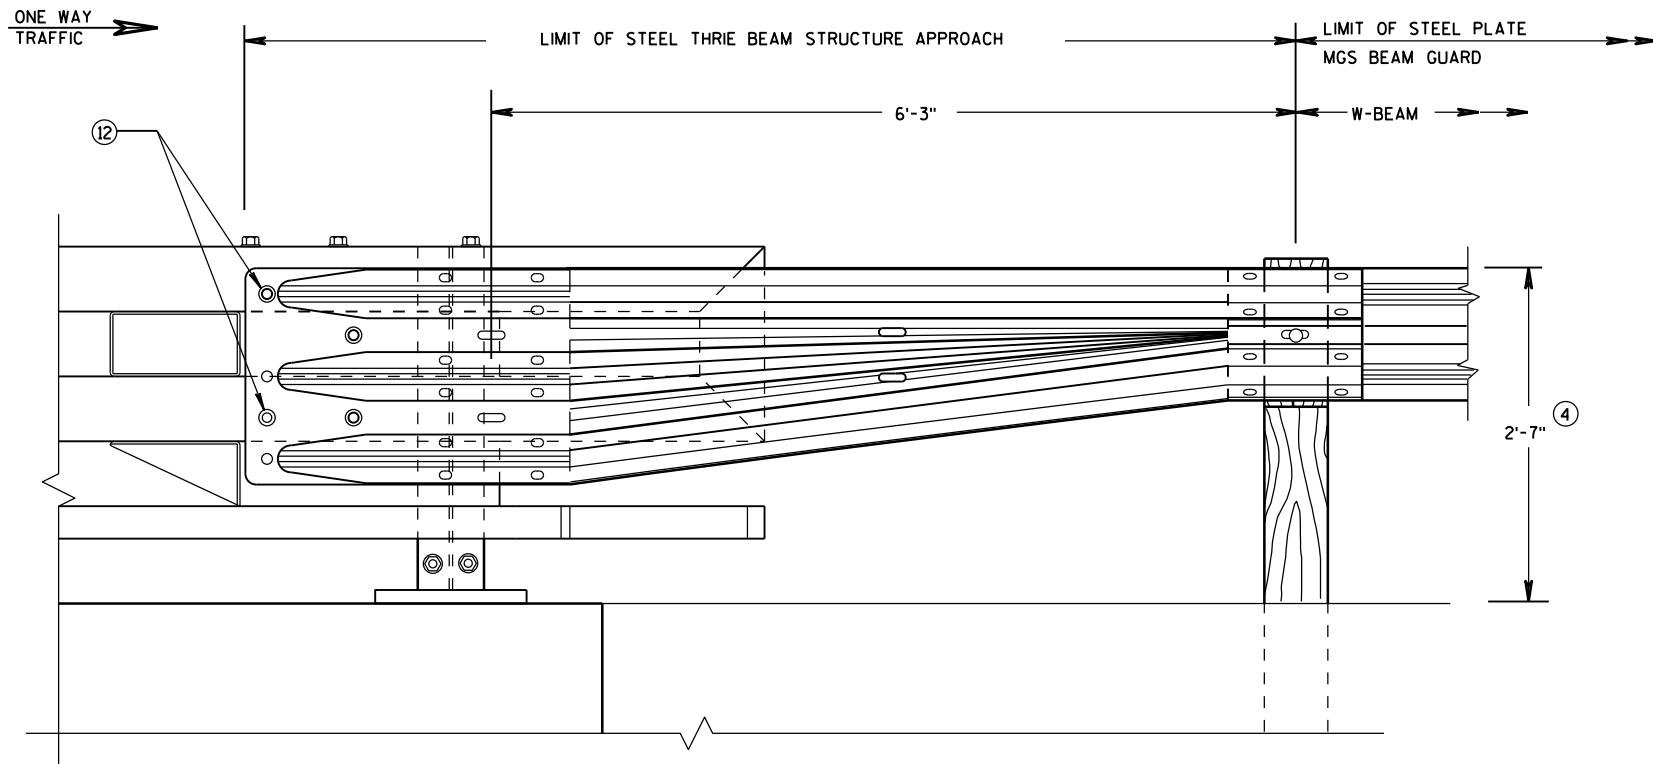


FRONT VIEW

**W BEAM TRANSITION AND
CONNECTION TO BRIDGE RAILING TYPE "NY3"**
(USE ONLY ON THE TRAFFIC EXIT END OF ONE WAY BRIDGES)

GENERAL NOTES

- ④ TOLERANCE FOR TOP OF BEAM IS $\pm 1"$.
- ⑫ BOLTS MAY BE A325 BOLTS OR A449 BOLTS. BOLT LENGTH AND THREADING LENGTH ARE TO ALLOW FOR A TIGHT CONNECTION BETWEEN RIGID BARRIER AND THRIE BEAM CONNECTION PLATE. CONTRACTOR IS TO FIELD VERIFY BOLT LENGTH AND THREAD LENGTH. ONE ROUND WASHER REQUIRED BETWEEN BOLT HEAD AND THRIE BEAM CONNECTOR PLATE. ON BACKSIDE OF PARAPET ONE ROUND WASHER, AND NUT REQUIRED. BOLT THREAD IS TO EXTEND $\frac{1}{2}$ -INCH BEYOND NUT.

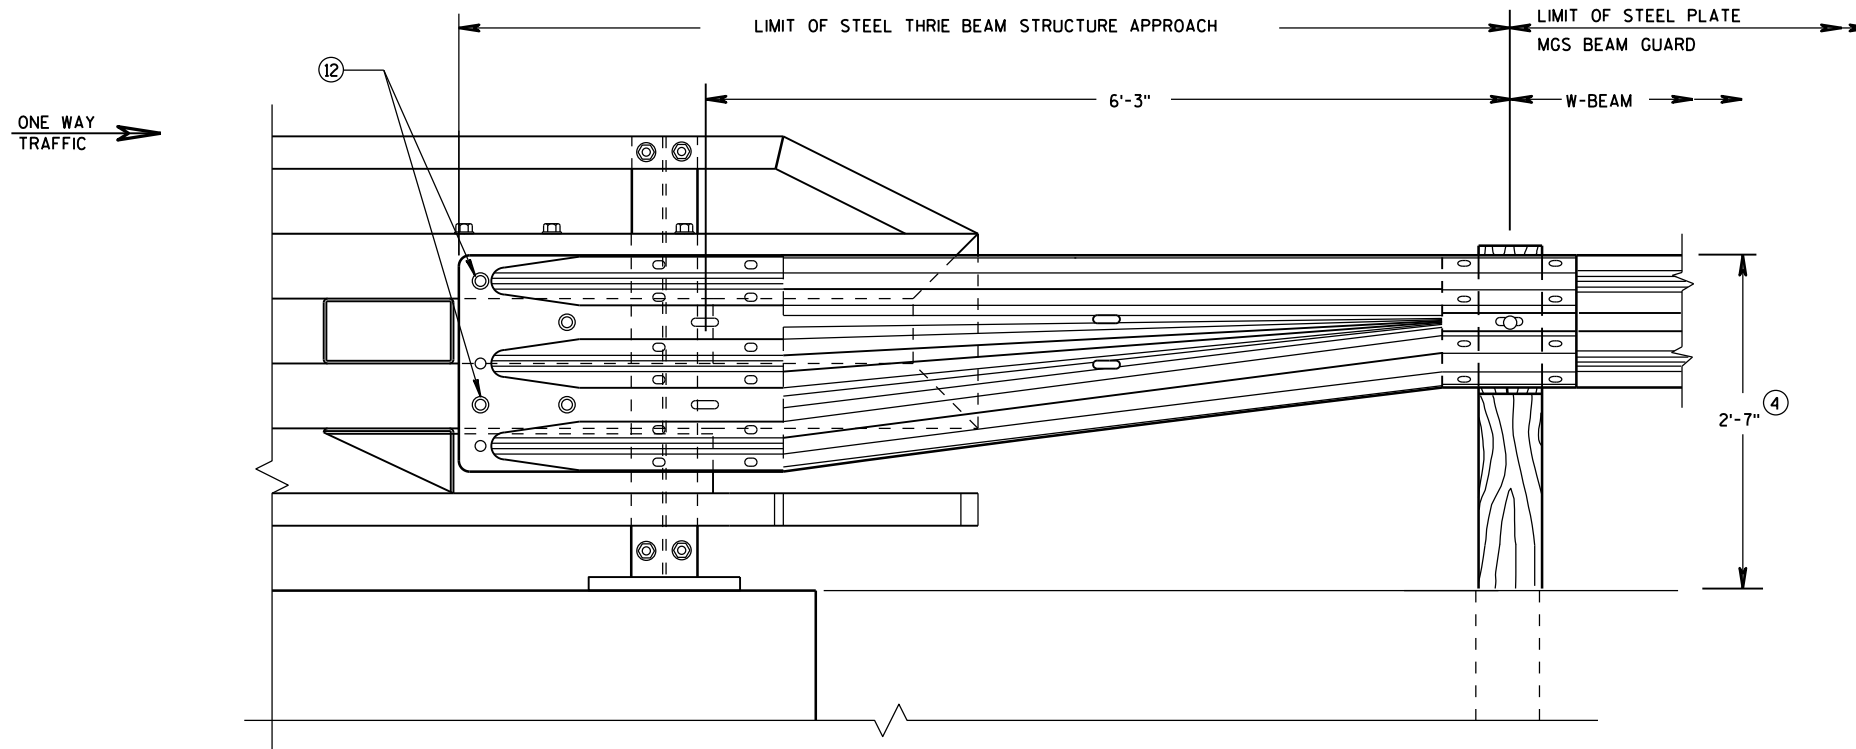

FRONT VIEW



**W BEAM TRANSITION AND
CONNECTION TO BRIDGE RAILING TYPE "NY4"**
(USE ONLY ON THE TRAFFIC EXIT END OF ONE WAY BRIDGES)

MIDWEST GUARDRAIL SYSTEM
THRIE BEAM TRANSITION (MGS)


STATE OF WISCONSIN
DEPARTMENT OF TRANSPORTATION

APPROVED
June, 2015 /S/ Jerry H. Zogg
DATE ROADWAY STANDARDS D 323 NT
FHWA ENGINEER

PLAN VIEW
DIVIDED HIGHWAY

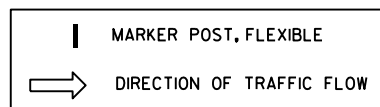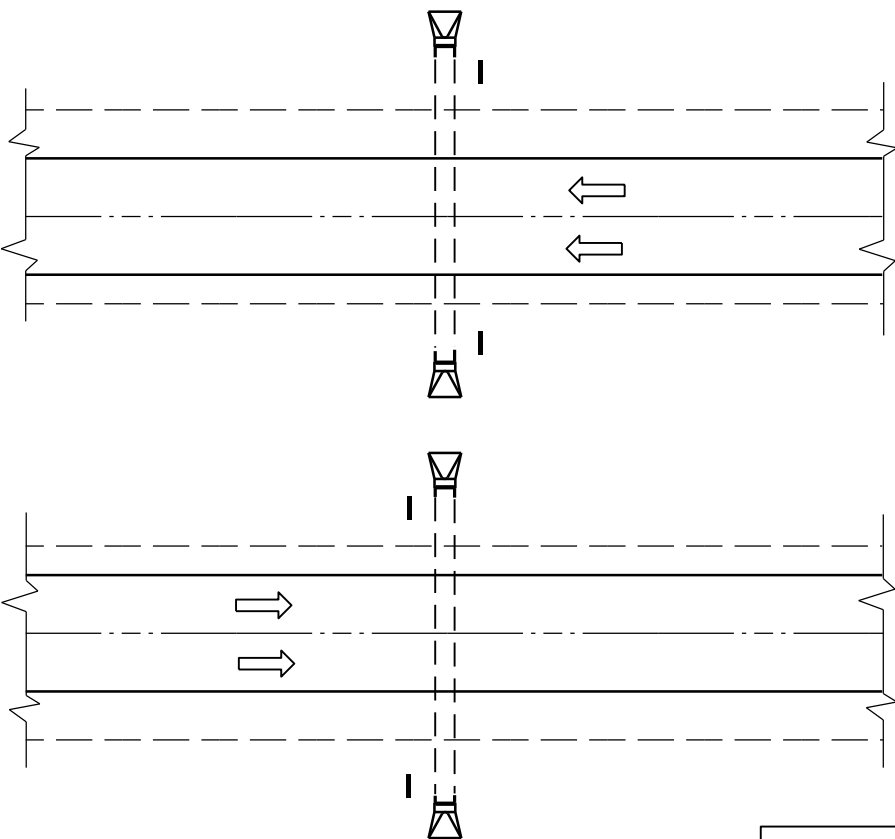


PLAN VIEW
UNDIVIDED HIGHWAY

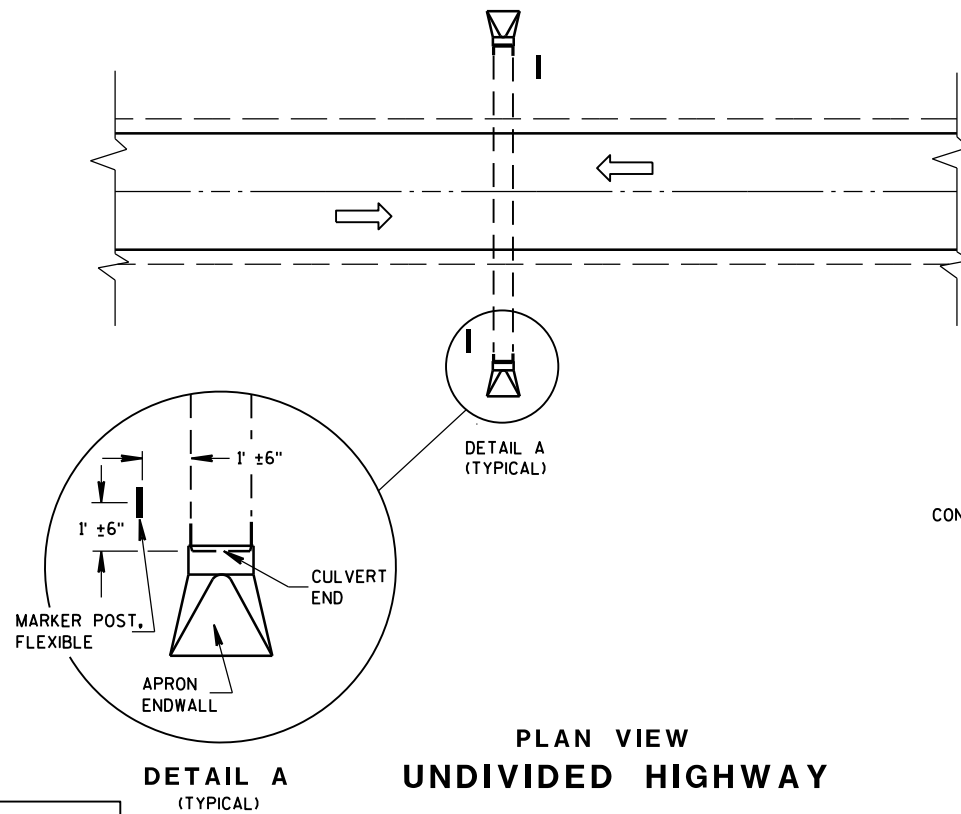


FLEXIBLE MARKER POST LOCATION

CROSS SECTION
FLEXIBLE MARKER POST

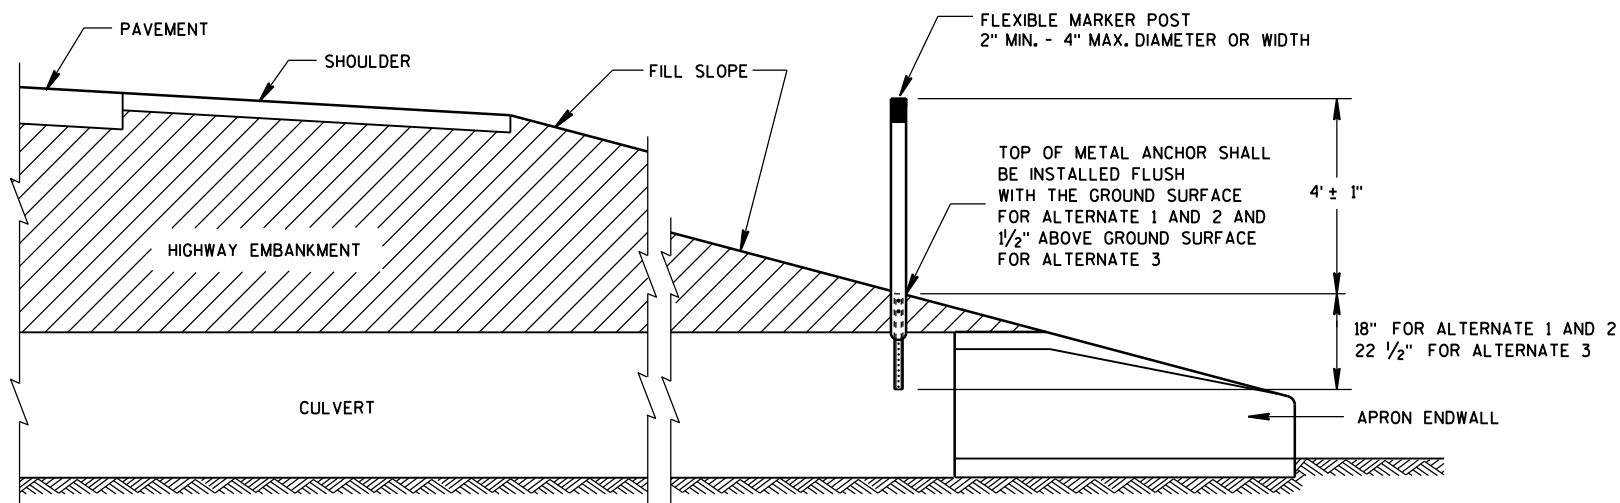

GENERAL NOTES









DETAILS OF CONSTRUCTION, MATERIALS AND WORKMANSHIP NOT SHOWN ON THIS DRAWING SHALL CONFORM TO THE PERTINENT REQUIREMENTS OF THE STANDARD SPECIFICATIONS AND THE APPLICABLE SPECIAL PROVISIONS.

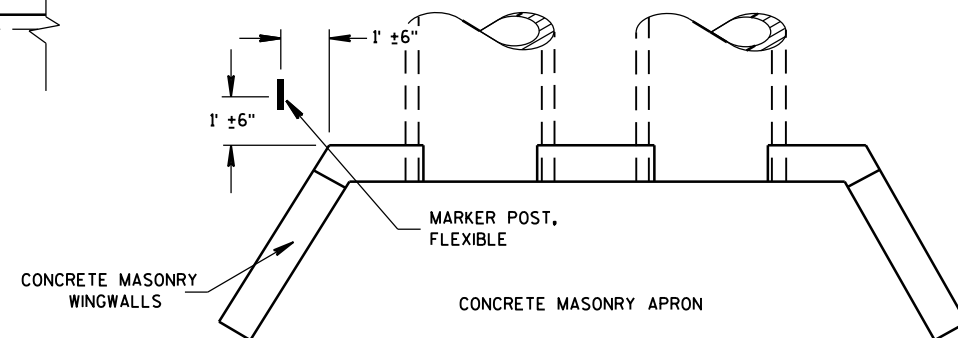







PLAN VIEW
CONCRETE MASONRY ENDWALLS FOR
CULVERT PIPE AND PIPE ARCH

FLEXIBLE MARKER POST
FOR CULVERT END



STATE OF WISCONSIN
DEPARTMENT OF TRANSPORTATION

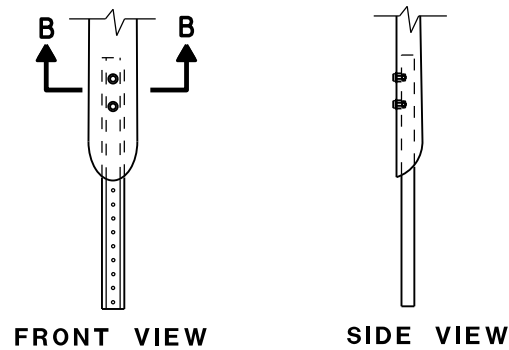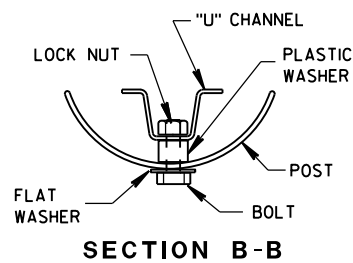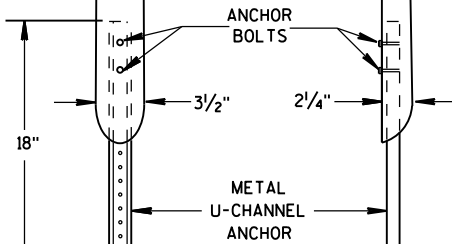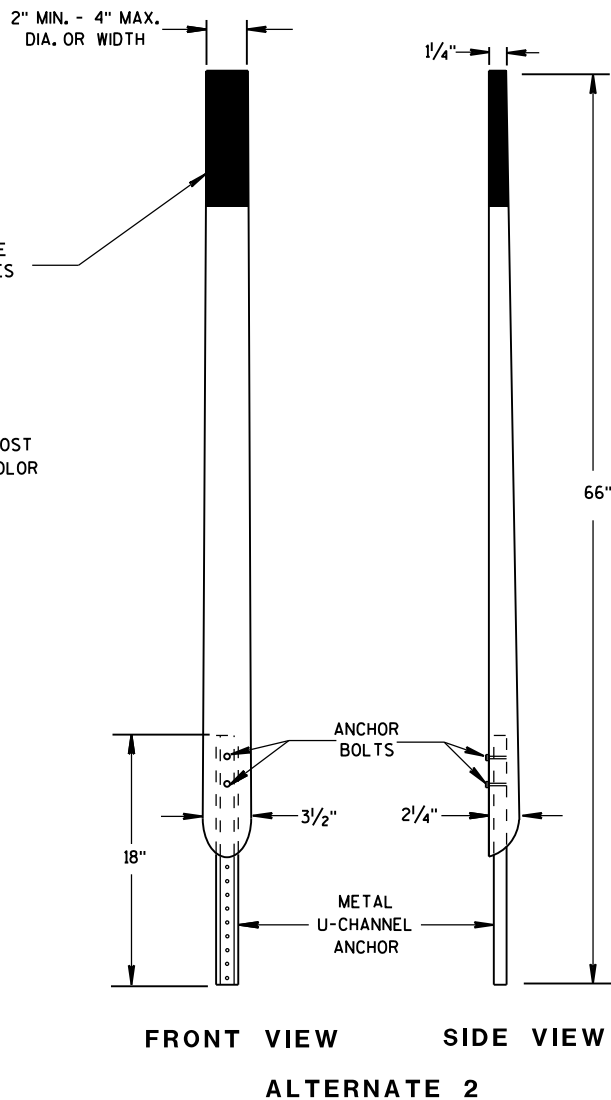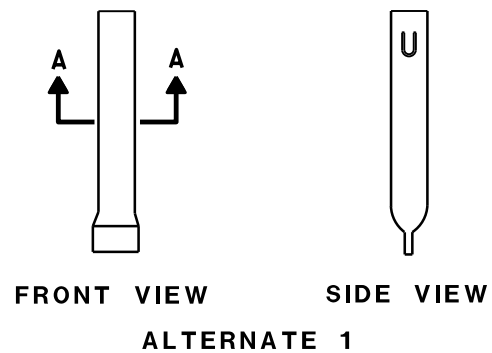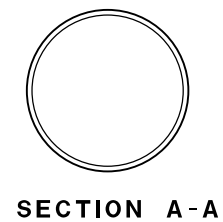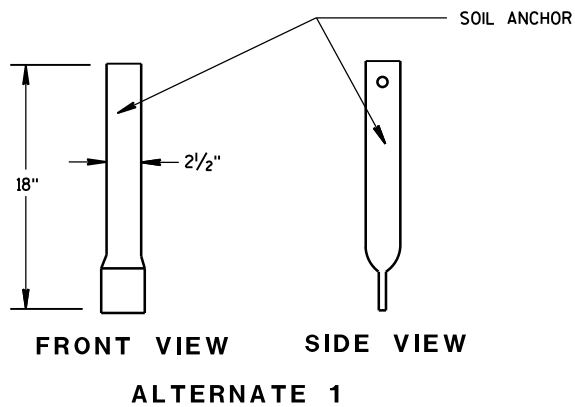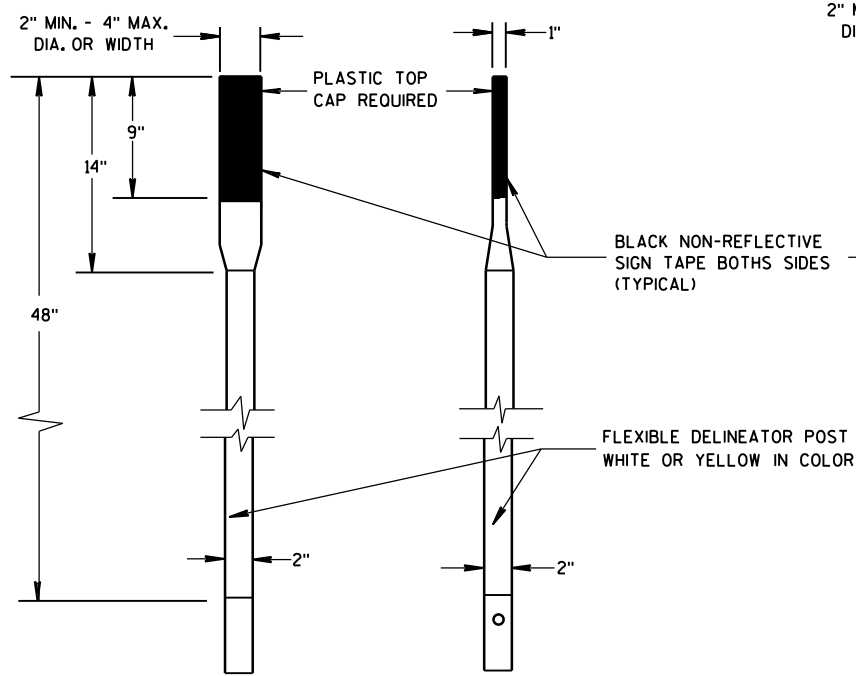

FLEXIBLE MARKER POST ANCHORS

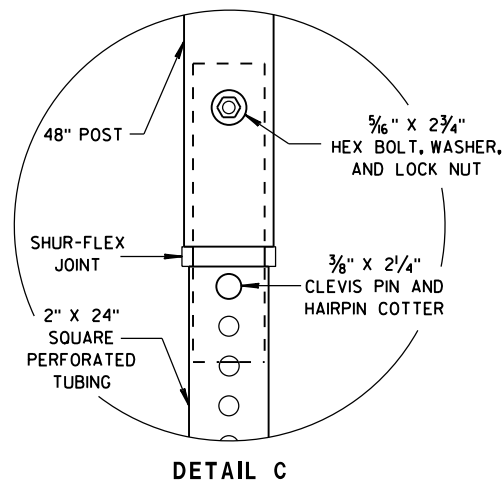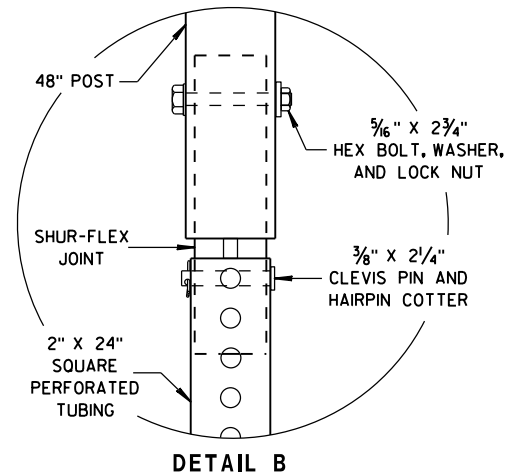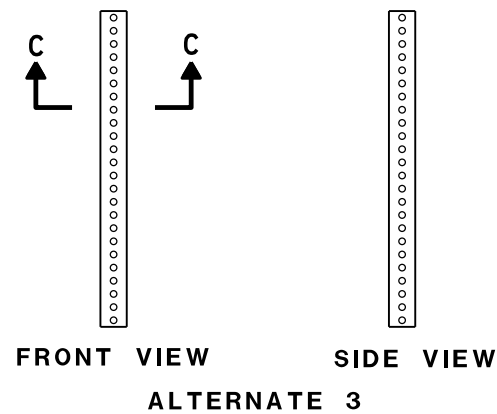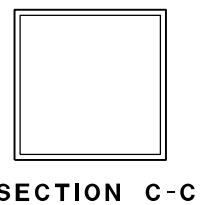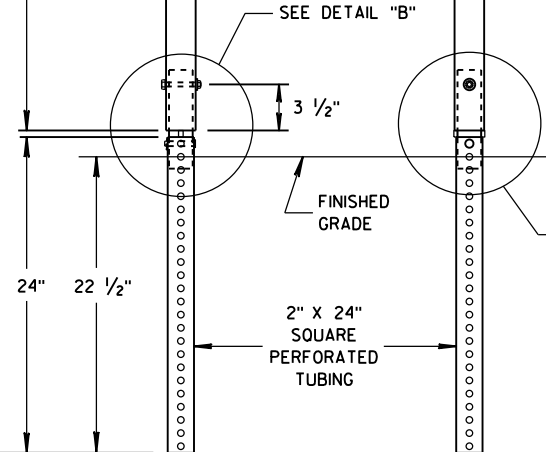
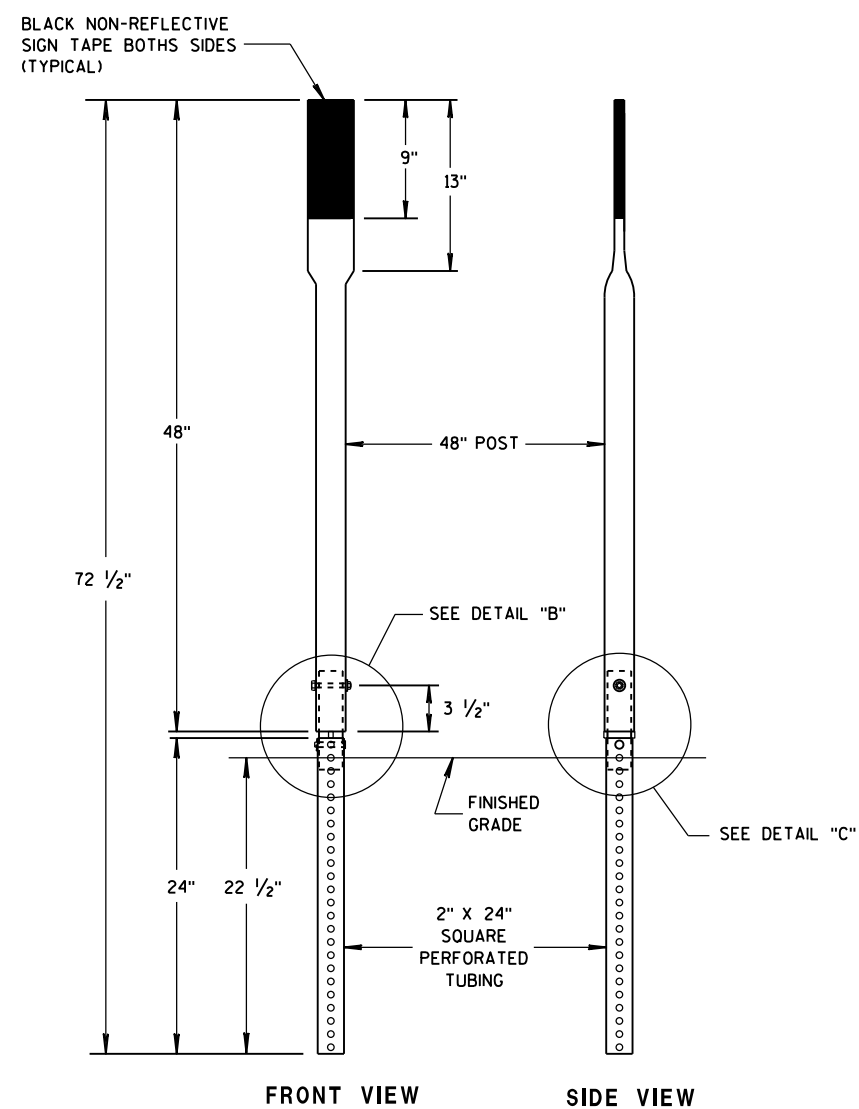


FLEXIBLE MARKER POST FOR CULVERT END	
STATE OF WISCONSIN DEPARTMENT OF TRANSPORTATION	
APPROVED 10/1/2012 DATE	/S/ Travis Feltes STATE TRAFFIC ENGINEER 325 IGN
FHWA	

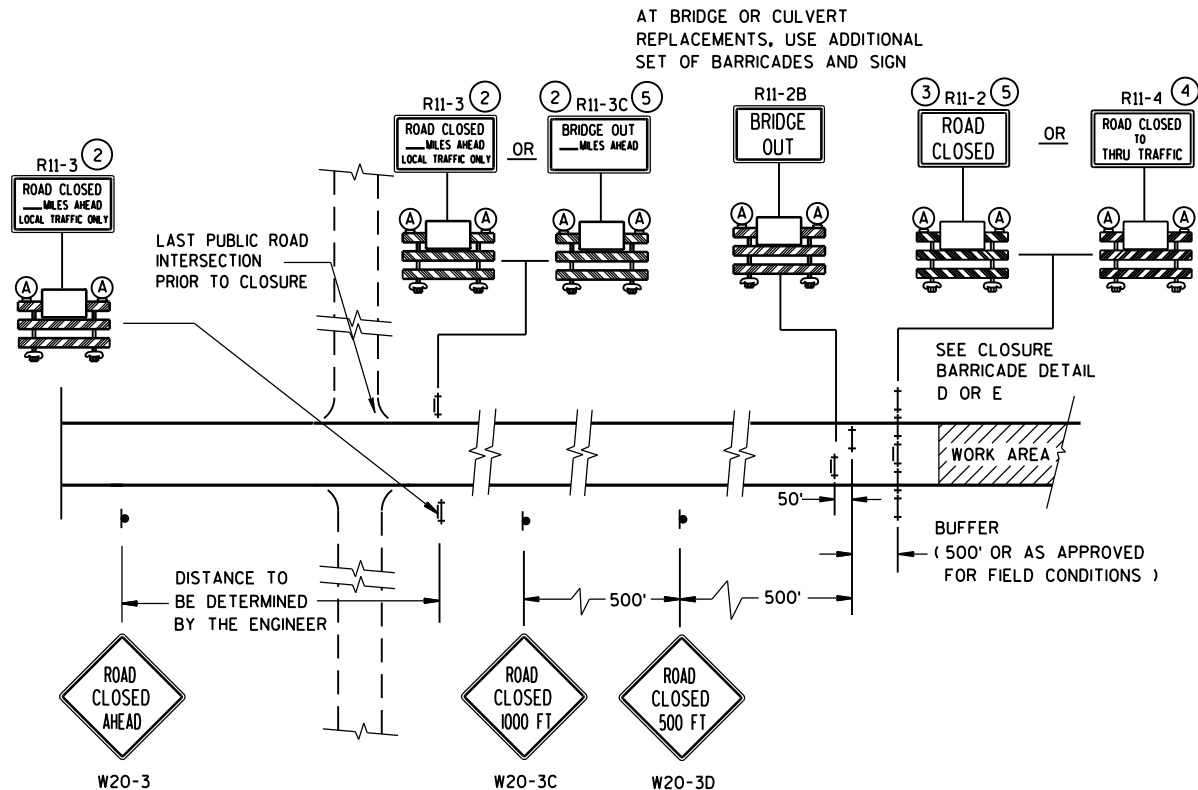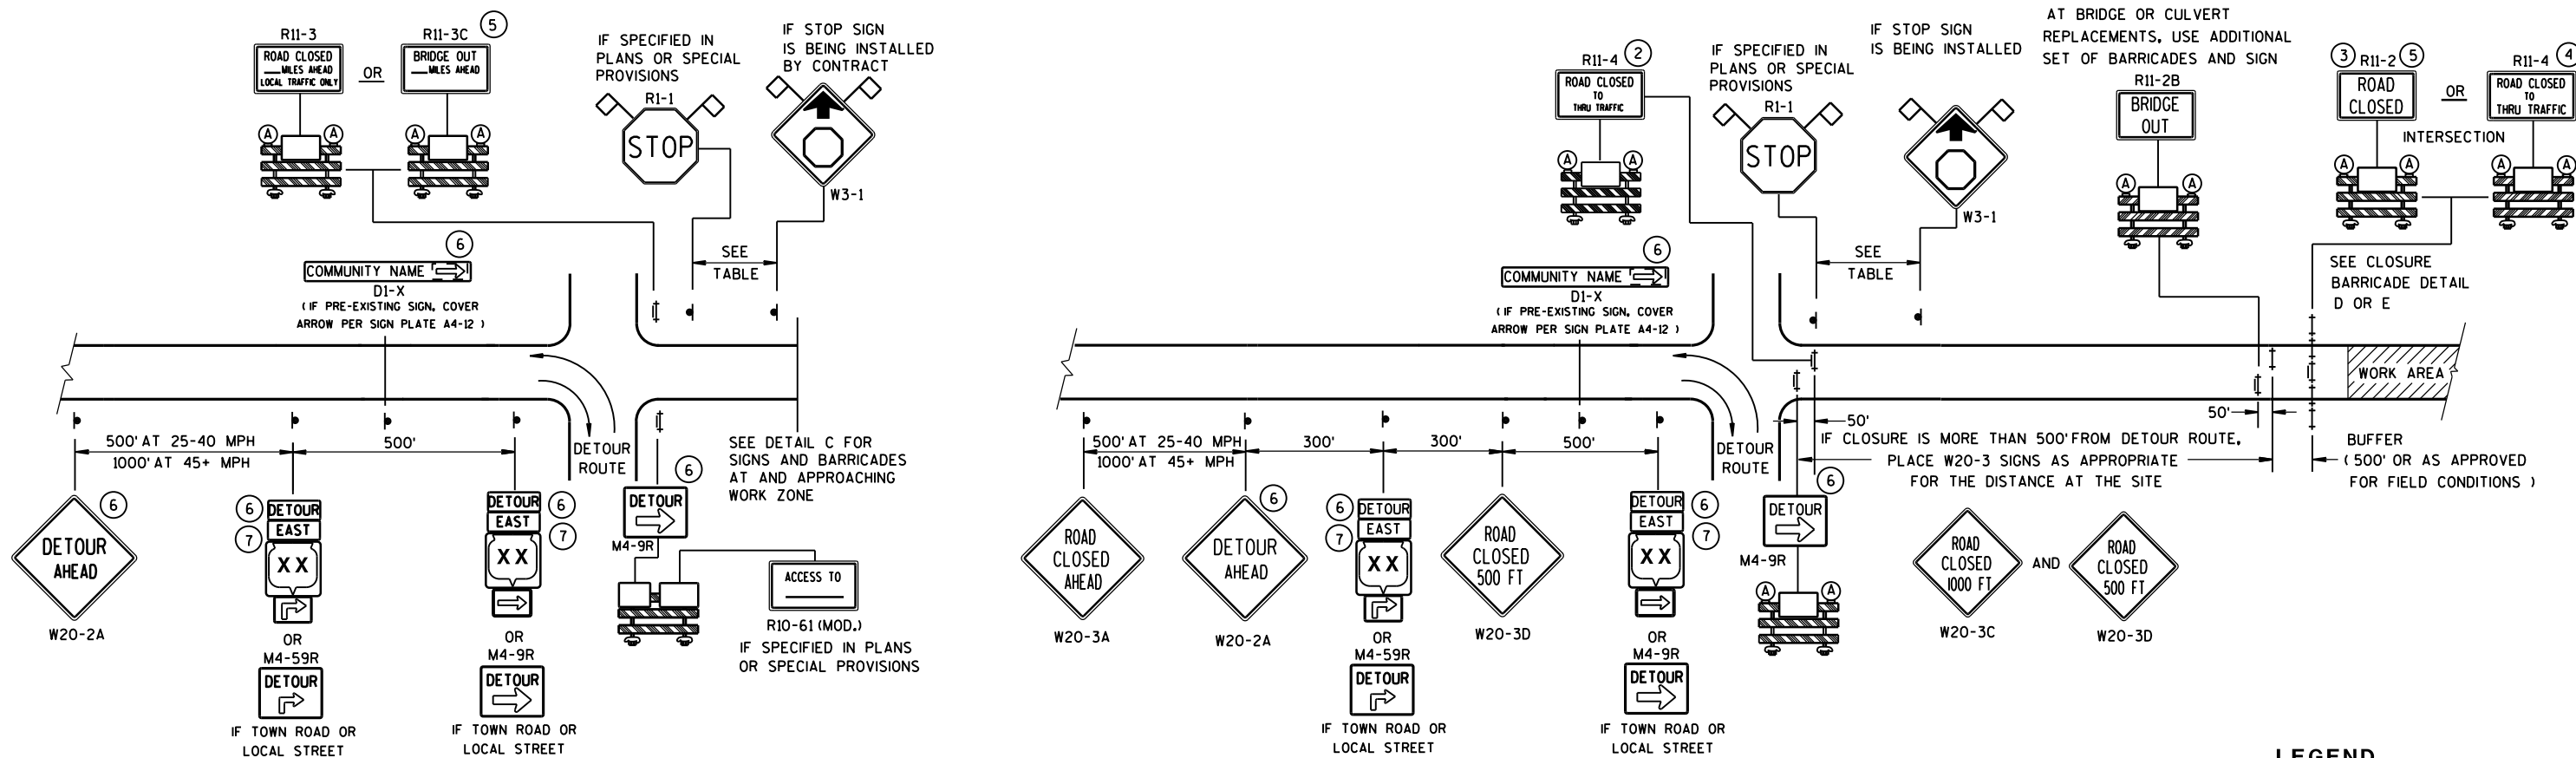

SEE SDD 15C2-SHEET "b"
FOR GENERAL NOTES
AND FOOTNOTES ① THROUGH ⑦

BARRICADES AND SIGNS FOR MAINLINE CLOSURES		
STATE OF WISCONSIN DEPARTMENT OF TRANSPORTATION		
Sept. 2015	/S/ Peter Amokobe Atepe	
DATE	STATEWIDE WORK ZONE	FIC
FHWA	SAFETY ENGINEER	

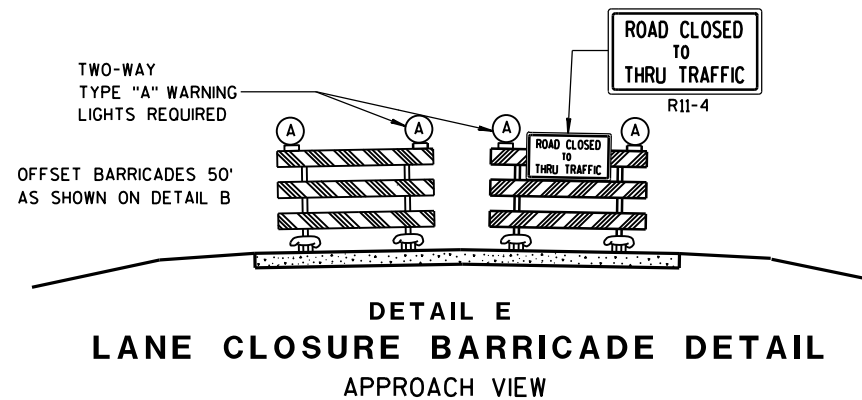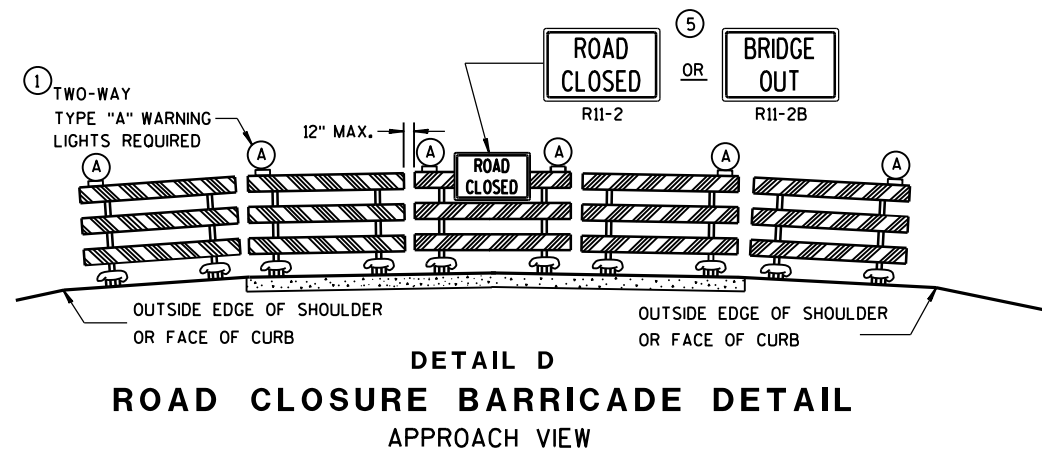

SEE SDD 15C2-SHEET "a" FOR LEGEND

GENERAL NOTES

THE EXACT NUMBER, LOCATION, AND SPACING OF ALL SIGNS AND BARRICADES SHALL BE ADJUSTED TO FIT FIELD CONDITIONS AS APPROVED BY THE ENGINEER.

ANY SIGNS TEMPORARY OR EXISTING, WHICH CONFLICT WITH TRAFFIC CONTROL "IN USE" SHALL BE REMOVED OR COVERED AS NEEDED AND AS APPROVED BY THE ENGINEER.

THE SPACING BETWEEN TRAFFIC CONTROL SIGNS SHOULD BE ADJUSTED TO NOT CONFLICT WITH AND SHOULD PROVIDE A DESIRABLE MINIMUM OF 200 FEET CLEARANCE TO EXISTING SIGNS THAT WILL REMAIN IN PLACE.

BARRICADES THAT MUST BE MOVED FOR A WORK OPERATION SHALL BE IMMEDIATELY RE-ESTABLISHED UPON COMPLETION OF THE OPERATION OR, FOR CONTINUING OPERATIONS, AT THE END OF EACH WORKING DAY.

SIGNS THAT WILL BE IN PLACE LESS THAN 7 CONTINUOUS DAYS AND NIGHTS MAY BE MOUNTED ON PORTABLE SUPPORTS.

ALL TYPE III BARRICADES SHALL HAVE RAILS REFLECTORIZED ON BOTH FACES. STRIPES SHALL BE PROPERLY SLOPED DOWN TOWARD THE TRAFFIC SIDE OR AS SHOWN IN THE ROAD CLOSURE BARRICADE DETAIL D FOR FULL ROAD CLOSURES.

TYPE "A" LOW-INTENSITY FLASHING WARNING LIGHTS SHALL BE VISIBLE ON BOTH SIDES OF THE BARRICADE.

THE R11-2, R11-3, M4-9, R11-4 AND R10-61 SIGNS PLACED ON BARRICADES SHALL COVER NO MORE THAN THE TOP RAIL. THE SIGNS SHALL NOT COVER ANY PORTION OF THE MIDDLE OR BOTTOM RAILS.

"WO AND "MO" SIGNS ARE THE SAME AS "W" AND "M" SIGNS EXCEPT THE BACKGROUND IS ORANGE.

ALL SIGNS SHALL BE 48" X 48" UNLESS OTHERWISE NOTED BELOW:

R11-2 SHALL BE 48" X 30".

R11-3, R11-4 AND R10-61 SHALL BE 60" X 30".

M4-9 SHALL BE 30" X 24".

M3-X SHALL BE 24" X 12". (36" X 18" IF NEEDED TO MATCH EXISTING SIGNS.)

M4-8 SHALL BE 24" X 12". (30" X 15" IF NEEDED TO MATCH EXISTING SIGNS.)

M1-4, M1-5A, AND M1-6 SHALL BE 24" X 24". (36" X 36" IF NEEDED TO MATCH EXISTING SIGNS.)

M05-1 AND M06-1 SHALL BE 21" X 21". (30" X 30" IF NEEDED TO MATCH EXISTING SIGNS.)

D1-X SHALL BE AS SHOWN ON SPECIFIC PROJECT SIGNING DETAIL SHEETS.


R1-1 SHALL BE 36" X 36".

- 1 TWO WARNING LIGHTS SHALL BE PROVIDED ON THE CENTER BARRICADE AND A MINIMUM OF ONE WARNING LIGHT SHALL BE PROVIDED ON EACH OF THE OTHER BARRICADES WITHIN THE ROADWAY LIMITS. SPACING OF THE WARNING LIGHTS SHALL BE UNIFORM TO THE EDGE OF ROADWAY AS SHOWN (APPROX. 8-FOOT LIGHT SPACING).
- 2 THESE SIGNS AND BARRICADES ARE NOT REQUIRED IF ROAD CLOSURE BEGINS AT INTERSECTION.
- 3 FOR ROAD CLOSURE WITHOUT LOCAL ACCESS TO PROJECT, SEE ROAD CLOSURE BARRICADE DETAIL D.
- 4 FOR ROAD CLOSURE WITH LOCAL ACCESS TO PROJECT, SEE LANE CLOSURE BARRICADE DETAIL E.
- 5 FOR BRIDGE OR CULVERT REPLACEMENTS, SUBSTITUTE "BRIDGE OUT" INSTEAD OF "ROAD CLOSED" ON R11-2 AND R11-3 SIGNS.
- 6 INSTALL DETOUR AND COMMUNITY GUIDE SIGNS AND ARROWS ONLY IF SPECIFIED IN THE CONTRACT. IF THERE ARE EXISTING ROUTE MARKER ASSEMBLIES THAT WILL REMAIN IN PLACE, ADJUST THE LOCATION OF THE DETOUR ROUTE SIGNS TO CORRESPOND WITH THE EXISTING ASSEMBLIES. MODIFY EXISTING SIGNS WHERE POSSIBLE. SEE SPECIFIC PROJECT DETOUR SIGNING DETAIL SHEETS. IF DETOUR SIGNS ARE BEING INSTALLED BY OTHERS, PLACE THE CONTRACTED TRAFFIC CONTROL SIGNS TO ALLOW FOR PLACEMENT OF ALL WARNING, DETOUR AND GUIDE SIGNS AS SHOWN.
- 7 "EAST" CARDINAL DIRECTION MARKERS AND RIGHT TURN ARROWS ARE SHOWN. USE OTHER CARDINAL DIRECTIONS AND ARROWS AS APPROPRIATE.


BARRICADES AND SIGNS FOR MAINLINE CLOSURES

STATE OF WISCONSIN
DEPARTMENT OF TRANSPORTATION


Sept. 2015 /S/ Peter Amokobe Atepe
DATE STATEWORK 20327 FIC
FHWA SAFETY ENGR

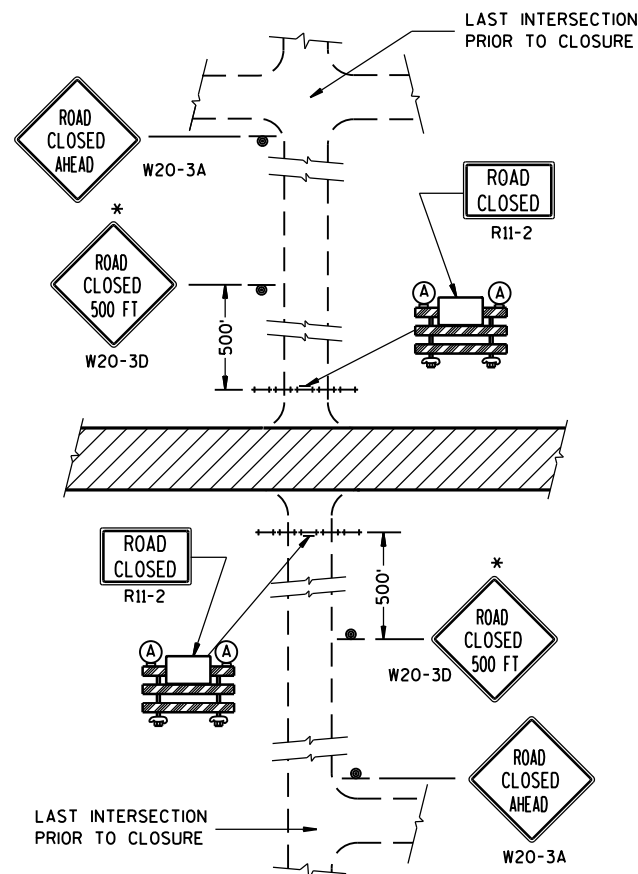


DETAIL 1
(NO ACCESS TO PROJECT)

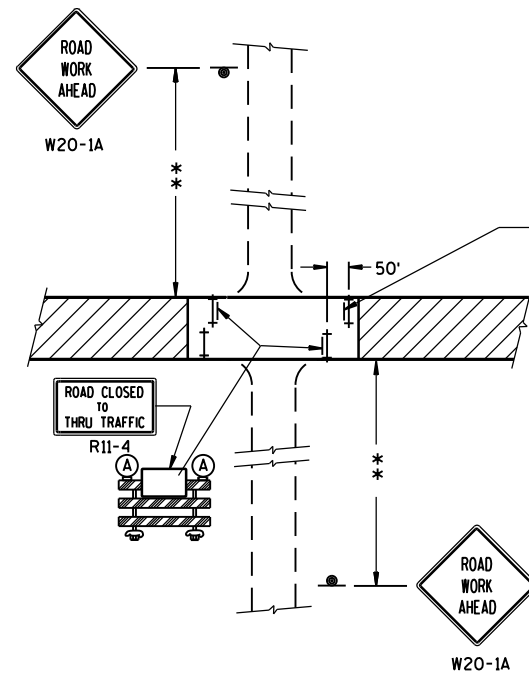

DETAIL 3
(PUBLIC CROSS-TRAFFIC MAINTAINED. CONTRACTOR, LOCAL BUSINESS AND RESIDENT ACCESS).

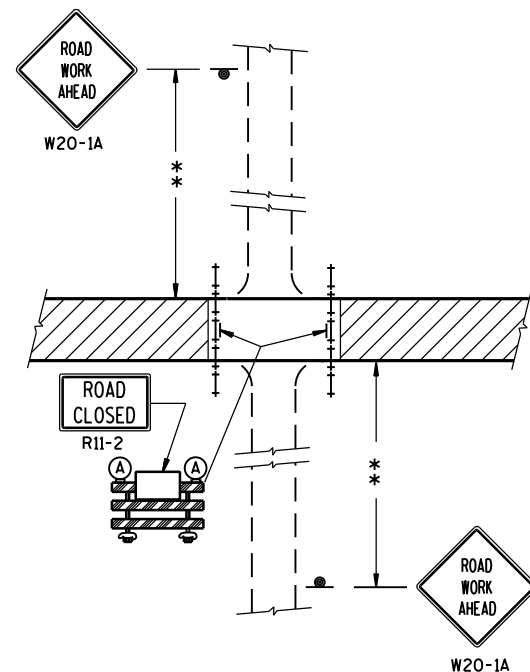

DETAIL 2
(PUBLIC CROSS-TRAFFIC MAINTAINED.
NO ACCESS TO PROJECT).

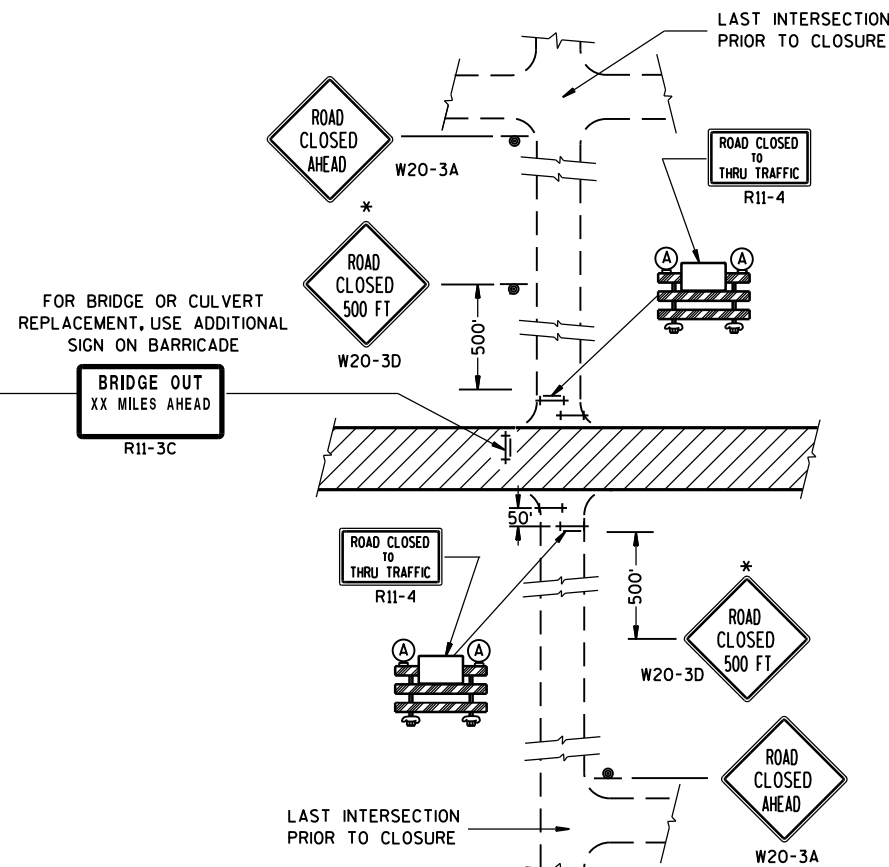

DETAIL 4
(CONTRACTOR, LOCAL BUSINESS AND
RESIDENT ACCESS TO PROJECT)

GENERAL NOTES

THE EXACT NUMBER, LOCATION, AND SPACING OF ALL SIGNS AND BARRICADES SHALL BE ADJUSTED TO FIT FIELD CONDITIONS AS APPROVED BY THE ENGINEER.

ANY SIGNS TEMPORARY OR EXISTING, WHICH CONFLICT WITH TRAFFIC CONTROL "IN USE" SHALL BE REMOVED OR COVERED AS NEEDED AND AS APPROVED BY THE ENGINEER.

THE SPACING BETWEEN TRAFFIC CONTROL SIGNS SHOULD BE ADJUSTED TO NOT CONFLICT WITH AND SHOULD PROVIDE A DESIRABLE MINIMUM OF 200 FEET CLEARANCE TO EXISTING SIGNS THAT WILL REMAIN IN PLACE.

IF A "STOP" SIGN MUST BE REMOVED FOR A WORK OPERATION, A TEMPORARY "STOP" SIGN SHALL BE PLACED PRIOR TO THE SIGN REMOVAL, OR A FLAGGER SHALL BE PROVIDED UNTIL THE SIGN IS RE-ESTABLISHED.

BARRICADES THAT MUST BE MOVED FOR A WORK OPERATION SHALL BE IMMEDIATELY RE-ESTABLISHED UPON COMPLETION OF THE OPERATION OR, FOR CONTINUING OPERATIONS, AT THE END OF EACH WORKING DAY.

SIGNS THAT WILL BE IN PLACE LESS THAN 7 CONTINUOUS DAYS AND NIGHTS MAY BE MOUNTED ON PORTABLE SUPPORTS.

ALL TYPE III BARRICADES SHALL HAVE RAILS REFLECTORIZED ON BOTH FACES. STRIPES SHALL BE PROPERLY SLOPED DOWN TOWARD THE TRAFFIC SIDE OR AS SHOWN IN THE ROAD CLOSURE BARRICADE DETAIL D FOR FULL ROAD CLOSURES.

TYPE "A" LOW-INTENSITY FLASHING WARNING LIGHTS SHALL BE VISIBLE ON BOTH SIDES OF THE BARRICADE.

THE R11-2, R11-3 AND R11-4 SIGNS PLACED ON BARRICADES SHALL COVER NO MORE THAN THE TOP RAIL. THE SIGNS SHALL NOT COVER ANY PORTION OF THE MIDDLE OR BOTTOM RAILS.

ALL SIGNS SHALL BE 48" X 48" UNLESS OTHERWISE NOTED BELOW:

R11-2 SHALL BE 48" X 30".

R11-4 AND R11-3 SHALL BE 60" X 30".

*OMIT THE "ROAD CLOSED 500 FT." SIGN IF THE LAST INTERSECTION IS 500 FT. OR LESS FROM THE WORK ZONE.

**500' MAX. OR AT LAST INTERSECTION WHICHEVER IS CLOSER.


LEGEND

-  SIGN ON PERMANENT SUPPORT
-  TYPE III BARRICADE
-  TYPE III BARRICADE WITH ATTACHED SIGN
-  TYPE "A" WARNING LIGHT (FLASHING)
-  WORK AREA

BARRICADES AND SIGNS FOR SIDEROAD CLOSURES

STATE OF WISCONSIN
DEPARTMENT OF TRANSPORTATION

APPROVED
Sept. 2015 /S/ Peter Amakobe Atepe
DATE STATEWIDE WORK ZONE SAFETY ENGINEER 328
FHWA

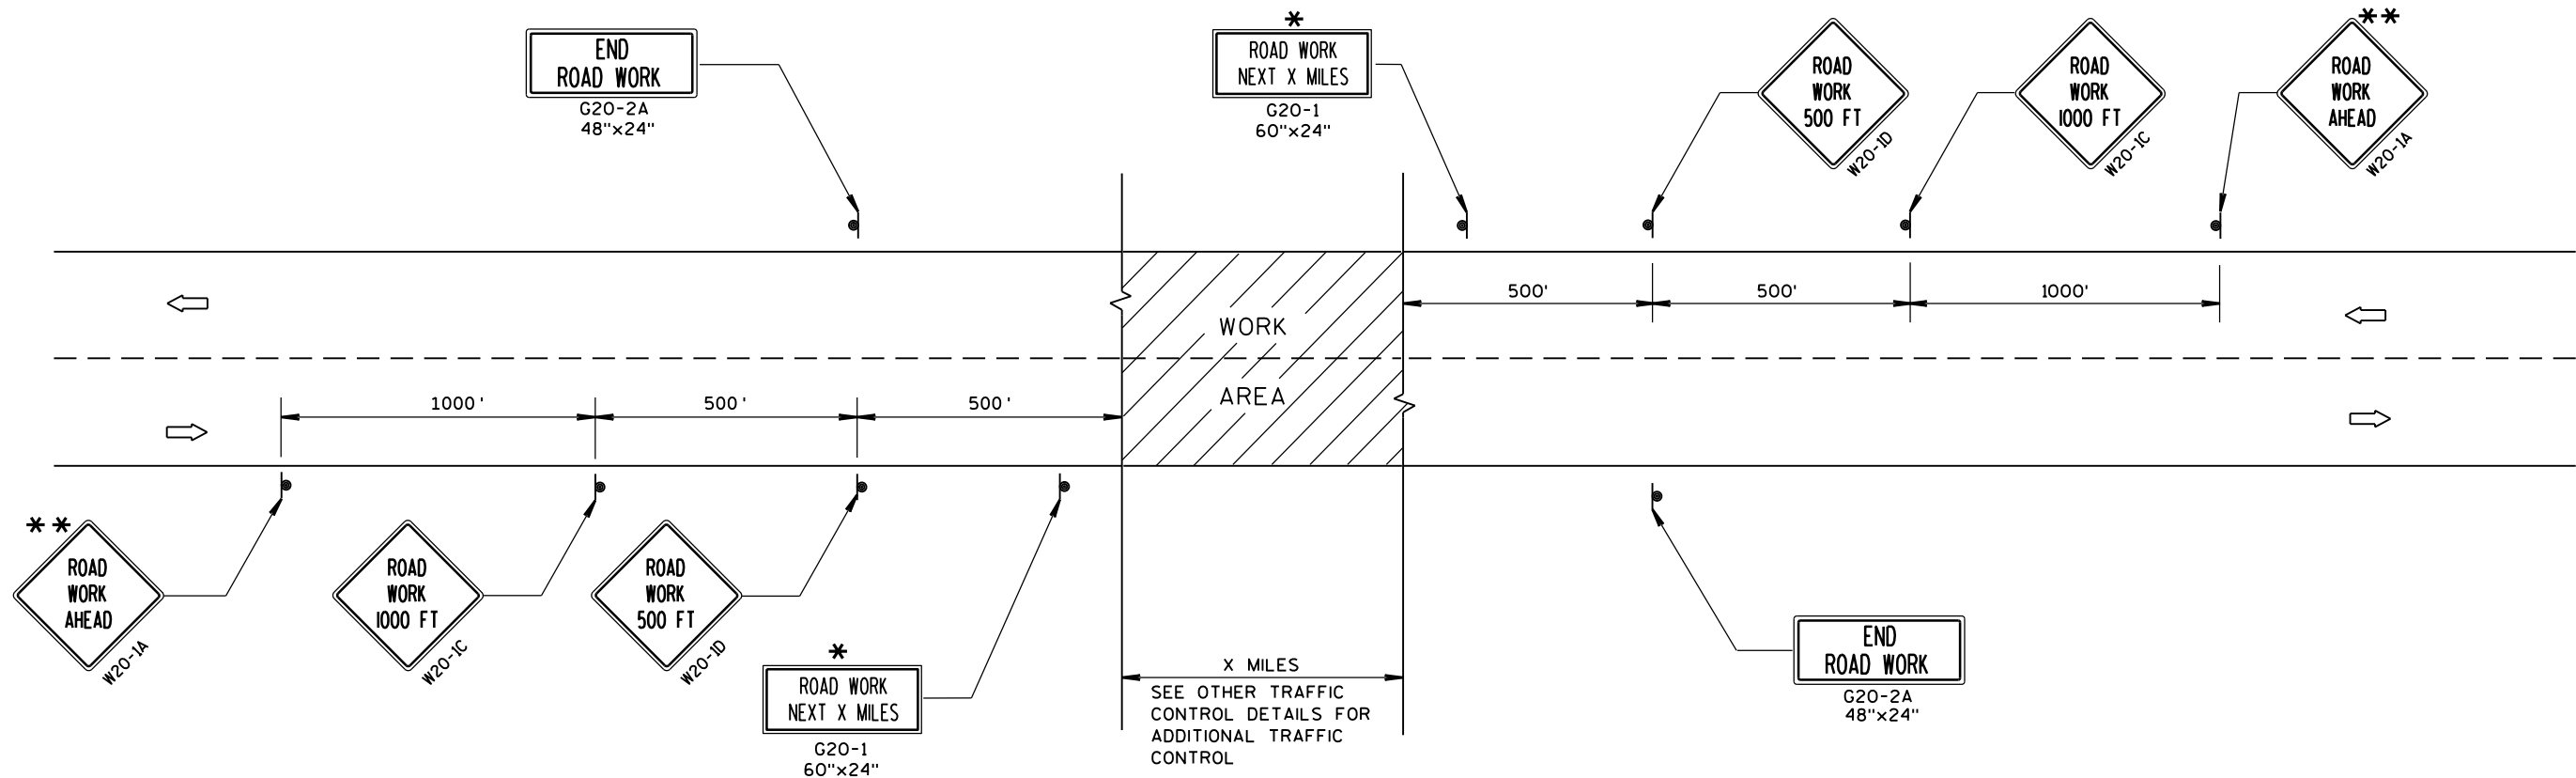

TYPICAL SIDEROAD APPROACH WARNING SIGN DETAIL

GENERAL NOTES

THE EXACT NUMBER, LOCATION, AND SPACING OF ALL SIGNS AND DEVICES SHALL BE ADJUSTED TO FIT FIELD CONDITIONS.

THE SPACING BETWEEN TRAFFIC CONTROL SIGNS SHOULD BE ADJUSTED TO NOT CONFLICT WITH AND SHOULD PROVIDE A MINIMUM OF 200 FEET (500 FEET DESIRABLE) CLEARANCE TO EXISTING SIGNS THAT WILL REMAIN IN PLACE.


ALL SIGNS ARE 48"x48" UNLESS OTHERWISE NOTED.

SIGNS THAT WILL BE IN PLACE LESS THAN 7 CONTINUOUS DAYS AND NIGHTS MAY BE MOUNTED ON PORTABLE SUPPORTS.

IF A "STOP" SIGN MUST BE REMOVED FOR A WORK OPERATION, A TEMPORARY "STOP" SIGN SHALL BE PLACED PRIOR TO THE SIGN REMOVAL, OR A FLAGGER SHALL BE PROVIDED UNTIL THE SIGN IS RE-ESTABLISHED.

* OMIT G20-1 SIGNS IF LENGTH OF WORK AREA IS 2 MILES OR LESS.

** PLACE ADDITIONAL W20-1A "ROAD WORK AHEAD" SIGN IF WORK AREA WITHIN THE PROJECT IS SEPARATED BY MORE THAN 2 MILES FROM PREVIOUS WORK AREA.

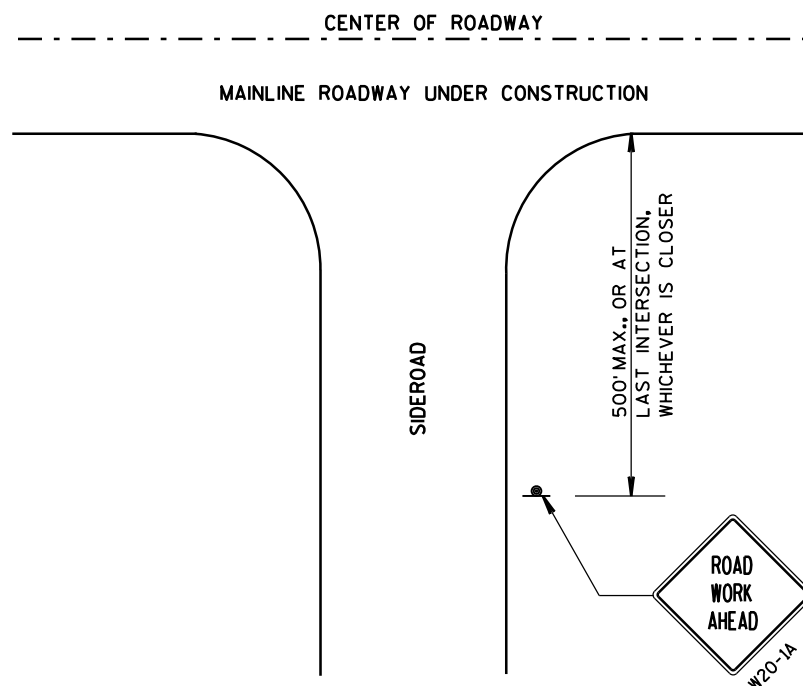


LEGEND

- SIGN ON PERMANENT SUPPORT
- DIRECTION OF TRAFFIC
- WORK AREA

TRAFFIC CONTROL, ADVANCE
WARNING SIGNS 45 M.P.H.
OR GREATER TWO-WAY
UNDIVIDED ROAD OPEN TO TRAFFIC

STATE OF WISCONSIN
DEPARTMENT OF TRANSPORTATION

APPROVED
DATE Sept. 2015 /S/ Peter Amokobe Atepe
STATEWIDE WORK ZONE SAFETY ENGINEER
FHWA

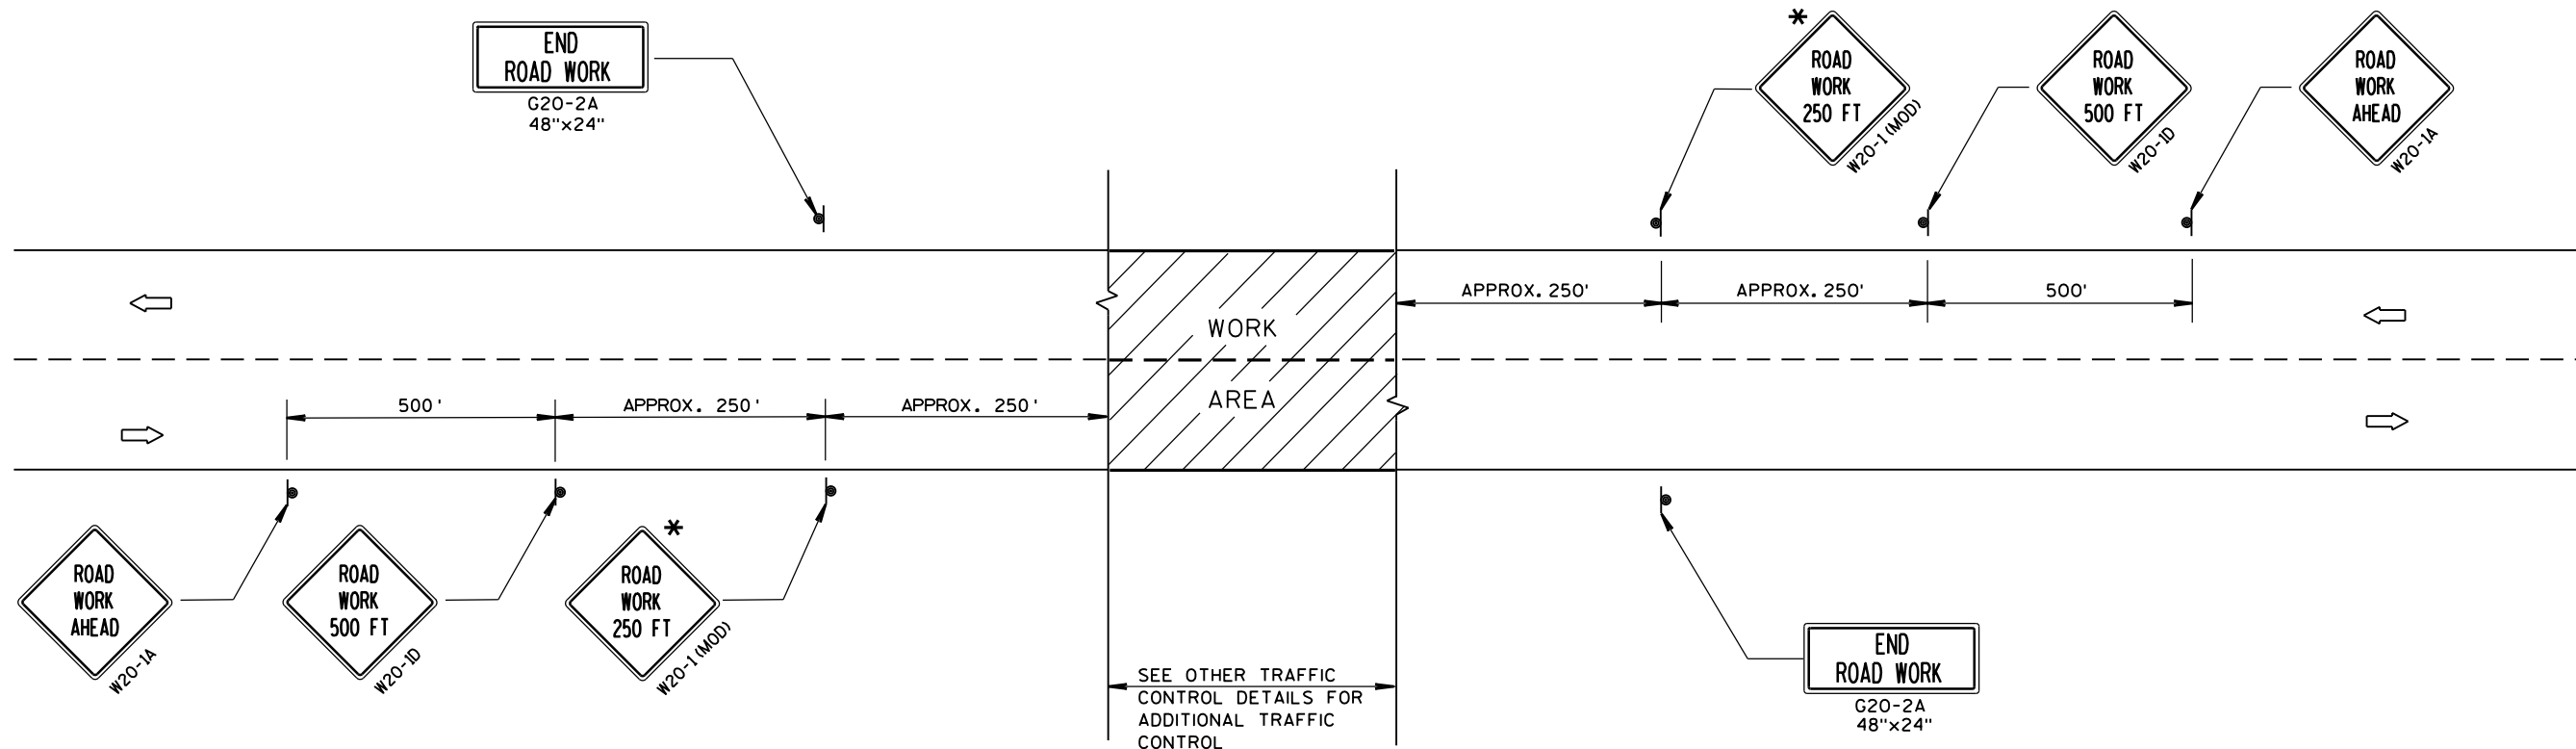

TYPICAL SIDEROAD APPROACH WARNING SIGN DETAIL

GENERAL NOTES

THE EXACT NUMBER, LOCATION, AND SPACING OF ALL SIGNS AND DEVICES SHALL BE ADJUSTED TO FIT FIELD CONDITIONS.


THE SPACING BETWEEN TRAFFIC CONTROL SIGNS SHOULD BE ADJUSTED TO NOT CONFLICT WITH AND SHOULD PROVIDE A DESIRABLE MINIMUM OF 200 FEET CLEARANCE TO EXISTING SIGNS THAT WILL REMAIN IN PLACE.

ALL SIGNS ARE 48"x48" UNLESS OTHERWISE NOTED. IF NECESSARY DUE TO SPACE CONSTRAINTS, 36"x36" SIGNS MAY BE USED INSTEAD OF 48"x48" SIGNS.

SIGNS THAT WILL BE IN PLACE LESS THAN 7 CONTINUOUS DAYS AND NIGHTS MAY BE MOUNTED ON PORTABLE SUPPORTS.

IF A "STOP" SIGN MUST BE REMOVED FOR A WORK OPERATION, A TEMPORARY "STOP" SIGN SHALL BE PLACED PRIOR TO THE SIGN REMOVAL, OR A FLAGGER SHALL BE PROVIDED UNTIL THE SIGN IS RE-ESTABLISHED.

* THE THIRD W20-1 SIGN IS REQUIRED ONLY IF THERE IS AN INTERSECTION BETWEEN THE "ROAD WORK 500 FT" SIGN AND THE WORK ZONE. ADJUST THE PLACEMENT OF THIS SIGN BASED ON INTERSECTION LOCATION AND OTHER FIELD CONDITIONS.

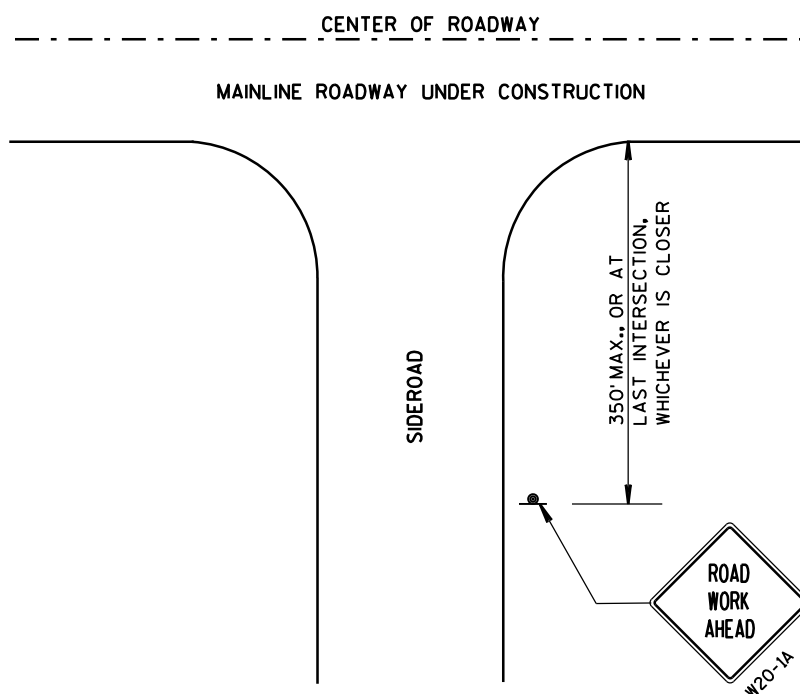


LEGEND

- SIGN ON PERMANENT SUPPORT
- DIRECTION OF TRAFFIC
- WORK AREA



TRAFFIC CONTROL, ADVANCE
WARNING SIGNS 40 M.P.H.
OR LESS TWO-WAY UNDIVIDED
ROAD OPEN TO TRAFFIC

STATE OF WISCONSIN
DEPARTMENT OF TRANSPORTATION

APPROVED
Sept. 2015 /S/ Peter Amakobe Atepe
DATE STATEWIDE WORK ZONE IC
FHWA SAFETY ENGINEER

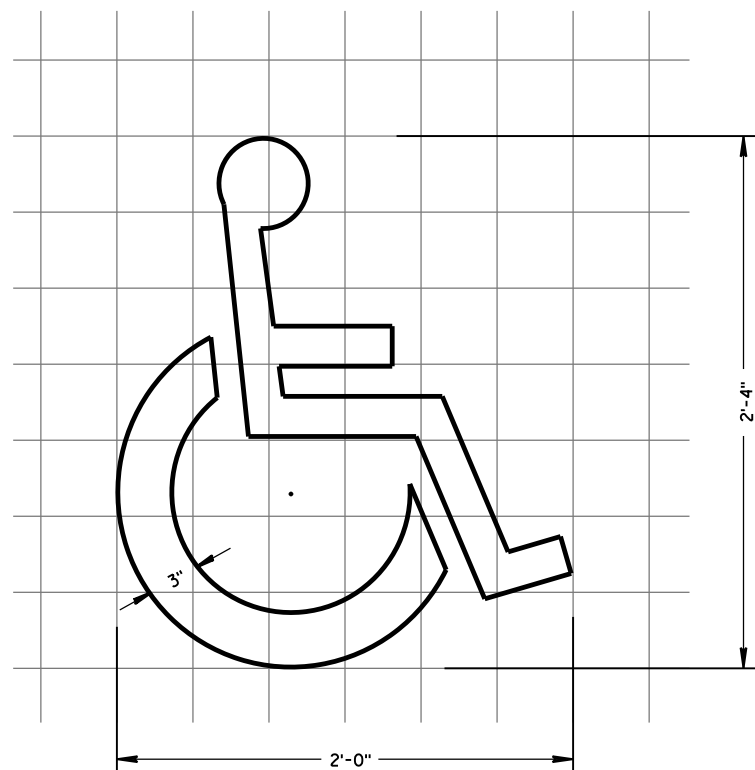

HANDICAP SYMBOL

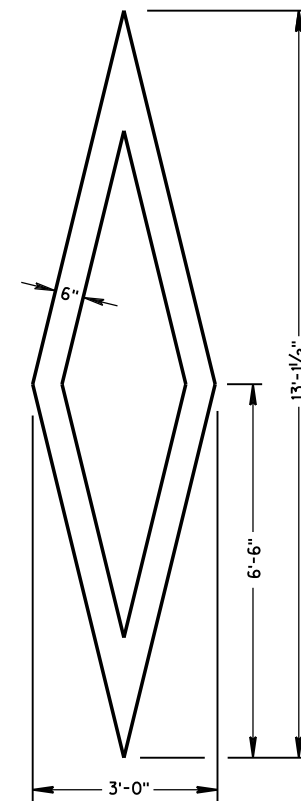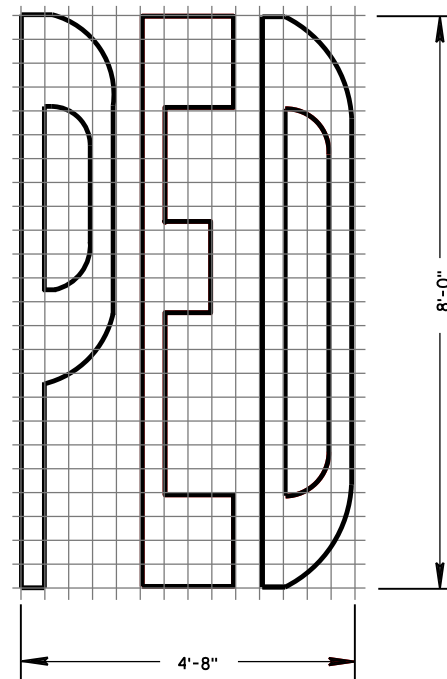PREFERENTIAL
LANE SYMBOL**GENERAL NOTES**

DETAILS OF INSTALLATION, MATERIALS AND WORKMANSHIP NOT SHOWN ON THIS DRAWING SHALL CONFORM TO THE PERTINENT REQUIREMENTS OF THE STANDARD SPECIFICATIONS AND APPLICABLE SPECIAL PROVISIONS.

PAVEMENT MARKING SYMBOLS

STATE OF WISCONSIN
DEPARTMENT OF TRANSPORTATION







APPROVED

June 2017 /S/ Matthew R. Rauch
DATE STATE SIGNING AND MARK 331 EER


FHWA

GENERAL NOTES


DETAILS OF INSTALLATION, MATERIALS AND WORKMANSHIP NOT SHOWN ON THIS DRAWING SHALL CONFORM TO THE PERTINENT REQUIREMENTS OF THE STANDARD SPECIFICATIONS AND APPLICABLE SPECIAL PROVISIONS.

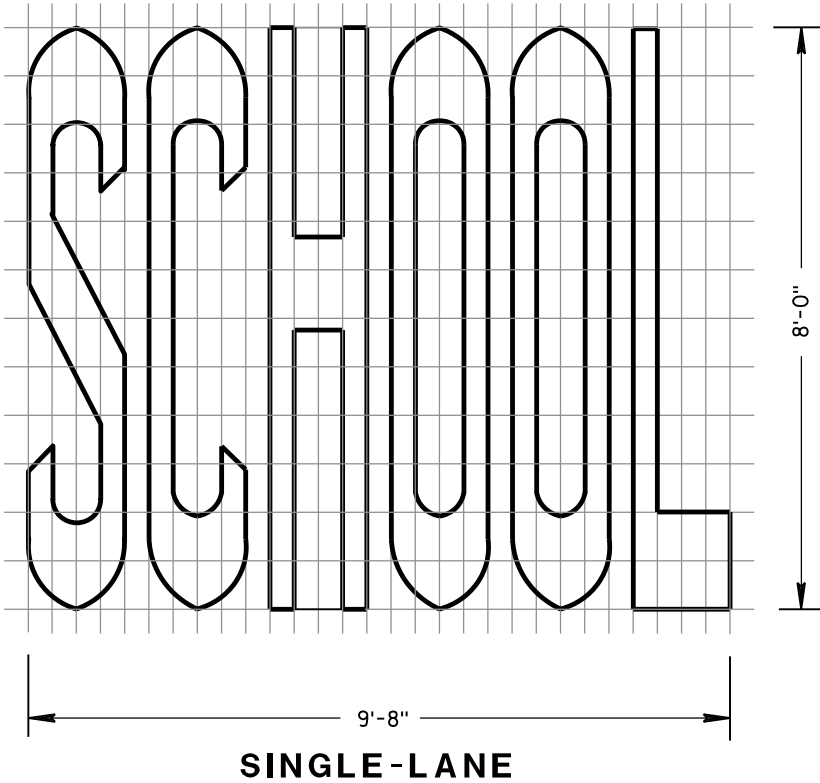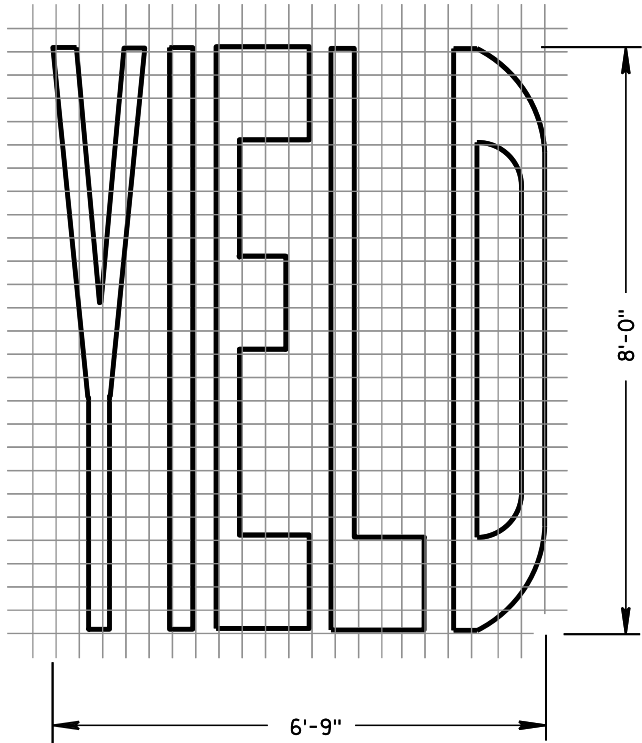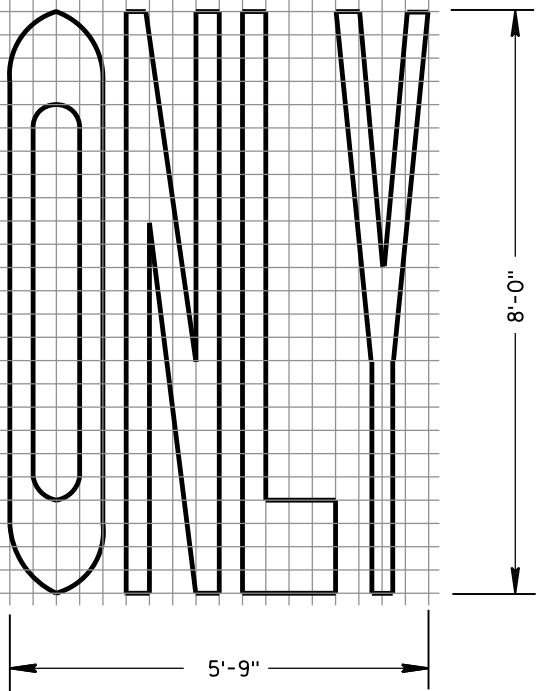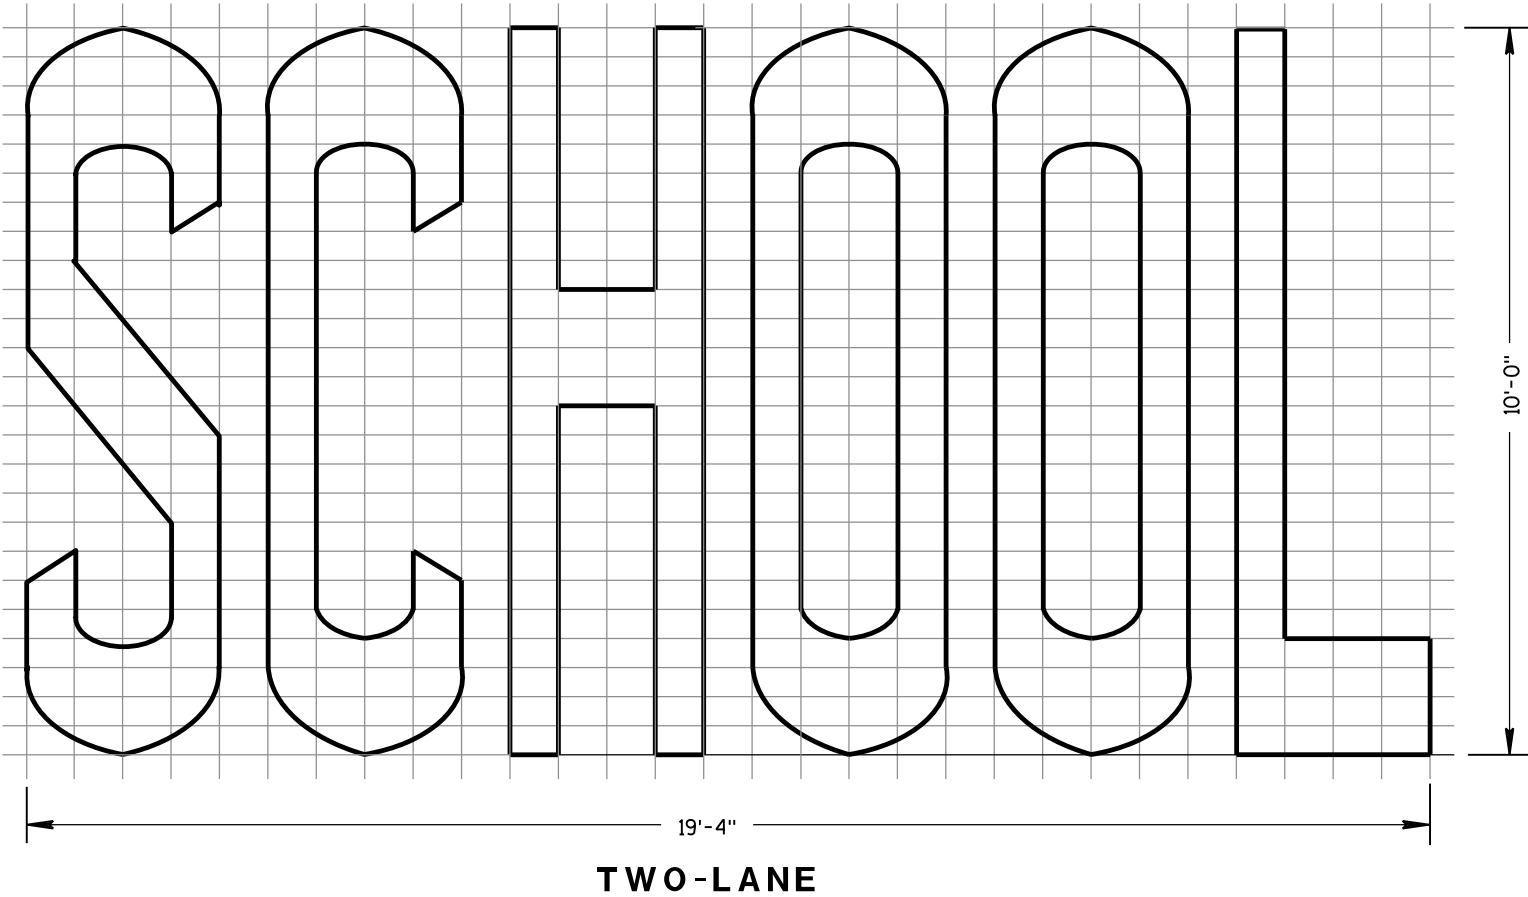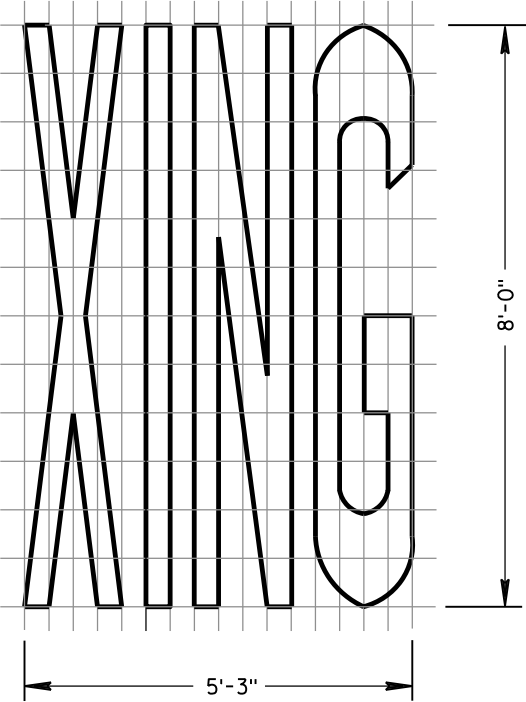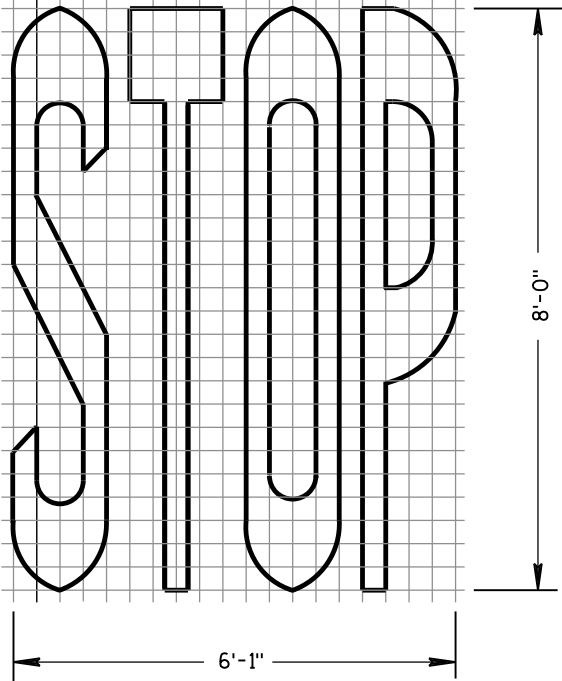


PAVEMENT MARKING WORDS			
STATE OF WISCONSIN DEPARTMENT OF TRANSPORTATION			
APPROVED			
June 2017	/S/ Matthew R. Rauch		
DATE	STATE SIGNING AND MARK 332	EER	
FHWA			

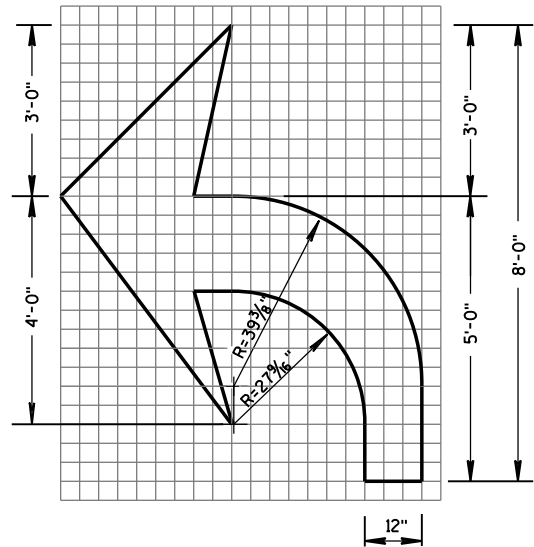


TYPE 2

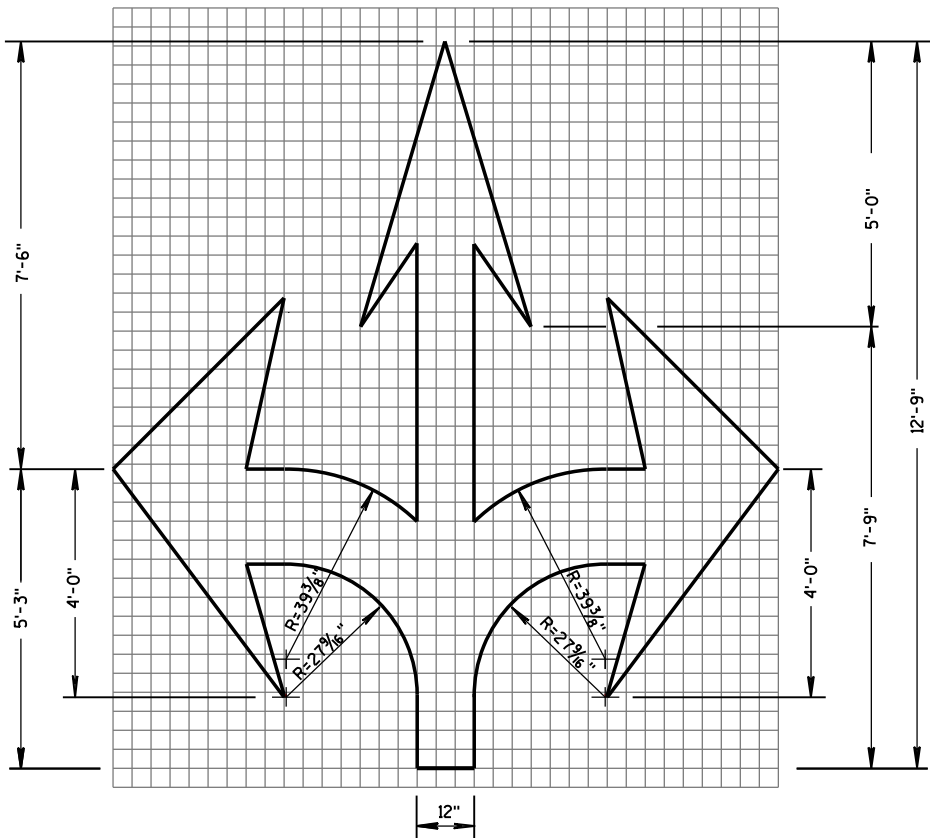


TYPE 6

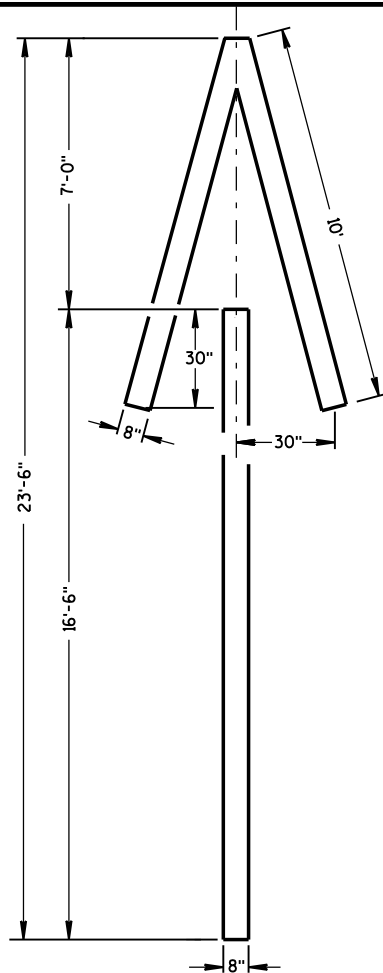


TYPE 4

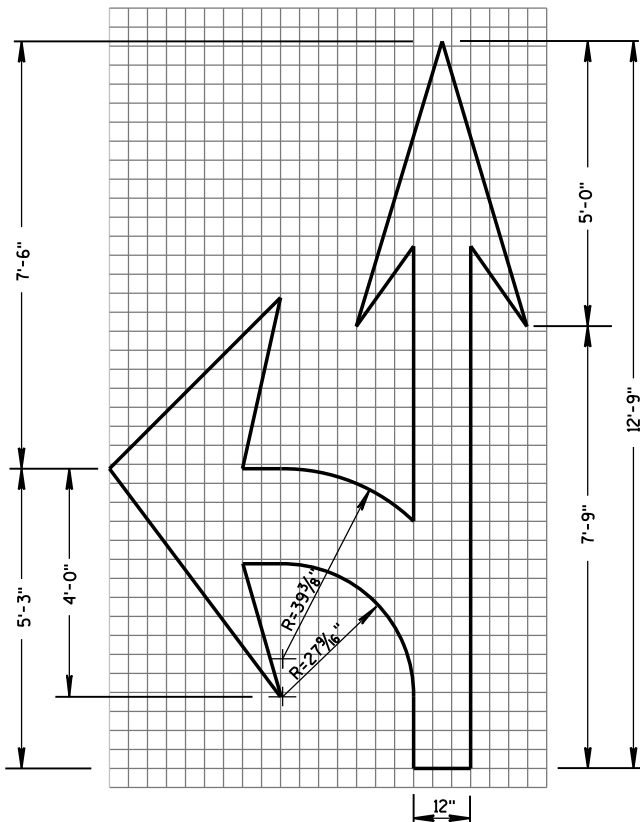

TYPE 3

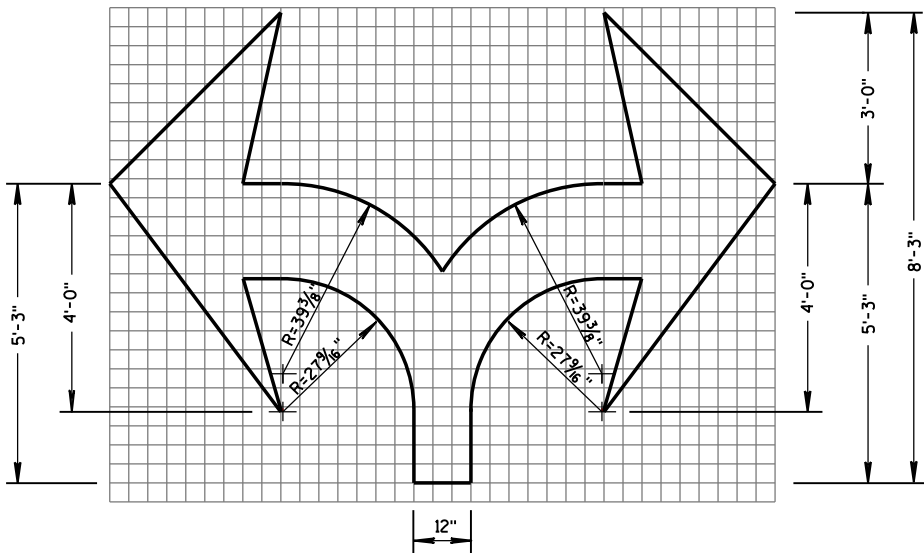


TYPE 7

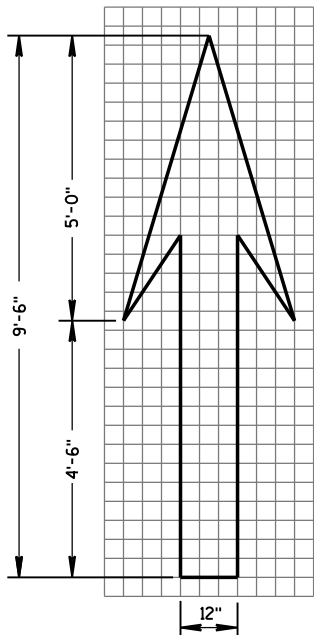

TYPE 1

GENERAL NOTES

DETAILS OF INSTALLATION, MATERIALS AND WORKMANSHIP NOT SHOWN ON THIS DRAWING SHALL CONFORM TO THE PERTINENT REQUIREMENTS OF THE STANDARD SPECIFICATIONS AND APPLICABLE SPECIAL PROVISIONS.

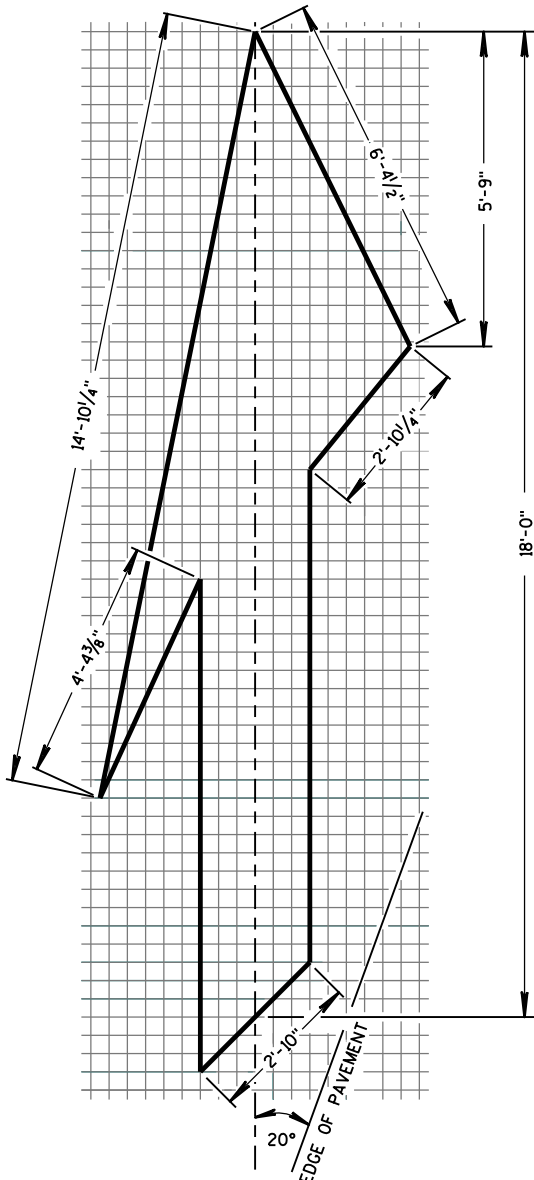


TYPE 5 LANE DROP ARROW


PAVEMENT MARKING ARROWS

STATE OF WISCONSIN
DEPARTMENT OF TRANSPORTATION


APPROVED
June 2017 /S/ Matthew R. Rauch
DATE STATE SIGNING AND MAR 333
FHWA VER

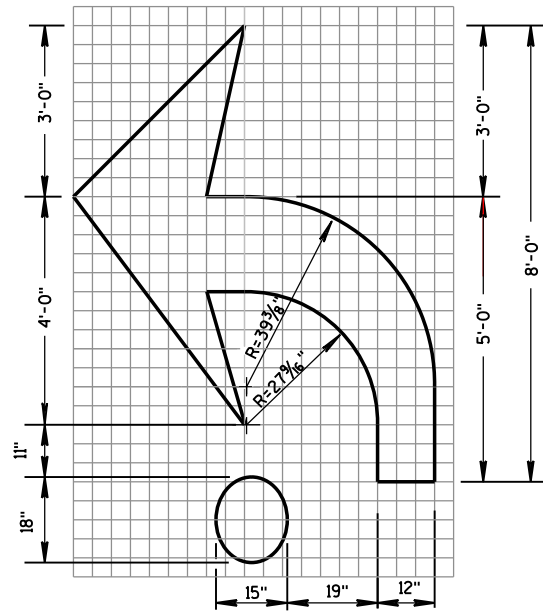

TYPE 2R

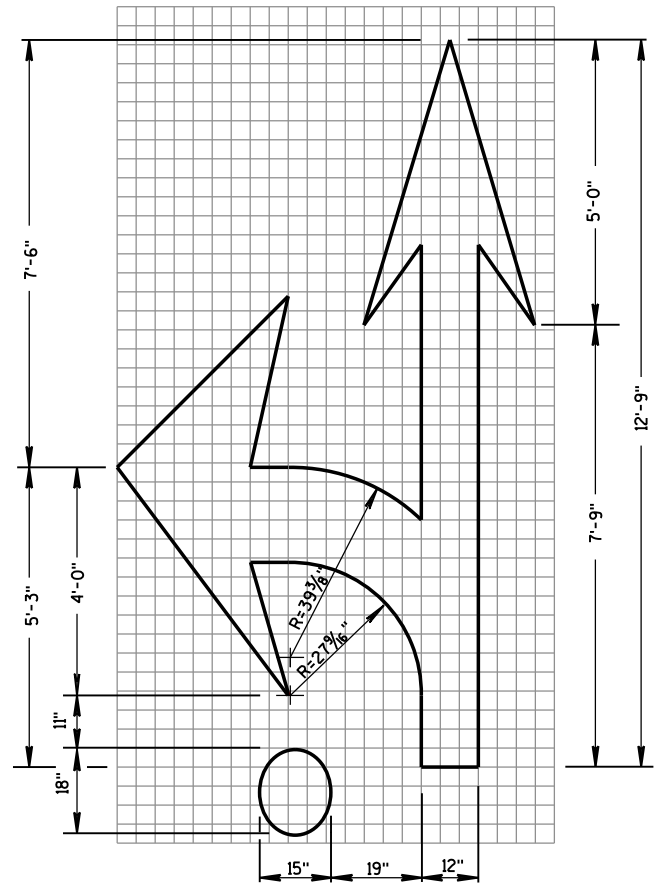


TYPE 3R

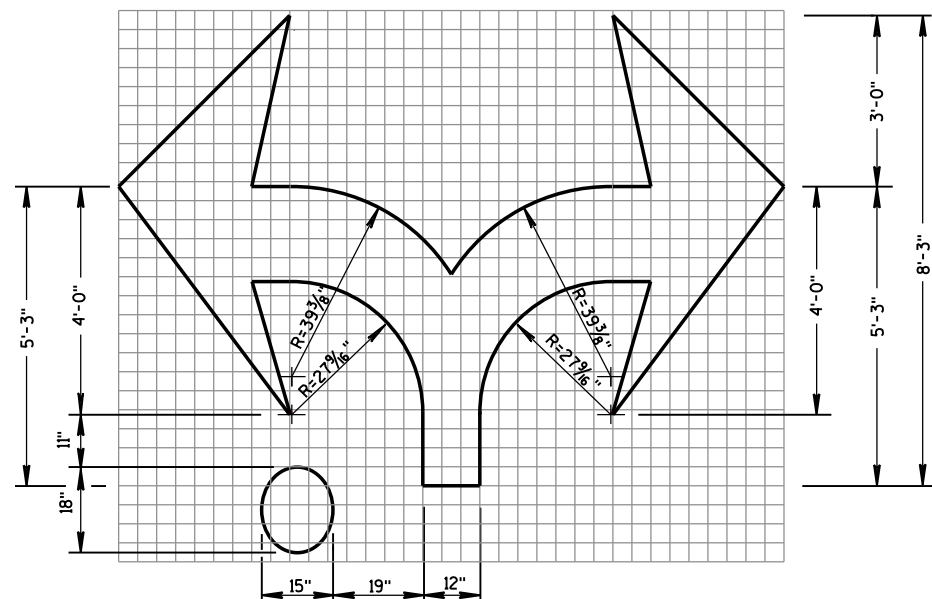

TYPE 7R

GENERAL NOTES

DETAILS OF INSTALLATION, MATERIALS AND WORKMANSHIP NOT SHOWN ON THIS DRAWING SHALL CONFORM TO THE PERTINENT REQUIREMENTS OF THE STANDARD SPECIFICATIONS AND APPLICABLE SPECIAL PROVISIONS.

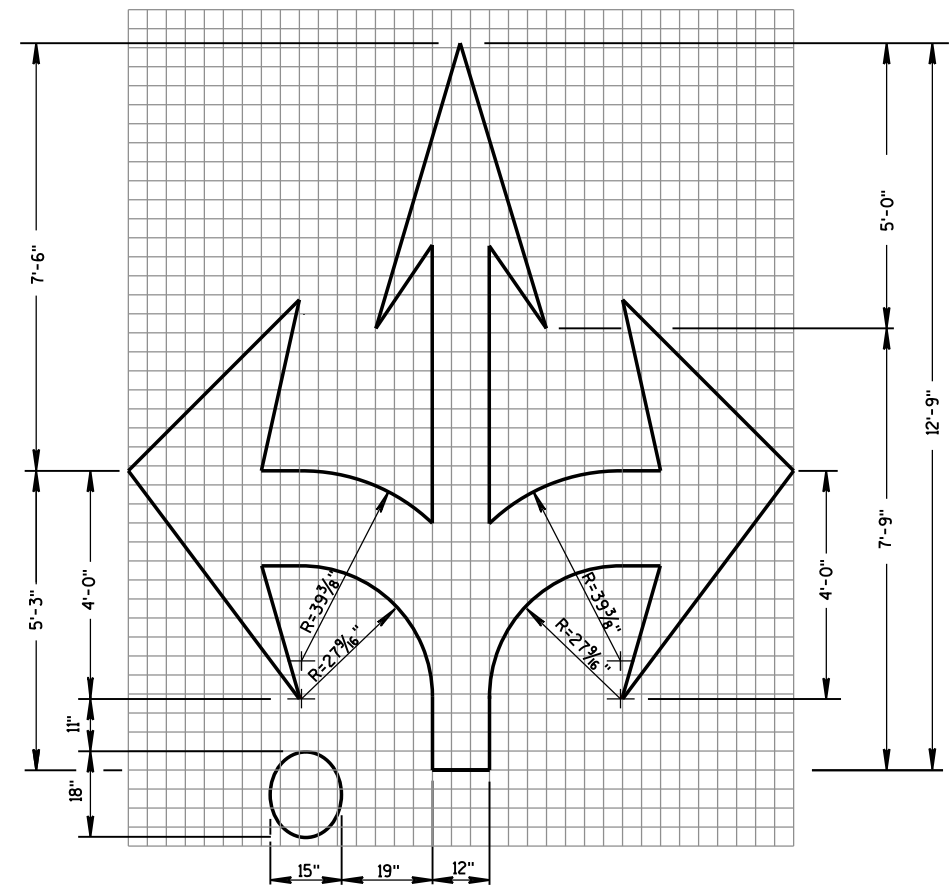

TYPE 6R


ROUNABOUT ARROWS

STATE OF WISCONSIN
DEPARTMENT OF TRANSPORTATION



APPROVED

June 2017 /S/ Matthew R. Rauch
DATE STATE SIGNING AND MAR 334 NEER

FHWA

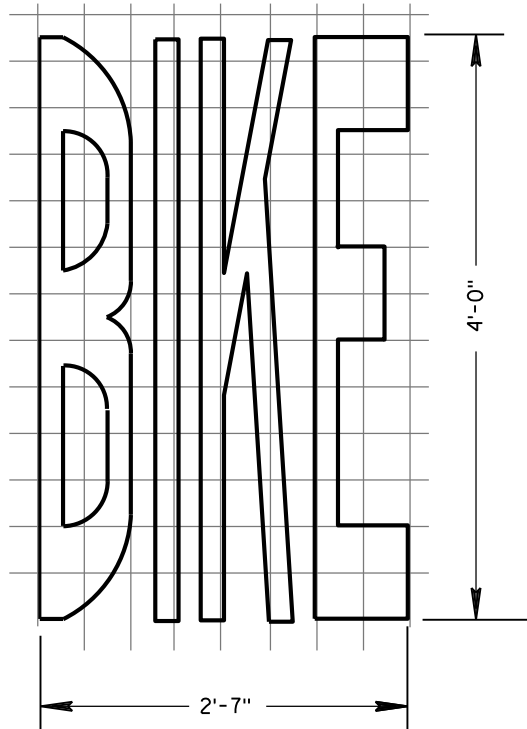


BIKE LANE WORDS

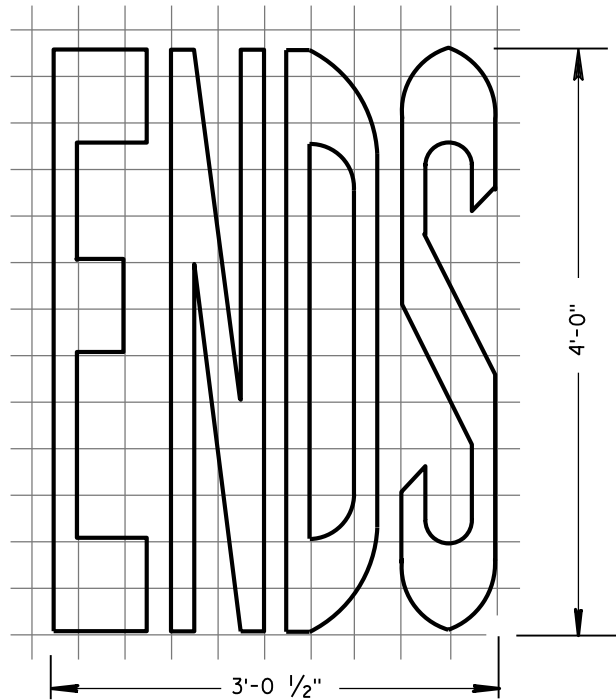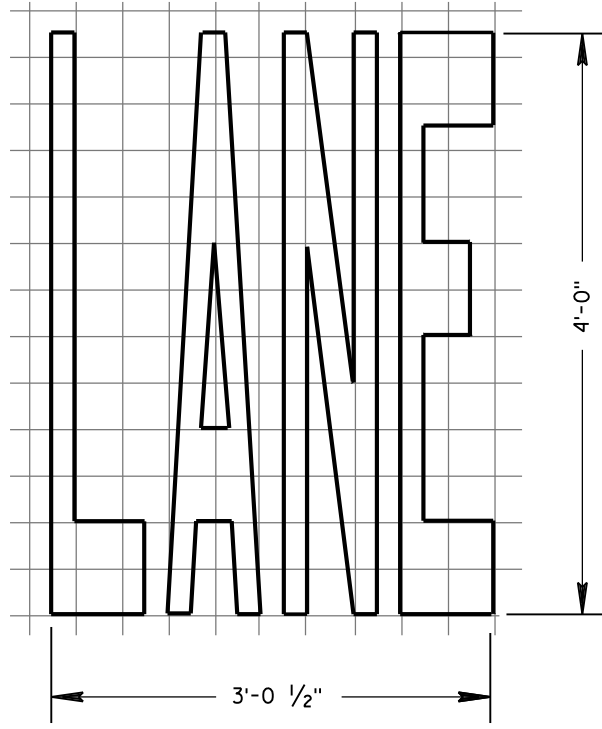


BIKE LANE WORDS

GENERAL NOTES


DETAILS OF INSTALLATION, MATERIALS AND WORKMANSHIP NOT SHOWN ON THIS DRAWING SHALL CONFORM TO THE PERTINENT REQUIREMENTS OF THE STANDARD SPECIFICATIONS AND APPLICABLE SPECIAL PROVISIONS.

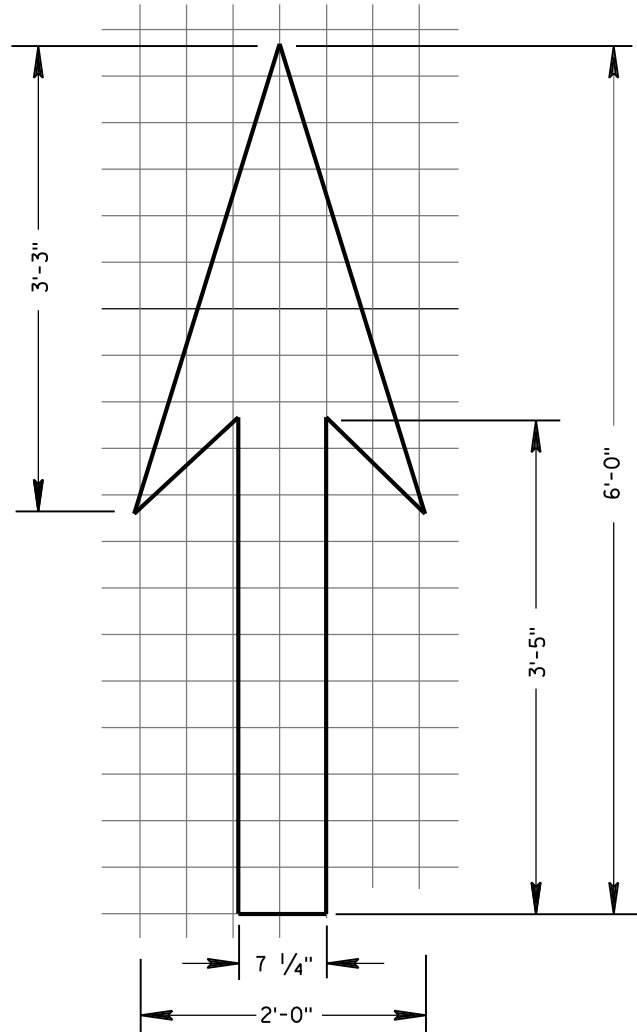


BIKE LANE ARROW

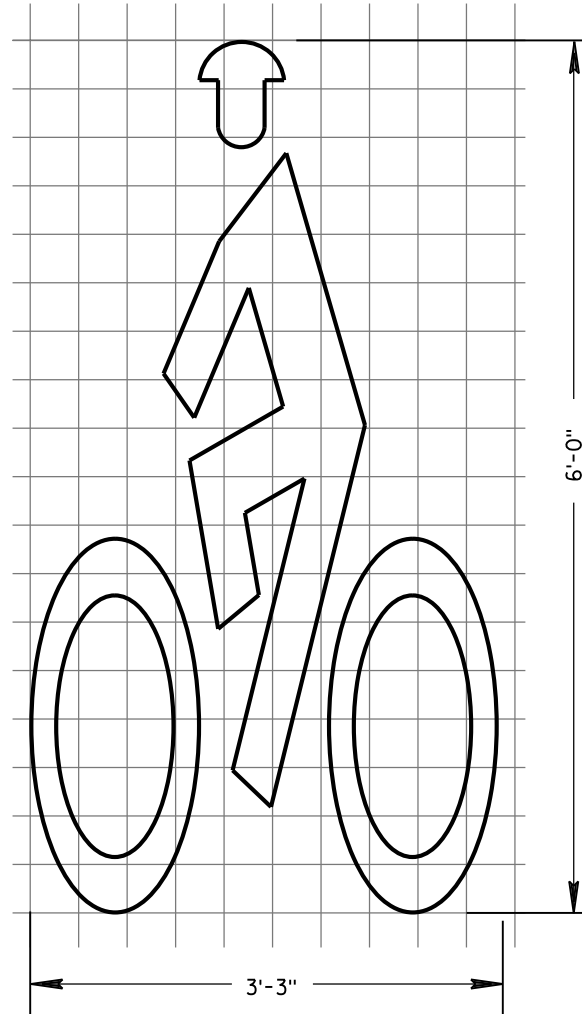

BIKE LANE SYMBOL

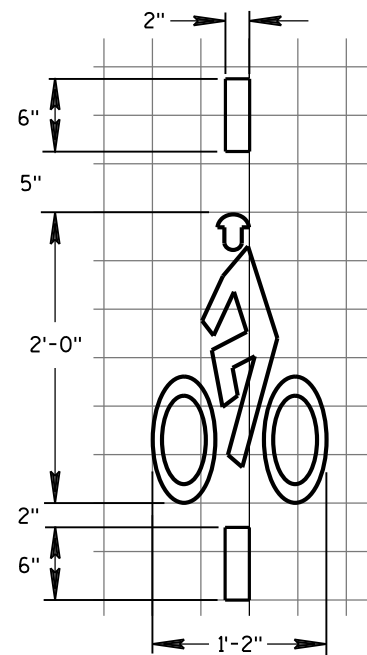

BICYCLE DETECTOR PAVEMENT MARKING

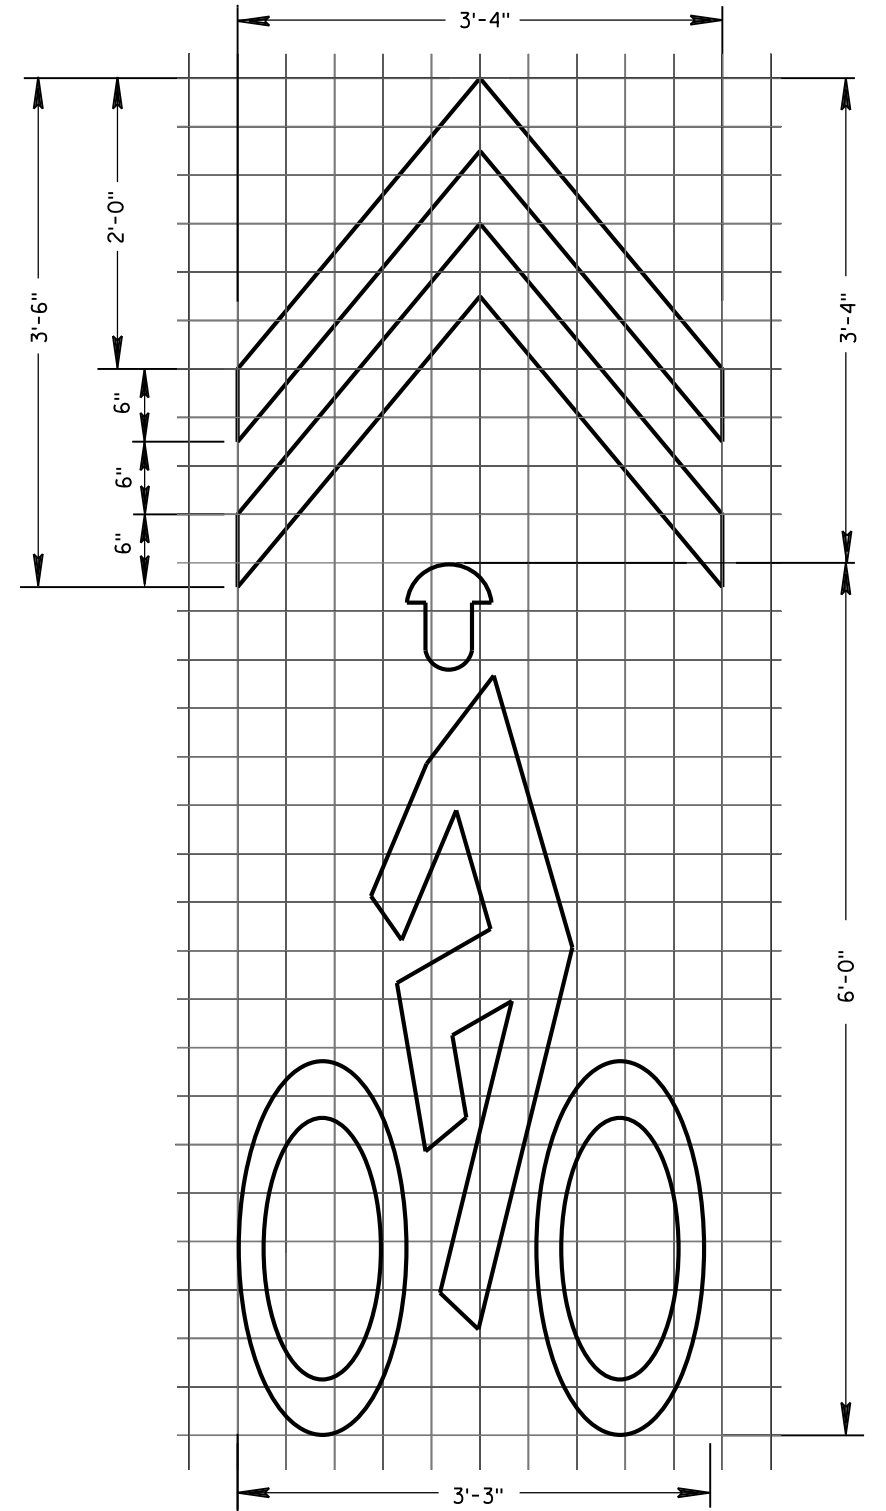


BIKE SYMBOL FOR SHARED LANE


PAVEMENT MARKING FOR
BIKE LANES

STATE OF WISCONSIN
DEPARTMENT OF TRANSPORTATION

APPROVED
June 2017 /S/ Matthew R. Rauch
DATE STATE SIGNING AND MARK 335 EER
FHWA

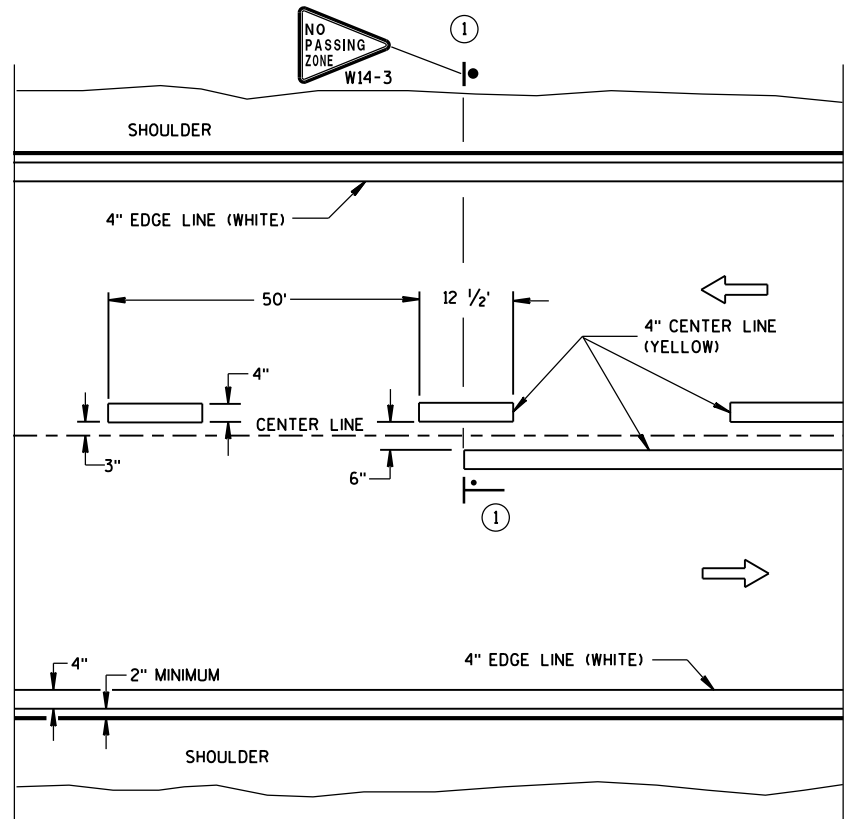


TWO WAY TRAFFIC

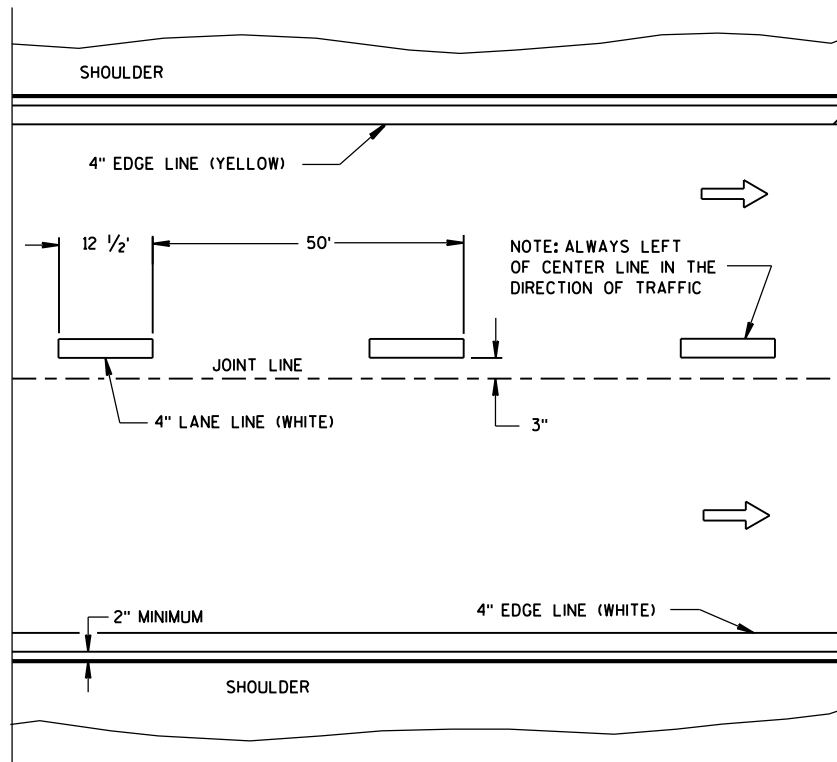


ONE WAY TRAFFIC

PERMANENT PAVEMENT MARKING

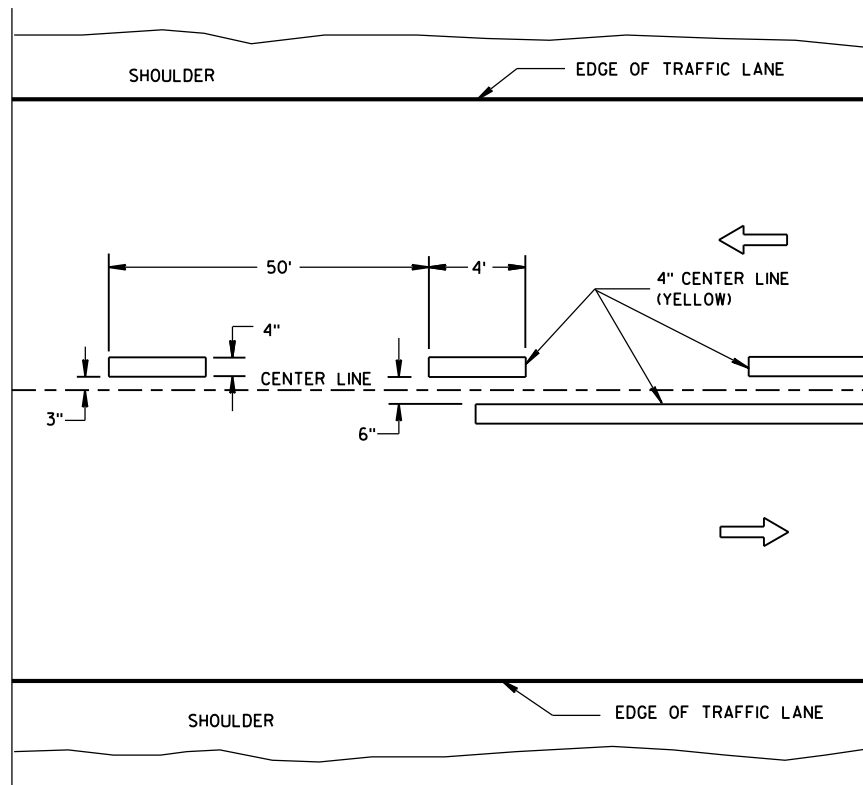

TWO WAY TRAFFIC

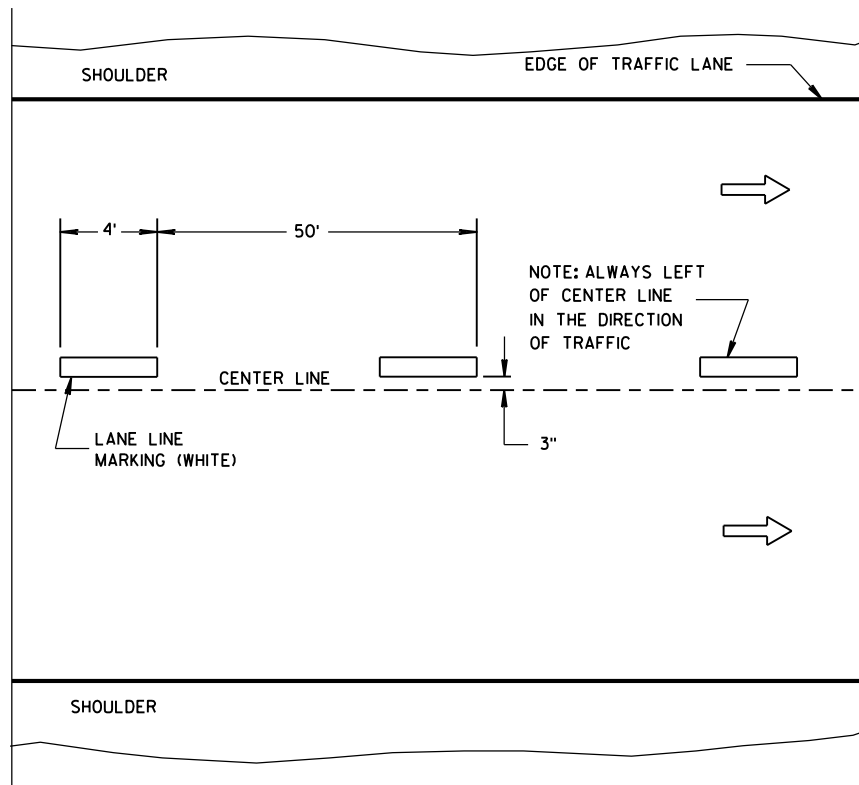

ONE WAY TRAFFIC

TEMPORARY PAVEMENT MARKING

GENERAL NOTES

DETAILS OF CONSTRUCTION NOT SHOWN ON THIS DRAWING SHALL CONFORM TO STANDARD SPECIFICATIONS AND SPECIAL PROVISIONS.

① LOCATE THE NO PASSING ZONE W14-3 SIGN WITHIN 50 FEET OF THE "T" MARKING.

NOTE

ARROW SYMBOL (→) SHOWS DIRECTION OF TRAVEL

LEGEND



—●— "T" MARKING

● POST MOUNTED SIGN

LONGITUDINAL MARKING
(MAINLINE)

STATE OF WISCONSIN
DEPARTMENT OF TRANSPORTATION

APPROVED
June 2017 /S/ Matthew R. Rauch
DATE STATE SIGNING AND MAP 336 ENGINEER
FHWA

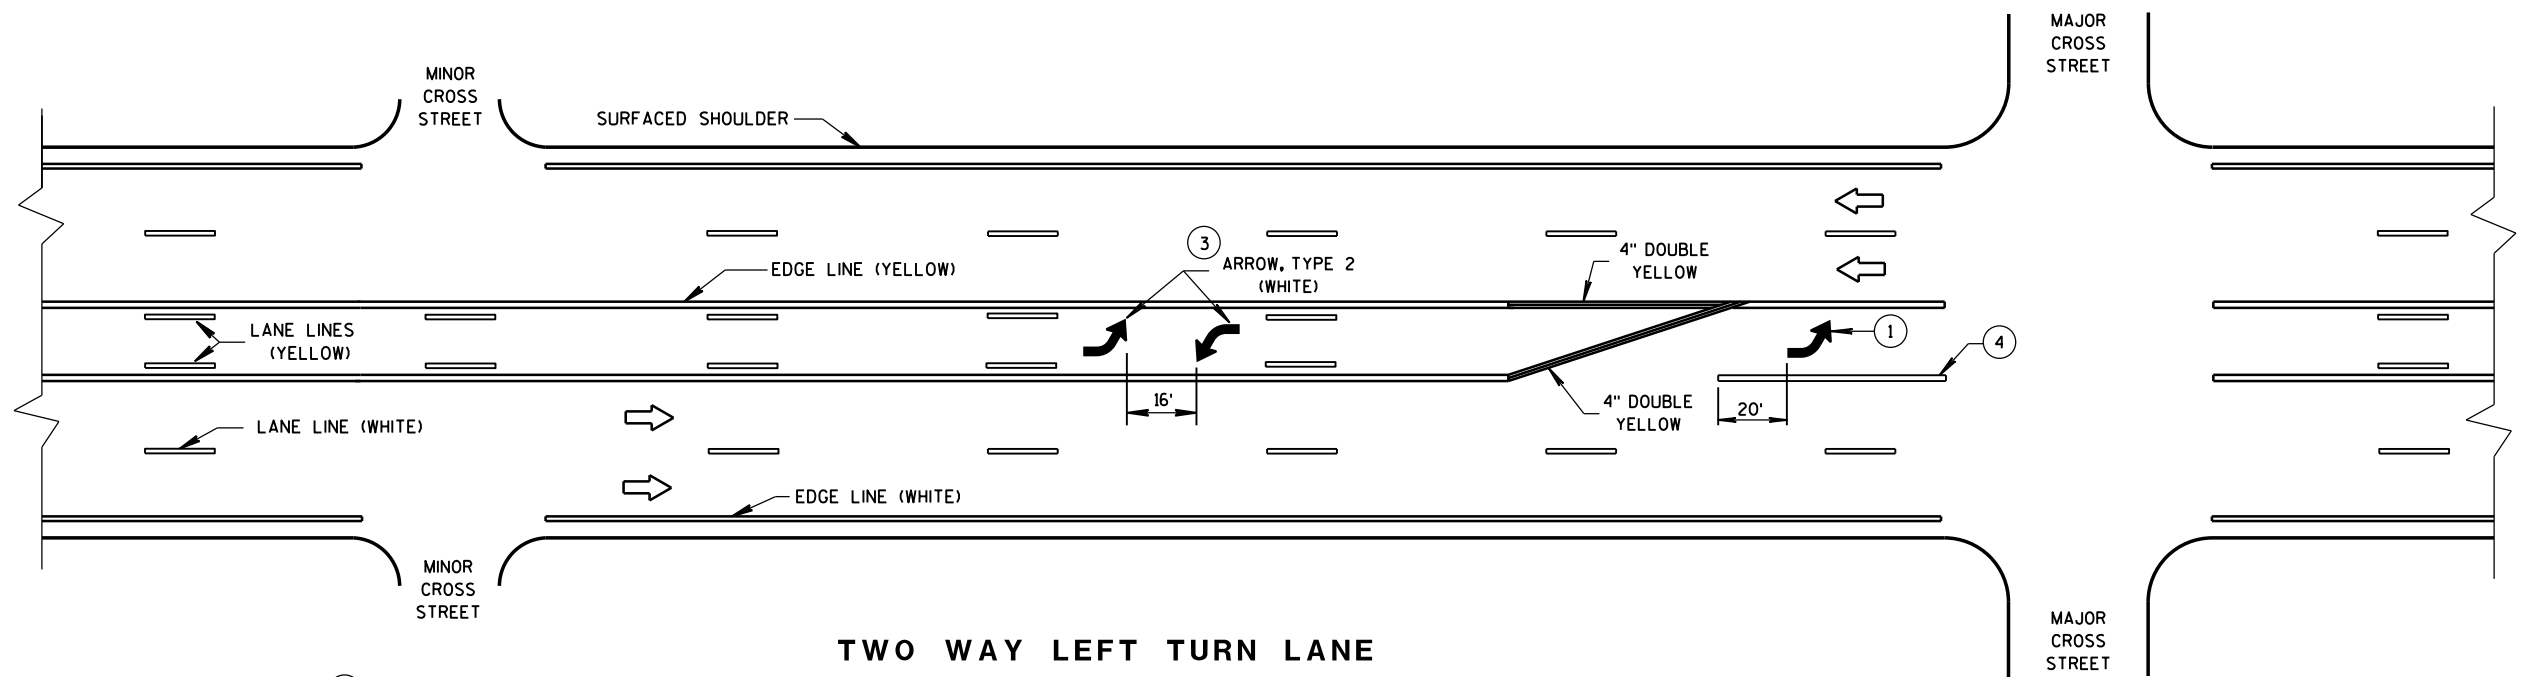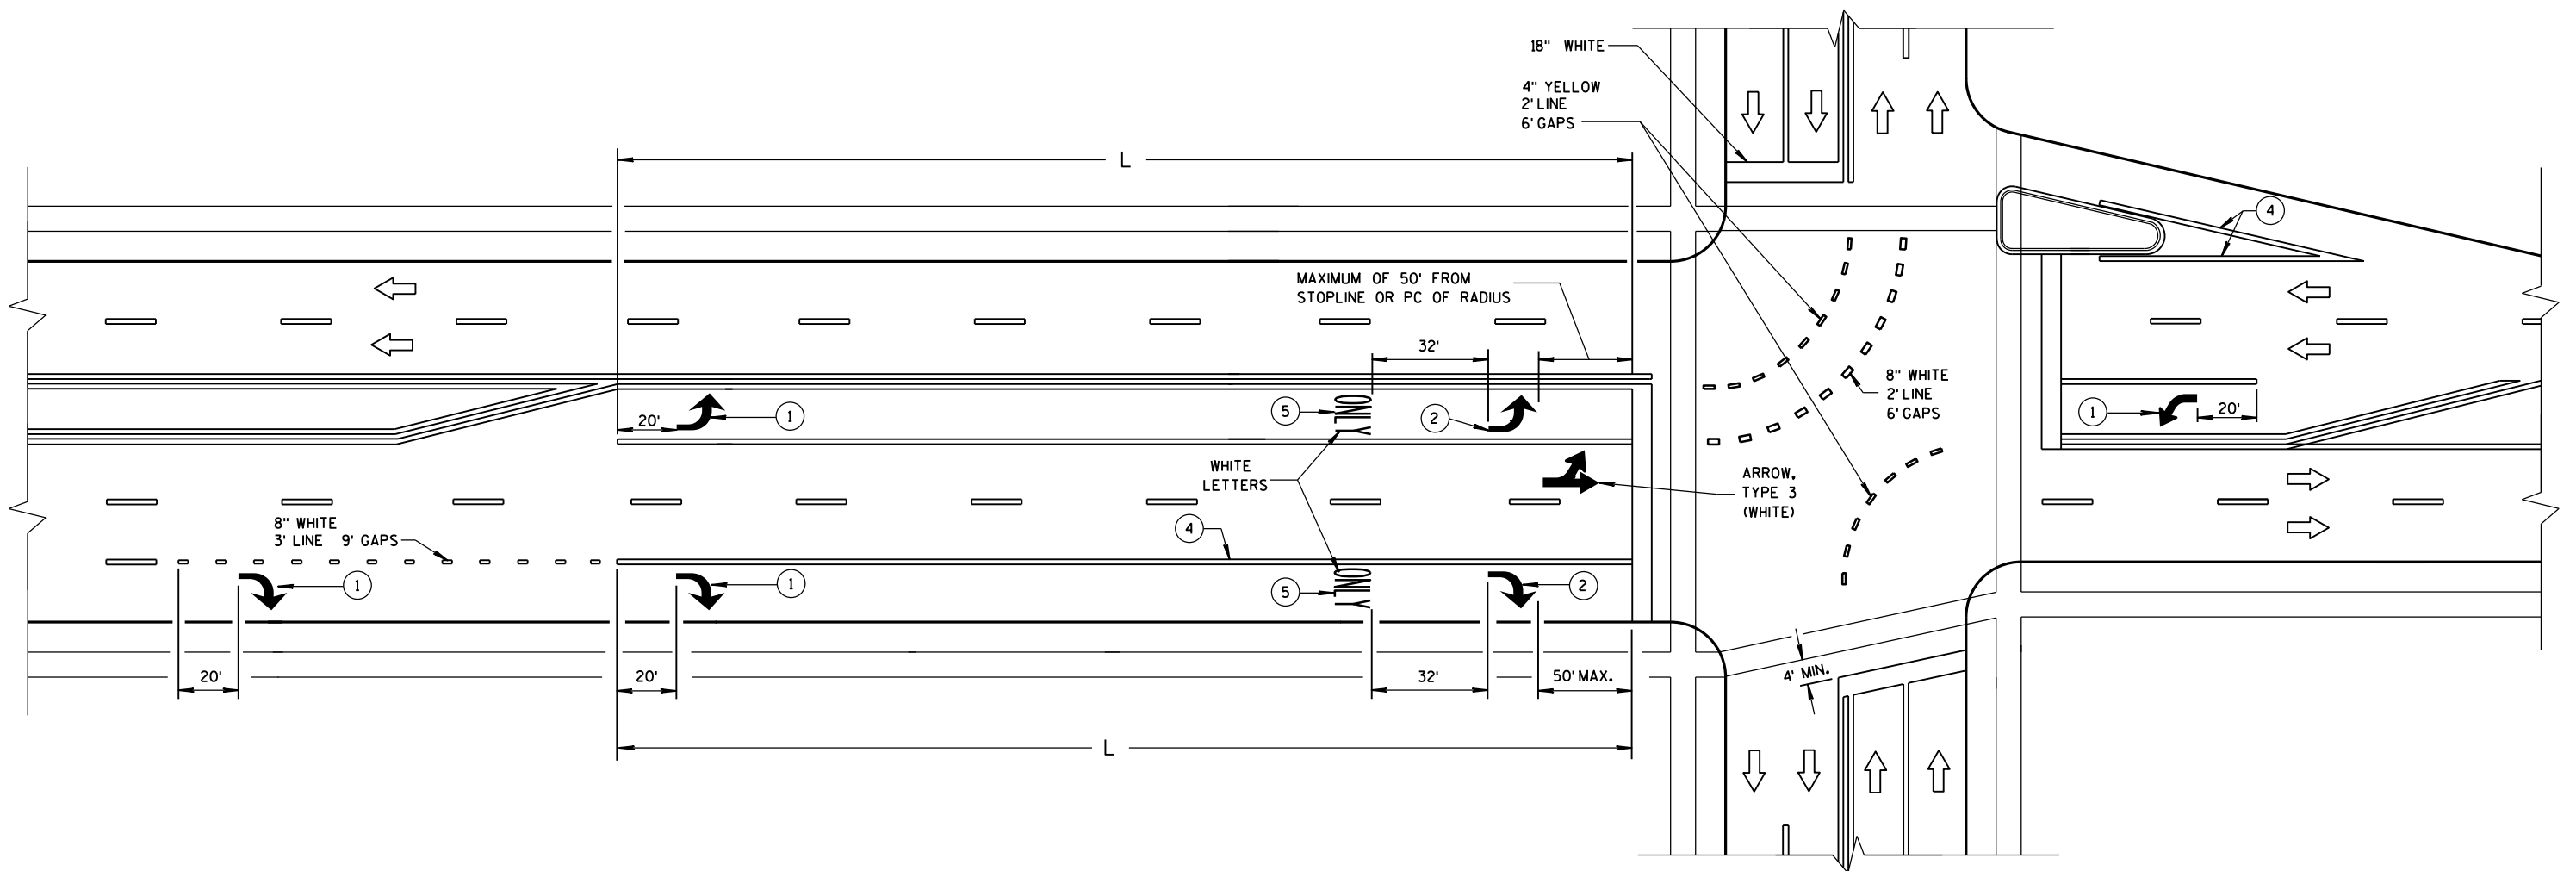

GENERAL NOTES

- ① REQUIRED ARROW, TYPE 2 (WHITE).
- ② REQUIRED ARROW, TYPE 2 (WHITE) WHEN L IS GREATER THAN 78 FEET AND LESS THAN OR EQUAL TO 166 FEET.
- ③ A SET OF ARROWS IS REQUIRED EVERY 400 FEET OR NEAR INTERSECTIONS OR DRIVEWAYS WITH TURNING TRAFFIC.
- ④ 8" WHITE
- ⑤ REQUIRED WORD ONLY WHEN L IS GREATER THAN 166 FEET.


TWO WAY LEFT TURN LANE

NOTE:
ARROW SYMBOL ()
SHOWS DIRECTION OF TRAVEL


L = LENGTH OF TURN BAY

PAVEMENT MARKING
(TURN LANES)

STATE OF WISCONSIN
DEPARTMENT OF TRANSPORTATION 337

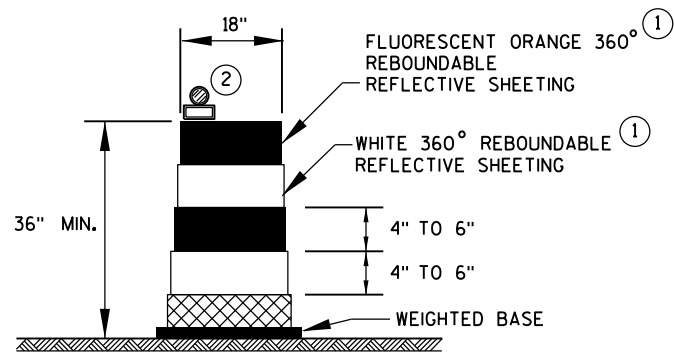

DRUM

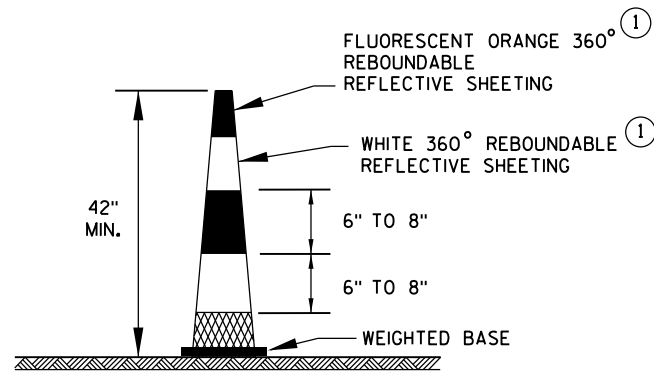


42" CONE

DO NOT USE IN TAPERS
1/2 SPACING OF DRUMS


GENERAL NOTES

- ① REFLECTIVE SHEETING SHALL FOLLOW THE REQUIREMENTS IN THE APPROVED PRODUCTS LISTING FOR SIGN SHEETING.
- ② LOCATION OF WARNING LIGHTS WHEN SHOWN ON THE PLAN.

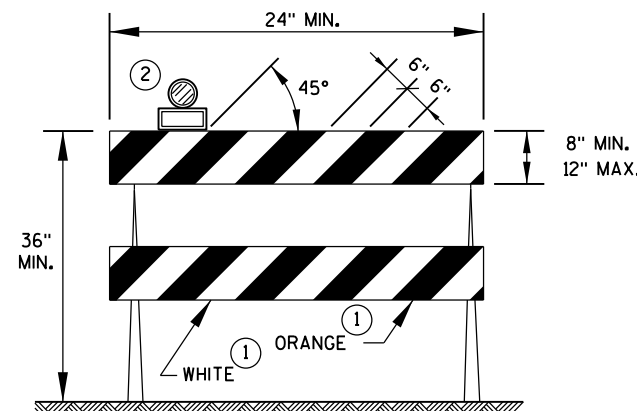


TYPE 2 BARRICADE

FOR RAILS LESS THAN 36" LONG, 4" WIDE STRIPES MAY BE USED.
ALL STRIPES SHALL SLOPE DOWNWARD TO THE TRAFFIC SIDE FOR CHANNELIZATION.

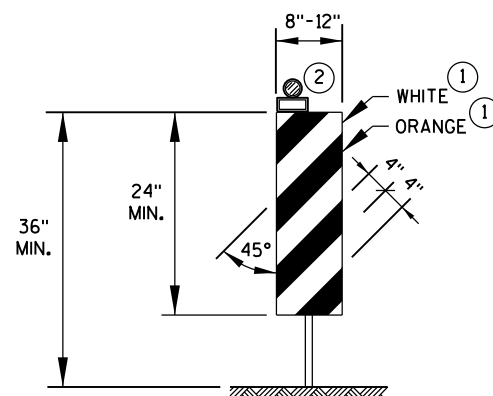

VERTICAL PANEL

THE STRIPES SHALL SLOPE DOWNWARD TO THE TRAFFIC SIDE FOR CHANNELIZATION.

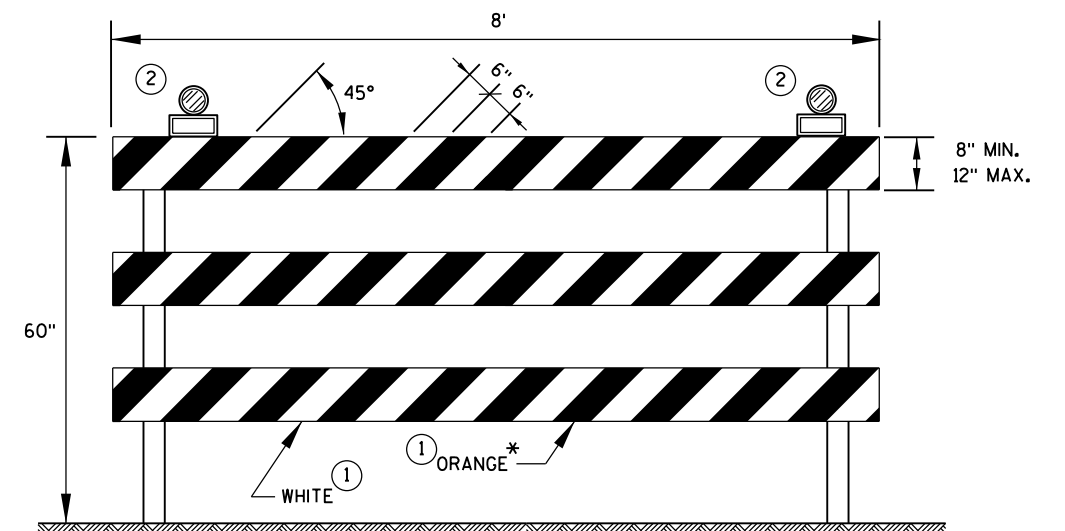

TYPE 3 BARRICADE

IF SIGN MOUNTED, DO NOT COVER MORE THAN 50% OF THE TOP TWO RAILS OR 33% OF THE TOTAL AREA OF THE THREE RAILS.

* IF USED FOR A PERMANENT APPLICATION, USE RED SHEETING.

CHANNELIZING DEVICES
DRUMS, CONES, BARRICADES
AND VERTICAL PANELS


STATE OF WISCONSIN
DEPARTMENT OF TRANSPORTATION

APPROVED


June 2017
DATE

/S/ Andrew Heidtke
WORK ZONE ENG 338


FHWA

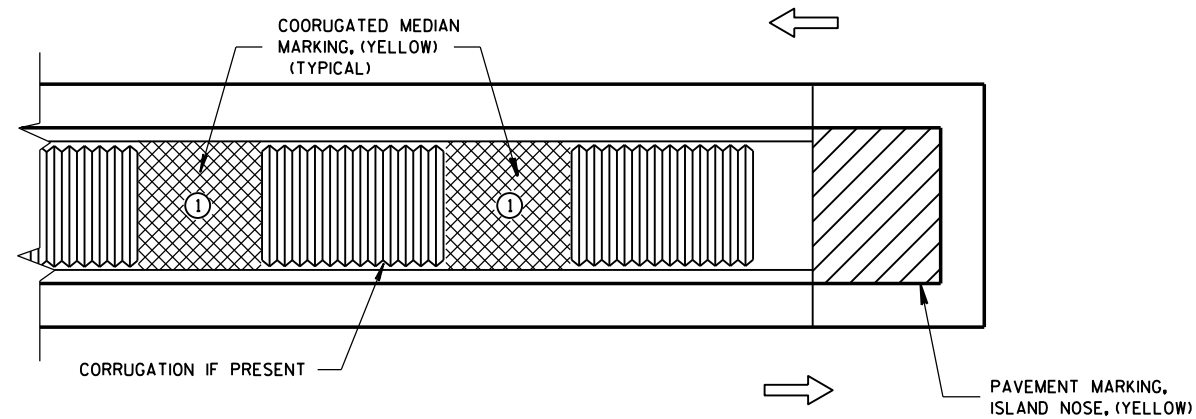

MEDIAN ISLAND WITH SQUARE BLUNT NOSE

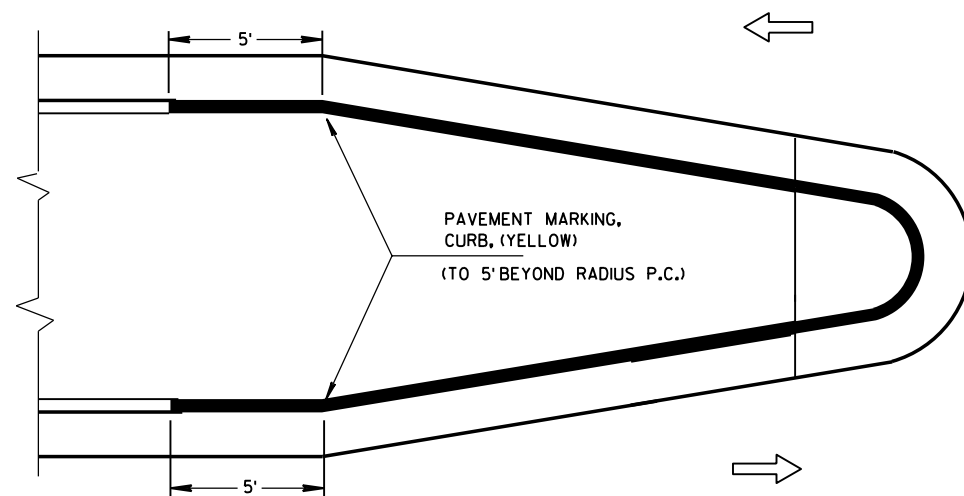

MEDIAN ISLAND WITH ROUND BLUNT NOSE

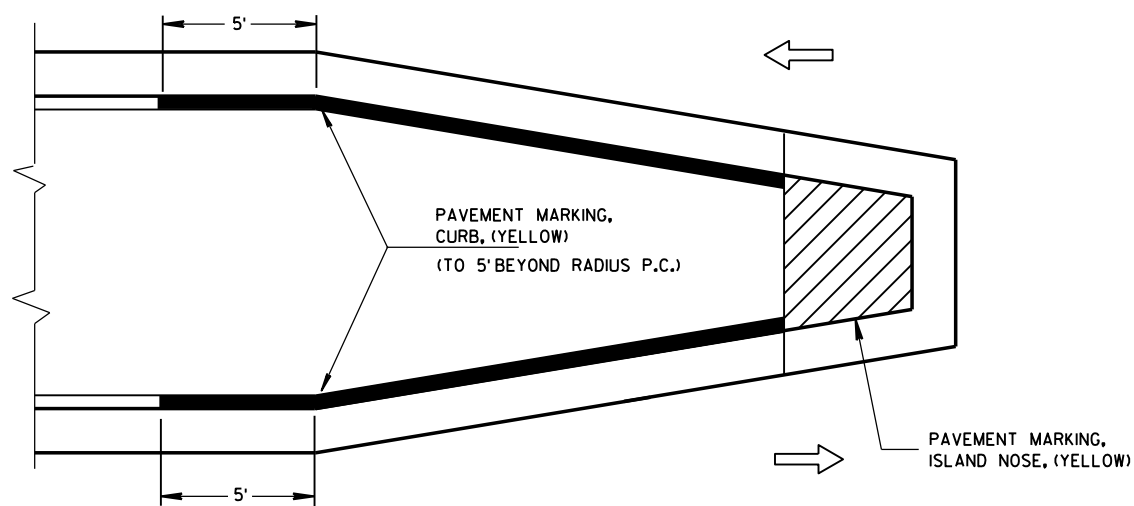


MEDIAN ISLAND WITH SLOPED NOSE

TYPICAL PLACEMENT OF PAVEMENT MARKING ON MEDIAN ISLANDS

GENERAL NOTES

- ① WHEN CONCRETE CORRUGATED MEDIAN IS CONSTRUCTED TO SEPARATE TRAFFIC OPERATING IN THE OPPOSING DIRECTION YELLOW PAVEMENT MARKING SHALL BE APPLIED TO THE FLAT PORTION OF THE CONCRETE CORRUGATED MEDIAN. THE ITEM OF PAVEMENT MARKING, CONCRETE CORRUGATED MEDIAN, WILL BE MEASURED IN PLACE AND AND ACCEPTED IN ACCORDANCE WITH THE CONTRACT AND PAID FOR AT THE CONTRACT UNIT PRICE PER SQUARE FOOT.

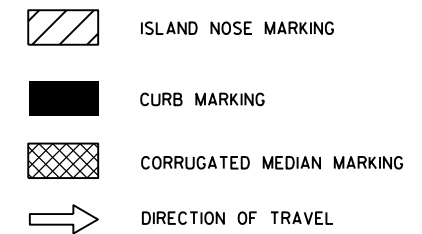

PAVEMENT MARKING (ISLANDS)

STATE OF WISCONSIN
DEPARTMENT OF TRANSPORTATION

APPROVED
June 2017 /S/ Matthew Rauch
DATE STATE SIGNING AND MARK 339 EER
FHWA

GENERAL NOTES

- ① DETAILS OF CONSTRUCTION NOT SHOWN ON THIS DRAWING SHALL CONFORM TO STANDARD SPECIFICATIONS AND SPECIAL PROVISIONS.
- ② MINIMUM OF ONE PER BLOCK. MAXIMUM OF 250 FEET.
- ③ DOTTED LINES (3' LINE, 9' GAP) SHOULD BE USED 50 FEET TO 200 FEET IN ADVANCE OF AN INTERSECTION WHERE THERE IS NO RIGHT TURN ONLY LANE AND THERE IS HEAVY RIGHT TURN TRAFFIC OR THERE IS A NEAR-SIDE BUS STOP. AT OTHER INTERSECTIONS WHERE RIGHT TURN TRAFFIC IS LIGHT TO MODERATE, A SOLID LINE CAN BE USED UP TO THE INTERSECTION.
- ④ IF SIGNED AND/OR MARKED AS A BICYCLE FACILITY INCLUDE SECOND LINE OF LINE-SPACE MARKING, OTHERWISE DO NOT.
- ⑤ BIKE ACCOMODATION FOR CONCRETE PAVEMENT IS 5 FEET WIDE. BIKE ACCOMODATION FOR ASPHALT PAVEMENT IS A MINIMUM OF 4 FEET. USE 5 FEET AT ≥ 45 MPH.
- ⑥ OMIT THESE MARKINGS FOR WIDER TURN LANE APPLICATIONS (MINIMUM OF 15 FEET WIDE TURN LANE).
- ⑦ REFER TO CONTRACT PLANS FOR LANE WIDTH.

➔ DIRECTION OF TRAVEL

DESIGNATED BICYCLE LANE NO PARKING

4 LANE DIVIDED WITHOUT ISLAND

4 LANE DIVIDED WITH ISLAND

BIKE LANE - FOR 2-LANE ROADWAYS AND 4-LANE DIVIDED ROADWAYS (4-LANE DIVIDED WITH RIGHT TURN LANE SHOWN)

BICYCLE LANE MARKING

STATE OF WISCONSIN
DEPARTMENT OF TRANSPORTATION

APPROVED


12-2016

DATE


FHWA

/S/ Matthew R. Rauch
STATE SIGNING AND MAP 340


NEER

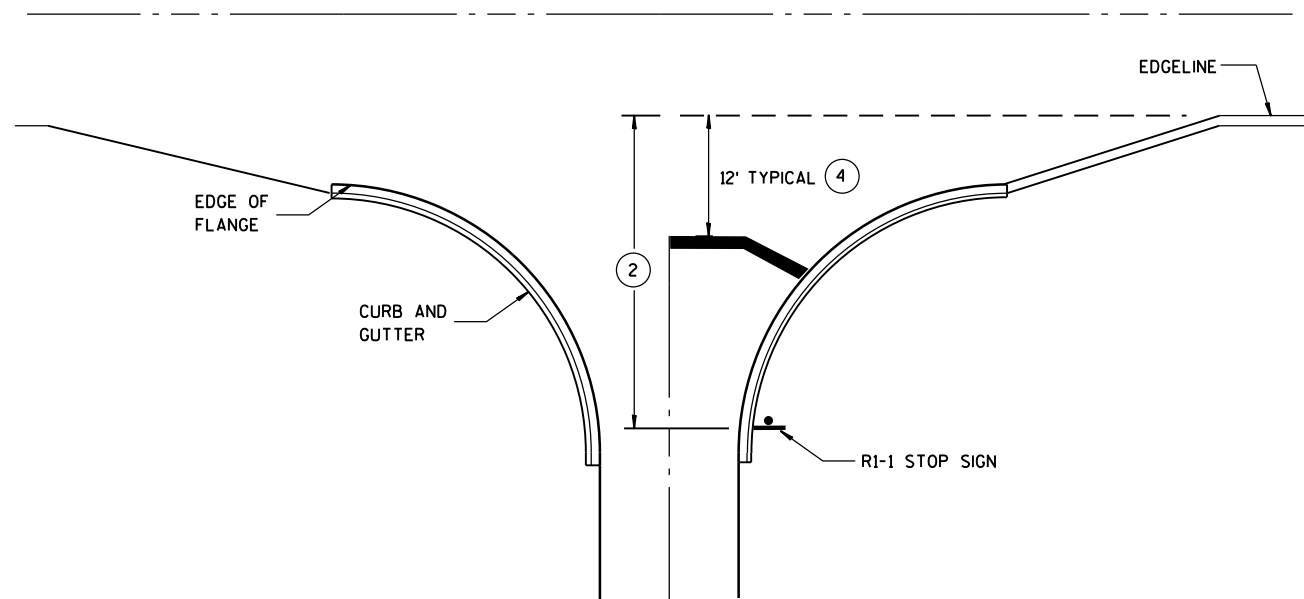


**TYPICAL STOP LINE PAVEMENT MARKING
WITH CURB AND GUTTER**

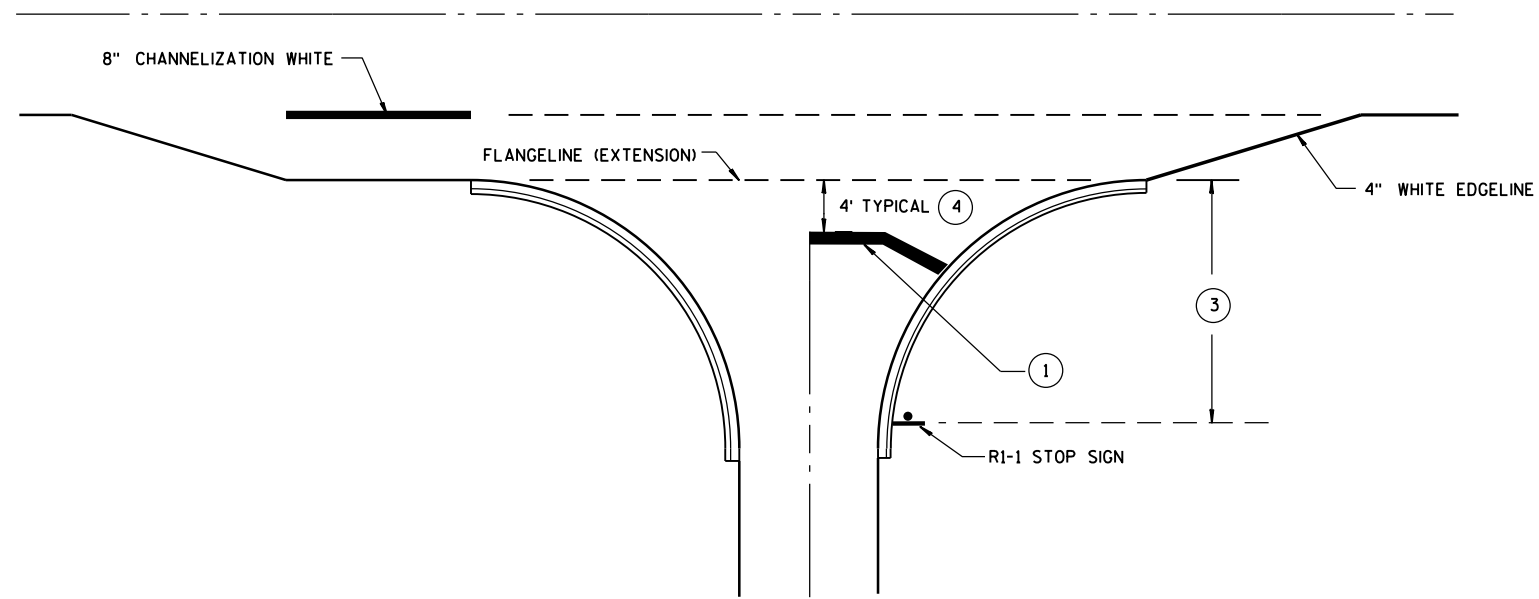

**TYPICAL STOP LINE PAVEMENT MARKING
FOR SIDEROADS WITH RIGHT TURN LANE**

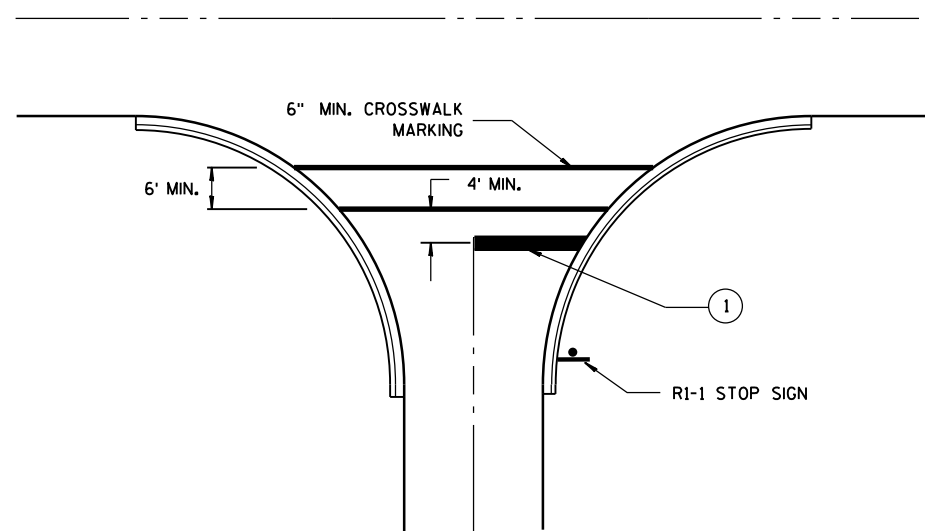

**TYPICAL STOP LINE PAVEMENT MARKING
FOR SIDEROADS WITH CROSSWALK MARKING**

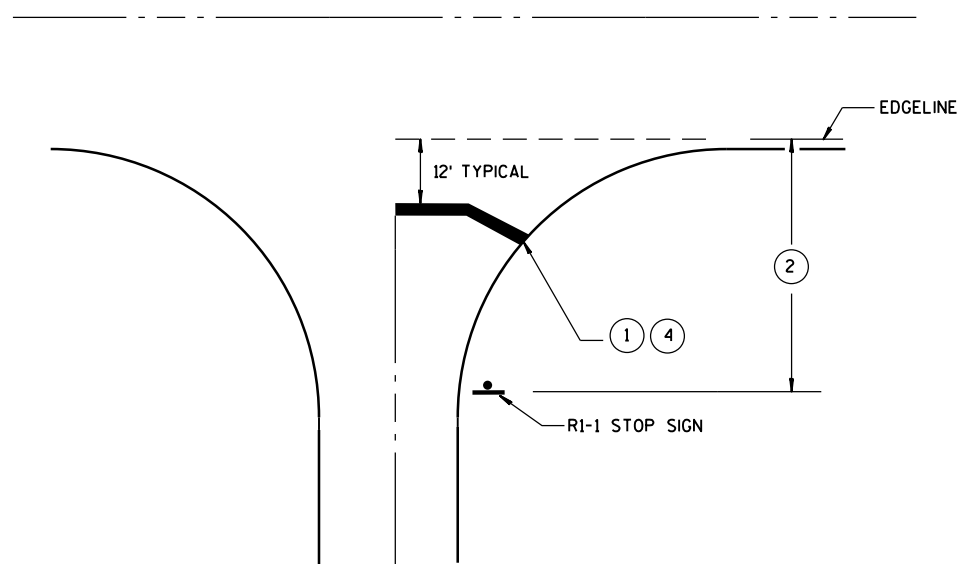

**TYPICAL STOP LINE PAVEMENT MARKING
WITHOUT CURB AND GUTTER**

GENERAL NOTES

- ① 18-INCH STOP LINES MAY BE DELETED OR ADDED BY THE PROJECT ENGINEER BASED ON VISIBILITY AND SIGHT LINES.
- ② IF STOP SIGN IS LESS THAN OR EQUAL TO 40 FEET FROM THE EDGE LINE THAN NO STOP LINE IS REQUIRED.
- ③ IF STOP SIGN IS LESS THAN OR EQUAL TO 30 FEET FROM THE FLANGELINE EXTENSION THAN NO STOP LINE IS REQUIRED.
- ④ MOVE CLOSER TO EDGE OF TRAVEL LANE AS NEEDED FOR VISIBILITY AND SIGHT LINES. (NO CLOSER THAN 4 FEET).

STOP LINE AND CROSSWALK PAVEMENT MARKING

STATE OF WISCONSIN
DEPARTMENT OF TRANSPORTATION

APPROVED


4-18-2016
DATE

FHWA

/S/ Matthew R. Rauch
STATE SIGNING AND MAR 341


VEER

NOTE: MAY BE USED ON ROADWAY WITH POSTED SPEED OF LESS THAN 40 MPH.

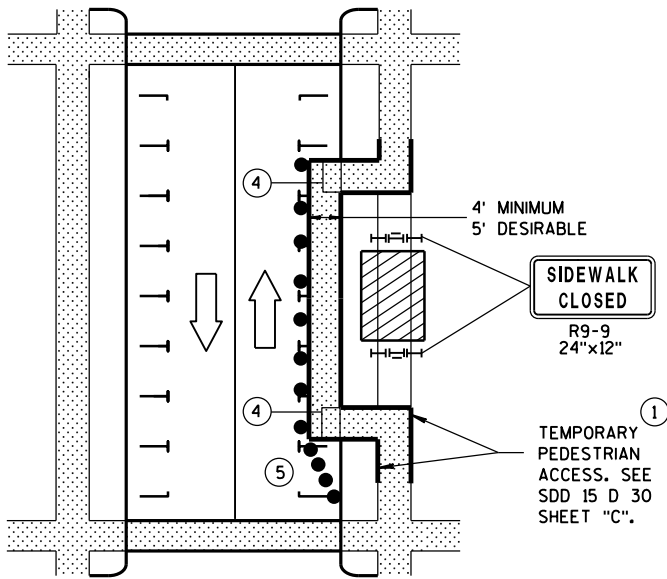


MID-BLOCK SIDEWALK CLOSURE
IN PARKING LANE


NOTE: LAYOUT SAME AS ABOVE.

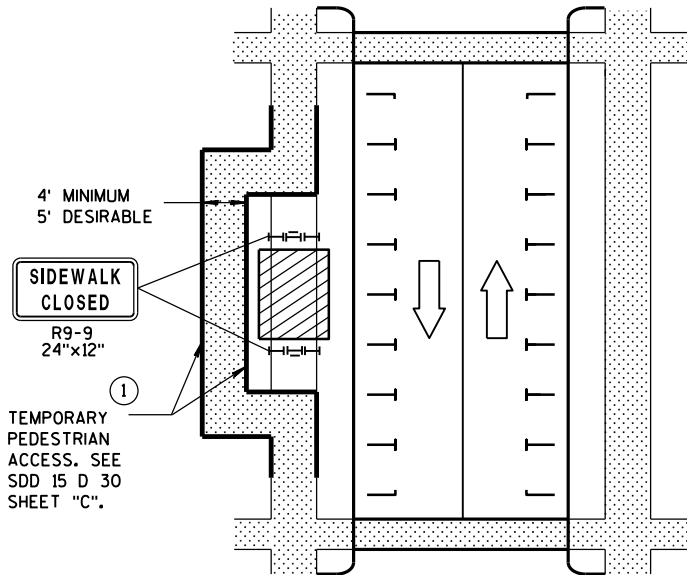

SIDEWALK DIVERSION

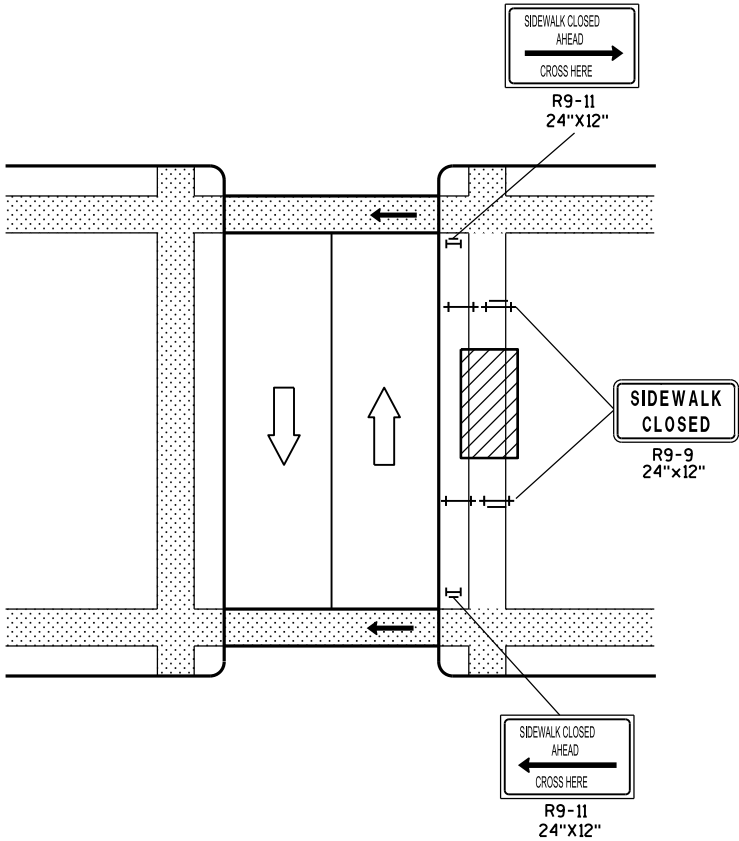

MID-BLOCK SIDEWALK CLOSURE

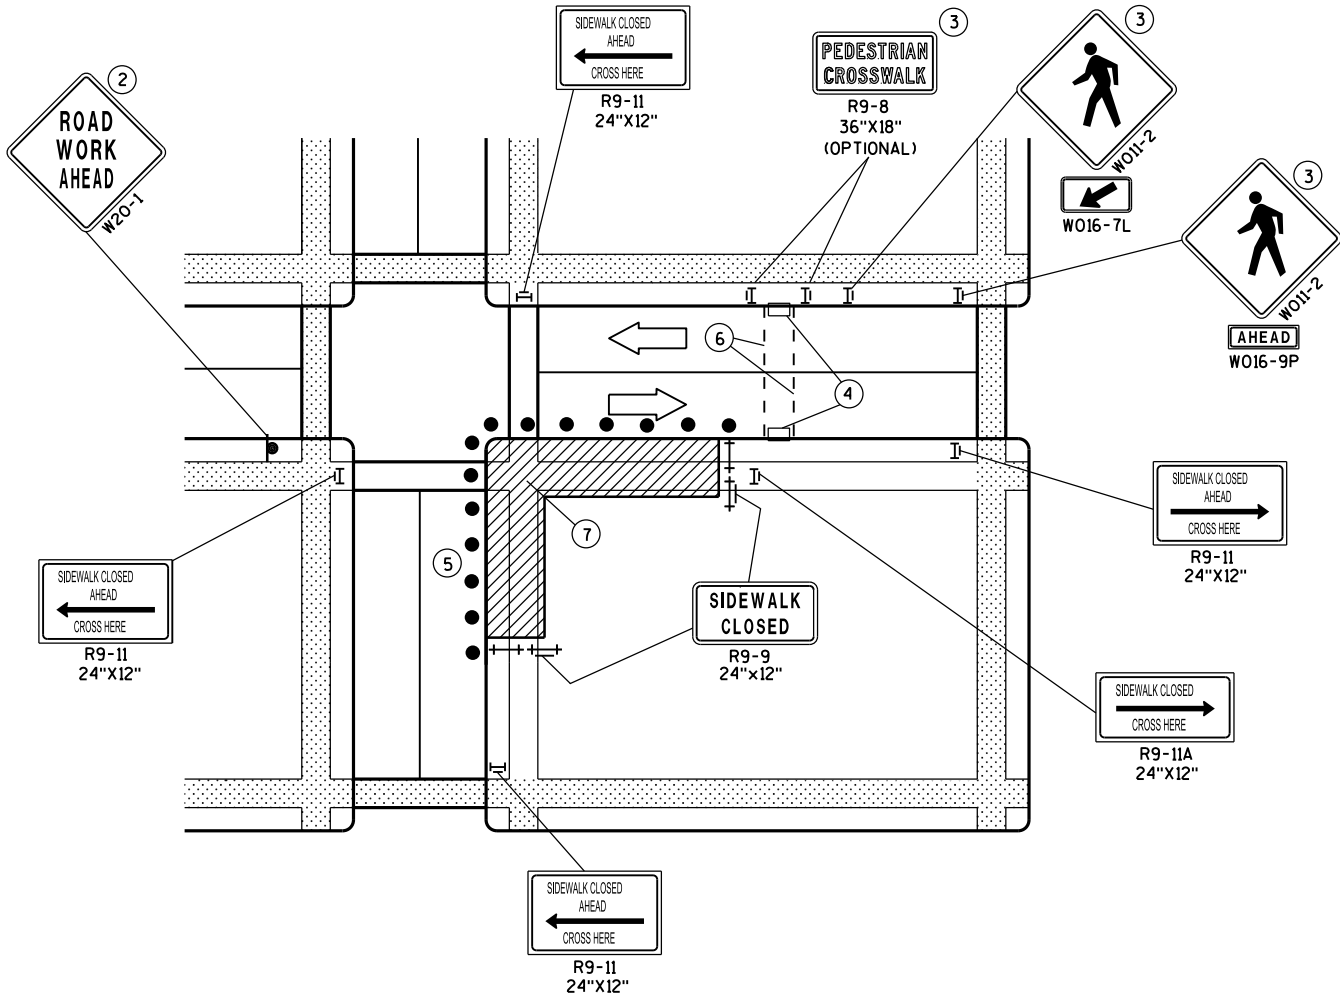

CORNER SIDEWALK CLOSURE WITH TEMPORARY CROSSWALK

GENERAL NOTES

WHEN CLOSING OR RELOCATING CROSSWALKS OR SIDEWALKS, PROVIDE DETECTABLE TEMPORARY FACILITIES AND INCLUDE ACCESSIBILITY FEATURES CONSISTENT WITH EXISTING PEDESTRIAN FACILITIES.

TEMPORARY TRAFFIC CONTROL DEVICES FOR PEDESTRIANS ARE SHOWN. OTHER DEVICES MAY BE NECESSARY TO CONTROL VEHICULAR TRAFFIC. STAGE WORK, AS NECESSARY, TO PROVIDE A TEMPORARY PEDESTRIAN ACCESS ROUTE AT ALL TIMES. FOR ROADWAYS WITH NO AVAILABLE DETOURS, MAINTAIN ONE OPEN SIDEWALK AT ALL TIMES.

"WO" SIGN IS THE SAME AS "W" SIGN EXCEPT THE BACKGROUND IS ORANGE.

FOR NIGHTTIME CLOSURE USE TYPE "A" FLASHING WARNING LIGHTS ON BARRICADES, SUPPORTING SIGNS AND CLOSING SIDEWALK. USE TYPE "C" STEADY BURN LIGHTS ON CHANNELIZING DEVICES SEPARATING THE WORK AREA FROM VEHICULAR TRAFFIC.

PEDESTRIAN TRAFFIC SIGNAL DISPLAY CONTROLLING CLOSED CROSSWALK SHALL BE COVERED OR DEACTIVATED.

POST MOUNTED SIGNS LOCATED ADJACENT TO A SIDEWALK SHALL HAVE A 7 FOOT MINIMUM CLEARANCE FROM THE BOTTOM OF THE SIGN TO THE SIDEWALK SURFACE.

ALTERNATE SIDEWALK WORK BETWEEN LEFT AND RIGHT SIDE OF ROADWAY TO MAINTAIN PEDESTRIAN ACCESS.


- 1 IF SIDEWALK CLOSURE AFFECTS AN ACCESSIBLE AND DETECTABLE FACILITY, MAINTAIN ACCESSIBILITY AND DETECTABILITY ALONG THE ALTERNATE PEDESTRIAN ROUTE.
- 2 "ROAD WORK AHEAD" SIGNS ARE NOT REQUIRED IF THE SIDEWALK CLOSURE OCCURS WITHIN A LARGER WORK ZONE WHERE ADVANCE WARNING SIGNS ARE ALREADY PRESENT, OR IF THE WORK AREA AND EQUIPMENT ARE MORE THAN 2 FEET BEHIND THE CURB.
- 3 IF TEMPORARY PEDESTRIAN CROSSWALK IS NOT PROVIDED, OMIT R9-8 AND W011-2 SIGN ASSEMBLIES. IF PROVIDED INCLUDE ON BOTH SIDES OF THE CROSSWALK.
- 4 TEMPORARY CURB RAMPS. SEE SDD 15 D 30 SHEET "B".
- 5 DRUMS OR BARRICADES AT 25 FOOT SPACING. STREET PARKING SHALL BE PROHIBITED FOR AT LEAST 50 FEET IN ADVANCE OF THE MID-BLOCK CROSSWALK.
- 6 TEMPORARY PAVEMENT MARKING FOR CROSSWALK LINES.
- 7 LIMIT WORK TO ONE QUADRANT AT A TIME TO MINIMIZE PEDESTRIAN DISRUPTION.

LEGEND

- SIGN ON PERMANENT SUPPORT
- UNDER PEDESTRIAN TRAFFIC
- WORK AREA
- PEDESTRIAN CHANNELIZATION DEVICE
- TYPE II BARRICADE WITH/WITHOUT SIGN (ALL WITH ONE WARNING LIGHT, TYPE A, LOW-INTENSITY FLASHING)
- TYPE III BARRICADE WITH/WITHOUT SIGN (ALL WITH ONE WARNING LIGHT, TYPE A, LOW-INTENSITY FLASHING)
- DIRECTION OF TRAFFIC
- TRAFFIC CONTROL DRUM

TRAFFIC CONTROL,
PEDESTRIAN ACCOMMODATION


STATE OF WISCONSIN
DEPARTMENT OF TRANSPORTATION

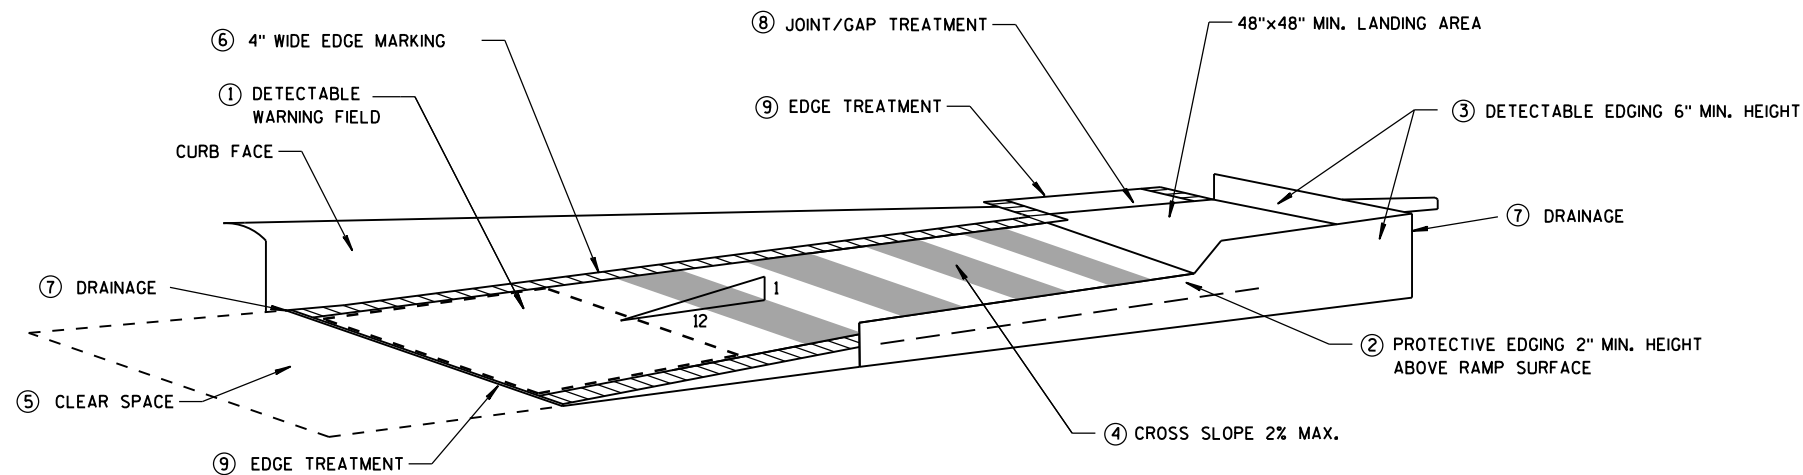


TEMPORARY CURB RAMP
PARALLEL TO CURB

GENERAL NOTES

- NOTIFY THE BUS COMPANY 7 DAYS IN ADVANCE OF THE BUS STOP RELOCATION.
ALTERNATE SIDEWALK WORK BETWEEN LEFT AND RIGHT SIDE OF ROADWAY TO MAINTAIN PEDESTRIAN ACCESS.
- 1 CURB RAMPS SHALL BE 48" MIN. WIDTH WITH A FIRM, STABLE AND SLIP RESISTANT SURFACE. INSTALL CONTRASTING DETECTABLE WARNING FIELD AT PEDESTRIAN STREET CROSSINGS. REFER TO SDD 8D5 SHEET "E".
 - 2 PROTECTIVE EDGING WITH A 2" MIN. HEIGHT SHALL BE INSTALLED WHEN A CURB RAMP OR LANDING PLATFORM HAS A VERTICAL DROP OF 6" OR GREATER OR HAS A SIDE APRON SLOPE STEEPER THAN 1:3 (33%). PROTECTIVE EDGING SHOULD BE CONSIDERED WHEN CURB RAMPS OR LANDING PLATFORMS HAVE A VERTICAL DROP OF 3" OR MORE.
 - 3 DETECTABLE EDGING WITH 6" MIN. HEIGHT AND CONTRASTING COLOR SHALL BE INSTALLED ON ALL CURB RAMP LANDINGS WHERE THE WALKWAY CHANGES DIRECTION (TURNS).
 - 4 CURB RAMPS AND LANDINGS SHALL HAVE A 1:50 (2%) MAX. CROSS-SLOPE.
 - 5 CLEAR SPACE OF 48"x48" MIN. SHALL BE PROVIDED ABOVE AND BELOW THE CURB RAMP.
 - 6 THE CURB RAMP WALKWAY EDGE SHALL BE MARKED WITH A YELLOW COLOR, 4" WIDE MARKING, UNLESS A CONTRASTING DETECTABLE WARNING FIELD IS PROVIDED.
 - 7 DO NOT RESTRICT WATER FLOW IN THE GUTTER SYSTEM.
 - 8 LATERAL JOINTS OR GAPS BETWEEN SURFACES SHALL BE LESS THAN 1/2" WIDTH.
 - 9 CHANGES BETWEEN SURFACE HEIGHTS SHALL NOT EXCEED 1/2". LATERAL EDGES SHALL BE VERTICAL UP TO 1/4" HIGH, AND BEVELED AT 1:2 BETWEEN 1/4" AND 1/2".
 - 10 5' WIDE MIN. WITH PEDESTRIAN SAFETY FENCE, 10' WIDE MIN. WITHOUT PEDESTRIAN SAFETY FENCE.

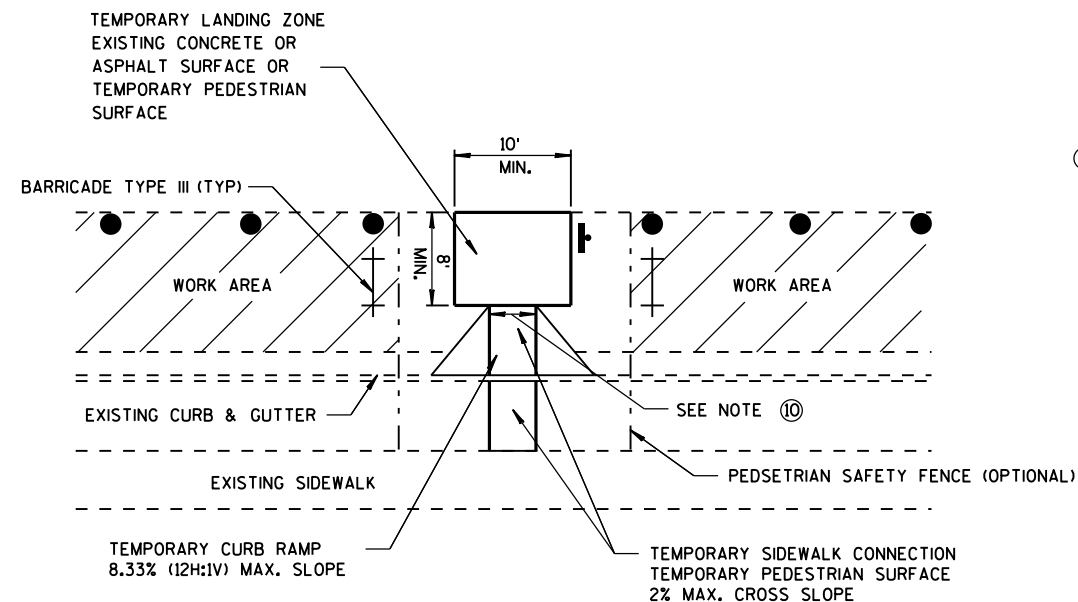

TEMPORARY BUS STOP PAD

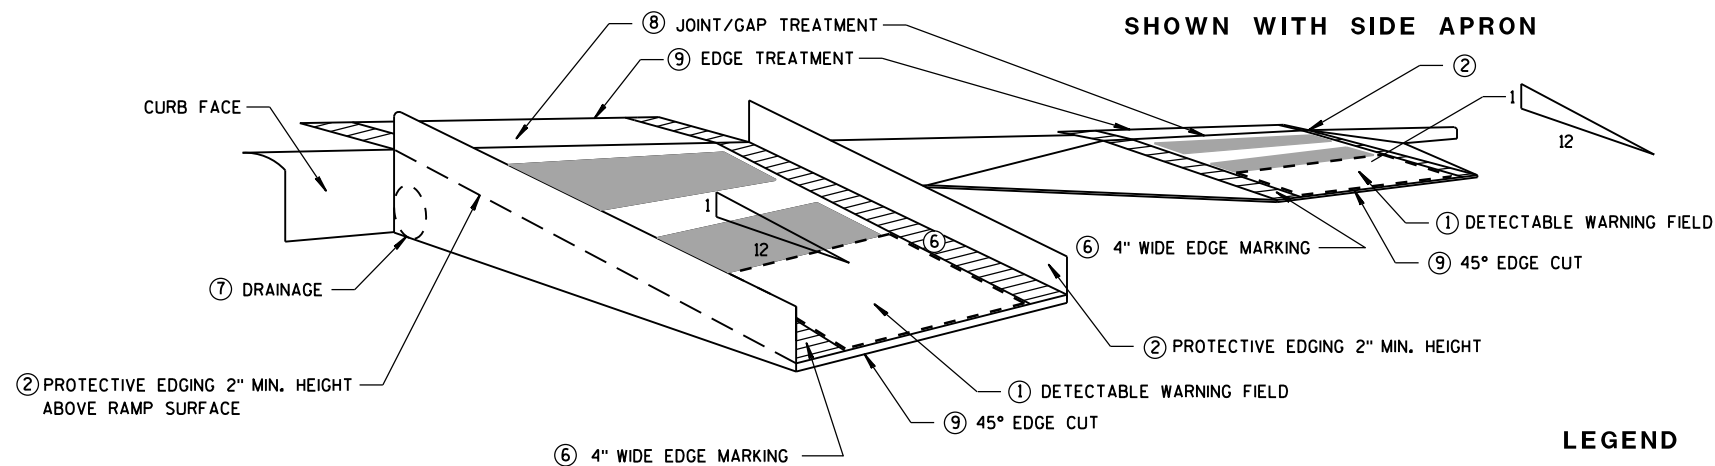

SHOWN WITH PROTECTIVE EDGE

TEMPORARY CURB RAMP
PERPENDICULAR TO CURB


SHOWN WITH SIDE APRON

- LEGEND
- WORK AREA
 - TYPE III BARRICADE
 - TRAFFIC CONTROL DRUM


TRAFFIC CONTROL,
TEMPORARY ADA COMPLIANT
PEDESTRIAN ACCOMMODATION

STATE OF WISCONSIN
DEPARTMENT OF TRANSPORTATION


APPROVED
June 2016 /S/ Peter Amakobe Atepe
DATE STATEWIDE WORK ZONE SAFETY ENGINEER
FHWA

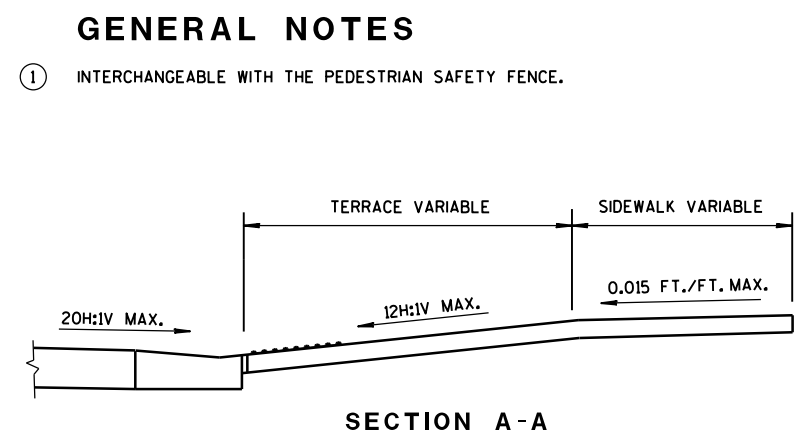


SECTION A-A

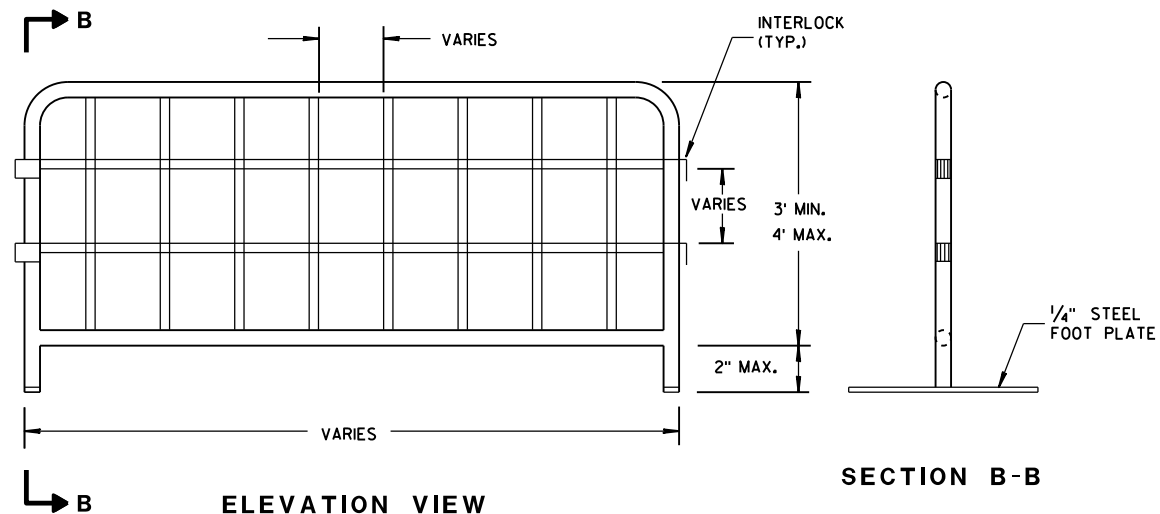

TEMPORARY PEDESTRIAN STEEL BARRICADE

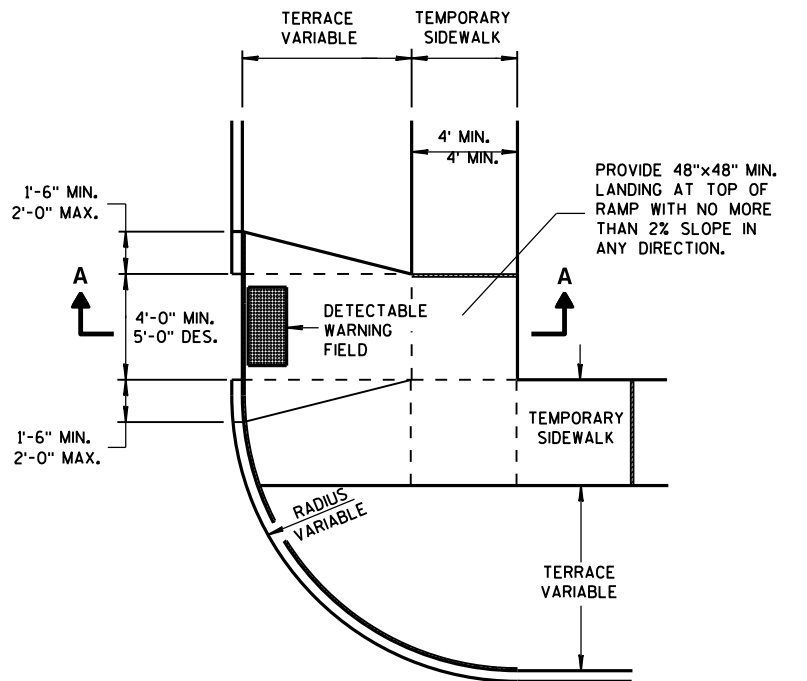


PLAN VIEW
TEMPORARY TYPE 3 RAMP
(OUTSIDE OF CROSSWALK AREA)

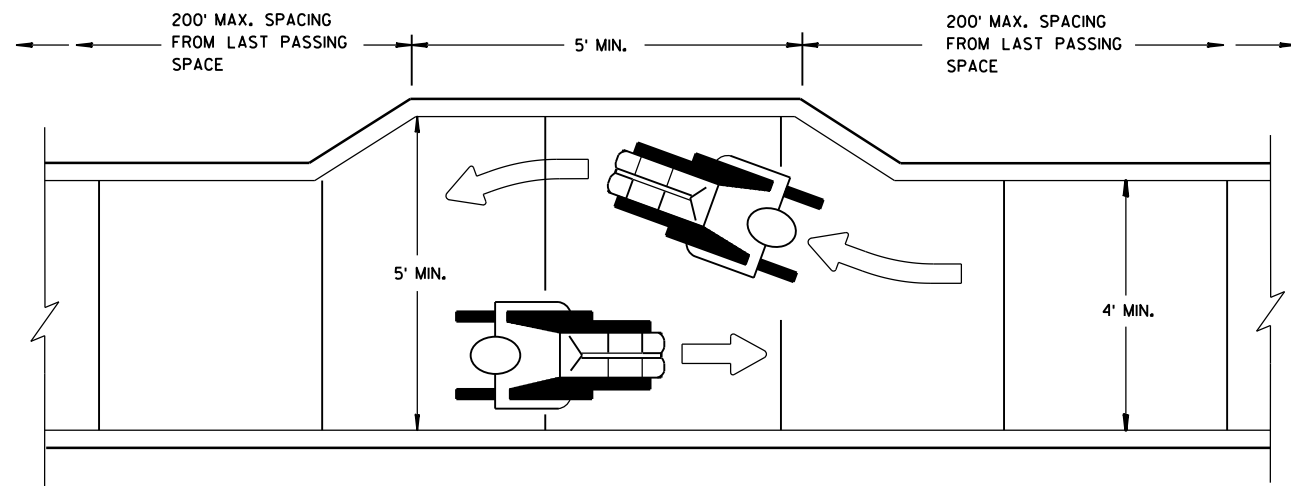

NARROW SIDEWALK PASSING DETAIL

TRAFFIC CONTROL, PEDESTRIAN ACCOMMODATION	
STATE OF WISCONSIN DEPARTMENT OF TRANSPORTATION	
APPROVED June 2016	/S/ Peter Amakobe Atepe
DATE	STATEWIDE WORK ZON 344 IC SAFETY ENGIN
FWHA	

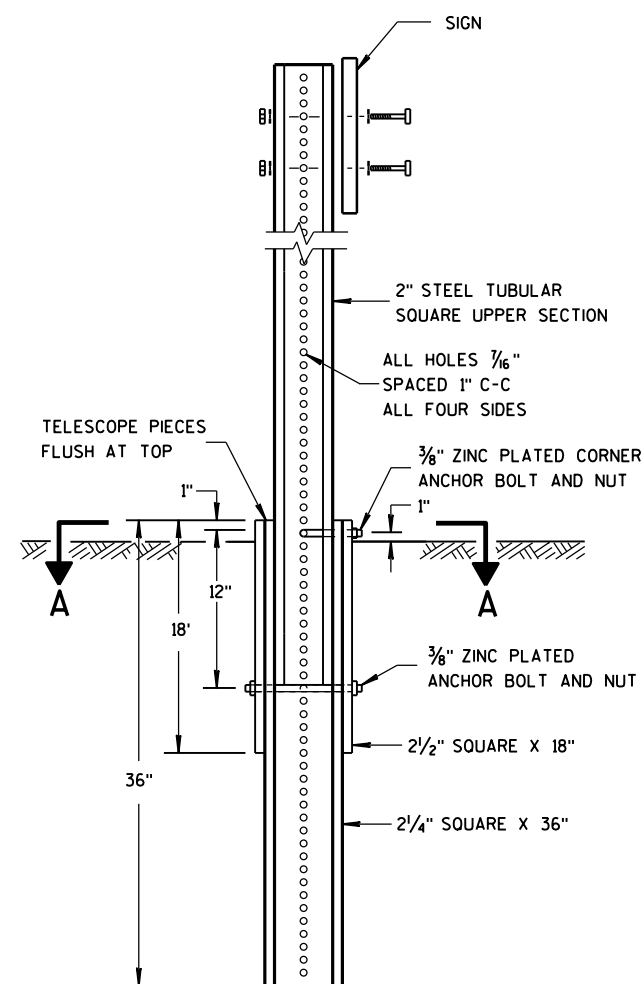



DETAIL OF TUBULAR STEEL SIGN POST

TUBULAR STEEL POSTS

AREA OF SIGN INSTALLATION (SQ. FT.)	NUMBER OF REQUIRED TUBULAR STEEL POSTS
9 OR LESS	1
GREATER THAN 9 LESS THAN OR EQUAL TO 18	2
GREATER THAN 18 LESS THAN OR EQUAL TO 27	3

SIGNS WIDER THAN 3 FEET OR LARGER THAN 9 SQ. FT. SHALL BE MOUNTED ON MULTIPLE POSTS (SEE ABOVE TABLE).

SIGNS LARGER THAN 27 SQ.FT. SHALL NOT BE MOUNTED ON TUBULAR STEEL POSTS.

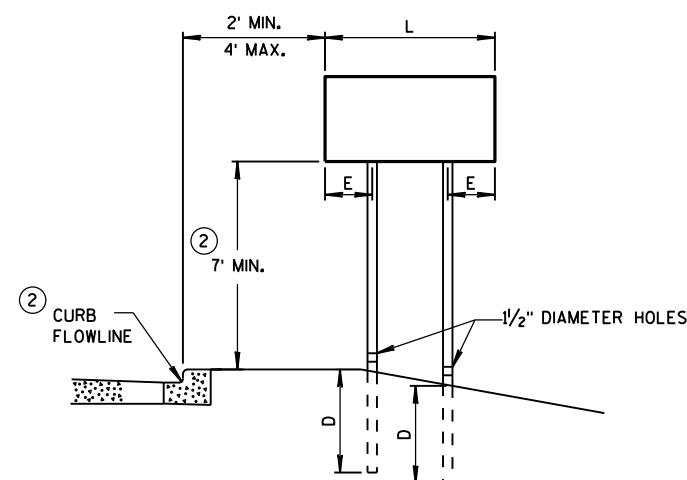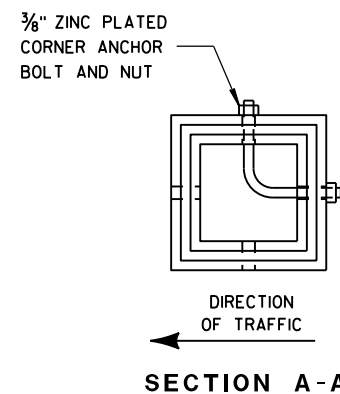


URBAN AREA


POST MOUNTING DETAIL FOR TEMPORARY TRAFFIC CONTROL FIXED MESSAGE SIGNS

WOOD POST
EMBEDMENT DEPTH


AREA OF SIGN INSTALLATION (SQ. FT.)	D (MIN)
20 OR LESS	4'
GREATER THAN 20	5'

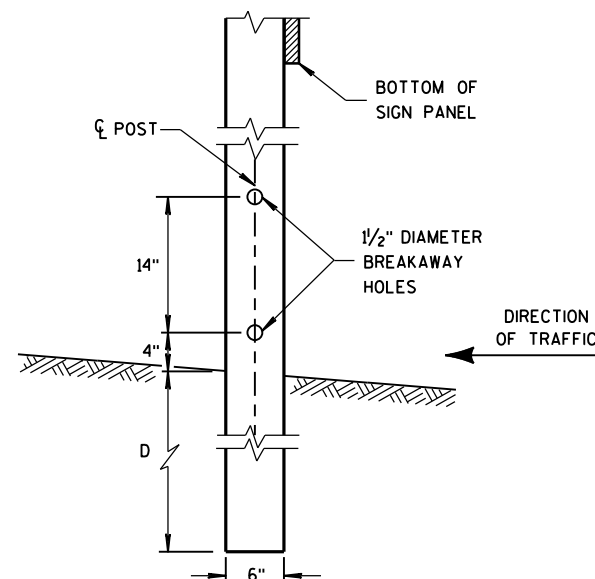

4"x6" WOOD POST MODIFICATION

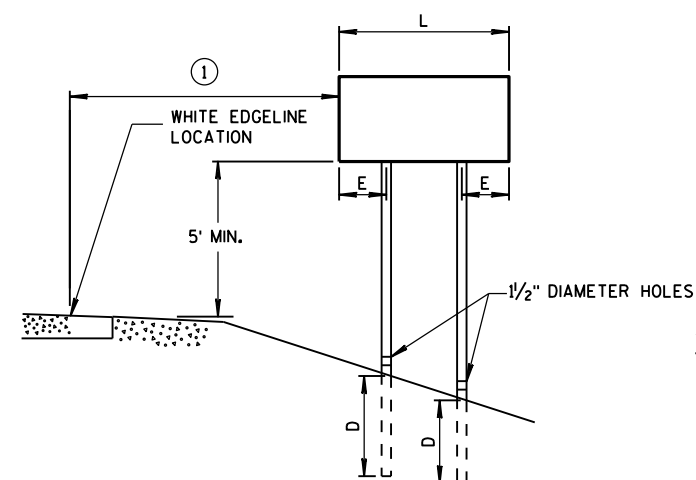

RURAL AREA

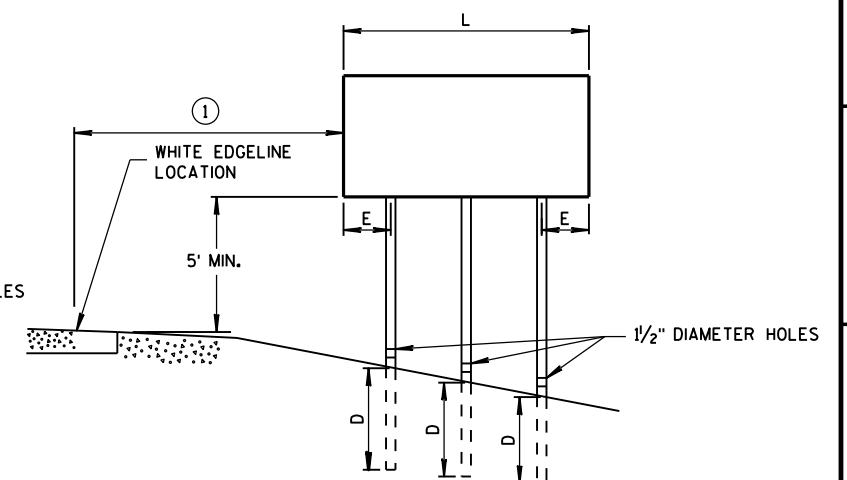

GENERAL NOTES

- ① 6 FEET FROM THE EDGE OF PAVEMENT (EDGE LINE LOCATION) UNLESS OTHERWISE DIRECTED BY THE PROJECT ENGINEER. LATERAL OFFSET SHOULD BE ADJUSTED TO AVOID THE DITCH FLOWLINE.
- ② THE EXISTENCE OF CURB AND GUTTER DOES NOT IN ITSELF MANDATE THE VERTICAL CLEARANCE ILLUSTRATED. THAT HEIGHT IS TYPICALLY MEASURED WHERE THERE IS SIDEWALK ADJACENT TO THE ROADWAY OR PARKING IS PERMITTED. IN THE ABSENCE OF SIDEWALK, VERTICAL CLEARANCE IS MEASURED FROM THE TOP OF THE CURB. IF NO SIDEWALK AND NO PARKING, VERTICAL CLEARANCE MAY BE REDUCED TO 5 FOOT MINIMUM. OFFSET OF SIGNS IS MEASURED FROM THE CURB FLOWLINE.
- ③ FOR SIGNS REQUIRING 4 POSTS, SPACE INTERMEDIATE POSTS EVENLY.


4" X 6" WOOD POST

POST SPACING REQUIREMENTS		NUMBER OF WOOD POSTS REQUIRED
L	E	
48" OR LESS AND LESS THAN 20 SQ. FT.	-	1
LESS THAN 60"	12"	2
60" TO 120"	L/5	2
GREATER THAN 120" LESS THAN 168"	12"	3
168" AND GREATER	12"	4

SEE NOTE (3)

TEMPORARY TRAFFIC CONTROL FIXED MESSAGE SIGNS

STATE OF WISCONSIN
DEPARTMENT OF TRANSPORTATION 345

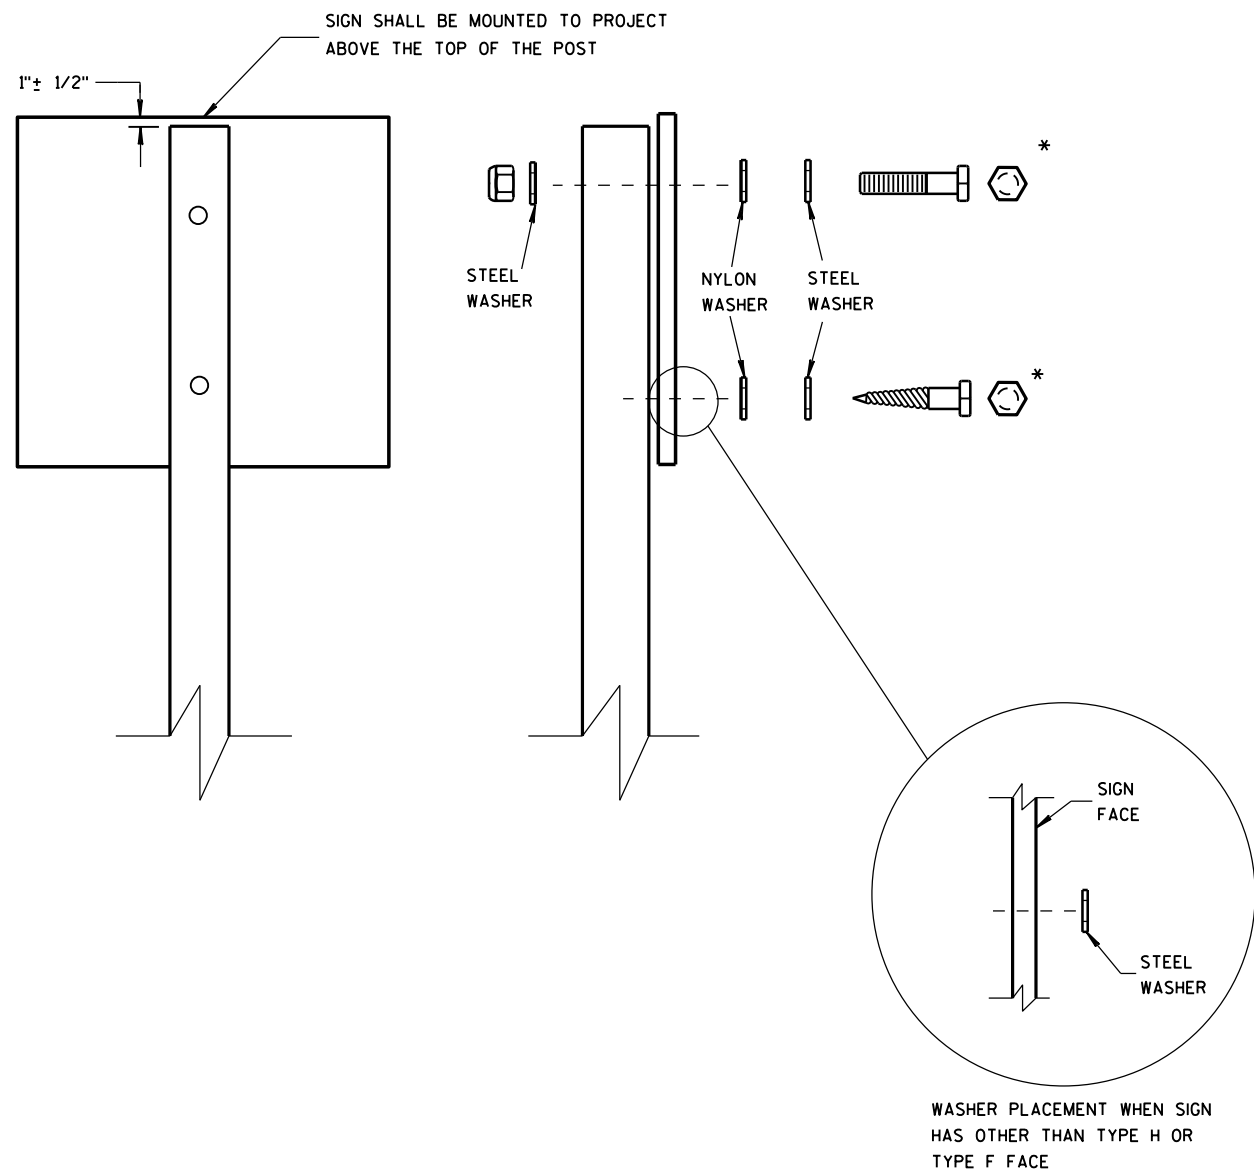

NUTS, BOLTS AND LAGS USED FOR MOUNTING SIGNS SHALL HAVE HEXAGONAL HEADS AND SHALL BE EITHER:

- A. HOT DIP GALVANIZED IN ACCORDANCE WITH ASTM DESIGNATION: A 153, CLASS D, OR SC 3
- B. ELECTRO-GALVANIZED IN ACCORDANCE WITH ASTM DESIGNATION: B 633, TYPE III, SC 3

THREADS ON BOLTS AND NUTS SHALL BE MANUFACTURED WITH SUFFICIENT ALLOWANCE FOR THE CADMIUM PLATE OR GALVANIZED COATING TO PERMIT THE NUTS TO RUN FREELY ON THE BOLTS.


- WOOD POSTS (4" x 4" or 4" x 6")
- LAG SCREWS - 3/8" X 3"
 - MACHINE BOLTS - 5/16" X 6-1/2" OR 7" LENGTH W/ NUTS

- SQUARE STEEL POSTS (2" x 2")
- MACHINE BOLTS - 3/8" X 3-1/4" LENGTH W/ NUTS
 - RIVETS - 9/32" (6605-9-6) BULB-TITE, TRI-FOLD, ALUMINUM BODY/MANDREL O.D. FLANGE .720-.765 INCH, GRIP RANGE .042-.375 INCH


- WASHERS (ALL POSTS) -
- 1-1/4" O.D. X 3/8" I.D. X 1/16" STEEL
 - 1-1/4" O.D. X 3/8" I.D. X .080 NYLON FOR ALL TYPE H SIGNS

* TWO DIFFERENT FASTENING SYSTEMS ARE SHOWN FOR ILLUSTRATION PURPOSES. ON ANY INDIVIDUAL SIGN, EITHER ONE OR THE OTHER SYSTEM SHALL BE USED. ACTUAL NUMBER OF FASTENERS PER SIGN VARIES WITH THE SIGN AREA. FOR A SINGLE POST INSTALLATION, ALL SIGNS GREATER THAN 9 SQ. FT. REQUIRE THE USE OF 3 FASTENERS.


ATTACHMENT OF SIGNS TO POSTS			
STATE OF WISCONSIN DEPARTMENT OF TRANSPORTATION			
APPROVED Feb. 2015	/S/ Travis Feltes		
DATE	STATE TRAFFIC ENGINE	346	SIGN
FHWA			

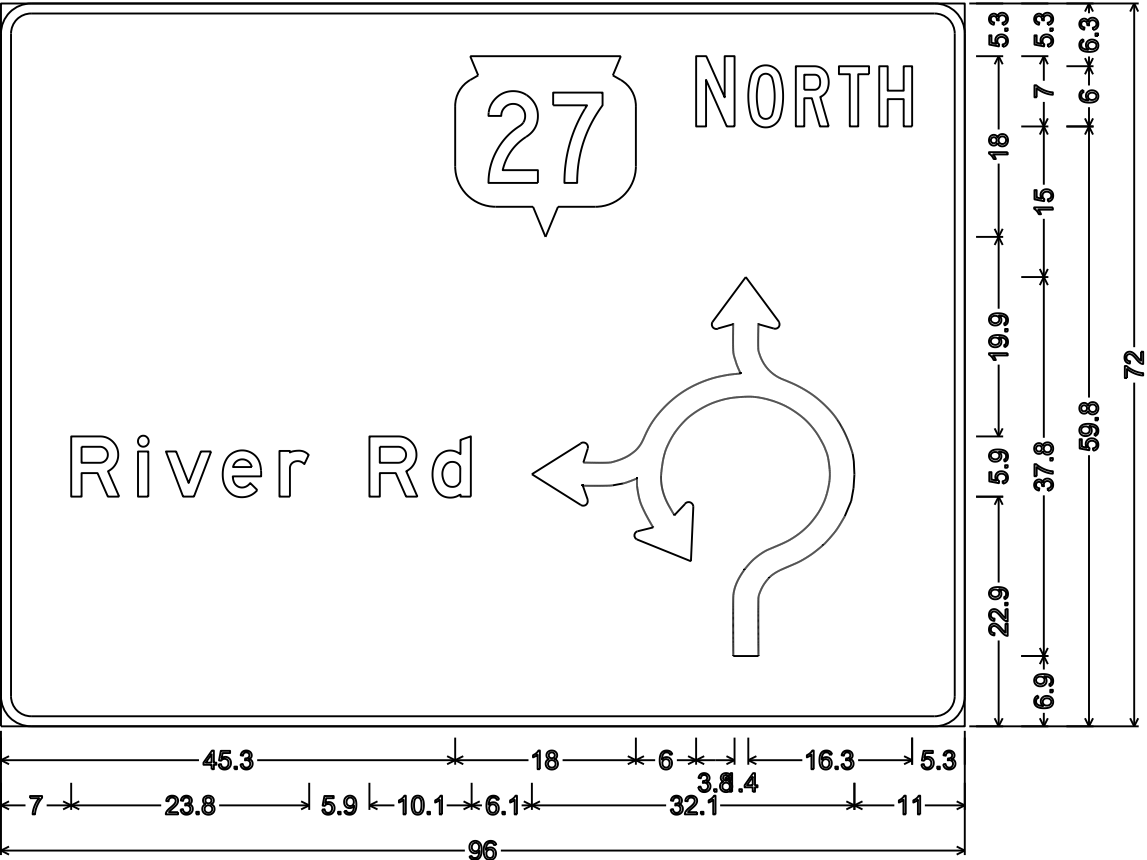


3.0" Radius, 1.0" Border,
"River" E; "Rd" E;

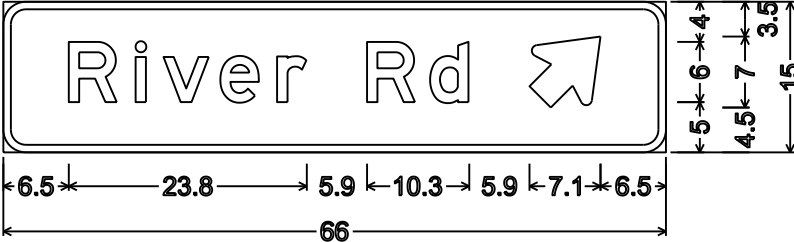


D1-1; 2.3" Radius, 0.8" Border

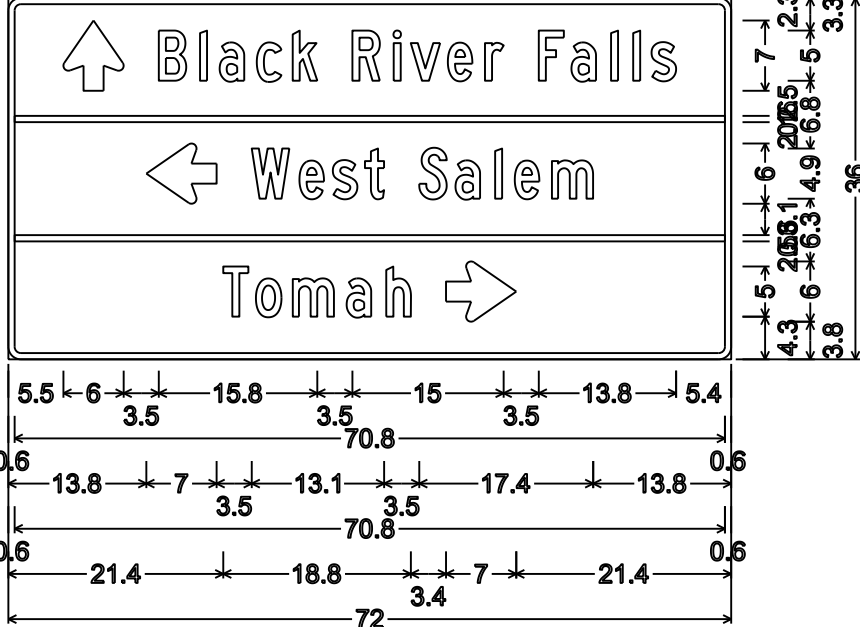

D1-3; 1.3" Radius, 0.6" Border

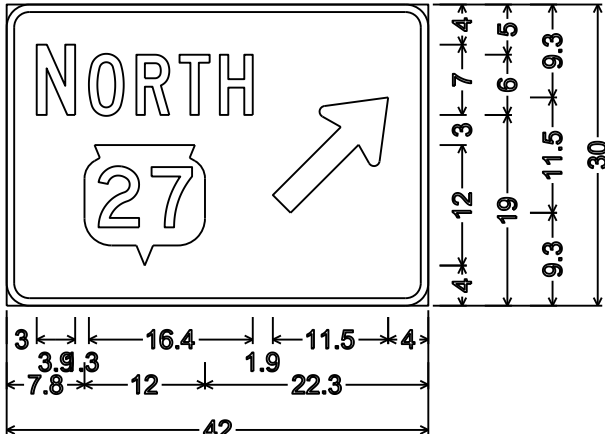


2.3" Radius, 0.8" Border

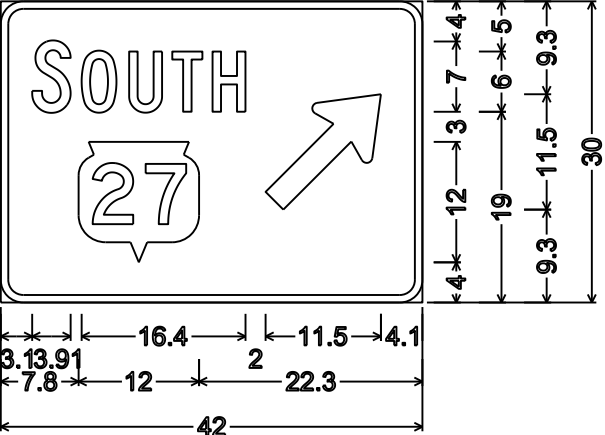


2.3" Radius, 0.8" Border

NOTES

- 1. Signs are Type II- Type H Reflective
- 2. Color:
Background - Green
Message - White
- 3. Message Series - C except as noted

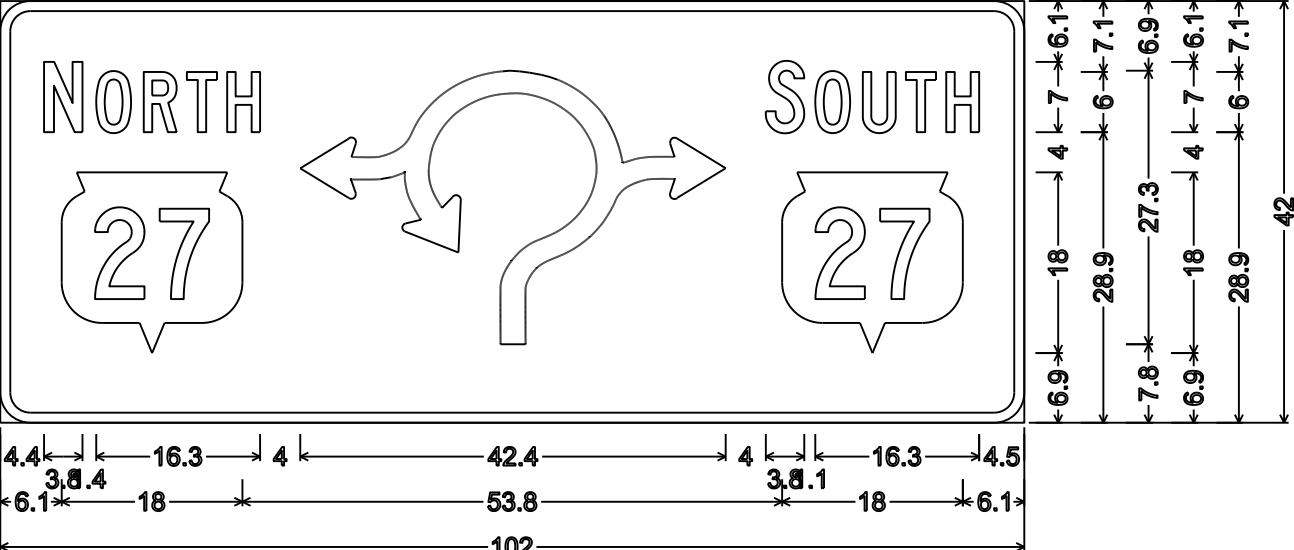


3.0" Radius, 1.0" Border, White on Green;

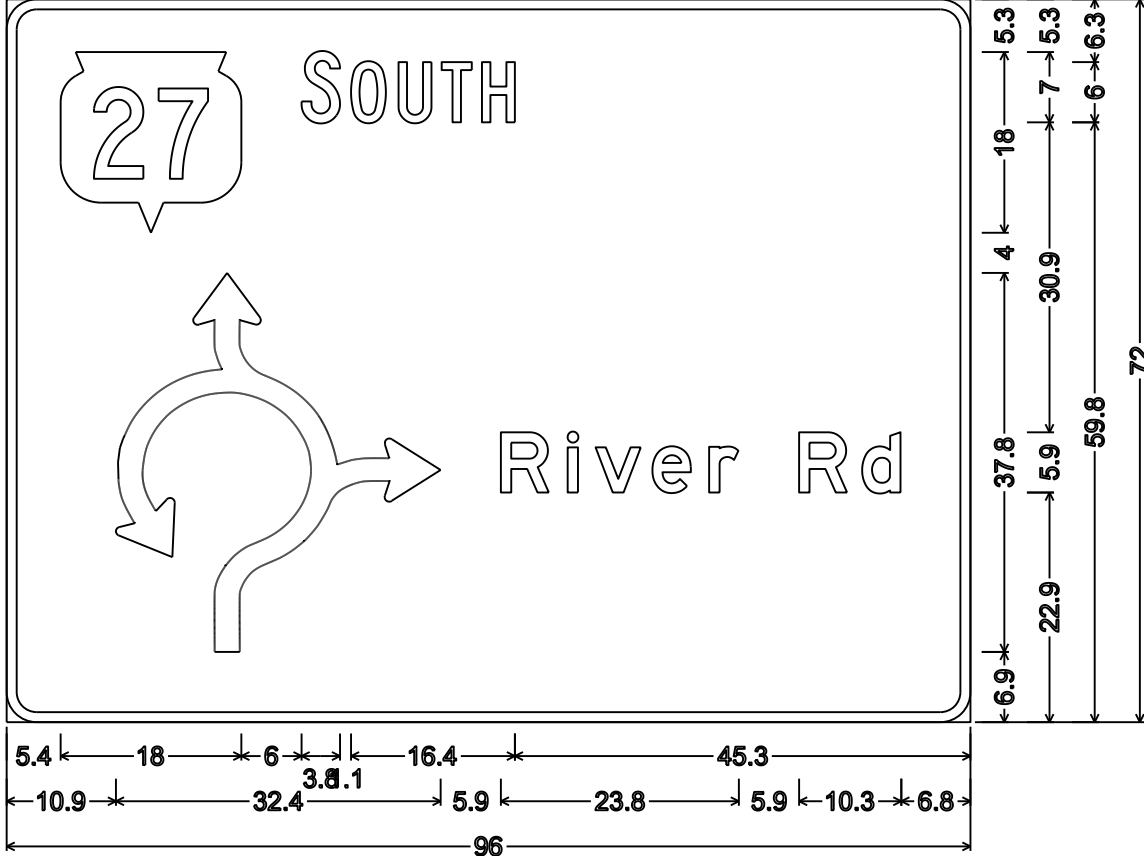


3.0" Radius, 1.0" Border
"River" E; "Rd" E;


TYPICAL ASSEMBLIES

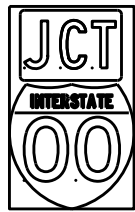

J1-1

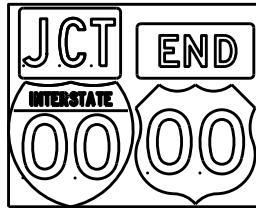


J1-2

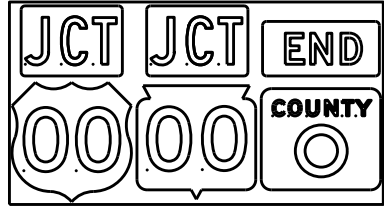


J1-3




J2-1

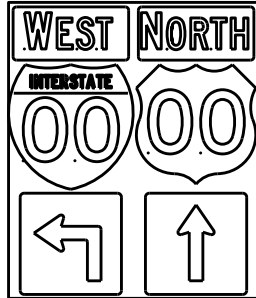


J2-2

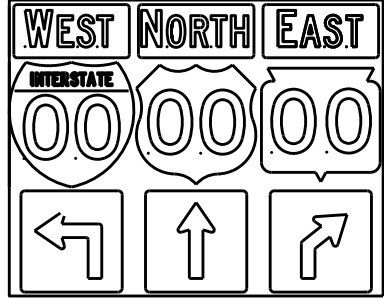


J2-3

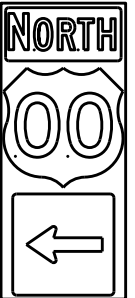

J3-1

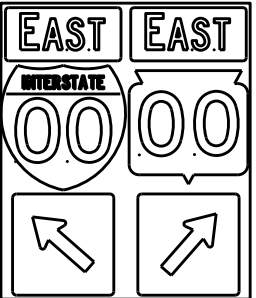


J3-2

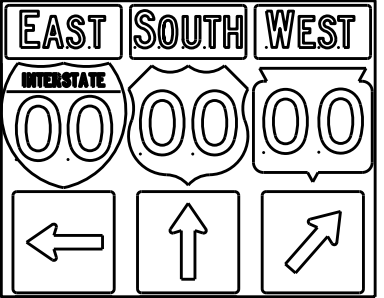


J3-3




J4-1

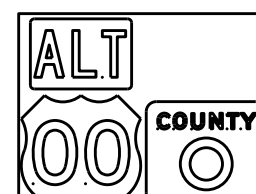

J4-2

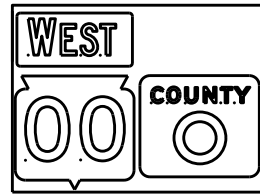

J4-2

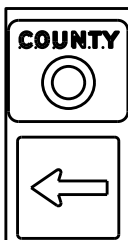

J13-1



J12-1



J32-1



J33-1



J23-1




J22-1



JV



(Typical Vertical J-Assembly
See Note 10 and 11)

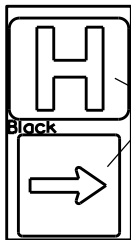

JH-1

Blue Background

[blue background
with interstate]

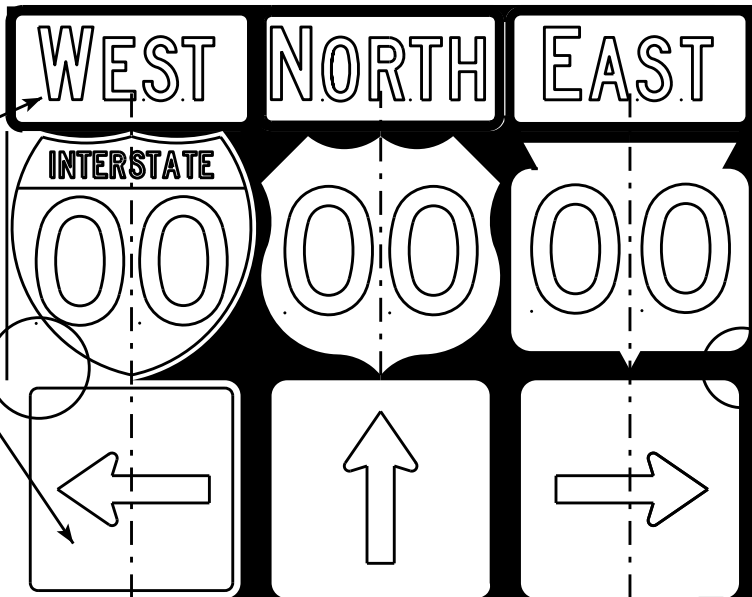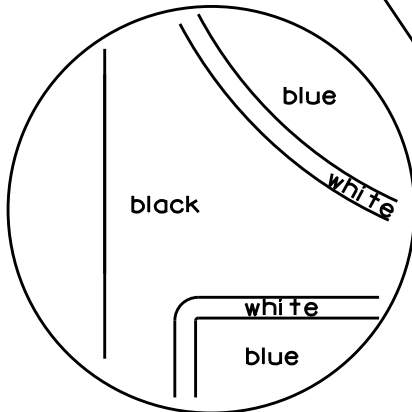

[black background]

ROUTE MARKERS & COMPONENTS
IN TYPICAL ASSEMBLIES

WISCONSIN DEPT OF TRANSPORTATION

APPROVED *Matthew R. Rauch*
For State Traffic Engineer



DATE 2/06/14 PL 348 A2-1S.8

SHEET NO: E

NOTES


1. Signs are Type II - Type H Reflective - reference WIS DOT Standard Specification for HIGHWAY and STRUCTURE CONSTRUCTION latest edition.
2. Color:
Background - Black Non-reflective
Message - see Note 5
3. Message Series - See Note 5
4. Corners shall be square or rounded if base material is plywood. If base material is metal the corners shall be rounded.
5. The colors and message spacing on each marker shall be according to the applicable route marker panel specifications.
6. Certain marker heads require the component pieces to be the same color. As an example, all the components used with an M1-1 Interstate marker shall be blue.
7. Single panel j-assemblies shall only be used with route marker shields that are same size. If the route marker shields are different size use multiple piece component.
8. Route assemblies that have 24 inch route shields and have dimensions greater than 48 inches (both vertical and horizontal) shall have one horizontal splice between the arrows and route shields. Vertical splices shall not be used on route assemblies with a horizontal dimension of 144 inches or less. The contractor shall not use more than one vertical joint per sign and the joint shall be between route shields.
9. Route assemblies that have 36 inch shields and have dimensions greater than 48 inches (both vertical and horizontal) shall have two horizontal splices. One horizontal splice shall be between the cardinal direction and route shields and the other horizontal splice shall be between the arrows and route shields. Vertical splices shall not be used on route assemblies with a horizontal dimension of 144 or less. The contractor shall not use more than one vertical joint per sign and the joint shall be between route shields.
10. All Vertical J Assemblies are given a Sign Code of JV
11. For JV Assemblies that have a mixture of Interstate and non Interstate shields, arrows and cardinals shall be white on blue.

URBAN AREA

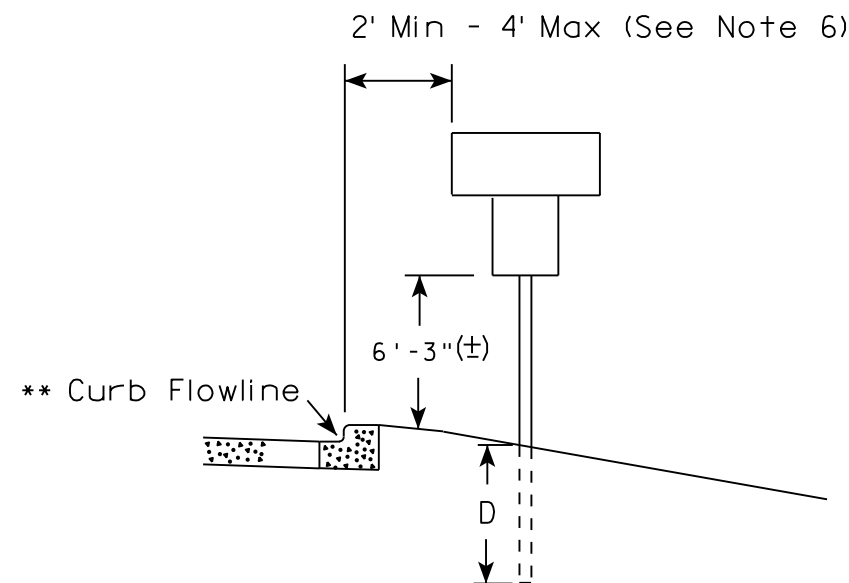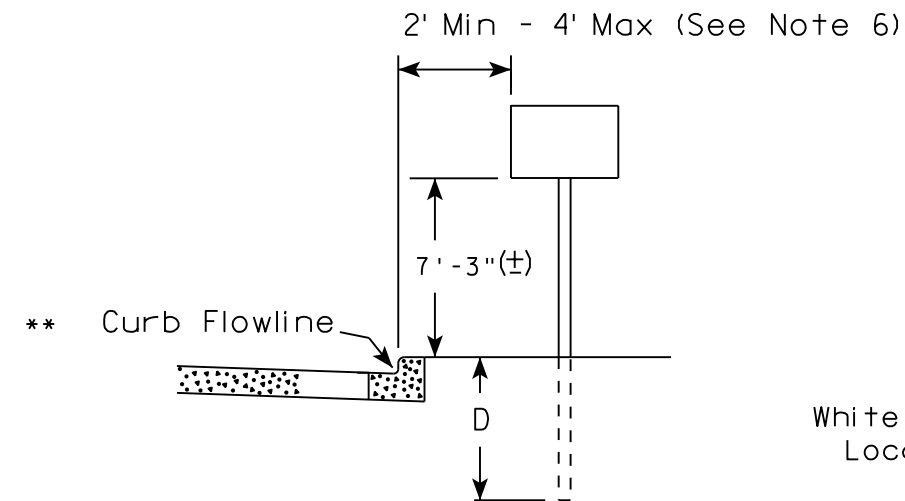


White Edgeline
Location

RURAL AREA (See Note 2)

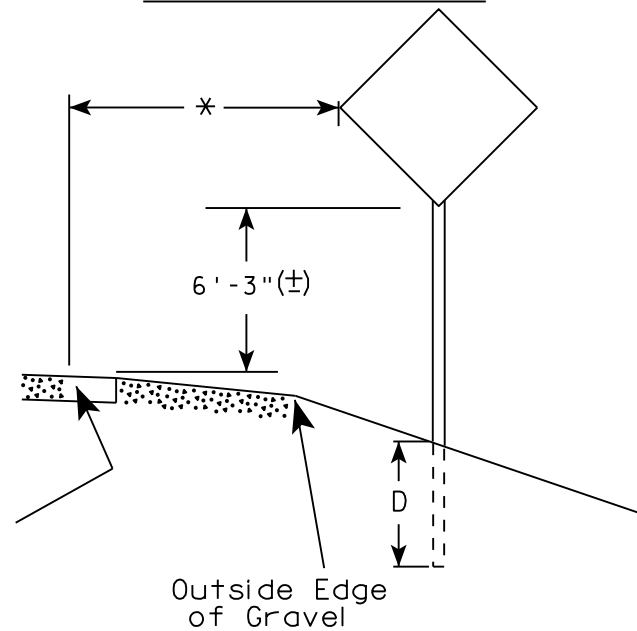

White Edgeline
Location

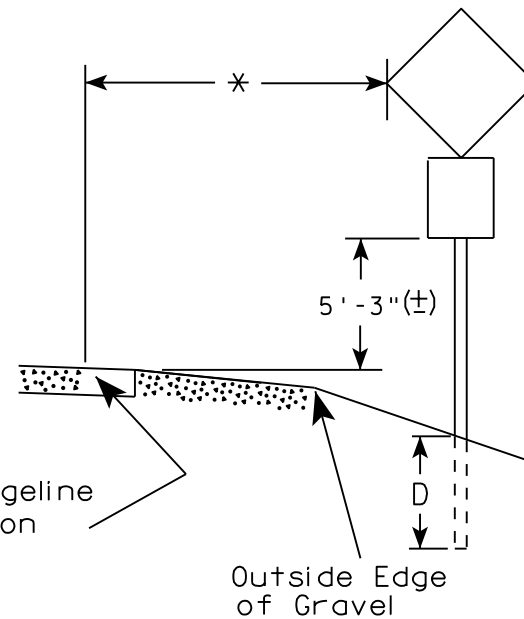

Outside Edge
of Gravel

POST EMBEDMENT DEPTH

Area of Sign Installation (Sq. Ft.)	D (Min)
20 or Less	4'
Greater than 20	5'

GENERAL NOTES

1. Signs wider than 4 feet or 20 sq.ft or larger, shall be mounted on multiple posts. Refer to plate A4-4.
2. If signs are mounted on barrier wall, see A4-10 sign plate.
3. For expressways and freeways, mounting height is 7'- 3" (±) or 6'-3" (±) depending upon existence of a sub-sign.
4. J-Assemblies are considered to be one sign for mounting height.
5. Minimum mounting height for signs mounted on traffic signal poles is 5'- 3" (±).
6. Offset distance shall be consistent with existing signs or consistent throughout length of project.
7. The (±) tolerance for mounting height is 3 inches.
8. Folding signs shall be mounted at a height of 5'-3" (±) or as directed by the Engineer.
9. The Double Arrow sign (W12-1) shall be mounted at a height of 2'-3" (±). The Chevron sign (W1-8), Roundabout Chevron panel (R6-4B), Enhanced Reference Markers, Clearance Markers (W5-52), Mile Markers (D10 series), In Road Object Markers (W5-54) & End of Road Markers (W5-56) shall be mounted at a height of 4'-3" (±).

✖✖ The existence of curb and gutter does not in itself mandate the vertical clearance illustrated. That height is typically measured where there is sidewalk adjacent to the roadway or parking is permitted. In the absence of sidewalk vertical clearance is measured from the top of the curb. Offset of signs is measured from the flow line.

* 6 feet from edge of a paved shoulder or 12 feet from the edge of pavement (edge line location) or 2 feet from outside edge of gravel, whichever is greater unless directed by project engineer.

TYPICAL INSTALLATION
OF PERMANENT TYPE II
SIGNS ON SINGLE POSTS

WISCONSIN DEPT OF TRANSPORTATION

APPROVED

Matthew R. Rauch
for State Traffic Engineer

DATE 8/21/17

PLATE NO. A4-3.21


PROJECT NO:

HWY:

COUNTY:

SHEET NO: 349


E

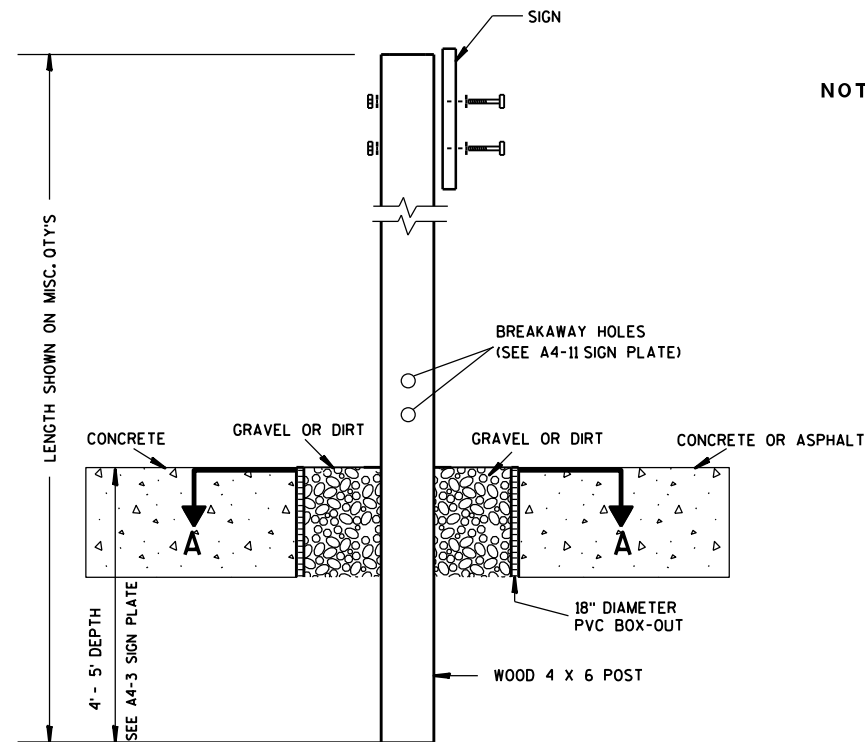

ELEVATION VIEW


DETAIL OF WOOD 4 X 6 SIGN POST IN BOX-OUT

- NOTES: 1. ALL MATERIAL TO BE APPROVED BY ENGINEER PRIOR TO INSTALLATION
2. SEE SIGN PLATE A4-8 FOR SIGN HARDWARE REQUIREMENTS
3. 18 INCH X 18 INCH SQUARE BOX-OUTS MAY BE USED FOR INSTALLATIONS IN EXISTING CONCRETE OR ASPHALT LOCATIONS.

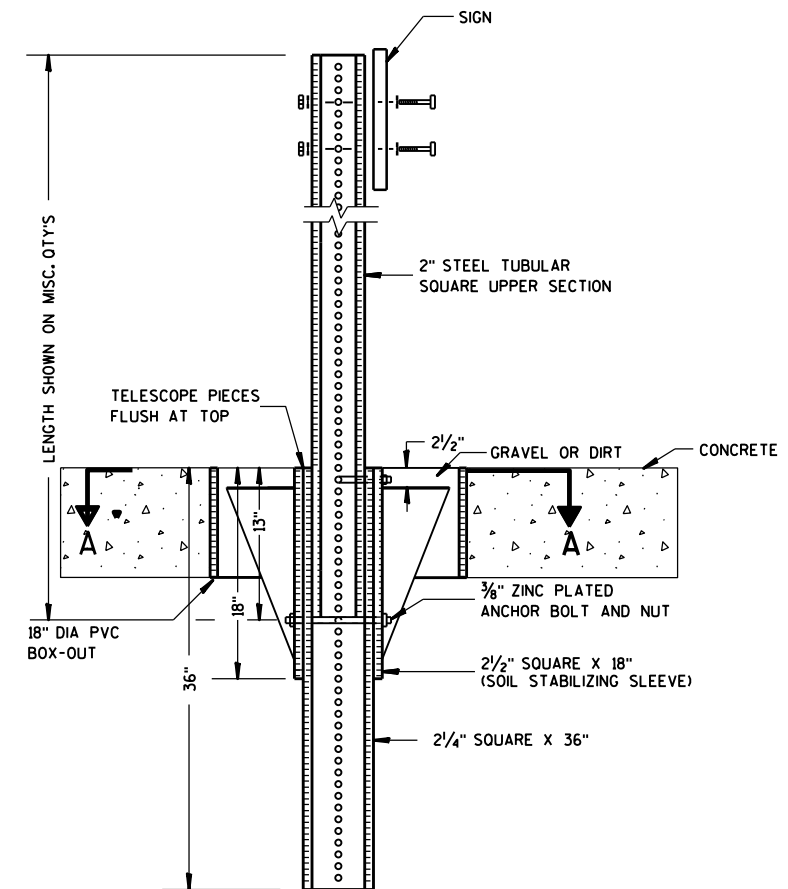

ELEVATION VIEW

DETAIL OF STEEL 2 X 2 SIGN POST IN BOX-OUT

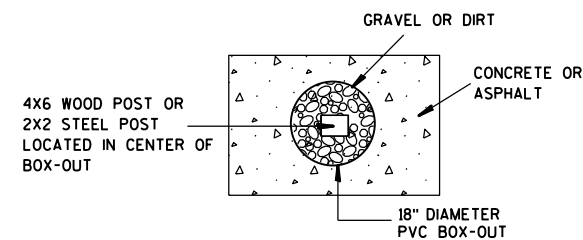

PLAN VIEW

FOR NEW CONCRETE/ASPHALT INSTALLATIONS

SIGN POST
BOX-OUTS
A4-3B

WISCONSIN DEPT OF TRANSPORTATION

APPROVED *Matthew R. Rauch*
for State Traffic Engineer

DATE 1/27/14 PLAT 350 A4-3B.1






PROJECT NO:

HWY:

COUNTY:

SHEET NO:

E

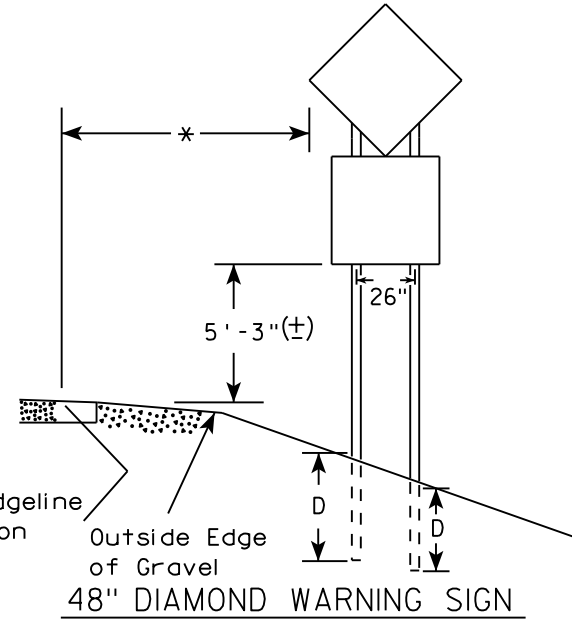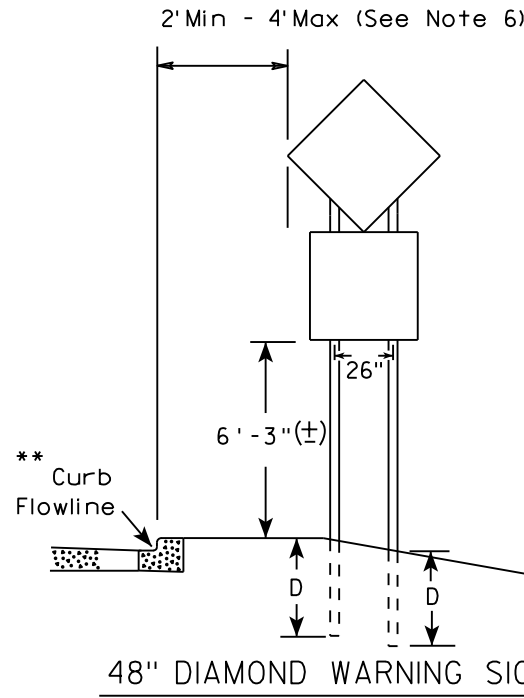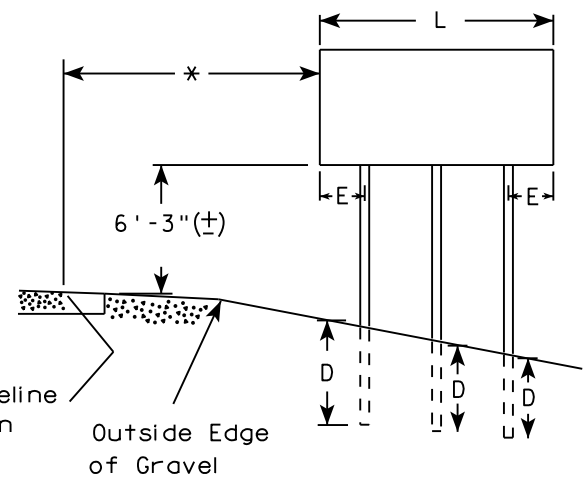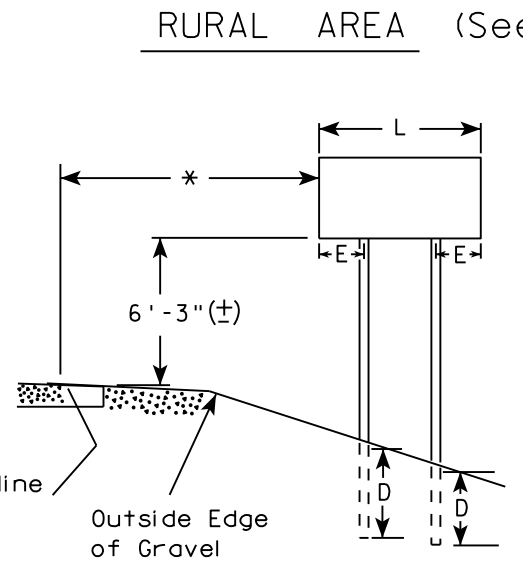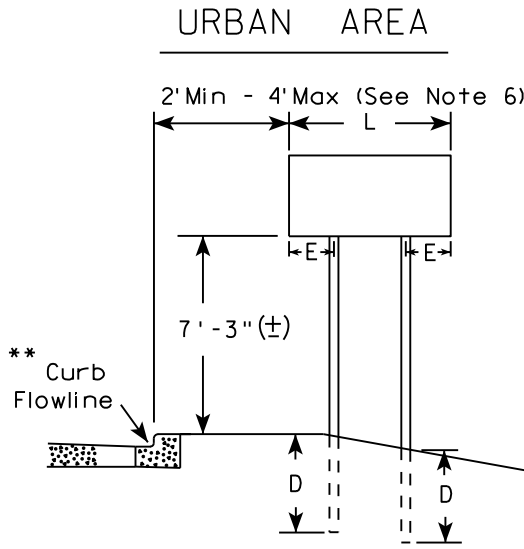

SIGN SHAPE OTHER THAN DIAMOND (TWO POSTS REQUIRED)	
L	E
Greater than 48" Less than 60"	12"
60" to 108"	L/5

SIGN SHAPE OTHER THAN DIAMOND (THREE POSTS REQUIRED)	
L	E
Greater than 108" to 144"	12"

POST EMBEDMENT DEPTH

Area of Sign Installation (Sq. Ft.)	D (Min)
20 or Less	4'
Greater than 20	5'

TYPICAL INSTALLATION
OF TYPE II SIGNS
ON MULTIPLE POSTS


WISCONSIN DEPT OF TRANSPORTATION

APPROVED *Matthew R. Rauch*
for State Traffic Engineer

DATE 8/21/17 PLATE NO. A4-4.15

- GENERAL NOTES
1. For 3 or 4 post installations, individual post spacing shall be greater than 3'-6".
 2. See tables below for required number of posts.
 3. For expressways and freeways, mounting height is 7'-3" (±) or 6'-3" (±) depending upon existence of sub-sign.
 4. The (±) tolerance for mounting height is 3 inches.
 5. J-Assemblies are considered to be one sign for mounting height.
 6. Offset distance shall be consistent with existing signs or consistent throughout length of project.
 7. Folding signs shall be mounted at a height of 5'-3" (±) or as directed by the engineer.
 8. The Double Arrow sign (W12-1) shall be mounted at a height of 2'-3" (±). The Chevron sign (W1-8), Roundabout Chevron panel (R6-4B), Clearance Markers (W5-52), Mile Markers (D10 series), In Road Object Markers (W5-54) & End of Road Markers (W5-56) shall be mounted at a height of 4'-3" (±).

- * 6 feet from edge of a paved shoulder or 12 feet from the edge of pavement (edge line location) or 2 feet from outside edge of gravel, whichever is greater unless directed by project engineer.
- ** The existence of curb and gutter does not in itself mandate the vertical clearance illustrated. That height is typically measured where there is sidewalk adjacent to the roadway or parking is permitted. In the absence of sidewalk vertical clearance is measured from the top of the curb. Offset of signs is measured from the flow line.
- *** See A4-3 sign plate for signs 4' or less in width and less than 20 S.F. in area.

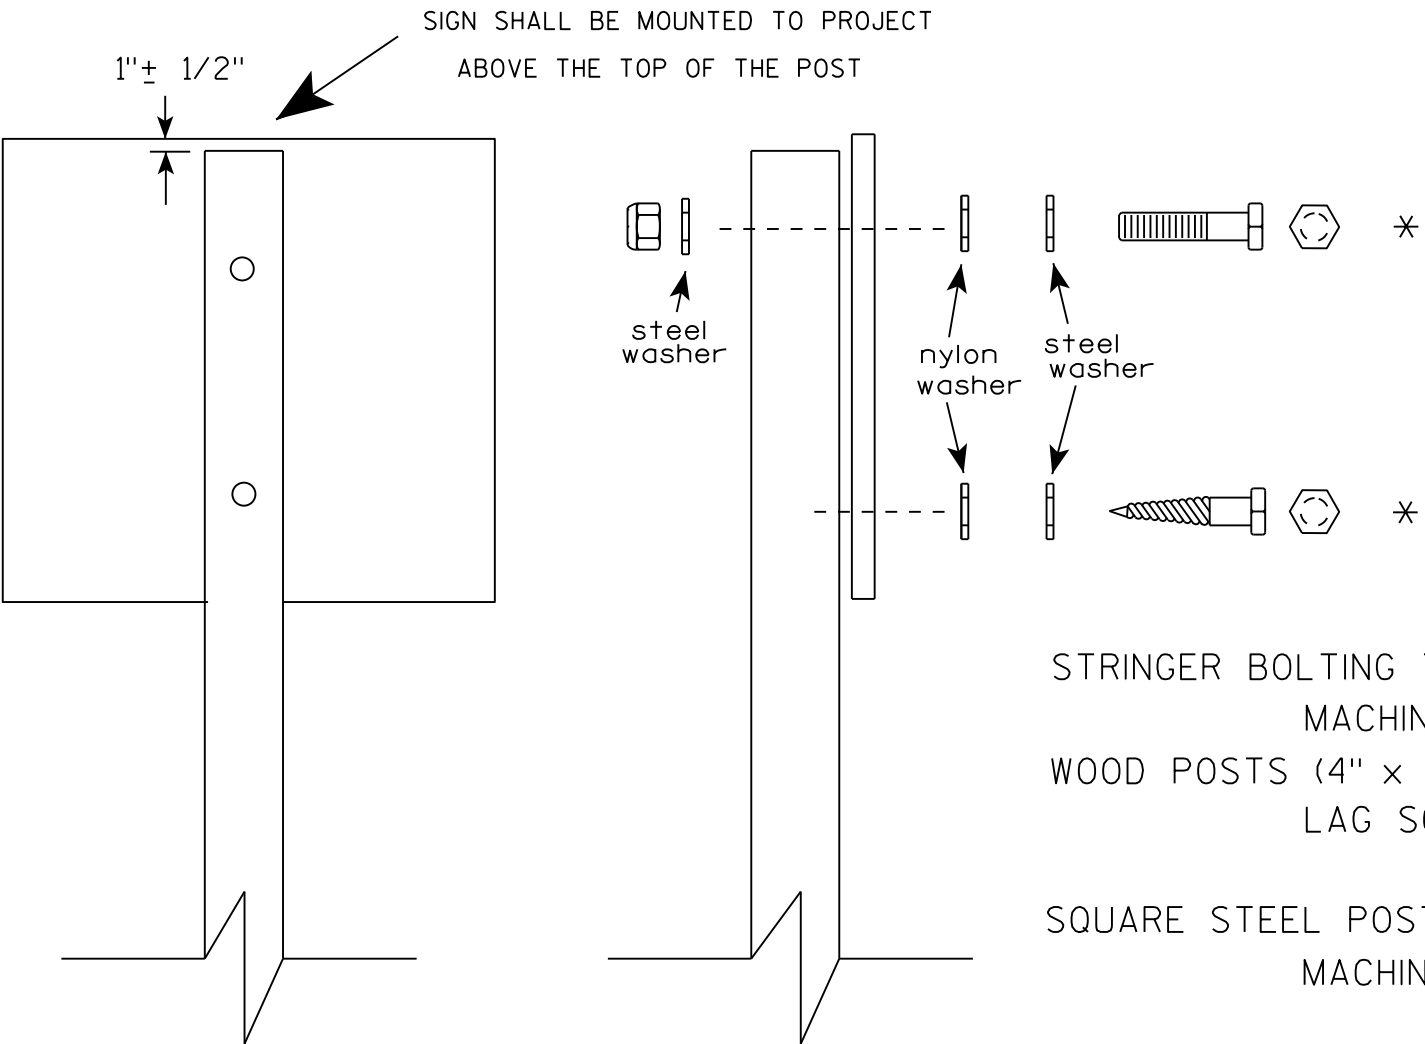

Nuts, bolts and lags used for mounting signs shall have hexagonal heads and shall be either :

- a. Hot dip galvanized in accordance with ASTM Designation: A 153, Class D, or SC 3
- b. Electro-galvanized in accordance with ASTM Designation : B 633, TYPE III, SC 3.

Threads on bolts and nuts shall be manufactured with sufficient allowance for the cadmium plate or galvanized coating to permit the nuts to run freely on the bolts.

- STRINGER BOLTING TO ALUMINUM SIGNS (SEE SIGN PLATE A4-18)
- MACHINE BOLTS - $\frac{5}{16}$ " X 1-3/4" Length w/ lock nuts
- WOOD POSTS (4" x 4" or 4" x 6")
- LAG SCREWS - $\frac{3}{8}$ " X 3" (NO STRINGERS ON BACK OF SIGN)
 - $\frac{3}{8}$ " X 4" (STRINGERS ON BACK OF SIGN)
- SQUARE STEEL POSTS (2" x 2")
- MACHINE BOLTS - $\frac{3}{8}$ " X 3-1/4" Length w/ nuts (NO STRINGER ON BACK OF SIGN)
 - $\frac{3}{8}$ " X 5" Length w/ nuts (STRINGERS ON BACK OF SIGN)
- RIVETS - $\frac{9}{32}$ " (6605-9-6) BULB-TITE, TRI-FOLD, ALUMINUM BODY/MANDREL
- O.D. FLANGE .720-.765 INCH, GRIP RANGE .042-.375 INCH
- WASHERS (ALL POSTS) -
- 1-1/4" O.D. X $\frac{3}{8}$ " I.D. X $\frac{1}{16}$ " STEEL
 - 1-1/4" O.D. X $\frac{3}{8}$ " I.D. X .080 NYLON

* Two different fastening systems are shown for illustration purposes. On any individual sign, either one or the other system shall be used. Actual number of fasteners per sign varies with the sign area, but normally there are two. For a single post installation, all signs greater than 9 sq. ft. require the use of 3 fasteners.

ATTACHMENT OF SIGNS TO POSTS	
WISCONSIN DEPT OF TRANSPORTATION	
APPROVED	<i>Matthew R. Rauch</i> For State Traffic Engineer
DATE 8/11/16	PLATE NO. A4-8.8 352

**2 1/4 " SQUARE
12 GAUGE
PERFORATED
GALVANIZED FINISH**

1"

$\frac{1}{8}"$

ALL HOLES $\frac{7}{16}"$
SPACED 1" C-C
ALL FOUR SIDES

4" x 10" x 10 GA. — 
STEEL PLATE (CUT
AS SHOWN) WELDED
TO ALL FOUR CORNERS
OF TELESPAR TUBE

**2 1/2" SQUARE
12 GAUGE
OMNI-DIRECTIONAL
PERFORATED
SOIL STABILIZING SLEEVE
GALVANIZED FINISH**

LENGTH SHOWN ON MISC. QTY'S

18" DIA SCHEDULE 40 PVC BOX-OUT

TELESCOPE PIECES FLUSH AT TOP

2" STEEL TUBULAR SQUARE UPPER SECTION

ALL HOLES $\frac{7}{16}$ " SPACED 1" C-C ALL FOUR SIDES

$\frac{3}{8}$ " ZINC PLATED CORNER ANCHOR BOLT AND NUT

2 1/2" GRAVEL OR DIRT

13"

18"

36"

2 1/2" SQUARE X 18" (SOIL STABILIZING SLEEVE)

2 1/4" SQUARE X 36"

SEE SIGN PLATE A4-8 FOR BOLT WASHER, & NUT MATERIAL

SIGN

[illegible]

Diagram illustrating the corner detail of the guardrail. The assembly consists of a 3/8" zinc plated corner anchor bolt and nut. The diagram shows the bolt passing through the corner of the guardrail post and into the concrete base. An arrow indicates the direction of traffic flow.



Area of Sign Installation (Sq. Ft.)	Number of Required Posts
9 or less	1
Greater than 9 less than or equal to 18	2
Greater than 18 less than or equal to 27	3

TUBULAR STEEL
SIGN POST
A4-9

WISCONSIN DEPT OF TRANSPORTATION

APPROVED Matthew R Rauch
for State Traffic Engineer

DATE 2/05/15 PLAT 353 14-9.9

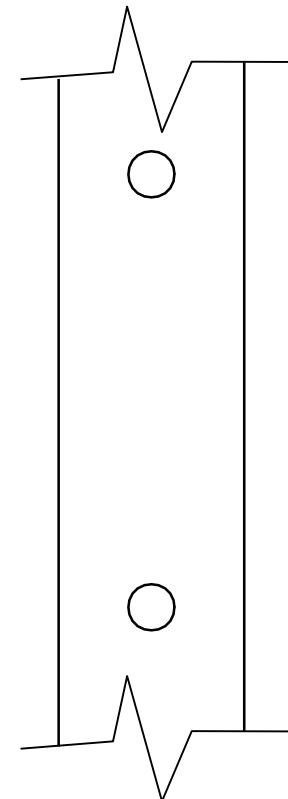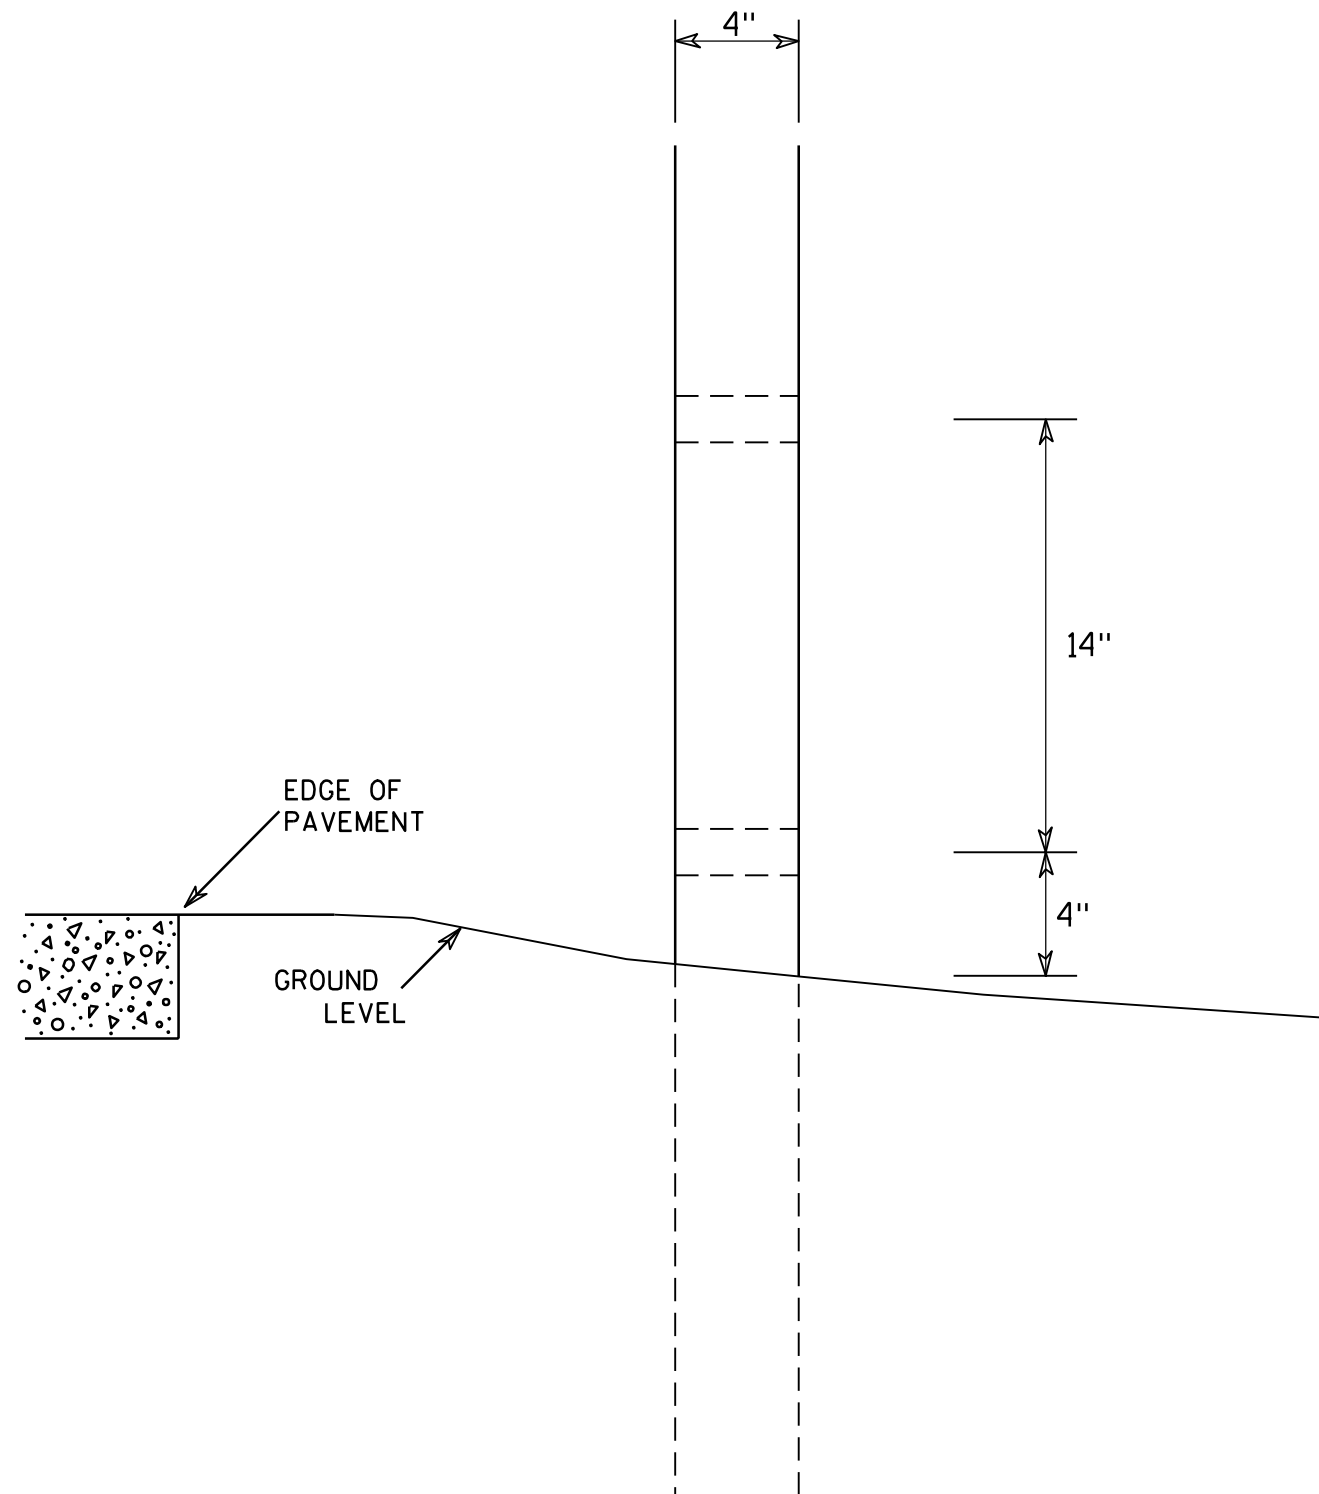

SIDE VIEW

GENERAL NOTES

1. All 4 x 6 Wood Posts shall be modified by having two 1½" diameter holes drilled perpendicular to the roadway centerline.

4 X 6 WOOD POST MODIFICATIONS

WISCONSIN DEPT OF TRANSPORTATION

APPROVED

Chester J. Spang
for State Traffic Engineer

DATE 3/27/97

PLATE NO. A4-11.2


PROJECT NO:

HWY:


COUNTY:

SHEET NO: 354

E

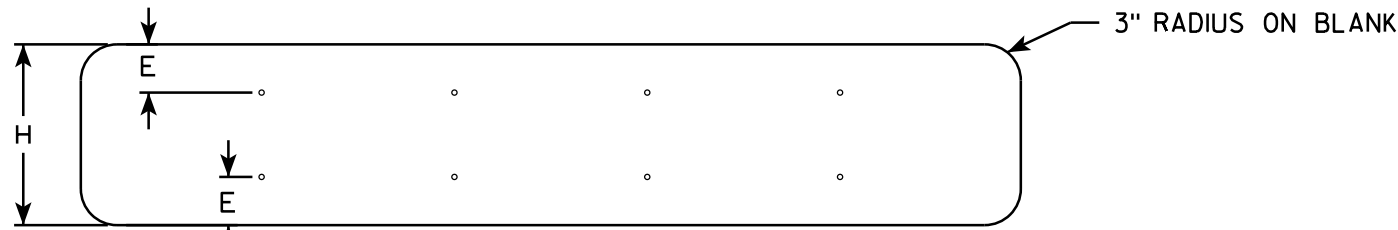

SINGLE PIECE ALUMINUM SIGN 1/16" MOUNTING HOLES

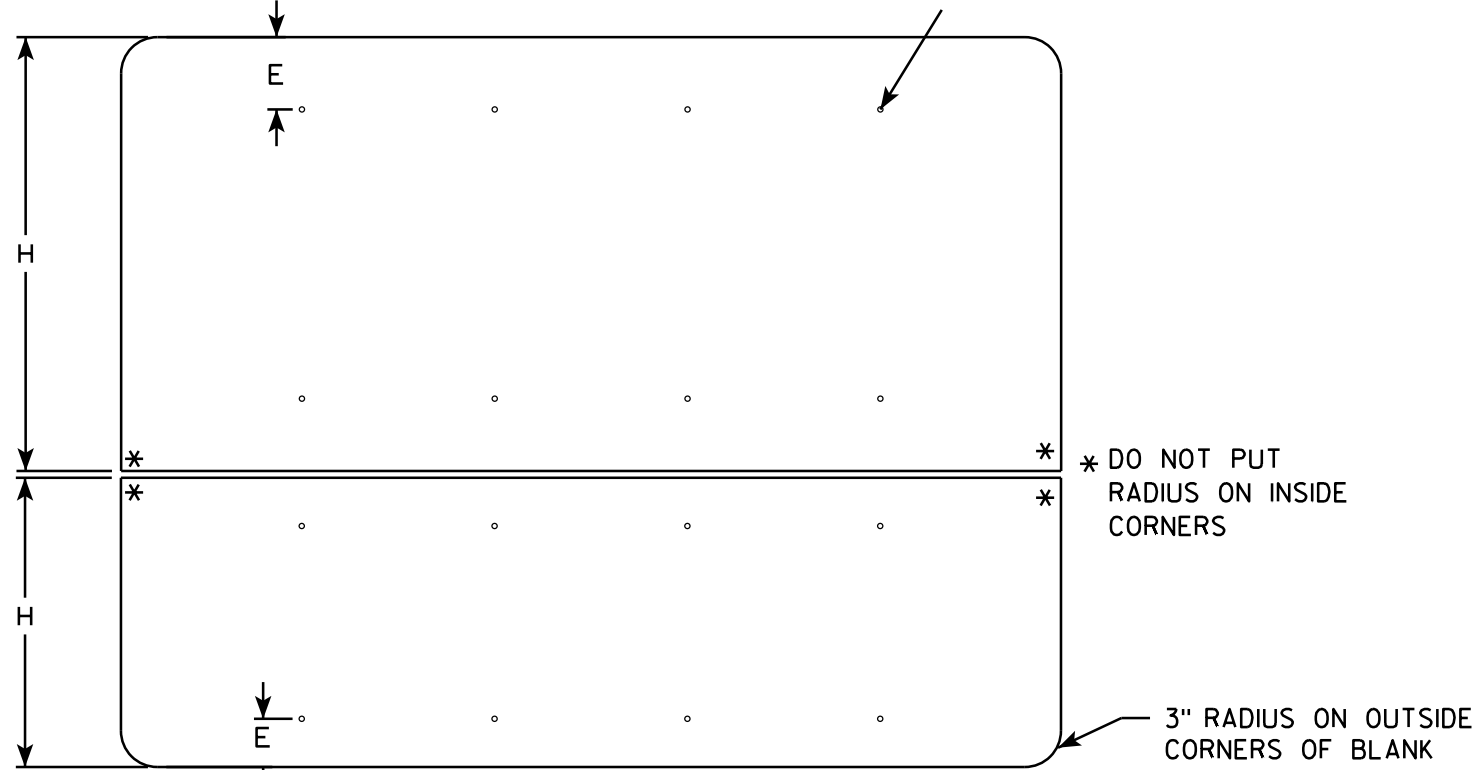


MULTI-PIECE ALUMINUM SIGN

* DO NOT PUT
RADIUS ON INSIDE
CORNERS


GENERAL NOTES

- ALL SIGNS OVER 60" IN WIDTH SHALL HAVE A 3" RADIUS ON THE OUTSIDE CORNERS OF THE ALUMINUM BLANK.
- MOUNTING HOLES SHALL BE 7/16" DIAMETER.
- SEE CHART FOR HOLE SPACING REQUIREMENTS
- FOR SIGN PANELS WITH DIMENSION (H) 36" AND OVER, DIMENSION E SHALL BE 6"
- FOR SIGN PANELS WITH DIMENSION (H) UNDER 36", DIMENSION E SHALL BE 4"
- SIGN STRINGER MATERIAL SHALL CONSIST OF STEEL CHANNEL POST SECTIONS, WEIGHING 1.12 LBS/FT IN ACCORDANCE WITH SECTION 633.2.1 OF THE STANDARD SPECIFICATIONS FOR HIGHWAY AND STRUCTURE CONSTRUCTION.
- SEE SIGN PLATE A4-8 FOR SIGN STRINGER BOLTING REQUIREMENTS.


SIGN WIDTH	STRINGER WIDTH	POSTS	HOLE SPACING	MOUNTING HOLES			
78"	72"	2	16"	15"	31"	47"	63"
84"	72"	2	17"	16 1/2"	33 1/2"	50 1/2"	67 1/2"
90"	72"	2	18"	18"	36"	54"	72"
96"	90"	2	19"	19 1/2"	38 1/2"	57 1/2"	76 1/2"
102"	90"	2	20"	21"	41"	61"	81"
108"	90"	2	21"	22 1/2"	43 1/2"	64 1/2"	85 1/2"
114"	108"	3	15"	12"	27"	42"	57" 72" 87" 102"
120"	108"	3	16"	12"	28"	44"	60" 76" 92" 108"
126"	108"	3	17"	12"	29"	46"	63" 80" 97" 114"
132"	126"	3	18"	12"	30"	48"	66" 84" 102" 120"
138"	126"	3	19"	12"	31"	50"	69" 88" 107" 126"
144"	126"	3	20"	12"	32"	52"	72" 92" 112" 132"

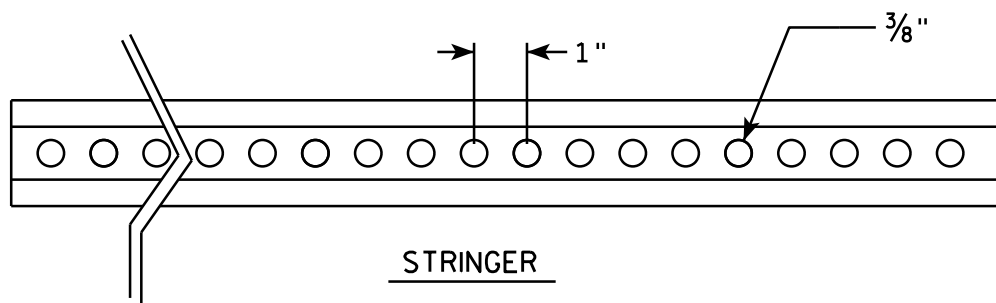

CROSS SECTION VIEW OF CHANNEL

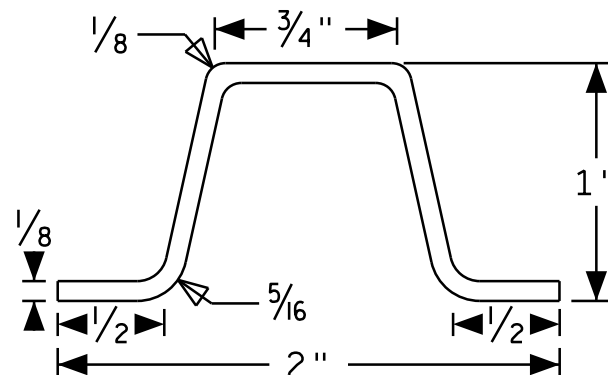



POST MOUNTING

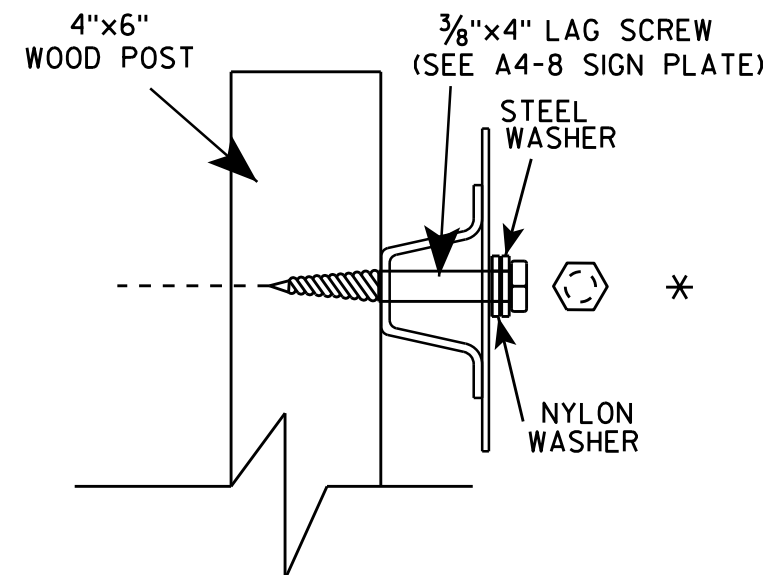

SIGN STRINGER MOUNTING REQUIREMENTS	
WISCONSIN DEPT OF TRANSPORTATION	
APPROVED	<i>Matthew R. Rauch</i> for State Traffic Engineer
DATE 4/26/16	PLATE No. A4-18.1 355


BANDING

SINGLE SIGN

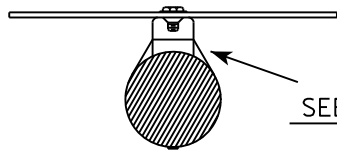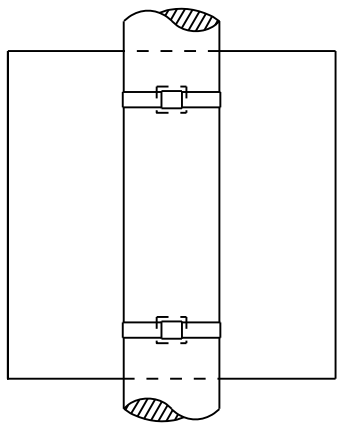


SEE DETAIL A


"J" ASSEMBLY

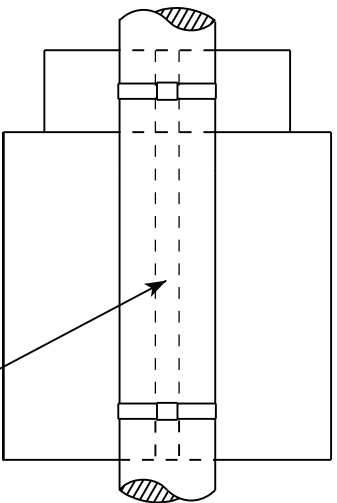

CHANNEL
SEE TYPICAL PANEL
INSTALLATION SHEET

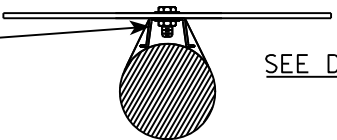


SEE DETAIL B

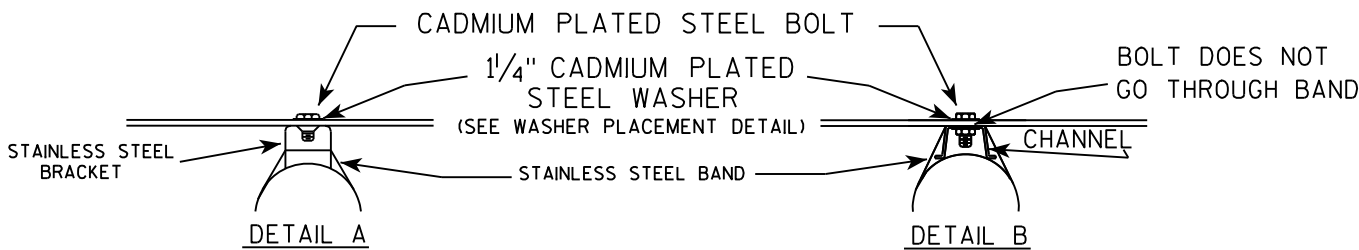

GENERAL NOTES

1. Any sign over 3 feet in width shall use the V-Block banding method. See A5-10 standard plate.
2. Signs 3 feet or greater in height shall have three bracket bands installed. Signs less than 3 feet in height shall have two bracket bands installed.
3. Banding and assembly bracket shall be stainless steel. All bands shall be 3/4" in width and 0.025" thickness.

WASHER PLACEMENT

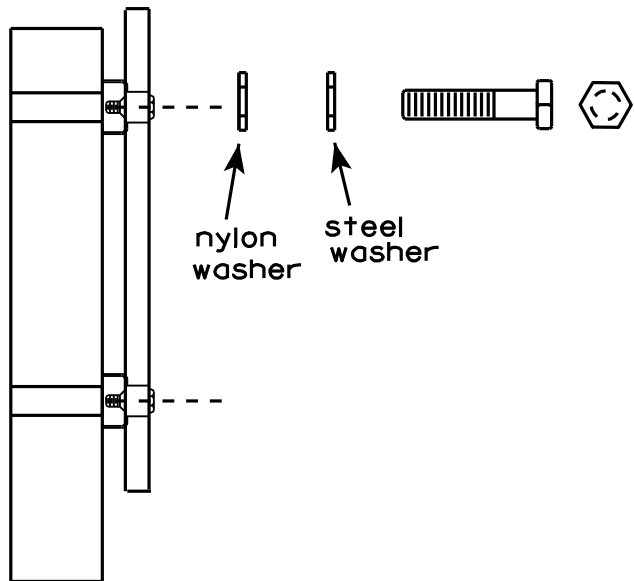


WASHERS (ALL POSTS) -
1-1/4" O.D. X 3/8" I.D. X 1/16" STEEL
1-1/4" O.D. X 3/8" I.D. X .080 NYLON
FOR ALL TYPE H SIGNS

STANDARD SIGN
SIGN BANDING DETAILS

WISCONSIN DEPT OF TRANSPORTATION

APPROVED *Matthew R. Rauch*
for State Traffic Engineer

DATE 8/16/13 PLATE NO. A5-9.3

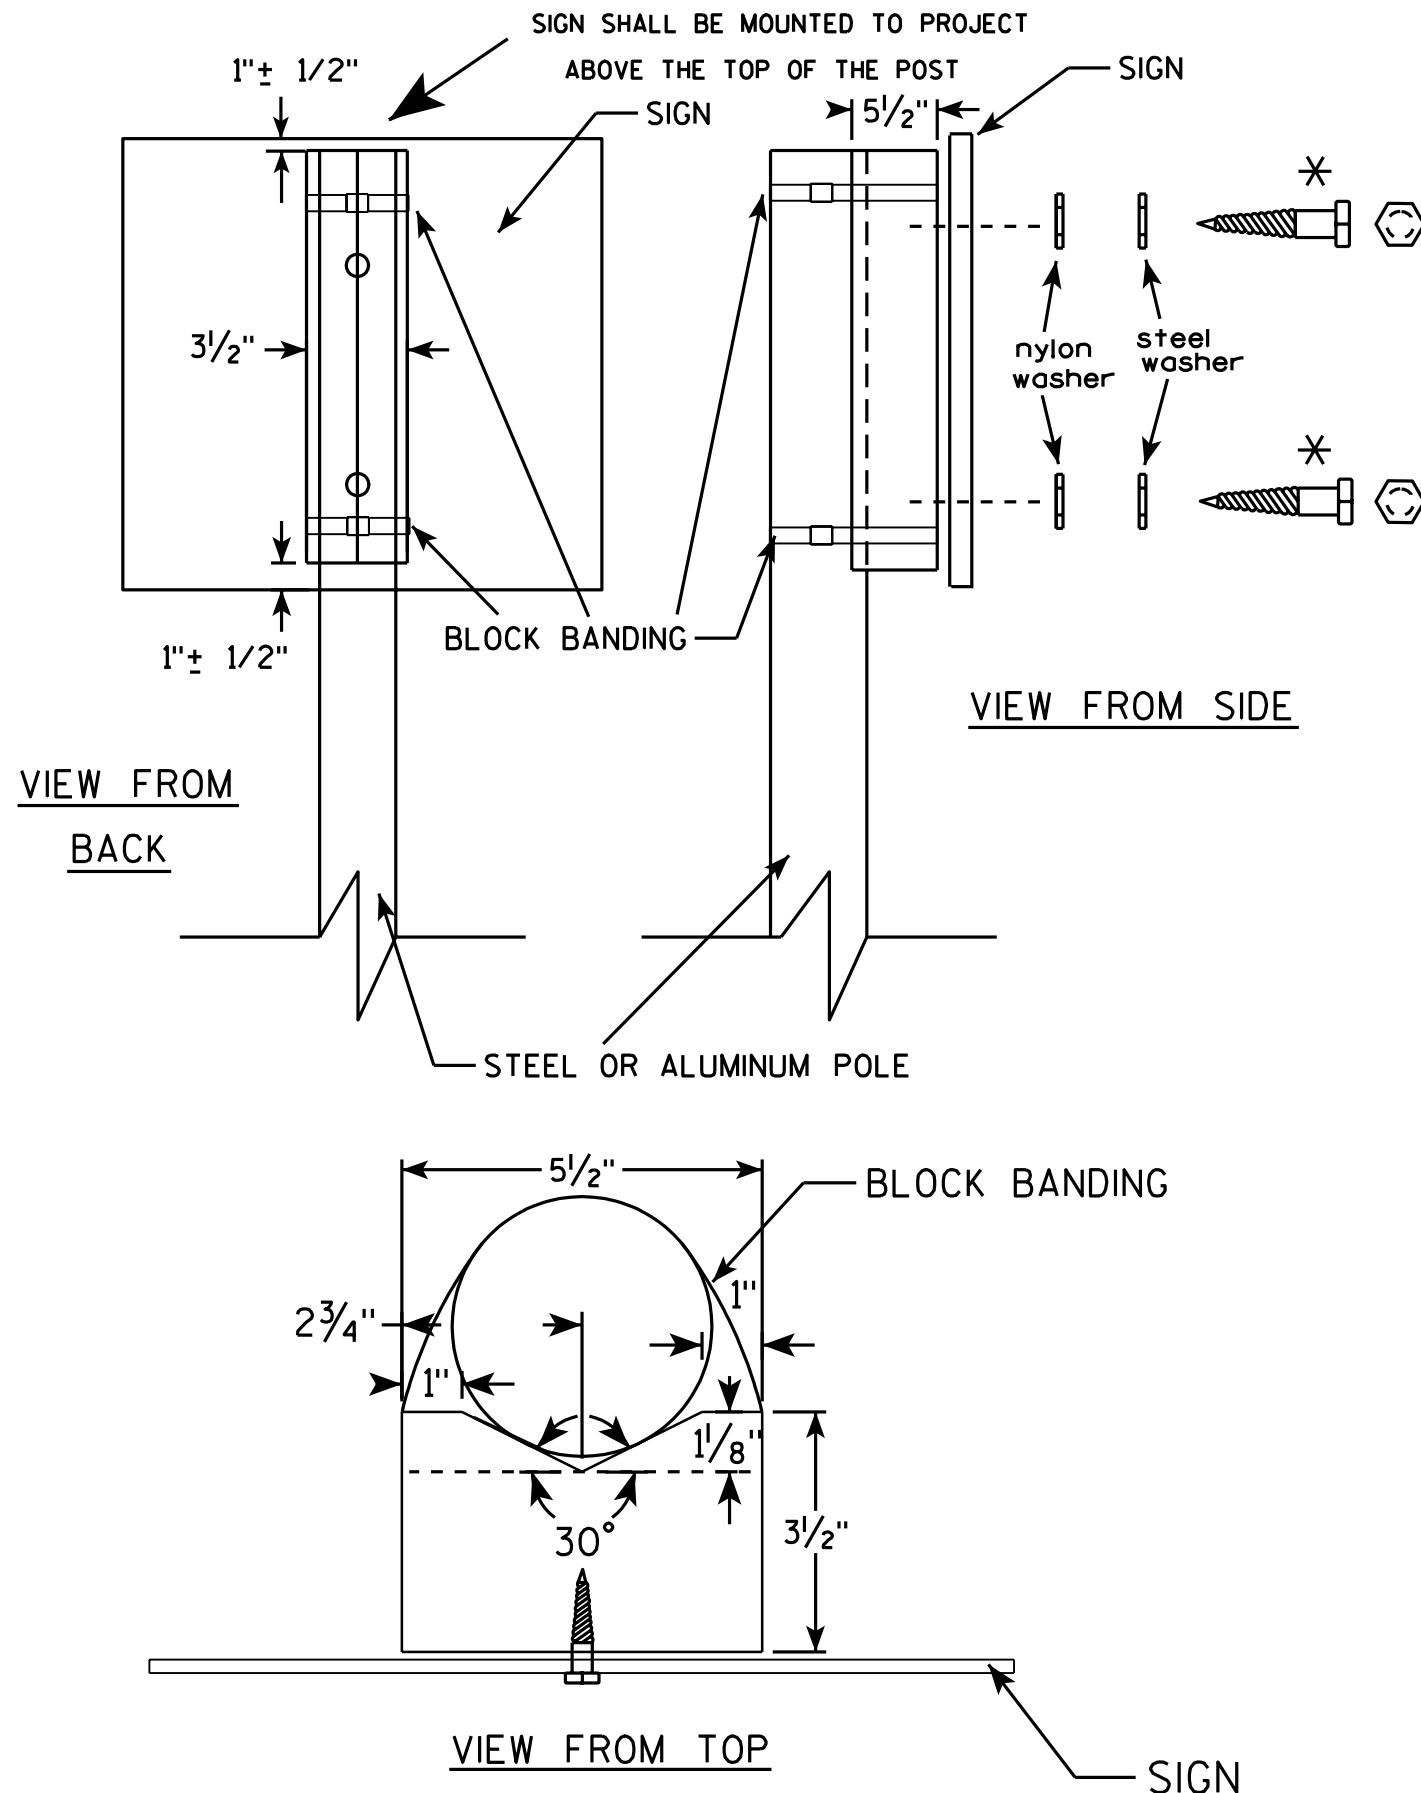

GENERAL NOTES

1. WOOD 4"x6" POST MATERIAL SHALL CONFORM TO 507.2.2 OF THE WISDOT STANDARD SPECIFICATIONS
2. BLOCK BANDING AND CLIPS SHALL BE STAINLESS STEEL, 3/4" WIDTH AND 0.025" THICKNESS
3. SIGNS 3' OR GREATER IN HEIGHT SHALL UTILIZE 3 BLOCK BANDS. SIGNS UNDER 3' IN HEIGHT SHALL UTILIZE 2 BLOCK BANDS
4. ACTUAL NUMBER OF FASTENERS PER SIGN VARIES WITH THE SIGN AREA, BUT NORMALLY THERE ARE TWO. FOR SIGNS GREATER THAN 9 S.F. 3 FASTENERS SHALL BE USED.
5. ALL SIGN MOUNTING BOLTS AND WASHERS SHALL BE EITHER:
 - a. Hot dip or mechanically galvanized in accordance with ASTM Designation: A 153, Class D, or
 - b. Cadmium plated in accordance with ASTM Designation : B 766 TYPE 3, Class 12, or
 - c. Electro-galvanized in accordance with ASTM Designation : B 633, TYPE III, SC 3.
6. ALL BOLTS SHALL HAVE HEXAGONAL HEADS.
7. STEEL WASHERS SHALL BE 1 1/4" O.D. X 3/8" I.D. X 1/16"
8. NYLON WASHERS SHALL BE 1 1/4" O.D. X 3/8" I.D. X .080 FOR TYPE H OR TYPE F FACE SIGN

✱ LAG BOLTS SHALL BE 3/8" X 2 1/2"

BLOCK BANDING DETAIL (V-BLOCK OPTION)

WISCONSIN DEPT OF TRANSPORTATION


APPROVED *Matthew R. Rauch*
for State Traffic Engineer

DATE 7/12/07 PLATE NO. A5-10.1

PROJECT NO:

SHEET NO: 357


E

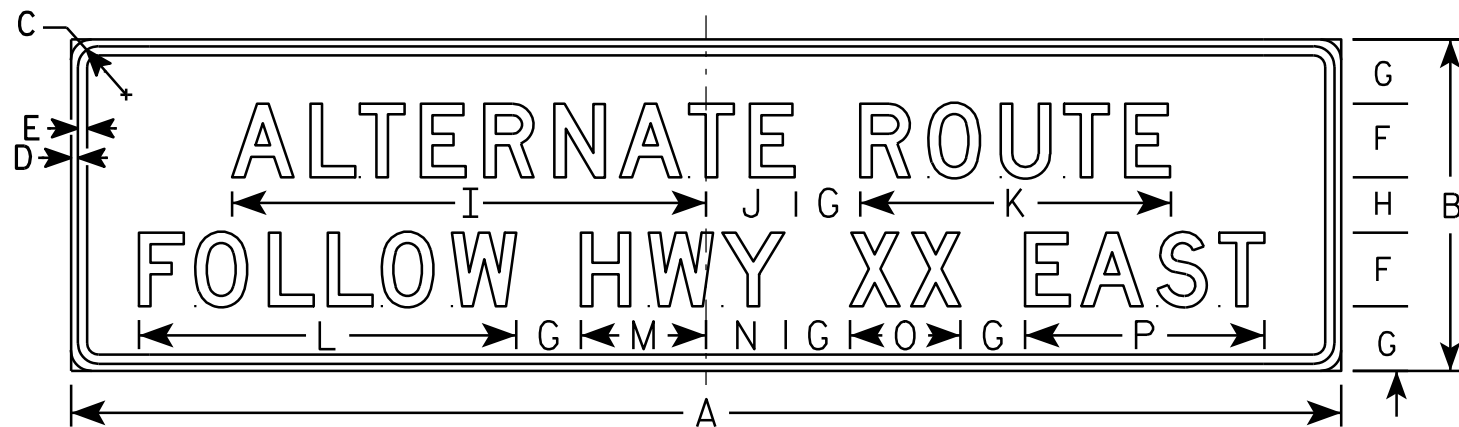

G20-52

NOTES

1. Sign is Type II - Type F Reflective - reference WIS DOT Standard Specification for HIGHWAY and STRUCTURE CONSTRUCTION latest edition.
2. Color:
Background - Orange
Message - Black
3. Message Series - D
4. Substitute appropriate numeral and adjust spacing to achieve proper balance.

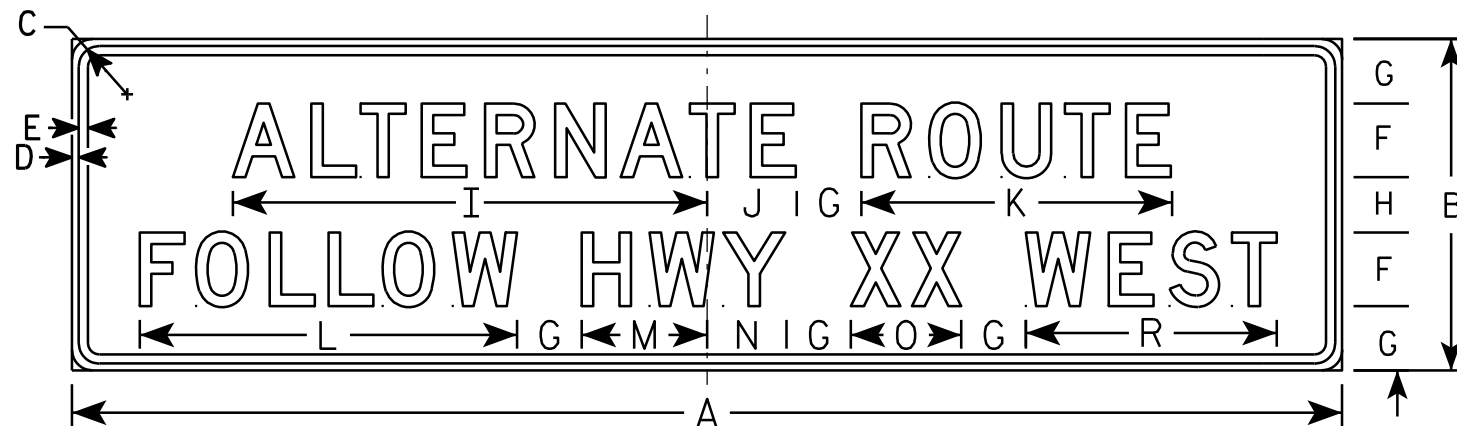

G20-52A

Metric equivalent
for this sign is:

SIZE	
1	
2	
3	
4	3450 mm X 900 mm
5	

SIZE	A	B	C	D	E	F	G	H	I	J	K	L	M	N	O	P	Q	R	S	T	U	V	W	X	Y	Z	Area sq. ft.	Area m2
1																												
2																												
3																												
4	138	36	2 1/4	3/4	1	8	7	6	51 1/2	9 3/4	33 3/4	41	13 5/8	8 5/8	12	26		27 1/4									34.5	3.11
5																												

STANDARD SIGN

G20-52

WISCONSIN DEPT OF TRANSPORTATION

APPROVED

Matthew R. Rauch
for State Traffic Engineer

DATE 9/30/09

PLATE NO. G20-52.2



PROJECT NO:

HWY:

COUNTY:

SHEET NO: 358

E

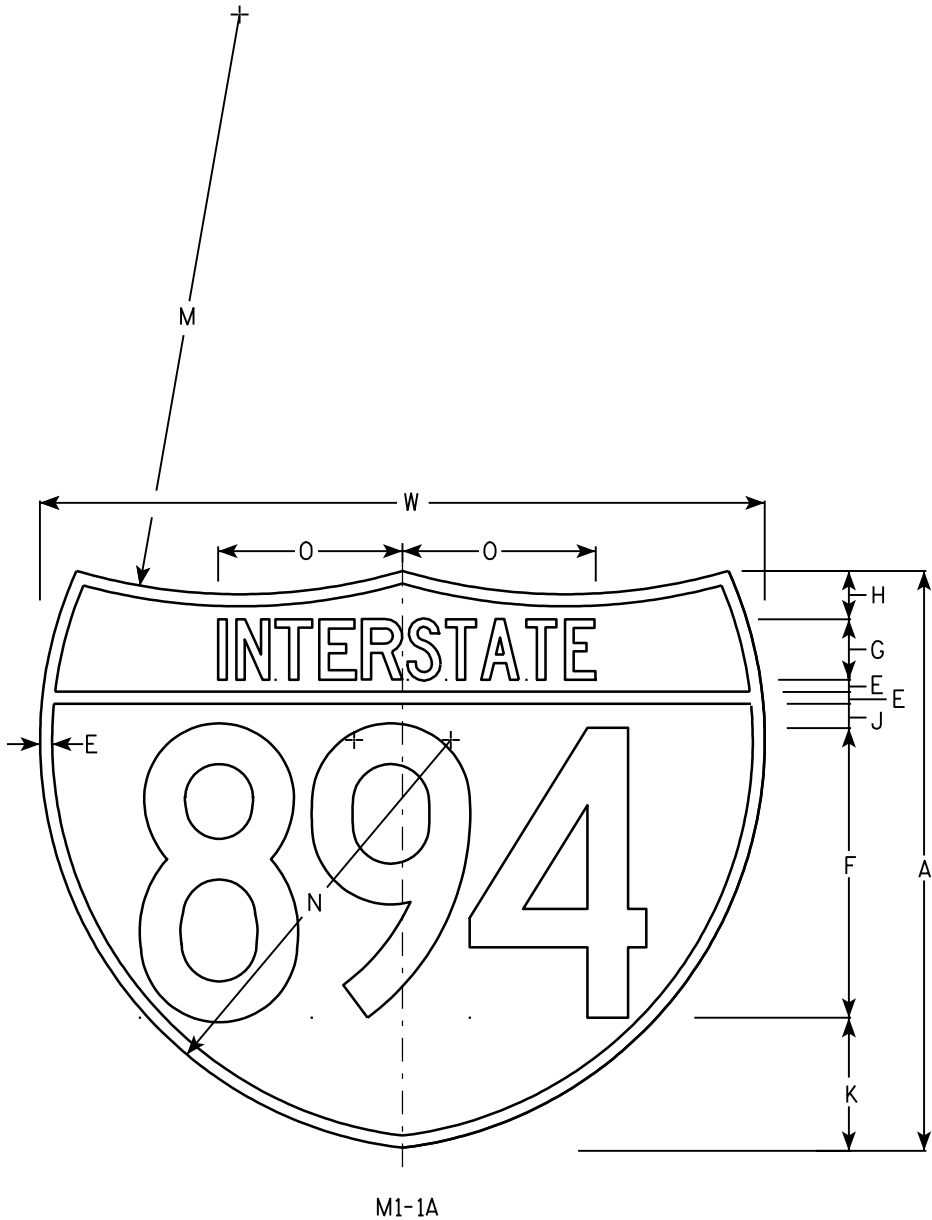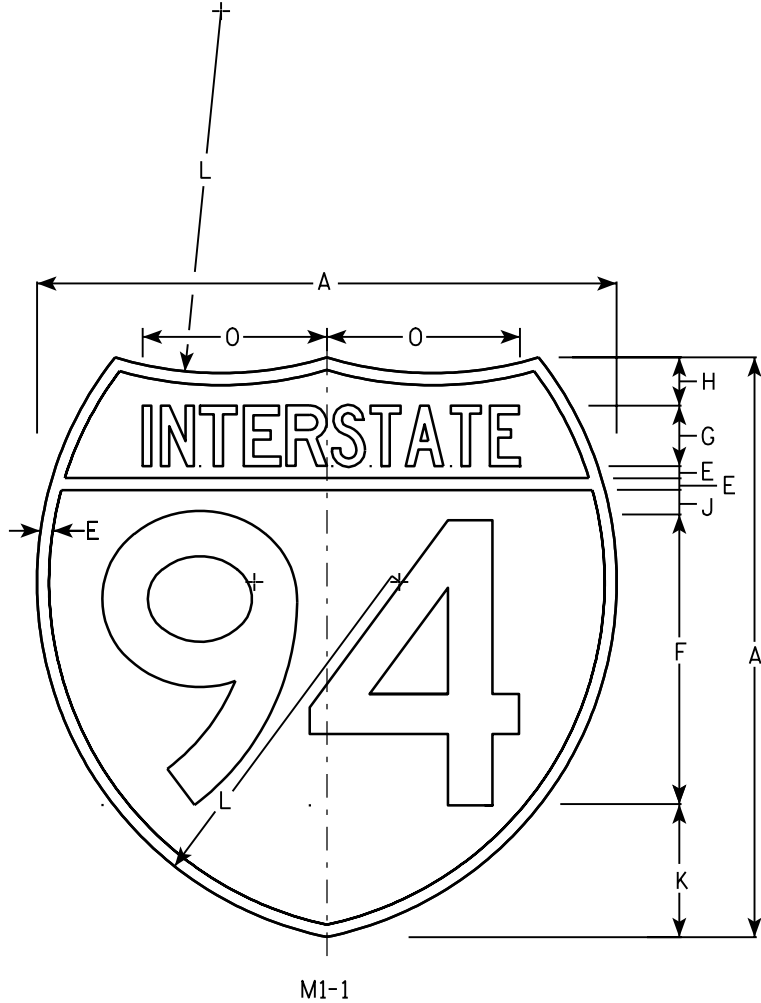

NOTES


- 1. Sign is Type II - See Note 6 - reference WIS DOT Standard Specification for HIGHWAY and STRUCTURE CONSTRUCTION latest edition.
- 2. Color:
Background - Top Red - Bottom Blue (See Note 6)
Message - White - See Note 6
- 3. Message Series - See note 5
- 4. Substitute appropriate numerals & adjust spacing as per plate A10-1.
- 5. M1-1 - Numerals - D
Interstate - C
M1-1A - All copy - C
- 6. Permanent Signs
Message - Type H Reflective
Detour or other temporary signs
Background - Reflective
Message - Reflective

Metric equivalent for these signs are:

SIZE	M1 - 1	SIZE	M1 - 1A
1			
2	600 mm X 600 mm	2	600 mm X 750 mm
3	900 mm X 900 mm	3	900 mm X 1125 mm
4	900 mm X 900 mm	4	900 mm X 1125 mm
5	900 mm X 900 mm	5	900 mm X 1125 mm

SIZE	A	B	C	D	E	F	G	H	I	J	K	L	M	N	O	P	Q	R	S	T	U	V	W	X	Y	Area sq. ft.	Area sq. ft.	Area m ²	Area m ²
1																													
2	24				1/2	12	2 1/2	2		1	5 1/2	15	24	17	7 7/8								30			3.13	3.91	.36	.46
3	36				3/4	18	3 3/4	3		1 1/2	8 1/4	22 1/2	36	25 1/2	11 3/4								45			7.03	8.79	.81	1.05
4	36				3/4	18	3 3/4	3		1 1/2	8 1/4	22 1/2	36	25 1/2	11 3/4								45			7.03	8.79	.81	1.05
5	36				3/4	18	3 3/4	3		1 1/2	8 1/4	22 1/2	36	25 1/2	11 3/4								45			7.03	8.79	.81	1.05

7

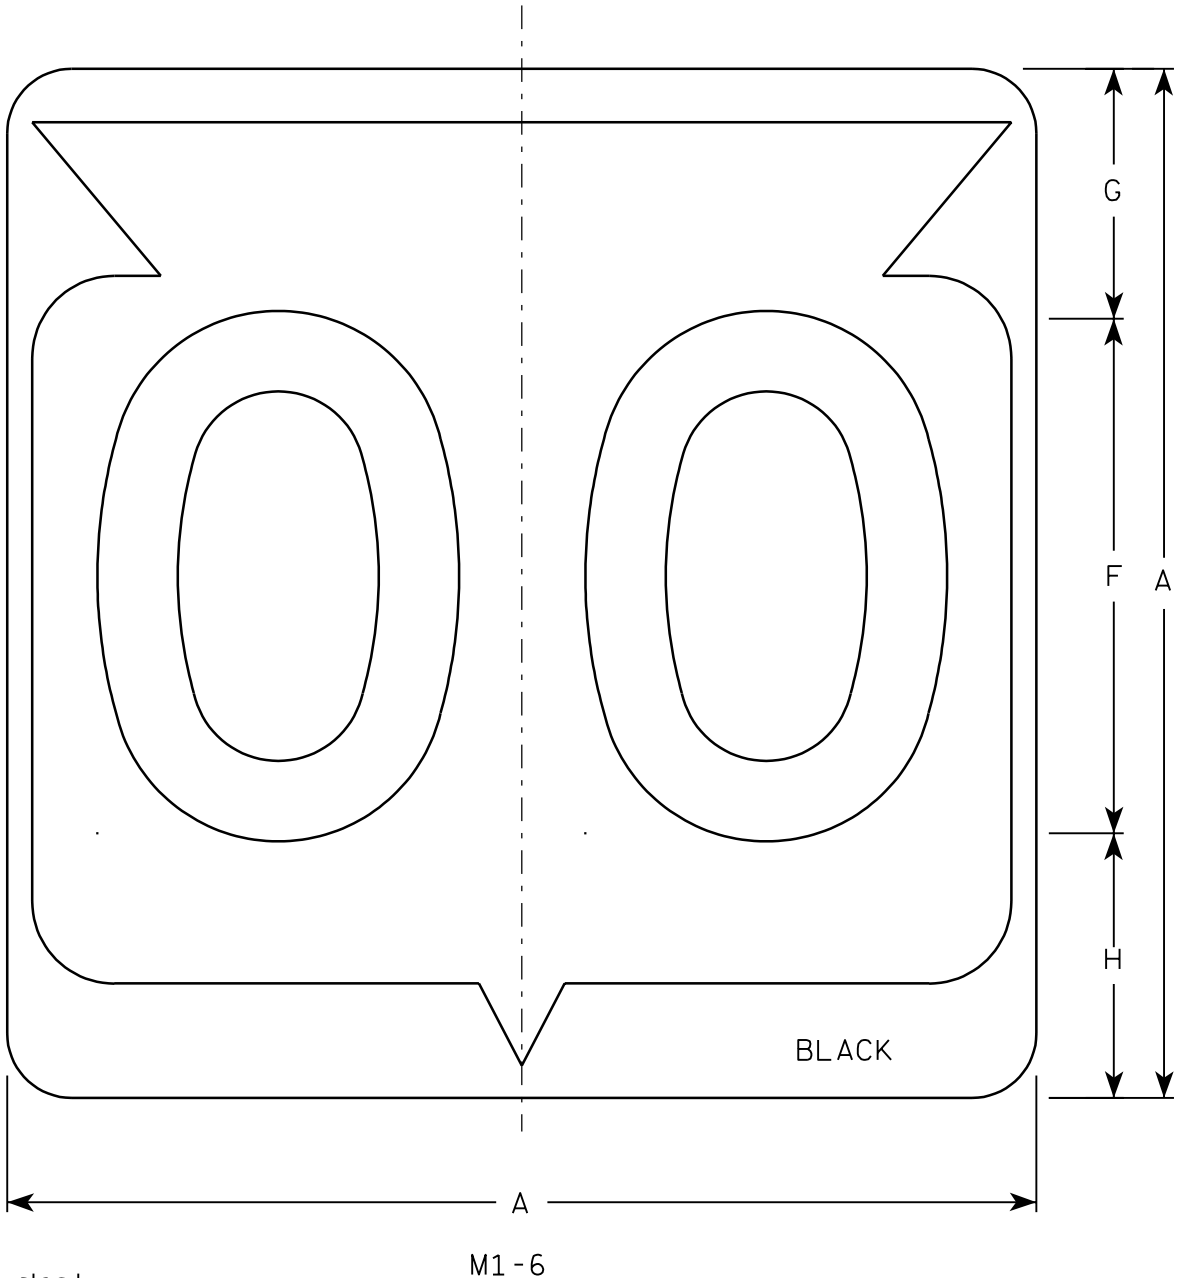

Metric equivalent
for this sign is:

SIZE	
1	
2	600 mm X 600 mm
3	900 mm X 900 mm
4	900 mm X 900 mm
5	900 mm X 900 mm

SIZE	A	B	C	D	E	F	G	H	I	J	K	L	M	N	O	P	Q	R	S	T	U	V	W	X	Y	Z	Area sq. ft.	Area m ²
1																												
2	24		1 1/2			12	5 1/2	6 1/2	10 1/4	2 1/2	8 7/8	11 1/2	1	1 7/8	11 1/4	21 7/8											4.0	.36
3	36		2 1/4			18	8 3/4	9 1/4	15 3/8	5 3/8	12 5/8	17 1/8	1 1/2	2 7/8	16 7/8	33											9.0	.81
4	36		2 1/4			18	8 3/4	9 1/4	15 3/8	5 3/8	12 5/8	17 1/8	1 1/2	2 7/8	16 7/8	33											9.0	.81
5	36		2 1/4			18	8 3/4	9 1/4	15 3/8	5 3/8	12 5/8	17 1/8	1 1/2	2 7/8	16 7/8	33											9.0	.81

PROJECT NO:

HWY:


COUNTY:

SHEET NO: 360

E

NOTES

1. Sign is Type II - See Note 6 - reference WIS DOT Standard Specification for HIGHWAY and STRUCTURE CONSTRUCTION latest edition.
2. Color:
Background - White & Black - See Note 6
Message - Black
3. Message Series - See note 5
4. Corners may be square or rounded when base material is plywood but borders shall be rounded as shown. When base material is metal, the corners and borders shall be rounded.
5. Substitute appropriate Series numerals and adjust spacing as per plate A10-1.
6. Permanent Signs
Background - Type H Reflective
Detour or temporary Signs
Background - Reflective

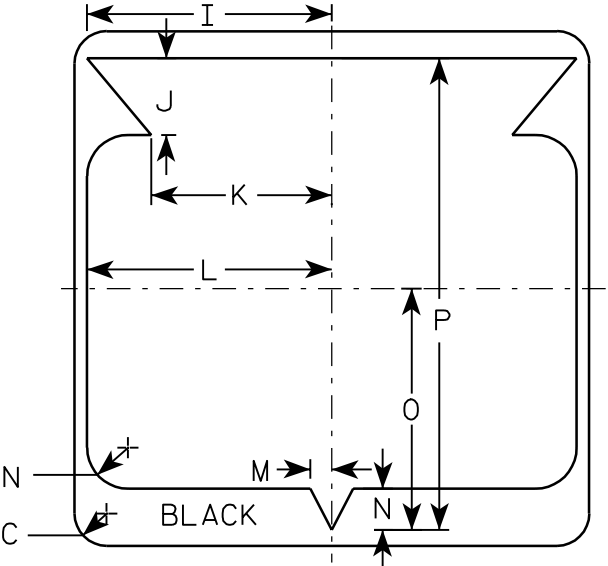

STATE ROUTE MARKER
M1-6 FOR ASSEMBLIES


WISCONSIN DEPT OF TRANSPORTATION

APPROVED


Chester J. Spang
for State Traffic Engineer

DATE 3/20/02

PLATE NO. M1-6.9

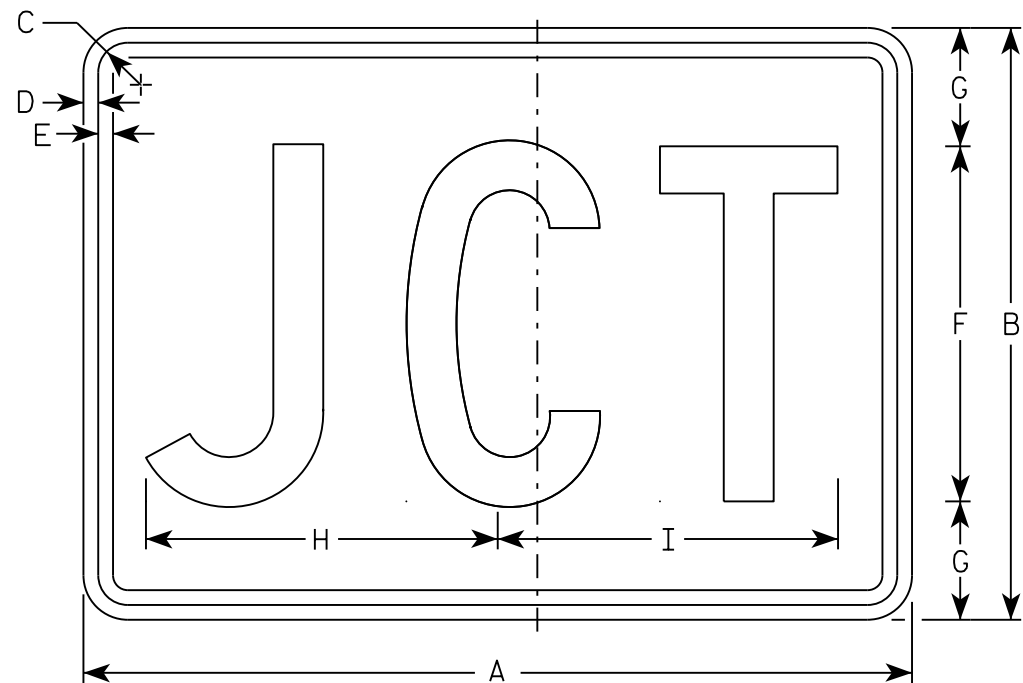

M2-1
MM2-1
MP2-1

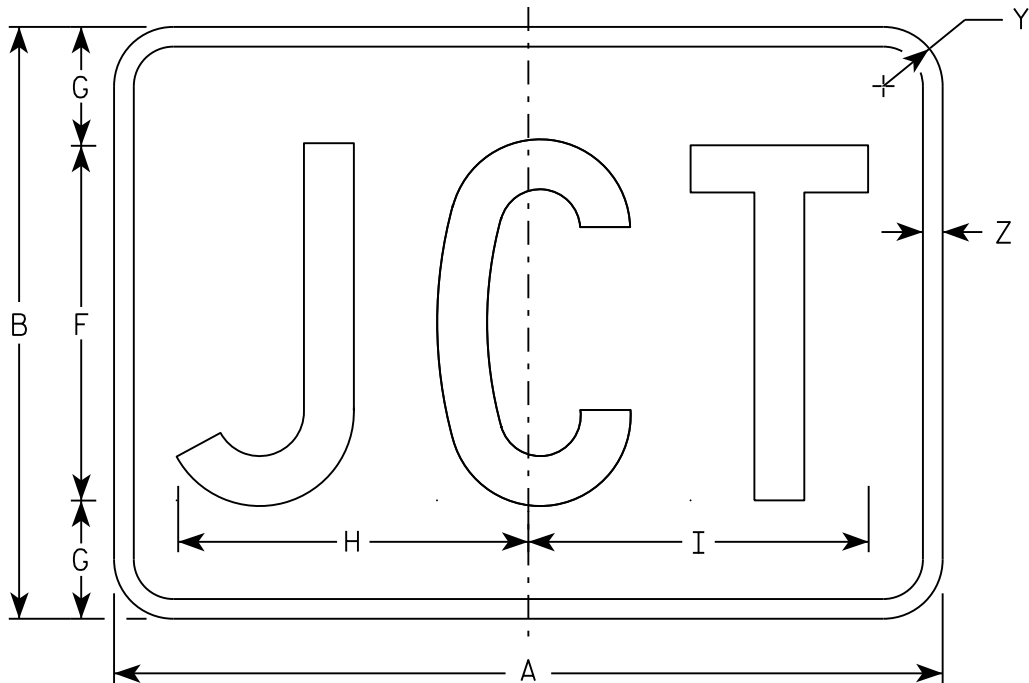

MB2-1
MK2-1
MN2-1
MR2-1

NOTES

- 1. Sign is Type II - Type H
- 2. Color:
 - Background - See note 5
 - Message - See note 5
- 3. Message Series - C
- 4. Corners may be square or rounded when base material is plywood but borders shall be rounded as shown. When base material is metal, the corners and borders shall be rounded.
- 5. M2-1 Background - White
 Message - Black
 MB2-1 Background - Blue
 Message - White
 MK2-1 Background - Green
 Message - White
 MM2-1 Background - White
 Message - Green
 MN2-1 Background - Brown
 Message - White
 MP2-1 Background - White
 Message - Blue
 MR2-1 Background - Brown
 Message - Yellow

SIZE	A	B	C	D	E	F	G	H	I	J	K	L	M	N	O	P	Q	R	S	T	U	V	W	X	Y	Z	Area sq. ft.
1																											
2	21	15	1 1/8	3/8	3/8	9	3	8 7/8	8 5/8																1 1/2	1/2	2.20
3	30	21	1 1/8	3/8	3/8	13	4	12 7/8	12 3/8																1 1/2	1/2	4.40
4	30	21	1 1/8	3/8	3/8	13	4	12 7/8	12 3/8																1 1/2	1/2	4.40
5	30	21	1 1/8	3/8	3/8	13	4	12 7/8	12 3/8																1 1/2	1/2	4.40

STANDARD SIGN

M2 - 1

WISCONSIN DEPT OF TRANSPORTATION

APPROVED


Matthew R. Rauch

For State Traffic Engineer


DATE 10/15/15

PLATE 361


'2-1.12

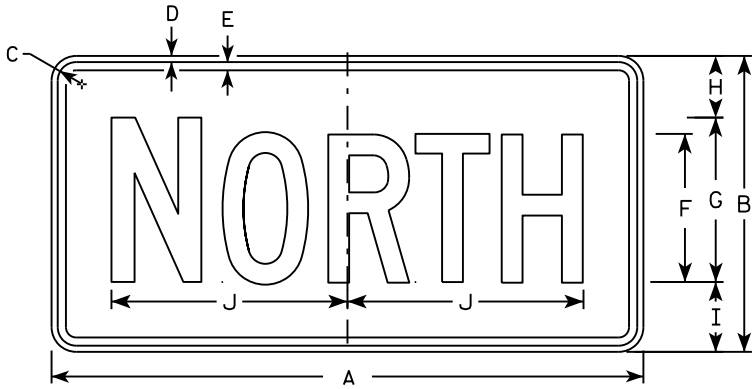


M3-1
MM3-1
MP3-1

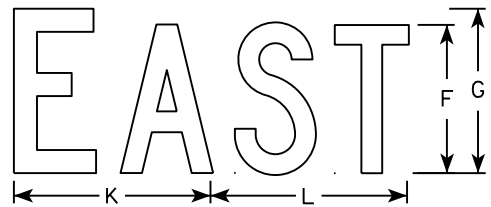


M3-2
MM3-2
MP3-2

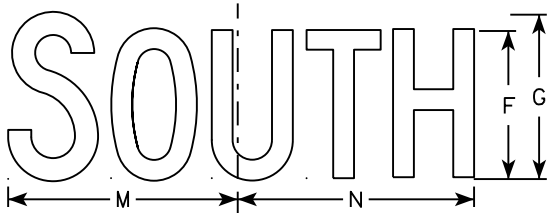


M3-3
MM3-3
MP3-3

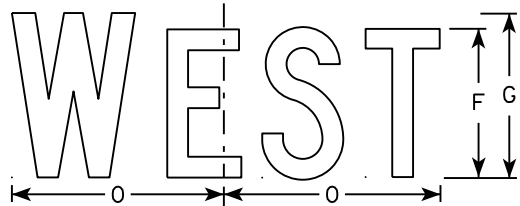


M3-4
MM3-4
MP3-4

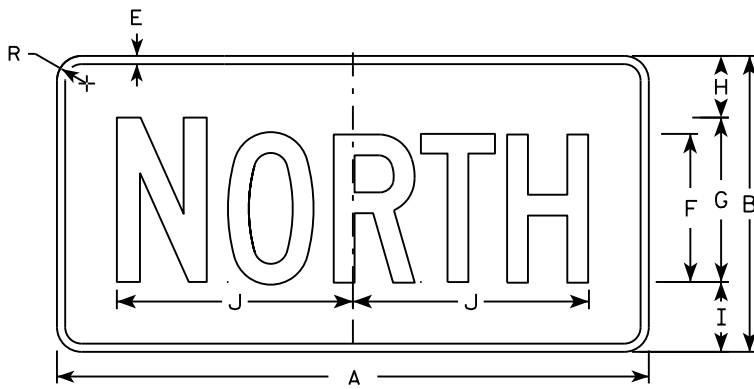


MB3-1
MK3-1
MN3-1

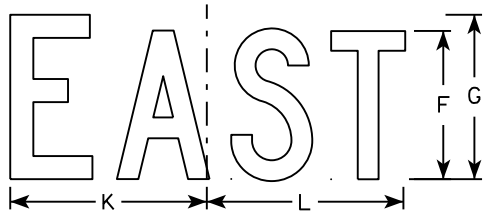

MB3-2
MK3-2
MN3-2

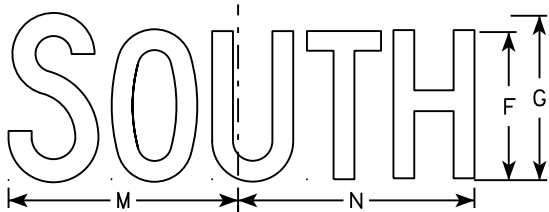

MB3-3
MK3-3
MN3-3

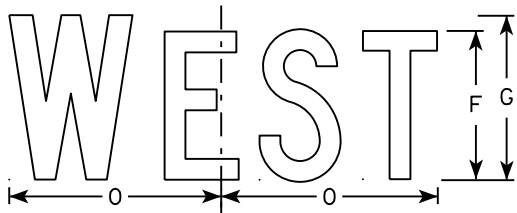

MB3-4
MK3-4
MN3-4

NOTES

1. All Signs Type II - Type H
2. Color:
Background - See note 5
Message - See note 5
3. Message Series - C
4. Corners may be square or rounded when base material is plywood but borders shall be rounded as shown. When base material is metal, the corners and borders shall be rounded.
5. M3-1 thru M3-4 Background - White
Message - Black
MB3-1 thru MB3-4 Background - Blue
Message - White
MK3-1 thru MK3-4 Background - Green
Message - White
MM3-1 thru MM3-4 Background - White
Message - Green
MN3-1 thru MN3-4 Background - Brown
Message - White
MP3-1 thru MP3-4 Background - White
Message - Blue
6. Note the first letter of each direction is larger than the remainder of the message.

SIZE	A	B	C	D	E	F	G	H	I	J	K	L	M	N	O	P	Q	R	S	T	U	V	W	X	Y	Z	Area sq. ft.
1																											
2	24	12	1 1/8	3/8	3/8	6	7	2 1/4	2 3/4	10 1/4	7 7/8	8 3/8	10 1/4	9 3/4	8 3/4			1 1/2									2.00
3	36	18	1 1/8	3/8	1/2	9	10	3 3/4	4 1/4	14 3/8	12	12 1/8	14	14 1/8	13			1 1/2									4.5
4	36	18	1 1/8	3/8	1/2	9	10	3 3/4	4 1/4	14 3/8	12	12 1/8	14	14 1/8	13			1 1/2									4.5
5	36	18	1 1/8	3/8	1/2	9	10	3 3/4	4 1/4	14 3/8	12	12 1/8	14	14 1/8	13			1 1/2									4.5

STANDARD SIGNS
M3-1 thru M3-4
SERIES

WISCONSIN DEPT OF TRANSPORTATION

APPROVED
Matthew R. Rauch
for State Traffic Engineer

DATE 10/15/15 PLATE NO. 362 M3-1.14

NOTES

1. Sign is Type II - Type H except as Shown
2. Color:

Background - See Note 5

Message - See note 5
3. Message Series - B
4. Corners may be square or rounded when base material is plywood but borders shall be rounded as shown. When base material is metal, the corners and borders shall be rounded.
5. M4-1

Background - White


Message - Black
- MB4-1

Background - Blue


Message - White
- M04-1

Background - Orange - Type F

Message - Black

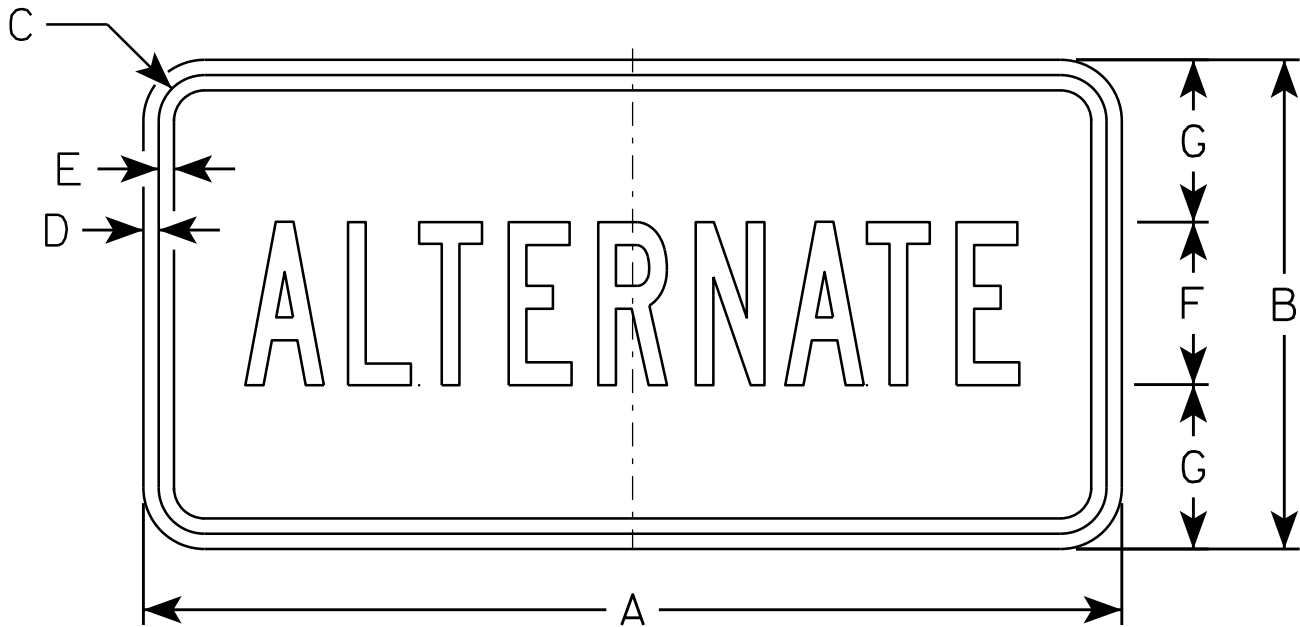

M4 - 1
M04 - 1

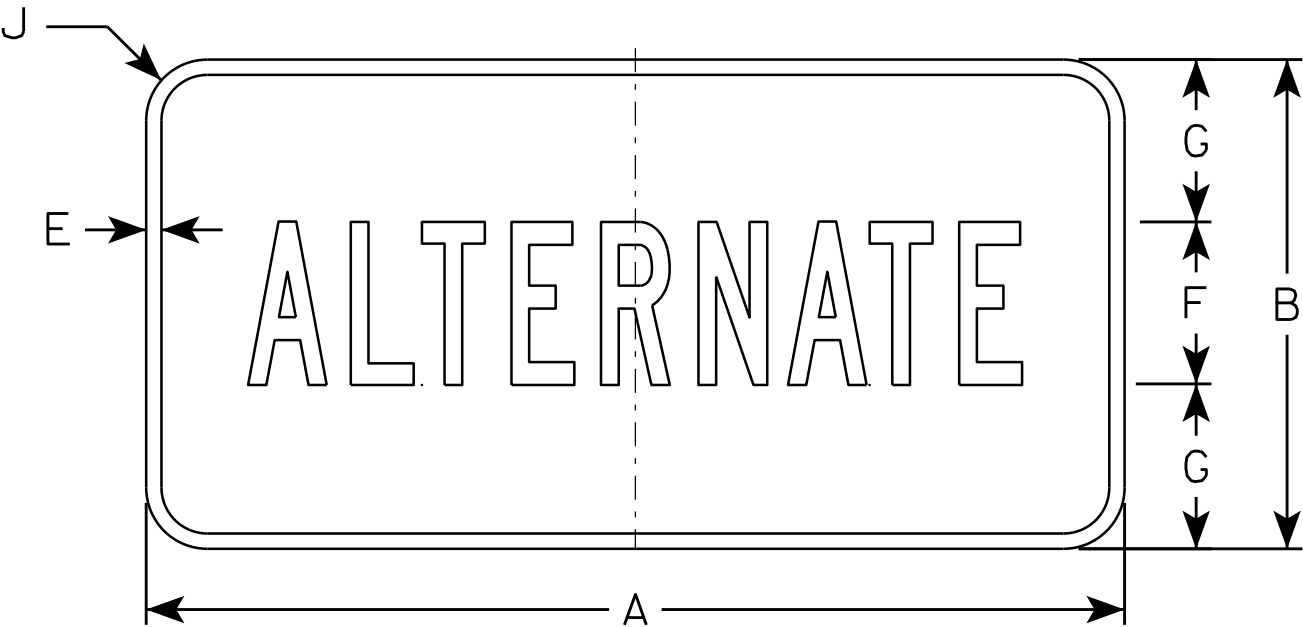

MB4 - 1

SIZE	A	B	C	D	E	F	G	H	I	J	K	L	M	N	O	P	O	R	S	T	U	V	W	X	Y	Z	Area sq. ft.
1																											
2	24	12	1 1/8	3/8	3/8	4	4	9 3/4	9 1/2	1 1/2																	2.00
3	36	18	1 1/8	3/8	1/2	7	5 1/2	16 3/8	16 1/2	1 1/2																	4.5
4	36	18	1 1/8	3/8	1/2	7	5 1/2	16 3/8	16 1/2	1 1/2																	4.5
5	36	18	1 1/8	3/8	1/2	7	5 1/2	16 3/8	16 1/2	1 1/2																	4.5

STANDARD SIGN
M4 - 1


WISCONSIN DEPT OF TRANSPORTATION

APPROVED

Matthew R. Rauch

for State Traffic Engineer

DATE 6/30/14PLATE 363'14-1.8

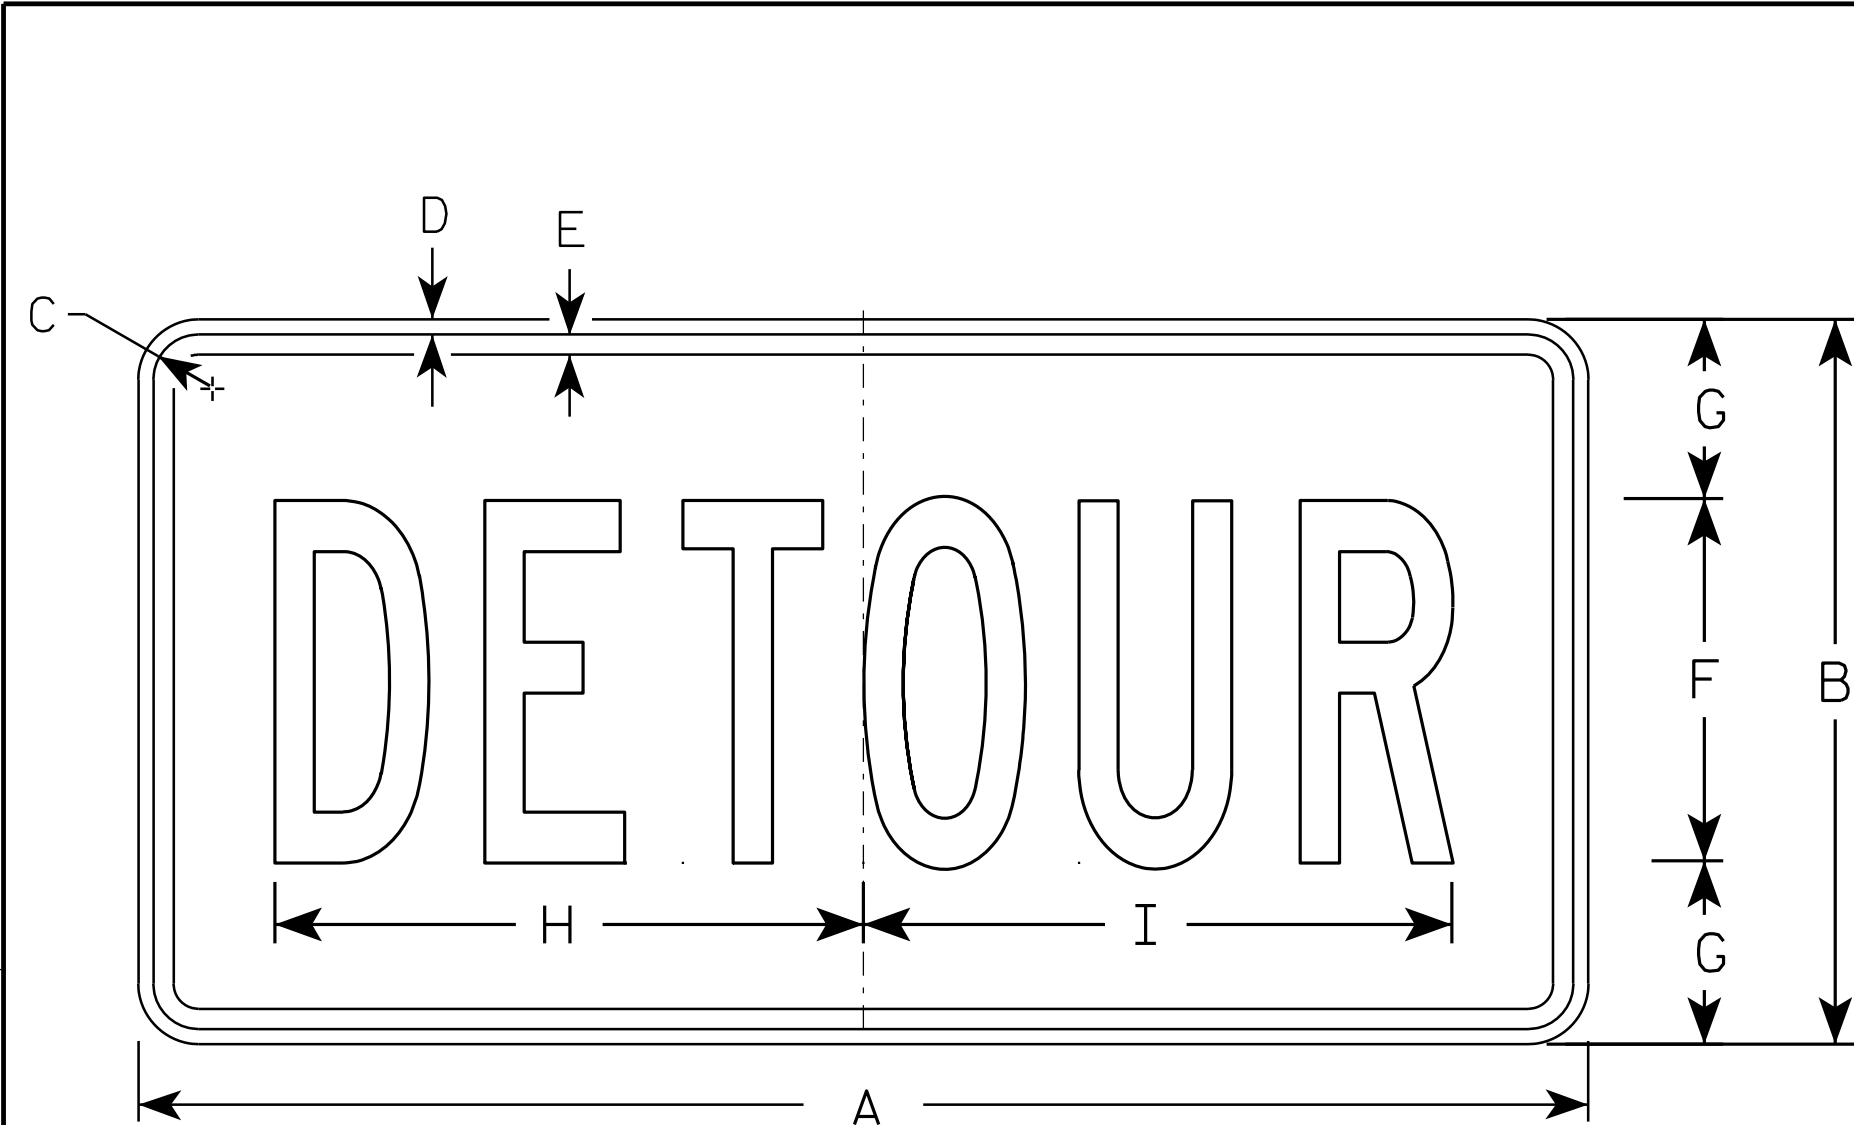

M4 - 8

NOTES

- 1. Sign is Type II - Type F Reflective - reference WIS DOT Standard Specification for HIGHWAY and STRUCTURE CONSTRUCTION latest edition.
- 2. Color:
 - Background - Orange
 - Message - Black
- 3. Message Series - B
- 4. Corners may be square or rounded when base material is plywood but borders shall be rounded as shown. When base material is metal, the corners and borders shall be rounded.

SIZE	A	B	C	D	E	F	G	H	I	J	K	L	M	N	O	P	Q	R	S	T	U	V	W	X	Y	Z	Area sq. ft.
1																											
2	24	12	1 1/8	3/8	3/8	6	3	10	10 1/4																		2.0
3	36	18	1 1/8	3/8	1/2	9	4 1/2	14 5/8	14 1/2																		4.5
4																											
5																											


STANDARD SIGN

M4 - 8

WISCONSIN DEPT OF TRANSPORTATION

APPROVED *Matthew R. Rauch*
for State Traffic Engineer

DATE 11/10/10 PLATE NO. M4-8.2

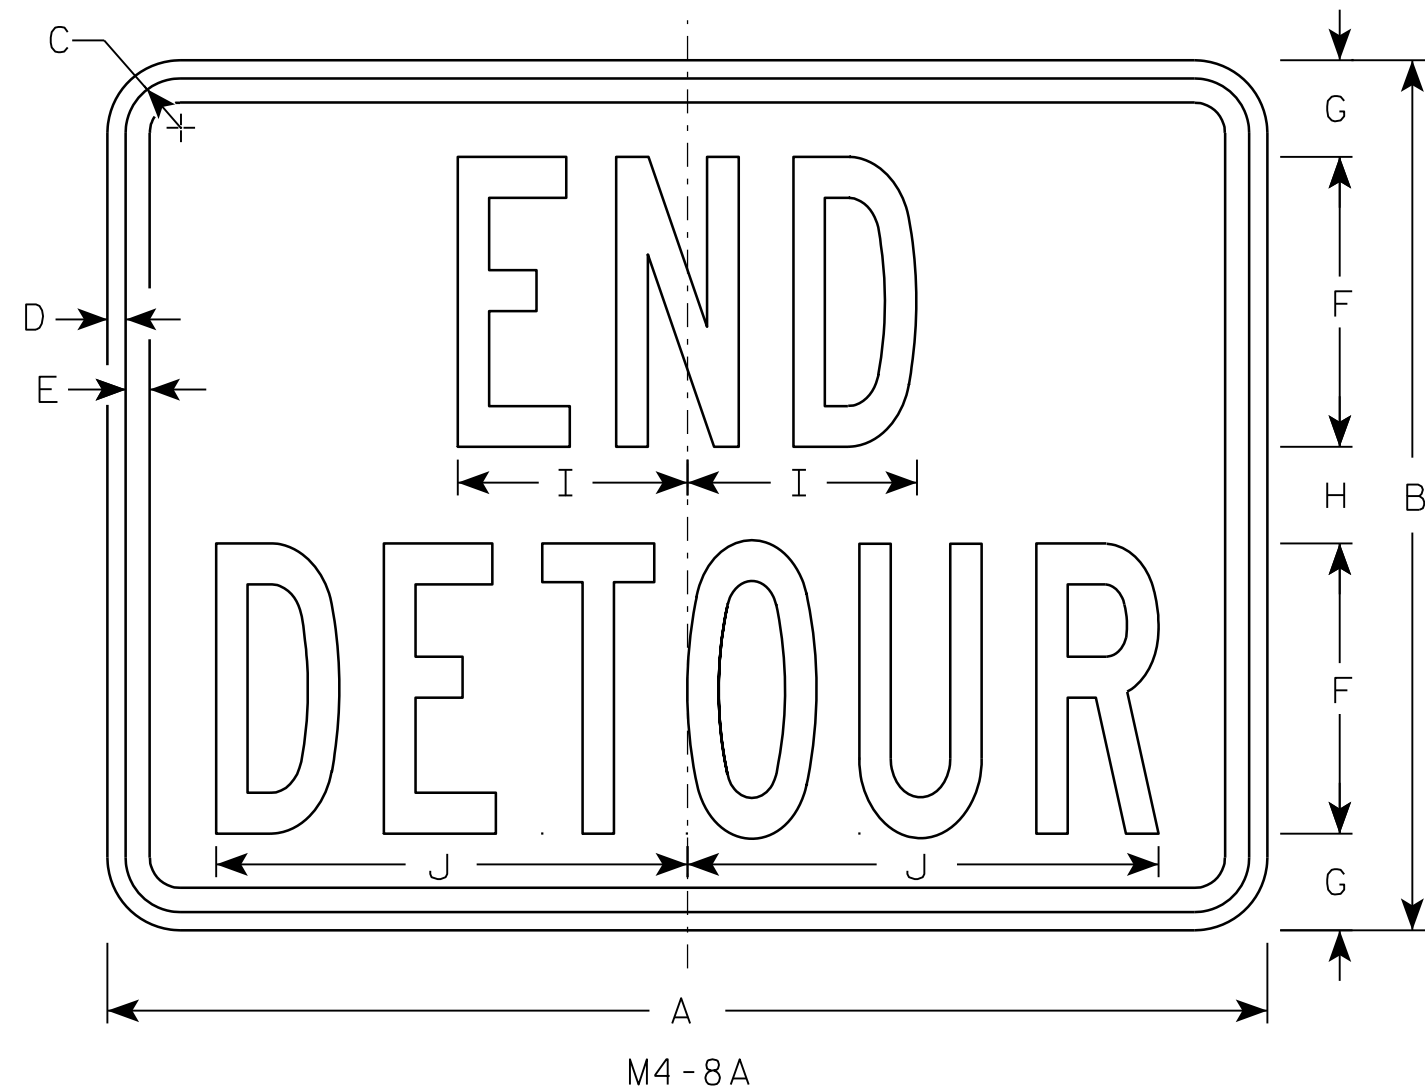

NOTES

1. Sign is Type II - Type F Reflective - reference WIS DOT Standard Specification for HIGHWAY and STRUCTURE CONSTRUCTION latest edition.
2. Color:
Background - Orange
Message - Black
3. Message Series - B
4. Corners may be square or rounded when base material is plywood but borders shall be rounded as shown. When base material is metal, the corners and borders shall be rounded.

SIZE	A	B	C	D	E	F	G	H	I	J	K	L	M	N	O	P	Q	R	S	T	U	V	W	X	Y	Z	Area sq. ft.
1																											
2	24	18	1 1/8	3/8	1/2	6	2	2	4 3/4	9 3/4																	3.0
3	30	24	1 1/8	3/8	1/2	8	2 1/2	3	6 3/4	13																	5.0
4																											
5																											


PROJECT NO:	HWY:	COUNTY:		SHEET NO: 365	E
-------------	------	---------	--	---------------	---

STANDARD SIGN
M4-8A


WISCONSIN DEPT OF TRANSPORTATION

APPROVED *Matthew R. Rauch*
for State Traffic Engineer

DATE 3/9/11 PLATE NO. M4-8A.2

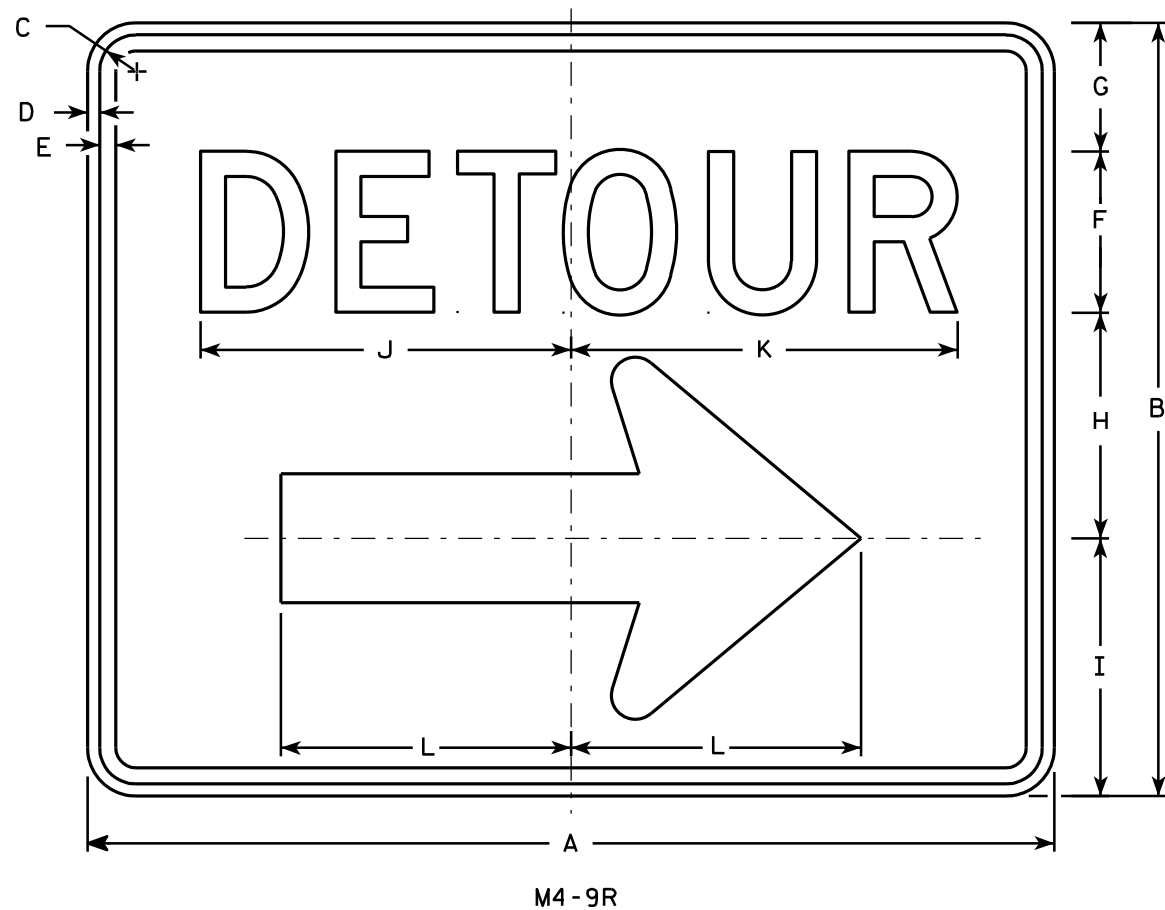

- NOTES**
1. Sign is Type II - Type F Reflective - reference WIS DOT Standard Specification for HIGHWAY and STRUCTURE CONSTRUCTION latest edition.
 2. Color:
Background - Orange
Message - Black
 3. Message Series - D
 4. Corners may be square or rounded when base material is plywood but borders shall be rounded as shown. When base material is metal, the corners and borders shall be rounded.
 5. M4-9L is the same as M4-9R except the arrow is reversed.

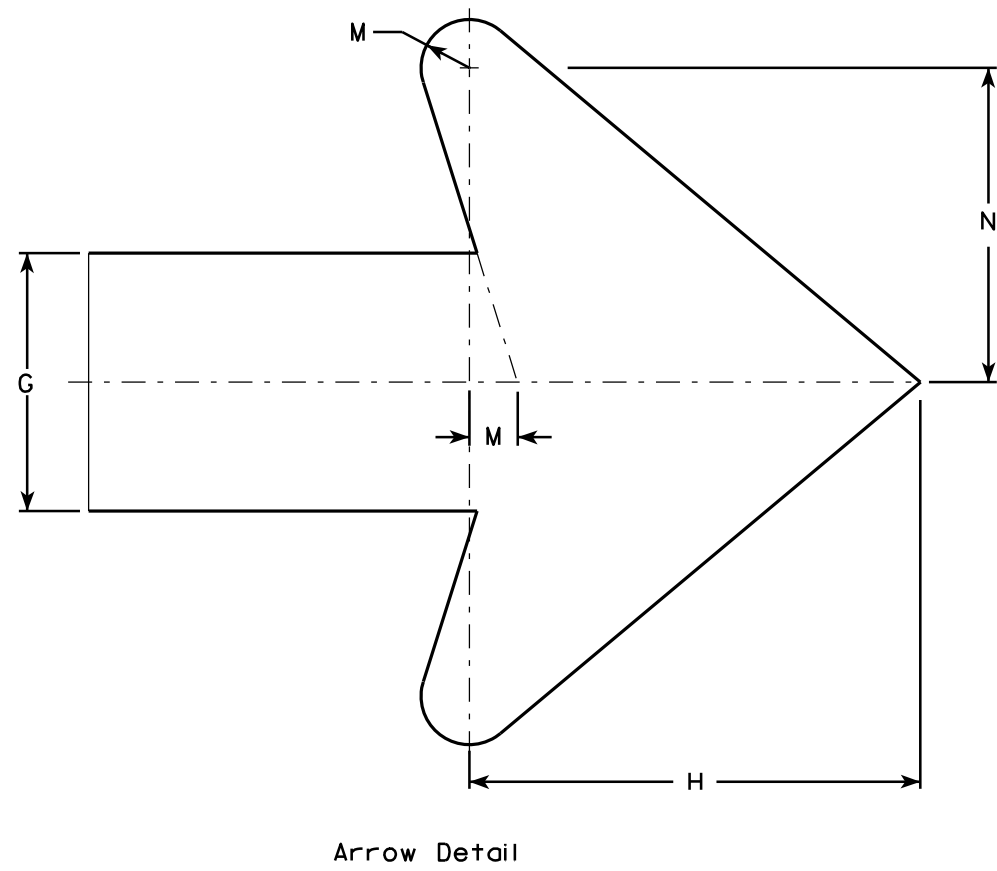

SIZE	A	B	C	D	E	F	G	H	I	J	K	L	M	N	O	P	Q	R	S	T	U	V	W	X	Y	Z	Area sq. ft.
1																											
2	30	24	1 1/8	3/8	1/2	5	4	7	8	11 1/2	12	9	3/4	4 7/8													5.00
3	30	24	1 1/8	3/8	1/2	5	4	7	8	11 1/2	12	9	3/4	4 7/8													5.00
4	48	36	1 3/8	1/2	5/8	8	6	10 1/2	11 5/8	20 5/8	20 1/2	13 1/4	1 1/8	6 7/8													12.0
5	48	36	1 3/8	1/2	5/8	8	6	10 1/2	11 5/8	20 5/8	20 1/2	13 1/4	1 1/8	6 7/8													12.0

STANDARD SIGN
M4-9 R & L

WISCONSIN DEPT OF TRANSPORTATION

APPROVED *Matthew R. Rauch*
For State Traffic Engineer

DATE 3/9/11 PLATE NO. M4-9R.4


PROJECT NO:

HWY:


COUNTY:

SHEET NO: 366


E

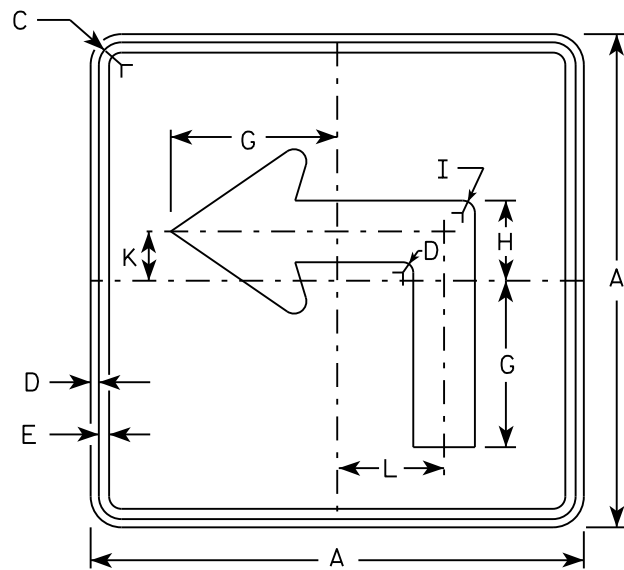


M5-1L
MM5-1L
M05-1L
MP5-1L

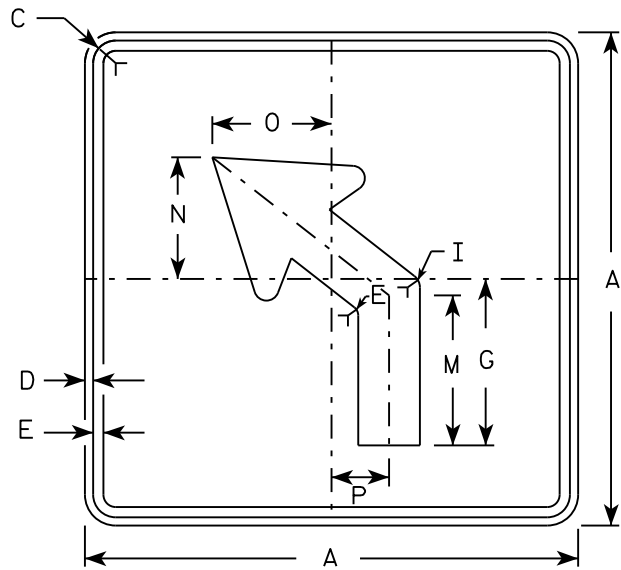


M5-2L
MM5-2L
M05-2L
MP5-2L

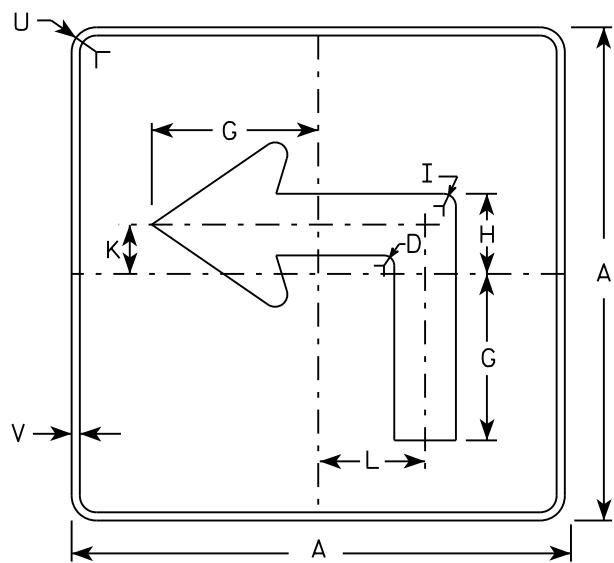

MB5-1L
MK5-1L
MN5-1L
MR5-1L

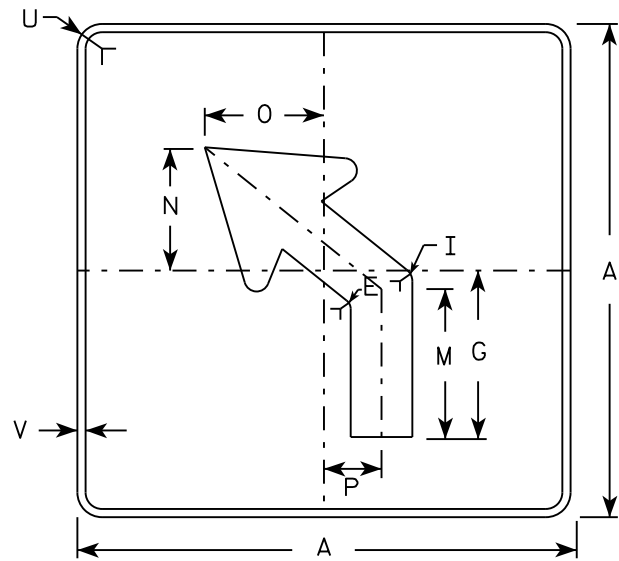

MB5-2L
MK5-2L
MN5-2L
MR5-2L

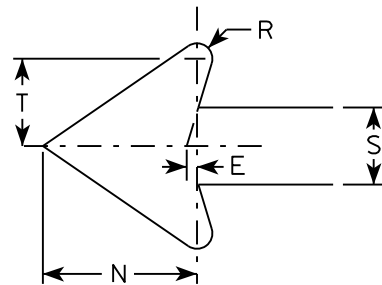

NOTES

- Signs are Type II - Type H reflective except as shown
- Color:
Background - See note 4
Message - See note 4
- Corners may be square or rounded when base material is plywood but borders shall be rounded as shown. When base material is metal, the corners and borders shall be rounded.
- | | |
|-----------------|---|
| M5-1 and M5-2 | Background - White |
| | Message - Black |
| MB5-1 and MB5-2 | Background - Blue |
| | Message - White |
| MK5-1 and MK5-2 | Background - Green |
| | Message - White |
| MM5-1 and MM5-2 | Background - White |
| | Message - Green |
| MN5-1 and MN5-2 | Background - Brown |
| | Message - White |
| M05-1 and M05-2 | Background - Orange - Type F Reflective |
| | Message - Black |
| MP5-1 and MP5-2 | Background - White - Type H Reflective |
| | Message - Blue |
| MR5-1 and MR5-2 | Background - Brown |
| | Message - Yellow |
- M5-1R same as M5-1L except arrow points right.
- M5-2R same as M5-2L except arrow tilts right.

SIZE	A	B	C	D	E	F	G	H	I	J	K	L	M	N	O	P	Q	R	S	T	U	V	W	X	Y	Z	Area sq. ft.
1																											
2	21		1 1/8	3/8	3/8		7	3 3/8	5/8		2 1/8	4 1/2	6 3/8	5 1/4	5	2 1/2		1/2	2 5/8	3	1 1/2	1/2					3.06
3	30		1 3/8	1/2	5/8		10 1/8	4 7/8	7/8		3	6 1/2	9 1/8	7 1/2	7 1/4	3 1/2		3/4	3 3/4	4 1/4	1 7/8	1/2					6.25
4	30		1 3/8	1/2	5/8		10 1/8	4 7/8	7/8		3	6 1/2	9 1/8	7 1/2	7 1/4	3 1/2		3/4	3 3/4	4 1/4	1 7/8	1/2					6.25
5	30		1 3/8	1/2	5/8		10 1/8	4 7/8	7/8		3	6 1/2	9 1/8	7 1/2	7 1/4	3 1/2		3/4	3 3/4	4 1/4	1 7/8	1/2					6.25





PROJECT NO:	HWY:	COUNTY:	SHEET NO:	E
-------------	------	---------	-----------	---

STANDARD SIGN
M5-1 & M5-2

WISCONSIN DEPT OF TRANSPORTATION

APPROVED *Matthew R. Rauch*
for State Traffic Engineer


DATE 10/15/15 PLATE 367 M5-1.13

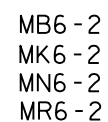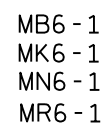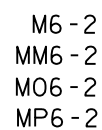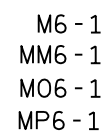

MR6-1 and MR6-2 Background - Brown
Message - Yellow

1

7

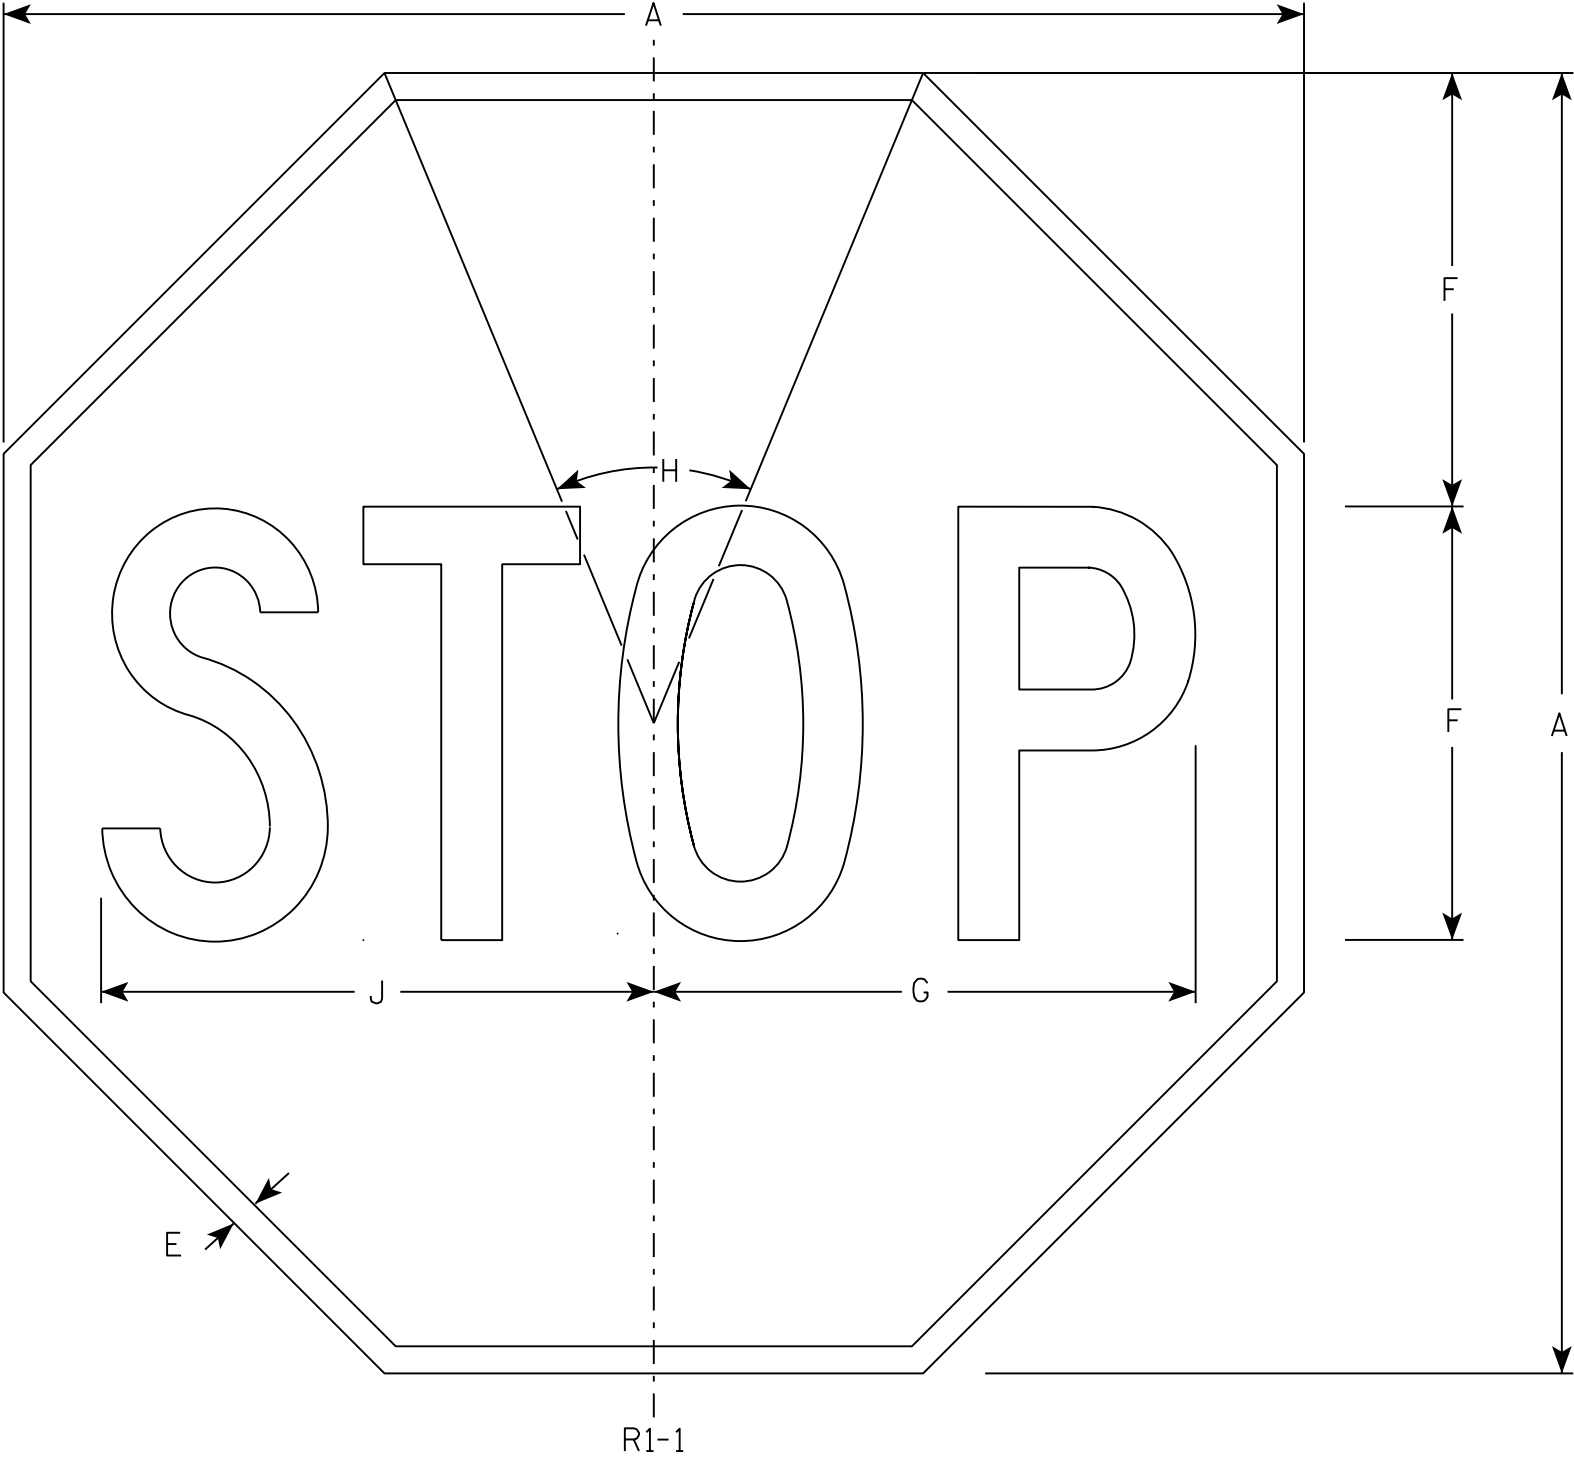

NOTES

- 1. Sign is Type II - Type H Reflective - reference WIS DOT Standard Specification for HIGHWAY and STRUCTURE CONSTRUCTION latest edition.
- 2. Color:
Background - Red
Message - White
- 3. Message Series - C

7

R1-1

SIZE	A	B	C	D	E	F	G	H	I	J	K	L	M	N	O	P	Q	R	S	T	U	V	W	X	Y	Z	Area sq. ft.
1	30				5/8	10	12 1/2	45°		12 3/4																	5.18
2S	30				5/8	10	12 1/2	45°		12 3/4																	5.18
2M	36				3/4	12	15	45°		15 3/8																	7.46
3	36				3/4	12	15	45°		15 3/8																	7.46
4	48				1	16	20	45°		20 1/2																	13.25
5	48				1	16	20	45°		20 1/2																	13.25
6	18				3/8	6	7 3/4	45°		7 3/4																	1.86
7	12				1/4	4	5	45°		5 1/8																	0.78



STANDARD SIGN

R1 - 1

WISCONSIN DEPT OF TRANSPORTATION





APPROVED *Matthew R. Rauch*
for State Traffic Engineer

DATE 11/12/15 PLATE NO. R1-1.13

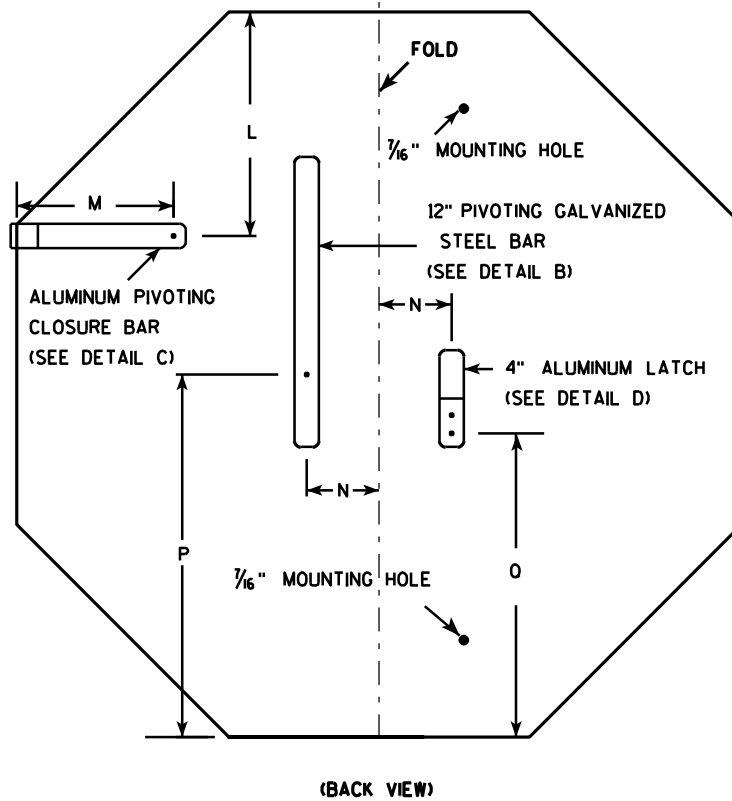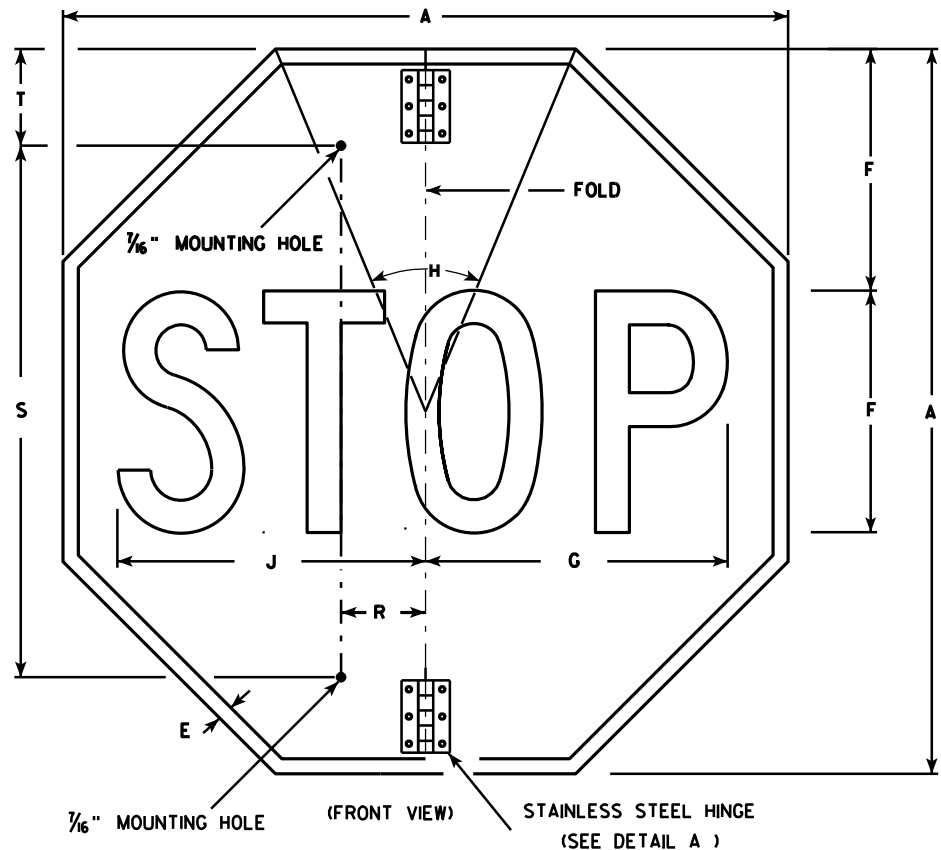

NOTES

- Sign is Type II - Type H Reflective - reference WIS DOT Standard Specification for HIGHWAY and STRUCTURE CONSTRUCTION latest edition.
- Color:
Background - Red
Message - White
- Message Series - C
- All hardware used on the folding STOP sign installation shall conform to 637.2.4 of the WIS DOT Standard Specification.

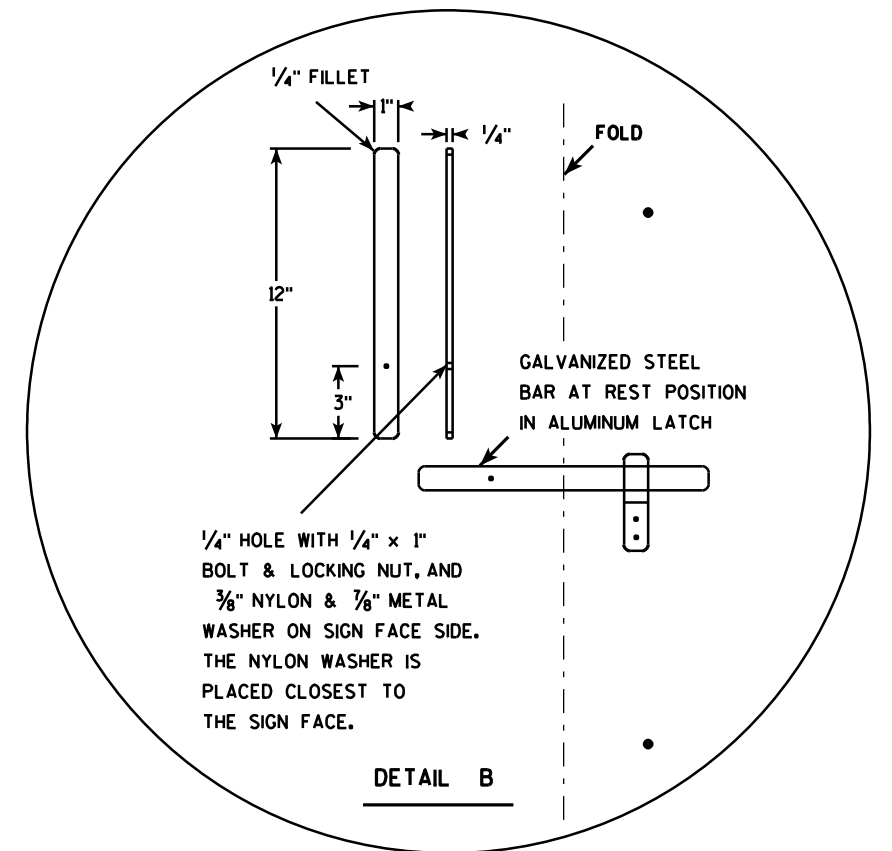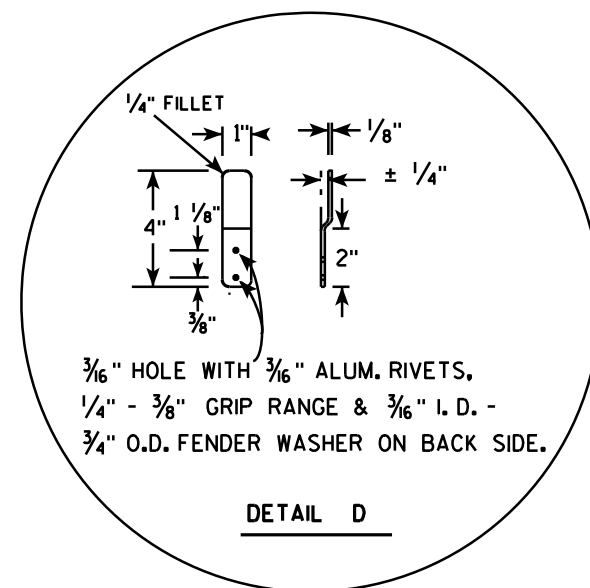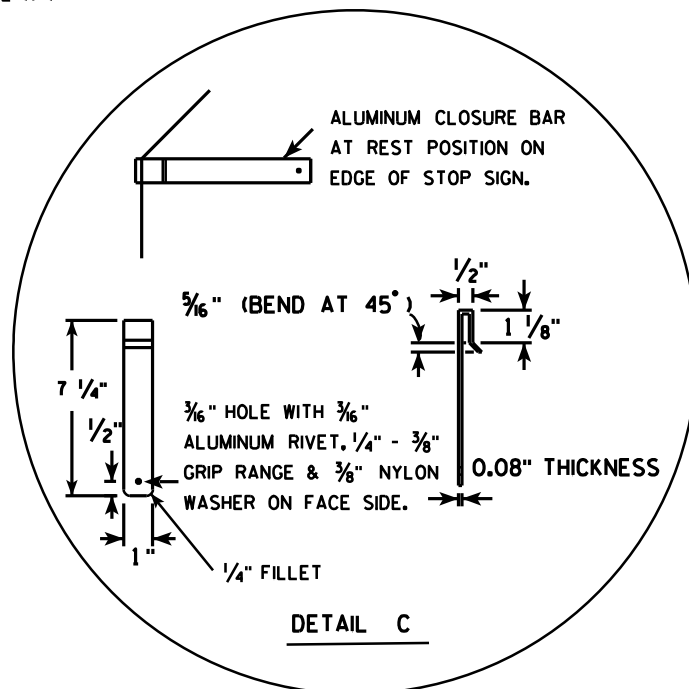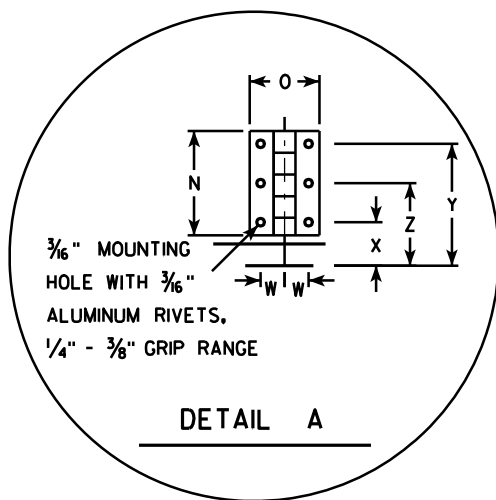

SIZE	A	B	C	D	E	F	G	H	I	J	K	L	M	N	O	P	Q	R	S	T	U	V	W	X	Y	Z	Area sq. ft.
1																											
2S	30				$\frac{5}{8}$	10	12 $\frac{1}{2}$	45		12 $\frac{3}{4}$		9 $\frac{1}{4}$	6 $\frac{1}{2}$	3	2	15	12 $\frac{3}{8}$	2 $\frac{1}{2}$	22	5			$\frac{1}{16}$	1 $\frac{1}{4}$	3 $\frac{1}{2}$	2 $\frac{3}{8}$	5.18
2M	36				$\frac{3}{4}$	12	15	45		15 $\frac{3}{8}$		11	6 $\frac{1}{2}$	3	2	18	15 $\frac{3}{8}$	2 $\frac{1}{2}$	26	5			$\frac{1}{16}$	1 $\frac{1}{4}$	3 $\frac{1}{2}$	2 $\frac{3}{8}$	7.46
3	36				$\frac{3}{4}$	12	15	45		15 $\frac{3}{8}$		11	6 $\frac{1}{2}$	3	2	18	15 $\frac{3}{8}$	2 $\frac{1}{2}$	26	5			$\frac{1}{16}$	1 $\frac{1}{4}$	3 $\frac{1}{2}$	2 $\frac{3}{8}$	7.46
4																											
5																											

PROJECT NO:	HWY:	COUNTY:	SHEET NO: 370	E
-------------	------	---------	---------------	---


STANDARD SIGN

R1-1F

WISCONSIN DEPT OF TRANSPORTATION

APPROVED *Matthew R. Rauch*
for State Traffic Engineer

DATE 12/03/10 PLATE NO. R1-1F.3

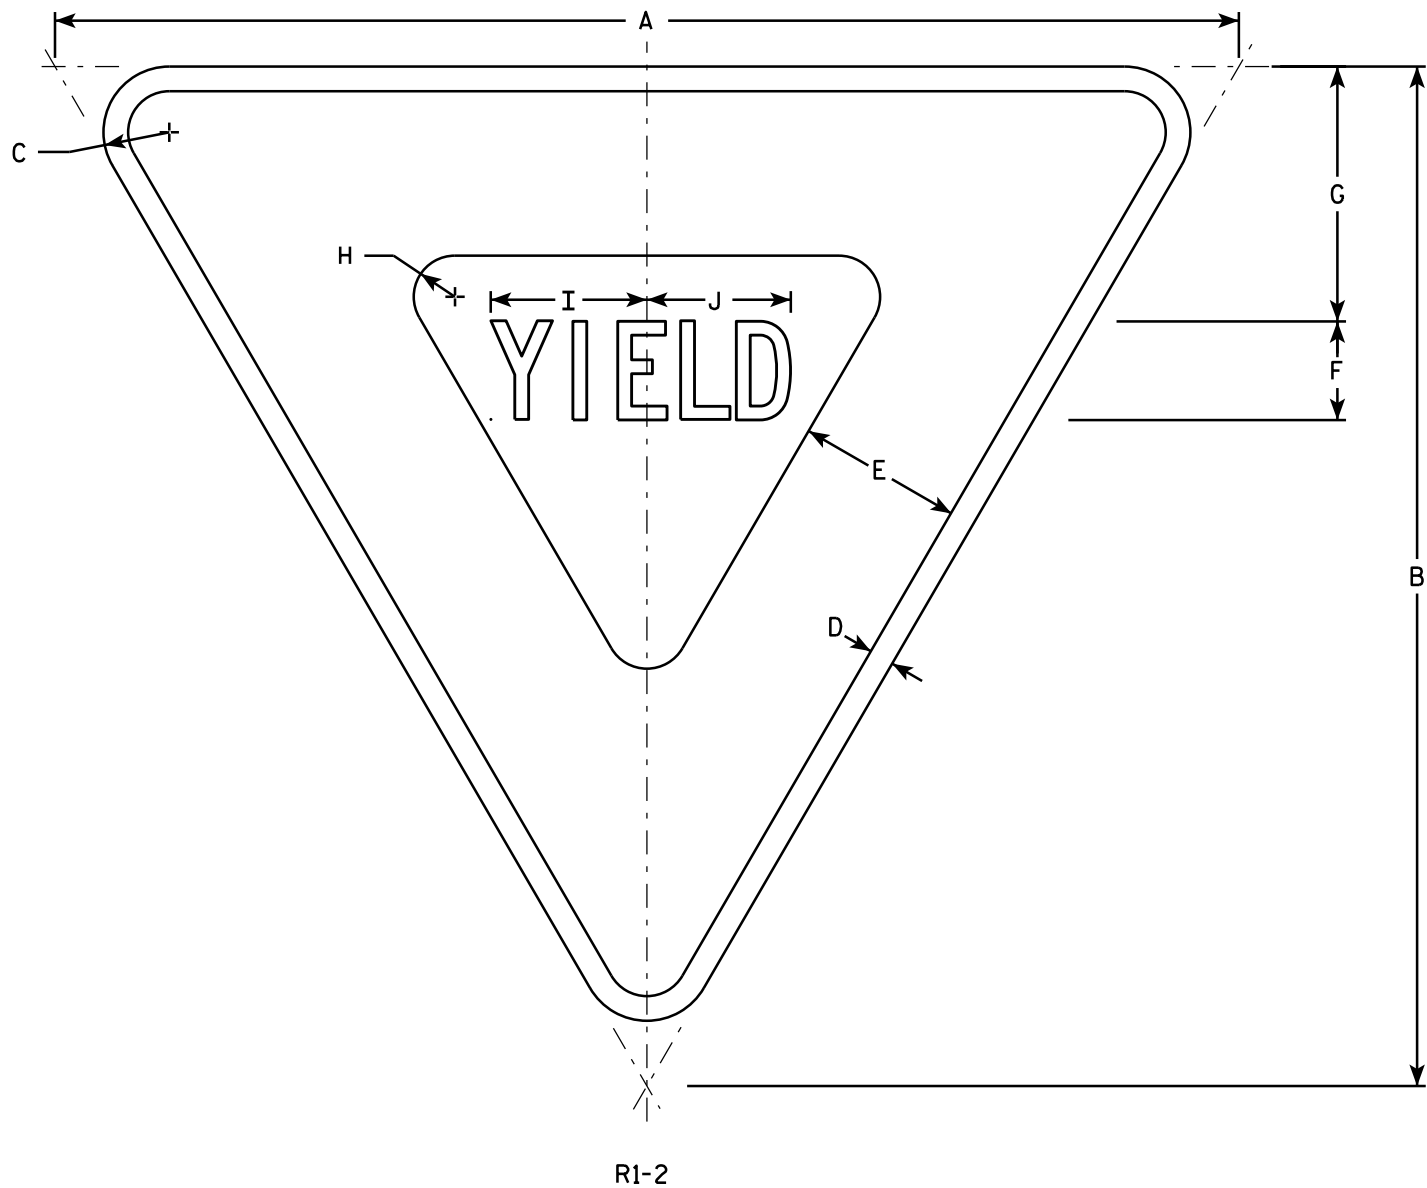

NOTES

- 1. Sign is Type II - Type H Reflective - reference WIS DOT Standard Specification for HIGHWAY and STRUCTURE CONSTRUCTION latest edition.
- 2. Color:
Background - White
Message - See note 5
- 3. Message Series - C
- 4. Corners may be square or rounded when base material is plywood but borders shall be rounded as shown. When base material is metal, the corners and borders shall be rounded.
- 5. The border strip and word message are reflectorized red.

SIZE	A	B	C	D	E	F	G	H	I	J	K	L	M	N	O	P	Q	R	S	T	U	V	W	X	Y	Z	Area sq. ft.
1	30	26	1 1/2	5/8	4	2 1/2	6 3/8	7/8	4	3 5/8																	2.71
2S	36	31	2	3/4	5	3	7 3/4	1 1/4	4 3/4	4 3/8																	3.88
2M	48	42	3	1	6	4	9 3/4	2	6 1/4	5 7/8																	7.00
3	48	42	3	1	6	4	9 3/4	2	6 1/4	5 7/8																	7.00
4	48	42	3	1	6	4	9 3/4	2	6 1/4	5 7/8																	7.00
5	60	52	3	1 1/2	8	5	13	2 1/2	7 7/8	7 1/4																	10.83
6																											
7	18	15 1/2	1	3/8	2 1/2	1 1/2	3 7/8	5/8	2 3/8	2 1/4																	0.97

STANDARD SIGN


R1-2

WISCONSIN DEPT OF TRANSPORTATION

APPROVED *Matthew R. Rauch*
for State Traffic Engineer

DATE 10/13/14 PLATE 371 P1-2.12

SHEET NO: E

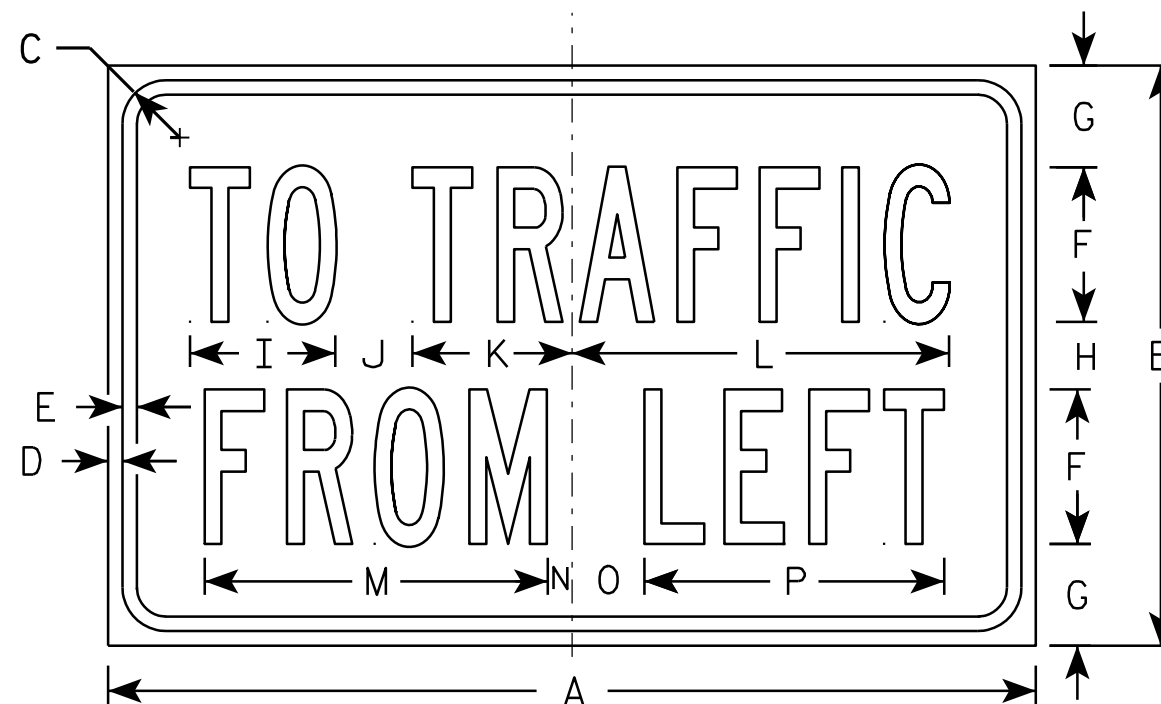

R1-54

NOTES

- 1. Sign is Type II - Type H Reflective - reference WIS DOT Standard Specification for HIGHWAY and STRUCTURE CONSTRUCTION latest edition.
- 2. Color:
Background - White
Message - Black
- 3. Message Series - B


SIZE	A	B	C	D	E	F	G	H	I	J	K	L	M	N	O	P	Q	R	S	T	U	V	W	X	Y	Z	Area sq. ft.
1																											
2S	24	15	1 1/8	3/8	3/8	4	2 5/8	1 3/4	3 3/4	2	4 1/8	9 3/4	8 7/8	5/8	1 7/8	7 3/4											2.5
2M	24	15	1 1/8	3/8	3/8	4	2 5/8	1 3/4	3 3/4	2	4 1/8	9 3/4	8 7/8	5/8	1 7/8	7 3/4											2.5
3																											
4																											
5																											

STANDARD SIGN
R1-54

WISCONSIN DEPT OF TRANSPORTATION

APPROVED *Matthew R. Rauch*
for State Traffic Engineer

DATE 12/03/10 PLATE NO. R1-54.2

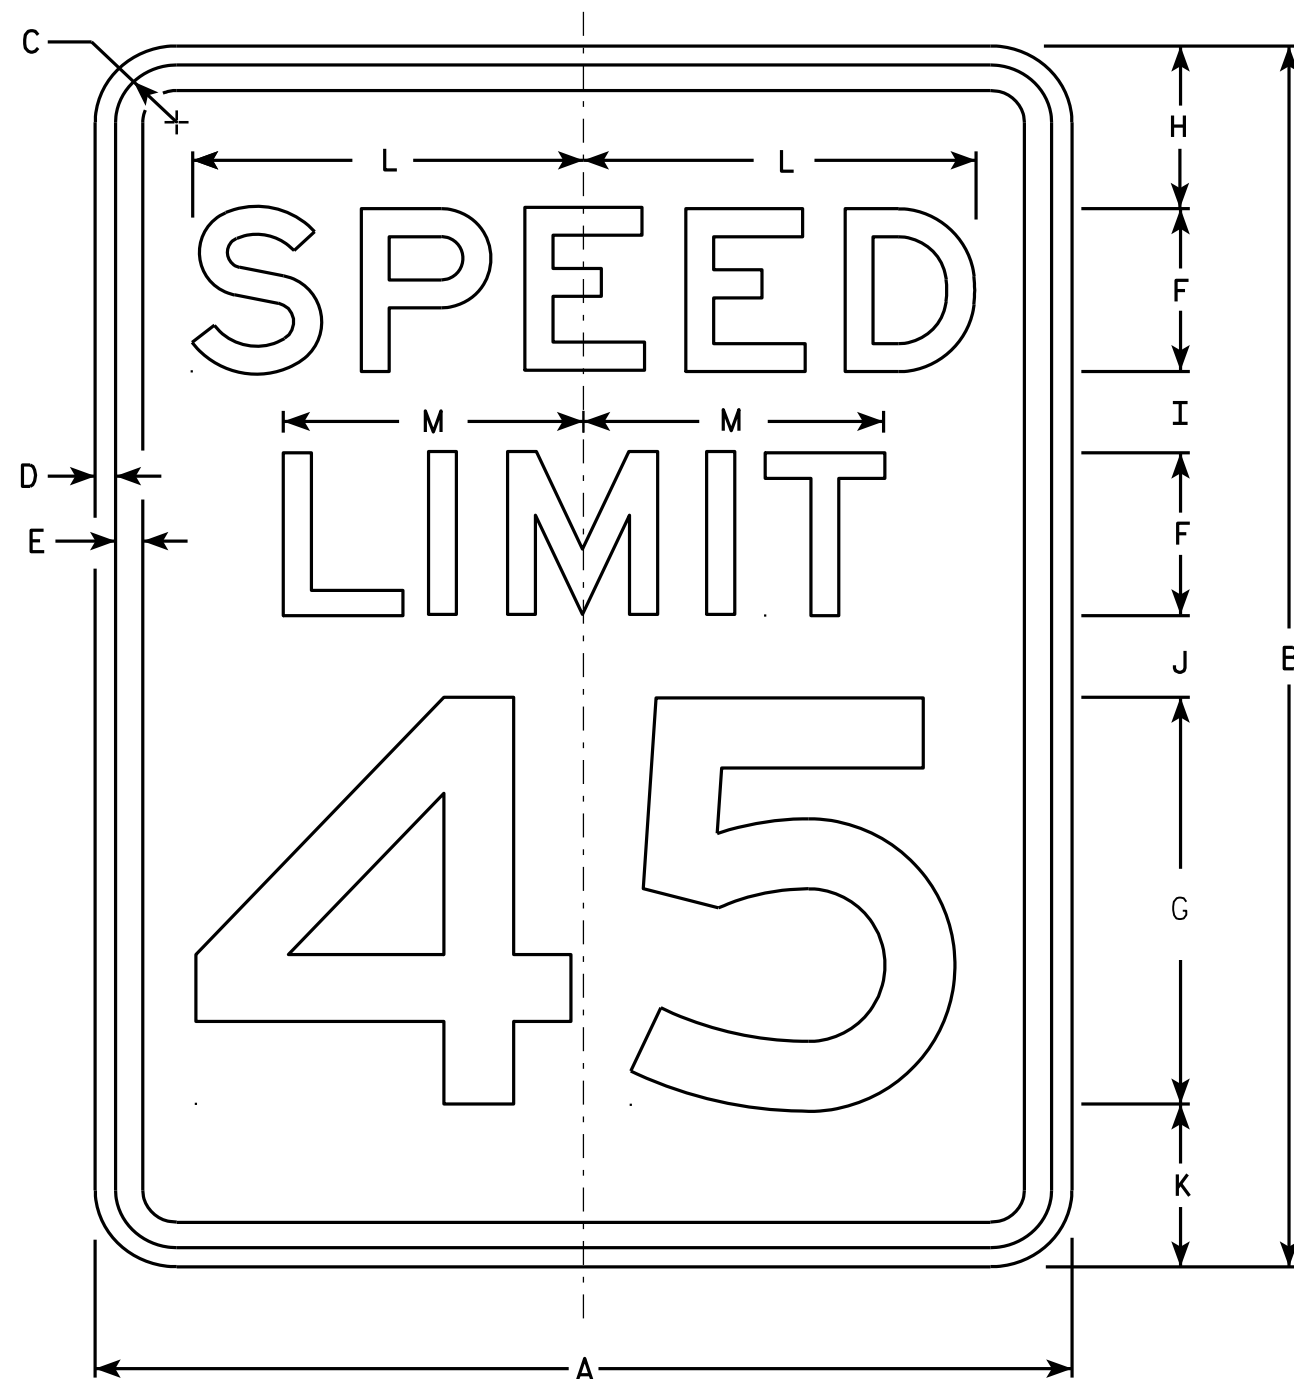

R2-1

NOTES


1. Sign is Type II - Type H Reflective - reference WIS DOT Standard Specification for HIGHWAY and STRUCTURE CONSTRUCTION latest edition.
2. Color:
Background - White
Message - Black
3. Message Series - E
4. Corners may be square or rounded when base material is plywood but borders shall be rounded as shown. When base material is metal, the corners and borders shall be rounded.
5. Substitute appropriate numerals and optically adjust spacing to achieve proper balance.

SIZE	A	B	C	D	E	F	G	H	I	J	K	L	M	N	O	P	Q	R	S	T	U	V	W	X	Y	Z	Area sq. ft.
1	18	24	1 1/8	3/8	1/2	3	8	3	2	2	3	7 1/4	5 1/2														3.0
2S	24	30	1 1/8	3/8	1/2	4	10	3	2 1/4	3 3/8	3 3/8	9 5/8	7 3/8														5.0
2M	30	36	1 3/8	1/2	5/8	5	12	5	2 1/2	2 1/2	4	12	9 1/4														7.5
3	36	48	1 3/8	1/2	5/8	6	14	6	5	5	6	14 3/8	11														12.0
4	36	48	1 3/8	1/2	5/8	6	14	6	5	5	6	14 3/8	11														12.0
5	48	60	2 1/4	3/4	1	8	20	6	4 1/2	6 3/4	6 3/4	19 1/4	14 5/8														20.0

STANDARD SIGN R2-1

WISCONSIN DEPT OF TRANSPORTATION
APPROVED *Matthew R. Rauch*
For State Traffic Engineer
DATE 5/26/10 PLATE NO. R2-1.13


PROJECT NO: HWY: COUNTY: SHEET NO: 373 E

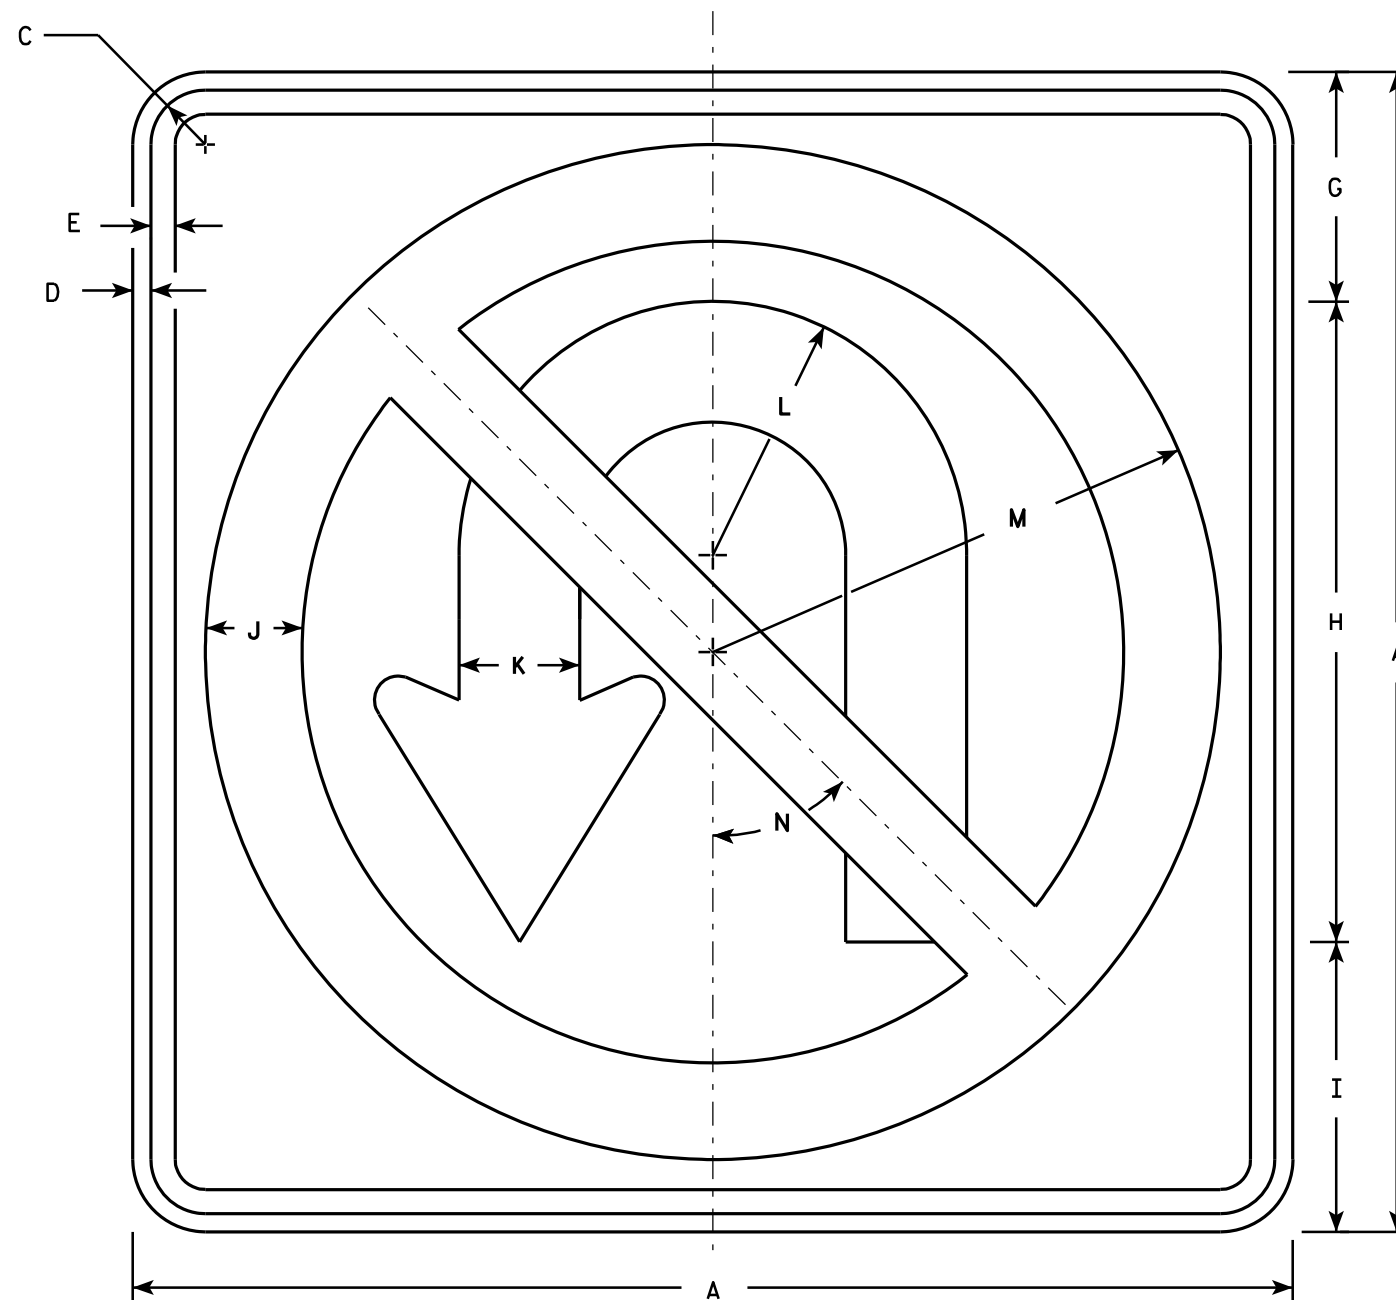

R3-4

NOTES

1. Sign is Type II - Type H Reflective - reference WIS DOT Standard Specification for HIGHWAY and STRUCTURE CONSTRUCTION latest edition.
2. Color:
Background - White
Message - See note 4
3. Corners may be square or rounded when base material is plywood but borders shall be rounded as shown. When base material is metal, the corners and borders shall be rounded.
4. Border & Arrow are non reflective black, the circle with diagonal bar is reflective red.

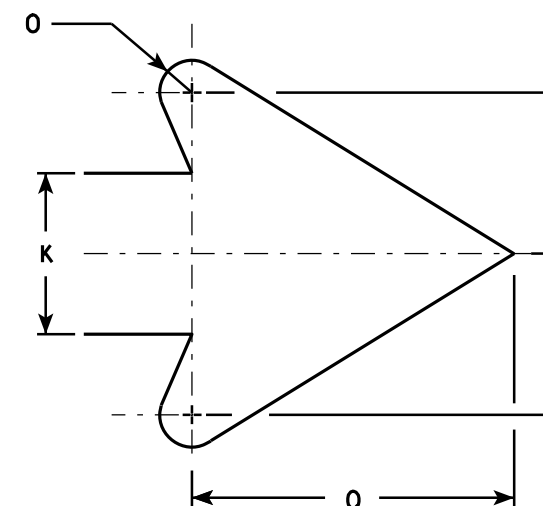


ARROW DETAIL

SIZE	A	B	C	D	E	F	G	H	I	J	K	L	M	N	O	P	Q	R	S	T	U	V	W	X	Y	Z	Area sq. ft.
1																											
2S	24		1 1/8	3/8	1/2		4 3/4	13 1/4	6	2	2 1/2	5 1/4	10 1/2	45°	1/2		5										4.0
2M	36		1 5/8	5/8	3/4		7 1/8	19 7/8	9	3	3 3/4	7 7/8	15 3/4	45°	3/4		7 5/8										9.0
3	36		1 5/8	5/8	3/4		7 1/8	19 7/8	9	3	3 3/4	7 7/8	15 3/4	45°	3/4		7 5/8										9.0
4	36		1 5/8	5/8	3/4		7 1/8	19 7/8	9	3	3 3/4	7 7/8	15 3/4	45°	3/4		7 5/8										9.0
5	36		1 5/8	5/8	3/4		7 1/8	19 7/8	9	3	3 3/4	7 7/8	15 3/4	45°	3/4		7 5/8										9.0

STANDARD SIGN	
R3-4	
WISCONSIN DEPT OF TRANSPORTATION	
APPROVED	<i>Matthew R. Rauch</i> for State Traffic Engineer
DATE 12/08/10	PLATE NO. R3-4.11


PROJECT NO:	HWY:	COUNTY:	SHEET NO: 374	E
-------------	------	---------	---------------	---

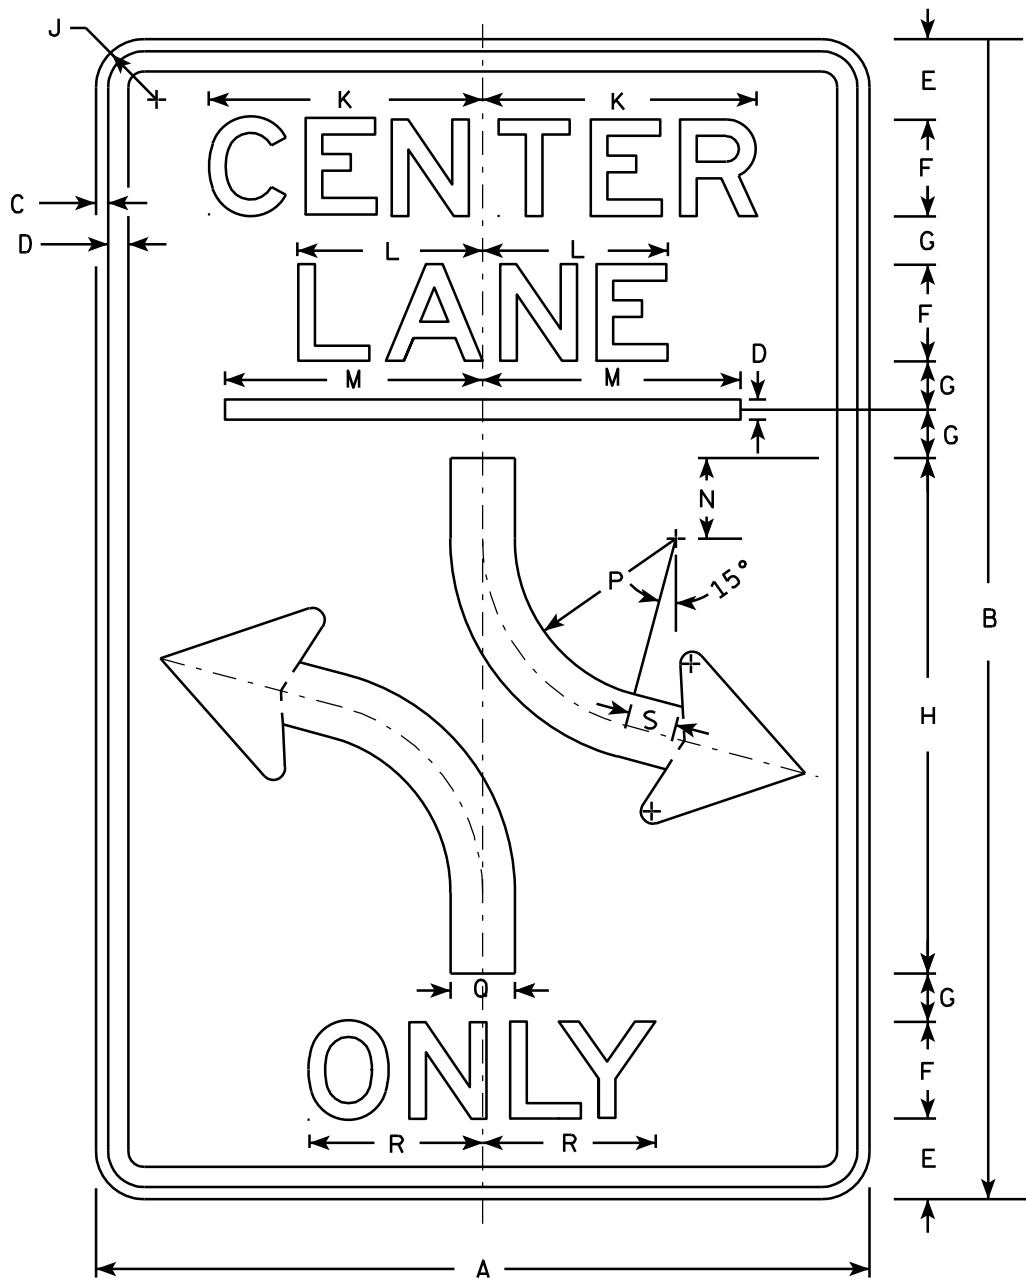

R3-9B

NOTES

- 1. Sign is Type II - Type H Reflective - reference WIS DOT Standard Specification for HIGHWAY and STRUCTURE CONSTRUCTION latest edition.
- 2. Color:
Background - White
Message - Black
- 3. Message Series - E
- 4. Corners may be square or rounded when base material is plywood but borders shall be rounded as shown. When base material is metal, the corners and borders shall be rounded.

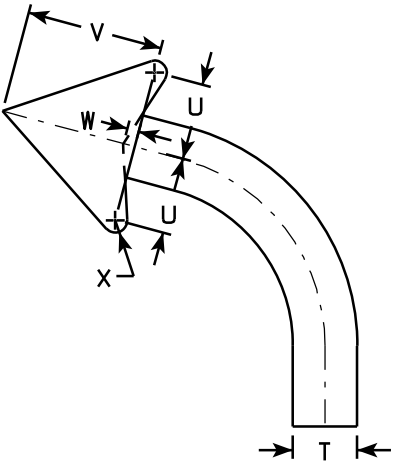

ARROW DETAIL

SIZE	A	B	C	D	E	F	G	H	I	J	K	L	M	N	O	P	Q	R	S	T	U	V	W	X	Y	Z	Area sq. ft.
1																											
2S	24	36	$\frac{3}{8}$	$\frac{1}{2}$	2 $\frac{1}{2}$	3	1 $\frac{1}{2}$	16		1 $\frac{1}{2}$	8 $\frac{1}{2}$	5 $\frac{3}{4}$	8	2 $\frac{1}{2}$		6	2	5 $\frac{1}{8}$	1 $\frac{1}{2}$		2 $\frac{3}{8}$	4 $\frac{3}{8}$	$\frac{3}{8}$				6.0
2M	24	36	$\frac{3}{8}$	$\frac{1}{2}$	2 $\frac{1}{2}$	3	1 $\frac{1}{2}$	16		1 $\frac{1}{2}$	8 $\frac{1}{2}$	5 $\frac{3}{4}$	8	2 $\frac{1}{2}$		6	2	5 $\frac{1}{8}$	1 $\frac{1}{2}$		2 $\frac{3}{8}$	4 $\frac{3}{8}$	$\frac{3}{8}$				6.0
3	36	48	$\frac{5}{8}$	$\frac{7}{8}$	3 $\frac{1}{2}$	5	1 $\frac{1}{2}$	20		2 $\frac{1}{4}$	14 $\frac{1}{8}$	9 $\frac{1}{2}$	12	3		4	3	9 $\frac{7}{8}$	2		3 $\frac{1}{2}$	6 $\frac{1}{8}$	$\frac{1}{2}$				12.0
4																											
5																											

PROJECT NO:

HWY:

COUNTY:

SHEET NO: 375

E

STANDARD SIGN
R3-9B


WISCONSIN DEPT OF TRANSPORTATION

APPROVED *Matthew R. Rauch*
for State Traffic Engineer


DATE 3/24/2011 PLATE NO. R3-9B.5

NOTES

- 1. Sign is Type II - Type H Reflective - reference WIS DOT Standard Specification for HIGHWAY and STRUCTURE CONSTRUCTION latest edition.
- 2. Color:
Background - White
Message - Black
- 3. Message Series - E
- 4. Corners may be square or rounded when base material is plywood but borders shall be rounded as shown. When base material is metal, the corners and borders shall be rounded.

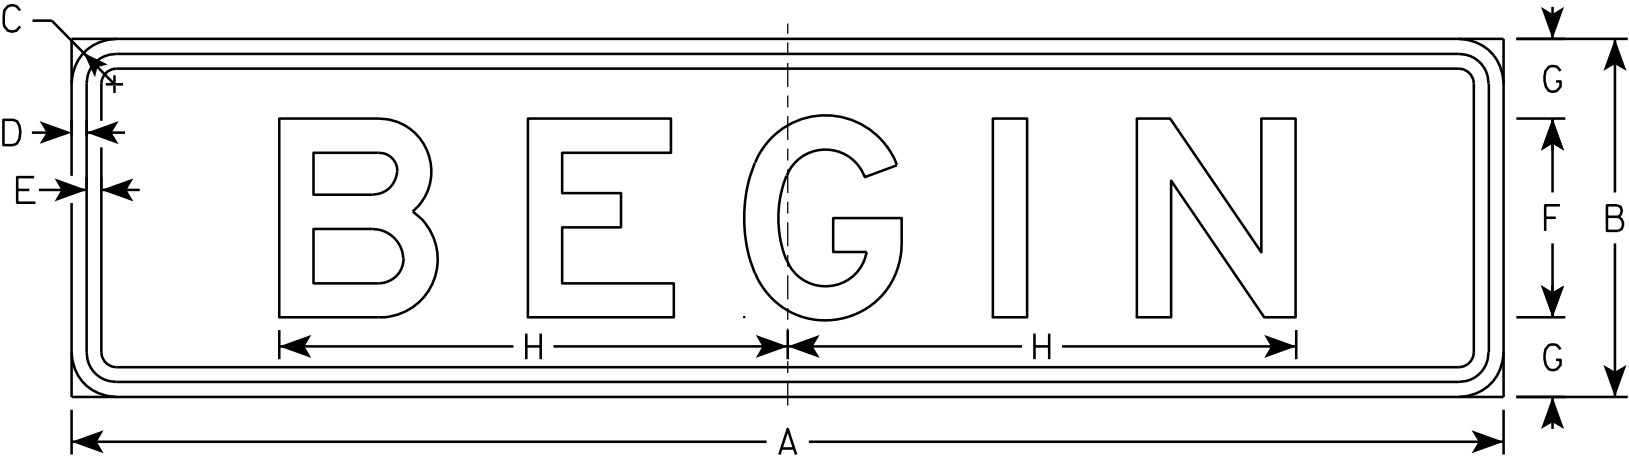

R3-9C

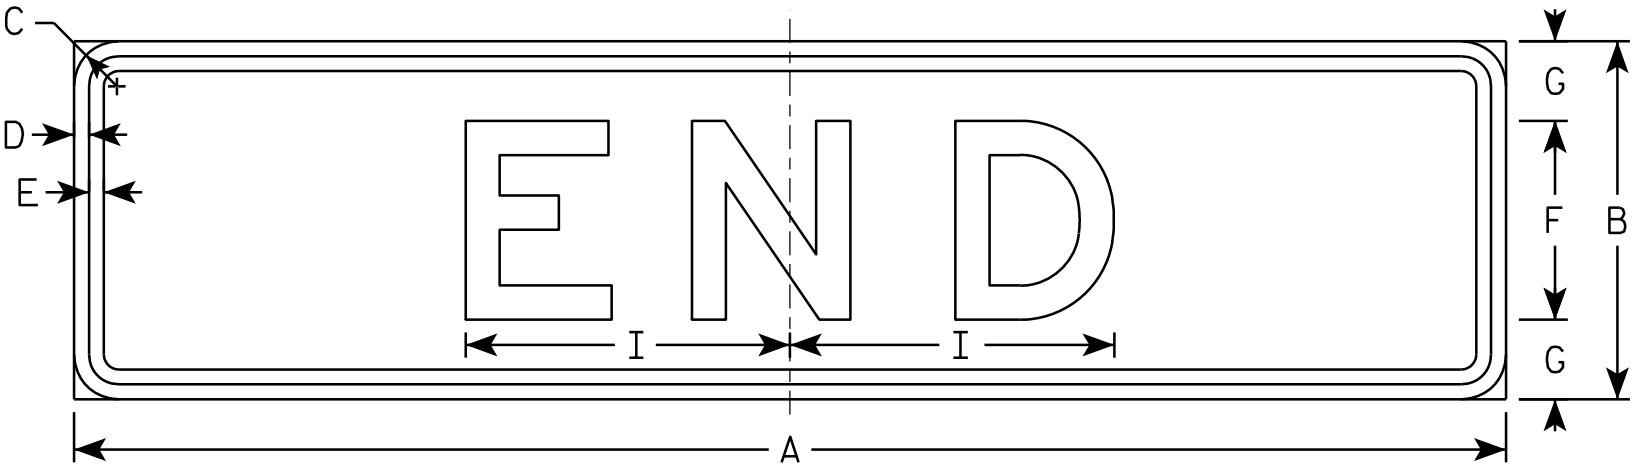


R3-9D

SIZE	A	B	C	D	E	F	G	H	I	J	K	L	M	N	O	P	Q	R	S	T	U	V	W	X	Y	Z	Area sq. ft.
1																											
2S	24	6	1 1/8	3/8	3/8	3	1 1/2	7 3/4	4 7/8																		1.0
2M	24	6	1 1/8	3/8	3/8	3	1 1/2	7 3/4	4 7/8																		1.0
3	36	9	1 1/8	3/8	3/8	5	2	12 3/4	8 1/8																		1.86
4																											
5																											

STANDARD SIGN
R3-9C & R3-9D


WISCONSIN DEPT OF TRANSPORTATION

APPROVED *Matthew R. Rauch*
for State Traffic Engineer
DATE 3/24/2011 PLATE NO. R3-9C.2

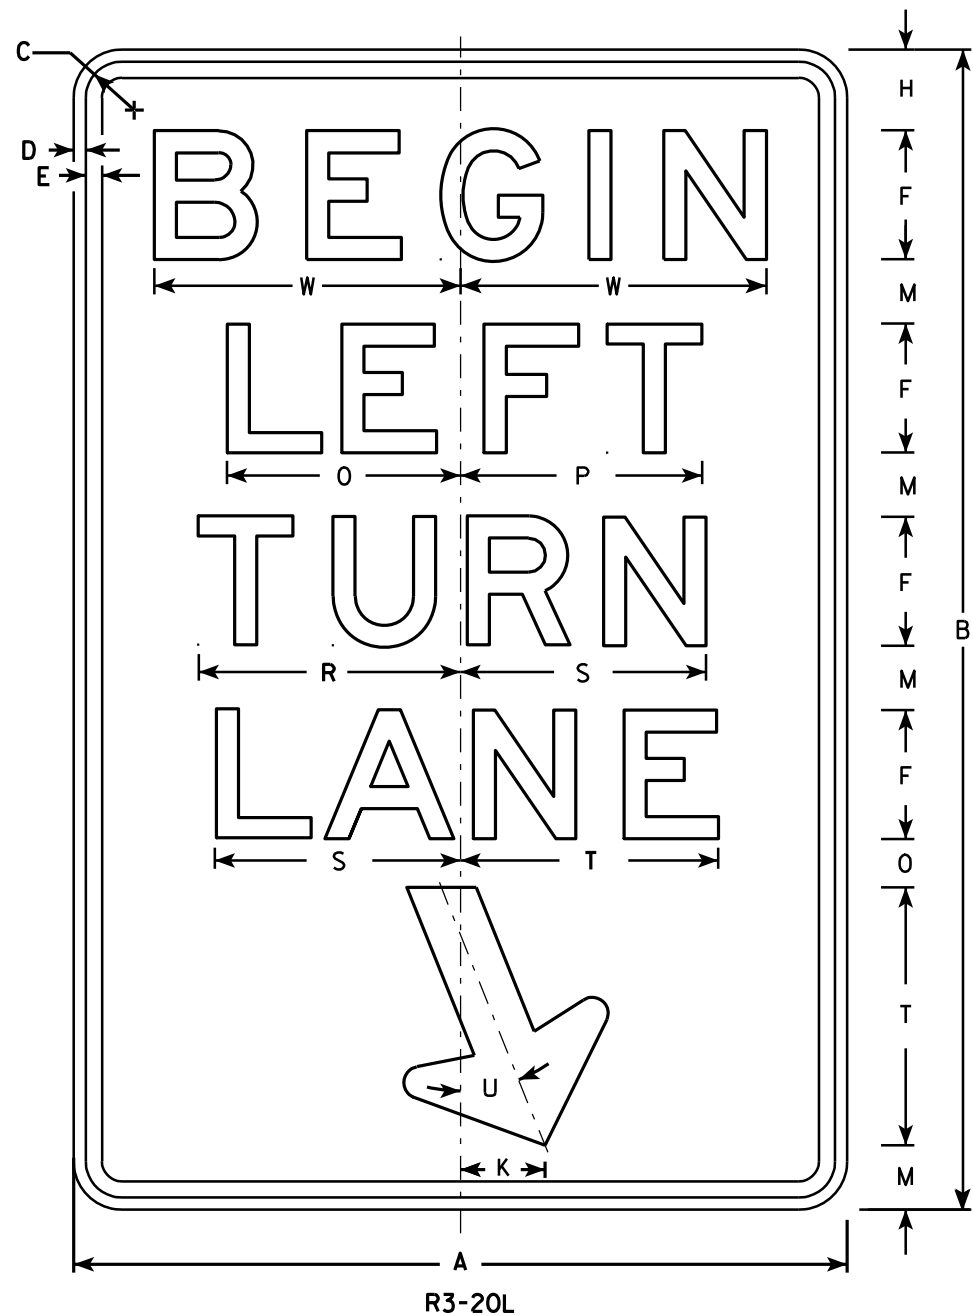

NOTES

1. Sign is Type II - Type H Reflective - reference WIS DOT Standard Specification for HIGHWAY and STRUCTURE CONSTRUCTION latest edition.
2. Color:
Background - White
Message - Black
3. Message Series - E
4. Corners may be square or rounded when base material is plywood but borders shall be rounded as shown. When base material is metal, the corners and borders shall be rounded.

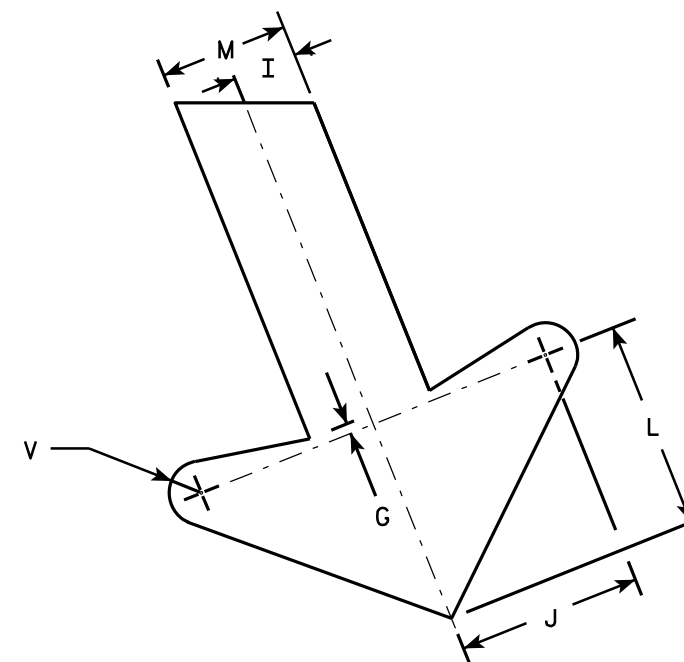


SIZE	A	B	C	D	E	F	G	H	I	J	K	L	M	N	O	P	Q	R	S	T	U	V	W	X	Y	Z	Area sq. ft.
1																											
2S	24	36	1 1/8	3/8	1/2	4	1/4	2 1/2	1	2 7/8	2 5/8	3 1/4	2	1 1/2	7 1/4	7 1/2		8 1/8	7 5/8	8	22°	1/2	9 1/2				6.0
2M	24	36	1 1/8	3/8	1/2	4	1/4	2 1/2	1	2 7/8	2 5/8	3 1/4	2	1 1/2	7 1/4	7 1/2		8 1/8	7 5/8	8	22°	1/2	9 1/2				6.0
3	36	54	1 3/4	1/2	5/8	6	3/8	3 3/4	1 1/2	4 1/4	4	4 7/8	3	2 1/4	10 7/8	11 1/4		12 1/4	11 1/2	12	22°	3/4	13 1/4				13.5
4																											
5																											


STANDARD SIGN R3-20L	
WISCONSIN DEPT OF TRANSPORTATION	
APPROVED	<i>Matthew R. Rauch</i> for State Traffic Engineer
DATE 10/18/10	PLATE NO. R3-20L.7

NOTES

1. Sign is Type II - Type H Reflective - reference WIS DOT Standard Specification for HIGHWAY and STRUCTURE CONSTRUCTION latest edition. material is plywood but borders shall be rounded
2. Color:
Background - White
Message - Black
3. Corners may be square or rounded when base as shown. When base material is metal, the corners and borders shall be rounded.
4. R4-8 is the same as R4-7 except Legend is reversed.

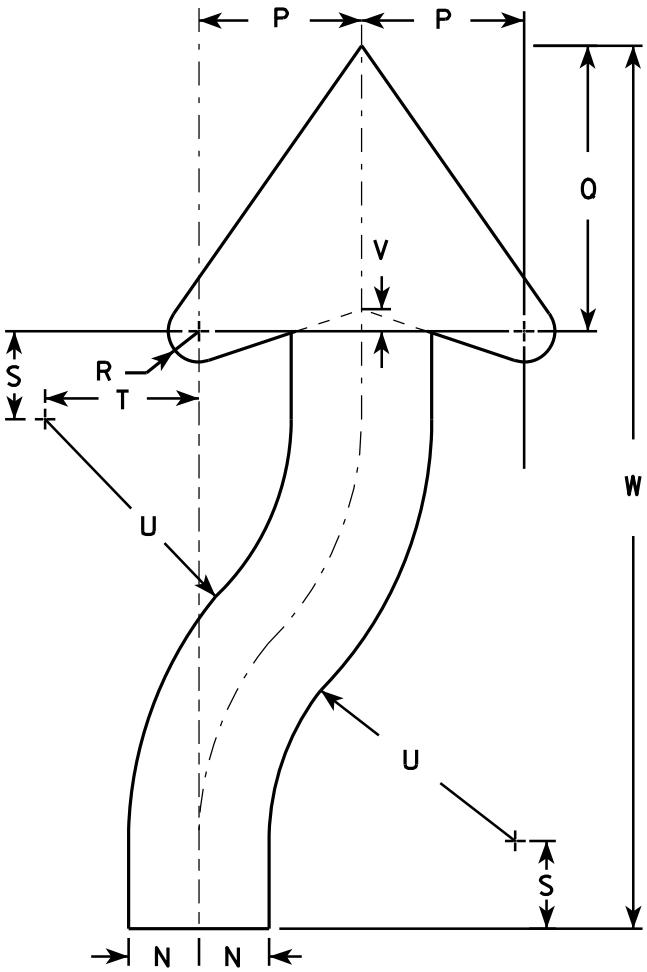

ARROW DETAIL

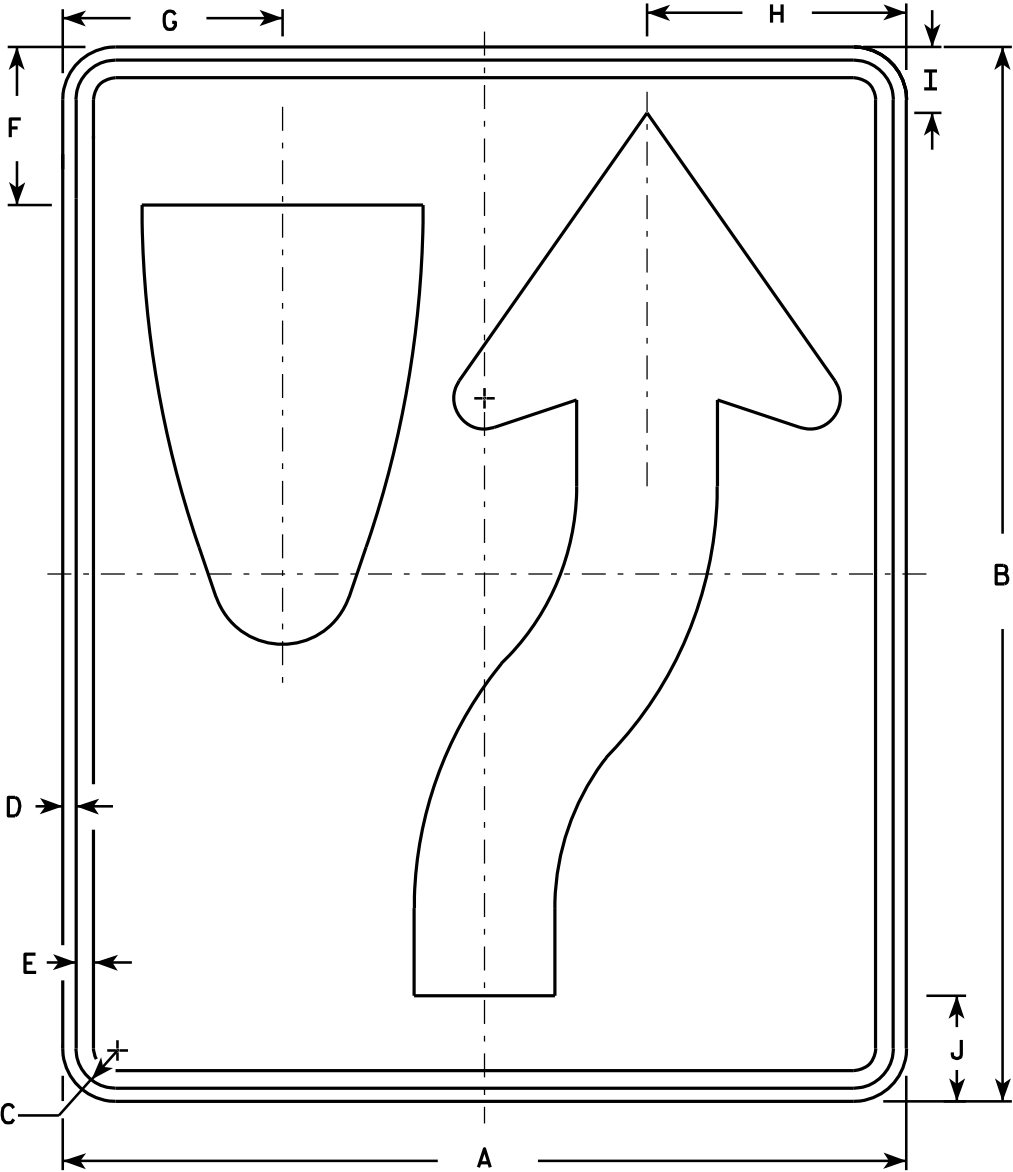

R4-7

SIZE	A	B	C	D	E	F	G	H	I	J	K	L	M	N	O	P	Q	R	S	T	U	V	W	X	Y	Z	Area sq. ft.
1	18	24	1 1/8	3/8	1/2	3 3/8	4 3/4	5 1/2	1 3/8	2 1/4	6	3	9 3/8	1 1/2	22 1/2	3 1/2	6 1/8	5/8	1 7/8	3 1/4	6 3/4	1/2	20 3/8				3.0
2S	24	30	1 1/8	3/8	1/2	4 1/2	6 1/4	7 3/8	1 7/8	3	8	4	12 1/2	2	30	4 5/8	8 1/8	7/8	2 1/2	4 3/8	9	5/8	25 1/8				5.0
2M	24	30	1 1/8	3/8	1/2	4 1/2	6 1/4	7 3/8	1 7/8	3	8	4	12 1/2	2	30	4 5/8	8 1/8	7/8	2 1/2	4 3/8	9	5/8	25 1/8				5.0
3	36	48	1 3/4	1/2	5/8	6 3/4	9 3/8	11 1/8	2 7/8	4 1/2	12	6	18 3/4	3	45	6 7/8	12 1/4	1 1/4	3 3/4	6 5/8	13 1/2	1	40 3/4				12.0
4	36	48	1 3/4	1/2	5/8	6 3/4	9 3/8	11 1/8	2 7/8	4 1/2	12	6	18 3/4	3	45	6 7/8	12 1/4	1 1/4	3 3/4	6 5/8	13 1/2	1	40 3/4				12.0
5	48	60	2 1/4	3/4	1	9	12 1/2	14 3/4	3 3/4	6	16	8	25	4	60	9 1/4	16 1/4	1 5/8	5	8 3/4	18	1 1/4	50 1/4				20.0

STANDARD SIGN

R4-7 & R4-8

WISCONSIN DEPT OF TRANSPORTATION

APPROVED *Matthew R. Rauch*
for State Traffic Engineer


DATE 3/25/2011 PLATE NO. R4-7.8

NOTES

1. Sign is Type II - Type H Reflective - reference WIS DOT Standard Specification for HIGHWAY and STRUCTURE CONSTRUCTION latest edition.
2. Color:

Background - See detail

Message - White - Type H Reflective
3. Message Series - D
4. Corners may be square or rounded when base material is plywood but when base material is metal, the corners shall be rounded.

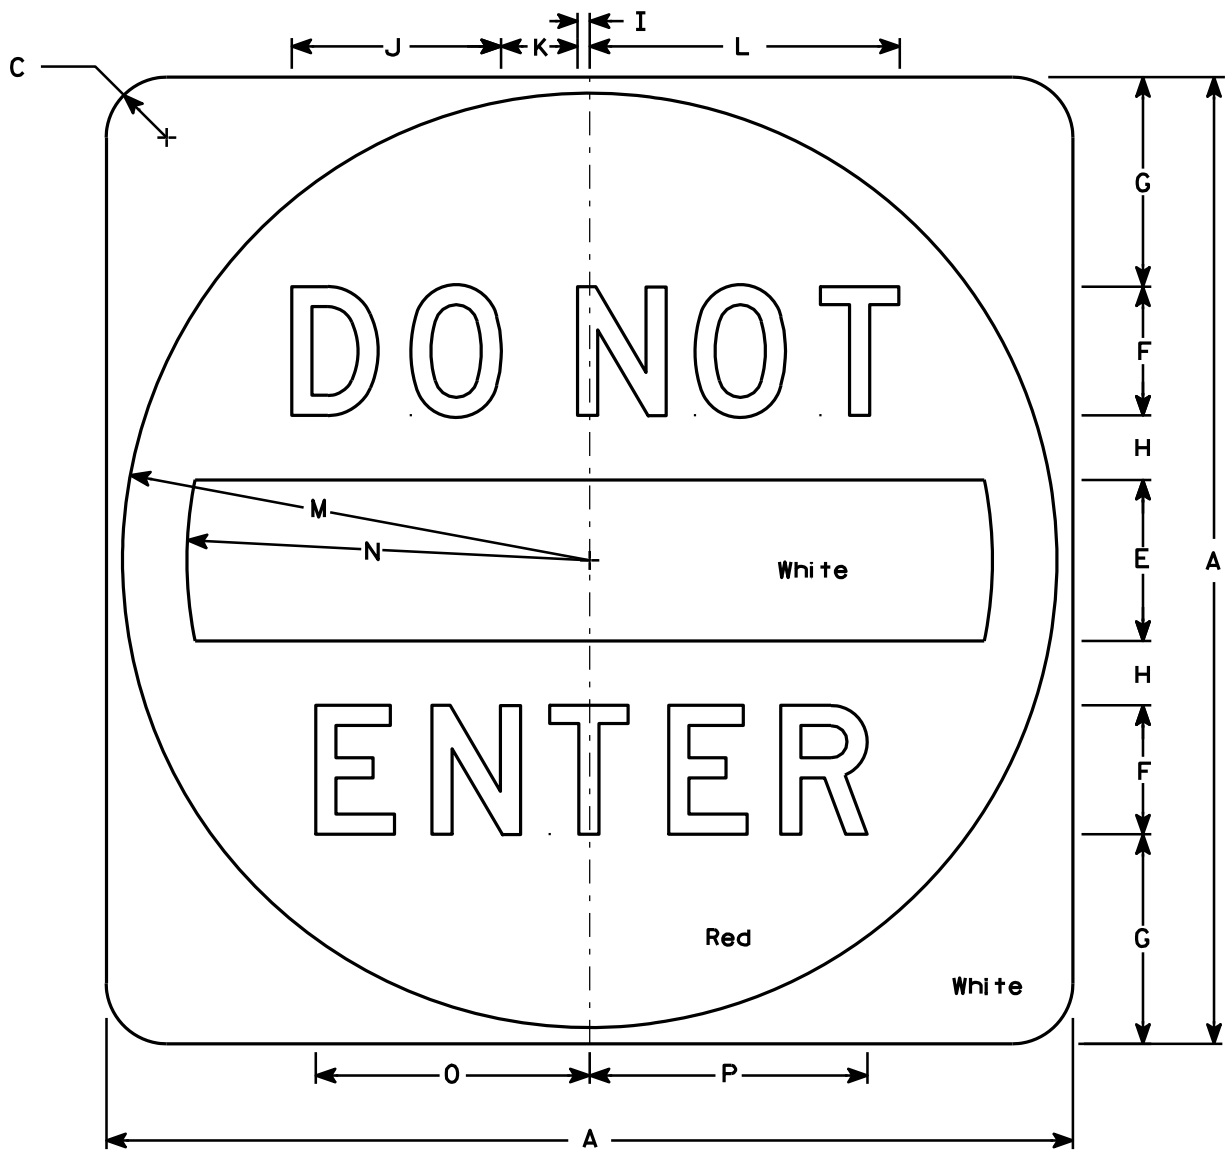

R5 - 1

SIZE	A	B	C	D	E	F	G	H	I	J	K	L	M	N	O	P	Q	R	S	T	U	V	W	X	Y	Z	Area sq. ft.
1																											
2S	30		1 7⁄8		5	4	6 1⁄2	2	3⁄8	6 1⁄2	2 3⁄8	9 5⁄8	14 1⁄2	12 1⁄2	8 1⁄2	8 5⁄8											6.26
2M	36		2 1⁄4		6	5	7 1⁄2	2 1⁄2	1⁄2	8 1⁄8	3	12 1⁄8	17 1⁄2	15	10 5⁄8	10 3⁄4											9.0
3	36		2 1⁄4		6	5	7 1⁄2	2 1⁄2	1⁄2	8 1⁄8	3	12 1⁄8	17 1⁄2	15	10 5⁄8	10 3⁄4											9.0
4	36		2 1⁄4		6	5	7 1⁄2	2 1⁄2	1⁄2	8 1⁄8	3	12 1⁄8	17 1⁄2	15	10 5⁄8	10 3⁄4											9.0
5	48		3		8	6	11	3	5⁄8	9 3⁄4	3 5⁄8	14 1⁄2	23 1⁄2	20	12 3⁄4	12 7⁄8											16.0

PROJECT NO:

HWY:

COUNTY:

SHEET NO: 379

E


STANDARD SIGN

R5 - 1

WISCONSIN DEPT OF TRANSPORTATION


APPROVED *Matthew R. Rauch*
for State Traffic Engineer

DATE 12/17/10 PLATE NO. R5-1.15

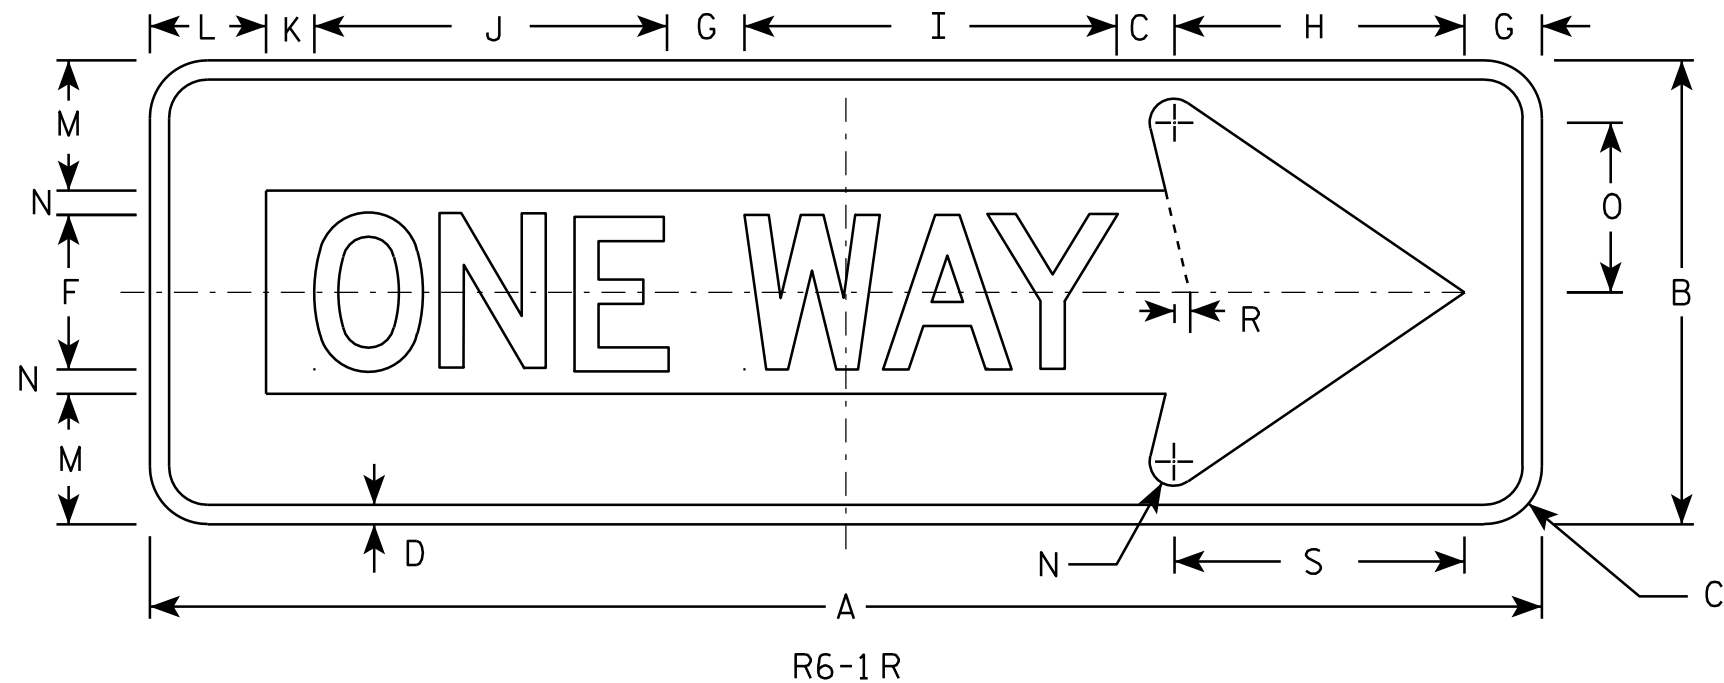

NOTES

- Sign is Type II - Type H Reflective - reference WIS DOT Standard Specification for HIGHWAY and STRUCTURE CONSTRUCTION latest edition.
- Color:
Background - BLACK
Message - BLACK LEGEND & WHITE ARROW & BORDER
- Message Series - D
- Corners may be square or rounded when base material is plywood but borders shall be rounded as shown. When base material is metal, the corners and borders shall be rounded.

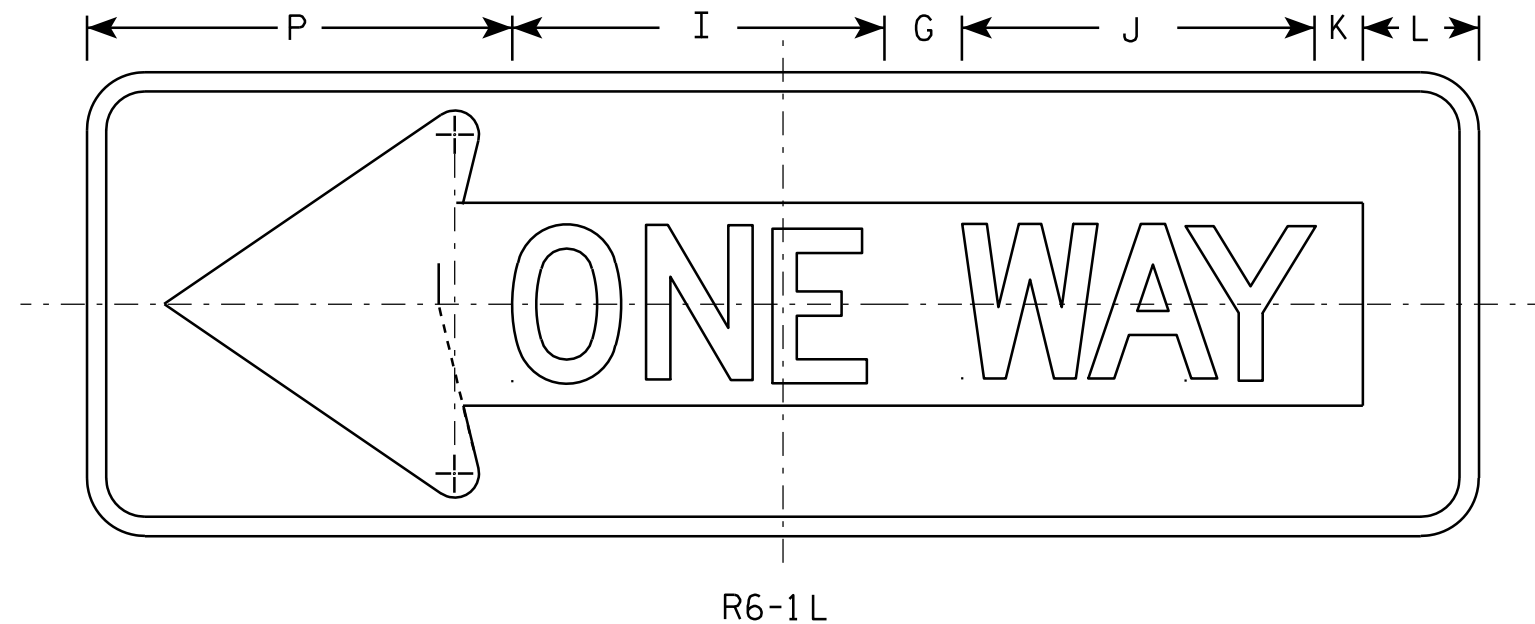

SIZE	A	B	C	D	E	F	G	H	I	J	K	L	M	N	O	P	Q	R	S	T	U	V	W	X	Y	Z	Area sq. ft.
1																											
2S	36	12	1 1/2	1/2		4	2	7 1/2	9 5/8	9 1/8	1 1/4	3	3 3/8	5/8	4 3/8	11		3/8	7 1/2								3.0
2M	54	18	2 1/4	3/4		6	3	11 1/4	14 1/2	13 5/8	1 7/8	4 1/2	5	1	6 1/2	16 1/2		5/8	11 1/4								6.75
3	54	18	2 1/4	3/4		6	3	11 1/4	14 1/2	13 5/8	1 7/8	4 1/2	5	1	6 1/2	16 1/2		5/8	11 1/4								6.75
4	54	18	2 1/4	3/4		6	3	11 1/4	14 1/2	13 5/8	1 7/8	4 1/2	5	1	6 1/2	16 1/2		5/8	11 1/4								6.75
5																											

STANDARD SIGN R6-1 L & R

WISCONSIN DEPT OF TRANSPORTATION


APPROVED *Matthew R. Rauch*
For State Traffic Engineer

DATE 12/17/10 PLATE NO. R6-1.2

PROJECT NO:

SHEET NO: 380


E

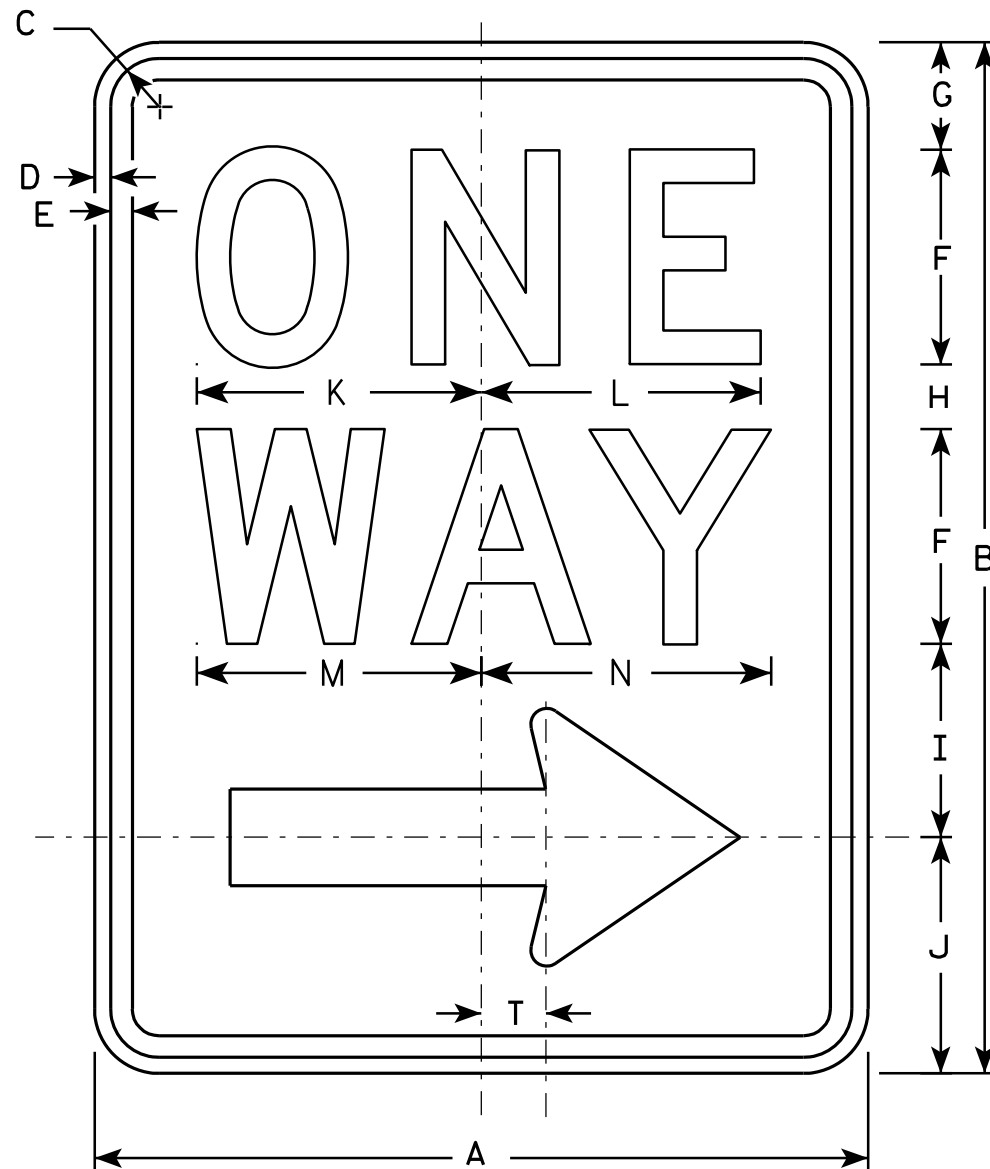

R6-2R

NOTES

1. Sign is Type II - Type H Reflective - reference WIS DOT Standard Specification for HIGHWAY and STRUCTURE CONSTRUCTION latest edition.
2. Color:
Background - White
Message - Black
3. Message Series - D
4. Corners may be square or rounded when base material is plywood but borders shall be rounded as shown. When base material is metal, the corners and borders shall be rounded.
5. R6-2L same as R6-2R except arrow points to the left.

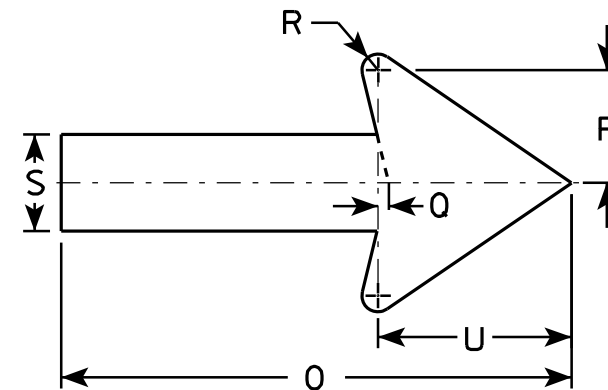

SIZE	A	B	C	D	E	F	G	H	I	J	K	L	M	N	O	P	O	R	S	T	U	V	W	X	Y	Z
1	18	24	1 1/8	3/8	1/2	5	2 1/2	1 1/2	4 1/2	5 1/2	6 5/8	6 1/2	6 5/8	6 3/4	11 7/8	2 5/8	1/4	3/8	2 1/4	1 1/2	4 1/2					
2S	24	30	1 1/8	3/8	1/2	6	3	2 1/2	5 1/2	7	8 1/8	8 1/8	8 1/2	8 5/8	16	3 1/2	3/8	1/2	3	2	6					
2M	30	36	1 3/8	1/2	5/8	8	2 1/2	2 5/8	6 7/8	8	10 1/2	10 1/2	11 1/4	11 1/4	20	4 3/8	1/2	5/8	3 3/4	2 1/2	7 1/2					
3	36	48	1 7/8	1/2	5/8	10	5 1/4	3 1/4	9	10 1/2	12 3/4	12 3/4	13 1/4	13 1/2	24	5 5/8	1/2	3/4	4 3/4	3	9					
4	36	48	1 7/8	1/2	5/8	10	5 1/4	3 1/4	9	10 1/2	12 3/4	12 3/4	13 1/4	13 1/2	24	5 5/8	1/2	3/4	4 3/4	3	9					
5																										

PROJECT NO:	HWY:	COUNTY:	SHEET NO: 381	E
-------------	------	---------	---------------	---

STANDARD SIGN

R6-2 R&L


WISCONSIN DEPT OF TRANSPORTATION

APPROVED *Matthew R. Rauch*
for State Traffic Engineer

DATE 11/2/10 PLATE NO. R6-2.8

NOTES

1. Sign is Type II - Type H Reflective
2. Color:
Background - WHITE
Message - BLACK
3. Corners may be square or rounded when base material is plywood but borders shall be rounded as shown. When base material is metal, the corners and borders shall be rounded.

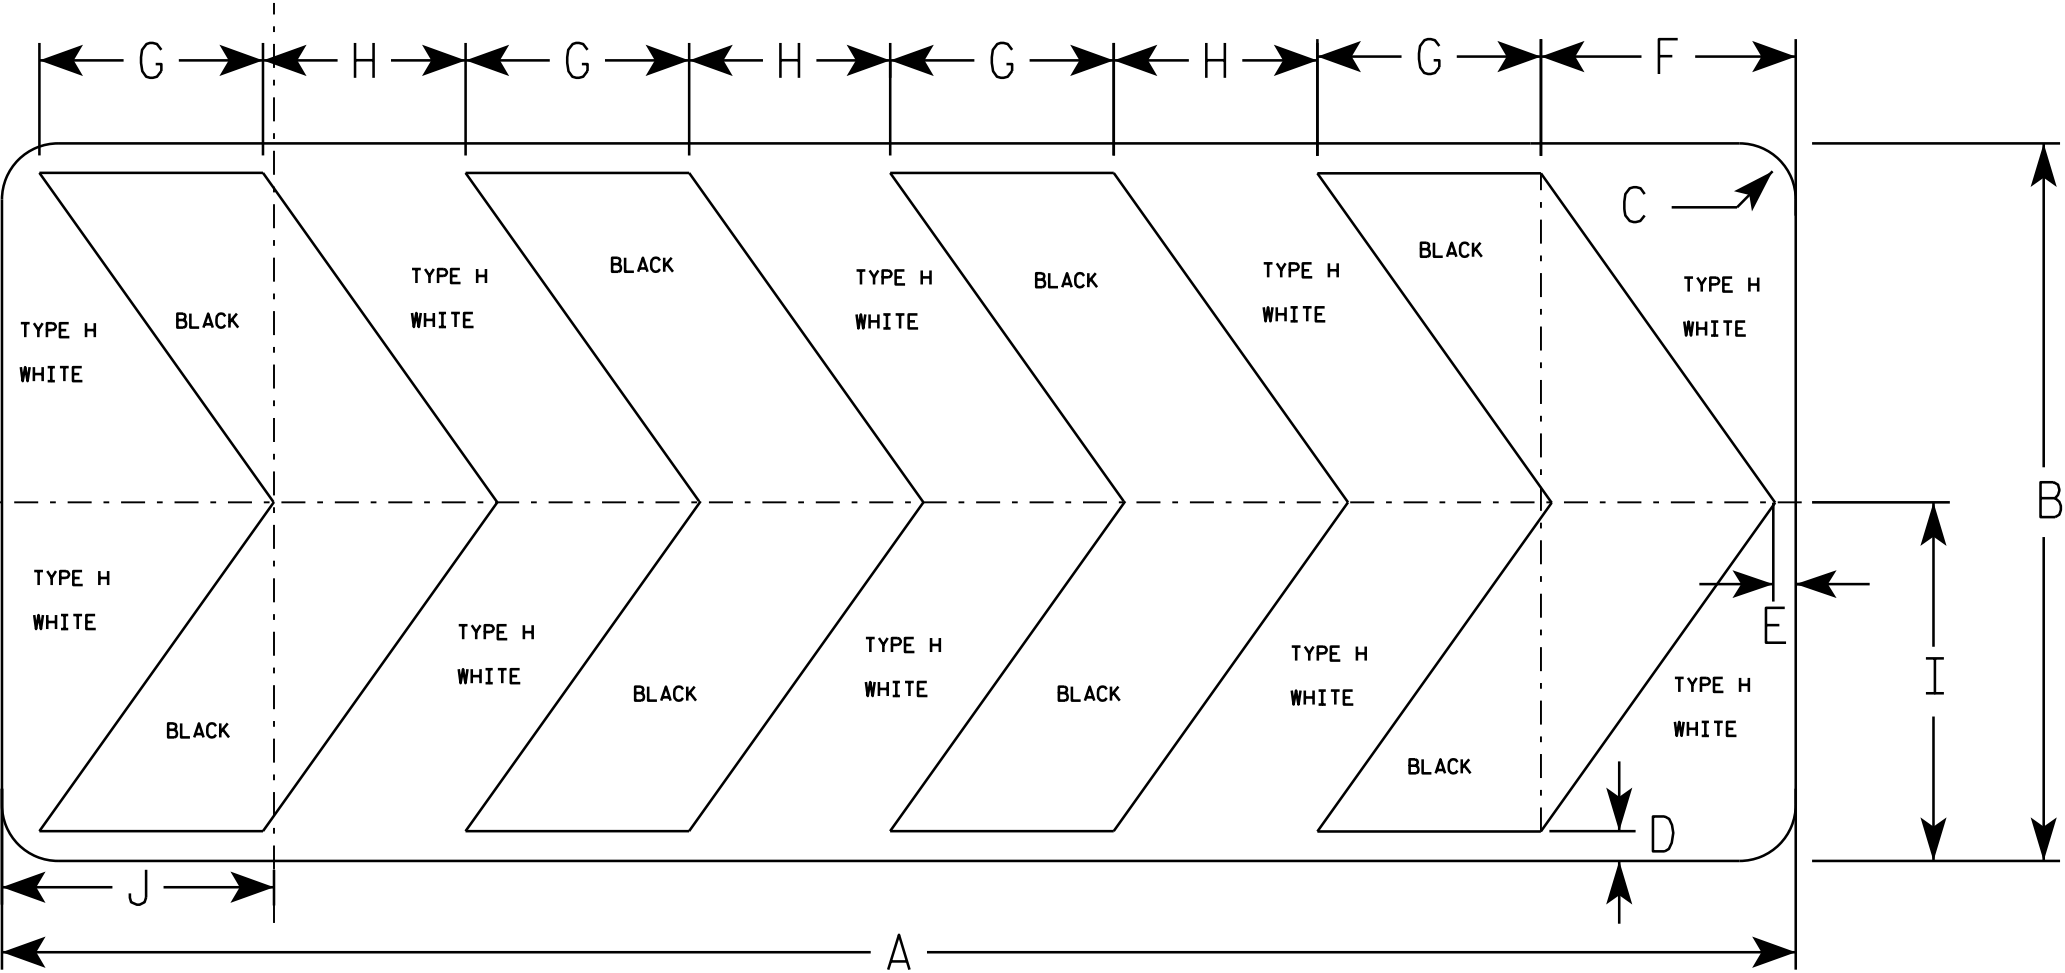

R6-4B

SIZE	A	B	C	D	E	F	G	H	I	J	K	L	M	N	O	P	Q	R	S	T	U	V	W	X	Y	Z	Area sq. ft.
1																											
2S	60	24	1 7⁄8	1	¾	8 ½	7 ½	6 ¾	12	9 ⅛																	10.0
2M	60	24	1 7⁄8	1	¾	8 ½	7 ½	6 ¾	12	9 ⅛																	10.0
3																											
4																											
5																											

STANDARD SIGN
R6-4B

WISCONSIN DEPT OF TRANSPORTATION

APPROVED *Matthew R. Rauch*
for State Traffic Engineer

DATE 8/21/14 PLATE NO. 382 P6-4.3



R10-71



R10-71L




R10-71R

NOTES

1. Sign is Type II - Type H Reflective - reference WIS DOT Standard Specification for HIGHWAY and STRUCTURE CONSTRUCTION latest edition.
2. Color:
Background - White
Message - Black
3. Message Series - D
4. Corners may be square or rounded when base material is plywood but borders shall be rounded as shown. When base material is metal, the corners and borders shall be rounded.



																											R10-71L&R	R10-71
SIZE	A	B	C	D	E	F	G	H	I	J	K	L	M	N	O	P	Q	R	S	T	U	V	W	X	Y	Z	Area sq. ft.	Area sq. ft.
1																												
2S	72	36	2 1/4	3/4	1	18	5	4	6	20 5/8	11 3/4	9 1/8	8 1/2	12 7/8	9 7/8	16 1/8	23 7/8	30	5 5/8	26 3/4	66	23 5/8	8 3/4	13	26 7/8	27	18.0	16.5
2M	72	36	2 1/4	3/4	1	18	5	4	6	20 5/8	11 3/4	9 1/8	8 1/2	12 7/8	9 7/8	16 1/8	23 7/8	30	5 5/8	26 3/4	66	23 5/8	8 3/4	13	26 7/8	27	18.0	16.5
3																												
4																												
5																												

STANDARD SIGN	
R10-71	
WISCONSIN DEPT OF TRANSPORTATION	
APPROVED	<i>Matthew R. Rauch</i> for State Traffic Engineer
DATE 4/4/11	PLATE NO. R10-71.3

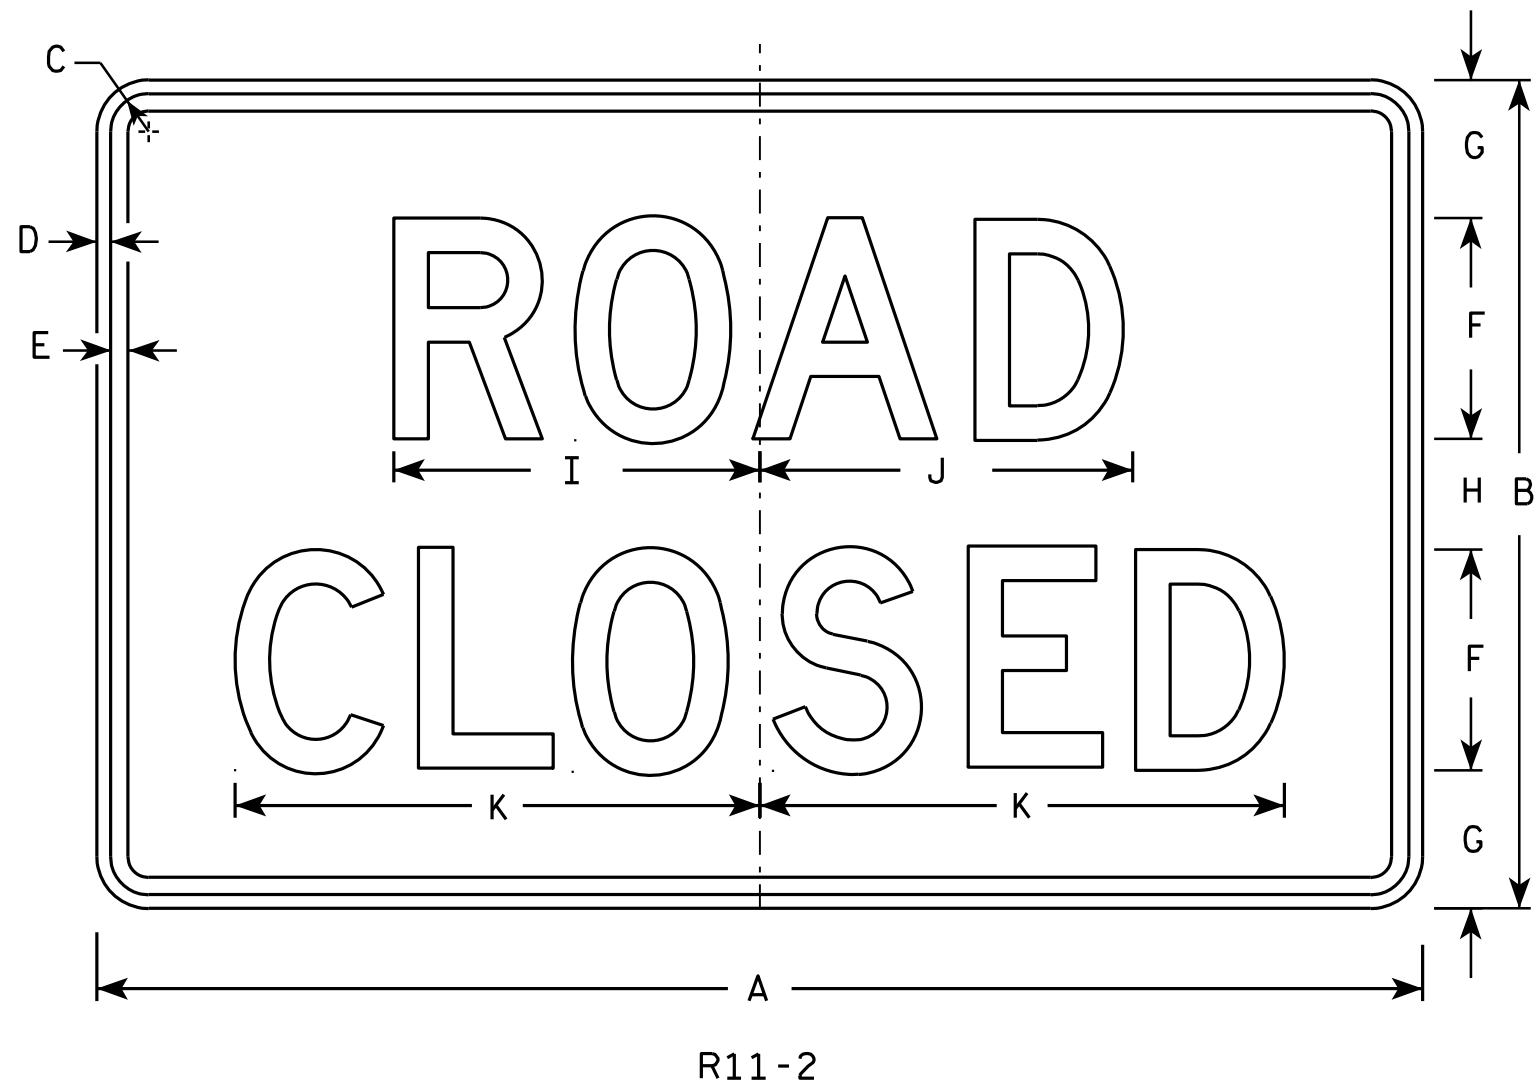

NOTES

1. Sign is Type II - Type H Reflective - reference WIS DOT Standard Specification for HIGHWAY and STRUCTURE CONSTRUCTION latest edition.
2. Color:
Background - White
Message - Black
3. Message Series - D
4. Corners may be square or rounded when base material is plywood but borders shall be rounded as shown. When base material is metal, the corners and borders shall be rounded.
5. Modify the message as required.

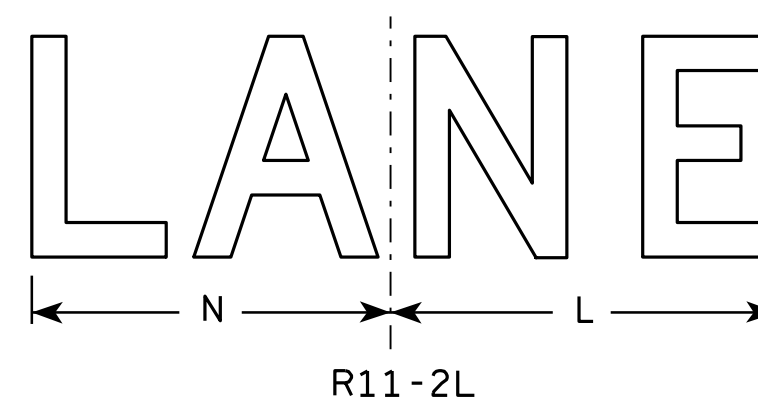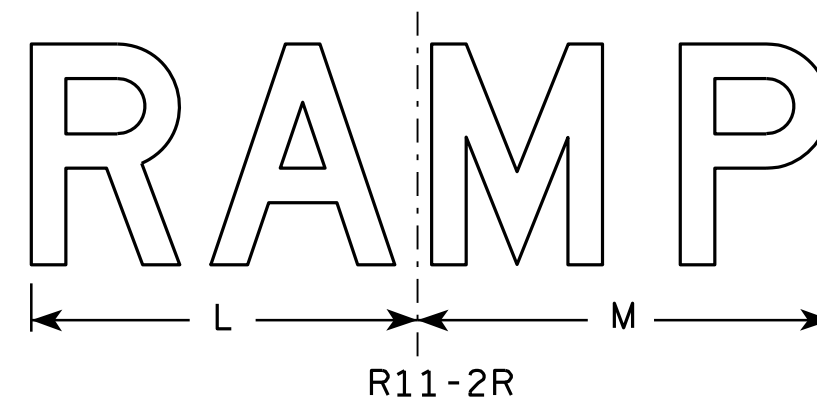

SIZE	A	B	C	D	E	F	G	H	I	J	K	L	M	N	O	P	Q	R	S	T	U	V	W	X	Y	Z	Area sq. ft.
1																											
2S	48	30	1 3⁄8	1⁄2	5⁄8	8	5	4	13 1⁄4	13 1⁄2	19	14	15	13													10.0
2M	48	30	1 3⁄8	1⁄2	5⁄8	8	5	4	13 1⁄4	13 1⁄2	19	14	15	13													10.0
3	48	30	1 3⁄8	1⁄2	5⁄8	8	5	4	13 1⁄4	13 1⁄2	19	14	15	13													10.0
4	48	30	1 3⁄8	1⁄2	5⁄8	8	5	4	13 1⁄4	13 1⁄2	19	14	15	13													10.0
5	48	30	1 3⁄8	1⁄2	5⁄8	8	5	4	13 1⁄4	13 1⁄2	19	14	15	13													10.0


STANDARD SIGN R11-2

WISCONSIN DEPT OF TRANSPORTATION
APPROVED *Matthew R. Rauch*
for State Traffic Engineer
DATE 4/1/11 PLATE NO. R11-2.10

PROJECT NO: HWY: COUNTY: SHEET NO: 384 E


NOTES

- 1. Sign is Type II - Type H Reflective
- 2. Color:
 - Background - White
 - Message - Black
- 3. Message Series - C
- 4. Corners may be square or rounded when base material is plywood but borders shall be rounded as shown. When base material is metal, the corners and borders shall be rounded.
- 5. Substitute appropriate numerals to nearest quarter mile and optically adjust spacing to achieve proper balance.

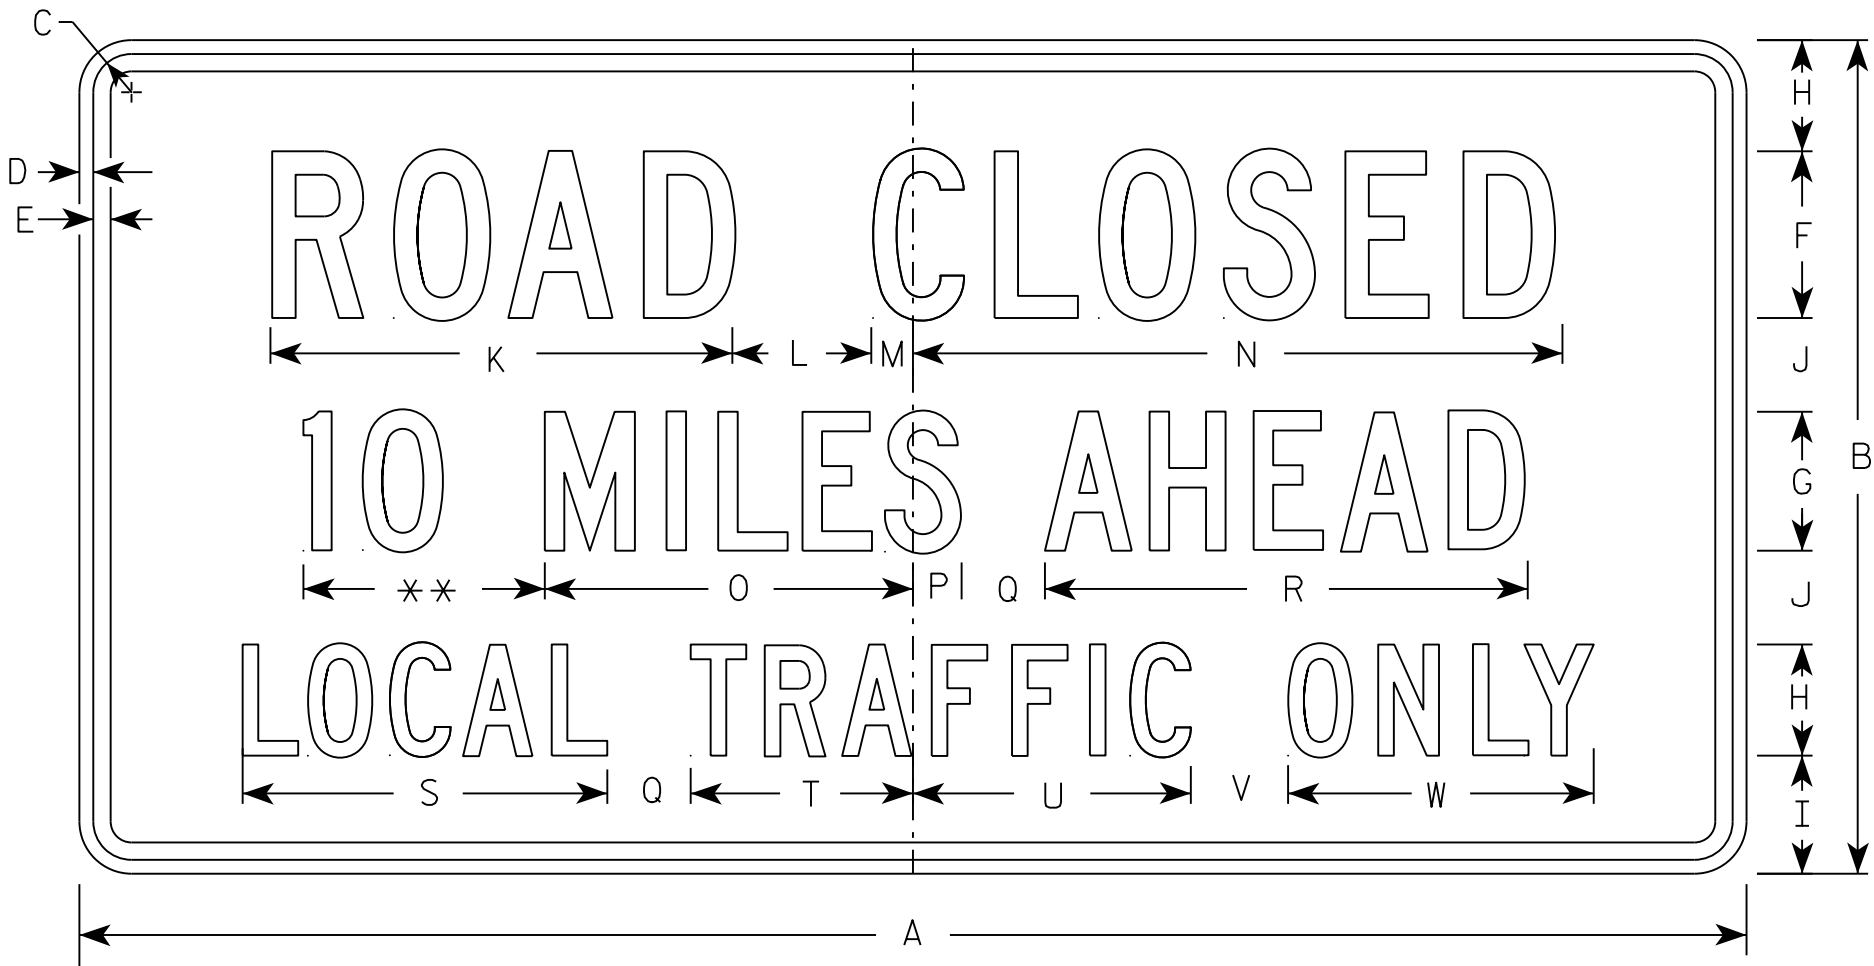

R11-3

** See Note 5

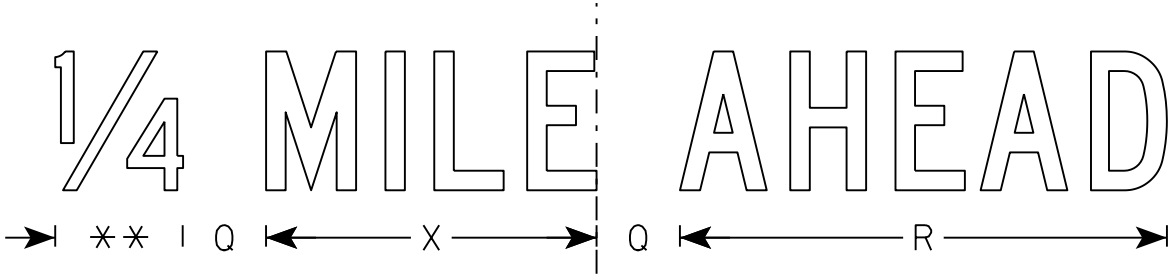


SIZE	A	B	C	D	E	F	G	H	I	J	K	L	M	N	O	P	Q	R	S	T	U	V	W	X	Y	Z	Area sq. ft.
1	36	18	1 3/8	1/2	5/8	4	3	2 1/2	2	2	11 1/8	3	1 1/8	15 1/4	8	1 1/2	2	10 3/4	8 3/8	4 3/4	6 1/2	2	6 3/4	7 1/8			4.5
2S	60	30	1 3/8	1/2	5/8	6	5	4	4 1/4	3 3/8	16 5/8	5	1 1/2	23	13 1/4	1 3/4	3	17 3/8	13 1/8	8	10	3 1/2	11	11 7/8			12.5
2M	60	30	1 3/8	1/2	5/8	6	5	4	4 1/4	3 3/8	16 5/8	5	1 1/2	23	13 1/4	1 3/4	3	17 3/8	13 1/8	8	10	3 1/2	11	11 7/8			12.5
3																											
4																											
5																											

STANDARD SIGN
R11-3

WISCONSIN DEPT OF TRANSPORTATION


APPROVED *Matthew R. Rauch*
for State Traffic Engineer
DATE 3/15/17 PLATE NO. R11-3.8

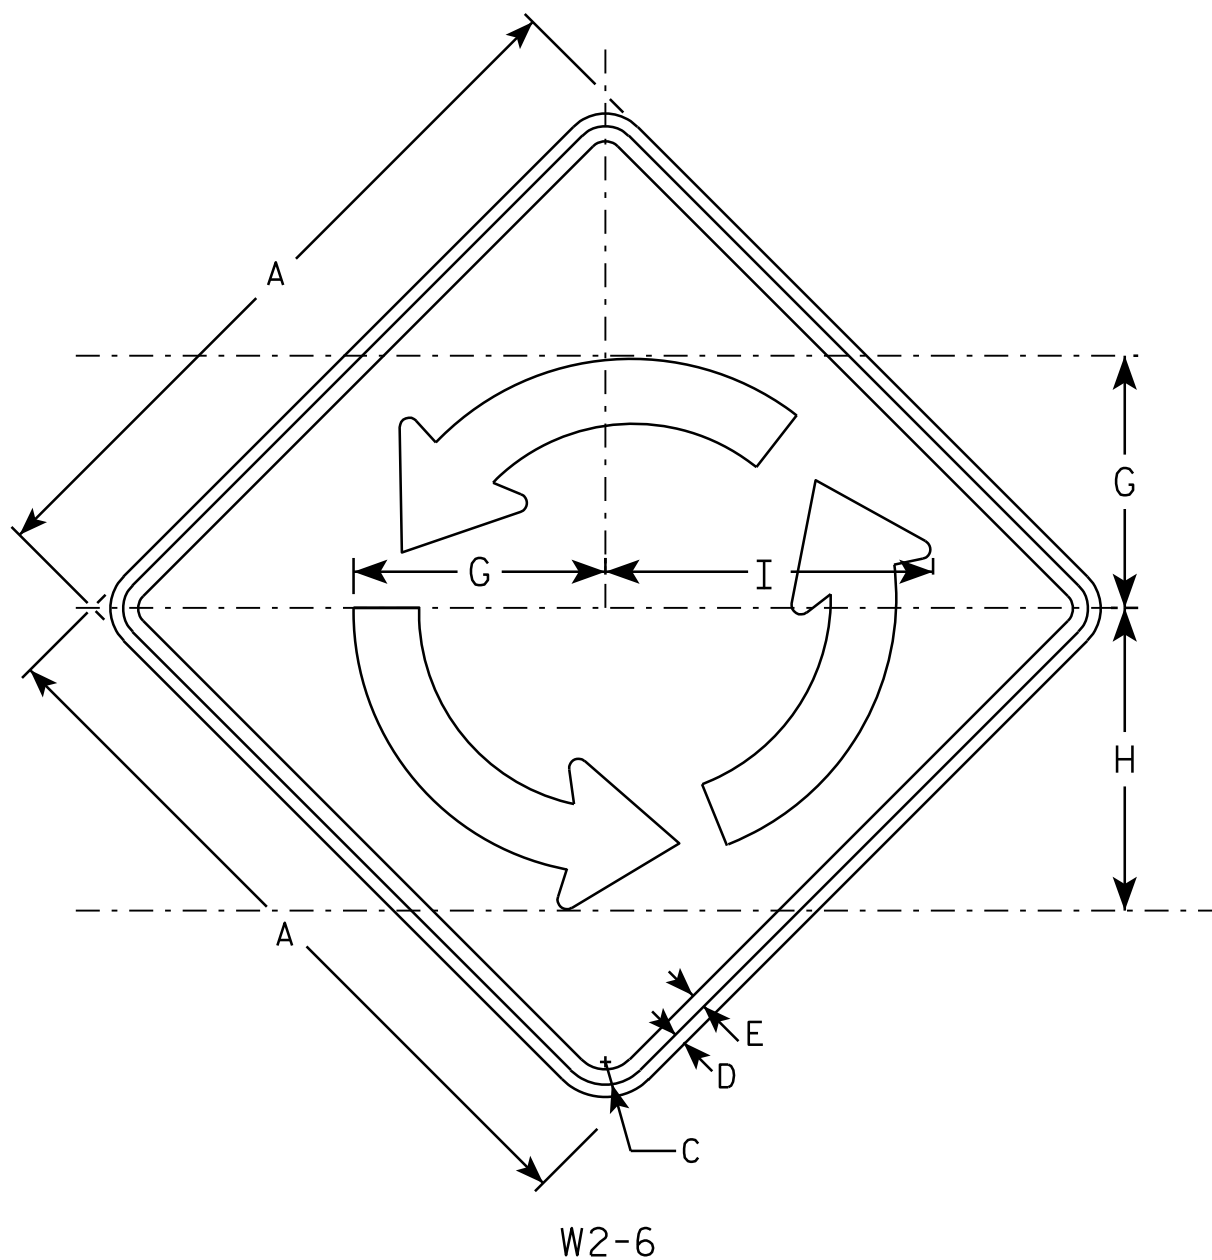

W2-6

NOTES

1. Sign is Type II - Type F Reflective - reference WIS DOT Standard Specification for HIGHWAY and STRUCTURE CONSTRUCTION latest edition.
2. Color:
Background - YELLOW
Message - BLACK
3. Message Series - B
4. Corners may be square or rounded when base material is plywood but borders shall be rounded as shown. When base material is metal, the corners and borders shall be rounded.

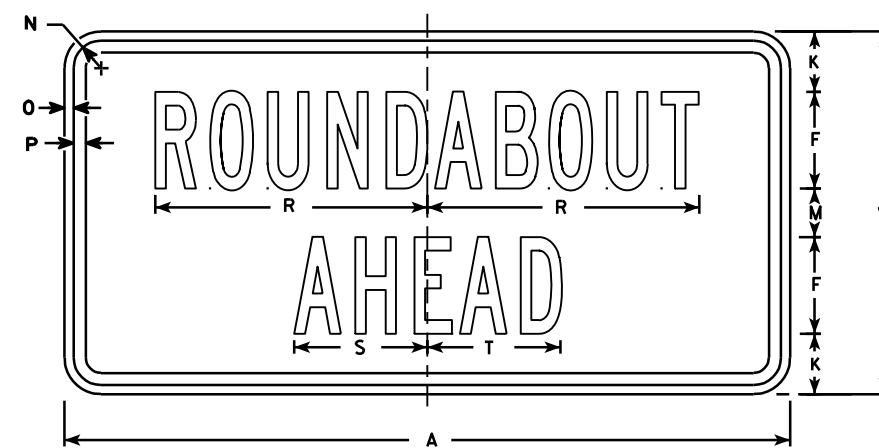

W2-6P

																								W2-6	W2-6P	
SIZE	A	B	C	D	E	F	G	H	I	J	K	L	M	N	O	P	Q	R	S	T	U	V	W	X	Area sq. ft.	Area sq. ft.
1																										
2S	30		1 3⁄8	1⁄2	5⁄8	4	10 3⁄8	12 1⁄2	13 1⁄2	15	2 1⁄2		2	1 1⁄8	3⁄8	1⁄2		11 1⁄4	5 1⁄2	5 1⁄2					6.25	3.12
2M	30		1 3⁄8	1⁄2	5⁄8	4	10 3⁄8	12 1⁄2	13 1⁄2	15	2 1⁄2		2	1 1⁄8	3⁄8	1⁄2		11 1⁄4	5 1⁄2	5 1⁄2					6.25	3.12
3	36		1 5⁄8	5⁄8	3⁄4	5	12 1⁄2	15	16 1⁄4	18	2 5⁄8		2 3⁄4	1 1⁄8	3⁄8	1⁄2		14	7	6 3⁄4					9.00	4.50
4	48		2 1⁄4	3⁄4	1	6	16 5⁄8	20	16 1⁄4	24	4 3⁄8		3 5⁄8	1 3⁄8	1⁄2	5⁄8		17	8 1⁄4	8 1⁄4					16.0	8.0
5																										

STANDARD SIGN W2-6


WISCONSIN DEPT OF TRANSPORTATION

APPROVED *Matthew R. Rauch*
for State Traffic Engineer

DATE 6/29/12 PLATE NO. W2-6.5


PROJECT NO:

SHEET NO: 386

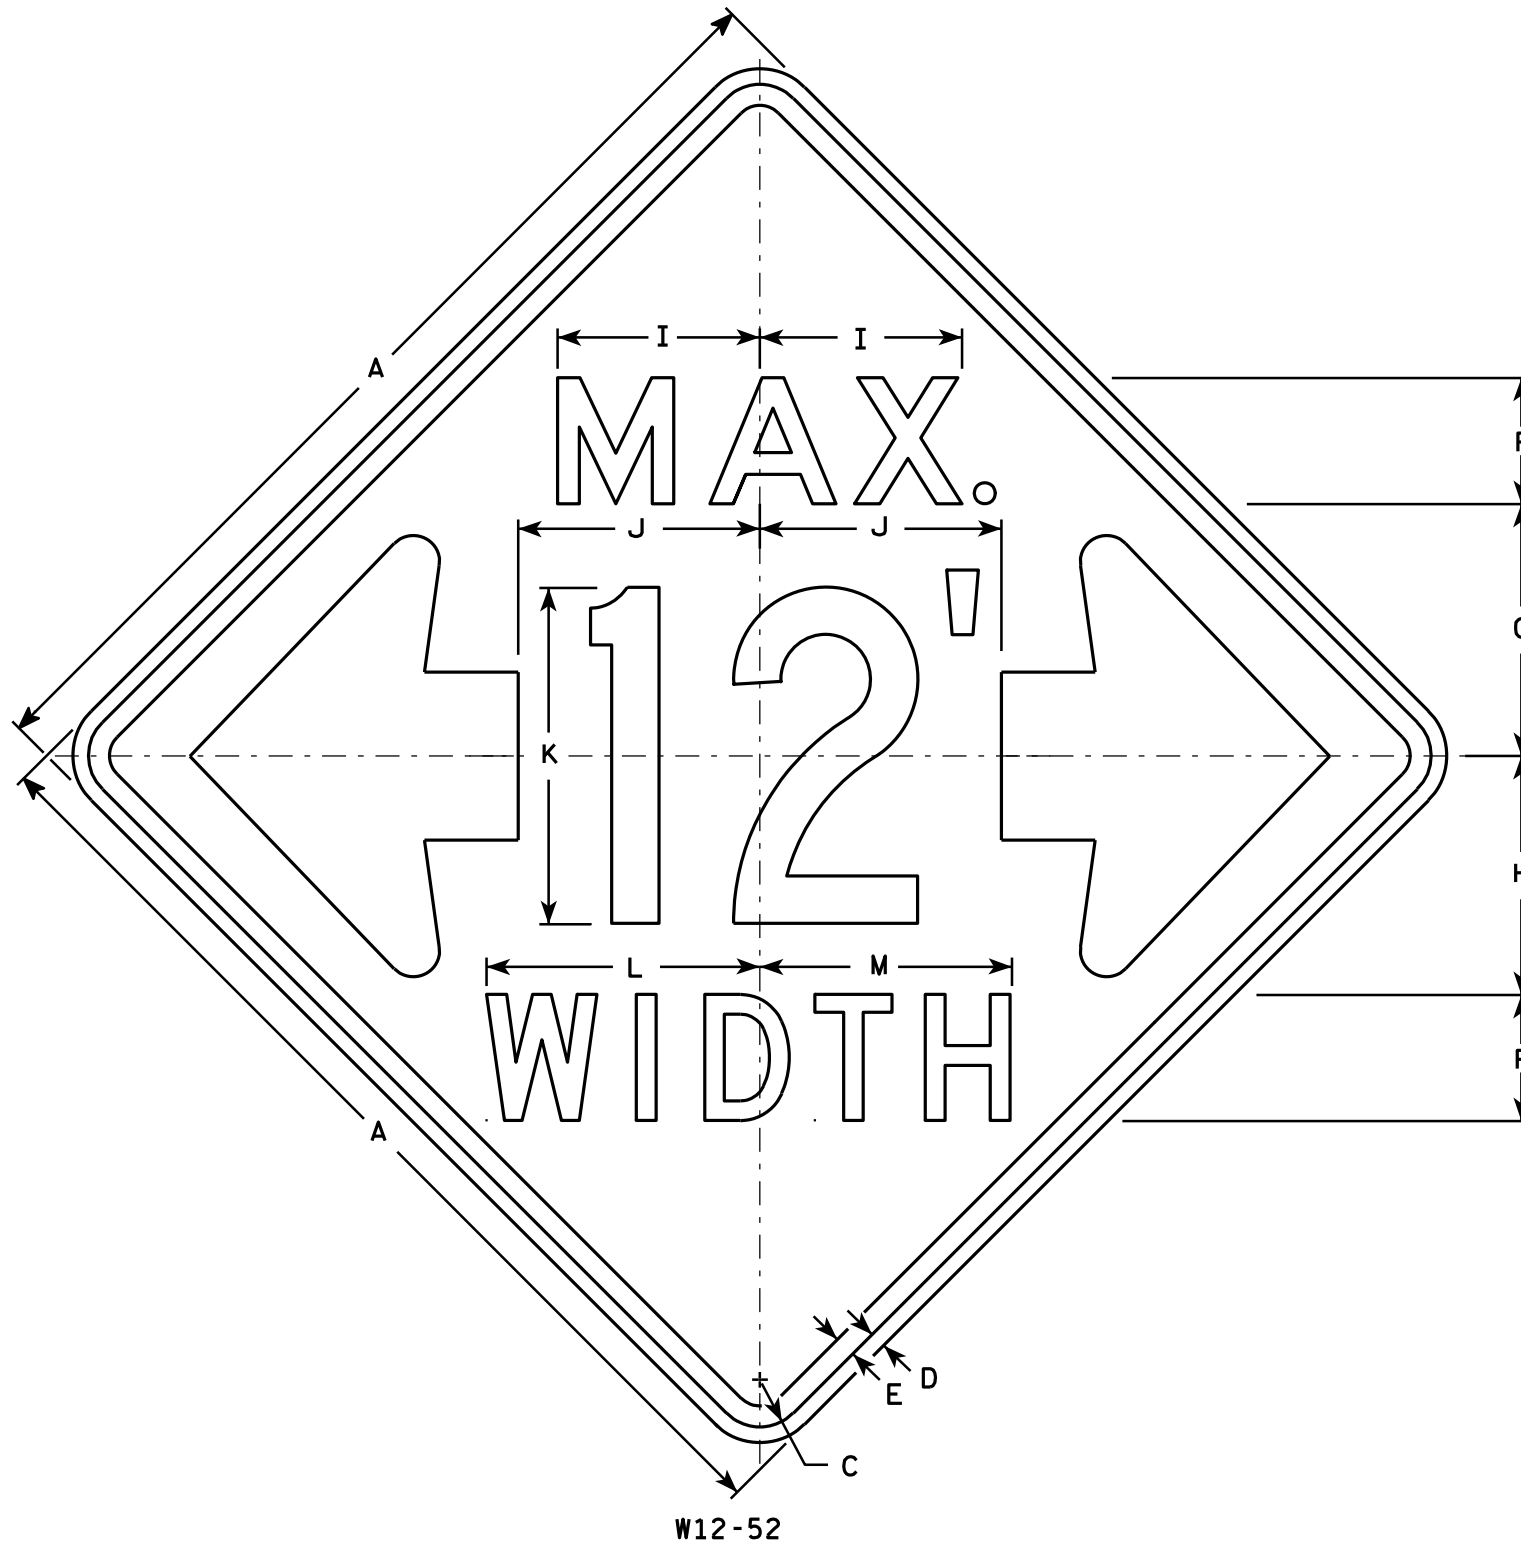

NOTES

1. Sign Is Type II - Type F Reflective - reference WIS DOT Standard Specification for HIGHWAY and STRUCTURE CONSTRUCTION latest edition.
2. Color:
Background - Orange
Message - Black
3. Message Series - See note 5
4. Corners may be square or rounded when base material is plywood but borders shall be rounded as shown. When base material is metal, the corners and borders shall be rounded.
5. The top line is series E, the numerals are series C, and the bottom line is series D.
6. Substitute appropriate numerals and adjust spacing as required.

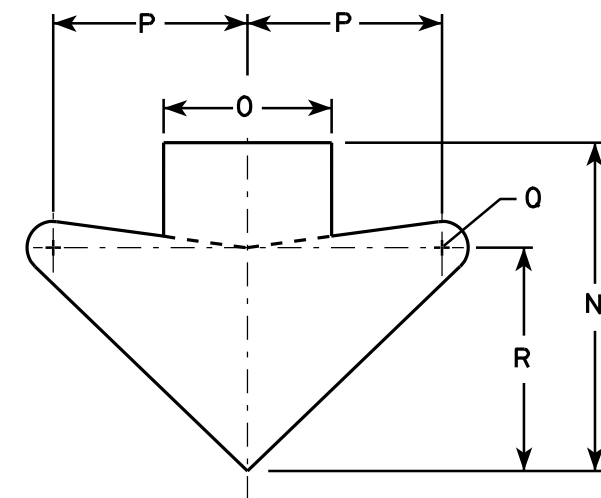

ARROW DETAIL

SIZE	A	B	C	D	E	F	G	H	I	J	K	L	M	N	O	P	Q	R	S	T	U	V	W	X	Y	Z	Area sq. ft.
1																											
2S	48		2 1/4	3/4	1	6	12	11 3/8	9 5/8	11 1/2	16	13	12	15 5/8	8	9 1/4	1 1/4	10 5/8									16.0
2M	48		2 1/4	3/4	1	6	12	11 3/8	9 5/8	11 1/2	16	13	12	15 5/8	8	9 1/4	1 1/4	10 5/8									16.0
3																											
4																											
5																											


STANDARD SIGN W12-52

WISCONSIN DEPT OF TRANSPORTATION

APPROVED *Matthew R. Rauch*
For State Traffic Engineer

DATE 3/16/11 PLATE NO. W12-52.7

PROJECT NO: HWY: COUNTY: SHEET NO: 387 E

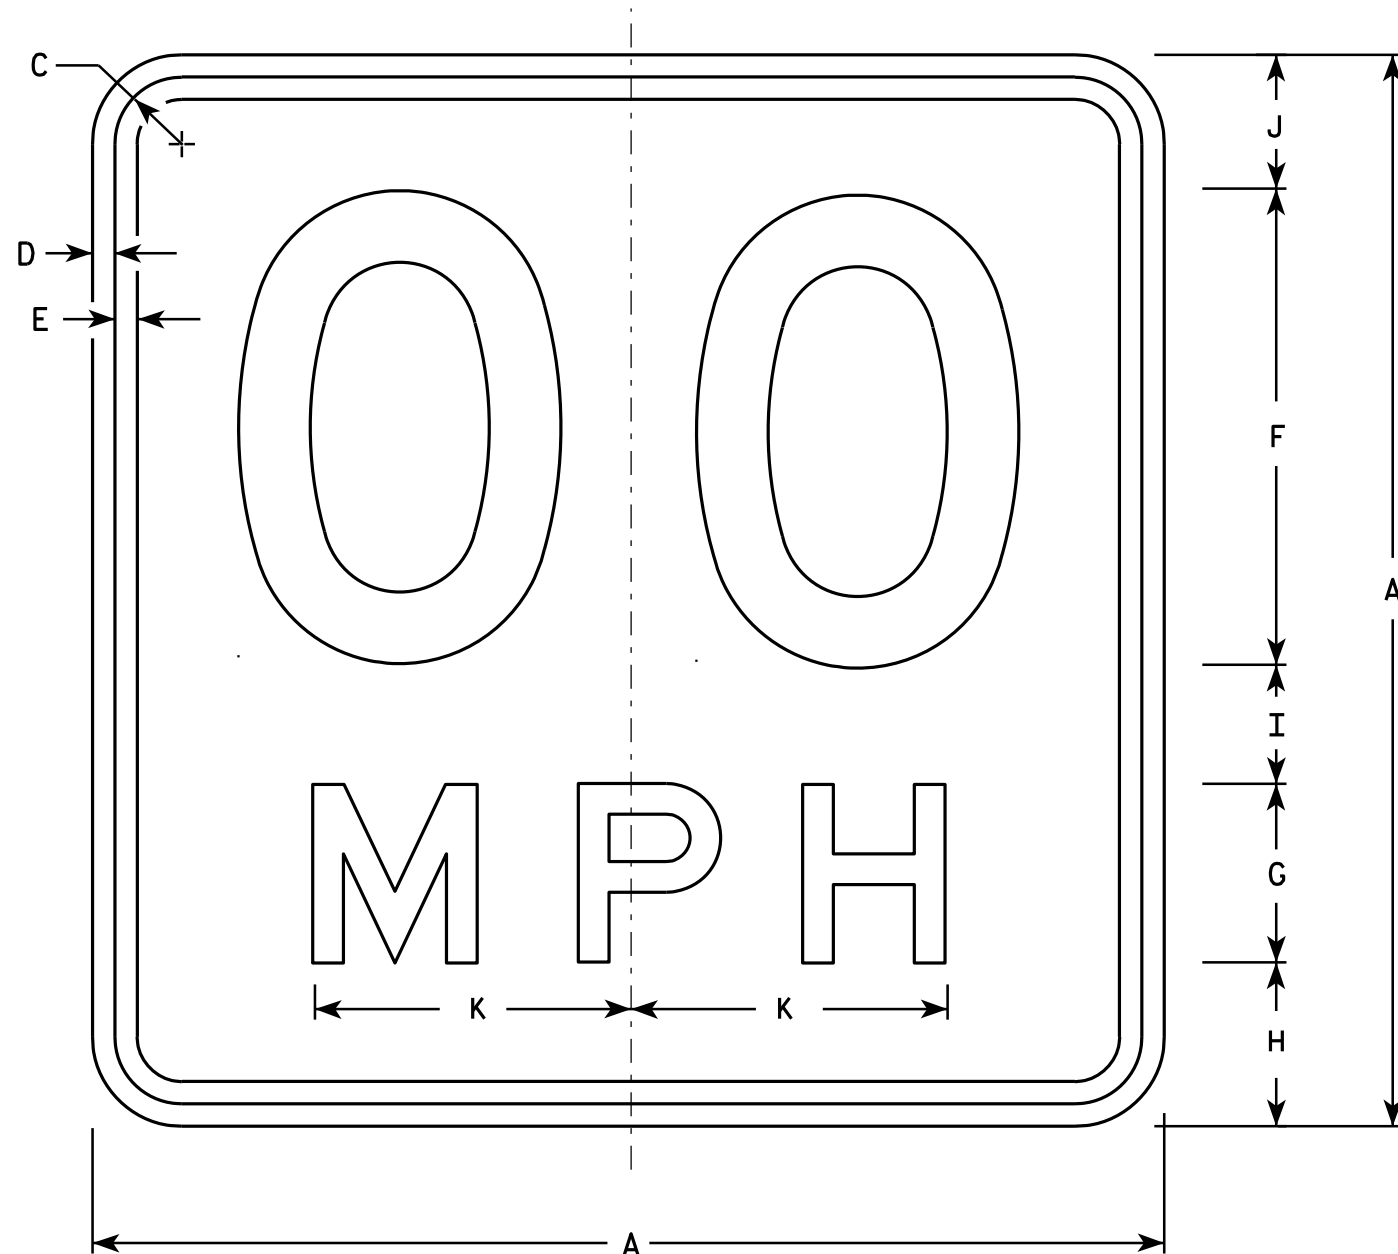

NOTES

1. Sign is Type II - Type F Reflective - reference WIS DOT Standard Specification for HIGHWAY and STRUCTURE CONSTRUCTION latest edition.
2. Color:
Background - Yellow
Message - Black
3. Message Series - See Note 6
4. Corners may be square or rounded when base material is plywood but borders shall be rounded as shown. When base material is metal, the corners and borders shall be rounded.
5. Substitute appropriate numerals and optically space about centerline to achieve proper balance.
6. Line 1 is Series D
Line 2 is Series E

W13-1

- * For 30" x 30" Warning Signs, use 18" x 18" W13-1 signs.
For 36" x 36" Warning Signs, use 24" x 24" W13-1 signs.

SIZE	A	B	C	D	E	F	G	H	I	J	K	L	M	N	O	P	Q	R	S	T	U	V	W	X	Y	Z	Area Sq. Ft.
1	18		1 1/8	3/8	3/8	8	3	2 3/4	2	2 1/4	5 3/8																2.25
* 2S	18		1 1/8	3/8	3/8	8	3	2 3/4	2	2 1/4	5 3/8																2.25
* 2M	18		1 1/8	3/8	3/8	8	3	2 3/4	2	2 1/4	5 3/8																2.25
3	24		1 1/8	3/8	1/2	10	4	4	2 3/4	3 1/4	6 5/8																4.00
4	36		1 5/8	5/8	3/4	16	6	5 1/2	4	4 1/2	10 5/8																9.00
5	36		1 5/8	5/8	3/4	16	6	5 1/2	4	4 1/2	10 5/8																9.00

STANDARD SIGN

W13-1

WISCONSIN DEPT OF TRANSPORTATION

APPROVED *Matthew R. Rauch*
For State Traffic Engineer

DATE 5/31/12 PLATE NO. W13-1.16


PROJECT NO:

HWY:


COUNTY:

SHEET NO: 388


E

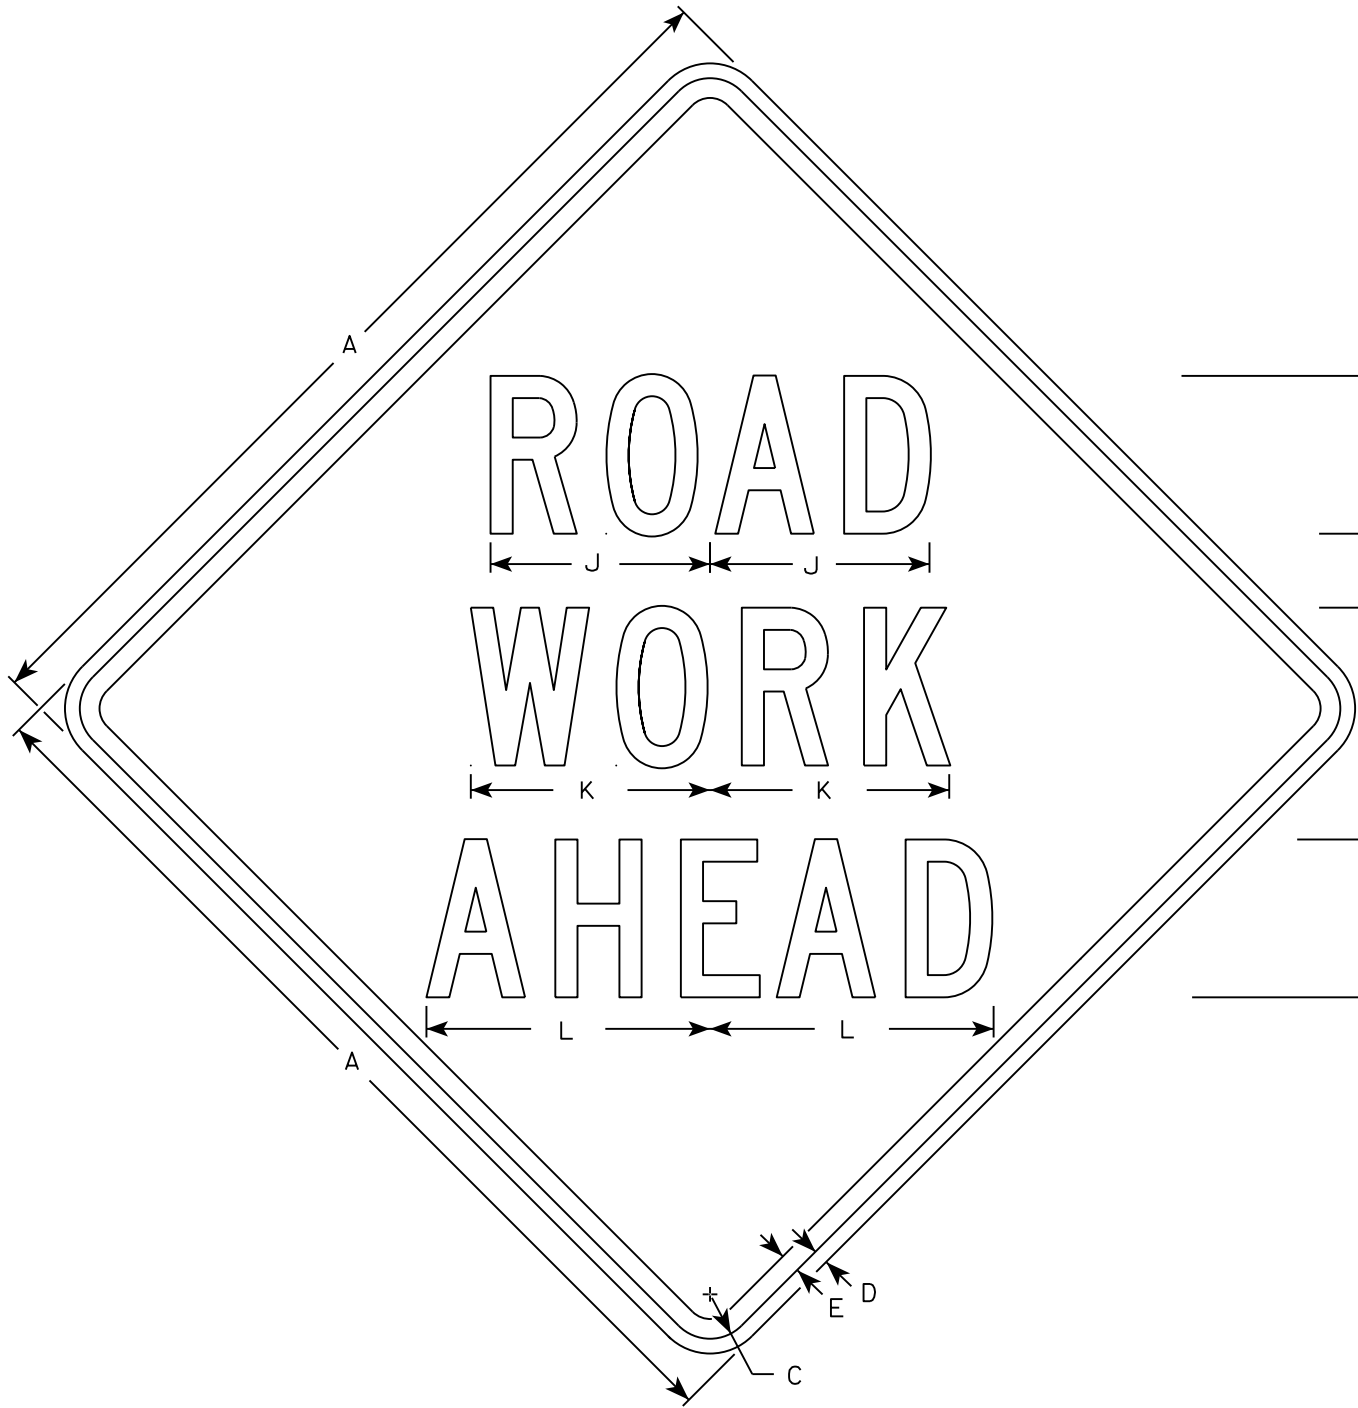


W20-1A

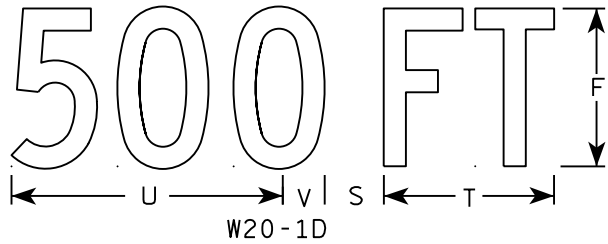


W20-1D

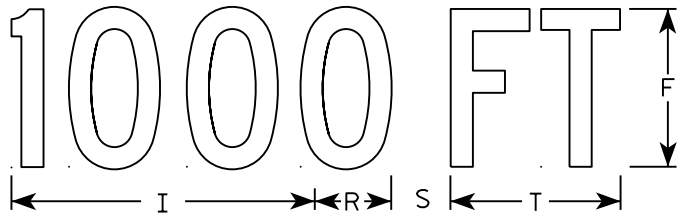

W20-1C

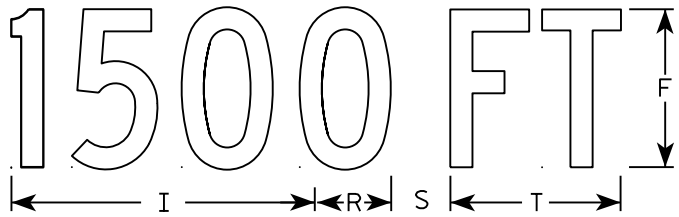


W20-1B

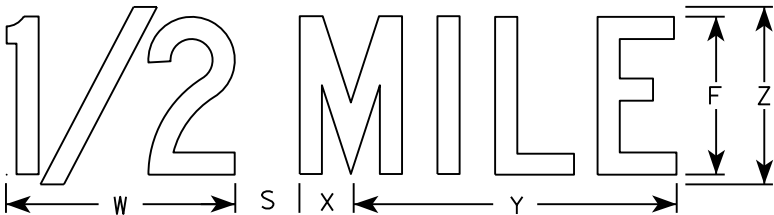

W20-1G



W20-1F

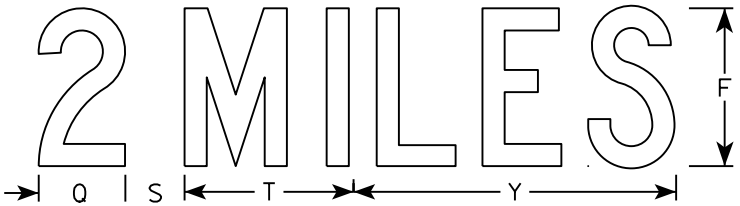

W20-1E

NOTES

- 1. Sign is Type II - Type F Reflective
- 2. Color:
Background - Orange
Message - Black
- 3. Message Series - C
- 4. Corners may be square or rounded when base material is plywood but borders shall be rounded as shown. When base material is metal, the corners and borders shall be rounded.







SIZE	A	B	C	D	E	F	G	H	I	J	K	L	M	N	O	P	Q	R	S	T	U	V	W	X	Y	Z	Area sq. ft.
1	36		1 3/8	1/2	5/8	5	2 5/8	3 1/4	10 1/8	7	7 5/8	8 7/8	1 1/8	4 1/2	3 1/2	9		2 1/2	2 1/4	5 5/8	9	1 3/8	8	1 3/4	10 3/4	6	9.0
2S	48		2 1/4	3/4	1	8	3 3/4	5 1/8	15 3/8	11 1/8	12 1/8	14 3/8	1 5/8	6 7/8	5 3/8	13 7/8	4 3/8	3 7/8	3	8 5/8	13 3/4	2 1/8	11 7/8	2 3/4	16 3/8	9	16.0
2M	48		2 1/4	3/4	1	8	3 3/4	5 1/8	15 3/8	11 1/8	12 1/8	14 3/8	1 5/8	6 7/8	5 3/8	13 7/8	4 3/8	3 7/8	3	8 5/8	13 3/4	2 1/8	11 7/8	2 3/4	16 3/8	9	16.0
3	48		2 1/4	3/4	1	8	3 3/4	5 1/8	15 3/8	11 1/8	12 1/8	14 3/8	1 5/8	6 7/8	5 3/8	13 7/8	4 3/8	3 7/8	3	8 5/8	13 3/4	2 1/8	11 7/8	2 3/4	16 3/8	9	16.0
4	48		2 1/4	3/4	1	8	3 3/4	5 1/8	15 3/8	11 1/8	12 1/8	14 3/8	1 5/8	6 7/8	5 3/8	13 7/8	4 3/8	3 7/8	3	8 5/8	13 3/4	2 1/8	11 7/8	2 3/4	16 3/8	9	16.0
5	48		2 1/4	3/4	1	8	3 3/4	5 1/8	15 3/8	11 1/8	12 1/8	14 3/8	1 5/8	6 7/8	5 3/8	13 7/8	4 3/8	3 7/8	3	8 5/8	13 3/4	2 1/8	11 7/8	2 3/4	16 3/8	9	16.0

STANDARD SIGN
W20-1A, B, C, D, F & G

WISCONSIN DEPT OF TRANSPORTATION

APPROVED *Matthew R. Rauch*
for State Traffic Engineer

DATE 5/07/15 PLATE NO. W20-1.10
389

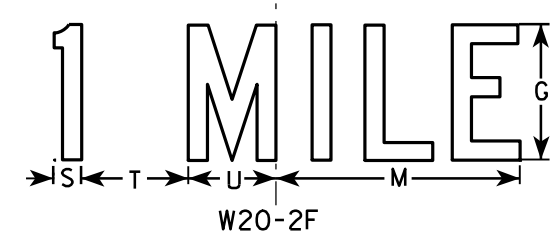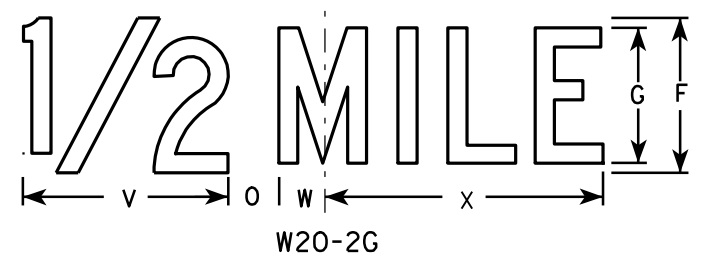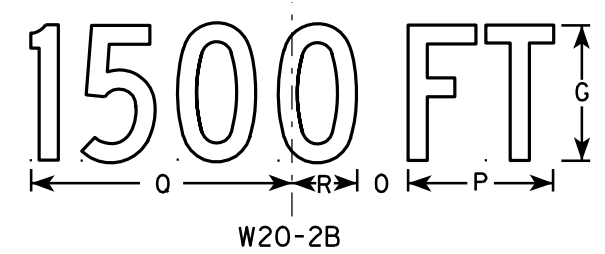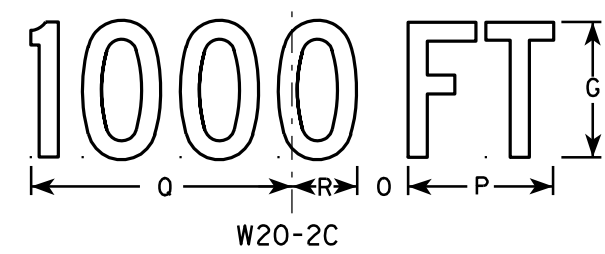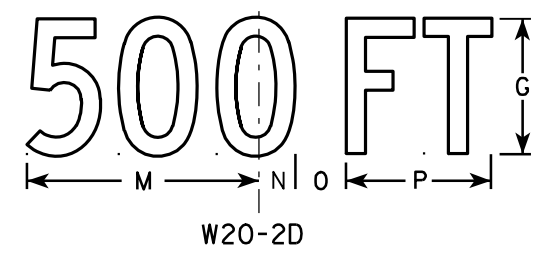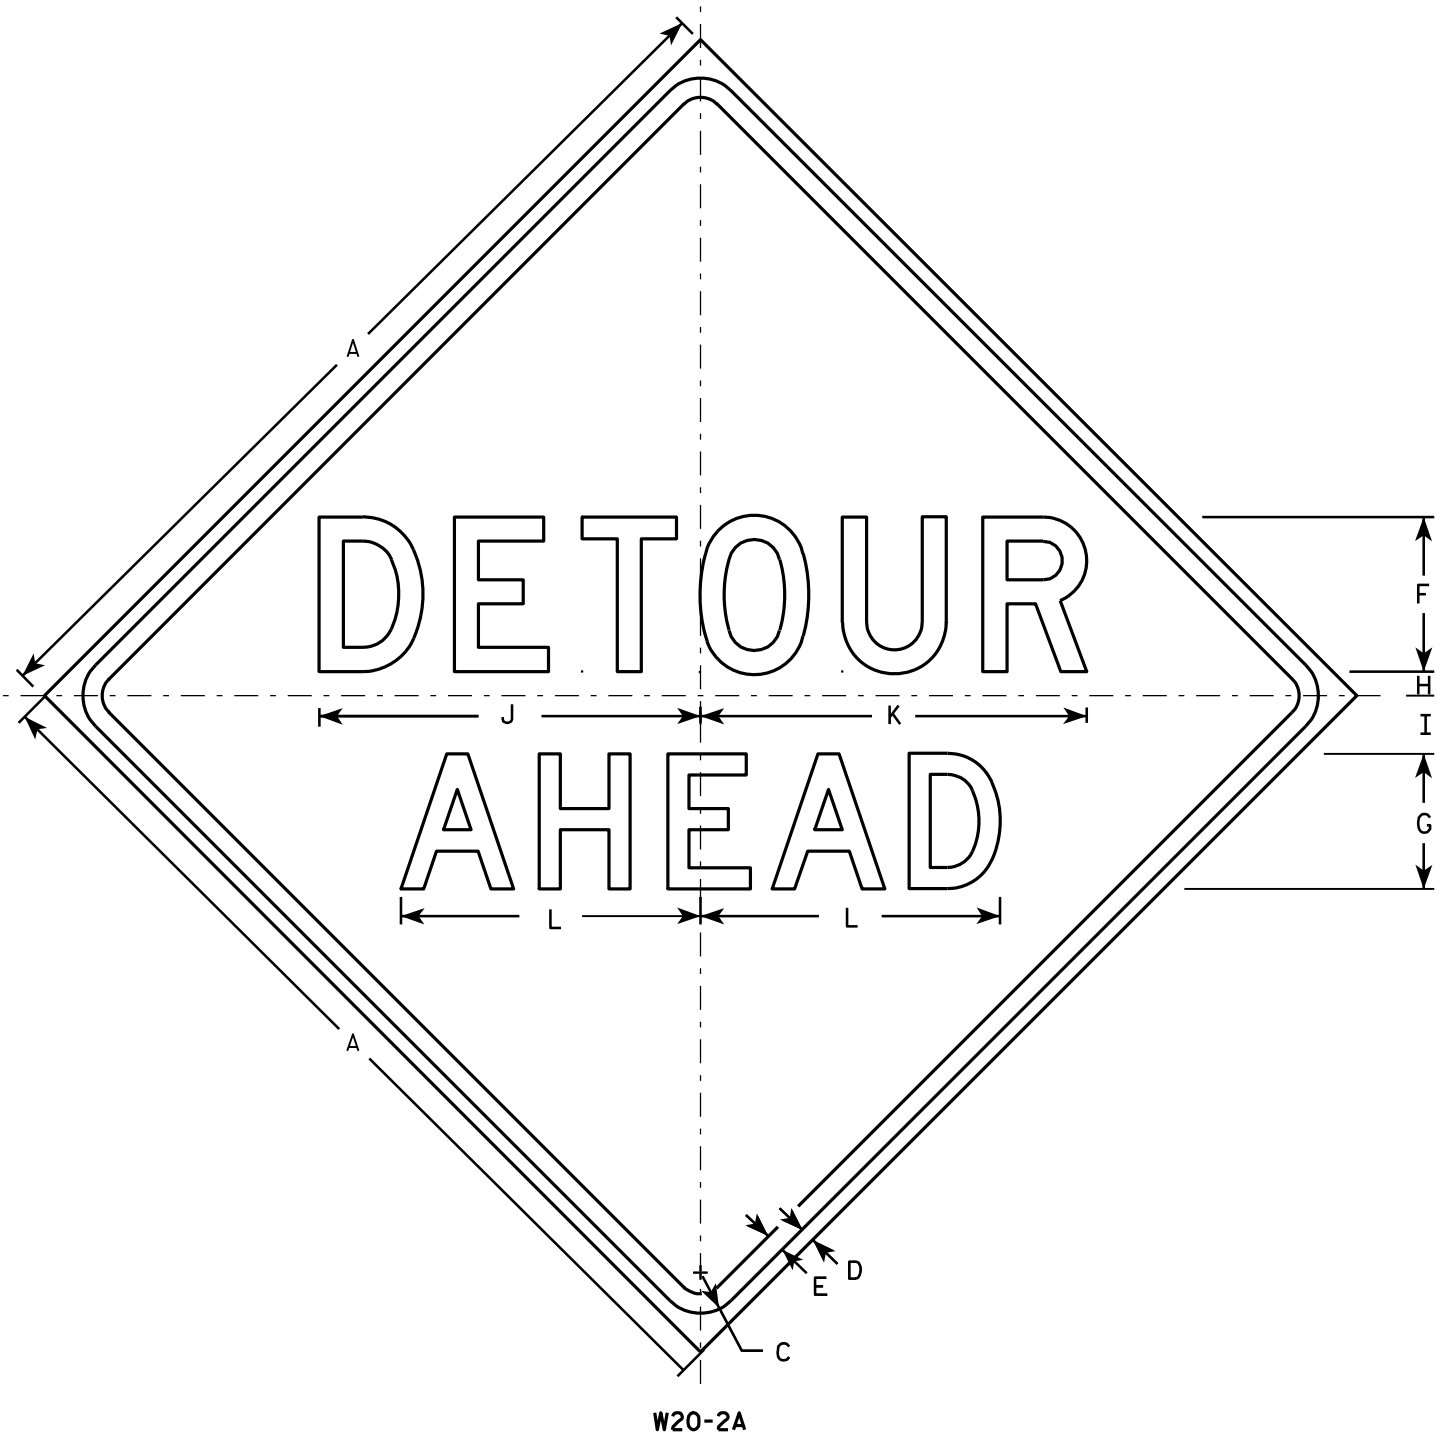

NOTES

1. Sign is Type II - Type F Reflective - reference WIS DOT Standard Specification for HIGHWAY and STRUCTURE CONSTRUCTION latest edition.
2. Color:
Background - Orange
Message - Black
3. Message Series - See note 5
4. Corners may be square or rounded when base material is plywood but borders shall be rounded as shown. When base material is metal, the corners and borders shall be rounded.
5. Line 1 is Series D.
Line 2 is Series D for AHEAD and Series C for all other distances.

SIZE	A	B	C	D	E	F	G	H	I	J	K	L	M	N	O	P	Q	R	S	T	U	V	W	X	Y	Z	Area sq. ft.
1	36		1 5/8	5/8	3/4	6	5	1	2 1/4	14 3/4	15	11 5/8	9	1 3/8	1 7/8	5 5/8	10 1/8	2 1/2	1 1/8	4 1/2	3 1/2	8	1 3/4	10 3/4			9.0
2S	48		2 1/4	3/4	1	8	7	1 1/4	3	19 3/4	20	15 1/2	12	1 7/8	2 5/8	7 1/2	13 1/2	3 3/8	1 1/2	6	4 5/8	10 5/8	2 3/8	14 3/8			16.0
2M	48		2 1/4	3/4	1	8	7	1 1/4	3	19 3/4	20	15 1/2	12	1 7/8	2 5/8	7 1/2	13 1/2	3 3/8	1 1/2	6	4 5/8	10 5/8	2 3/8	14 3/8			16.0
3	48		2 1/4	3/4	1	8	7	1 1/4	3	19 3/4	20	15 1/2	12	1 7/8	2 5/8	7 1/2	13 1/2	3 3/8	1 1/2	6	4 5/8	10 5/8	2 3/8	14 3/8			16.0
4	48		2 1/4	3/4	1	8	7	1 1/4	3	19 3/4	20	15 1/2	12	1 7/8	2 5/8	7 1/2	13 1/2	3 3/8	1 1/2	6	4 5/8	10 5/8	2 3/8	14 3/8			16.0
5	48		2 1/4	3/4	1	8	7	1 1/4	3	19 3/4	20	15 1/2	12	1 7/8	2 5/8	7 1/2	13 1/2	3 3/8	1 1/2	6	4 5/8	10 5/8	2 3/8	14 3/8			16.0

STANDARD SIGN
W20-2A,B,C,D,F & G

WISCONSIN DEPT OF TRANSPORTATION

APPROVED *Matthew R. Rauch*
for State Traffic Engineer

DATE 3/18/11 PLATE NO. W20-2.6


PROJECT NO:

HWY:

COUNTY:

SHEET NO: 390

E

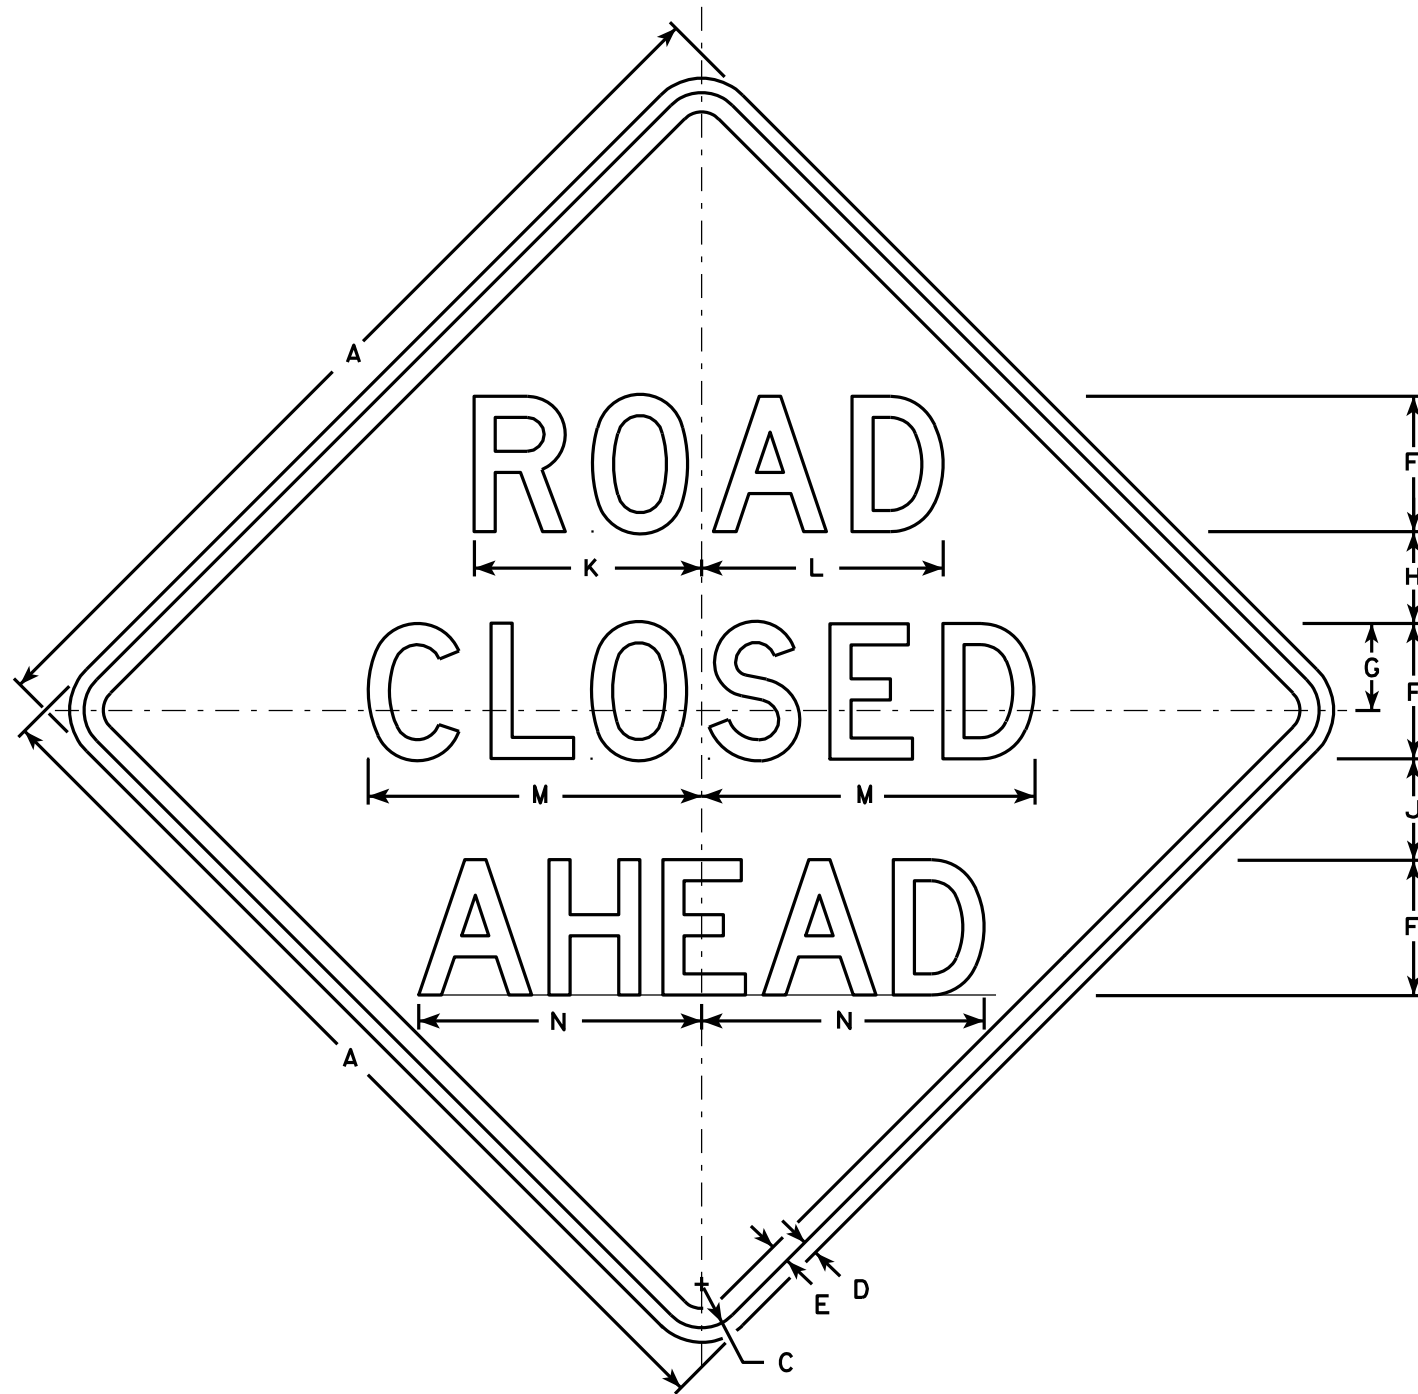

W20-3A

500 FT

W20-3D

1000 FT

W20-3C

1500 FT

W20-3B

1/2 MILE

W20-3G

1 MILE

W20-3F

NOTES

1. Sign is Type II - Type F Reflective - reference WIS DOT Standard Specification for HIGHWAY and STRUCTURE CONSTRUCTION latest edition.
2. Color:
Background - Orange
Message - Black
3. Message Series - see note 5
4. Corners may be square or rounded when base material is plywood but borders shall be rounded as shown. When base material is metal, the corners and borders shall be rounded.
5. Lines 1 and 2 are Series D.
Line 3 is Series D for AHEAD and Series C for all other distances.

SIZE	A	B	C	D	E	F	G	H	I	J	K	L	M	N	O	P	Q	R	S	T	U	V	W	X	Y	Z	Area sq. ft.
1	36		1 5/8	5/8	3/4	5	3 3/8	3 1/2	1 1/8	4	8 3/8	8 7/8	12 1/2	11	9	6	10 1/8	2 1/2	1 7/8	5 5/8	8	1 3/8	4 1/2	3 1/2	10 3/4	1 3/4	9.0
2S	48		2 1/4	3/4	1	7	4 1/2	4 3/4	1 1/2	5 1/4	11 3/4	12 1/2	17 1/4	14 5/8	12	8	13 1/2	3 3/8	2 5/8	7 1/2	10 5/8	1 7/8	6	4 5/8	14 3/8	2 3/8	16.0
2M	48		2 1/4	3/4	1	7	4 1/2	4 3/4	1 1/2	5 1/4	11 3/4	12 1/2	17 1/4	14 5/8	12	8	13 1/2	3 3/8	2 5/8	7 1/2	10 5/8	1 7/8	6	4 5/8	14 3/8	2 3/8	16.0
3	48		2 1/4	3/4	1	7	4 1/2	4 3/4	1 1/2	5 1/4	11 3/4	12 1/2	17 1/4	14 5/8	12	8	13 1/2	3 3/8	2 5/8	7 1/2	10 5/8	1 7/8	6	4 5/8	14 3/8	2 3/8	16.0
4	48		2 1/4	3/4	1	7	4 1/2	4 3/4	1 1/2	5 1/4	11 3/4	12 1/2	17 1/4	14 5/8	12	8	13 1/2	3 3/8	2 5/8	7 1/2	10 5/8	1 7/8	6	4 5/8	14 3/8	2 3/8	16.0
5	48		2 1/4	3/4	1	7	4 1/2	4 3/4	1 1/2	5 1/4	11 3/4	12 1/2	17 1/4	14 5/8	12	8	13 1/2	3 3/8	2 5/8	7 1/2	10 5/8	1 7/8	6	4 5/8	14 3/8	2 3/8	16.0

STANDARD SIGN
W20-3A, B, C, D, F & G

WISCONSIN DEPT OF TRANSPORTATION

APPROVED *Matthew R. Rauch*
For State Traffic Engineer

DATE 3/18/11 PLATE NO. W20-3.7


PROJECT NO:

HWY:

COUNTY:

SHEET NO: 391

E

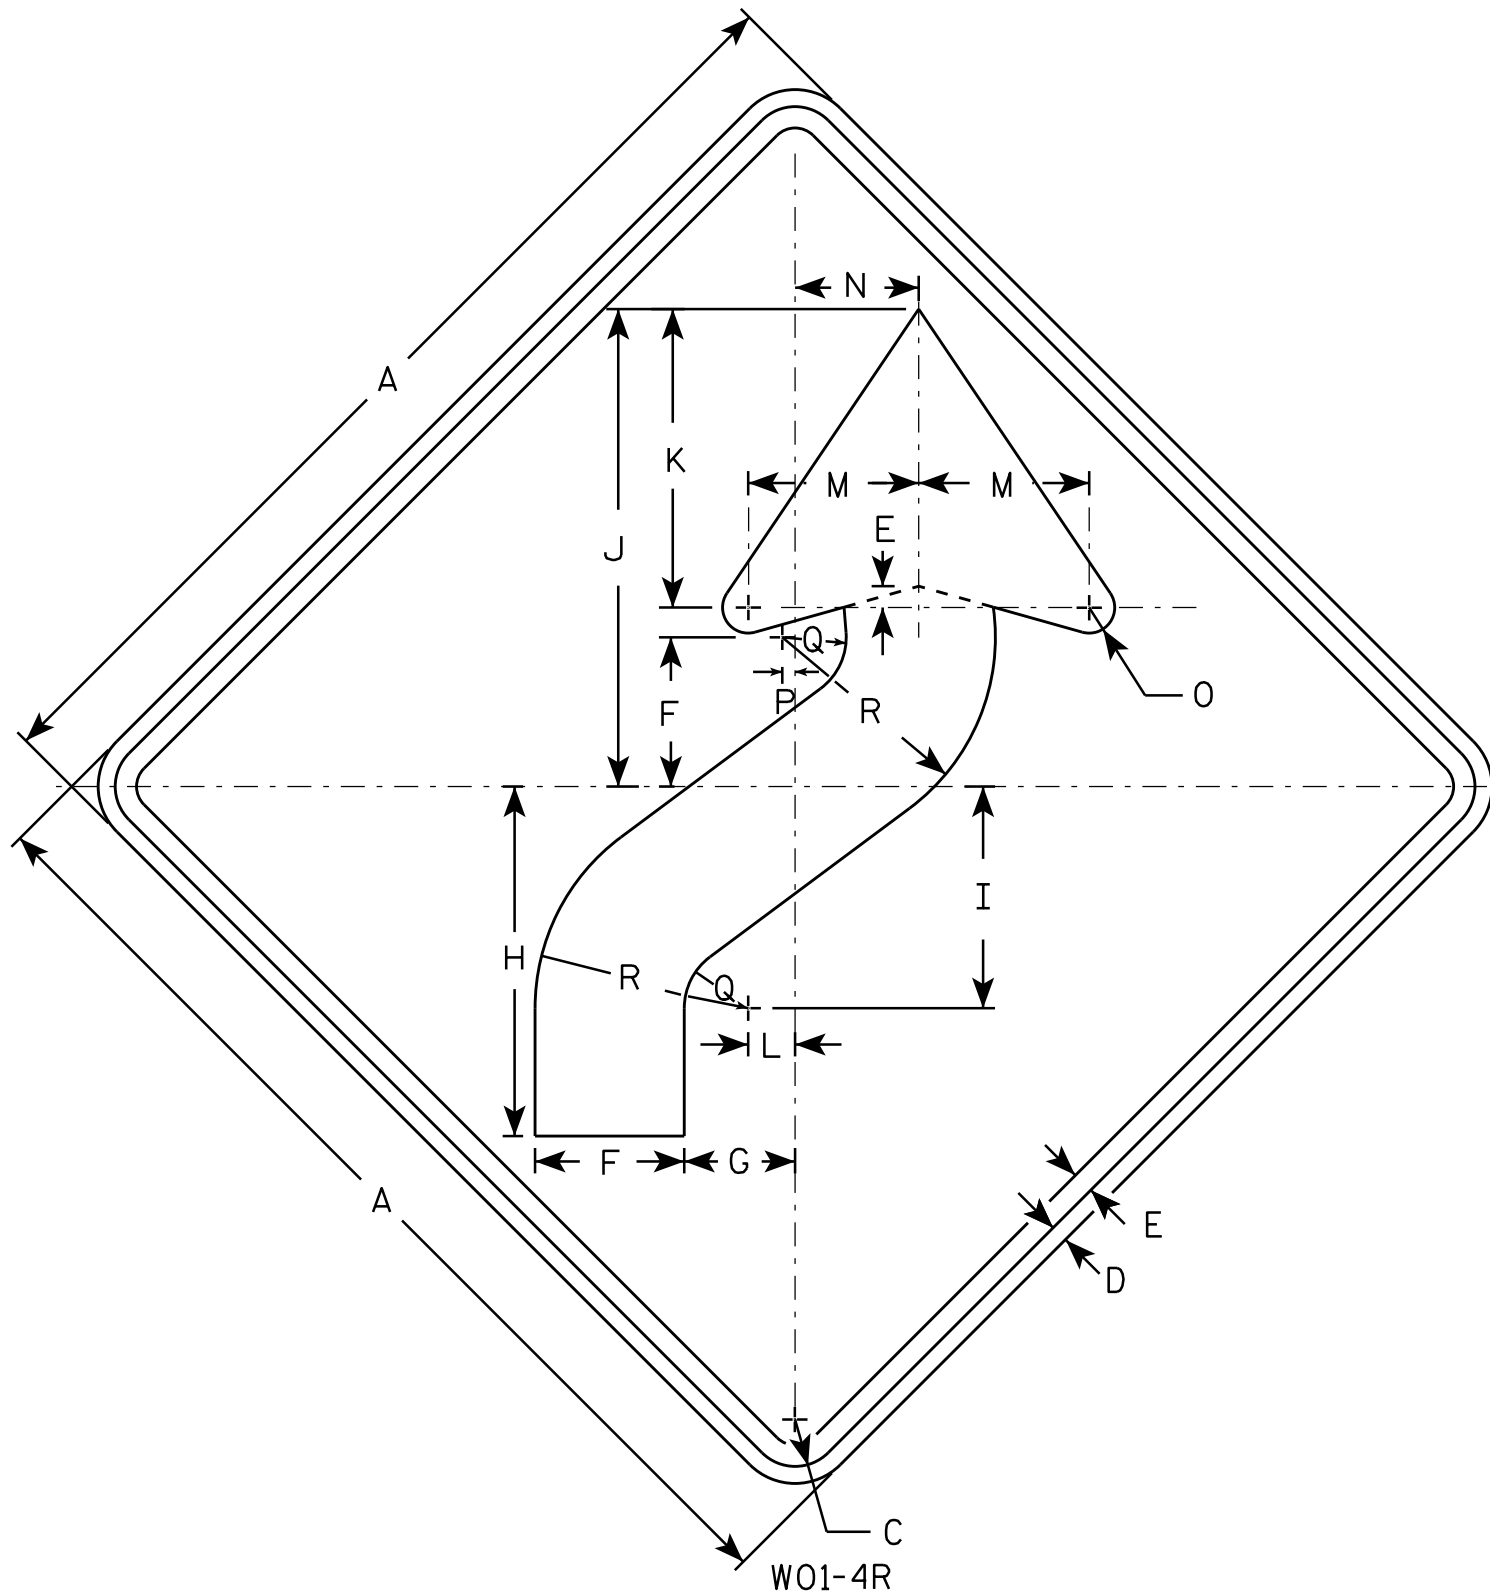

NOTES

1. Sign is Type II - Type F Reflective - reference WIS DOT Standard Specification for HIGHWAY and STRUCTURE CONSTRUCTION latest edition.
2. Color:
Background - Orange
Message - Black
3. Corners may be square or rounded when base material is plywood but borders shall be rounded as shown. When base material is metal, the corners and borders shall be rounded.
4. W01-4L is the same as W01-4R except the arrow is reversed along the vertical centerline.

SIZE	A	B	C	D	E	F	G	H	I	J	K	L	M	N	O	P	Q	R	S	T	U	V	W	X	Y	Z	Area sq. ft.
1	36		1 5/8	5/8	3/4	5 1/4	4	12 3/8	7 7/8	16 7/8	10 1/2	1 5/8	6	4 1/2	1	1/2	2 1/4	7 1/2									9.0
2S	48		2 1/4	3/4	1	7	5 1/4	16 1/2	10 1/2	22 1/2	14	2 1/4	8	6	1 1/4	5/8	3	10									16.0
2M	48		2 1/4	3/4	1	7	5 1/4	16 1/2	10 1/2	22 1/2	14	2 1/4	8	6	1 1/4	5/8	3	10									16.0
3	48		2 1/4	3/4	1	7	5 1/4	16 1/2	10 1/2	22 1/2	14	2 1/4	8	6	1 1/4	5/8	3	10									16.0
4	48		2 1/4	3/4	1	7	5 1/4	16 1/2	10 1/2	22 1/2	14	2 1/4	8	6	1 1/4	5/8	3	10									16.0
5	48		2 1/4	3/4	1	7	5 1/4	16 1/2	10 1/2	22 1/2	14	2 1/4	8	6	1 1/4	5/8	3	10									16.0


STANDARD SIGN W01-4

WISCONSIN DEPT OF TRANSPORTATION

APPROVED *Matthew R. Rauch*
for State Traffic Engineer

DATE 11/18/13 PLATE NO. W01-4.1
392

PROJECT NO: HWY: COUNTY: SHEET NO: E

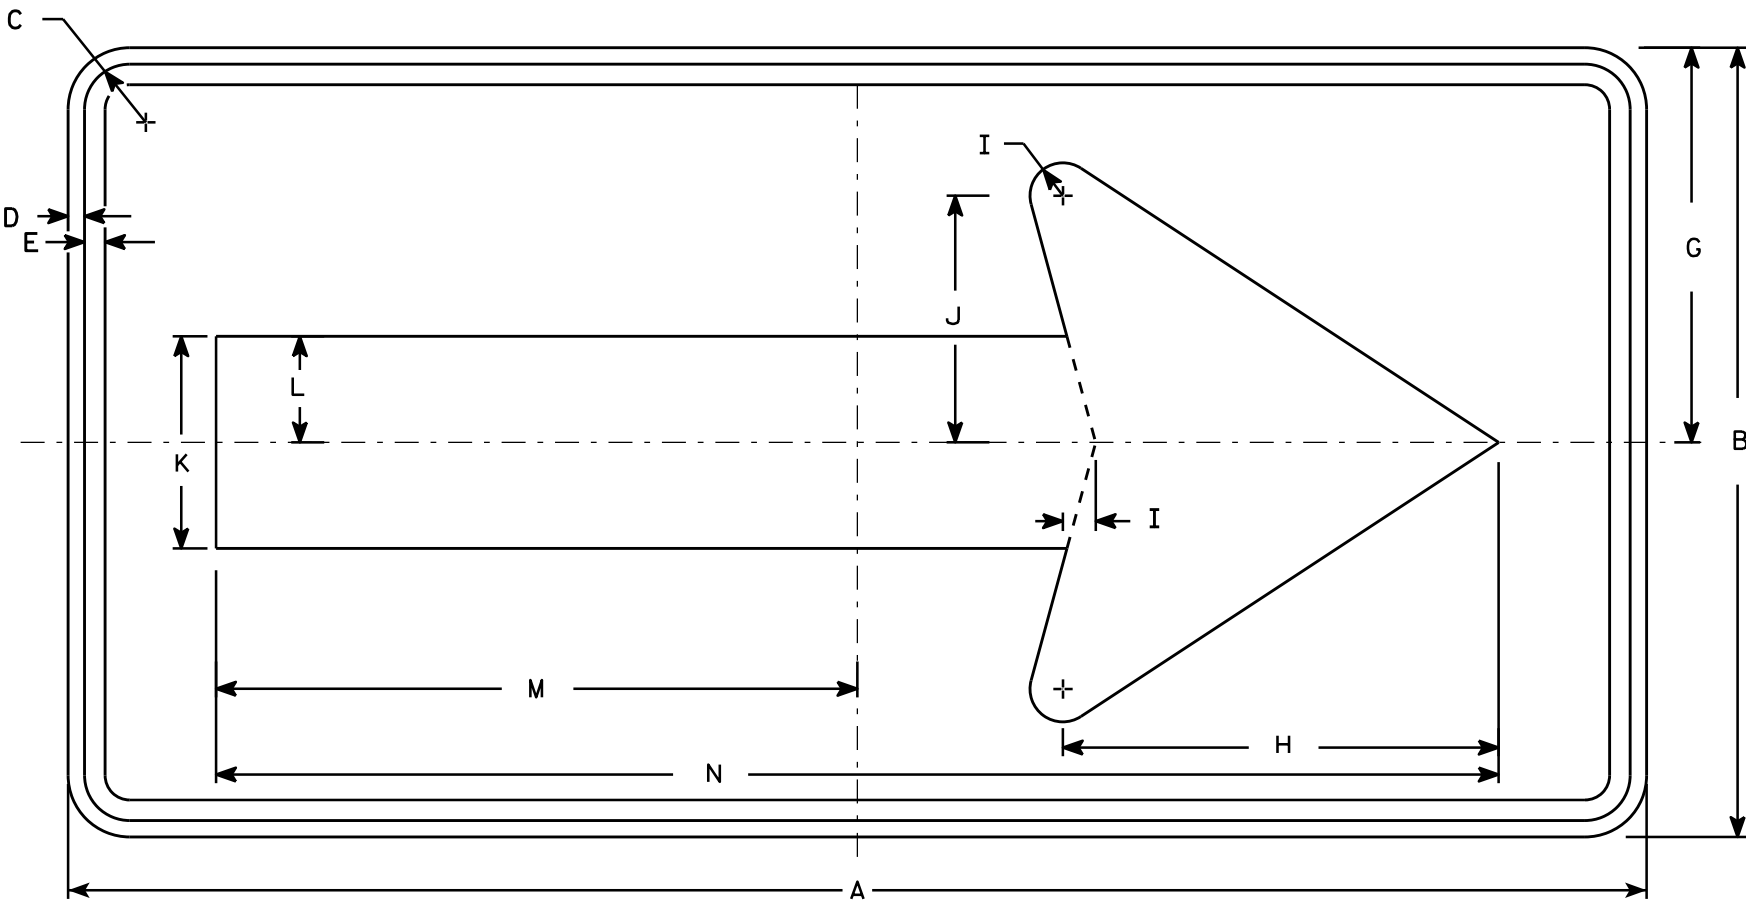

W01-6

NOTES

- 1. Sign is Type II - Type F Reflective - reference WIS DOT Standard Specification for HIGHWAY and STRUCTURE CONSTRUCTION latest edition.
- 2. Color:
Background - Orange
Message - Black
- 3. Corners may be square or rounded when base material is plywood but borders shall be rounded as shown. When base material is metal, the corners and borders shall be rounded.

SIZE	A	B	C	D	E	F	G	H	I	J	K	L	M	N	O	P	Q	R	S	T	U	V	W	X	Y	Z	Area sq. ft.
1																											
2S	48	24	1 3/8	1/2	5/8		12	13 1/4	1	7 1/2	6 1/2	3 1/4	19 1/2	39													8.0
2M	48	24	1 3/8	1/2	5/8		12	13 1/4	1	7 1/2	6 1/2	3 1/4	19 1/2	39													8.0
3	60	30	1 3/8	1/2	5/8		15	16 1/4	1 1/4	9 1/4	8	4	24 3/8	48 3/4													12.5
4	60	30	1 3/8	1/2	5/8		15	16 1/4	1 1/4	9 1/4	8	4	24 3/8	48 3/4													12.5
5	60	30	1 3/8	1/2	5/8		15	16 1/4	1 1/4	9 1/4	8	4	24 3/8	48 3/4													12.5

STANDARD SIGN

W01-6

WISCONSIN DEPT OF TRANSPORTATION

APPROVED *Matthew R. Rauch*
for State Traffic Engineer

DATE 11/18/13 PLATE NO. 393 W01-6.1


PROJECT NO:

HWY:

COUNTY:

SHEET NO:

E

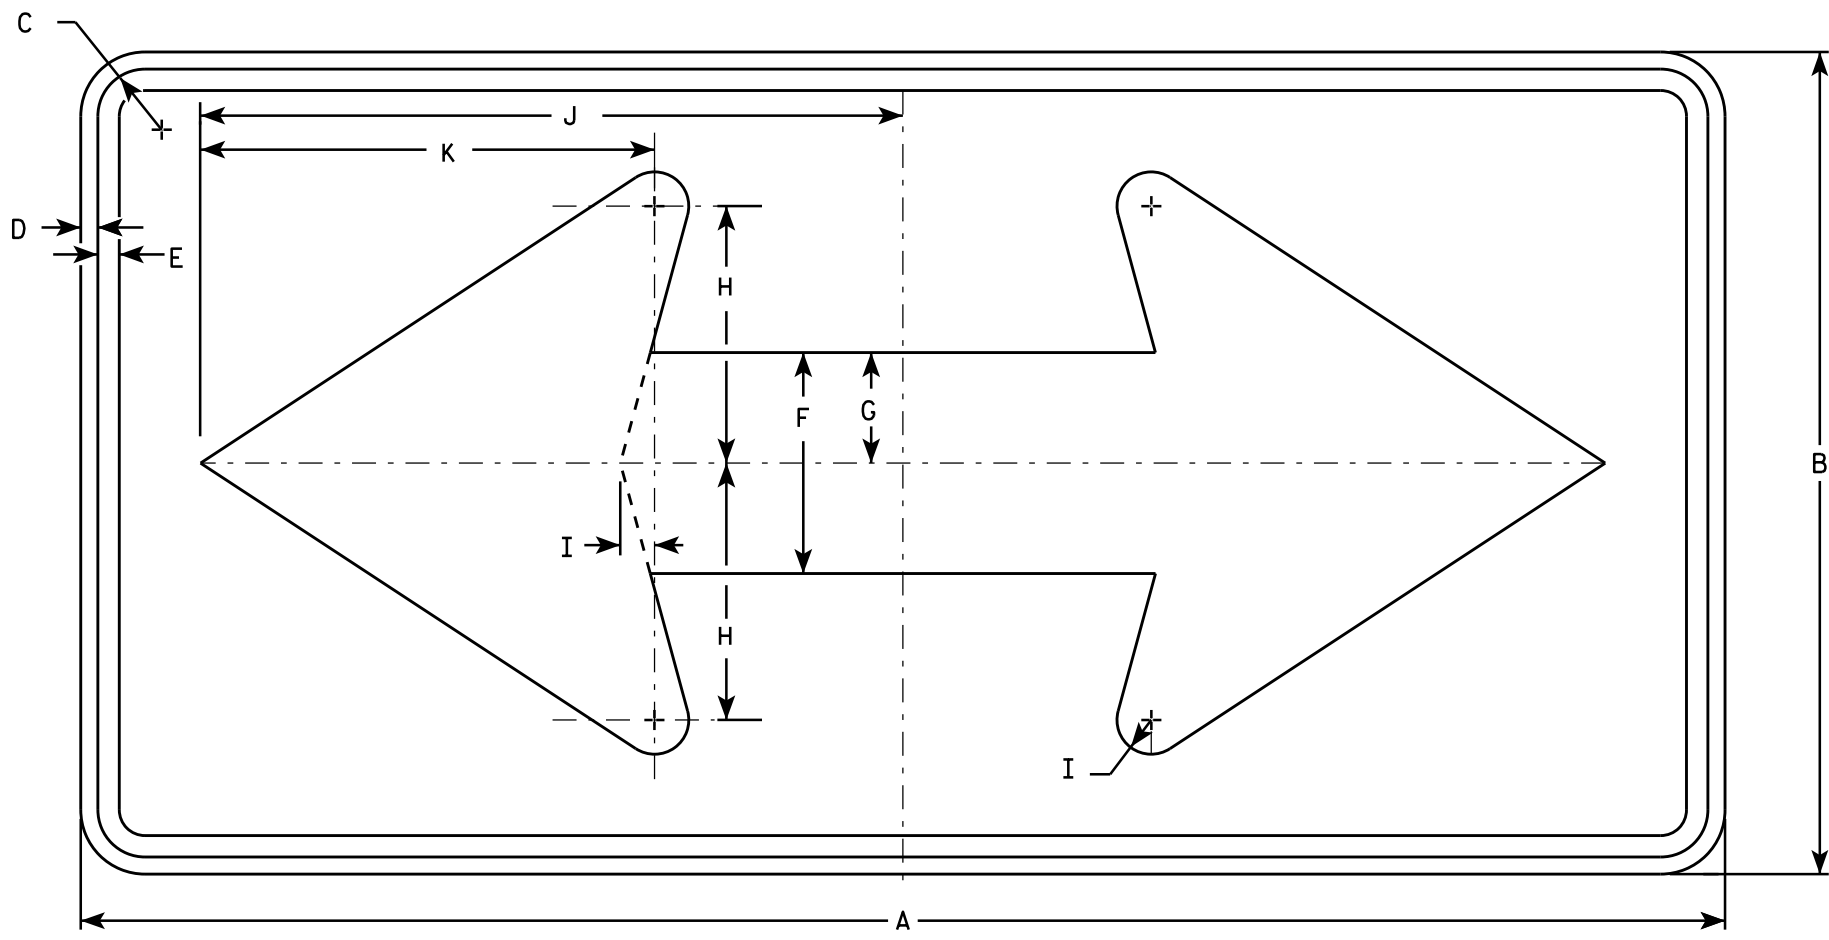

W01-7

NOTES

1. Sign is Type II - Type F Reflective - reference WIS DOT Standard Specification for HIGHWAY and STRUCTURE CONSTRUCTION latest edition.
2. Color:
Background - Orange
Message - Black
3. Corners may be square or rounded when base material is plywood but borders shall be rounded as shown. When base material is metal, the corners and borders shall be rounded.


SIZE	A	B	C	D	E	F	G	H	I	J	K	L	M	N	O	P	Q	R	S	T	U	V	W	X	Y	Z	Area sq. ft.
1																											
2S	48	24	1 3⁄8	1⁄2	5⁄8	6 1⁄2	3 1⁄4	7 1⁄2	1	20 1⁄2	13 1⁄4																8.0
2M	48	24	1 3⁄8	1⁄2	5⁄8	6 1⁄2	3 1⁄4	7 1⁄2	1	20 1⁄2	13 1⁄4																8.0
3	60	30	1 3⁄8	1⁄2	5⁄8	8	4	9 1⁄4	1 1⁄4	25 3⁄8	16 1⁄4																12.5
4	60	30	1 3⁄8	1⁄2	5⁄8	8	4	9 1⁄4	1 1⁄4	25 3⁄8	16 1⁄4																12.5
5	60	30	1 3⁄8	1⁄2	5⁄8	8	4	9 1⁄4	1 1⁄4	25 3⁄8	16 1⁄4																12.5

STANDARD SIGN
W01-7

WISCONSIN DEPT OF TRANSPORTATION


APPROVED *Matthew R. Rauch*
for State Traffic Engineer

DATE 11/18/13 PLATE 1394 11-7.1

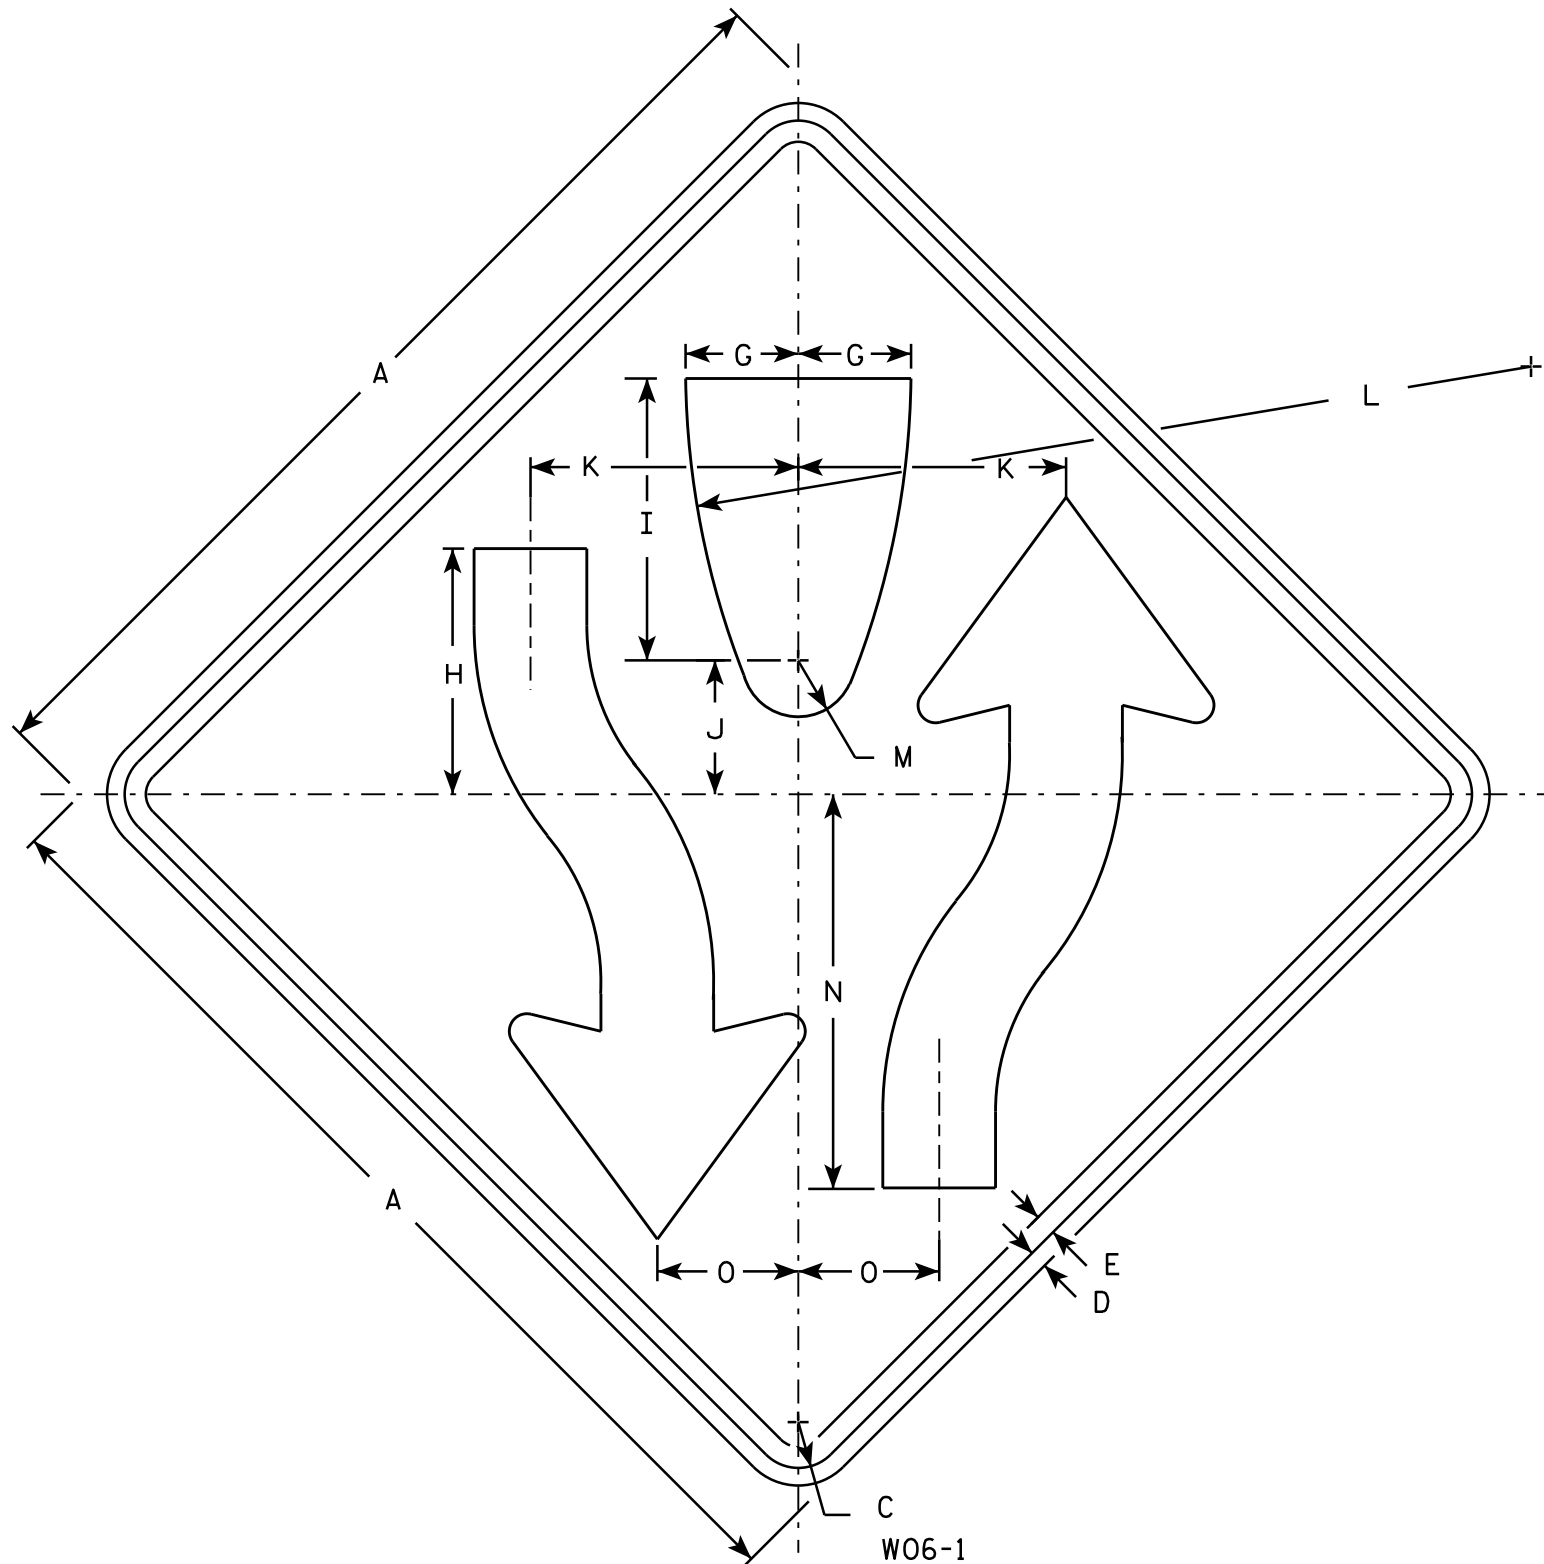

NOTES

- 1. Sign is Type II - Type F Reflective - reference WIS DOT Standard Specification for HIGHWAY and STRUCTURE CONSTRUCTION latest edition.
- 2. Color:
Background - Orange
Message - Black
- 3. Corners may be square or rounded when base material is plywood but borders shall be rounded as shown. When base material is metal, the corners and borders shall be rounded.
- 4. W06-2 same as W06-1 but is rotated 180° when mounted.

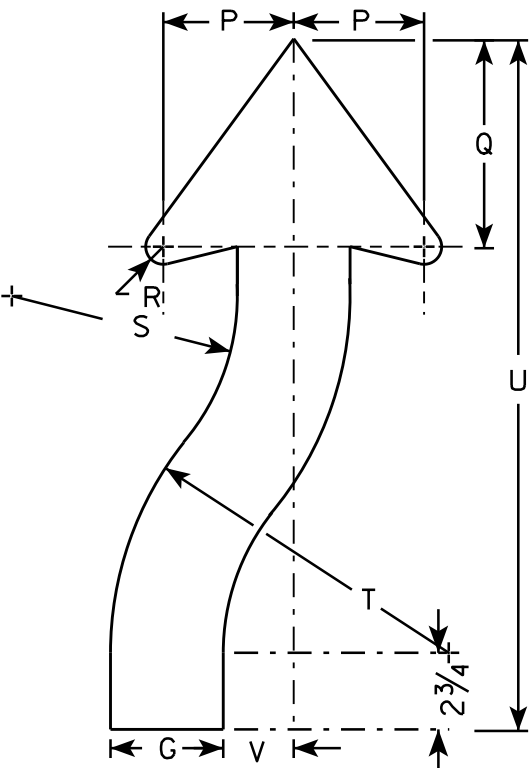

ARROW DETAIL

SIZE	A	B	C	D	E	F	G	H	I	J	K	L	M	N	O	P	Q	R	S	T	U	V	W	X	Y	Z	Area sq. ft.
1	36		1 5/8	5/8	3/4		4	8 3/4	10	4 3/4	9 1/2	30	2	14	5	4 5/8	7 3/8	7/8	8	12	24 1/2	2 1/2					9.0
2S	48		2 1/4	3/4	1		5 3/8	11 5/8	13 3/8	6 3/8	12 5/8	40	2 5/8	18 5/8	6 5/8	6 1/4	9 7/8	1 1/4	10 5/8	16	32 5/8	3 3/8					16.0
2M	48		2 1/4	3/4	1		5 3/8	11 5/8	13 3/8	6 3/8	12 5/8	40	2 5/8	18 5/8	6 5/8	6 1/4	9 7/8	1 1/4	10 5/8	16	32 5/8	3 3/8					16.0
3	48		2 1/4	3/4	1		5 3/8	11 5/8	13 3/8	6 3/8	12 5/8	40	2 5/8	18 5/8	6 5/8	6 1/4	9 7/8	1 1/4	10 5/8	16	32 5/8	3 3/8					16.0
4	48		2 1/4	3/4	1		5 3/8	11 5/8	13 3/8	6 3/8	12 5/8	40	2 5/8	18 5/8	6 5/8	6 1/4	9 7/8	1 1/4	10 5/8	16	32 5/8	3 3/8					16.0
5	48		2 1/4	3/4	1		5 3/8	11 5/8	13 3/8	6 3/8	12 5/8	40	2 5/8	18 5/8	6 5/8	6 1/4	9 7/8	1 1/4	10 5/8	16	32 5/8	3 3/8					16.0

STANDARD SIGN
W06-1 & W06-2

WISCONSIN DEPT OF TRANSPORTATION

APPROVED
Matthew R. Rauch
For State Traffic Engineer

DATE 11/20/13 PLATE NO. 395 W06-1.1

EARTHWORK SUMMARY											
		205.0100									
		EXCAVATION COMMON		UNUSABLE	AVAILABLE	REDUCED EBS	REDUCED EBS	UNEXPANDED	EXPANDED	MASS ORDINATE	
		CUT	EBS EXCAVATION	MATERIAL	MATERIAL	IN FILL	BACKFILL	FILL	FILL	+/-	WASTE
		5% OF CUT									
CATEGORY	LOCATION	CU YD	CU YD	CU YD	CU YD	CU YD	CU YD	CU YD	CU YD		CU YD
	PROJECT 5144-01-75 STAGE 1A										
0010	ROBERTS ROAD	2778	140	0	2778			0	0	2778	2778
0010	W AVERILL STREET	514	26	0	514			1	1	513	513
0010	RIVER ROAD	124	6	0	124			0	0	124	124
	SUBTOTAL 5144-01-75 STAGE 1A	3416	172	0	3416	0	0	1	1	3415	3415
	PROJECT 5144-01-76 STAGE 1A										
0010	ROBERTS ROAD	673	34	0	673			0	0	673	673
0010	HOESCHLER DRIVE	159	8	0	159			0	0	159	159
	SUBTOTAL 5144-01-76 STAGE 1A	832	42	0	832	0	0	0	0	832	832
	TOTAL STAGE 1A	4248	214	0	4248	0	0	1	1	4247	4247
	STAGE 1B										
0010	STH 27 & STH 16 INTERSECTION	400	0	200	200			0	0	200	200
	TOTAL STAGE 1B	400	0	200	200	0	0	0	0	200	200
	STAGE 1C										
0010	STH 27 302+95 - 305+50	716	36	0	716			318	398	318	318
0010	STH 27 305+50 - 331+25	2225	0	0	2225			63	79	2146	2146
	TOTAL STAGE 1C	2941	36	0	2941	0	0	381	477	2464	2464
	STAGE 1D										
0010	STH 27	950	0	105	845			0	0	845	845
	TOTAL STAGE 1D	950	0	105	845	0	0	0	0	845	845
	STAGE 2/2B										
0010	ROUNDABOUT	2162	108	0	2162			128	160	2002	2002
0010	STH 27 STAGE 2 310+50 - 336+60	4576	229	750	3826			103	129	3697	3697
0010	STH 27 STAGE 2B 310+50 - 318+40	443	22	0	443			0	0	443	443
0010	STH 16	541	27	180	361			2	3	358	358
0010	W AVERILL STREET 22+52"AV" TO 23+05"AV"	266	13	0	266			0	0	266	266
0010	MAPLE AVENUE 9+50"MA" TO 10+90"MA"	394	20	0	394			1	1	393	393
	TOTAL STAGE 2/2B	8382	419	930	7452	0	0	234	293	7159	7159
	STAGE 3										
0010	ROUNDABOUT	2606	130	0	2606			299	374	2232	2232
0010	STH 27 310+50 - 336+60	4173	209	690	3483			167	209	3274	3274
0010	STH 16	820	41	350	470			1	1	469	469
0010	EBS STH 16 105+00"WB" TO 106+00"WB"	0	141	0	0			0	0	0	0
0010	W AVERILL STREET 21+61"AV" TO 22+52"AV"	331	17	0	331			0	0	331	331
0010	W AVERILL STREET 23+50"AV" TO 24+74"AV"	483	24	0	483			4	5	478	478
0010	MAPLE AVENUE 11+36"MA" TO 12+60"MA"	257	13	0	257			1	1	256	256
	TOTAL STAGE 3	8670	575	1040	7630	0	0	472	590	7040	7040
	STAGE 4										
0010	ROUNDABOUT	163	8	0	163			0	0	163	163
	TOTAL STAGE 4	163	8	0	163	0	0	0	0	163	163
	STAGE 5										
0010	STAGE 5A - STH 27 & STH 16 INTERSECTION	327	16	160	167			0	0	167	167
0010	STAGE 5B- STH 27 & STH 16 INTERSECTION	434	22	280	154			0	0	154	154
	TOTAL STAGE 5A	761	38	440	321	0	0	0	0	321	321
	STAGE 6										
0010	STH 27	688	34	420	268			0	0	268	268
	TOTAL STAGE 6	688	34	420	268	0	0	0	0	268	268
	CONSTRUCTION PROJECT TOTALS	27203	1324	3135	24068	0	0	1088	1361	22707	22707
	PROJECT 5144-01-75 TOTAL 0010	27653									
	PROJECT 5144-01-76 TOTAL 0010	874									

EARTHWORK VOLUME REPORT - STH 27 TEMPORARY WIDENING (STAGE 1C)									
Station	Cut			Fill		Cumulative Volume			Mass
	End Area	Volume	Reusable	End Area	Volume	Cut	Reusable	Fill	Ordinate
	Sq. Ft.	Cu Yd.	Cu Yd.	Sq. Ft.	Cu. Yd.	Cu. Yd.	Cu. Yd.	Cu. Yd.	Cu. Yd.
305+50.000	35.43	0	0	10.64	0	0	0	0	0
306+00.000	0	32.8	32.8	8.19	17.43	32.8	32.8	17.43	15.37
306+50.000	42.56	39.41	39.41	5.66	12.82	72.21	72.21	30.26	41.96
307+00.000	38.58	75.13	75.13	2.35	7.42	147.34	147.34	37.67	109.67
307+50.000	58.08	89.5	89.5	0	2.17	236.84	236.84	39.84	197
308+00.000	76.8	124.89	124.89	0	0	361.73	361.73	39.84	321.89
308+50.000	59.54	126.24	126.24	0	0	487.98	487.98	39.84	448.13
309+00.000	44.43	96.27	96.27	0	0	584.24	584.24	39.84	544.4
309+50.000	39.61	77.81	77.81	0	0	662.06	662.06	39.84	622.21
310+00.000	38.14	71.99	71.99	0	0	734.05	734.05	39.84	694.21
310+50.000	42.39	74.57	74.57	0	0	808.62	808.62	39.84	768.77
311+00.000	45.06	80.97	80.97	0	0	889.59	889.59	39.84	849.75
311+50.000	32.71	72.01	72.01	0	0	961.6	961.6	39.84	921.76
312+00.000	36.54	64.12	64.12	1.25	1.16	1025.72	1025.72	41	984.72
312+50.000	28.18	59.93	59.93	4.96	5.75	1085.66	1085.66	46.75	1038.91
313+00.000	27.82	51.85	51.85	3.43	7.77	1137.51	1137.51	54.52	1082.99
314+00.000	18.89	86.49	86.49	0.07	6.49	1224	1224	61.01	1162.98
314+50.000	20.85	36.79	36.79	0.18	0.23	1260.79	1260.79	61.25	1199.54
315+00.000	22.2	39.86	39.86	0	0.17	1300.64	1300.64	61.42	1239.23
315+40.000	33.81	41.49	41.49	0	0	1342.13	1342.13	61.42	1280.72
316+00.000	25.66	66.07	66.07	0.22	0.25	1408.21	1408.21	61.66	1346.54
316+50.000	27.29	49.03	49.03	0.38	0.56	1457.24	1457.24	62.23	1395.01
317+00.000	27.5	50.74	50.74	0.02	0.38	1507.97	1507.97	62.6	1445.37
317+50.000	28.93	52.25	52.25	0	0.02	1560.23	1560.23	62.62	1497.6
318+00.000	32.93	57.28	57.28	0	0	1617.51	1617.51	62.62	1554.88
318+50.000	24.98	53.62	53.62	0	0	1671.13	1671.13	62.63	1608.5
319+00.000	25.28	46.54	46.54	0	0	1717.66	1717.66	62.64	1655.02
319+50.000	20.87	42.74	42.74	0	0	1760.4	1760.4	62.64	1697.76
320+00.000	14.97	33.18	33.18	0	0	1793.58	1793.58	62.64	1730.94
320+50.000	15.05	27.8	27.8	0	0	1821.38	1821.38	62.64	1758.74
321+00.000	14.57	27.43	27.43	0.06	0.05	1848.81	1848.81	62.69	1786.12
321+50.000	13.3	25.81	25.81	0	0.05	1874.62	1874.62	62.75	1811.87
322+00.000	17.01	28.06	28.06	0	0	1902.68	1902.68	62.75	1839.93
322+20.000	16.91	12.56	12.56	0	0	1915.24	1915.24	62.75	1852.5
322+50.000	11.92	16.02	16.02	0	0	1931.26	1931.26	62.75	1868.51
323+00.000	11.1	21.31	21.31	0	0	1952.57	1952.57	62.75	1889.83
323+50.000	11.69	21.1	21.1	0	0	1973.67	1973.67	62.75	1910.92
324+00.000	9.63	19.74	19.74	0	0	1993.41	1993.41	62.75	1930.66
324+50.000	12.59	20.57	20.57	0	0	2013.98	2013.98	62.75	1951.23
325+00.000	8.08	19.14	19.14	0	0	2033.12	2033.12	62.75	1970.37
326+00.000	11.77	36.75	36.75	0	0	2069.87	2069.87	62.75	2007.12
326+50.000	11.74	21.77	21.77	0	0	2091.64	2091.64	62.75	2028.89
327+00.000	10.93	20.99	20.99	0	0	2112.63	2112.63	62.75	2049.88
327+50.000	18.69	27.43	27.43	0	0	2140.06	2140.06	62.75	2077.31
328+00.000	8.36	25.04	25.04	0	0	2165.1	2165.1	62.75	2102.35
328+50.000	5.12	12.49	12.49	0	0	2177.59	2177.59	62.75	2114.84
329+00.000	4.03	8.47	8.47	0	0	2186.06	2186.06	62.75	2123.31
329+50.000	3.86	7.31	7.31	0	0	2193.37	2193.37	62.75	2130.62
330+00.000	8.52	11.46	11.46	0	0	2204.83	2204.83	62.75	2142.08
330+25.000	8.54	7.9	7.9	0	0	2212.73	2212.73	62.75	2149.98
330+50.000	3.65	5.65	5.65	0	0	2218.38	2218.38	62.75	2155.63
331+00.000	3.73	6.84	6.84	0	0	2225.21	2225.21	62.75	2162.46

EARTHWORK VOLUME REPORT - STH 27 (STAGE 2)									
	Cut			Fill		Cumulative Volume			
Station	End Area	Volume	Reusable	End Area	Volume	Cut	Reusable	Fill	Mass
	Sq. Ft.	Cu Yd.	Cu Yd.	Sq. Ft.	Cu. Yd.	Cu. Yd.	Cu. Yd.	Cu. Yd.	Ordinate
310+50.000	71.81	0	0	4.12	0	0	0	0	0
311+00.000	62.96	124.78	124.78	4.07	7.59	124.78	124.78	7.59	117.19
311+50.000	61.01	114.79	114.79	4.85	8.26	239.57	239.57	15.85	223.72
312+00.000	62.36	114.24	114.24	0	4.49	353.8	353.8	20.34	333.46
312+50.000	50.56	104.56	104.56	5.24	4.86	458.36	458.36	25.19	433.17
313+00.000	60.58	102.91	102.91	0	4.85	561.27	561.27	30.05	531.22
313+50.000	37.8	91.09	91.09	0	0	652.36	652.36	30.05	622.32
314+00.000	32.25	64.87	64.87	0	0	717.23	717.23	30.05	687.18
314+50.000	36.81	63.94	63.94	4.67	4.32	781.17	781.17	34.37	746.8
315+00.000	34.09	65.64	65.64	6.3	10.16	846.81	846.81	44.52	802.29
315+40.000	60.94	70.39	70.39	0	4.67	917.2	917.2	49.19	868.01
316+00.000	34.05	105.55	105.55	14.52	16.13	1022.75	1022.75	65.32	957.43
316+60.000	84.05	131.22	131.22	0	16.13	1153.97	1153.97	81.45	1072.52
317+10.000	61.07	134.36	134.36	0	0	1288.34	1288.34	81.45	1206.89
317+50.000	73.5	99.68	99.68	0	0	1388.01	1388.01	81.45	1306.57
317+90.000	93.24	123.51	123.51	0	0	1511.53	1511.53	81.45	1430.07
318+50.000	61.17	171.56	171.56	0	0	1683.09	1683.09	81.46	1601.63
319+00.000	65.34	117.14	117.14	0	0	1800.23	1800.23	81.46	1718.77
319+35.000	72.28	89.2	89.2	0	0	1889.43	1889.43	81.46	1807.97
320+00.000	57.96	156.77	156.77	0	0	2046.19	2046.19	81.46	1964.74
320+50.000	59.21	108.5	108.5	0	0	2154.69	2154.69	81.46	2073.23
321+00.000	57.7	108.25	108.25	0	0	2262.94	2262.94	81.46	2181.48
321+50.000	68.43	116.79	116.79	0	0	2379.73	2379.73	81.46	2298.27
322+15.000	75.39	173.12	173.12	0	0	2552.85	2552.85	81.46	2471.39
322+50.000	72.58	95.91	95.91	0	0	2648.75	2648.75	81.46	2567.3
323+00.000	62.13	124.73	124.73	0	0	2773.49	2773.49	81.46	2692.03
323+50.000	59.54	112.67	112.67	0	0	2886.16	2886.16	81.46	2804.7
324+00.000	52.02	103.3	103.3	0	0	2989.46	2989.46	81.46	2908
324+50.000	47.4	92.05	92.05	0.04	0.03	3081.51	3081.51	81.49	3000.02
325+00.000	43.88	84.51	84.51	0	0.03	3166.02	3166.02	81.53	3084.49
325+50.000	32.17	70.41	70.41	0	0	3236.44	3236.44	81.53	3154.91
326+00.000	34.02	61.29	61.29	0	0	3297.73	3297.73	81.53	3216.2
326+50.000	25.06	54.71	54.71	1.91	1.77	3352.43	3352.43	83.3	3269.14
327+00.000	25.17	46.51	46.51	2.31	3.91	3398.94	3398.94	87.21	3311.73
327+25.000	26.27	23.81	23.81	0.23	1.18	3422.75	3422.75	88.38	3334.37
327+50.000	22.55	22.6	22.6	0.38	0.28	3445.35	3445.35	88.66	3356.69
328+00.000	34.18	52.53	52.53	0	0.35	3497.88	3497.88	89.01	3408.87
328+50.000	31.9	61.19	61.19	1.82	1.68	3559.07	3559.07	90.69	3468.38
329+00.000	34.65	61.62	61.62	1.93	3.47	3620.69	3620.69	94.17	3526.53
329+50.000	52.8	80.97	80.97	0	1.79	3701.67	3701.67	95.96	3605.71
330+00.000	48.81	94.08	94.08	0	0	3795.75	3795.75	95.96	3699.79
330+25.000	44.69	43.28	43.28	3.63	1.68	3839.03	3839.03	97.64	3741.4
330+50.000	49.33	43.52	43.52	2.16	2.68	3882.56	3882.56	100.32	3782.24
331+00.000	72.78	113.06	113.06	0	2.01	3995.62	3995.62	102.33	3893.29
331+24.033	96.59	75.38	75.38	0	0	4071	4071	102.33	3968.67
332+30.611	122.17	0	0	0	0	4071	4071	102.33	3968.67
332+50.000	109.38	83.14	83.14	0	0	4154.14	4154.14	102.33	4051.81
333+00.000	103.87	197.45	197.45	0	0	4351.59	4351.59	102.33	4249.26
333+50.000	89.67	179.2	179.2	0	0	4530.79	4530.79	102.33	4428.46
333+75.000	80.24	78.66	78.66	0	0	4609.45	4609.45	102.33	4507.12
334+00.000	73.73	71.28	71.28	0	0	4680.73	4680.73	102.33	4578.4
334+50.000	73.45	136.28	136.28	0	0	4817.01	4817.01	102.33	4714.68
335+00.000	62.67	126.04	126.04	0	0	4943.05	4943.05	102.33	4840.72
335+50.000	63.45	116.78	116.78	0	0	5059.83	5059.83	102.33	4957.5
335+90.000	56.1	88.55	88.55	0	0	5148.38	5148.38	102.33	5046.05
336+00.175	55.54	21.03	21.03	0	0	5169.41	5169.41	102.33	5067.08
336+50.000	34.61	83.18	83.18	0.19	0.18	5252.59	5252.59	102.51	5150.08
336+59.376	34.73	12.04	12.04	0.03	0.04	5264.63	5264.63	102.55	5162.08

EARTHWORK VOLUME REPORT - STH 27 (STAGE 2B)									
Station	Cut			Fill		Cumulative Volume			Mass
	End Area	Volume	Reusable	End Area	Volume	Cut	Reusable	Fill	Ordinate
	Sq. Ft.	Cu Yd.	Cu Yd.	Sq. Ft.	Cu. Yd.	Cu. Yd.	Cu. Yd.	Cu. Yd.	
310+50.000	42.22	0	0	0	0	0	0	0	0
311+00.000	50.51	85.86	85.86	0	0	85.86	85.86	0	85.86
311+50.000	48.92	92.06	92.06	0	0	177.92	177.92	0	177.92
312+00.000	38.75	81.18	81.18	0	0	259.1	259.1	0	259.1
312+50.000	44.81	77.38	77.38	0	0	336.48	336.48	0	336.48
313+00.000	32.46	71.54	71.54	0	0	408.02	408.02	0	408.02
313+29.414	30.86	34.49	34.49	0	0	442.51	442.51	0	442.51

EARTHWORK VOLUME REPORT - STH 27 (STAGE 3)									
Station	Cut			Fill		Cumulative Volume			Mass
	End Area	Volume	Reusable	End Area	Volume	Cut	Reusable	Fill	Ordinate
	Sq. Ft.	Cu Yd.	Cu Yd.	Sq. Ft.	Cu. Yd.	Cu. Yd.	Cu. Yd.	Cu. Yd.	
310+50.000	62.3	0	0	8.4	0	0	0	0	0
311+00.000	65.71	118.52	118.52	11.26	18.2	118.52	118.52	18.2	100.32
311+50.000	90.21	144.36	144.36	0	10.43	262.89	262.89	28.63	234.26
312+00.000	57.62	136.87	136.87	13.14	12.17	399.76	399.76	40.8	358.96
312+50.000	55.96	105.17	105.17	13.95	25.09	504.93	504.93	65.89	439.04
313+00.000	45.57	94.01	94.01	0.01	12.93	598.94	598.94	78.82	520.12
313+49.891	35.29	74.71	74.71	0	0.01	673.64	673.64	78.83	594.81
314+00.000	37.87	67.89	67.89	0	0	741.53	741.53	78.83	662.7
314+50.000	39.99	72.09	72.09	7.93	7.34	813.63	813.63	86.17	727.46
315+00.000	39.71	73.8	73.8	6.05	12.94	887.42	887.42	99.11	788.31
315+40.000	36.59	56.52	56.52	6.24	9.1	943.94	943.94	108.21	835.73
316+00.000	39.7	84.76	84.76	5.12	12.63	1028.7	1028.7	120.84	907.86
316+60.000	50.09	99.76	99.76	2.59	8.57	1128.46	1128.46	129.41	999.05
317+10.000	106.73	145.21	145.21	0	2.4	1273.67	1273.67	131.82	1141.86
317+50.000	79.24	137.76	137.76	0.13	0.1	1411.43	1411.43	131.91	1279.52
317+90.000	75.22	114.41	114.41	0.1	0.17	1525.84	1525.84	132.09	1393.76
318+50.000	68.87	160.1	160.1	0.23	0.37	1685.94	1685.94	132.45	1553.49
319+00.000	57.33	116.86	116.86	1.23	1.35	1802.8	1802.8	133.8	1669
319+35.000	55.9	73.39	73.39	0.02	0.81	1876.19	1876.19	134.61	1741.59
319+60.000	76.95	61.5	61.5	0	0	1937.7	1937.7	134.62	1803.08
320+00.000	61.57	102.6	102.6	0	0	2040.3	2040.3	134.62	1905.68
320+50.000	54.57	107.54	107.54	0	0	2147.84	2147.84	134.62	2013.22
321+00.000	58.36	104.57	104.57	0	0	2252.41	2252.41	134.63	2117.78
321+50.000	69.12	118.04	118.04	0	0	2370.44	2370.44	134.63	2235.81
322+15.000	97.92	201.06	201.06	0	0	2571.51	2571.51	134.63	2436.88
322+50.000	74.16	111.53	111.53	0	0	2683.04	2683.04	134.63	2548.41
323+00.000	61.95	126.03	126.03	0	0	2809.07	2809.07	134.63	2674.44
323+50.000	52.48	105.96	105.96	0	0	2915.02	2915.02	134.63	2780.39
324+00.000	46.74	91.87	91.87	0.15	0.14	3006.9	3006.9	134.77	2872.13
324+50.000	37.7	78.19	78.19	8.37	7.89	3085.09	3085.09	142.67	2942.42
325+00.000	35.2	67.5	67.5	0.55	8.26	3152.59	3152.59	150.93	3001.66
325+50.000	30.16	60.52	60.52	0	0.51	3213.11	3213.11	151.44	3061.67
326+00.000	29.67	55.4	55.4	0	0	3268.51	3268.51	151.44	3117.07
326+50.000	28.49	53.85	53.85	0.29	0.27	3322.36	3322.36	151.71	3170.65
327+00.000	24.04	48.64	48.64	0.35	0.6	3370.99	3370.99	152.31	3218.69
327+25.000	23.02	21.79	21.79	0.61	0.45	3392.78	3392.78	152.75	3240.03
327+50.000	30.83	24.93	24.93	0	0.28	3417.71	3417.71	153.04	3264.68
328+00.000	26.69	53.26	53.26	0.23	0.21	3470.97	3470.97	153.25	3317.72
328+50.000	29.35	51.89	51.89	1.27	1.39	3522.87	3522.87	154.64	3368.22
329+00.000	31.14	56.01	56.01	1.23	2.31	3578.88	3578.88	156.96	3421.92
329+50.000	32.74	59.15	59.15	1.24	2.28	3638.03	3638.03	159.24	3478.8
330+00.000	31.88	59.84	59.84	1.37	2.42	3697.87	3697.87	161.65	3536.22
330+25.000	39.17	32.89	32.89	0	0.63	3730.76	3730.76	162.29	3568.48
330+50.000	33.28	33.54	33.54	0.74	0.34	3764.31	3764.31	162.63	3601.68
331+00.000	54.52	81.3	81.3	0	0.68	3845.6	3845.6	163.31	3682.29
331+24.033	93.8	66.01	66.01	0	0	3911.61	3911.61	163.31	3748.29
332+30.611	88.35	0	0	0	0	3911.61	3911.61	163.31	3748.3
332+50.000	75.03	58.66	58.66	0	0	3970.27	3970.27	163.31	3806.96
333+00.000	53.51	119.02	119.02	0	0	4089.29	4089.29	163.31	3925.98
333+50.000	39.07	85.72	85.72	1.38	1.28	4175.01	4175.01	164.59	4010.42
333+75.000	58.84	45.33	45.33	0	0.64	4220.34	4220.34	165.23	4055.11
334+00.000	32.03	42.07	42.07	0.51	0.24	4262.41	4262.41	165.47	4096.94
334+50.000	35.65	62.66	62.66	0.52	0.95	4325.07	4325.07	166.42	4158.65
335+00.000	43.49	73.27	73.27	0	0.48	4398.34	4398.34	166.9	4231.44
335+50.000	47.94	84.66	84.66	0	0	4483	4483	166.9	4316.1
335+90.000	87.45	100.29	100.29	0	0	4583.29	4583.29	166.9	4416.39
336+00.000	86.66	32.24	32.24	0	0	4615.53	4615.53	166.9	4448.63

EARTHWORK VOLUME REPORT - STH 27 (STAGE 6)									
Station	Cut			Fill		Cumulative Volume			Mass
	End Area	Volume	Reusable	End Area	Volume	Cut	Reusable	Fill	Ordinate
	Sq. Ft.	Cu Yd.	Cu Yd.	Sq. Ft.	Cu. Yd.	Cu. Yd.	Cu. Yd.	Cu. Yd.	
328+57.389	14.45	0	0	0	0	0	0	0	0
329+00.000	17.15	24.94	24.94	0	0	24.94	24.94	0	24.94
329+50.000	20.57	34.92	34.92	0	0	59.86	59.86	0	59.86
330+00.000	19.89	37.46	37.46	0	0	97.32	97.32	0	97.32
330+25.000	20.96	18.91	18.91	0	0	116.24	116.24	0	116.24
330+50.000	23.4	20.53	20.53	0	0	136.77	136.77	0	136.77
331+00.000	23.99	43.87	43.87	0	0	180.64	180.64	0	180.64
331+24.033	26.85	22.63	22.63	0	0	203.27	203.27	0	203.27
332+30.611	27.36	107	107	0	0	310.27	310.27	0	310.27
332+50.000	35.16	22.45	22.45	0	0	332.72	332.72	0	332.72
333+00.000	34.46	64.47	64.47	0	0	397.18	397.18	0	397.18
333+50.000	25.11	55.16	55.16	0	0	452.34	452.34	0	452.34
333+50.000	30.59	0	0	0	0	452.34	452.34	0	452.34
333+75.000	25.91	26.16	26.16	0	0	478.5	478.5	0	478.5
334+00.000	22.13	22.24	22.24	0	0	500.75	500.75	0	500.75
334+27.866	22.31	22.93	22.93	0	0	523.68	523.68	0	523.68
334+50.000	21.5	17.96	17.96	0	0	541.64	541.64	0	541.64
335+00.000	15.64	34.39	34.39	0	0	576.03	576.03	0	576.03
335+90.000	27.56	72.01	72.01	0	0	648.03	648.03	0	648.03
336+00.000	19.31	8.68	8.68	0	0	656.71	656.71	0	656.71
336+59.376	8.84	30.96	30.96	0	0	687.67	687.67	0	687.67

EARTHWORK VOLUME REPORT - STH 16 (STAGE 2)									
Station	Cut			Fill		Cumulative Volume			Mass
	End Area	Volume	Reusable	End Area	Volume	Cut	Reusable	Fill	Ordinate
	Sq. Ft.	Cu Yd.	Cu Yd.	Sq. Ft.	Cu. Yd.	Cu. Yd.	Cu. Yd.	Cu. Yd.	
102+19.351	39.76	0	0	0	0	0	0	0	0
102+50.000	42.1	46.11	46.11	0	0	46.11	46.11	0	46.11
103+00.000	43.73	79.58	79.58	0.38	0.36	125.69	125.69	0.36	125.33
103+25.000	49.26	43.08	43.08	0.46	0.39	168.77	168.77	0.75	168.02
103+50.000	75.15	57.6	57.6	0	0.21	226.37	226.37	0.96	225.41
103+84.762	41.25	74.94	74.94	0	0	301.31	301.31	0.96	300.35
104+76.040	78.84	0	0	0	0	301.31	301.31	0.96	300.35
105+00.000	56.2	59.92	59.92	0	0	361.23	361.23	0.96	360.27
105+60.000	32.67	98.75	98.75	0.53	0.59	459.98	459.98	1.55	458.43
105+85.000	40.4	33.83	33.83	0	0.24	493.81	493.81	1.79	492.02
106+00.000	37.74	21.71	21.71	0	0	515.52	515.52	1.79	513.73
106+36.585	0	25.57	25.57	0	0	541.09	541.09	1.79	539.3

EARTHWORK VOLUME REPORT - STH 16 (STAGE 3)									
Station	Cut			Fill		Cumulative Volume			Mass
	End Area	Volume	Reusable	End Area	Volume	Cut	Reusable	Fill	Ordinate
	Sq. Ft.	Cu Yd.	Cu Yd.	Sq. Ft.	Cu. Yd.	Cu. Yd.	Cu. Yd.	Cu. Yd.	
102+19.214	61.56	0	0	0	0	0	0	0	0
102+50.000	55.9	66.97	66.97	0.07	0.05	66.97	66.97	0.05	66.92
103+00.000	43.73	92.25	92.25	0.38	0.42	159.22	159.22	0.47	158.75
103+25.000	49.26	43.05	43.05	0.46	0.39	202.26	202.26	0.86	201.4
103+50.000	108.18	72.89	72.89	0	0.21	275.15	275.15	1.07	274.08
104+29.138	57.45	0	0	0	0	275.15	275.15	1.07	274.08
104+60.000	113.51	97.71	97.71	0	0	372.86	372.86	1.07	371.79
104+75.000	71.39	51.36	51.36	0	0	424.22	424.22	1.07	423.15
105+00.000	63.96	62.66	62.66	0	0	486.88	486.88	1.07	485.81
105+60.000	75.34	154.78	154.78	0	0	641.66	641.66	1.07	640.59
105+85.000	60.42	62.85	62.85	0	0	704.51	704.51	1.07	703.44
106+00.000	60.61	33.62	33.62	0	0	738.13	738.13	1.07	737.06
106+36.500	60.65	81.96	81.96	0	0	820.09	820.09	1.07	819.02

EARTHWORK VOLUME REPORT - STH 16 (STAGE 5A)									
Station	Cut			Fill		Cumulative Volume			Mass
	End Area	Volume	Reusable	End Area	Volume	Cut	Reusable	Fill	Ordinate
	Sq. Ft.	Cu Yd.	Cu Yd.	Sq. Ft.	Cu. Yd.	Cu. Yd.	Cu. Yd.	Cu. Yd.	
102+19.026	0	0	0	0	0	0	0	0	0
102+50.000	34.09	19.56	19.56	0	0	19.56	19.56	0	19.56
103+00.000	36.49	65.36	65.36	0	0	84.91	84.91	0	84.91
103+25.000	37.6	34.3	34.3	0	0	119.21	119.21	0	119.21
103+41.399	39.11	23.3	23.3	0	0	142.51	142.51	0	142.51
103+56.242	59.55	27.12	27.12	0	0	169.63	169.63	0	169.63
103+88.084	76.89	80.46	80.46	0	0	250.08	250.08	0	250.08
103+99.917	111.39	41.26	41.26	0	0	291.34	291.34	0	291.34
104+07.415	144.01	35.46	35.46	0	0	326.81	326.81	0	326.81

EARTHWORK VOLUME REPORT - STH 16 (STAGE 5B)									
Station	Cut			Fill		Cumulative Volume			Mass
	End Area	Volume	Reusable	End Area	Volume	Cut	Reusable	Fill	Ordinate
	Sq. Ft.	Cu Yd.	Cu Yd.	Sq. Ft.	Cu. Yd.	Cu. Yd.	Cu. Yd.	Cu. Yd.	
103+98.889	144.57	0	0	0	0	0	0	0	0
104+16.887	138.05	94.2	94.2	0	0	94.2	94.2	0	94.2
104+29.348	106.08	56.33	56.33	0	0	150.53	150.53	0	150.53
104+33.476	75.85	13.91	13.91	0	0	164.44	164.44	0	164.44
104+46.040	53.98	30.21	30.21	0	0	194.65	194.65	0	194.65
104+76.040	34.56	49.19	49.19	0	0	243.84	243.84	0	243.84
105+00.059	33.72	30.37	30.37	0	0	274.21	274.21	0	274.21
105+60.000	31.61	72.52	72.52	0	0	346.73	346.73	0	346.73
105+85.000	30.46	28.74	28.74	0	0	375.47	375.47	0	375.47
106+00.000	29.8	16.74	16.74	0	0	392.21	392.21	0	392.21
106+36.500	32.07	41.82	41.82	0	0	434.02	434.02	0	434.02

EARTHWORK VOLUME REPORT - W AVERILL STREET									
	Cut			Fill		Cumulative Volume			Mass Ordinate
Station	End Area	Volume	Reusable Volume	End Area	Volume	Cut	Reusable Cut	Fill	
	Sq. Ft.	Cu Yd.	Cu Yd.	Sq. Ft.	Cu. Yd.	Cu. Yd.	Cu. Yd.	Cu. Yd.	Cu. Yd.
STAGE 3									
21+61.313	64.84	0	0	0.23	0	0	0	0	0
22+00.000	106.86	123.01	123.01	0	0.16	123.01	123.01	0.16	122.84
22+20.000	120.92	84.36	84.36	0	0	207.37	207.37	0.16	207.21
22+50.000	101.71	123.68	123.68	0	0	331.05	331.05	0.16	330.89
STAGE 2									
22+75.000	148.31	115.75	115.75	0.01	0	115.75	115.75	0	115.75
23+00.000	175.62	149.97	149.97	0	0	265.72	265.72	0.01	265.71
STAGE 3									
23+55.000	271.07	454.97	454.97	7.05	7.18	0	0	0	0
23+75.000	99.29	137.17	137.17	0.97	2.97	137.17	137.17	2.97	134.2
24+00.000	116.68	99.99	99.99	0	0.45	237.16	237.16	3.42	233.74
24+50.000	78.2	180.39	180.39	0	0	417.55	417.55	3.42	414.13
24+73.119	74.04	65.18	65.18	0	0	482.73	482.73	3.42	479.31

EARTHWORK VOLUME REPORT - MAPLE AVENUE									
	Cut			Fill		Cumulative Volume			Mass Ordinate
Station	End Area	Volume	Reusable Volume	End Area	Volume	Cut	Reusable Cut	Fill	
	Sq. Ft.	Cu Yd.	Cu Yd.	Sq. Ft.	Cu. Yd.	Cu. Yd.	Cu. Yd.	Cu. Yd.	Cu. Yd.
STAGE 2									
9+50.670	71.26	0	0	0	0	0	0	0	0
9+75.000	71.91	64.51	64.51	0	0	64.51	64.51	0	64.51
10+00.000	78.83	69.79	69.79	0.01	0	134.3	134.3	0	134.29
10+50.000	101.54	167.02	167.02	0	0.01	301.31	301.31	0.01	301.3
10+75.000	97.69	92.24	92.24	1.23	0.57	393.55	393.55	0.58	392.97
STAGE 3									
11+50.000	80.08	246.9	246.9	1.64	3.99	0	0	0	0
11+60.000	63.16	26.53	26.53	0	0.3	26.53	26.53	0.3	26.23
12+00.000	64.06	94.24	94.24	0	0	120.77	120.77	0.3	120.47
12+40.000	61.8	93.23	93.23	0	0	214	214	0.3	213.7
12+60.250	52.39	42.82	42.82	0.39	0.14	256.82	256.82	0.44	256.38

STAGE 1C												
STATION	DISTANCE	AREA (SF)				INCREMENTAL VOL (CY) (UNADJUSTED)				CUMULATIVE VOL (CY)		MASS ORDINATE NOTE 4
		CUT	SALVAGED PAVEMENT MATERIAL	FILL	EBS	CUT NOTE 1	SALVAGED PAVEMENT MATERIAL NOTE 2	FILL NOTE 3	EBS	CUT 1.00 NOTE 1	EXPANDED FILL 1.25	
10+00.00 M		61	0	0	0	0	0	0	0	0	0	0
10+50.00 M	50	57	0	15	0	109	0	14	0	109	17	92
11+00.00 M	50	56	0	53	0	105	0	42	0	214	70	144
11+50.00 M	50	130	0	37	0	172	0	83	0	386	174	212
11+76.98 M	27	69	0	57	0	99	0	47	0	486	233	253
12+00.00 M	23	69	0	54	0	59	0	48	0	544	292	252
12+00.52 M	1	69	0	54	0	1	0	1	0	546	294	252
12+01.96 M	1	70	0	53	0	4	0	3	0	549	297	252
12+25.47 M	24	76	0	53	0	64	0	46	0	613	355	258
12+26.94 M	1	78	0	52	0	4	0	3	0	617	359	258
12+50.00 M	23	131	0	17	0	89	0	29	0	706	396	311
12+50.73 M	1	132	0	17	0	4	0	0	0	710	396	314
12+52.55 M	2	47	0	16	0	6	0	1	0	716	398	318
COLUMN TOTALS						716	0	318	0			

NOTES:
1) CUT: CUT INCLUDES UNUSABLE PAVEMENT MATERIAL
2) SALVAGED PAVEMENT MATERIAL: THIS IS NOT SHOWN IN THE CROSS SECTIONS
3) FILL: FILL DOES NOT INCLUDE UNUSABLE PAVEMENT MATERIAL
4) MASS ORDINATE: MASS ORDINATE = (CUT - SALVAGED PAVEMENT MATERIAL) - (FILL * FILL FACTOR)

M CHAIN												
STATION	DISTANCE	AREA (SF)				INCREMENTAL VOL (CY) (UNADJUSTED)				CUMULATIVE VOL (CY)		MASS ORDINATE NOTE 4
		CUT	SALVAGED PAVEMENT MATERIAL	FILL	EBS	CUT NOTE 1	SALVAGED PAVEMENT MATERIAL NOTE 2	FILL NOTE 3	EBS	CUT 1.00 NOTE 1	EXPANDED FILL 1.25	
12+52.55 M		126	0	6	0	0	0	0	0	0	0	0
13+00.00 M	47	103	0	16	0	202	0	19	0	202	23	178
13+50.00 M	50	119	0	18	0	206	0	31	0	407	62	345
13+99.99 M	50	119	0	18	0	220	0	33	0	627	104	523
14+00.00 M	0	121	0	1	0	0	0	0	0	628	104	523
14+50.00 M	50	129	0	3	0	232	0	4	0	859	109	751
14+57.50 M	8	106	0	2	0	33	0	1	0	892	110	782
COLUMN TOTALS						892	0	88	0			

NOTES:
1) CUT: CUT INCLUDES UNUSABLE PAVEMENT MATERIAL
2) SALVAGED PAVEMENT MATERIAL: THIS IS NOT SHOWN IN THE CROSS SECTIONS
3) FILL: FILL DOES NOT INCLUDE UNUSABLE PAVEMENT MATERIAL
4) MASS ORDINATE: MASS ORDINATE = (CUT - SALVAGED PAVEMENT MATERIAL) - (FILL * FILL FACTOR)

L CHAIN		AREA (SF)				INCREMENTAL VOL (CY) (UNADJUSTED)				CUMULATIVE VOL (CY)		MASS ORDINATE NOTE 4
			SALVAGED PAVEMENT MATERIAL	FILL	EBS	CUT NOTE 1	SALVAGED PAVEMENT MATERIAL NOTE 2	FILL NOTE 3	EBS	CUT 100 NOTE 1	EXPANDED FILL 1.25	
12+47.55	L											
12+50.00	L	2	45	0	2	0	0	0	0	0	0	0
13+00.00	L	50	46	0	2	4	0	0	0	4	0	4
13+08.50	L	9	104	0	0	139	0	2	0	143	3	140
			0	0	0	34	0	0	0	177	3	174
COLUMN TOTALS						177	0	2	0			

NOTES:
1) CUT: CUT INCLUDES UNUSABLE PAVEMENT MATERIAL
2) SALVAGED PAVEMENT MATERIAL: THIS IS NOT SHOWN IN THE CROSS SECTIONS
3) FILL: FILL DOES NOT INCLUDE UNUSABLE PAVEMENT MATERIAL
4) MASS ORDINATE: MASS ORDINATE = (CUT - SALVAGED PAVEMENT MATERIAL) - (FILL * FILL FACTOR)

A CHAIN		AREA (SF)				INCREMENTAL VOL (CY) (UNADJUSTED)				CUMULATIVE VOL (CY)		MASS ORDINATE NOTE 4
			SALVAGED PAVEMENT MATERIAL	FILL	EBS	CUT NOTE 1	SALVAGED PAVEMENT MATERIAL NOTE 2	FILL NOTE 3	EBS	CUT 100 NOTE 1	EXPANDED FILL 1.25	
10+25.00	A											
10+50.00	A	25	124	0	5	0	0	0	0	0	0	0
10+75.00	A	25	108	0	2	107	0	3	0	107	4	103
11+00.00	A	25	95	0	2	94	0	2	0	201	6	195
11+25.00	A	25	133	0	2	106	0	2	0	307	9	298
			85	0	3	101	0	3	0	408	12	396
11+50.00	A	25	143	0	34	106	0	17	0	513	34	480
11+75.00	A	25	186	0	27	152	0	28	0	666	69	597
12+00.00	A	25	129	0	24	146	0	23	0	812	98	713
12+25.00	A	25	137	0	25	123	0	23	0	935	127	809
12+50.00	A	25	244	0	30	176	0	26	0	1,111	159	953
12+75.00	A	25	164	0	42	189	0	33	0	1,300	200	1,100
13+00.00	A	25	199	0	43	168	0	39	0	1,468	249	1,218
13+25.00	A	25	128	0	4	151	0	22	0	1,619	276	1,343
13+26.59	A	2	127	0	6	8	0	0	0	1,627	277	1,350
COLUMN TOTALS						1,627	0	221	0			

NOTES:
1) CUT: CUT INCLUDES UNUSABLE PAVEMENT MATERIAL
2) SALVAGED PAVEMENT MATERIAL: THIS IS NOT SHOWN IN THE CROSS SECTIONS
3) FILL: FILL DOES NOT INCLUDE UNUSABLE PAVEMENT MATERIAL
4) MASS ORDINATE: MASS ORDINATE = (CUT - SALVAGED PAVEMENT MATERIAL) - (FILL * FILL FACTOR)

J CHAIN												
STATION	DISTANCE	AREA (SF)				INCREMENTAL VOL (CY) (UNADJUSTED)				CUMULATIVE VOL (CY)		MASS ORDINATE NOTE 5
		CUT	SALVAGED PAVEMENT MATERIAL	FILL	EBS	CUT NOTE 1	SALVAGED PAVEMENT MATERIAL NOTE 2	FILL NOTE 3	EBS	CUT 1.00 NOTE 1	EXPANDED FILL 1.25 NOTE 4	
10+23.84 J		59	0	3	0	0	0	0	0	0	0	0
10+50.00 J	26	66	0	1	0	60	0	2	0	60	2	58
11+00.00 J	50	71	0	1	0	126	0	3	0	187	6	180
11+50.00 J	50	98	0	0	0	156	0	1	0	343	8	336
12+00.00 J	50	171	0	0	0	250	0	0	0	593	8	585
12+00.01 J	0	68	0	0	0	0	0	0	0	593	8	585
12+50.00 J	50	121	0	0	0	175	0	0	0	768	8	760
12+66.73 J	17	108	0	0	0	71	0	0	0	839	8	831
COLUMN TOTALS						839	0	6	0			

NOTES:
1) CUT: CUT INCLUDES UNUSABLE PAVEMENT MATERIAL
2) SALVAGED PAVEMENT MATERIAL: THIS IS NOT SHOWN IN THE CROSS SECTIONS
3) FILL: FILL DOES NOT INCLUDE UNUSABLE PAVEMENT MATERIAL
4) MASS ORDINATE: MASS ORDINATE = (CUT - SALVAGED PAVEMENT MATERIAL) - (FILL * FILL FACTOR)

I CHAIN												
STATION	DISTANCE	AREA (SF)				INCREMENTAL VOL (CY) (UNADJUSTED)				CUMULATIVE VOL (CY)		MASS ORDINATE NOTE 4
		CUT	SALVAGED PAVEMENT MATERIAL	FILL	EBS	CUT NOTE 1	SALVAGED PAVEMENT MATERIAL NOTE 2	FILL NOTE 3	EBS	CUT 1.00 NOTE 1	EXPANDED FILL 1.25 NOTE 4	
12+50.00 I		112	0	0	0	0	0	0	0	0	0	0
12+70.07 I	20	112	0	0	0	83	0	0	0	83	0	83
COLUMN TOTALS						83	0	0	0			

NOTES:
1) CUT: CUT INCLUDES UNUSABLE PAVEMENT MATERIAL
2) SALVAGED PAVEMENT MATERIAL: THIS IS NOT SHOWN IN THE CROSS SECTIONS
3) FILL: FILL DOES NOT INCLUDE UNUSABLE PAVEMENT MATERIAL
4) MASS ORDINATE: MASS ORDINATE = (CUT - SALVAGED PAVEMENT MATERIAL) - (FILL * FILL FACTOR)

F CHAIN												
STATION	DISTANCE	AREA (SF)				INCREMENTAL VOL (CY) (UNADJUSTED)				CUMULATIVE VOL (CY)		MASS ORDINATE NOTE 4
		CUT	SALVAGED PAVEMENT MATERIAL	FILL	EBS	CUT NOTE 1	SALVAGED PAVEMENT MATERIAL NOTE 2	FILL NOTE 3	EBS	CUT 1.00 NOTE 1	EXPANDED FILL 1.25 NOTE 4	
10+00.00 F		49	0	6	0	0	0	0	0	0	0	0
10+50.00 F	50	49	0	8	0	91	0	13	0	91	16	75
10+73.83 F	24	49	0	8	0	43	0	7	0	134	25	109
10+73.84 F	0	134	0	21	0	0	0	0	0	134	25	109
11+00.00 F	26	132	0	14	0	129	0	17	0	263	46	217
11+50.00 F	50	123	0	27	0	236	0	38	0	499	94	405
11+72.88 F	23	123	0	30	0	104	0	24	0	603	124	479
COLUMN TOTALS						603	0	99	0			

NOTES:
1) CUT: CUT INCLUDES UNUSABLE PAVEMENT MATERIAL
2) SALVAGED PAVEMENT MATERIAL: THIS IS NOT SHOWN IN THE CROSS SECTIONS
3) FILL: FILL DOES NOT INCLUDE UNUSABLE PAVEMENT MATERIAL
4) MASS ORDINATE: MASS ORDINATE = (CUT - SALVAGED PAVEMENT MATERIAL) - (FILL * FILL FACTOR)

9

9

G CHAIN												
STATION	DISTANCE	AREA (SF)				INCREMENTAL VOL (CY) (UNADJUSTED)				CUMULATIVE VOL (CY)		MASS ORDINATE NOTE 4
		CUT	SALVAGED PAVEMENT MATERIAL	FILL	EBS	CUT NOTE 1	SALVAGED PAVEMENT MATERIAL NOTE 2	FILL NOTE 3	EBS	CUT 1.00 NOTE 1	EXPANDED FILL 1.25	
10+00.00 G		96	0	0	0	0	0	0	0	0	0	0
10+50.00 G	50	101	0	6	0	182	0	6	0	182	7	175
10+68.06 G	18	101	0	6	0	68	0	4	0	250	12	238
COLUMN TOTALS						250	0	10	0			


NOTES:
1) CUT: CUT INCLUDES UNUSABLE PAVEMENT MATERIAL
2) SALVAGED PAVEMENT MATERIAL: THIS IS NOT SHOWN IN THE CROSS SECTIONS
3) FILL: FILL DOES NOT INCLUDE UNUSABLE PAVEMENT MATERIAL
4) MASS ORDINATE: MASS ORDINATE = (CUT - SALVAGED PAVEMENT MATERIAL) - (FILL * FILL FACTOR)


C CHAIN												
STATION	DISTANCE	AREA (SF)				INCREMENTAL VOL (CY) (UNADJUSTED)				CUMULATIVE VOL (CY)		MASS ORDINATE NOTE 4
		CUT	SALVAGED PAVEMENT MATERIAL	FILL	EBS	CUT NOTE 1	SALVAGED PAVEMENT MATERIAL NOTE 2	FILL NOTE 3	EBS	CUT 1.00 NOTE 1	EXPANDED FILL 1.25	
10+00.00 C		71	0	0	0	0	0	0	0	0	0	0
10+50.00 C	50	42	0	1	0	105	0	1	0	105	2	103
10+60.08 C	10	60	0	0	0	19	0	0	0	124	2	122
COLUMN TOTALS						124	0	2	0			


NOTES:
1) CUT: CUT INCLUDES UNUSABLE PAVEMENT MATERIAL
2) SALVAGED PAVEMENT MATERIAL: THIS IS NOT SHOWN IN THE CROSS SECTIONS
3) FILL: FILL DOES NOT INCLUDE UNUSABLE PAVEMENT MATERIAL
4) MASS ORDINATE: MASS ORDINATE = (CUT - SALVAGED PAVEMENT MATERIAL) - (FILL * FILL FACTOR)


D CHAIN												
STATION	DISTANCE	AREA (SF)				INCREMENTAL VOL (CY) (UNADJUSTED)				CUMULATIVE VOL (CY)		MASS ORDINATE NOTE 4
		CUT	SALVAGED PAVEMENT MATERIAL	FILL	EBS	CUT NOTE 1	SALVAGED PAVEMENT MATERIAL NOTE 2	FILL NOTE 3	EBS	CUT 1.00 NOTE 1	EXPANDED FILL 1.25	
10+00.00 D		75	0	0	0	0	0	0	0	0	0	0
10+50.00 D	50	46	0	0	0	112	0	0	0	112	0	112
10+50.01 D	0	97	0	0	0	0	0	0	0	112	0	112
10+70.74 D	21	97	0	0	0	61	0	0	0	173	0	173
COLUMN TOTALS						173	0	0	0			


NOTES:
1) CUT: CUT INCLUDES UNUSABLE PAVEMENT MATERIAL
2) SALVAGED PAVEMENT MATERIAL: THIS IS NOT SHOWN IN THE CROSS SECTIONS
3) FILL: FILL DOES NOT INCLUDE UNUSABLE PAVEMENT MATERIAL
4) MASS ORDINATE: MASS ORDINATE = (CUT - SALVAGED PAVEMENT MATERIAL) - (FILL * FILL FACTOR)

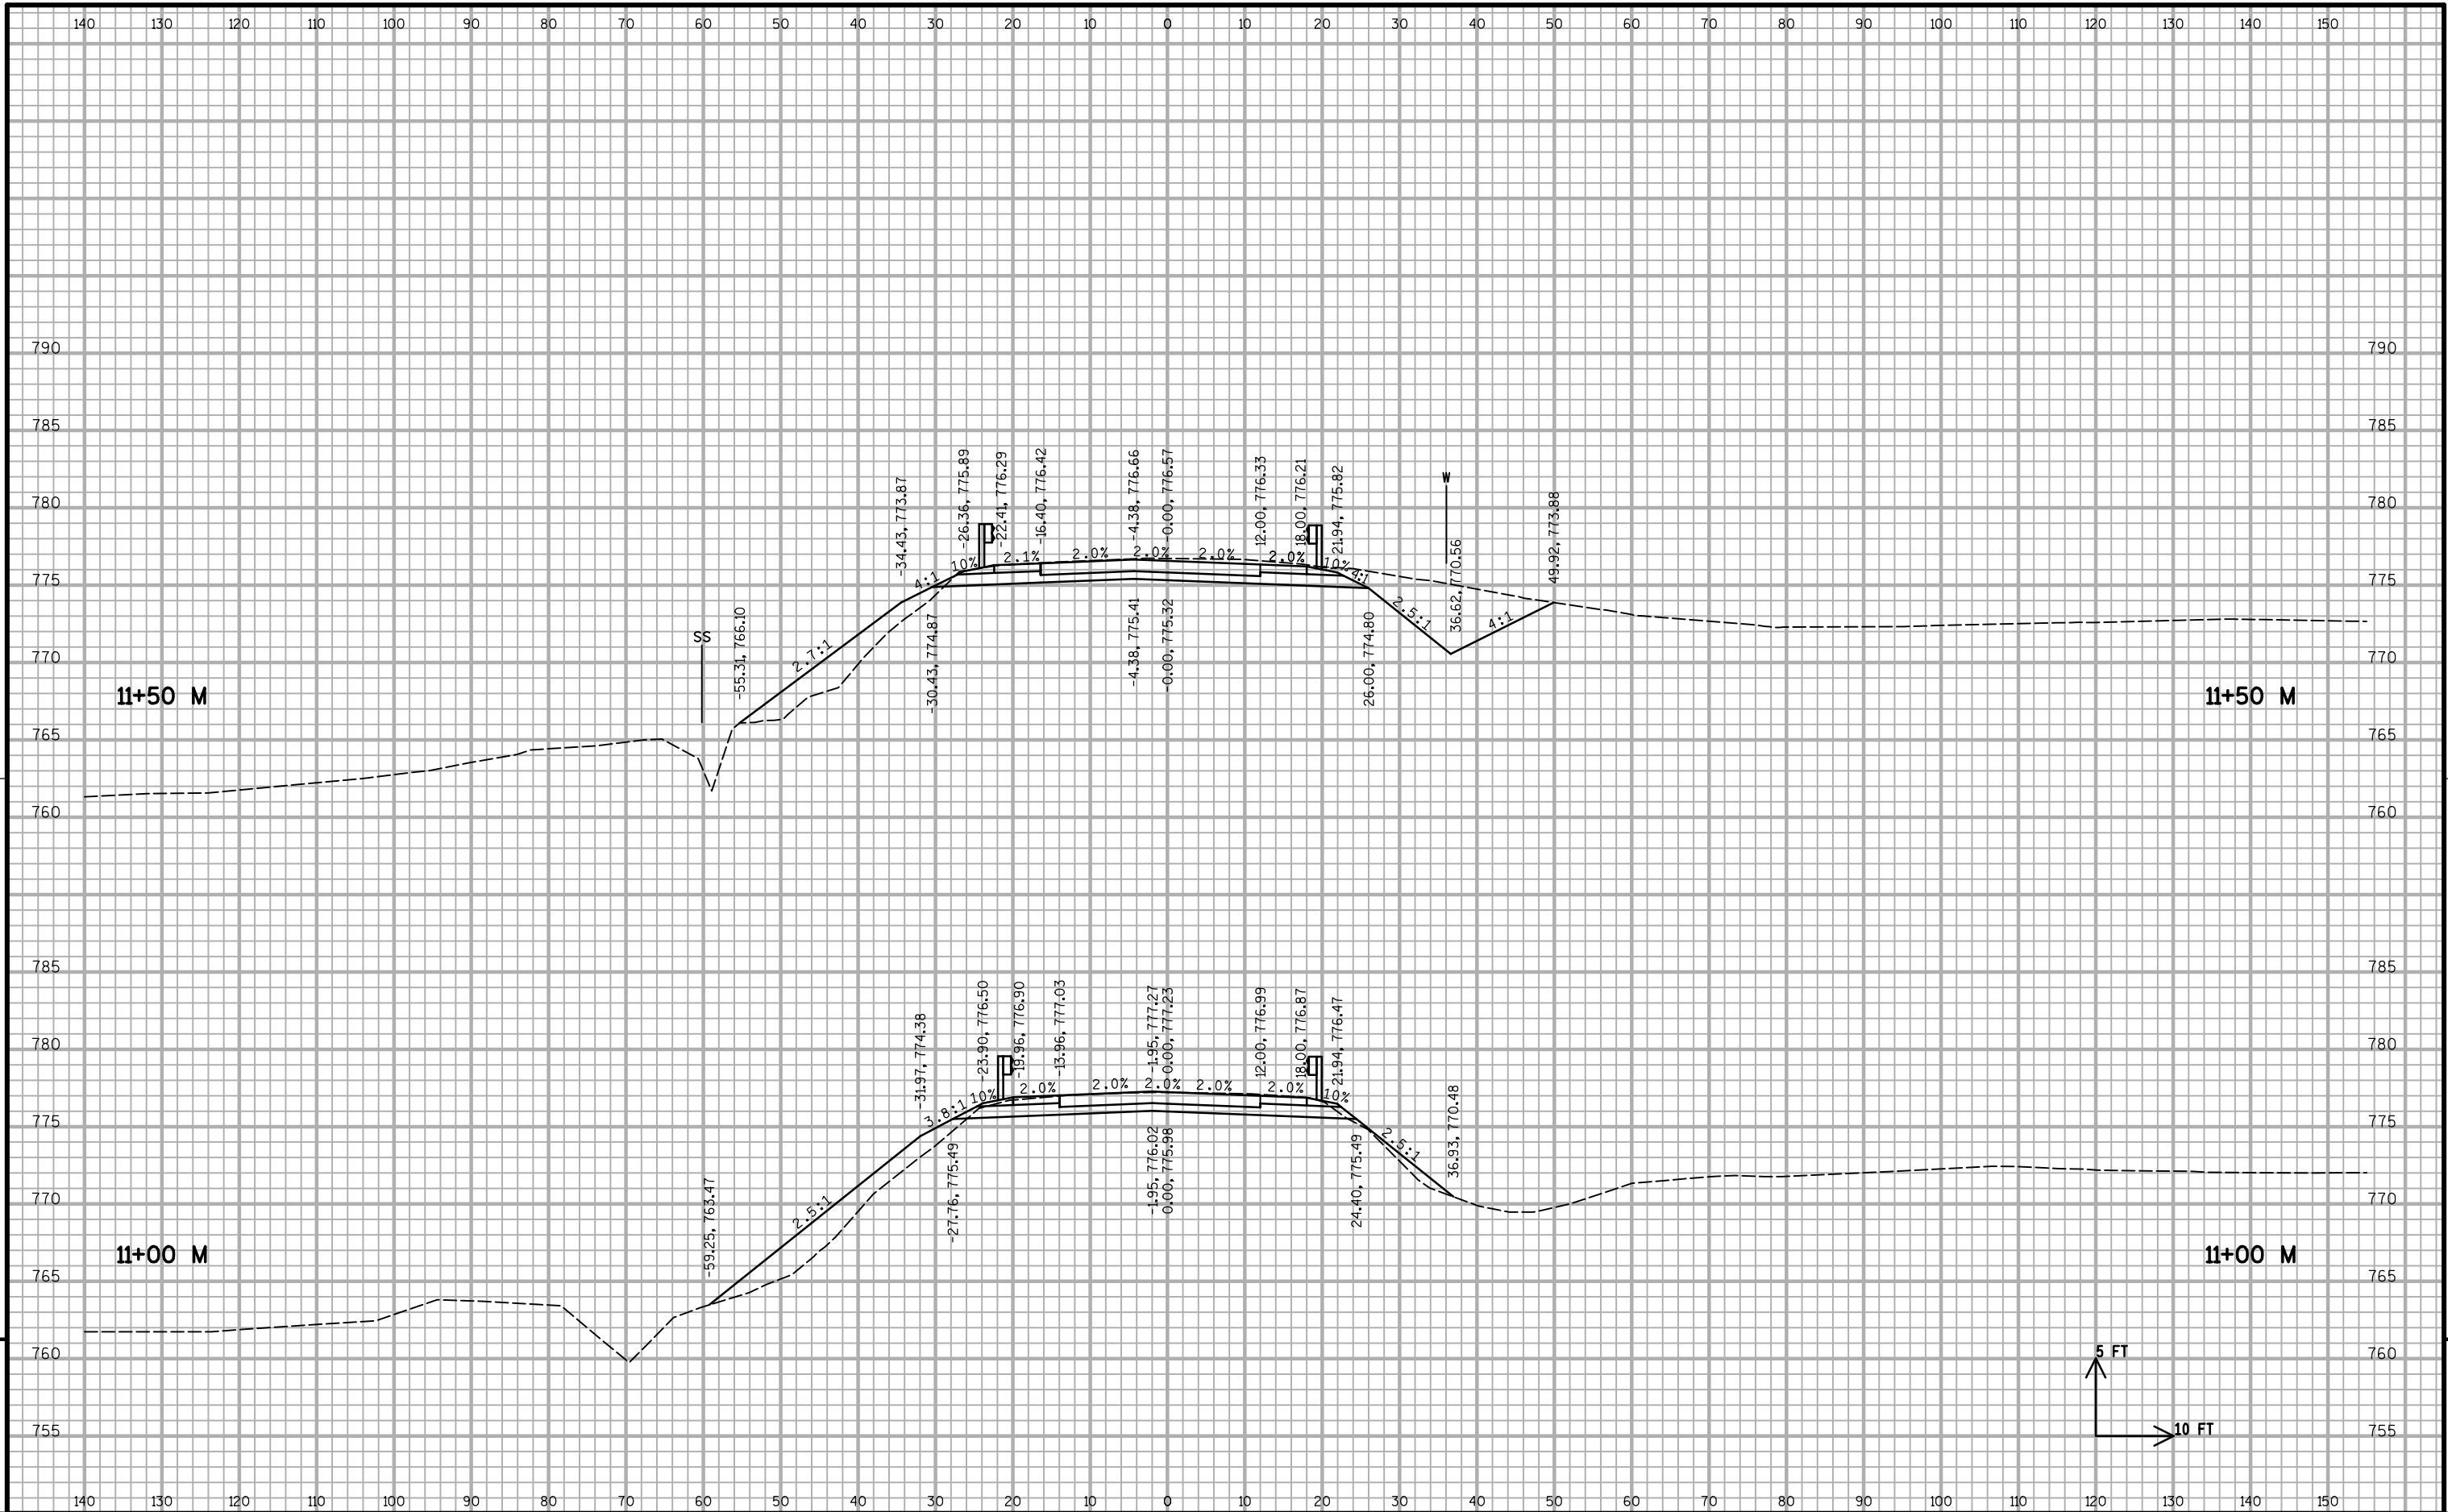


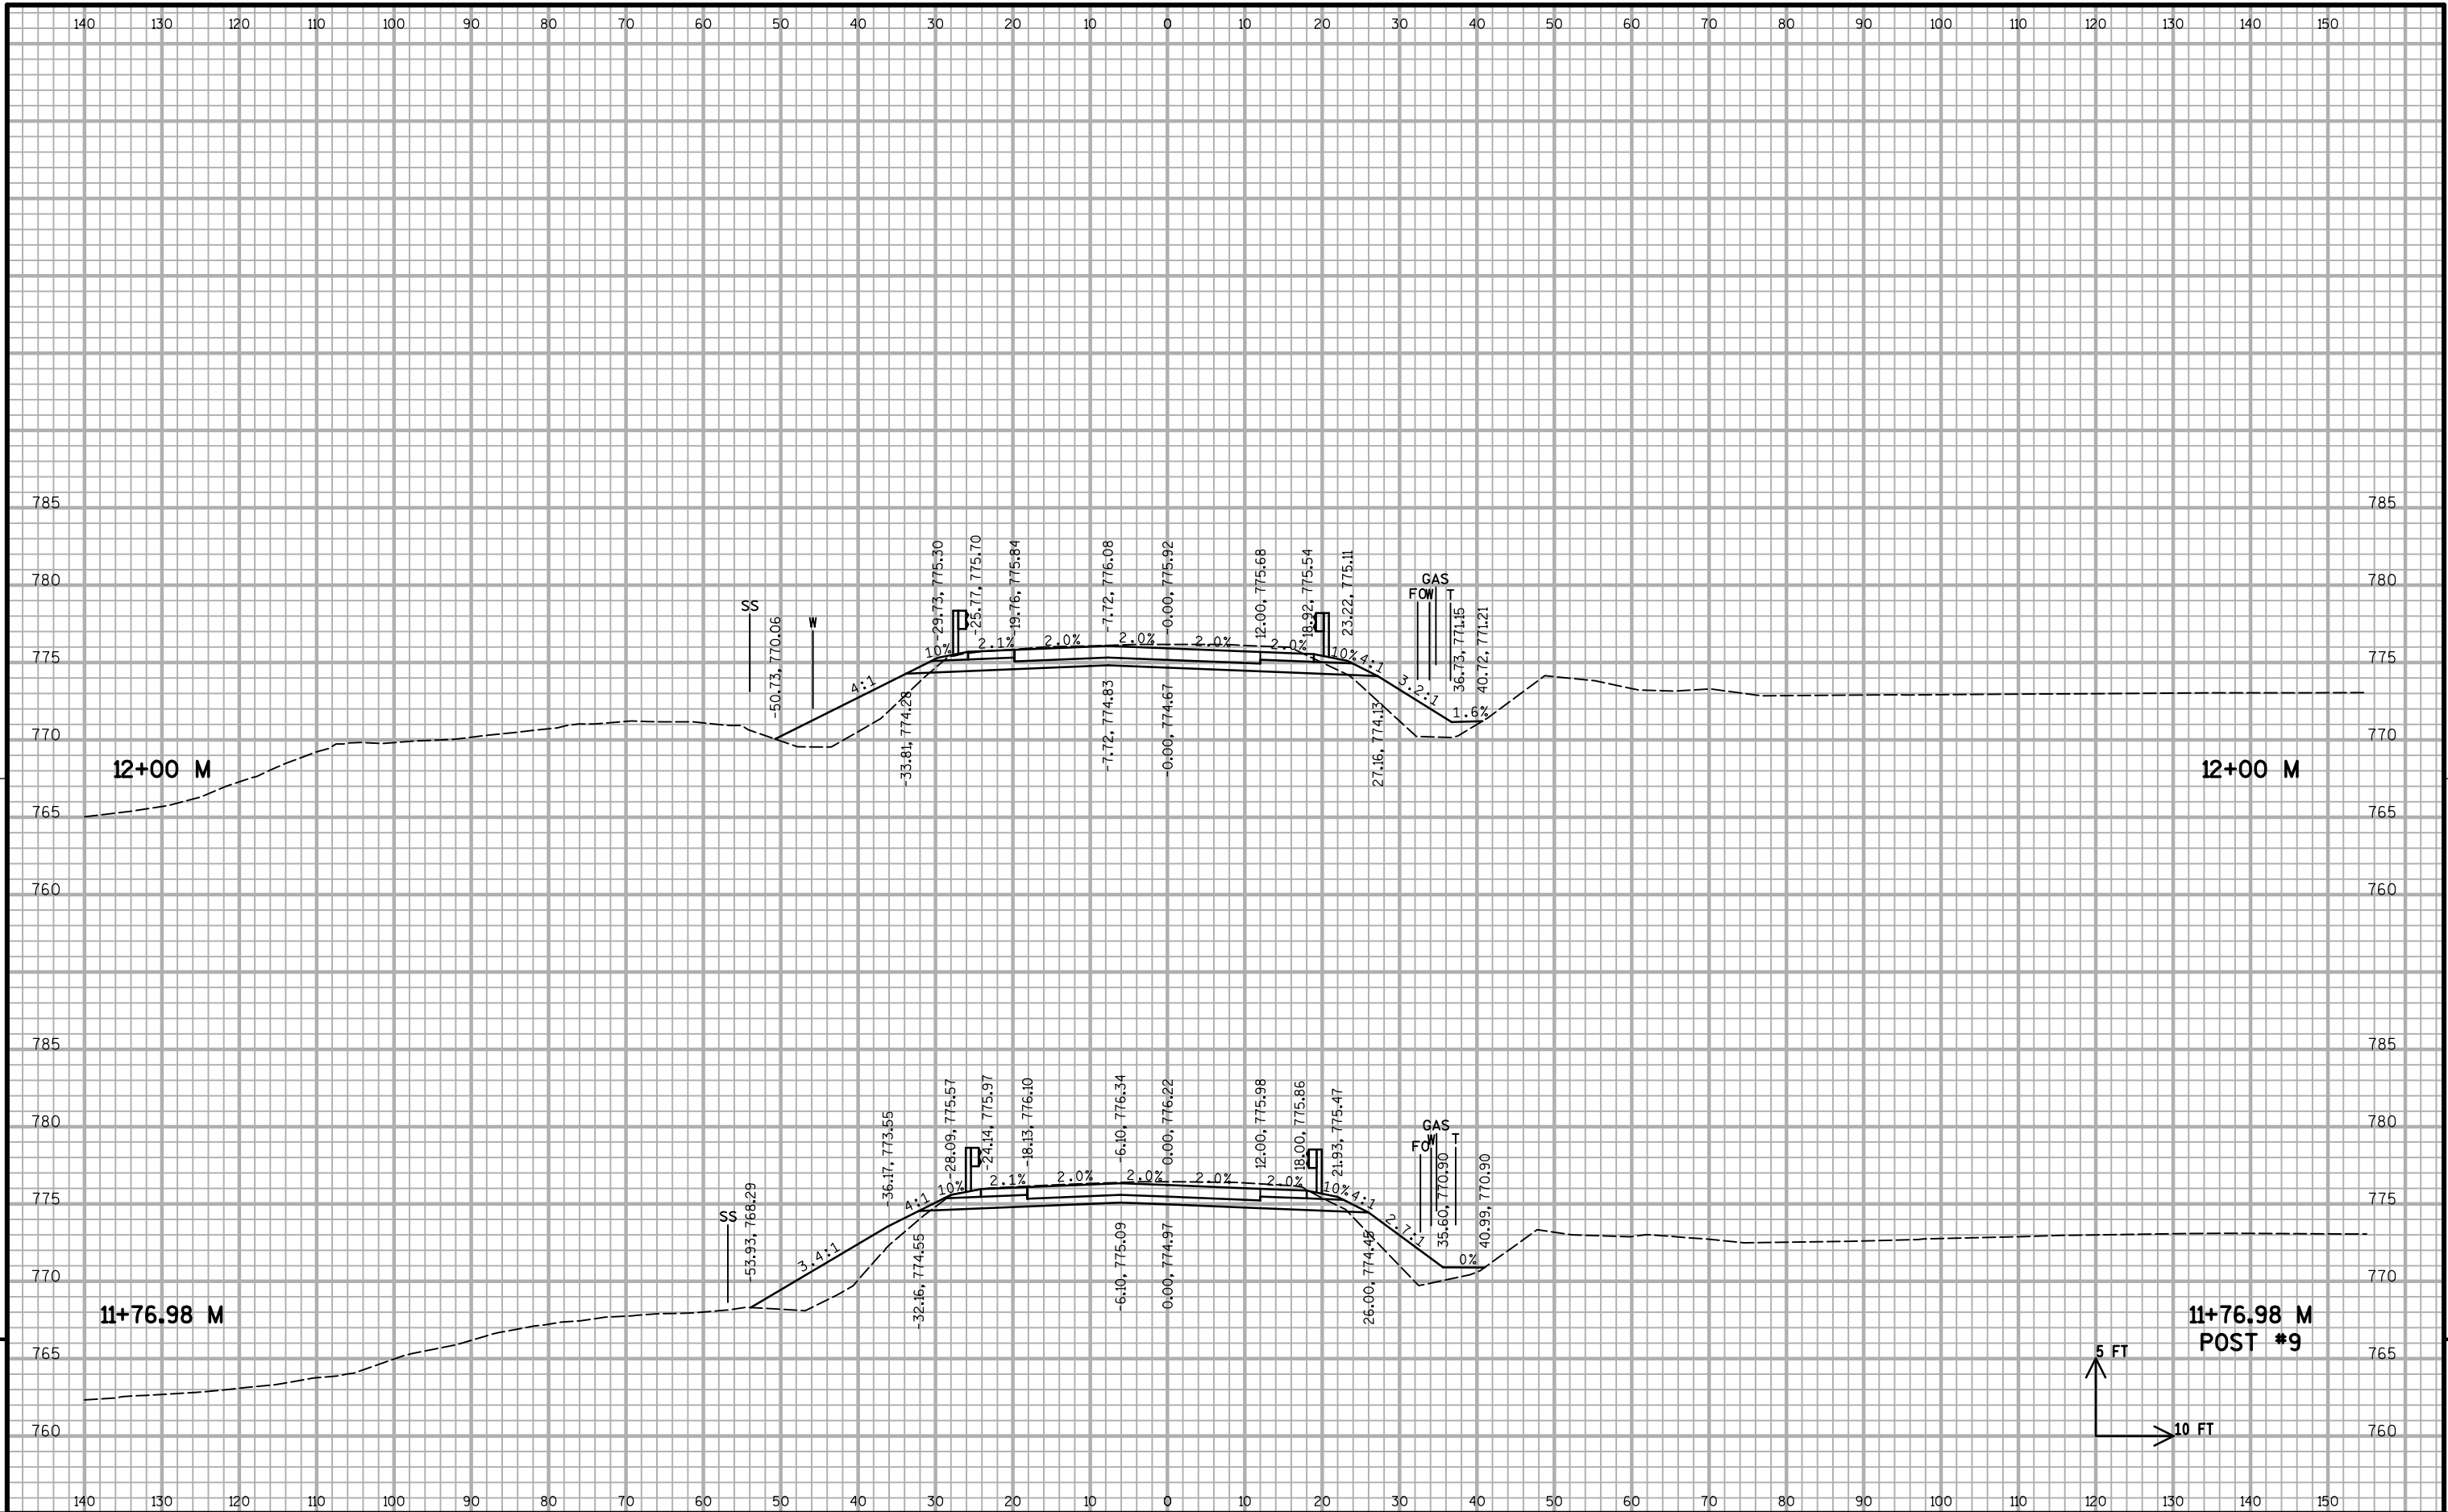


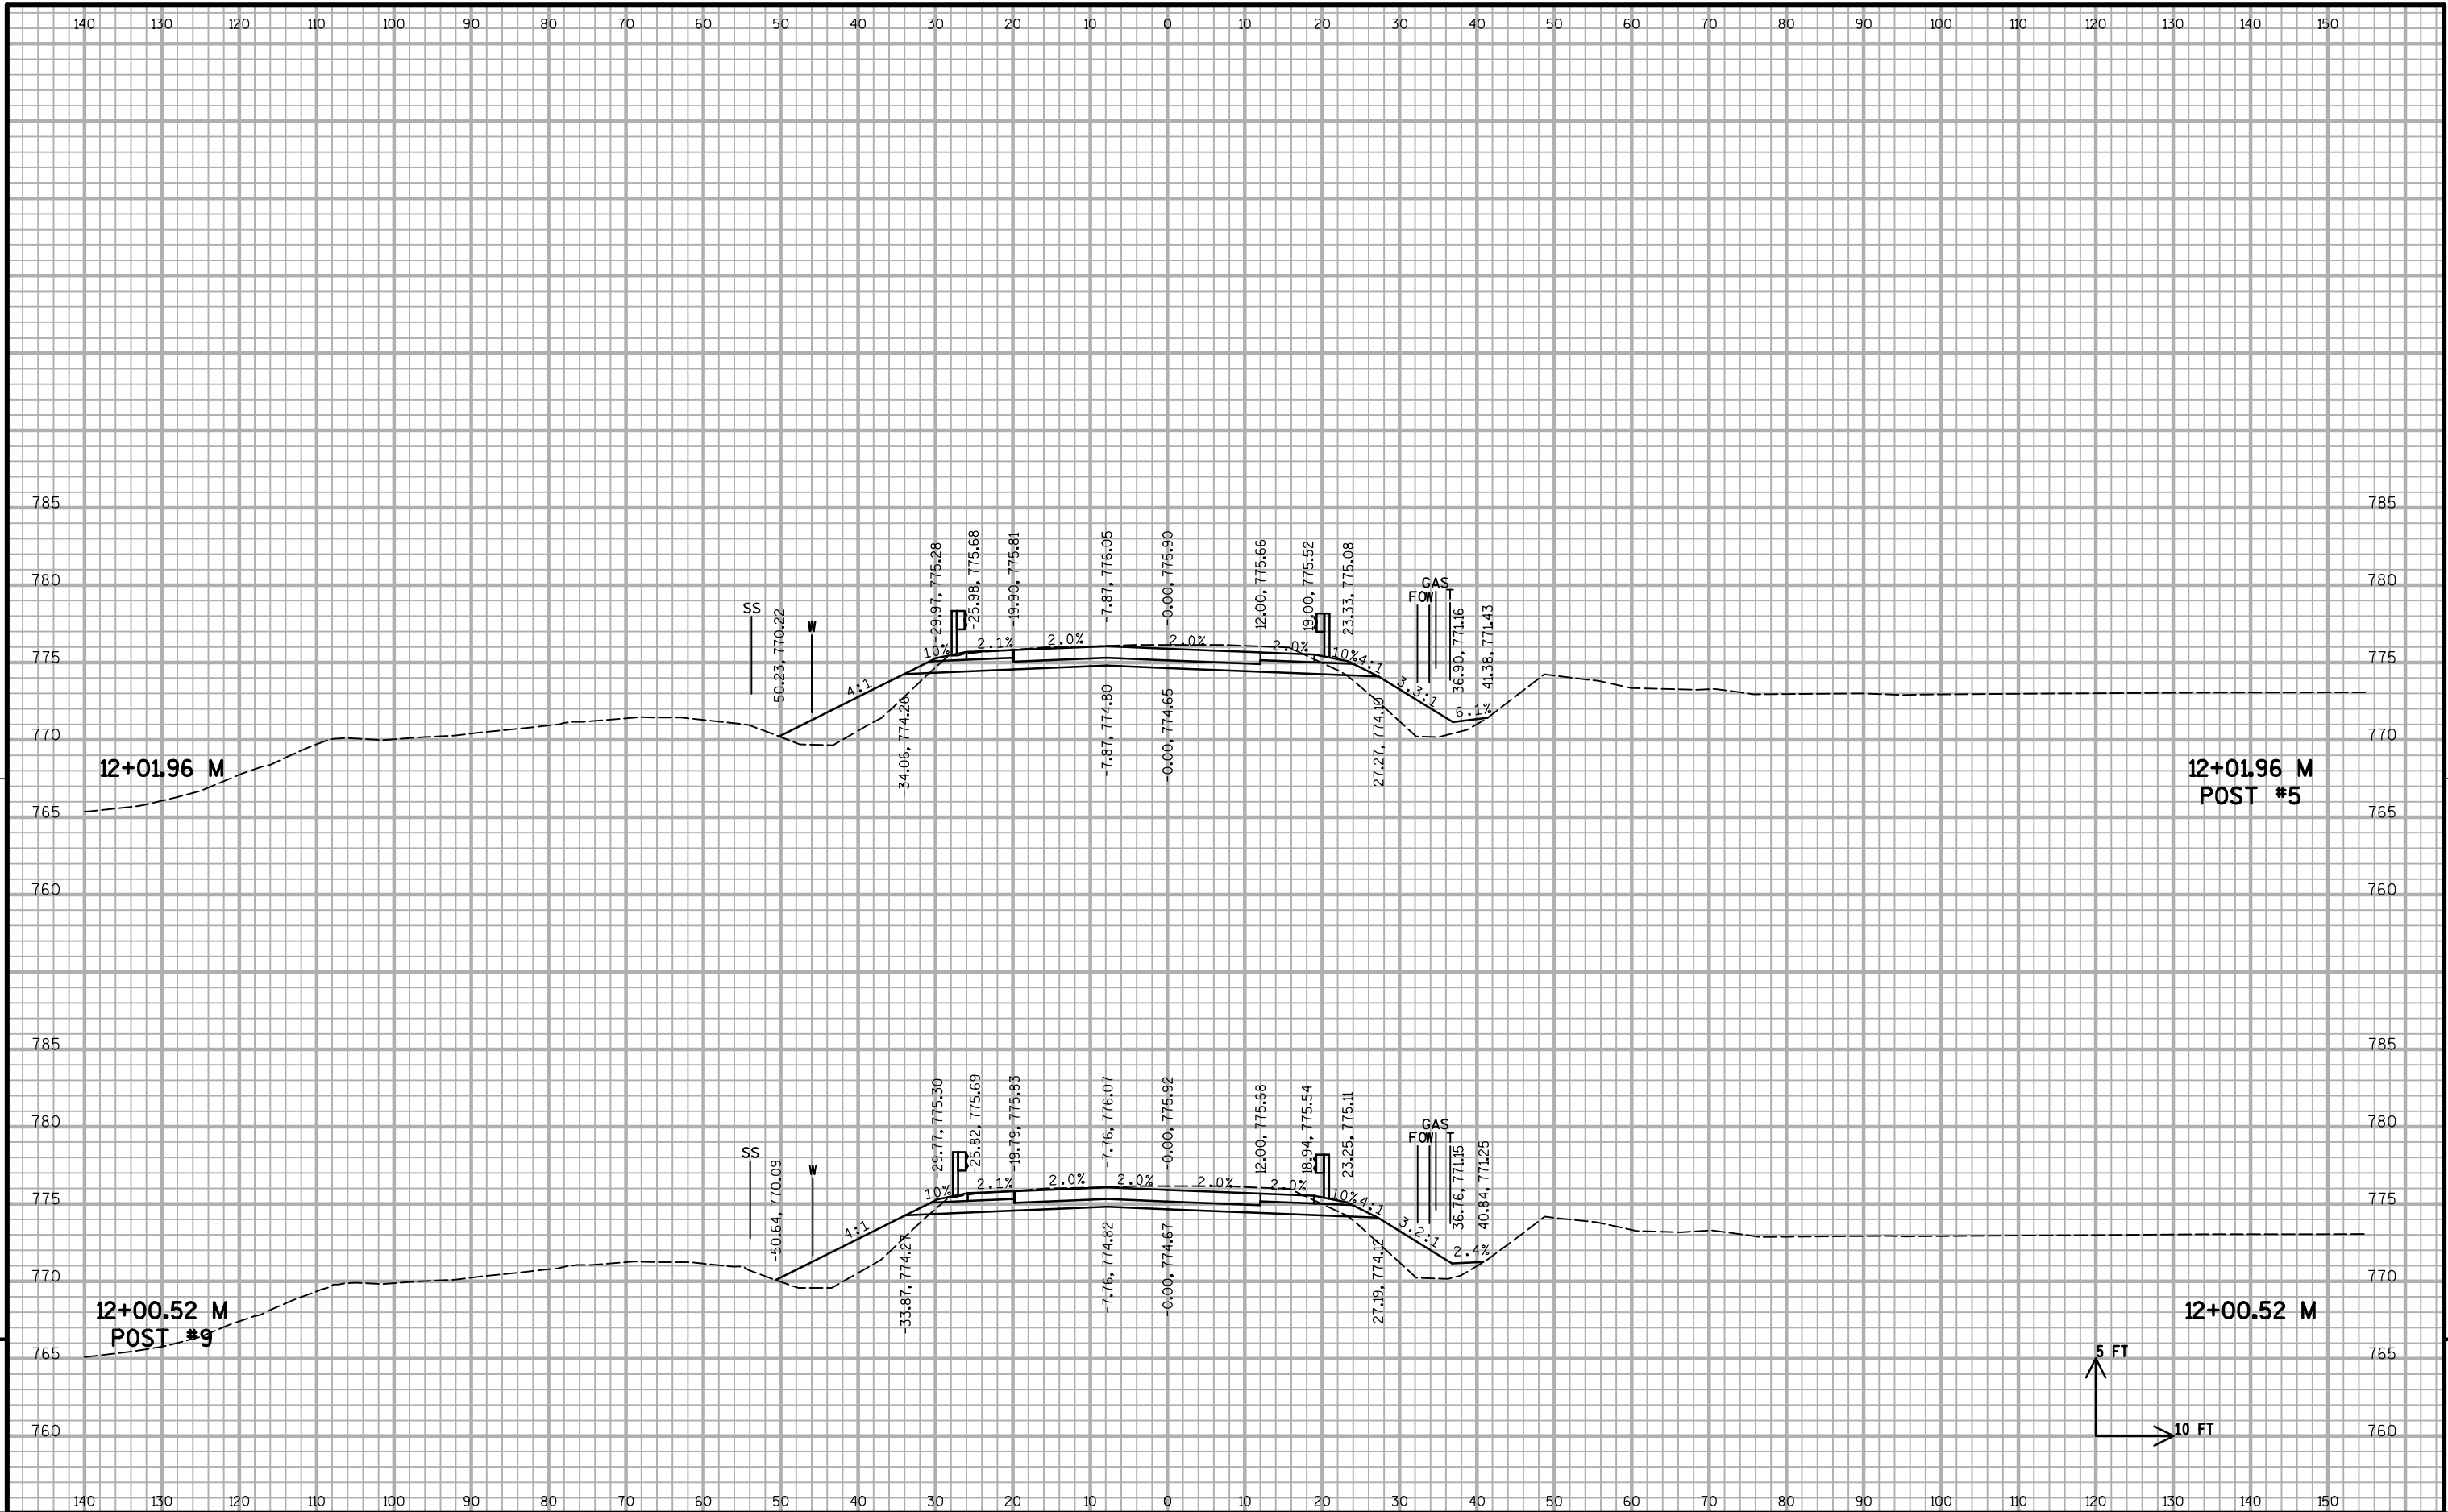


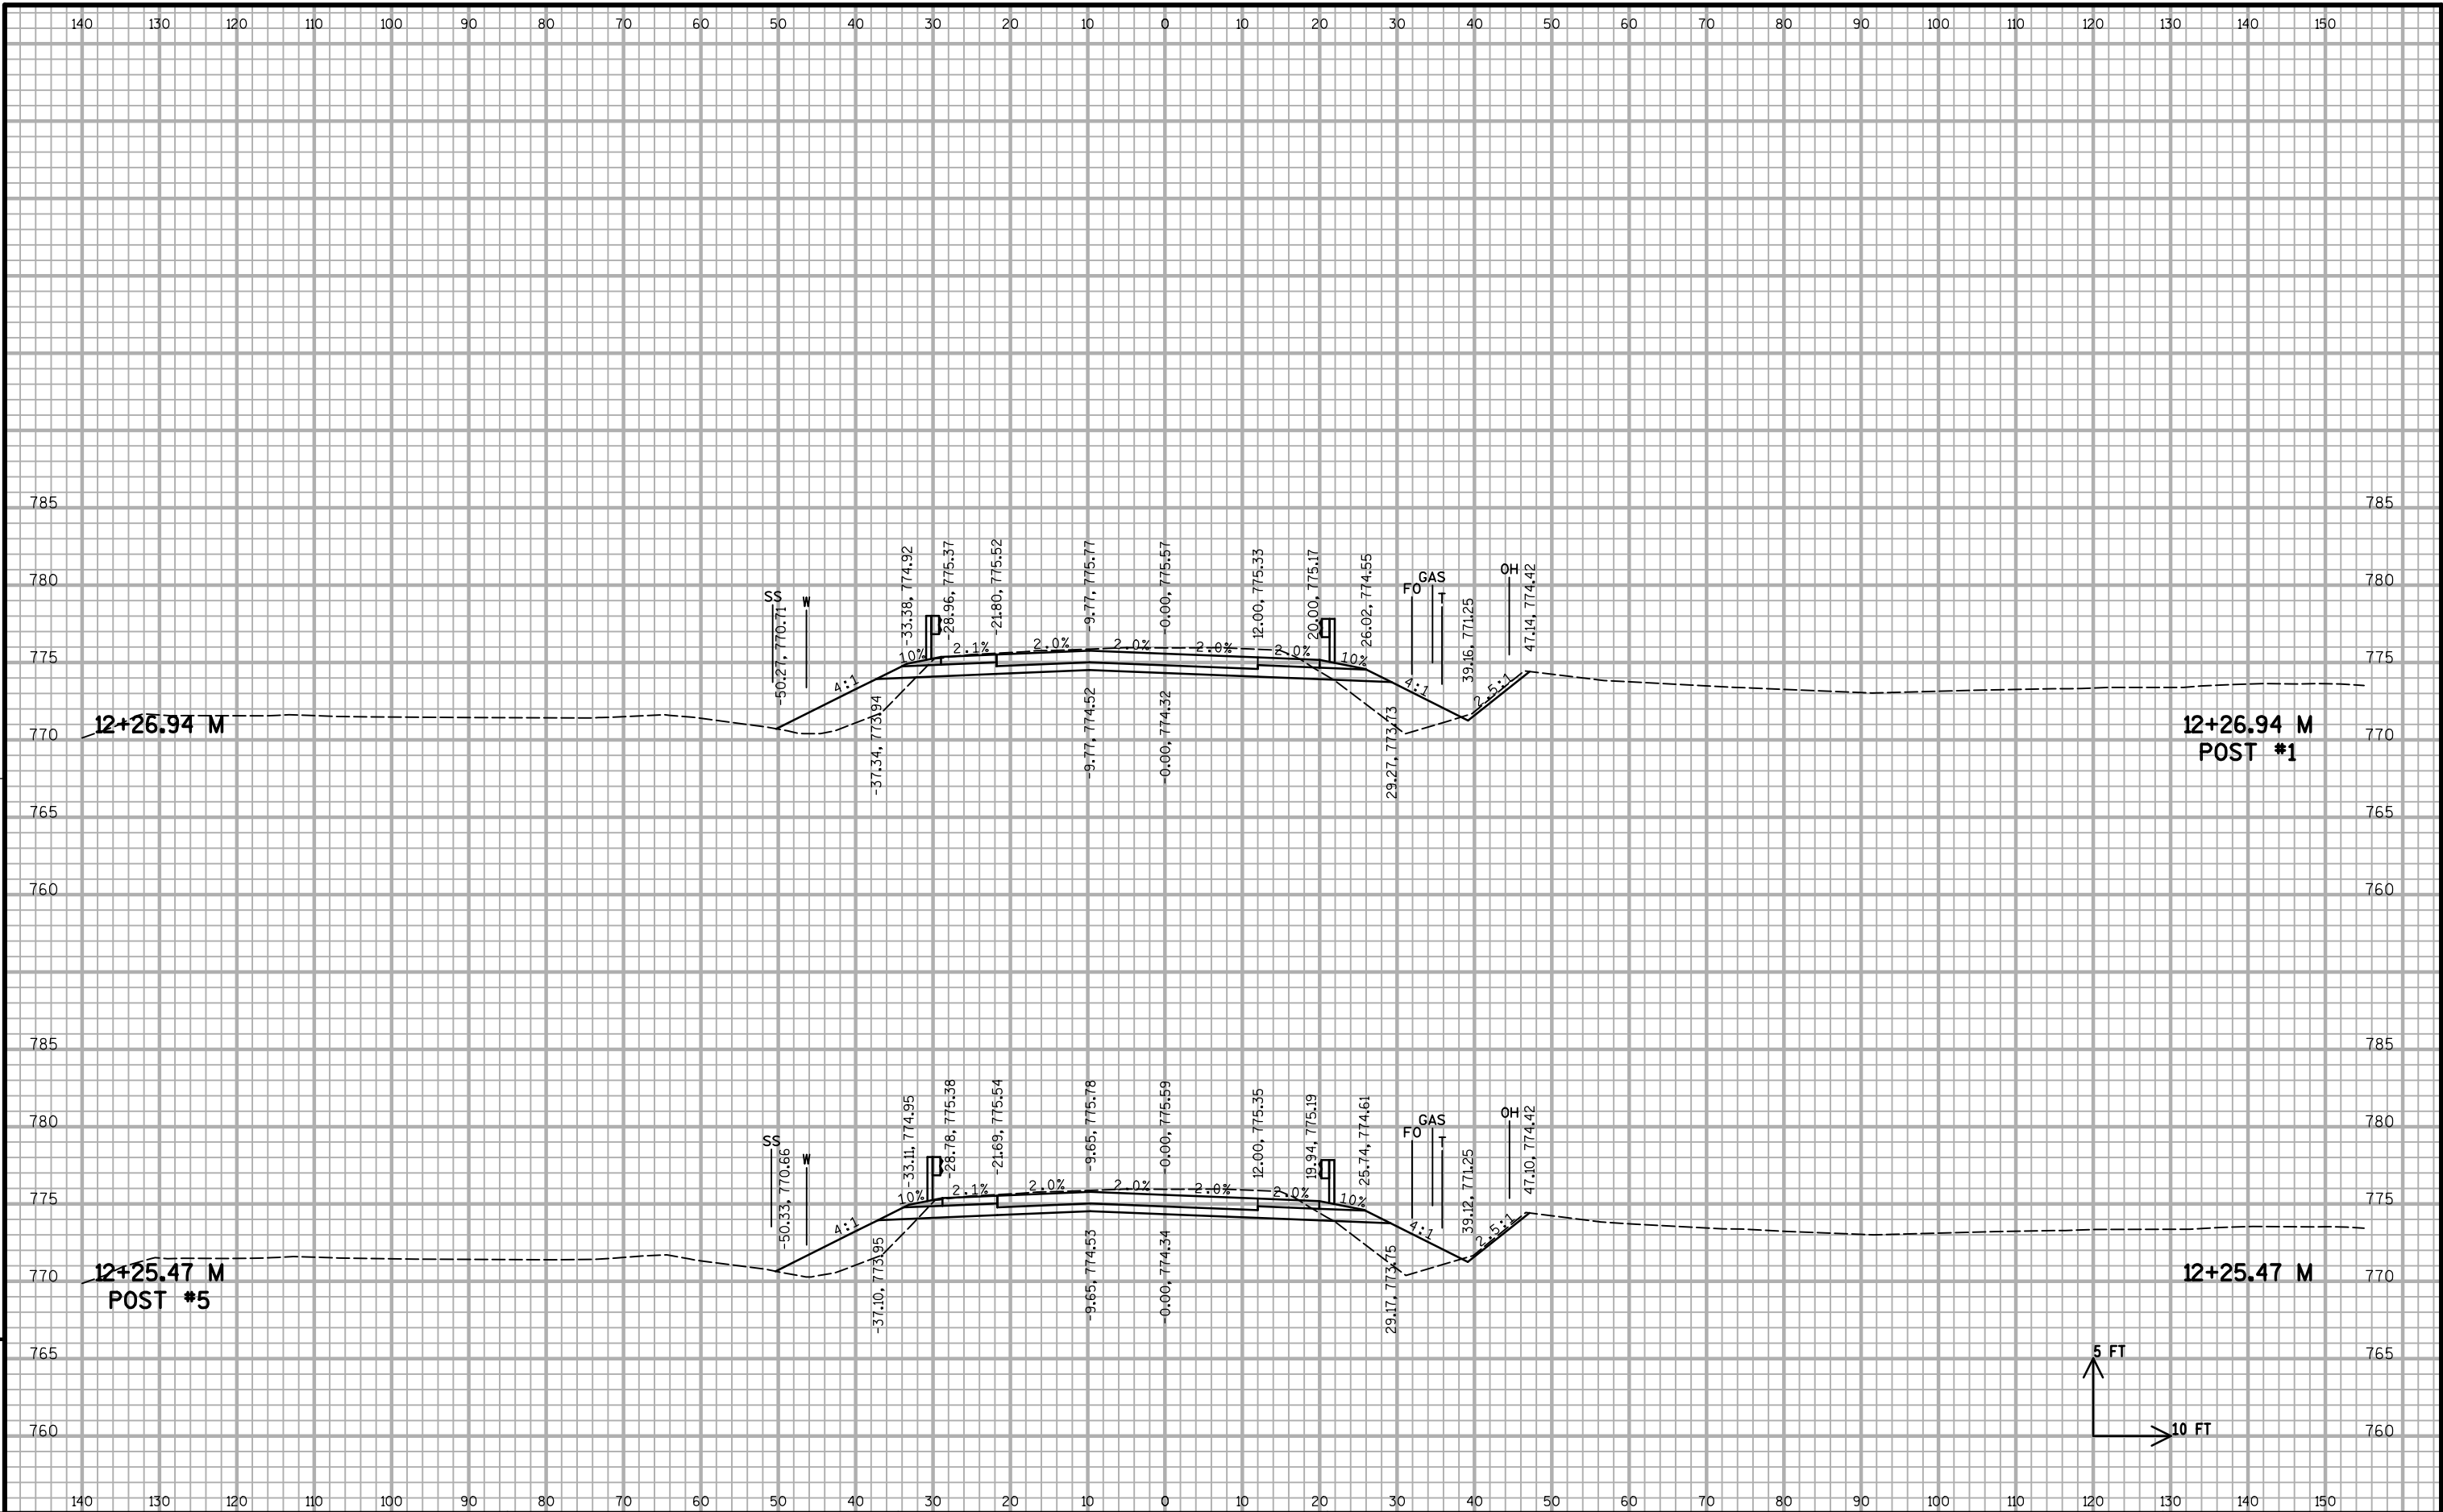


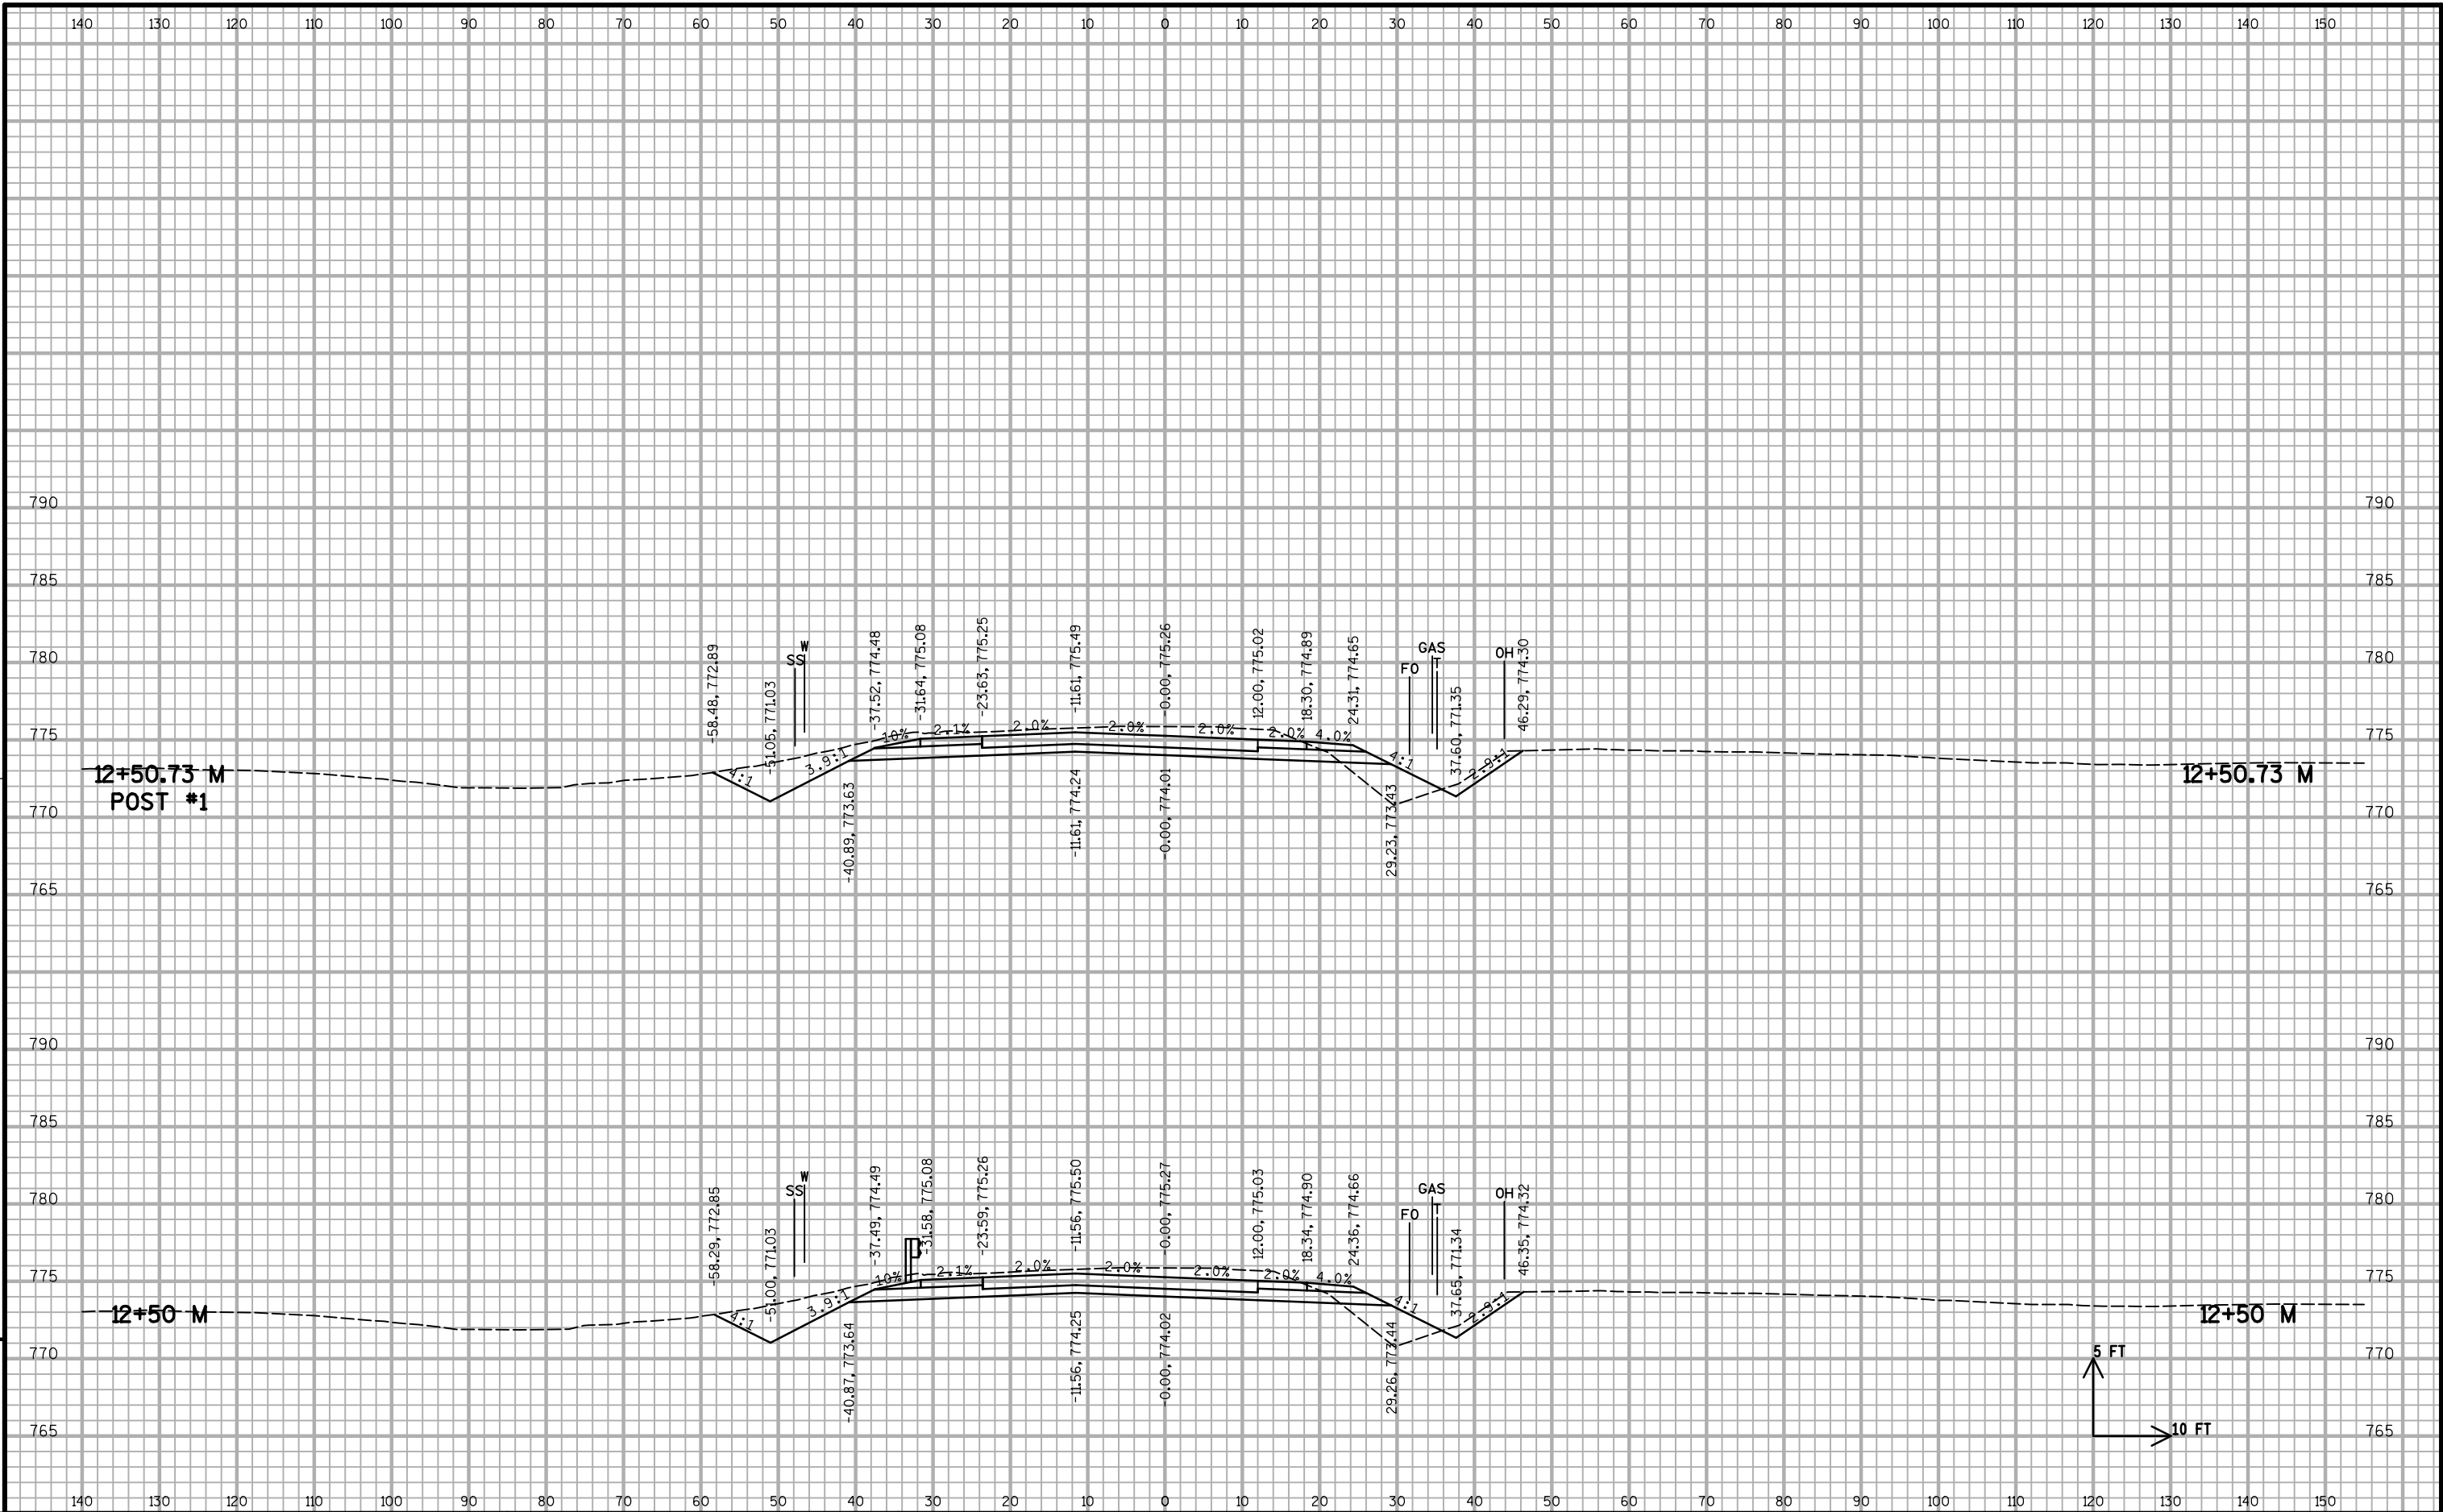


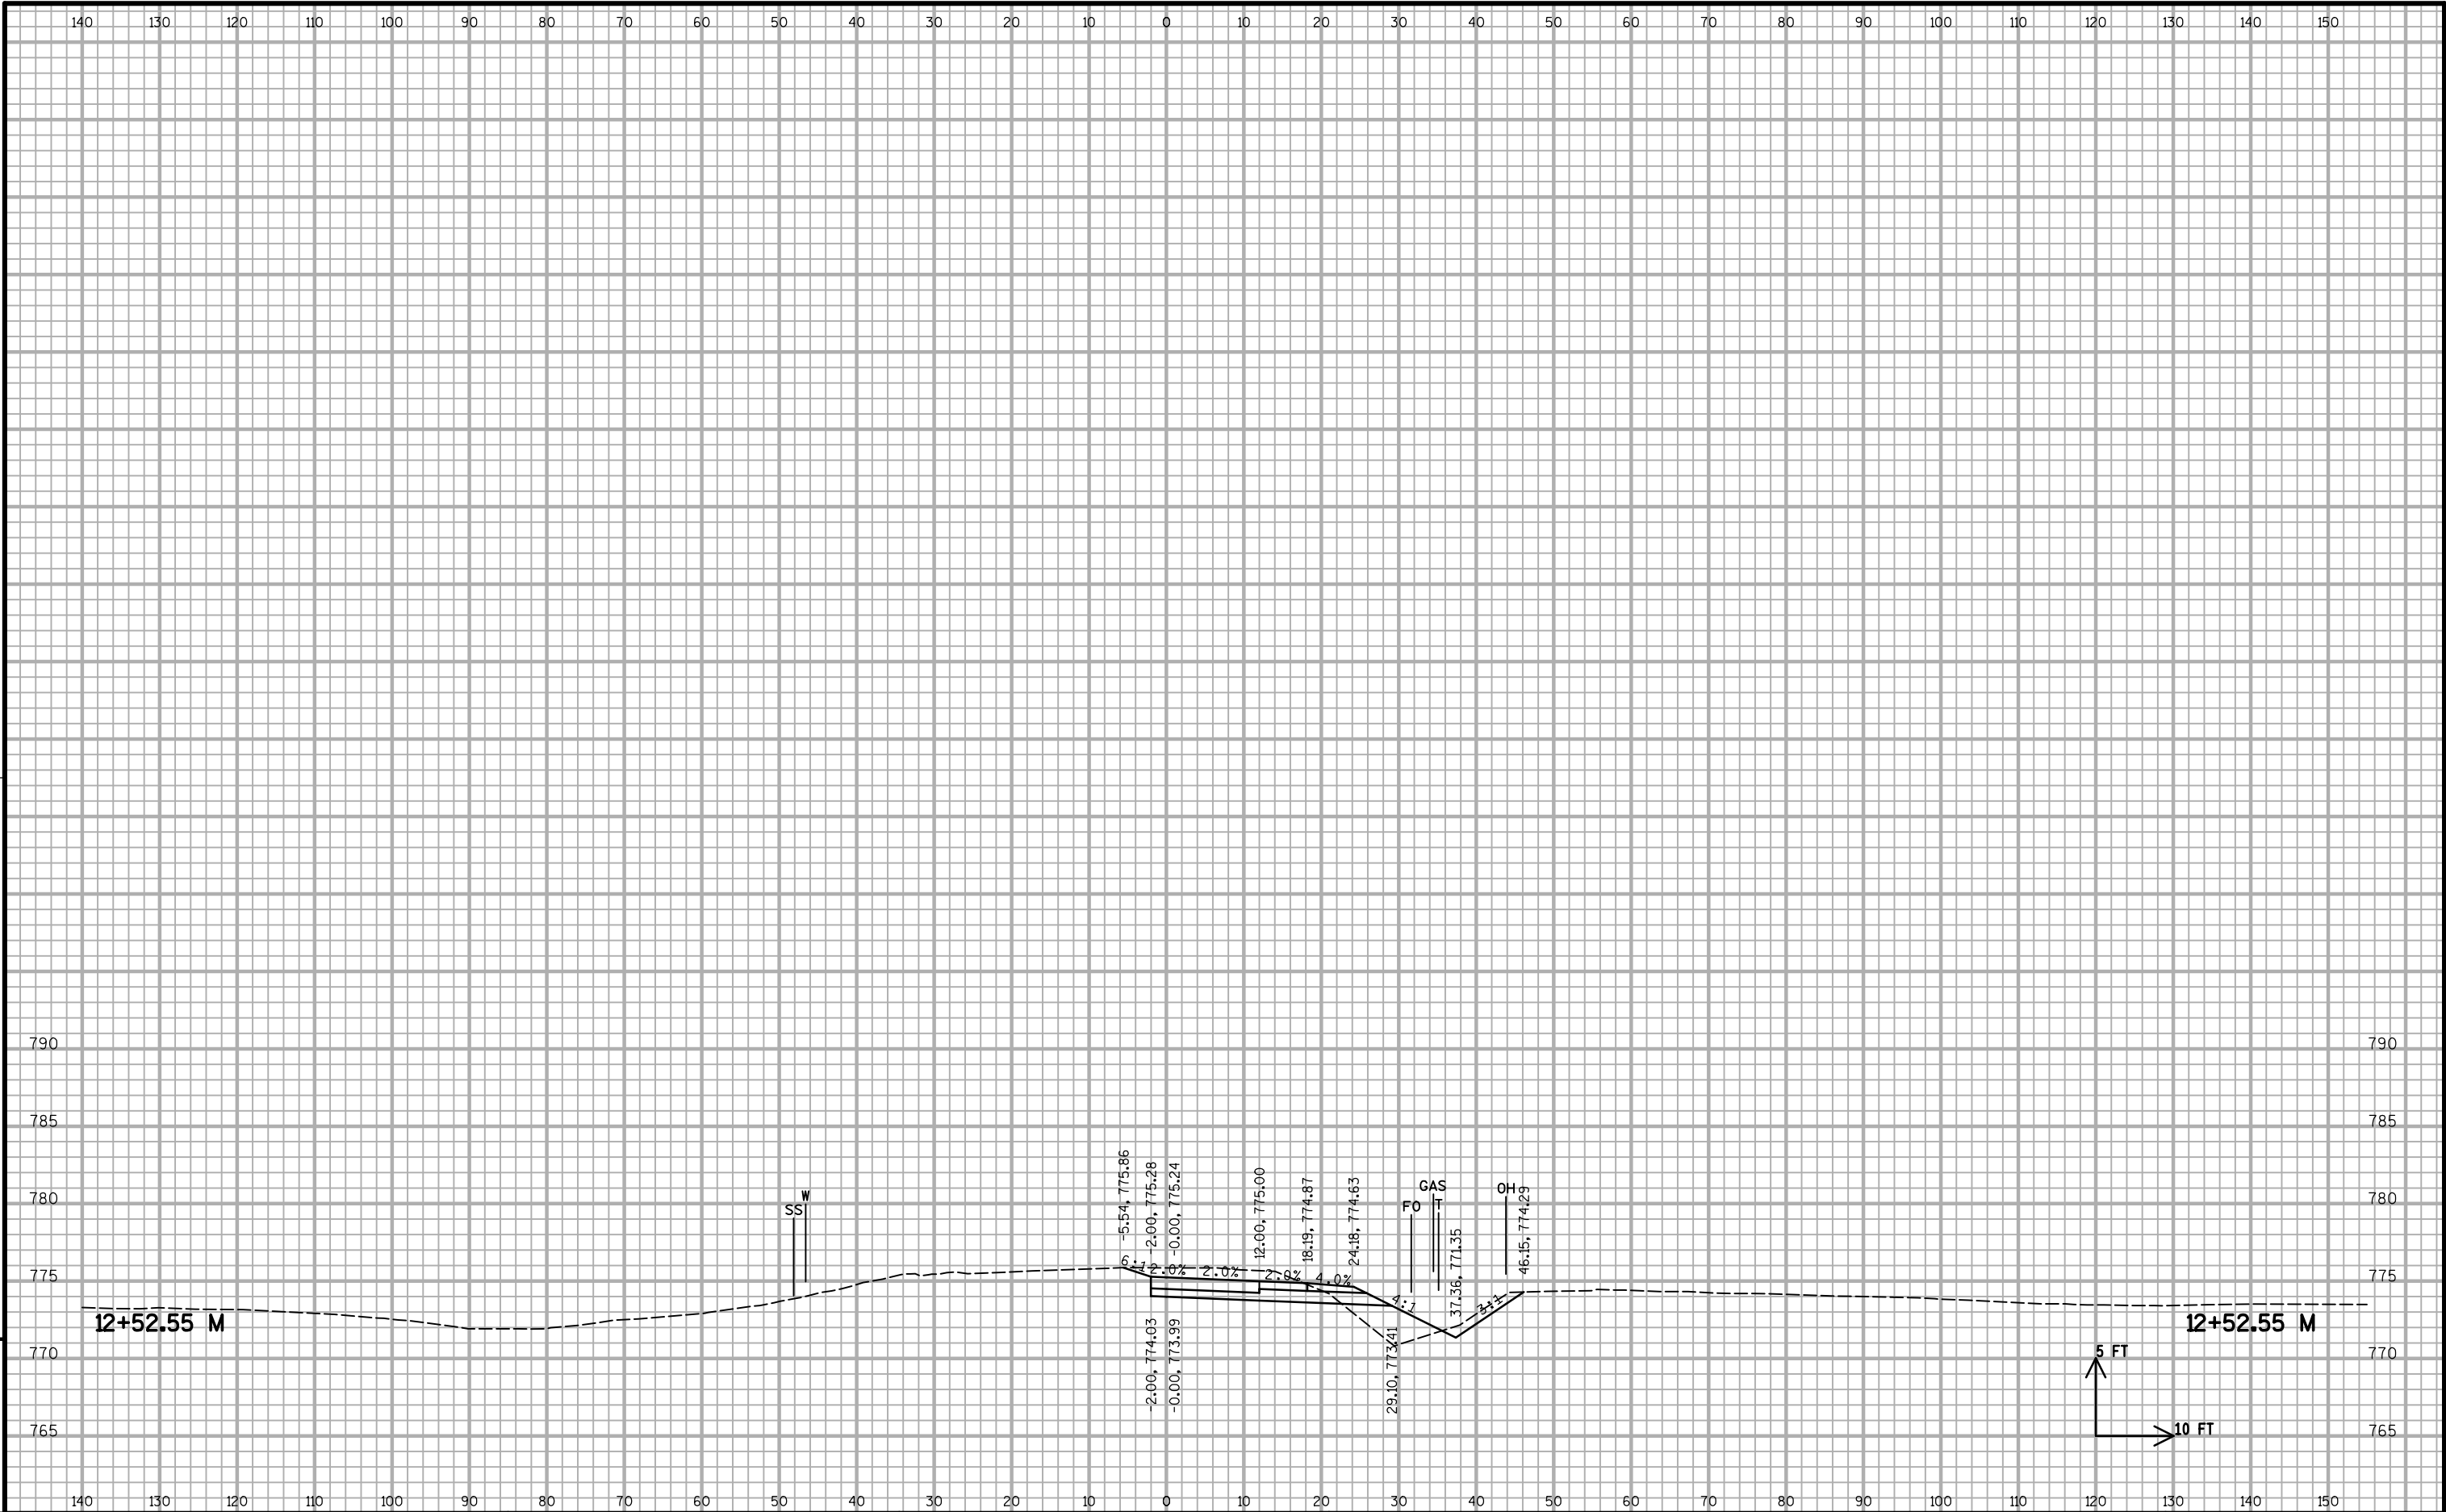


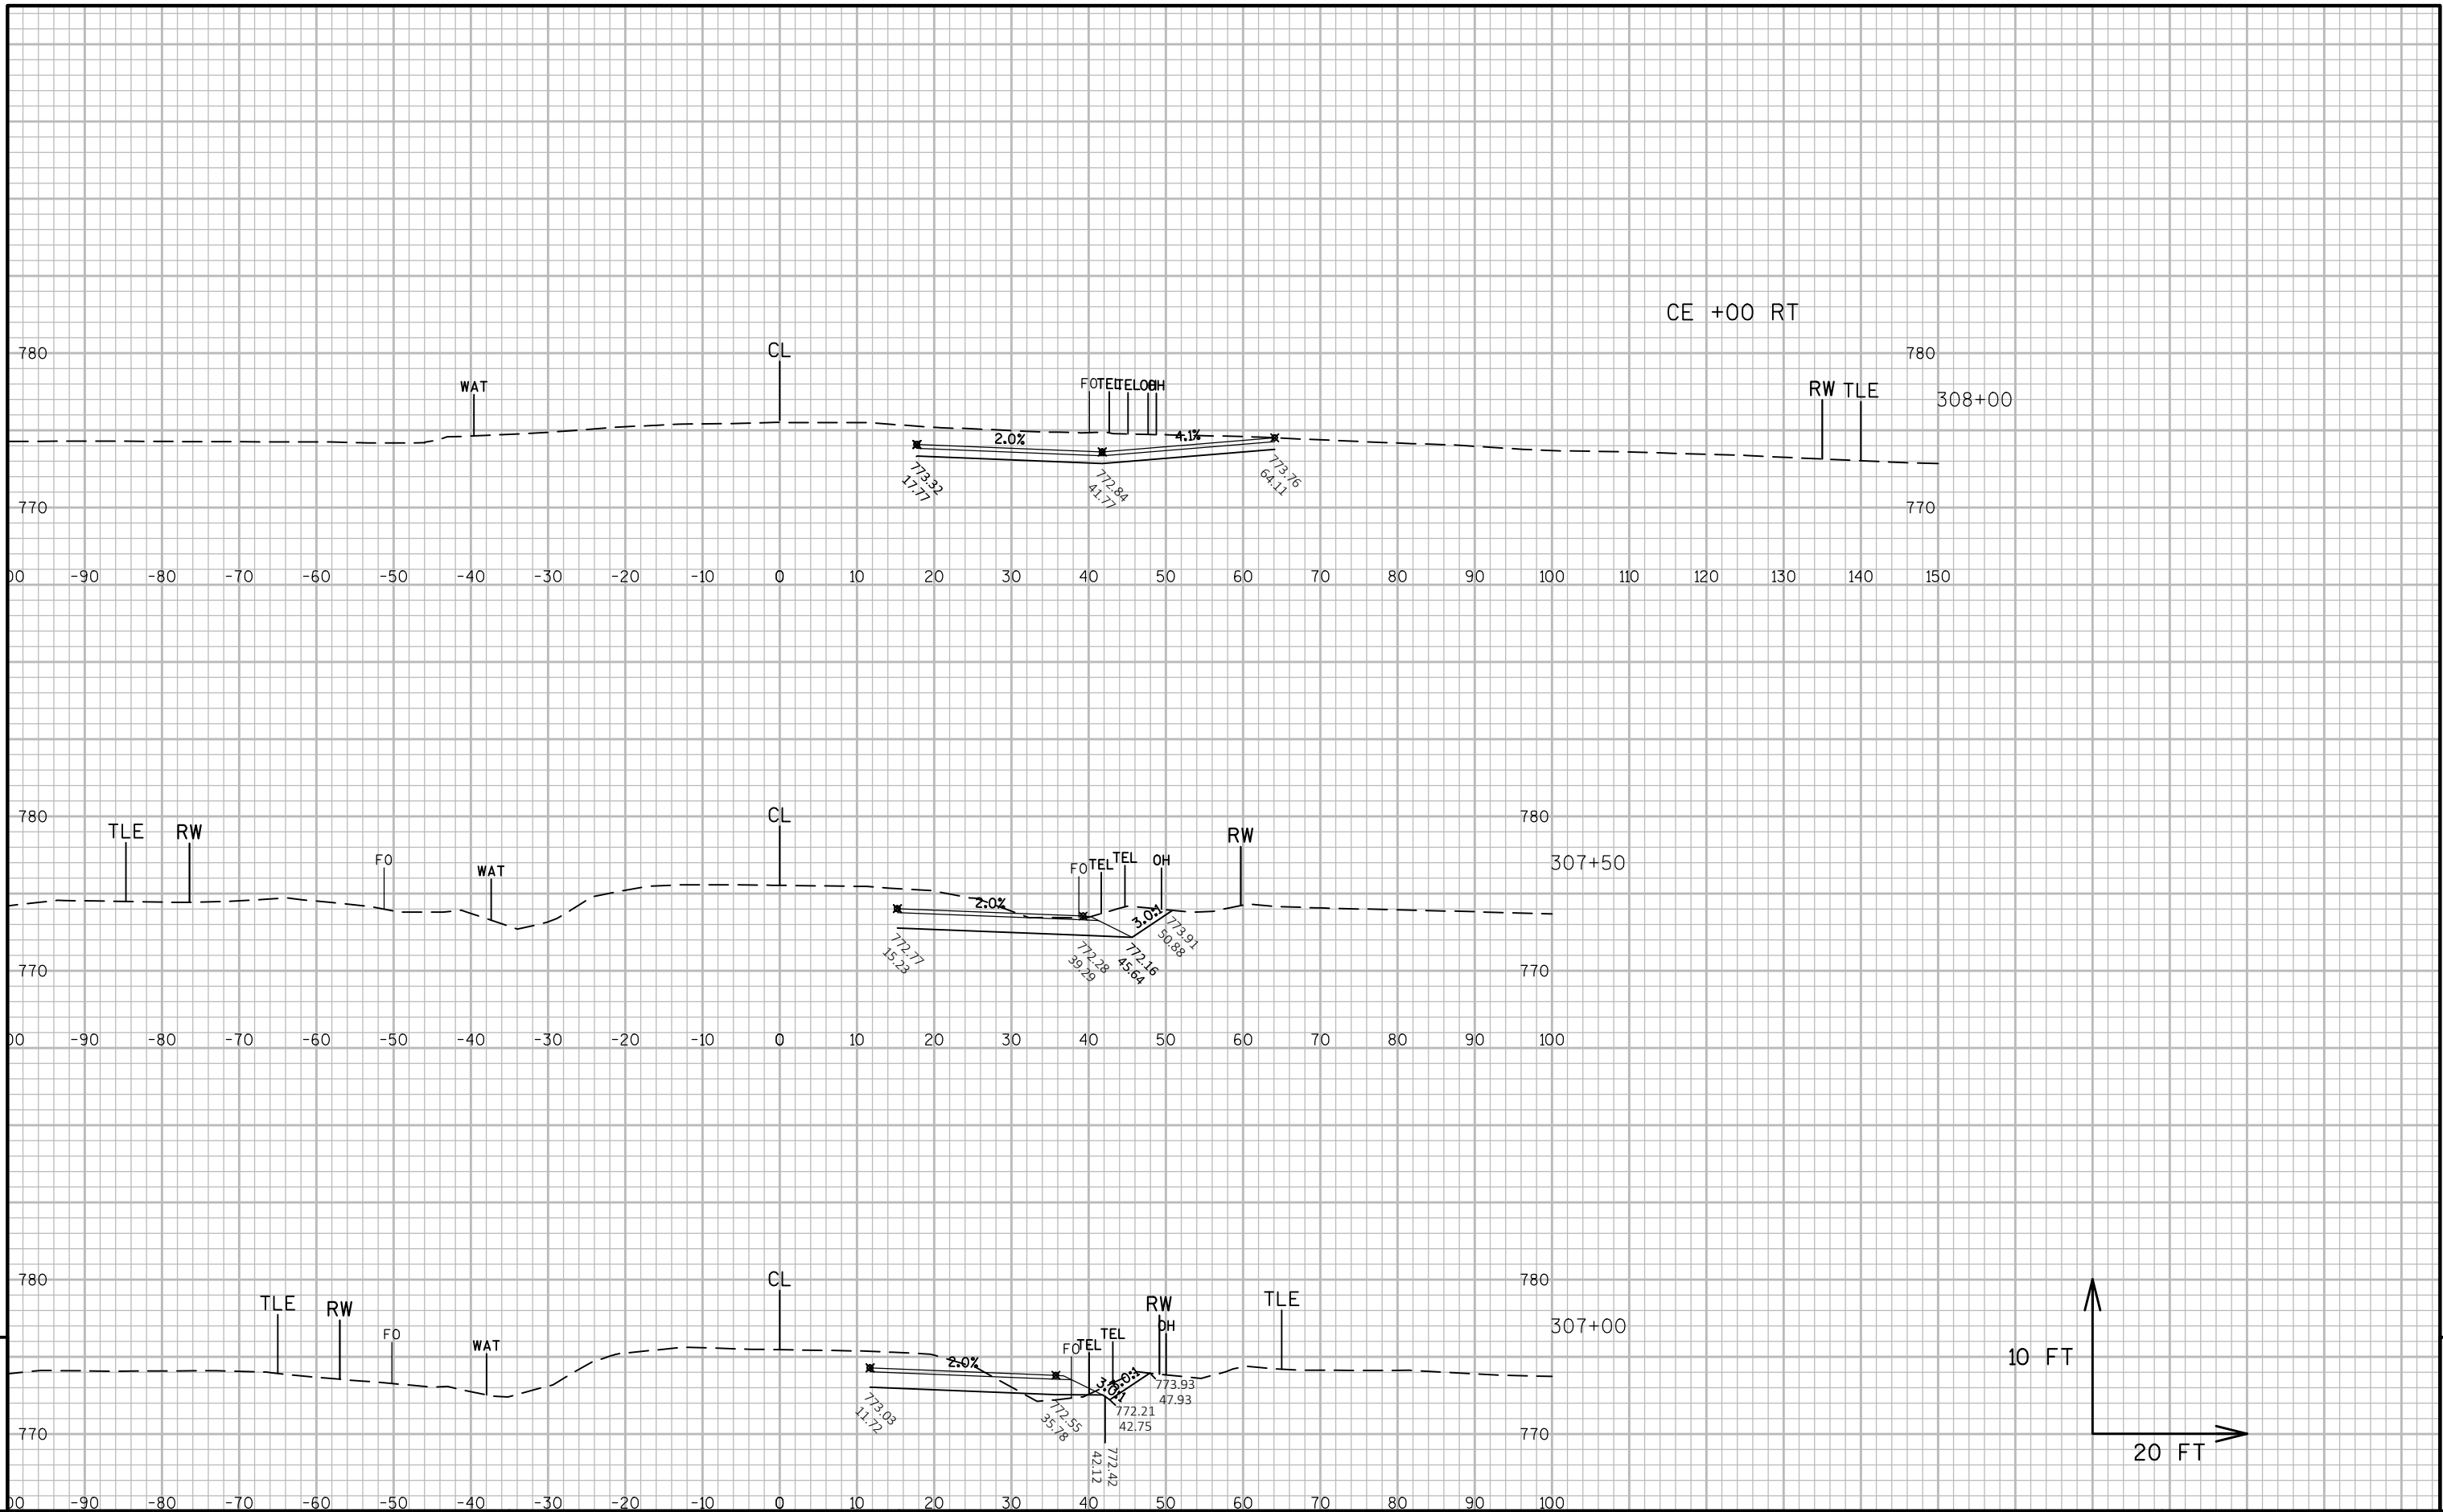


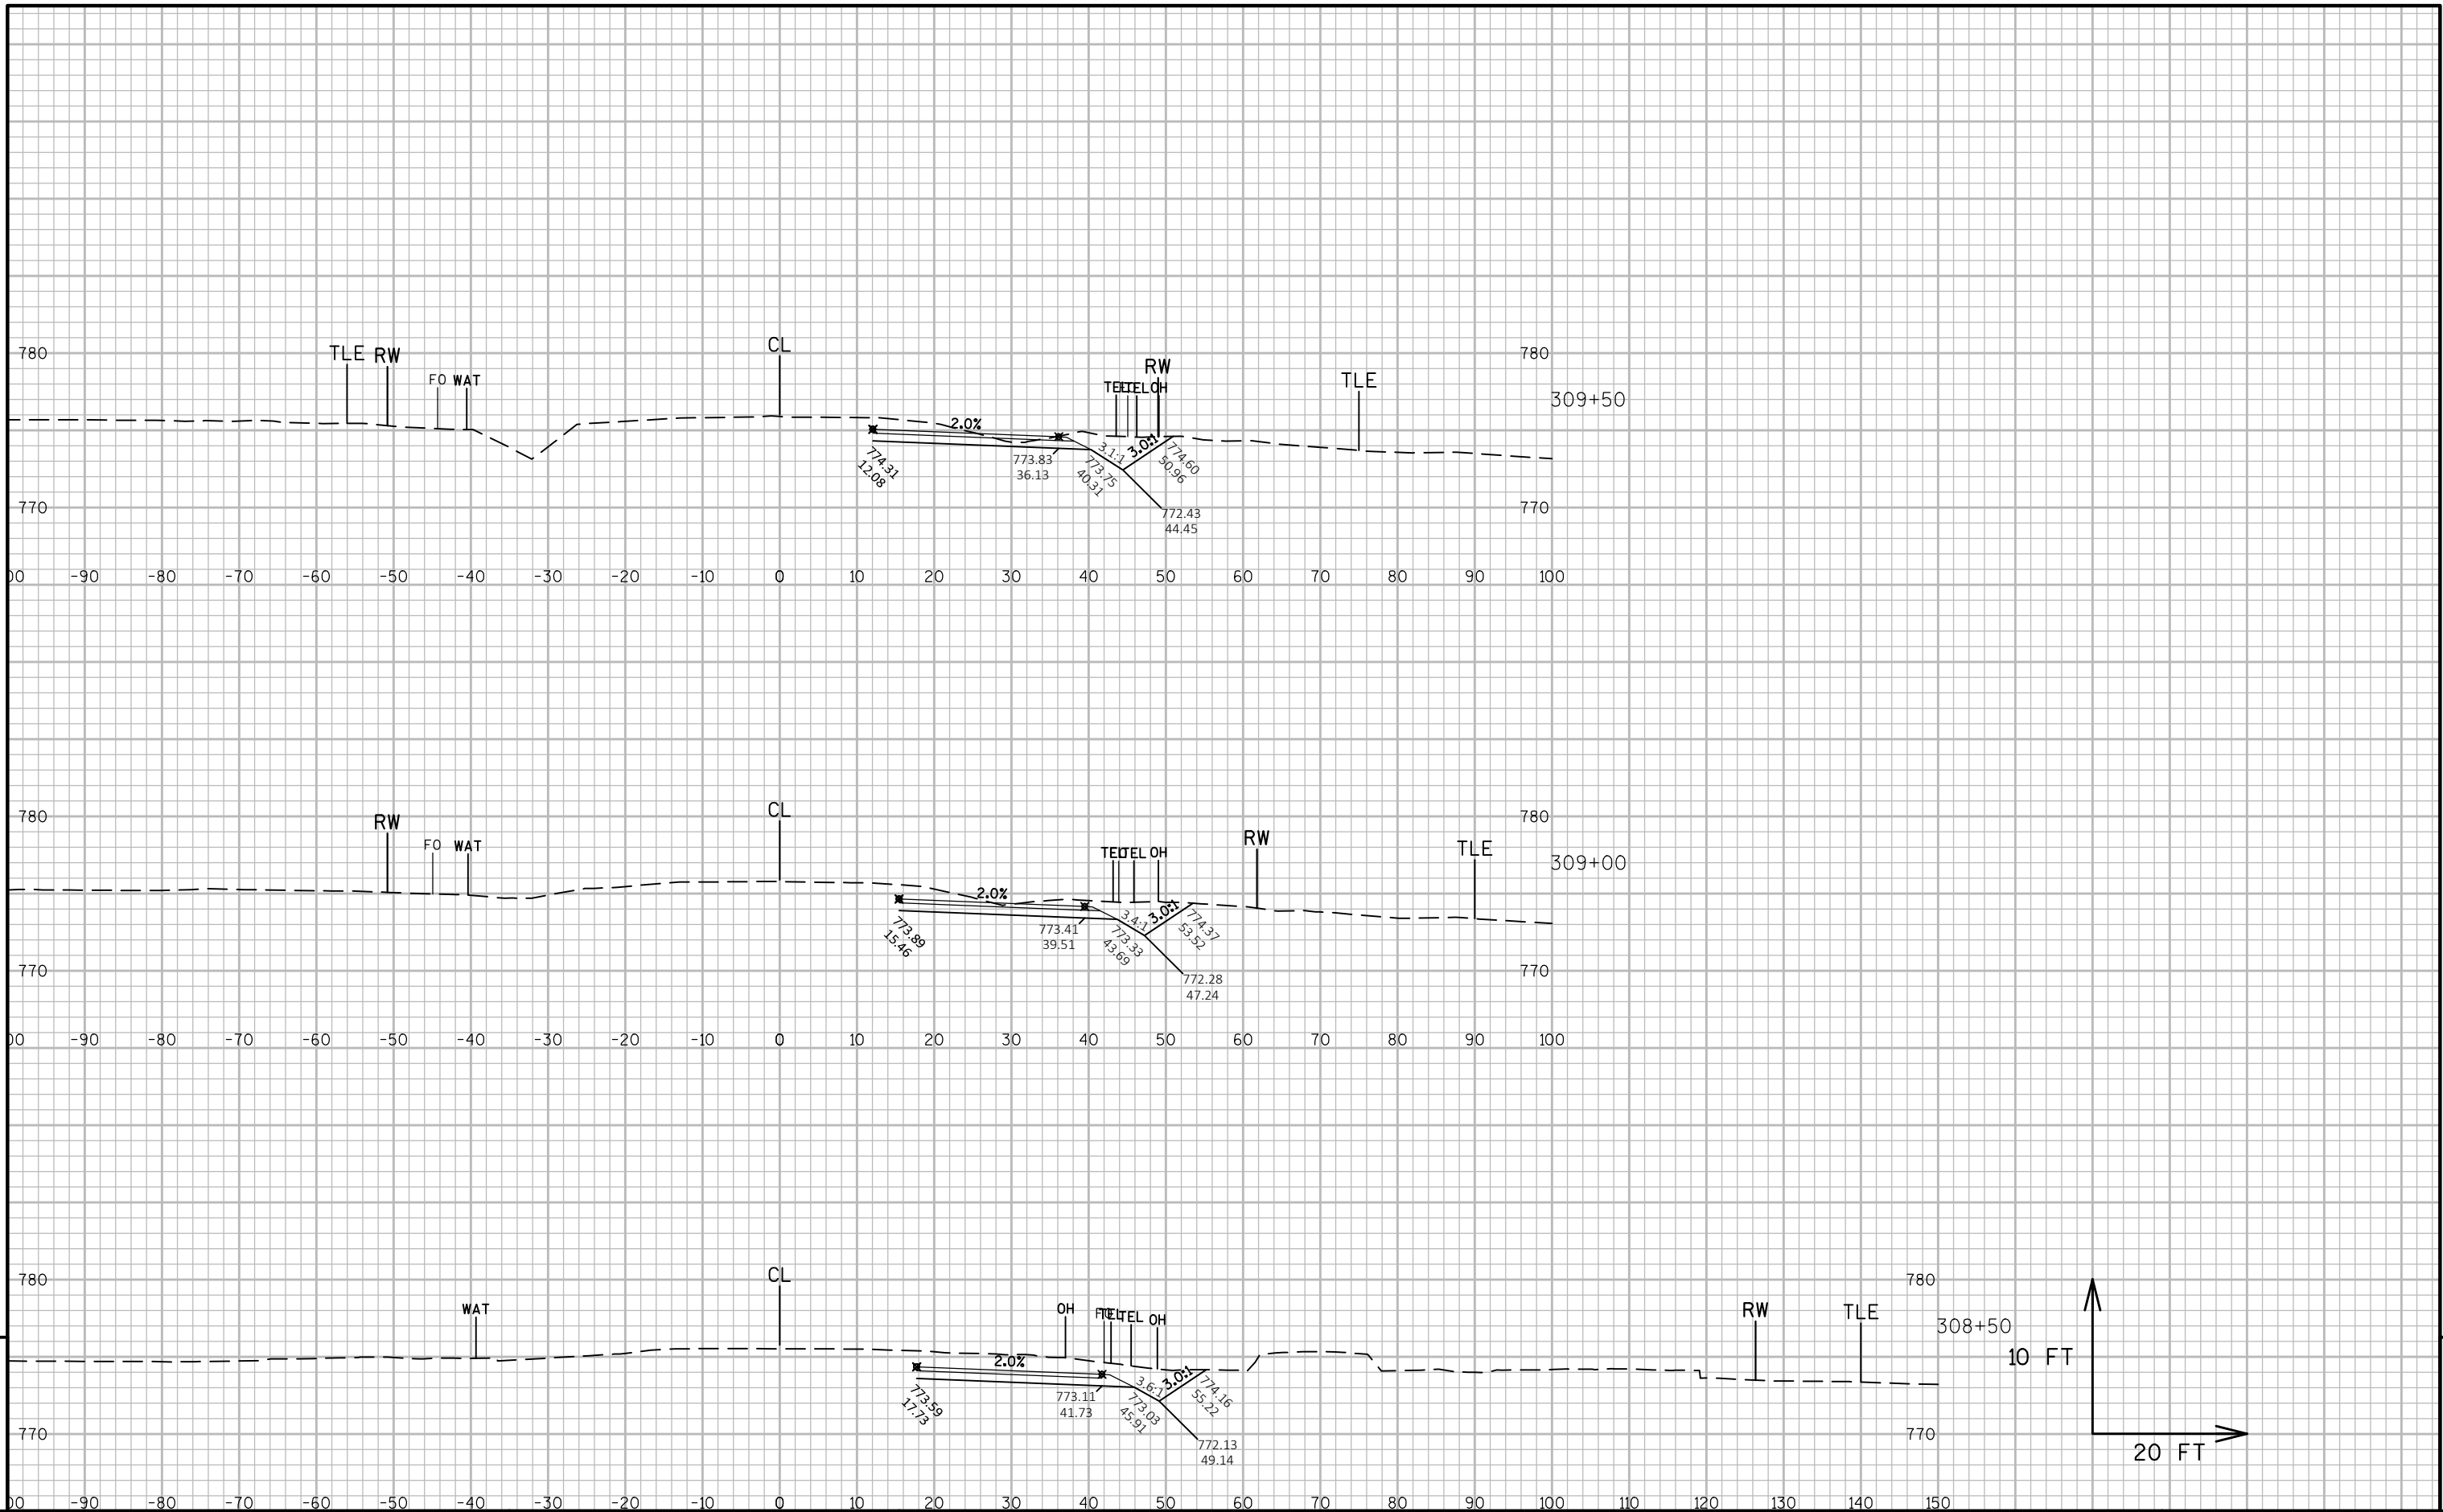


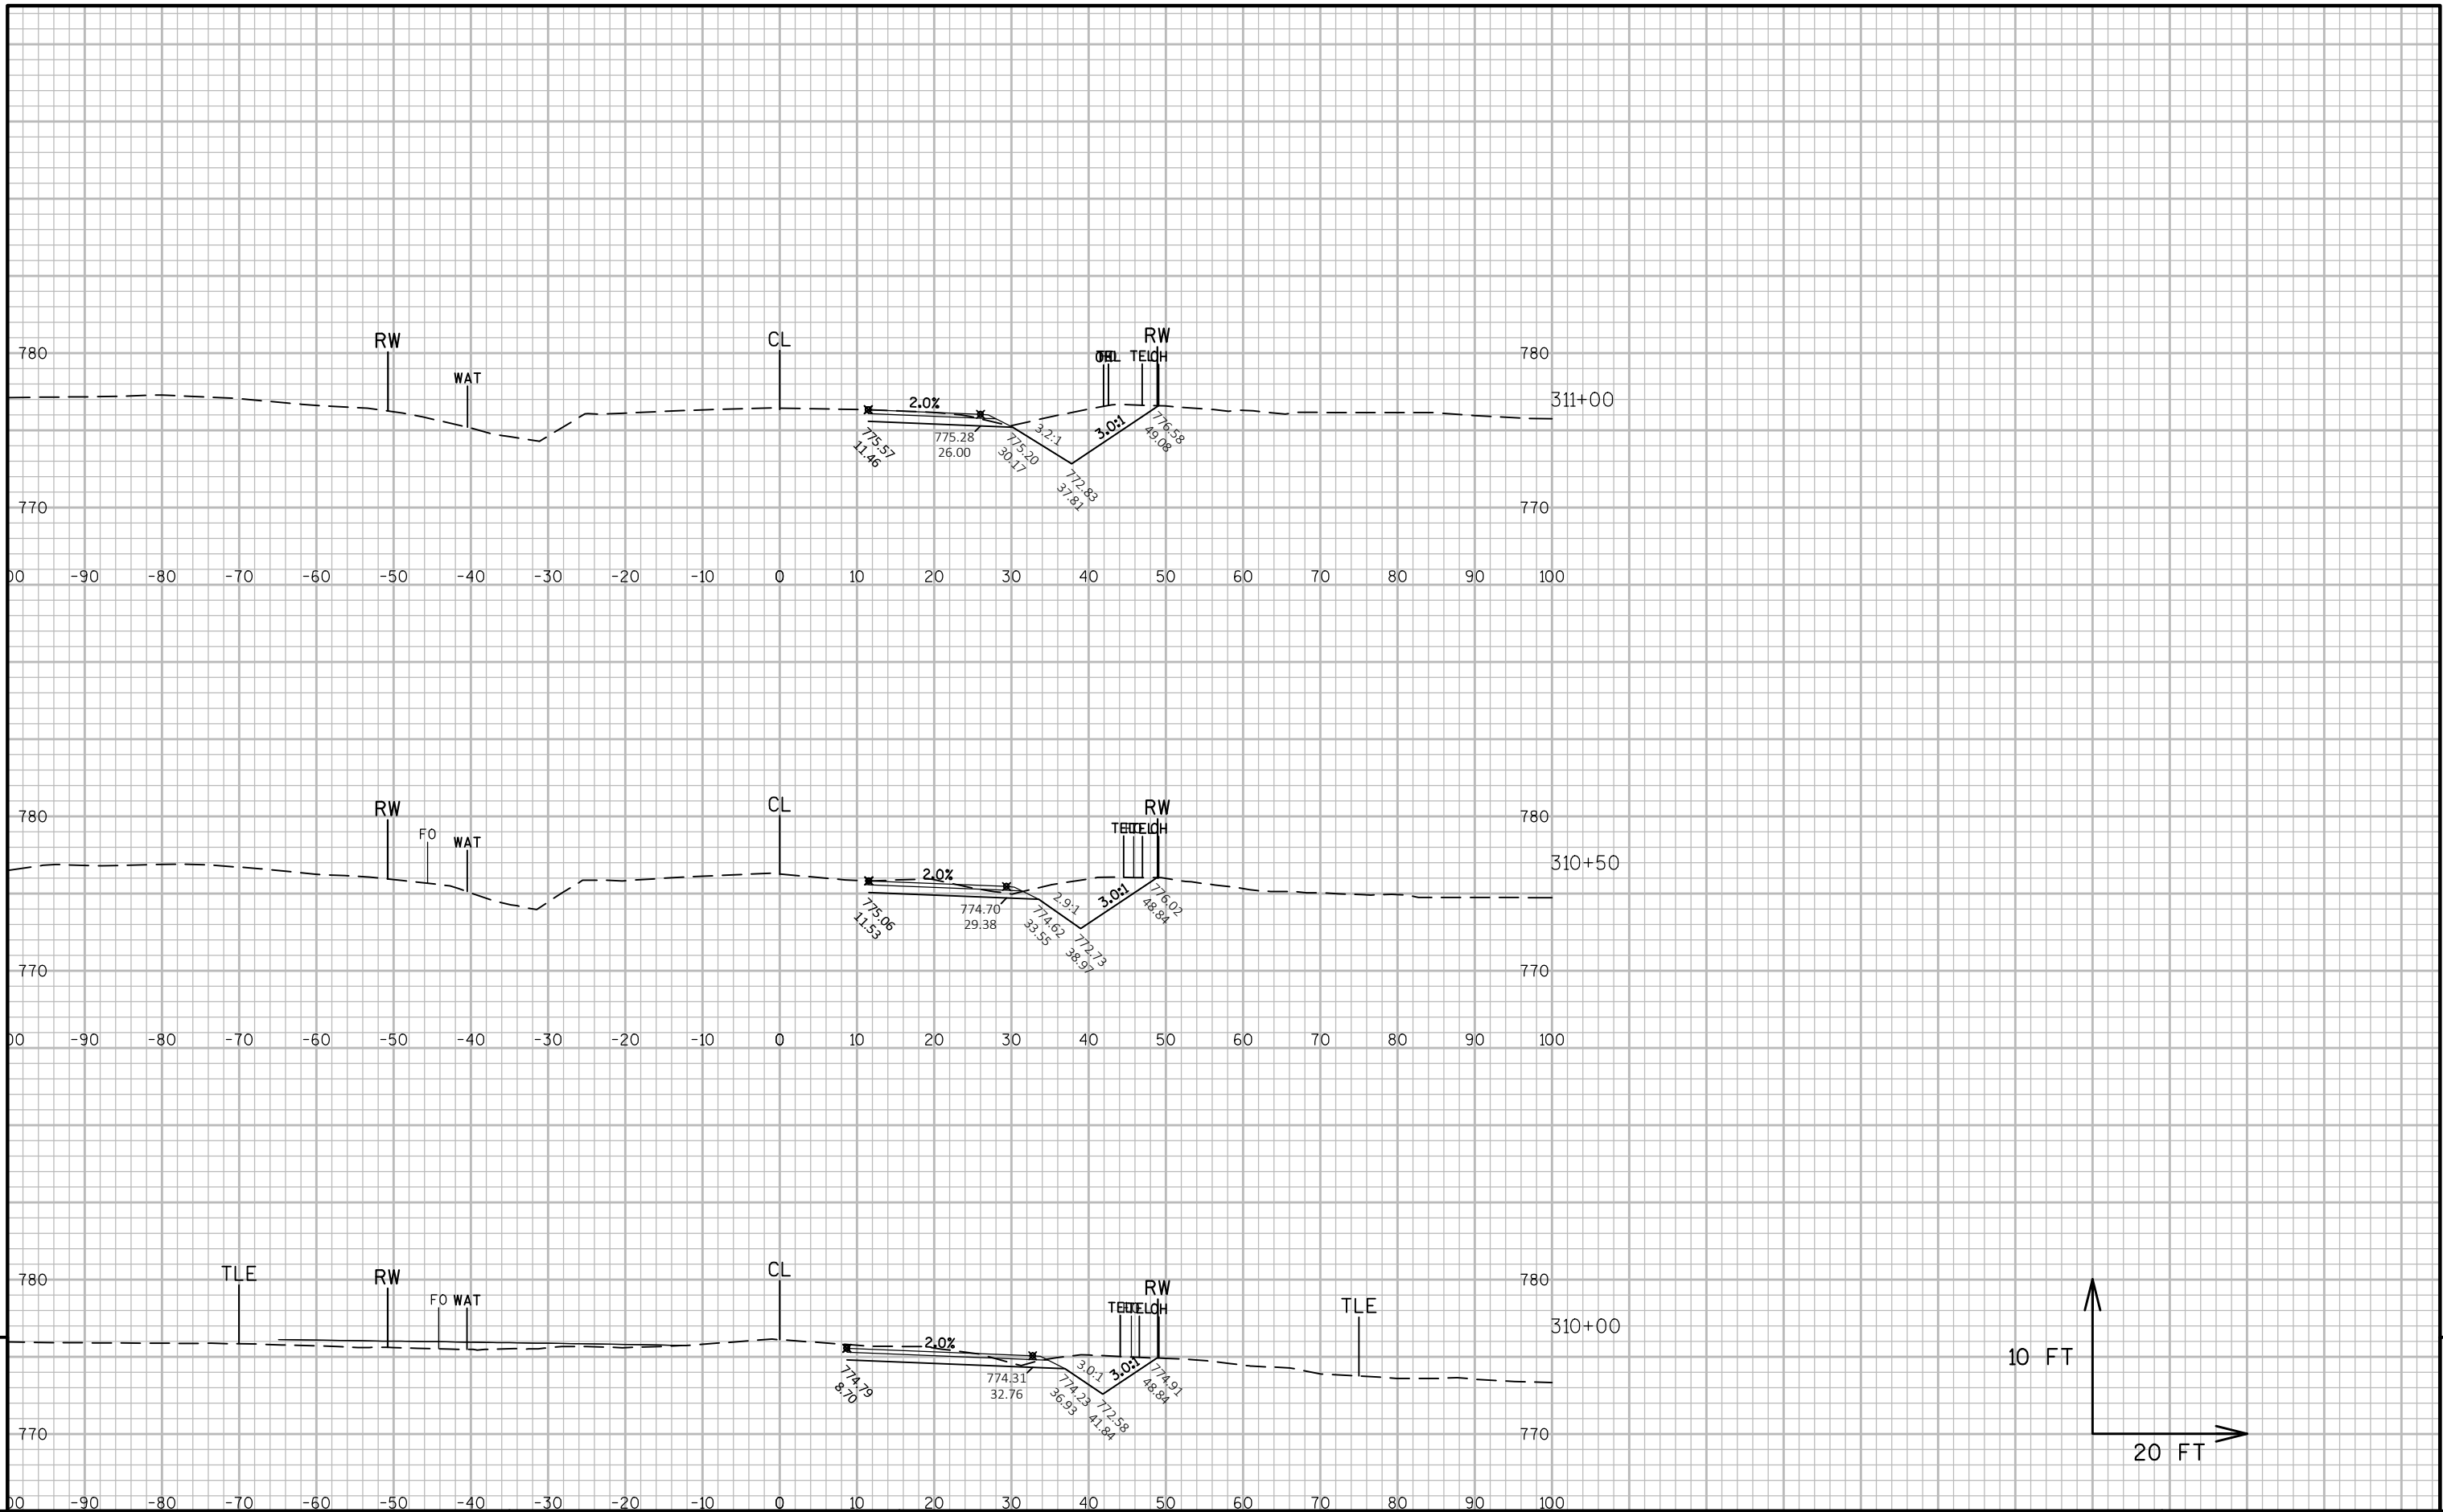


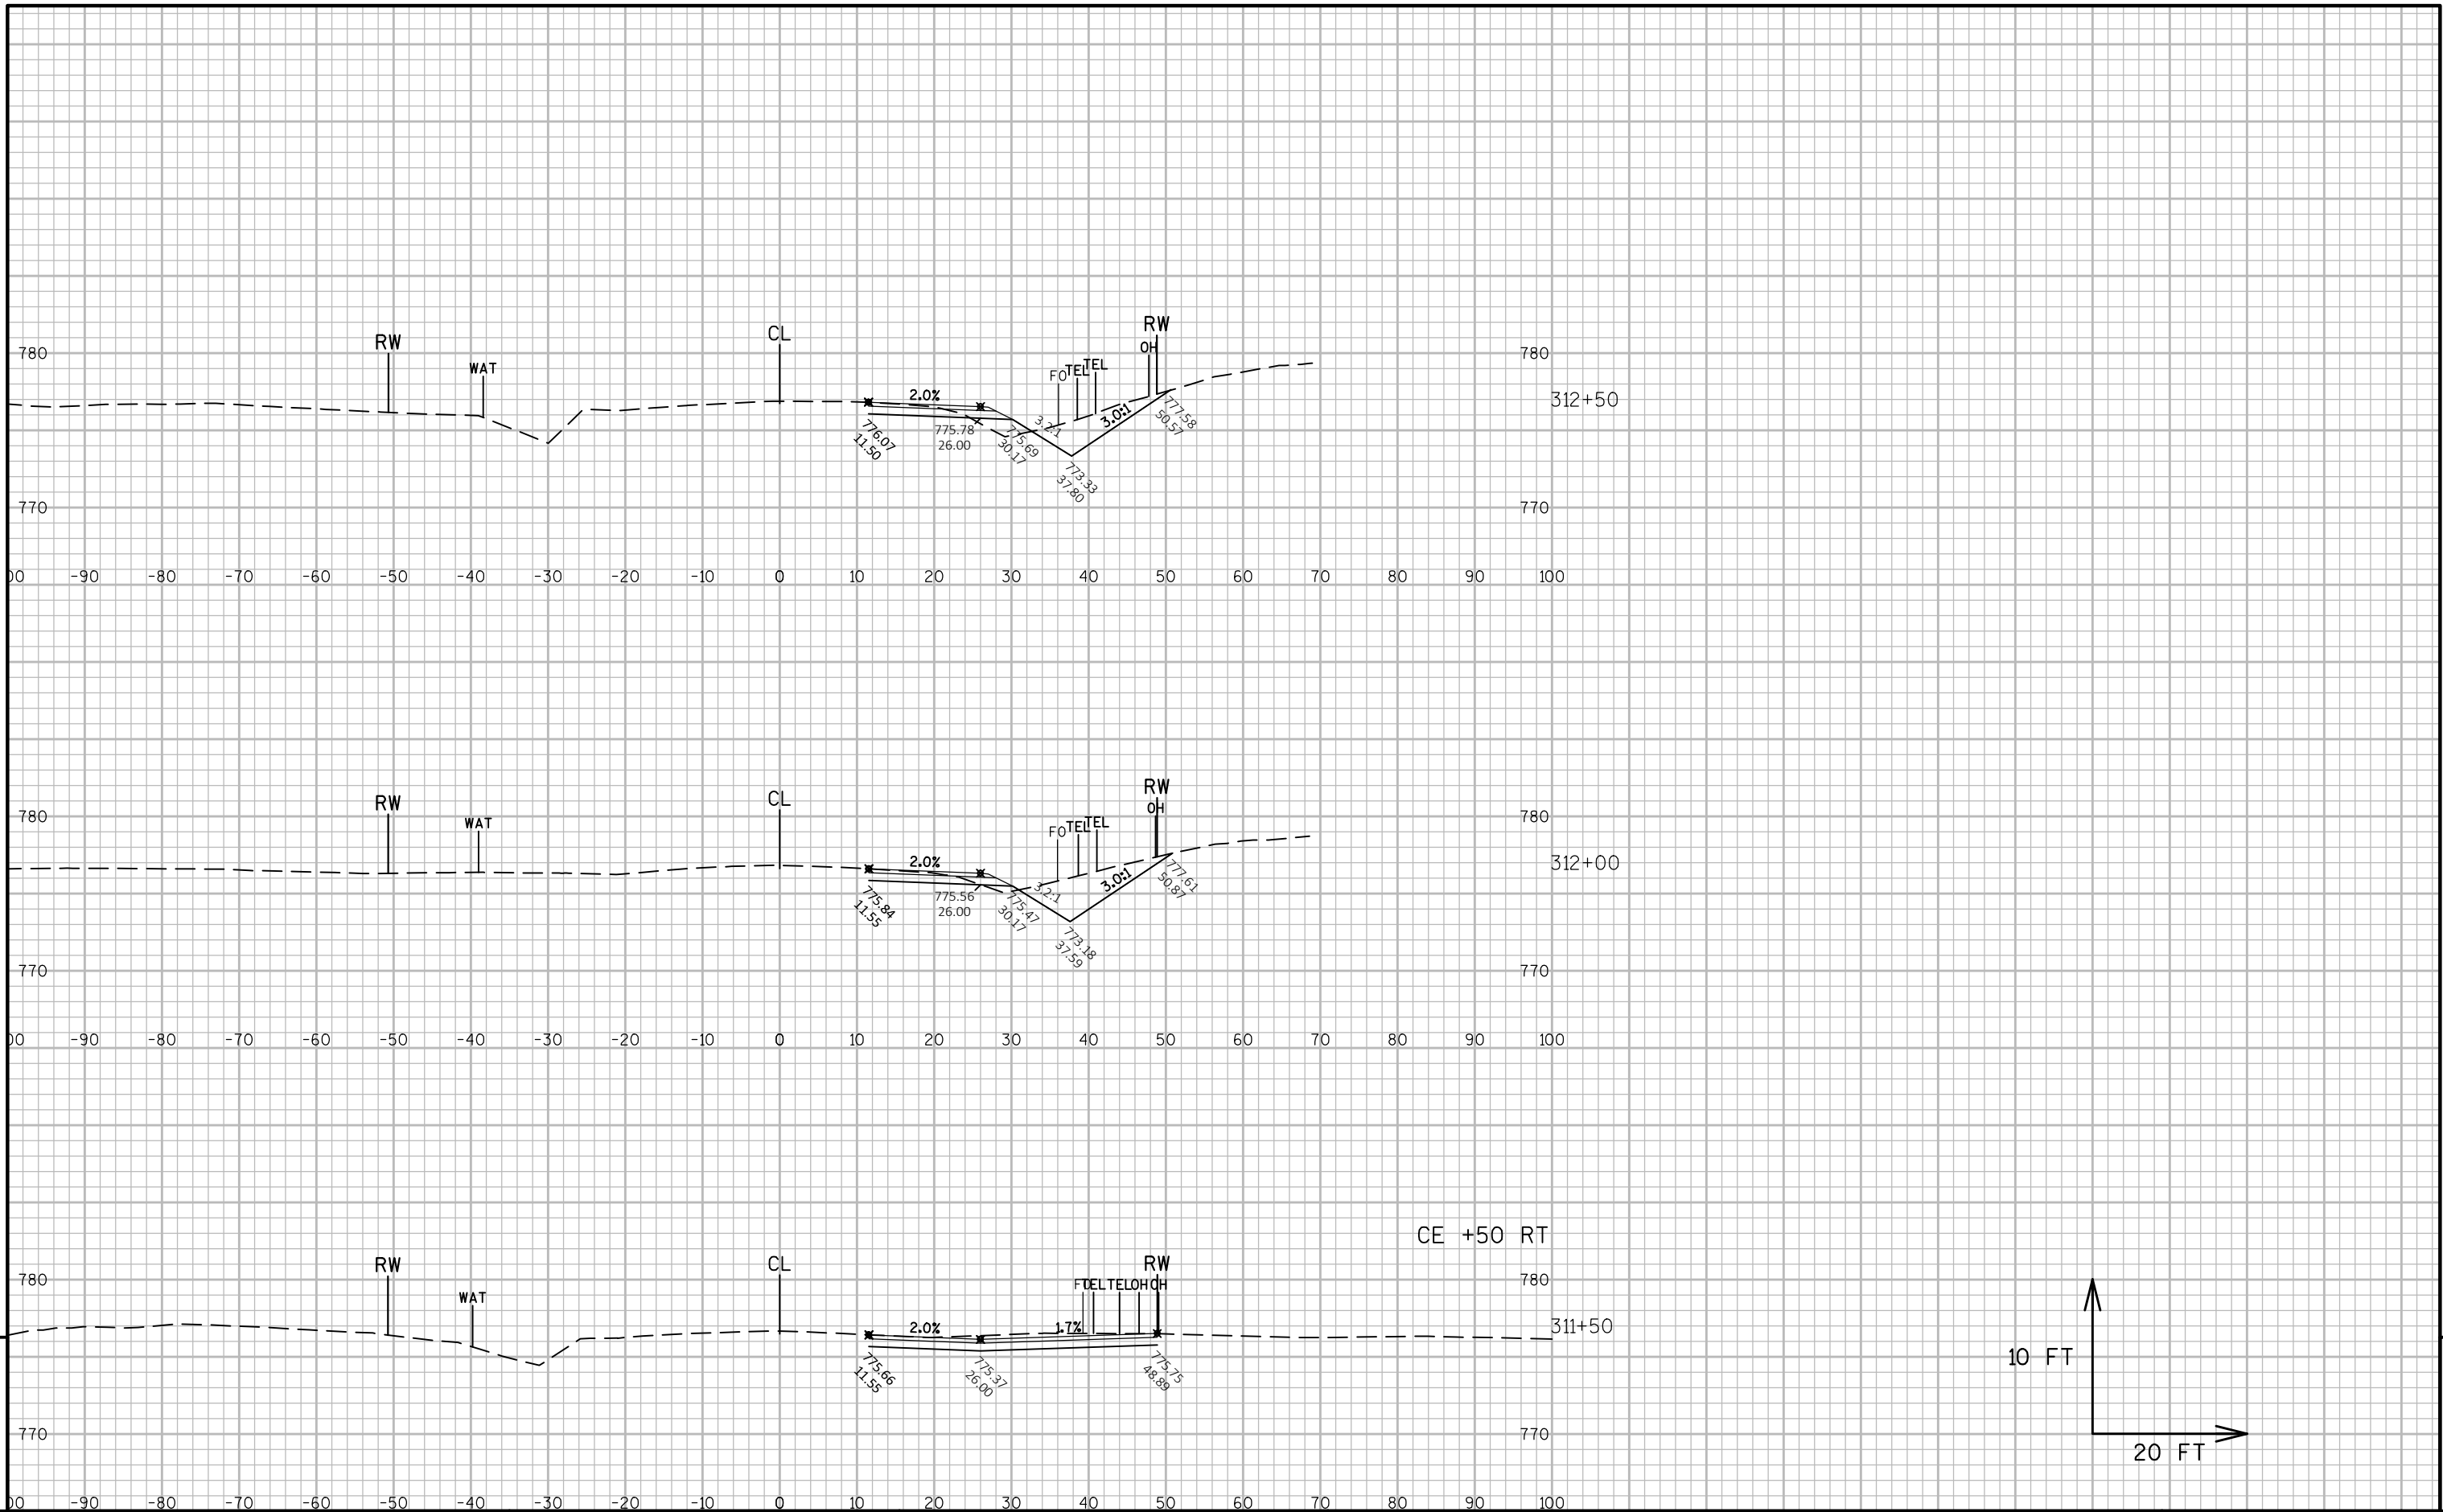


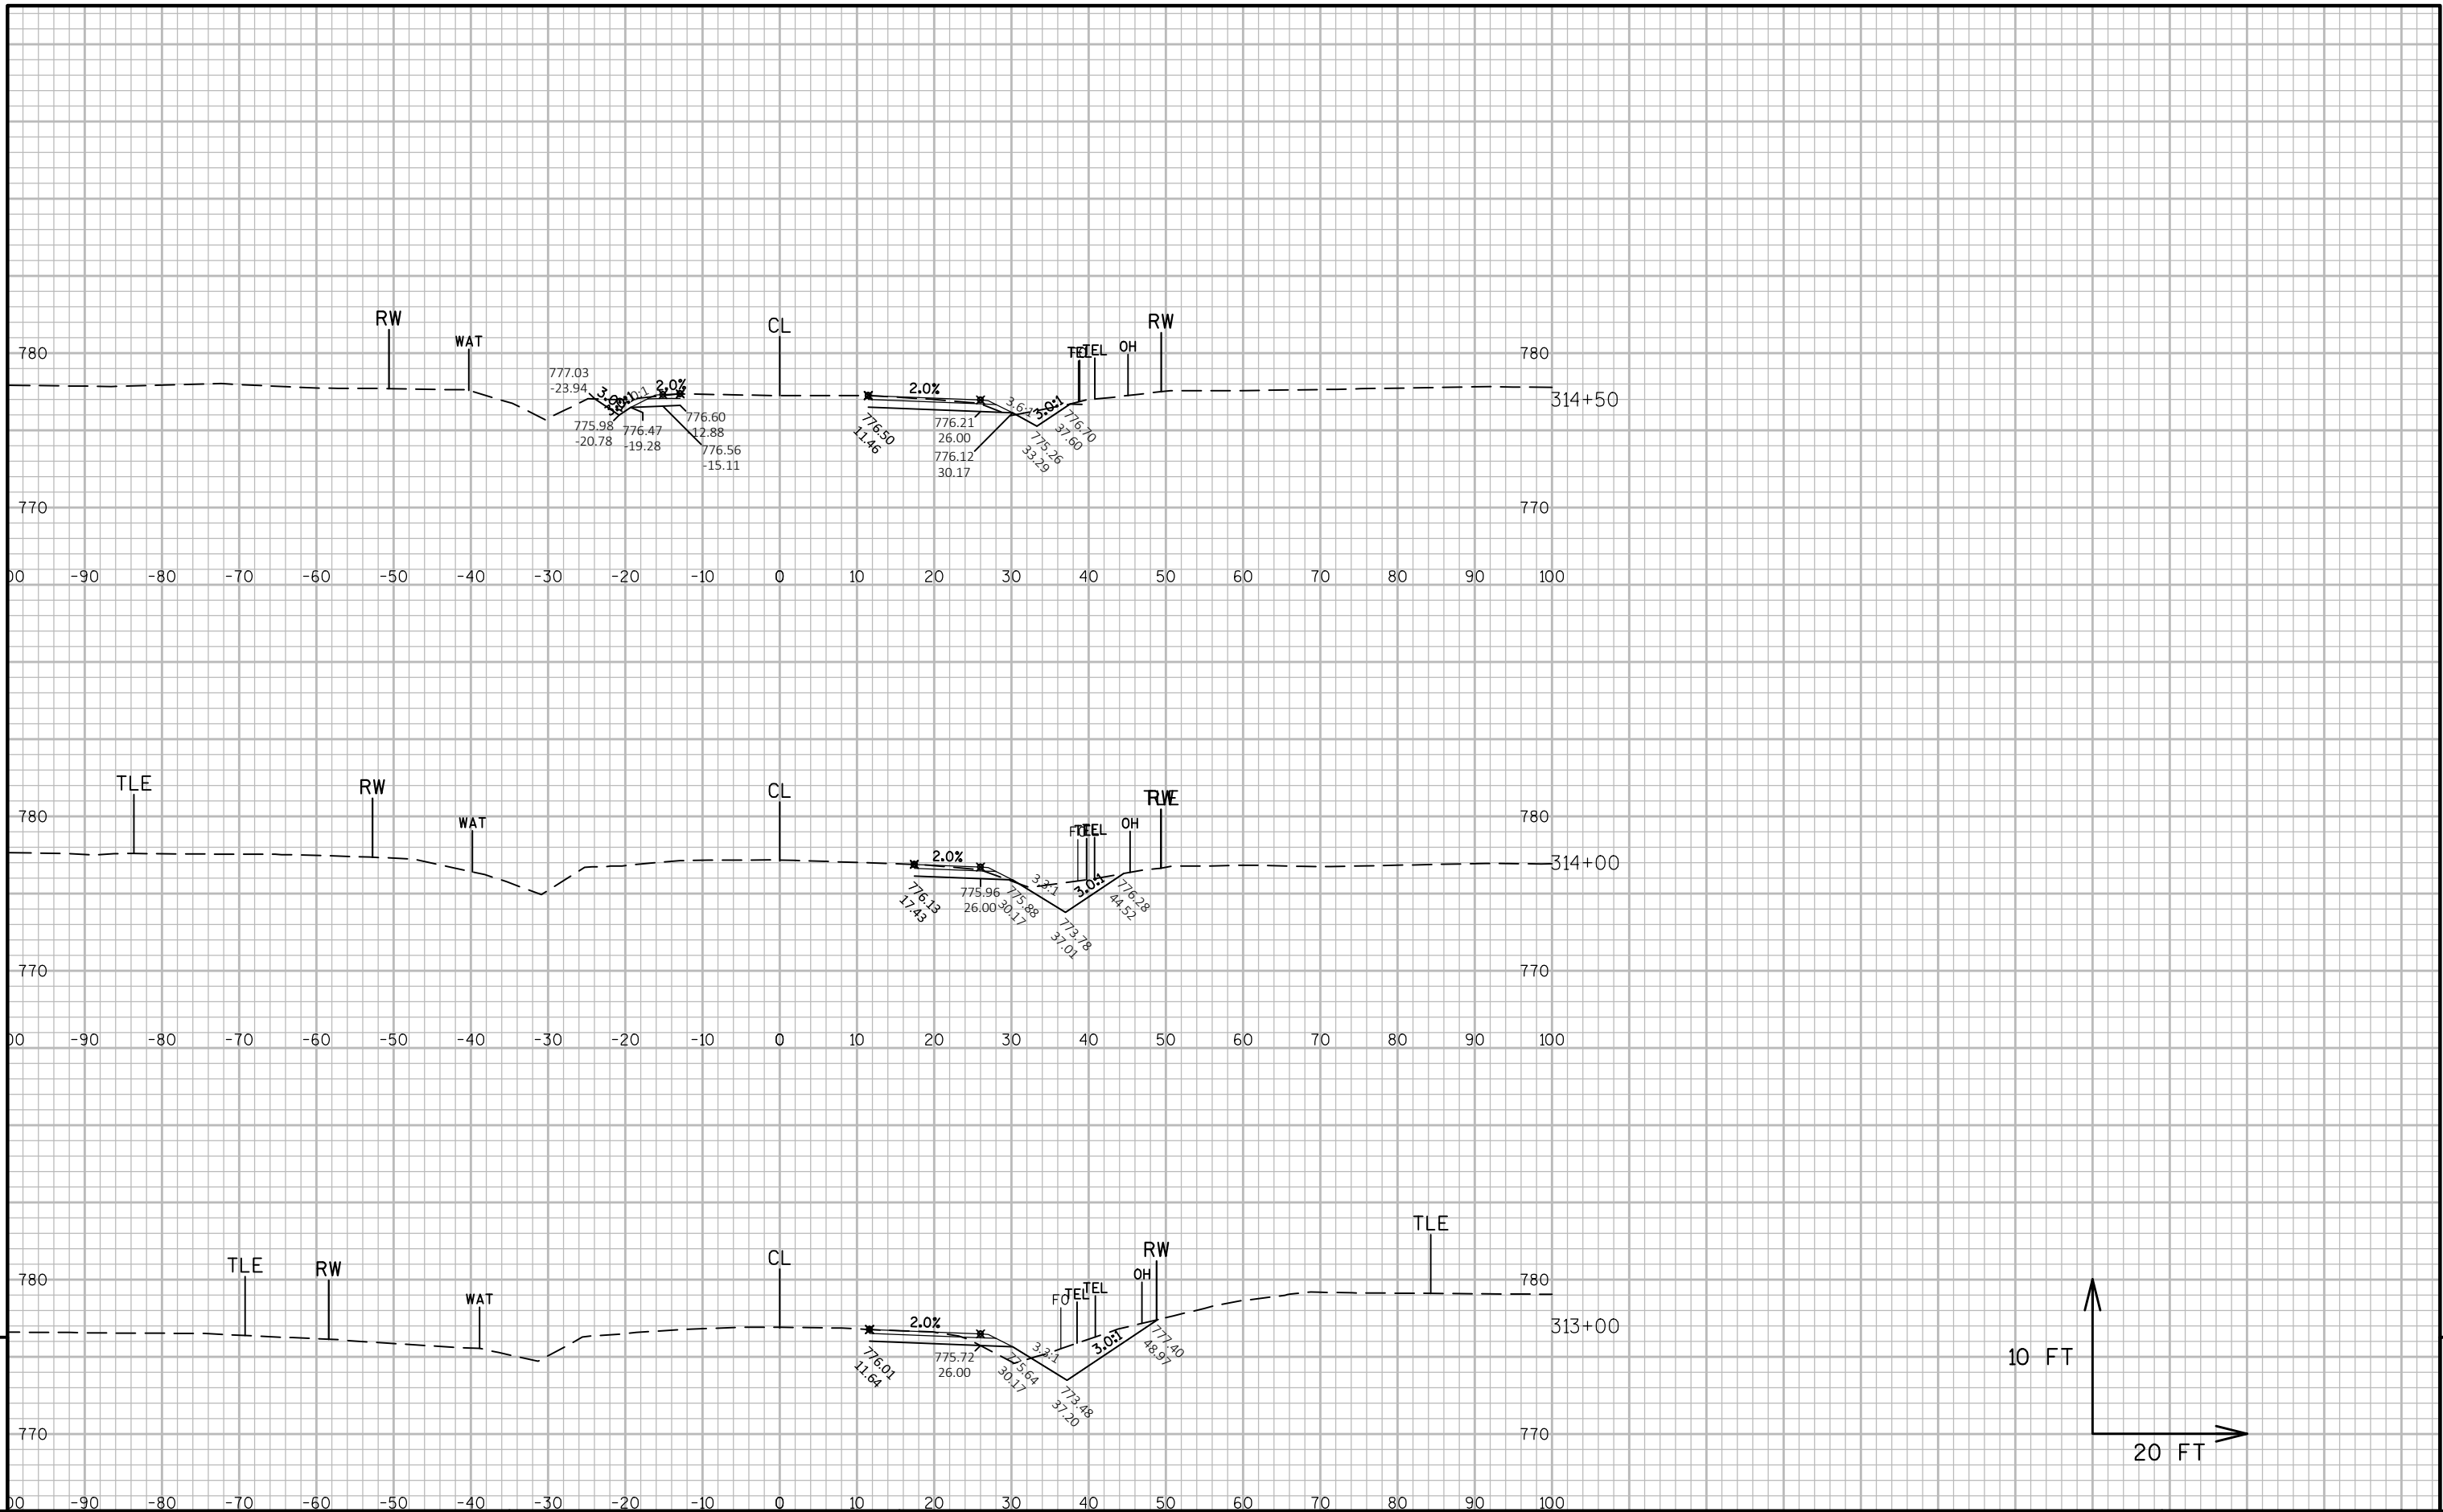


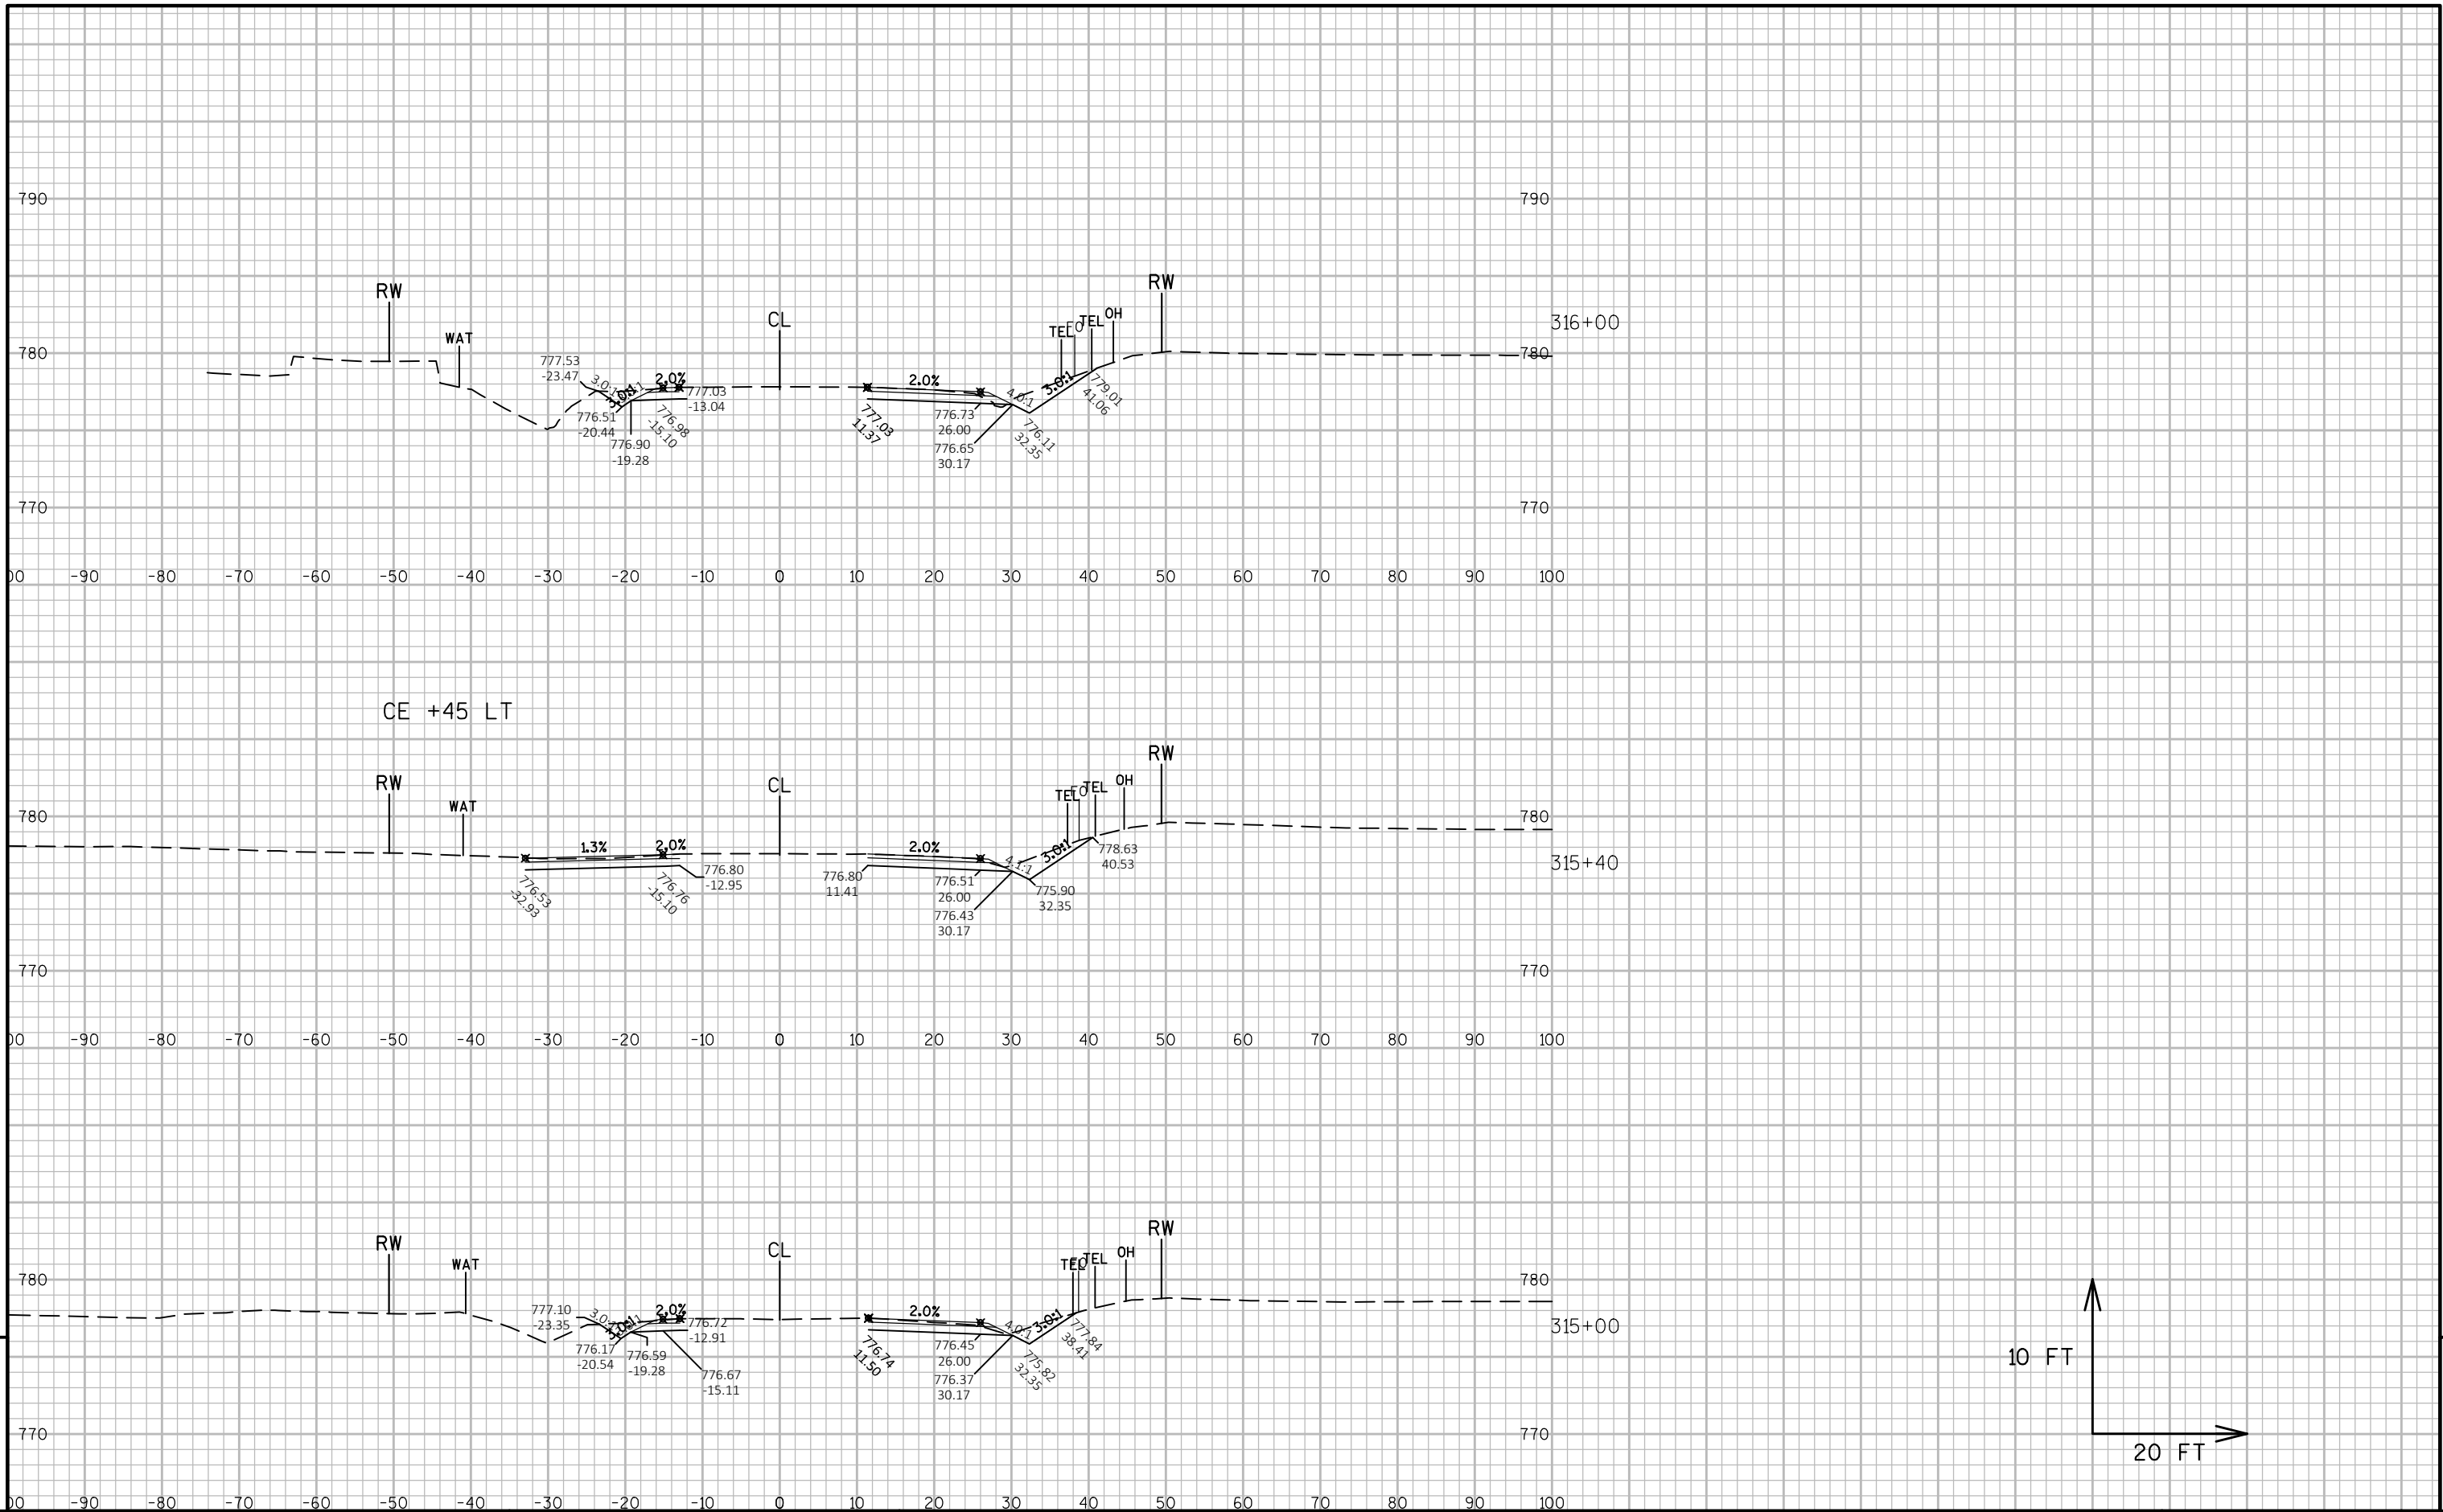


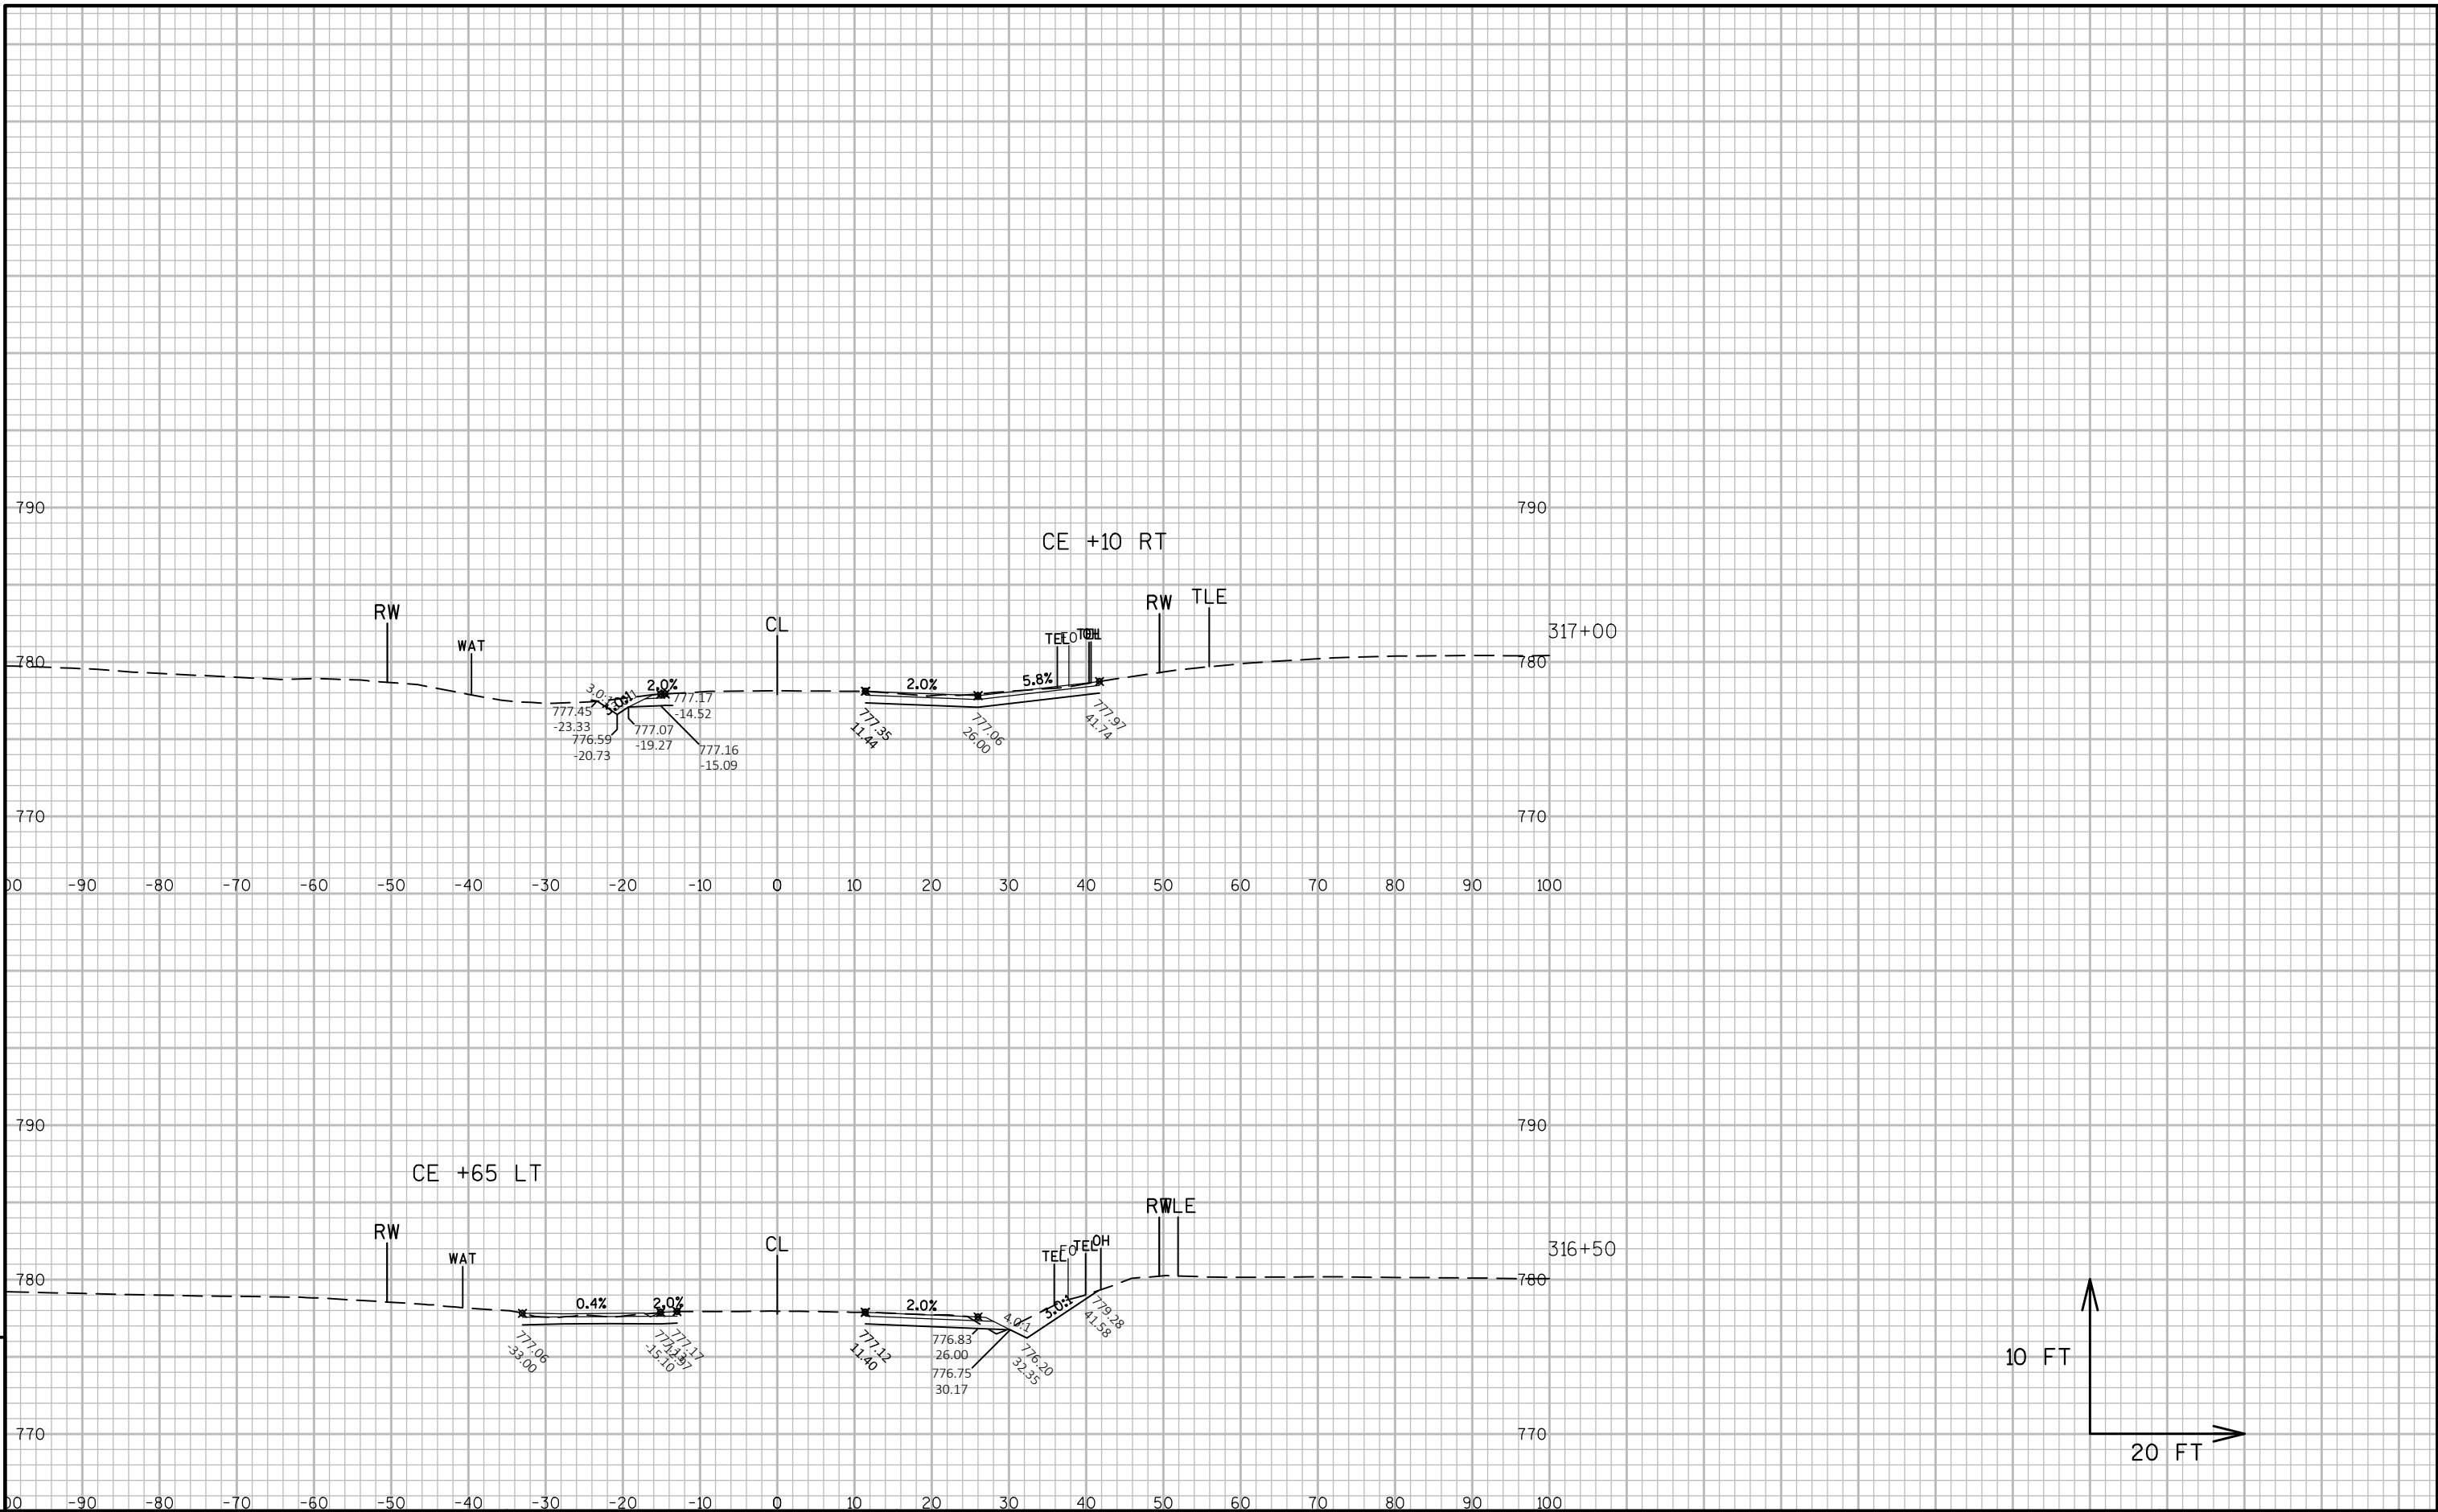


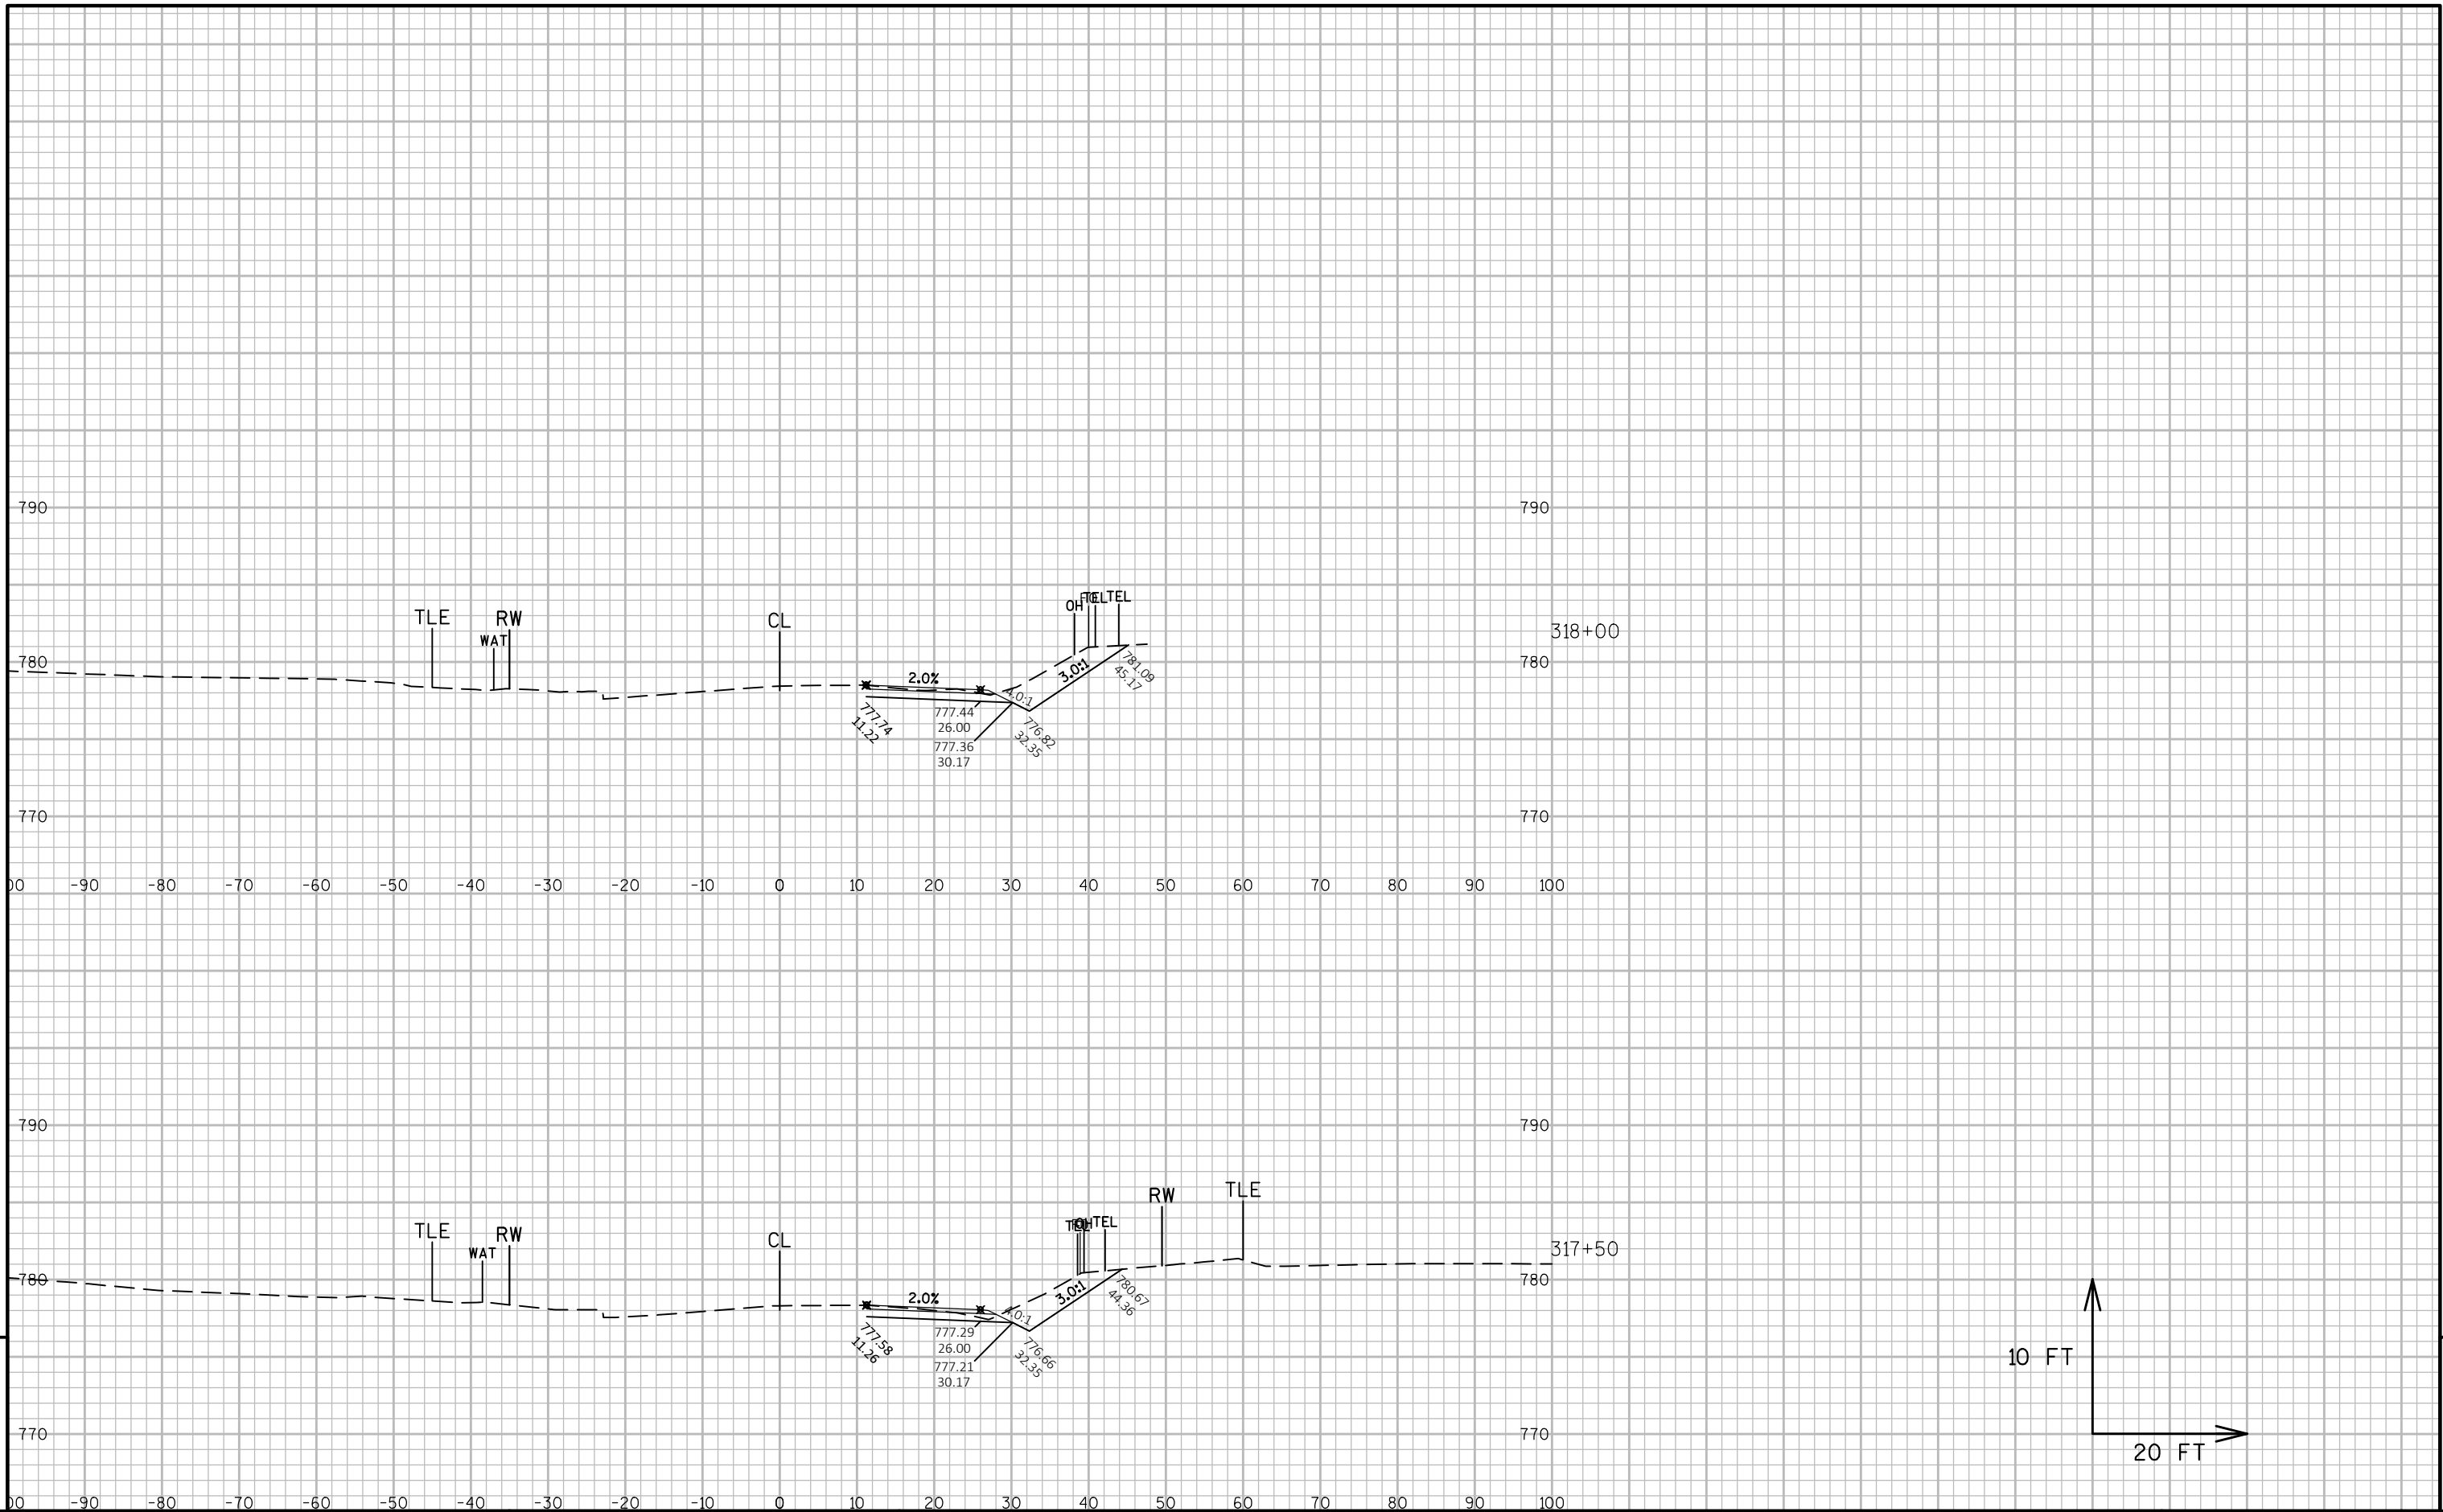


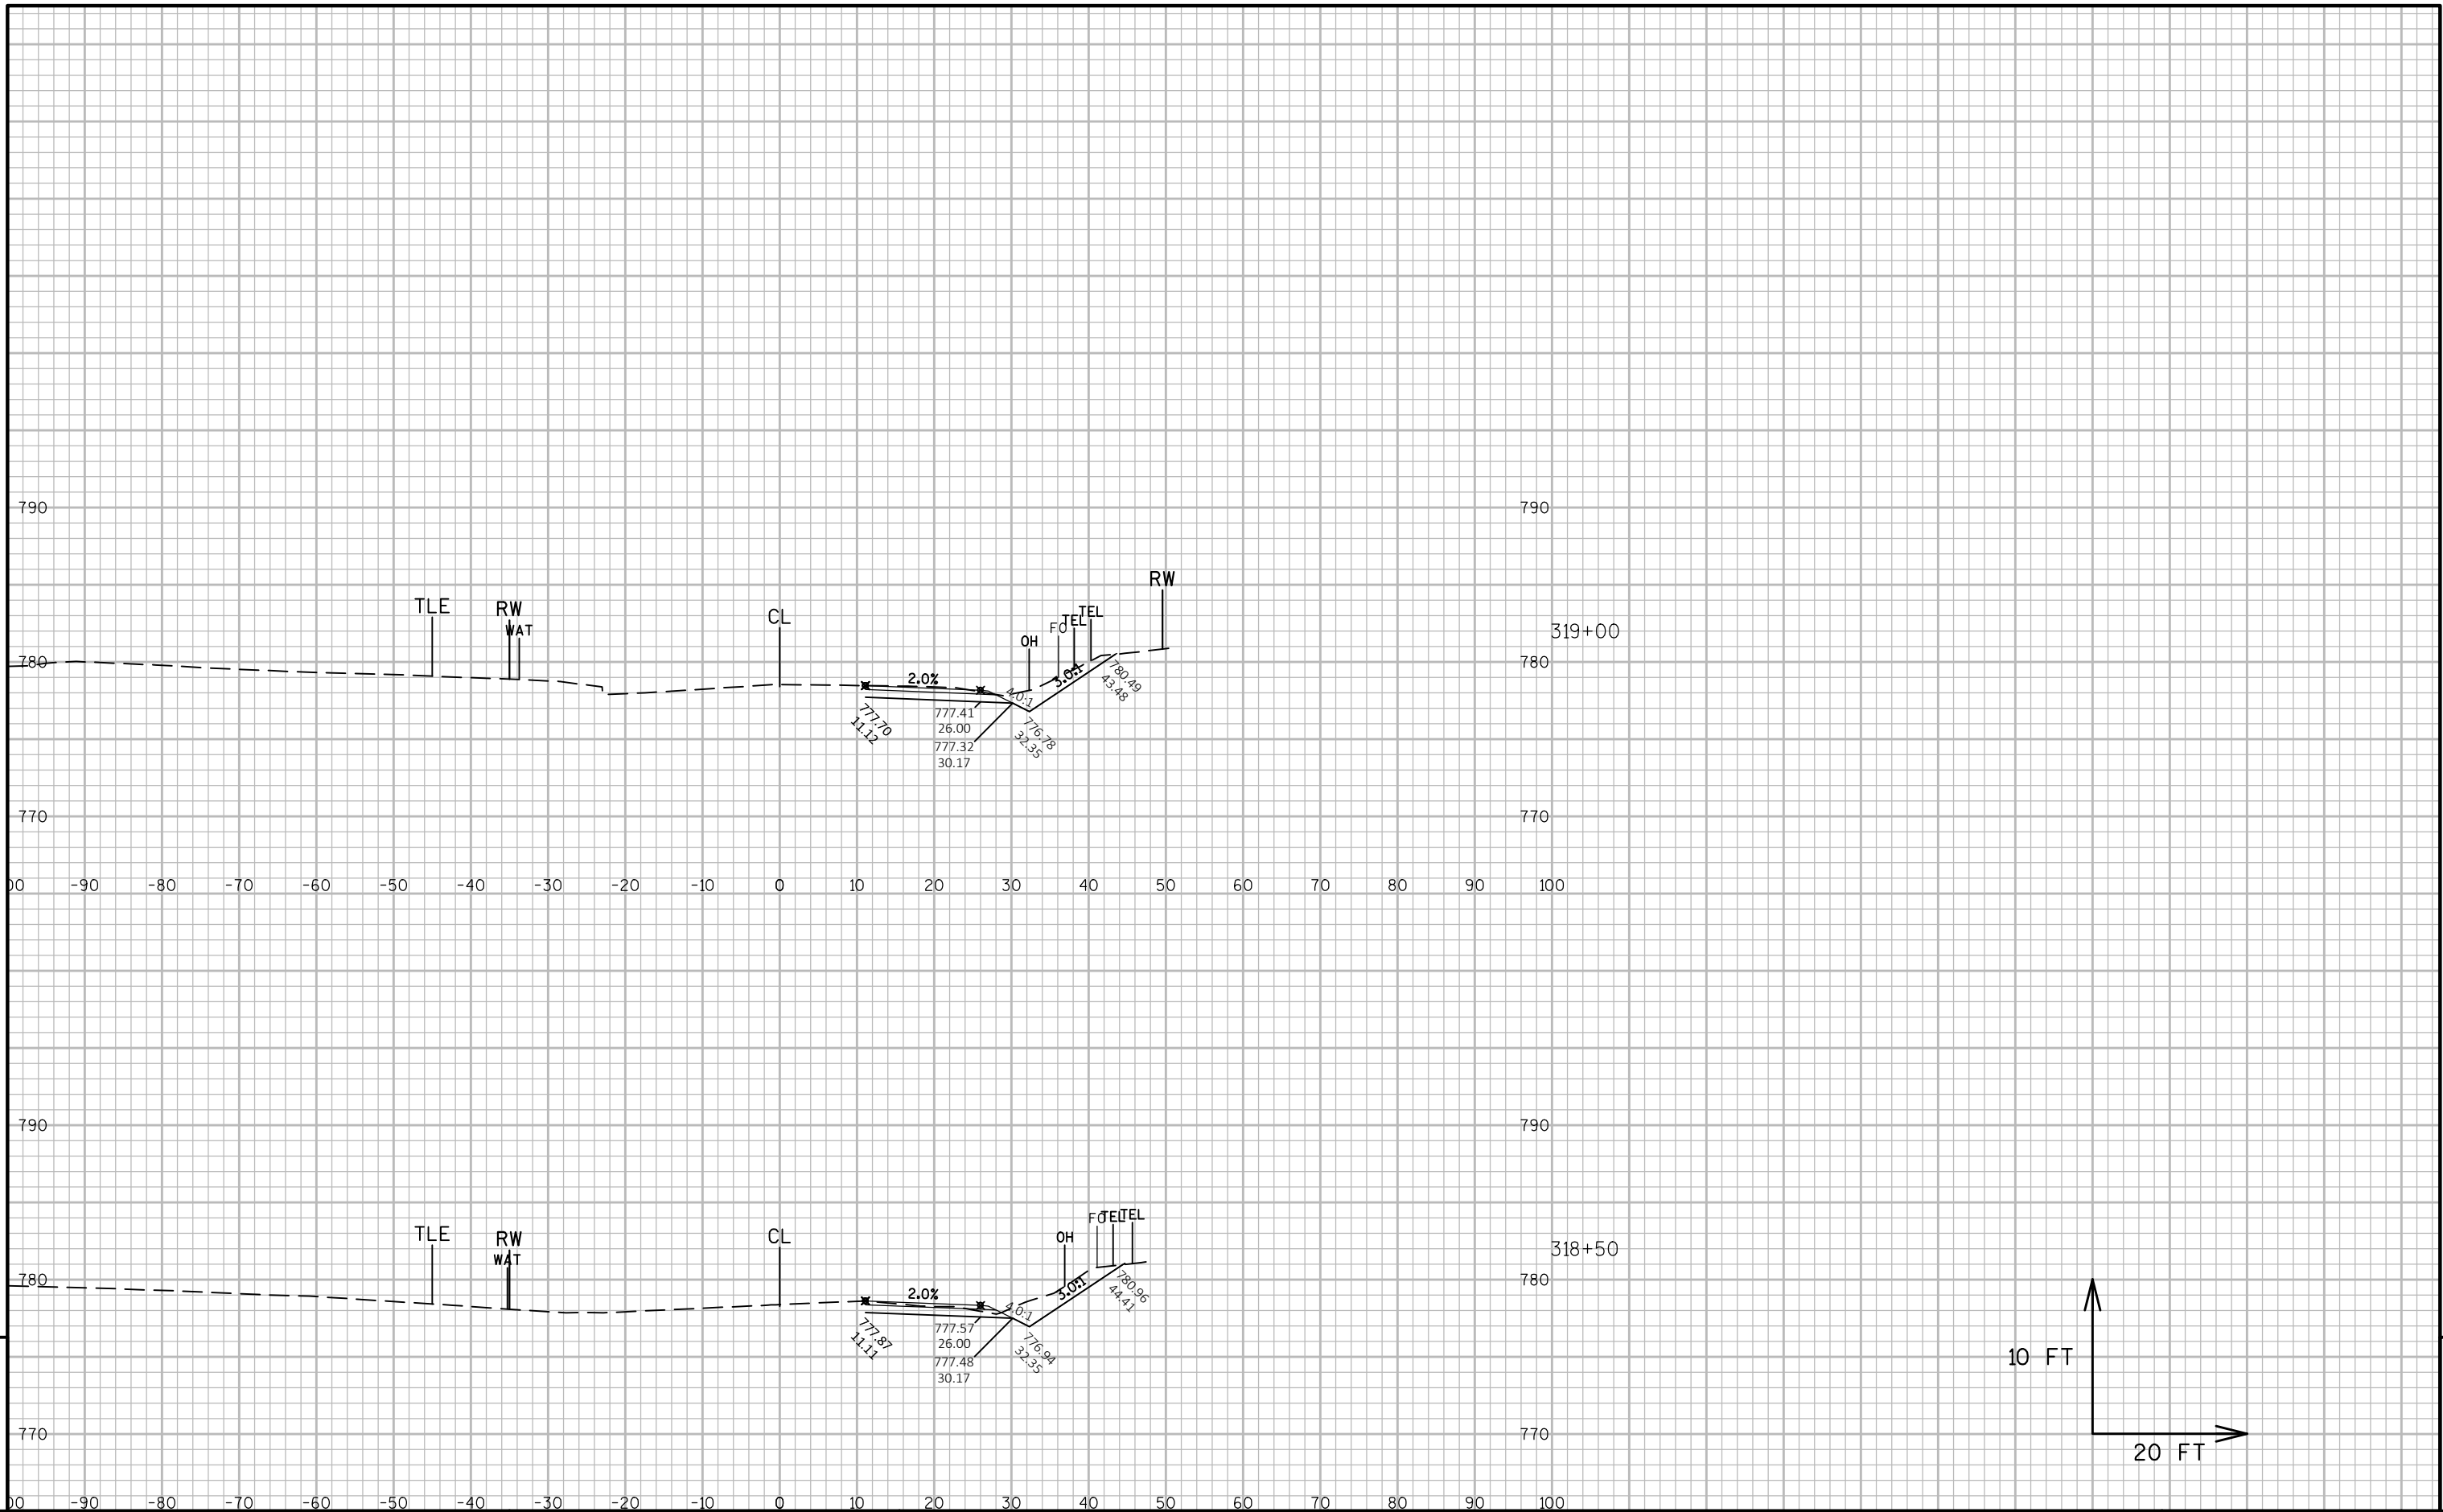


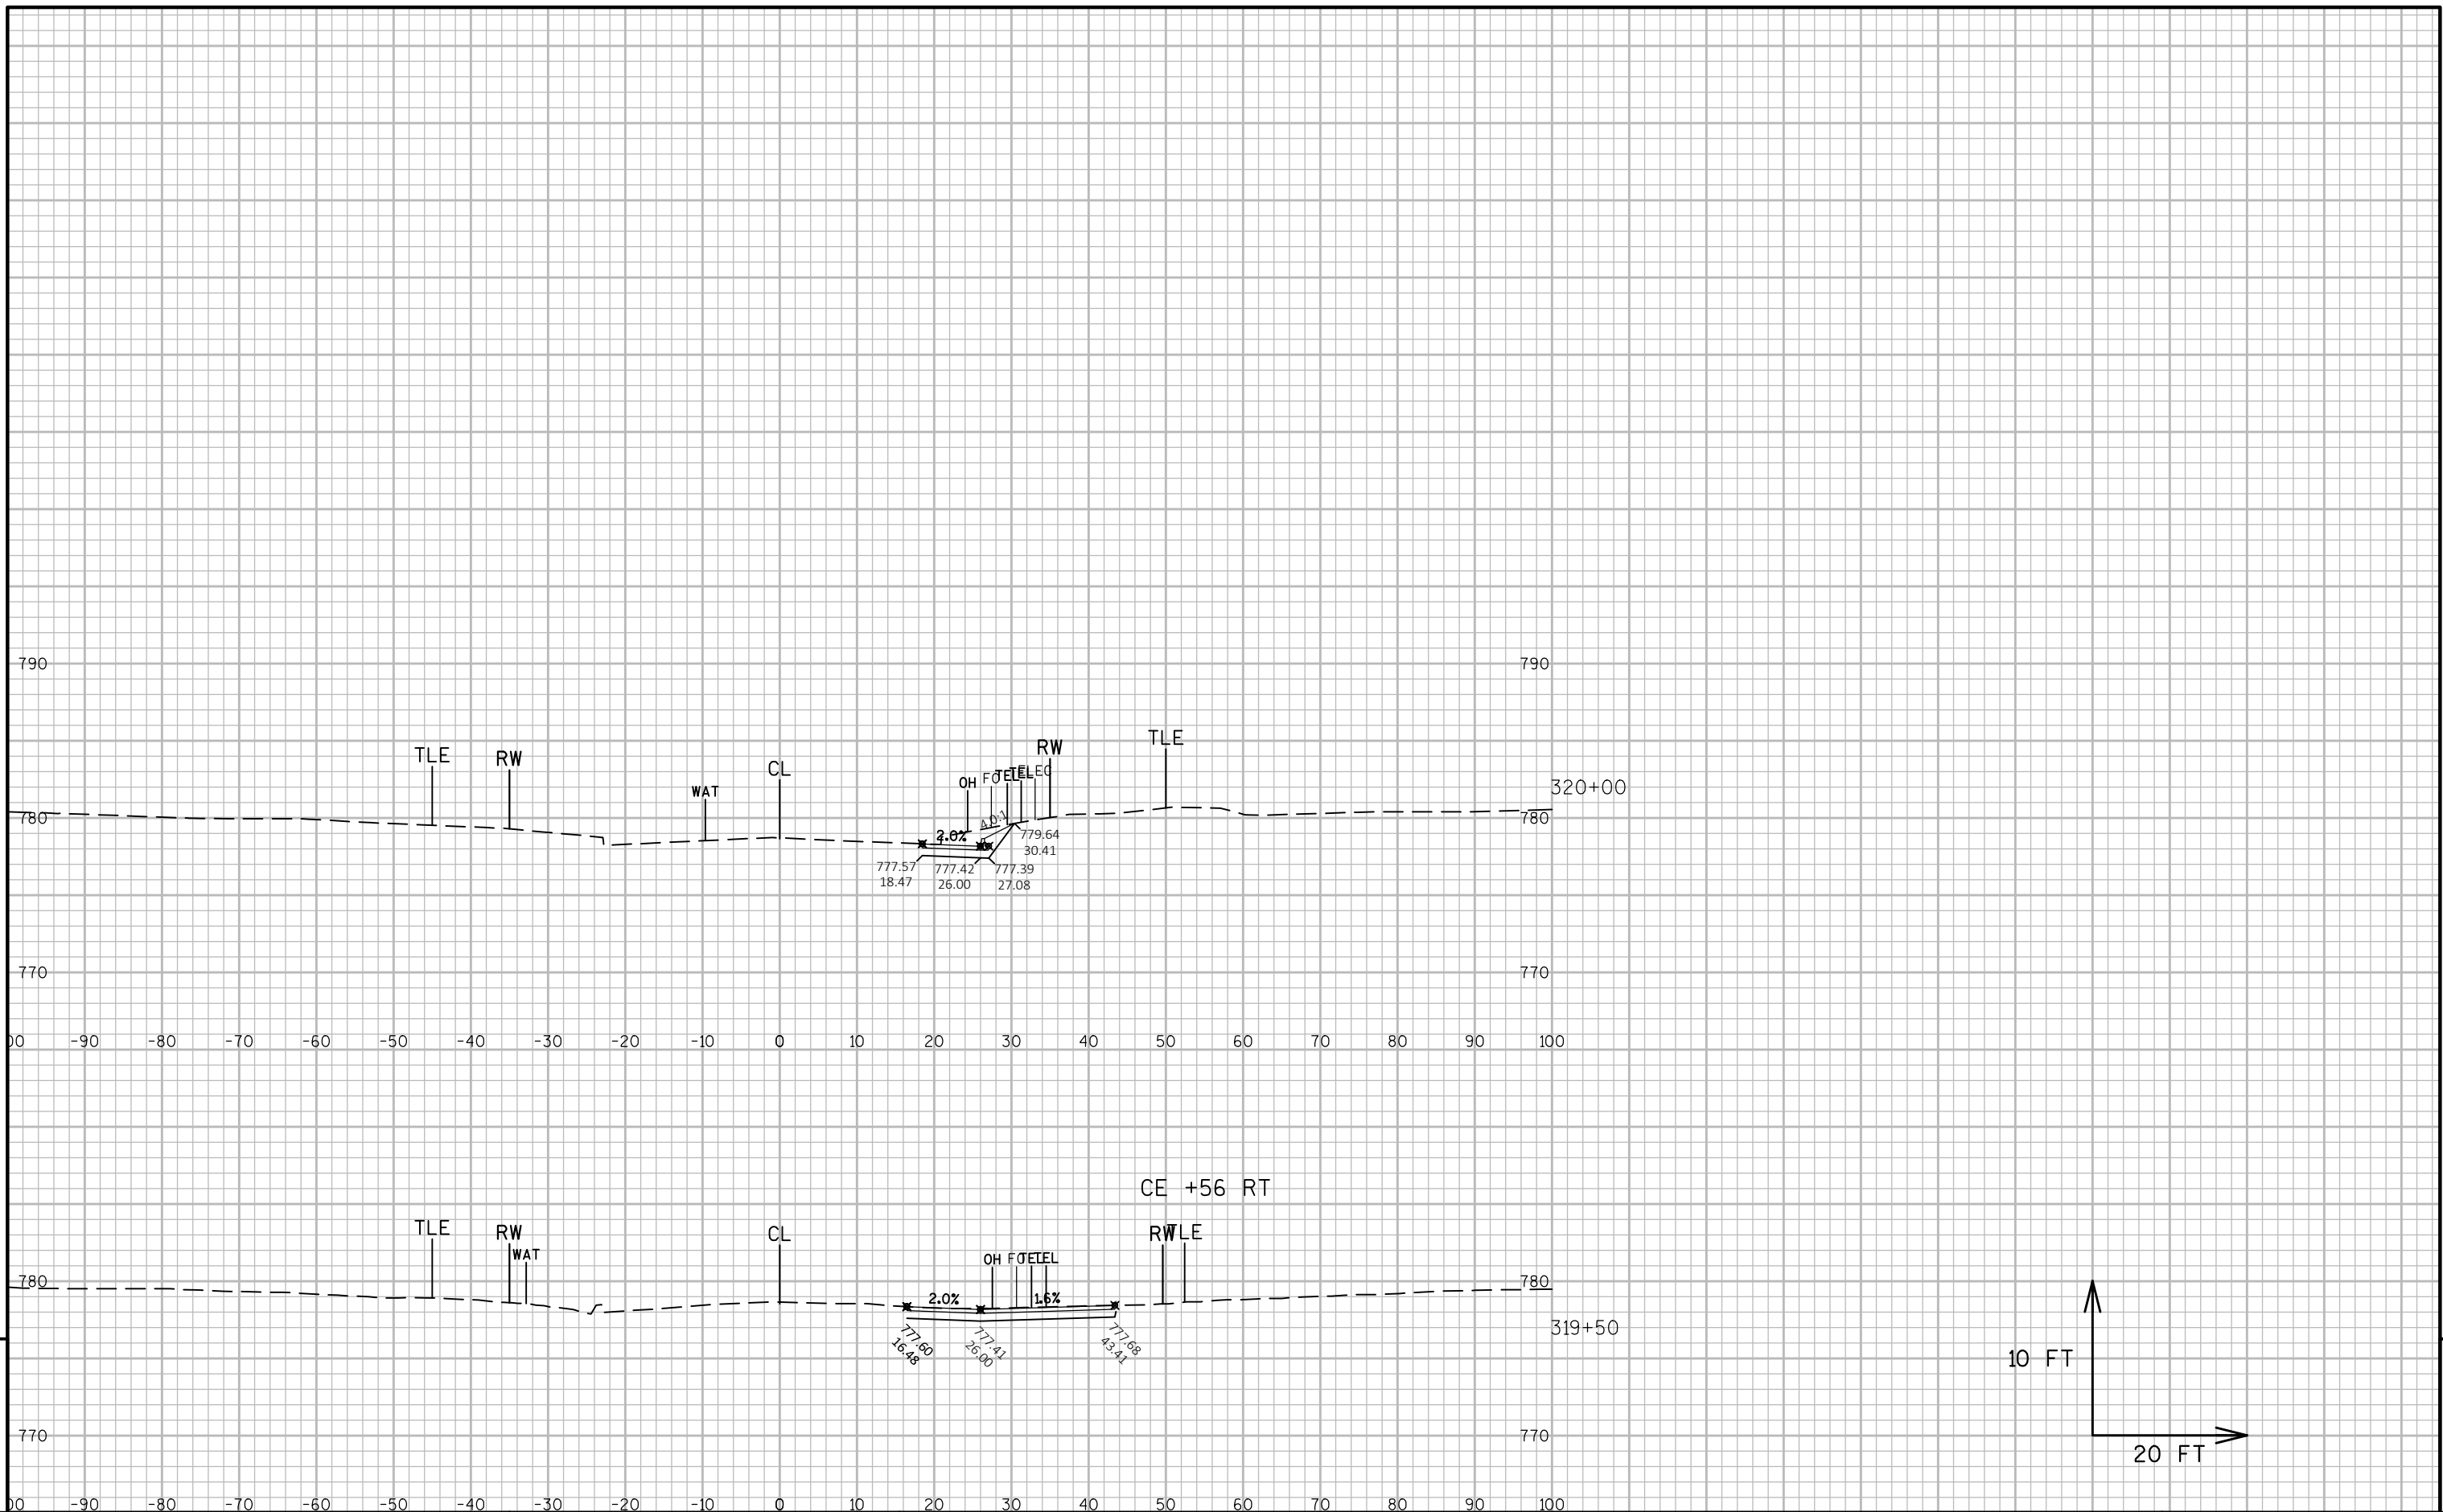


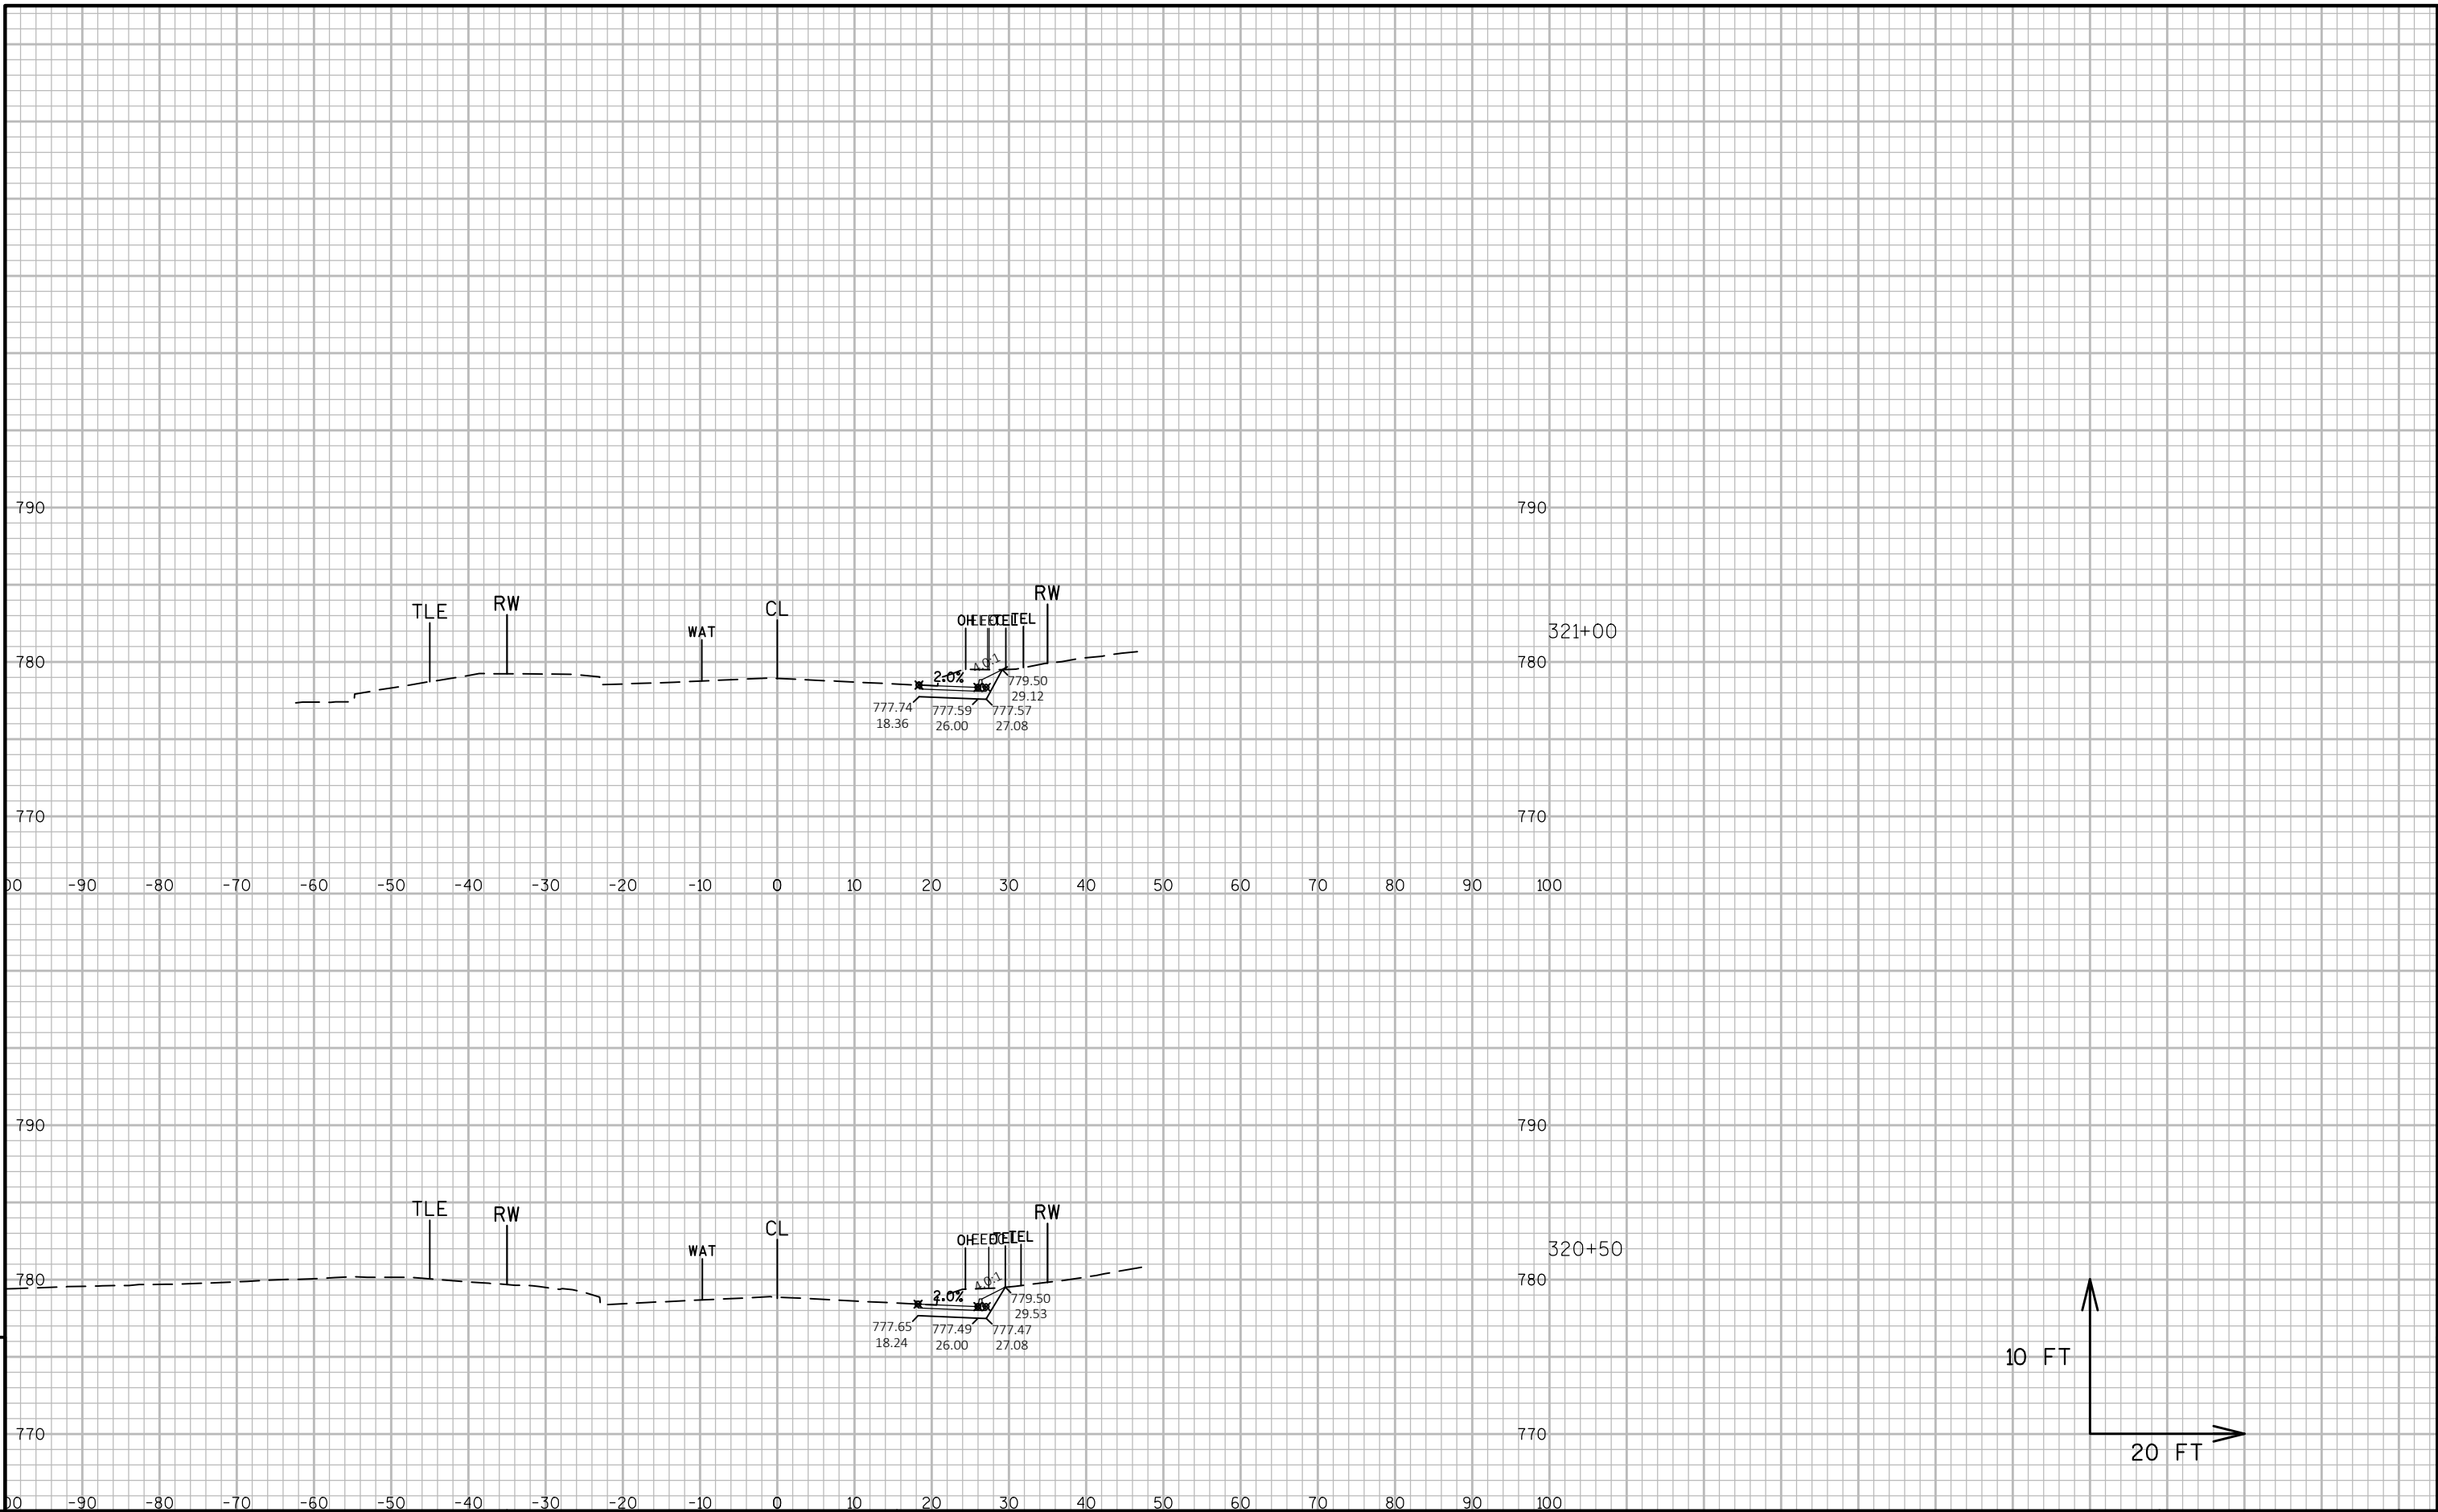


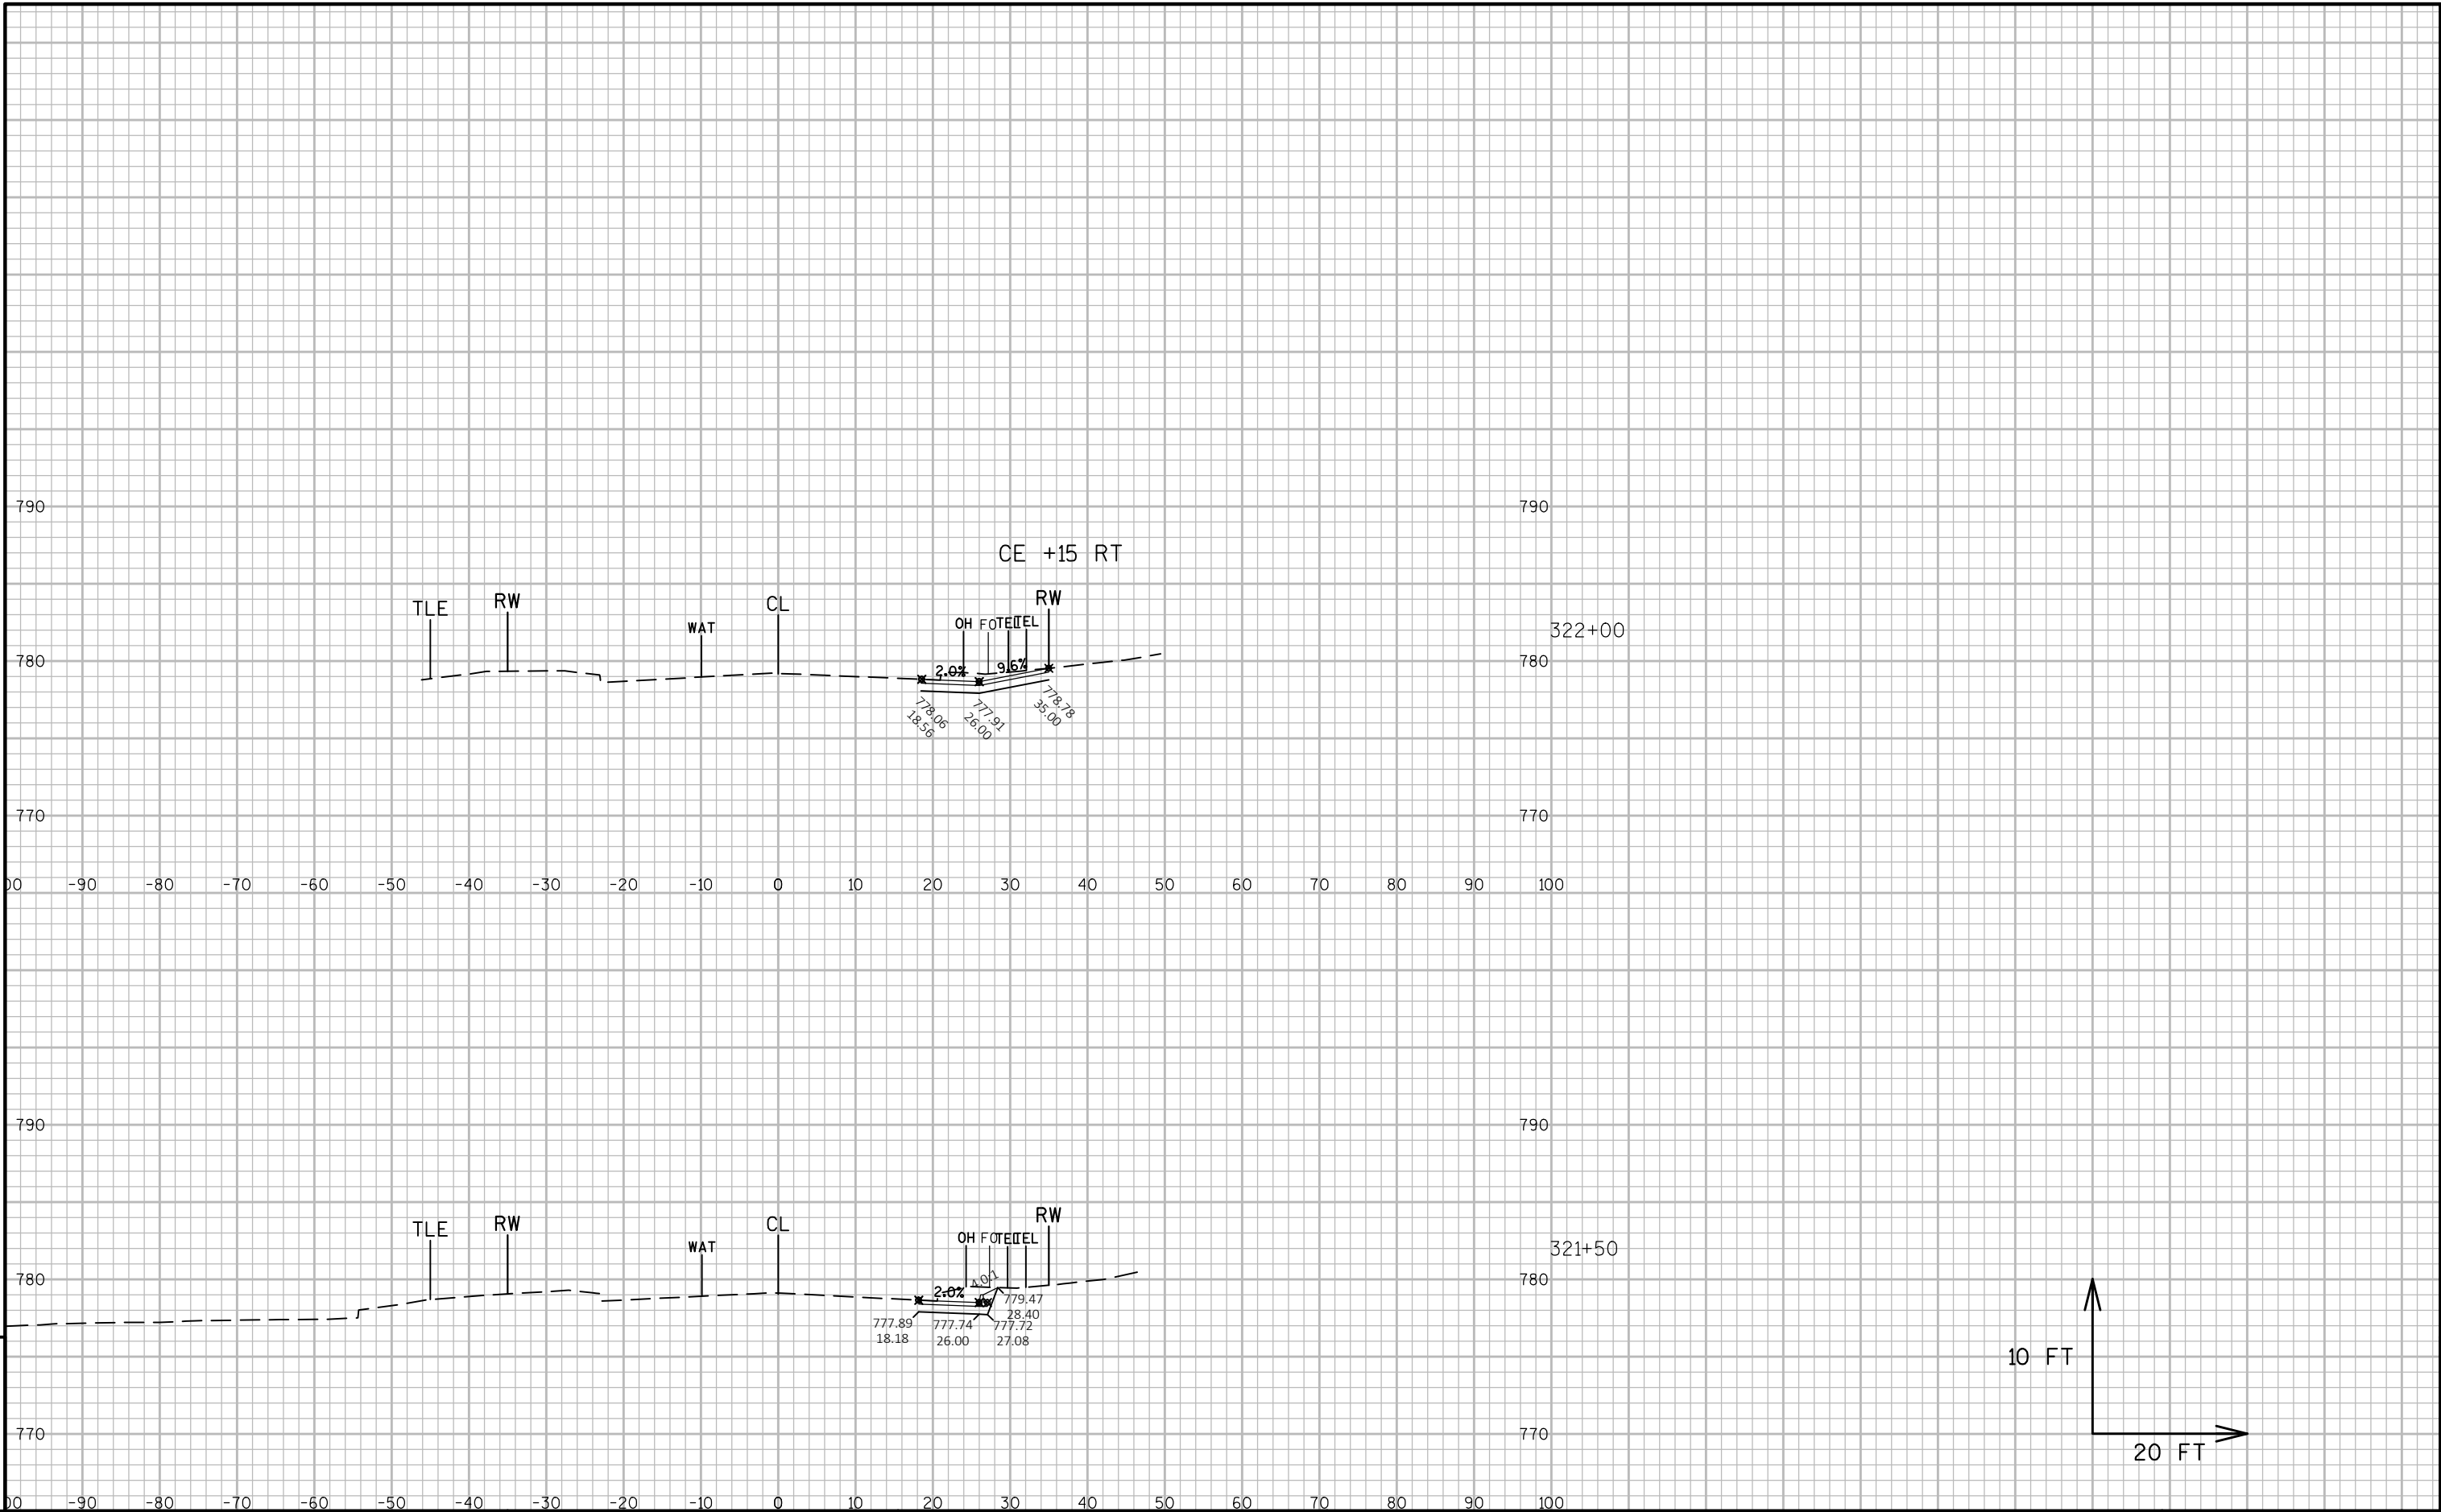


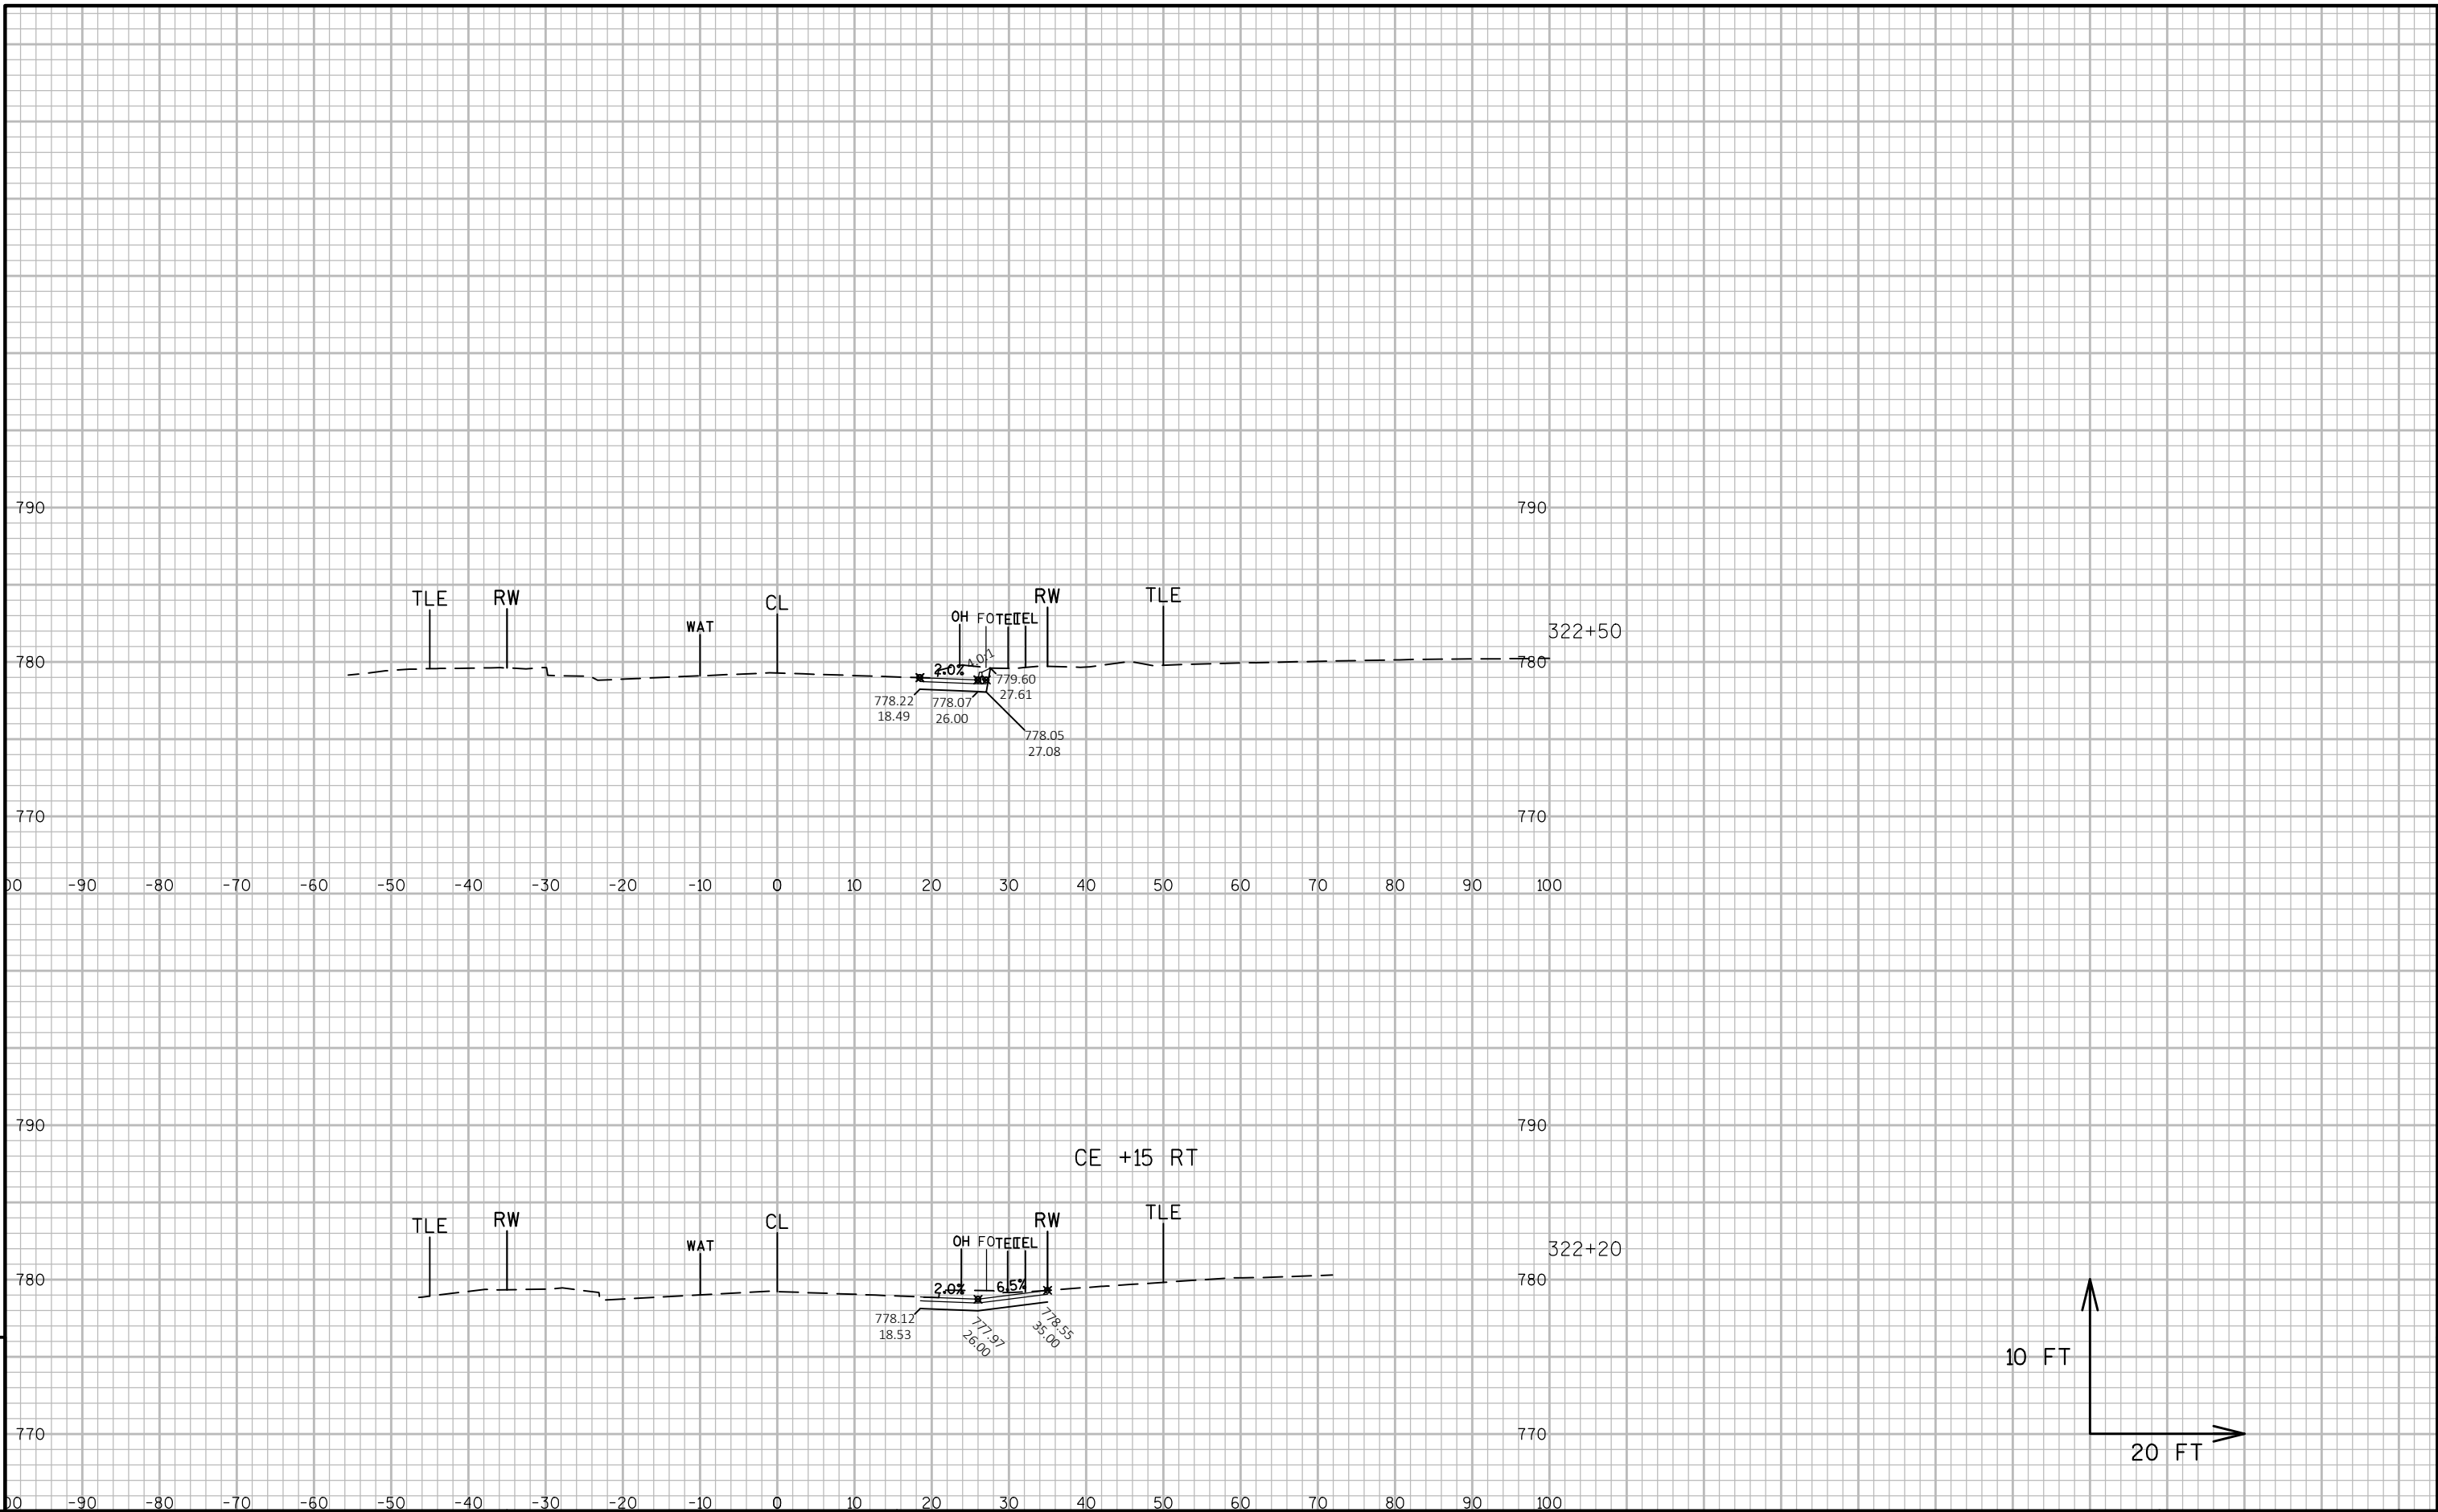


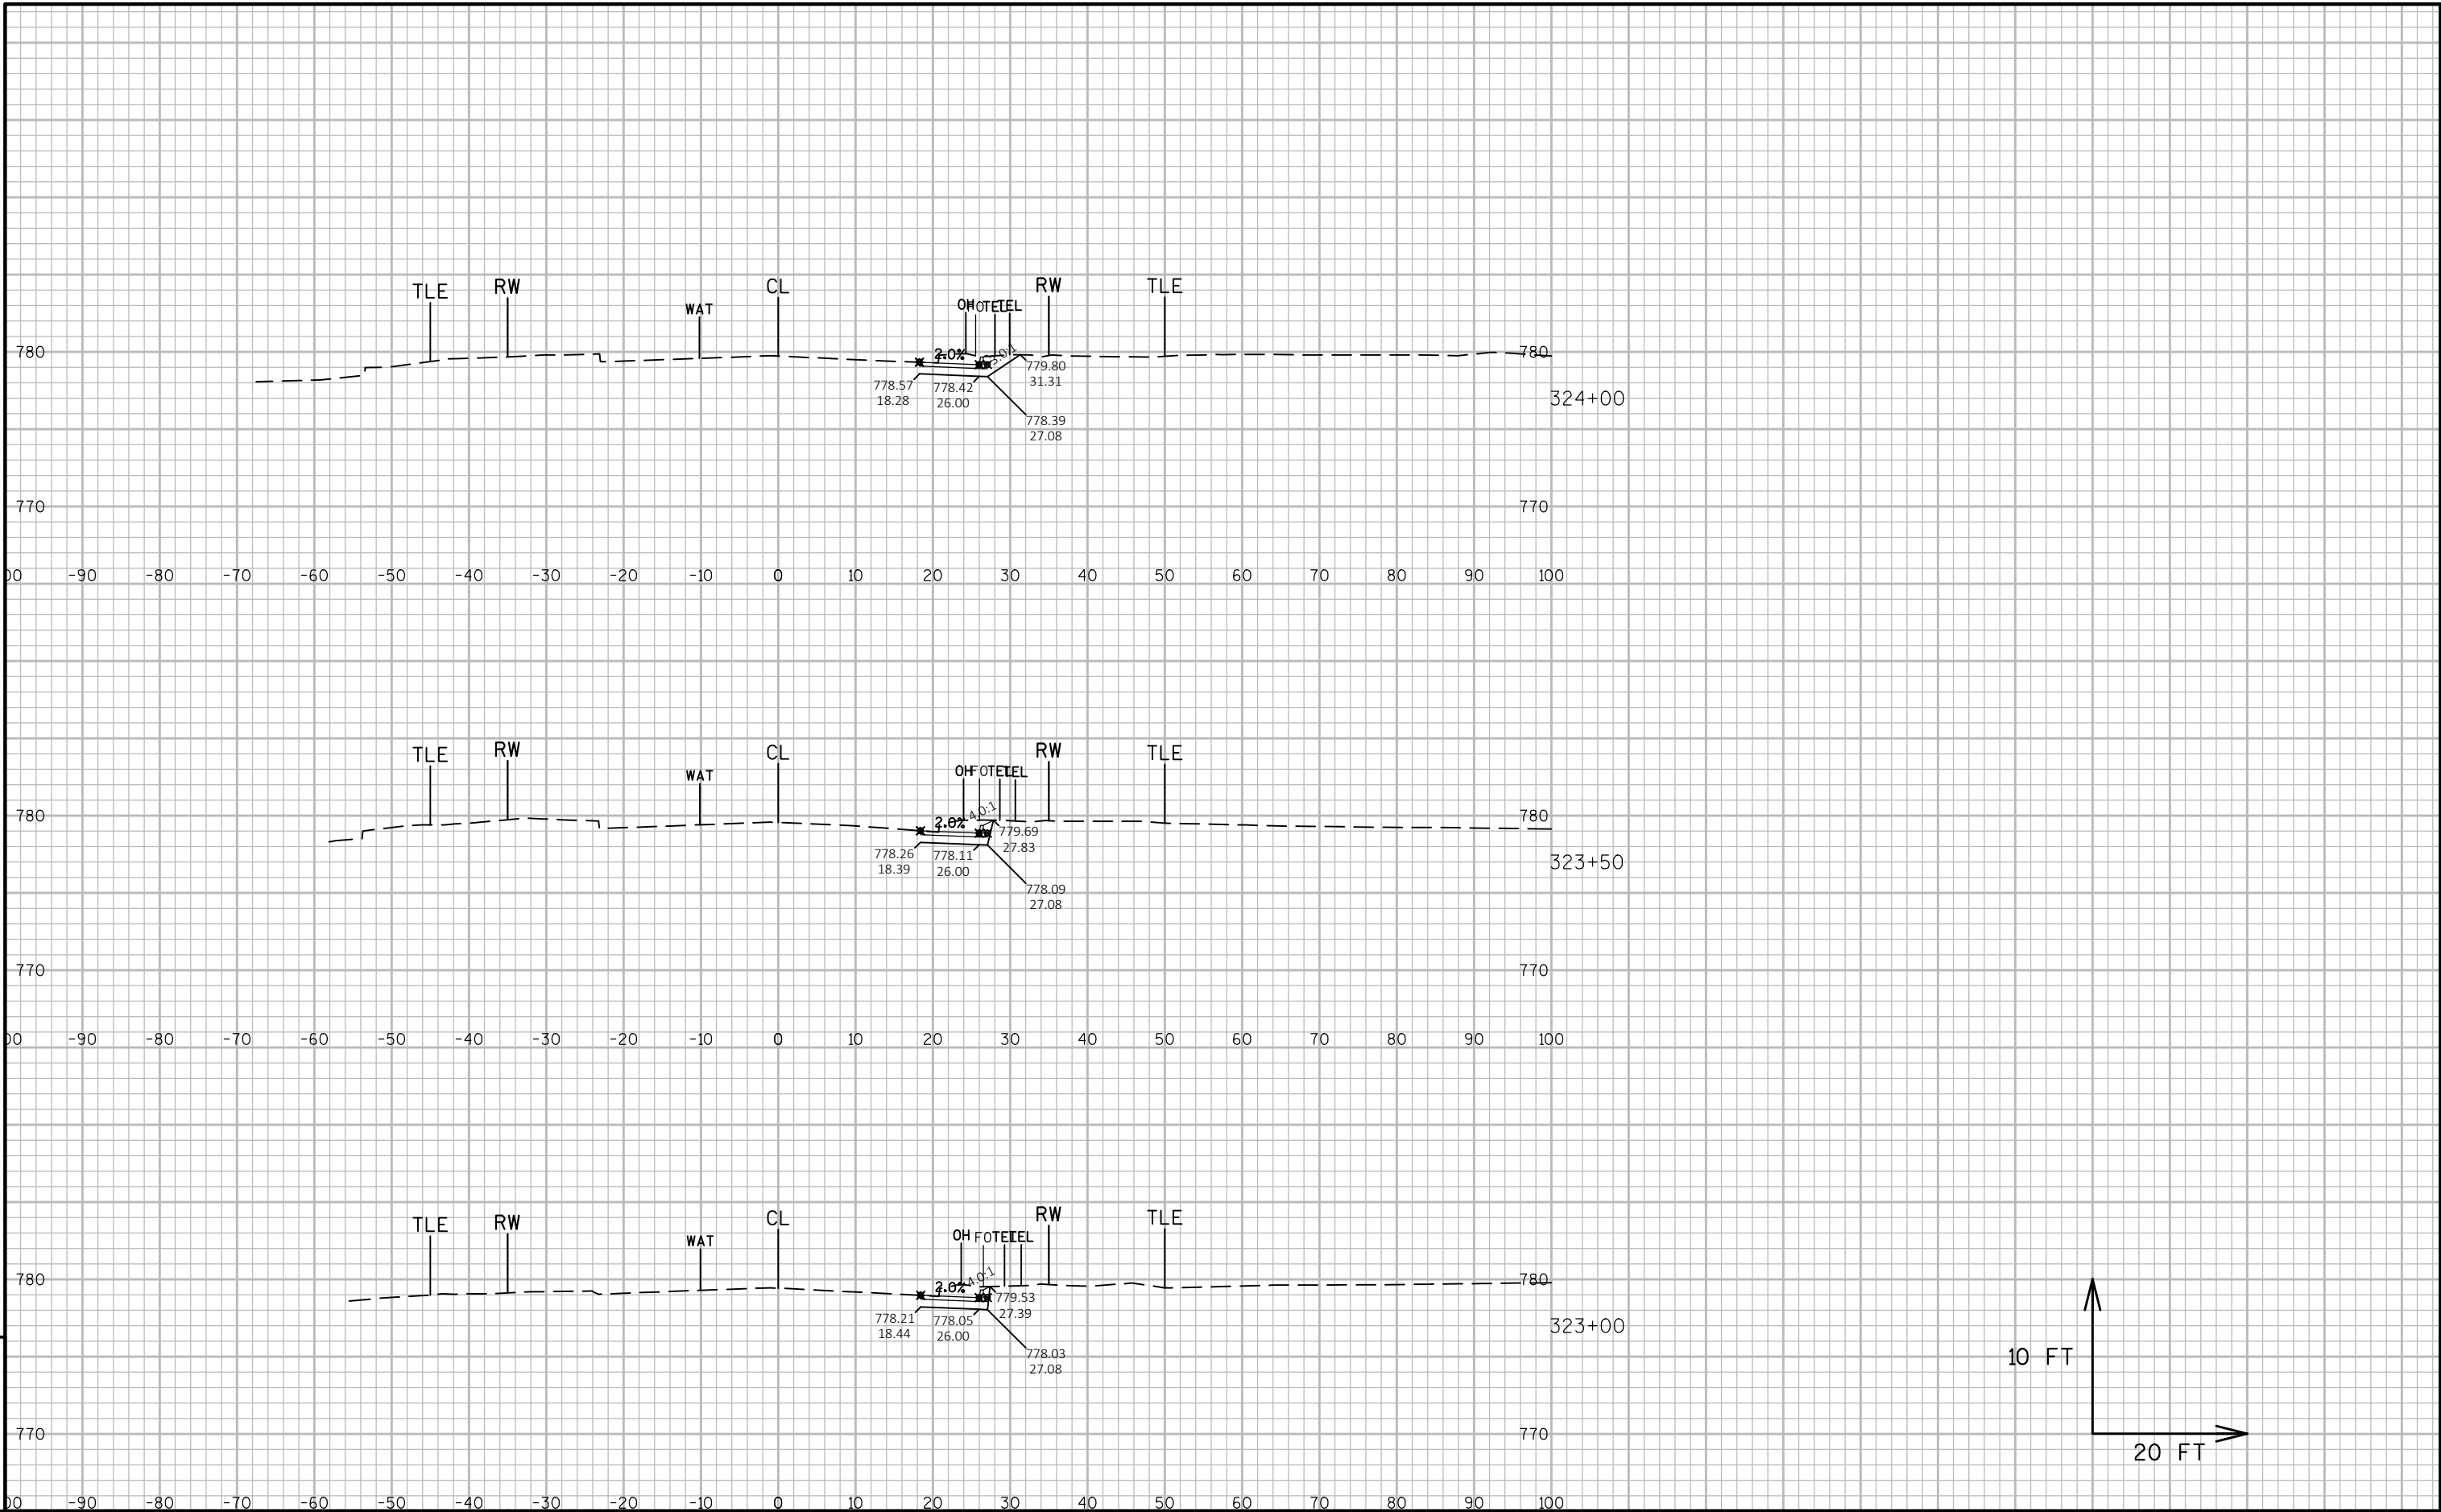





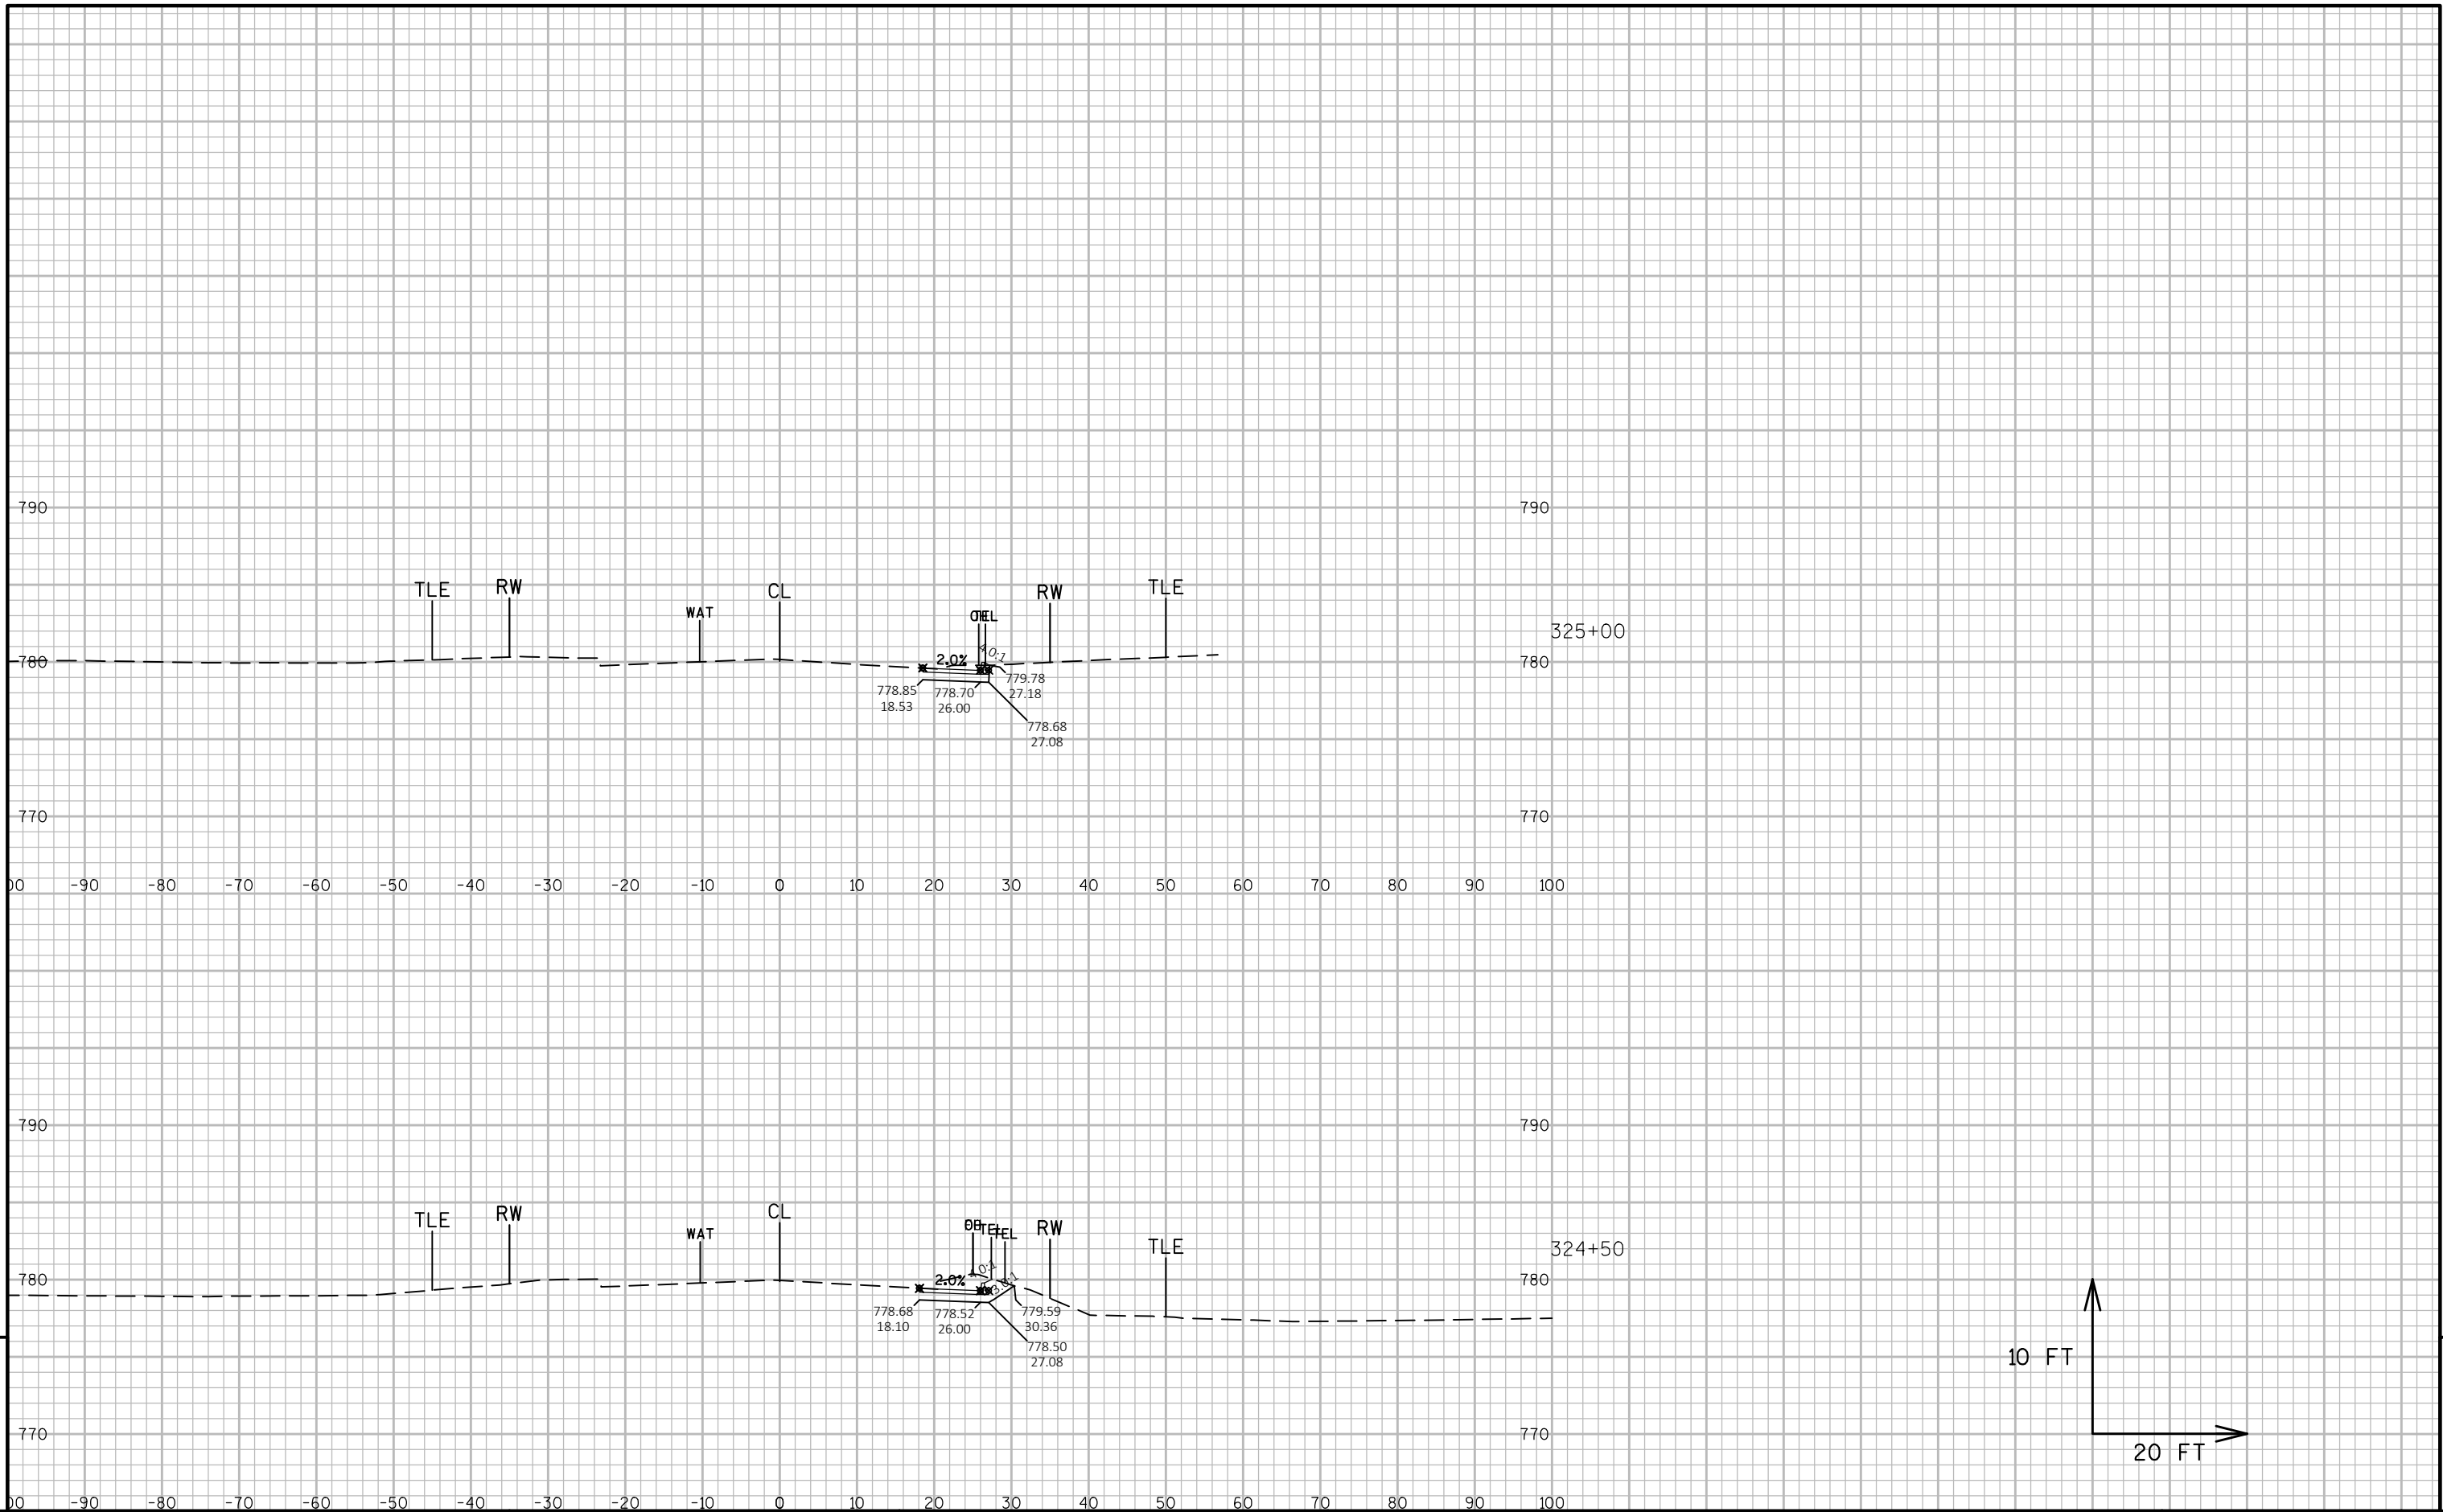


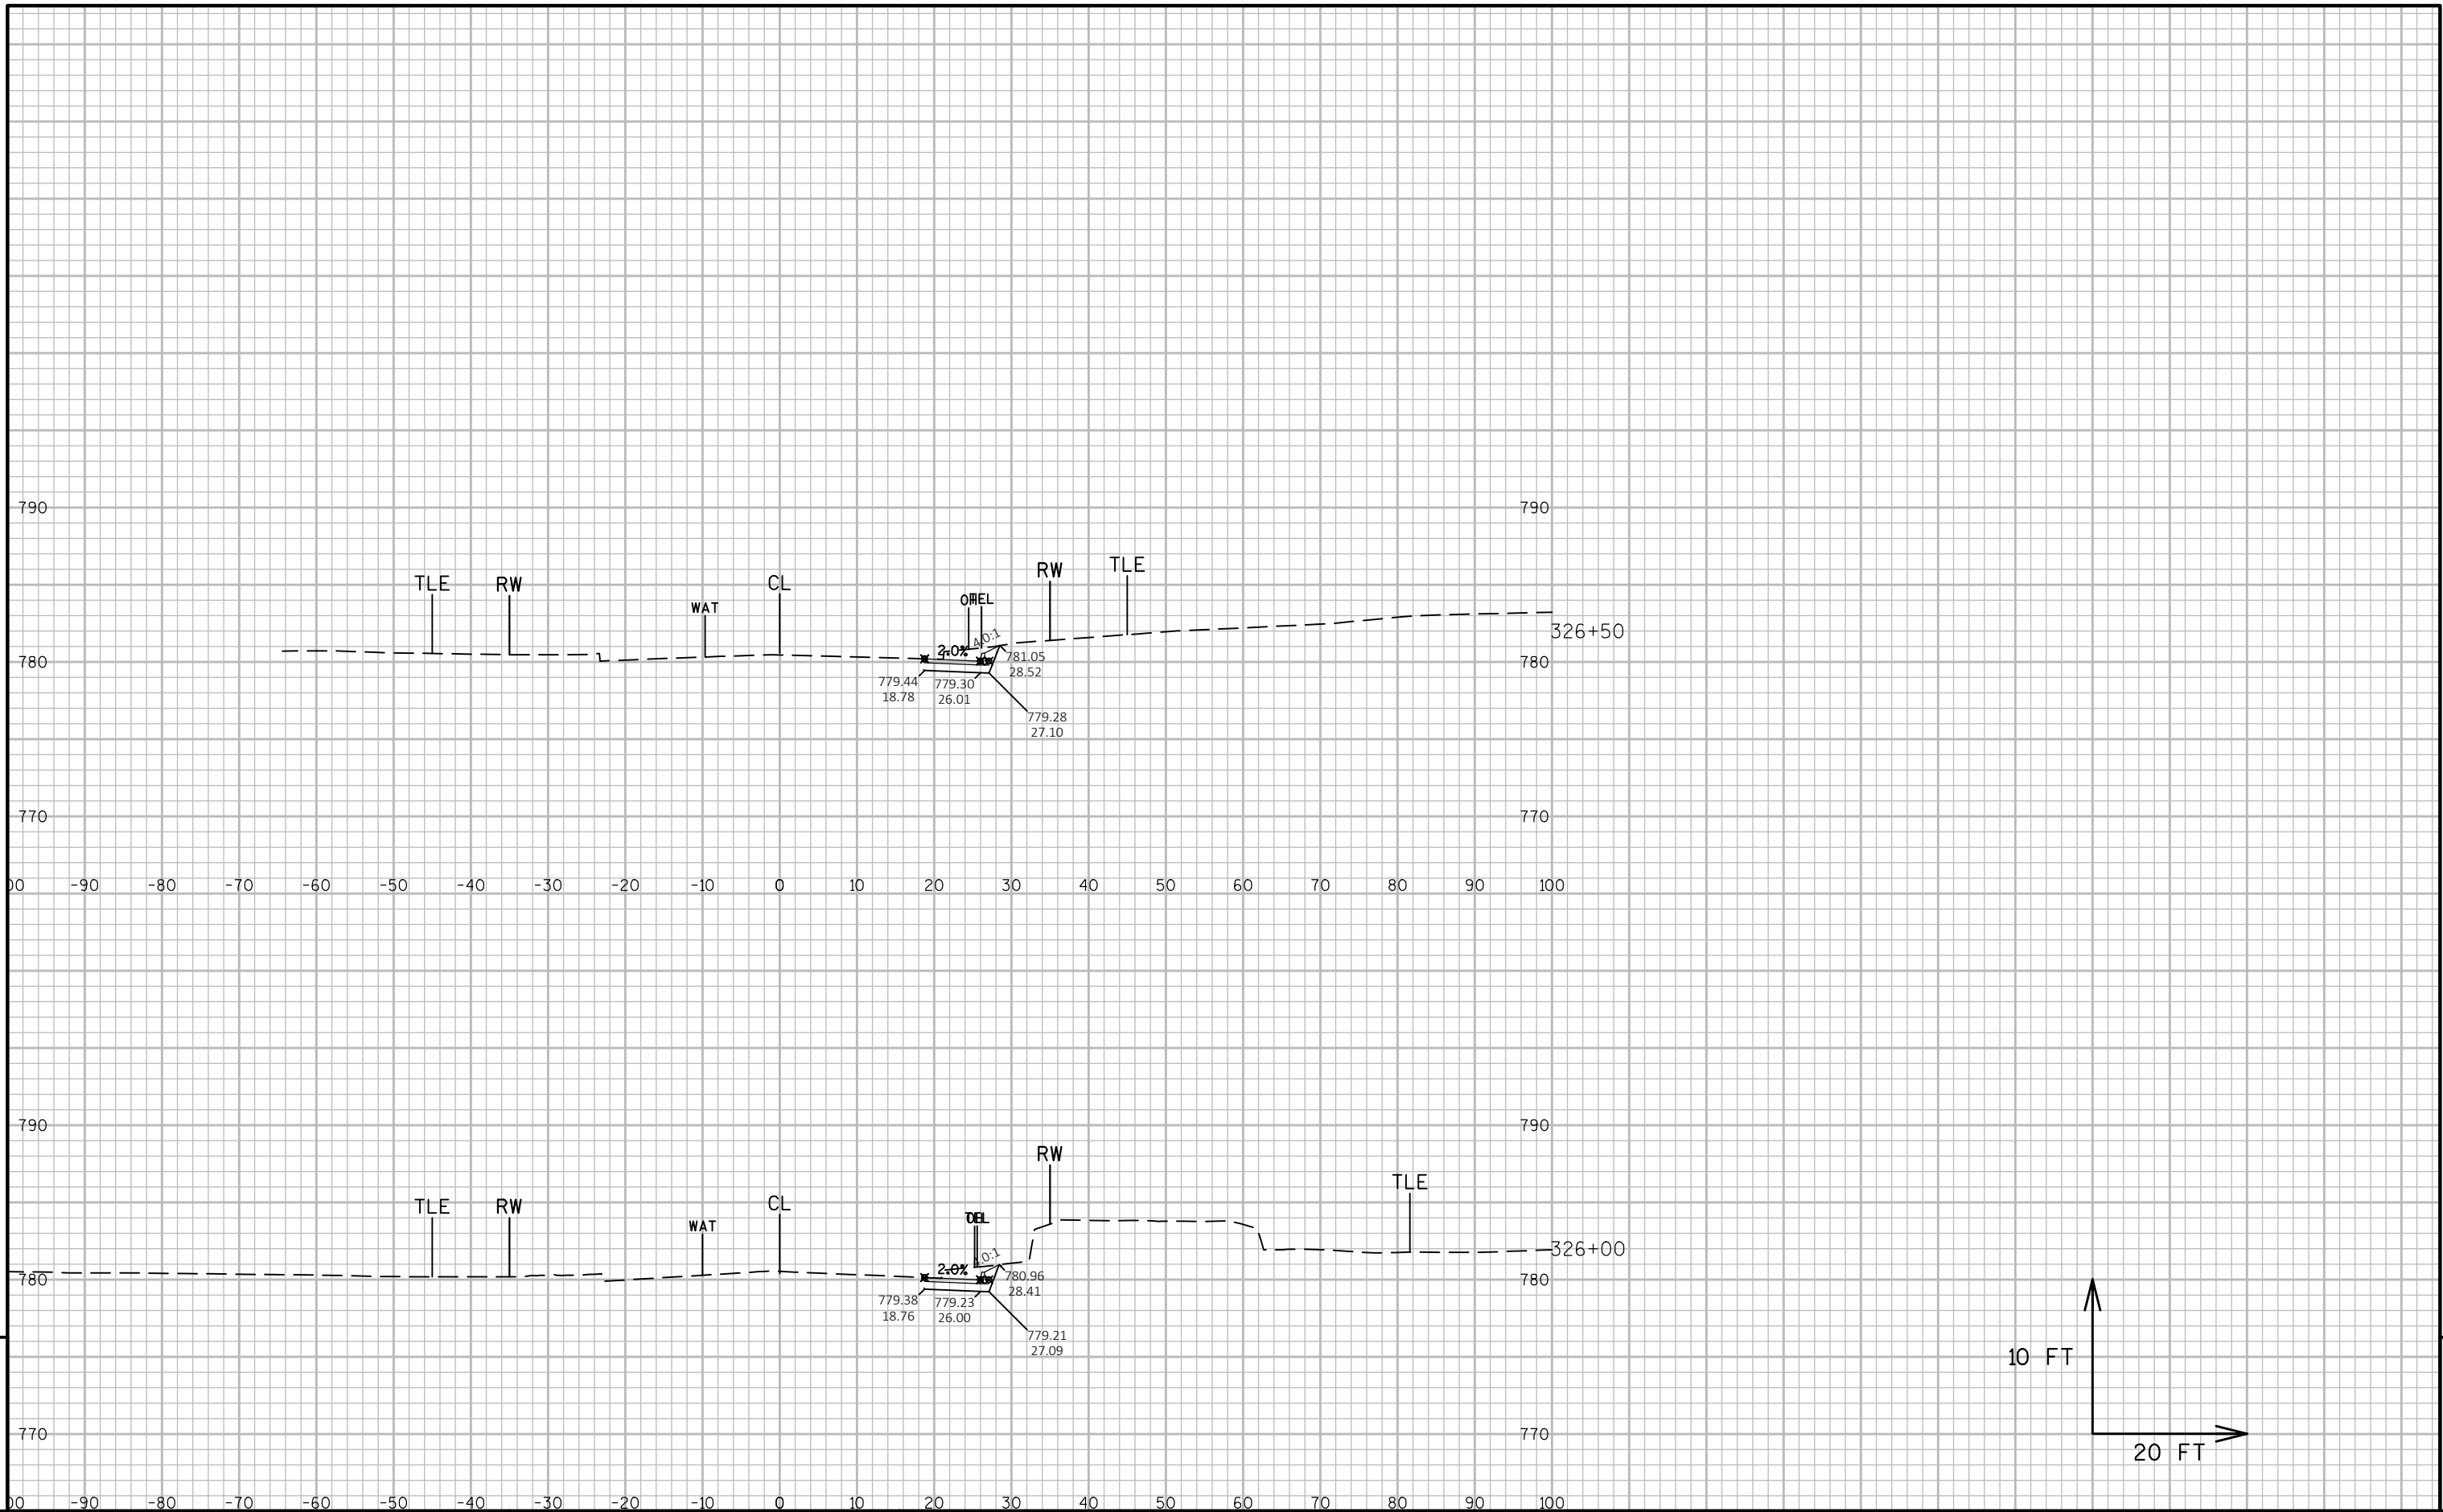


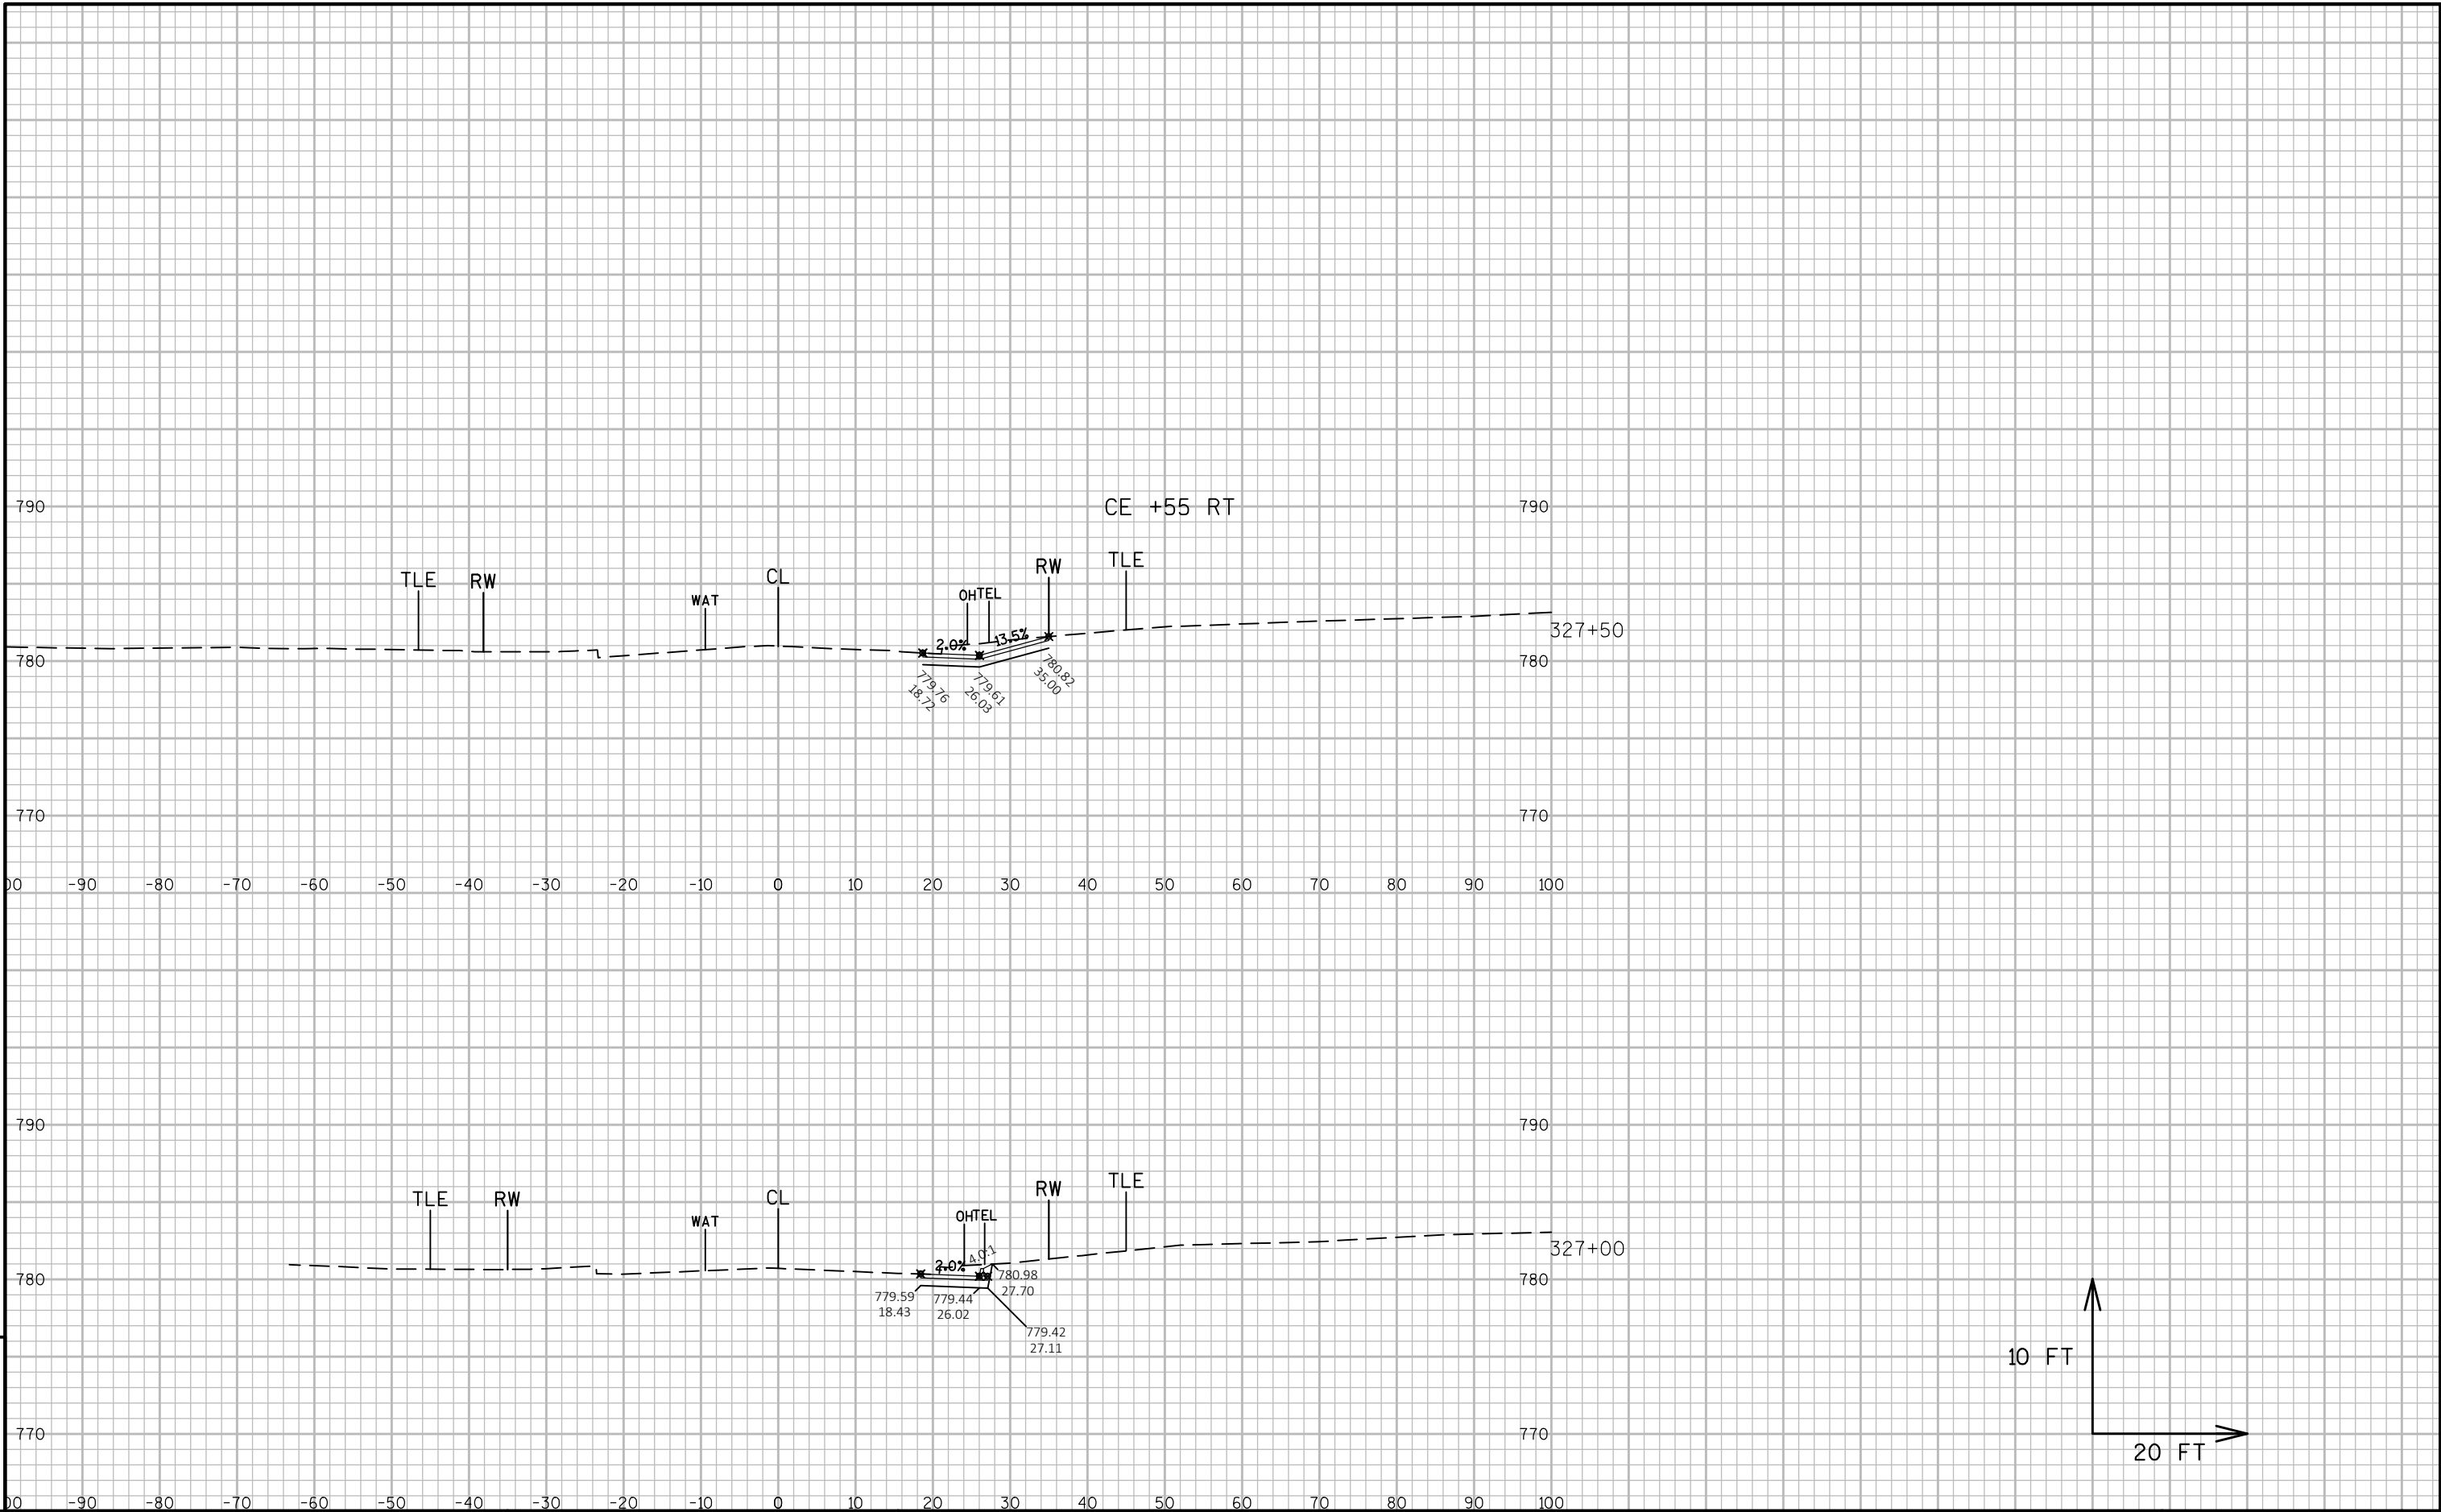


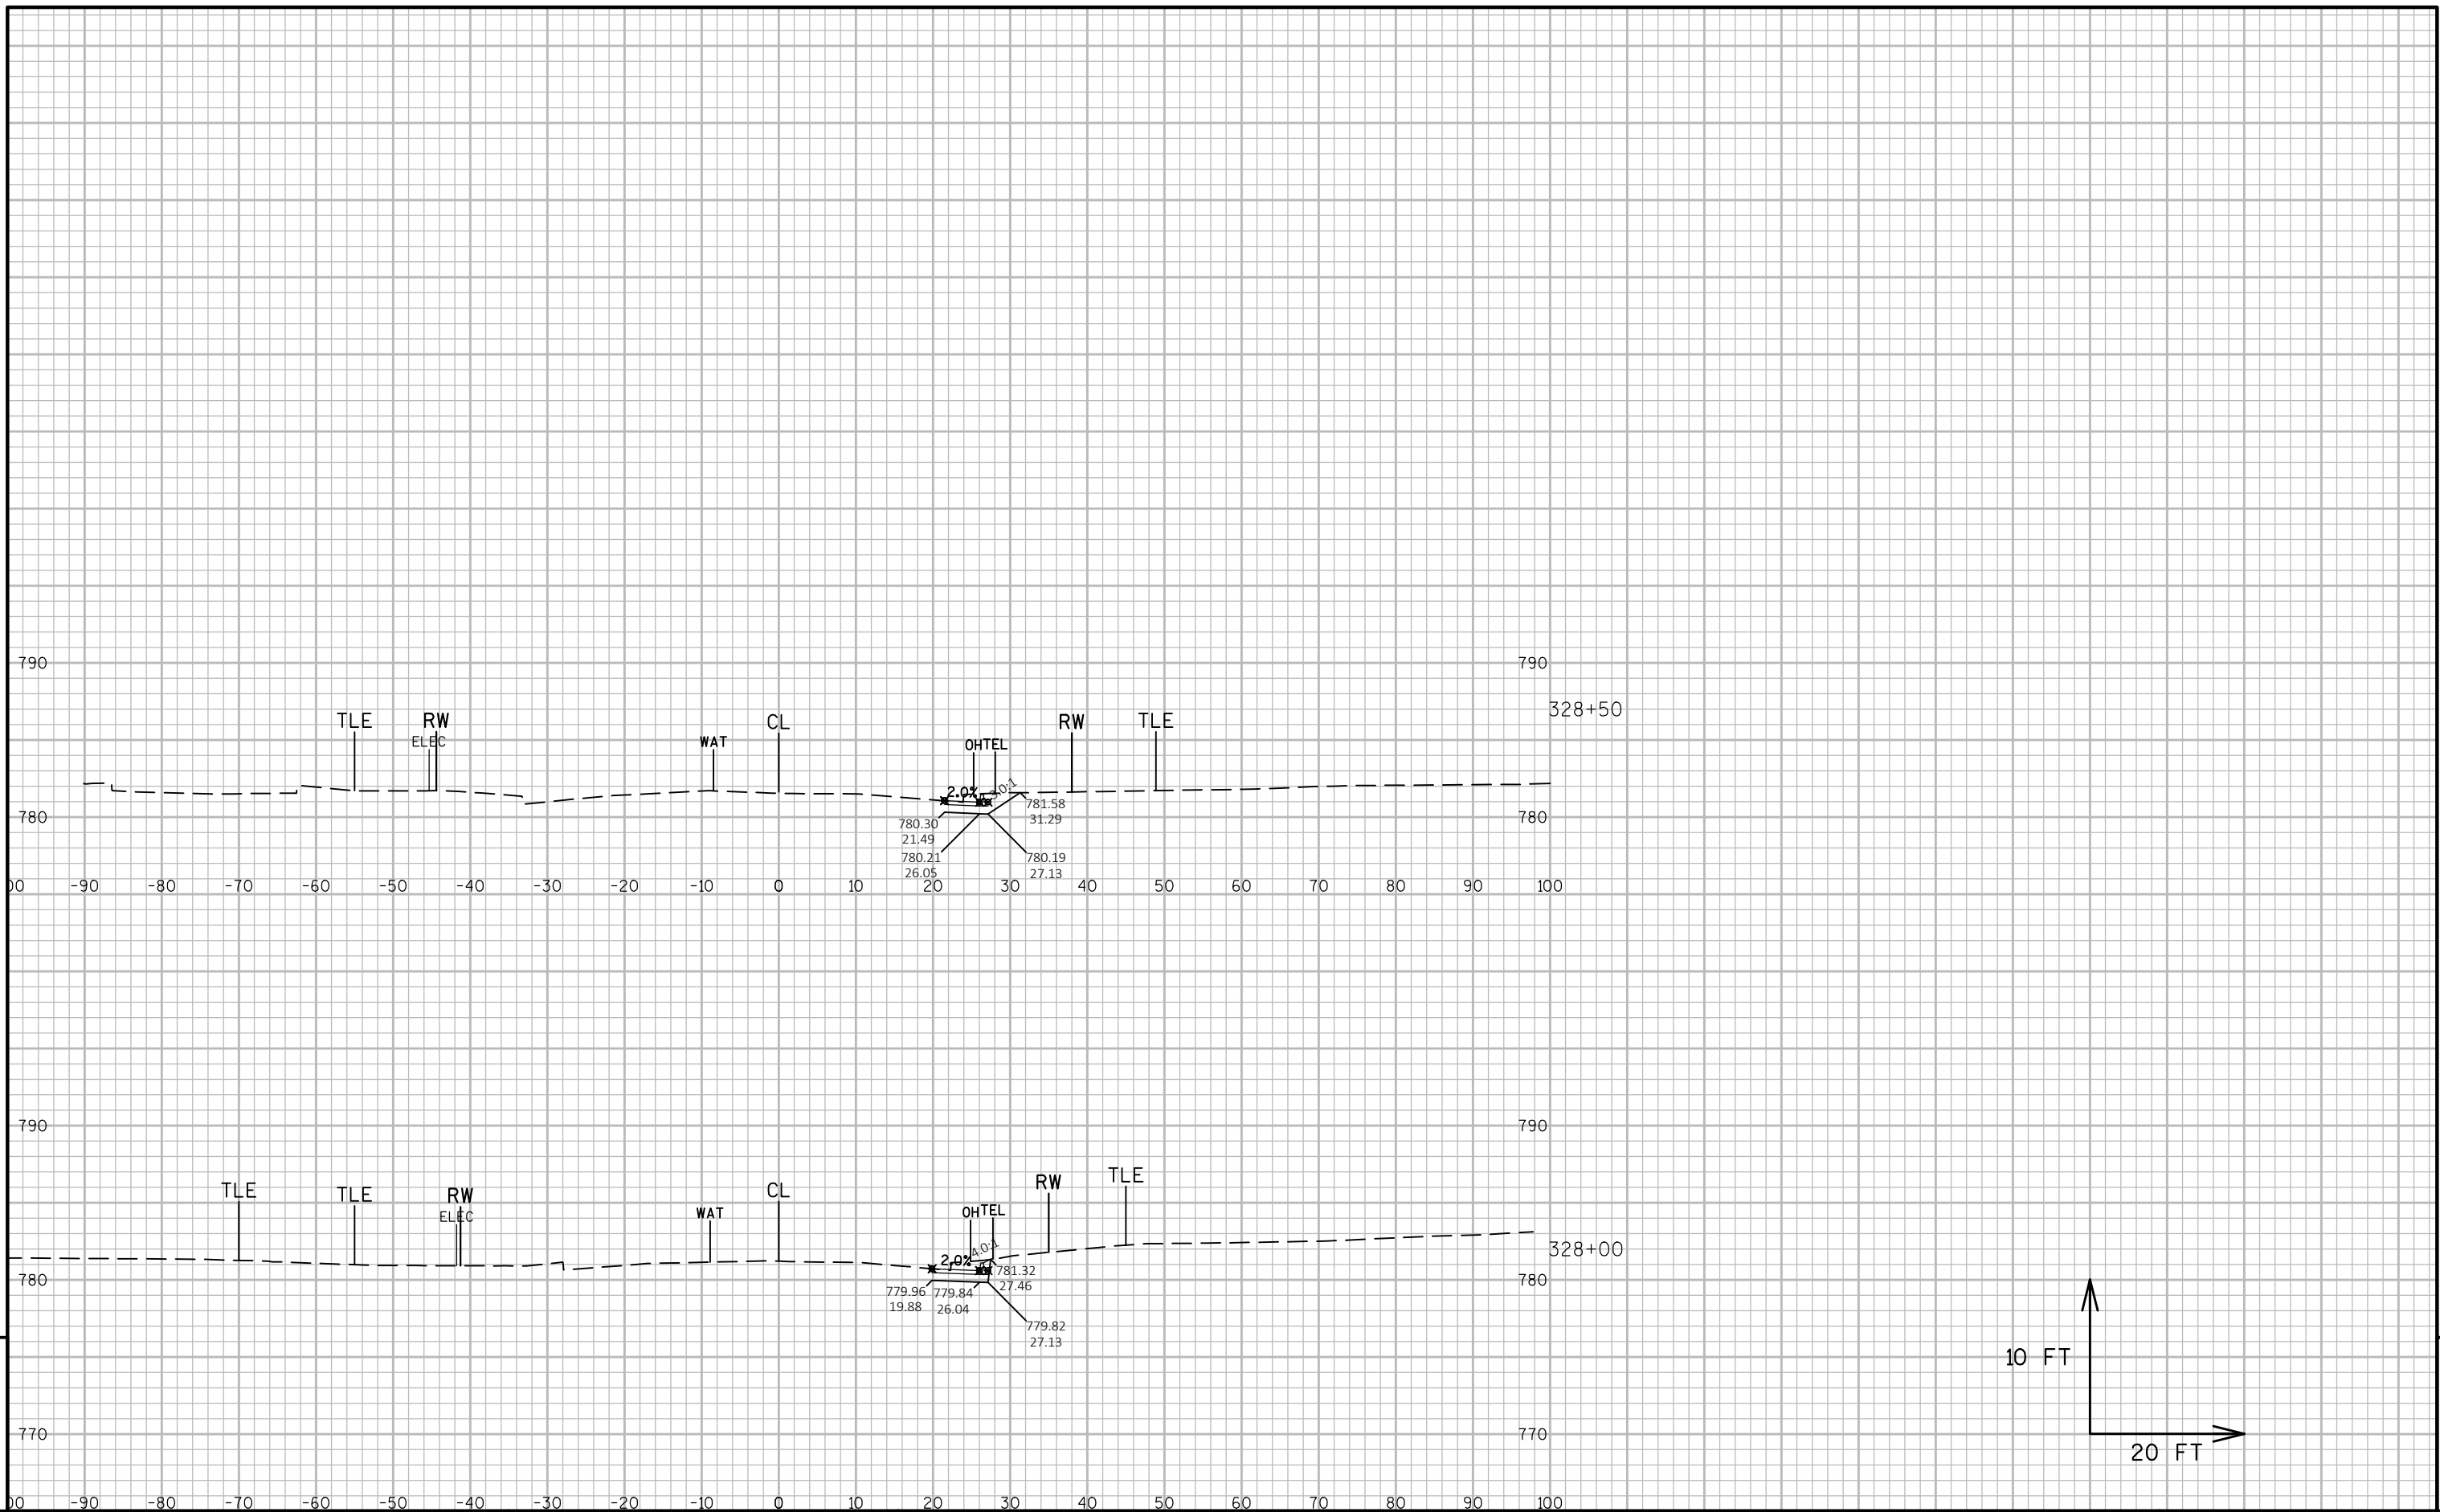


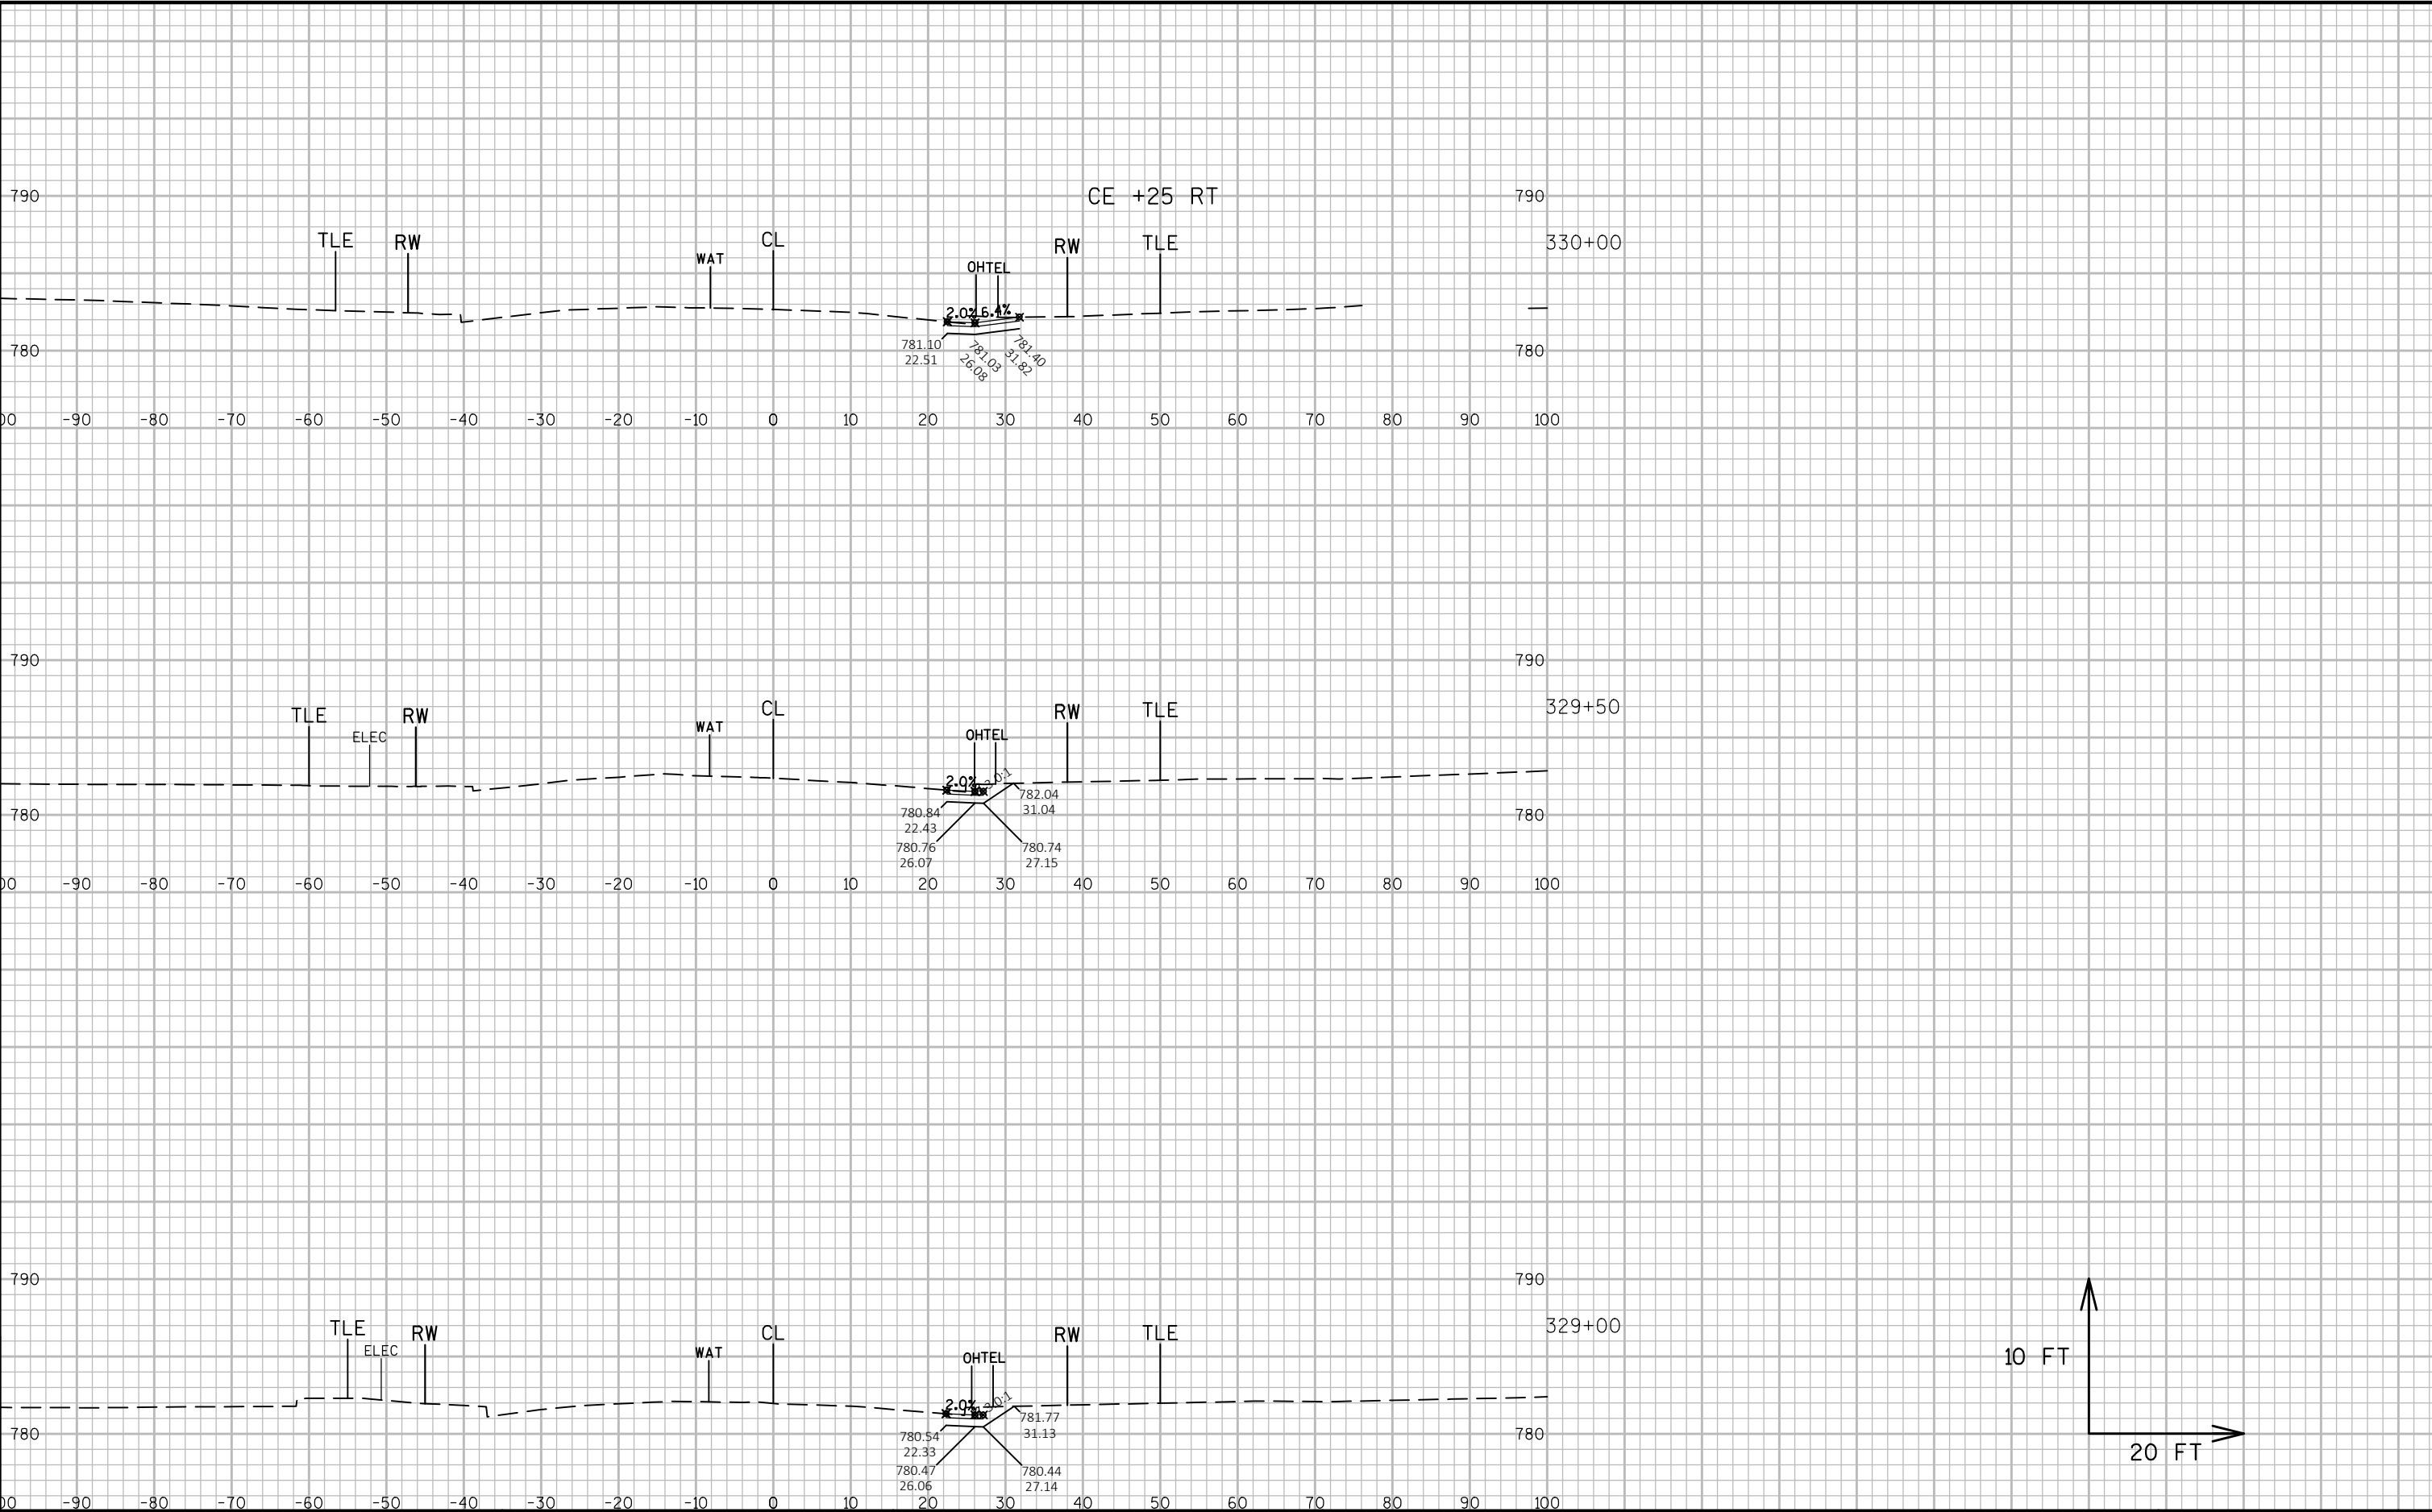


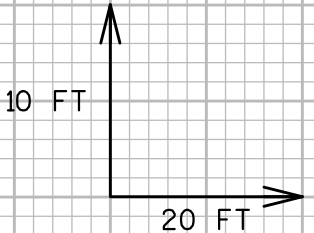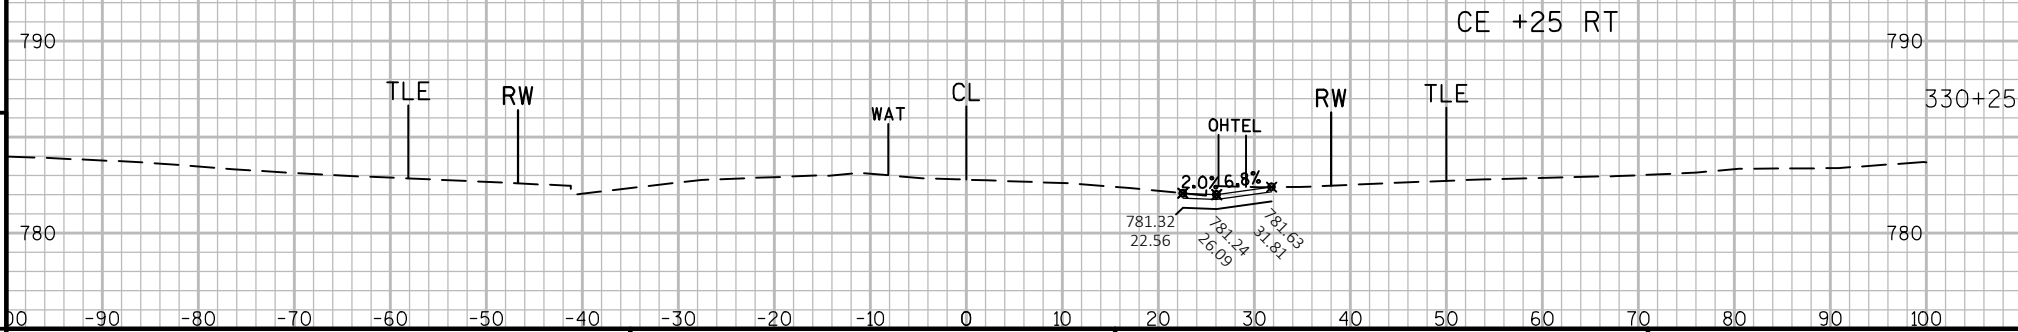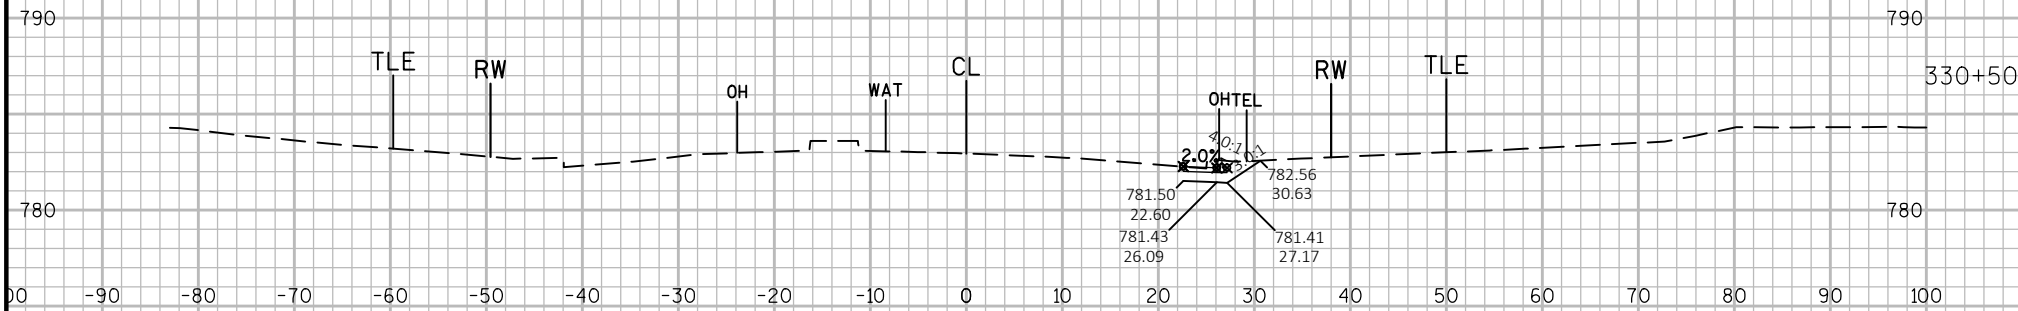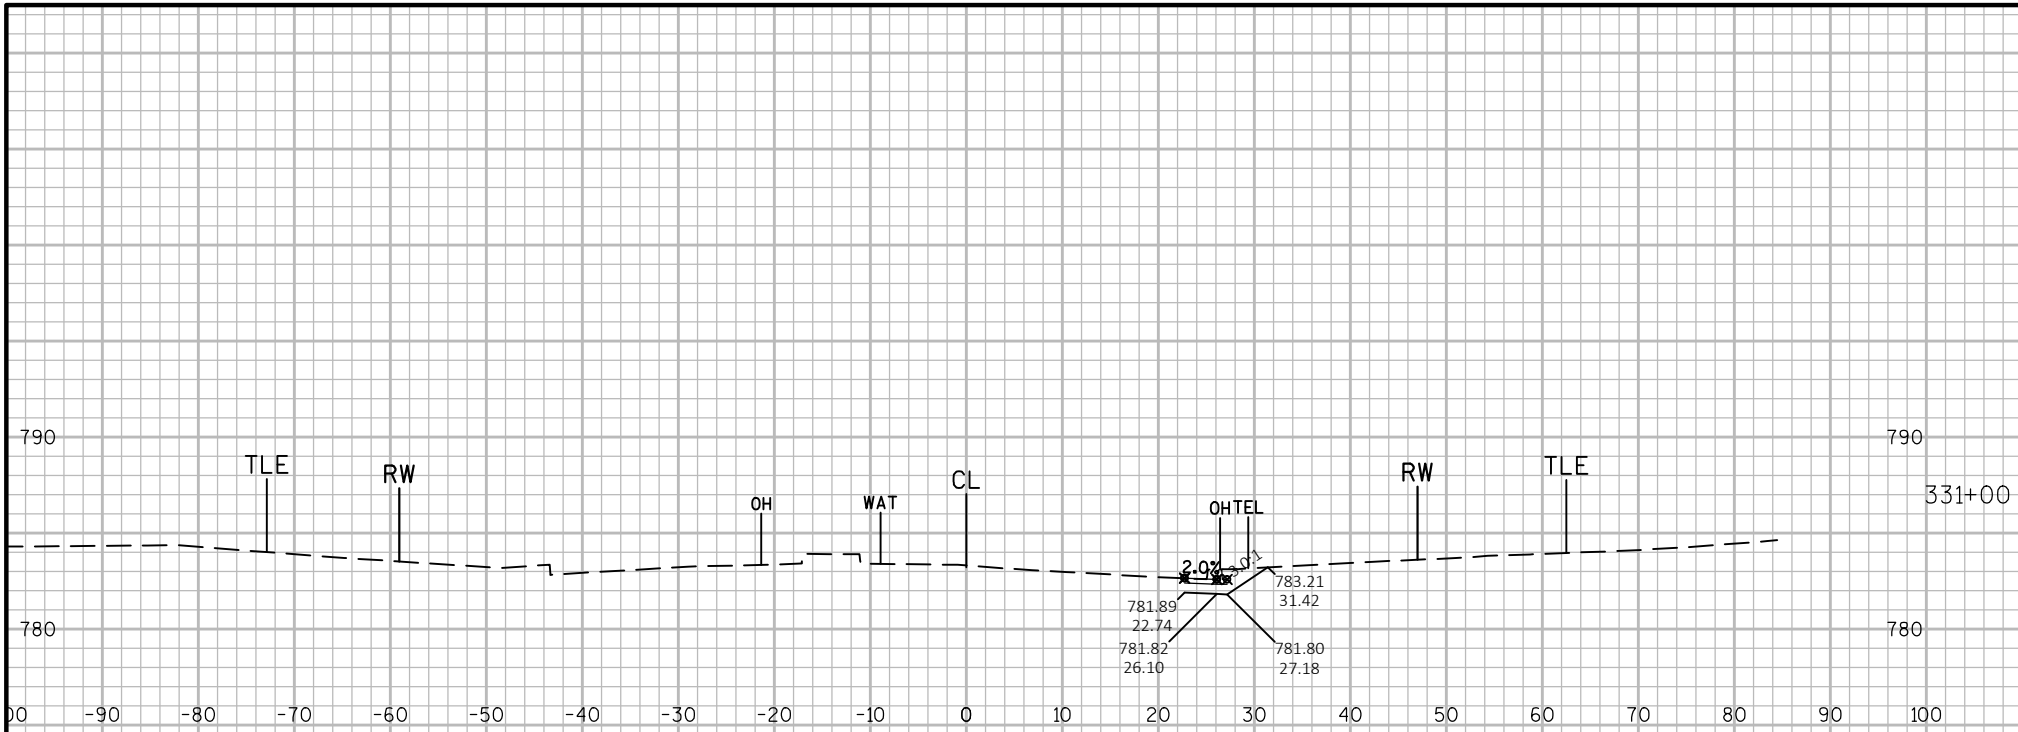


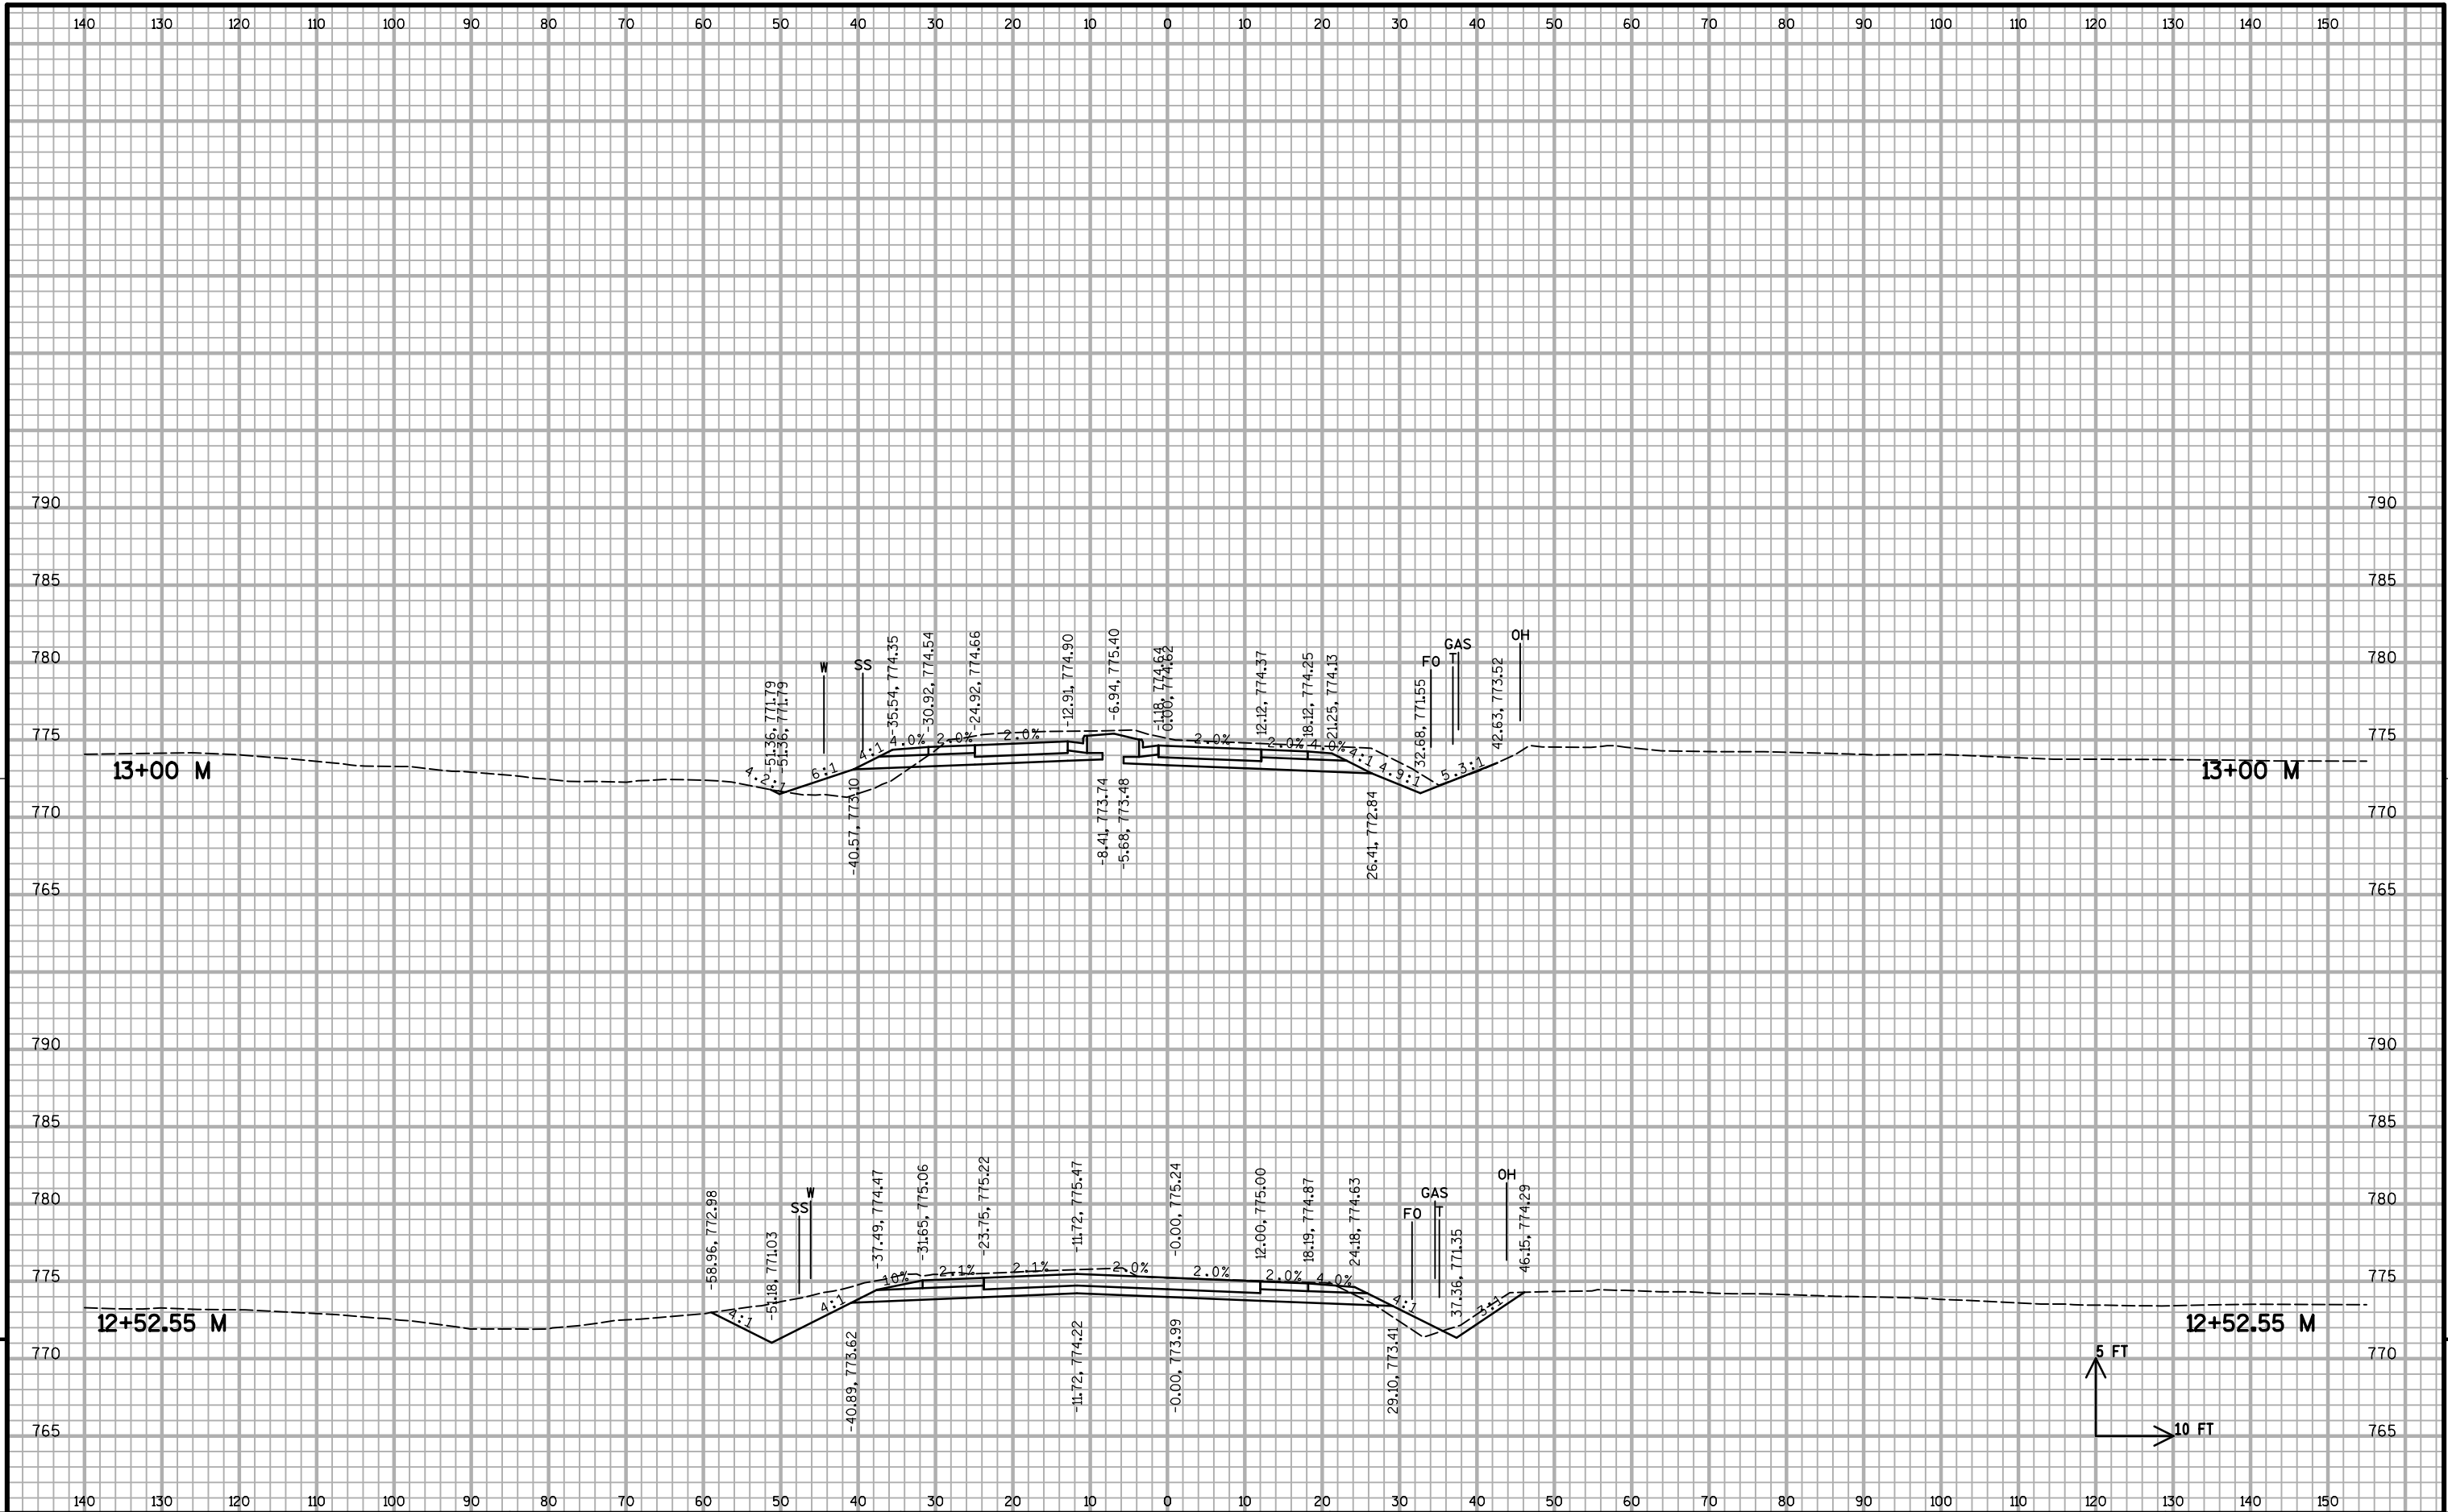

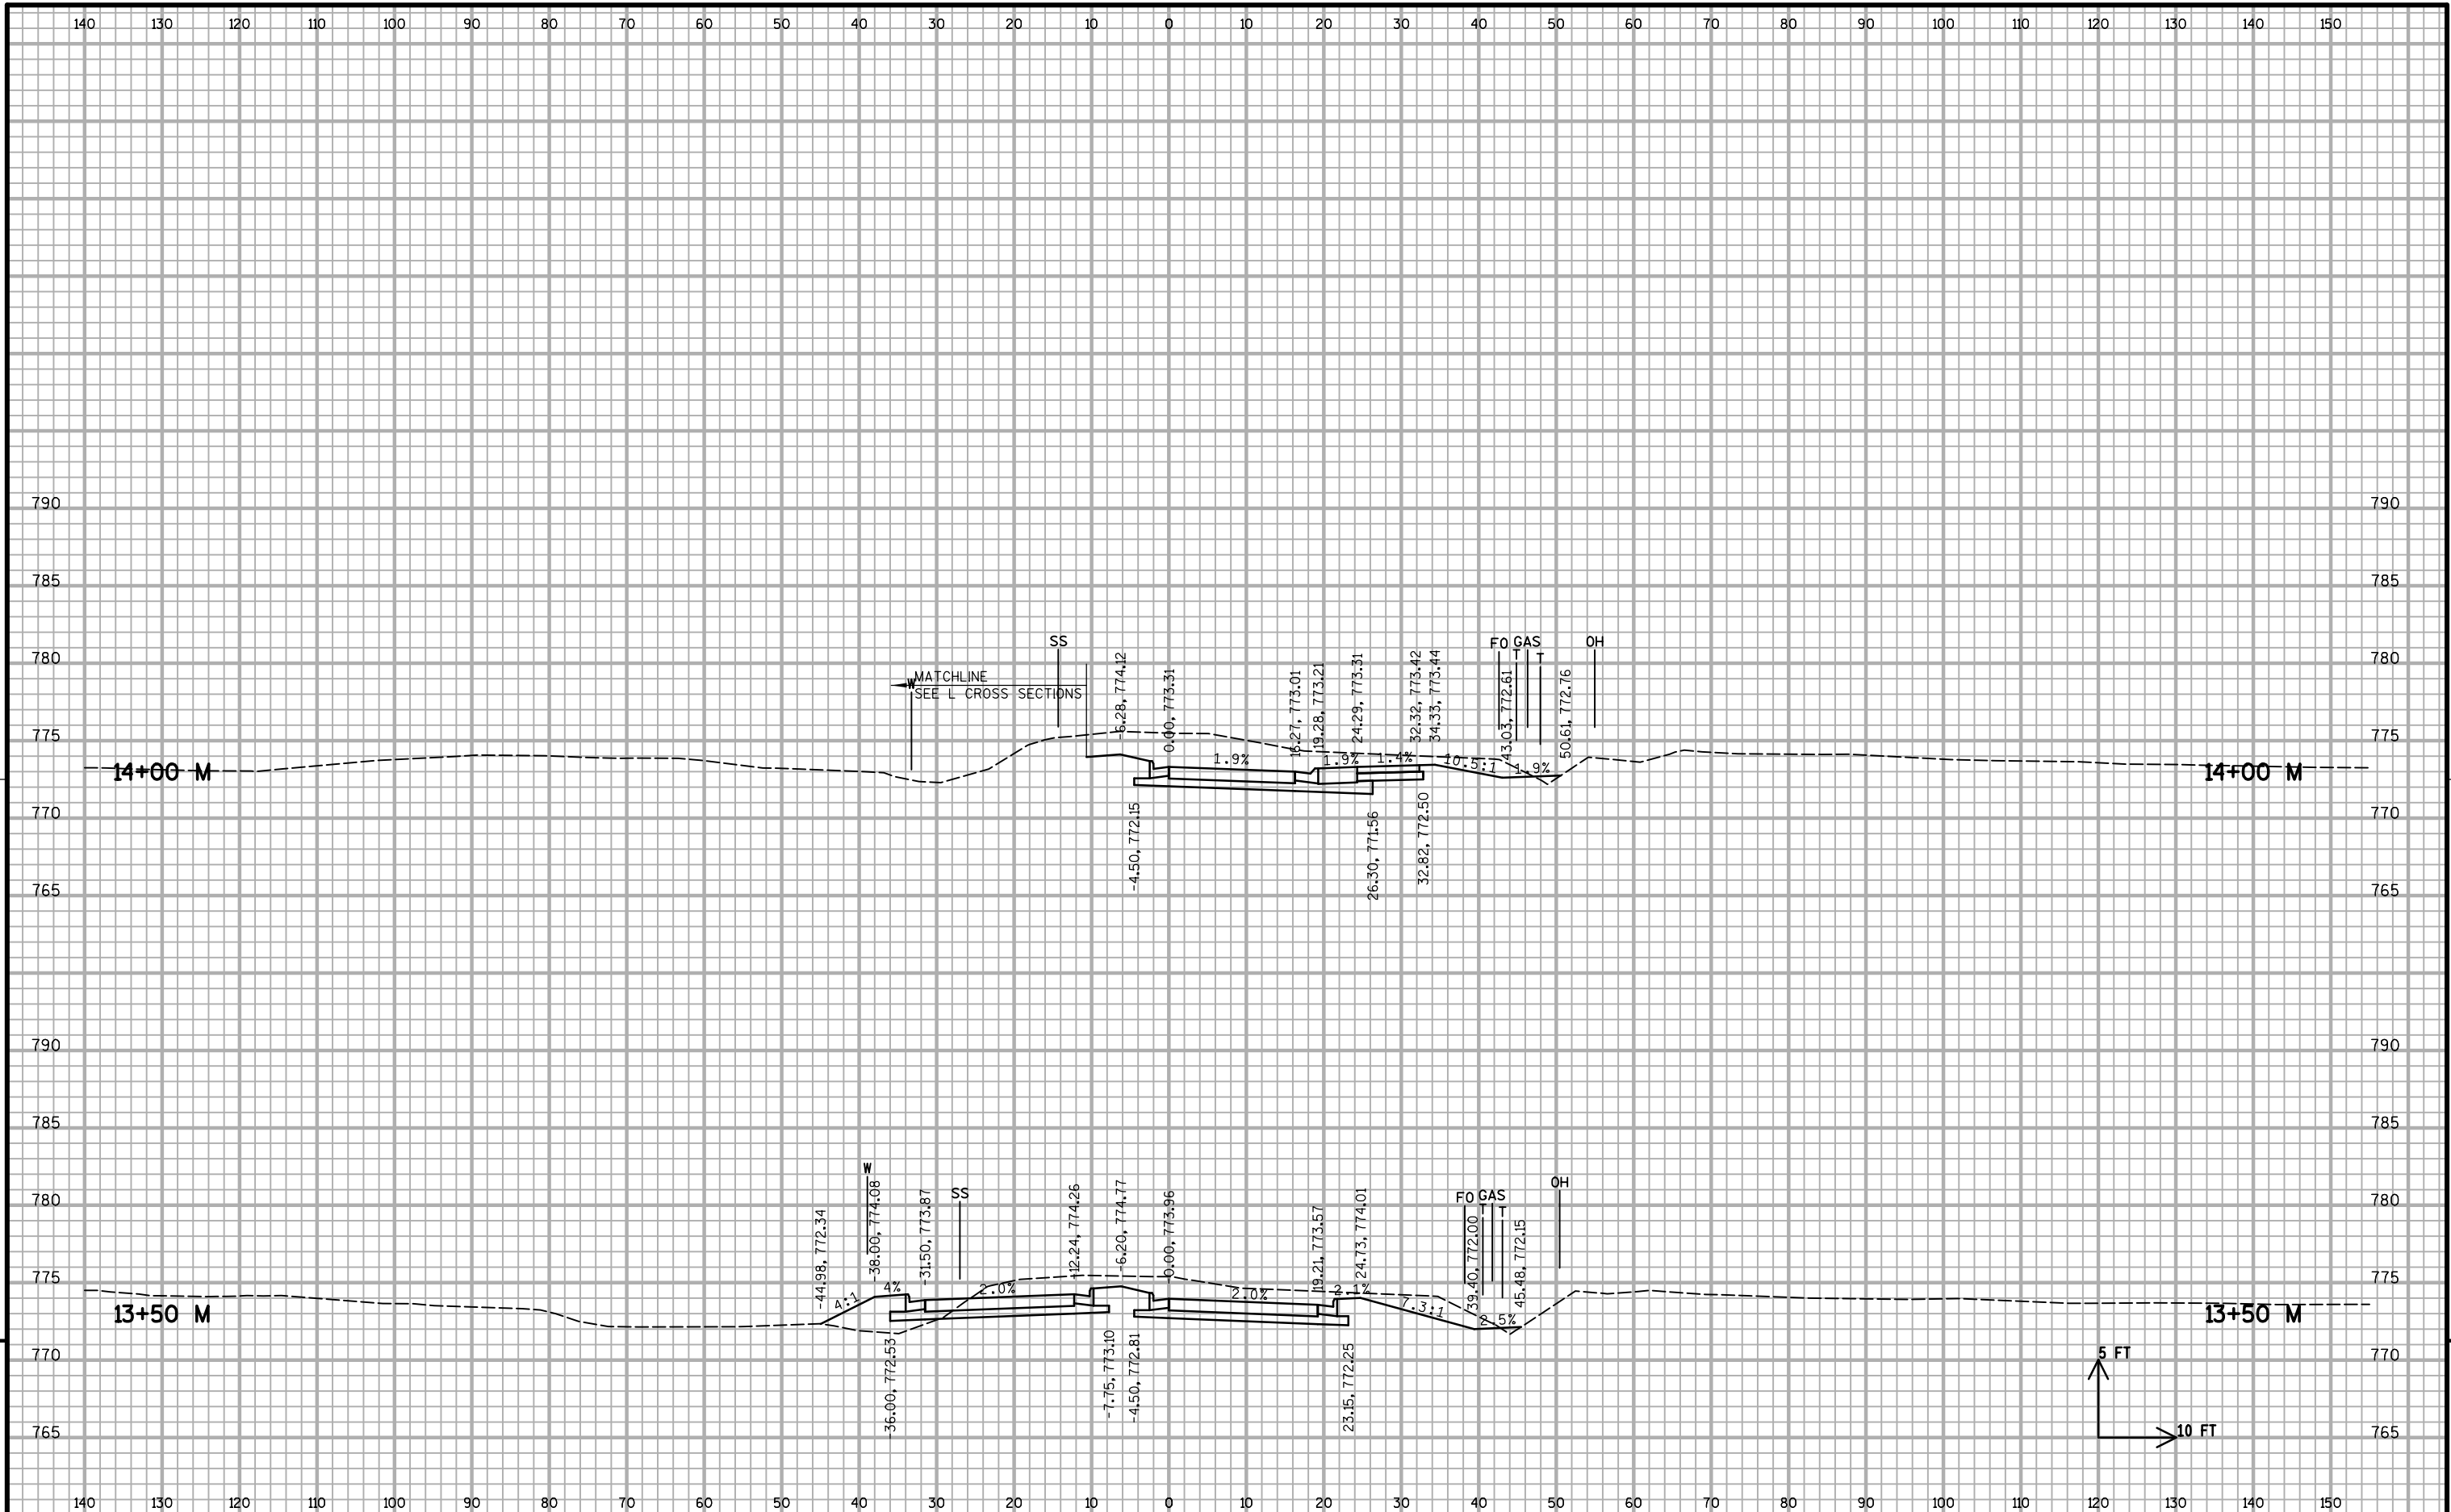

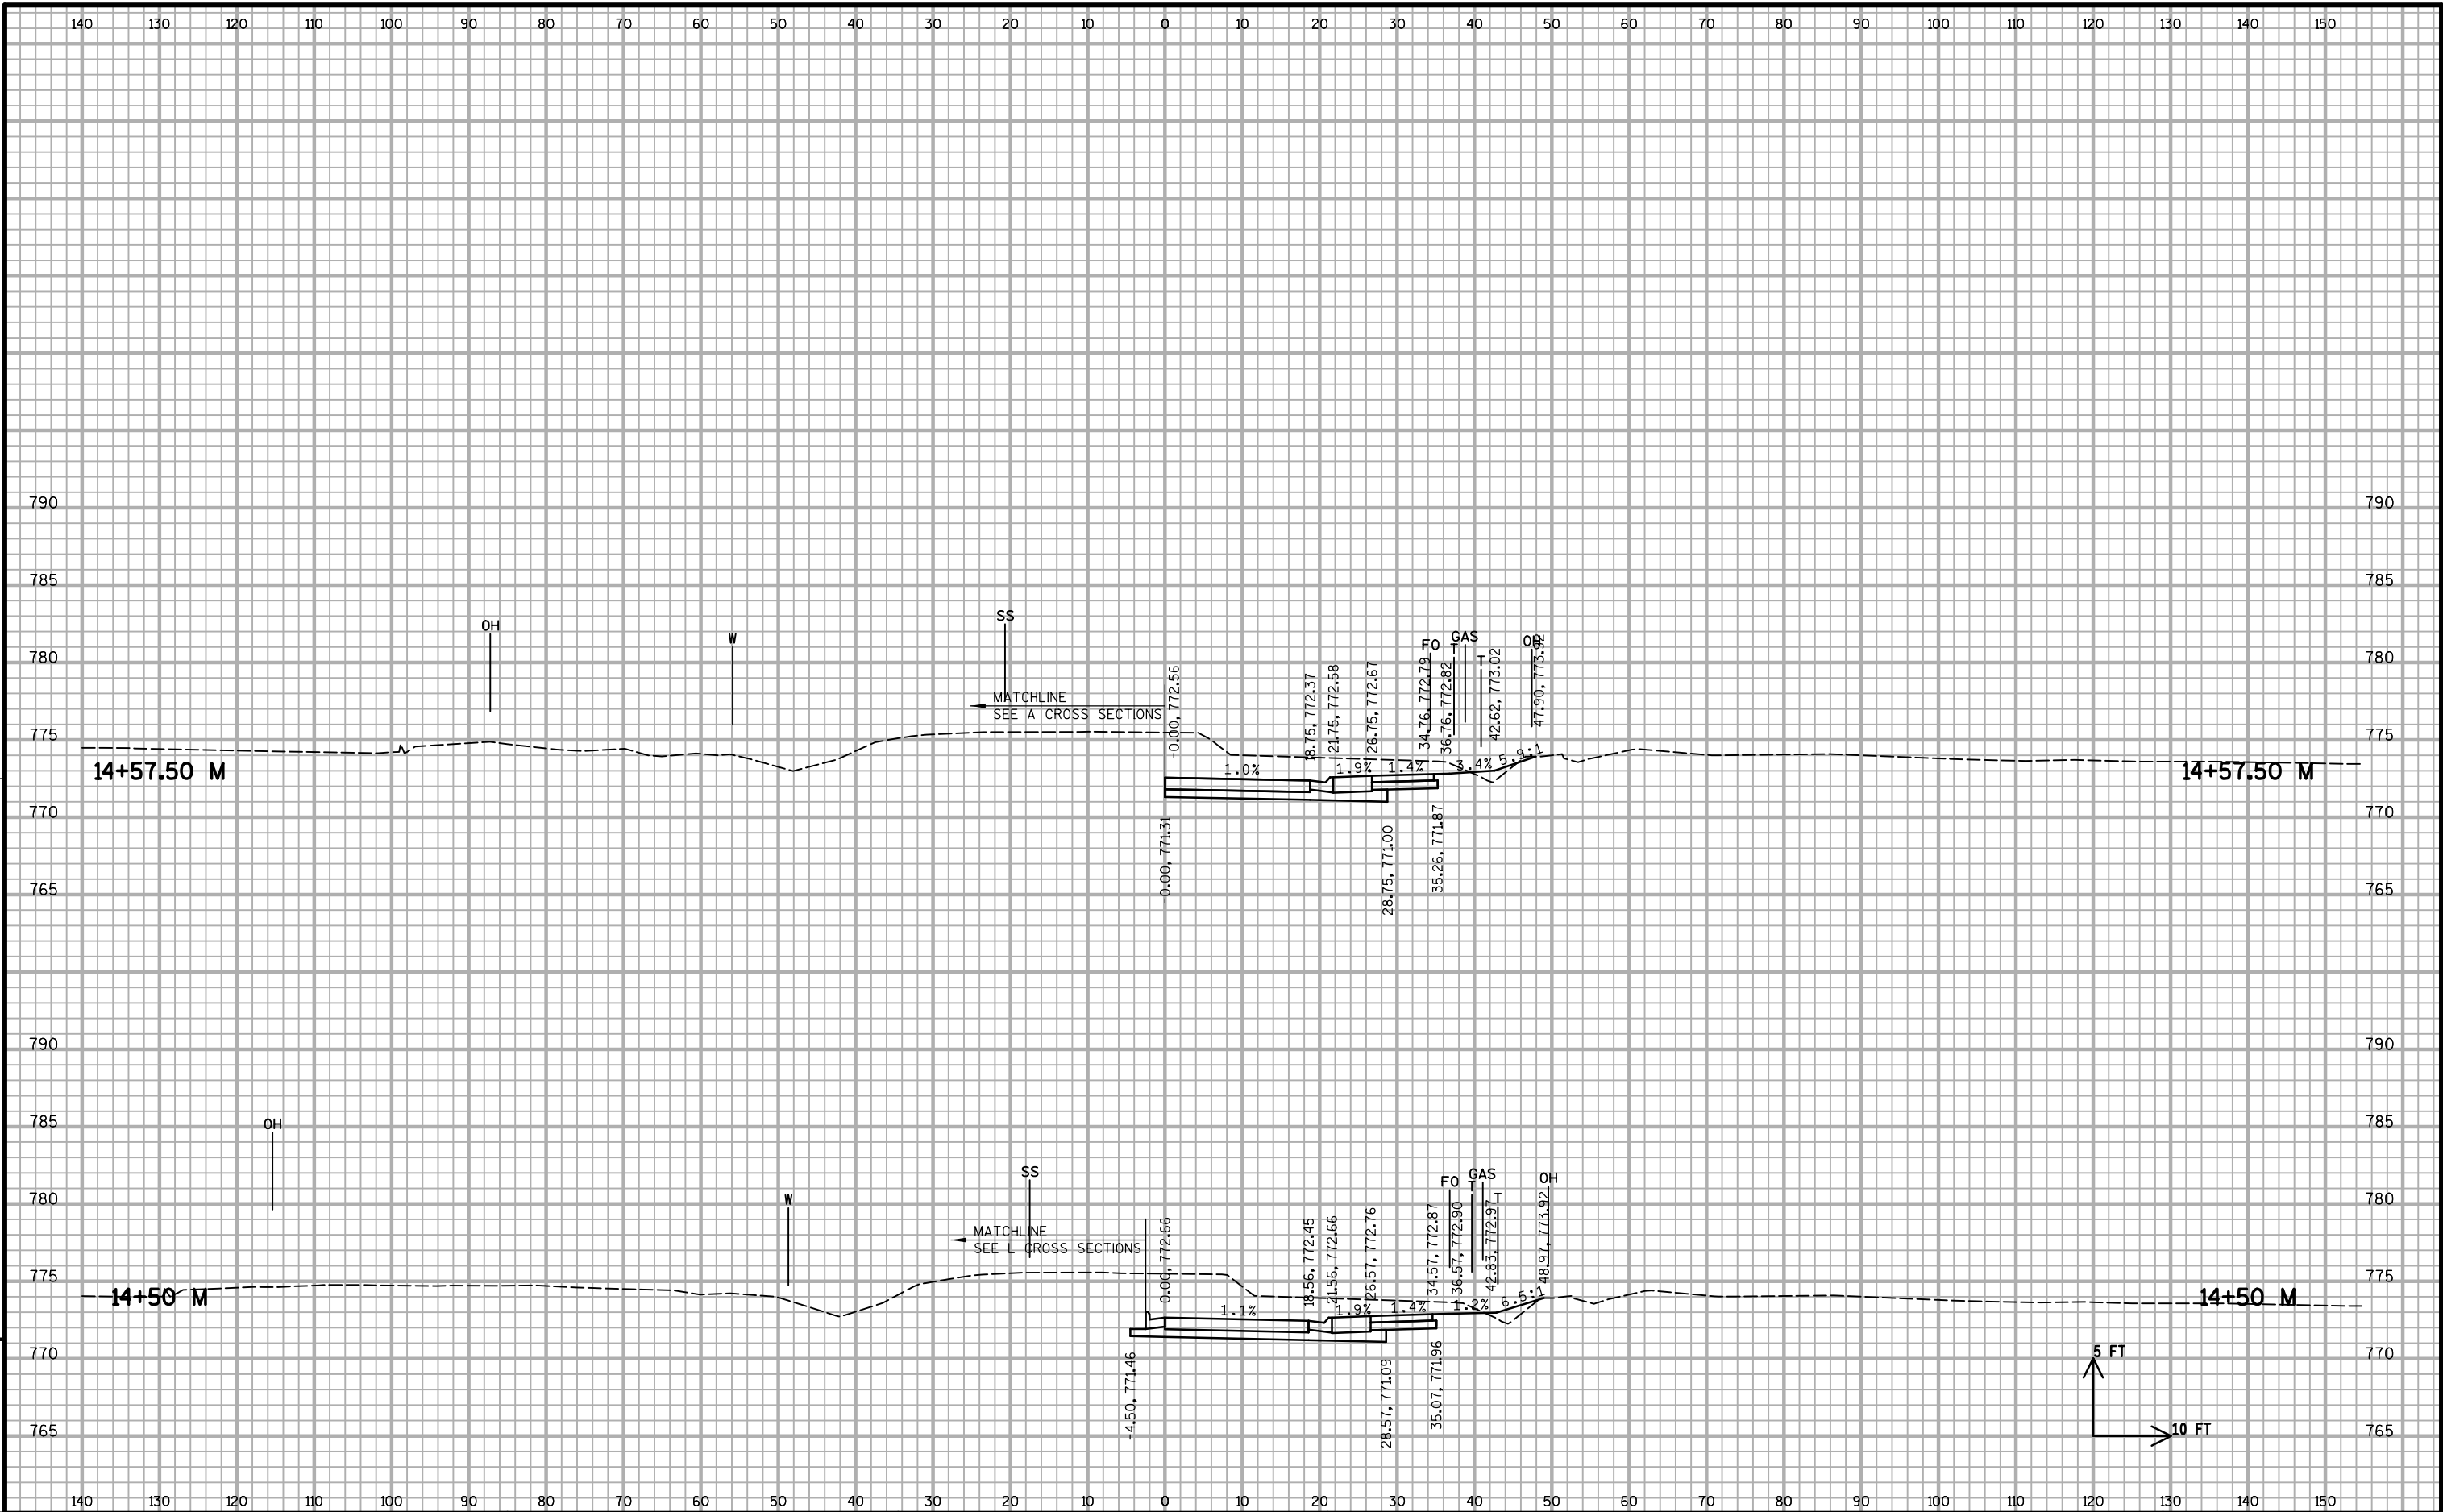


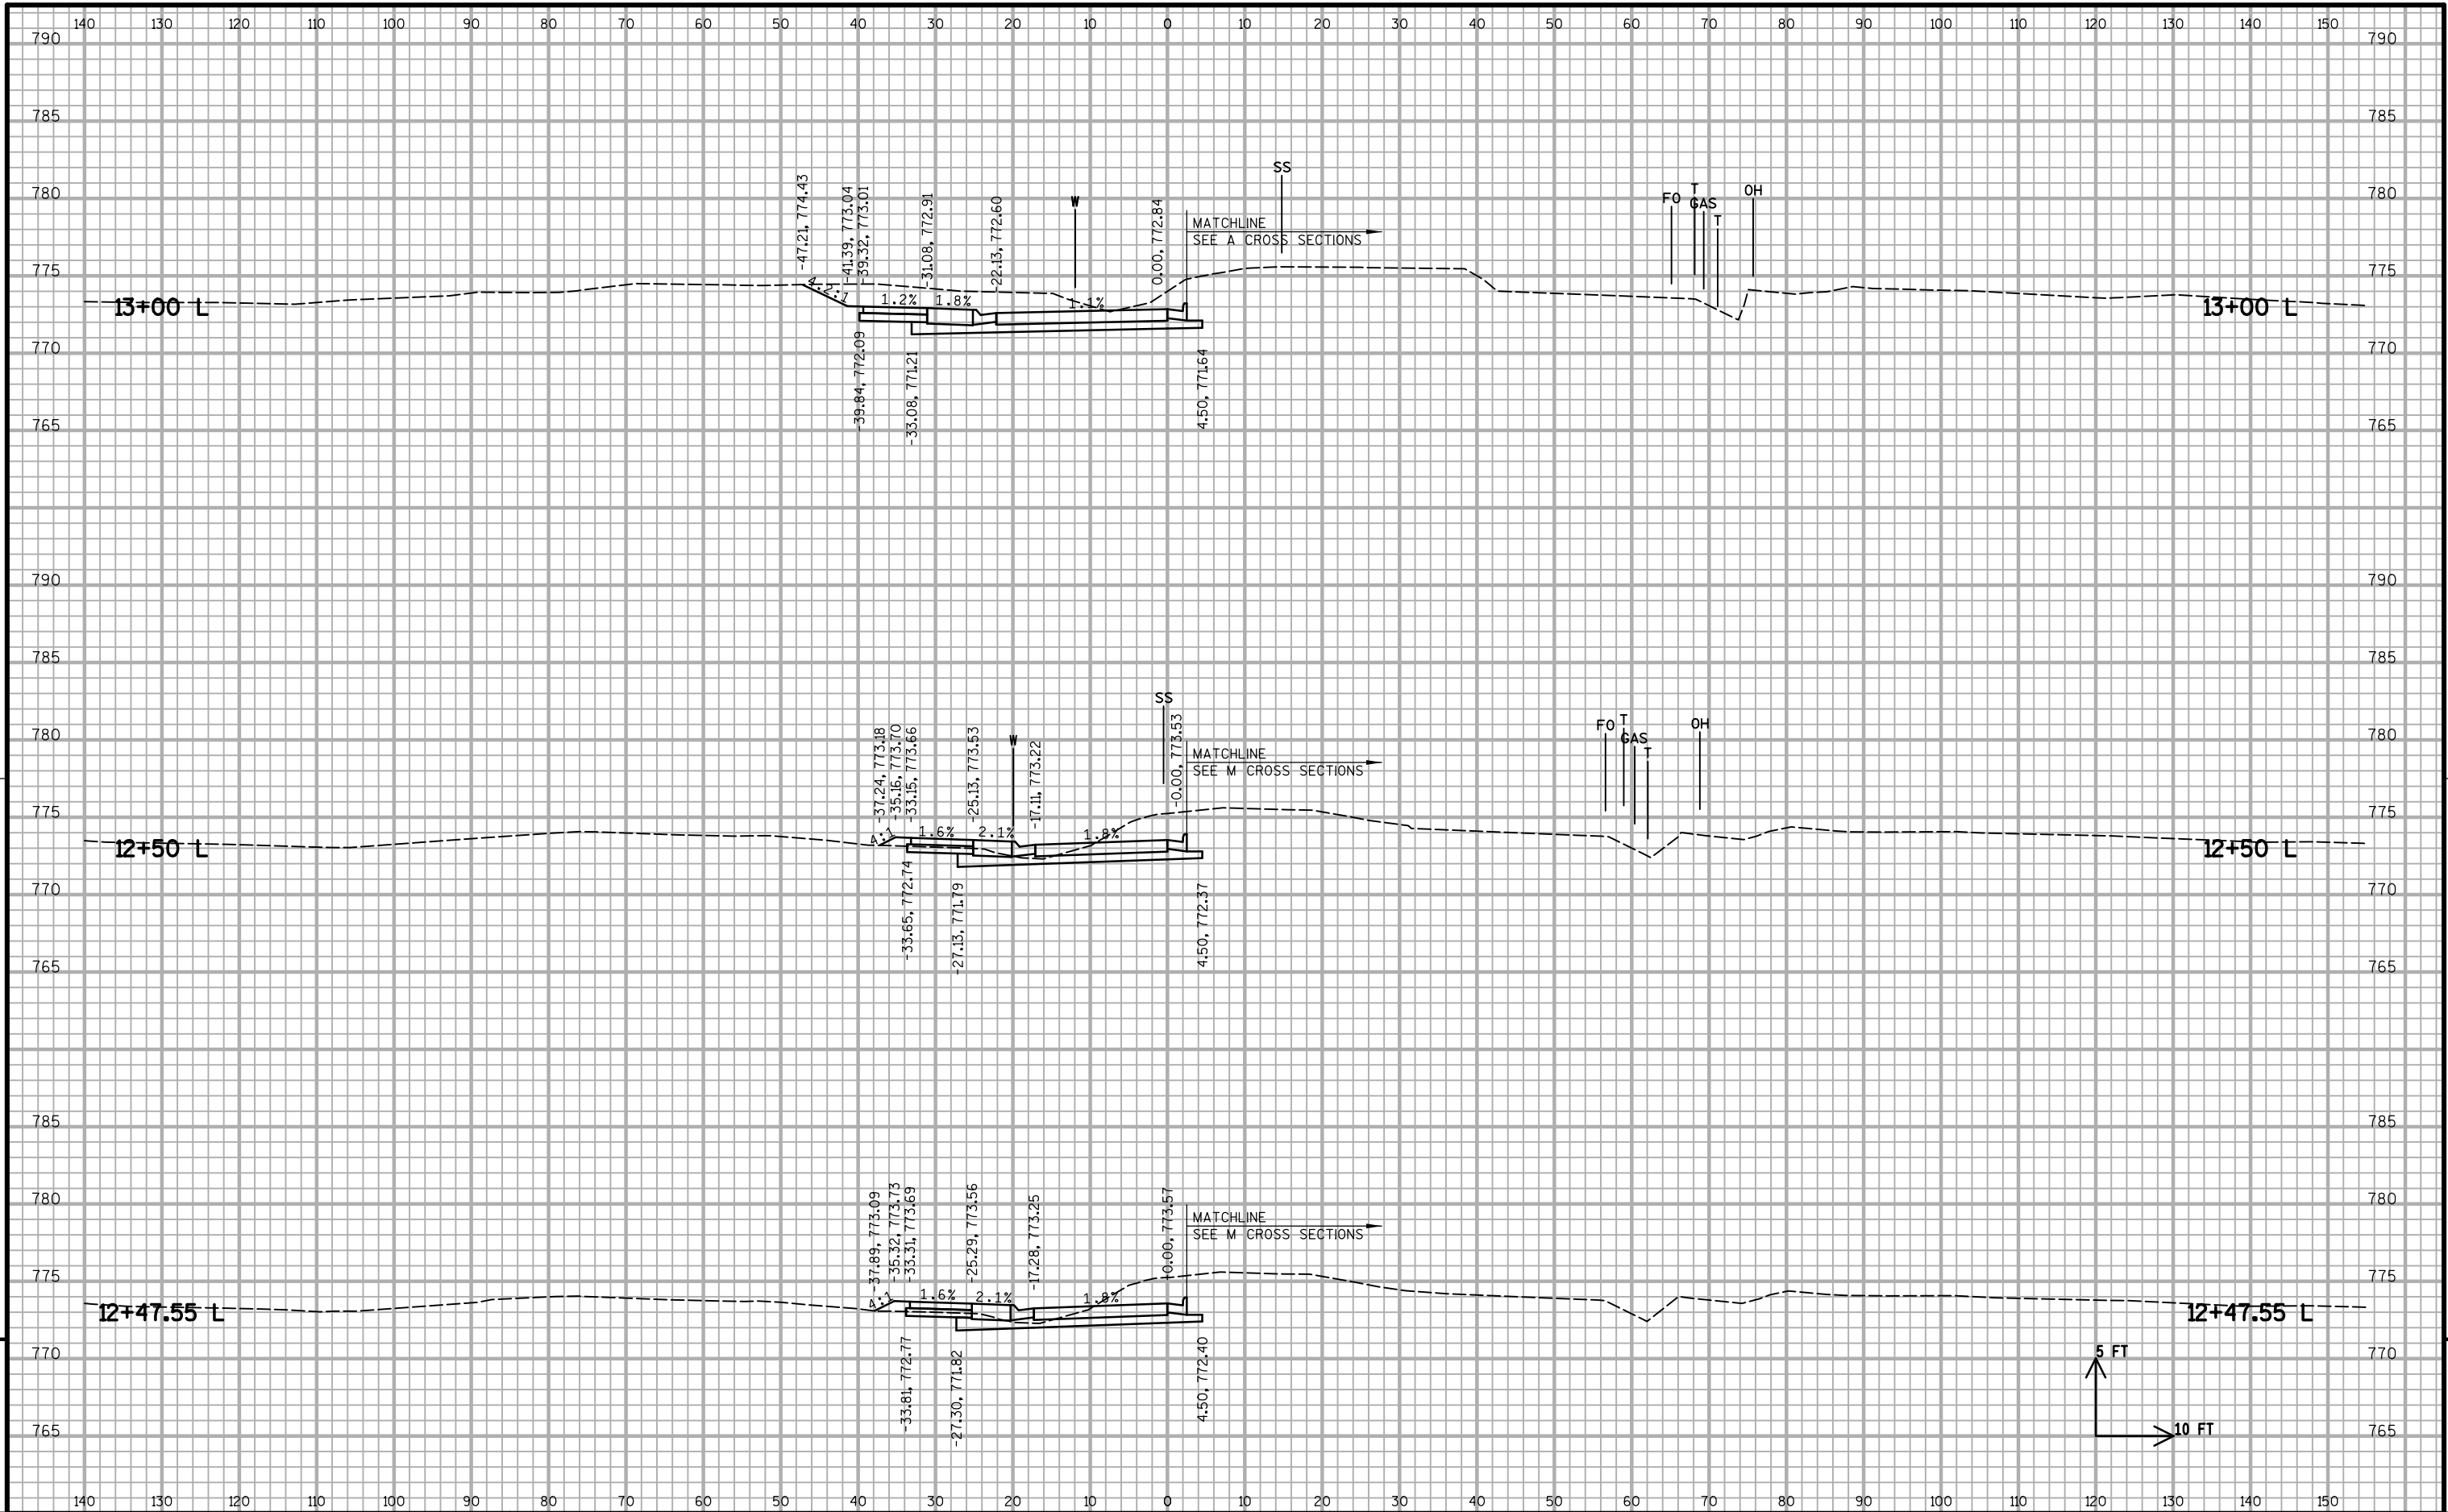


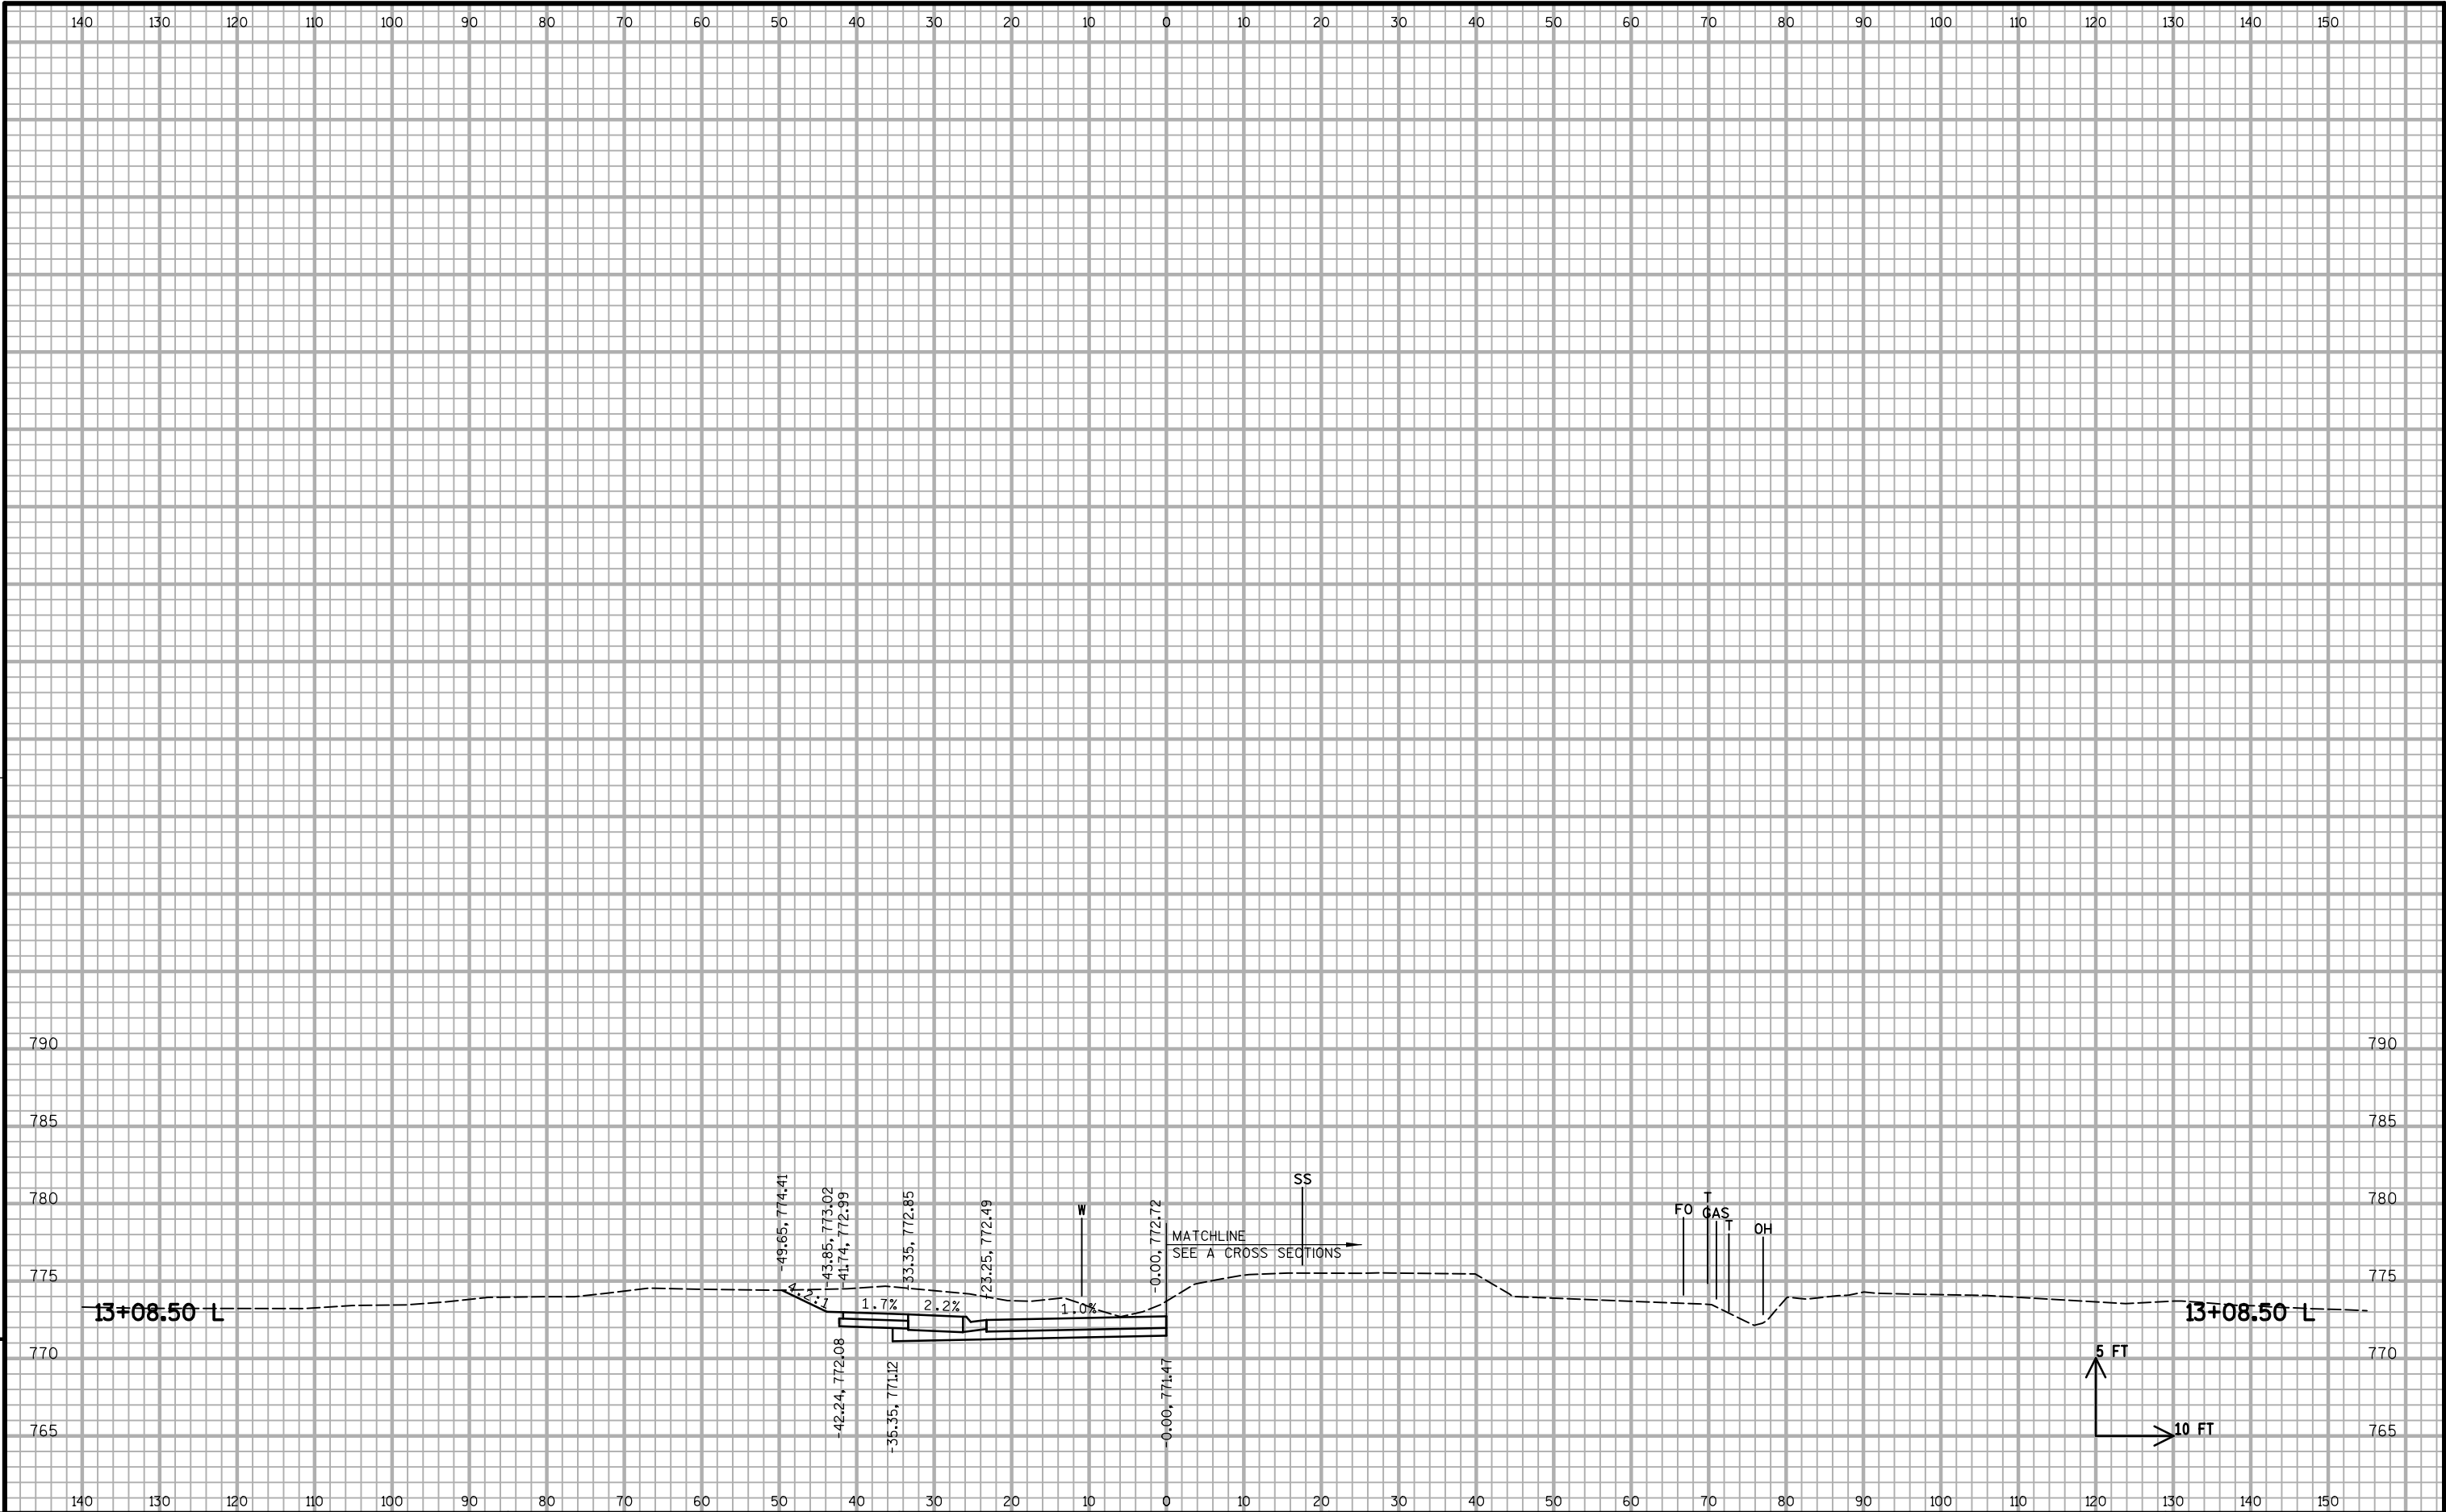

9

9

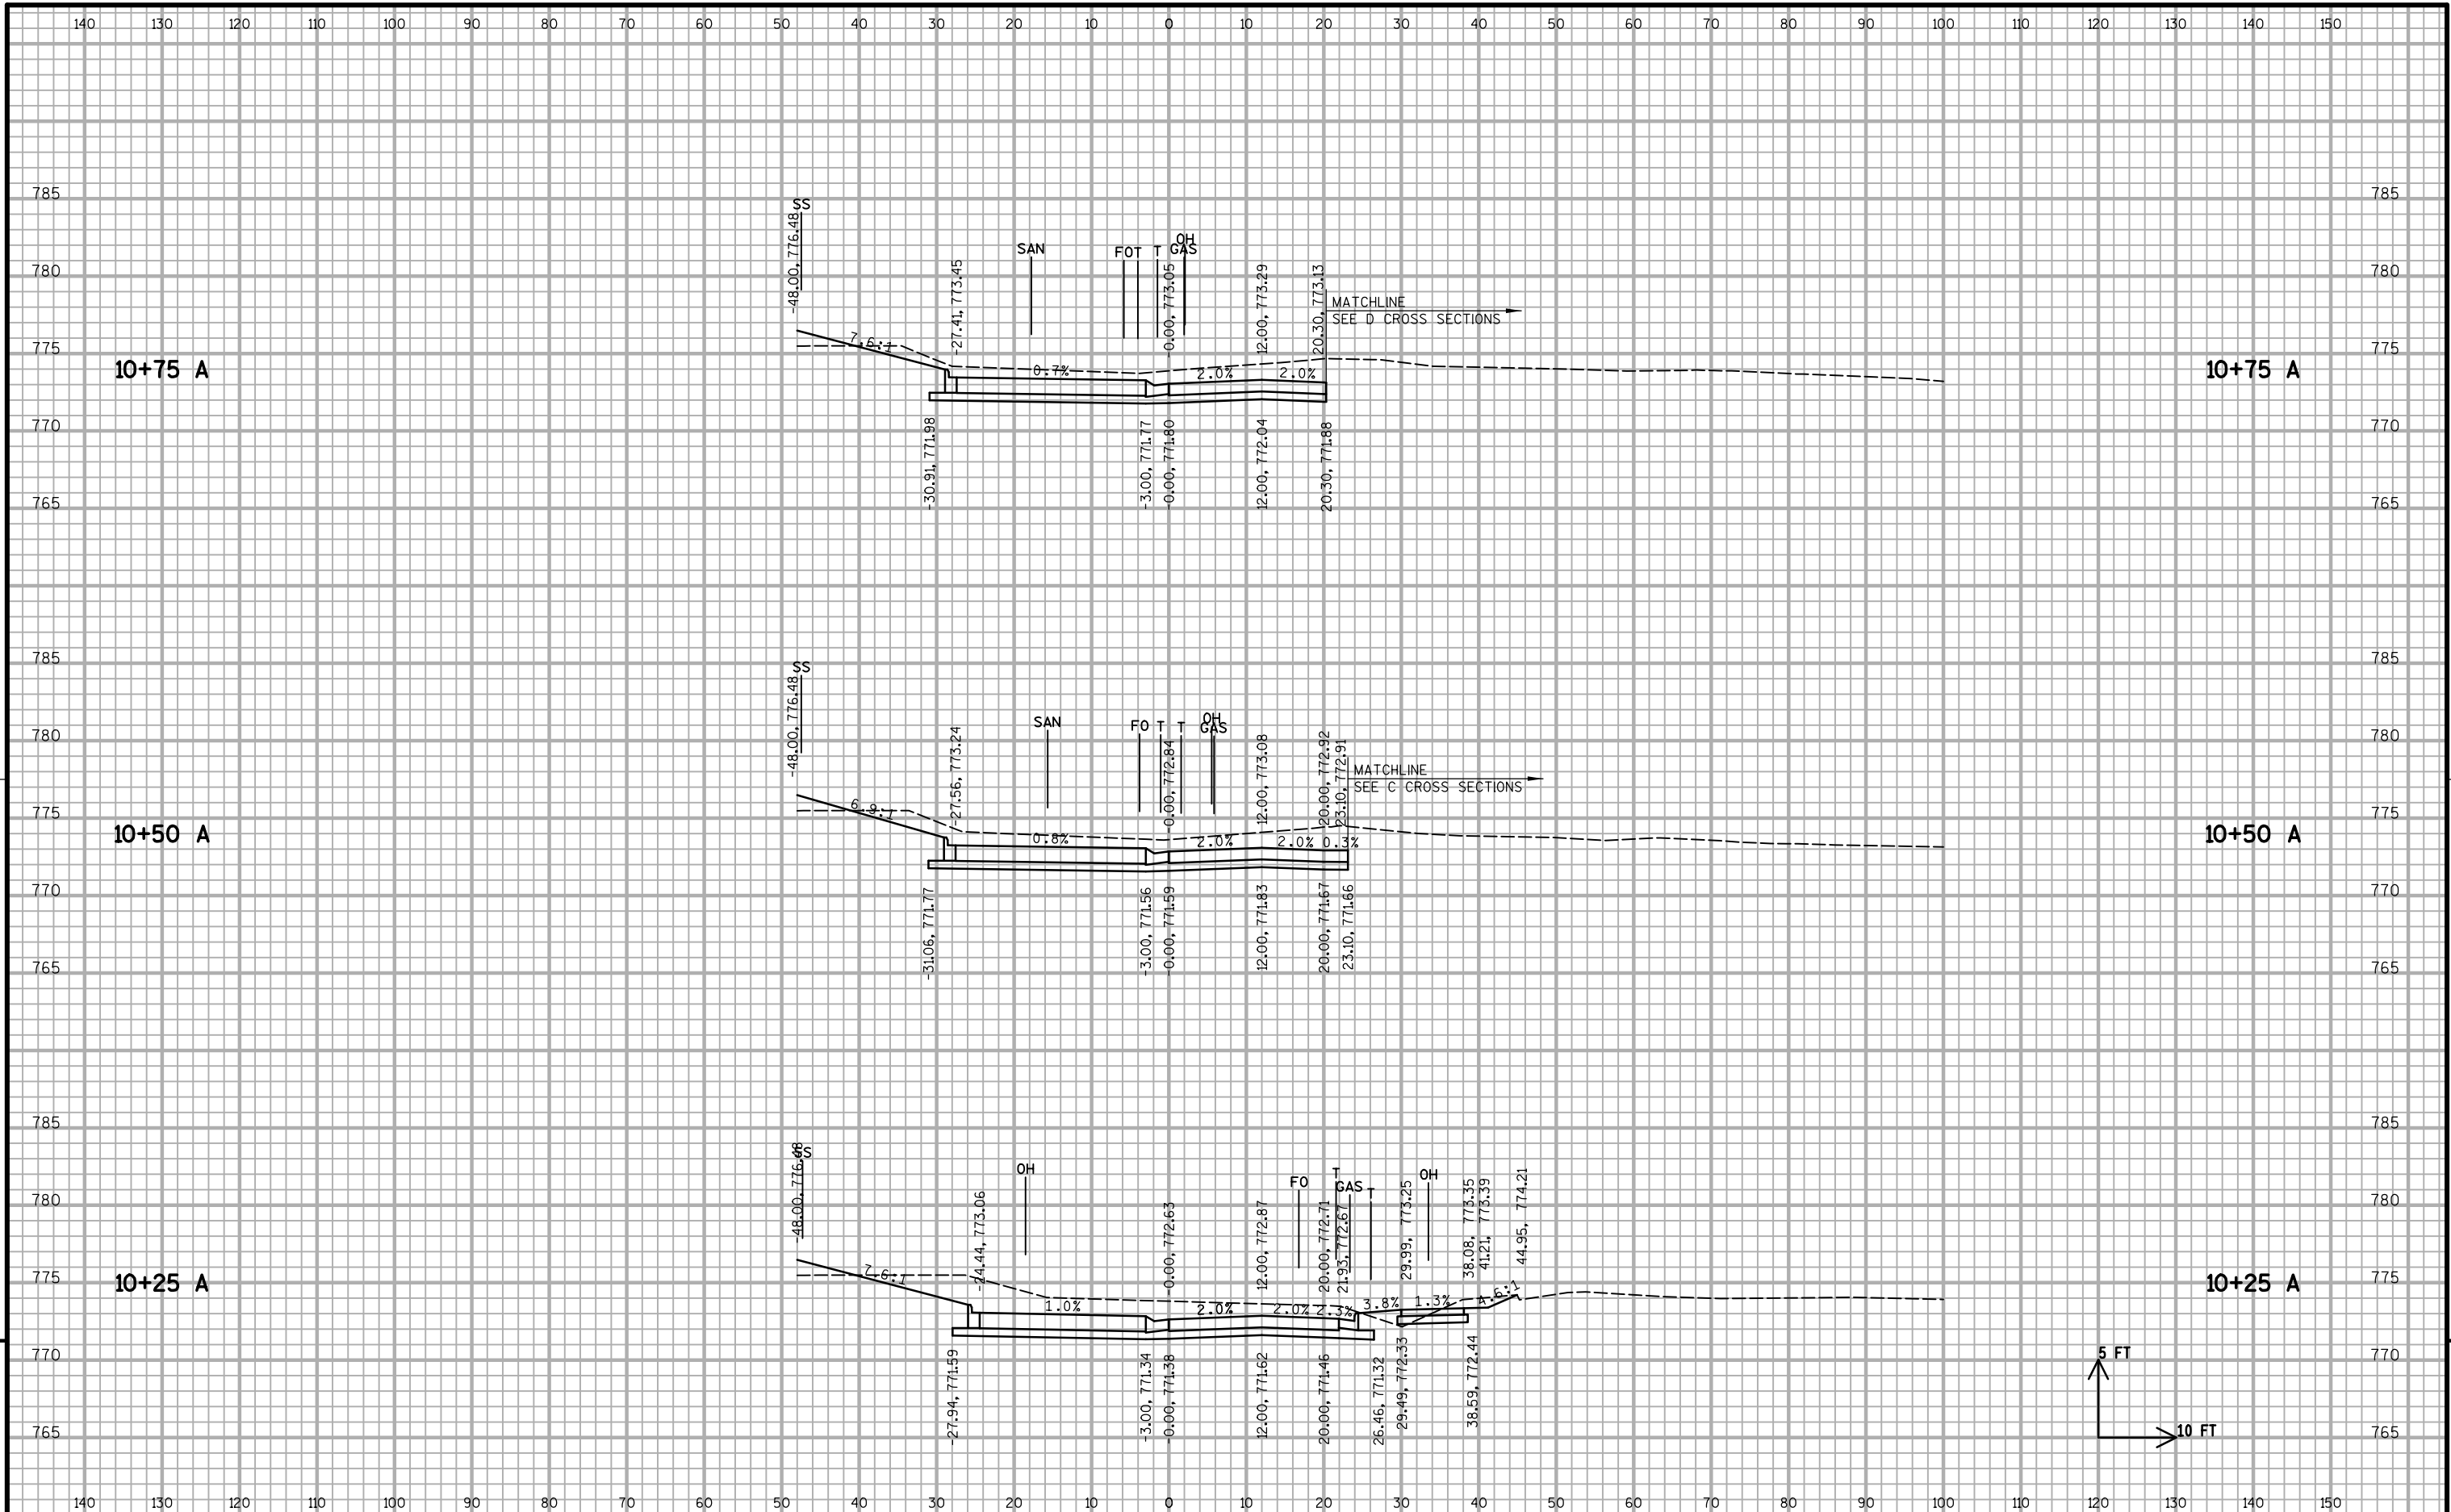

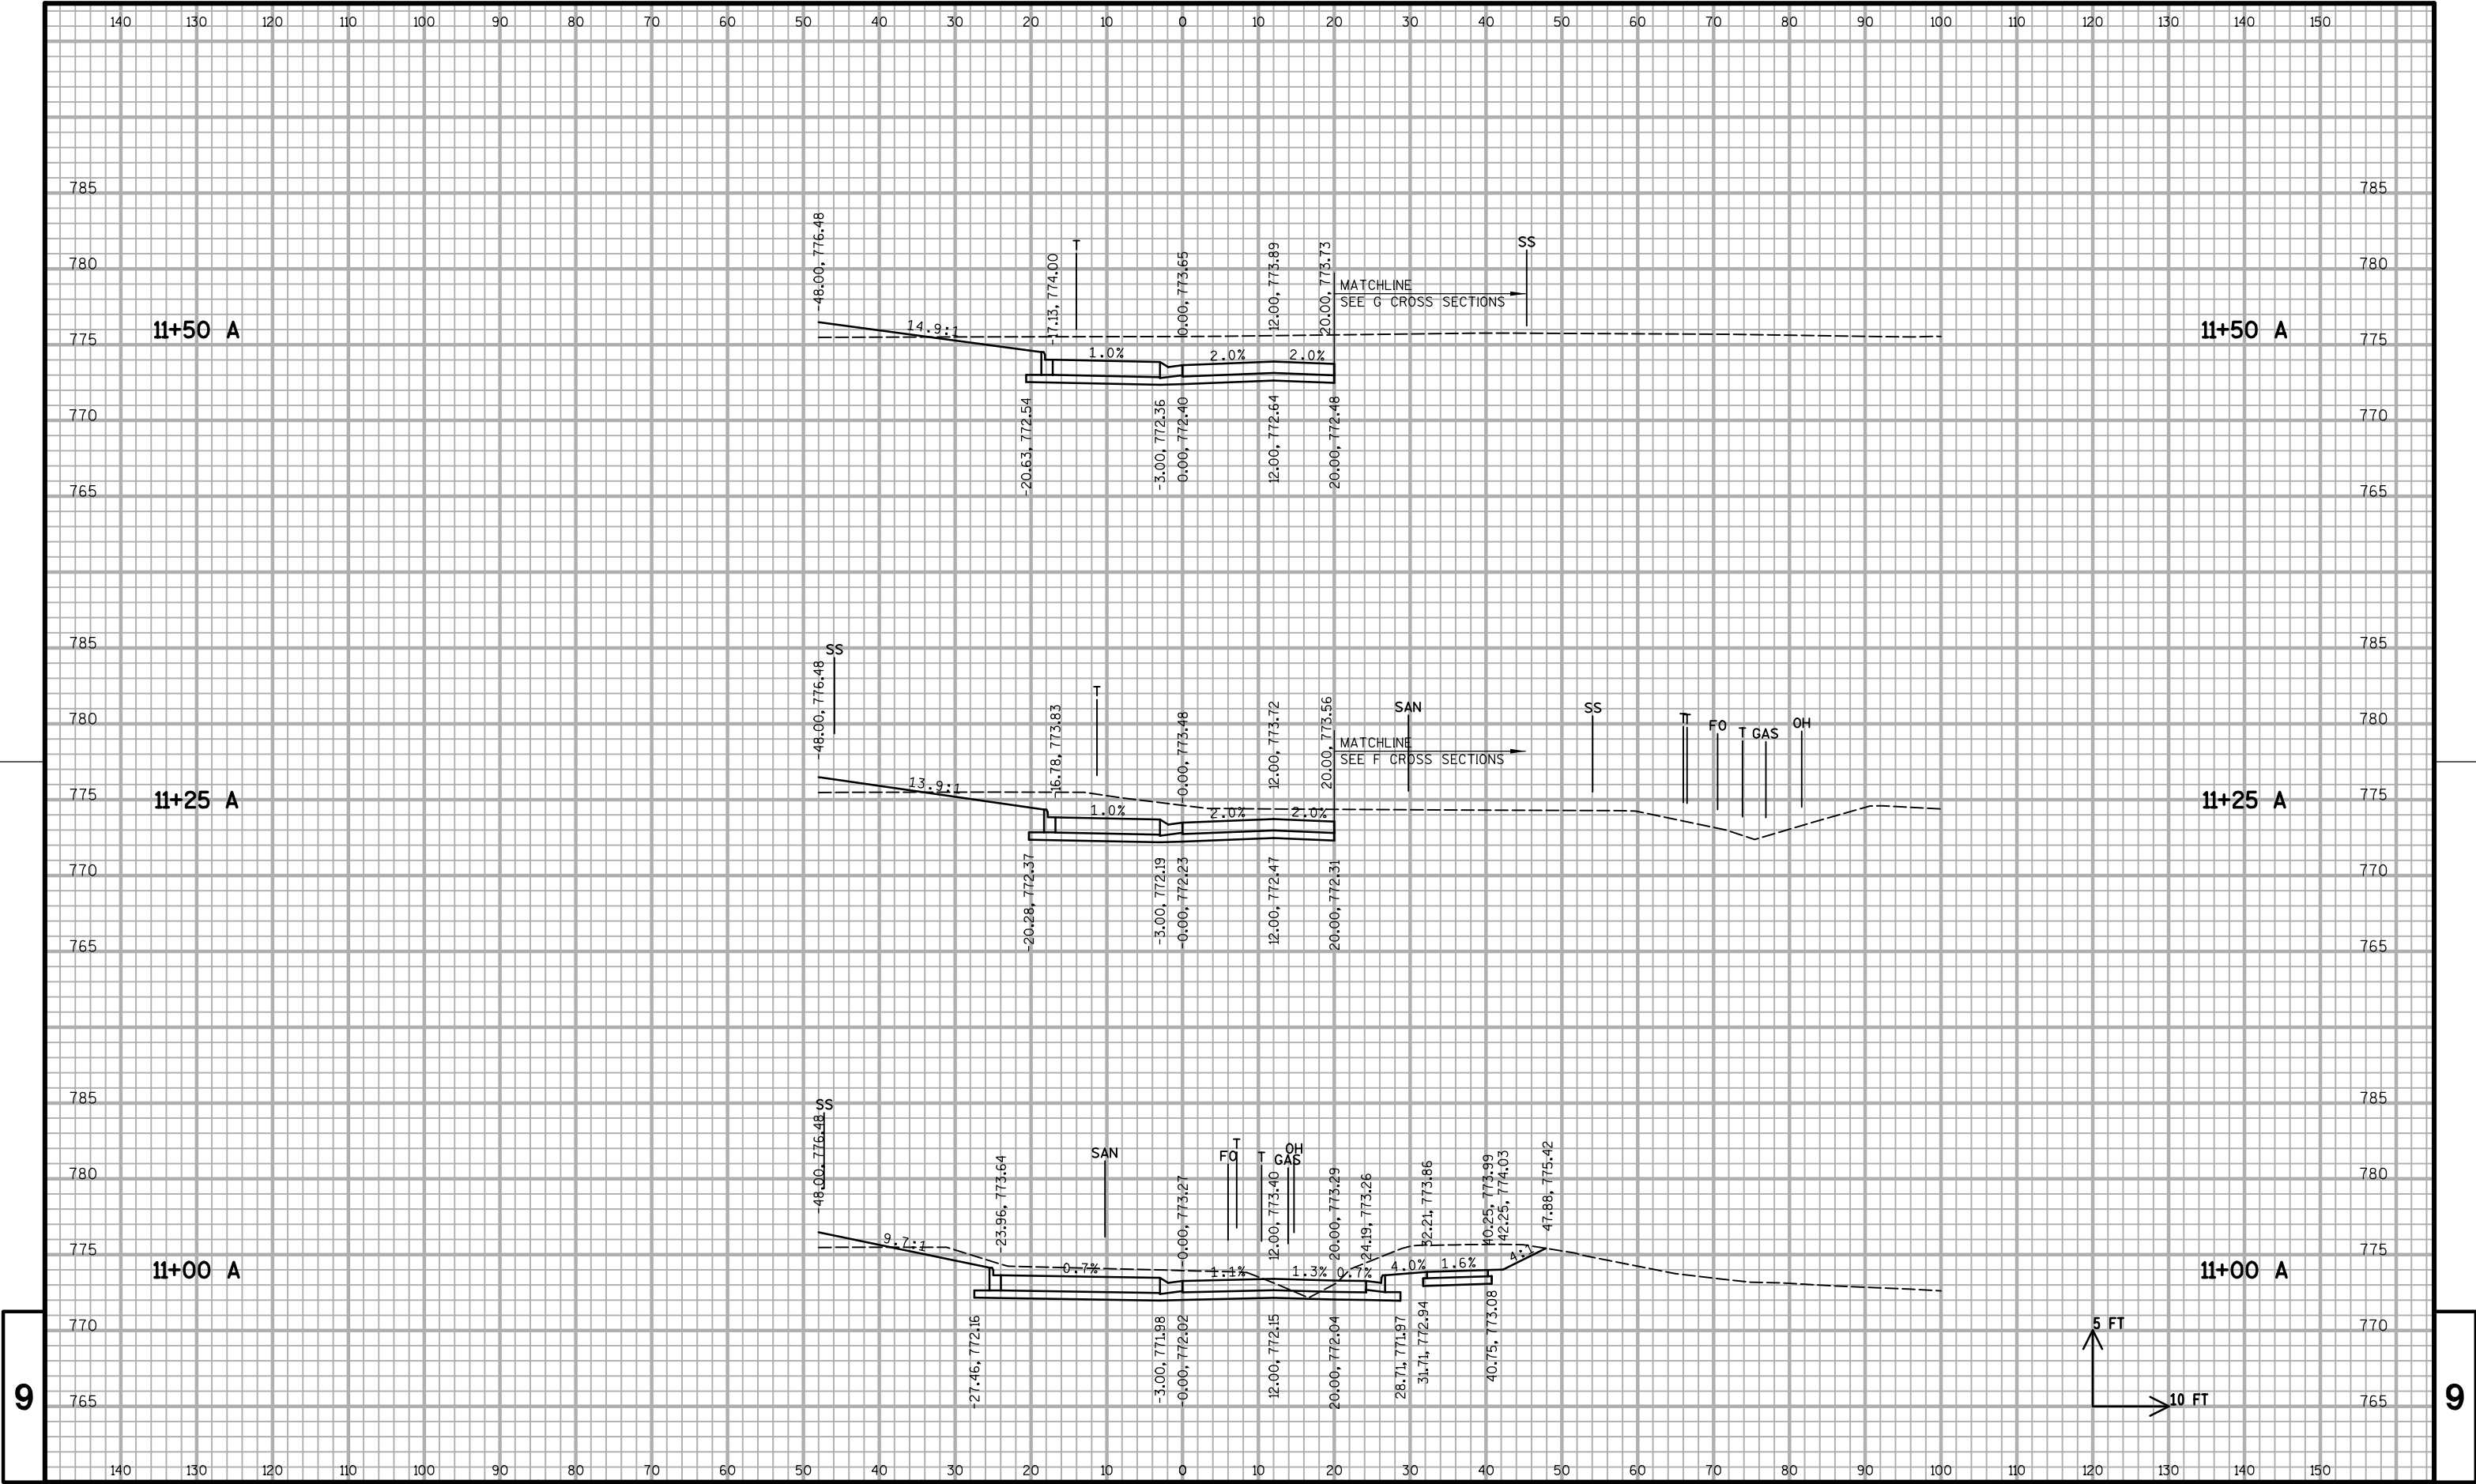

PROJECT NO: 5144-01-75

HWY: STH 27


COUNTY: MONROE


CROSS SECTIONS: CHAIN A


SHEET


439


E

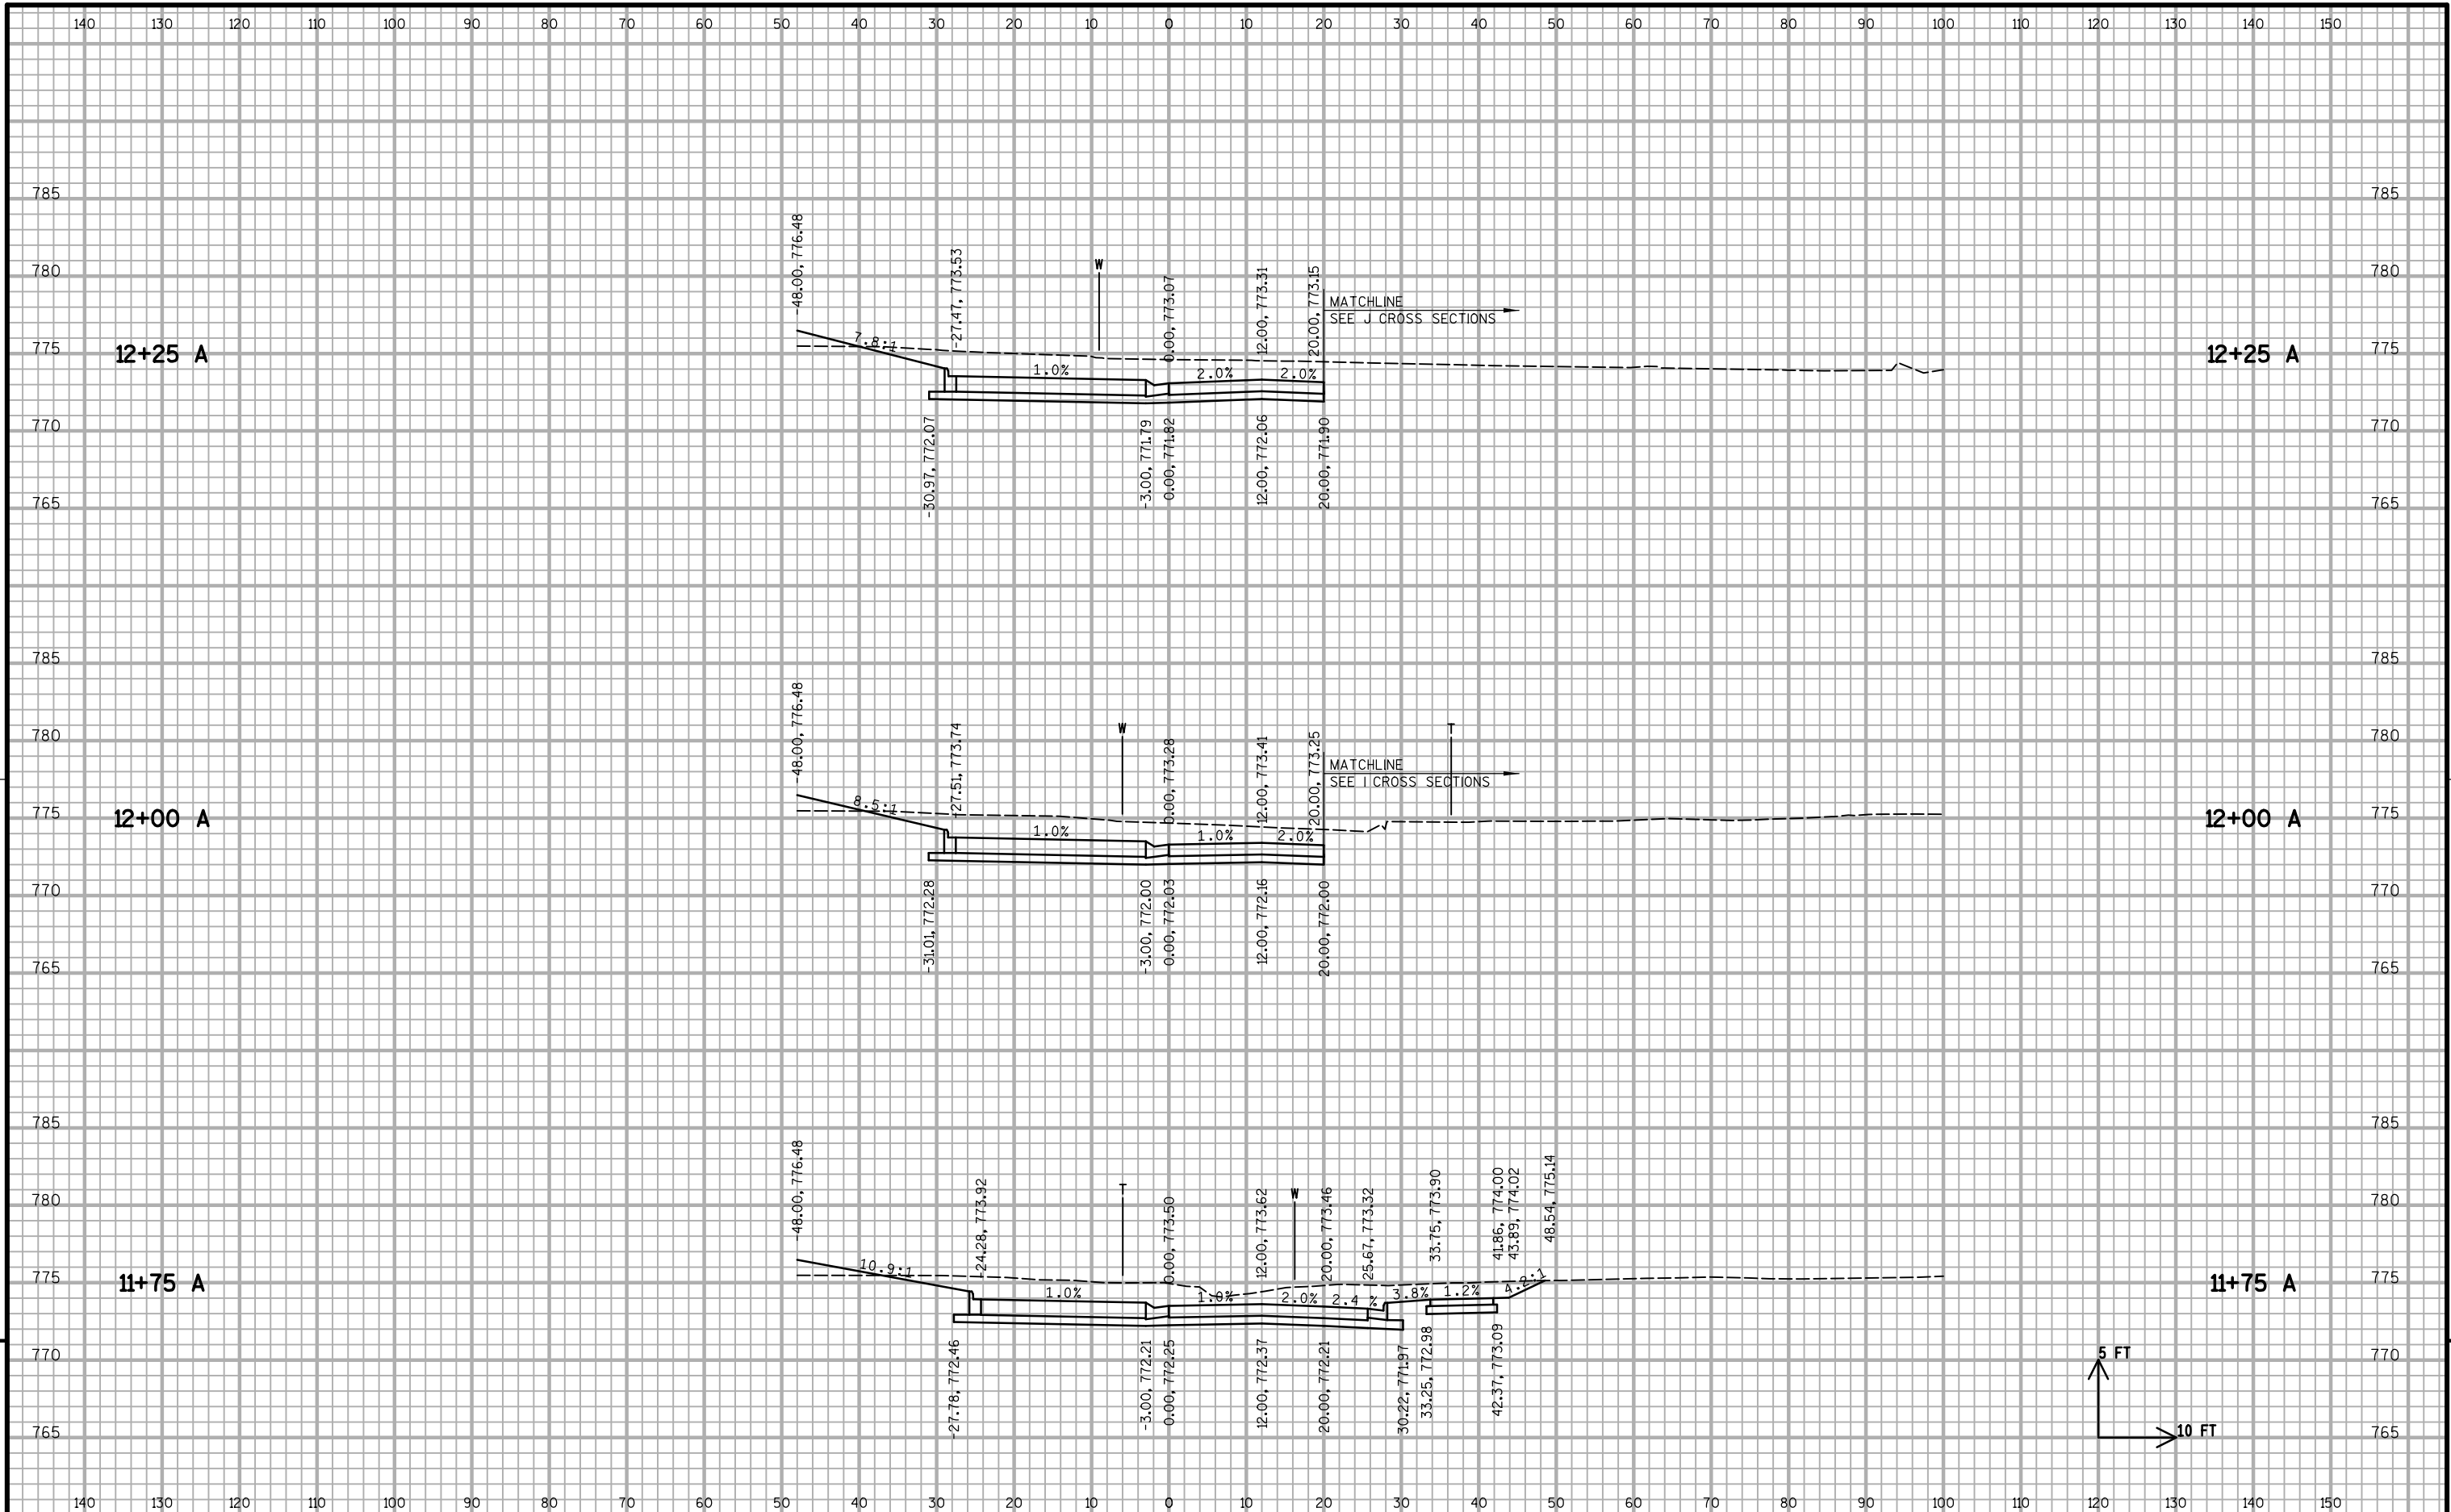


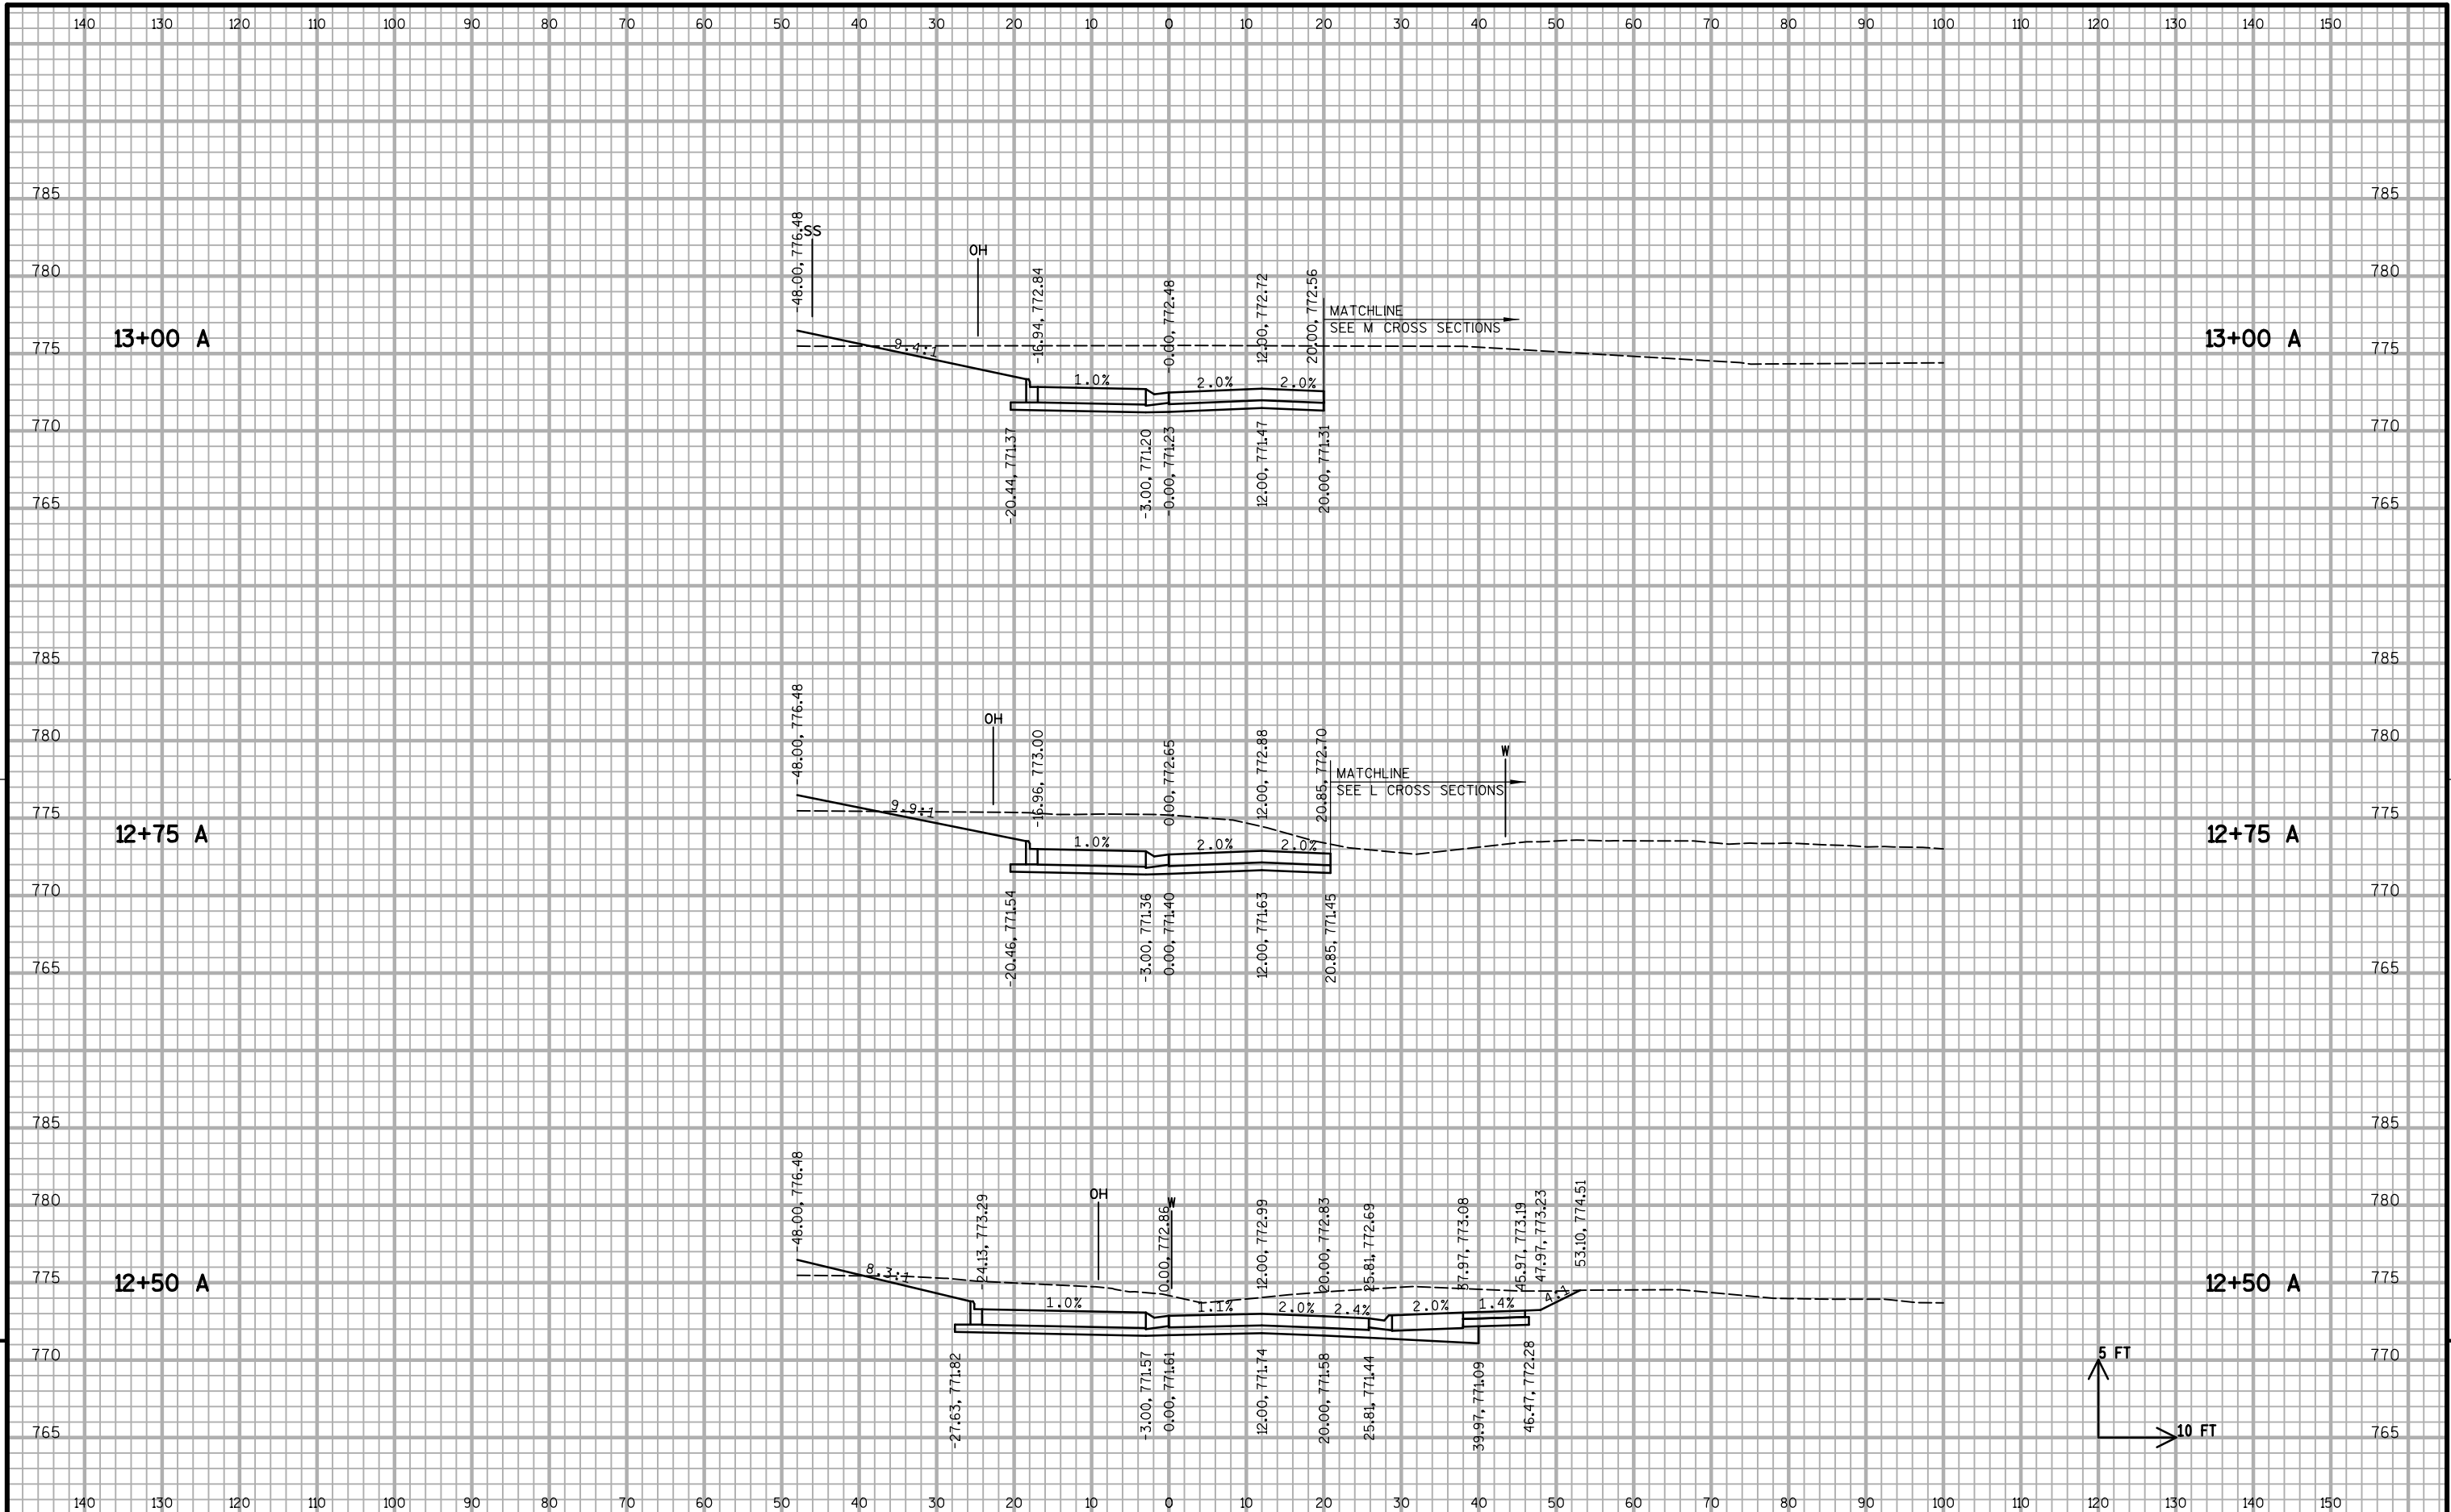


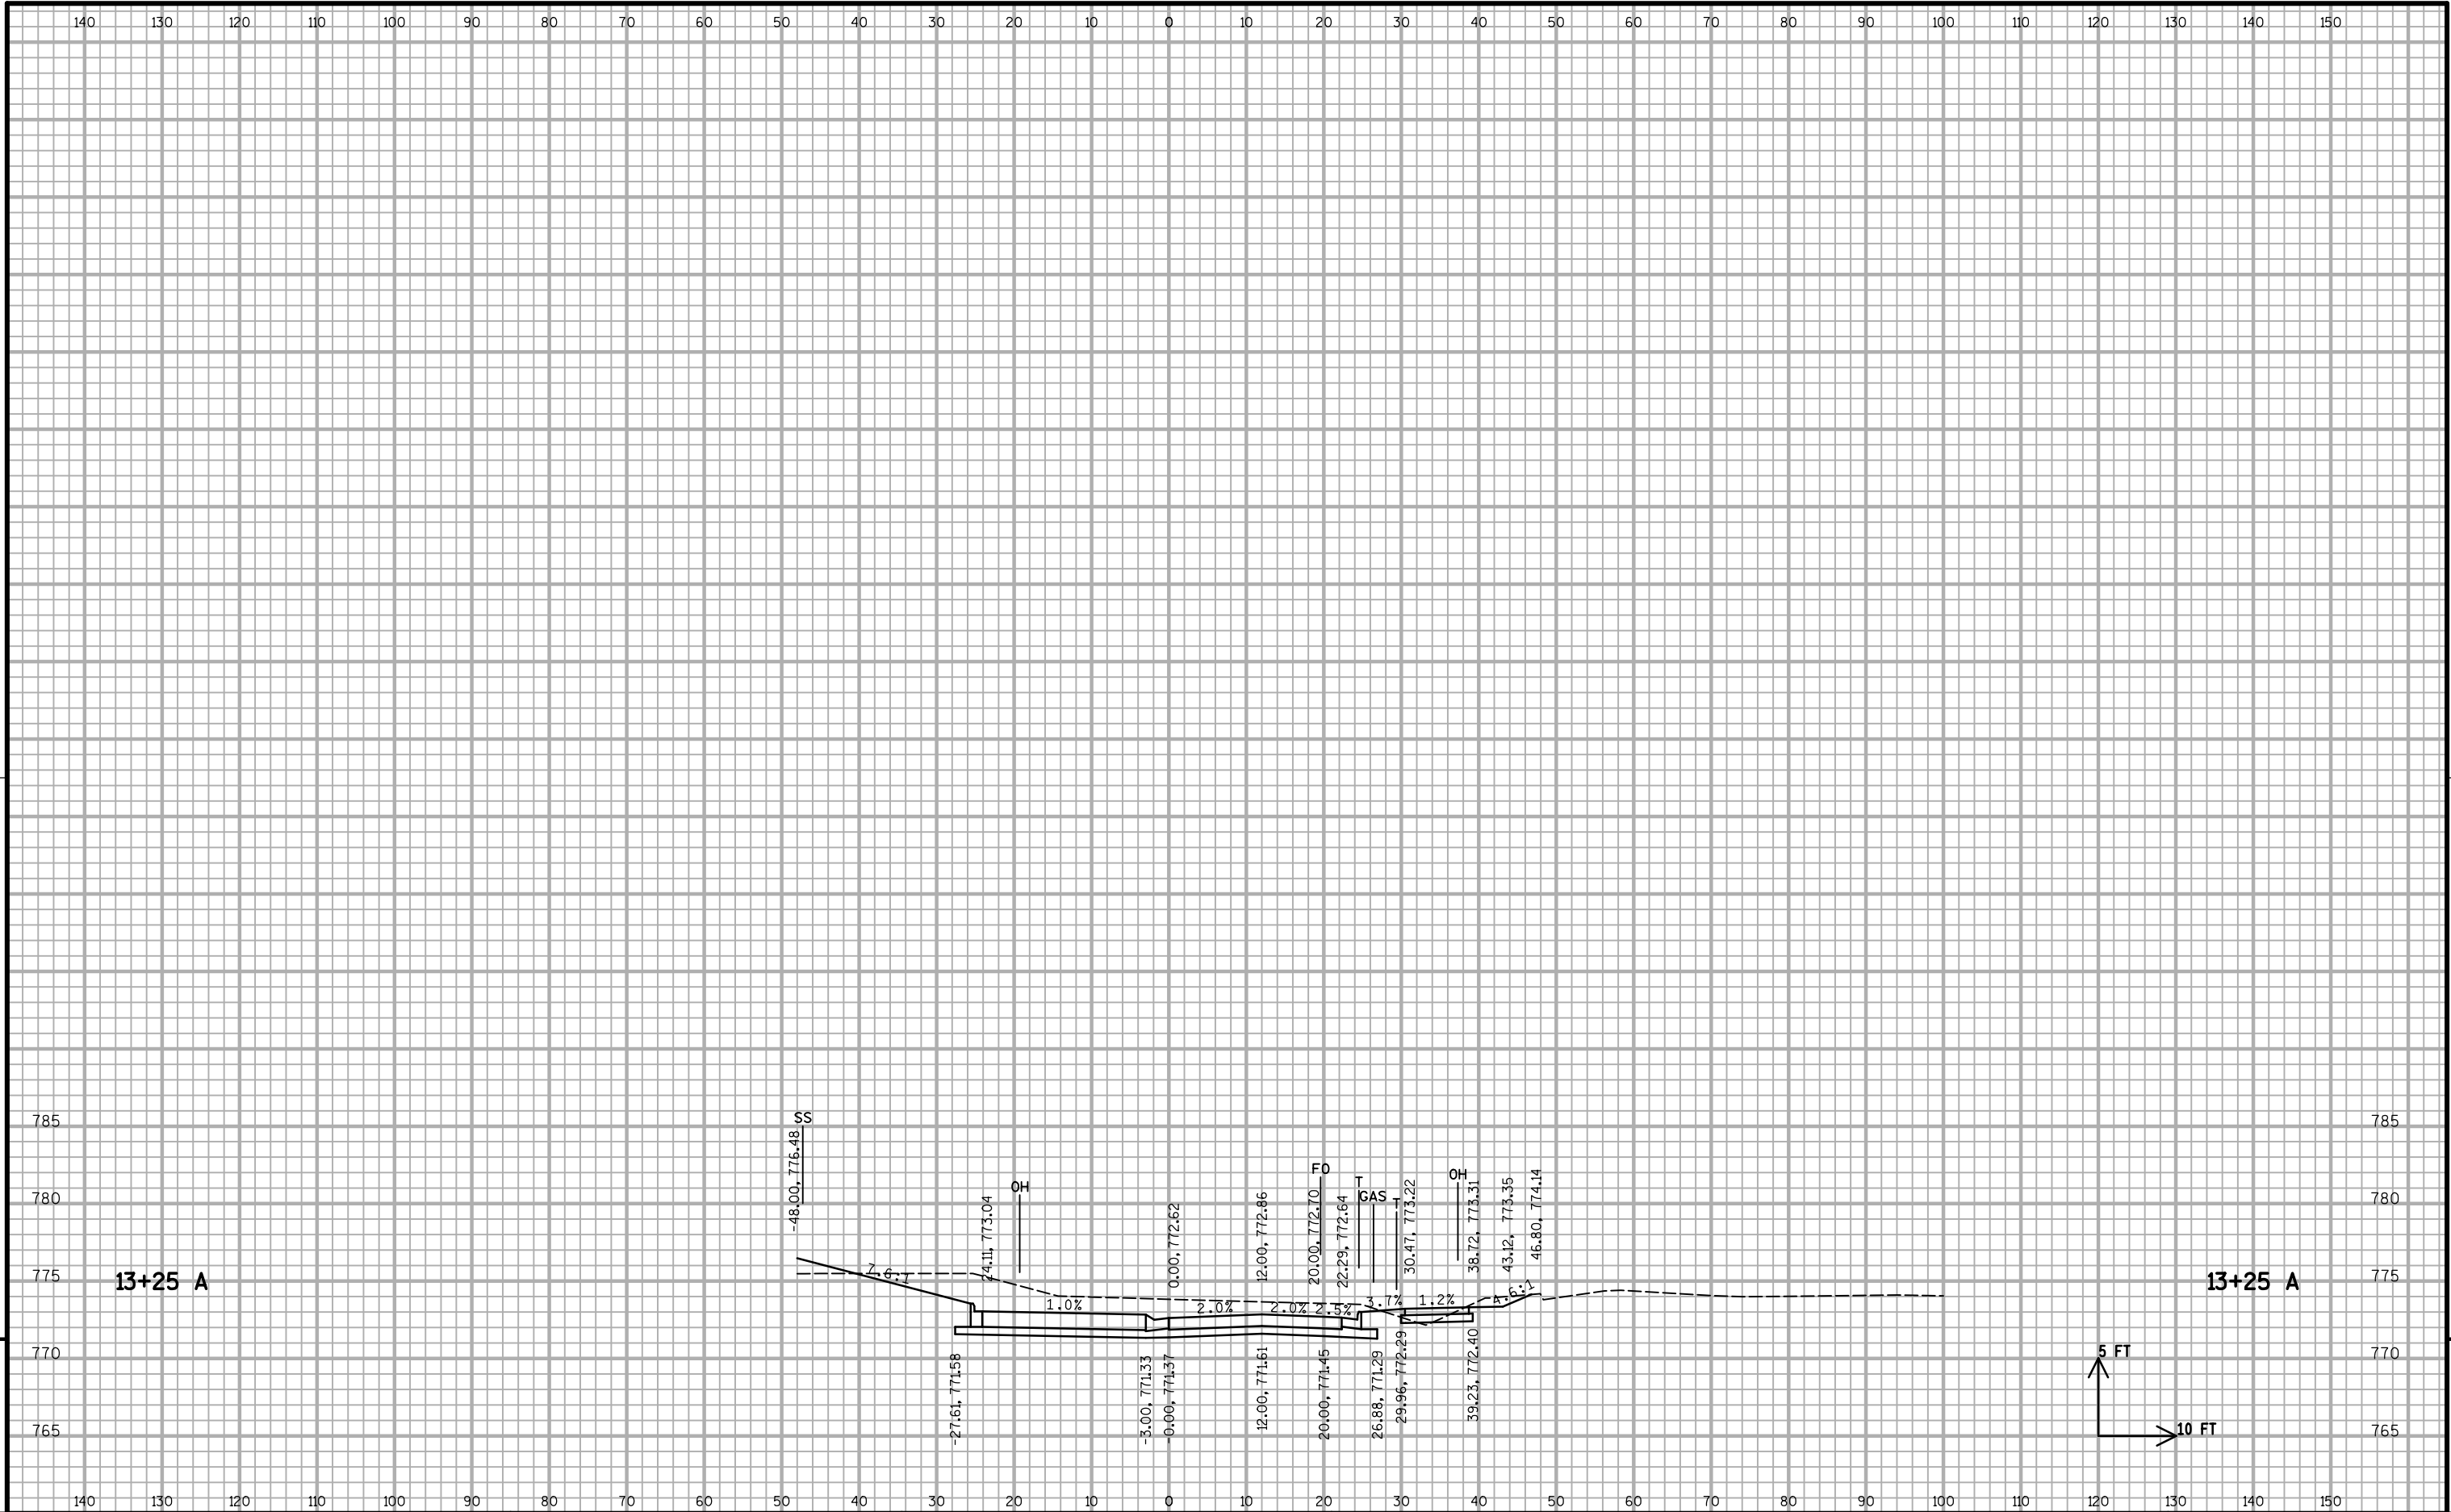


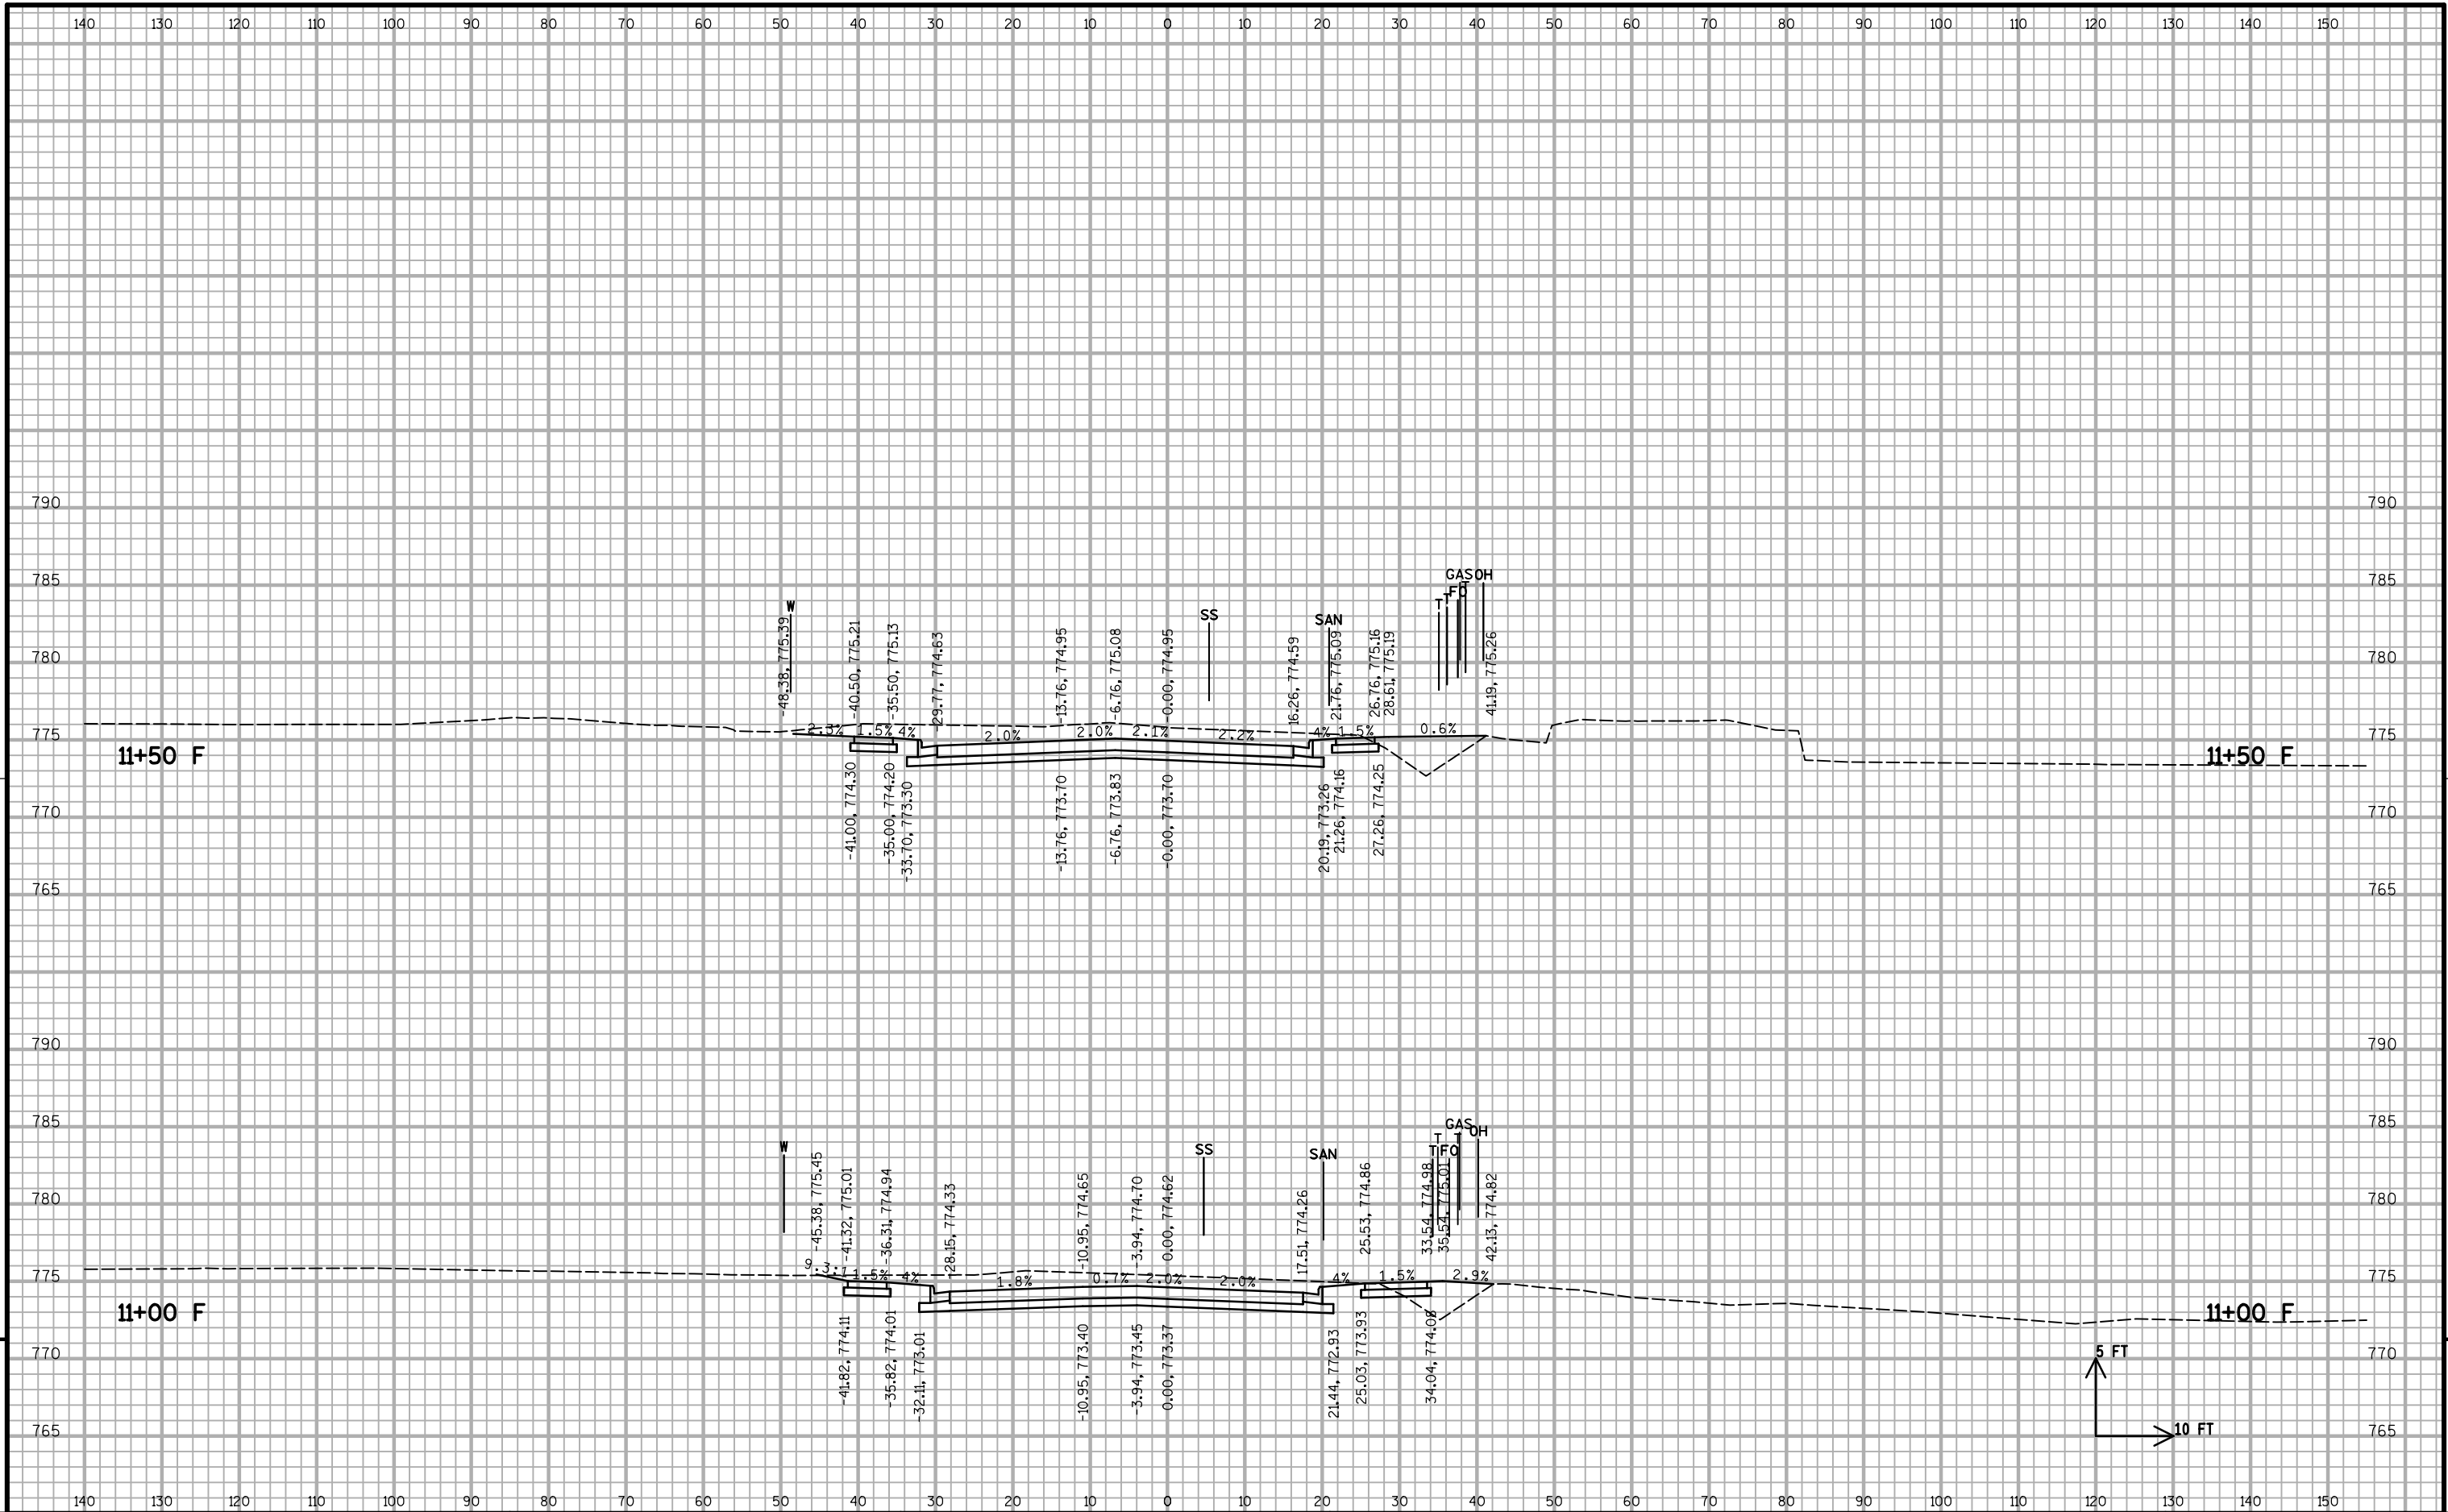





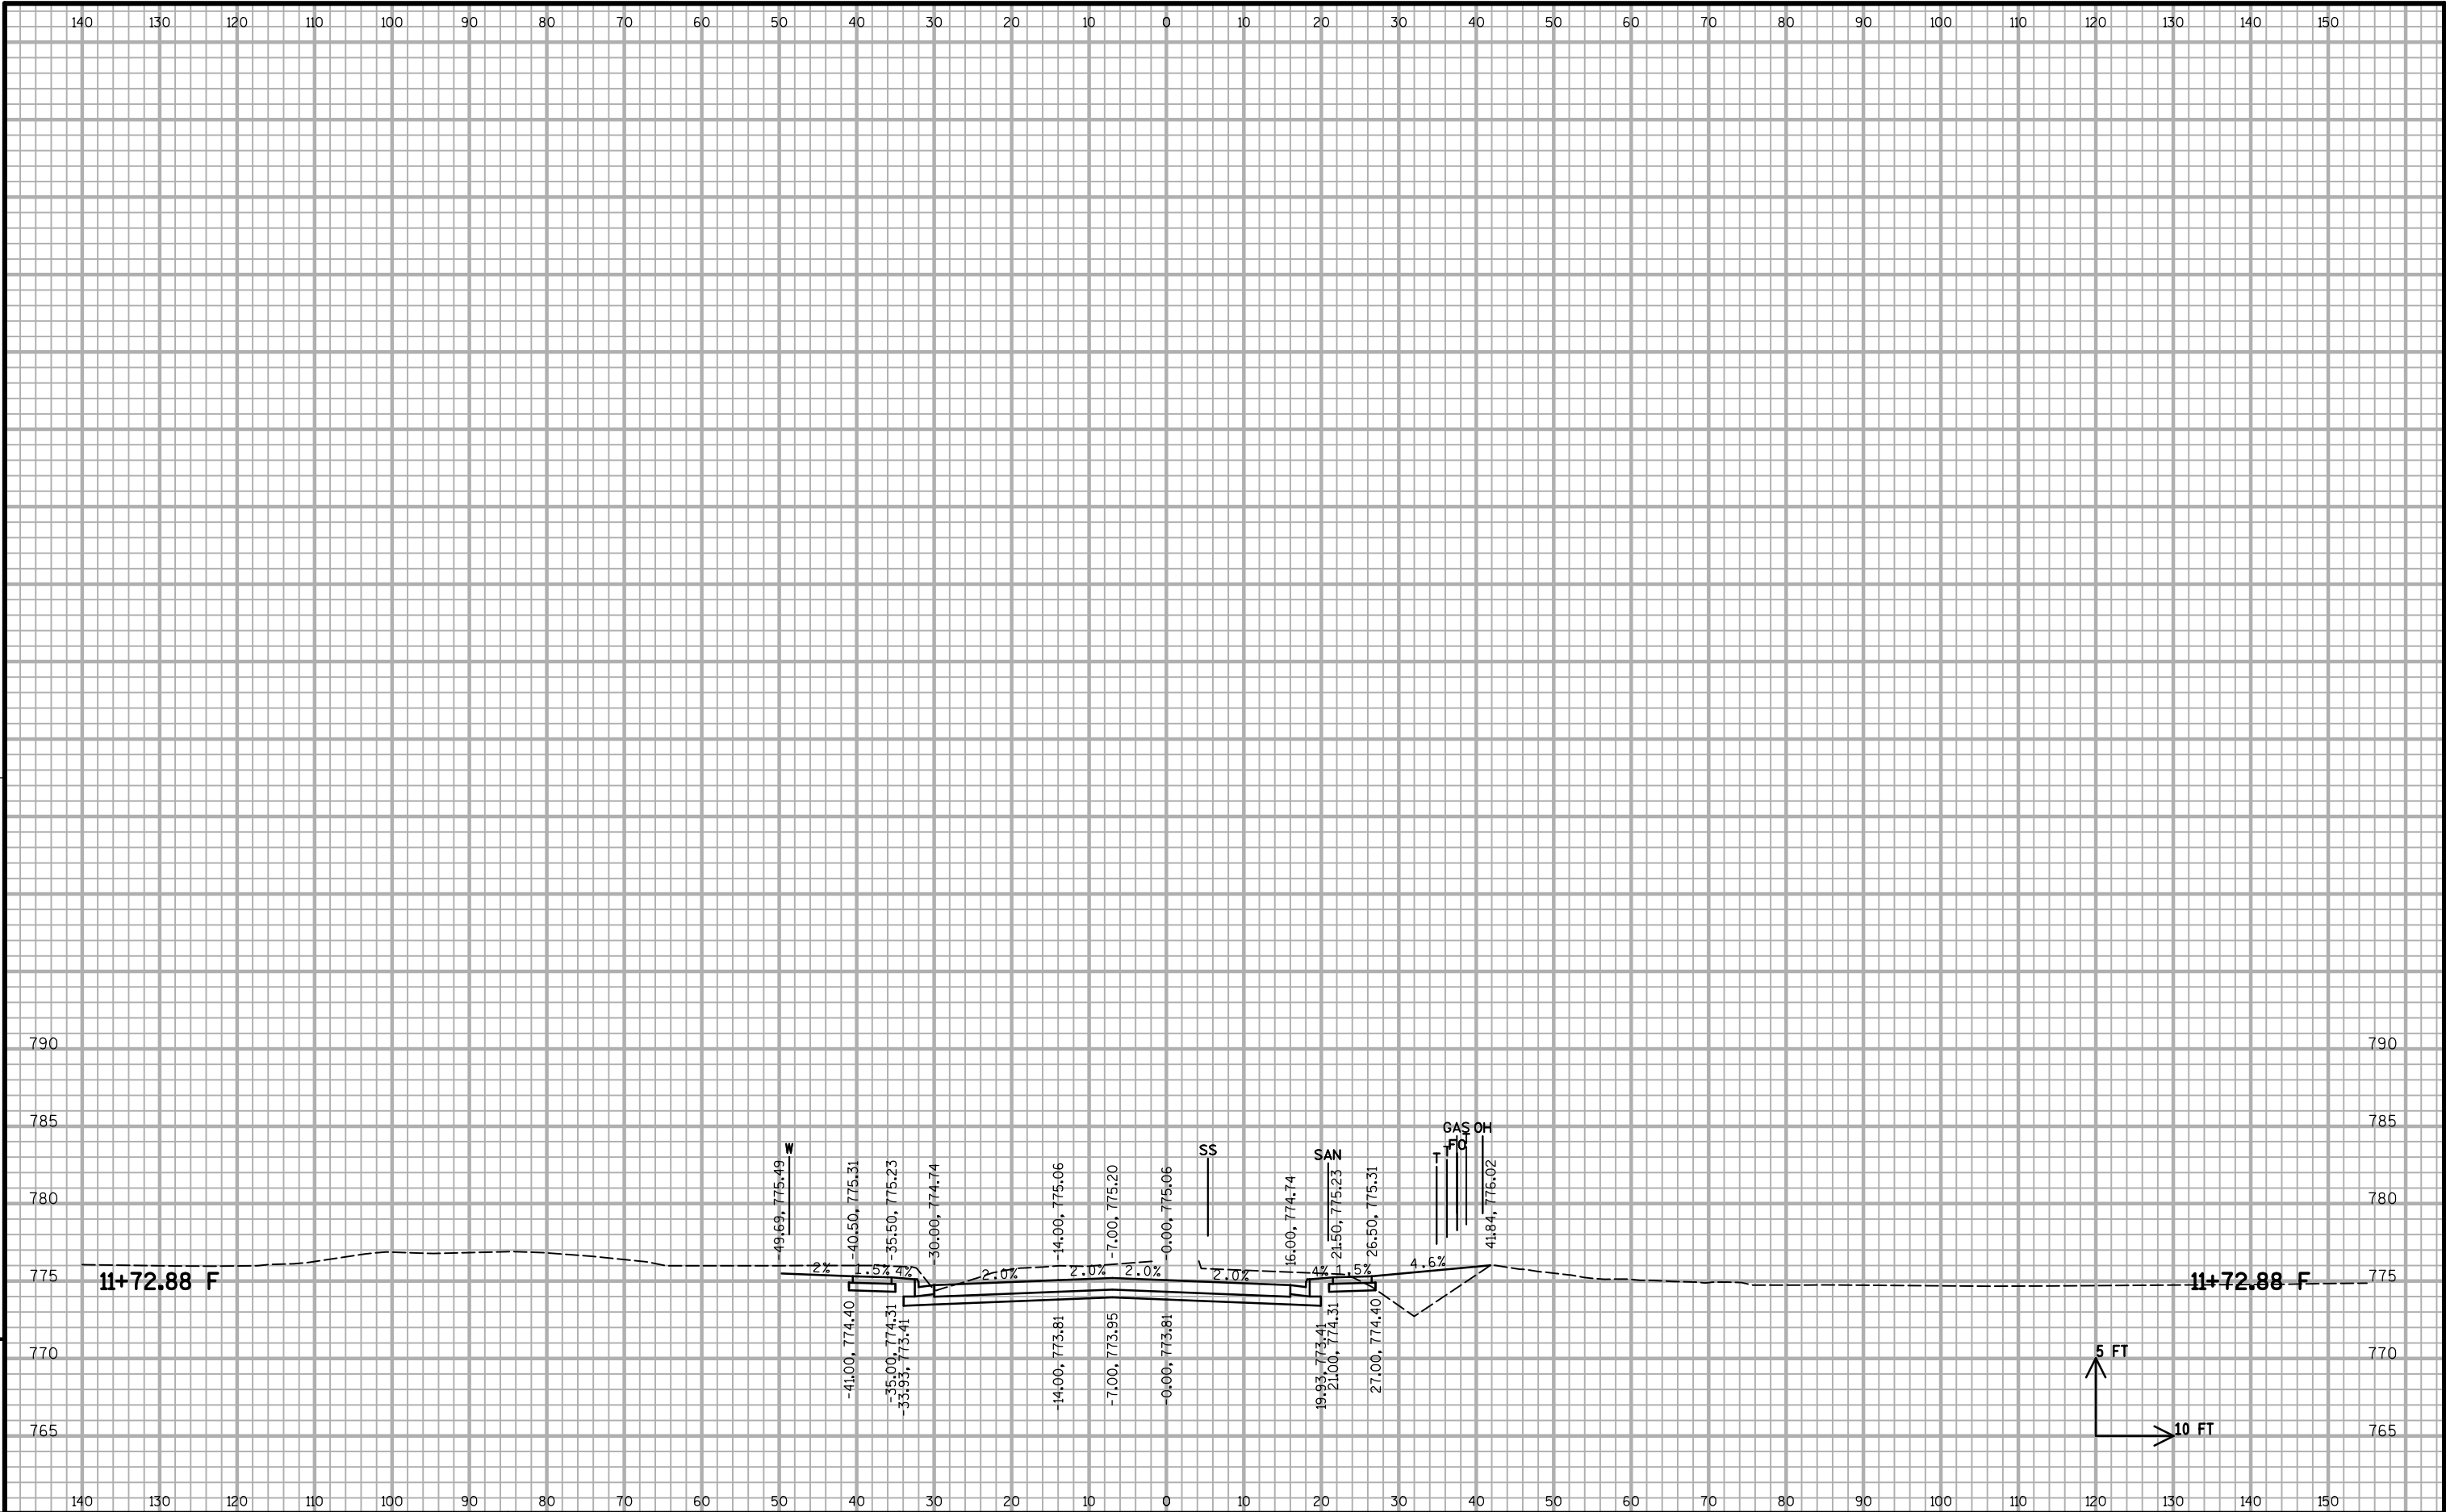





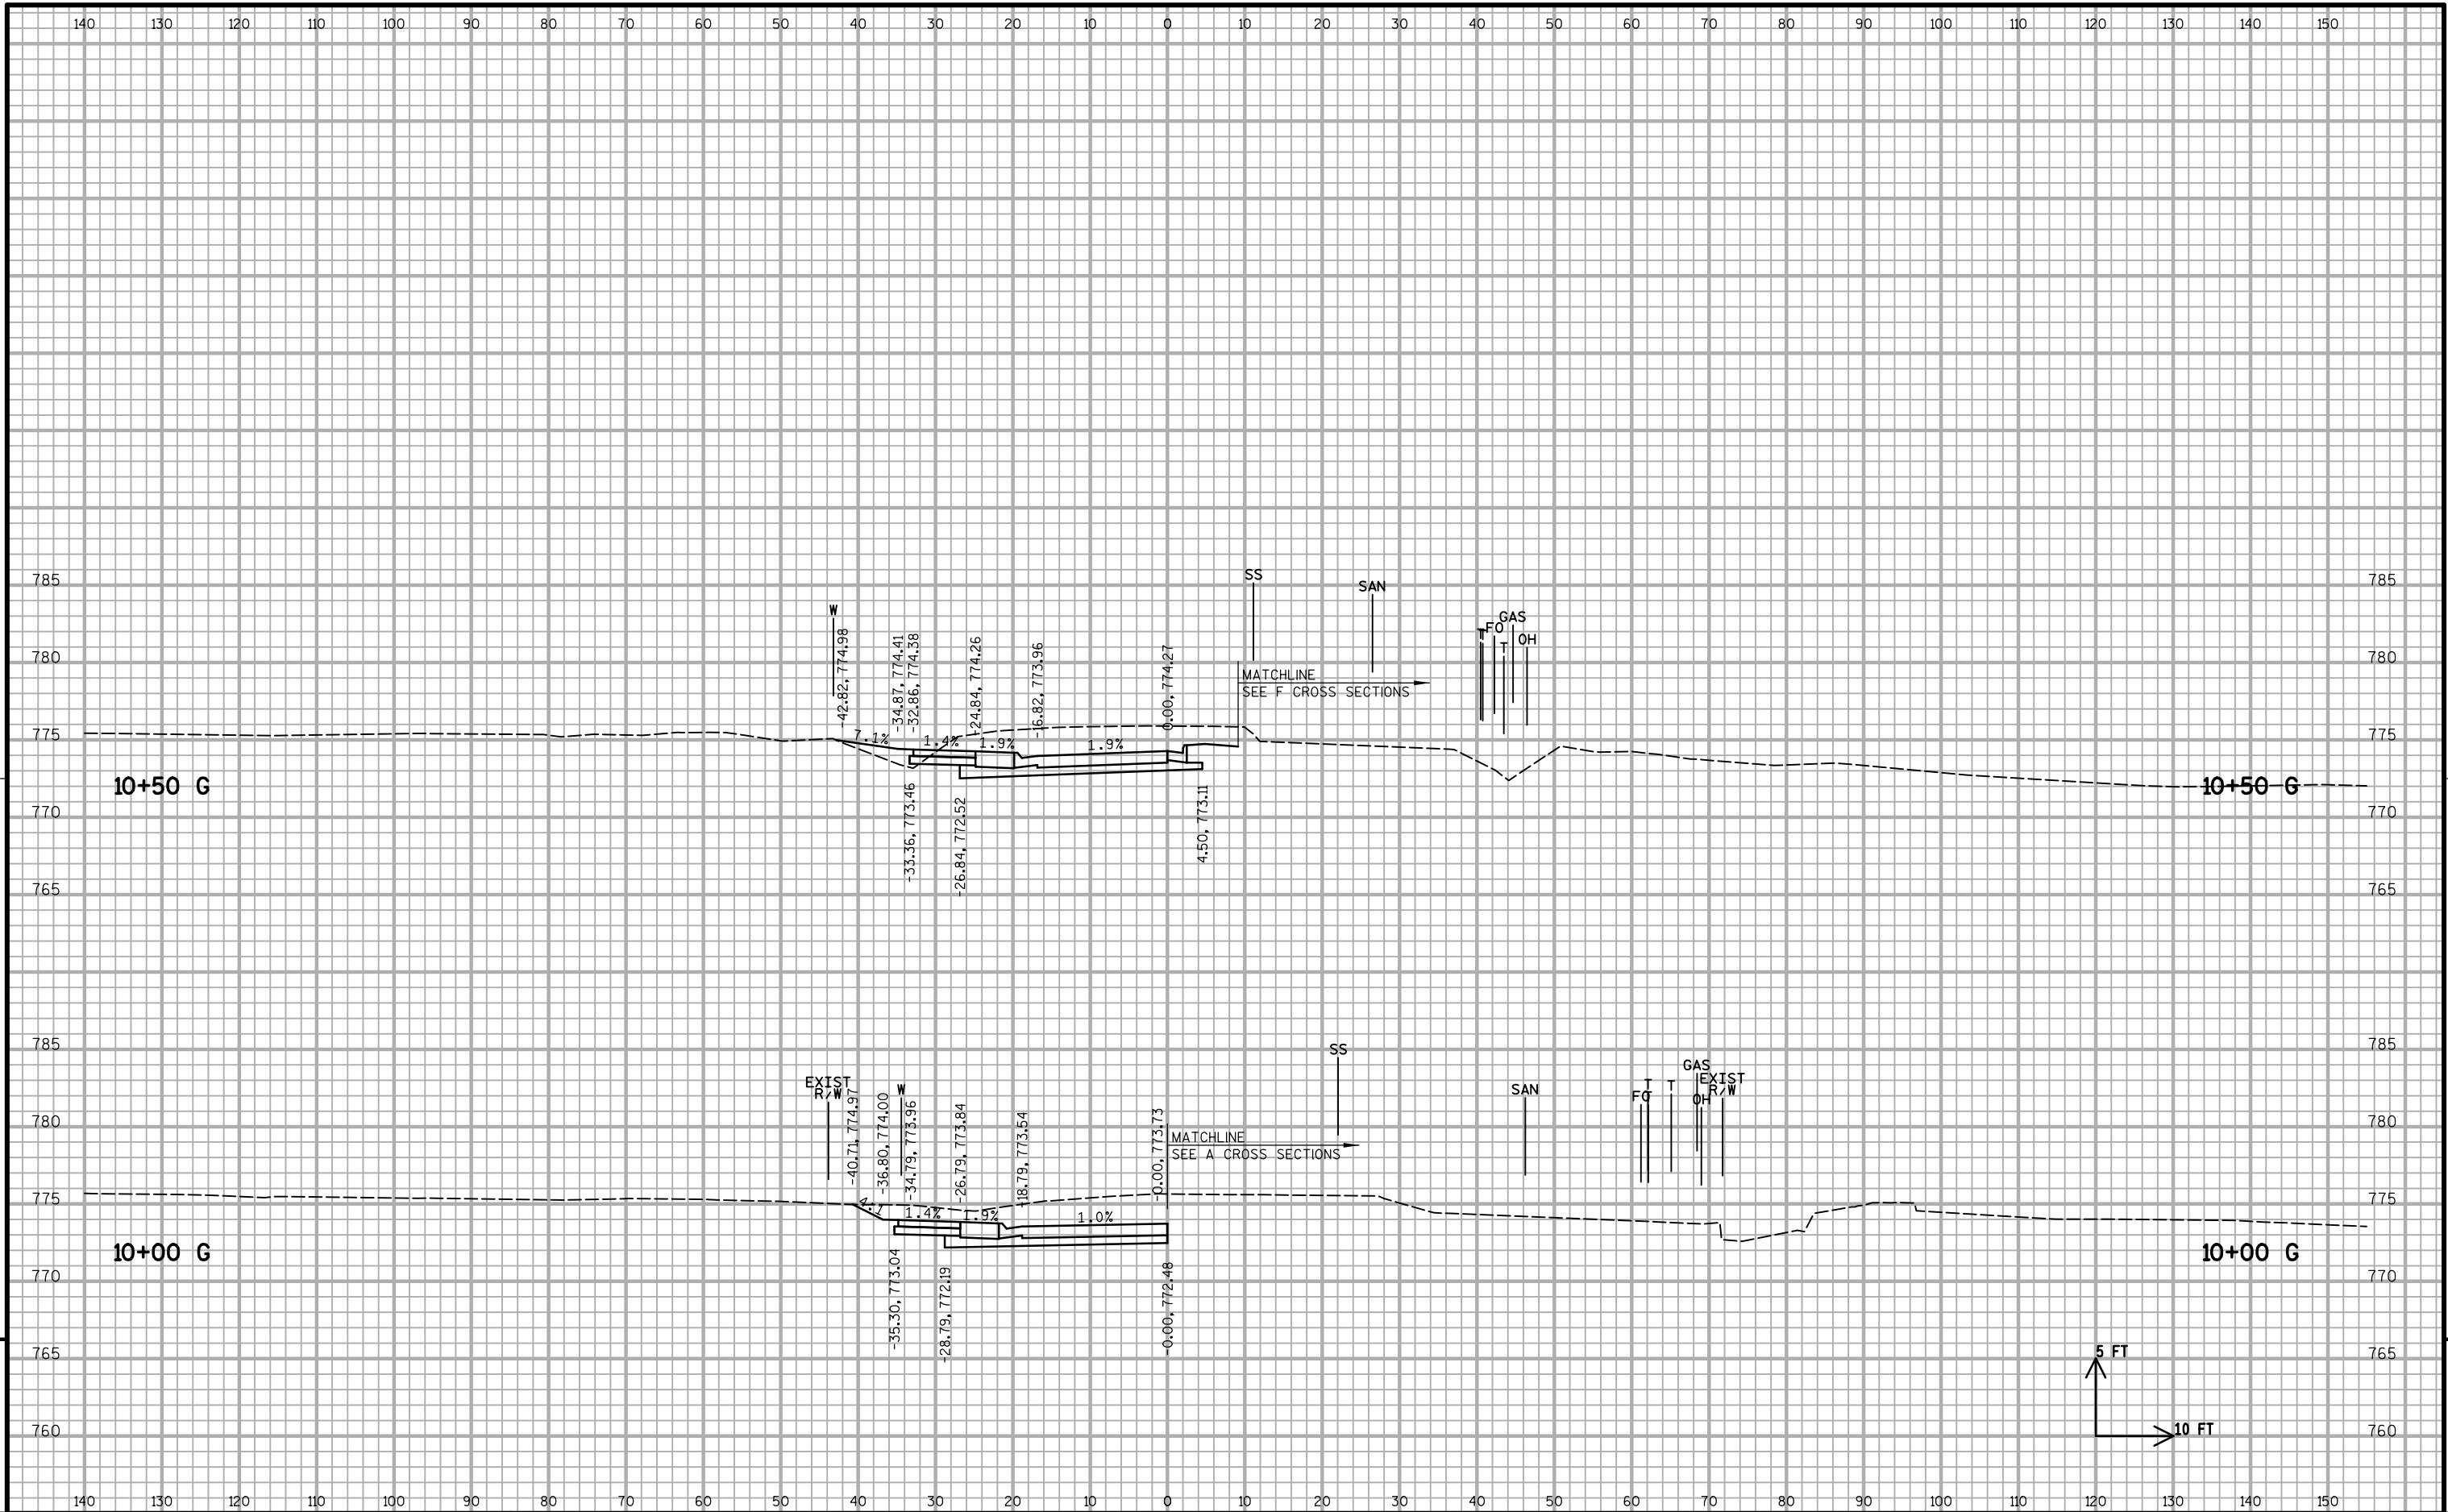





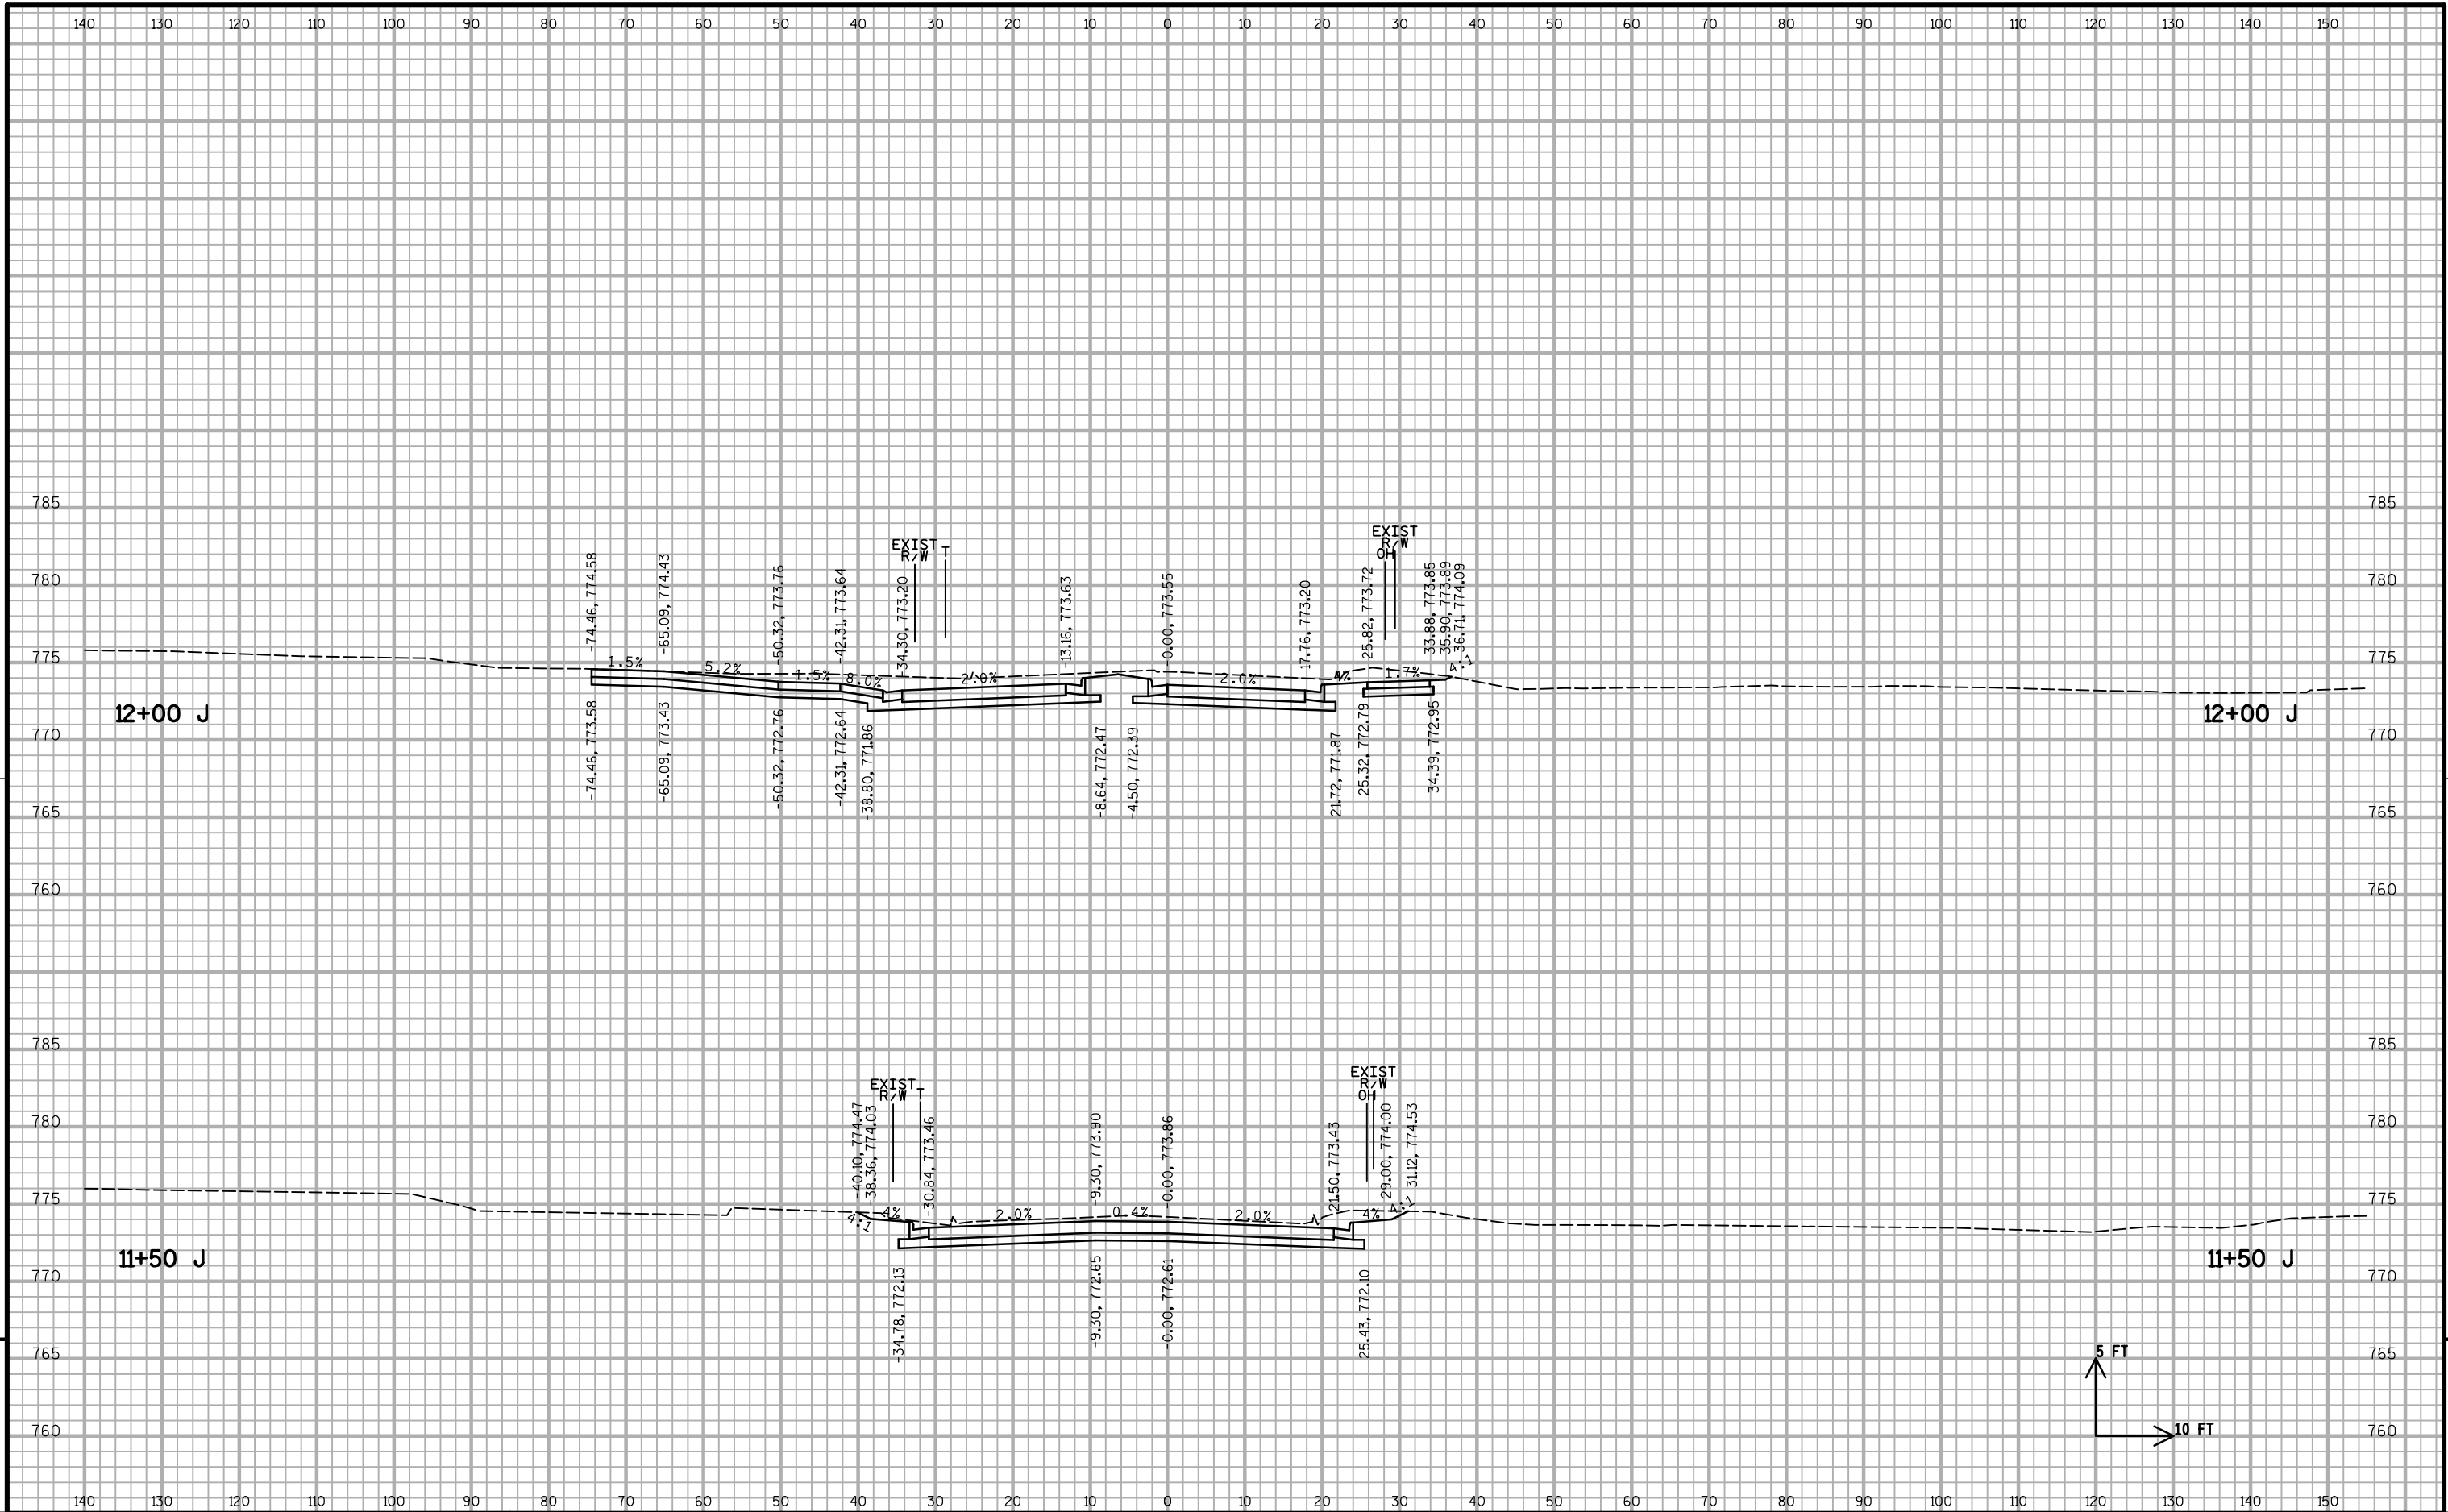


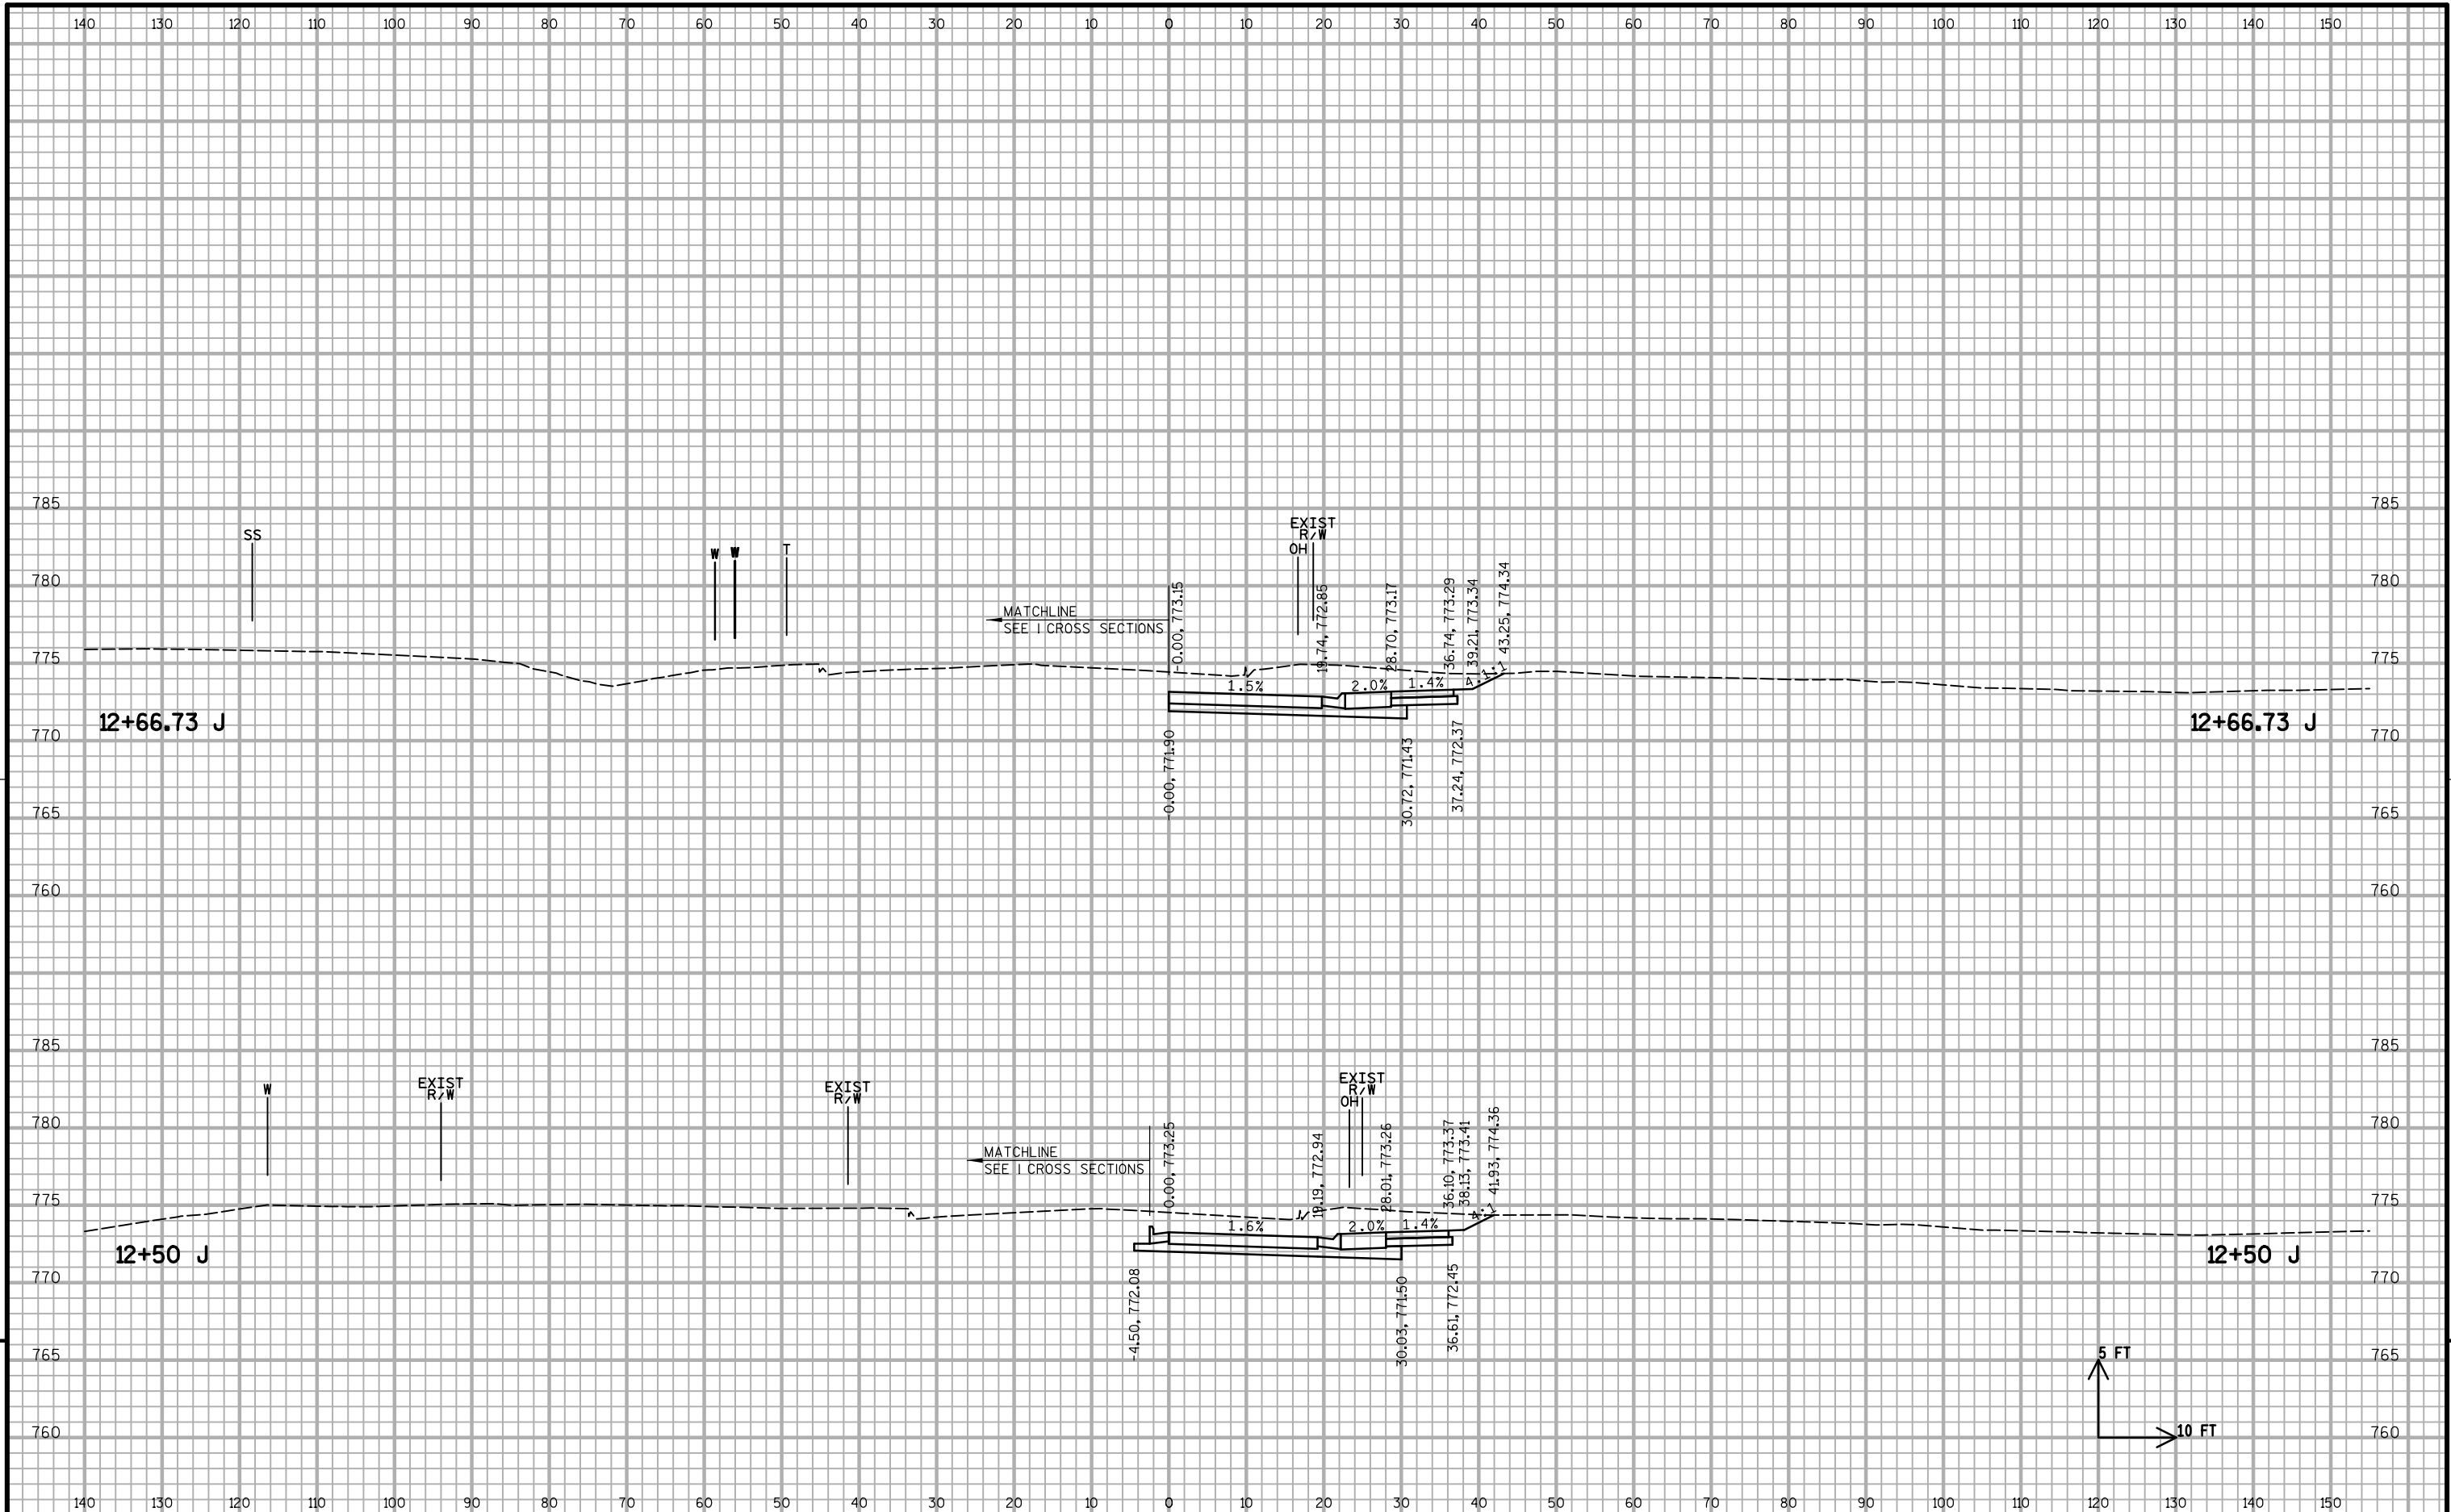



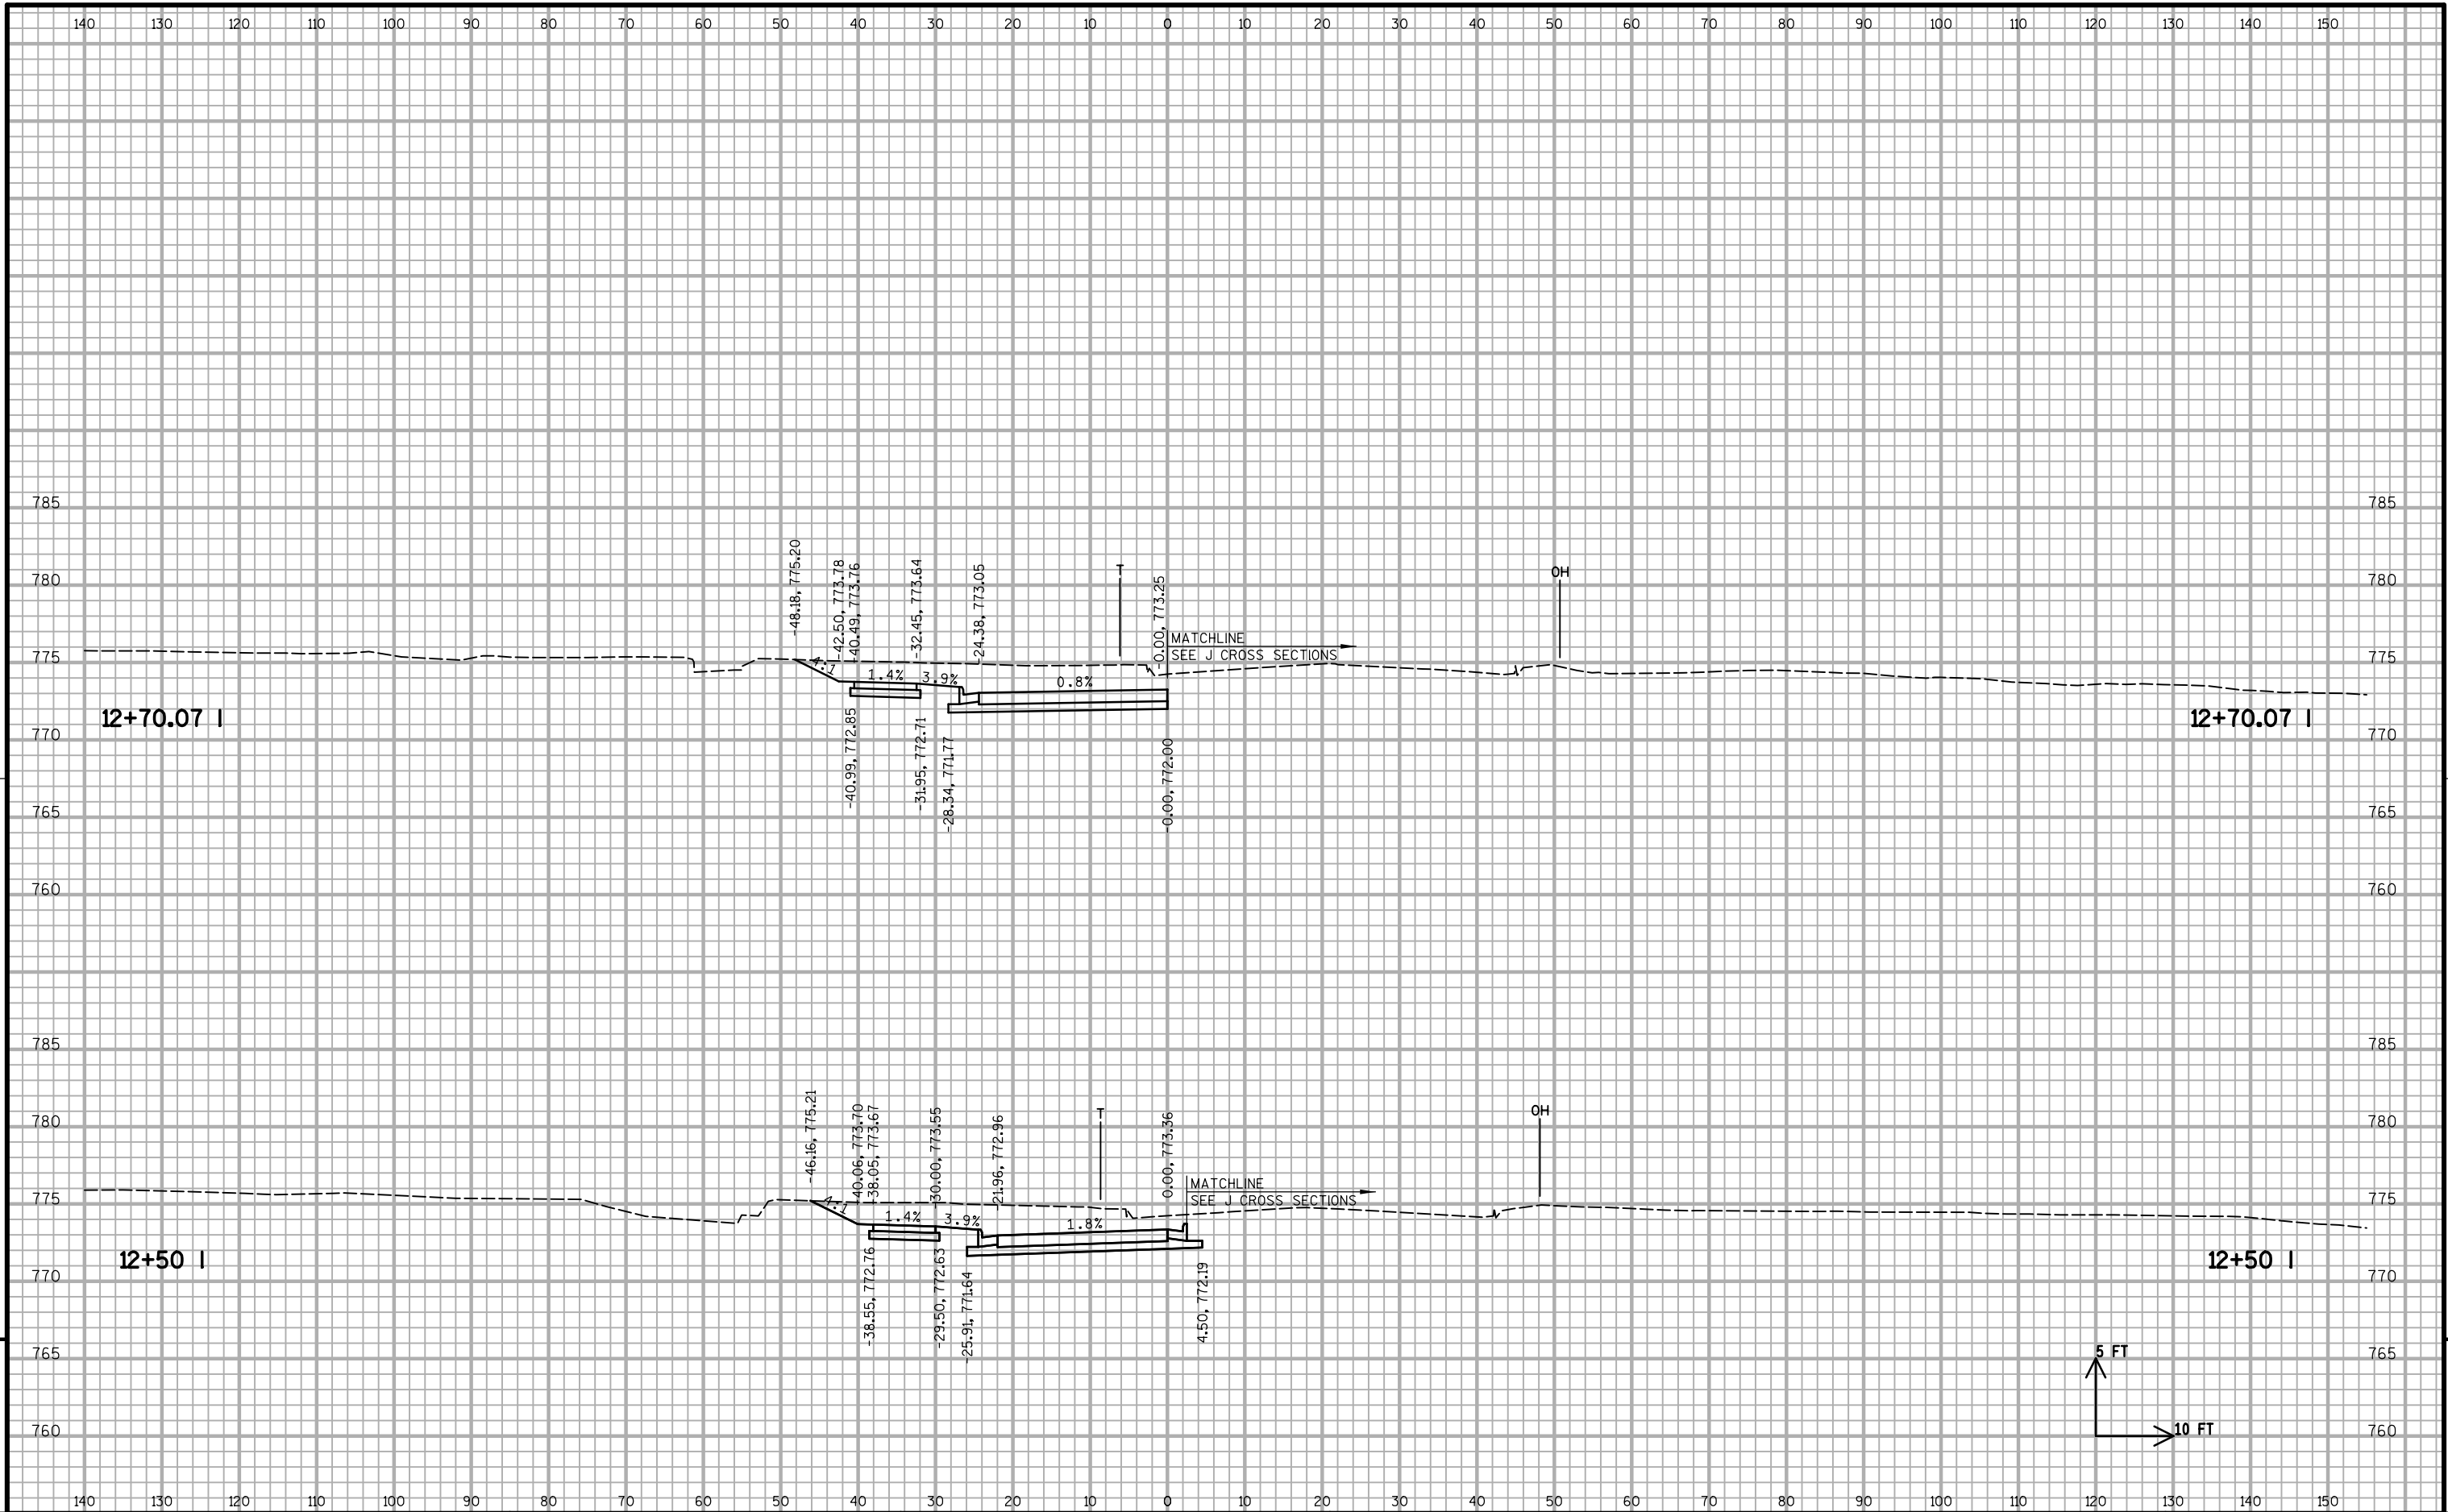


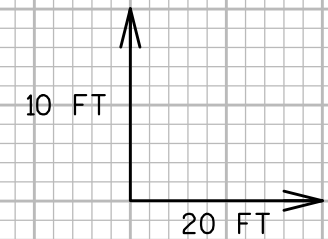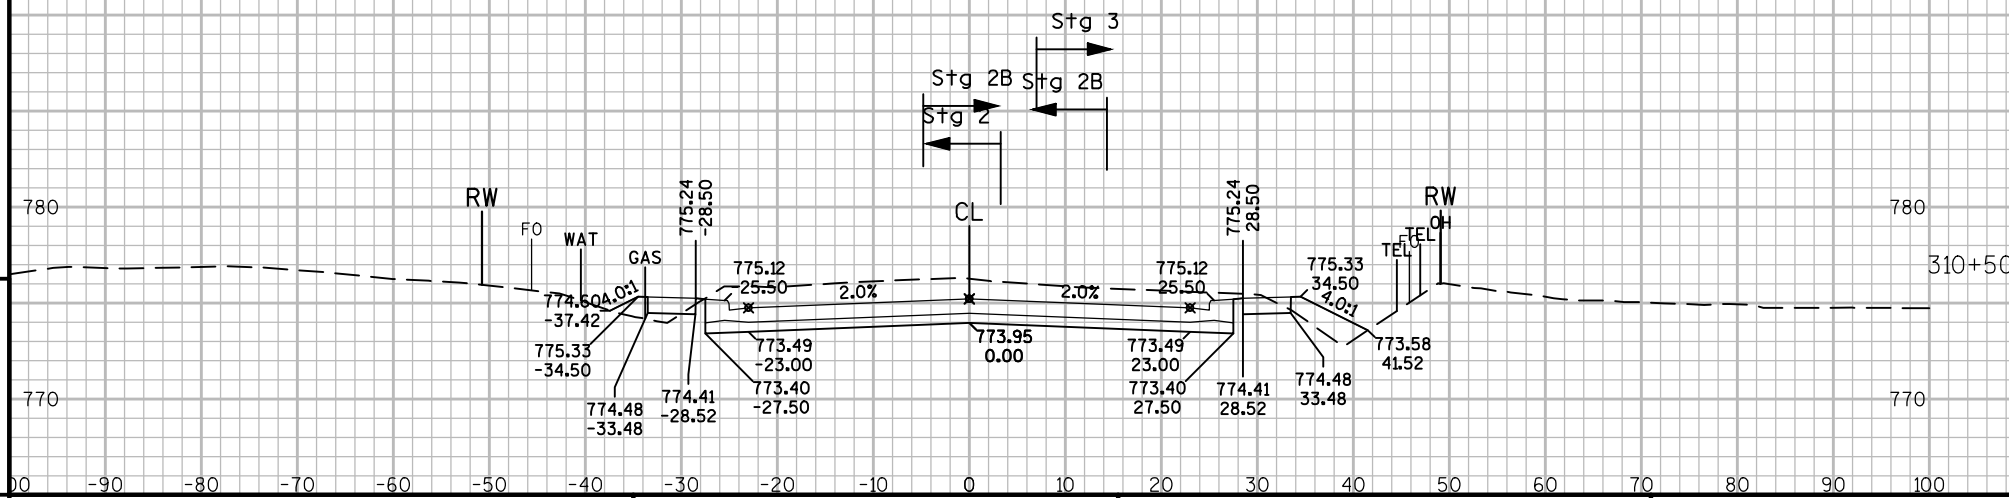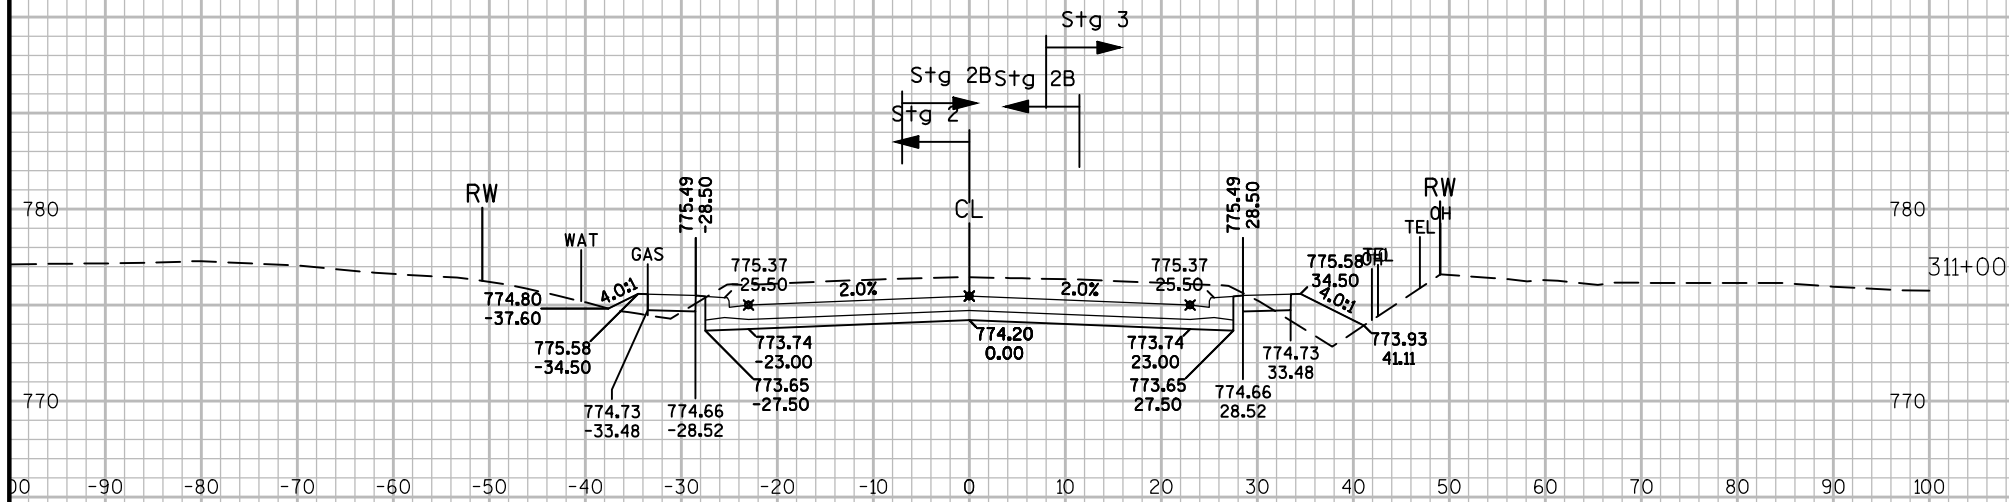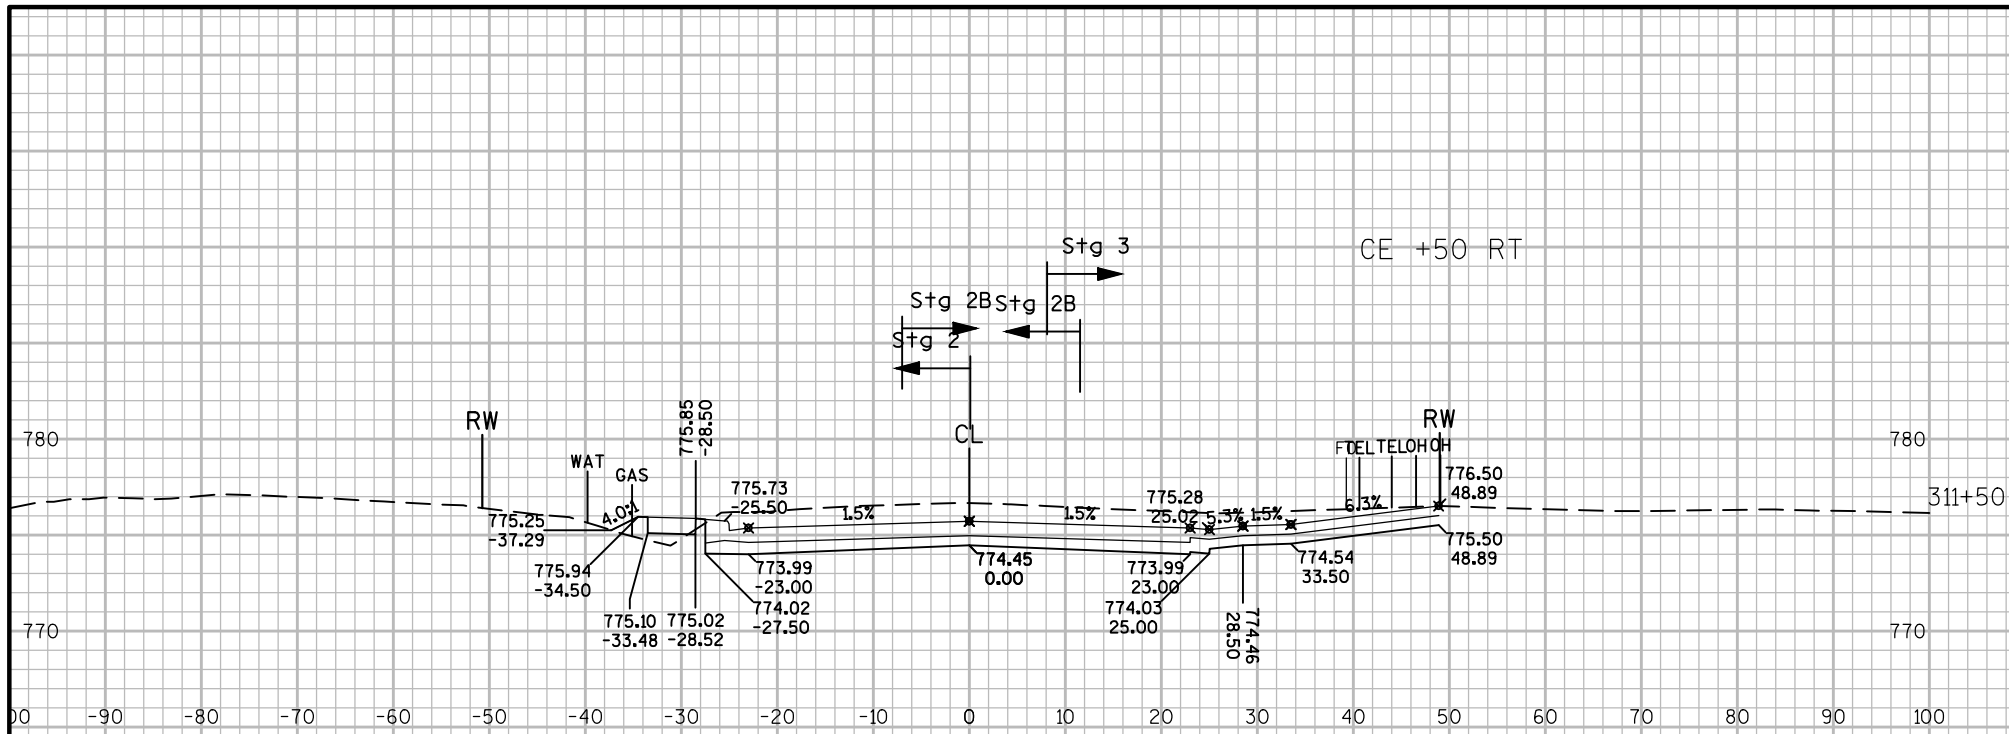

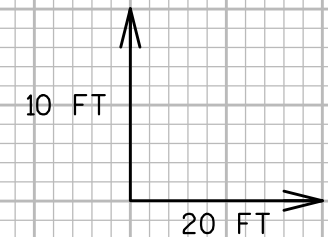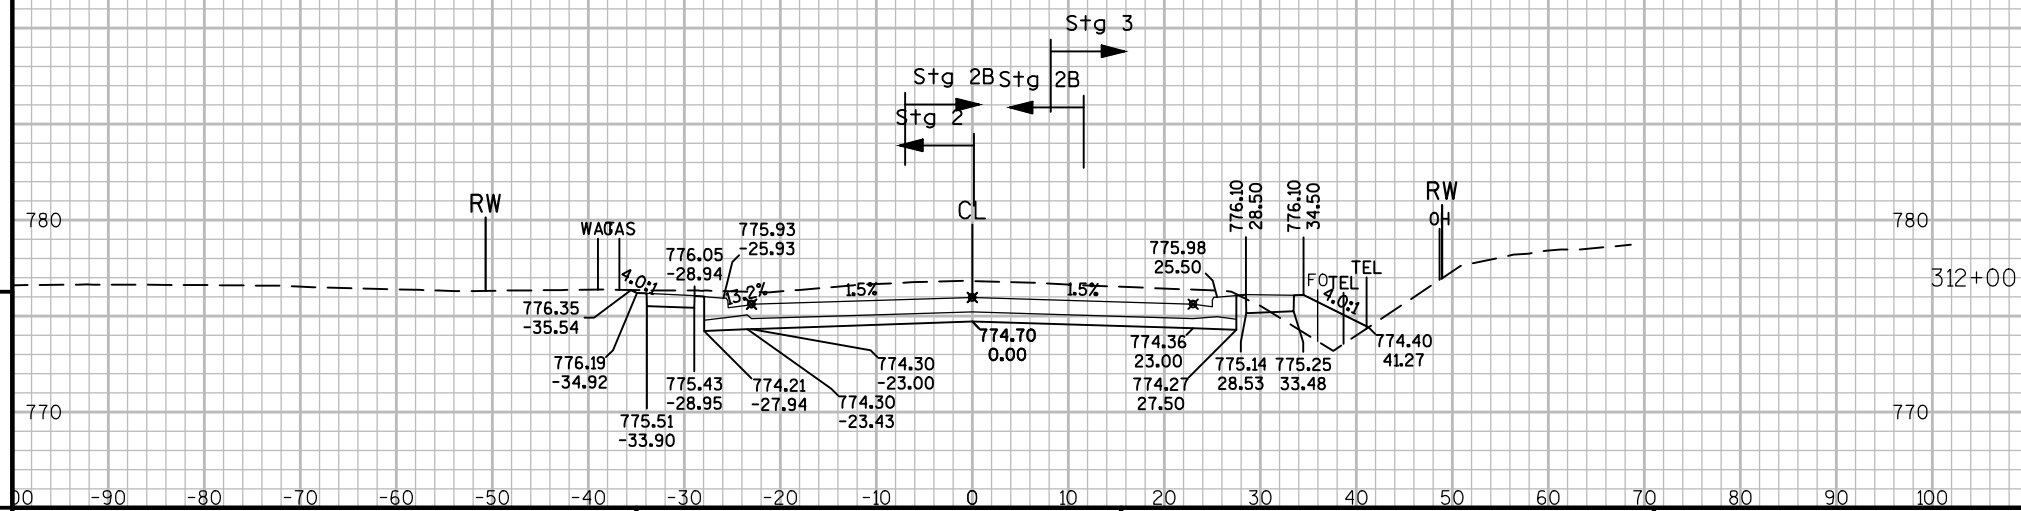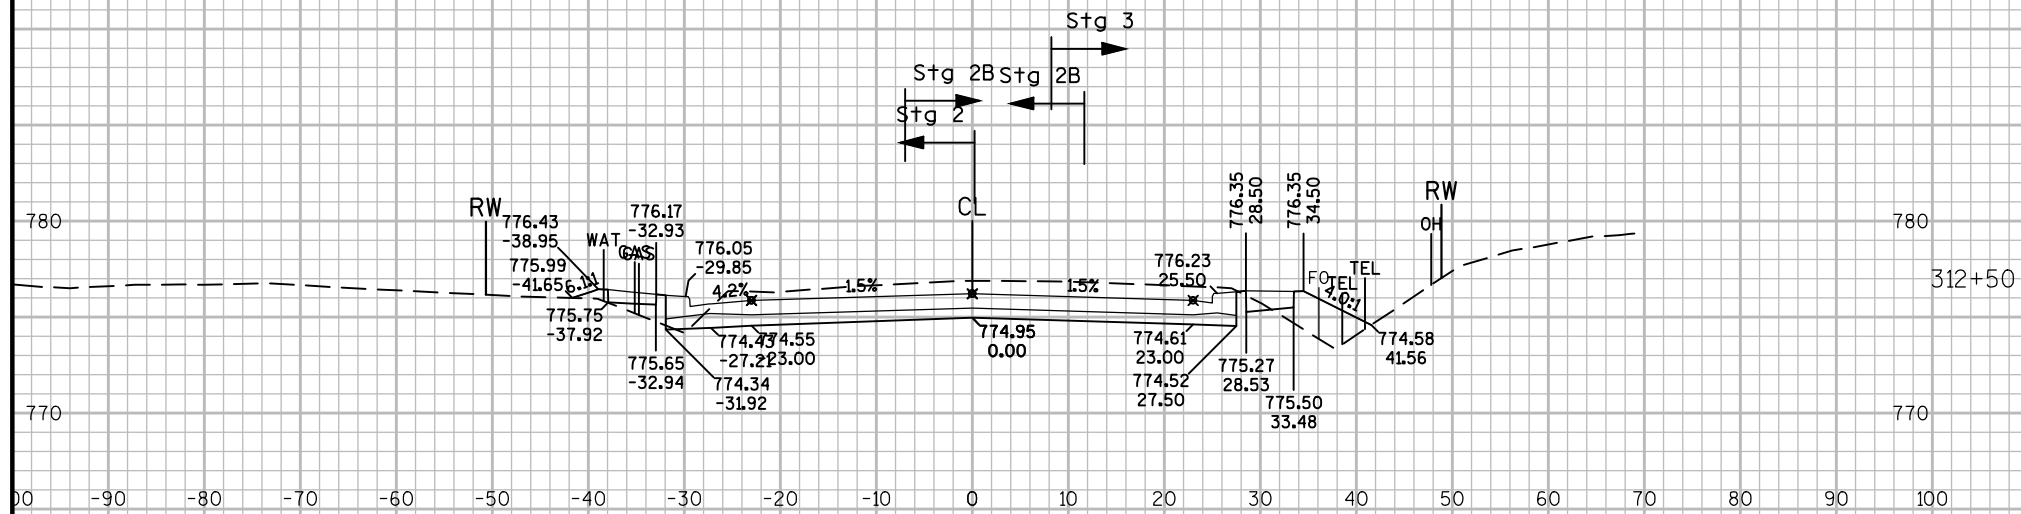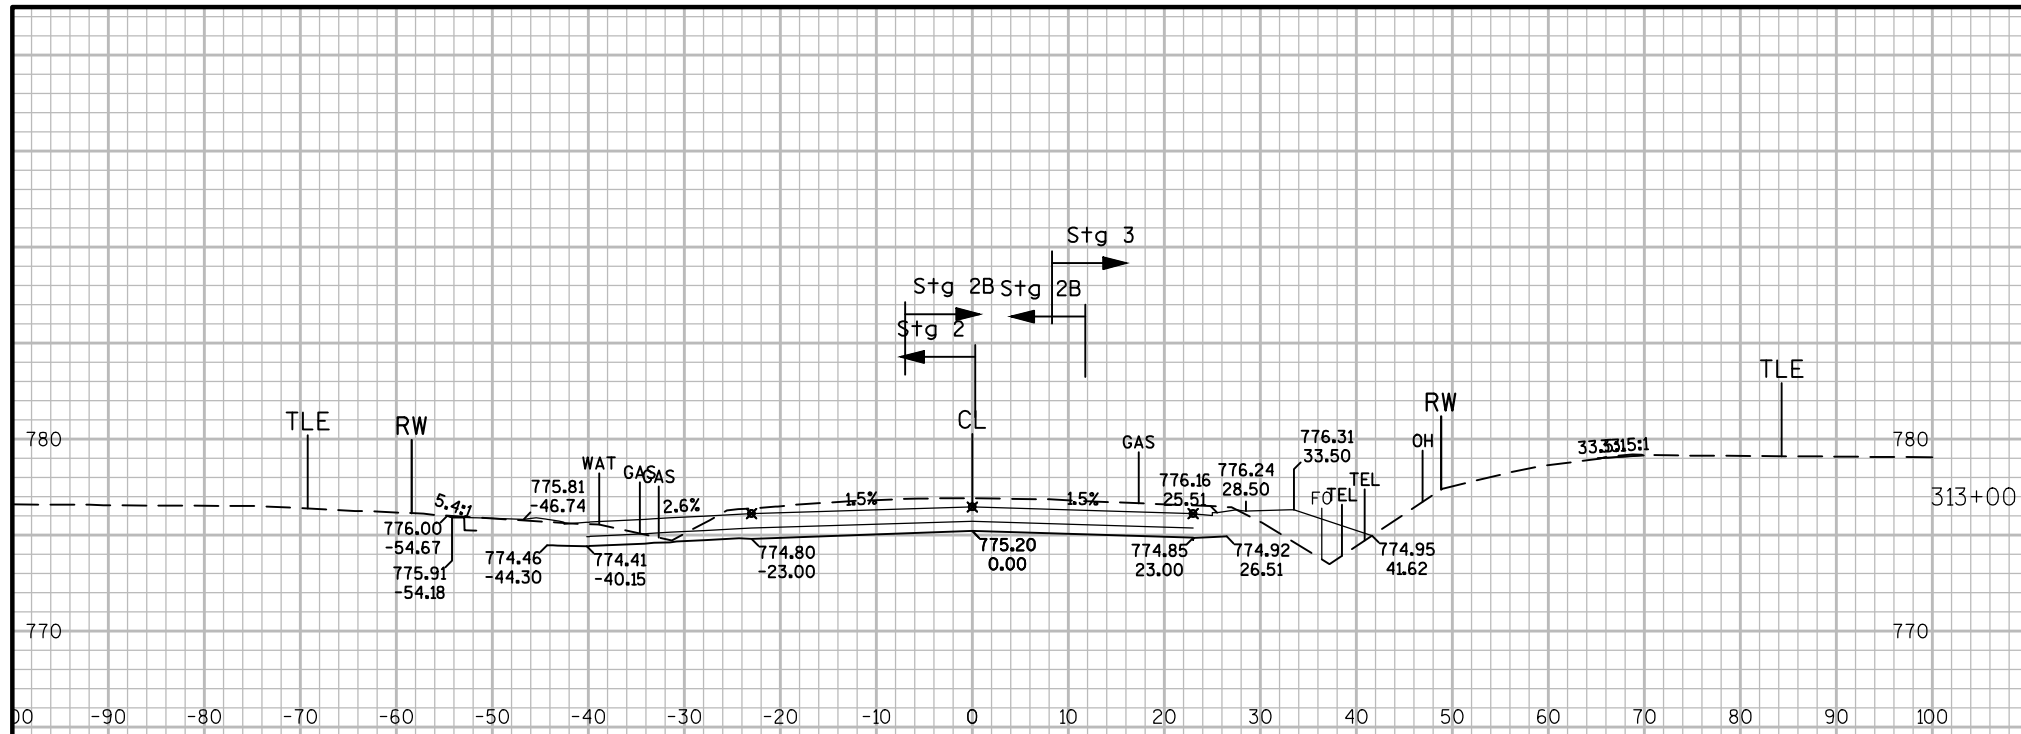

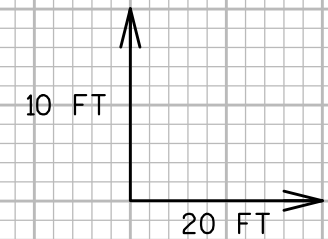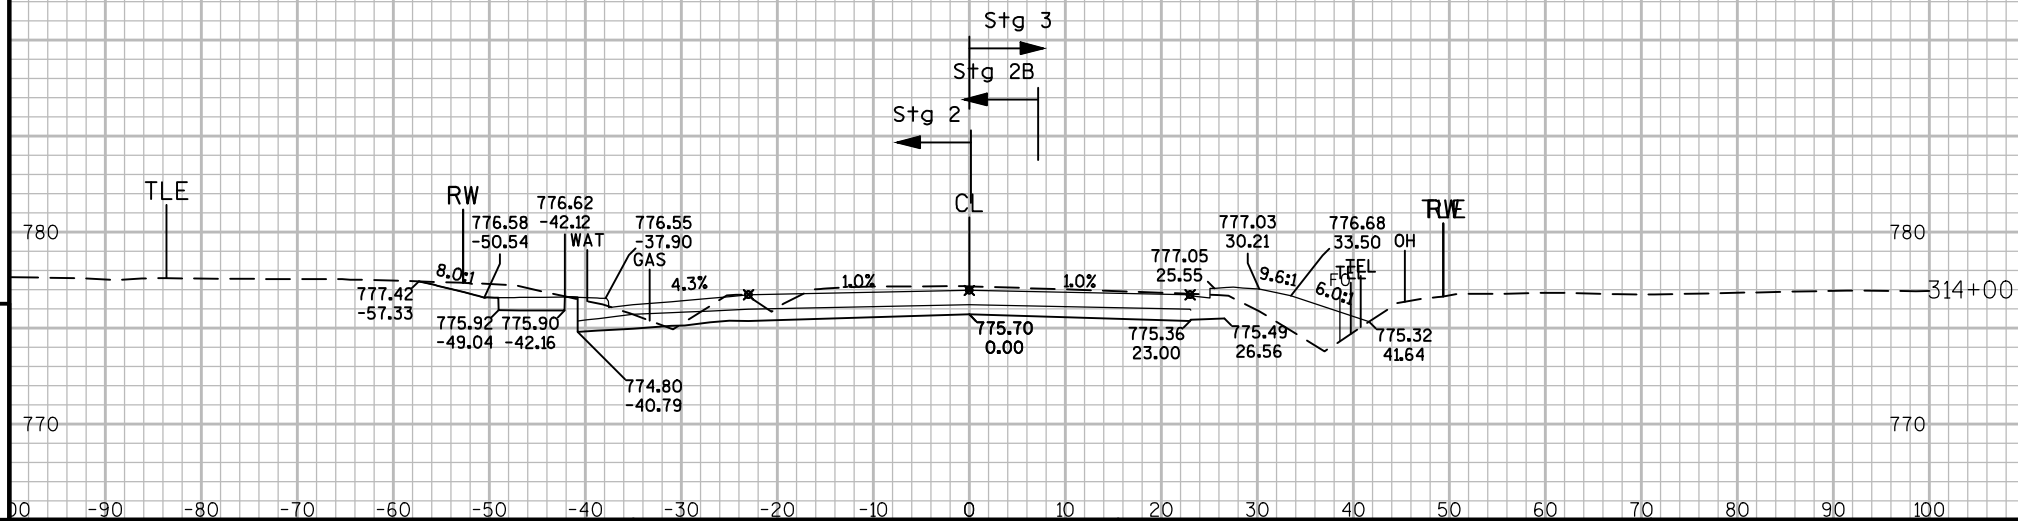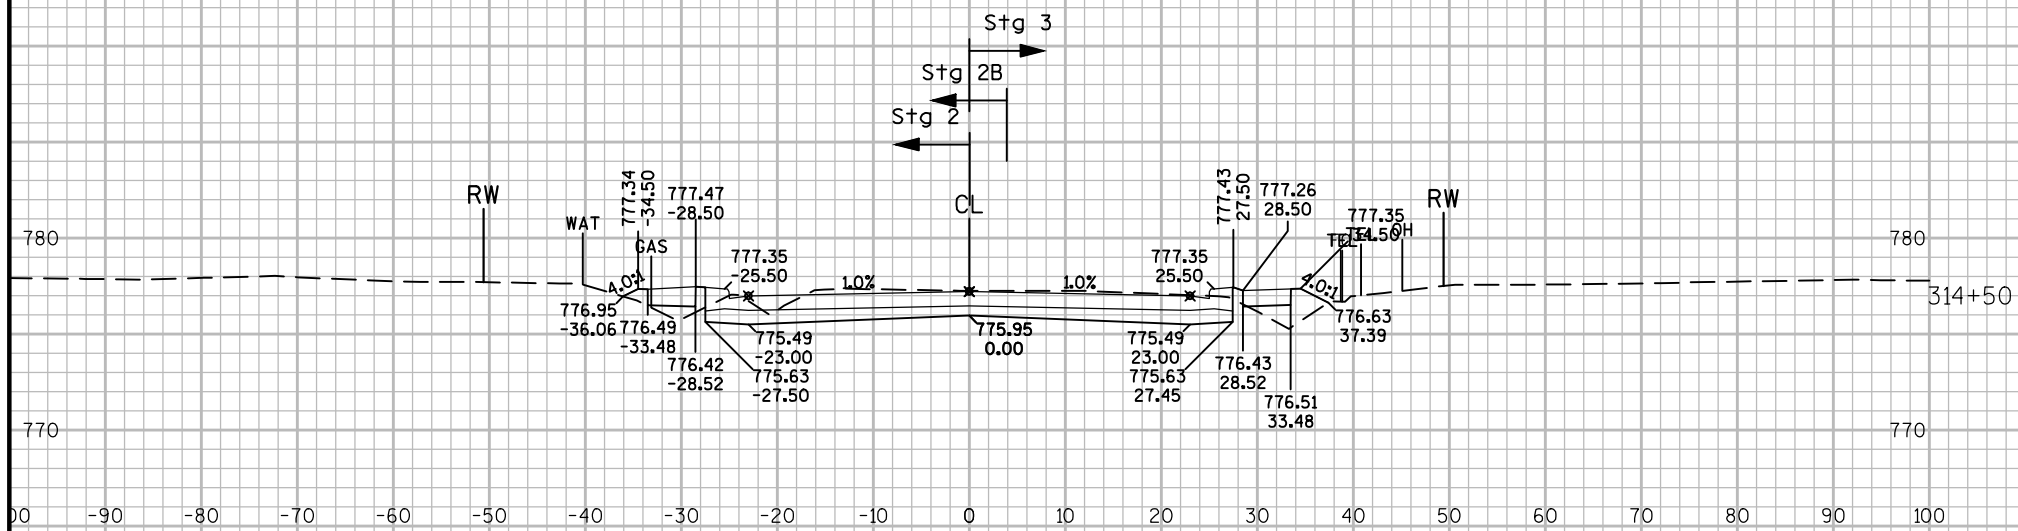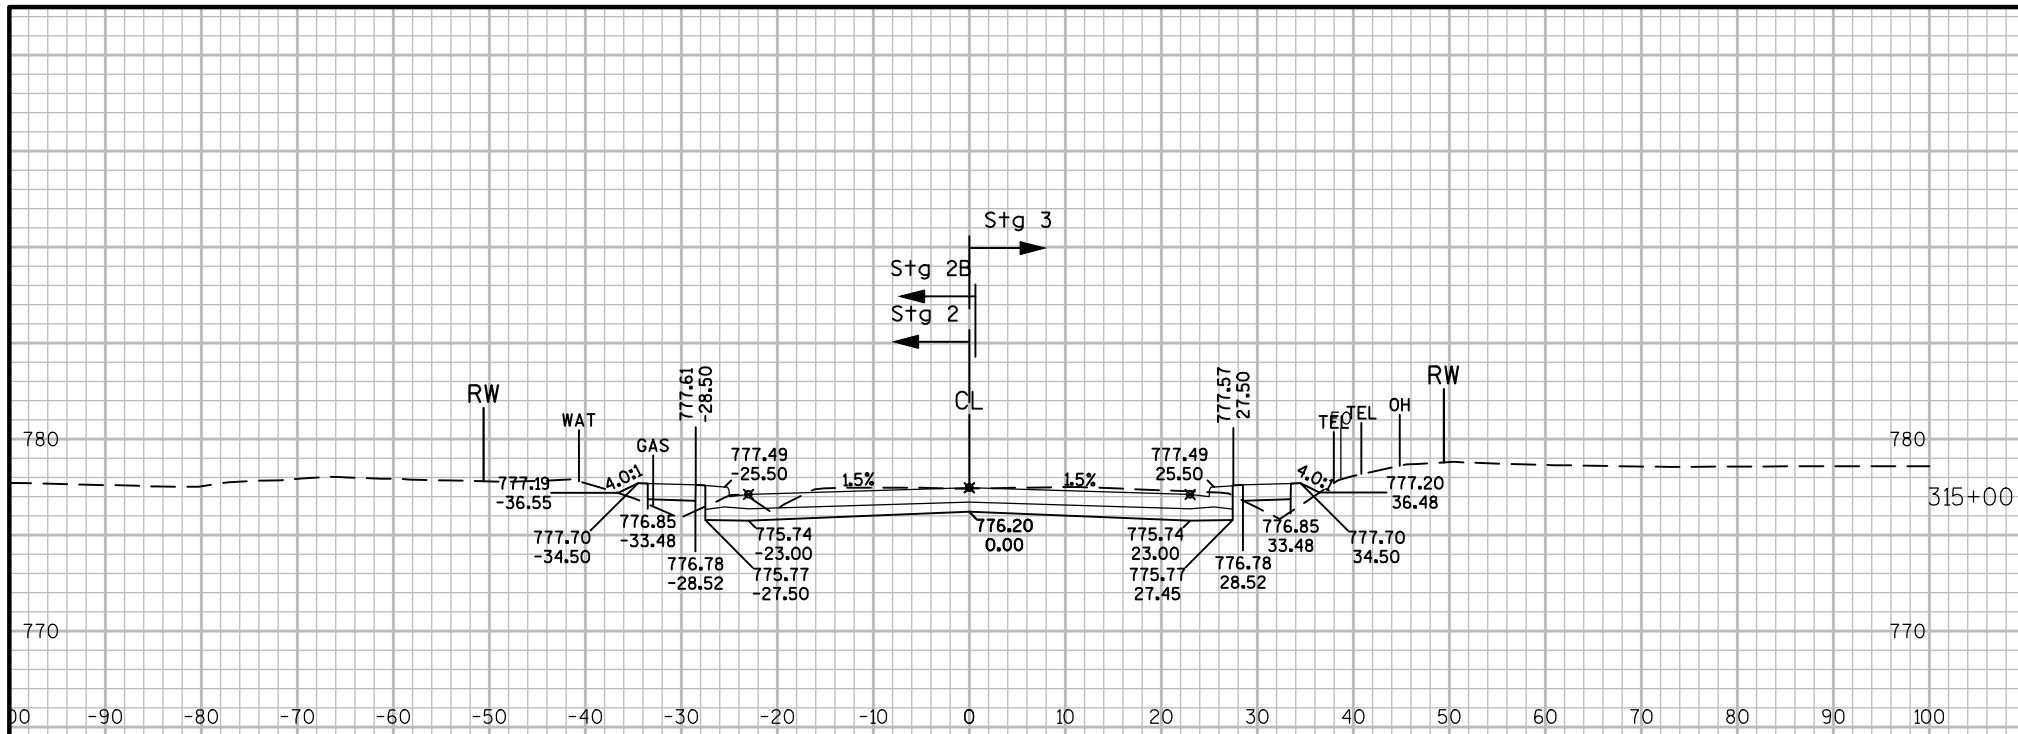

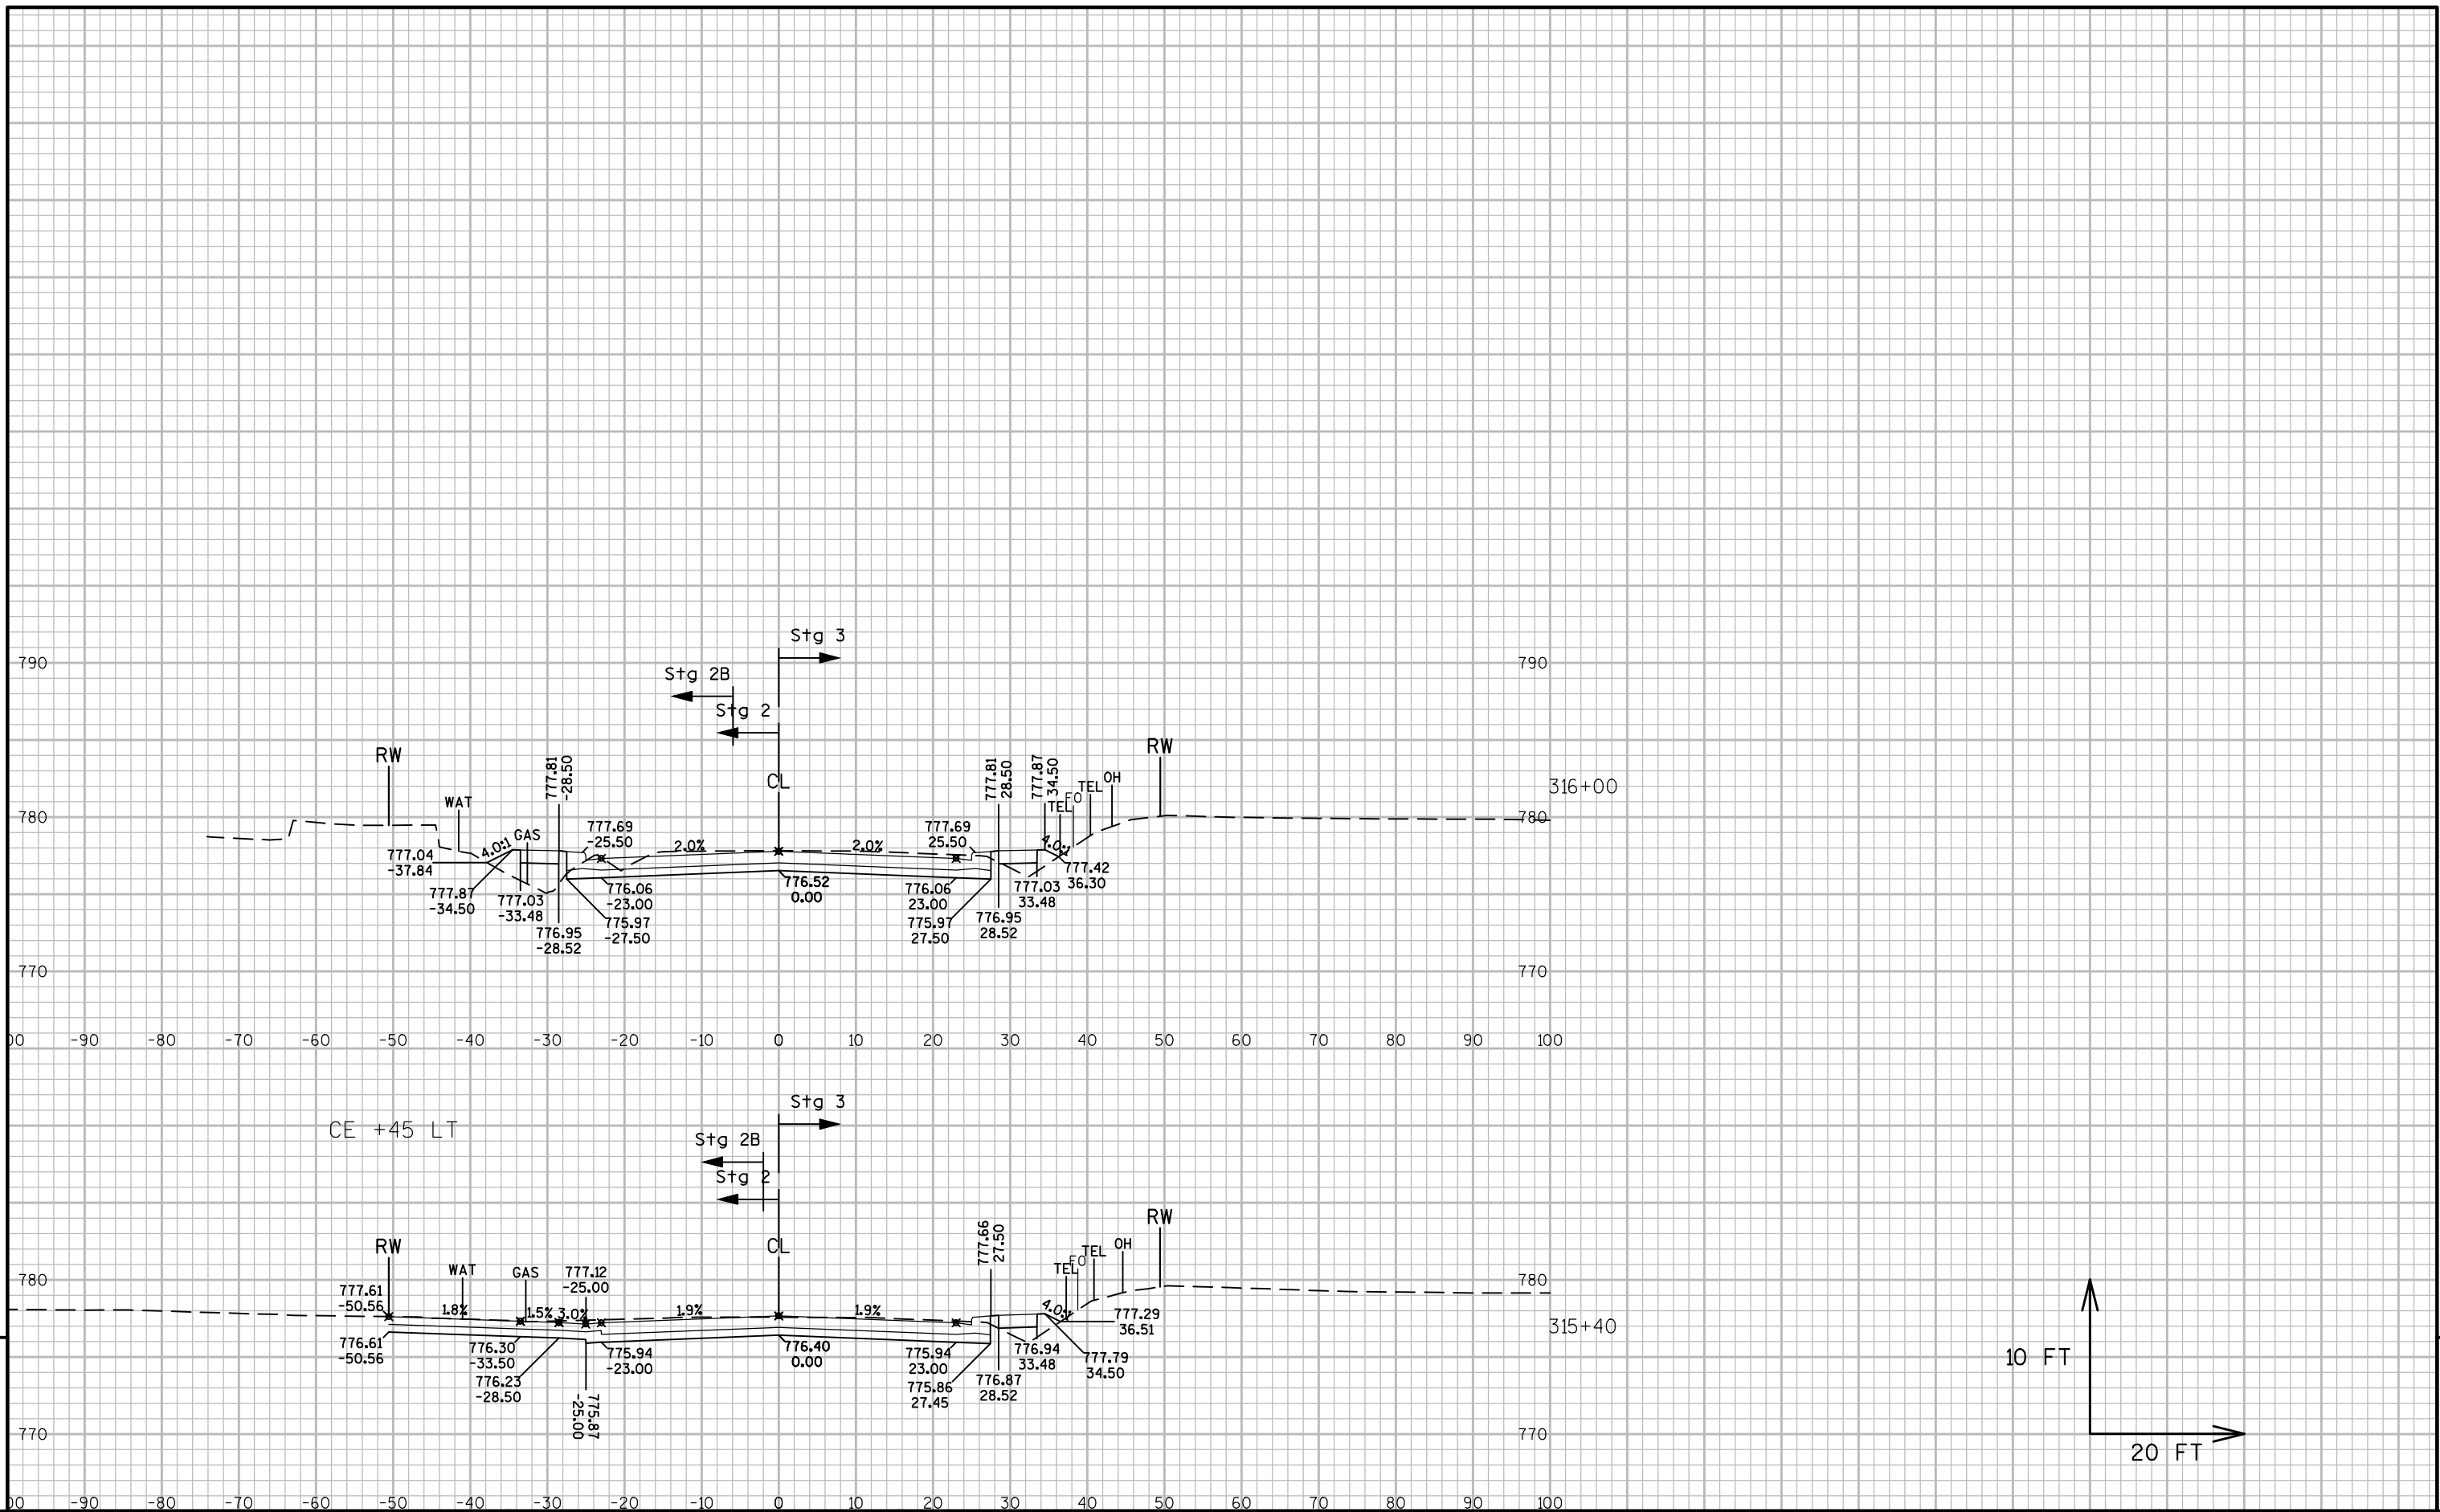

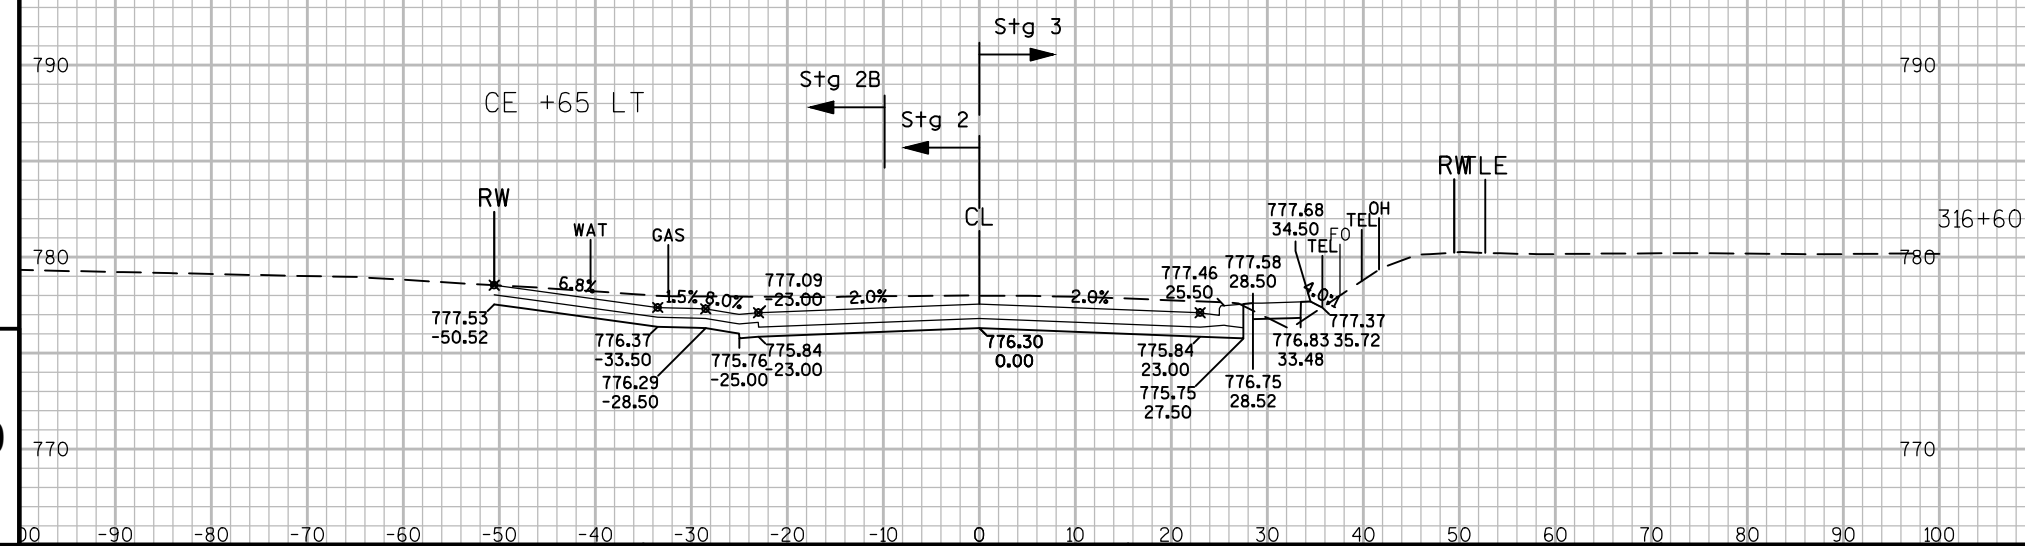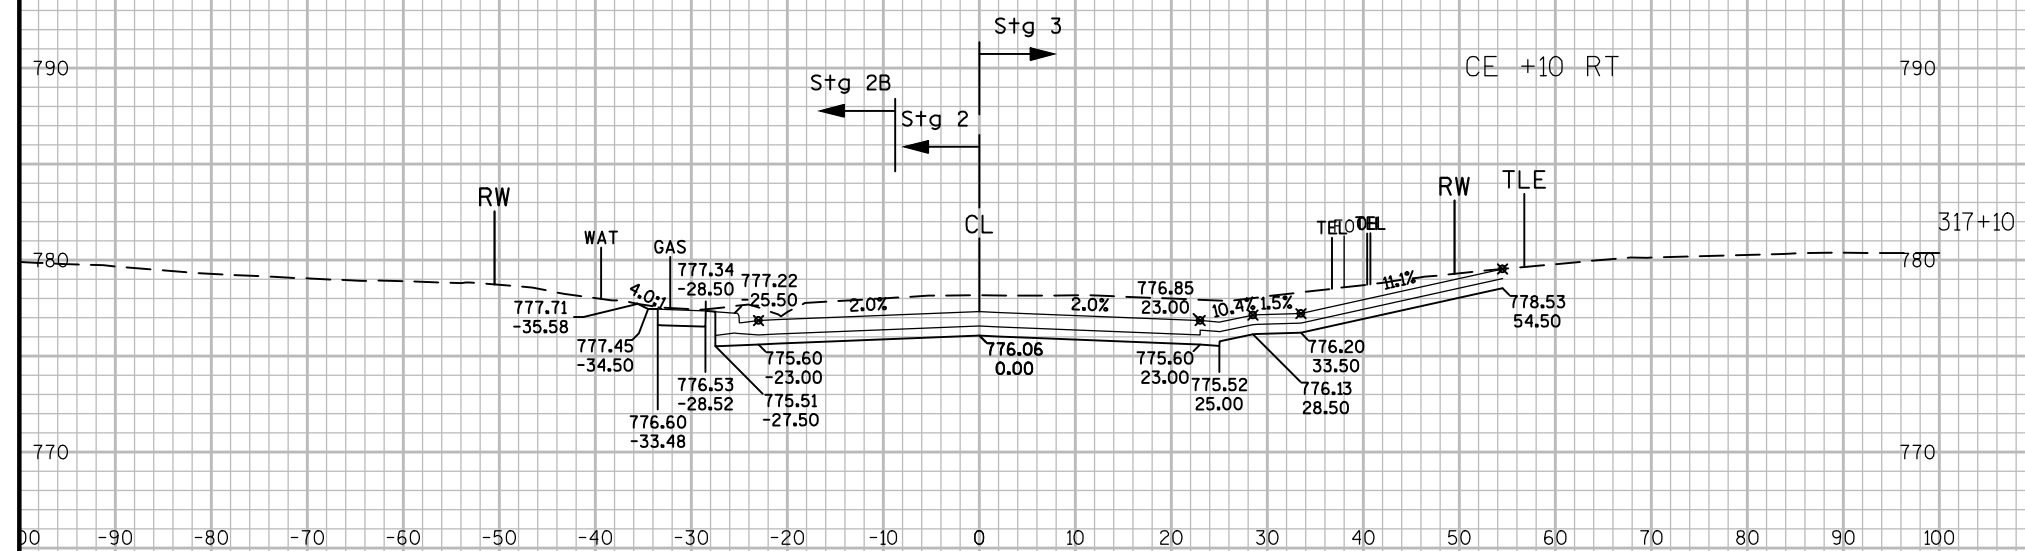

PROJECT NO:5144-01-75

HWY:STH 27

COUNTY: MONROE

CROSS SECTIONS: CROSS SECTION STH 27

SHEET 457

FILE NAME : N:\PDS\C3D\51440105\SHEETSPLAN\090100_XS.DWG
LAYOUT NAME - 09015_XS


PLOT DATE : 7/28/2017 10:21 AM


PLOT BY : VALENTI, PAUL M


PLOT NAME :


PLOT SCALE : 1:20_XREF


WISDOT/CADDS SHEET 49

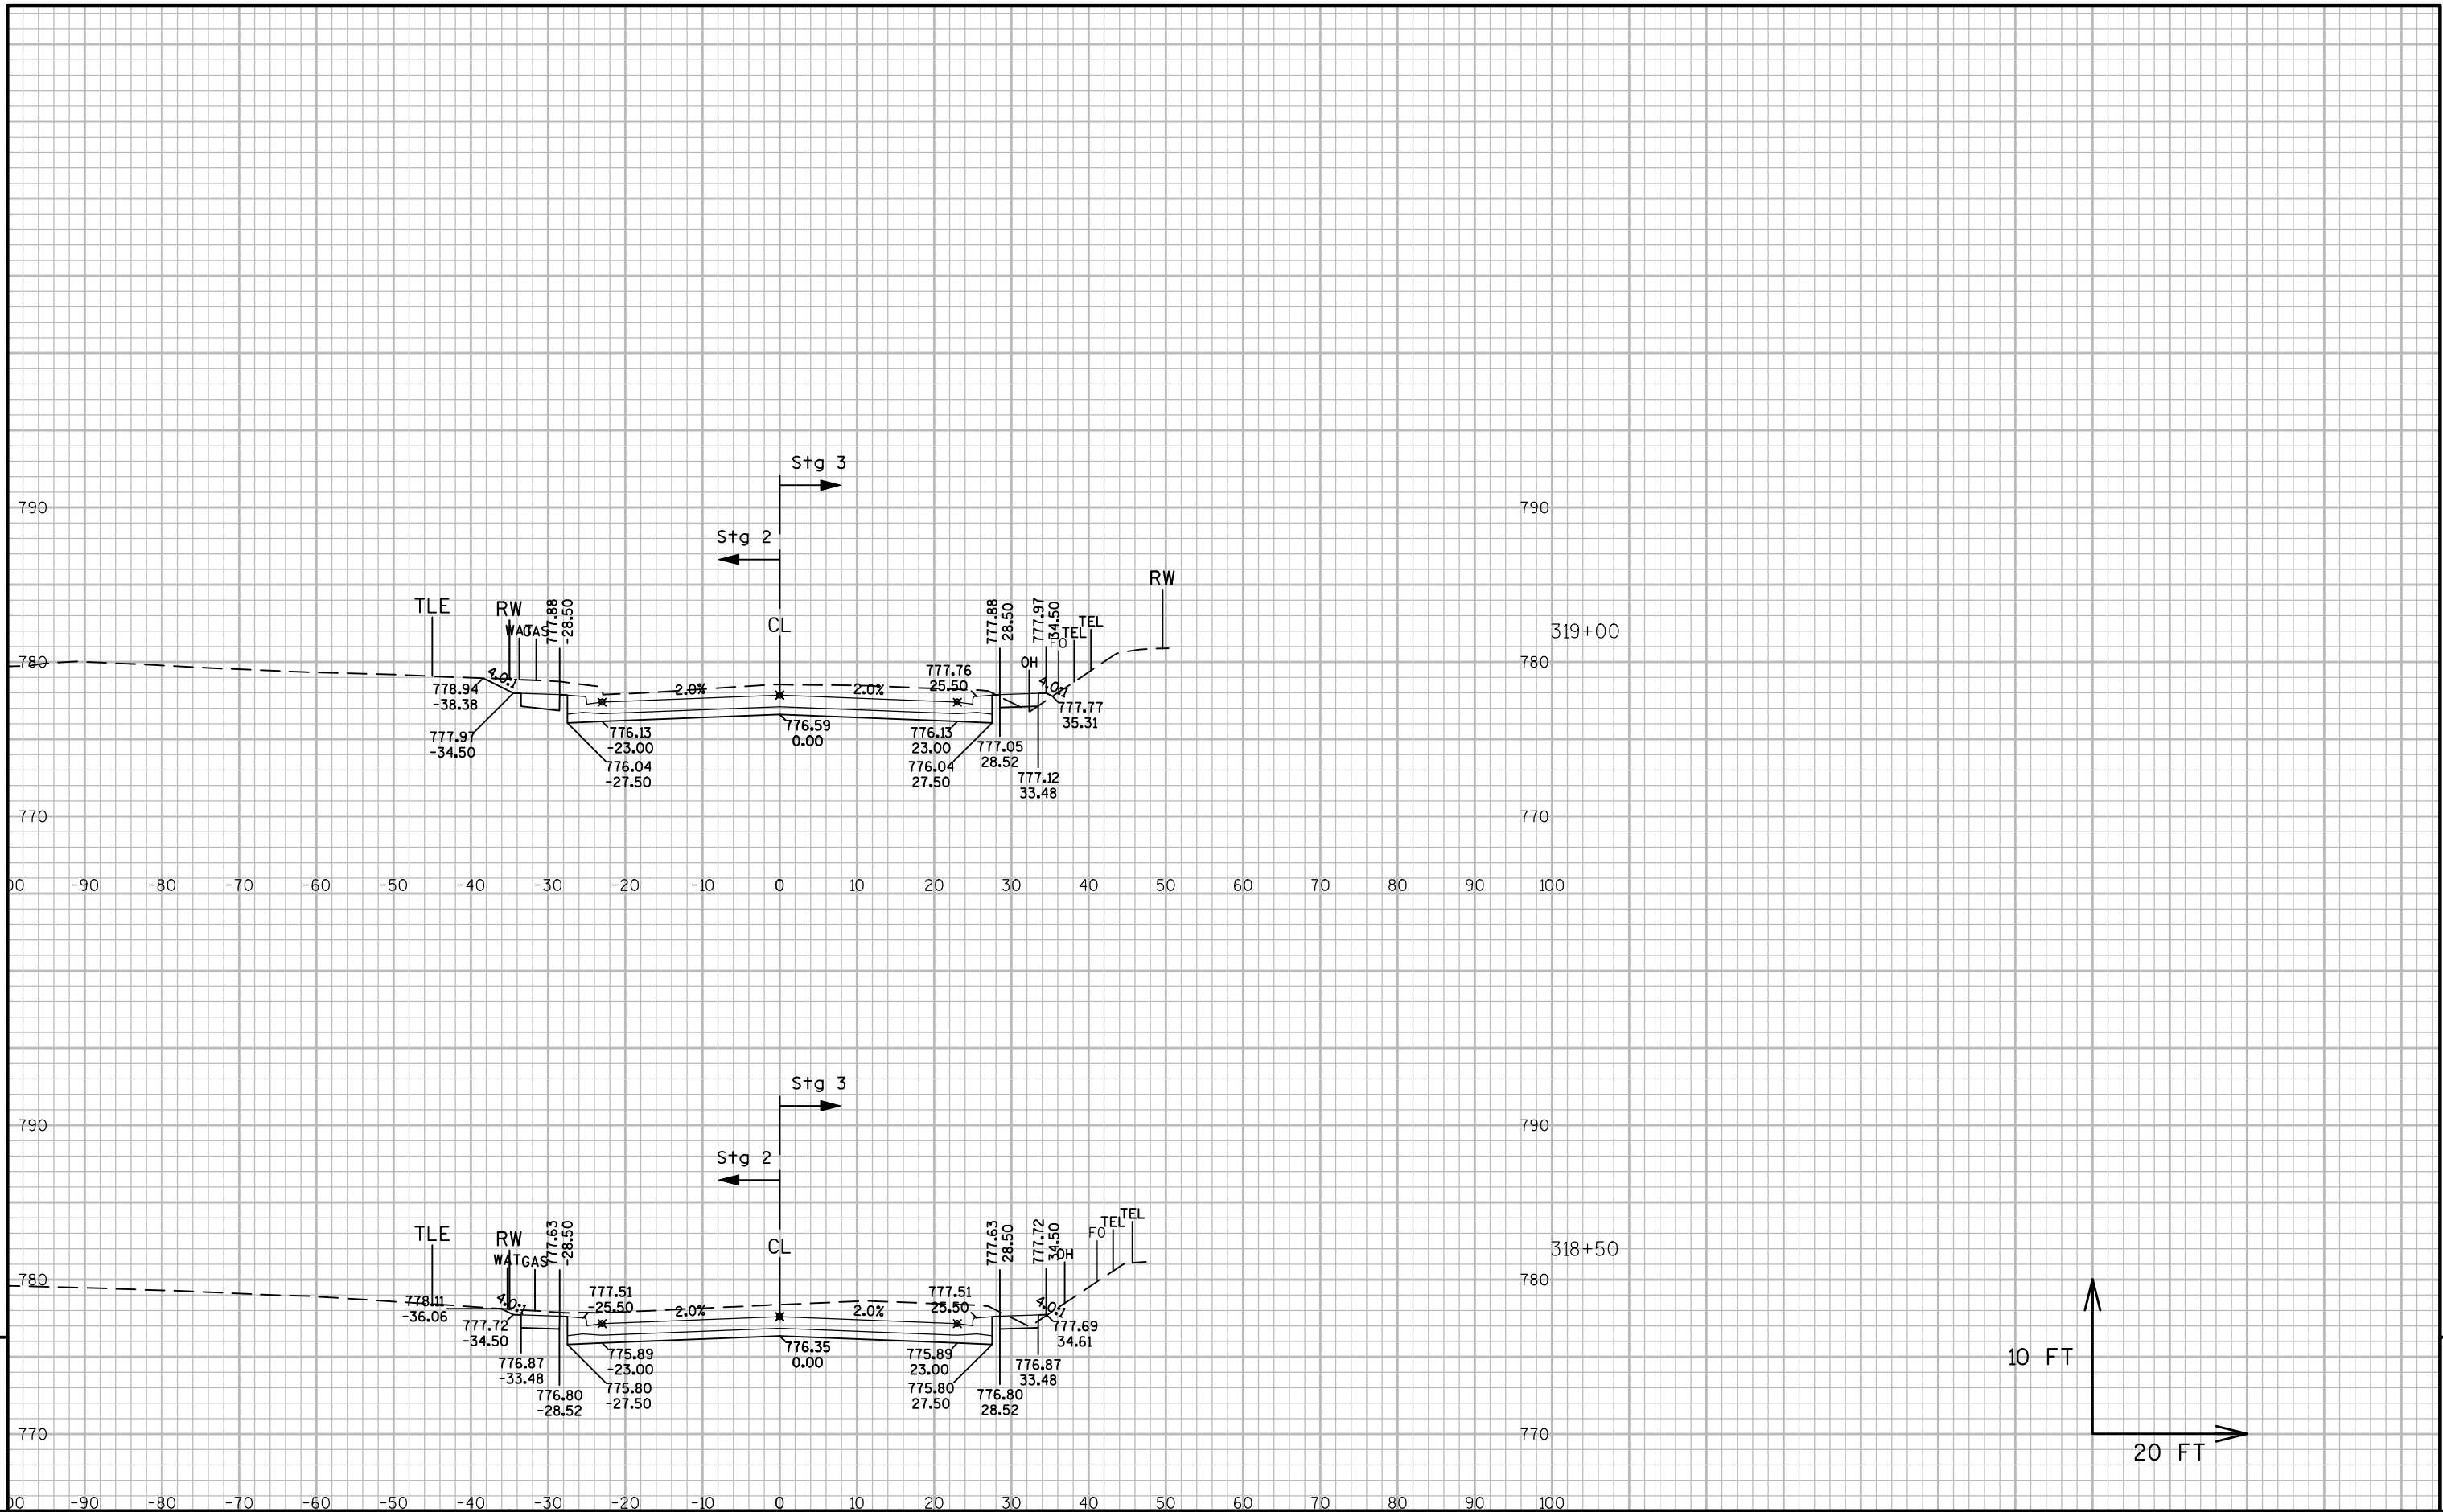


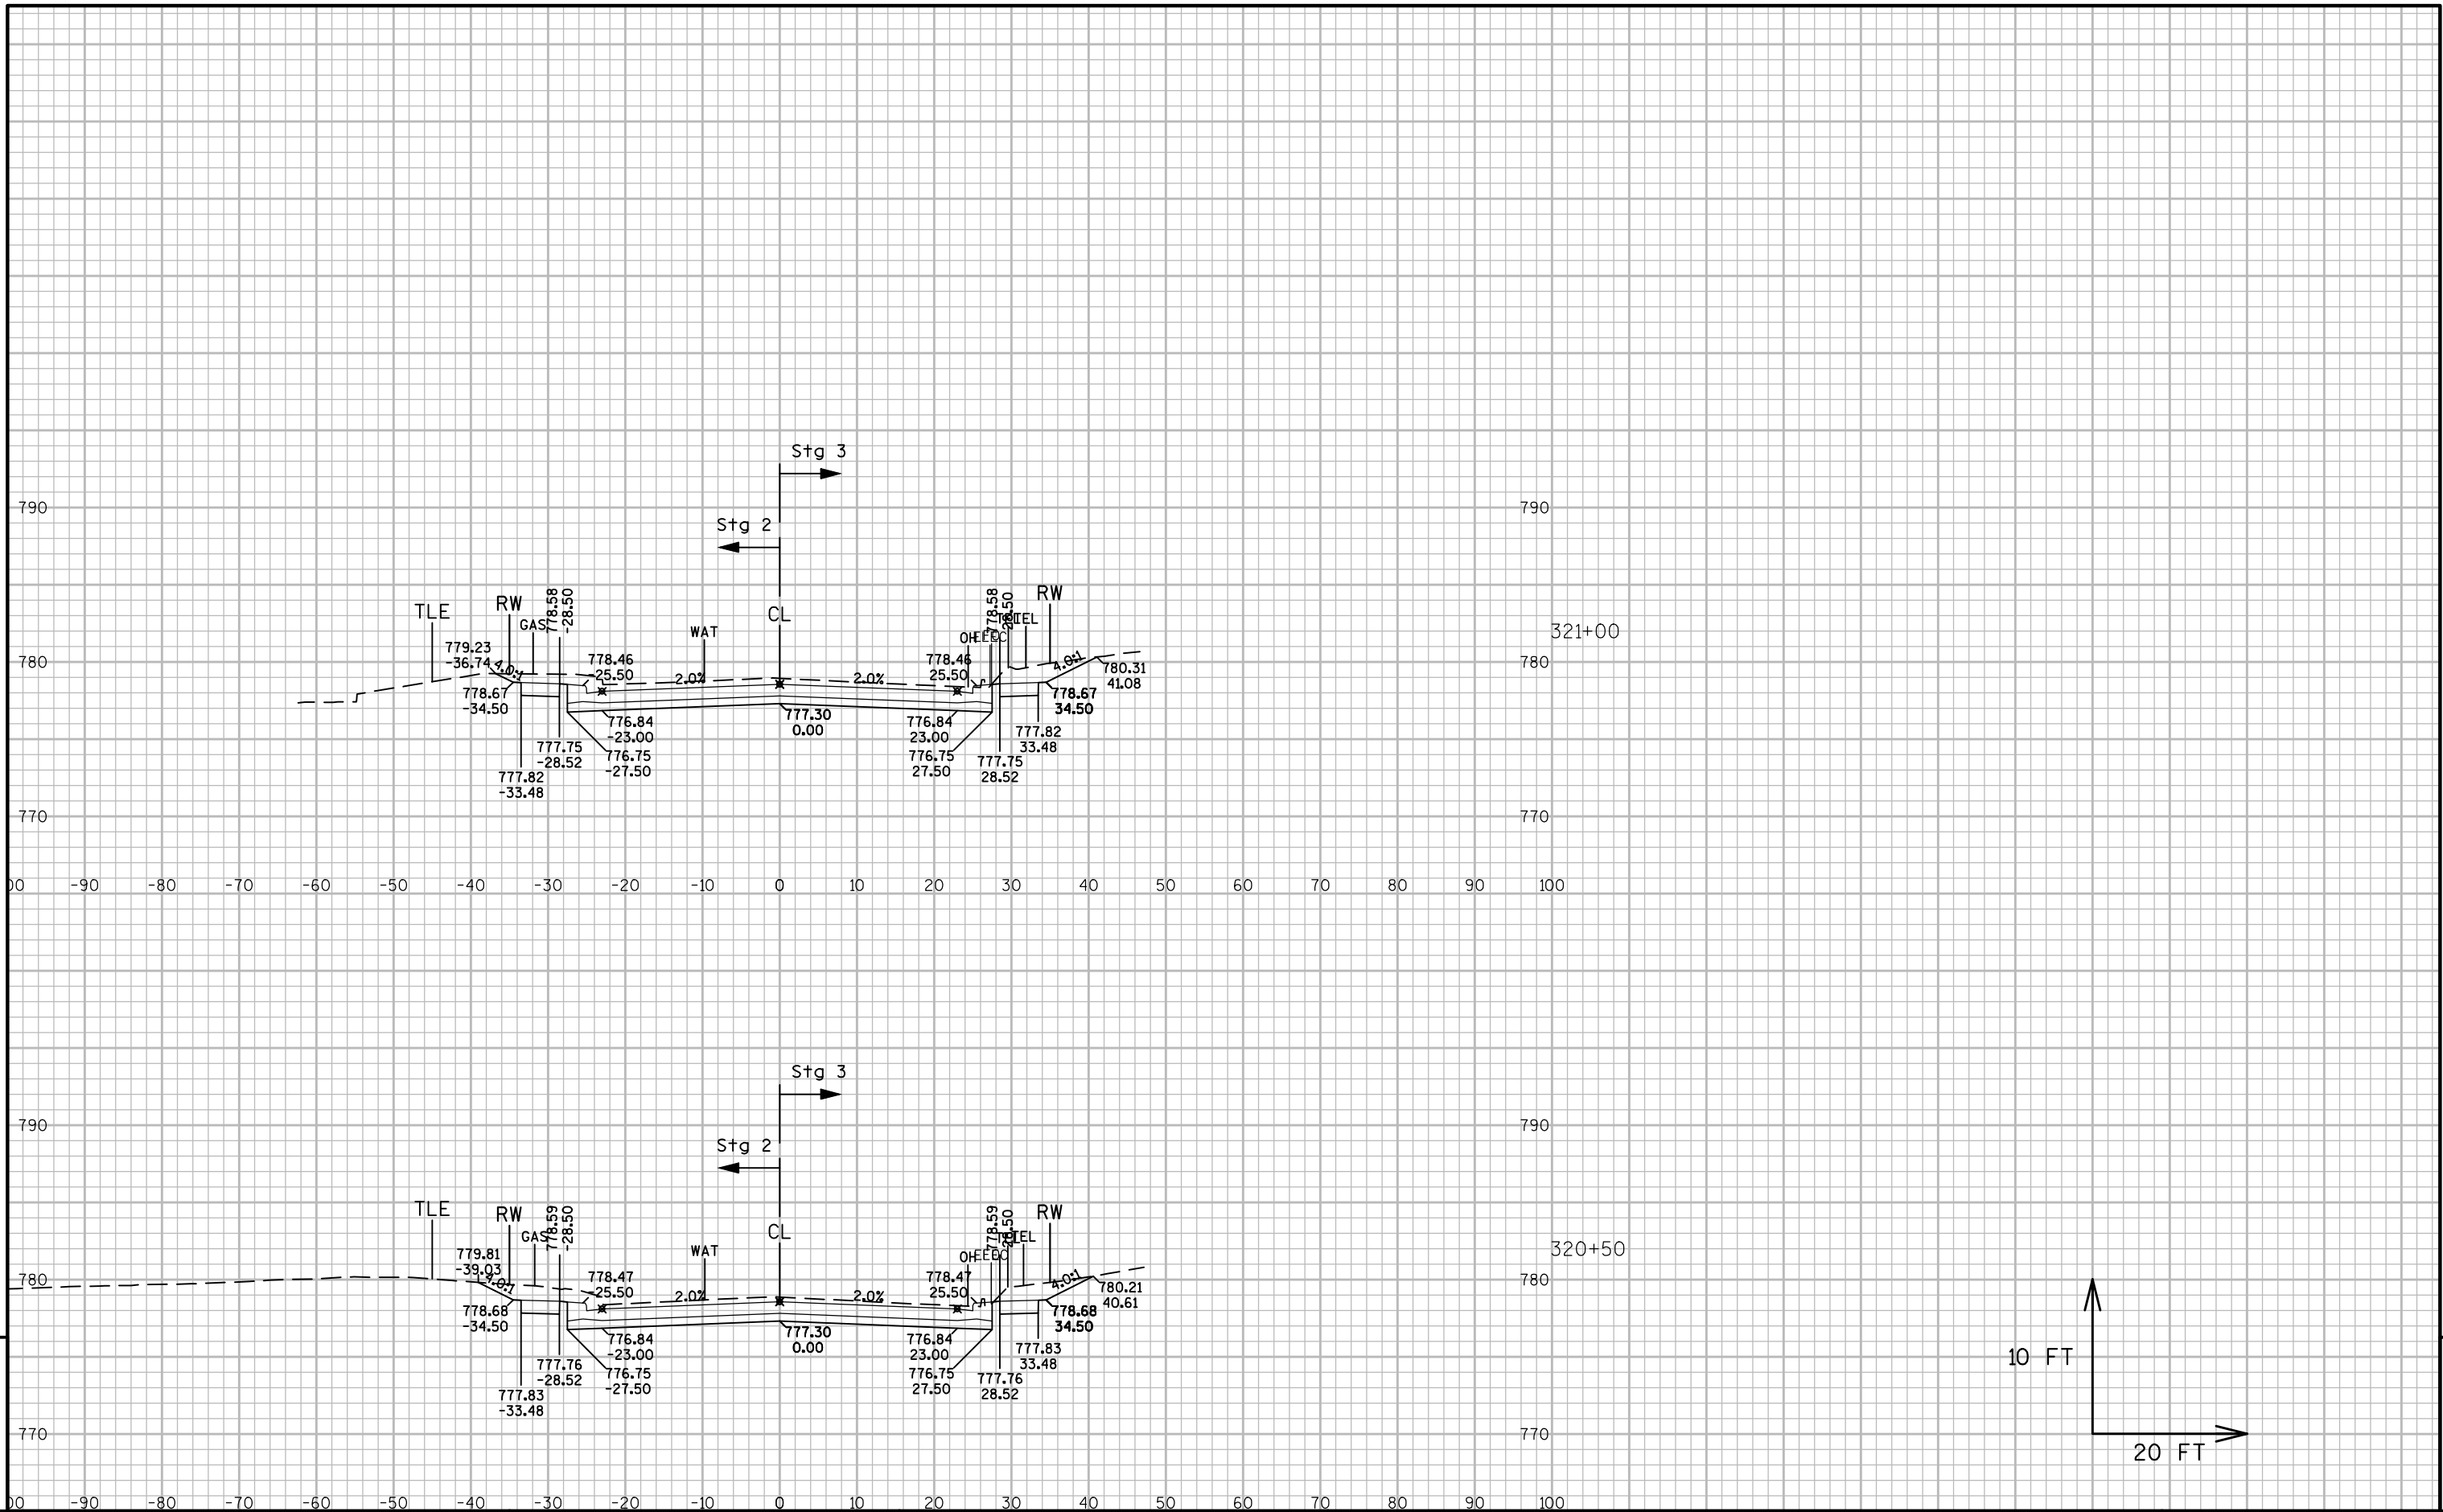


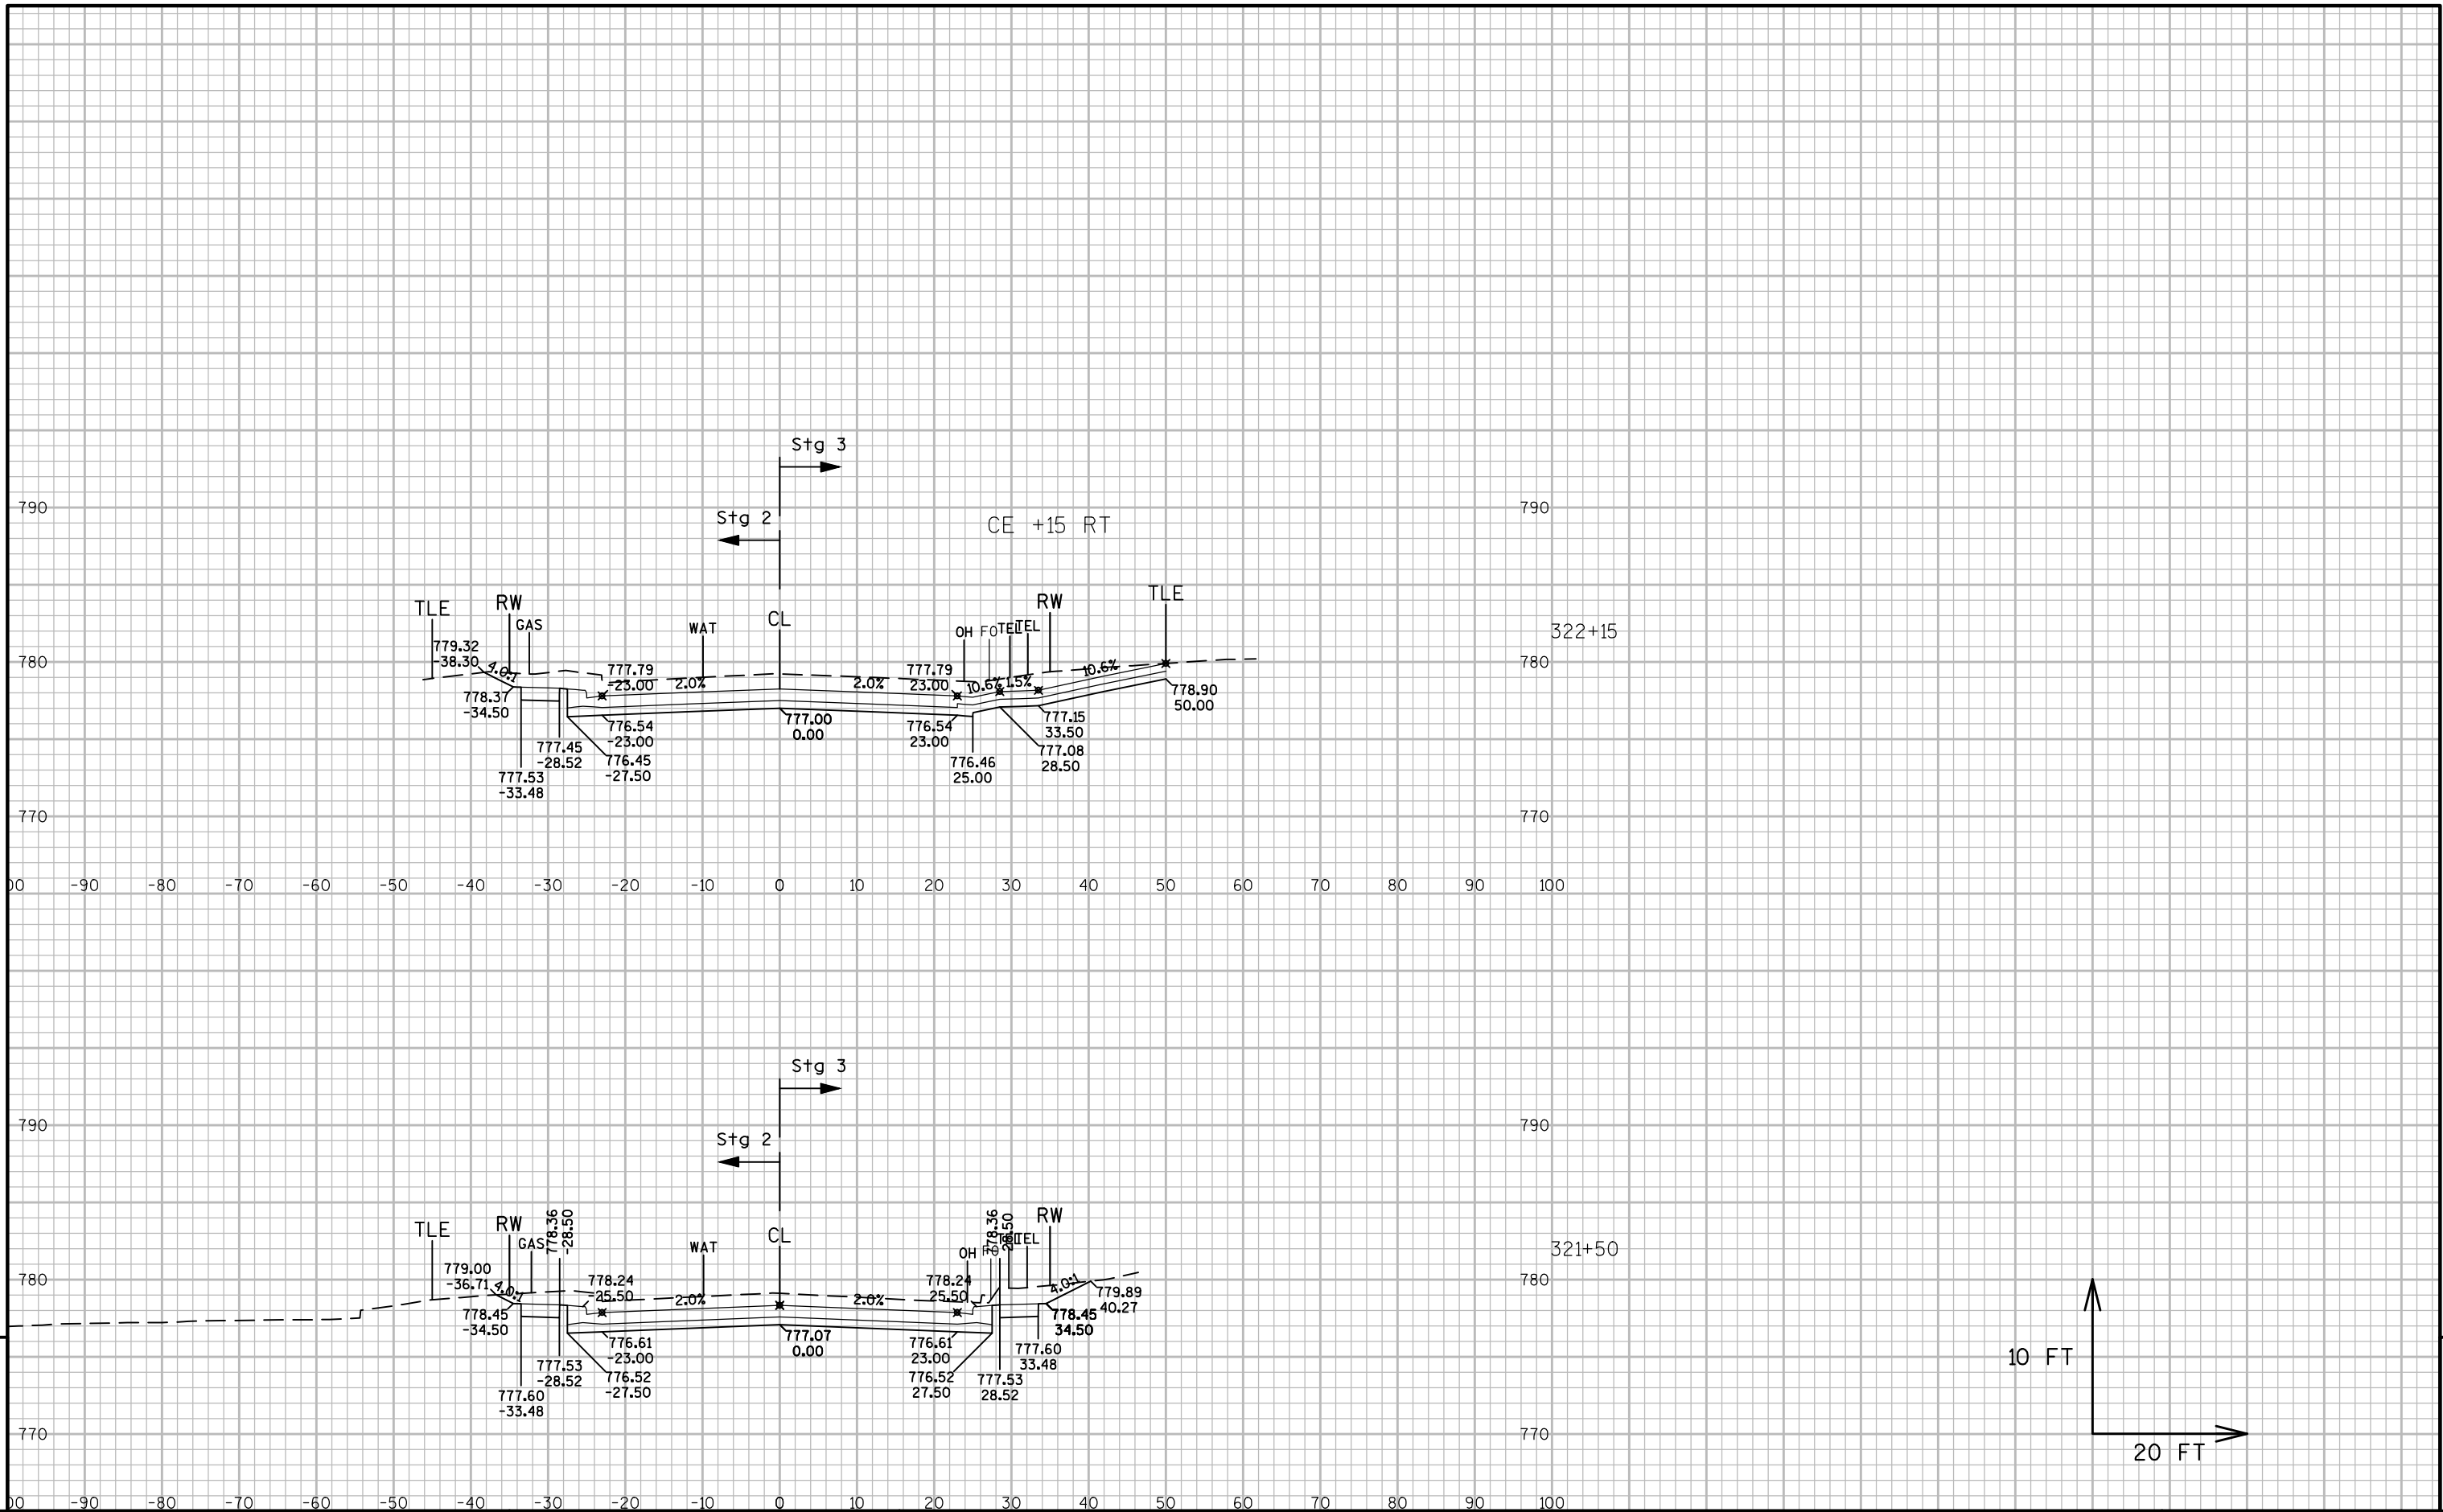





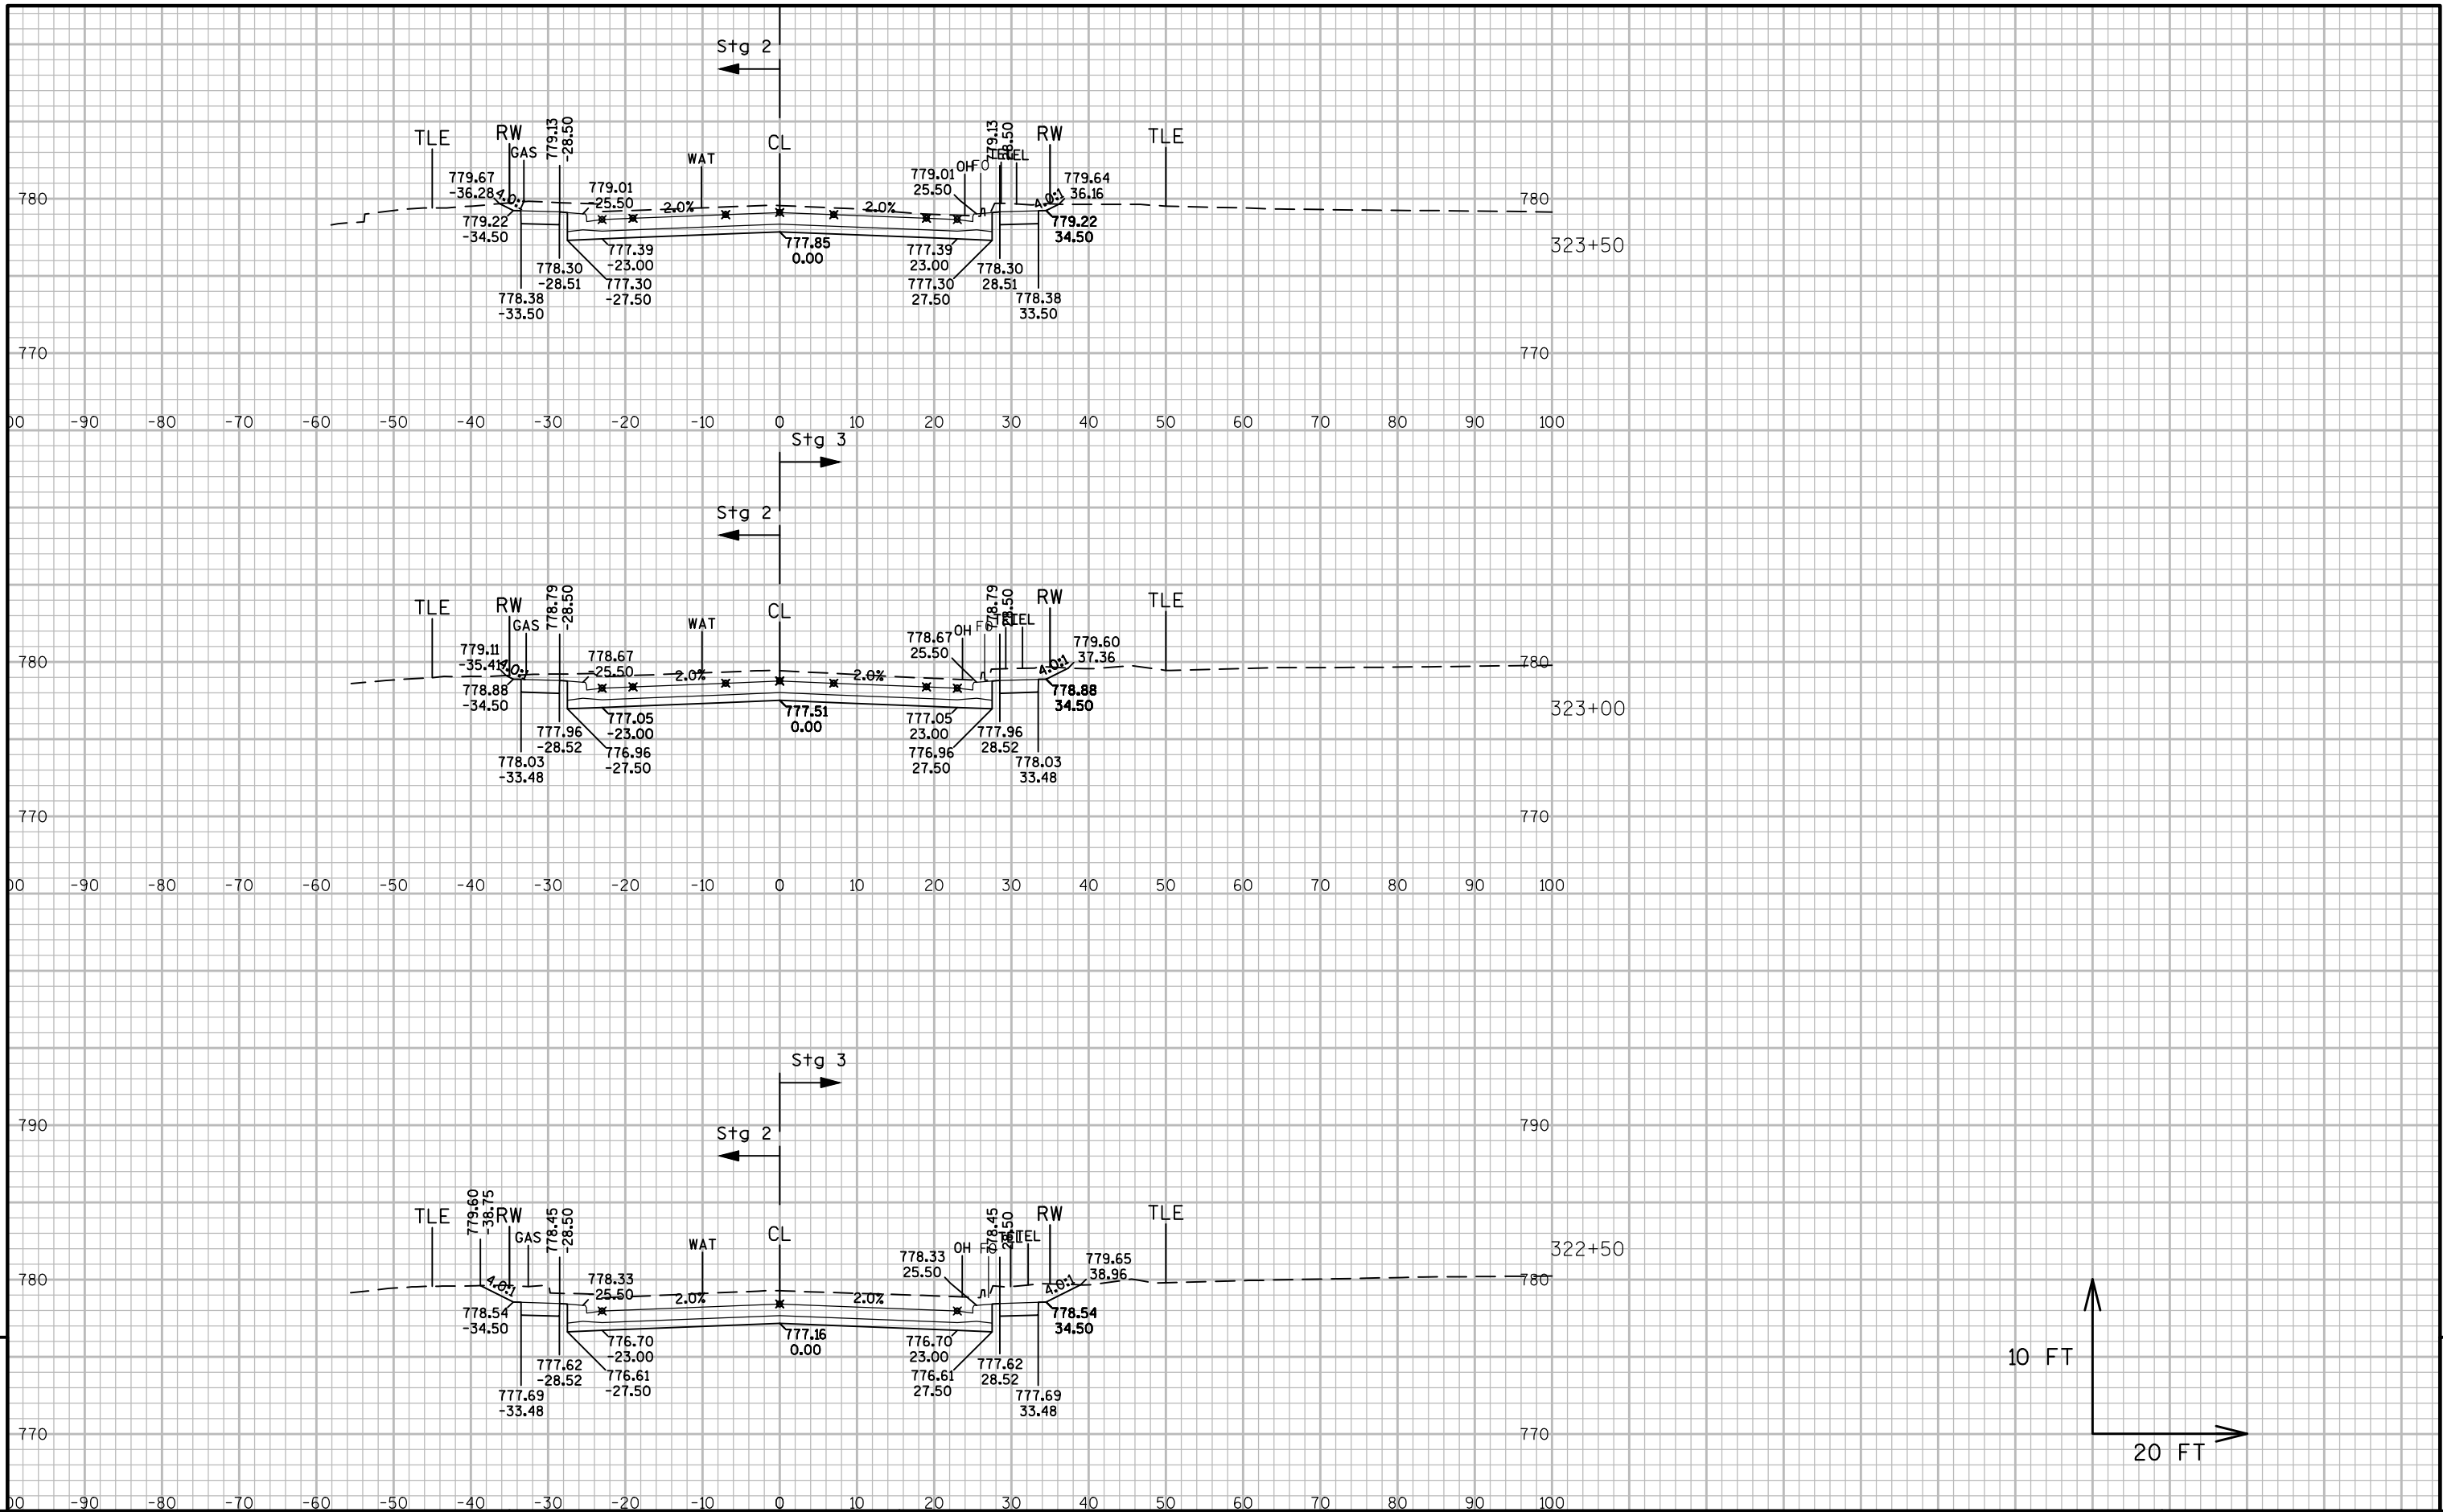





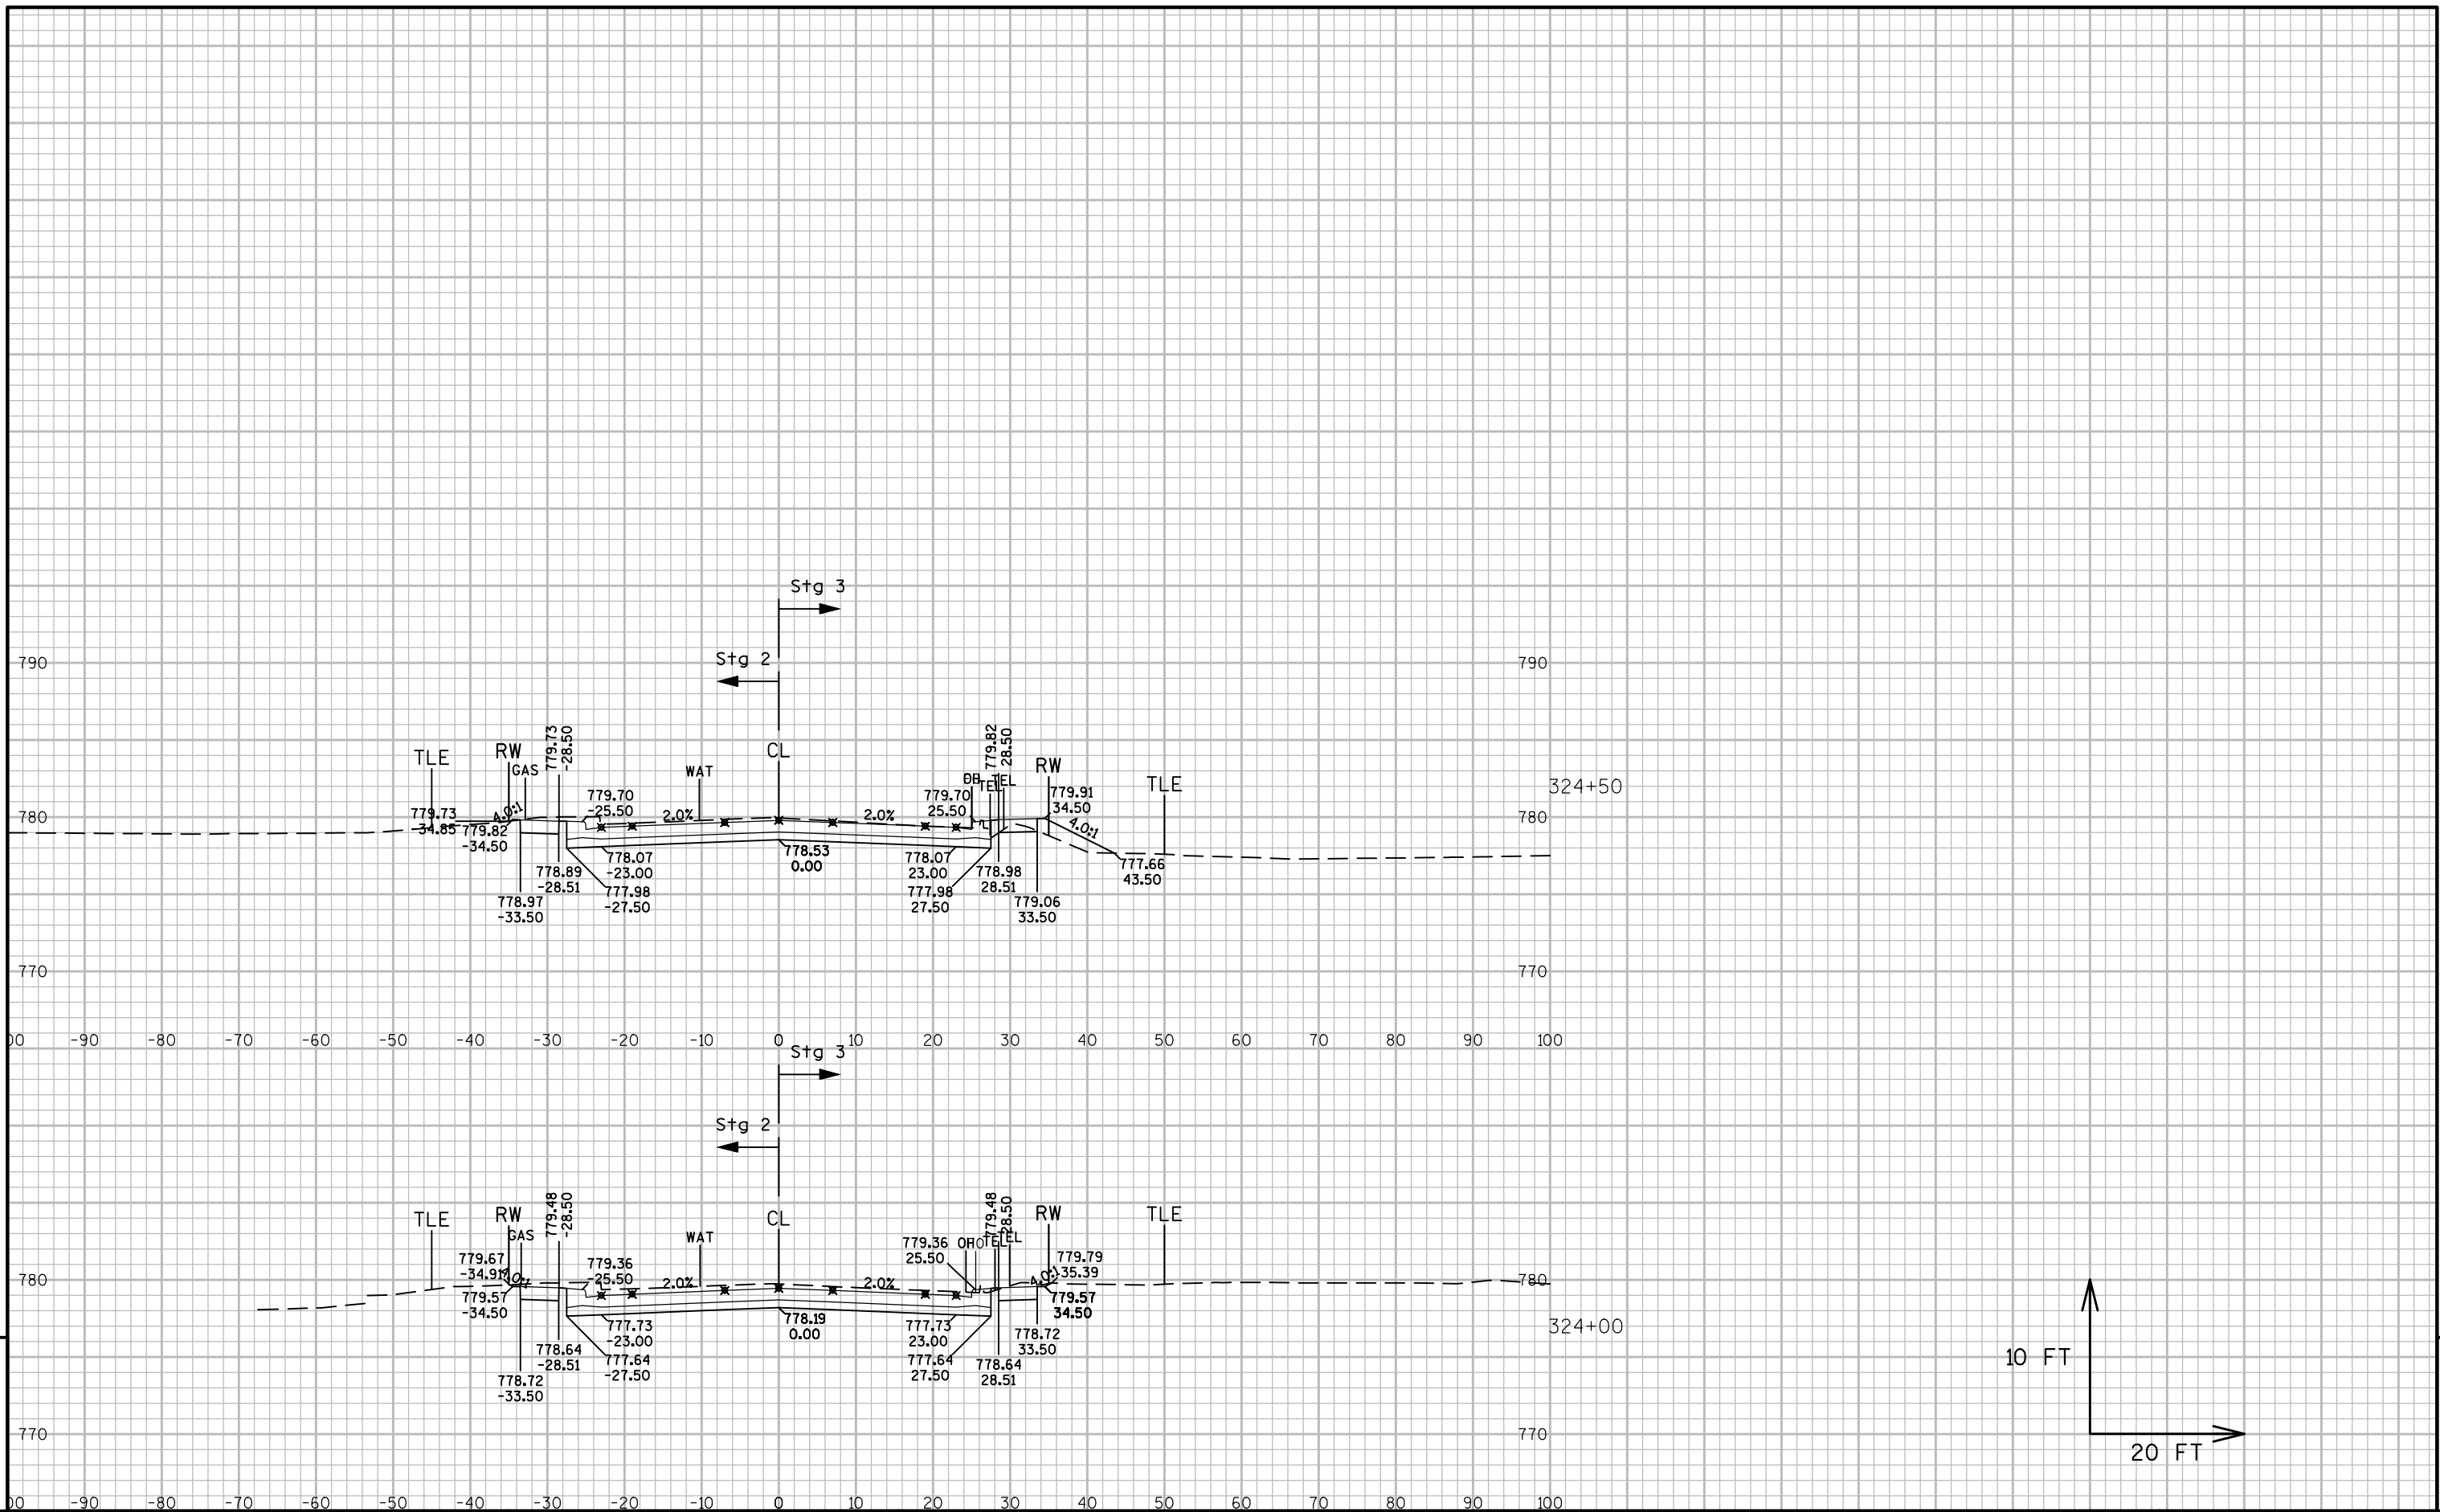


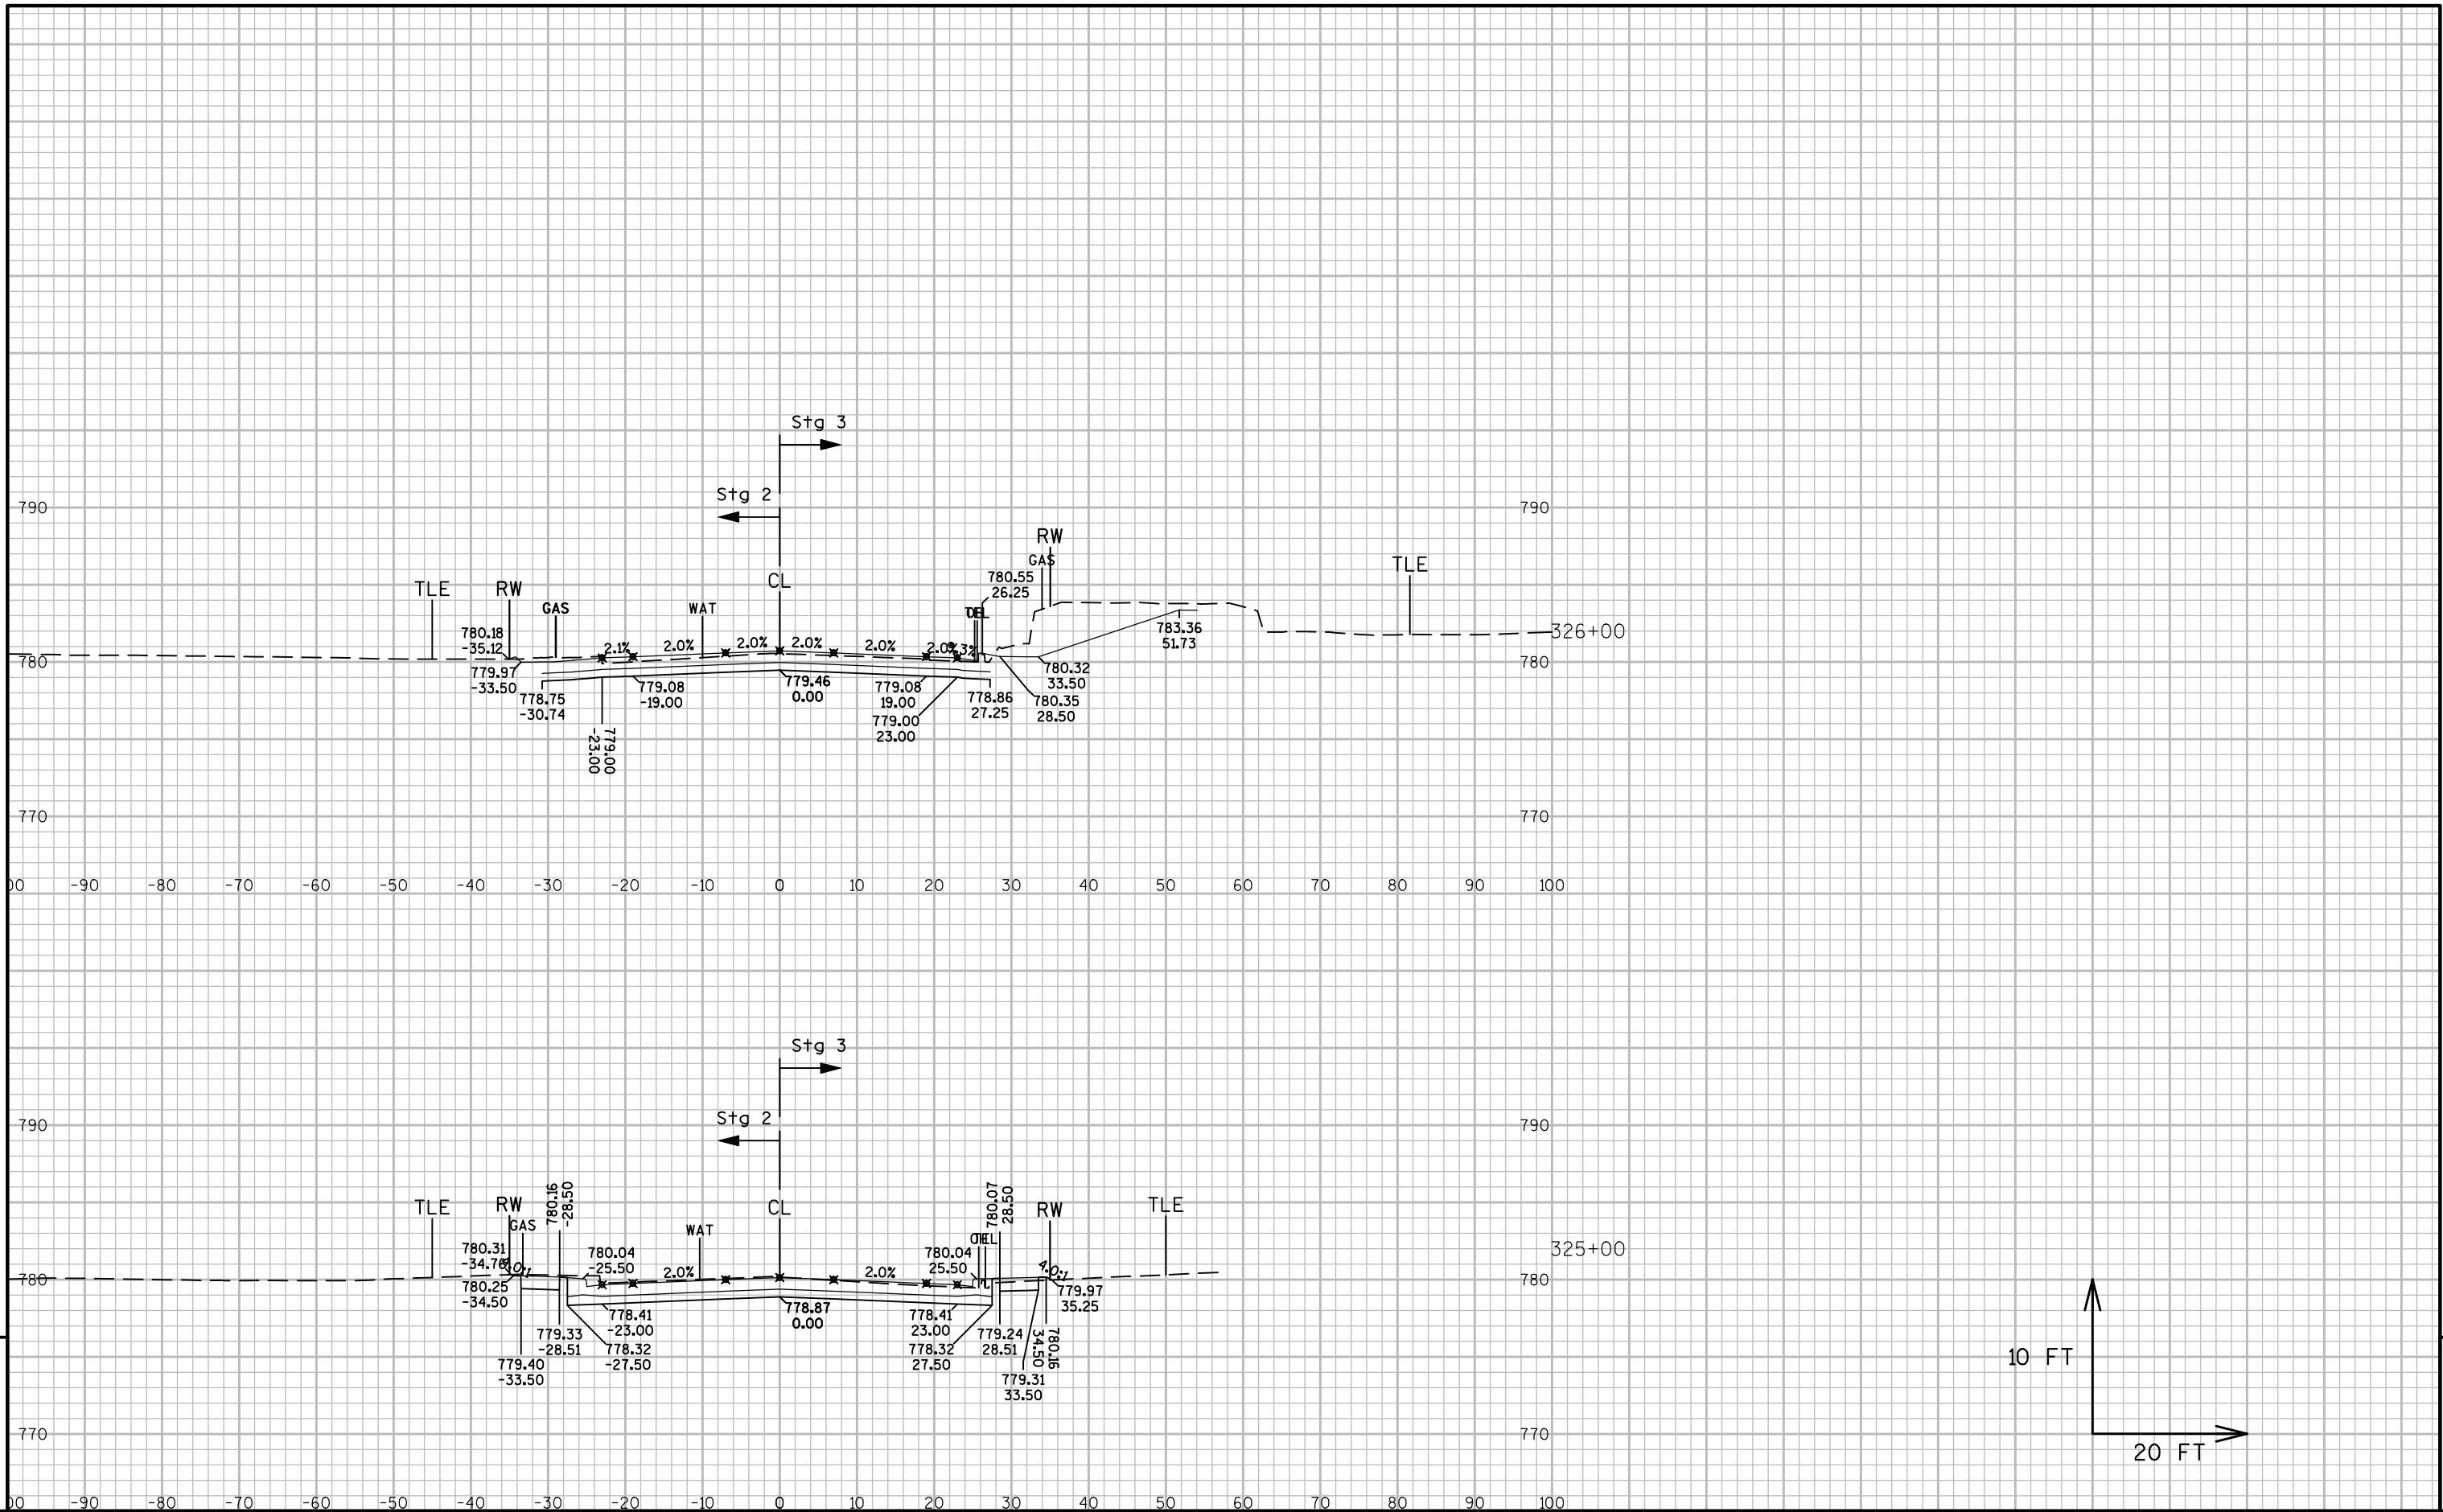




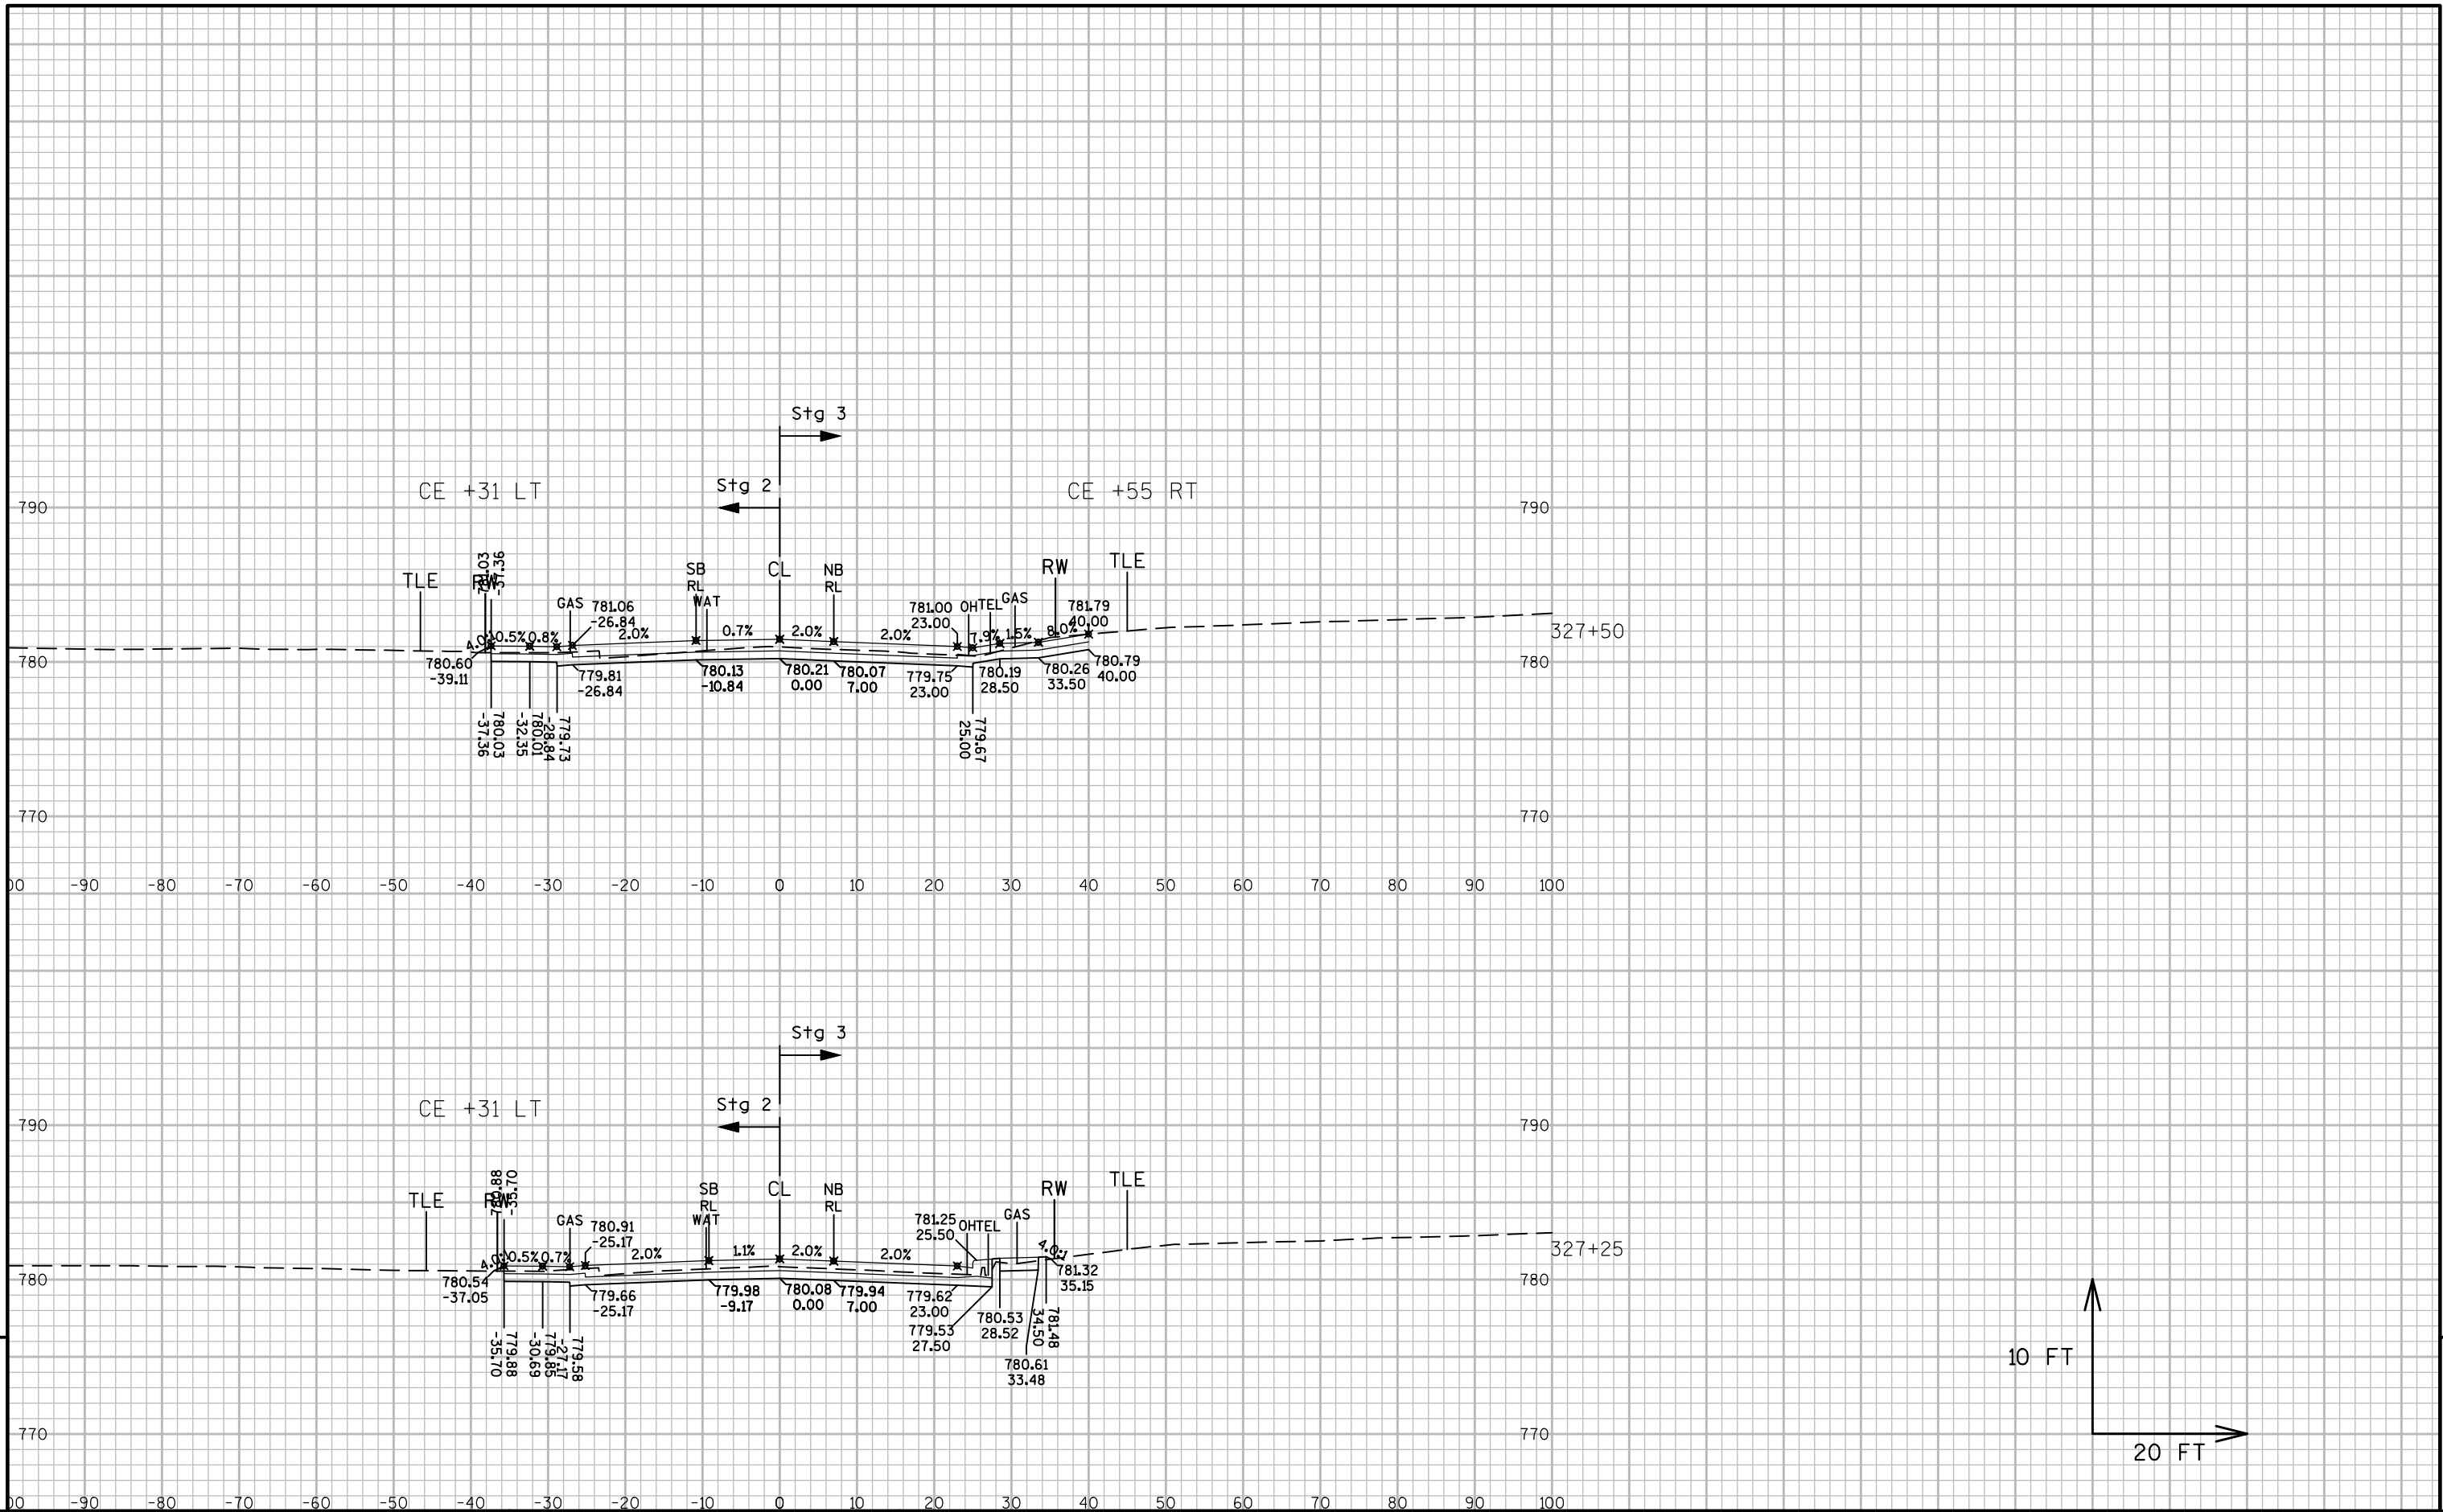


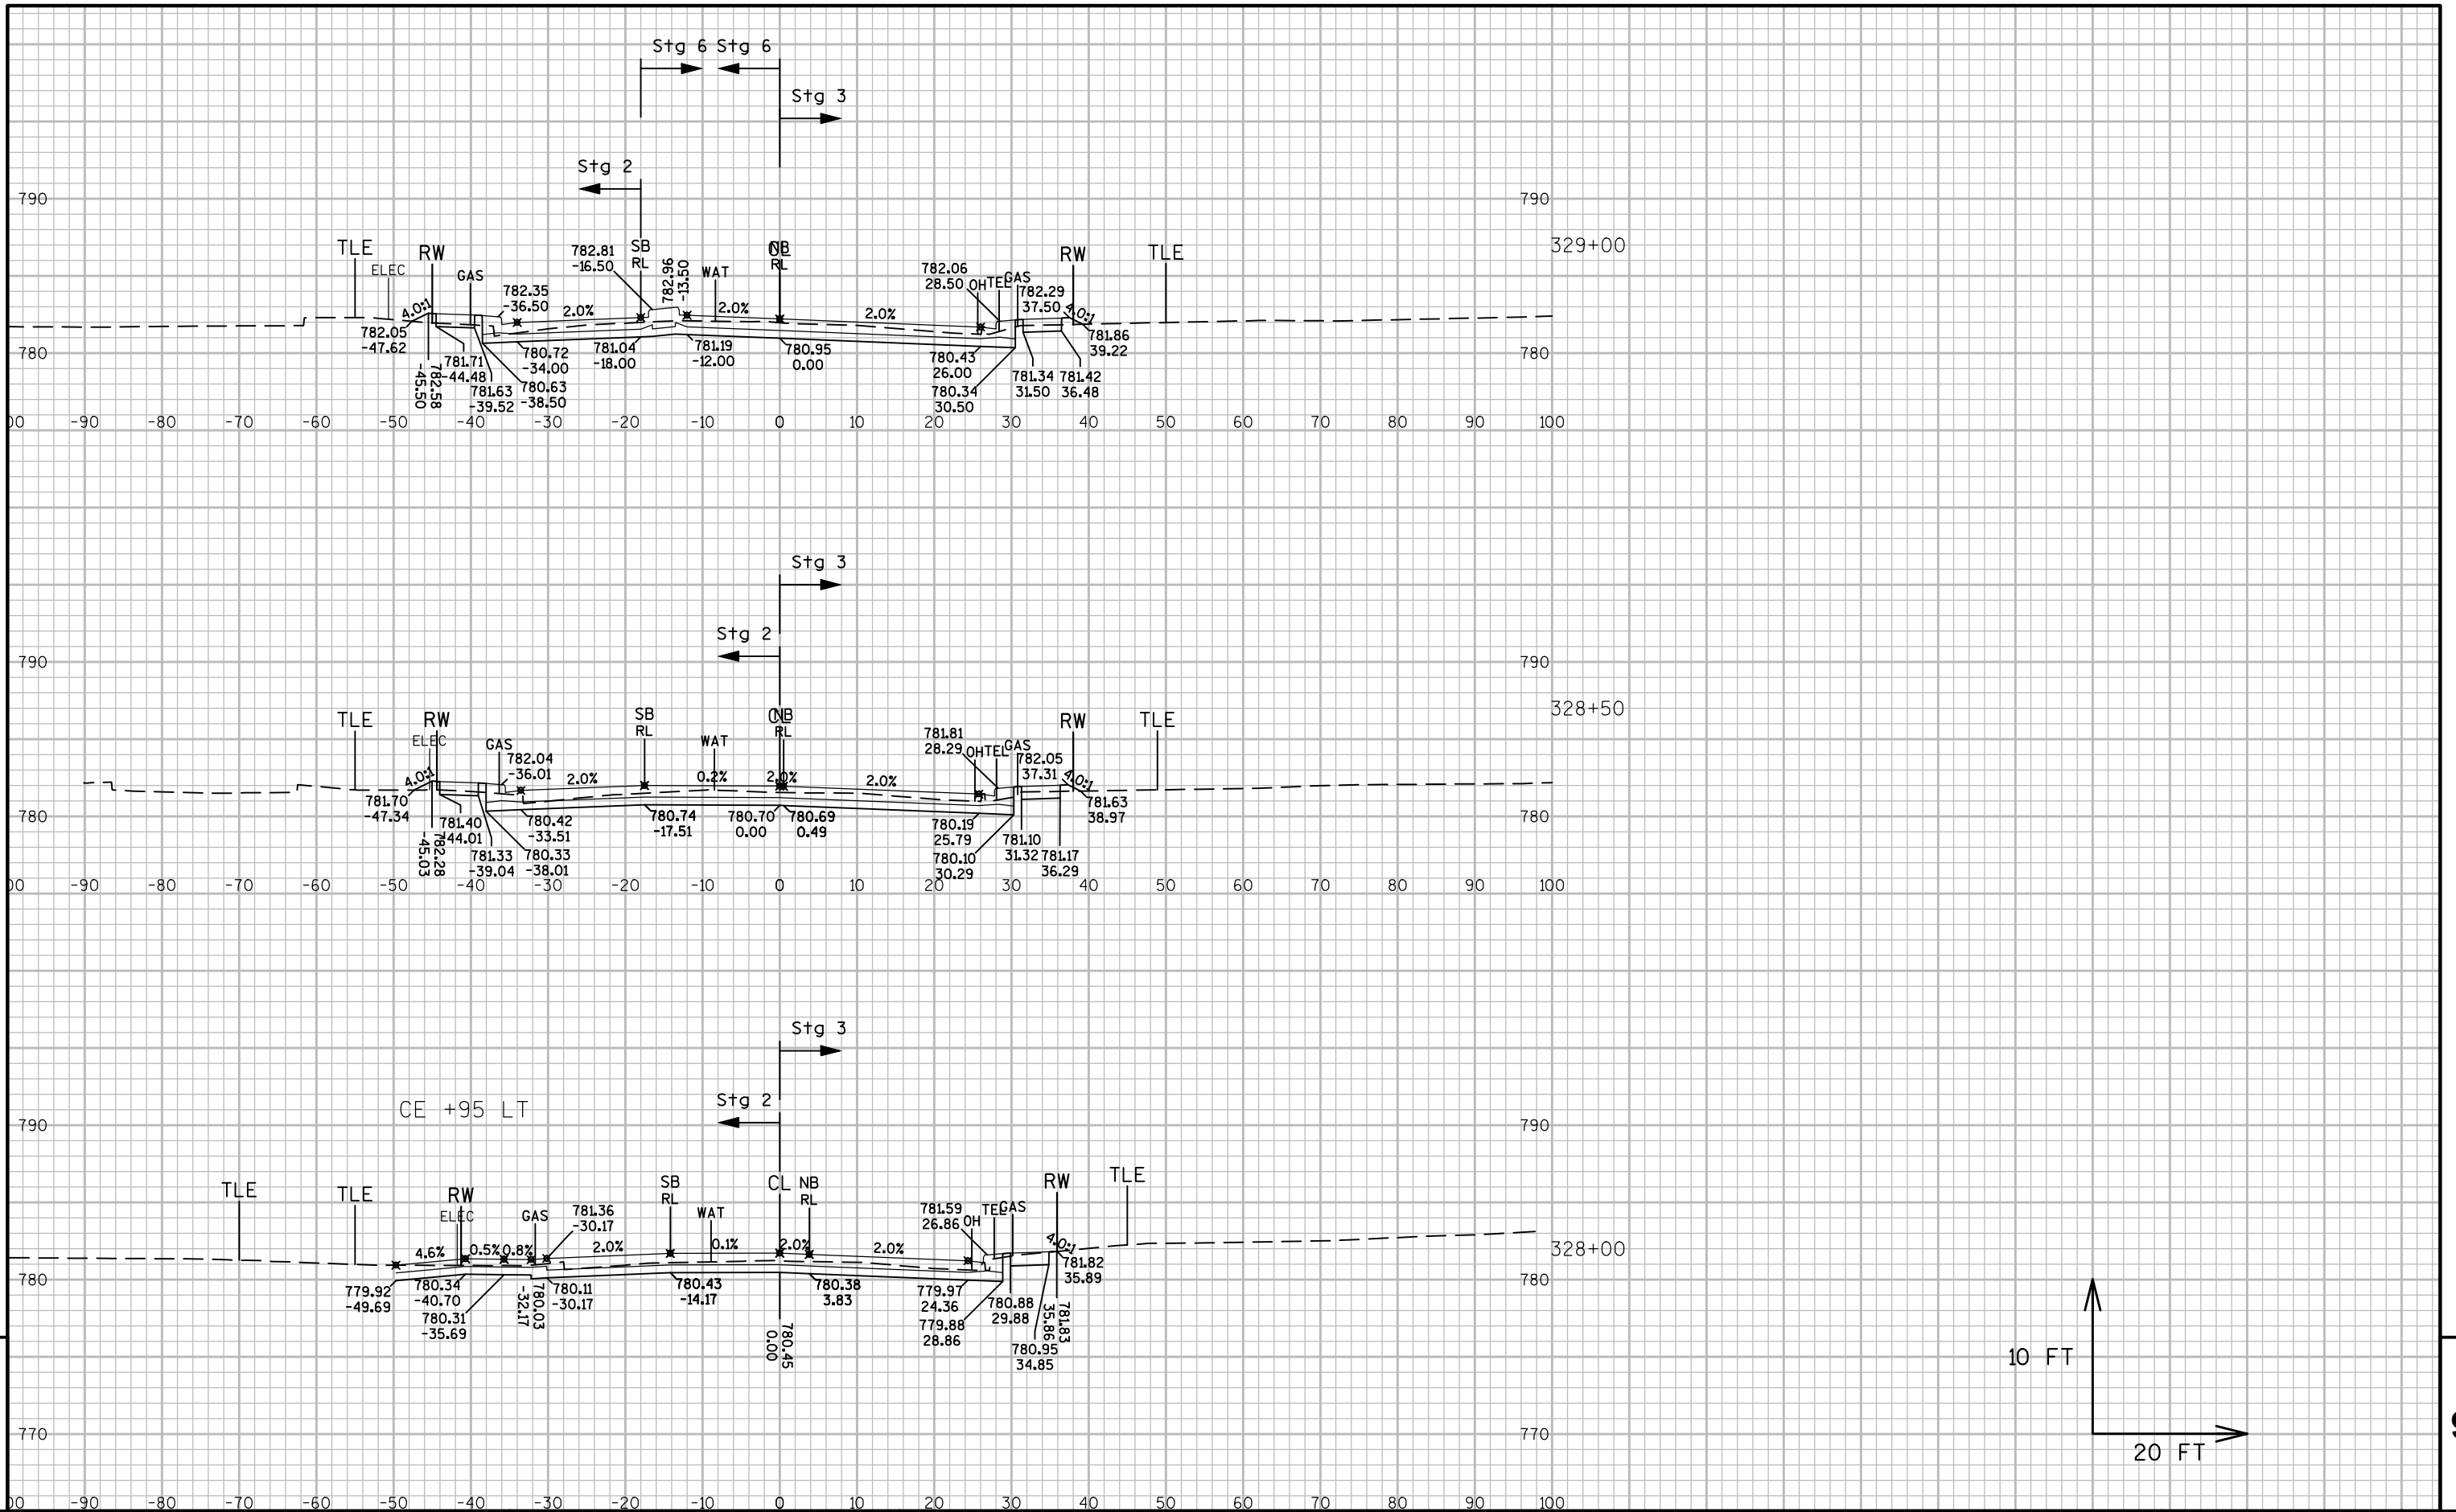

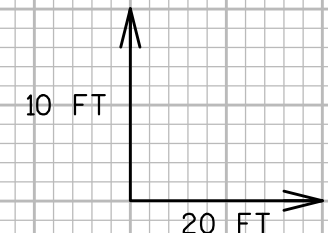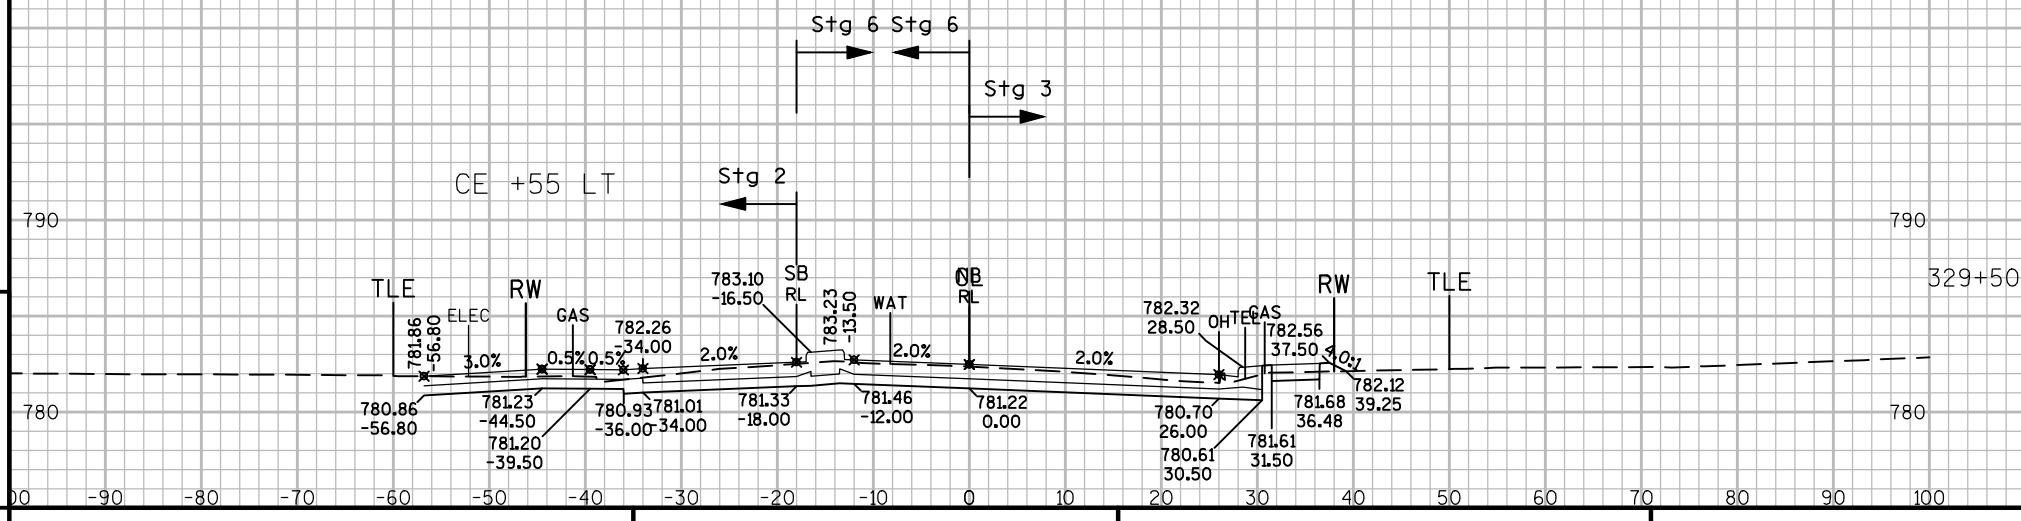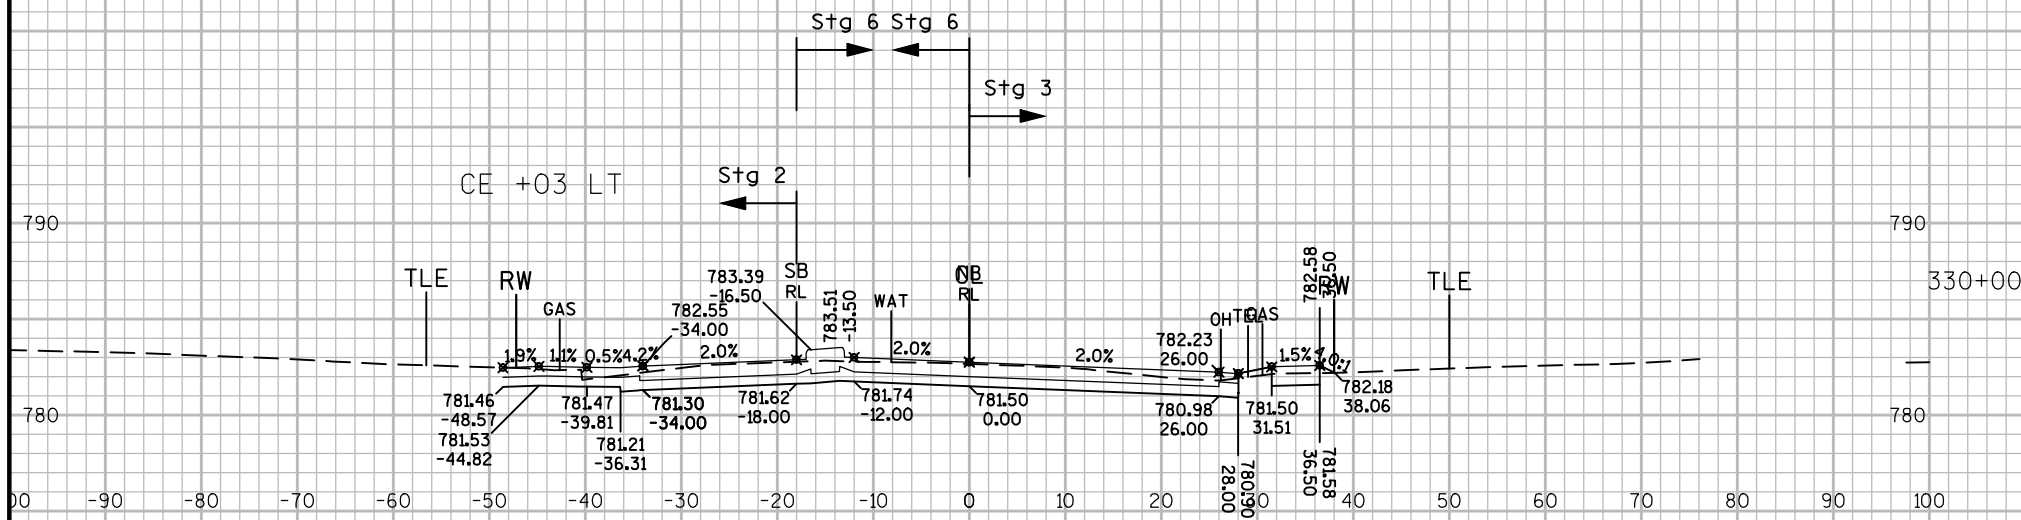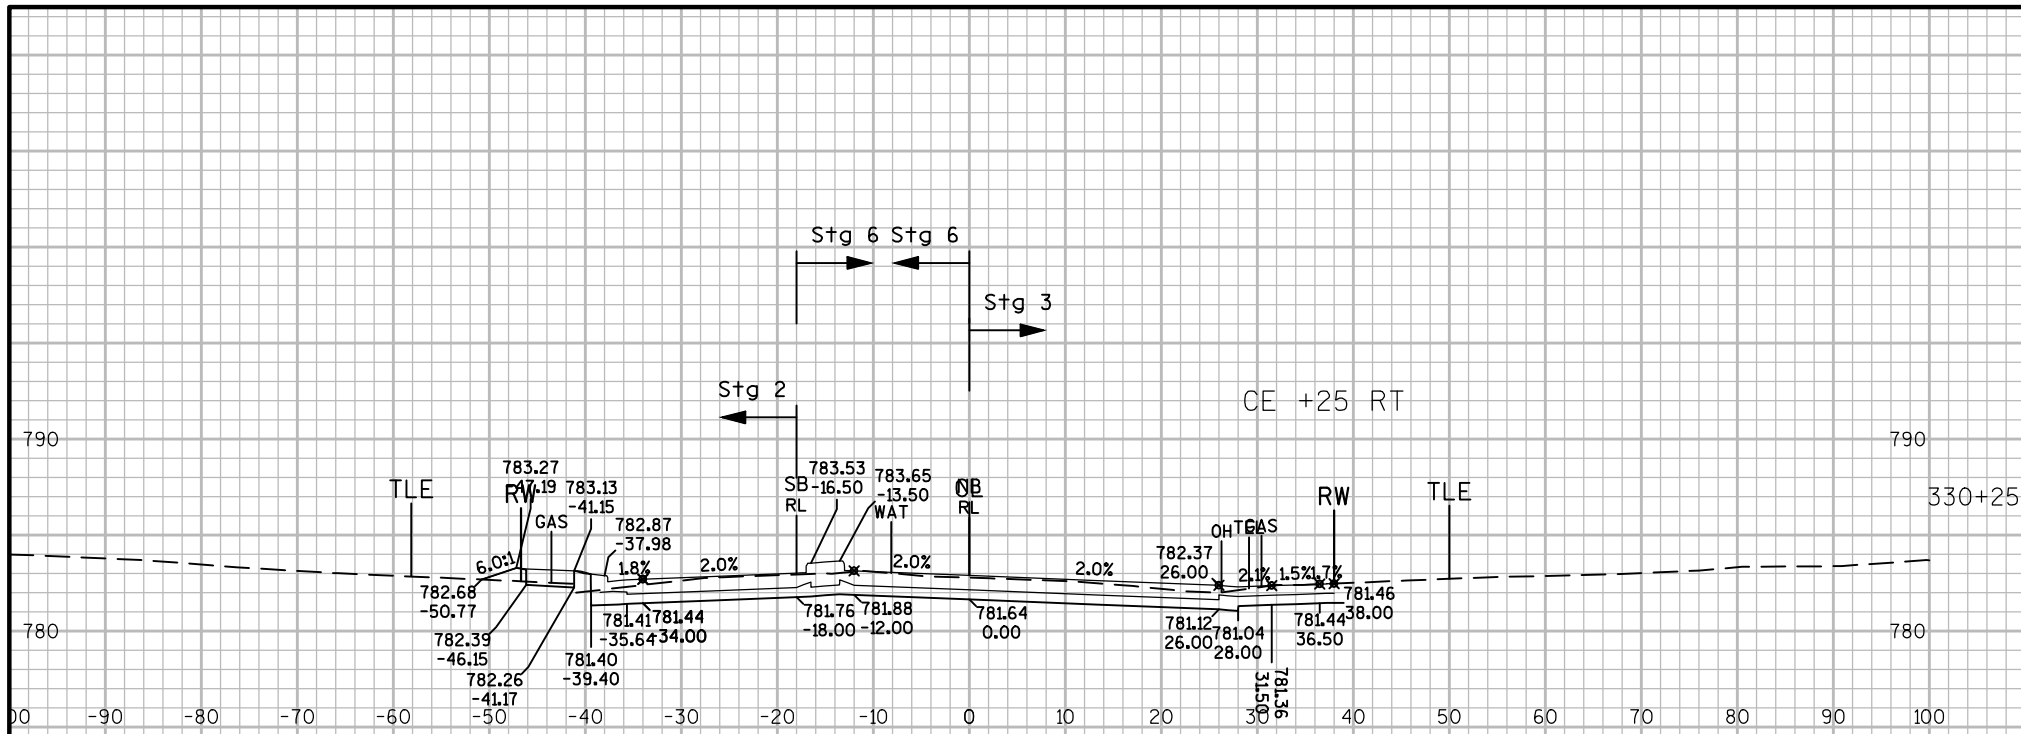

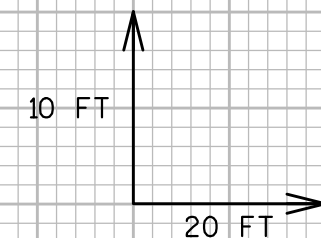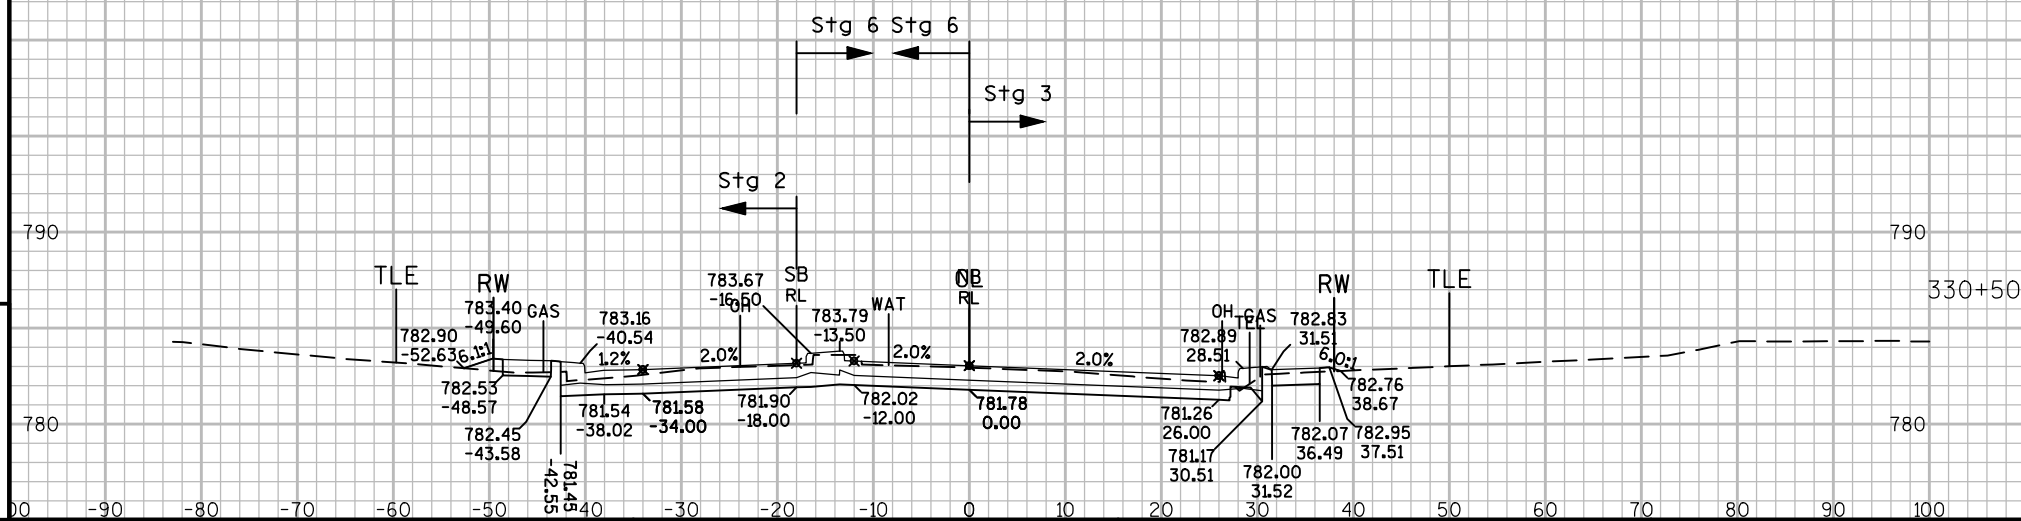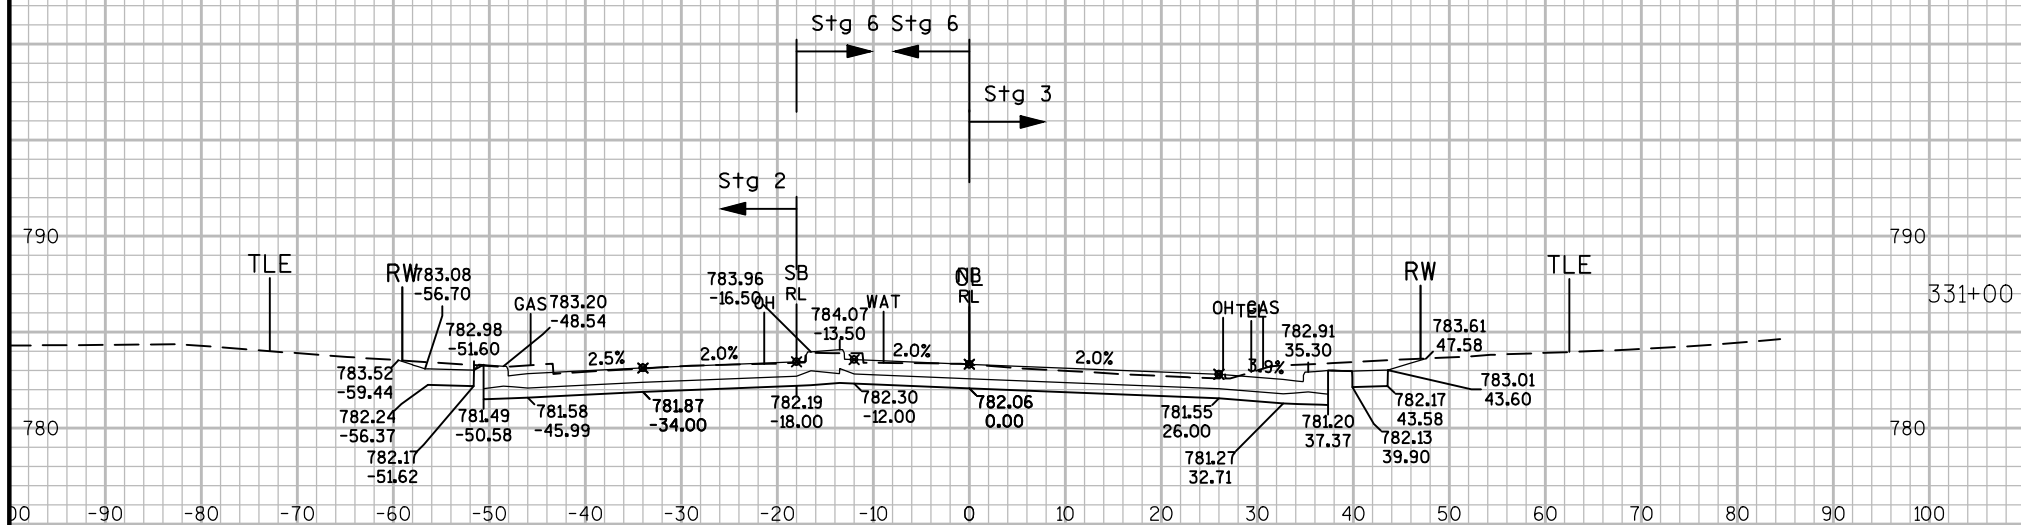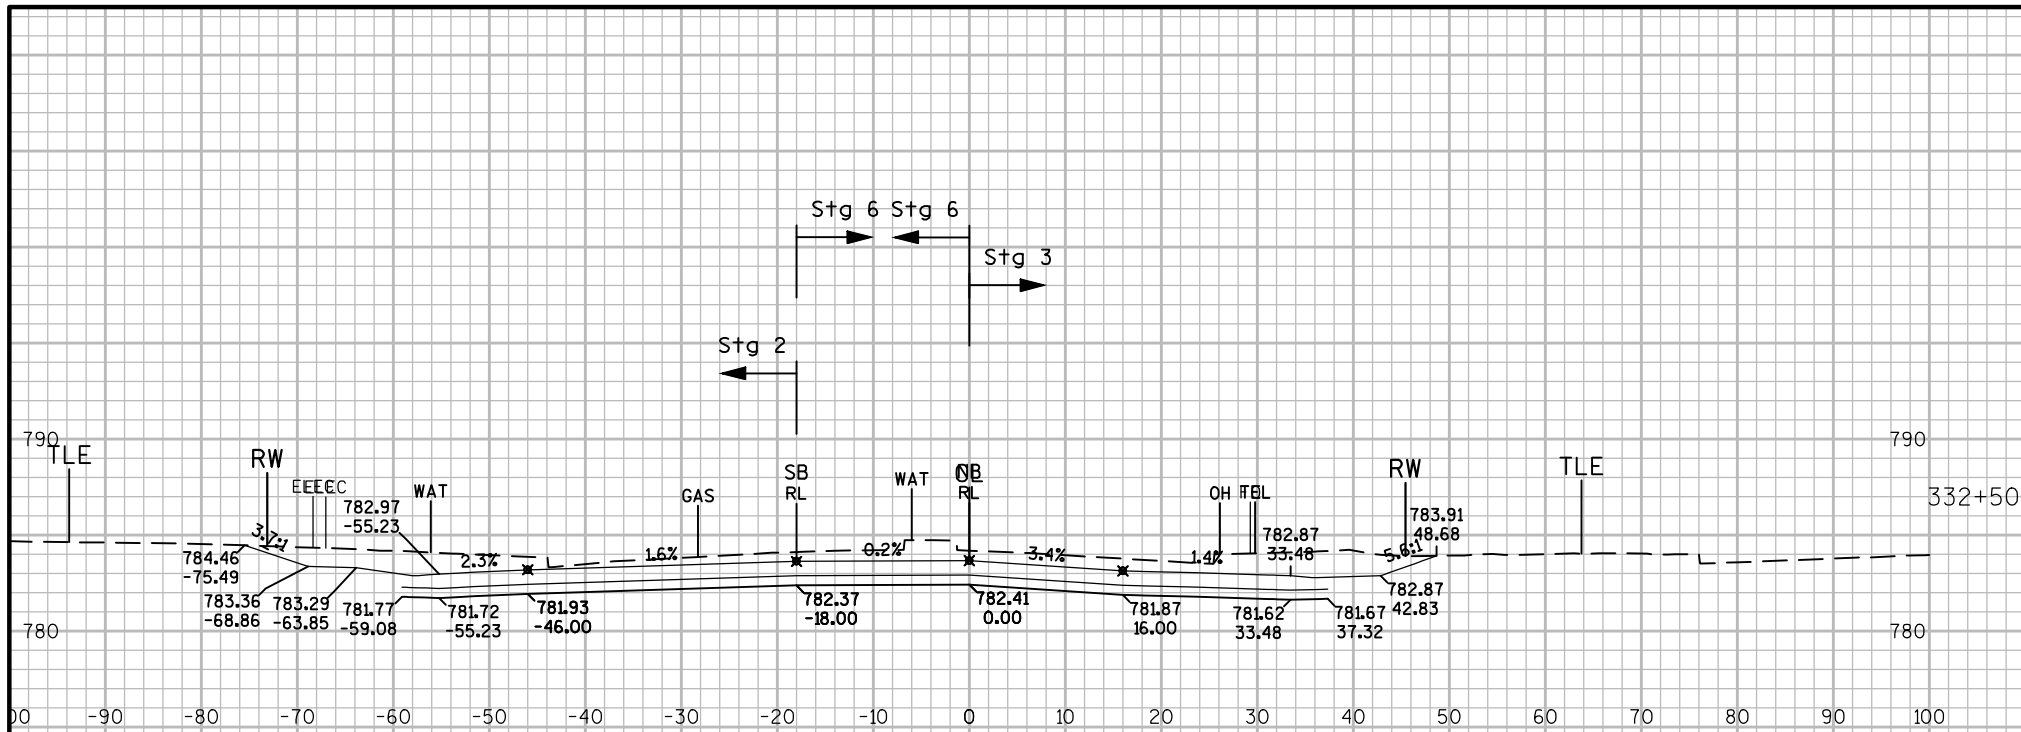

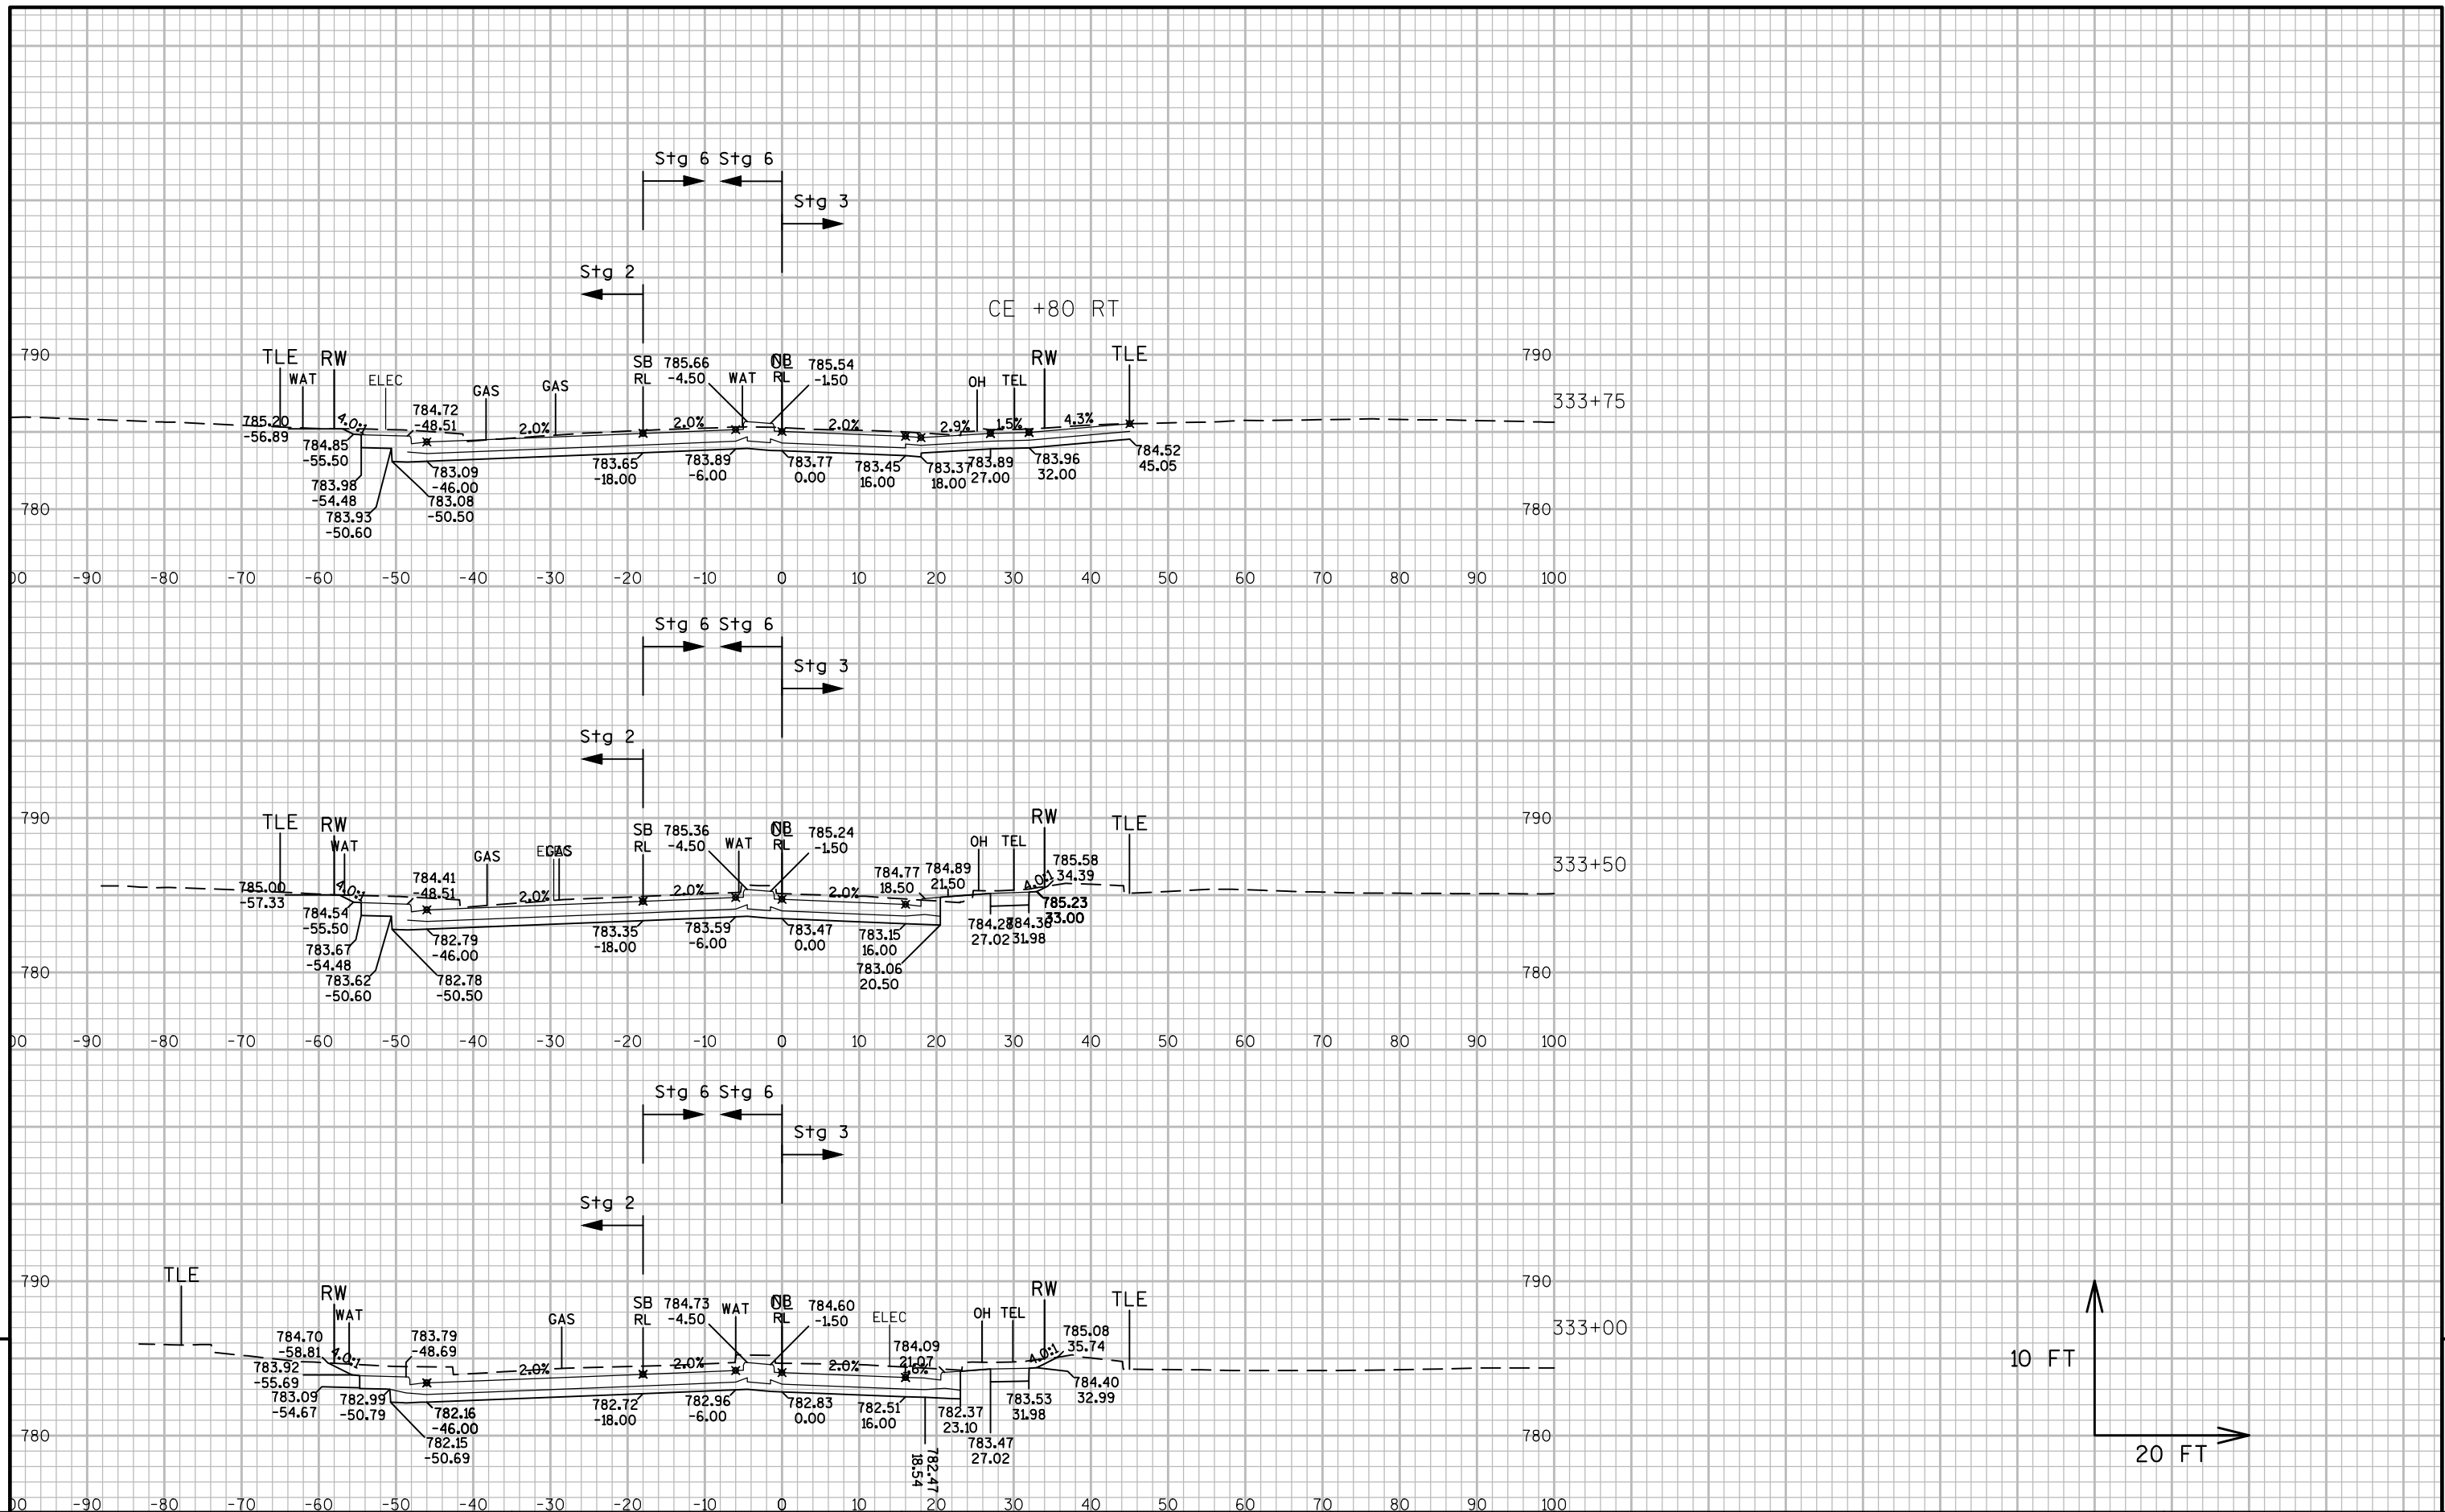

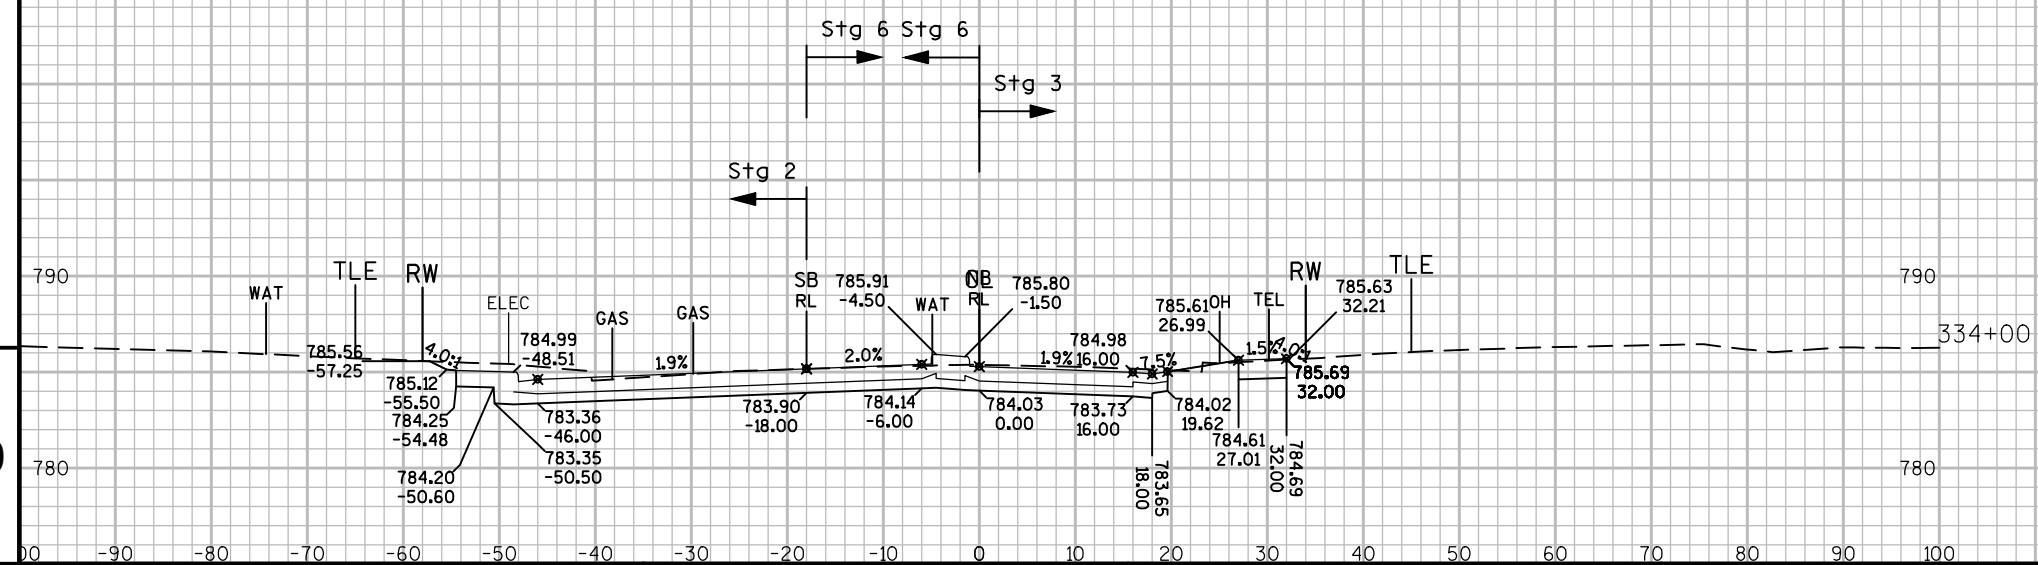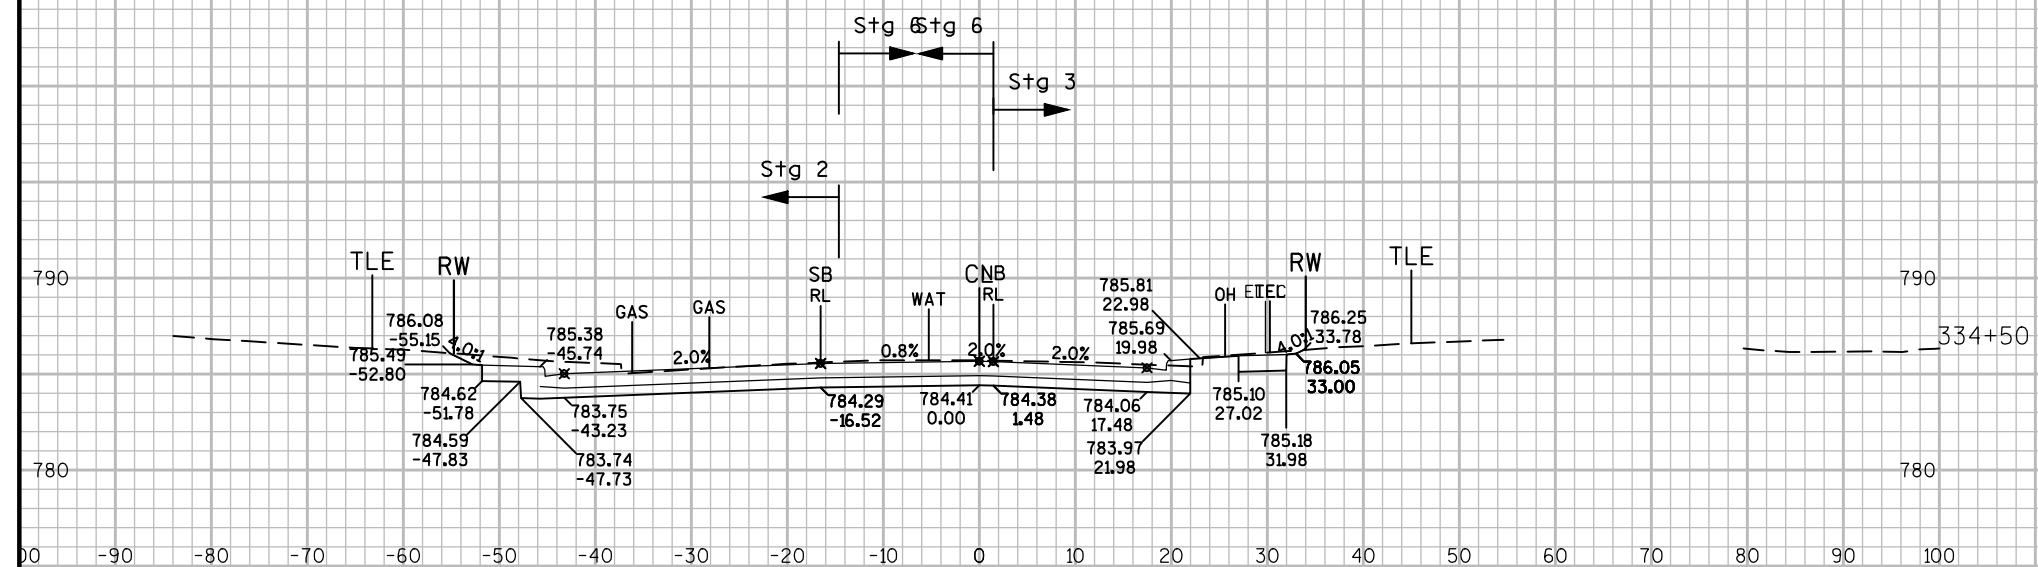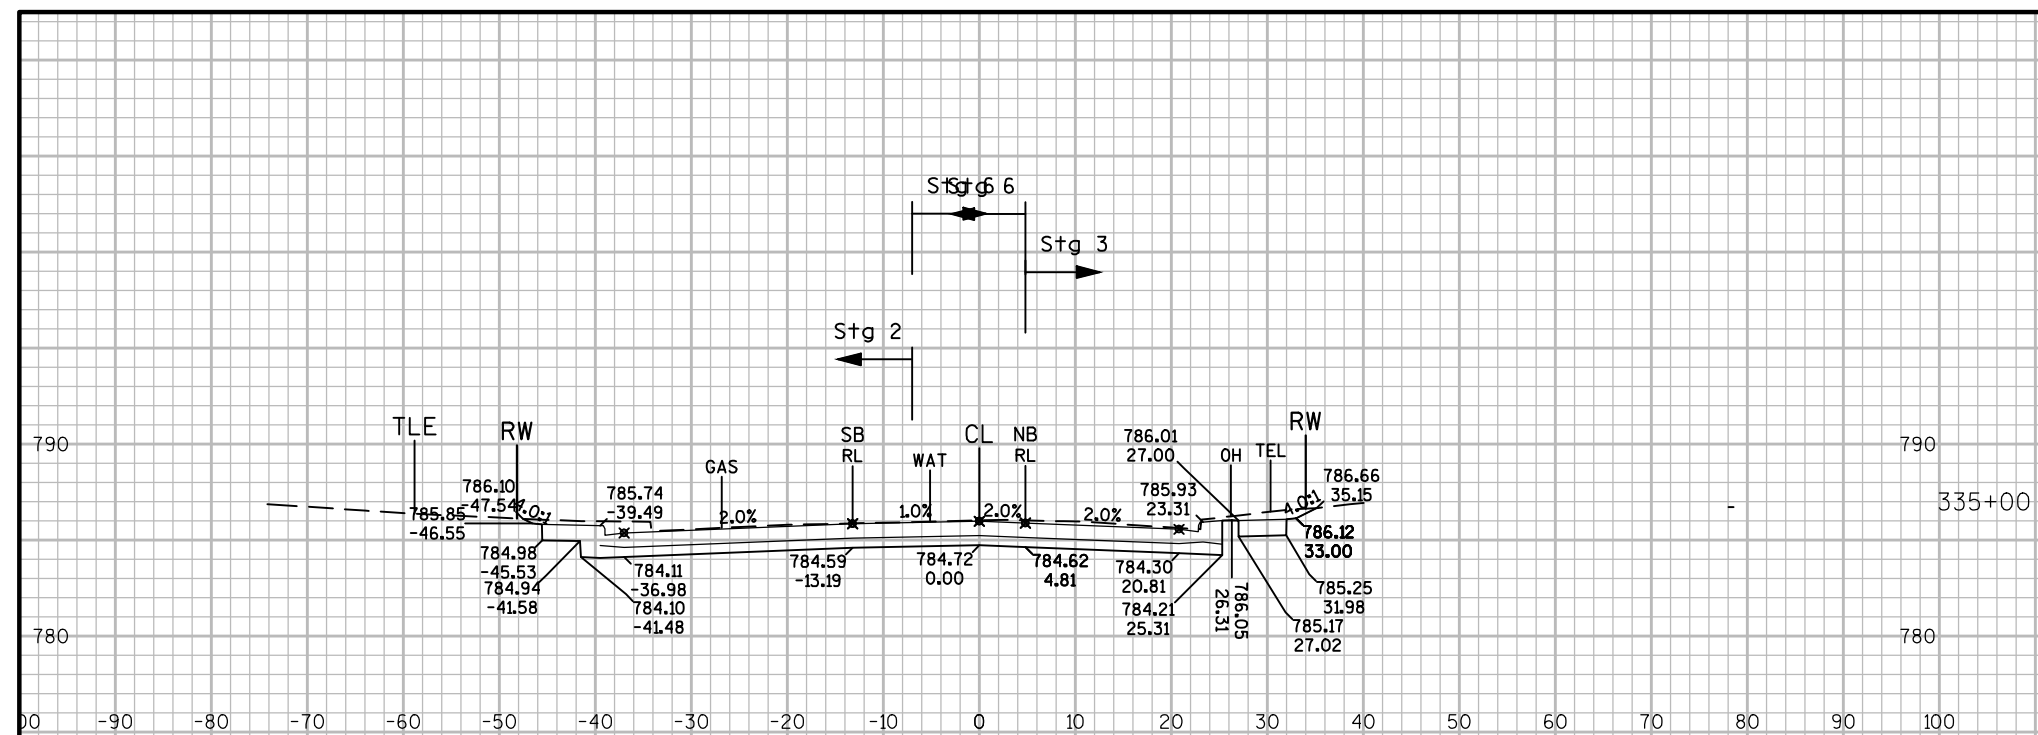

PROJECT NO:5144-01-75

HWY:STH 27

COUNTY: MONROE

CROSS SECTIONS: CROSS SECTION STH 27

SHEET	472
-------	-----

E

FILE NAME : N:\PDS\C3D\51440105\SHEETSPLAN\090100_XS.DWG
LAYOUT NAME - 090120_XS

LAYOUT NAME - 090120_XS


PLOT DATE : 7/28/2017 10:34 AM

PLOT BY : VALENTI, PAUL M

PLOT NAME :

PLOT SCALE : 1:20_XREF

WISDOT/CADDS SHEET 49

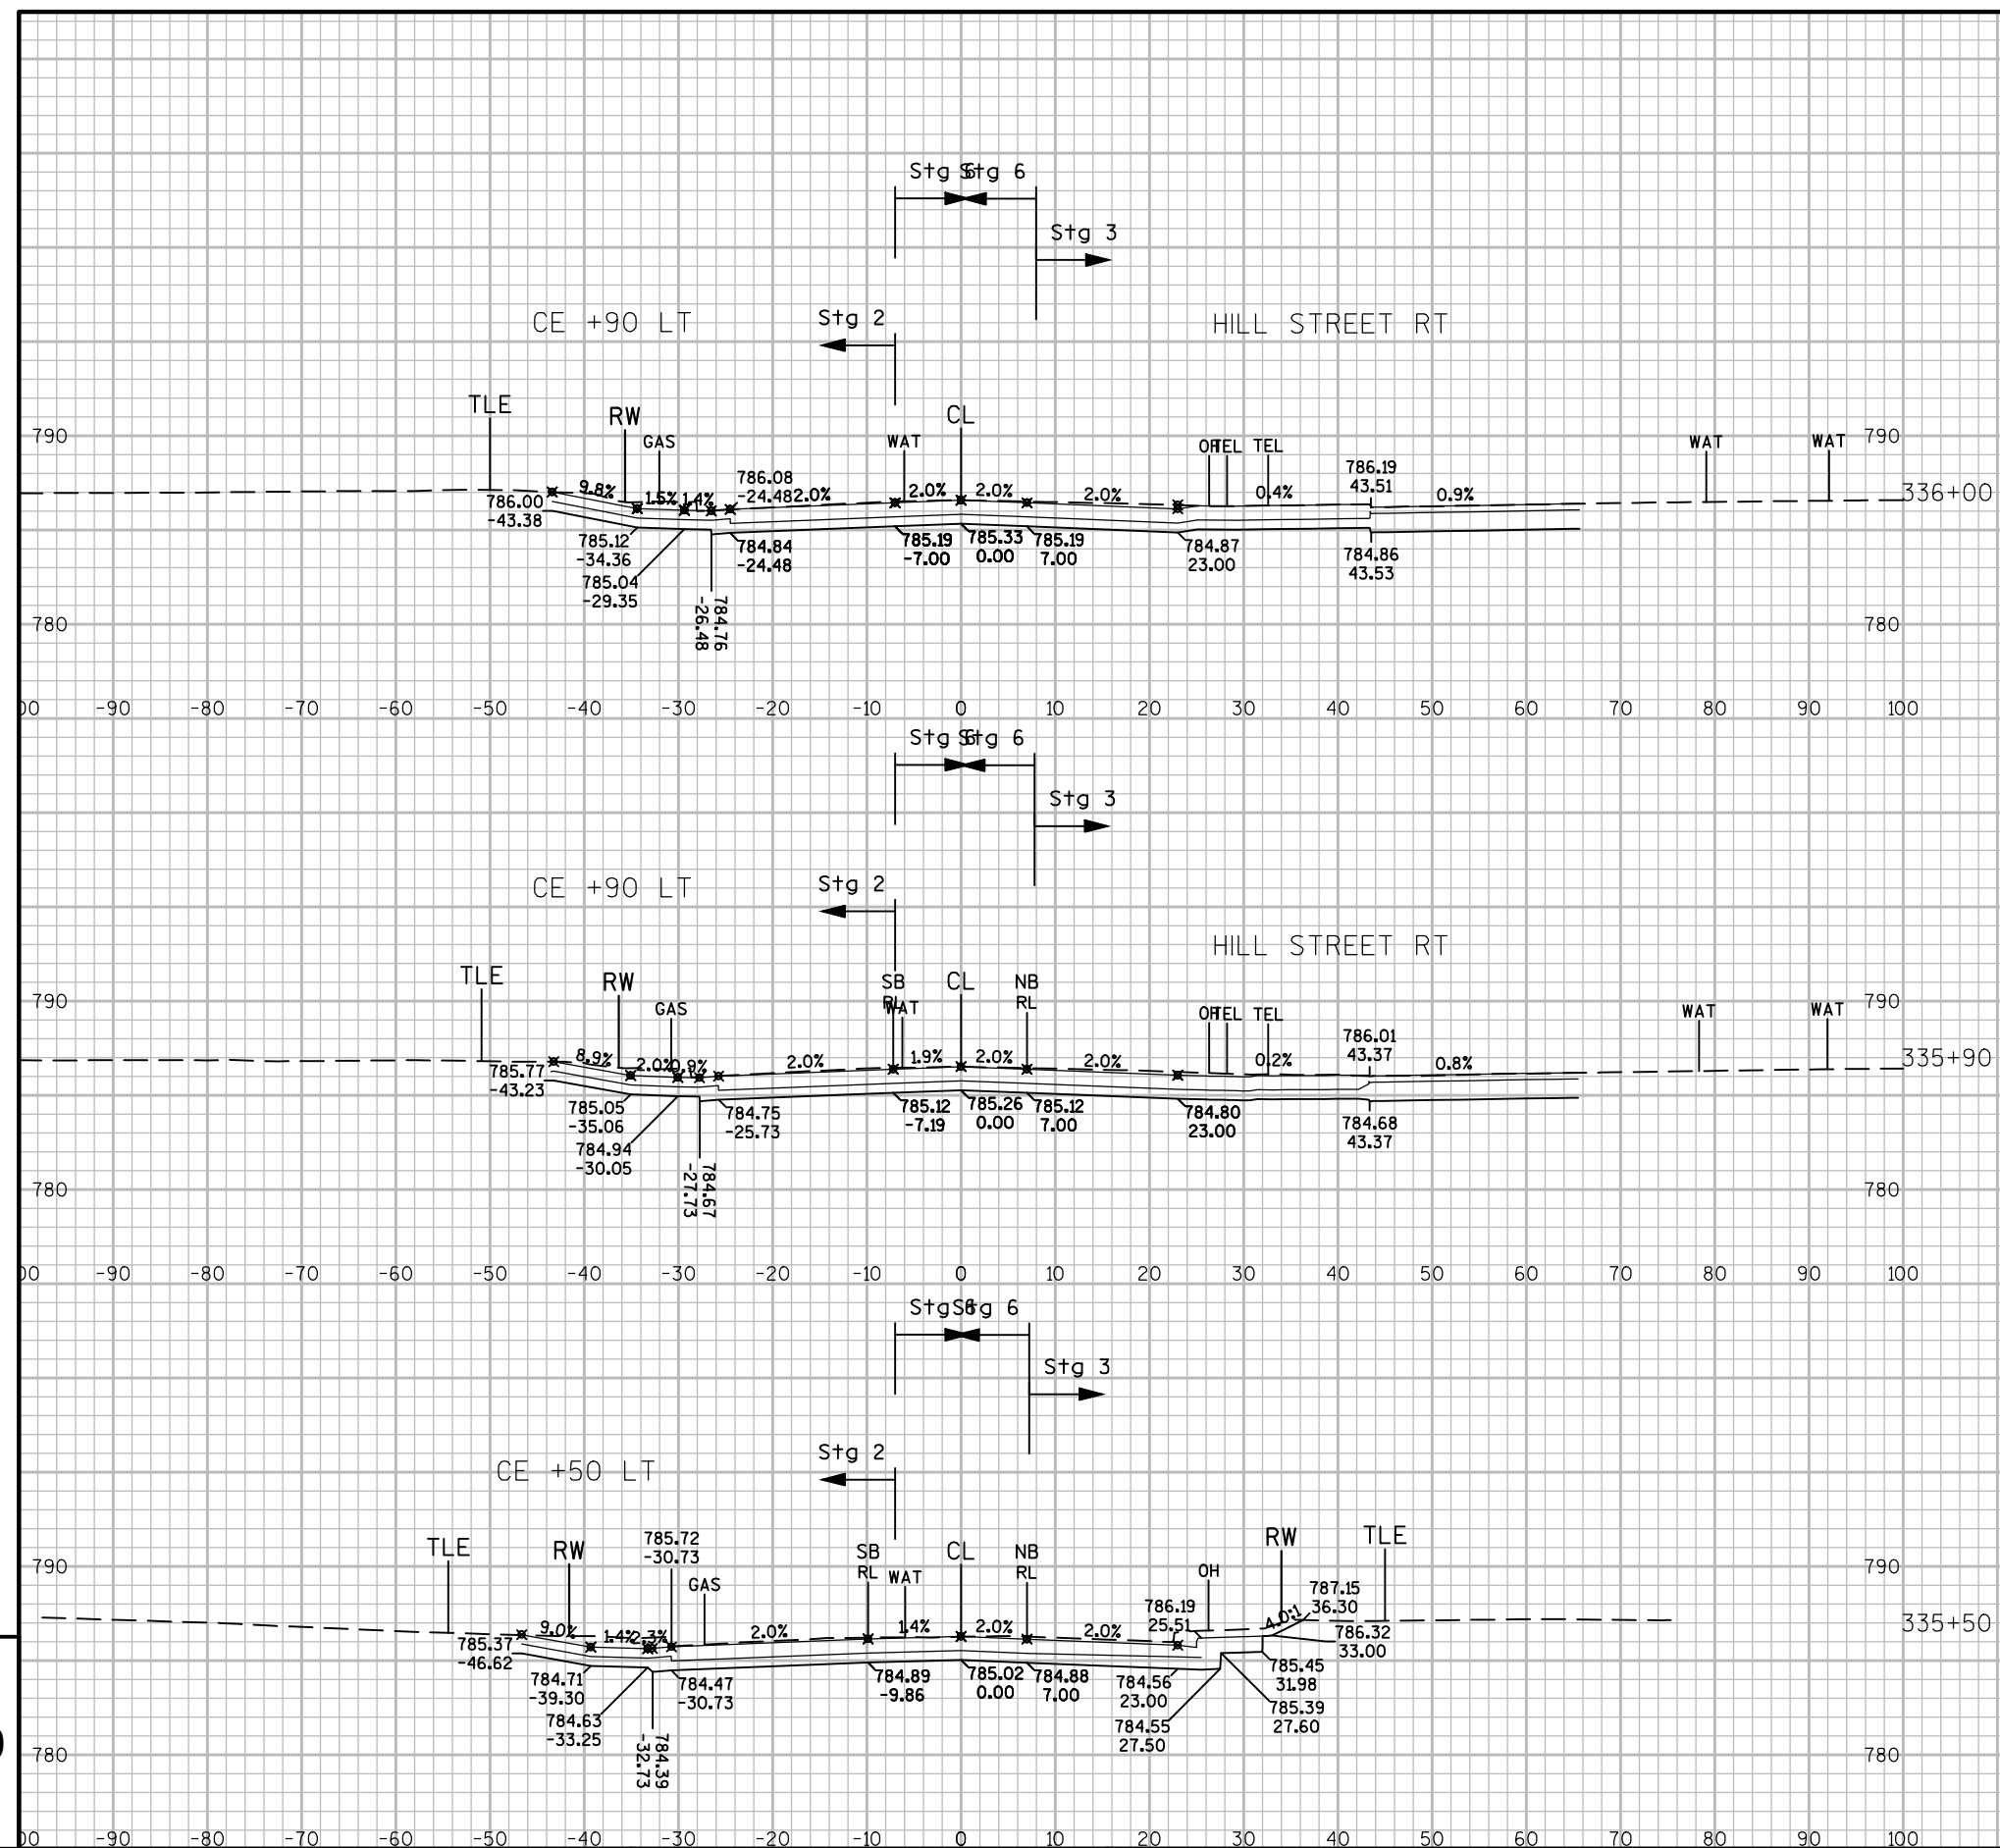


PROJECT NO:5144-01-75

HWY:STH 27

COUNTY: MONROE

CROSS SECTIONS: CROSS SECTION STH 27

SHEET 473

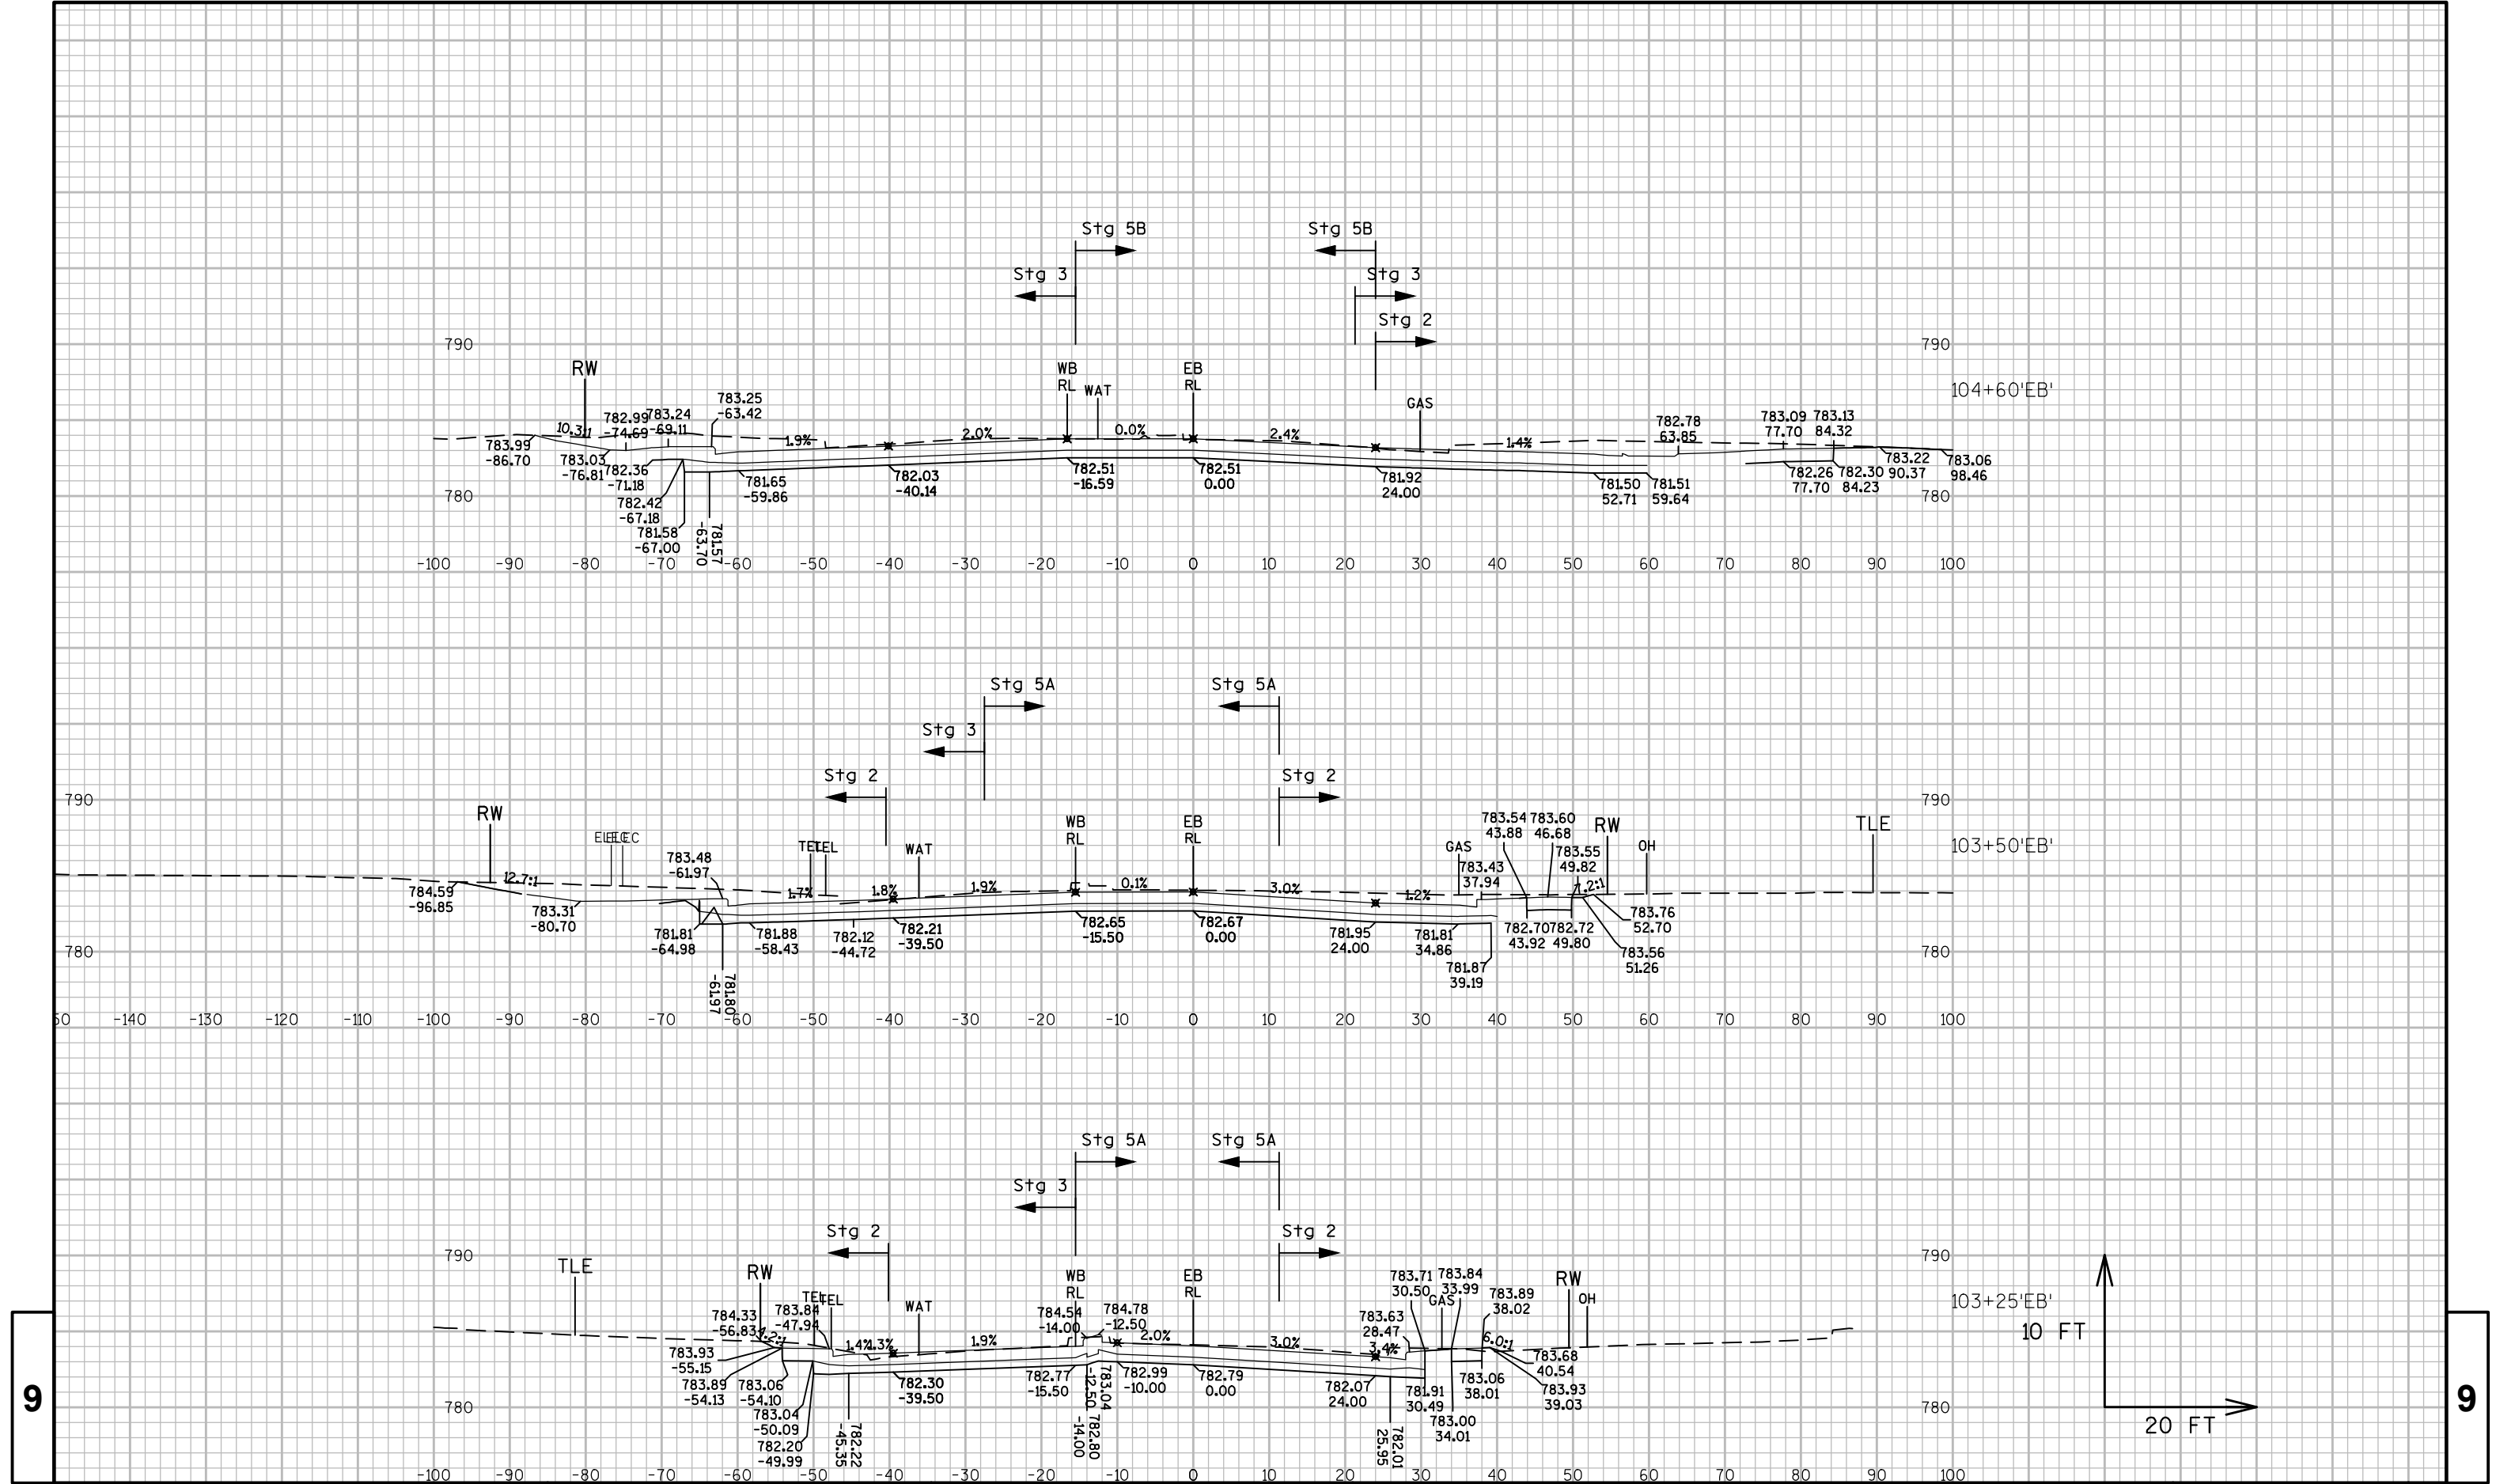

PROJECT NO: 5144-01-75

HWY: STH 27

COUNTY: MONROE

CROSS SECTIONS: STH 16

SHEET

476

E

FILE NAME : N:\PDS\C3D\51440105\SHEETPLAN\090200_XS.DWG
LAYOUT NAME - 090202


PLOT DATE : 7/28/2017 10:45 AM


PLOT BY : VALENTI, PAUL M


PLOT NAME :


PLOT SCALE : 1" = 20' - XREF


WISDOT/CADDs SHEET 49

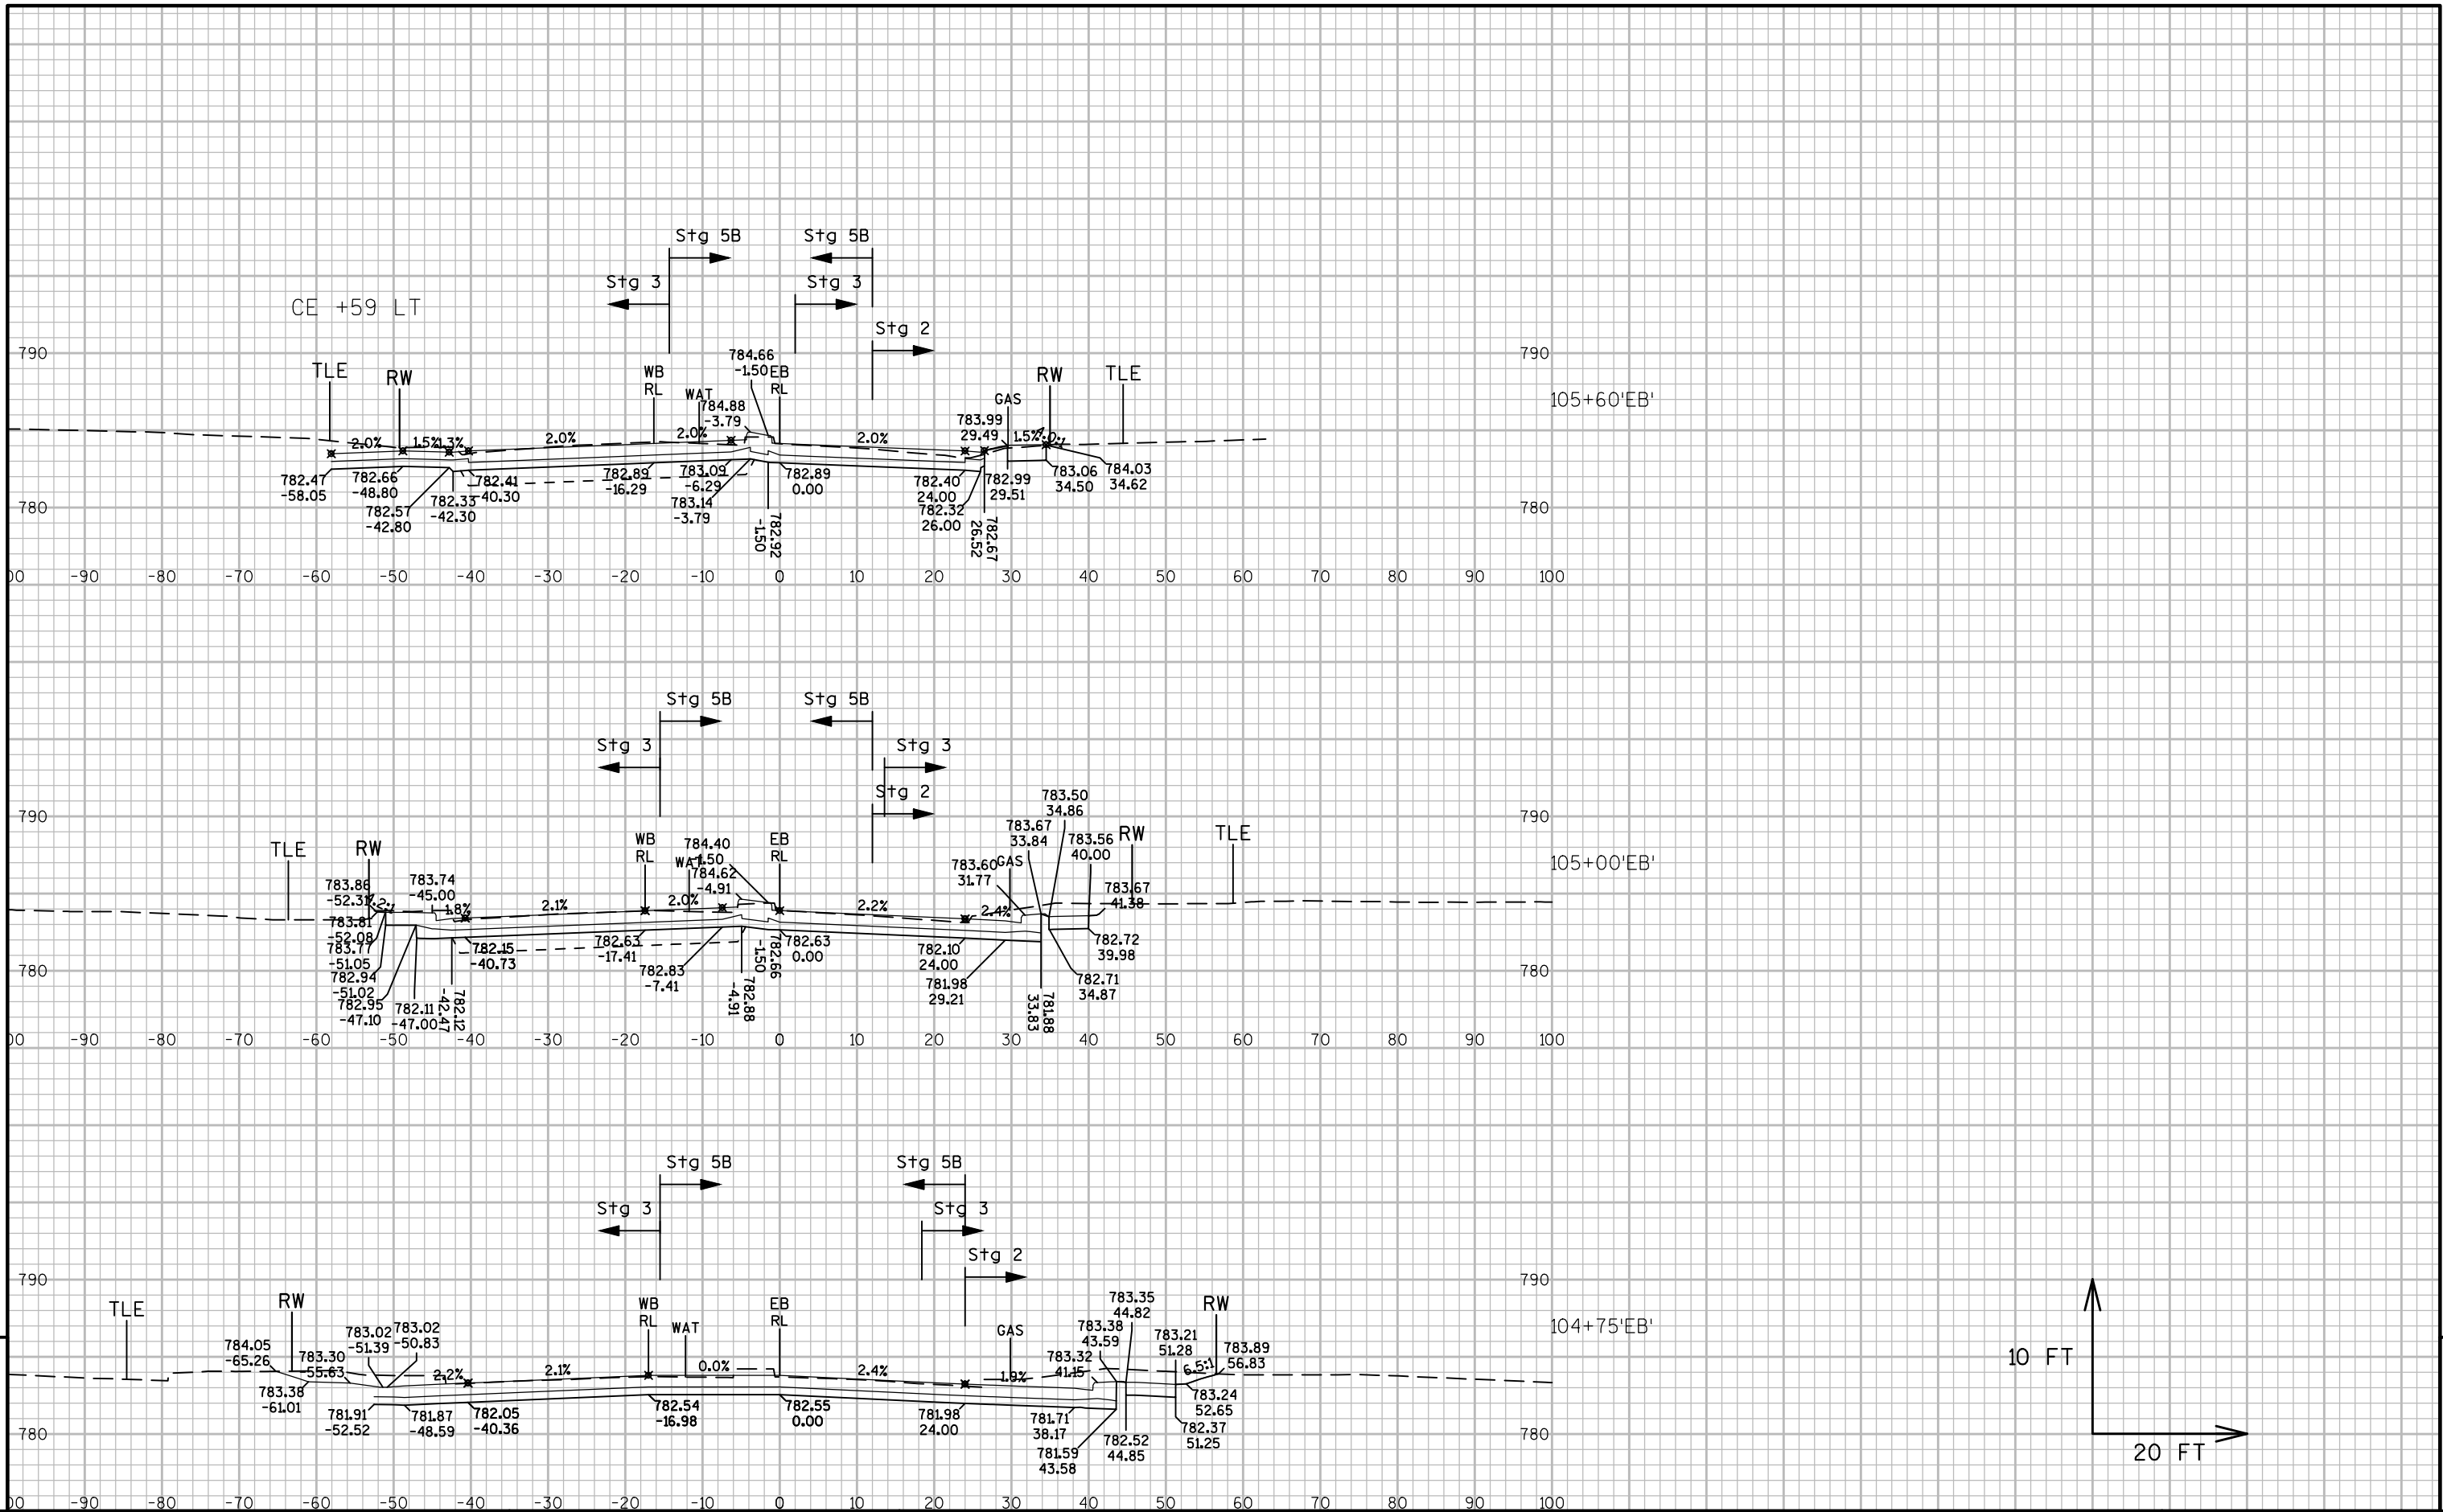

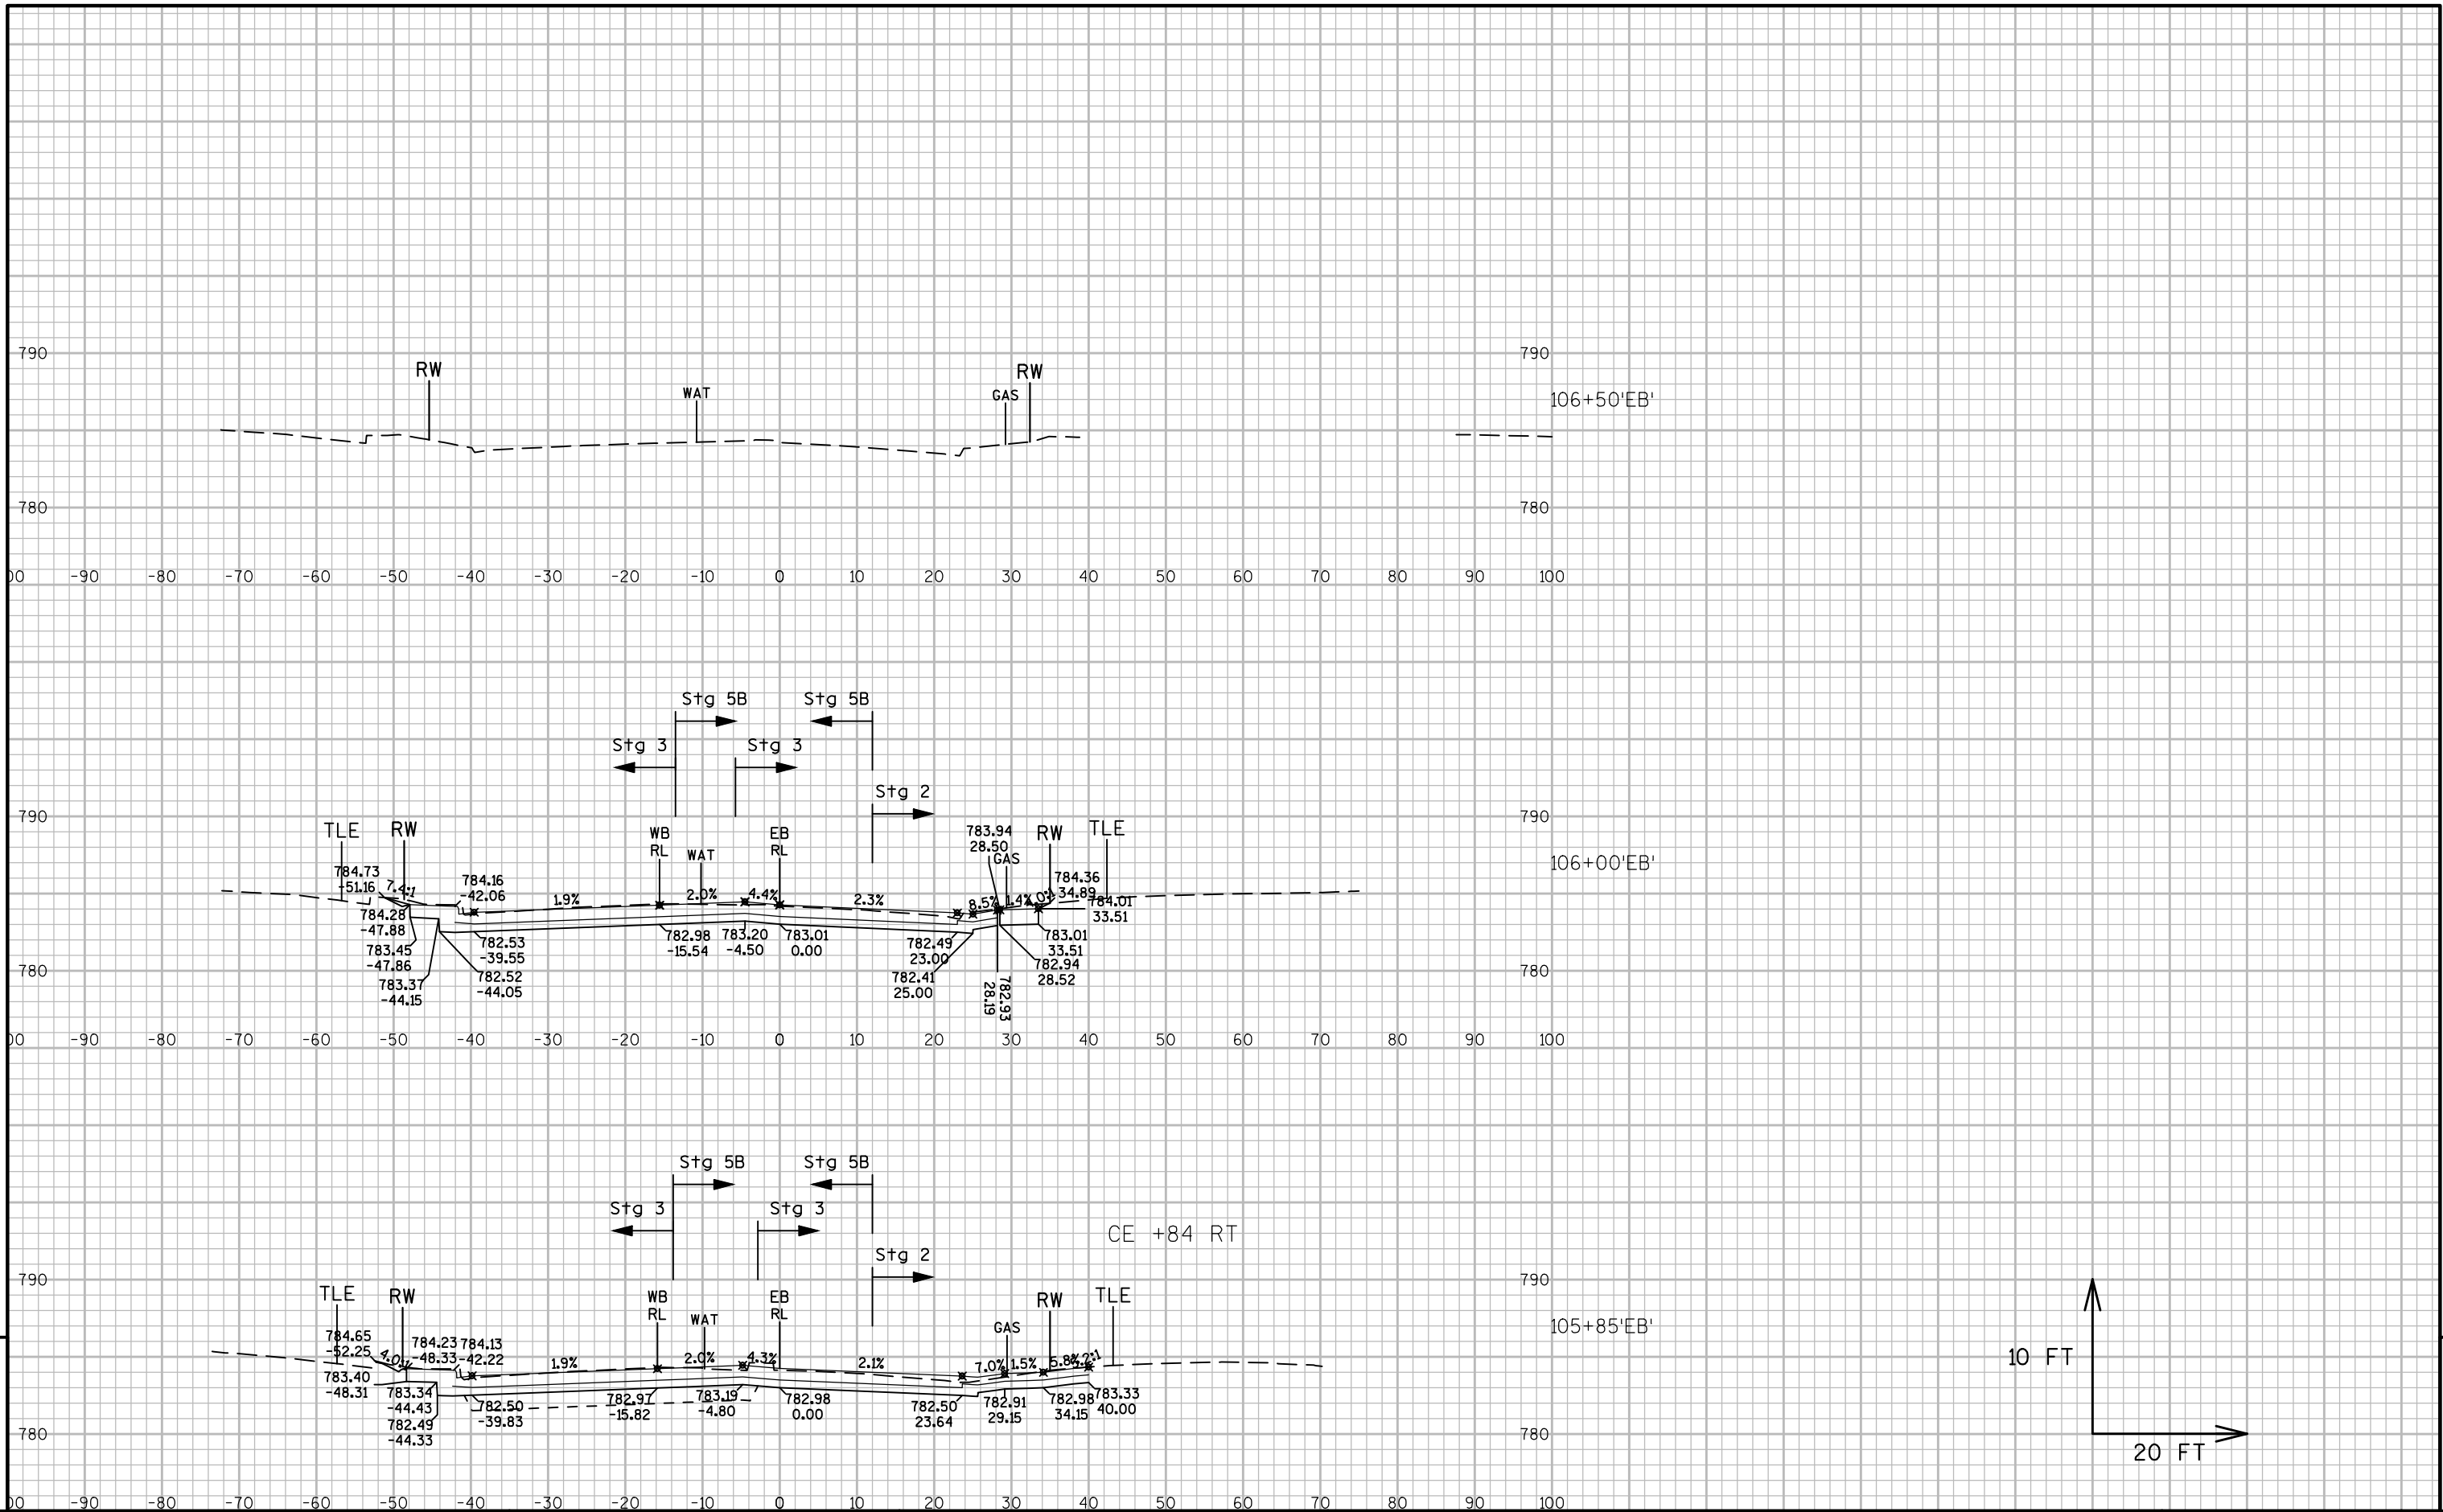

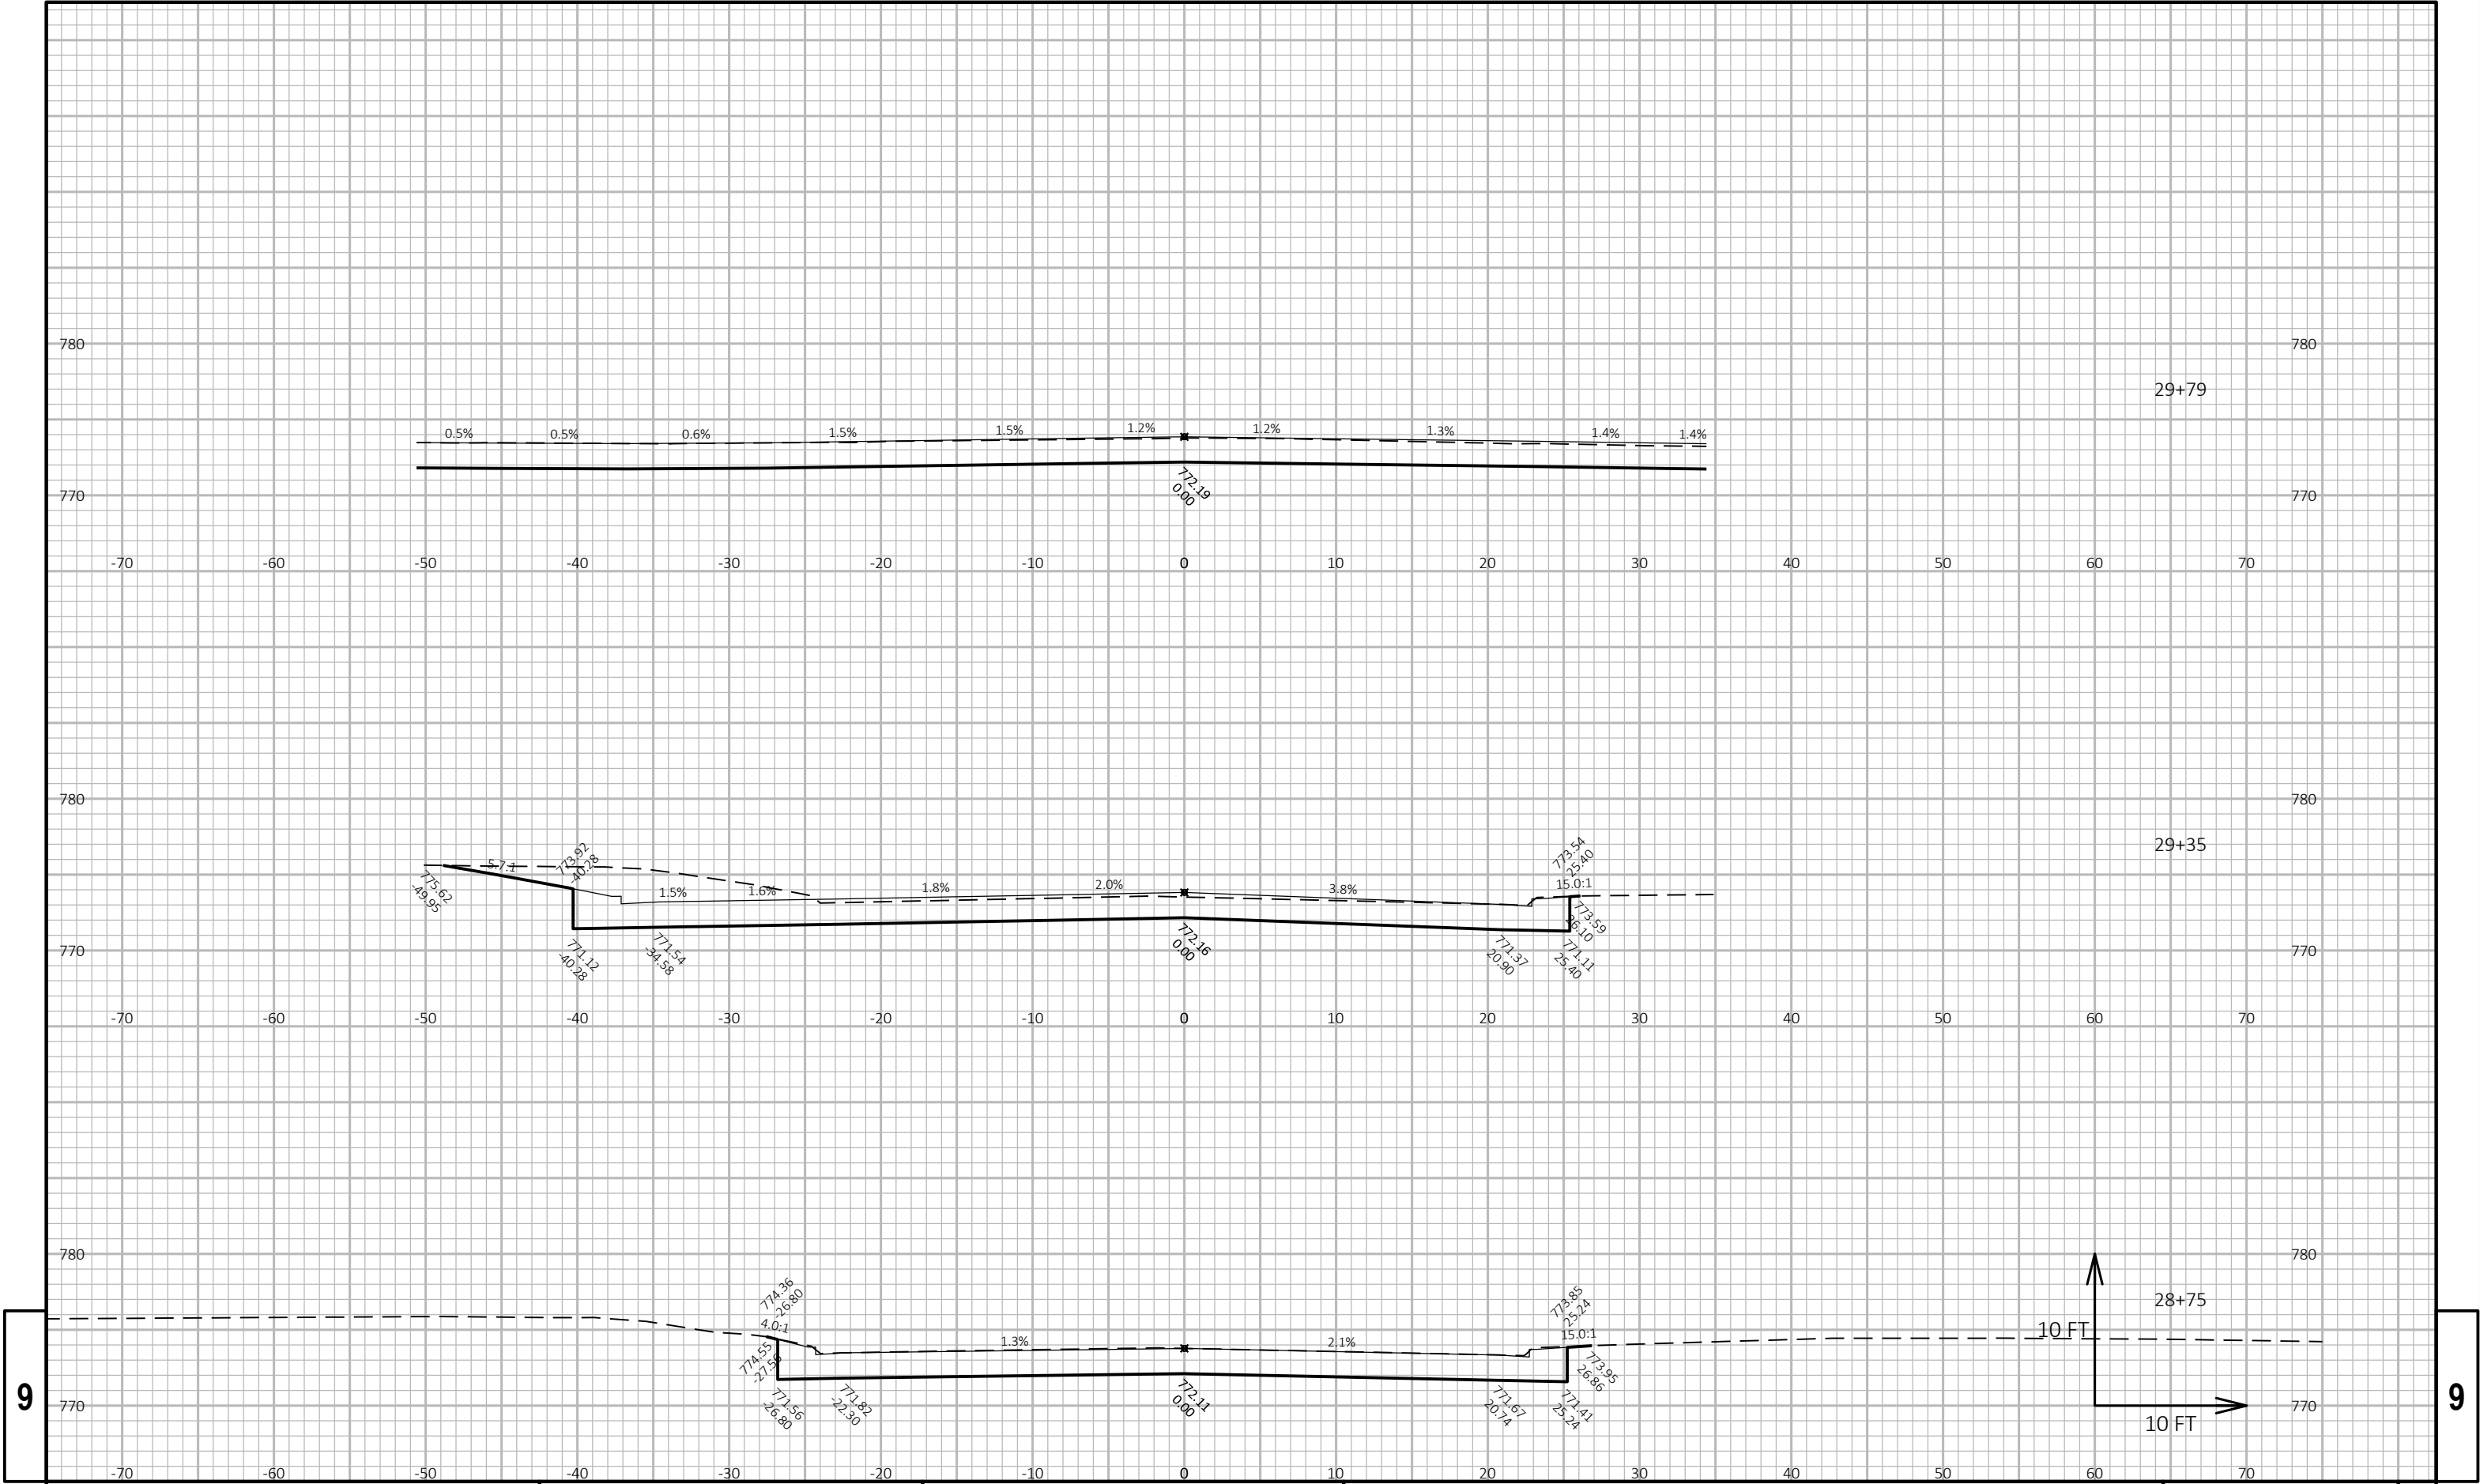


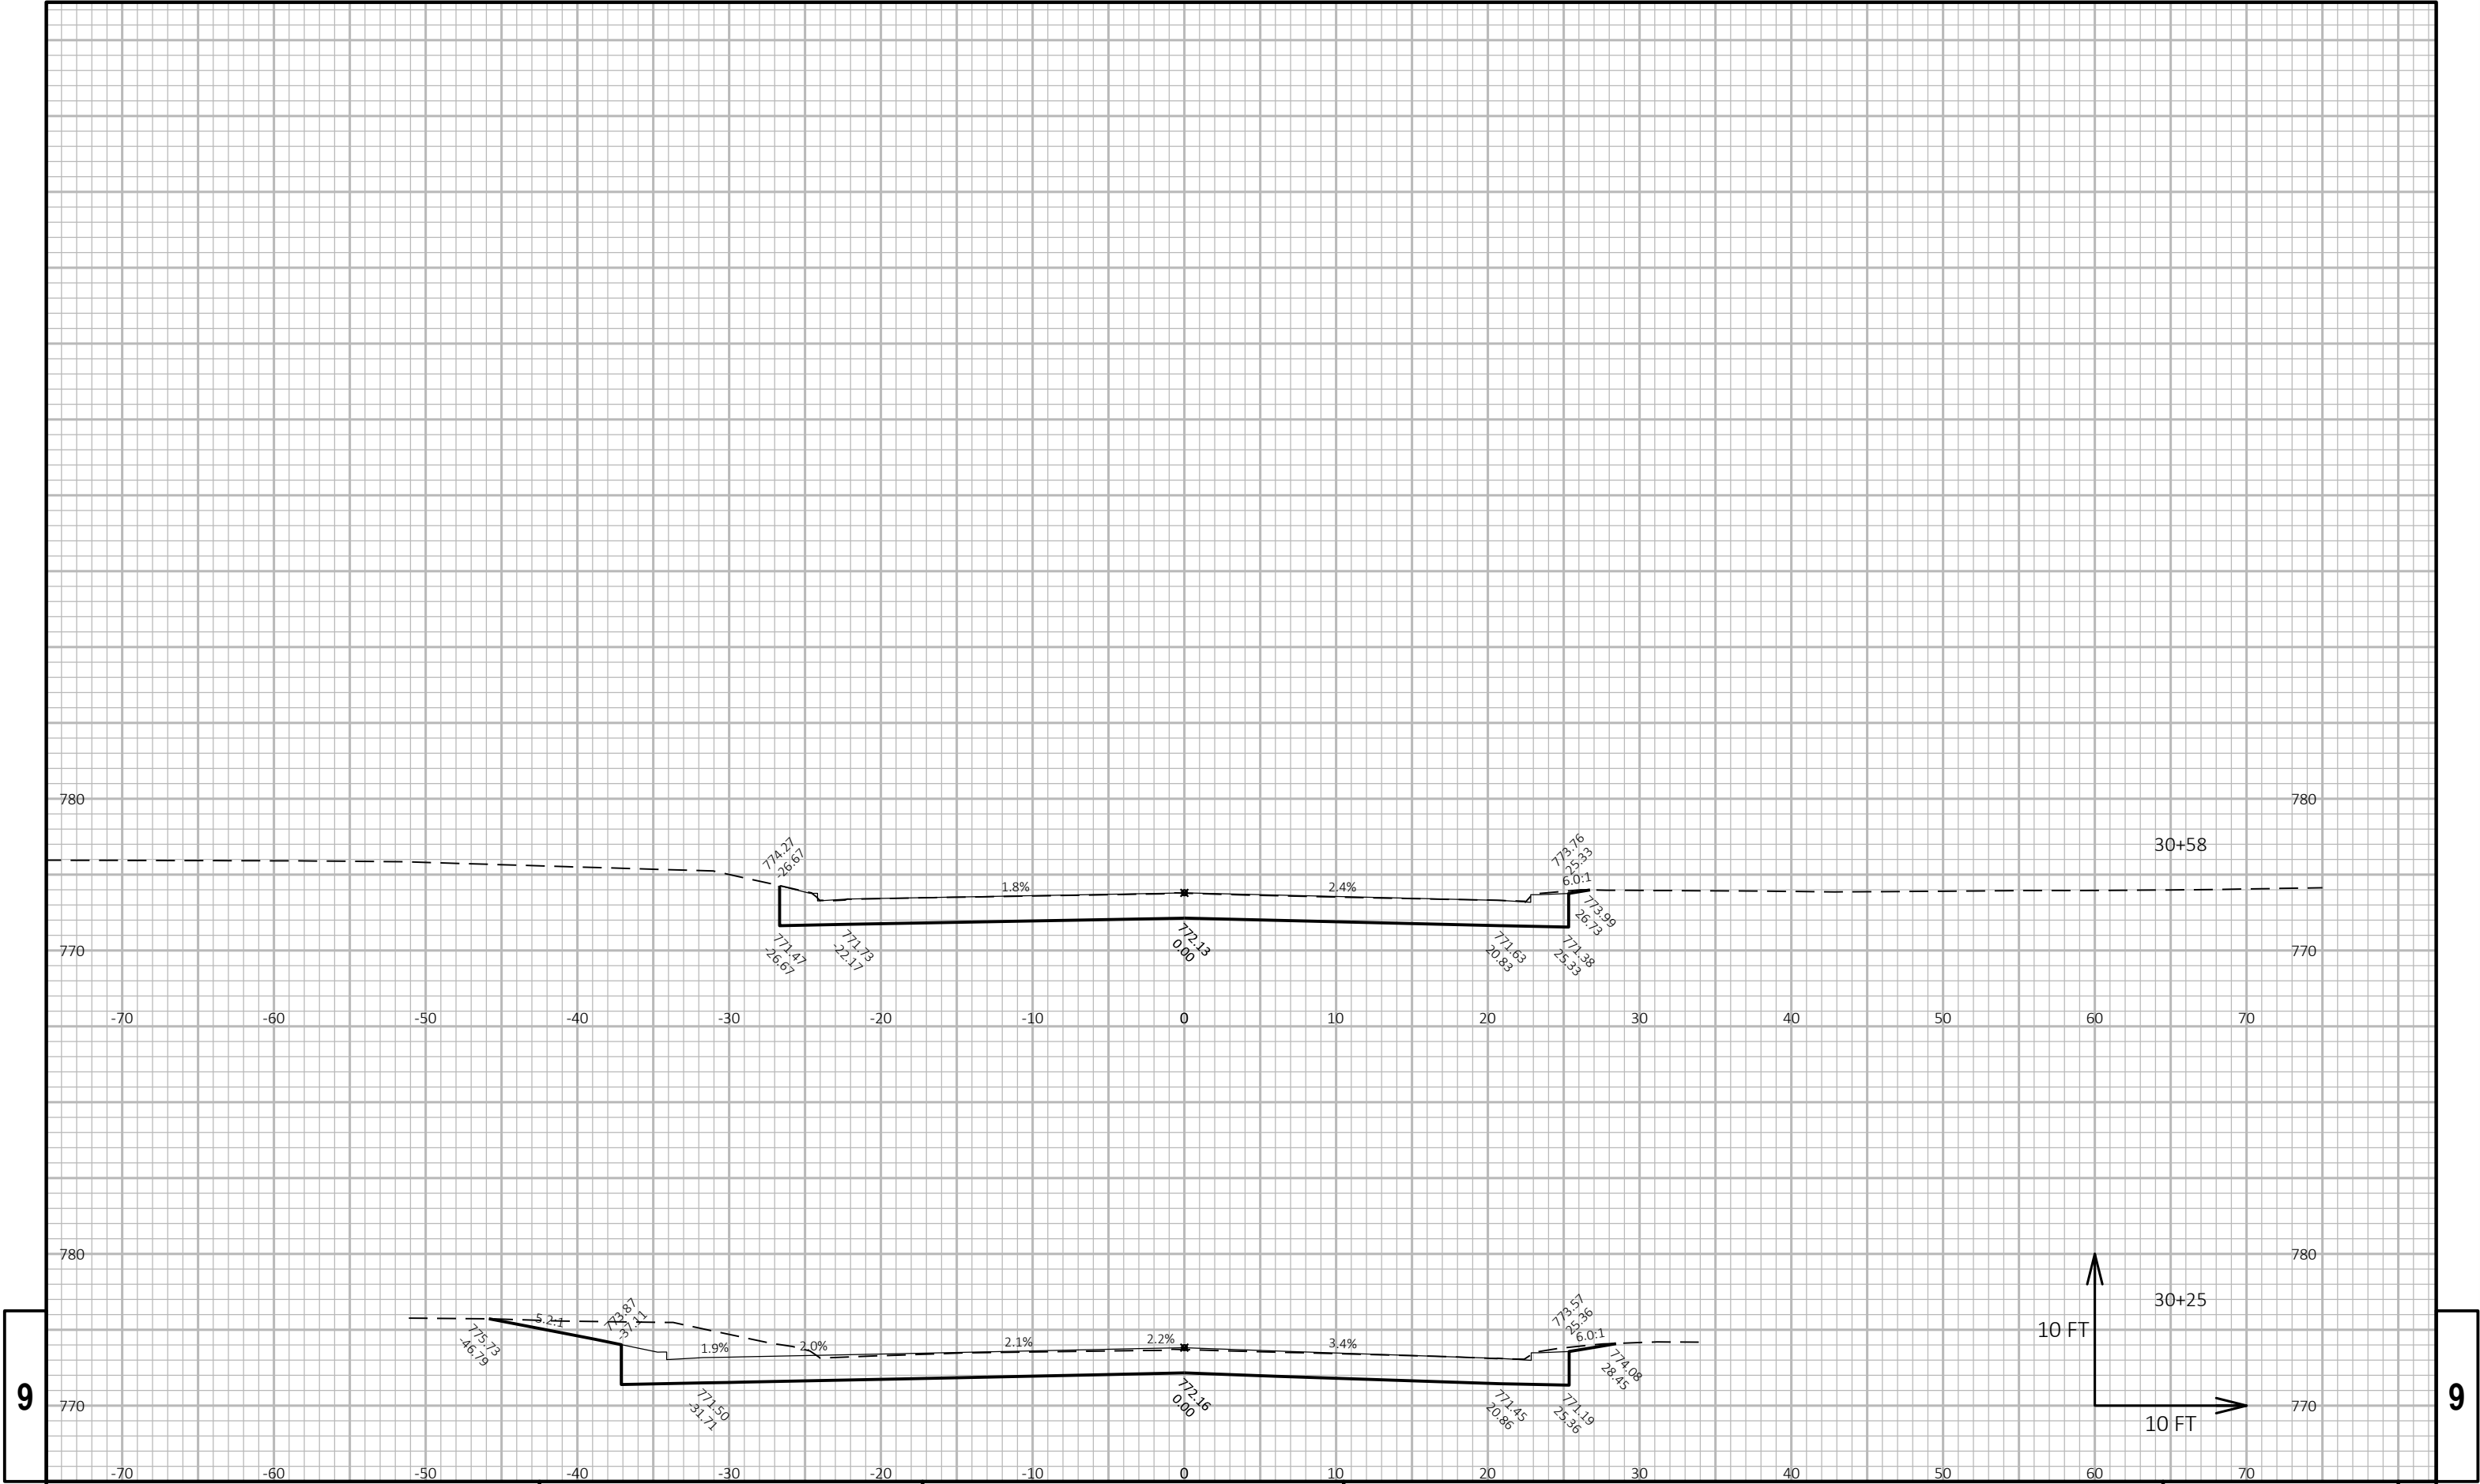

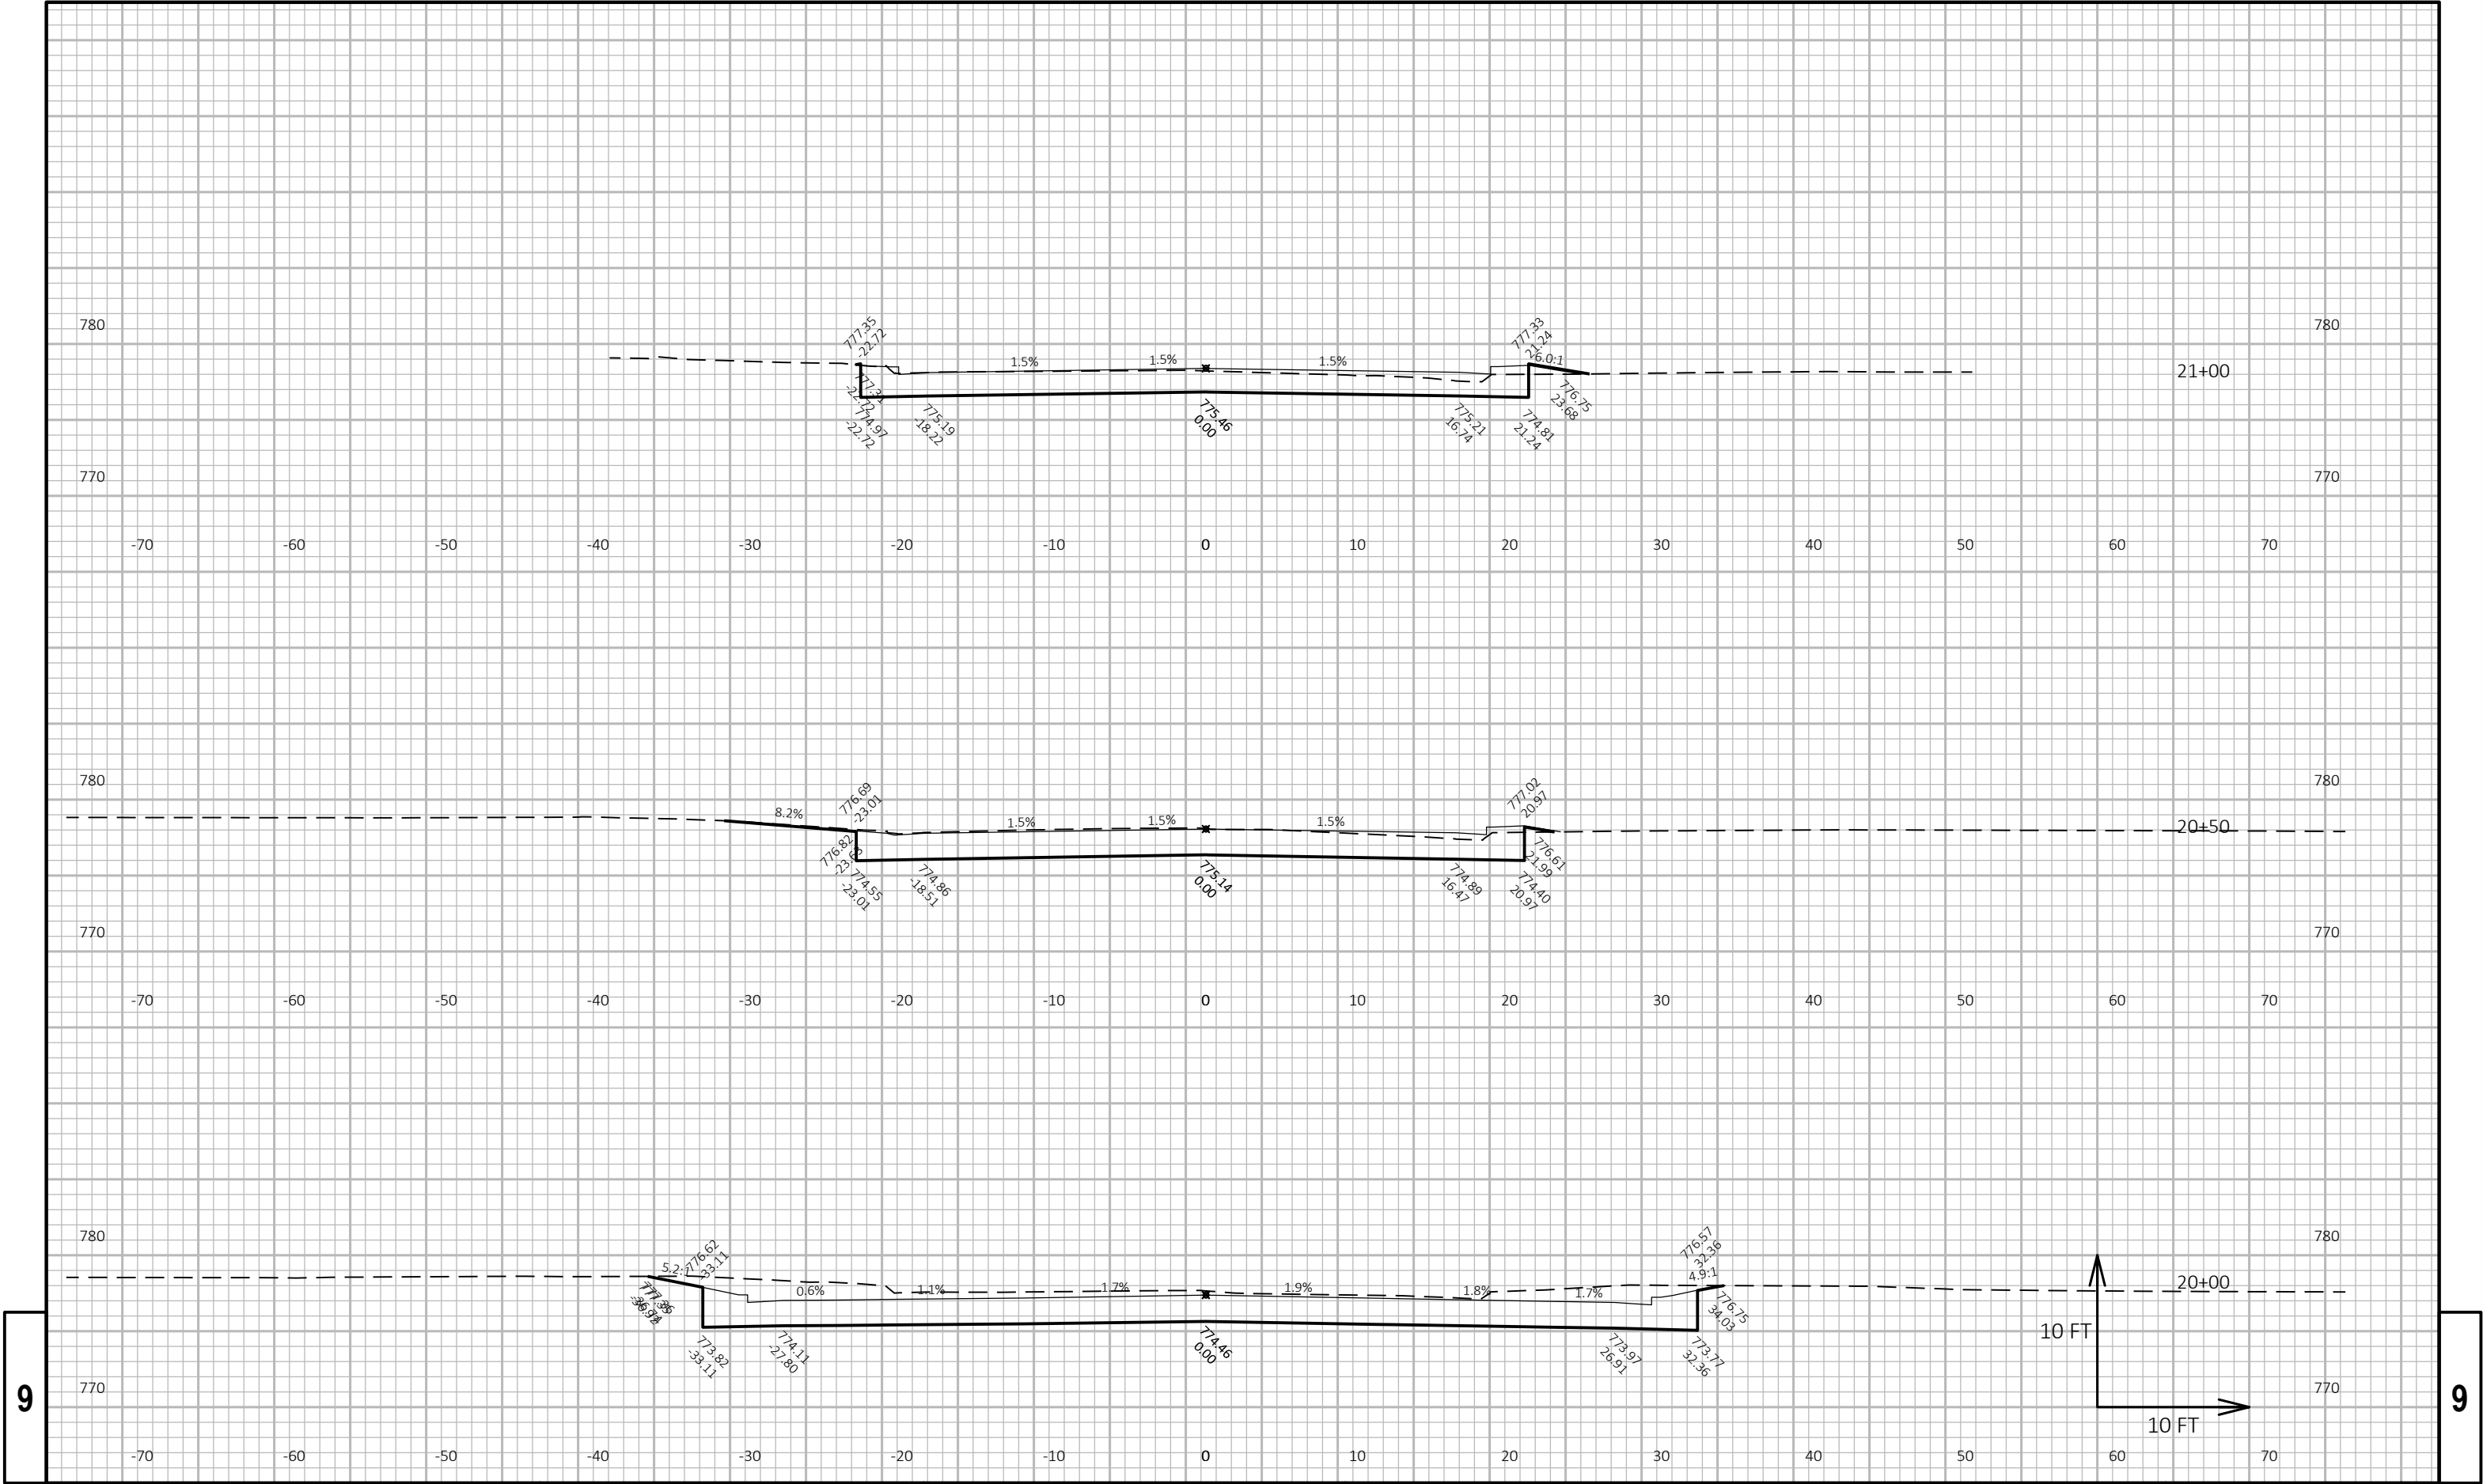


9


9

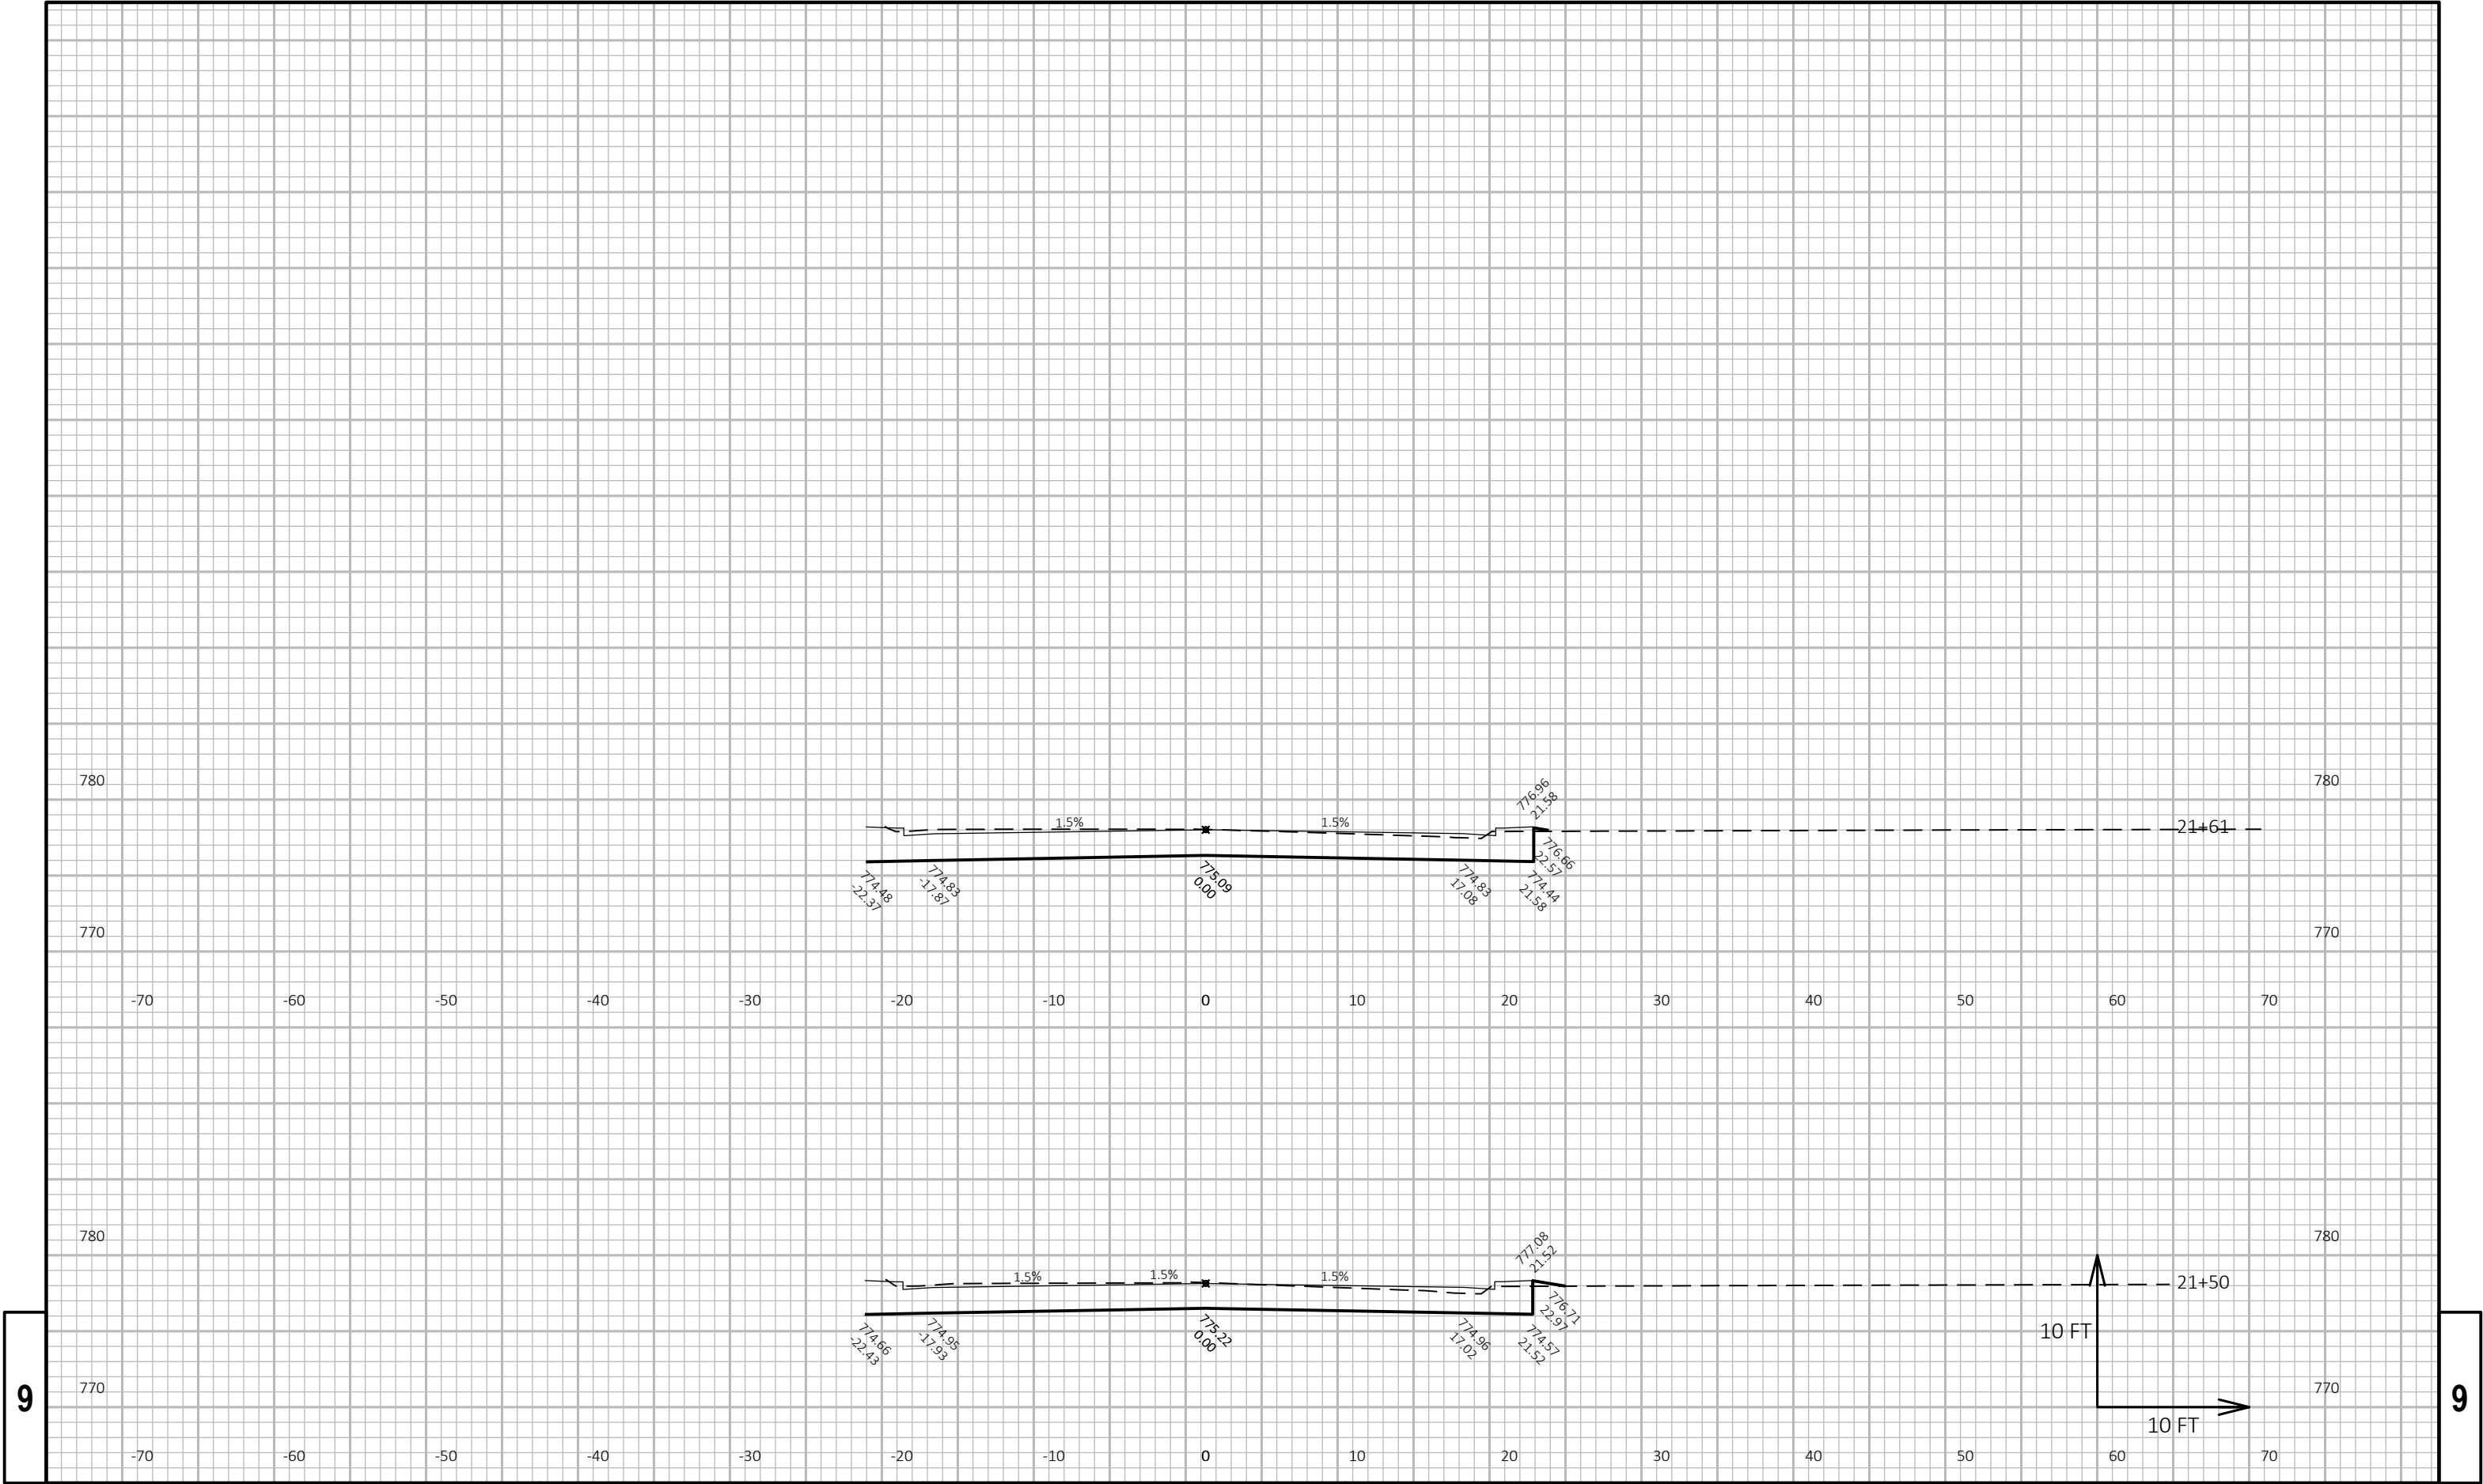


CE +15 LT

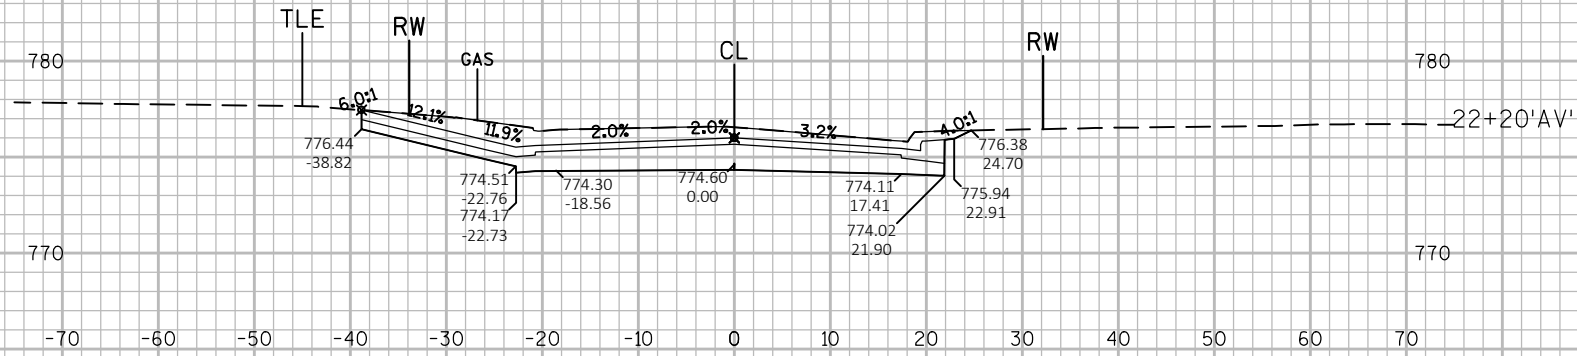

CE +15 LT

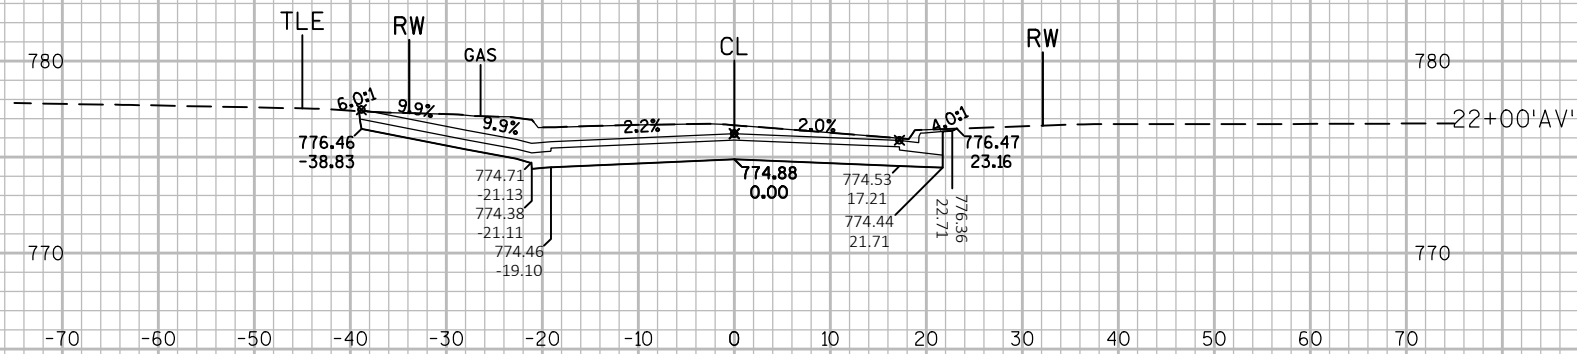

CE +15 LT

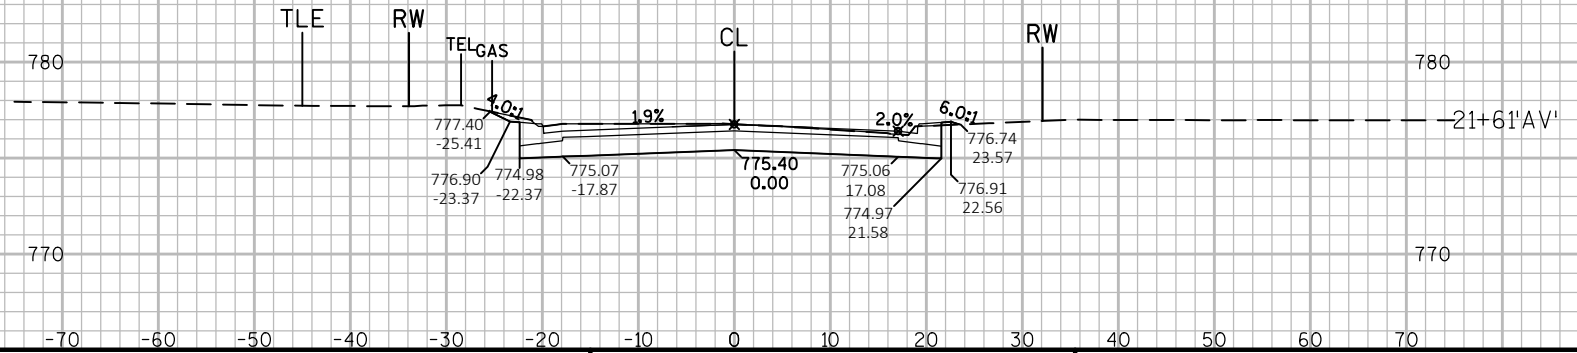

10 FT

20 FT

PROJECT NO:5144-01-75

HWY:STH 27

COUNTY:MONROE

CROSS SECTIONS: W AVERILL STREET

SHEET 483

E

FILE NAME : N:\PDS\C3D\51440105\SHEETPLAN\090400_XS.DWG
LAYOUT NAME - 090401


PLOT DATE : 7/28/2017 10:54 AM

PLOT BY : VALENTI, PAUL M



PLOT NAME :

PLOT SCALE : 1" = 20'-XREF


WISDOT/CADDs SHEET 49

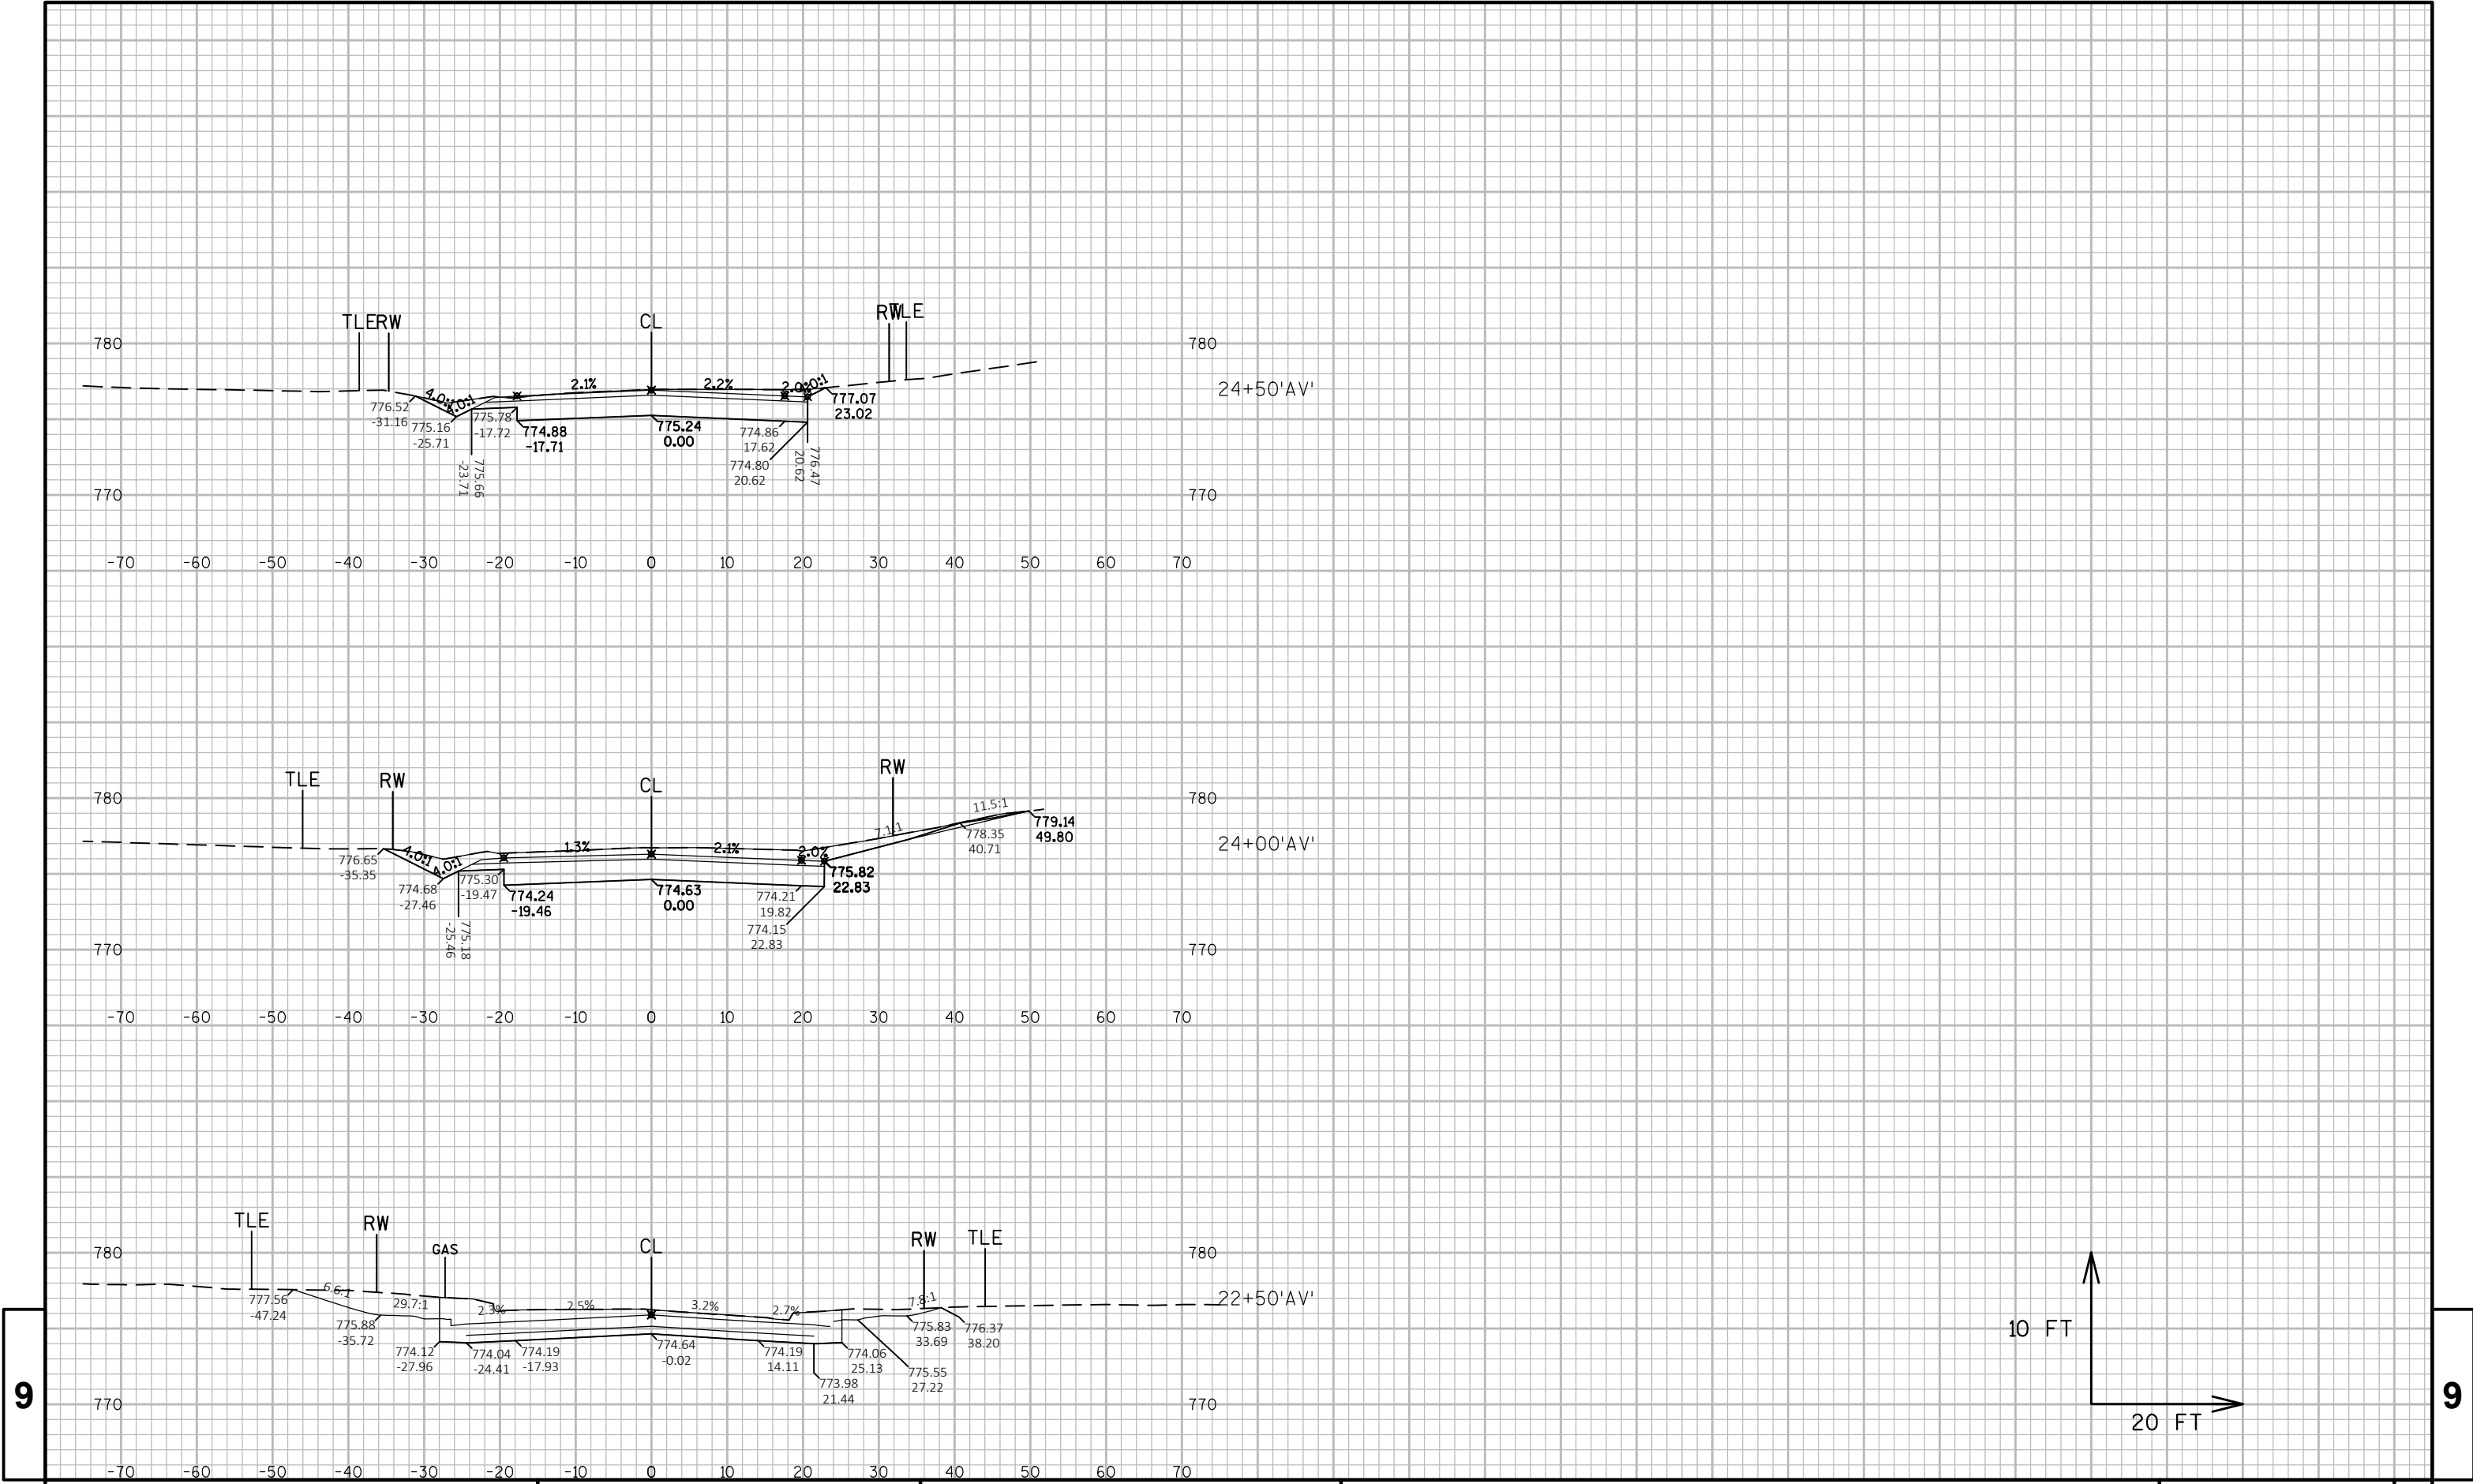

9

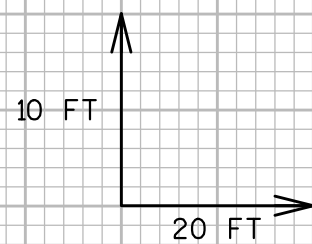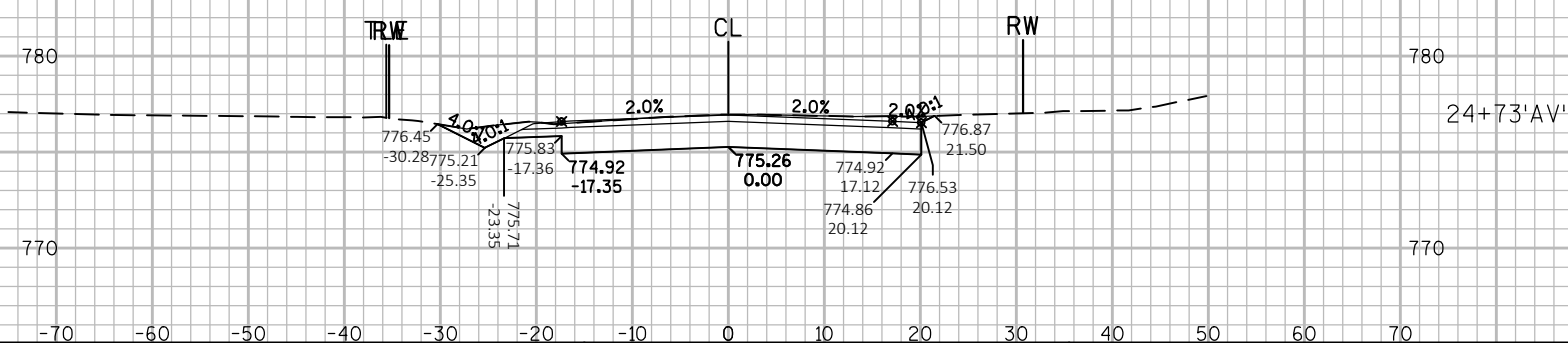


9

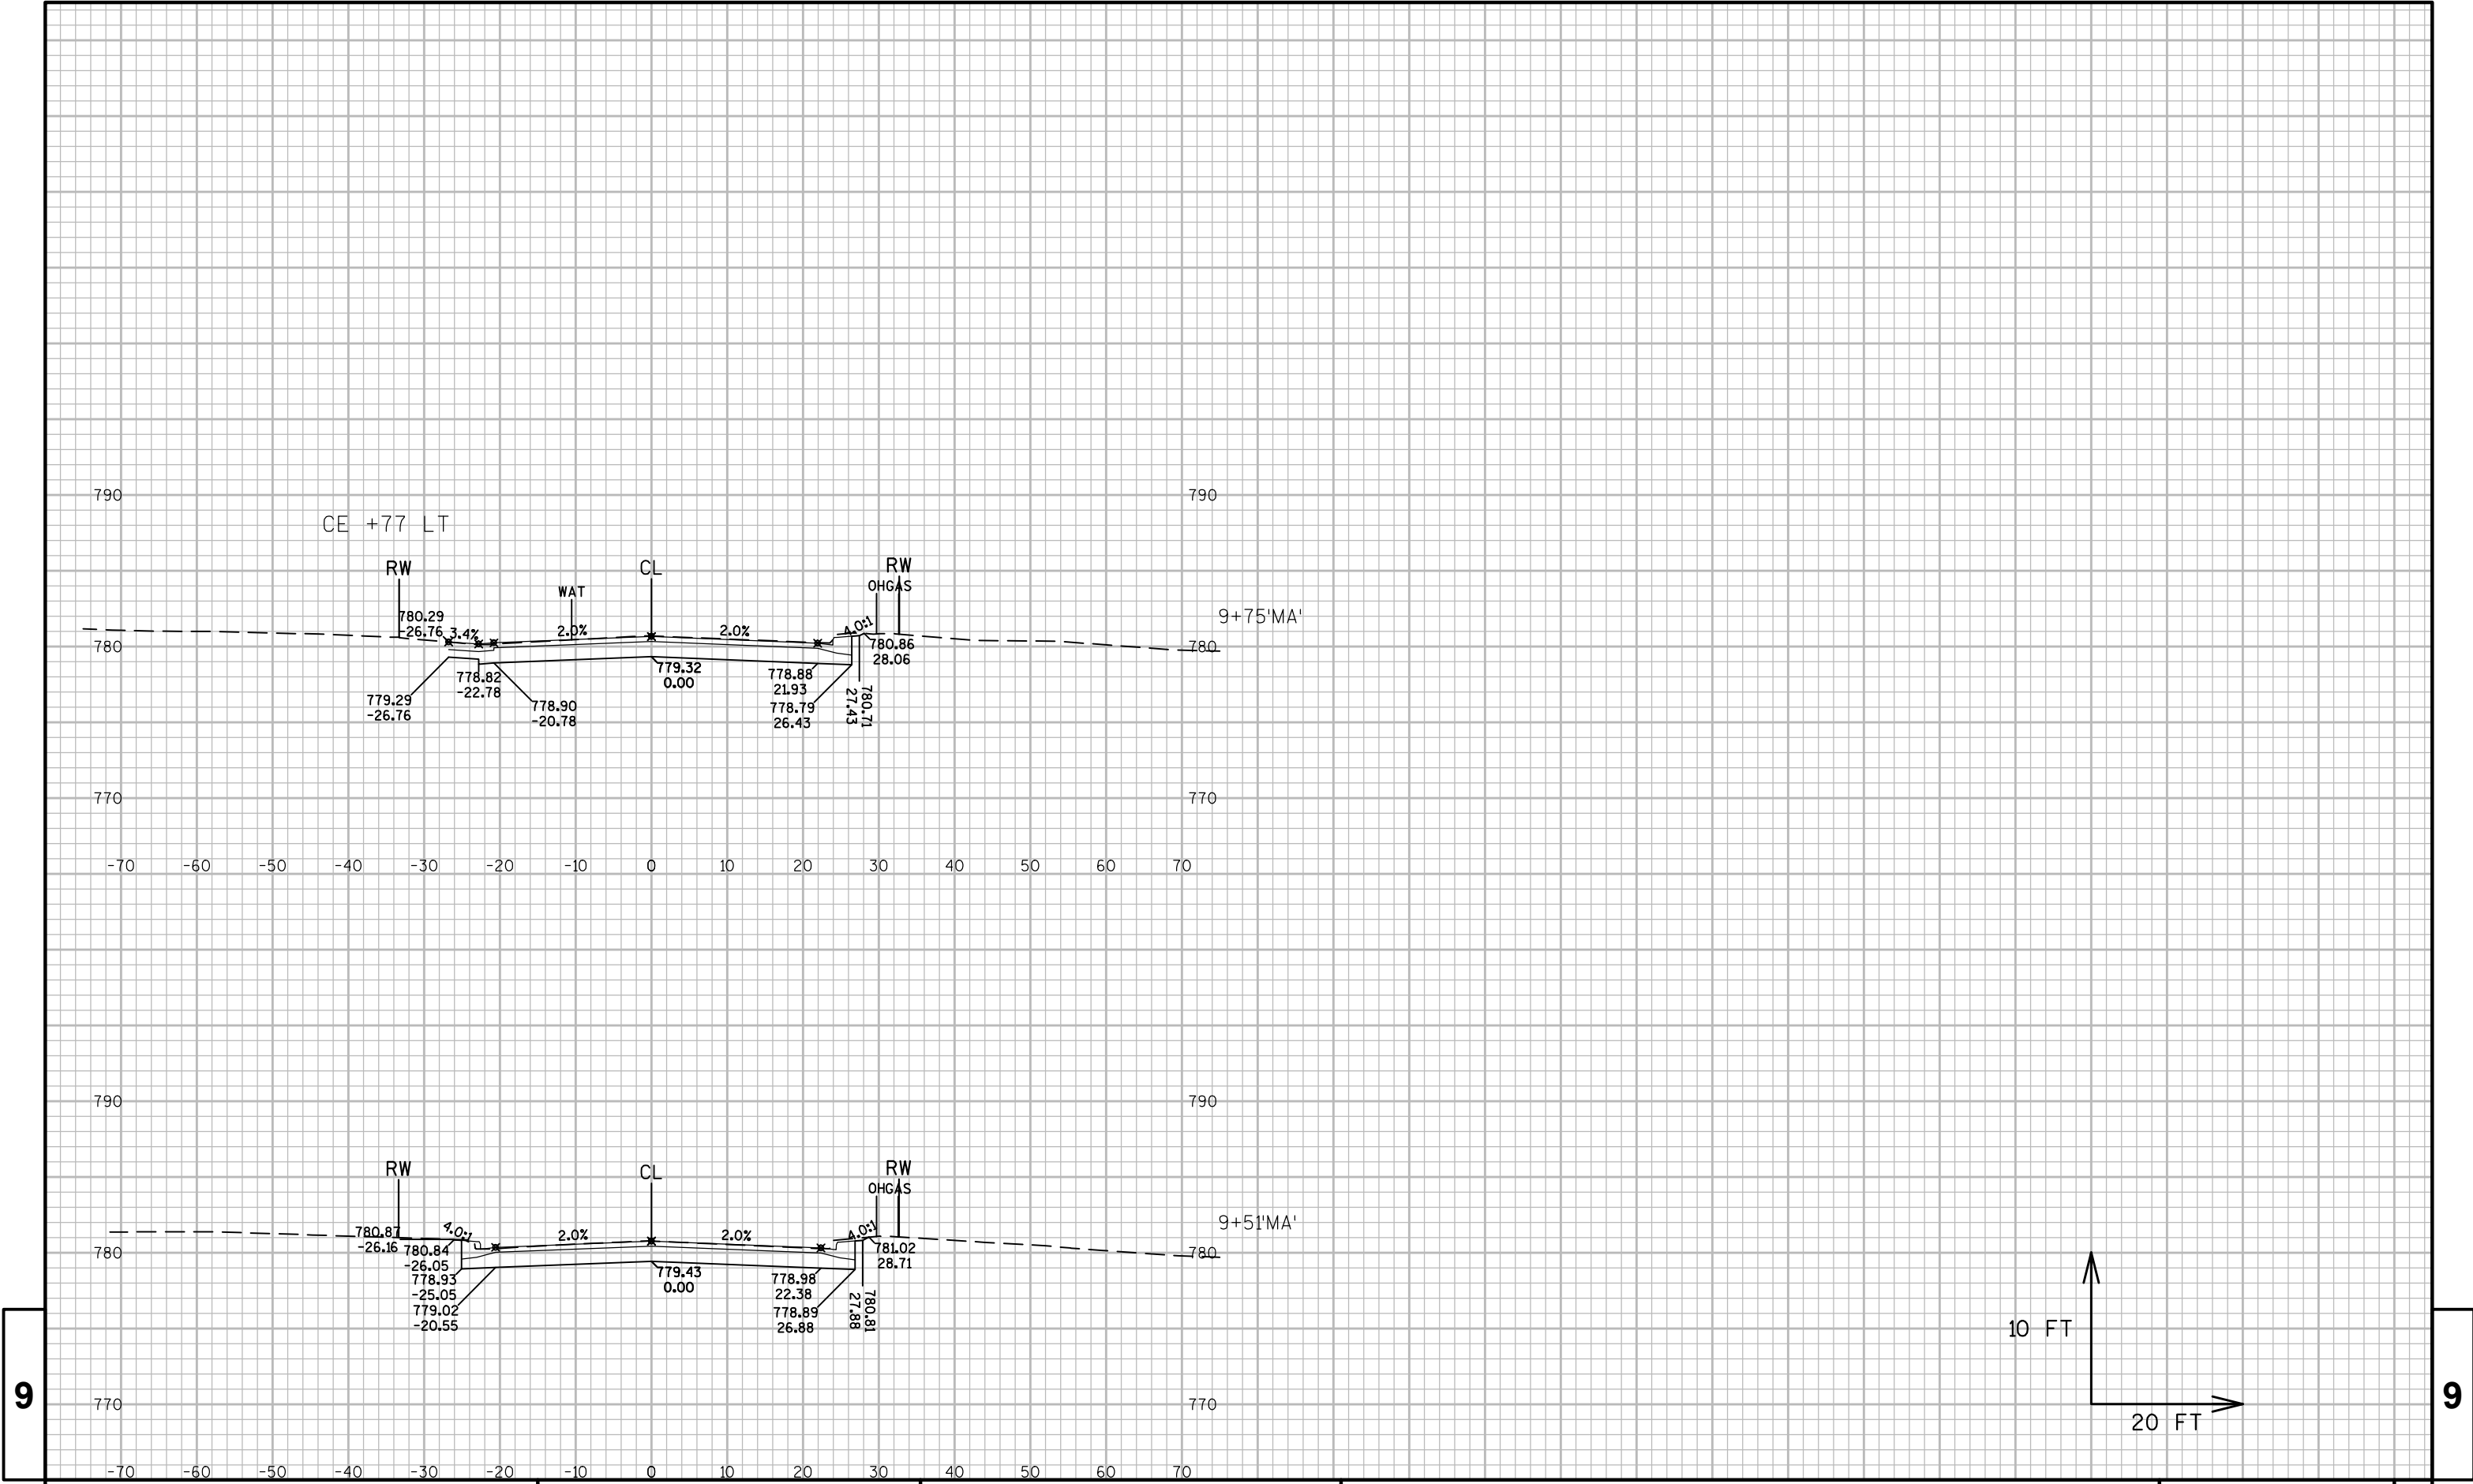

9


9

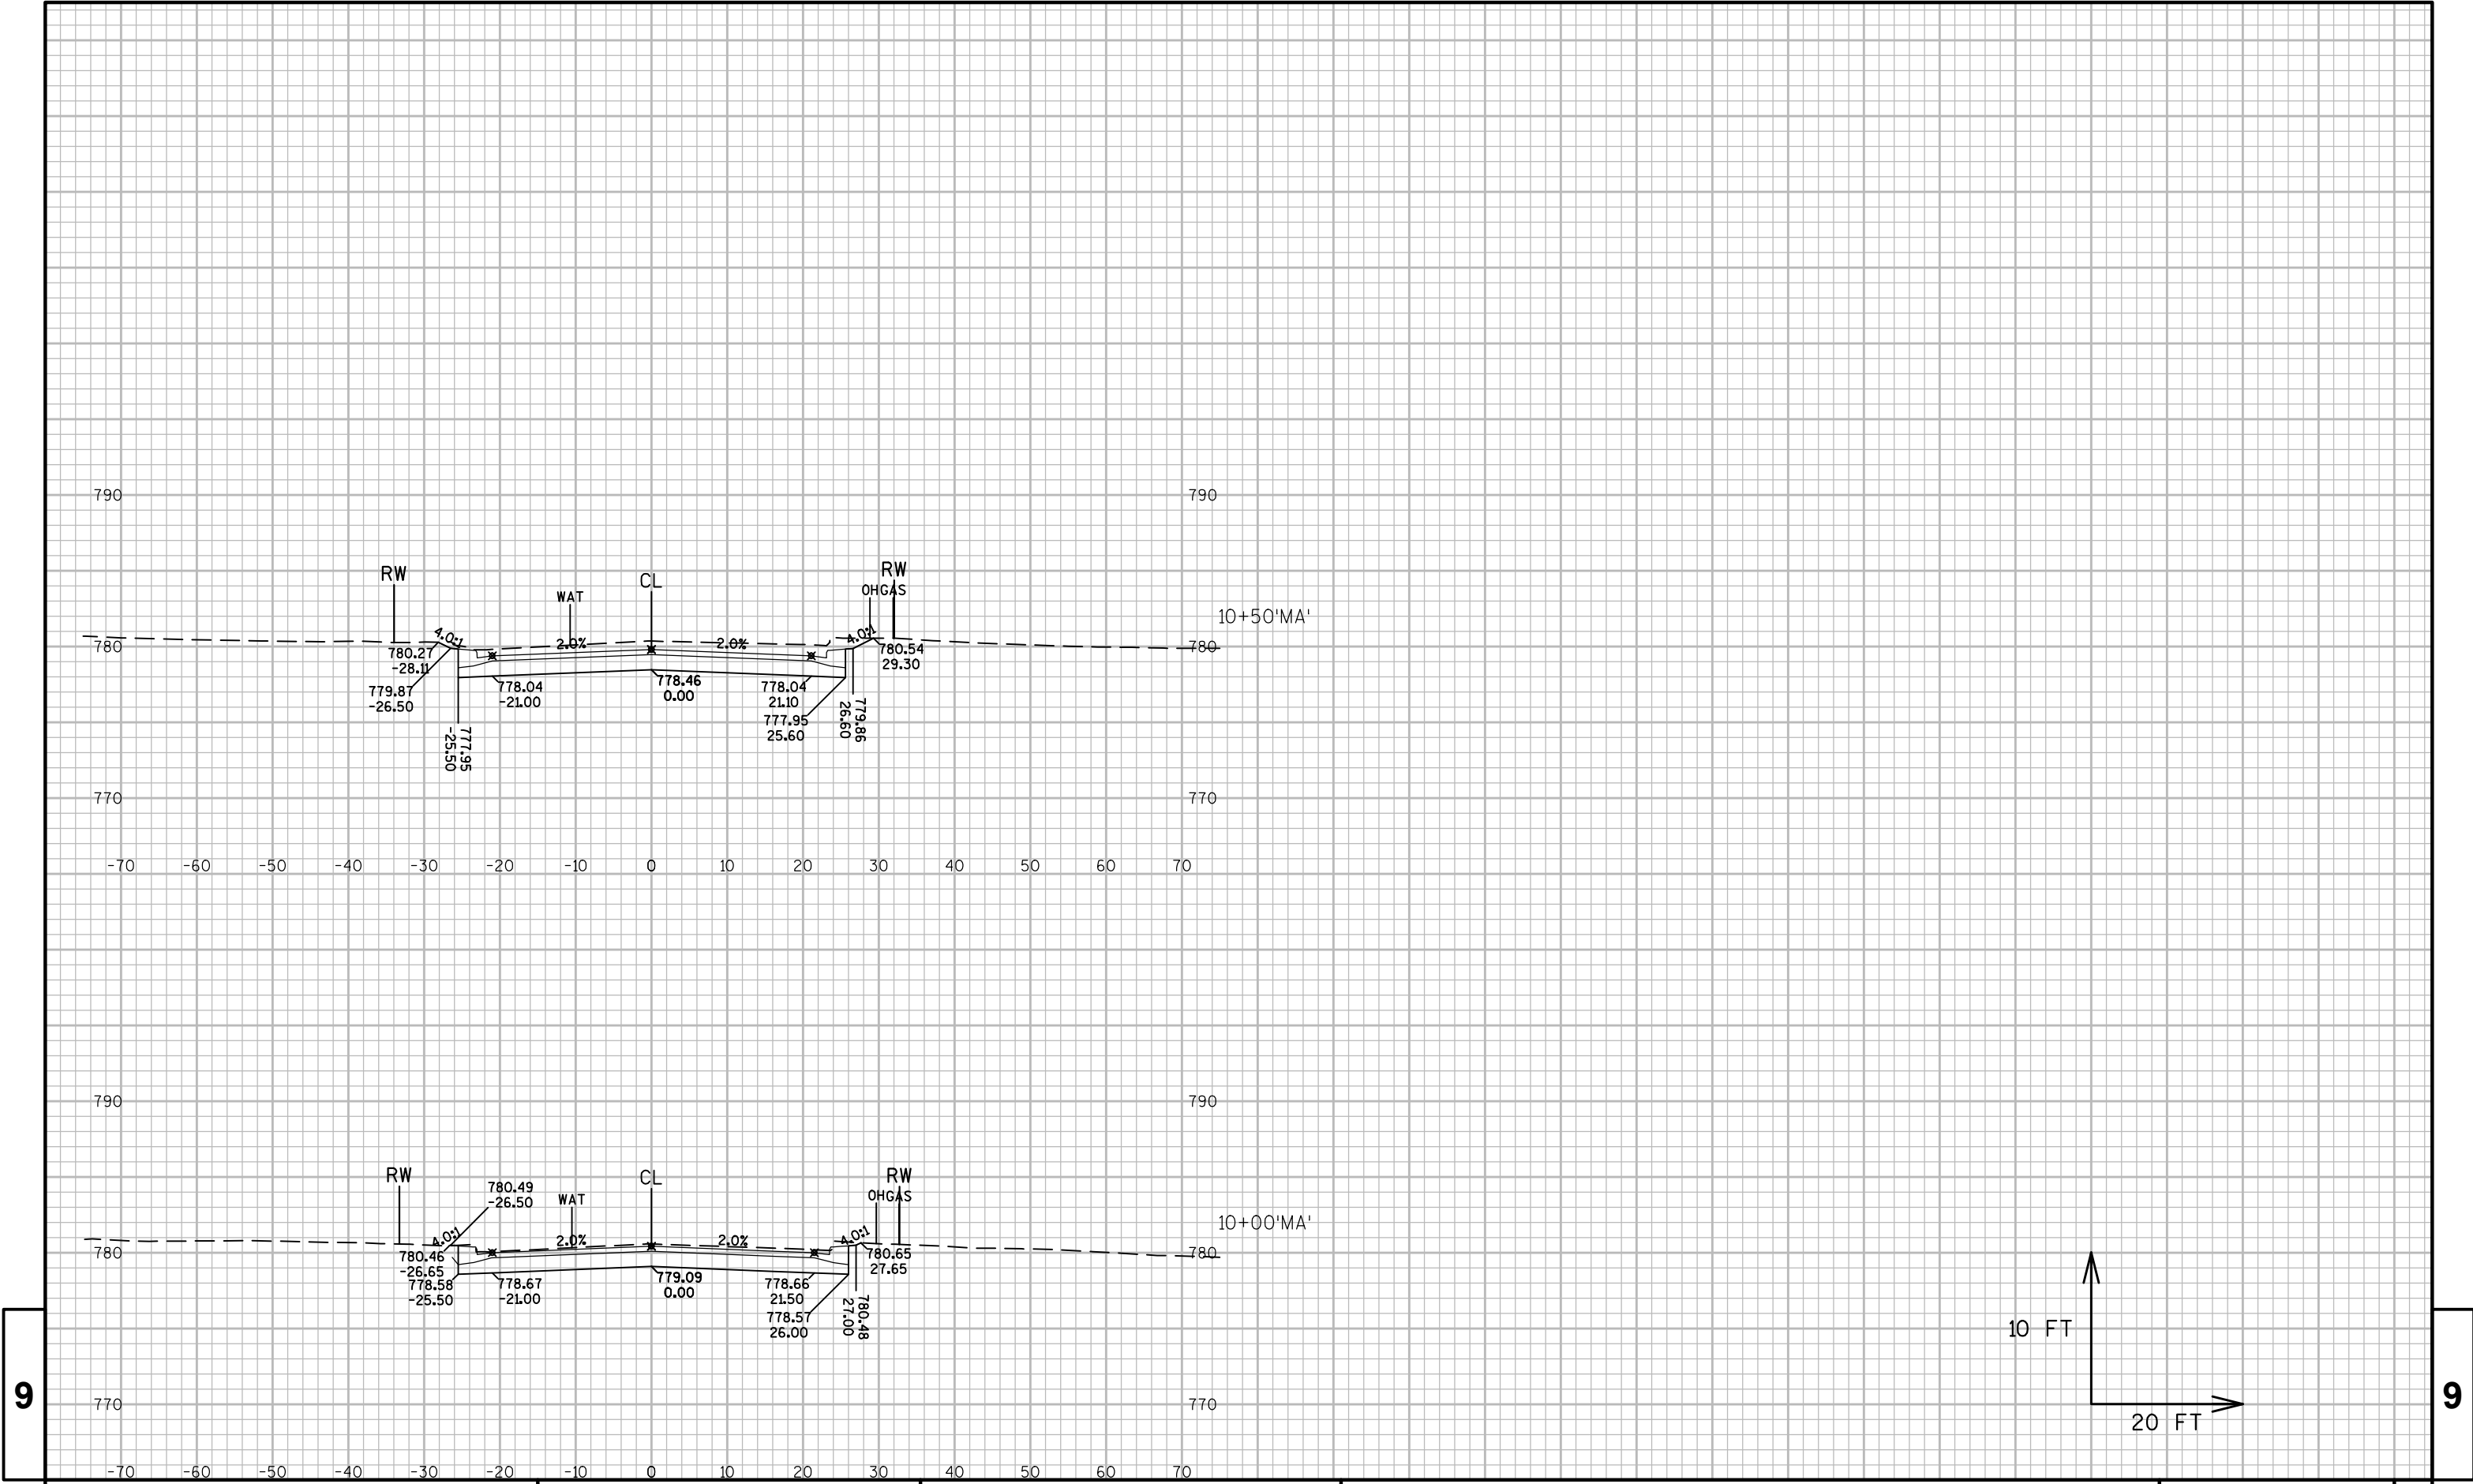


9

9

9

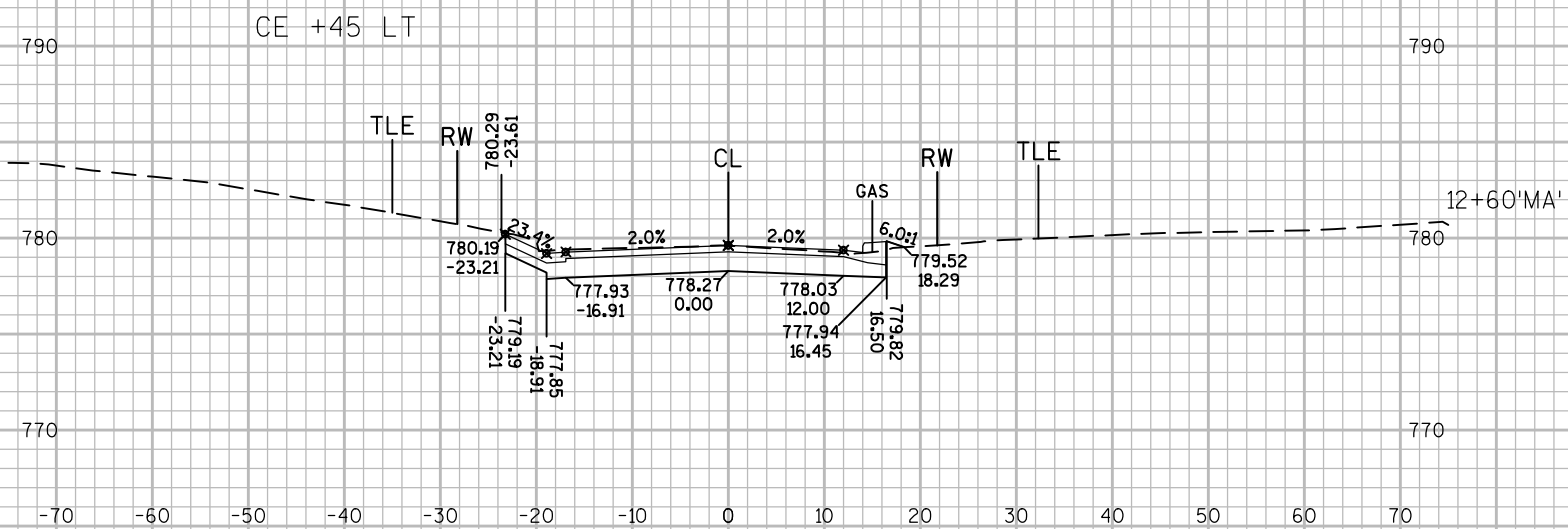



9

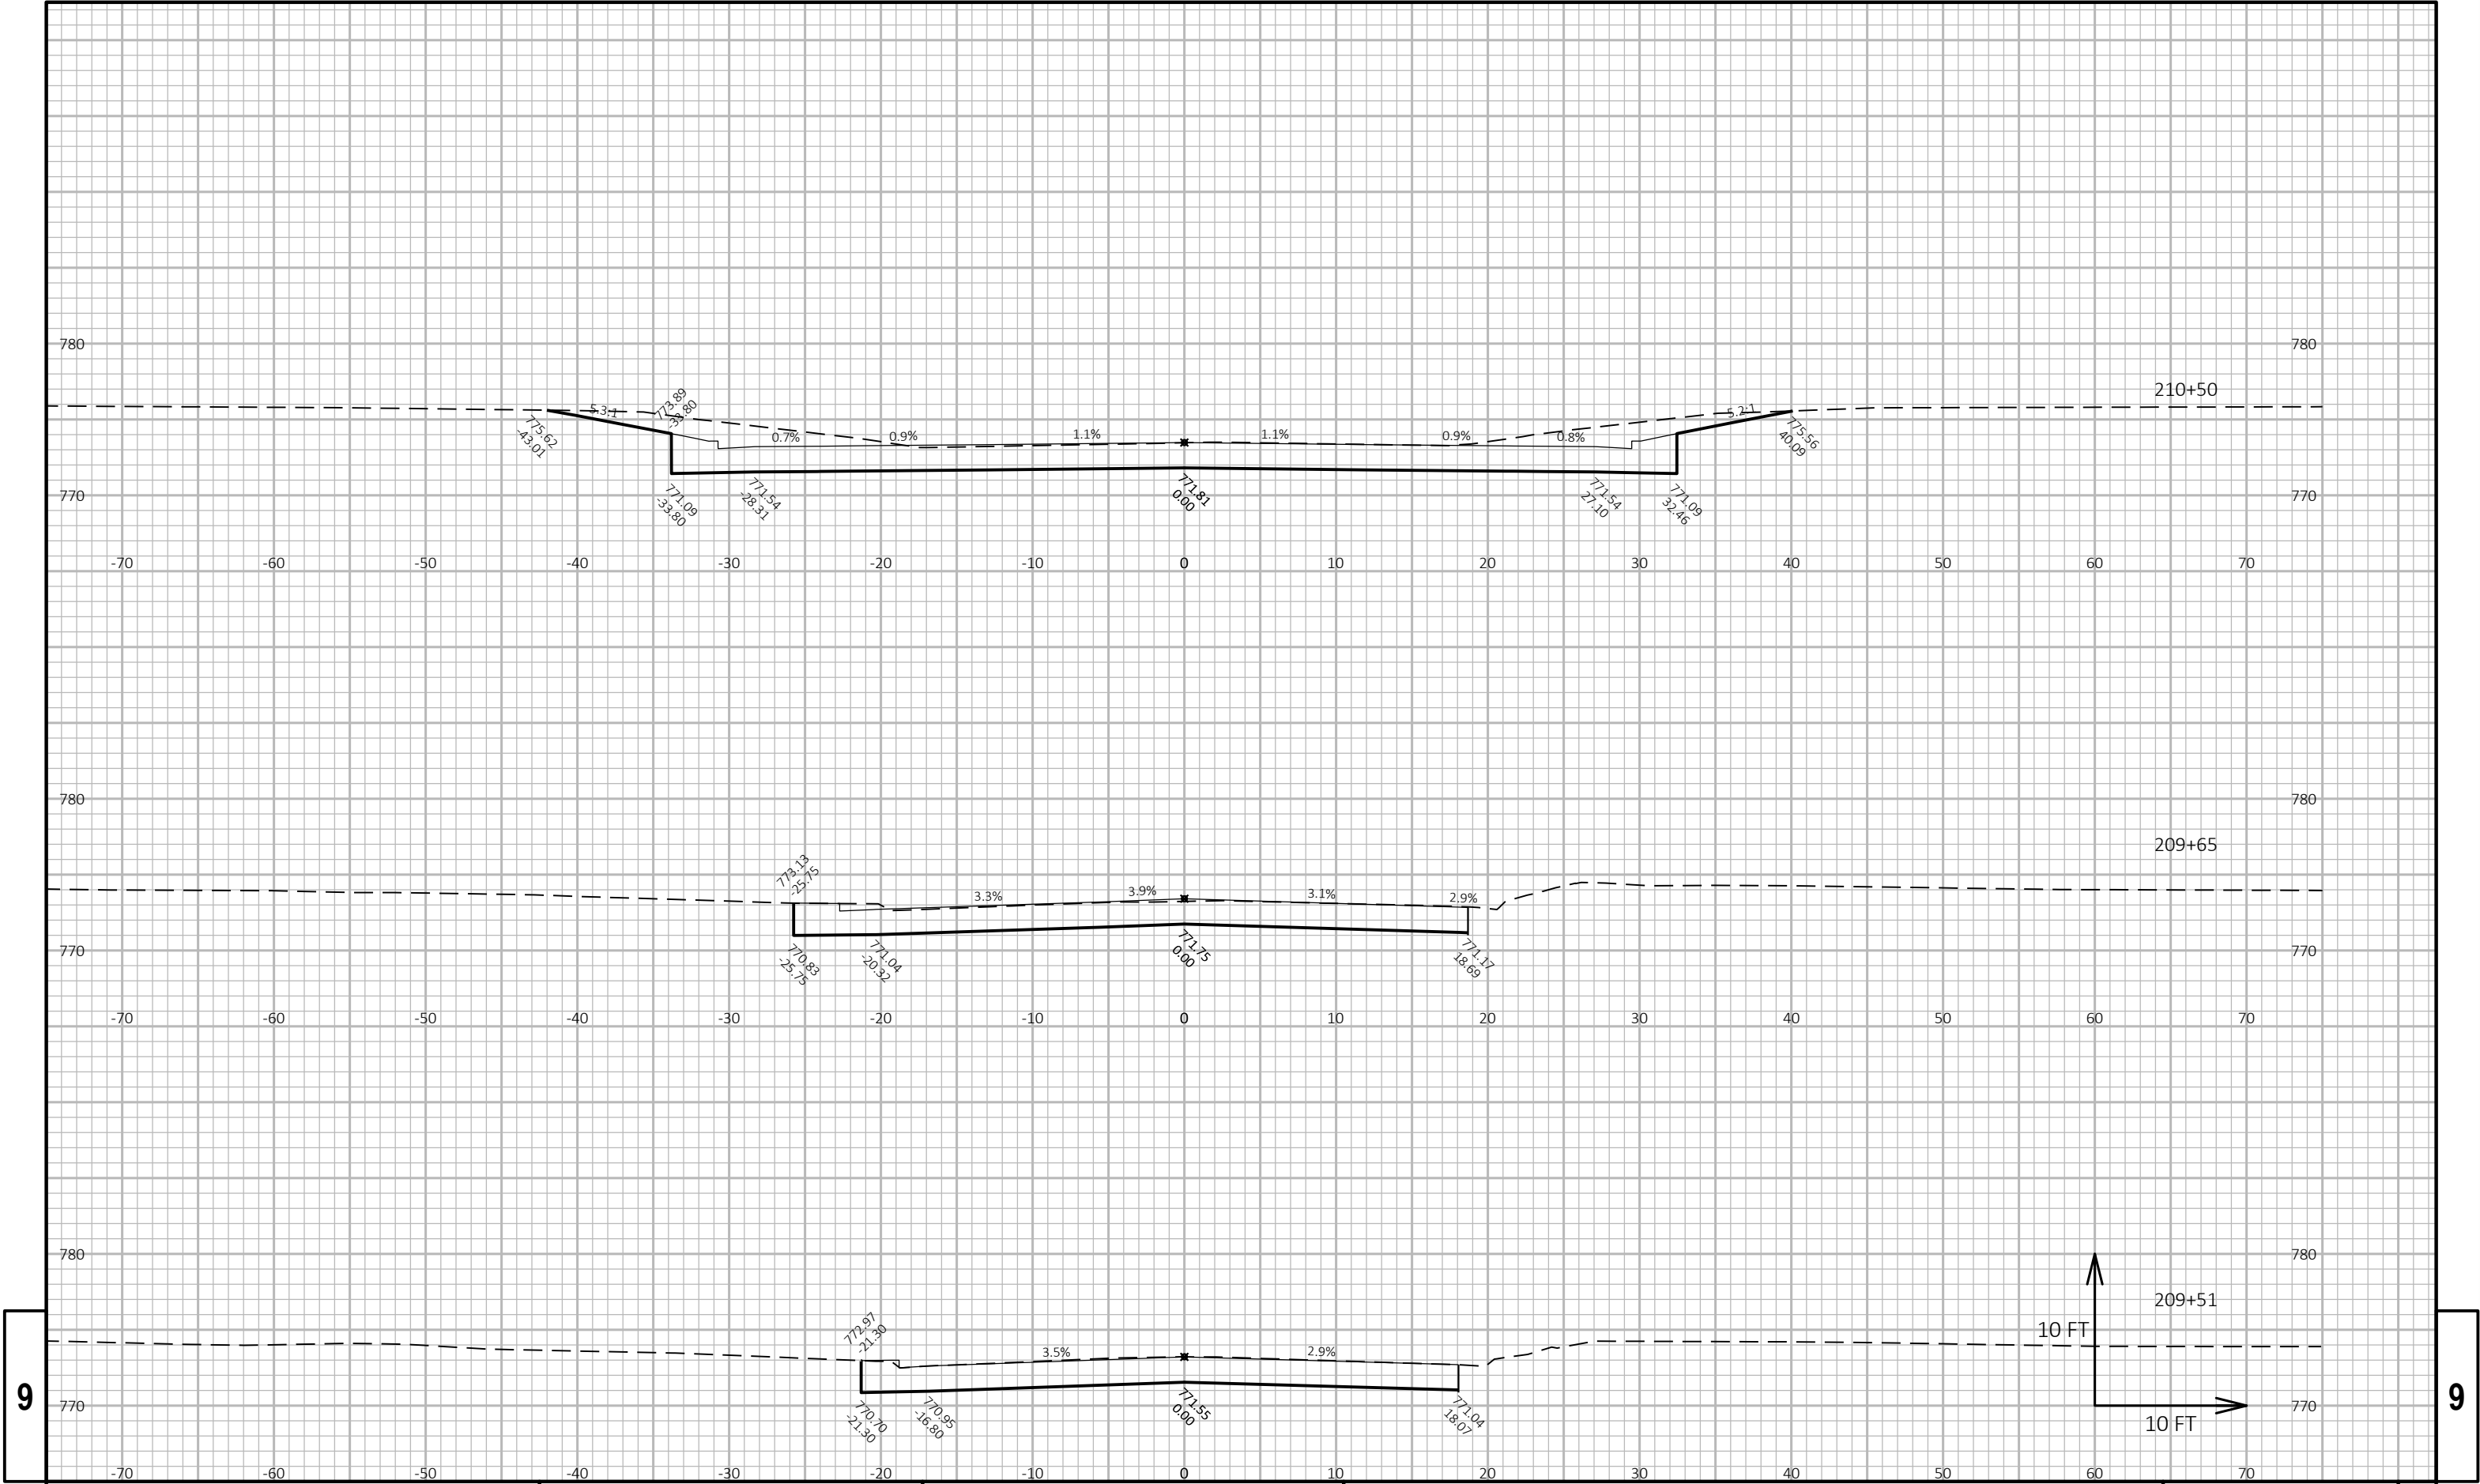

9


9

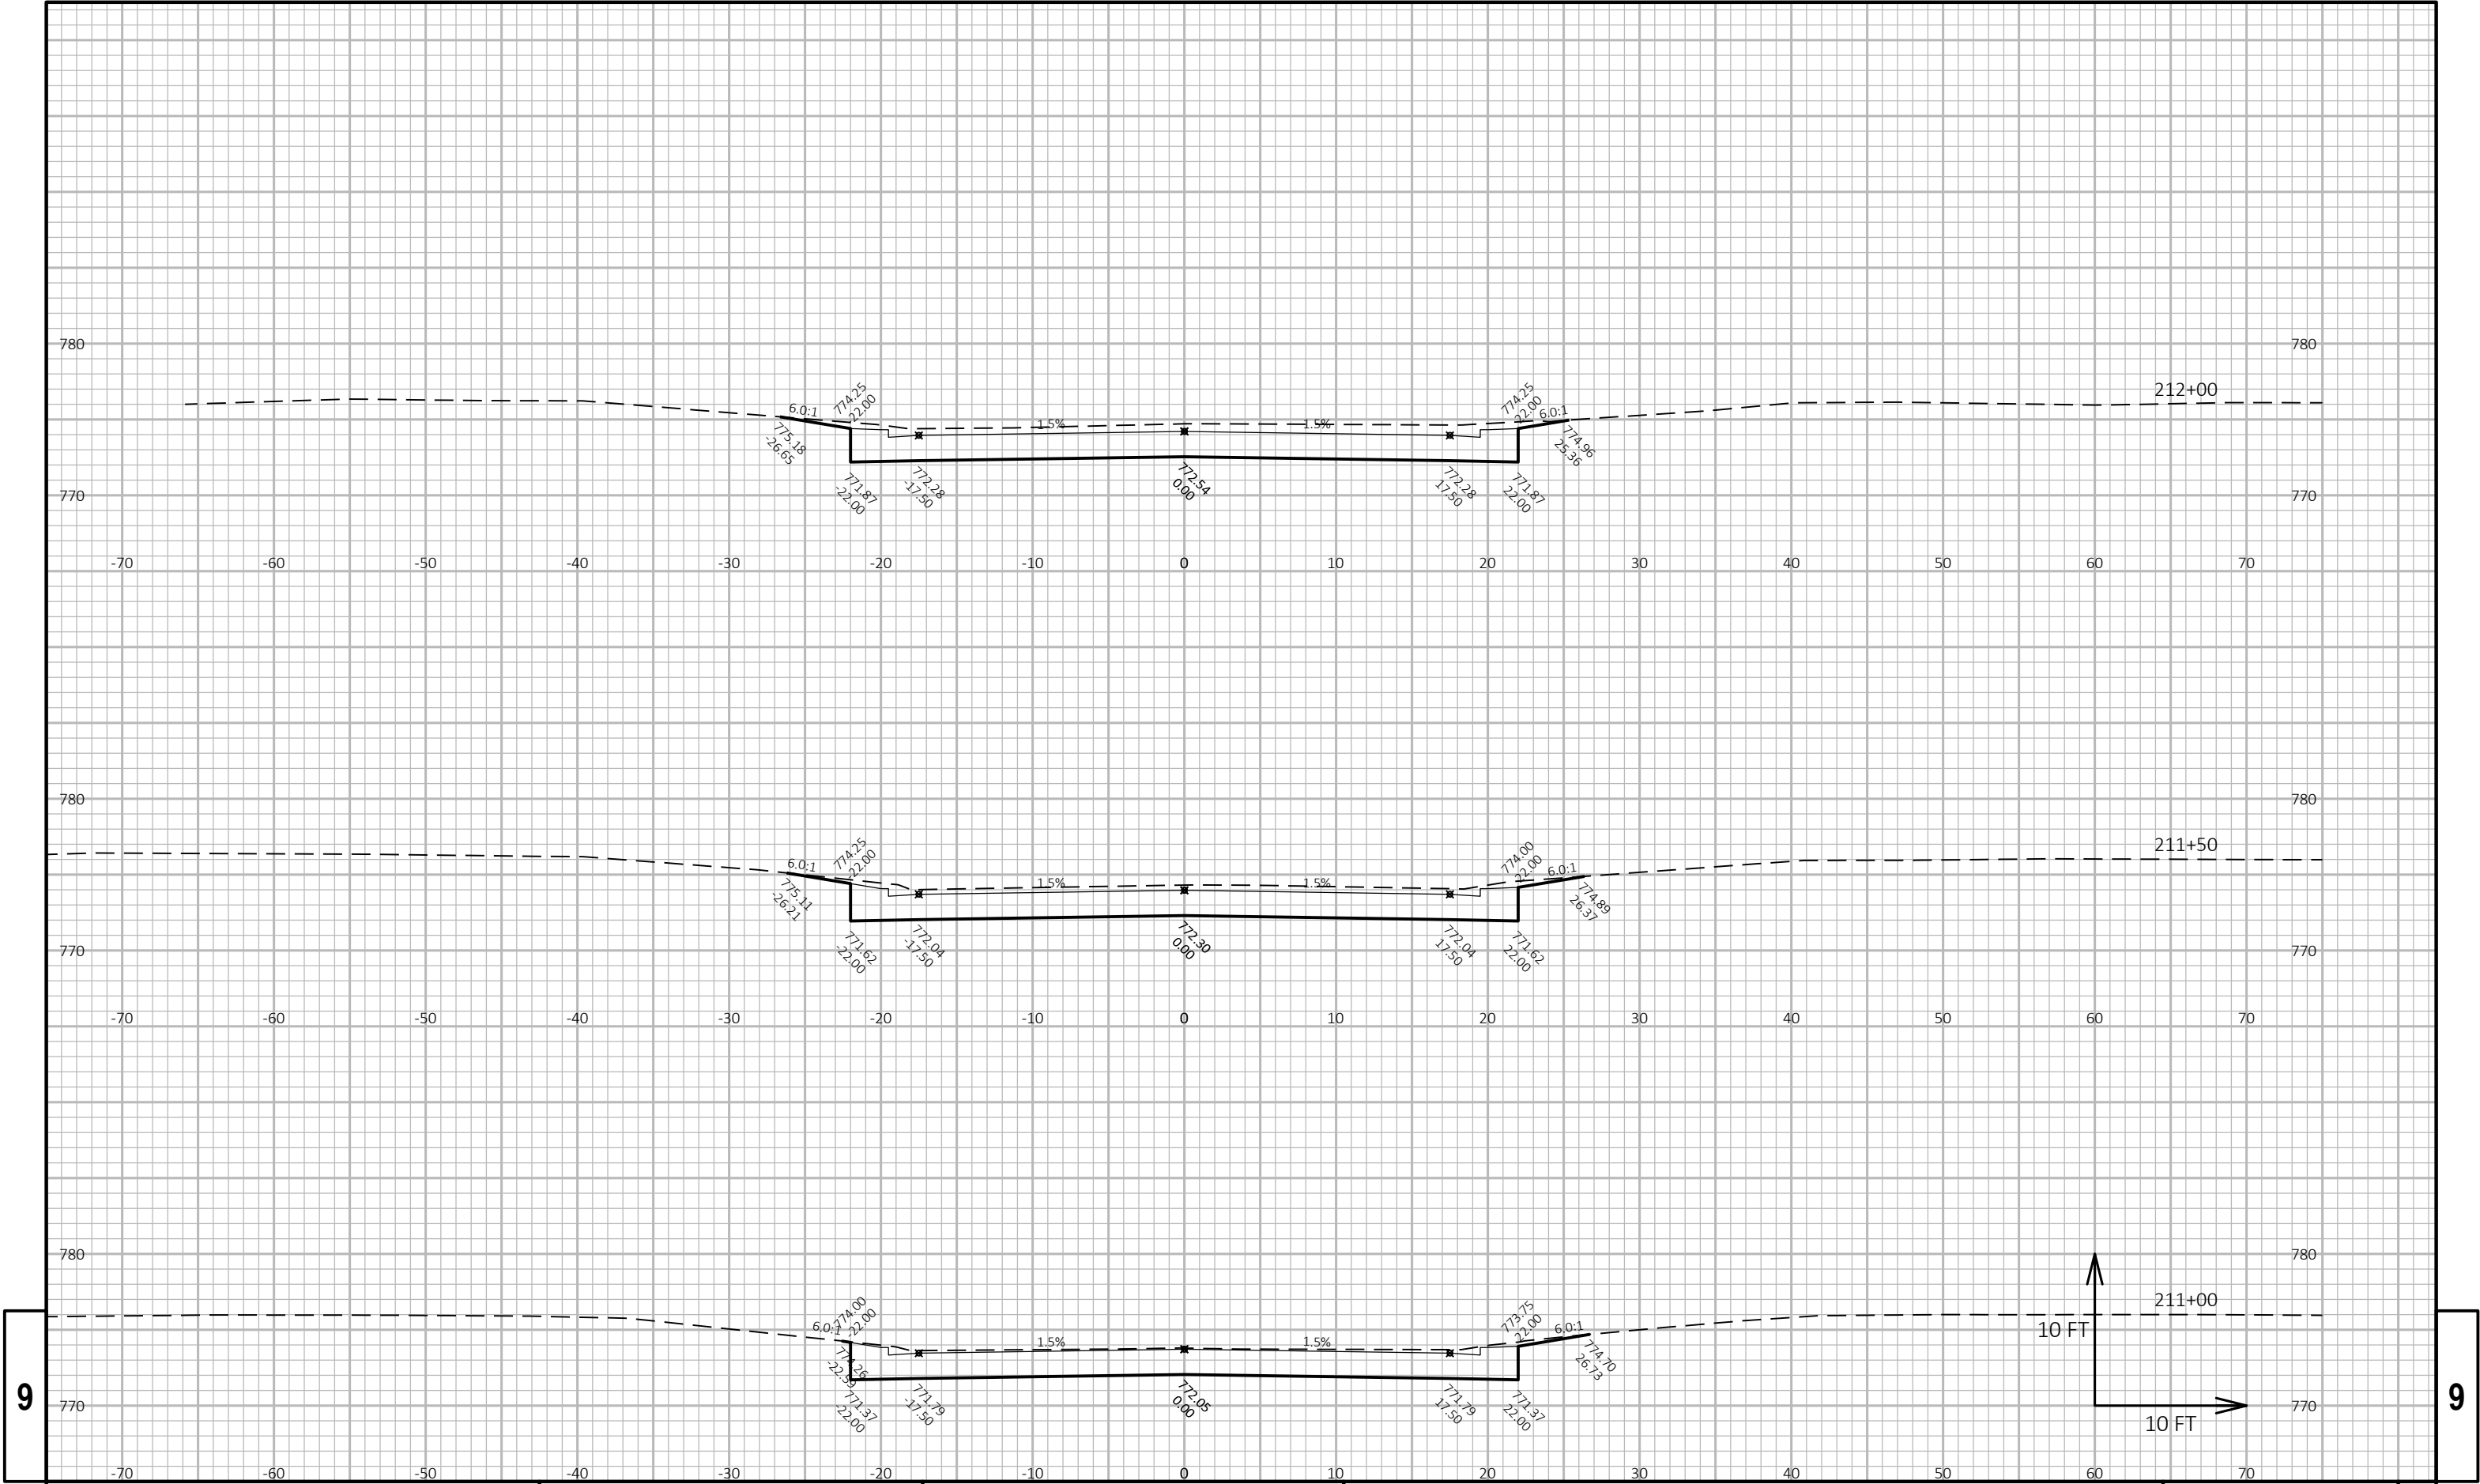


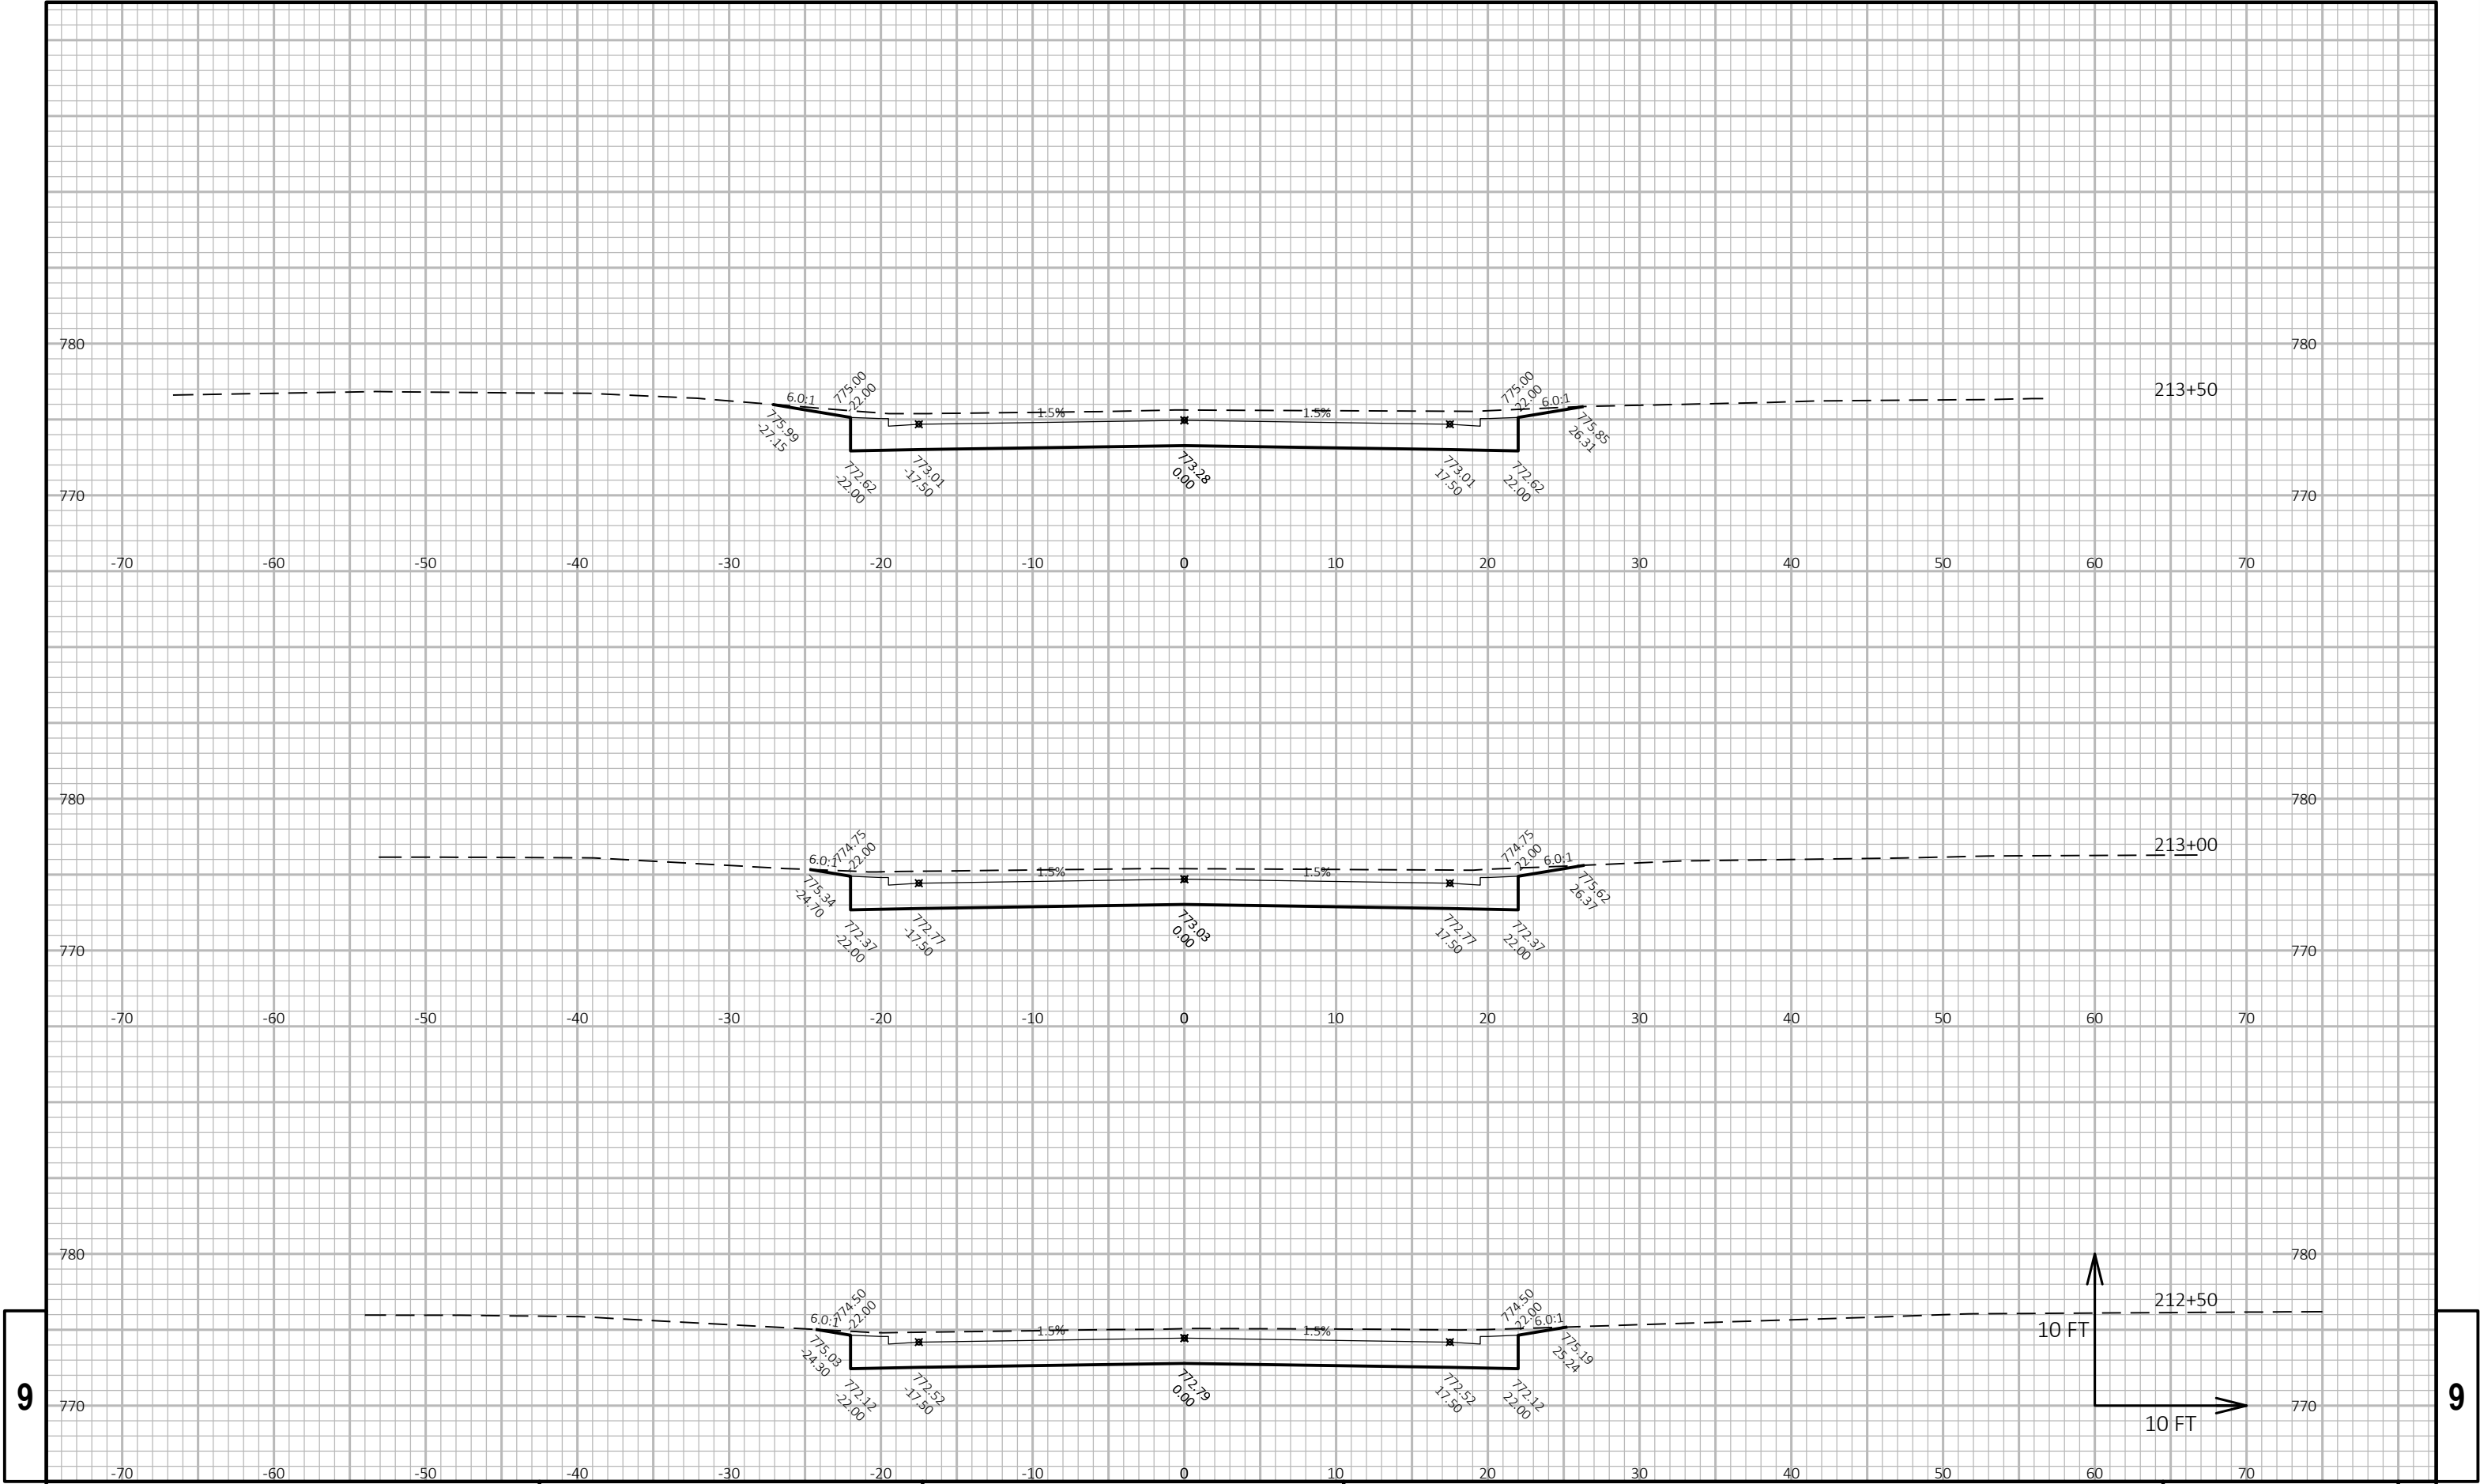


9

9

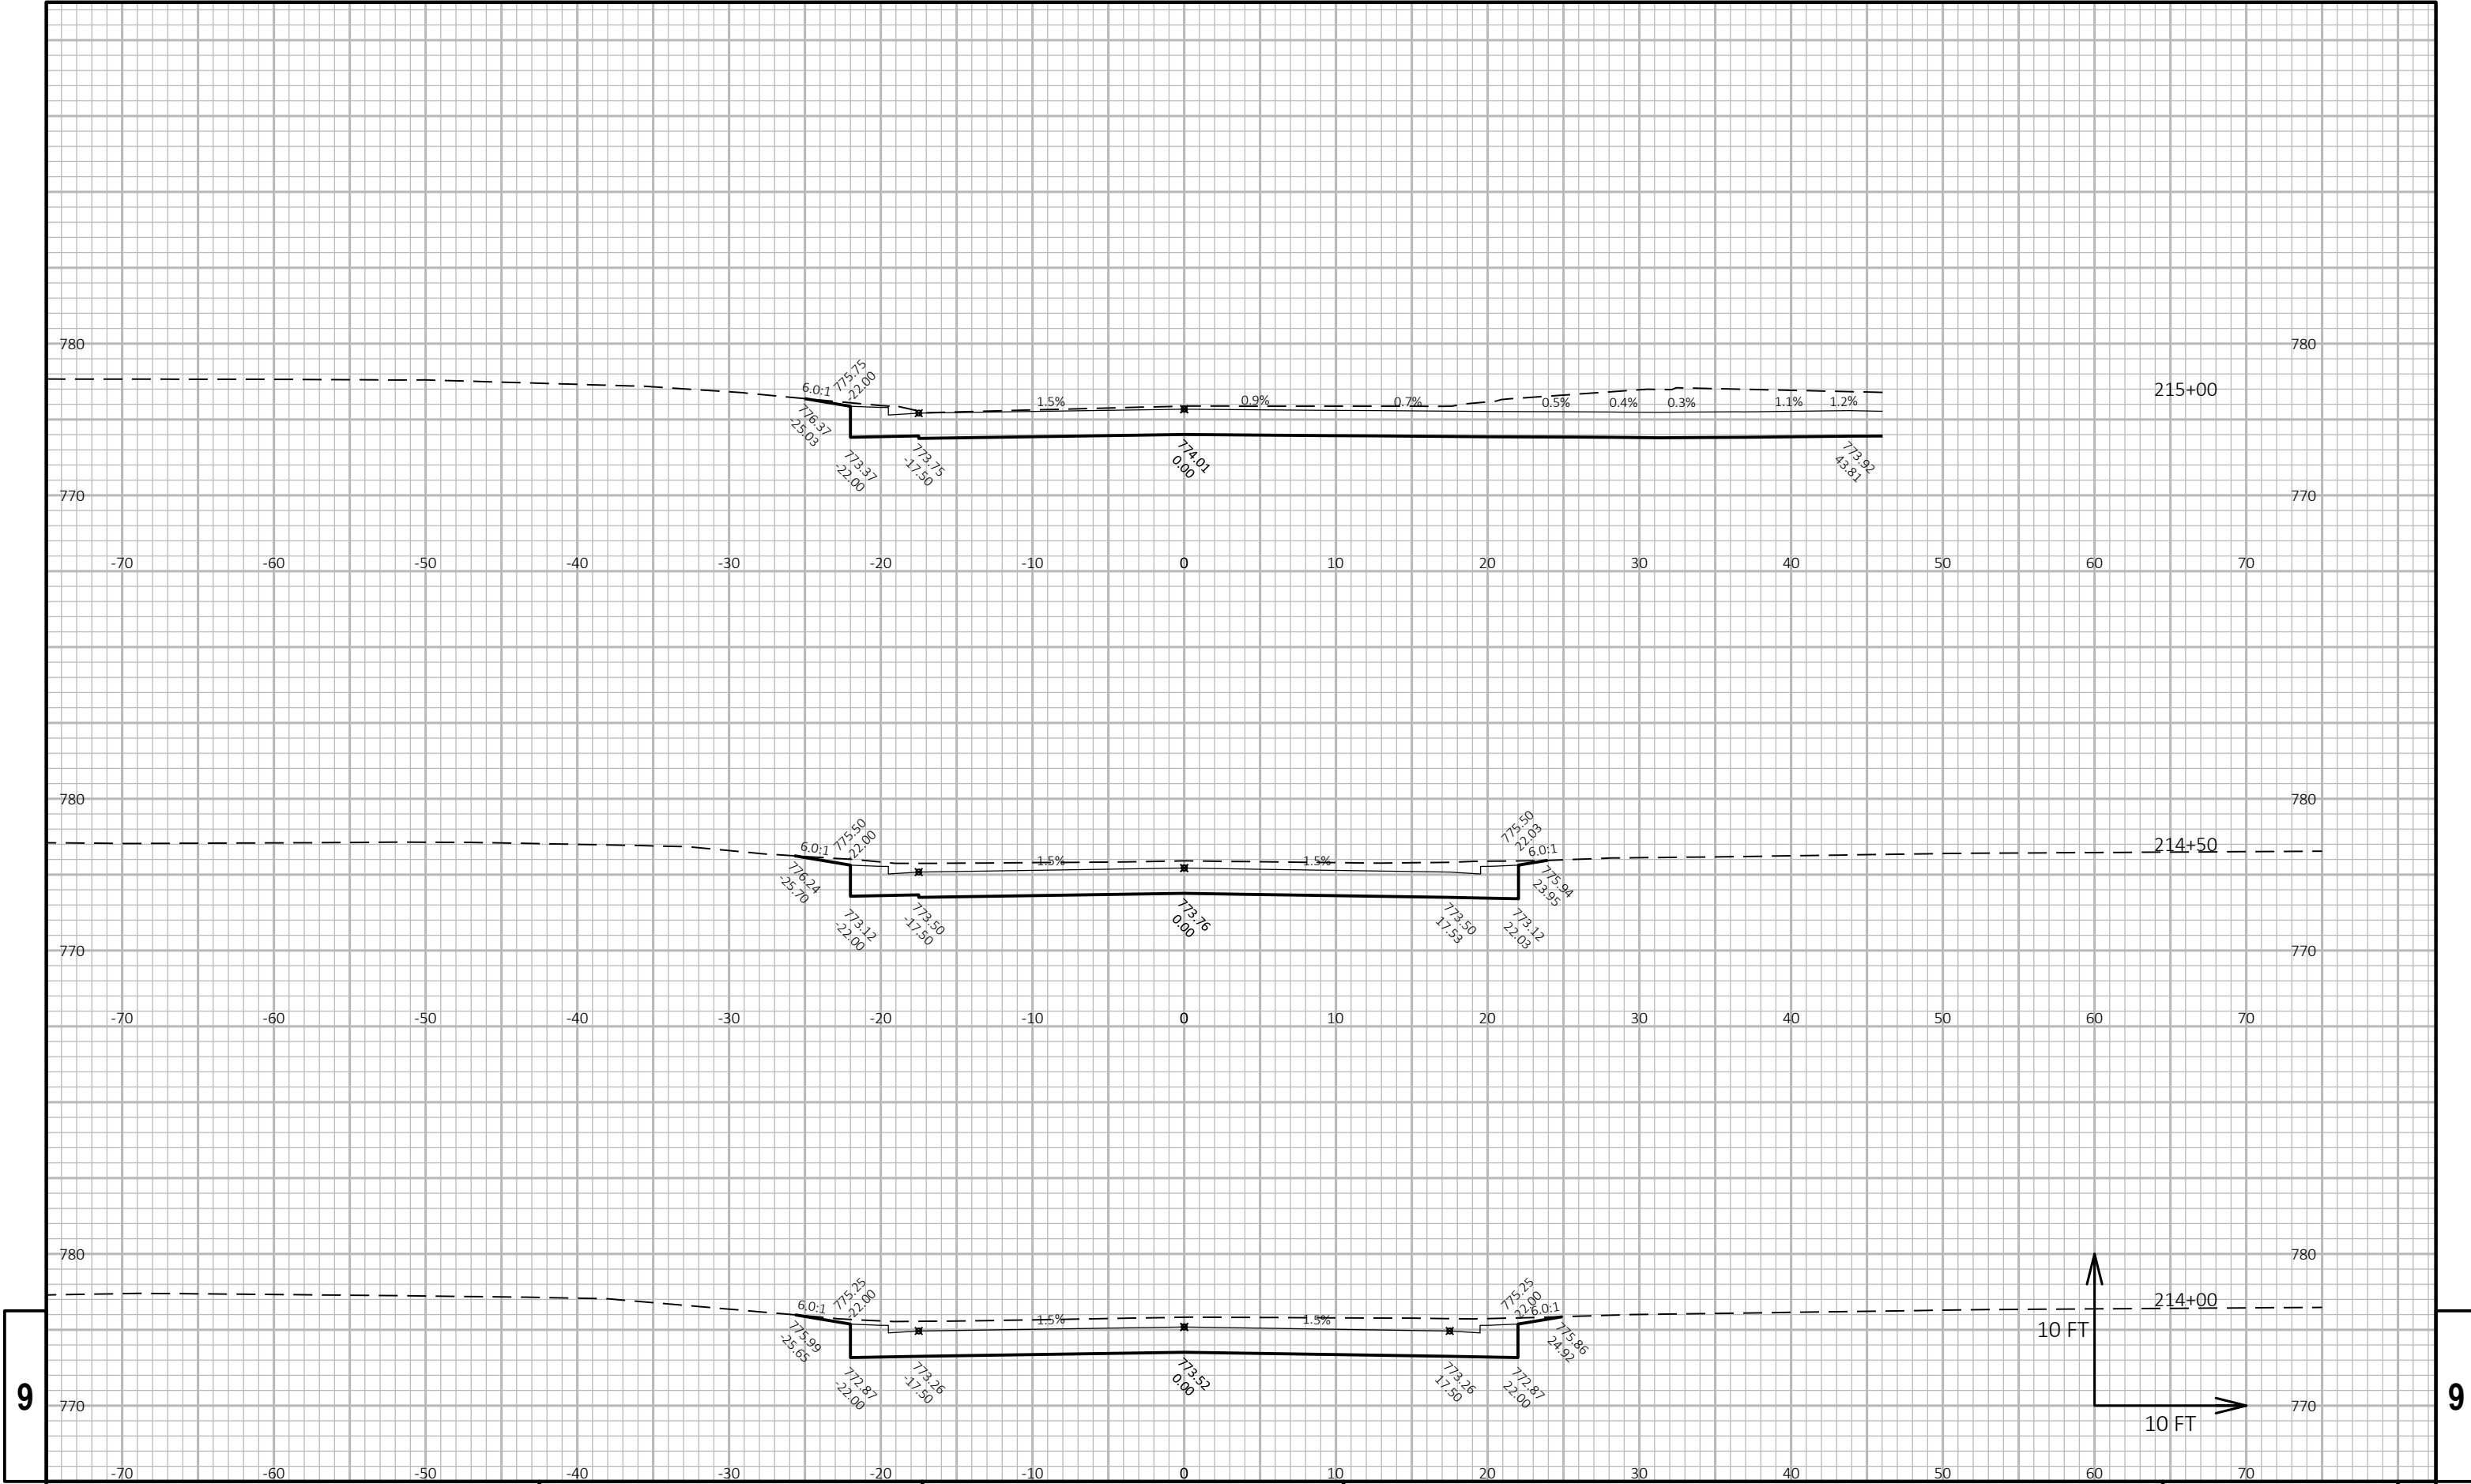

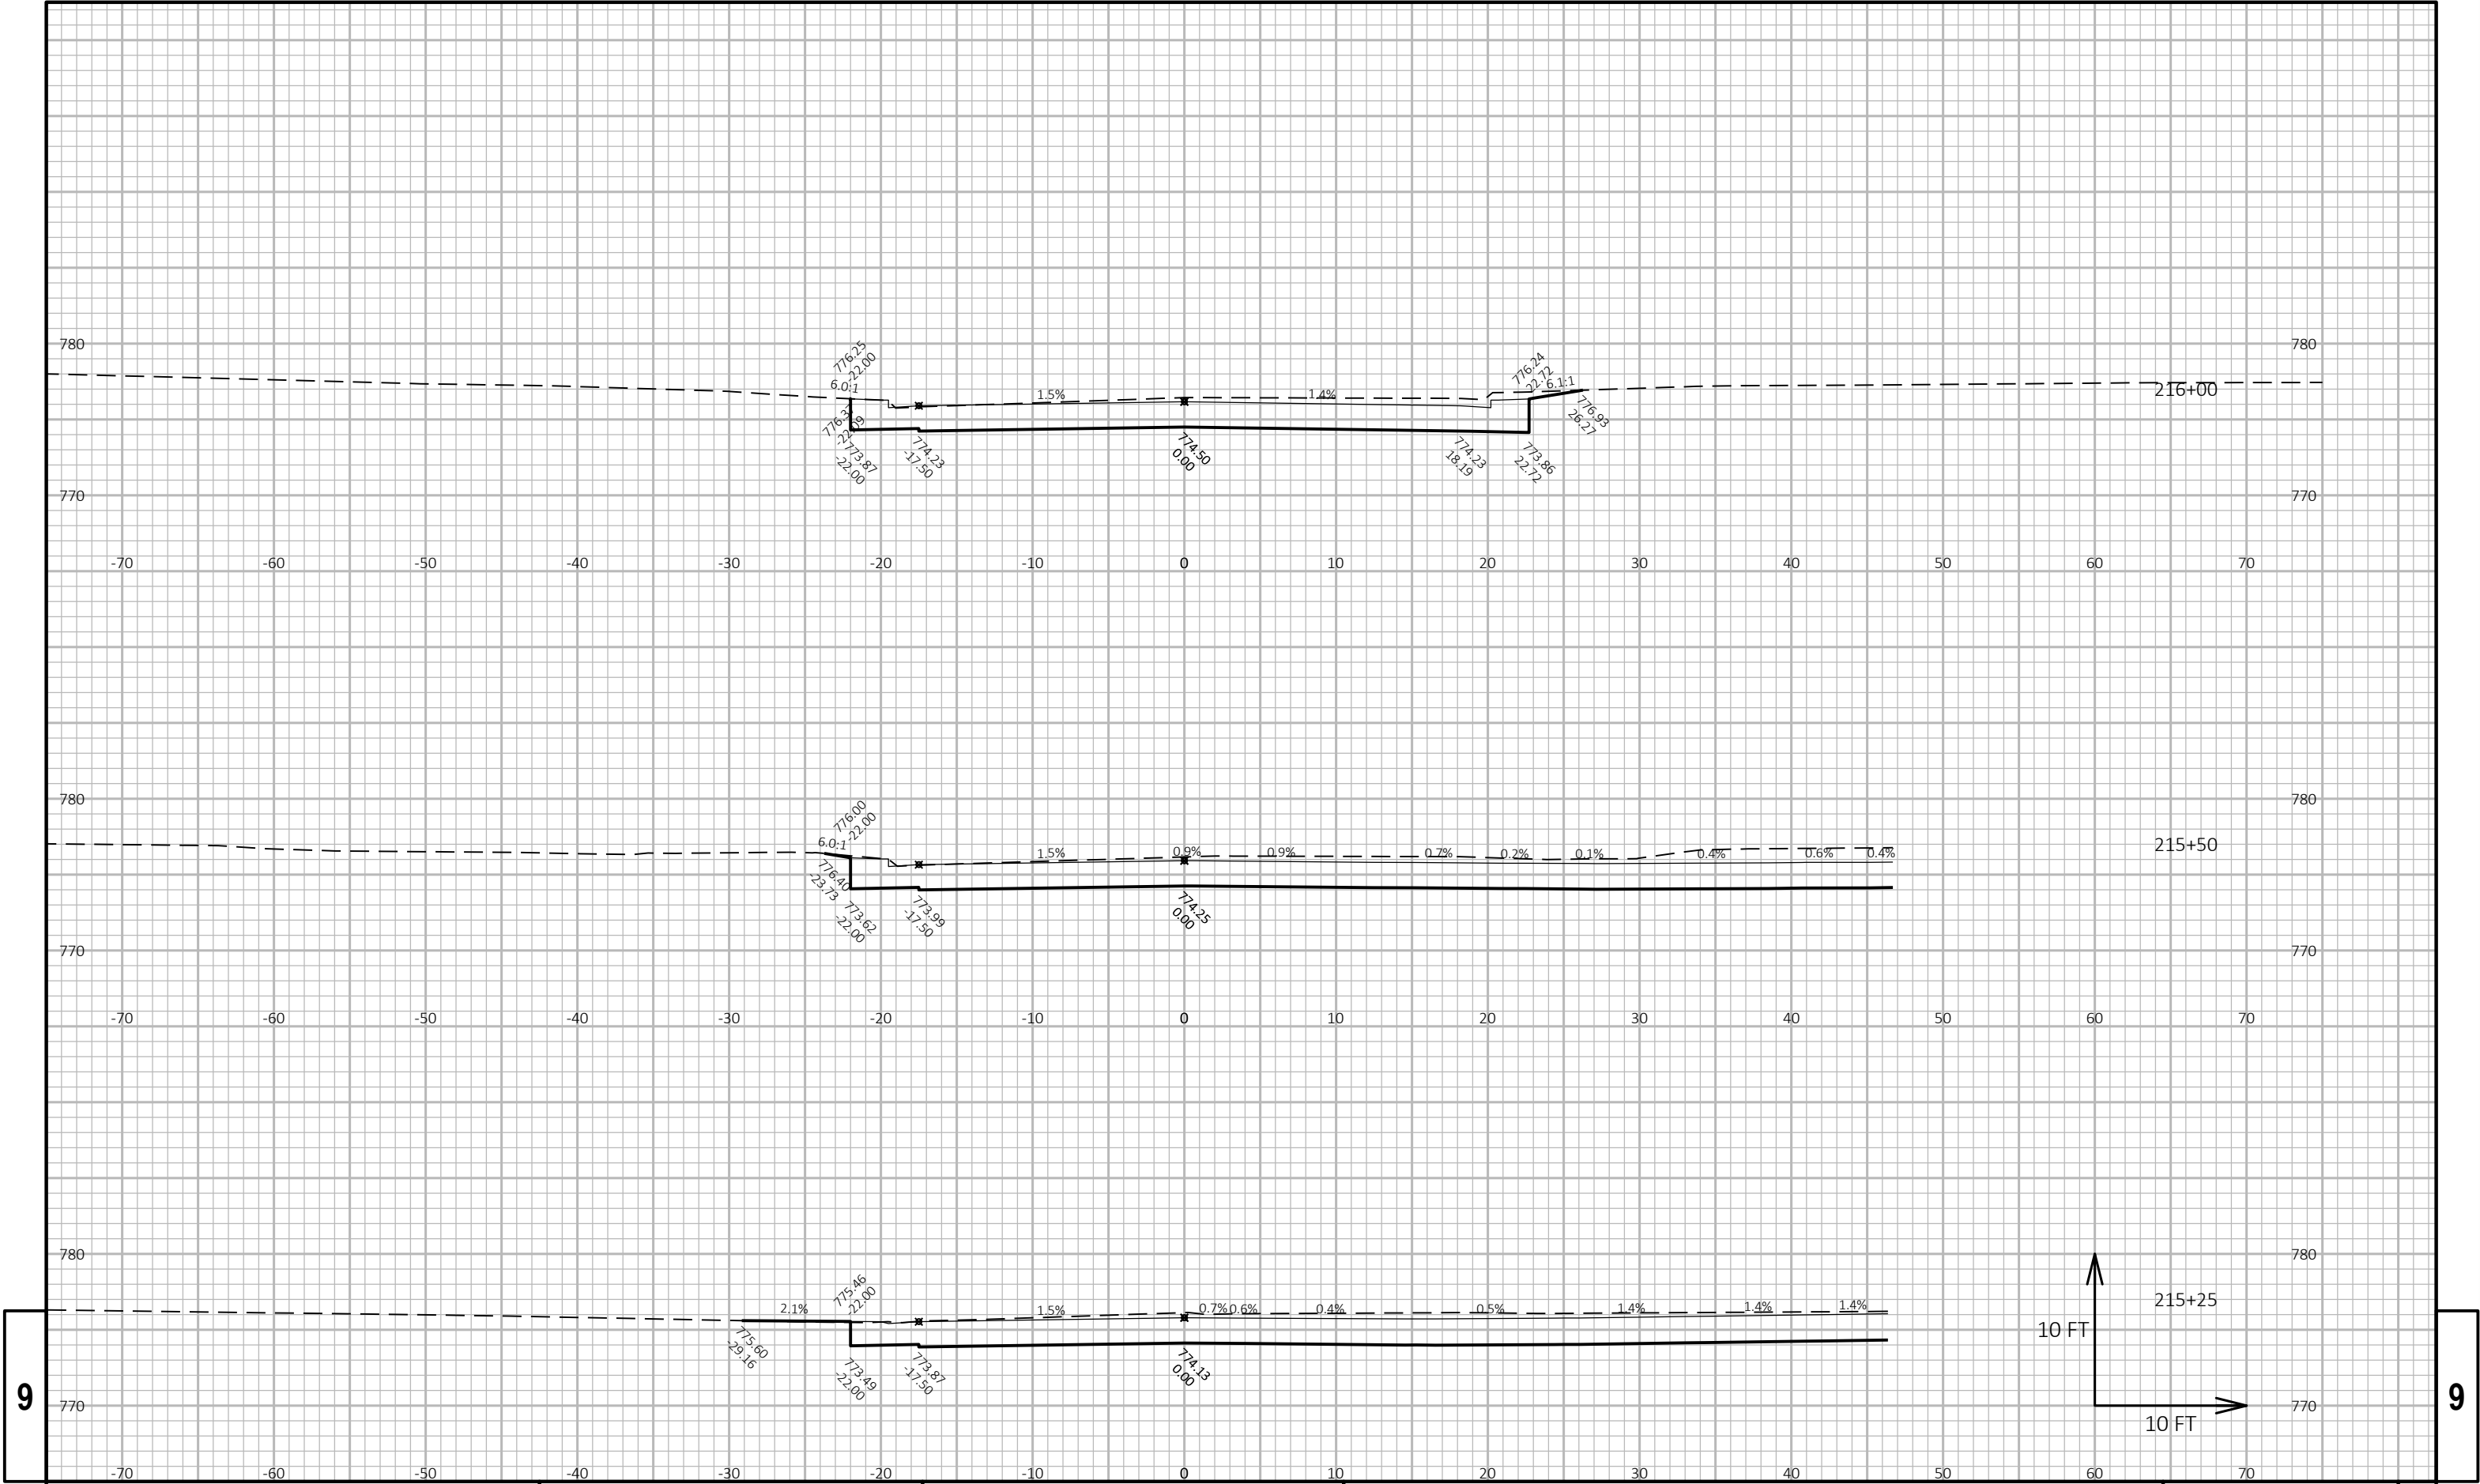


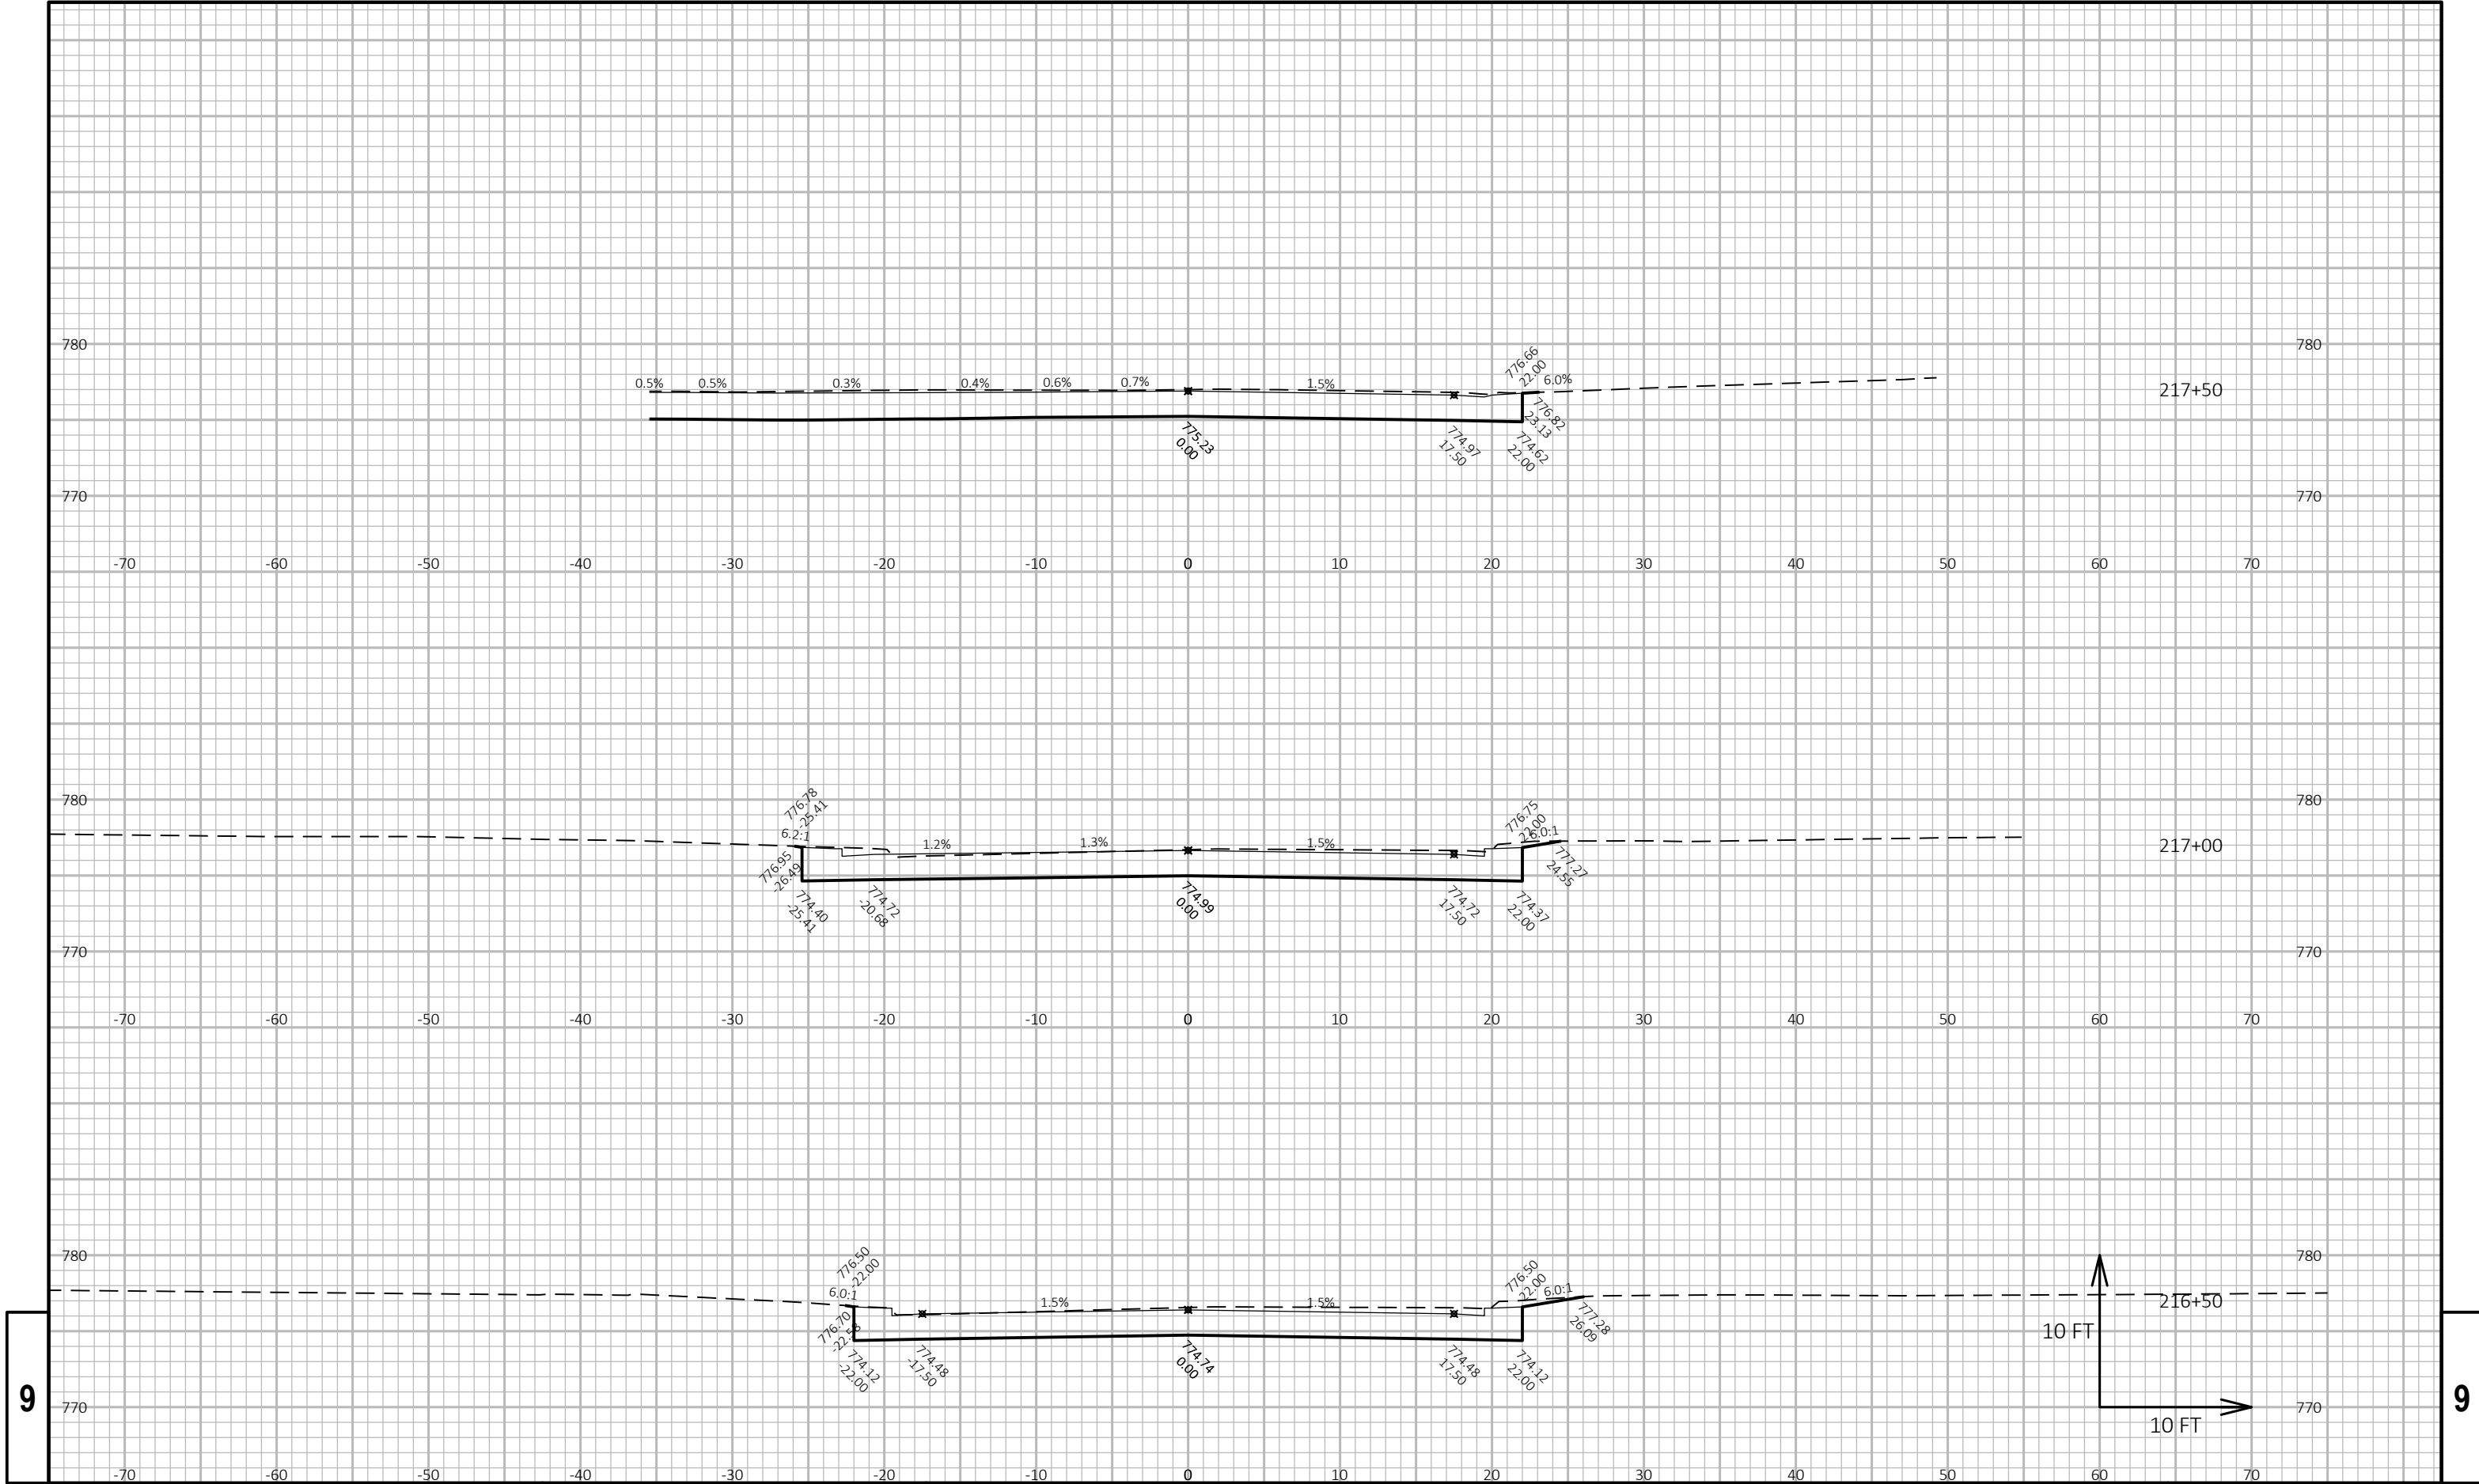


9

9

9

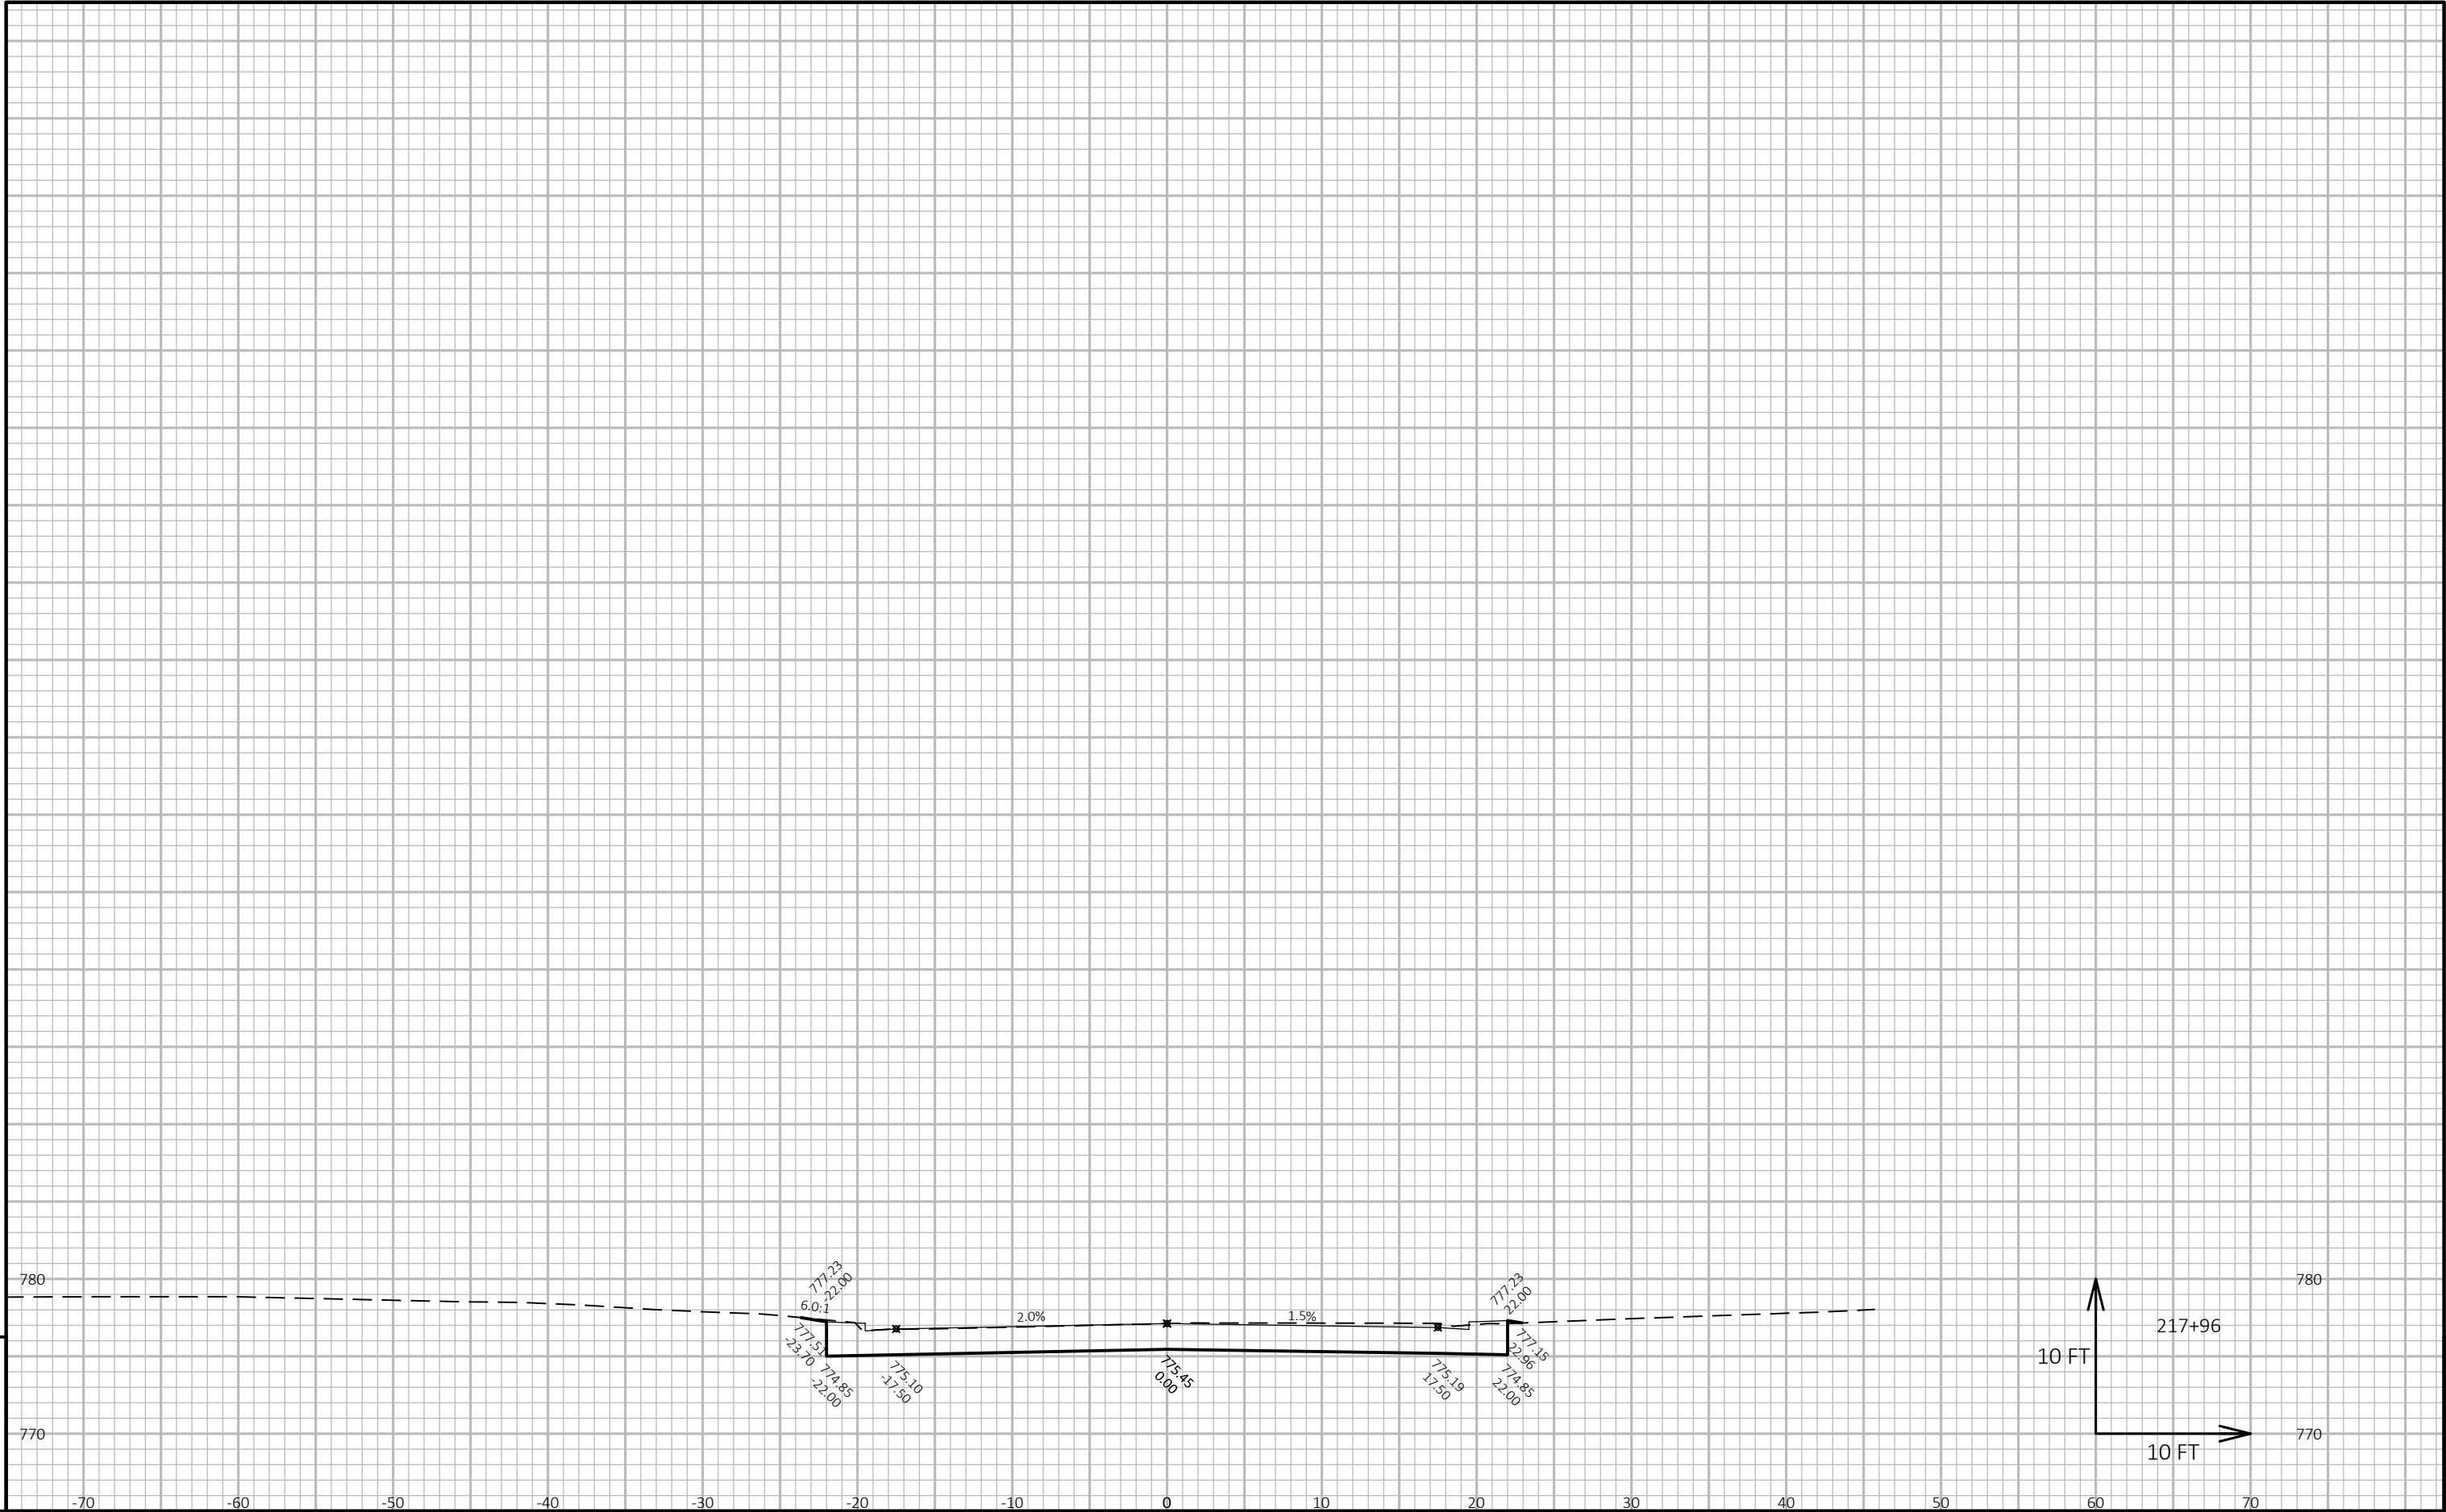


9

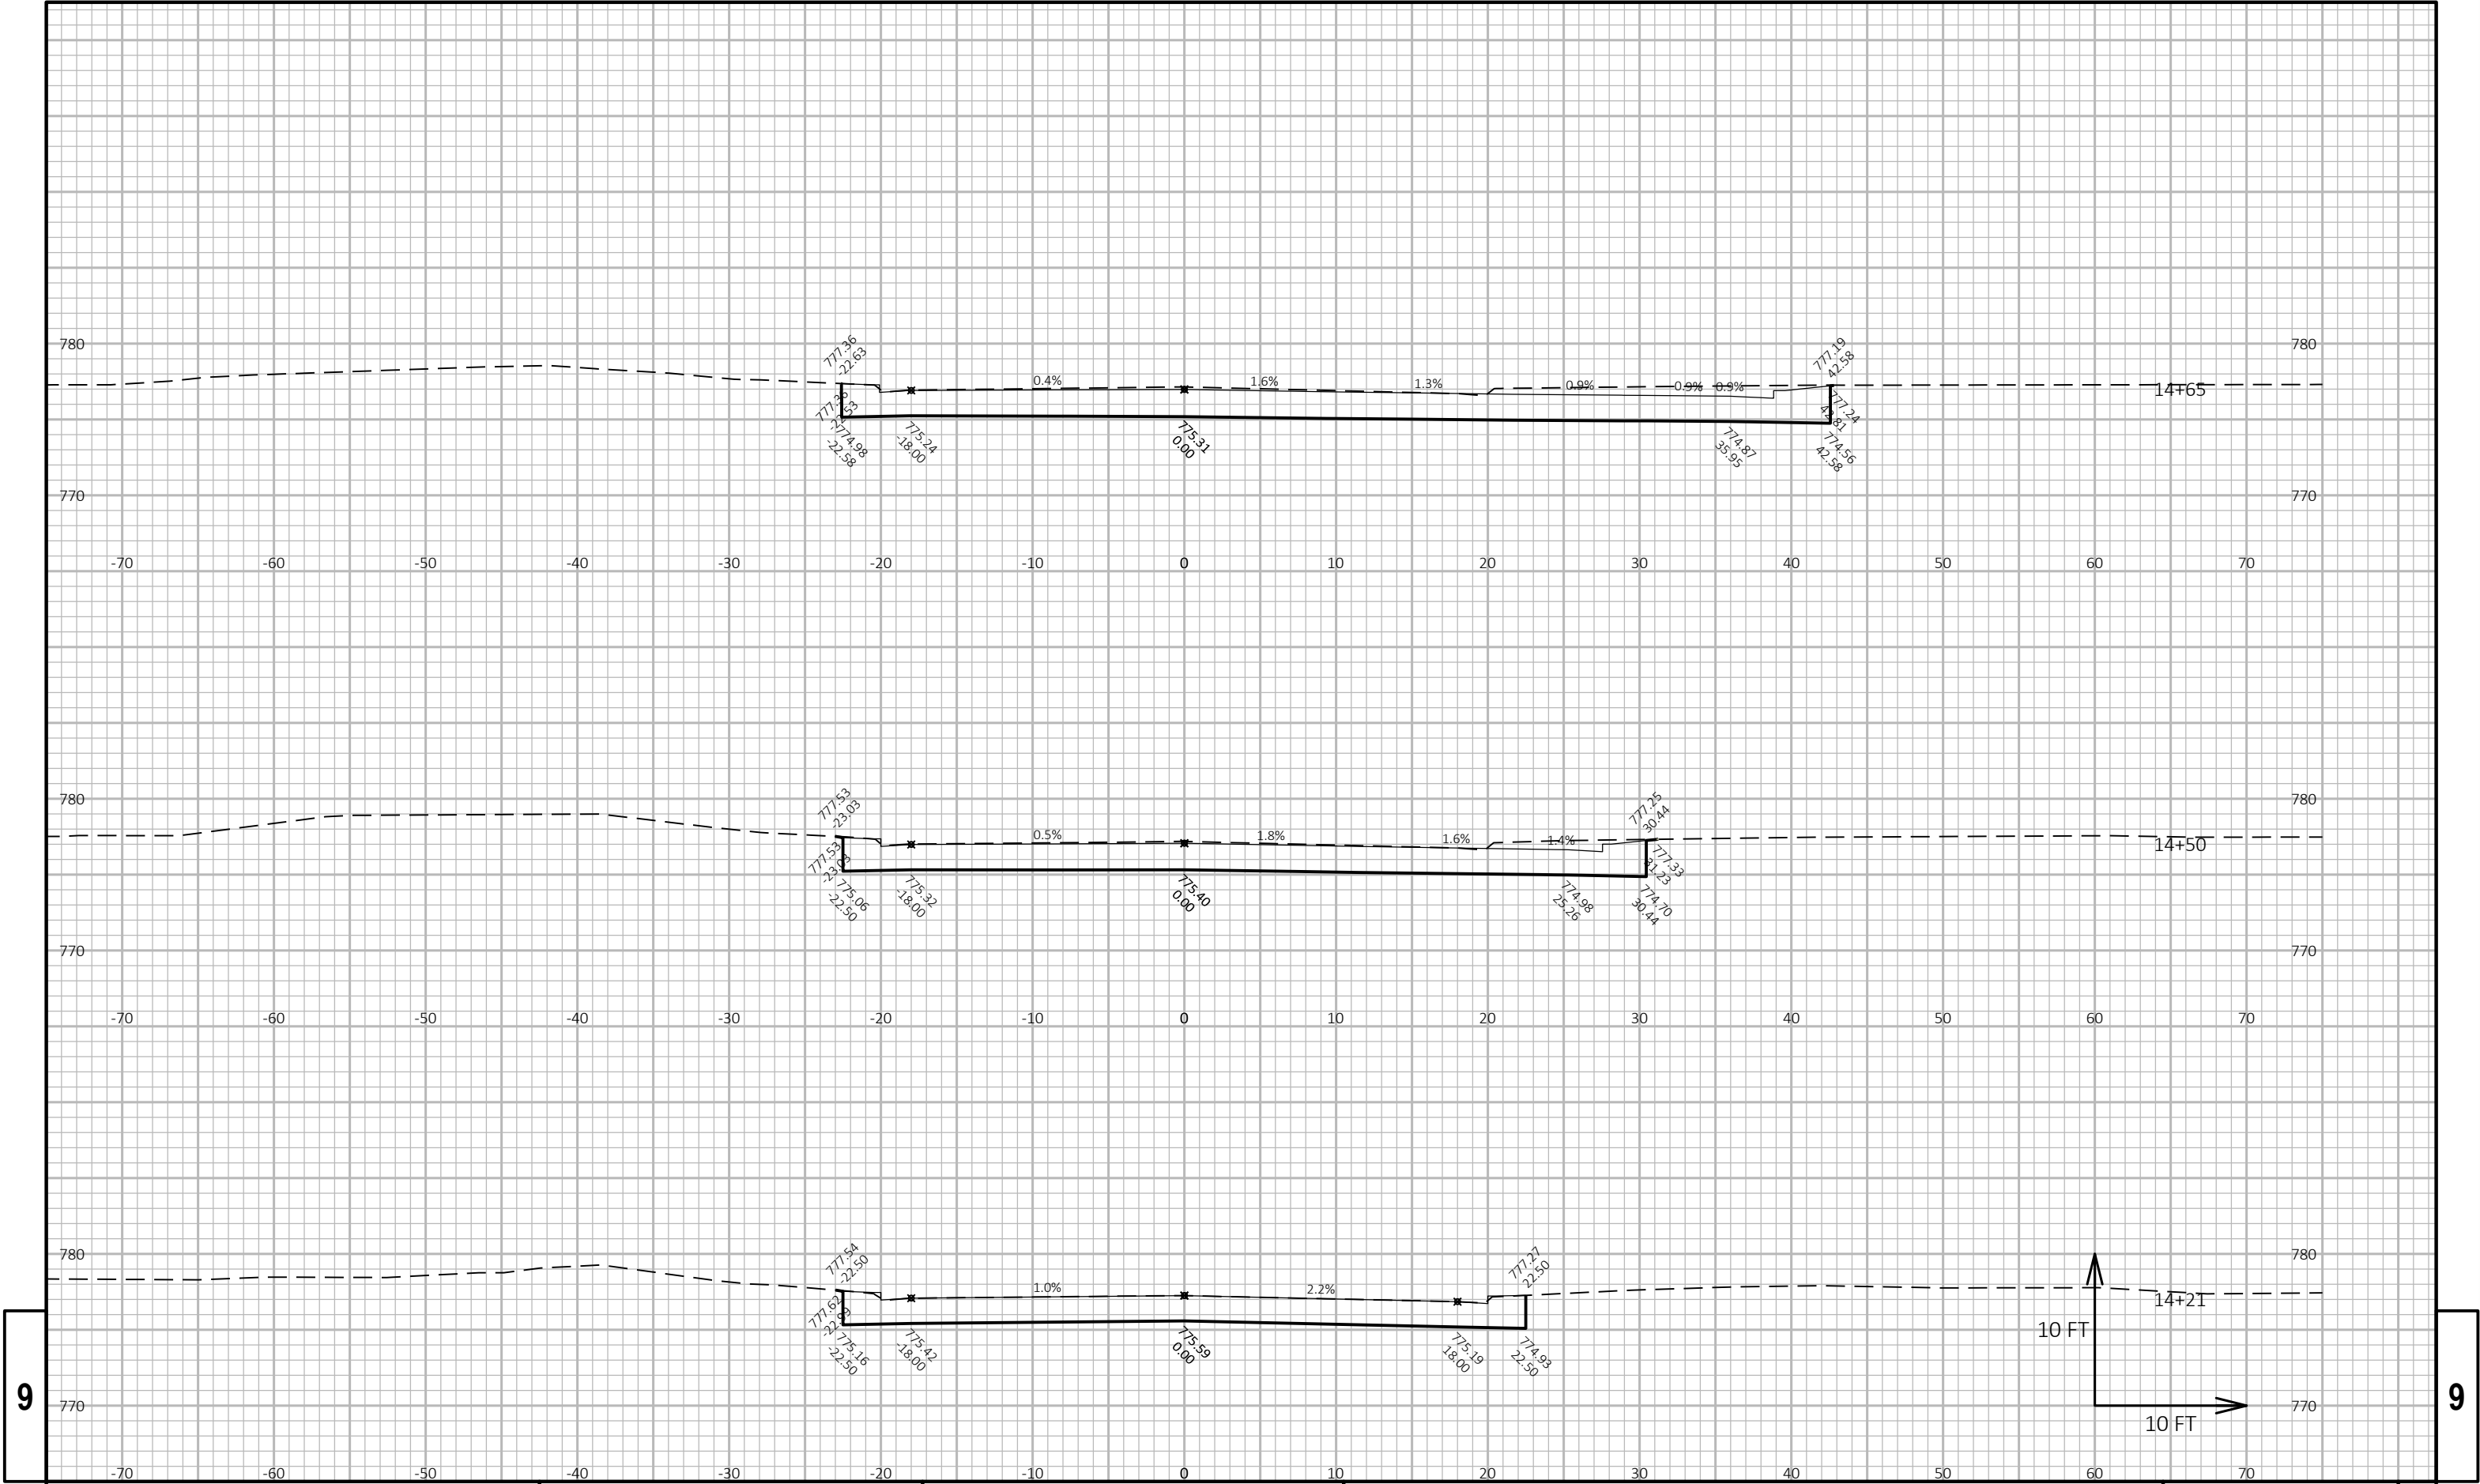

9

9

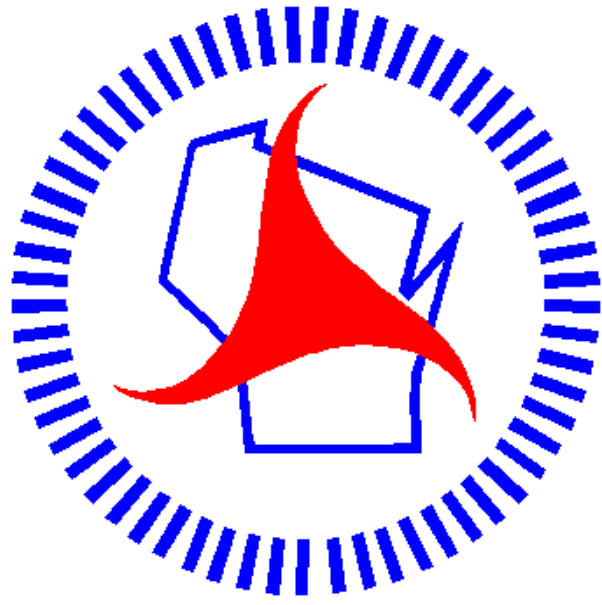

Wisconsin Department of Transportation

Dedicated people creating transportation solutions through innovation and exceptional service.

<http://www.dot.wisconsin.gov>