


INDEX OF SHEETS

- NO. 1 TITLE
NO. 2-2.1 TYPICAL CROSS SECTIONS
NO. 3 ESTIMATE OF QUANTITIES
NO. 3A MISCELLANEOUS QUANTITIES
NO. — RIGHT OF WAY PLAT
NO. 4-9 PLAN AND PROFILE STA. 15+17.9 TO STA. 44+00
NO. 10-10.8 STANDARD DETAILS
NO. — DRAINAGE STRUCTURES
NO. 13-33 CROSS SECTIONS

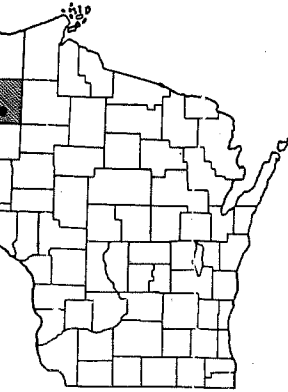

STATE OF WISCONSIN
STATE HIGHWAY COMMISSION OF WISCONSIN

COUNTY AND HIGHWAY	ROUTE AND SECTION	CLASS AND AGREEMENT		S.P.A. REGION DIVISION	SHEET NUMBER	TOTAL SHEETS
		STATE	FEDERAL			
65.1	11.1	22.23		4 WIS.	1	33


PLAN AND PROFILE OF PROPOSED
SHELL LAKE — SPOONER ROAD, CITY OF SHELL LAKE
U.S.H. 63
WASHBURN COUNTY
PROJECT T 011-1(23)

COPY

END OF PROJECT T 011-1(23)
STATION 44+00

SCALES { PLAN 1 IN. = 20 FT.
PROFILE HOR. 1 IN. = 20 FT. VERT. 1 IN. = 2 FT.
CROSS SECTIONS HOR. 1 IN. = 5 FT. VERT. 1 IN. = 5 FT.

730' S. OF THE INTERSECTION
OF U.S.H. 63 AND C.T.H. "B"

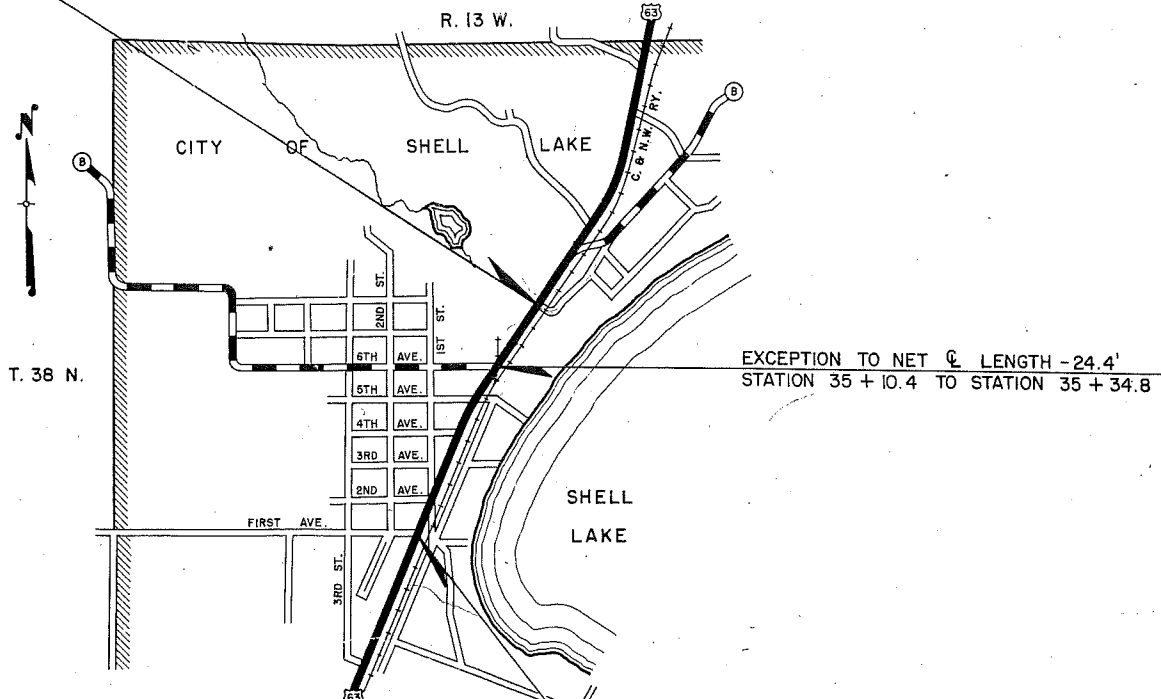

EXCEPTION TO NET C LENGTH - 24.4'
STATION 35 + 10.4 TO STATION 35 + 34.8

BEGINNING OF PROJECT T 011-1(23)
STATION 15 + 17.9

THE INTERSECTION OF THE S. LIMITS OF
FIRST AVE. AND U.S.H. 63

LAYOUT
SCALE 1000 FT.
TOTAL NET LENGTH OF CENTERLINE = 0.541 MI. (MUNICIPAL)

CONVENTIONAL SIGNS

- LINE
HIP OR RANGE LINE
N LINE
GHT OF WAY LINE
AT RIGHT OF WAY LINE
ENCE { WOVEN
BARBED
VE
ATE OR CITY LIMITS
TY LINE
ED WAY OR P.E.
DS.
R SURVEY LINE
CULVERTS IN PLACE
CULVERTS REQUIRED
DROP INLET
POWER POLE
TELEPHONE OR TELEGRAPH POLE
RIGHT OF WAY MARKERS
REFERENCE STAKE FOR HUBS ONLY
MARSH
HEDGE
TREES
GROUND ELEVATION
GRADE ELEVATION
PL + 32.6
73.9
75.16

STATE HIGHWAY
COMMISSION OF WISCONSIN
MADISON, WIS.

SURVEYOR D. E. M. NOTE BOOK L. L.
DIVISION COMPUTER R. C. H. M. O. CHECKER W. H. B.
DISTRICT CHECKER R. A. B. CORRECT


CORRECT:
DATE 4-27-66 M. B. Olson DISTRICT ENGINEER

RECOMMENDED FOR APPROVAL:
DATE 4/29/66 E. J. Byrd CHIEF DESIGN ENGINEER

APPROVED:
DATE 4/29/66 J. J. Burmeister STATE HIGHWAY ENGINEER


DEPARTMENT OF COMMERCE
BUREAU OF PUBLIC ROADS

APPROVED:
DATE

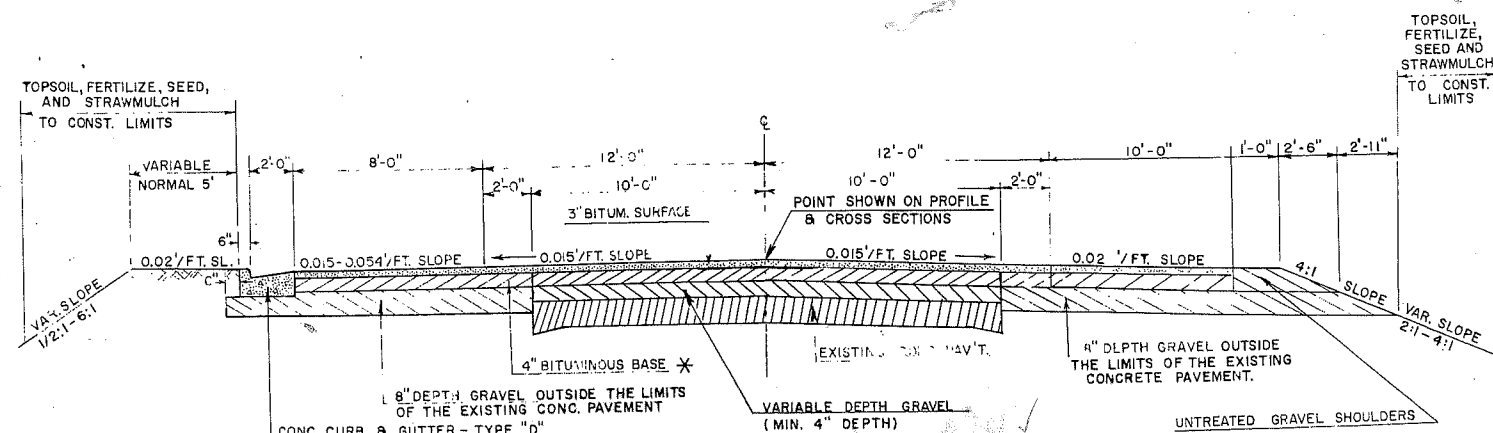


② $849 + 22.59 - 855190.59$
ULTIMATE TYPICAL FINISHED SECTION

* VARY BITUMINOUS BASE COURSE DEPTH OVER EXISTING PAV'T AS NECESSARY TO OBTAIN GRADES AND LINES SHOWN ON PLANS AND CROSS SECTIONS. (MAX. 4" DEPTH)

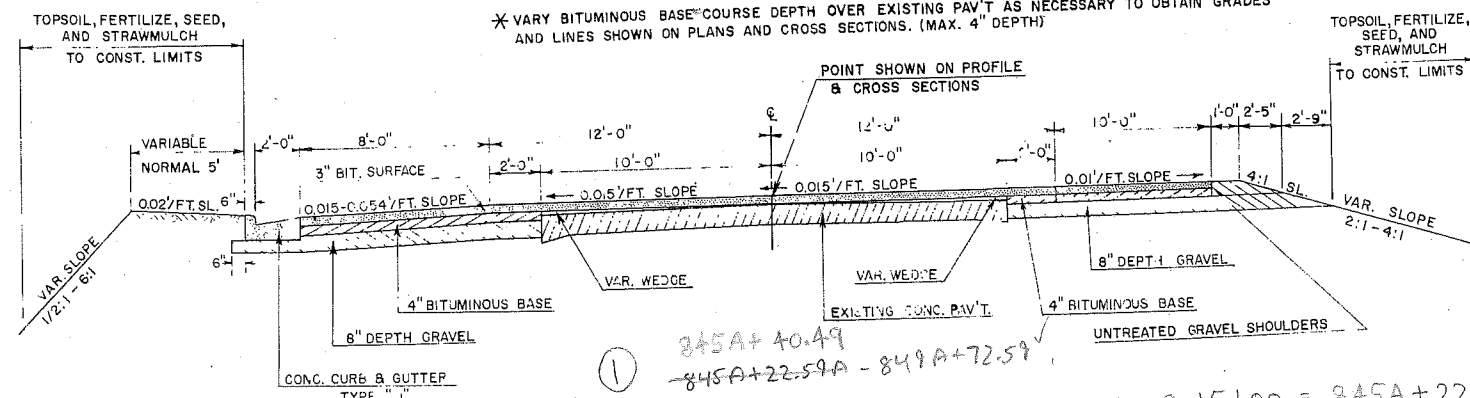


SUPERELEVATED SECTION

USE FROM STA. 15+17.9 TO STA. 19+50
(SEE ULTIMATE TYPICAL FINISHED SECTION ABOVE FOR TREATMENT AT LOCATIONS WHERE
3" BITUMINOUS SURFACE COURSE IS NOT CONSTRUCTED DIRECTLY OVER EXISTING CONCRETE)

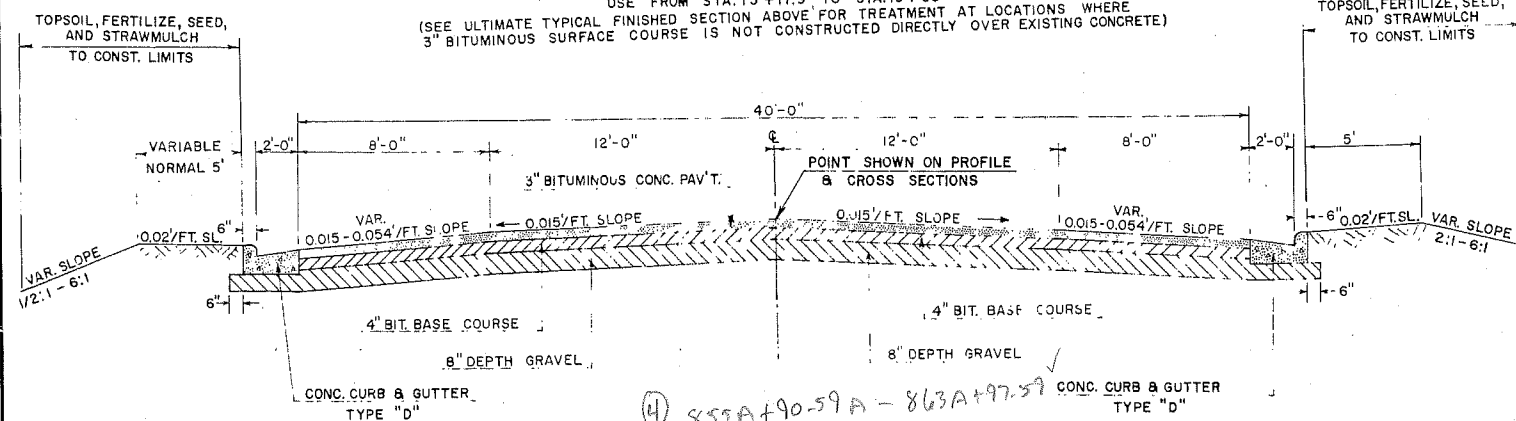


ULTIMATE TYPICAL FINISHED SECTION

USE FROM STATION 25+68 TO STATION 33+75
(SECTION TO BE USED AT LOCATIONS WHERE EXISTING P.C.C.
PAVEMENT IS REMOVED.)

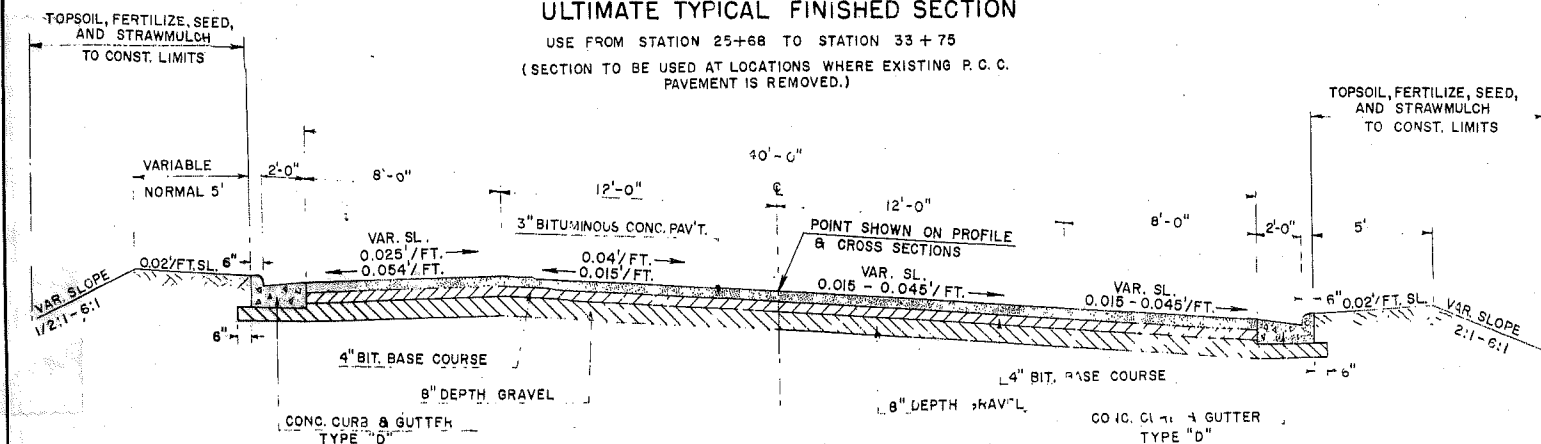


SUPERELEVATED SECTION

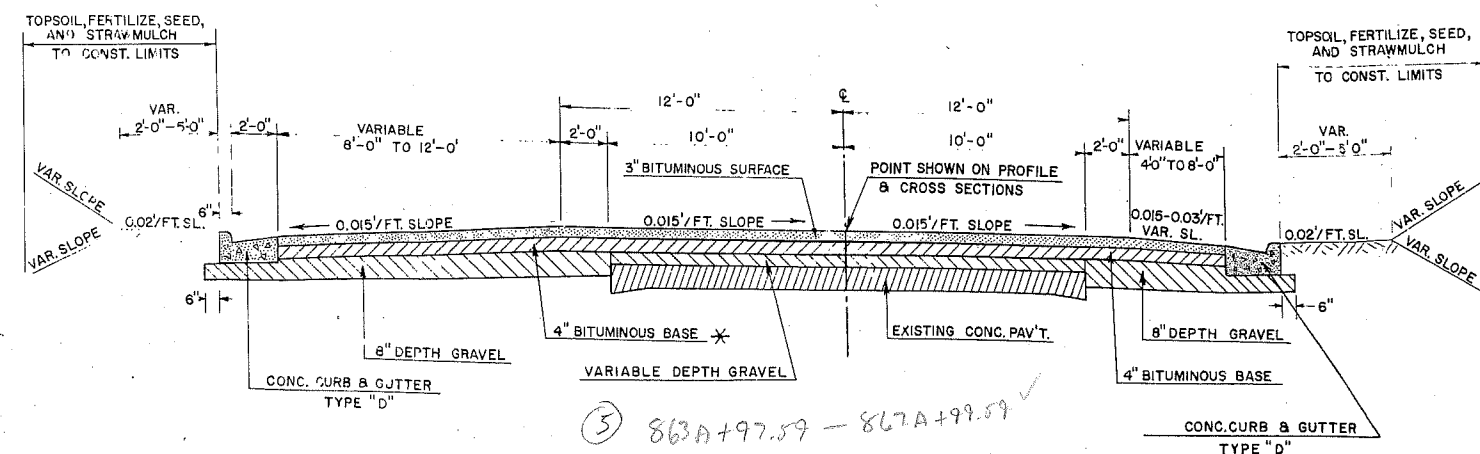

ULTIMATE TYPICAL FINISHED SECTION

USE FROM STA. 33+75 TO STA. 37+77

* VARY BITUMINOUS BASE COURSE DEPTH OVER EXISTING PAV'T AS NECESSARY TO OBTAIN GRADES AND LINES SHOWN ON PLANS AND CROSS SECTIONS. (MAX. 4" DEPTH)

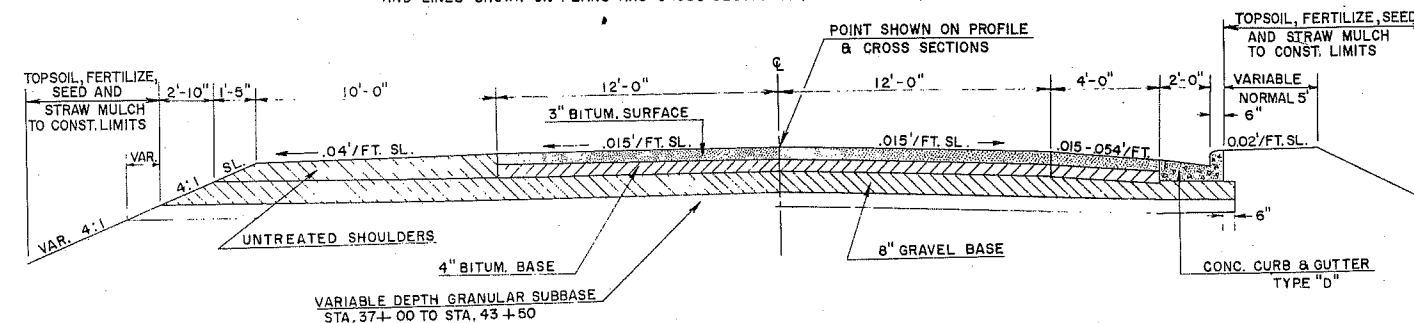


ULTIMATE TYPICAL FINISHED SECTION

USE FROM STA. 37+77 TO STA. 44+00


(6) $867A + 99.59 - 973A + 22.59$
 $874 + 22.59$

TYPICAL CROSS SECTION
FOR
44'-0" CURB TO CURB ROADWAY


NO SCALE

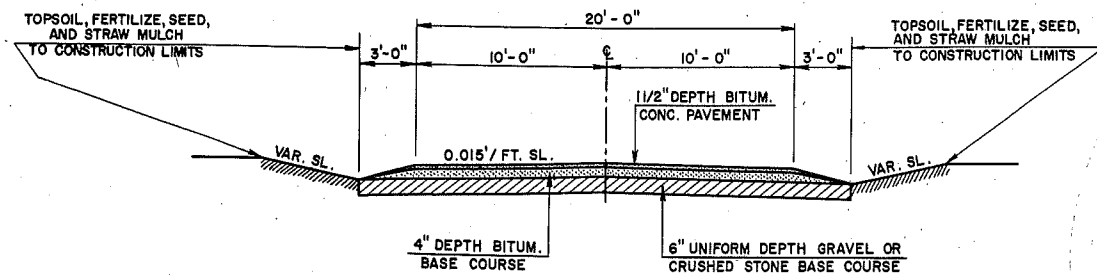

TYPICAL SECTION FOR
FIRST STREET CONNECTION

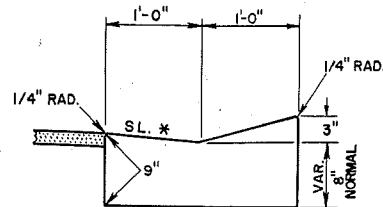

TYPICAL SECTION FOR
24" CONCRETE CURB & GUTTER
* SLOPE GUTTER TO DRAIN

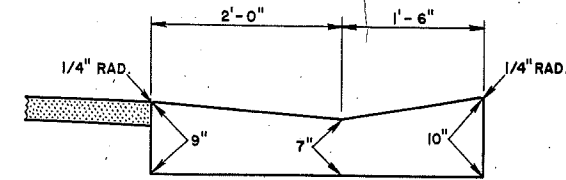

TYPICAL SECTION FOR CURB
LAYBACK AT PRIVATE ENTRANCES

GENERAL NOTES

CONSTRUCTION DETAILS NOT SPECIFICALLY SHOWN SHALL CONFORM TO THE PERTINENT REQUIREMENTS OF THE STANDARD SPECIFICATIONS, THE SPECIAL PROVISIONS AND THE STANDARD DRAWINGS.

WHEN THE QUANTITY OF THE ITEMS OF SUBBASE, BASE, OR SURFACE COURSE IS MEASURED FOR PAYMENT BY THE TON OR CUBIC YARD, THE DEPTH OR THICKNESS OF THE COURSE SHOWN ON THE PLANS IS APPROXIMATE AND THE ACTUAL THICKNESS WILL DEPEND ON THE DISTRIBUTION OF THE MATERIAL DIRECTED BY THE ENGINEER.

TOPSOIL SHALL BE PLACED TO AN APPROXIMATE THICKNESS OF 3 INCHES AT THE TIME OF PLACEMENT.



ALL UTILITIES WILL BE MOVED OR ADJUSTED BY THEIR OWNERS WHERE REQUIRED.

THE EXACT LOCATIONS AND LIMITS FOR NEW DRIVEWAYS SHALL BE DETERMINED BY THE ENGINEER IN THE FIELD.


ALL RADII SHOWN ARE TO THE FRONT FACE OF CURB.

TRANSVERSE CROWN SLOPES SHOWN ON TYPICAL SECTIONS ARE NORMAL LIMITING SLOPES AND WHERE VARIABLE SLOPES ARE SHOWN SUCH SLOPES ARE CONTROLLED BY THE LINES, GRADES AND ELEVATIONS SHOWN ON THE PROFILE AND CROSS SECTION SHEETS.

POWER POLES ARE OWNED BY THE NORTHERN STATES POWER CO., AMERY, WISCONSIN. (SHELL LAKE TELEPHONE CO., SHELL LAKE, WISCONSIN, HAS LINES ON THEIR POLES.) TELEPHONE POLES ARE OWNED BY WISCONSIN BELL TELEPHONE CO., CHIPPEWA FALLS, WISCONSIN.

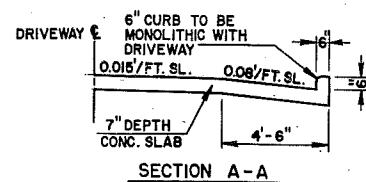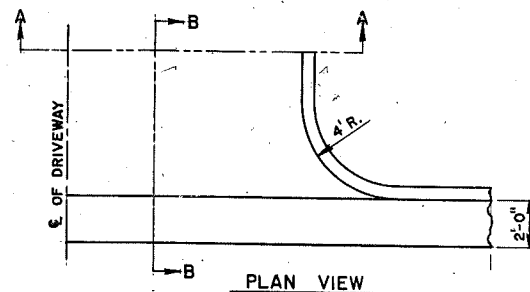


SECTION A-A

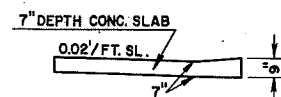

SECTION B-B

DETAIL OF CONCRETE DRIVEWAYS

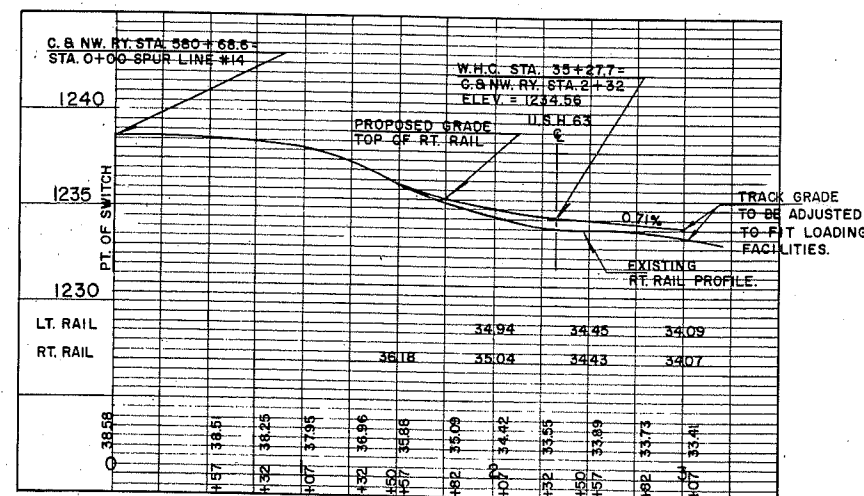


CHICAGO & NORTHWESTERN RY. CROSSING

SPUR LINE NO. 14


W.H.C. STA. 35+22.6

SCALE HORIZ. 1" = 50'

VERT. 1" = 5'

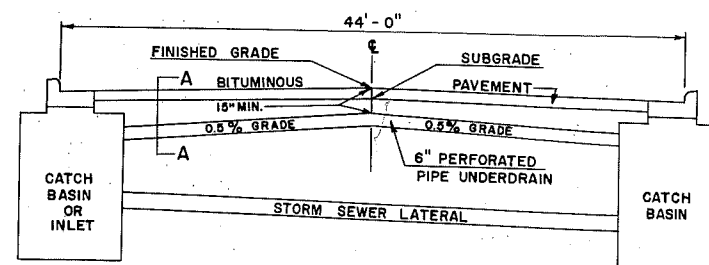

TYPICAL SECTION SHOWING PROPOSED METHOD OF SUB-
GRADE DRAINAGE AT PROFILE LOW POINTS FOR URBAN CONSTRUCTION
NO SCALE

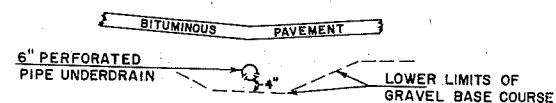

SECTION A-A

USE AT STA. 22+76
STA. 27+21
STA. 37+92

APPLICABLE DETAIL DRAWINGS

CONCRETE CURB, GUTTER, COMBINATION CURB & GUTTER, SURFACE DRAINS	3-1.1.7
CATCH BASINS	5-3.3.2
CATCH BASIN & INLET COVERS	5-3.4.7
INLETS	5-3.5.2
MANHOLES	5-3.7.2
MANHOLE COVERS	5-3.8.2
APRON ENDWALLS FOR CULVERT PIPE	6-2.6.4
MARKER POSTS	7-1.3.4
CONSTRUCTION BARRICADE	7-4.1.4

MISCELLANEOUS CONSTRUCTION DETAILS

NO SCALE UNLESS OTHERWISE NOTED



PROJECT	SHEET NUMBER	TOTAL SHEETS
TOII-1 (23)	3A	33



CLEARING				CATCH BASINS & CATCH BASIN COVERS						GRAVEL OR CRUSHED STONE BASE COURSE				ADJUSTING MANHOLE COVERS				REINFORCED CONCRETE PIPE, CLASS III STORM SEWER										CROSS DRAIN PIPE									
C.D.	STATION	SIDE LT. RT.	INCH DIAM.	SEC. NO.	LOCATION	EACH	C.B. TYPE	COVER TYPE	SEC. NO.	LOCATION	TON	SEC. NO.	STATION	EACH	SEC. NO.	STATION TO STATION	¢	LT.	RT.	12"	15"	18"	24"	30"	SEC. NO.	STATION	DIAMETER INCHES	LENGTH LIN. FT.	TYPE	¢ RDY	P.E.S.R. L. R.	END WALLS	MARK- ERS				
	25 + 78	✓	28	I	16+05 21.5 LT.	I	1	A	I	SOUTH APPROACH	551	I	17+26 8.2' LT.	I	I	14+64 - 16+05		✓				138			I	21+55	24	6	R.C.C.P.	EXT.RT.			I				
					18+69 500 LT.	I	2	D		15+17.9 - 44+00 ¢	5,740		20+75 96.0' LT.	I		18+69 -	✓				78				14+64	18	-	R.C.C.P.	LT.			I					
					21+55 21.5 LT.	I	1	A		SHOULDER'S	569		28+87 6.5' RT.	I		18+69 - 19+11		✓			56				18+69	15	-	R.C.C.P.	RT.			I					
	PROJECT TOTAL		28		22+71 300 LT.	I	3	C		FIRST STREET LT.	334					21+55 - 22+76		✓					117		19+11	15	-	R.C.C.P.	LT.			I					
					22+74 21.5 LT.	I	3	A		P.E.'S & S.R.'S (UNDIST.)	709		PROJECT TOTAL	3		22+71 - 22+74		✓			6				34+60	15	-	R.C.C.P.	LT.			I					
					26+22 21.5 LT.	I	3	A		NORTH APPROACH	197					22+74 - 22+76		✓			4											I					
					26+40 380 LT.	I	3	A								22+76 - 26+16		✓				340															
					26+89 545 LT.	I	3	B		PROJECT TOTAL	8,100					26+16 - 26+22		✓																			
					26+90 21.5 RT.	I	3	A								26+16 - 27+21		✓																			
					27+21 21.5 LT.	I	3	A								26+22 - 26+40		✓																			
					34+60 245 LT.	I	3	A								26+40 - 26+89		✓																			
					37+92 17.5 RT.	I	3	A								26+16 - 26+90		✓			82																
					39+50 17.5 RT.	I	3	A								34+60		✓																			
	PROJECT TOTAL		28													34+60		✓																			
																37+92		✓																			
																37+92 - 39+50		✓																			
																39+50 - 40+03			✓																		



BENCH MARKS				
NO.	STATION	DESCRIPTION		ELEV.
1	5+56	24" ELM	6' RT.	1245.73



B.P. DIVISION	PROJECT	SHEET NUMBER
4	T011-1(23)	4 33


BEGINNING OF LEVELS
U.S.C. & G.S. - U 45 ABOUT 0.9 MILE N. ALONG THE OMAHA R.R. FROM SHELL LAKE, ABOUT 9 RAILS S. OF MILEPOST 72, ABOUT 36' N. OF A GATE, ABOUT 40' W. OF THE TRACK, AND 3' EAST OF THE RIGHT-OF-WAY FENCE. ELEVATION 1219.912

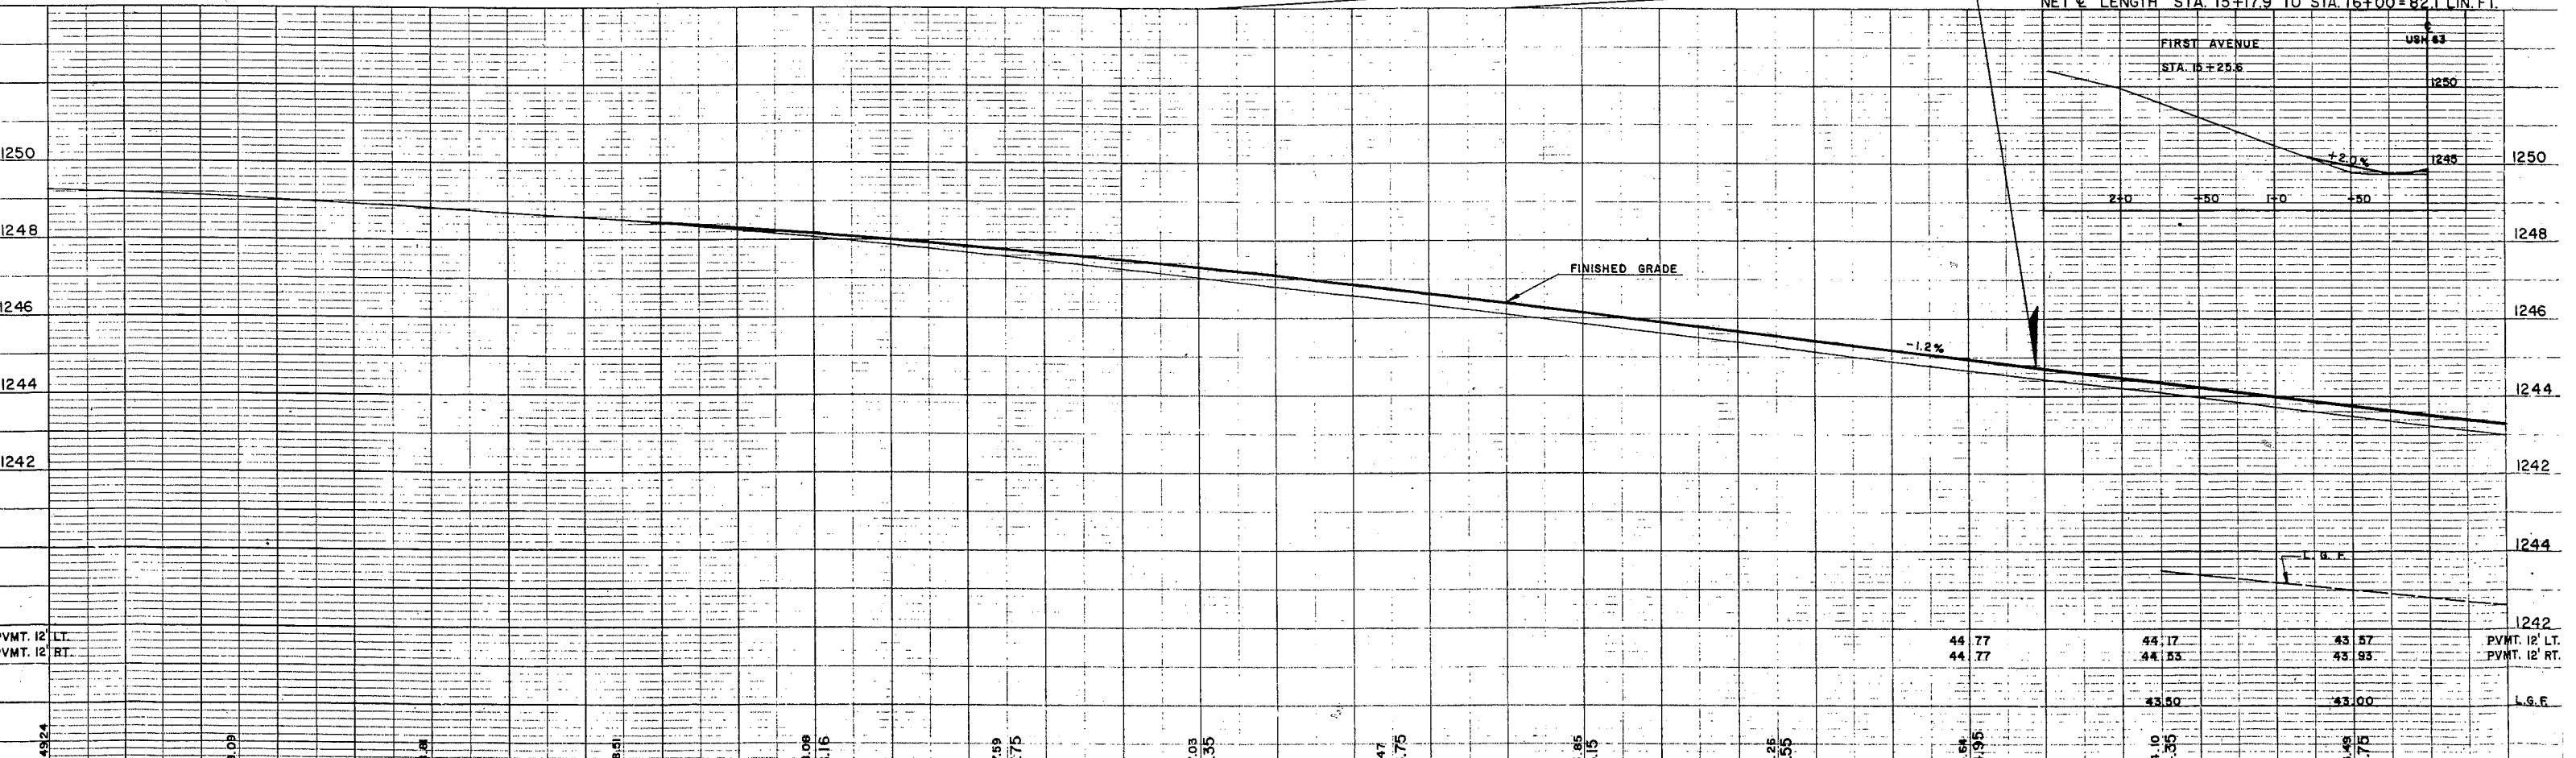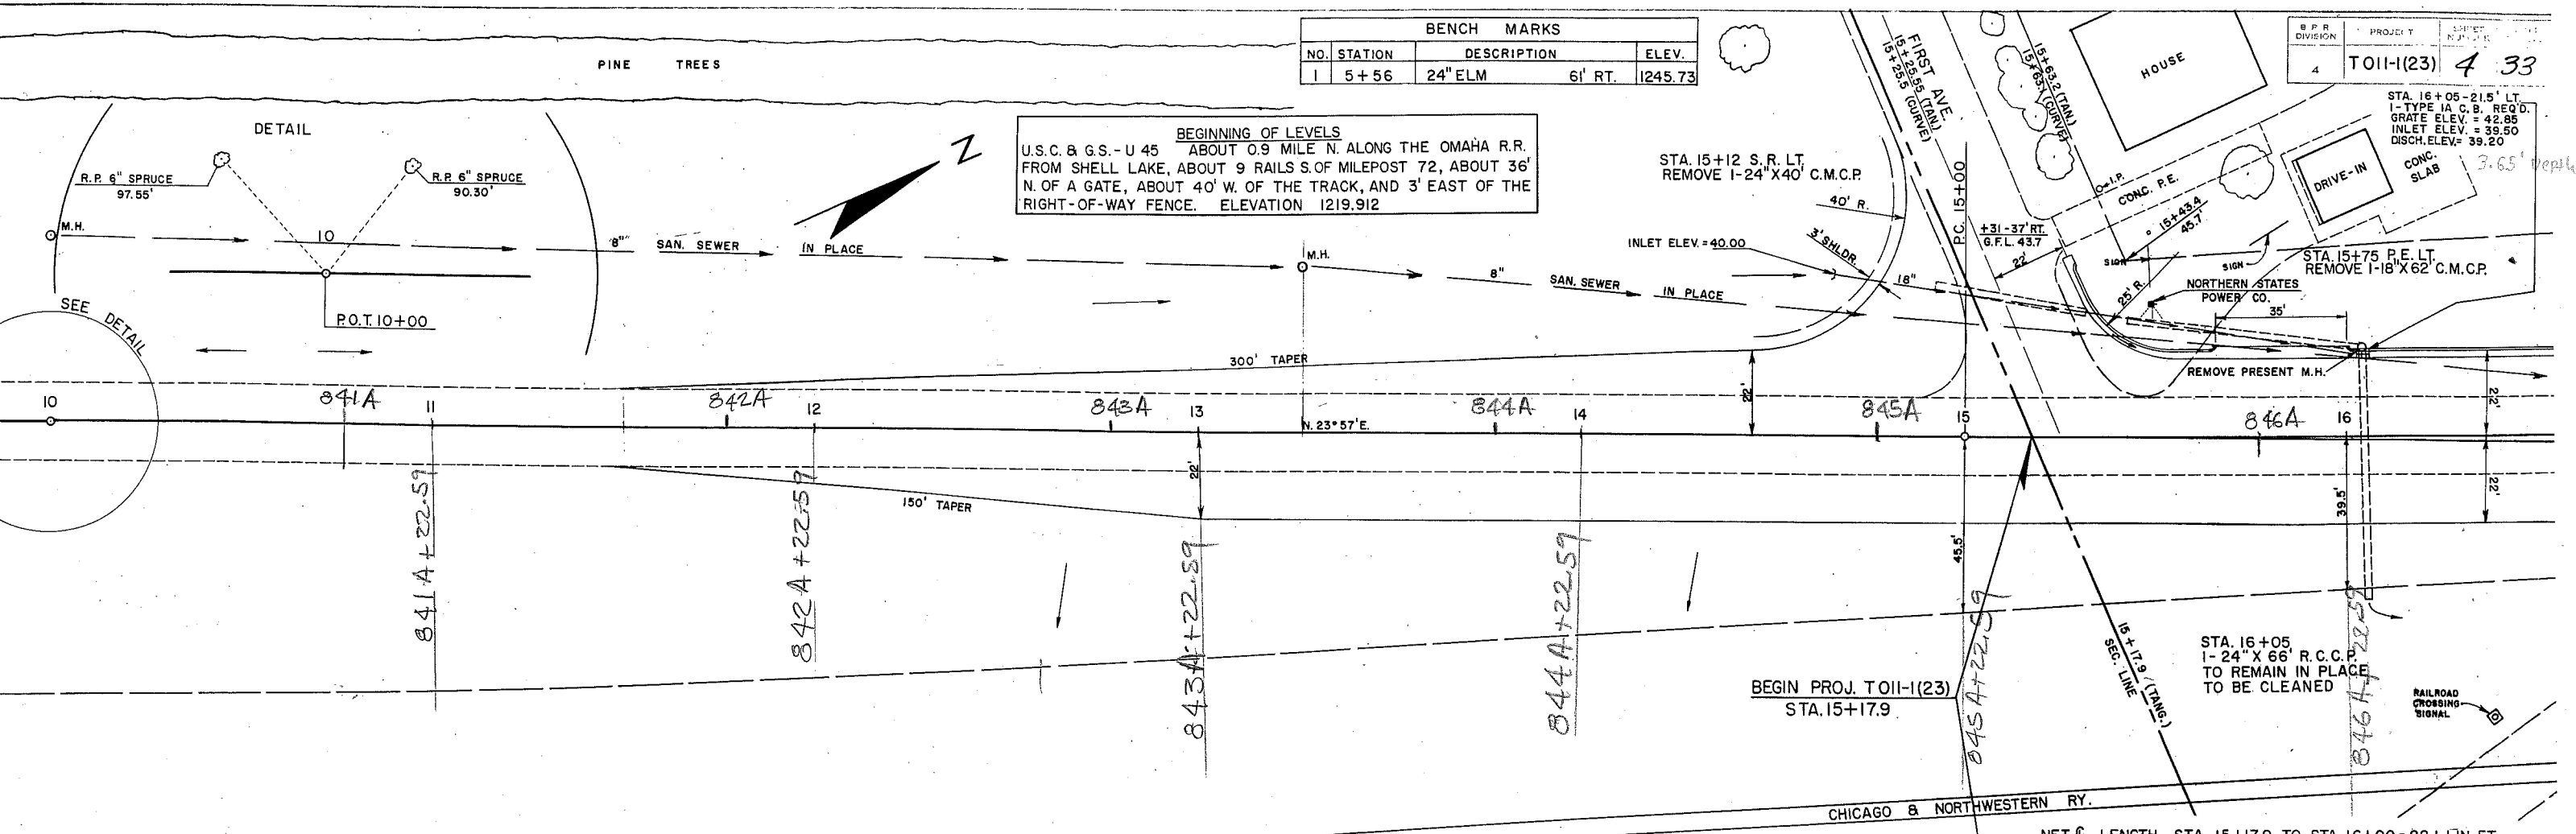

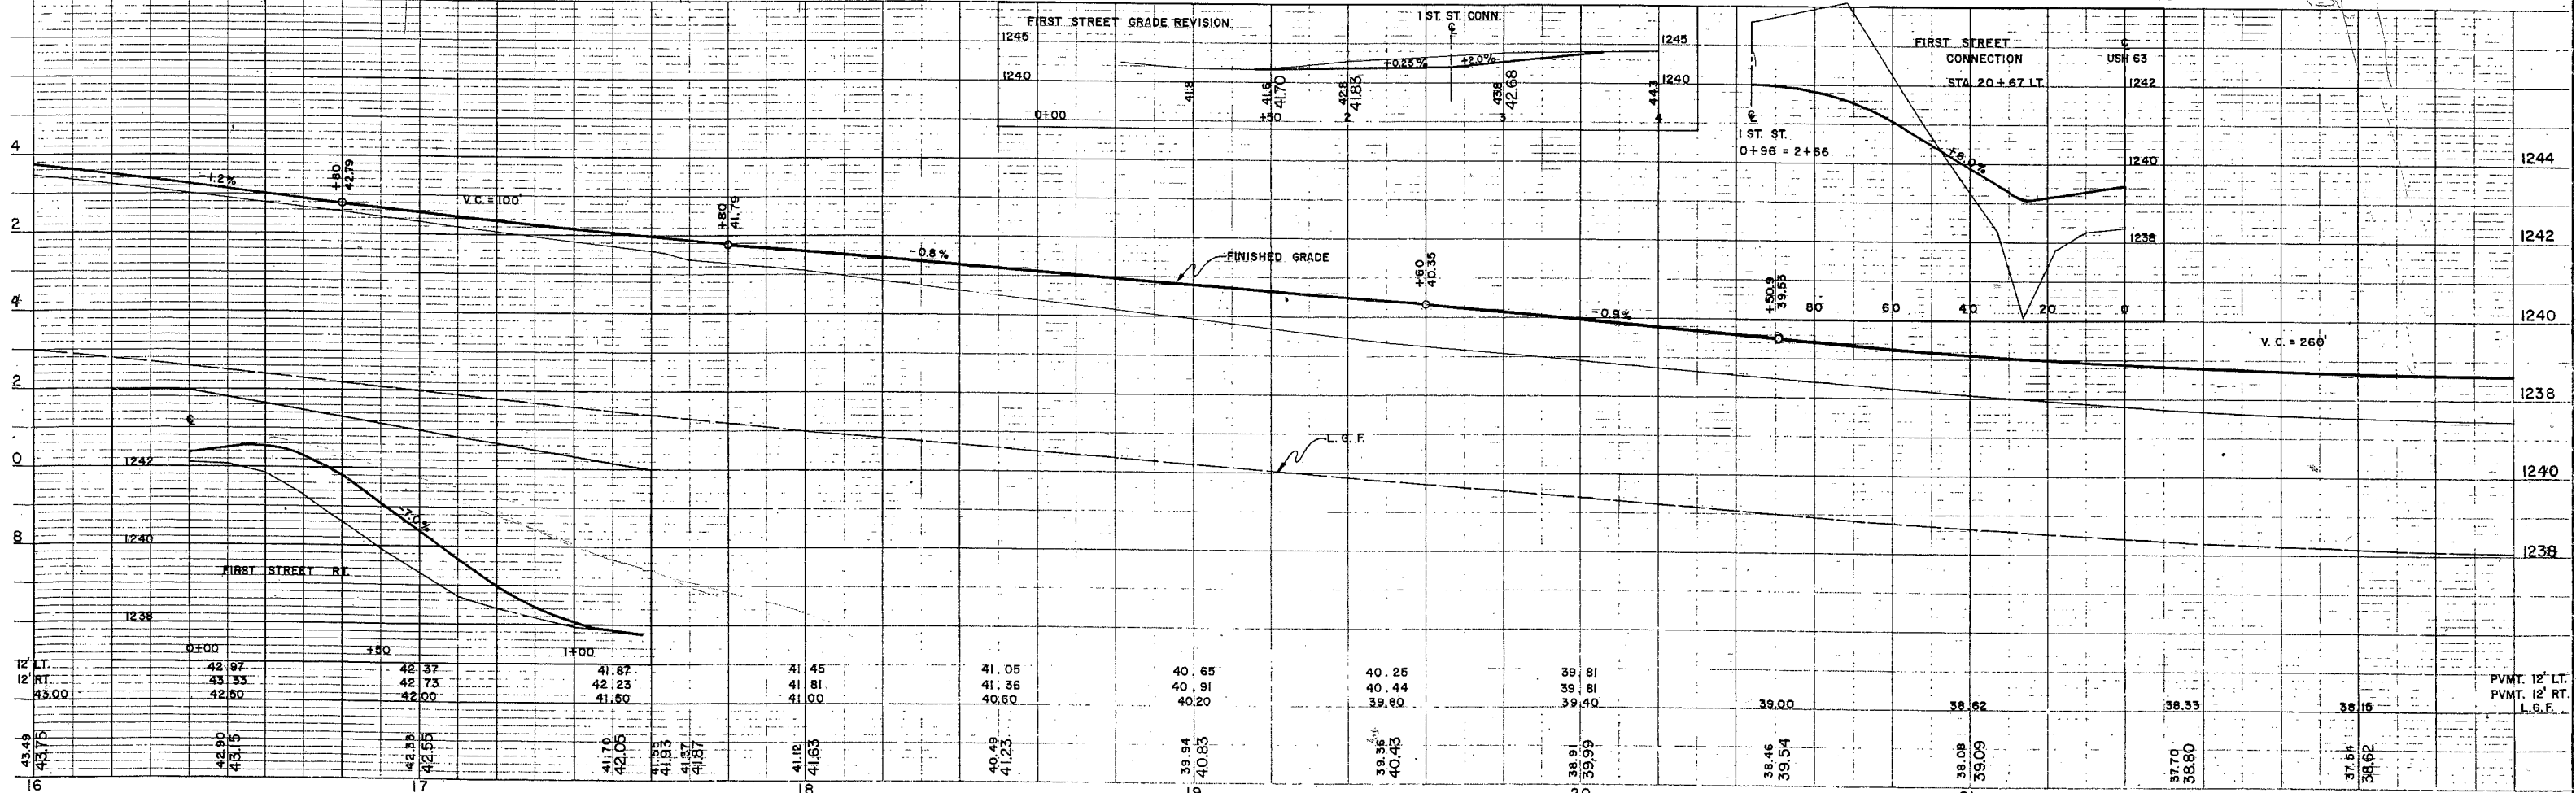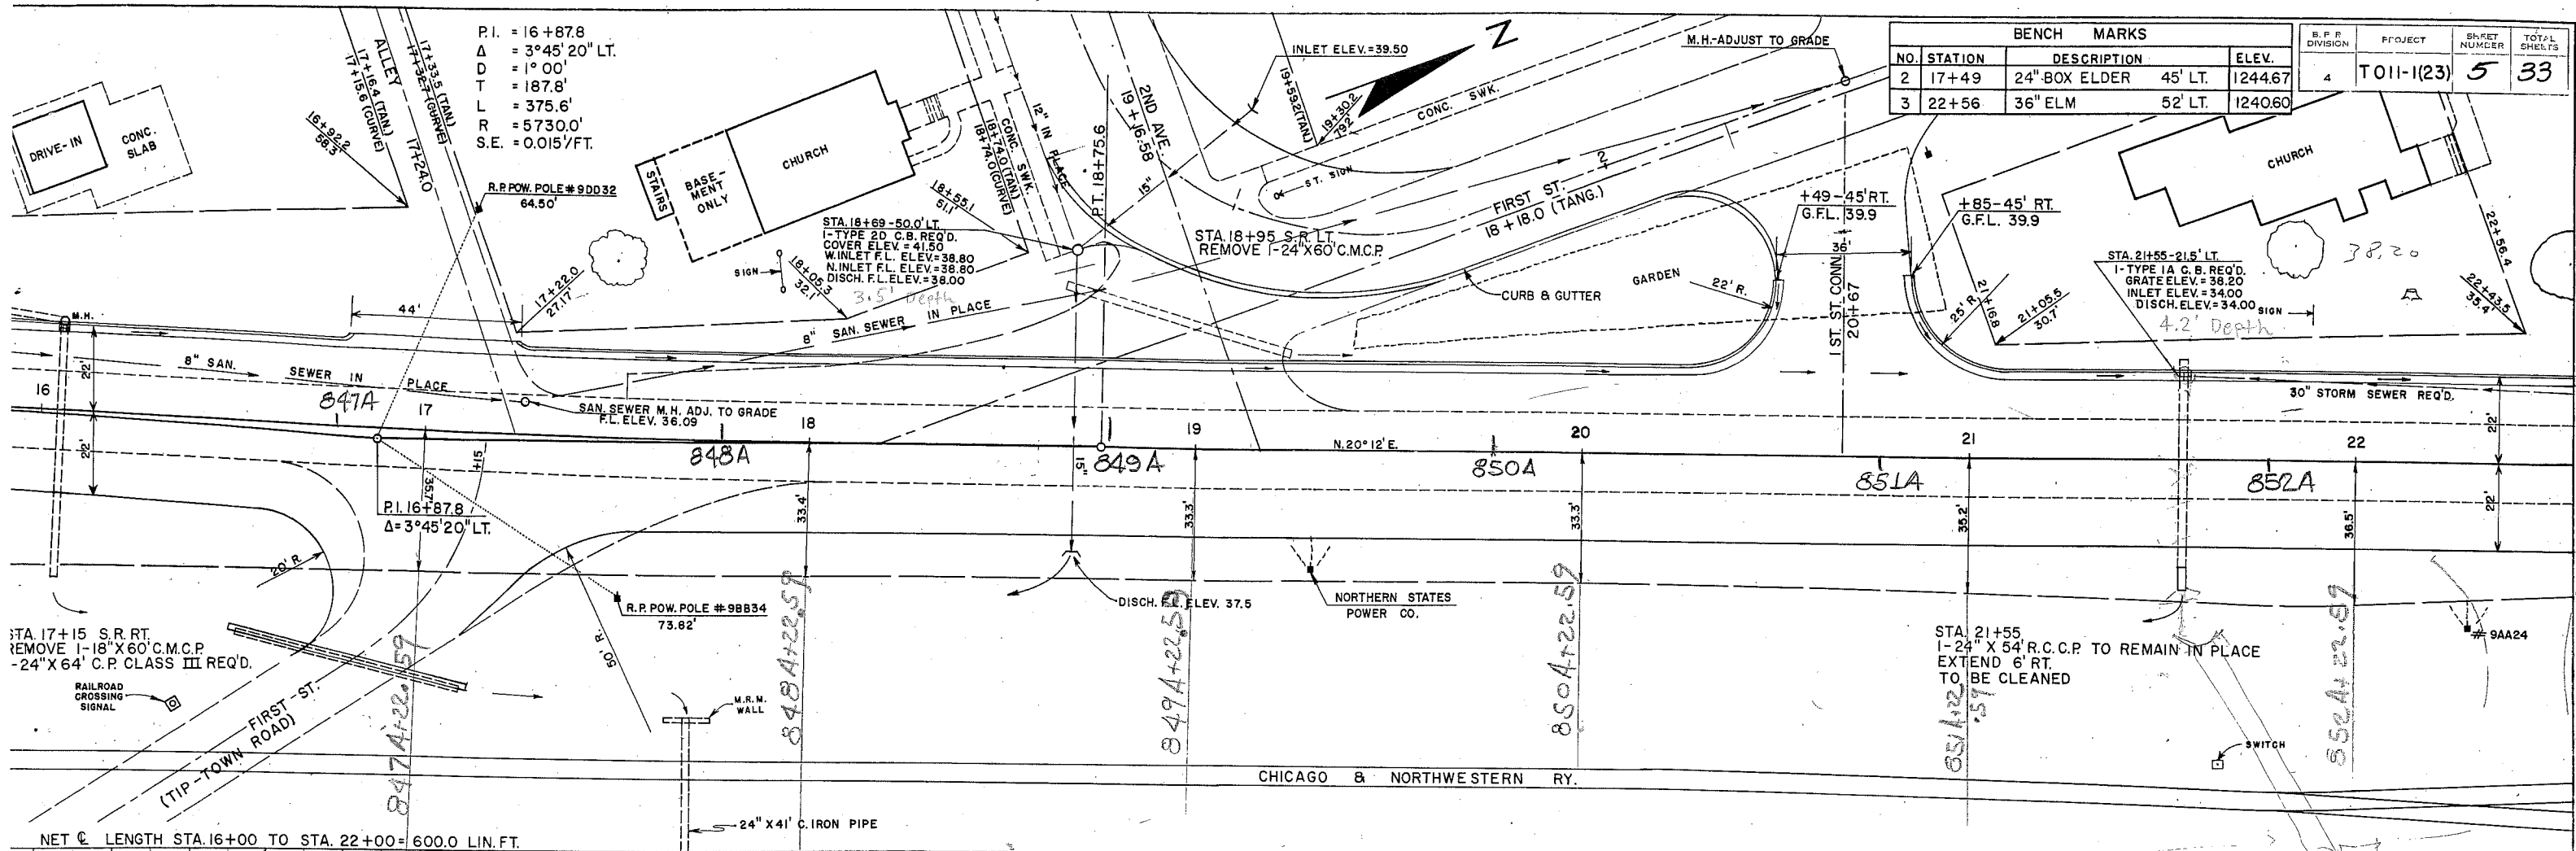

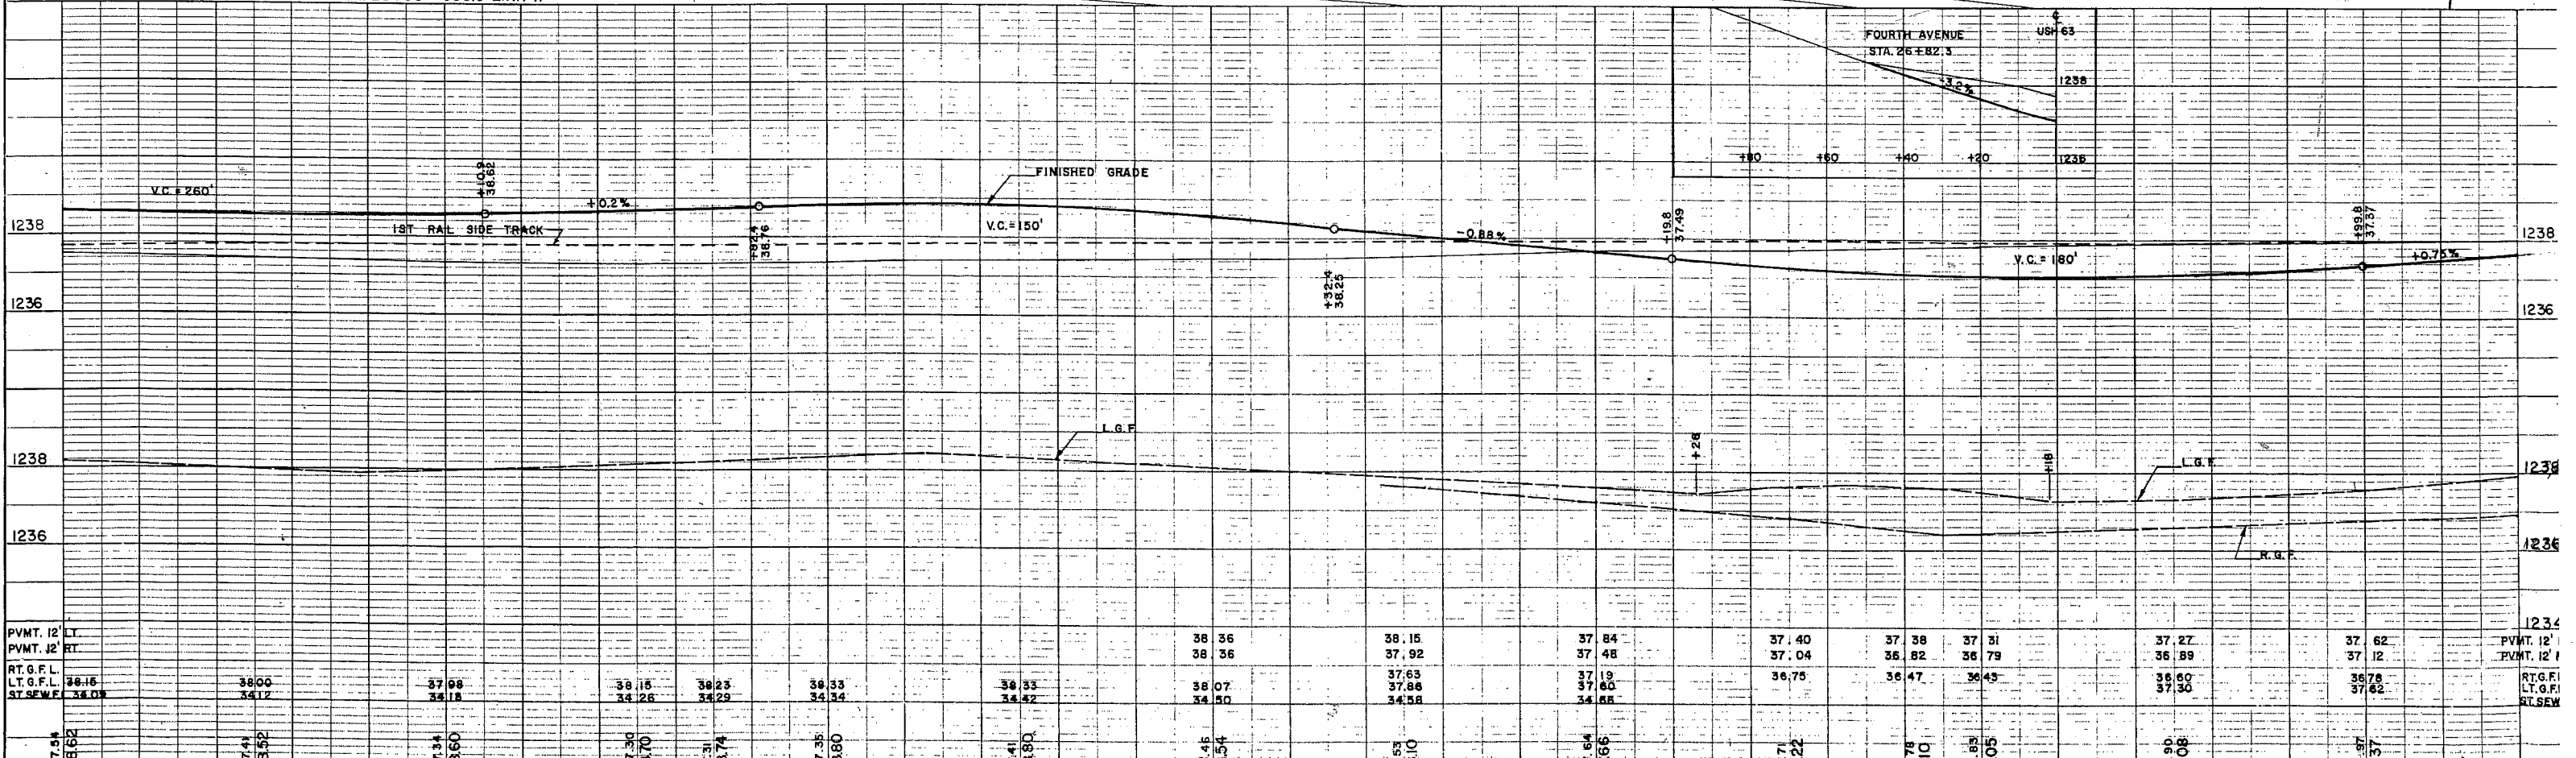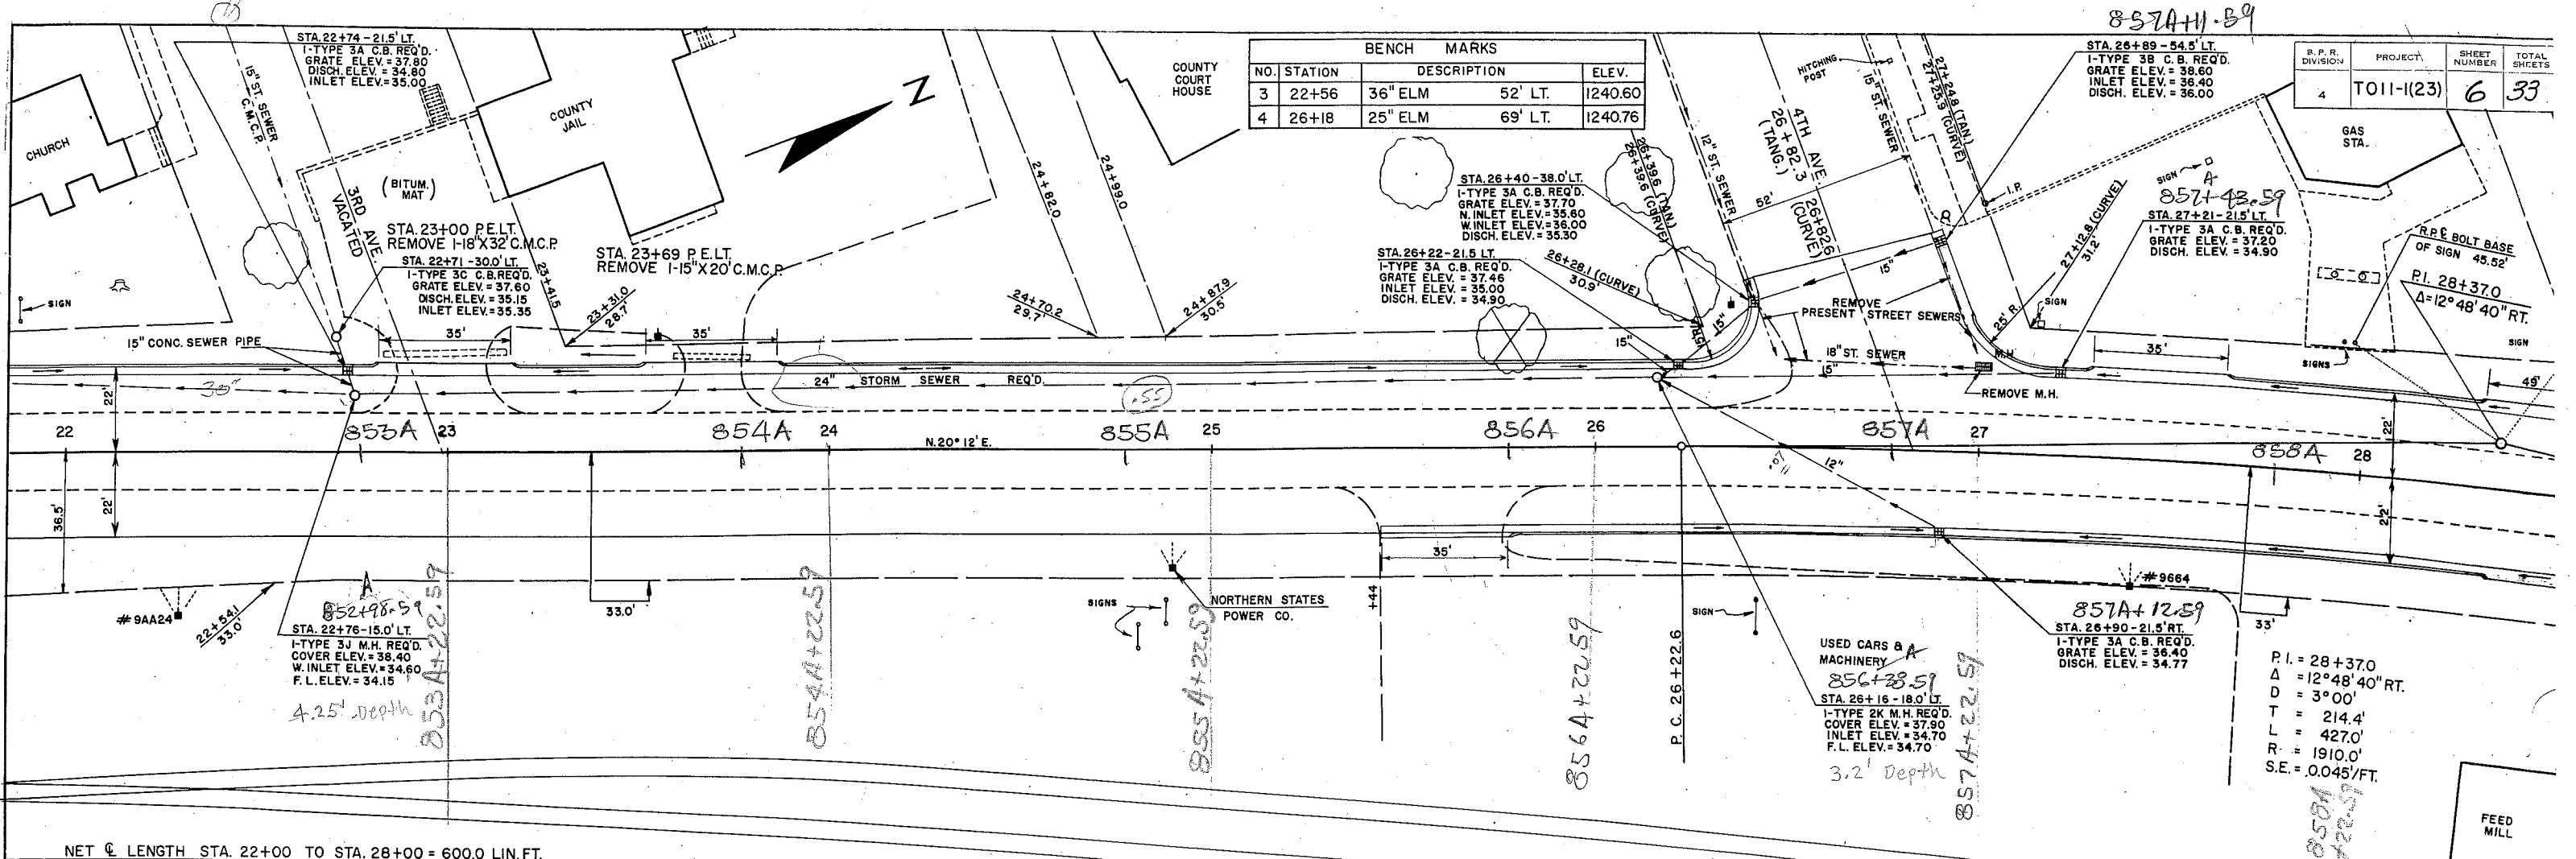

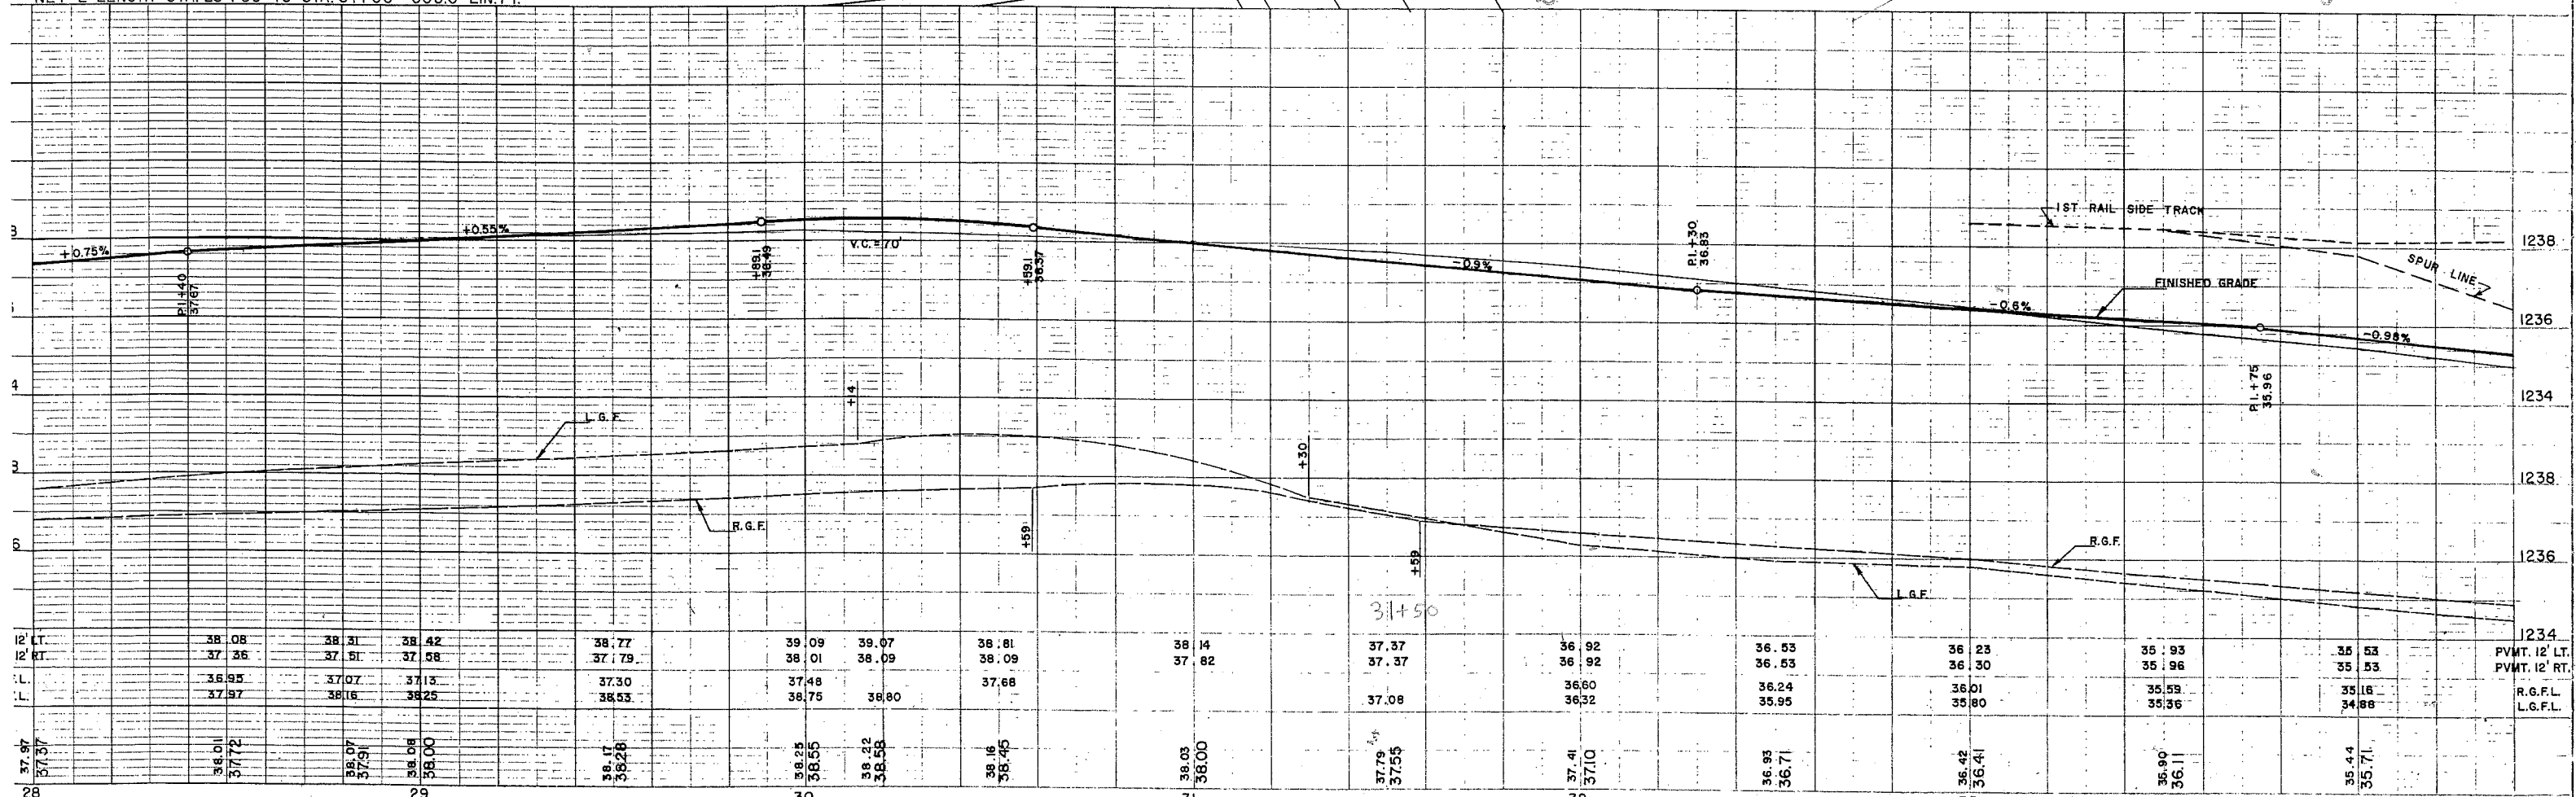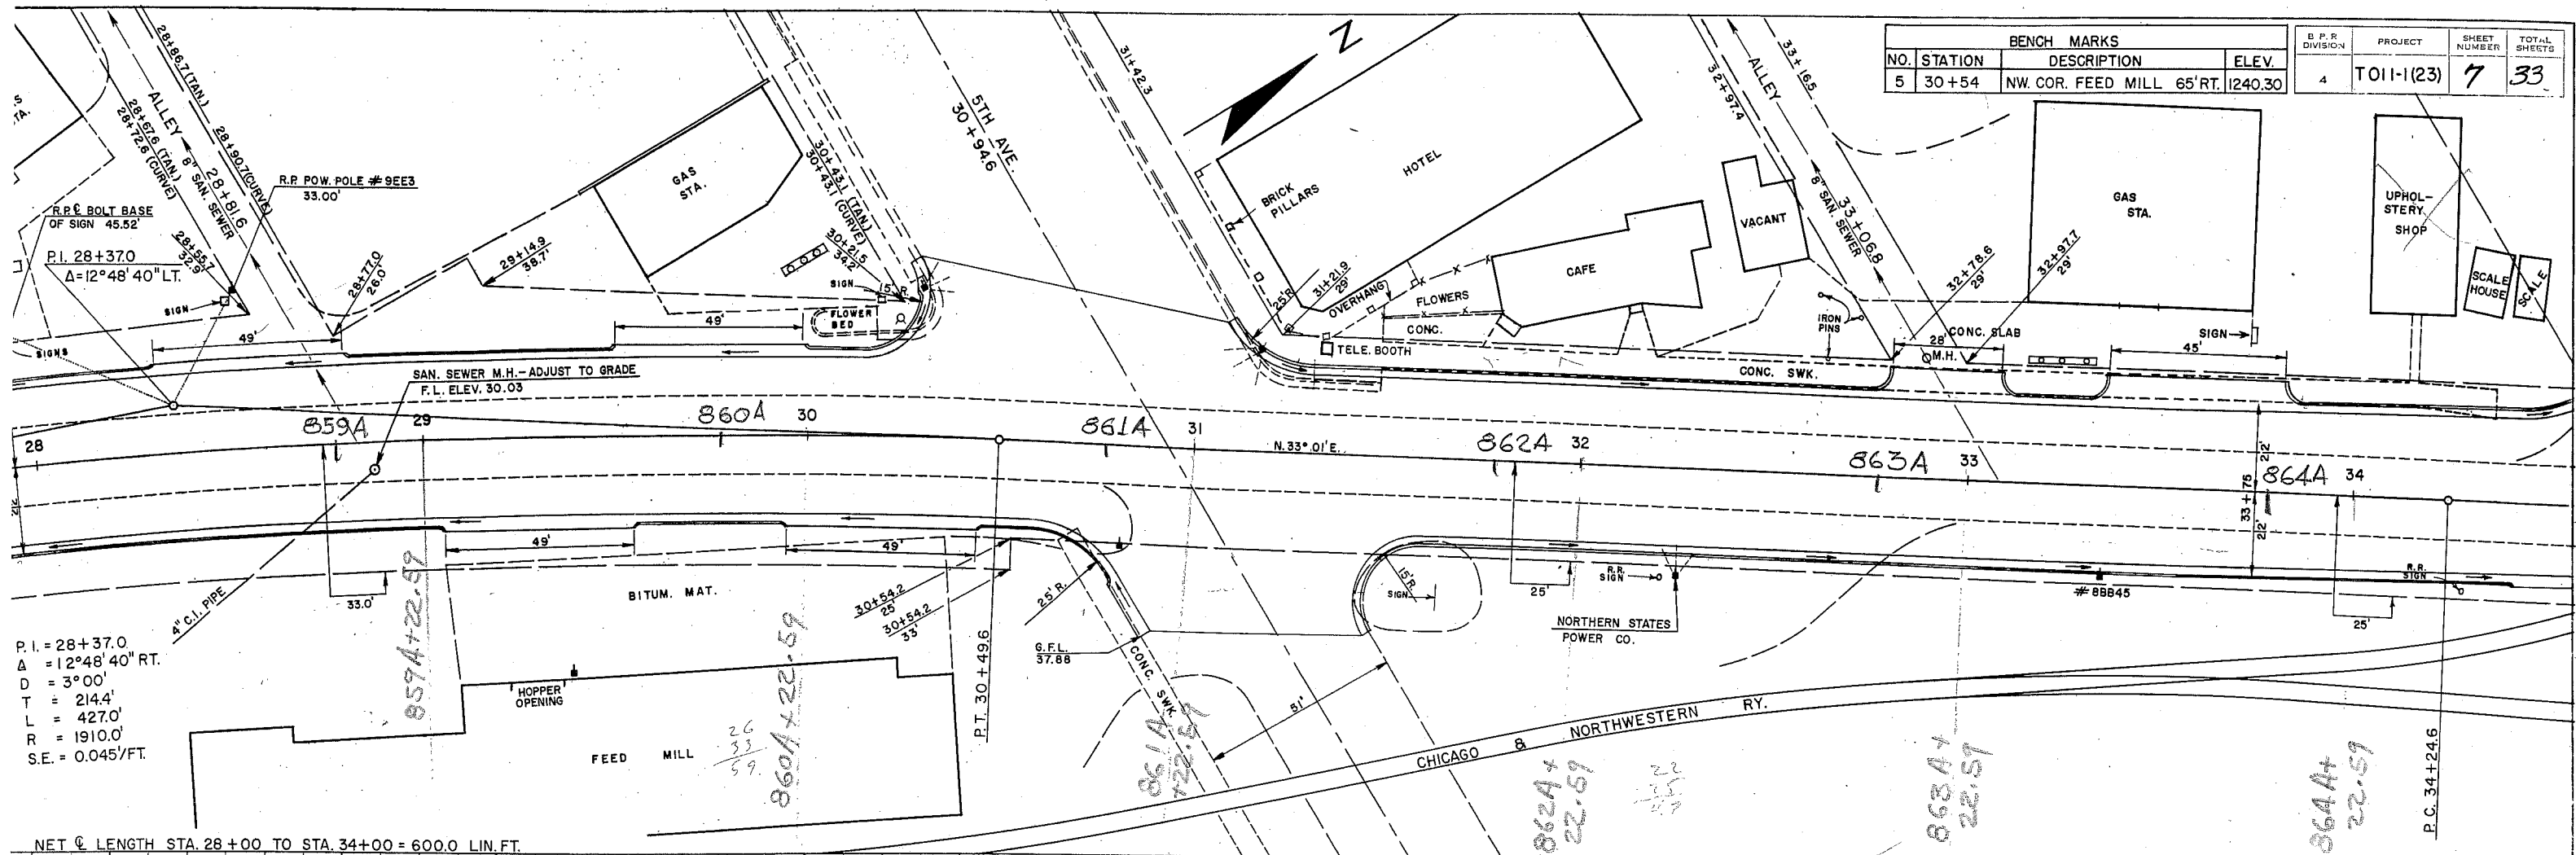


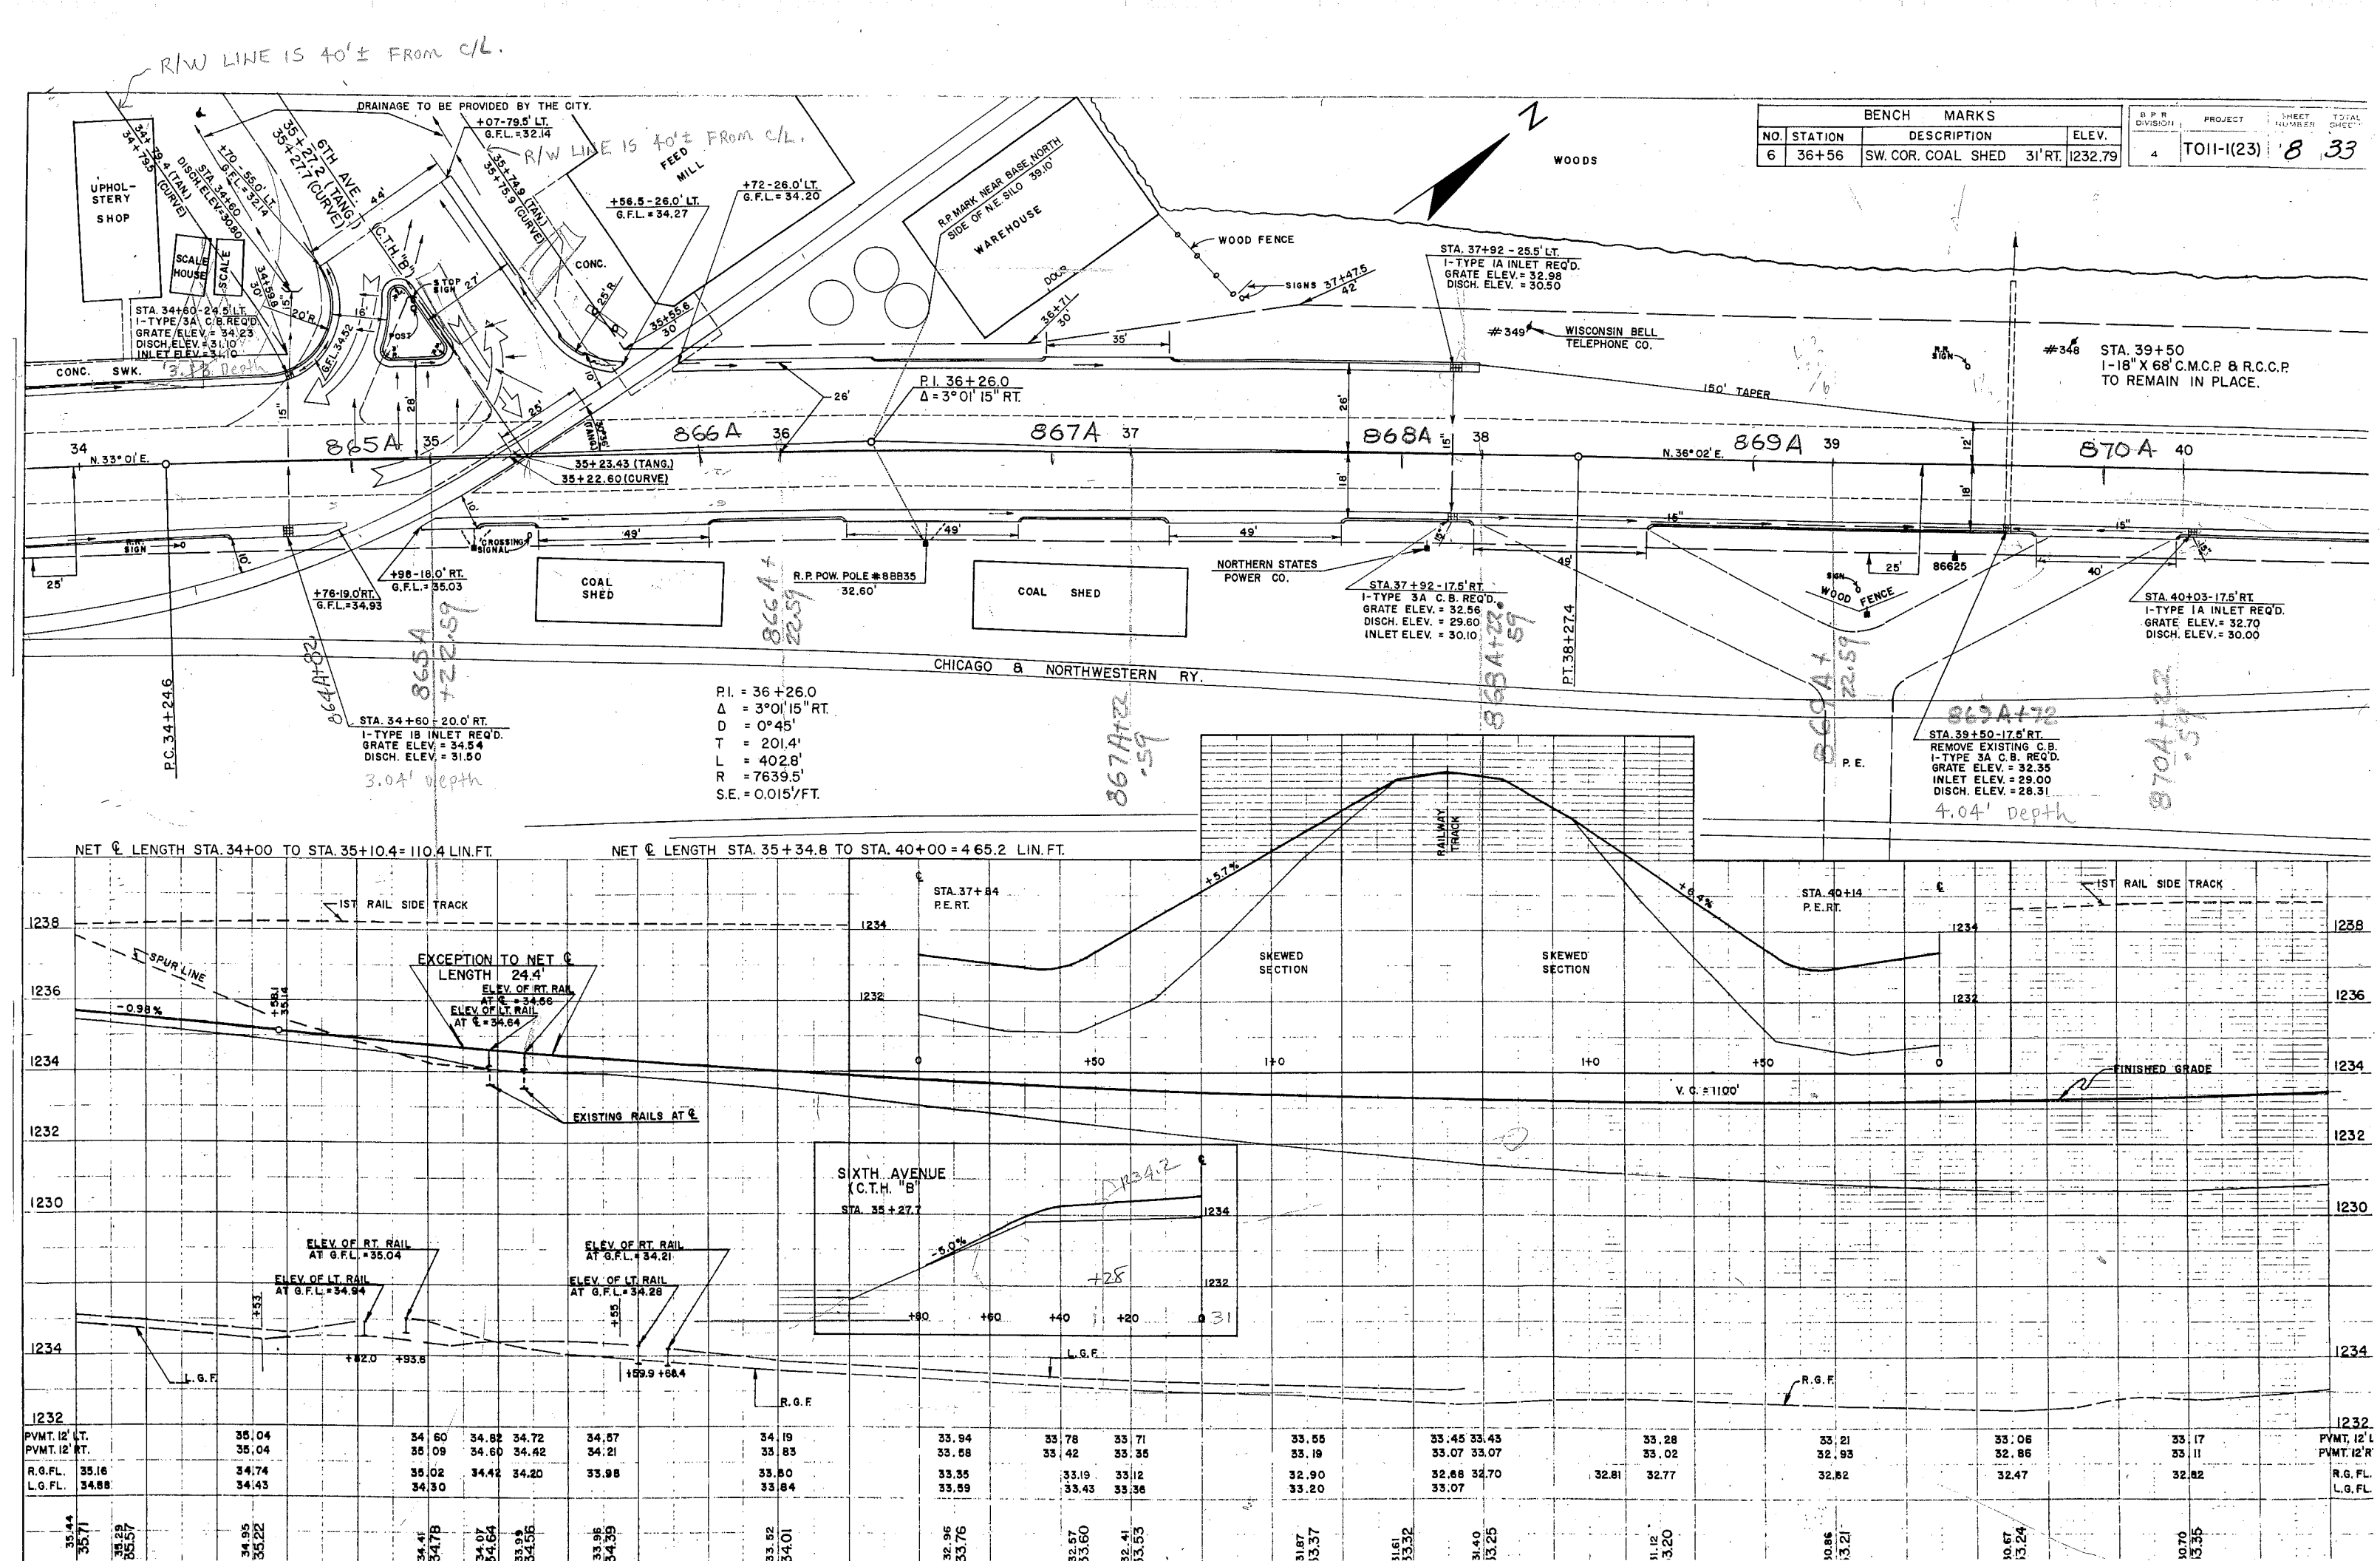


7134

BENCH MARKS			
NO.	STATION	DESCRIPTION	ELEV.
7	40+76	POWER POLE 25.8' RT.	1234.95


B.P.R. DIVISION	PROJECT	SHEET NUMBER	TOTAL SHEETS
4	T OII-1(23)	9	33

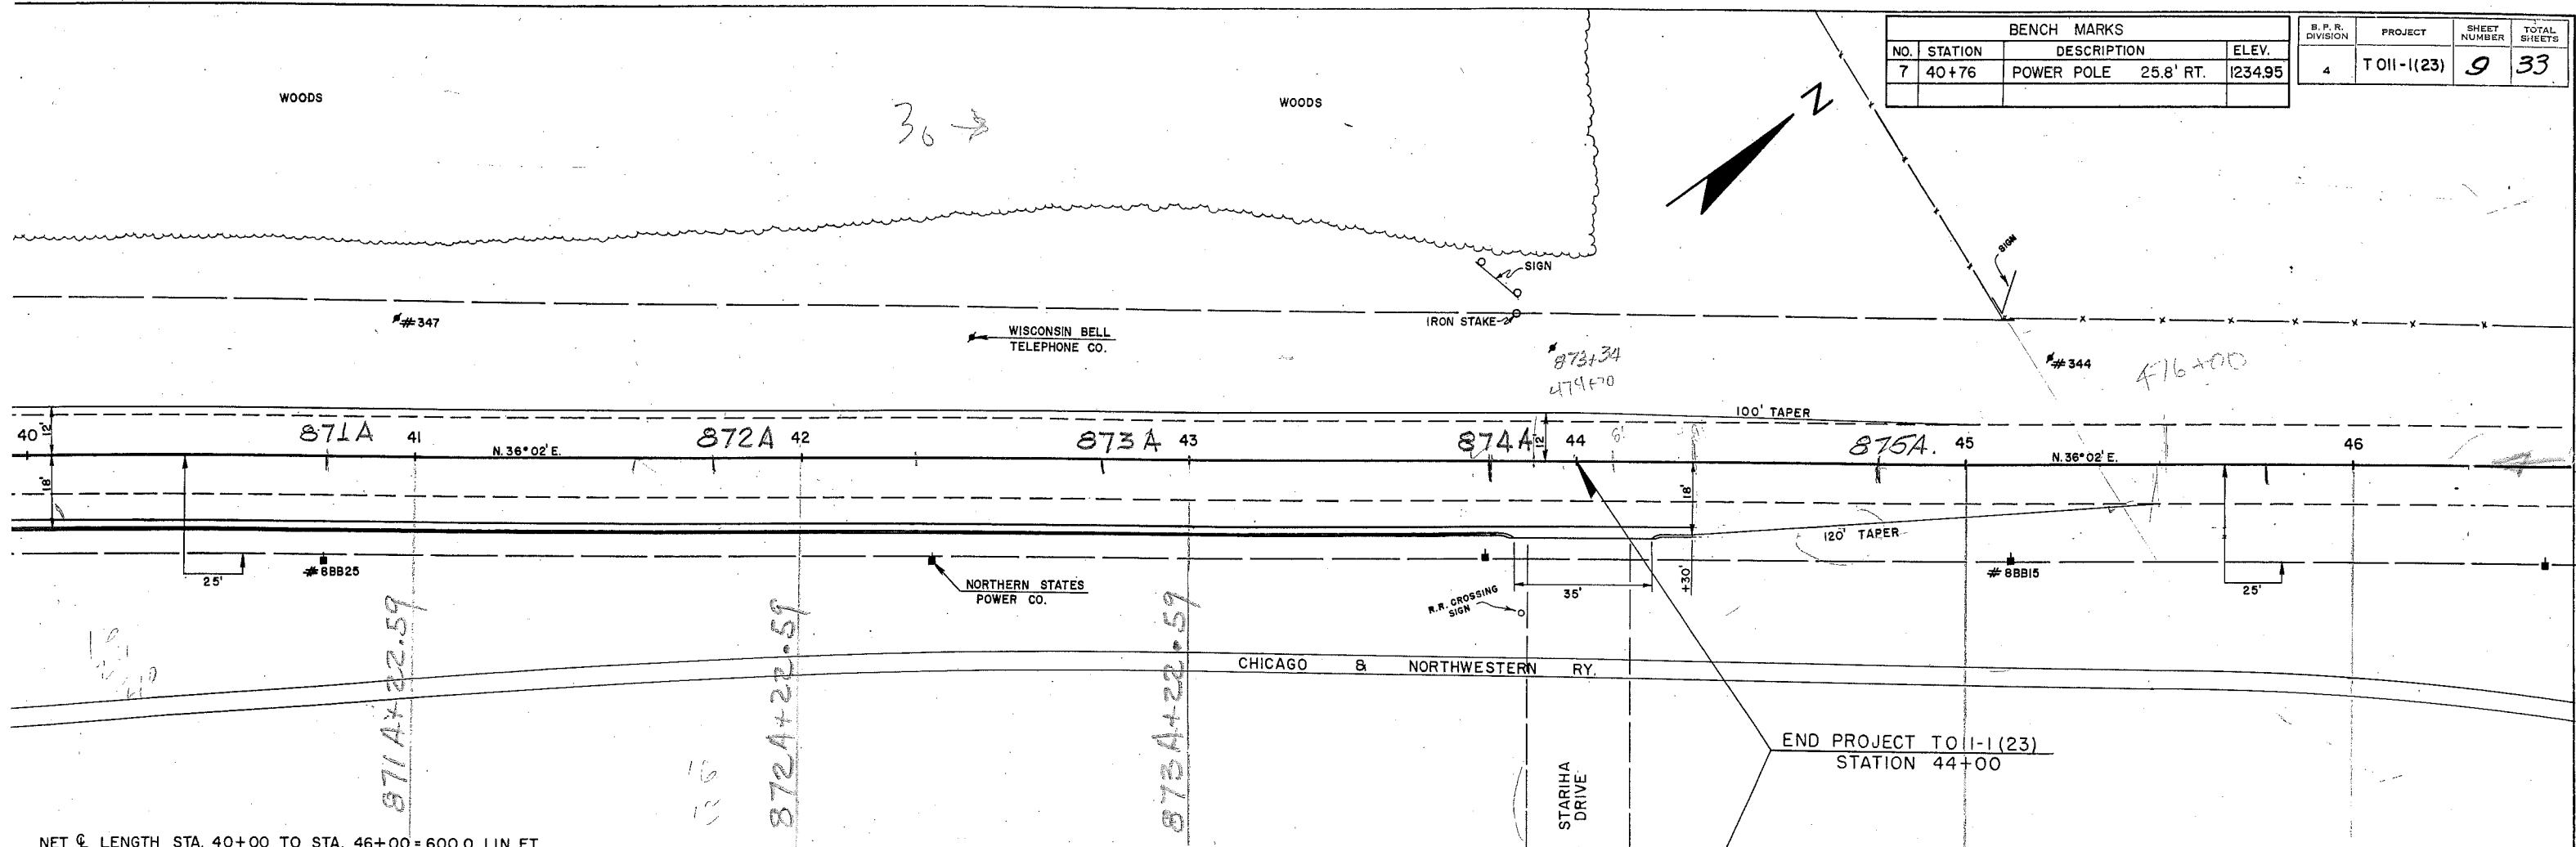

NET LENGTH STA. 40+00 TO STA. 46+00 = 600.0 LIN. FT.

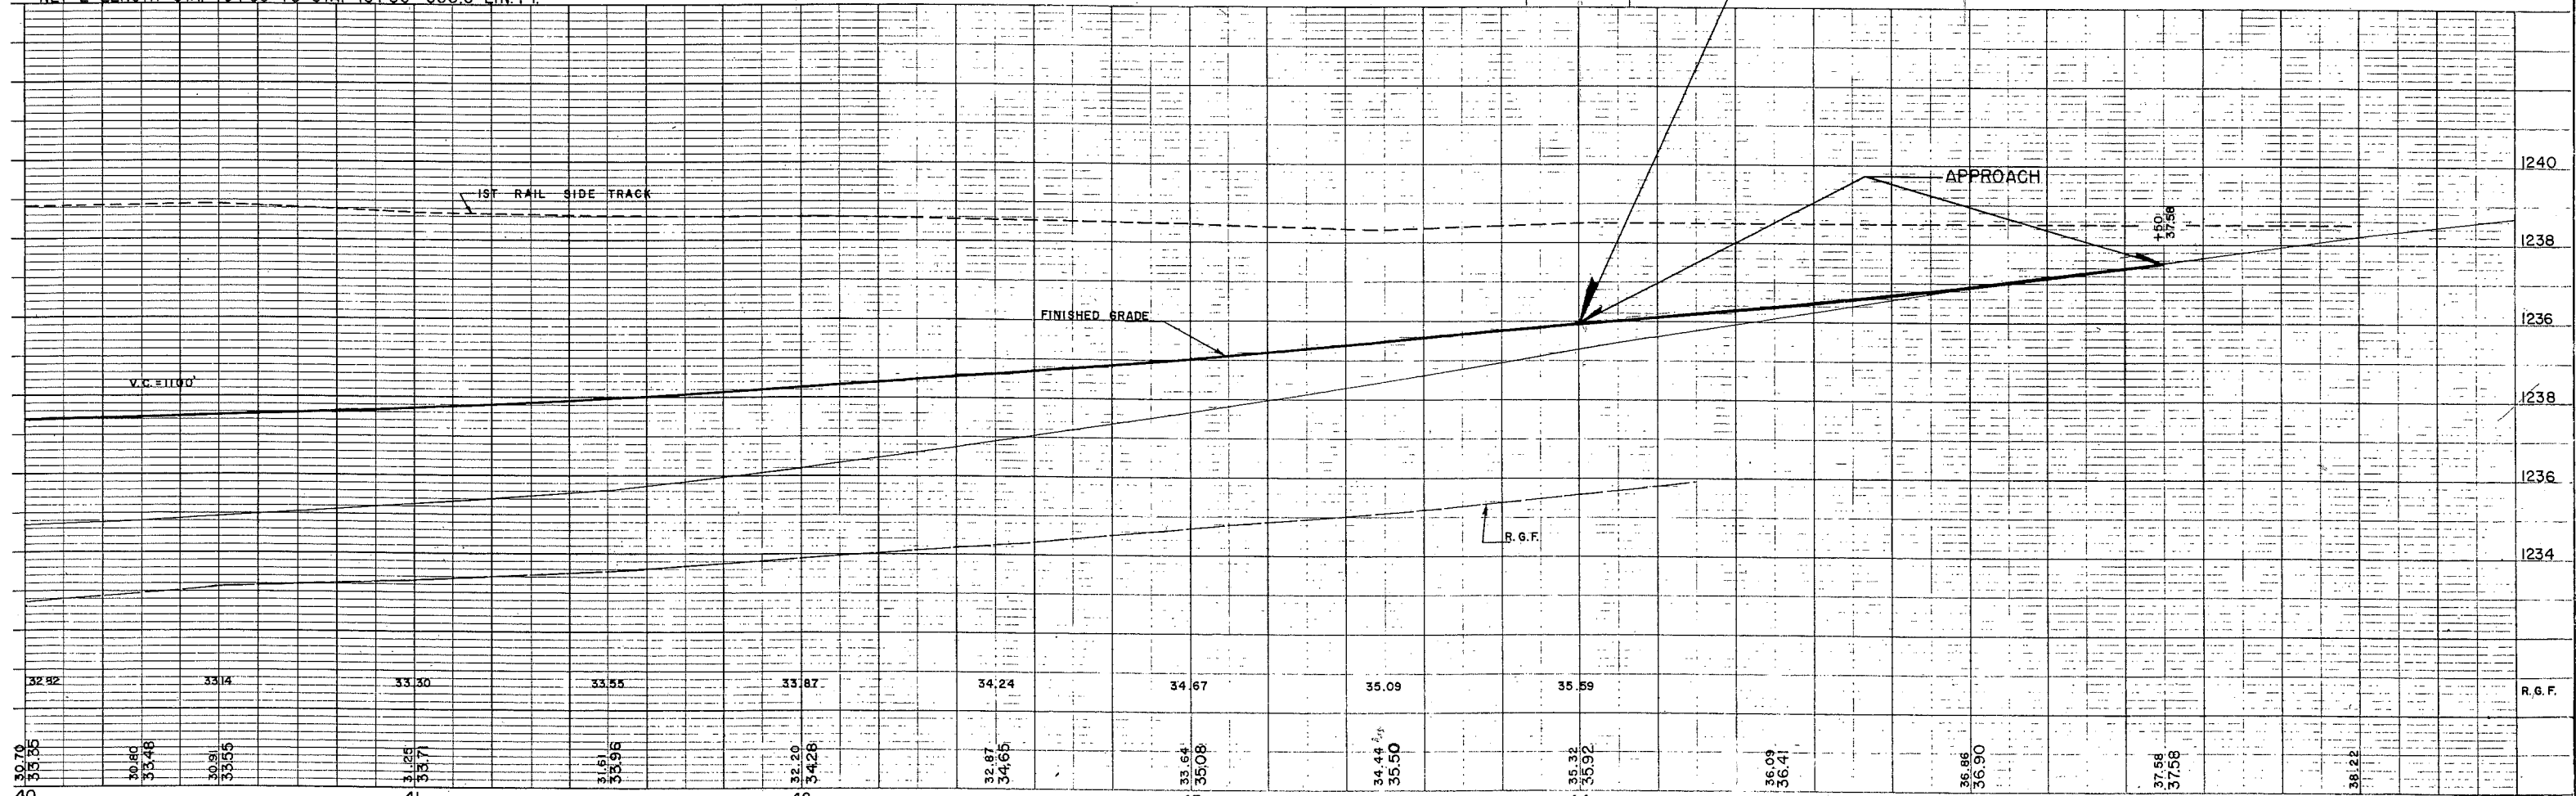


10-33

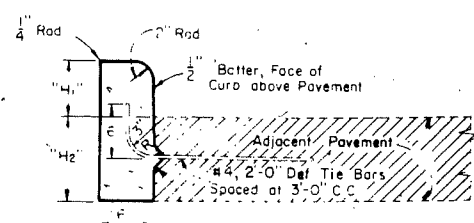

Tie Bar recess positioned in reverse when Concrete Curb is constructed first.
 H_1 = 9" max and 3 1/2" min, and shall be 6" unless otherwise shown on the plans.
 H_2 = Same as adjacent pavement thickness for rigid pavement and 12" for other than rigid pavement (Tie Bars Omitted).

TYPE "A" (Including Tie Bars) TYPE "D" (Excluding Tie Bars)

CONCRETE CURB

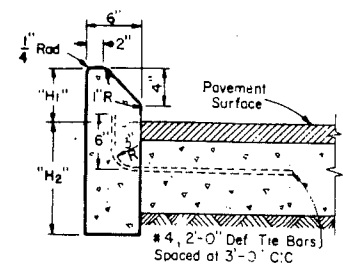


H_1 = 9" Max and 4" min and shall be 6" unless otherwise shown on plans.
 H_2 = Same as adjacent pavement thickness for rigid pavement and 12" for other than rigid pavement (Tie Bars Omitted).

TYPE "G" (Including Tie Bars) TYPE "J" (Excluding Tie Bars)

CONCRETE CURB

(Mountable Type)

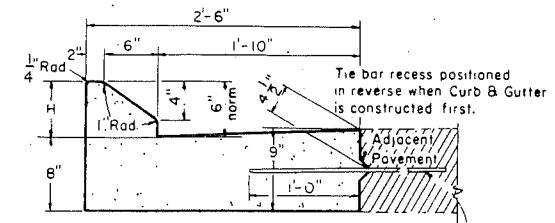

H_1 = 9" max and 4" min & shall be 6" unless otherwise shown on the plans.
 H_2 = Same as adjacent pavement thickness for rigid pavement and 12" for other than rigid pavement (Tie Bars Omitted).

TYPE "G" (Including Tie Bars) TYPE "J" (Excluding Tie Bars)

CONCRETE CURB AND GUTTER


(Mountable Type)

GENERAL NOTES

Details of construction and materials not shown on this drawing shall conform to the pertinent requirements of the Standard Specifications and the applicable Special Provisions.

JOINTS -


Joints shall not be sealed in concrete curb, concrete gutter, concrete curb and gutter, or concrete surface drains.

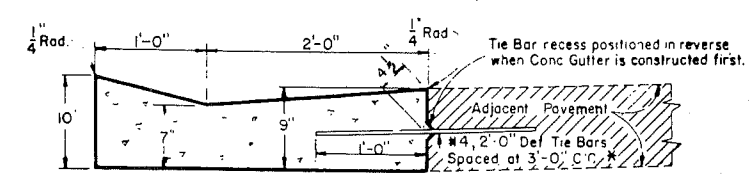


* Alternate Tie Bars or Bolt Type installations may be used as shown for Longitudinal Joints.

TYPE "A" (Including Tie Bars) TYPE "D" (Excluding Tie Bars)

CONCRETE GUTTER

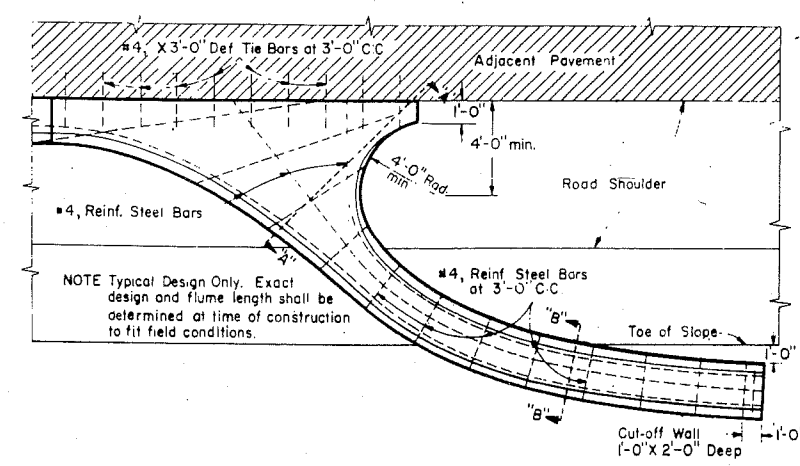

NOTE Typical Design Only. Exact design and flume length shall be determined at time of construction to fit field conditions.

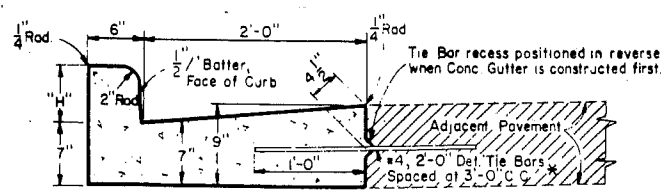


H_1 = 9" Max., 3 1/2" Min., and shall be 6" unless otherwise shown on the plans.
 * Alternate Tie Bars or Bolt Type installations may be used as shown for Longitudinal Joints.

TYPE "A" (Including Tie Bars) TYPE "D" (Excluding Tie Bars)

CONCRETE CURB AND GUTTER

(Barrier Type)

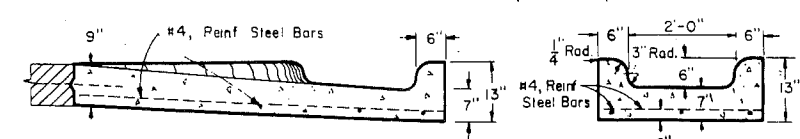

SECTION "A-A"

SECTION "B-B"

CONCRETE INLET OR DISCHARGE FOR CURB AND GUTTER SURFACE DRAIN

**CONCRETE CURB, CONCRETE GUTTER
CONCRETE CURB AND GUTTER AND
CONCRETE SURFACE DRAINS**

STATE HIGHWAY COMMISSION OF WISCONSIN

RECOMMENDED FOR APPROVAL









DATE 2-5-63

APPROVED:

DATE 2/4/63

J. S. Pelt ENGINEER OF DESIGN

E. C. Rottiers STATE HIGHWAY ENGINEER

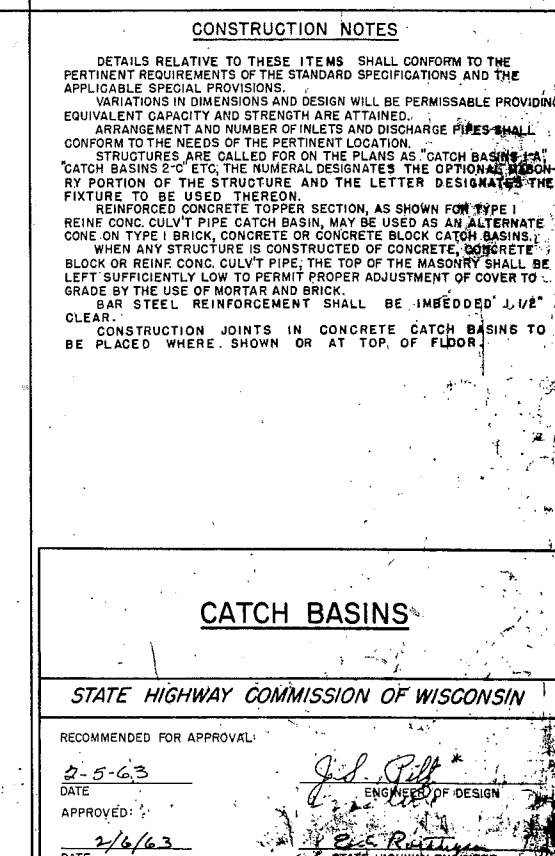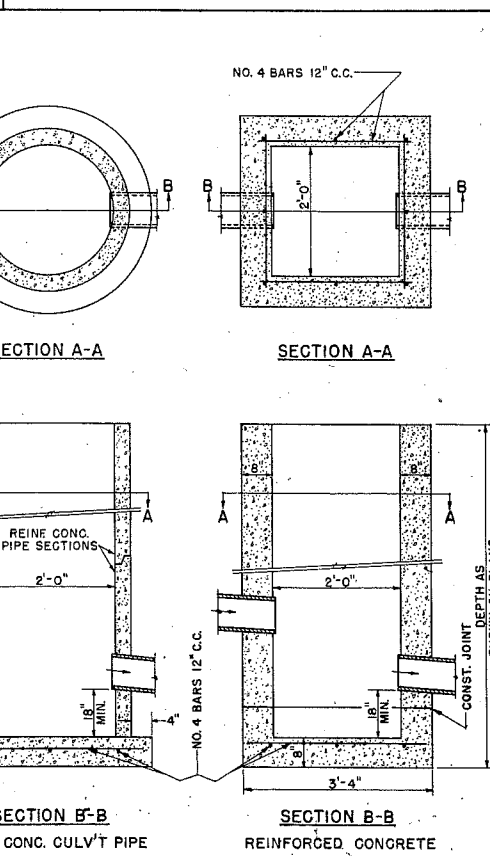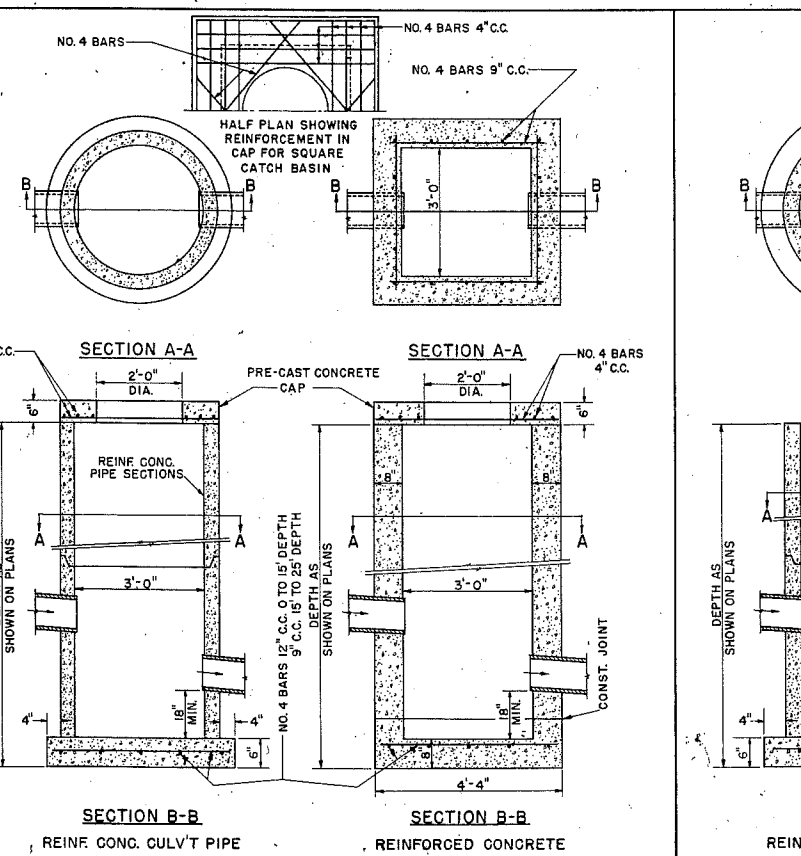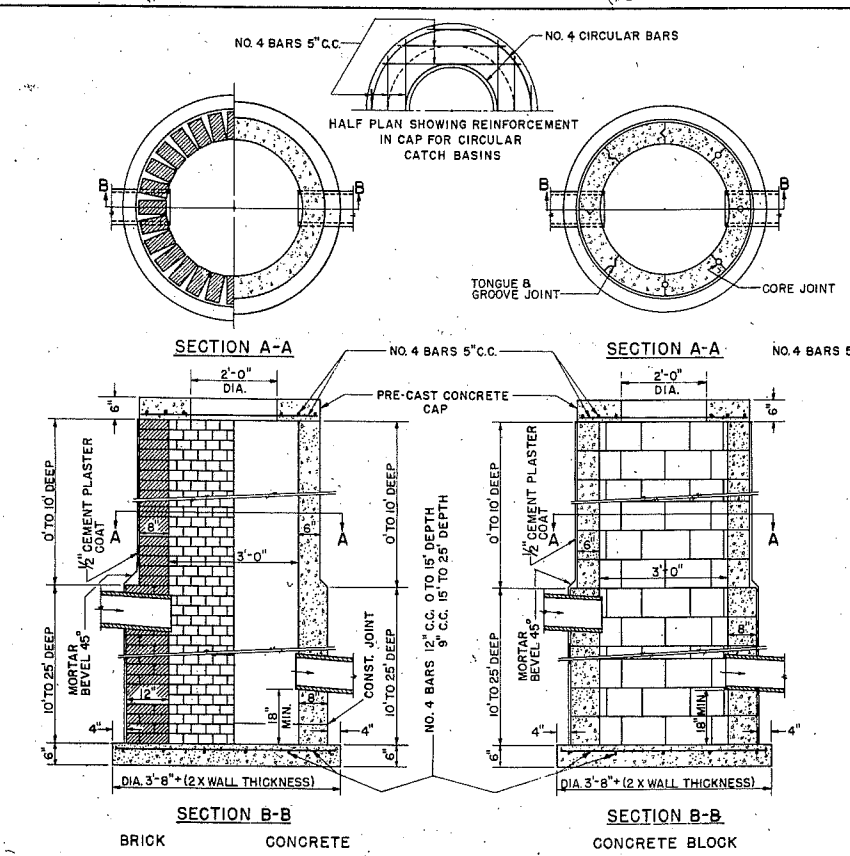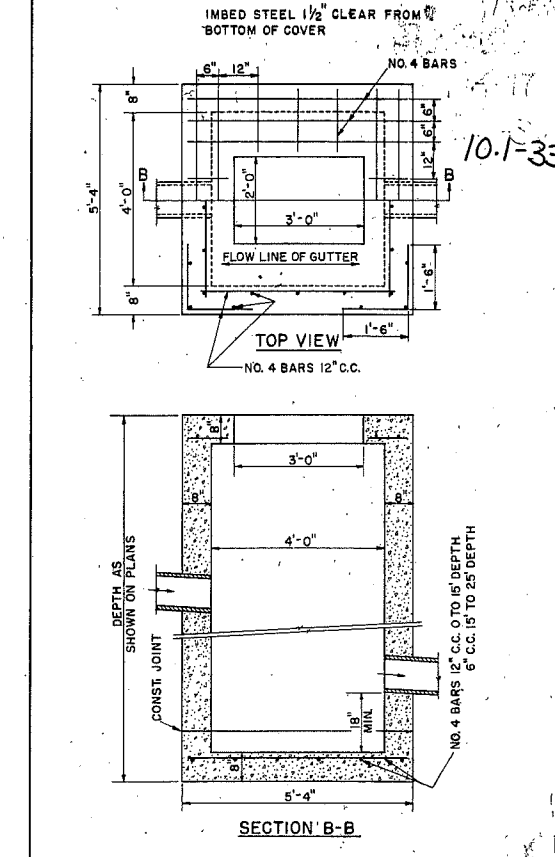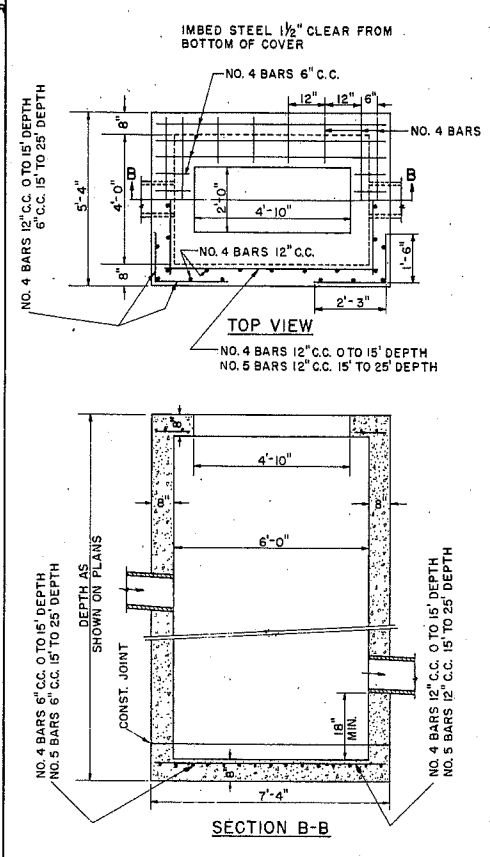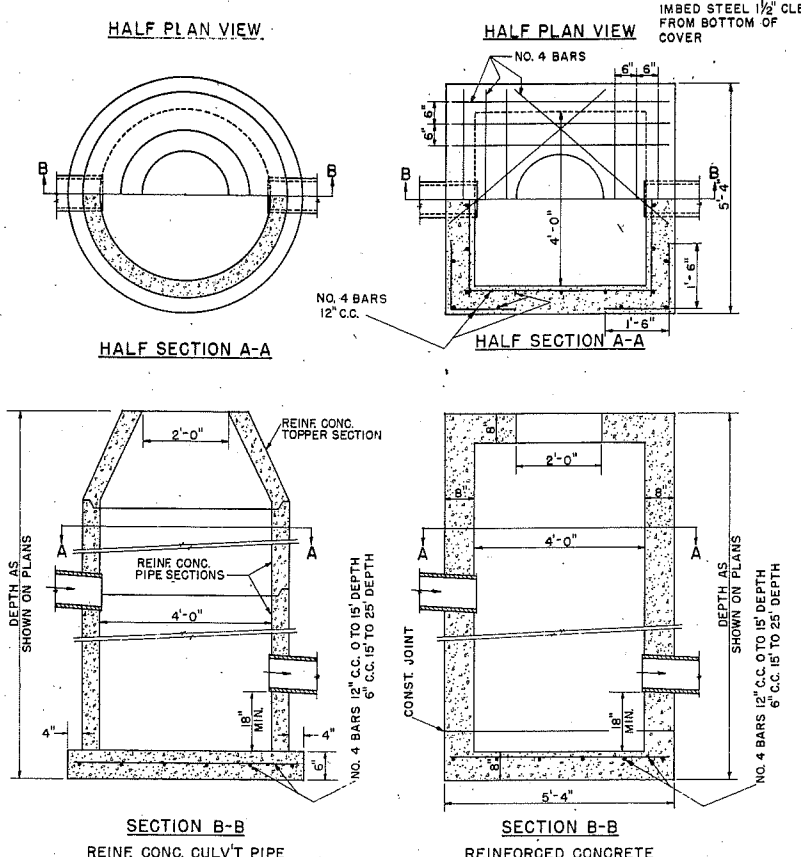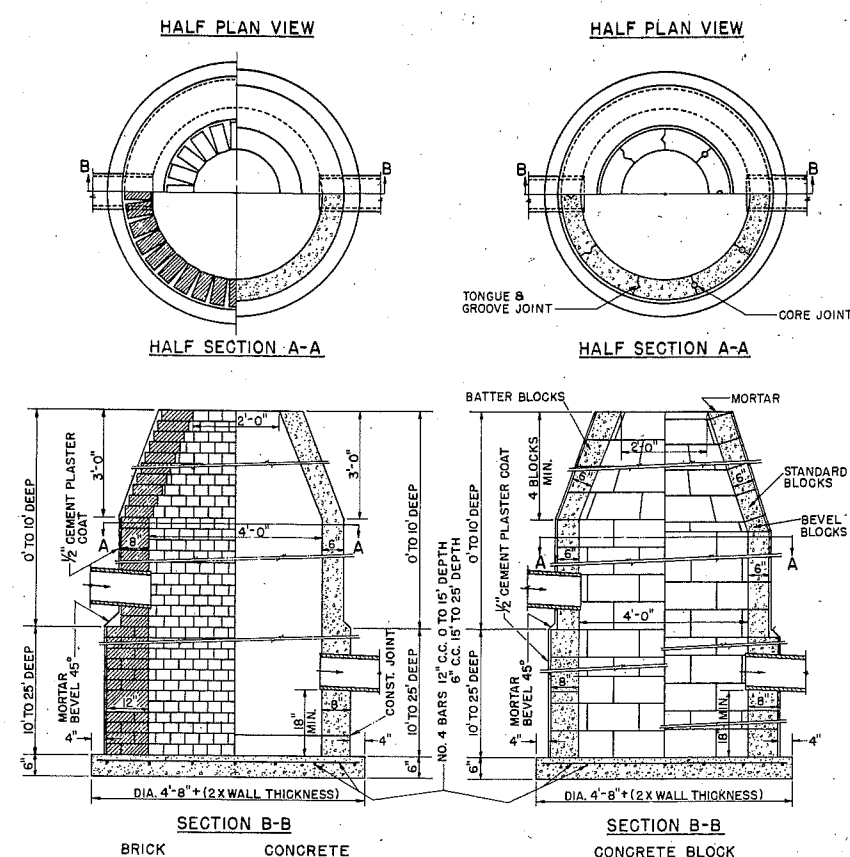

CONSTRUCTION NOTES

DETAILS RELATIVE TO THESE ITEMS SHALL CONFORM TO THE PERTINENT REQUIREMENTS OF THE STANDARD SPECIFICATIONS AND THE APPLICABLE SPECIAL PROVISIONS.

VARIATIONS IN DIMENSIONS AND DESIGN WILL BE PERMISSIBLE PROVIDING EQUIVALENT CAPACITY AND STRENGTH ARE ATTAINED.

ARRANGEMENT AND NUMBER OF INLETS AND DISCHARGE PIPES SHALL CONFORM TO THE NEEDS OF THE PERTINENT LOCATION.

STRUCTURES ARE CALLED FOR ON THE PLANS AS "CATCH BASIN 1A," "CATCH BASIN 2-C," ETC. THE NUMERAL DESIGNATES THE OPTIONAL MASONRY PORTION OF THE STRUCTURE AND THE LETTER DESIGNATES THE FIXTURE TO BE USED THEREON.

REINFORCED CONCRETE TOPPER SECTION, AS SHOWN FOR TYPE 1 REINFORCED CONCRETE CULVERT PIPE CATCH BASIN, MAY BE USED AS AN ALTERNATE CONE ON TYPE 1 BRICK, CONCRETE OR CONCRETE BLOCK CATCH BASINS.

WHEN ANY STRUCTURE IS CONSTRUCTED OF CONCRETE, CONCRETE BLOCK OR REINFORCED CONCRETE CULVERT PIPE, THE TOP OF THE MASONRY SHALL BE LEFT SUFFICIENTLY LOW TO PERMIT PROPER ADJUSTMENT OF COVER TO GRADE BY THE USE OF MORTAR AND BRICK.

BAR STEEL REINFORCEMENT SHALL BE IMBEDDED 1/2" CLEAR.

CONSTRUCTION JOINTS IN CONCRETE CATCH BASINS TO BE PLACED WHERE SHOWN OR AT TOP OF FLOOR.

CATCH BASINS

STATE HIGHWAY COMMISSION OF WISCONSIN

RECOMMENDED FOR APPROVAL:














2-5-63
DATE

APPROVED: *J. S. Pelt*
ENGINEER OF DESIGN

2/6/63
DATE


B. E. Rottman
STATE HIGHWAY ENGINEER

PLATE 1

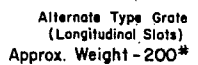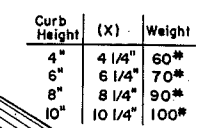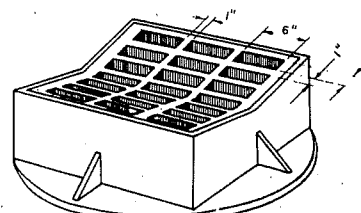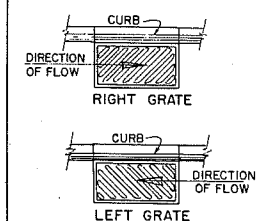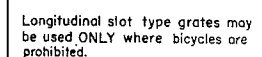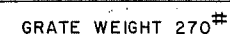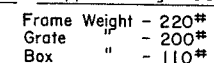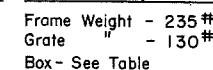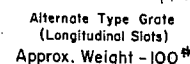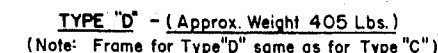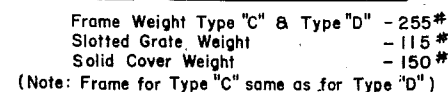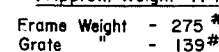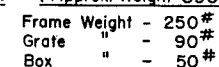


Detailed drawings for proposed Alternate Designs for "Catch Basin" or "Inlet Covers" may be submitted to the Engineer for approval providing that such Alternate Designs make provision for equivalent capacity and strength.

12/3/63 libby

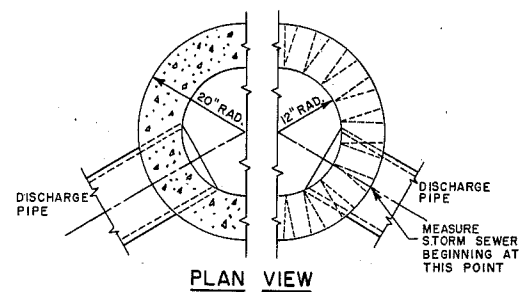


PLAN VIEW

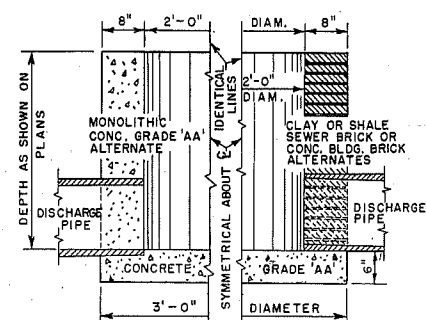


ELEVATION VIEW

SHOWING DETAILS FOR MONOLITHIC CONCRETE, CLAY OR SHALE SEWER BRICK, OR CONCRETE BUILDING BRICK ALTERNATES FOR


INLET TYPE 1

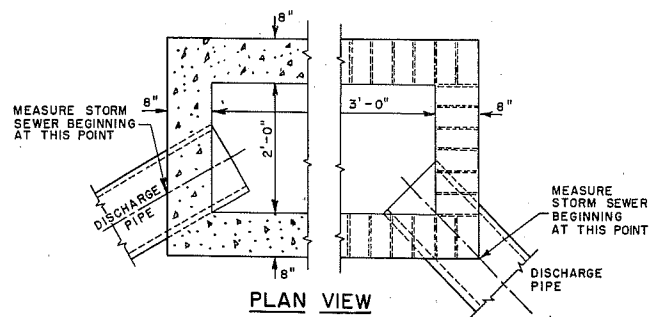

PLAN VIEW

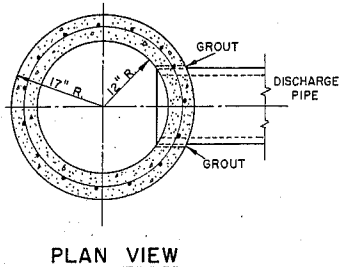


PLAN VIEW

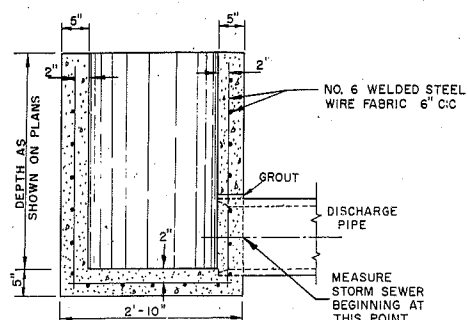


ELEVATION VIEW

SHOWING DETAILS FOR PRE-CAST CONCRETE ALTERNATE FOR

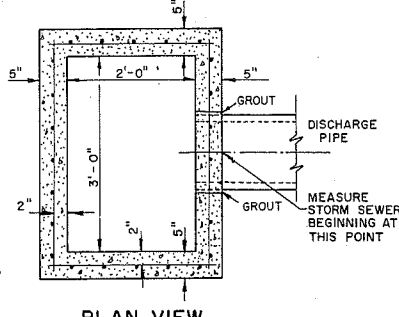


PLAN VIEW

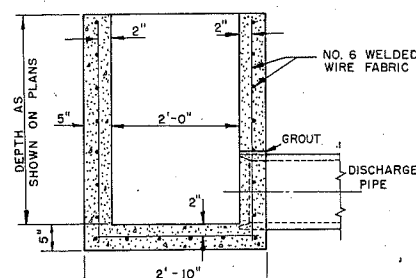


ELEVATION VIEW

SHOWING DETAILS FOR PRE-CAST CONCRETE ALTERNATE FOR


INLET TYPE 3

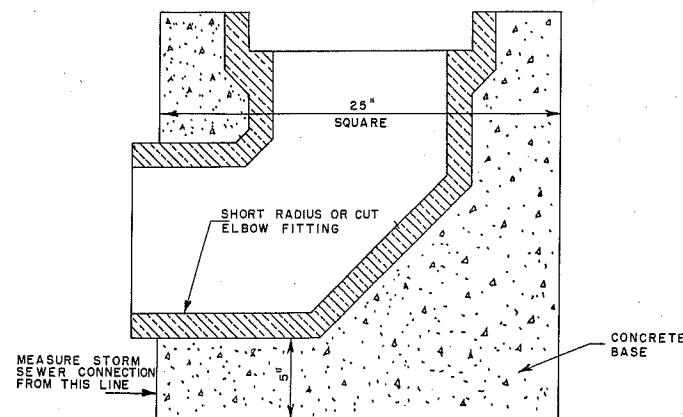

INLET TYPE 2

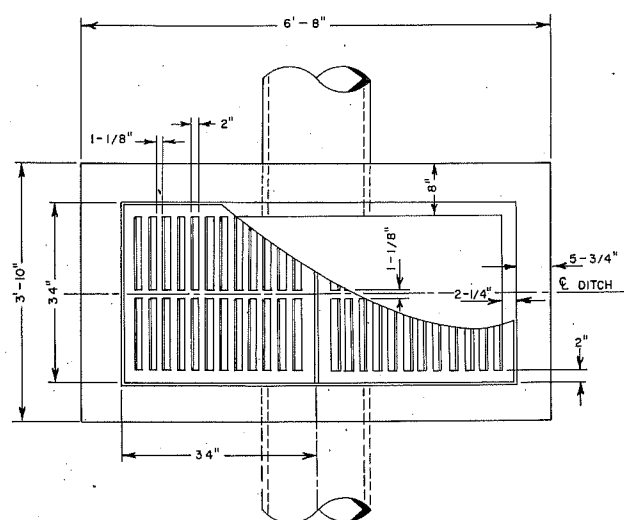


PLAN VIEW

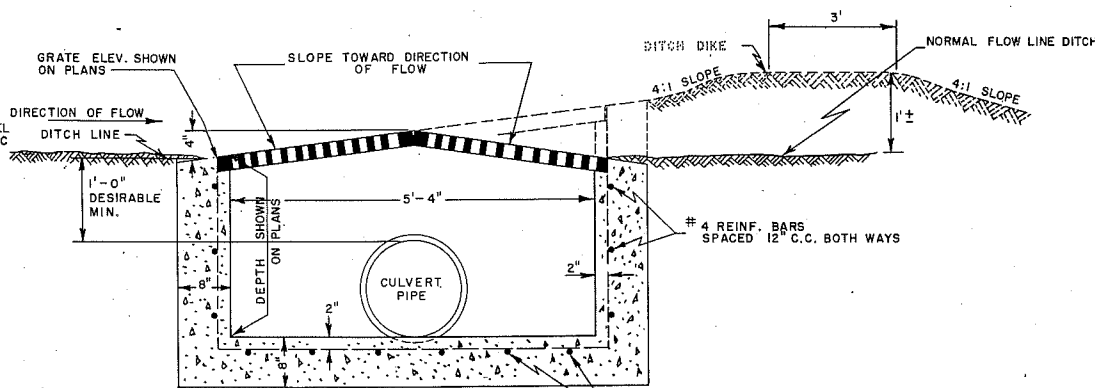


SIDE ELEVATION

INLET TYPE 9

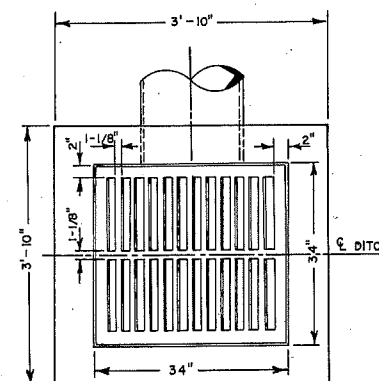

PLAN VIEW

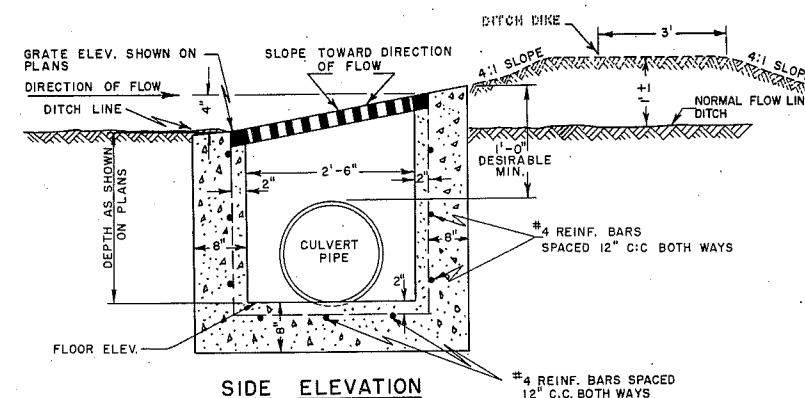

SIDE ELEVATION

INLET TYPE 8

GENERAL NOTES:

DETAILS OF CONSTRUCTION, MATERIALS AND WORKMANSHIP NOT SHOWN ON THIS DRAWING SHALL CONFORM TO THE PERTINENT REQUIREMENTS OF THE STANDARD SPECIFICATIONS AND THE APPLICABLE SPECIAL PROVISIONS.

ARRANGEMENT, SIZE AND NUMBER OF INLET AND DISCHARGE PIPES SHALL CONFORM TO THE NEEDS OF THE PERTINENT LOCATION.

INLETS ARE CALLED FOR ON THE PLANS AS "INLETS 1-A", "INLETS 2-R", ETC.; THE NUMBER DESIGNATES THE MASONRY PORTION OF THE STRUCTURE AND THE LETTER DESIGNATES THE COVER TO BE USED THEREON.

INLETS

STATE HIGHWAY COMMISSION OF WISCONSIN

RECOMMENDED FOR APPROVAL

DATE 11-21-63




ENGINEER OF DESIGN

APPROVED:


DATE 12/3/63

STATE HIGHWAY ENGINEER

PLATE NO. 5-3.5.2

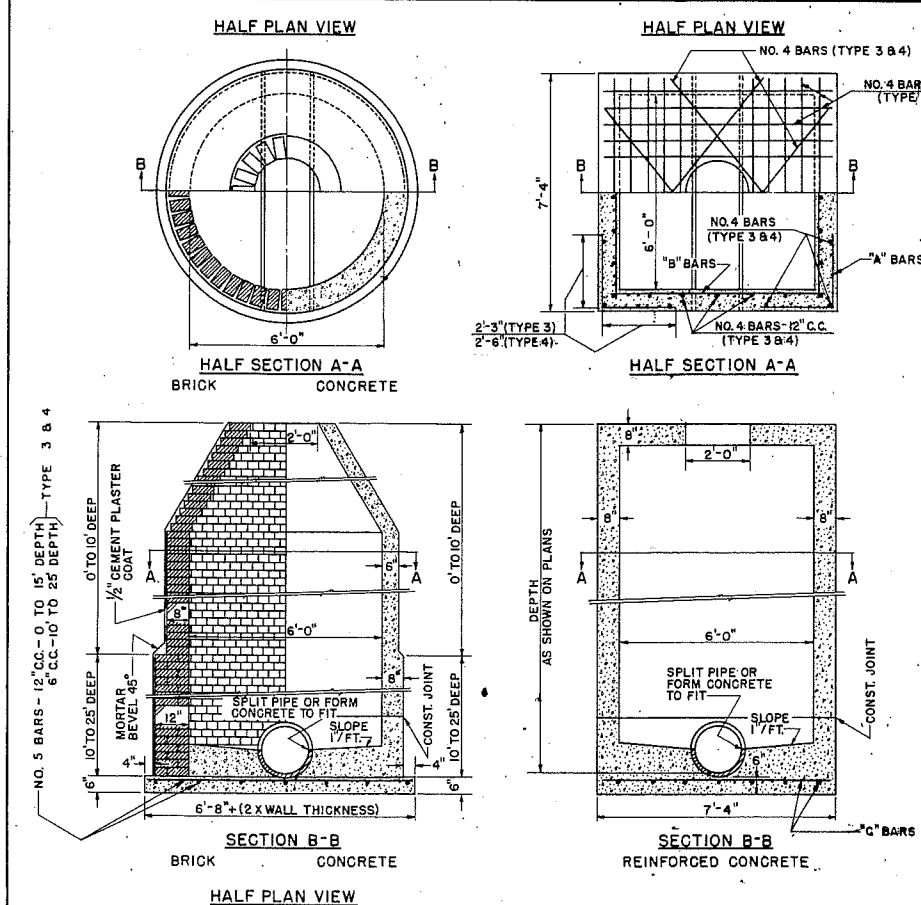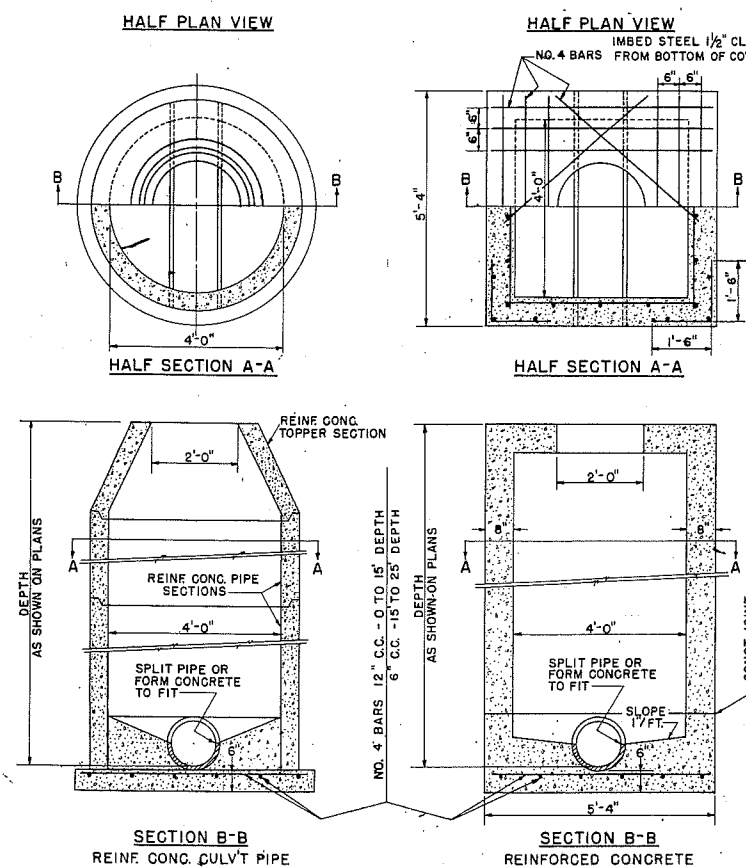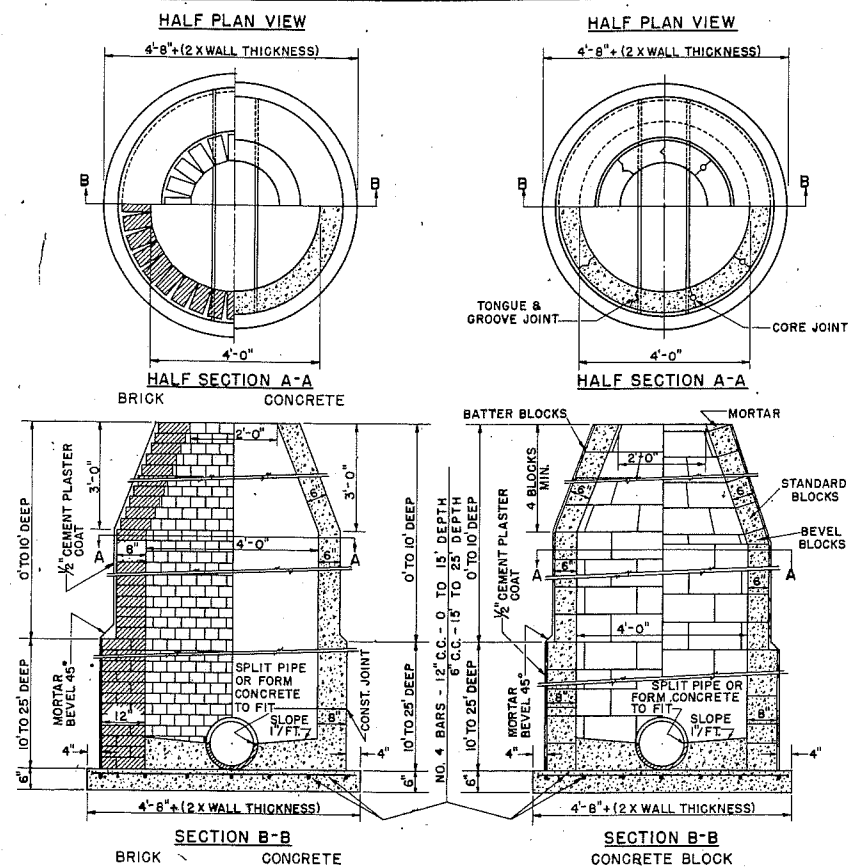

10.4-33

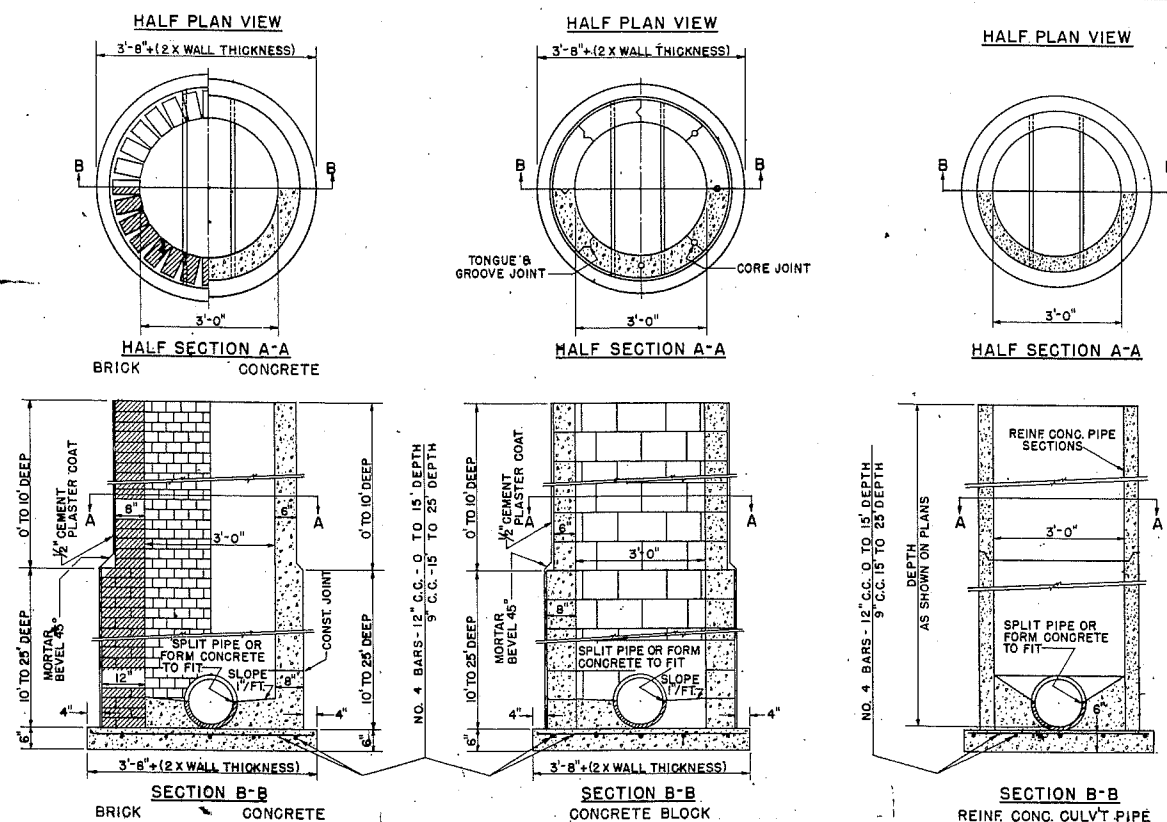

TYPE 2

CONSTRUCTION NOTES

DETAILS RELATIVE TO THESE ITEMS SHALL CONFORM TO THE PERTINENT REQUIREMENTS OF THE STANDARD SPECIFICATIONS AND THE APPLICABLE SPECIAL PROVISIONS. STEPS SHALL BE INSTALLED IN ALL MANHOLES.

VARIATIONS IN DIMENSIONS AND DESIGN WILL BE PERMISSIBLE PROVIDING EQUIVALENT CAPACITY AND STRENGTH ARE ATTAINED.

STRUCTURES ARE CALLED FOR ON THE PLANS AS "MANHOLES 1'-1", MANHOLES 2'-K ETC. THE NUMERAL DESIGNATES THE OPTIONAL MASONRY PORTION OF THE STRUCTURE AND THE LETTER DESIGNATES THE COVER TO BE USED THEREON.

THE REINFORCED CONCRETE TOPPER SECTION AS SHOWN FOR TYPE 1, REINFORCED CONCRETE CULVERT PIPE MANHOLE, MAY BE USED AS AN ALTERNATE COVER ON TYPE 1, BRICK, CONCRETE OR CONCRETE BLOCK MANHOLES.

WHEN ANY STRUCTURE IS CONSTRUCTED OF CONCRETE, CONCRETE BLOCK OR REINFORCED CONCRETE CULVERT PIPE, THE TOP OF THE MASONRY SHALL BE LEFT SUFFICIENTLY LOW TO PERMIT PROPER ADJUSTMENT OF COVER TO GRADE BY THE USE OF MORTAR AND BRICK.


DESIGN NOTES

INSIDE DIMENSIONS FOR MANHOLES:

USE 3' DIAMETER WHEN NECESSARY TO PLACE IN CONSTRUCTED AREAS.

USE 4' DIAMETER WHEN SEWER IS UNDER 18" IN DIAMETER.

USE 6' DIAMETER OR 6' SQUARE WHEN SEWER IS 18" TO 54" DIAMETER.

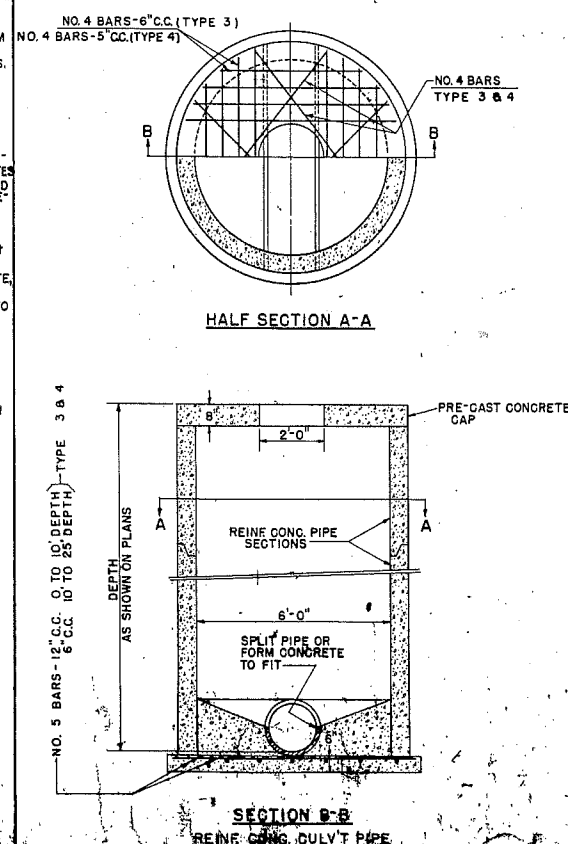

TYPE 3

"A" BARS - NO. 4 BARS - 12" C.C. - 0 TO 10' DEPTH
6" C.C. - 10' TO 25' DEPTH

"B" BARS - NO. 4 BARS - 12" C.C. - 0 TO 25' DEPTH

"C" BARS - NO. 5 BARS - 12" C.C. - 0 TO 10' DEPTH
6" C.C. - 10' TO 25' DEPTH

TYPE 4

FOR SEWER GREATER THAN 54" DIAMETER SPECIAL DESIGN IS REQUIRED SHOWING INSIDE DIMENSION OF MANHOLE TO BE DIAMETER OF SEWER PLUS 18". SPECIAL DESIGN SHALL CONFORM TO THE GENERAL DETAILS FOR TYPE 3.

"A" BARS - NO. 5 BARS - 12" C.C. - 0 TO 10' DEPTH
6" C.C. - 10' TO 25' DEPTH

"B" BARS - NO. 4 BARS - 12" C.C. - 0 TO 10' DEPTH
10" C.C. - 10' TO 25' DEPTH

"C" BARS - NO. 5 BARS - 10" C.C. - 0 TO 10' DEPTH
5" C.C. - 10' TO 25' DEPTH

MANHOLES

STATE HIGHWAY COMMISSION OF WISCONSIN

RECOMMENDED FOR APPROVAL:

2-5-63

DATE

APPROVED:


2-16-63

DATE

J. J. Pelt
ENGINEER OF DESIGN



STATE HIGHWAY COMMISSION OF WISCONSIN

105-33

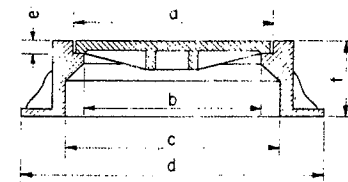


	a	b	c	d	e	f	Weight
TYPE "J"	24"	20 1/2"	25 1/2"	30"	1 1/2"	9"	100 Lbs.
TYPE "K"	32 1/2"	30"	30"	40"	1 1/2"	10"	750 Lbs.

TYPE "J" & "K"

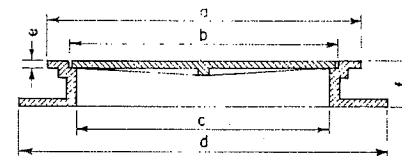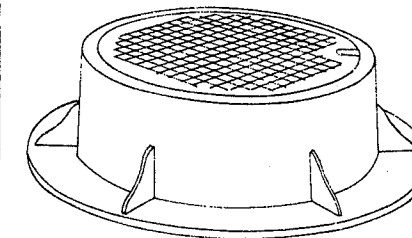

	a	b	c	d	e	f	Weight
TYPE "L"	26"	24"	22 1/2"	33"	5/8"	4"	210 Lbs.
TYPE "M"	42"	37 1/2"	36"	47"	3/4"	4"	475 Lbs.

TYPE "L" & "M"

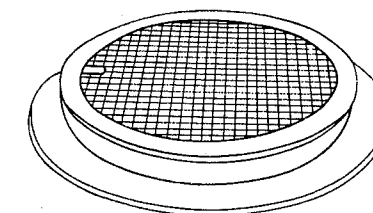

CONSTRUCTION NOTES

DETAILS RELATIVE TO THESE ITEMS SHALL CONFORM TO THE PERTINENT REQUIREMENTS OF THE STANDARD SPECIFICATIONS AND THE APPLICABLE SPECIAL PROVISIONS.

VARIATIONS IN DIMENSIONS AND DESIGN WILL BE PERMISSABLE PROVIDING EQUIVALENT CAPACITY AND STRENGTH ARE ATTAINED.

MANHOLES ARE CALLED FOR ON THE PLANS AS "MANHOLES 1-J", "MANHOLES 2-K" ETC., THE NUMERAL DESIGNATES THE MASONRY PORTION OF THE STRUCTURE AND THE LETTER DESIGNATES THE FIXTURE TO BE USED THEREON. MANHOLE FRAMES AND COVERS SUBJECT TO TRAFFIC TO BE MACHINED OR NON-ROCKING TYPE.

DESIGN NOTES

TYPES "J" & "K" TO BE USED WHERE FACILITY WILL BE SUBJECT TO TRAFFIC.

TYPES "L" & "M" TO BE USED WHERE FACILITY WILL NOT BE SUBJECT TO TRAFFIC.

MANHOLE COVERS

STATE HIGHWAY COMMISSION OF WISCONSIN

RECOMMENDED FOR APPROVAL


DATE 1/27/53 *Carl Bluck*
CONSTRUCTION ENGINEER

APPROVED:


DATE 1/27/53 *E. L. Raitman*
STATE HIGHWAY ENGINEER

DRAWN: LJD
CHECKED:


5-3.8.2

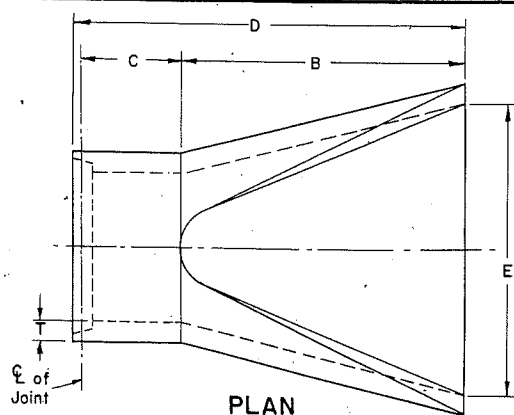


PLAN

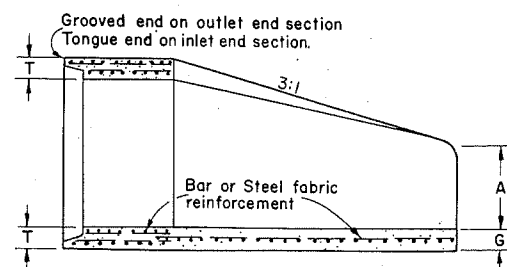

LONGITUDINAL SECTION

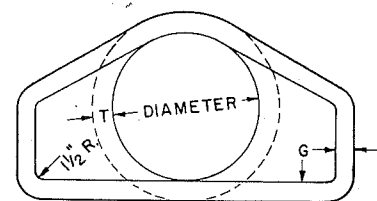


END VIEW

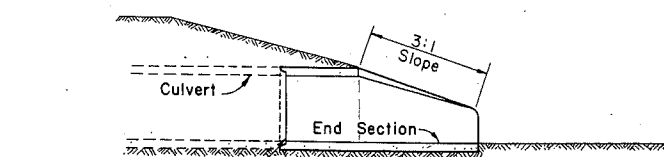


SLOPE DETAIL

DIA.	APPROX. WEIGHT/SECTION	SLOPE	T	A	B	C	D	E	G
18"	990	3 to 1	2 1/2"	9"	27"	46"	73"	36"	2 1/2"
21"	1280	3 to 1	2 3/4"	9"	36"	37 1/2"	73 1/2"	42"	2 3/4"
24"	1520	3 to 1	3"	9 1/2"	43 1/2"	30"	73 1/2"	48"	3"
27"	1930	3 to 1	3 1/4"	10 1/2"	49 1/2"	24"	73 1/2"	54"	3 1/4"
30"	2190	3 to 1	3 1/2"	12"	54"	19 1/4"	73 1/2"	60"	3 1/2"
36"	4100	3 to 1	4"	15"	63"	34 3/4"	97 3/4"	72"	4"
42"	5380	3 to 1	4 1/2"	21"	63"	35"	98"	78"	4 1/2"
48"	6550	3 to 1	5"	24"	72"	26"	98"	84"	5"


REINFORCED CONCRETE APRON ENDWALLS

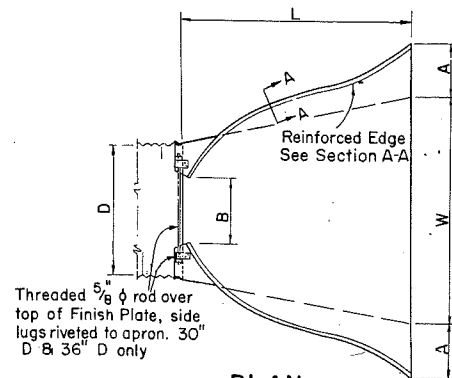


PLAN

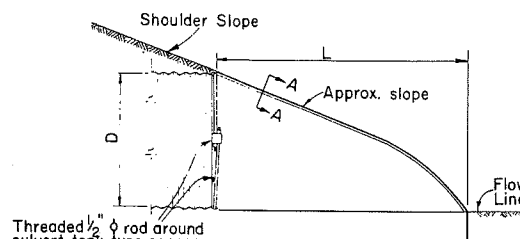

SIDE ELEVATION

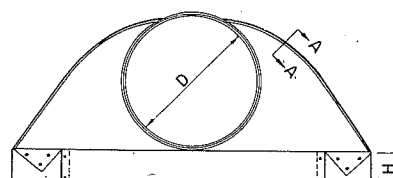

END VIEW

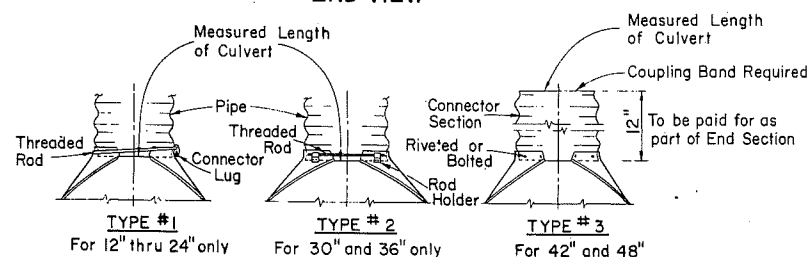


CONNECTION DETAILS

D	Gage	Dimensions						Approx.	Fabrication
Pipe	Min.	A	B	H	L	W		Slope	Remarks
Diam.		± 1"	Max. ± 1"	± 1"	± 1 1/2"	± 2"			
18"	16	8"	10"	6"	31"	36"	2 1/2 to 1		1 Piece
21"	16	9"	12"	6"	36"	42"	"		"
24"	16	10"	13"	6"	41"	48"	"		"
30"	14	12"	16"	8"	51"	60"	"		"
36"	14	14"	19"	9"	60"	72"	"		2 Pieces, 1 Splice
42"	12	16"	22"	11"	69"	84"	"		"
48"	12	18"	27"	12"	78"	90"	2 1/4 to 1		"


Note: All splices to be lap riveted or bolted.

METAL AND ALUMINUM APRON ENDWALLS

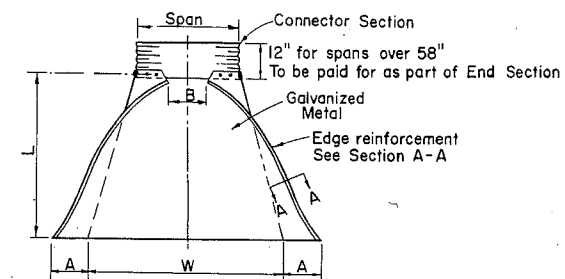


PLAN

showing alternate type with connector section

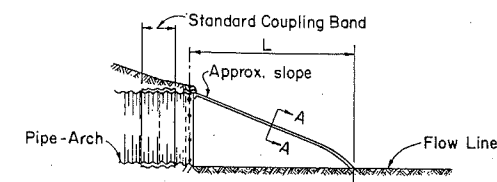


SIDE ELEVATION

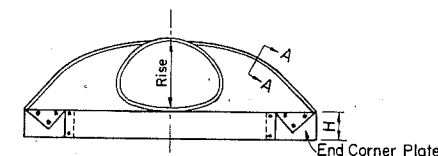

END VIEW

Note: End Corner Plates may be fastened to apron proper by bolts or rivets which will hold the surfaces tightly together.

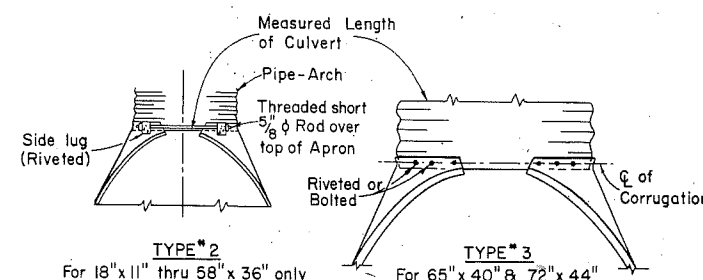


CONNECTION DETAILS

Pipe - Arch	Gage	Dimensions						Approx.	Fabrication
Span	Rise	A	B	H	L	W		Slope	Remarks
		± 1"	Max. ± 1"	± 1"	± 1 1/2"	± 2"			
18"	11"	16	7"	9"	6"	19"	30"	2 1/2 to 1	1 Piece
22"	13"	16	7"	10"	6"	23"	36"	"	"
25"	16"	16	8"	12"	6"	28"	42"	"	"
29"	18"	16	9"	14"	6"	32"	48"	"	"
36"	22"	14	10"	16"	6"	39"	60"	"	"
43"	27"	14	12"	18"	8"	46"	75"	"	"
50"	31"	12	13"	21"	9"	53"	85"	"	2 Pieces, 1 Splice
58"	36"	12	18"	26"	12"	63"	90"	"	"
65"	40"	12	18"	30"	12"	70"	102"	2 1/4 to 1	"
72"	44"	12	18"	33"	12"	77"	114"	"	3 Pieces, 2 Splices equal distance from C

Note: All splices to be lap riveted or bolted.

APRON ENDWALLS FOR PIPE ARCH

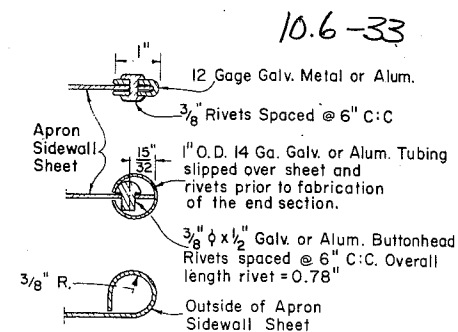

SECTION A-A

GENERAL NOTES

Details of construction not shown on this drawing shall conform to the pertinent requirements of the Standard Specifications and the applicable Special Provisions.

Reinforced concrete apron endwalls shall conform to the pertinent requirements of the Standard AASHO Designation: M170, Class II (Wall B).

Metal apron endwalls shall conform to the pertinent requirements of the Standard AASHO Designation: M36.

Aluminum apron endwalls shall conform to the pertinent requirements of the Standard AASHO Designation: M-196-62 I

NOTE:

Variations of the dimensions and designs shown hereon will be permitted providing equivalent capacity and structural integrity are attained, and prior approval of the Engineer is obtained.

Reinf. concrete apron endwalls shall be used with concrete pipe culvert installations, metal apron endwalls shall be used with corr. metal pipe culvert installations, and Aluminum endwalls shall be used with corr. aluminum culvert installations.

APRON ENDWALLS FOR CULVERT PIPE & PIPE ARCH


STATE HIGHWAY COMMISSION OF WISCONSIN

RECOMMENDED FOR APPROVAL:
DATE: 4/9/65
E. J. Rusch
CHIEF DESIGN ENGINEER


DATE: 4/12/65
E. C. Ruttan
STATE HIGHWAY ENGINEER

PLATE NO. 6-2.6.4


APRON ENDWALLS FOR CULVERT PIPE

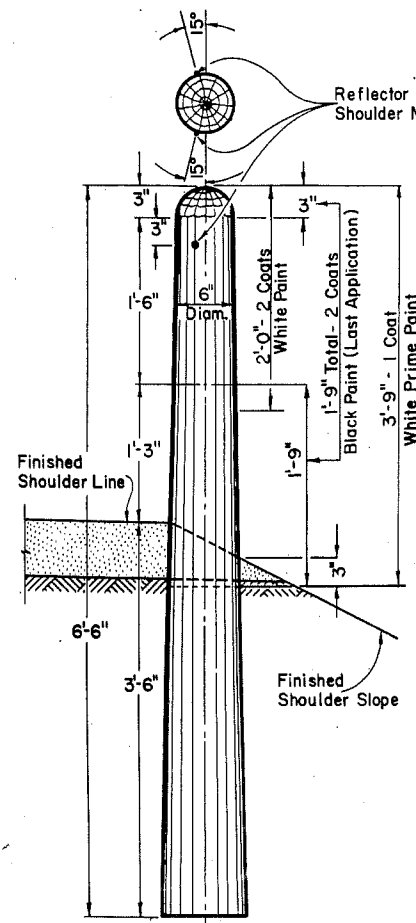


**MARKER POST FOR
ROAD SHOULDERS AND CULVERTS**

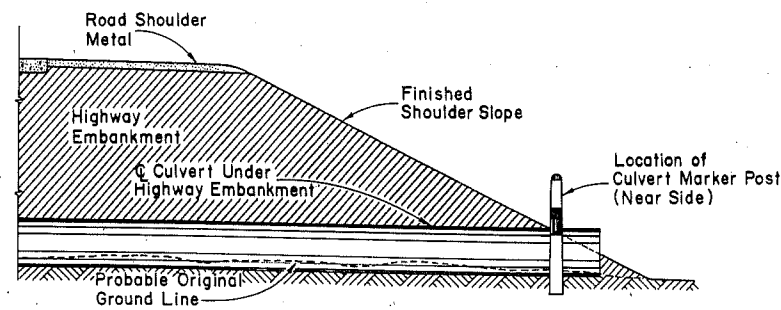


**SECTION
SHOWING RELATIVE LOCATION OF
MARKER POST FOR CULVERTS**

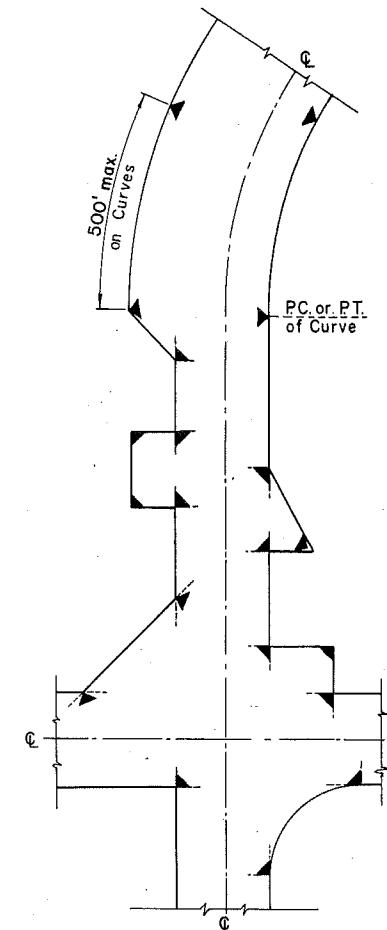

**LOCATION DIAGRAM
SHOWING TYPICAL LOCATIONS OF
MARKER POSTS FOR RIGHT OF WAY**

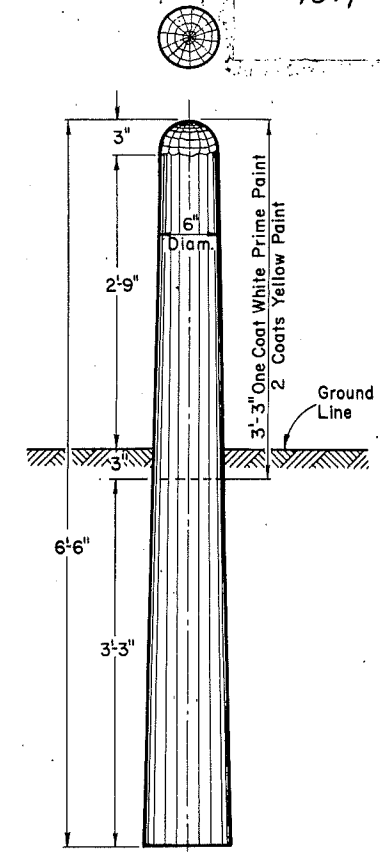

**MARKER
POST
FOR
RIGHT OF WAY**

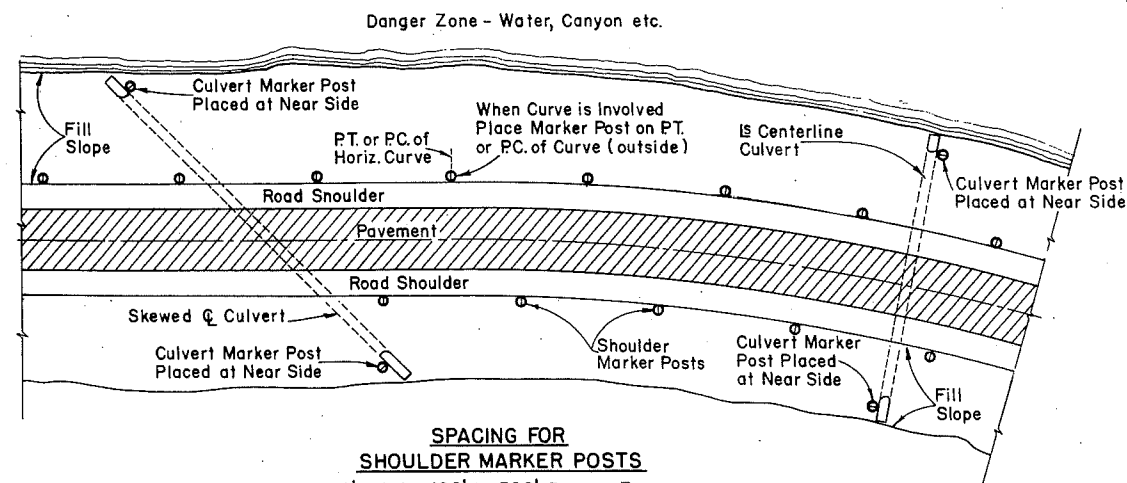

**SPACING FOR
SHOULDER MARKER POSTS
50' C:C for 100' to 500' Danger Zones
100' C:C for Over 500' Danger Zones**

**LOCATION DIAGRAM
SHOWING RELATIVE LOCATIONS OF SHOULDER MARKER POSTS
AND CULVERT MARKER POSTS**

MARKER POSTS FOR ROAD SHOULDERS AND CULVERTS

GENERAL NOTES

Details of Construction not shown on this drawing shall conform to the pertinent requirements of the Standard Specifications and the applicable Special Provisions.

MARKER POSTS FOR RIGHT OF WAY

Right of Way Marker Posts shall be erected in advance of Grading Operations. Posts shall be placed at the outer limits of the Highway Right of Way, but entirely within the Right of Way, and shall be so placed that the outer edge of the posts shall be tangent to the Right of Way line or lines extended. The exact location of all Right of Way Posts will be staked in the field by the Engineer.

REFLECTOR UNITS

Reflector Units shall have plastic crystal lens 7/8" in diameter. Unit assembly shall be a minimum of 7/8" in length. Reflector Units shall be furnished with flared expanding metal clips for wood mounting. Units shall be mounted in tightest fit possible and securely stayed in posts. Reflector Units shall be installed in Road Shoulder Marker Posts only.

MARKER POSTS & MARKER POSTS FOR RIGHT OF WAY

STATE HIGHWAY COMMISSION OF WISCONSIN

RECOMMENDED FOR APPROVAL

2-5-63
DATE

APPROVED:


2/6/63
DATE

J. A. Peltz
ENGINEER OF DESIGN


E. L. Rottling
STATE HIGHWAY ENGINEER

PLATE NO. 7-1.3.4


10.8-33

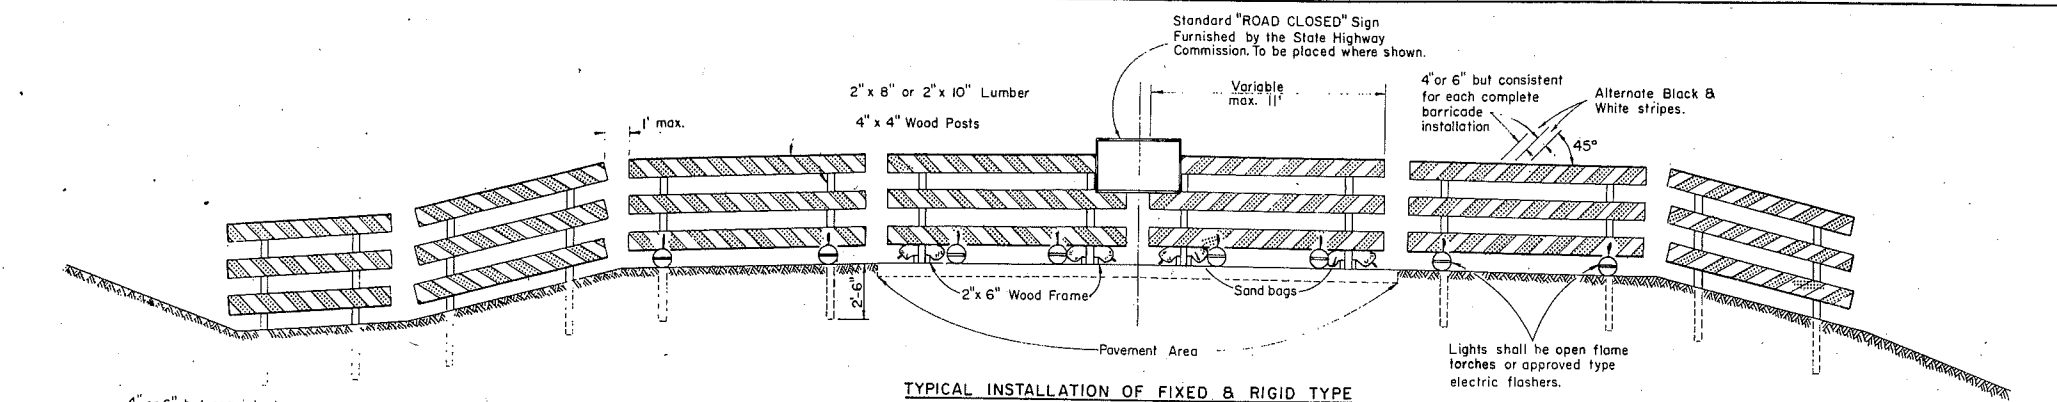

TYPICAL INSTALLATION OF FIXED & RIGID TYPE

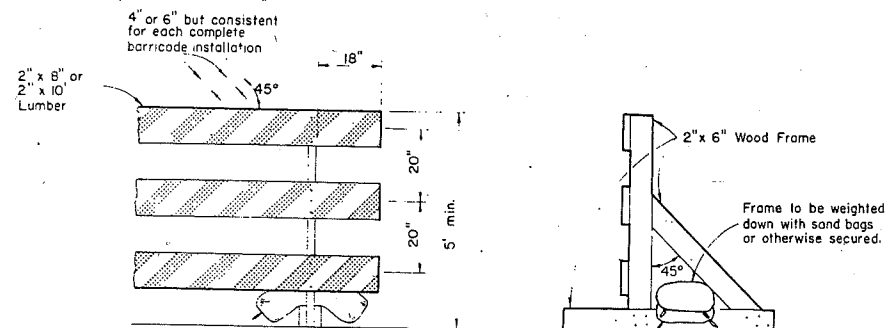

ALTERNATE TYPE INSTALLATION (RIGID)

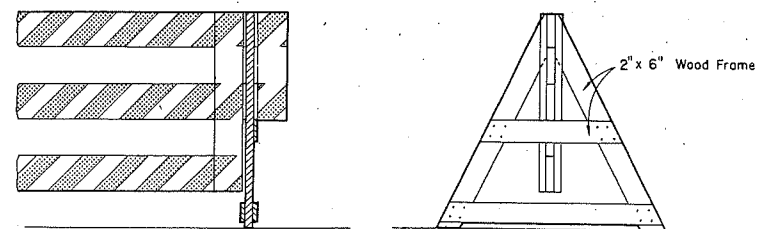

ALTERNATE TYPE INSTALLATION (DISMOUNTABLE)

CLASS I BARRICADE

GENERAL NOTES:

The Contractor shall construct, place and maintain barricades as shown on this drawing and as required by the Standard Specifications for the duration of the project at all points of highway closure. Barricades shall be painted as shown hereon and structurally maintained for maximum visibility at all times, for the duration of the respective project.

CLASS I BARRICADE

Shall be used at points of closure where road is closed to traffic. Gates or movable sections of barricade shall be provided when necessary, for access of equipment or other authorized vehicles only.

CLASS II BARRICADE

May be used only where the hazard to traffic is relatively small, and for the more or less continuous delimiting of a restricted roadway, or for temporary daytime use.

LUMBER & FABRICATION

Lumber shall be of a grade structurally sound and sufficiently rigid to satisfactorily support and maintain the purpose and intent of a barricade facility. The fabrication of the barricade shall be in accord with good pertinent wood-working practices.

PAINTING

Barricades shall be painted as shown hereon in alternate black and white stripes. Black stripes shall be painted with weather resistant and durable black paint. White stripes shall be painted a prime coat of good grade wood primer, followed by two coats of white "Codic Reflective Liquid" (Minnesota Mining Co.) or equivalent, or reflective sheeting wide angle, flat top "Scotchlite" brand material (Minnesota Mining Co.) or equivalent.

DIRECTION OF DIAGONAL STRIPES

Where a barricade extends entirely across the roadway and no vehicle access provision, the stripes shall slope downward toward the highway centerline.

Where vehicle access is permitted, the stripes shall slope downward in the direction toward which vehicles must turn in detouring.

Where both right and left turns are provided for, the stripes shall slope downward in both directions from the center.

MEASUREMENT & PAYMENT


All barricades, unless otherwise provided for in the plans and/or special provisions shall be furnished, placed, and maintained as noted above, and no additional compensation will be allowed but shall be construed to be included in the price bid for other items.

NOTE:


Lighting devices for barricades shall conform to the requirements of the Standard Specifications.

NOTE:


All lumber or timber dimensions shown hereon are nominal.

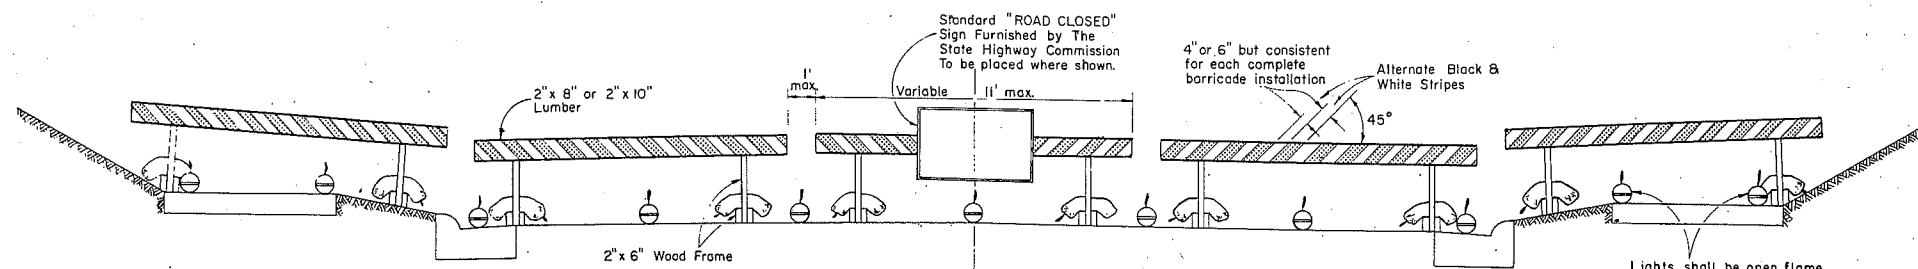

TYPICAL INSTALLATION OF RIGID TYPE

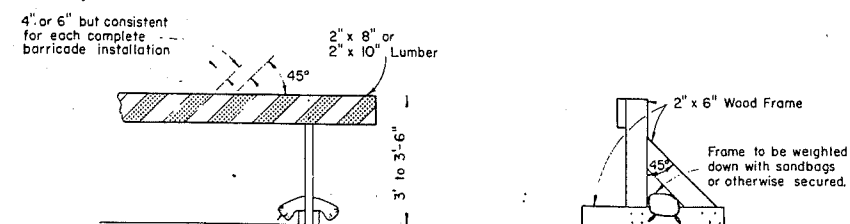

ALTERNATE TYPE INSTALLATION (RIGID)

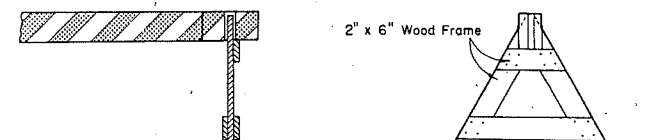

ALTERNATE TYPE INSTALLATION (DISMOUNTABLE)

CLASS II BARRICADE

CONSTRUCTION BARRICADE

STATE HIGHWAY COMMISSION OF WISCONSIN

RECOMMENDED FOR APPROVAL:

DATE 7-5-63

APPROVED

DATE 7-2-63

DATE


J. D. Pitt
ENGINEER OF DESIGN

R. C. Peterson
STATE HIGHWAY ENGINEER

PLATE NO. 7-4.1.4


B.P.R. REGION DIVISION	PROJECT	SHEET NUMBER	TOTAL SHEETS
4 WIS.	TO11-1023	12	39

1ST. STREET STA. 20+07.47
GRADE SHOWN IS FINISHED GRADE

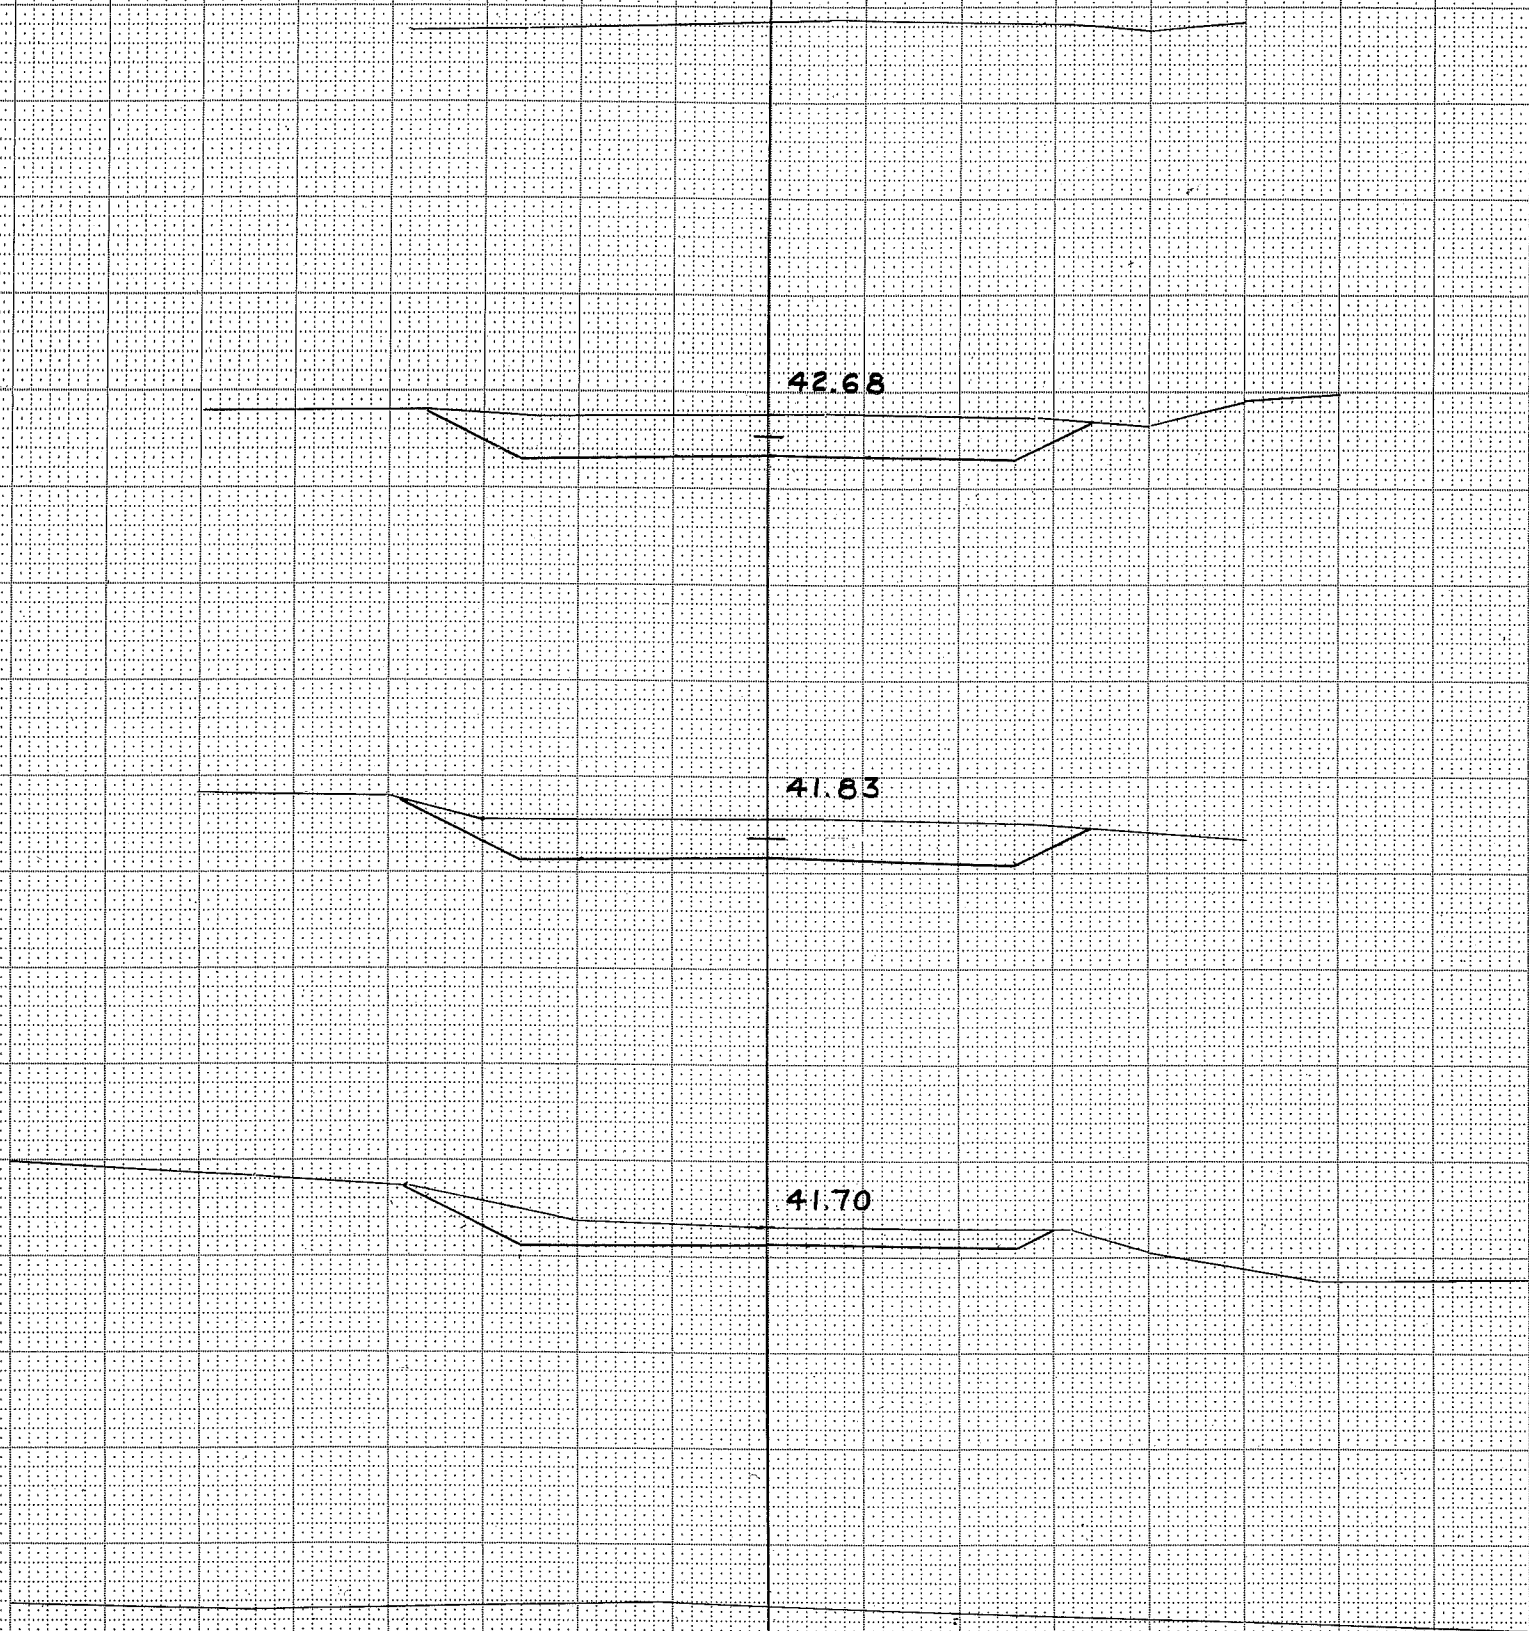

STATION	DISTANCE	YARDAGE				FILL
		EXCAVATION				
		UNC.				


B.R.R. REGION DIVISION	PROJECT	SHEET NUMBER	TOTAL SHEETS
4 WIS.	TO11-1(23)	18	39

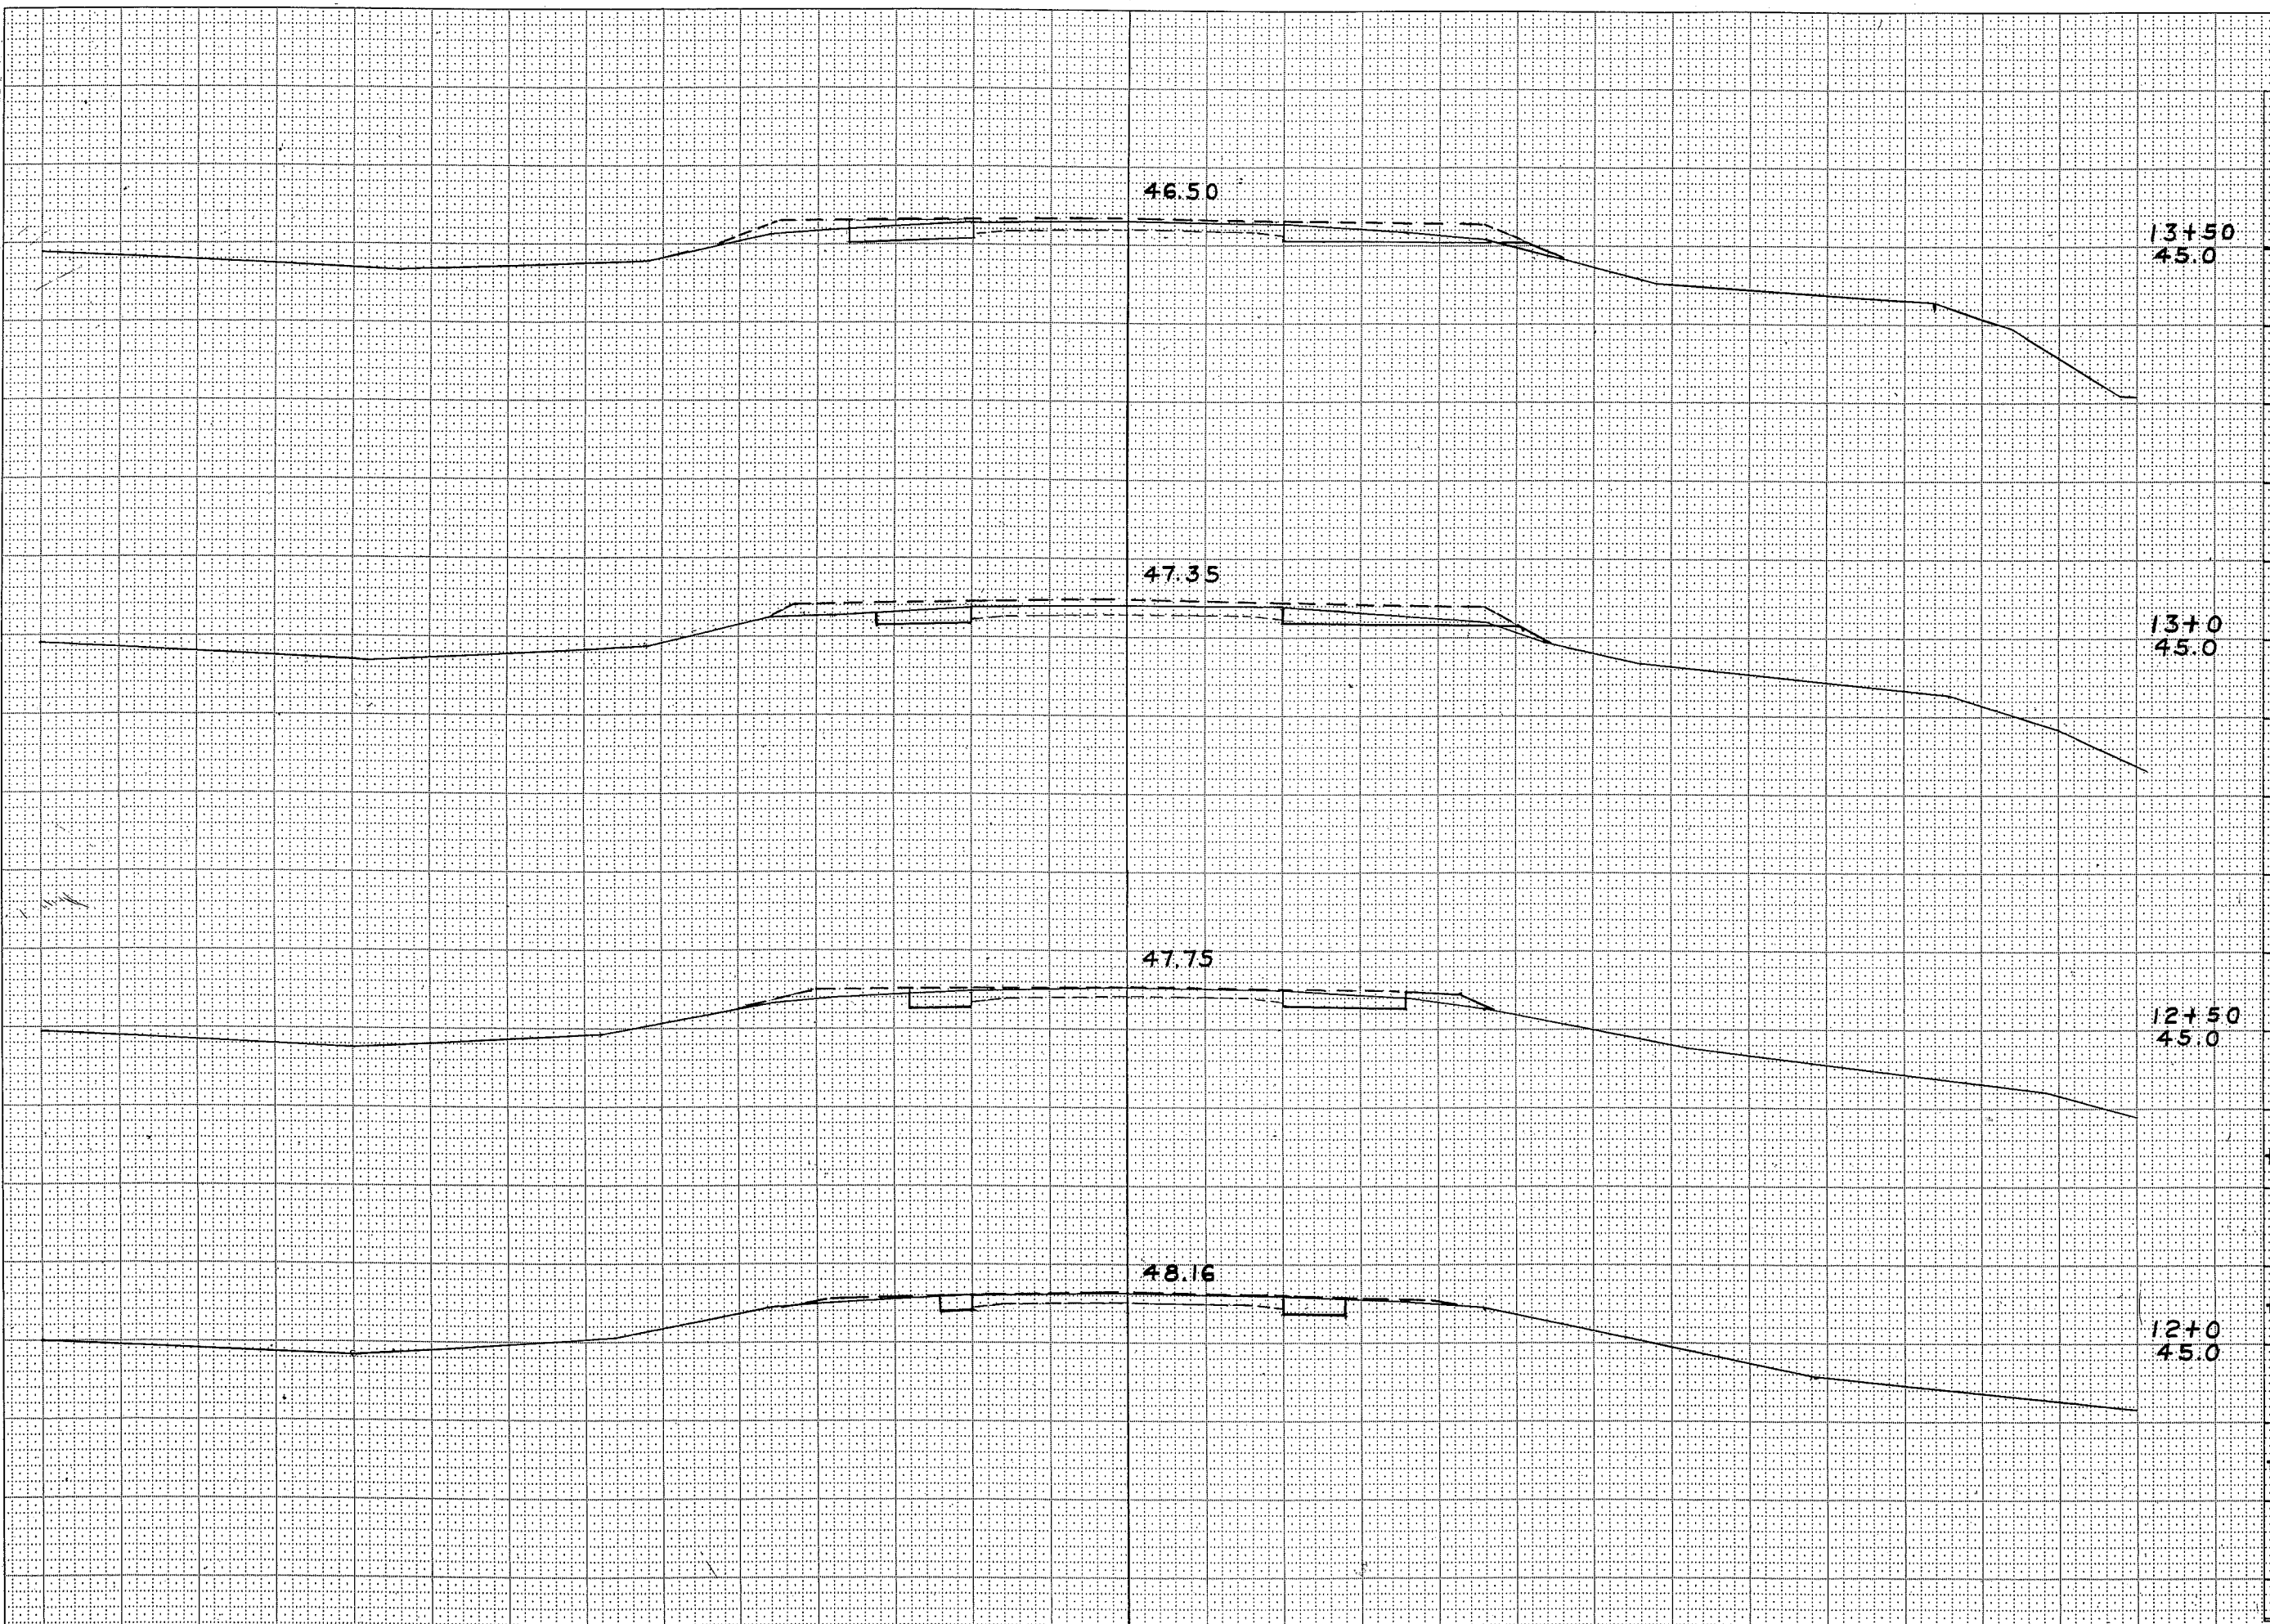

STATION	DISTANCE	YARDAGE			
		EXCAVATION			FILL
		UNC.			
13+50	45.0				
13+0	45.0				
12+50	45.0				
11+50		7			0
12		17			0
12+50		15			2
13		20			2
12+50					
12+0	45.0				
11+50					
11					
10+50					
10					
STATION	DISTANCE	YARDAGE			FILL
		EXCAVATION			
		UNC.			

B.P.R. REGION DIVISION	PROJECT	SHEET NUMBER	TOTAL SHEETS
4 WIS.	TO11-1(23)	15	39

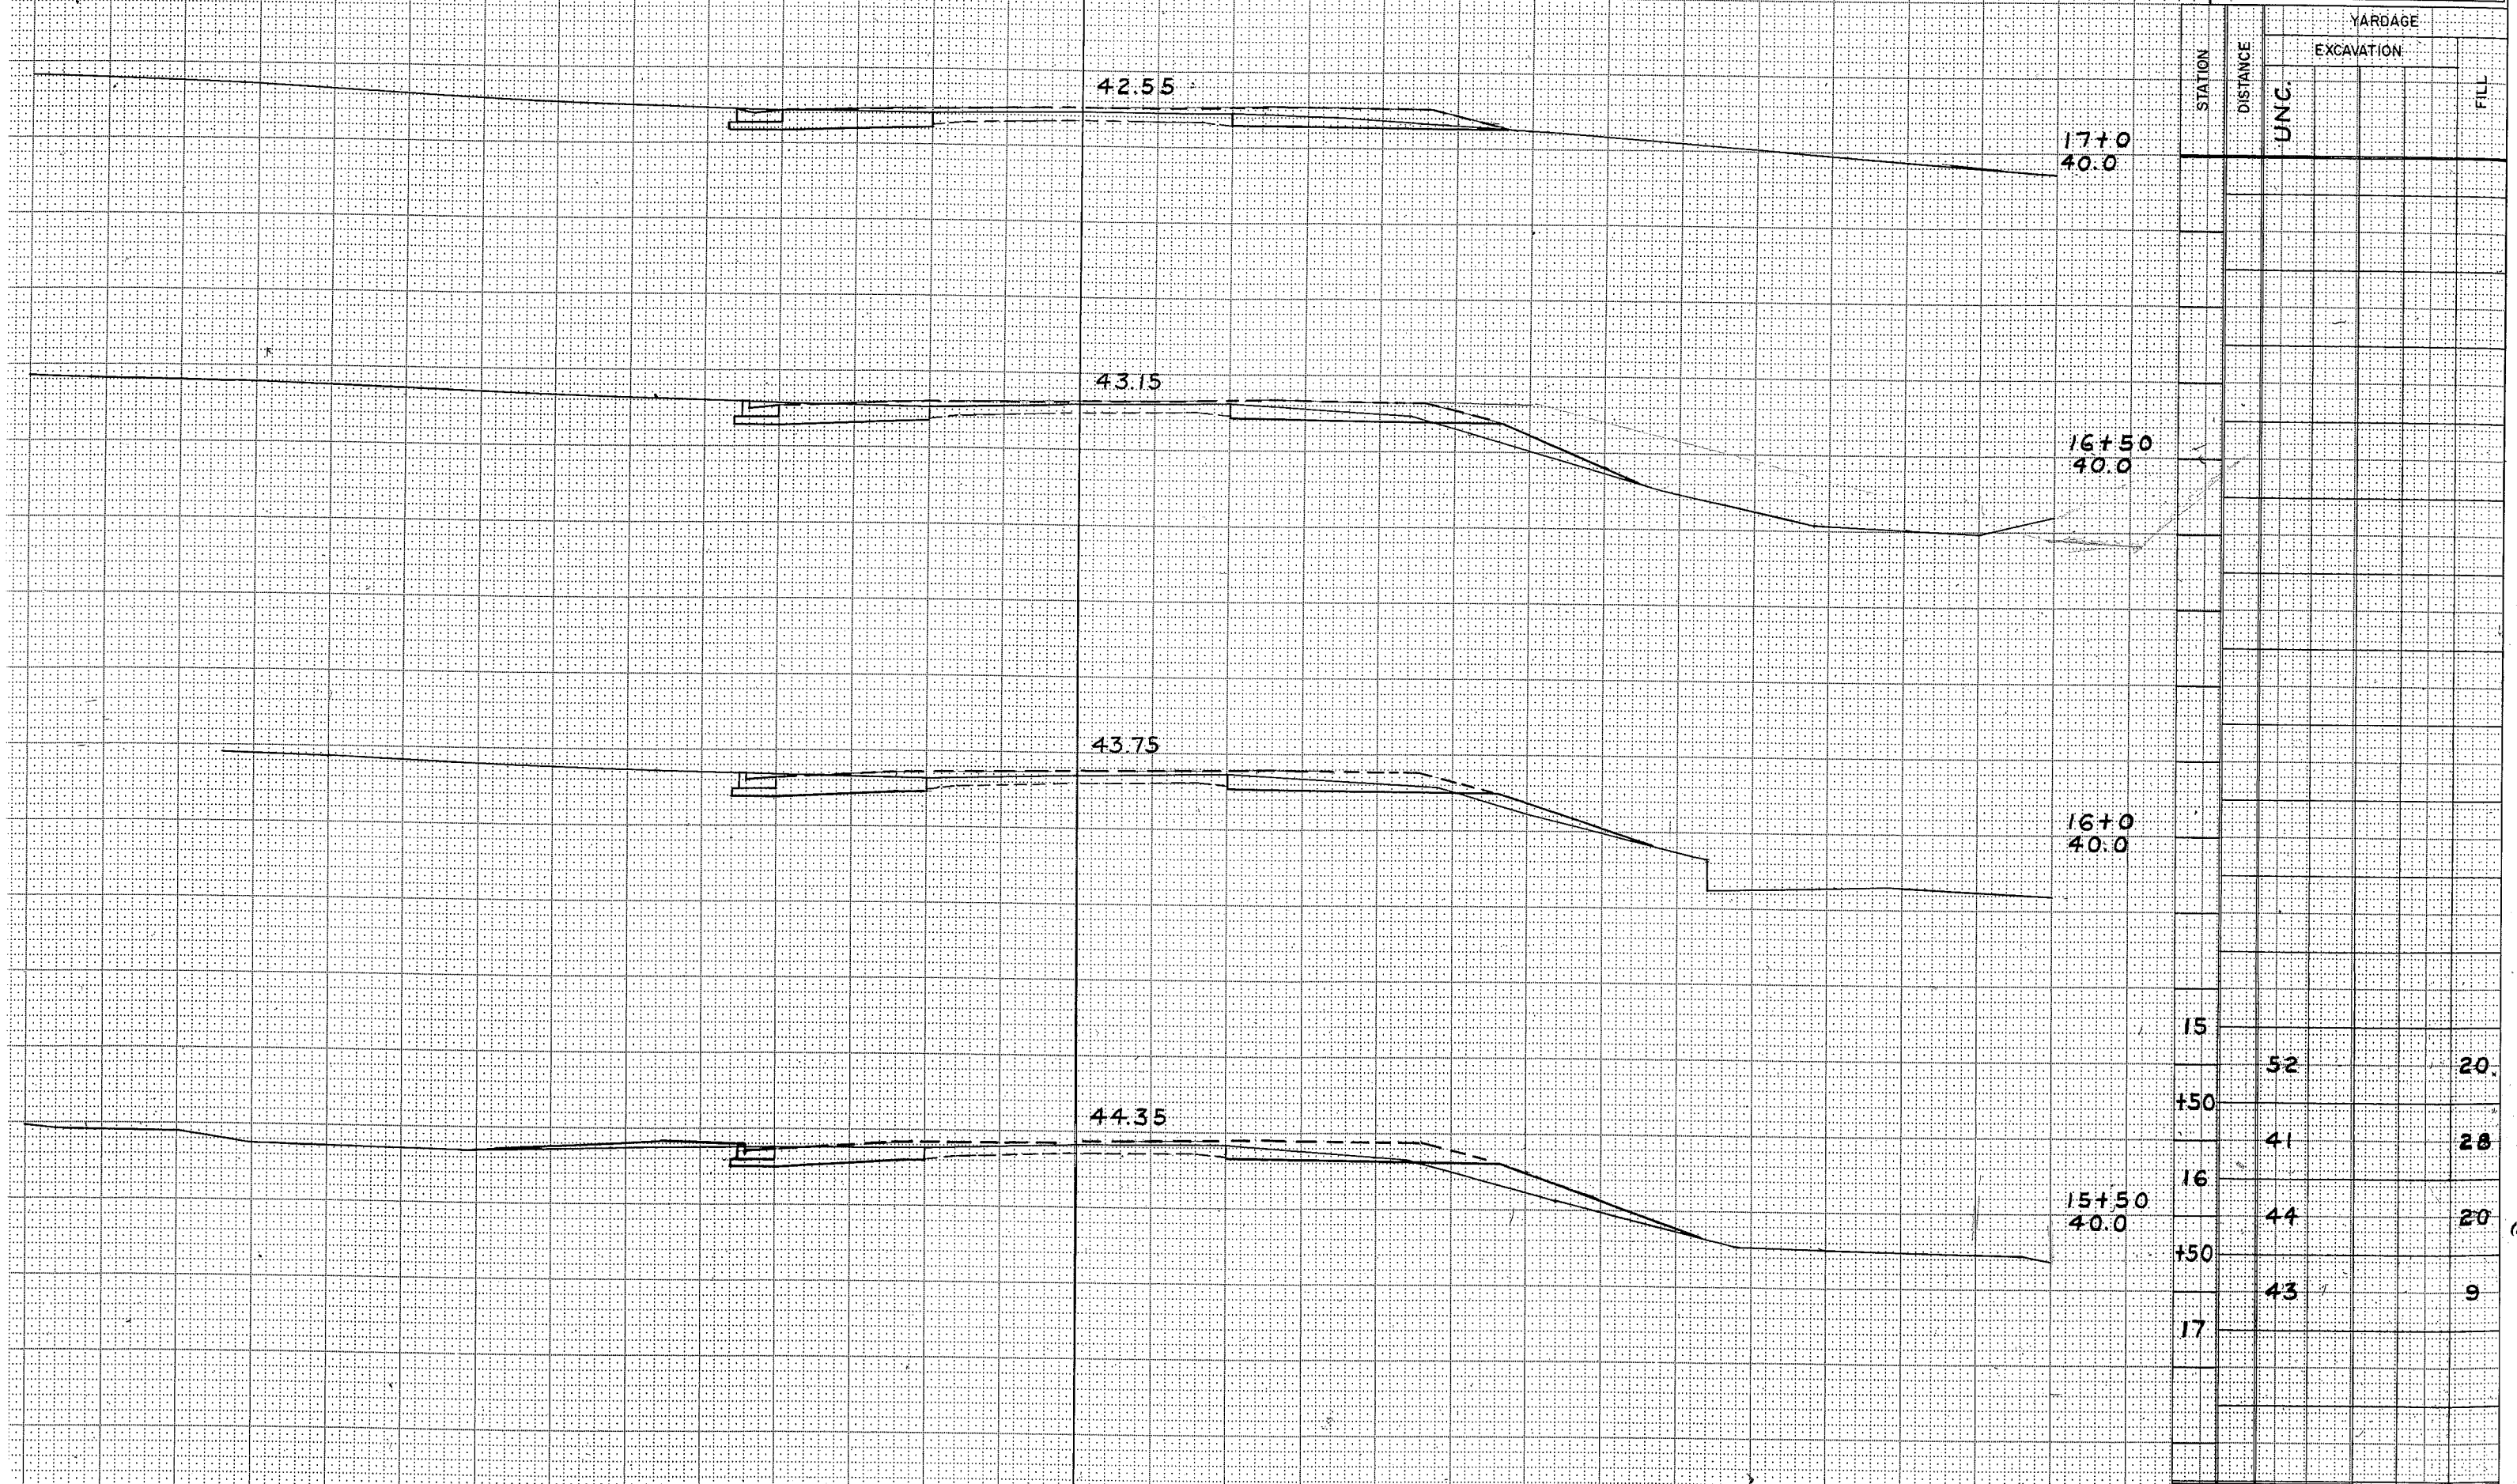

B.P.R. REGION DIVISION	PROJECT	SHEET NUMBER	TOTAL SHEETS
4 WIS.	TO11-1(23)	15	39

STATION	DISTANCE	YARDAGE	
		EXCAVATION	FILL
		UNC.	

41.23

18+50
40.0

SUGGESTED SLOPE FOR WASTE DIRT
(PROBABLE WASTE AREA, TO BE PROVIDED
BY THE CITY)

41.63

18+0
40.0

17+70
40.0

17+63
40.0

42.05

17+50
40.0

SHEET TOTAL

100

22

[illegible]

SUGGESTED SLOPES FOR WASTE DIRT
(PROBABLE WASTE AREA, TO BE PROVIDED
BY THE CITY.)

[illegible]

6

B.R.R. REGION DIVISION	PROJECT	SHEET NUMBER	TOTAL SHEETS
4 WIS.	TOLL-1(23)	19	39

STATION	DISTANCE	YARDAGE			
		EXCAVATION			FILL
		UNC			
25+50	40.0				
25+0	40.0				
24+50	40.0				
23+50		0			54
24		0			65
150		2			43
25		13			30
150					
SHEET TOTAL		15			192

SUGGESTED SLOPES FOR WASTE DIRT
(PROBABLE WASTE AREA, TO BE PROVIDED
BY THE CITY)

38.10

38.54

38.80

38.80

25+50
40.0


25+0
40.0

24+50
40.0

24+0
40.0

B.R.R. REGION DIVISION	PROJECT	SHEET NUMBER	TOTAL SHEETS
4 WIS.	TO11-1 (23)	20	33

STATION	DISTANCE	YARDAGE		
		EXCAVATION		FILL
		UNC.		
27+0	40.0			
26+82.5	40.0			
26+50	40.0			
25+50	40.0	54		24
26		133		9
+50		185		4
27				
		372		37

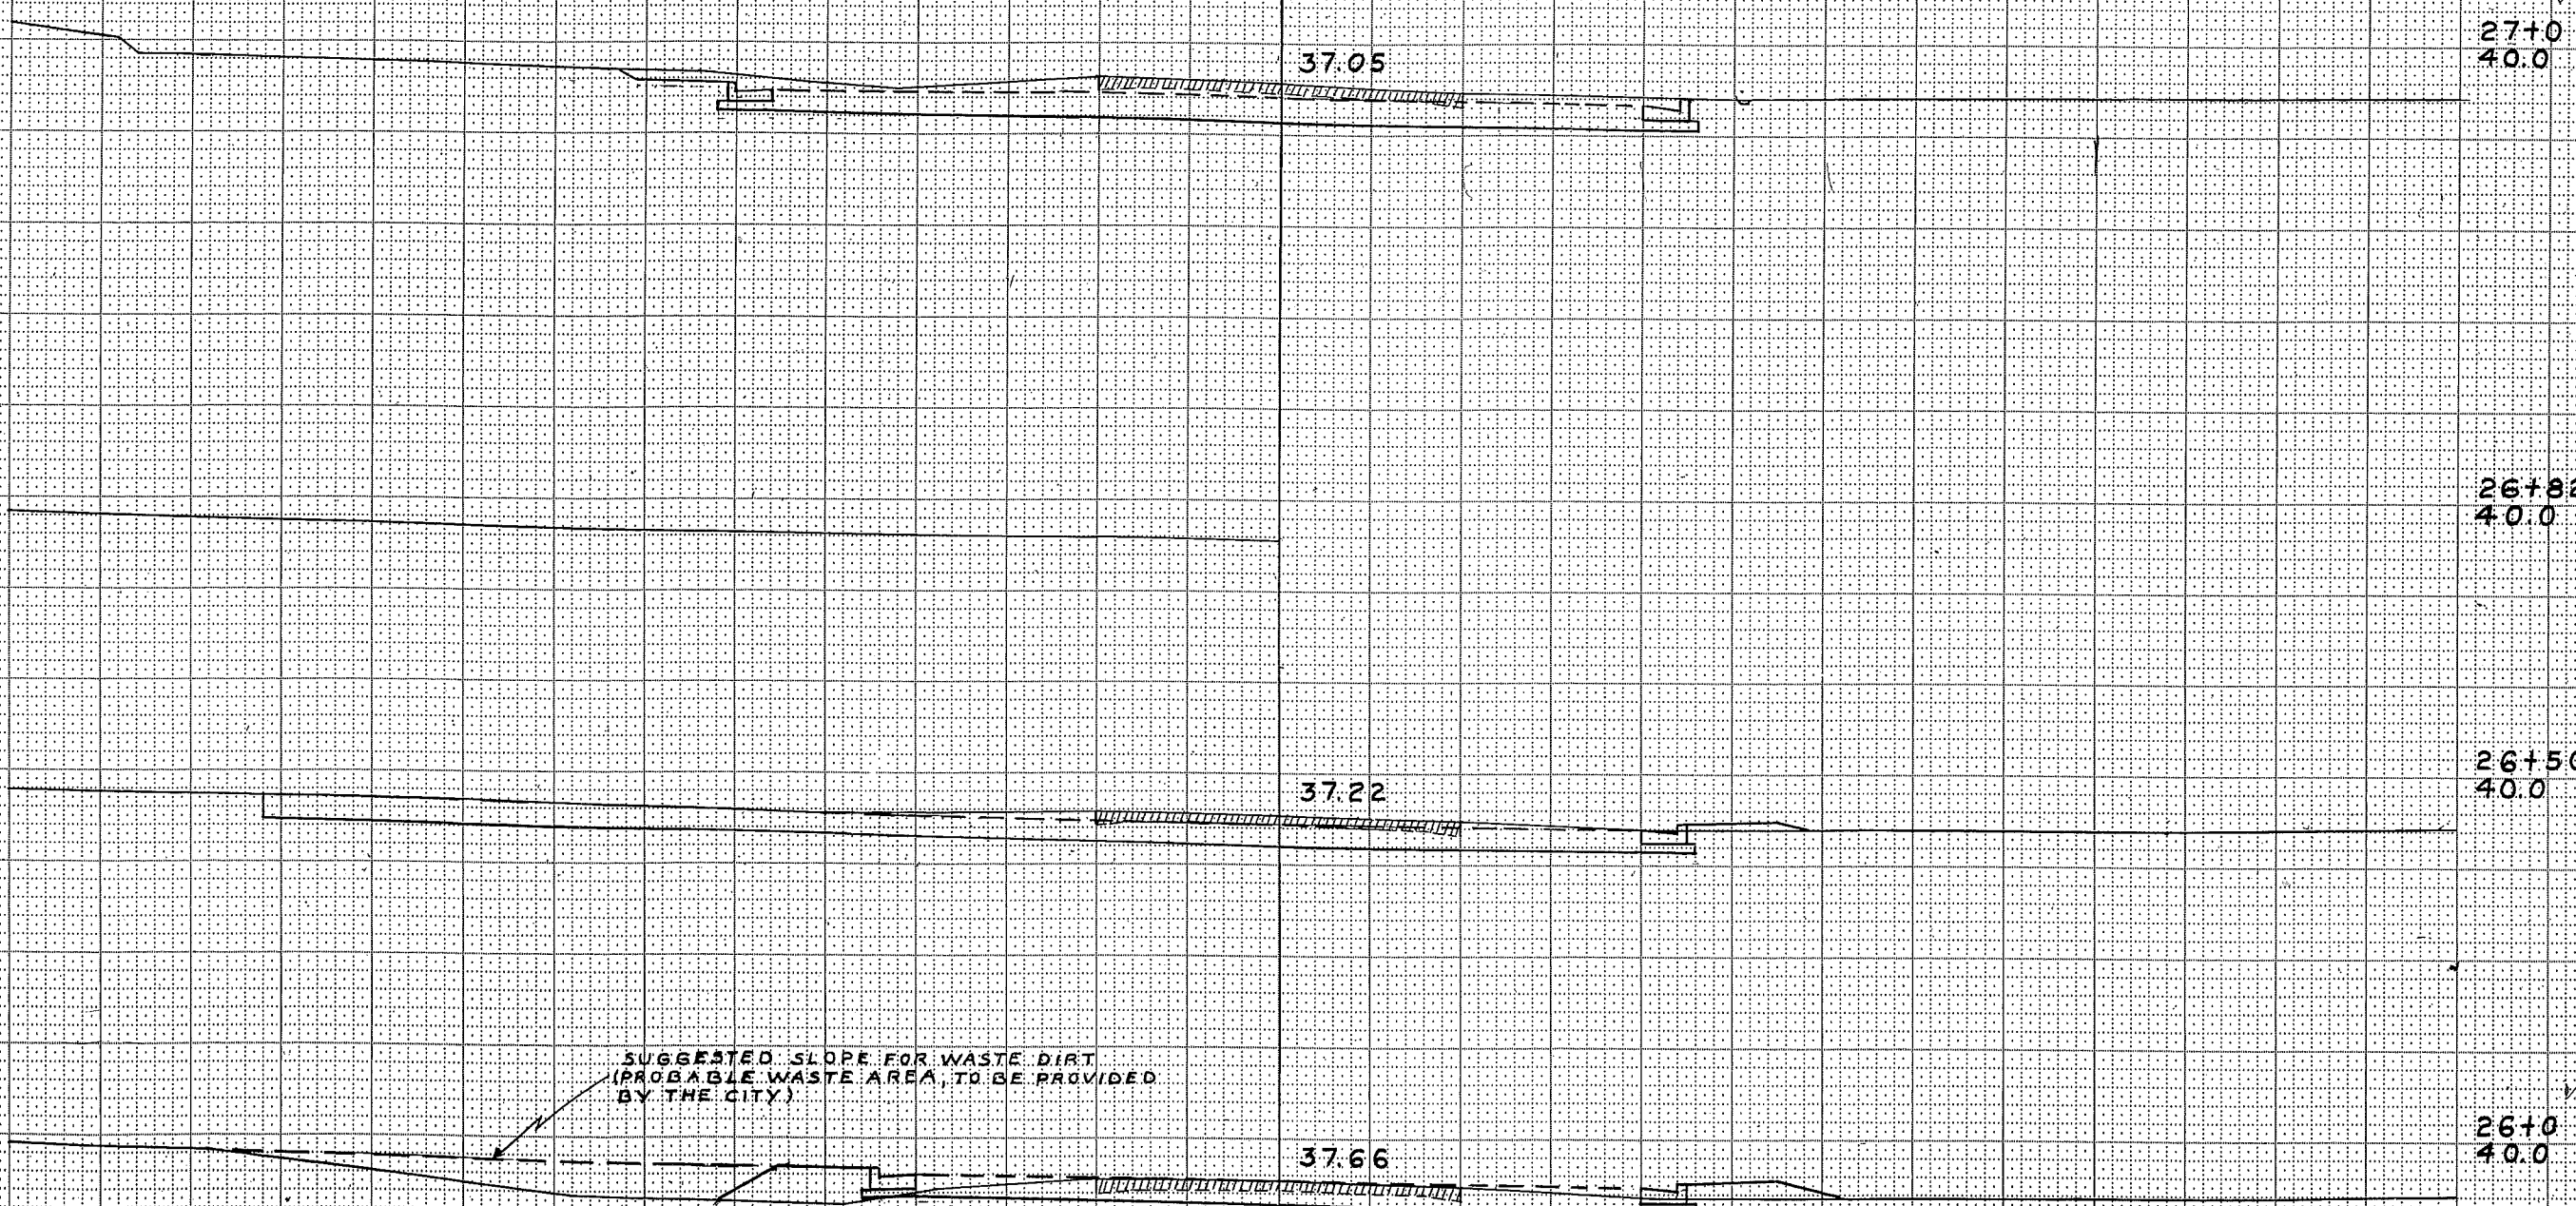

SUGGESTED SLOPE FOR WASTE DIRT
(PROBABLE WASTE AREA, TO BE PROVIDED
BY THE CITY.)

40'

B.P.R. REGION DIVISION	PROJECT	SHEET NUMBER	TOTAL SHEETS
4 WIS.	T011-1 (25)	22	33

[illegible]

B.R.R. - REGION	PROJECT	SHEET NUMBER	TOTAL SHEETS
4	TO 11-1 (23)	23	39
WIS.			

STATION	DISTANCE	YARDAGE			
		EXCAVATION			FILL
		UNC.			
30+17.7	35.0				
30+0	35.0				
29+50	35.0				
29+0	35.0				
28+50		102			2
29+0	35.0	85			4
29+50		69			6
30					

38.58

38.55


38.28

38.0

B.P.R. REGION DIVISION	PROJECT	SHEET NUMBER	TOTAL SHEETS
4 WIS.	TO11-1(23)	23	39


[illegible]

B.P.R. REGION DIVISION	PROJECT	SHEET NUMBER	TOTAL SHEETS
4 WIS.	TO 11-1 (23)	26	39

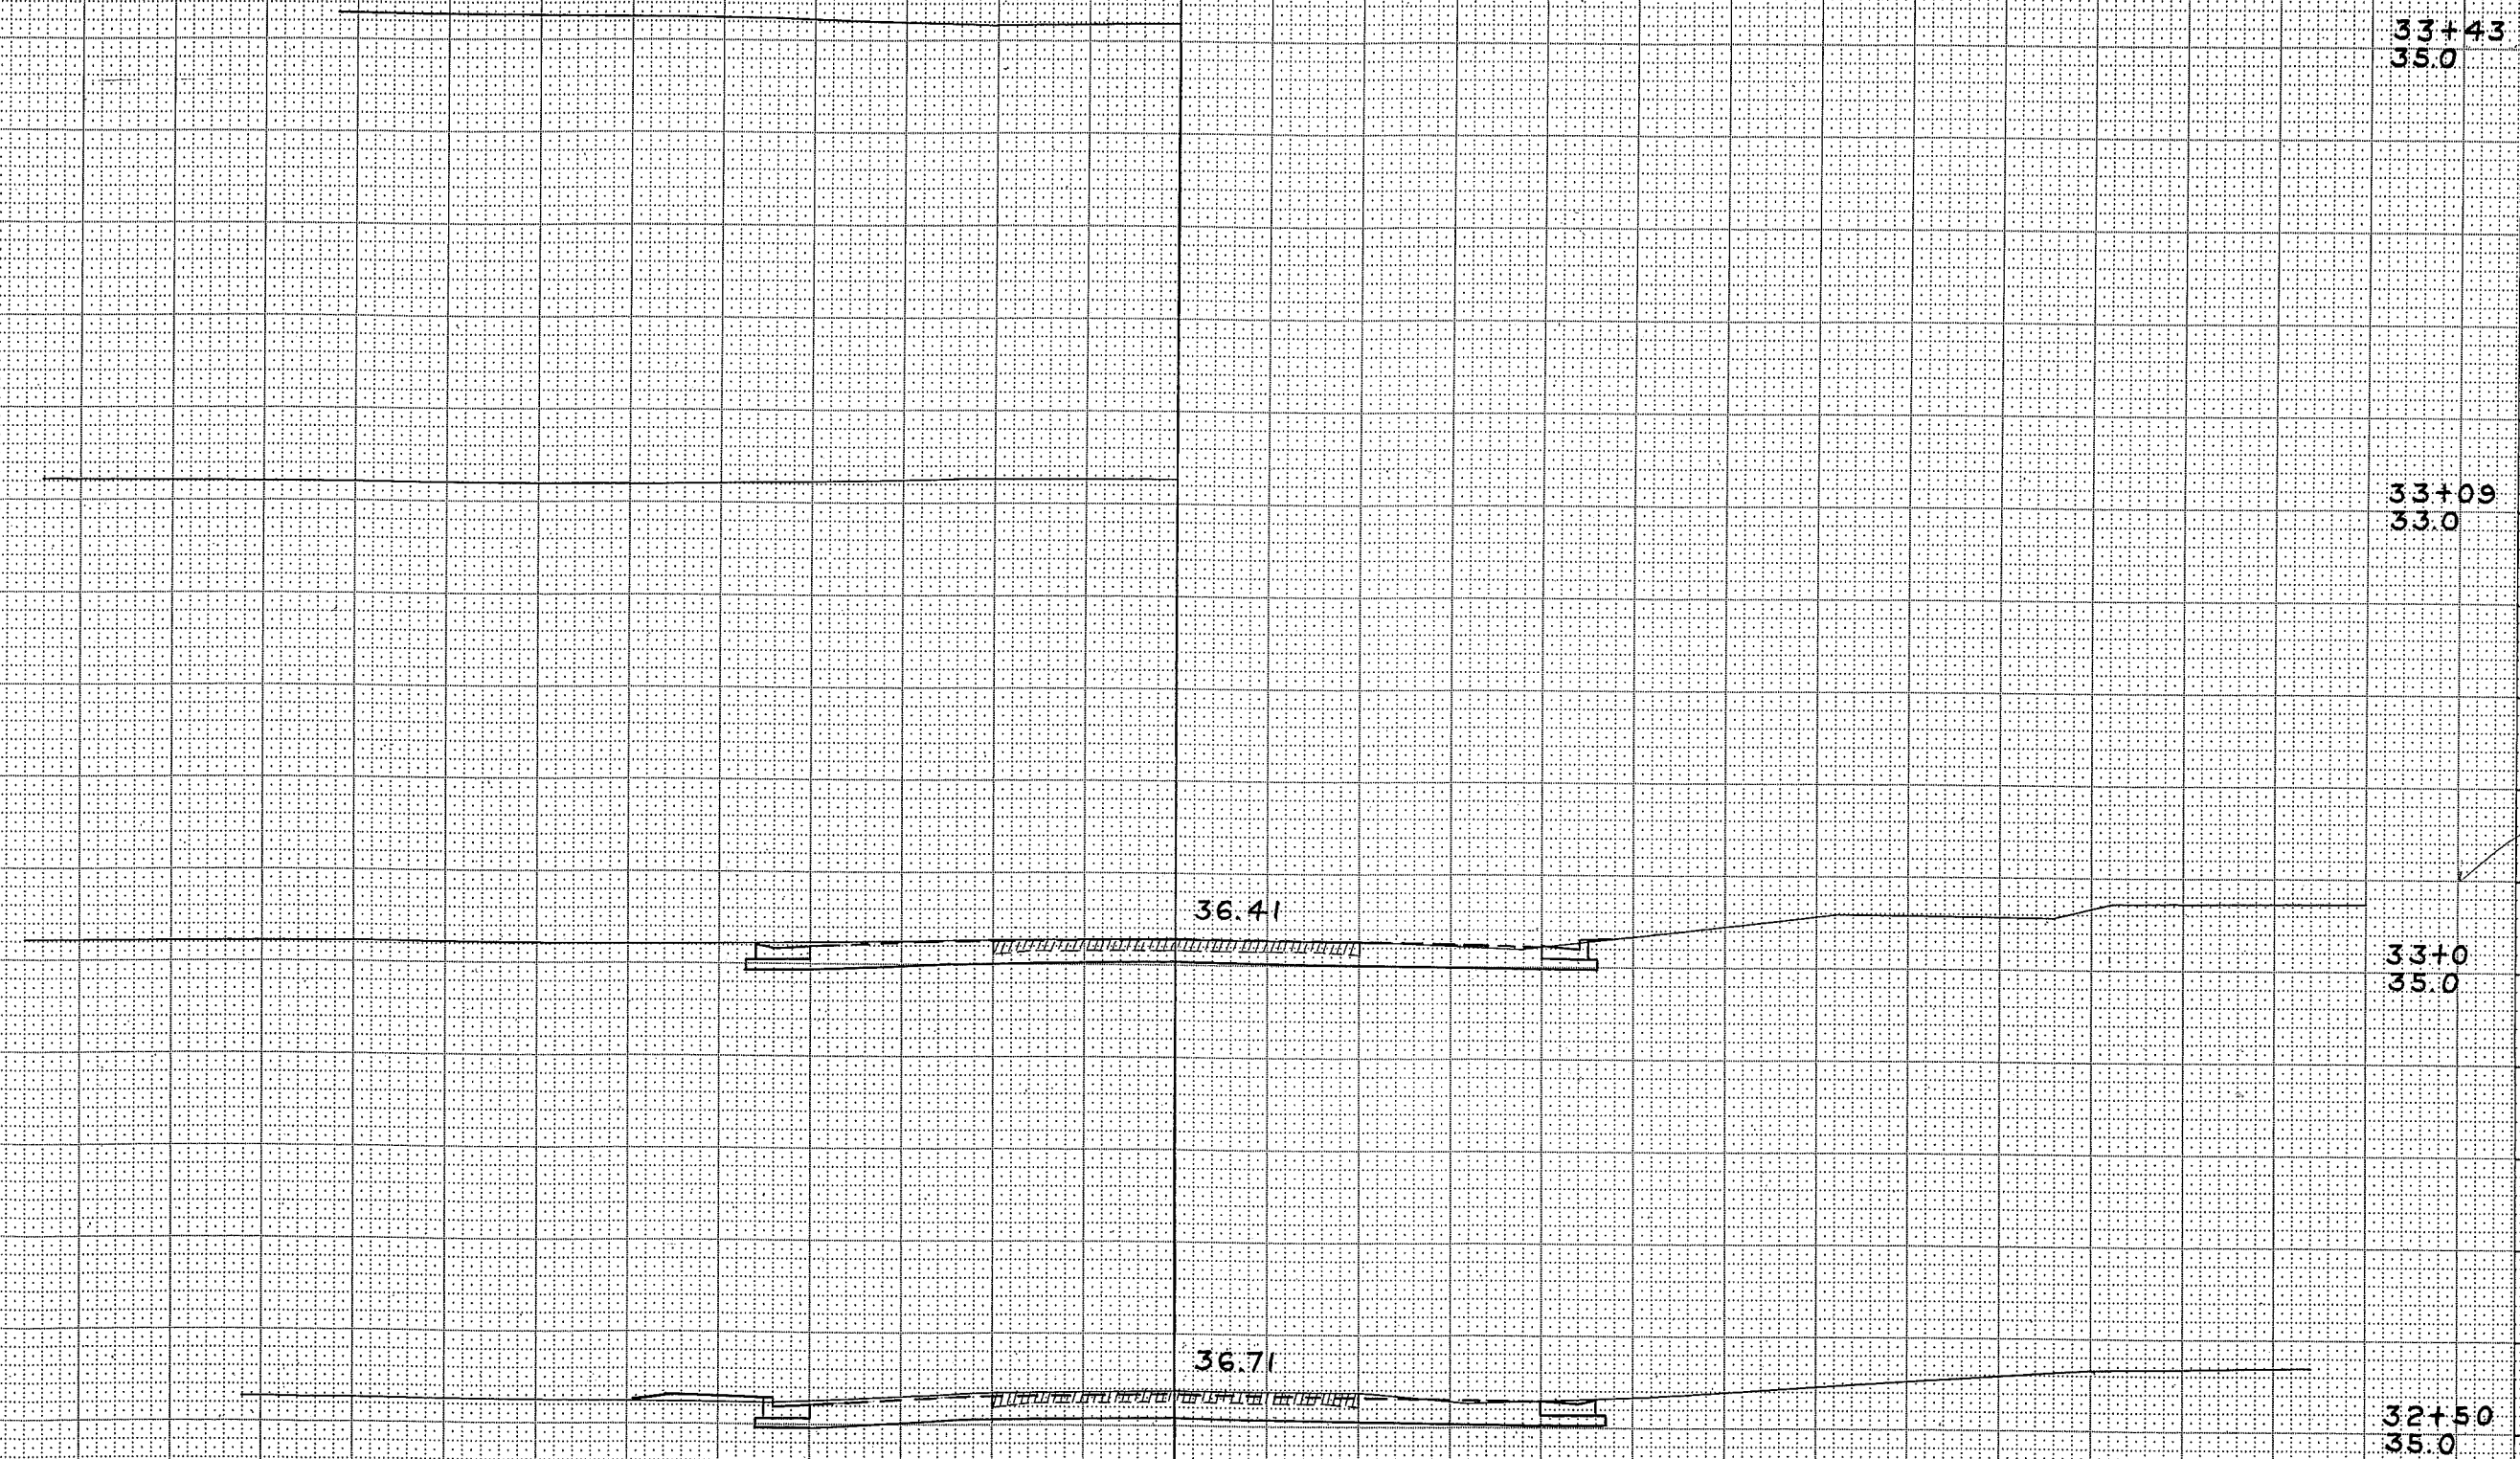[illegible]


2

B.P.R. REGION DIVISION	PROJECT	SHEET NUMBER	TOTAL SHEETS
4 WIS.	T011-1(23)	28	39

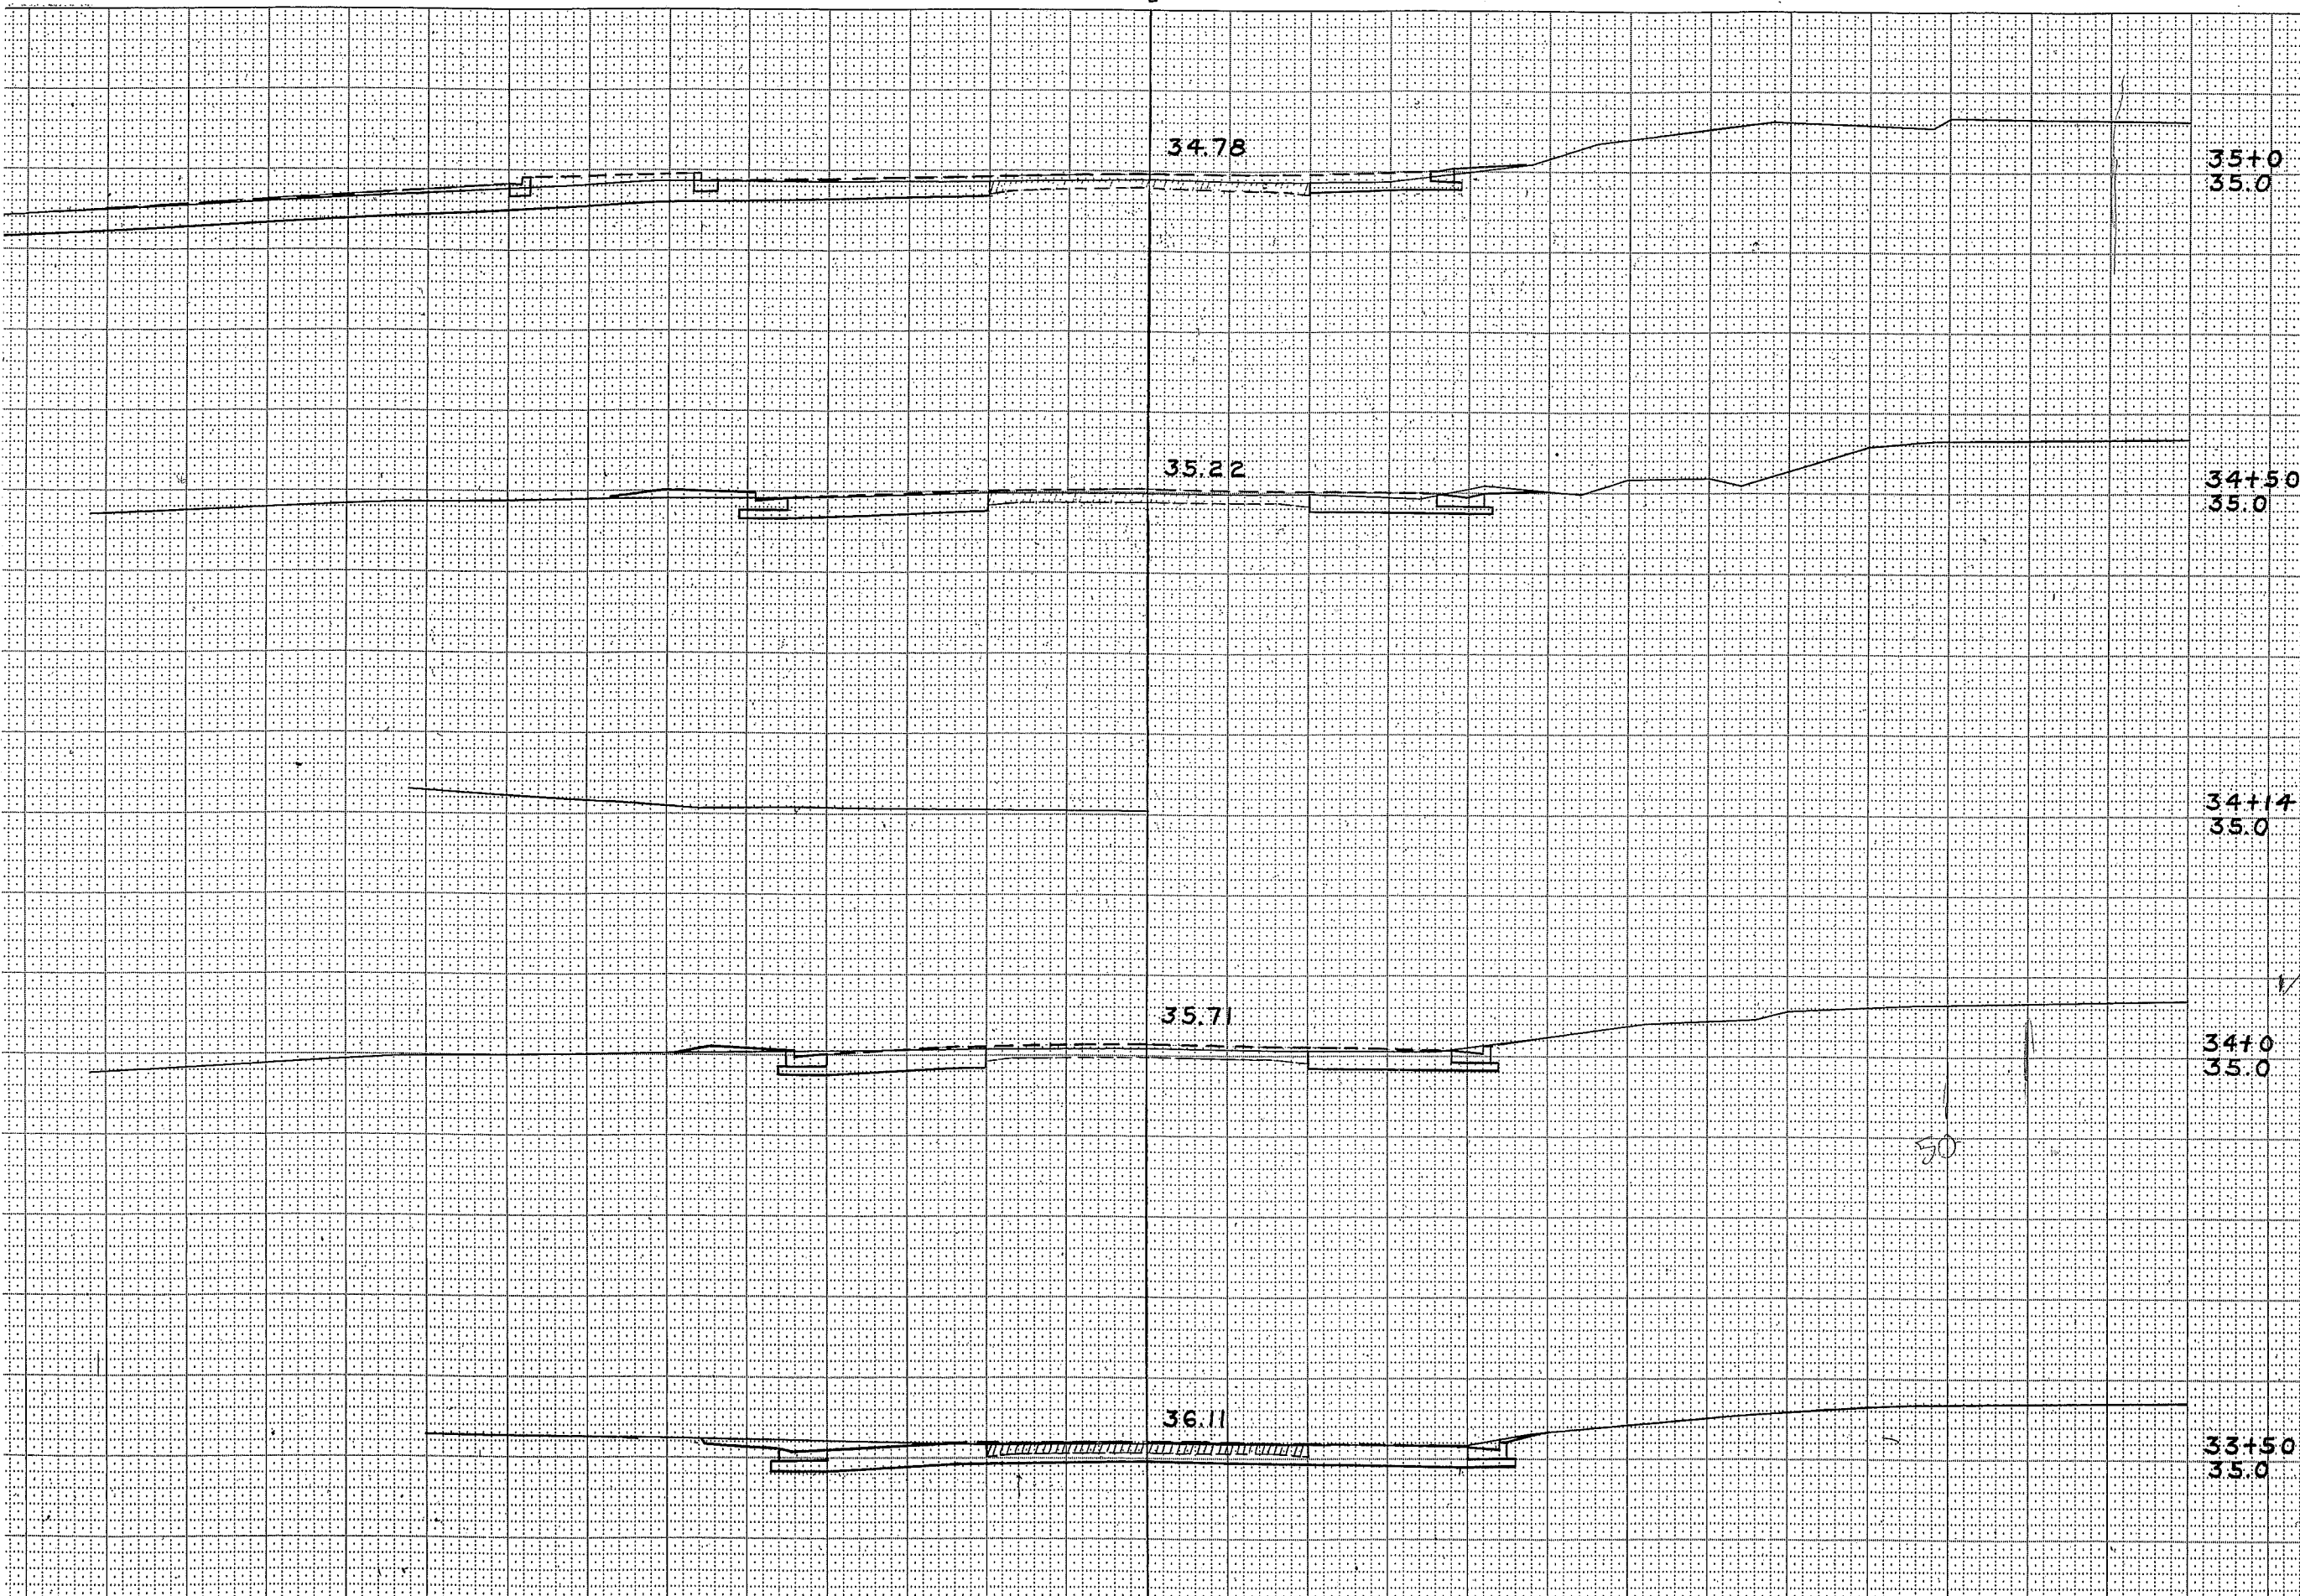



STATION	DISTANCE	YARDAGE			
		EXCAVATION			FILL
		UNC			
35+0					
34+50					
34+14					
34+0					
33					
150		93			0
34		89			2
150		89			6
35		94			4
TOTAL					12

B.P.R. REGION DIVISION	PROJECT	SHEET NUMBER	TOTAL SHEETS
4 WIS.	TO11-1(23)	28	39

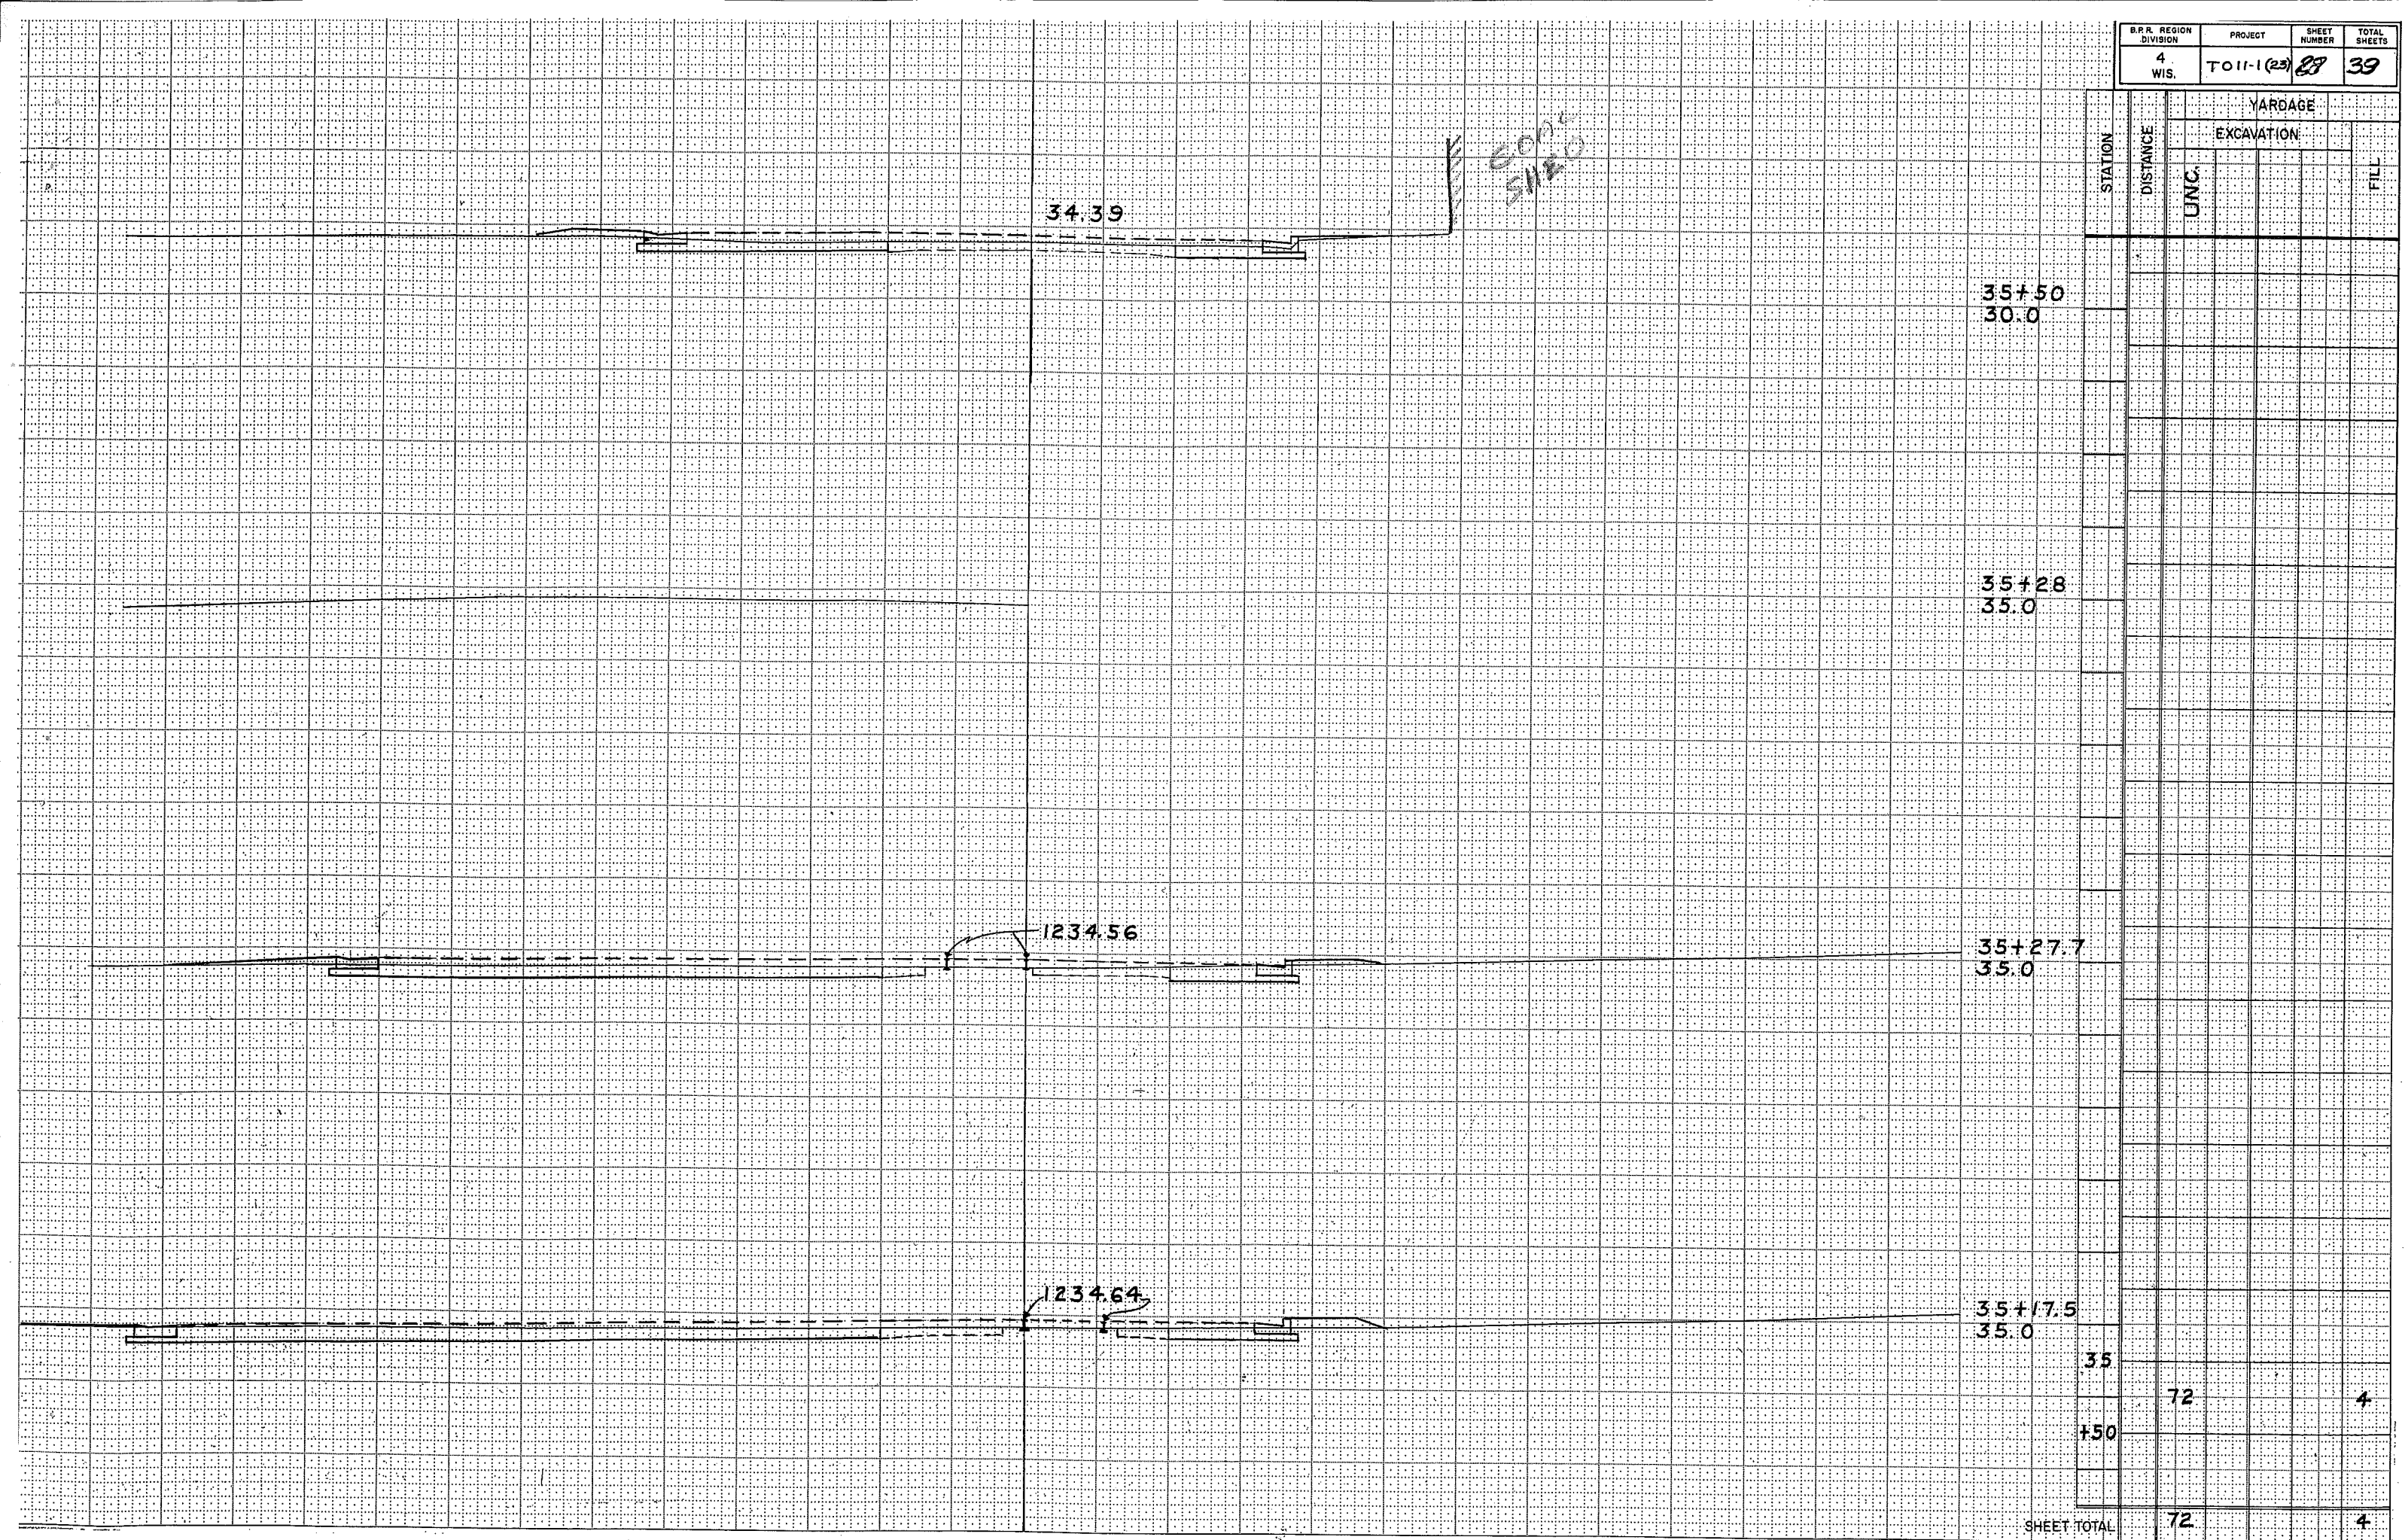


B.R.R. REGION DIVISION	PROJECT	SHEET NUMBER	TOTAL SHEETS
4 WIS.	T011-1(23)	28	33

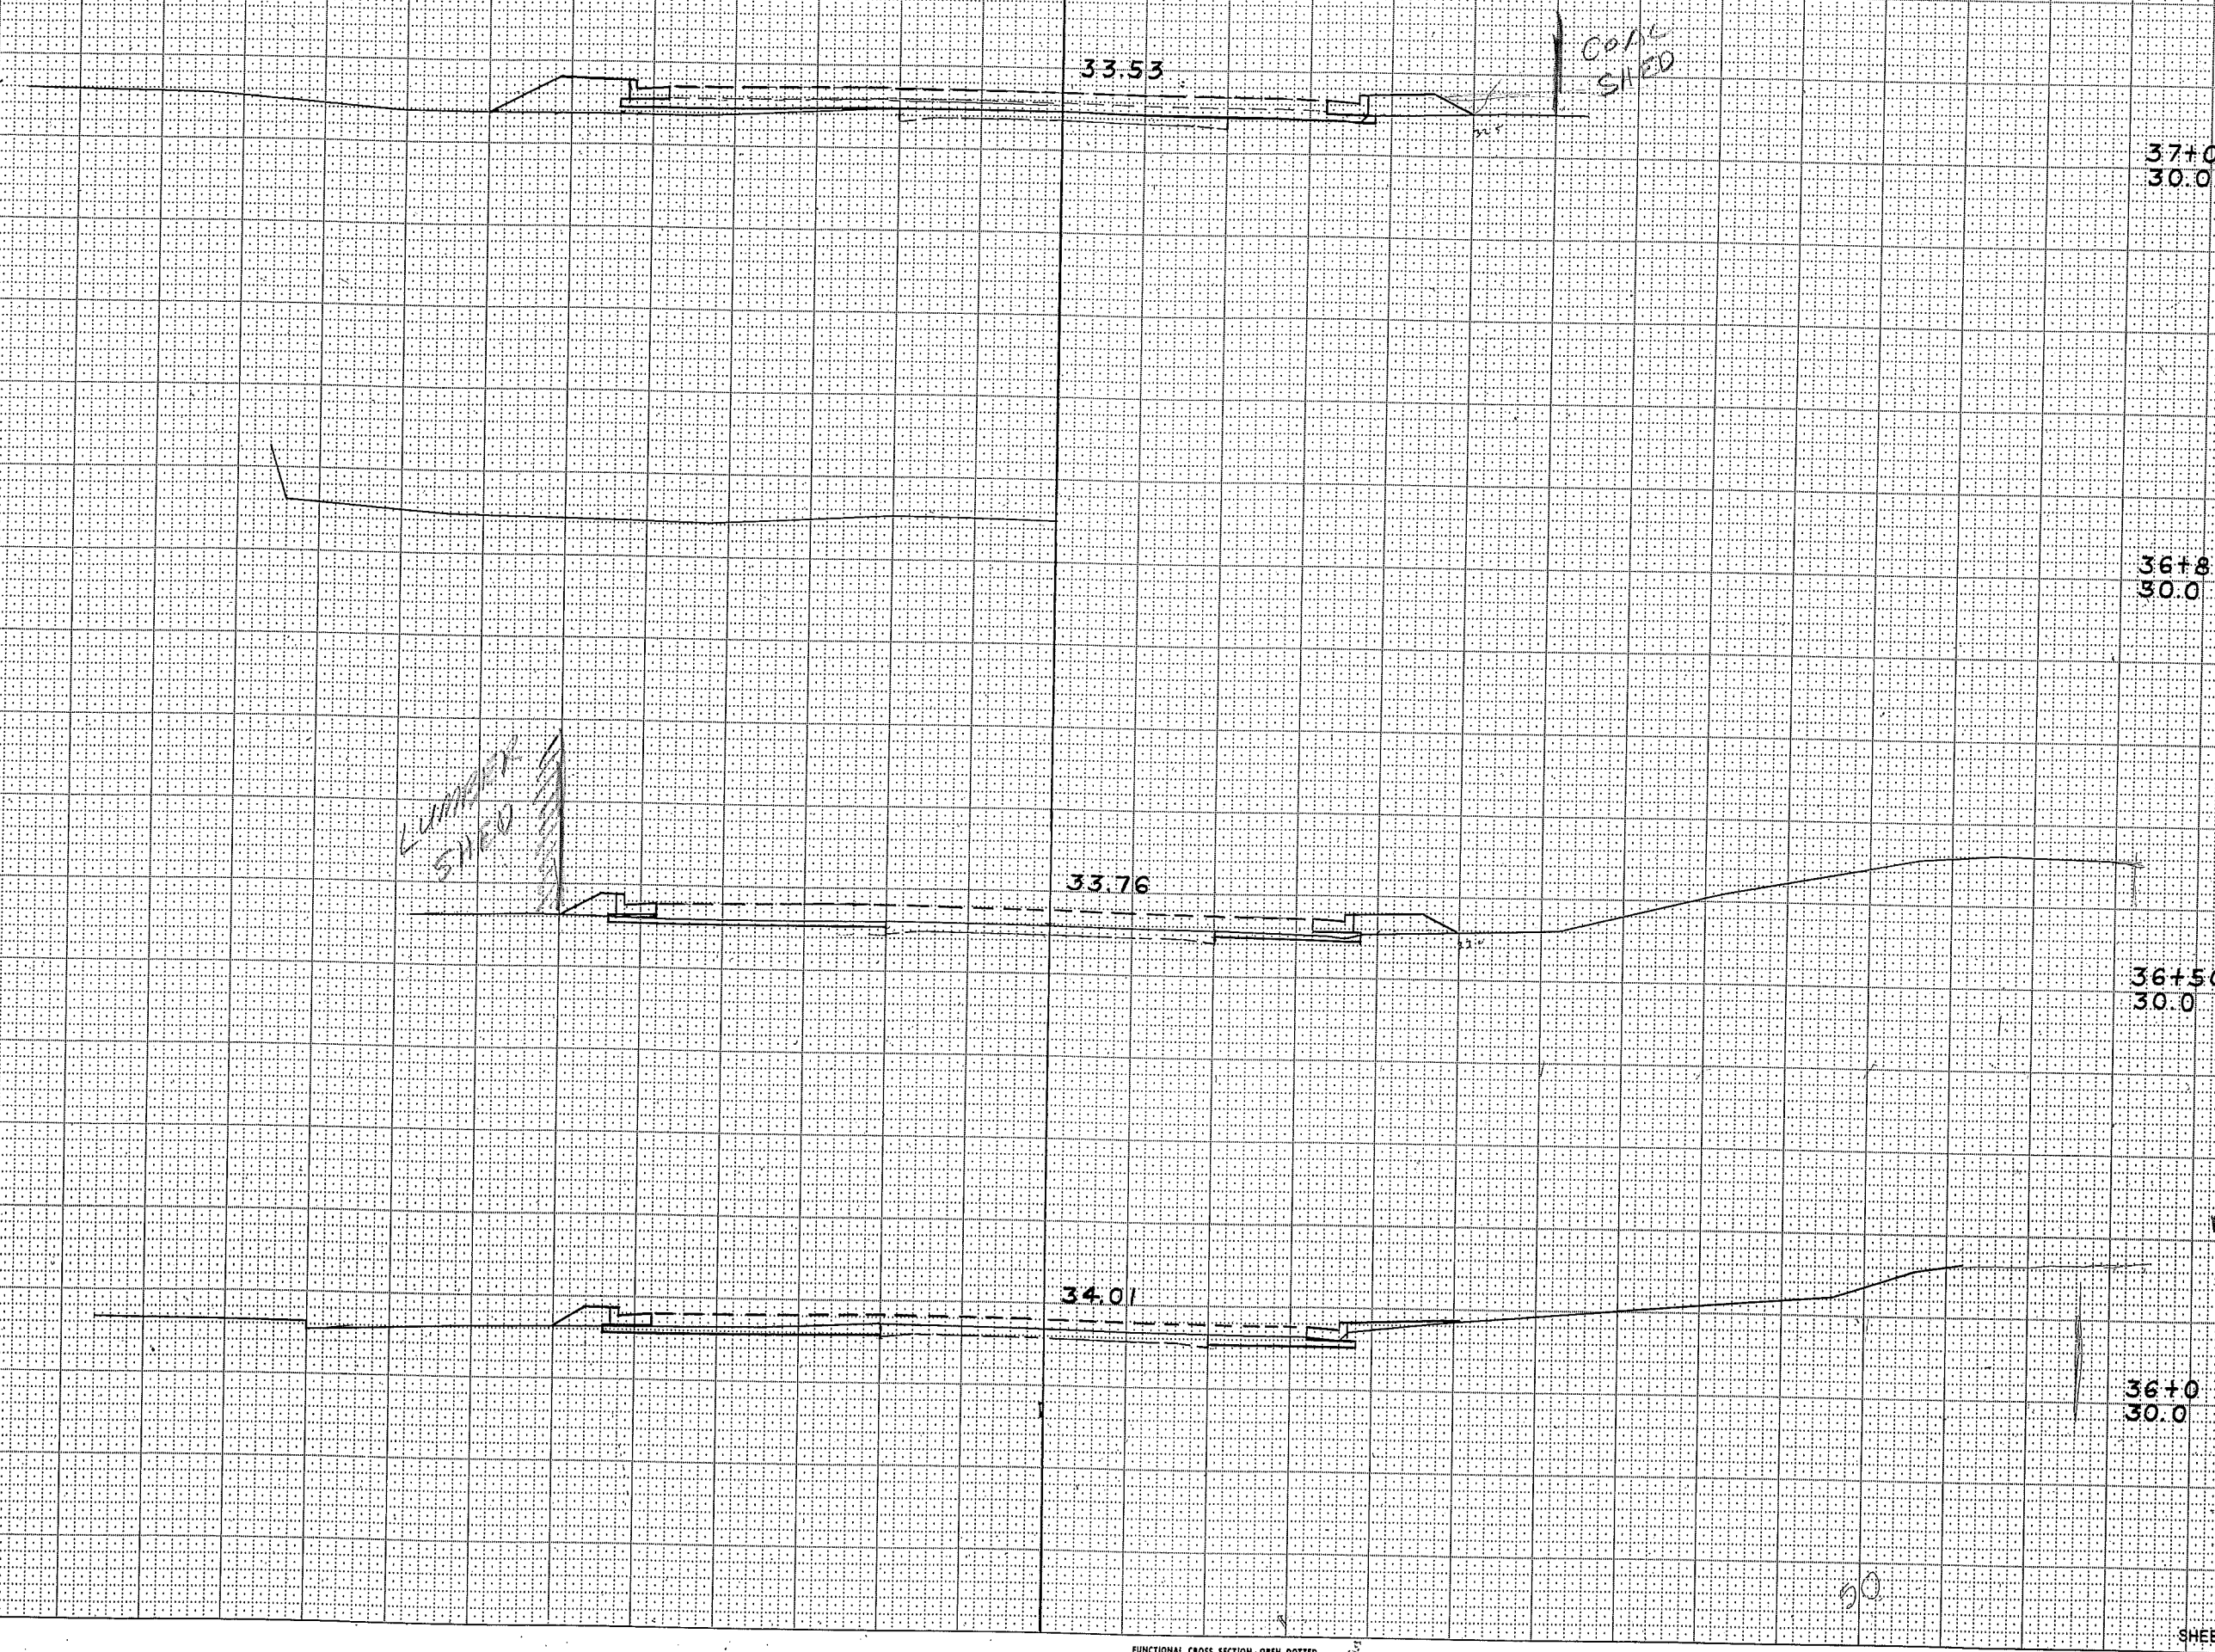[illegible]

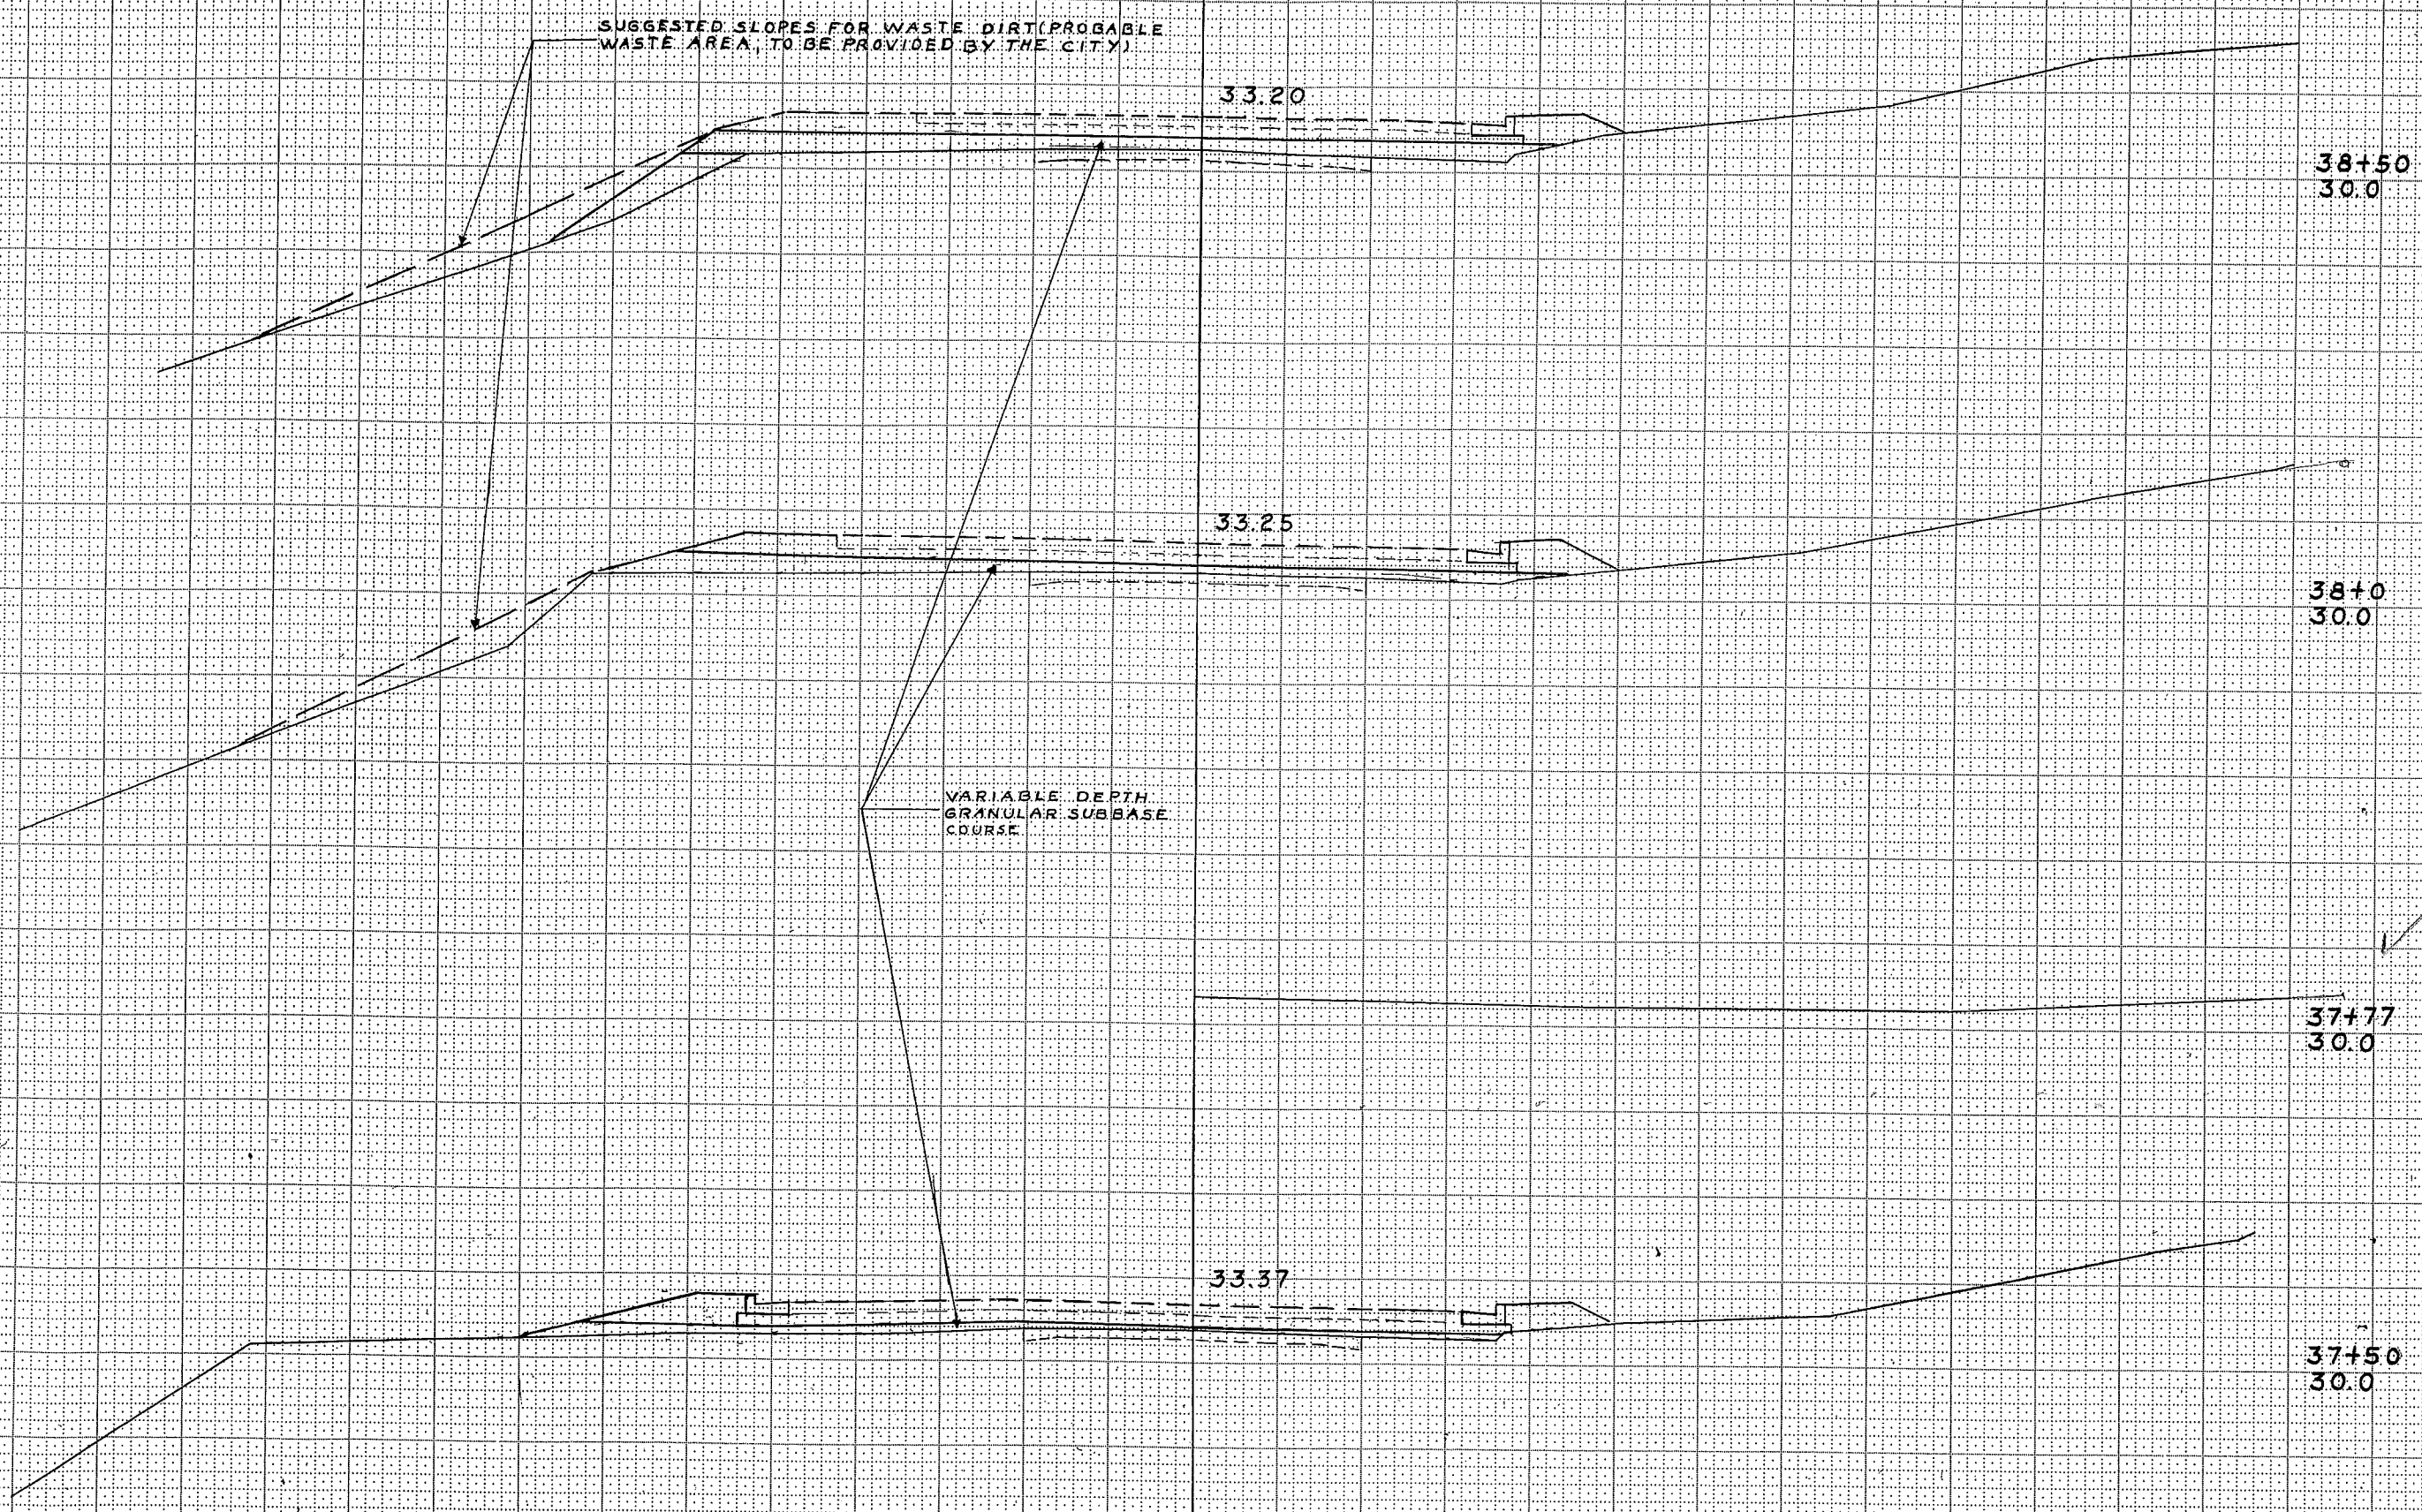[illegible]

FUNCTIONAL CROSS SECTION - OPEN DOTTED
CHARLES BRUNING COMPANY, INC.


B.P.R. REGION DIVISION	PROJECT	SHEET NUMBER	TOTAL SHEETS
4 WIS.	Toll-1(23)	30	33

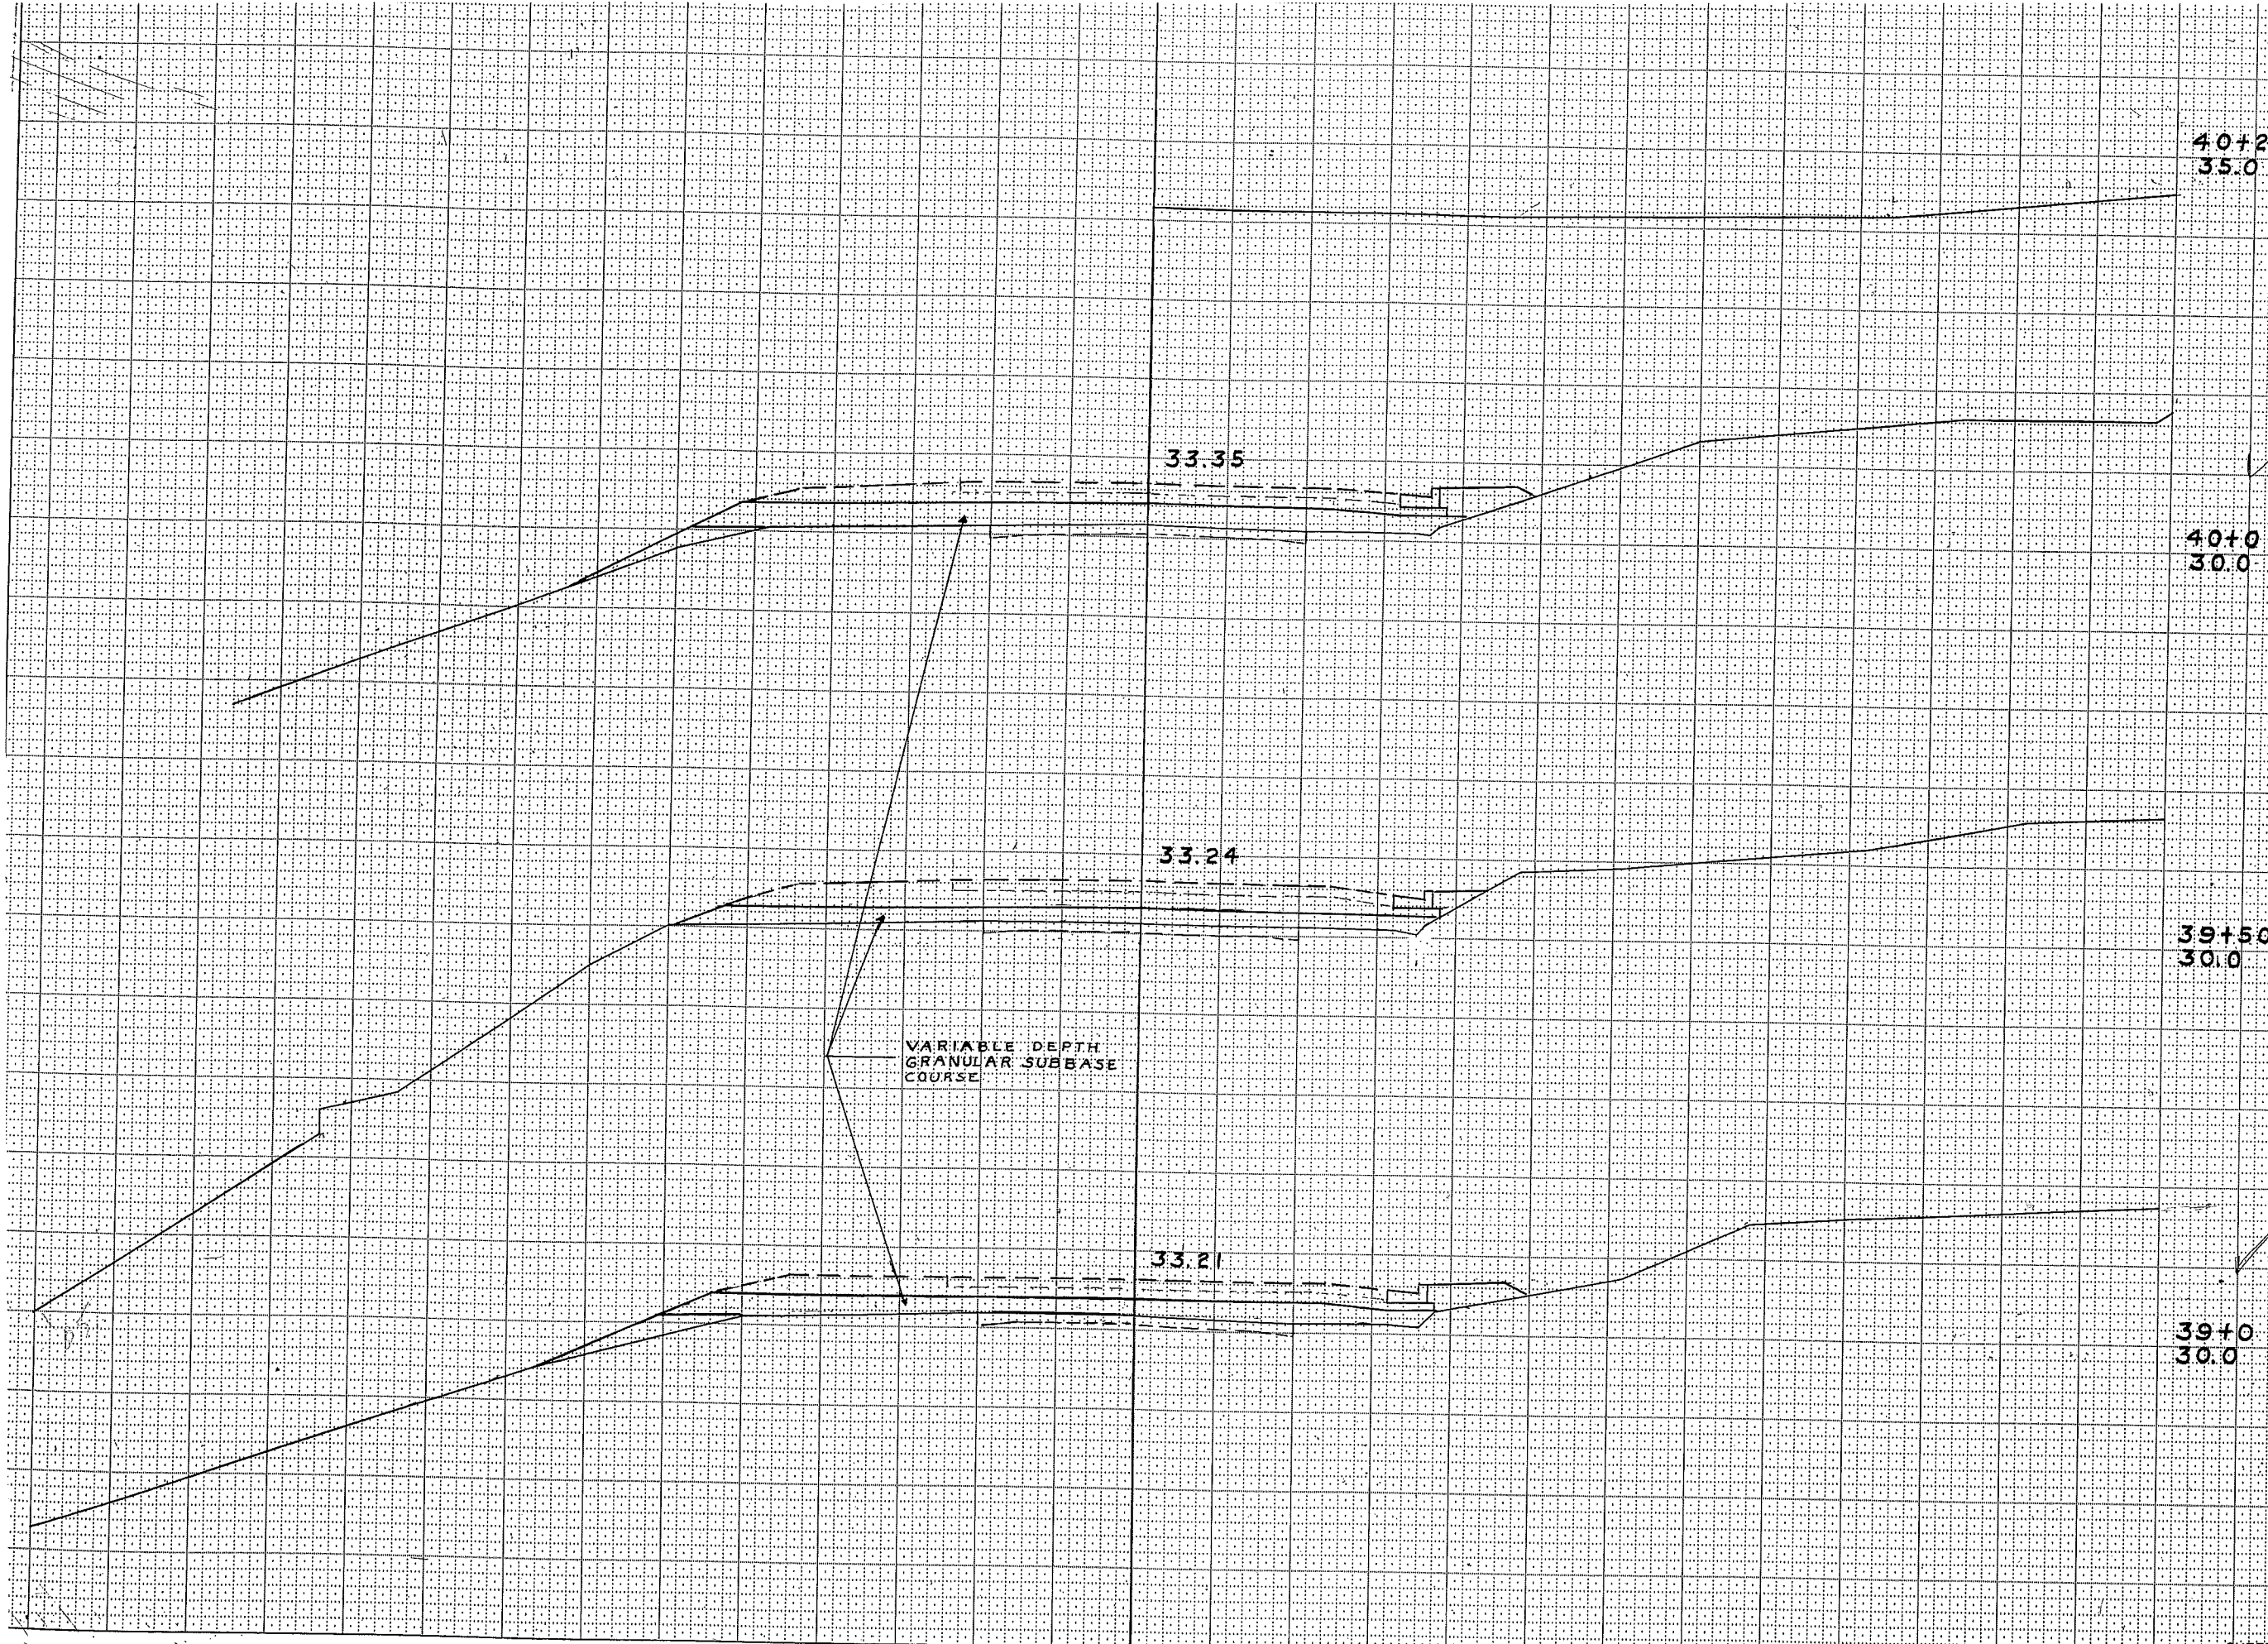[illegible]


NO. AREAS CHECKED

NO. AREAS CHECKED R.A.B. 1795

NO. AREAS CHECKED

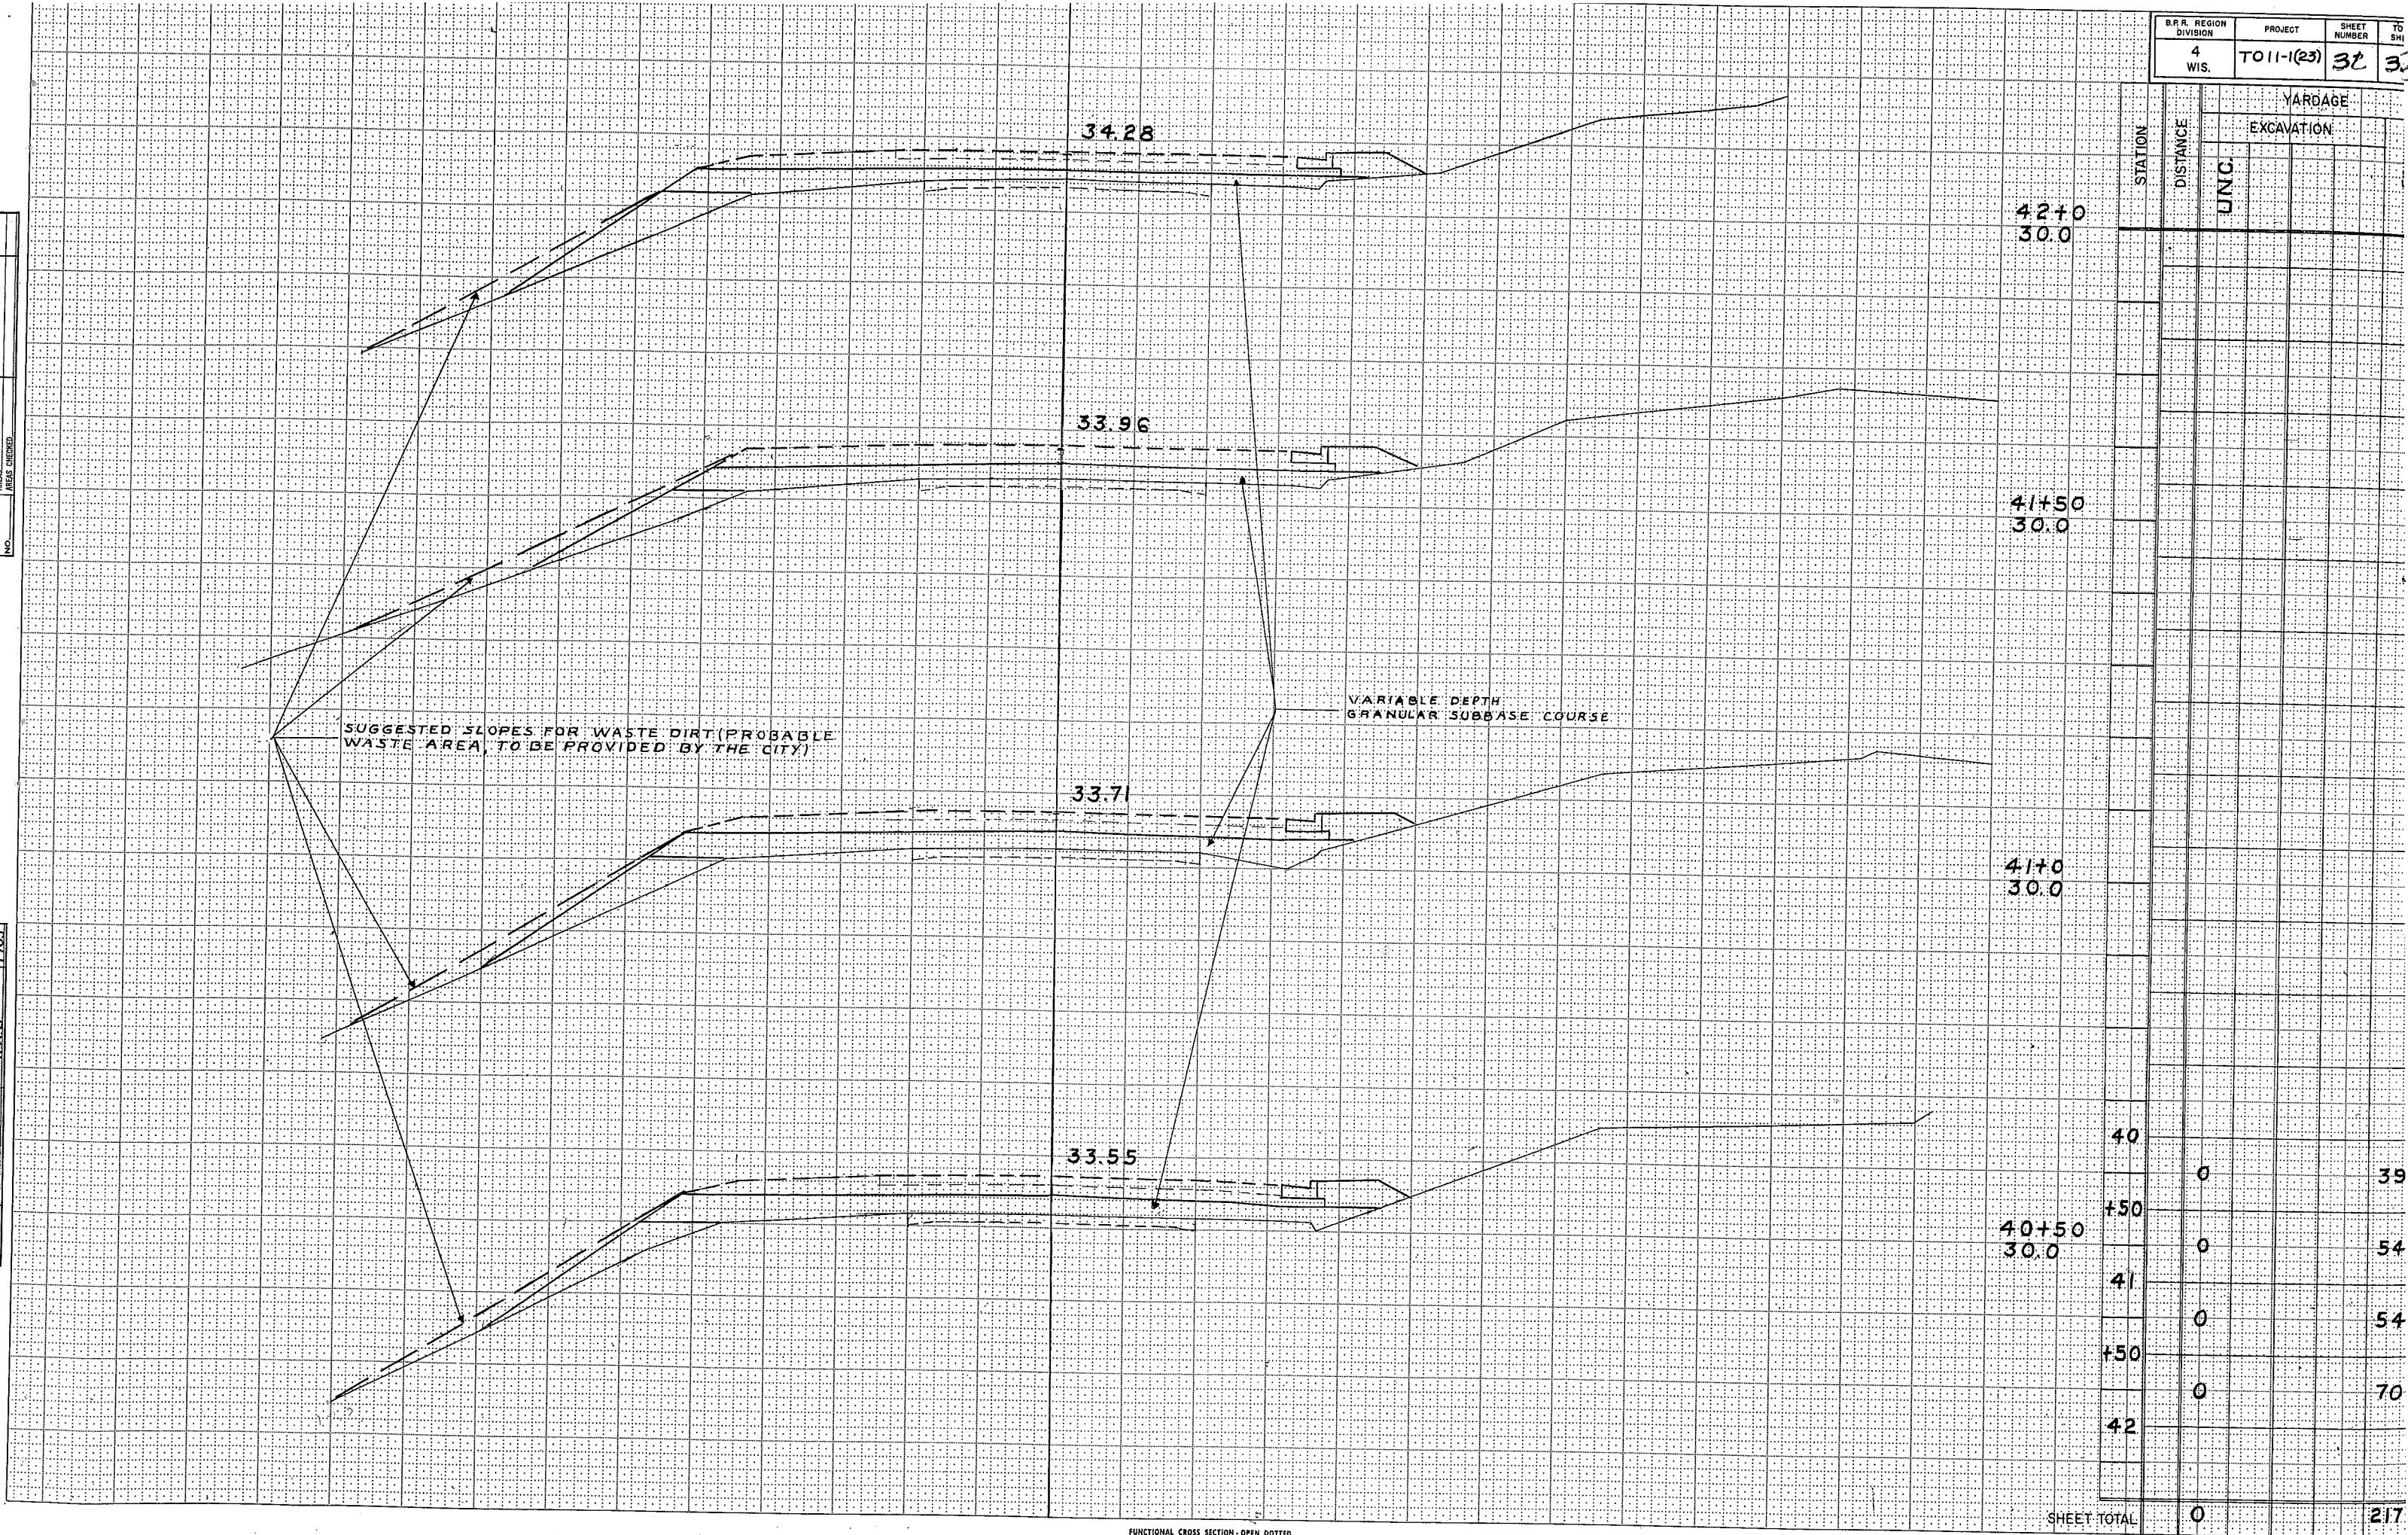

B.R.R. REGION DIVISION	PROJECT	SHEET NUMBER	TOTAL SHEETS
4 WIS.	TO11-1(23)	32	39

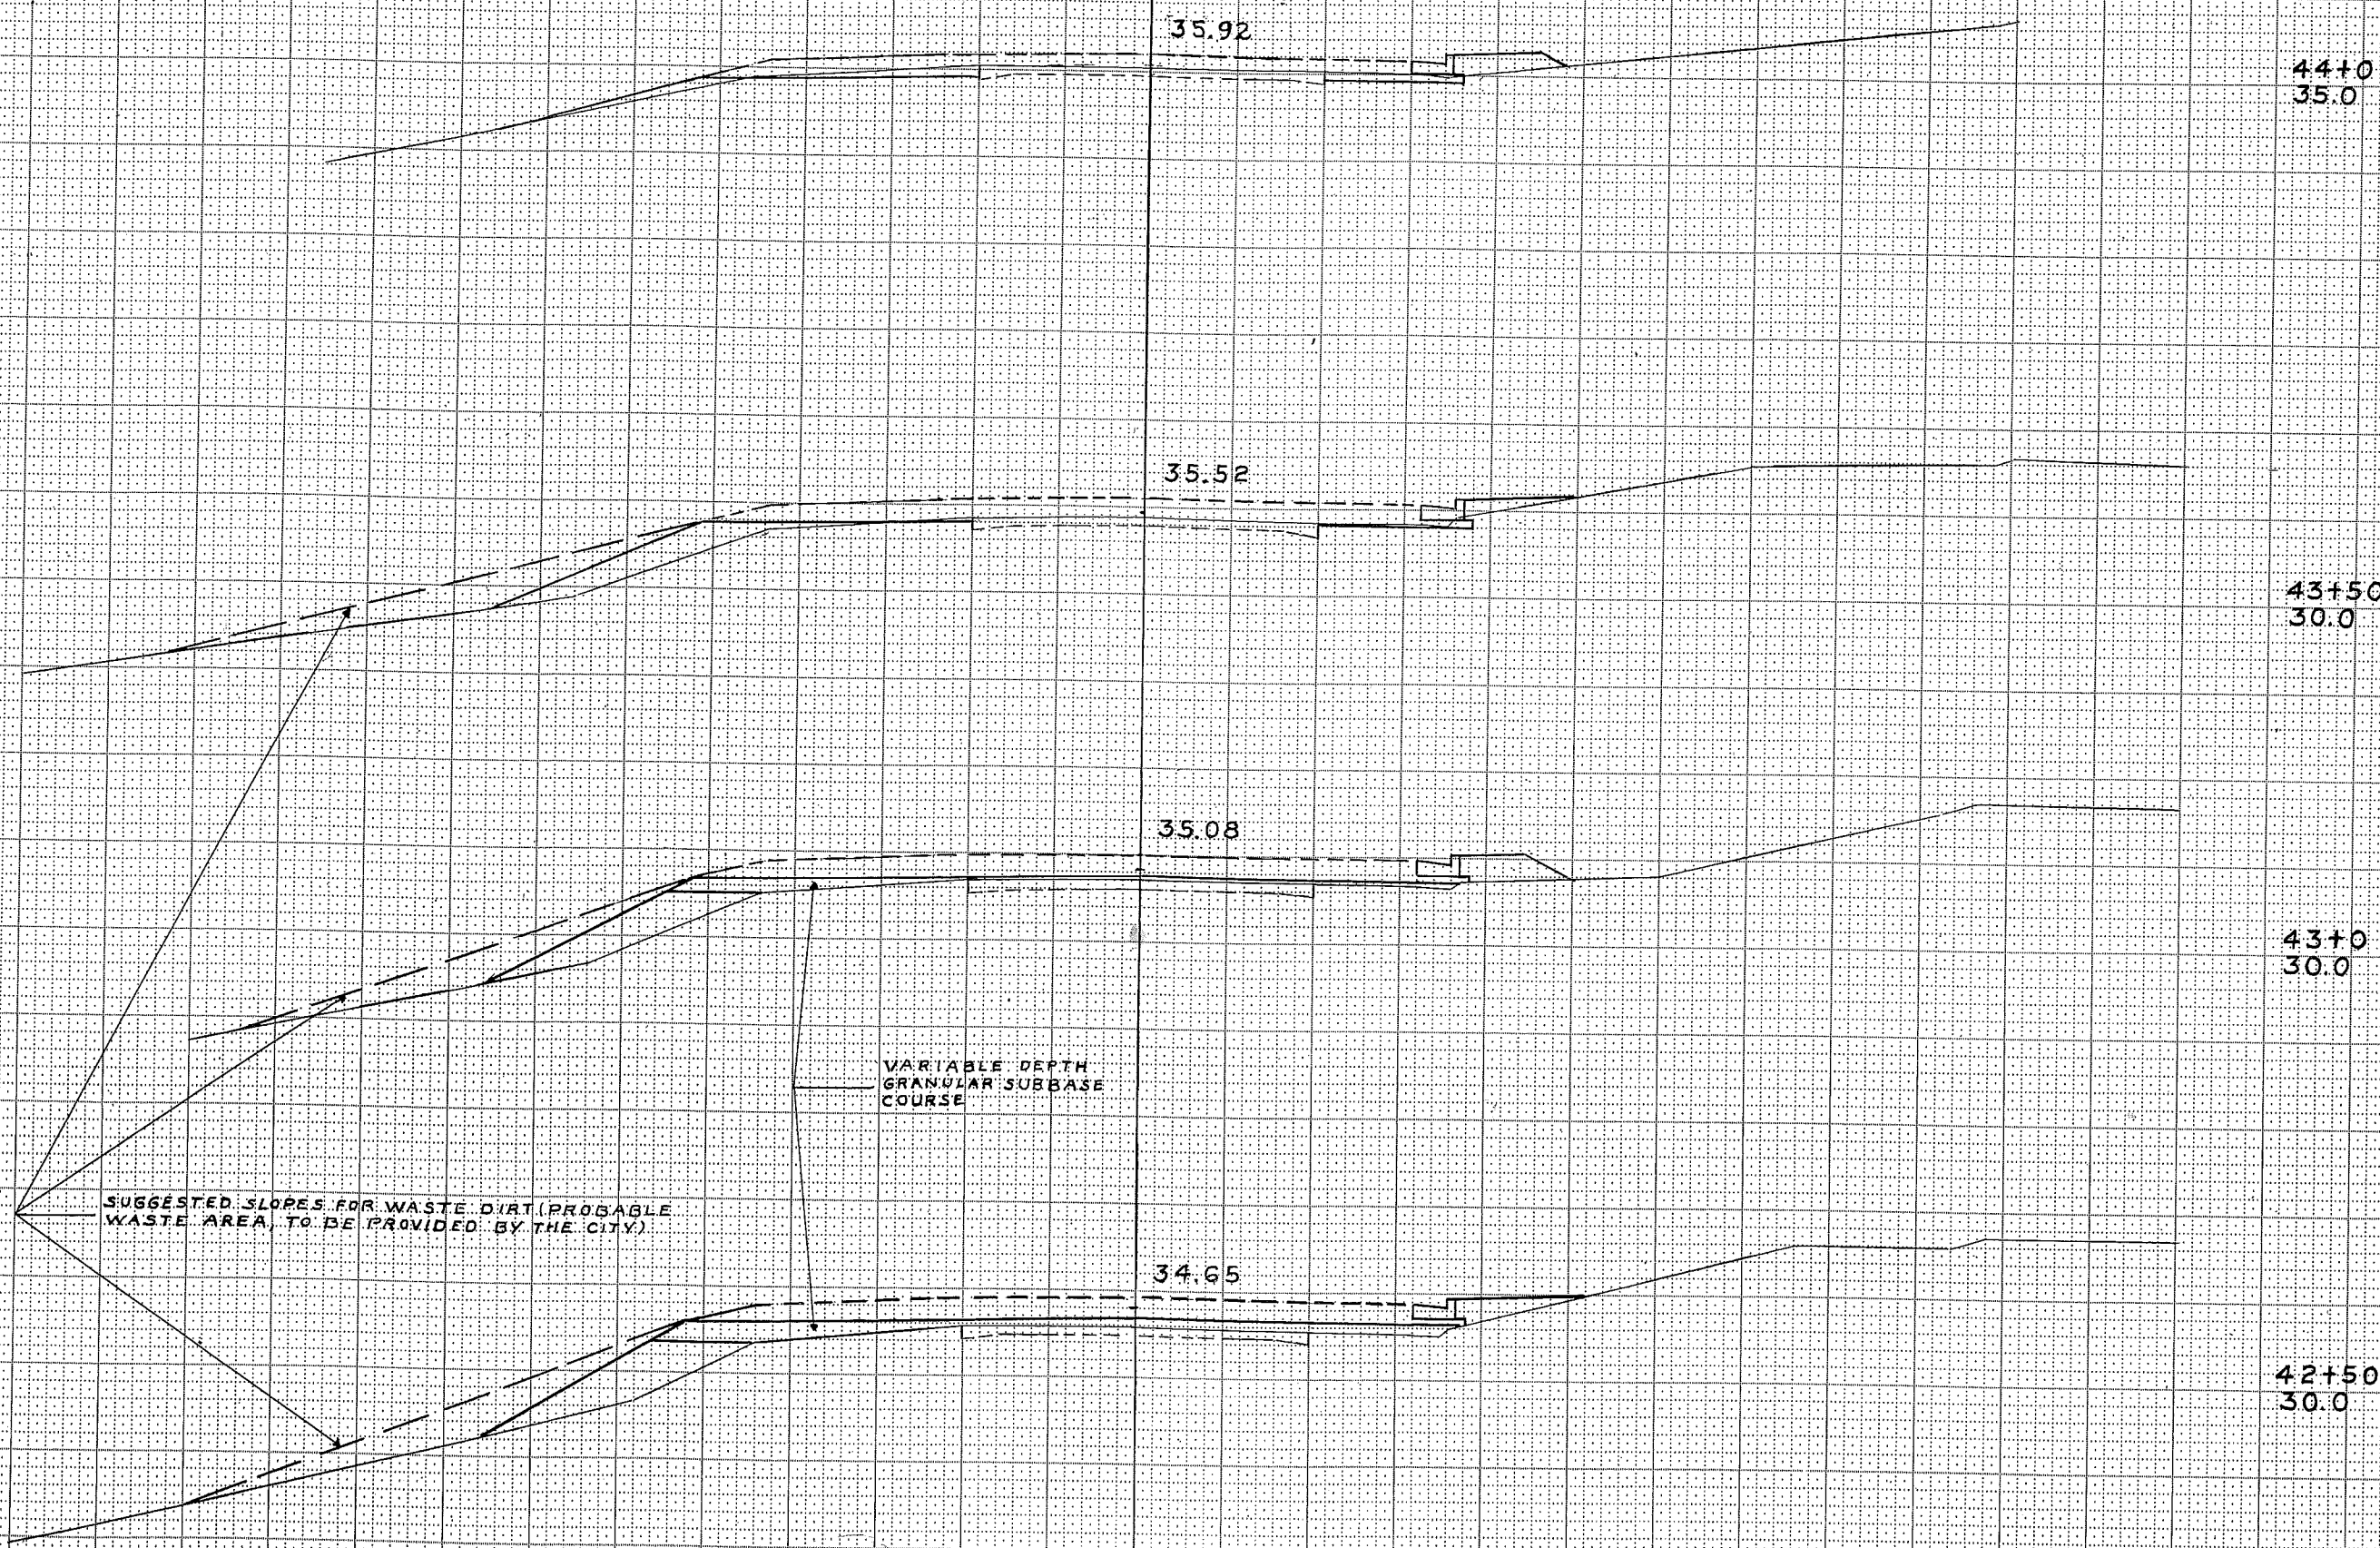[illegible]

B.R.R. REGION DIVISION	PROJECT	SHEET NUMBER	TOTAL SHEETS
4 WIS.	TO 11-1 (23)	33	33

[illegible]