


PROJECT ID: 1229-04-71
WITH: N/A

COUNTY: MILWAUKEE

ORDER OF SHEETS

Section No.	1	Title
Section No.	2	Typical Sections and Details
Section No.	3	Estimate of Quantities
Section No.	3	Miscellaneous Quantities
Section No.	4	Right of Way Plat
Section No.	5	Plan and Profile
Section No.	6	Standard Detail Drawings
Section No.	7	Sign Plates
Section No.	8	Structure Plans
Section No.	9	Computer Earthwork Data
Section No.	9	Cross Sections

TOTAL SHEETS =

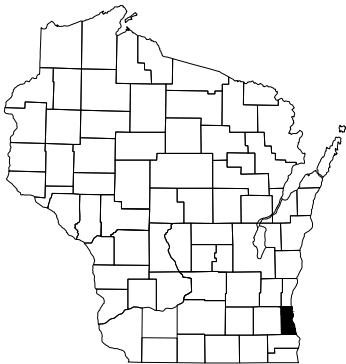

DESIGN DESIGNATION		PORT WASHINGTON ROAD	
A.A.D.T.	2025	=	10,900
A.A.D.T.	2045	=	11,300
D.H.V.		=	1500
D.D.	NB/SB	=	53/47
T.		=	2%
DESIGN SPEED		=	40 MPH
ESALS		=	

CONVENTIONAL SYMBOLS

PLAN

CORPORATE LIMITS	
PROPERTY LINE	
LOT LINE	
LIMITED HIGHWAY EASEMENT	
EXISTING RIGHT OF WAY	
PROPOSED OR NEW R/W LINE	
SLOPE INTERCEPT	
REFERENCE LINE	
EXISTING CULVERT	
PROPOSED CULVERT (Box or Pipe)	
COMBUSTIBLE FLUIDS	
MARSH AREA	
WOODED OR SHRUB AREA	

PROFILE

GRADE LINE	
ORIGINAL GROUND	
MARSH OR ROCK PROFILE (To be noted as such)	
SPECIAL DITCH	
GRADE ELEVATION	
CULVERT (Profile View)	
<u>UTILITIES</u>	
ELECTRIC	
FIBER OPTIC	
GAS	
SANITARY SEWER	
STORM SEWER	
TELEPHONE	
WATER	
UTILITY PEDESTAL	
POWER POLE	
TELEPHONE POLE	

STATE OF WISCONSIN
DEPARTMENT OF TRANSPORTATION

PLAN OF PROPOSED IMPROVEMENT


N PORT WASHINGTON ROAD

BENDER ROAD TO W DAPHINE RD

IH 43

MILWAUKEE COUNTY

STATE PROJECT NUMBER
1229-04-71

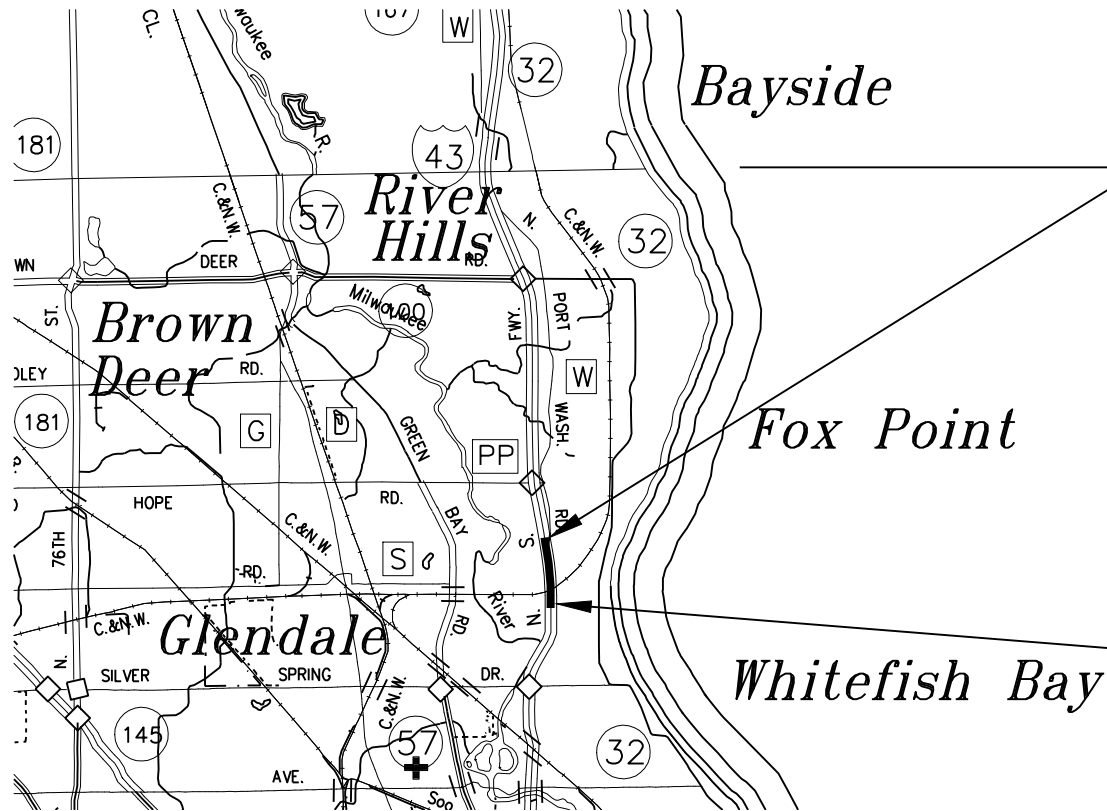

END PROJECT
ID 1229-04-71
STA 136PN+79.17
Y = 336364.59
X = 605010.26

BEGIN PROJECT
ID 1229-04-71
STA 100PN+20.07
Y = 332726.95
X = 605072.38

LAYOUT
SCALE 0 0.5 MI
TOTAL NET LENGTH OF CENTERLINE = 0.693 MI

HORIZONTAL POSITIONS SHOWN ON THIS PLAN ARE WISCONSIN COUNTY COORDINATES, MILWAUKEE COUNTY, NAD83 (2007) ADJUSTMENT. THE COORDINATES SHOWN ARE GRID COORDINATES AND ARE TO BE USED AS GRID OR GROUND VALUES ON THIS PLAN.

ELEVATIONS SHOWN ON THIS PLAN ARE REFERENCED TO THE NORTH AMERICAN VERTICAL DATUM (NAVD) 88 (2007).

STATE PROJECT	FEDERAL PROJECT	
	PROJECT	CONTRACT
1229-04-71		

APPROVED FOR DESIGN OF
UTILITY ADJUSTMENTS

DECEMBER 1, 2020

ORIGINAL PLANS PREPARED BY

HNTB 250 E. WISCONSIN AVE
MILWAUKEE, WI 53202
(414) 359-2300

(Date) (Signature)

STATE OF WISCONSIN
DEPARTMENT OF TRANSPORTATION

PREPARED BY	Surveyor	WISDOT, AYRES, KAPUR
Designer		HNTB
Project Manager		STEVE HOFF
Regional Examiner		
Regional Supervisor		MANOJOY NAG

APPROVED FOR THE DEPARTMENT
DATE: (Signature)

E

UTILITY CONTACTS

AT&T LOCAL NETWORK
C/O JENNIFER NAVARRO
NORTHWIND TECHNICAL SERVICES
6070 N. FLINT ROAD
GLENDALE, WI 53209
PHONE: (414) 459-3564
J.NAVARRO@NORTHWINDTECH.COM

AT&T WISCONSIN (SOUTH OF GLEN OAKS LN.)
JAY BULANEK
2005 PEWAUKEE ROAD
WAUKESHA, WI 53188
PHONE: (262) 896-7669
CELL: (414) 491-2855
JB5175@ATT.COM

CENTURYLINK COMMUNICATIONS
JASON BUSSE
3235 INTERTECH DRIVE, SUITE 600
BROOKFIELD, WI 53045
PHONE: (414) 224-6713
CELL: (715) 415-3214
JASON.BUSSE@LUMEN.COM

CHARTER COMMUNICATIONS
BEAU ABUYA
1320 N. MARTIN LUTHER KING JR. DRIVE
MILWAUKEE, WI 53212
PHONE: (414) 908-1343
CELL: (414) 758-9241
BEAU.ABUYA@CHARTER.COM
WIS.ENGINEERING@CHARTER.COM

FOX POINT, VILLAGE OF – WATER
SCOTT BRANDMEIER
7200 N. SANTA MONICA BLVD
FOX POINT, WI 53217
PHONE: (414) 351-8900
SBRANDMEIER@VIL.FOX-POINT.WI.US

GLENDALE, CITY OF –
LIGHTING, SEWER, SIGNALS, WATER
CHARLIE IMIG
5909 N MILWAUKEE RIVER PARKWAY
GLENDALE, WI 53209
PHONE: (414) 228-1742
C.IMIG@GLENDALE-WI.GOV

MIDWEST FIBER NETWORKS
RICHARD TRGOVEC
6070 N. FLINT ROAD
GLENDALE, WI 53209
PHONE: (414) 459-3554
CELL: (414) 349-2979
RTRGOVEC@MIDWESTFIBERNETWORKS.COM

MILWAUKEE METROPOLITAN SEWERAGE DISTRICT
MICKI KLAPPA-SULLIVAN
260 W SEEBOTH STREET
MILWAUKEE, WI 53204
PHONE: (414) 225-2178
MKLAPPASULLIVAN@MMSD.COM

NORTH SHORE WATER COMMISSION
ERIC KIEFER
400 W BENDER RD
GLENDALE, WI 53217
PHONE: (414) 963-0160
EKIEFER@NORTHSHOREWC.COM

SPRINT COMMUNICATIONS
DAN HILLIARD
OSP ENGINEER III
849 EARL STREETST. PAUL, MN 55106
PHONE: (320) 281-0187
CELL: (612) 217-3526
DAN.J.HILLIARD@T-MOBILE.COM

VERIZON BUSINESS
RJ CICATELLO, JR.
15725 WEST RYERSON ROAD
NEW BERLIN, WI 53151
PHONE: (262) 782-9836
RANDY.CICATELLO@VERIZON.COM

WE ENERGIES - ELECTRIC
NICHOLAS WELCH
500 S. 116TH STREET
WEST ALLIS, WI 53214
PHONE: (414) 944-5765
CELL: (414) 791-0406
NICHOLAS.WELCH@WE-ENERGIES.COM

WE ENERGIES - GAS
NICK ERNSTER
500 S. 116TH STREET
WEST ALLIS, WI 53214
PHONE: (414) 944-5574
NICHOLAS.ERNSTER@WE-ENERGIES.COM

WHITEFISH BAY, VILLAGE OF – WATER
JOHN EDLEBECK
155 W FAIRMOUNT AVE
WHITEFISH BAY, WI 53217
(414) 962-6690
J.EDLEBECK@WFBVILLAGE.ORG

WISCONSIN INDEPENDENT NETWORK (WIN)
JIM BIRKENHEIER
800 WISCONSIN AVENUE
SUITE 219
EAU CLAIRE, WI 54703
PHONE: (715) 832-6041
CELL: (715) 838-4007
JIM.BIRKENHEIER@WINTECHNOLOGY.COM

WISDOT - COMMUNICATIONS
JEFFREY MADSON
433 W ST. PAUL AVENUE
SUITE 300
MILWAUKEE, WI 53203
PHONE: (414) 225-3723
JEFFREY.MADSON@DOT.WI.GOV

WISDOT - LIGHTING
ERIC PEREA
141 NW BARSTOW STREET
WAUKESHA, WI 53187
PHONE: (262) 574-5422
CELL: (414) 750-0935
ERIC.PEREA@DOT.WI.GOV

STATE AGENCIES

WISCONSIN DEPARTMENT OF NATURAL RESOURCES
KRISTINA BETZOLD
DNR SERVICE CENTER
2300 N. MARTIN LUTHER KING JR.
MILWAUKEE WI 53212
PHONE: (414) 507-4946
KRISTINA.BETZOLD@WISCONSIN.GOV

WISCONSIN DEPARTMENT OF TRANSPORTATION
DOBRA PAYANT - ENVIRONMENTAL ANALYST AND REVIEW SPECIALIST
141 NW BARSTOW STREET
WAUKESHA, WI 53187-0798
CELL: (414) 750-2677
DOBRA.PAYANT@DOT.WI.GOV

WISCONSIN DEPARTMENT OF TRANSPORTATION
MIKE BIRCHBACH
CONSTRUCTION UTILITY COORDINATING ENGINEER
141 NW BARSTOW STREET
WAUKESHA, WI 53187-0798
CELL: (414) 750-2532
MICHAEL.BIRSCHBACH@DOT.WI.GOV

WISCONSIN DEPARTMENT OF TRANSPORTATION
STEVE HOFF
PROJECT MANAGER
141 NW BARSTOW STREET
WAUKESHA, WI 53187-0798
PHONE: (262) 548-6718
STEVE.HOFF@DOT.WI.GOV

WISCONSIN DEPARTMENT OF TRANSPORTATION
BIANCA CLAYTON
WISDOT SE REGION SWEC ENGINEER LIAISON (DCIP/ECIP)
141 NW BARSTOW STREET
WAUKESHA, WI 53187-0798
PHONE: (262) 548-6424
BIANCA.CLAYTON@DOT.WI.GOV

OTHER AGENCIES

MILWAUKEE COUNTY – ROAD FACILITY
DANIEL MURPHY
10320 WATERTOWN PLANK RD
WAUWATOSA, WI 53226
PHONE: (414) 257-5942
DANIEL.MURPHY@MILWAUKEECOUNTYWI.GOV

UNION PACIFIC RAILROAD COMPANY
SEAN COLLIER
1525 RALEIGH STREET, SUITE 400
DENVER, CO 80204
PHONE: (303) 374-3162
SCOLLIER@OLSSON.COM

SOUTHEASTERN WISCONSIN REGIONAL PLANNING COMMISSION
ROB MERRY
W239 N1812 ROCKWOOD DRIVE
P.O. BOX 1607
WAUKESHA, WI 53187-1607
PHONE: (262) 953-4289
CELL: (920) 912-1036
RMERRY@SEWRPC.ORG

DESIGN CONTACTS
ANDY KOWSKE
HNTB CORPORATION
250 E. WISCONSIN AVE, SUITE 2000
MILWAUKEE WI 53202
PHONE (414)410-6756



TO OBTAIN LOCATION OF PARTICIPANTS' UNDERGROUND FACILITIES BEFORE YOU DIG IN WISCONSIN

WIS. STATUTE 182.0175 (1974) REQUIRES MIN. OF 3 WORK DAYS NOTICE BEFORE YOU EXCAVATE.

GENERAL NOTES

NO TREES OR SHRUBS SHALL BE REMOVED WITHOUT THE APPROVAL OF THE ENGINEER.

THE LOCATIONS OF EXISTING AND PROPOSED UTILITY INSTALLATIONS AS SHOWN ON THE PLANS ARE APPROXIMATE. THERE MAY BE OTHER UTILITY INSTALLATIONS WITHIN THE PROJECT AREA THAT ARE NOT SHOWN.

THE CONTRACTOR SHALL NOTIFY DIGGERS HOTLINE AND AFFECTED UTILITIES PRIOR TO THE START OF WORK. ANY LOCAL MUNICIPAL UTILITY WHICH IS NOT A MEMBER OF THE DIGGERS HOTLINE MUST BE CONTACTED SEPARATELY.

ALL HOLES OR OPENINGS BELOW SUBGRADE RESULTING FROM ABANDONMENT OR REMOVAL OF EXISTING STRUCTURES SHALL BE FILLED WITH COMPACTED GRANULAR BACKFILL UNLESS REGULATIONS REQUIRE OTHERWISE.

WHEN THE QUANTITY OF HMA PAVEMENT OR BASE AGGREGATE IS MEASURED FOR PAYMENT BY THE TON, THE DEPTH OR THICKNESS OF THE LAYER SHOWN ON THE PLAN IS APPROXIMATE AND THE ACTUAL THICKNESS WILL DEPEND ON THE DISTRIBUTION OF THE MATERIAL AS DIRECTED BY THE ENGINEER.

THE QUANTITY OF SALVAGED TOPSOIL IS COMPUTED FROM MEASUREMENTS BETWEEN THE SUBGRADE SHOULDER POINTS AND THE SLOPE INTERCEPTS AS SHOWN ON THE CROSS SECTIONS.

TEMPORARY STORAGE OF ANY EXCAVATED MATERIAL WILL NOT BE PERMITTED IN WETLANDS.

BROKEN CONCRETE CONTAINING RE-BAR SHALL NOT BE USED AS RIPRAP OR HEAVY RIPRAP OR EBS BACKFILL.

CROSS SECTIONS SHOWN INCLUDE THE THICKNESS OF TOPSOIL WHERE REQUIRED. TOPSOIL SHALL BE REPLACED WITH 4-INCH TYPICAL DEPTH IN RURAL SECTIONS AND 6-INCH TYPICAL DEPTH IN URBAN SECTIONS.

A SAWED JOINT IS REQUIRED WHERE HMA PAVEMENT MEETS EXISTING ASPHALTIC CONCRETE SURFACE. SAWING ASPHALTIC AND CONCRETE DRIVEWAYS AND/OR PARKING LOTS AT THE MATCHLINE AS SHOWN ON THE PAVING DETAILS OR AS DIRECTED BY THE ENGINEER.

TRAFFIC CONTROL DEVICES SHALL BE ADJUSTED TO FIT FIELD CONDITIONS AS DIRECTED BY THE ENGINEER.

RE-TOPSOIL GRADED AREAS, AS DESIGNATED BY THE ENGINEER, IMMEDIATELY AFTER GRADING IS COMPLETED WITHIN THOSE AREAS. SEED, FERTILIZE, AND MULCH/EROSION MAT TOPSOILED AREAS, AS DESIGNATED BY THE ENGINEER, WITHIN FIVE (5) CALENDAR DAYS AFTER PLACEMENT OF TOPSOIL. IF GRADED AREAS ARE LEFT EXPOSED FOR MORE THAN (14) CALENDAR DAYS, SEED THOSE AREAS WITH TEMPORARY SEED.

FERTILIZER SHALL NOT BE USED WITHIN 20 FEET OF NAVIGABLE WATERWAYS OR WETLANDS.

SALVAGED TOPSOIL, FERTILIZER, MULCH AND SEED SHALL BE PLACED AS DIRECTED BY THE ENGINEER. IN DISTURBED AREAS WITHIN THE RIGHT OF WAY, EXCEPT THE AREAS WITHIN THE FINISHED SHOULDER POINTS.

STOCKPILE EXCESS MATERIAL OR SPOILS ON UPLAND AREAS AWAY FROM WETLANDS, FLOODPLAINS AND WATERWAYS. STOCKPILED SOIL SHALL BE PROTECTED AGAINST EROSION. IF STOCKPILED MATERIAL IS LEFT FOR MORE THAN FOURTEEN (14) CALENDAR DAYS, SEED THE STOCKPILE WITH TEMPORARY SEED AND MULCH.

EROSION CONTROL BMP'S ARE AT SUGGESTED LOCATIONS. THE ACTUAL LOCATIONS WILL BE DETERMINED BY THE CONTRACTOR'S ECIP AND BY THE ENGINEER. EROSION CONTROL BMP'S SHALL BE MAINTAINED UNTIL PERMANENT VEGETATION IS ESTABLISHED OR UNTIL THE ENGINEER DETERMINES THAT THE BMP IS NO LONGER REQUIRED.

REMOVAL OF EROSION CONTROL DEVICES IS INCLUDED IN THE COST OF THEIR RESPECTIVE BID ITEMS.

RIGHT-OF-WAY SHOWN IS APPROXIMATE AND DERIVED FROM GIS INFORMATION PROVIDED BY COUNTIES. PLATTED RIGHT-OF-WAY IS FORTHCOMING.

PROPOSED NOISE WALLS SHOWN AT REASONABLE AND FEASIBLE LOCATIONS IDENTIFIED IN THE ENVIRONMENTAL DOCUMENT AND SUBJECT TO CHANGE.

INLET PROTECTION IS REQUIRED AT ALL INLETS AS SHOWN ON THE EROSION CONTROL PLANS OR AS DIRECTED BY THE ENGINEER.

THE CONTRACTOR SHALL PROVIDE A CONCRETE JOINT DETAIL 14 DAYS PRIOR TO PAVING FOR APPROVAL BY THE ENGINEER. 15' MAXIMUM SPACING FOR LONGITUDINAL JOINTS.

CONCRETE PAVEMENT TINING SHALL BE LONGITUDINAL

SIGNS IN CONFLICT WITH TRAFFIC CONTROL 'IN USE' SHALL BE COVERED AS DIRECTED BY THE ENGINEER AND PAID FOR UNDER THE ITEM TRAFFIC CONTROL COVERING SIGNS TYPE I OR TYPE II.

MAINTAIN DRAINAGE OF THE EXISTING STORM SEWER SYSTEM UNTIL THE PROPOSED STORM SEWER SYSTEM IS FUNCTIONAL.

ALL INLET COVERS WITHIN LIVE TRAFFIC DURING STAGED CONSTRUCTION SHALL BE FASTENED ACCORDING TO THE SPECIAL PROVISIONS.

TACK COAT HAS BEEN ESTIMATED AT AN APPLICATION RATE OF 0.07 GALLON PER SQUARE YARD AND SHALL BE APPLIED BETWEEN ALL LAYERS OF ASPHALTIC PAVEMENT.

CURB AND GUTTER GRADES ARE GIVEN TO THE FLANGE. CURB AND GUTTER RADII DIMENSIONS ARE MEASURED TO THE FLANGE LINE UNLESS OTHERWISE NOTED.

PRIOR TO ORDERING DRAINAGE PIPES AND STRUCTURES, THE CONTRACTOR SHALL VERIFY RELATED DRAINAGE INFORMATION IN THE PLAN AND PROVIDE DOCUMENTATION TO ENGINEER IN ACCORDANCE WITH THE SPECIFICATIONS.

CONCRETE MEDIAN SLOPED NOSE SHALL BE CONSTRUCTED FOR ALL MEDIAN OPENINGS AT INTERSECTIONS WITH CURB & GUTTER.

SEEDING MIXTURE NO. 70A IN HABITAT RESTORATION/CREATION AREAS.

CONTRACTOR SHALL CONTACT THE PROJECT ENGINEER AND SEWRPC AT LEAST TWO (2) WEEKS RIOR TO WORK NEAR ANY PUBLIC SURVEY MONUMENT.

FOR SECTION CORNER REPLACEMENT CONTACT JOHN WASHBURN WITH SEWRPC AT 414-218-2866 OR JWASHBURN@SEWRPC.ORG AT LEAST TWO WEEKS BEFORE STARTING CONSTRUCTION OPERATIONS.

CONSTRUCT HMA PAVEMENT WITH THE FOLLOWING LAYERS AND GRADATIONS:

HMA PAVEMENT TYPE	TOTAL PAVEMENT THICKNESS	LAYERS
58-28 S	5"	2" UPPER LAYER
		3" LOWER LAYER

ALIGNMENT NAMING ABBREVIATIONS

ROAD ABBREVIATION


N PORT WASHINGTON ROAD NB	PN
N PORT WASHINGTON ROAD SB	PS
KARL CAMPUS DRIVE	CS
W BRENTWOOD LANE	BE
W CLOVERNOOK LANE	CK
W APPLETREE ROAD	AE
W DAPHNE ROAD	DE
W COVENTRY COURT	CV
BENDER ROAD	BN

STANDARD ABBREVIATIONS


AEW	APRON ENDWALL
AGG	AGGREGATE
BAD	BASE AGGREGATE DENSE
BM	BENCHMARK
C&G	CURB AND GUTTER
C/L	CENTER OR CONSTRUCTION LINE
CMCP	CULVERT PIPE CORRUGATED METAL
CONC	CONCRETE
COS	CENTER OF STRUCTURE
CP	CULVERT PIPE
CPRC	CULVERT PIPE REINFORCED CONCRETE
CSD	CONCRETE SURFACE DRAIN
CY	CUBIC-YARD
D	DEGREE OF CURVE
Δ	DELTA
DISCH	DISCHARGE
FE	FIELD ENTRANCE
HMA	HOT MIX ASPHALT
INV	INVERT
L	LENGTH OF CURVE
LHF	LEFT HAND FORWARD
LT	LEFT
MIN	MINIMUM
M/L	MATCHLINE
NB	NORTHBOUND
NC	NORMAL CROWN
PAVT	PAVEMENT
PC	POINT OF CURVE
PCC	POINT OF COMPOUND CURVE
PE	PRIVATE ENTRANCE
PI	POINT OF INTERSECTION
PLE	PERMANENT LIMITED EASEMENT
PT	POINT OF TANGENT
R	RADIUS OF CURVE
R/L	REFERENCE LINE
R/W	RIGHT OF WAY
RC	REVERSE CROWN
RCAEW	APRON ENDWALL FOR CULVERT PIPE REINFORCED CONCRETE
REQD	REQUIRED
RHF	RIGHT HAND FORWARD
RO	RUN OFF LENGTH
RRSP	RAILROAD SPIKE
RT	RIGHT
SALV	SALVAGED
SAPBC	SALVAGED ASPHALTIC PAVEMENT BASE COURSE
SB	SOUTHBOUND
SDD	STANDARD DETAIL DRAWING
SE	SUPERELEVATION
SF	SQUARE FOOT
STA	STATION
SY	SQUARE YARD
T	TANGENT LENGTH
TLE	TEMPORARY LIMITED EASEMENT
VCL	VERTICAL CURVE LENGTH
VPC	POINT OF VERTICAL CURVE
VPI	POINT OF VERTICAL INTERSECTION
VPT	POINT OF VERTICAL TANGENT

ORDER OF SECTION 2 DETAIL SHEETS

- GENERAL NOTES
- PROJECT OVERVIEW
- TYPICAL SECTIONS
- CONSTRUCTION DETAILS
- REMOVAL PLANS
- PLAN DETAILS
- EROSION CONTROL
- STORM SEWER
- LIGHTING PLAN
- TRAFFIC SIGNAL PLAN
- FTMS PLAN
- ALIGNMENT PLAN

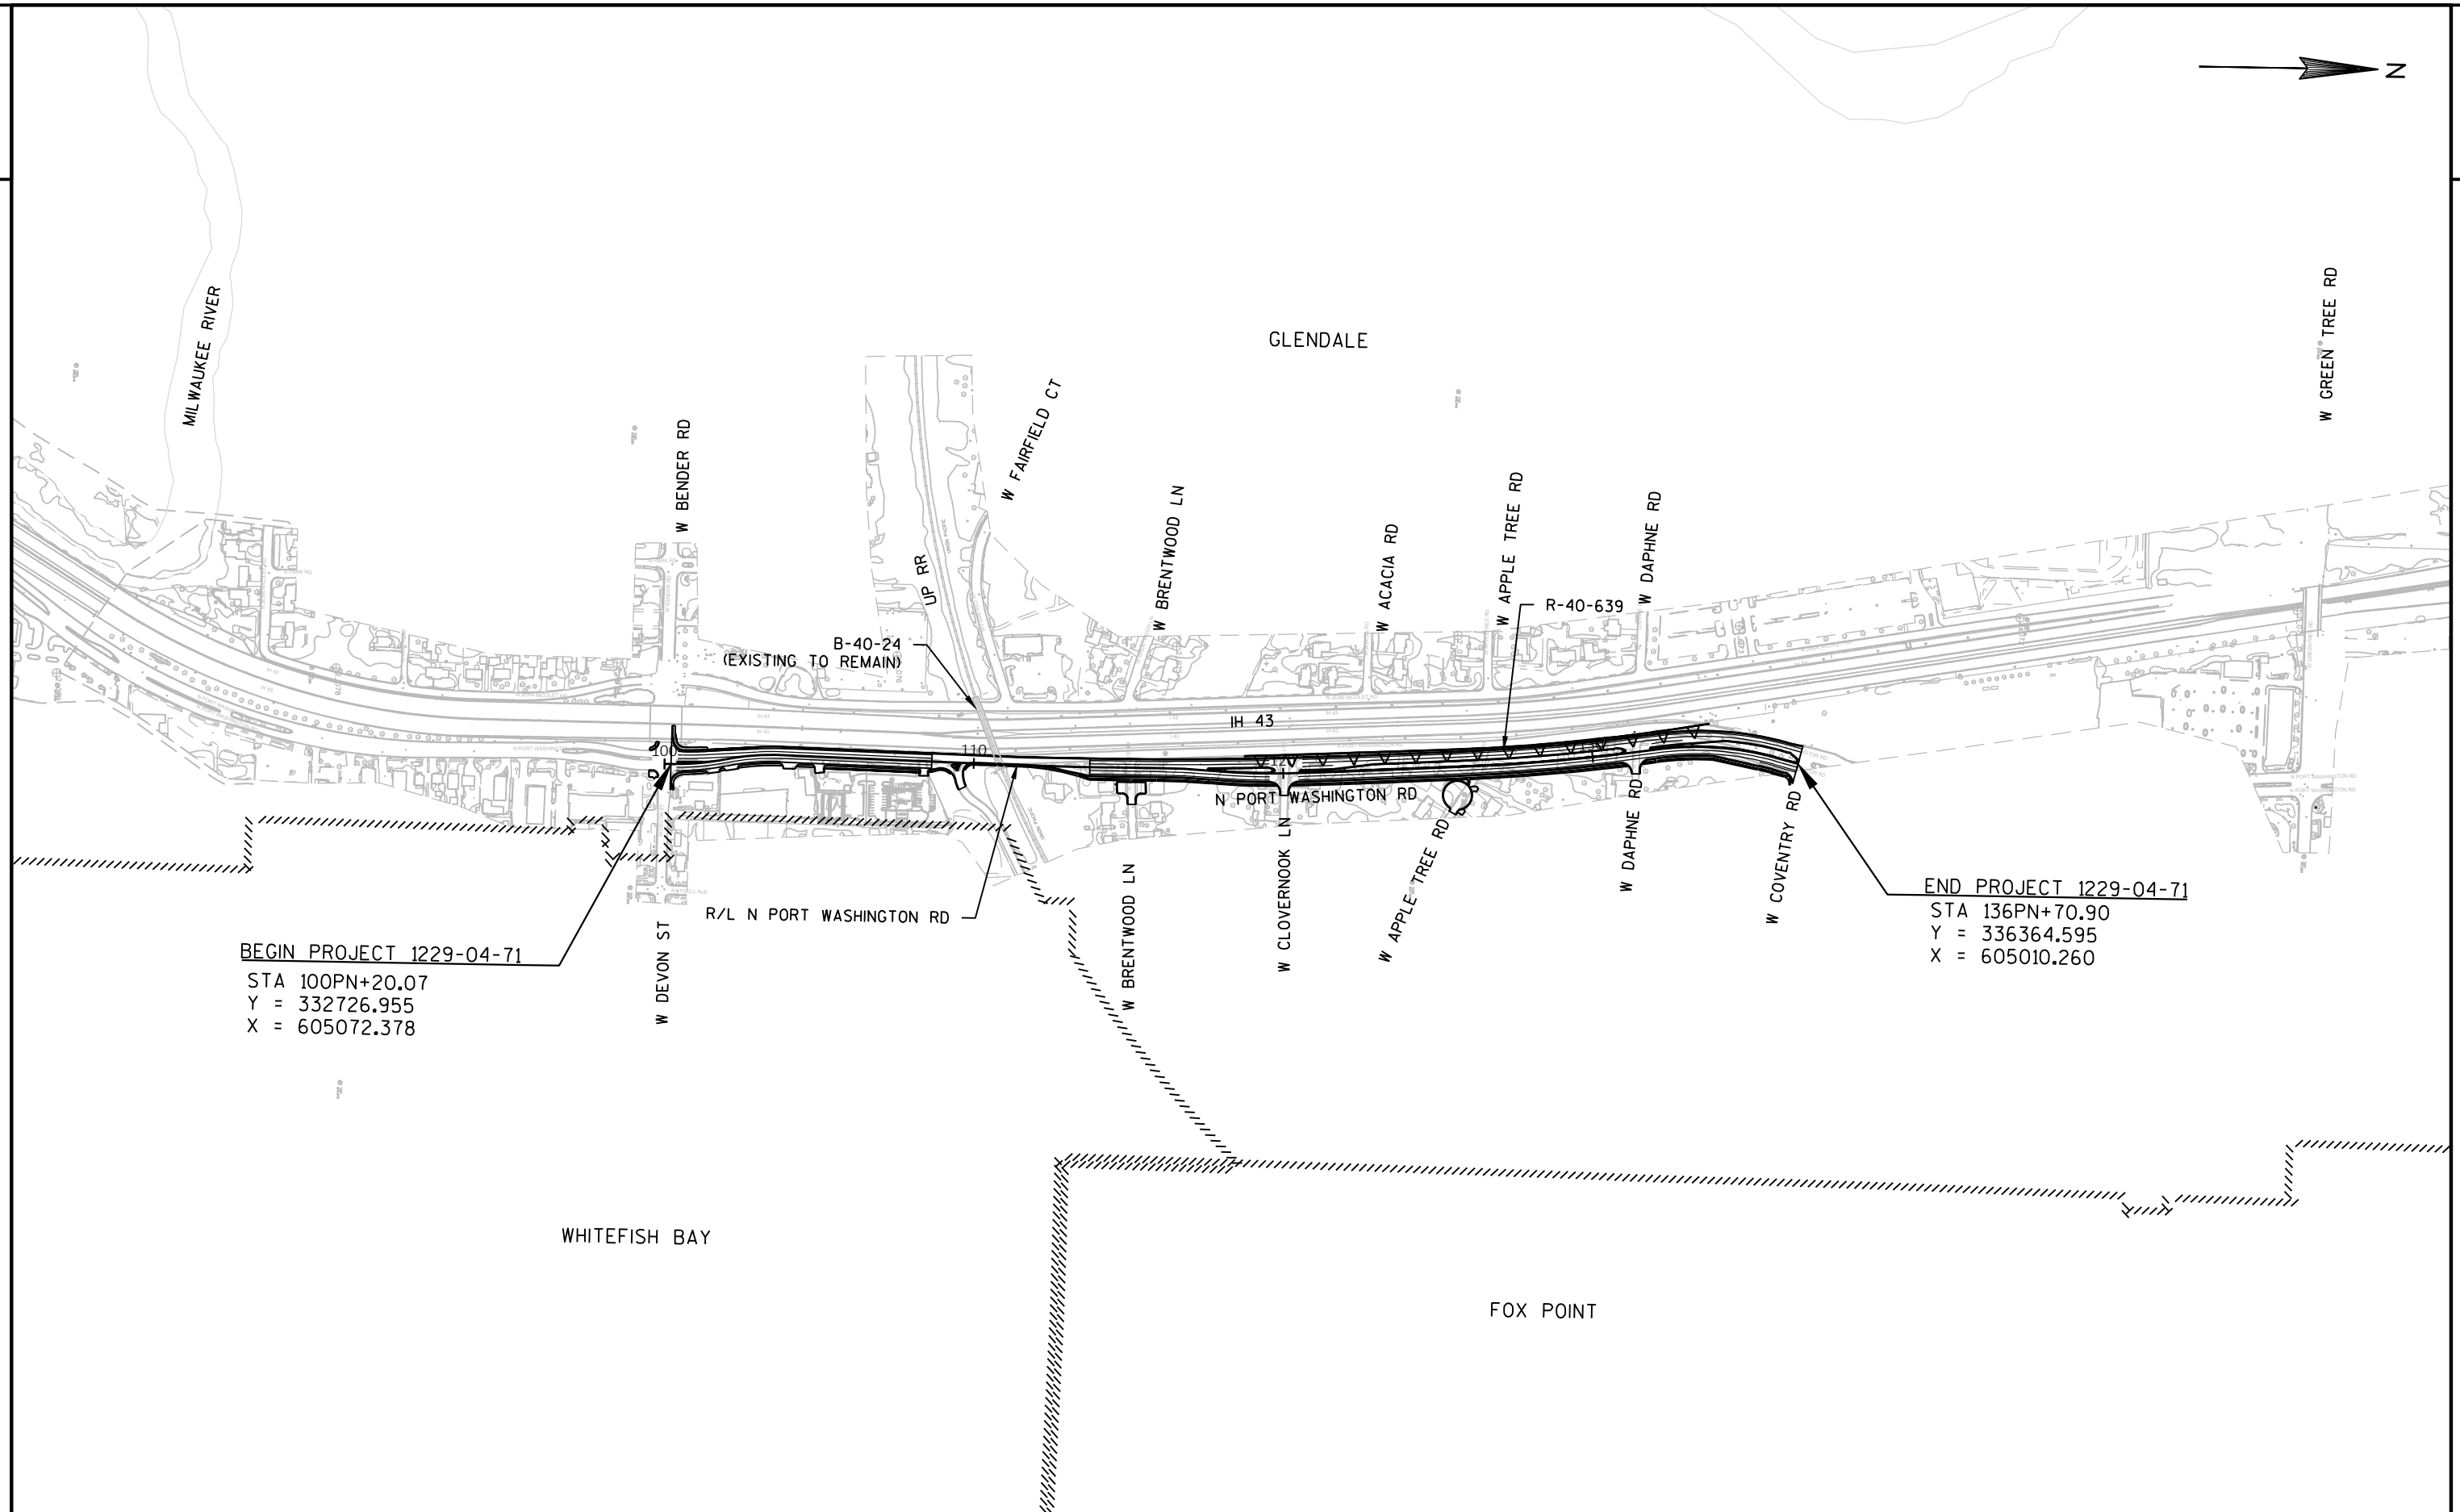


PROJECT NO: 1229-04-71	HWY: N PORT WASHINGTON RD	COUNTY: MILWAUKEE	PROJECT OVERVIEW	SHEET	E
------------------------	---------------------------	-------------------	------------------	-------	---

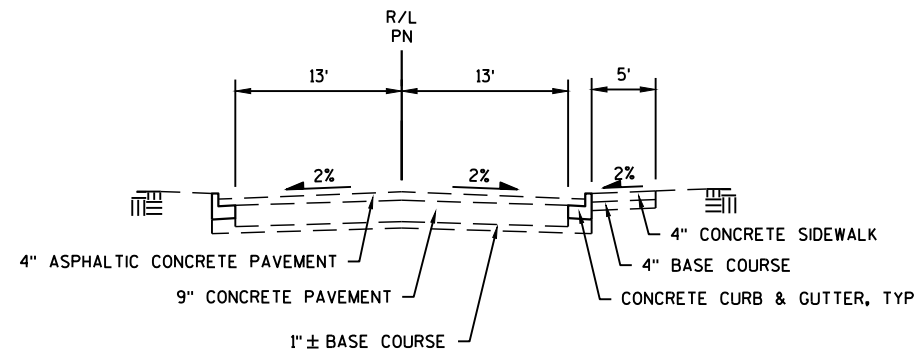


TYPICAL EXISTING SECTION
N. PORT WASHINGTON ROAD

STA 104PN+26 TO STA 132PN+05

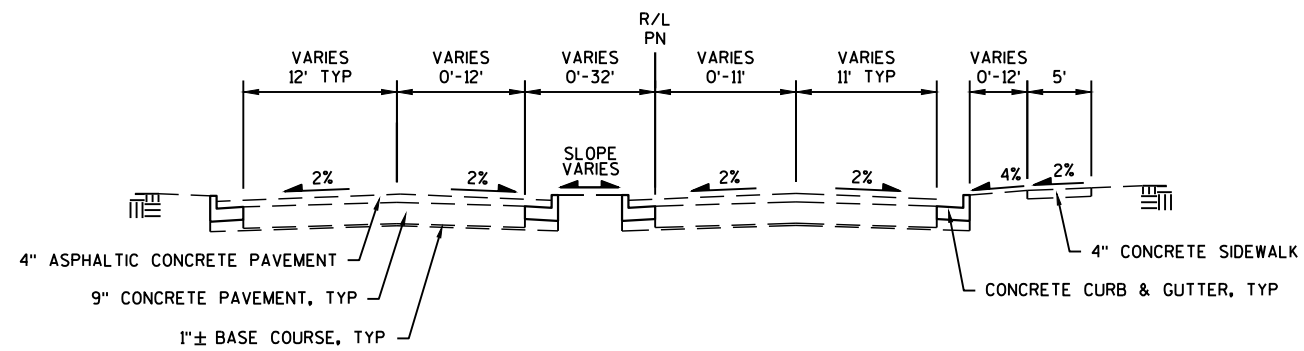


TYPICAL EXISTING SECTION
N. PORT WASHINGTON ROAD

STA 100PN+20 TO STA 104PN+26
STA 132PN+05 TO STA 136PN+70

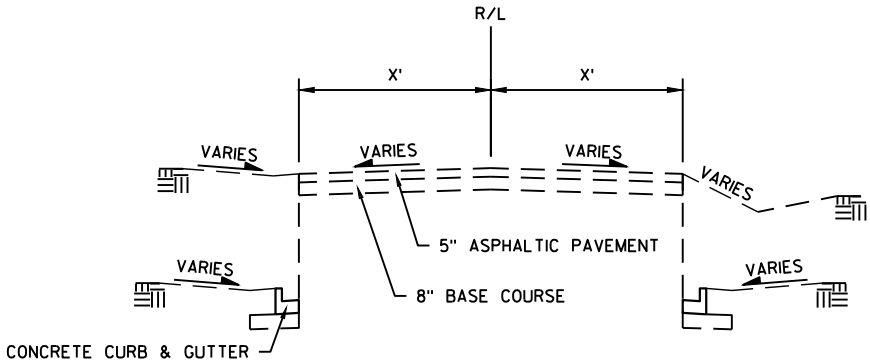


ROAD NAME	X'
W FAIRFIELD COURT	15
W BRENTWOOD LANE	12
W CLOVERNOOK LANE	12
W APPLE TREE ROAD	11
W DAPHNE ROAD	11


TYPICAL EXISTING SECTION
SIDE ROADS (SEE TABLE)

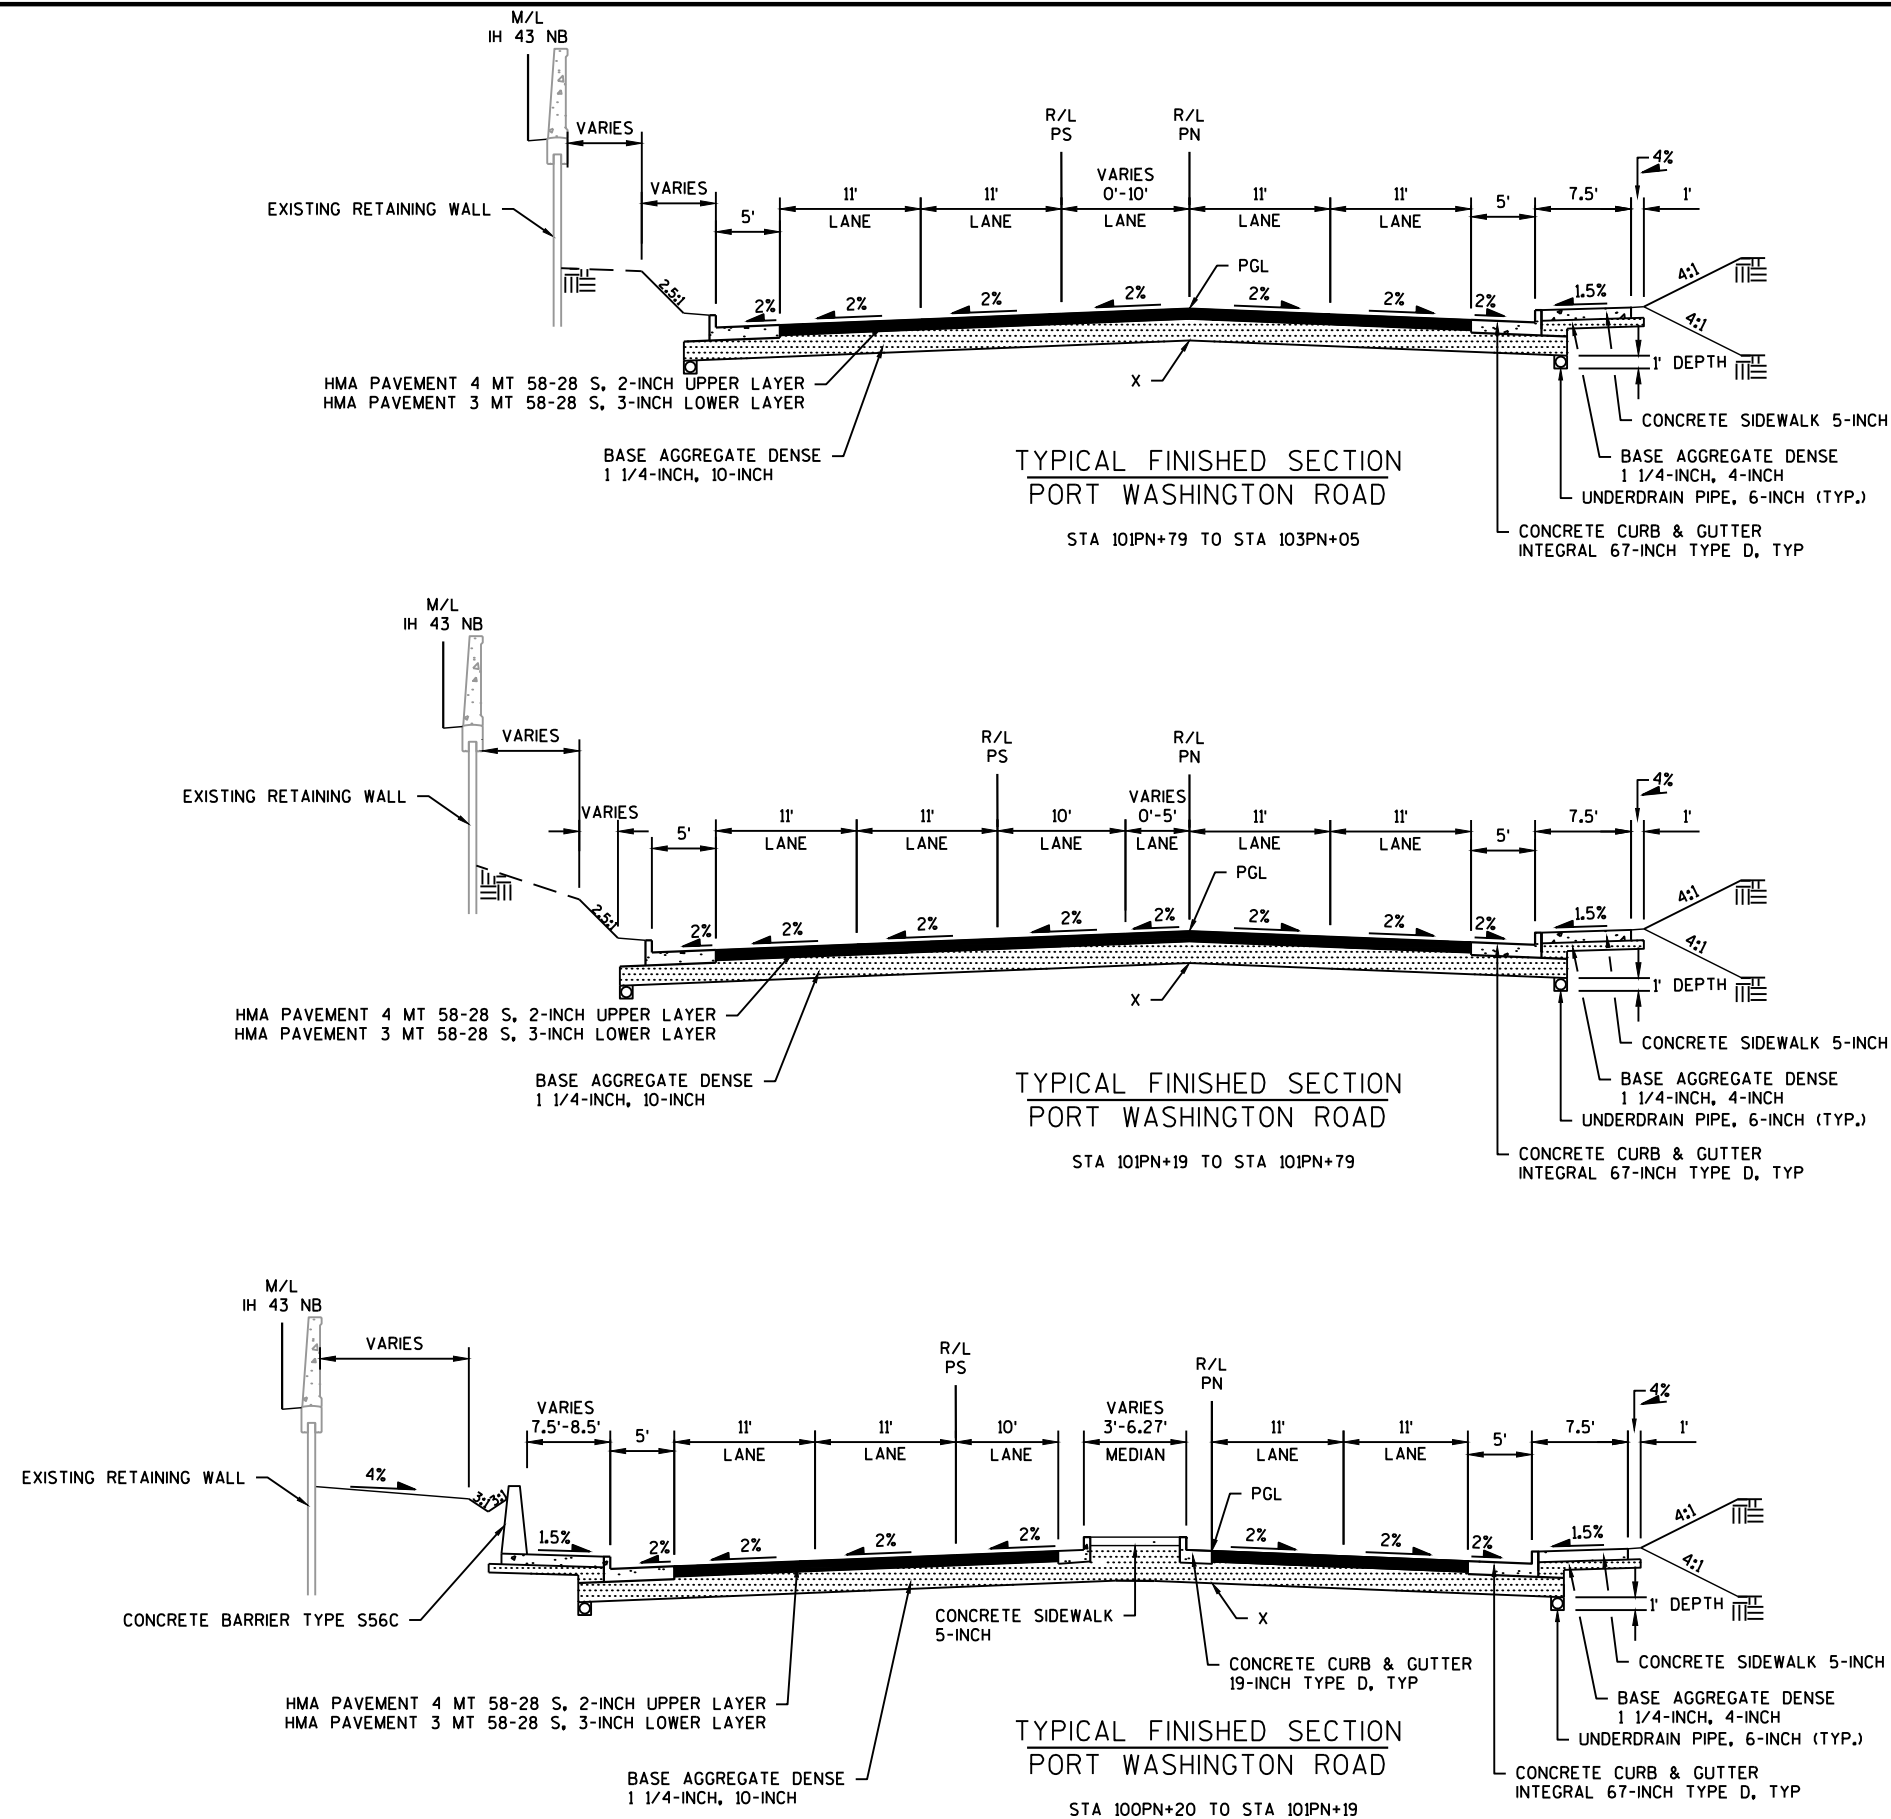

NOTES:
PGL=POINT REFERRED TO ON PROFILE
X= POINT REFERRED TO ON CROSS-SECTION

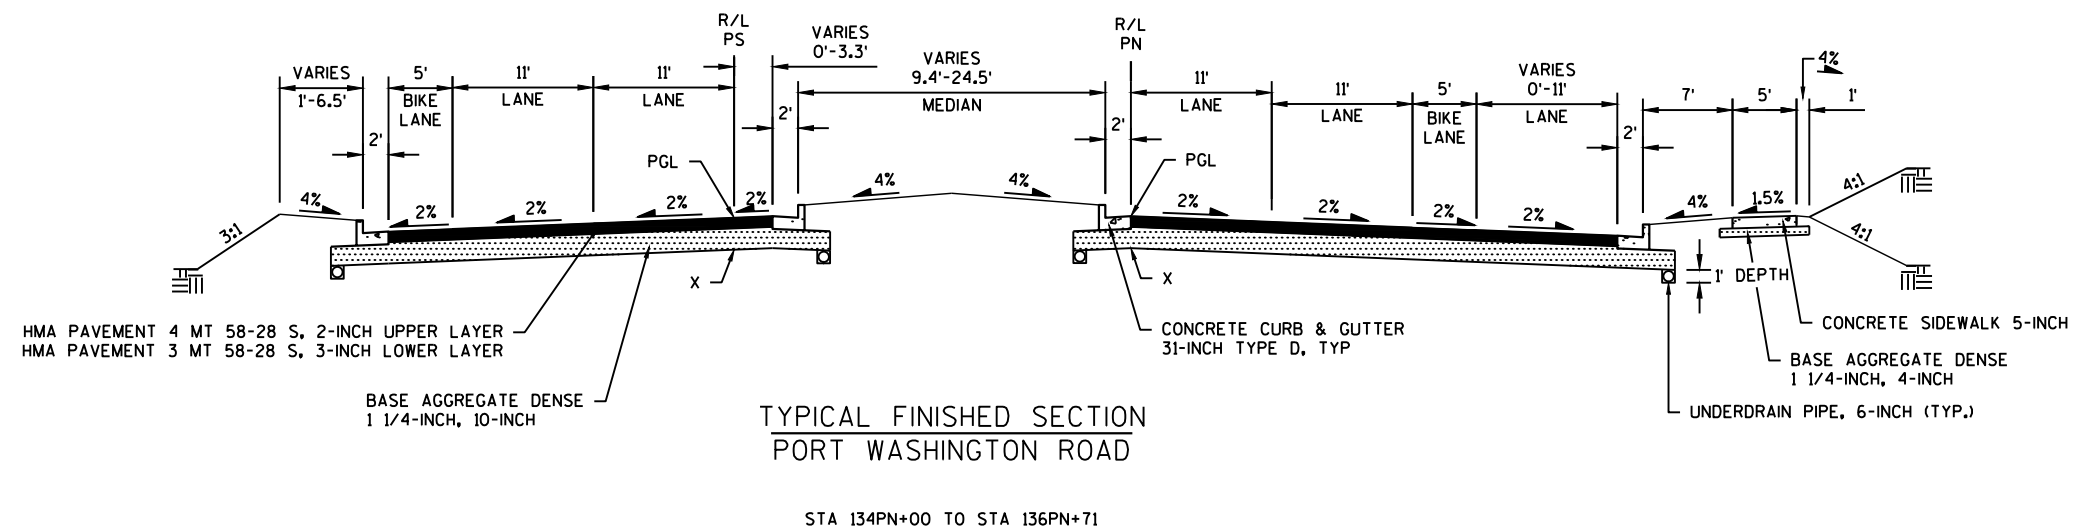



NOTES:
PGL = POINT REFERRED TO ON PROFILE
X = POINT REFERRED TO ON CROSS-SECTION

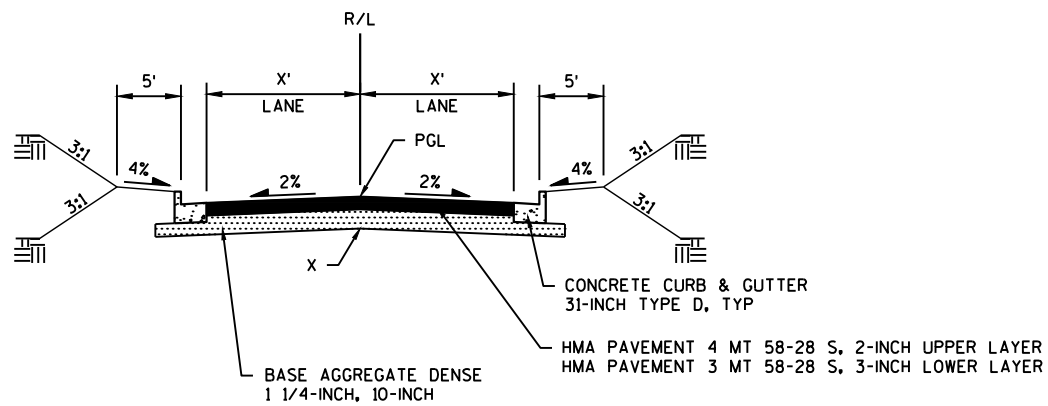

ROAD NAME	X'
KARL CAMPUS DR	14
W BRENTWOOD LN	12
W CLOVERNOOK LANE	12
W APPLE TREE ROAD	11
W DAPHNE ROAD	12


TYPICAL FINISHED SECTION
SIDE ROADS (SEE TABLE -
MATCH EXISTING)

NOTES:
PGL= POINT REFERRED TO ON PROFILE
X= POINT REFERRED TO ON CROSS-SECTION
PAVEMENT SECTION SHOWN IS ASSUMED AND
SUBJECT TO CHANGE.

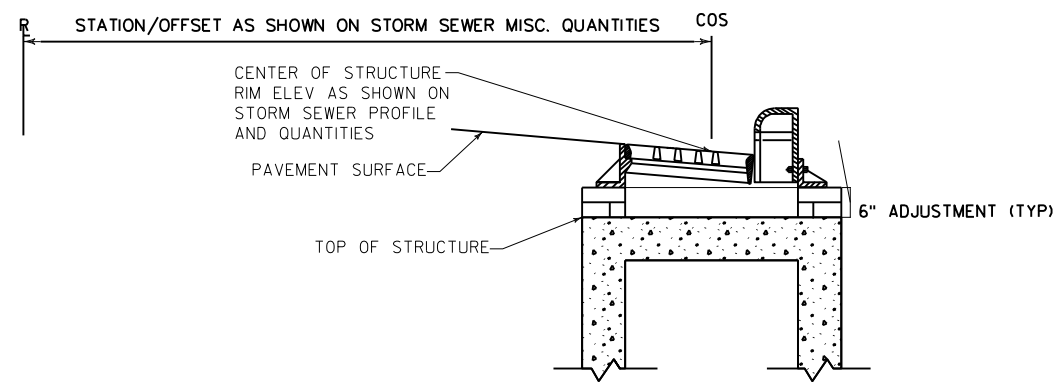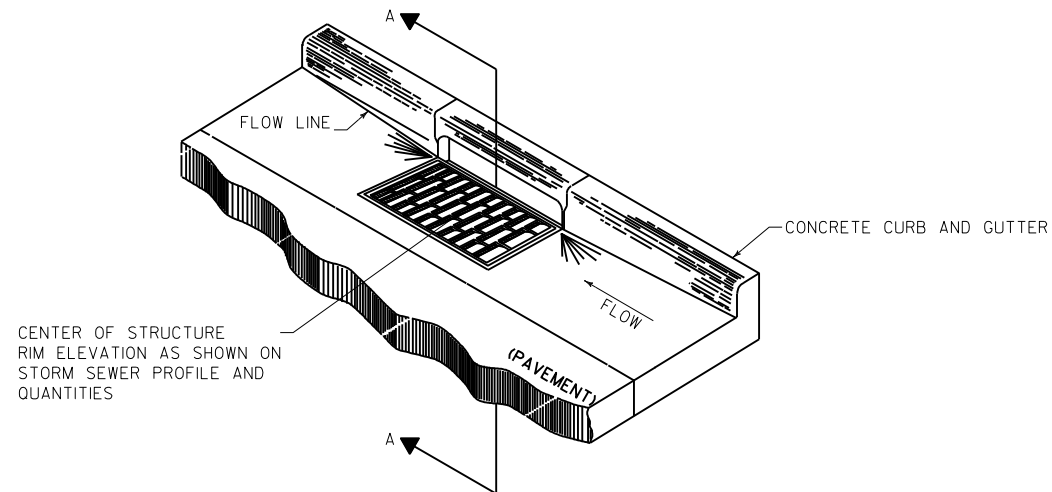

SECTION A-A

STORM SEWER STRUCTURES
STATION/OFFSET LOCATION AND RIM ELEV

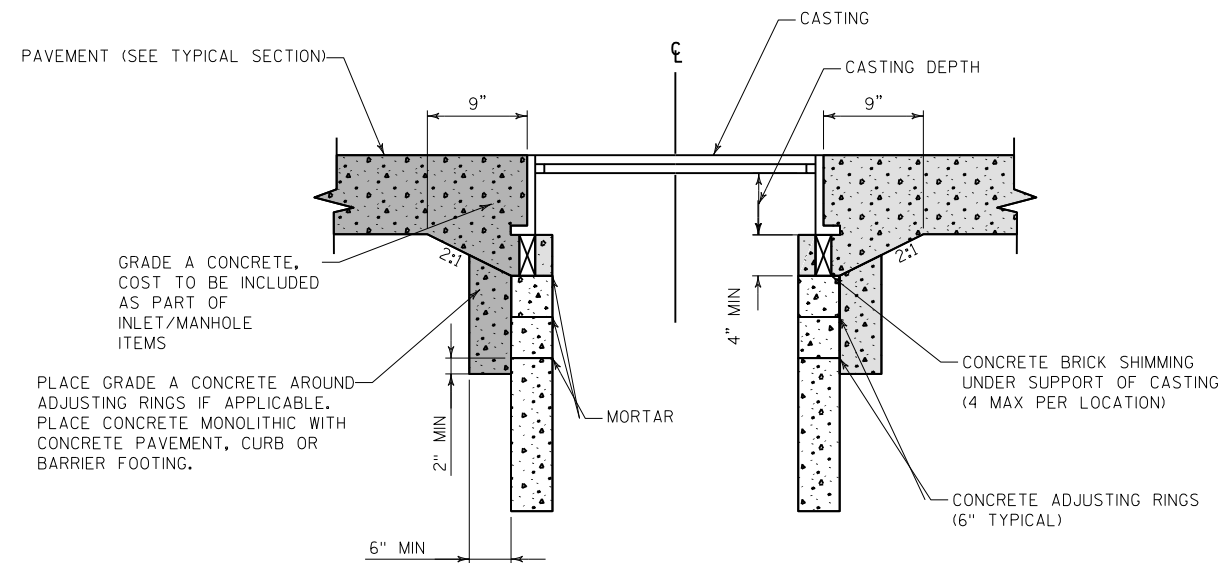


MONOLITHIC CONCRETE SHIMMING DETAIL

FOR FINAL ADJUSTMENT OF PAVEMENT STRUCTURES
LOCATED WITHIN THE ROADWAY

NOTES


DETAILS FOR CONSTRUCTION, MATERIALS, AND WORKMANSHIP NOT SHOWN ON THIS DRAWING SHALL CONFORM TO THE PERTINENT REQUIREMENTS OF THE STANDARD SPECIFICATIONS AND THE APPLICABLE SPECIAL PROVISIONS

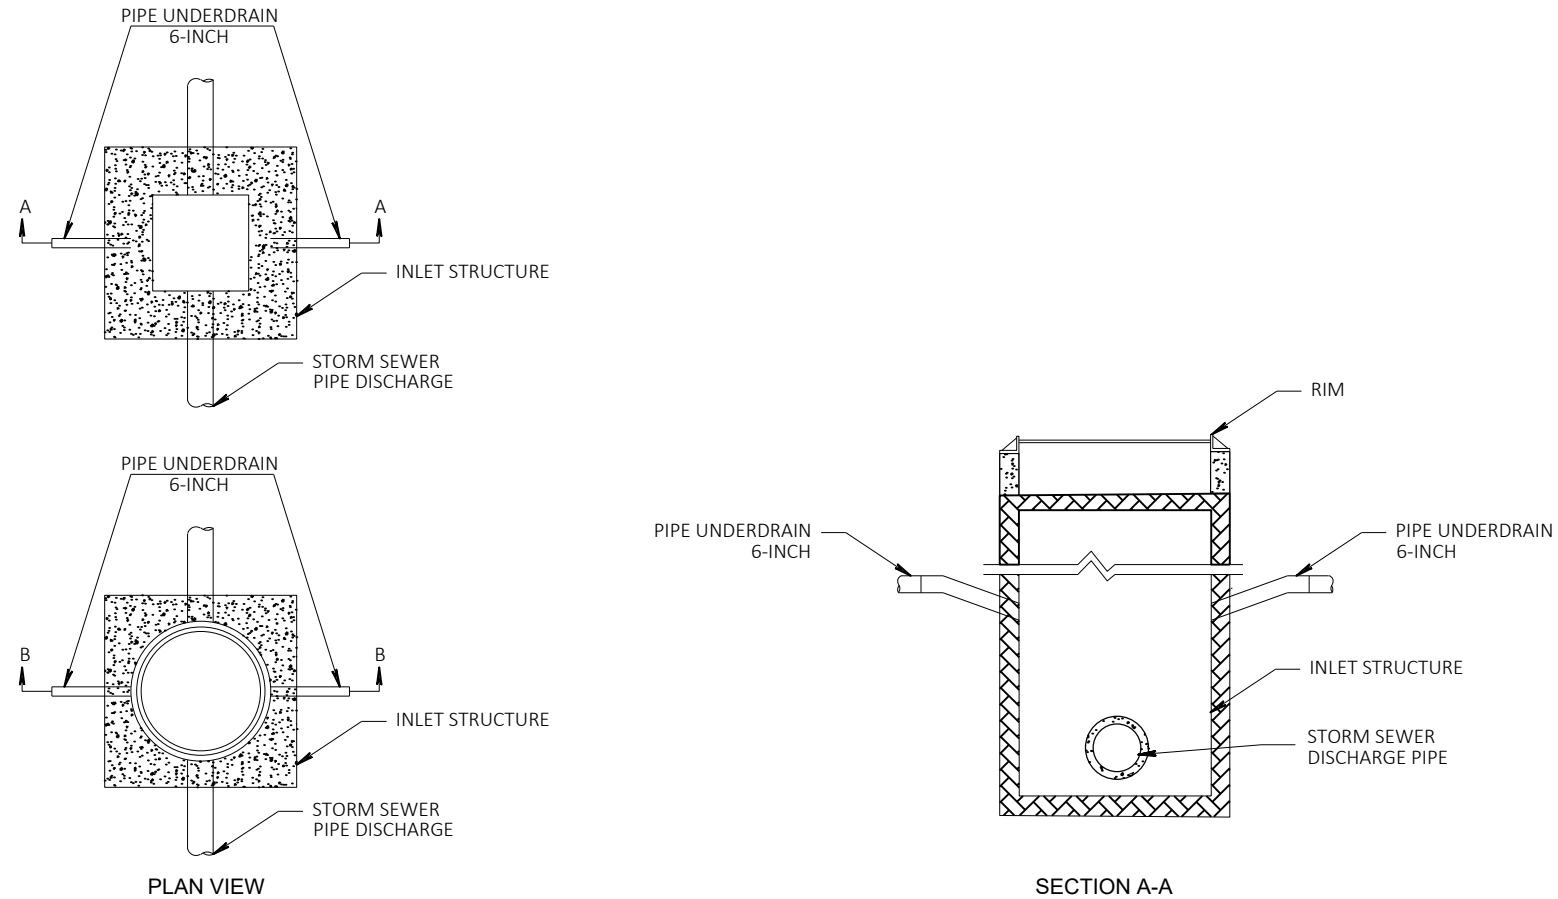

UNDERDRAIN OUTFALL AT INLET

NOTES:


1. CONNECTIONS TO INLETS OR MANHOLES IN MEDIAN SHALL USE PIPE UNDERDRAIN 6-INCH.
2. PROVIDE TWO 6" DIA. OPENINGS FOR UNDERDRAIN PIPE BELOW THE RIM ELEVATION.
3. SEE TYPICAL SECTIONS, STORM SEWER, AND UNDERDRAIN PLANS FOR PIPE UNDERDRAIN LOCATIONS.
4. CORE CONNECTION FOR THE INLET DRAIN IS INCIDENTAL TO PIPE UNDERDRAIN 6-INCH.

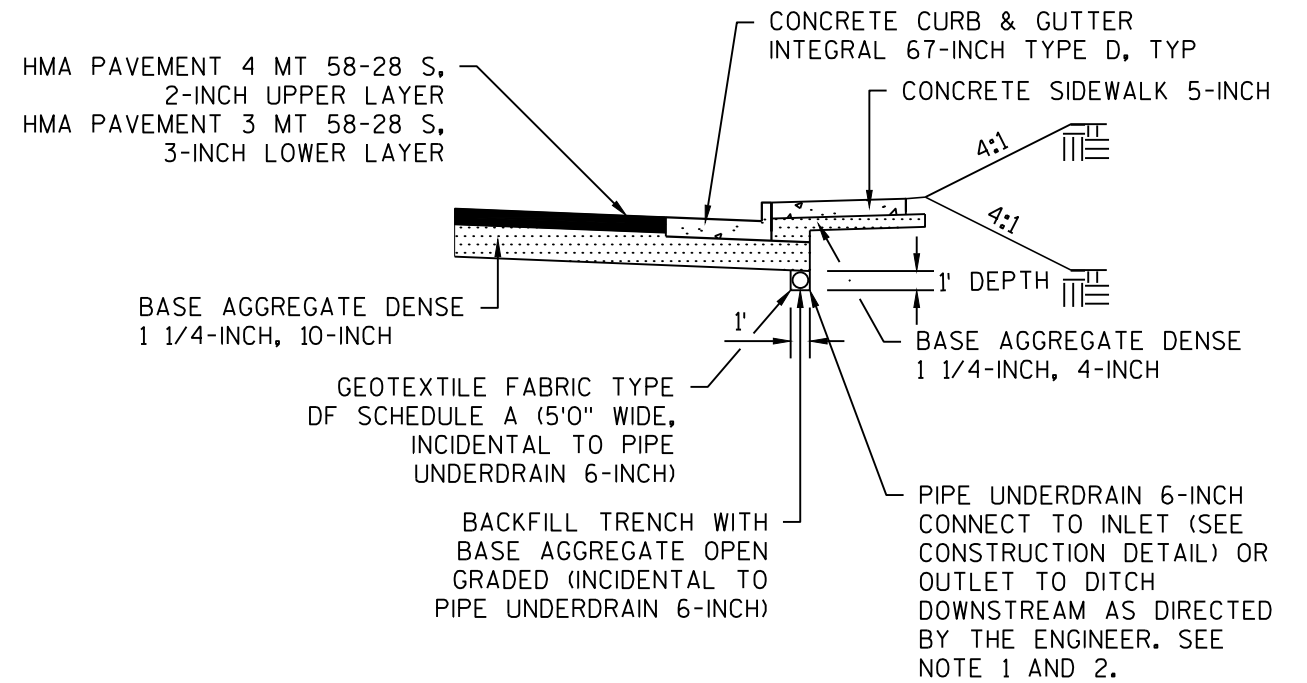


PIPE UNDERDRAIN IN URBAN SECTIONS

NOTES:


1. PIPE UNDERDRAIN UNPERFORATED REQUIRED AT LOCATIONS WHERE UNDERDRAIN IS REQUIRED TO CONNECT TO DITCHES OUTSIDE THE EBS AREA.
2. PIPE UNDERDRAIN UNPERFORATED REQUIRED AT LOCATIONS WHERE UNDERDRAIN IS REQUIRED TO OUTFALL IN DITCHED OPPOSITE SIDE OF THE ROAD (SEE UNDERDRAIN LATERAL CROSSING OUTLET DETAIL).
3. USE APRON ENDWALLS FOR UNDERDRAIN REINFORCED CONCRETE AT ALL DITCH OUTFALLS OF PIPE UNDERDRAIN.
4. ADJUST LATERAL LOCATION OF PIPE UNDERDRAIN AS NECESSARY TO AVOID CONFLICTS WITH THE STORM SEWER.

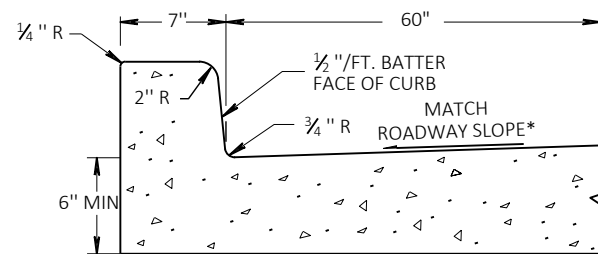


CONCRETE CURB AND GUTTER INTEGRAL 67-INCH SPECIAL

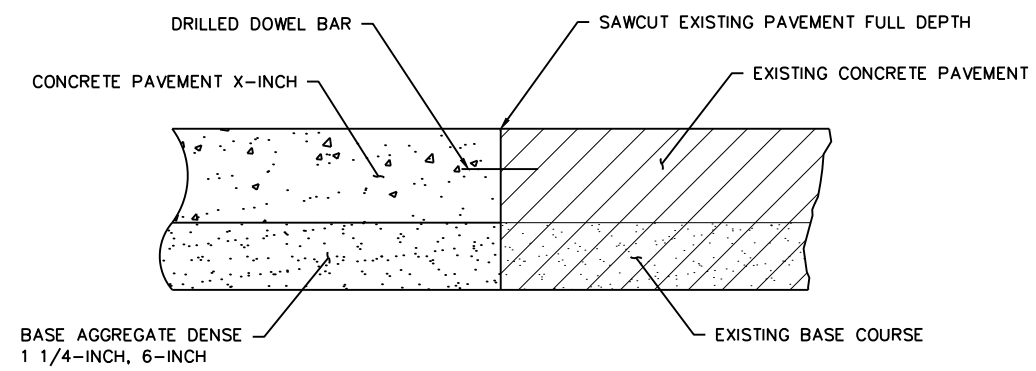

MATCH AT EXISTING CONCRETE PAVEMENT

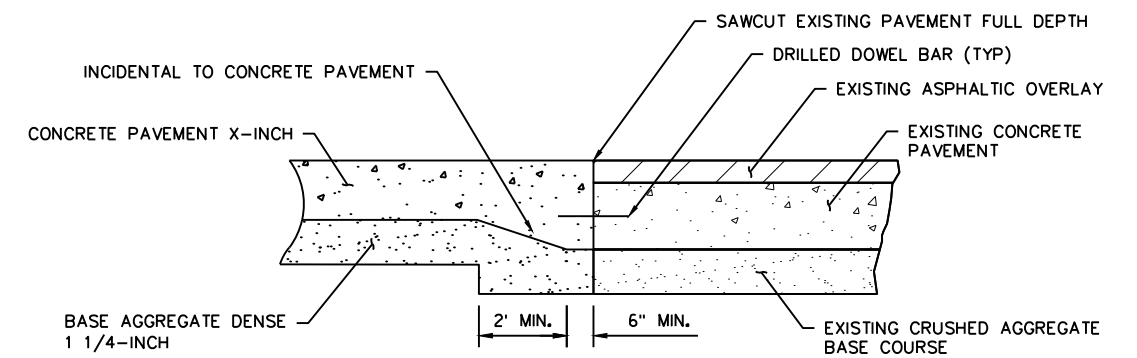

MATCH AT EXISTING CONCRETE PAVEMENT WITH ASPHALT OVERLAY

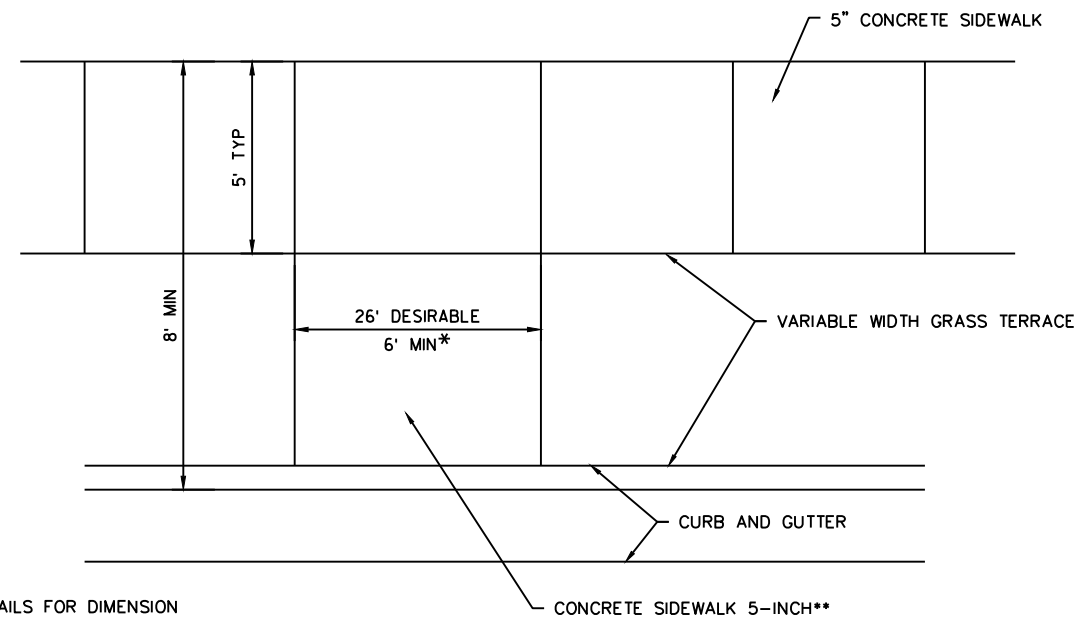


- SEE PLAN DETAILS FOR DIMENSION
- ** CONCRETE SIDEWALK 6-INCH REQUIRED AT BUS SHELTER LOCATIONS


NOTES

1. MAXIMUM SLOPE OF BUS STOP SHALL BE 1.5%
2. NON SLIP SURFACE REQUIRED (BROOM FINISH)


TYPICAL ADA BUS STOP
SEE PLAN DETAILS FOR ADA BUS STOP LOCATIONS

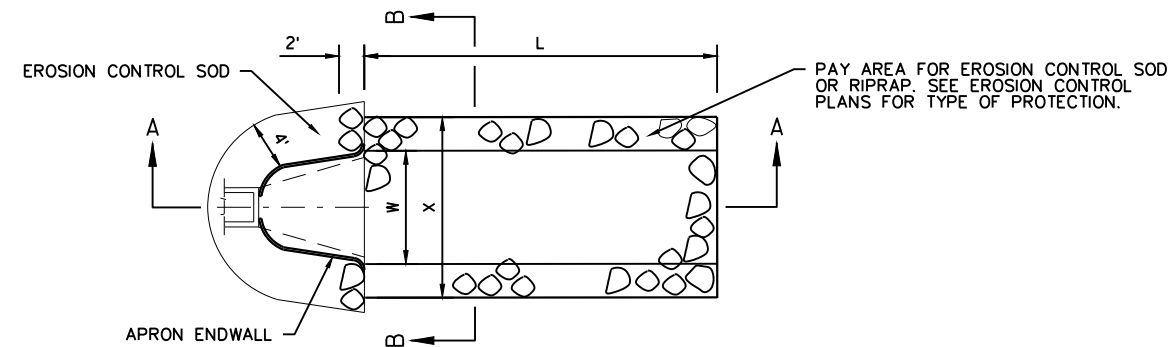

PLAN VIEW

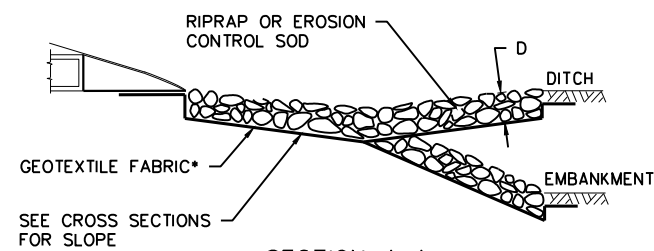

SECTION A-A

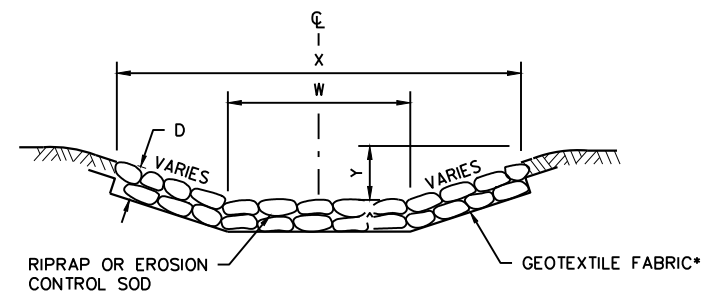

SECTION B-B

L = 3 x W (NOR) OR 10' MIN
OR AS INDICATED IN THE PLANS
OR AS DIRECTED BY THE ENGINEER

D = 12" FOR RIPRAP LIGHT
18" FOR RIPRAP MEDIUM
24" FOR RIPRAP HEAVY


X = W+2' FOR TYPICAL CULVERT
DISCHARGE INTO DITCH
W+5' FOR CULVERT DISCHARGE
DOWN EMBANKMENT SLOPE

Y = 0' FOR TYPICAL CULVERT
DISCHARGE INTO DITCH
12" FOR CULVERT DISCHARGE
DOWN EMBANKMENT SLOPE

* TYPE R (FOR RIPRAP LIGHT ONLY)
TYPE HR (FOR RIPRAP HEAVY AND MEDIUM ONLY)



SOD, RIPRAP AND GEOTEXTILE FABRIC DETAIL
AT APRON ENDWALLS

SEE EROSION CONTROL PLAN FOR LOCATIONS

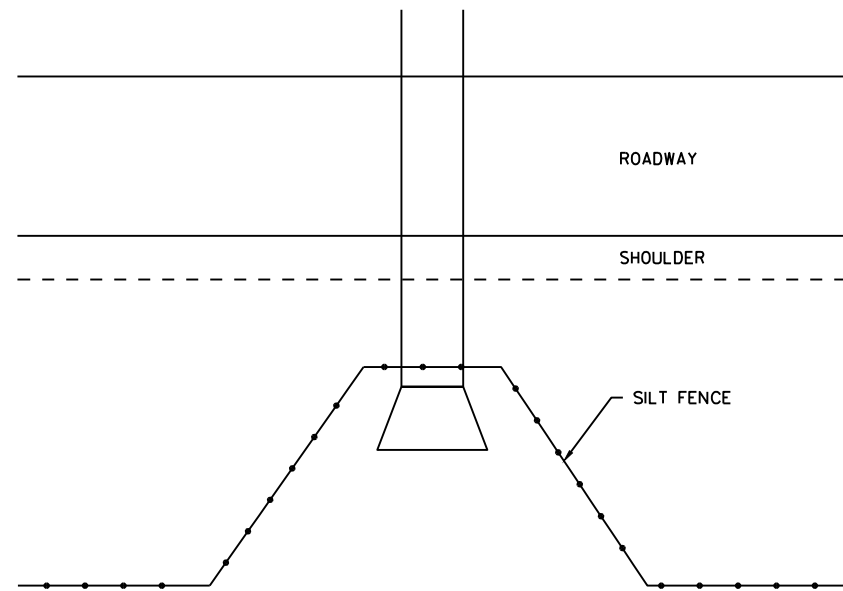


NOTE
SEE SILT FENCE SDD FOR ADDITIONAL INFORMATION.


TYPICAL SILT FENCE DETAIL AT PIPE INLET

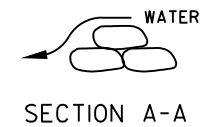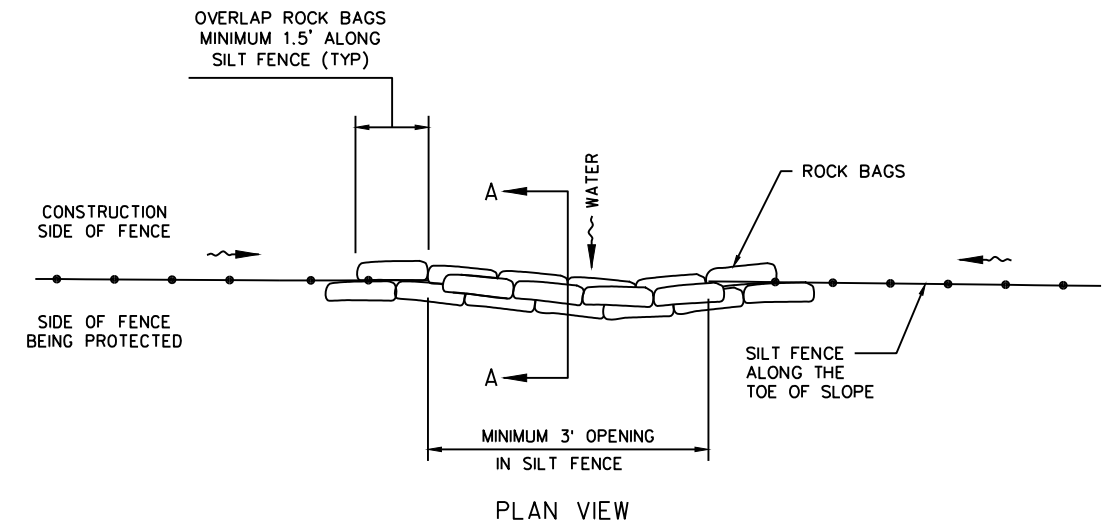



SILT FENCE DRAINAGE OUTLET, ROCK BAGS

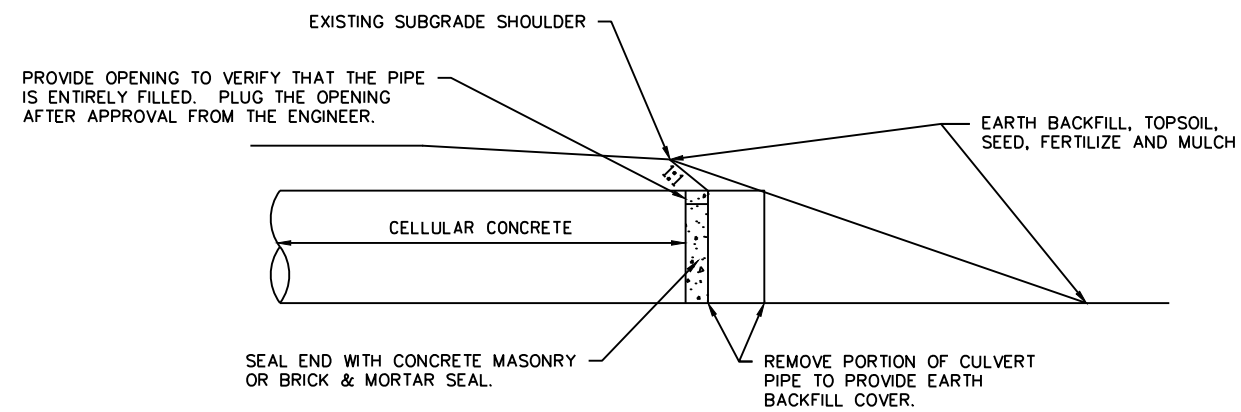




ABANDONING SEWER DETAIL

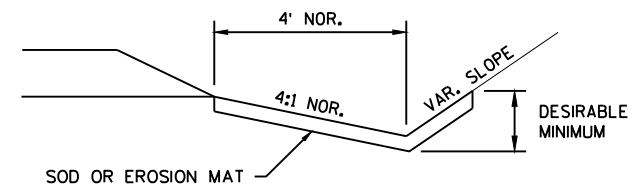

SOD OR EROSION MAT DETAIL FOR DITCHES

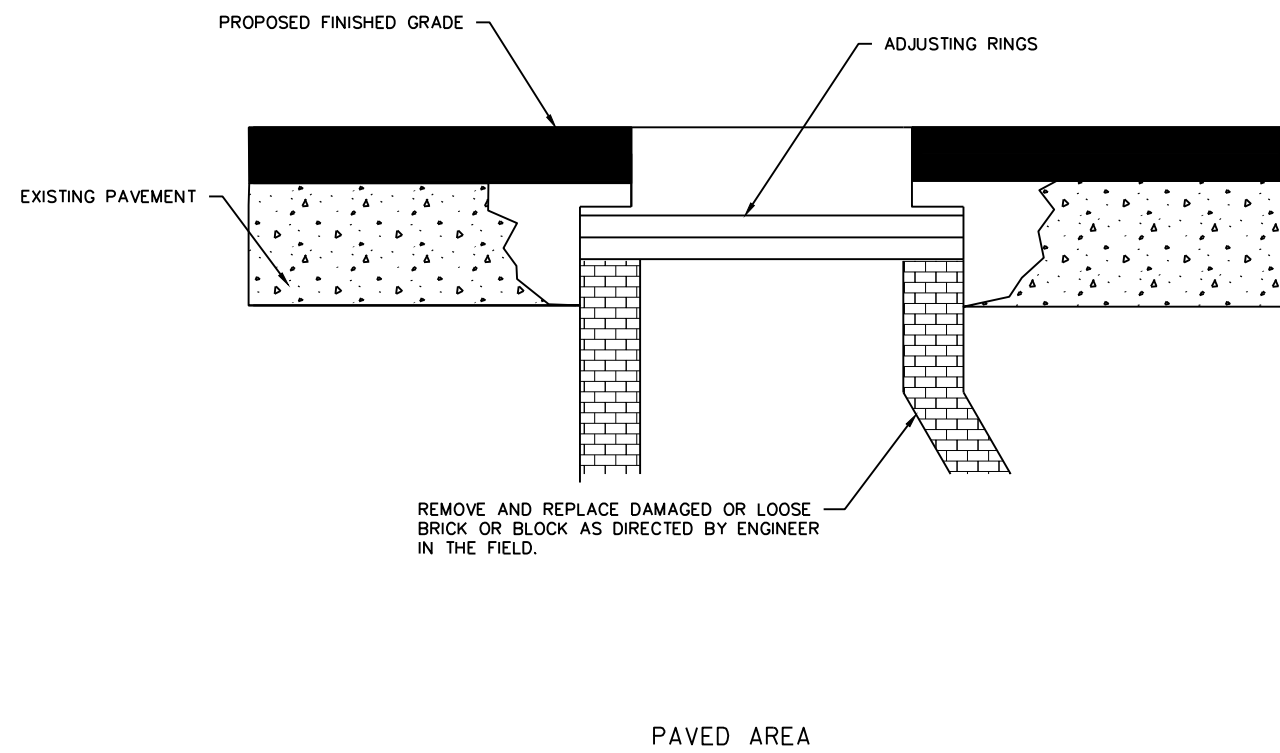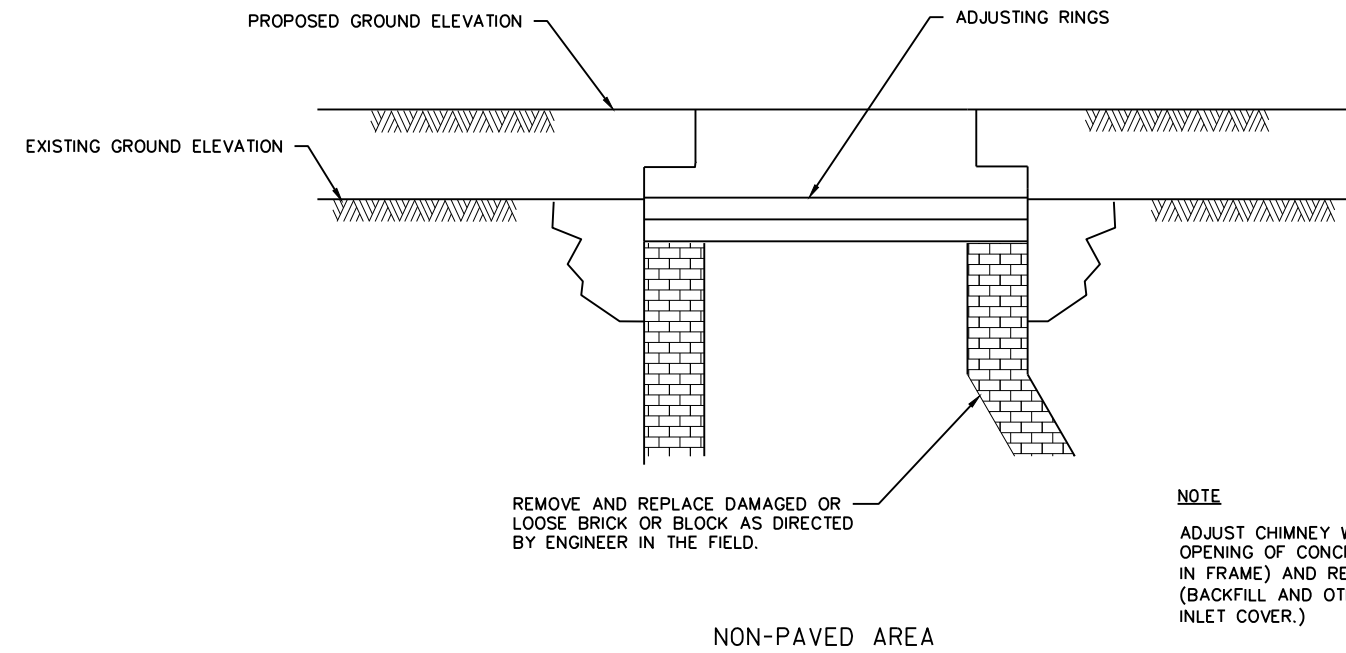

ADJUSTING MANHOLE OR INLET COVERS

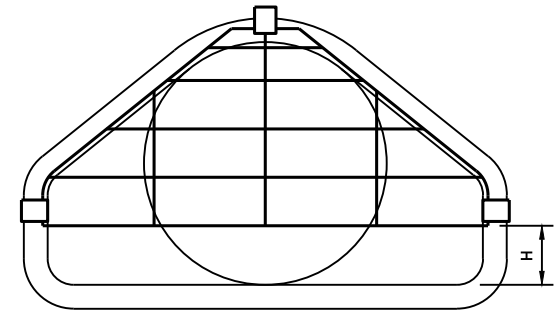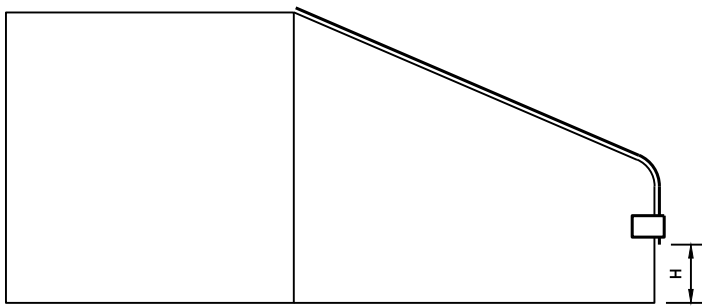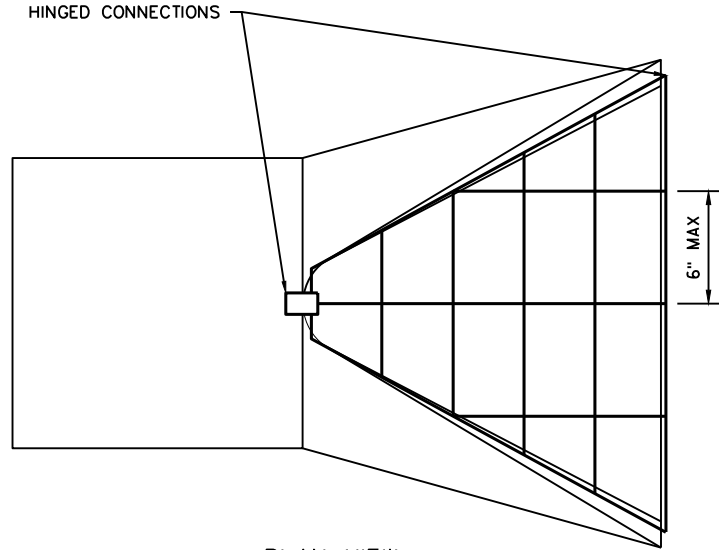

PIPE GRATE

NOTE TO DESIGNERS: WHEN USING THIS
DETAIL DRAWING, INCLUDE STSP 611.010


GRATE CLEARANCE HEIGHT

ROUND PIPE		ARCH PIPE	
PIPE SIZE	H	PIPE SIZE	H
12"	2 1/2"	22" - 29"	4"
15"	3"	36" - 44"	5"
18" - 24"	4"	51" - 65"	6"
27" - 36"	5"	73" - 85"	7"
42" - 54"	6"		
60" - 72"	7"		
78" - 90"	8"		


GRATE BAR SIZES
(STANDARD DESIGN)

		HOLE DIAMETER REQUIRED	BOLT DIAMETER	BAR SIZE
ROUND PIPE	12" - 24"	3/4"	5/8"	5/8"
	27" - 48"	7/8"	3/4"	3/4"
	54" - 90"	1 1/8"	1"	1"
ARCH PIPE	22" - 29"	3/4"	5/8"	5/8"
	36" - 59"	7/8"	3/4"	3/4"
	65" - 85"	1 1/8"	1"	1"


BOLT LENGTH = PIPE WALL THICKNESS + 2 1/2"

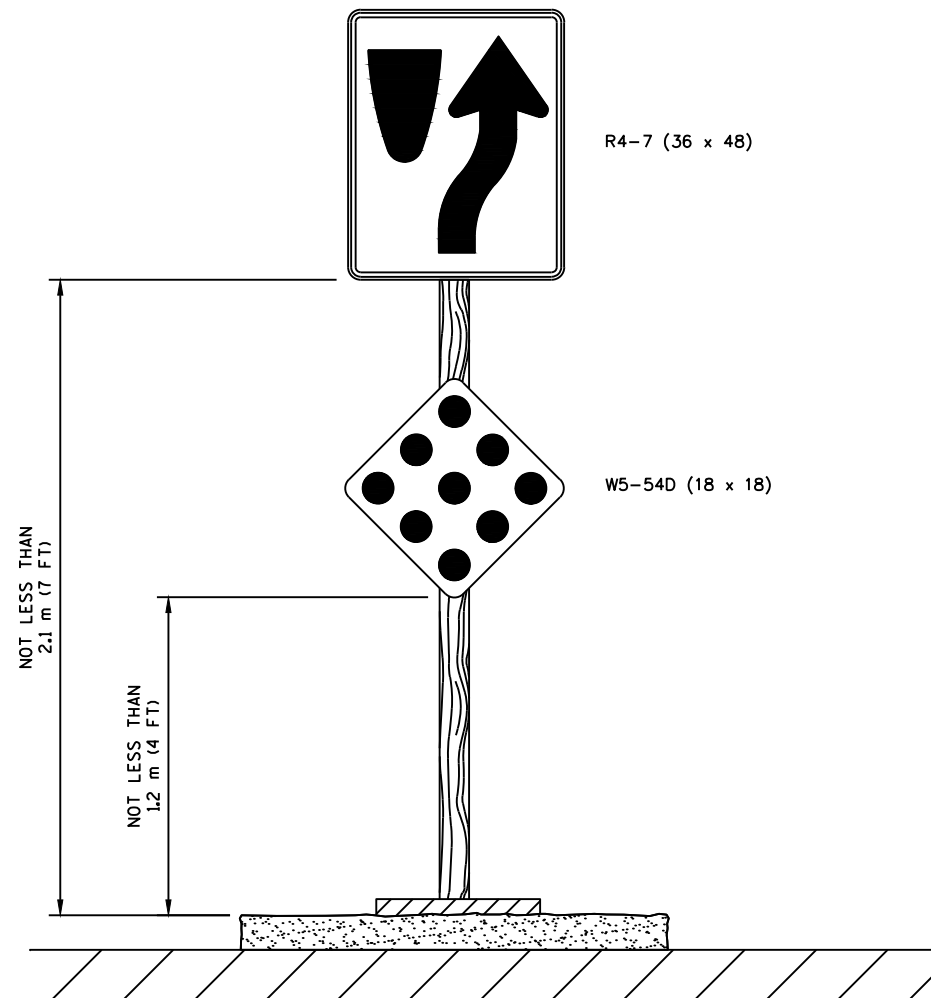

TYPICAL SIGN INSTALLATION AT TRANSITION
TO DIVIDED HIGHWAY ON MEDIAN NOSE

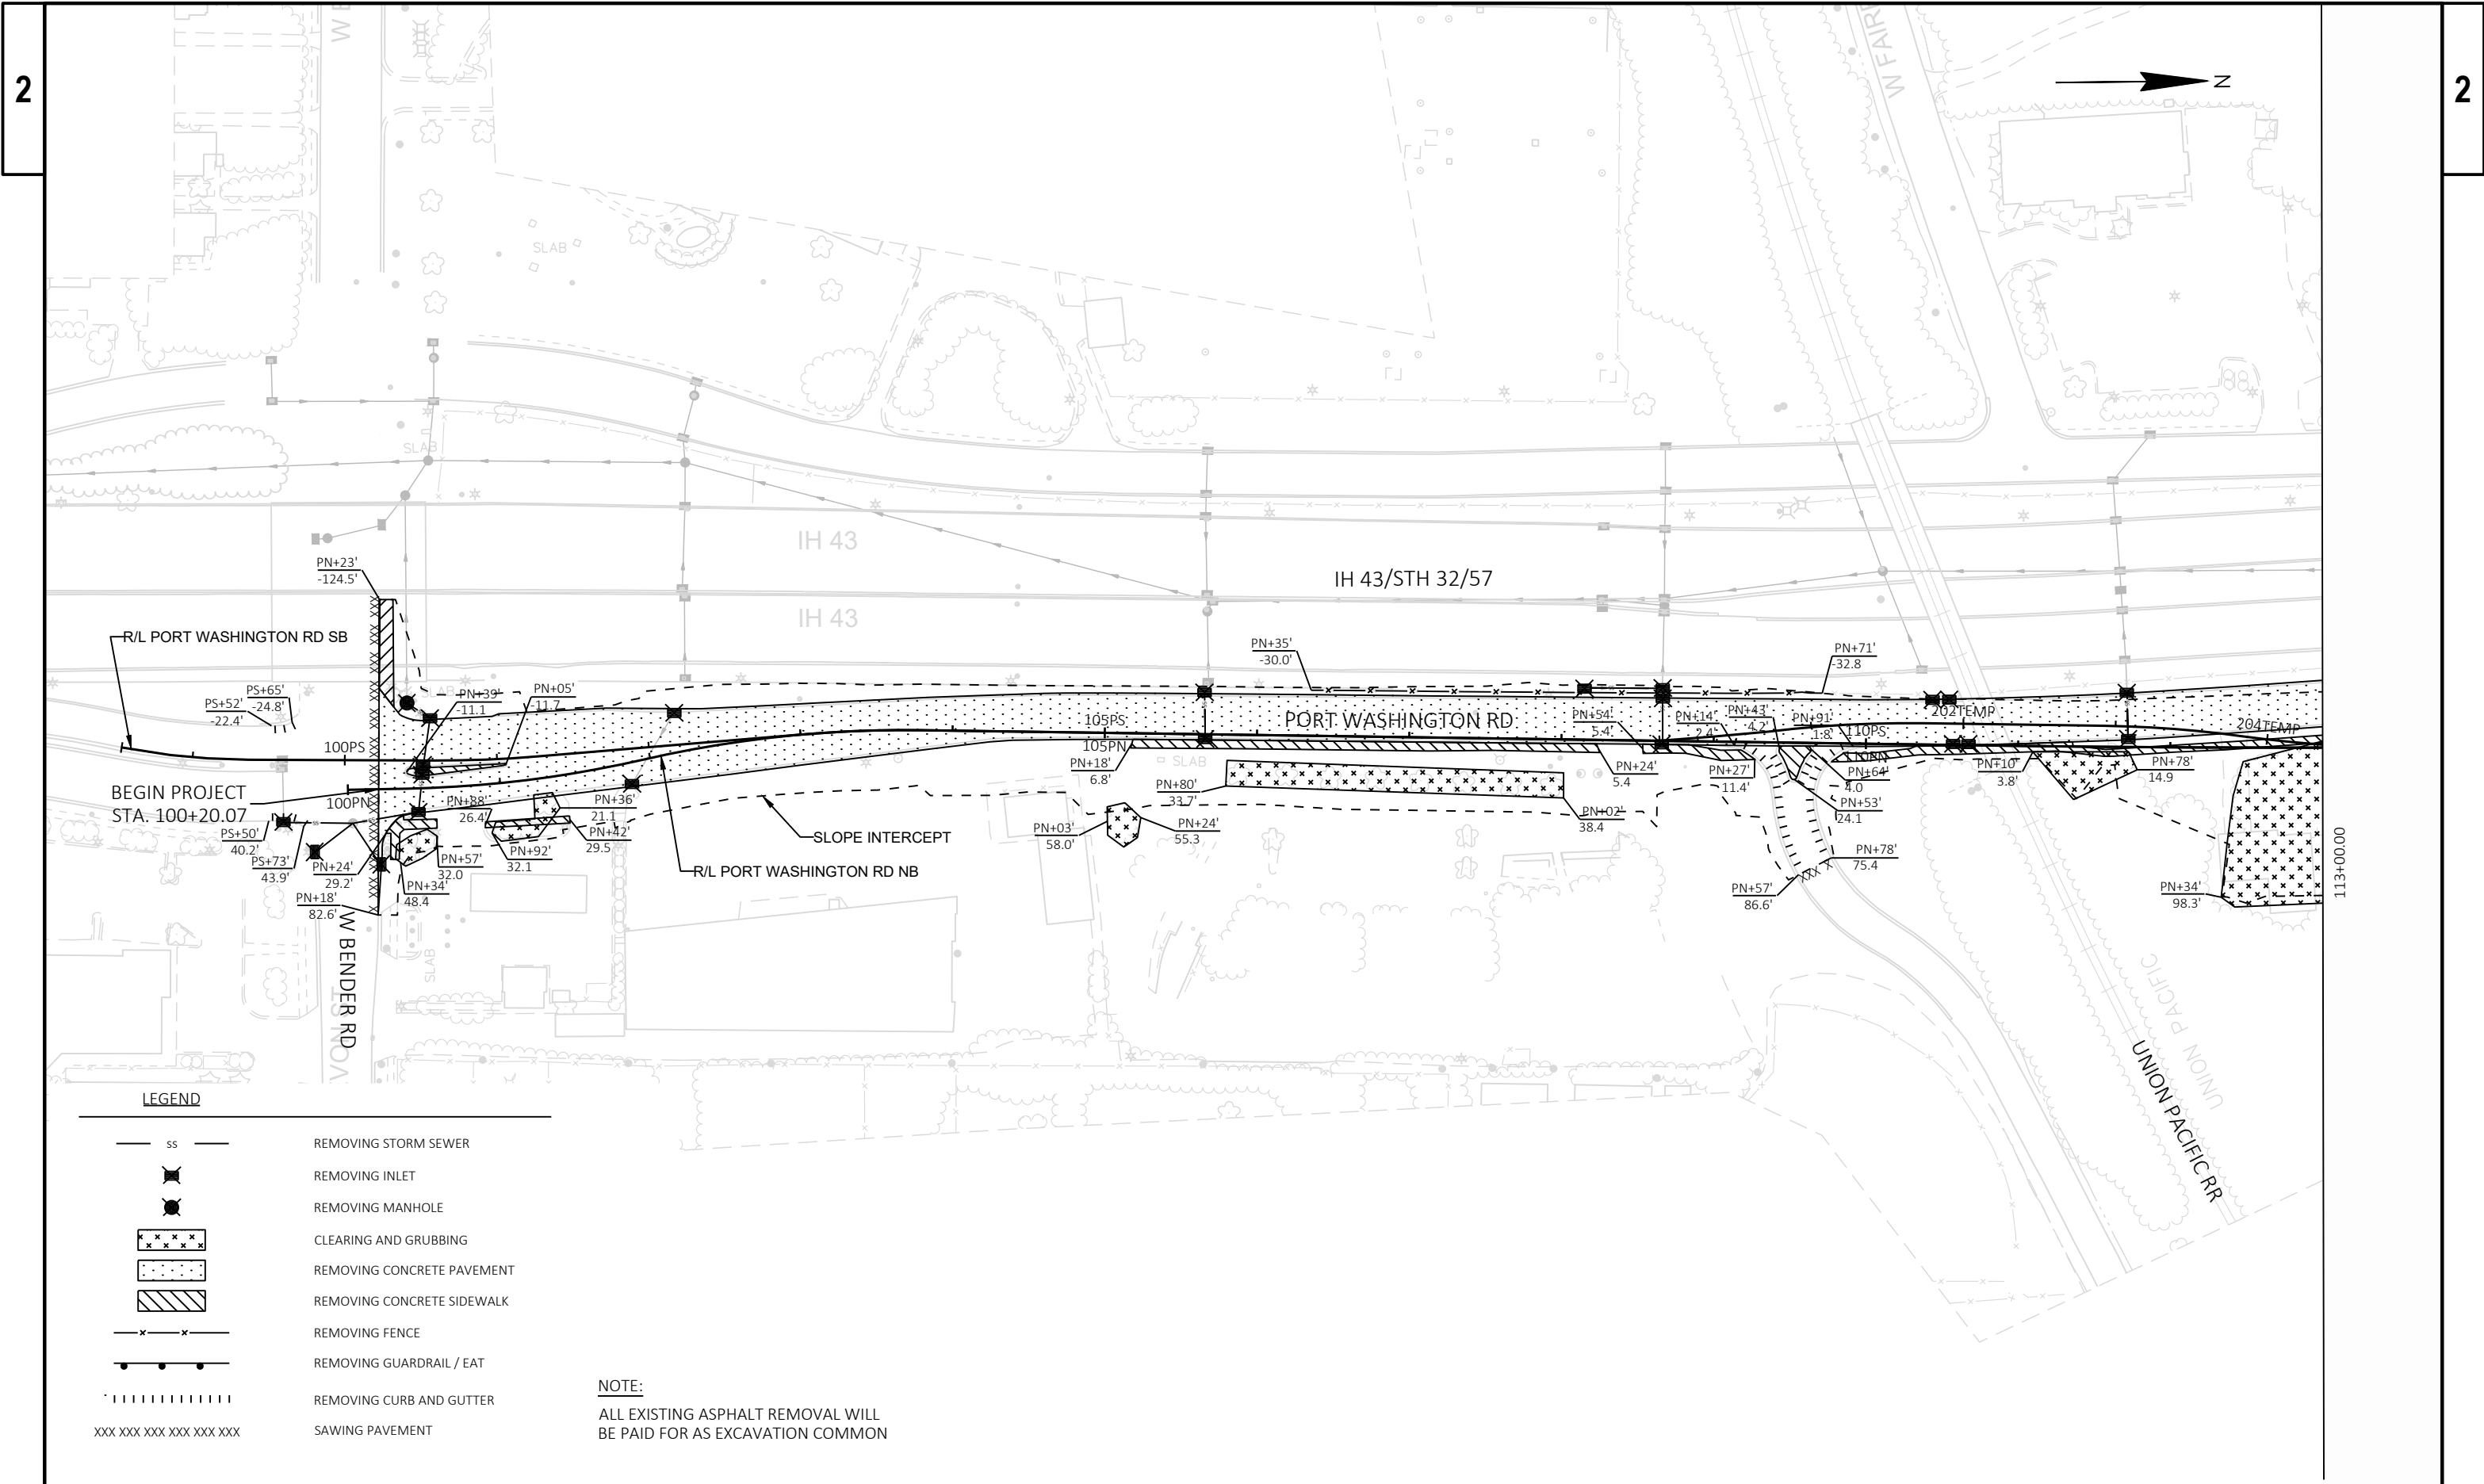



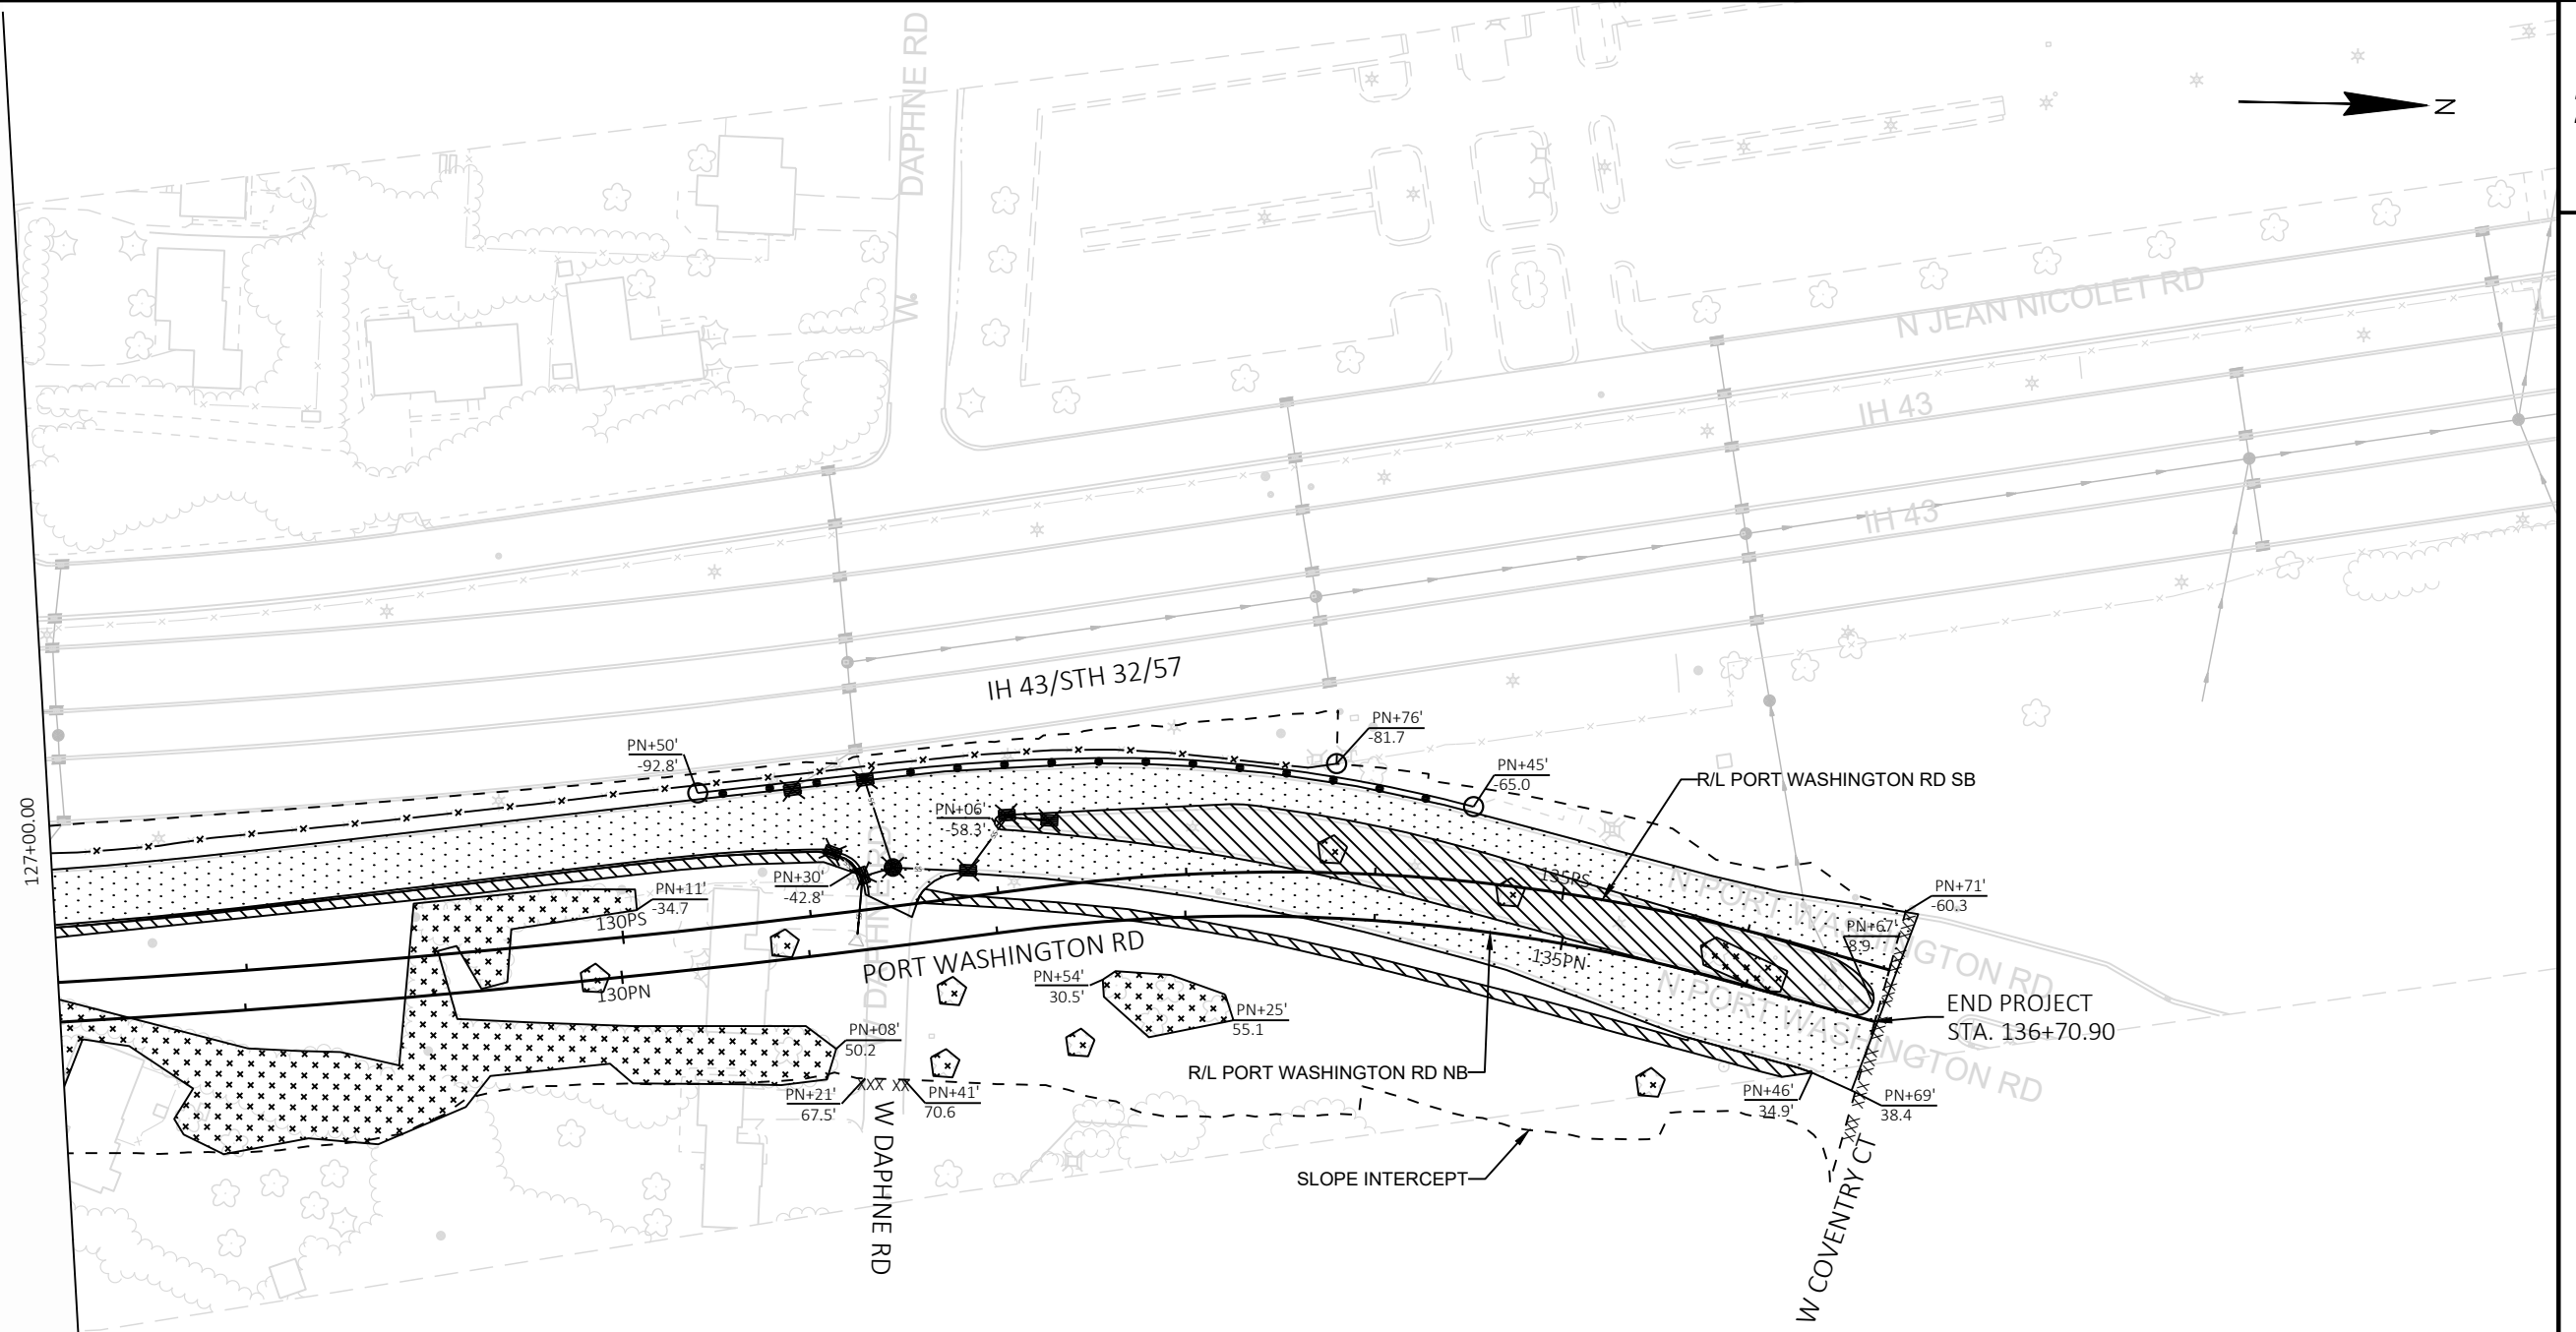

LEGEND

SS	REMOVING STORM SEWER
	REMOVING INLET
	REMOVING MANHOLE
	CLEARING AND GRUBBING
	REMOVING CONCRETE PAVEMENT
	REMOVING CONCRETE SIDEWALK
	REMOVING FENCE
	REMOVING GUARDRAIL / EAT
	REMOVING CURB AND GUTTER
xxx xxx xxx xxx xxx xxx	SAWING PAVEMENT

NOTE:

ALL EXISTING ASPHALT REMOVAL WILL
BE PAID FOR AS EXCAVATION COMMON

PROJECT NO: 1229-04-71

HWY: N PORT WASHINGTON RD

COUNTY: MILWAUKEE

REMOVAL PLAN

SHEET

E

FILE NAME : C:\CADDLIB\PW\HNTB_ARETRUM\GREATLAKES\00256189\021220_RM_PW.DWG
LAYOUT NAME - _003


PLOT DATE : 11/25/2020 12:37 PM

PLOT BY : AMELIA RETRUM

PLOT NAME :

PLOT SCALE : 1 IN:100 FT

WISDOT/CADD SHEET 42

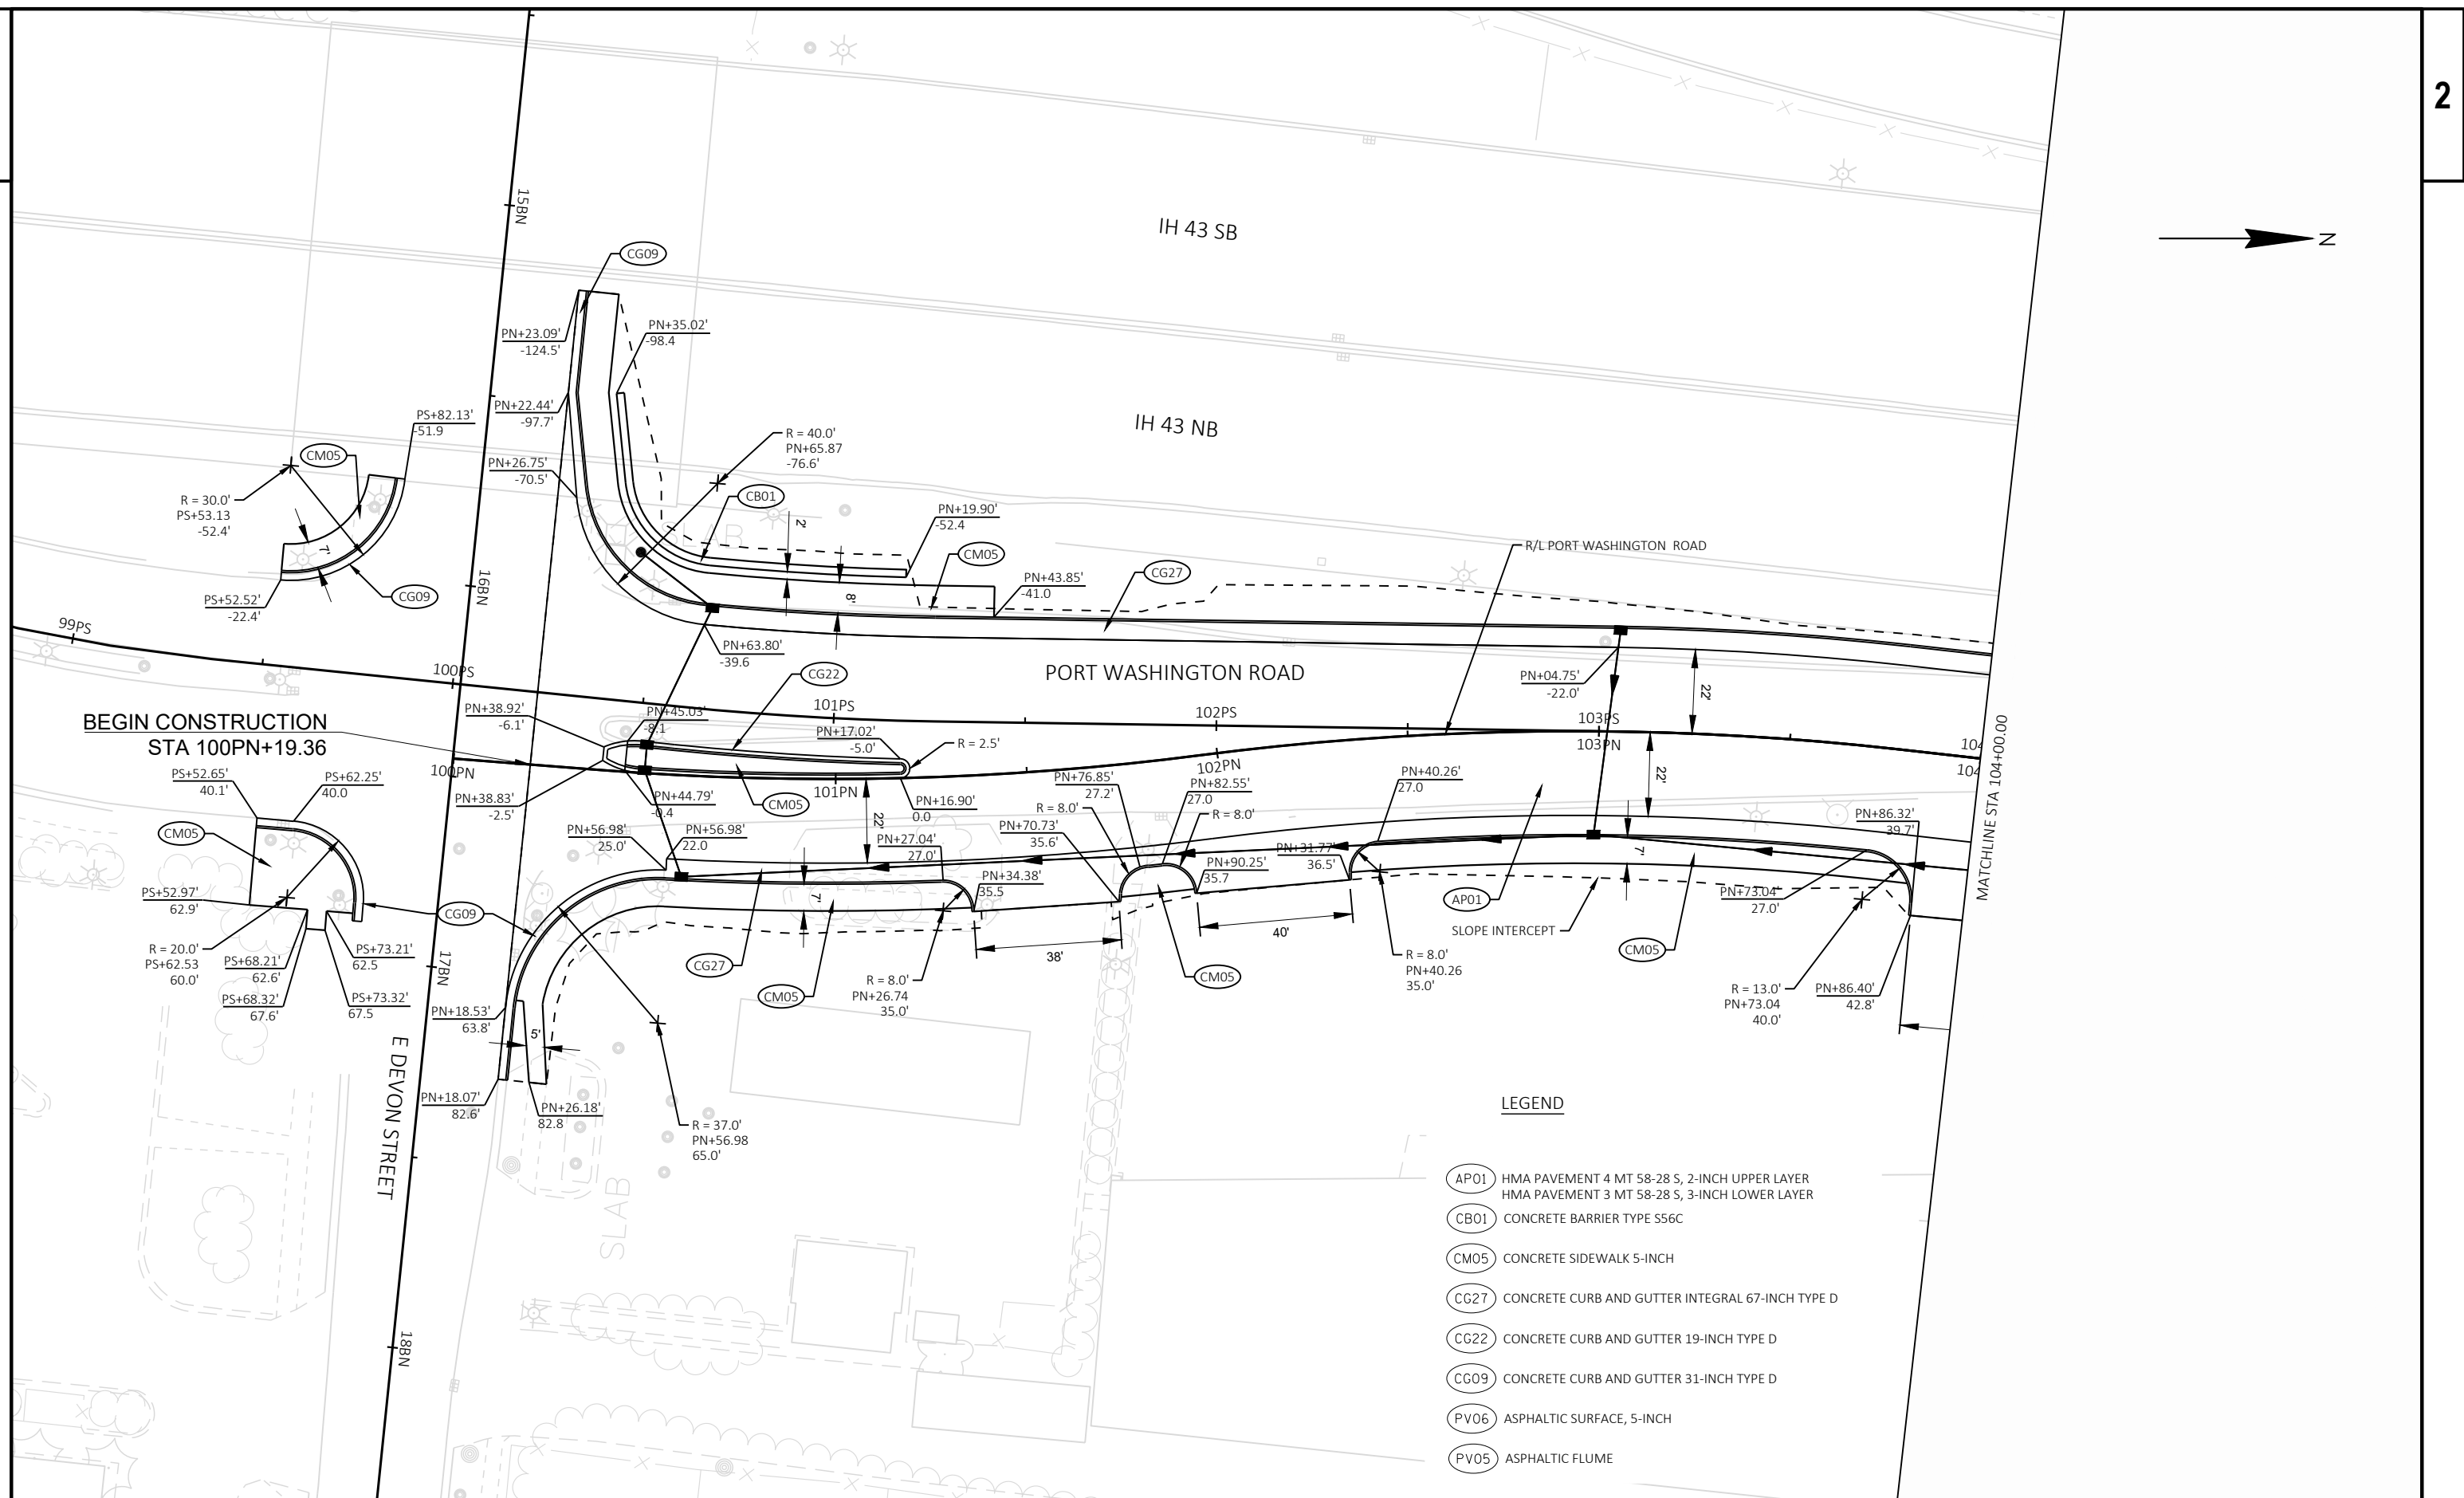

PROJECT NO: 1229-04-71


HWY: N PORT WASHINGTON RD

COUNTY: MILWAUKEE

PLAN DETAILS

SHEET

E

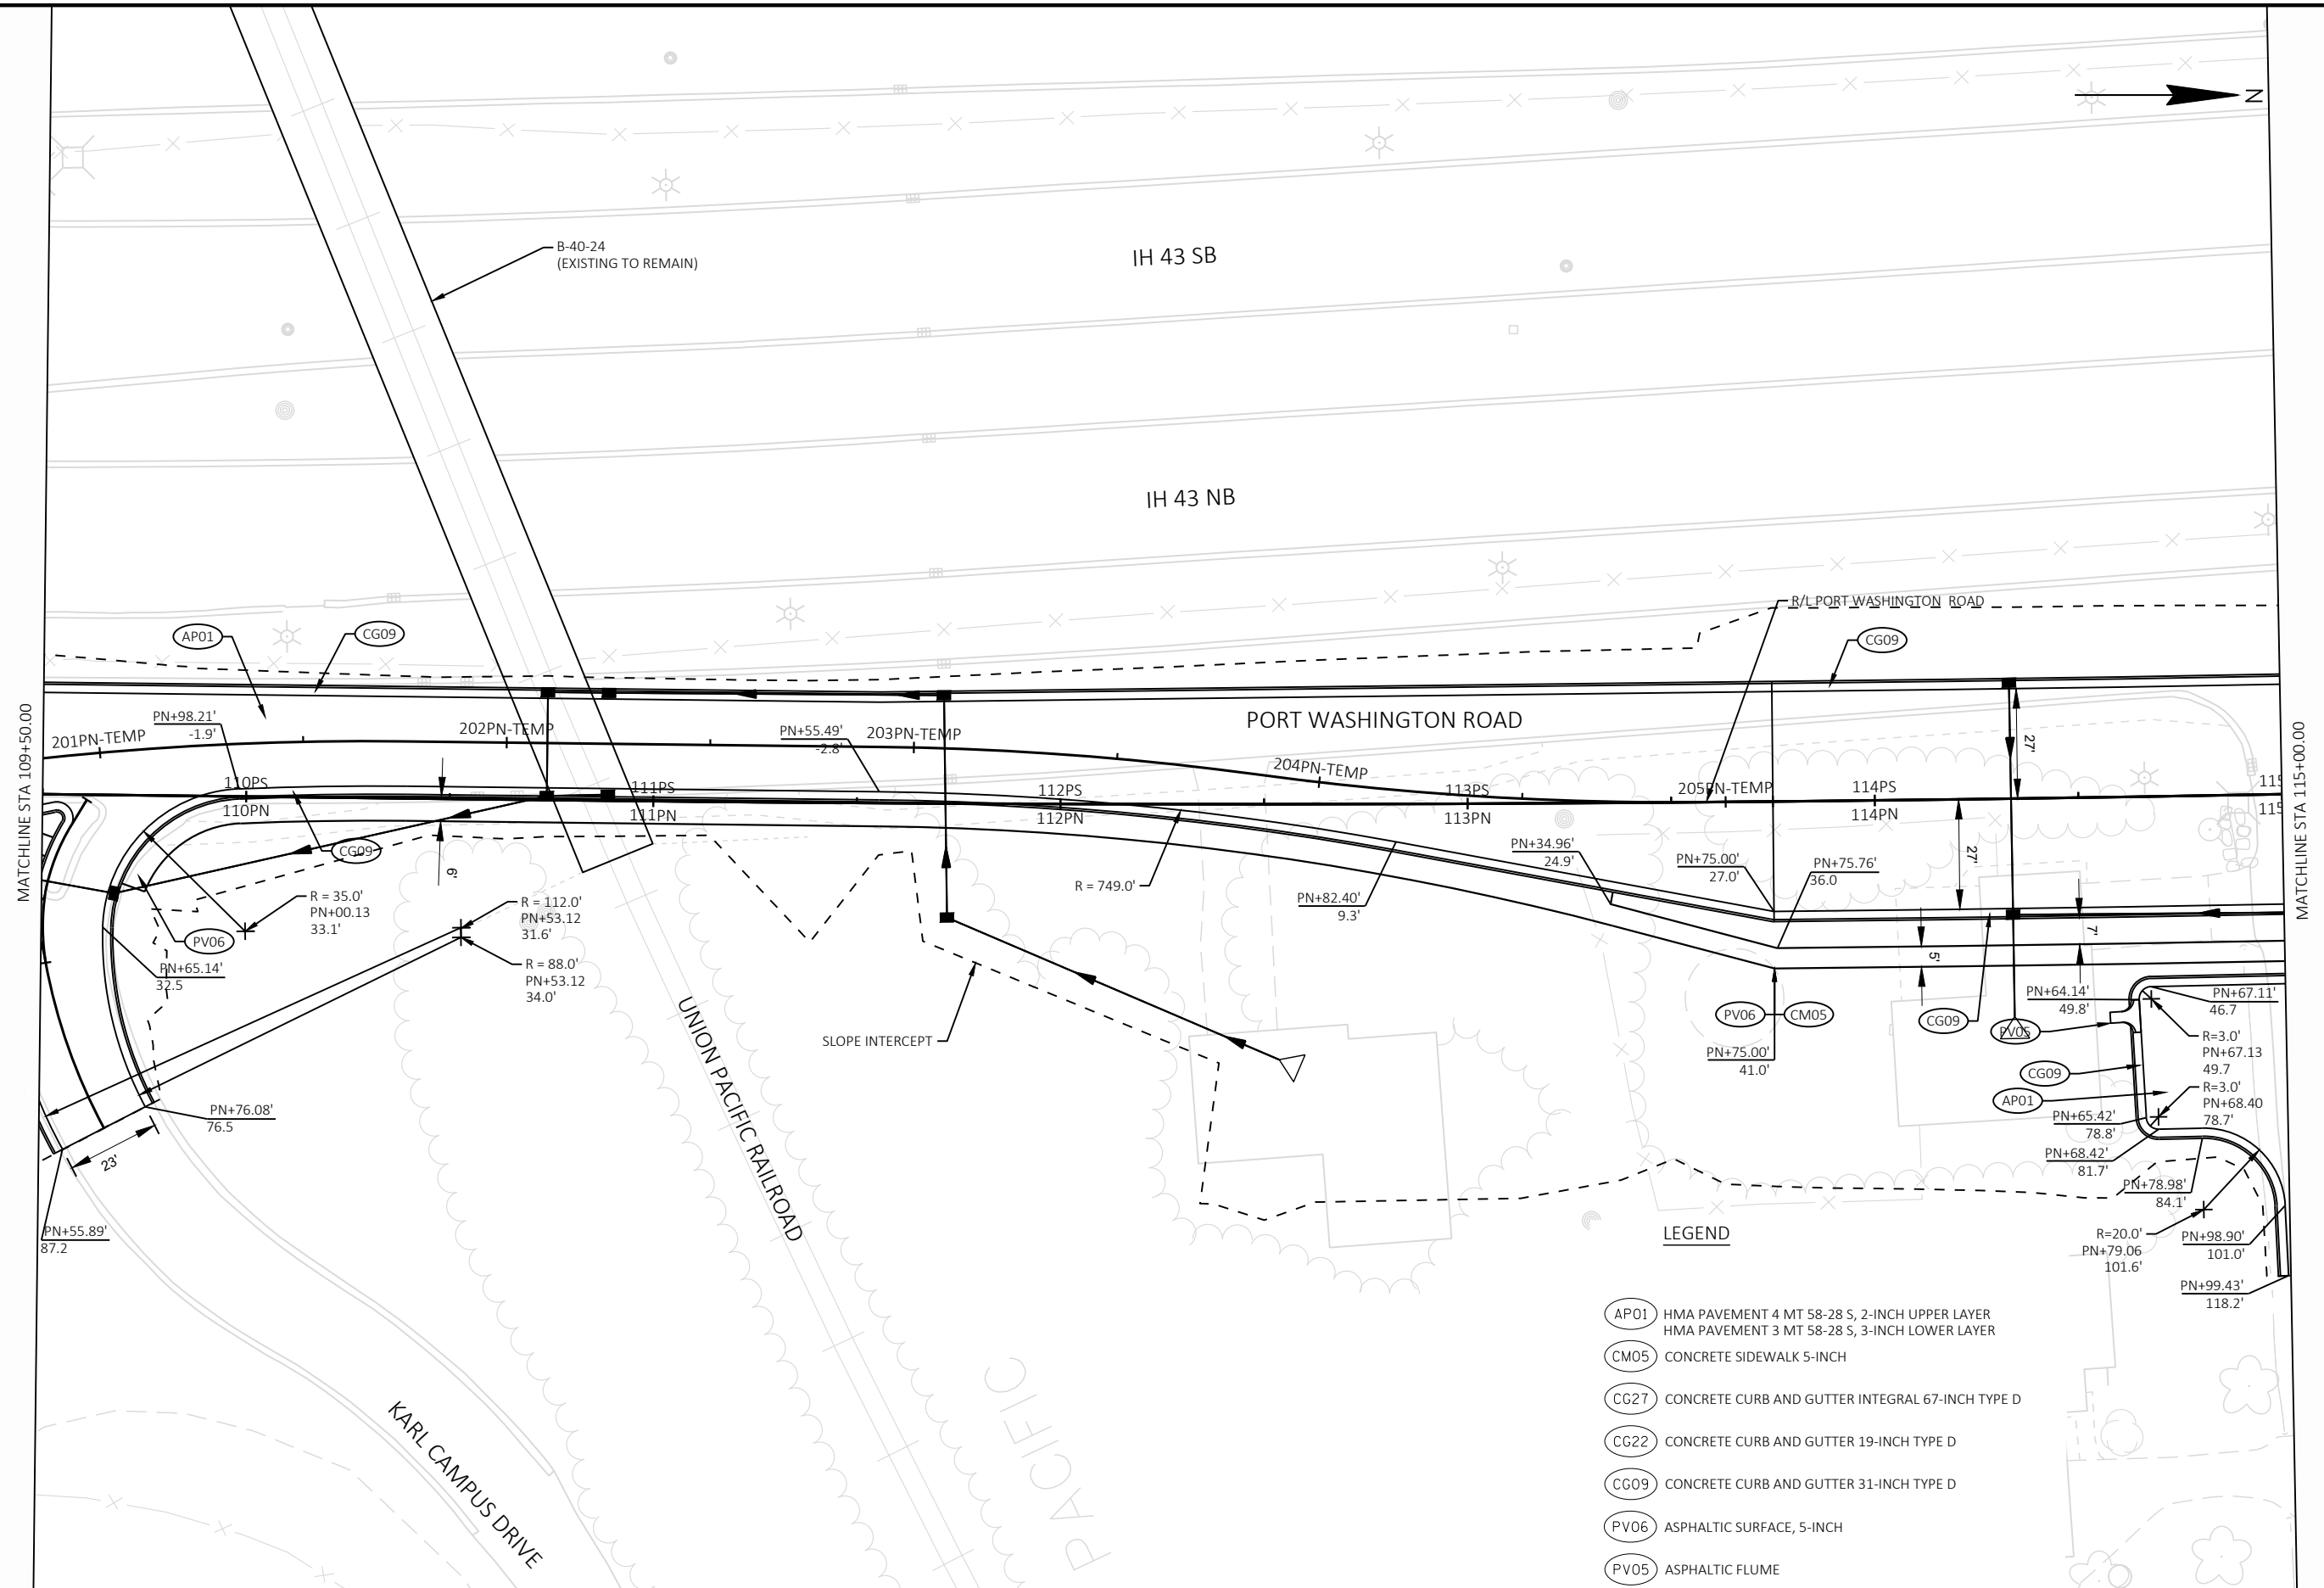

LEGEND

- AP01 HMA PAVEMENT 4 MT 58-28 S, 2-INCH UPPER LAYER
HMA PAVEMENT 3 MT 58-28 S, 3-INCH LOWER LAYER
- CM05 CONCRETE SIDEWALK 5-INCH
- CG27 CONCRETE CURB AND GUTTER INTEGRAL 67-INCH TYPE D
- CG22 CONCRETE CURB AND GUTTER 19-INCH TYPE D
- CG09 CONCRETE CURB AND GUTTER 31-INCH TYPE D
- PV06 ASPHALTIC SURFACE, 5-INCH
- PV05 ASPHALTIC FLUME

PROJECT NO: 1229-04-71

HWY: N PORT WASHINGTON RD


COUNTY: MILWAUKEE


PLAN DETAILS

SHEET

E



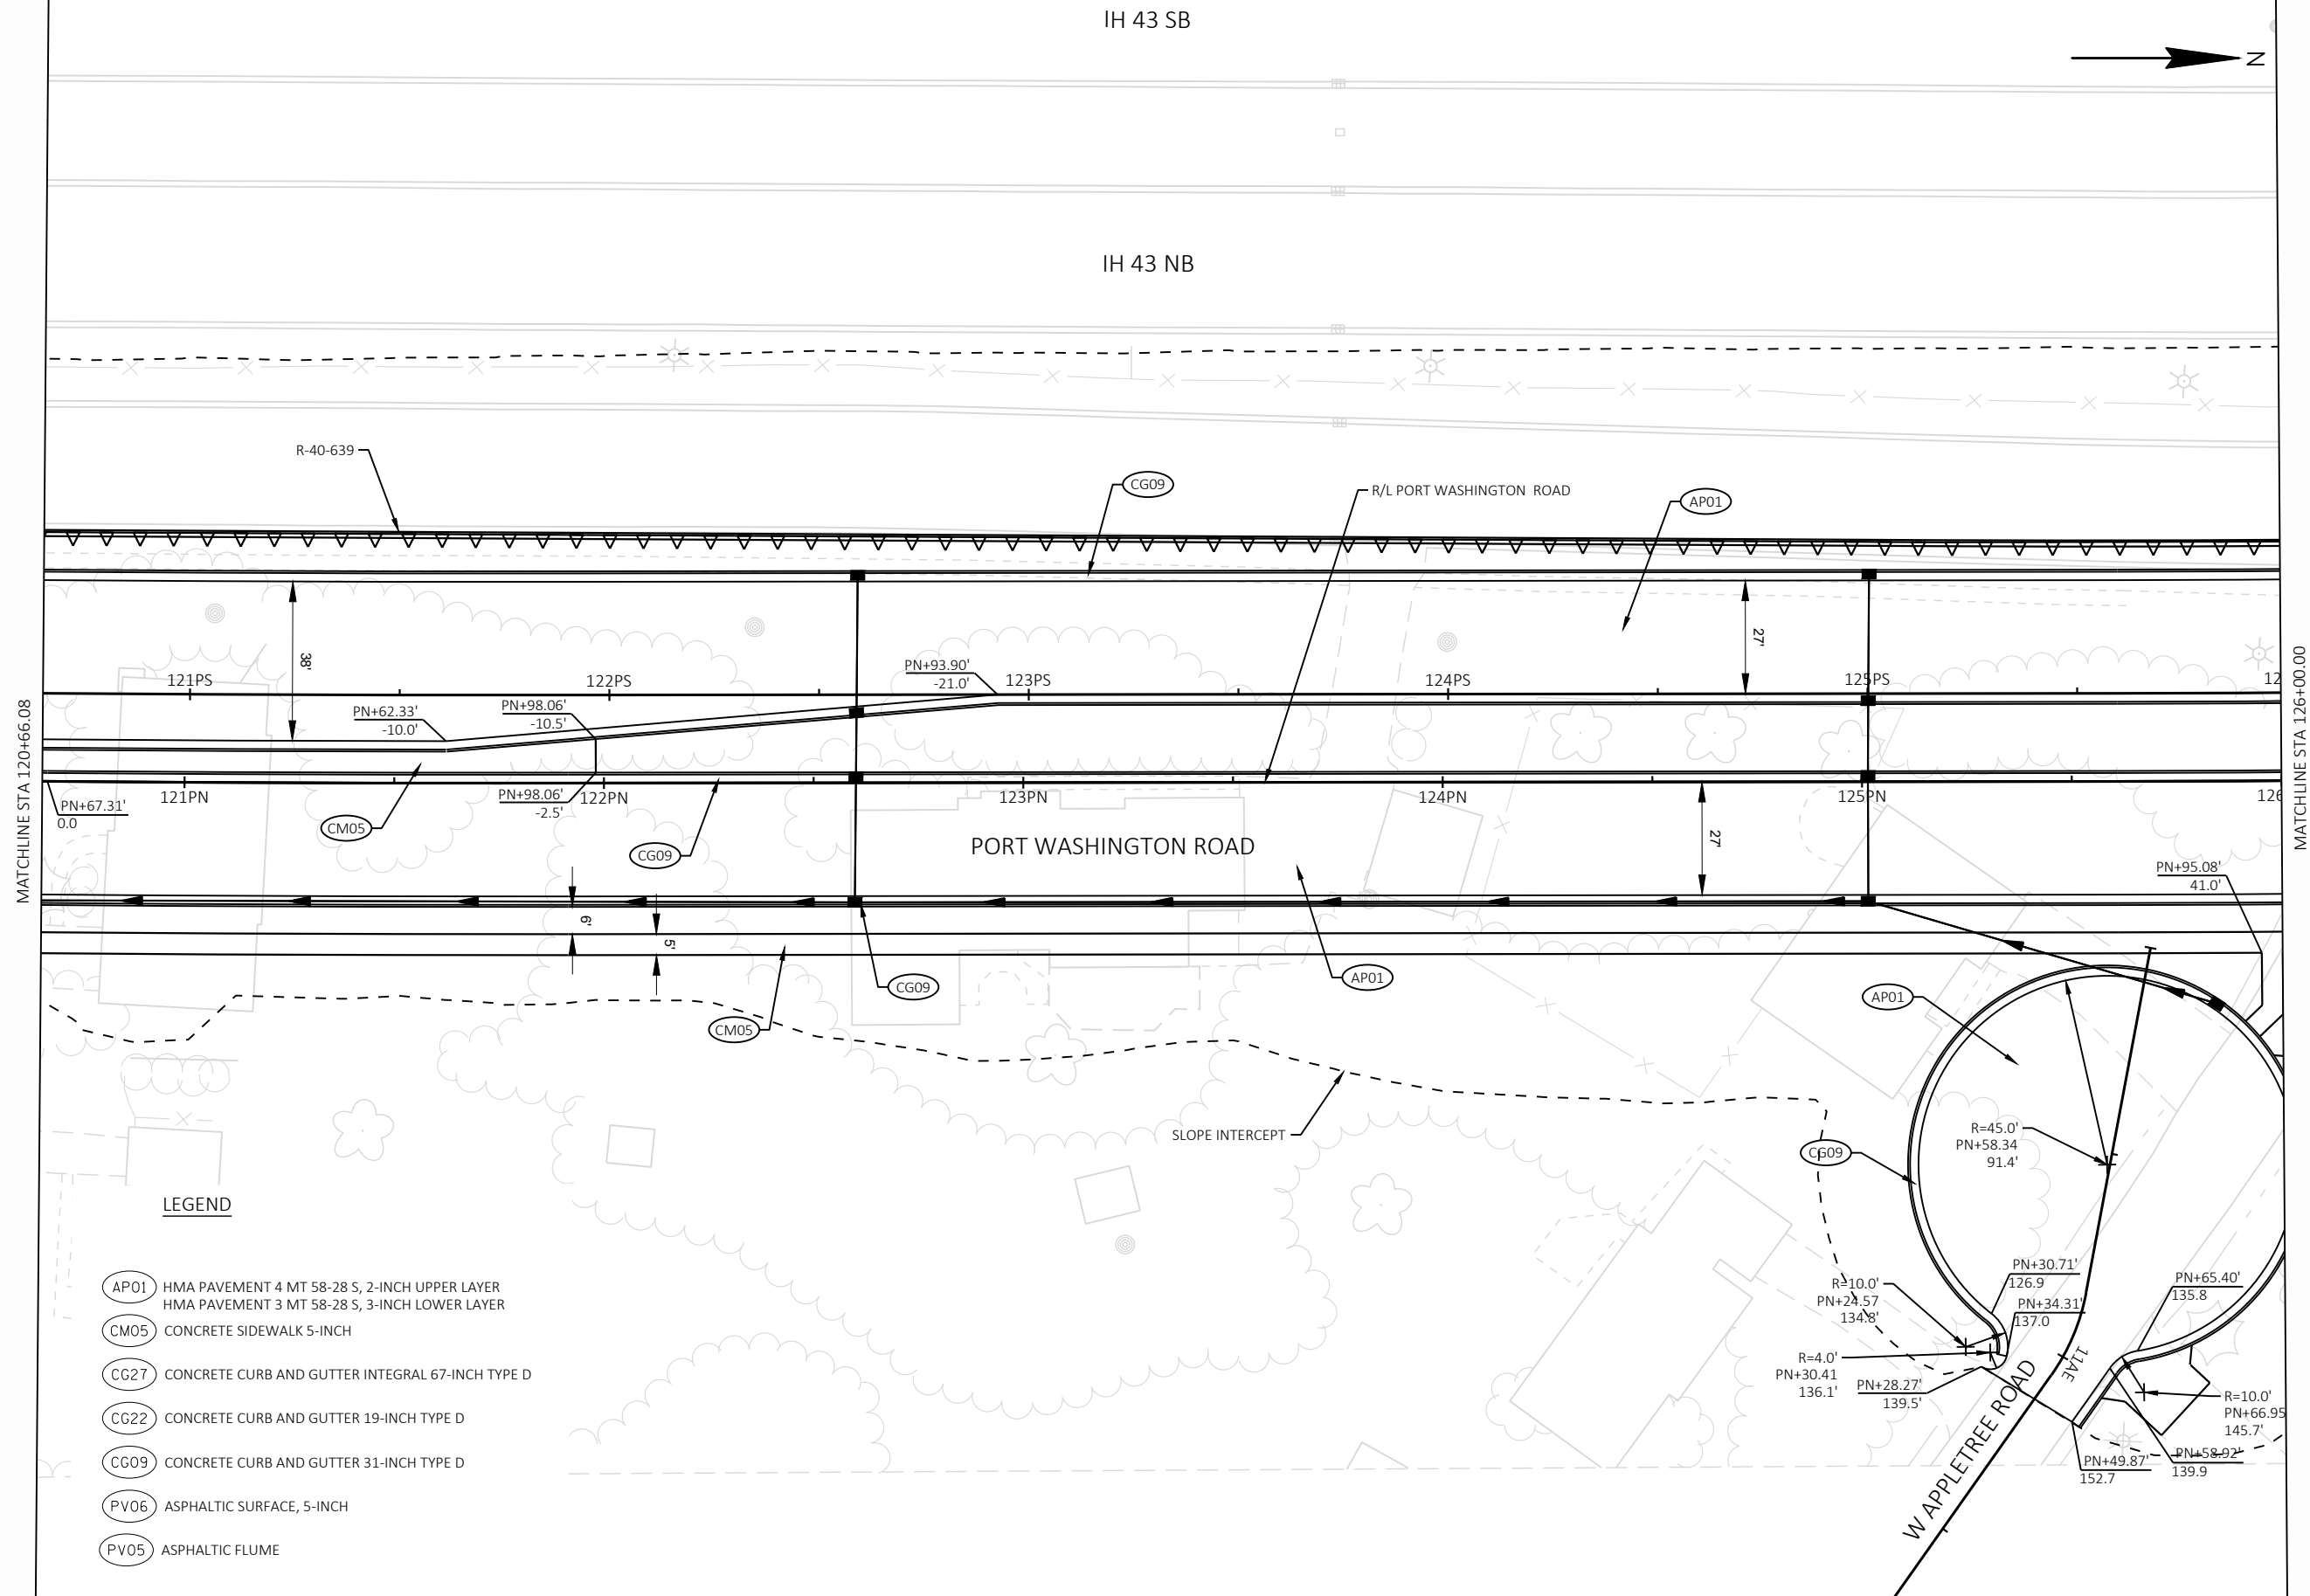

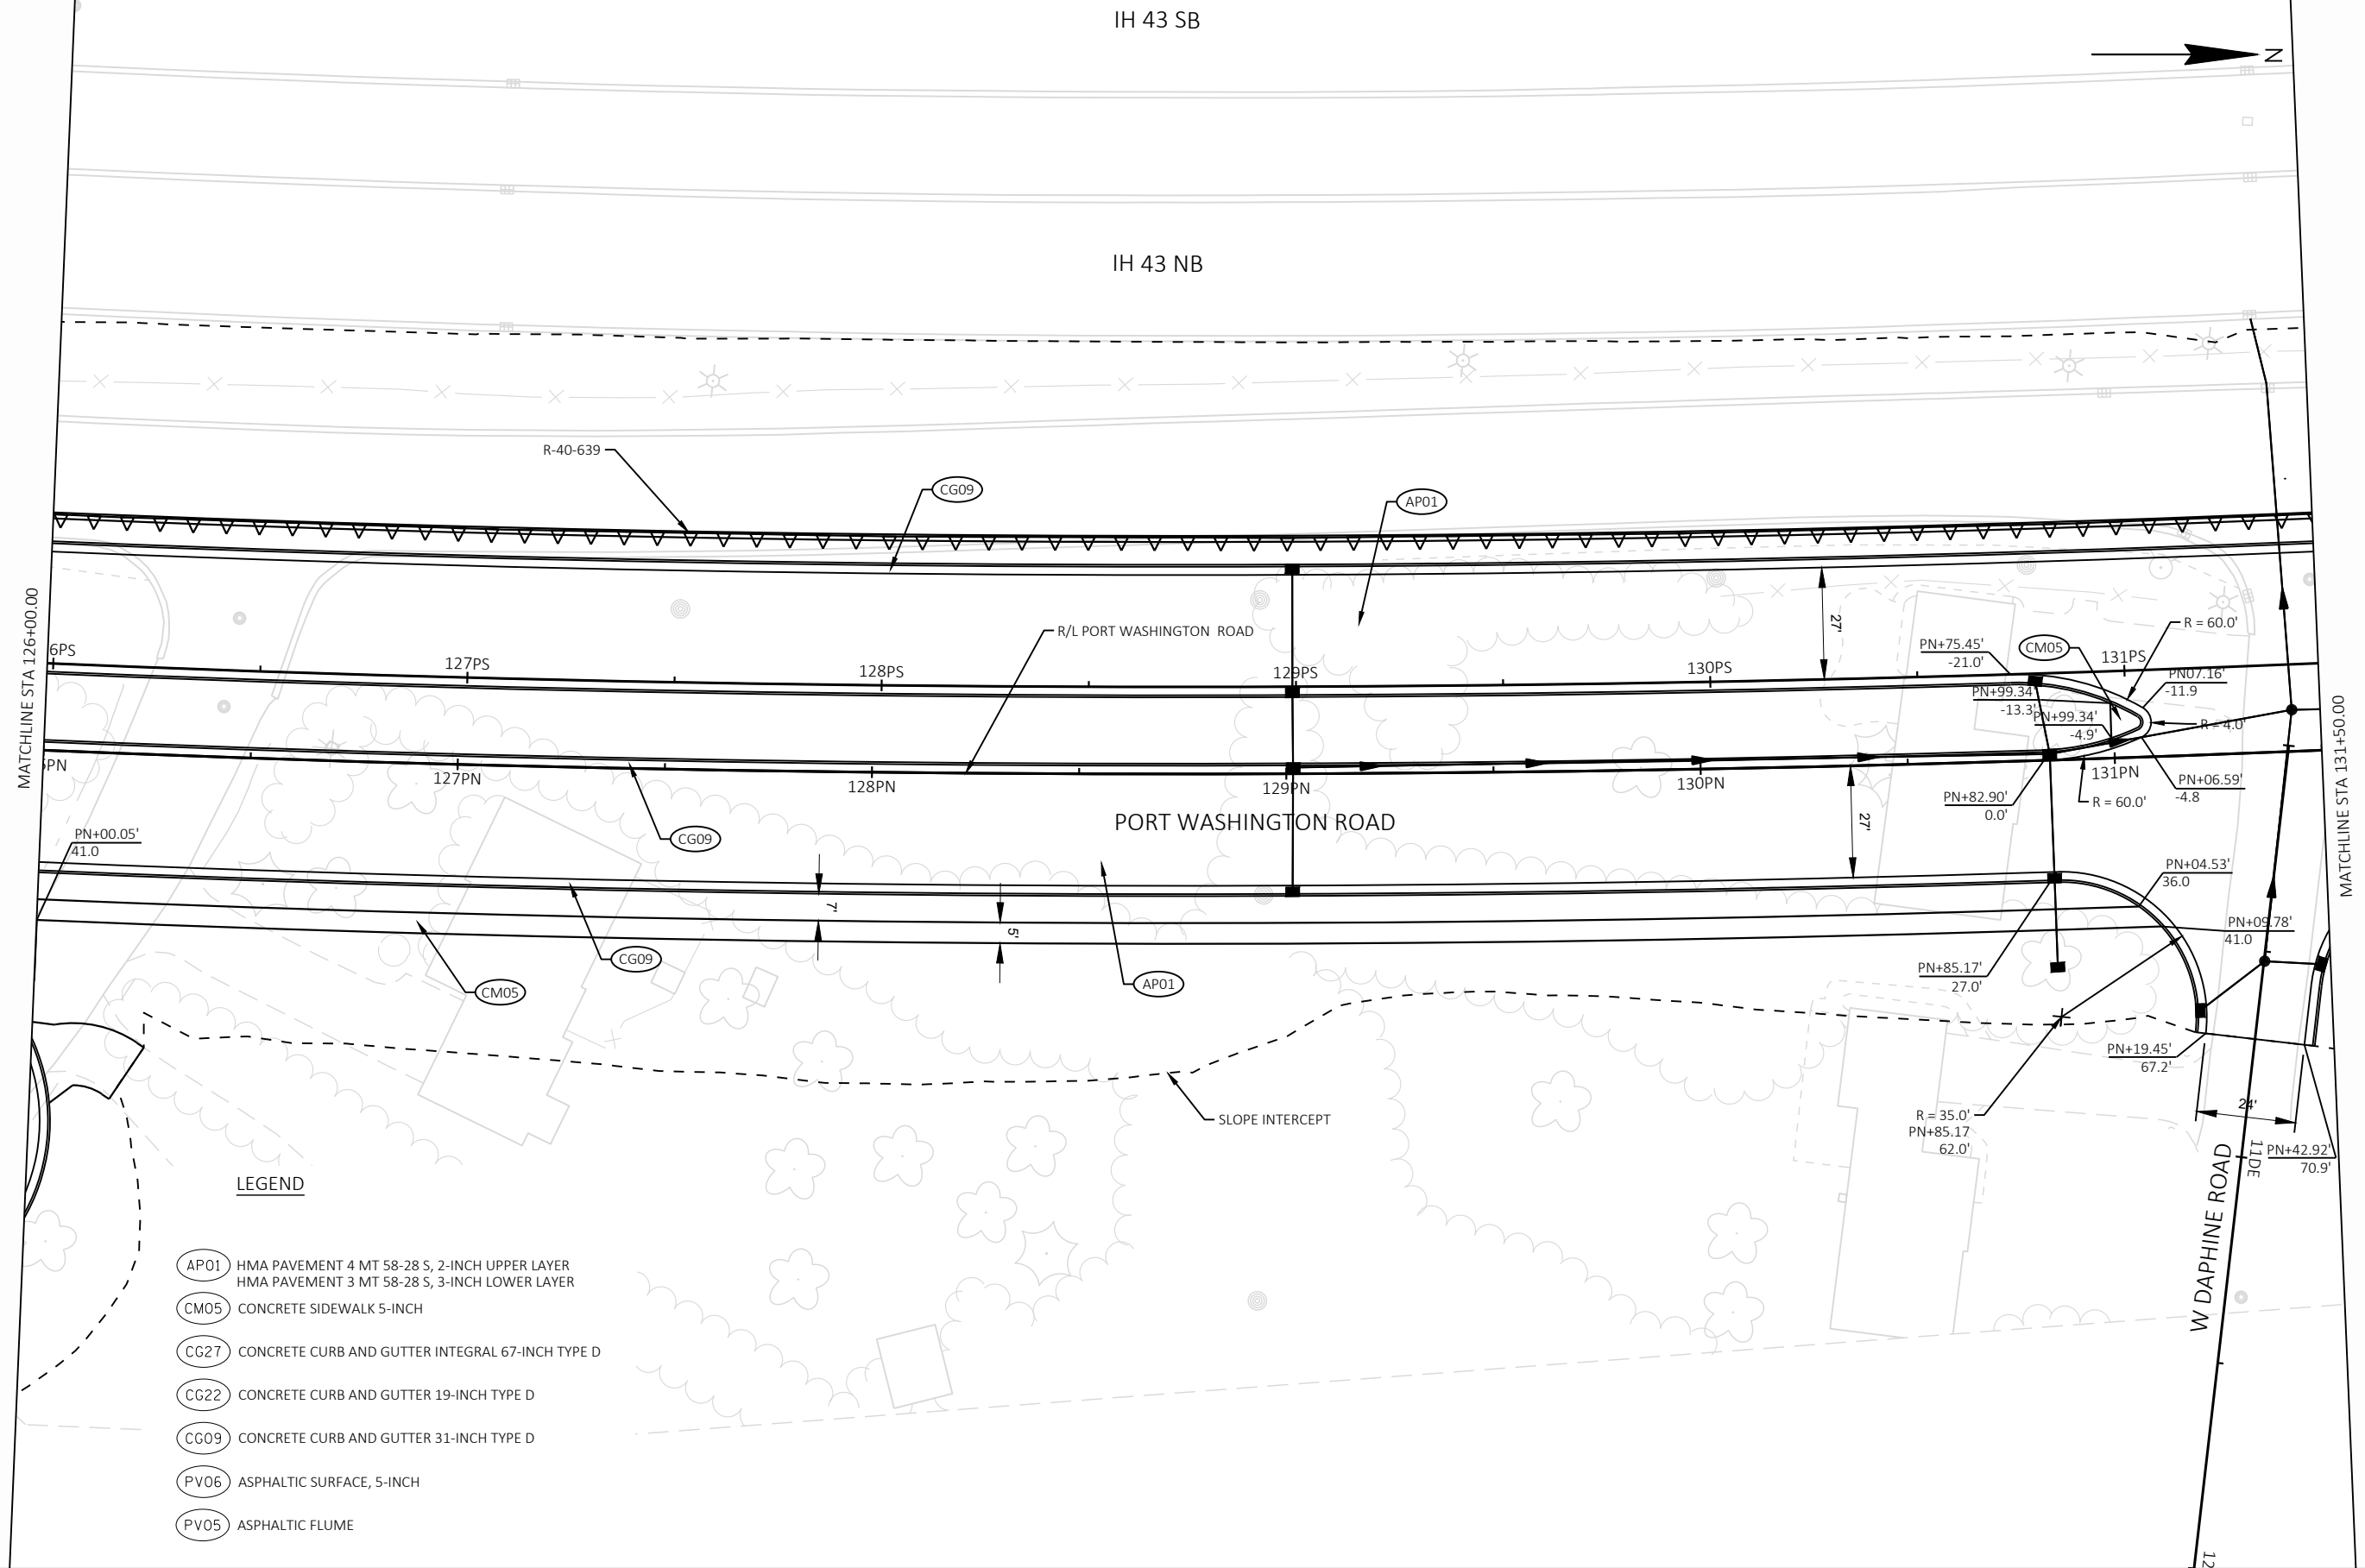

PROJECT NO: 1229-04-71

HWY: N PORT WASHINGTON RD

COUNTY: MILWAUKEE


PLAN DETAILS

SHEET

E

IH 43 SB

IH 43 NB

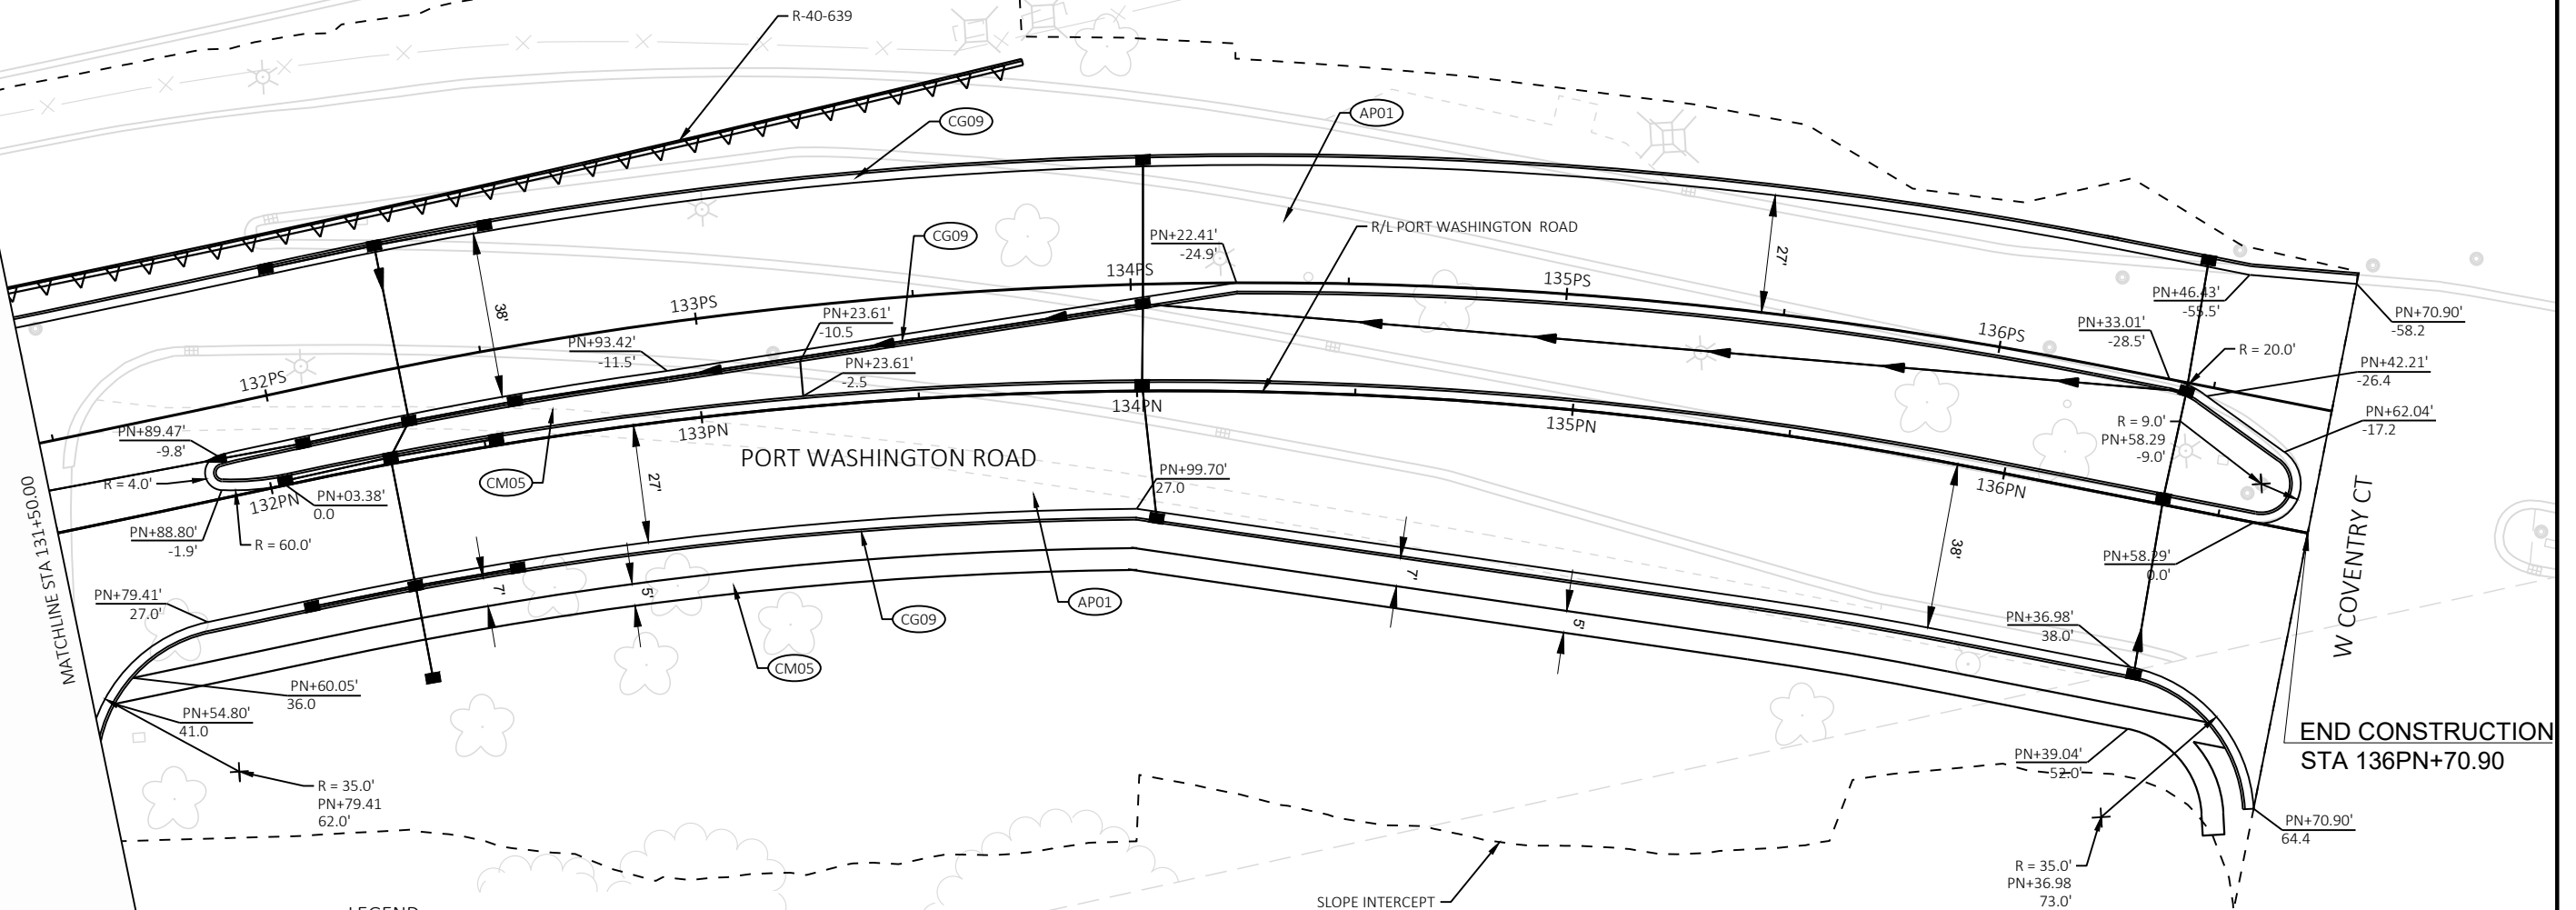**LEGEND**

- AP01 HMA PAVEMENT 4 MT 58-28 S, 2-INCH UPPER LAYER
HMA PAVEMENT 3 MT 58-28 S, 3-INCH LOWER LAYER
- CM05 CONCRETE SIDEWALK 5-INCH
- CG27 CONCRETE CURB AND GUTTER INTEGRAL 67-INCH TYPE D
- CG22 CONCRETE CURB AND GUTTER 19-INCH TYPE D
- CG09 CONCRETE CURB AND GUTTER 31-INCH TYPE D
- PV06 ASPHALTIC SURFACE, 5-INCH
- PV05 ASPHALTIC FLUME

PROJECT NO: 1229-04-71


HWY: N PORT WASHINGTON RD

COUNTY: MILWAUKEE

PLAN DETAILS


SHEET

E

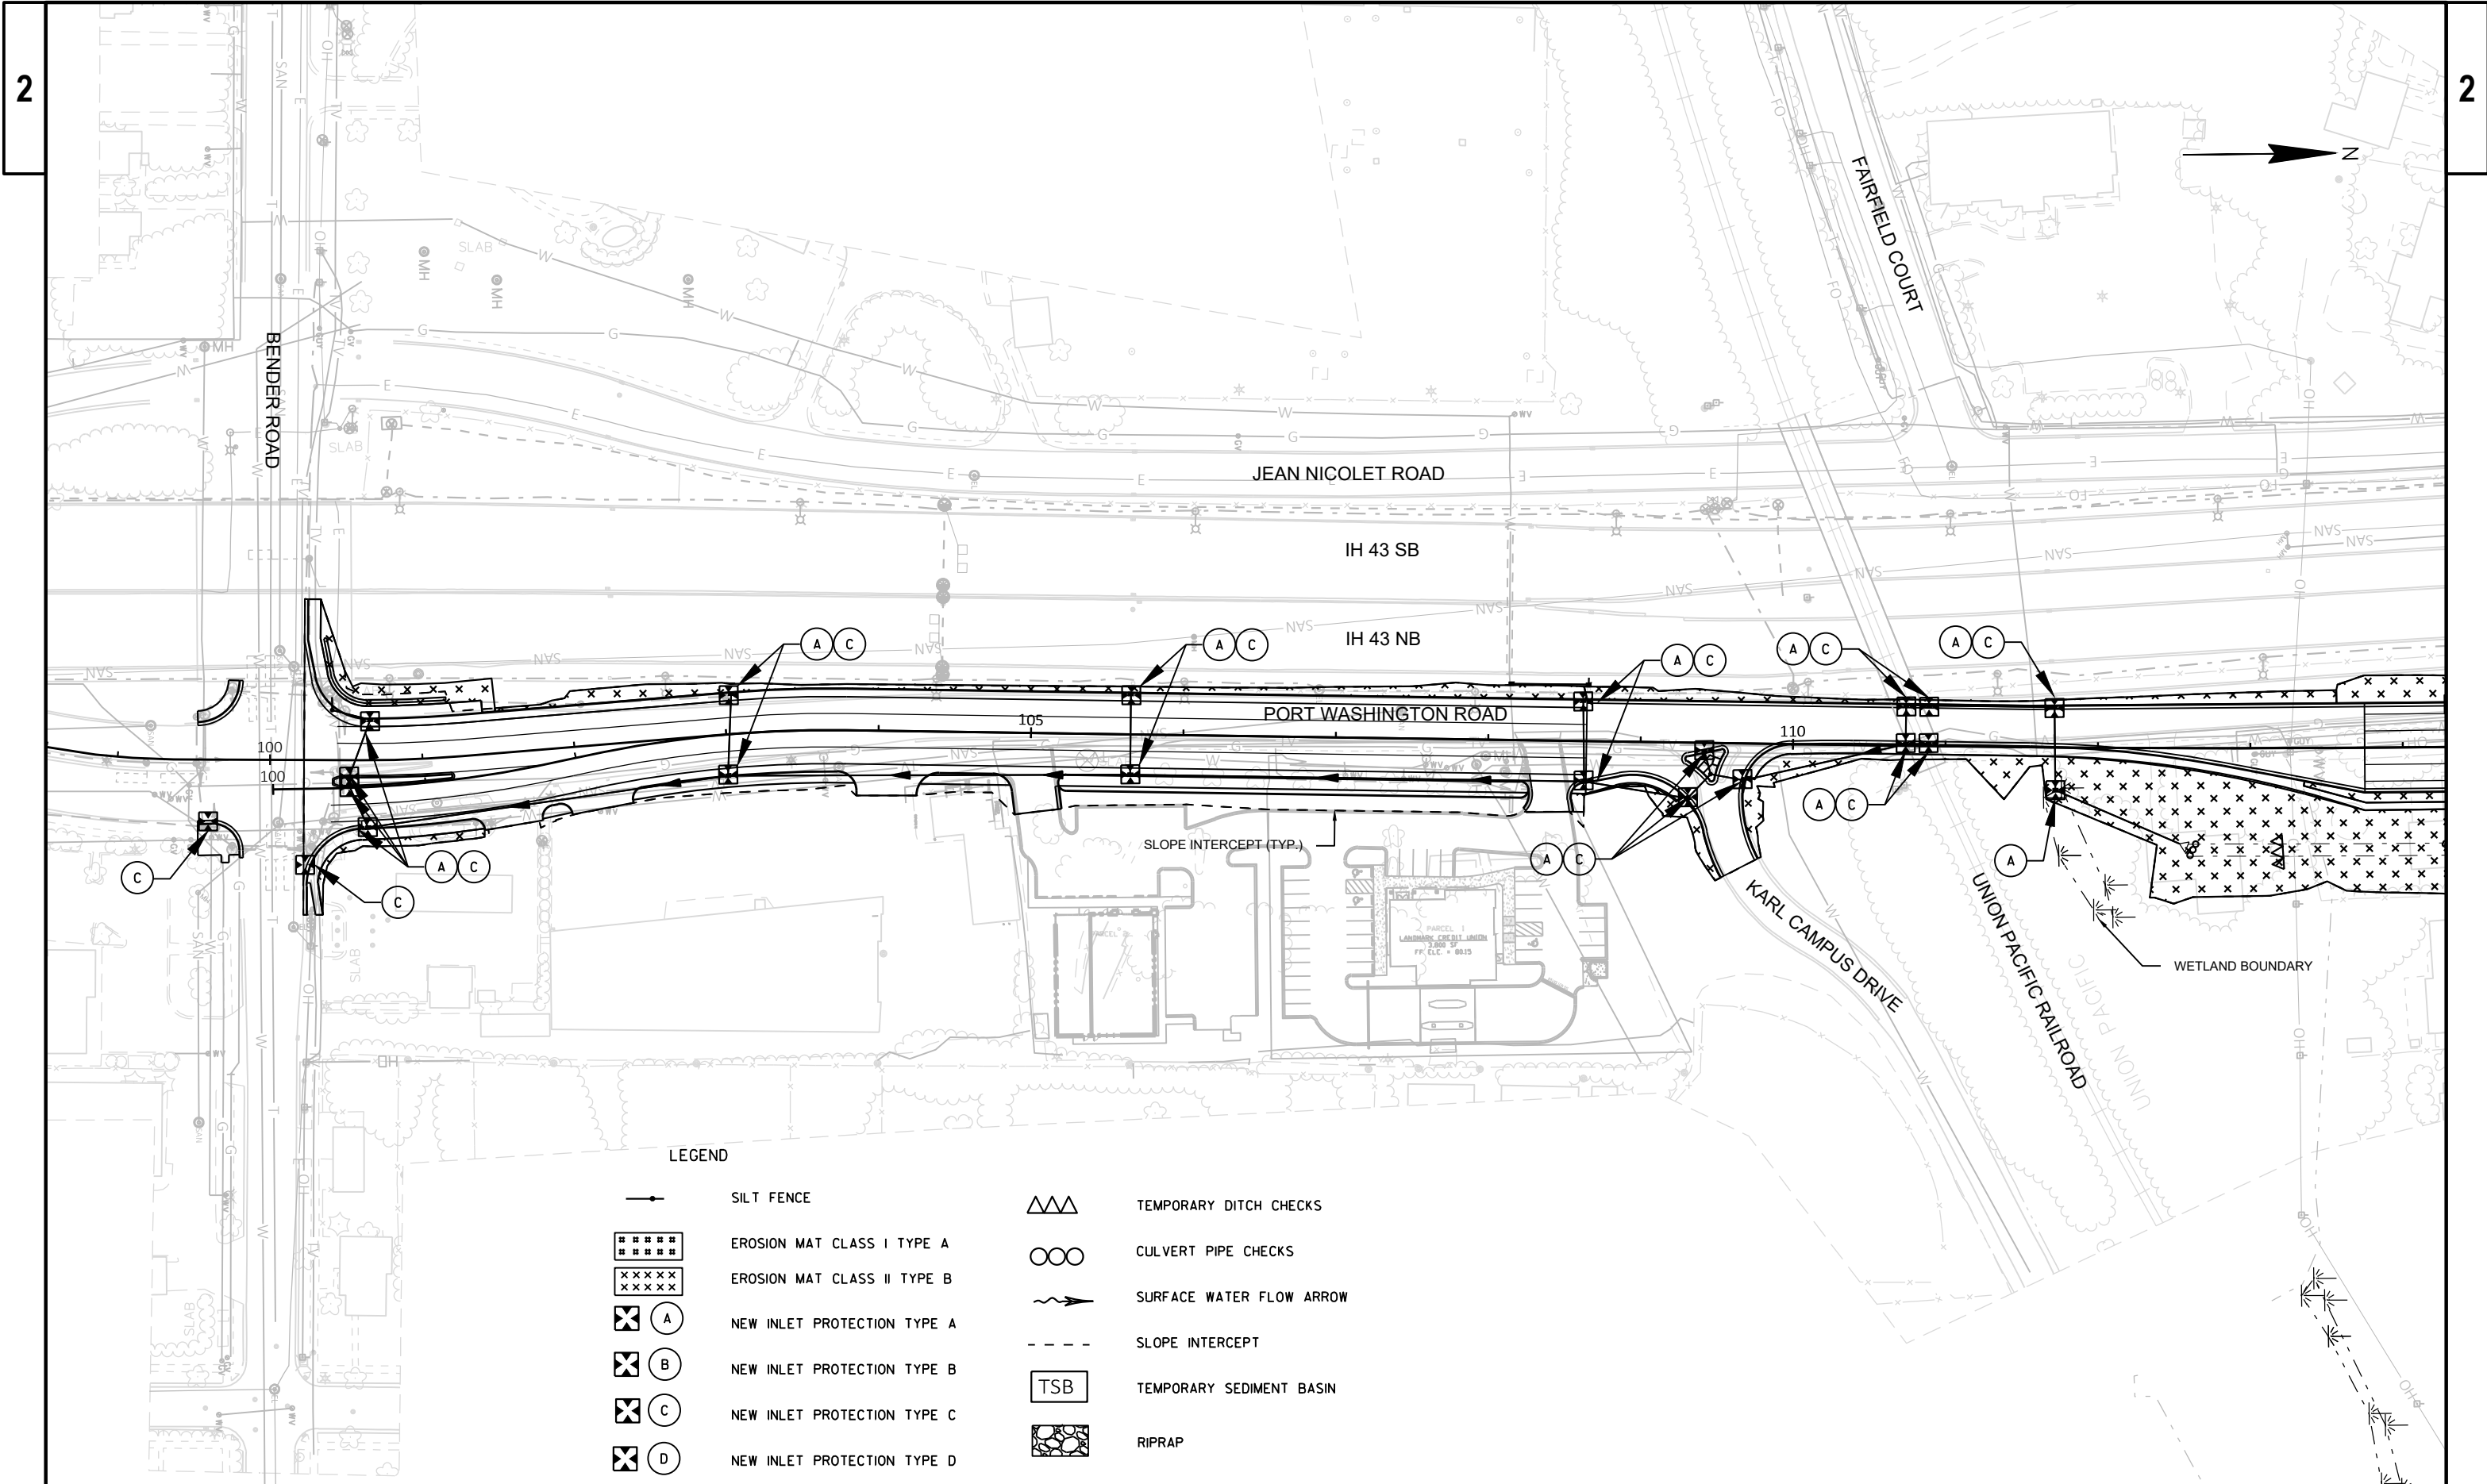




LEGEND



- | | | | |
|--|-----------------------------|--|--------------------------|
| | SILT FENCE | | TEMPORARY DITCH CHECKS |
| | EROSION MAT CLASS I TYPE A | | CULVERT PIPE CHECKS |
| | EROSION MAT CLASS II TYPE B | | SURFACE WATER FLOW ARROW |
| | NEW INLET PROTECTION TYPE A | | SLOPE INTERCEPT |
| | NEW INLET PROTECTION TYPE B | | TEMPORARY SEDIMENT BASIN |
| | NEW INLET PROTECTION TYPE C | | RIPRAP |
| | NEW INLET PROTECTION TYPE D | | |


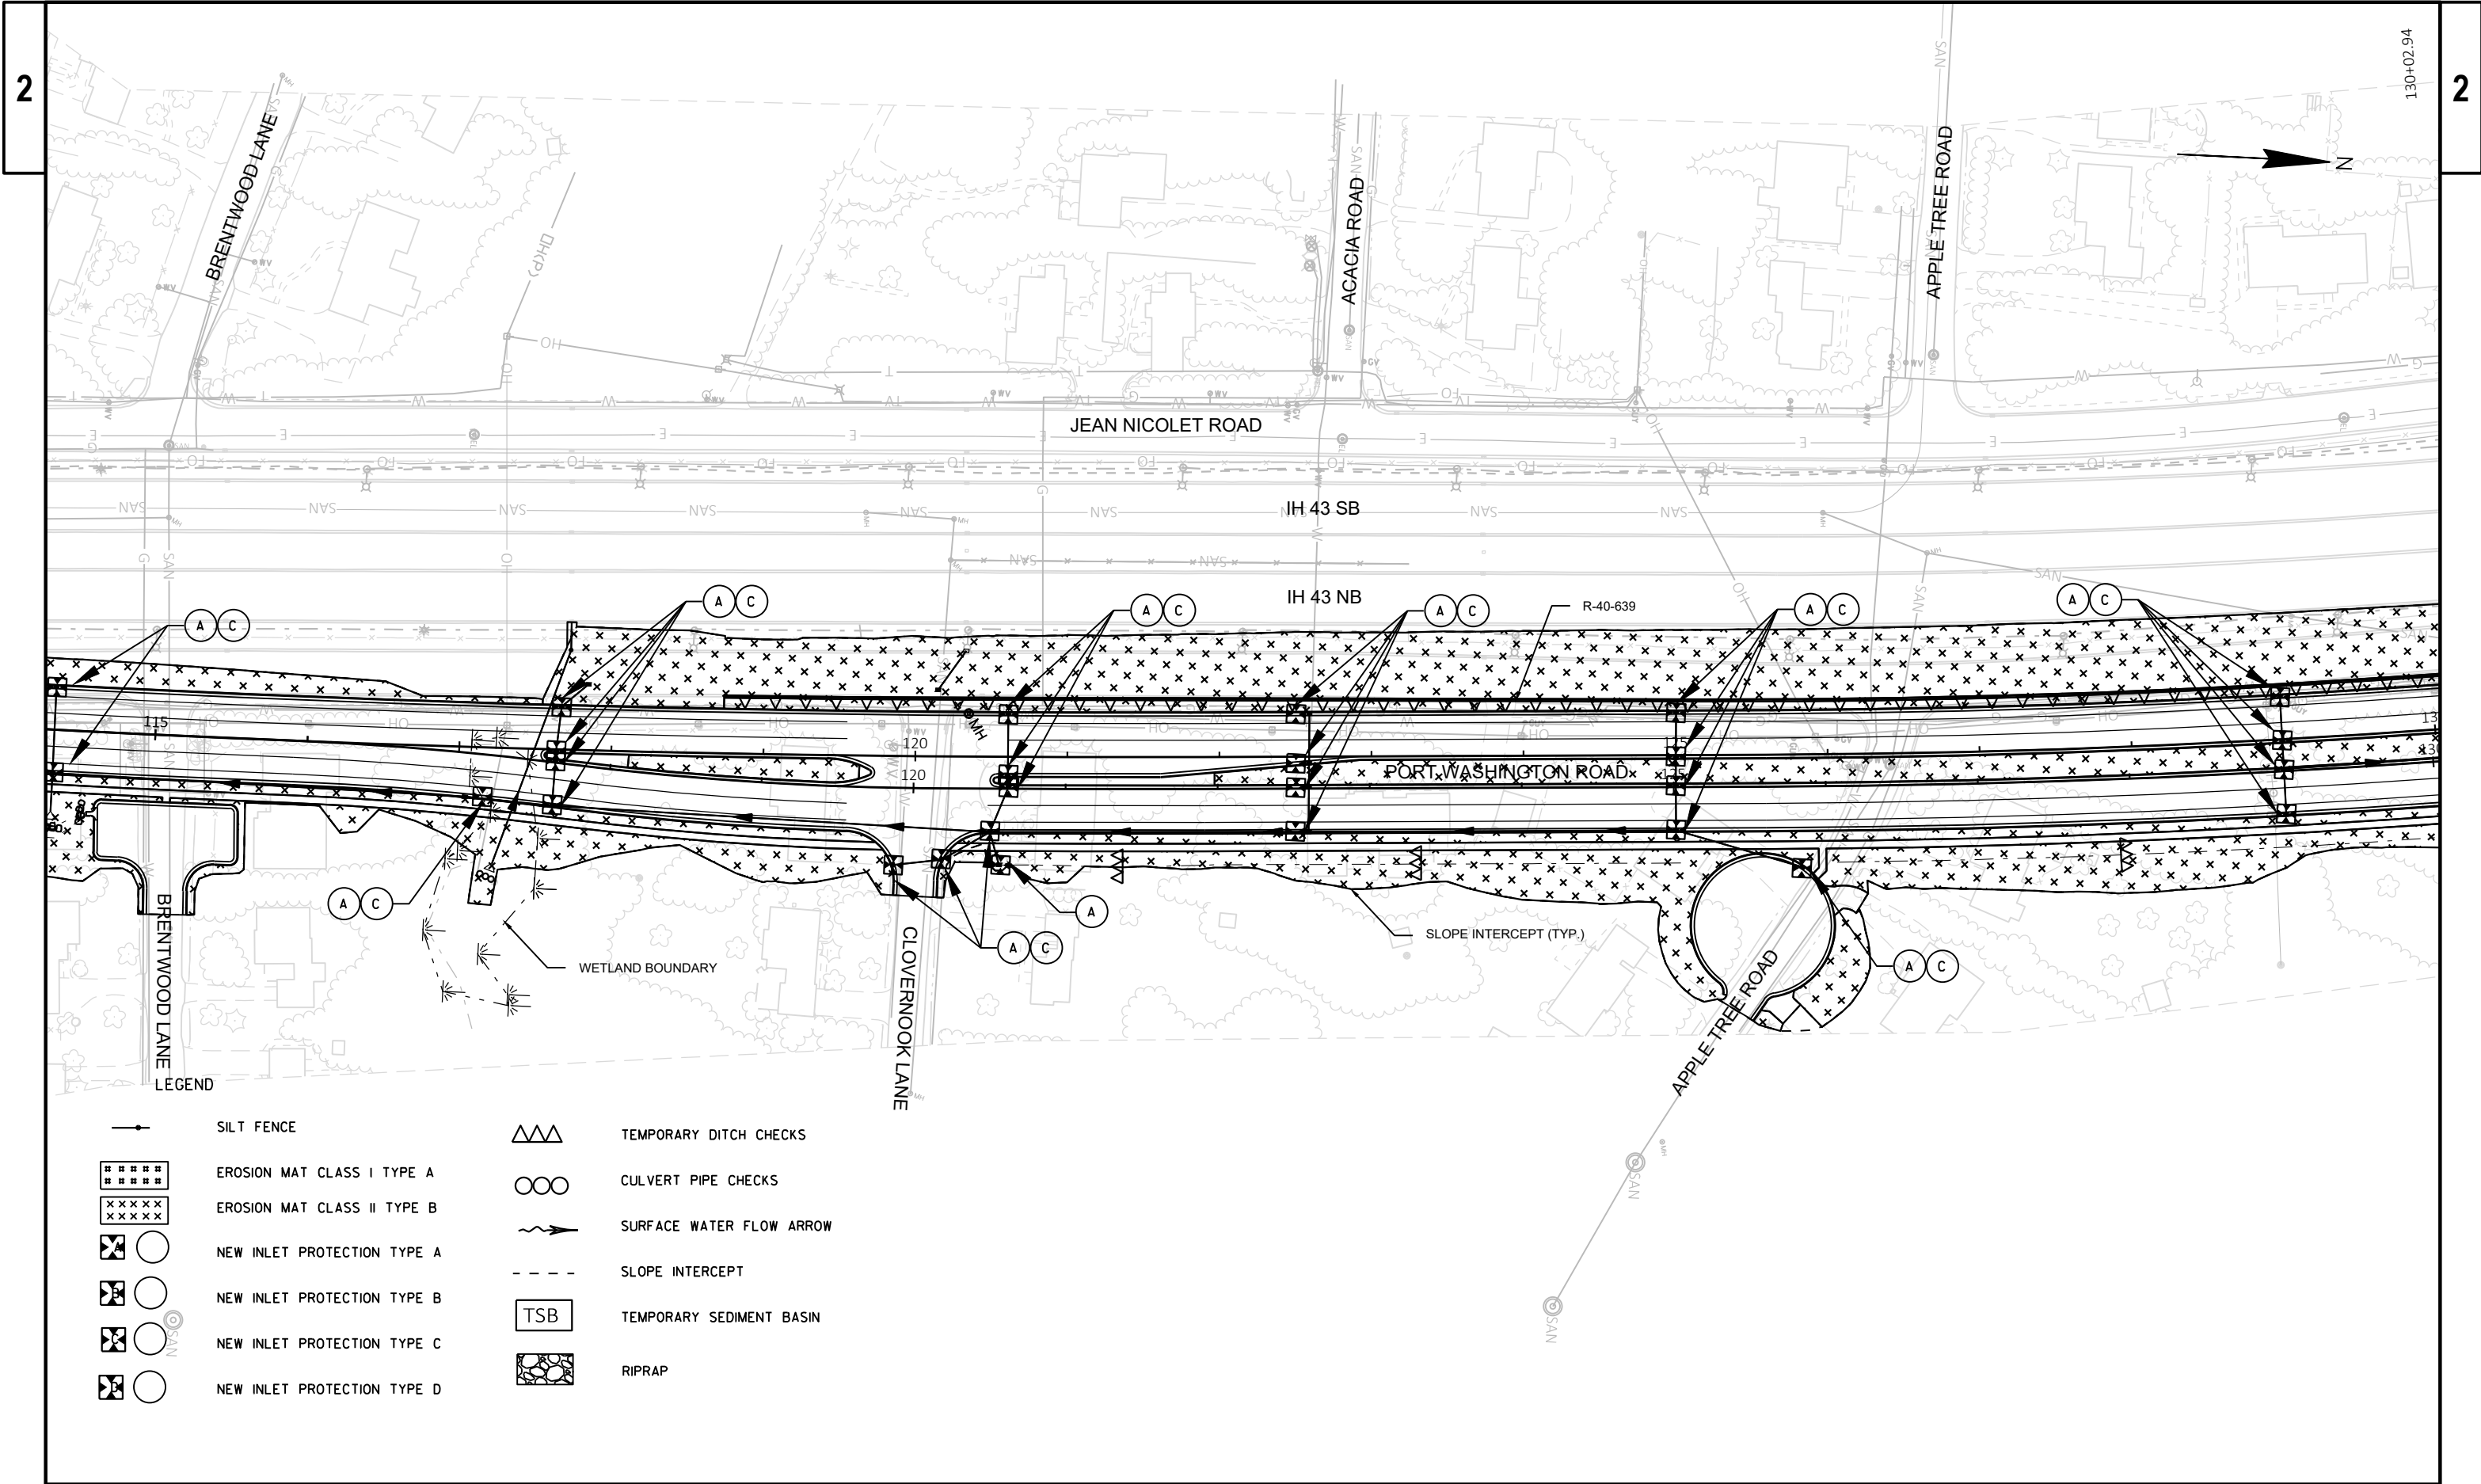


- LEGEND
- | | | | |
|--|-----------------------------|--|--------------------------|
| | SILT FENCE | | TEMPORARY DITCH CHECKS |
| | EROSION MAT CLASS I TYPE A | | CULVERT PIPE CHECKS |
| | EROSION MAT CLASS II TYPE B | | SURFACE WATER FLOW ARROW |
| | NEW INLET PROTECTION TYPE A | | SLOPE INTERCEPT |
| | NEW INLET PROTECTION TYPE B | | TEMPORARY SEDIMENT BASIN |
| | NEW INLET PROTECTION TYPE C | | RIPRAP |
| | NEW INLET PROTECTION TYPE D | | |

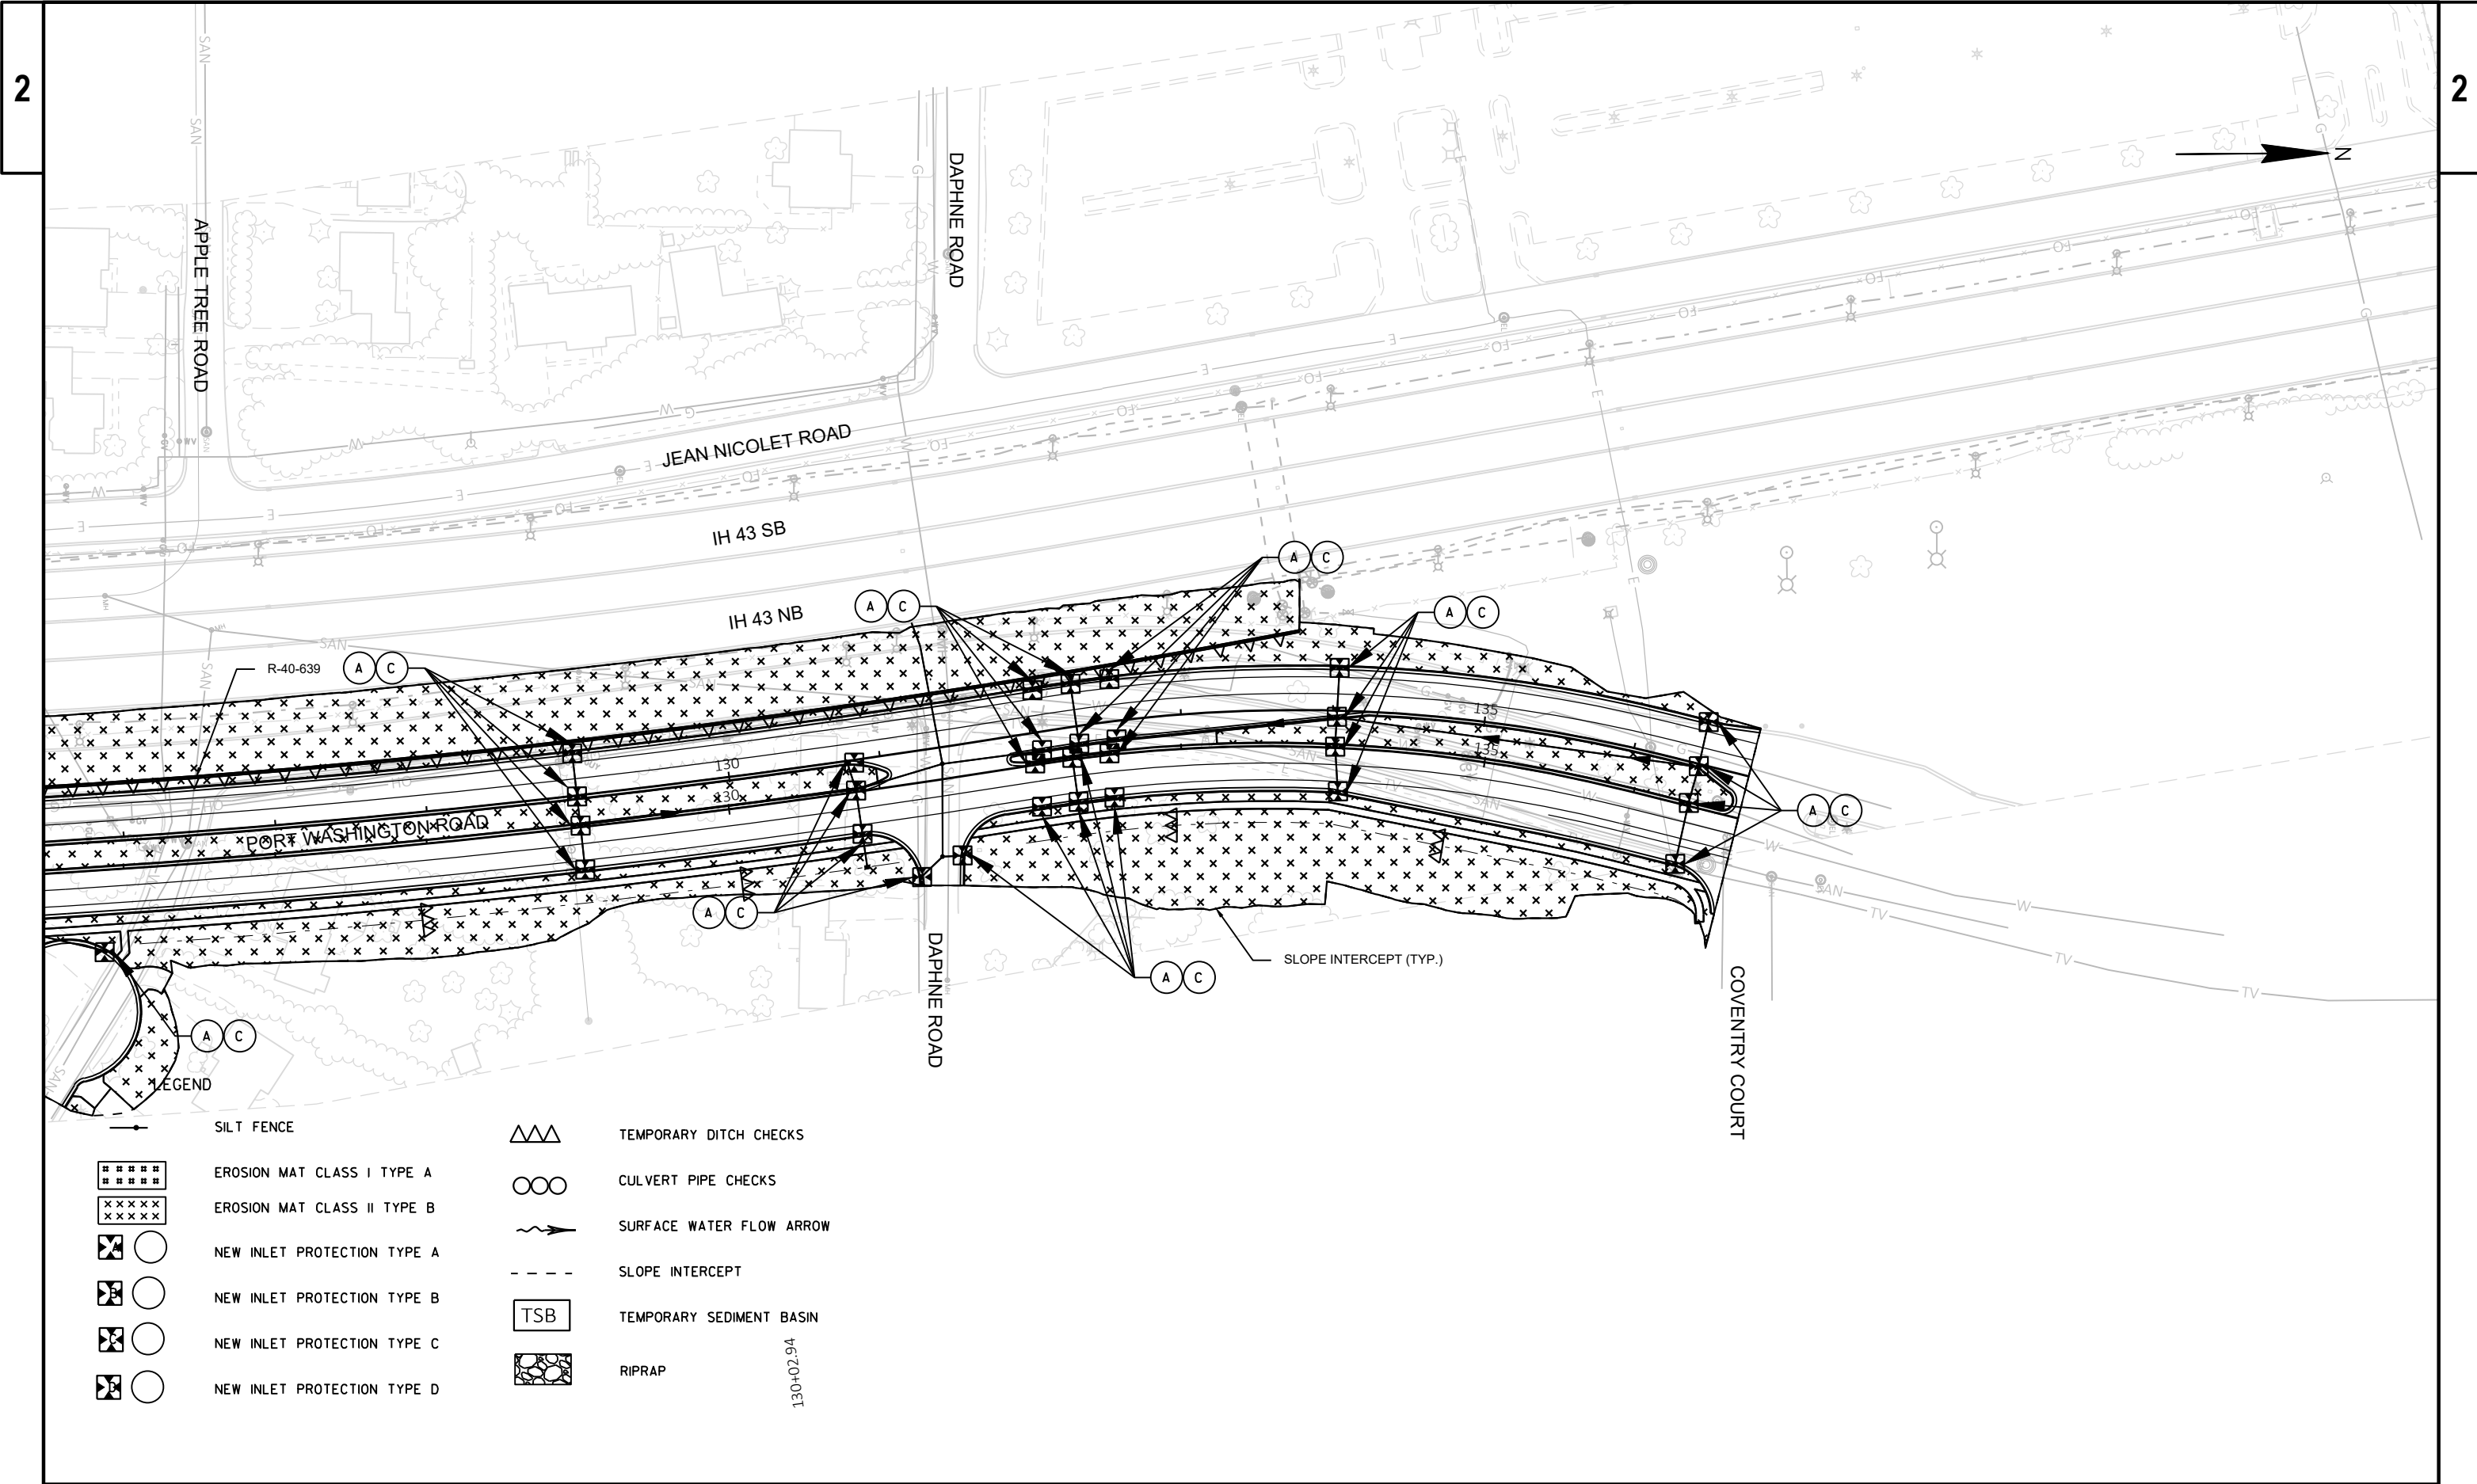

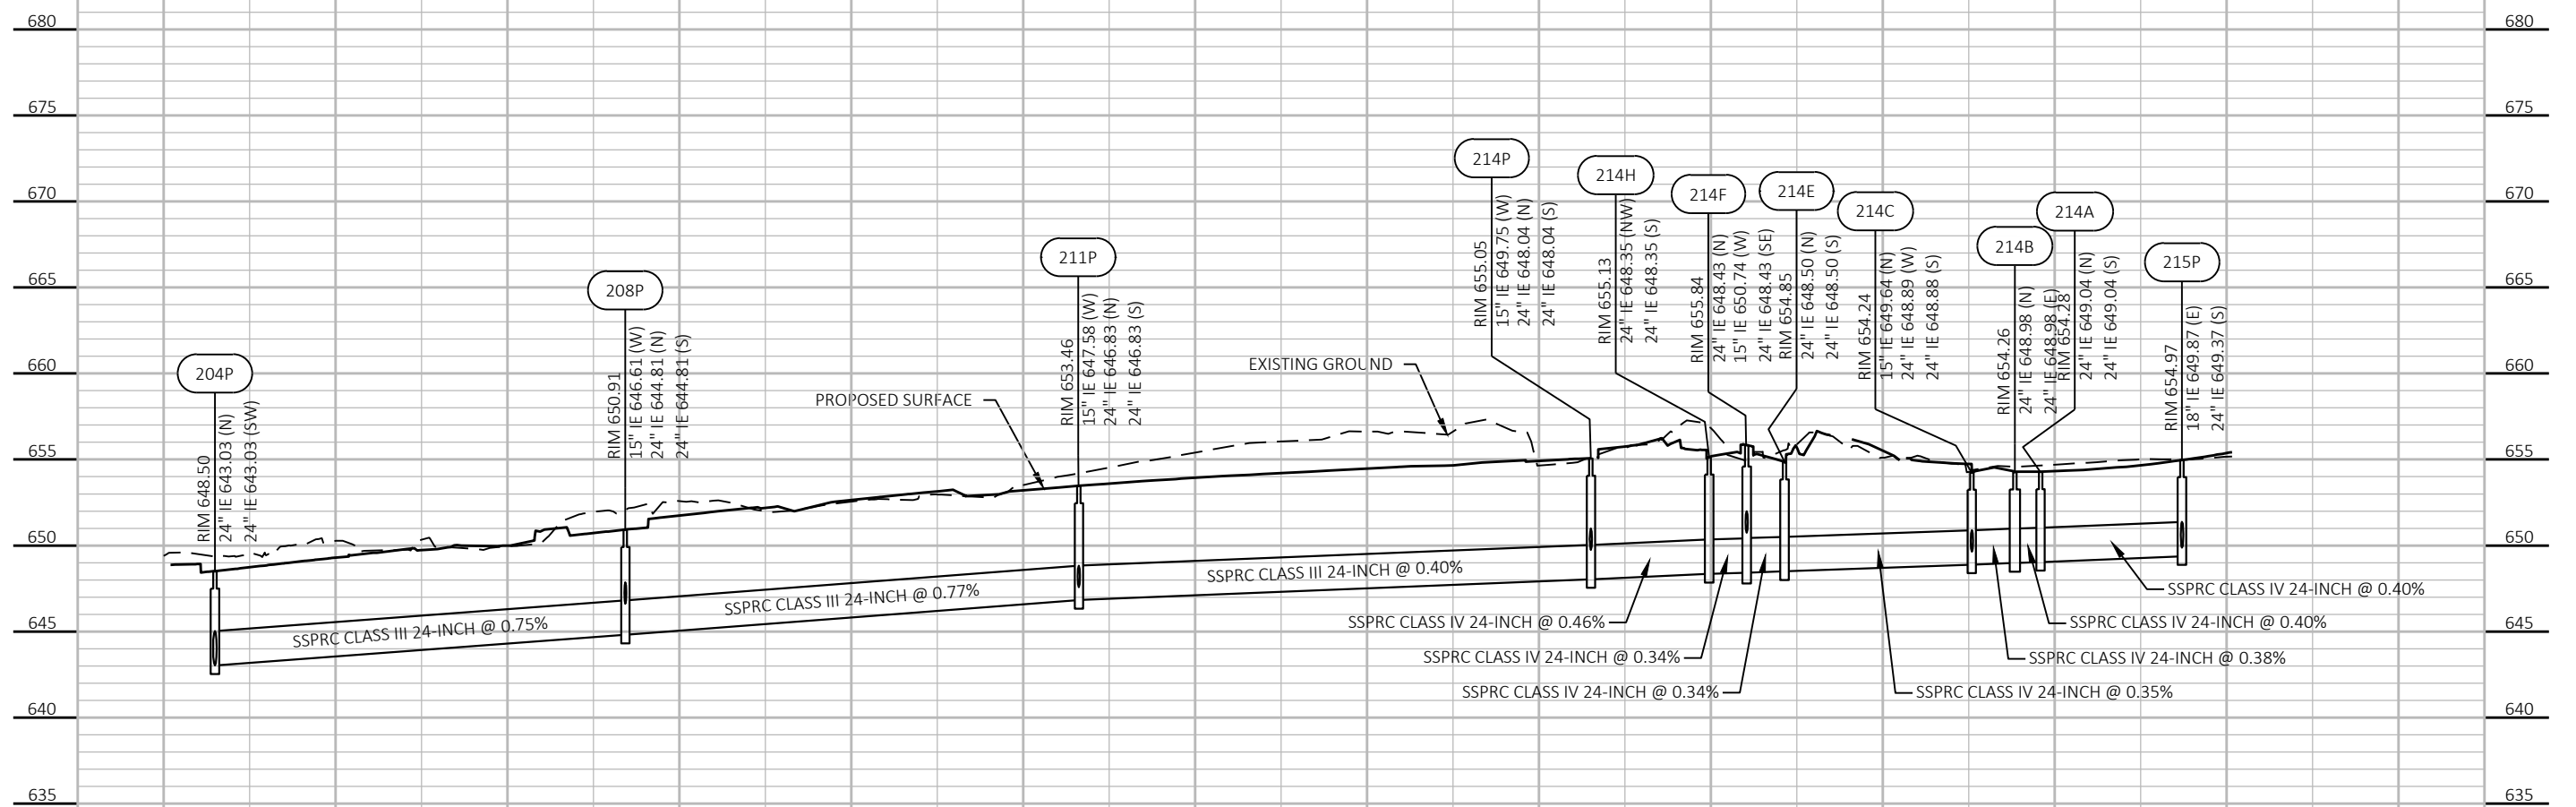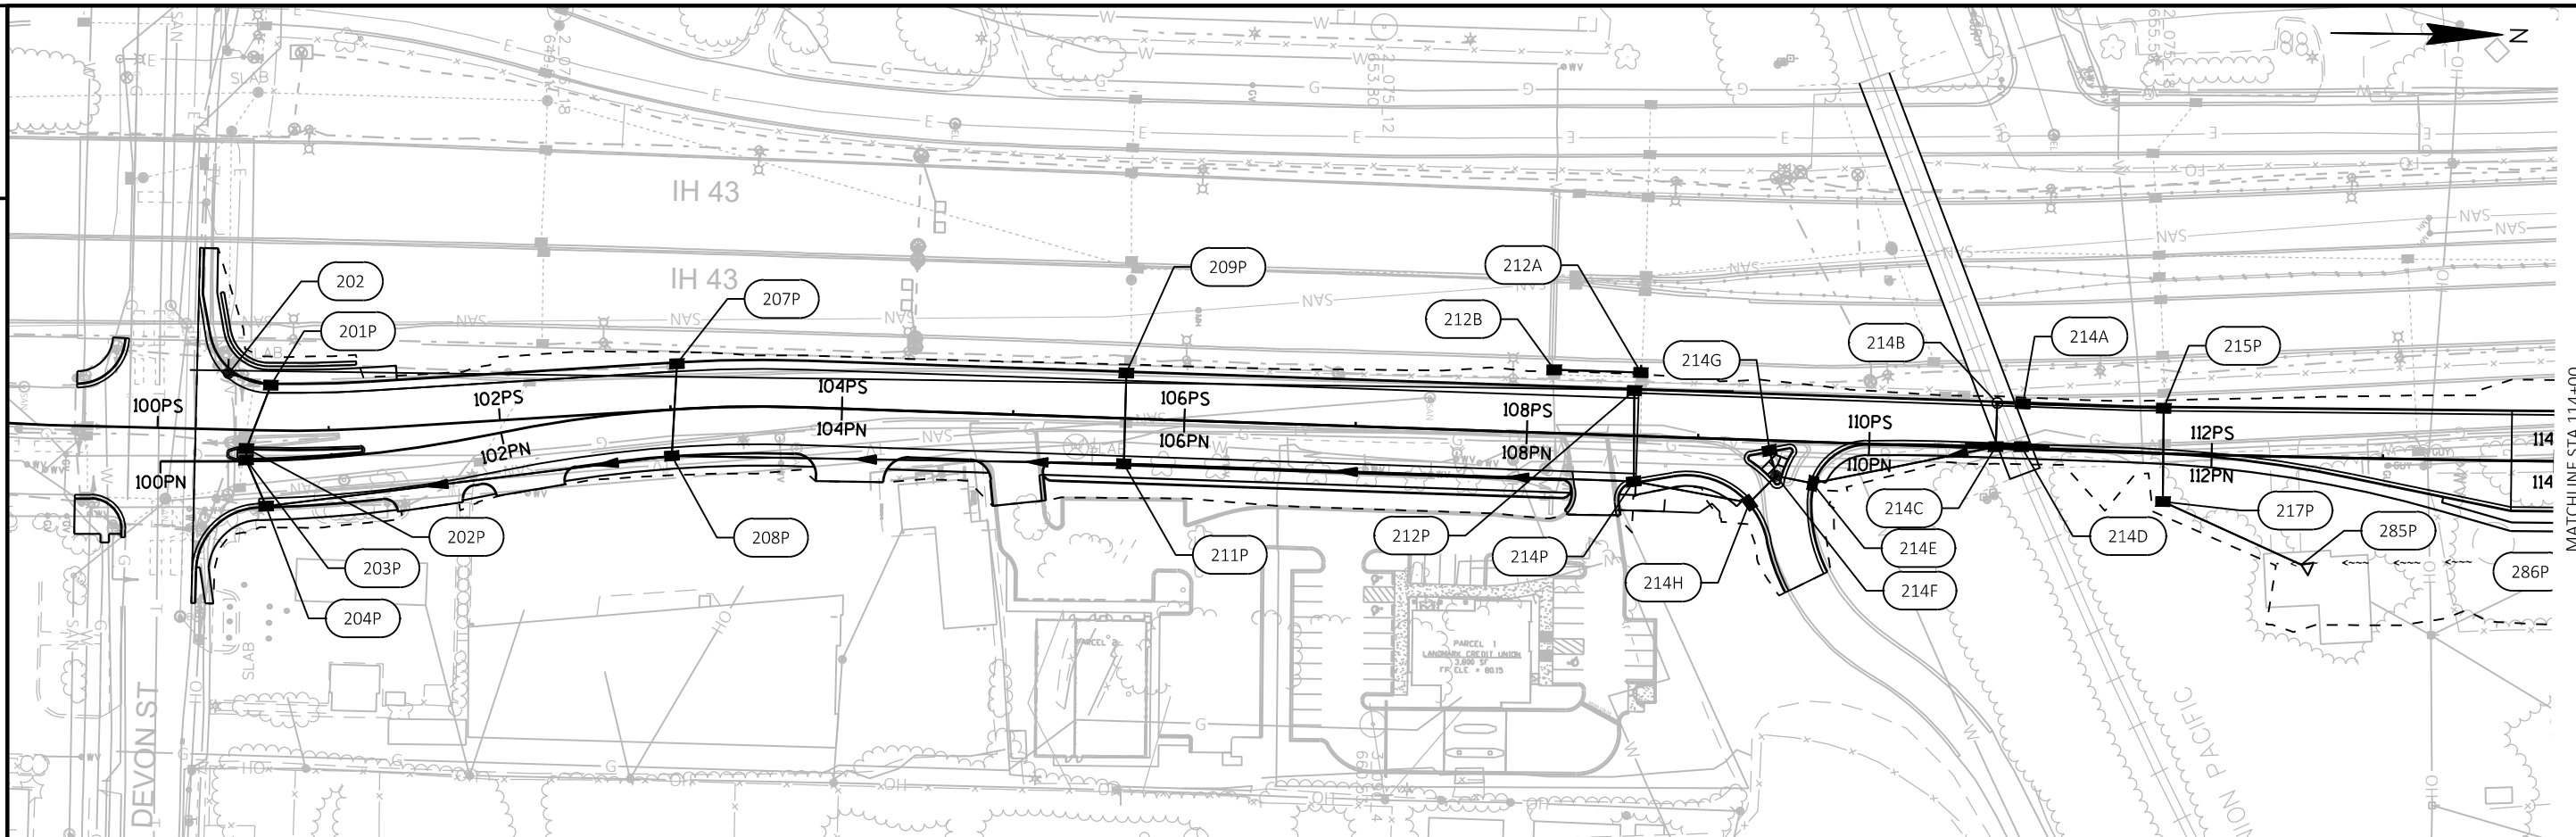

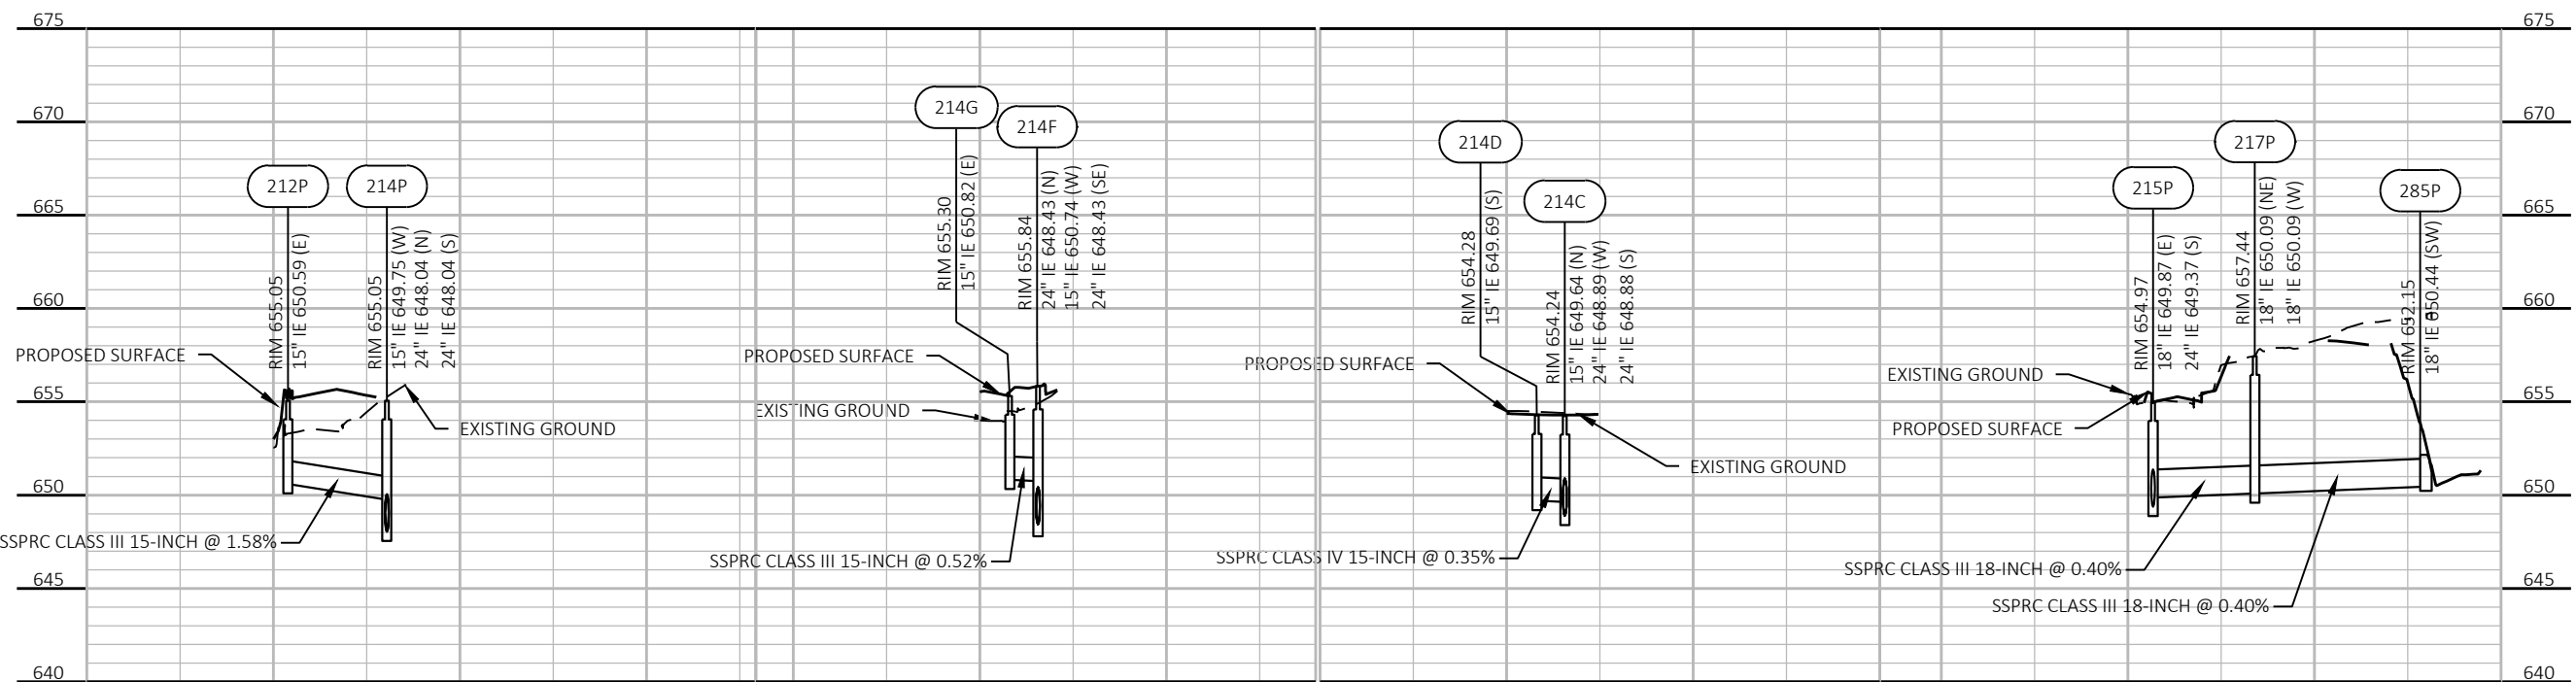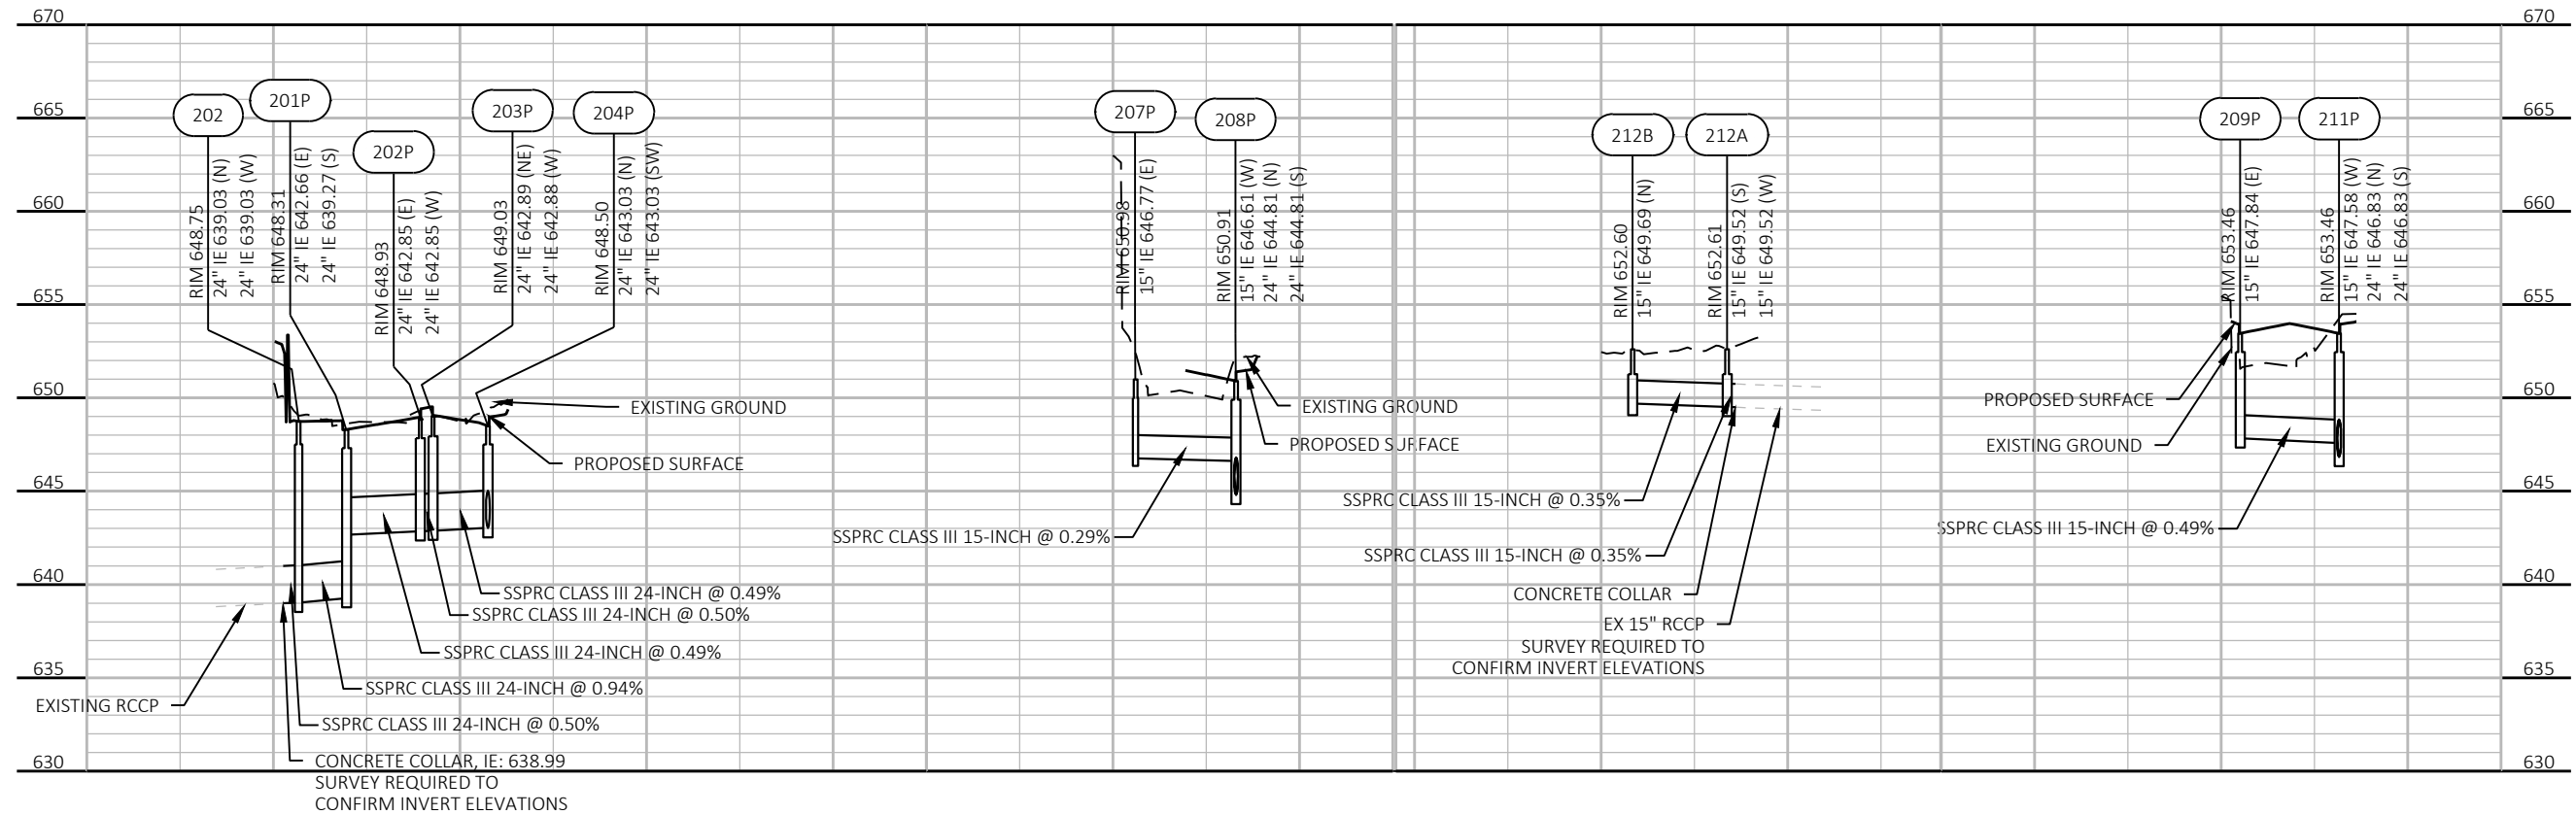

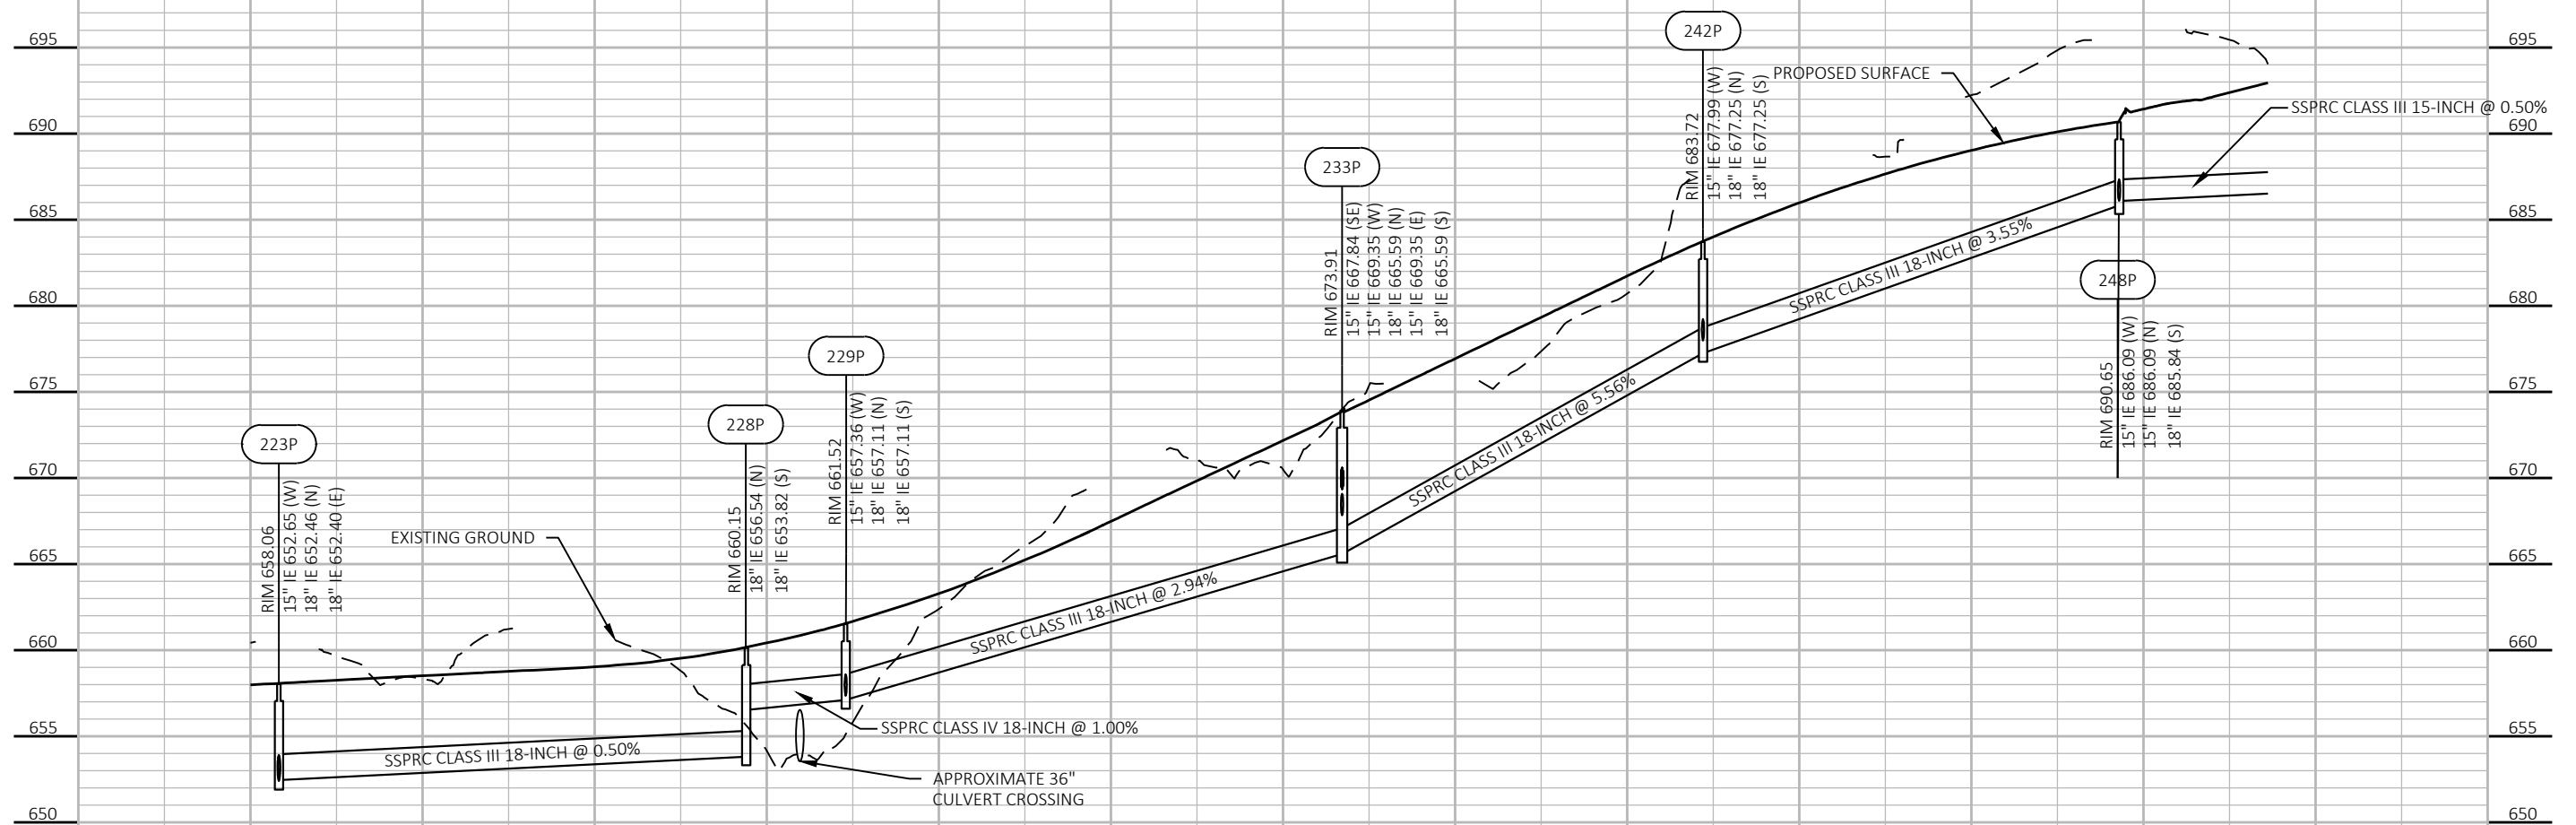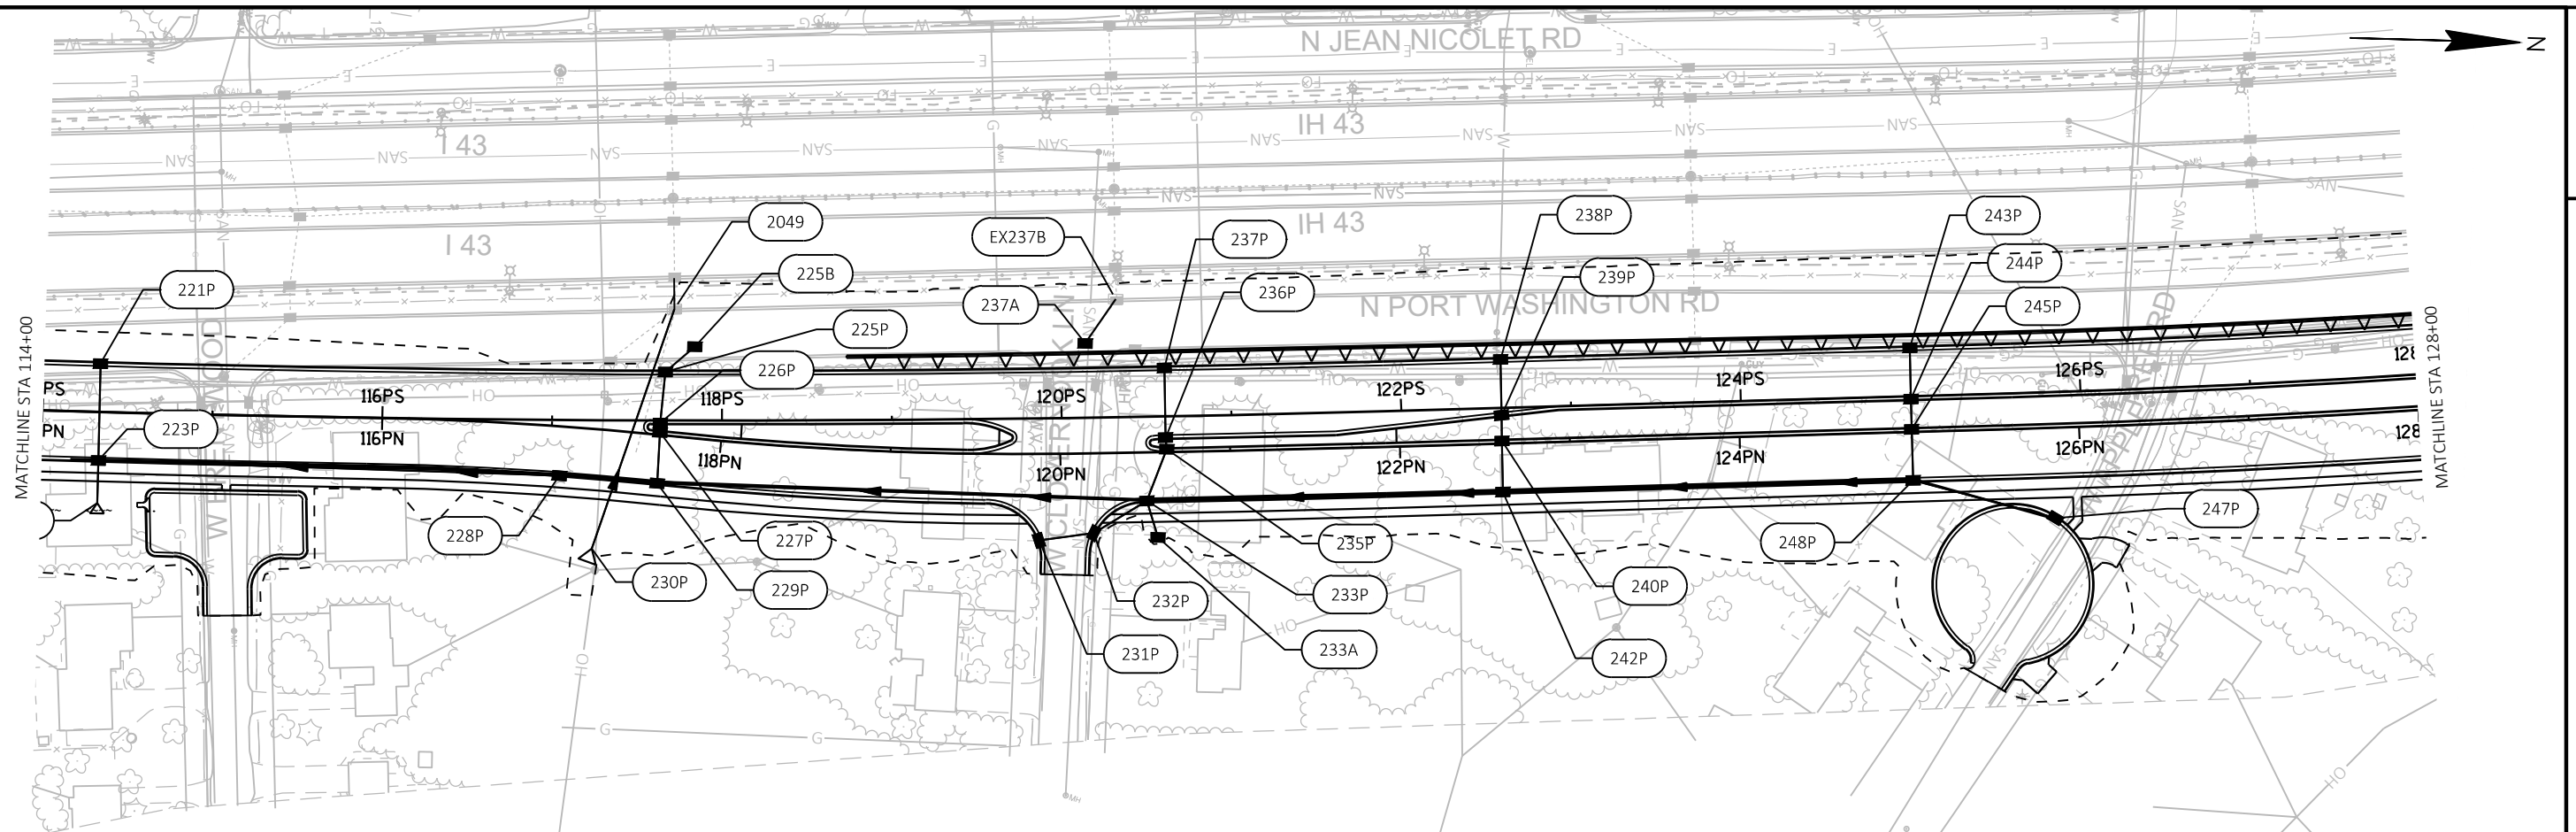

PROJECT NO: 1229-04-71








HWY: N PORT WASHINGTON RD



COUNTY: MILWAUKEE



STORM SEWER PLAN & PROFILE SIDEROAD - PORT WASHINGTON



SHEET

E

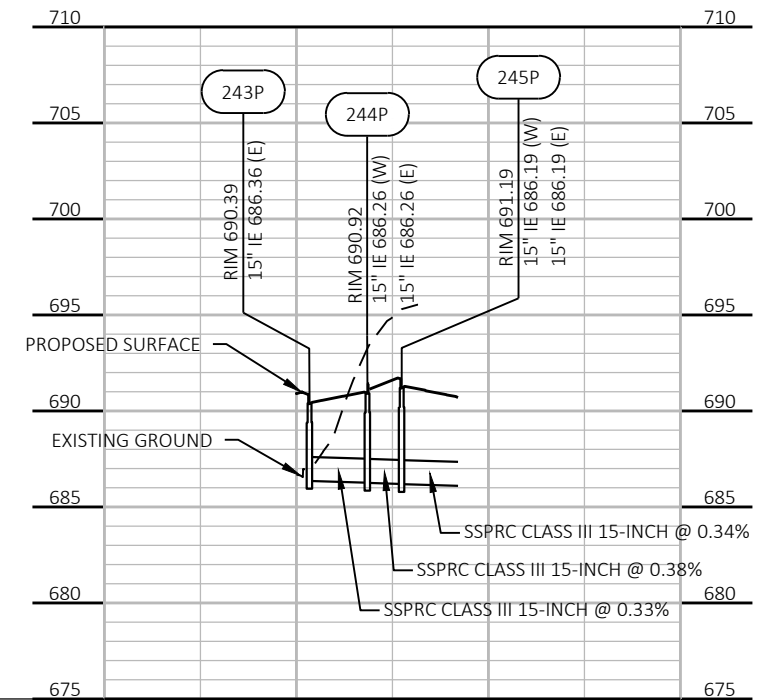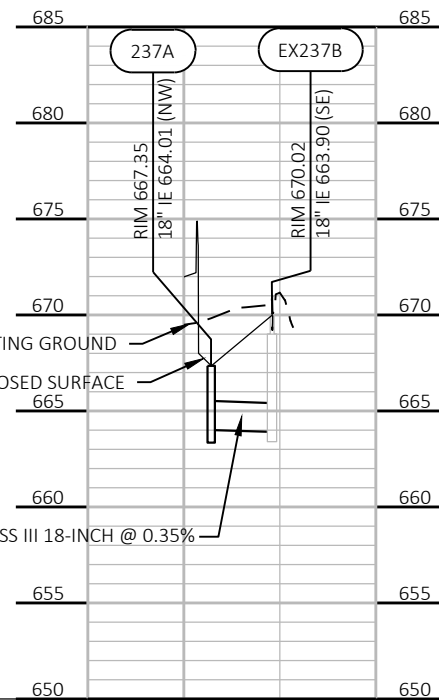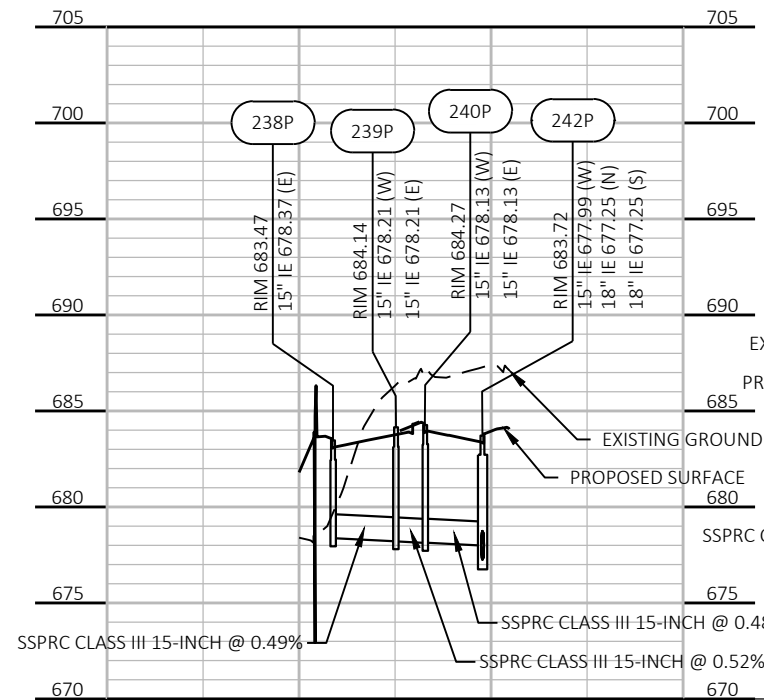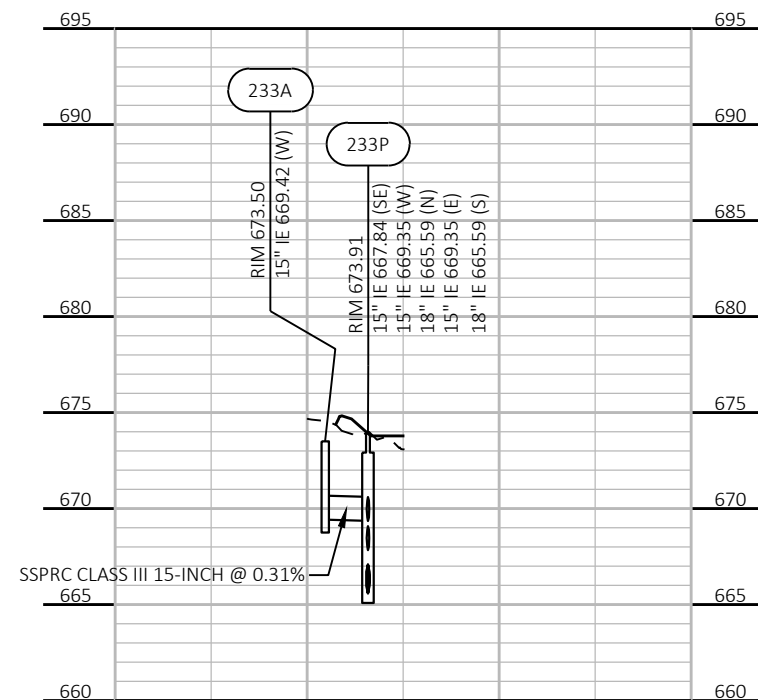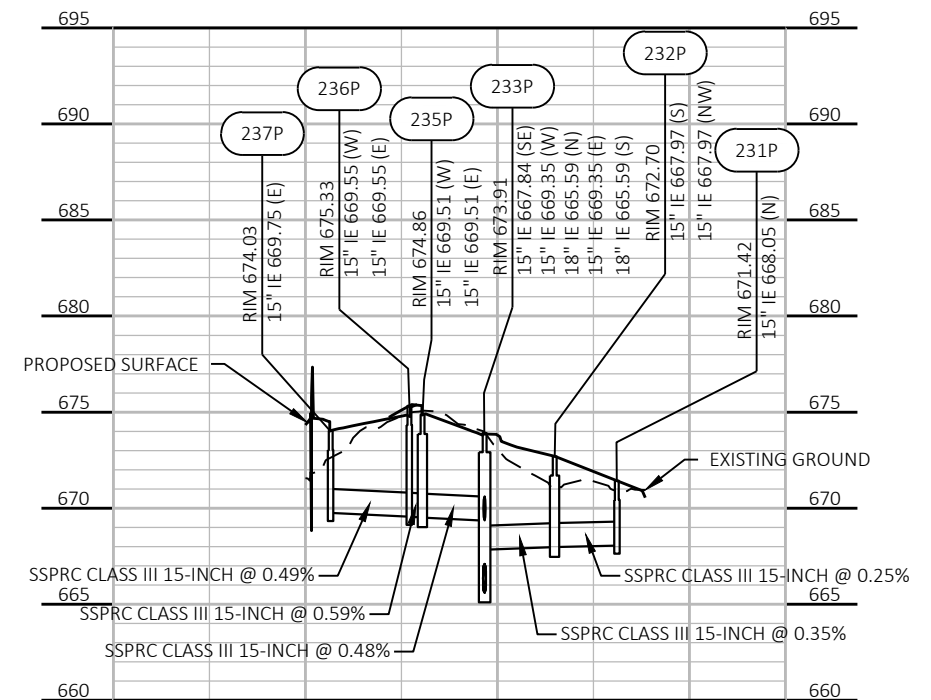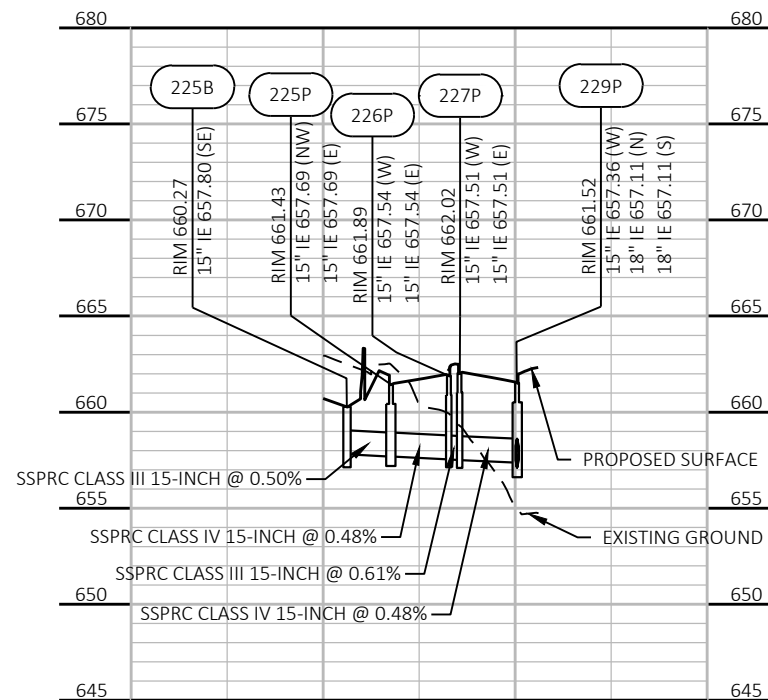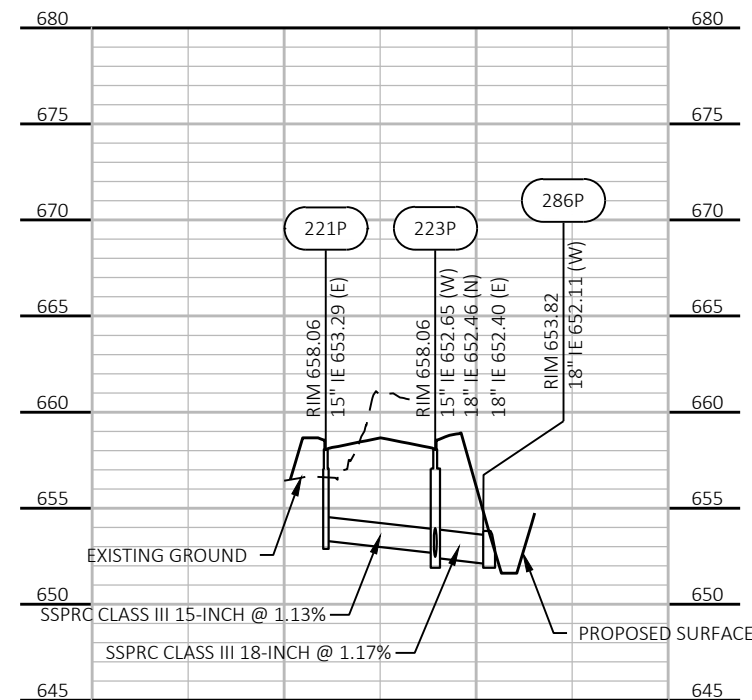

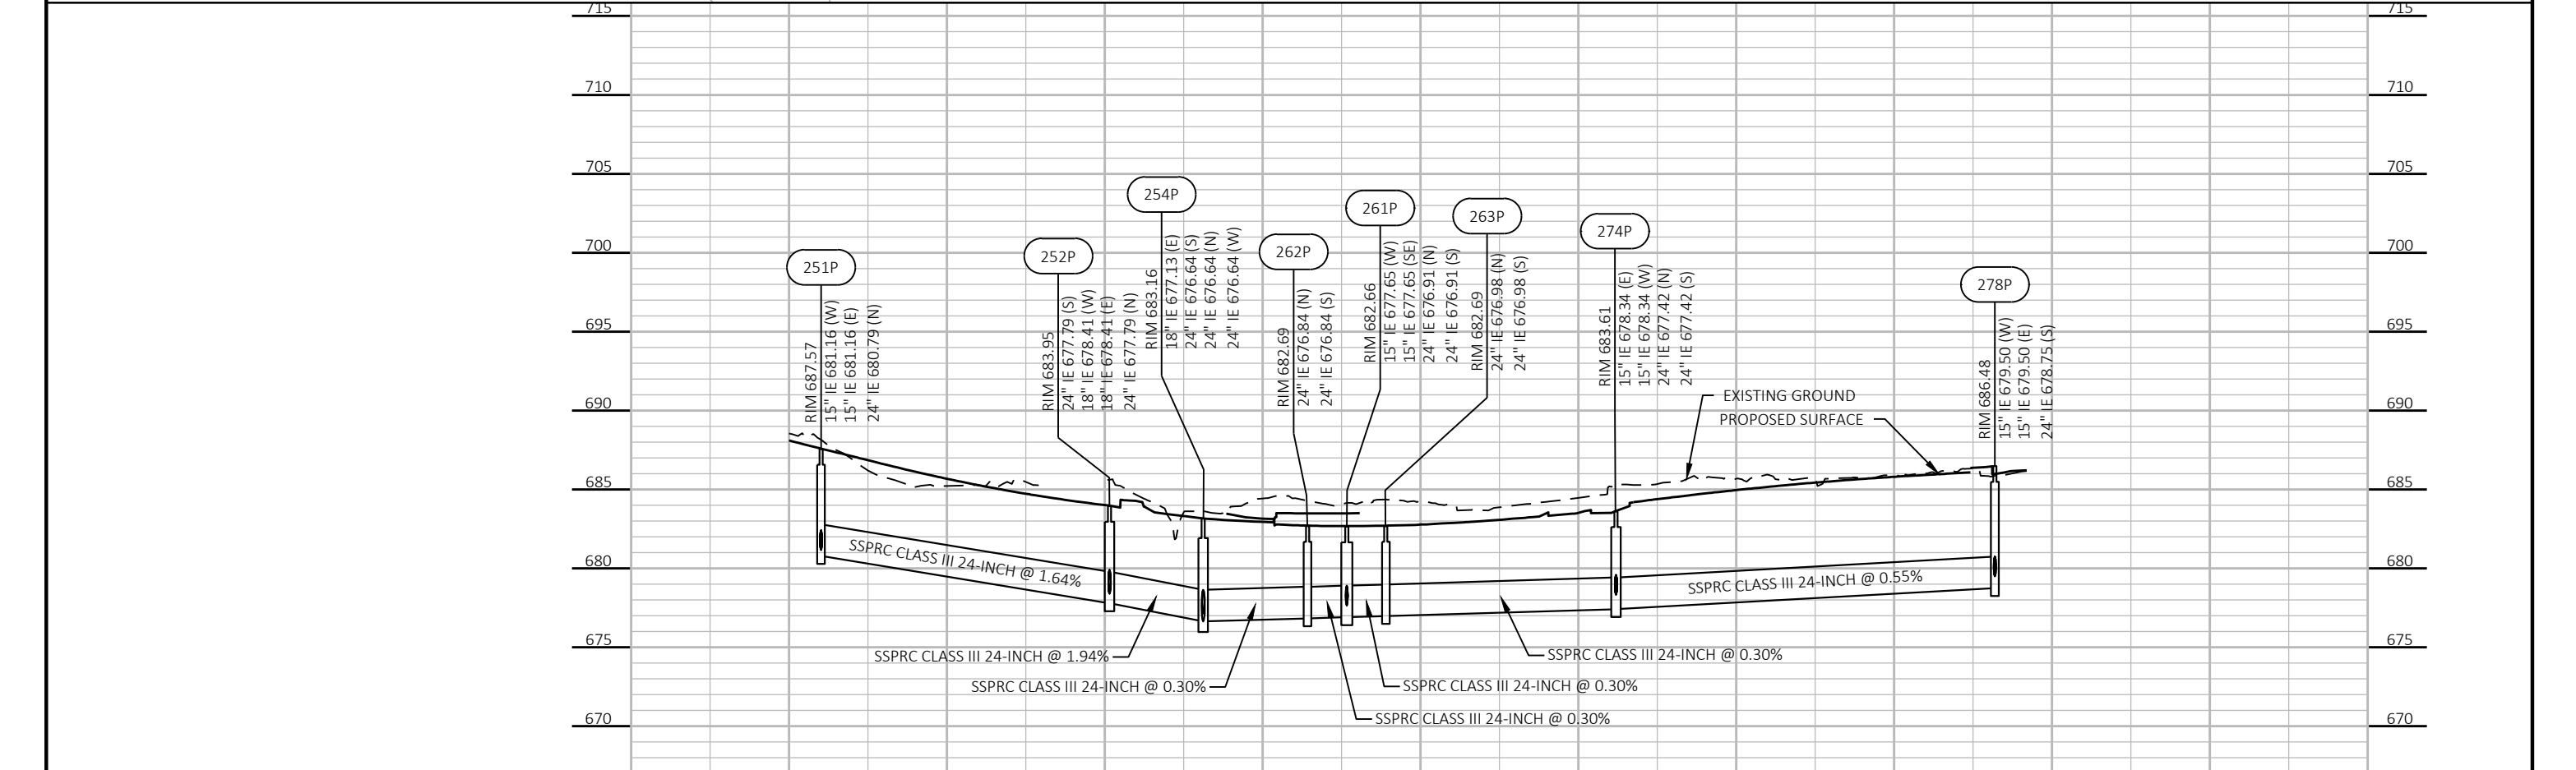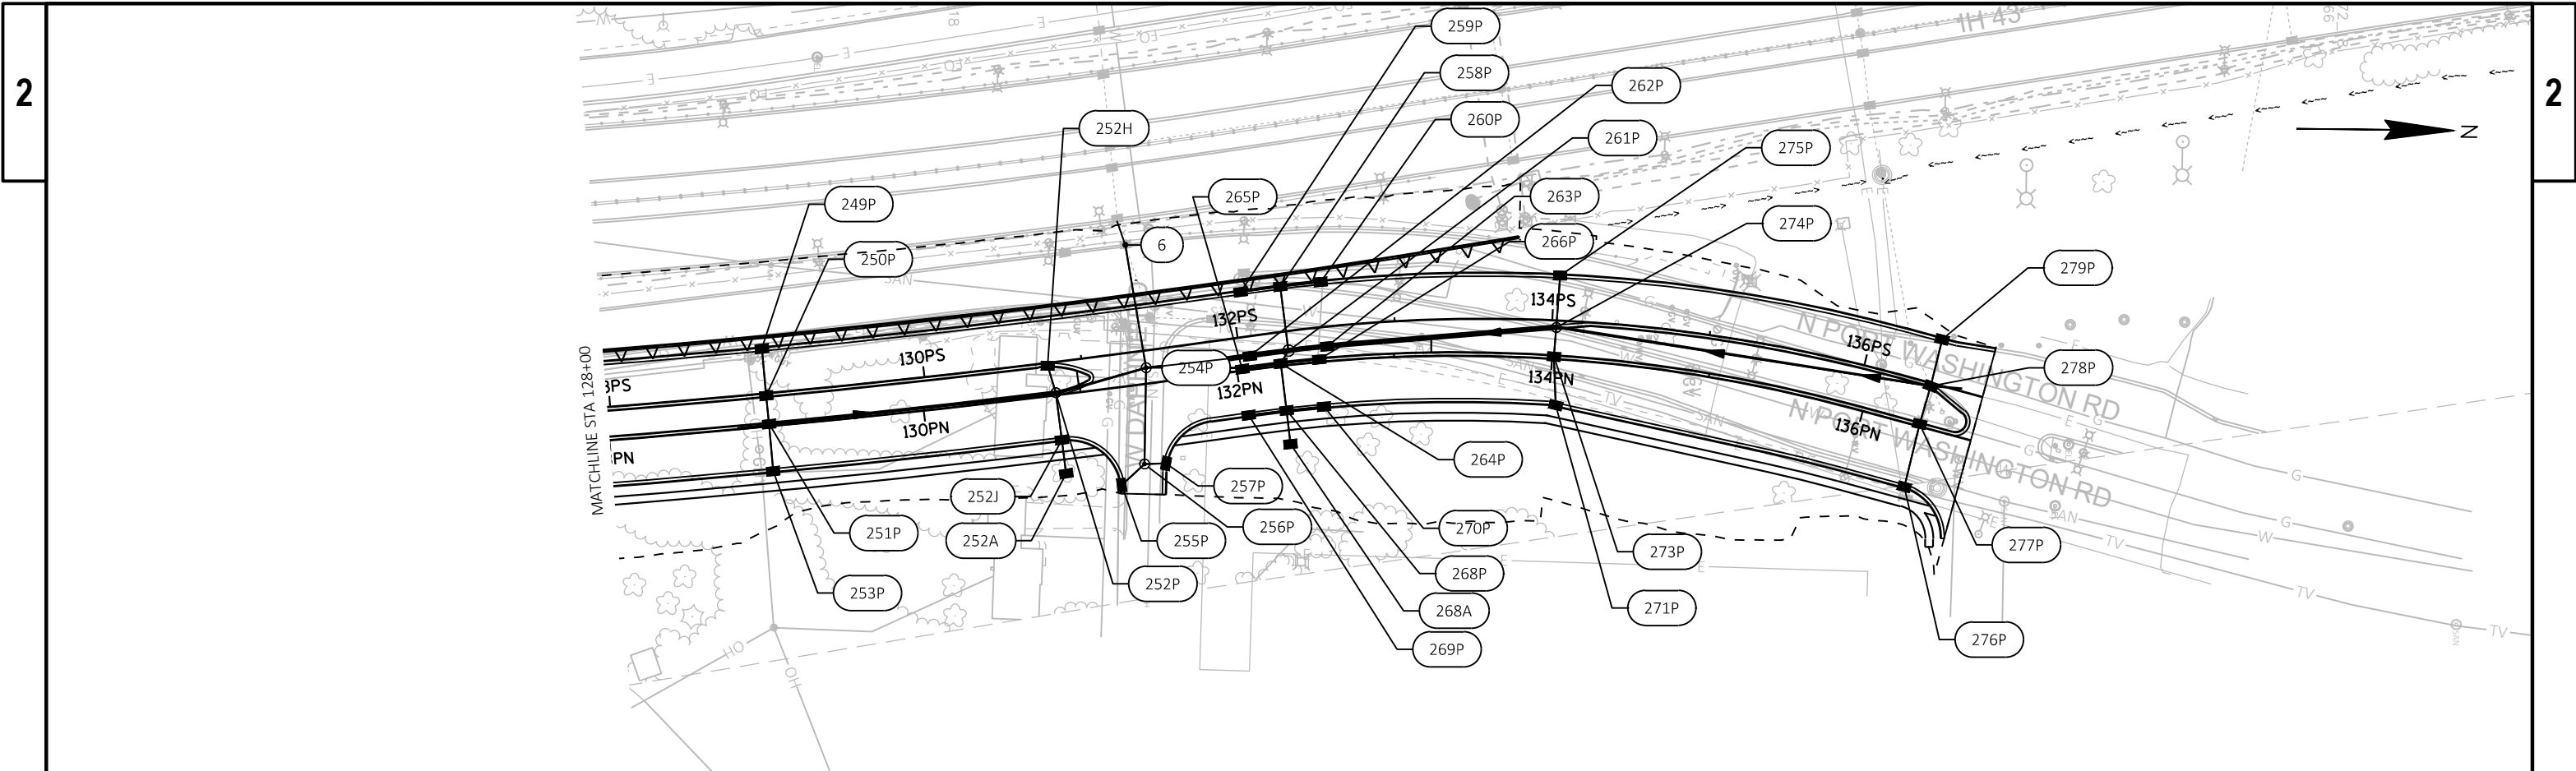

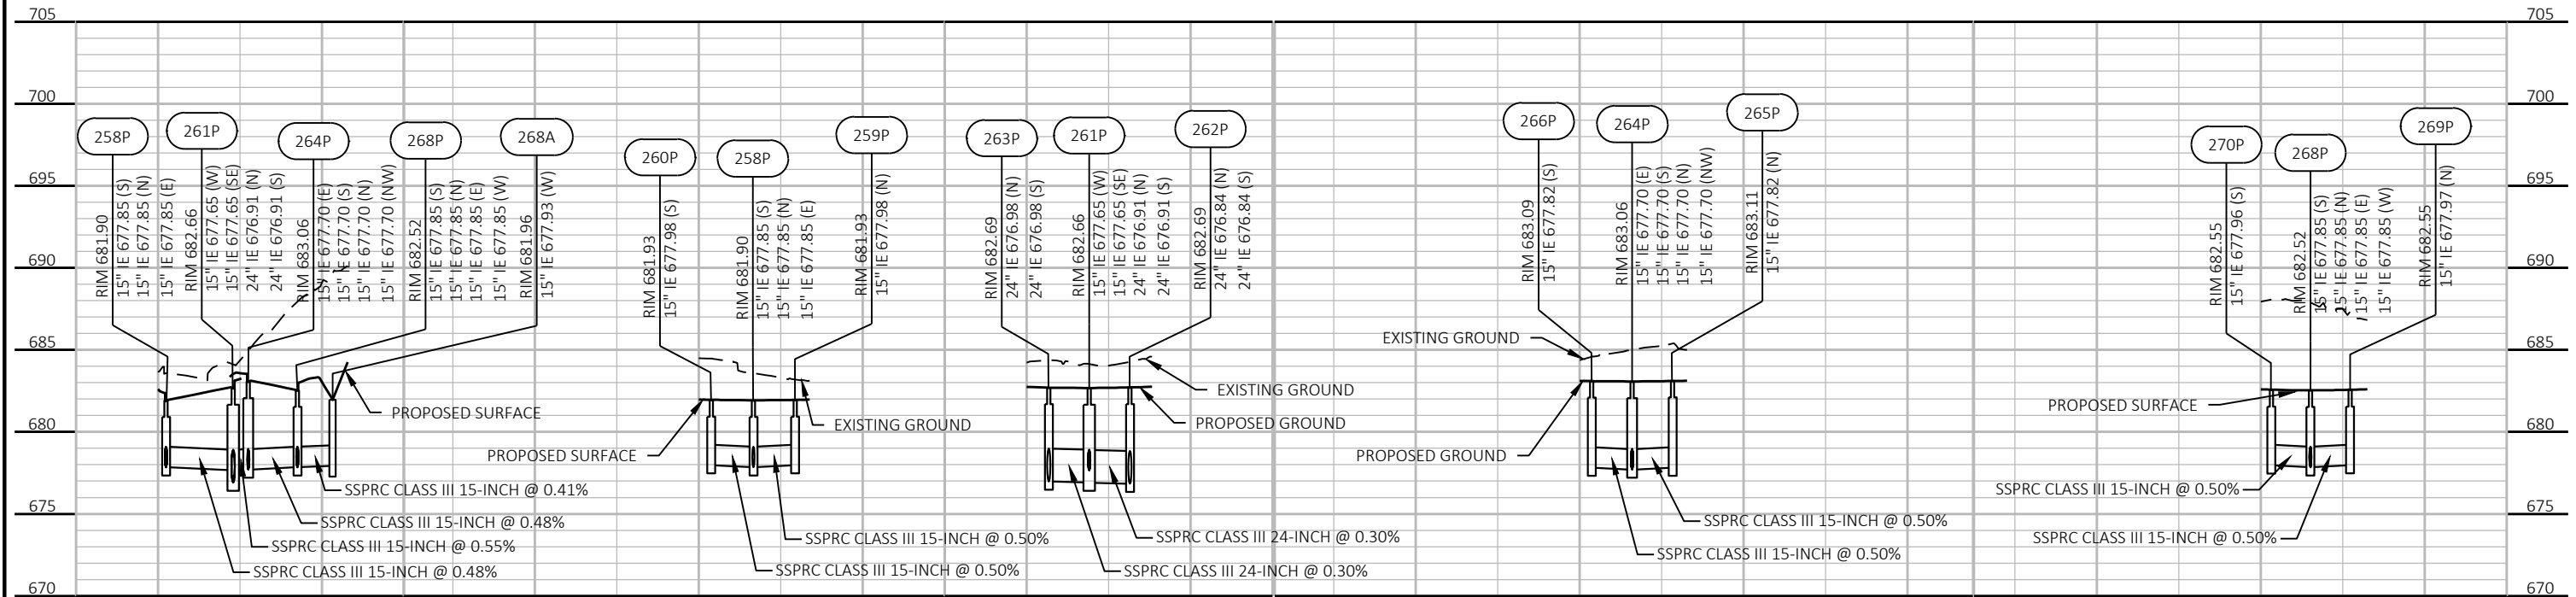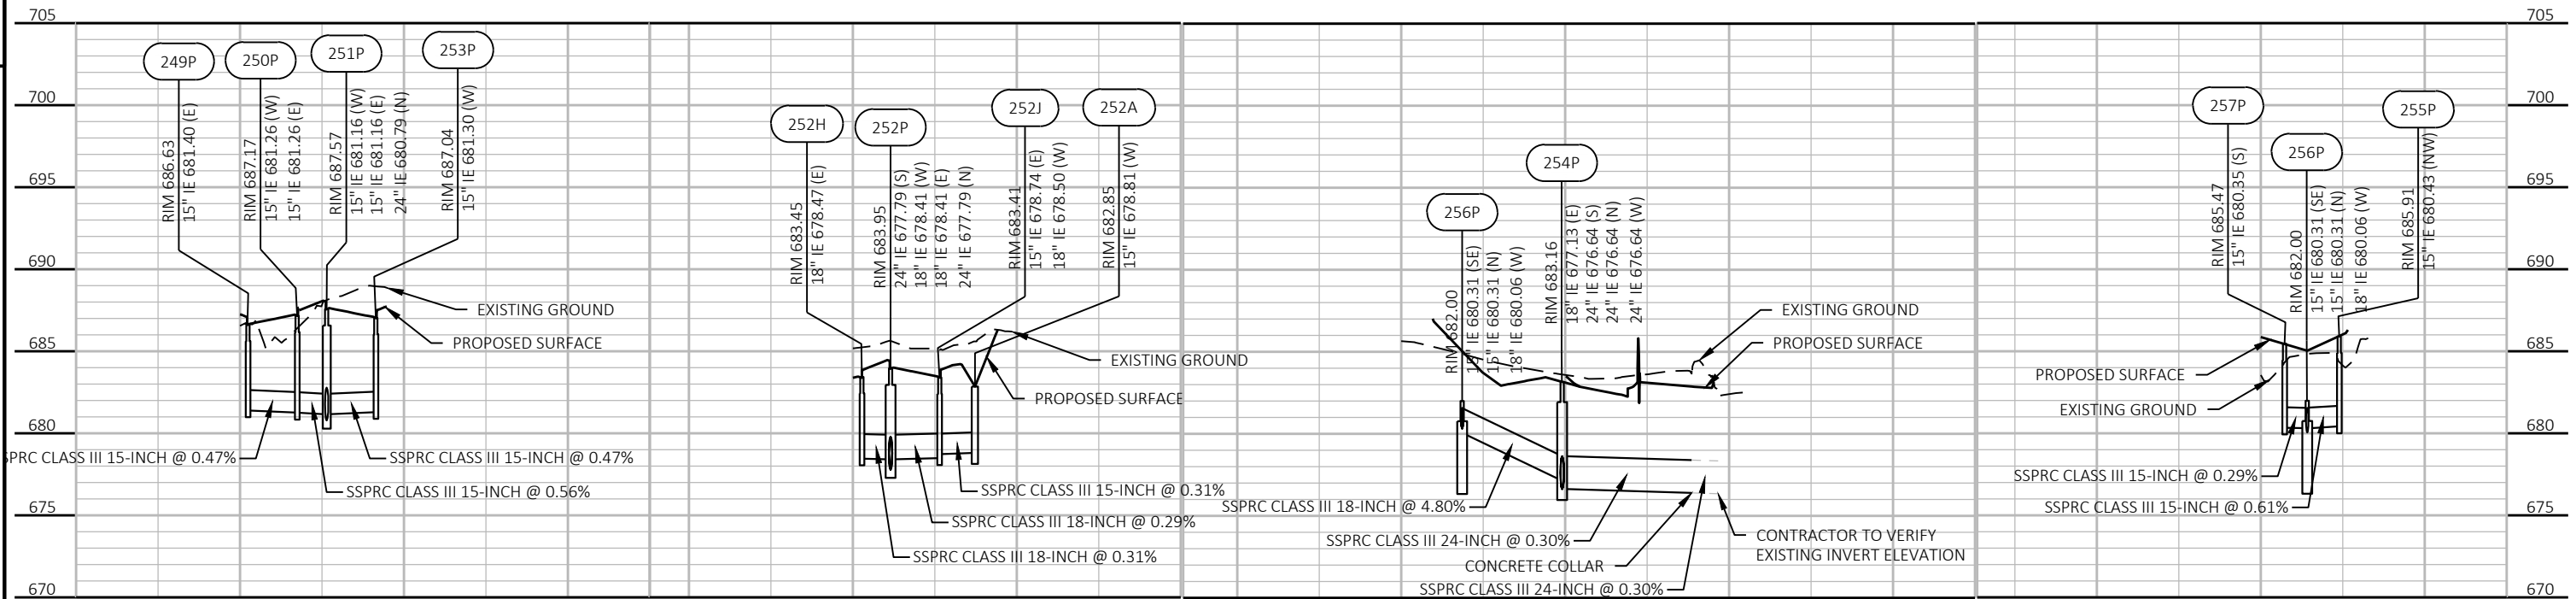

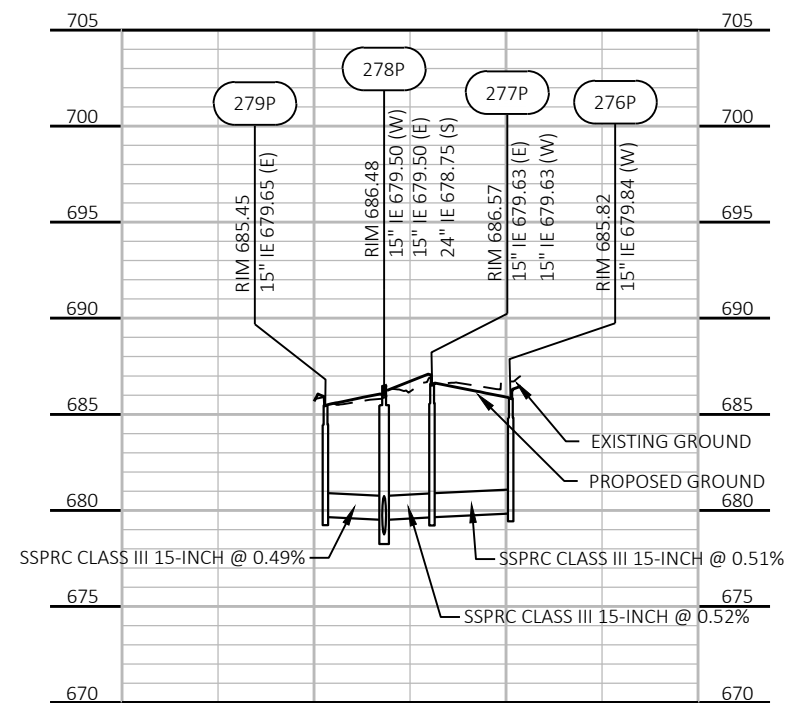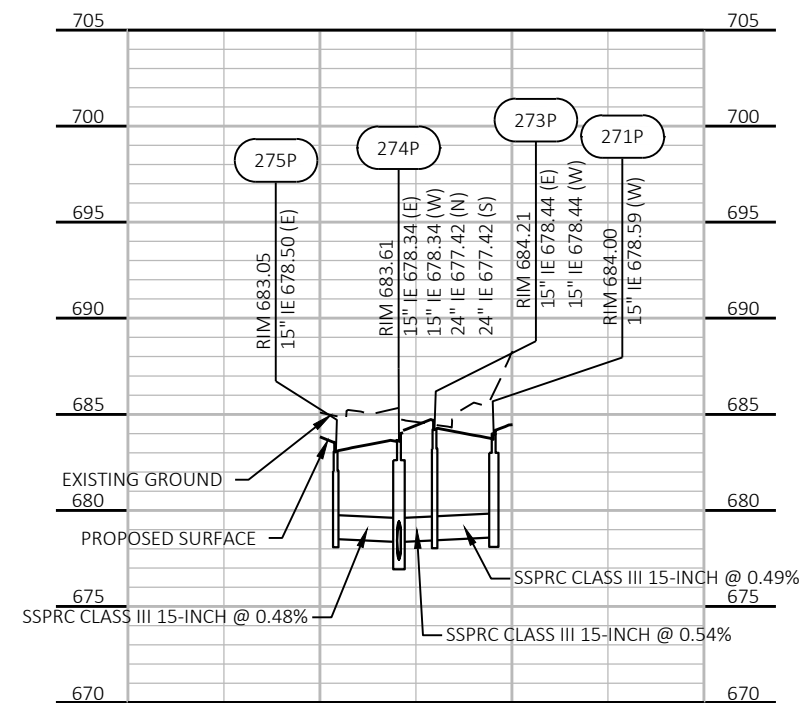

STORM SEWER STRUCTURES

3

3

FILE NAME : C:\CADDLIB\PW\PILICHOWSKI\GREATLAKES\D0229960\MQ BORDER SS.DWG	PLOT DATE :	11/25/2020 12:45 PM	PLOT BY :	ZACH PILICHOWSKI	PLOT NAME :		PLOT SCALE :	1" = 1'	
LAYOUT NAME - 1229-04-71									WISDOT/CADDS SHEET

3

STORM SEWER STRUCTURES																
			522.1018		522.1036		611.2004	611.2005	611.2006	611.2007	611.3004	611.323	611.3901	611.3902		
			APRON ENDWALLS		APRON ENDWALLS								INLETS	INLETS		
			FOR CULVERT PIPE		FOR CULVERT PIPE								MEDIAN 1	MEDIAN 2		
			REINFORCED		REINFORCED		MANHOLES 4-	MANHOLES 5-	MANHOLES 6-	MANHOLES 7-	INLETS 4-FT	INLETS 2X3-	GRATE	GRATE		
STRUCTURE	STATION	OFFSET*	RIM ELEVATION	INVERT** ELEVATION	DEPTH** * FT	LOCATION	CONCRETE 18-INCH EACH	CONCRETE 36-INCH EACH	FT DIAMETER EACH	FT DIAMETER EACH	FT DIAMETER EACH	FT DIAMETER EACH	DIAMETER EACH	FT EACH	GRATE EACH	GRATE EACH
270P	132+52.87	28.51' RT	682.55	677.96	3.77	PW-NB-SE							1			
268P	132+28.38	28.52' RT	682.52	677.85	3.86	PW-NB-SE							1			
256P	131+34.21	50.32' RT	682.00	680.06	0.91	PW-NB-SE					1					
268A	132+28.40	50.00' RT	681.96	677.93	4.22	PW-NB-SE										1
260P	132+57.58	50.32' LT	681.93	677.98	3.14	PW-NB-SE							1			
259P	132+08.96	49.52' LT	681.93	677.98	3.14	PW-NB-SE							1			
258P	132+33.15	49.89' LT	681.90	677.85	3.24	PW-NB-SE							1			
236P	120+62.08	8.49' LT	675.33	669.55	4.96	PW-NB-SE								1		
235P	120+62.65	1.70' LT	674.86	669.51	4.54	PW-NB-SE							1			
237P	120+62.13	49.50' LT	674.03	669.75	3.46	PW-NB-SE								1		
233P	120+50.38	28.50' RT	673.91	665.59	7.53	PW-NB-SE					1					
233A	120+56.54	50.08' RT	673.50	669.42	4.26	PW-NB-SE									1	
232P	120+18.97	46.90' RT	672.70	667.97	3.92	PW-NB-SE							1			
231P	119+87.11	50.78' RT	671.42	668.05	2.56	PW-NB-SE								1		
EX237B	120+34.08	90.56' LT	670.02	663.90	5.32	PW-NB-SE							1			
237A	120+15.57	64.75' LT	667.35	664.01	3.55	PW-NB-SE										1
2049	117+64.73	74.57' LT	662.23	651.57	9.66	PW-NB-SE				1						
227P	117+63.71	1.50' LT	662.02	657.51	3.70	PW-NB-SE								1		
226P	117+63.28	7.02' LT	661.89	657.54	3.54	PW-NB-SE								1		
229P	117+65.11	28.51' RT	661.52	657.11	3.61	PW-NB-SE							1			
225P	117+63.28	37.18' LT	661.43	657.69	2.93	PW-NB-SE							1			
225B	117+79.16	53.78' LT	660.27	657.80	2.66	PW-NB-SE										1
228P	117+06.53	29.00' RT	660.15	653.82	5.53	PW-NB-SE							1			
223P	114+33.60	28.50' RT	658.06	652.40	4.87	PW-NB-SE							1			
221P	114+33.36	28.50' LT	658.06	653.29	3.95	PW-NB-SE								1		
230P	117+29.55	70.32' RT		654.38		PW-NB-SE		1								
217P	111+72.27	28.00' RT	657.44	650.09	6.56	PW-NB-SE								1		
214F	200+78.46	28.64' RT	655.80	648.43	6.38	PN-TEMP				1						
214G	200+76.08	13.57' RT	655.30	650.82	3.67	PN-TEMP							1			
214H	200+62.36	42.94' RT	655.13	648.35	6.03	PN-TEMP				1						
212P	108+61.93	26.50' LT	655.05	650.59	3.65	PW-NB-SE							1			
214P	108+63.30	26.57' RT	655.05	648.04	6.26	PW-NB-SE								1		
215P	203+06.98	13.02' LT	654.97	649.37	4.85	PN-TEMP				1						
214E	201+00.52	34.71' RT	654.85	648.50	5.60	PN-TEMP				1						
214D	202+24.98	12.50' RT	654.28	649.69	3.78	PN-TEMP							1			
214A	202+24.98	12.50' LT	654.28	649.04	4.49	PN-TEMP							1			
214B	202+09.98	12.50' LT	654.26	648.98	4.53	PN-TEMP								1		
214C	202+09.98	13.00' RT	654.24	648.89	4.61	PN-TEMP								1		

3

PROJECT NO:	1229-04-71	HWY: N PORT WASHINGTON RD	COUNTY: MILWAUKEE	MISCELLANEOUS QUANTITIES	SHEET	E
-------------	------------	---------------------------	-------------------	--------------------------	-------	---

3

3

STORM SEWER STRUCTURES																
STRUCTURE	STATION	OFFSET*	RIM ELEVATION	INVERT** ELEVATION	DEPTH** * FT	LOCATION	522.1018	522.1036	611.2004	611.2005	611.2006	611.2007	611.3004	611.323	611.3901	611.3902
							APRON ENDWALLS	APRON ENDWALLS	MANHOLES 4- FT DIAMETER EACH	MANHOLES 5- FT DIAMETER EACH	MANHOLES 6- FT DIAMETER EACH	MANHOLES 7- FT DIAMETER EACH	INLETS 4-FT DIAMETER EACH	INLETS 2X3- FT EACH	INLETS MEDIAN 1 GRATE EACH	INLETS MEDIAN 2 GRATE EACH
							FOR CULVERT PIPE	FOR CULVERT PIPE								
							REINFORCED CONCRETE 18-INCH EACH	REINFORCED CONCRETE 36-INCH EACH								
286P	114+33.64	53.49' RT		653.82		PW-NB-SE	1									
211P	105+65.46	26.50' RT	653.46	646.83	5.88	PW-NB-SE							1			
209P	105+65.18	26.50' LT	653.46	647.84	4.81	PW-NB-SE							1			
212A	200+04.09	36.88' LT	652.61	649.52	1.95	PN-TEMP							1			
212B	108+14.73	36.92' LT	652.60	649.69	1.76	PW-NB-SE							1			
285P	112+53.66	62.73' RT		652.15		PW-NB-SE	1									
202	100+39.70	51.31' LT	648.75	639.03	8.73	PW-NB-SE			1							
207P	103+05.26	26.49' LT	650.98	646.77	3.40	PW-NB-SE								1		
208P	102+98.76	27.00' RT	650.91	644.81	5.35	PW-NB-SE							1			
203P	100+50.00	0.76' LT	649.03	642.89	5.31	PW-NB-SE							1			
202P	100+50.17	7.47' LT	648.93	642.85	5.24	PW-NB-SE							1			
204P	100+60.92	26.49' RT	648.50	643.03	4.72	PW-NB-SE			1							
201P	100+65.93	44.06' LT	648.31	639.27	8.29	PW-NB-SE							1			
TOTALS							2	1	1	7	7	1	34	28	2	3

REMARKS

* STATIONS AND OFFSETS ARE TO CENTER OF STRUCTURE

** FOR STRUCTURES WITH SUMPS, THE INVERT ELEVATION IS THE ELEVATION OF THE SUMP. FOR STRUCTURES WITHOUT SUMPS, THE INVERT ELEVATION IS THE ELEVATION OF THE LOWEST PIPE FLOW LINE

*** DEPTH = RIM ELEV - TOP OF STRUCTURE BASE ELEV - COVER HEIGHT - 6 -INCH ADJUSTMENT RING HEIGHT

GENERAL NOTES

DETAILS OF CONSTRUCTION MATERIALS AND WORKMANSHIP NOT SHOWN ON THIS DRAWING SHALL CONFORM TO THE PERTINENT REQUIREMENTS OF THE CONTRACT.

THE CONTRACTOR IS RESPONSIBLE FOR NOT BACKFEEDING CIRCUITS PRIOR TO DISCONNECTING ANY BRANCH CIRCUITS FROM OLD SOURCE.

LOCATIONS OF THE PVC CONDUITS ARE IDENTIFIED IN THE PLANS WHERE THEY ARE REQUIRED. APPROPRIATE ADJUSTMENT ON CONDUIT LOCATIONS MAY BE MADE IF THE FIELD CONDITIONS ARE SUCH THAT THE CONDUIT CANNOT BE INSTALLED AT THE SPECIFIED LOCATIONS. FIELD MARK EACH CONDUIT LOCATION IN RED.

ALL CONDUITS SHALL BE CAPPED OR PLUGGED WITH ENGINEER APPROVED FITTINGS IMMEDIATELY AFTER INSTALLATION. THE TRENCH SHALL NOT BE BACK FILLED PRIOR TO INSPECTION OF THE CONDUIT.

BENDING OF PVC ELECTRICAL CONDUIT SHALL BE ACCOMPLISHED BY USING A BLANKET OR IMMERSION TYPE TANK DESIGNED FOR THE PURPOSE OF BENDING PVC ELECTRICAL CONDUIT. ALL CUT ENDS SHALL BE TRIMMED INSIDE AND OUTSIDE TO REMOVE ALL ROUGH EDGES ON ALL CONDUITS.

PRIOR TO CONDUIT ACCEPTANCE, ALL CONDUIT ENDS SHALL BE THOROUGHLY CLEANED AND BE CAPPED WITH THE APPROPRIATE CAST PLASTIC CAP WHICH FITS SNUGGLY ON THE CONDUIT, BUT EASILY REMOVED IN THE FUTURE. DUCT TAPE OR ANY OTHER CAPPING METHOD IS NOT ACCEPTABLE.

CONDUIT RUNS SHALL BE THE SAME SIZE PIPE FROM ONE END TO THE OTHER (FROM PULL BOX-TO-PULL BOX OR JUNCTION BOX OR BASE-TO-BASE, ETC.) UNLESS OTHERWISE NOTED ON PLANS.

PULL ROPE (3/8-INCH NYLON) SHALL BE INSTALLED IN ALL NEW CONDUITS.

CONTRACTOR SHALL SUPPLY AS-BUILT DRAWING FOR ALL THE WORK BEING DONE.

INSTALLATION OF LATERAL UNDERGROUND CONDUIT UNDER PAVEMENT SHALL BE INSTALLED MINIMUM 30 INCHES BELOW PROPOSED GRADE AND A MINIMUM OF 3 INCHES BELOW ALL PAVEMENT BASE MATERIALS. CONDUIT LATERALS SHALL BE TRENCHED UNDER PAVEMENT BEFORE PAVEMENT CONSTRUCTION. CONTRACTOR IS RESPONSIBLE TO COORDINATE WITH ROADWAY CONSTRUCTION FOR CONDUIT LATERALS INSTALLATION.

PITCH ALL CONDUITS TOWARD PULL BOXES. INSTALL A 2" DRAIN DUCT TO STORM SEWER OR DRAIN SUMP AS REQUIRED FOR DRAINAGE. THE 2" DRAIN DUCT OR SUMP IS INCIDENTAL TO THE PULL BOX BID ITEM AND IS NOT SHOWN.

THE LOCATION OF EXISTING AND PROPOSED UTILITIES AS SHOWN ON THE PLANS ARE APPROXIMATE, IN ADDITION, THERE MAY BE OTHER UTILITIES WITHIN THE PROJECT AREA WHICH ARE NOT SHOWN. THE CONTRACTOR SHALL VERIFY THE LOCATIONS OF ALL UTILITIES PRIOR TO CONSTRUCTION.

HAND DIGGING MAY BE REQUIRED FOR LOCATIONS ADJACENT TO EXISTING GAS AND POWER LINES. HAND EXCAVATION SHOULD BE ANTICIPATED & WILL BE CONSIDERED INCIDENTAL TO THE CONCRETE BASES BID ITEM. COORDINATE ALL WORK NEAR GAS LINE WITH WE ENERGIES.

EXISTING CONDUIT AND CID NO LONGER BEING USED IS ABANDONED IN PLACE. THE CONTRACTOR MAY REMOVE ABANDONED WIRING AT THE CONTRACTOR'S EXPENSE. ABANDONED PULL BOX REMOVAL IS INCIDENTAL TO THE ROAD CONSTRUCTION.

ALL UNDERGROUND WIRING AND CONDUIT FOR POLES BEING REMOVED IS ABANDONED IN PLACE UNLESS NOTED OTHERWISE. CONTRACTOR MAY SALVAGE ABANDONED WIRING AT HIS OWN EXPENSE.

IF CID CONTAINS PHASE CONDUCTOR(S) THAT WILL NOT BE USED FOR SUBSEQUENT POLES, I.E. AT THE END OF A CIRCUIT, DO NOT ENERGIZE THE RESPECTIVE CONDUCTOR(S) PAST THE LAST POLE THE PHASE WAS UTILIZED. REMOVE UNUSED CONDUCTOR(S) EXPOSED BEYOND THE CID RACEWAY IN ALL SUBSEQUENT POLES.

SEAL THE ENDS OF ALL CID RACEWAY WITH A UL RECOGNIZED FOAM CONDUIT SEALANT. PROVIDE A 1/2" NYLON ROPE EXTENDING BEYOND THE PLUG TO ASSIST IN REMOVING THE PLUG IN THE FUTURE.

SEE DETAIL "CONDUIT DETAILS AT STRUCTURE PARAPET TO ROADWAY BARRIER INTERFACE" WHEN CONDUIT EXITS TO GRADE FROM A BRIDGE PARAPET OR RETAINING WALL. RIGID METALLIC CONDUIT IN THE CONCRETE BARRIER IS INCIDENTAL TO THE RIGID NONMETALLIC CONDUIT.

PROVIDE MINIMUM CABLE SLACK AS NOTED BELOW:

PULL BOXES:	10-FT	LIGHTING CONTROL CENTERS:	10-FT
EMBEDDED JUNCTION BOXES:	3-FT	POLES:	5-FT IN AND 5-FT OUT

WIRE AND CONDUIT IS LISTED IN THE MISCELLANEOUS QUANTITIES BASED UPON THE EARLIEST STAGE SHOWN. CONTRACTOR MAY INSTALL LATER WHEN LOAD NEEDS TO BE ENERGIZED.

CONDUCTOR COLORS: 240/480V, 1 PHASE - BLACK / RED / WHITE (NEUTRAL) / BARE OR GREEN (GROUND)

STAGING NOTES

MAINTAIN LIGHTING AT ALL TIMES DURING CONSTRUCTION USING EXISTING LIGHTING, PROPOSED TEMPORARY, FINAL LIGHTING OR COMBINATIONS.

DO NOT REMOVE EXISTING LIGHTING UNTIL THE NEW OR TEMPORARY LIGHTING IS OPERATIONAL. REFER TO DRAWINGS FOR STAGING INFORMATION.


MAINTAINING SYSTEM CONTINUITY SHALL BE INCIDENTAL TO THE "REMOVE EXISTING STREET LIGHTS" BID ITEM.

DUE TO THE PHASING OF CONSTRUCTION SOME FINAL LIGHTING UNITS MAY BE ORPHANED UNTIL A LATER STAGE IS COMPLETE. IT IS AT THE DISCRETION OF THE CONTRACTOR TO SCHEDULE THESE ITEMS. THE CONTRACTOR IS RESPONSIBLE FOR THE COORDINATION OF THE PLACEMENT OF RACEWAY THAT SPANS TWO DIFFERENT PHASES OF CONSTRUCTION. MISCELLANEOUS QUANTITIES SHOW WIRING ADDED WHEN CONDUIT IS INSTALLED. WIRING INSTALLATION MAY BE DEFERRED SUBJECT TO THE LIMITATIONS NOTED HEREIN.

TEMPORARY OR FINAL LIGHTING MUST ILLUMINATE AN AREA BEFORE EXISTING LIGHTING UNITS IN AN AREA CAN BE REMOVED. THE SCHEDULING OF REMOVAL IS AT THE DISCRETION OF THE CONTRACTOR WITH THE PROVISION THAT LIGHTING OF THE ROADWAY IS PROVIDED AT ALL TIMES. COORDINATE POLE REMOVAL WITH TRAFFIC CONTROL.

LEGEND - FINAL LIGHTING

- | | | | |
|---|---|---|---|
|  | CABLE IN CONDUIT - SIZE AS NOTED |  | ELECTRIC METER SOCKET |
|  | PROPOSED SINGLE ARM FREEWAY LIGHTING UNIT |  | DENOTES THE CONSTRUCTION STAGE FOR INSTALLATION |
|  | PROPOSED TWIN ARM LOCAL MUNI. LIGHTING UNIT |  | STUBOUT |
|  | LIGHTING CONTROL CABINET | | LUMINAIRE IDENTIFICATION |
|  | PULL BOX 24" x 36" | | |
|  | PULL BOX 24" x 42" | | |

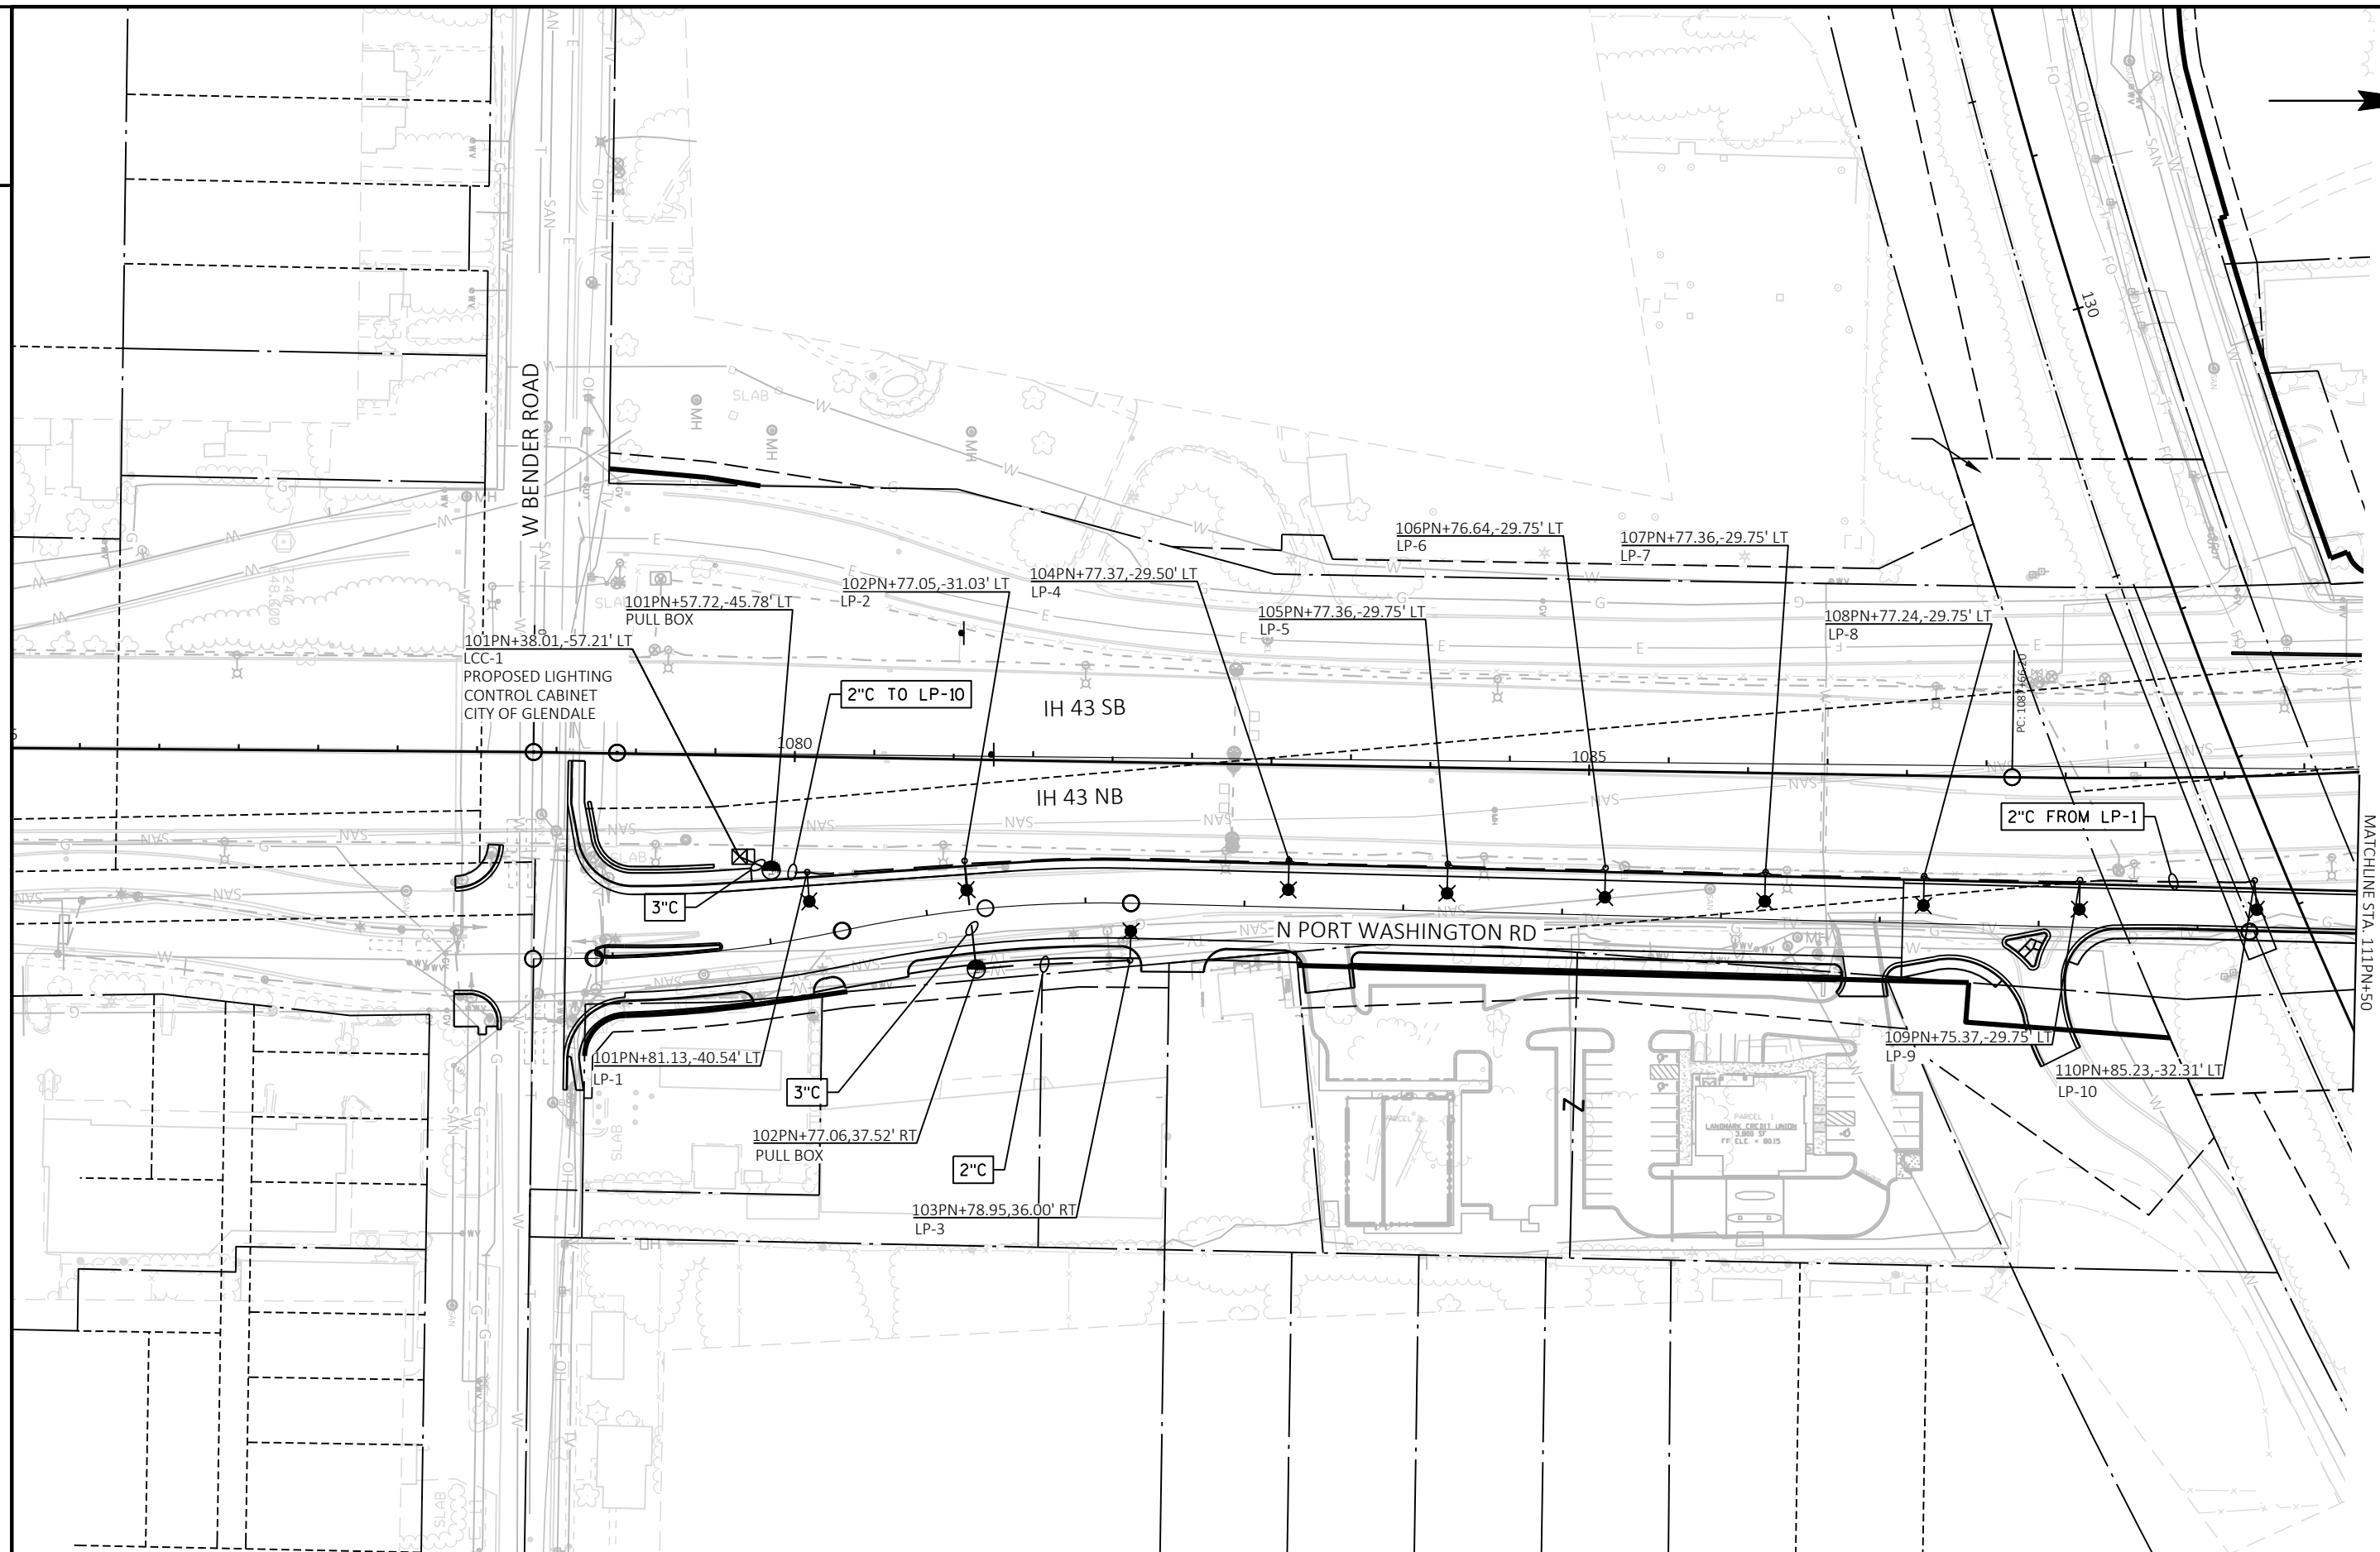

PROJECT NO: 1229-04-71

HWY: N PORT WASHINGTON RD

COUNTY: MILWAUKEE

LIGHTING PLAN - PORT WASHINGTON RD

SHEET

E

FILE NAME: C:\CADDLIB\PW\HNTB_KIAN.CHA\GREATLAKES\0228767\LP_PORTWASH.DWG
LAYOUT NAME: PORTWASHINGTON RD-1


PLOT DATE: 11/25/2020 1:42 PM

PLOT BY: KIAN K. CHAI

PLOT NAME:

PLOT SCALE: 1 IN:100 FT

WISDOT/CADDs SHEET 42

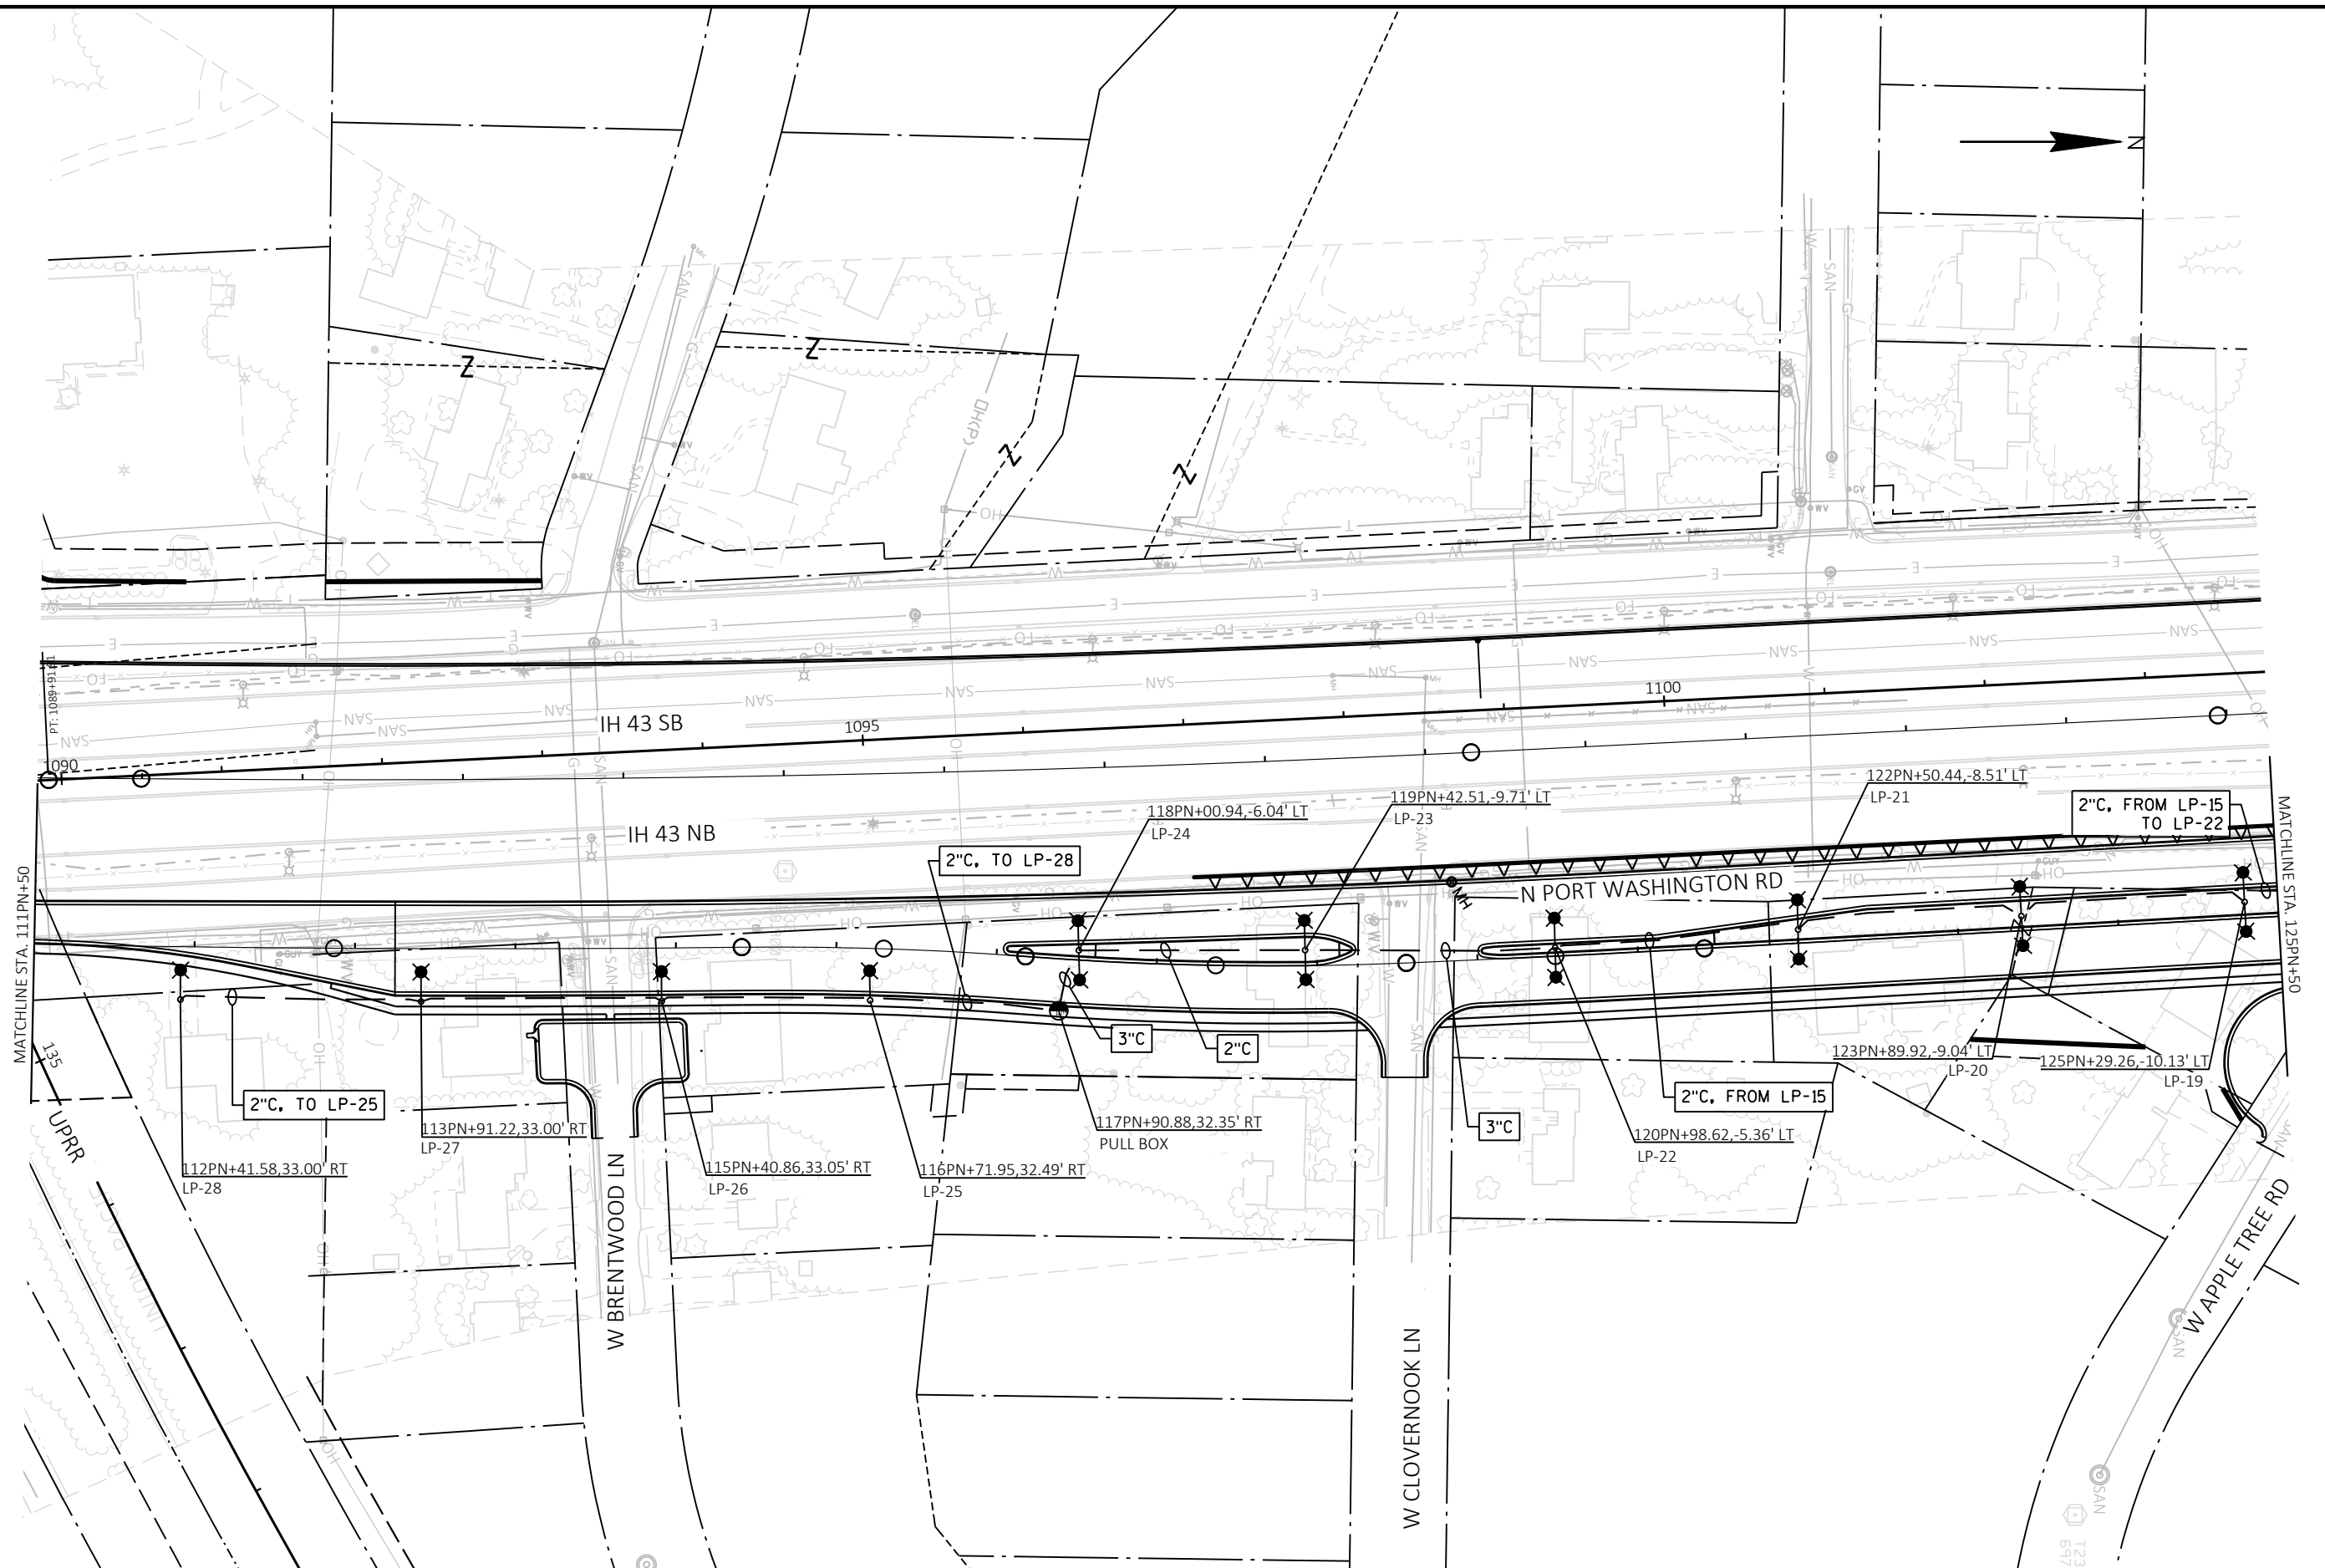

PROJECT NO: 1229-04-71

HWY: N PORT WASHINGTON RD

COUNTY: MILWAUKEE


LIGHTING PLAN - PORT WASHINGTON RD

SHEET


E



LEGEND

 	CONTROL CABINET		PULL BOX, 24" X 42"
	NONMETALLIC CONDUIT 2", UNLESS OTHERWISE NOTED		SIGNAL HEAD NUMBER
	NONMETALLIC INTERCONNECT CONDUIT		RED CIRCULAR INDICATOR
	LOOP DETECTOR CONDUIT, 1" NONMETALLIC		YELLOW CIRCULAR INDICATOR
	SIGNAL HEAD, TRAFFIC SIGNAL STANDARD, PEDESTAL BASE		GREEN CIRCULAR INDICATOR
	MONOTUBE BASE, POLE, 15'-30' ARM		RED ARROW
	MONOTUBE BASE, POLE, 35'-45' ARM		YELLOW ARROW
	MONOTUBE BASE, POLE, 50'-55' ARM		GREEN ARROW
	PEDESTRIAN HEAD WITH PUSH BUTTON		WALK/DON'T WALK INDICATOR 16" (COUNTDOWN TIMER)
	LUMINAIRE, TRAFFIC POLE		LANE DESIGNATION FOR INFO ONLY
	LOOP DETECTOR IN 1" NONMETALLIC CONDUIT		
	PULL BOX, 24" X 36"		

NOTE: ALL LENSES ARE 12-INCH
GRAYSHADE REPRESENTS EXISTING

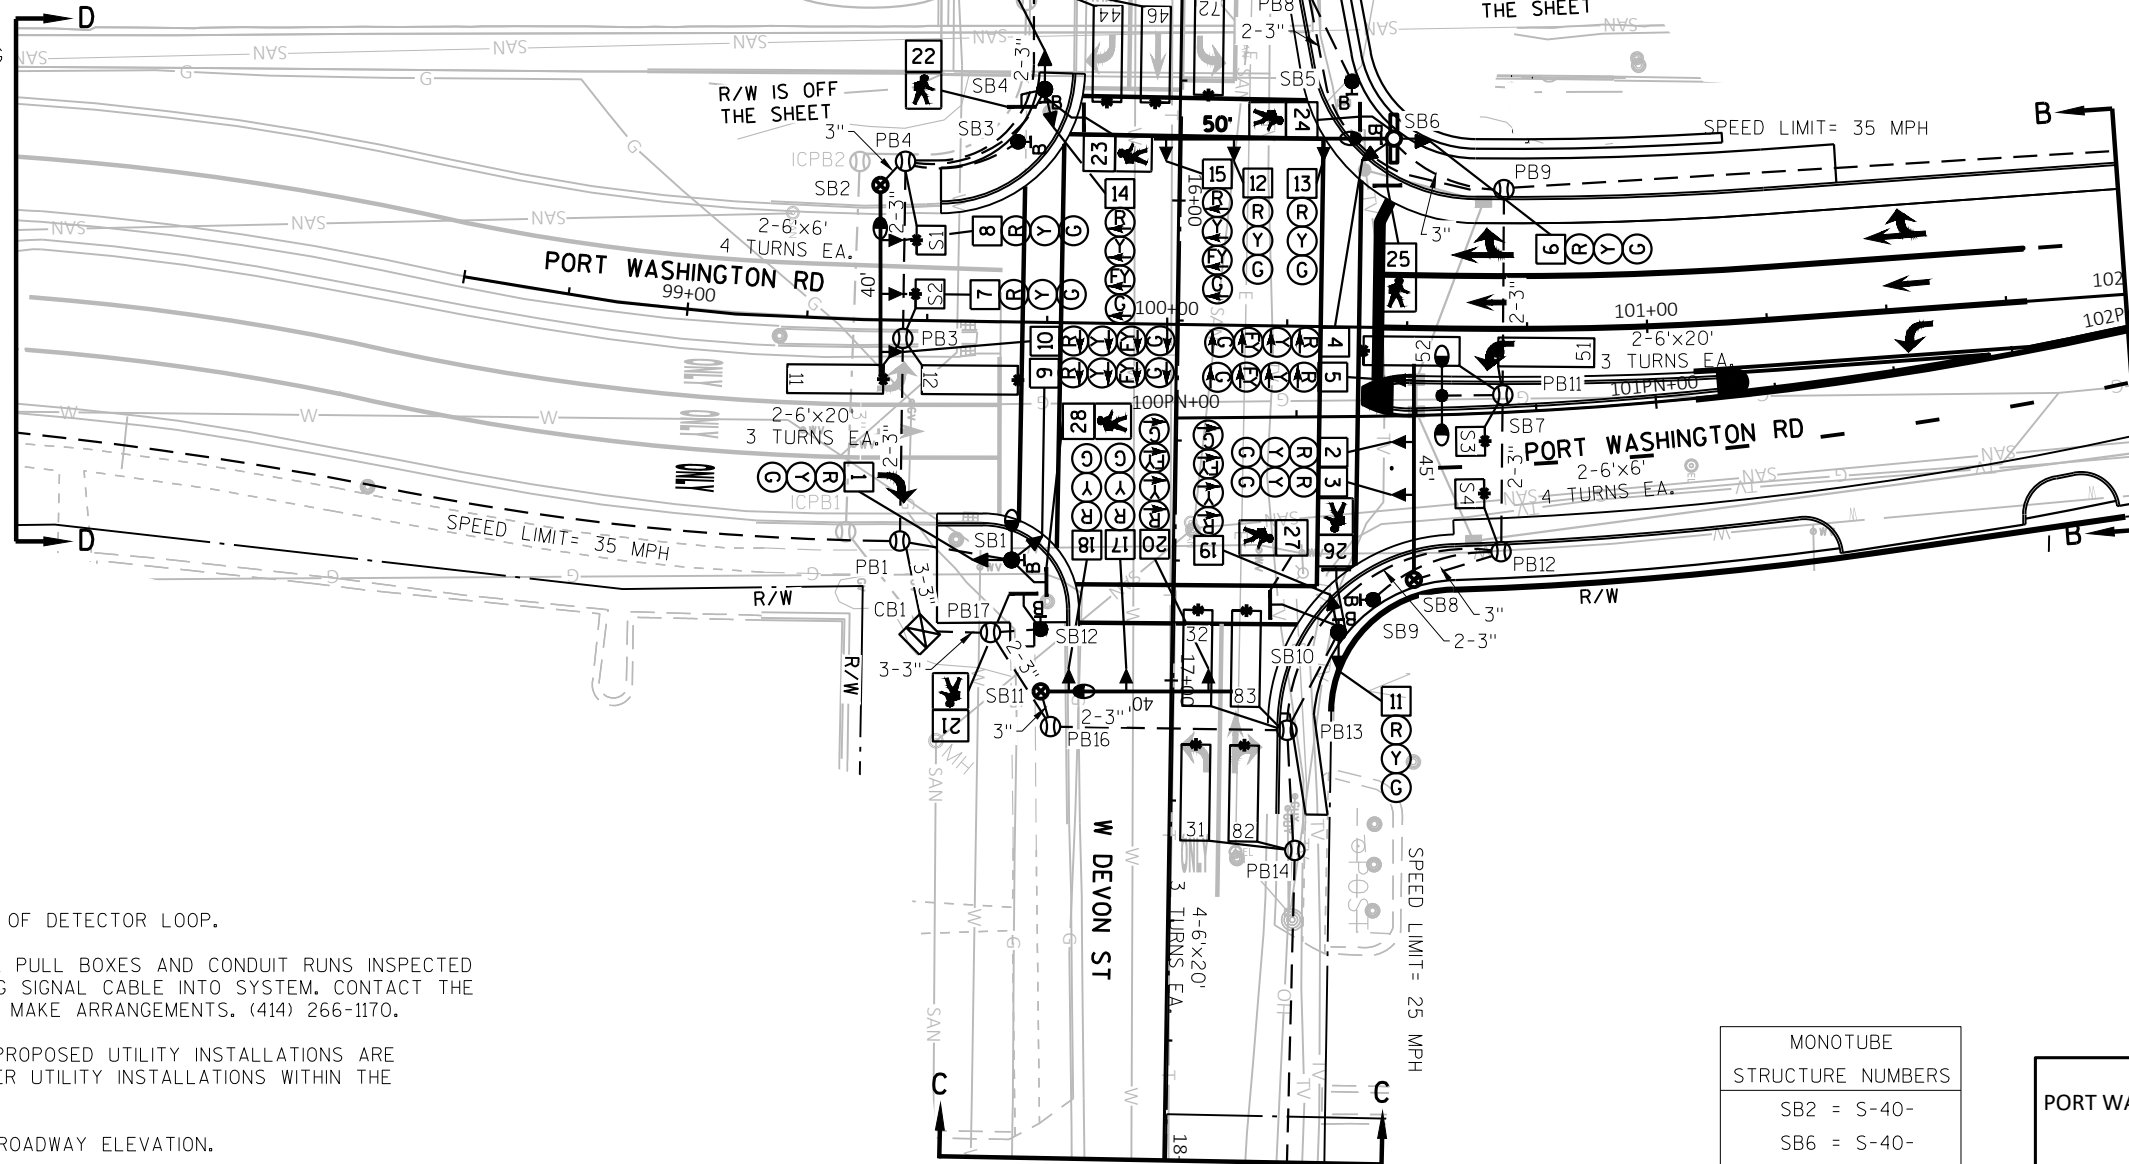

CONSTRUCTION NOTES:

- * LOCATION IS TO FRONT CENTER OF DETECTOR LOOP.
- THE CONTRACTOR SHALL HAVE THE PULL BOXES AND CONDUIT RUNS INSPECTED 5 WORKING DAYS PRIOR TO PLACING SIGNAL CABLE INTO SYSTEM. CONTACT THE WISDOT ELECTRICAL FIELD UNIT TO MAKE ARRANGEMENTS. (414) 266-1170.
- THE LOCATIONS OF EXISTING AND PROPOSED UTILITY INSTALLATIONS ARE APPROXIMATE. THERE MAY BE OTHER UTILITY INSTALLATIONS WITHIN THE PROJECT WHICH ARE NOT SHOWN.
- INSTALL CABINET BASE 6" ABOVE ROADWAY ELEVATION.
- ALL LUMINAIRES ARE LED-C UNLESS OTHERWISE NOTED.
- STORM SEWER, FTMS AND TRAFFIC SIGNAL INTERCONNECT PLANS ARE SHOWN GRAY SHADED FOR PLAN CLARITY.

MONOTUBE STRUCTURE NUMBERS	
SB2	= S-40-
SB6	= S-40-
SB8	= S-40-
SB11	= S-40-

TRAFFIC CONTROL SIGNAL PORT WASHINGTON RD & W BENDER RD/W DEVON ST CITY OF GLENDALE MILWAUKEE COUNTY	
SIGNAL NO.	
MUNICIPAL CONTACT: DESIGNED BY: HNTB REVISED BY:	PAGE 1 OF 4

PROJECT NO: 1229-04-71



HWY: N PORT WASHINGTON RD

COUNTY: MILWAUKEE


TRAFFIC SIGNAL PLAN

SHEET

E

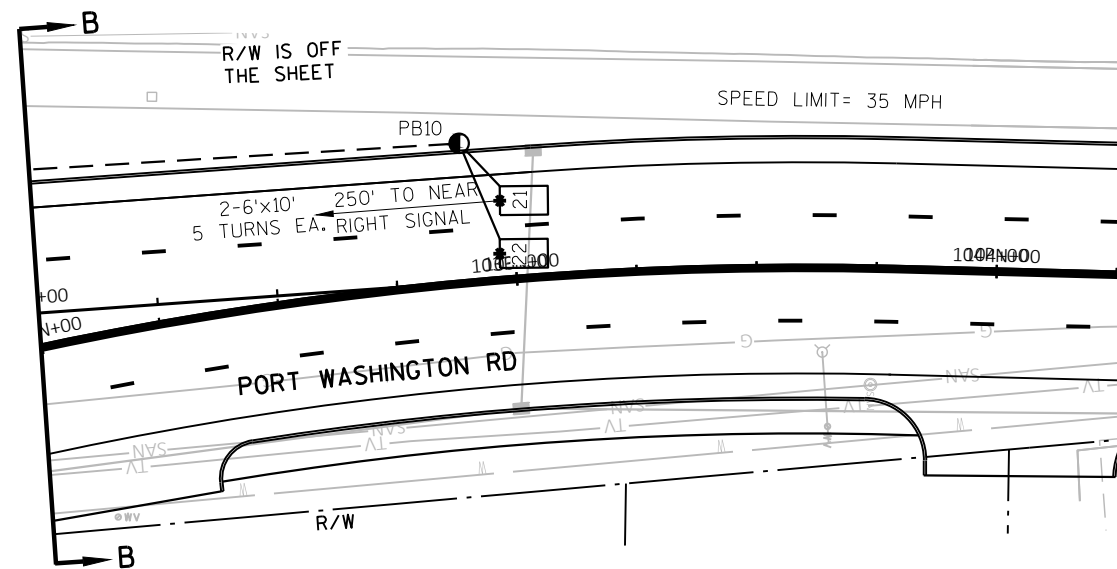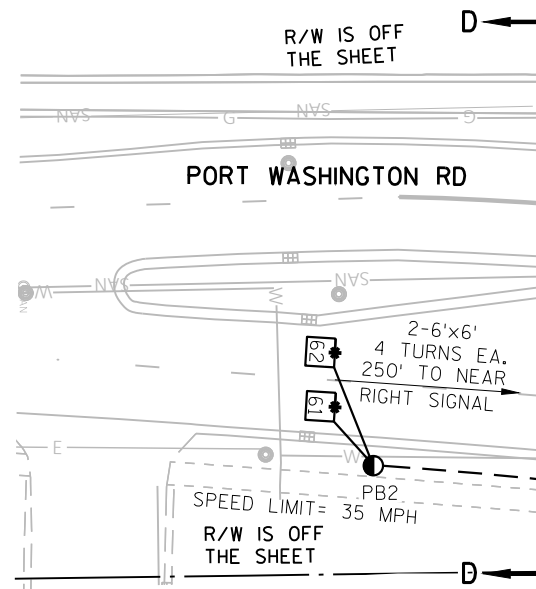


TRAFFIC CONTROL SIGNAL PORT WASHINGTON RD & W BENDER RD/W DEVON ST CITY OF GLENDALE MILWAUKEE COUNTY	
SIGNAL NO.	
MUNICIPAL CONTACT: DESIGNED BY: HNTB REVISED BY:	PAGE 2 OF 4

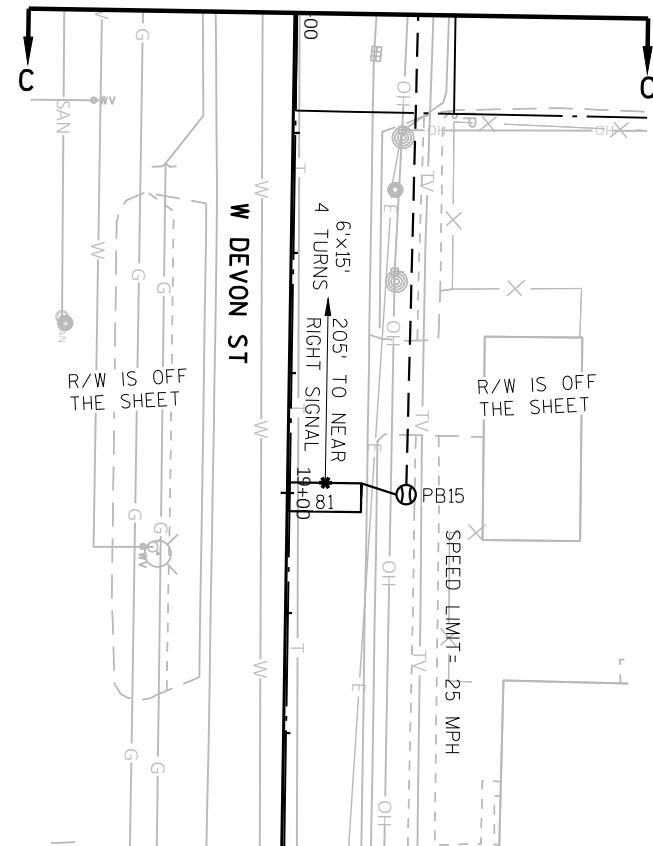

PROJECT NO:	1229-04-71	HWY: N PORT WASHINGTON RD	COUNTY: MILWAUKEE	TRAFFIC SIGNAL PLAN	SHEET	E
-------------	------------	---------------------------	-------------------	---------------------	-------	----------

LEGEND

- ☒ CONTROL CABINET
- — — NONMETALLIC CONDUIT 2", UNLESS OTHERWISE NOTED
- - - NONMETALLIC INTERCONNECT CONDUIT
- ⓪ PULL BOX, 24" X 42"
- ☒ COMMUNICATIONS VAULT

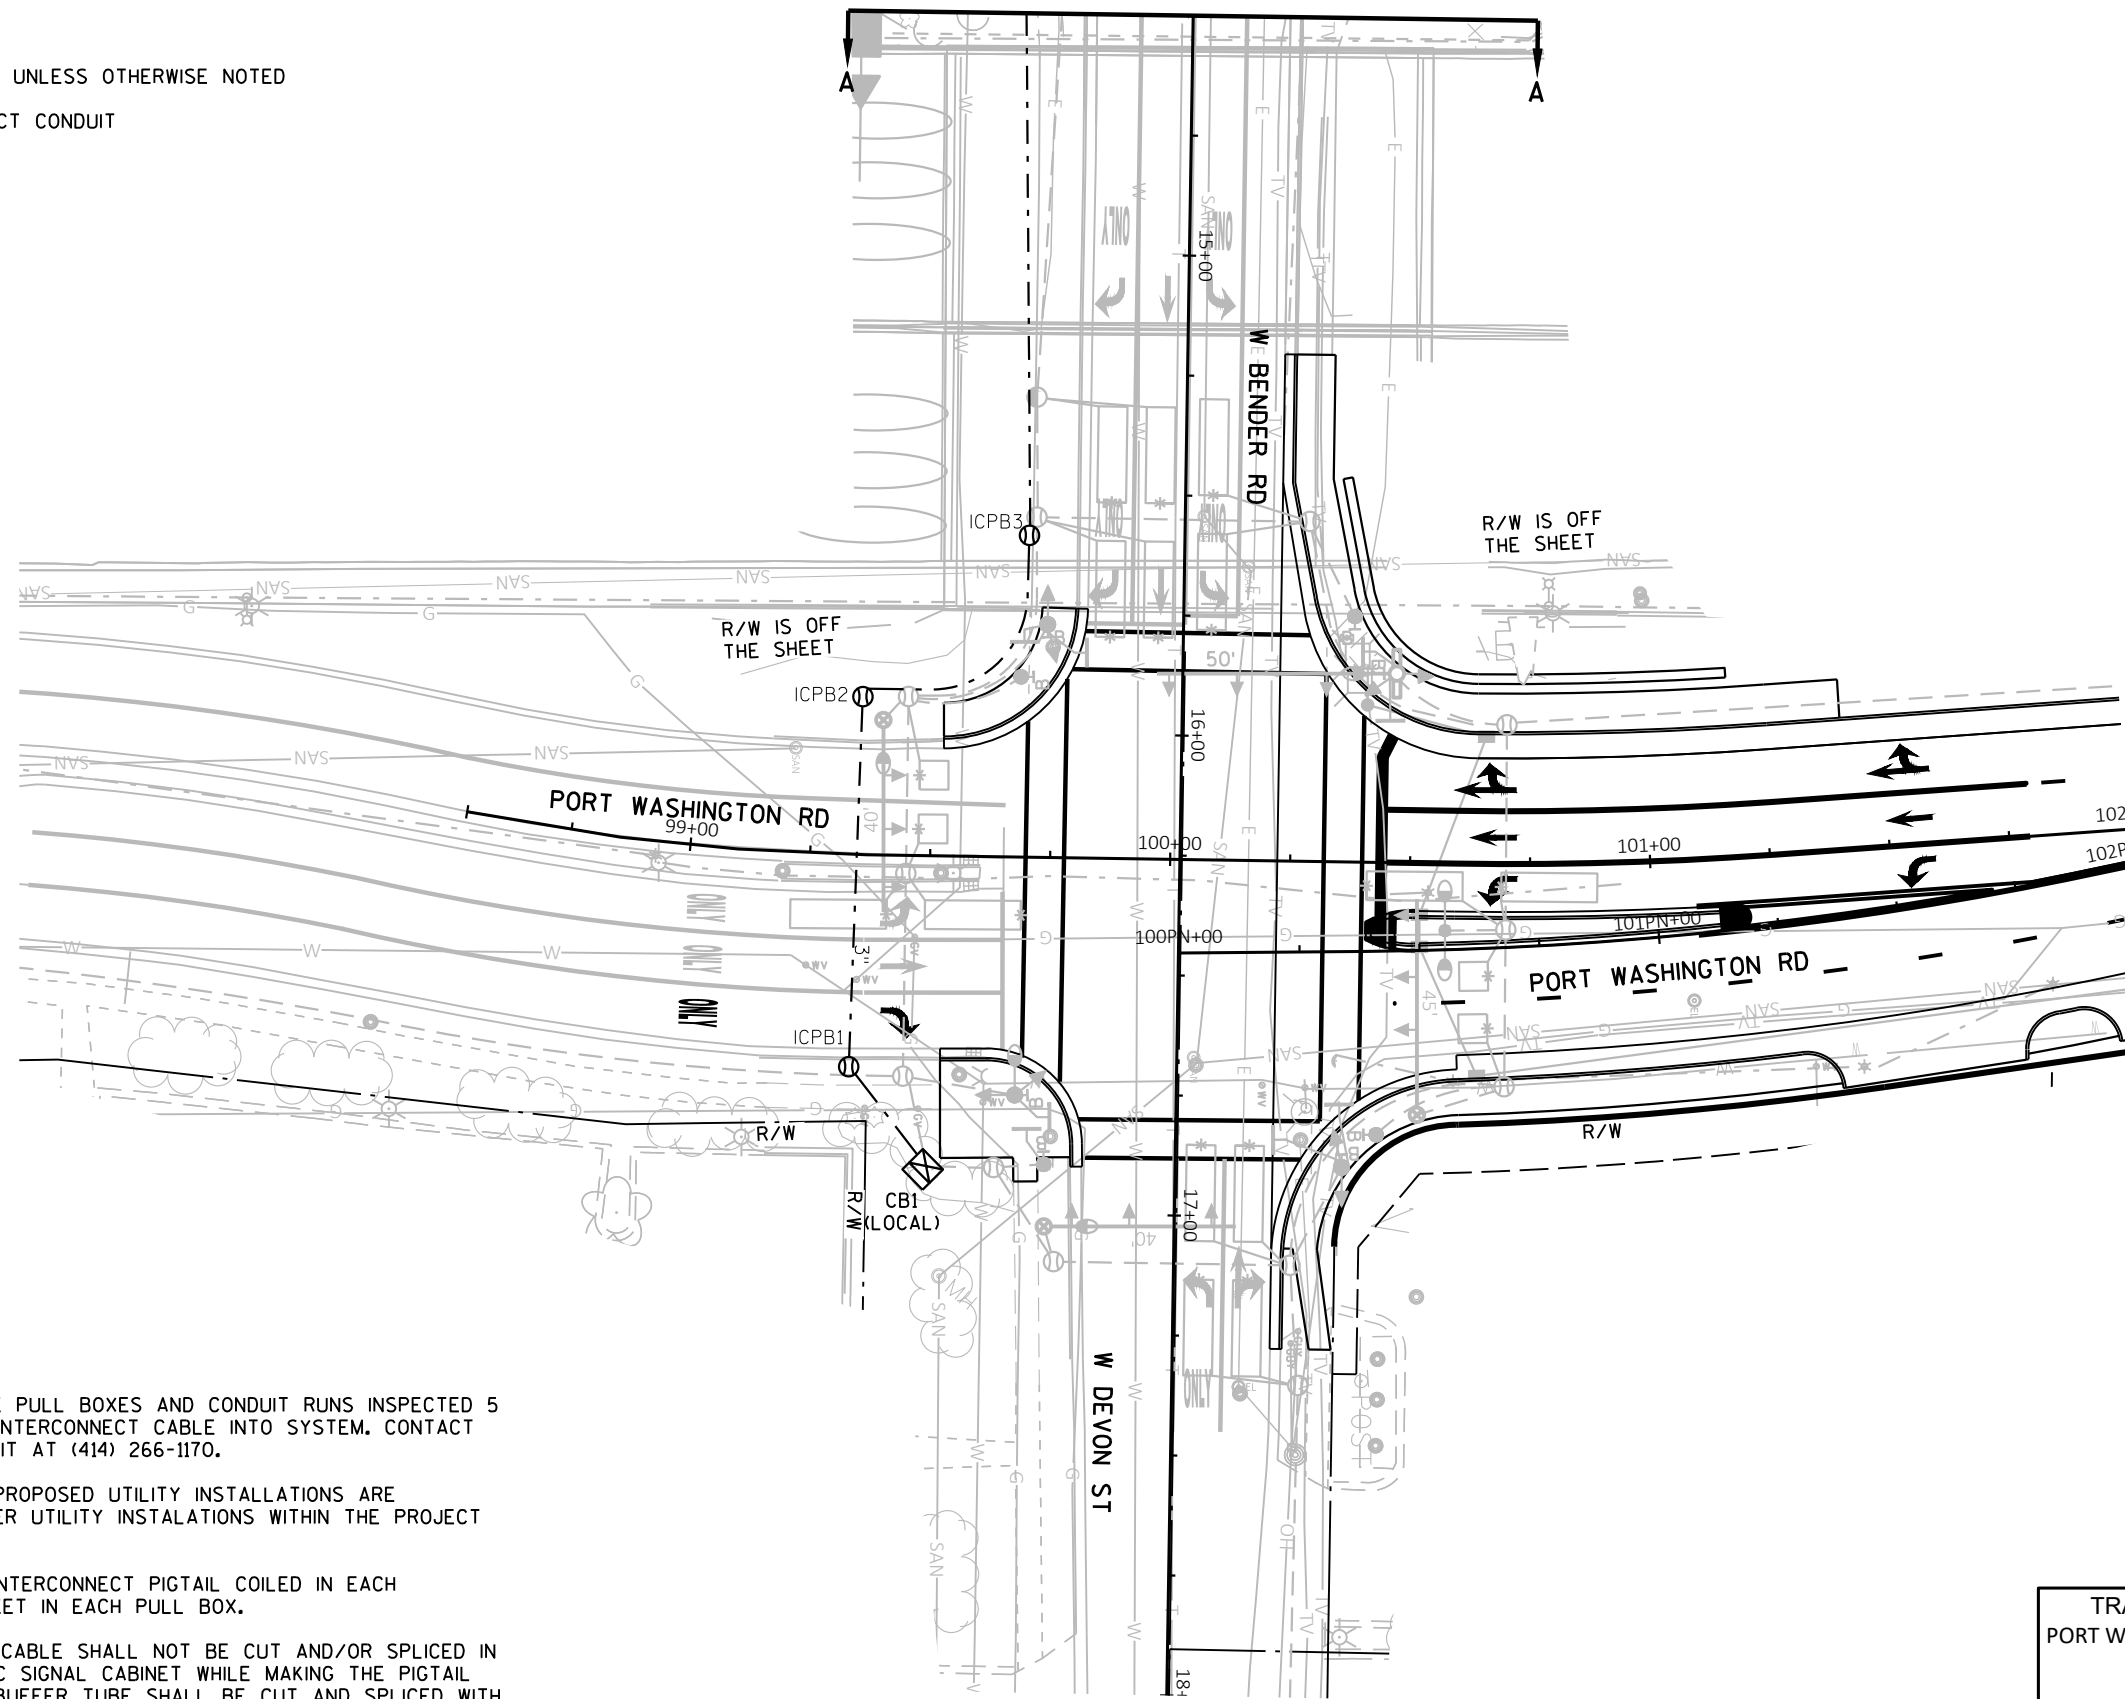

CONSTRUCTION NOTES:

1. THE CONTRACTOR SHALL HAVE THE PULL BOXES AND CONDUIT RUNS INSPECTED 5 WORKING DAYS PRIOR TO PLACING INTERCONNECT CABLE INTO SYSTEM. CONTACT THE REGIONAL ELECTRICAL FIELD UNIT AT (414) 266-1170.
2. THE LOCATIONS OF EXISTING AND PROPOSED UTILITY INSTALLATIONS ARE APPROXIMATE. THERE MAY BE OTHER UTILITY INSTALATIONS WITHIN THE PROJECT WHICH ARE NOT SHOWN.
3. LEAVE 100-FEET OF FIBER OPTIC INTERCONNECT PIGTAIL COILED IN EACH COMMUNICATIONS VAULT AND 30-FEET IN EACH PULL BOX.
4. THE ENTIRE MAINLINE FIBER OPTIC CABLE SHALL NOT BE CUT AND/OR SPLICED IN THE VAULTS NEAREST THE TRAFFIC SIGNAL CABINET WHILE MAKING THE PIGTAIL CONNECTION. ONLY THE REQUIRED BUFFER TUBE SHALL BE CUT AND SPLICED WITH THE PIGTAIL CONNECTION.
5. PROPOSED STORM SEWER, LIGHTING, DETECTABLE WARNING FIELDS, TRAFFIC SIGNALS AND FTMS ARE SHOWN GREYSHADED FOR PLAN CLARITY.

TRAFFIC CONTROL INTERCONNECT
PORT WASHINGTON RD & W BENDER RD/W DEVON ST
CITY OF GLENDALE
MILWAUKEE COUNTY

SIGNAL NO. LOCAL

MUNICIPAL CONTACT:

DESIGNED BY:

REVISED BY:

PAGE 1 OF 2

PROJECT NO: 1229-04-71


HWY: N PORT WASHINGTON RD

COUNTY: MILWAUKEE

TRAFFIC SIGNAL INTERCONNECT


SHEET

E

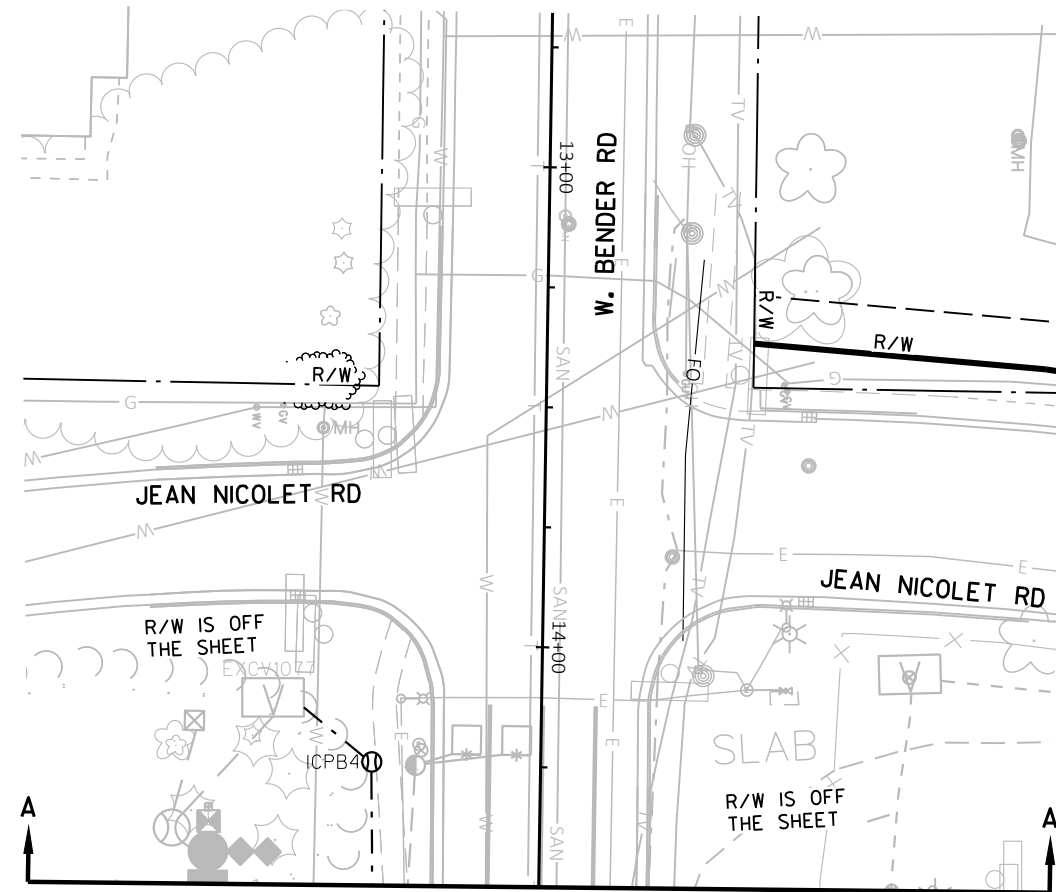


TRAFFIC CONTROL SIGNAL PORT WASHINGTON RD & W BENDER RD/W DEVON ST CITY OF GLENDALE MILWAUKEE COUNTY	
SIGNAL NO.	
MUNICIPAL CONTACT: DESIGNED BY: HNTB REVISED BY:	PAGE 2 OF 2

PROJECT NO: 1229-04-71	HWY: N PORT WASHINGTON RD	COUNTY: MILWAUKEE	TRAFFIC SIGNAL PLAN	SHEET	E
------------------------	---------------------------	-------------------	---------------------	-------	---

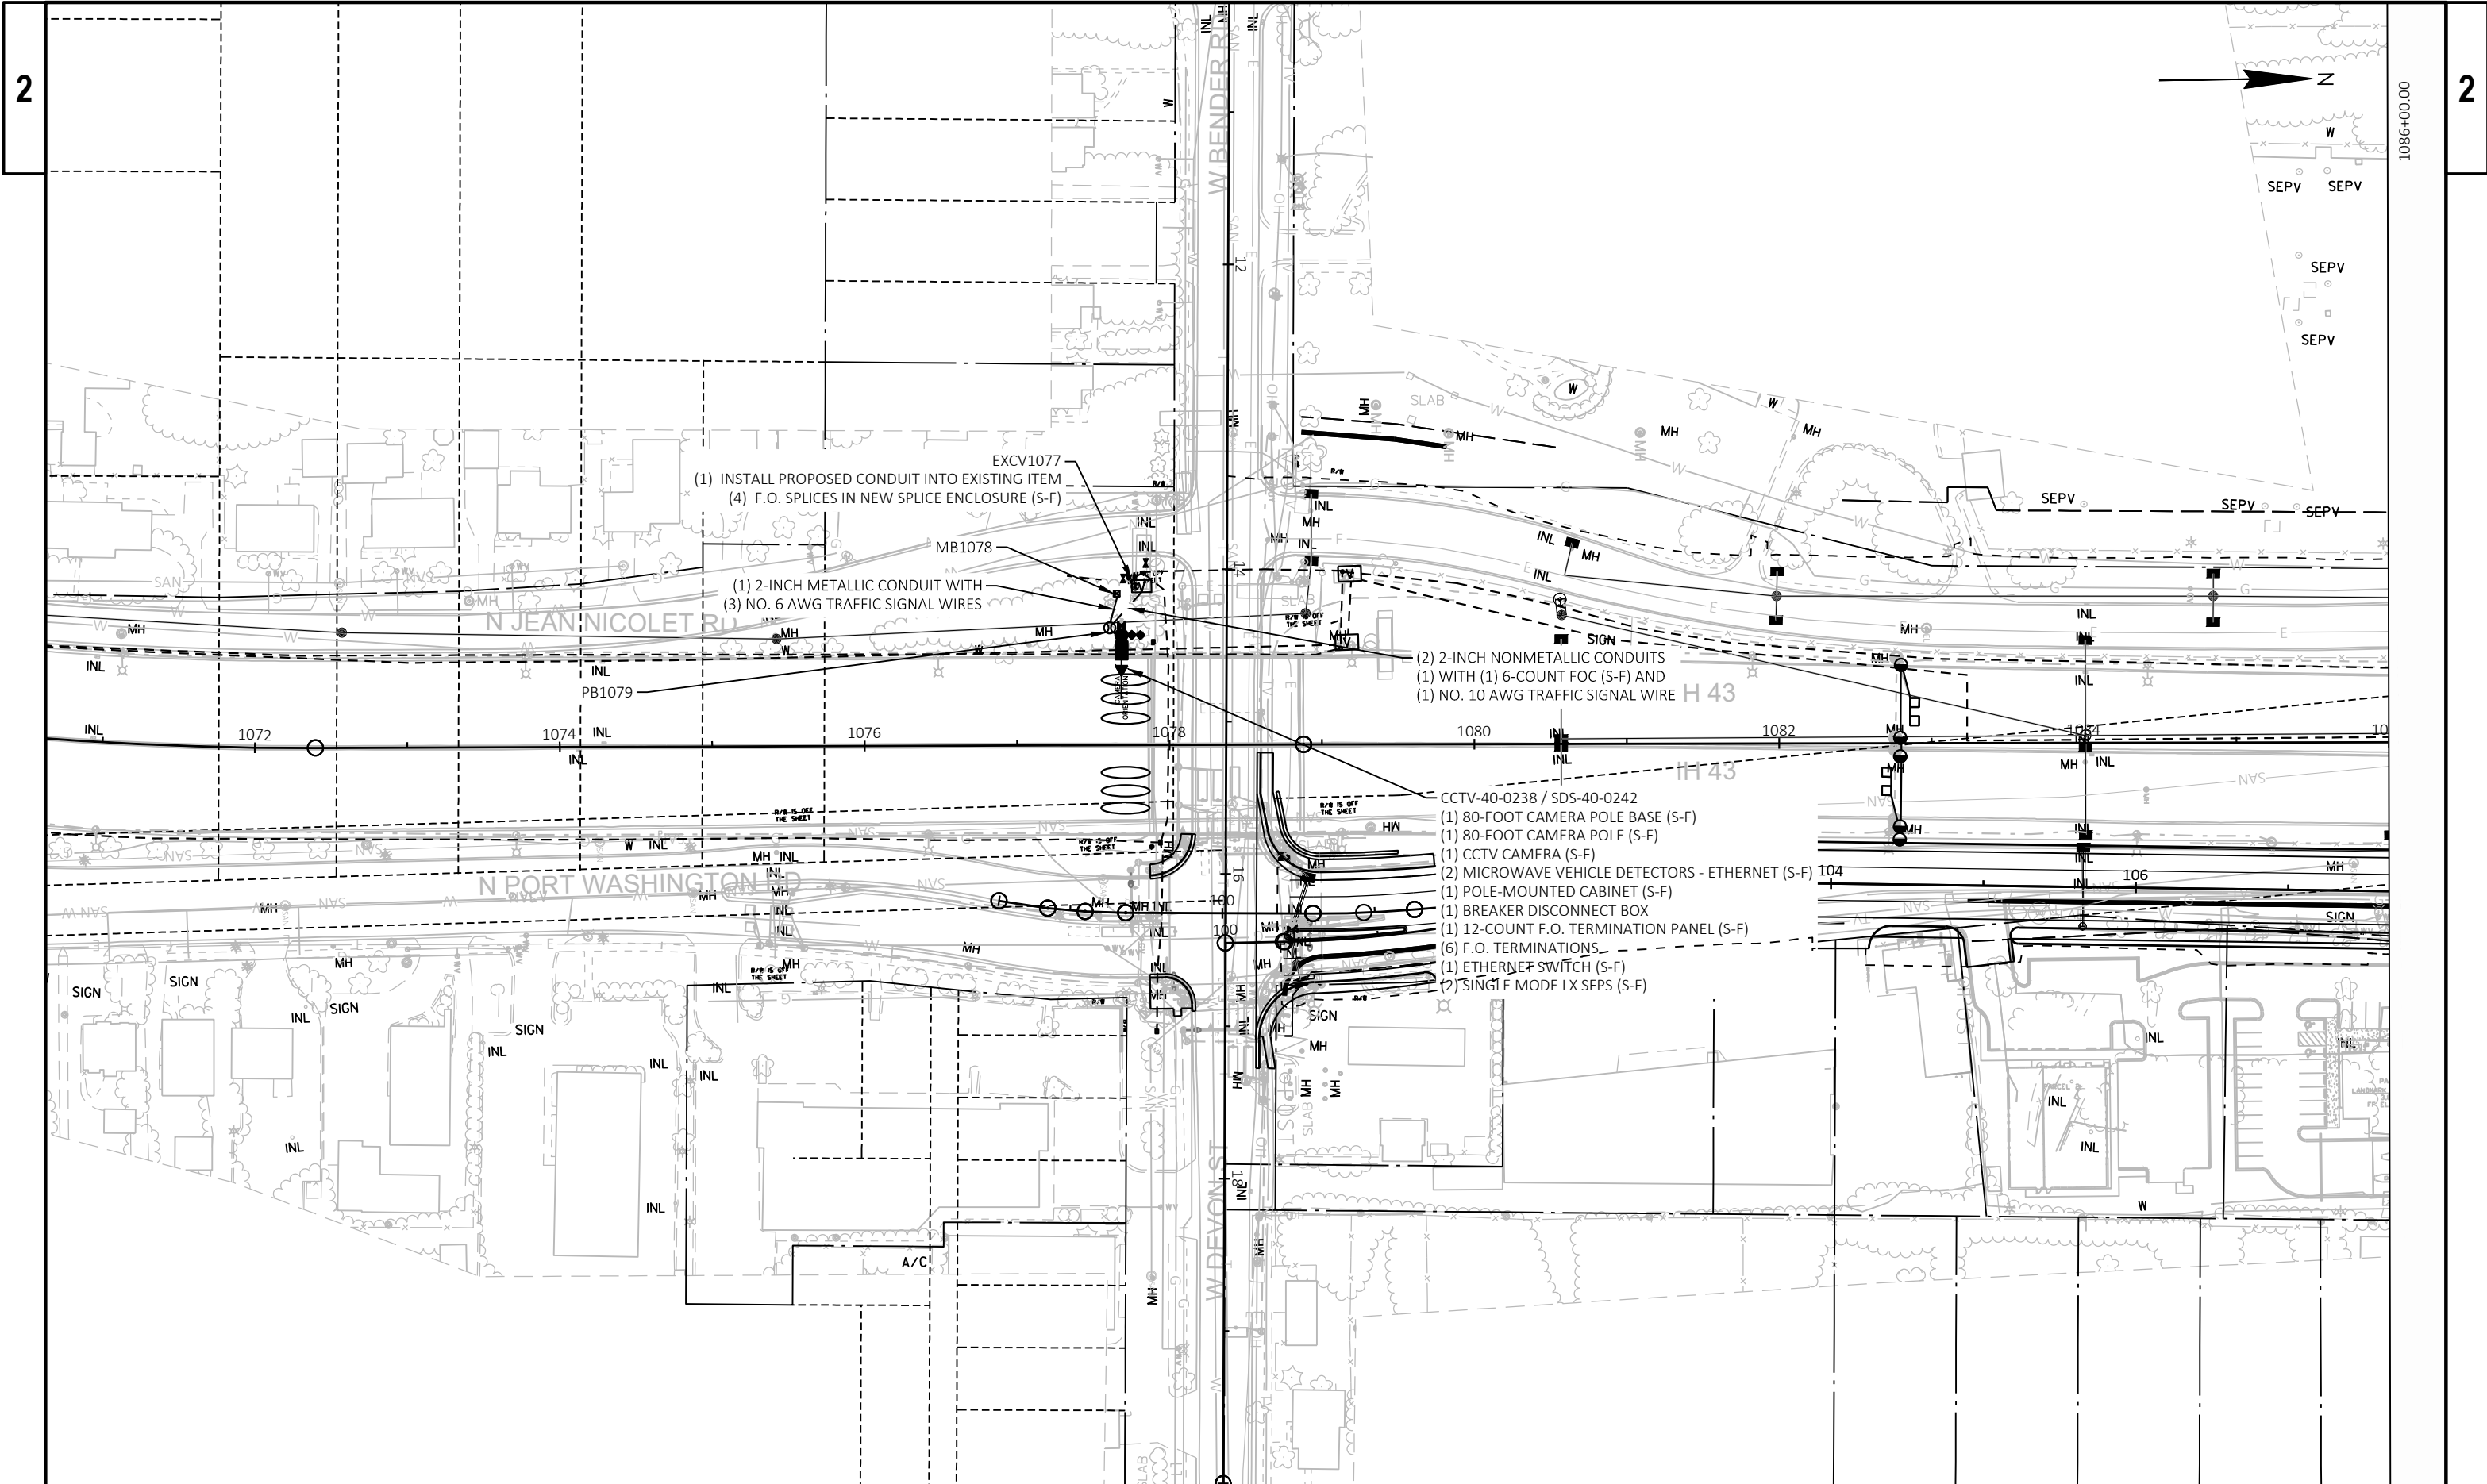



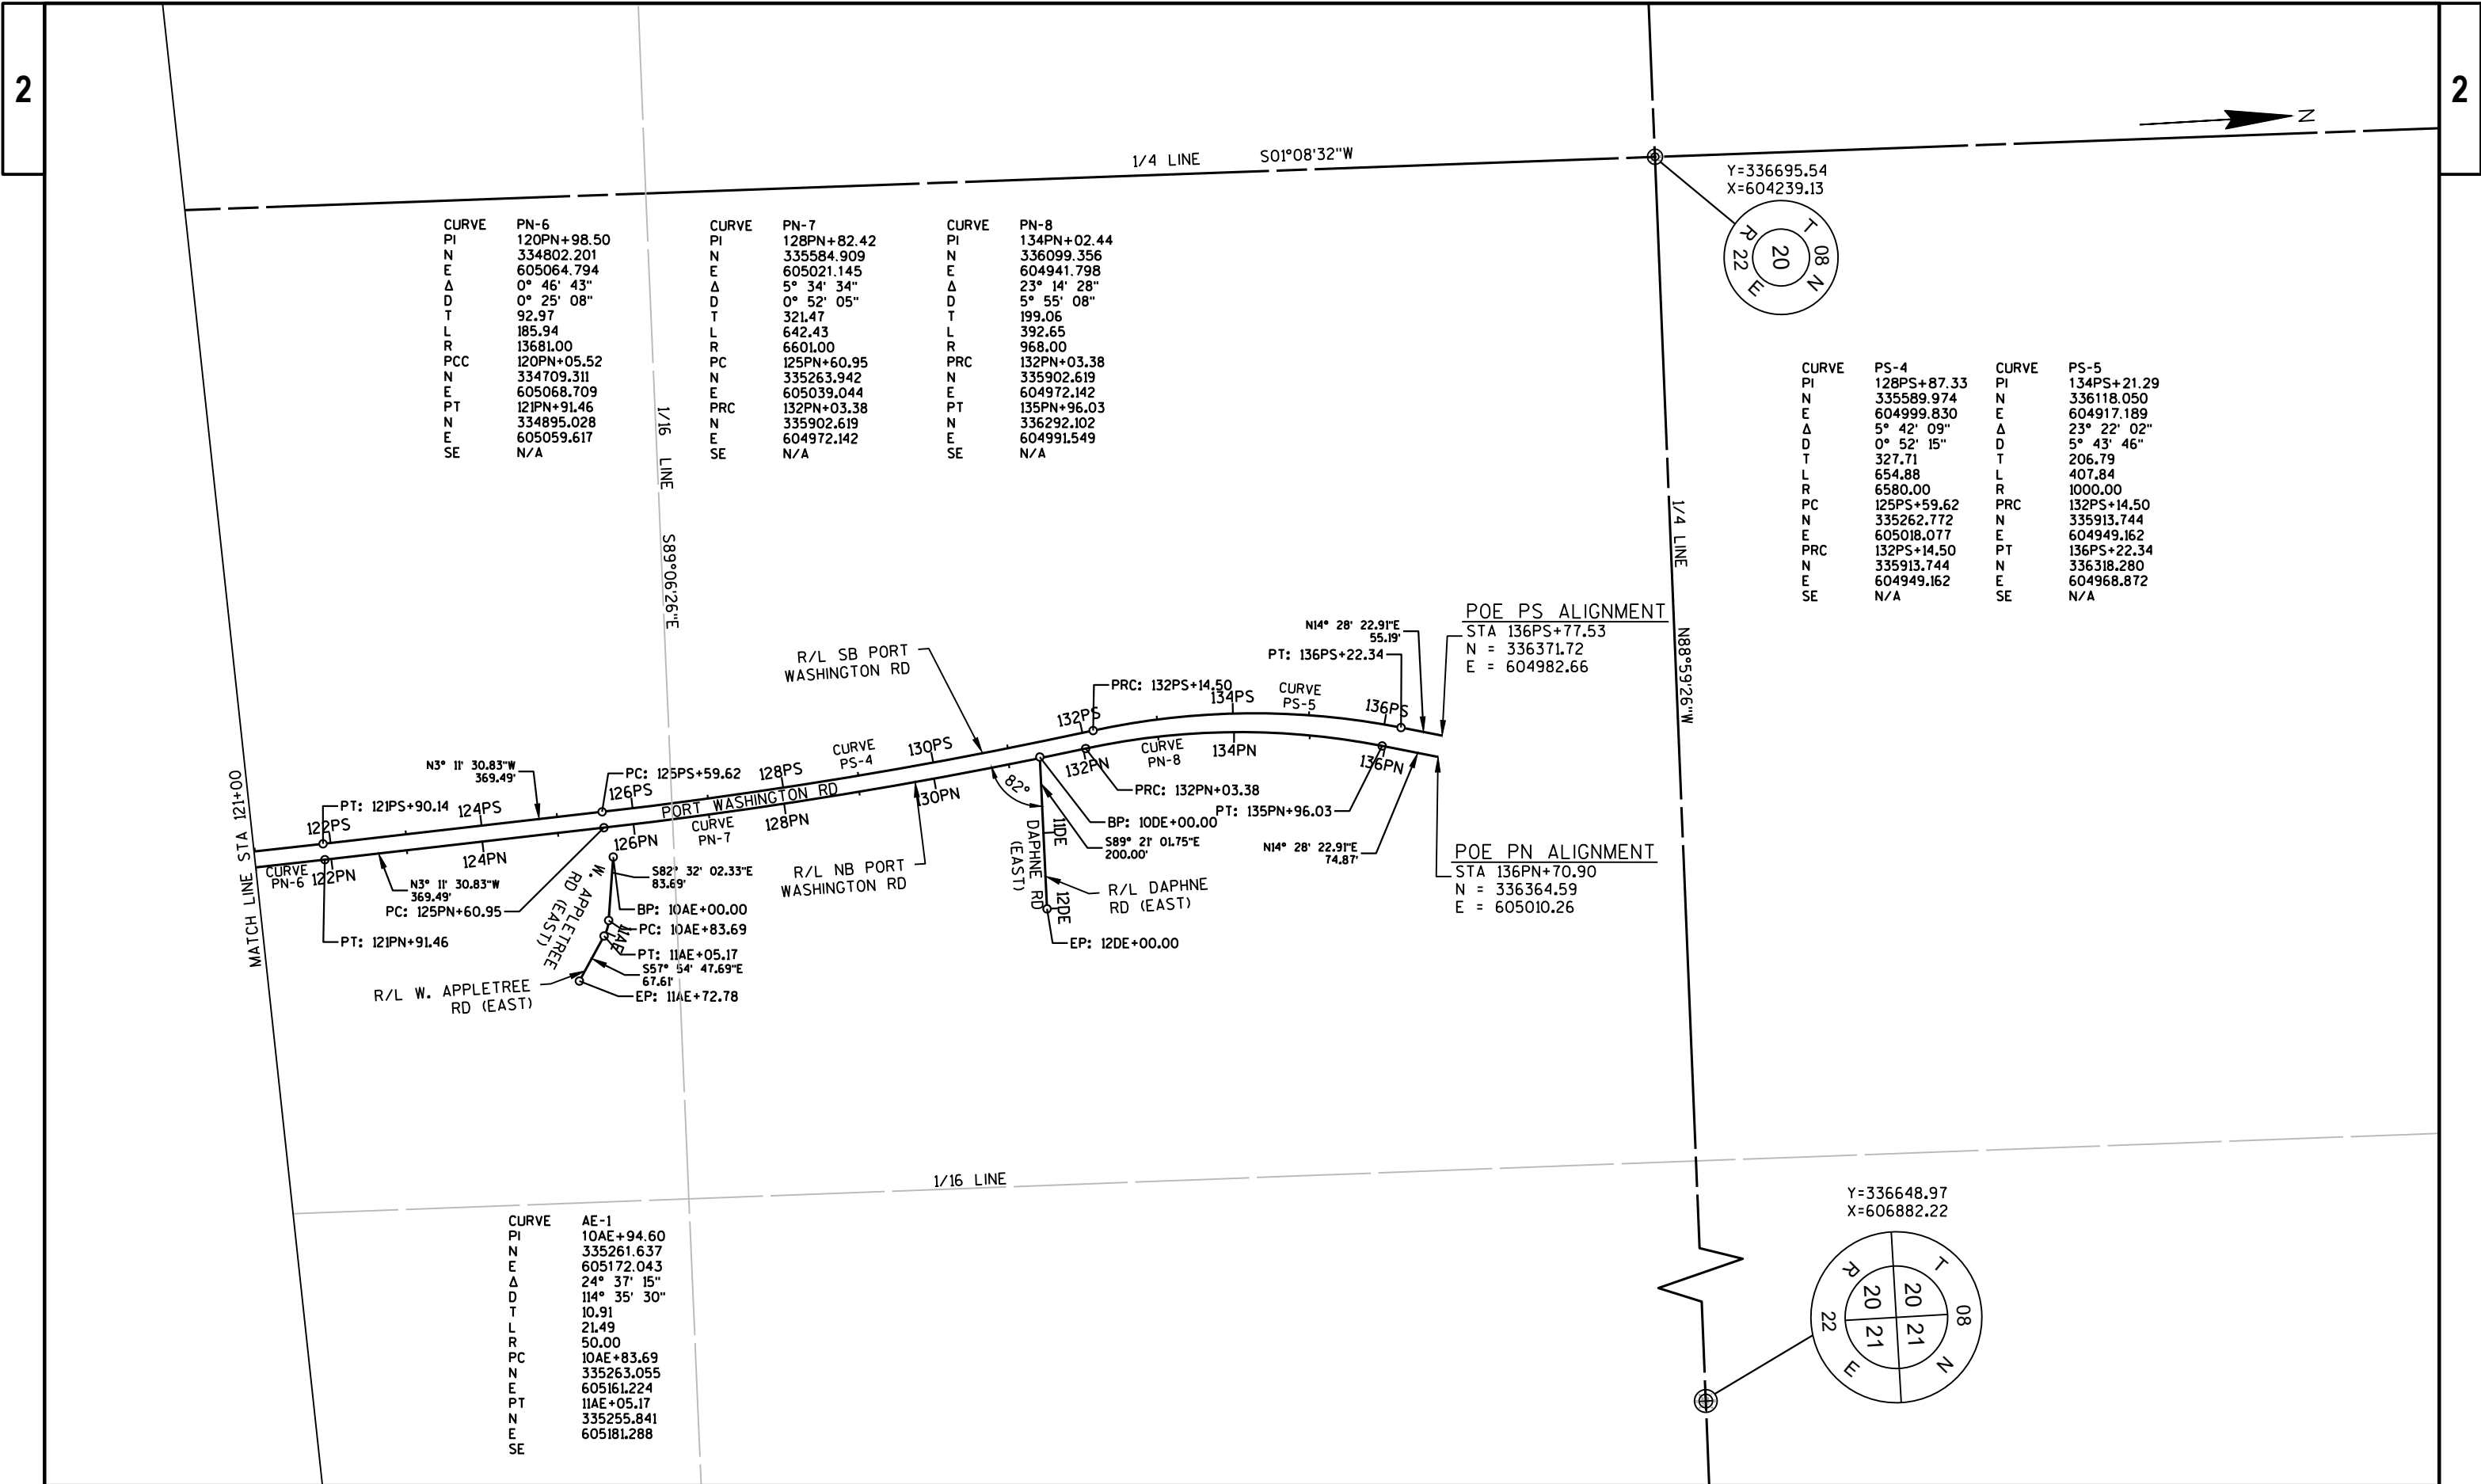

CURVE	PN-6
PI	120PN+98.50
N	334802.201
E	605064.794
Δ	0° 46' 43"
D	0° 25' 08"
T	92.97
L	185.94
R	13681.00
PCC	120PN+05.52
N	334709.311
E	605068.709
PT	121PN+91.46
N	334895.028
E	605059.617
SE	N/A

CURVE	PN-7
PI	128PN+82.42
N	335584.909
E	605021.145
Δ	5° 34' 34"
D	0° 52' 05"
T	321.47
L	642.43
R	6601.00
PC	125PN+60.95
N	335263.942
E	605039.044
PRC	132PN+03.38
N	335902.619
E	604972.142
SE	N/A

CURVE	PN-8
PI	134PN+02.44
N	336099.356
E	604941.798
Δ	23° 14' 28"
D	5° 55' 08"
T	199.06
L	392.65
R	968.00
PRC	132PN+03.38
N	335902.619
E	604972.142
PT	135PN+96.03
N	336292.102
E	604991.549
SE	N/A

CURVE	PS-4
PI	128PS+87.33
N	335589.974
E	604999.830
Δ	5° 42' 09"
D	0° 52' 15"
T	327.71
L	654.88
R	6580.00
PC	125PS+59.62
N	335262.772
E	605018.077
PRC	132PS+14.50
N	335913.744
E	604949.162
SE	N/A

CURVE	PS-5
PI	134PS+21.29
N	336118.050
E	604917.189
Δ	23° 22' 02"
D	5° 43' 46"
T	206.79
L	407.84
R	1000.00
PRC	132PS+14.50
N	335913.744
E	604949.162
PT	136PS+22.34
N	336318.280
E	604968.872
SE	N/A

CURVE	AE-1
PI	10AE+94.60
N	335261.637
E	605172.043
Δ	24° 37' 15"
D	114° 35' 30"
T	10.91
L	21.49
R	50.00
PC	10AE+83.69
N	335263.055
E	605161.224
PT	11AE+05.17
N	335255.841
E	605181.288
SE	

PROJECT NO: 1229-04-71

HWY: N PORT WASHINGTON RD

COUNTY: MILWAUKEE

ALIGNMENT PLAN: PORT WASHINGTON RD

SHEET

E

SECTION LINE

QUARTER LINE

SIXTEENTH LINE

NEW REFERENCE LINE

NEW R/W LINE

EXISTING R/W LINE

PROPERTY LINE

LOT, TIE, AND OTHER MINOR LINES

SLOPE INTERCEPT

CORPORATE LIMITS

UNDERGROUND FACILITY
(COMMUNICATIONS, ELECTRIC, ETC)

FEE ACQUISITION AREA
(HATCHING VARIES BY OWNER)

TEMP. LIMITED EASEMENT AREA

EASEMENT AREA (HIGHWAY,
PERMANENT LIMITED, OR
RESTRICTED DEVELOPMENT)

TRANSMISSION STRUCTURES

BUILDING

BUILDING (TO BE REMOVED)

BRIDGE

CONVENTIONAL UTILITY SYMBOLS

WATER
GAS
TELEPHONE
OVERHEAD TRANSMISSION LINES
ELECTRIC
CABLE TELEVISION
FIBER OPTIC
SANITARY SEWER
STORM SEWER
ELECTRIC TOWER

NON-COMPENSABLE
COMPENSABLE

POWER POLE
TELEPHONE POLE
TELEPHONE PEDESTAL

CONVENTIONAL ABBREVIATIONS

ACCESS RIGHTS
ACRES
AHEAD
ALUMINUM
AND OTHERS
BACK
BLOCK
CENTERLINE
CERTIFIED SURVEY MAP
CONCRETE
COUNTY
COUNTY TRUNK HIGHWAY
DISTANCE
CORNER
DOCUMENT NUMBER
EASEMENT
EXISTING
GAS VALVE
GRID NORTH
HIGHWAY EASEMENT
IDENTIFICATION
LAND CONTRACT
LEFT
MONUMENT
NATIONAL GEODETIC SURVEY
NUMBER

AR
AC
AH
ALUM
ET AL
BK
BLK
C/L
CSM
CONC
CO
CTH
DIST
COR
DOC
EASE
EX
GV
GN
HE
ID
LC
LT
MON
NGS
NO

OUTLOT
PAGE
POINT OF TANGENCY
PROPERTY LINE
RECORDED AS
REEL / IMAGE
REFERENCE LINE
PERMANENT LIMITED EASEMENT
POINT OF BEGINNING
POINT OF CURVATURE
POINT OF COMPOUND CURVE
POINT OF INTERSECTION
REMAINING
RESTRICTIVE DEVELOPMENT EASEMENT
RIGHT
RIGHT OF WAY
SECTION
SEPTIC VENT
SQUARE FEET
STATE TRUNK HIGHWAY
STATION
TELEPHONE PEDESTAL
TEMPORARY LIMITED EASEMENT
TRANSPORTATION PROJECT PLAT
UNITED STATES HIGHWAY
VOLUME

OL
P
PT
PL
(100')
R/I
R/L
PLE
POB
PC
PCC
PI
REM
RDE
RT
R/W
SEC
SEPV
SF
STH
STA
TP
TLE
TPP
USH
V

CONVENTIONAL SYMBOLS

PARCEL NUMBER
SECTION CORNER
NOTATION FOR COMBUSTABLE FLUIDS
NOTATION FOR HIGH VOLTAGE TRANSMISSION LINES
ACCESS CONTROLLED BY ACQUISITION
NO ACCESS (BY STATUTORY AUTHORITY)
ACCESS RESTRICTED (BY PREVIOUS PROJECT OR CONTROL)
NO ACCESS (NEW HIGHWAY)
NATIONAL GEODETIC SURVEY MONUMENT
SIXTEENTH CORNER MONUMENT
PARALLEL OFFSETS

UTILITY NUMBER
R/W MONUMENT
NON-MONUMENTED R/W POINT
FOUND IRON PIN
VALVE (GAS, WATER, ETC.)
SIGN
OFF-PREMISE SIGN

TEMP. LIMITED EASEMENT AREA
EASEMENT AREA (HIGHWAY,
PERMANENT LIMITED, OR
RESTRICTED DEVELOPMENT)
TRANSMISSION STRUCTURES
BUILDING
BUILDING (TO BE REMOVED)
BRIDGE

CONVENTIONAL UTILITY SYMBOLS

CONVENTIONAL ABBREVIATIONS

NOTES:

POSITIONS SHOWN ON THIS PLAT ARE BASED ON THE WISCONSIN COUNTY COORDINATE SYSTEM, MILWAUKEE COUNTY ZONE, NAD-83 (2007) ADJUSTMENT (IN US SURVEY FEET). COORDINATES SHOWN ARE GRID COORDINATES AND ARE TO BE USED AS GRID OR GROUND VALUES ON THIS PLAT.

RIGHT OF WAY MONUMENTS ARE TYPE 2 MONUMENTS (TYPICALLY 3/4"X24" REBAR) AND WILL BE PLACED PRIOR TO COMPLETION OF THE PROJECT.

RIGHT OF WAY BOUNDARIES ARE DEFINED WITH COURSES OF THE PERIMETER OF THE HIGHWAY LANDS REFERENCED TO THE U.S. PUBLIC LAND SURVEY SYSTEM OR OTHER "SURVEYS OF PUBLIC RECORD".

PROPERTY LINES SHOWN ON THIS PLAT ARE DRAWN FROM DATA DERIVED FROM MAPS AND DOCUMENTS OF PUBLIC RECORD AND/OR EXISTING OCCUPATIONAL LINES. THIS MAY NOT BE A TRUE REPRESENTATION OF EXISTING PROPERTY LINES, EXCLUDING RIGHT-OF-WAY LINES, AND SHOULD NOT BE USED AS A SUBSTITUTE FOR AN ACCURATE FIELD SURVEY.

FOR CURRENT ACCESS/DRIVEWAY INFORMATION, CONTACT THE PLANNING UNIT OF THE WISCONSIN DEPARTMENT OF TRANSPORTATION OFFICE IN WAUKESHA.

INFORMATION FOR BASIS OF EXISTING HIGHWAY RIGHT-OF-WAY POINTS OF REFERENCE AND ACCESS CONTROL ARE LISTED ON DETAIL SHEETS.

100

W. BROWN DEER RD

8

32

43

PP

W. MILL RD

W. BENDER RD

W. SILVER SPRING DR

W. GOOD HOPE RD

W. DEVON ST

W. GREEN BAY RD

N. PORT WASH RD

W. BROWN DEER RD

W. BENDER RD

W. SILVER SPRING DR

W. MILL RD

W. GOOD HOPE RD

W. DEVON ST

W. GREEN BAY RD

N. PORT WASH RD

END RELOCATION ORDER

BEGIN RELOCATION ORDER

SCALE

LAYOUT

7711 N. Port Washington Road
Milwaukee, Wisconsin 53217
414.751.7200
kapurinc.com

ORIGINAL PLANS PREPARED BY

5/15/2020

(Date)

STATE OF WISCONSIN
DEPARTMENT OF TRANSPORTATION

APPROVED FOR THE DEPARTMENT

DATE: (Signature)

REVISION DATE

07/14/2020

09/15/2020

FILE NAME : S:\DOT\DOT_SE\200113_I43_NORTH_SOUTH_RE_EVALUATION\SURVEY\RW_PLATS\1229-04-21\RW_PLAT-1229-04-21_TITLE.DWG

LAYOUT NAME - RW_PLAT-1229-04-21_TITLE - TITLE 4.01

PLOT DATE : 9/15/2020 11:02 AM

PLOT BY : BRIAN DODGE, PS

PLOT NAME :

I-43 1229-04-21 4.01

SCHEDULE OF LANDS & INTERESTS REQUIRED

AREAS SHOWN IN THE TOTAL ACRES COLUMN MAY BE APPROXIMATE AND ARE DERIVED FROM TAX ROLLS OR OTHER AVAILABLE SOURCES AND MAY NOT INCLUDE LANDS OF THE OWNER WHICH ARE NOT CONTIGUOUS TO THE AREA TO BE ACQUIRED.

* DENOTES AREAS COMPUTED

4

PROJECT FUNDING I.D.	PARCEL NUMBER	SHEET NUMBER	*OWNER	INTEREST REQUIRED	TOTAL ACRES	R/W ACRE(S) REQUIRED			TOTAL ACRES REMAINING	P.L.E. ACRES	T.L.E. ACRES	PARCEL NUMBER
						NEW	EXISTING	TOTAL				
1229-04-21	1	4.05	6260 LLC	FEE, TLE	0.372	0.008	0.000	0.008	0.364		0.223	1
1229-04-21	2	4.05	Bobby Sanford JR & Sukari Sanford	FEE	0.500	0.500	0.000	0.500	0.000			2
1229-04-24	3	4.06	Max & Dawn Veytsman	FEE	0.361	0.361	0.000	0.361	0.000			3
1229-04-21	4	4.06	Angeline Cianciolo	FEE	0.431	0.431	0.000	0.431	0.000			4
1229-04-21	5	4.06	Gloria L. Nieskes	FEE	0.585	0.585	0.000	0.585	0.000			5
1229-04-21	6	4.06	Robert M. & Vicki L. Chiger	FEE	0.453	0.453	0.000	0.453	0.000			6
1229-04-24	7	4.06	Giles L. & Mary F. Grimes	FEE	0.393	0.393	0.000	0.393	0.000			7
1229-04-24	8	4.06	Kehri Stowers	FEE	0.510	0.510	0.000	0.510	0.000			8
1229-04-24	9	4.07	Florence M. Mahnke Estates	FEE, TLE	0.615	0.332	0.000	0.332	0.283		0.036	9
1229-04-21	10	4.07	David Bramel	FEE	0.559	0.409	0.150	0.559	0.000			10
1229-04-21	11	4.08	Juan M. Aguirre & Chantel M. Aguirre	FEE, TLE	4.961	1.499	1.430	2.929	2.032		0.077	11
1229-04-21	12	4.09	Ronald R. Rubio & Laurie J. Rubio	FEE, TLE, AR	4.654	0.198	2.560	2.758	1.896		0.075	12
1229-04-21	13	4.10	The Archway, LLC, a Wisconsin limited liability company	FEE, AR	0.697	0.049	0.135 *	0.184	0.513			13

NUMBER	SHEET NUMBER	OWNER	INTEREST REQUIRED
500	4.06-4.08, 4.10	WE ENERGIES ELECTRIC	RELEASE OF RIGHTS
504	4.06-4.08, 4.10	AT&T WISCONSIN	RELEASE OF RIGHTS
512	4.09	US CELLULAR	RELEASE OF RIGHTS

4

REVISION DATE			
7/14/2020			
9/15/2020			

DATE: MAY 15, 2020

HWY: IH-43

STATE R/W PROJECT NUMBER 1229-04-21 / 24


PLAT SHEET 4.02

COUNTY: MILWAUKEE


CONSTRUCTION PROJECT NUMBER --

PS&E SHEET


E

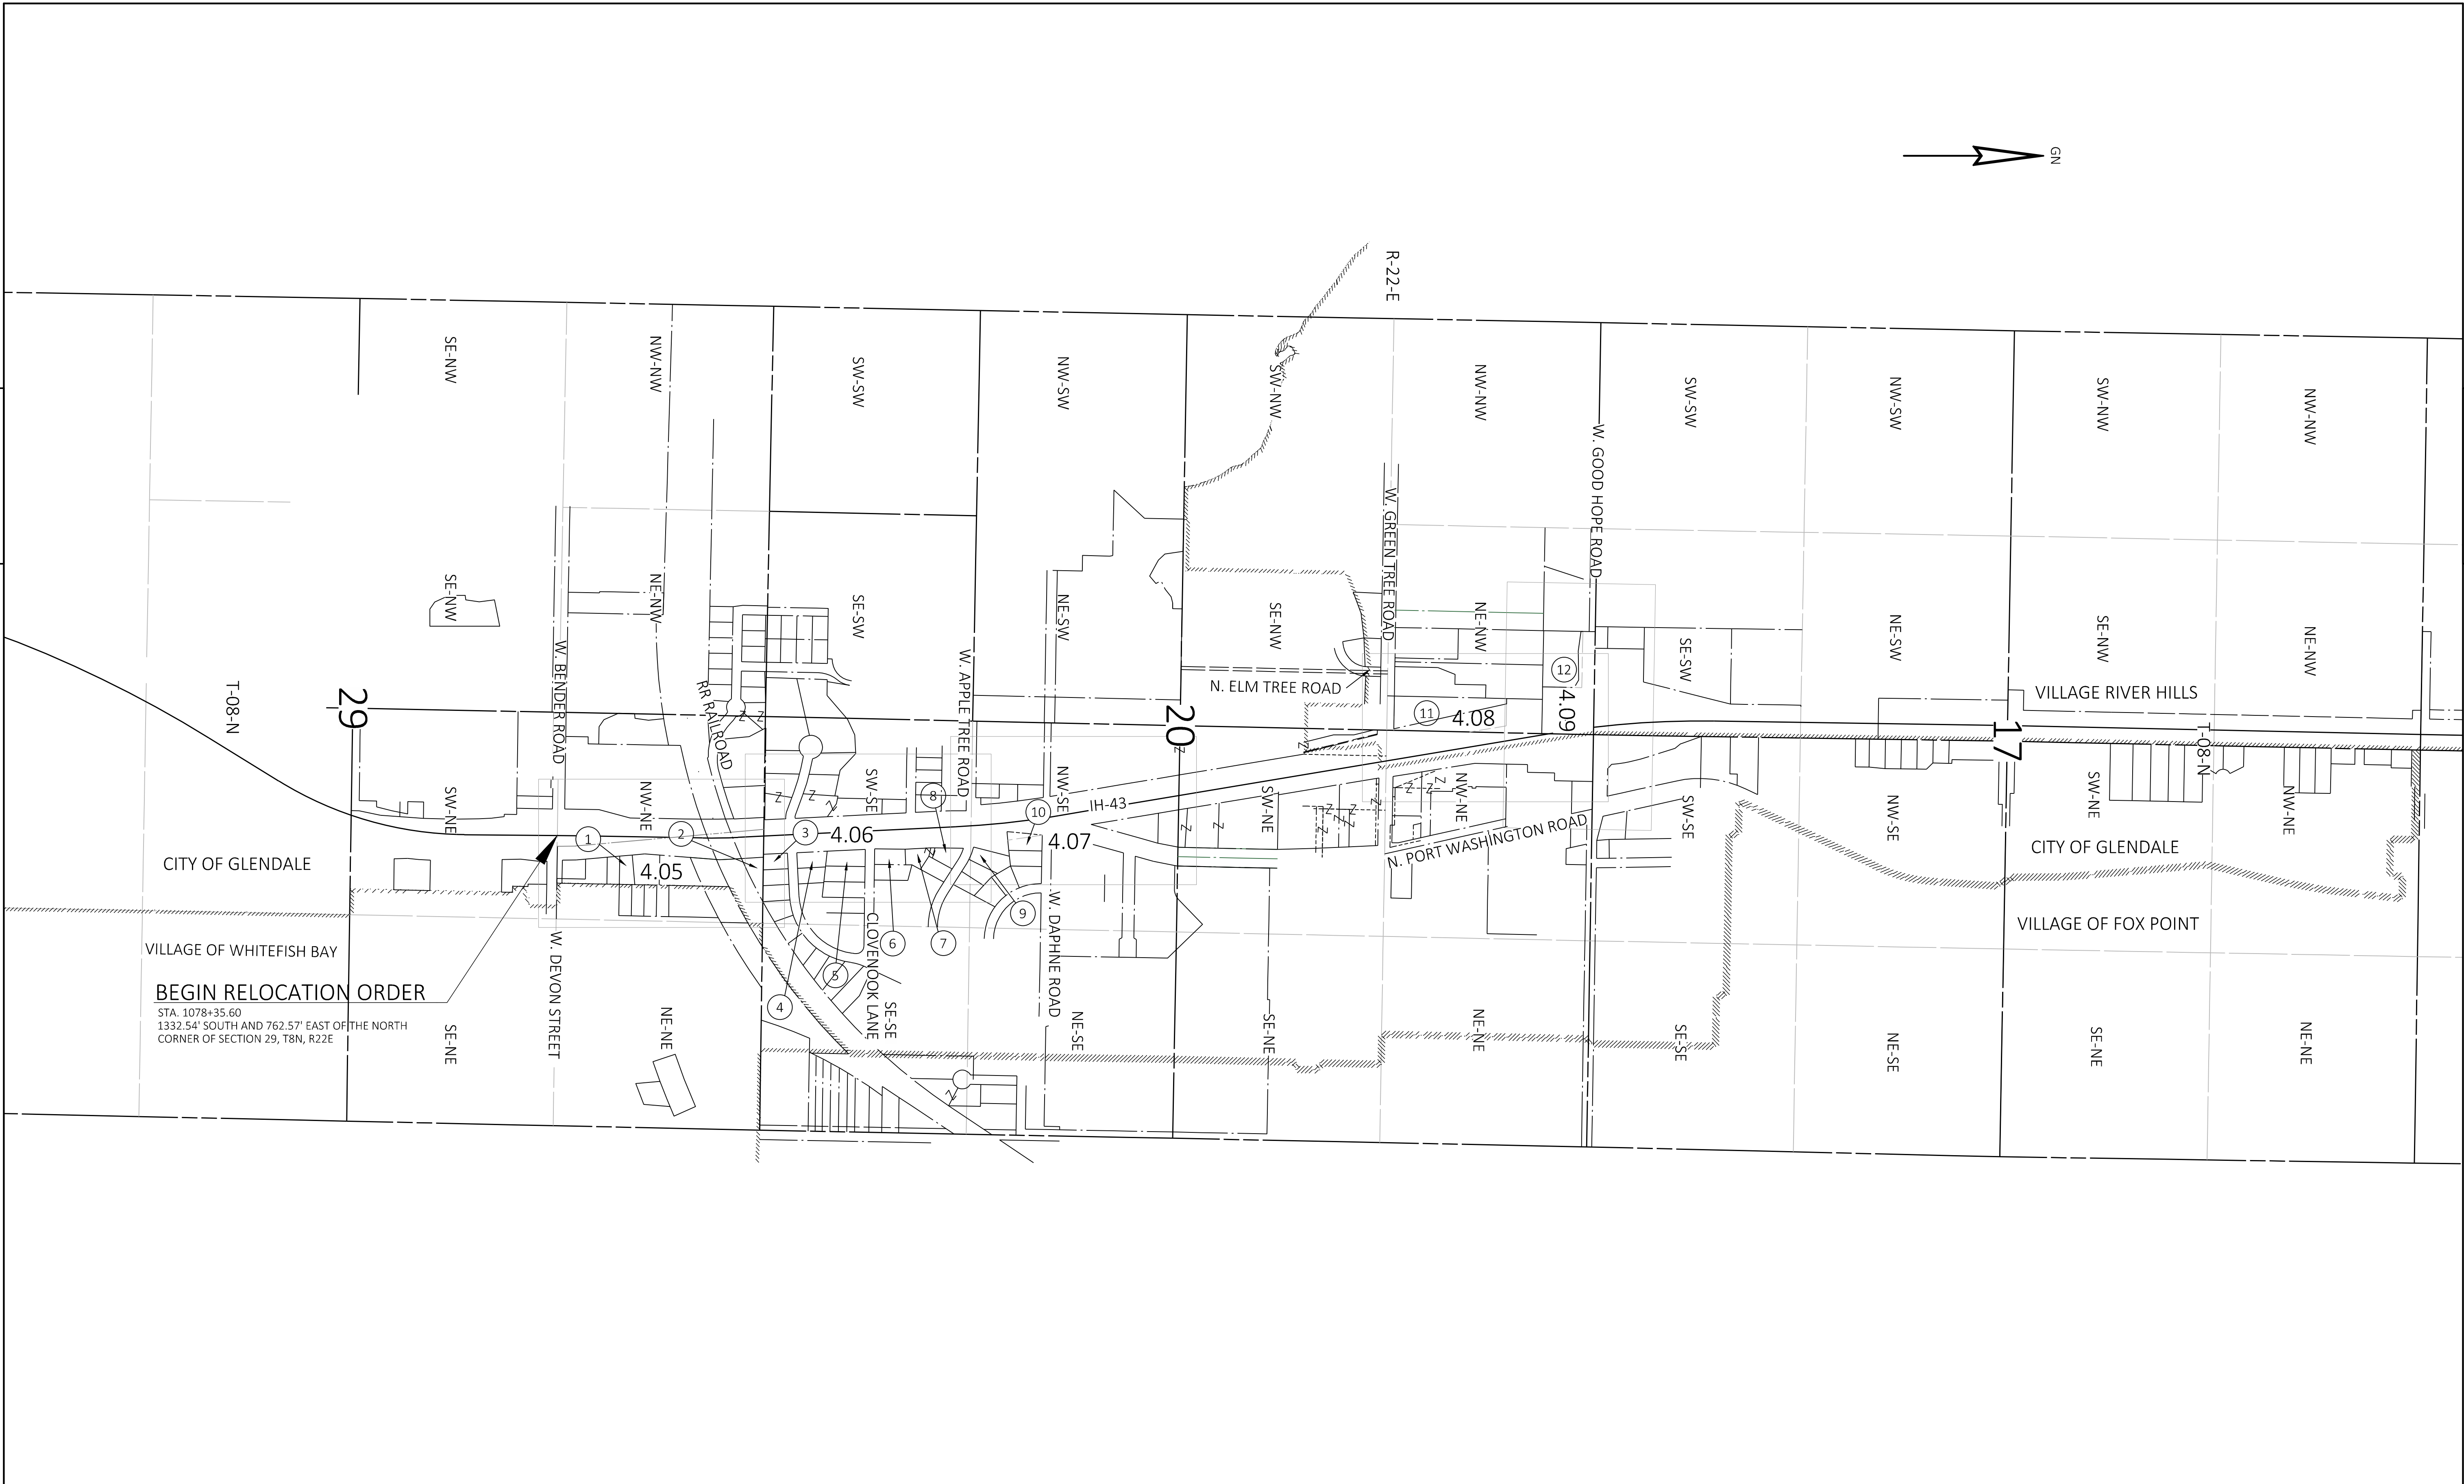

REVISION DATE 7/14/2020 9/15/2020 _____	DATE: MAY 15, 2020	SCALE, FEET 0 500 1000 	HWY: IH-43	STATE R/W PROJECT NUMBER 1229-04-21 / 24	PLAT SHEET 4.03	
			GRID FACTOR N/A	COUNTY: MILWAUKEE	CONSTRUCTION PROJECT NUMBER --	PS&E SHEET _____

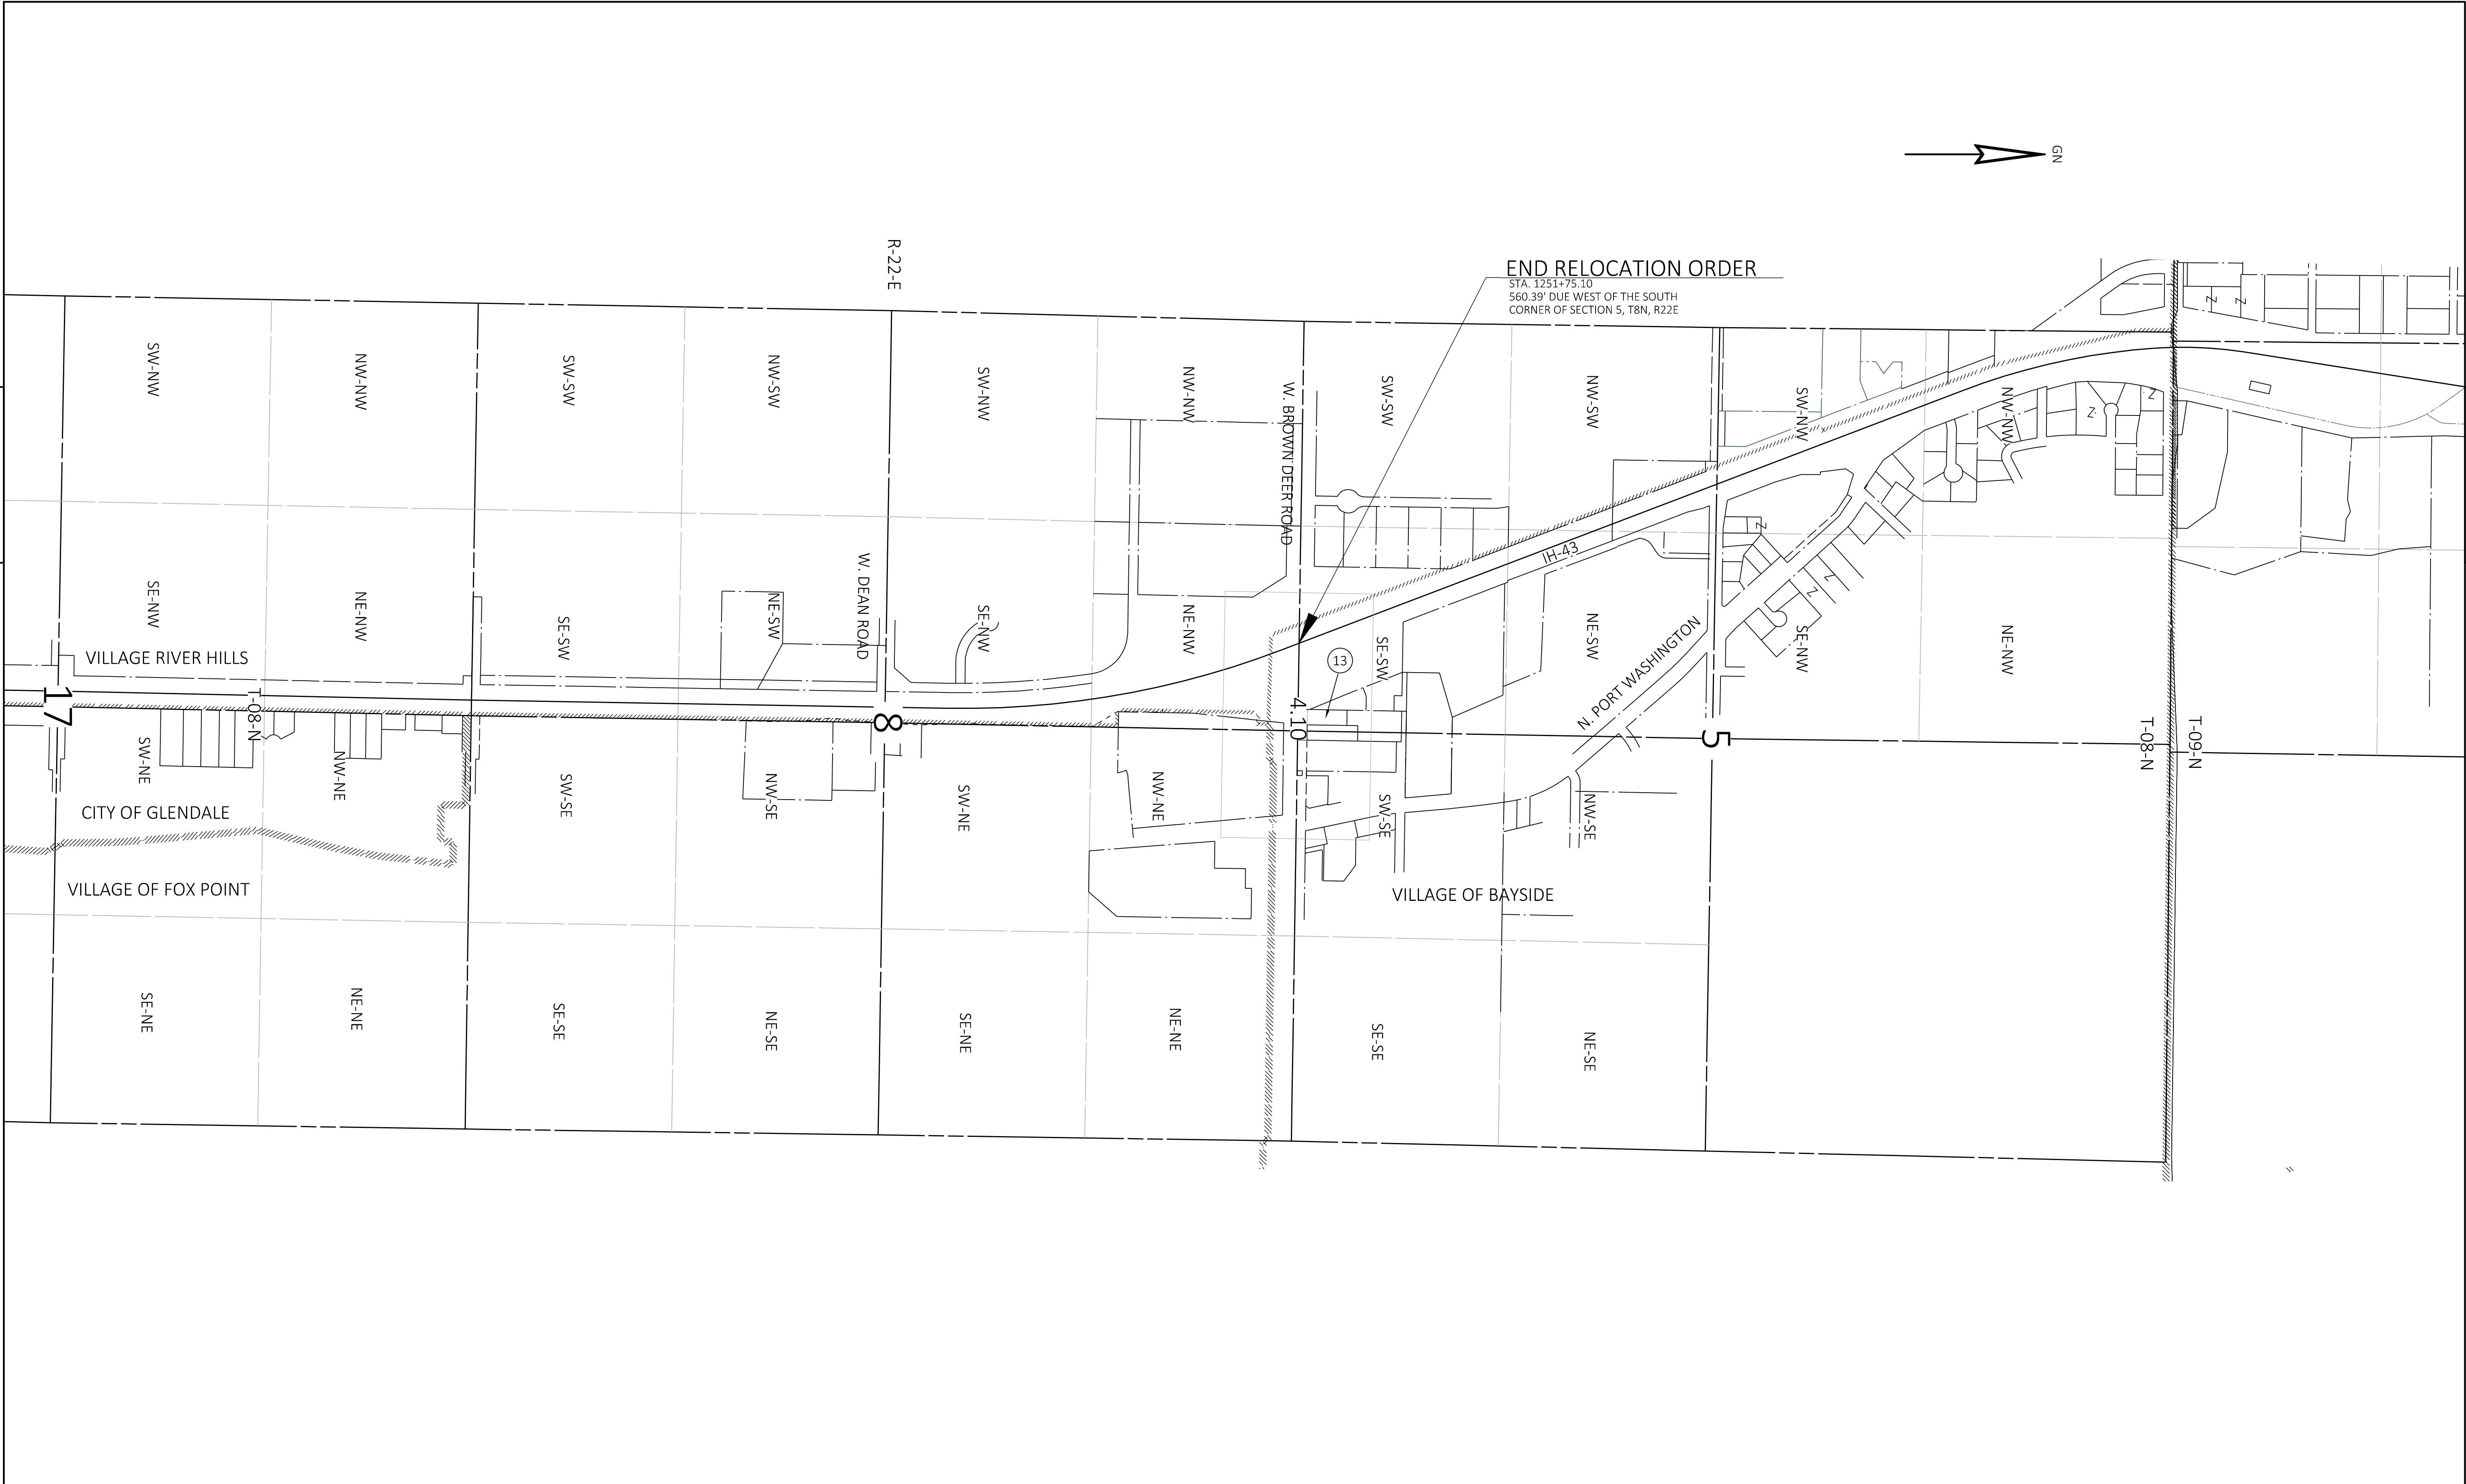

REVISION DATE 7/14/2020 9/15/2020 _____	DATE: MAY 15, 2020	SCALE, FEET 0 500 1000 	HWY: IH-43	STATE R/W PROJECT NUMBER 1229-04-21 / 24	PLAT SHEET 4.04	
			GRID FACTOR N/A	COUNTY: MILWAUKEE	CONSTRUCTION PROJECT NUMBER --	PS&E SHEET _____

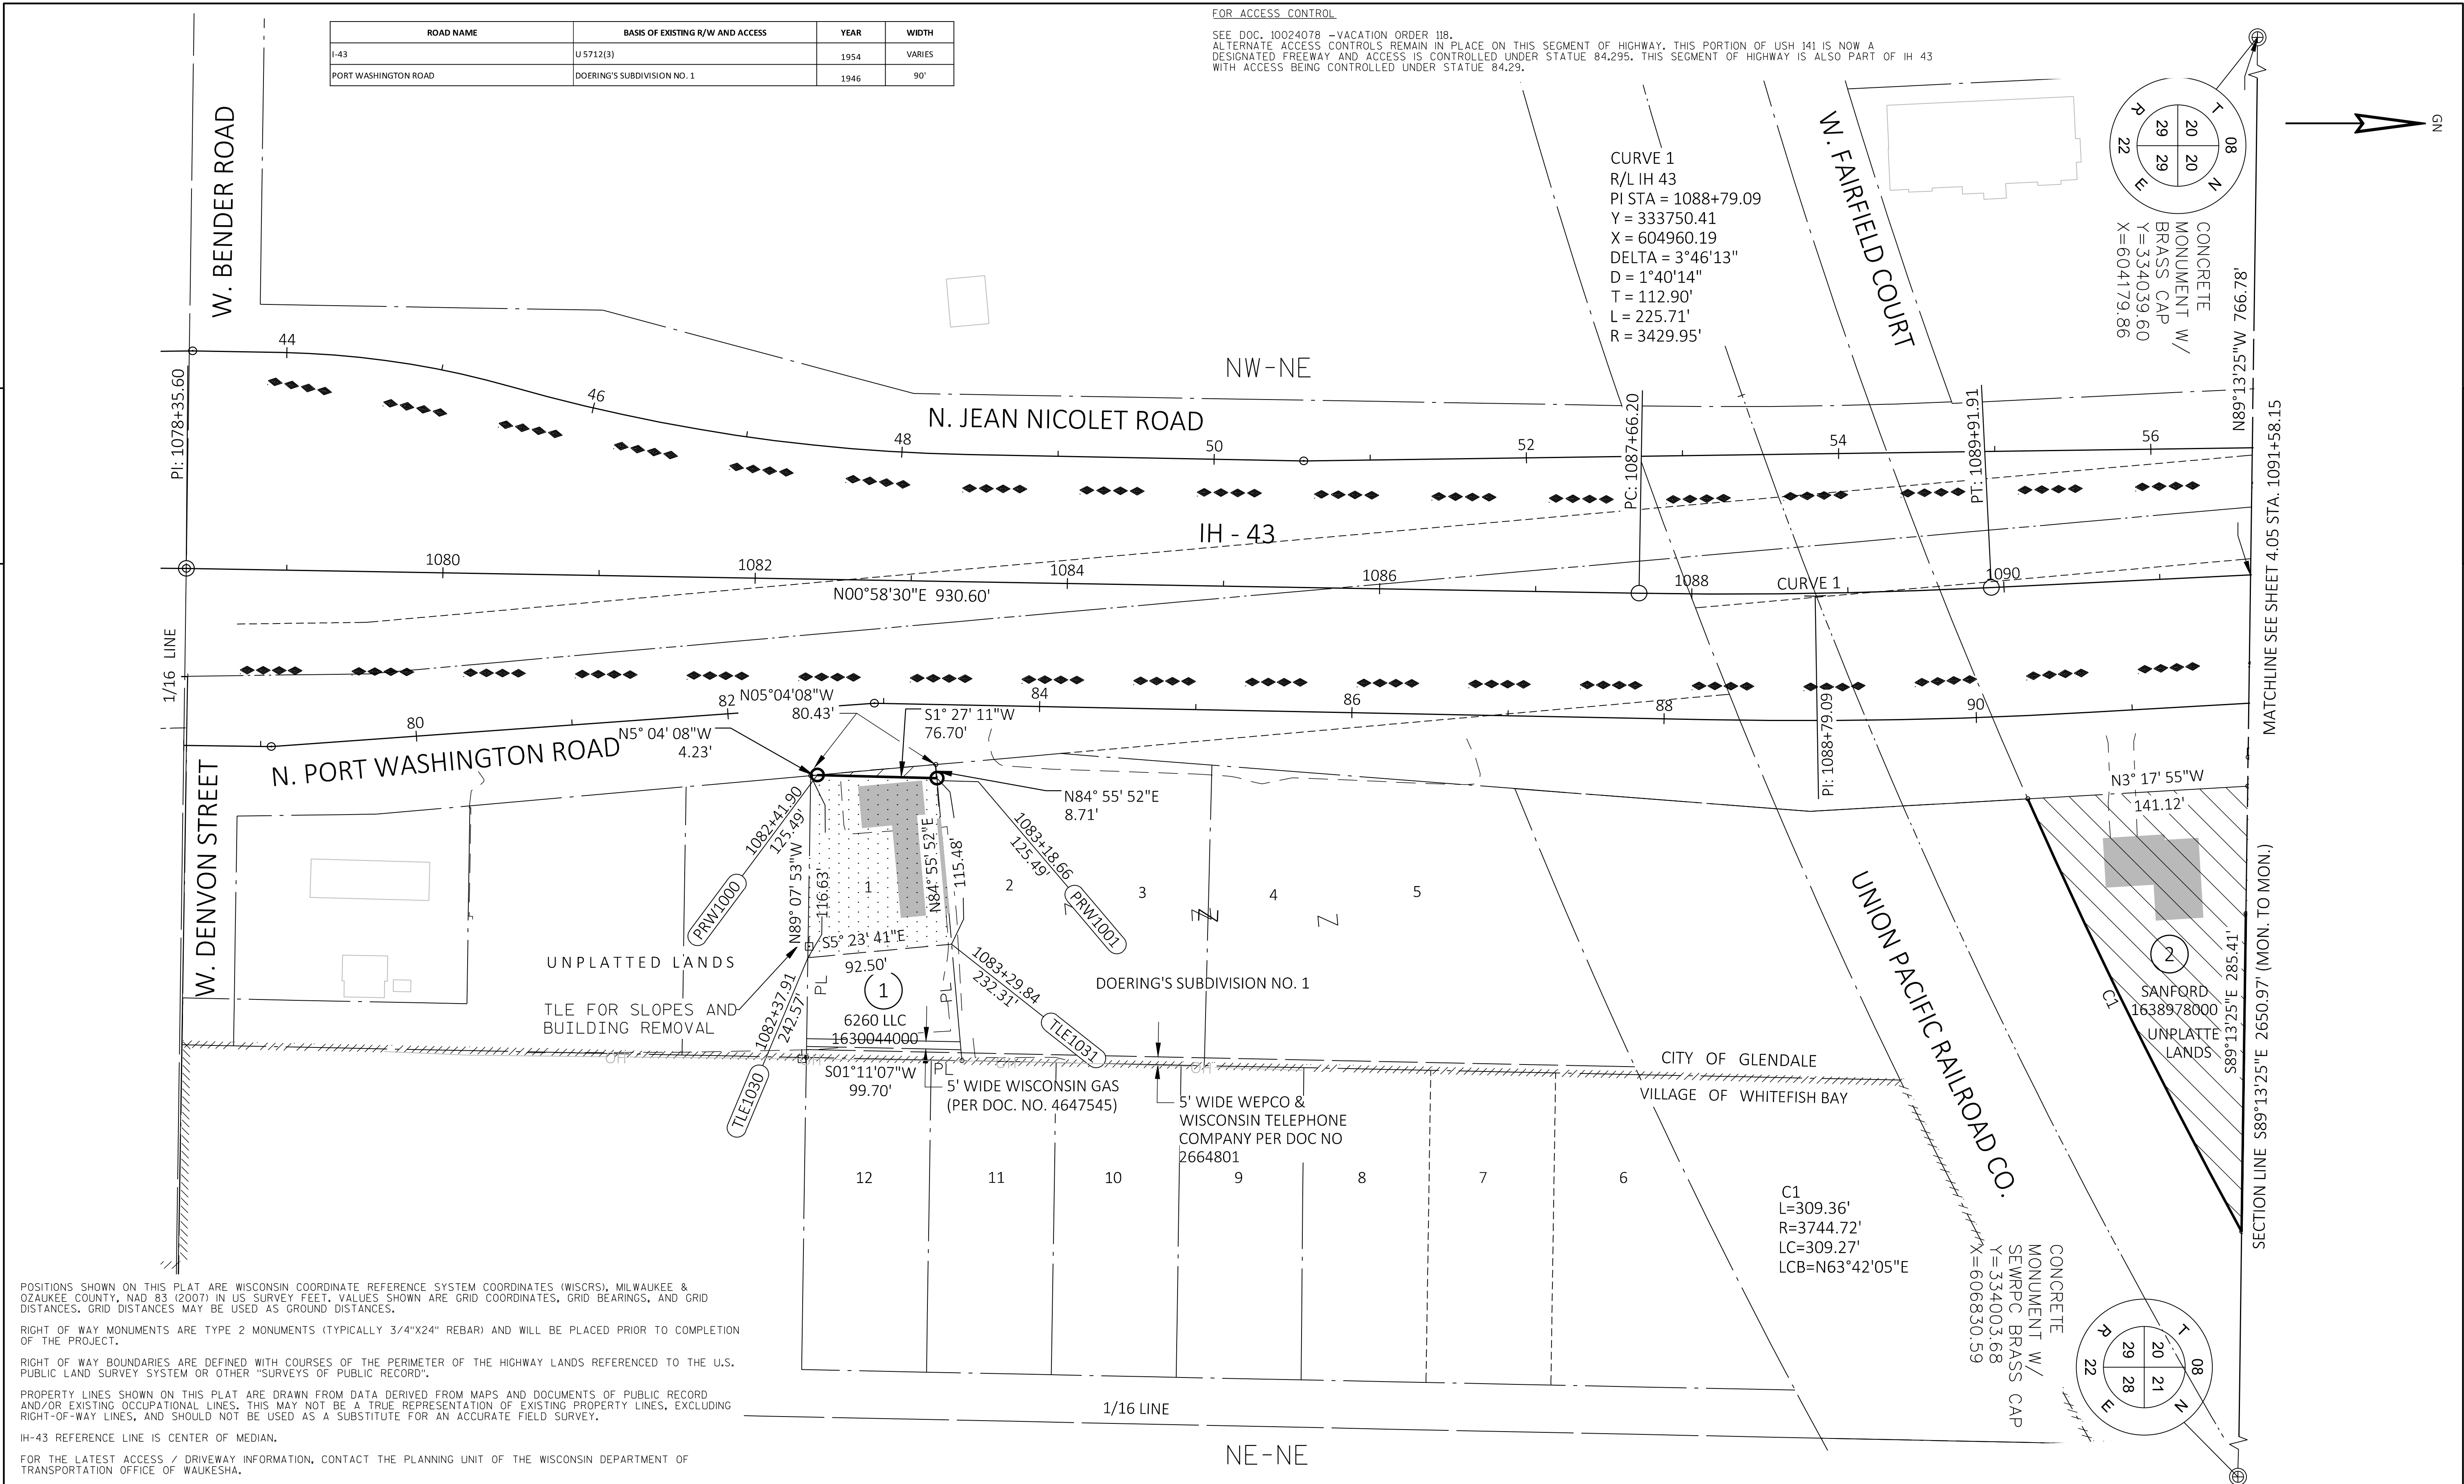

REVISION DATE 7/14/2020 9/15/2020 _____ _____ _____ _____	DATE: MAY 15, 2020		SCALE, FEET 02050100	HWY: I- 43	STATE R/W PROJECT NUMBER1229-04-21 / 24	PLAT SHEET4.05	E
	GRID FACTOR _____			COUNTY: MILWAUKEE	CONSTRUCTION PROJECT NUMBER--	PS&E SHEET _____	

POSITIONS SHOWN ON THIS PLAT ARE WISCONSIN COORDINATE REFERENCE SYSTEM COORDINATES (WISCRS), MILWAUKEE & OZAUKEE COUNTY, NAD 83 (2007) IN US SURVEY FEET. VALUES SHOWN ARE GRID COORDINATES, GRID BEARINGS, AND GRID DISTANCES. GRID DISTANCES MAY BE USED AS GROUND DISTANCES.

RIGHT OF WAY MONUMENTS ARE TYPE 2 MONUMENTS (TYPICALLY 3/4"x24" REBAR) AND WILL BE PLACED PRIOR TO COMPLETION OF THE PROJECT.

RIGHT OF WAY BOUNDARIES ARE DEFINED WITH COURSES OF THE PERIMETER OF THE HIGHWAY LANDS REFERENCED TO THE U.S. PUBLIC LAND SURVEY SYSTEM OR OTHER "SURVEYS OF PUBLIC RECORD".

PROPERTY LINES SHOWN ON THIS PLAT ARE DRAWN FROM DATA DERIVED FROM MAPS AND DOCUMENTS OF PUBLIC RECORD AND/OR EXISTING OCCUPATIONAL LINES. THIS MAY NOT BE A TRUE REPRESENTATION OF EXISTING PROPERTY LINES, EXCLUDING RIGHT-OF-WAY LINES, AND SHOULD NOT BE USED AS A SUBSTITUTE FOR AN ACCURATE FIELD SURVEY.


IH-43 REFERENCE LINE IS CENTER OF MEDIAN.

FOR THE LATEST ACCESS / DRIVEWAY INFORMATION, CONTACT THE PLANNING UNIT OF THE WISCONSIN DEPARTMENT OF TRANSPORTATION OFFICE OF WAUKESHA.

ROAD NAME	BASIS OF EXISTING R/W AND ACCESS	YEAR	WIDTH
I-43	U 5712(3)	1954	VARIES
PORT WASHINGTON ROAD	DOERING'S SUBDIVISION NO. 1	1946	90'

FOR ACCESS CONTROL
SEE DOC. 10024078 - VACATION ORDER 118.
ALTERNATE ACCESS CONTROLS REMAIN IN PLACE ON THIS SEGMENT OF HIGHWAY. THIS PORTION OF USH 141 IS NOW A DESIGNATED FREEWAY AND ACCESS IS CONTROLLED UNDER STATUTE 84.295. THIS SEGMENT OF HIGHWAY IS ALSO PART OF IH 43 WITH ACCESS BEING CONTROLLED UNDER STATUE 84.29.

(500) WE ENERGIES - ELECTRIC
PARCEL 3 - DOC. NO. 3064796
PARCEL 6 - DOC. NO. 2667920
PARCEL 7 - DOC. NO. 2667920
PARCEL 8 - DOC. NO. 2667920
(504) AT&T WISCONSIN
PARCEL 3 - DOC. NO. 3064796
PARCEL 6 - DOC. NO. 2667920
PARCEL 7 - DOC. NO. 2667920
PARCEL 8 - DOC. NO. 2667920

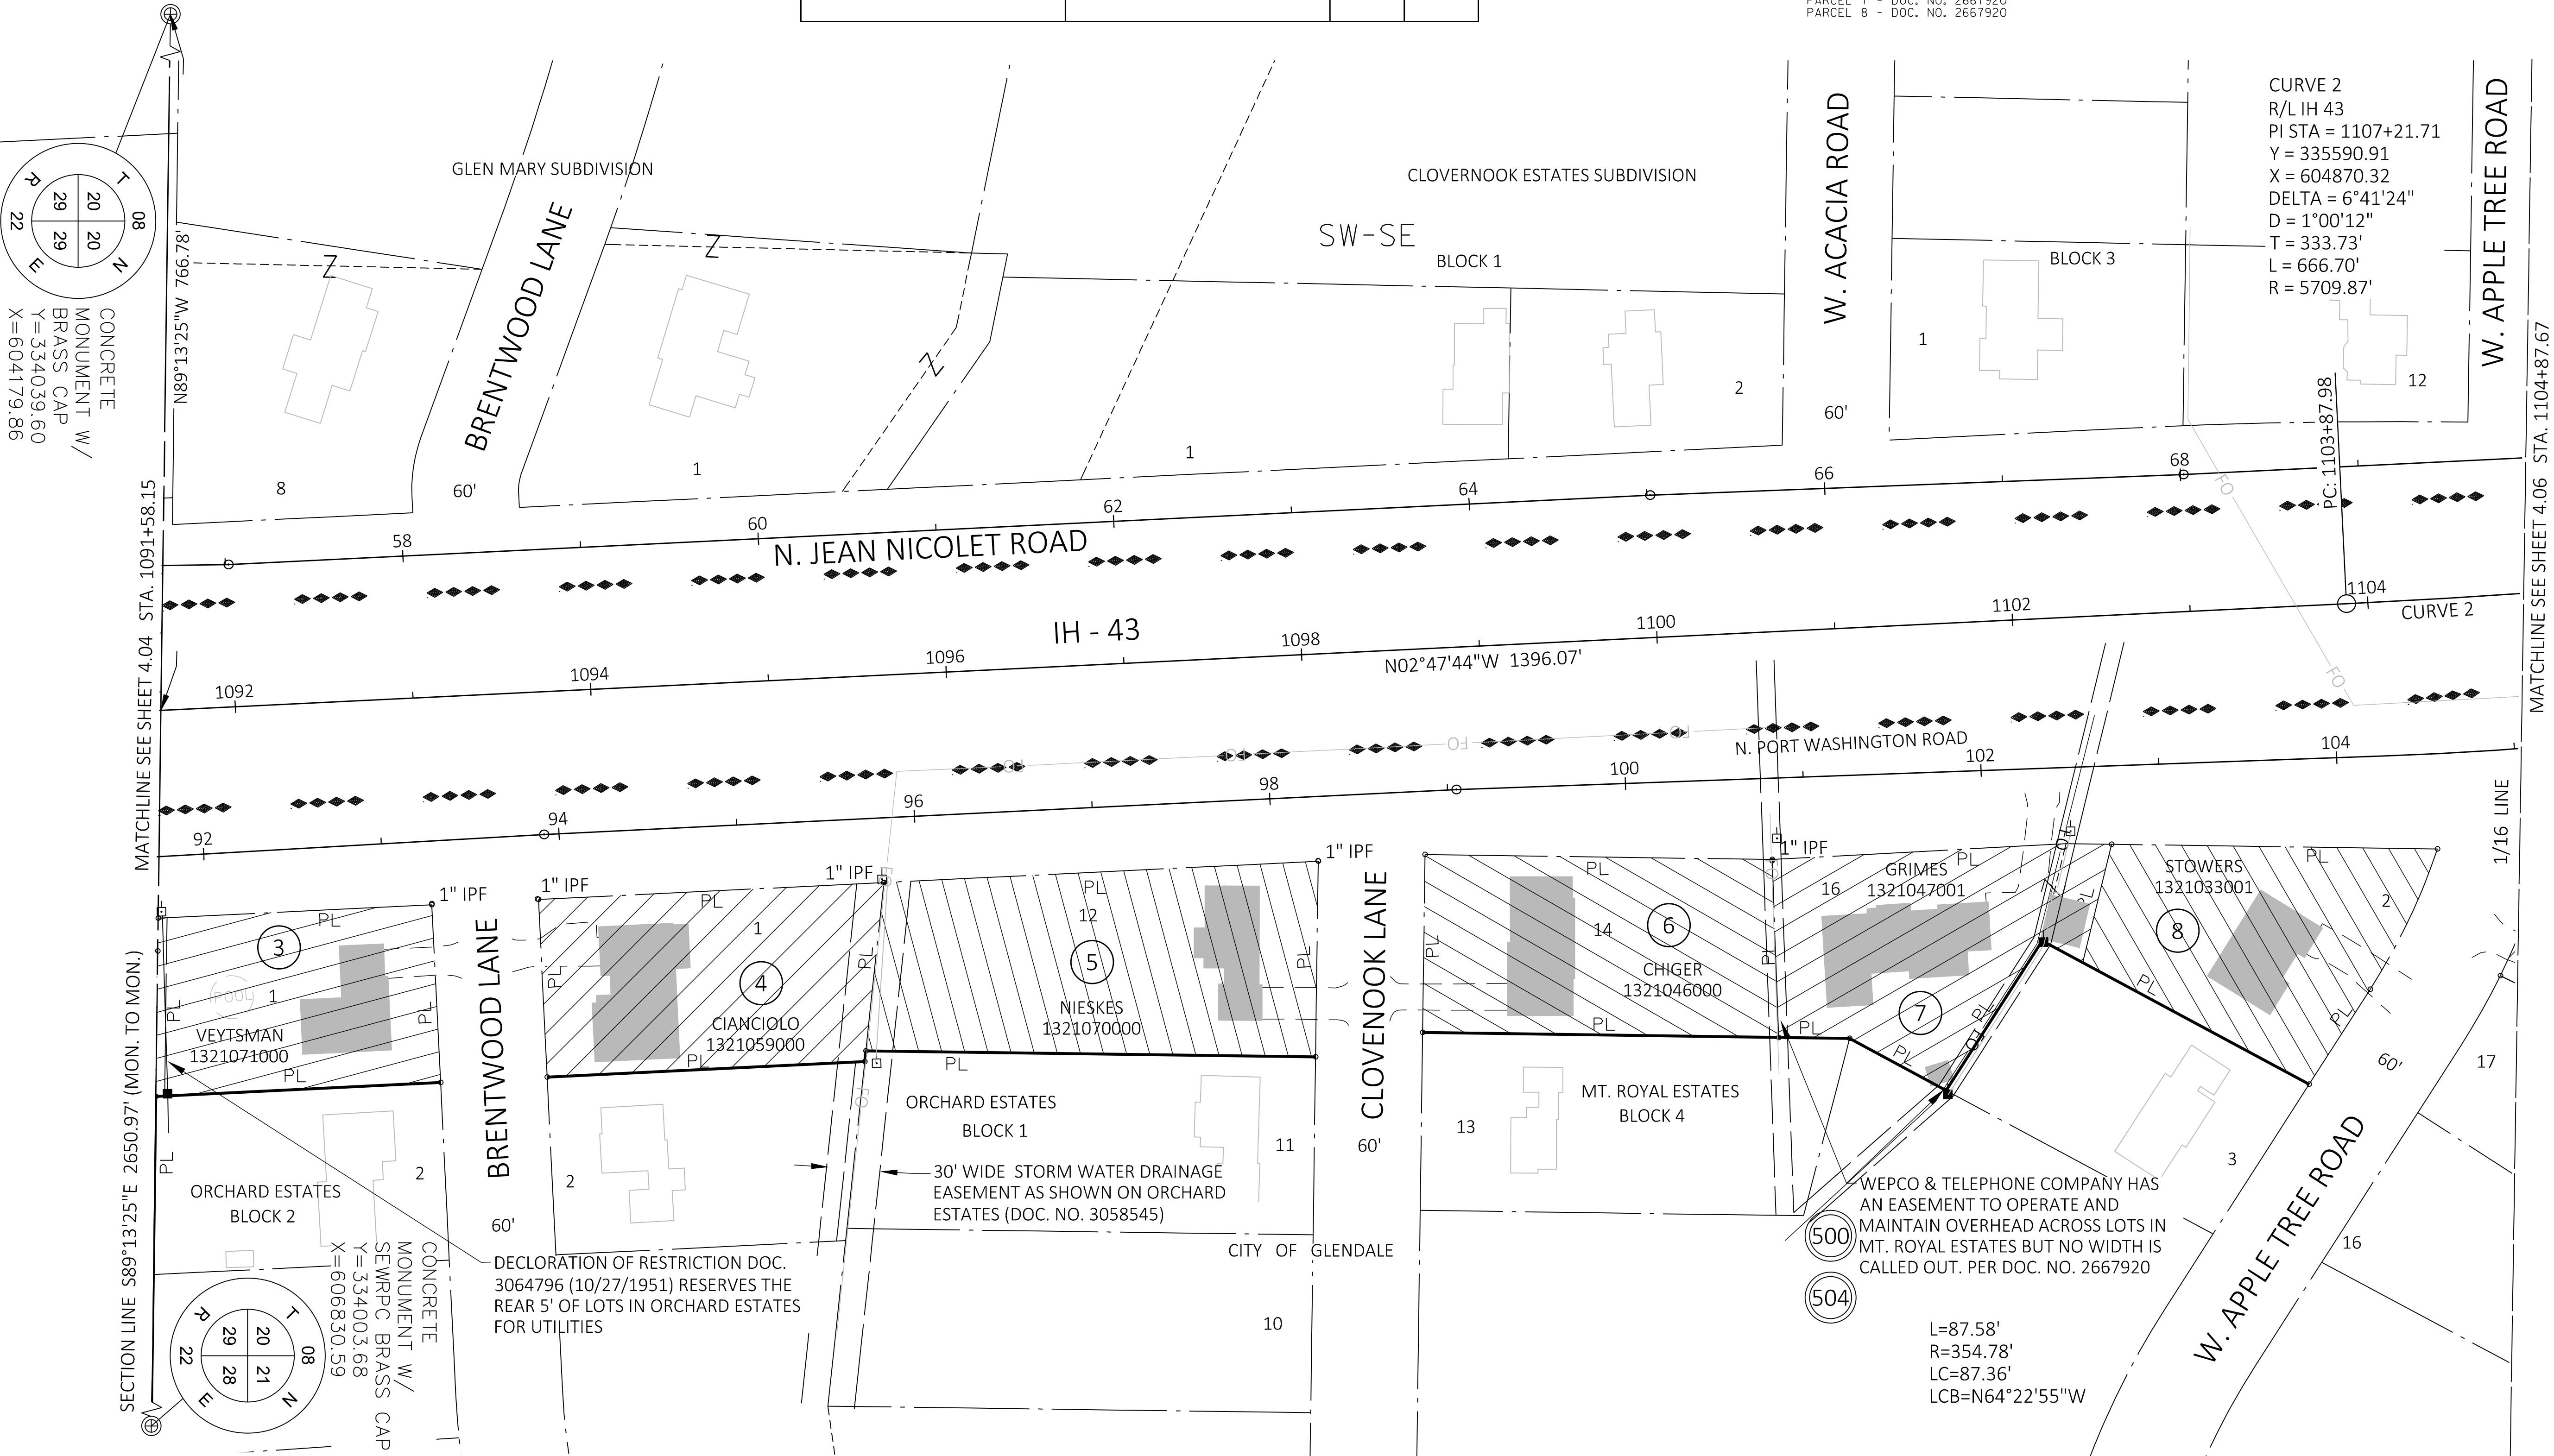

REVISION DATE 7/14/2020 9/15/2020 _____	_____	_____	_____	DATE: MAY 15, 2020	SCALE, FEET 0 20 50 100 	HWY: I- 43	STATE R/W PROJECT NUMBER 1229-04-21 / 24	PLAT SHEET 4.06	
_____	_____	_____	_____	GRID FACTOR _____		COUNTY: MILWAUKEE	CONSTRUCTION PROJECT NUMBER --	PS&E SHEET _____	E

ROAD NAME	BASIS OF EXISTING R/W AND ACCESS	YEAR	WIDTH
I-43	F077-1(11)	1953	VARIES
W. BRENTWOOD LANE	ORCHARD ESTATES	1951	60'
W. CLOVERNOOK LANE	ORCHARD ESTATES	1951	30'
N. PORT WASHINGTON ROAD	MT. ROYAL ESTATES	1946	60'

FOR ACCESS CONTROL
SEE DOC. 10024078 - VACATION ORDER 118.
ALTERNATE ACCESS CONTROLS REMAIN IN PLACE ON THIS SEGMENT OF HIGHWAY. THIS PORTION OF USH 141 IS NOW A DESIGNATED FREEWAY AND ACCESS IS CONTROLLED UNDER STATUTE 84.295. THIS SEGMENT OF HIGHWAY IS ALSO PART OF IH 43 WITH ACCESS BEING CONTROLLED UNDER STATUTE 84.29.

POSITIONS SHOWN ON THIS PLAT ARE WISCONSIN COORDINATE REFERENCE SYSTEM COORDINATES (WISCRS), MILWAUKEE & OZAUKEE COUNTY, NAD 83 (2007) IN US SURVEY FEET. VALUES SHOWN ARE GRID COORDINATES, GRID BEARINGS, AND GRID DISTANCES. GRID DISTANCES MAY BE USED AS GROUND DISTANCES.

RIGHT OF WAY MONUMENTS ARE TYPE 2 MONUMENTS (TYPICALLY 3/4"x24" REBAR) AND WILL BE PLACED PRIOR TO COMPLETION OF THE PROJECT.

RIGHT OF WAY BOUNDARIES ARE DEFINED WITH COURSES OF THE PERIMETER OF THE HIGHWAY LANDS REFERENCED TO THE U.S. PUBLIC LAND SURVEY SYSTEM OR OTHER "SURVEYS OF PUBLIC RECORD".

PROPERTY LINES SHOWN ON THIS PLAT ARE DRAWN FROM DATA DERIVED FROM MAPS AND DOCUMENTS OF PUBLIC RECORD AND/OR EXISTING OCCUPATIONAL LINES. THIS MAY NOT BE A TRUE REPRESENTATION OF EXISTING PROPERTY LINES, EXCLUDING RIGHT-OF-WAY LINES, AND SHOULD NOT BE USED AS A SUBSTITUTE FOR AN ACCURATE FIELD SURVEY.

IH-43 REFERENCE LINE IS CENTER OF MEDIAN.

FOR THE LATEST ACCESS / DRIVEWAY INFORMATION, CONTACT THE PLANNING UNIT OF THE WISCONSIN DEPARTMENT OF TRANSPORTATION OFFICE OF WAUKESHA.


500

WE ENERGIES - ELECTRIC
PARCEL 7 - DOC. NO. 3259914
PARCEL 9 - DOC. NO. 2667920
PARCEL 10 - DOC. NO. 2667920


504

AT&T WISCONSIN
PARCEL 9 - DOC. NO. 2667920
PARCEL 10 - DOC. NO. 2667920

CONCRETE
MONUMENT W/
SEWRPC BRASS CAP
Y=336695.54
X=604239.13

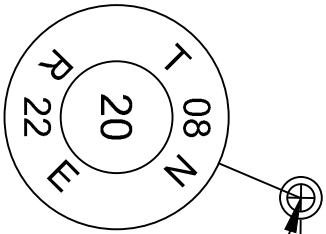

1/4 LINE
N88°59'26"W 2643.50' (MON. TO MON.)

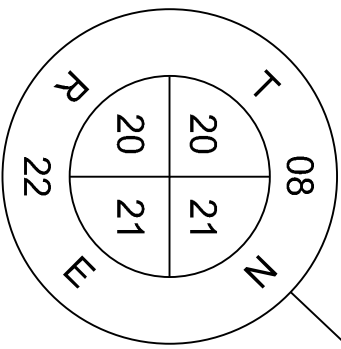

CONCRETE
MONUMENT W/
SEWRPC BRASS CAP
Y=336648.97
X=606882.22

CURVE 2
R/L IH 43
PI STA = 1107+21.71
Y = 335590.91
X = 604870.32
DELTA = 6°41'24"
D = 1°00'12"
T = 333.73'
L = 666.70'
R = 5709.87'

NW-SE

UNPLATTED LANDS

N. JEAN NICOLET ROAD

IH - 43

CITY OF GREENDALE A
PERPETUAL EASEMENT FOR
SIGHT ENHANCEMENT (PER
DOC 5952375)

HIGHWAY EASEMENT PER
WISDOT R/W F 077-1(1)
(AWARD DOC. 3404816)

C1
L=85.00'
R=414.78'
LC=84.85'
LCB=N69°32'02"W

C2
L=226.84'
R=6682.00'
LC=226.83'
LCB=N05°06'41"W
PI: 1107+21.71

C3
L=81.76'
R=6682.00'
LC=81.76'
LCB=N04°29'22"W

BRAMEL
1321015000

5' WIDE WEPKO
EASEMENT (PER DOC. NO.
3259914)

N84° 08' 31"E
16.74'

BLOCK 3

WEPKO & TELEPHONE COMPANY HAS
AN EASEMENT TO OPERATE AND
MAINTAIN OVERHEAD ACROSS LOTS IN
MT. ROYAL ESTATES BUT NO WIDTH IS
CALLED OUT. PER DOC. NO. 2667920

S69°54'11"E 42.15'
MT. ROYAL ESTATES

TLE FOR HOUSE REMOVAL

W. APPLE TREE ROAD

W. DAPHNE ROAD

REVISION DATE
7/14/2020
9/15/2020

DATE: MAY 15, 2020

GRID FACTOR

SCALE, FEET



HWY: I- 43

COUNTY: MILWAUKEE

STATE R/W PROJECT NUMBER 1229-04-21 / 24

CONSTRUCTION PROJECT NUMBER --

PLAT SHEET 4.07

PS&E SHEET

E

CONVENTIONAL SYMBOLS			
SECTION LINE		PARCEL NUMBER	
QUARTER LINE		UTILITY NUMBER	
SIXTEENTH LINE		SECTION CORNER	
NEW REFERENCE LINE		NOTATION FOR COMBUSTIBLE FLUIDS	
NEW R/W LINE		NOTATION FOR HIGH VOLTAGE TRANSMISSION LINES	
EXISTING R/W LINE		FOUND IRON PIN	
PROPERTY LINE		VALVE (GAS, WATER, ETC.)	
LOT, TIE, AND OTHER MINOR LINES		SIGN	
SLOPE INTERCEPT		OFF-PREMISE SIGN	
CORPORATE LIMITS			
UNDERGROUND FACILITY (COMMUNICATIONS, ELECTRIC, ETC)			
FEE ACQUISITION AREA (HATCHING VARIES BY OWNER)			
TEMP. LIMITED EASEMENT AREA		ACCESS CONTROLLED BY ACQUISITION	
EASEMENT AREA (HIGHWAY, PERMANENT LIMITED, OR RESTRICTED DEVELOPMENT)		NO ACCESS (BY STATUTORY AUTHORITY)	
TRANSMISSION STRUCTURES		ACCESS RESTRICTED (BY PREVIOUS PROJECT OR CONTROL)	
BUILDING		NO ACCESS (NEW HIGHWAY)	
BUILDING (TO BE REMOVED)		NATIONAL GEODETIC SURVEY MONUMENT	
BRIDGE		SIXTEENTH CORNER MONUMENT	
		PARALLEL OFFSETS	
CONVENTIONAL UTILITY SYMBOLS		CURVE DATA ABBREVIATIONS	
WATER		LONG CHORD	LCH
GAS		LONG CHORD BEARING	LCB
TELEPHONE		RADIUS	R
OVERHEAD TRANSMISSION LINES		DEGREE OF CURVE	D
ELECTRIC		CENTRAL ANGLE	Δ/DELTA
CABLE TELEVISION		LENGTH OF CURVE	L
FIBER OPTIC		TANGENT	T
SANITARY SEWER		DIRECTION AHEAD	DA
STORM SEWER		DIRECTION BACK	DB
ELECTRIC TOWER			
	NON-COMPENSABLE		
POWER POLE			
TELEPHONE POLE			
TELEPHONE PEDESTAL			
	COMPENSABLE		
CONVENTIONAL ABBREVIATIONS			
ACCESS RIGHTS	AR	OUTLOT	OL
ACRES	AC	PAGE	P
AHEAD	AH	POINT OF TANGENCY	PT
ALUMINUM	ALUM	PROPERTY LINE	PL
AND OTHERS	ET AL	RECORDED AS	(100')
BACK	BK	REEL / IMAGE	R/I
BLOCK	BLK	REFERENCE LINE	R/L
CENTERLINE	C/L	PERMANENT LIMITED EASEMENT	PLE
CERTIFIED SURVEY MAP	CSM	POINT OF BEGINNING	POB
CONCRETE	CONC	POINT OF CURVATURE	PC
COUNTY	CO	POINT OF COMPOUND CURVE	PCC
COUNTY TRUNK HIGHWAY	CTH	POINT OF INTERSECTION	PI
DISTANCE	DIST	REMAINING	REM
CORNER	COR	RESTRICTIVE DEVELOPMENT EASEMENT	RDE
DOCUMENT NUMBER	DOC	RIGHT	RT
EASEMENT	EASE	RIGHT OF WAY	R/W
EXISTING	EX	SECTION	SEC
GAS VALVE	GV	SEPTIC VENT	SEPV
GRID NORTH	GN	SQUARE FEET	SF
HIGHWAY EASEMENT	HE	STATE TRUNK HIGHWAY	STH
IDENTIFICATION	ID	STATION	STA
LAND CONTRACT	LC	TELEPHONE PEDESTAL	TP
LEFT	LT	TEMPORARY LIMITED EASEMENT	TLE
MONUMENT	MON	TRANSPORTATION PROJECT PLAT	TPP
NATIONAL GEODETIC SURVEY	NGS	UNITED STATES HIGHWAY	USH
NUMBER	NO	VOLUME	V

NOTES:

POSITIONS SHOWN ON THIS PLAT ARE BASED ON THE WISCONSIN COUNTY COORDINATE SYSTEM, MILWAUKEE COUNTY ZONE, NAD-83 (2007) ADJUSTMENT (IN US SURVEY FEET). COORDINATES SHOWN ARE GRID COORDINATES AND ARE TO BE USED AS GRID OR GROUND VALUES ON THIS PLAT.

RIGHT OF WAY MONUMENTS ARE TYPE 2 MONUMENTS (TYPICALLY 3/4"X24" REBAR) AND WILL BE PLACED PRIOR TO COMPLETION OF THE PROJECT.

RIGHT OF WAY BOUNDARIES ARE DEFINED WITH COURSES OF THE PERIMETER OF THE HIGHWAY LANDS REFERENCED TO THE U.S. PUBLIC LAND SURVEY SYSTEM OR OTHER "SURVEYS OF PUBLIC RECORD".

PROPERTY LINES SHOWN ON THIS PLAT ARE DRAWN FROM DATA DERIVED FROM MAPS AND DOCUMENTS OF PUBLIC RECORD AND/OR EXISTING OCCUPATIONAL LINES. THIS MAY NOT BE A TRUE REPRESENTATION OF EXISTING PROPERTY LINES, EXCLUDING RIGHT-OF-WAY LINES, AND SHOULD NOT BE USED AS A SUBSTITUTE FOR AN ACCURATE FIELD SURVEY.

FOR CURRENT ACCESS/DRIVEWAY INFORMATION, CONTACT THE PLANNING UNIT OF THE WISCONSIN DEPARTMENT OF TRANSPORTATION OFFICE IN WAUKESHA.


INFORMATION FOR BASIS OF EXISTING HIGHWAY RIGHT-OF-WAY POINTS OF REFERENCE AND ACCESS CONTROL ARE LISTED ON DETAIL SHEETS.

DIMENSIONING FOR THE NEW RIGHT-OF-WAY IS MEASURED ALONG AND PERPENDICULAR TO NEW REFERENCE LINE.

A TEMPORARY LIMITED EASEMENT (TLE) IS A RIGHT FOR CONSTRUCTION PURPOSES. AS DEFINED HEREIN, INCLUDING THE RIGHT TO OPERATE NECESSARY EQUIPMENT THEREON, THE RIGHT OF INGRESS AND EGRESS. AS LONG AS REQUIRED FOR SUCH PUBLIC PURPOSE, INCLUDING THE RIGHT TO PRESERVE, PROTECT, REMOVE, OR PLANT THEREON ANY VEGETATION THAT THE HIGHWAY AUTHORITIES MAY DEEM DESIRABLE. ALL (TLEs) ON THIS PLAT EXPIRE AT THE COMPLETION OF THE CONSTRUCTION PROJECT FOR WHICH THIS INSTRUMENT IS GIVEN.

A PERMANENT LIMITED EASEMENT (PLE) IS A RIGHT FOR CONSTRUCTION AND MAINTENANCE PURPOSES, AS DEFINED HEREIN, INCLUDING THE RIGHT TO OPERATE NECESSARY EQUIPMENT THEREON AND THE RIGHT OF INGRESS AND EGRESS, AS LONG AS REQUIRED FOR SUCH PUBLIC PURPOSE, INCLUDING THE RIGHT TO PRESERVE, PROTECT, REMOVE, OR PLANT THEREON ANY VEGETATION THAT THE HIGHWAY AUTHORITIES MAY DEEM DESIRABLE. BUT WITHOUT PREJUDICE TO THE OWNER'S RIGHTS TO MAKE OR CONSTRUCT IMPROVEMENTS ON SAID LANDS OR TO FLATTEN THE SLOPES. PROVIDING SAID ACTIVITIES WILL NOT IMPAIR OR OTHERWISE ADVERSELY AFFECT THE HIGHWAY FACILITIES.

AN EASEMENT FOR HIGHWAY PURPOSES (HE), AS LONG AS SO USED. INCLUDING THE RIGHT TO PRESERVE, PROTECT, REMOVE, OR PLANT THEREON ANY VEGETATION THAT THE HIGHWAY.

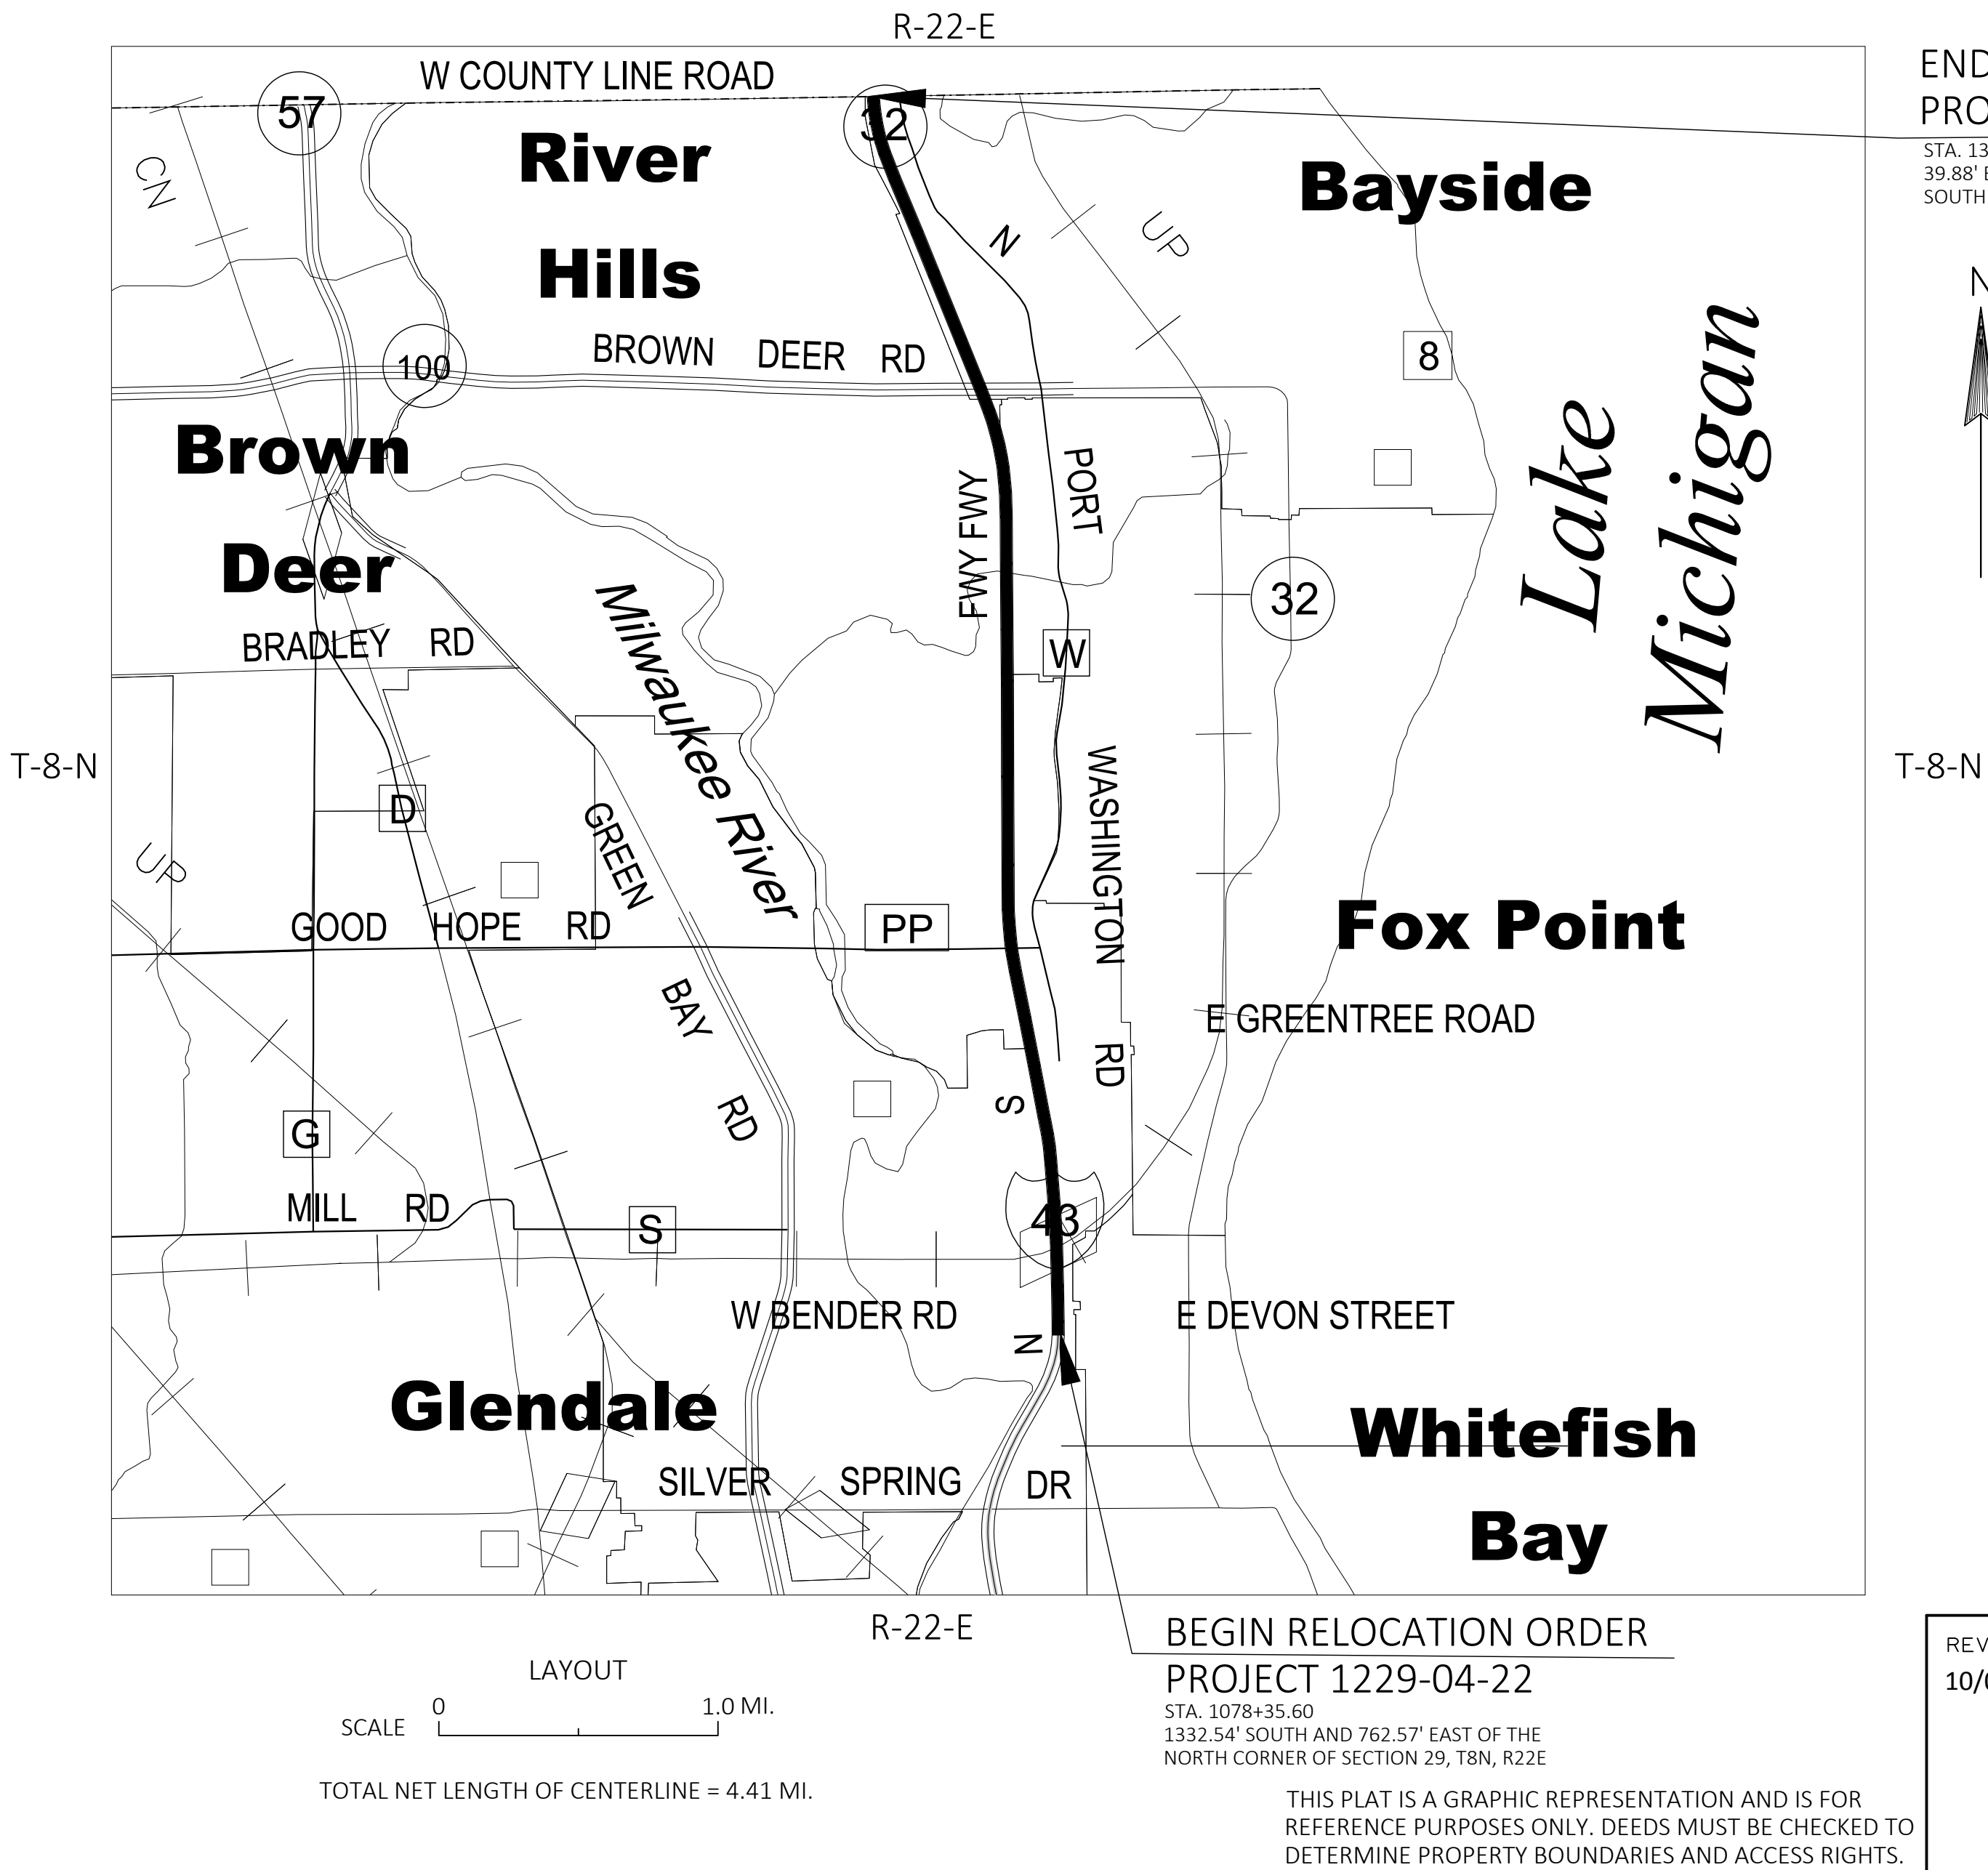

R/W PROJECT NUMBER 1229-04-22	SHEET NUMBER	TOTAL SHEETS
	4.01	--
PLAT OF RIGHT OF WAY REQUIRED FOR IH-43 NORTH - SOUTH FREEWAY -- IH-43 MILWAUKEE COUNTY		
CONSTRUCTION PROJECT NUMBER 1229-04-71		

END RELOCATION ORDER
PROJECT 1229-04-22

STA. 1311+02.02
39.88' EAST AND 0.33' SOUTH OF THE
SOUTHEAST CORNER OF SECTION 32, T9N, R22E



T-8-N

kapur
all in

7711 N. Port Washington Road
Milwaukee, Wisconsin 53217
414.751.7200
kapurinc.com

ORIGINAL PLANS PREPARED BY



AUGUST 17, 2020
(Date)

Brian M. Dodge

BRIAN M. DODGE
KAPUR & ASSOCIATES
P.L.S. NUMBER 2848

STATE OF WISCONSIN
DEPARTMENT OF TRANSPORTATION

APPROVED FOR THE DEPARTMENT

DATE: _____ (Signature) _____

FILE NAME : S:\DOT\DOT_SE\200113_I43_NORTH_SOUTH_RE_EVALUATION\SURVEY\RW_PLATS\1229-04-22_(MILWAUKEE)\RW_PLAT-1229-04-22_TITILE.DWG PLOT DATE : 10/9/2020 3:56 PM
LAYOUT NAME - TITLE 4.01

PLOT BY : ISAIAH MERRIWEATHER PLOT NAME :


I-43 1229-04-22 4.01

4


4


[illegible]

FILE NAME :	RW_PLAT-1229-04-22_LANDSCH_LAYOUT-RO1.DWG	PLOT DATE :	10/9/2020 3:58 PM	PLOT BY :	ISAIAH MERRIWEATHER	PLOT NAME :	
LAYOUT NAME - Layout 4.02						I-43 1229-04-XX	4.02

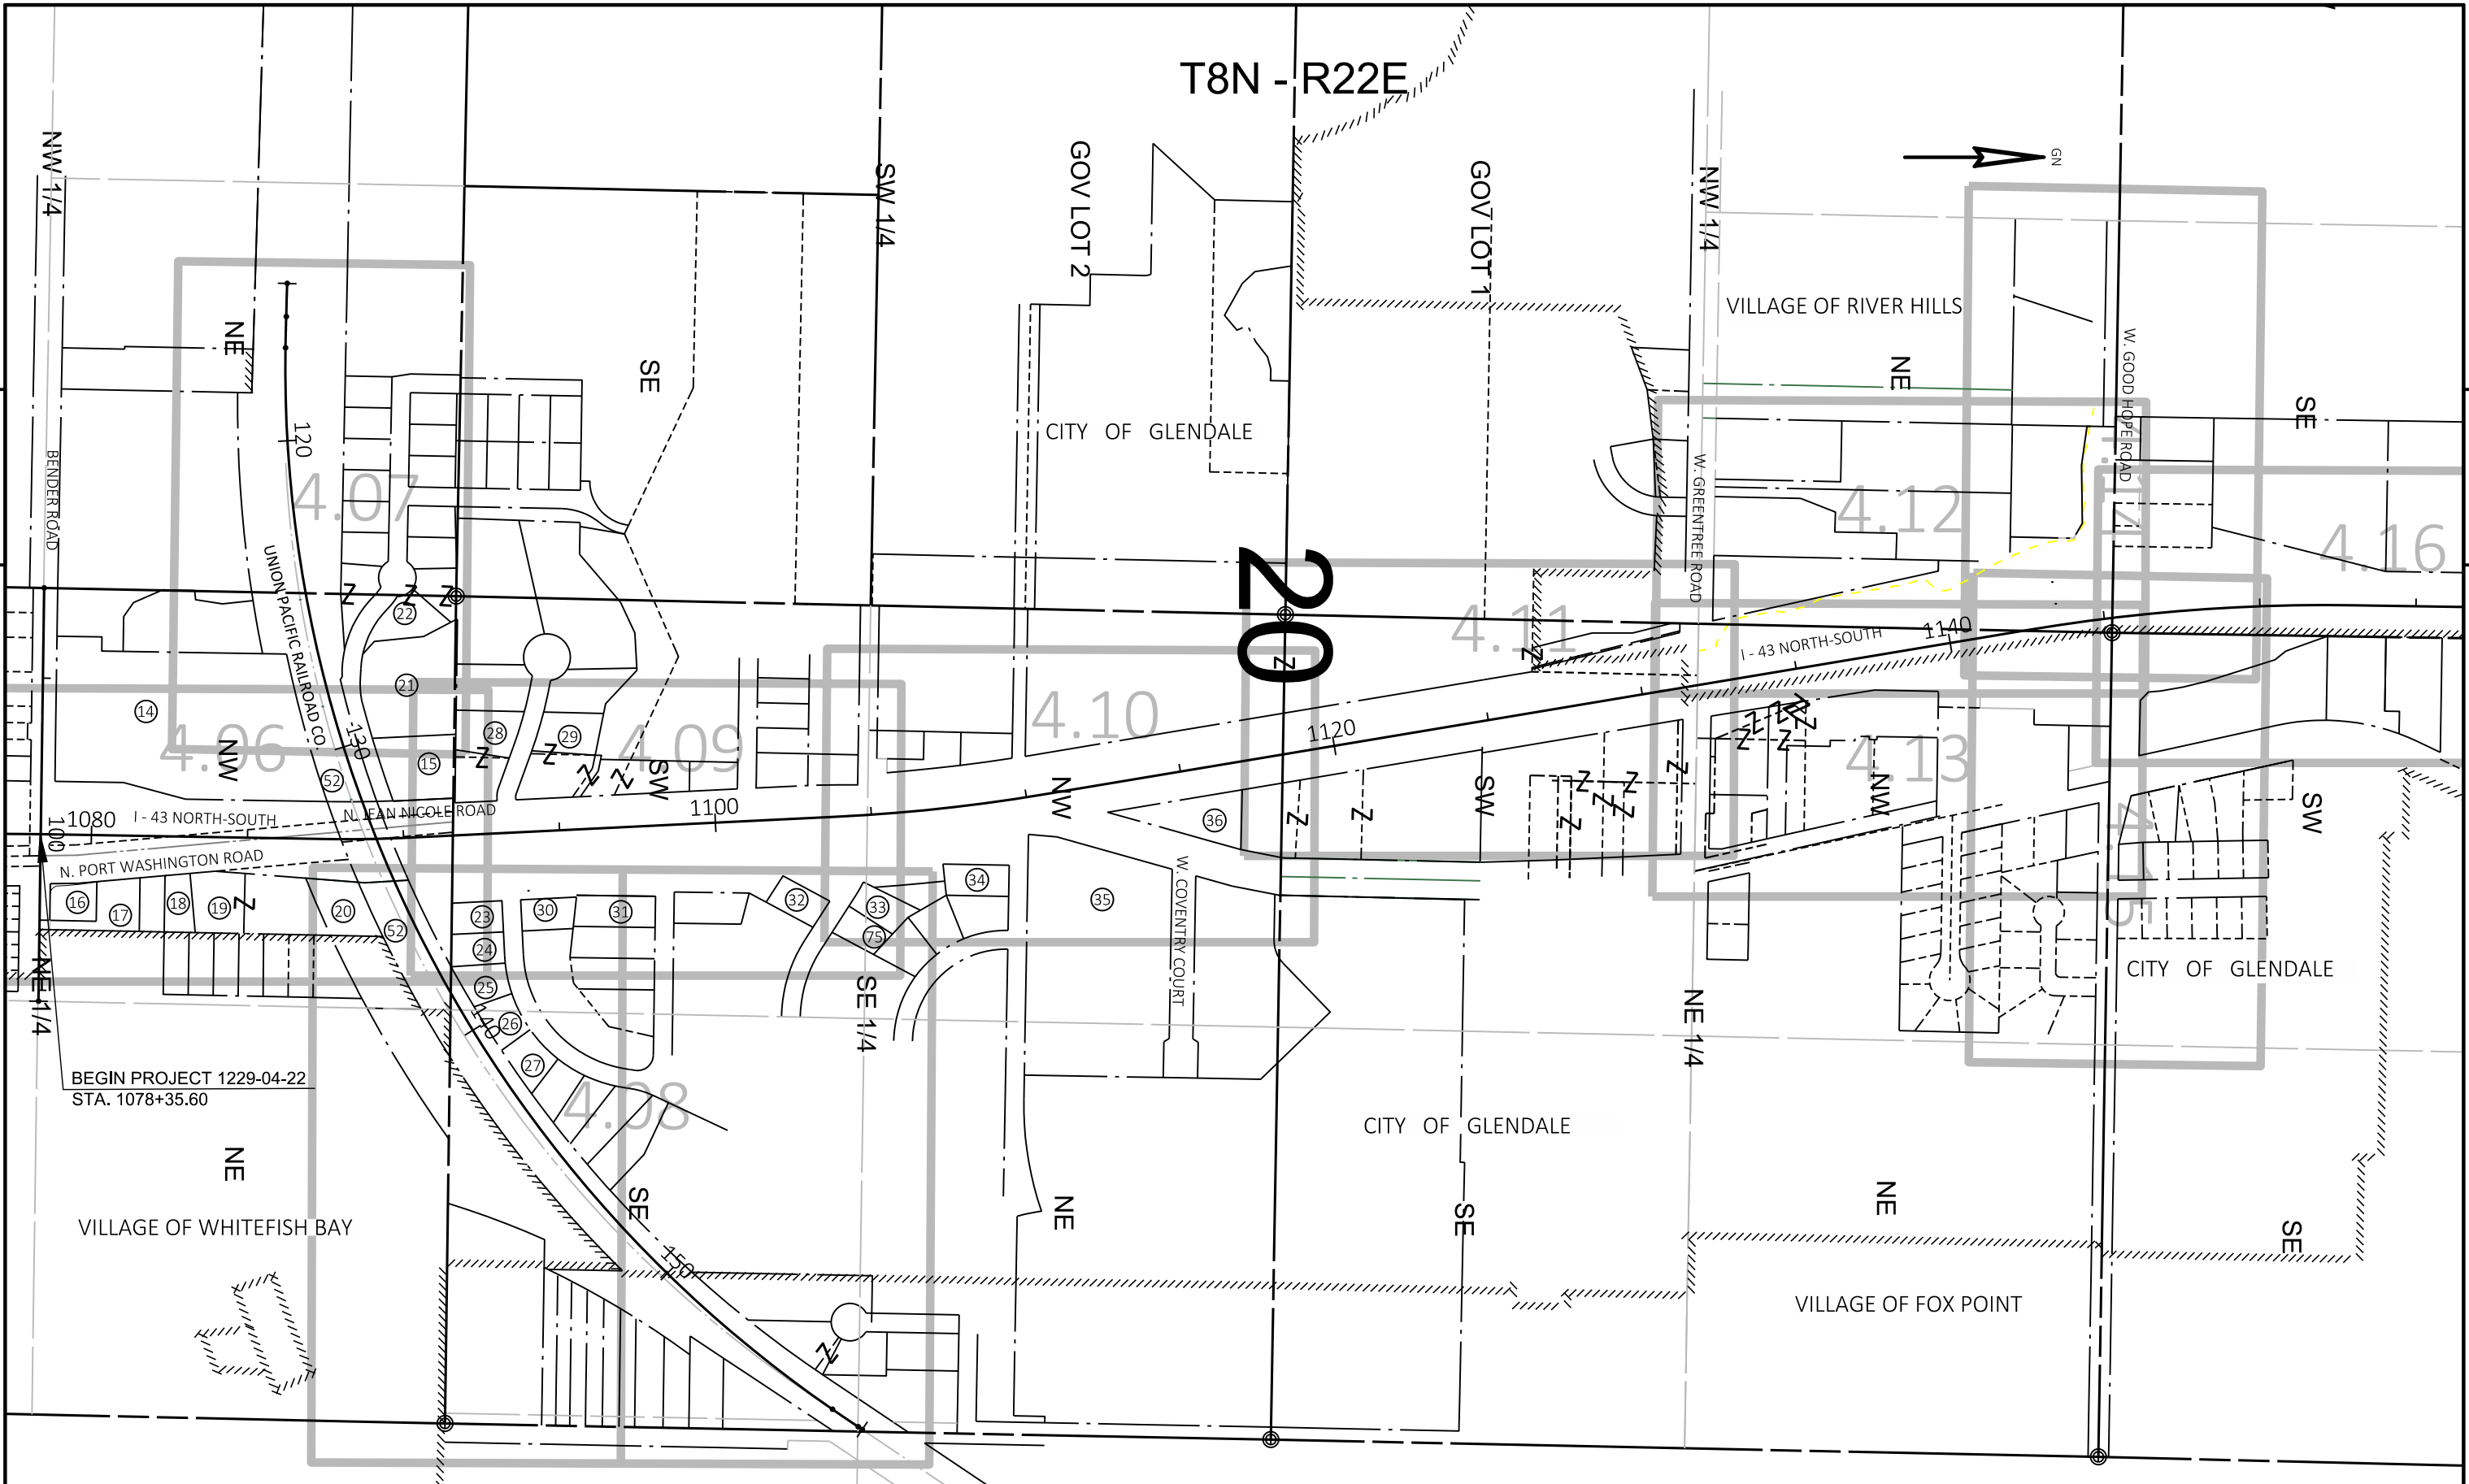

REVISION DATE 10/09/2020					DATE: AUGUST 17, 2020	SCALE, FEET 0250500	HWY: IH-43	STATE R/W PROJECT NUMBER	1229-04-22	PLAT SHEET	4.03	E
					GRID FACTOR N/A		COUNTY: MILWAUKEE	CONSTRUCTION PROJECT NUMBER	1229-04-71	PS&E SHEET		

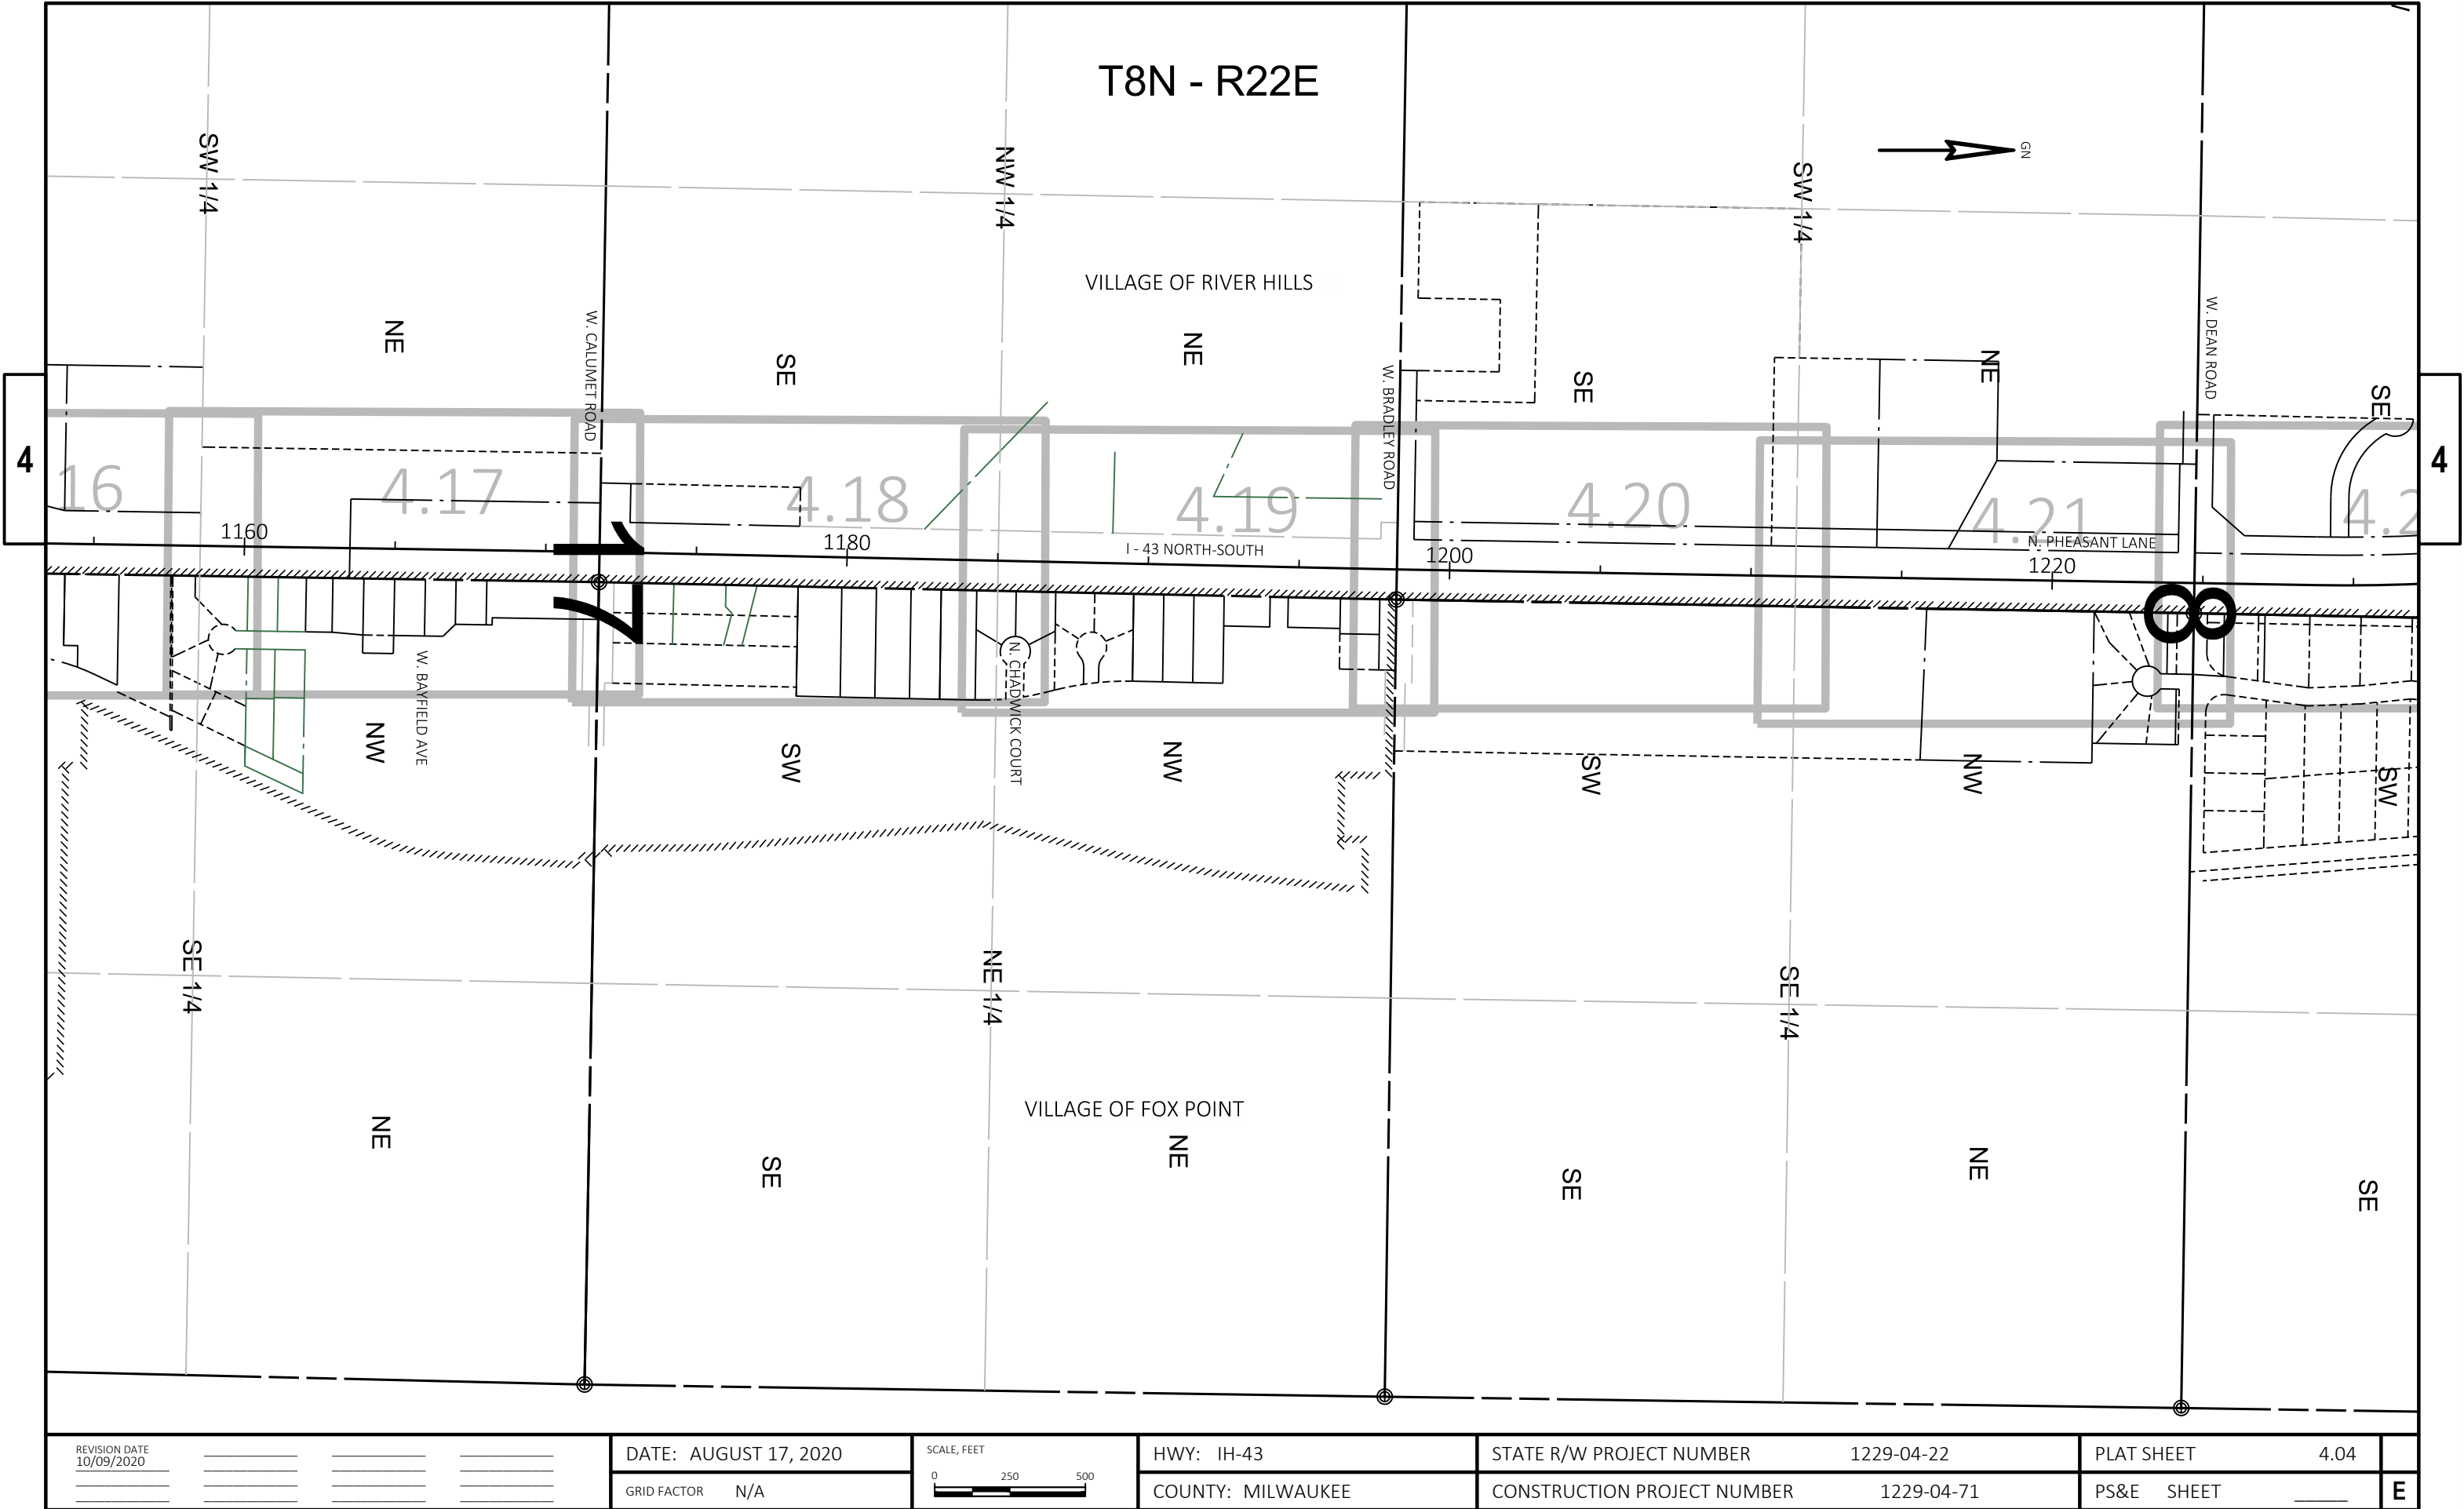

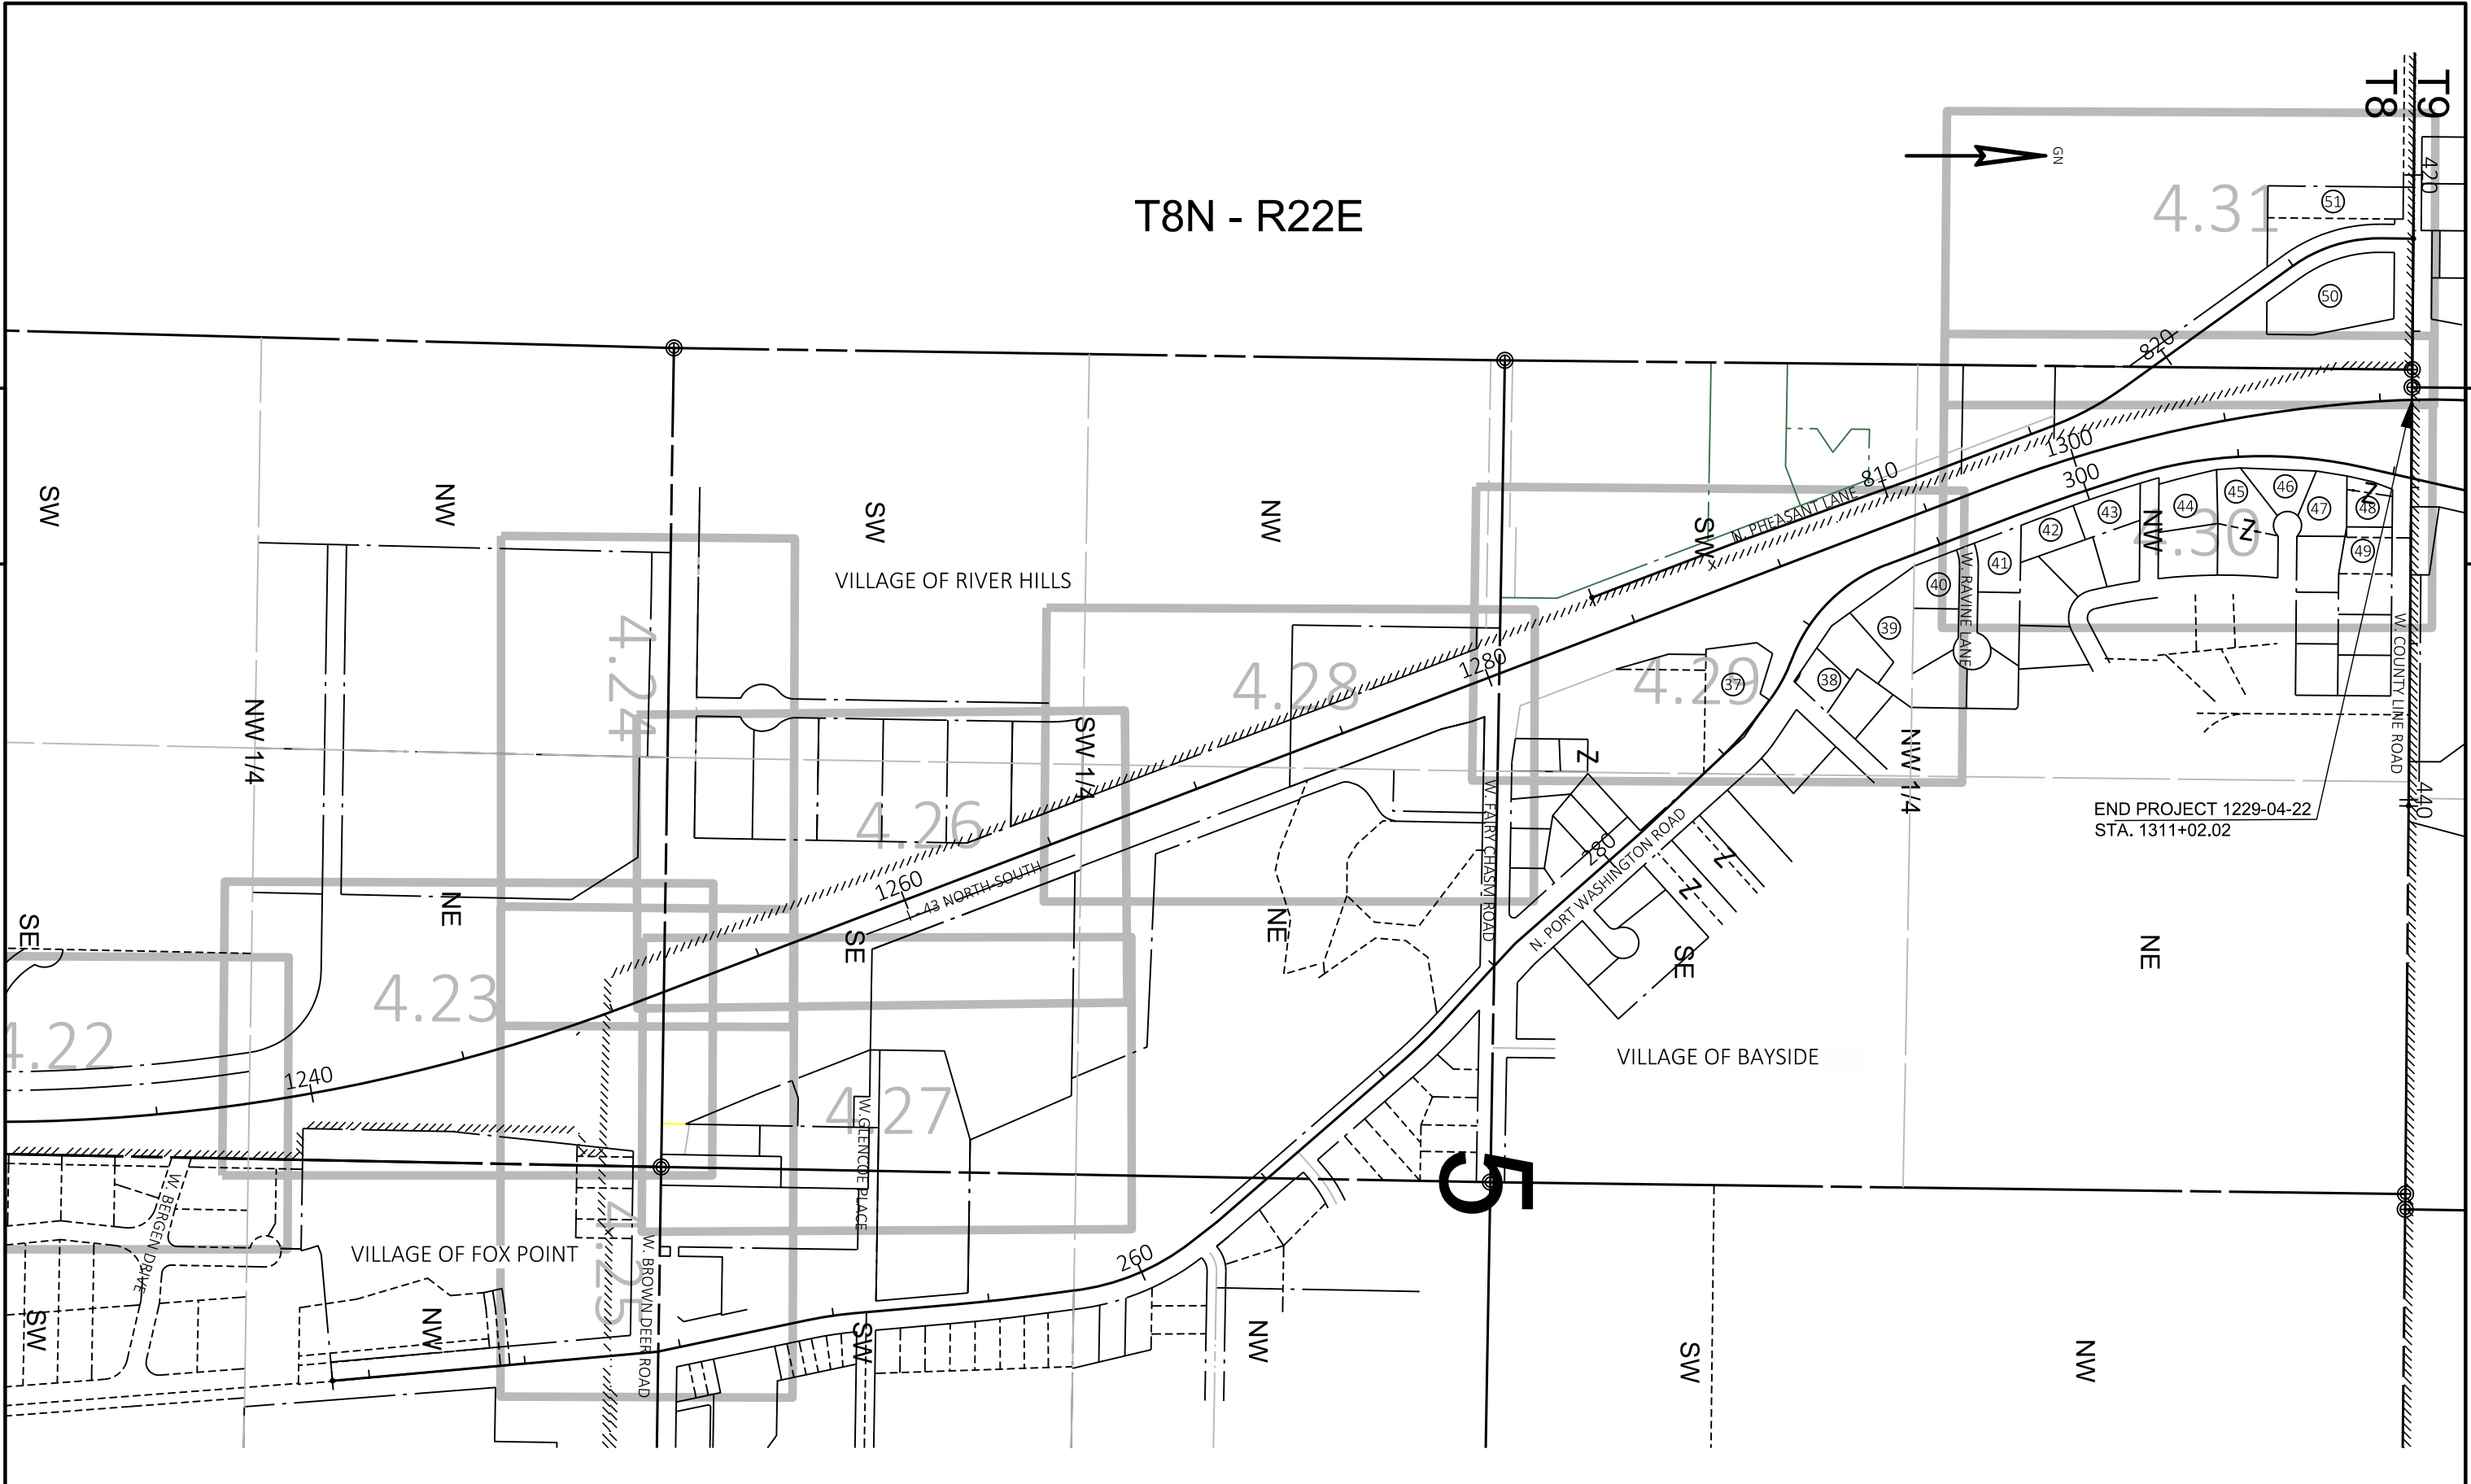

REVISION DATE 10/09/2020				DATE: AUGUST 17, 2020		SCALE, FEET 0250500		HWY: IH-43		STATE R/W PROJECT NUMBER1229-04-22		PLAT SHEET4.05		E
				GRID FACTORN/A				COUNTY: MILWAUKEE		CONSTRUCTION PROJECT NUMBER1229-04-71		PS&E SHEET		

POSITIONS SHOWN ON THIS PLAT ARE BASED ON THE WISCONSIN COUNTY COORDINATE SYSTEM, MILWAUKEE COUNTY ZONE, NAD-83 (2007) ADJUSTMENT (IN US SURVEY FEET). COORDINATES SHOWN ARE GRID COORDINATES AND ARE TO BE USED AS GRID OR GROUND VALUES ON THIS PLAT.

RIGHT OF WAY MONUMENTS ARE TYPE 2 MONUMENTS (TYPICALLY 3/4"x24" REBAR) AND WILL BE PLACED PRIOR TO COMPLETION OF THE PROJECT.

RIGHT OF WAY BOUNDARIES ARE DEFINED WITH COURSES OF THE PERIMETER OF THE HIGHWAY LANDS REFERENCED TO THE U.S. PUBLIC LAND SURVEY SYSTEM OR OTHER "SURVEYS OF PUBLIC RECORD".

PROPERTY LINES SHOWN ON THIS PLAT ARE DRAWN FROM DATA DERIVED FROM MAPS AND DOCUMENTS OF PUBLIC RECORD AND/OR EXISTING OCCUPATIONAL LINES. THIS MAY NOT BE A TRUE REPRESENTATION OF EXISTING PROPERTY LINES, EXCLUDING RIGHT-OF-WAY LINES, AND SHOULD NOT BE USED AS A SUBSTITUTE FOR AN ACCURATE FIELD SURVEY.

IH-43 REFERENCE LINE IS CENTER OF MEDIAN

FOR CURRENT ACCESS/DRIVEWAY INFORMATION, CONTACT THE PLANNING UNIT OF THE WISCONSIN DEPARTMENT OF TRANSPORTATION OFFICE IN WAUKESHA.

Curve Table			
Curve #	Length	Radius	Delta
C23	98.75'	808.50'	6°59'52"
C25	84.62'	284.50'	17°02'27"
C31	68.54'	3744.72'	1°02'55"
C33	84.78'	3894.72'	1°14'50"
C34	67.55'	3894.72'	0°59'38"
C35	28.23'	3894.72'	0°24'55"
C41	65.61'	3689.22'	1°01'08"

Curve Table			
Curve #	Length	Radius	Delta
C1	22.82'	19.00'	68°49'41"
C3	212.34'	3694.72'	3°17'34"
C4	41.43'	3894.72'	0°36'34"
C5	114.36'	3658.53'	1°47'28"
C9	39.32'	3894.72'	0°34'42"
C10	2.96'	4044.72'	0°02'31"
C12	195.44'	3689.22'	3°02'07"
C14	32.95'	4044.72'	0°28'00"
C15	14.40'	4044.72'	0°12'14"
C17	84.03'	3744.72'	1°17'08"
C21	39.72'	25.80'	88°11'13"
C22	89.17'	798.50'	6°23'55"

STATION AND OFFSET TABLE		
POINT	STATION	OFFSET
TLE2113	1078+75.91	190.73
TLE2100	1078+80.05	-189.25
PRW2000	1078+80.08	-179.22
ERW2500	1078+80.10	-170.00
TLE2114	1078+88.42	175.25
PRW2007	1078+96.38	164.89
PRW2039	1079+40.98	-174.87
TLE2101	1079+42.04	-184.82
ERW2543	1079+60.12	155.33
PRW2001	1079+75.45	-170.00
PRW2008	1079+85.02	155.54
TLE2115	1079+86.62	165.41
PRW2009	1080+35.61	147.33
TLE2116	1080+36.93	157.25
TLE2102	1080+46.94	-170.00
ERW2502	1080+99.50	-170.00
TLE2117	1081+81.39	141.95
TLE2103	1082+34.95	-136.14
TLE2119	1082+37.69	125.94
TLE2118	1082+37.72	141.46
ERW2501	1082+99.50	-120.00
TLE2105	1083+04.14	-145.00
TLE2104	1083+04.14	-135.05
PRW2010	1083+17.68	117.47
PRW2011	1083+18.60	126.13
TLE2120	1083+21.44	152.93
TLE2106	1083+30.42	-145.00

STATION AND OFFSET TABLE		
POINT	STATION	OFFSET
TLE2120	1083+21.44	152.93
TLE2106	1083+30.42	-145.00
TLE2107	1083+36.31	-130.00
ERW2538	1083+97.66	109.00
TLE2121	1084+94.32	143.56
TLE2108	1086+80.43	-130.00
TLE2122	1087+02.93	159.52
TLE2123	1087+06.68	172.72
HE2232	1087+24.98	-200.00
TLE2109	1087+39.12	-159.02
PRW2225	1087+39.66	154.61
PRW2012	1087+41.16	129.66
TLE2256	1087+50.46	-200.34
TLE2124	1088+50.18	275.28
ERW2539	1088+53.23	137.76
PRW2226	1088+63.66	163.80
ERW2227	1088+73.73	139.65
HE2230	1088+78.25	200.00
TLE2125	1088+89.14	226.90
HE2233	1088+90.23	-200.00
ERW2508	1089+07.61	-322.71
TLE2144	1089+13.65	199.41
TLE2229	1089+17.18	-120.00
TLE2221	1089+30.36	-323.14
TLE2133	1089+33.17	-259.66
TLE2127	1089+35.17	-253.21
TLE2128	1089+69.50	-253.54
ERW2503	1089+71.92	-119.09


STATION AND OFFSET TABLE		
POINT	STATION	OFFSET
PRW2002	1089+72.63	-135.27
PRW2003	1089+83.86	-138.80
PRW2220	1089+84.50	-136.90
PRW2004	1090+01.79	-123.78
TLE2129	1090+02.90	-143.75
ERW2228	1090+08.60	136.30
HE2231	1090+33.89	200.00
PRW2005	1090+83.70	-119.11
TLE2130	1090+84.27	-139.11

STATION AND OFFSET TABLE		
POINT	STATION	OFFSET
TLE2221	1089+30.36	-323.14
TLE2133	1089+33.17	-259.66
TLE2127	1089+35.17	-253.21
TLE2128	1089+69.50	-253.54

COURSE TABLE		
POINT NO.	BEARING	DISTANCE
2002-2003	N20°42'17"W	11.34'
2003-2220	N69°17'43"E	2.00'
2220-2004*	N34°52'53"E	21.48'
2004-2005	N00°28'02"E	82.04'

* INDICATES LC AND LCB

RAIL ROAD ALIGNMENT
PI STA = 138+71.20
Y = 333431.980
X = 605567.267
DELTA = 56°16'10"
D = 1°24'45"
T = 2169.10'
L = 3983.78'
R = 4056.44'
PC STA = 117+02.11
PT STA = 156+85.88

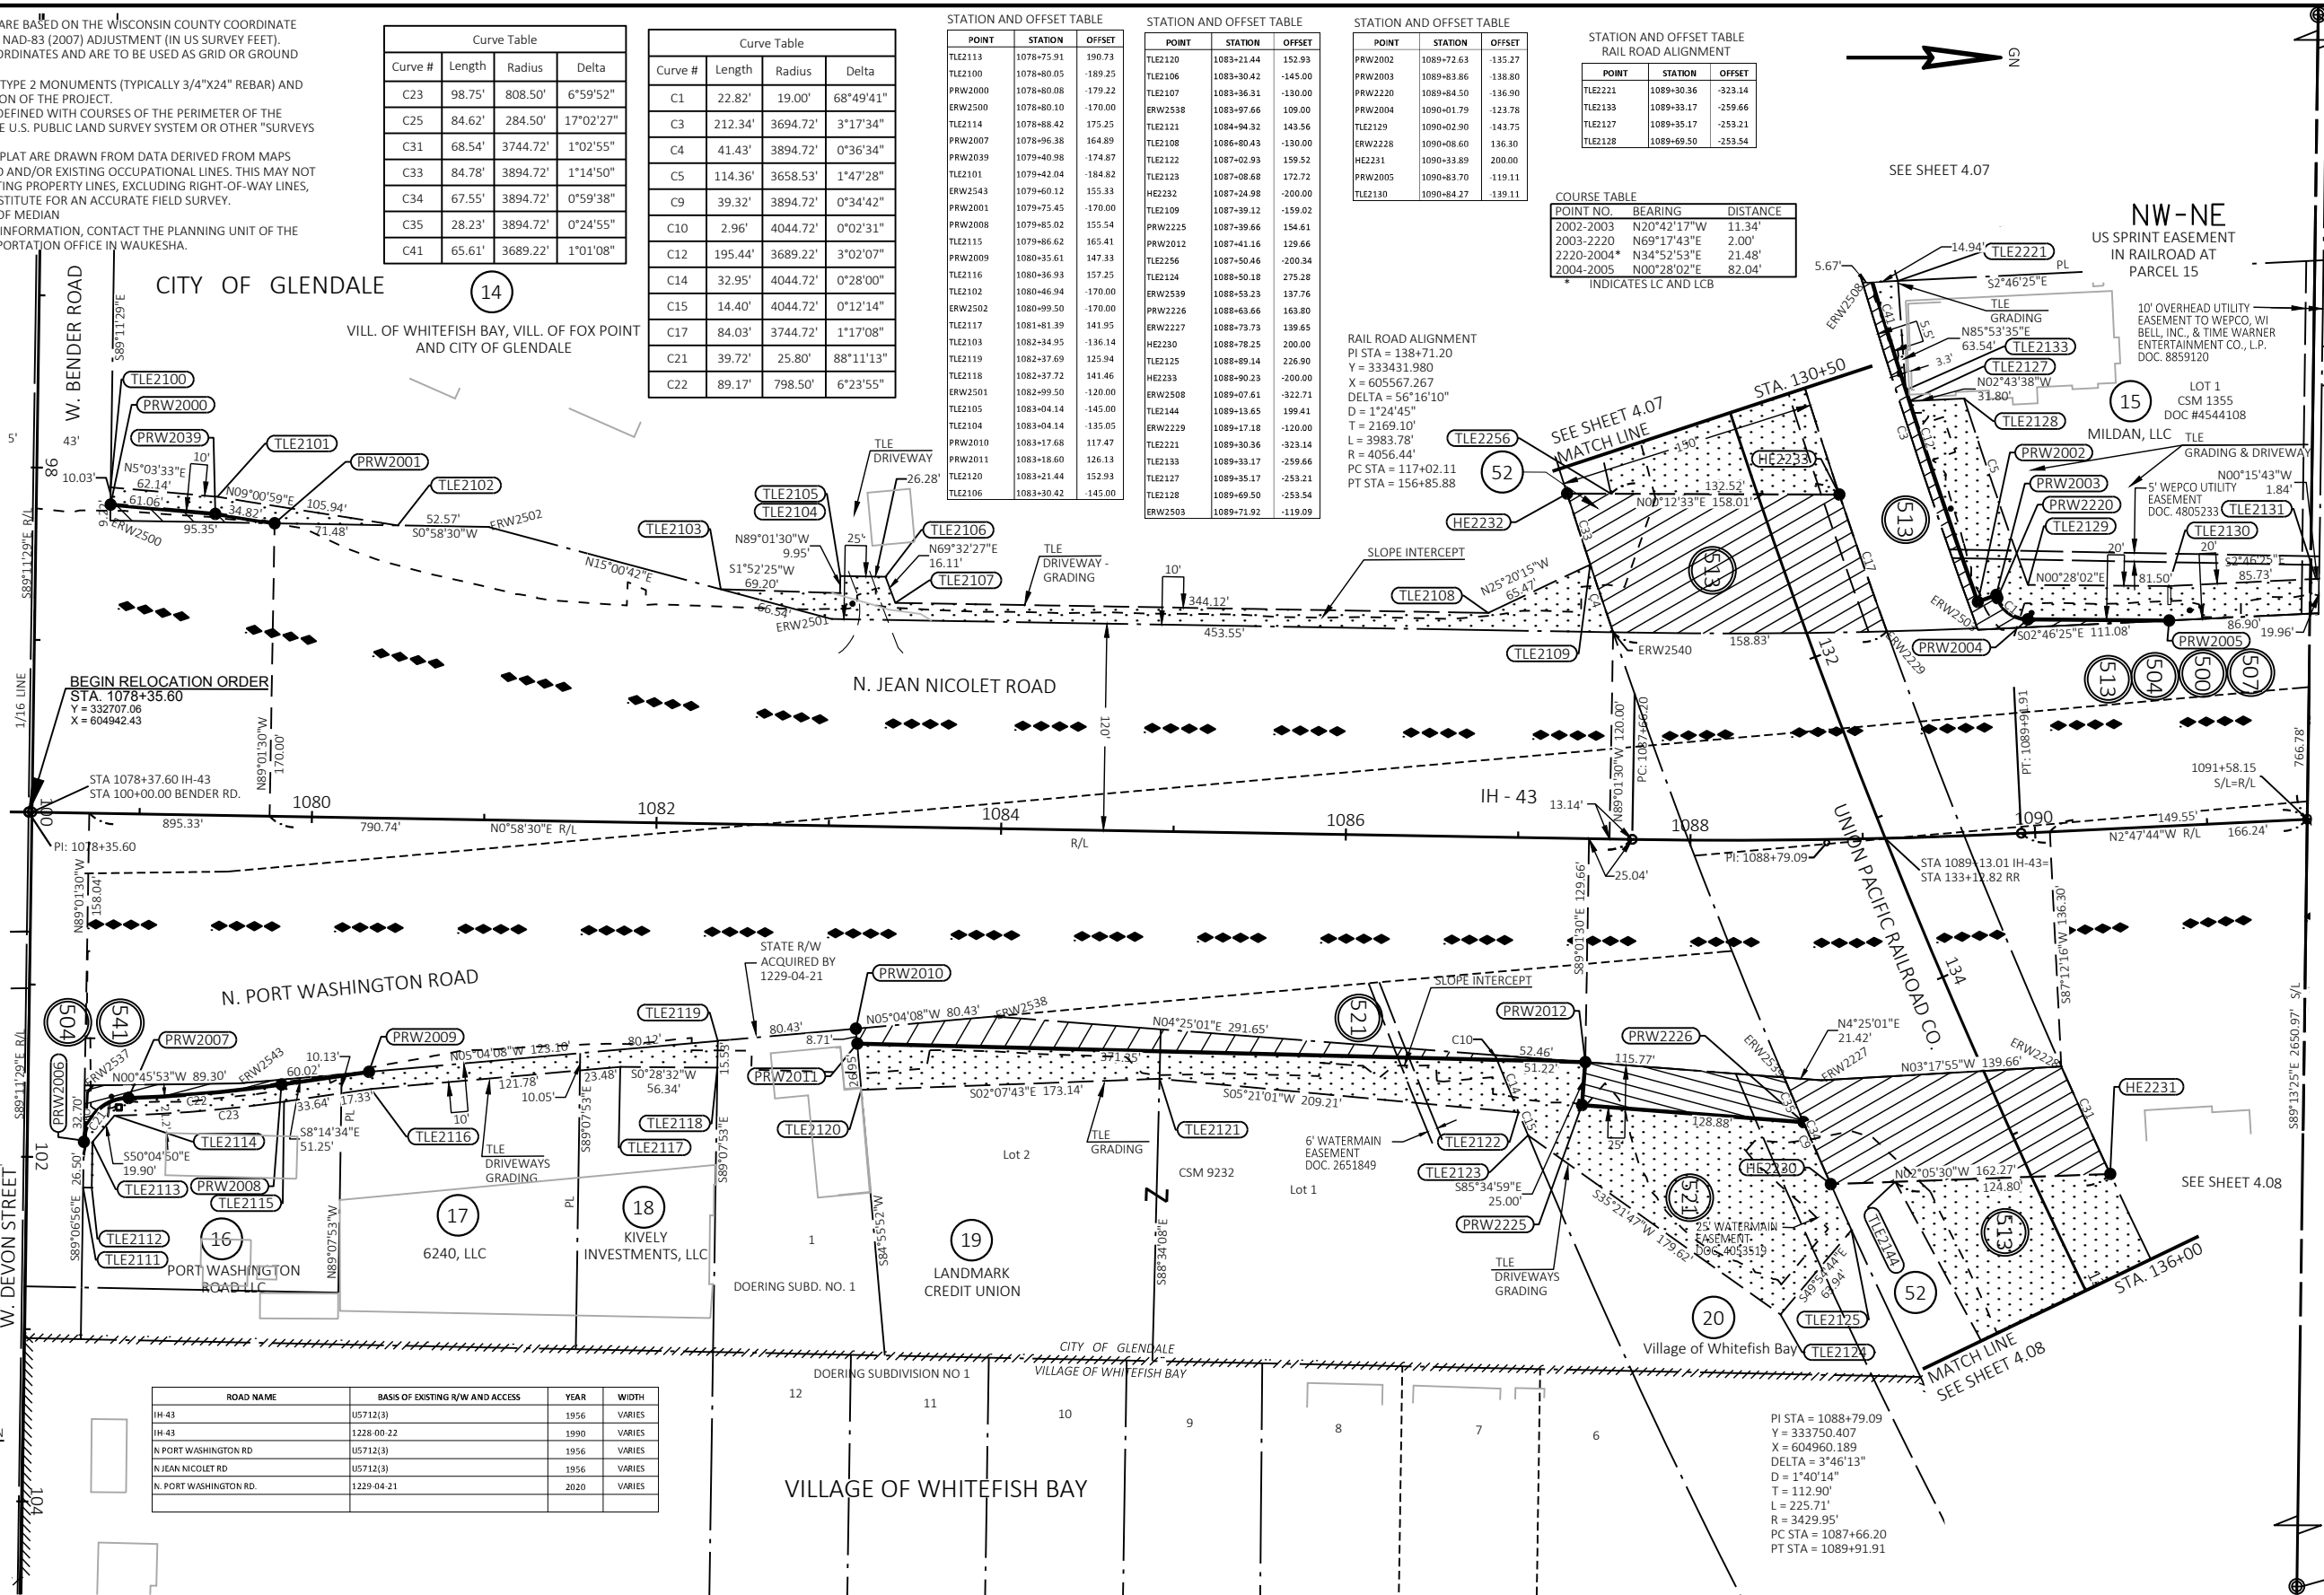

WE ENERGIES - ELECTRIC
PARCEL 15 - DOC. NO. 3856057
PARCEL 15 - DOC. NO. 4805233
PARCEL 15 - DOC. NO. 8859120

AT&T WISCONSIN
PARCEL 15 - DOC. NO. 3856057
PARCEL 15 - DOC. NO. 8859120
PARCEL 16 - NO RECORDED EASEMENT

CHARTER
PARCEL 15 - DOC. NO. 8859120

US SPRINT
PARCEL 15 - DOC. NO. 10351439
PARCEL 52 - DOC. NO. 10351439

VILLAGE OF FOX POINT - WATER MAIN
PARCEL 19 - DOC. NO. 62079
PARCEL 19 - DOC. NO. 2651849
PARCEL 20 - DOC. NO. 4053519

VILLAGE OF GLENDALE - WATER
PARCEL 16 - DOC. NO. 4647924

ROAD NAME	BASIS OF EXISTING R/W AND ACCESS	YEAR	WIDTH
IH-43	U5712(3)	1956	VARIABLES
IH-43	1228-00-22	1990	VARIABLES
N PORT WASHINGTON RD	U5712(3)	1956	VARIABLES
N JEAN NICOLET RD	U5712(3)	1956	VARIABLES
N PORT WASHINGTON RD	1229-04-21	2020	VARIABLES



HWY: IH - 43

COUNTY: MILWAUKEE

STATE R/W PROJECT NUMBER

1229-04-22

CONSTRUCTION PROJECT NUMBER

1229-04-71

PLAT SHEET

4.06

PS&E SHEET

E

ROAD NAME	BASIS OF EXISTING R/W AND ACCESS	YEAR	WIDTH
IH-43	US712(3)	1956	VARIES
N. JEAN NICOLET RD	US712(3)	1956	VARIES
W. FAIRFIELD COURT	NO RECORDED DOCUMENTS	-	VARIES

US SPRINT
PARCEL 21 - DOC. NO. 10351439
PARCEL 52 - DOC. NO. 10351439

STATION AND OFFSET TABLE
RAIL ROAD ALIGNMENT

POINT	STATION	OFFSET
TLE2240	115+84.85	-53.80
TLE2241	115+84.85	84.20
TLE2242	116+99.86	91.45
TLE2239	117+49.71	-56.63
TLE2238	118+64.31	-109.76
TLE2237	119+15.78	-70.17
TLE2236	122+50.19	-80.77
PRW2038	126+89.56	-158.10
TLE2243	126+89.99	59.11
PRW2037	126+92.53	-162.81
TLE2235	126+97.20	-85.34
ERW2542	127+70.01	-121.84
PRW2042	127+71.72	-127.09
ERW2510	127+96.19	-113.51
PRW2224	127+97.98	-118.73
PRW2036	128+03.05	-117.14
PRW2035	128+04.44	-121.44
TLE2222	128+07.54	-130.97
ERW2509	128+72.00	-97.90
PRW2223	128+72.58	-107.90
TLE2234	128+73.16	-117.89
PRW2033	129+71.87	-102.03
PRW2034	129+71.93	-106.53
TLE2221	130+06.32	-116.10

CONC. MON.
W/ BRASS CAP
Y = 334039.60
X = 604179.86


POSITIONS SHOWN ON THIS PLAT ARE BASED ON THE WISCONSIN COUNTY COORDINATE SYSTEM, MILWAUKEE COUNTY ZONE, NAD-83 (2007) ADJUSTMENT (IN US SURVEY FEET). COORDINATES SHOWN ARE GRID COORDINATES AND ARE TO BE USED AS GRID OR GROUND VALUES ON THIS PLAT.
RIGHT OF WAY MONUMENTS ARE TYPE 2 MONUMENTS (TYPICALLY 3/4"x24" REBAR) AND WILL BE PLACED PRIOR TO COMPLETION OF THE PROJECT.
RIGHT OF WAY BOUNDARIES ARE DEFINED WITH COURSES OF THE PERIMETER OF THE HIGHWAY LANDS REFERENCED TO THE U.S. PUBLIC LAND SURVEY SYSTEM OR OTHER "SURVEYS OF PUBLIC RECORD".
PROPERTY LINES SHOWN ON THIS PLAT ARE DRAWN FROM DATA DERIVED FROM MAPS AND DOCUMENTS OF PUBLIC RECORD AND/OR EXISTING OCCUPATIONAL LINES. THIS MAY NOT BE A TRUE REPRESENTATION OF EXISTING PROPERTY LINES, EXCLUDING RIGHT-OF-WAY LINES, AND SHOULD NOT BE USED AS A SUBSTITUTE FOR AN ACCURATE FIELD SURVEY.
IH-43 REFERENCE LINE IS CENTER OF MEDIAN
FOR CURRENT ACCESS/DRIVEWAY INFORMATION, CONTACT THE PLANNING UNIT OF THE WISCONSIN DEPARTMENT OF TRANSPORTATION OFFICE IN WAUKESHA.

CONC. MON.
W/ BRASS CAP
Y = 334003.68
X = 606830.59

Curve Table			
Curve #	Length	Radius	Delta
C2	129.33'	3674.72'	2°00'59"
C6	29.78'	3689.22'	0°27'45"
C7	65.07'	292.93'	12°43'41"
C8	5.17'	307.43'	0°57'51"
C11	84.62'	284.50'	17°02'27"
C13	46.53'	290.00'	9°11'34"
C16	96.73'	3684.72'	1°30'15"
C20	39.50'	290.00'	7°48'17"
C24	67.72'	302.93'	12°48'32"
C25	84.62'	284.50'	17°02'27"
C26	75.64'	312.93'	13°51'00"
C27	338.21'	3694.72'	5°14'41"
C29	88.37'	350.00'	14°27'56"
C30	324.61'	3744.72'	4°58'00"

4

4

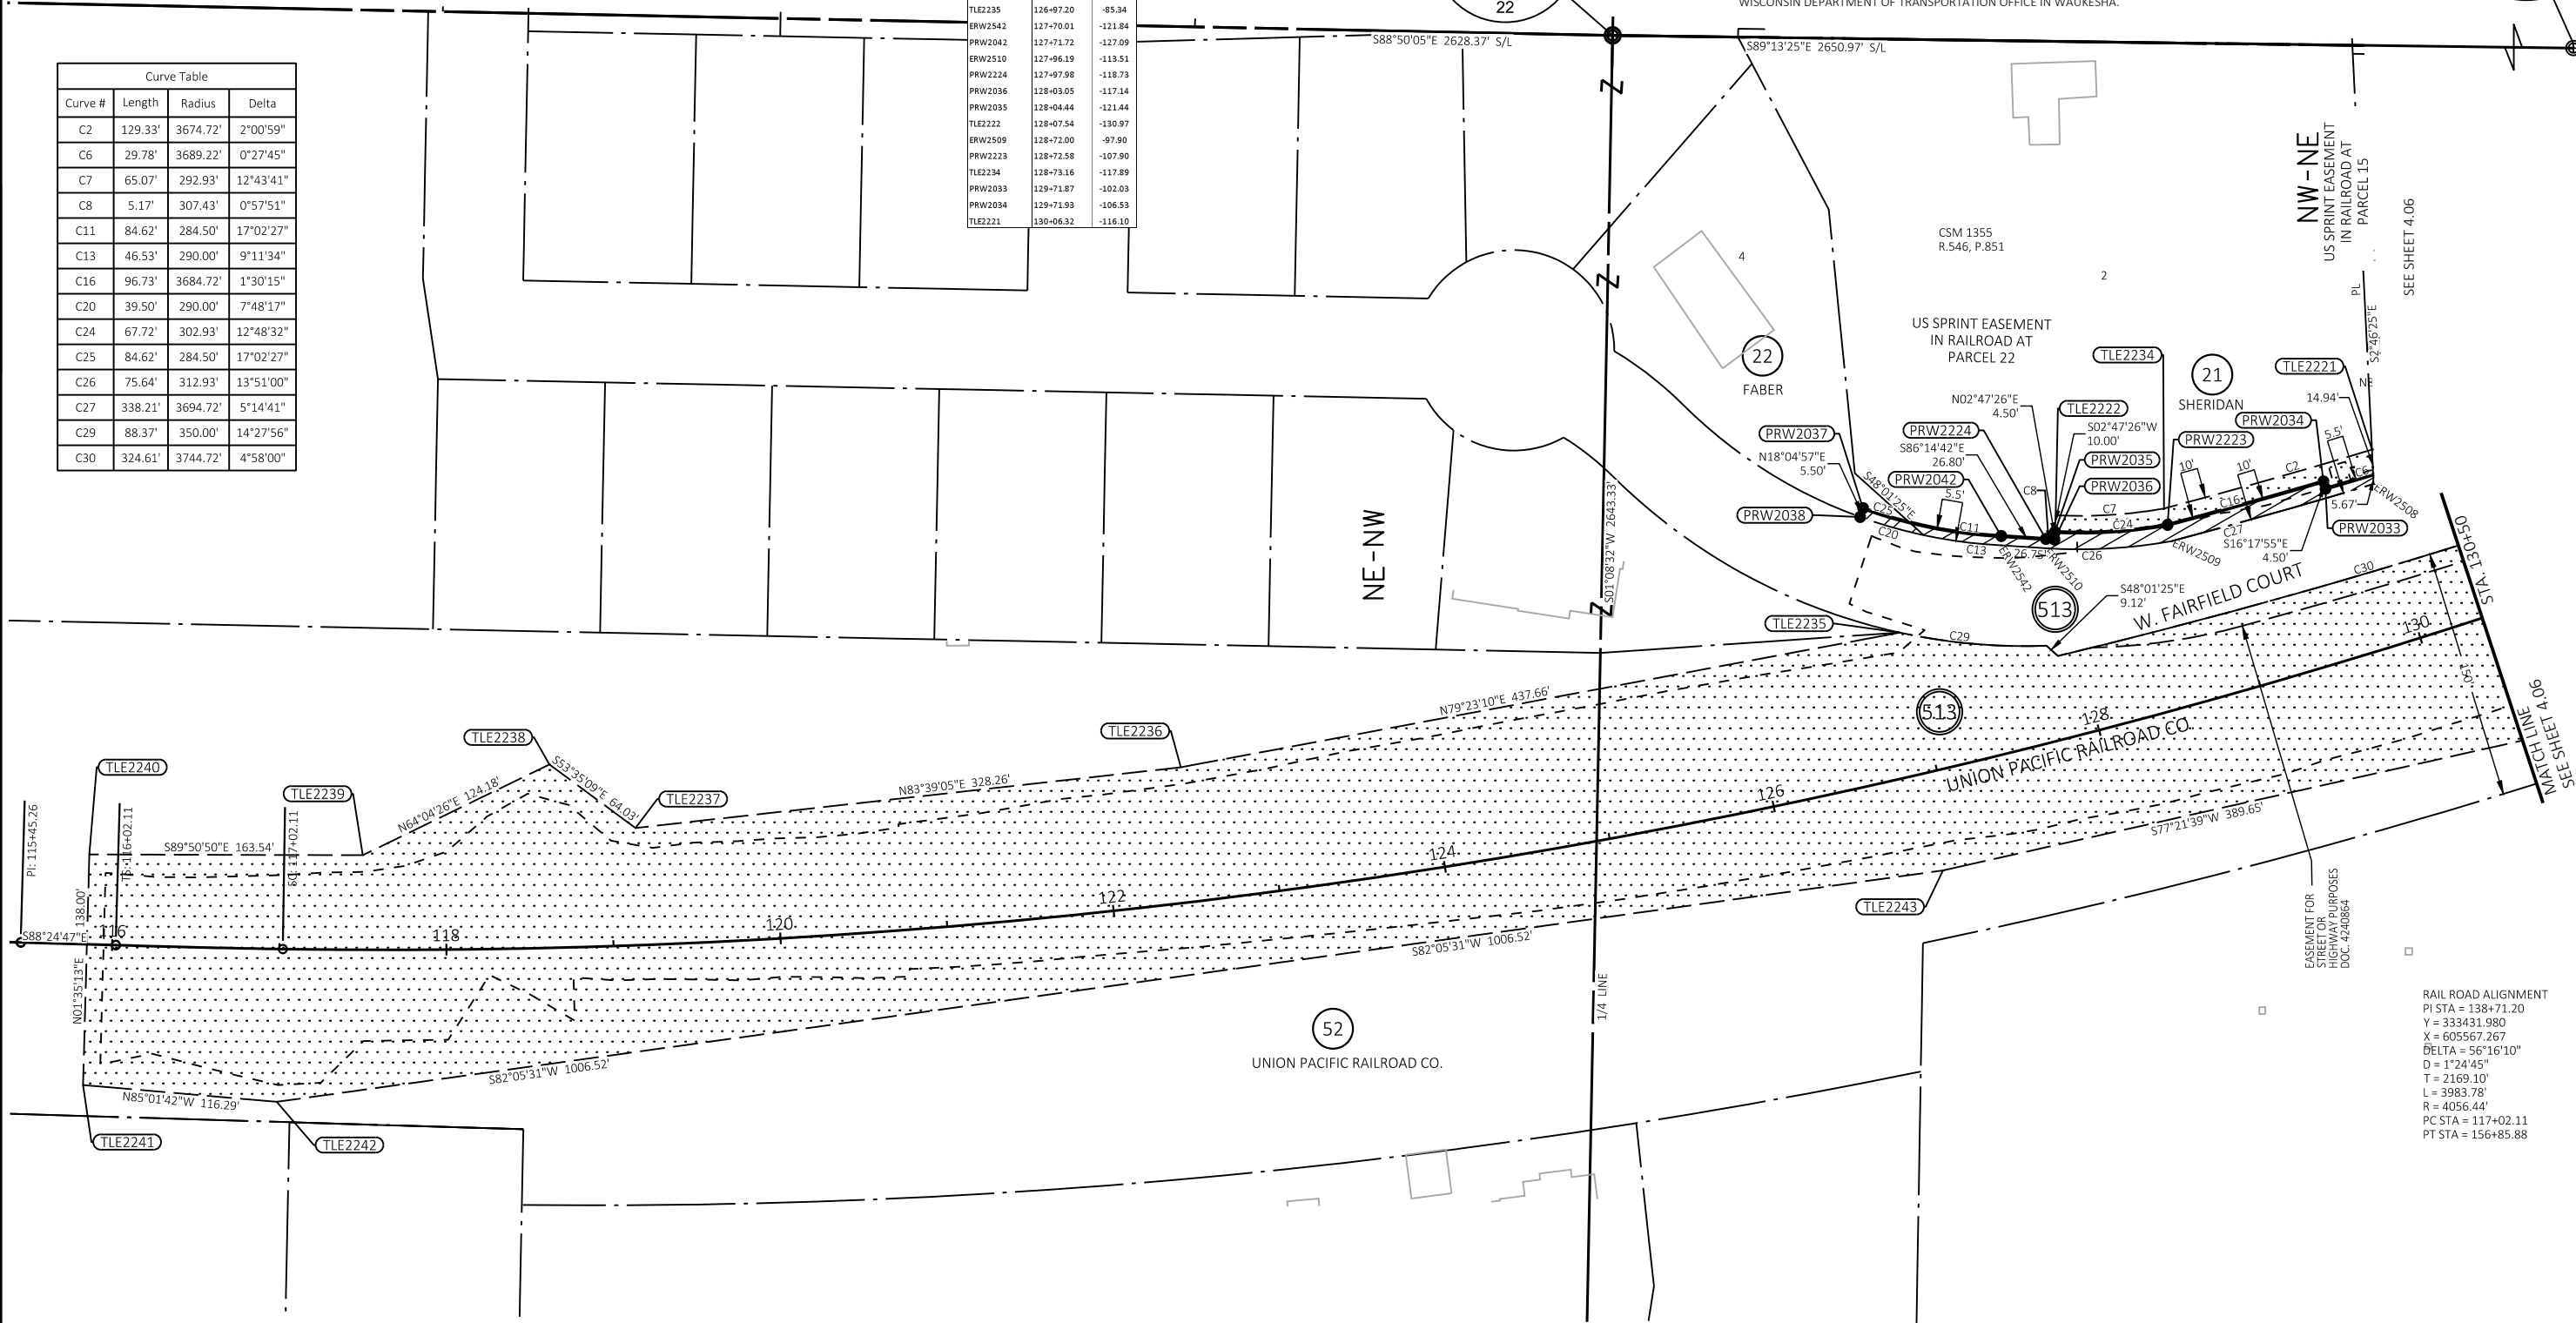

REVISION DATE 10/09/2020			

DATE: AUGUST 17, 2020
GRID FACTOR


SCALE, FEET
0 50 100

HWY: IH - 43
COUNTY: MILWAUKEE


STATE R/W PROJECT NUMBER	1229-04-22
CONSTRUCTION PROJECT NUMBER	1229-04-71

PLAT SHEET	4.07
PS&E SHEET	

E

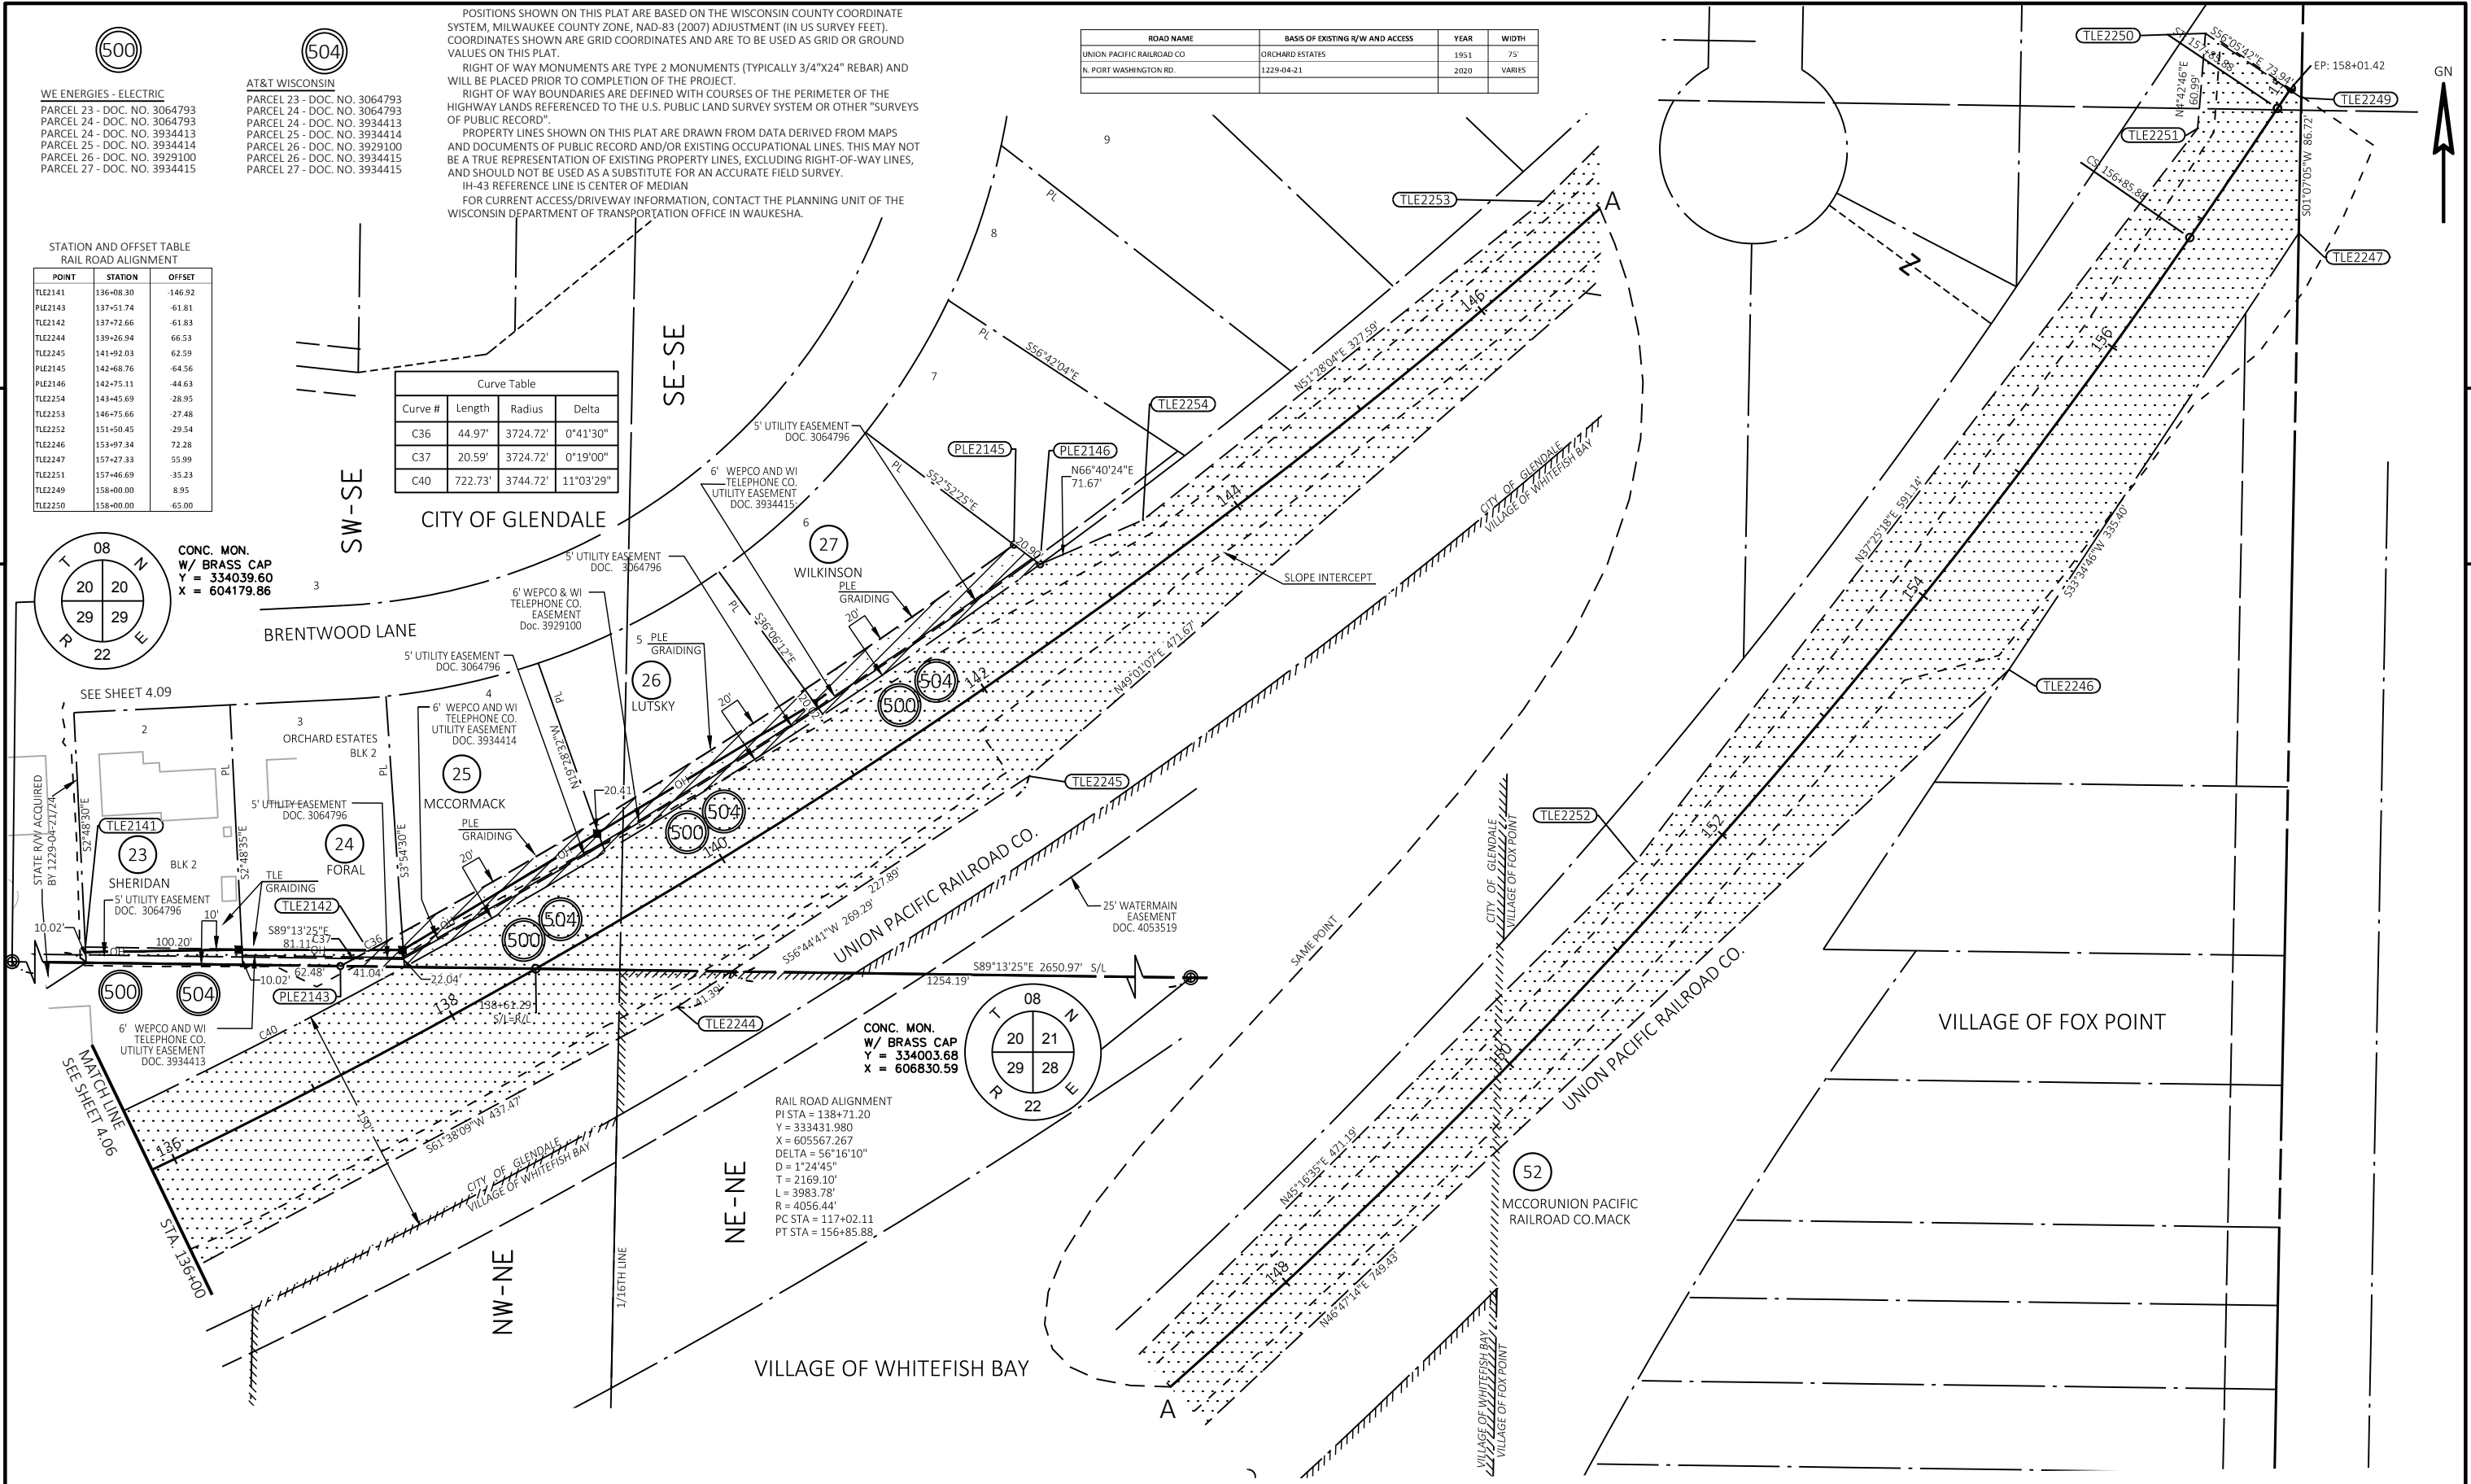


REVISION DATE 10/09/2020	DATE: AUGUST 17, 2020	SCALE, FEET 0 50 100	HWY: IH - 43	STATE R/W PROJECT NUMBER 1229-04-22	PLAT SHEET 4.08
	GRID FACTOR		COUNTY: MILWAUKEE	CONSTRUCTION PROJECT NUMBER 1229-04-71	PS&E SHEET

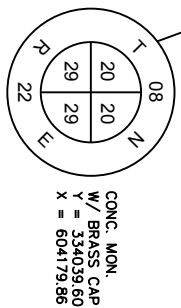

WE ENERGIES - ELECTRIC
PARCEL 28 - DOC. NO. 2736056
PARCEL 30 - DOC. NO. 3064796
PARCEL 31 - DOC. NO. 3064796
PARCEL 32 - DOC. NO. 3064796

AT&T WISCONSIN
PARCEL 28 - DOC. NO. 2736056
PARCEL 30 - DOC. NO. 3064796
PARCEL 31 - DOC. NO. 3064796
PARCEL 32 - DOC. NO. 3064796

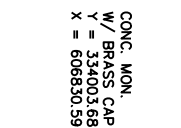

Curve Table			
Curve #	Length	Radius	Delta
C18	19.70'	83.44'	13°31'28"
C19	9.31'	23.44'	22°45'09"
C42	45.99'	414.78'	6°21'11"
C49	20.00'	2929.94'	0°23'28"
C51	26.93'	2929.94'	0°31'36"
C52	26.61'	2924.93'	0°31'17"
C53	140.19'	2929.94'	2°44'29"
C54	160.19'	2924.93'	3°08'16"

STATION AND OFFSET TABLE		
POINT	STATION	OFFSET
02505	1091+69.66	-104.00
02506	1093+04.94	-104.06
02507	1093+04.94	-113.49
02508	1089+07.61	-922.71
02509	1088+71.71	-444.47
02510	1088+68.01	-519.86
02511	1102+07.97	180.93
02512	1107+11.71	177.62
02513	1109+88.44	118.89
02514	1110+75.24	141.19
02515	1114+22.60	304.25
02516	1112+48.59	90.00
02517	1093+64.94	-104.09
02518	1093+64.94	-113.48
02519	1093+66.77	-122.54
02520	1289+08.70	358.91
02521	1293+99.96	151.14
02522	1295+44.91	151.11
02523	1296+04.91	151.10
02524	1301+85.97	136.51
02525	1302+45.30	154.54
02526	1304+42.18	148.74

STATION AND OFFSET TABLE		
POINT	STATION	OFFSET
02137	1095+19.00	-112.16
02138	1095+78.07	-112.19
02139	1095+71.91	-104.18
02140	1091+44.63	216.60
02141	1091+54.65	216.59
02142	1091+43.35	397.55
02143	1091+34.49	378.96
02144	1089+13.65	199.41
02145	1093+82.90	822.80
02146	1093+69.49	838.83
02147	1093+64.92	216.55
02148	1093+64.92	226.55
02149	1093+94.92	226.54
02150	1093+94.92	216.54
02151	1095+33.46	216.51
02152	1095+30.33	236.51
02153	1095+50.58	236.51
02154	1095+54.55	211.12
02155	1101+73.52	229.21
02156	1103+08.84	241.73
02157	1104+61.40	213.58
02158	1104+71.34	219.52
02159	1104+50.54	262.16

POSITIONS SHOWN ON THIS PLAT ARE BASED ON THE WISCONSIN COUNTY COORDINATE SYSTEM, MILWAUKEE COUNTY ZONE, NAD-83 (2007) ADJUSTMENT (IN US SURVEY FEET). COORDINATES SHOWN ARE GRID COORDINATES AND ARE TO BE USED AS GRID OR GROUND VALUES ON THIS PLAT.

RIGHT OF WAY MONUMENTS ARE TYPE 2 MONUMENTS (TYPICALLY 3/4"X24" REBAR) AND WILL BE PLACED PRIOR TO COMPLETION OF THE PROJECT.



RIGHT OF WAY BOUNDARIES ARE DEFINED WITH COURSES OF THE PERIMETER OF THE HIGHWAY LANDS REFERENCED TO THE U.S. PUBLIC LAND SURVEY SYSTEM OR OTHER "SURVEYS OF PUBLIC RECORD".

PROPERTY LINES SHOWN ON THIS PLAT ARE DRAWN FROM DATA DERIVED FROM MAPS AND DOCUMENTS OF PUBLIC RECORD AND/OR EXISTING OCCUPATIONAL LINES. THIS MAY NOT BE A TRUE REPRESENTATION OF EXISTING PROPERTY LINES, EXCLUDING RIGHT-OF-WAY LINES, AND SHOULD NOT BE USED AS A SUBSTITUTE FOR AN ACCURATE FIELD SURVEY.

IH-43 REFERENCE LINE IS CENTER OF MEDIAN

FOR CURRENT ACCESS/DRIVEWAY INFORMATION, CONTACT THE PLANNING UNIT OF THE WISCONSIN DEPARTMENT OF TRANSPORTATION OFFICE IN WAUKESHA.

PI STA = 1107+21.71
Y = 335590.910
X = 604870.320
DELTA = 6°41'24"
D = 1°00'12"
T = 333.73'
L = 666.70'
R = 5709.87'
PC STA = 1103+87.98
PT STA = 1110+54.68

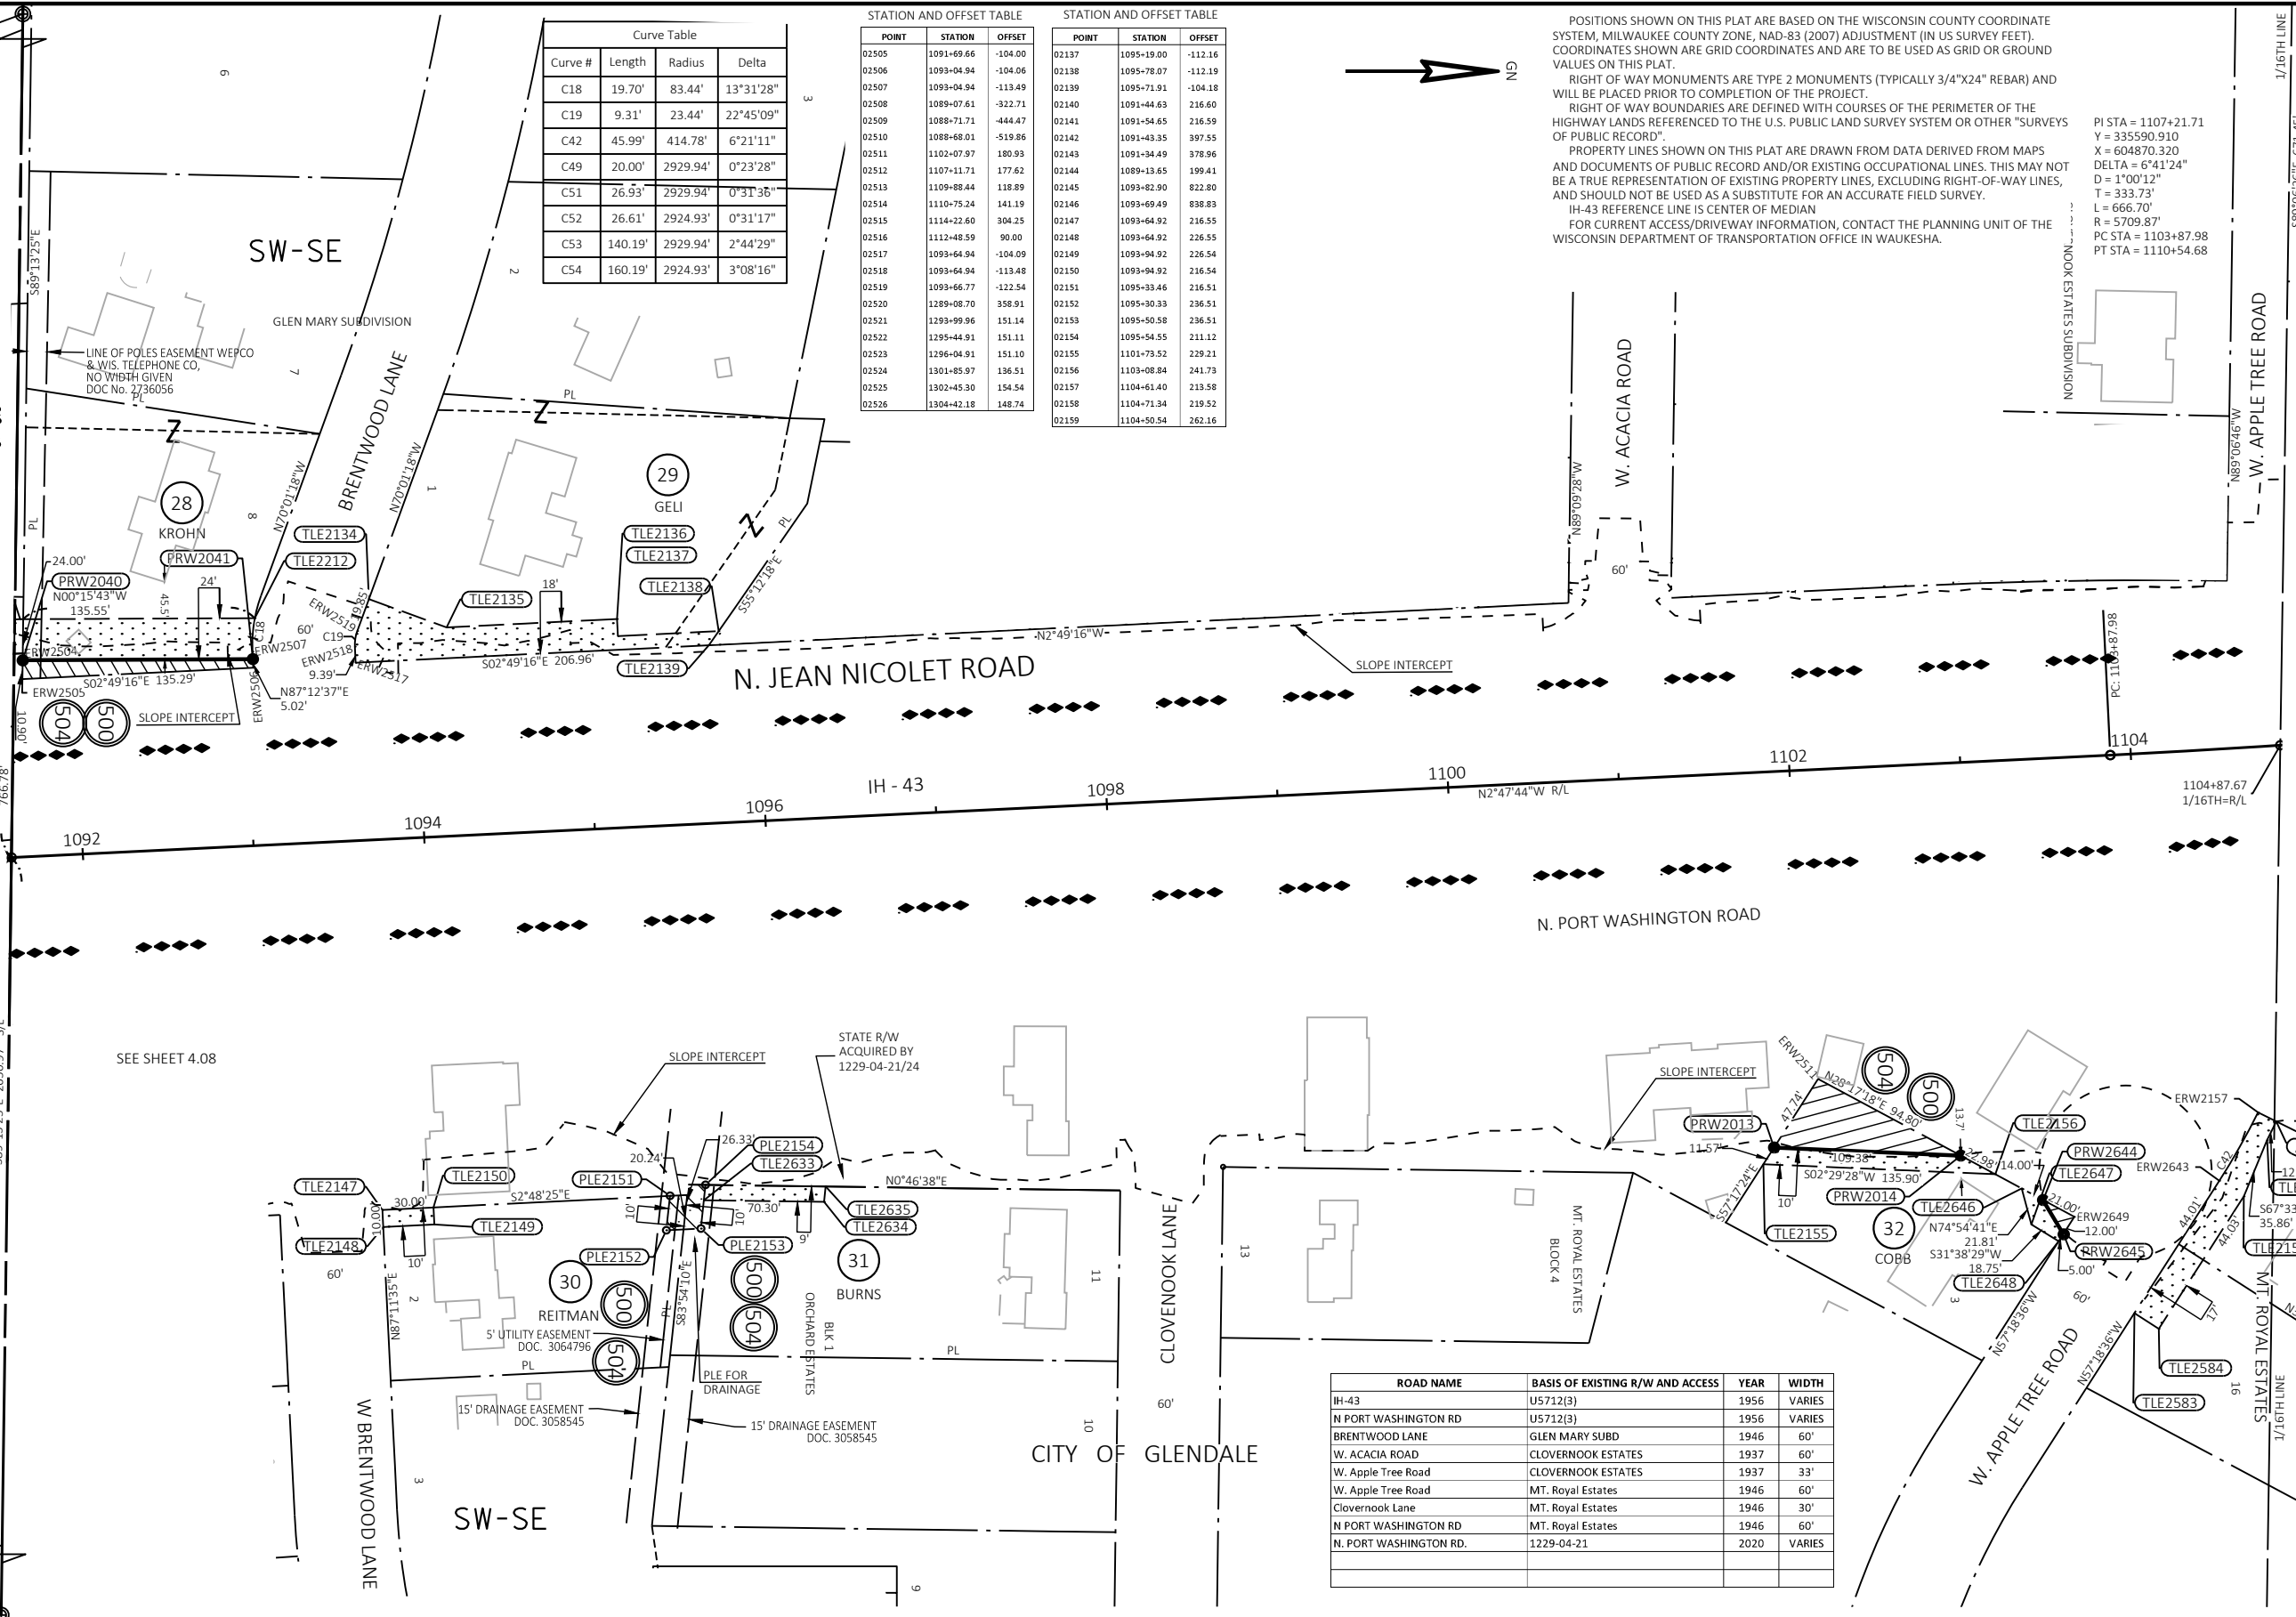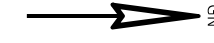

ROAD NAME	BASIS OF EXISTING R/W AND ACCESS	YEAR	WIDTH
IH-43	US712(3)	1956	VARIES
N PORT WASHINGTON RD	US712(3)	1956	VARIES
BRENTWOOD LANE	GLEN MARY SUBD	1946	60'
W. ACACIA ROAD	CLOVENOOK ESTATES	1937	60'
W. Apple Tree Road	CLOVENOOK ESTATES	1937	33'
W. Apple Tree Road	MT. Royal Estates	1946	60'
Clovenook Lane	MT. Royal Estates	1946	30'
N PORT WASHINGTON RD	MT. Royal Estates	1946	60'
N. PORT WASHINGTON RD.	1229-04-21	2020	VARIES

REVISION DATE 10/09/2020	DATE: AUGUST 17, 2020	SCALE, FEET 0 50 100	HWY: IH - 43	STATE R/W PROJECT NUMBER 1229-04-22	PLAT SHEET 4.09
	GRID FACTOR		COUNTY: MILWAUKEE	CONSTRUCTION PROJECT NUMBER 1229-04-71	PS&E SHEET

ROAD NAME	BASIS OF EXISTING R/W AND ACCESS	YEAR	WIDTH
IH-43	F 077-1(1)	1953	VARIES
N Port Washington Road	F 077-1(1)	1953	VARIES
N Jean Nicolet Road	F 077-1(1)	1953	VARIES
W. Daphne Road	Mt. Royal Estates	1946	45'
W. Apple Tree Road	F 077-1(1)	1953	60'
N. PORT WASHINGTON RD.	1229-04-21	2020	VARIES

Curve Table			
Curve #	Length	Radius	Delta
C48	22.31'	5591.62'	0°13'43"
C50	22.31'	5599.62'	0°13'42"

PI STA = 1107+21.71
Y = 335590.910
X = 604870.320
DELTA = 6°41'24"
D = 1°00'12"
T = 333.73'
L = 666.70'
R = 5709.87'
PC STA = 1103+87.98
PT STA = 1110+54.68

STATION AND OFFSET TABLE		
POINT	STATION	OFFSET
TLE2161	1107+11.56	227.14
PRW2015	1107+11.60	215.53
ERW2512	1107+11.71	177.62
TLE2162	1107+40.15	209.84
PRW2016	1107+46.02	194.77
PRW2017	1108+33.60	194.47
TLE2163	1108+46.34	209.54
TLE2164	1109+13.00	220.17
TLE2165	1109+14.98	207.33
TLE2166	1109+69.79	230.99
PRW2018	1109+73.76	206.77
ERW2513	1109+88.44	118.89
ERW2514	1110+75.24	141.19
TLE2167	1110+79.04	272.13
PRW2019	1111+93.78	227.85
ERW2516	1112+48.59	90.00
PRW2021	1112+99.71	114.00
TLE2204	1113+22.95	113.86
TLE2168	1114+16.20	338.82
PRW2020	1114+20.54	315.38
ERW2515	1114+22.60	304.25
PRW2023	1114+64.62	90.00
TLE2169	1114+64.62	100.00
PRW2022	1114+64.62	113.00
TLE2206	1114+97.84	207.01
TLE2205	1115+02.09	197.95
TLE2170	1116+83.78	100.00
TLE2171	1116+85.30	92.00

POSITIONS SHOWN ON THIS PLAT ARE BASED ON THE WISCONSIN COUNTY COORDINATE SYSTEM, MILWAUKEE COUNTY ZONE, NAD-83 (2007) ADJUSTMENT (IN US SURVEY FEET). COORDINATES SHOWN ARE GRID COORDINATES AND ARE TO BE USED AS GRID OR GROUND VALUES ON THIS PLAT.

RIGHT OF WAY MONUMENTS ARE TYPE 2 MONUMENTS (TYPICALLY 3/4"x24" REBAR) AND WILL BE PLACED PRIOR TO COMPLETION OF THE PROJECT.

RIGHT OF WAY BOUNDARIES ARE DEFINED WITH COURSES OF THE PERIMETER OF THE HIGHWAY LANDS REFERENCED TO THE U.S. PUBLIC LAND SURVEY SYSTEM OR OTHER "SURVEYS OF PUBLIC RECORD".

PROPERTY LINES SHOWN ON THIS PLAT ARE DRAWN FROM DATA DERIVED FROM MAPS AND DOCUMENTS OF PUBLIC RECORD AND/OR EXISTING OCCUPATIONAL LINES. THIS MAY NOT BE A TRUE REPRESENTATION OF EXISTING PROPERTY LINES, EXCLUDING RIGHT-OF-WAY LINES, AND SHOULD NOT BE USED AS A SUBSTITUTE FOR AN ACCURATE FIELD SURVEY.

IH-43 REFERENCE LINE IS CENTER OF MEDIAN
FOR CURRENT ACCESS/DRIVEWAY INFORMATION, CONTACT THE PLANNING UNIT OF THE WISCONSIN DEPARTMENT OF TRANSPORTATION OFFICE IN WAUKESHA.

CITY OF GLENDALE

UNPLATTED LANDS

N. JEAN NICOLET ROAD

10' WI GAS CO. GAS MAIN EASEMENT
DOC. 5765012

ASSOCIATED BANK

N. PORT WASHINGTON ROAD

W. COVENTRY CT

WE ENERGIES - ELECTRIC
PARCEL 34 - DOC. NO. 2667920
PARCEL 35 - DOC. NO. 5881327

WE ENERGIES - GAS
PARCEL 35 - DOC. NO. NO RECORDED EASEMENT
PARCEL 36 - DOC. NO. 5765012

AT&T WISCONSIN
PARCEL 34 - DOC. NO. 2669720

STATE R/W
ACQUIRED BY
1229-04-21/24

WEPCO utility
easement
Doc. 5881327

LOT 1
CSM 4593
DOC. 5802600


LOT 1
CSM 4593

CONC. MON.
W/ BRASS CAP
Y = 33648.97
X = 606882.22

LOT 2
CSM 4593

REVISION DATE				
10/09/2020				


DATE: AUGUST 17, 2020
GRID FACTOR

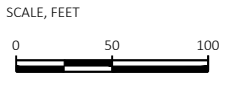

HWY: IH - 43
COUNTY: MILWAUKEE

STATE R/W PROJECT NUMBER	1229-04-22
CONSTRUCTION PROJECT NUMBER	1229-04-71

PLAT SHEET	4.10
PS&E SHEET	

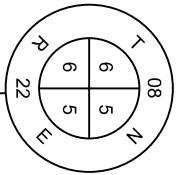

CONC. MON.
W/ VILLAGE OF
RIVER HILLS
BRASS CAP
Y = 352629.39
X = 601911.83

POSITIONS SHOWN ON THIS PLAT ARE BASED ON THE WISCONSIN COUNTY COORDINATE SYSTEM, MILWAUKEE COUNTY ZONE, NAD-83 (2007) ADJUSTMENT (IN US SURVEY FEET). COORDINATES SHOWN ARE GRID COORDINATES AND ARE TO BE USED AS GRID OR GROUND VALUES ON THIS PLAT.

RIGHT OF WAY MONUMENTS ARE TYPE 2 MONUMENTS (TYPICALLY 3/4"x24" REBAR) AND WILL BE PLACED PRIOR TO COMPLETION OF THE PROJECT.

RIGHT OF WAY BOUNDARIES ARE DEFINED WITH COURSES OF THE PERIMETER OF THE HIGHWAY LANDS REFERENCED TO THE U.S. PUBLIC LAND SURVEY SYSTEM OR OTHER "SURVEYS OF PUBLIC RECORD".

PROPERTY LINES SHOWN ON THIS PLAT ARE DRAWN FROM DATA DERIVED FROM MAPS AND DOCUMENTS OF PUBLIC RECORD AND/OR EXISTING OCCUPATIONAL LINES. THIS MAY NOT BE A TRUE REPRESENTATION OF EXISTING PROPERTY LINES, EXCLUDING RIGHT-OF-WAY LINES, AND SHOULD NOT BE USED AS A SUBSTITUTE FOR AN ACCURATE FIELD SURVEY.

IH-43 REFERENCE LINE IS CENTER OF MEDIAN

FOR CURRENT ACCESS/DRIVEWAY INFORMATION, CONTACT THE PLANNING UNIT OF THE WISCONSIN DEPARTMENT OF TRANSPORTATION OFFICE IN WAUKESHA.

ROAD NAME	BASIS OF EXISTING R/W AND ACCESS	YEAR	WIDTH
IH-43	1228-19-20	2009	VARIES
IH-43	T 01-2(14)	1963	VARIES
N. PORT WASHINGTON RD.	WIDTH BY SS 82.31(2)		33'
N. PORT WASHINGTON RD.	NO RECORDED DOCUMENTS	1946	90'

VILLAGE OF RIVER HILLS


STATION AND OFFSET TABLE
N. PORT WASHINGTON RD.
ALIGNMENT

POINT	STATION	OFFSET
TLE2208	283+76.00	-44.30
TLE2207	283+76.00	-34.29
TLE2209	285+84.01	-35.23
ERW2585	285+84.07	-25.15
TLE2210	287+00.00	-44.47
ERW2536	287+25.34	-35.87
TLE2172	288+06.00	75.21
ERW2520	288+16.44	34.70
TLE2173	288+22.00	80.27
TLE2211	288+24.00	-59.13
TLE2174	288+30.77	36.94
TLE2175	288+74.01	45.60
TLE2176	288+74.01	49.49
TLE2177	289+04.08	57.77
TLE2178	289+05.93	51.74
TLE2179	292+32.52	71.16
PLE2300	292+93.15	93.26
PLE2302	292+94.70	62.30
PLE2301	293+56.22	95.21
TLE2180	293+56.23	86.95
PLE2303	293+56.24	46.84
ERW2521	293+99.21	35.31
TLE2181	294+21.26	42.19
TLE2182	295+37.26	42.19
TLE2183	295+37.26	54.89
TLE2184	295+42.86	54.89
ERW2522	295+44.17	35.29

PI STA = 285+73.23
Y = 353384.253
X = 603123.233
DELTA = 10°08'10"
D = 5°41'18"
T = 89.33'
L = 178.19'
R = 1007.23'
PC STA = 284+83.90
PT STA = 286+62.09

1/16 LINE

SCALE, FEET

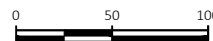

HWY: IH - 43

COUNTY: MILWAUKEE

STATE R/W PROJECT NUMBER

1229-04-22

CONSTRUCTION PROJECT NUMBER

1229-04-71

PLAT SHEET 4.29

PS&E SHEET

E

IH-43 REFERENCE LINE IS CENTER OF MEDIAN
FOR CURRENT ACCESS/DRIVEWAY INFORMATION, CONTACT THE PLANNING UNIT OF THE
WISCONSIN DEPARTMENT OF TRANSPORTATION OFFICE IN WAUKESHA.

ROAD NAME	BASIS OF EXISTING R/W AND ACCESS	YEAR	WIDTH
IH-43	T 01.2(14)	1963	VARIES
COUNTY LINE ROAD	T 01.2(1)	1954	60'
N. PORT WASHINGTON RD.	1229-04-21	2020	VARIES

STATION AND OFFSET TABLE
COUNTY LINE RD. ALIGNMENT

POINT	STATION	OFFSET
TLE2198	421+28.58	46.00
TLE2199	421+28.61	33.00
TLE2197	421+41.58	46.00
ERW2533	421+41.61	33.00
TLE2216	423+06.00	60.00
TLE2215	423+06.00	67.00
TLE2213	423+34.00	60.00
TLE2214	423+34.00	67.00
PRW2031	423+59.00	60.00
ERW2532	424+60.54	60.00
PRW2030	424+67.61	93.94

POINT NO.	BEARING	DISTANCE
2213-2214	S00°27'50"W	7.00'
2214-2215	N89°32'10"W	28.00'
2215-2216	N00°27'50"E	7.00'

PI STA = 826+53.80
Y = 355276.352
X = 601519.660
DELTA = 36°19'42"
D = 11°59'33"
T = 156.75'
L = 302.92'
R = 477.76'
PC STA = 824+97.05
PT STA = 827+99.98

PI STA = 817+02.86
Y = 354503.381
X = 602075.962
DELTA = 14°53'15"
D = 6°00'00"
T = 124.77'
L = 248.13'
R = 954.93'
PC STA = 815+78.10
PT STA = 818+26.22

NE-NE

VILLAGE OF RIVER HILLS

N00°35'14"E 2904.10' S/L

PI STA = 817+02.86
Y = 354503.381
X = 602075.962
DELTA = 14°53'15"
D = 6°00'00"
T = 124.77'
L = 248.13'
R = 954.93'
PC STA = 815+78.10
PT STA = 818+26.22

PI STA = 1303+60.31
Y = 354783.222
X = 602087.066
DELTA = 16°55'22"
D = 1°20'05"
T = 638.64'
L = 1267.98'
R = 4293.01'
PC STA = 1297+21.67
PT STA = 1309+89.65

VILLAGE OF RIVER HILLS
VILLAGE OF BAYSIDE

NE-NE

VILLAGE OF BAYSIDE

NW-NW

IH - 43

SEE SHEET 4.30

END RELOCATION ORDER
STA. 1311+02.02
Y = 355532.60
X = 602038.12

CONC. MON.
W/ BRASS CAP
Y = 355533.34
X = 601941.60


CONC. MON.
W/ BRASS CAP
Y = 355532.94
X = 601998.24

REVISION DATE			
10/09/2020			

DATE: AUGUST 17, 2020

GRID FACTOR

SCALE, FEET

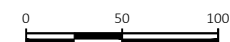

HWY: IH - 43

COUNTY: MILWAUKEE

STATE R/W PROJECT NUMBER	1229-04-22
--------------------------	------------

CONSTRUCTION PROJECT NUMBER 1229-04-71

PLAT SHEET 4.31

PS&E SHEET _____

E

FILE NAME : RW_PLAT-1229-04-22_DETAIL.DWG
LAYOUT NAME 4.31



PLOT DATE : 10/9/2020 4:00 PM

PLOT BY : ISAIAH MERRIWEATHER


PLOT NAME : ----

PLOT SCALE : 1:100


WISDOT/CADDS SHEET 75

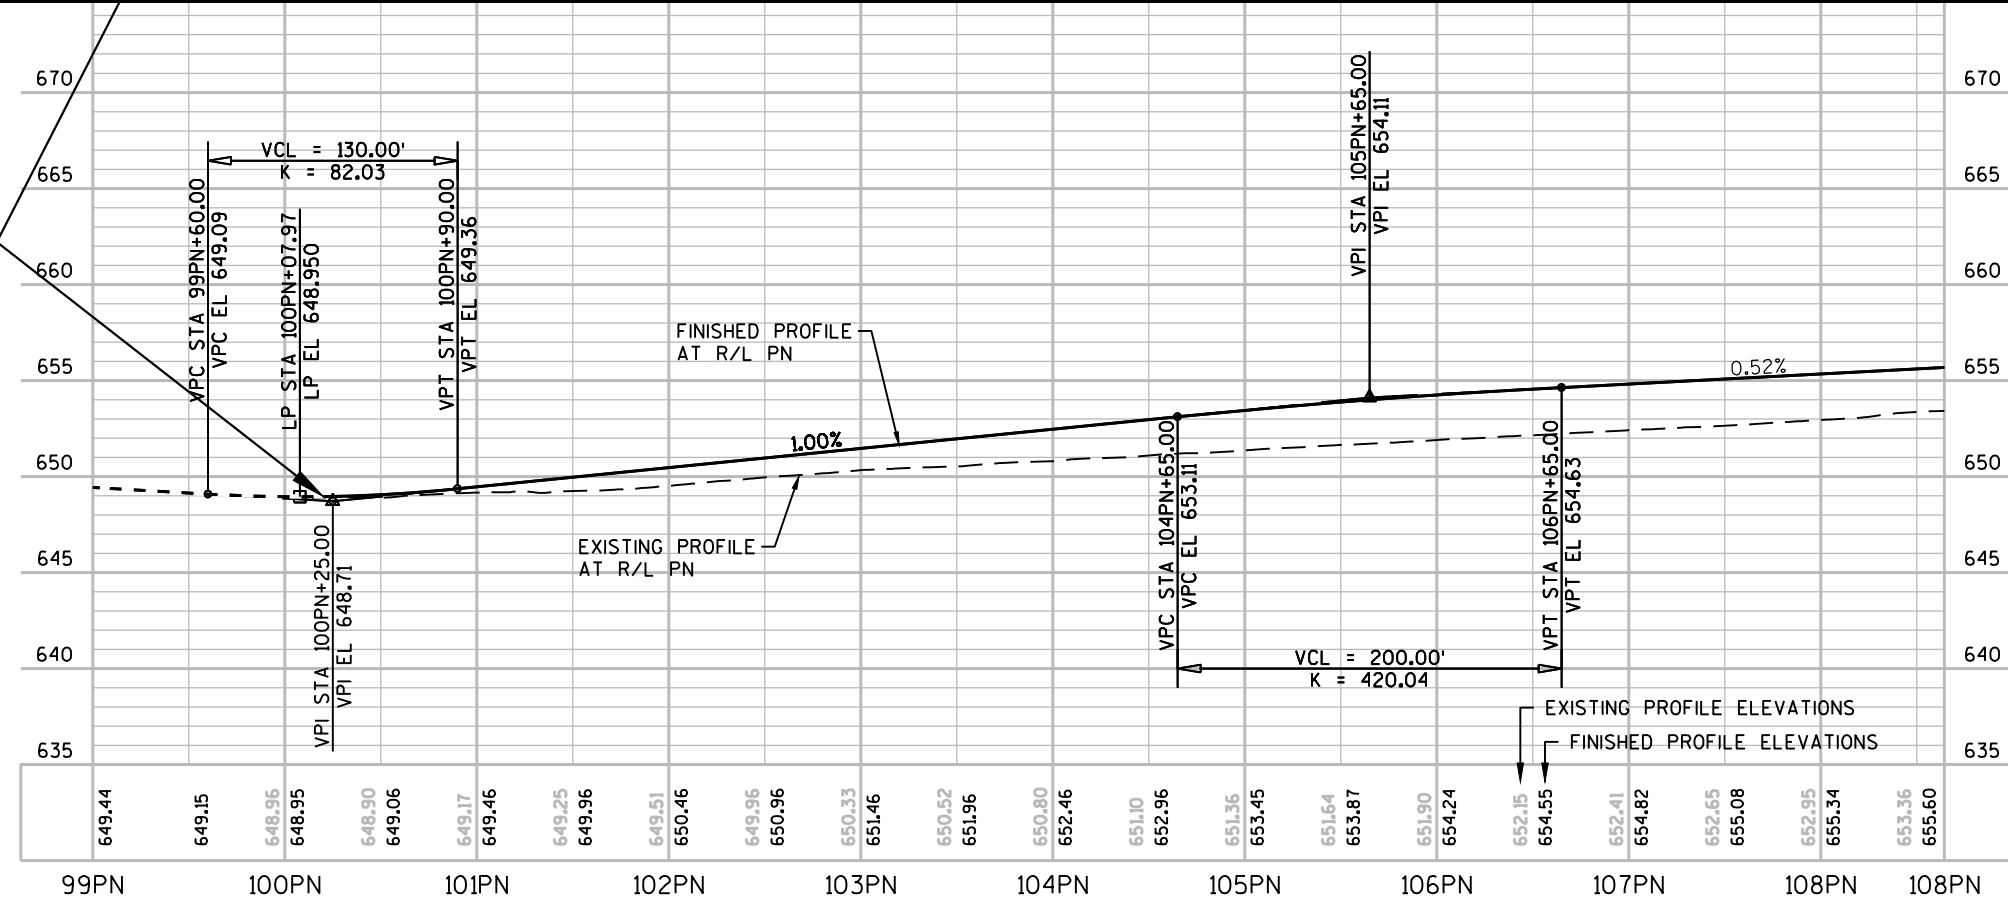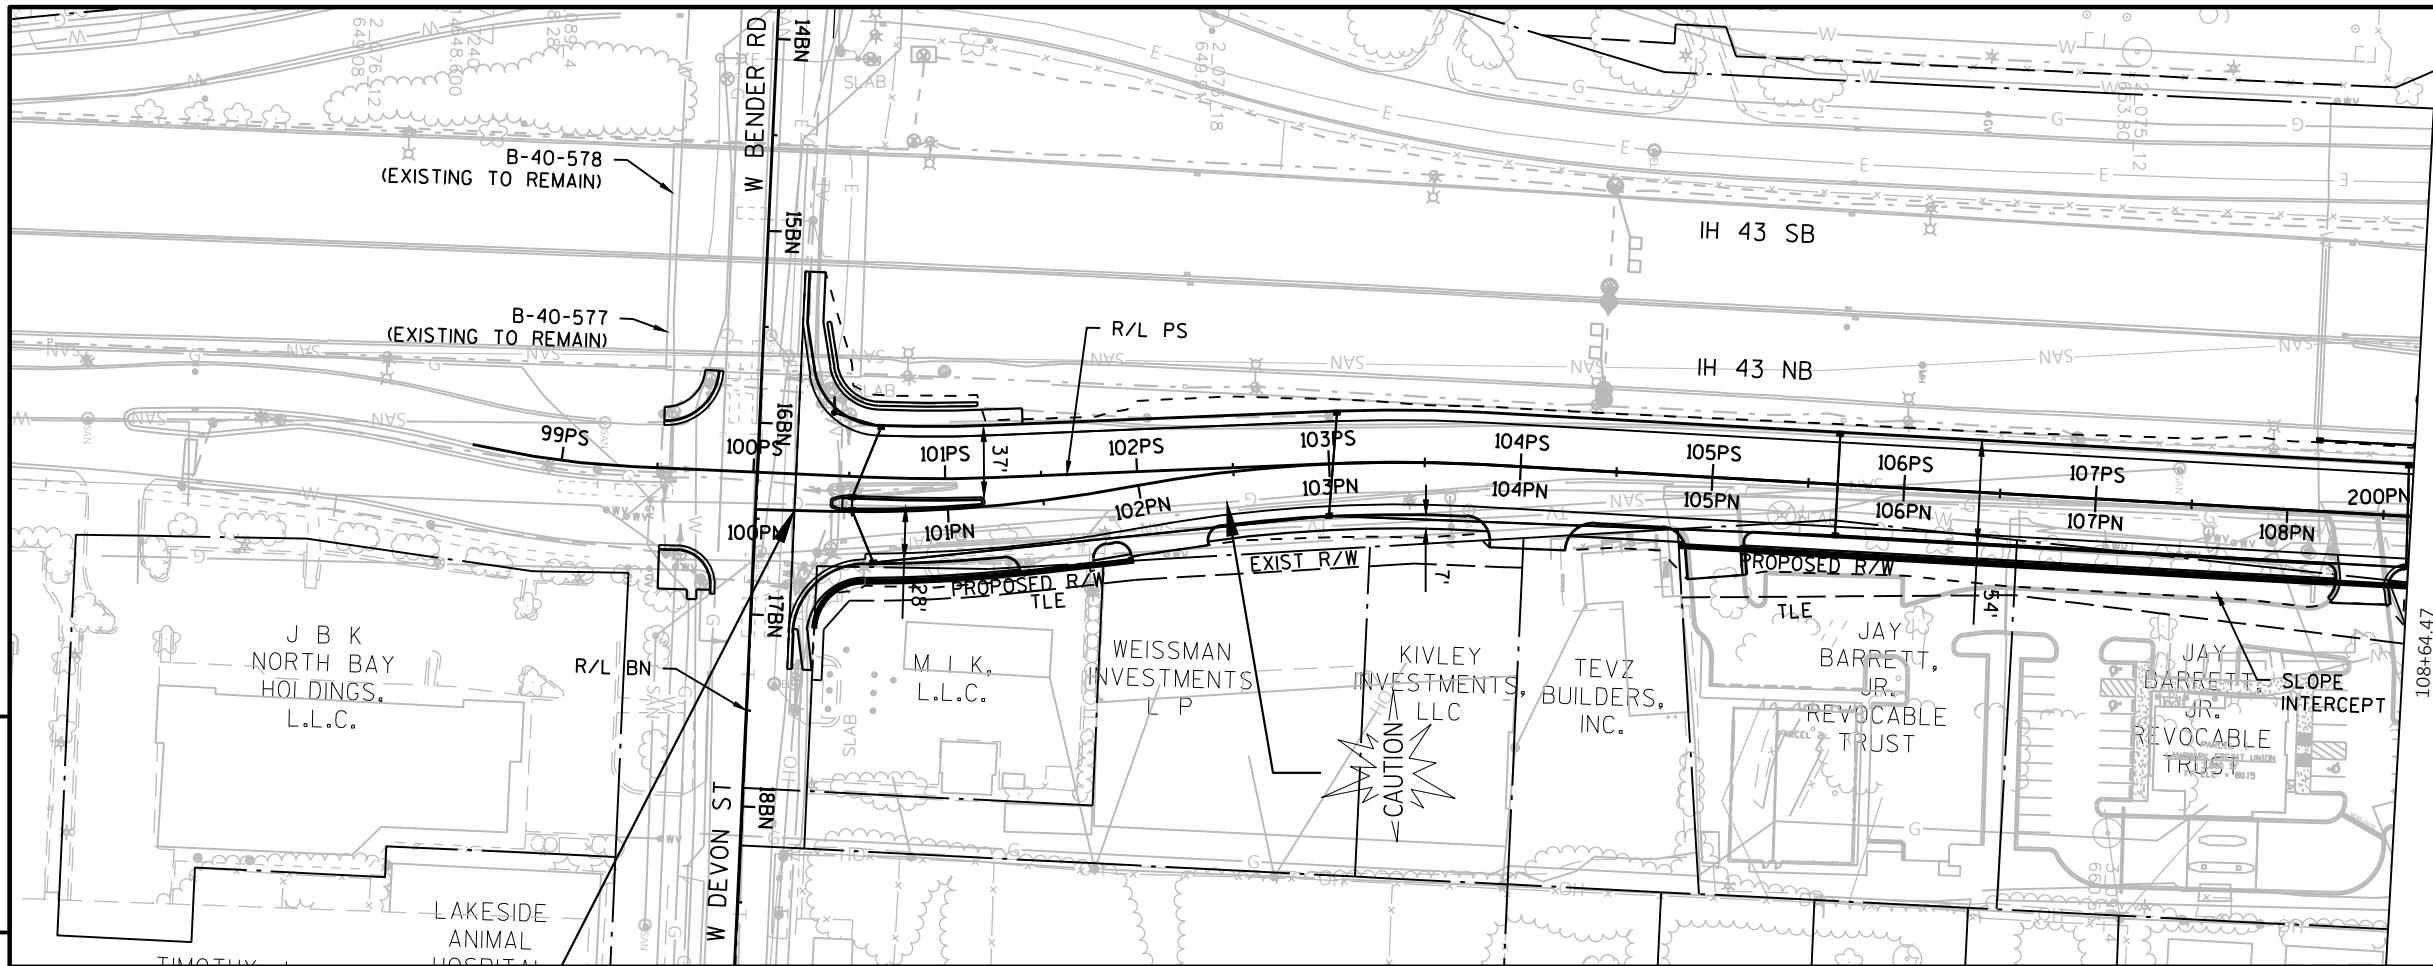

5

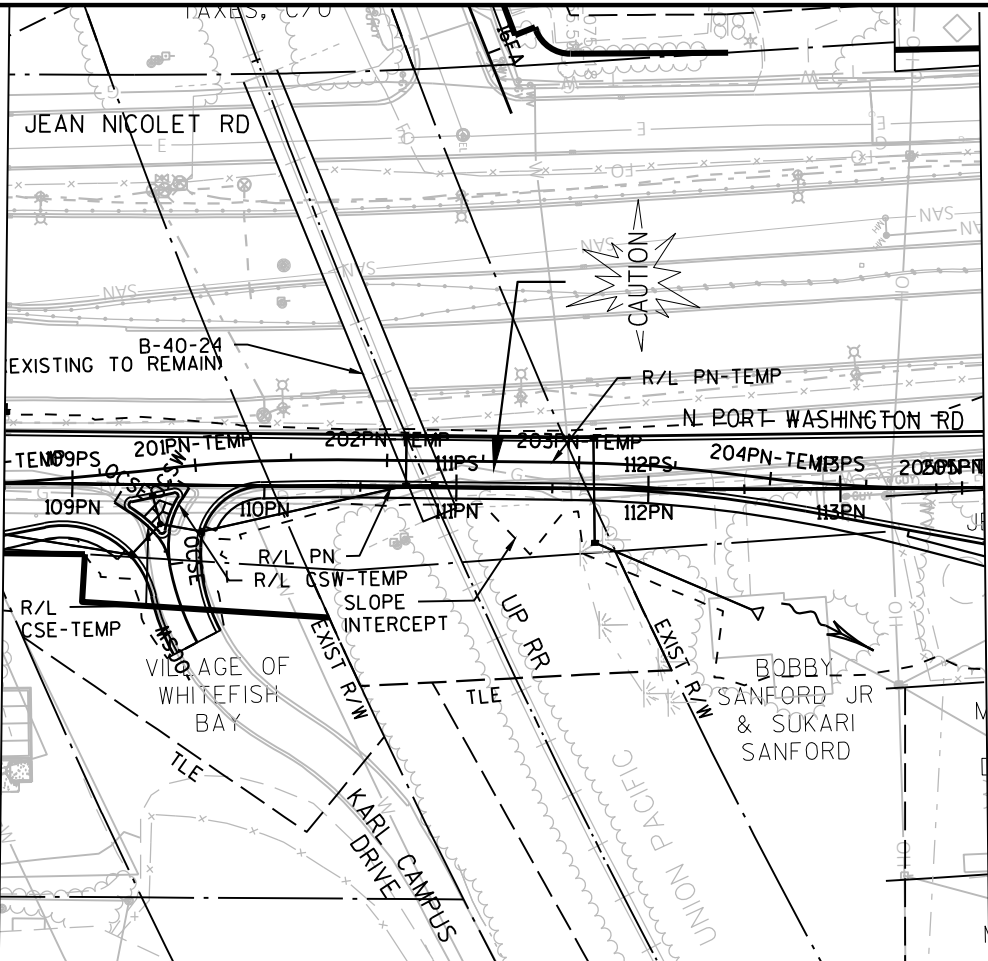

5

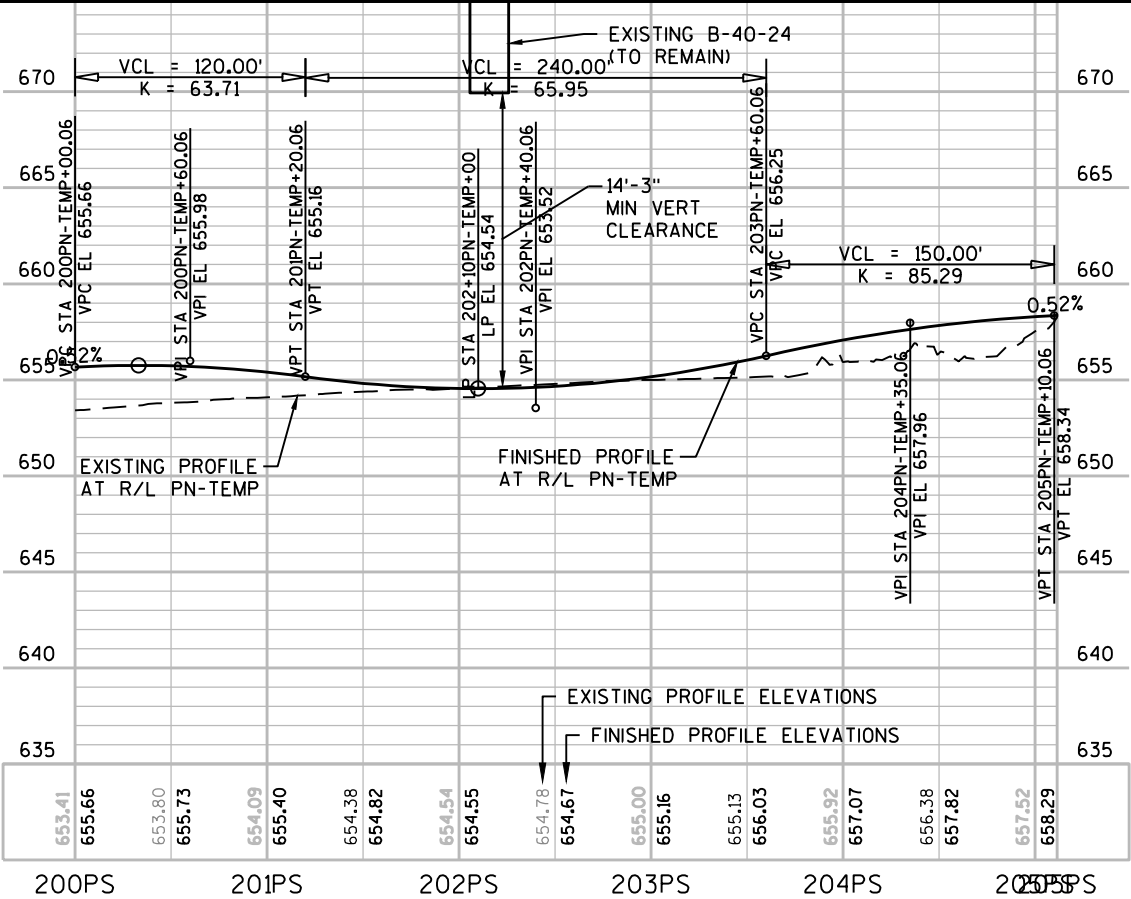

PROJECT NO: 1229-04-71



HWY: N PORT WASHINGTON RD

COUNTY: MILWAUKEE



PLAN AND PROFILE: PORT WASHINGTON ROAD - TEMPORARY PAVEMENT

SHEET



E

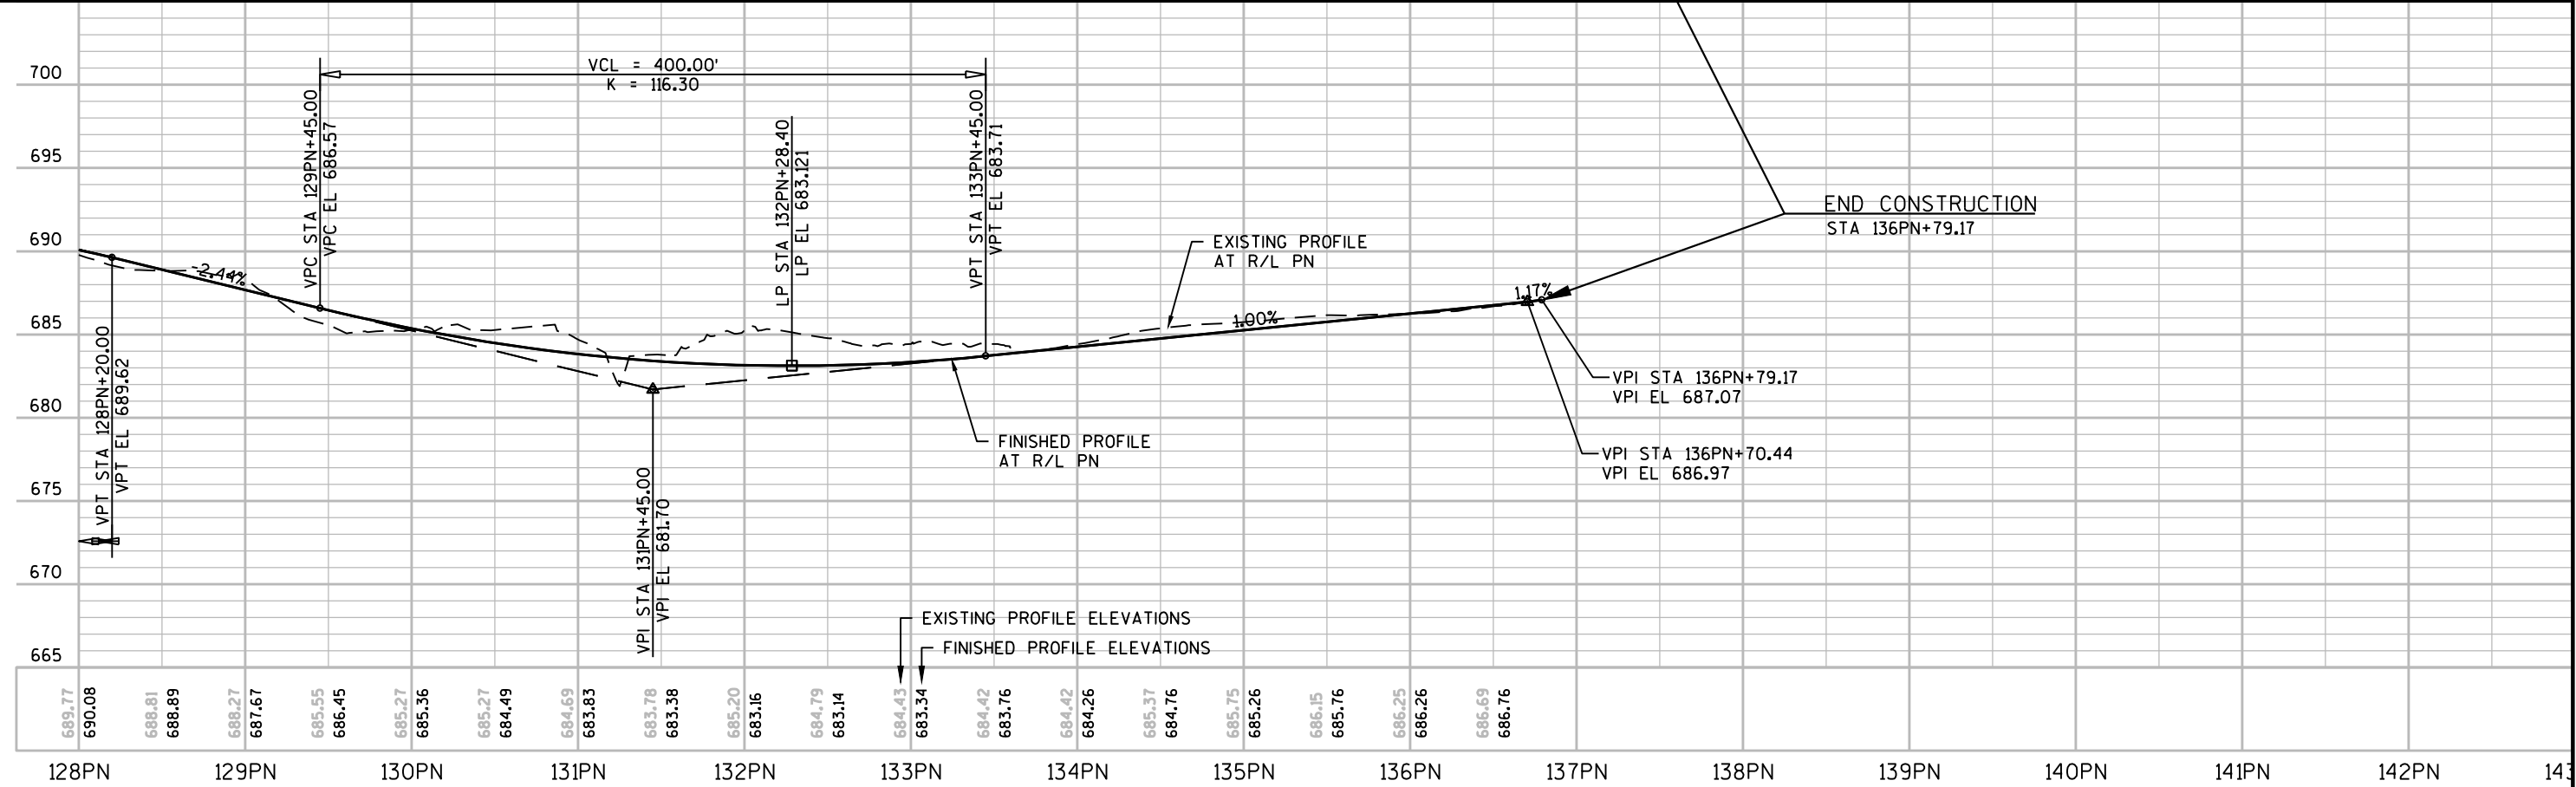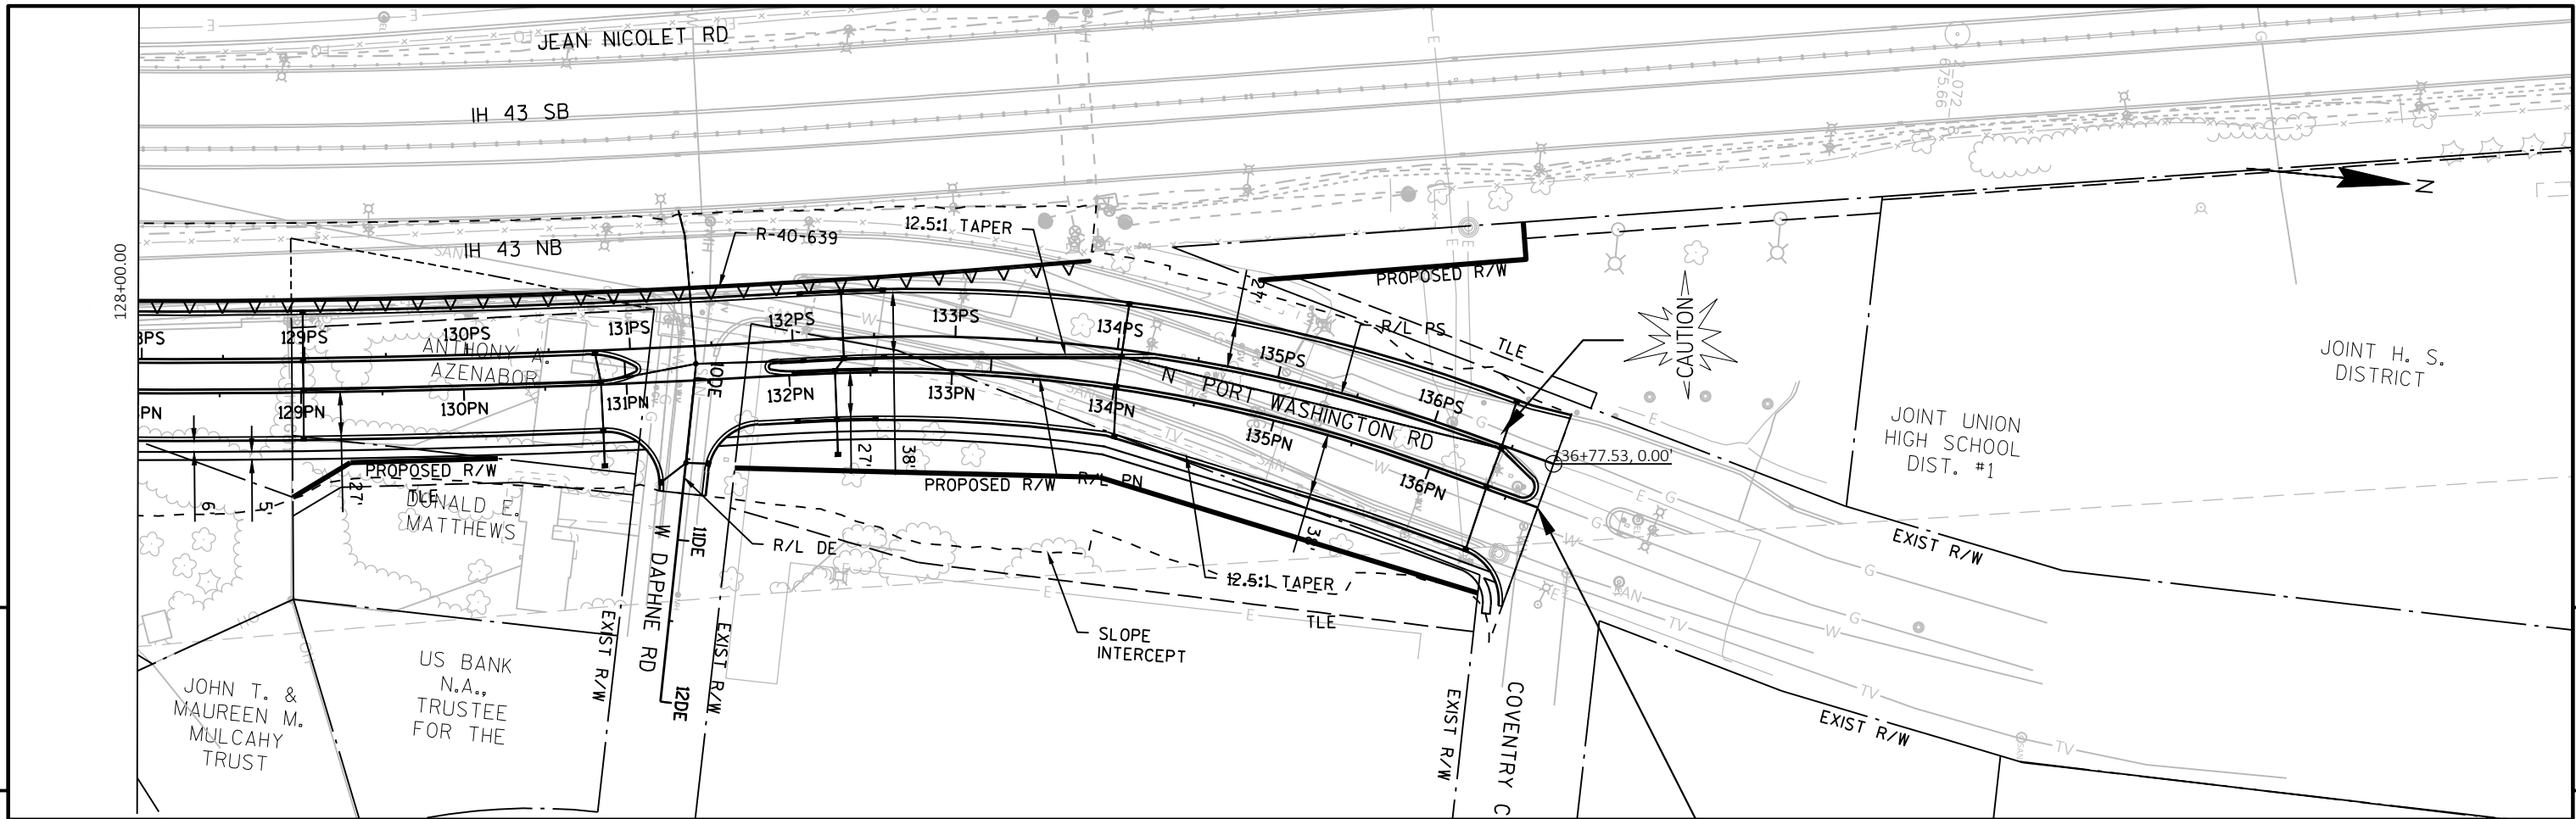



PROJECT NO: 1229-04-71	HWY: N PORT WASHINGTON RD	COUNTY: MILWAUKEE	PLAN AND PROFILE: PORT WASHINGTON RD - NB	SHEET E
------------------------	---------------------------	-------------------	---	---------

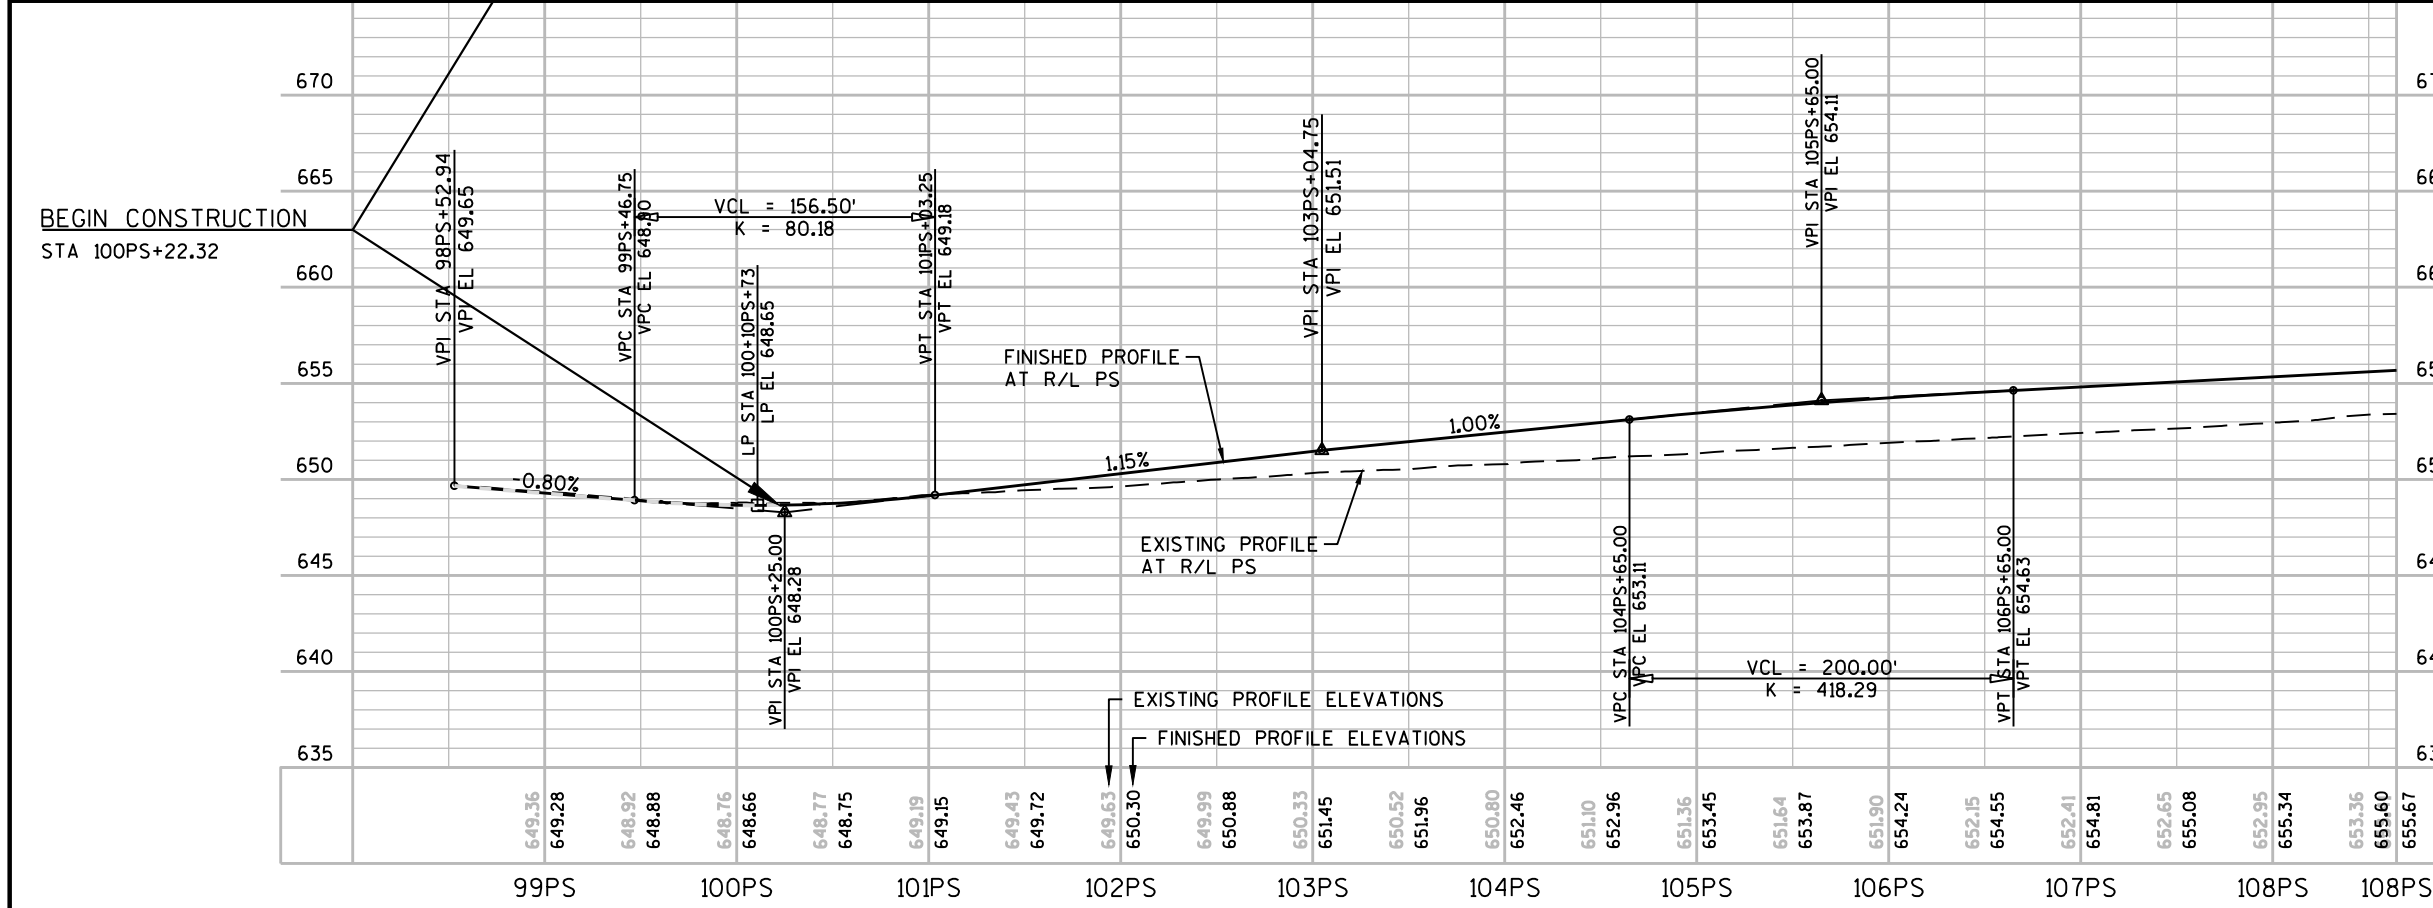
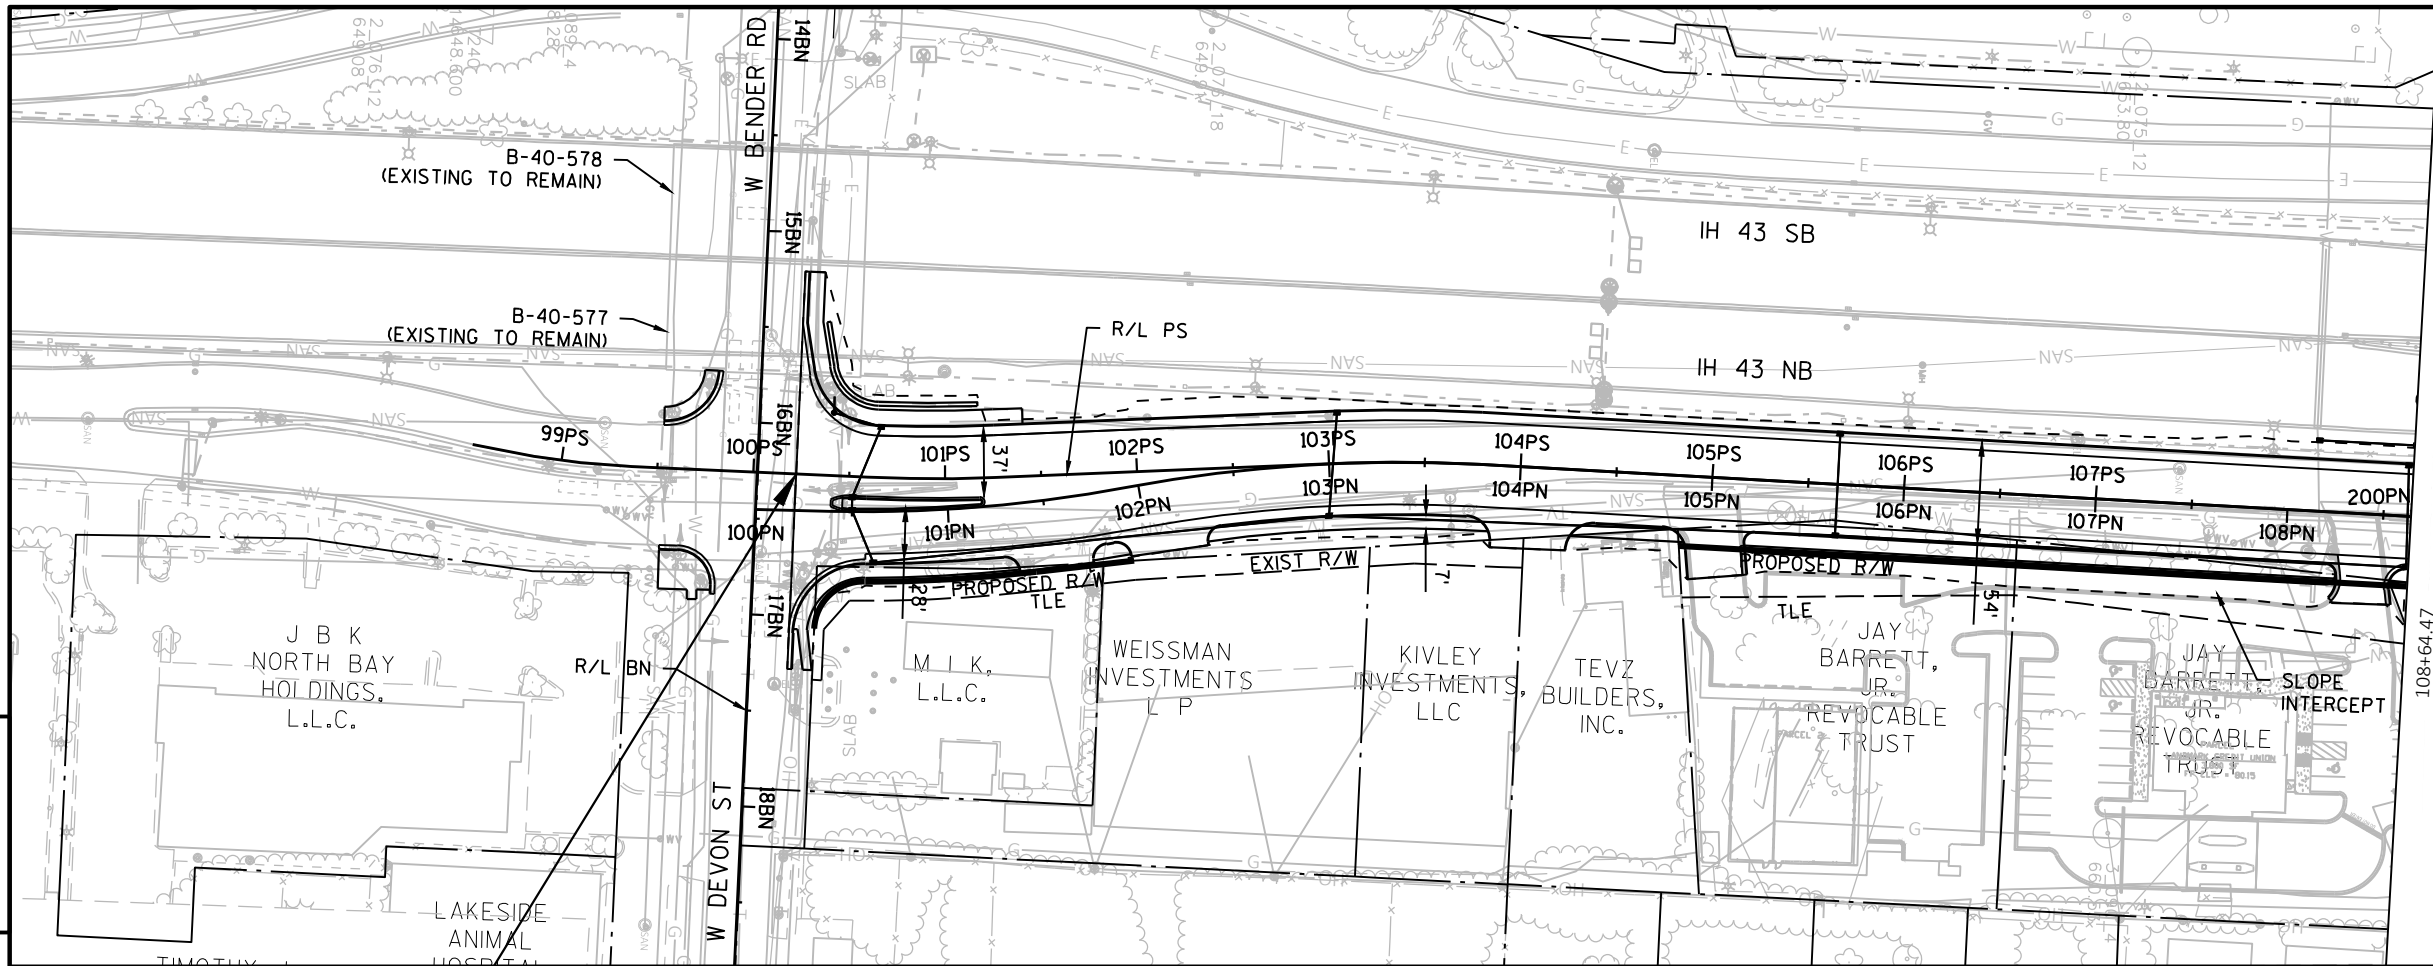




PROJECT NO: 1229-04-71	HWY: N PORT WASHINGTON RD	COUNTY: MILWAUKEE	PLAN AND PROFILE: PORT WASHINGTON RD - SB	SHEET	E
------------------------	---------------------------	-------------------	---	-------	---

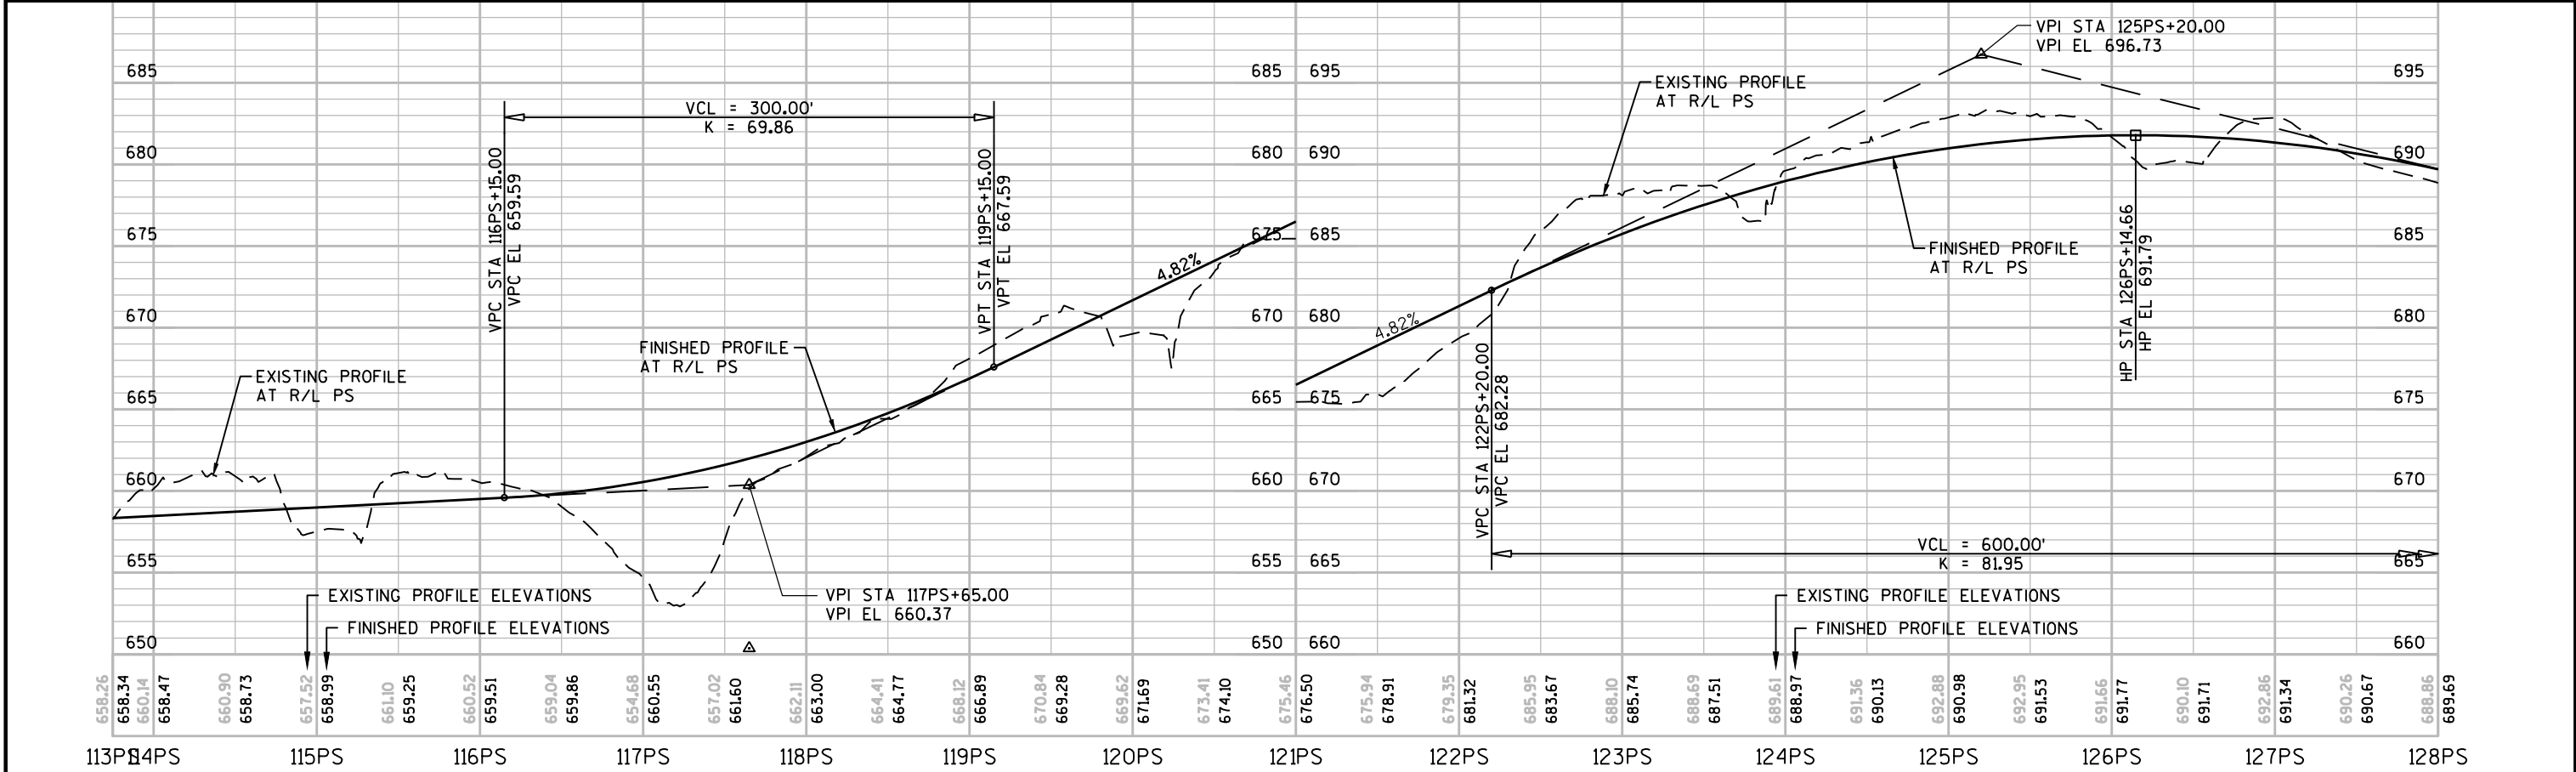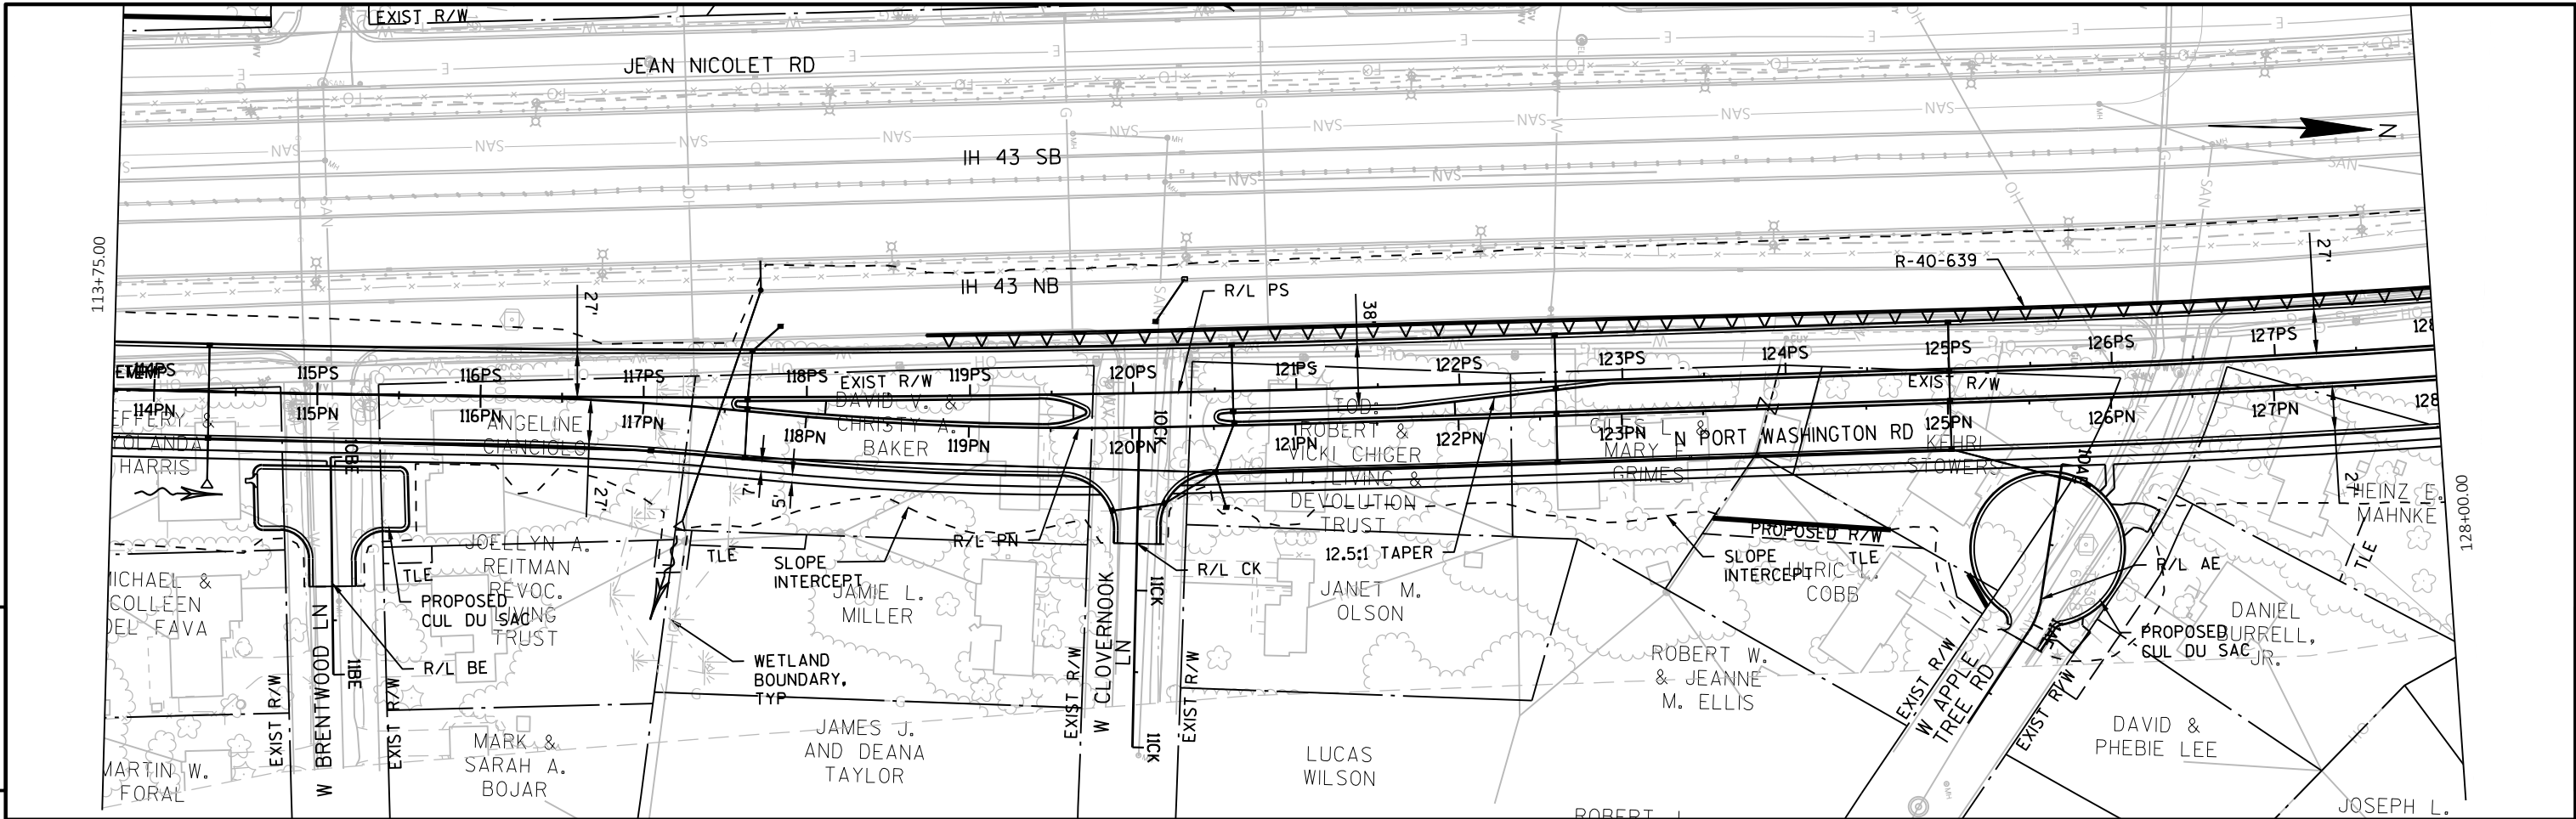



PROJECT NO:	1229-04-71	HWY:	N PORT WASHINGTON RD	COUNTY:	MILWAUKEE	PLAN AND PROFILE:	PORT WASHINGTON RD - SB	SHEET	5
-------------	------------	------	----------------------	---------	-----------	-------------------	-------------------------	-------	---

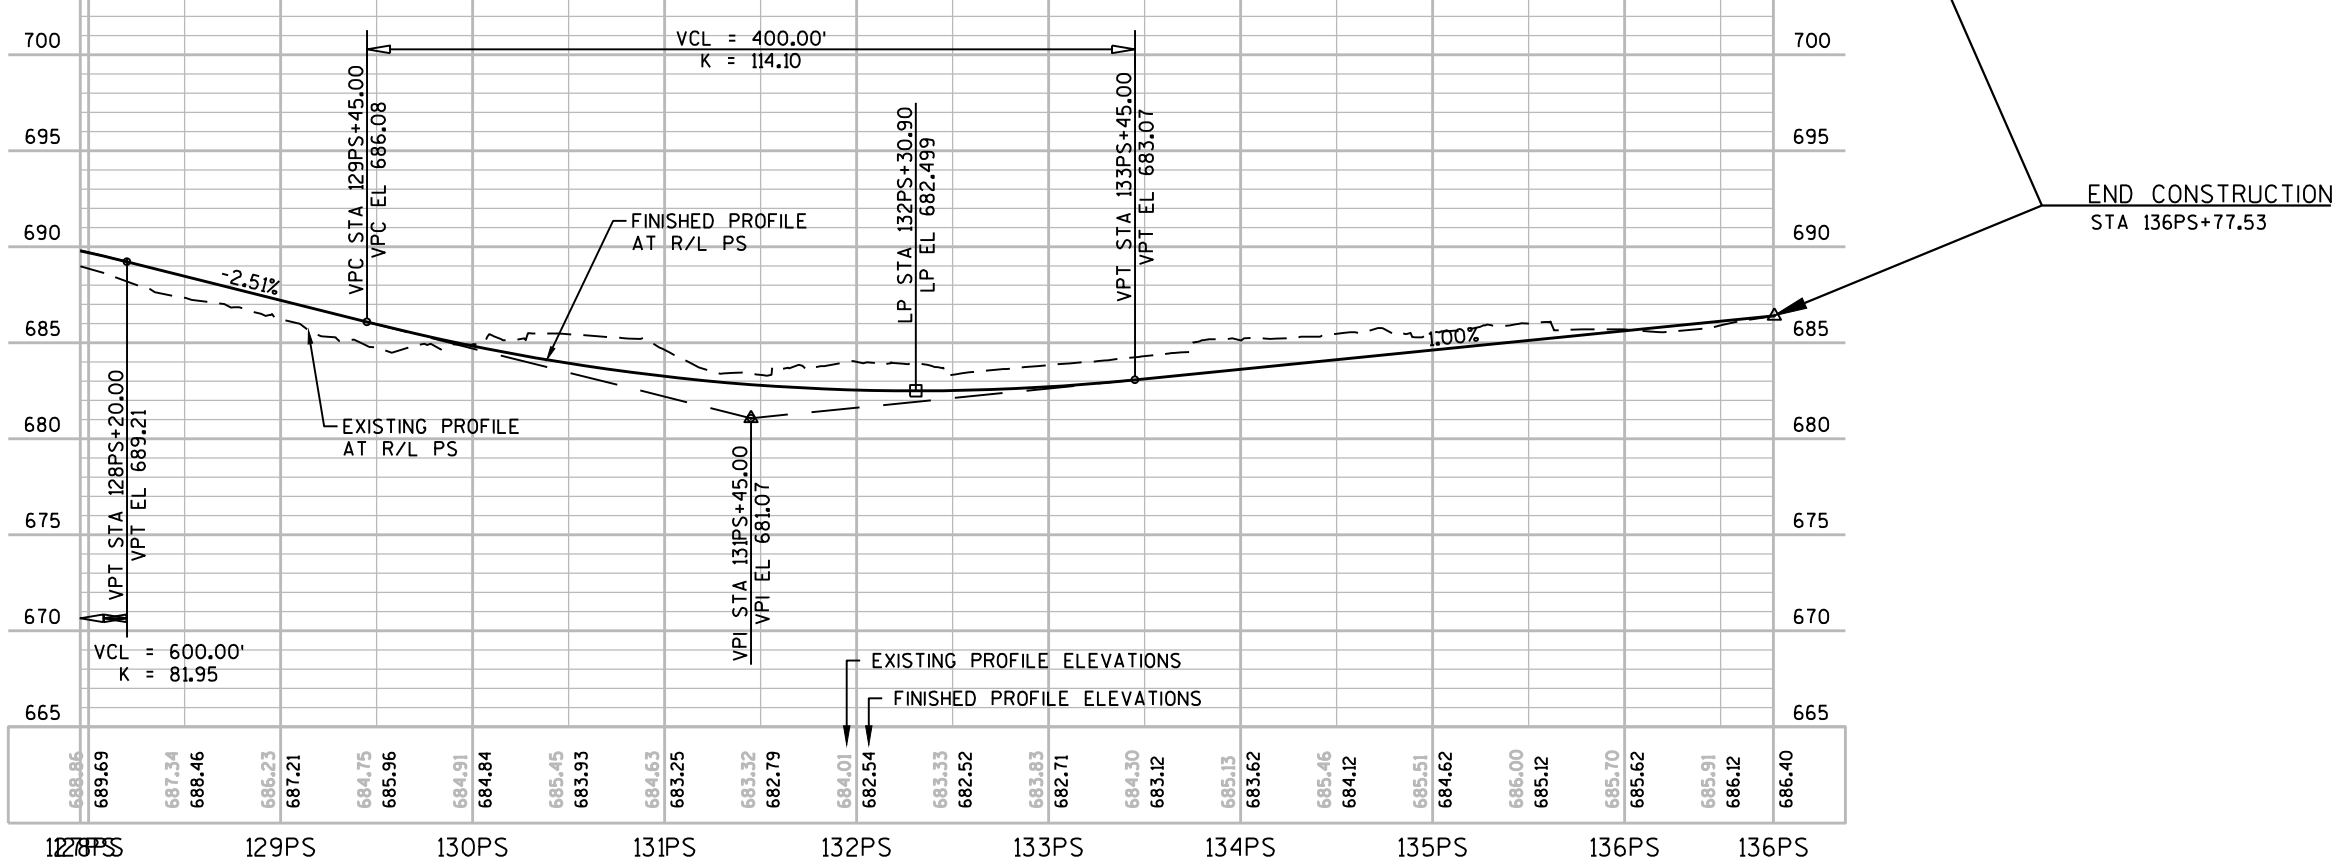
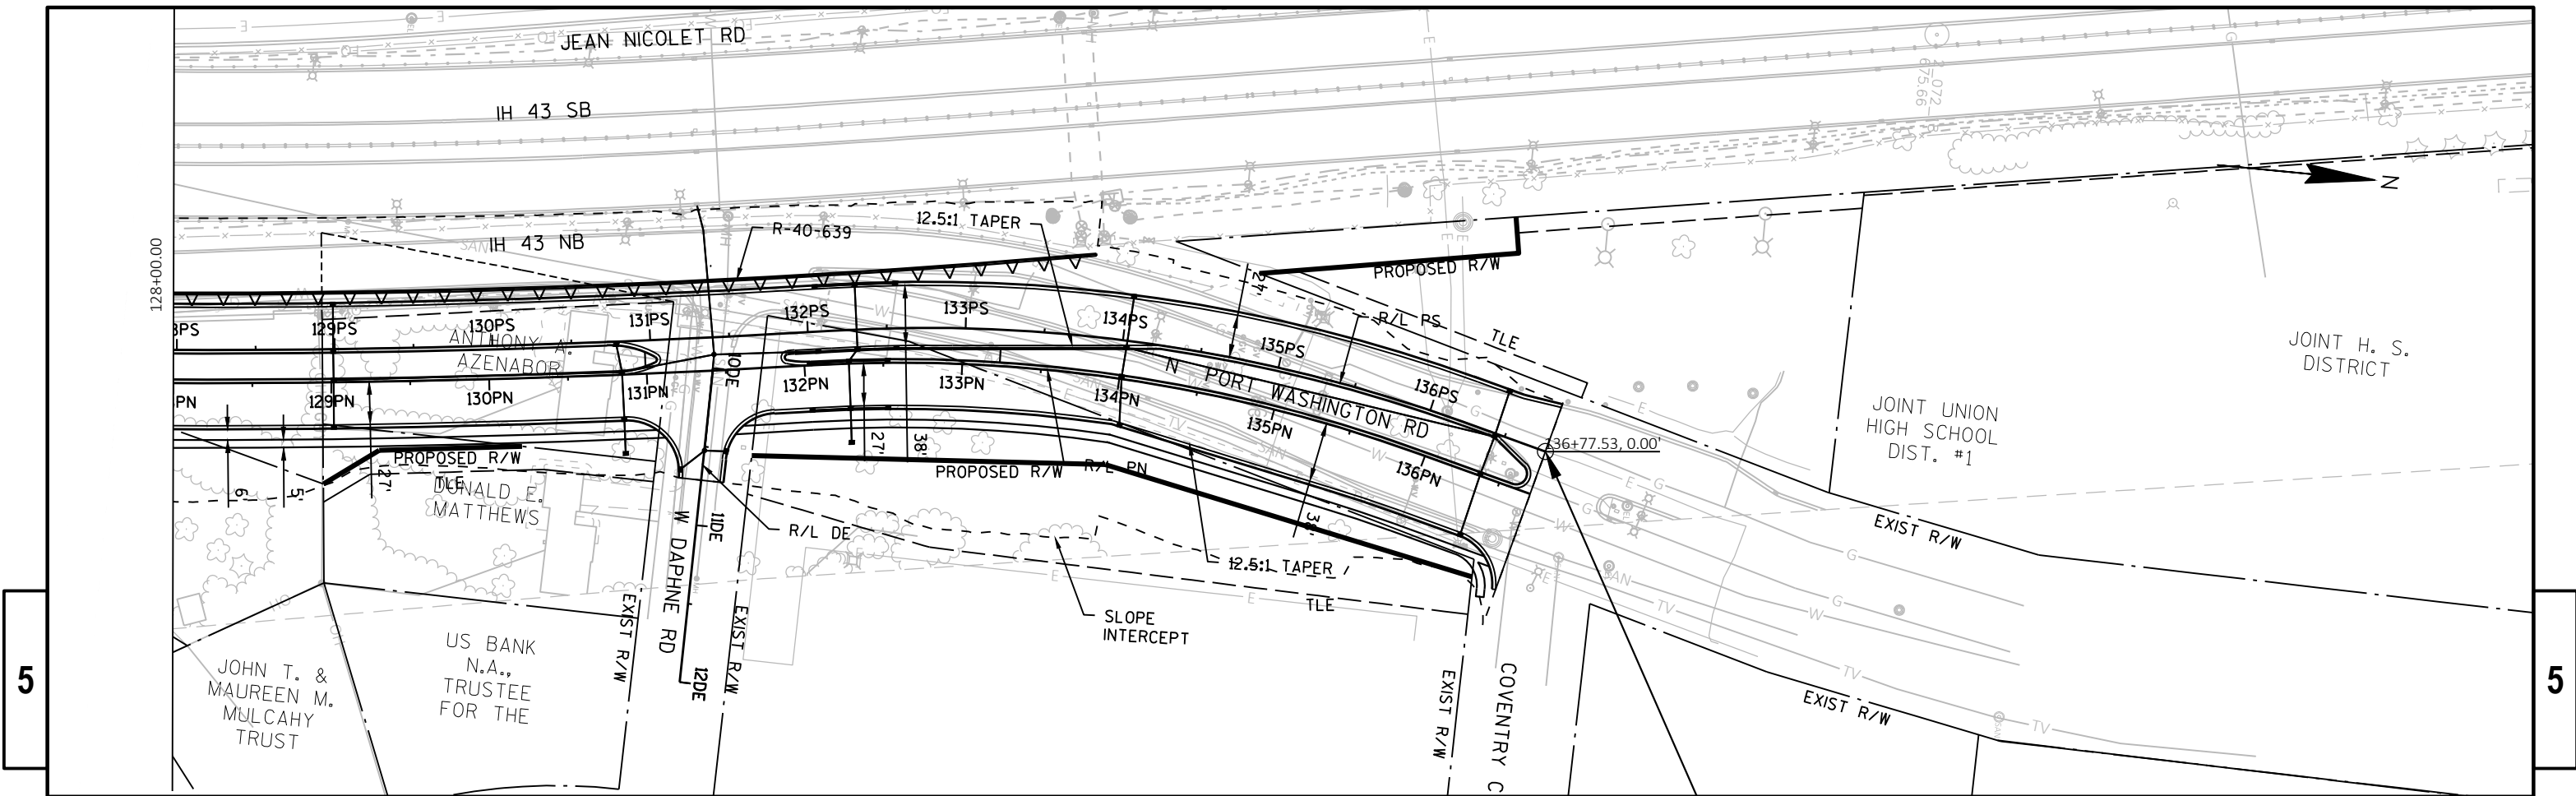


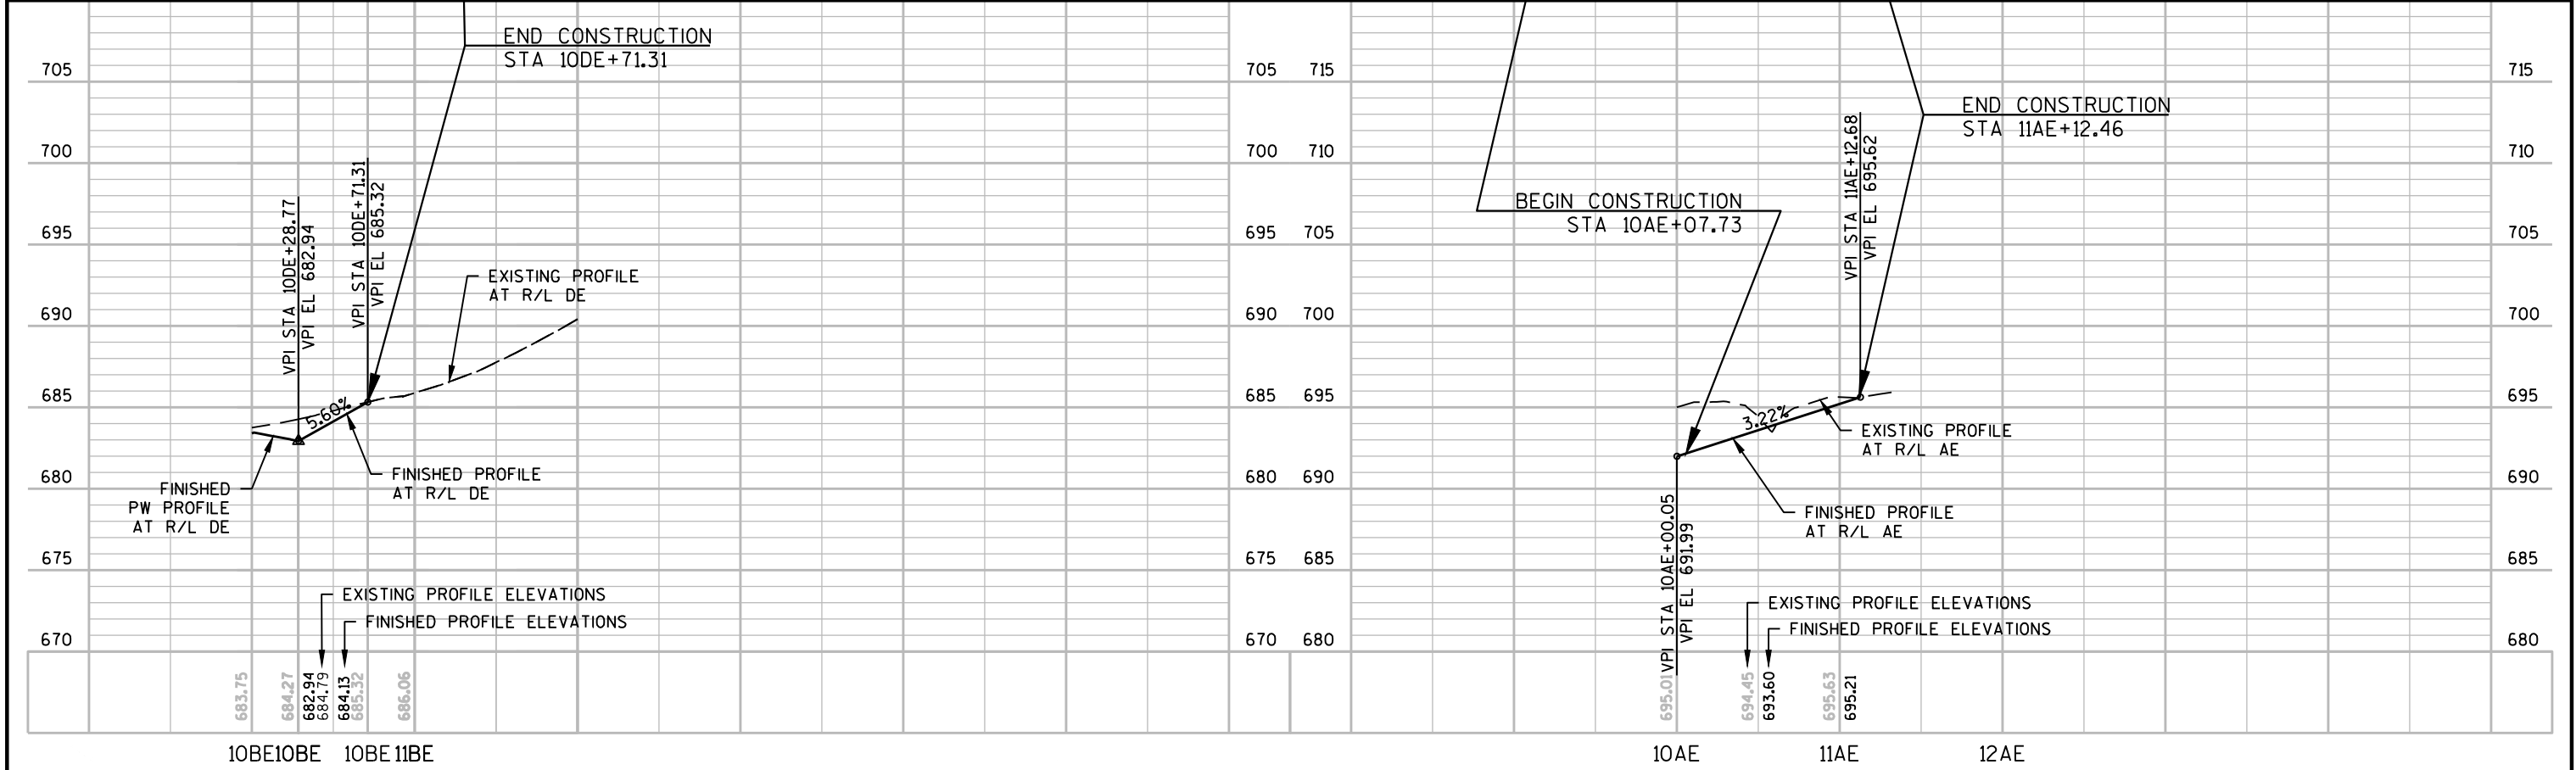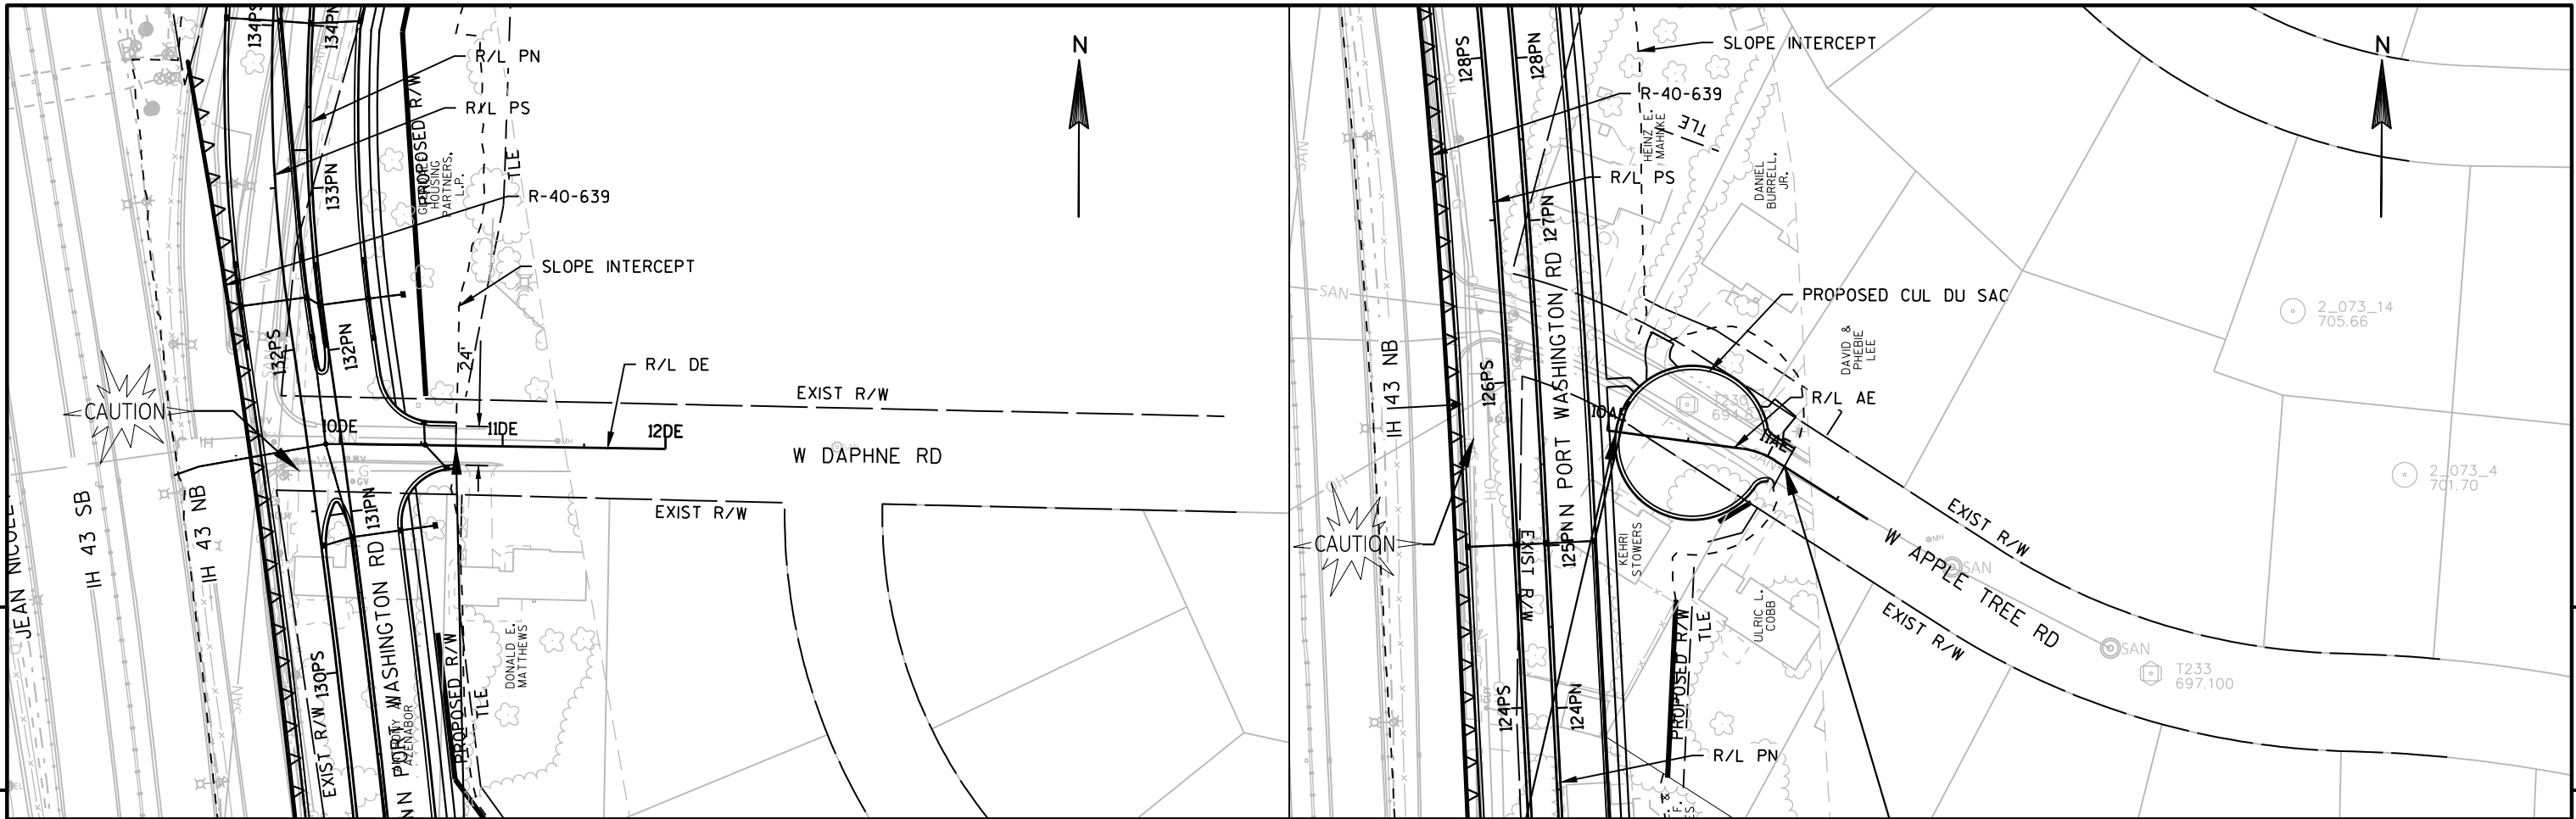

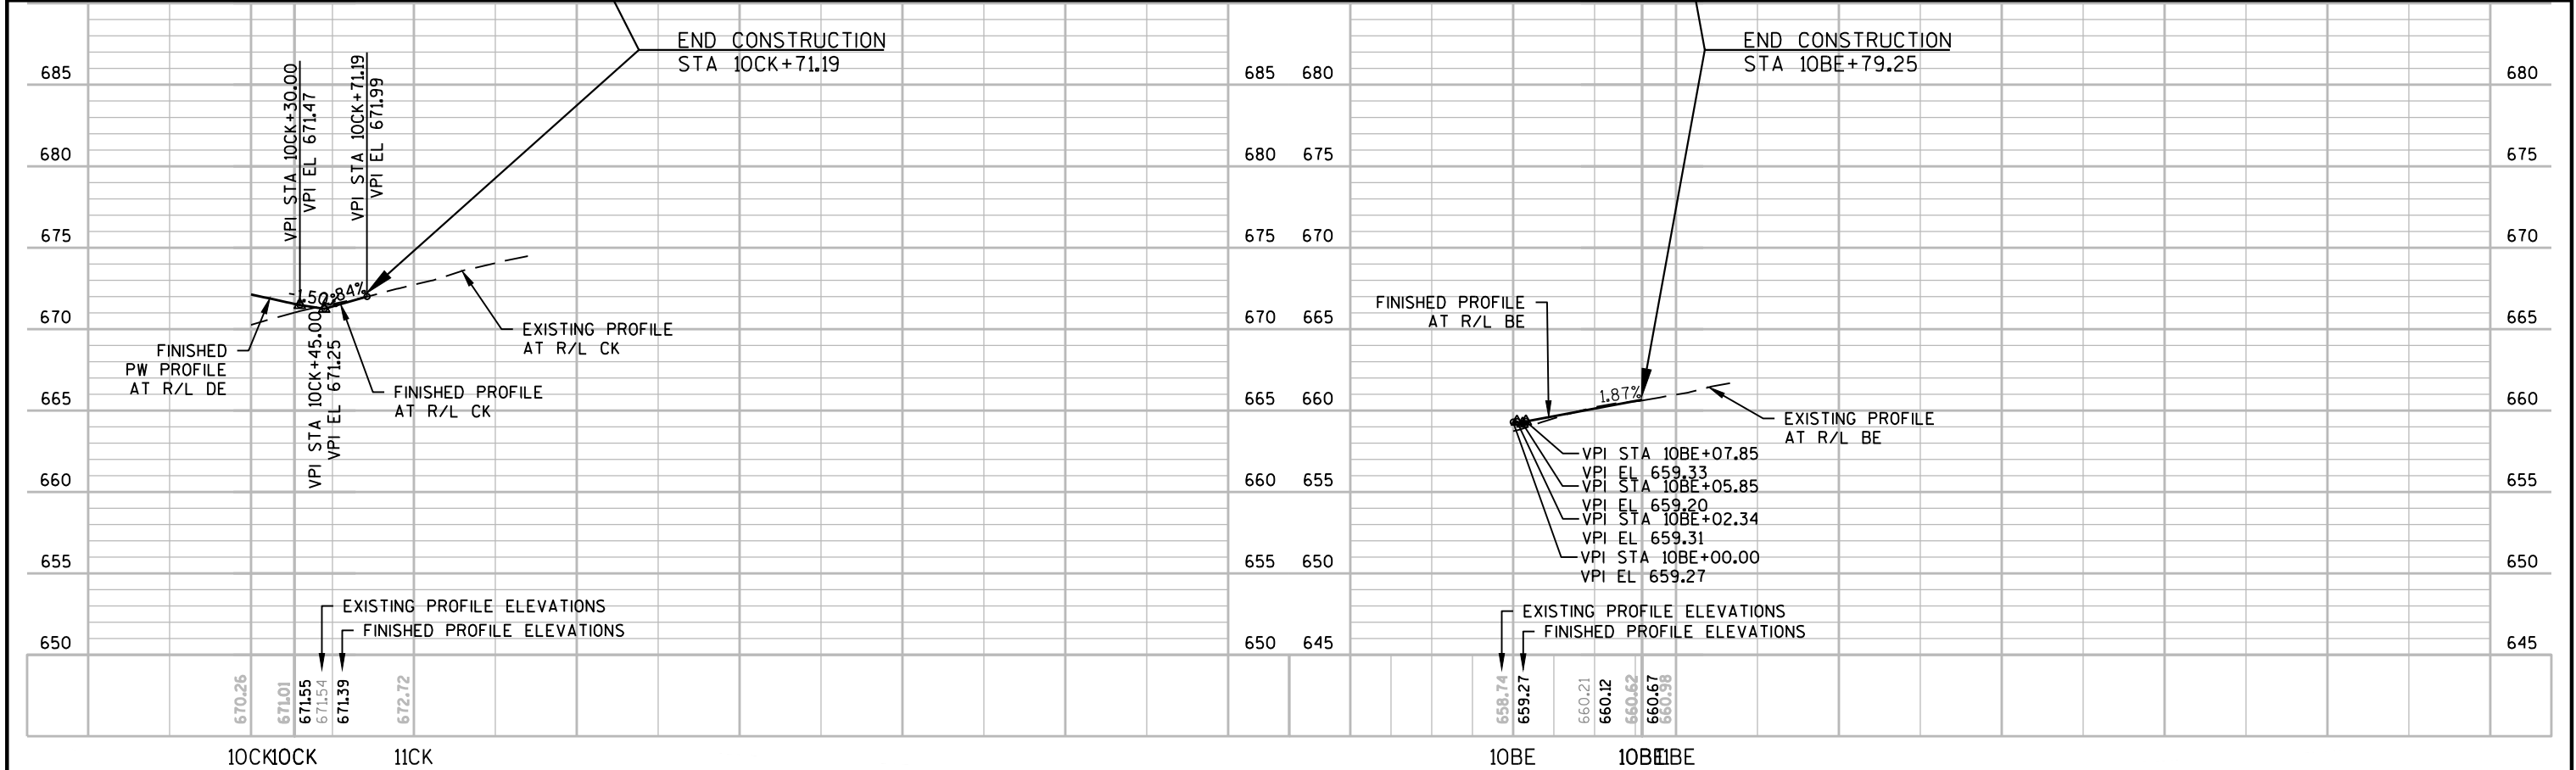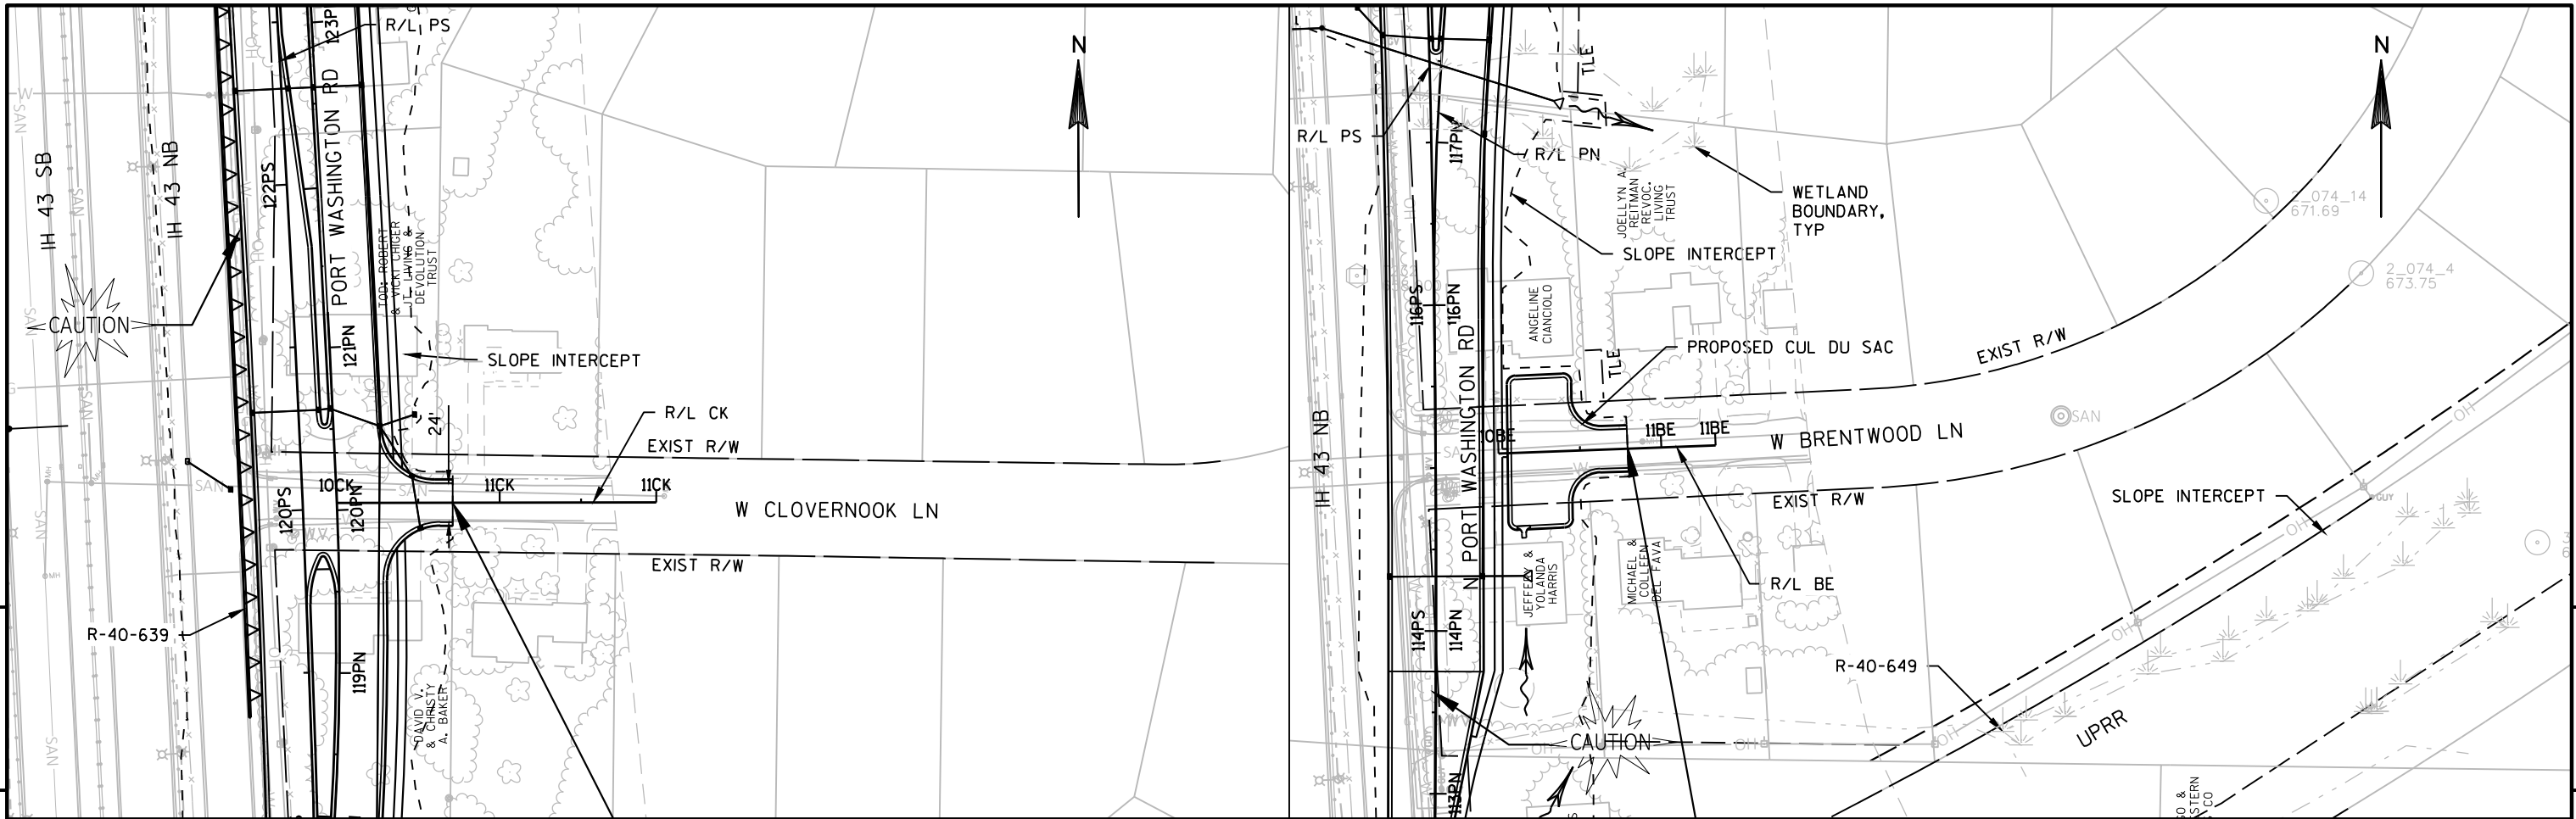

PROJECT NO: 1229-04-71	HWY: N PORT WASHINGTON RD	COUNTY: MILWAUKEE	PLAN AND PROFILE: W CLOVERNOOK LN & W BRENTWOOD LN	SHEET	E
------------------------	---------------------------	-------------------	--	-------	---

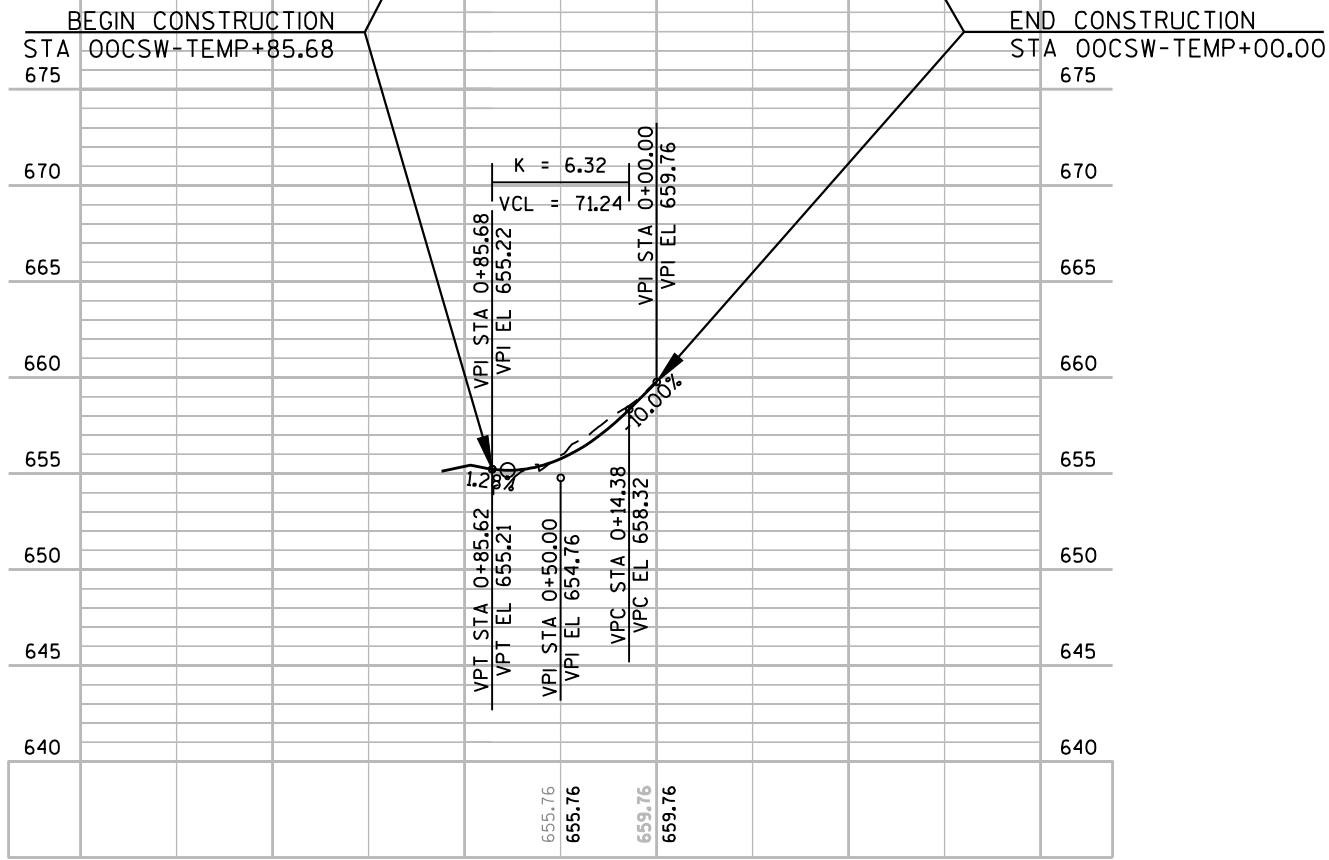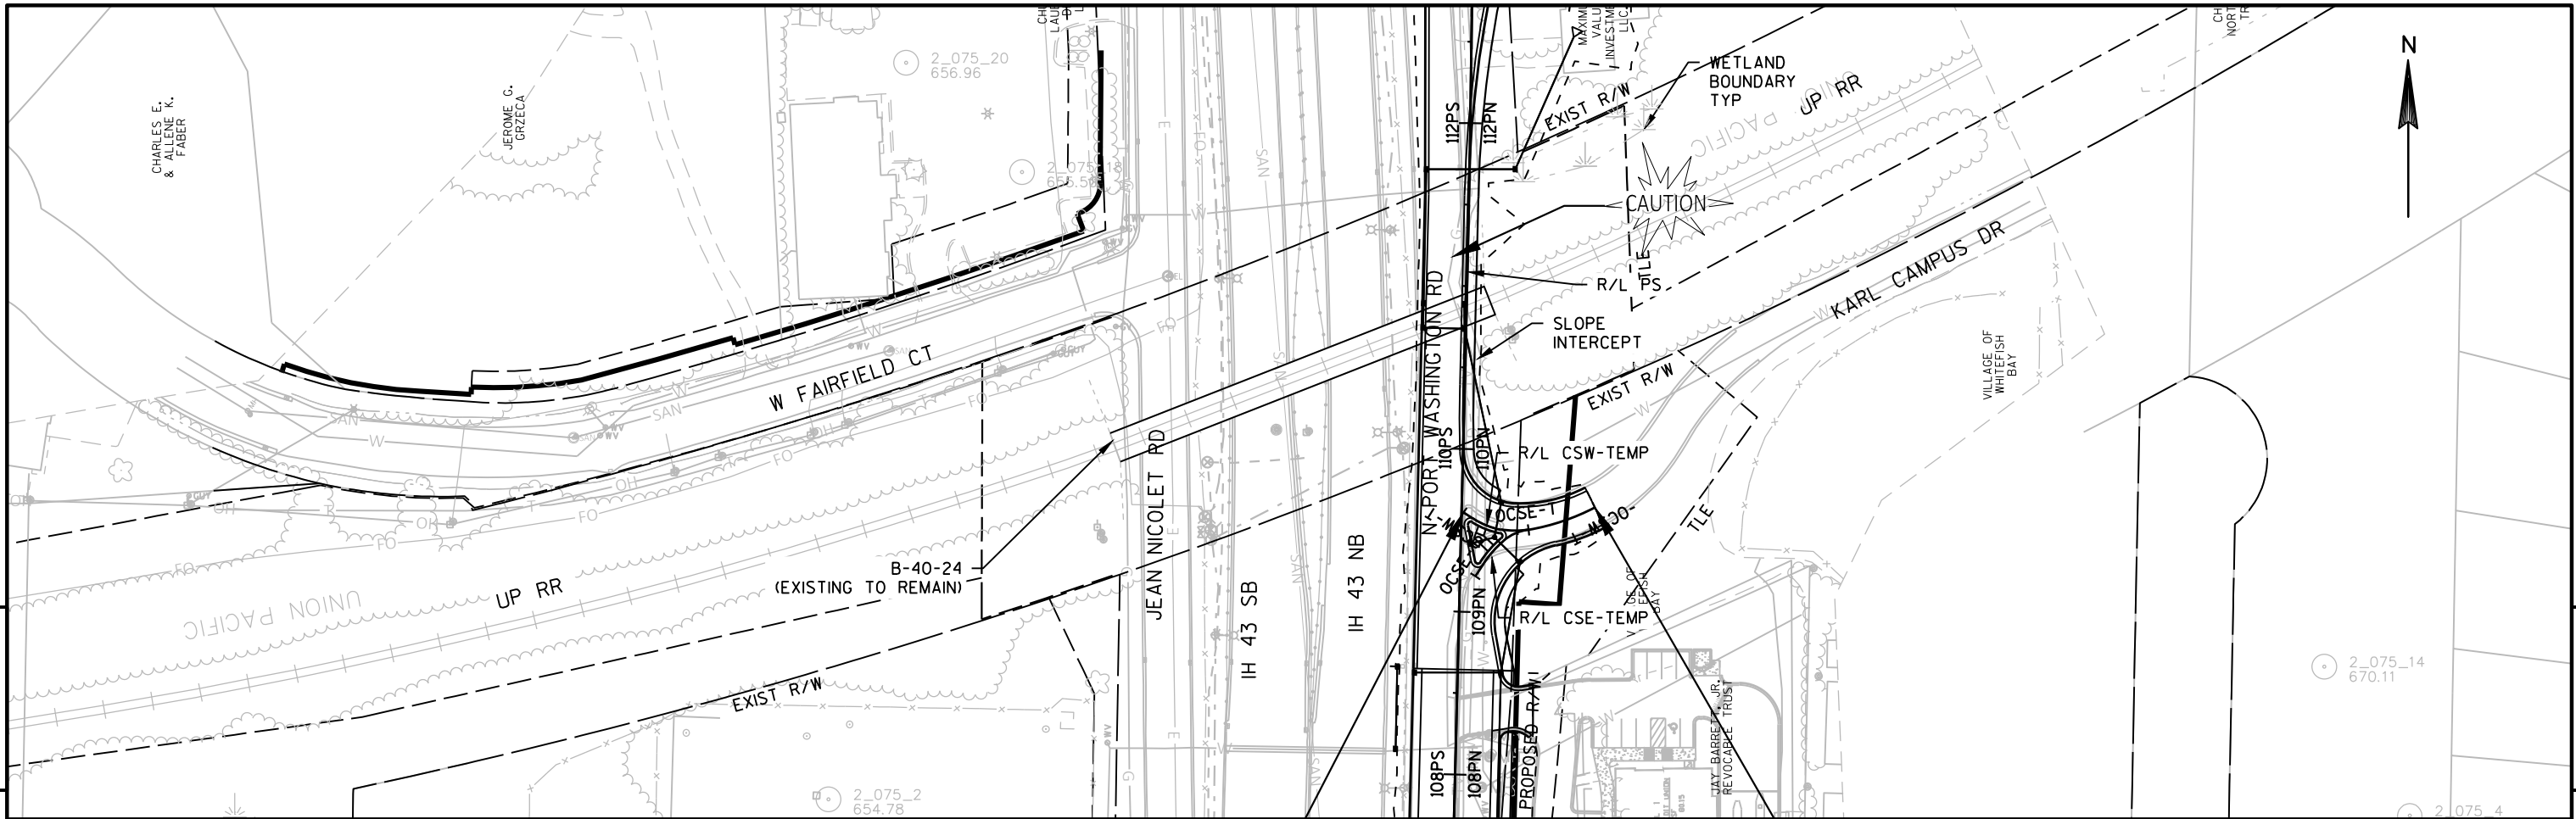

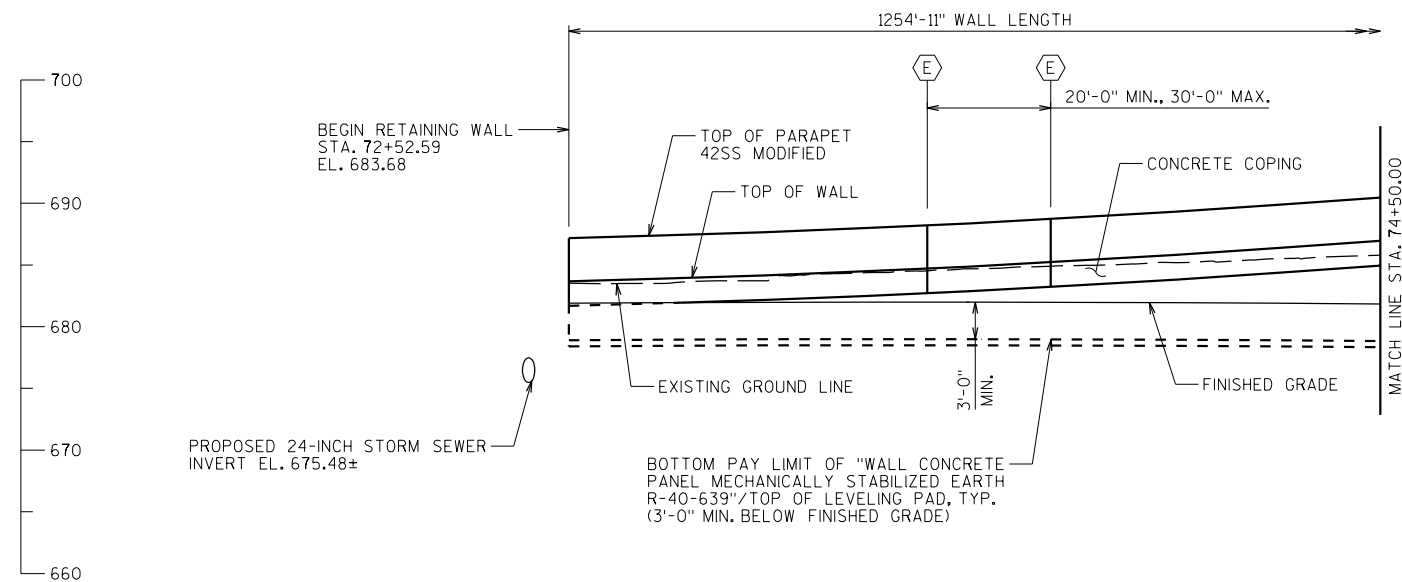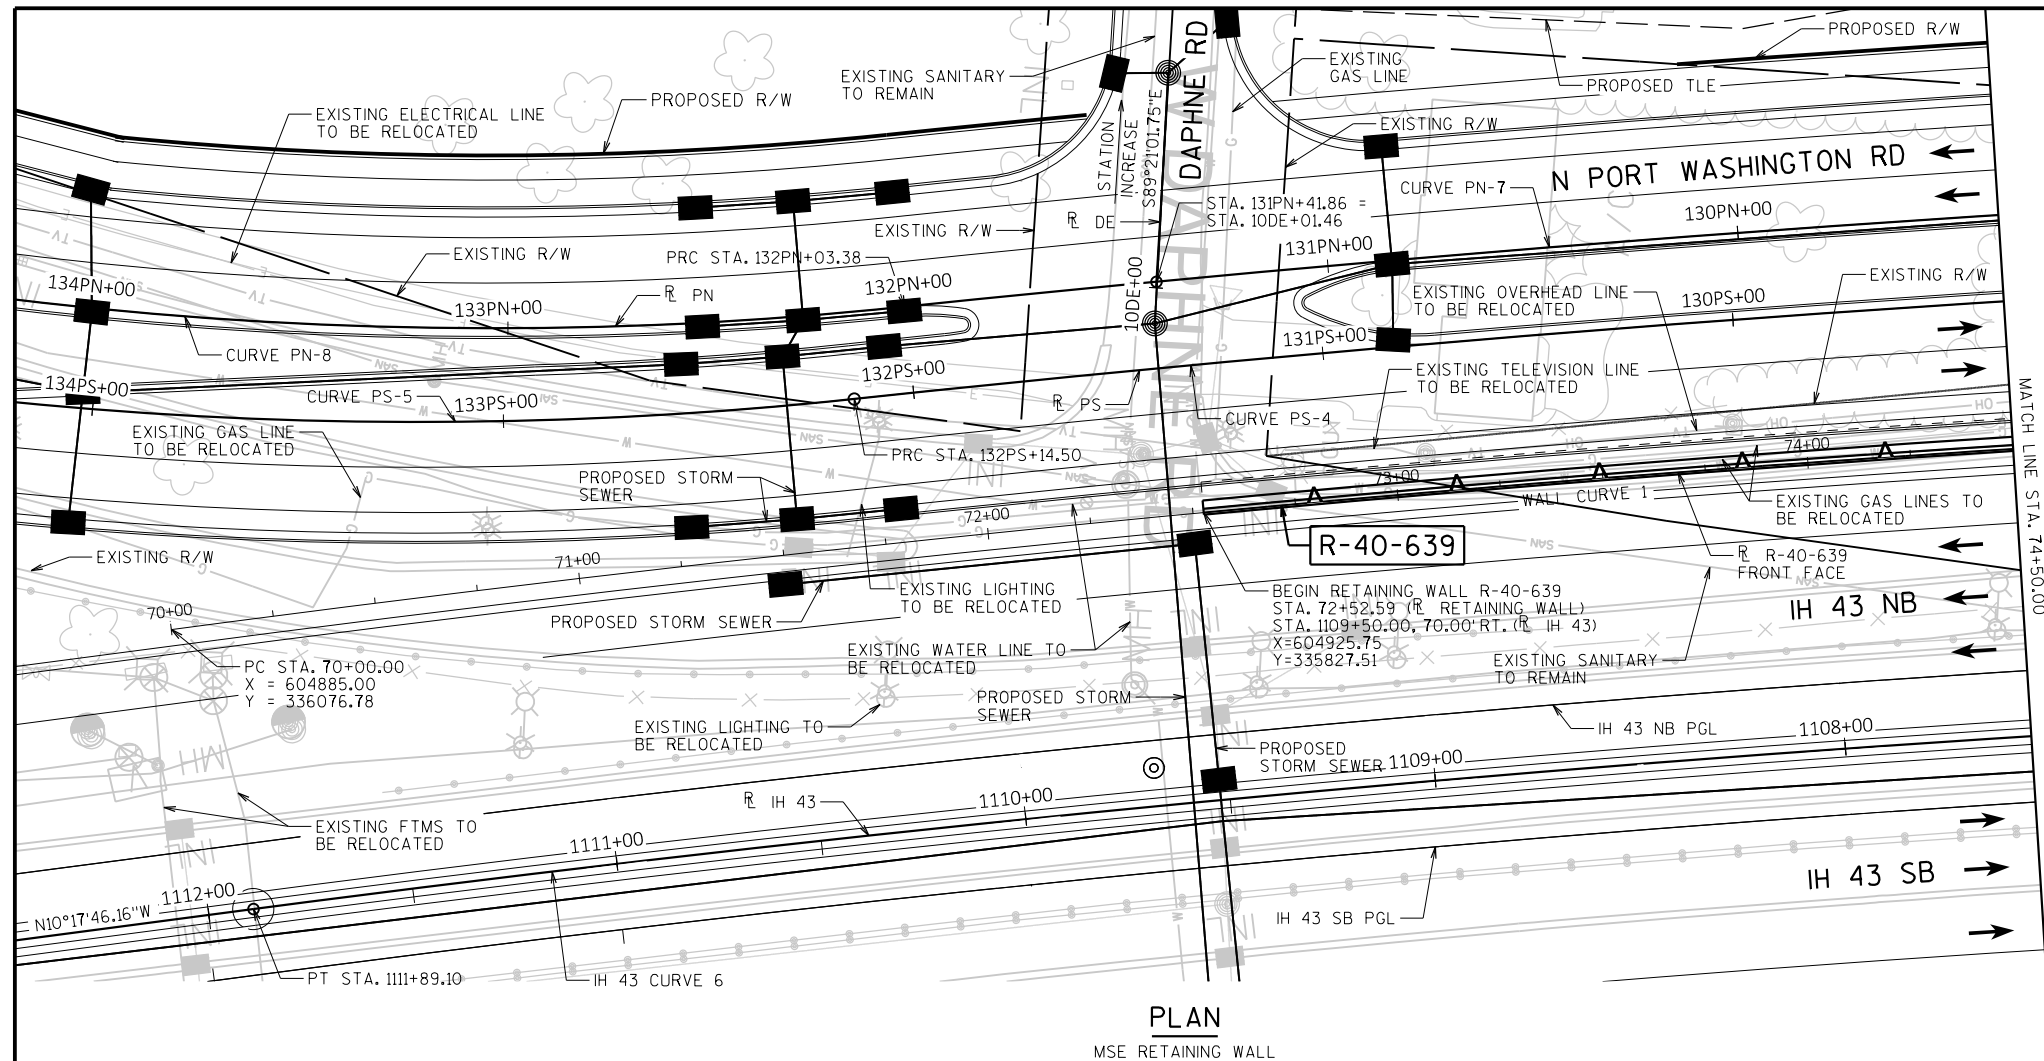

NOTE

R-40-639 AND PORT WASHINGTON ROAD
TO BE CONSTRUCTED UNDER THIS
CONTRACT. IH 43 TO BE CONSTRUCTED
LATER UNDER CONTRACT 1229-04-73.

STATE PROJECT NUMBER

1229-04-71

DESIGN DATA

LIVE LOAD:

LIVE LOAD SURCHARGE (ROADWAY): 240 PSF

MATERIAL PROPERTIES:

CONCRETE MASONRY RETAINING WALL..... f'c = 4,000 psi
PRECAST CONCRETE WALL PANELS..... f'c = 4,000 psi
BAR STEEL REINFORCEMENT..... fy = 60,000 psi

DESIGN THE RETAINING WALL FOR A HORIZONTAL
FINISHED GRADE BEHIND THE WALL, AND A LIVE LOAD
SURCHARGE OF 240 PSF, UNLESS NOTED OTHERWISE

LEGEND

→ DIRECTION OF TRAFFIC

⬡ EXPANSION JOINT

LIST OF DRAWINGS


1. GENERAL PLAN & ELEVATION (1 OF 3)
2. GENERAL PLAN & ELEVATION (2 OF 3)
3. GENERAL PLAN & ELEVATION (3 OF 3)
4. TYPICAL SECTION
5. GENERAL NOTES & QUANTITIES
6. PROFILE GRADE LINES & DESIGN DATA
7. SUBSURFACE EXPLORATION
8. SUBSURFACE EXPLORATION

STRUCTURES DESIGN CONTACTS

BRIDGE OFFICE:
AARON BONK (608) 261-0261
CONSULTANT:
MOHAMMED ZAGLOUL (414) 751-7200


NO.	DATE	REVISION	BY
ORIGINAL PLANS PREPARED BY			
kapur 7711 N. Port Washington Road Milwaukee, Wisconsin 53217 kapurinc.com			
STATE OF WISCONSIN DEPARTMENT OF TRANSPORTATION			
ACCEPTED _____ CHIEF STRUCTURES DESIGN ENGINEER DATE			
STRUCTURE R-40-639			
RETAINING WALL BTWN. IH 43 NB & N. PORT WASH. RD			
COUNTY	MILWAUKEE	CITY	GLENDALE
DESIGN SPEC. AASHTO LRFD BRIDGE DESIGN SPECIFICATIONS			
DESIGNED BY	AJA	DESIGN CK'D.	MHZ
DRAWN BY	MM	PLANS CK'D.	MHZ/AJA
GENERAL PLAN & ELEVATION (1 OF 3)			SHEET 1 OF 8

PRELIMINARY PLANS

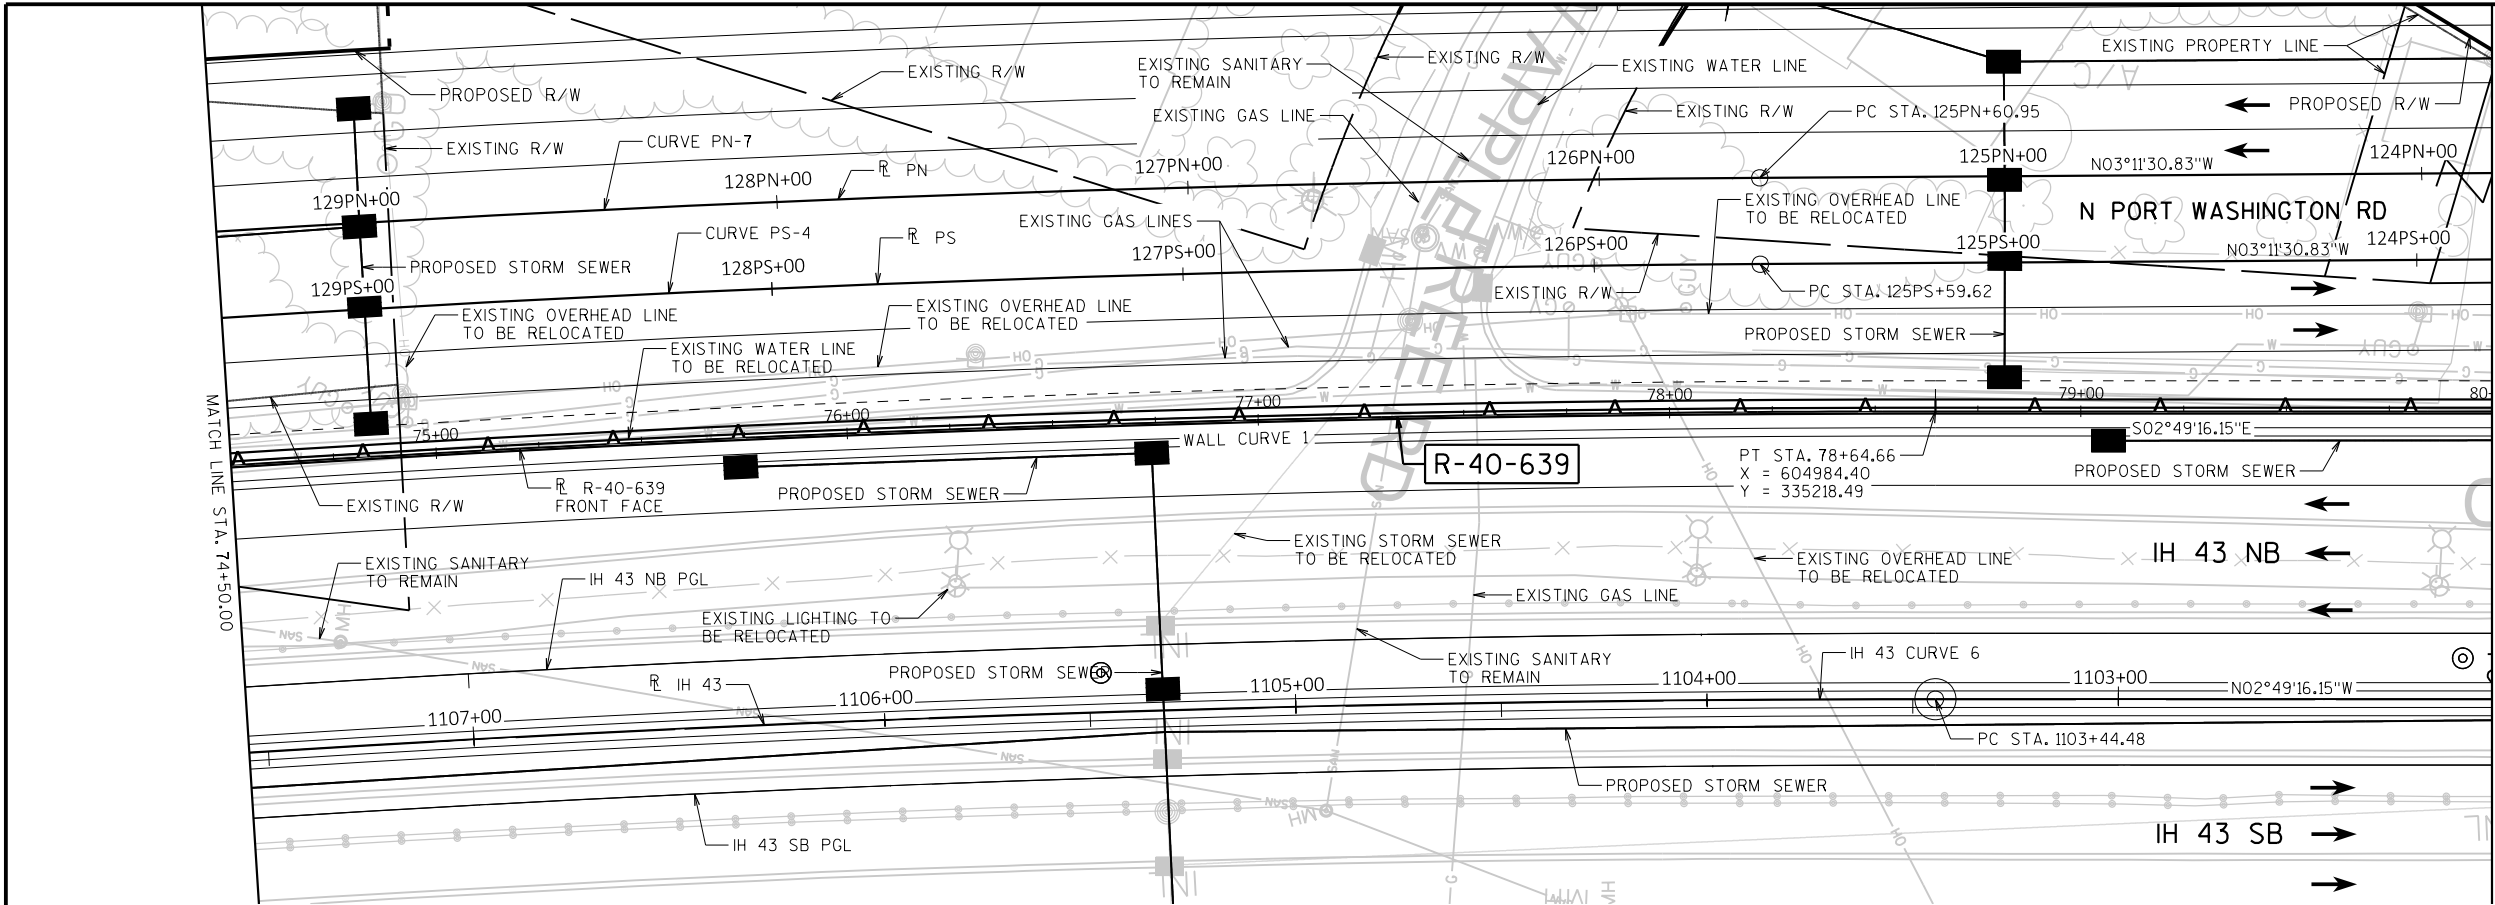


PLAN
MSE RETAINING WALL

1254'-11" WALL LENGTH

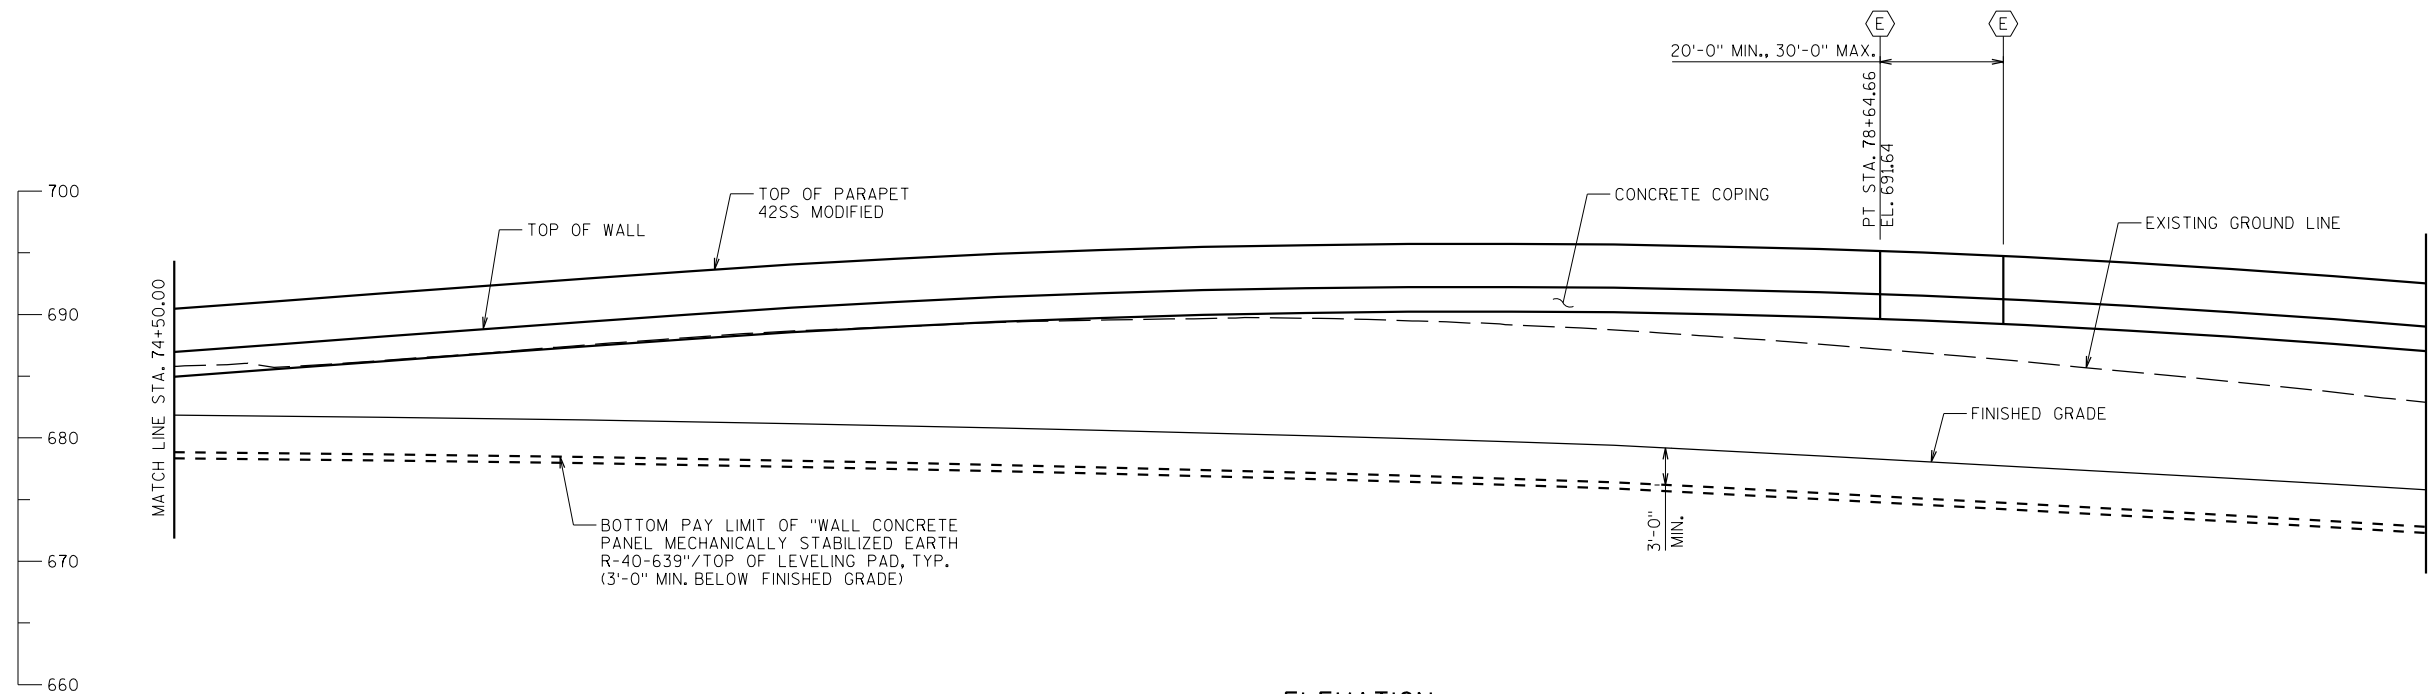

ELEVATION
LOOKING WEST
(DIMENSIONS ALONG FRONT FACE OF WALL)

STATE PROJECT NUMBER
1229-04-71


 


NOTE
 R-40-639 AND PORT WASHINGTON ROAD
 TO BE CONSTRUCTED UNDER THIS
 CONTRACT. IH 43 TO BE CONSTRUCTED
 LATER UNDER CONTRACT 1229-04-73.

LEGEND
 → DIRECTION OF TRAFFIC
 (E) EXPANSION JOINT

NO.	DATE	REVISION	BY
STATE OF WISCONSIN DEPARTMENT OF TRANSPORTATION			
STRUCTURE R-40-639			
DRAWN BY MM		PLANS CK'D. MHZ	
GENERAL PLAN & ELEVATION (2 OF 3)		SHEET 2 OF 8	

PRELIMINARY PLANS

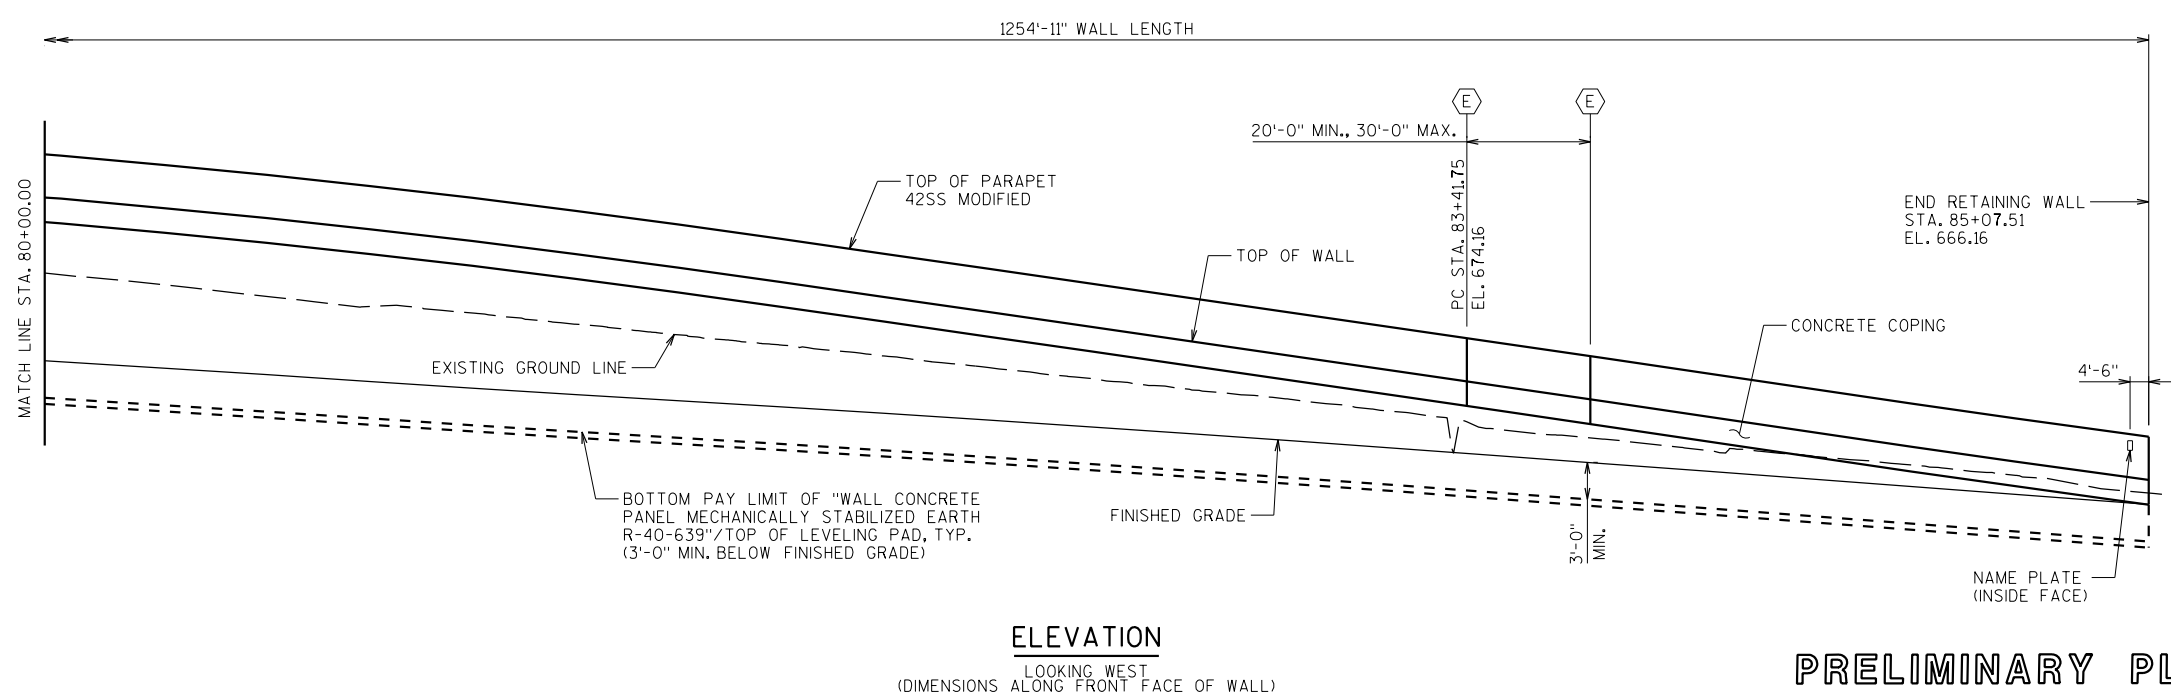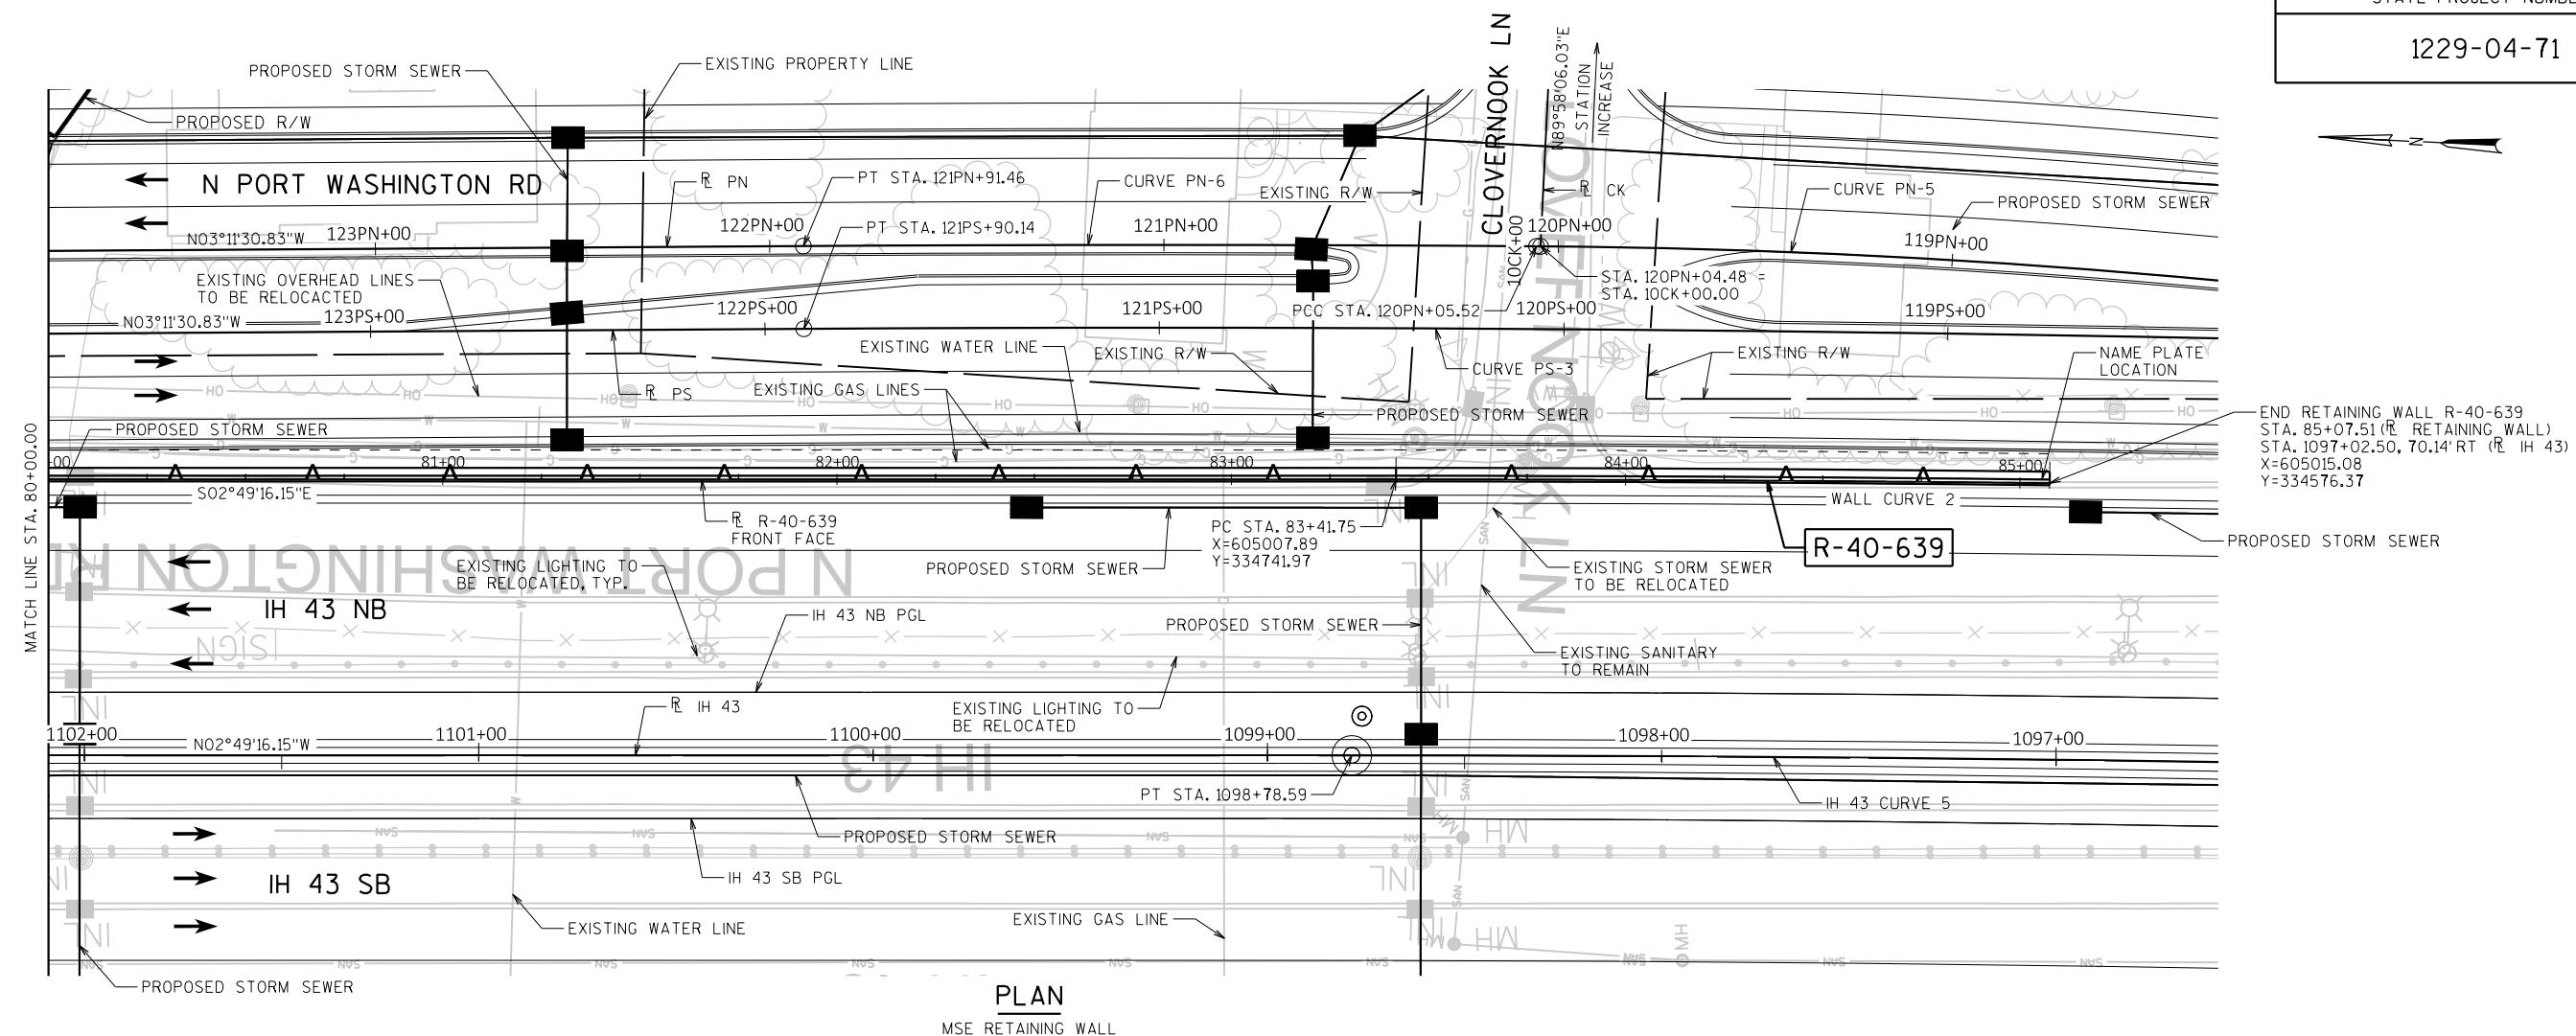**NOTE**


R-40-639 AND PORT WASHINGTON ROAD TO BE CONSTRUCTED UNDER THIS CONTRACT. IH 43 TO BE CONSTRUCTED LATER UNDER CONTRACT 1229-04-73.

LEGEND

- DIRECTION OF TRAFFIC
E EXPANSION JOINT

NO.	DATE	REVISION	BY
STATE OF WISCONSIN DEPARTMENT OF TRANSPORTATION			
STRUCTURE R-40-639			
DRAWN BY MM		PLANS CK'D. MHZ	
GENERAL PLAN & ELEVATION (3 OF 3)		SHEET 3 OF 8	

PRELIMINARY PLANS

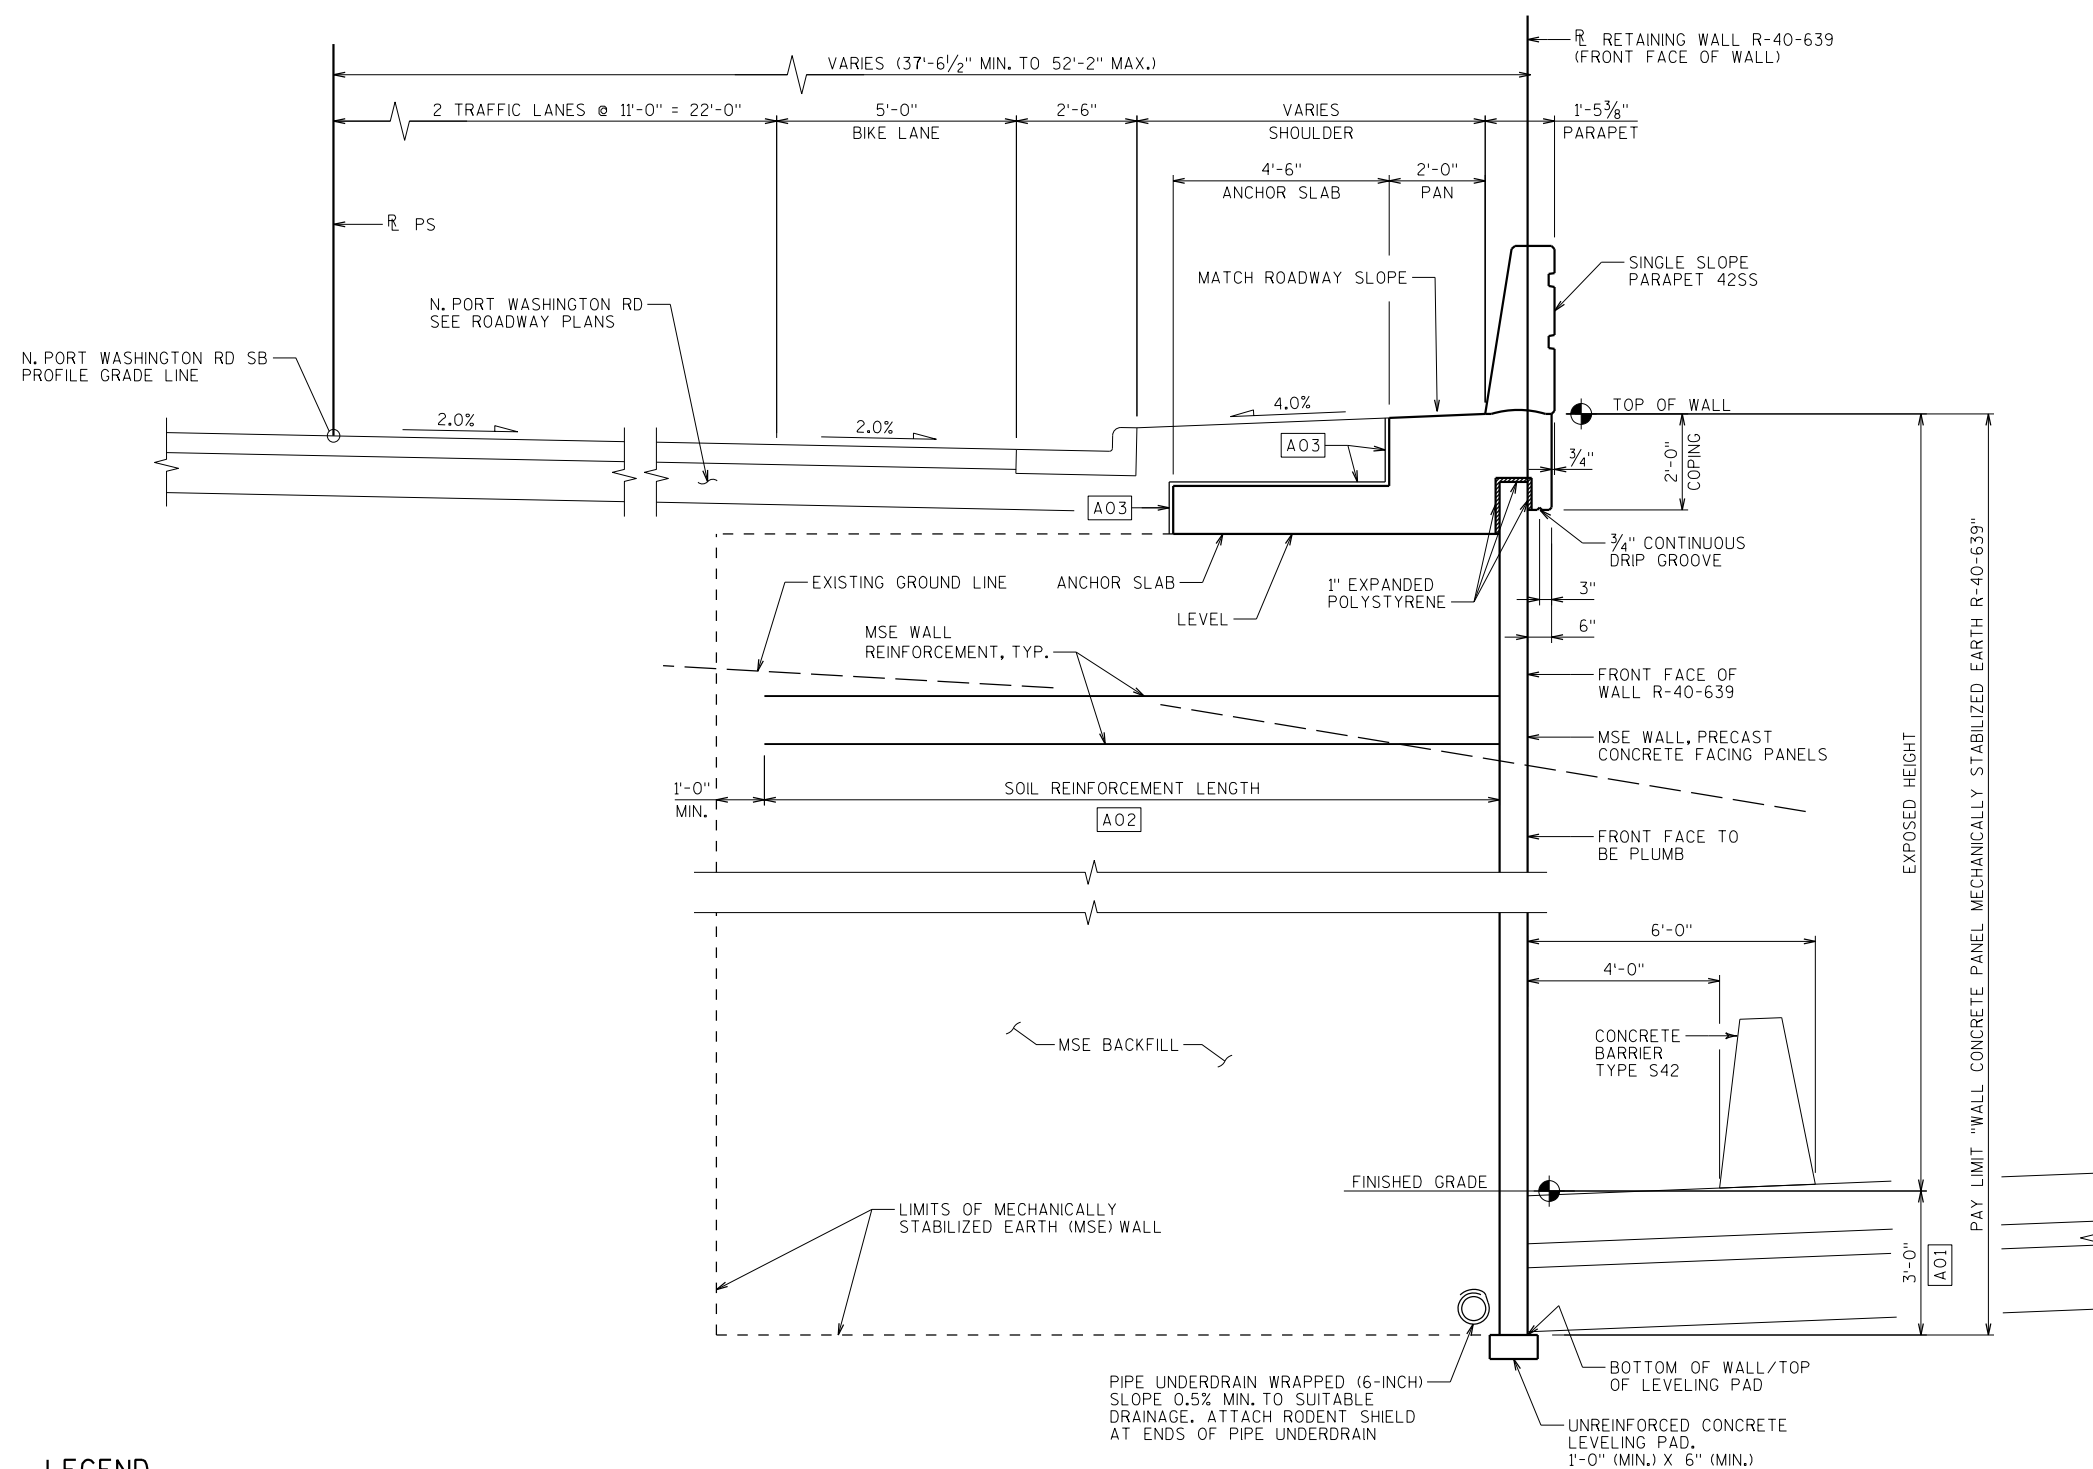

TYPICAL WALL SECTION

LOOKING SOUTH

LEGEND

[A01] MINIMUM DIMENSION FROM FINISHED GRADE AT FRONT FACE OF WALL TO TOP OF LEVELING PAD AS SHOWN. PAY LIMITS BASED ON MINIMUM DIMENSION.

[A02] SEE EXTERNAL STABILITY EVALUATION TABLE ON THE "PROFILE GRADE LINES & DESIGN DATA" SHEET FOR MINIMUM LENGTH OF MSE WALL REINFORCING STRIPS. SOIL REINFORCEMENT MUST EXTEND A MINIMUM OF 3.0 FEET BEYOND THE FAILURE PLANE FOR INTERNAL STABILITY AS DEFINED BY AASHTO SPECIFICATIONS.

[A03] 18" RUBBERIZED MEMBRANE WATERPROOFING TO BE PLACED ON THESE SURFACES AT EACH JOINT.

PRELIMINARY PLANS

NO.	DATE	REVISION	BY
STATE OF WISCONSIN DEPARTMENT OF TRANSPORTATION			
STRUCTURE R-40-639			
DRAWN BY MM		PLANS CK'D. MHZ	
TYPICAL SECTION			SHEET 4 OF 8

GENERAL NOTES

DRAWINGS SHALL NOT BE SCALED.

BEVEL EXPOSED EDGES OF CONCRETE ¾", UNLESS NOTED OTHERWISE.

COORDINATES ON THIS PLAN ARE REFERENCED TO THE WISCONSIN COUNTY COORDINATE SYSTEM (WCCS), MILWAUKEE COUNTY ZONE, NAD 83 (2007). ALL STATIONS AND ELEVATIONS ARE IN FEET. ELEVATIONS ARE REFERENCED TO THE NORTH AMERICAN VERTICAL DATUM NAVD 88 (2007).

THESE PLANS ARE FOR A PRECAST CONCRETE PANEL MECHANICALLY STABILIZED EARTH (MSE) RETAINING WALL.

THE CONTRACTOR SHALL PROVIDE COMPLETE DESIGN, PLANS, DETAILS, SPECIFICATIONS, AND SHOP DRAWINGS FOR THE RETAINING WALLS IN ACCORDANCE WITH THE SPECIAL PROVISIONS. THE RETAINING WALL MANUFACTURER SHALL PROVIDE TECHNICAL ASSISTANCE TO THE CONTRACTOR DURING CONSTRUCTION. THE COST OF FURNISHING THESE ITEMS IS INCLUDED IN THE BID ITEM "WALL CONCRETE PANEL MECHANICALLY STABILIZED EARTH R-40-639".

THE COST OF FURNISHING AND PLACING MSE BACKFILL WITHIN THE REINFORCED SOIL ZONE IS TO BE INCLUDED IN THE BID ITEM "WALL CONCRETE PANEL MECHANICALLY STABILIZED EARTH R-40-639".

THE COST OF FURNISHING AND PLACING THE UNREINFORCED CONCRETE LEVELING PAD UNDER THE MSE PRECAST WALL PANELS IS INCLUDED IN THE BID ITEM "WALL CONCRETE PANEL MECHANICALLY STABILIZED EARTH R-40-639".

ALL STATIONS AND DIMENSIONS ARE ALONG THE FRONT FACE OF WALL, UNLESS SHOWN OTHERWISE.

ONLY WALL CONCRETE PANEL MSE WALL SYSTEMS THAT USE STRIP TYPE SOIL REINFORCEMENT THAT ARE HINGED AT THE PANEL CONNECTION CAN BE USED FOR THIS PROJECT.

SOIL REINFORCEMENT MAY BE PLACED UP TO A MAXIMUM OF 15° FROM PERPENDICULAR IF NECESSARY TO AVOID INTERFERENCE WITH ITEMS BEHIND THE WALL. ANGLES GREATER THAN 15° REQUIRE APPROVAL FROM THE BUREAU OF STRUCTURES DESIGN SECTION.

BAR STEEL REINFORCEMENT SHALL HAVE 2" CLEAR COVER, UNLESS SHOWN OTHERWISE.

ALL BAR STEEL REINFORCEMENT WITHIN CAST-IN-PLACE CONCRETE TO BE EPOXY COATED.

THE FIRST OR FIRST TWO DIGITS OF THE BAR MARK SIGNIFIES THE BAR SIZE. BAR DIMENSIONS ARE OUT TO OUT OF BAR.

THE QUANTITIES AND REINFORCEMENT DETAILS ARE BASED ON AN ASSUMED CONCRETE WALL PANEL THICKNESS OF 7½ INCHES. FOR PANEL THICKNESSES DIFFERENT THAN 7½ INCHES, THE CONTRACTOR SHALL VERIFY REINFORCEMENT BAR DETAILS AND QUANTITIES AND WILL BE RESPONSIBLE FOR ANY QUANTITY VARIATIONS.

THE QUANTITIES OF CONCRETE MASONRY & BAR STEEL REINFORCEMENT FOR THE CAST-IN-PLACE ANCHOR SLAB ARE PAID FOR UNDER THE ITEMS "CONCRETE MASONRY RETAINING WALLS" & "BAR STEEL REINFORCEMENT HS COATED STRUCTURES", RESPECTIVELY.

THE PLAN QUANTITY FOR THE ITEM "WALL CONCRETE PANEL MECHANICALLY STABILIZED EARTH R-40-639" IS BASED ON A WALL HEIGHT MEASURED FROM THE TOP OF THE LEVELING PAD TO THE TOP OF WALL AS SHOWN IN THE PLANS. THE TOP OF LEVELING PAD IS ASSUMED TO BE AT LEAST 3'-0" BELOW FINISHED GRADE.

PLANS, ELEVATIONS, AND DETAILS SHOWN ON THESE DRAWINGS ARE INTENDED TO INDICATE WALL LOCATIONS, LENGTHS, HEIGHTS, AND DETAILS COMMON TO THE WALL SYSTEM SELECTED. THE CONTRACTOR SHALL VERIFY THAT THE WALL SYSTEM SELECTED WILL CONFORM TO THE REQUIRED ALIGNMENTS AND DETAILS.

THE MAXIMUM VALUE OF THE ANGLE OF INTERNAL FRICTION OF THE WALL BACKFILL MATERIAL IN THE REINFORCED ZONE SHALL BE ASSUMED TO BE 30° WITHOUT CERTIFIED TEST VALUES.

THE UTILITY INFORMATION SHOWN ON THESE DRAWINGS CONCERNING TYPE AND LOCATION OF UNDERGROUND UTILITIES IS NOT GUARANTEED TO BE ACCURATE OR ALL-INCLUSIVE. THE CONTRACTOR IS RESPONSIBLE FOR MAKING THEIR OWN DETERMINATIONS AS TO TYPE AND LOCATION OF UNDERGROUND UTILITIES AS MAY BE NECESSARY TO AVOID DAMAGE. UTILITIES LABELED AS PROPOSED MAY BE INSTALLED BY OTHERS PRIOR TO THIS CONTRACT.

APPLY PROTECTIVE SURFACE TREATMENT TO THE EXPOSED TOP SURFACE OF THE ANCHOR SLAB.

APPLY PIGMENTED SURFACE SEALER TO THE TOP AND INSIDE FACE OF THE PARAPET.

REFER TO S.D.D. "NAME PLATE (STRUCTURES)" FOR NAME PLATE DETAILS. NAME PLATE SHALL BE CONSIDERED INCIDENTAL TO BID ITEM "CONCRETE MASONRY RETAINING WALLS".

THE CONTRACTOR MUST COORDINATE THE CONSTRUCTION OF THE STORM SEWER COMPONENTS, INCLUDING INLETS, LATERALS AND STRUCTURES WITH THE CONSTRUCTION OF THE MSE WALL.

TOTAL ESTIMATED QUANTITIES

ITEM NO.	BID ITEMS	UNIT	TOTAL
502.3200	PROTECTIVE SURFACE TREATMENT	SY	-
502.3210	PIGMENTED SURFACE SEALER	SY	-
504.0500	CONCRETE MASONRY RETAINING WALLS	CY	-
505.0600	BAR STEEL REINFORCEMENT HS COATED STRUCTURES	LB	-
516.0500	RUBBERIZED MEMBRANE WATERPROOFING	SY	-
612.0206	PIPE UNDERDRAIN UNPERFORATED 6-INCH	LF	-
612.0406	PIPE UNDERDRAIN WRAPPED 6-INCH	LF	-
SPV.0165.XXXX	WALL CONCRETE PANEL MECHANICALLY STABILIZED EARTH R-40-639	SF	-
	NON-BID ITEMS		
	NAME PLATE	EACH	-
	PREFORMED JOINT FILLER	SIZE	-
	NON-BITUMINOUS JOINT SEALER	SIZE	-
	CORK FILLER	SIZE	-
	EXPANDED POLYSTYRENE	SIZE	-

ALL ITEMS ARE CATEGORY XXXX

PRELIMINARY PLANS

NO.	DATE	REVISION	BY
STATE OF WISCONSIN DEPARTMENT OF TRANSPORTATION			
STRUCTURE R-40-639			
		DRAWN BY	PLANS CK'D.
		MM	MHZ
GENERAL NOTES & QUANTITIES		SHEET 5 OF 8	

WALL ELEVATIONS ■

STATION & OFFSET	WALL STATION	TOP OF WALL ELEVATION	FINISHED GRADE ELEVATION
1109+50.00, 70.00' RT	72+52.59	683.68	681.91
1109+27.83, 70.00' RT	72+75.00	683.90	681.94
1109+03.09, 70.00' RT	73+00.00	684.16	681.98
1108+78.36, 70.00' RT	73+25.00	684.49	681.99
1108+53.63, 70.00' RT	73+50.00	684.87	682.00
1108+28.89, 70.00' RT	73+75.00	685.34	681.97
1108+04.16, 70.00' RT	74+00.00	685.82	681.95
1107+79.43, 70.00' RT	74+25.00	686.37	681.90
1107+54.70, 70.00' RT	74+50.00	686.96	681.84
1107+29.96, 70.00' RT	74+75.00	687.58	681.76
1107+05.23, 70.00' RT	75+00.00	688.19	681.67
1106+80.50, 70.00' RT	75+25.00	688.80	681.56
1106+55.77, 70.00' RT	75+50.00	689.42	681.45
1106+31.03, 70.00' RT	75+75.00	689.99	681.31
1106+06.30, 70.00' RT	76+00.00	690.56	681.16
1105+81.57, 70.00' RT	76+25.00	691.01	680.99
1105+56.84, 70.00' RT	76+50.00	691.42	680.81
1105+32.10, 70.00' RT	76+75.00	691.72	680.61
1105+07.37, 70.00' RT	77+00.00	691.97	680.40
1104+82.64, 70.00' RT	77+25.00	692.12	680.17
1104+57.91, 70.00' RT	77+50.00	692.22	679.93
1104+33.17, 70.00' RT	77+75.00	692.22	679.67
1104+08.44, 70.00' RT	78+00.00	692.18	679.41
1103+83.71, 70.00' RT	78+25.00	692.01	678.98
1103+58.98, 70.00' RT	78+50.00	691.80	678.53
1103+44.48, 70.00' RT	78+64.66	691.64	678.26

WALL ELEVATIONS CONTINUED■

STATION & OFFSET	WALL STATION	TOP OF WALL ELEVATION	FINISHED GRADE ELEVATION
1103+34.13, 70.00' RT	78+75.00	691.52	678.07
1103+09.13, 70.00' RT	79+00.00	691.15	677.64
1102+84.13, 70.00' RT	79+25.00	690.70	677.18
1102+59.13, 70.00' RT	79+50.00	690.20	676.72
1102+34.13, 70.00' RT	79+75.00	689.61	676.24
1102+09.13, 70.00' RT	80+00.00	688.96	675.74
1101+84.13, 70.00' RT	80+25.00	688.19	675.22
1101+59.13, 70.00' RT	80+50.00	687.38	674.69
1101+34.13, 70.00' RT	80+75.00	686.48	674.15
1101+09.13, 70.00' RT	81+00.00	685.52	673.59
1100+84.13, 70.00' RT	81+25.00	684.47	673.08
1100+59.13, 70.00' RT	81+50.00	683.36	672.59
1100+34.13, 70.00' RT	81+75.00	682.20	672.08
1100+09.13, 70.00' RT	82+00.00	681.00	671.56
1099+84.13, 70.00' RT	82+25.00	679.80	671.02
1099+59.13, 70.00' RT	82+50.00	678.59	670.47
1099+34.13, 70.00' RT	82+75.00	677.39	669.90
1099+09.13, 70.00' RT	83+00.00	676.18	669.32
1098+84.13, 70.00' RT	83+25.00	674.97	668.73
1098+67.44, 70.00' RT	83+41.75	674.16	668.32
1098+59.23, 70.01' RT	83+50.00	673.76	668.11
1098+34.35, 70.03' RT	83+75.00	672.53	667.49
1098+09.48, 70.05' RT	84+00.00	671.30	666.87
1097+84.60, 70.07' RT	84+25.00	670.07	666.24
1097+59.72, 70.09' RT	84+50.00	668.84	665.62
1097+34.85, 70.11' RT	84+75.00	667.66	664.99
1097+09.97, 70.13' RT	85+00.00	666.51	664.37
1097+02.50, 70.14' RT	85+07.51	666.16	664.18

WALL EXTERNAL & OVERALL STABILITY EVALUATION

DIMENSIONS	EVALUATED LOCATIONS		
WALL HEIGHT (FEET)	-	-	-
EXPOSED WALL HEIGHT (FEET)	-	-	-
MINIMUM LENGTH OF REINFORCEMENT (FEET) ■	-	-	-
WALL STATION	-	-	-
BORING USED	-	-	-
CAPACITY TO DEMAND RATIO (CDR)			
SLIDING (CDR>1.0)	-	-	-
ECCENTRICITY (CDR>1.0)	-	-	-
OVERALL STABILITY (CDR>1.0)	-	-	-
BEARING RESISTANCE (CDR>1.0)	-	-	-
FACTORED BEARING RESISTANCE (PSF)	-	-	-

■ THE LENGTHS PROVIDED IN THE TABLE ARE THE MINIMUM REQUIRED REINFORCEMENT LENGTHS BASED UPON THE MINIMUM DESCRIBED IN THE WALL SYSTEM SPECIAL PROVISIONS OR EXTERNAL AND GLOBAL STABILITY AT THE DESIGNATED LOCATIONS. THESE DESIGNATED LOCATIONS REPRESENT TYPICAL AND CRITICAL WALL LOCATIONS, BUT SHALL NOT BE CONSIDERED ALL INCLUSIVE. THE CONTRACTOR DESIGNED LENGTHS SHALL MEET OR EXCEED THE MINIMUM VALUES REPRESENTED IN THE TABLE AT THESE DESIGNATED LOCATIONS.

LEGEND

■ LINEARLY INTERPOLATE WALL ELEVATIONS BETWEEN STATIONS.

HORIZONTAL CURVE DATA

WALL CURVE 1

PI = STA. 74+32.96
Y = 335650.92
X = 604963.09
DELTA = 07°34'14"
D = 00°52'32"
T = 432.96'
L = 864.66'
R = 6544.00'
PC = STA. 70+00.00
Y = 336076.78
X = 604885.00
PT = STA. 78+64.66
Y = 335218.49
X = 604984.40

WALL CURVE 2


PI = STA. 84+24.63
Y = 334659.19
X = 605011.96
DELTA = 00°40'10"
D = 00°24'14"
T = 82.88'
L = 165.76'
R = 14186.00'
PC = STA. 83+41.75
Y = 334741.97
X = 605007.89
PT = STA. 85+07.51
Y = 334576.37
X = 605015.08

IH 43 CURVE 5


PI = STA. 1094+64.12
Y = 334335.51
X = 604957.83
DELTA = 03°21'56"
D = 00°24'21"
T = 414.71'
L = 829.17'
R = 14116.00'
PC = STA. 1090+49.41
Y = 333920.83
X = 604953.89
PT = STA. 1098+78.59
Y = 334749.72
X = 604937.42

IH 43 CURVE 6

PI = STA. 1107+67.39
Y = 335637.44
X = 604893.67
DELTA = 07°28'30"
D = 00°53'06"
T = 422.91'
L = 844.62'
R = 6474.00'
PC = STA. 1103+44.48
Y = 335215.04
X = 604914.49
PT = STA. 1111+89.10
Y = 336053.54
X = 604818.08

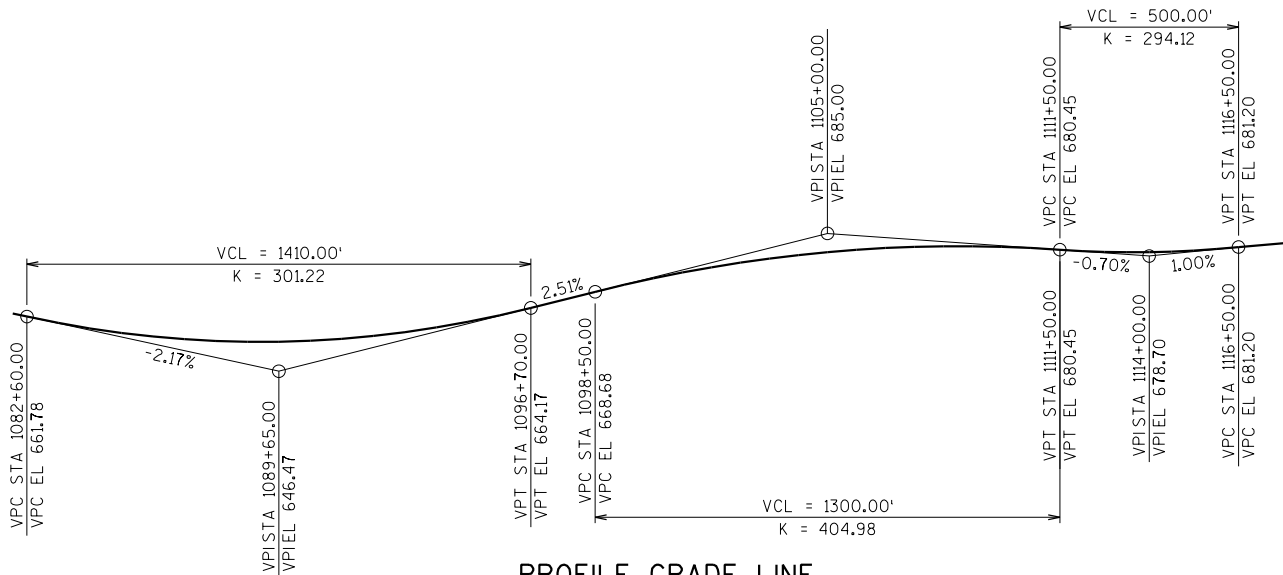

PROFILE GRADE LINE
MAINLINE IH 43 NB

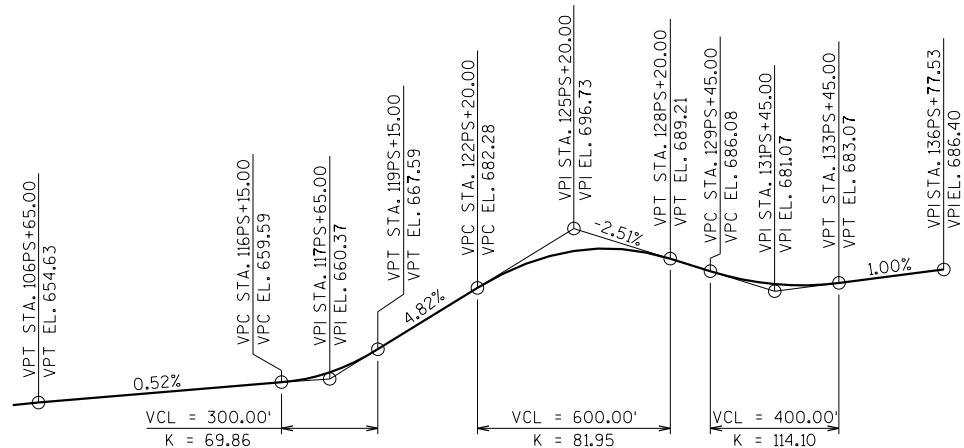

PROFILE GRADE LINE
N PORT WASHINGTON RD SB

PRELIMINARY PLANS

NO.	DATE	REVISION	BY
STATE OF WISCONSIN DEPARTMENT OF TRANSPORTATION			
STRUCTURE R-40-639			
DRAWN BY		MM	PLANS CK'D. MHZ
PROFILE GRADE LINES & DESIGN DATA		SHEET 6 OF 8	

BORING #	DATE COMPLETED	NORTHING (Y)	EASTING (X)
NB110-04	APRIL 22, 2014	335474	604993
NB110-05	JULY 10, 2014	335675	604946
NB111-01	JULY 14, 2014	335869	604947
BORINGS COMPLETED BY: GESTRA ENGINEERING, INC.			
REPORT COMPLETED BY: HNTB CORP.			
ALL COORDINATES REFERENCED TO WCCS NAD 83(91) MILWAUKEE COUNTY			



NOTE:

THE SUBSURFACE INFORMATION PRESENTED HEREIN IS AN ABBREVIATED VERSION OF THE INFORMATION PRESENTED IN THE GEOTECHNICAL ENGINEERING REPORT. REVIEW THE APPROPRIATE GEOTECHNICAL REPORT AND SOIL BORING LOGS FOR ADDITIONAL SUBSURFACE INFORMATION.

WATER LEVELS INDICATED MAY NOT BE REPRESENTATIVE OF HYDROSTATIC WATER LEVELS.

HISTORICAL BORING LOCATIONS ARE APPROXIMATE. ADDITIONAL INFORMATION IS AVAILABLE FROM THE WISCONSIN DEPARTMENT OF TRANSPORTATION.

- ⊙ DENOTES SOIL BORING LOCATION
- ⊙ DENOTES MONITORING WELL LOCATION
- ▲ DENOTES HISTORICAL BORING

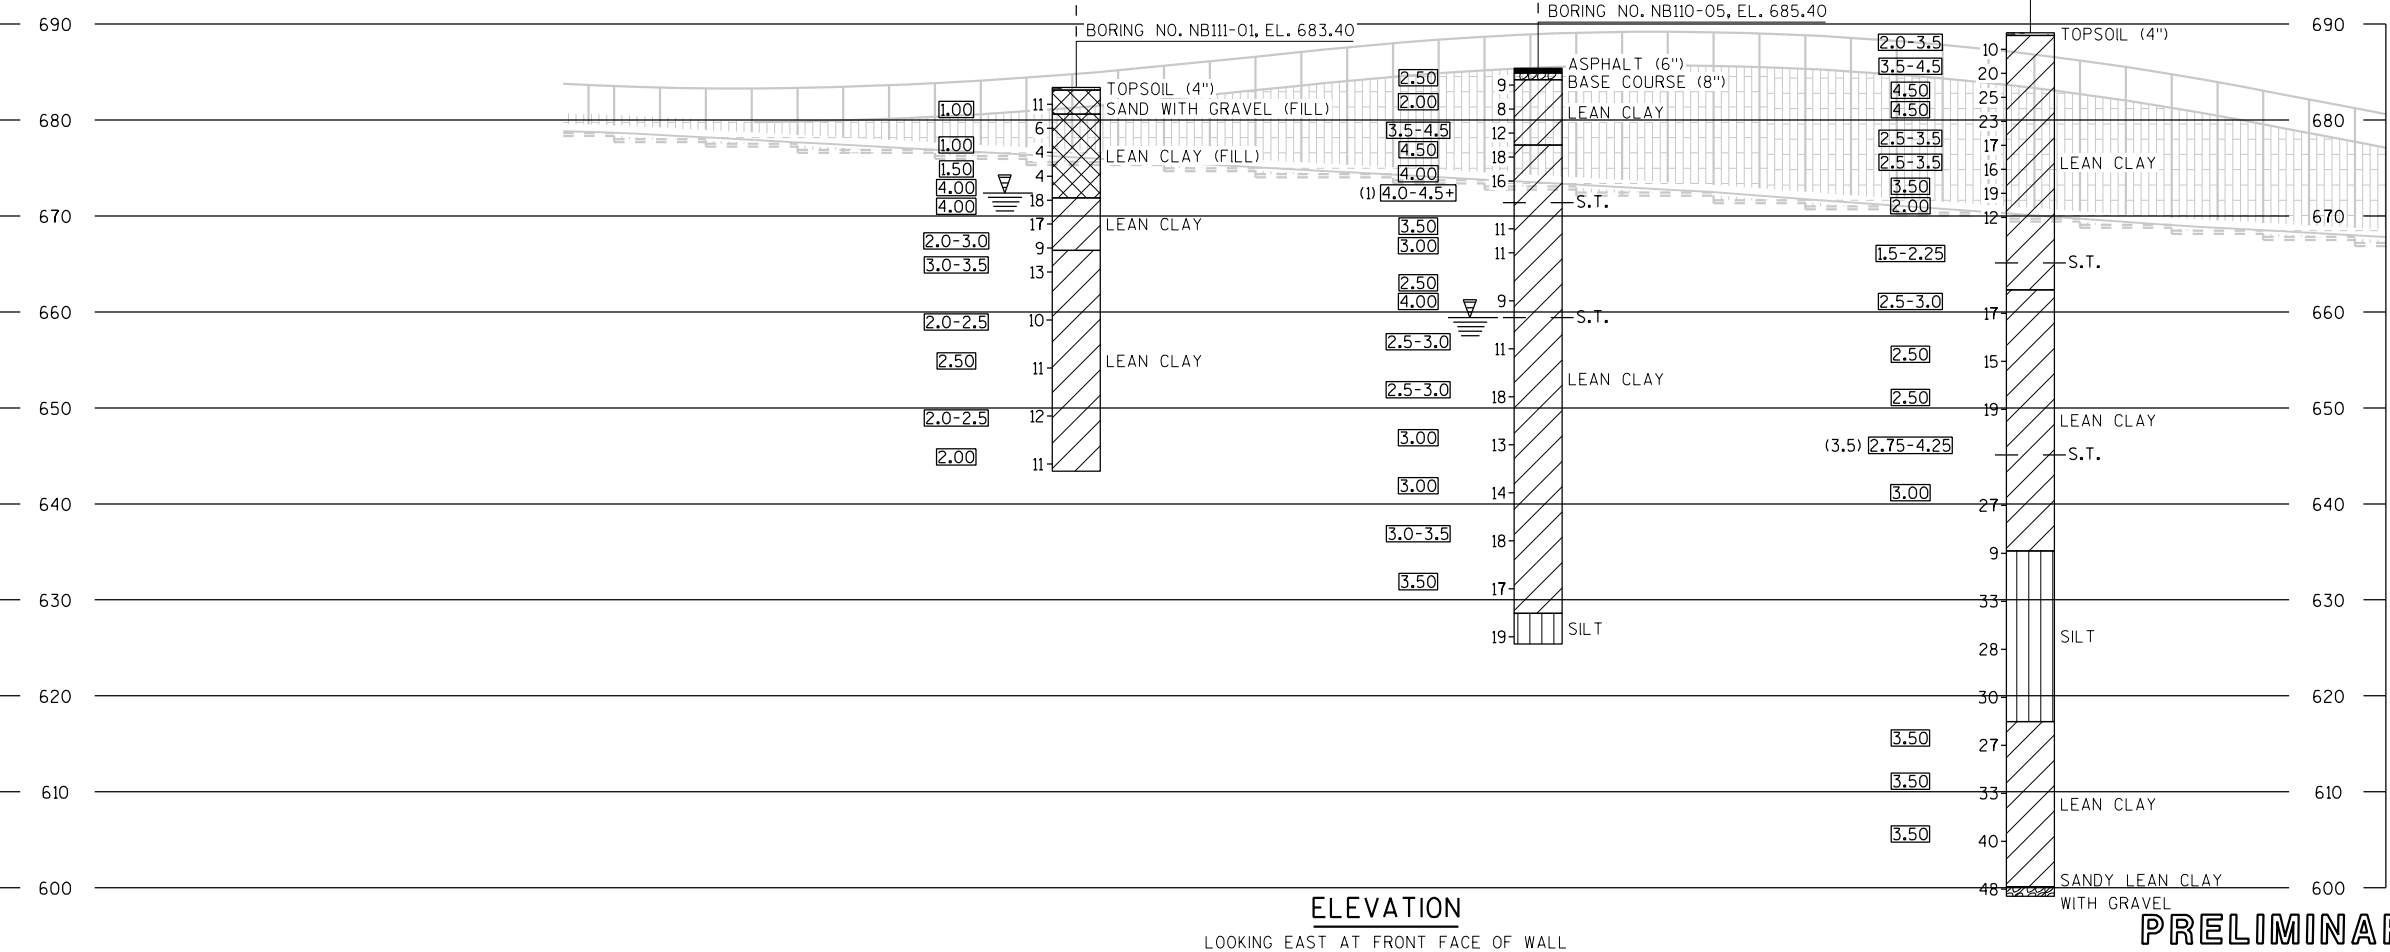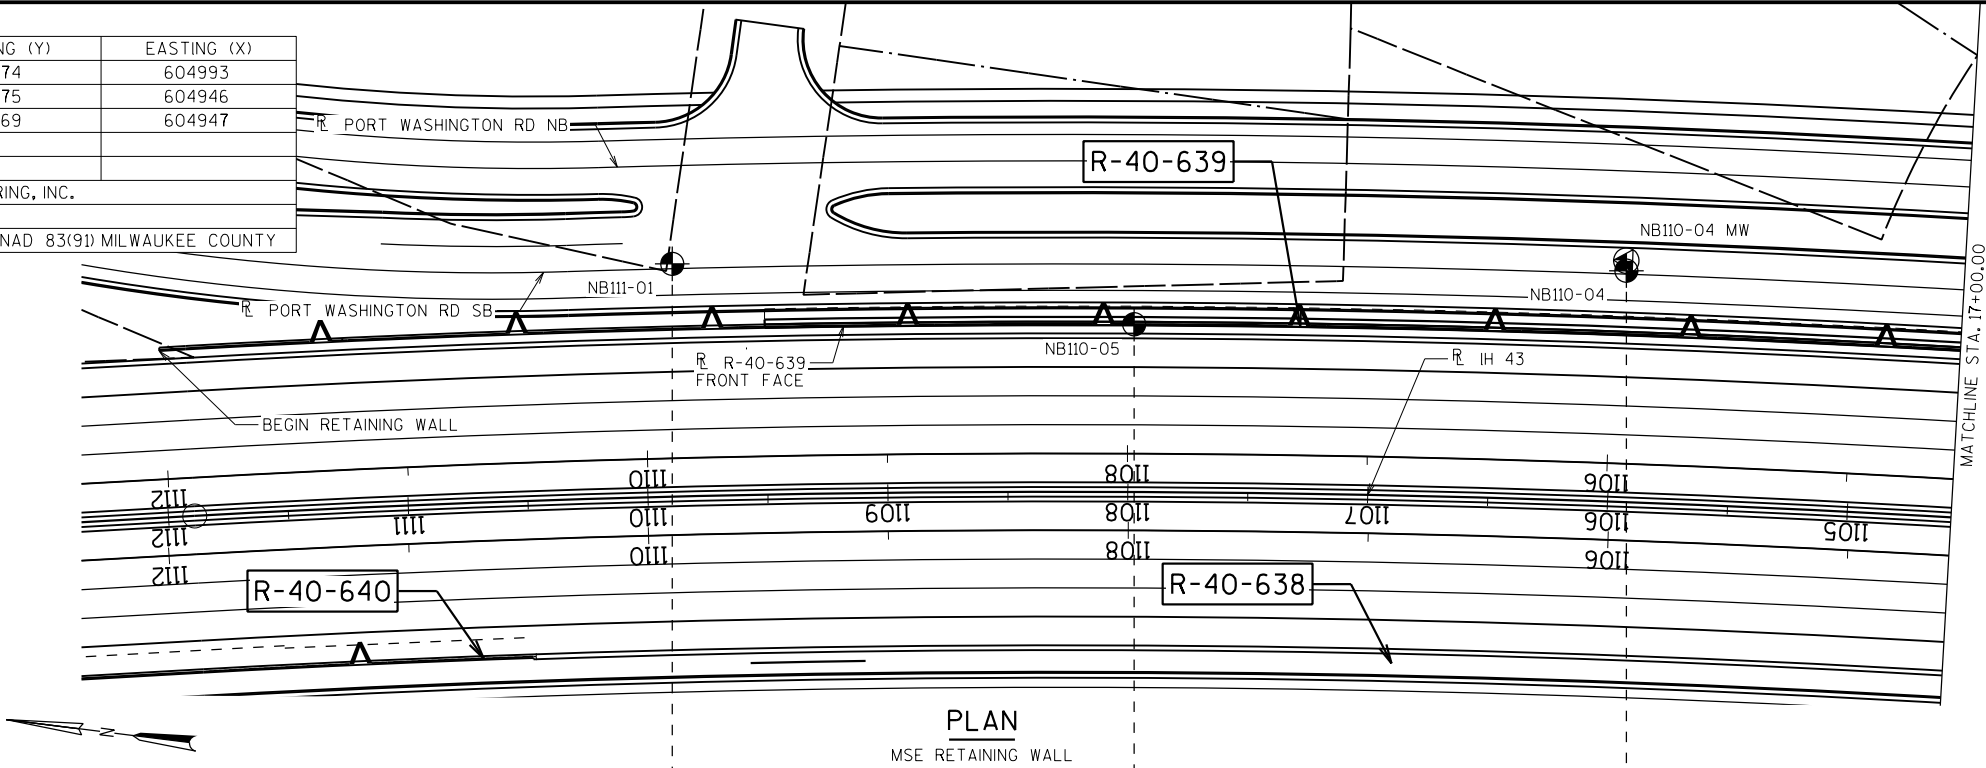

STATE PROJECT NUMBER
1229-04-71

MATERIAL SYMBOLS

- ASPHALT
- CONCRETE
- SAND
- BOULDERS OR COBBLES
- SHALE
- TOPSOIL
- FILL
- CLAY
- LIMESTONE
- SANDSTONE
- PEAT
- GRAVEL
- SILT
- BEDROCK (UNKNOWN)
- IGNEOUS/META

LEGEND OF BORING

- BORING • EL. STA./OFF-SET
- TOPSOIL
- CLAY S.T.
- SILT
- F-C SAND COBBLE OR BOULDER
- WEATHERED LIMESTONE
- CORE RUN #1 - 24'-29' REC-80%, ROD=72%

(1) UNCONFINED STRENGTH, AS DETERMINED BY A POCKET PENETROMETER (TSF)

(2) UNCONFINED STRENGTH, AS DETERMINED BY UNCONFINED COMPRESSION TEST

(3) UNLESS OTHERWISE SPECIFIED THE SPT 'N' VALUE IS BASED ON AASHTO T-206, STANDARD PENETRATION TEST. THE SPT 'N' VALUE PRESENTED HAS NOT BEEN CORRECTED FOR OVERBURDEN PRESSURE OR HAMMER EFFICIENCY.

GROUND WATER ELEVATION

- ▽ AT TIME OF DRILLING
- ▽ END OF DRILLING
- ▽ AFTER DRILLING

ABBREVIATIONS

- F-FINE M-MEDIUM C-COARSE S.T.-SHELBY TUBE

SUBSURFACE EXPLORATION FOR FOUNDATION DESIGN AND BIDDERS INFORMATION

BORINGS WERE COMPLETED AT POINTS APPROXIMATELY AS INDICATED ON THIS DRAWING TO OBTAIN INFORMATION CONCERNING THE CHARACTER OF SUBSURFACE MATERIALS FOUND AT THE SITE. BECAUSE THE INVESTIGATED DEPTHS ARE LIMITED AND THE AREA OF THE BORINGS IS VERY SMALL IN RELATION TO THE ENTIRE SITE, THE WISCONSIN DEPARTMENT OF TRANSPORTATION DOES NOT WARRANT SIMILAR SUBSURFACE CONDITIONS BELOW, BETWEEN, OR BEYOND THESE BORINGS. VARIATIONS IN SOIL CONDITIONS SHOULD BE EXPECTED AND FLUCTUATIONS IN GROUNDWATER LEVELS MAY OCCUR.

NO.	DATE	REVISION	BY
STATE OF WISCONSIN DEPARTMENT OF TRANSPORTATION			
STRUCTURE R-40-639			
DRAWN BY NNM		PLANS CK'D. EAJ	
SUBSURFACE EXPLORATION		SHEET 7 OF 8	

8

8

BORING #	DATE COMPLETED	NORTHING (Y)	EASTING (X)
NB109-01	JUNE 11, 2014	334693	605035
NB110-01	JULY 8, 2014	334876	605003
NB110-02	MAY 1, 2014	335063	604996
NB110-03	JULY 9, 2014	335324	605019
BORINGS COMPLETED BY: GESTRA ENGINEERING, INC.			
REPORT COMPLETED BY: HNTB CORP.			
ALL COORDINATES REFERENCED TO WCCS NAD 83(91) MILWAUKEE COUNTY			



NOTE:

THE SUBSURFACE INFORMATION PRESENTED HEREIN IS AN ABBREVIATED VERSION OF THE INFORMATION PRESENTED IN THE GEOTECHNICAL ENGINEERING REPORT. REVIEW THE APPROPRIATE GEOTECHNICAL REPORT AND SOIL BORING LOGS FOR ADDITIONAL SUBSURFACE INFORMATION.

WATER LEVELS INDICATED MAY NOT BE REPRESENTATIVE OF HYDROSTATIC WATER LEVELS.

HISTORICAL BORING LOCATIONS ARE APPROXIMATE. ADDITIONAL INFORMATION IS AVAILABLE FROM THE WISCONSIN DEPARTMENT OF TRANSPORTATION.

- DENOTES SOIL BORING LOCATION
- DENOTES MONITORING WELL LOCATION
- DENOTES HISTORICAL BORING

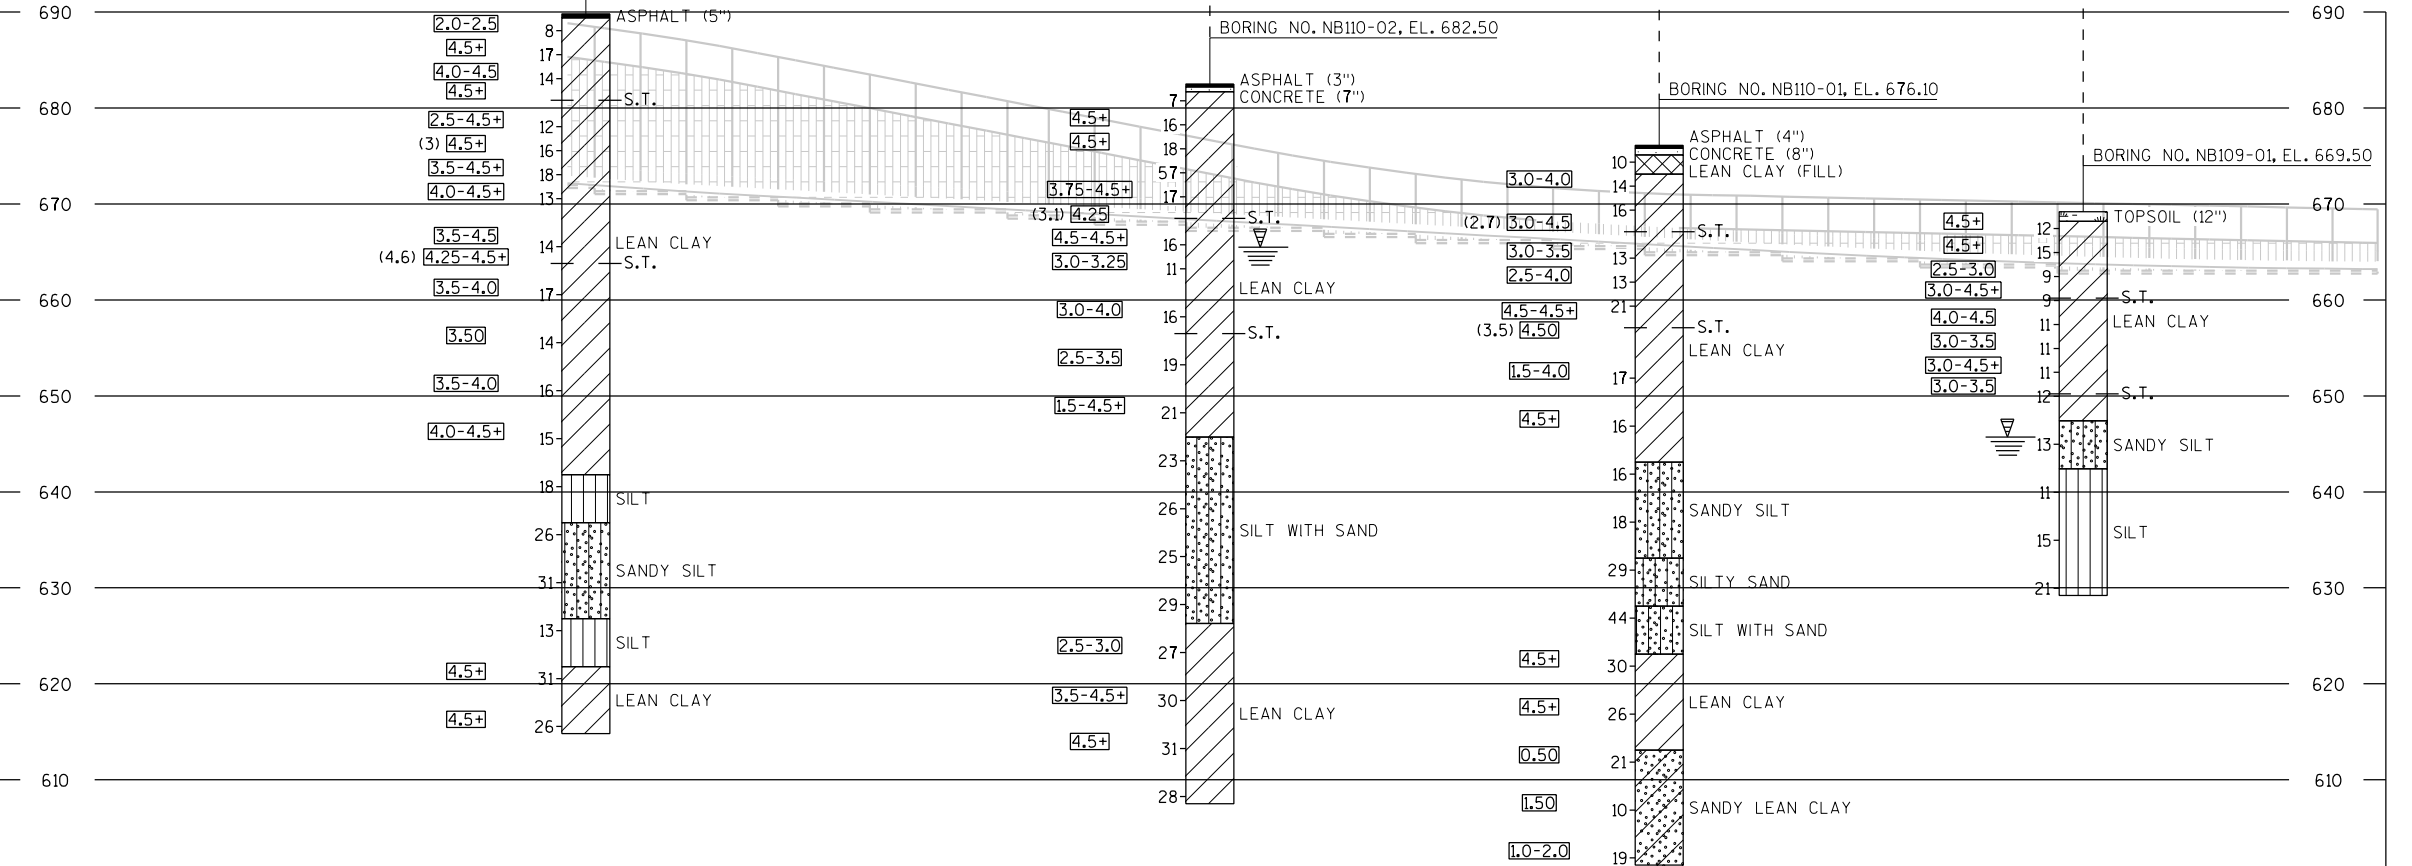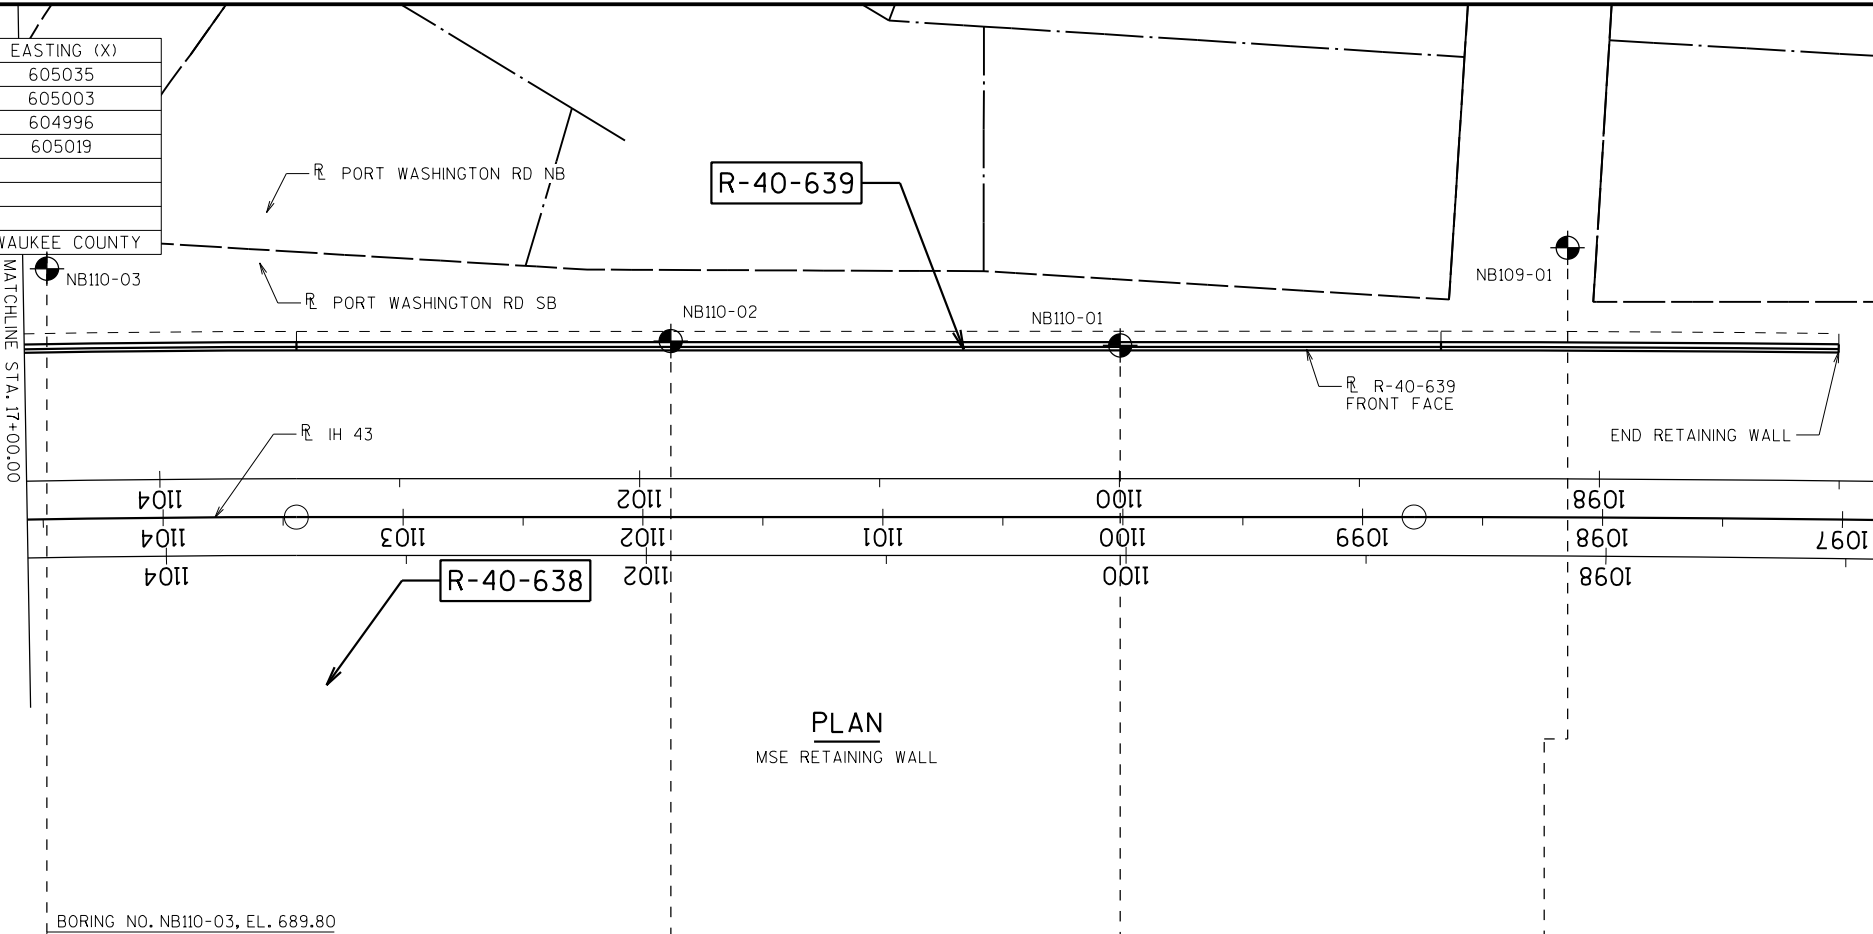

ELEVATION
LOOKING EAST AT FRONT FACE OF WALL


STATE PROJECT NUMBER

1229-04-71

MATERIAL SYMBOLS

ASPHALT	TOPSOIL	PEAT
CONCRETE	FILL	GRAVEL
SAND	CLAY	SILT
BOULDERS OR COBBLES	LIMESTONE	BEDROCK (UNKNOWN)
SHALE	SANDSTONE	IGNEOUS/META

LEGEND OF BORING

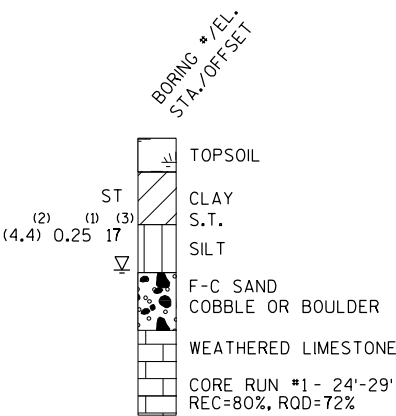

- (1) UNCONFINED STRENGTH, AS DETERMINED BY A POCKET PENETROMETER (TSF)
- (2) UNCONFINED STRENGTH, AS DETERMINED BY UNCONFINED COMPRESSION TEST
- (3) UNLESS OTHERWISE, SPECIFIED THE SPT 'N' VALUE IS BASED ON AASHTO T-206, STANDARD PENETRATION TEST. THE SPT 'N' VALUE PRESENTED HAS NOT BEEN CORRECTED FOR OVERBURDEN PRESSURE OR HAMMER EFFICIENCY.

GROUND WATER ELEVATION

- AT TIME OF DRILLING
- END OF DRILLING
- AFTER DRILLING

ABBREVIATIONS

F-FINE M-MEDIUM C-COARSE S.T.-SHELBY TUBE

SUBSURFACE EXPLORATION FOR FOUNDATION DESIGN AND BIDDERS INFORMATION

BORINGS WERE COMPLETED AT POINTS APPROXIMATELY AS INDICATED ON THIS DRAWING TO OBTAIN INFORMATION CONCERNING THE CHARACTER OF SUBSURFACE MATERIALS FOUND AT THE SITE. BECAUSE THE INVESTIGATED DEPTHS ARE LIMITED AND THE AREA OF THE BORINGS IS VERY SMALL IN RELATION TO THE ENTIRE SITE, THE WISCONSIN DEPARTMENT OF TRANSPORTATION DOES NOT WARRANT SIMILAR SUBSURFACE CONDITIONS BELOW, BETWEEN, OR BEYOND THESE BORINGS. VARIATIONS IN SOIL CONDITIONS SHOULD BE EXPECTED AND FLUCTUATIONS IN GROUNDWATER LEVELS MAY OCCUR.

NO.	DATE	REVISION	BY
-----	------	----------	----

STATE OF WISCONSIN
DEPARTMENT OF TRANSPORTATION


STRUCTURE R-40-639

DRAWN BY NNM PLANS CK'D. EAJ


SUBSURFACE
EXPLORATION


SHEET 8 OF 8



PRELIMINARY

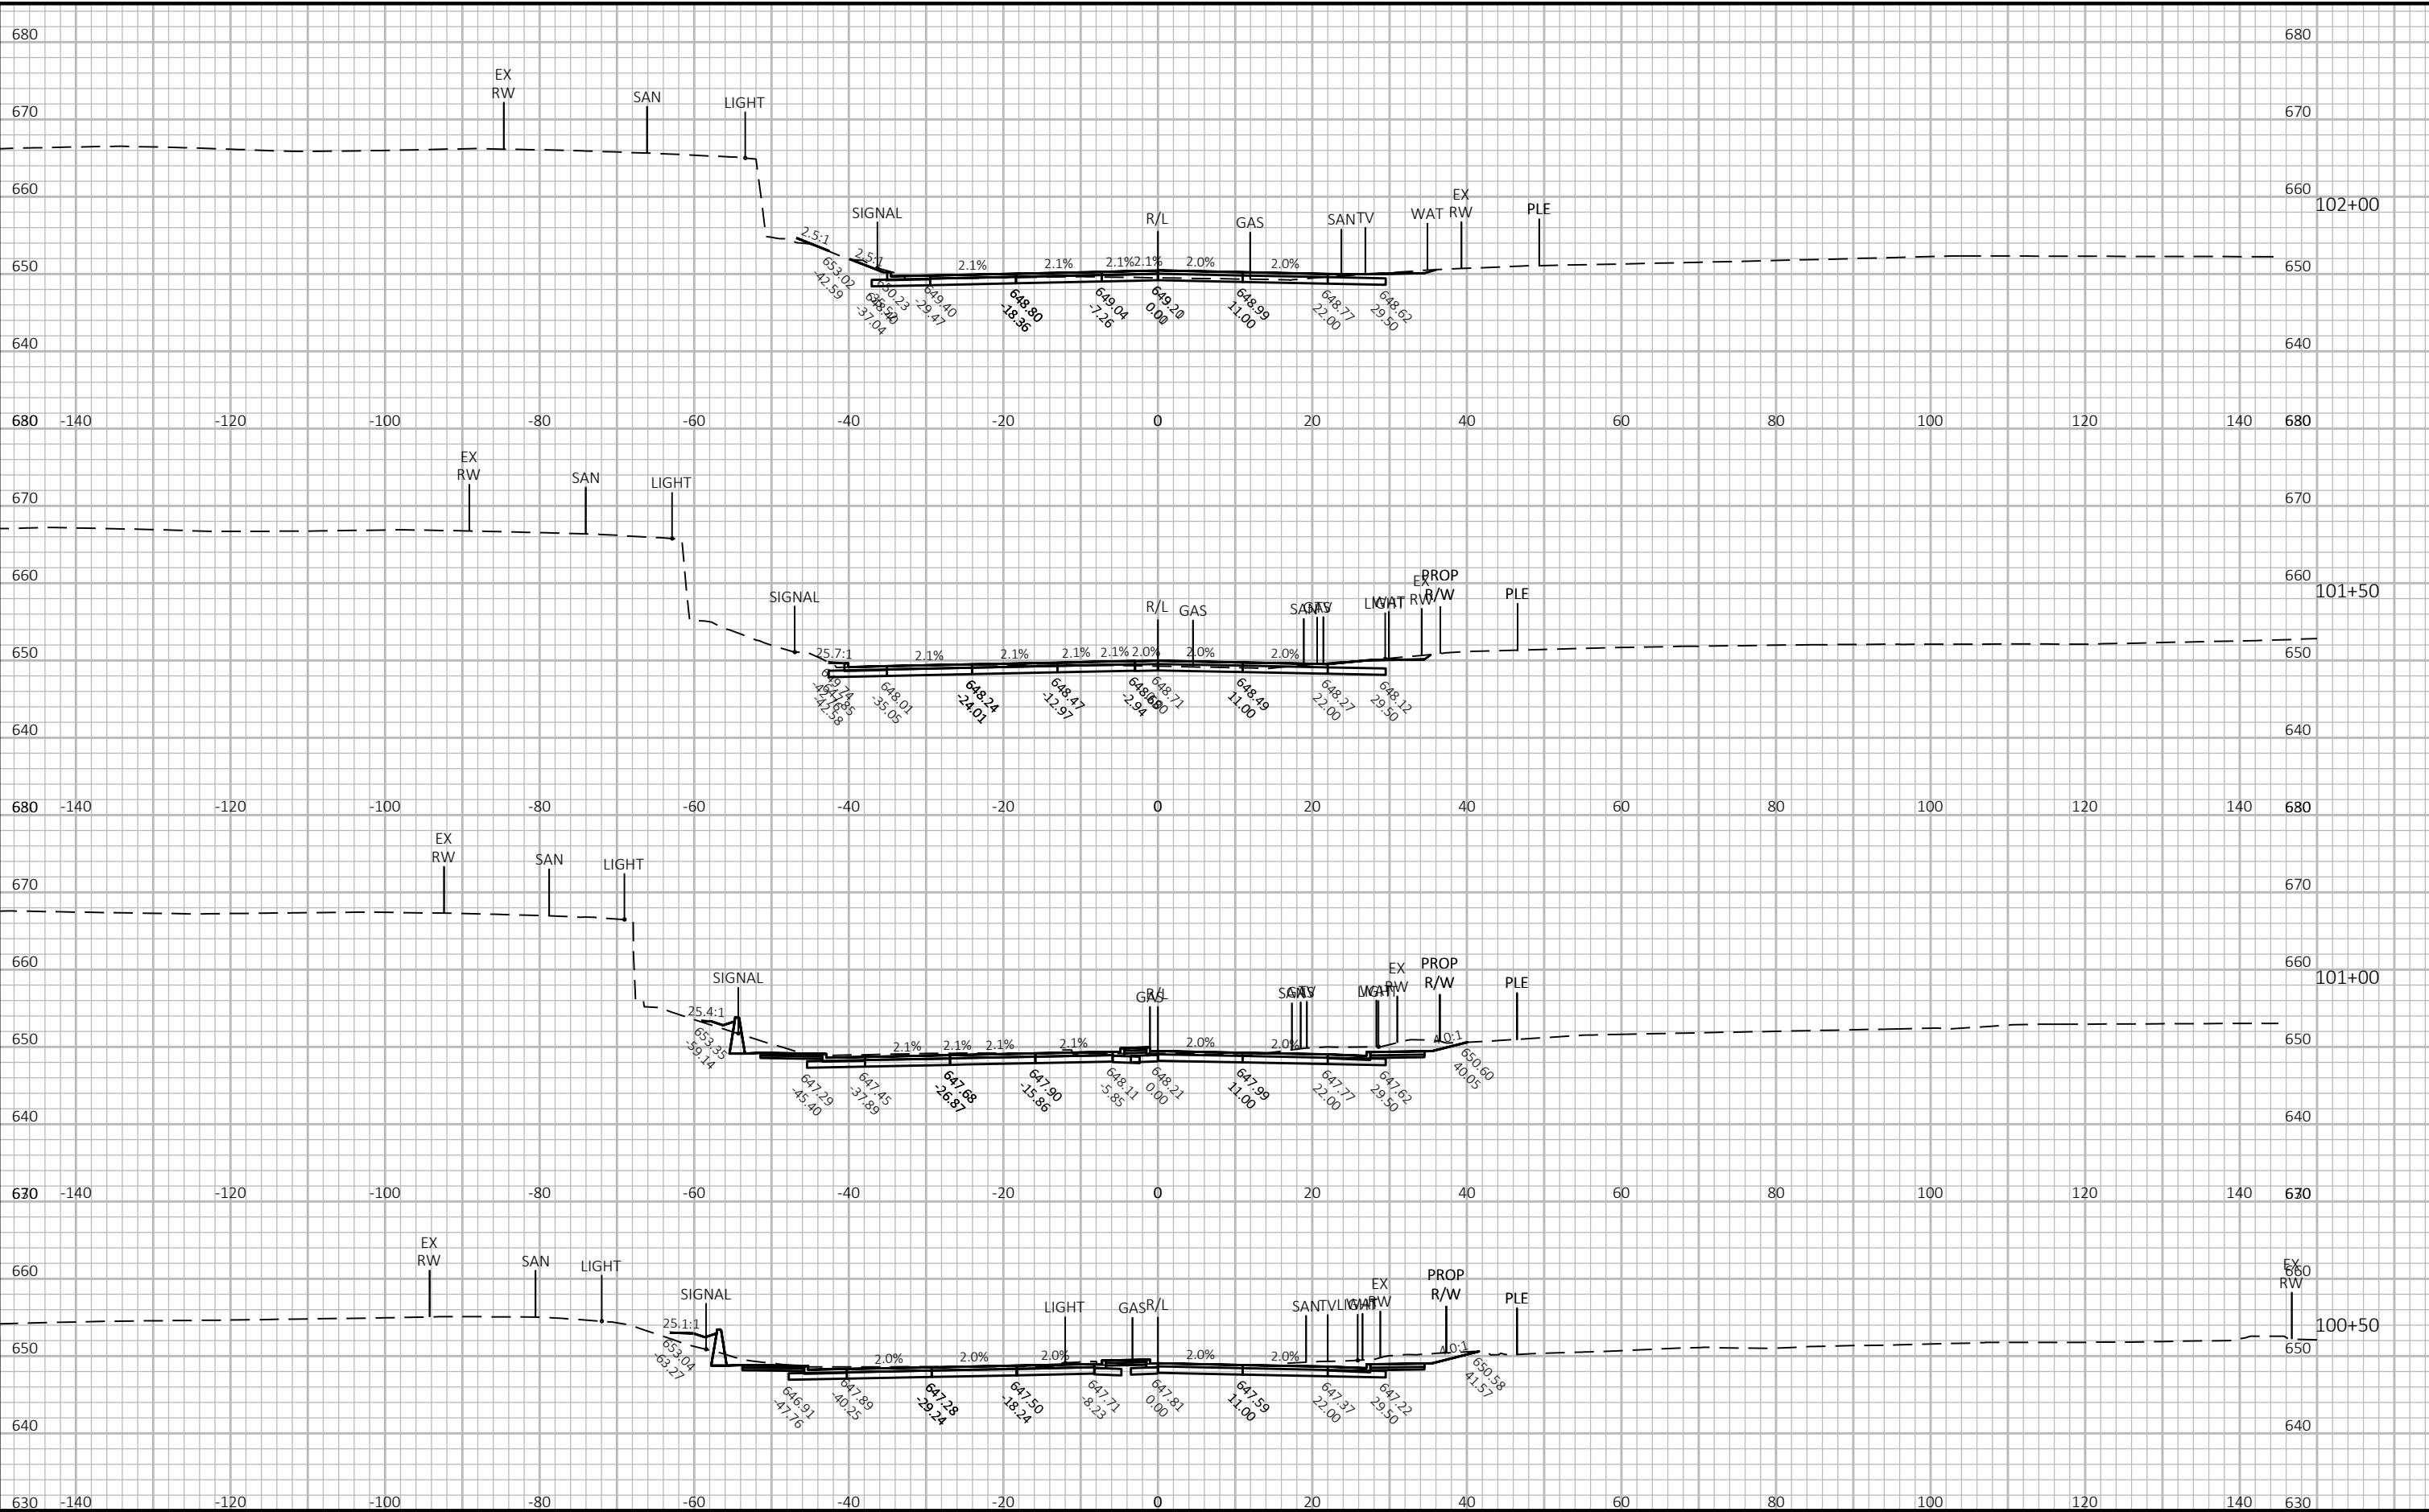



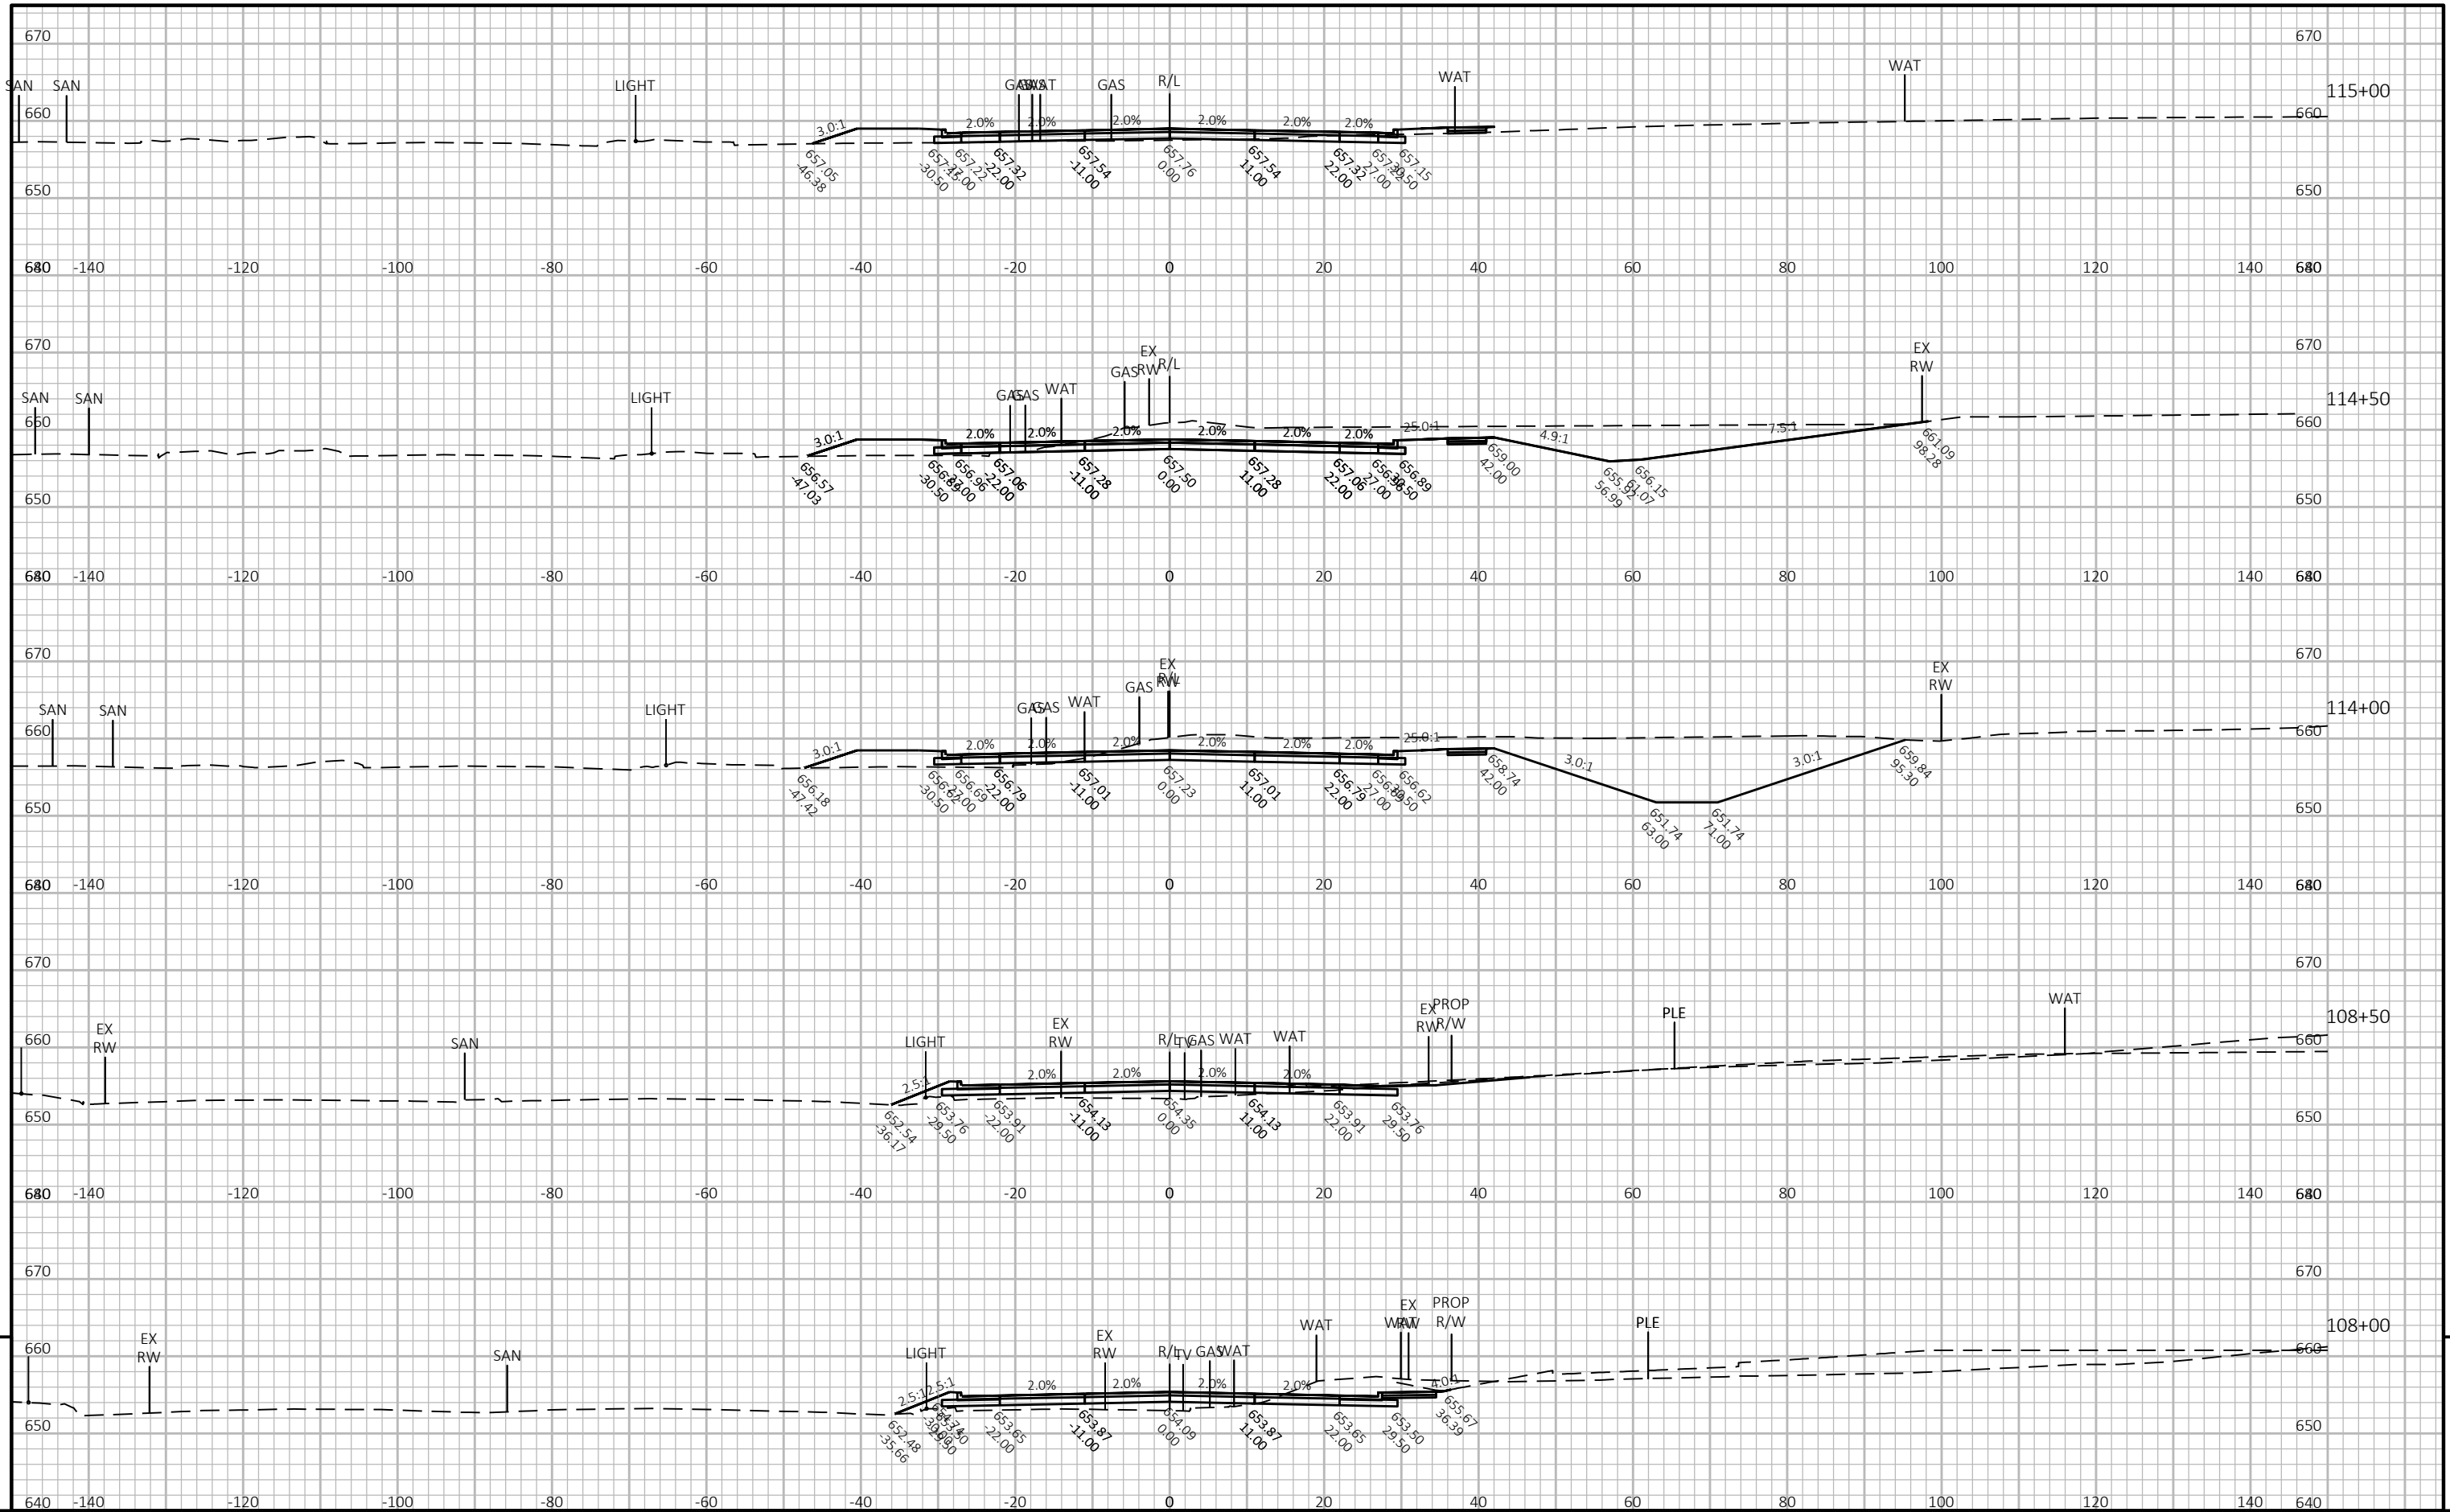


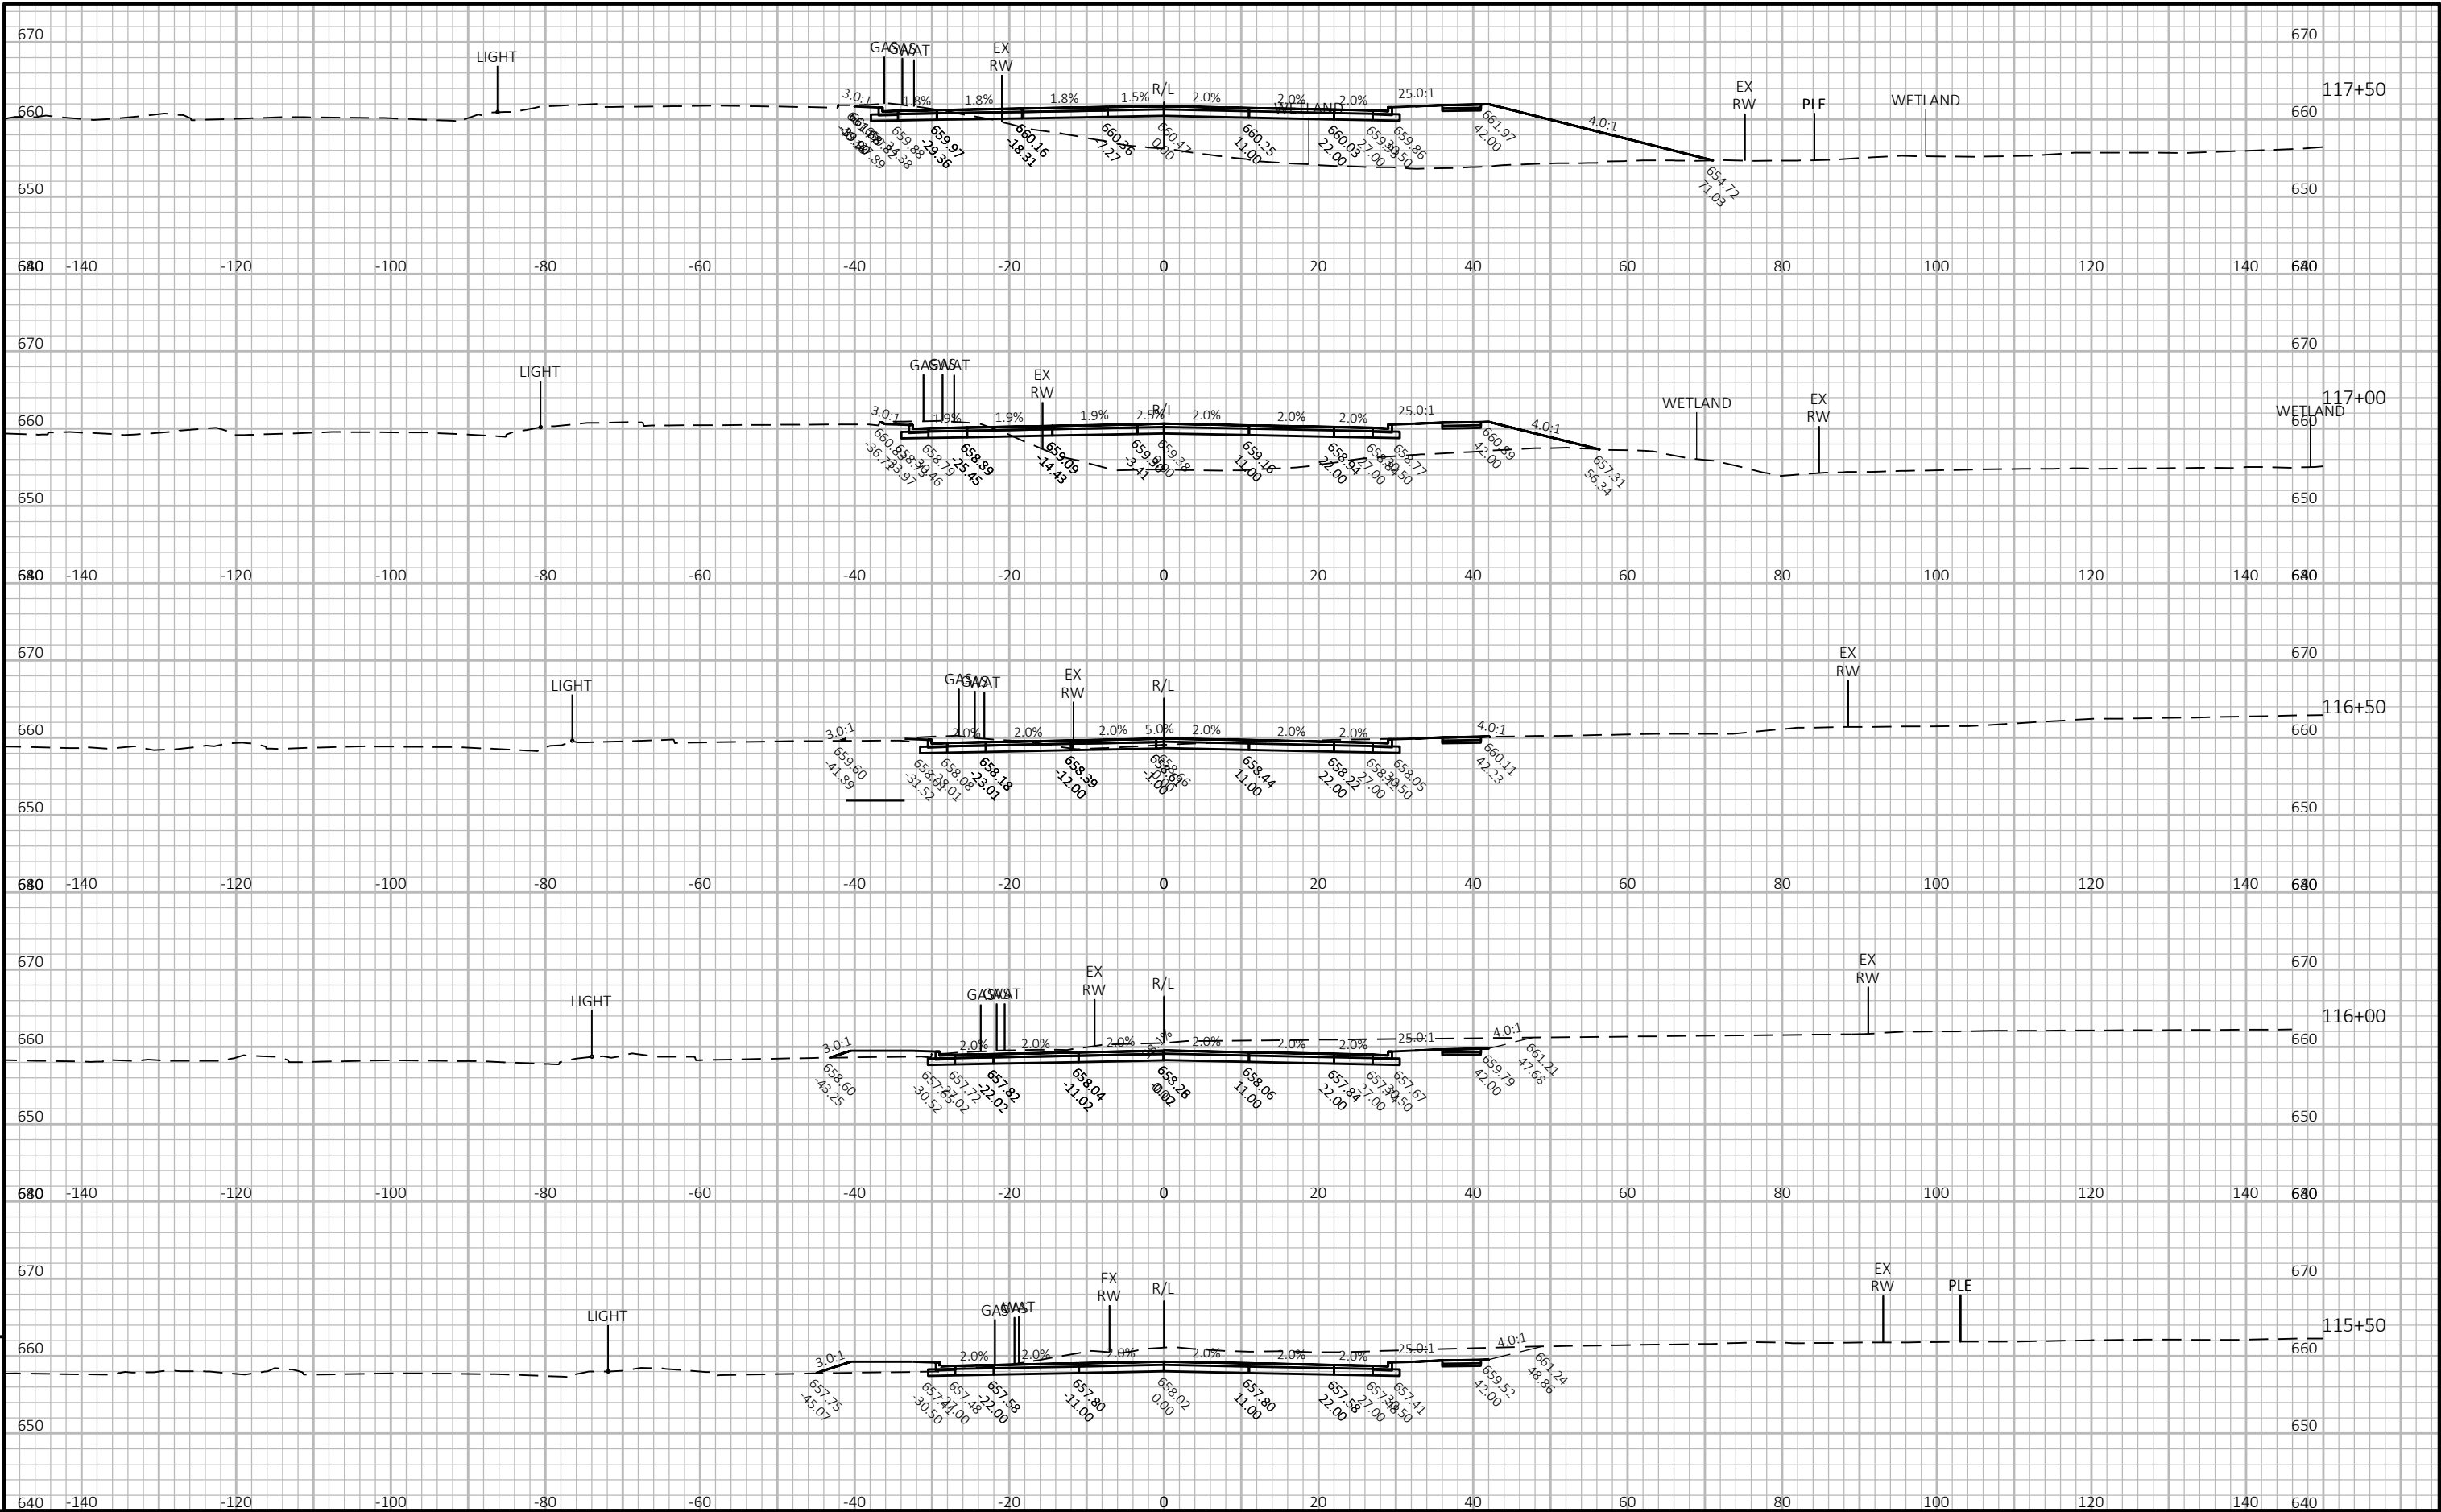

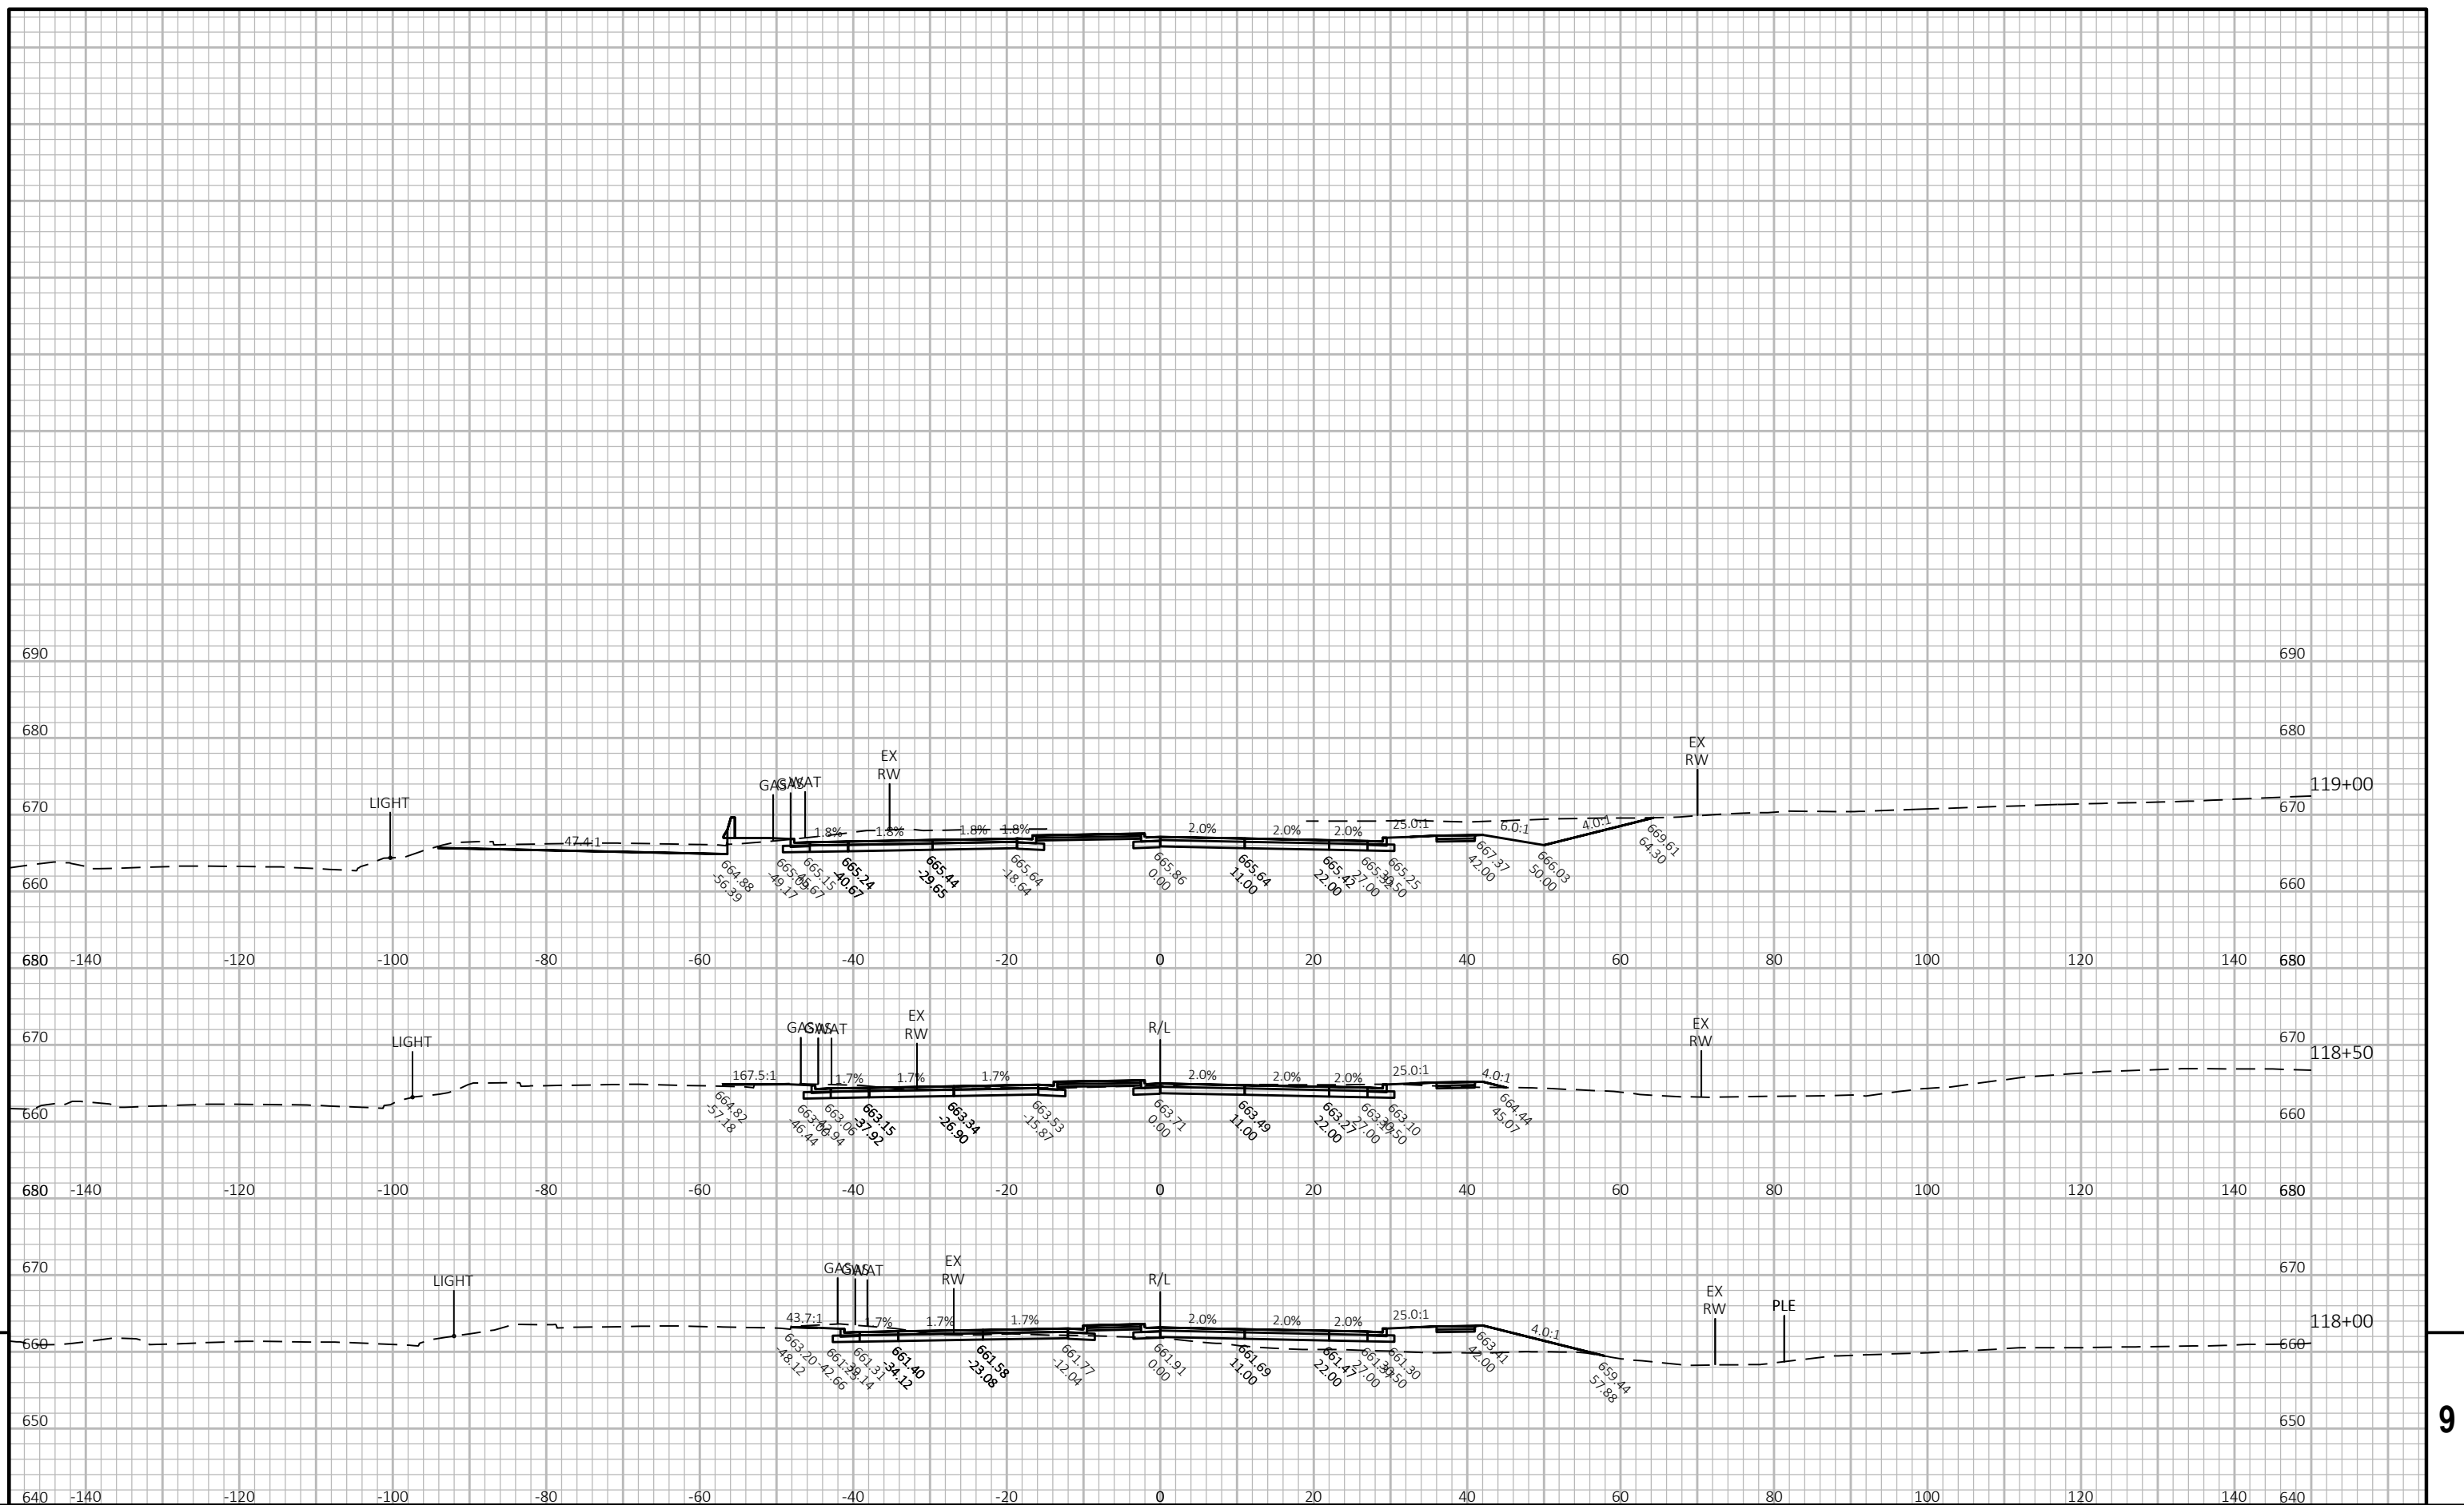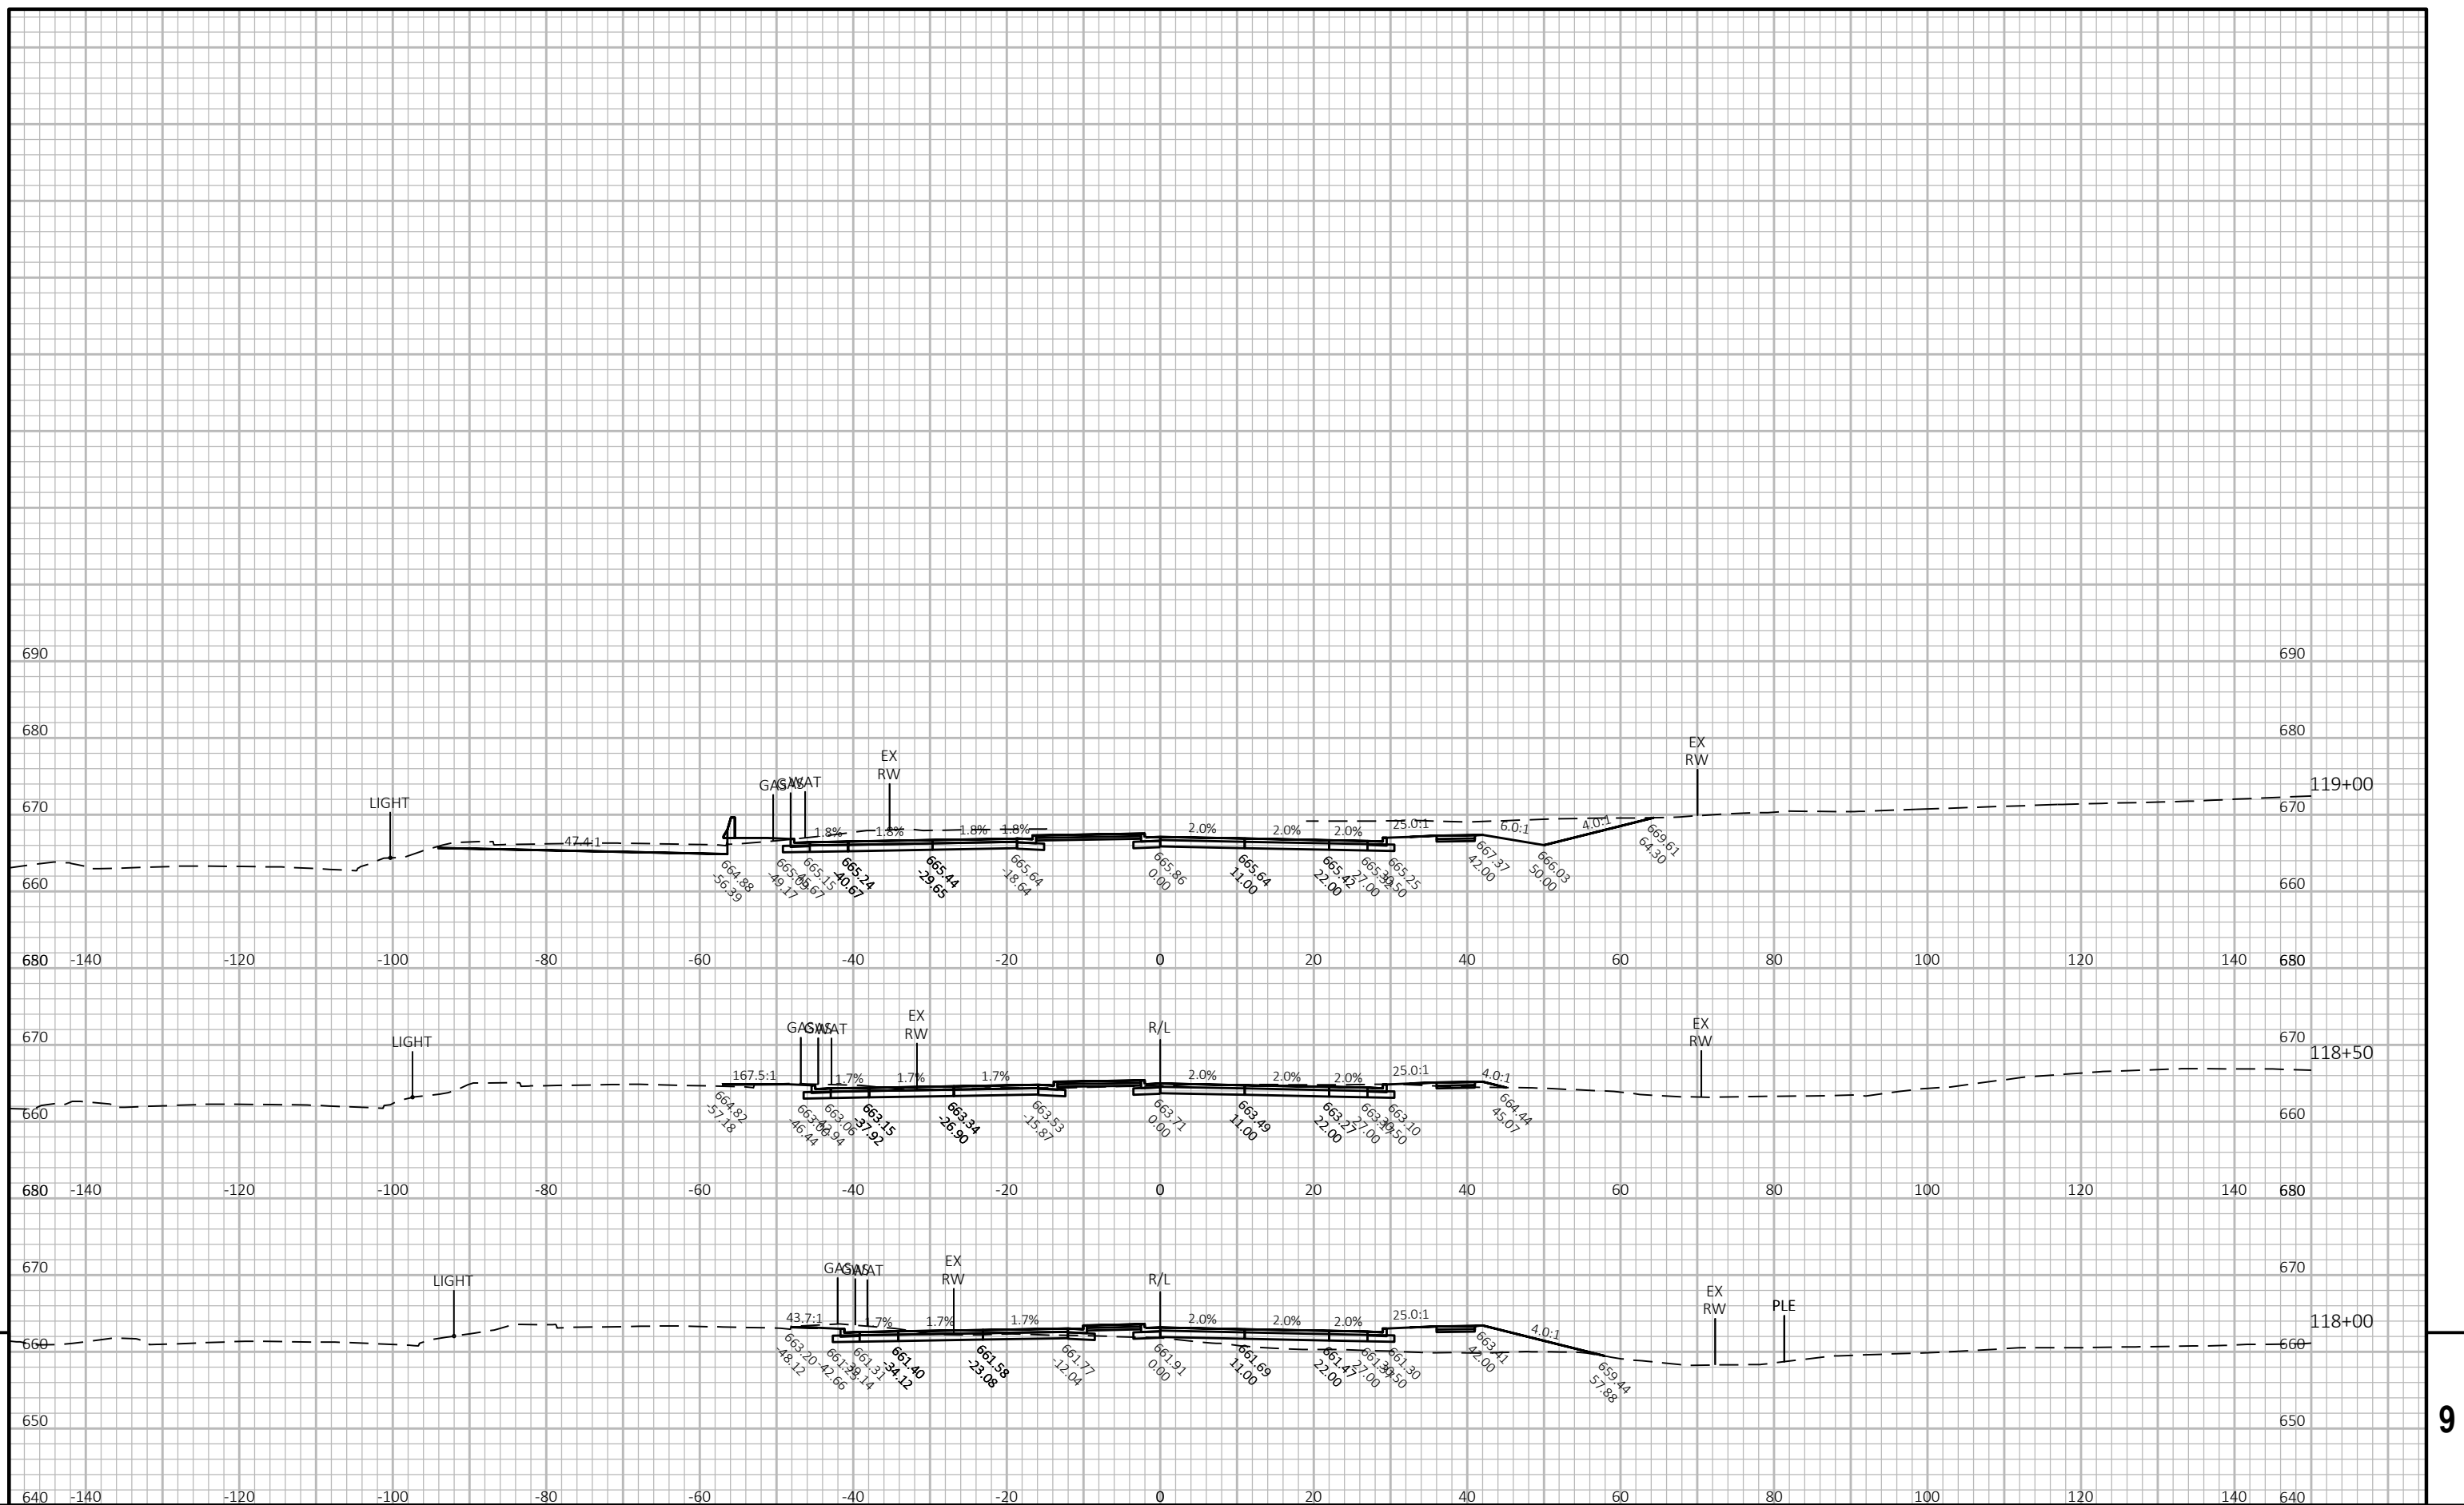

PROJECT NO: 1229-04-71	HWY: N PORT WASHINGTON RD	COUNTY: MILWAUKEE	CROSS SECTIONS: PORT WASHINGTON ROAD	SHEET	E
------------------------	---------------------------	-------------------	--------------------------------------	-------	---

FILE NAME :	C:\CADDLIB\PA\HNTB_DCARY\GREATLAKES\DO256197\090309-XS-PW-SOUTH.DWG	PLOT DATE :	11/30/2020 2:02 PM	PLOT BY :	DAN CARY	PLOT NAME :	WISDOT/CADDS SHFFT.49
-------------	---	-------------	--------------------	-----------	----------	-------------	-----------------------

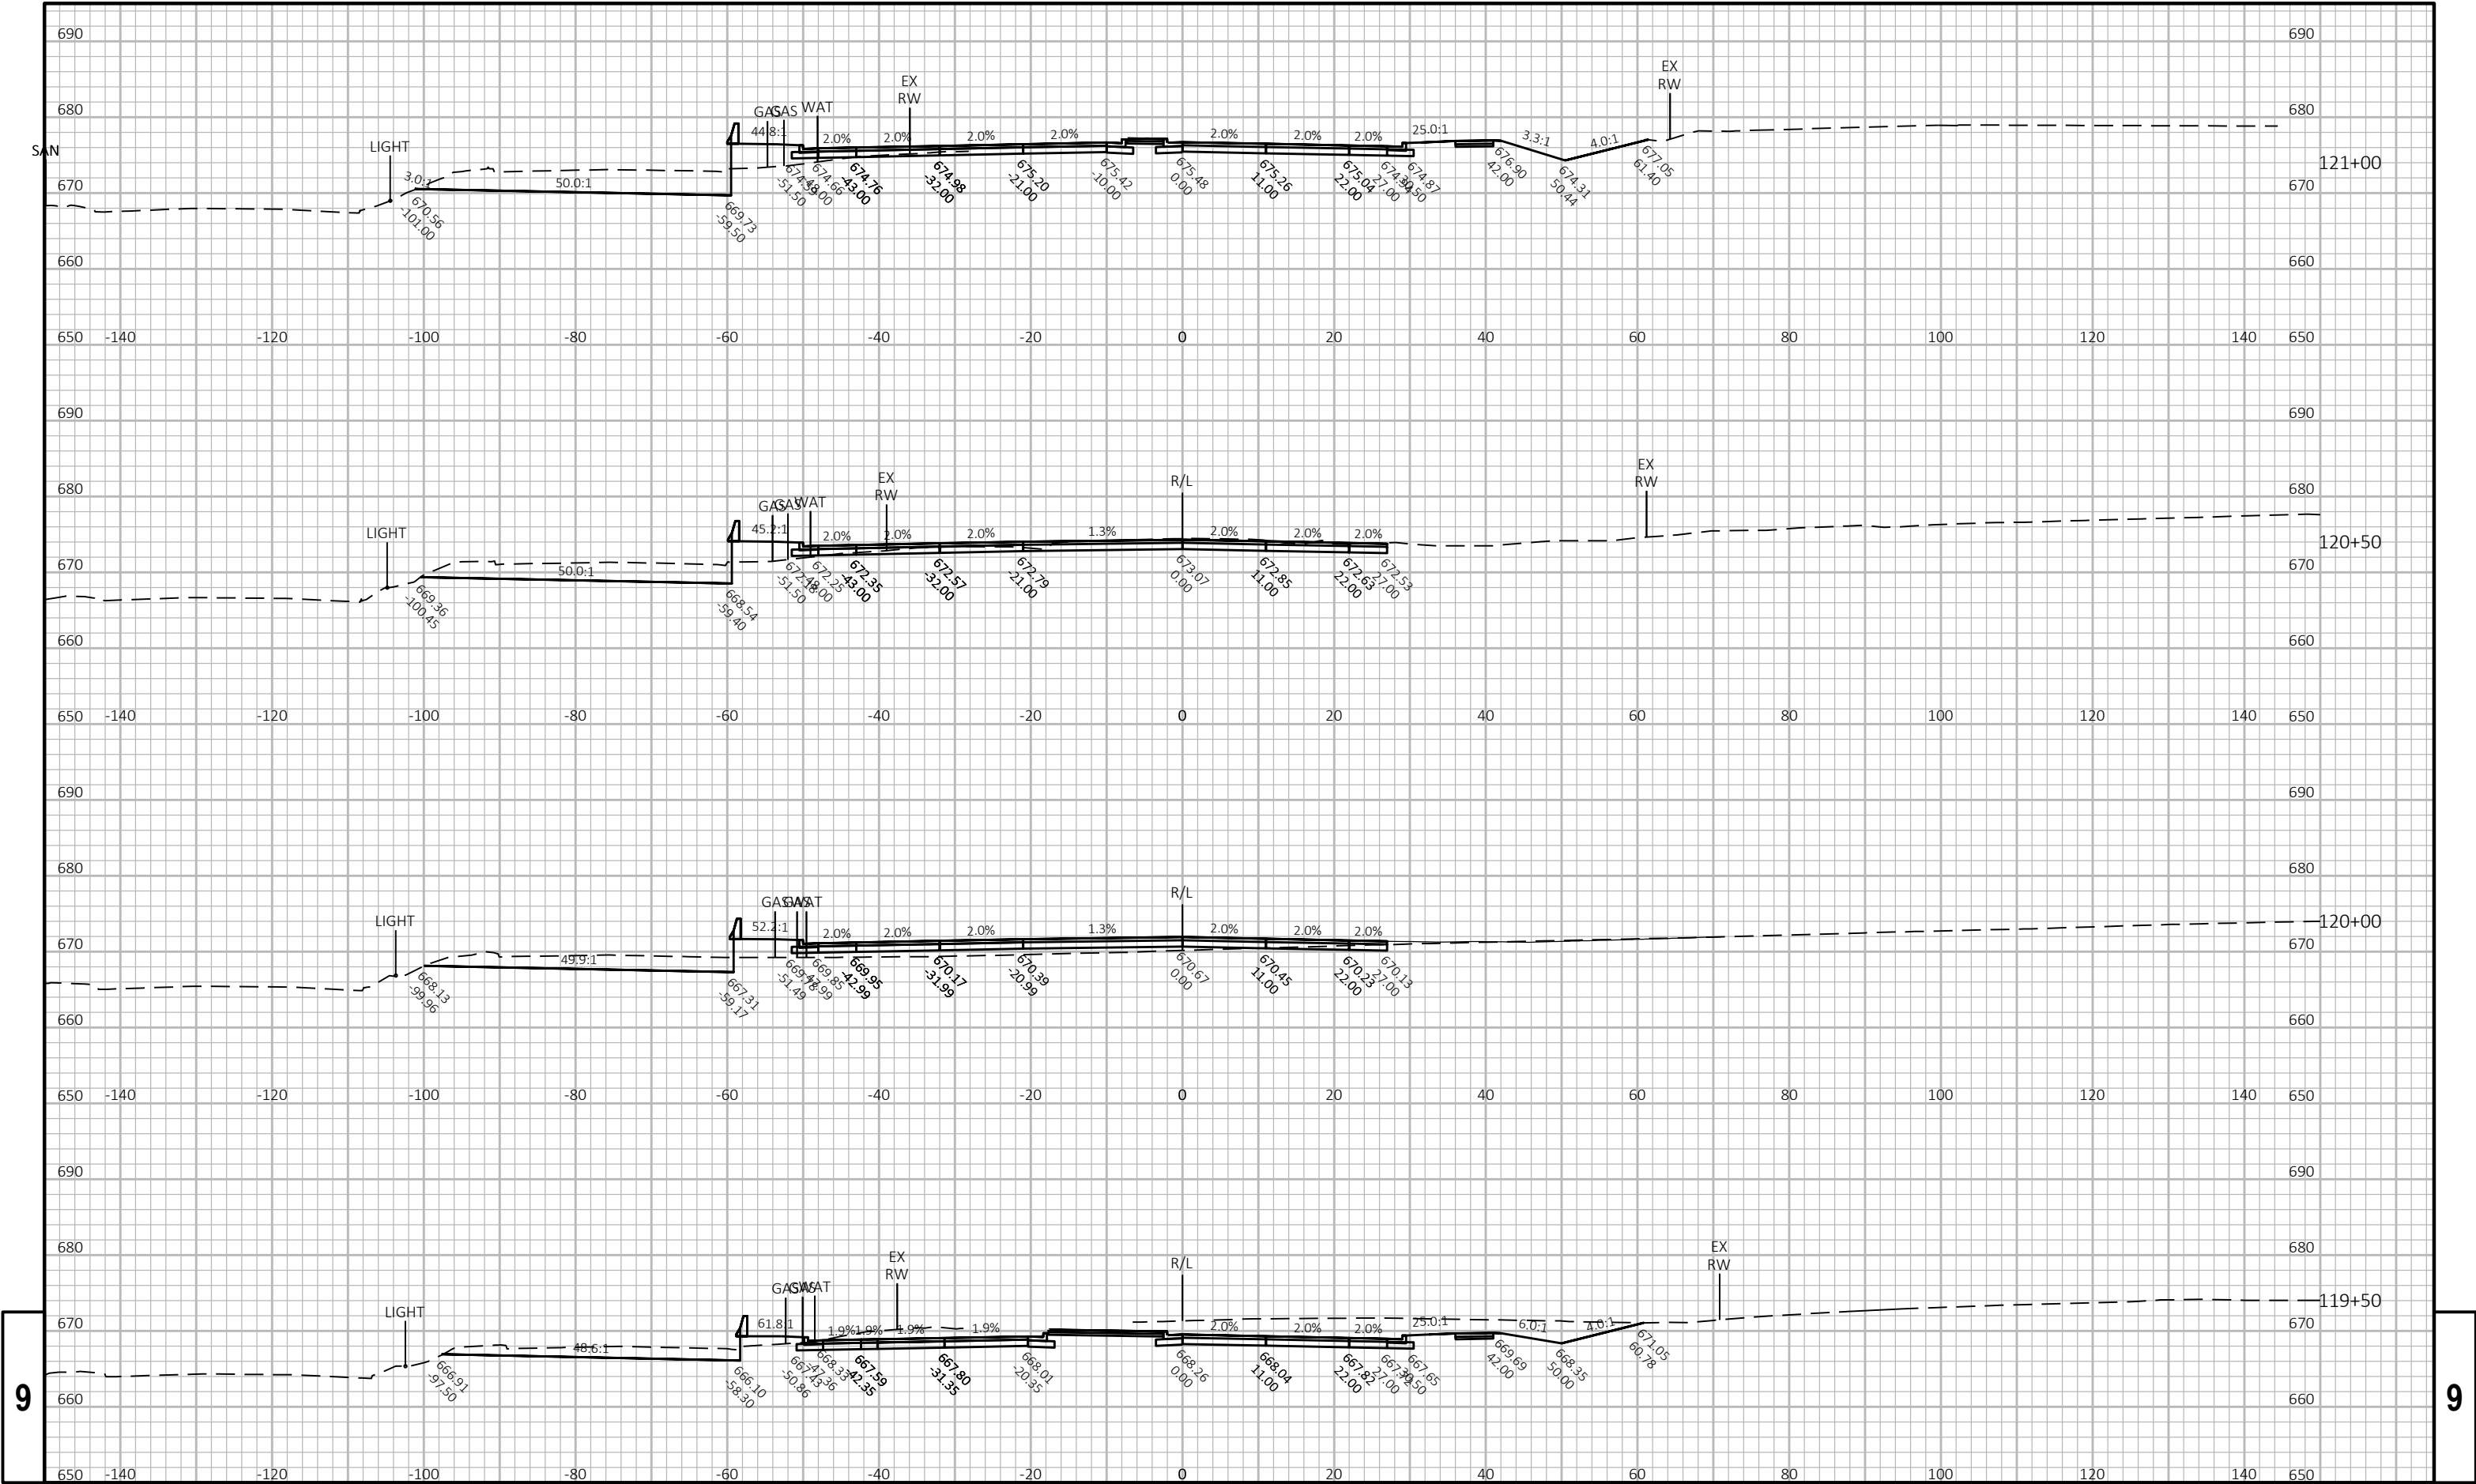

PROJECT NO: 1229-04-71


HWY: N PORT WASHINGTON RD


COUNTY: MILWAUKEE


CROSS SECTIONS: PORT WASHINGTON ROAD


SHEET


E

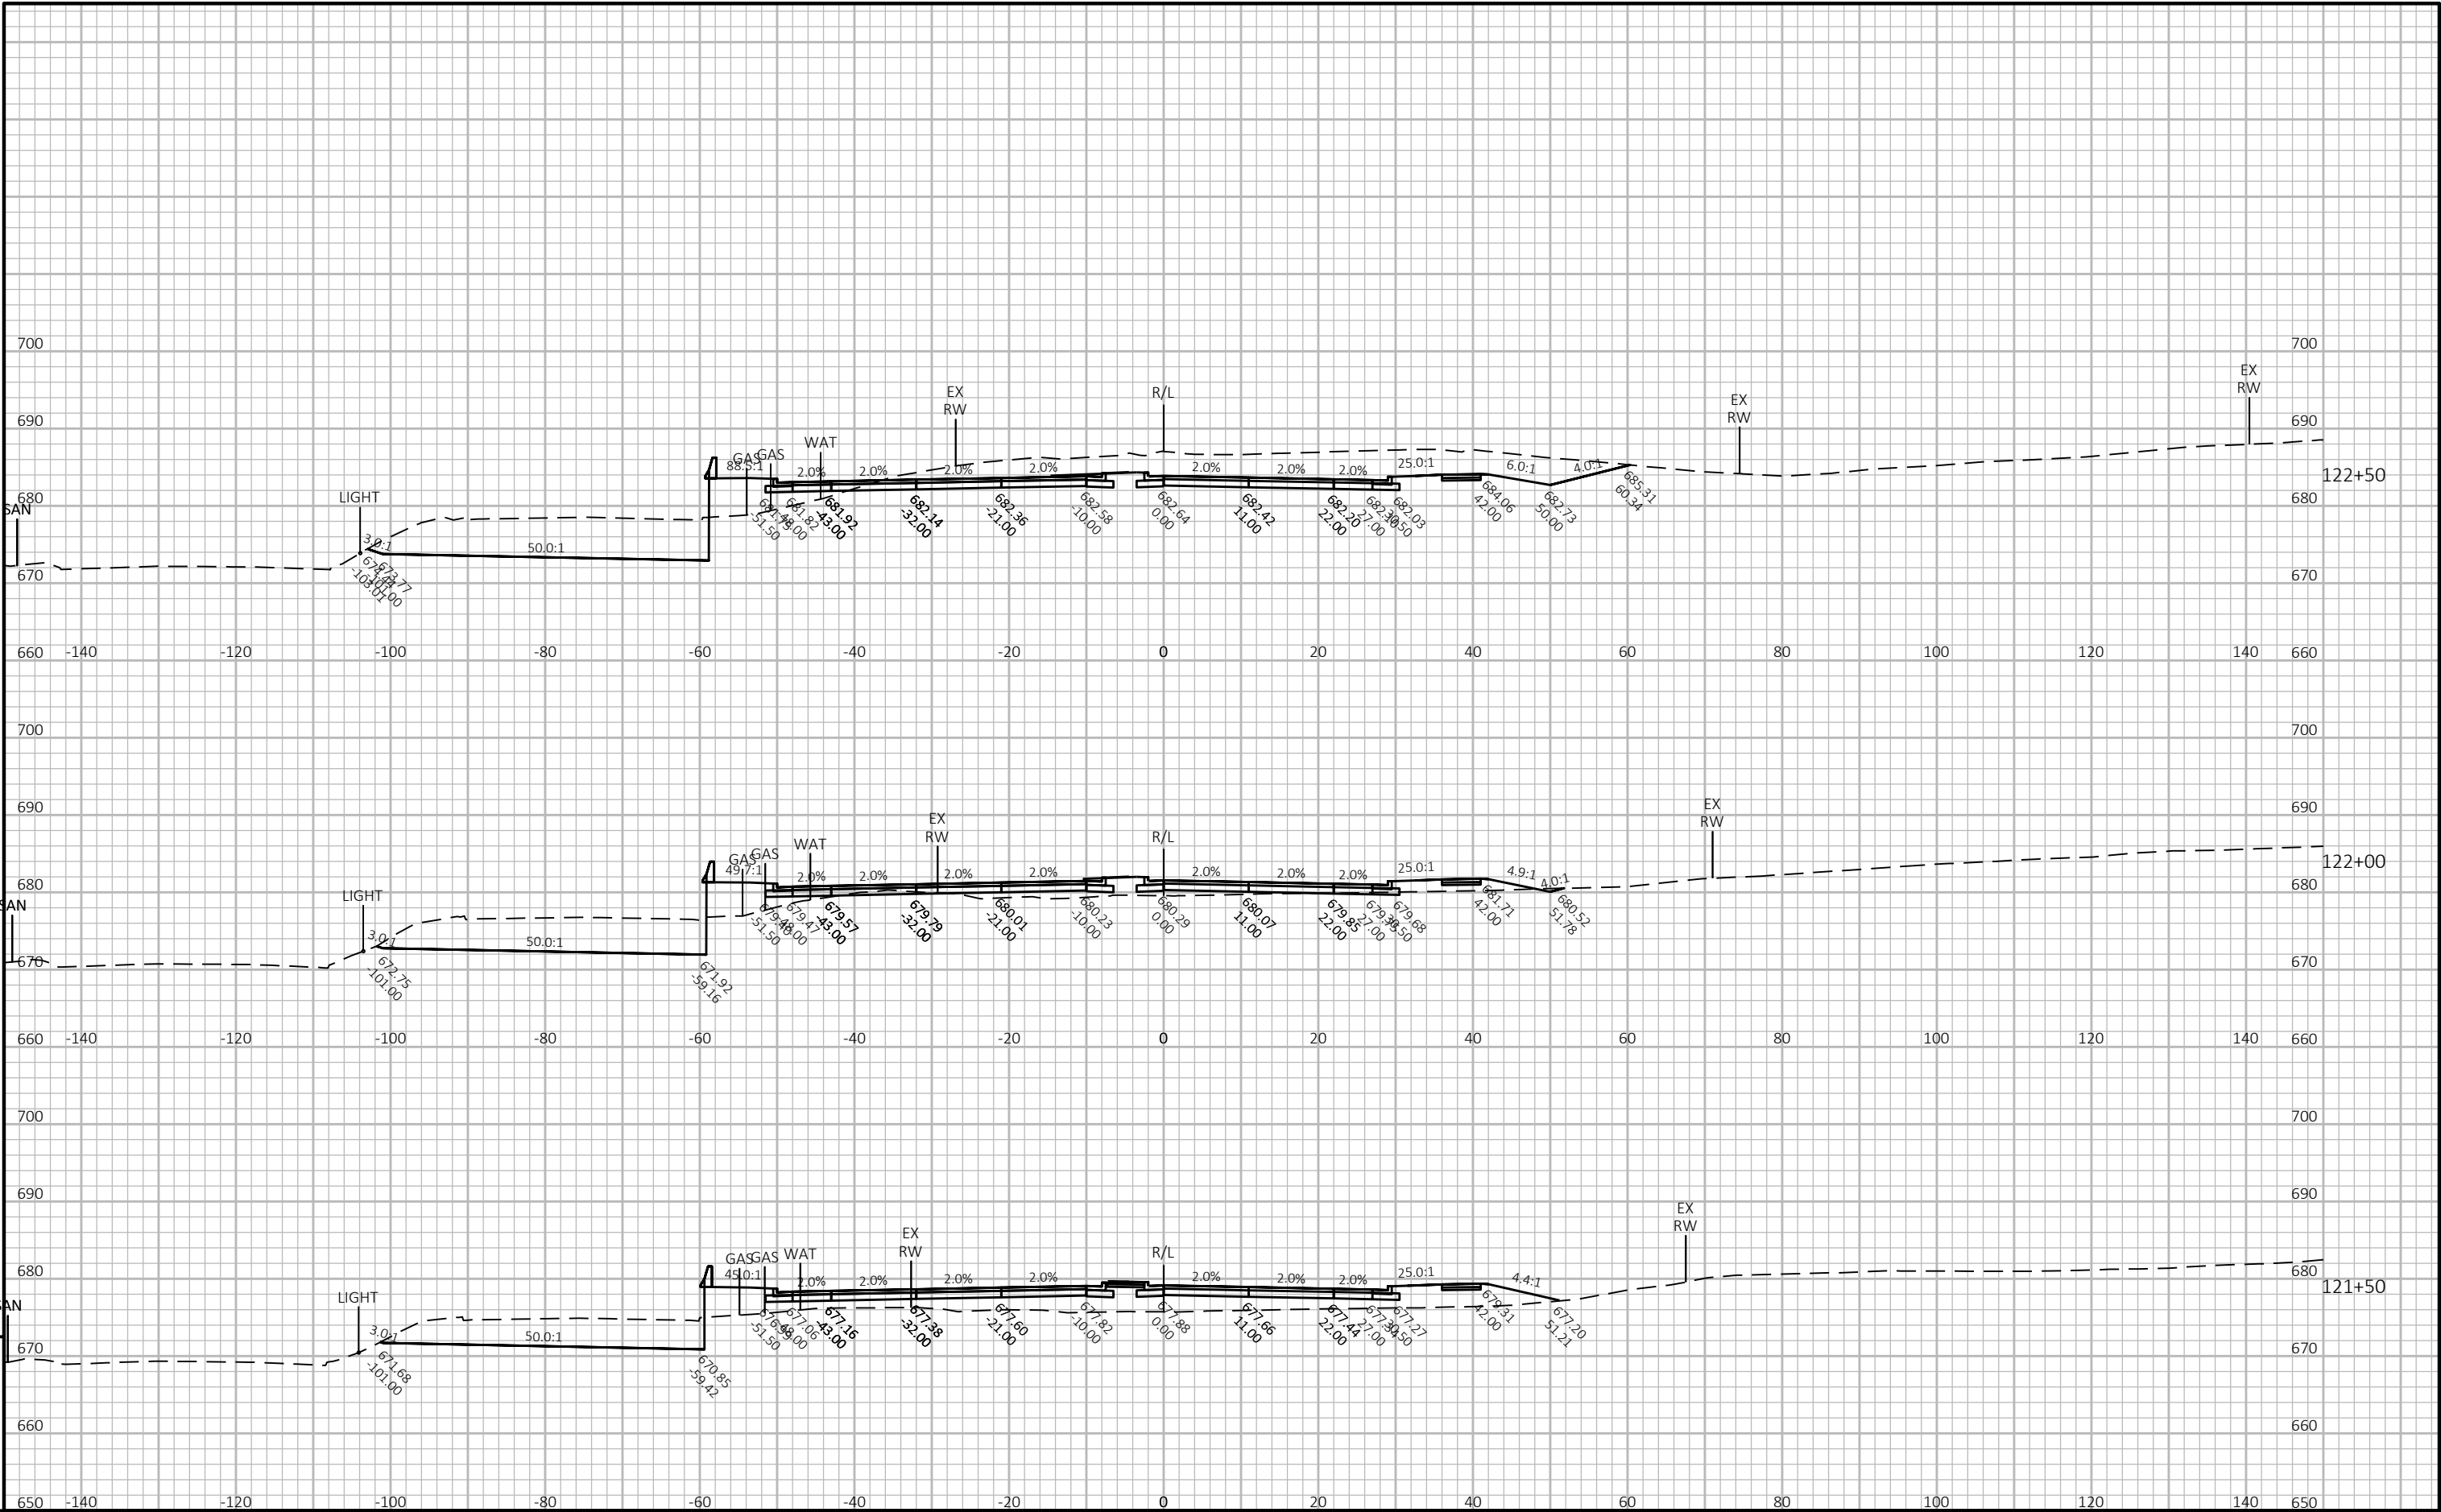


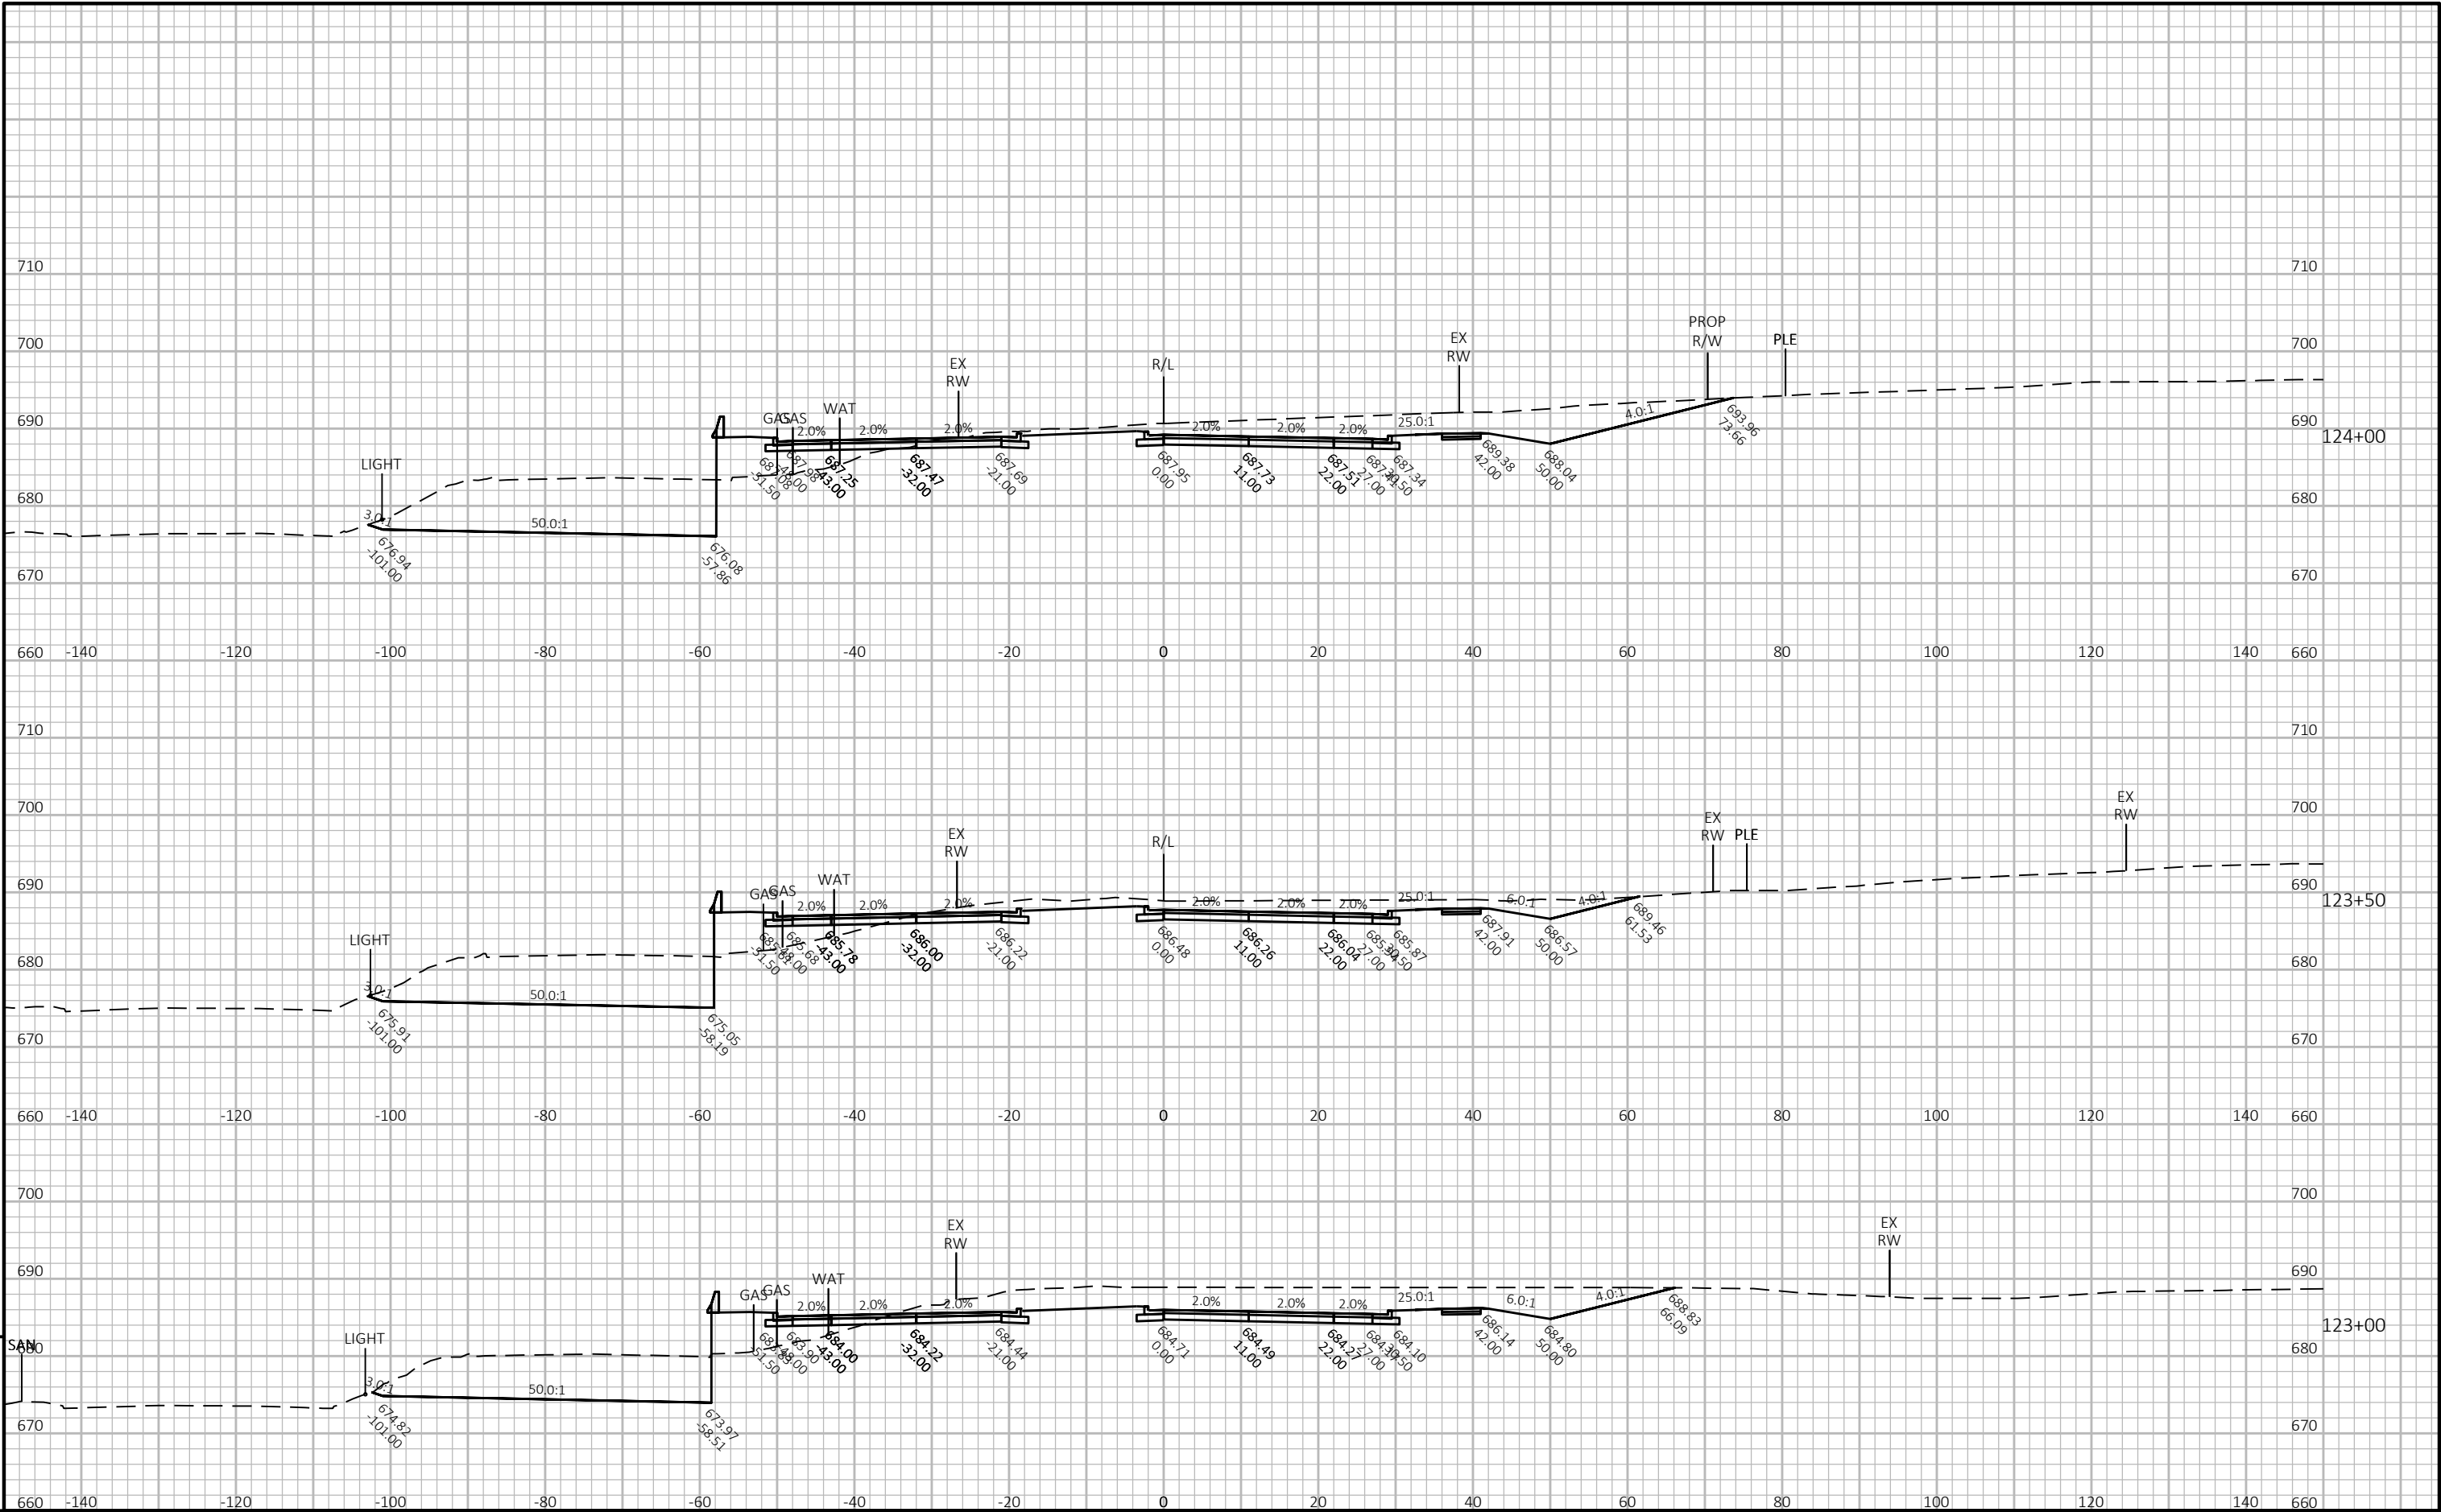


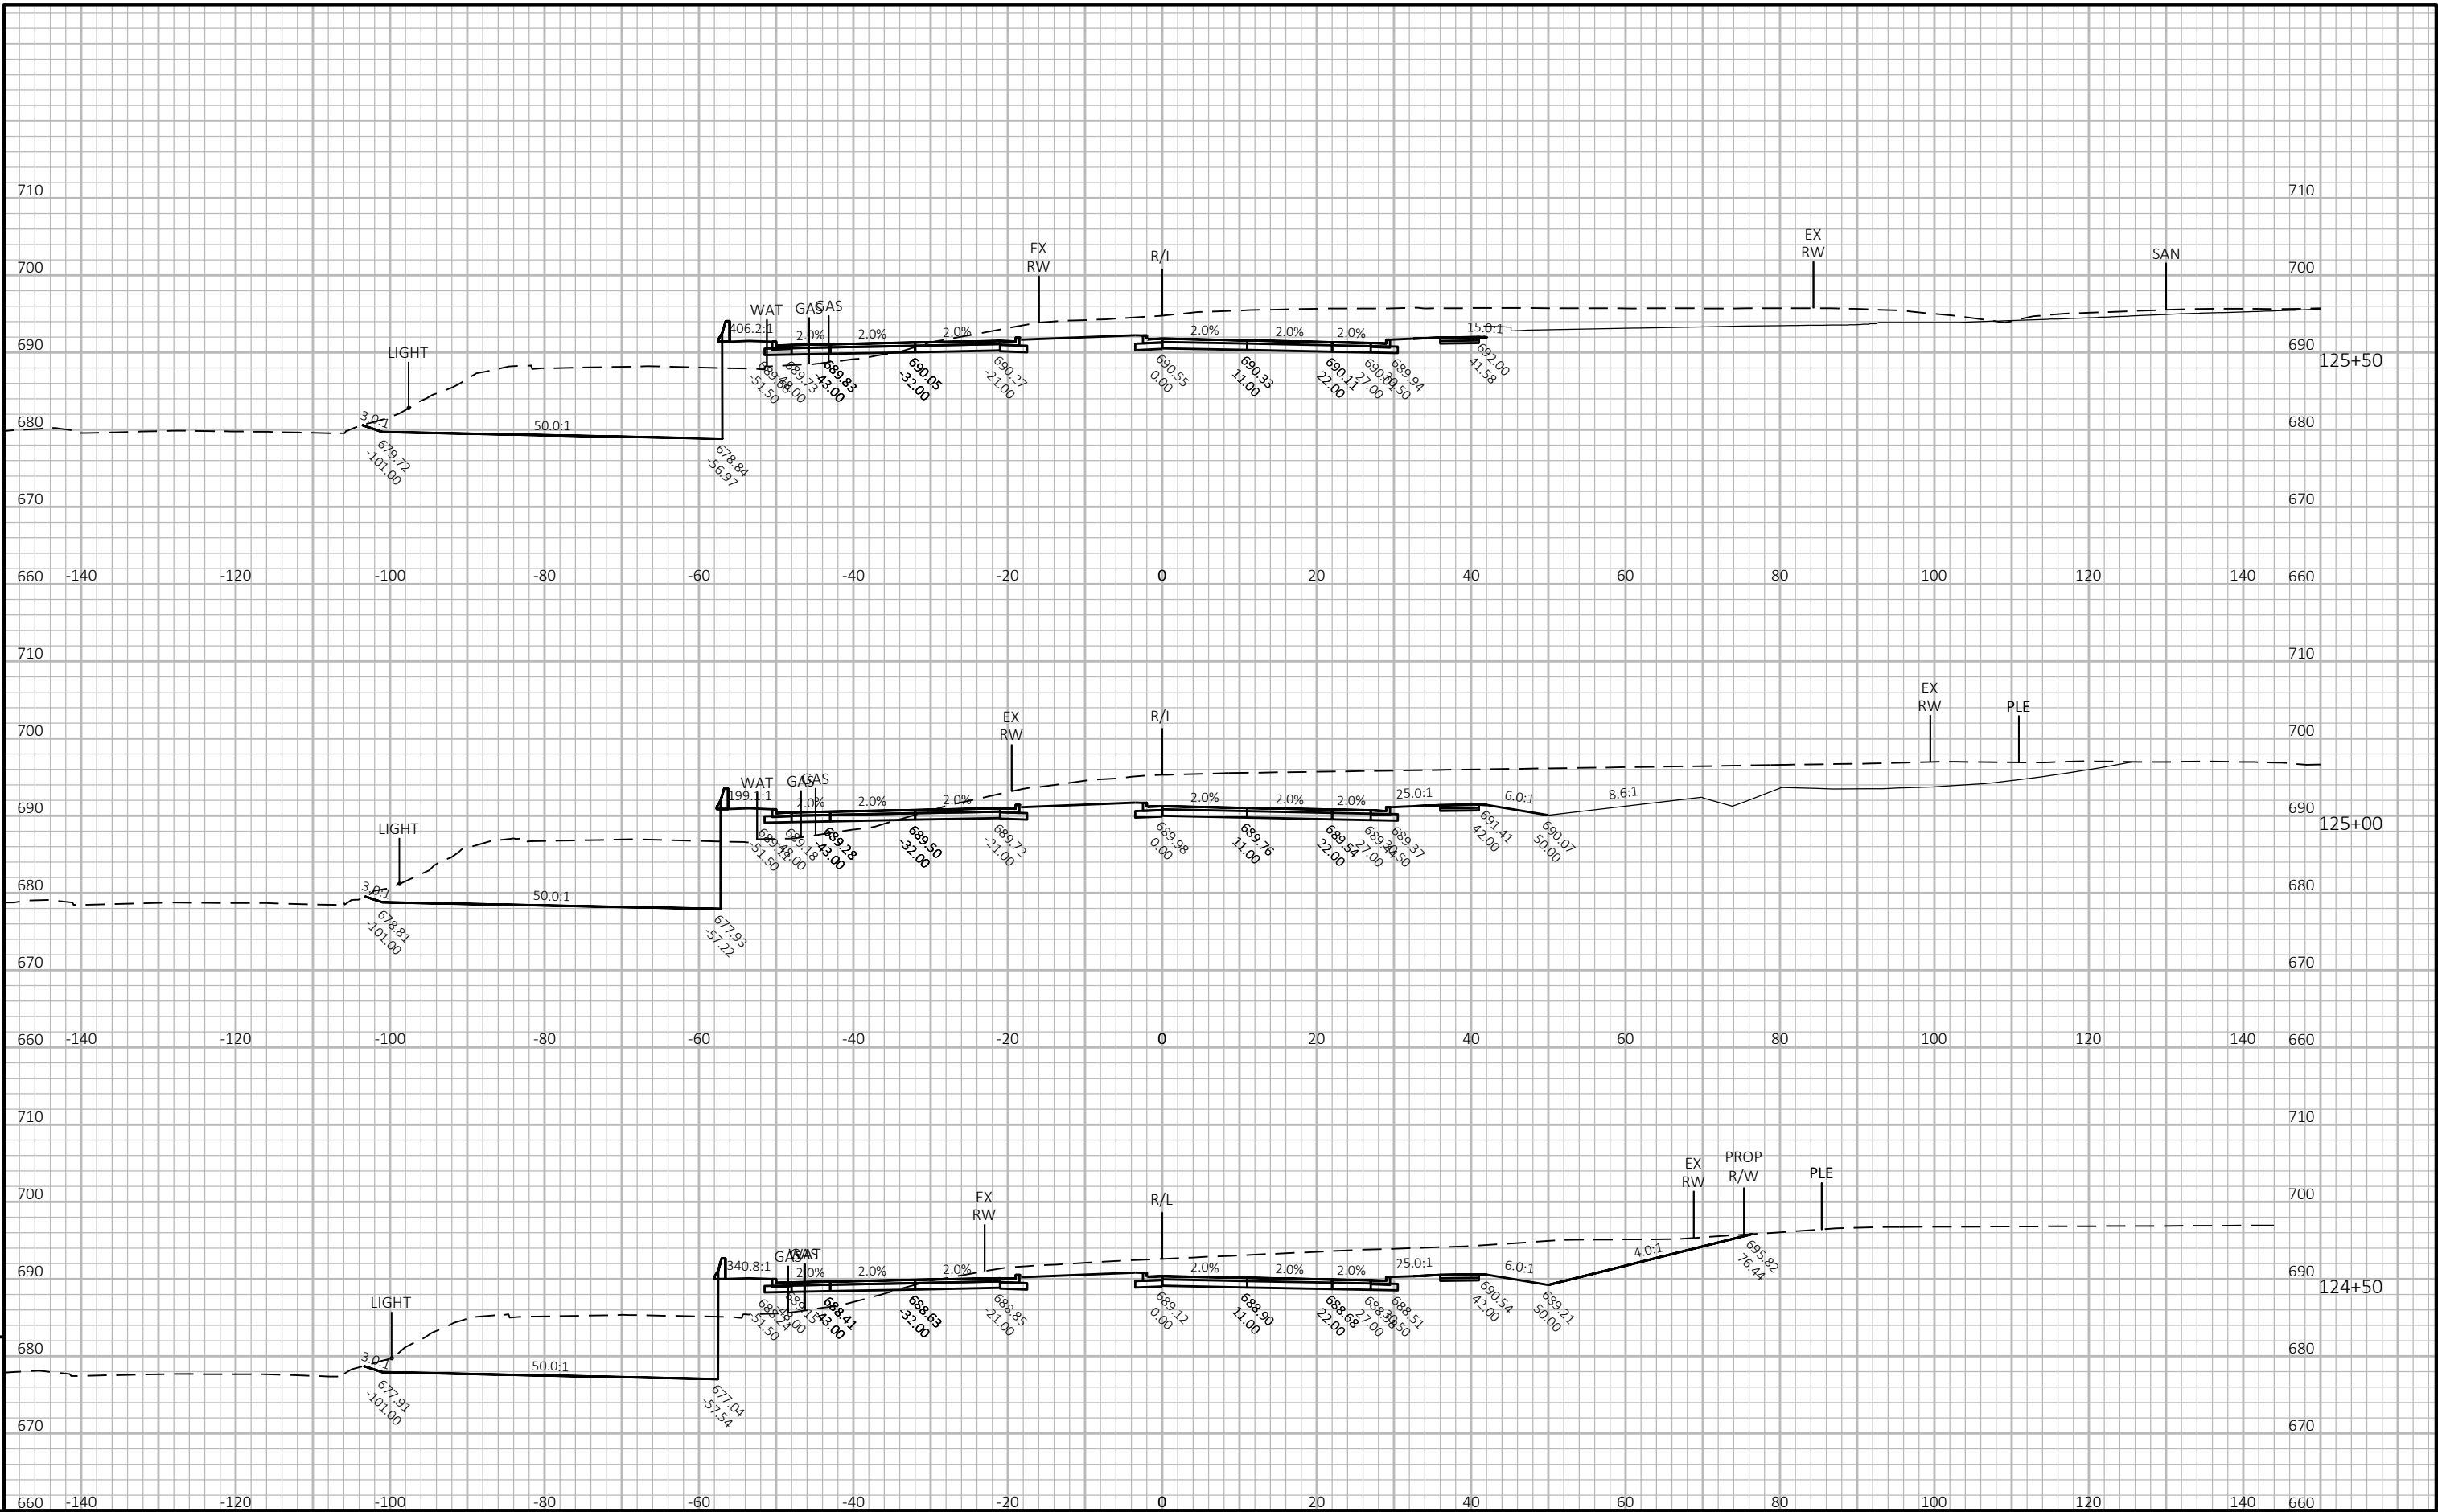


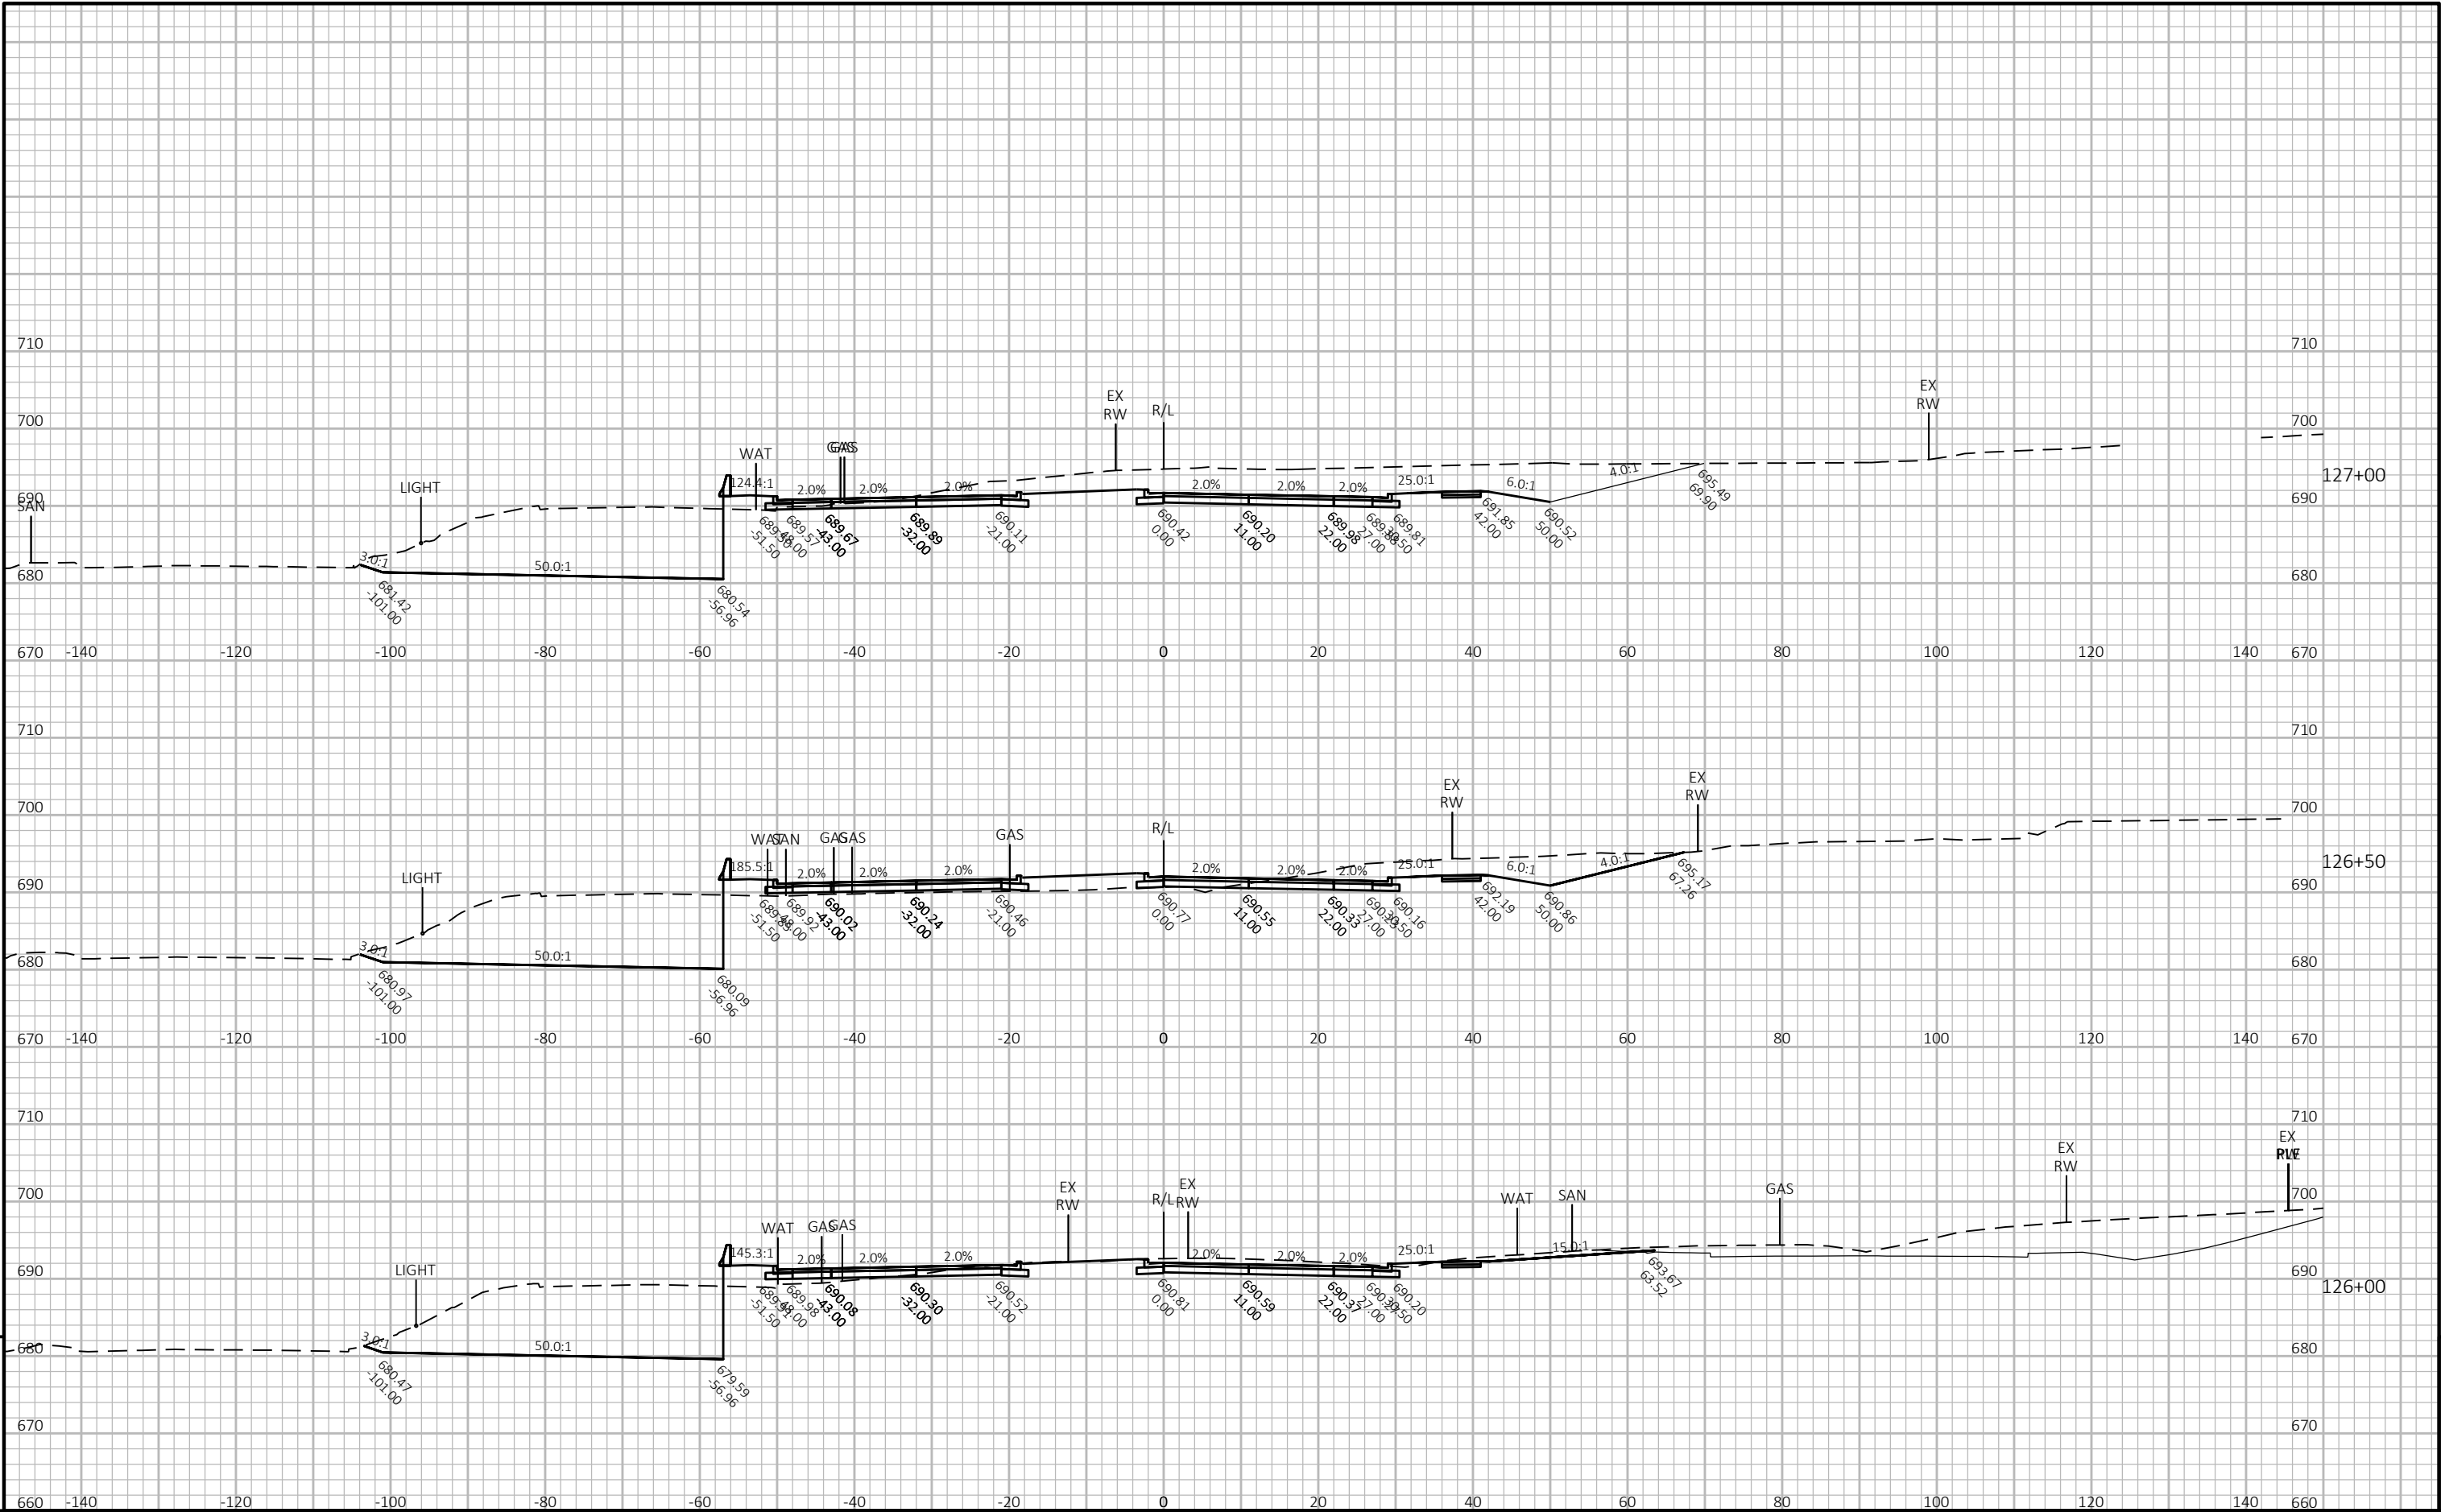


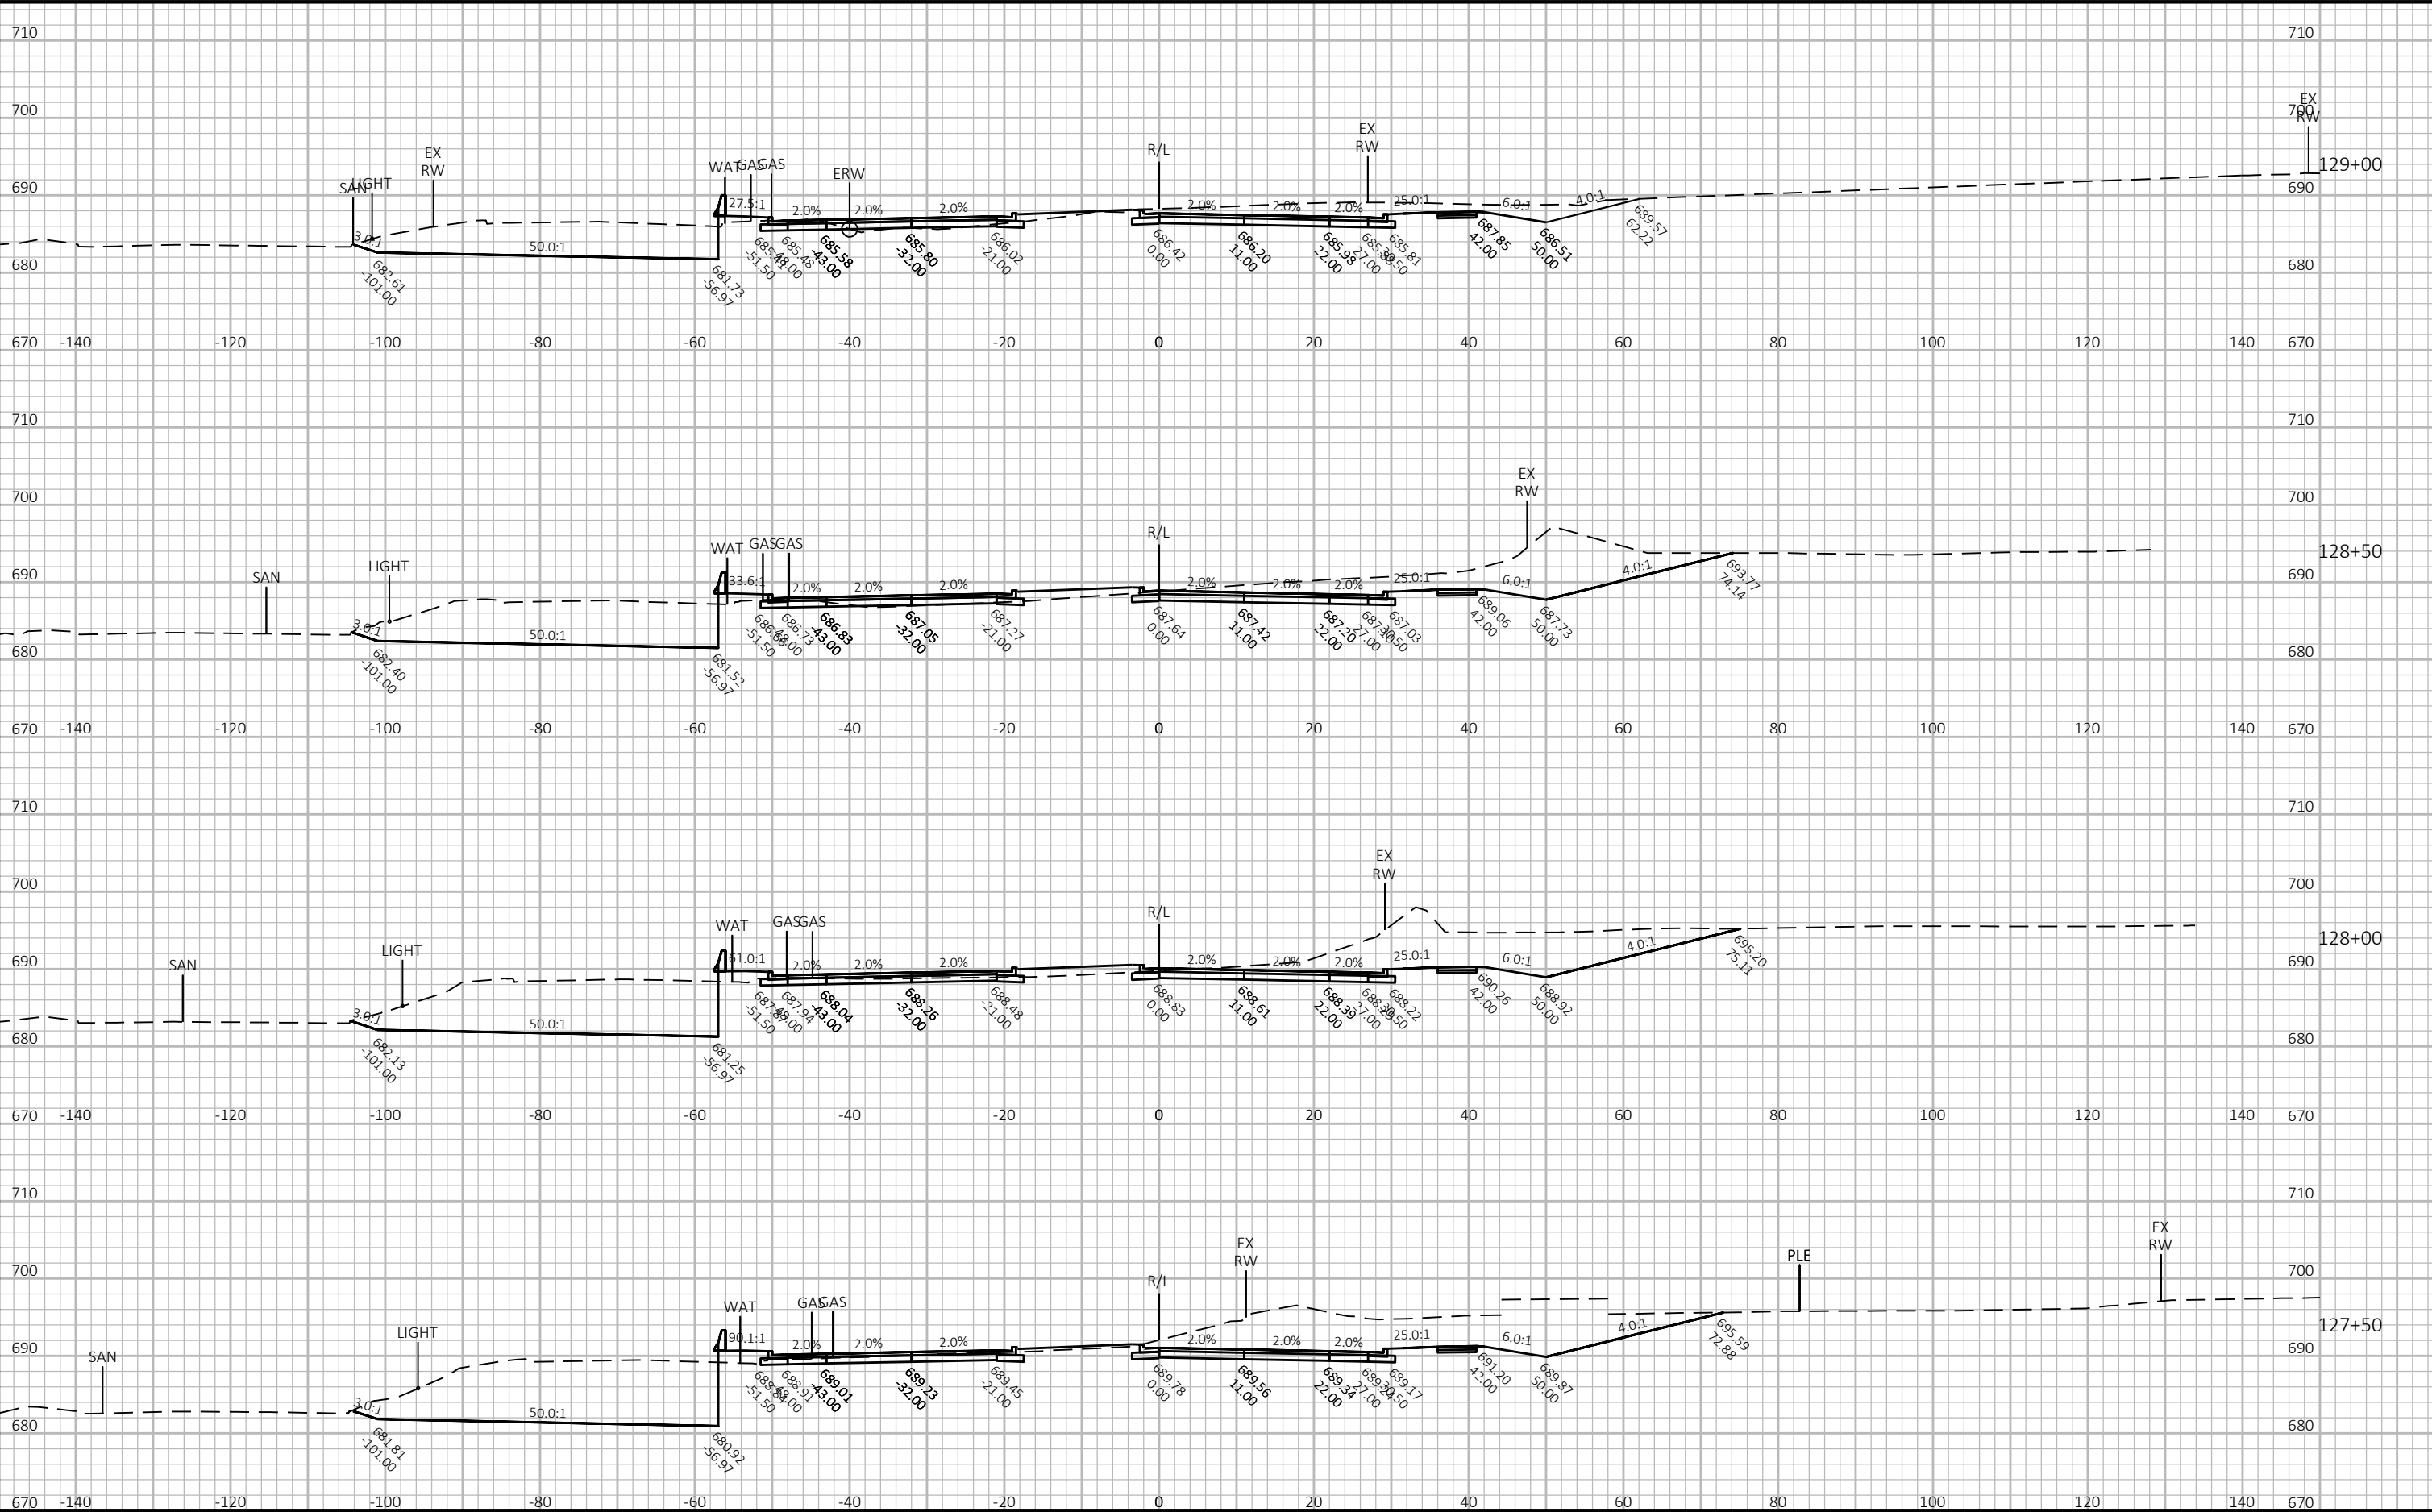


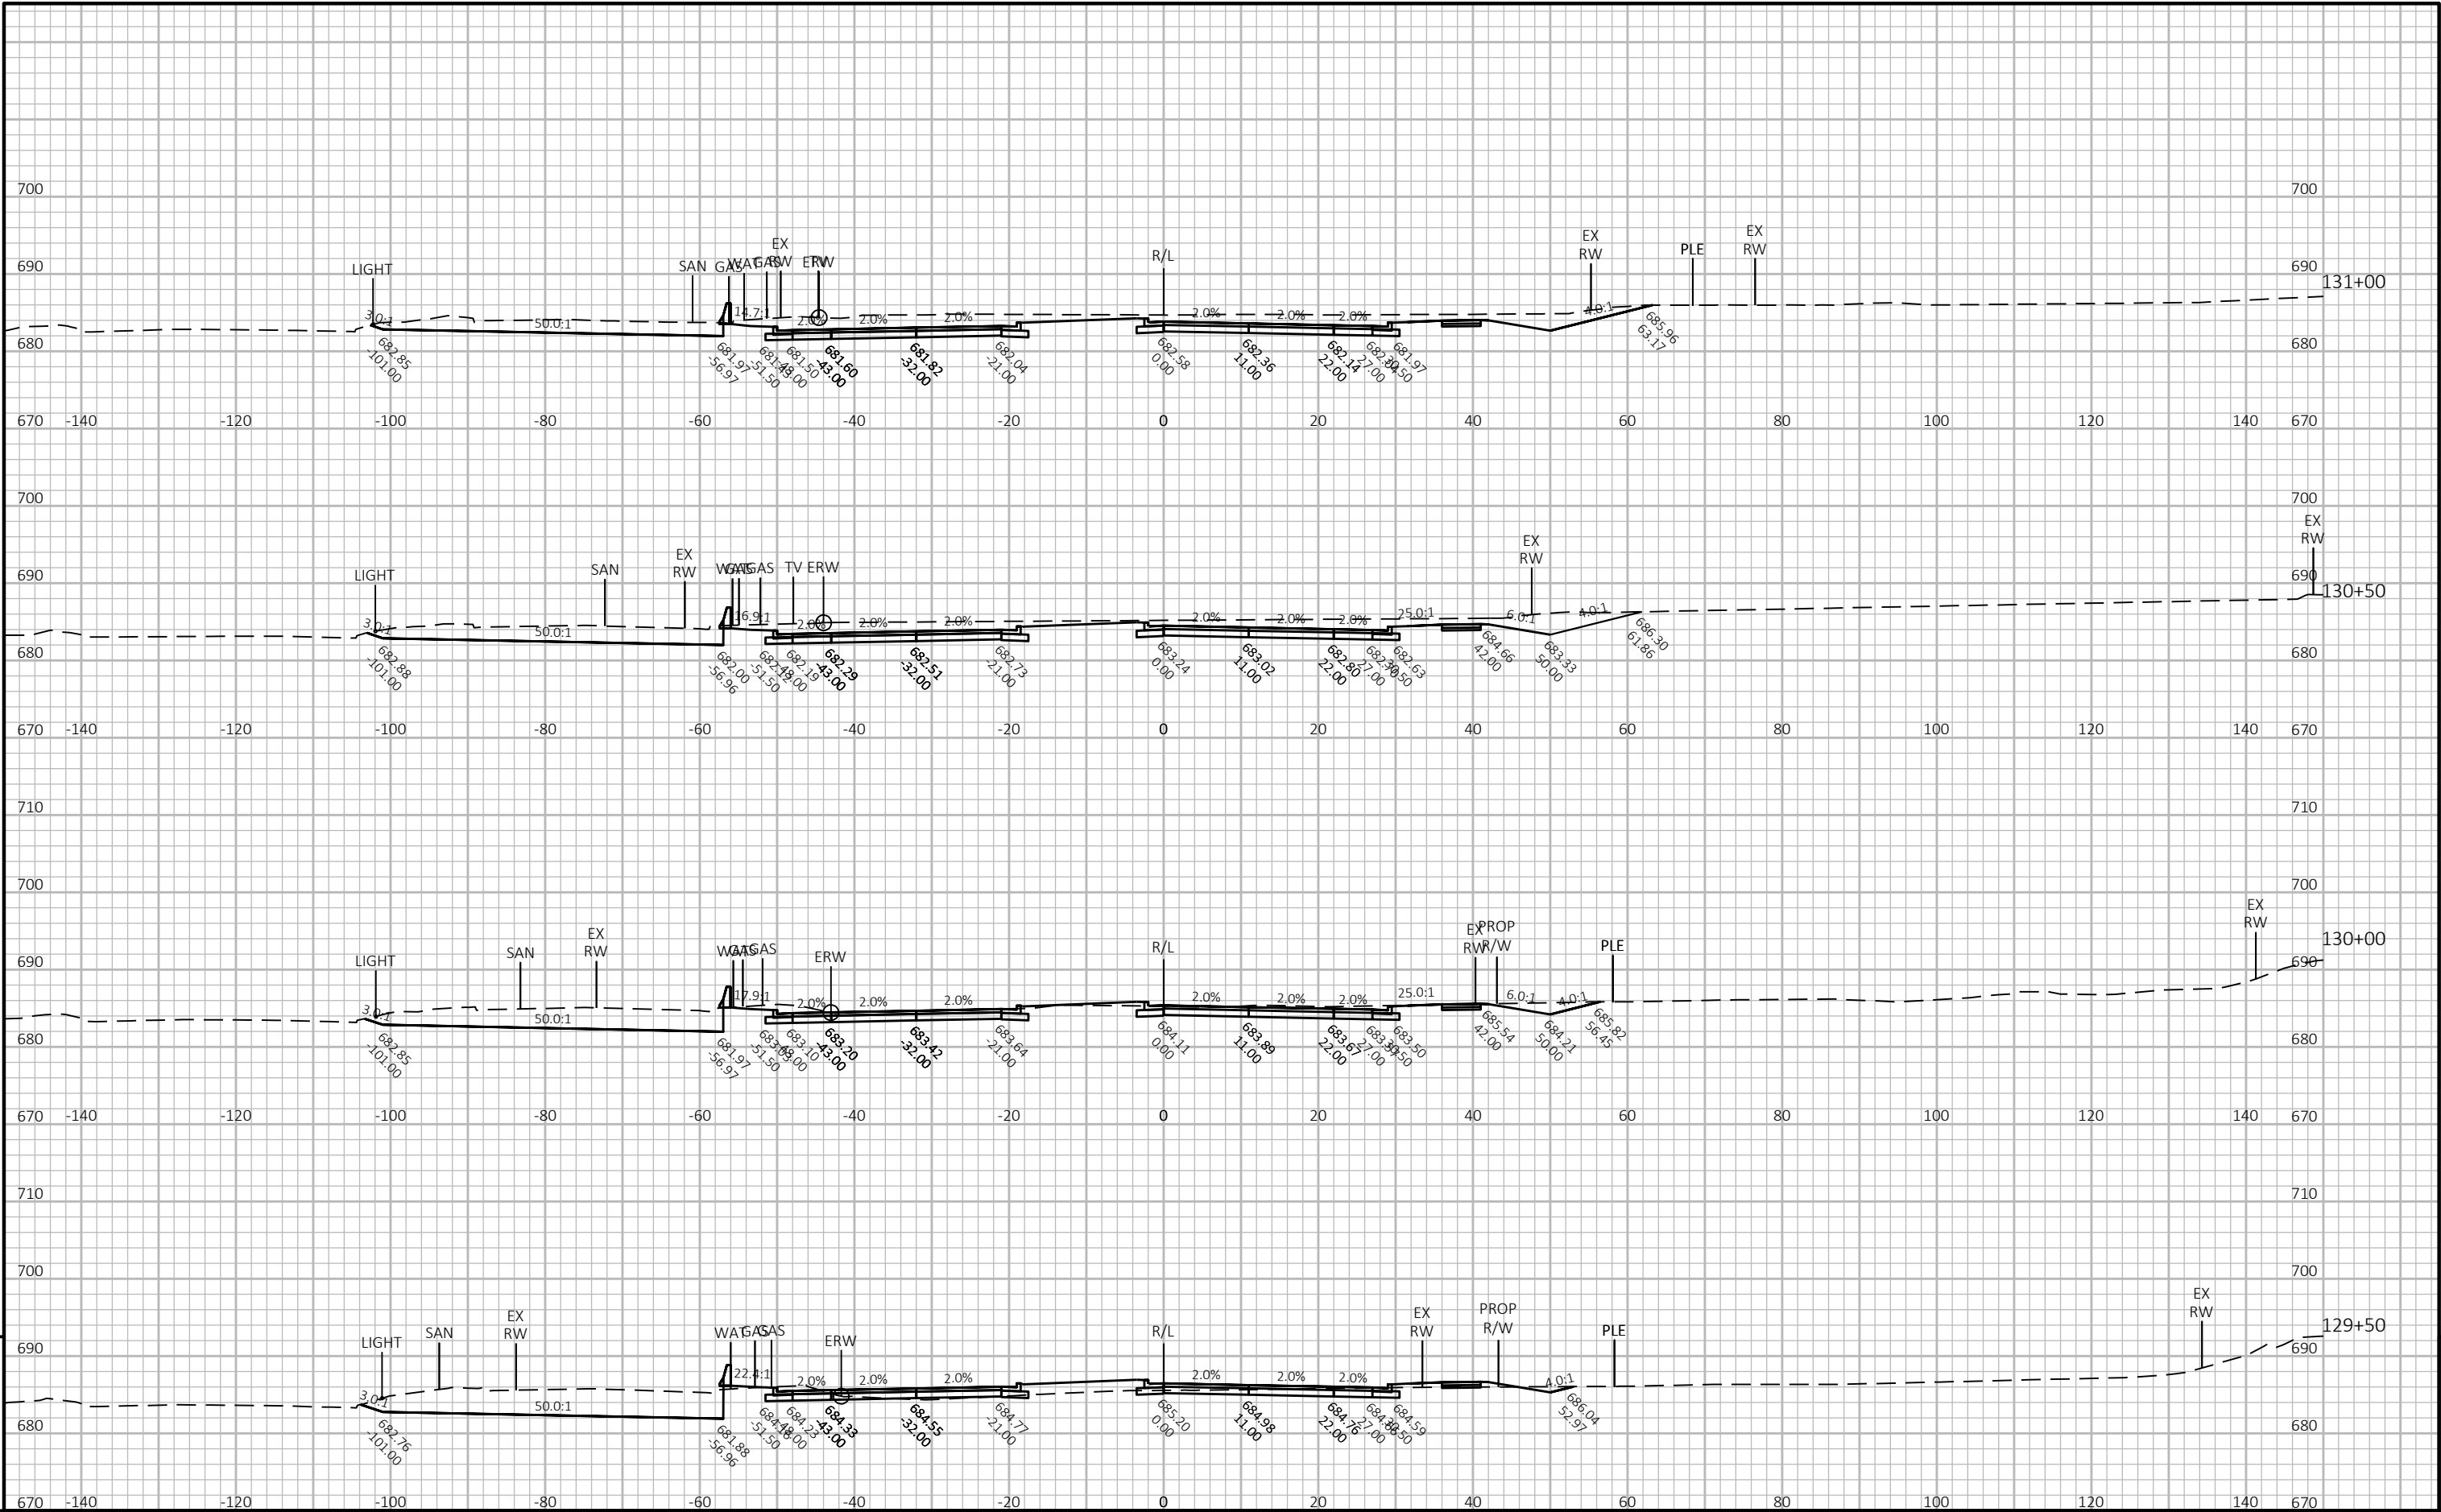


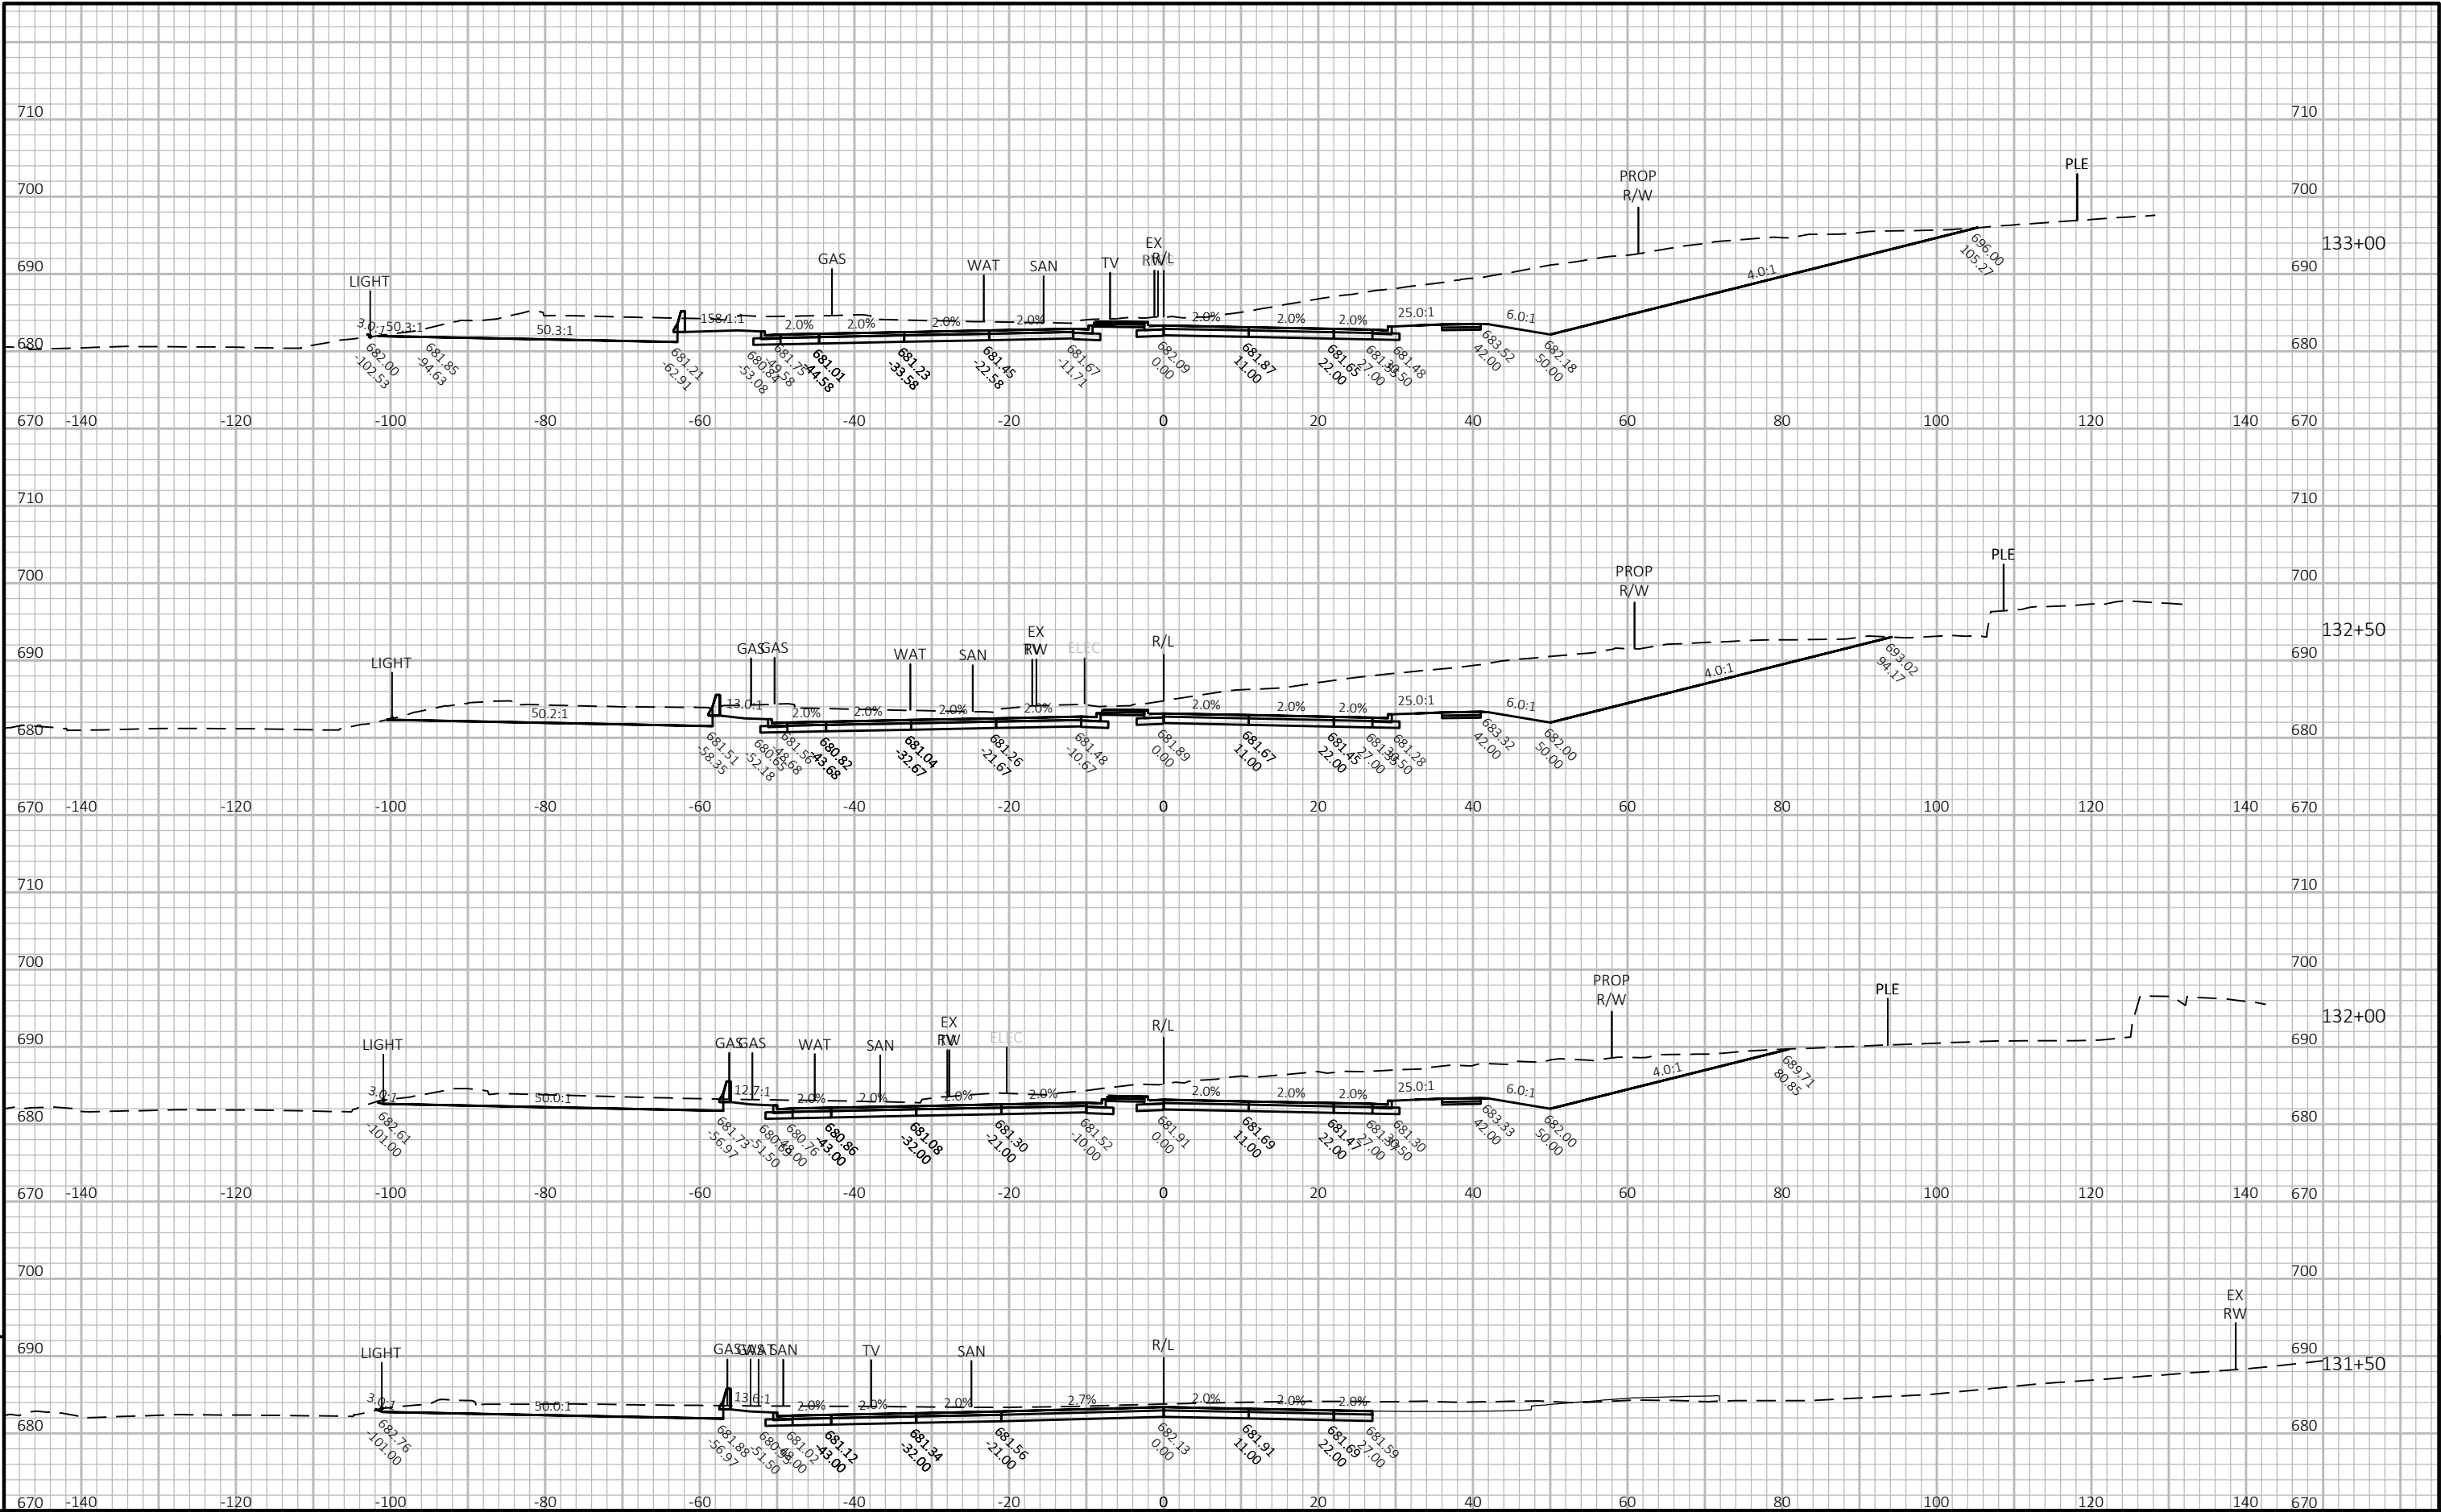


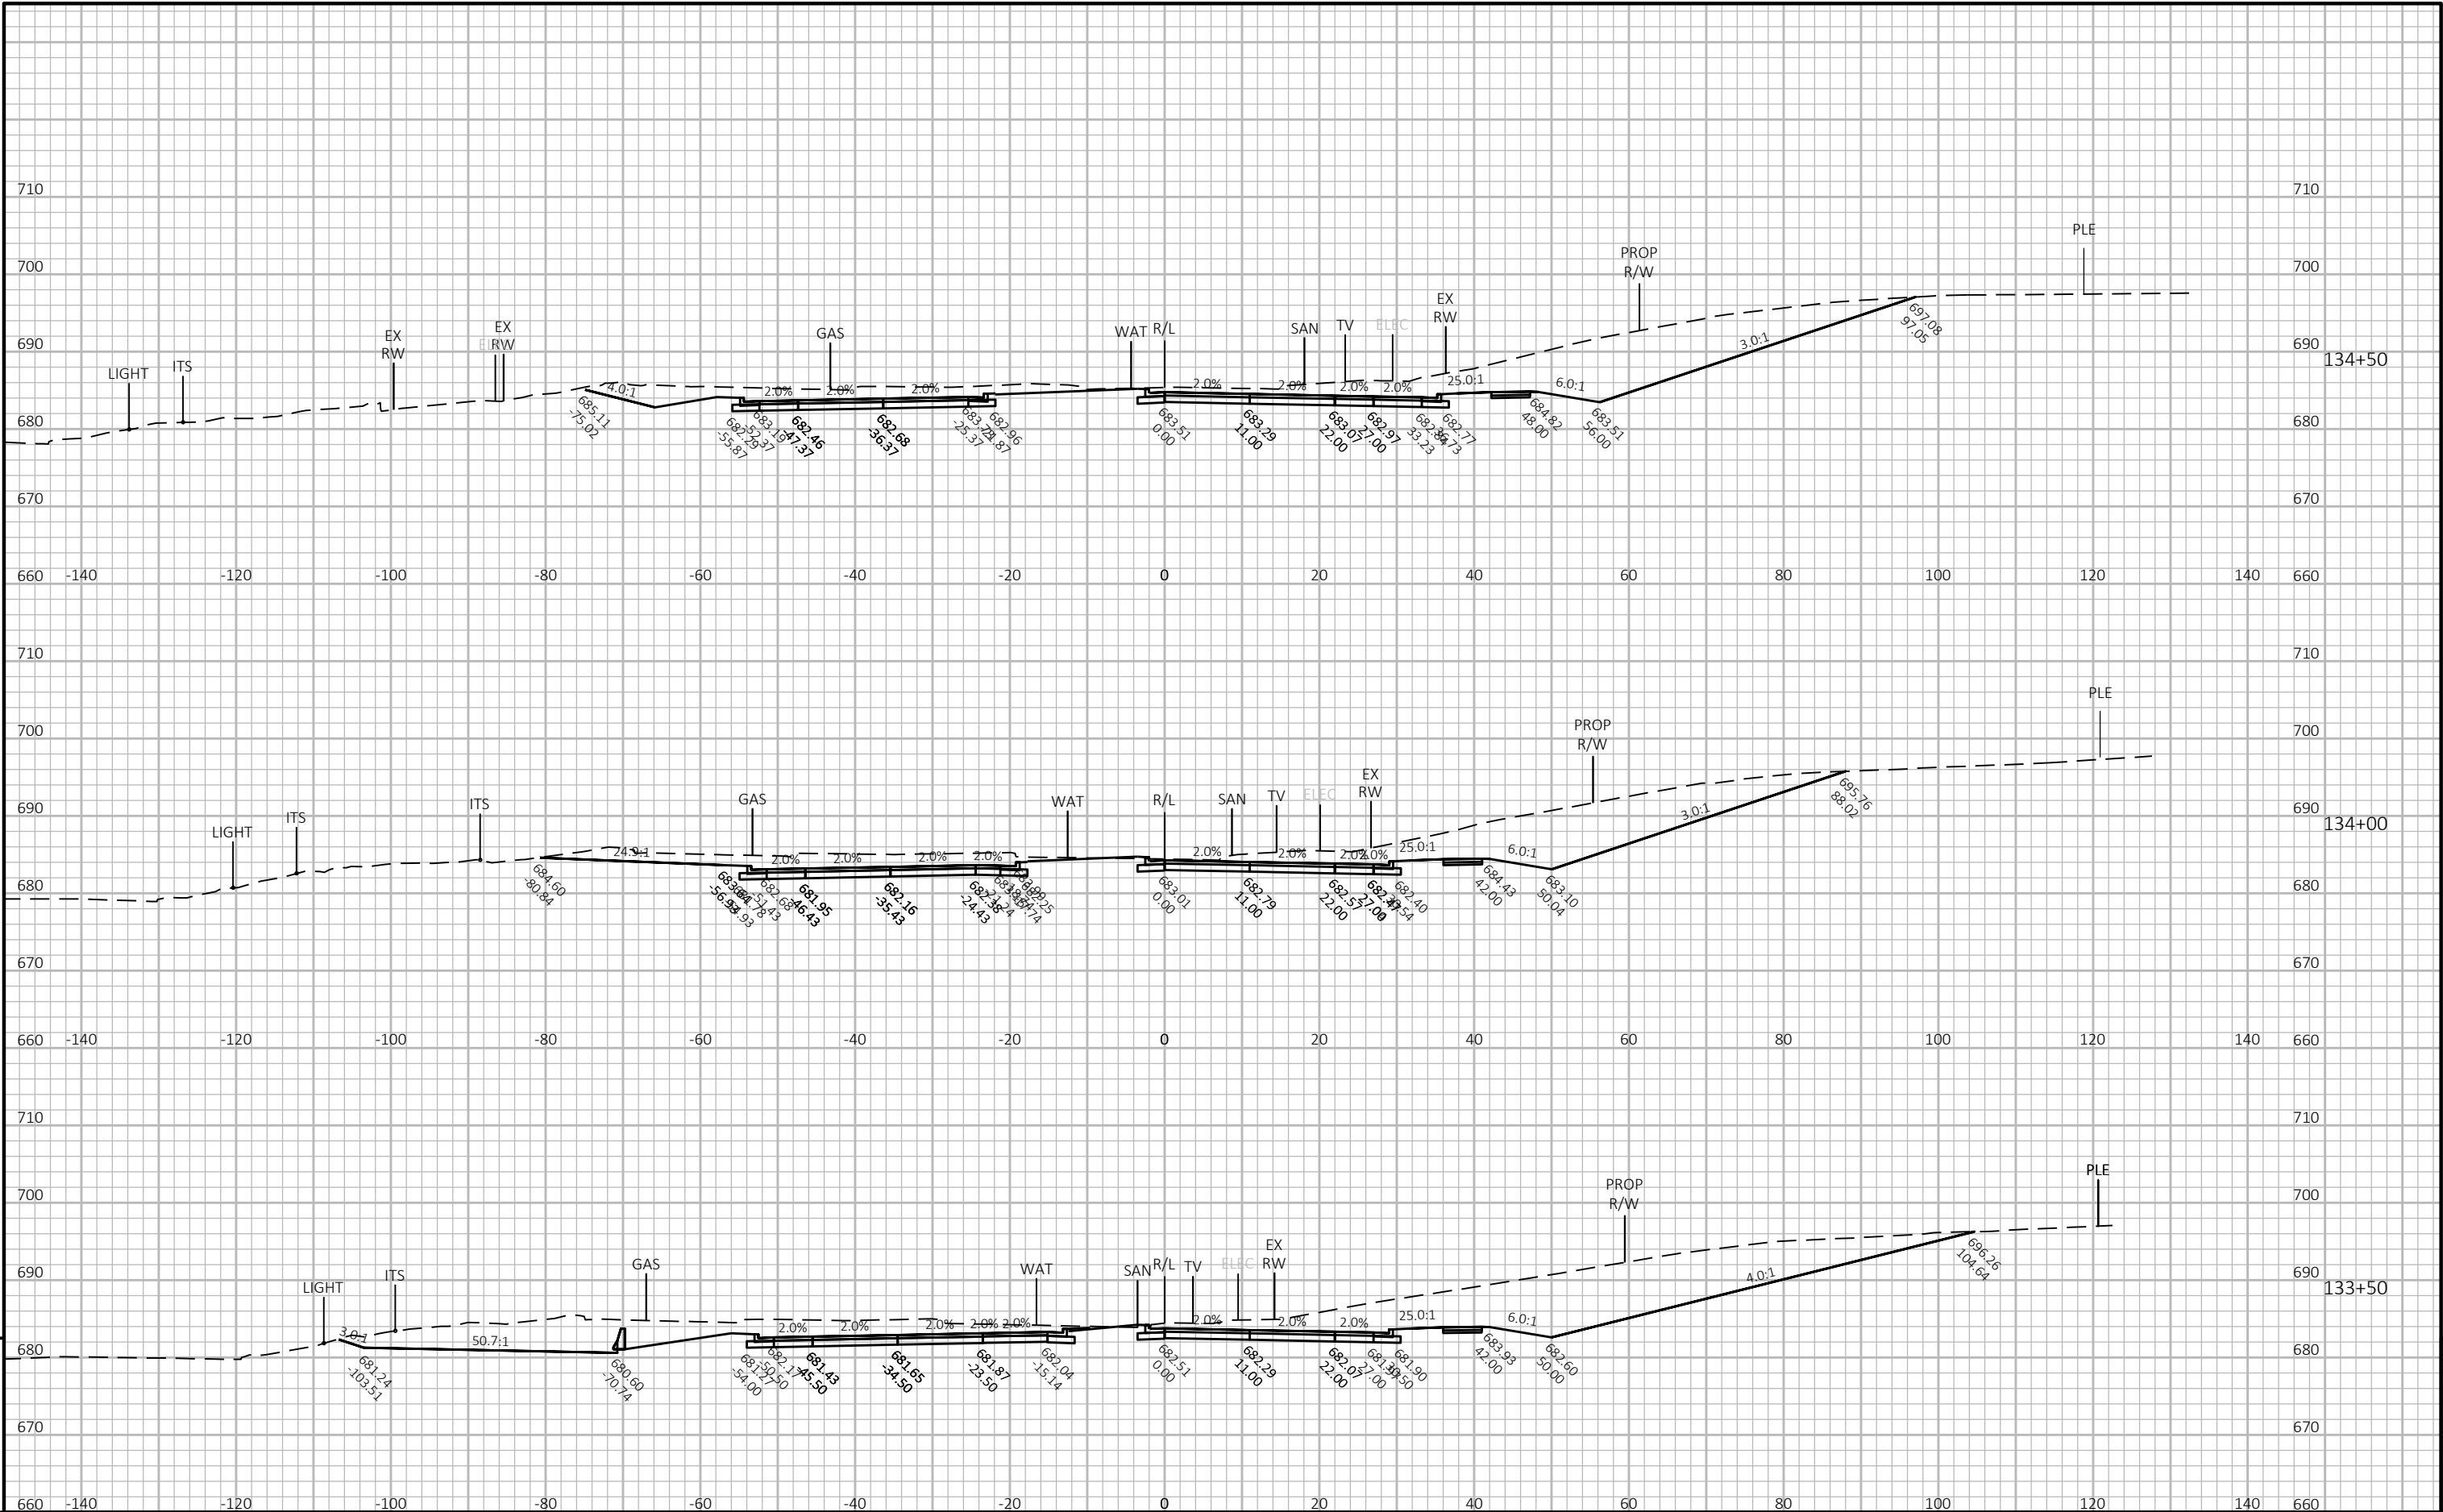


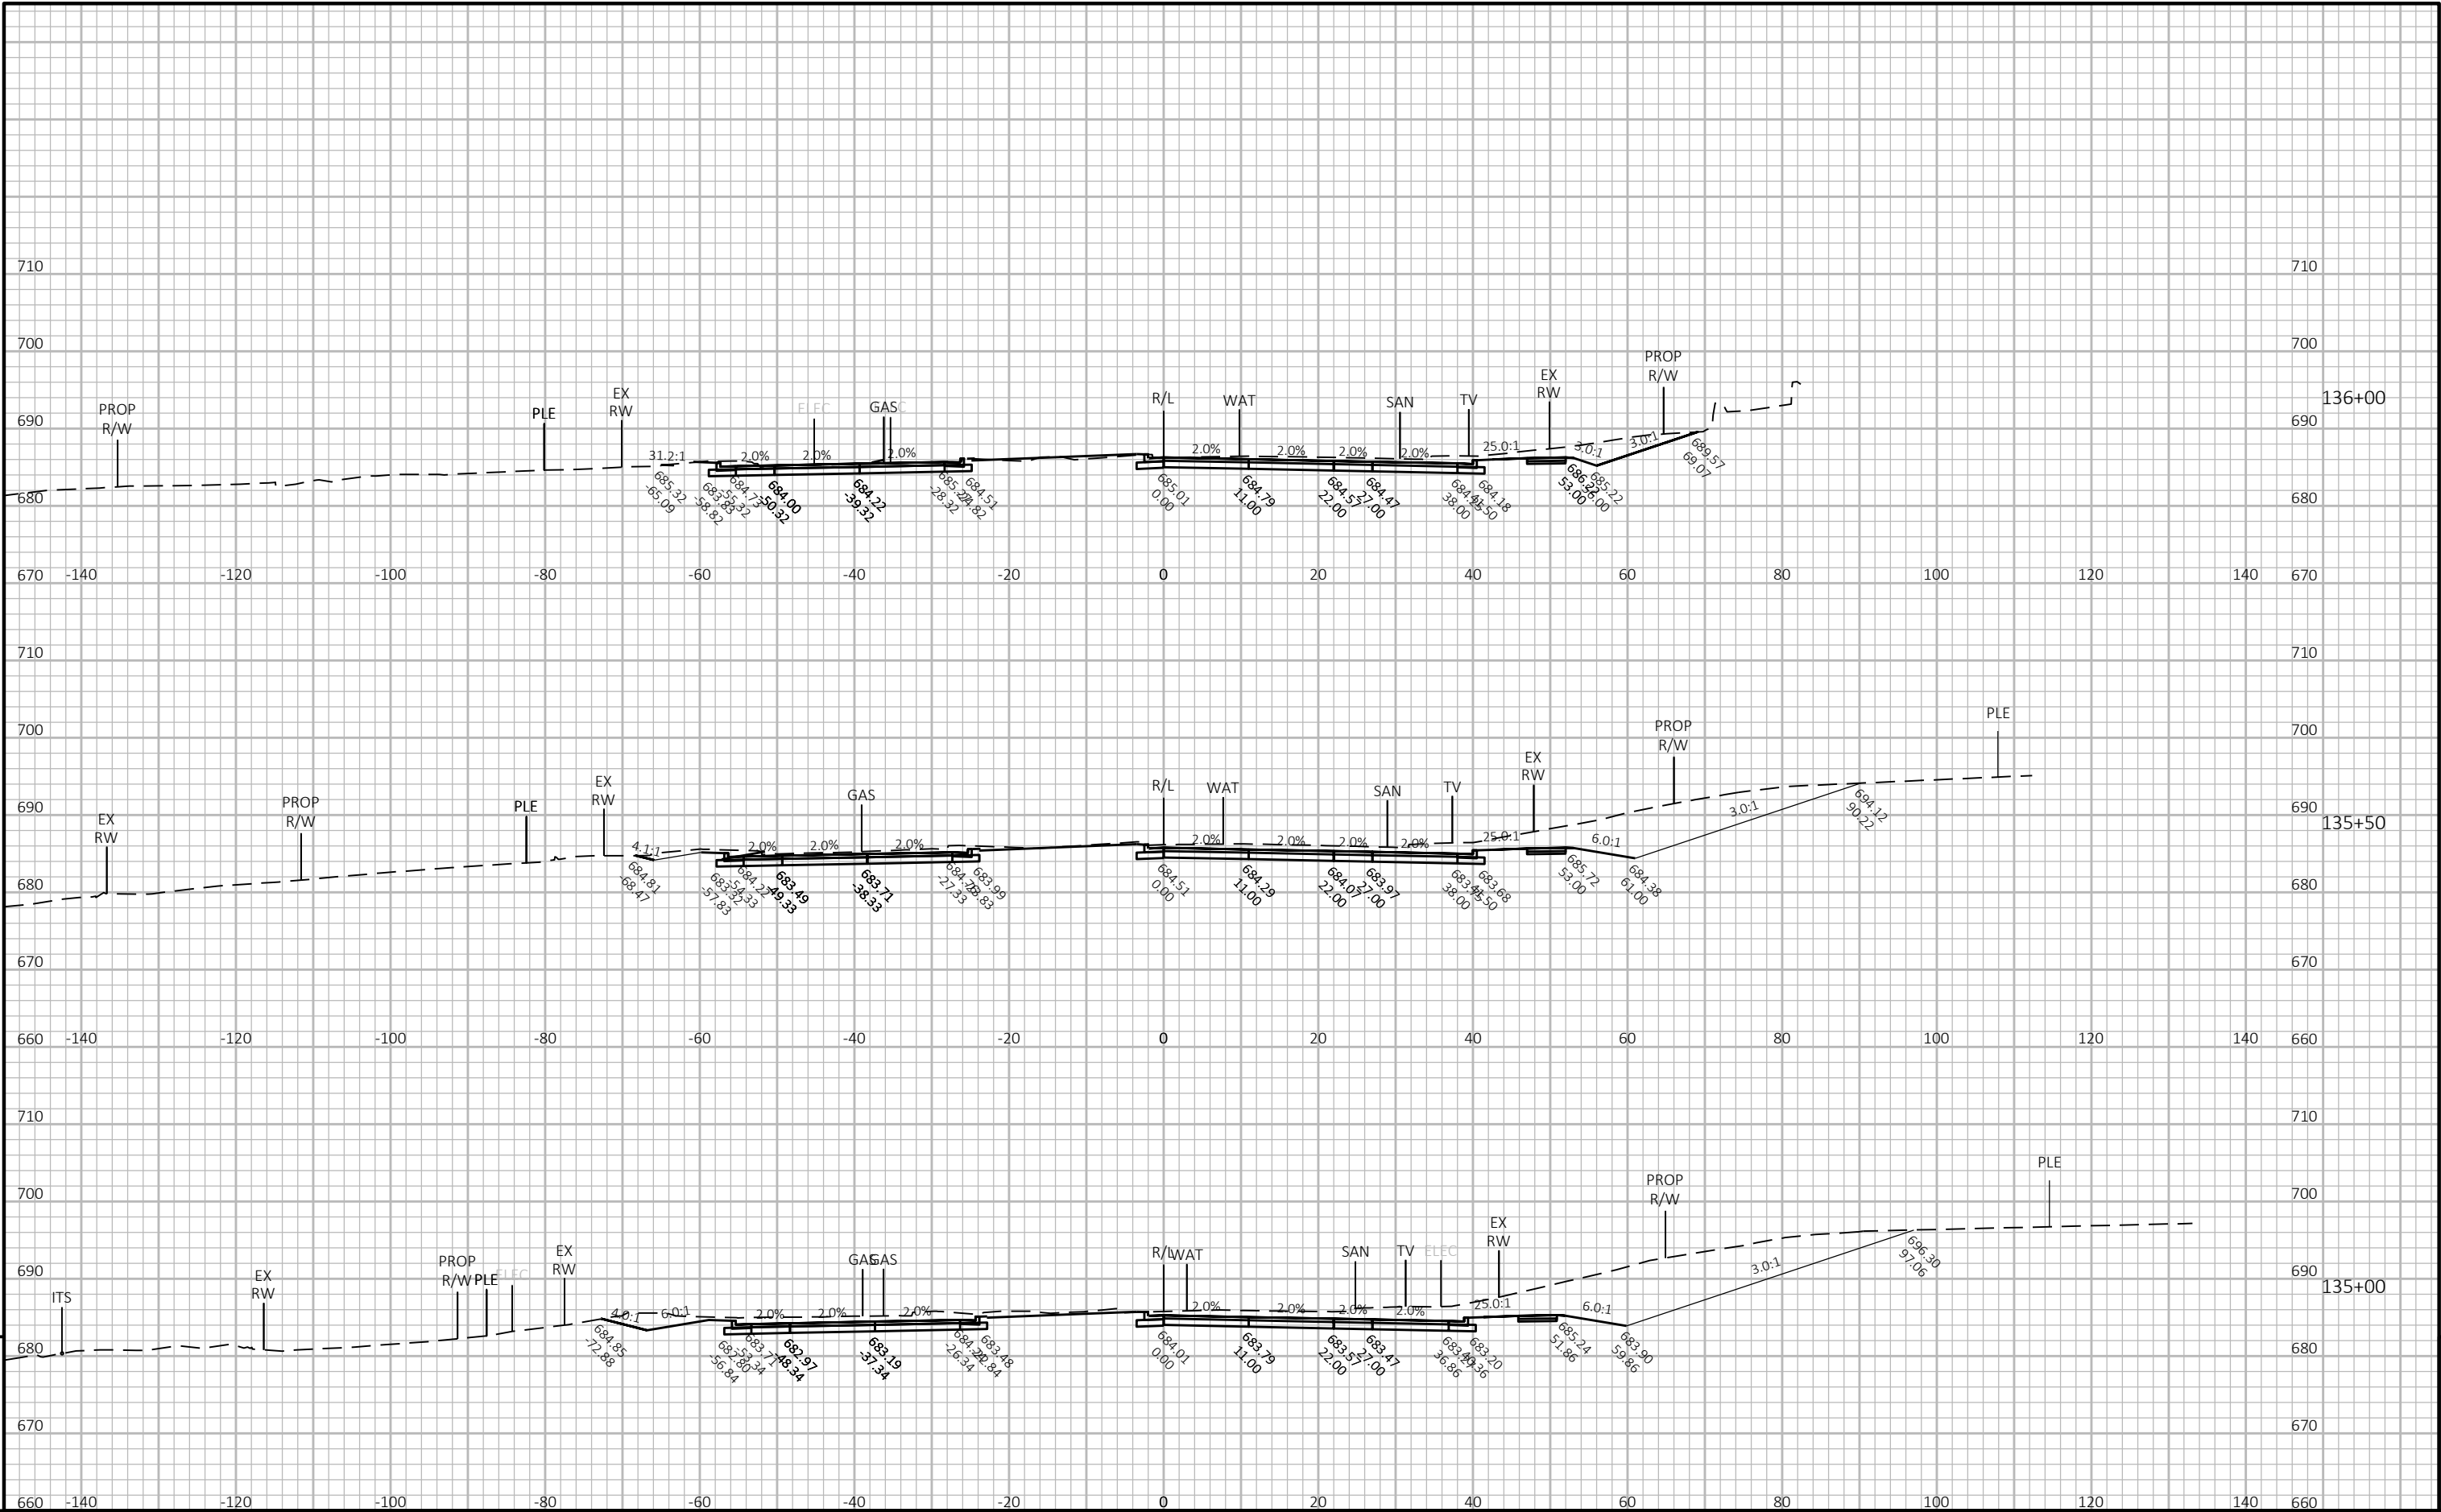


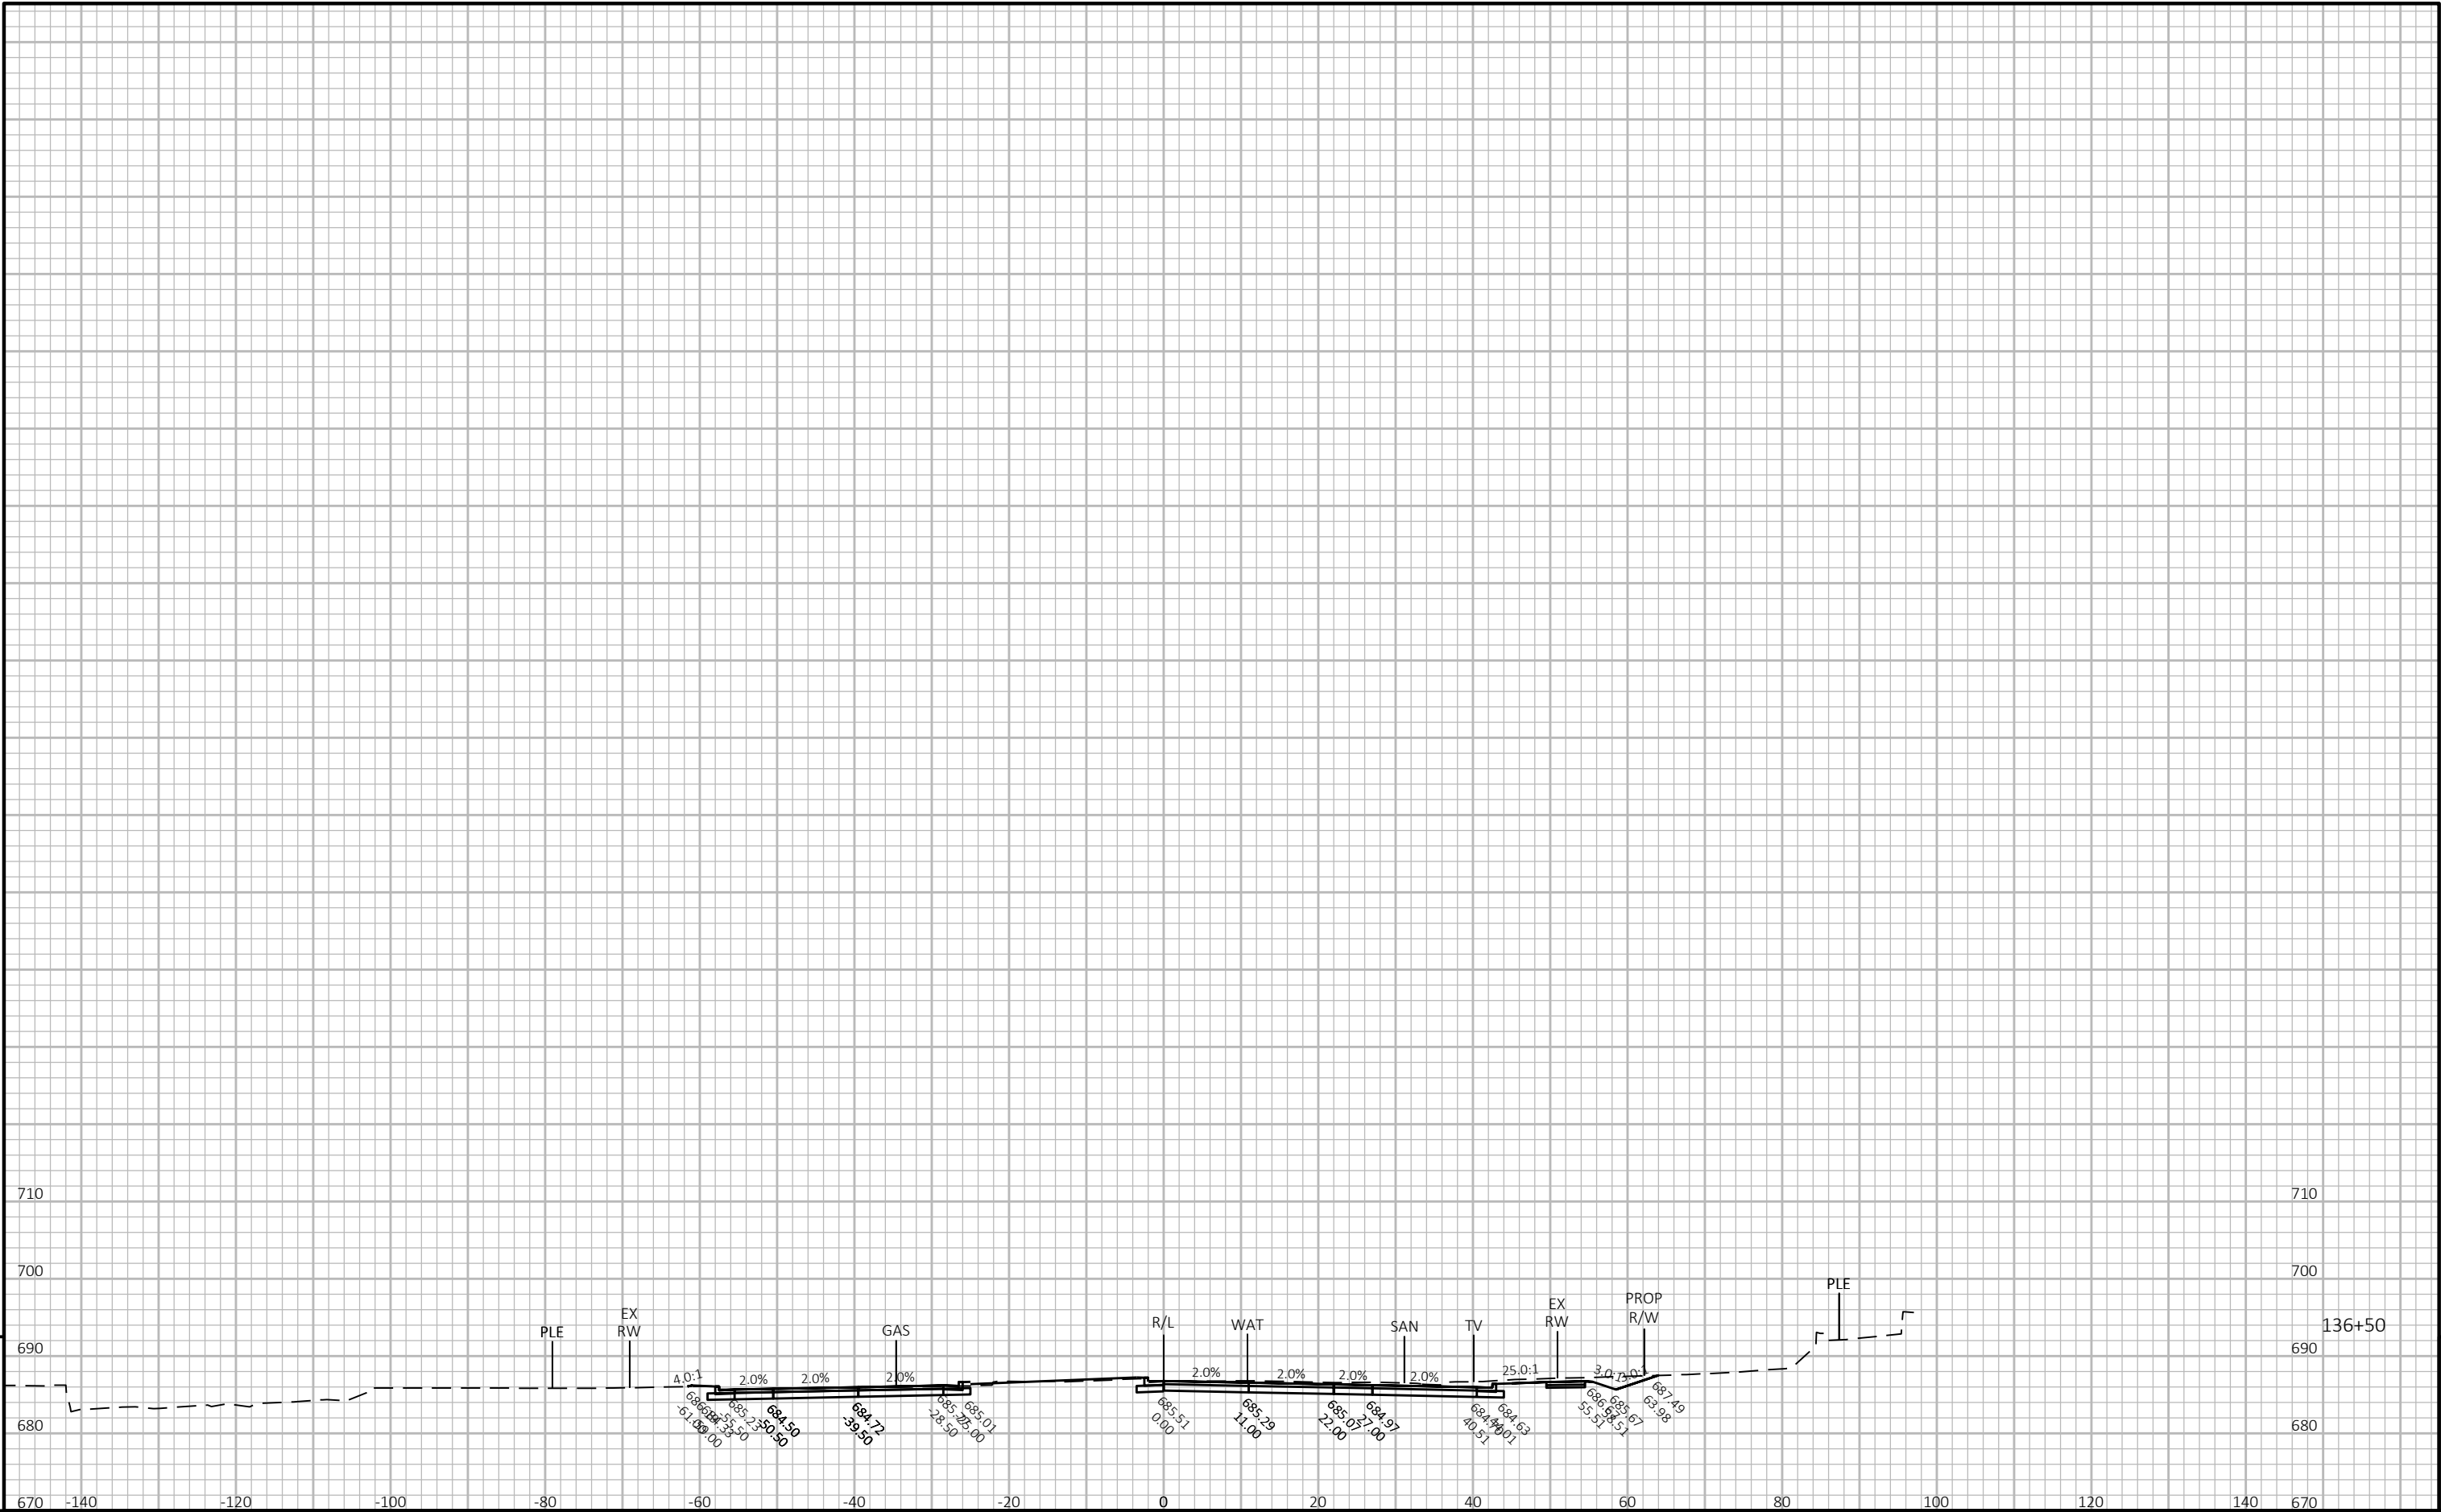


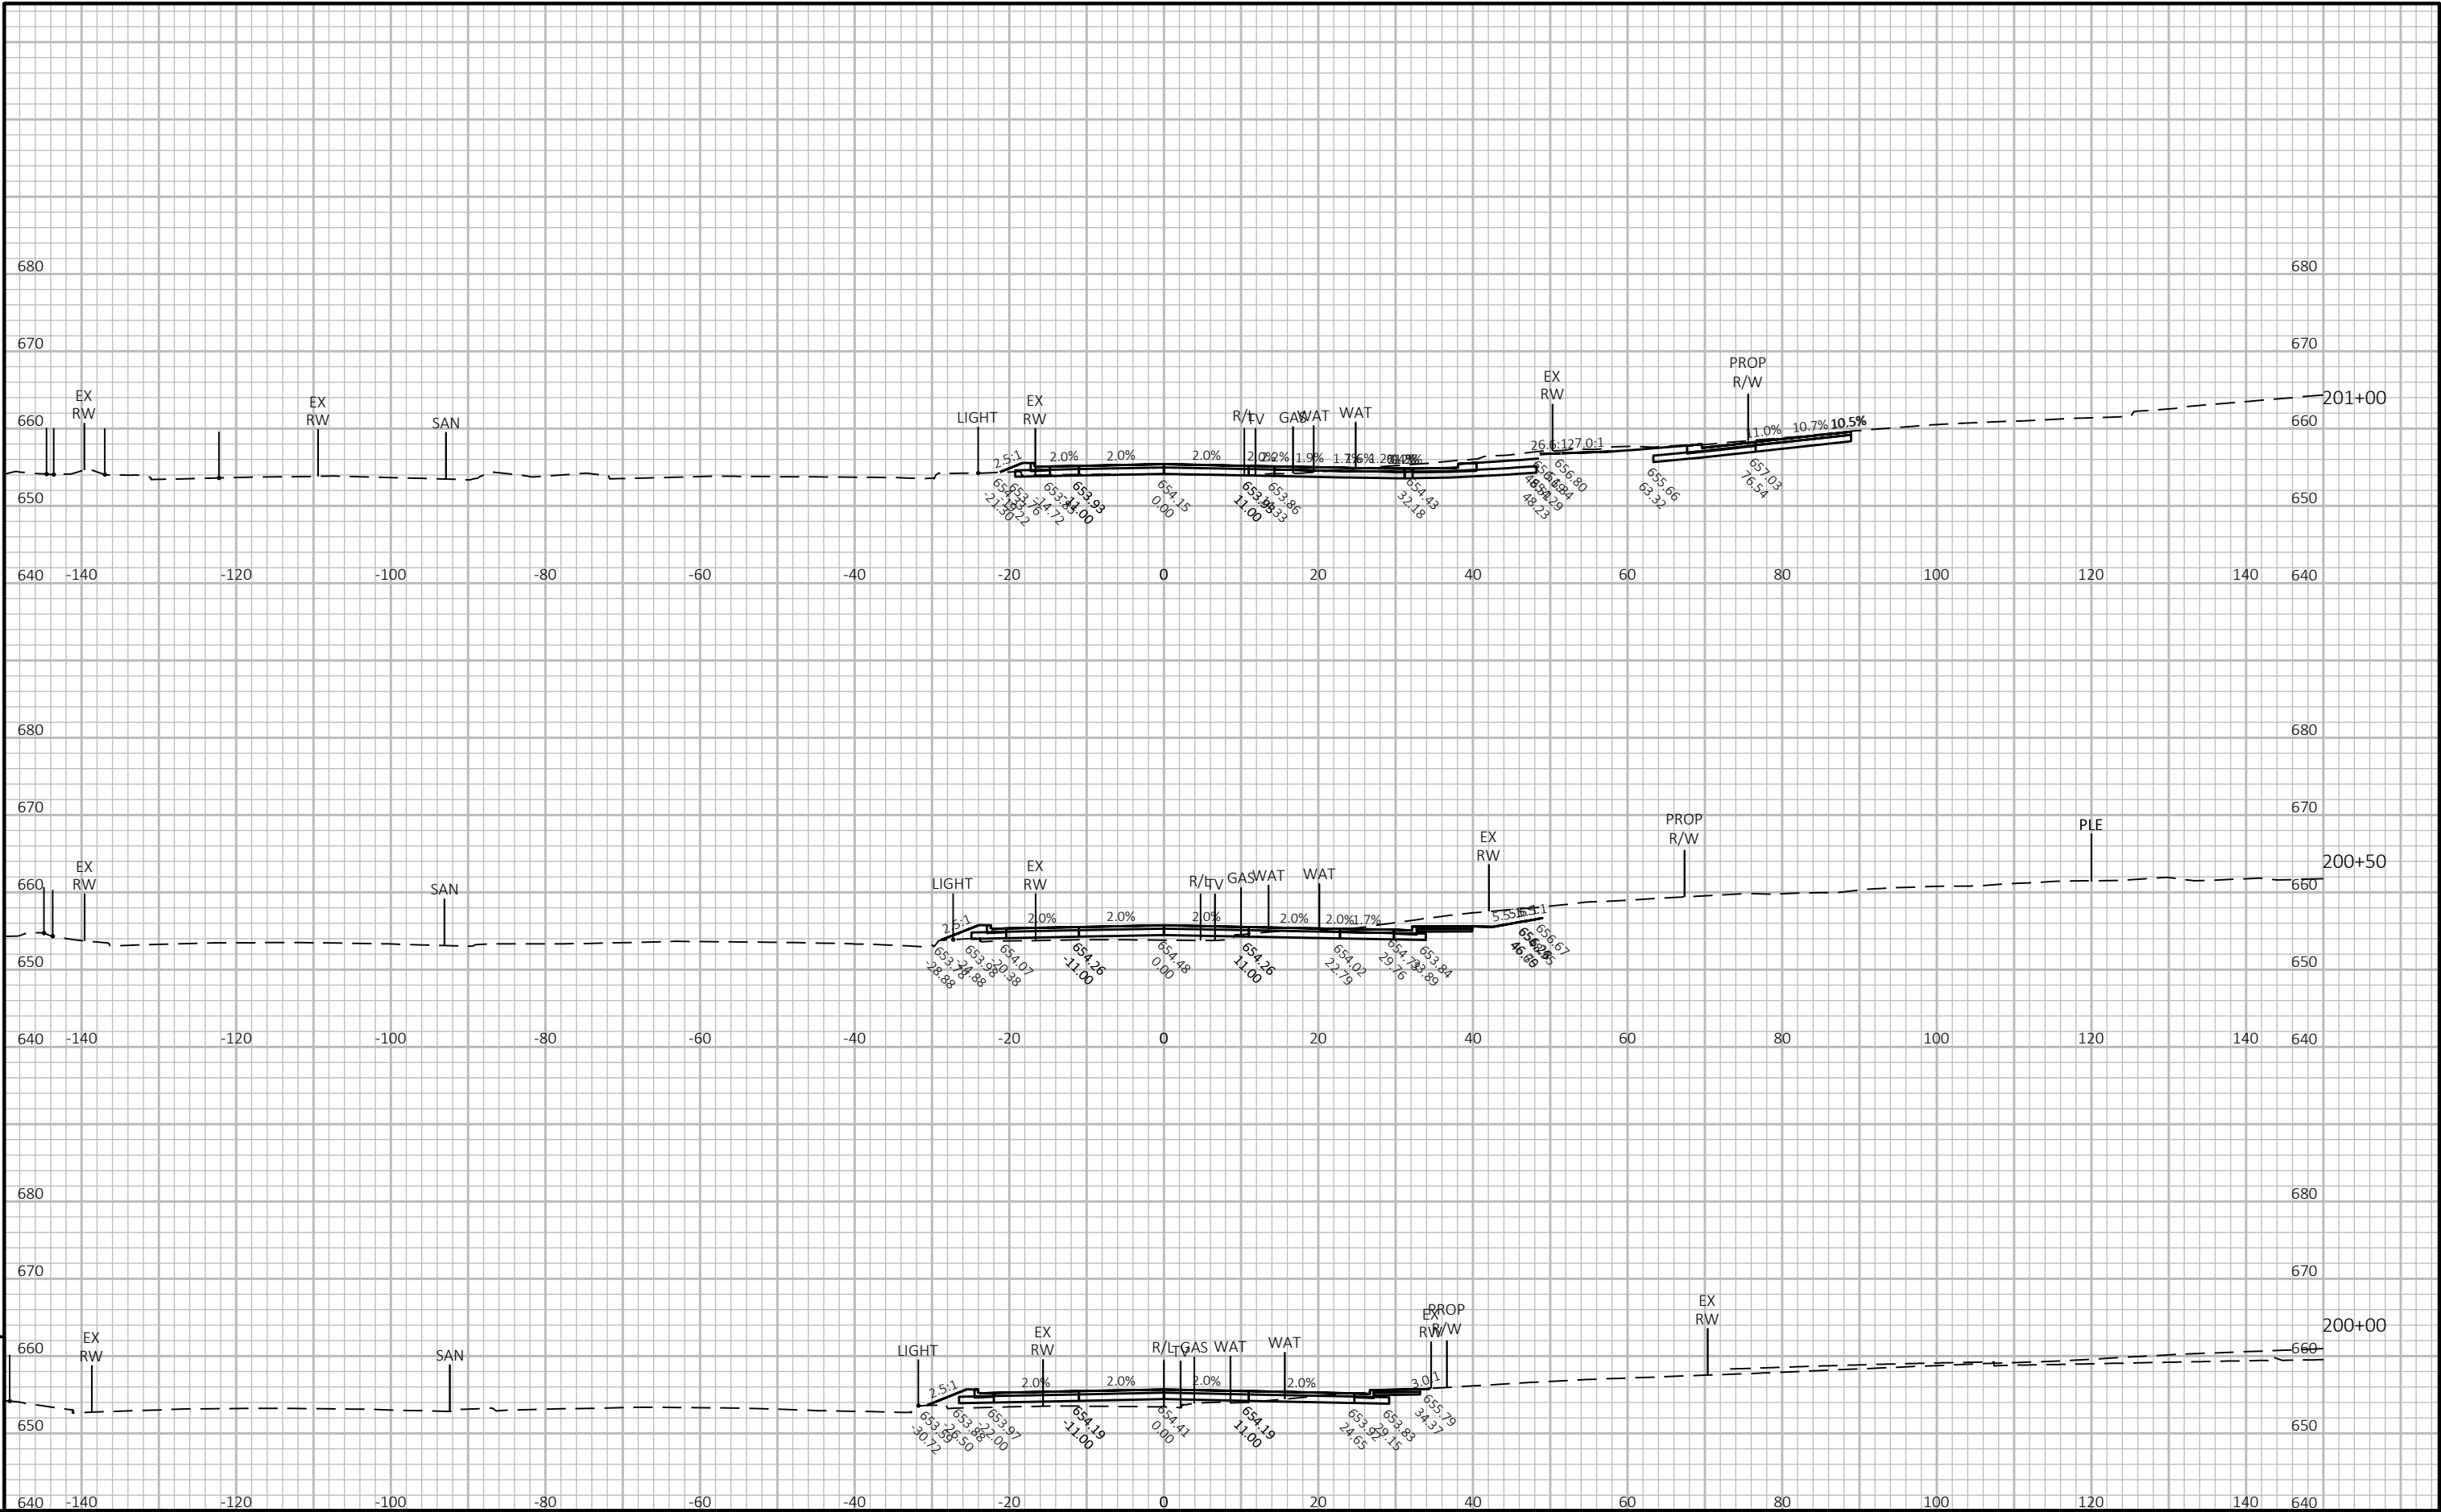


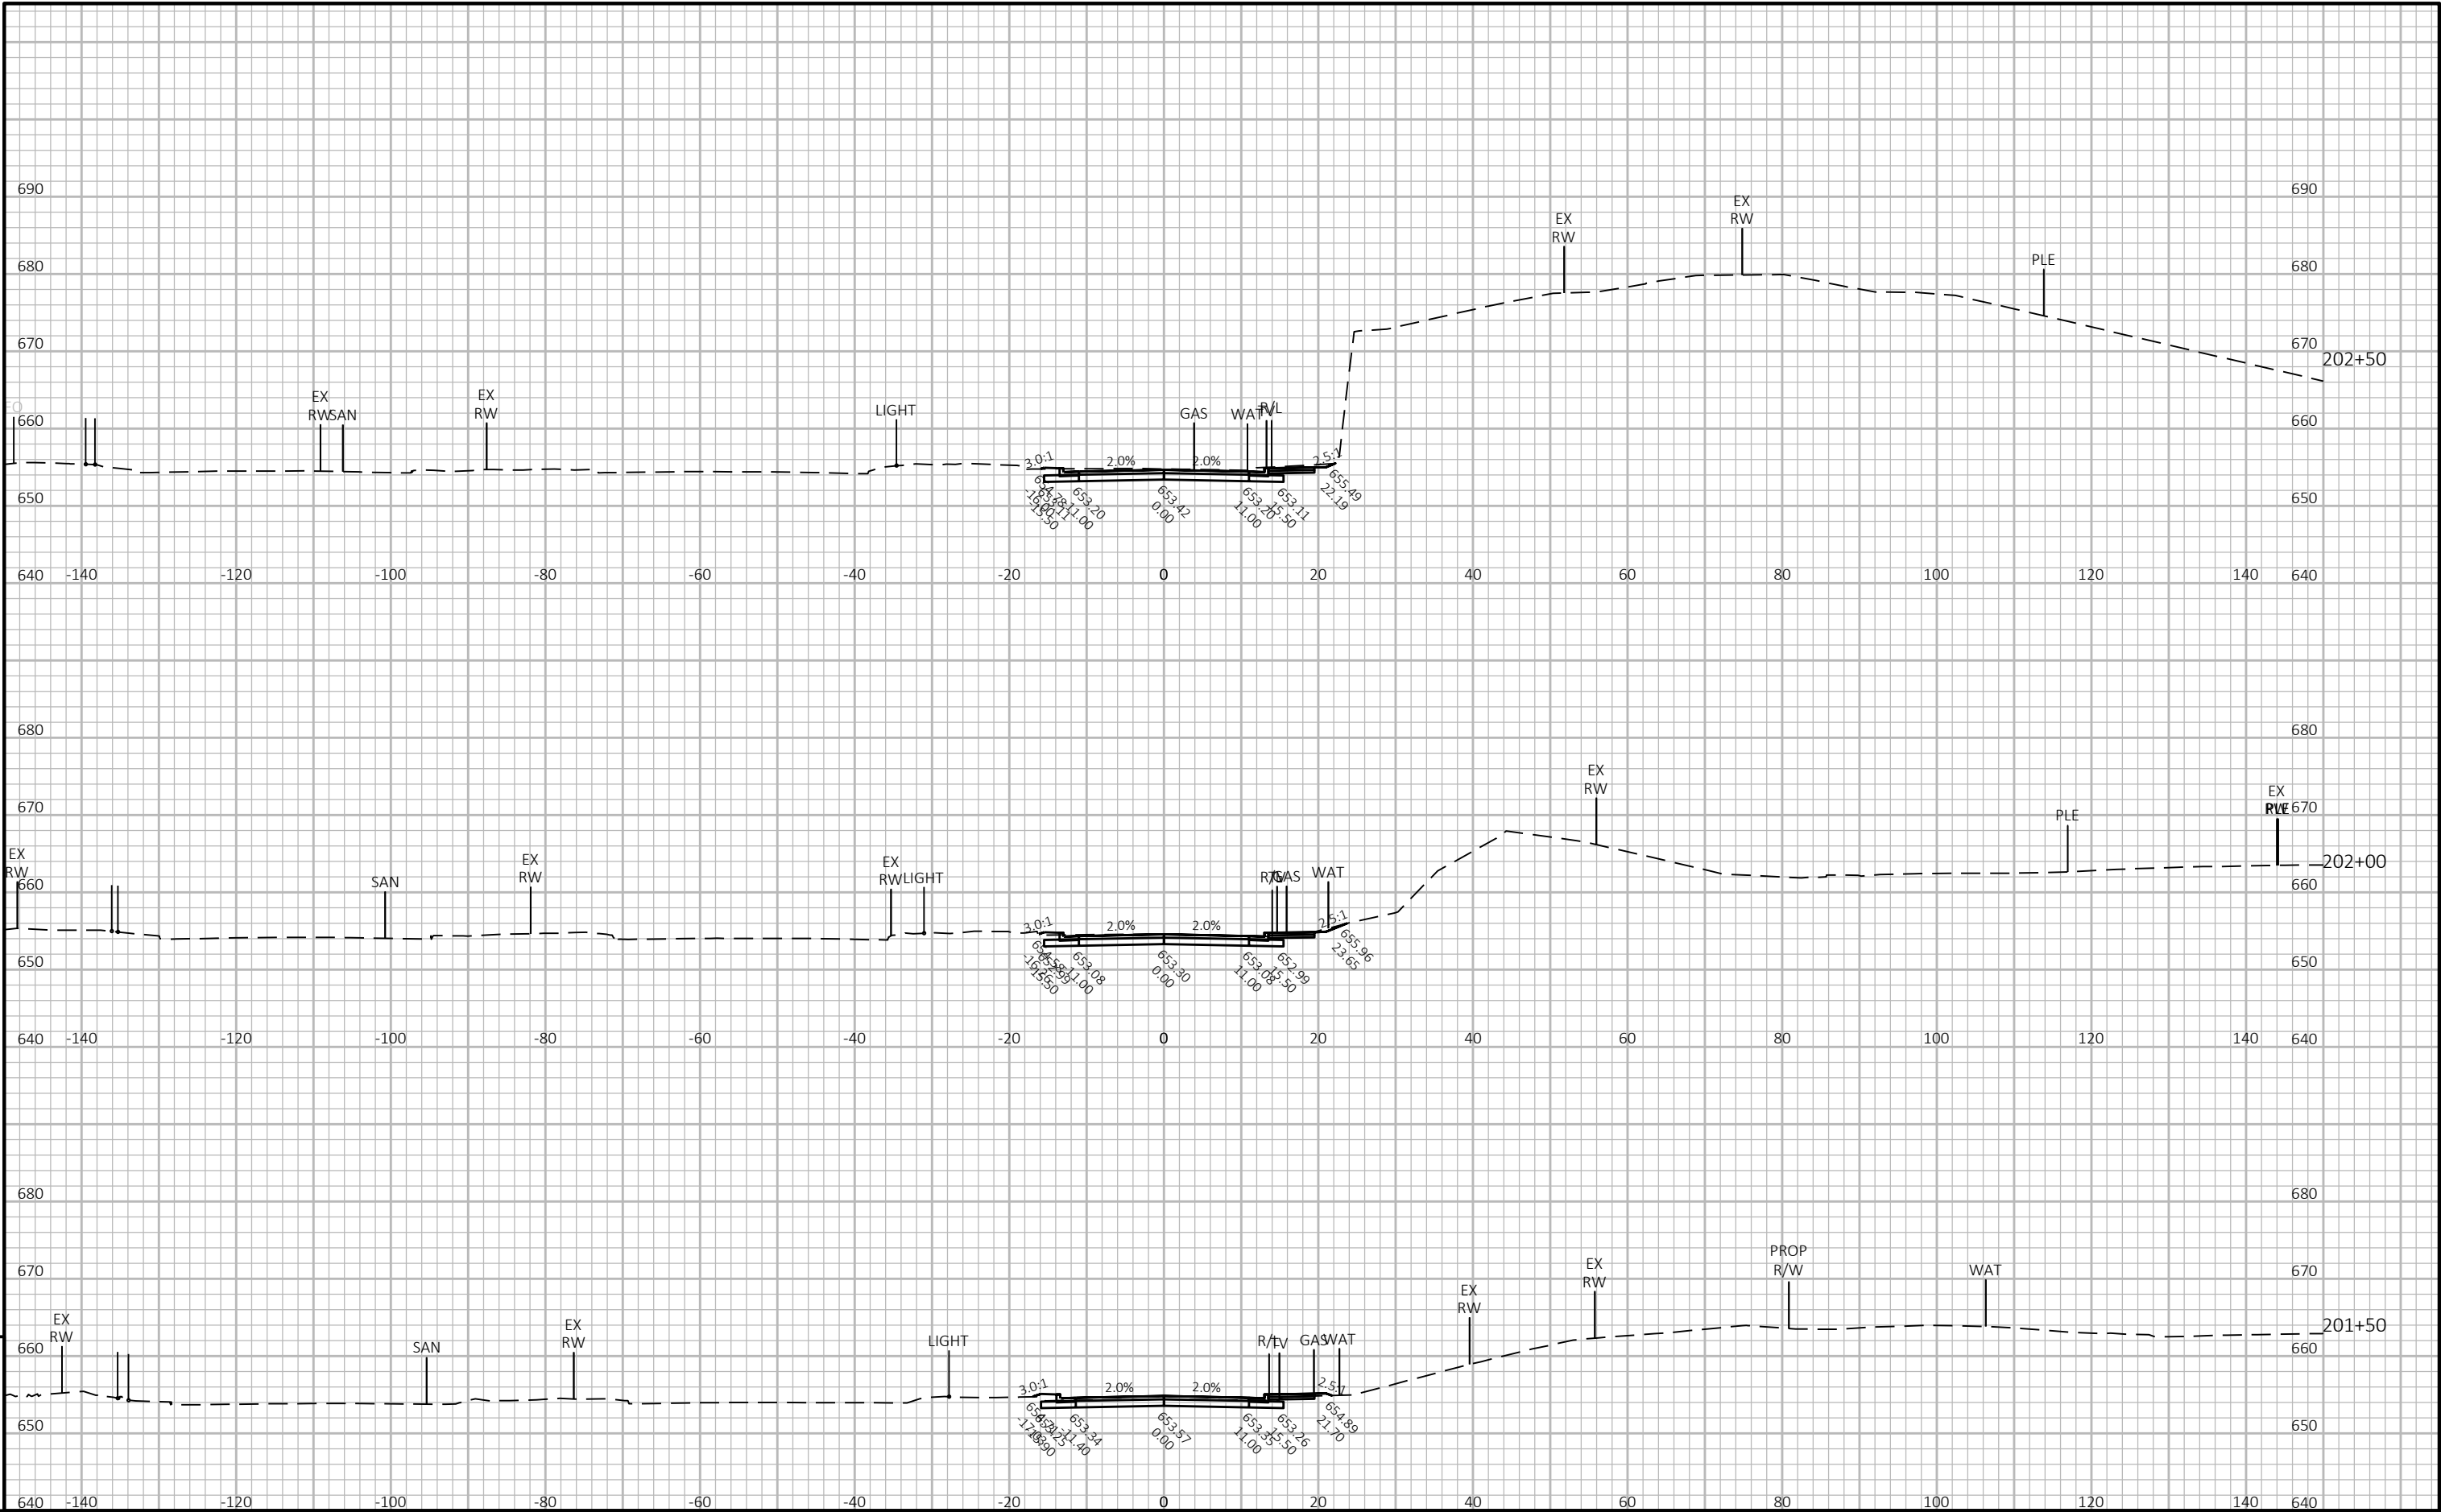


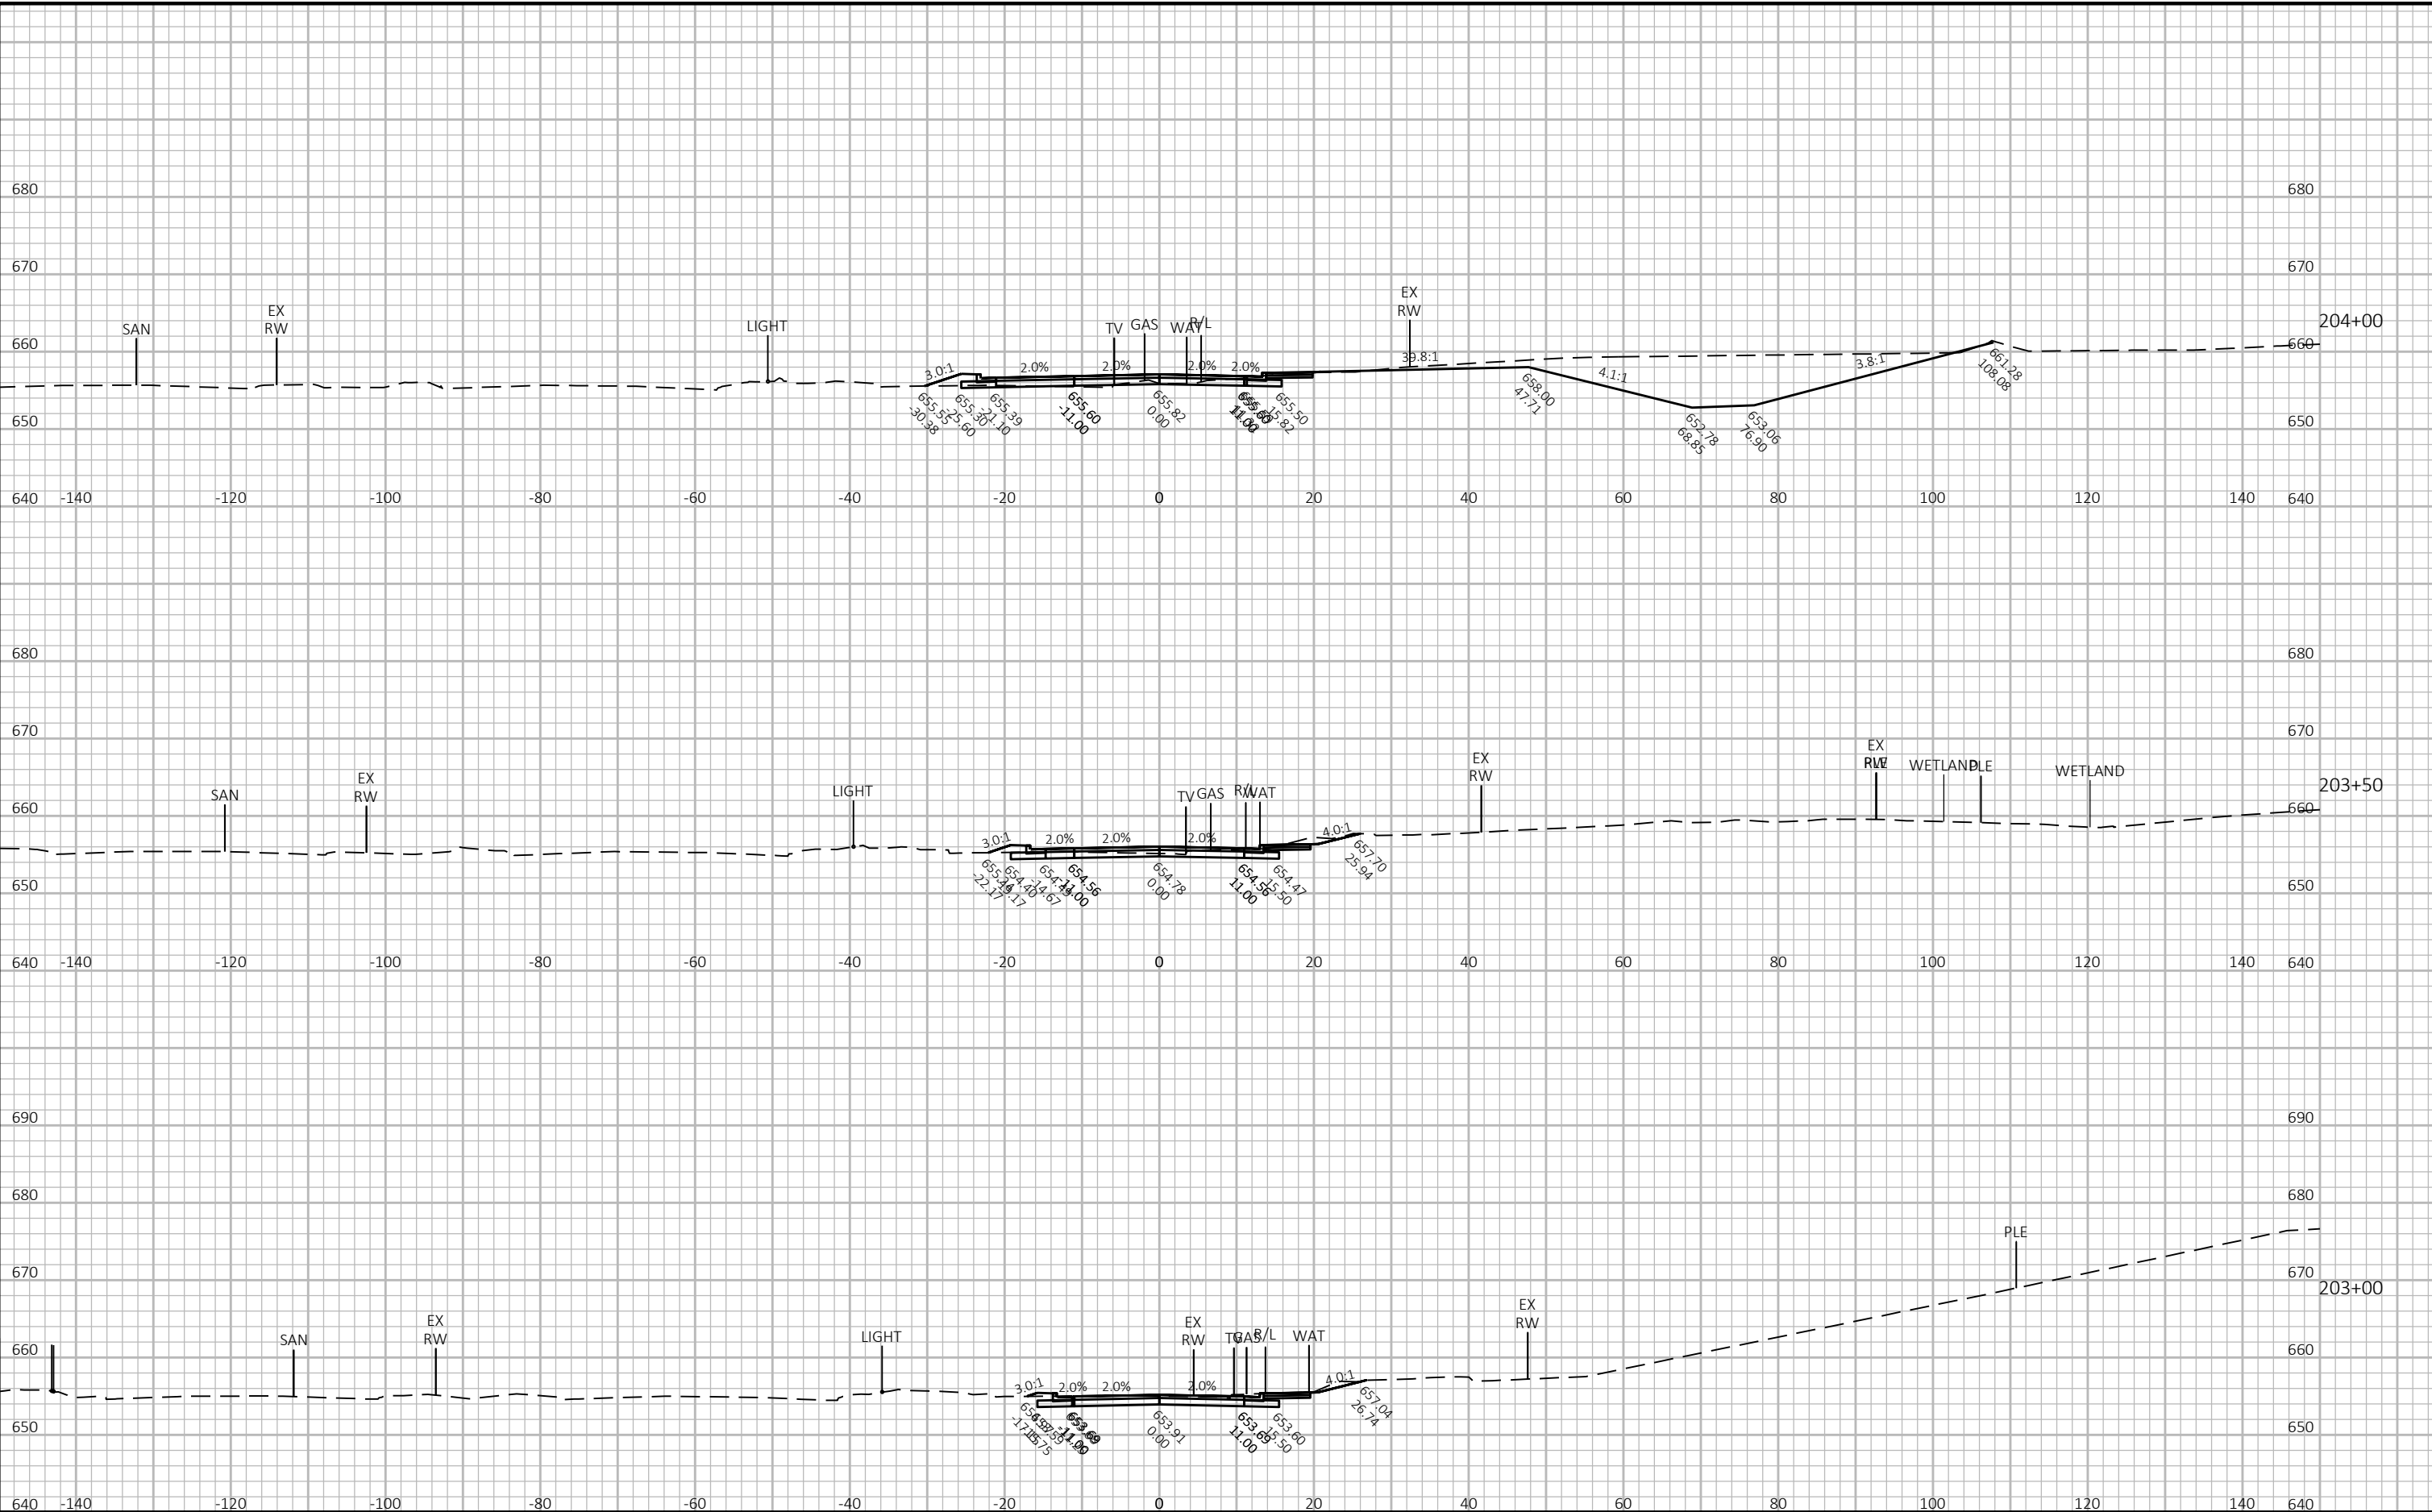


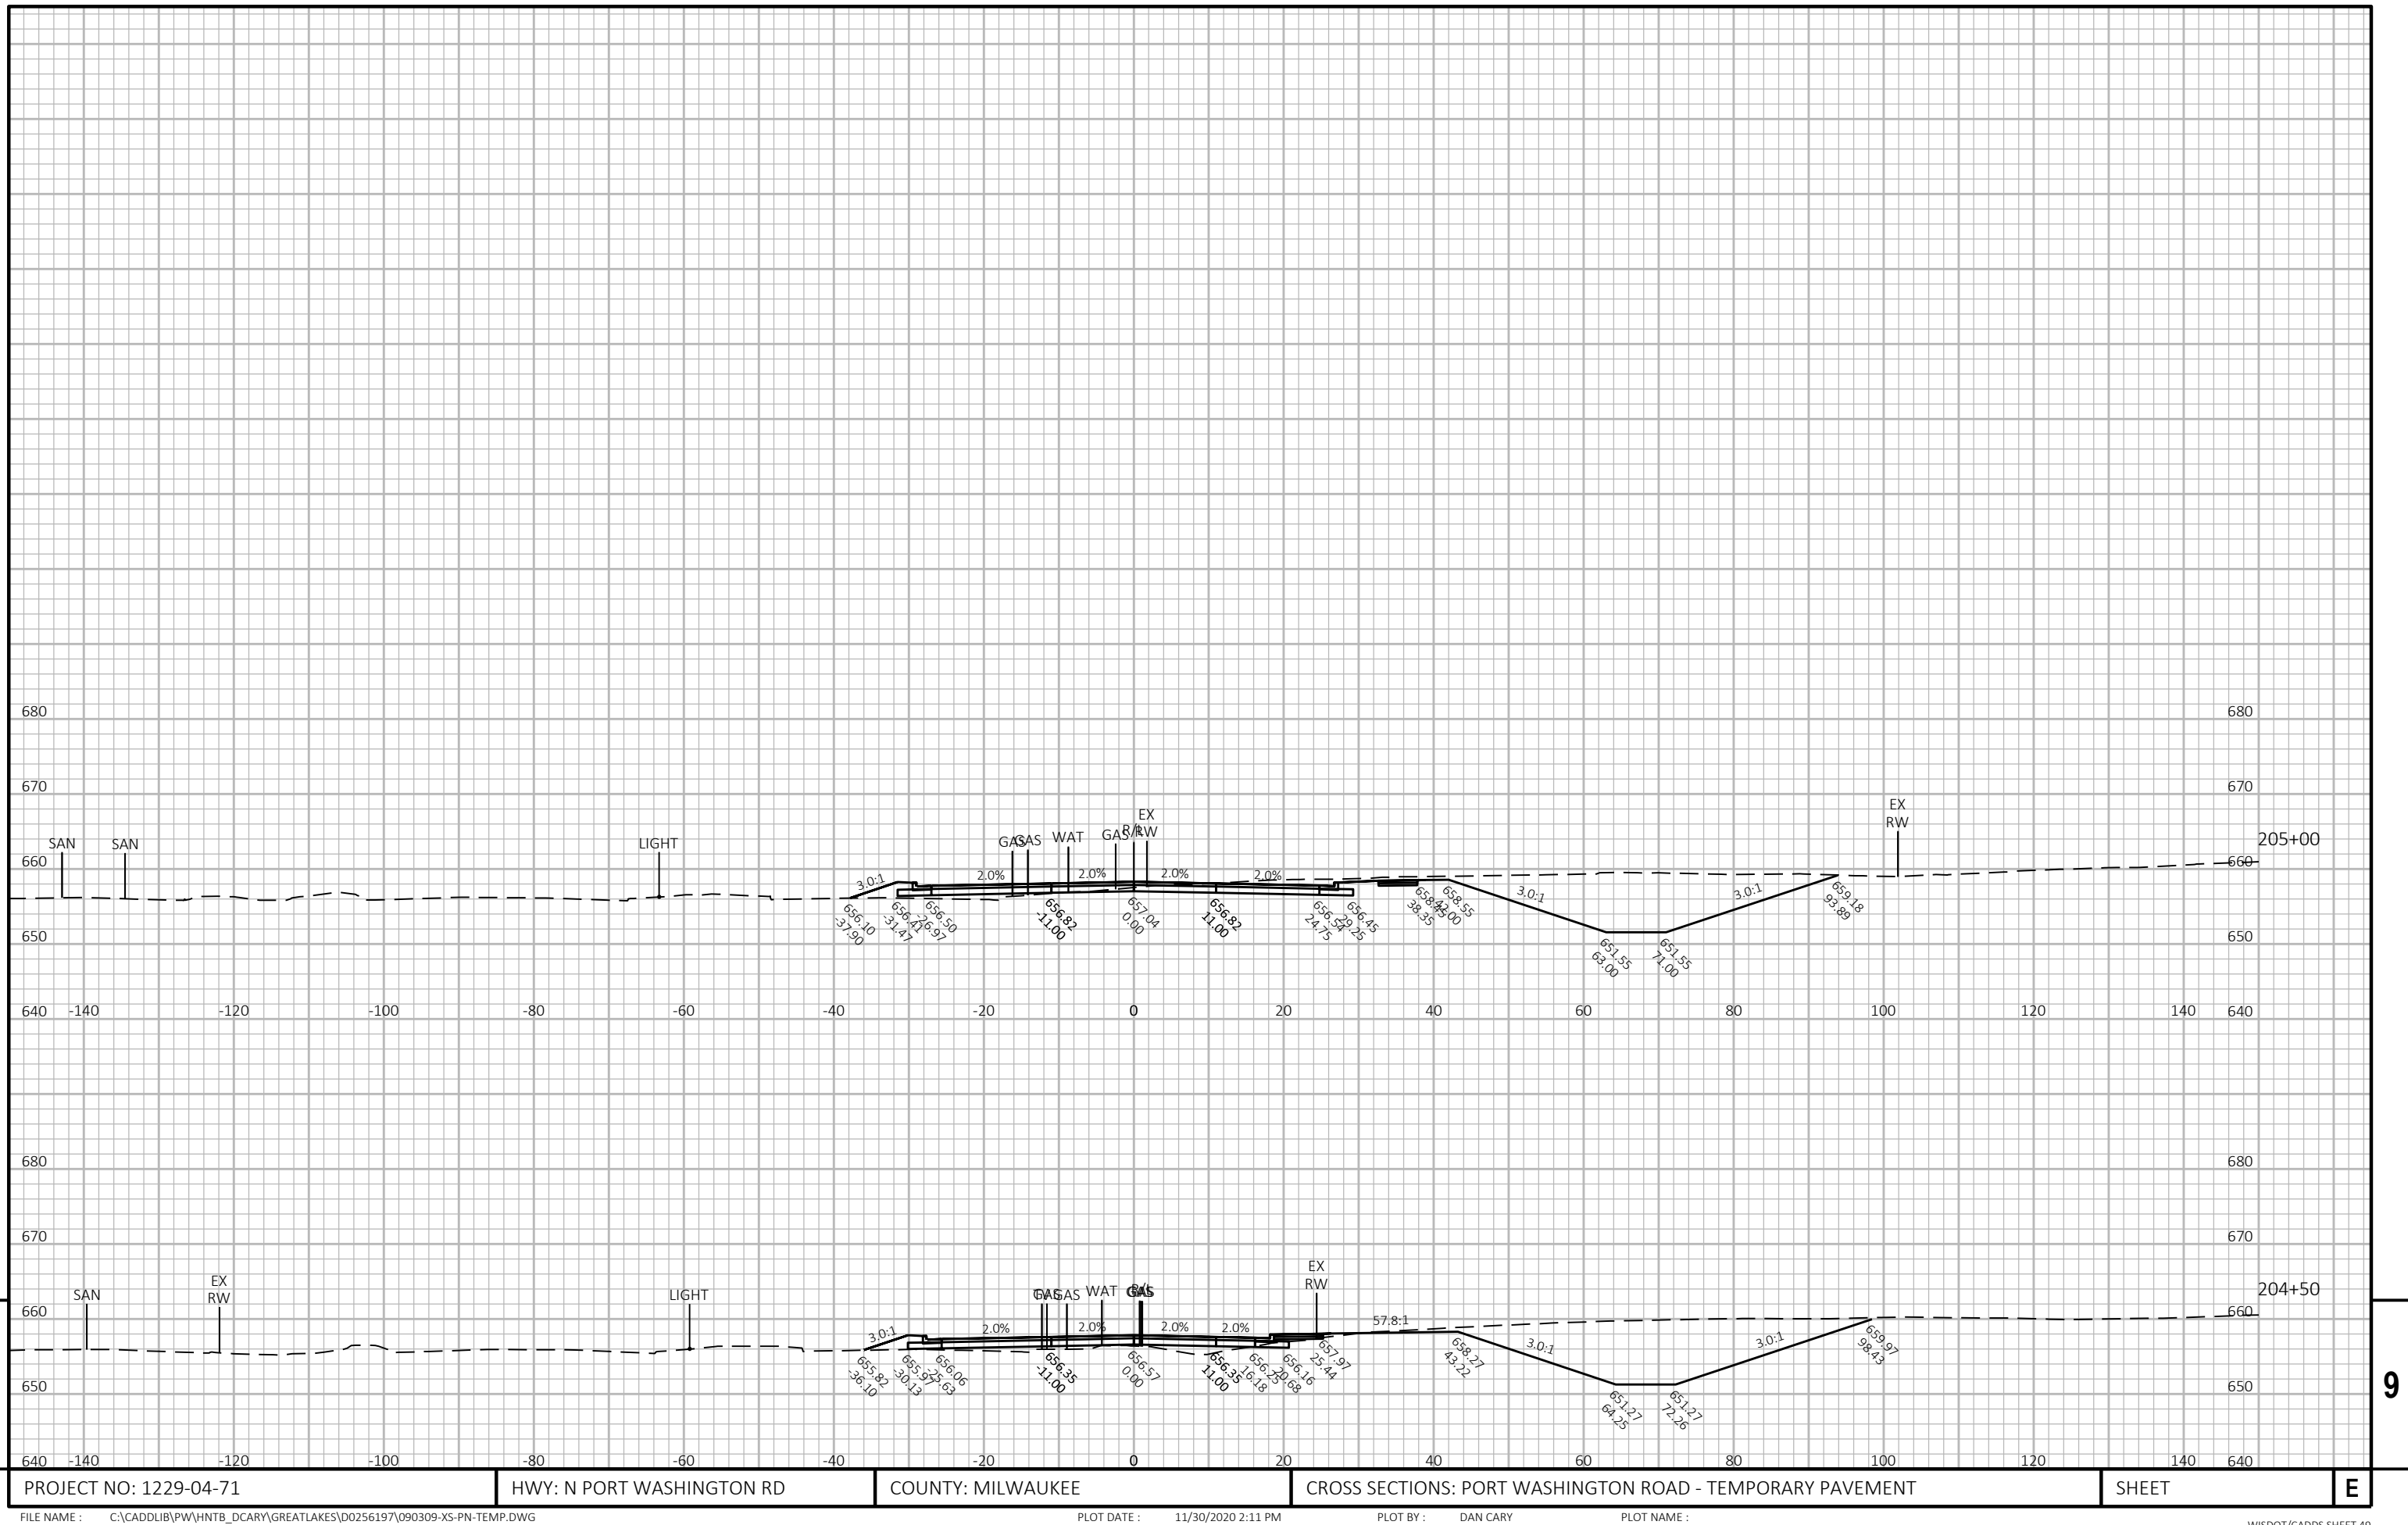


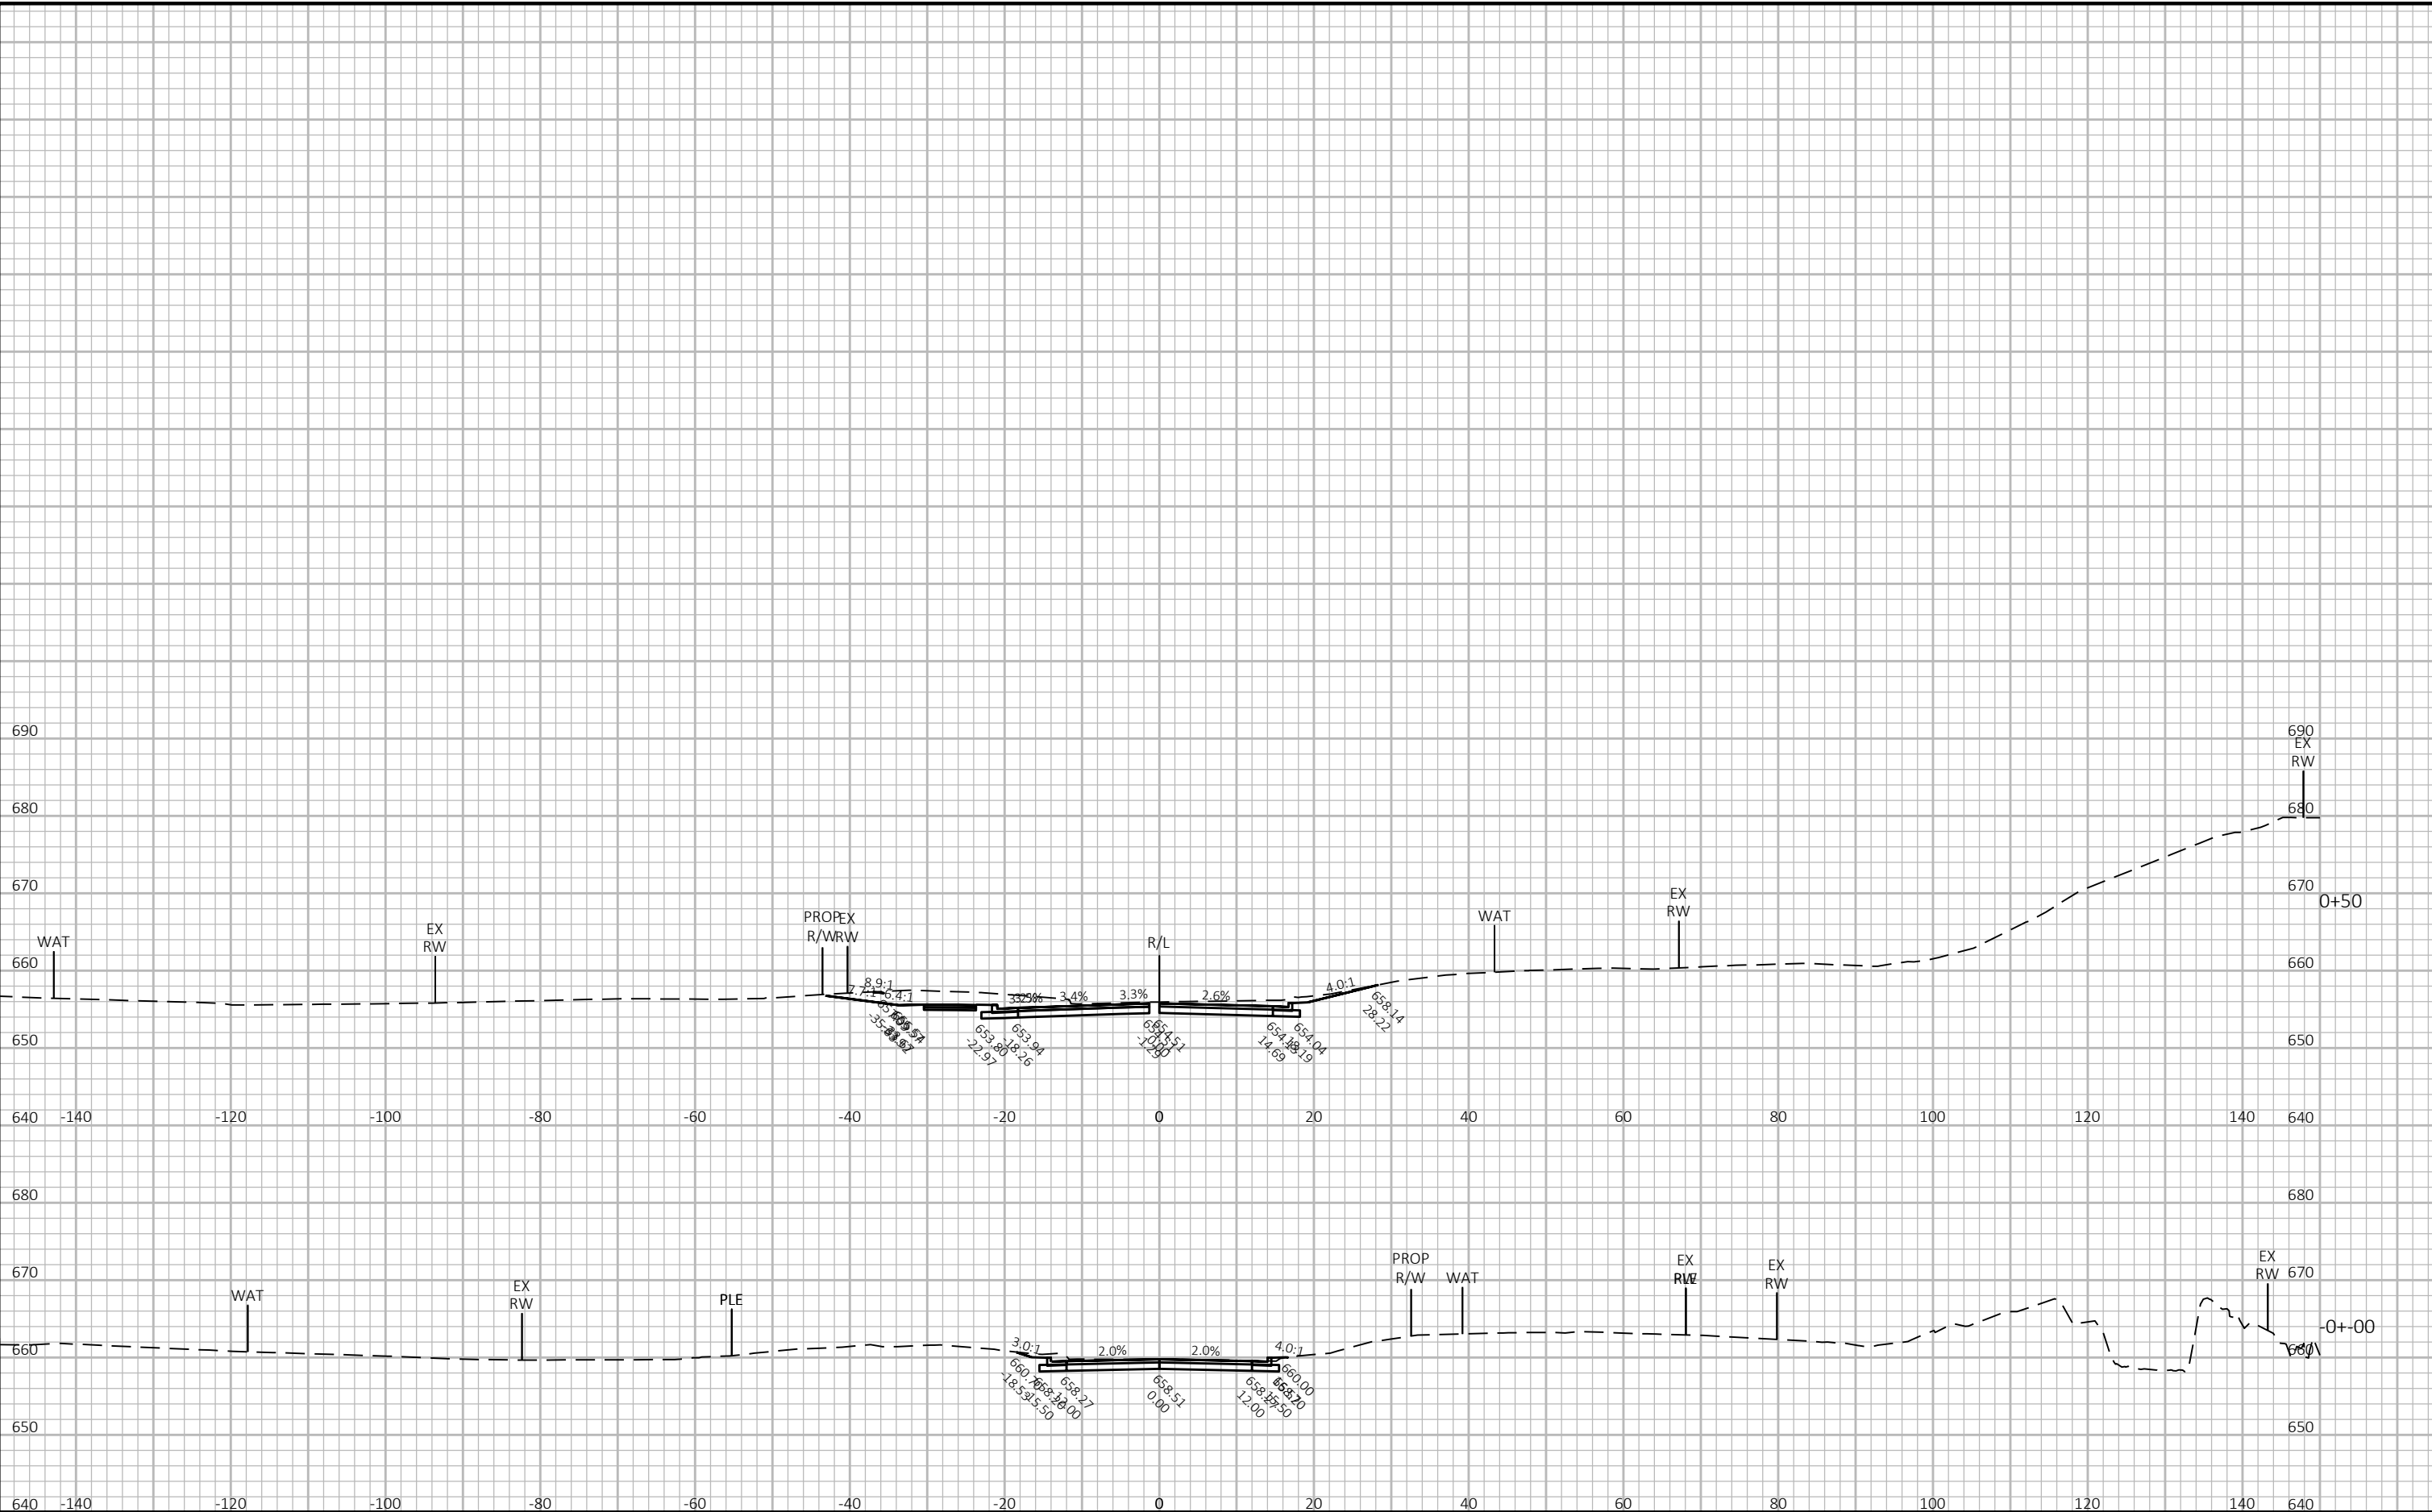


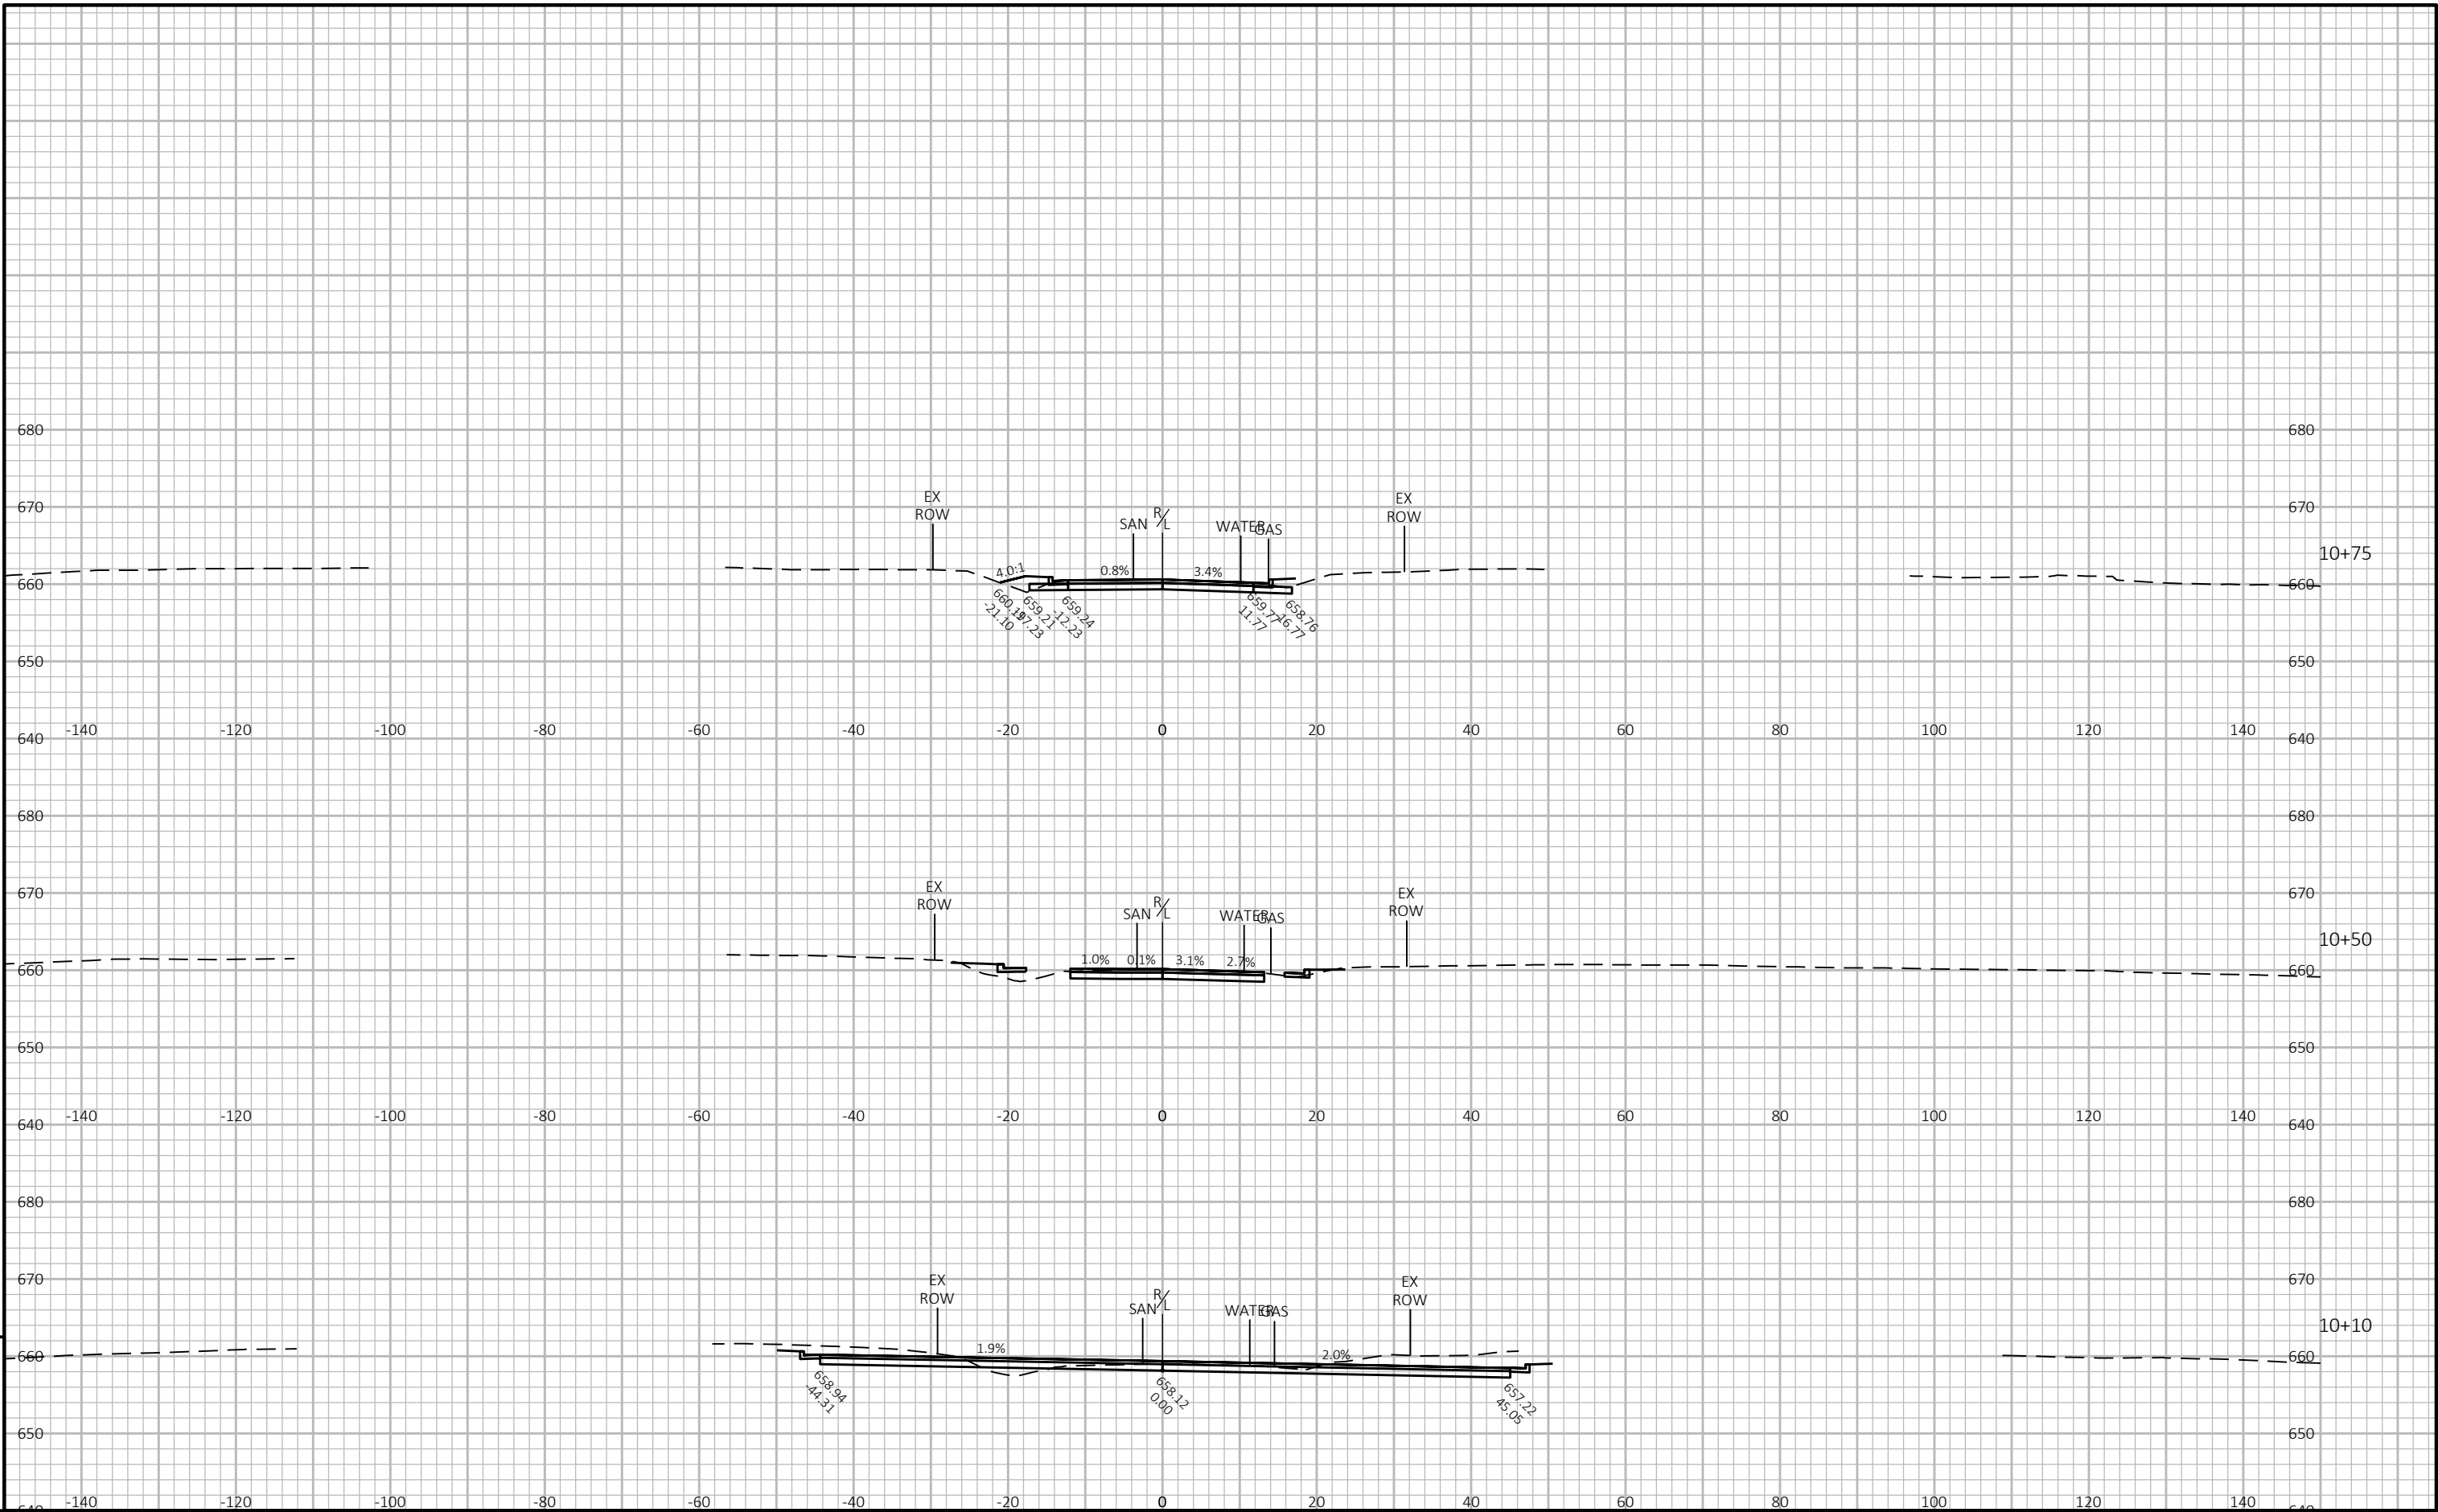

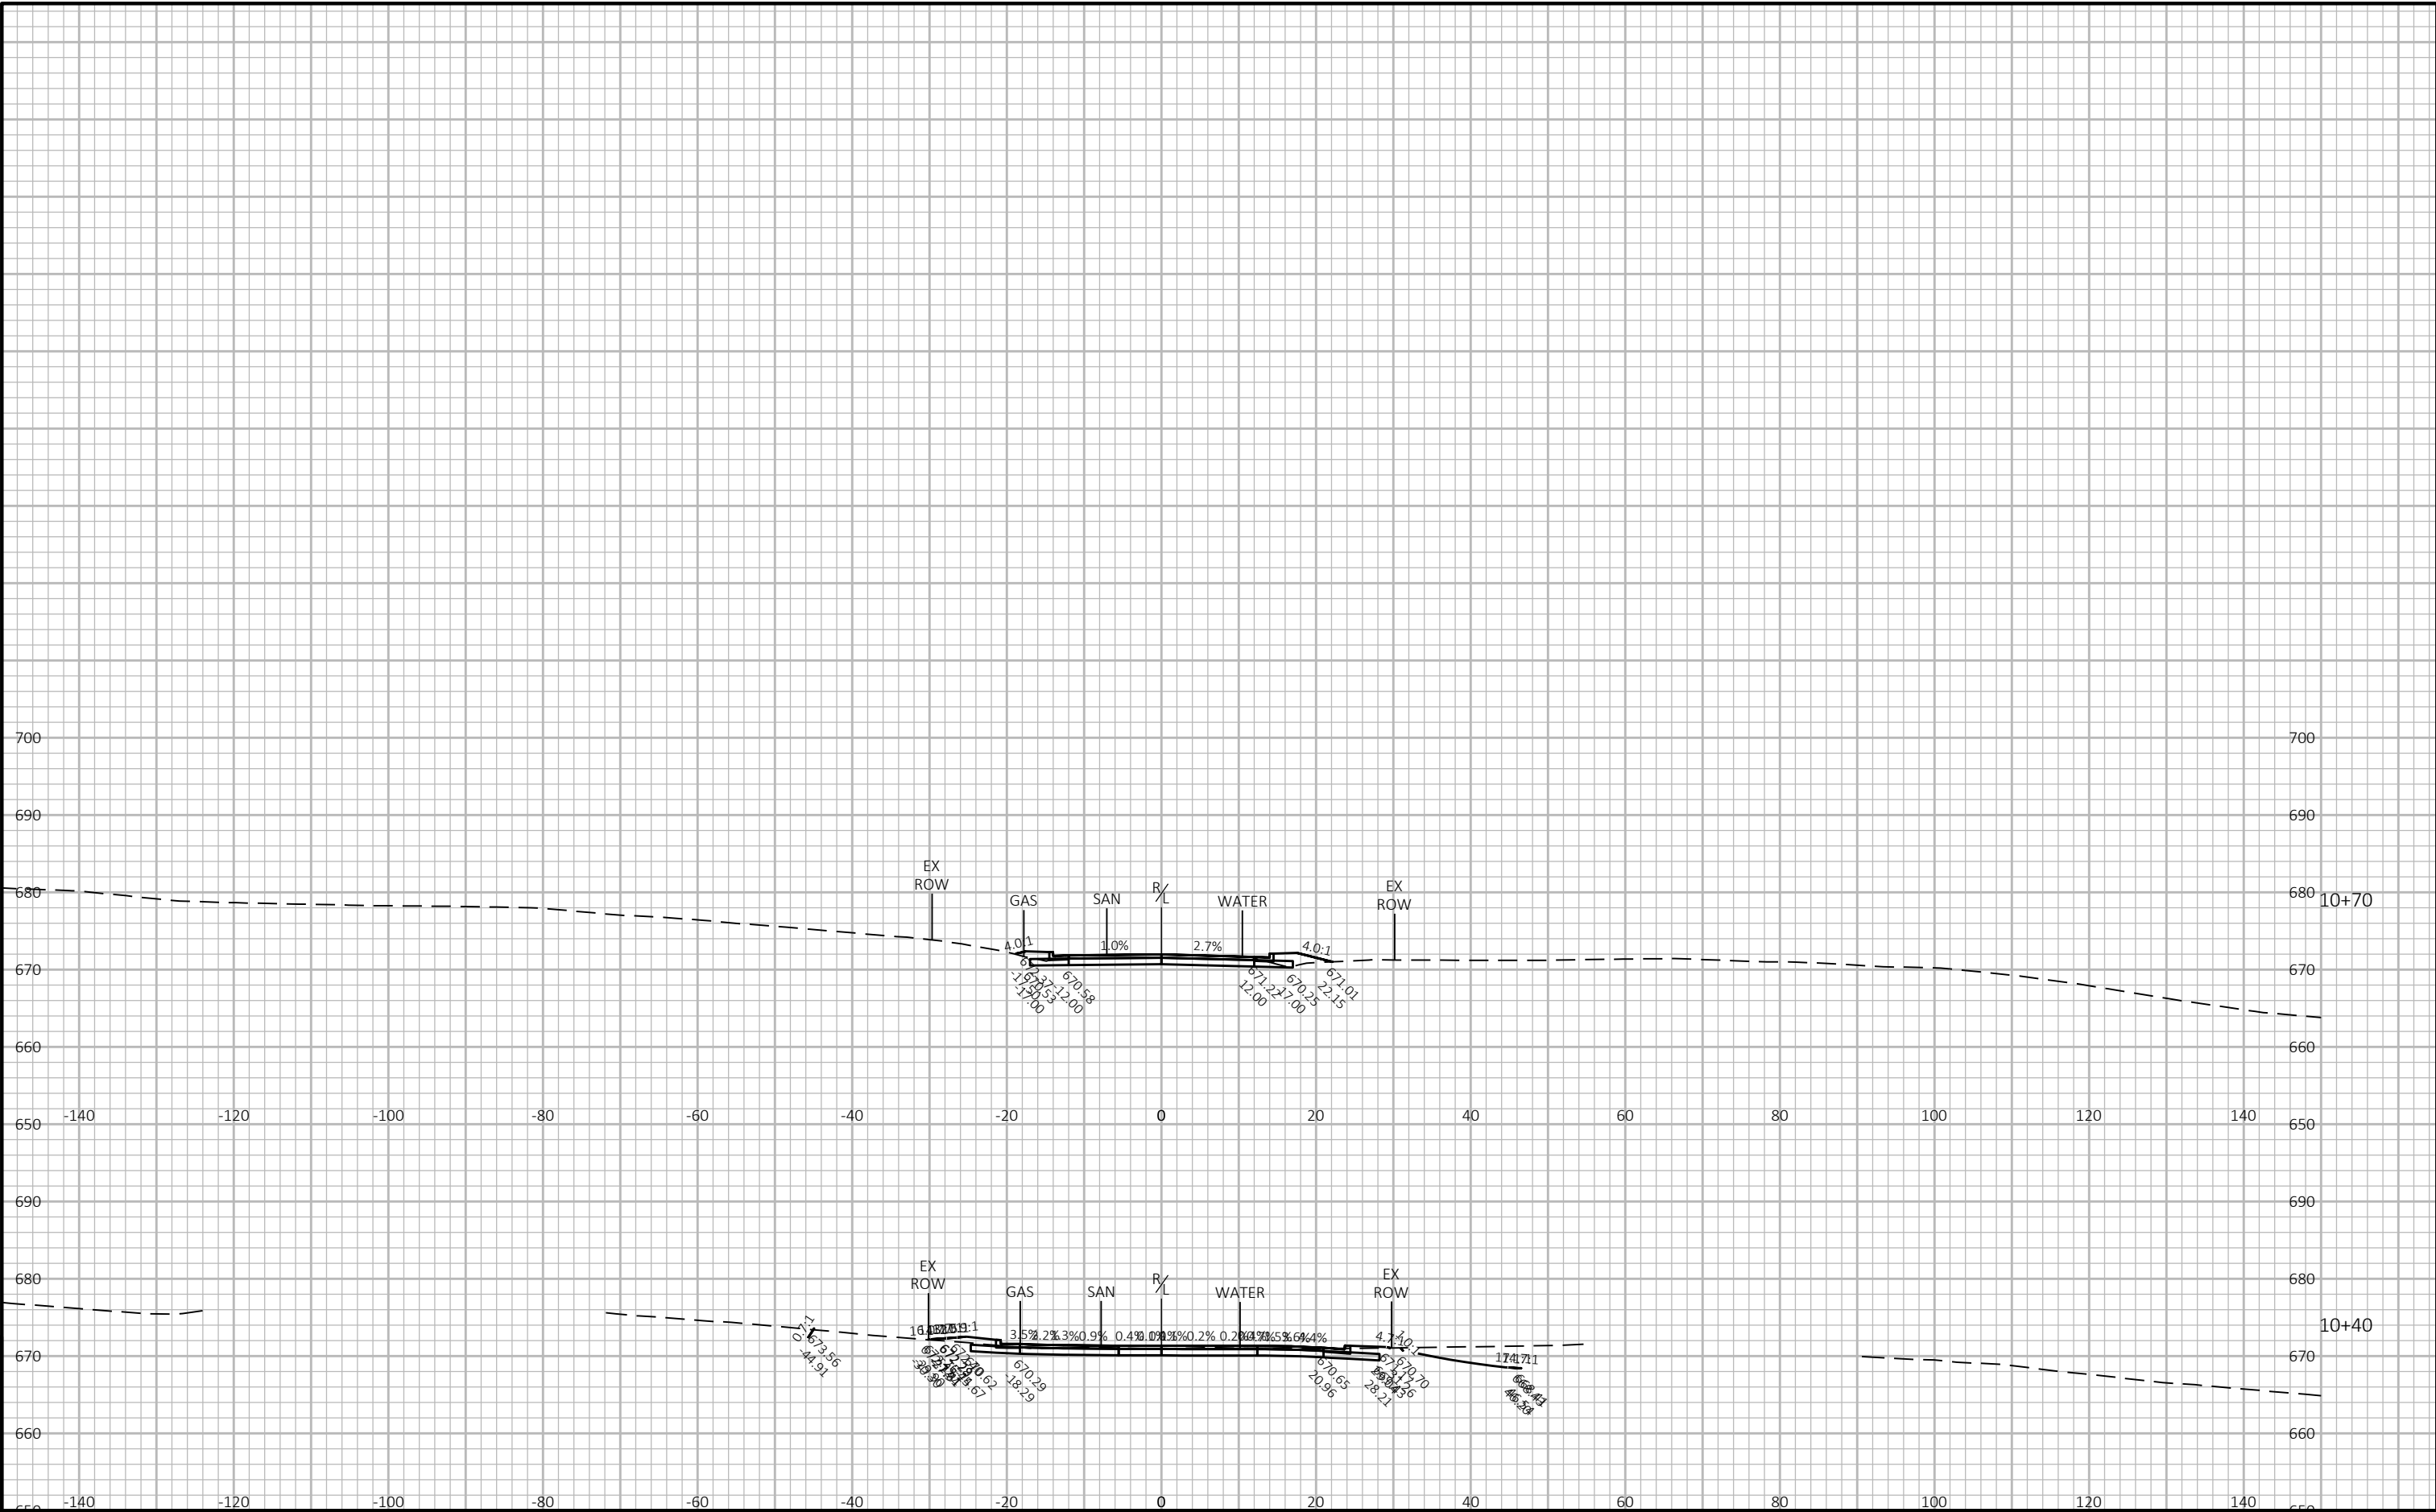

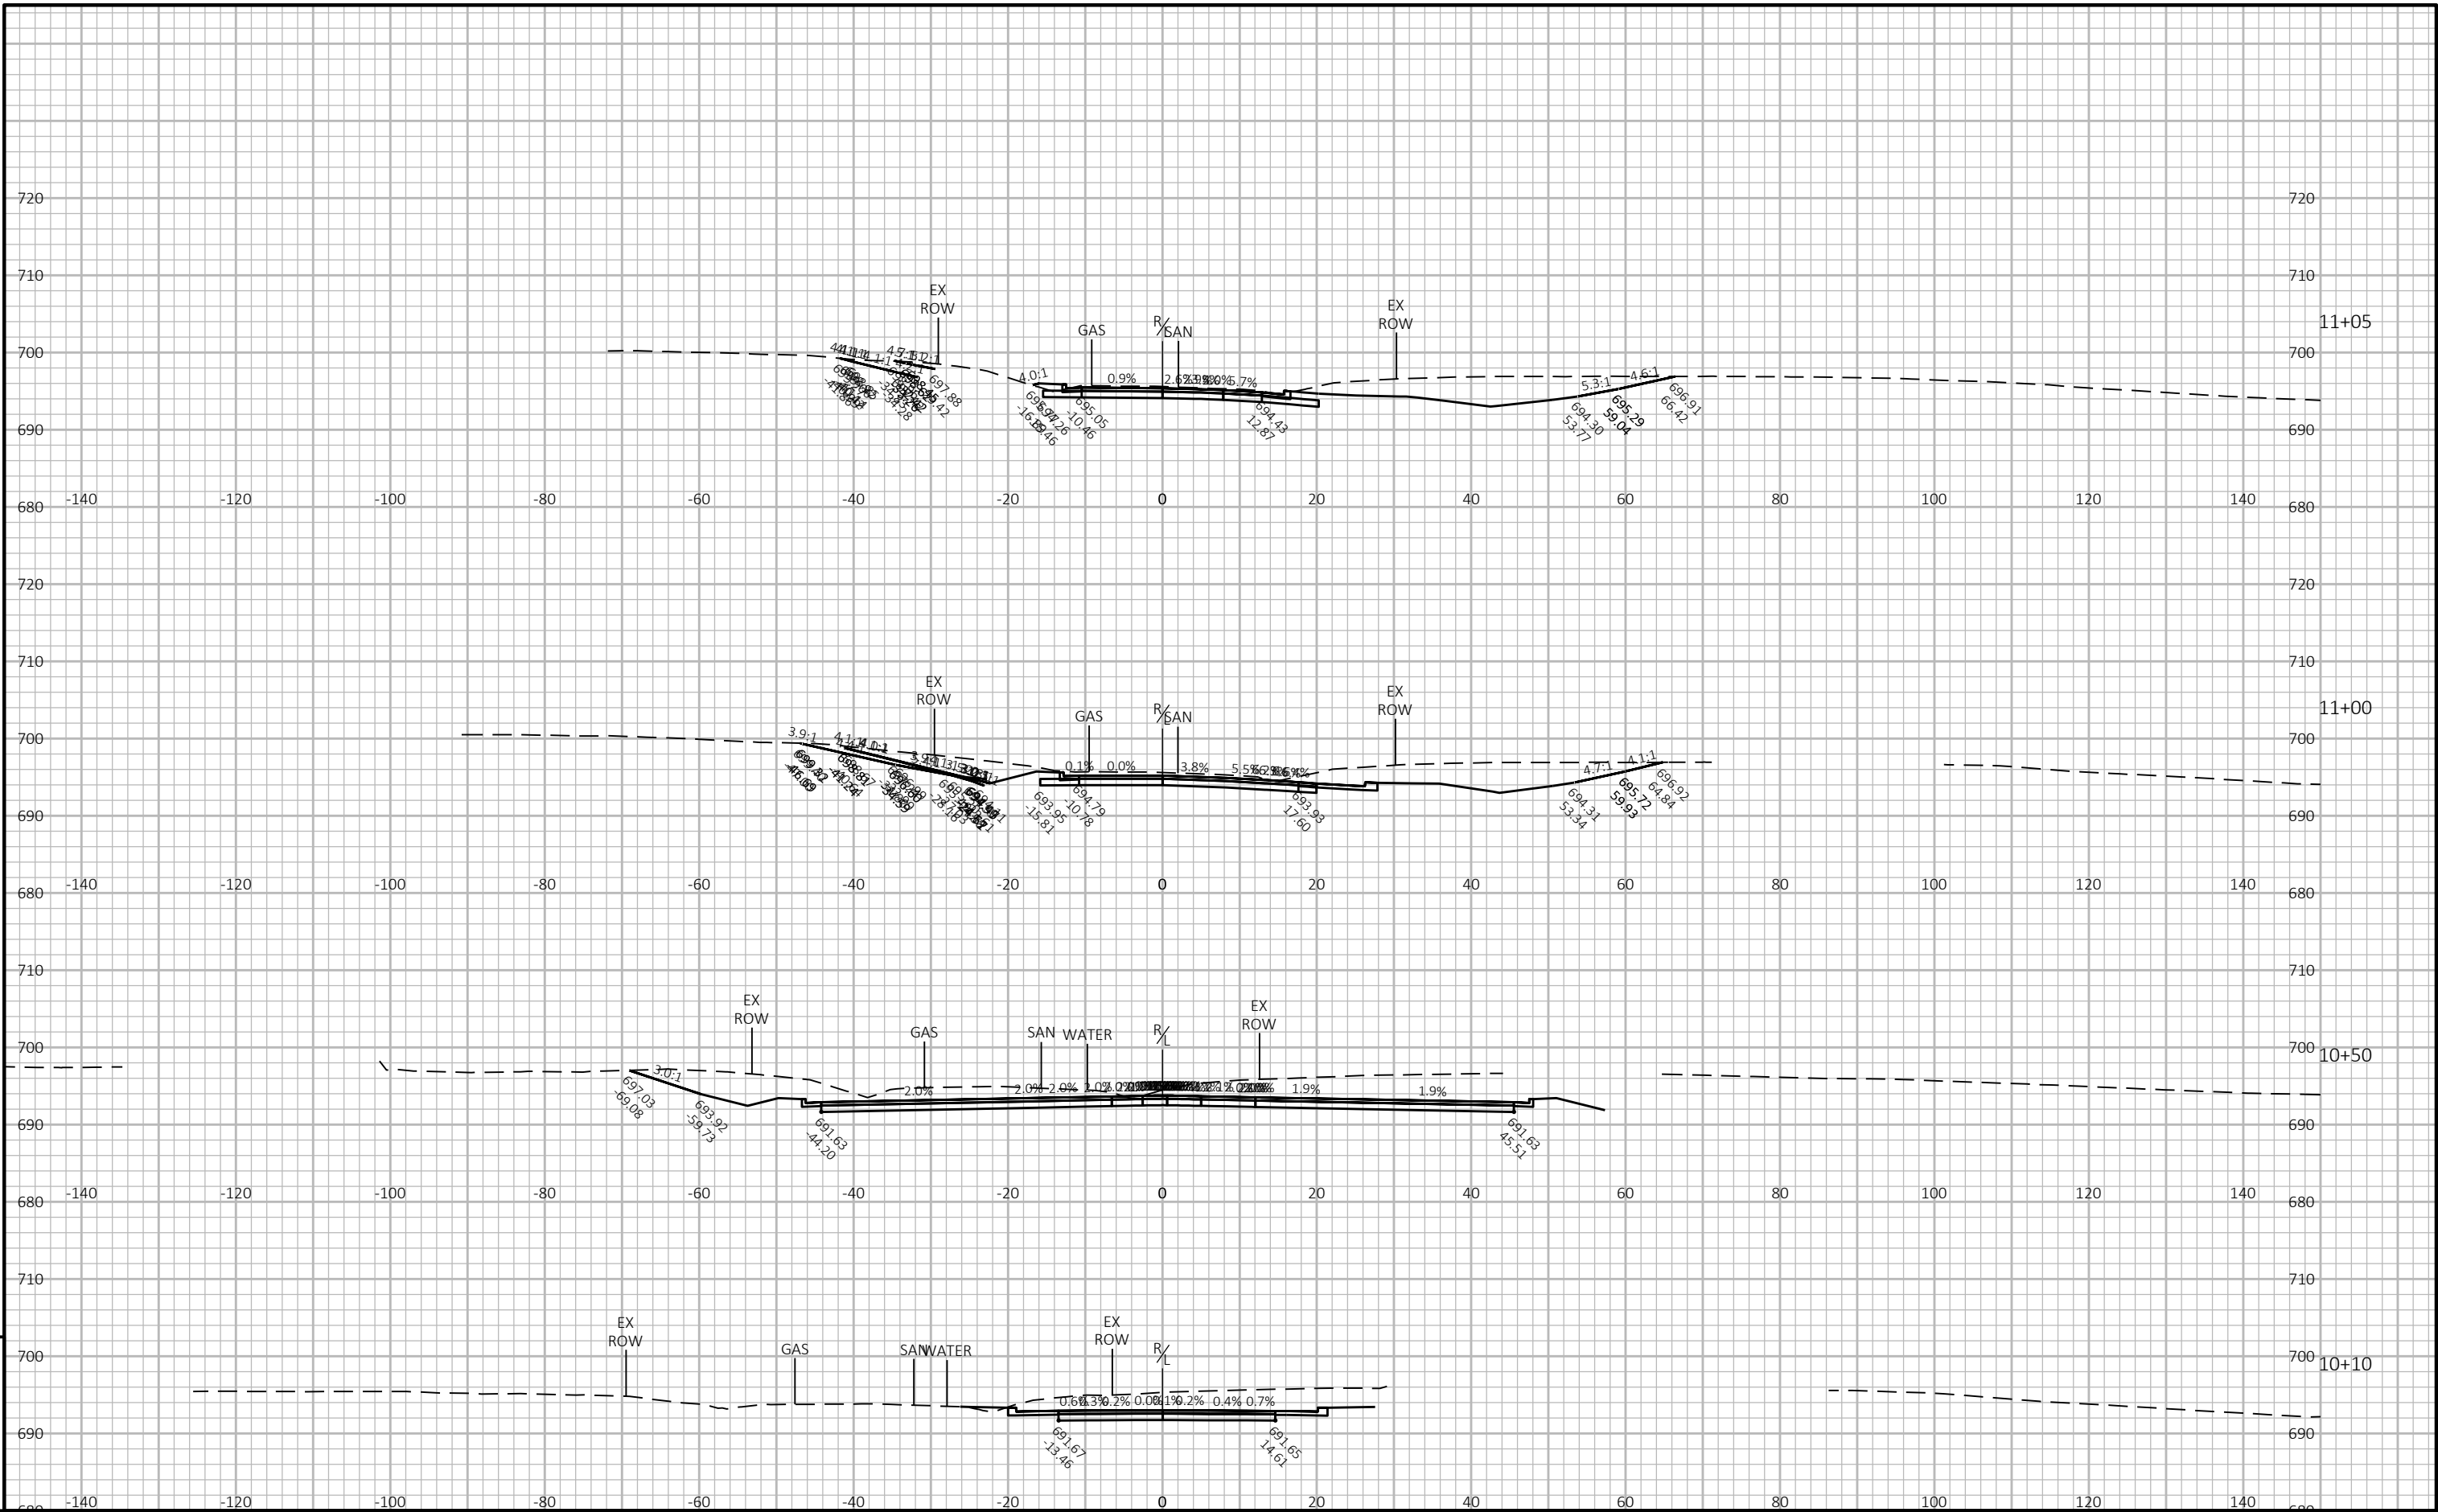

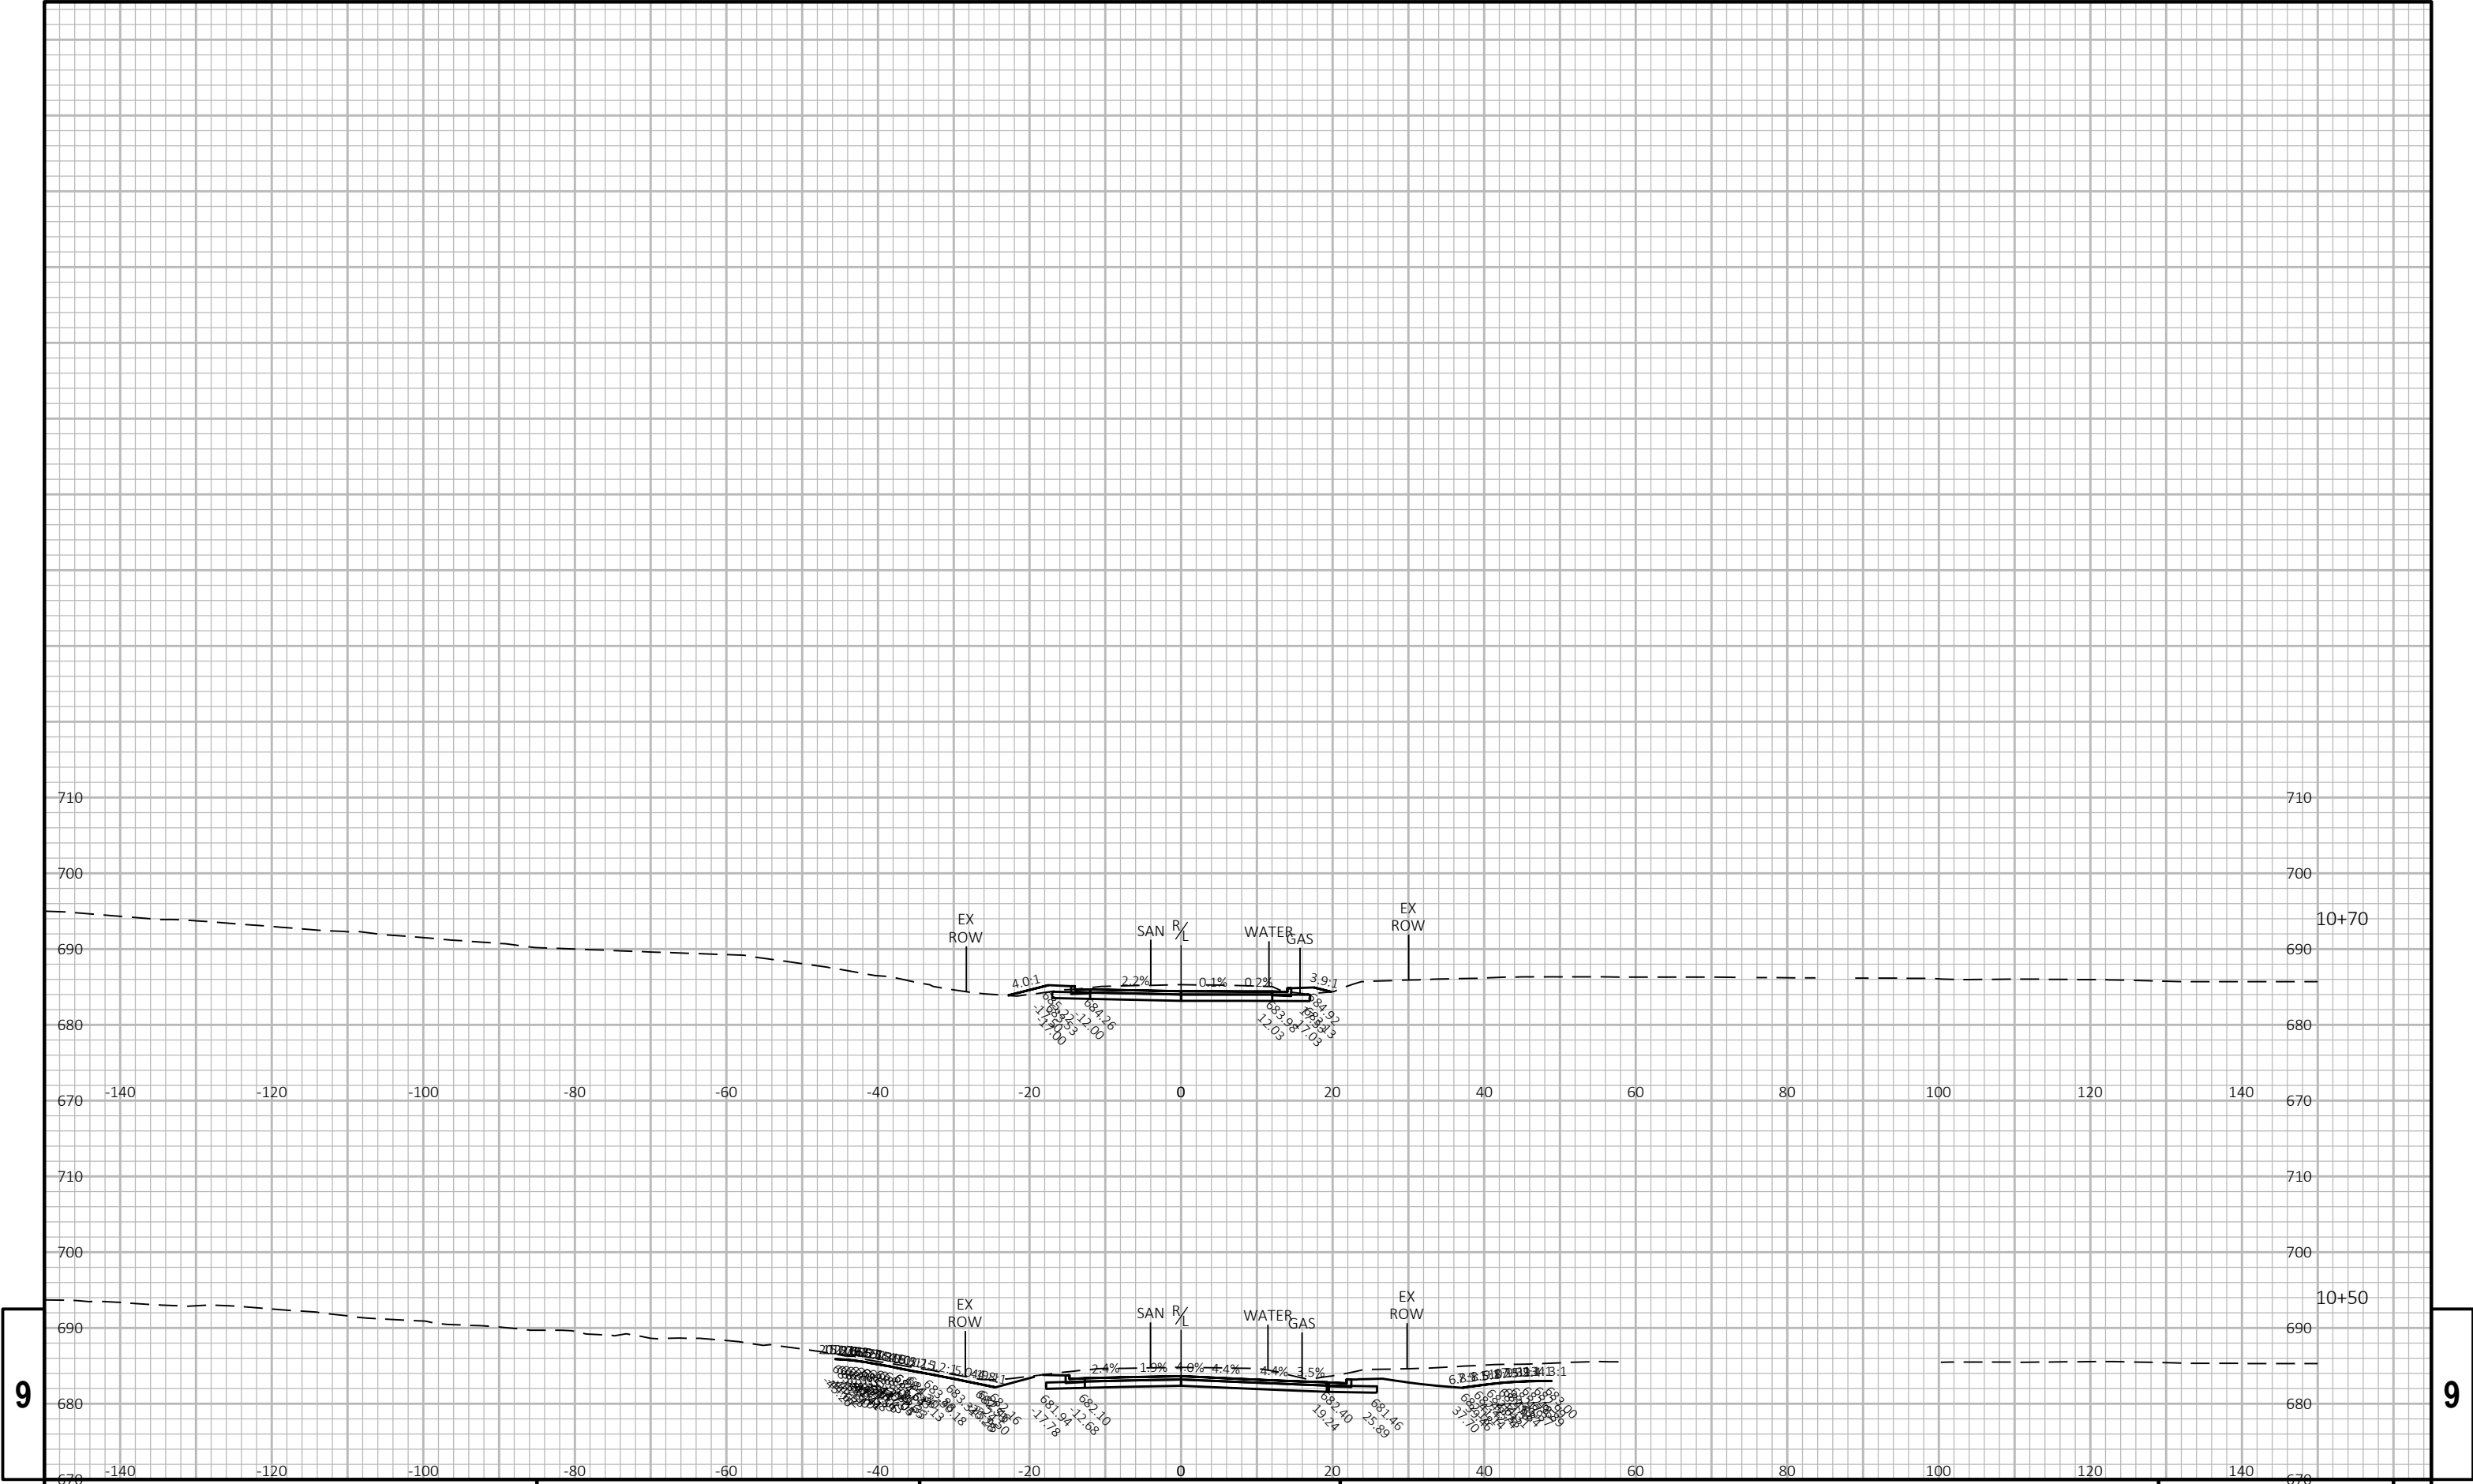

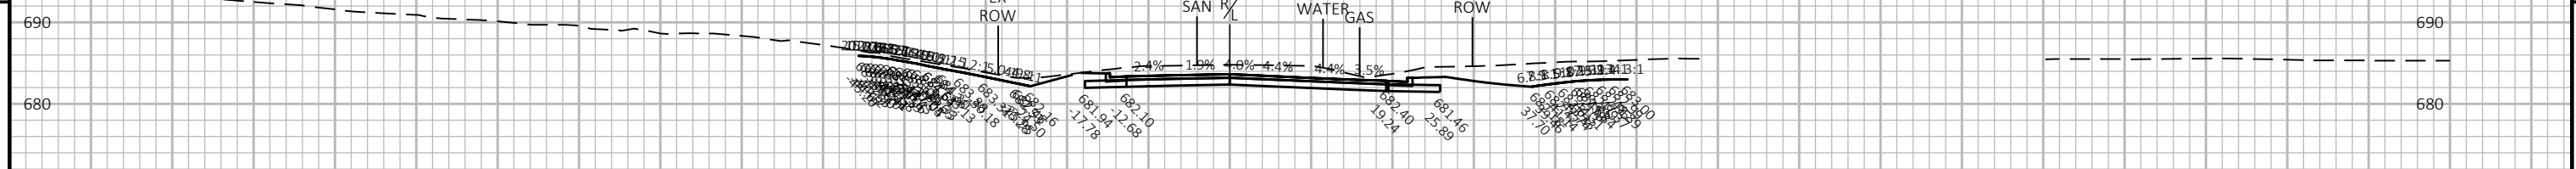9															9					
	PROJECT NO: 1229-04-71				HWY: I 43				COUNTY: MILWAUKEE/OZAUKEE				CROSS SECTIONS: DAPHNE ROAD				SHEET		E	