PROJECT ID: 1440-15-72 & 73
WITH: N/A

COUNTY: FOND DU LAC

ORDER OF SHEETS

Section No.	1	Title
Section No.	2	Typical Sections and Details
Section No.	3	Estimate of Quantities
Section No.	3	Miscellaneous Quantities
Section No.	4	Right of Way Plat
Section No.	5	Plan and Profile
Section No.	6	Standard Detail Drawings
Section No.	7	Sign Plates
Section No.	8	Structure Plans
Section No.	9	Computer Earthwork Data
Section No.	9	Cross Sections

TOTAL SHEETS =



DESIGN DESIGNATION

A.A.D.T.	2013	=	8000
A.A.D.T.	2033	=	12300
D.H.V.	2033	=	1488
D.D.		=	60/40
T.		=	25.7%
DESIGN SPEED		=	70 MPH
ESALS		=	5723200

CONVENTIONAL SYMBOLS

PLAN

- CORPORATE LIMITS
- PROPERTY LINE
- LOT LINE
- LIMITED HIGHWAY EASEMENT
- EXISTING RIGHT OF WAY
- PROPOSED OR NEW R/W LINE
- SLOPE INTERCEPT
- REFERENCE LINE
- EXISTING CULVERT
- PROPOSED CULVERT (Box or Pipe)
- COMBUSTIBLE FLUIDS (CAUTION)
- MARSH AREA
- WOODED OR SHRUB AREA

PROFILE

- GRADE LINE
- ORIGINAL GROUND
- MARSH OR ROCK PROFILE (To be noted as such) (ROCK)
- SPECIAL DITCH (LABEL)
- GRADE ELEVATION (95.36)
- CULVERT (Profile View)

UTILITIES

- ELECTRIC (E)
- FIBER OPTIC (FO)
- GAS (G)
- SANITARY SEWER (SAN)
- STORM SEWER (SS)
- TELEPHONE (T)
- WATER (W)
- UTILITY PEDESTAL
- POWER POLE
- TELEPHONE POLE

STATE OF WISCONSIN
DEPARTMENT OF TRANSPORTATION

PLAN OF PROPOSED IMPROVEMENT

FOND DU LAC - PLYMOUTH

CTH K - ECL

STH 23

FOND DU LAC COUNTY


STATE PROJECT NUMBER	STATE PROJECT NUMBER
1440-15-72	1440-15-73

STATE PROJECT	FEDERAL PROJECT	
	PROJECT	CONTRACT
1440-15-72		
1440-14-73		

TRANS 220
PROJECT PLAN
FOR
DESIGN OF UTILITY FACILITY ALTERATIONS OR RELOCATIONS

Date: March 1, 2019

BEGIN PROJECT 1440-15-72
STA 384+00 STH 23 WB ℄
Y 387803.52
X 857688.97

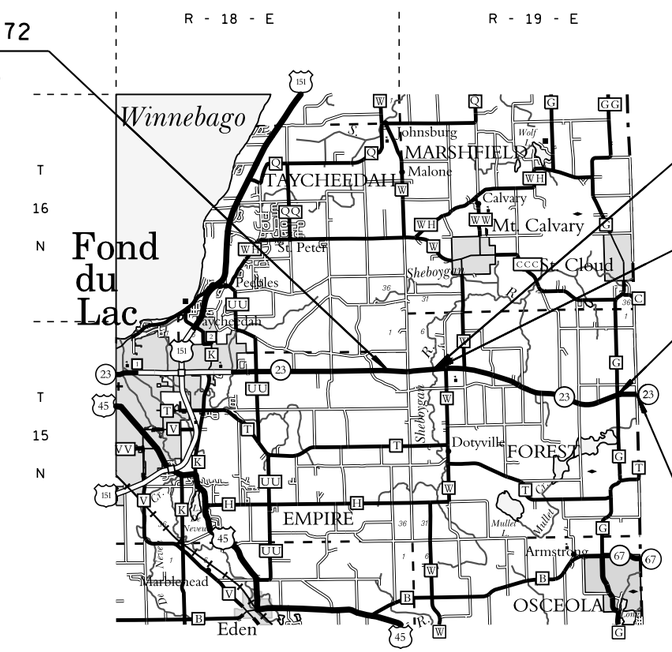

PROJECT 1440-15-72
STRUCTURE B-20-0205

PROJECT 1440-15-72
STRUCTURE B-20-0215

PROJECT 1440-15-72
STRUCTURE B-20-0218

END PROJECT 1440-15-72
STA 745+60.12 STH 23 WB ℄
Y 383793.61
X 892641.66

LAYOUT
SCALE 0 1 MI.

TOTAL NET LENGTH OF CENTERLINE = 9.27 MI.

COORDINATES ON THIS PLAN ARE REFERENCED TO THE WISCONSIN COUNTY COORDINATE SYSTEM (WCCS), NAD 83 (1991) FOND DU LAC COUNTY.

STATE OF WISCONSIN
DEPARTMENT OF TRANSPORTATION

PREPARED BY

Surveyor	
Designer	E A DANKE
Project Manager	P W BRAUER
Regional Examiner	
Regional Supervisor	R J WAGNER
C.O. Examiner	


APPROVED FOR THE DEPARTMENT

DATE: _____ (Signature)

E

FILE NAME : N:\pds\c3d\14401501\SheetsPlan\Title Sheet\From Microstation\010101_ti.dgn PLOT DATE : 14 JAN 2019 08:51 PLOT BY : dotmzc PLOT NAME : 010101_ti.dgn ORG DATE : 11-23-10 Originator : NE Region PLOT SCALE : 21120.00043:1

WISDOT/CADDS SHEET 10

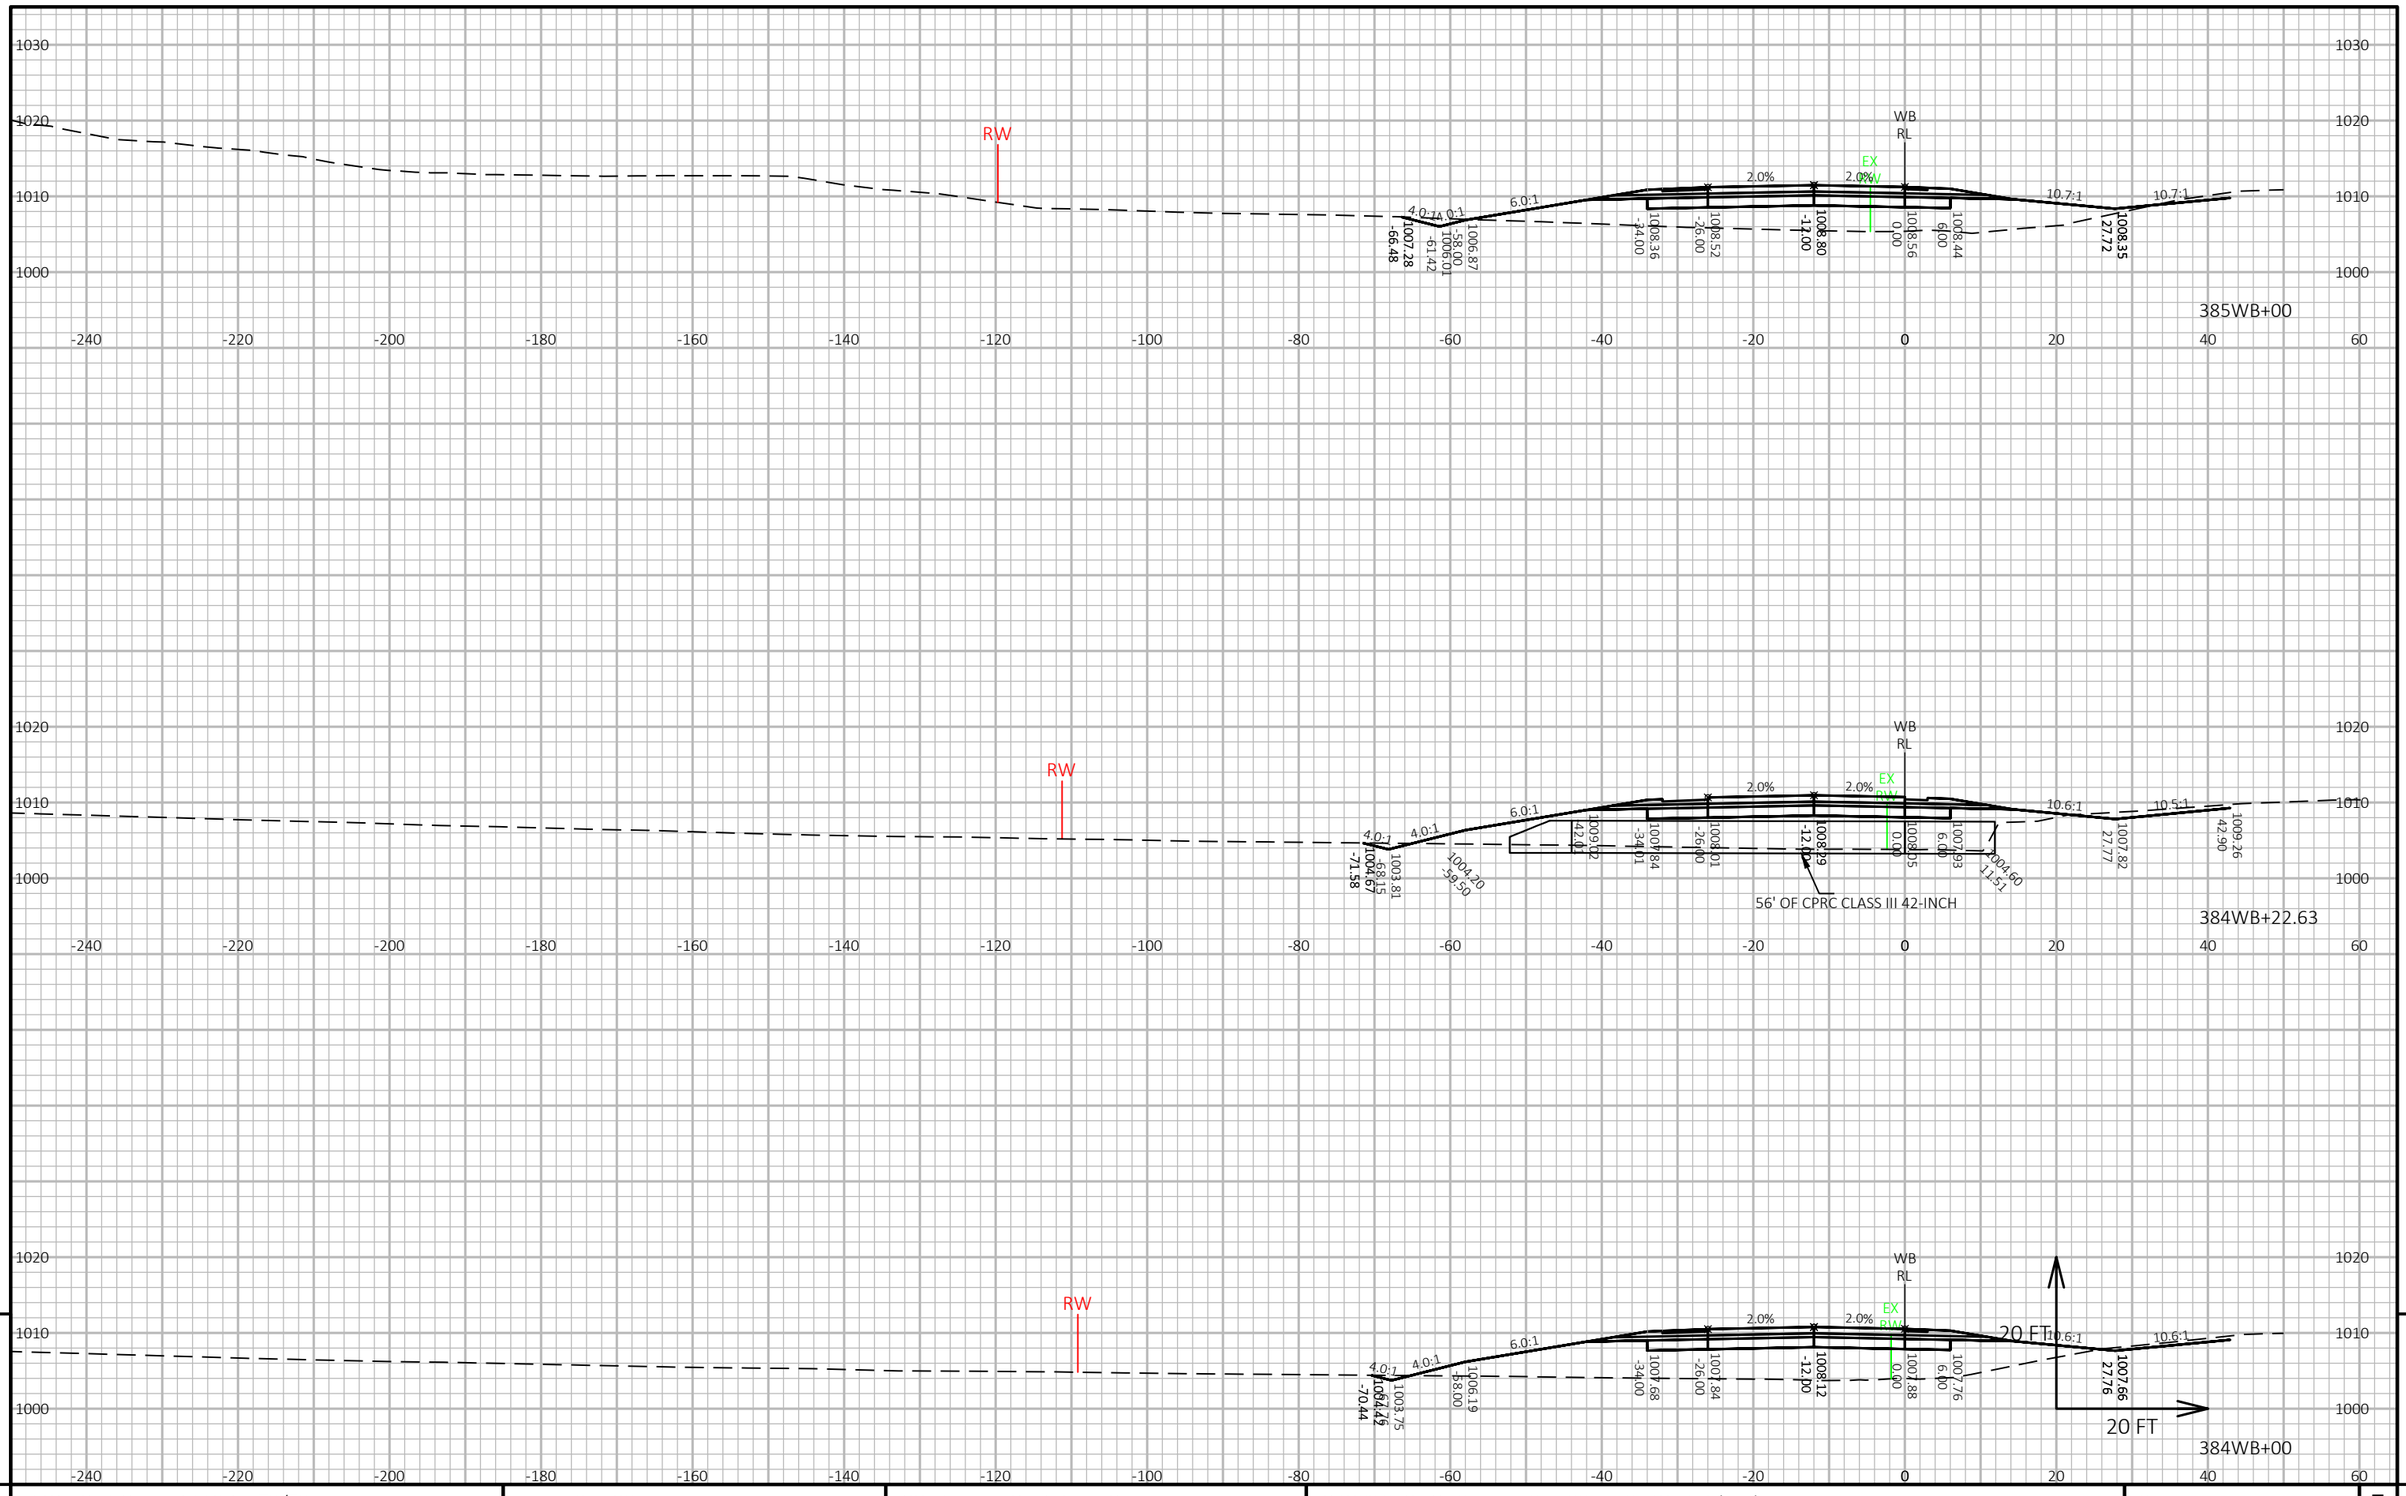


9

PROJECT NO: 1440-15-72/73	HWY: STH 23	COUNTY: FOND DU LAC	CROSS SECTIONS: STH 23-WESTBOUND (WB)	SHEET E

FILE NAME : N:\PDS\C3D\14401501\SHEETSPLAN\CROSSSECTIONS\14401573\14401573_WB_A.DWG
LAYOUT NAME - 14401573-090201-xs

PLOT DATE : 2/26/2019 2:58 PM PLOT BY : VICKMAN, GARRETT T PLOT NAME : PLOT SCALE : 1 IN:20 FT HORZ. / 1 IN:20 FT VERT.

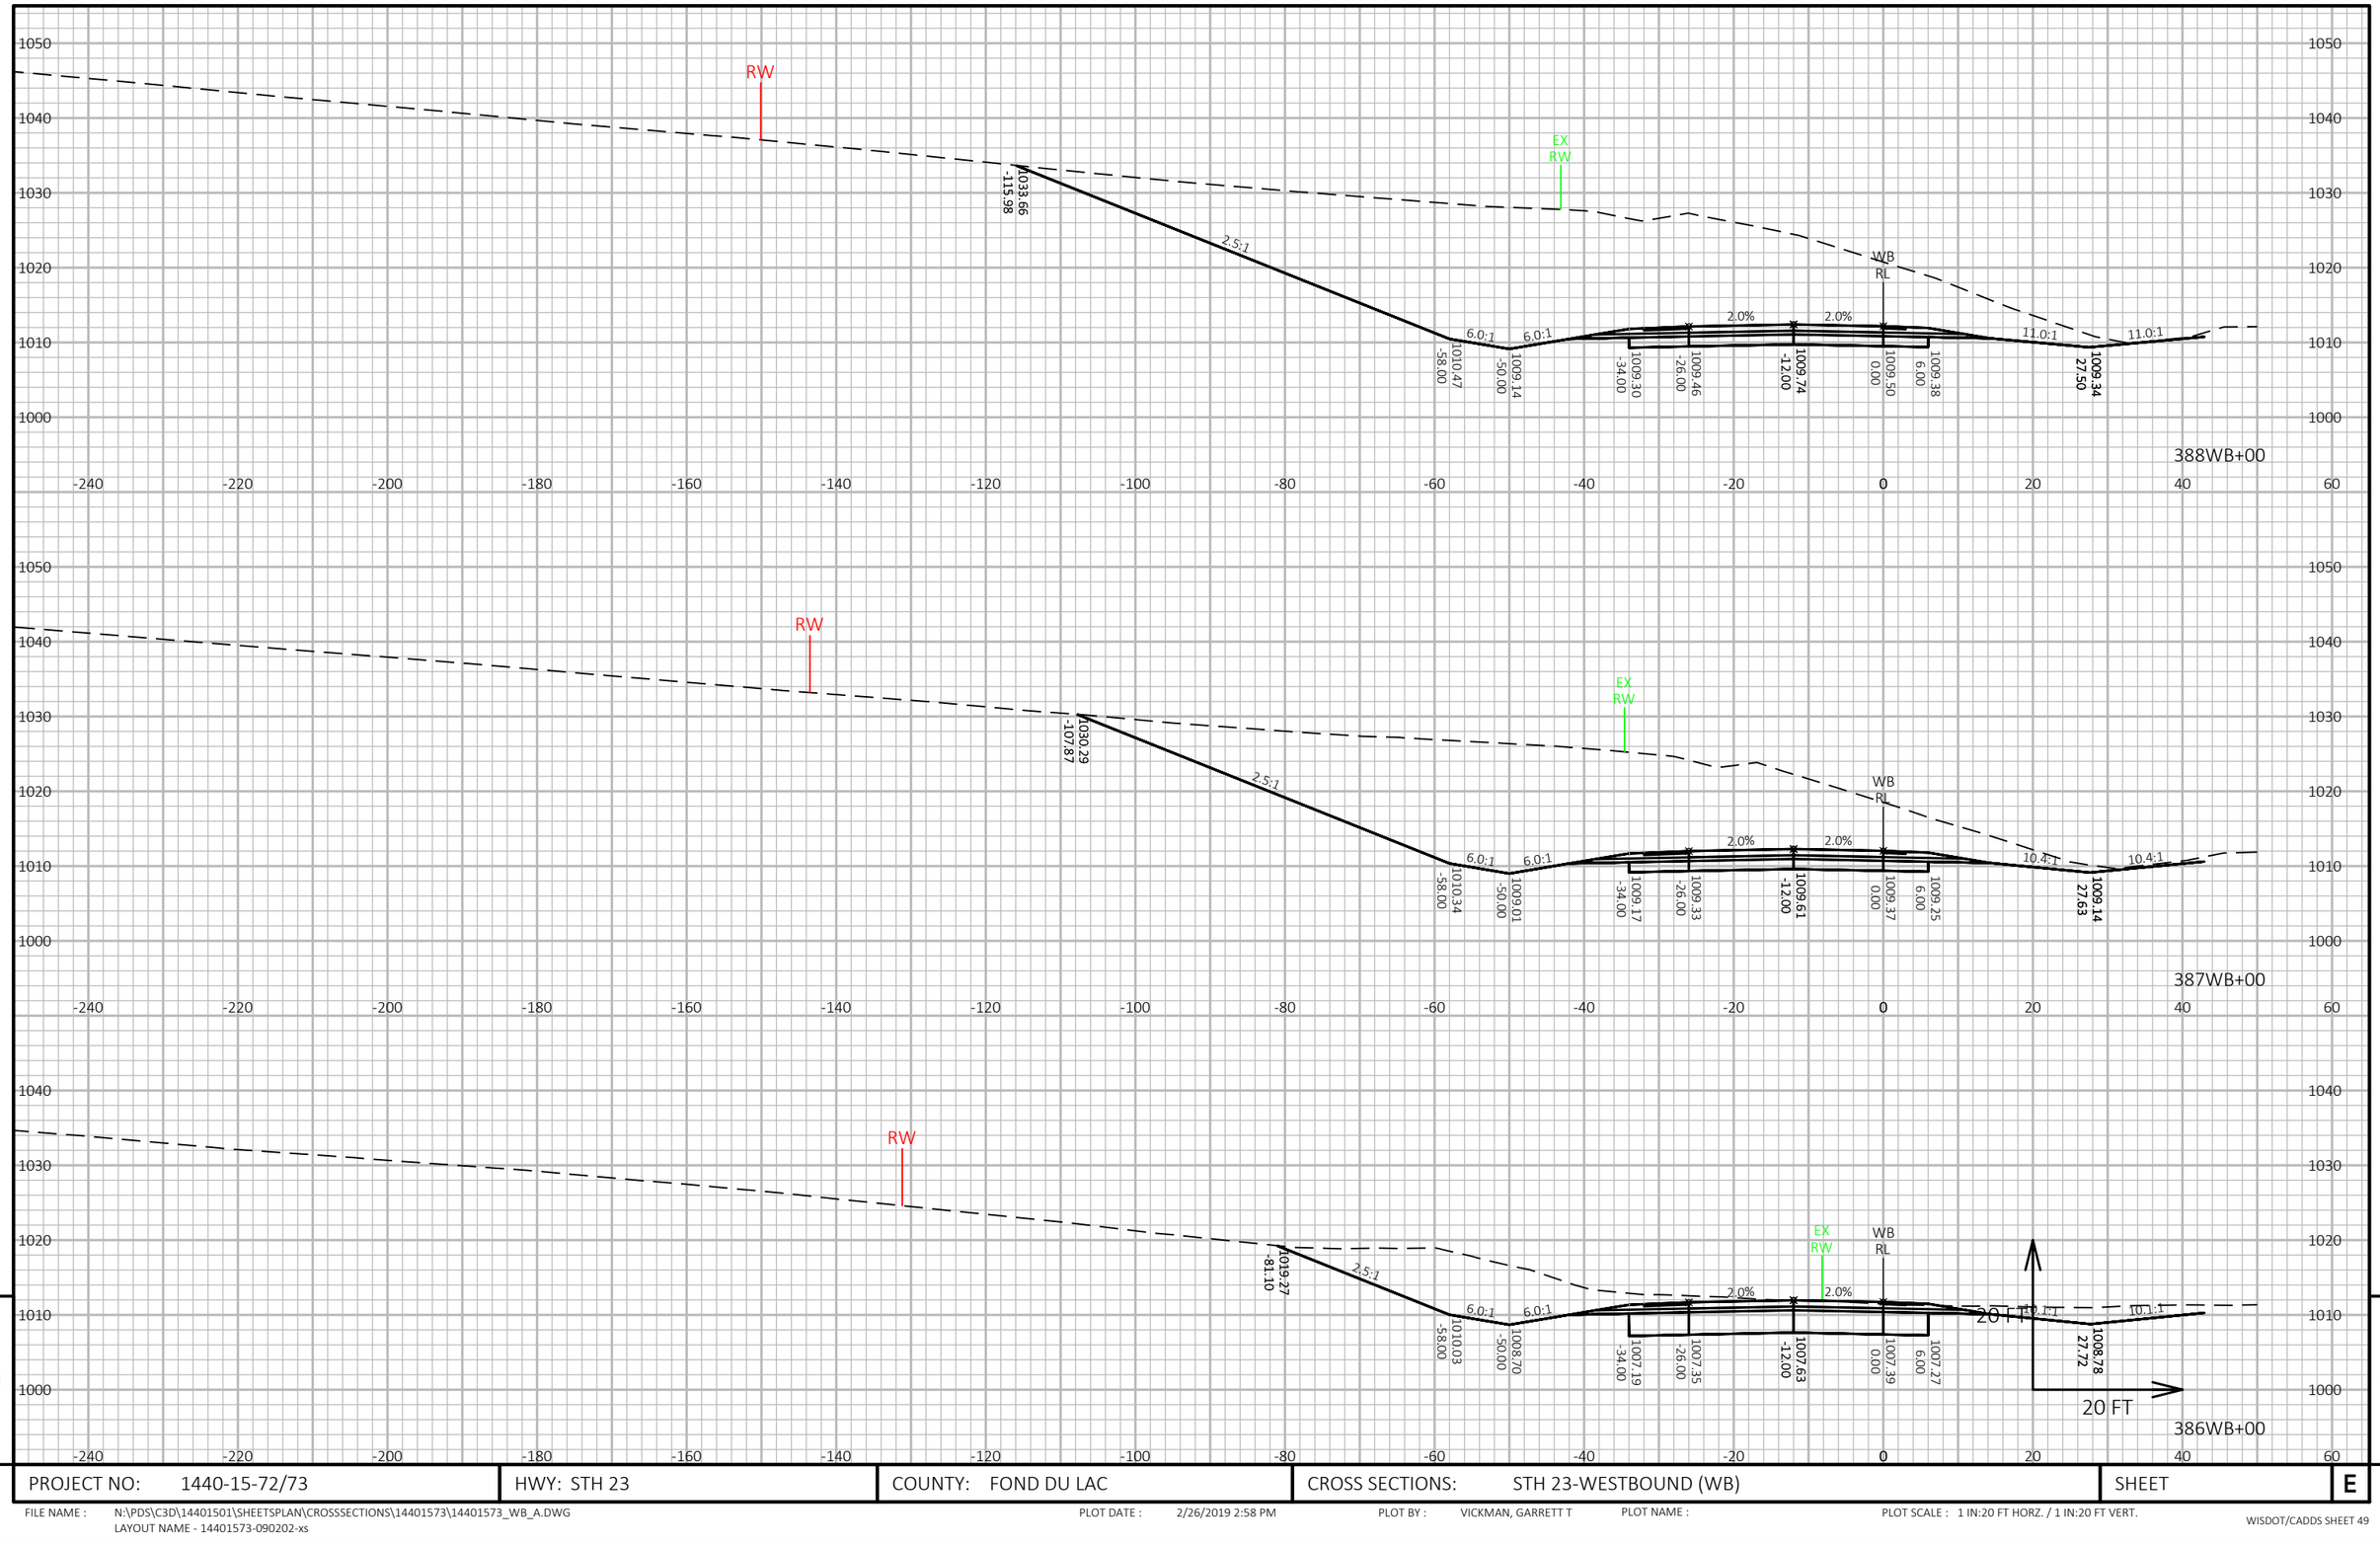


9

9

PROJECT NO: 1440-15-72/73	HWY: STH 23	COUNTY: FOND DU LAC	CROSS SECTIONS: STH 23-WESTBOUND (WB)	SHEET	E

FILE NAME : N:\PDS\C3D\14401501\SHEETSPLAN\CROSSSECTIONS\14401573\14401573_WB_A.DWG
LAYOUT NAME - 14401573-090202-xs

PLOT DATE : 2/26/2019 2:58 PM PLOT BY : VICKMAN, GARRETT T PLOT NAME : PLOT SCALE : 1 IN:20 FT HORZ. / 1 IN:20 FT VERT.

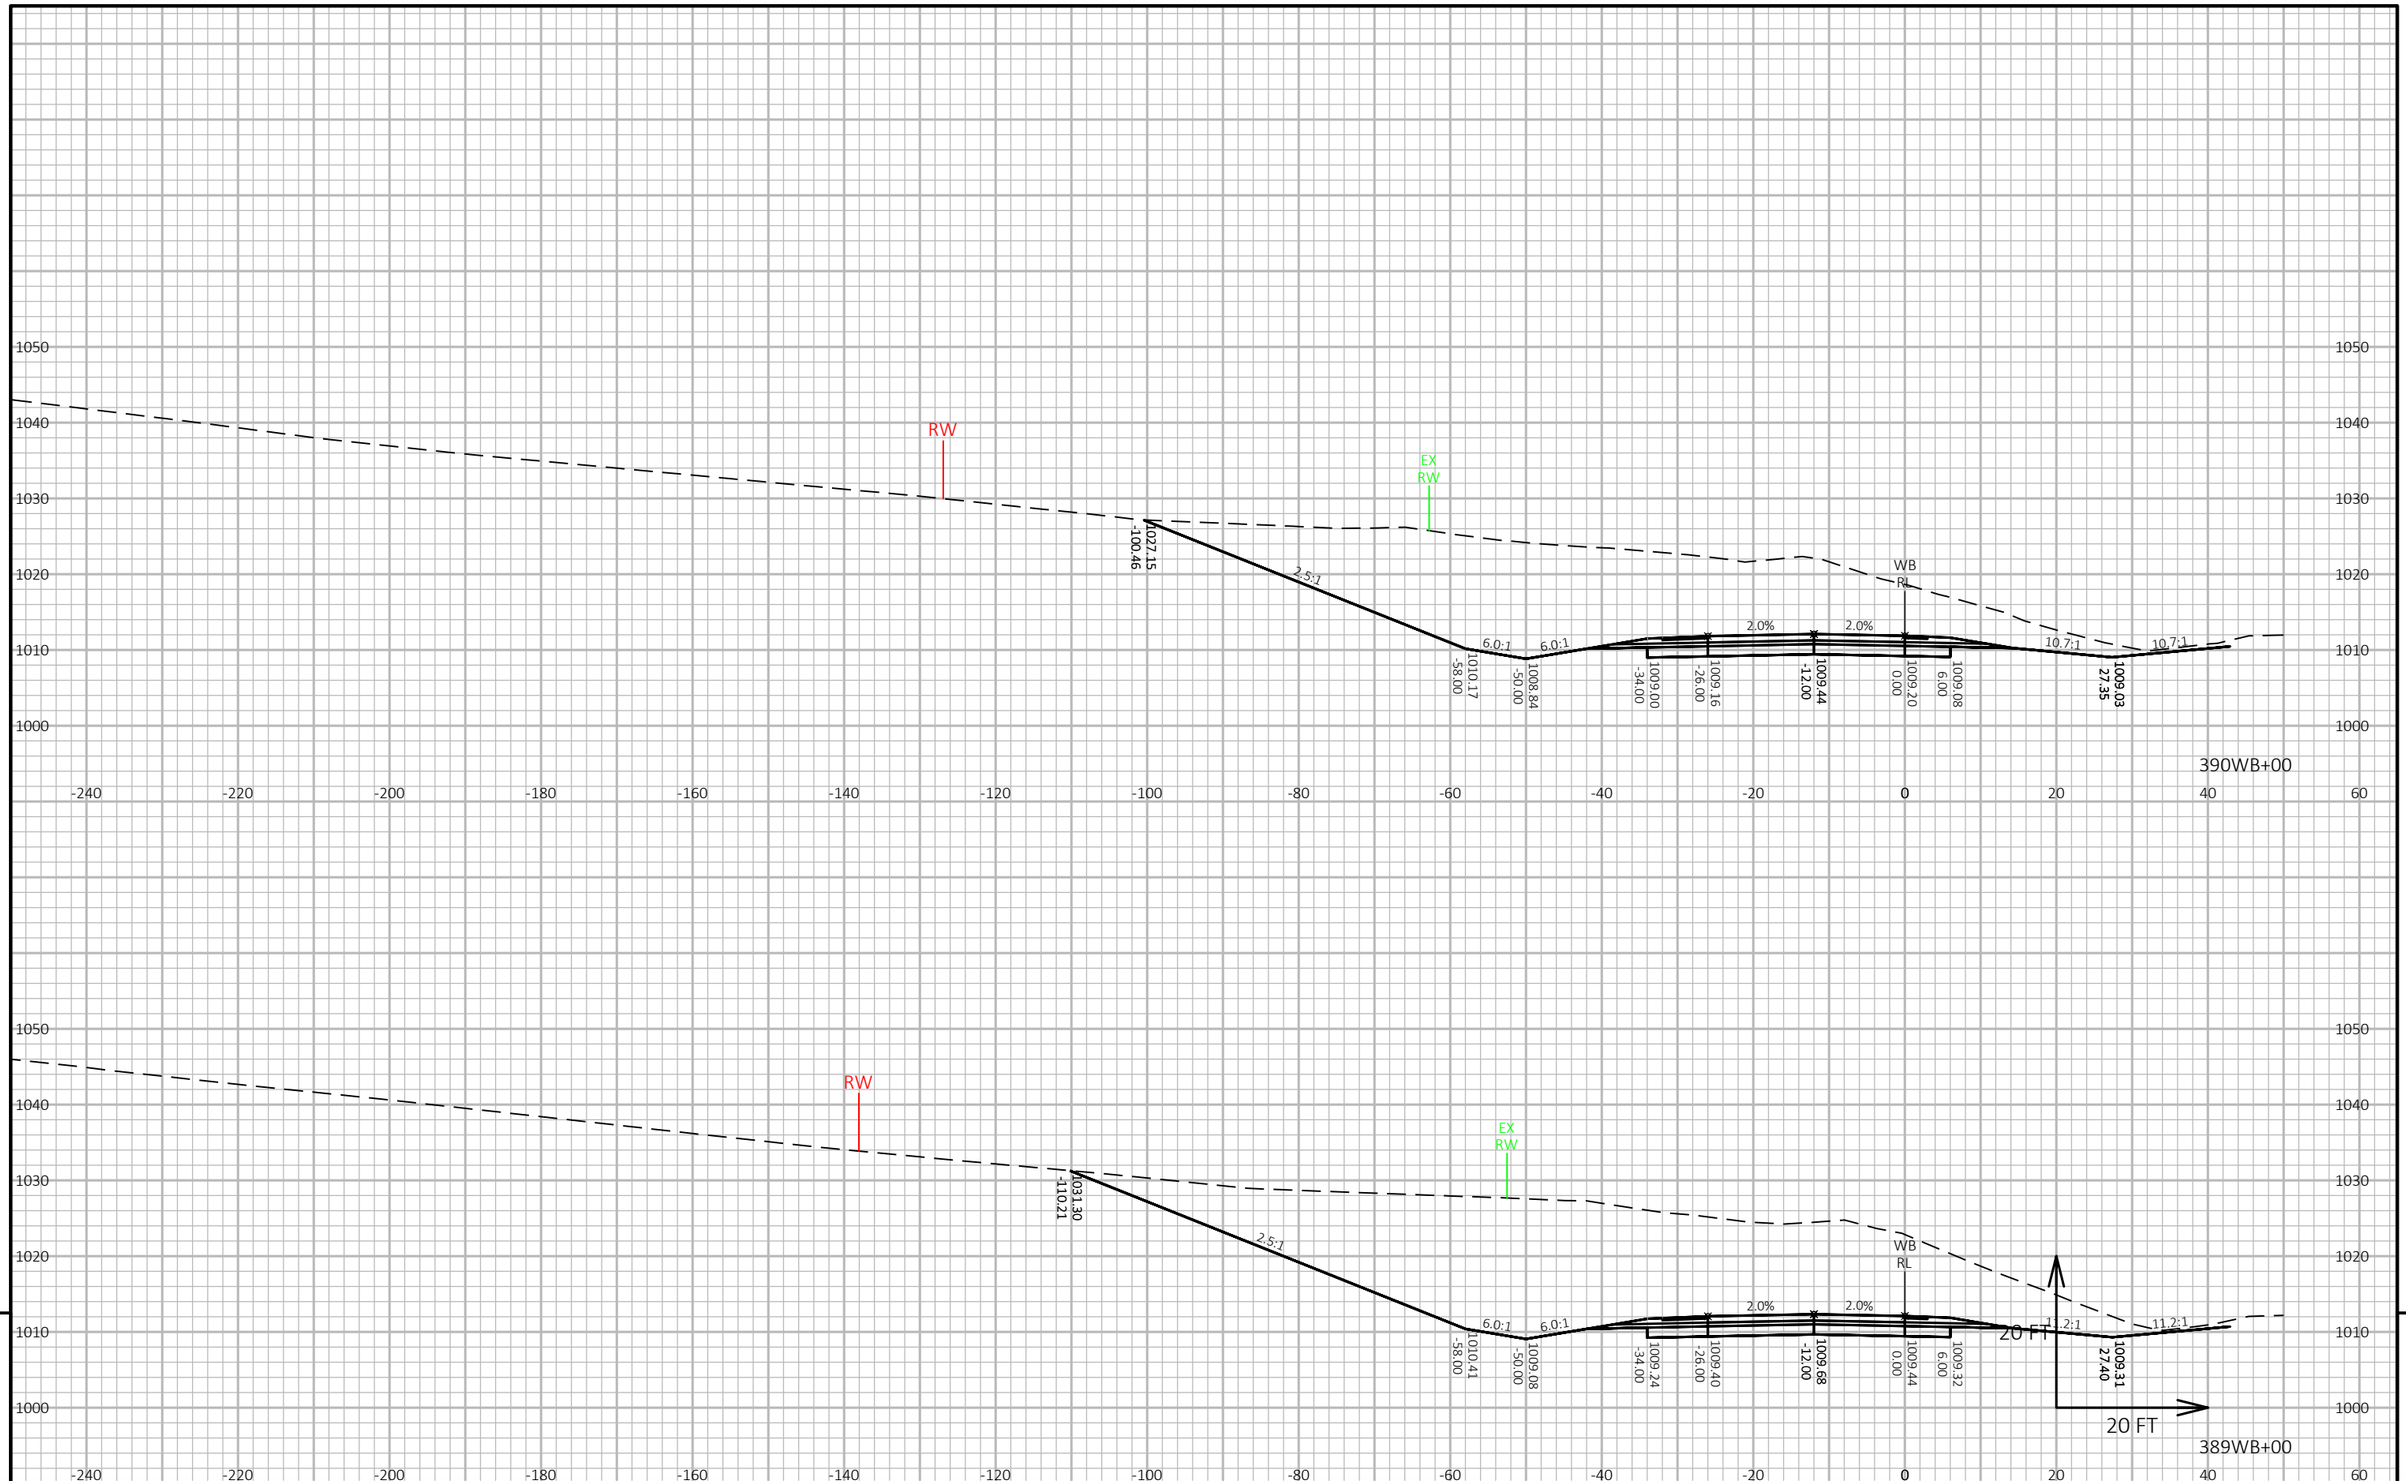

9

9

PROJECT NO: 1440-15-72/73	HWY: STH 23	COUNTY: FOND DU LAC	CROSS SECTIONS: STH 23-WESTBOUND (WB)	SHEET	E

FILE NAME : N:\PDS\C3D\14401501\SHEETSPLAN\CROSSSECTIONS\14401573\14401573_WB_A.DWG
LAYOUT NAME - 14401573-090203-xs


PLOT DATE : 2/26/2019 2:59 PM

PLOT BY : VICKMAN, GARRETT T

PLOT NAME :

PLOT SCALE : 1 IN:20 FT HORZ. / 1 IN:20 FT VERT.

WISDOT/CADDS SHEET 49

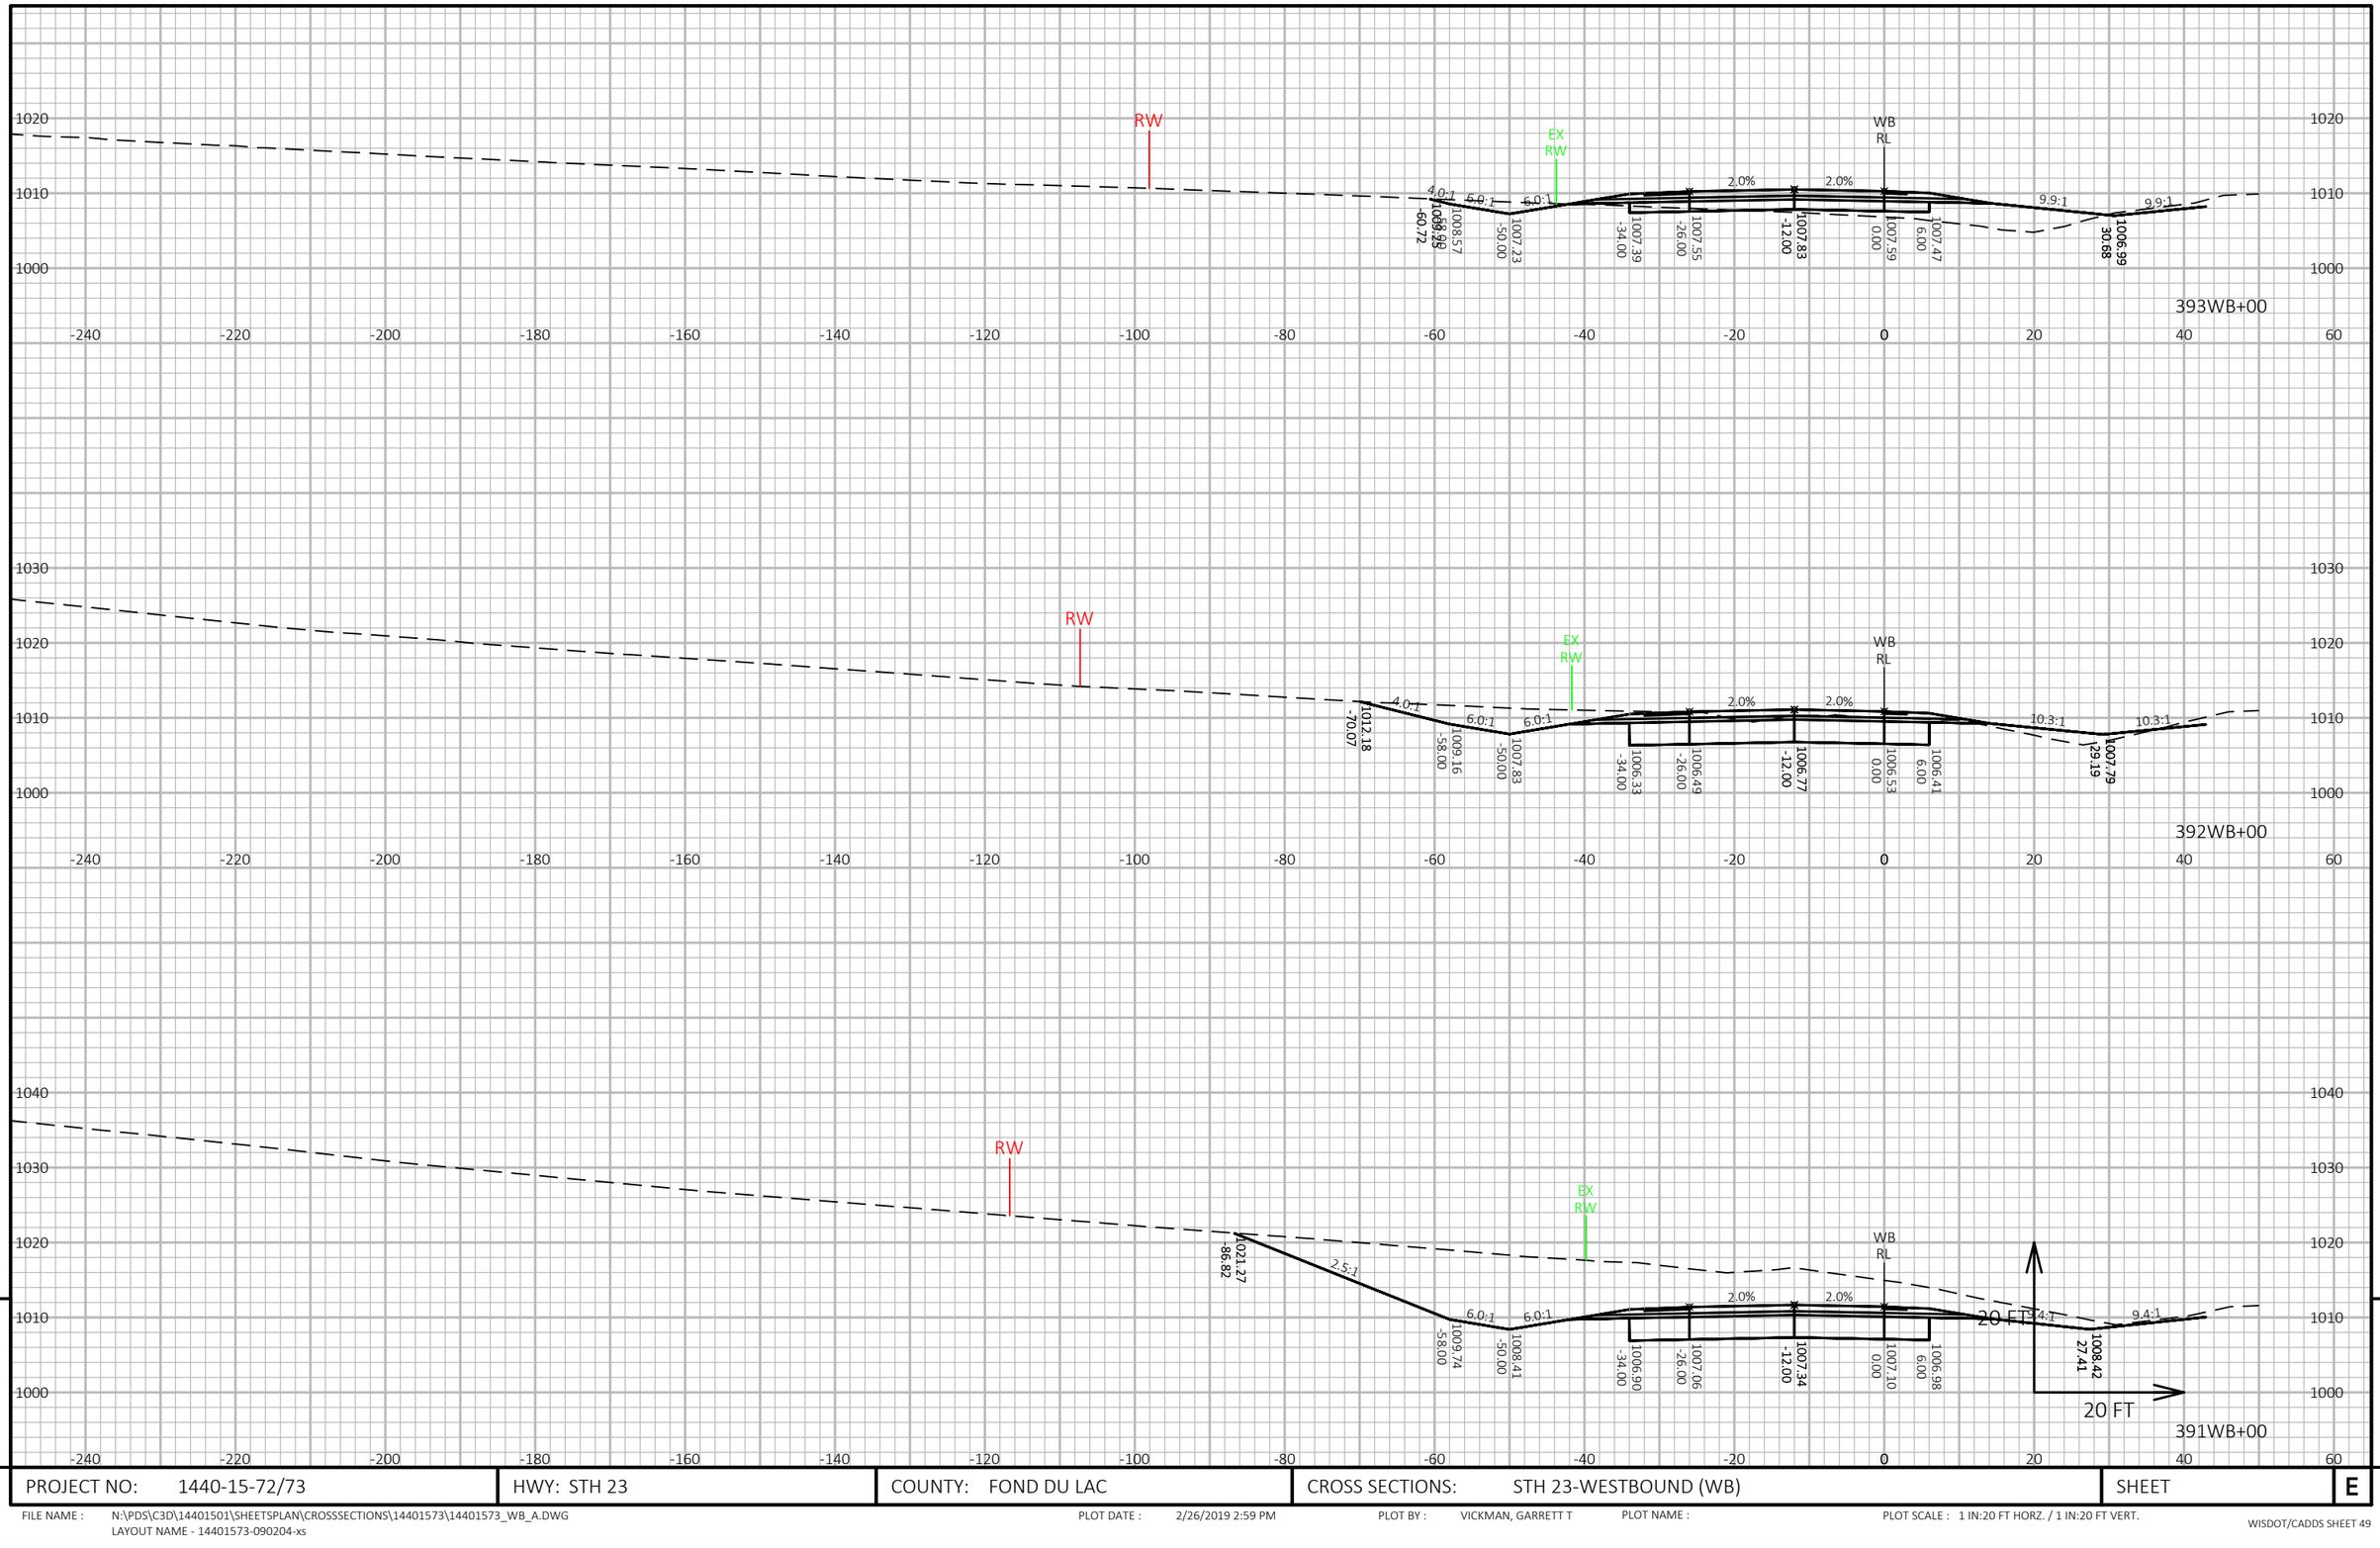

9

9

PROJECT NO: 1440-15-72/73	HWY: STH 23	COUNTY: FOND DU LAC	CROSS SECTIONS: STH 23-WESTBOUND (WB)	SHEET	E


FILE NAME : N:\PDS\C3D\14401501\SHEETSPLAN\CROSSSECTIONS\14401573\14401573_WB_A.DWG
LAYOUT NAME - 14401573-090204-xs

PLOT DATE : 2/26/2019 2:59 PM

PLOT BY : VICKMAN, GARRETT T

PLOT NAME :

PLOT SCALE : 1 IN:20 FT HORZ. / 1 IN:20 FT VERT.

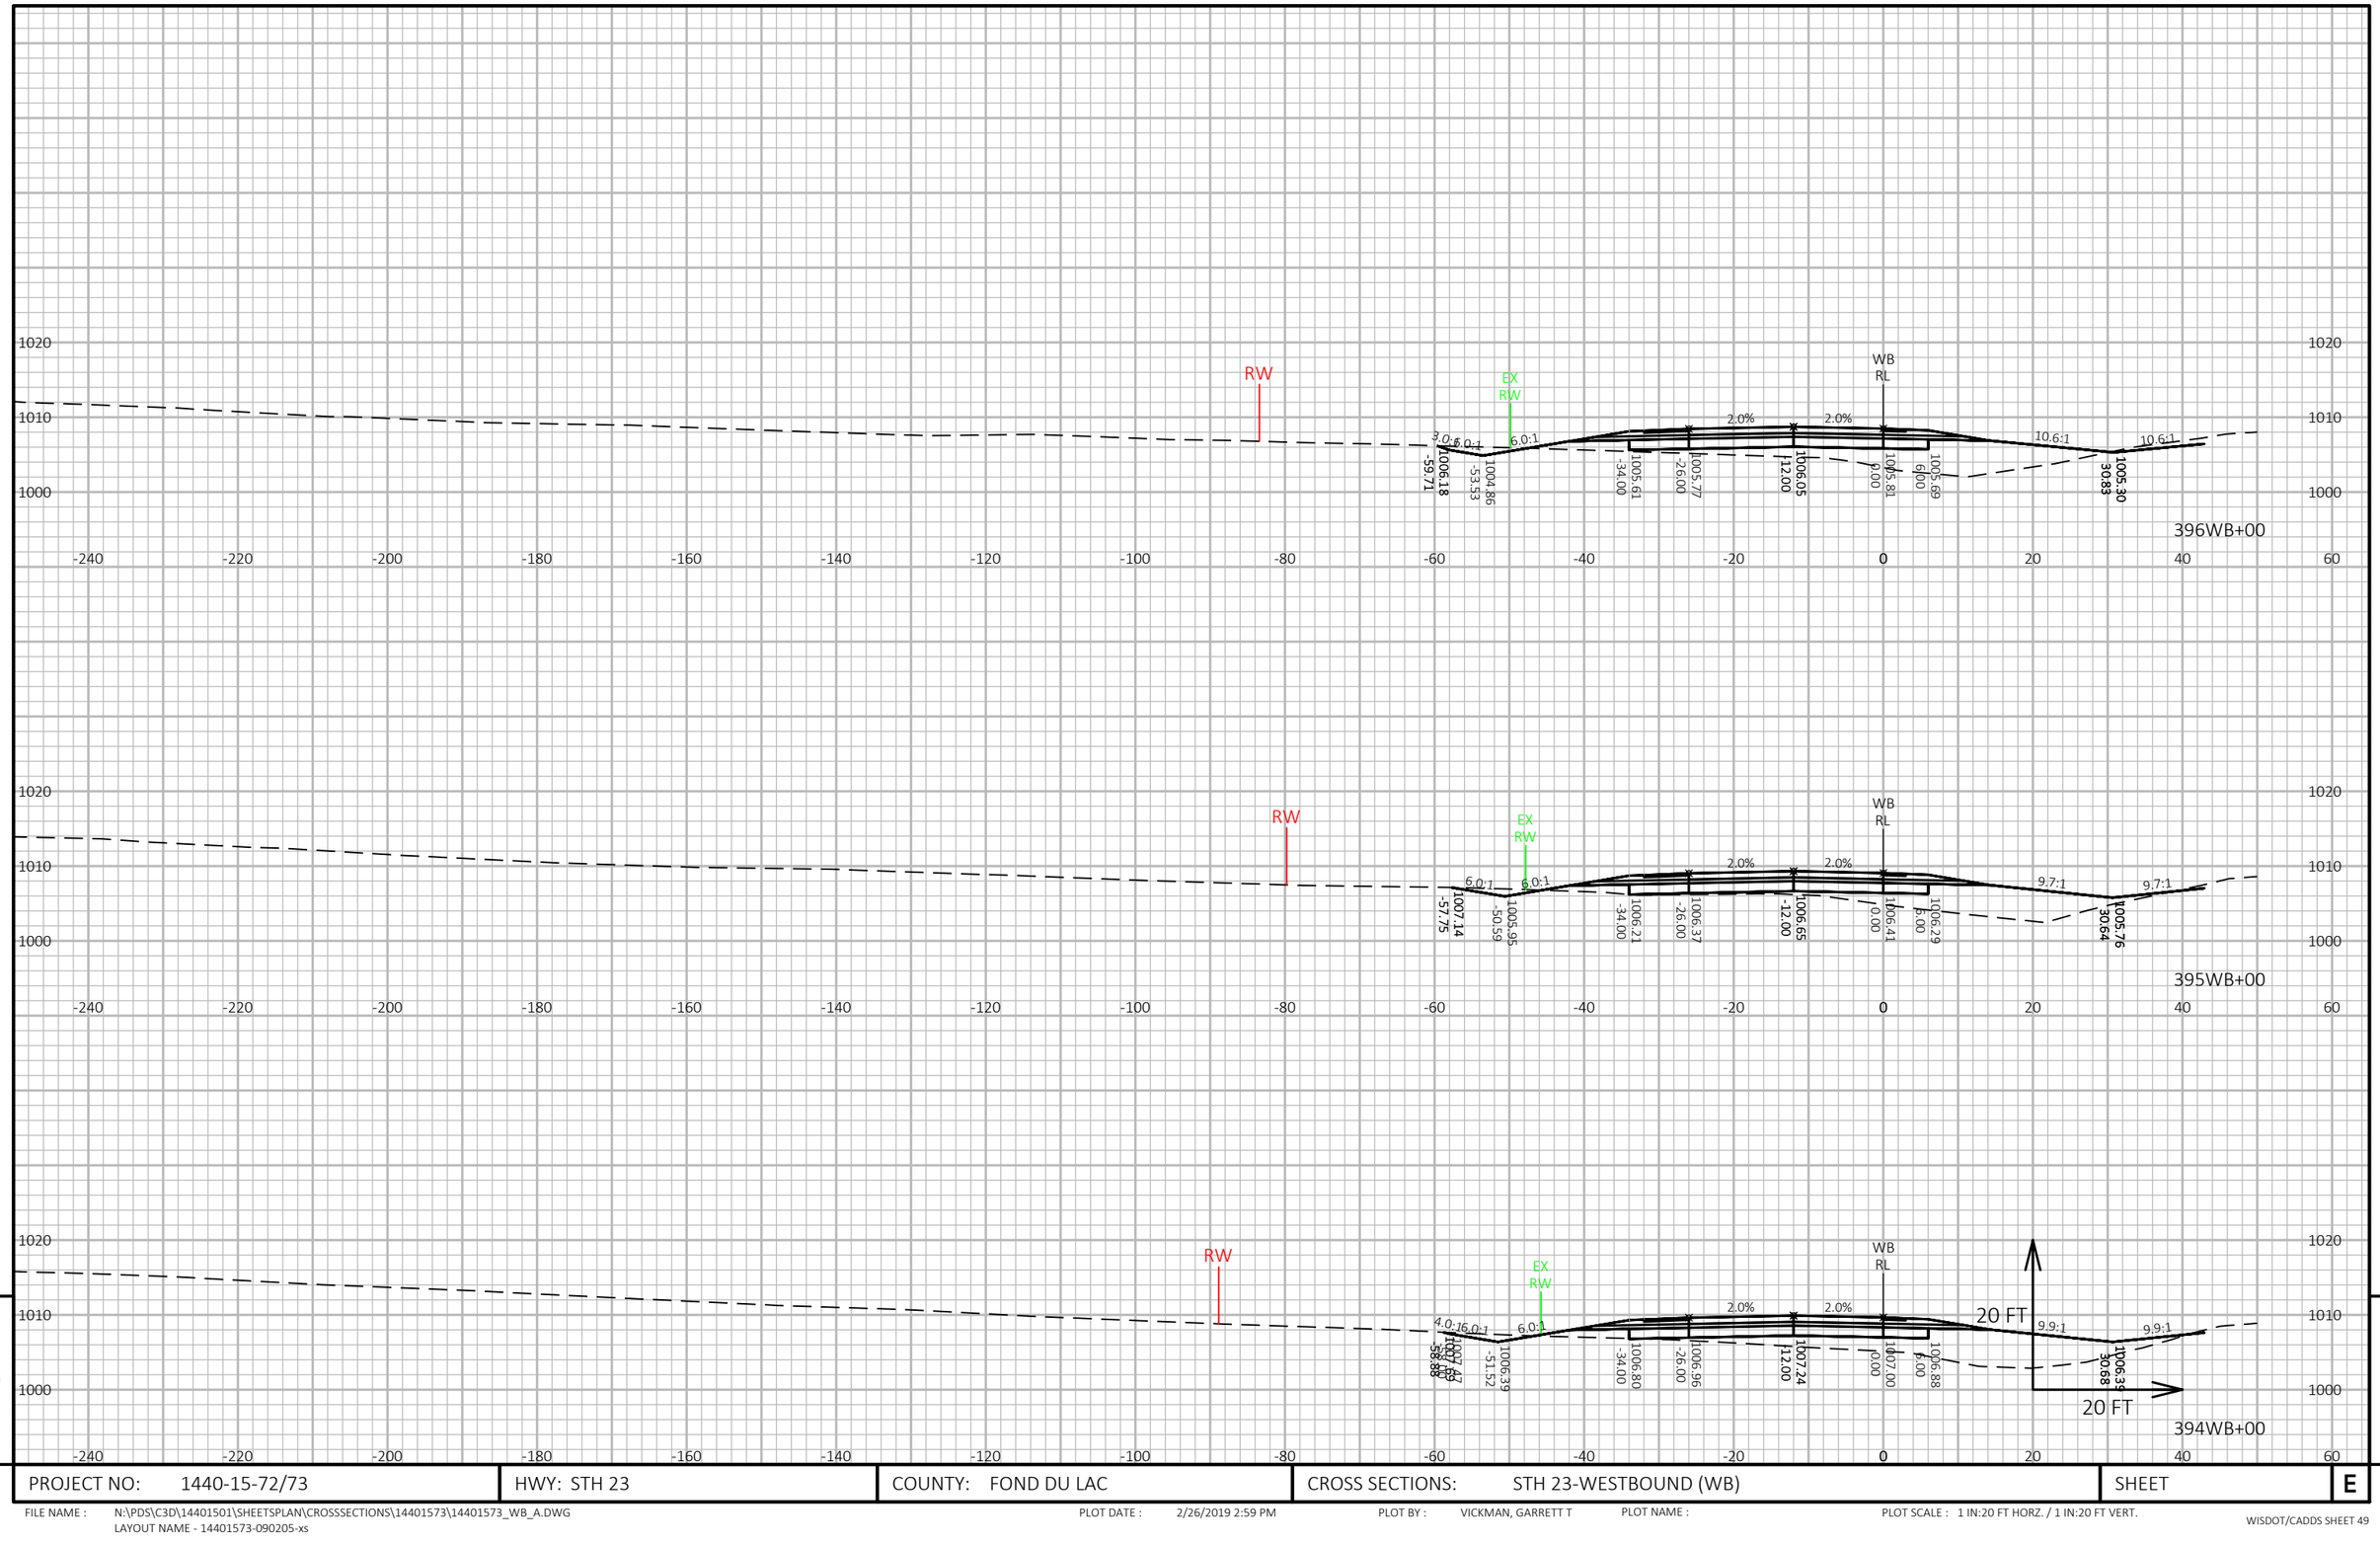

9

9

PROJECT NO: 1440-15-72/73	HWY: STH 23	COUNTY: FOND DU LAC	CROSS SECTIONS: STH 23-WESTBOUND (WB)	SHEET	E


FILE NAME : N:\PDS\C3D\14401501\SHEETSPLAN\CROSSSECTIONS\14401573\14401573_WB_A.DWG
LAYOUT NAME - 14401573-090205-xs

PLOT DATE : 2/26/2019 2:59 PM

PLOT BY : VICKMAN, GARRETT T

PLOT NAME :

PLOT SCALE : 1 IN:20 FT HORZ. / 1 IN:20 FT VERT.

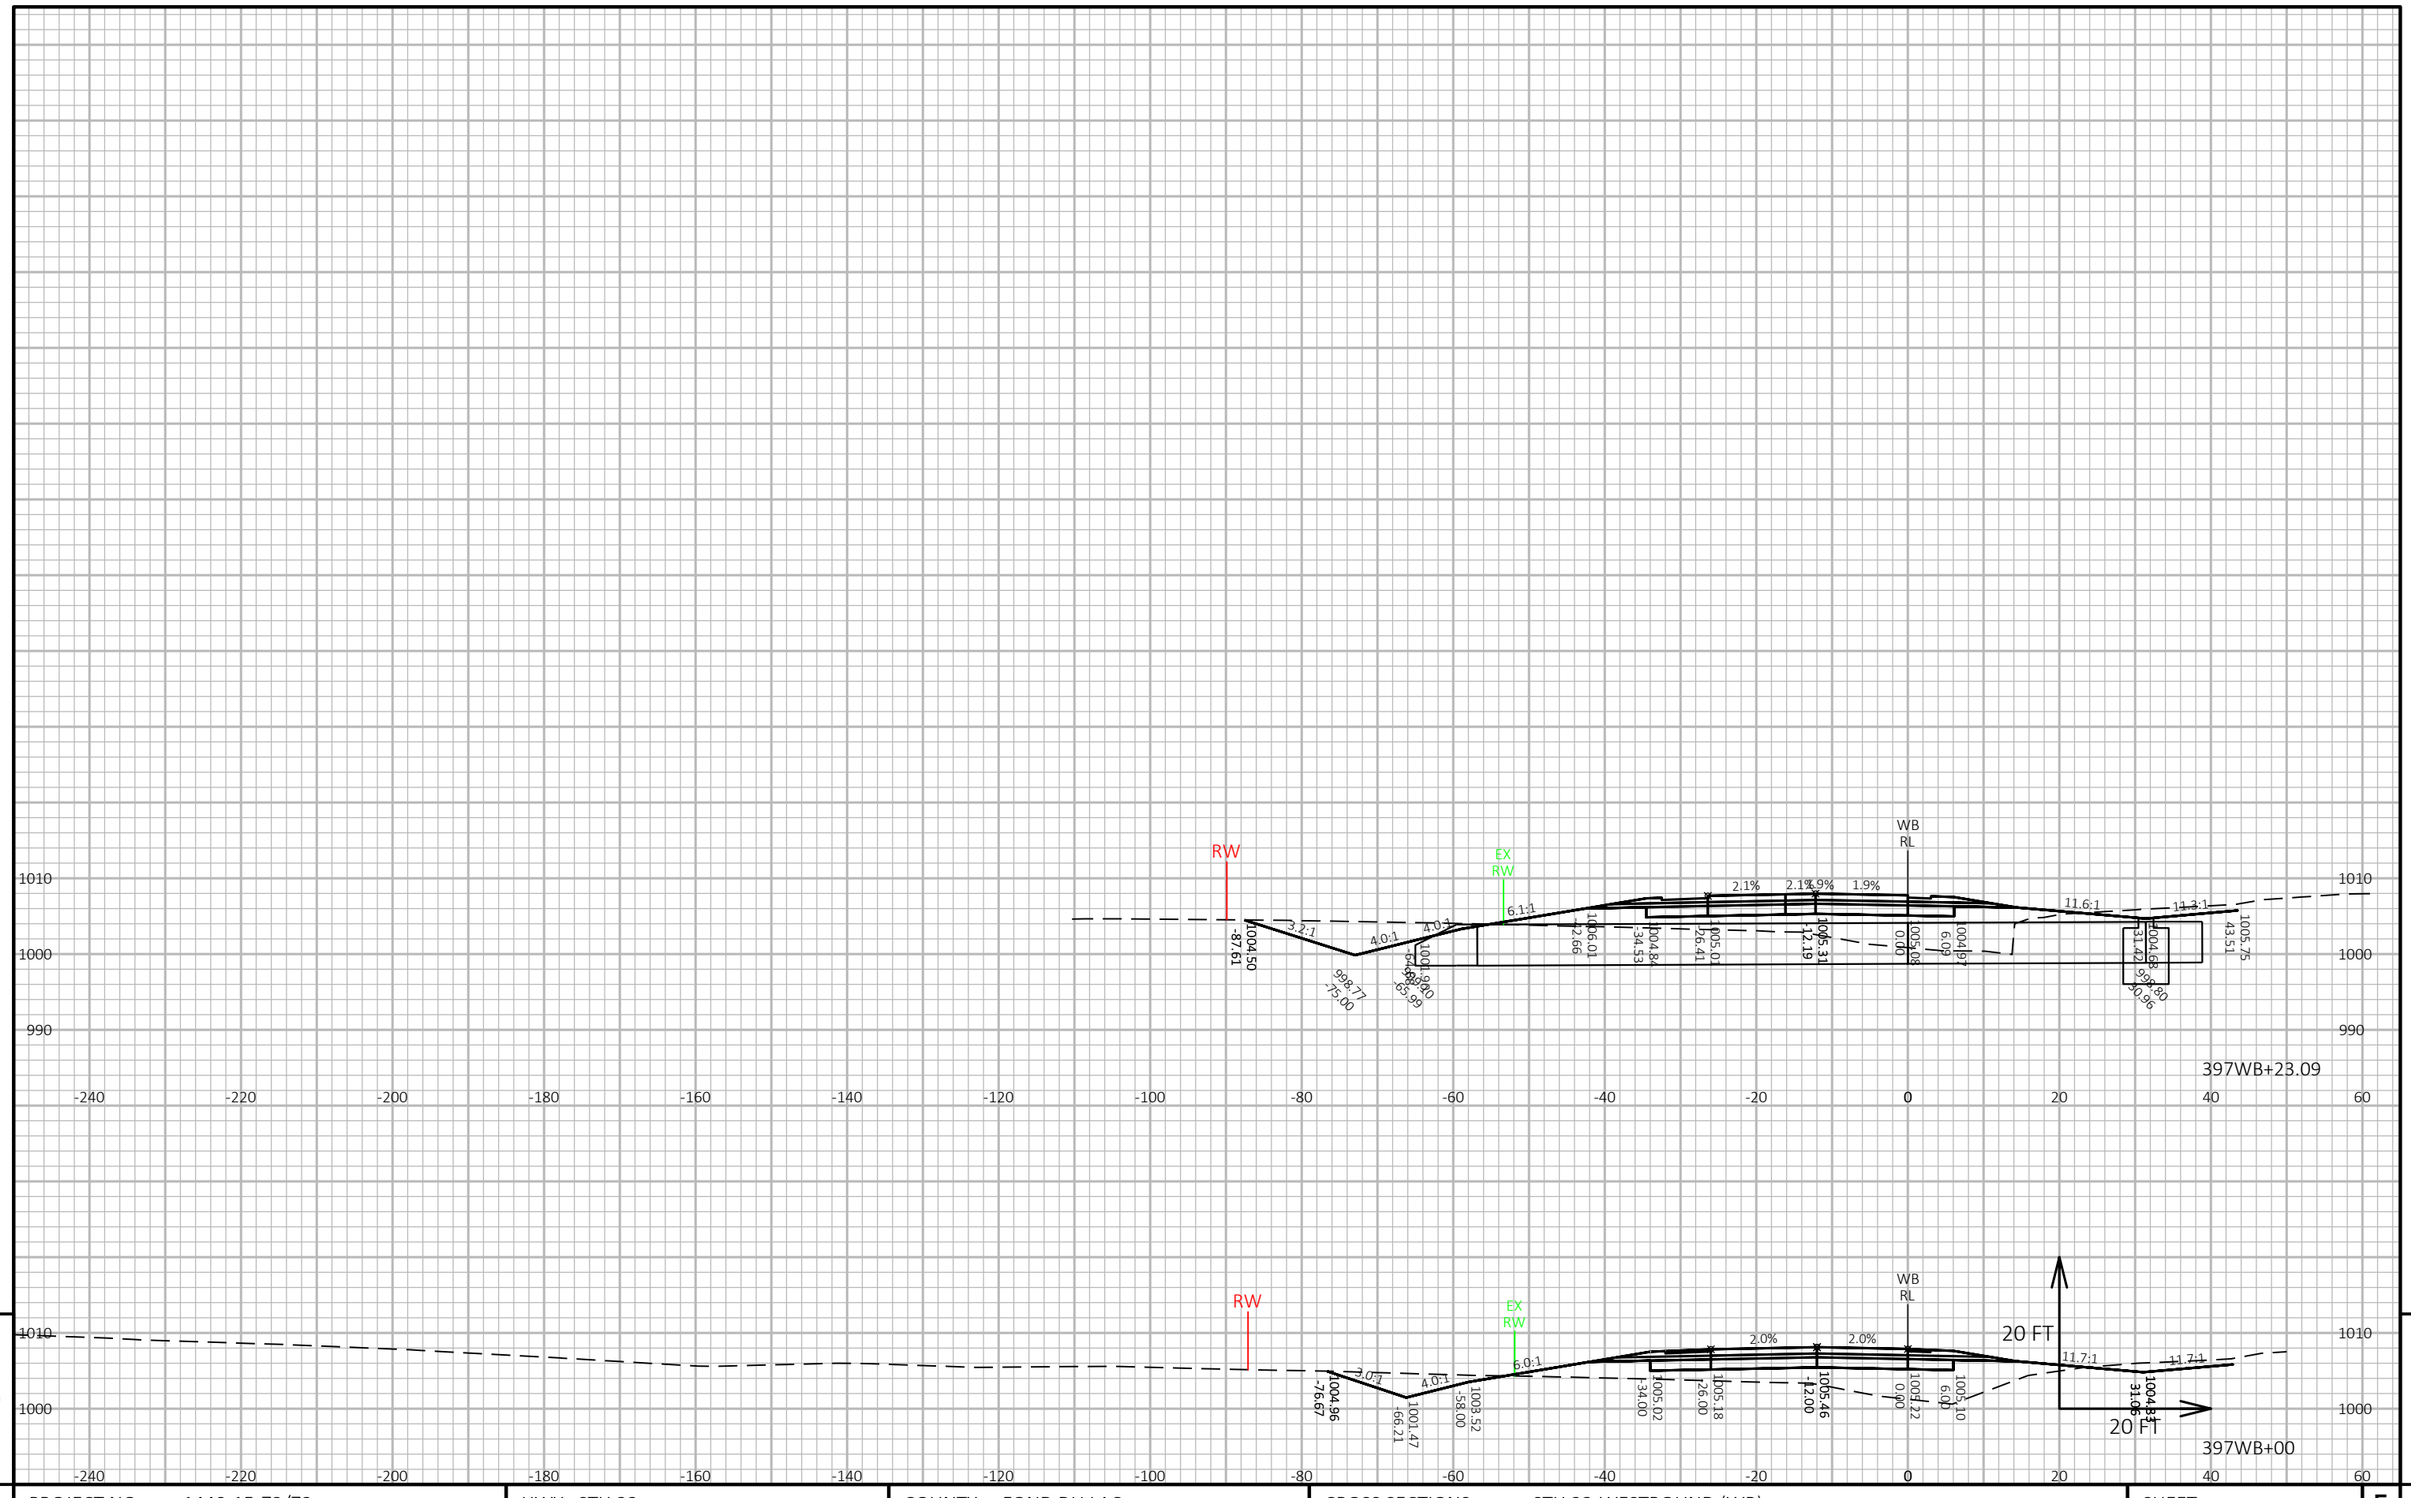



9 9


PROJECT NO: 1440-15-72/73	HWY: STH 23	COUNTY: FOND DU LAC	CROSS SECTIONS: STH 23-WESTBOUND (WB)	SHEET E

FILE NAME : N:\PDS\C3D\14401501\SHEETSPLAN\CROSSSECTIONS\14401573\14401573_WB_A.DWG
LAYOUT NAME - 14401573-090206-xs

PLOT DATE : 2/26/2019 3:00 PM PLOT BY : VICKMAN, GARRETT T PLOT NAME : PLOT SCALE : 1 IN:20 FT HORZ. / 1 IN:20 FT VERT.

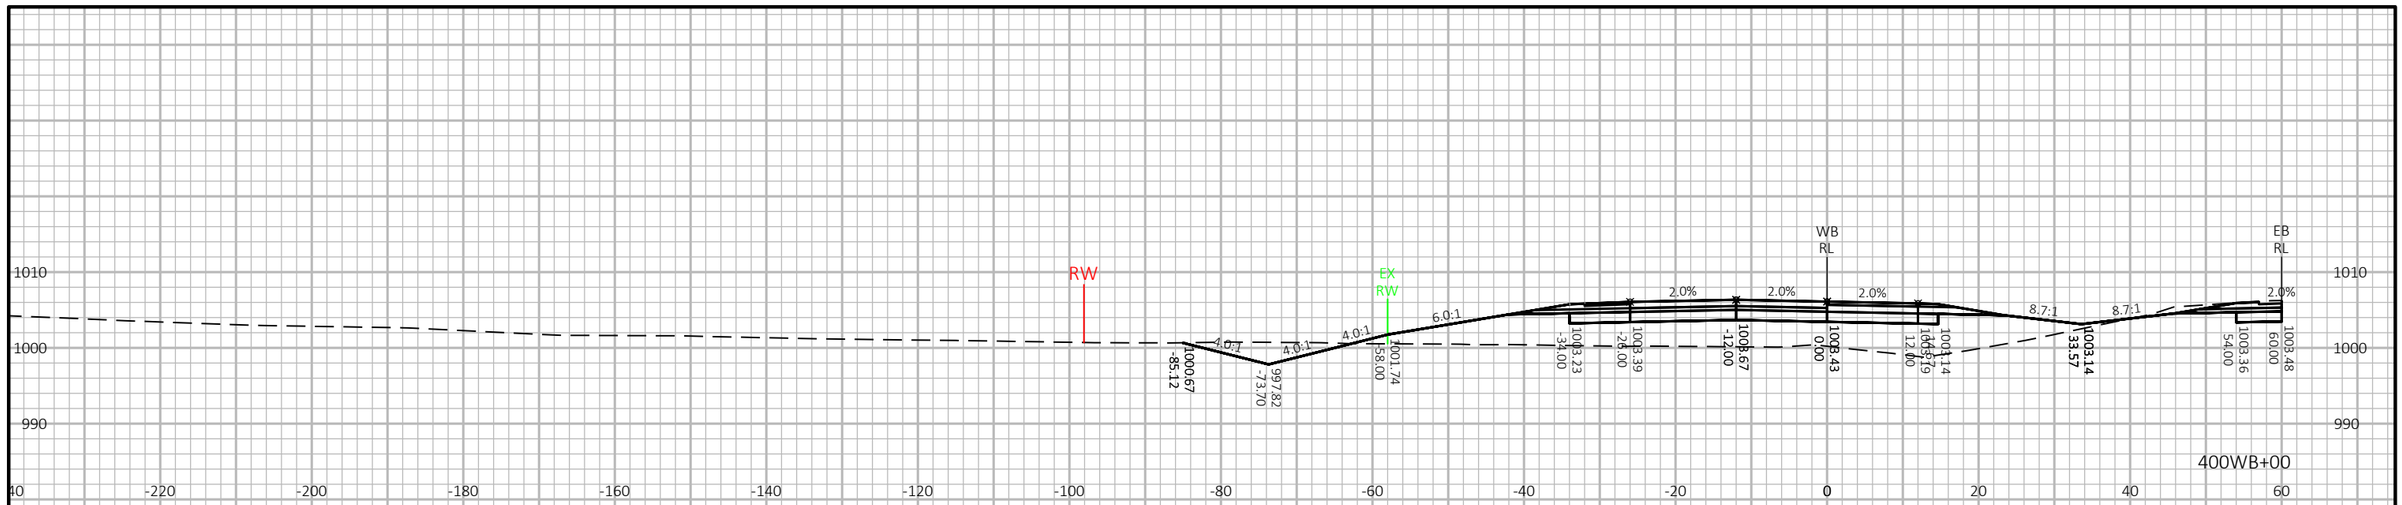

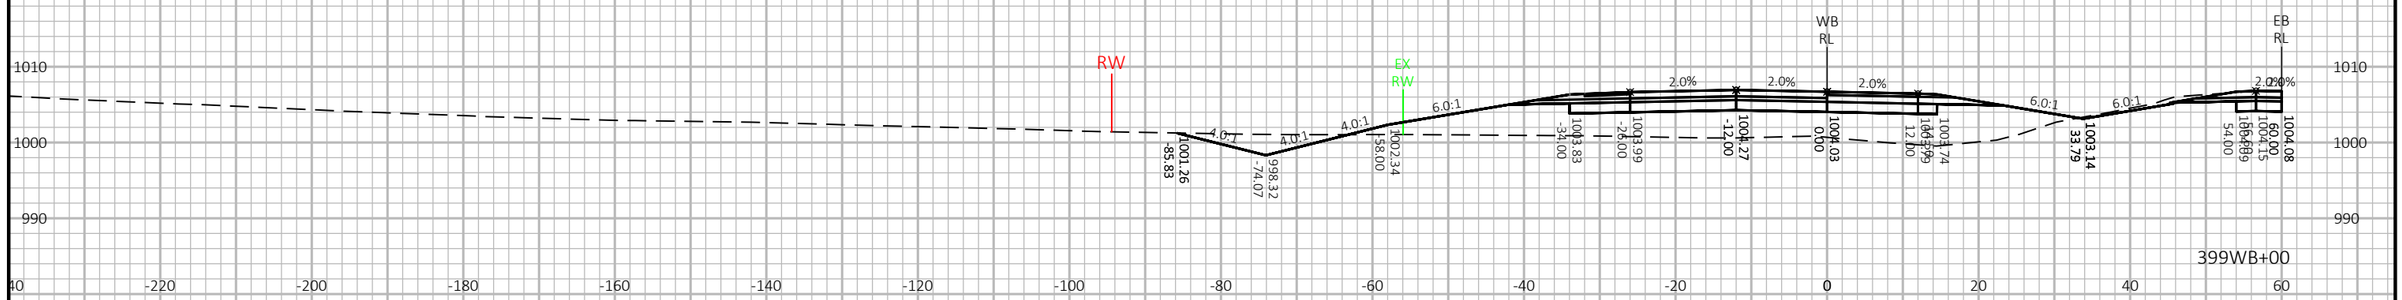

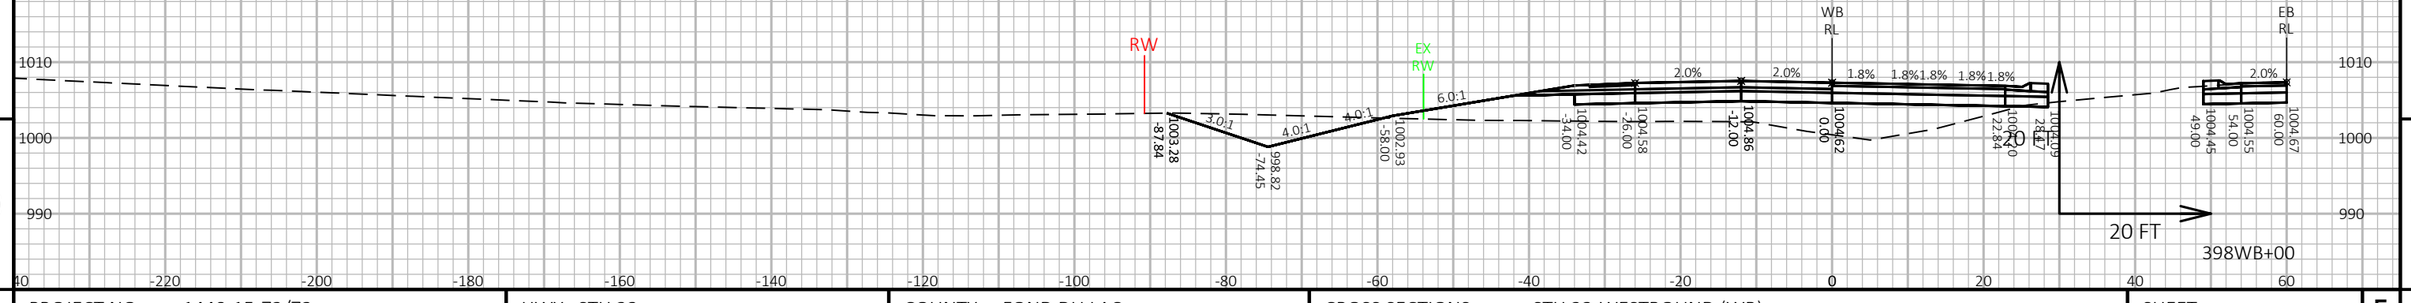


PROJECT NO: 1440-15-72/73	HWY: STH 23	COUNTY: FOND DU LAC	CROSS SECTIONS: STH 23-WESTBOUND (WB)	SHEET	E

FILE NAME : N:\PDS\C3D\14401501\SHEETSPLAN\CROSSSECTIONS\14401573\14401573_WB_B.DWG
LAYOUT NAME - 14401573-090207-xs

PLOT DATE : 2/26/2019 3:00 PM PLOT BY : VICKMAN, GARRETT T PLOT NAME : PLOT SCALE : 1 IN:20 FT HORZ. / 1 IN:20 FT VERT.

WISDOT/CADDS SHEET 49

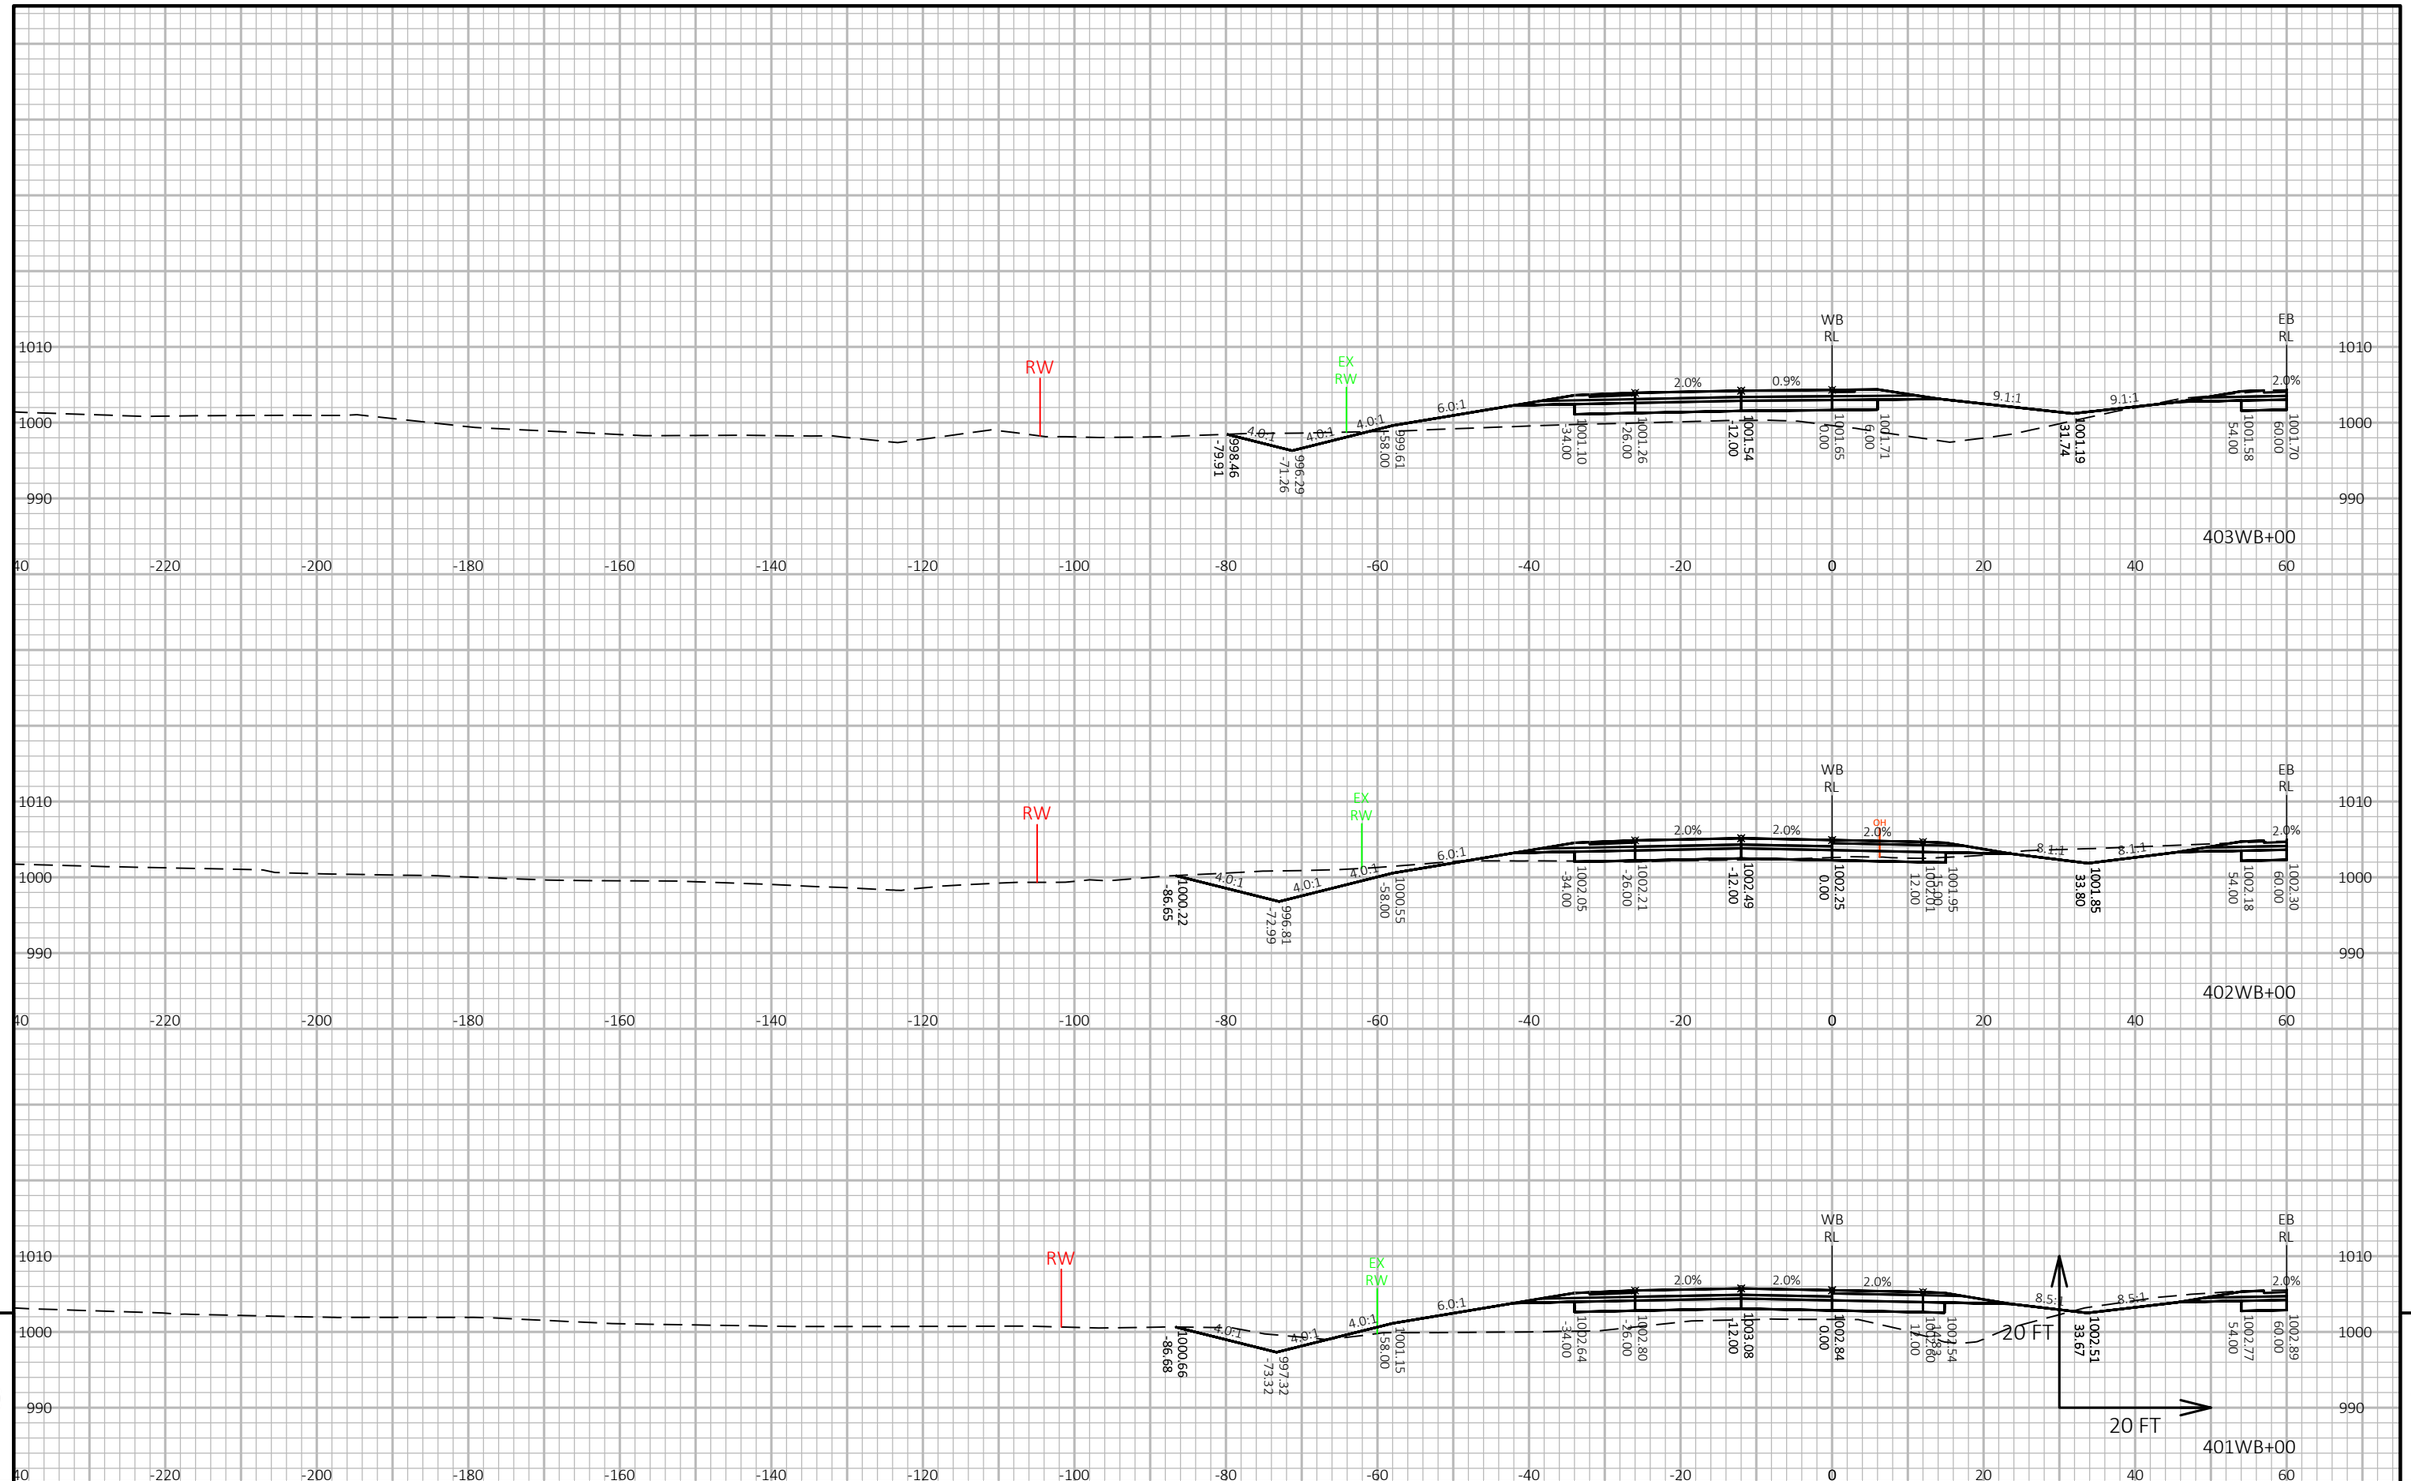


PROJECT NO: 1440-15-72/73	HWY: STH 23	COUNTY: FOND DU LAC	CROSS SECTIONS: STH 23-WESTBOUND (WB)	SHEET	E

FILE NAME : N:\PDS\C3D\14401501\SHEETSPLAN\CROSSSECTIONS\14401573\14401573_WB_B.DWG
LAYOUT NAME - 14401573-090208-xs

PLOT DATE : 2/26/2019 3:00 PM PLOT BY : VICKMAN, GARRETT T PLOT NAME : PLOT SCALE : 1 IN:20 FT HORZ. / 1 IN:20 FT VERT.

WISDOT/CADDS SHEET 49

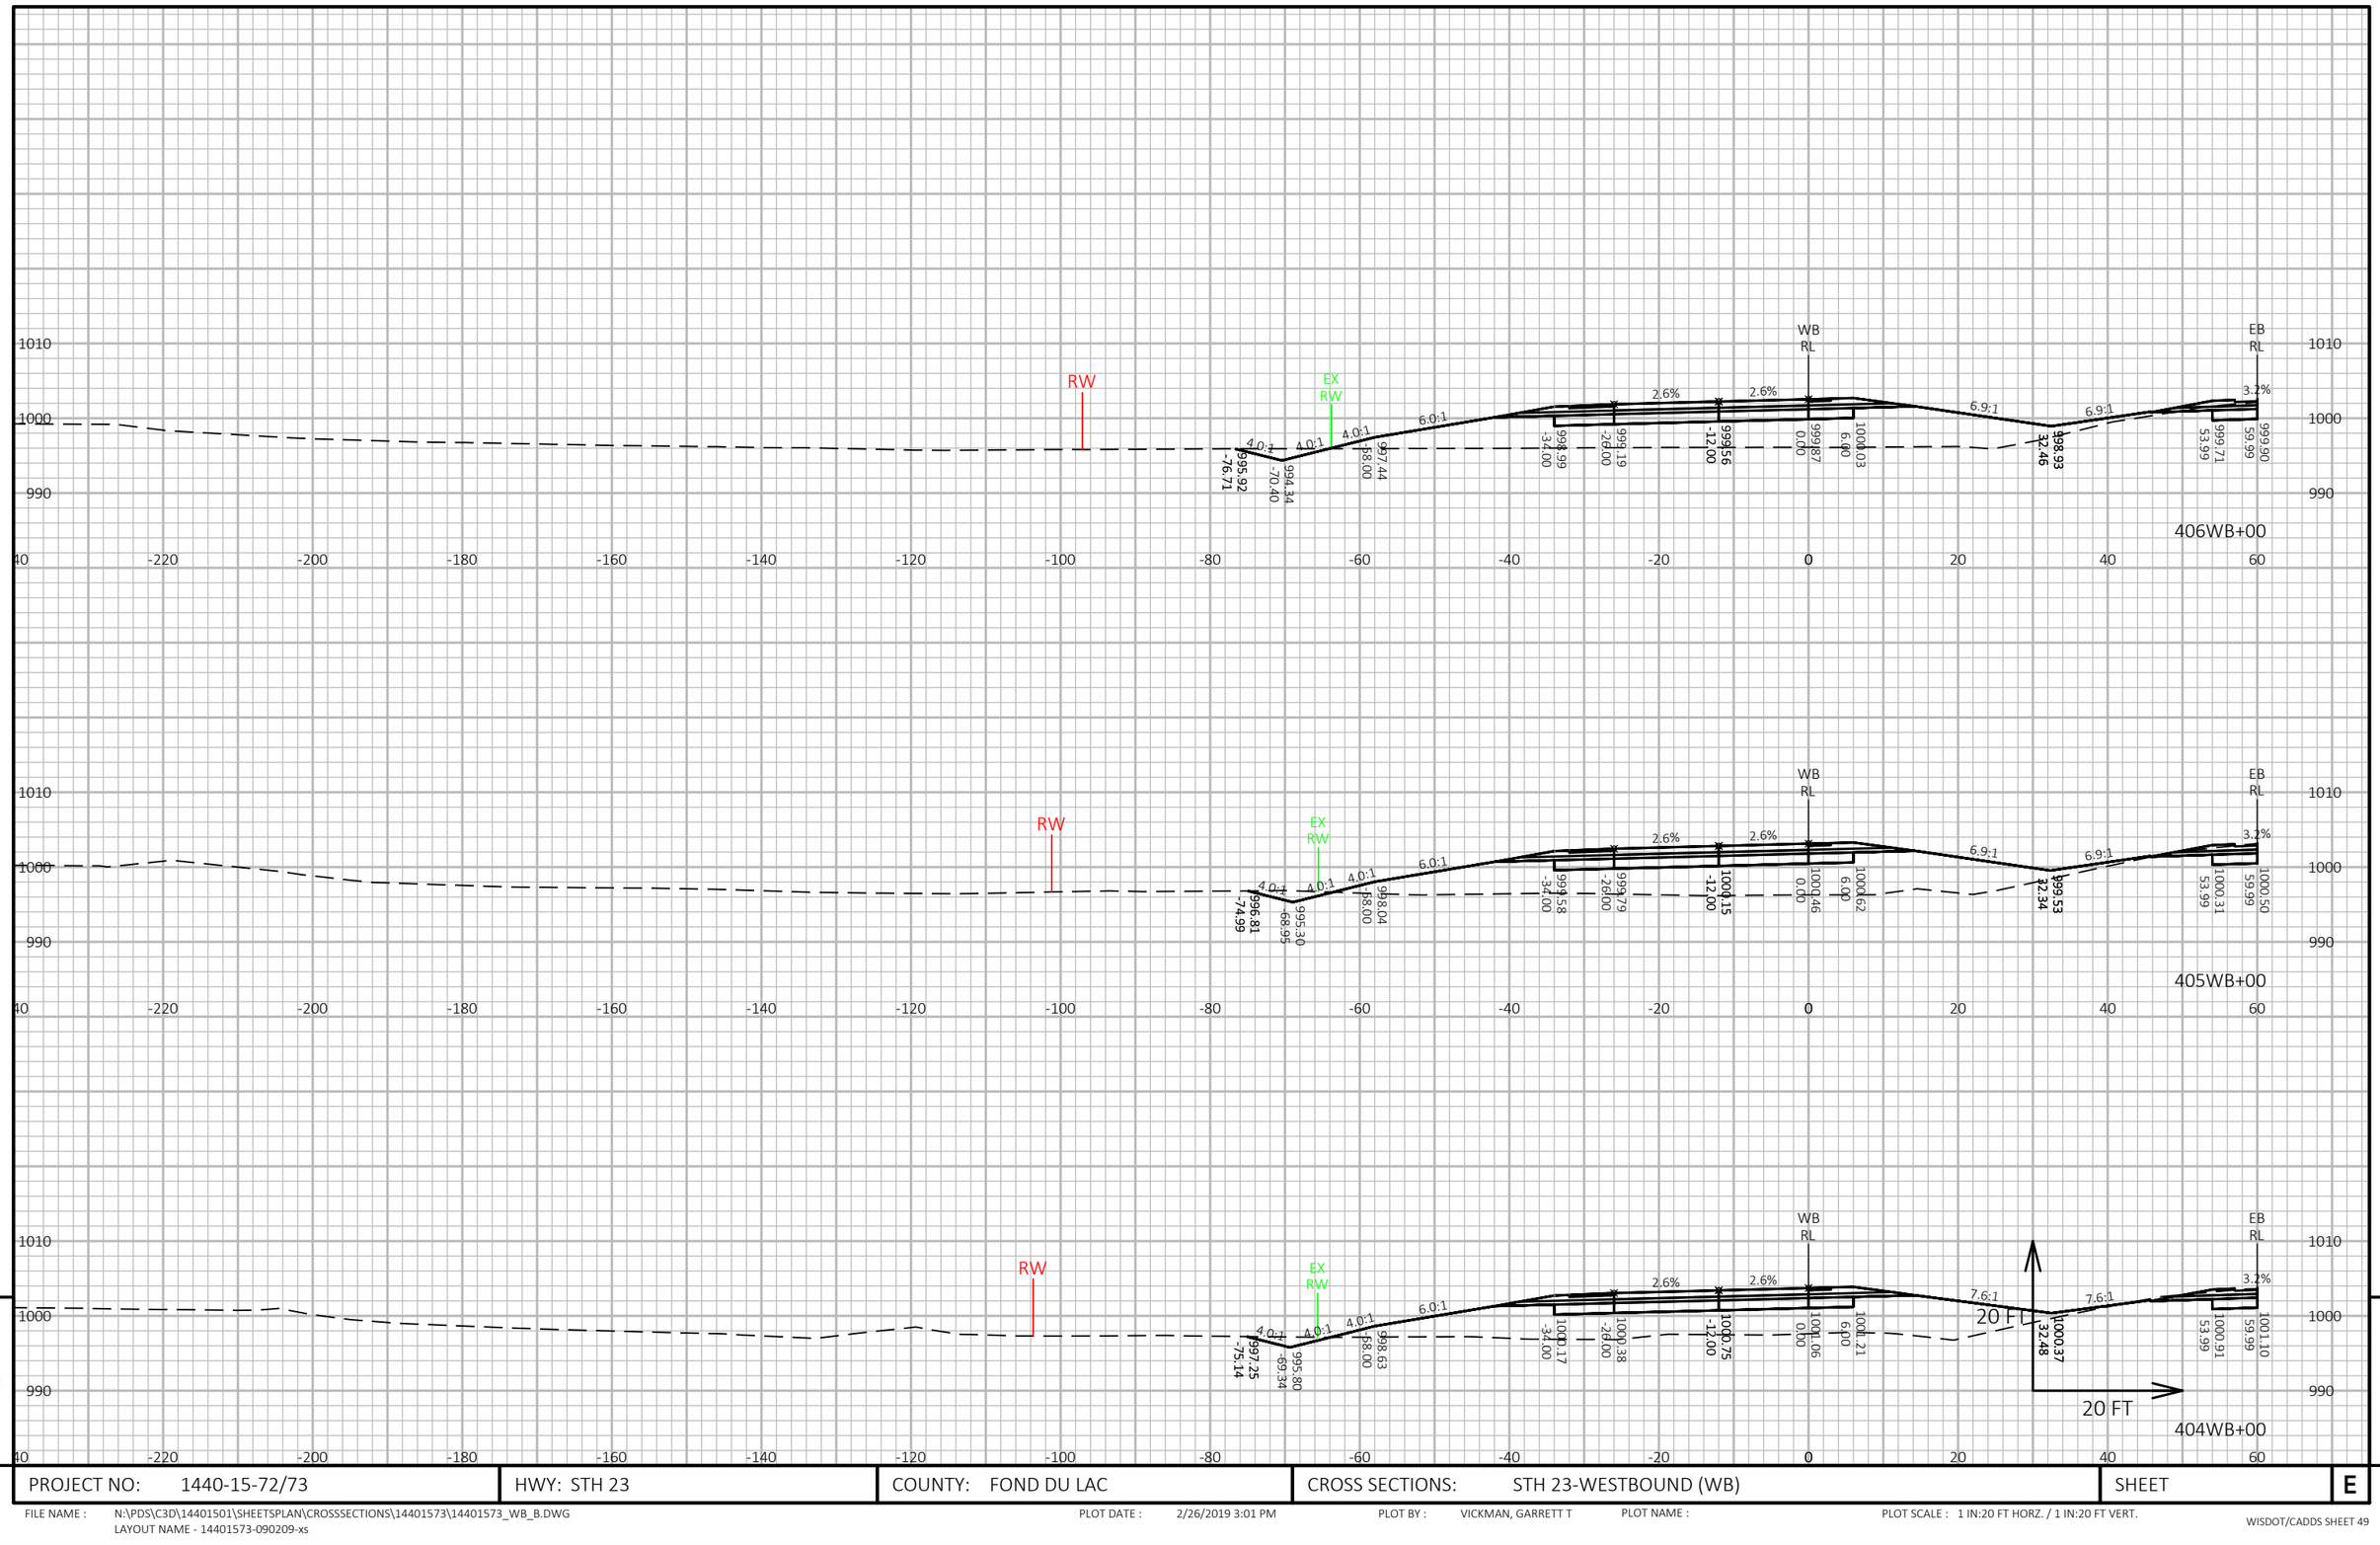

9

9

PROJECT NO: 1440-15-72/73	HWY: STH 23	COUNTY: FOND DU LAC	CROSS SECTIONS: STH 23-WESTBOUND (WB)	SHEET	E


FILE NAME : N:\PDS\C3D\14401501\SHEETSPLAN\CROSSSECTIONS\14401573\14401573_WB_B.DWG
LAYOUT NAME - 14401573-090209-xs

PLOT DATE : 2/26/2019 3:01 PM

PLOT BY : VICKMAN, GARRETT T

PLOT NAME :

PLOT SCALE : 1 IN:20 FT HORZ. / 1 IN:20 FT VERT.

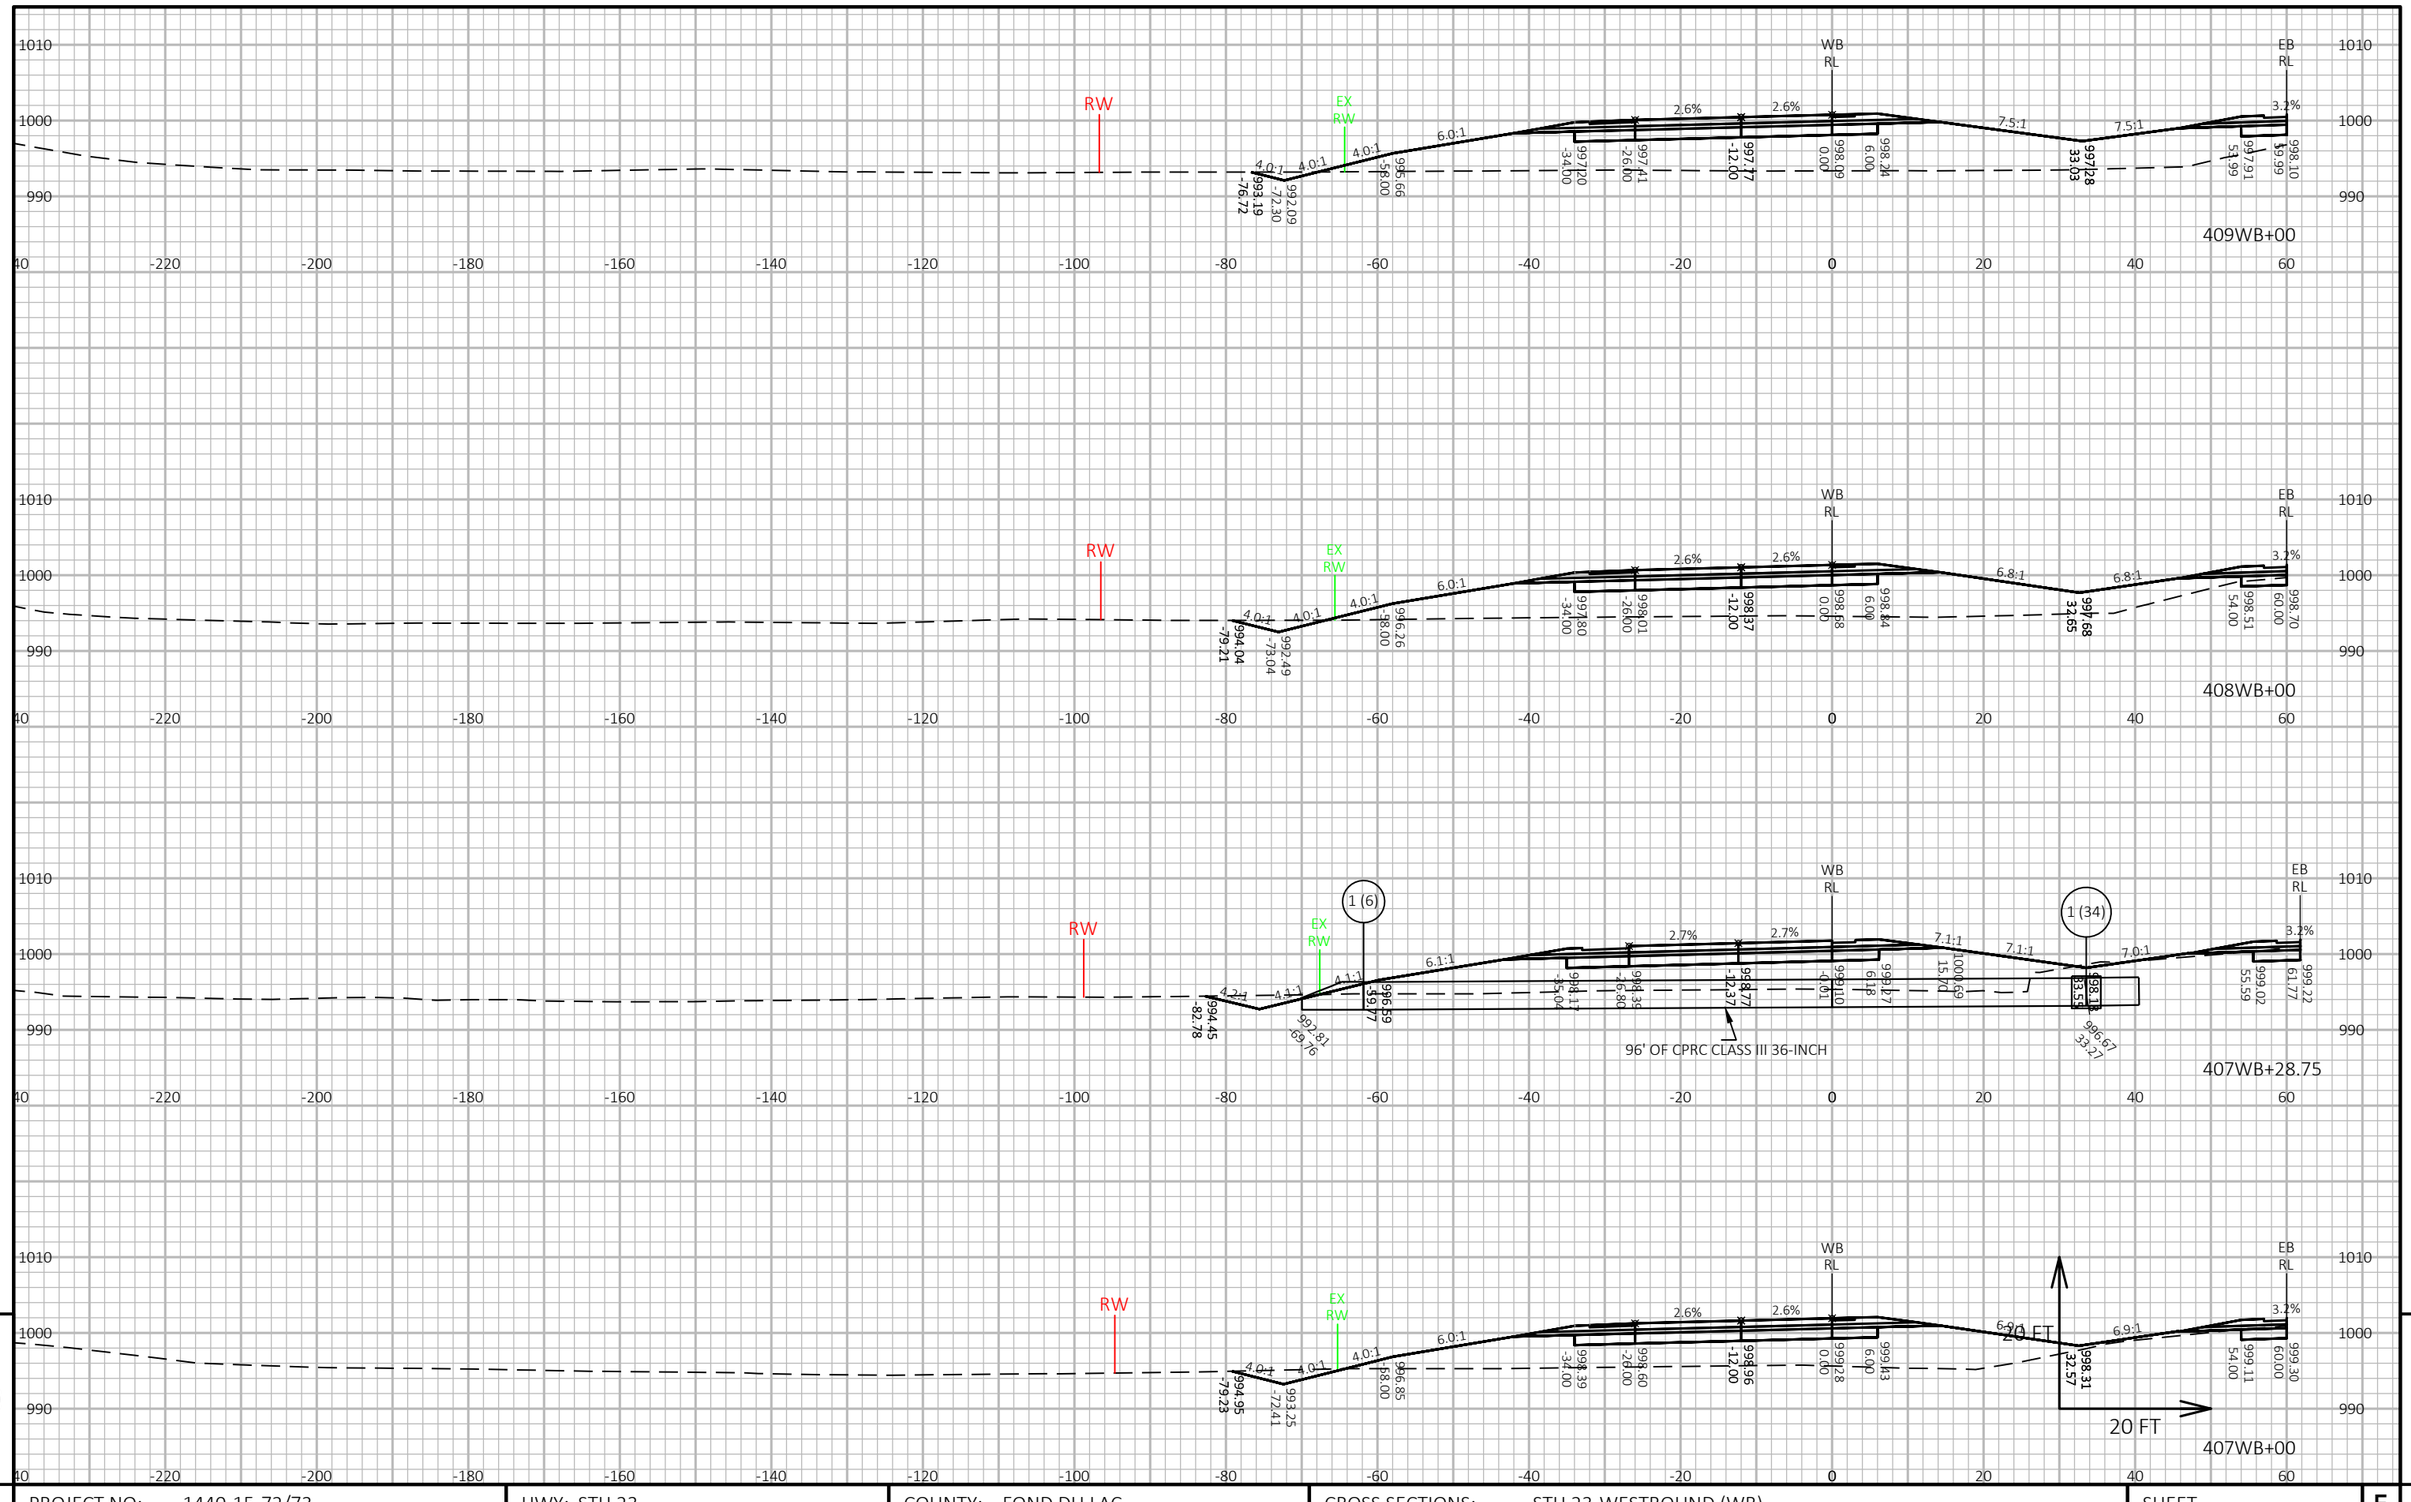

PROJECT NO: 1440-15-72/73	HWY: STH 23	COUNTY: FOND DU LAC	CROSS SECTIONS: STH 23-WESTBOUND (WB)	SHEET	E

FILE NAME : N:\PDS\C3D\14401501\SHEETSPLAN\CROSSSECTIONS\14401573\14401573_WB_B.DWG
LAYOUT NAME - 14401573-090210-xs


PLOT DATE : 2/26/2019 3:01 PM

PLOT BY : VICKMAN, GARRETT T

PLOT NAME :

PLOT SCALE : 1 IN:20 FT HORZ. / 1 IN:20 FT VERT.

9

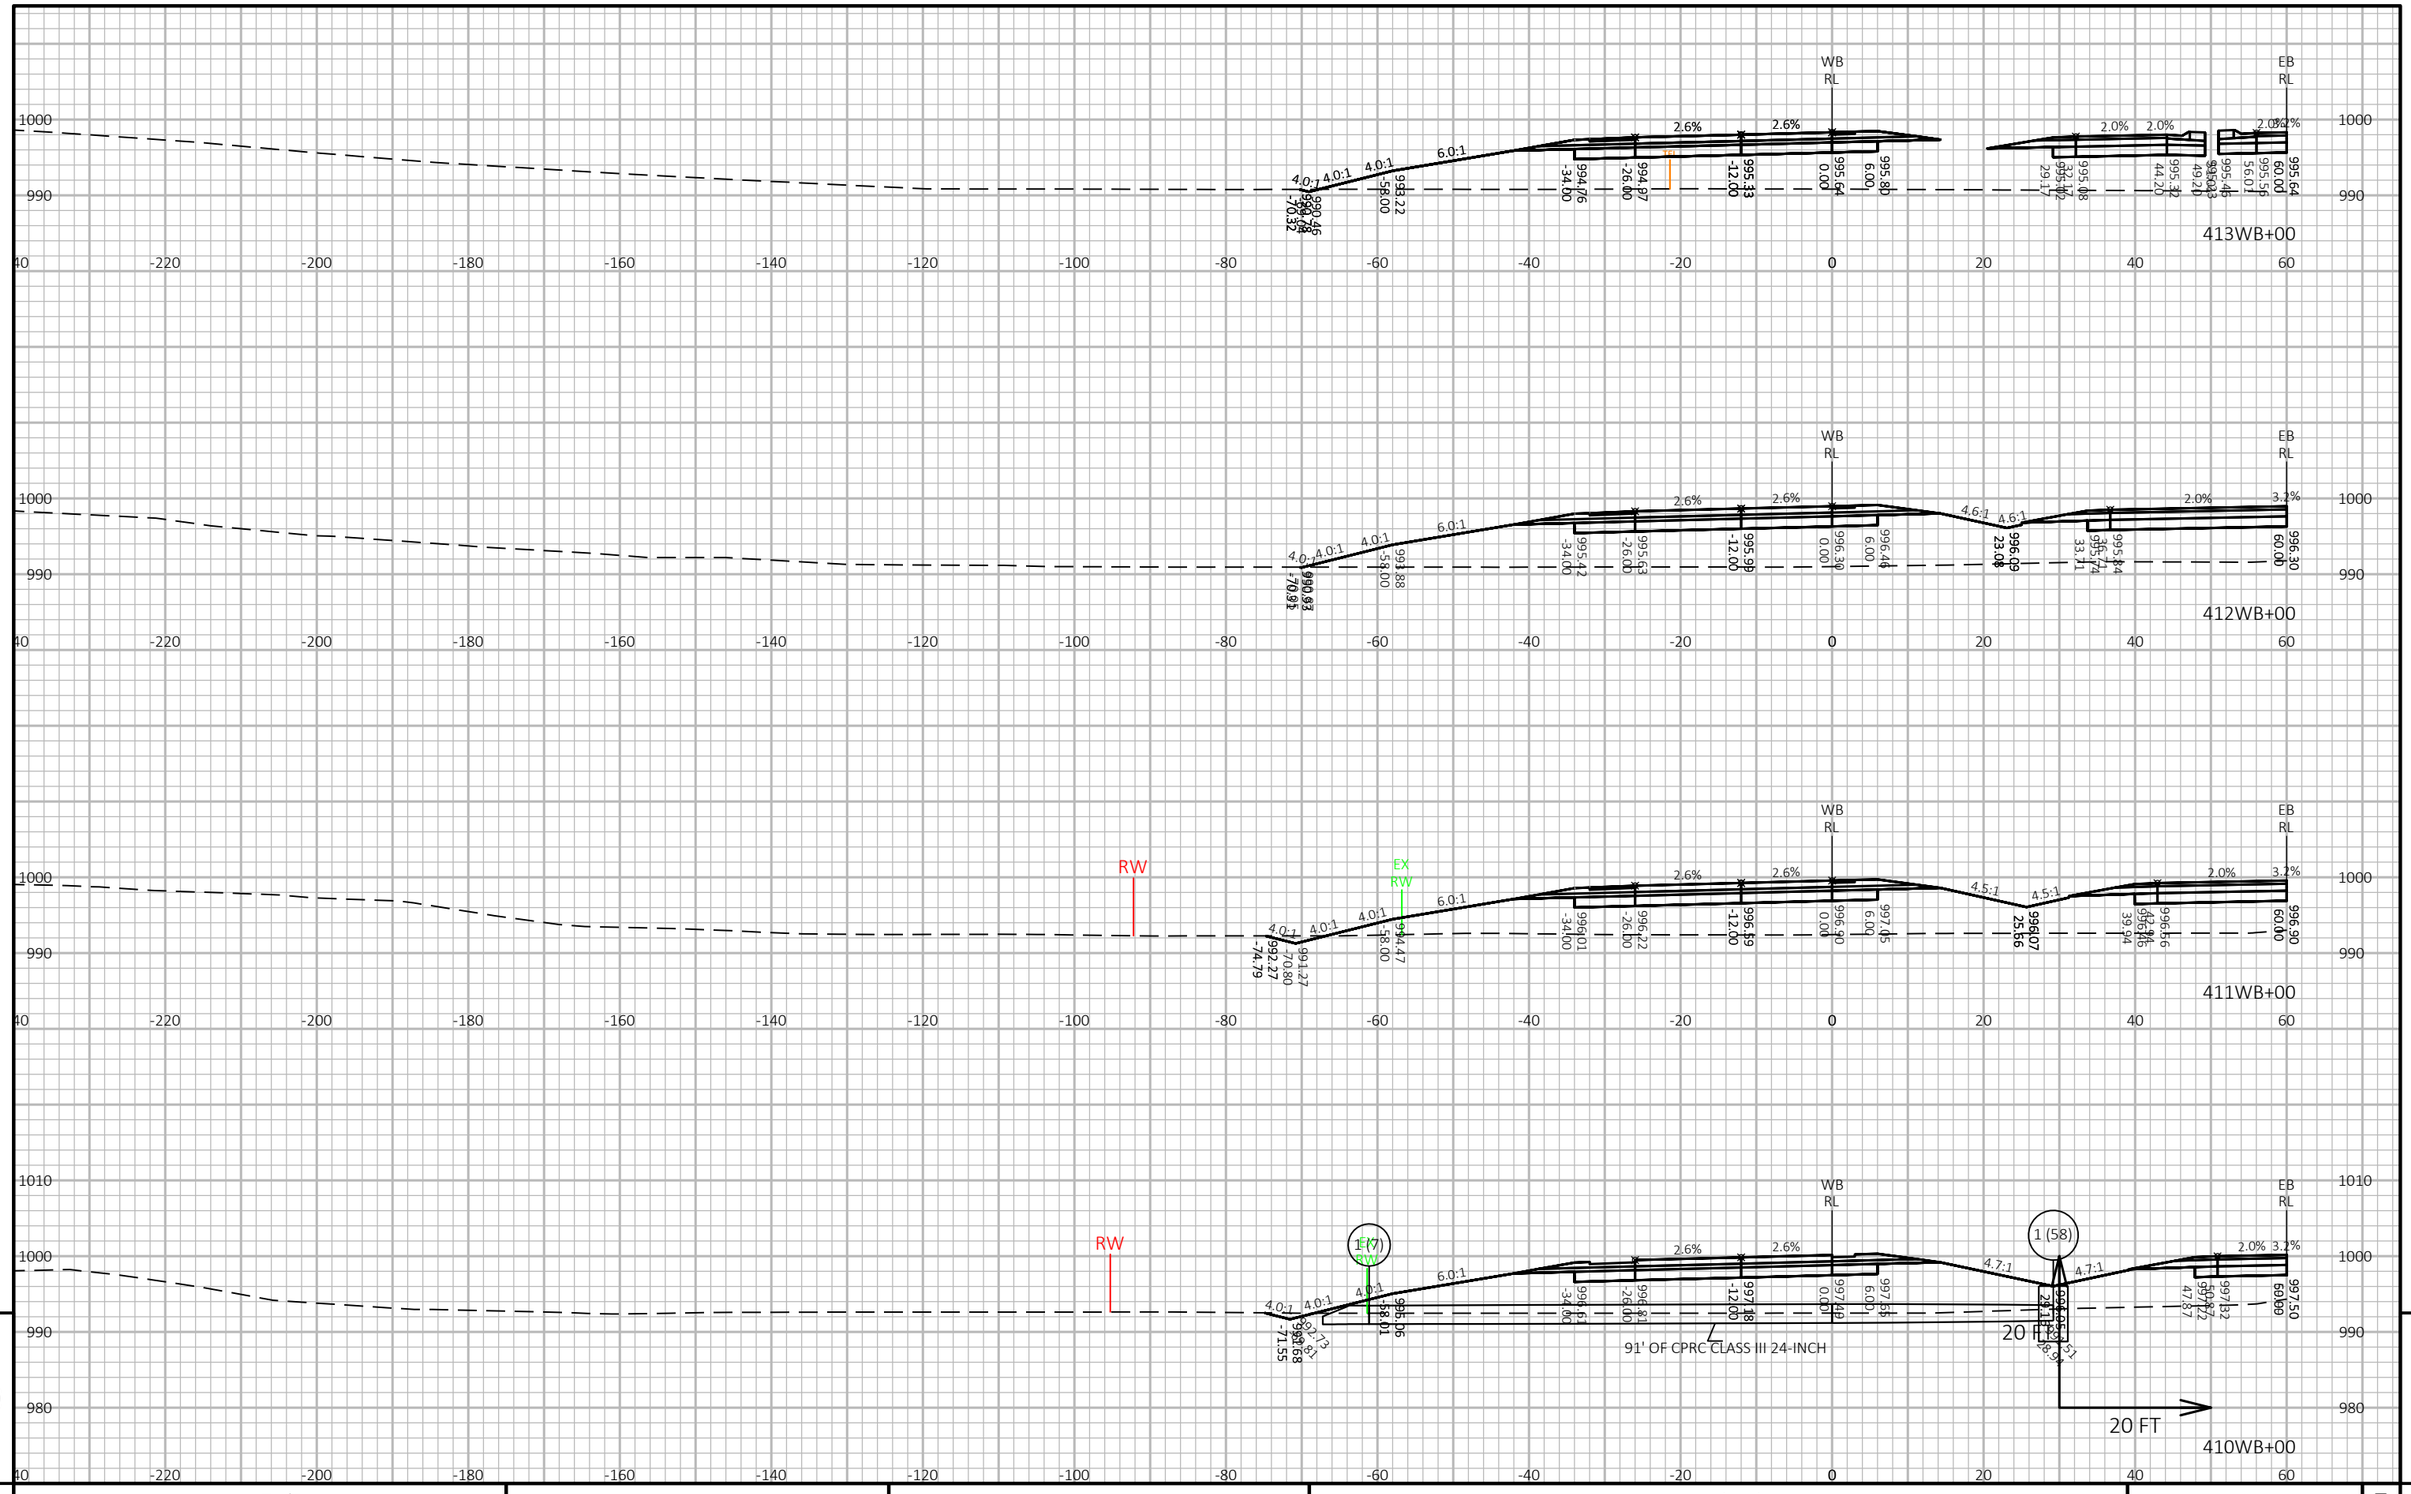

PROJECT NO: 1440-15-72/73	HWY: STH 23	COUNTY: FOND DU LAC	CROSS SECTIONS: STH 23-WESTBOUND (WB)	SHEET E


FILE NAME : N:\PDS\C3D\14401501\SHEETSPLAN\CROSSSECTIONS\14401573\14401573_WB_B.DWG
LAYOUT NAME - 14401573-090211-xs

PLOT DATE : 2/26/2019 3:01 PM PLOT BY : VICKMAN, GARRETT T PLOT NAME : PLOT SCALE : 1 IN:20 FT HORZ. / 1 IN:20 FT VERT.

WISDOT/CADDS SHEET 49

9

9

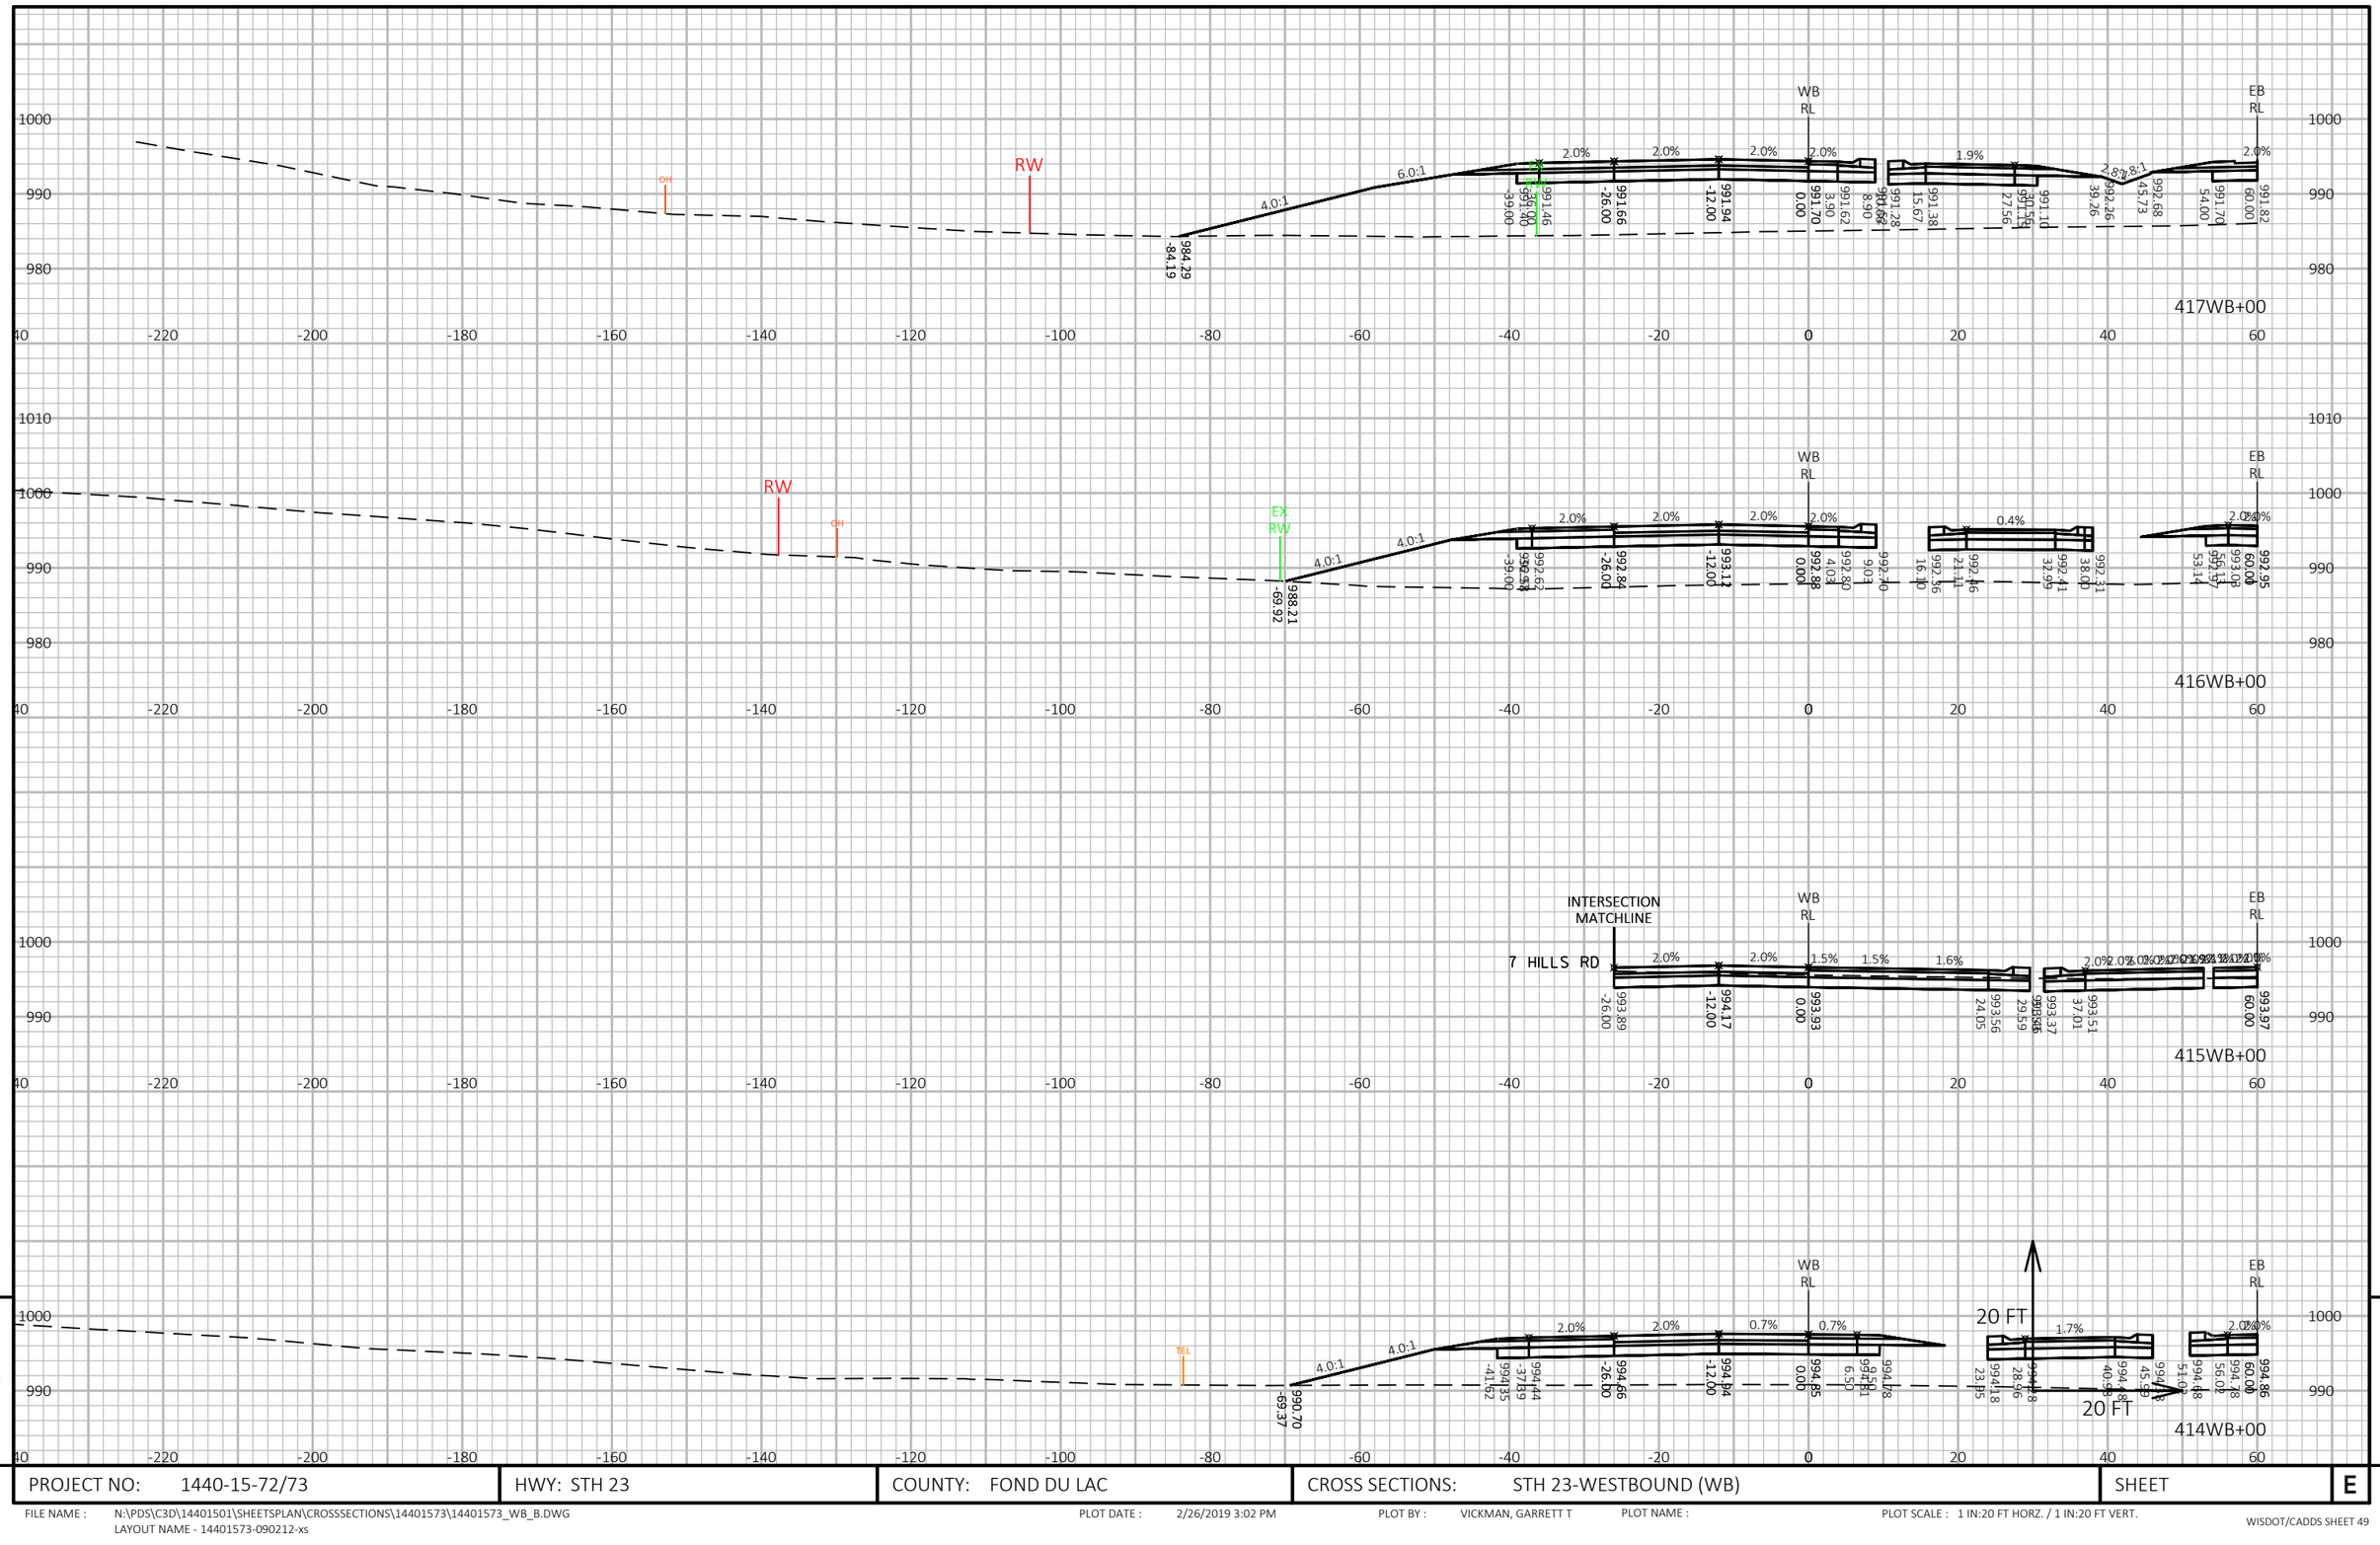


9

PROJECT NO: 1440-15-72/73	HWY: STH 23	COUNTY: FOND DU LAC	CROSS SECTIONS: STH 23-WESTBOUND (WB)	SHEET	E

FILE NAME : N:\PDS\C3D\14401501\SHEETSPLAN\CROSSSECTIONS\14401573\14401573_WB_B.DWG
LAYOUT NAME - 14401573-090212-xs

PLOT DATE : 2/26/2019 3:02 PM PLOT BY : VICKMAN, GARRETT T PLOT NAME : PLOT SCALE : 1 IN:20 FT HORZ. / 1 IN:20 FT VERT.

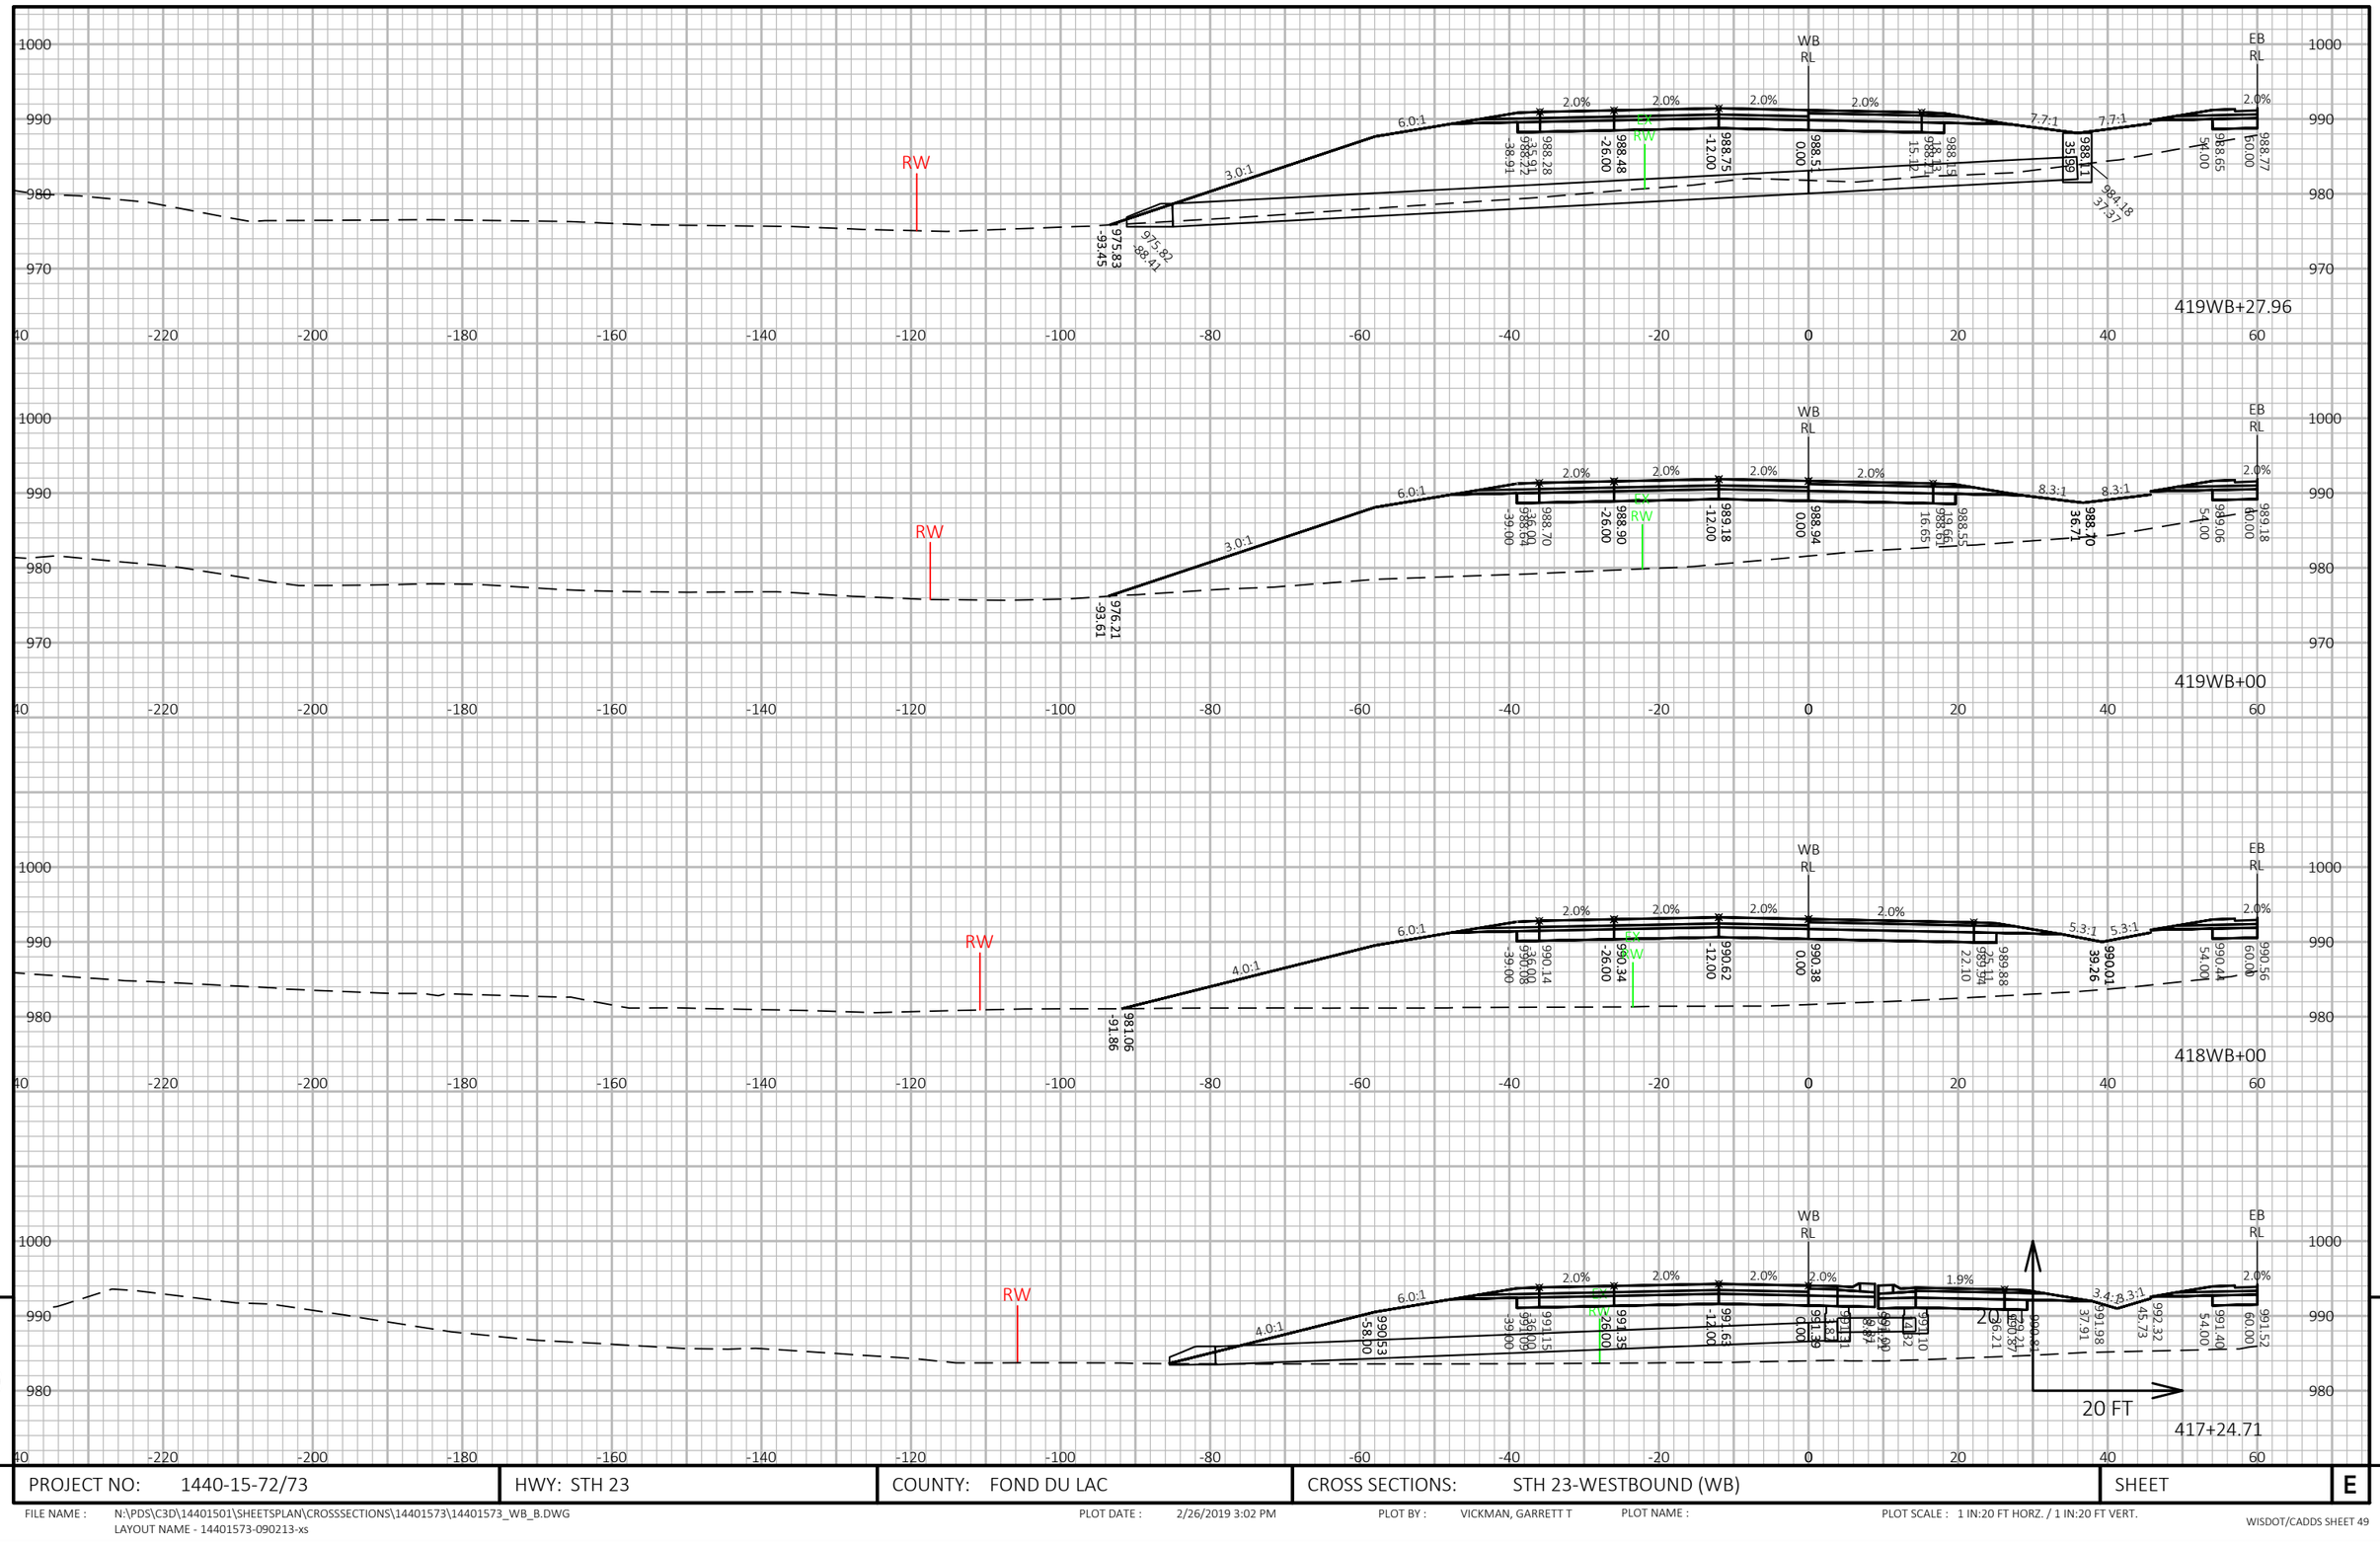


PROJECT NO: 1440-15-72/73	HWY: STH 23	COUNTY: FOND DU LAC	CROSS SECTIONS: STH 23-WESTBOUND (WB)	SHEET E

FILE NAME : N:\PDS\C3D\14401501\SHEETSPLAN\CROSSSECTIONS\14401573\14401573_WB_B.DWG
LAYOUT NAME - 14401573-090213-xs

PLOT DATE : 2/26/2019 3:02 PM PLOT BY : VICKMAN, GARRETT T PLOT NAME : PLOT SCALE : 1 IN:20 FT HORZ. / 1 IN:20 FT VERT.

WISDOT/CADDS SHEET 49


9 9

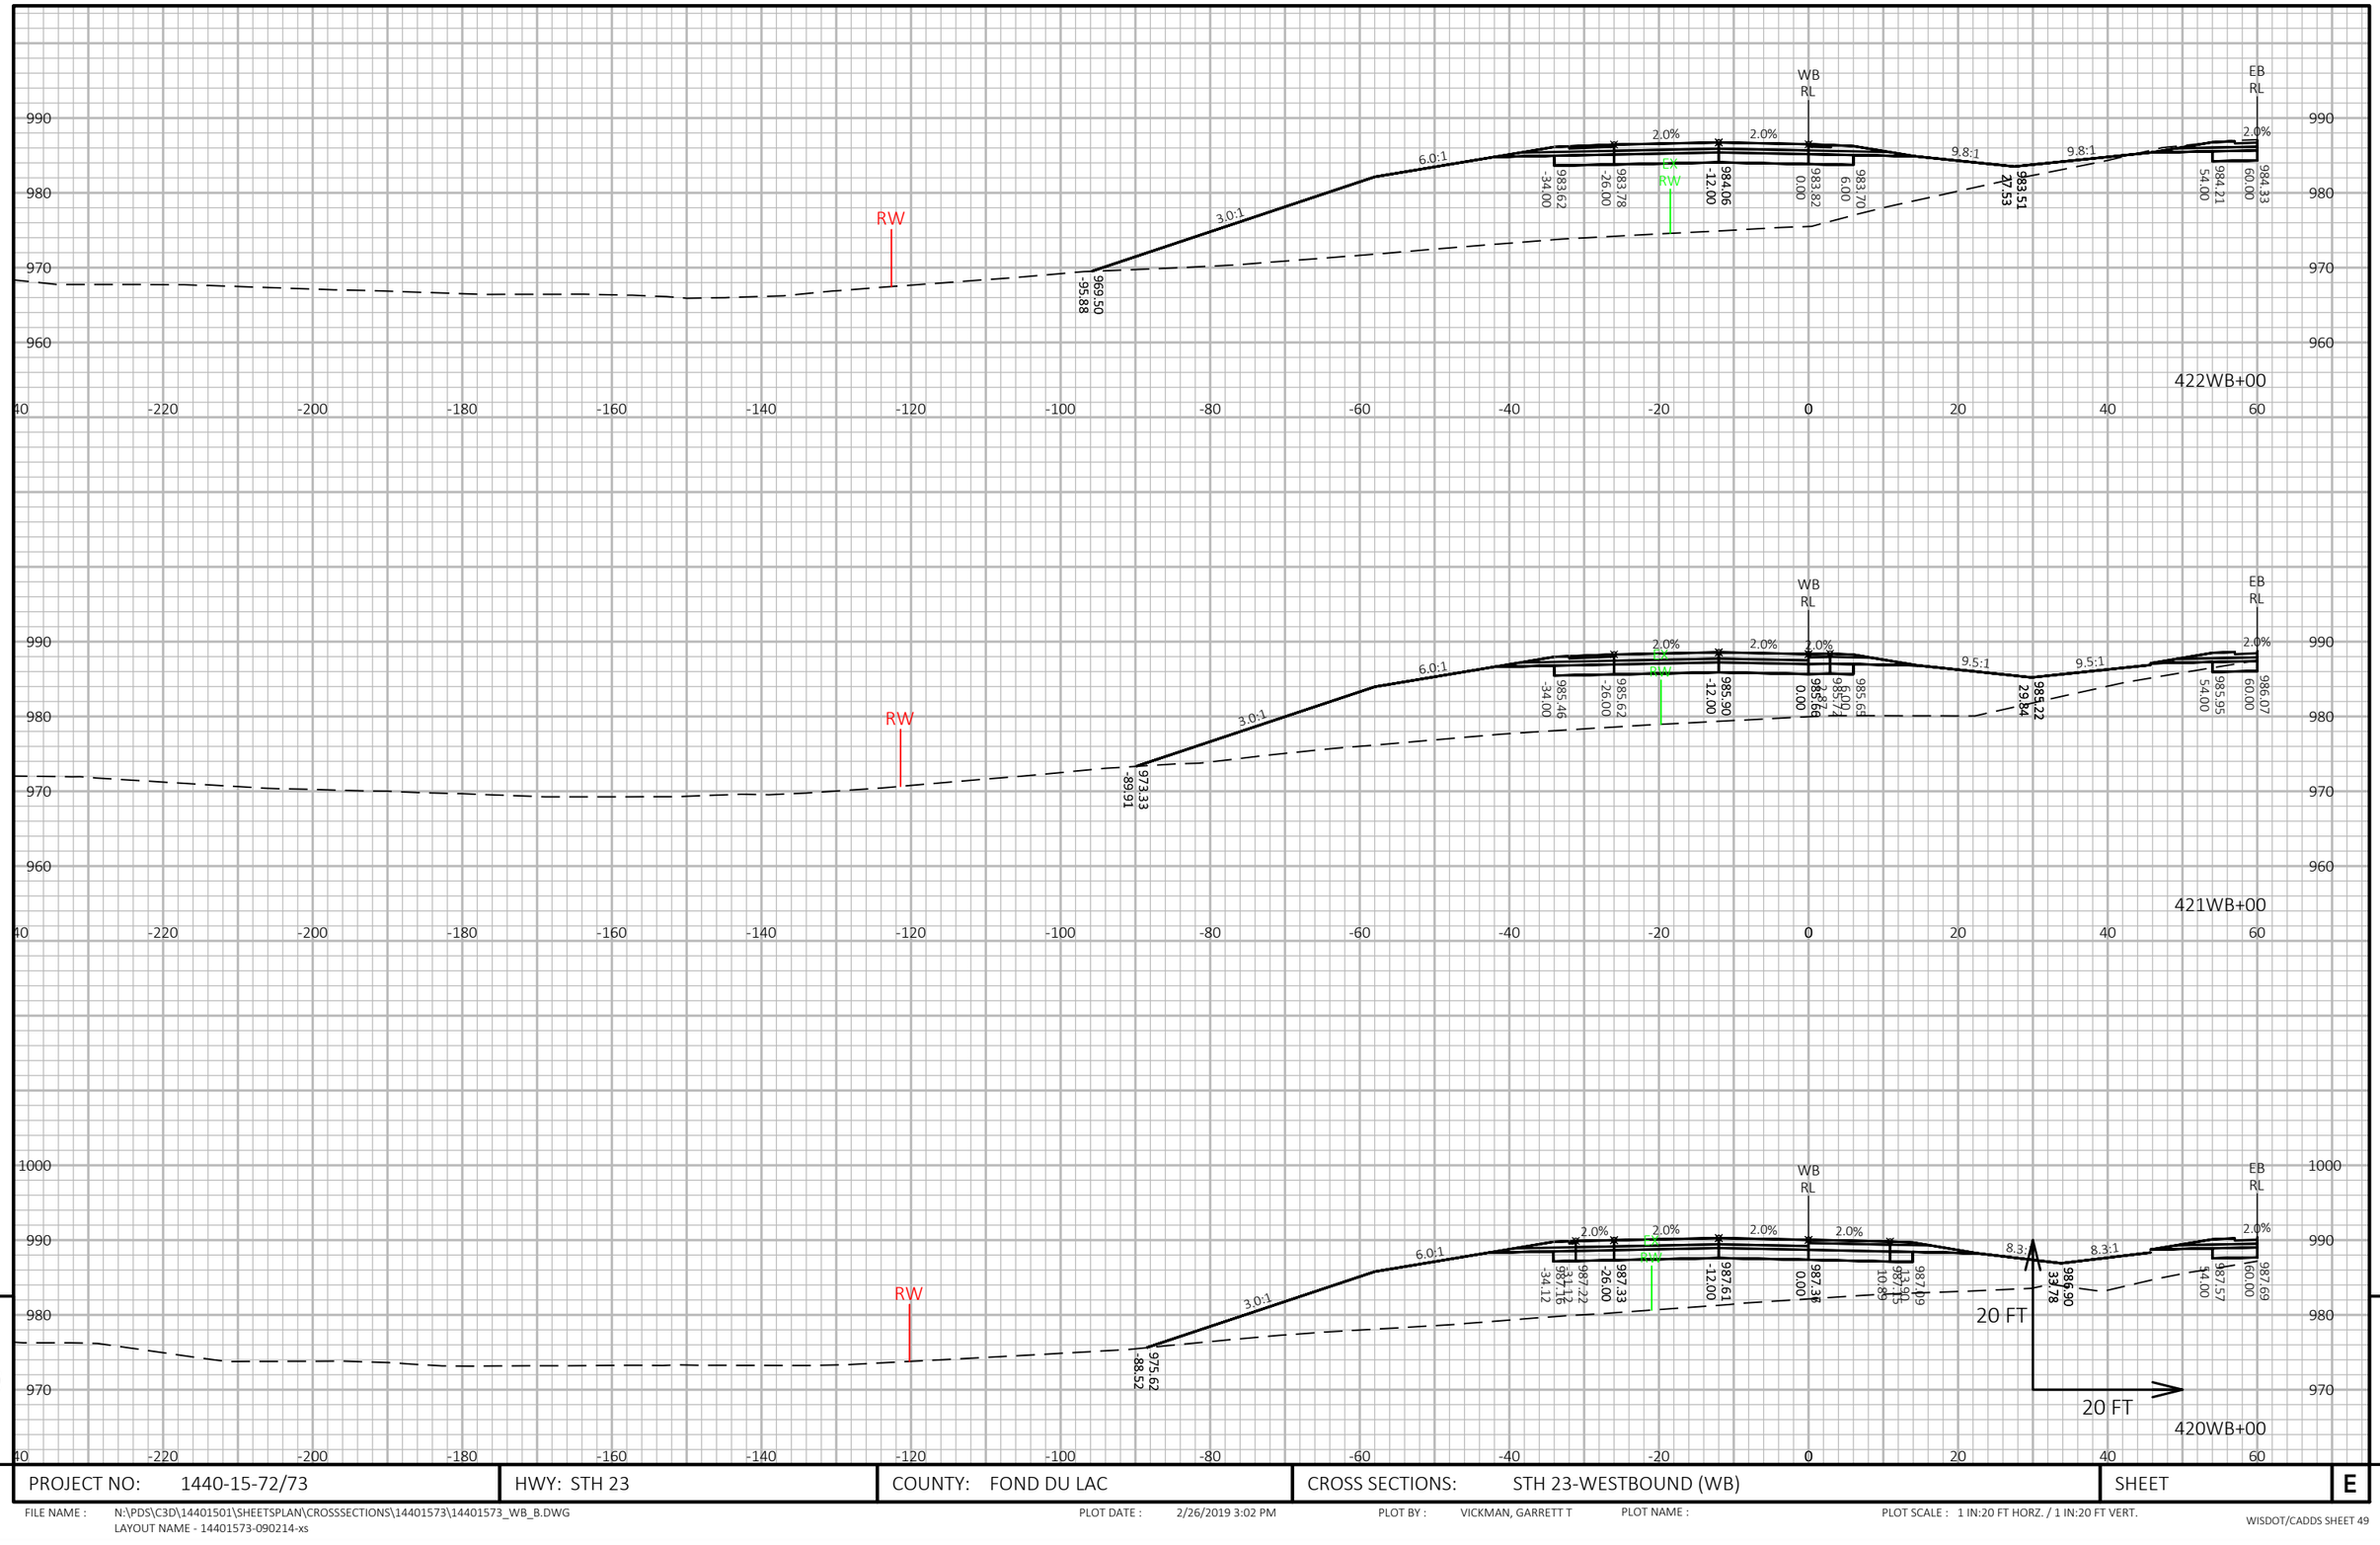

PROJECT NO: 1440-15-72/73	HWY: STH 23	COUNTY: FOND DU LAC	CROSS SECTIONS: STH 23-WESTBOUND (WB)	SHEET	E

FILE NAME : N:\PDS\C3D\14401501\SHEETSPLAN\CROSSSECTIONS\14401573\14401573_WB_B.DWG
LAYOUT NAME - 14401573-090214-xs

PLOT DATE : 2/26/2019 3:02 PM PLOT BY : VICKMAN, GARRETT T PLOT NAME : PLOT SCALE : 1 IN:20 FT HORZ. / 1 IN:20 FT VERT.

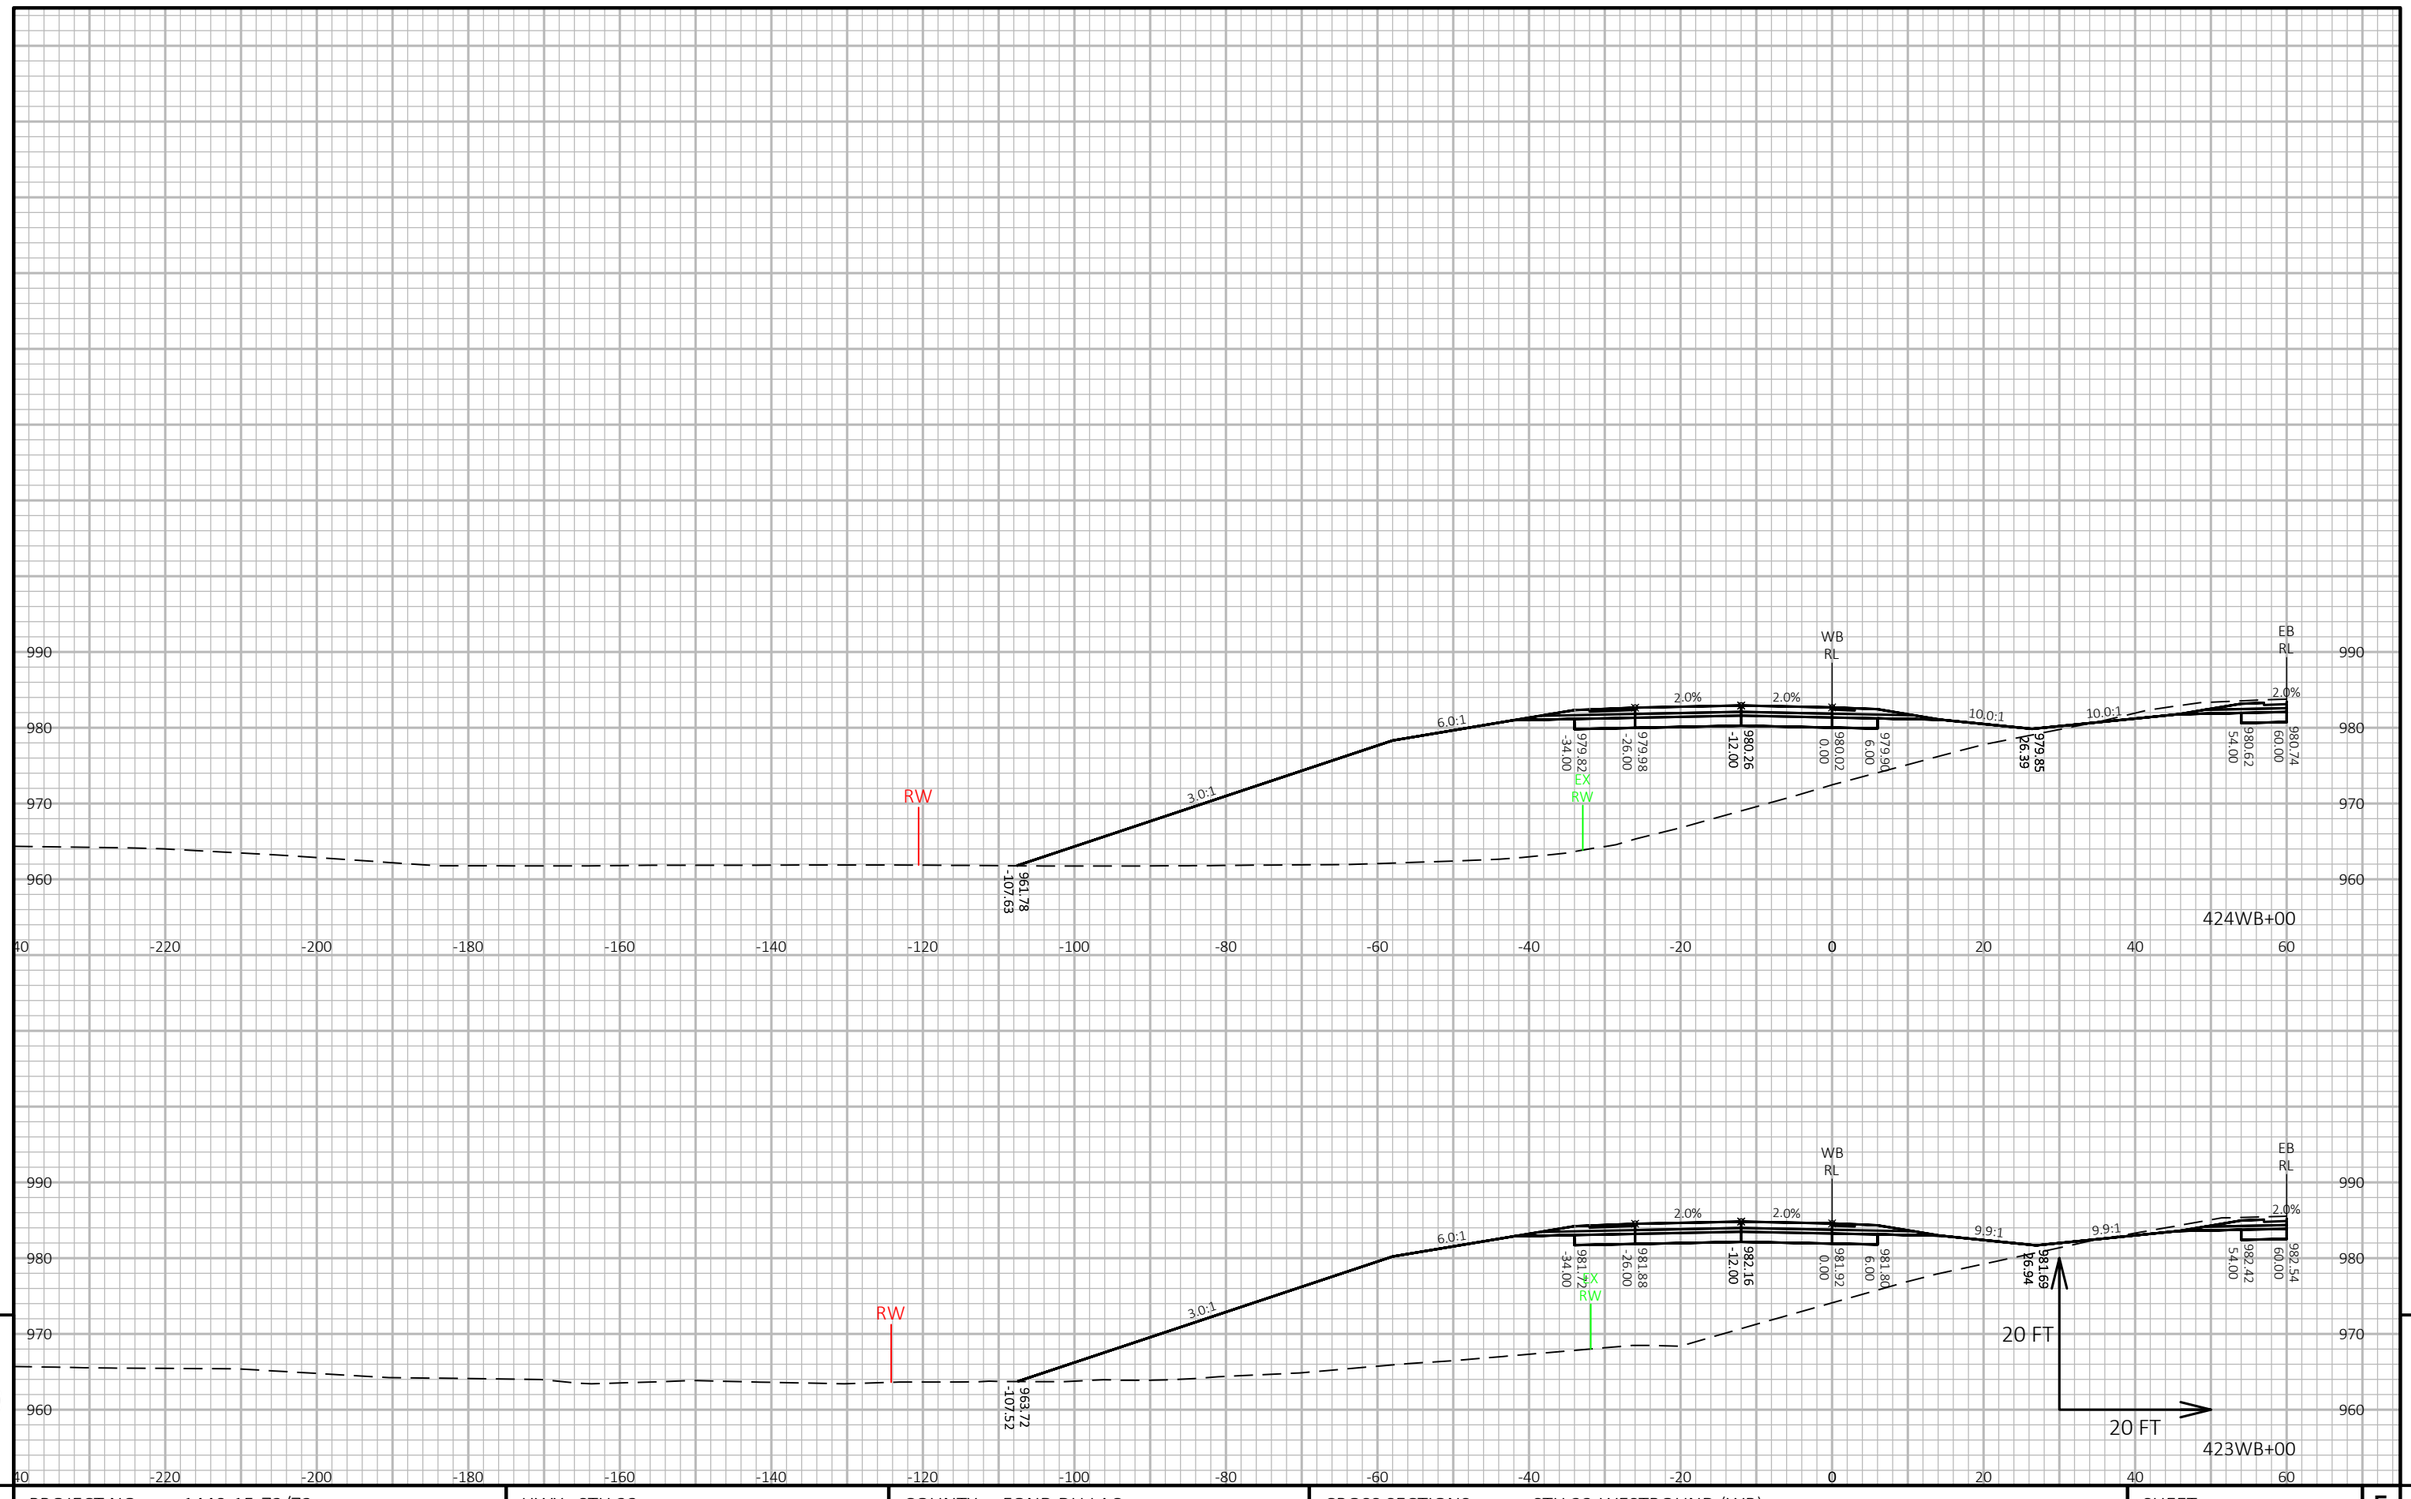


9

9

PROJECT NO: 1440-15-72/73	HWY: STH 23	COUNTY: FOND DU LAC	CROSS SECTIONS: STH 23-WESTBOUND (WB)	SHEET	E

FILE NAME : N:\PDS\C3D\14401501\SHEETSPLAN\CROSSSECTIONS\14401573\14401573_WB_B.DWG
LAYOUT NAME - 14401573-090215-xs

PLOT DATE : 2/26/2019 3:03 PM PLOT BY : VICKMAN, GARRETT T PLOT NAME : PLOT SCALE : 1 IN:20 FT HORZ. / 1 IN:20 FT VERT.

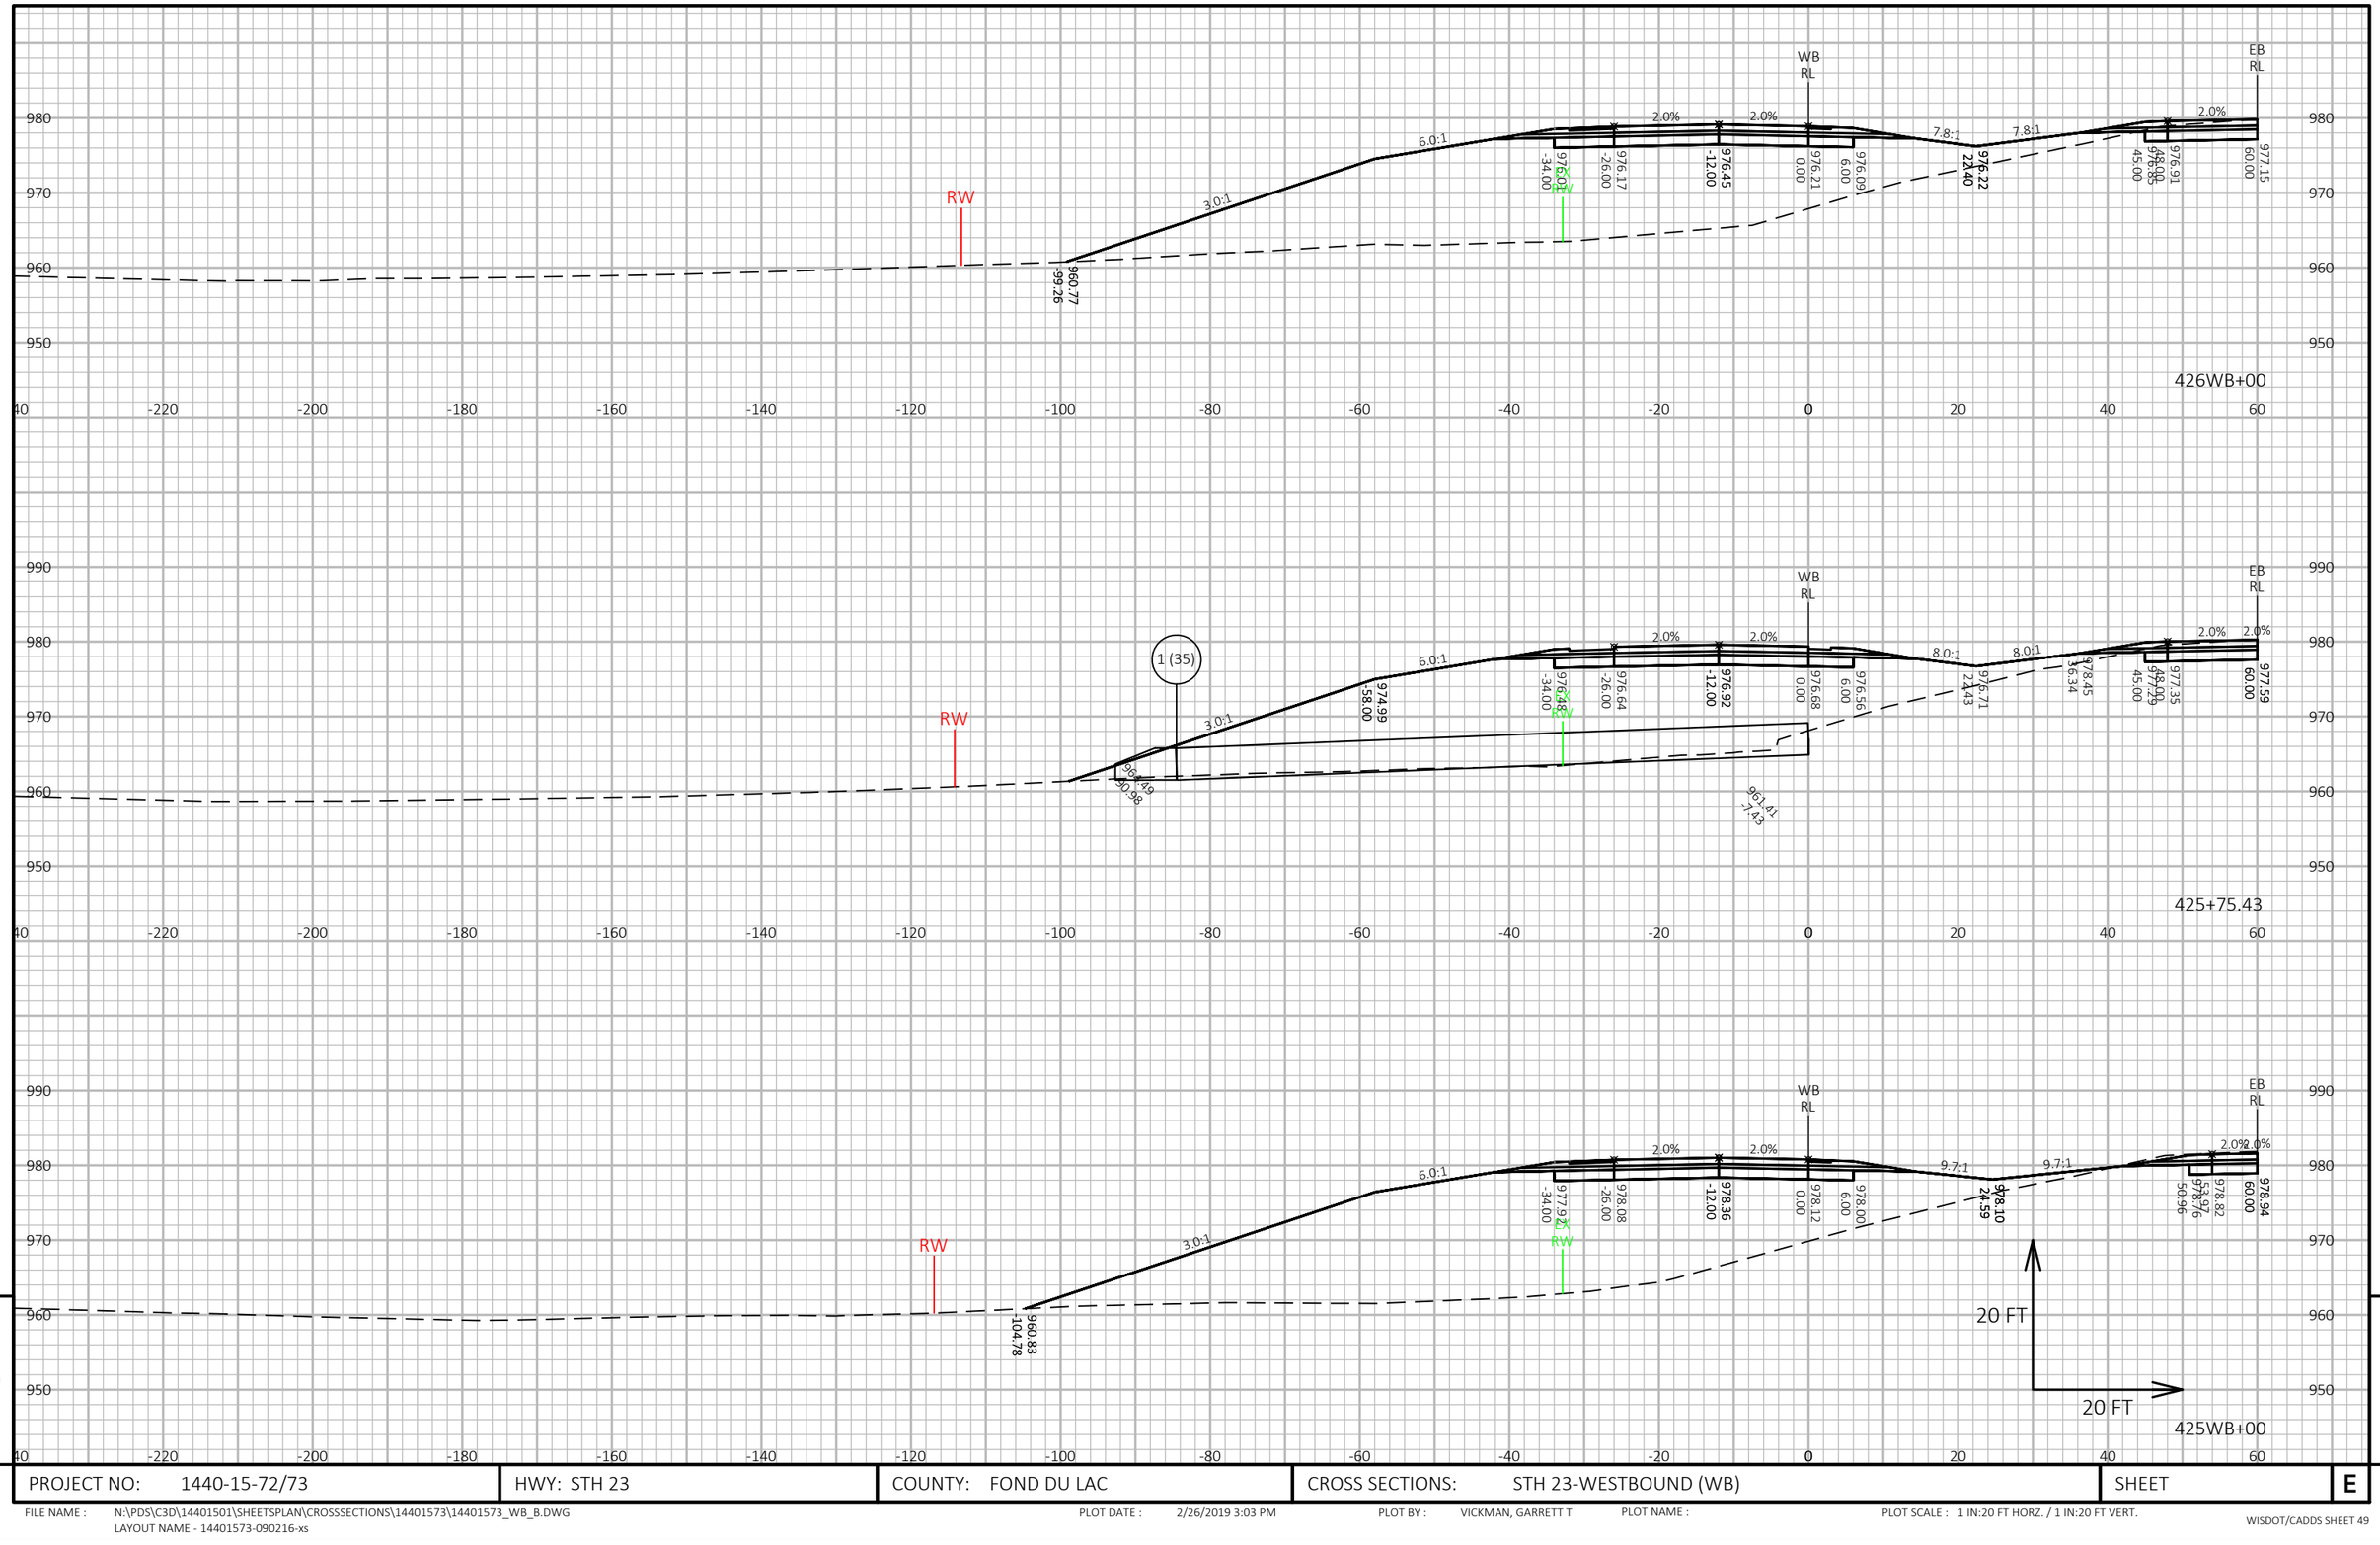

9

9

PROJECT NO: 1440-15-72/73	HWY: STH 23	COUNTY: FOND DU LAC	CROSS SECTIONS: STH 23-WESTBOUND (WB)	SHEET	E


FILE NAME : N:\PDS\C3D\14401501\SHEETSPLAN\CROSSSECTIONS\14401573\14401573_WB_B.DWG
LAYOUT NAME - 14401573-090216-xs


PLOT DATE : 2/26/2019 3:03 PM

PLOT BY : VICKMAN, GARRETT T

PLOT NAME :

PLOT SCALE : 1 IN:20 FT HORZ. / 1 IN:20 FT VERT.

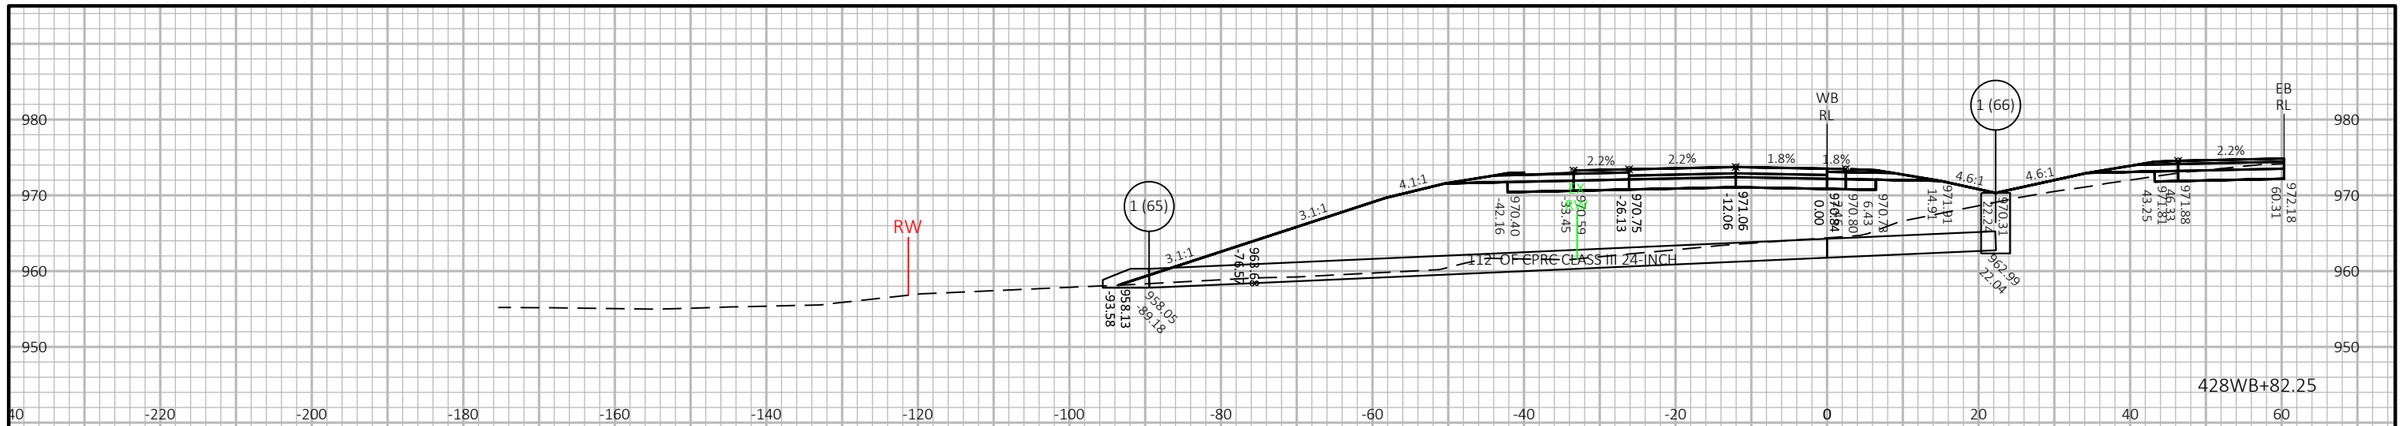

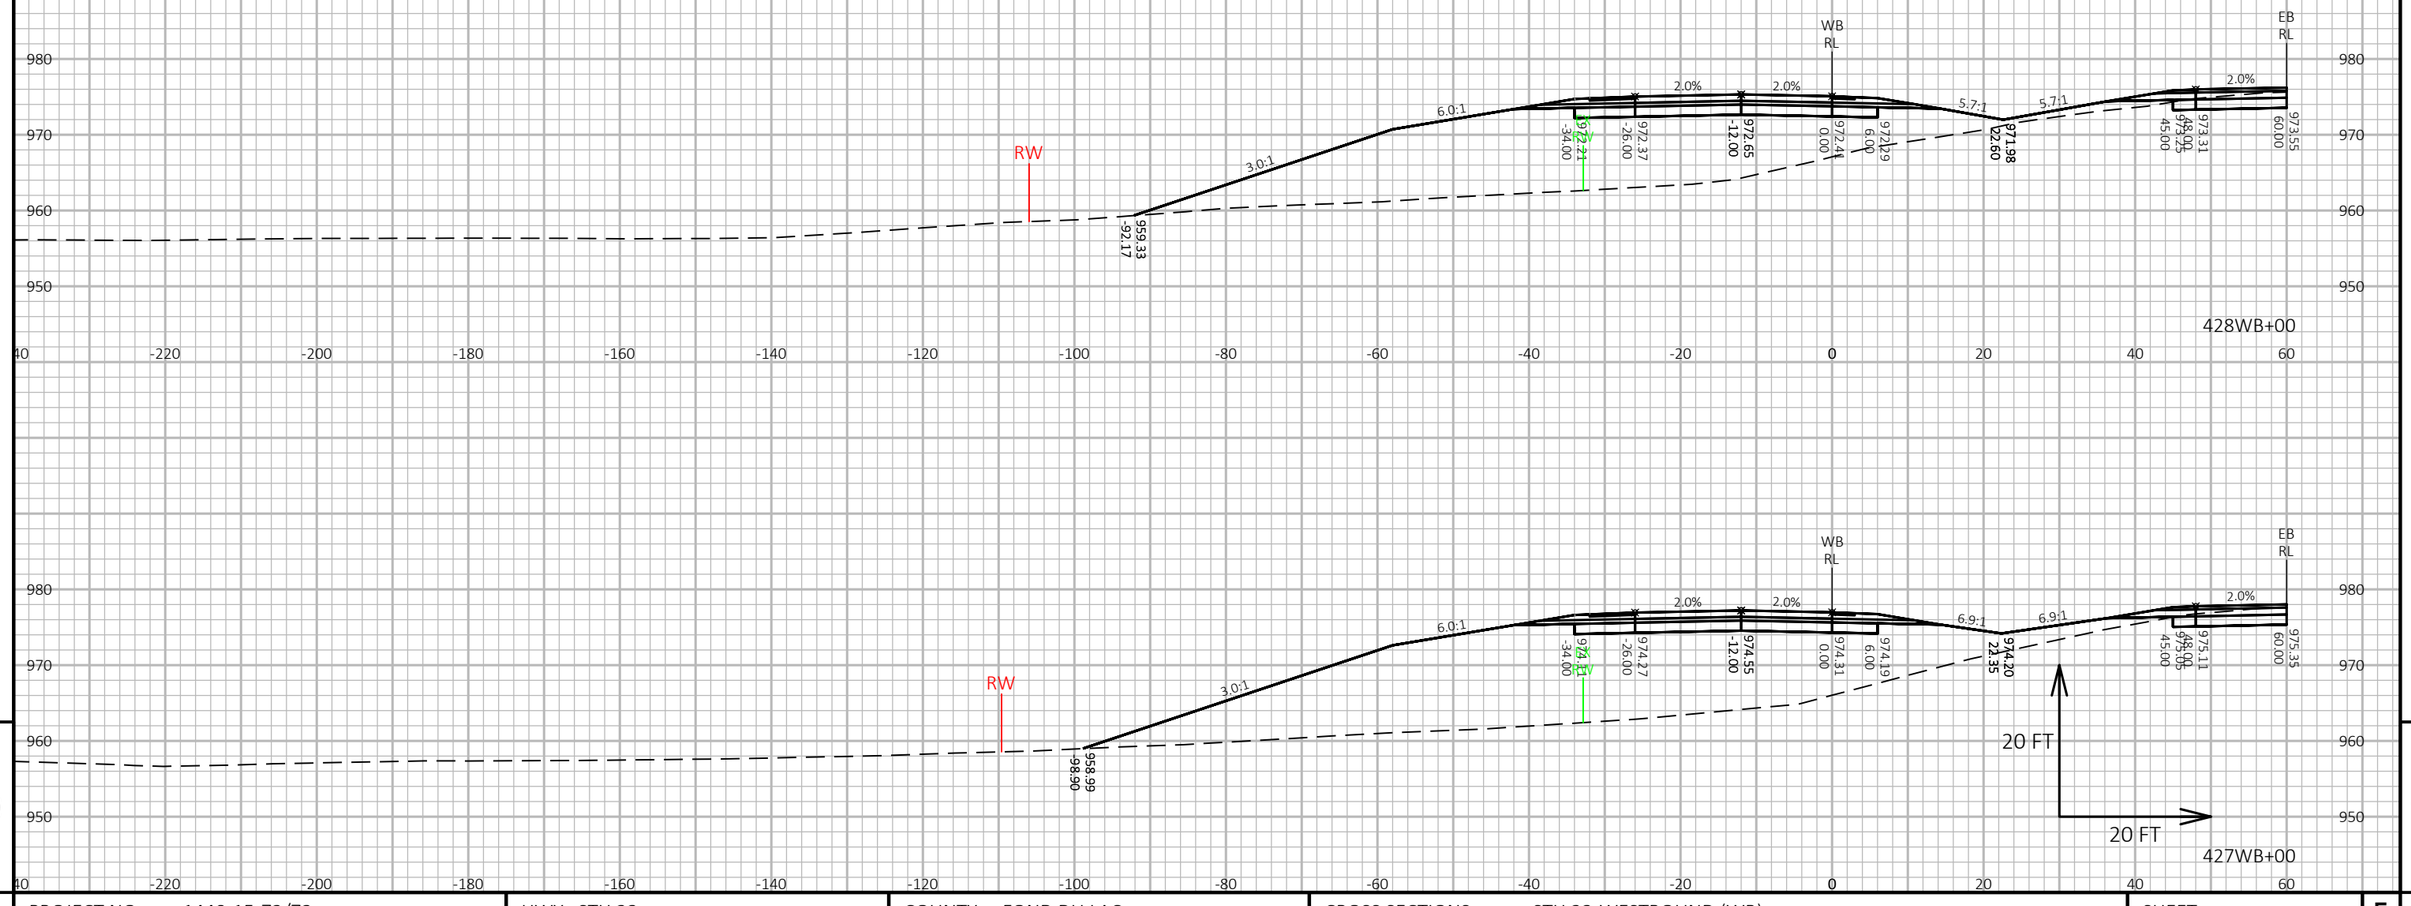


9

9

PROJECT NO: 1440-15-72/73	HWY: STH 23	COUNTY: FOND DU LAC	CROSS SECTIONS: STH 23-WESTBOUND (WB)	SHEET	E

FILE NAME : N:\PDS\C3D\14401501\SHEETSPLAN\CROSSSECTIONS\14401573\14401573_WB_B.DWG
LAYOUT NAME - 14401573-090217-xs

PLOT DATE : 2/26/2019 3:03 PM PLOT BY : VICKMAN, GARRETT T PLOT NAME : PLOT SCALE : 1 IN:20 FT HORZ. / 1 IN:20 FT VERT.

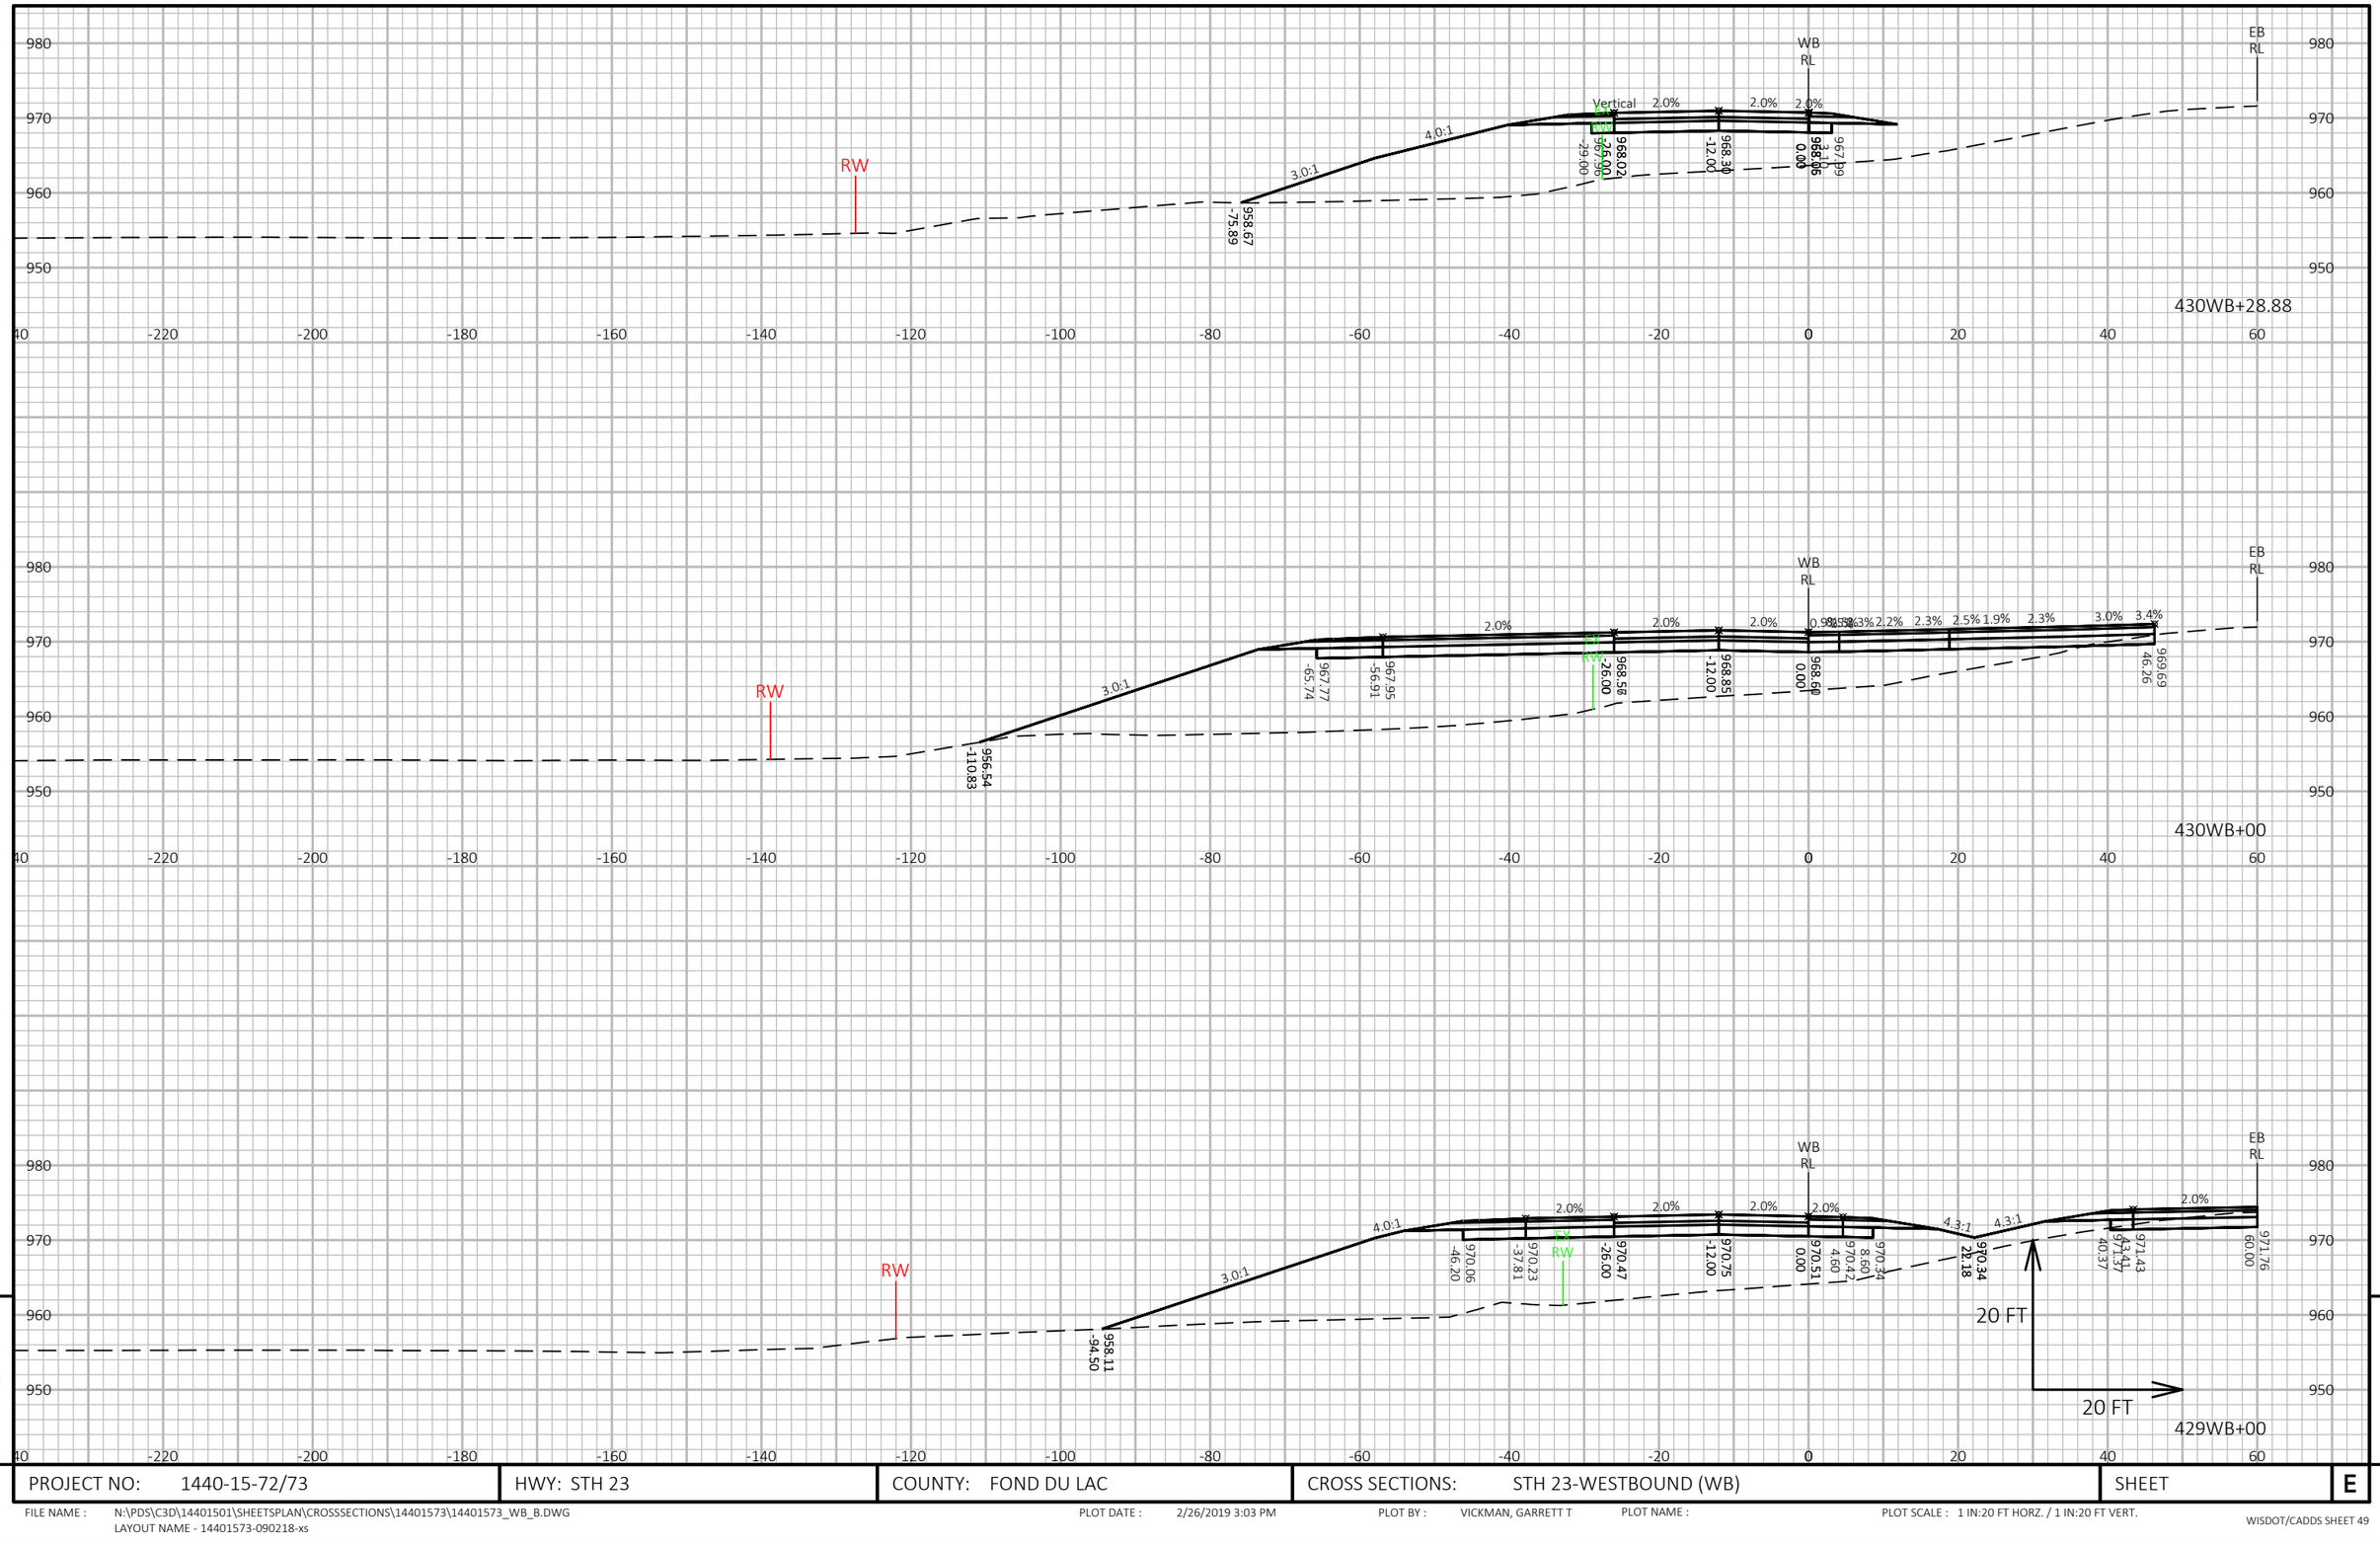

9


9

PROJECT NO: 1440-15-72/73	HWY: STH 23	COUNTY: FOND DU LAC	CROSS SECTIONS: STH 23-WESTBOUND (WB)	SHEET	E

FILE NAME : N:\PDS\C3D\14401501\SHEETSPLAN\CROSSSECTIONS\14401573\14401573_WB_B.DWG
LAYOUT NAME - 14401573-090218-xs

PLOT DATE : 2/26/2019 3:03 PM PLOT BY : VICKMAN, GARRETT T PLOT NAME : PLOT SCALE : 1 IN:20 FT HORZ. / 1 IN:20 FT VERT.



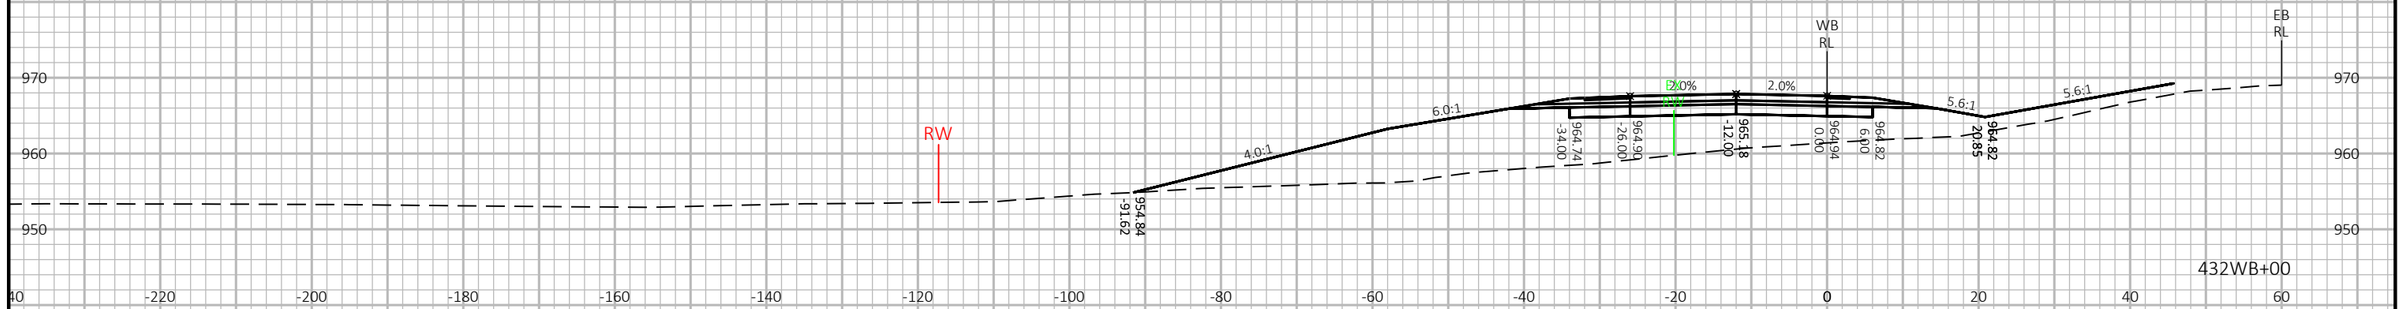




9

9

PROJECT NO: 1440-15-72/73	HWY: STH 23	COUNTY: FOND DU LAC	CROSS SECTIONS: STH 23-WESTBOUND (WB)	SHEET E

FILE NAME : N:\PDS\C3D\14401501\SHEETSPLAN\CROSSSECTIONS\14401573\14401573_WB_C.DWG
LAYOUT NAME - 1 14401573-090219-xs

PLOT DATE : 2/26/2019 3:04 PM PLOT BY : VICKMAN, GARRETT T PLOT NAME : PLOT SCALE : 1 IN:20 FT HORZ. / 1 IN:20 FT VERT.

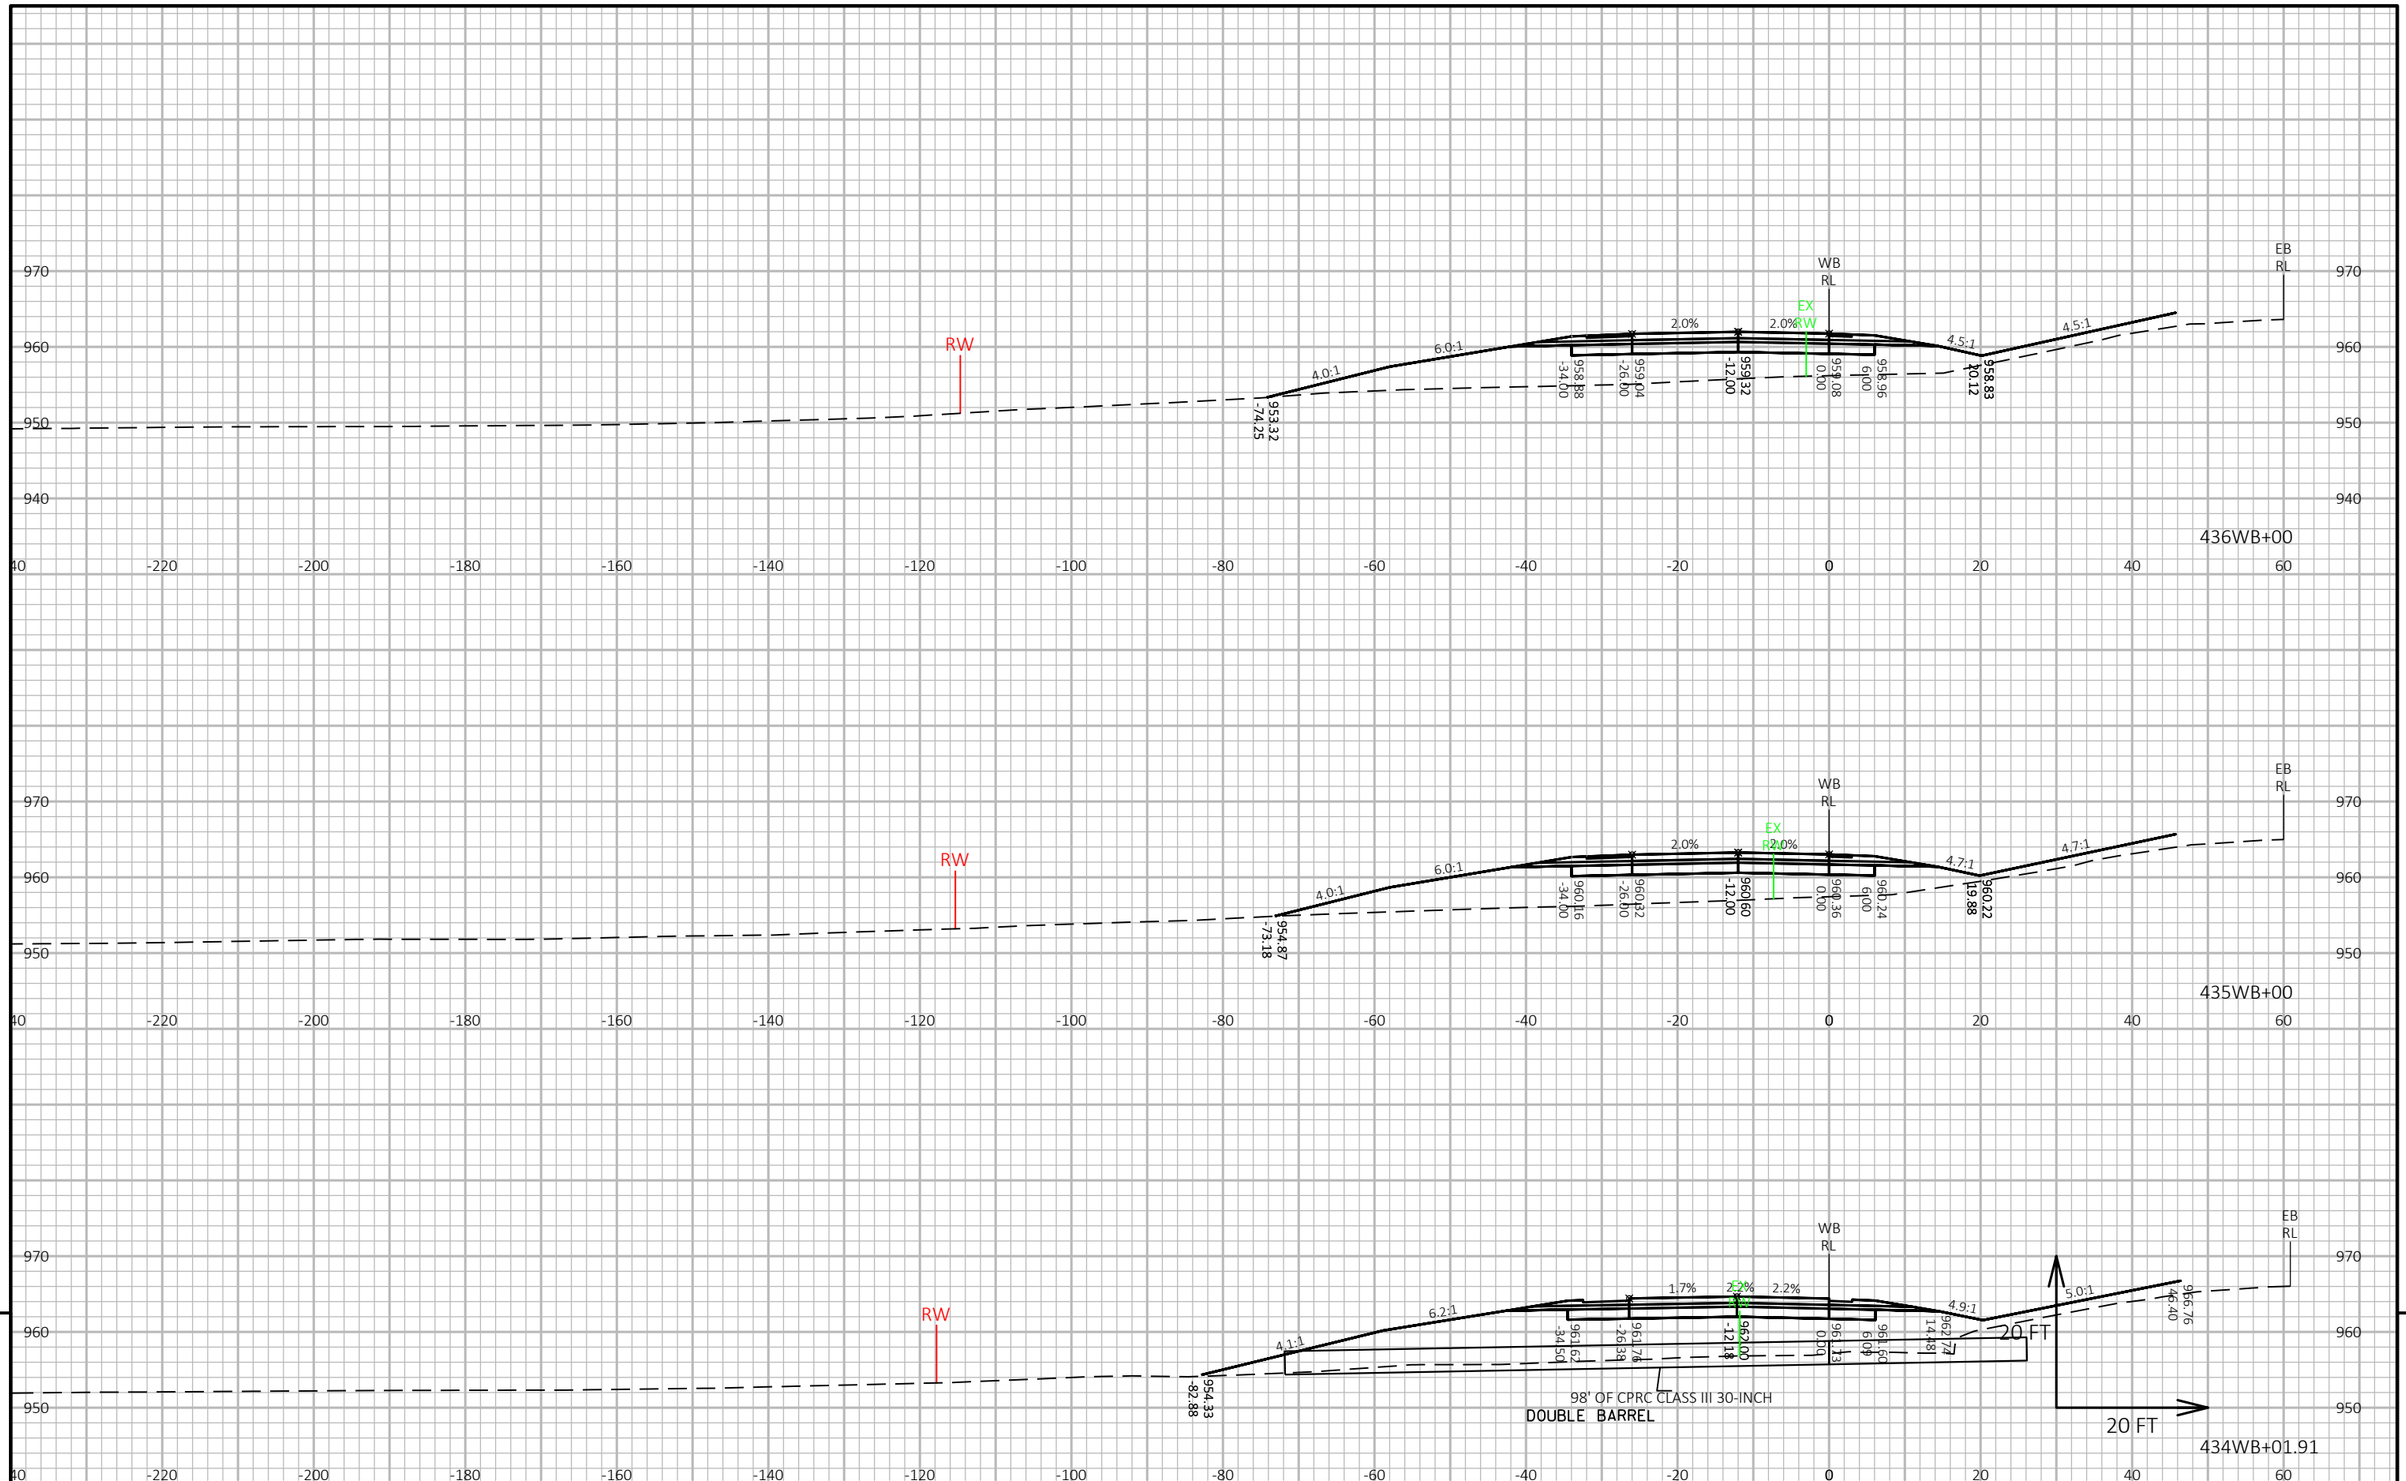


9

9

PROJECT NO: 1440-15-72/73	HWY: STH 23	COUNTY: FOND DU LAC	CROSS SECTIONS: STH 23-WESTBOUND (WB)	SHEET	E

FILE NAME : N:\PDS\C3D\14401501\SHEETSPLAN\CROSSSECTIONS\14401573\14401573_WB_C.DWG
LAYOUT NAME - 2 14401573-090220-xs

PLOT DATE : 2/26/2019 3:04 PM PLOT BY : VICKMAN, GARRETT T PLOT NAME : PLOT SCALE : 1 IN:20 FT HORZ. / 1 IN:20 FT VERT.

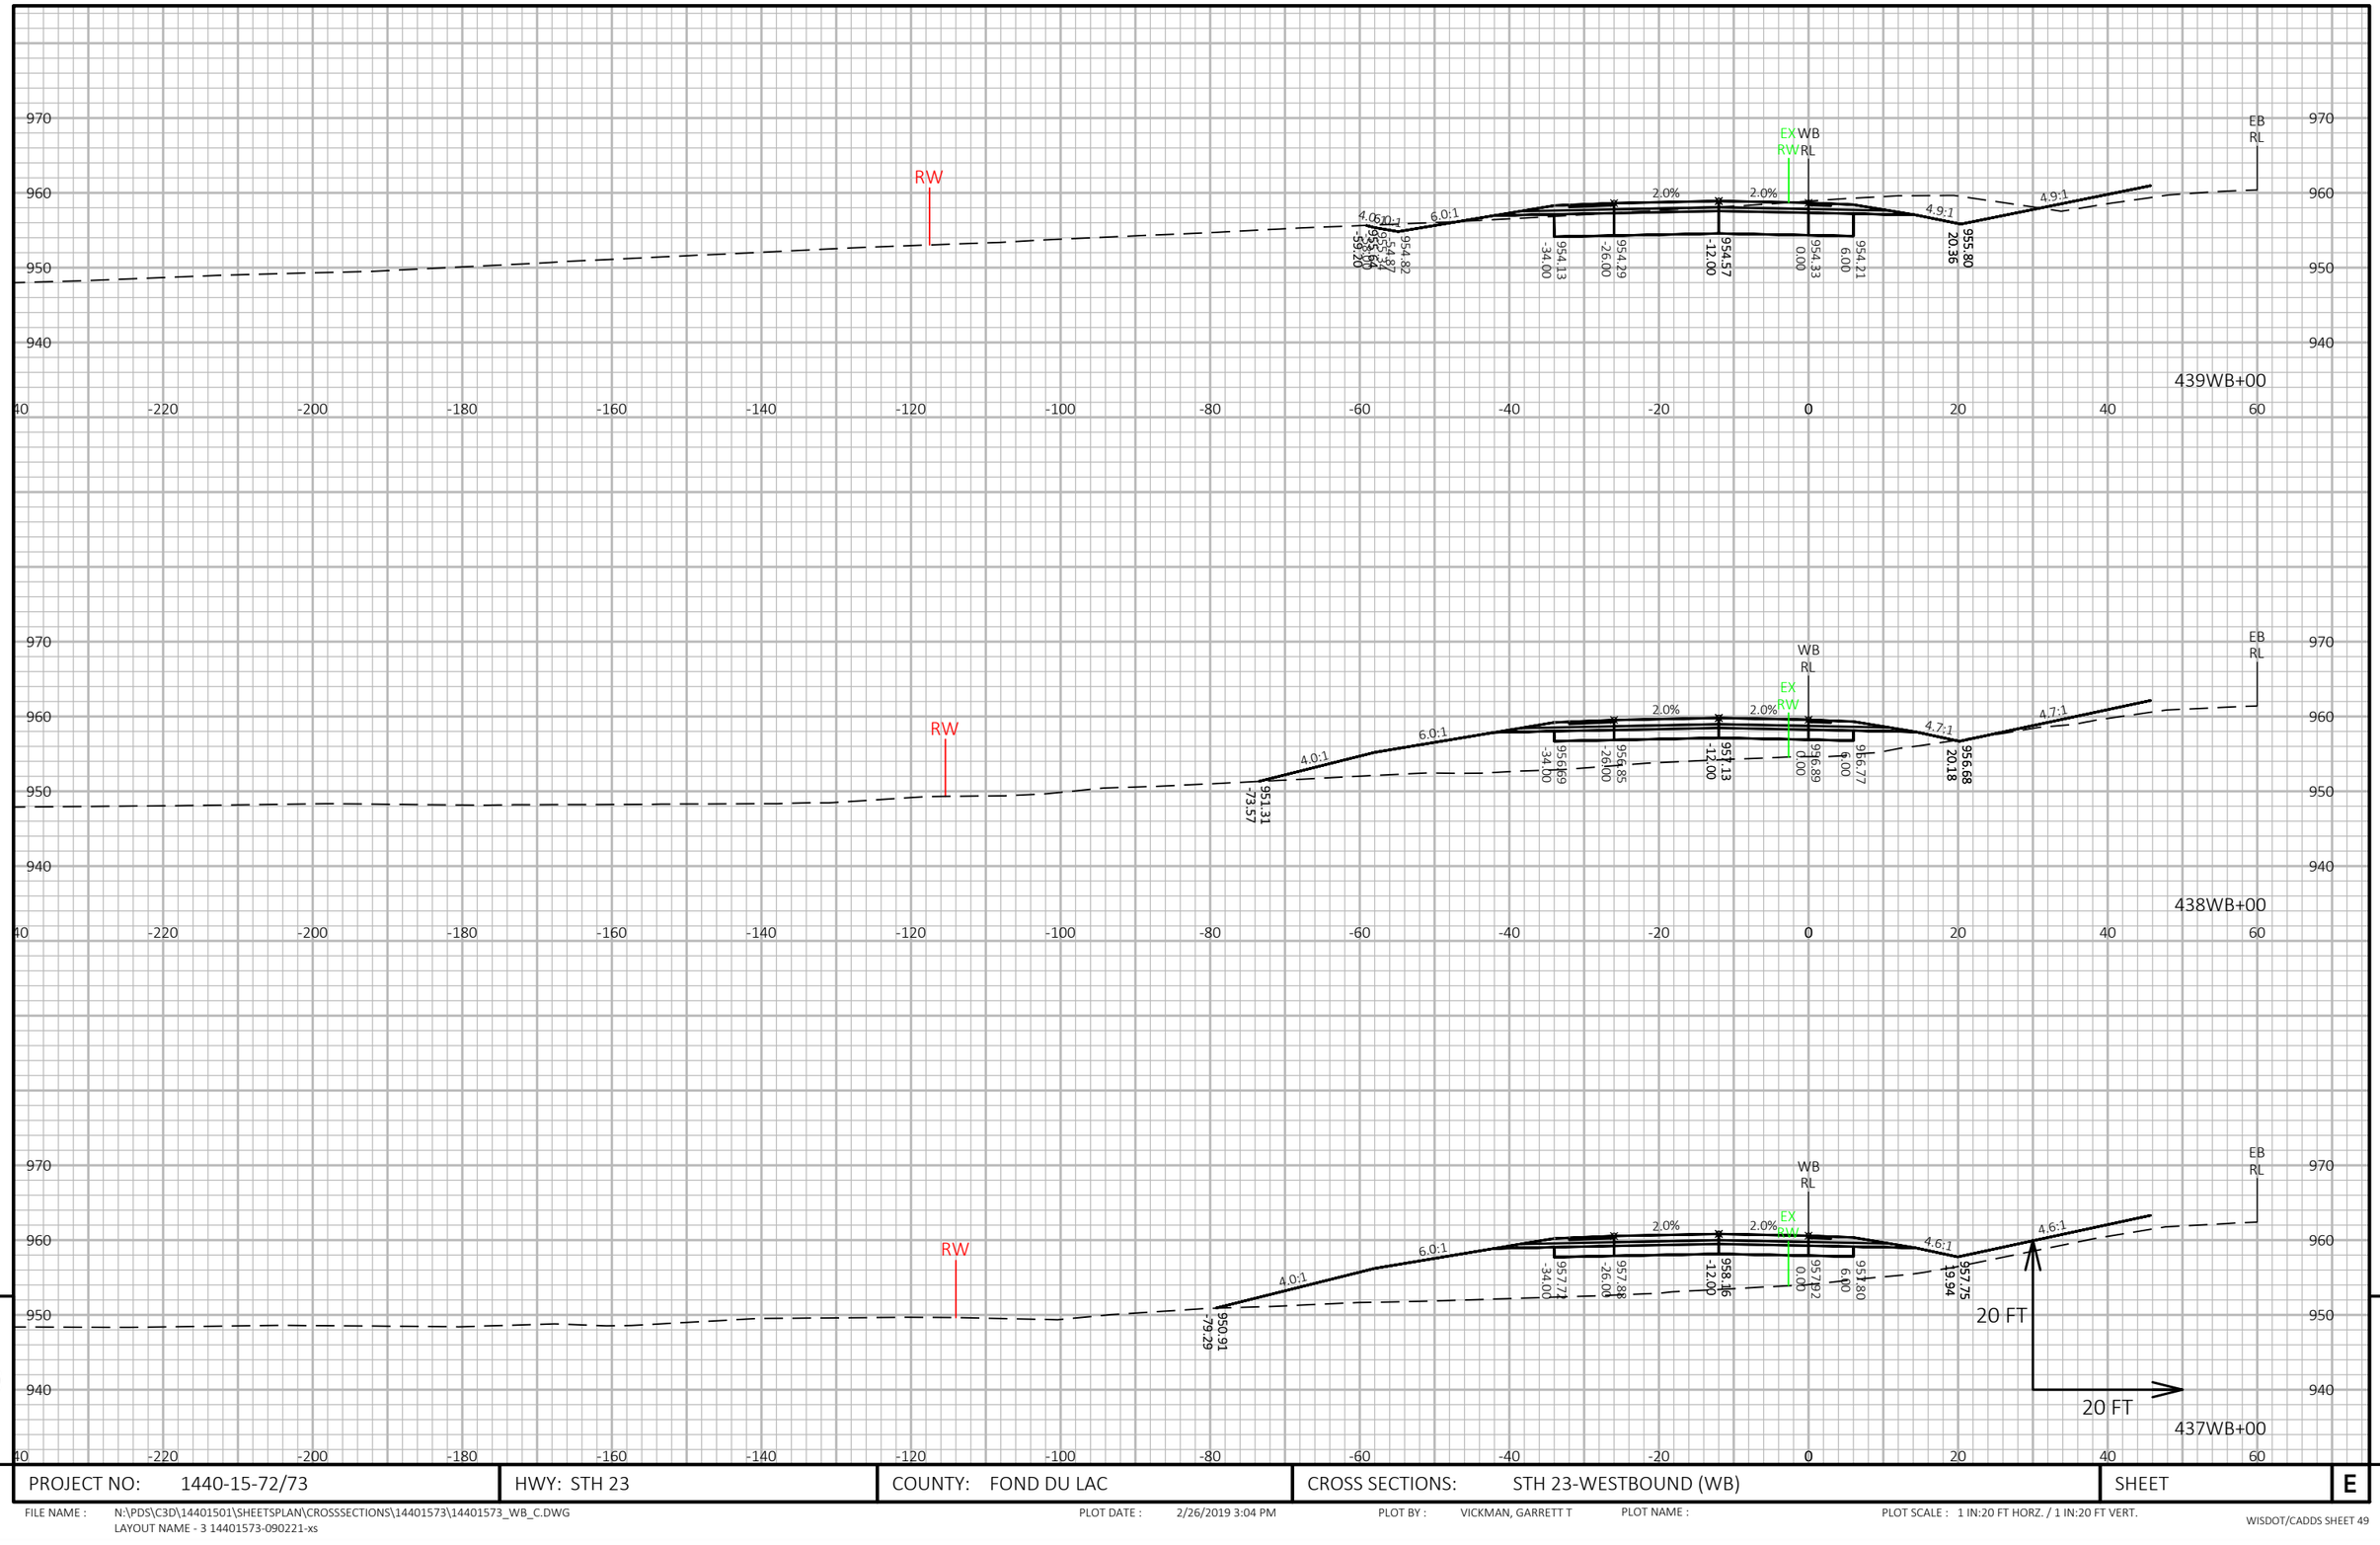

PROJECT NO: 1440-15-72/73	HWY: STH 23	COUNTY: FOND DU LAC	CROSS SECTIONS: STH 23-WESTBOUND (WB)	SHEET	E

FILE NAME : N:\PDS\C3D\14401501\SHEETSPLAN\CROSSSECTIONS\14401573\14401573_WB_C.DWG
LAYOUT NAME - 3 14401573-090221-xs

PLOT DATE : 2/26/2019 3:04 PM PLOT BY : VICKMAN, GARRETT T PLOT NAME : PLOT SCALE : 1 IN:20 FT HORZ. / 1 IN:20 FT VERT.

WISDOT/CADDS SHEET 49


9

9

PROJECT NO: 1440-15-72/73	HWY: STH 23	COUNTY: FOND DU LAC	CROSS SECTIONS: STH 23-WESTBOUND (WB)	SHEET	E

FILE NAME : N:\PDS\C3D\14401501\SHEETSPLAN\CROSSSECTIONS\14401573\14401573_WB_C.DWG
LAYOUT NAME - 4 14401573-090222-xs

PLOT DATE : 2/26/2019 3:04 PM PLOT BY : VICKMAN, GARRETT T PLOT NAME : PLOT SCALE : 1 IN:20 FT HORZ. / 1 IN:20 FT VERT.

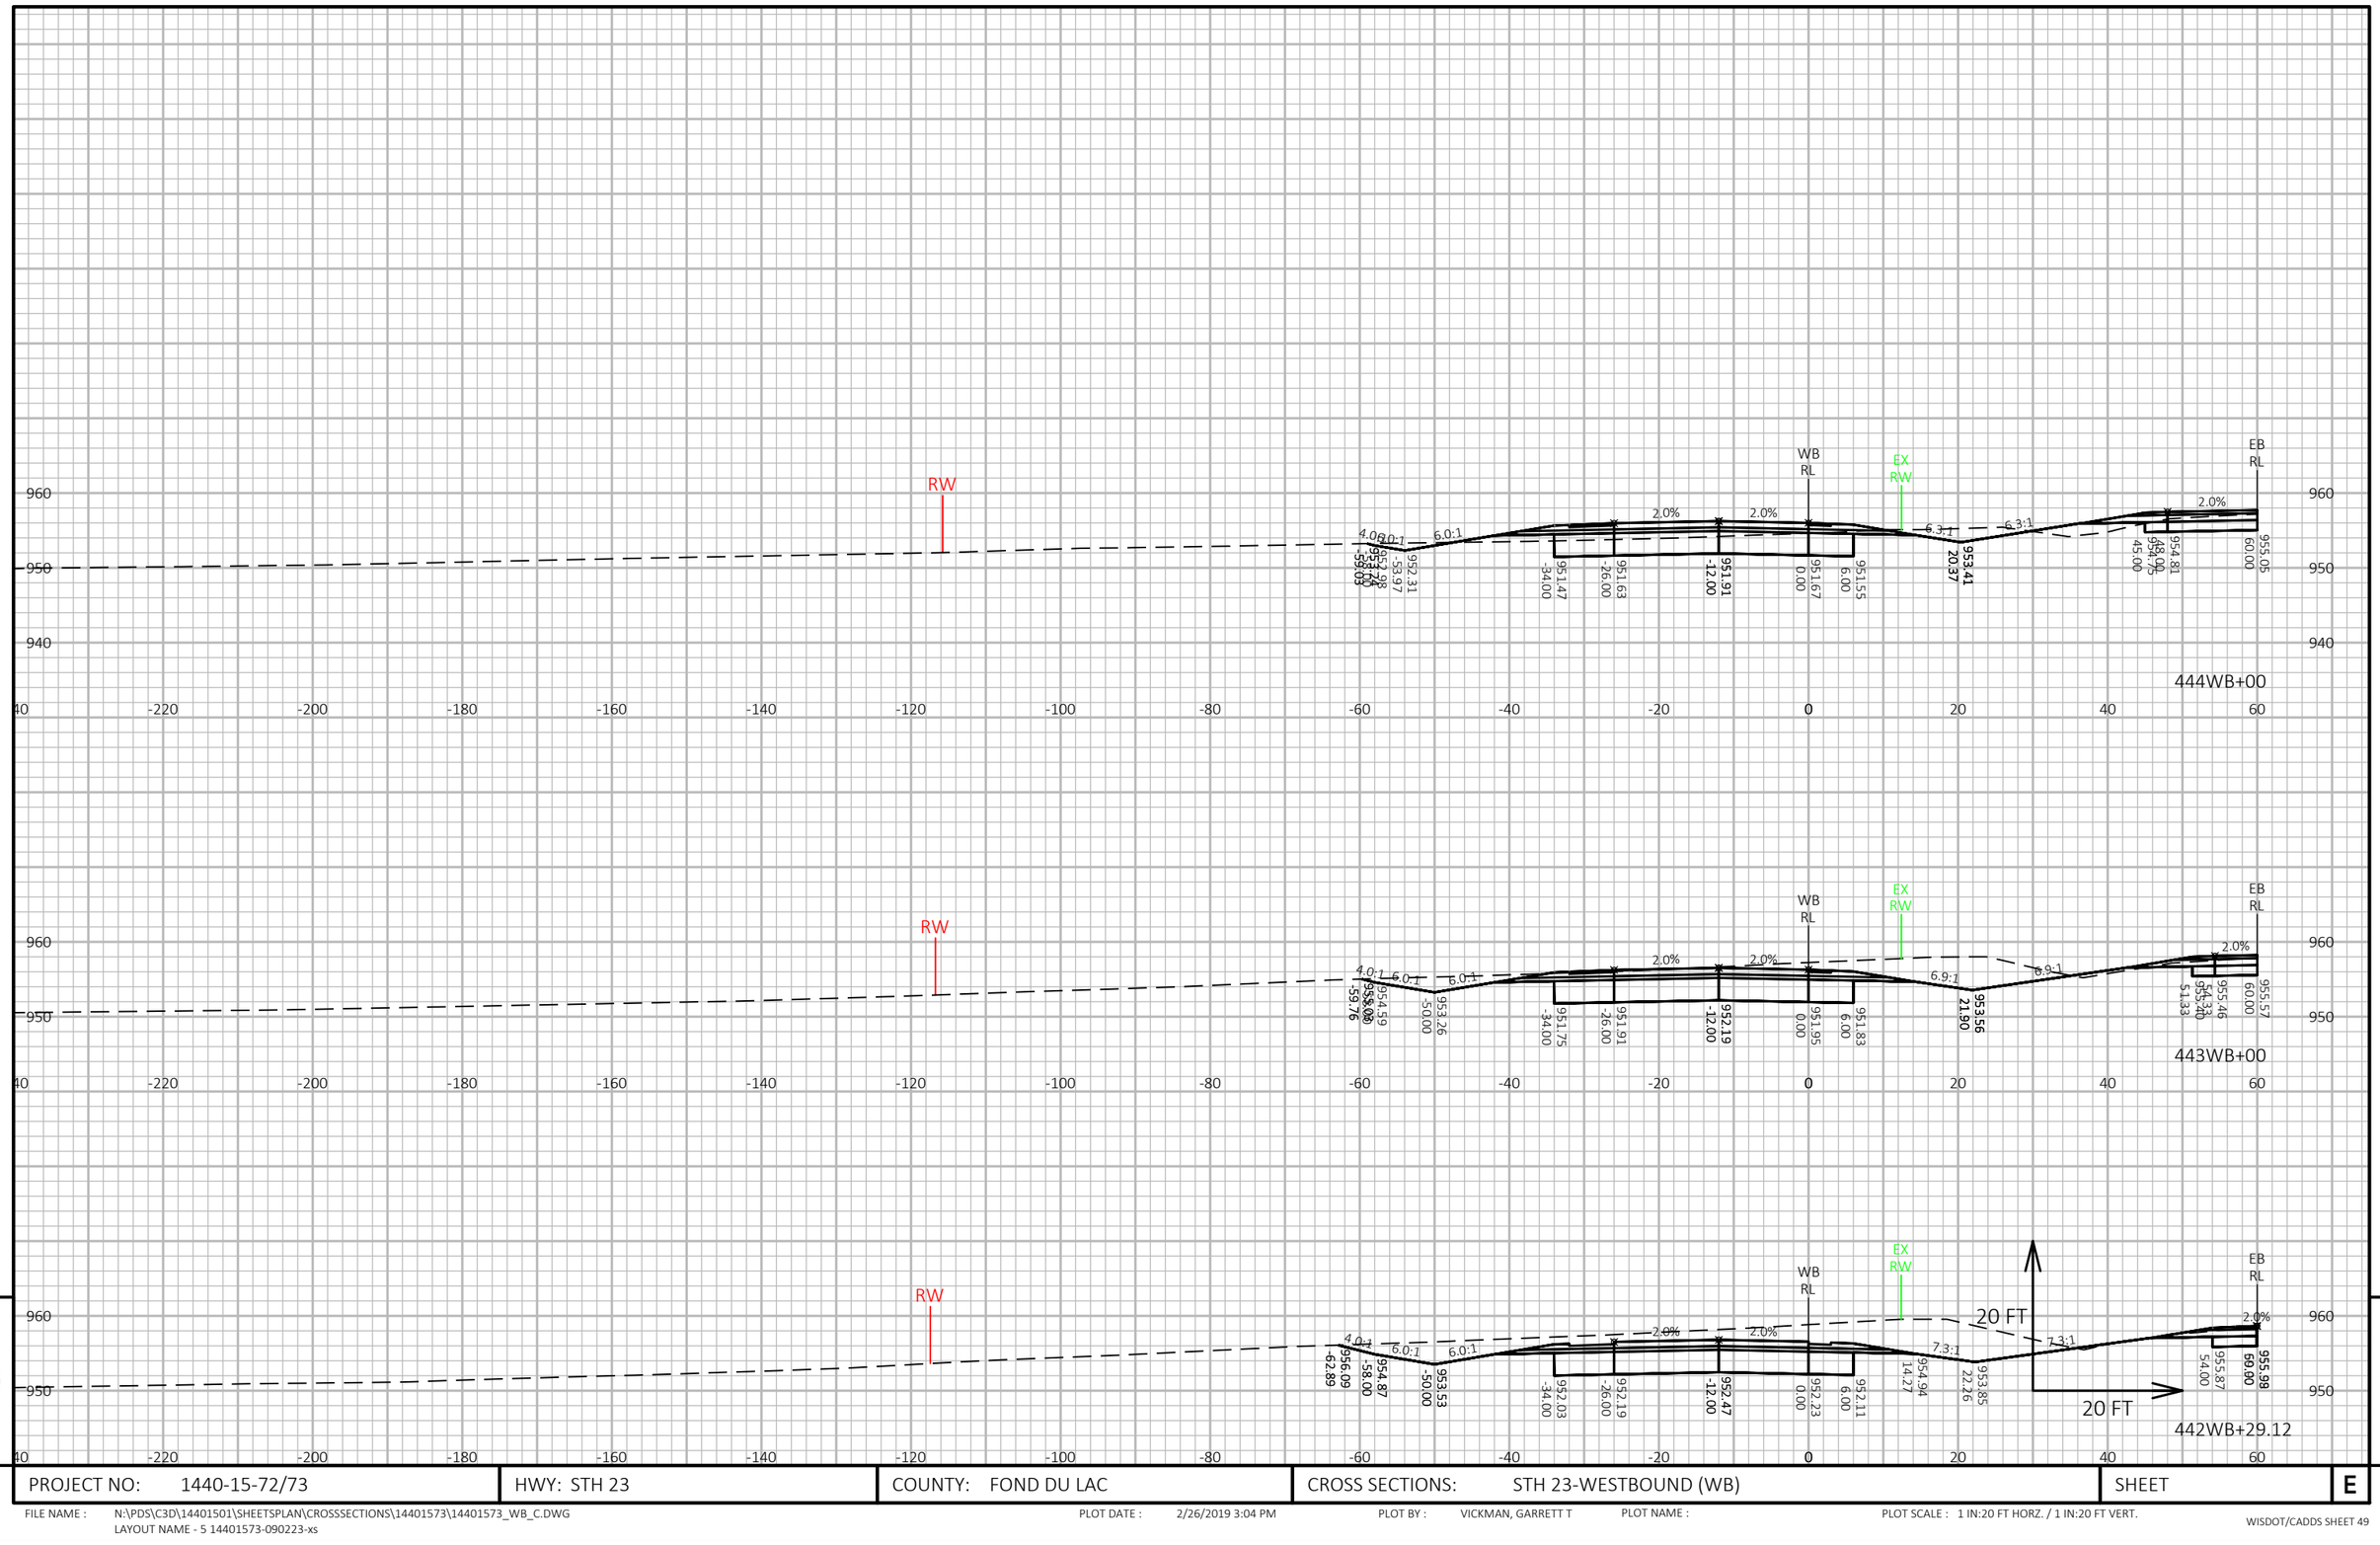

9

9

PROJECT NO: 1440-15-72/73	HWY: STH 23	COUNTY: FOND DU LAC	CROSS SECTIONS: STH 23-WESTBOUND (WB)	SHEET	E

FILE NAME : N:\PDS\C3D\14401501\SHEETSPLAN\CROSSSECTIONS\14401573\14401573_WB_C.DWG
LAYOUT NAME - 5 14401573-090223-xs


PLOT DATE : 2/26/2019 3:04 PM

PLOT BY : VICKMAN, GARRETT T

PLOT NAME :

PLOT SCALE : 1 IN:20 FT HORZ. / 1 IN:20 FT VERT.

WISDOT/CADDS SHEET 49

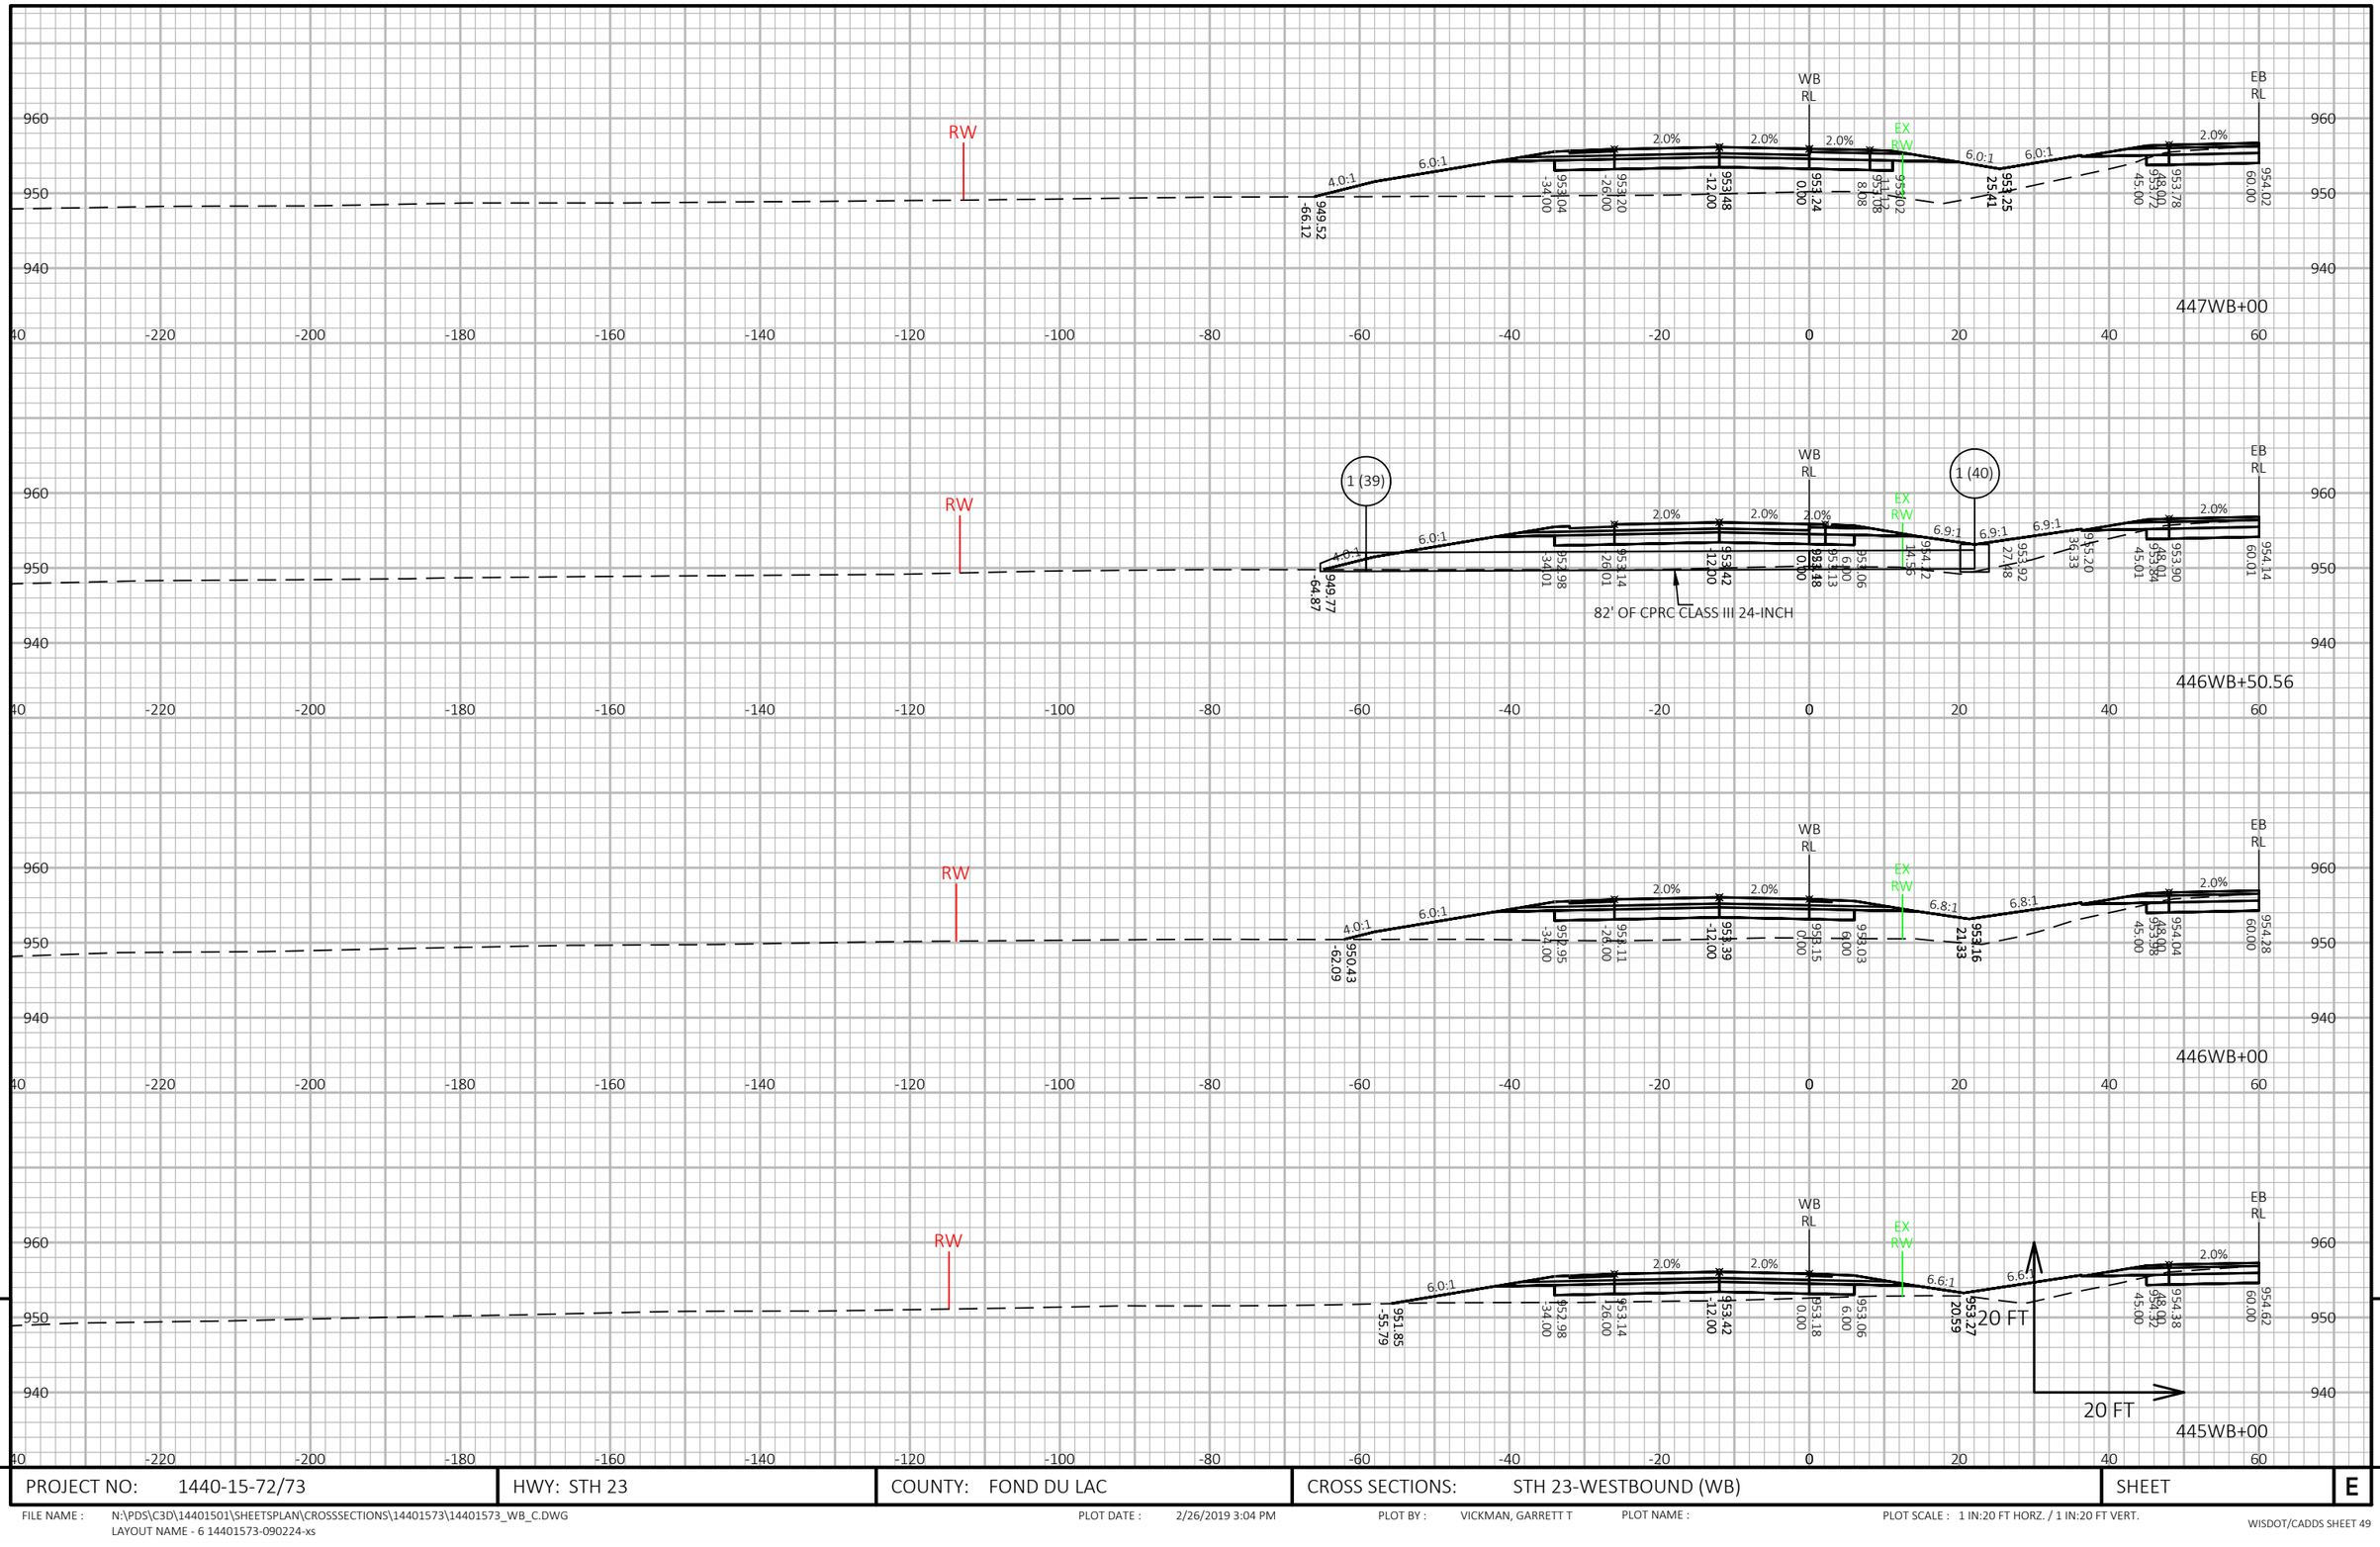


PROJECT NO: 1440-15-72/73	HWY: STH 23	COUNTY: FOND DU LAC	CROSS SECTIONS: STH 23-WESTBOUND (WB)	SHEET	E

FILE NAME : N:\PDS\C3D\14401501\SHEETSPLAN\CROSSSECTIONS\14401573\14401573_WB_C.DWG
LAYOUT NAME - 6 14401573-090224-xs

PLOT DATE : 2/26/2019 3:04 PM PLOT BY : VICKMAN, GARRETT T PLOT NAME : PLOT SCALE : 1 IN:20 FT HORZ. / 1 IN:20 FT VERT.

WISDOT/CADDS SHEET 49

9 9

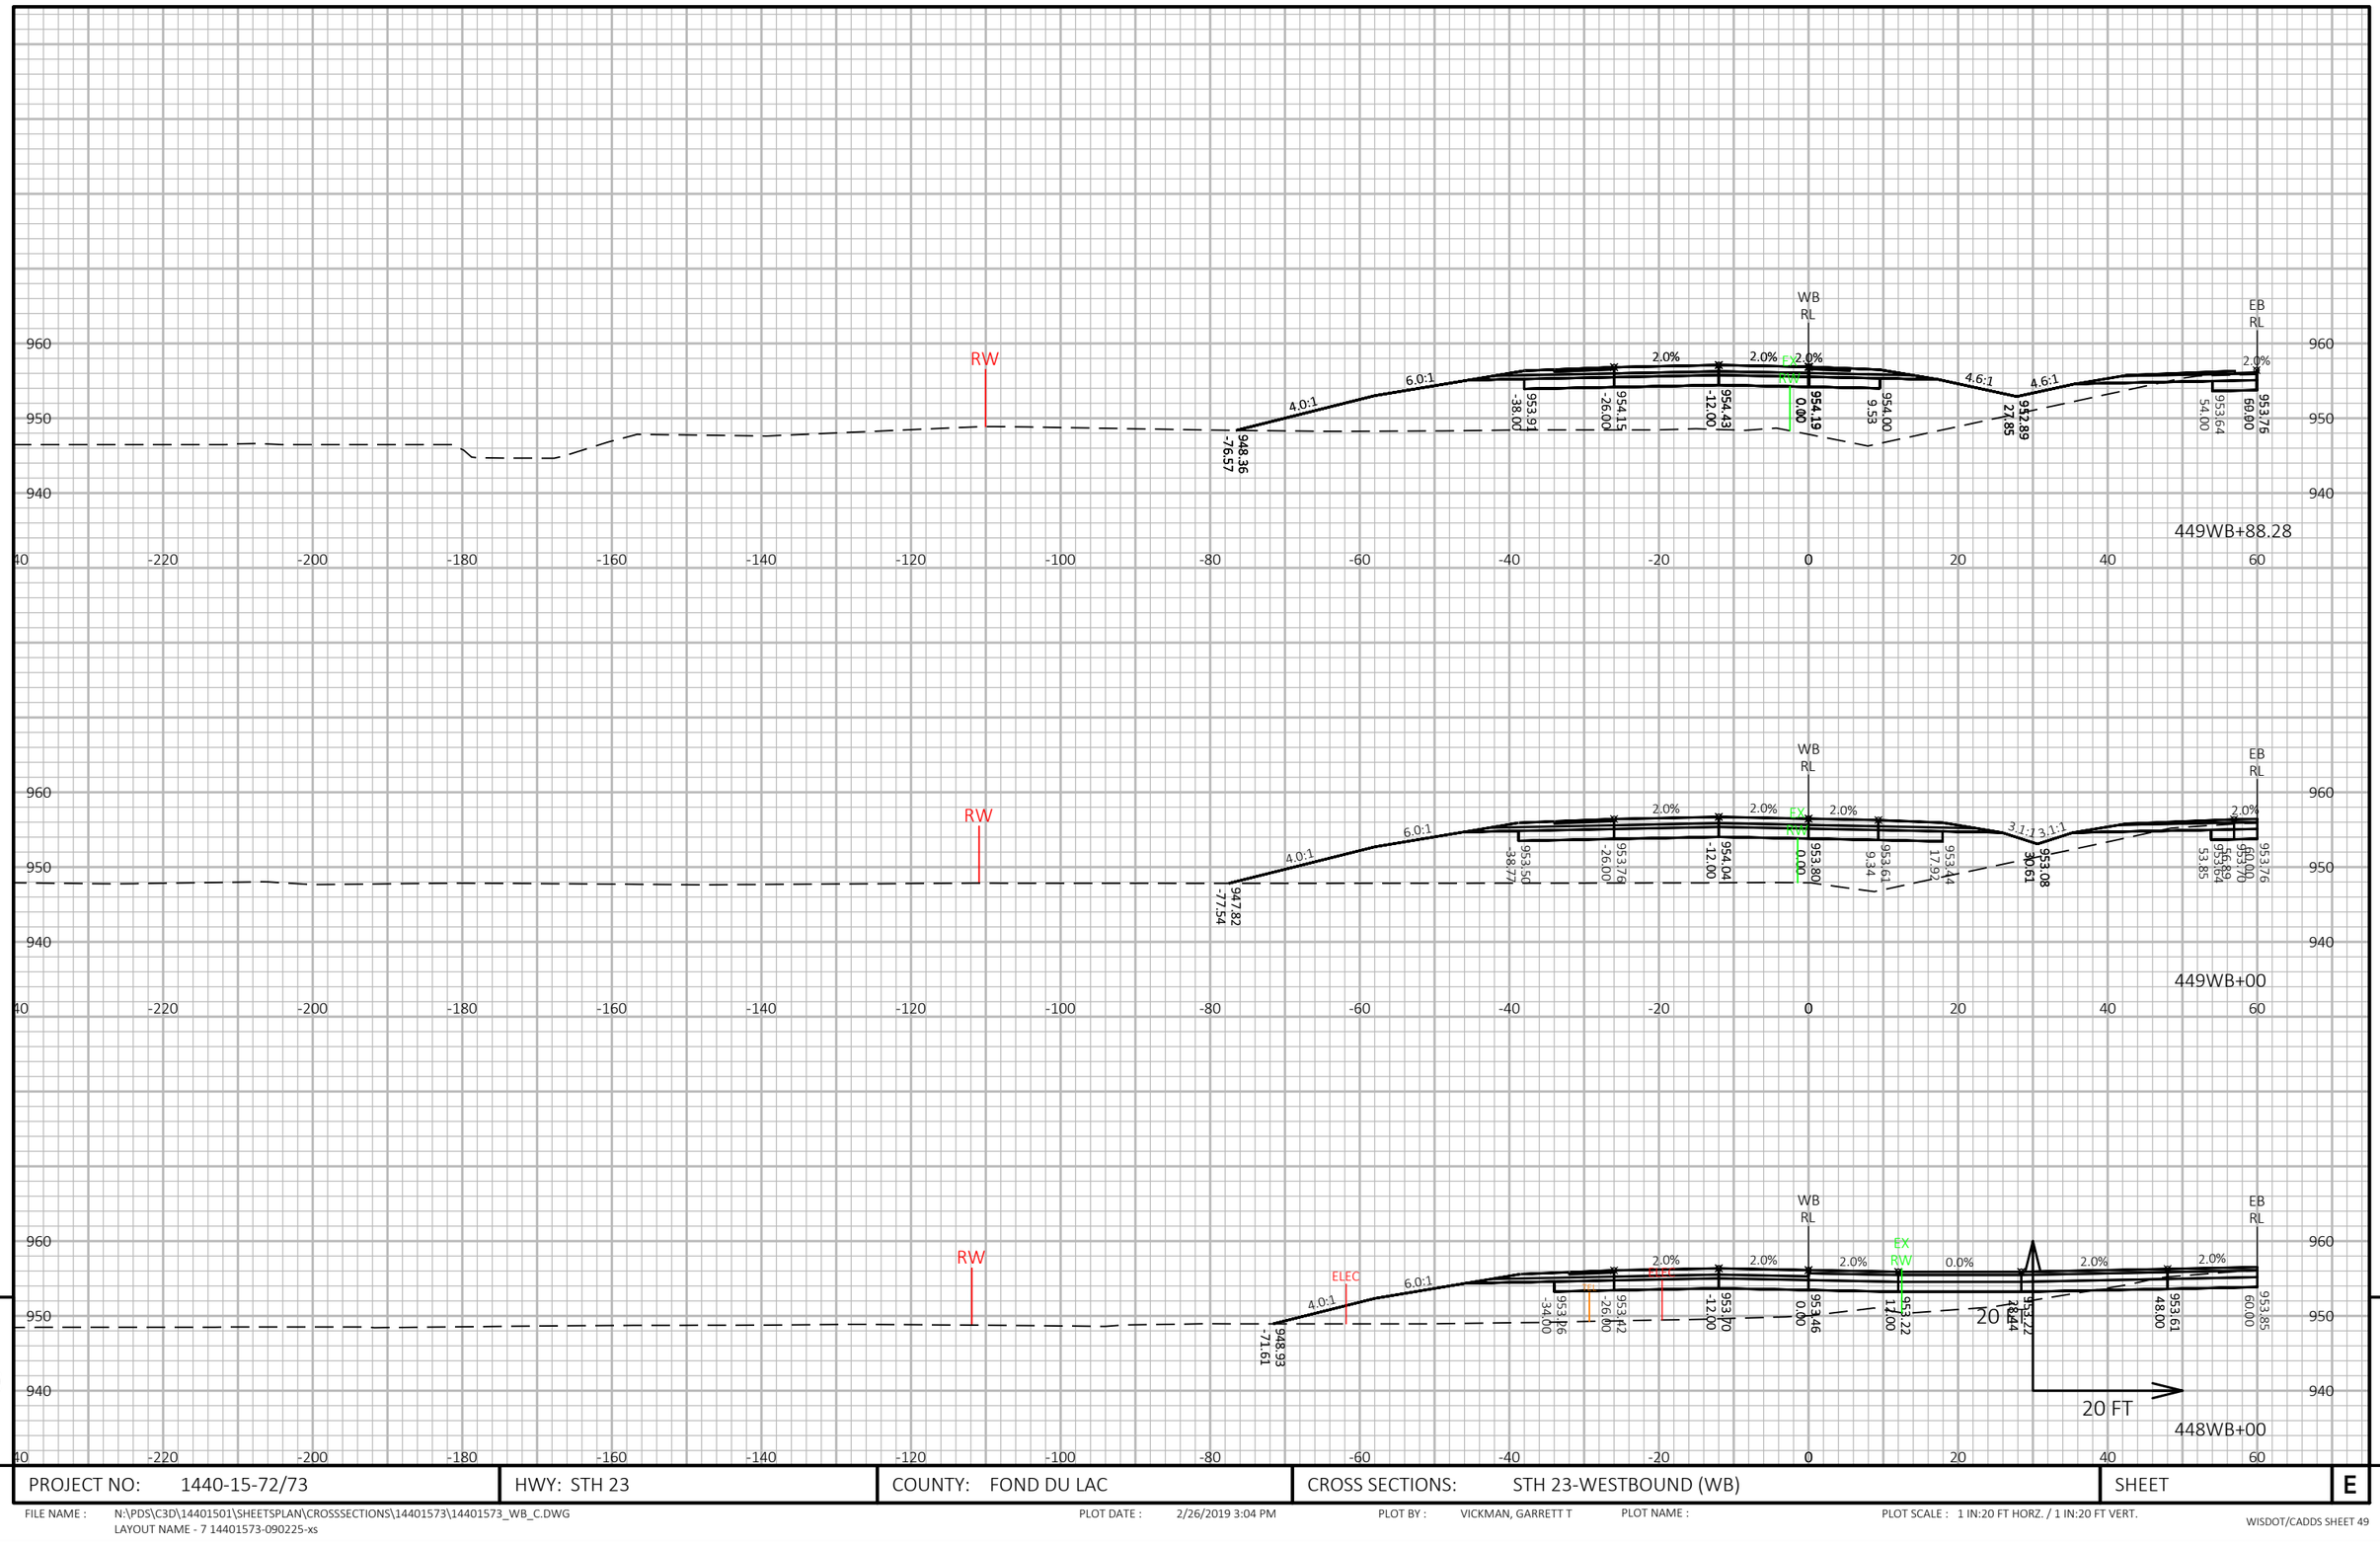

9


9

PROJECT NO: 1440-15-72/73	HWY: STH 23	COUNTY: FOND DU LAC	CROSS SECTIONS: STH 23-WESTBOUND (WB)	SHEET	E

FILE NAME : N:\PDS\C3D\14401501\SHEETSPLAN\CROSSSECTIONS\14401573\14401573_WB_C.DWG
LAYOUT NAME - 7 14401573-090225-xs

PLOT DATE : 2/26/2019 3:04 PM PLOT BY : VICKMAN, GARRETT T PLOT NAME : PLOT SCALE : 1 IN:20 FT HORZ. / 1 IN:20 FT VERT.

WISDOT/CADDS SHEET 49

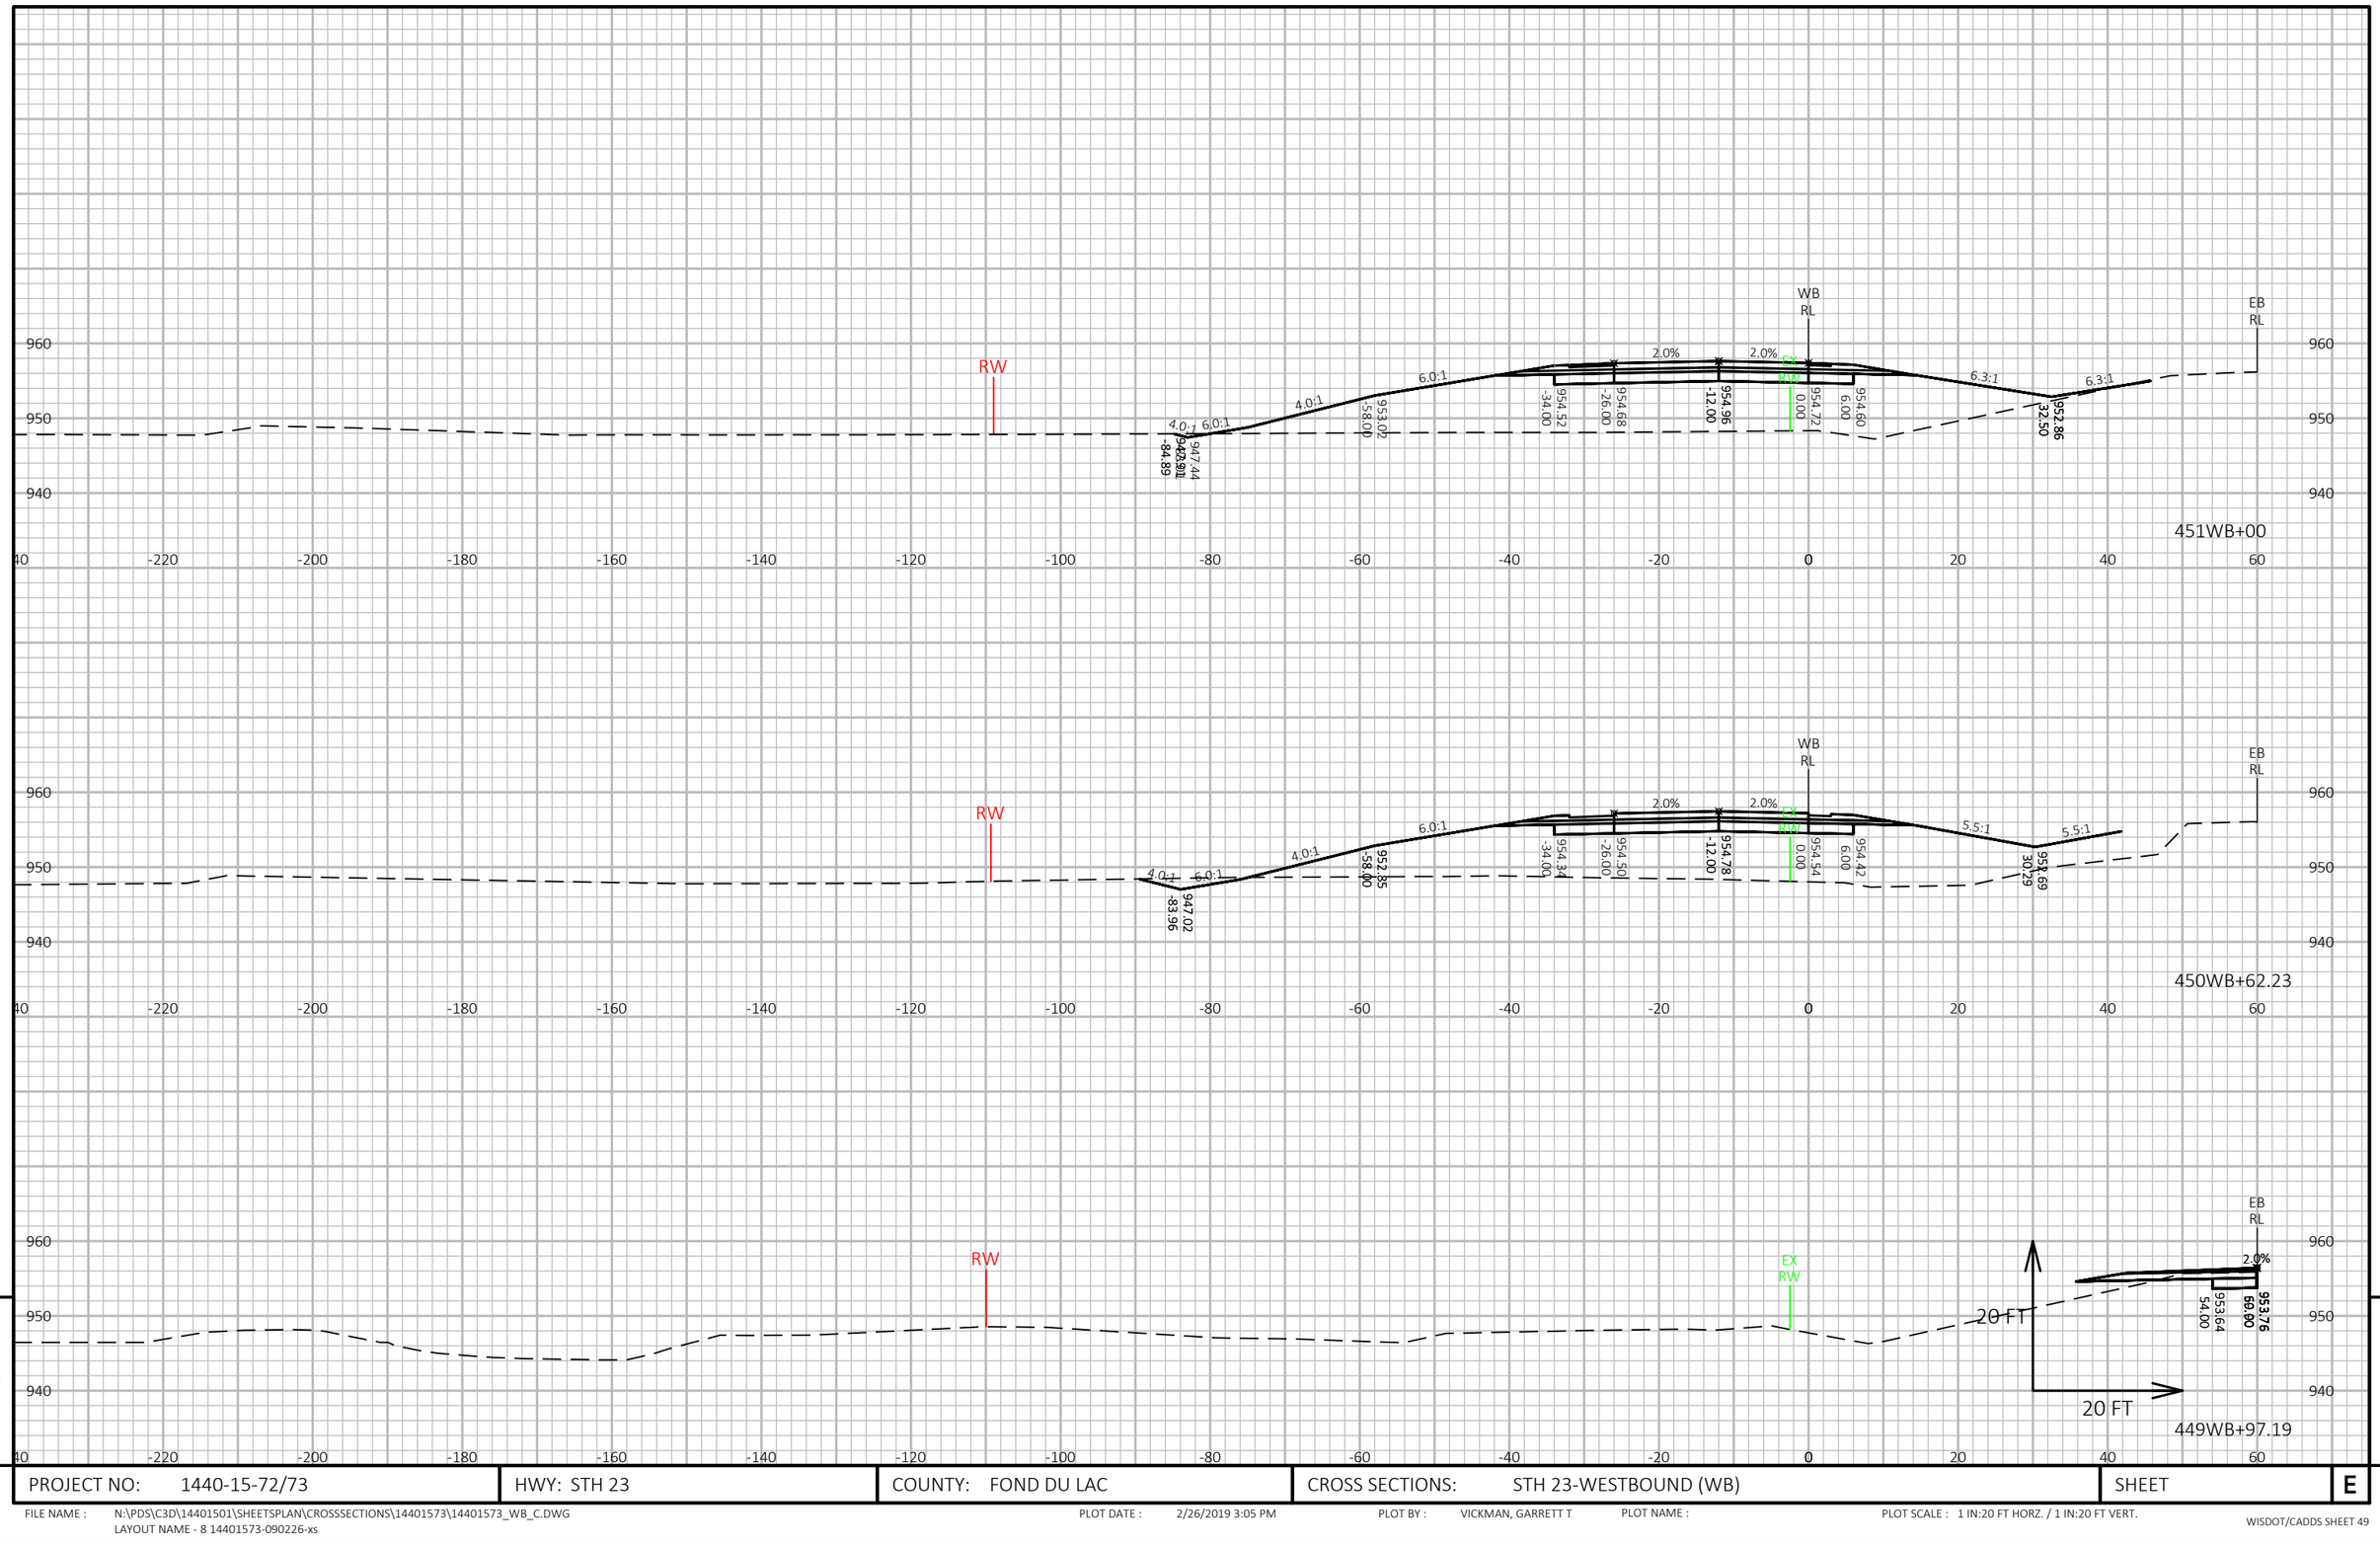

PROJECT NO: 1440-15-72/73	HWY: STH 23	COUNTY: FOND DU LAC	CROSS SECTIONS: STH 23-WESTBOUND (WB)	SHEET	E

FILE NAME : N:\PDS\C3D\14401501\SHEETSPLAN\CROSSSECTIONS\14401573\14401573_WB_C.DWG
LAYOUT NAME - 8 14401573-090226-xs

PLOT DATE : 2/26/2019 3:05 PM PLOT BY : VICKMAN, GARRETT T PLOT NAME : PLOT SCALE : 1 IN:20 FT HORZ. / 1 IN:20 FT VERT.


WISDOT/CADDS SHEET 49

PROJECT NO: 1440-15-72/73	HWY: STH 23	COUNTY: FOND DU LAC	CROSS SECTIONS: STH 23-WESTBOUND (WB)	SHEET	E

FILE NAME : N:\PDS\C3D\14401501\SHEETSPLAN\CROSSSECTIONS\14401573\14401573_WB_C.DWG
LAYOUT NAME - 9 14401573-090227-xs

PLOT DATE : 2/26/2019 3:05 PM PLOT BY : VICKMAN, GARRETT T PLOT NAME : PLOT SCALE : 1 IN:20 FT HORZ. / 1 IN:20 FT VERT.

WISDOT/CADDS SHEET 49

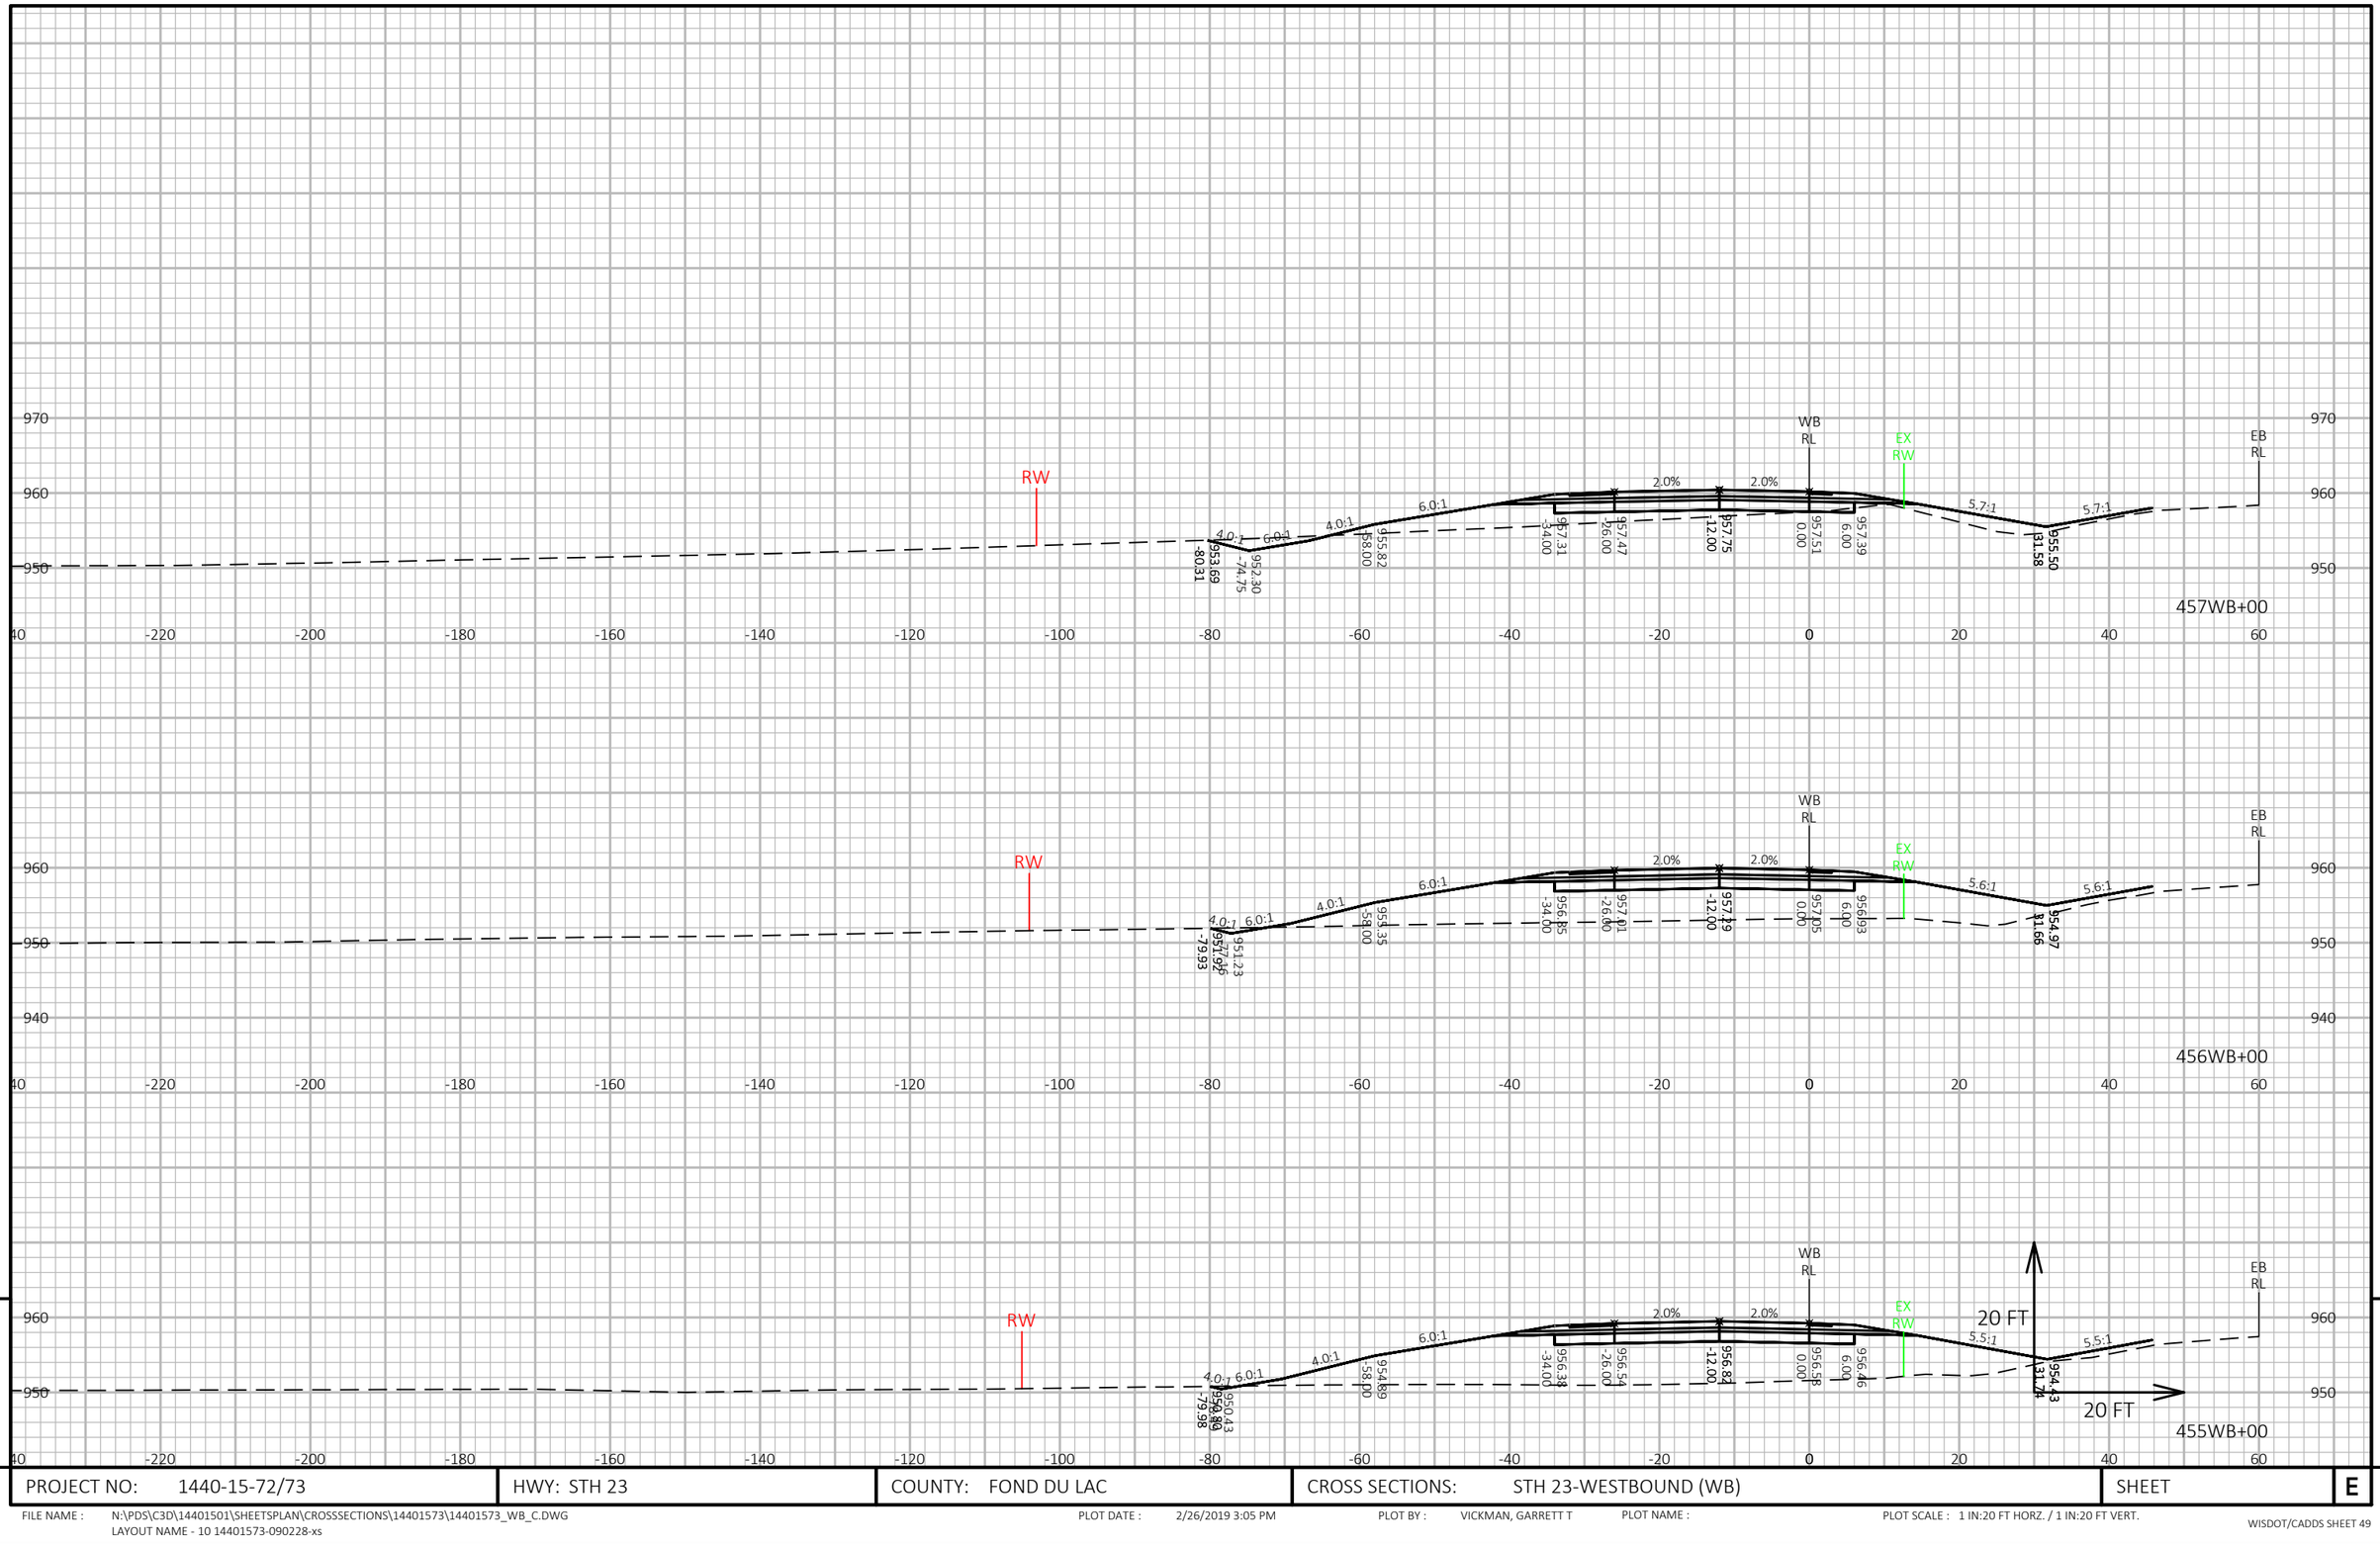

9

9

PROJECT NO: 1440-15-72/73	HWY: STH 23	COUNTY: FOND DU LAC	CROSS SECTIONS: STH 23-WESTBOUND (WB)	SHEET	E


FILE NAME : N:\PDS\C3D\14401501\SHEETSPLAN\CROSSSECTIONS\14401573\14401573_WB_C.DWG
LAYOUT NAME - 10 14401573-090228-xs

PLOT DATE : 2/26/2019 3:05 PM

PLOT BY : VICKMAN, GARRETT T

PLOT NAME :

PLOT SCALE : 1 IN:20 FT HORZ. / 1 IN:20 FT VERT.

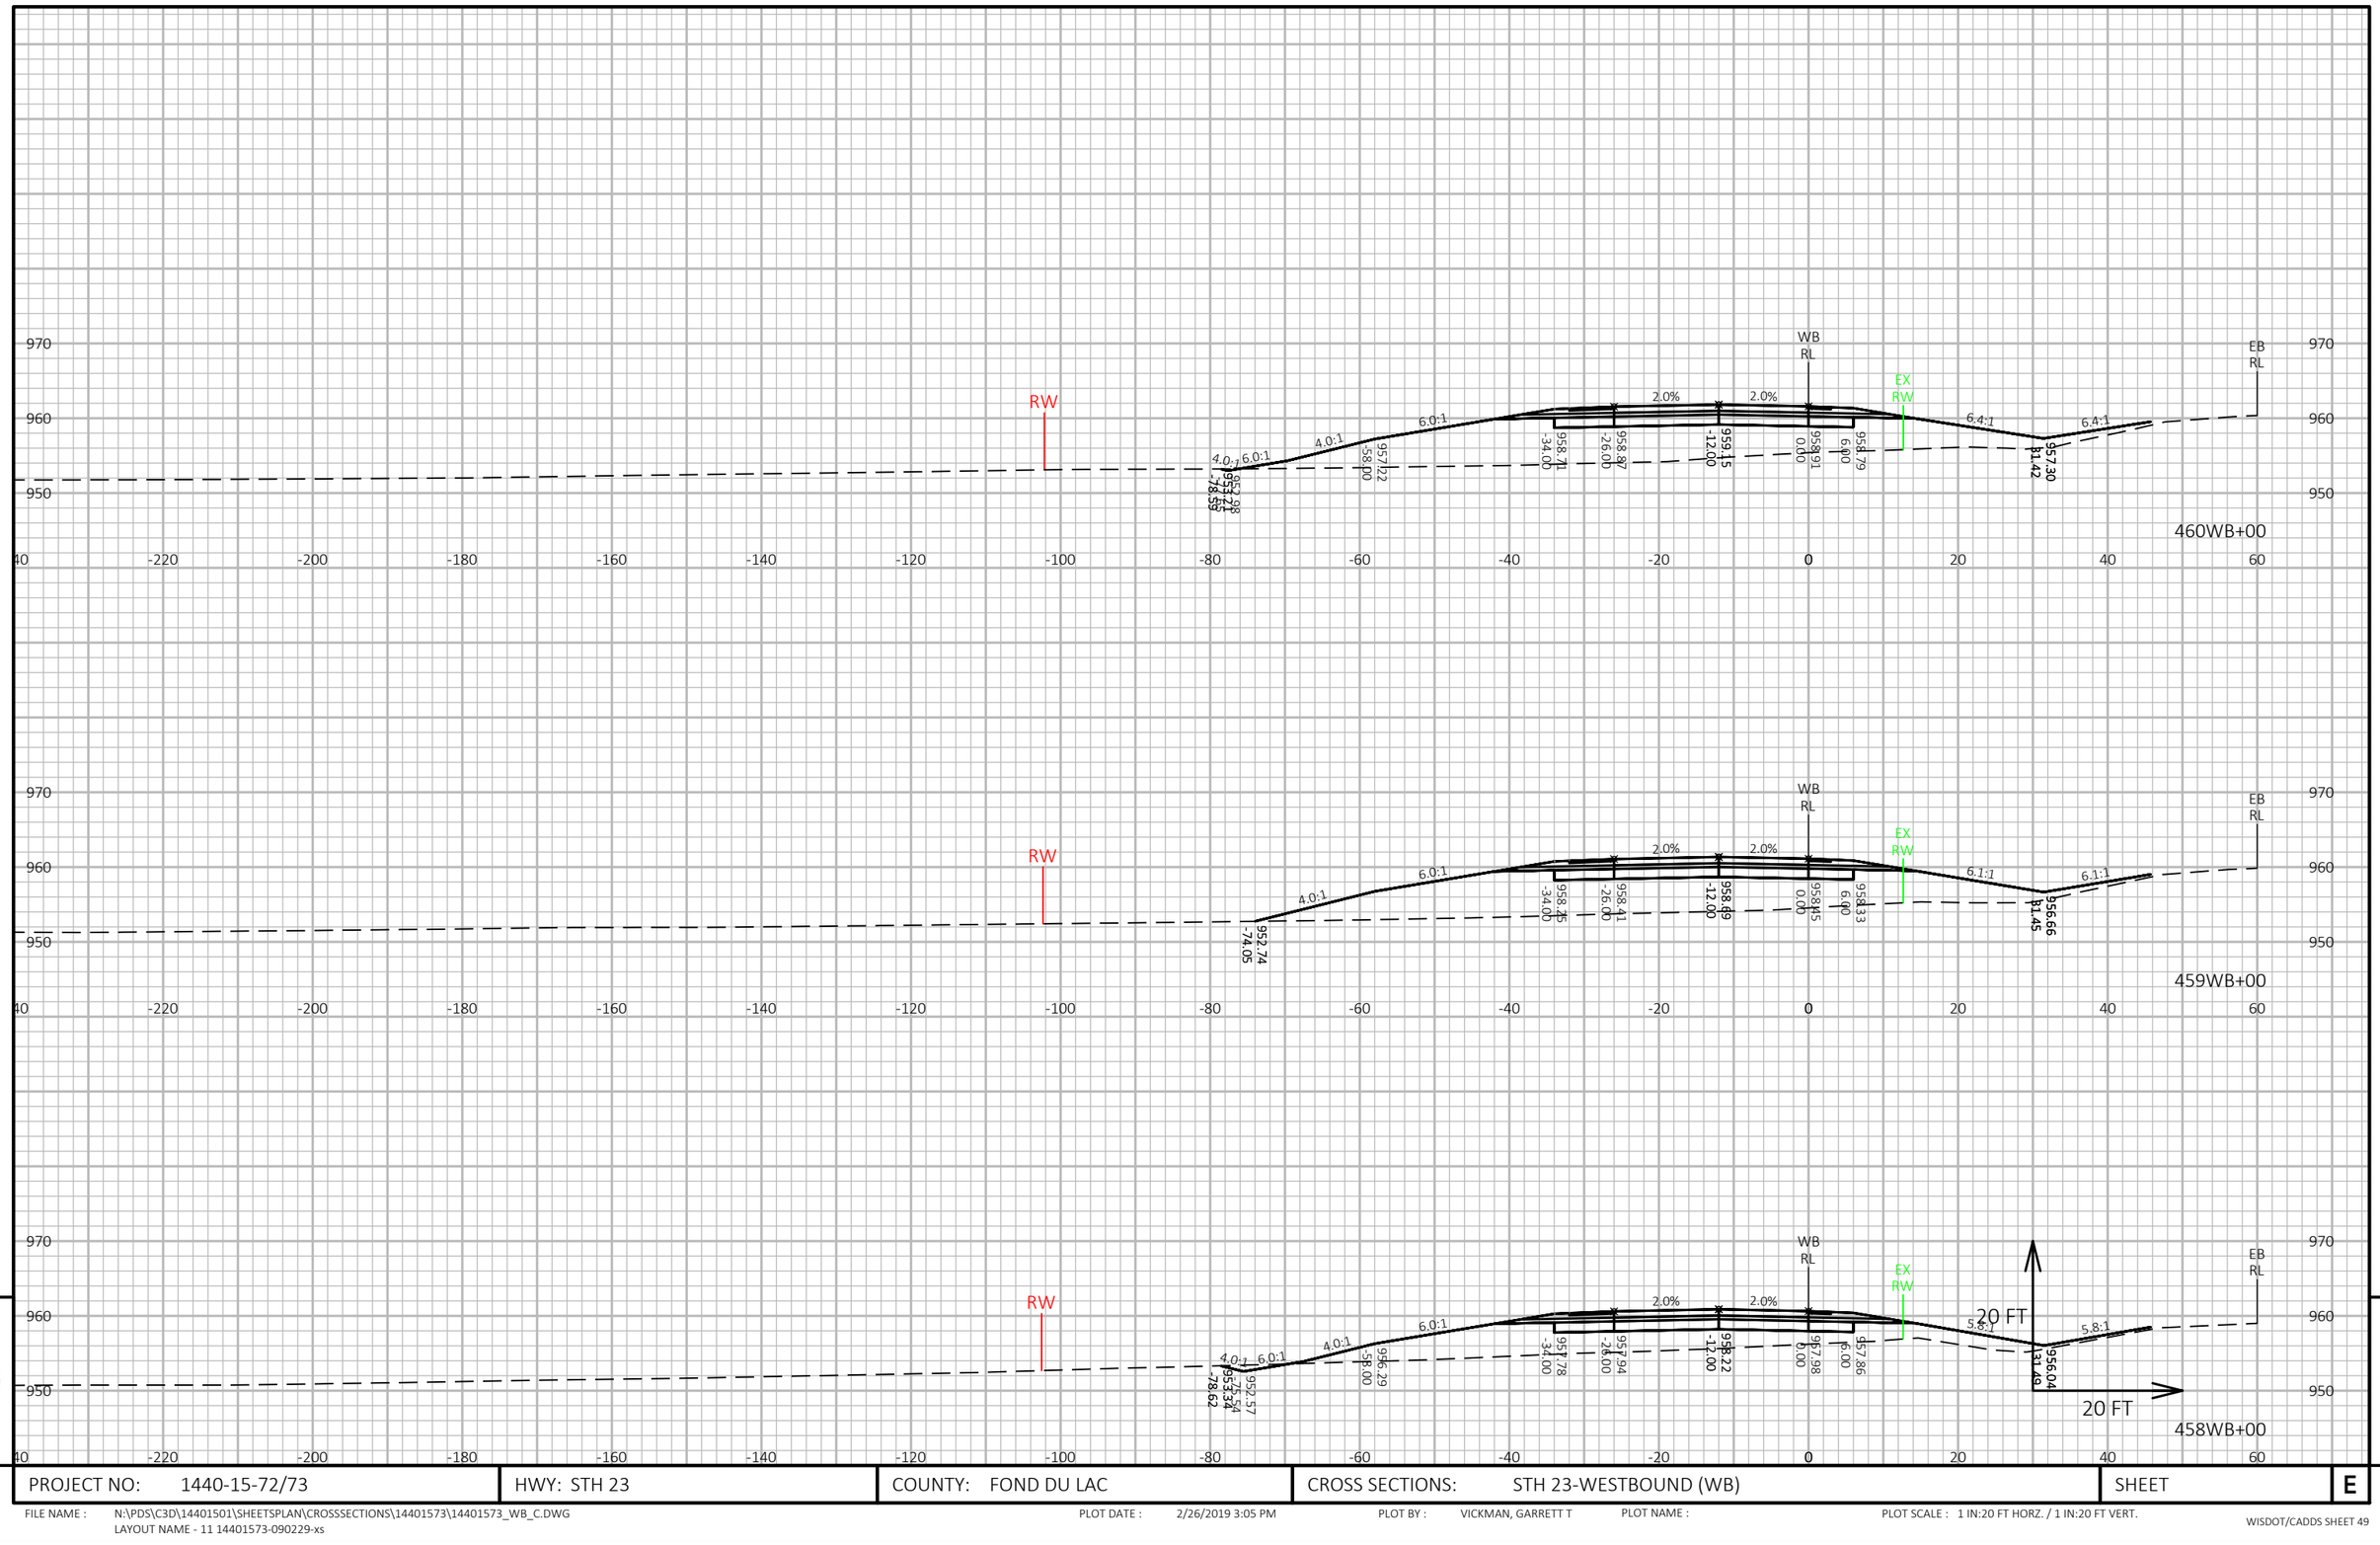


PROJECT NO: 1440-15-72/73	HWY: STH 23	COUNTY: FOND DU LAC	CROSS SECTIONS: STH 23-WESTBOUND (WB)	SHEET	E

FILE NAME : N:\PDS\C3D\14401501\SHEETSPLAN\CROSSSECTIONS\14401573\14401573_WB_C.DWG
LAYOUT NAME - 11 14401573-090229-xs

PLOT DATE : 2/26/2019 3:05 PM PLOT BY : VICKMAN, GARRETT T PLOT NAME :

PLOT SCALE : 1 IN:20 FT HORZ. / 1 IN:20 FT VERT.


WISDOT/CADDS SHEET 49

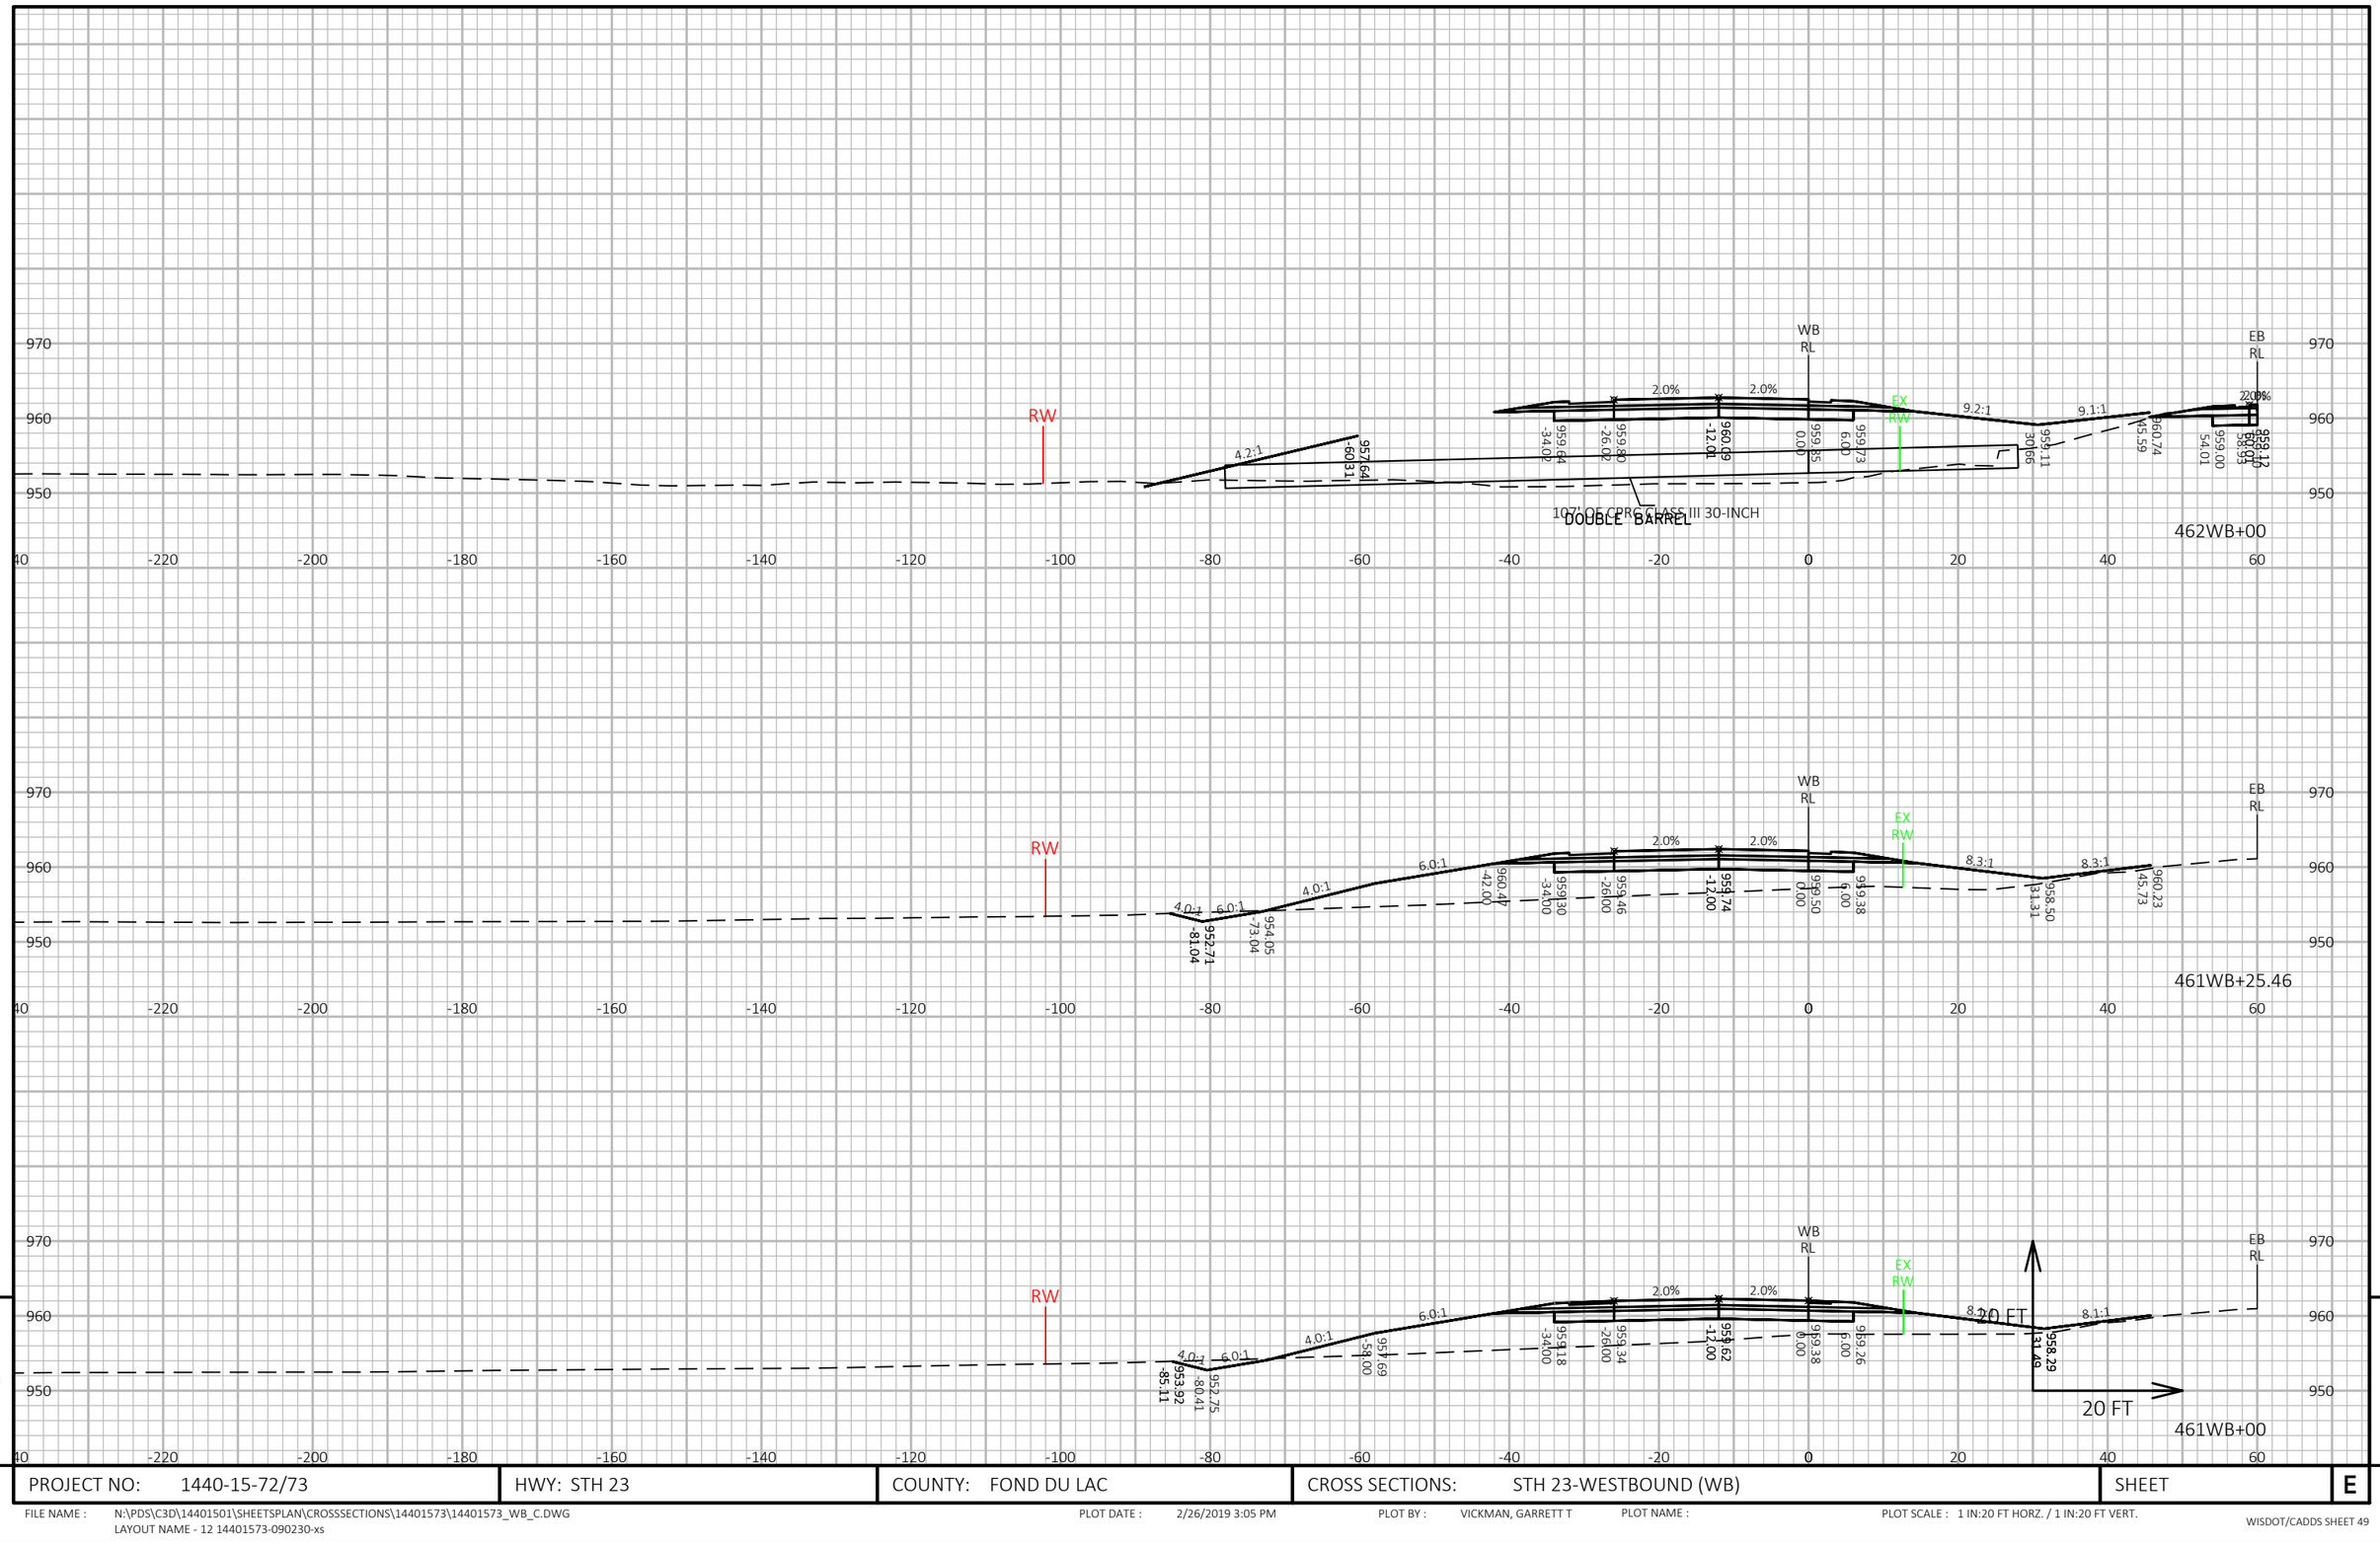

PROJECT NO: 1440-15-72/73	HWY: STH 23	COUNTY: FOND DU LAC	CROSS SECTIONS: STH 23-WESTBOUND (WB)	SHEET	E

FILE NAME : N:\PDS\C3D\14401501\SHEETSPLAN\CROSSSECTIONS\14401573\14401573_WB_C.DWG
LAYOUT NAME - 12 14401573-090230-xs

PLOT DATE : 2/26/2019 3:05 PM PLOT BY : VICKMAN, GARRETT T PLOT NAME : PLOT SCALE : 1 IN:20 FT HORZ. / 1 IN:20 FT VERT.

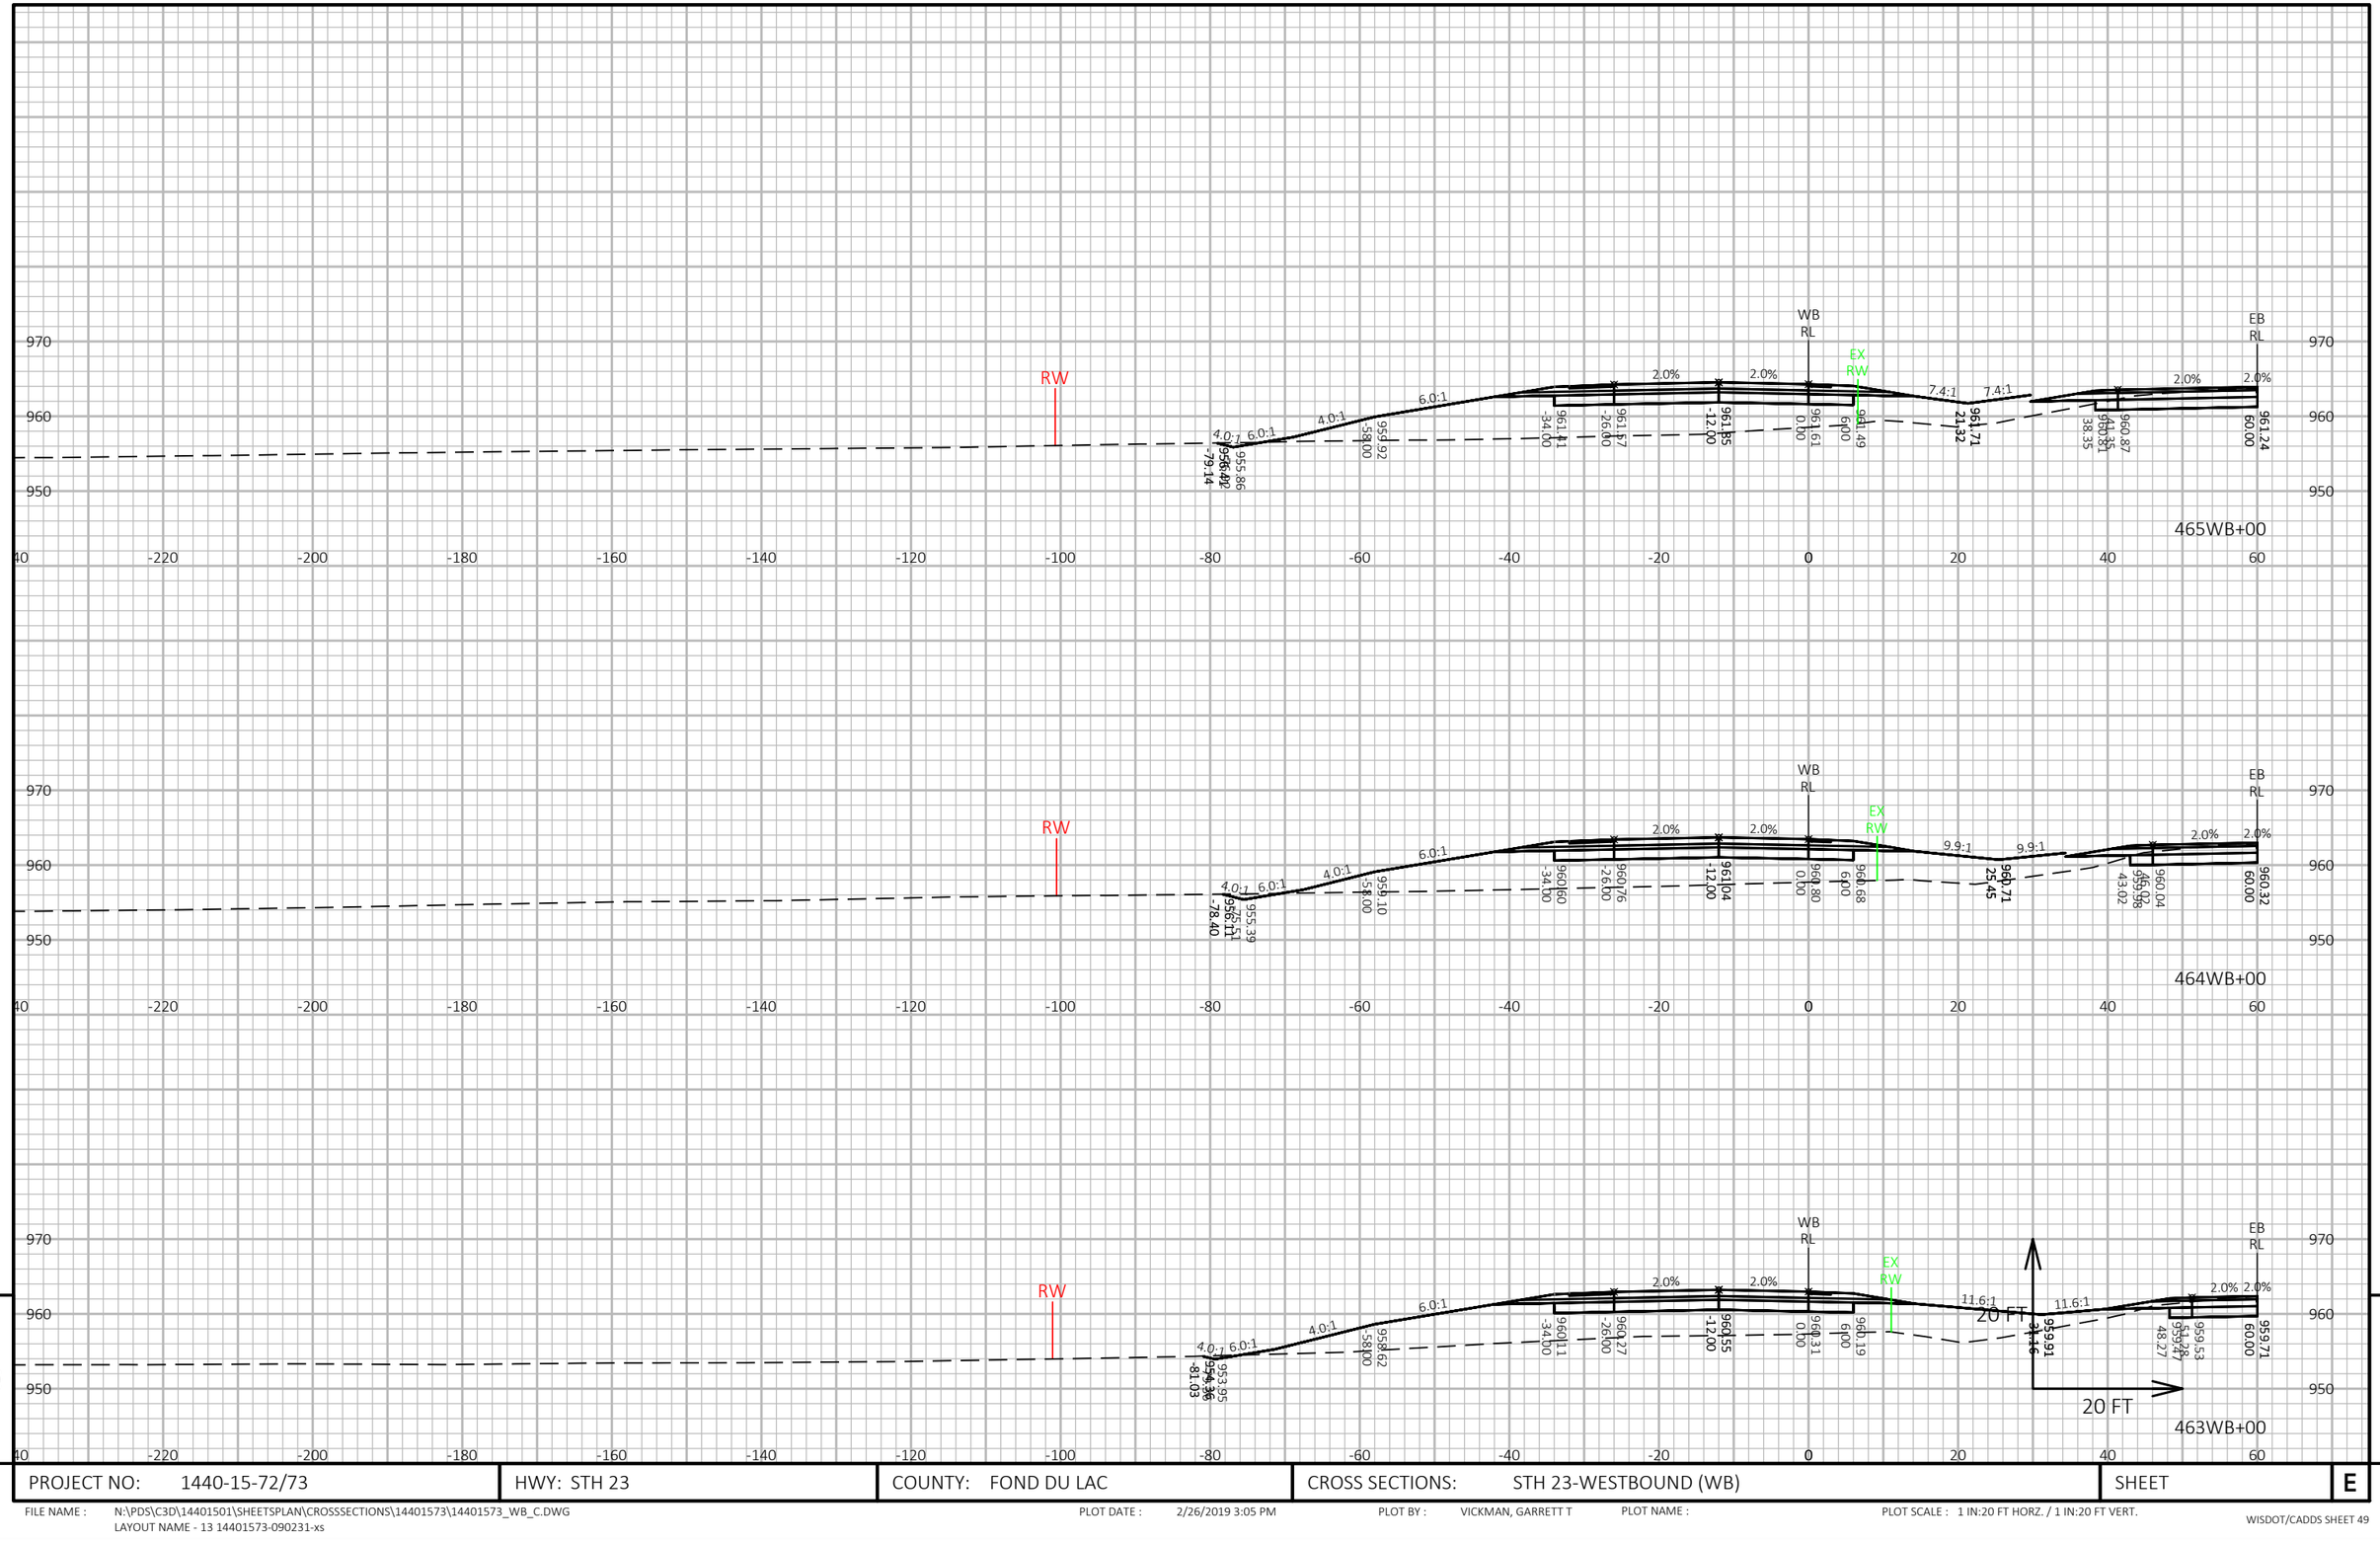


9


9


PROJECT NO: 1440-15-72/73	HWY: STH 23	COUNTY: FOND DU LAC	CROSS SECTIONS: STH 23-WESTBOUND (WB)	SHEET	E

FILE NAME : N:\PDS\C3D\14401501\SHEETSPLAN\CROSSSECTIONS\14401573\14401573_WB_C.DWG
LAYOUT NAME - 13 14401573-090231-xs

PLOT DATE : 2/26/2019 3:05 PM PLOT BY : VICKMAN, GARRETT T PLOT NAME : PLOT SCALE : 1 IN:20 FT HORZ. / 1 IN:20 FT VERT.

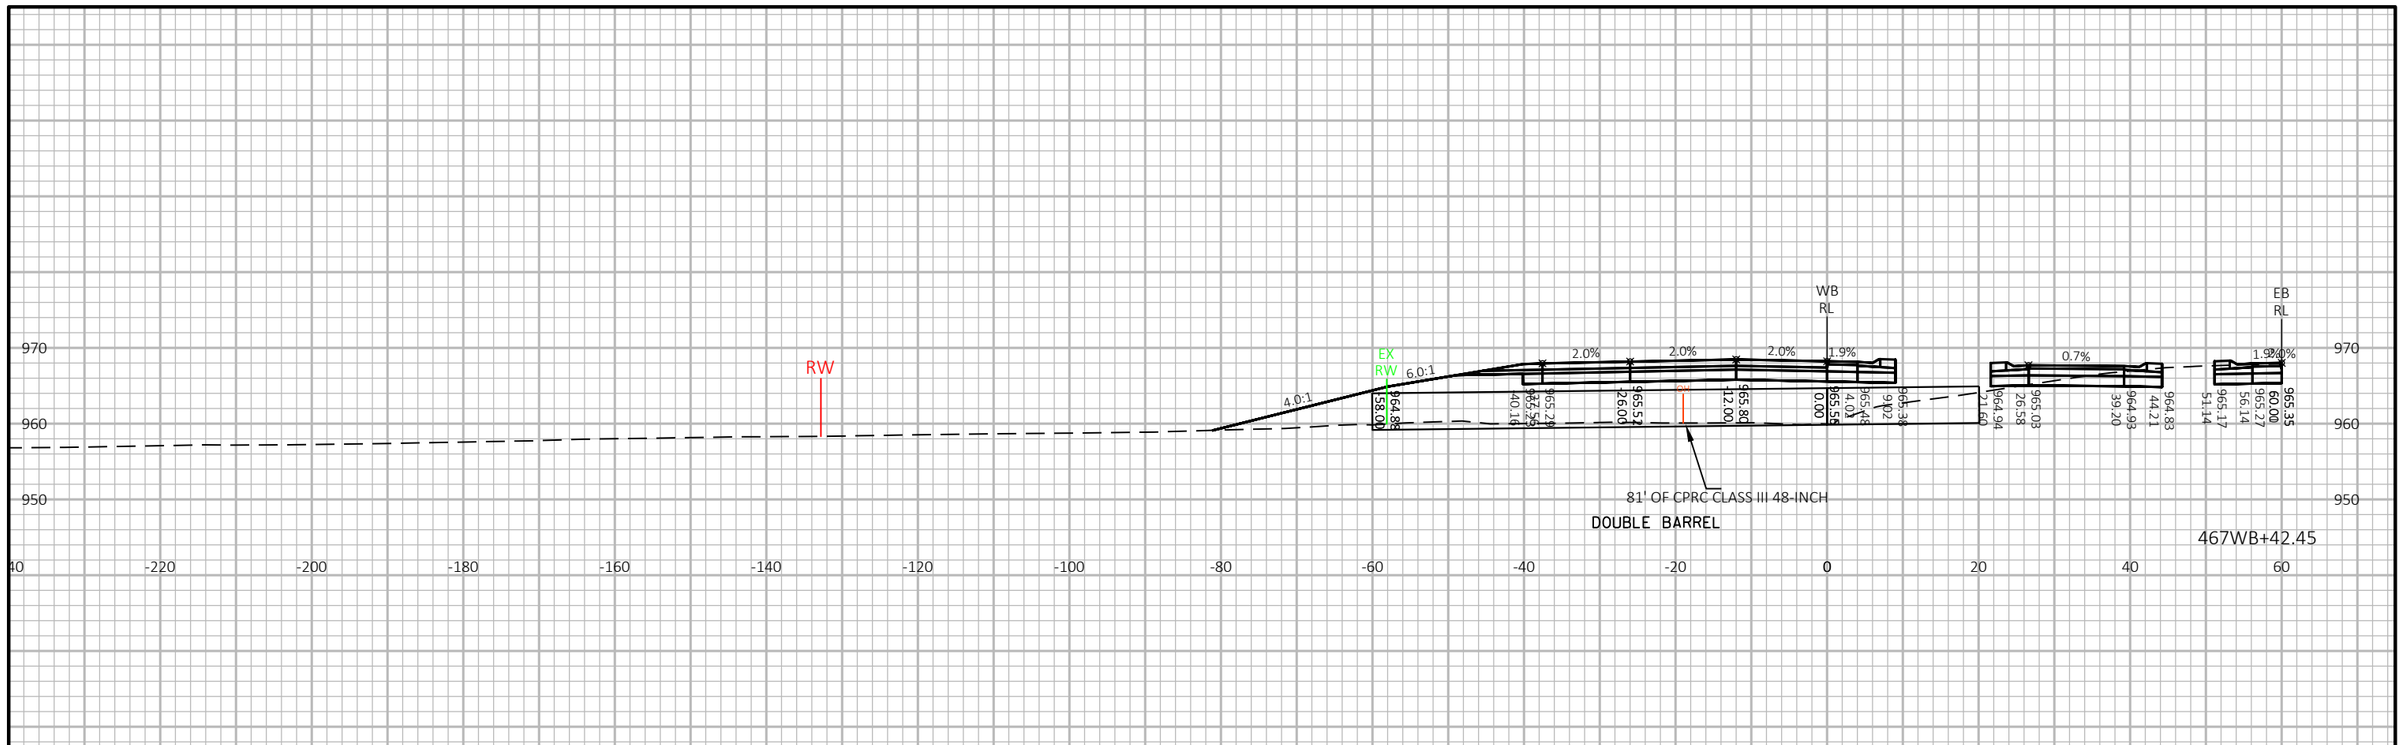

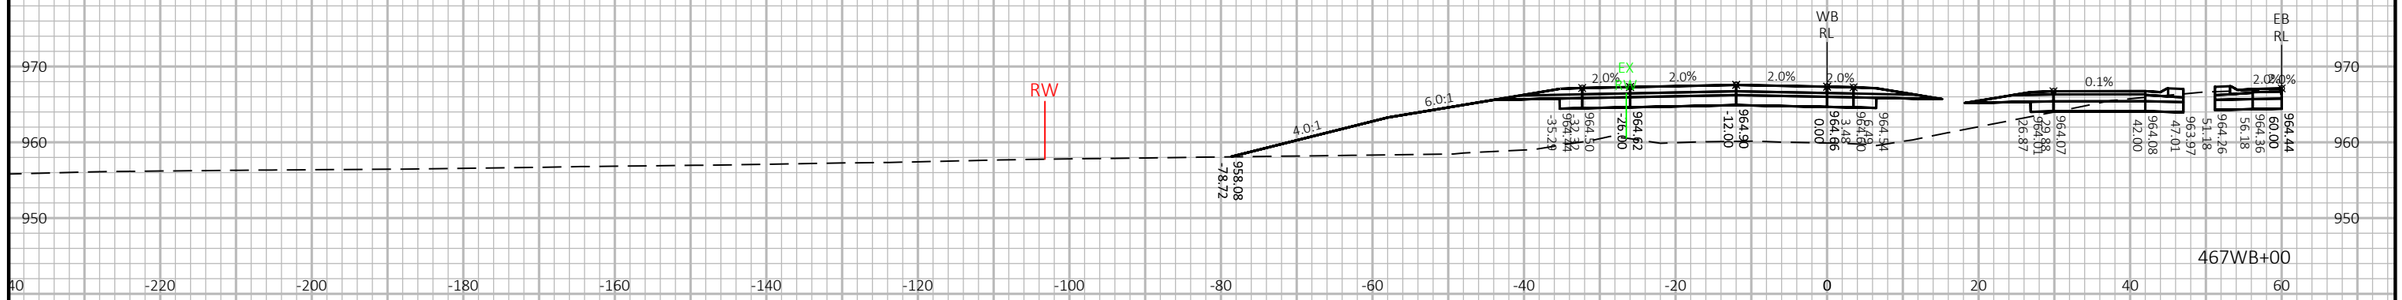

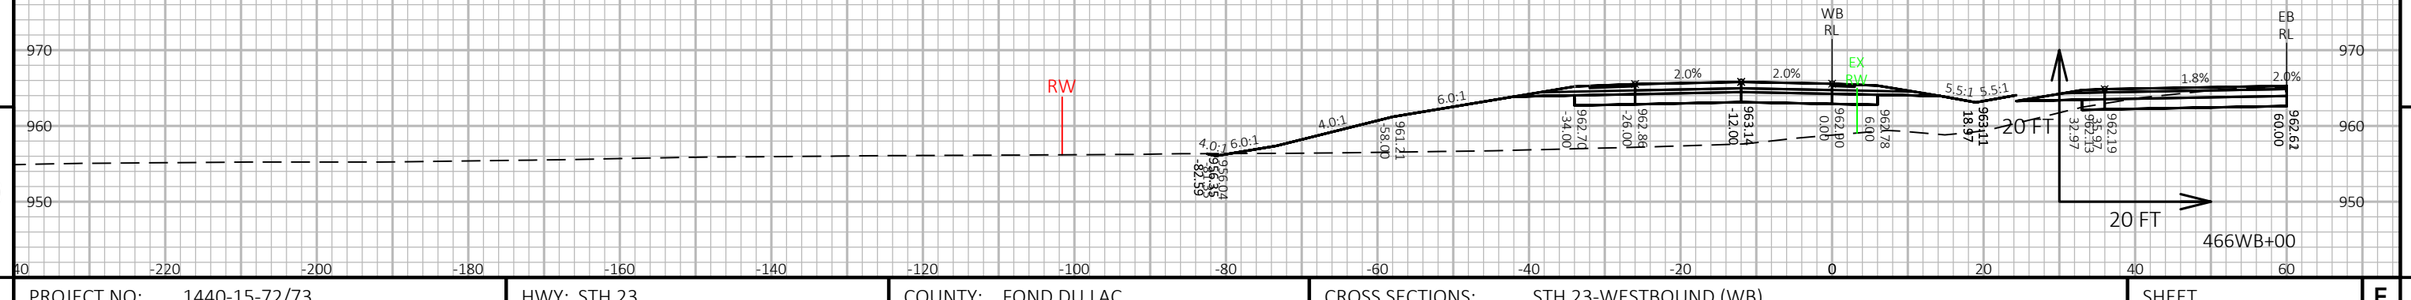


9

9

PROJECT NO: 1440-15-72/73	HWY: STH 23	COUNTY: FOND DU LAC	CROSS SECTIONS: STH 23-WESTBOUND (WB)	SHEET E

FILE NAME : N:\PDS\C3D\14401501\SHEETSPLAN\CROSSSECTIONS\14401573\14401573_WB_C.DWG
LAYOUT NAME - 14 14401573-090232-xs

PLOT DATE : 2/26/2019 3:06 PM PLOT BY : VICKMAN, GARRETT T PLOT NAME : PLOT SCALE : 1 IN:20 FT HORZ. / 1 IN:20 FT VERT.

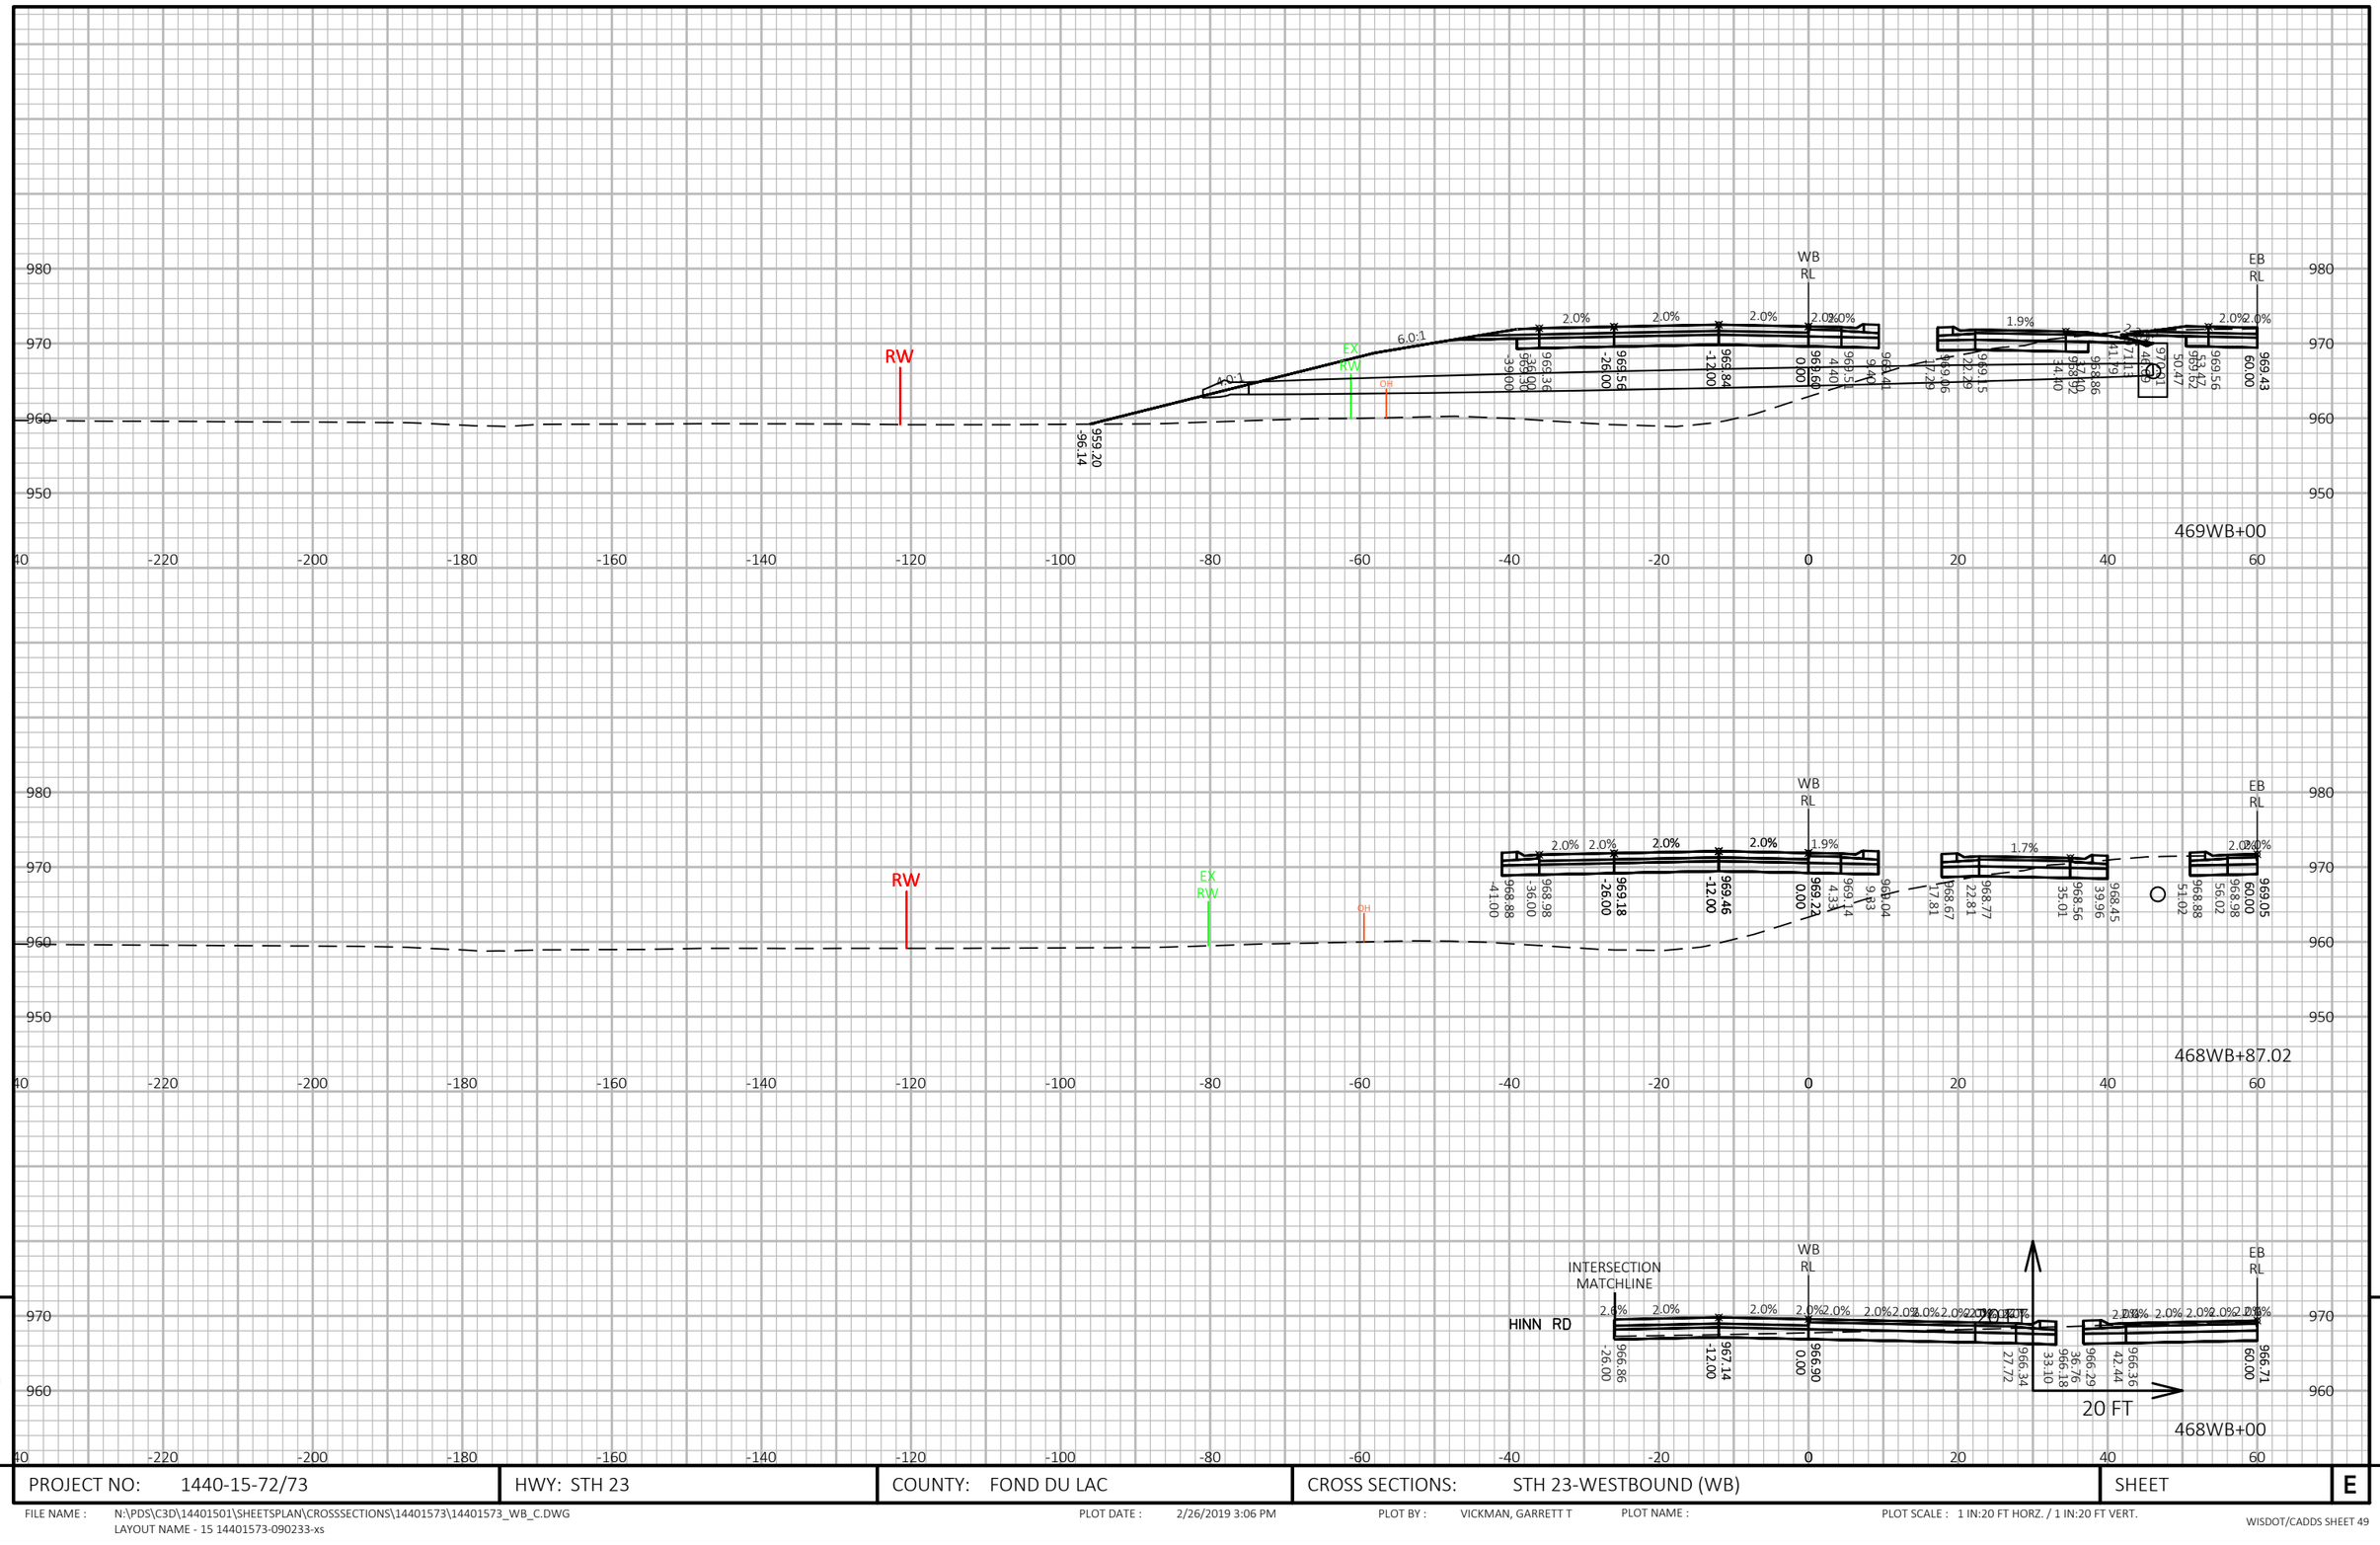

PROJECT NO: 1440-15-72/73	HWY: STH 23	COUNTY: FOND DU LAC	CROSS SECTIONS: STH 23-WESTBOUND (WB)	SHEET E

FILE NAME : N:\PDS\C3D\14401501\SHEETSPLAN\CROSSSECTIONS\14401573\14401573_WB_C.DWG
LAYOUT NAME - 15 14401573-090233-xs

PLOT DATE : 2/26/2019 3:06 PM


PLOT BY : VICKMAN, GARRETT T

PLOT NAME :

PLOT SCALE : 1 IN:20 FT HORZ. / 1 IN:20 FT VERT.

WISDOT/CADDS SHEET 49

9

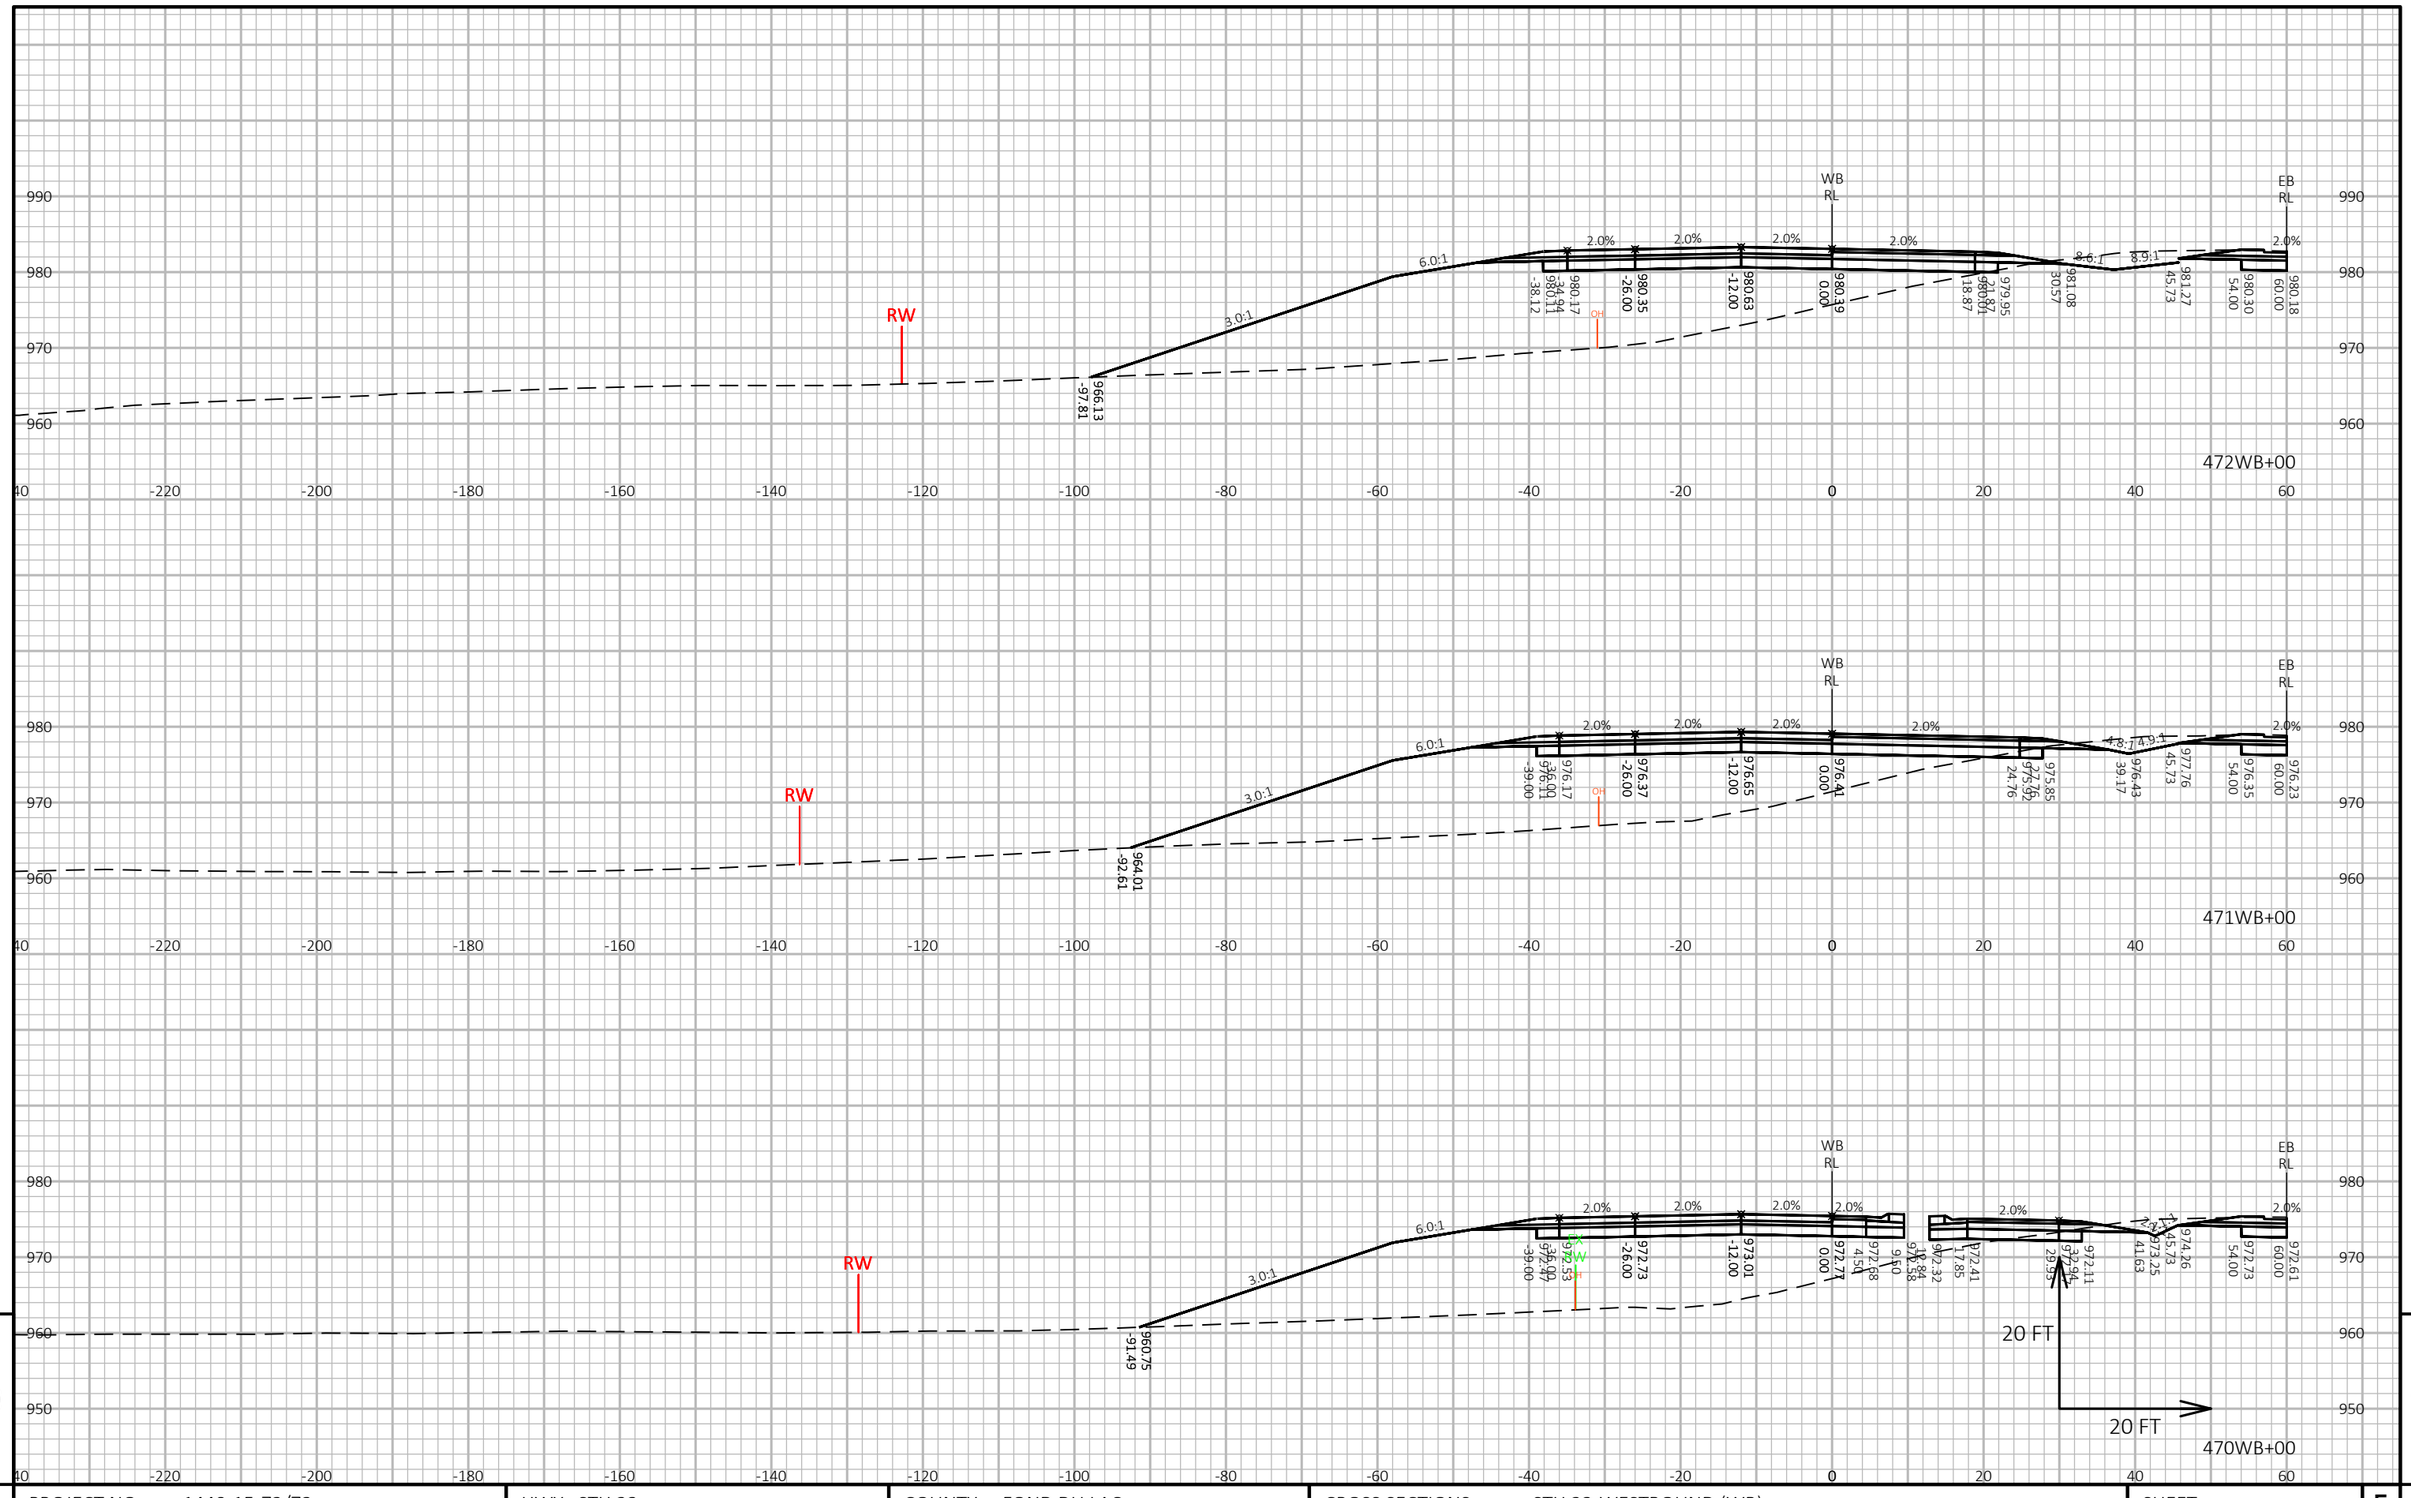


PROJECT NO: 1440-15-72/73	HWY: STH 23	COUNTY: FOND DU LAC	CROSS SECTIONS: STH 23-WESTBOUND (WB)	SHEET	E

FILE NAME : N:\PDS\C3D\14401501\SHEETSPLAN\CROSSSECTIONS\14401573\14401573_WB_C.DWG
LAYOUT NAME - 16 14401573-090234-xs

PLOT DATE : 2/26/2019 3:06 PM PLOT BY : VICKMAN, GARRETT T PLOT NAME : PLOT SCALE : 1 IN:20 FT HORZ. / 1 IN:20 FT VERT.

WISDOT/CADDS SHEET 49

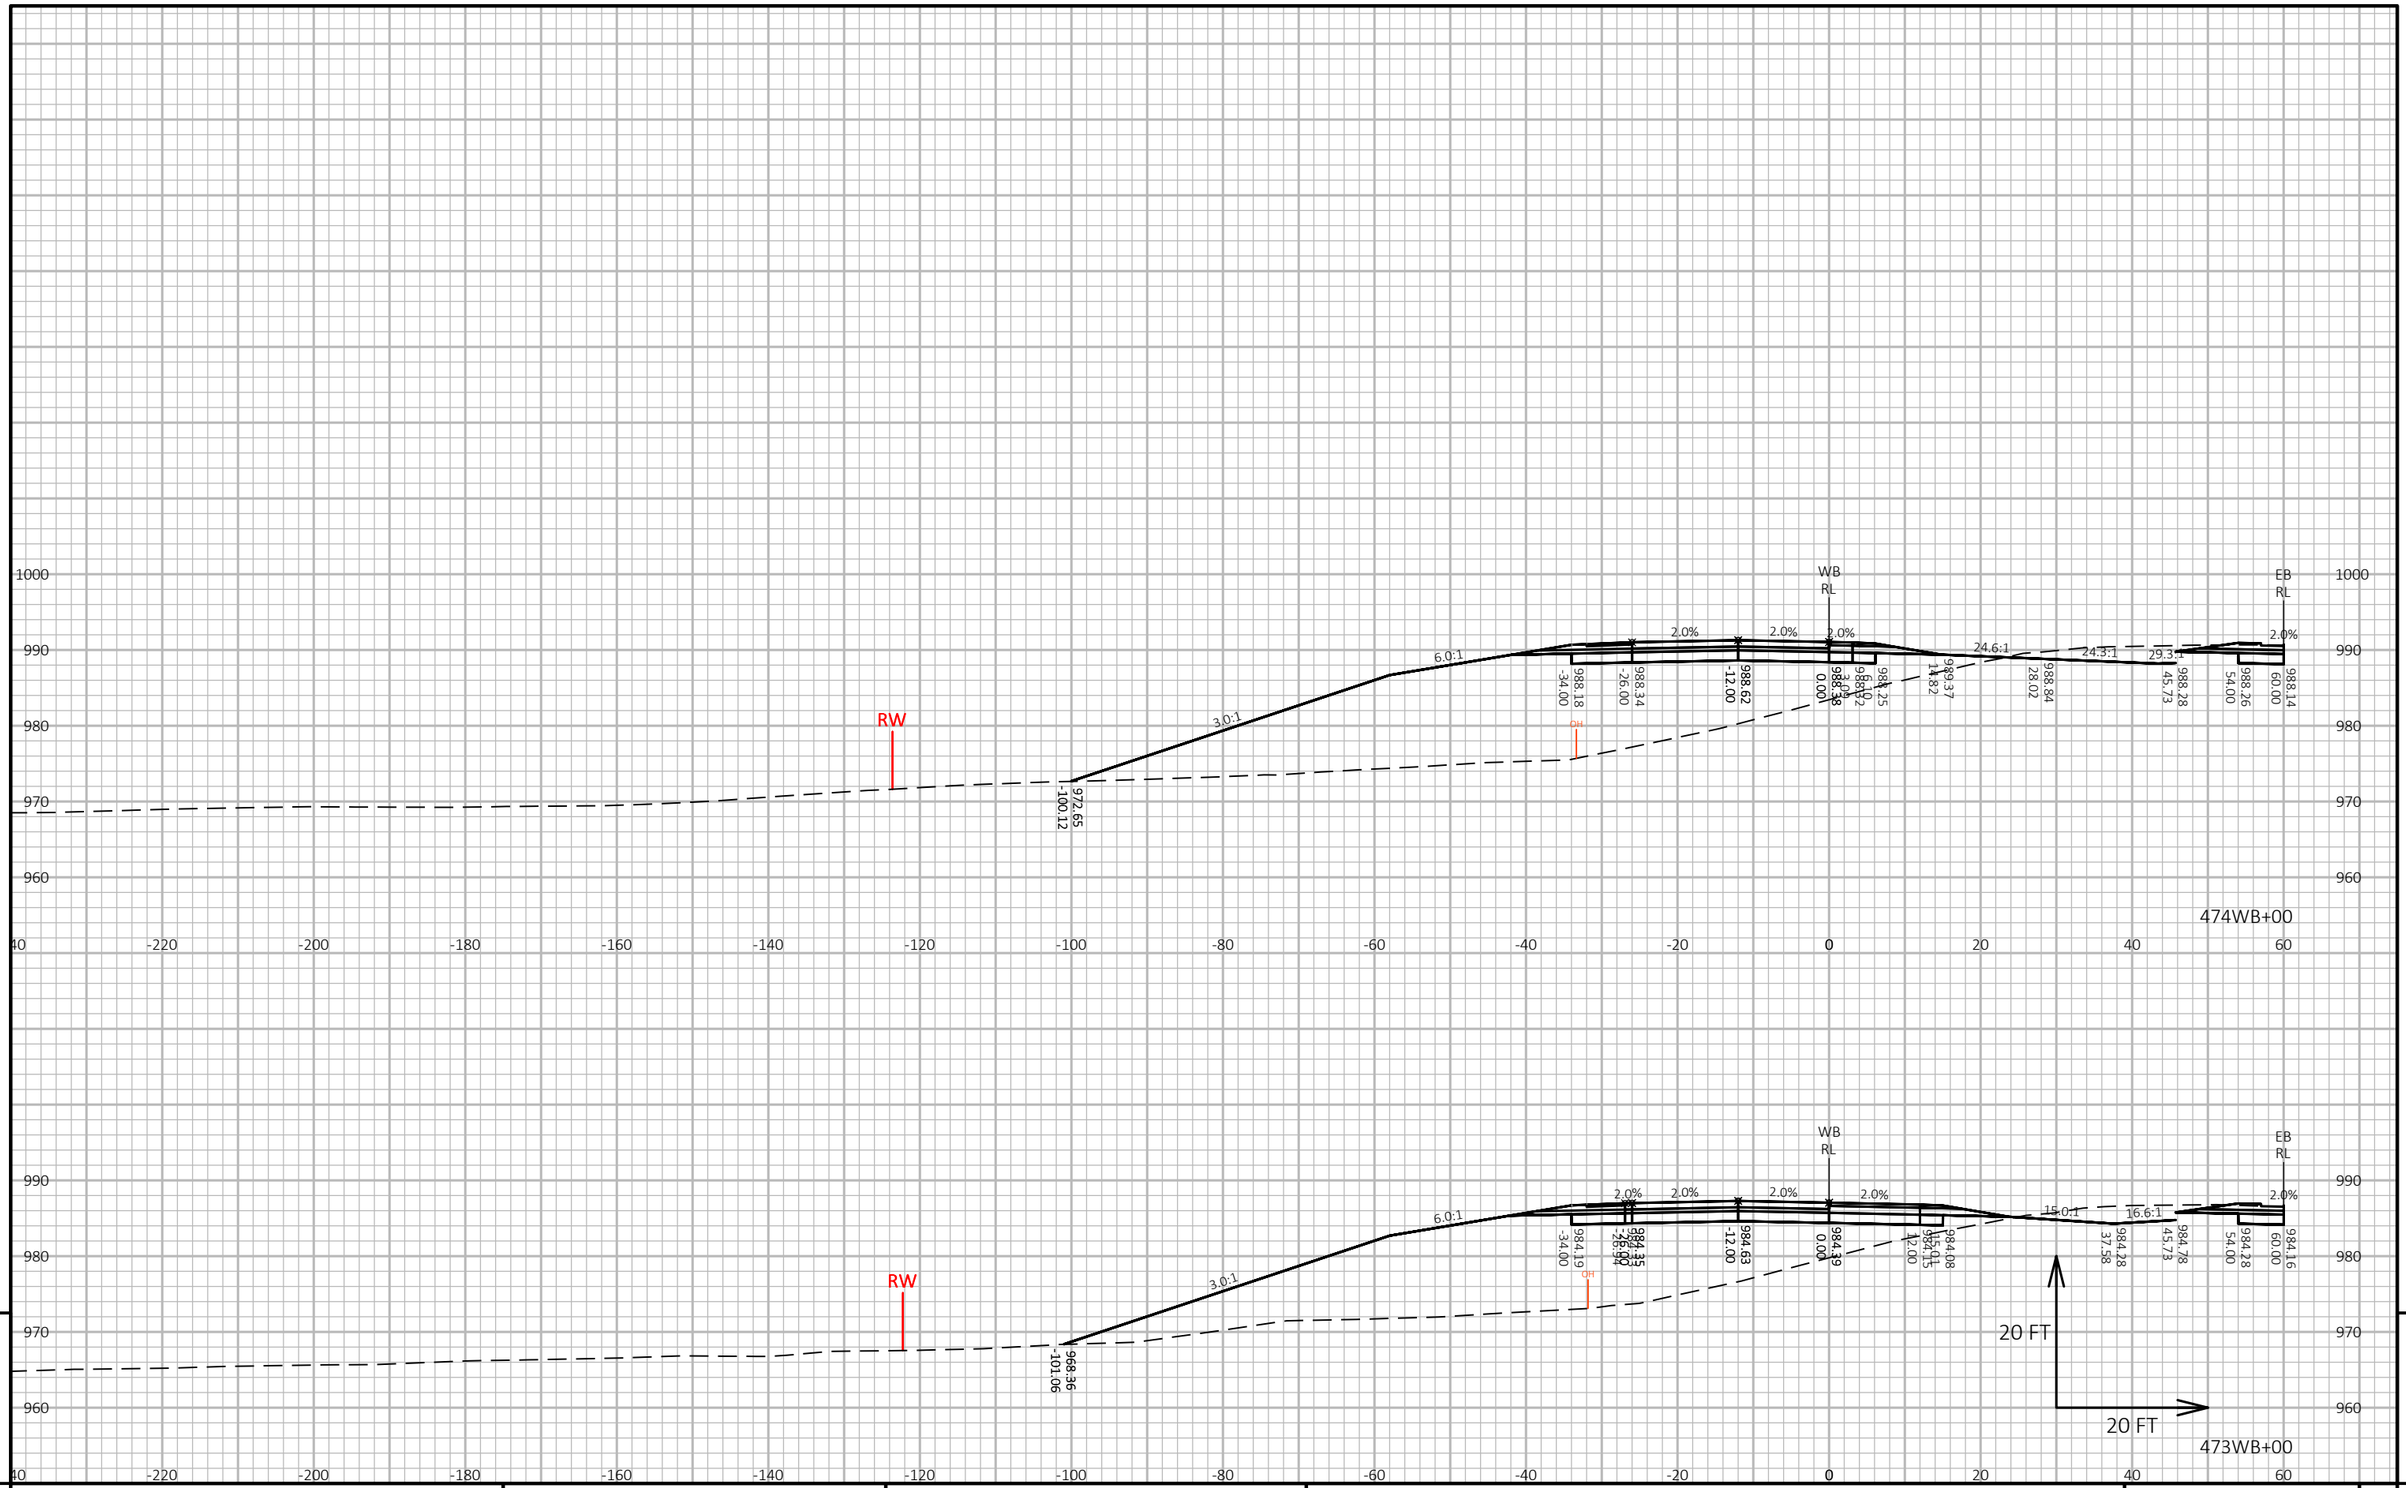


9 9

PROJECT NO: 1440-15-72/73	HWY: STH 23	COUNTY: FOND DU LAC	CROSS SECTIONS: STH 23-WESTBOUND (WB)	SHEET	E

FILE NAME : N:\PDS\C3D\14401501\SHEETSPLAN\CROSSSECTIONS\14401573\14401573_WB_C.DWG
LAYOUT NAME - 17 14401573-090235-xs

PLOT DATE : 2/26/2019 3:06 PM PLOT BY : VICKMAN, GARRETT T PLOT NAME : PLOT SCALE : 1 IN:20 FT HORZ. / 1 IN:20 FT VERT.

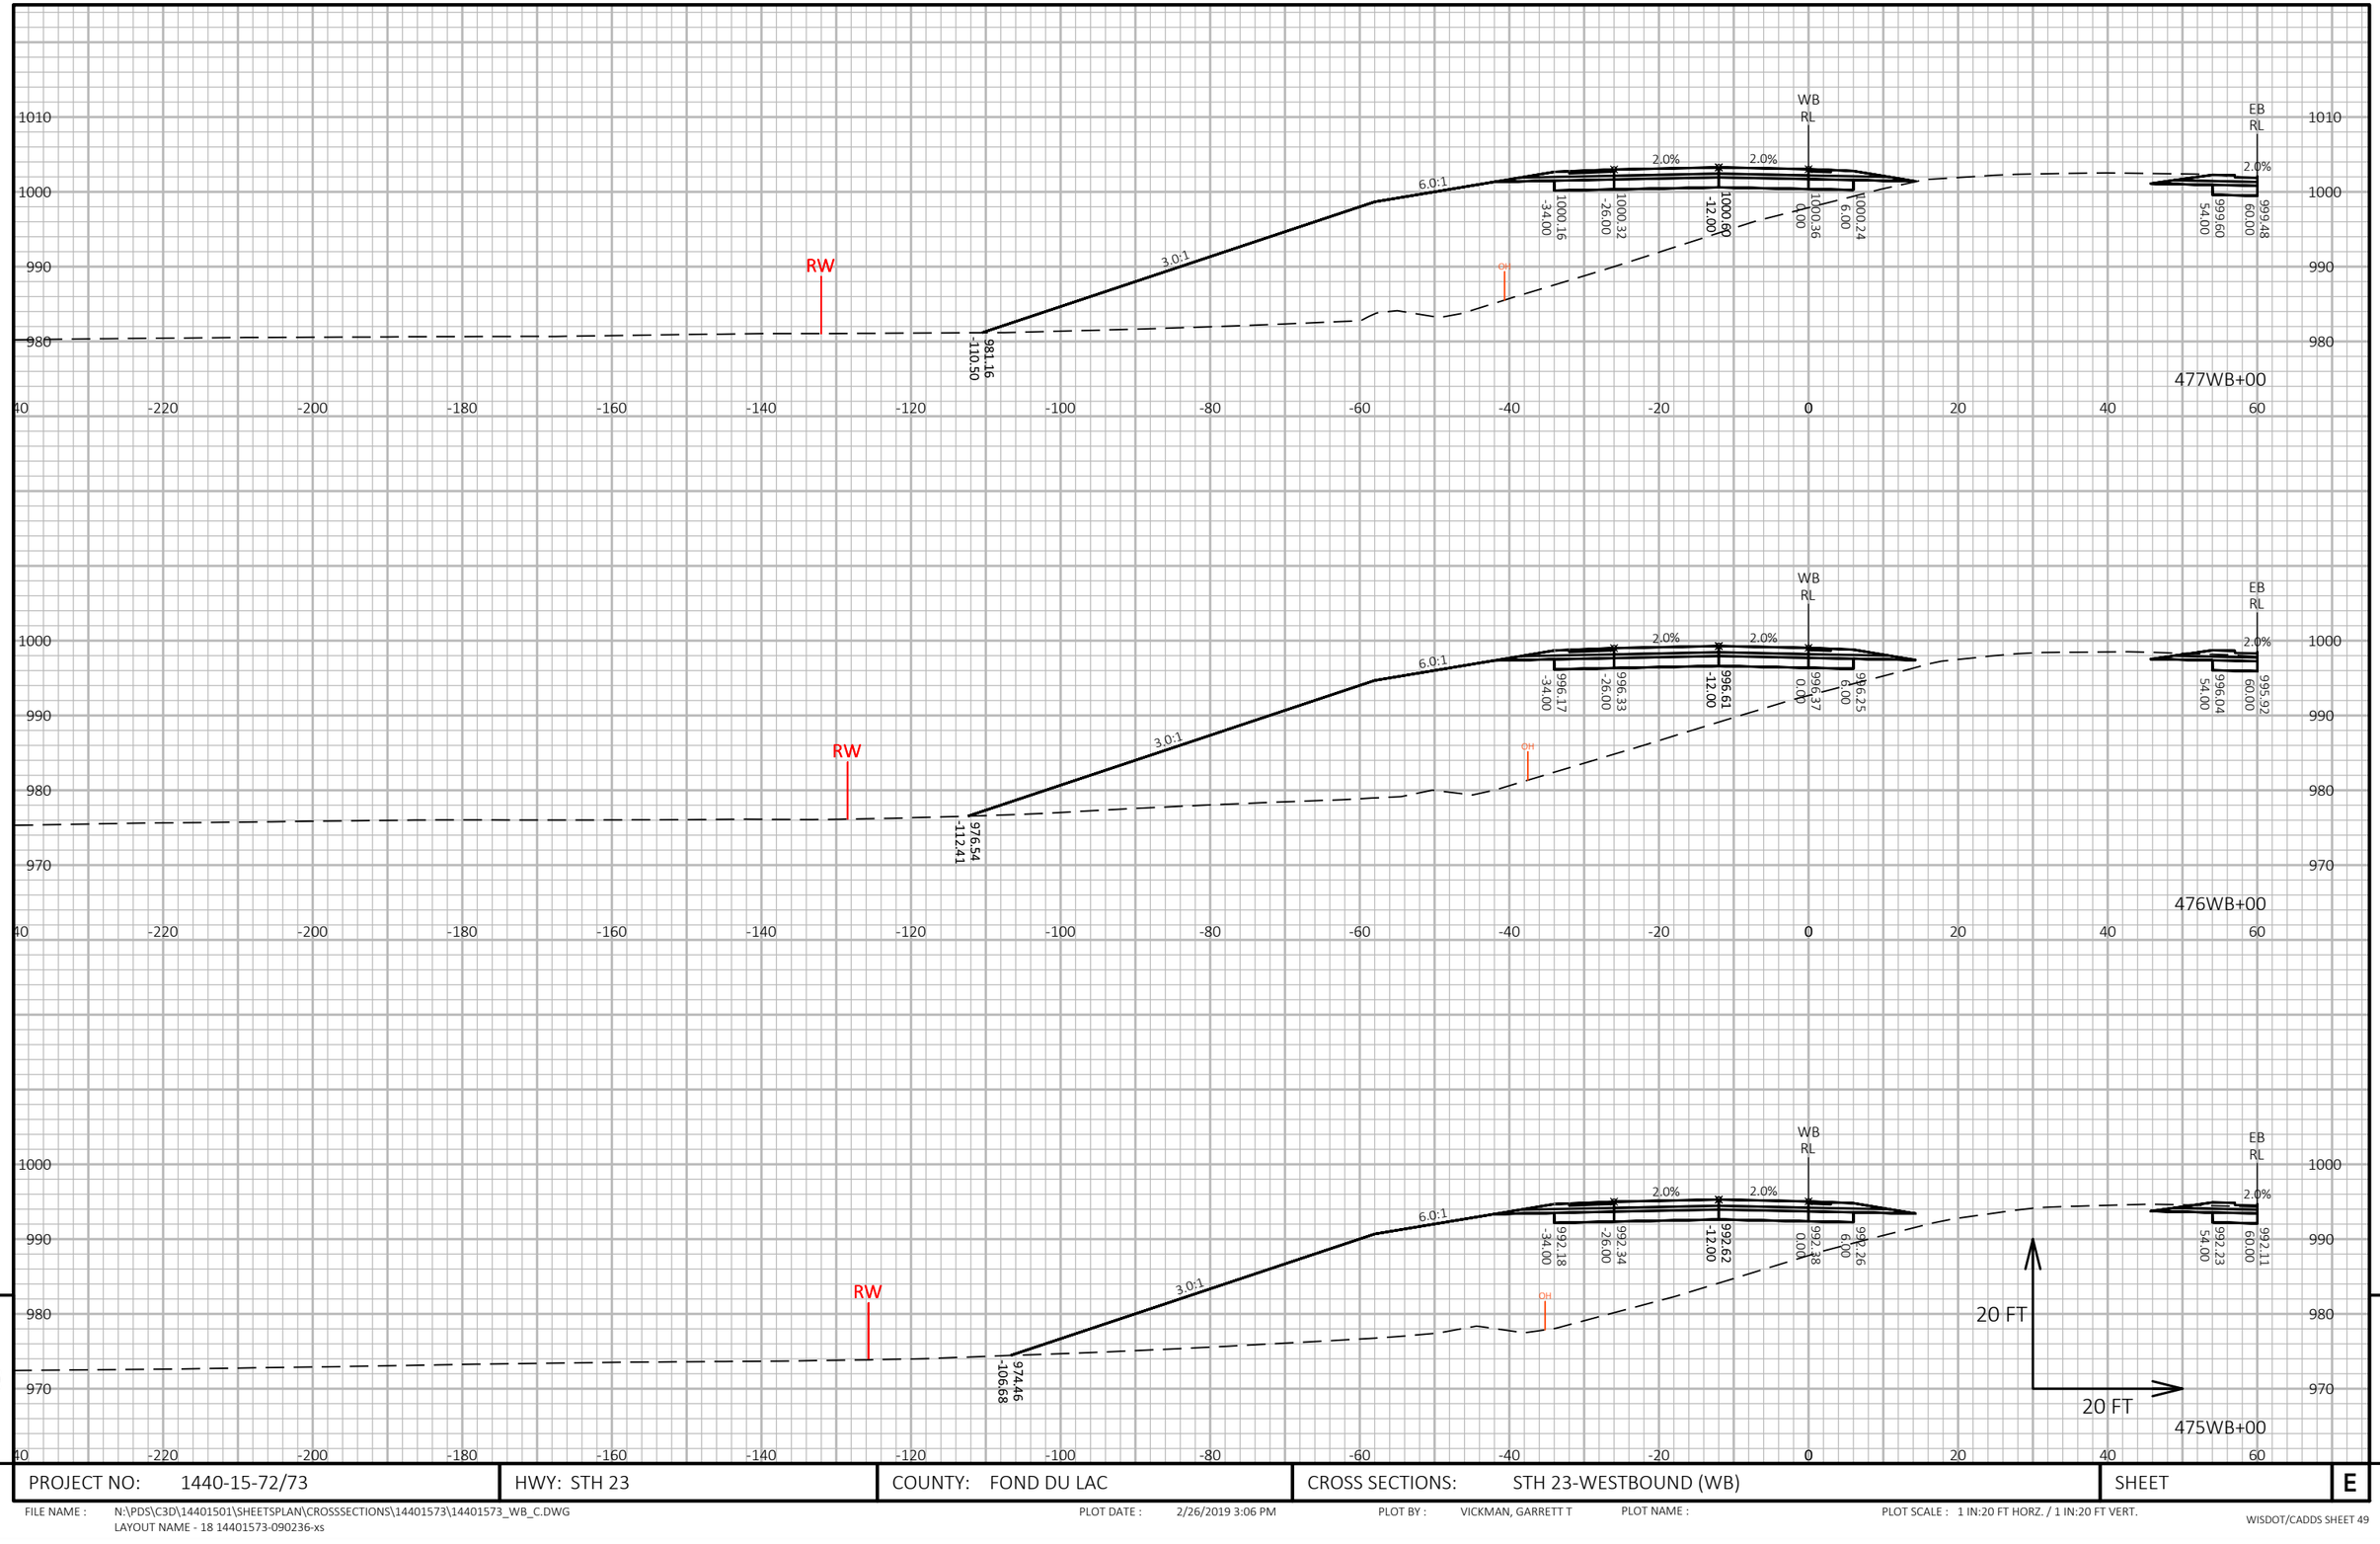

9

9

PROJECT NO: 1440-15-72/73	HWY: STH 23	COUNTY: FOND DU LAC	CROSS SECTIONS: STH 23-WESTBOUND (WB)	SHEET	E


FILE NAME : N:\PDS\C3D\14401501\SHEETSPLAN\CROSSSECTIONS\14401573\14401573_WB_C.DWG
LAYOUT NAME - 18 14401573-090236-xs


PLOT DATE : 2/26/2019 3:06 PM

PLOT BY : VICKMAN, GARRETT T

PLOT NAME :

PLOT SCALE : 1 IN:20 FT HORZ. / 1 IN:20 FT VERT.

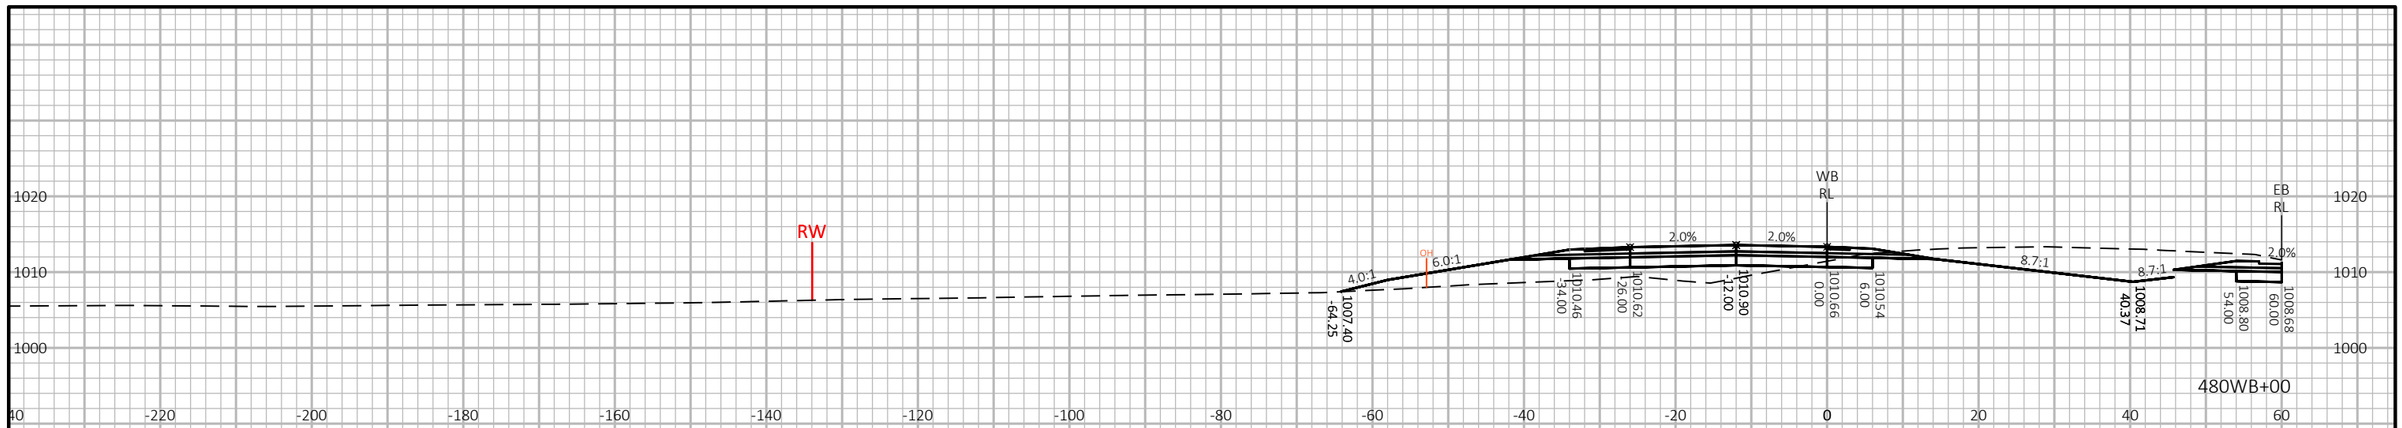

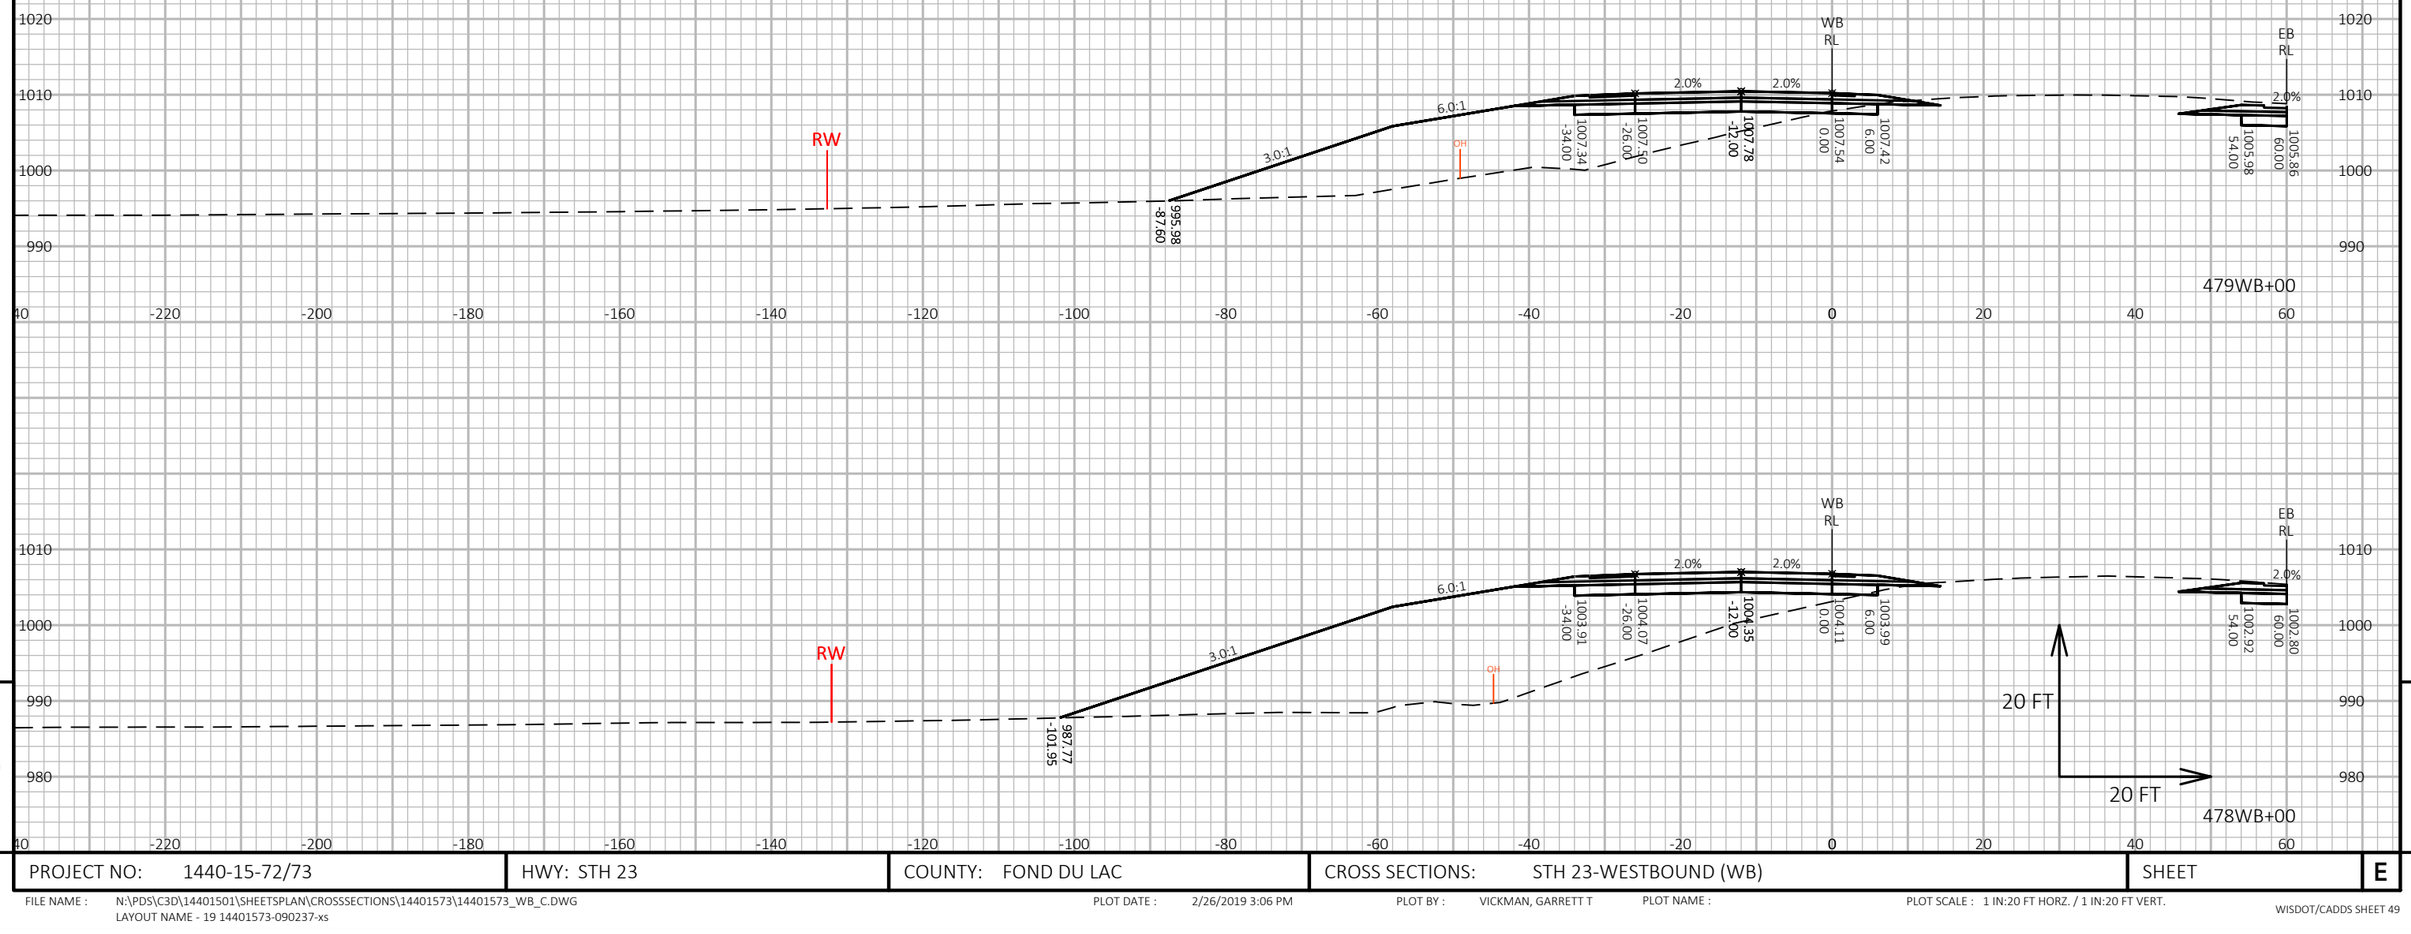


9

9

PROJECT NO: 1440-15-72/73	HWY: STH 23	COUNTY: FOND DU LAC	CROSS SECTIONS: STH 23-WESTBOUND (WB)	SHEET	E

FILE NAME : N:\PDS\C3D\14401501\SHEETSPLAN\CROSSSECTIONS\14401573\14401573_WB_C.DWG
LAYOUT NAME - 19 14401573-090237-xs

PLOT DATE : 2/26/2019 3:06 PM PLOT BY : VICKMAN, GARRETT T PLOT NAME : PLOT SCALE : 1 IN:20 FT HORZ. / 1 IN:20 FT VERT.

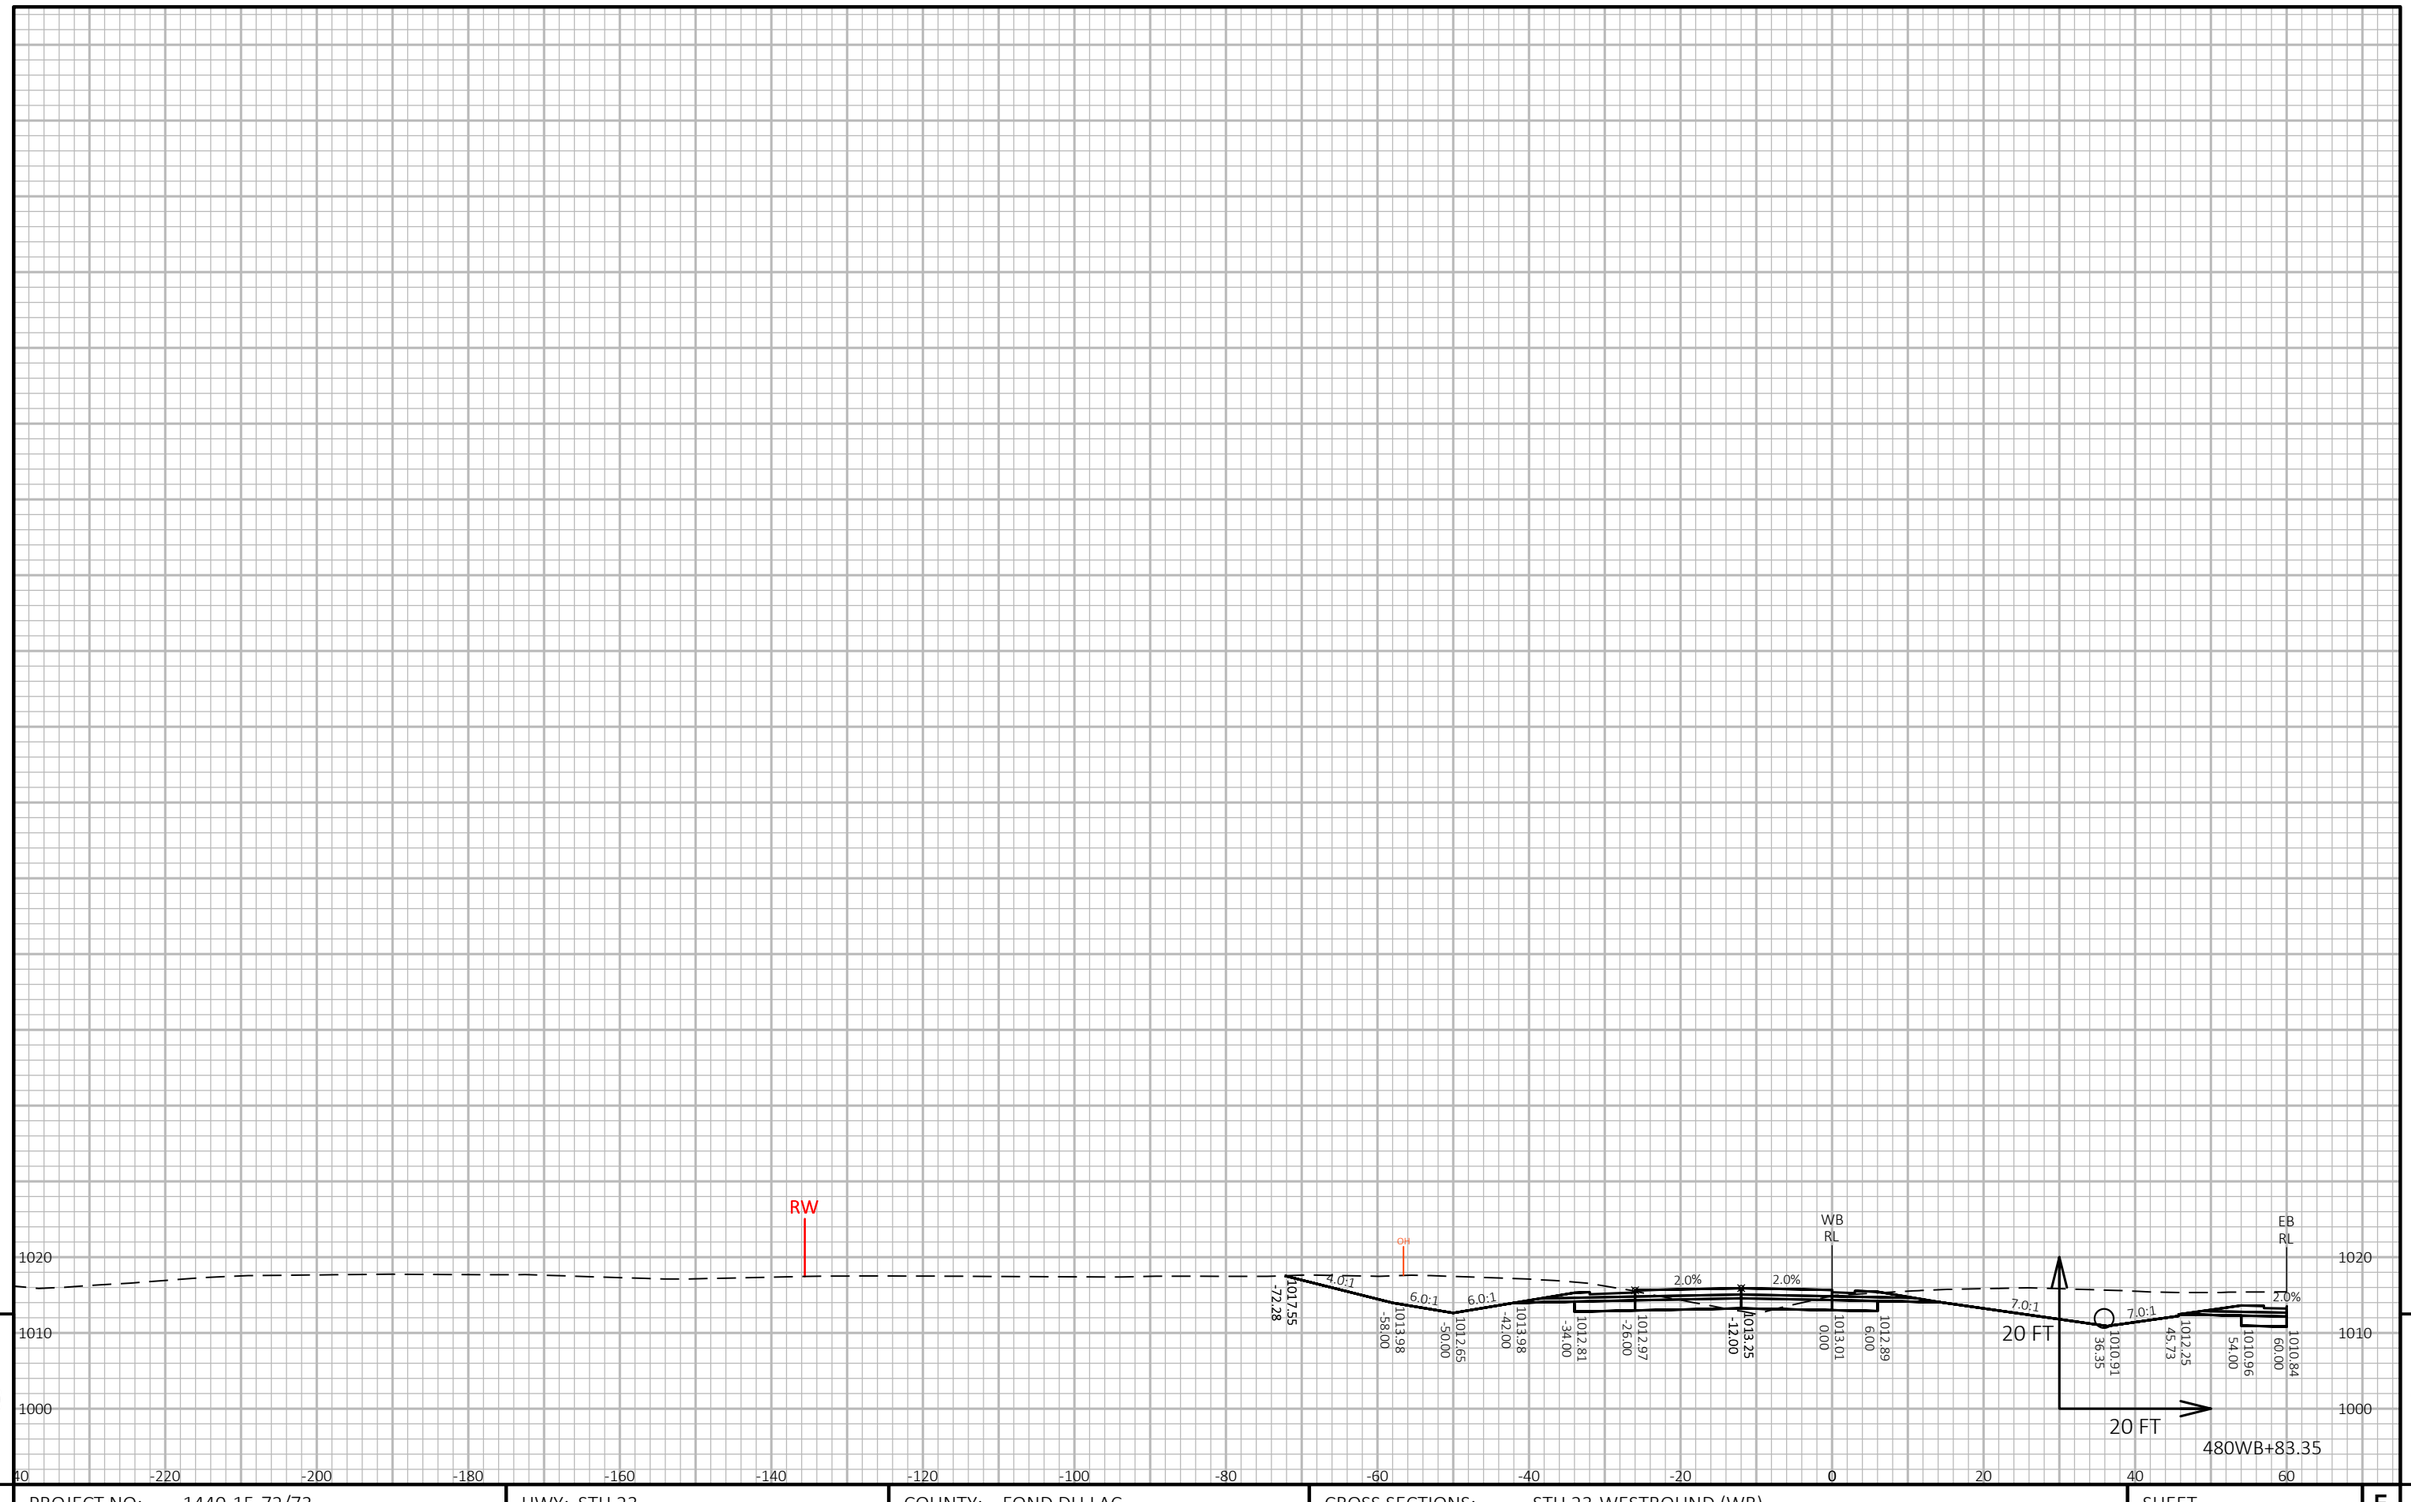


9

9

PROJECT NO: 1440-15-72/73	HWY: STH 23	COUNTY: FOND DU LAC	CROSS SECTIONS: STH 23-WESTBOUND (WB)	SHEET	E

FILE NAME : N:\PDS\C3D\14401501\SHEETSPLAN\CROSSSECTIONS\14401573\14401573_WB_C.DWG
LAYOUT NAME - 20 14401573-090238-xs


PLOT DATE : 2/26/2019 3:07 PM PLOT BY : VICKMAN, GARRETT T PLOT NAME : PLOT SCALE : 1 IN:20 FT HORZ. / 1 IN:20 FT VERT.

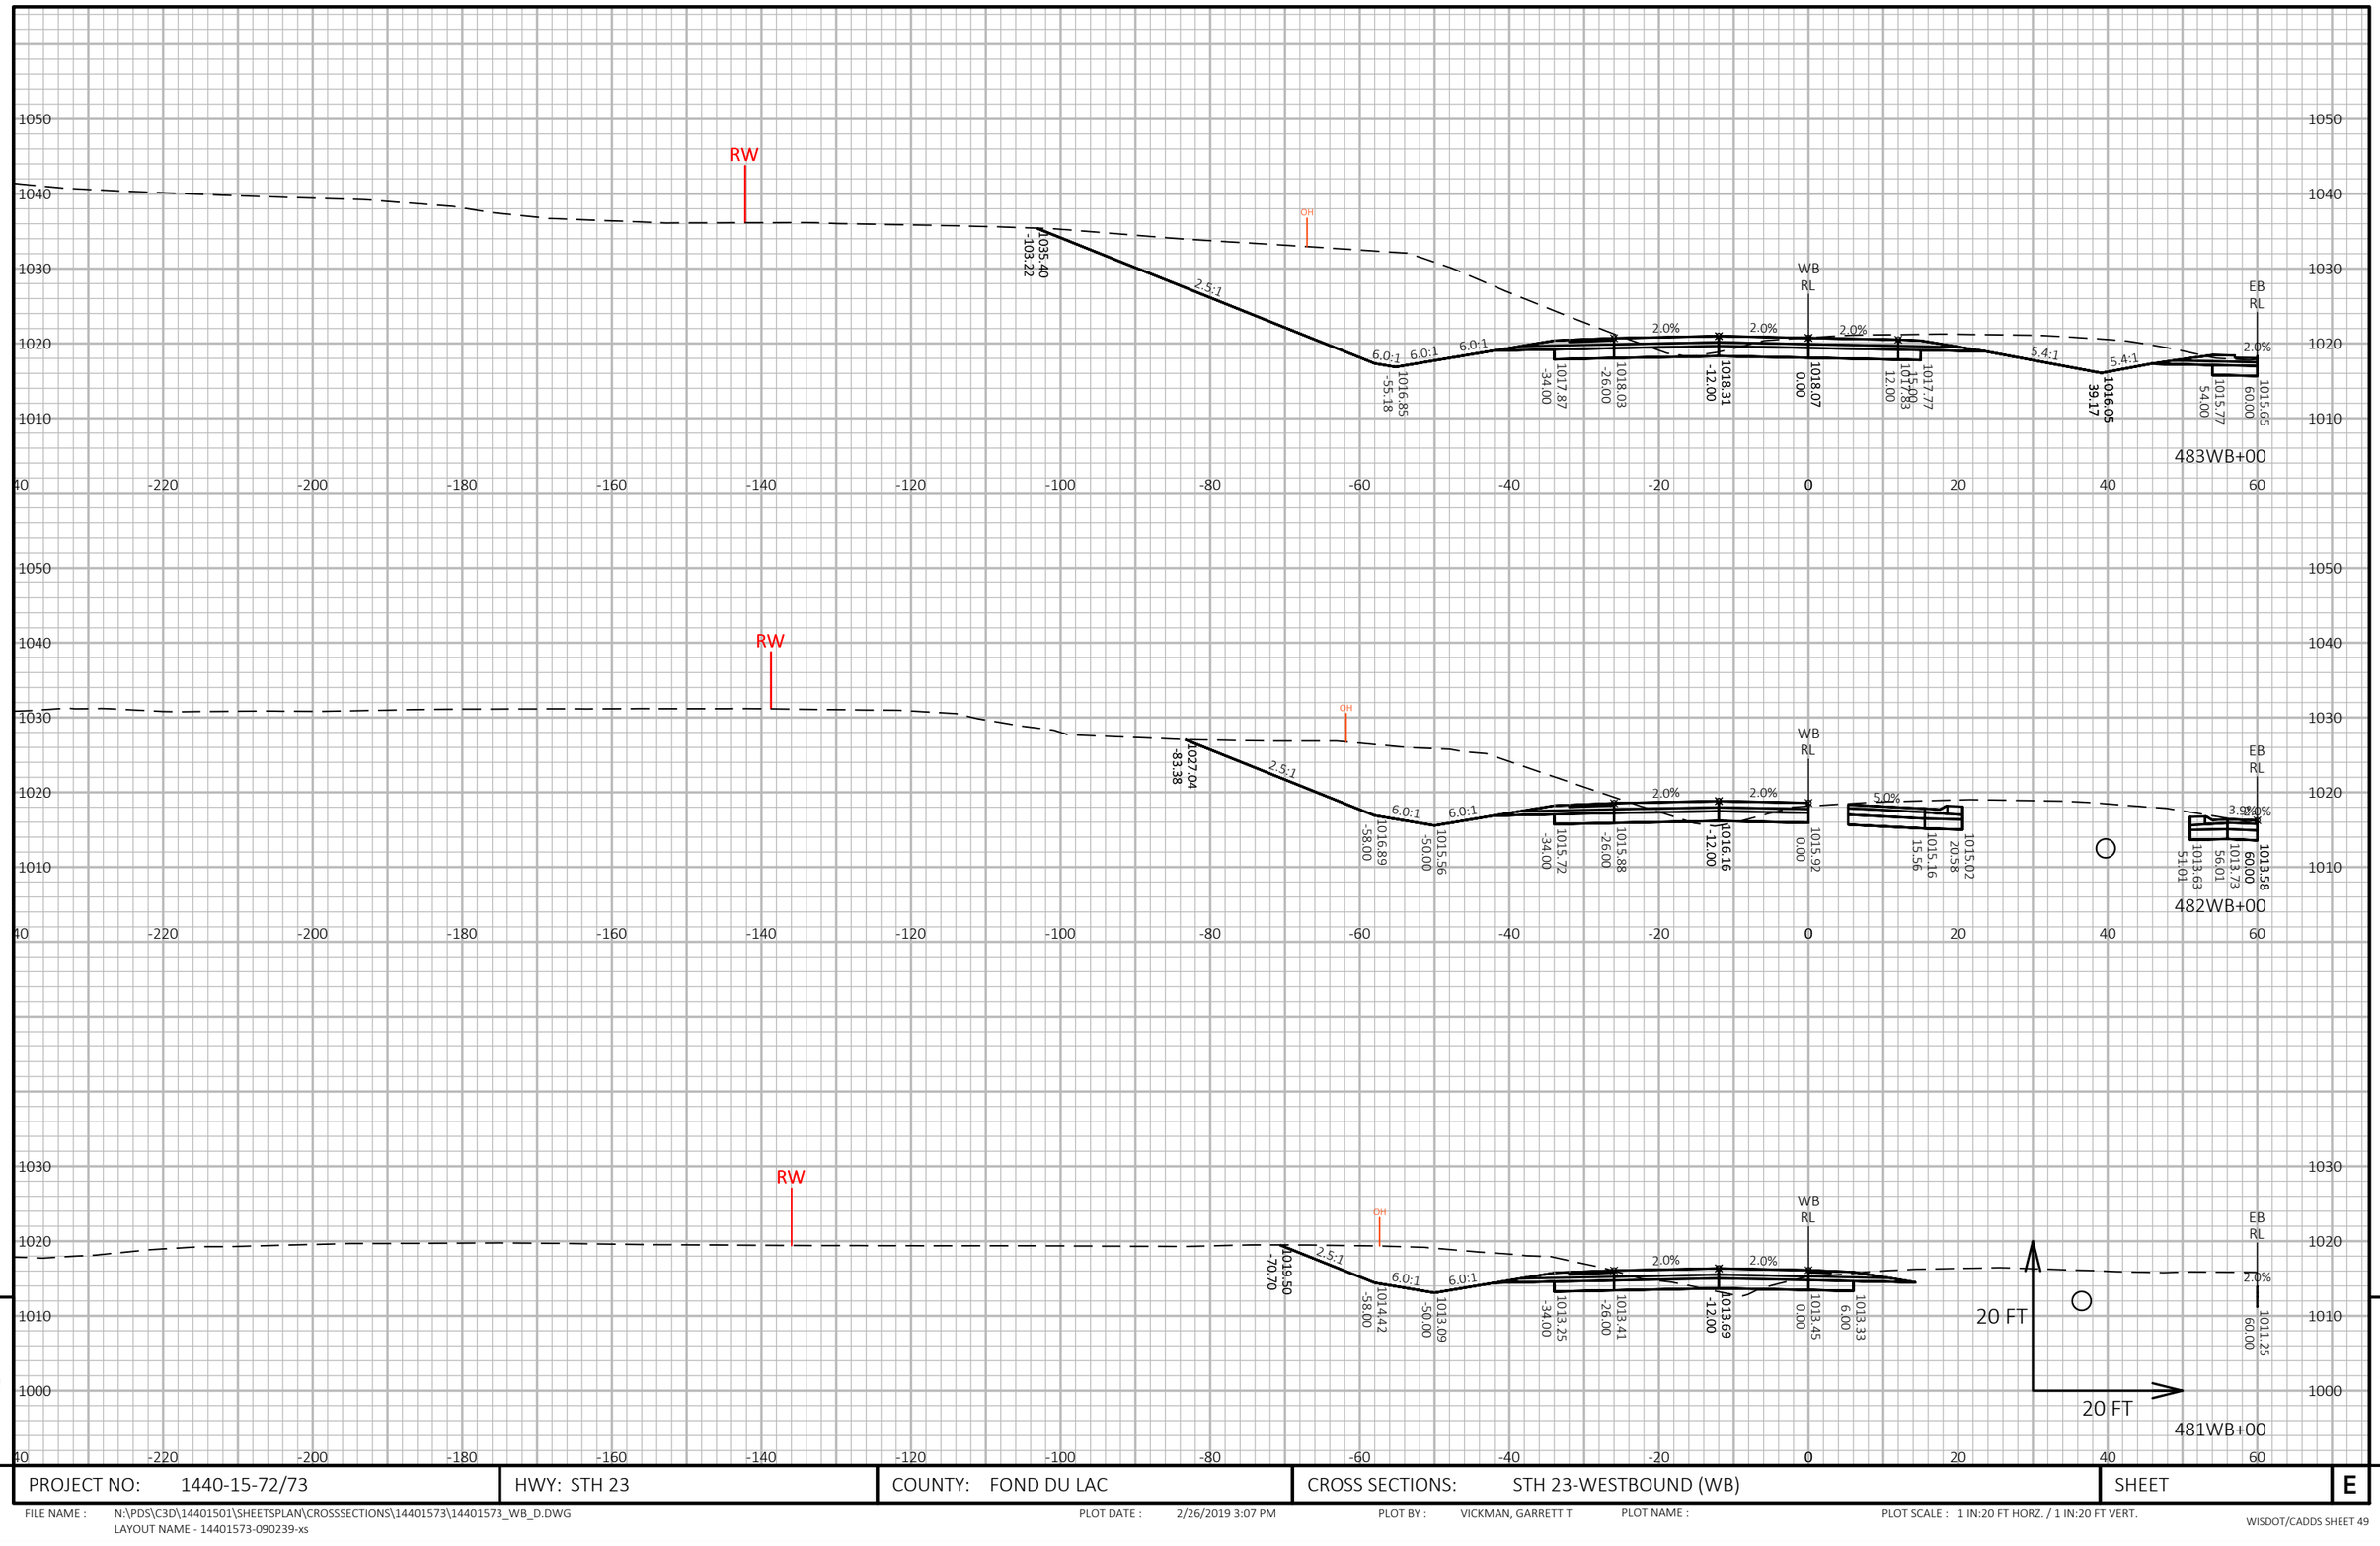


PROJECT NO: 1440-15-72/73	HWY: STH 23	COUNTY: FOND DU LAC	CROSS SECTIONS: STH 23-WESTBOUND (WB)	SHEET E

FILE NAME : N:\PDS\C3D\14401501\SHEETSPLAN\CROSSSECTIONS\14401573\14401573_WB_D.DWG
LAYOUT NAME - 14401573-090239-xs

PLOT DATE : 2/26/2019 3:07 PM PLOT BY : VICKMAN, GARRETT T PLOT NAME : PLOT SCALE : 1 IN:20 FT HORZ. / 1 IN:20 FT VERT.

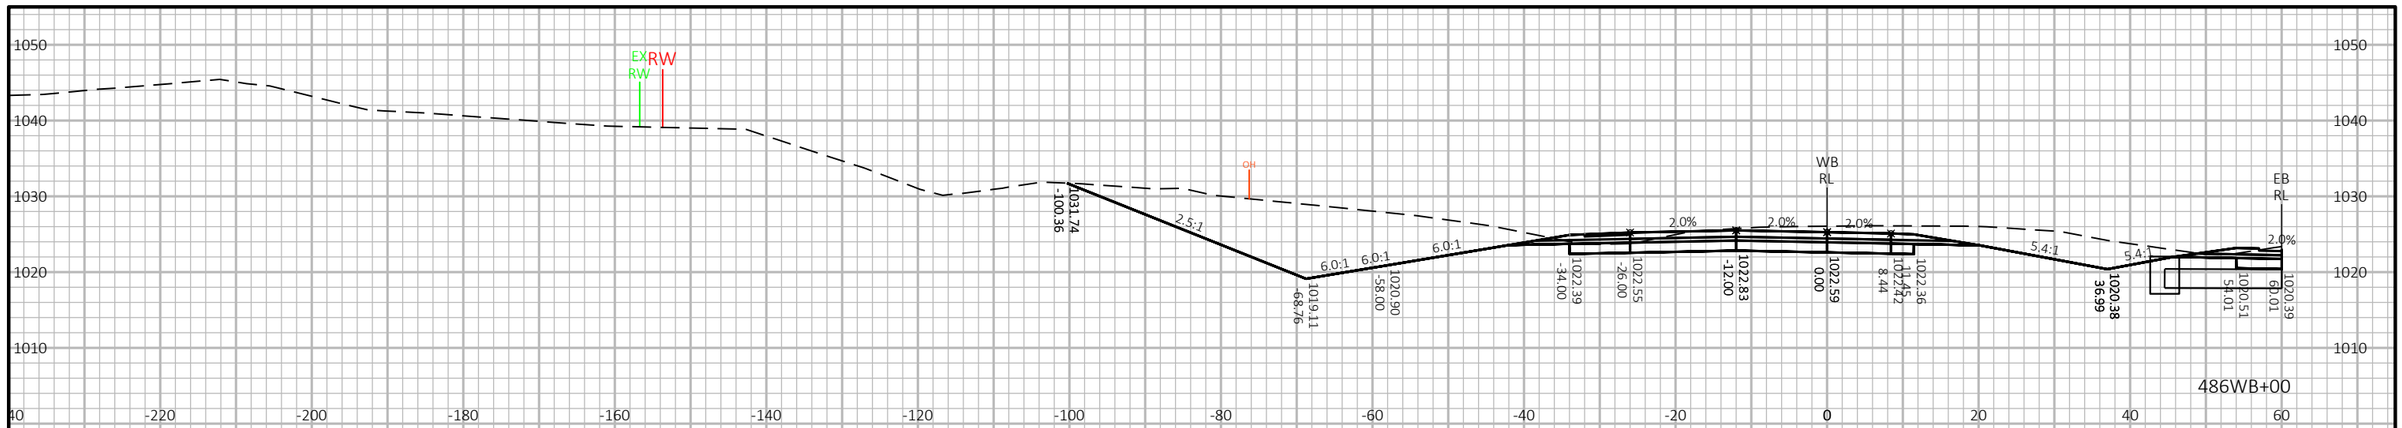



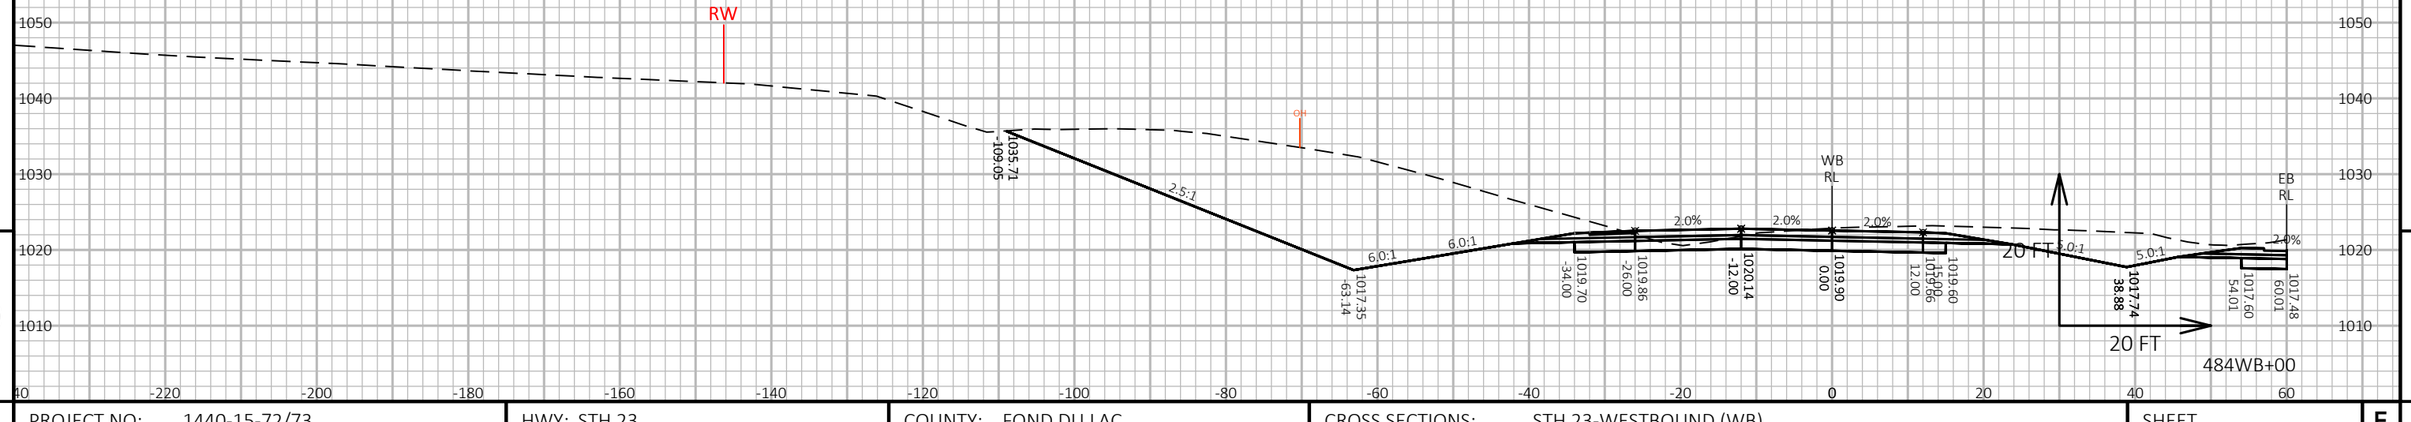


9

9

PROJECT NO: 1440-15-72/73	HWY: STH 23	COUNTY: FOND DU LAC	CROSS SECTIONS: STH 23-WESTBOUND (WB)	SHEET E

FILE NAME : N:\PDS\C3D\14401501\SHEETSPLAN\CROSSSECTIONS\14401573\14401573_WB_D.DWG
LAYOUT NAME - 14401573-090240-xs

PLOT DATE : 2/26/2019 3:07 PM PLOT BY : VICKMAN, GARRETT T PLOT NAME : PLOT SCALE : 1 IN:20 FT HORZ. / 1 IN:20 FT VERT.

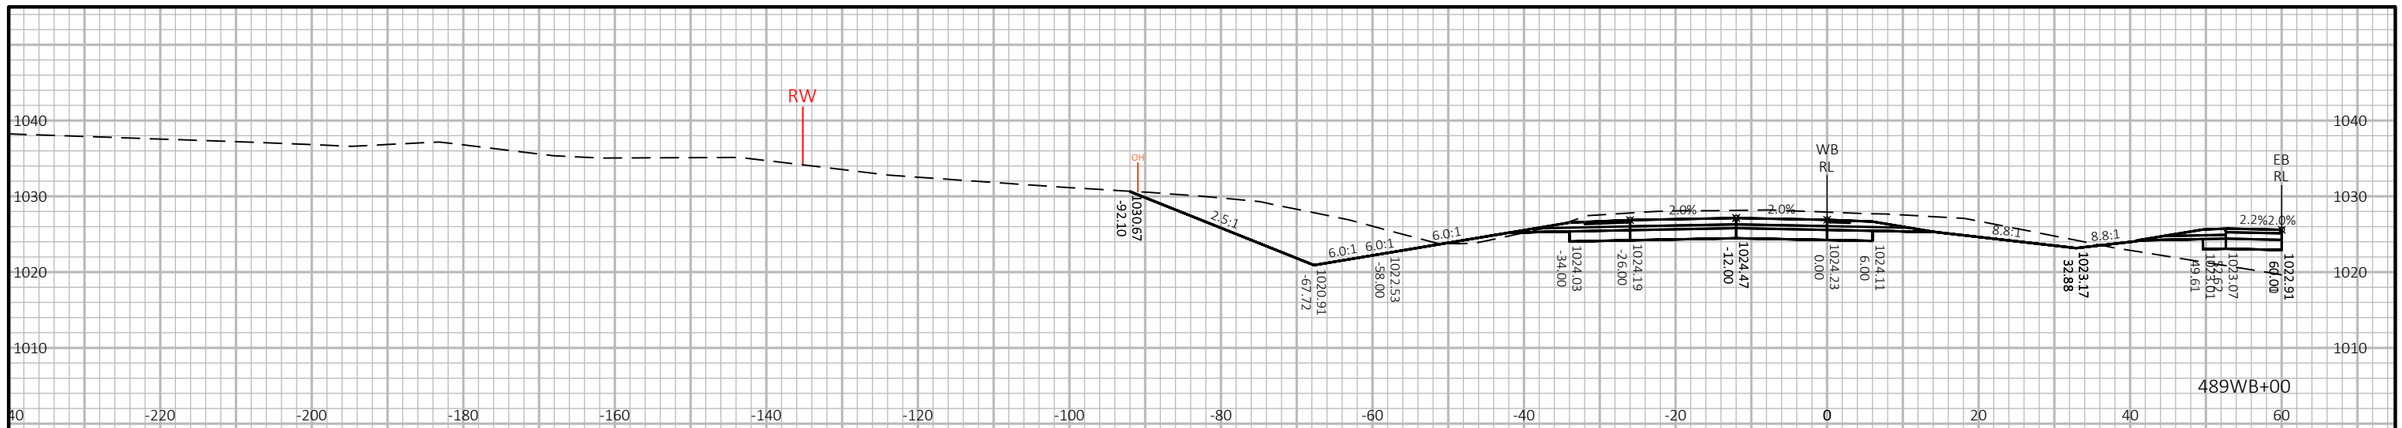






9

9

PROJECT NO: 1440-15-72/73	HWY: STH 23	COUNTY: FOND DU LAC	CROSS SECTIONS: STH 23-WESTBOUND (WB)	SHEET	E

FILE NAME : N:\PDS\C3D\14401501\SHEETSPLAN\CROSSSECTIONS\14401573\14401573_WB_D.DWG
LAYOUT NAME - 14401573-090241-xs

PLOT DATE : 2/26/2019 3:08 PM PLOT BY : VICKMAN, GARRETT T PLOT NAME : PLOT SCALE : 1 IN:20 FT HORZ. / 1 IN:20 FT VERT.

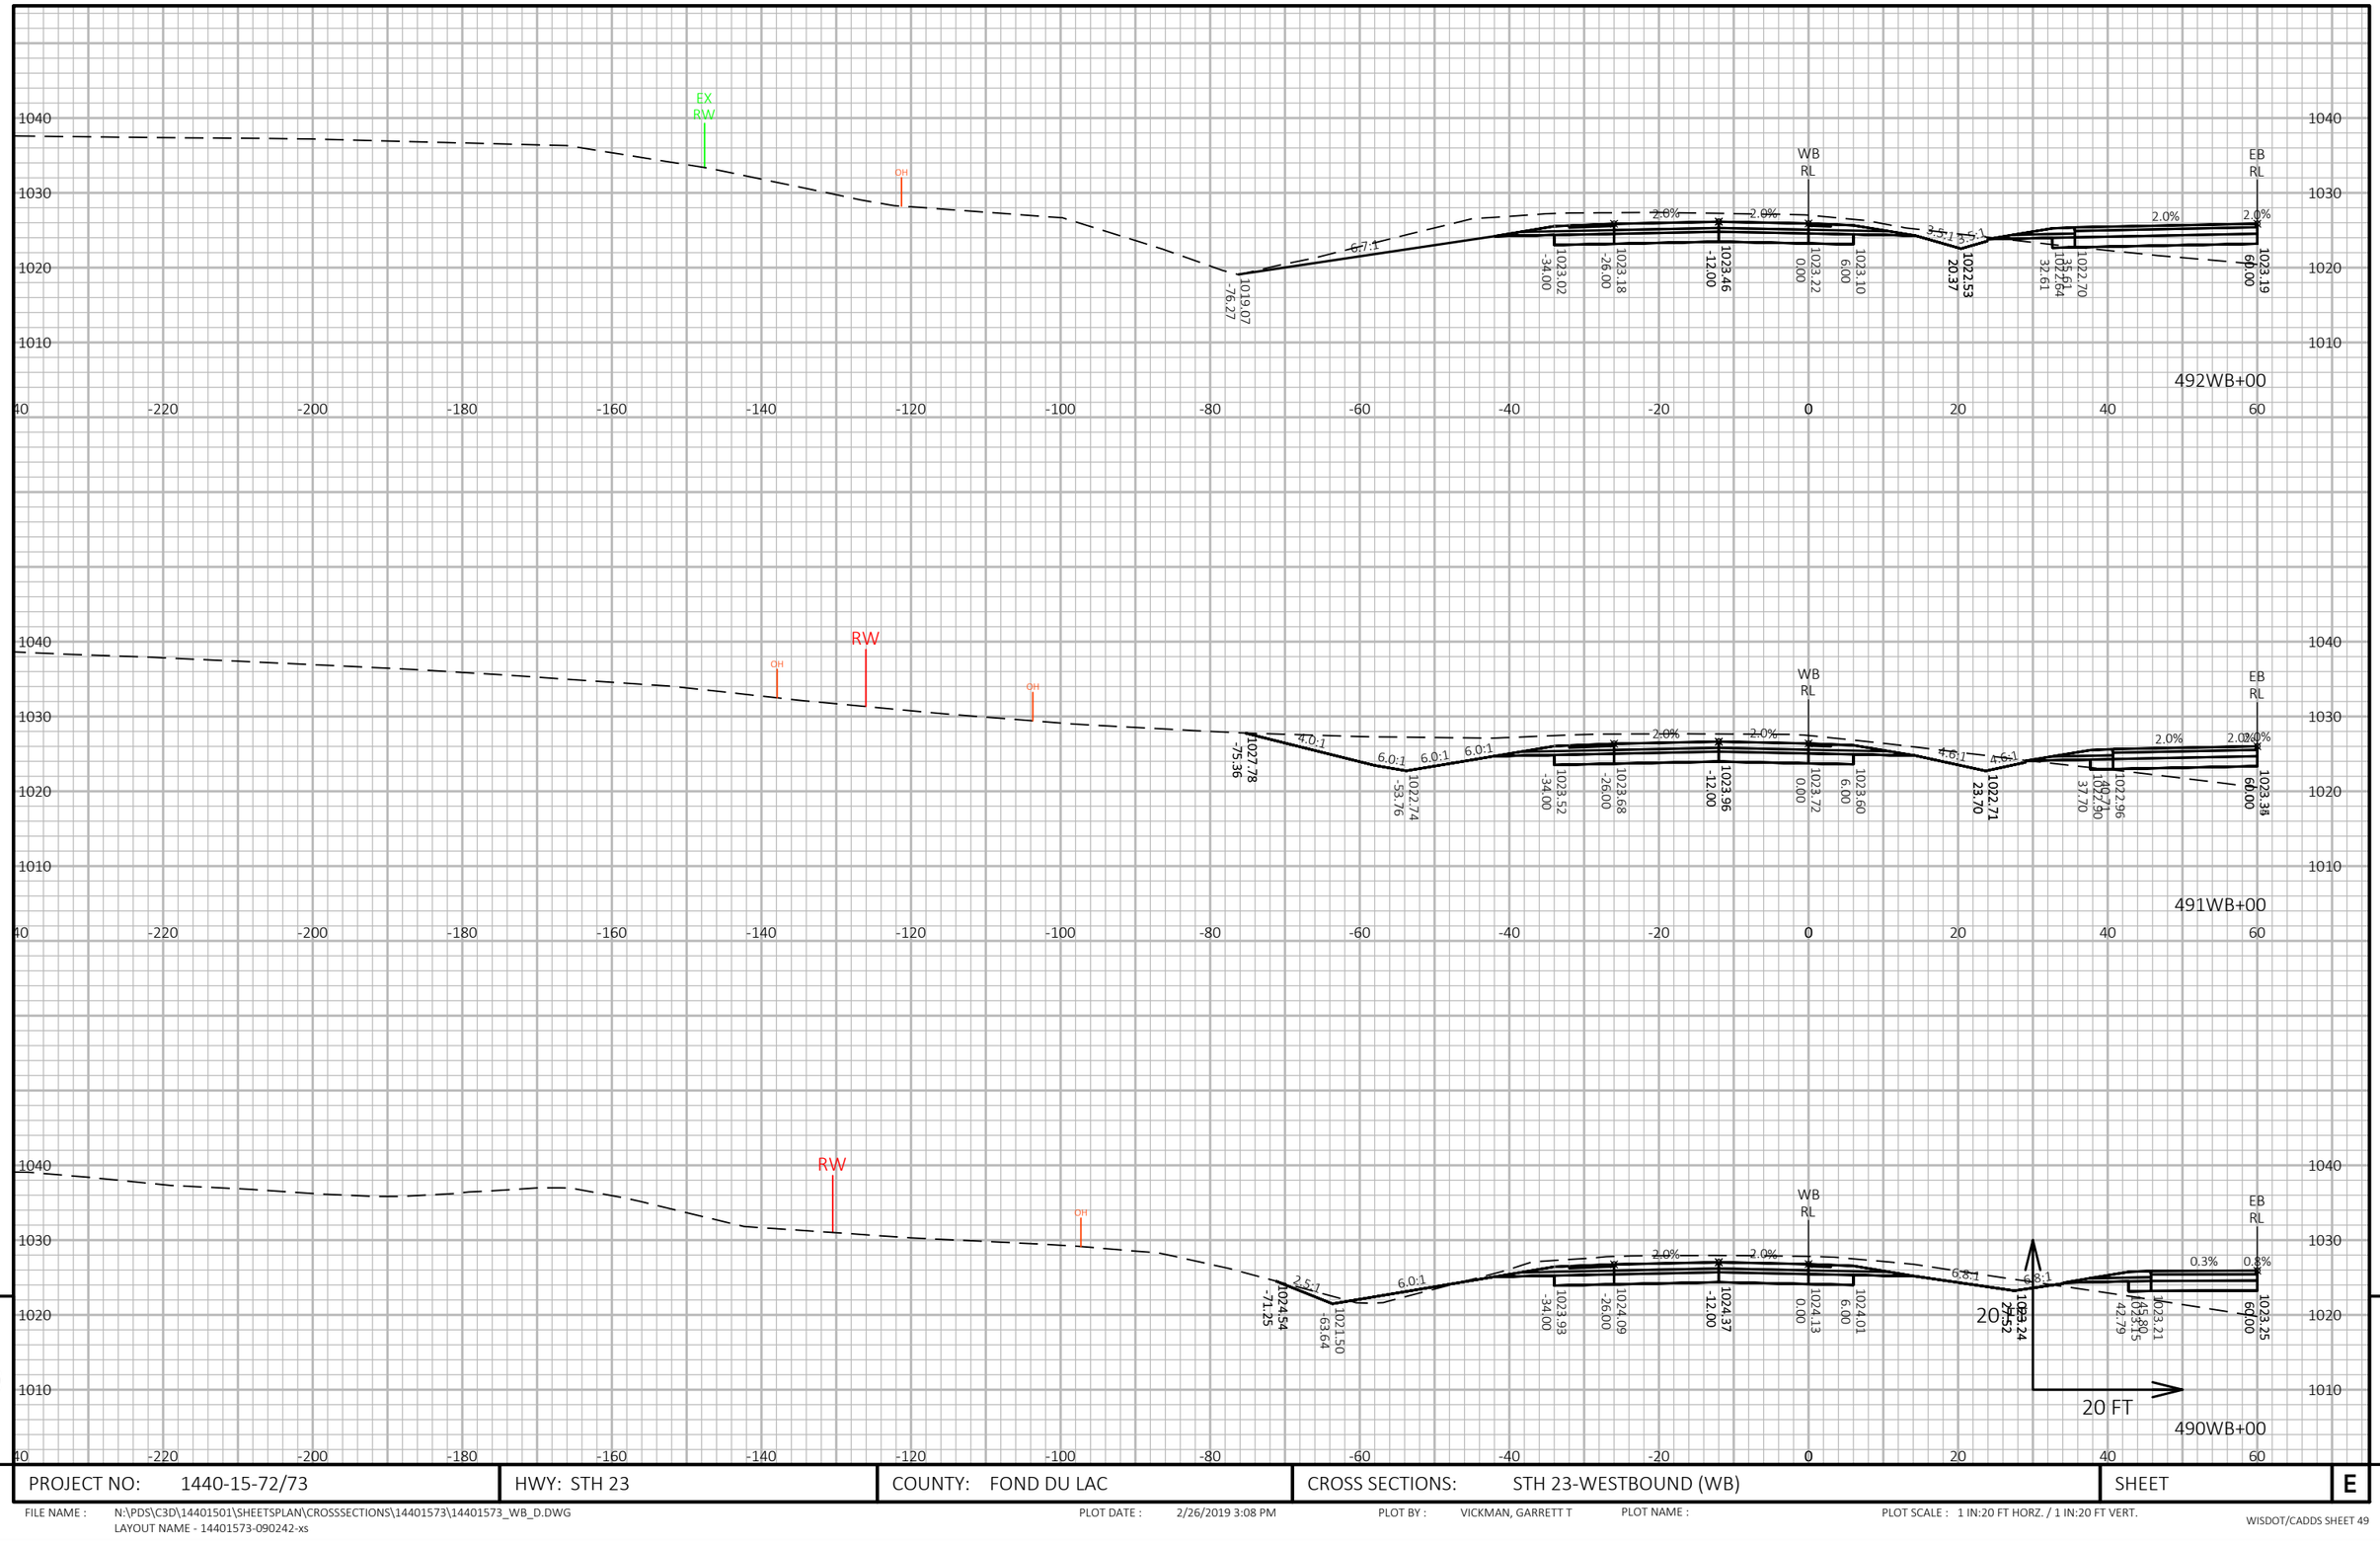

9

9

PROJECT NO: 1440-15-72/73	HWY: STH 23	COUNTY: FOND DU LAC	CROSS SECTIONS: STH 23-WESTBOUND (WB)	SHEET	E


FILE NAME : N:\PDS\C3D\14401501\SHEETSPLAN\CROSSSECTIONS\14401573\14401573_WB_D.DWG
LAYOUT NAME - 14401573-090242-xs

PLOT DATE : 2/26/2019 3:08 PM

PLOT BY : VICKMAN, GARRETT T

PLOT NAME :

PLOT SCALE : 1 IN:20 FT HORZ. / 1 IN:20 FT VERT.

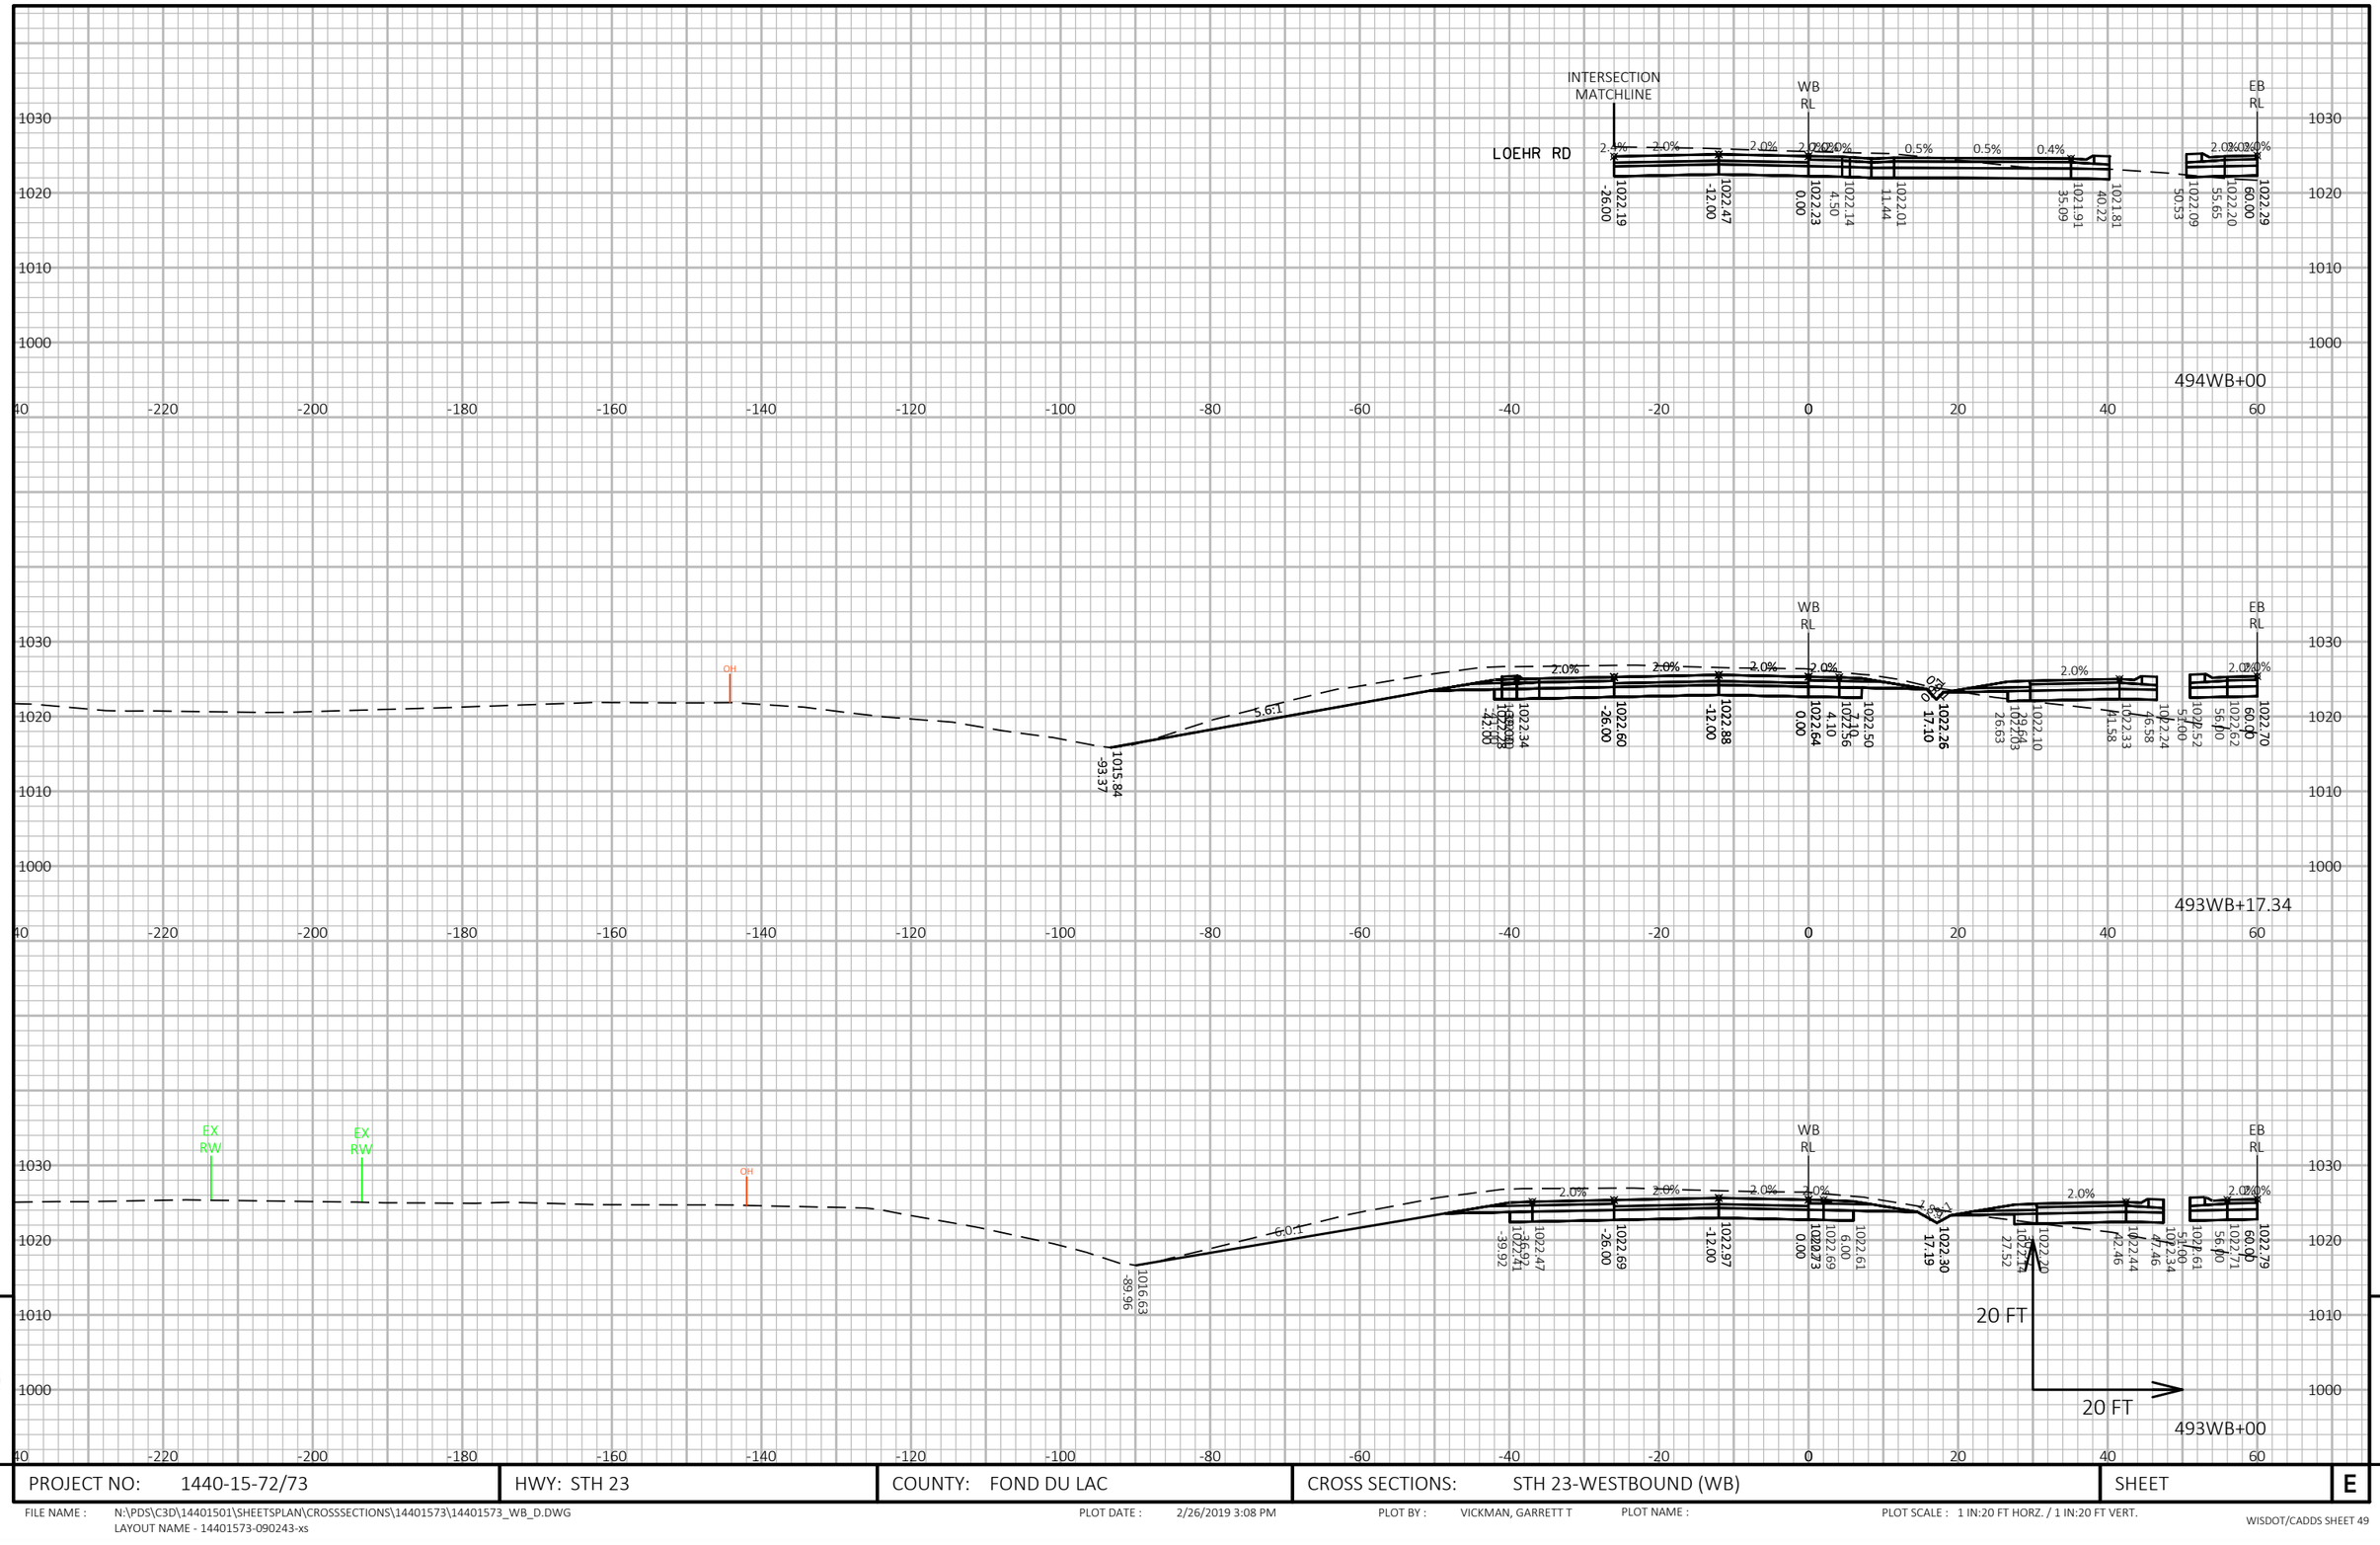


9

9

PROJECT NO: 1440-15-72/73	HWY: STH 23	COUNTY: FOND DU LAC	CROSS SECTIONS: STH 23-WESTBOUND (WB)	SHEET	E

FILE NAME : N:\PDS\C3D\14401501\SHEETSPLAN\CROSSSECTIONS\14401573\14401573_WB_D.DWG
LAYOUT NAME - 14401573-090243-xs

PLOT DATE : 2/26/2019 3:08 PM PLOT BY : VICKMAN, GARRETT T PLOT NAME : PLOT SCALE : 1 IN:20 FT HORZ. / 1 IN:20 FT VERT.

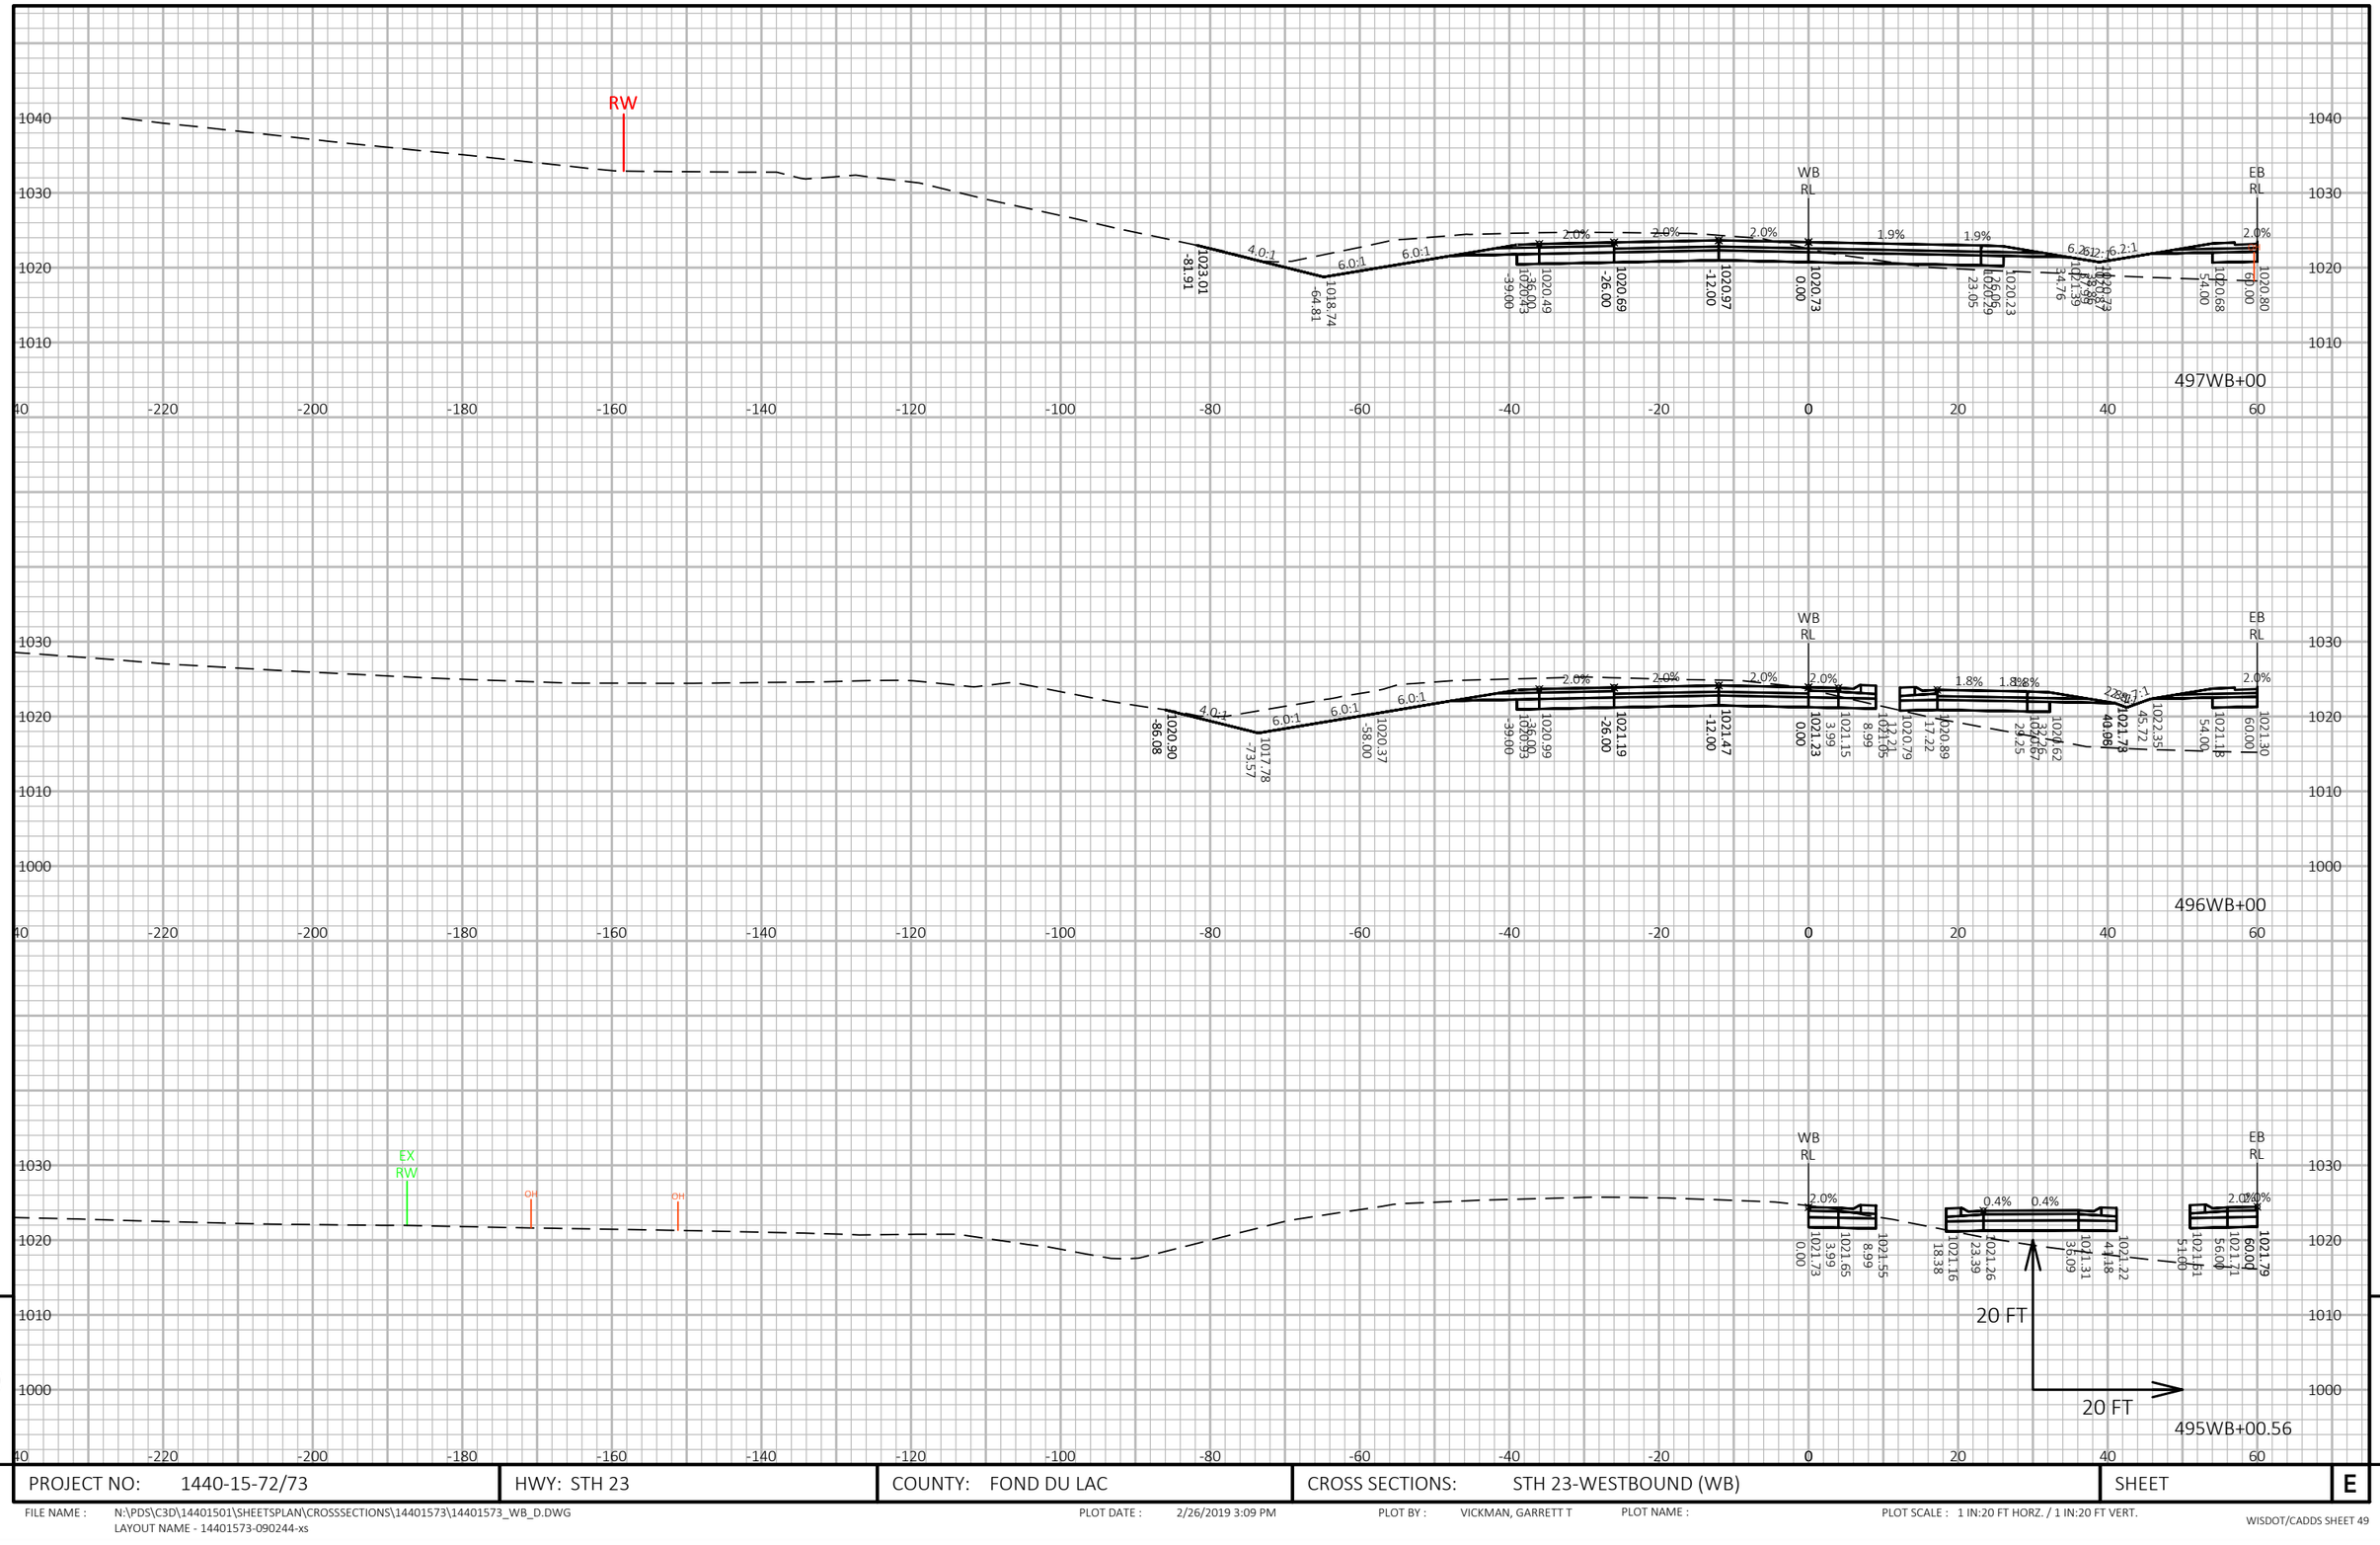

9

9

PROJECT NO: 1440-15-72/73	HWY: STH 23	COUNTY: FOND DU LAC	CROSS SECTIONS: STH 23-WESTBOUND (WB)	SHEET	E

FILE NAME : N:\PDS\C3D\14401501\SHEETSPLAN\CROSSSECTIONS\14401573\14401573_WB_D.DWG
LAYOUT NAME - 14401573-090244-xs

PLOT DATE : 2/26/2019 3:09 PM PLOT BY : VICKMAN, GARRETT T PLOT NAME : PLOT SCALE : 1 IN:20 FT HORZ. / 1 IN:20 FT VERT.

9


9


PROJECT NO: 1440-15-72/73	HWY: STH 23	COUNTY: FOND DU LAC	CROSS SECTIONS: STH 23-WESTBOUND (WB)	SHEET	E

FILE NAME : N:\PDS\C3D\14401501\SHEETSPLAN\CROSSSECTIONS\14401573\14401573_WB_D.DWG
LAYOUT NAME - 14401573-090245-xs

PLOT DATE : 2/26/2019 3:09 PM PLOT BY : VICKMAN, GARRETT T PLOT NAME : PLOT SCALE : 1 IN:20 FT HORZ. / 1 IN:20 FT VERT.

WISDOT/CADDS SHEET 49

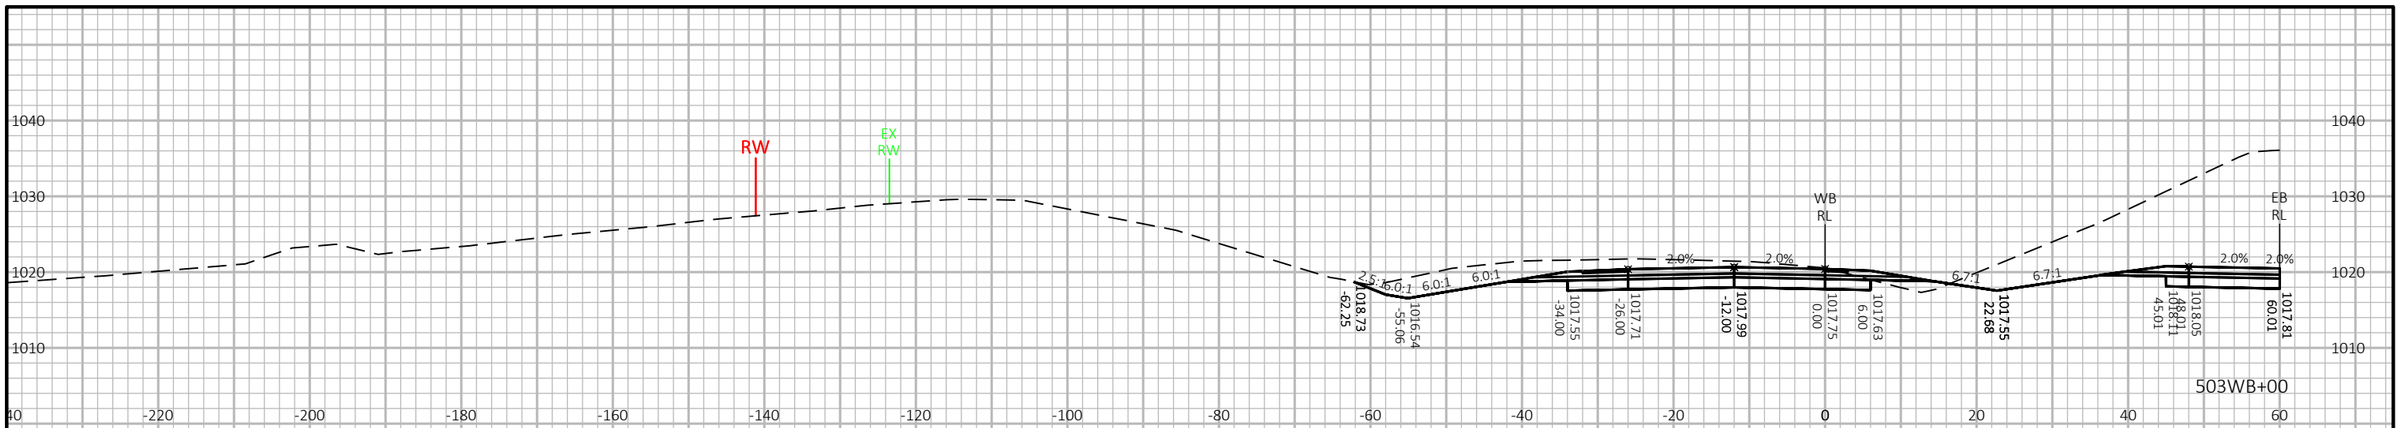

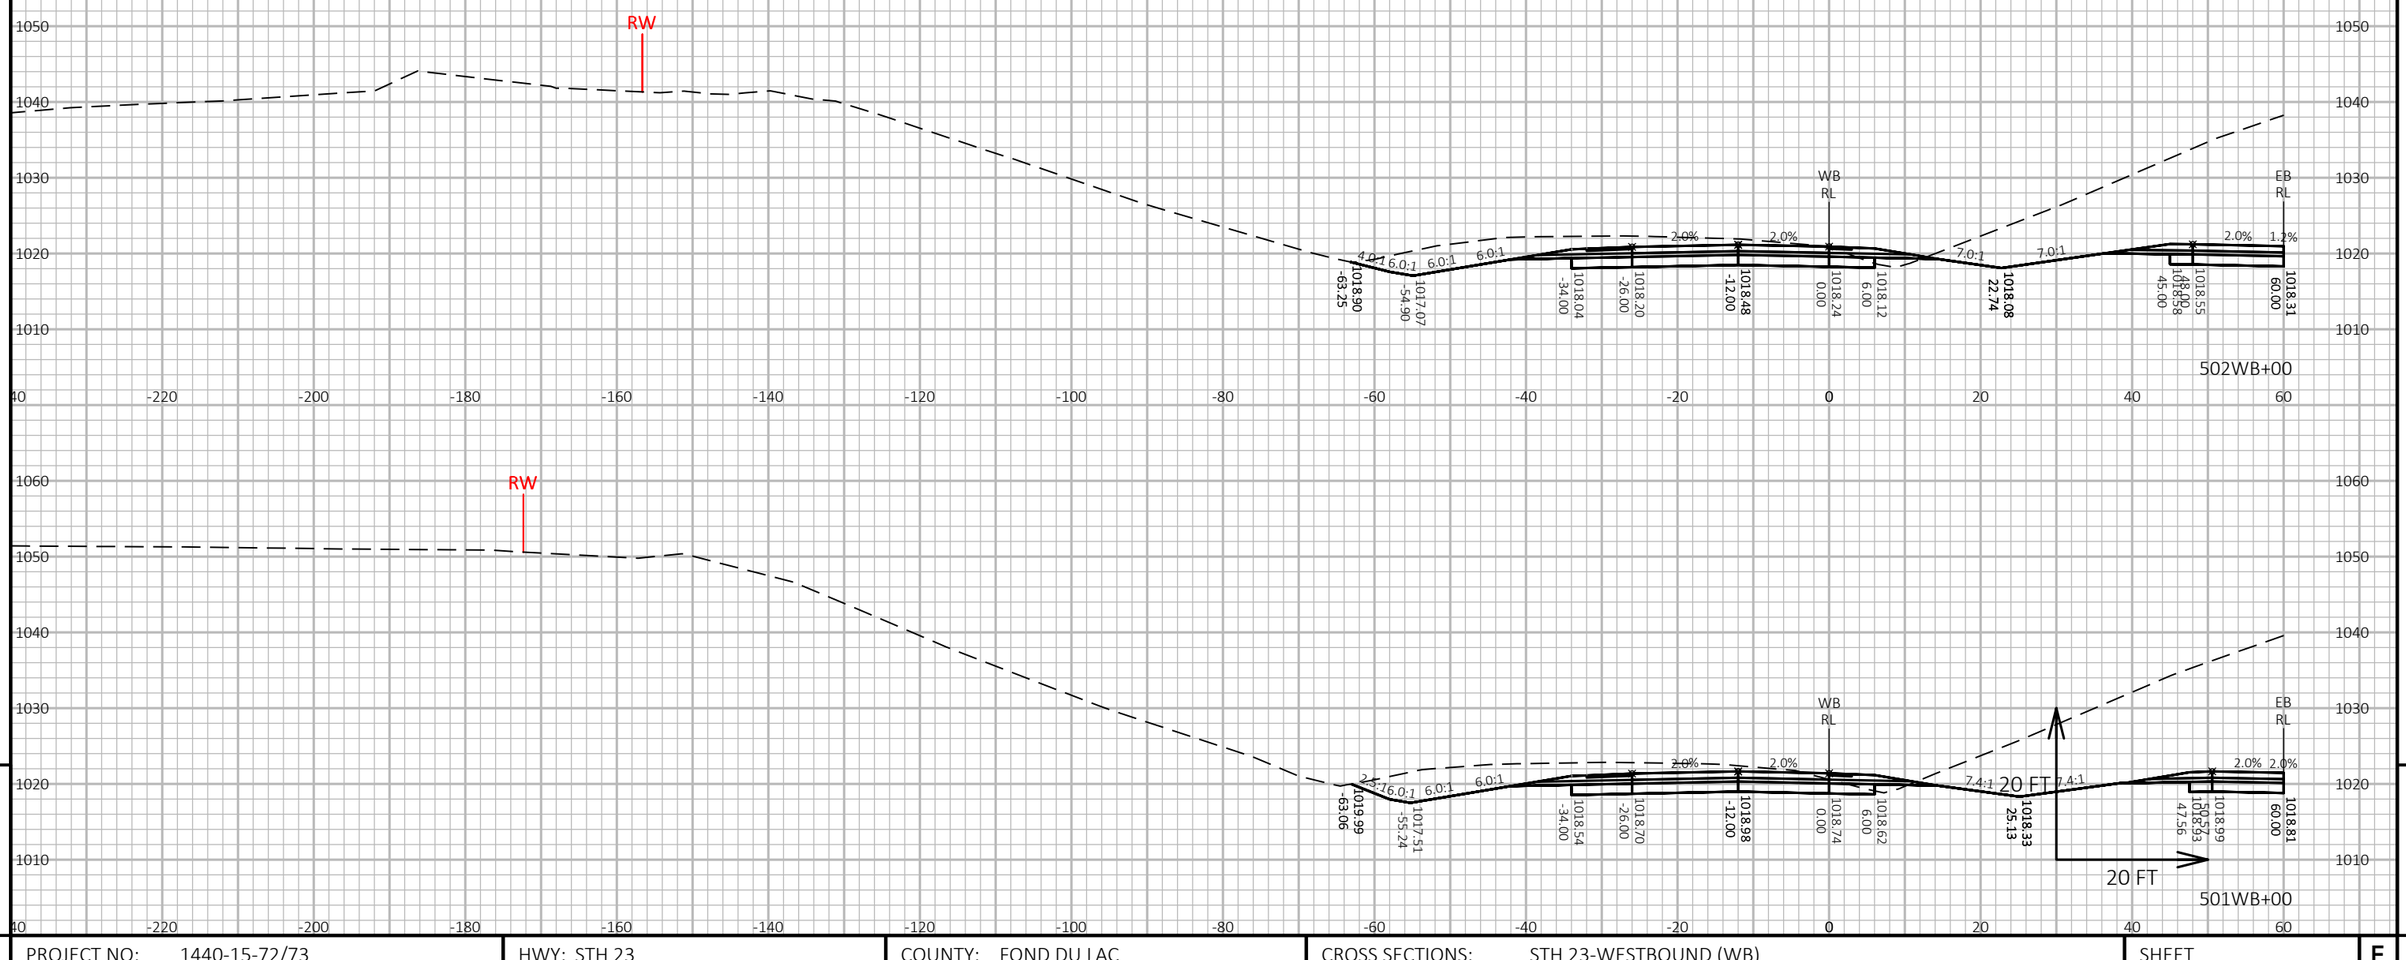


9


9

PROJECT NO: 1440-15-72/73	HWY: STH 23	COUNTY: FOND DU LAC	CROSS SECTIONS: STH 23-WESTBOUND (WB)	SHEET	E

FILE NAME : N:\PDS\C3D\14401501\SHEETSPLAN\CROSSSECTIONS\14401573\14401573_WB_D.DWG
LAYOUT NAME - 14401573-090246-xs

PLOT DATE : 2/26/2019 3:09 PM PLOT BY : VICKMAN, GARRETT T PLOT NAME : PLOT SCALE : 1 IN:20 FT HORZ. / 1 IN:20 FT VERT.

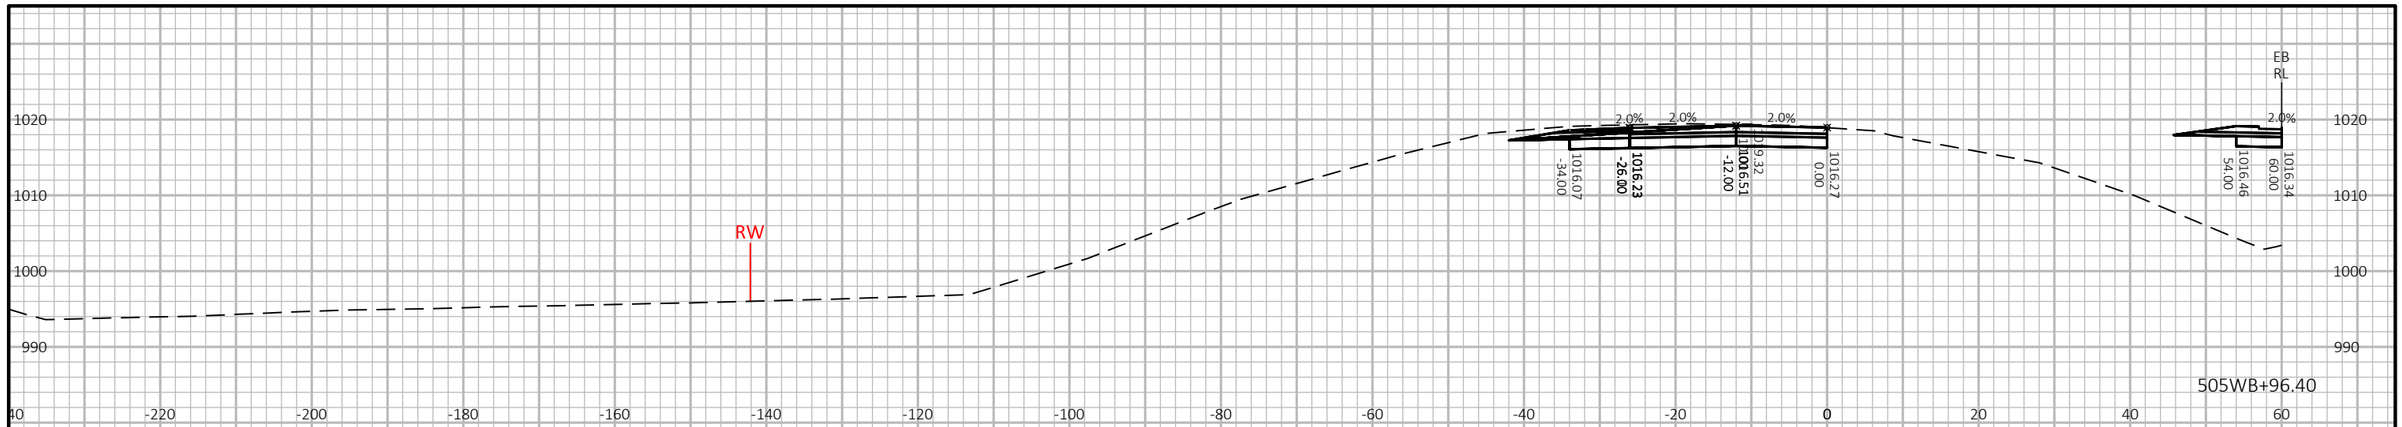

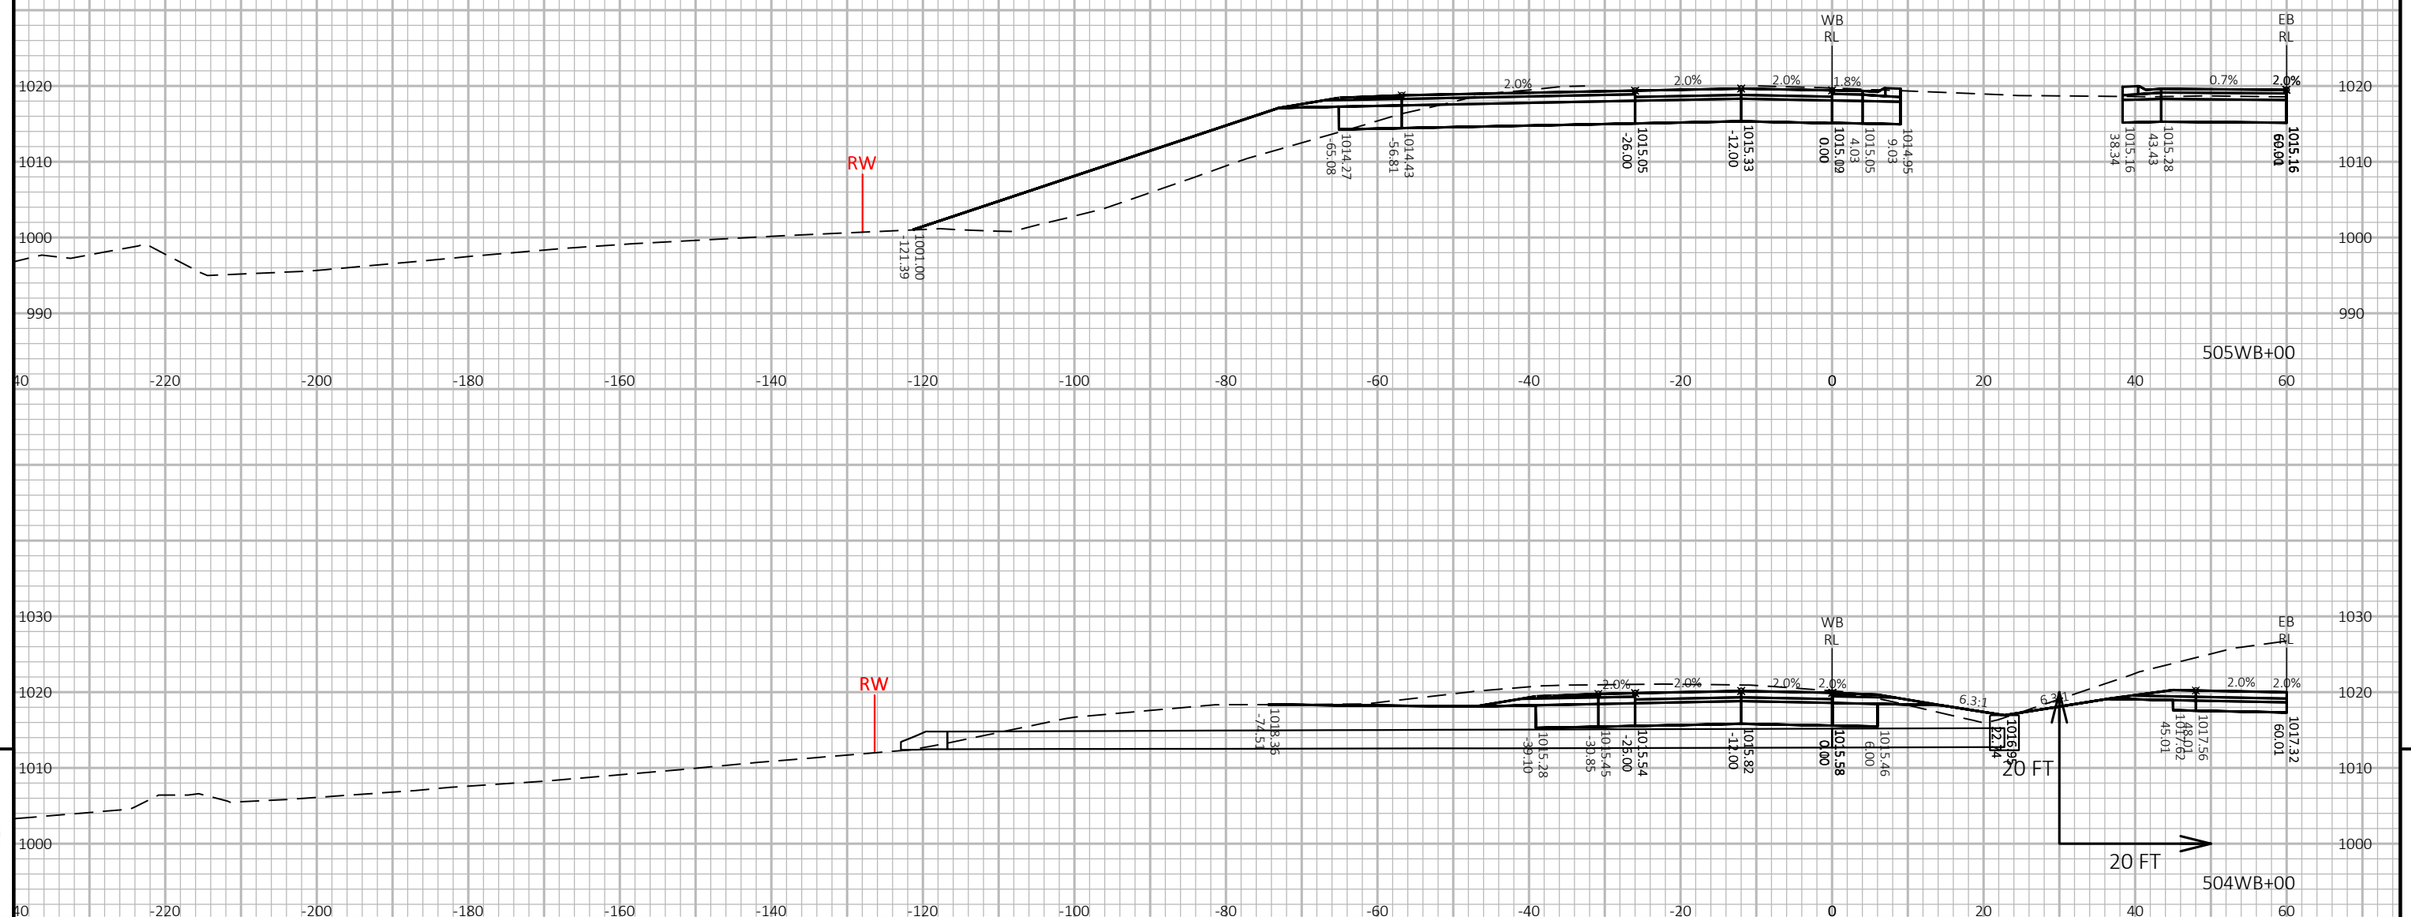


9

9

PROJECT NO: 1440-15-72/73	HWY: STH 23	COUNTY: FOND DU LAC	CROSS SECTIONS: STH 23-WESTBOUND (WB)	SHEET	E

FILE NAME : N:\PDS\C3D\14401501\SHEETSPLAN\CROSSSECTIONS\14401573\14401573_WB_D.DWG
LAYOUT NAME - 14401573-090247-xs

PLOT DATE : 2/26/2019 3:10 PM PLOT BY : VICKMAN, GARRETT T PLOT NAME : PLOT SCALE : 1 IN:20 FT HORZ. / 1 IN:20 FT VERT.

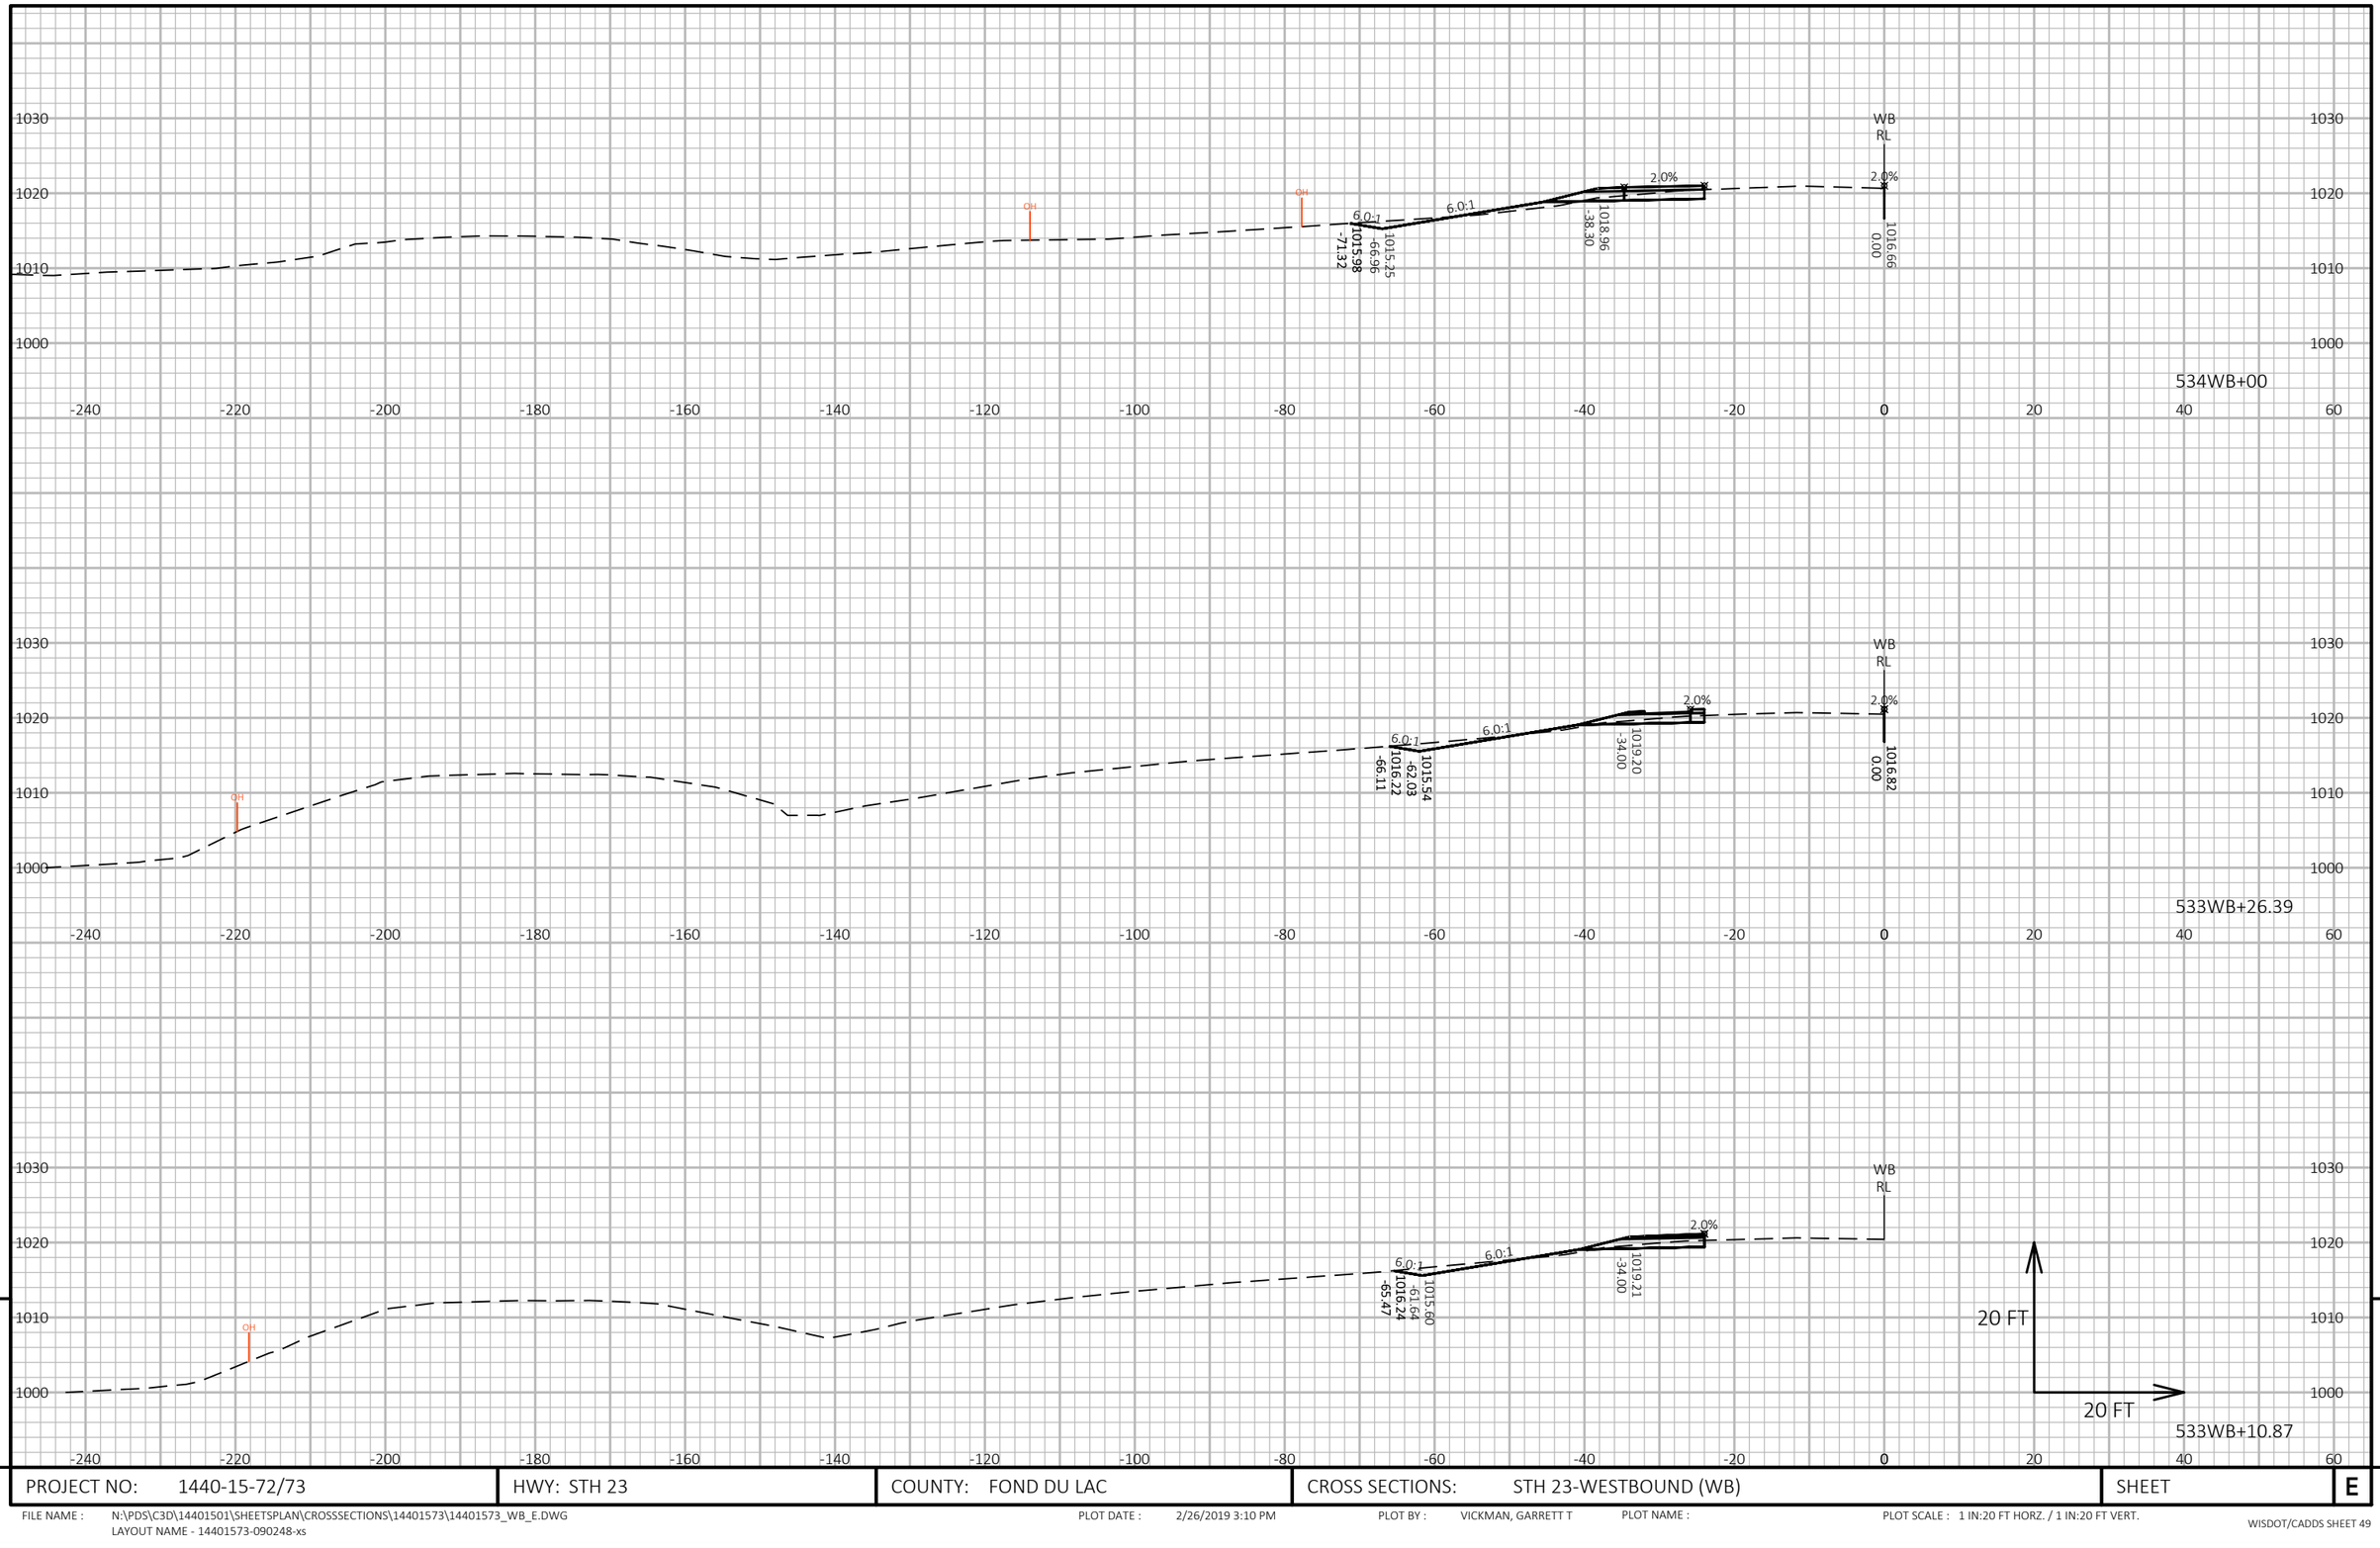


9

9

PROJECT NO: 1440-15-72/73	HWY: STH 23	COUNTY: FOND DU LAC	CROSS SECTIONS: STH 23-WESTBOUND (WB)	SHEET	E

FILE NAME : N:\PDS\C3D\14401501\SHEETSPLAN\CROSSSECTIONS\14401573\14401573_WB_E.DWG
LAYOUT NAME - 14401573-090248-xs

PLOT DATE : 2/26/2019 3:10 PM PLOT BY : VICKMAN, GARRETT T PLOT NAME : PLOT SCALE : 1 IN:20 FT HORZ. / 1 IN:20 FT VERT.

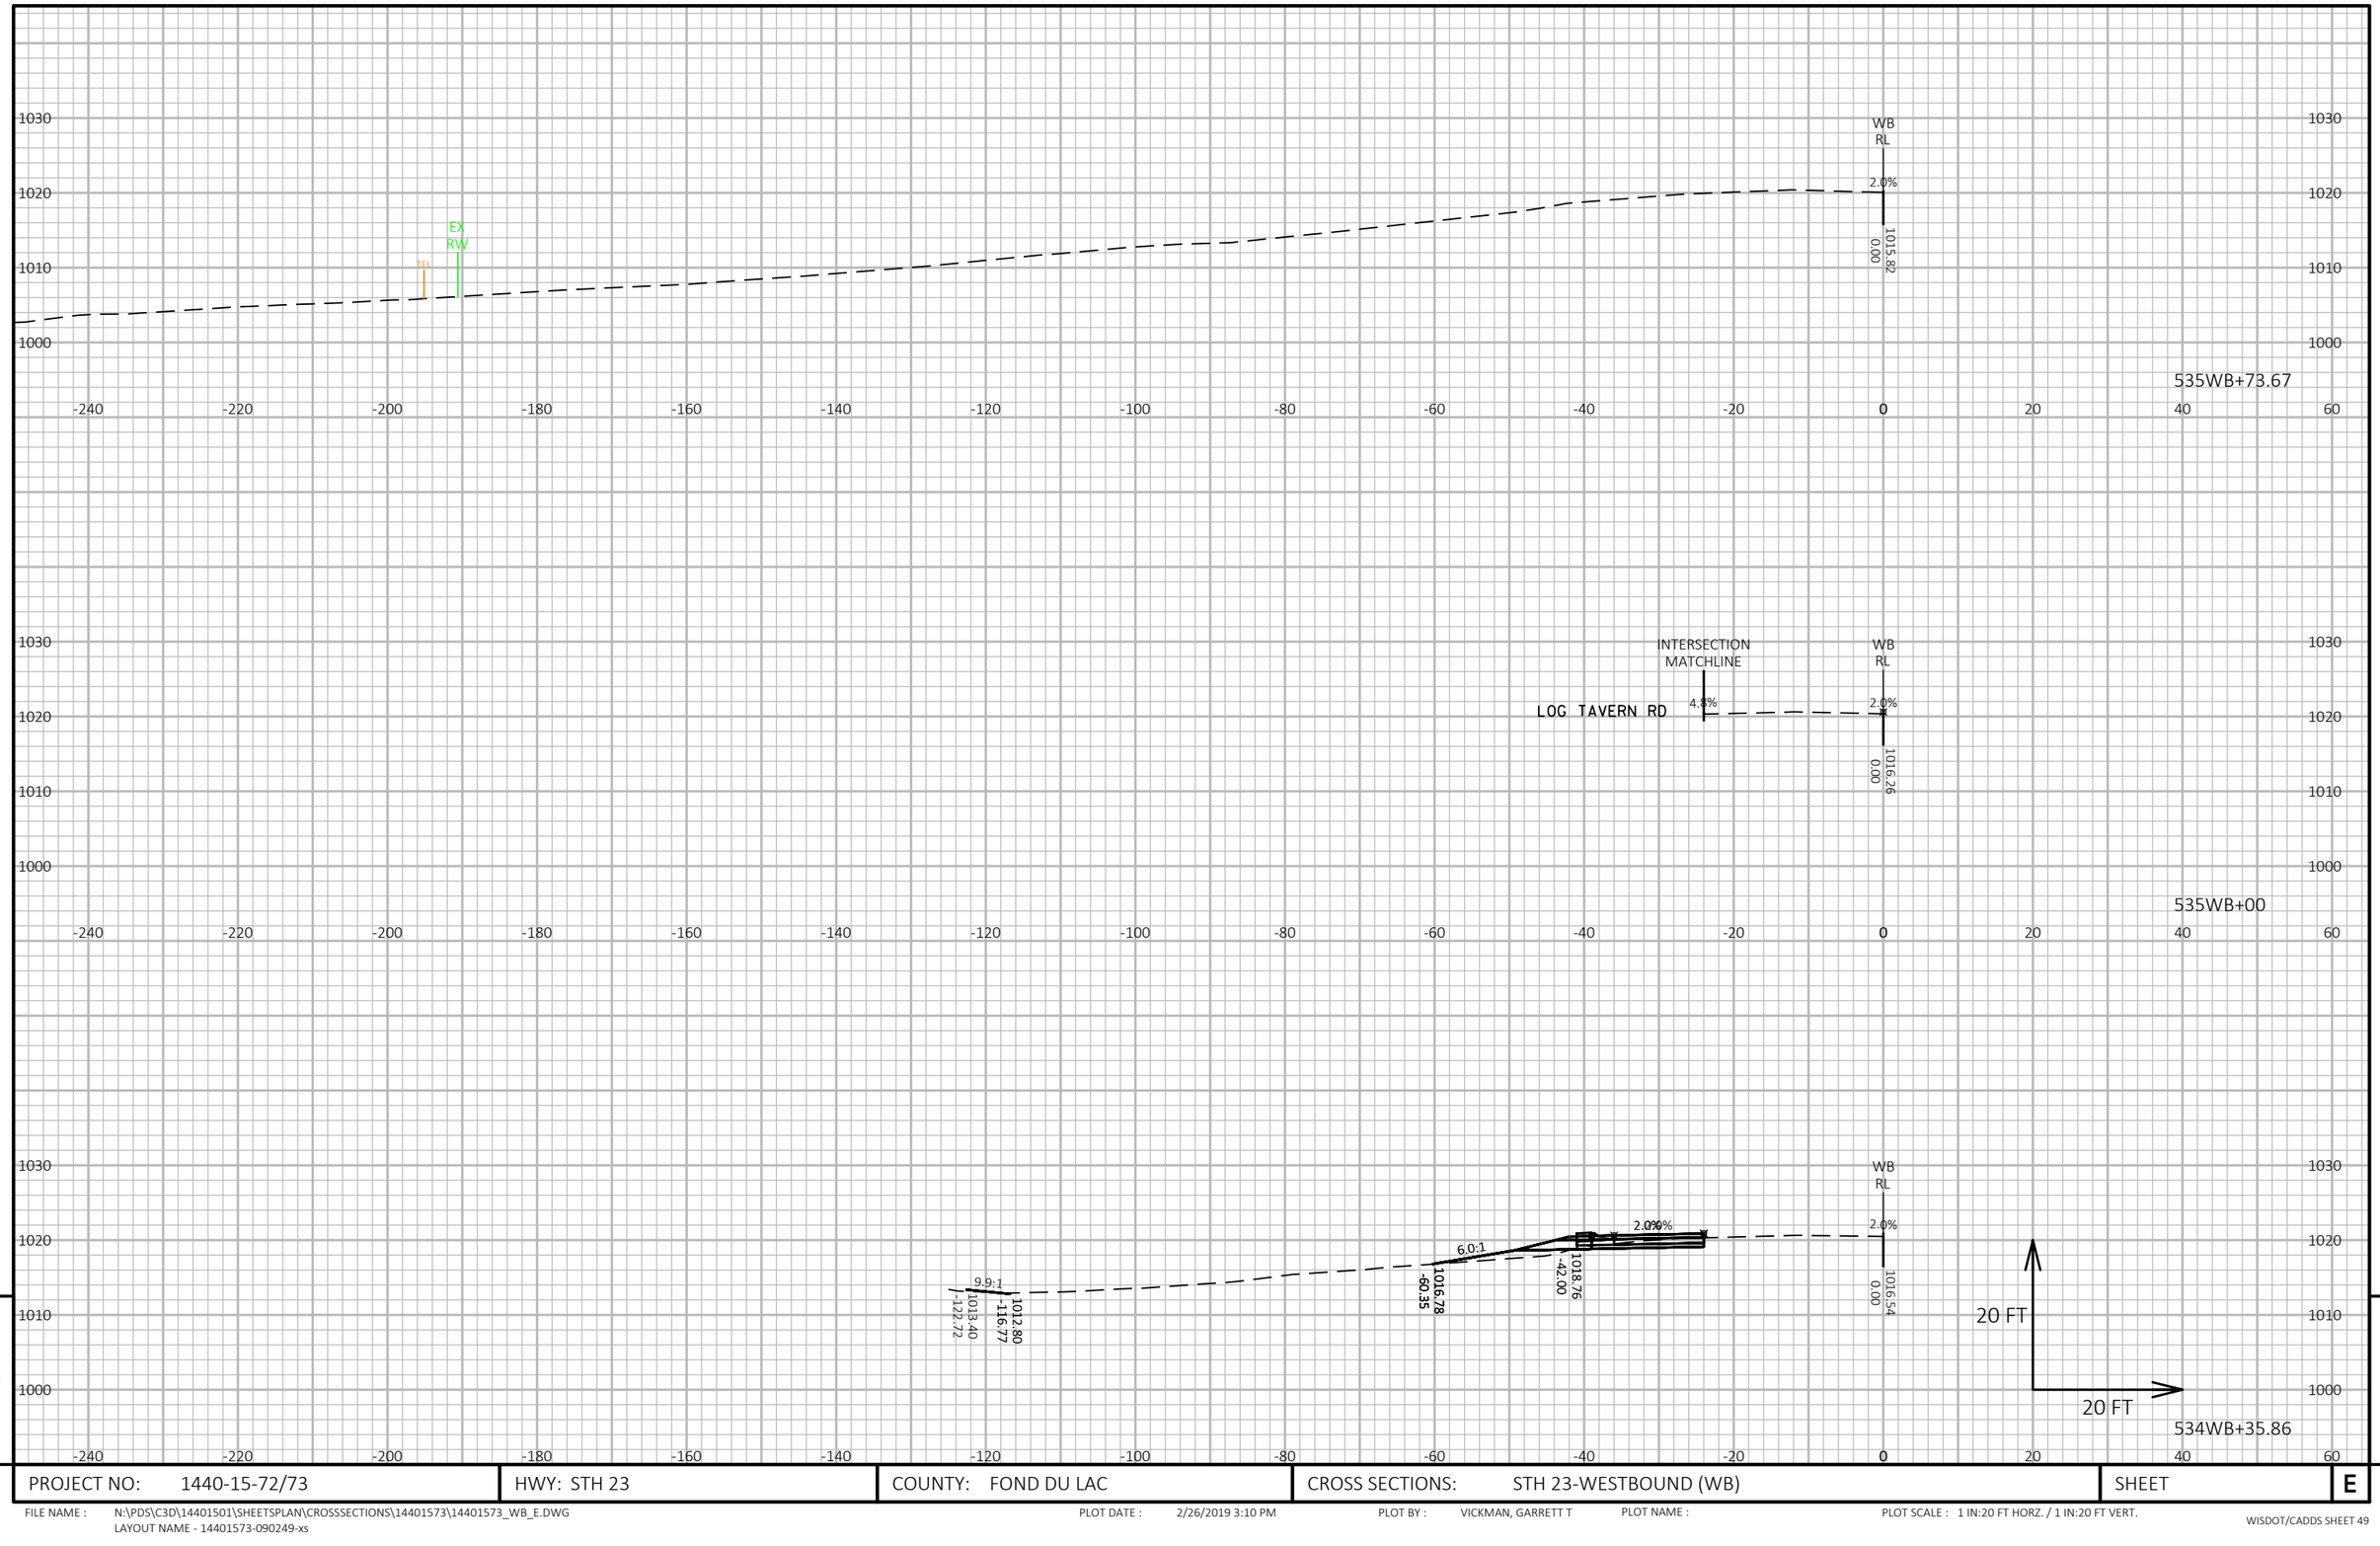


9


9


PROJECT NO: 1440-15-72/73	HWY: STH 23	COUNTY: FOND DU LAC	CROSS SECTIONS: STH 23-WESTBOUND (WB)	SHEET	E

FILE NAME : N:\PDS\C3D\14401501\SHEETSPLAN\CROSSSECTIONS\14401573\14401573_WB_E.DWG
LAYOUT NAME - 14401573-090249-xs

PLOT DATE : 2/26/2019 3:10 PM PLOT BY : VICKMAN, GARRETT T PLOT NAME : PLOT SCALE : 1 IN:20 FT HORZ. / 1 IN:20 FT VERT.

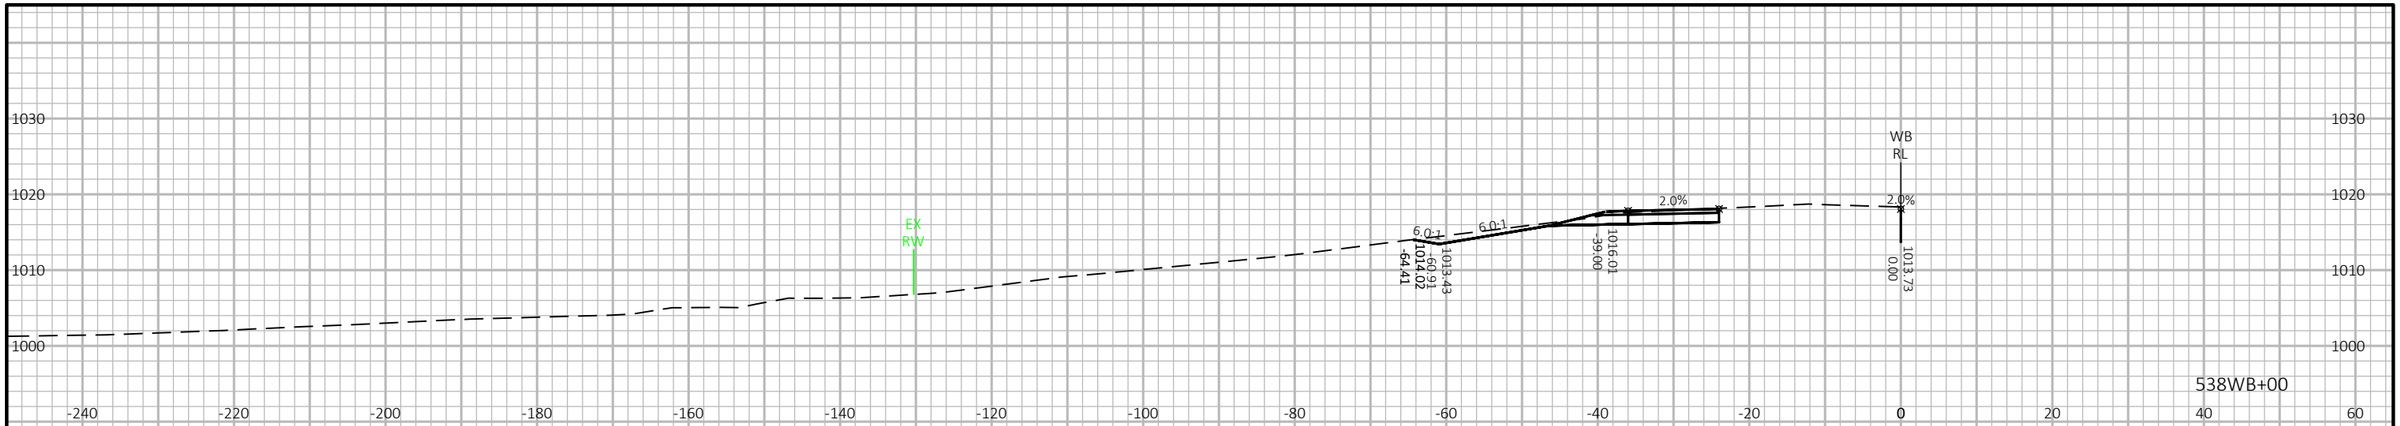

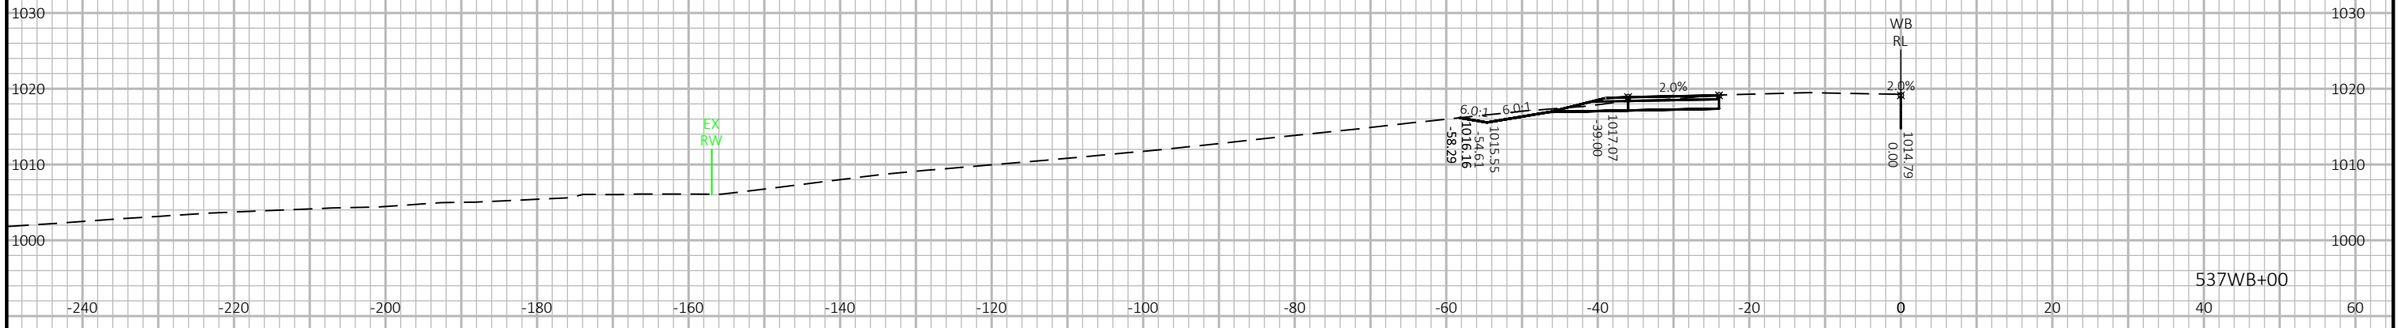

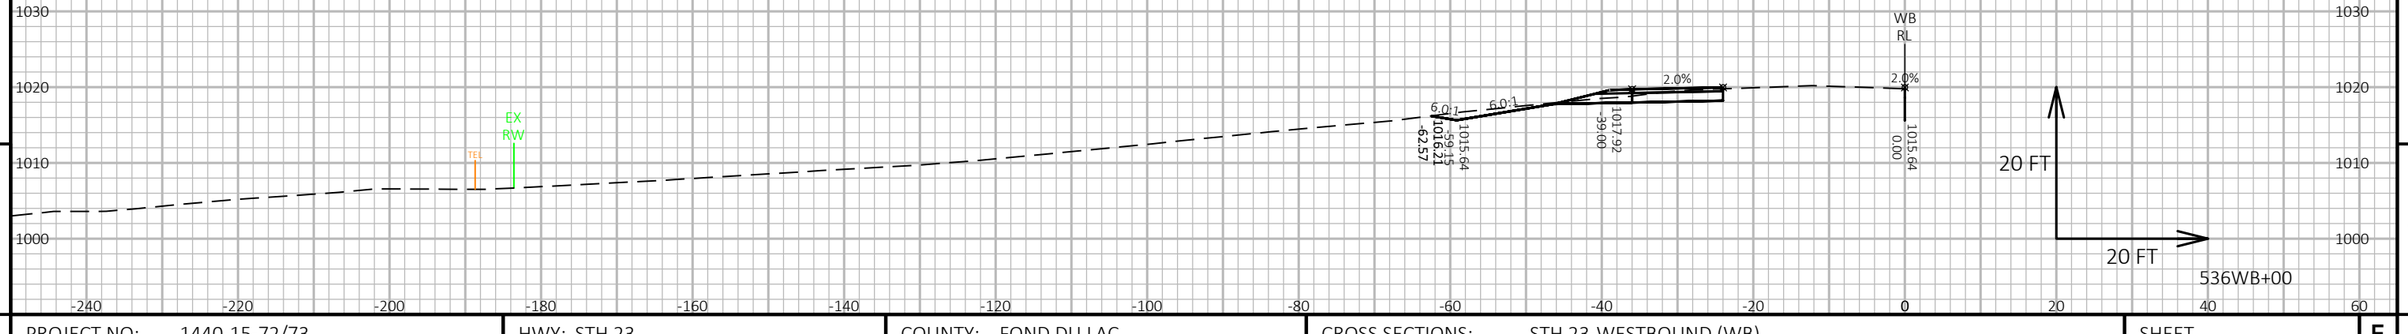

9

9

PROJECT NO: 1440-15-72/73	HWY: STH 23	COUNTY: FOND DU LAC	CROSS SECTIONS: STH 23-WESTBOUND (WB)	SHEET	E


FILE NAME : N:\PDS\C3D\14401501\SHEETSPLAN\CROSSSECTIONS\14401573\14401573_WB_E.DWG
LAYOUT NAME - 14401573-090250-xs

PLOT DATE : 2/26/2019 3:11 PM

PLOT BY : VICKMAN, GARRETT T

PLOT NAME :

PLOT SCALE : 1 IN:20 FT HORZ. / 1 IN:20 FT VERT.

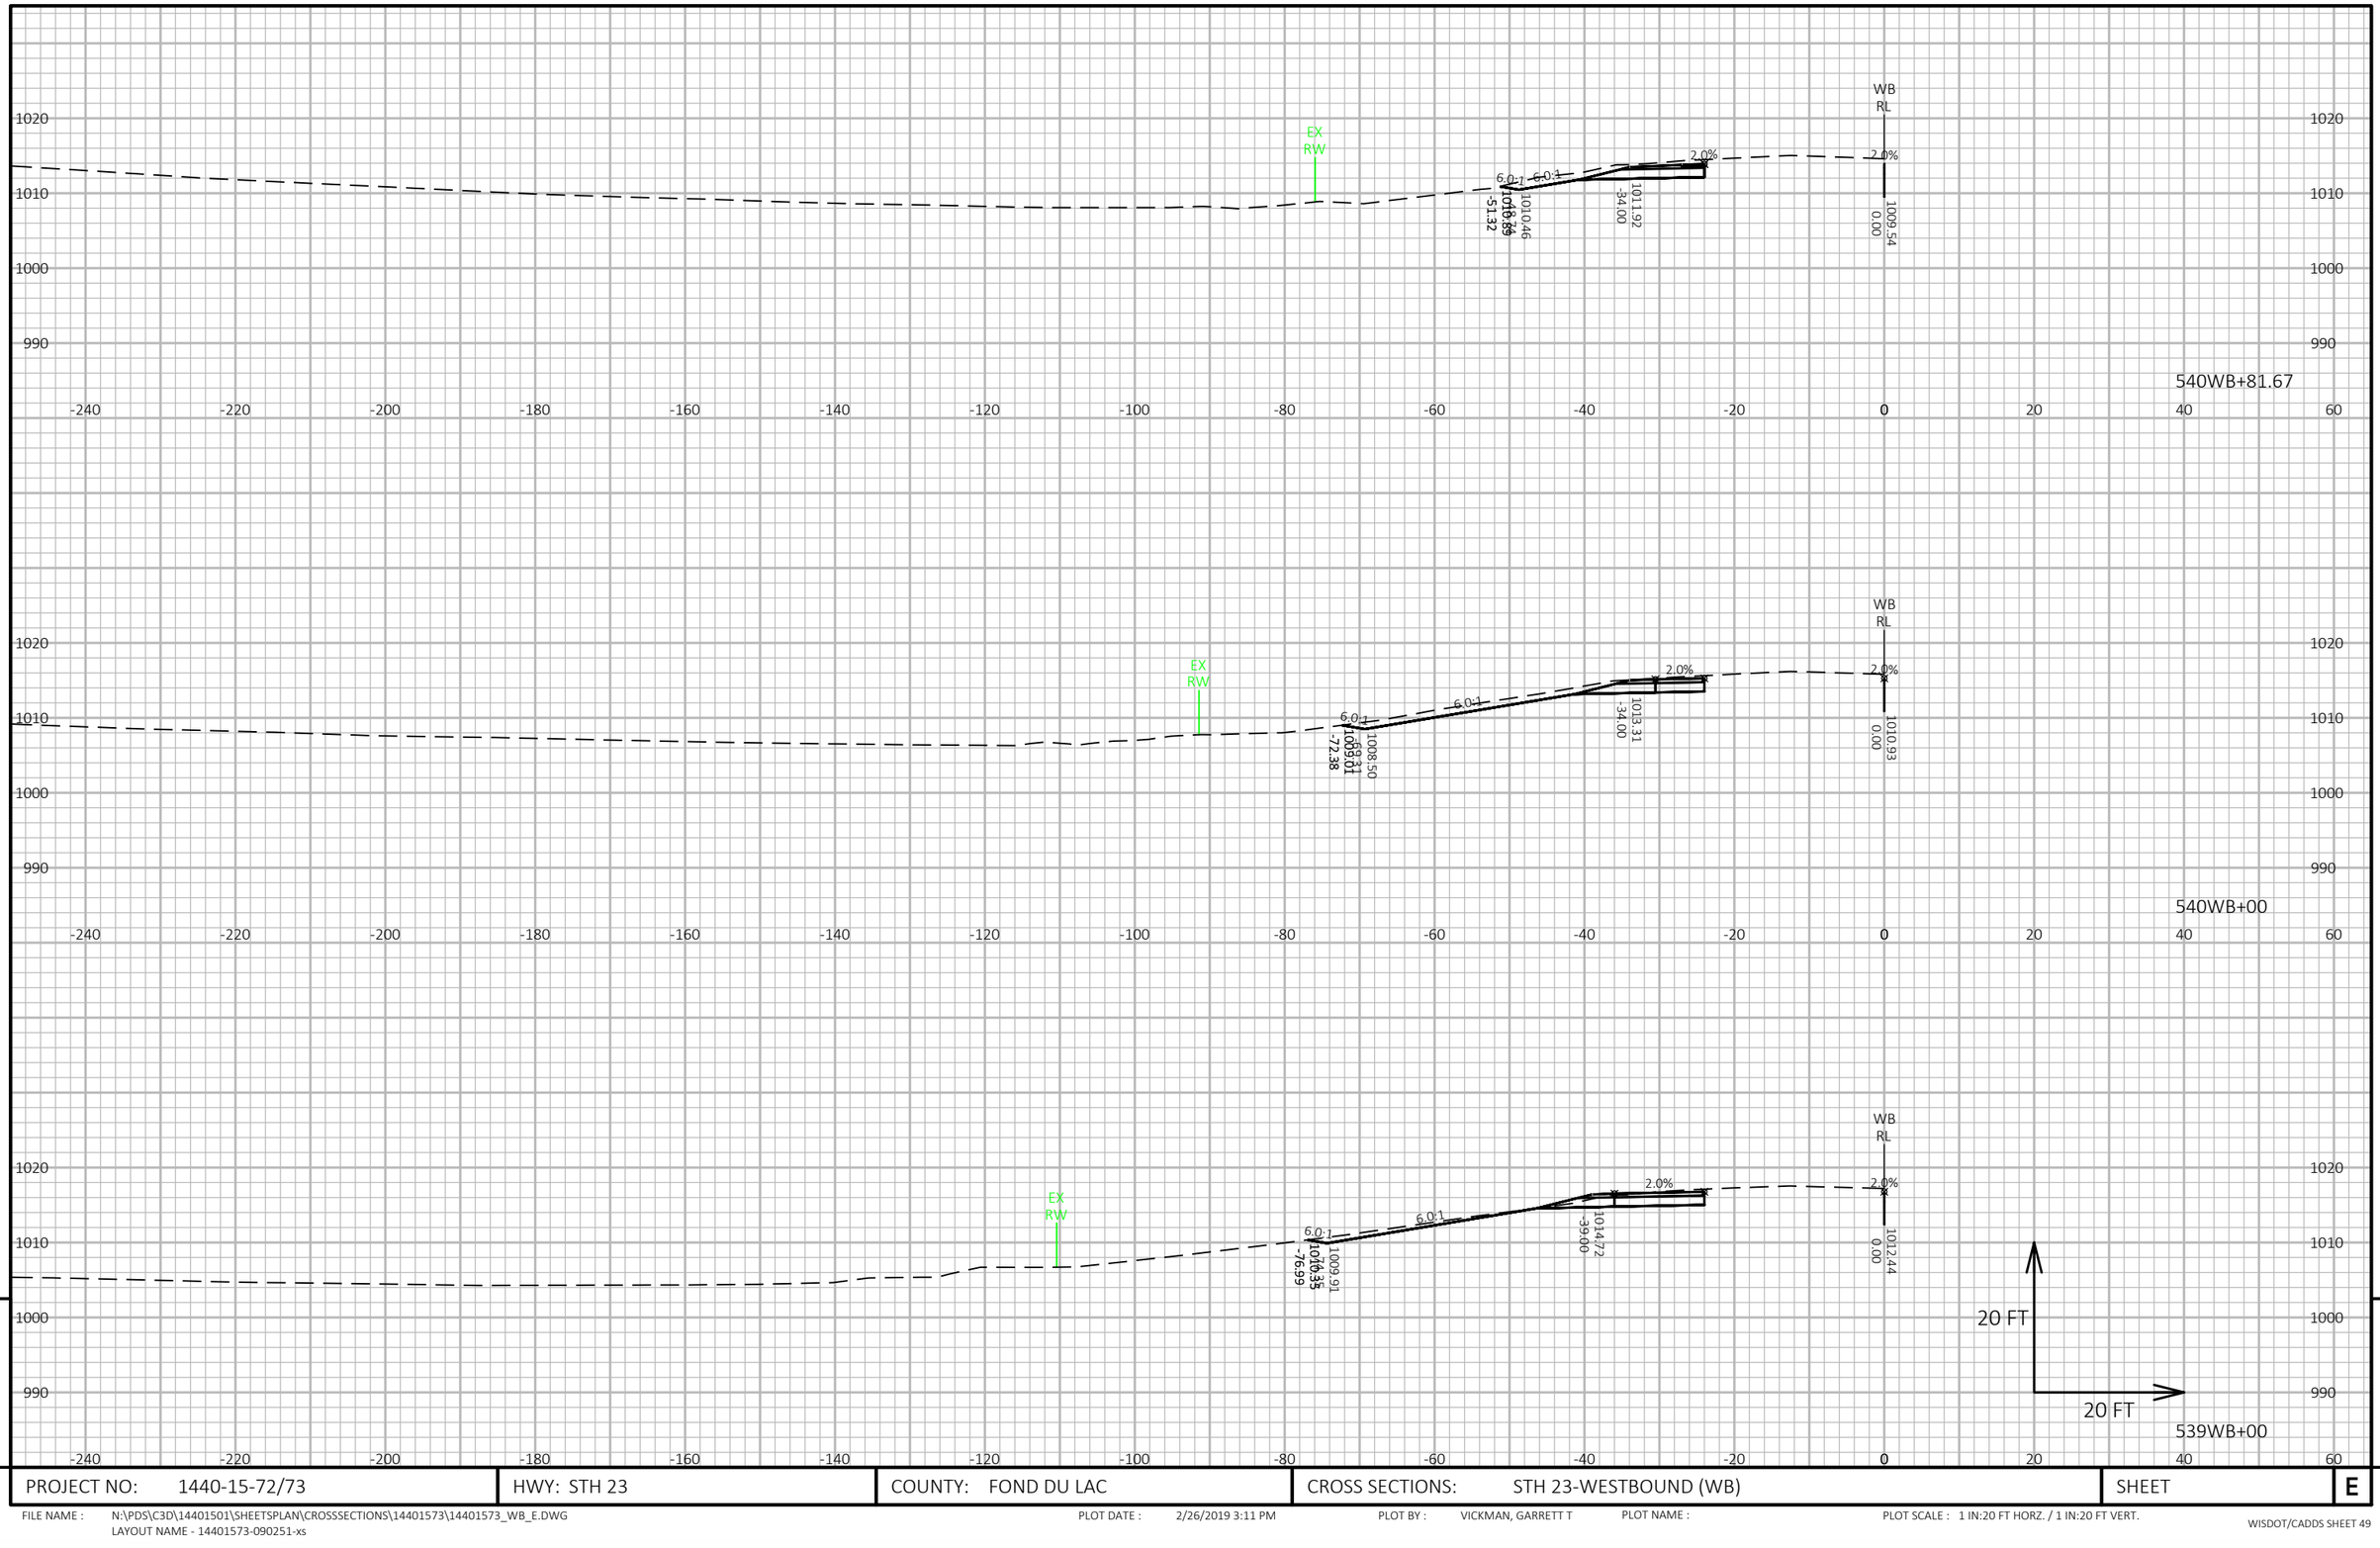


9

9

PROJECT NO: 1440-15-72/73	HWY: STH 23	COUNTY: FOND DU LAC	CROSS SECTIONS: STH 23-WESTBOUND (WB)	SHEET	E

FILE NAME : N:\PDS\C3D\14401501\SHEETSPLAN\CROSSSECTIONS\14401573\14401573_WB_E.DWG
LAYOUT NAME - 14401573-090251-xs


PLOT DATE : 2/26/2019 3:11 PM PLOT BY : VICKMAN, GARRETT T PLOT NAME : PLOT SCALE : 1 IN:20 FT HORZ. / 1 IN:20 FT VERT.

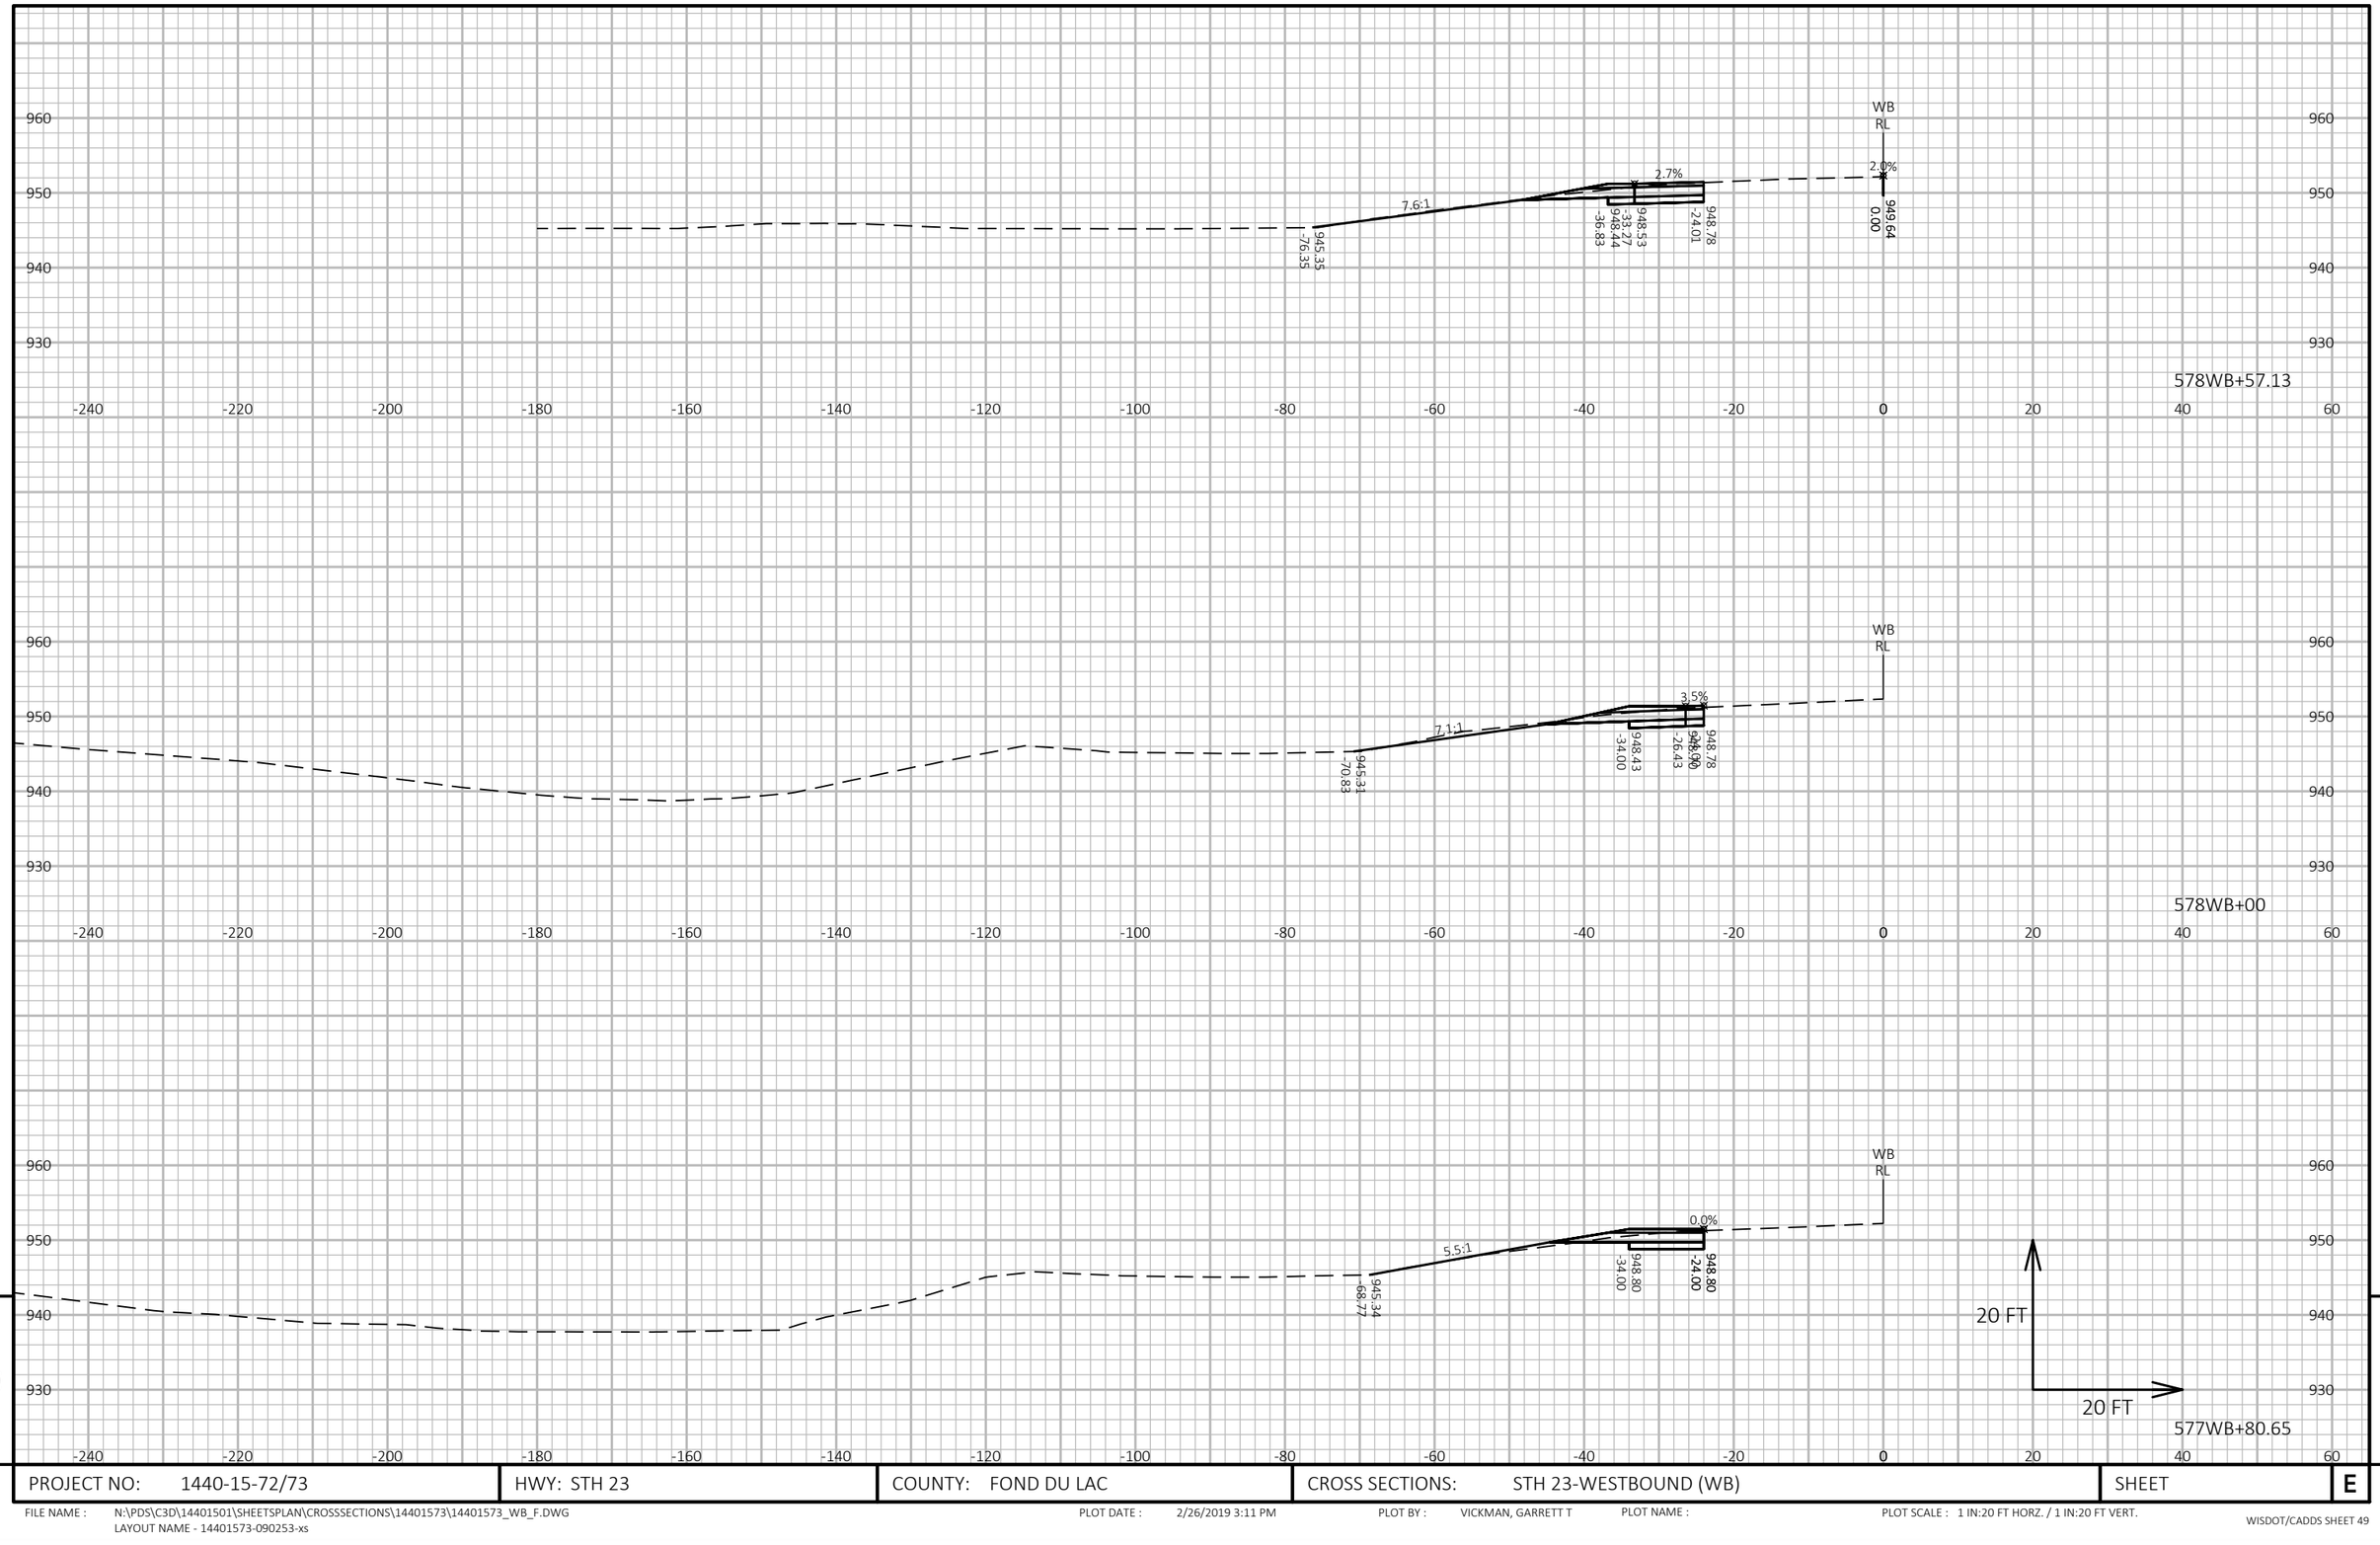

PROJECT NO: 1440-15-72/73	HWY: STH 23	COUNTY: FOND DU LAC	CROSS SECTIONS: STH 23-WESTBOUND (WB)	SHEET E

FILE NAME : N:\PDS\C3D\14401501\SHEETSPLAN\CROSSSECTIONS\14401573\14401573_WB_F.DWG
LAYOUT NAME - 14401573-090253-xs

PLOT DATE : 2/26/2019 3:11 PM PLOT BY : VICKMAN, GARRETT T PLOT NAME : PLOT SCALE : 1 IN:20 FT HORZ. / 1 IN:20 FT VERT.

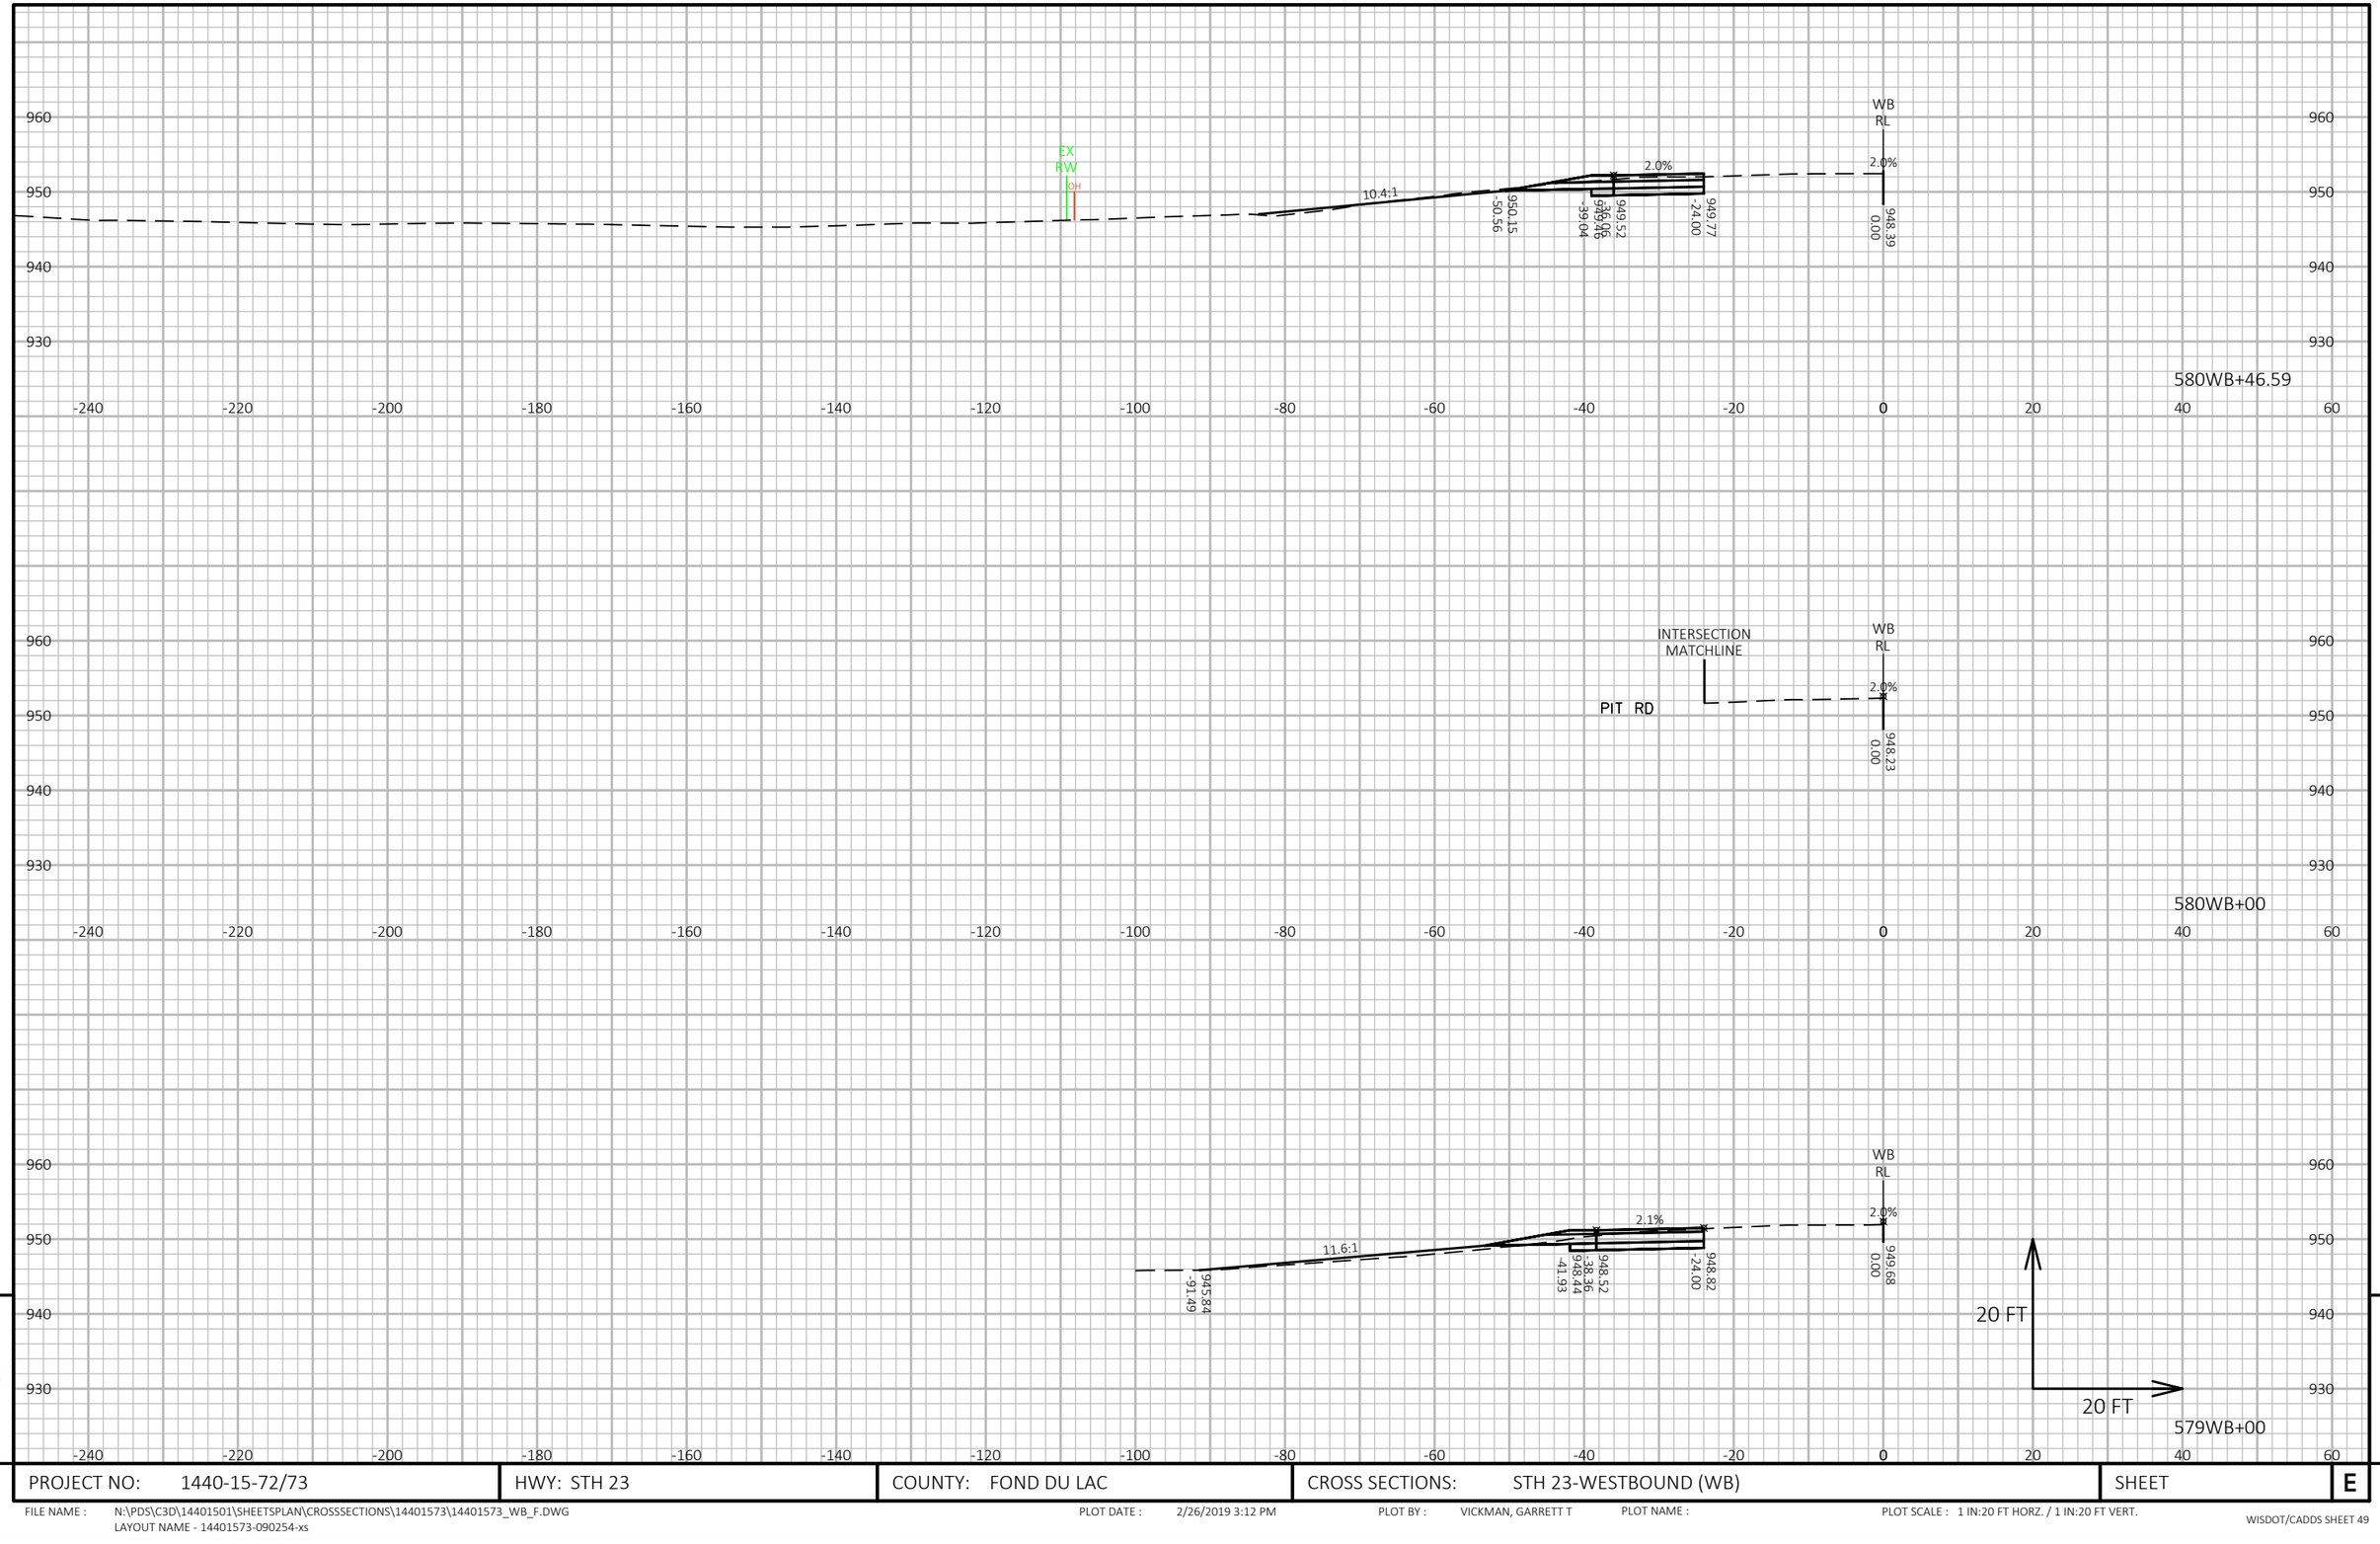


9

9

PROJECT NO: 1440-15-72/73	HWY: STH 23	COUNTY: FOND DU LAC	CROSS SECTIONS: STH 23-WESTBOUND (WB)	SHEET	E

FILE NAME : N:\PDS\C3D\14401501\SHEETSPLAN\CROSSSECTIONS\14401573\14401573_WB_F.DWG
LAYOUT NAME - 14401573-090254-xs

PLOT DATE : 2/26/2019 3:12 PM PLOT BY : VICKMAN, GARRETT T PLOT NAME : PLOT SCALE : 1 IN:20 FT HORZ. / 1 IN:20 FT VERT.

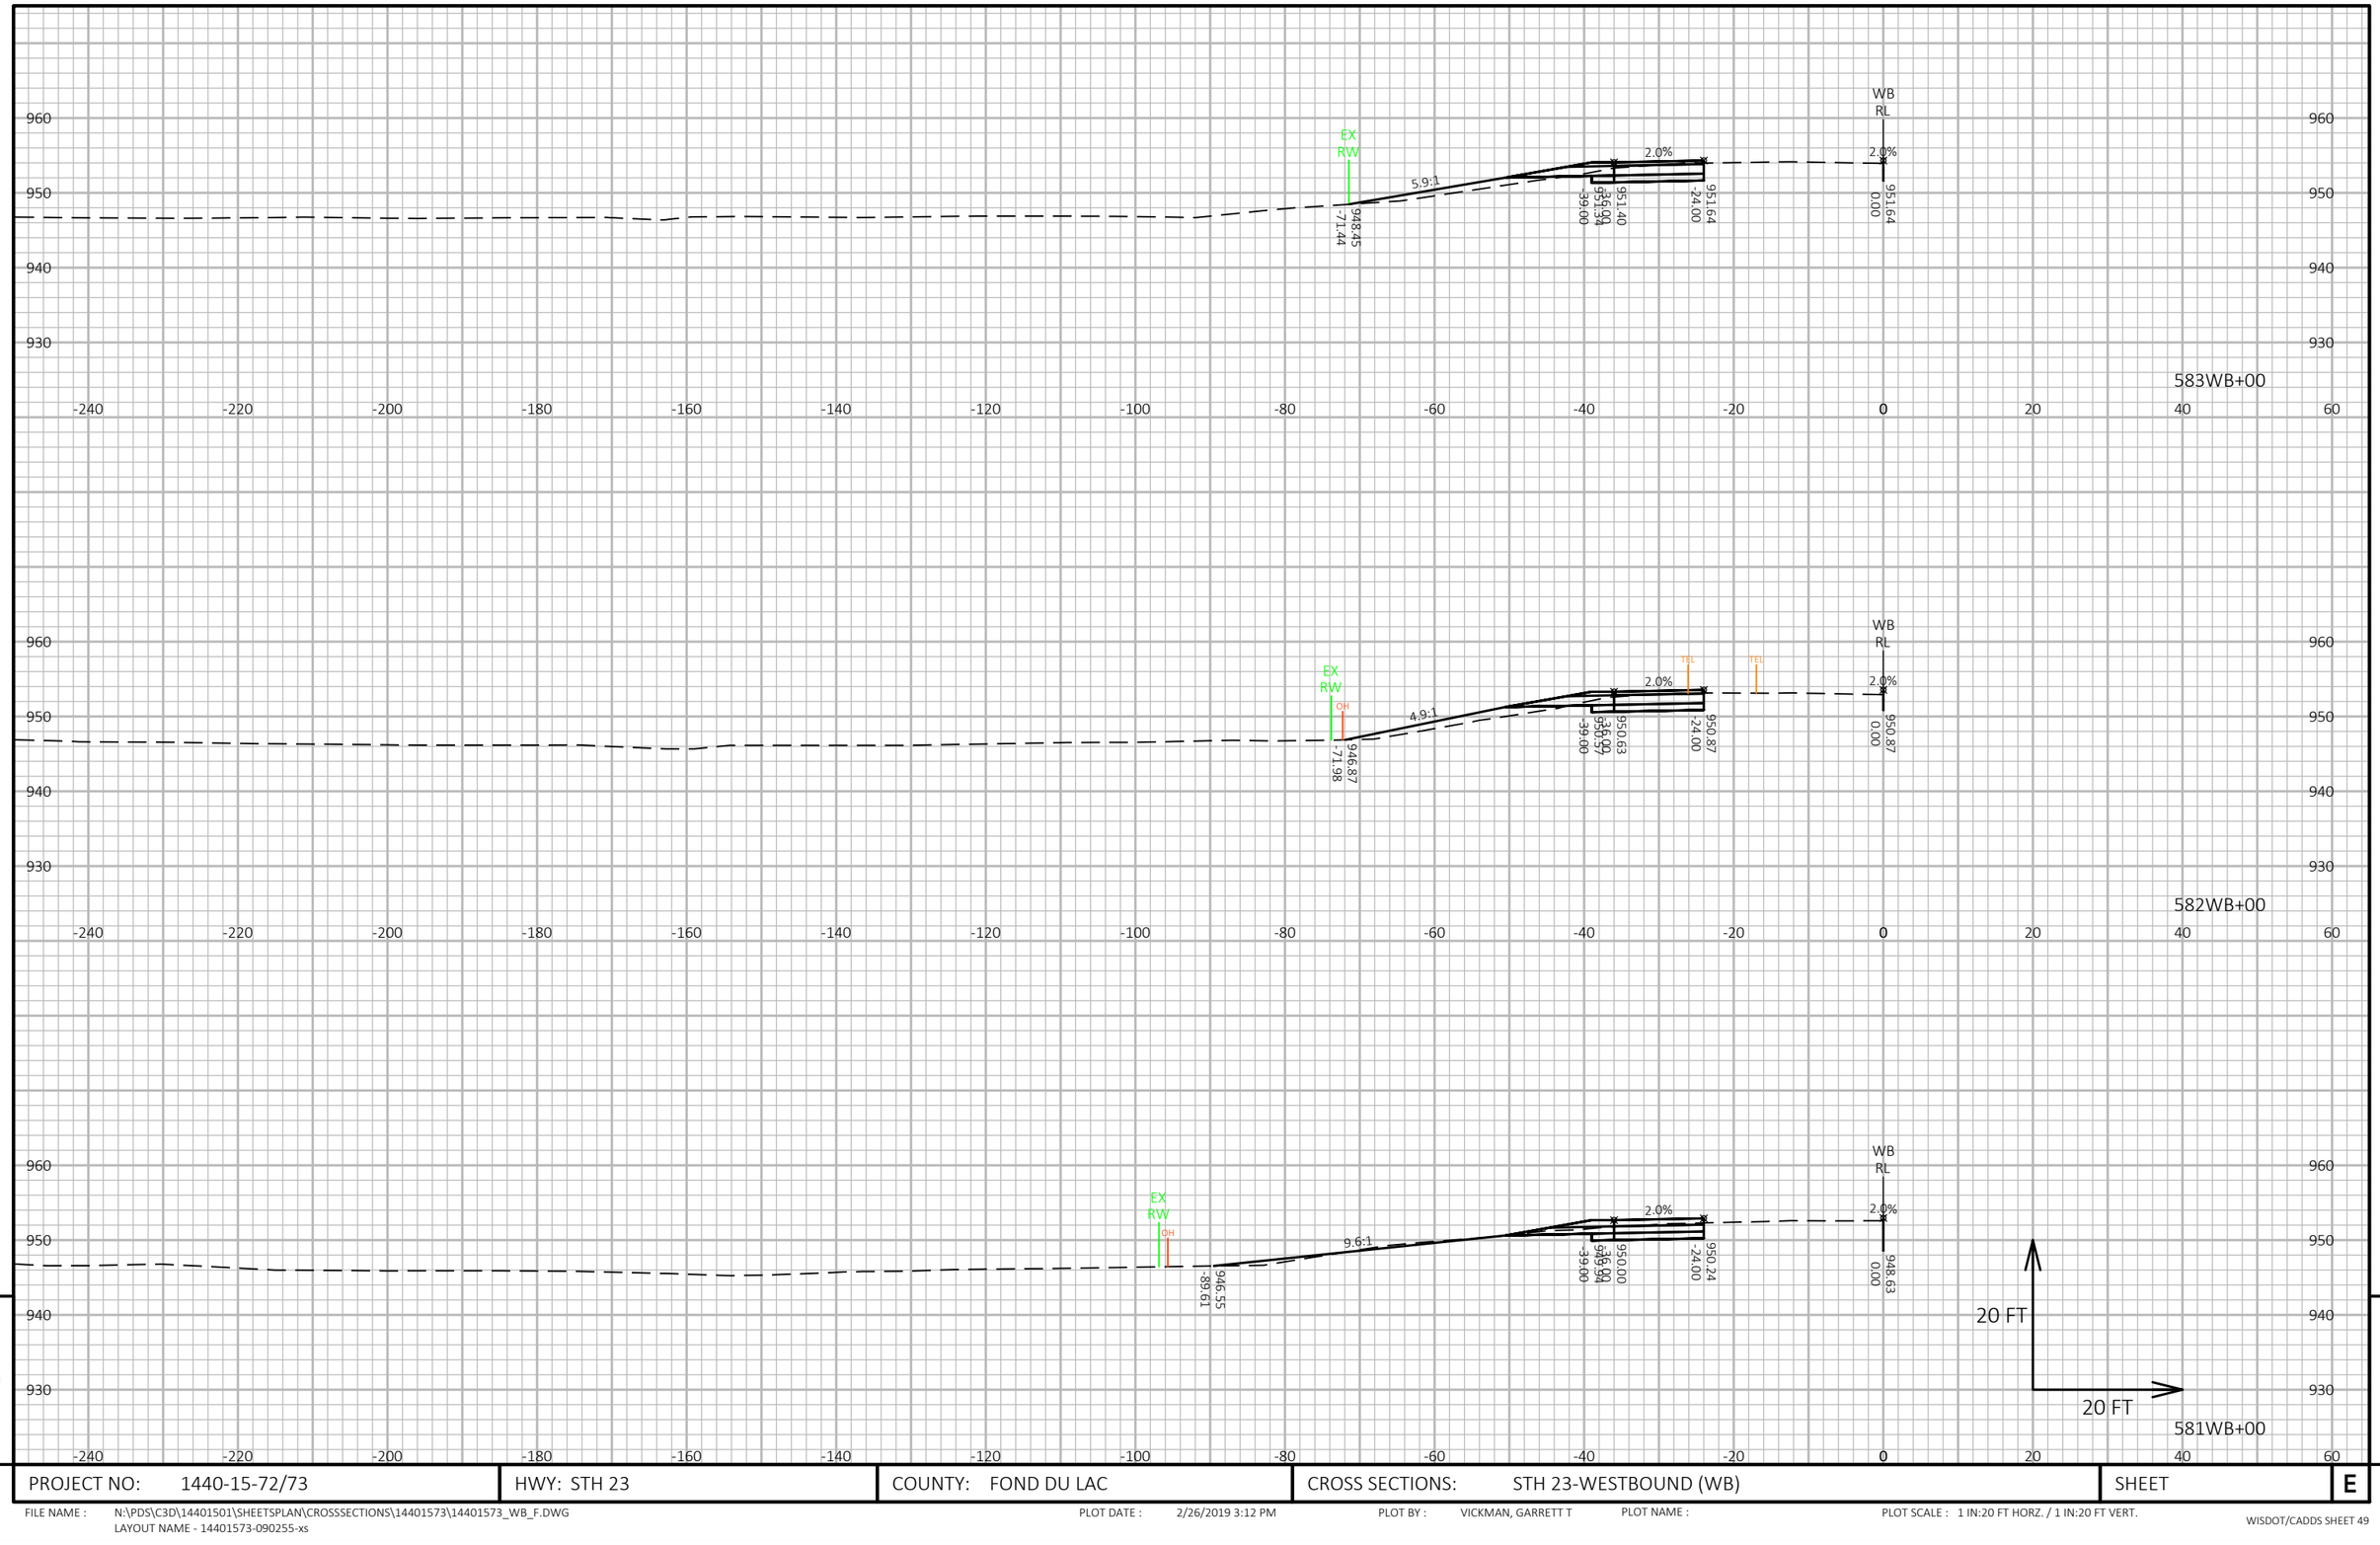


9

PROJECT NO: 1440-15-72/73	HWY: STH 23	COUNTY: FOND DU LAC	CROSS SECTIONS: STH 23-WESTBOUND (WB)	SHEET	E

FILE NAME : N:\PDS\C3D\14401501\SHEETSPLAN\CROSSSECTIONS\14401573\14401573_WB_F.DWG
LAYOUT NAME - 14401573-090255-xs

PLOT DATE : 2/26/2019 3:12 PM PLOT BY : VICKMAN, GARRETT T PLOT NAME : PLOT SCALE : 1 IN:20 FT HORZ. / 1 IN:20 FT VERT.

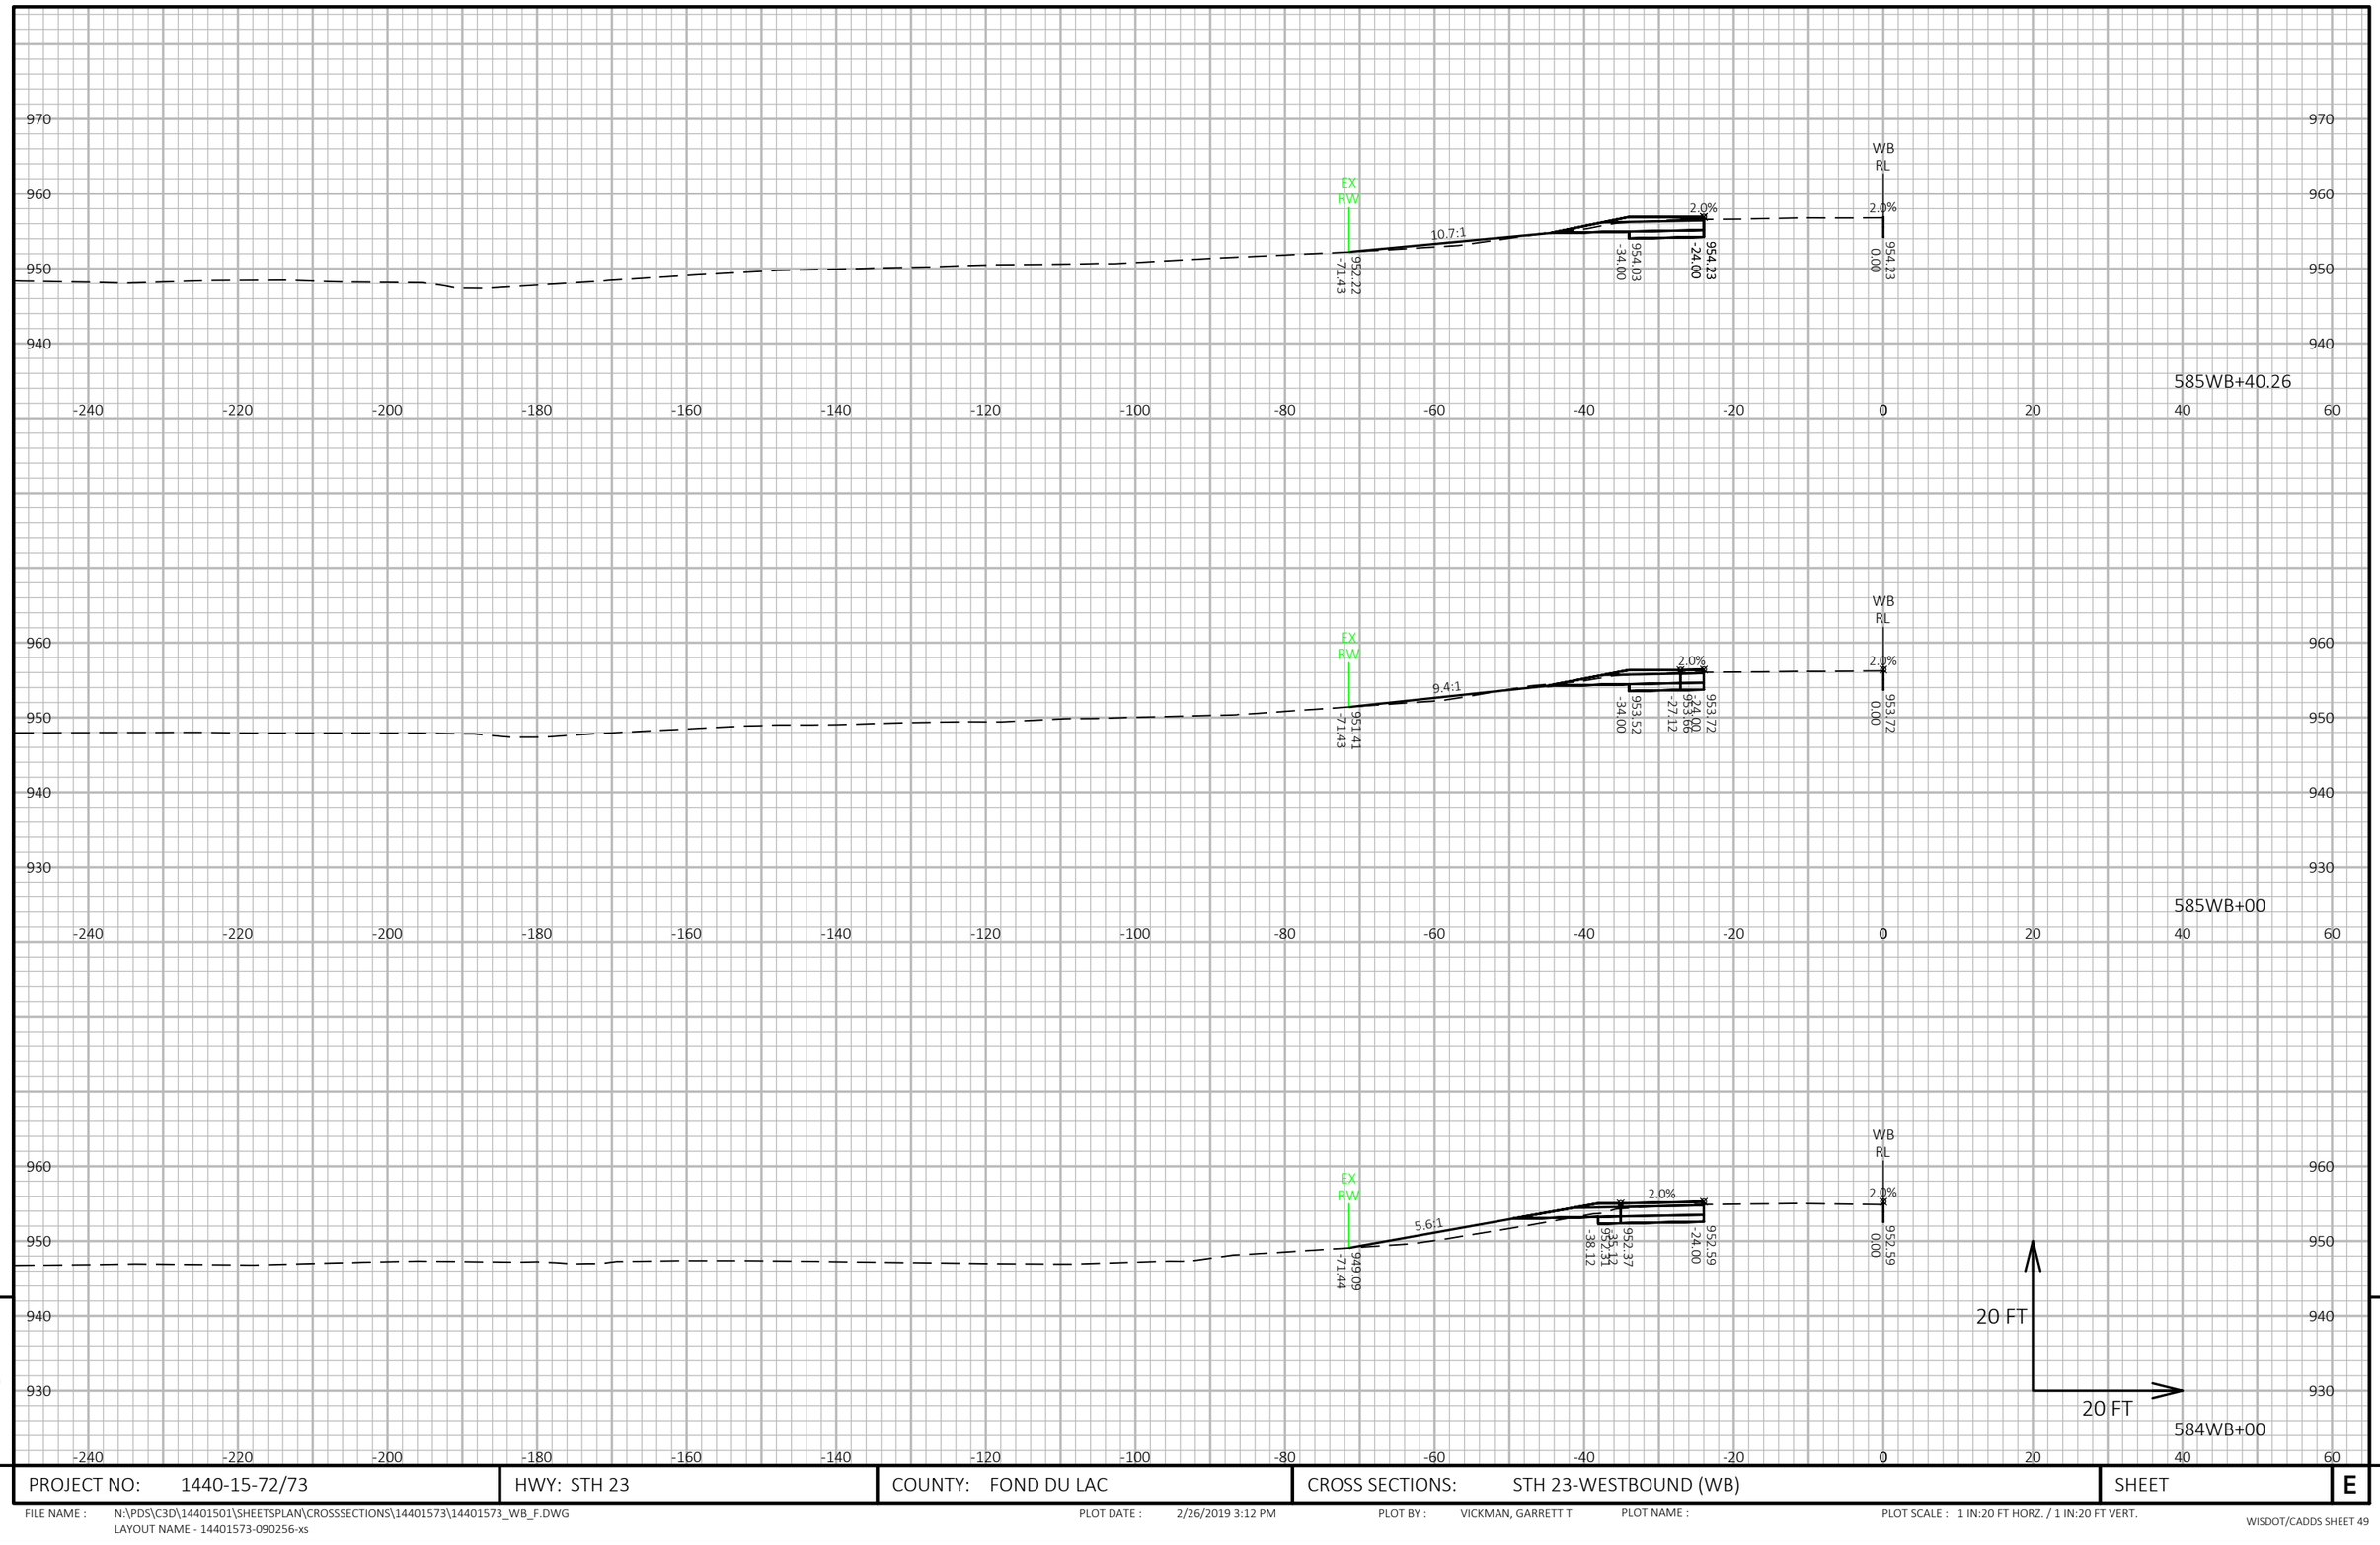


9

9

PROJECT NO: 1440-15-72/73	HWY: STH 23	COUNTY: FOND DU LAC	CROSS SECTIONS: STH 23-WESTBOUND (WB)	SHEET	E

FILE NAME : N:\PDS\C3D\14401501\SHEETSPLAN\CROSSSECTIONS\14401573\14401573_WB_F.DWG
LAYOUT NAME - 14401573-090256-xs

PLOT DATE : 2/26/2019 3:12 PM PLOT BY : VICKMAN, GARRETT T PLOT NAME : PLOT SCALE : 1 IN:20 FT HORZ. / 1 IN:20 FT VERT.

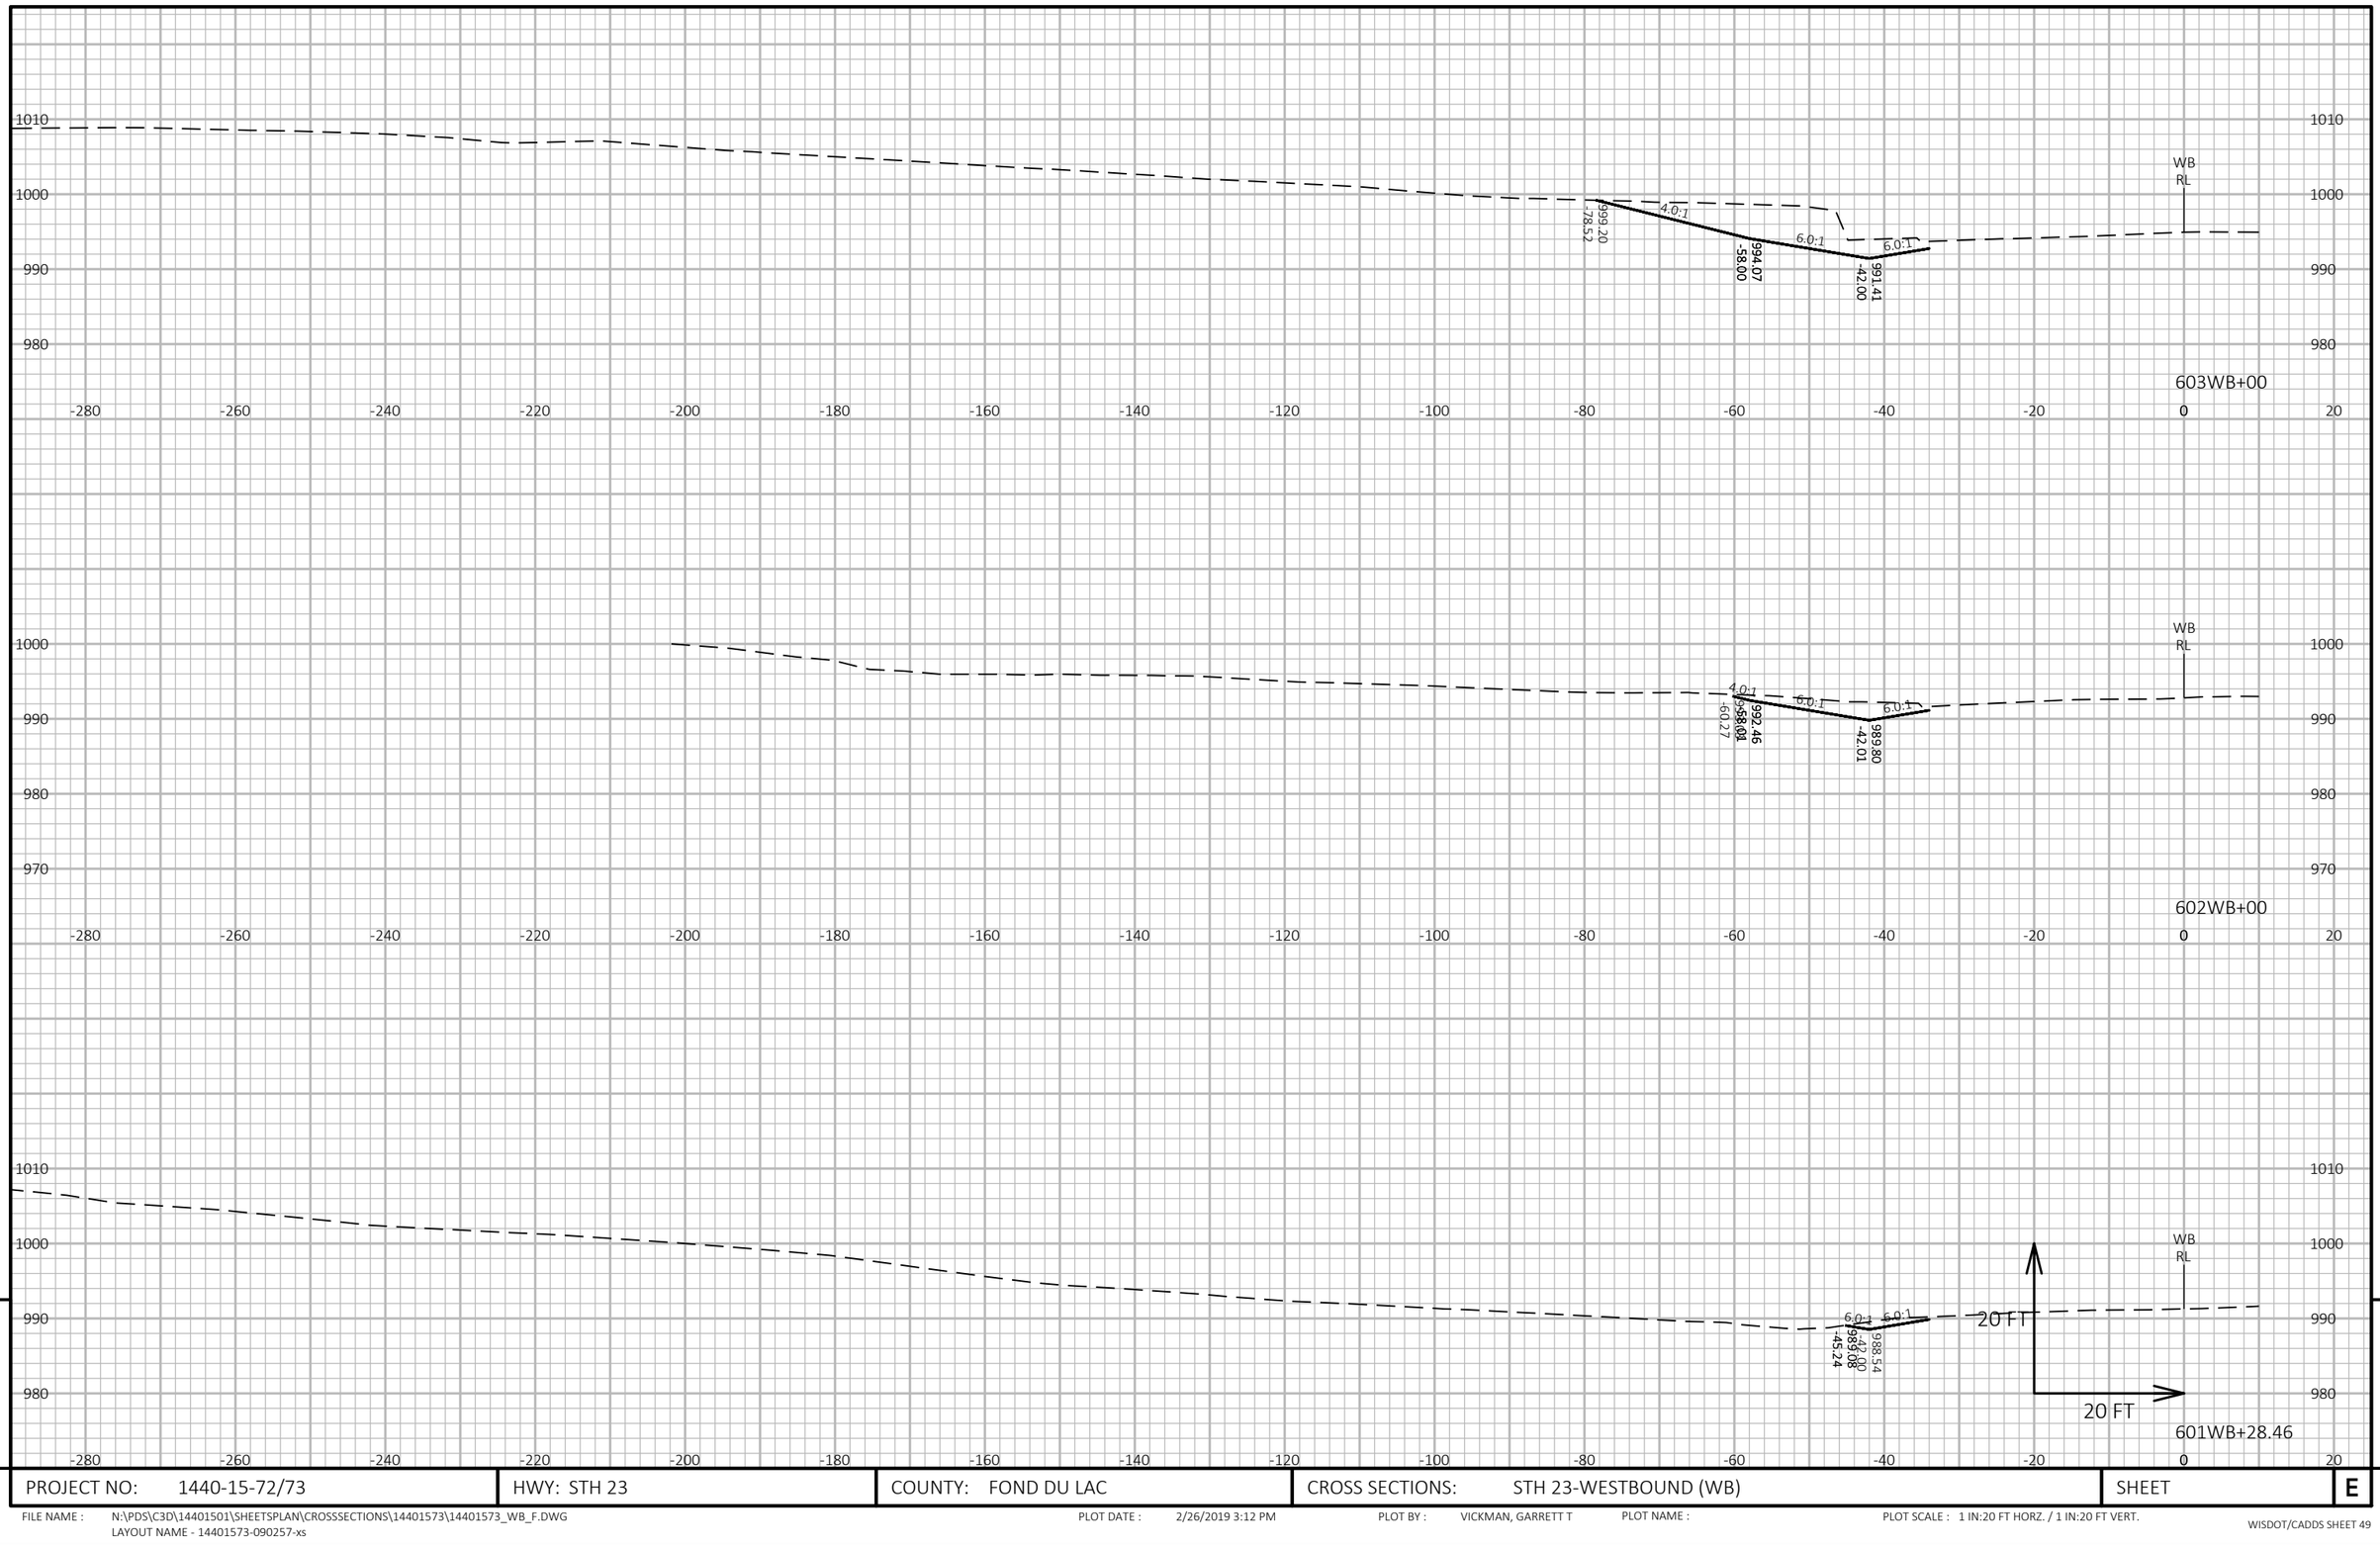


9

9

PROJECT NO: 1440-15-72/73	HWY: STH 23	COUNTY: FOND DU LAC	CROSS SECTIONS: STH 23-WESTBOUND (WB)	SHEET	E

FILE NAME : N:\PDS\C3D\14401501\SHEETSPLAN\CROSSSECTIONS\14401573\14401573_WB_F.DWG
LAYOUT NAME - 14401573-090257-xs

PLOT DATE : 2/26/2019 3:12 PM PLOT BY : VICKMAN, GARRETT T PLOT NAME : PLOT SCALE : 1 IN:20 FT HORZ. / 1 IN:20 FT VERT.

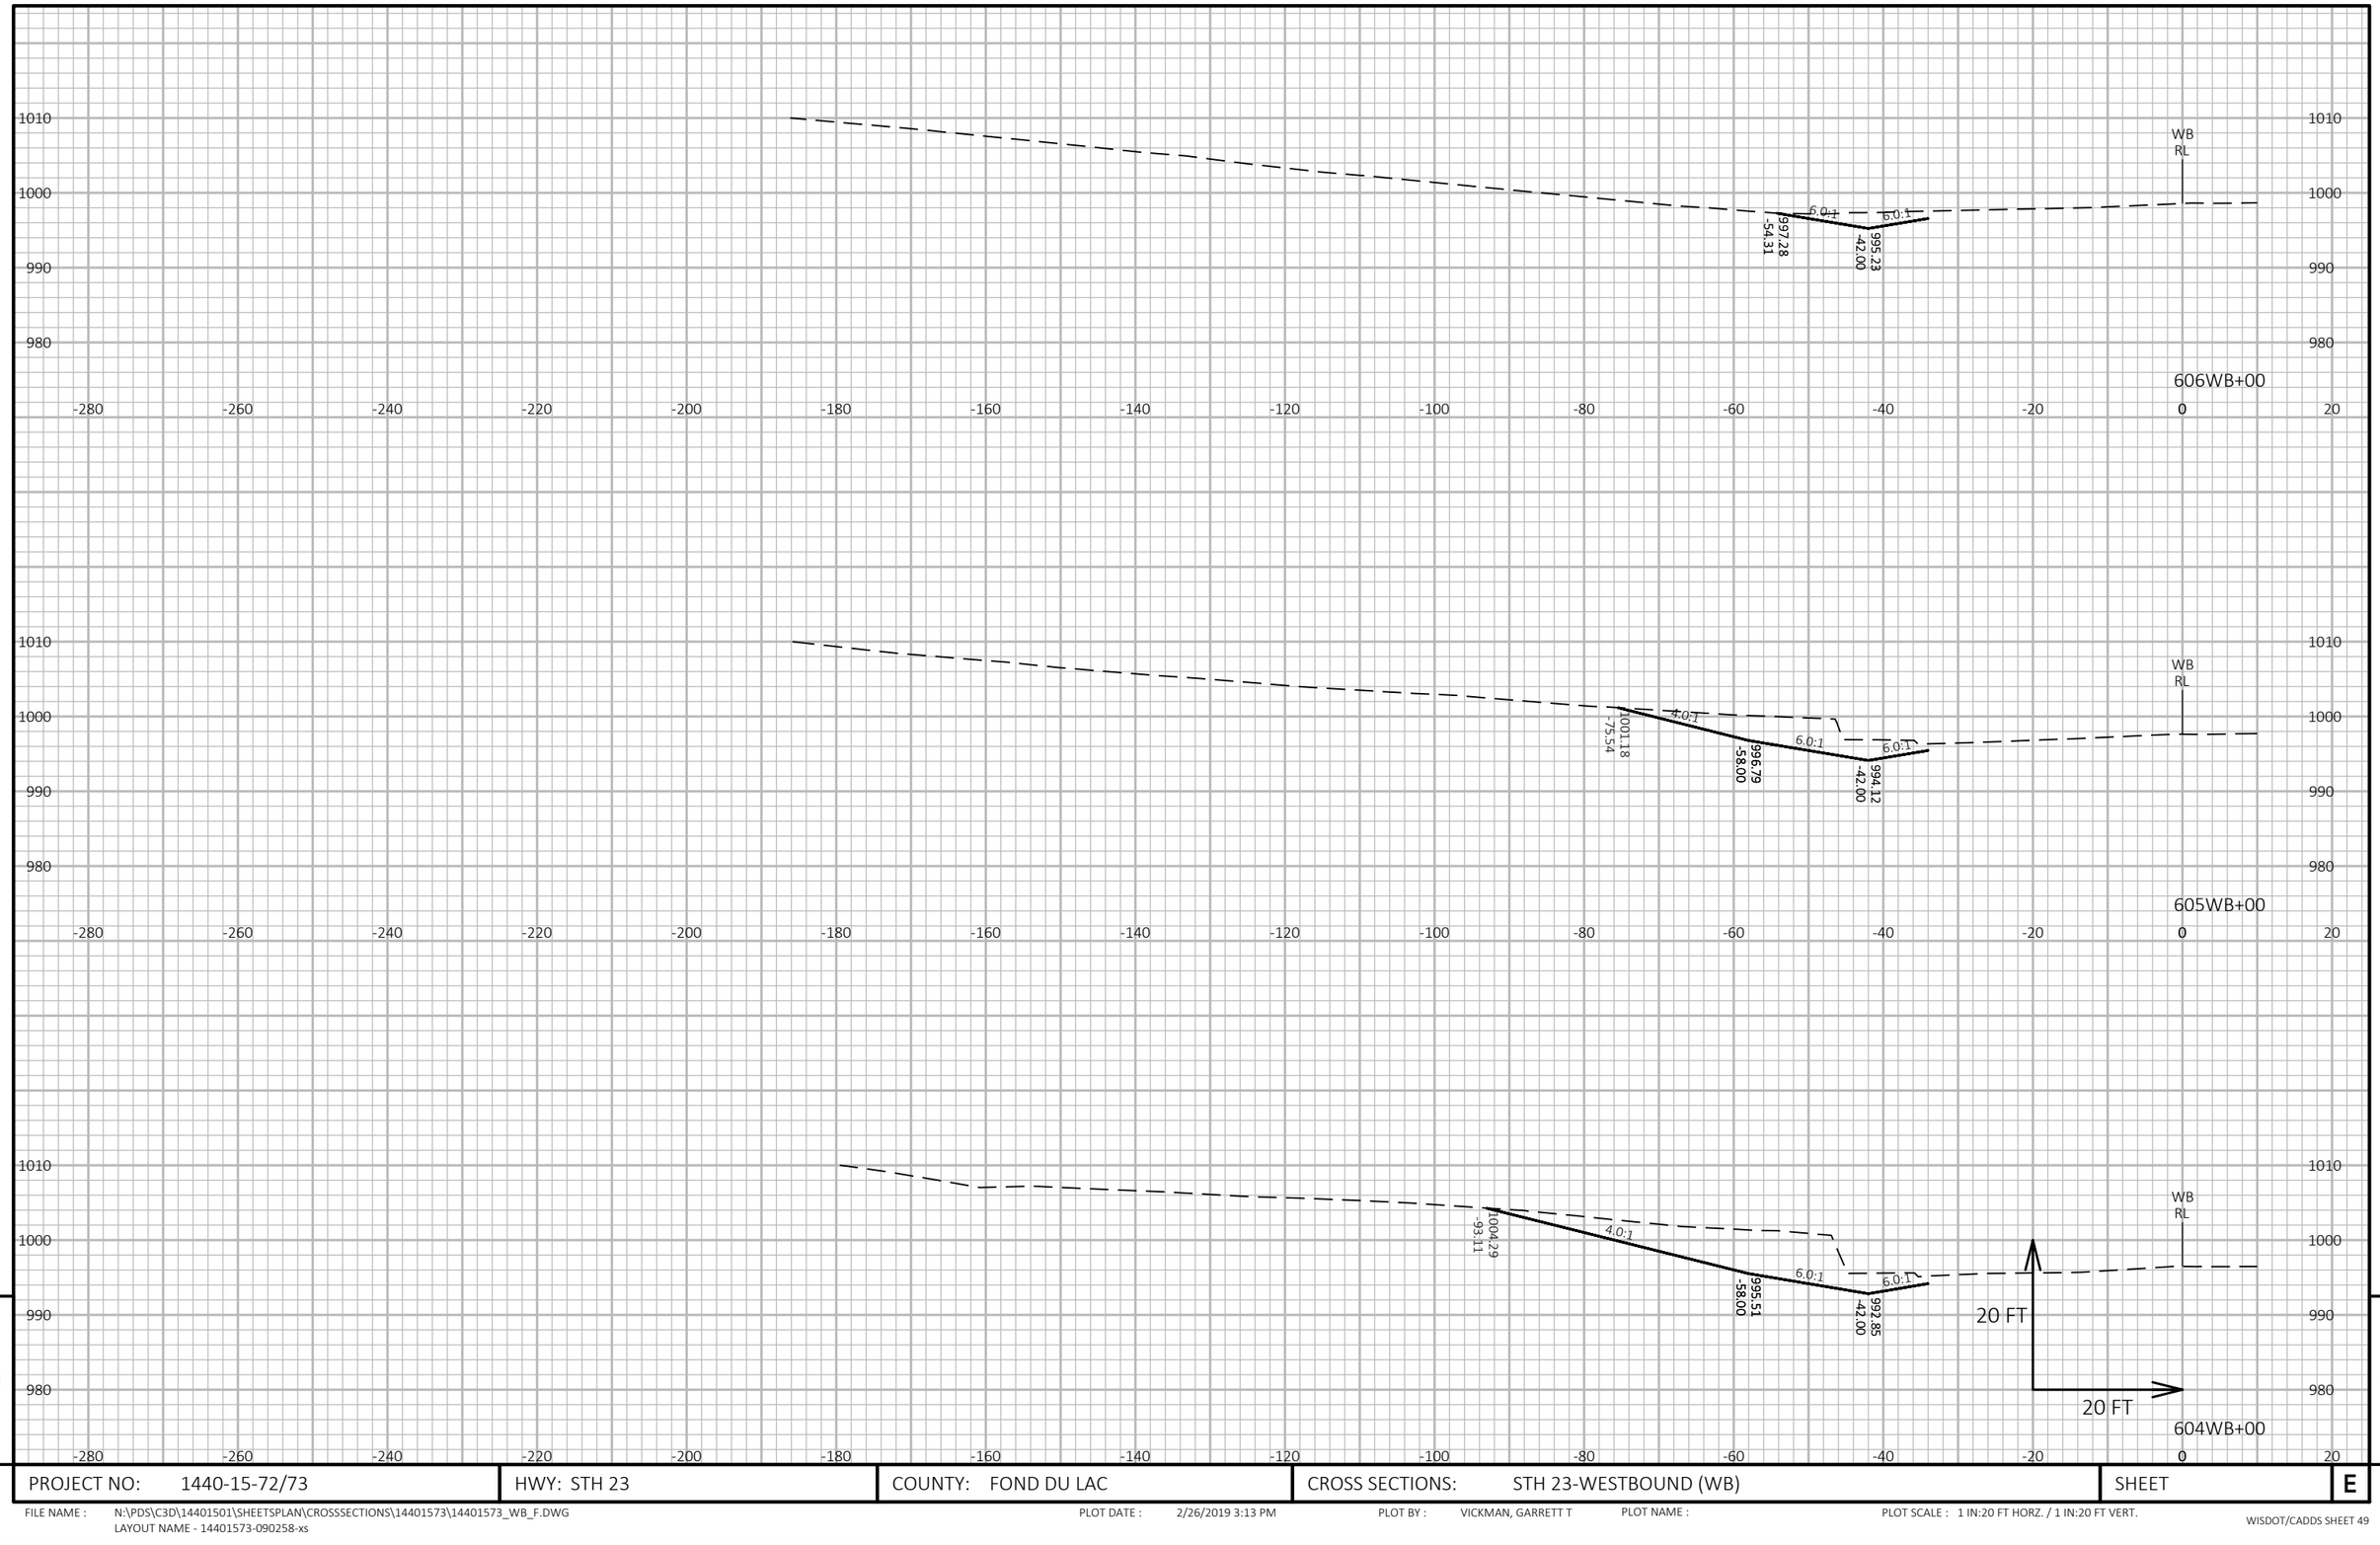


9

9

PROJECT NO: 1440-15-72/73	HWY: STH 23	COUNTY: FOND DU LAC	CROSS SECTIONS: STH 23-WESTBOUND (WB)	SHEET	E

FILE NAME : N:\PDS\C3D\14401501\SHEETSPLAN\CROSSSECTIONS\14401573\14401573_WB_F.DWG
LAYOUT NAME - 14401573-090258-xs

PLOT DATE : 2/26/2019 3:13 PM PLOT BY : VICKMAN, GARRETT T PLOT NAME : PLOT SCALE : 1 IN:20 FT HORZ. / 1 IN:20 FT VERT.

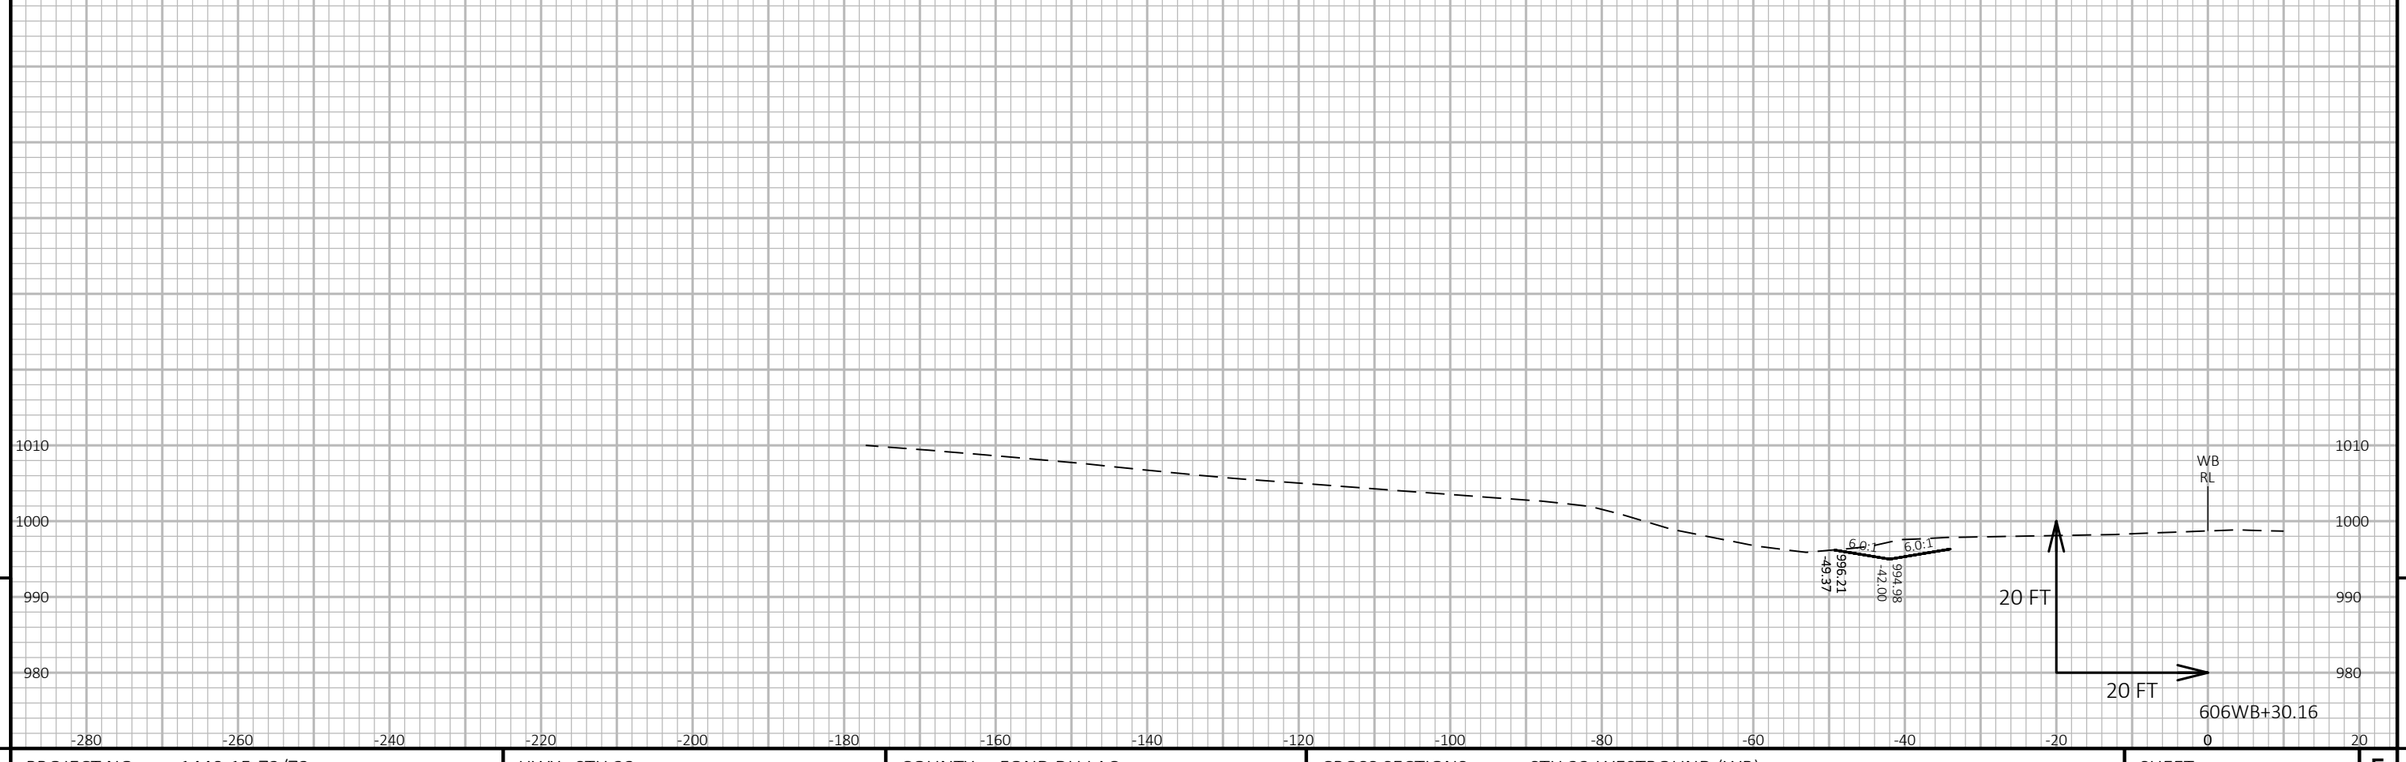

9

9

PROJECT NO: 1440-15-72/73	HWY: STH 23	COUNTY: FOND DU LAC	CROSS SECTIONS: STH 23-WESTBOUND (WB)	SHEET	E


FILE NAME : N:\PDS\C3D\14401501\SHEETSPLAN\CROSSSECTIONS\14401573\14401573_WB_F.DWG
LAYOUT NAME - 14401573-090259-xs

PLOT DATE : 2/26/2019 3:13 PM

PLOT BY : VICKMAN, GARRETT T

PLOT NAME :

PLOT SCALE : 1 IN:20 FT HORZ. / 1 IN:20 FT VERT.

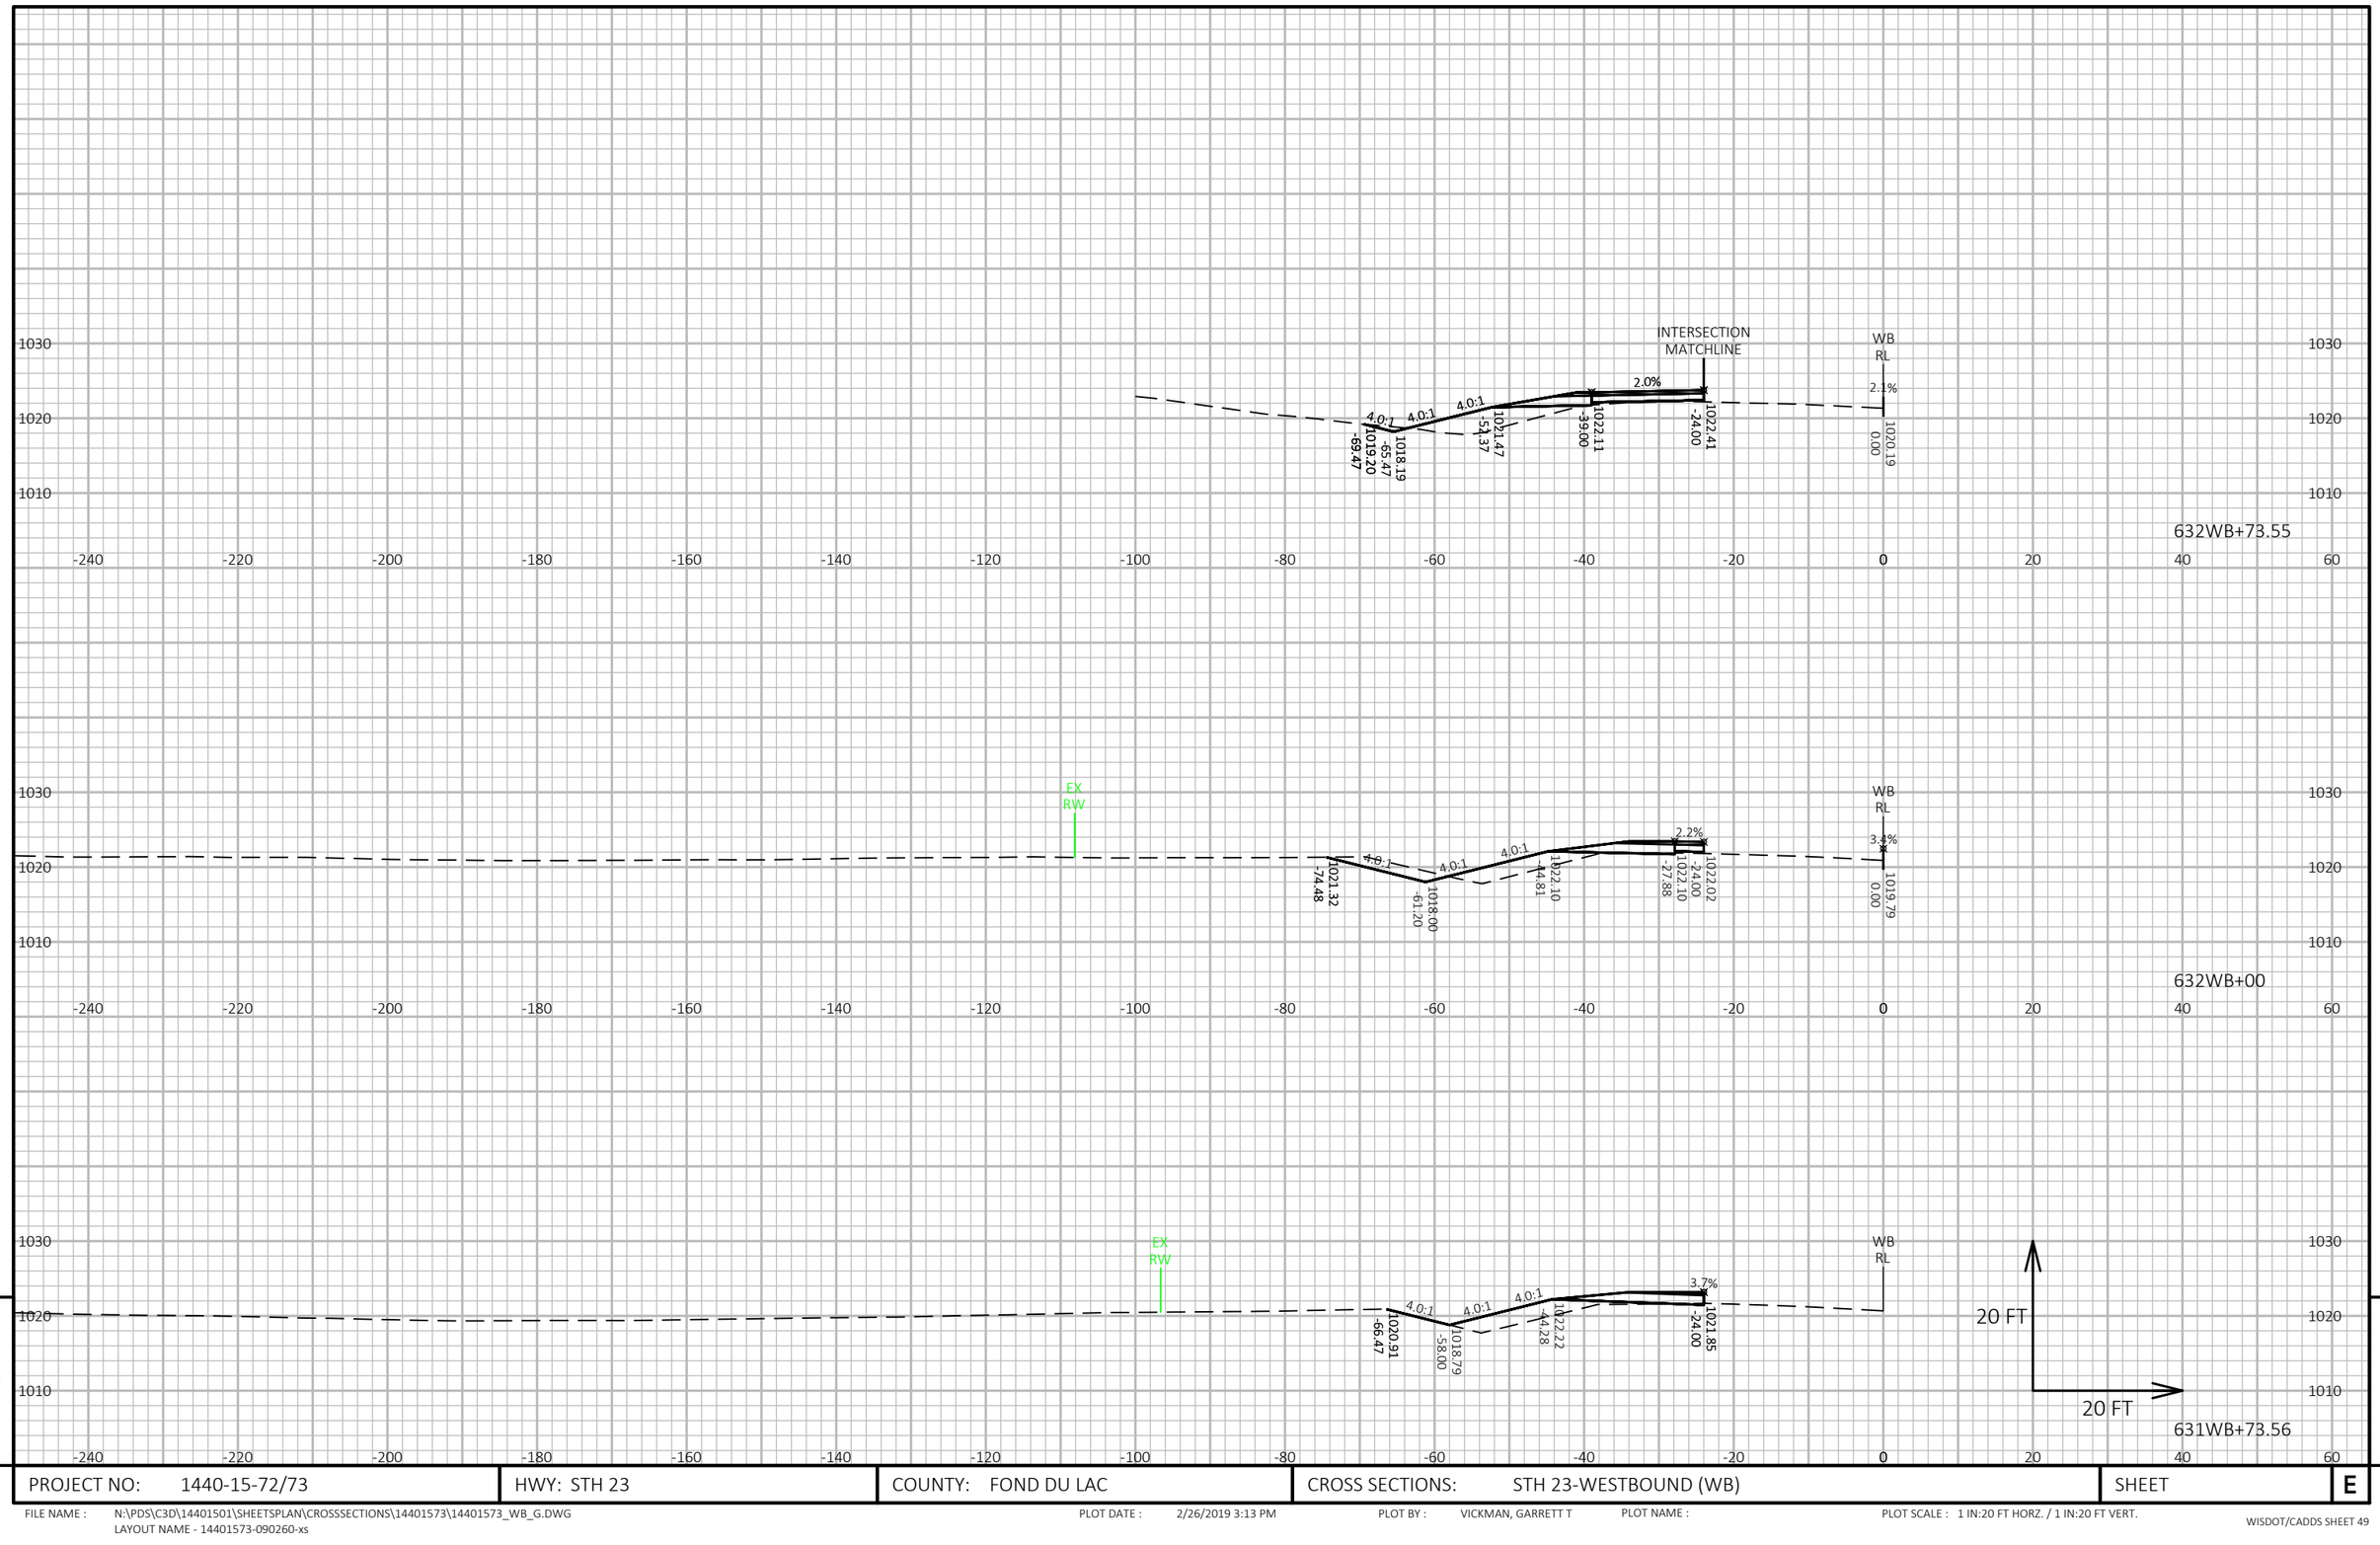

9

9

PROJECT NO: 1440-15-72/73	HWY: STH 23	COUNTY: FOND DU LAC	CROSS SECTIONS: STH 23-WESTBOUND (WB)	SHEET	E


FILE NAME : N:\PDS\C3D\14401501\SHEETSPLAN\CROSSSECTIONS\14401573\14401573_WB_G.DWG
LAYOUT NAME - 14401573-090260-xs

PLOT DATE : 2/26/2019 3:13 PM

PLOT BY : VICKMAN, GARRETT T

PLOT NAME :

PLOT SCALE : 1 IN:20 FT HORZ. / 1 IN:20 FT VERT.

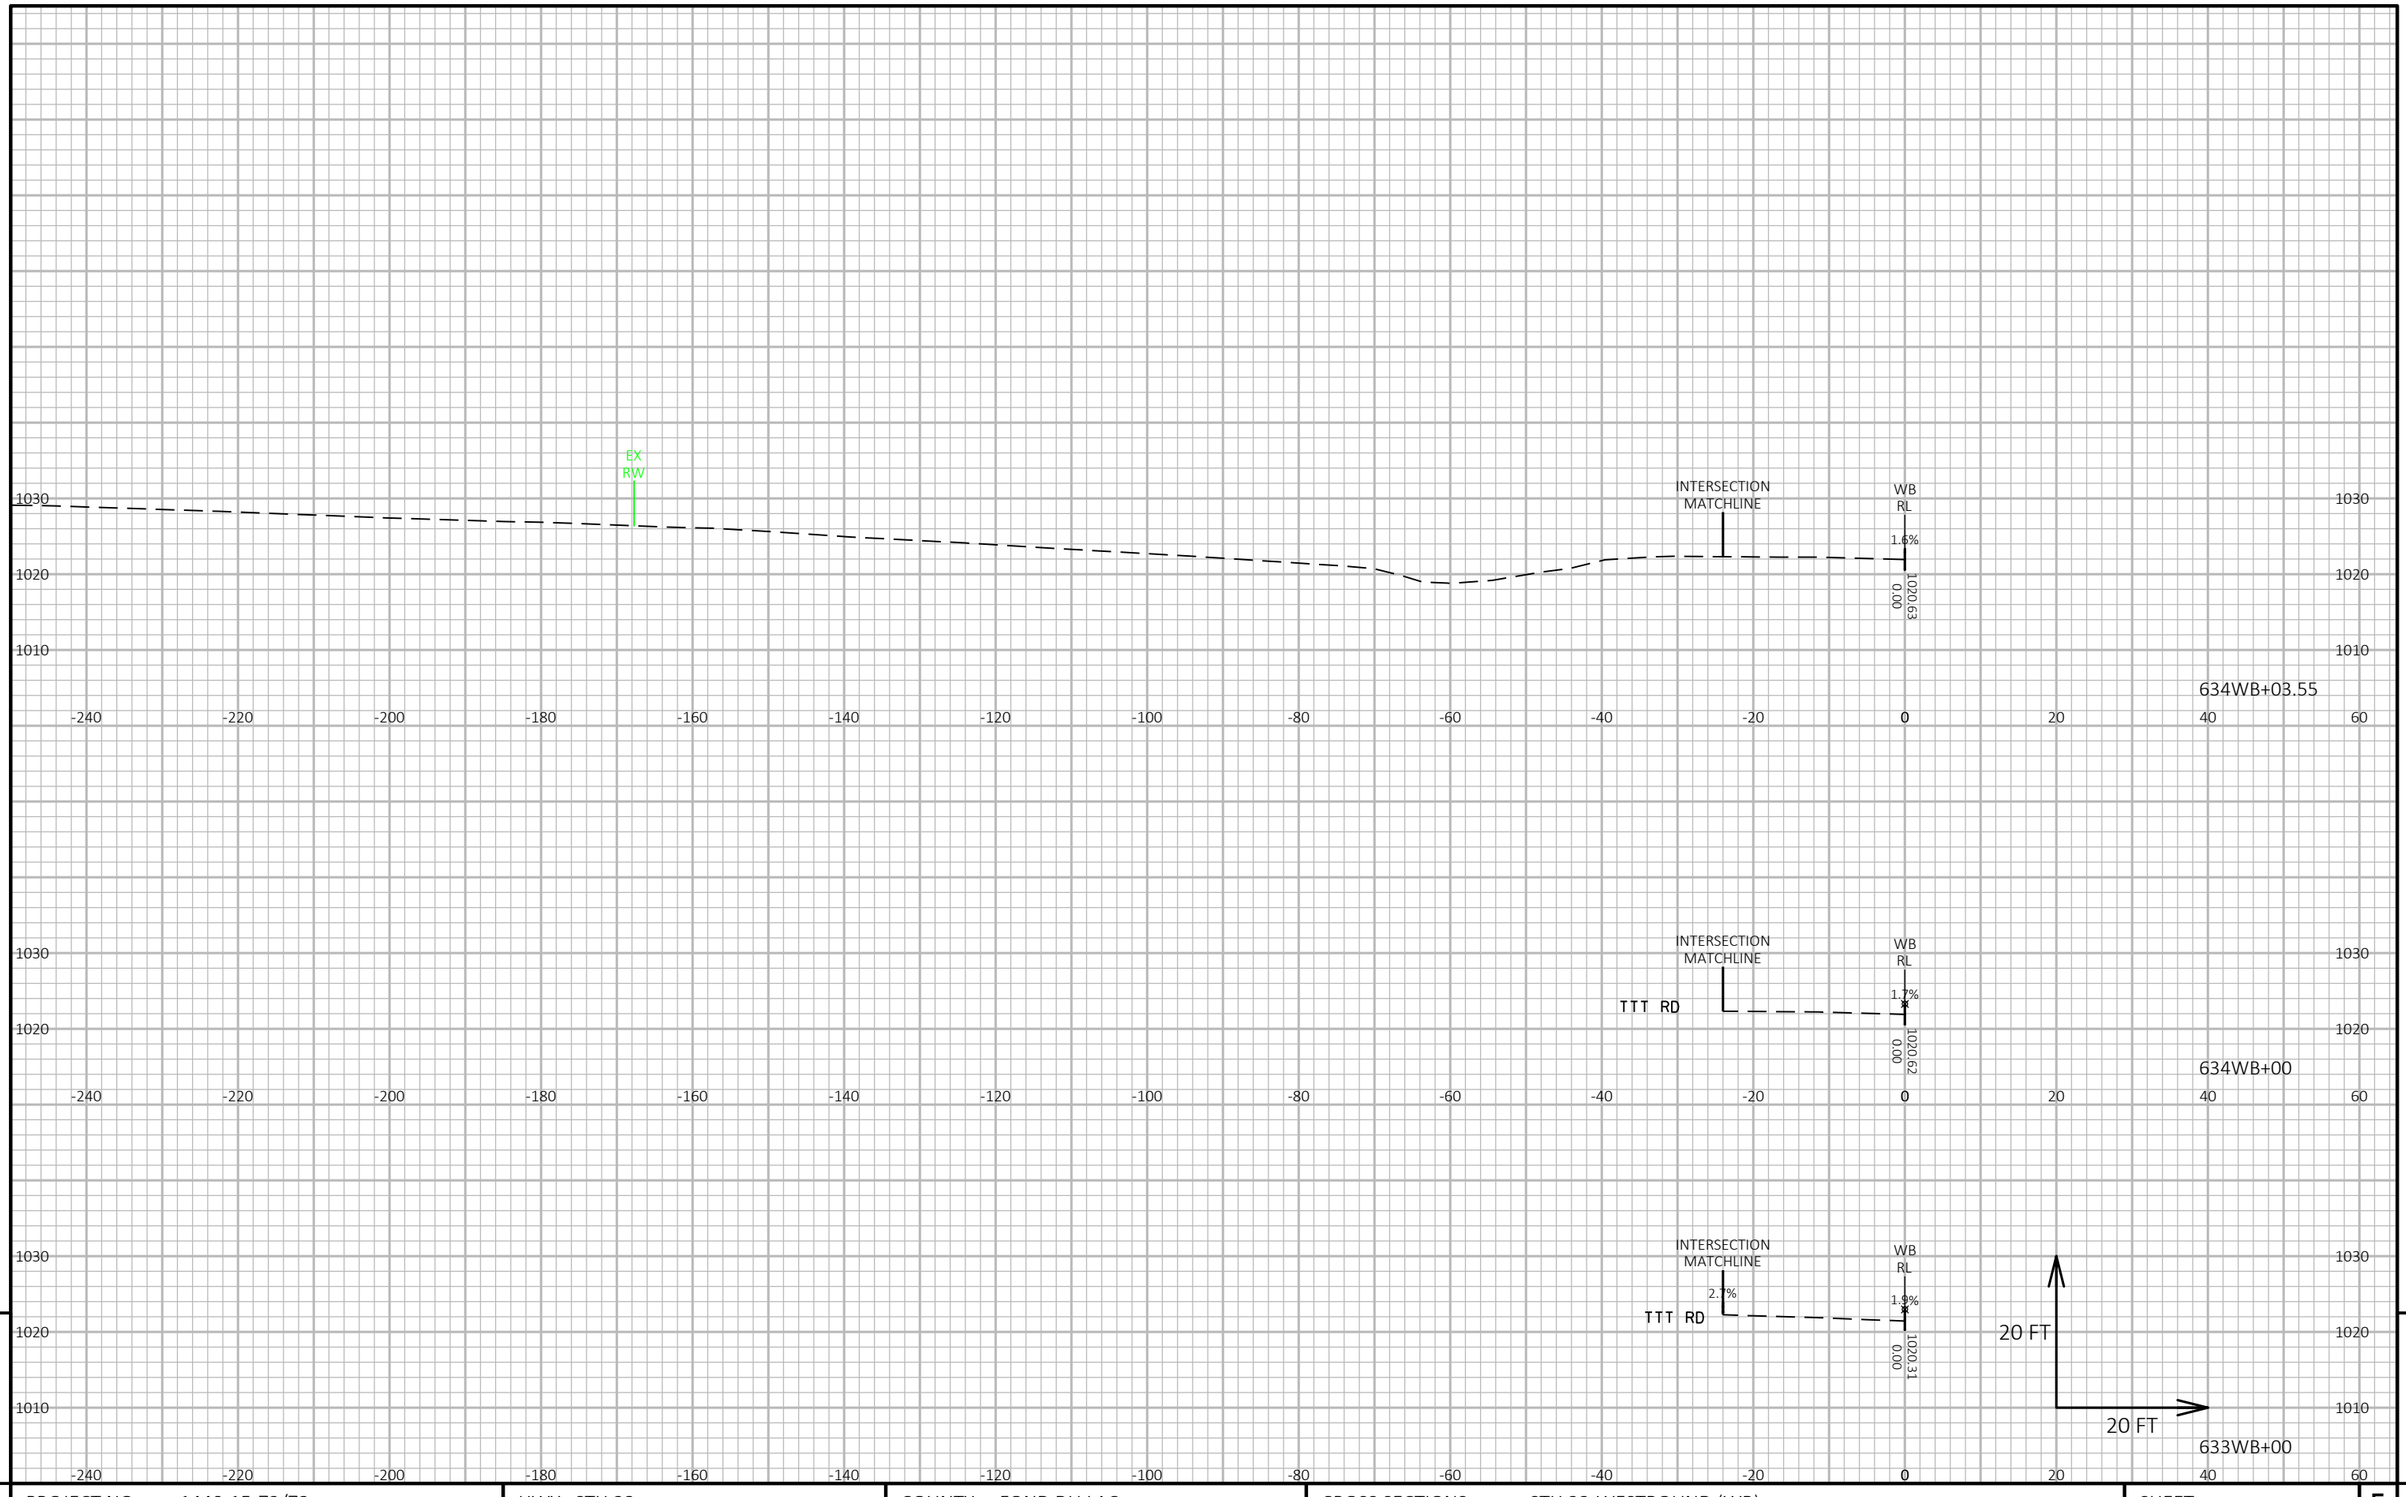


9

9

PROJECT NO: 1440-15-72/73	HWY: STH 23	COUNTY: FOND DU LAC	CROSS SECTIONS: STH 23-WESTBOUND (WB)	SHEET	E

FILE NAME : N:\PDS\C3D\14401501\SHEETSPLAN\CROSSSECTIONS\14401573\14401573_WB_G.DWG
LAYOUT NAME - 14401573-090261-xs

PLOT DATE : 2/26/2019 3:13 PM PLOT BY : VICKMAN, GARRETT T PLOT NAME : PLOT SCALE : 1 IN:20 FT HORZ. / 1 IN:20 FT VERT.

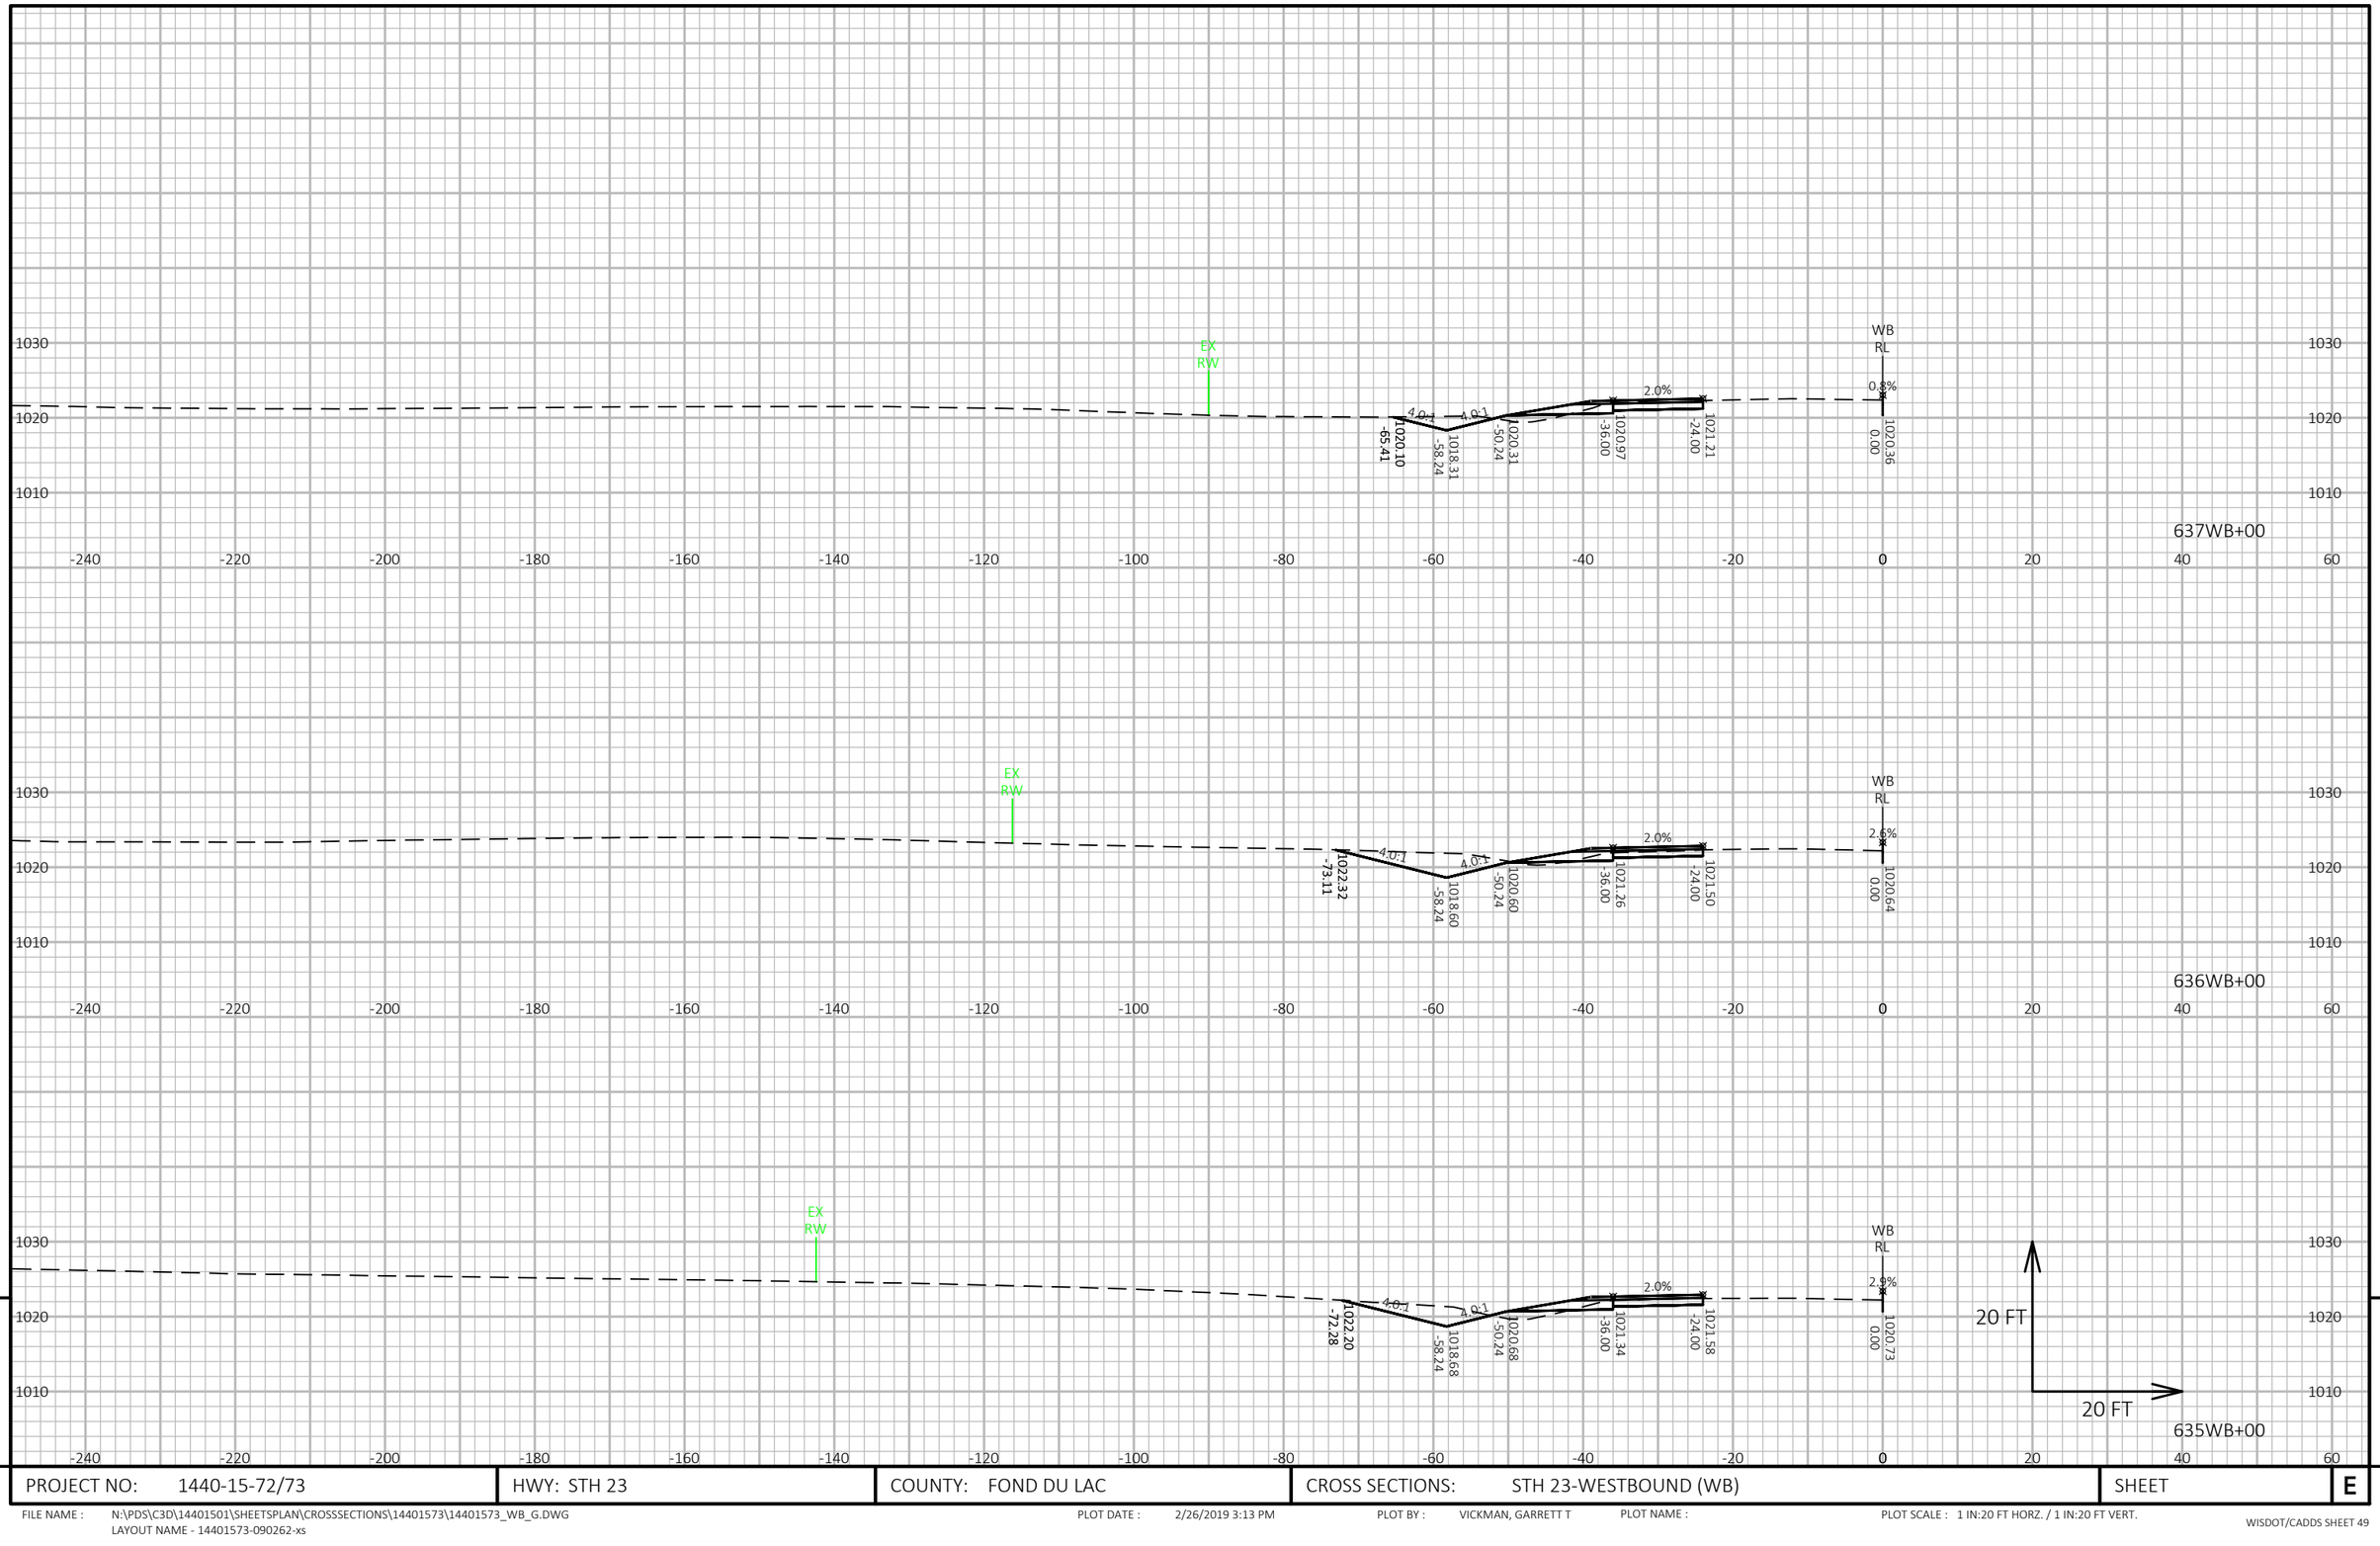

9

9

PROJECT NO: 1440-15-72/73	HWY: STH 23	COUNTY: FOND DU LAC	CROSS SECTIONS: STH 23-WESTBOUND (WB)	SHEET	E


FILE NAME : N:\PDS\C3D\14401501\SHEETSPLAN\CROSSSECTIONS\14401573\14401573_WB_G.DWG
LAYOUT NAME - 14401573-090262-xs

PLOT DATE : 2/26/2019 3:13 PM

PLOT BY : VICKMAN, GARRETT T

PLOT NAME :

PLOT SCALE : 1 IN:20 FT HORZ. / 1 IN:20 FT VERT.

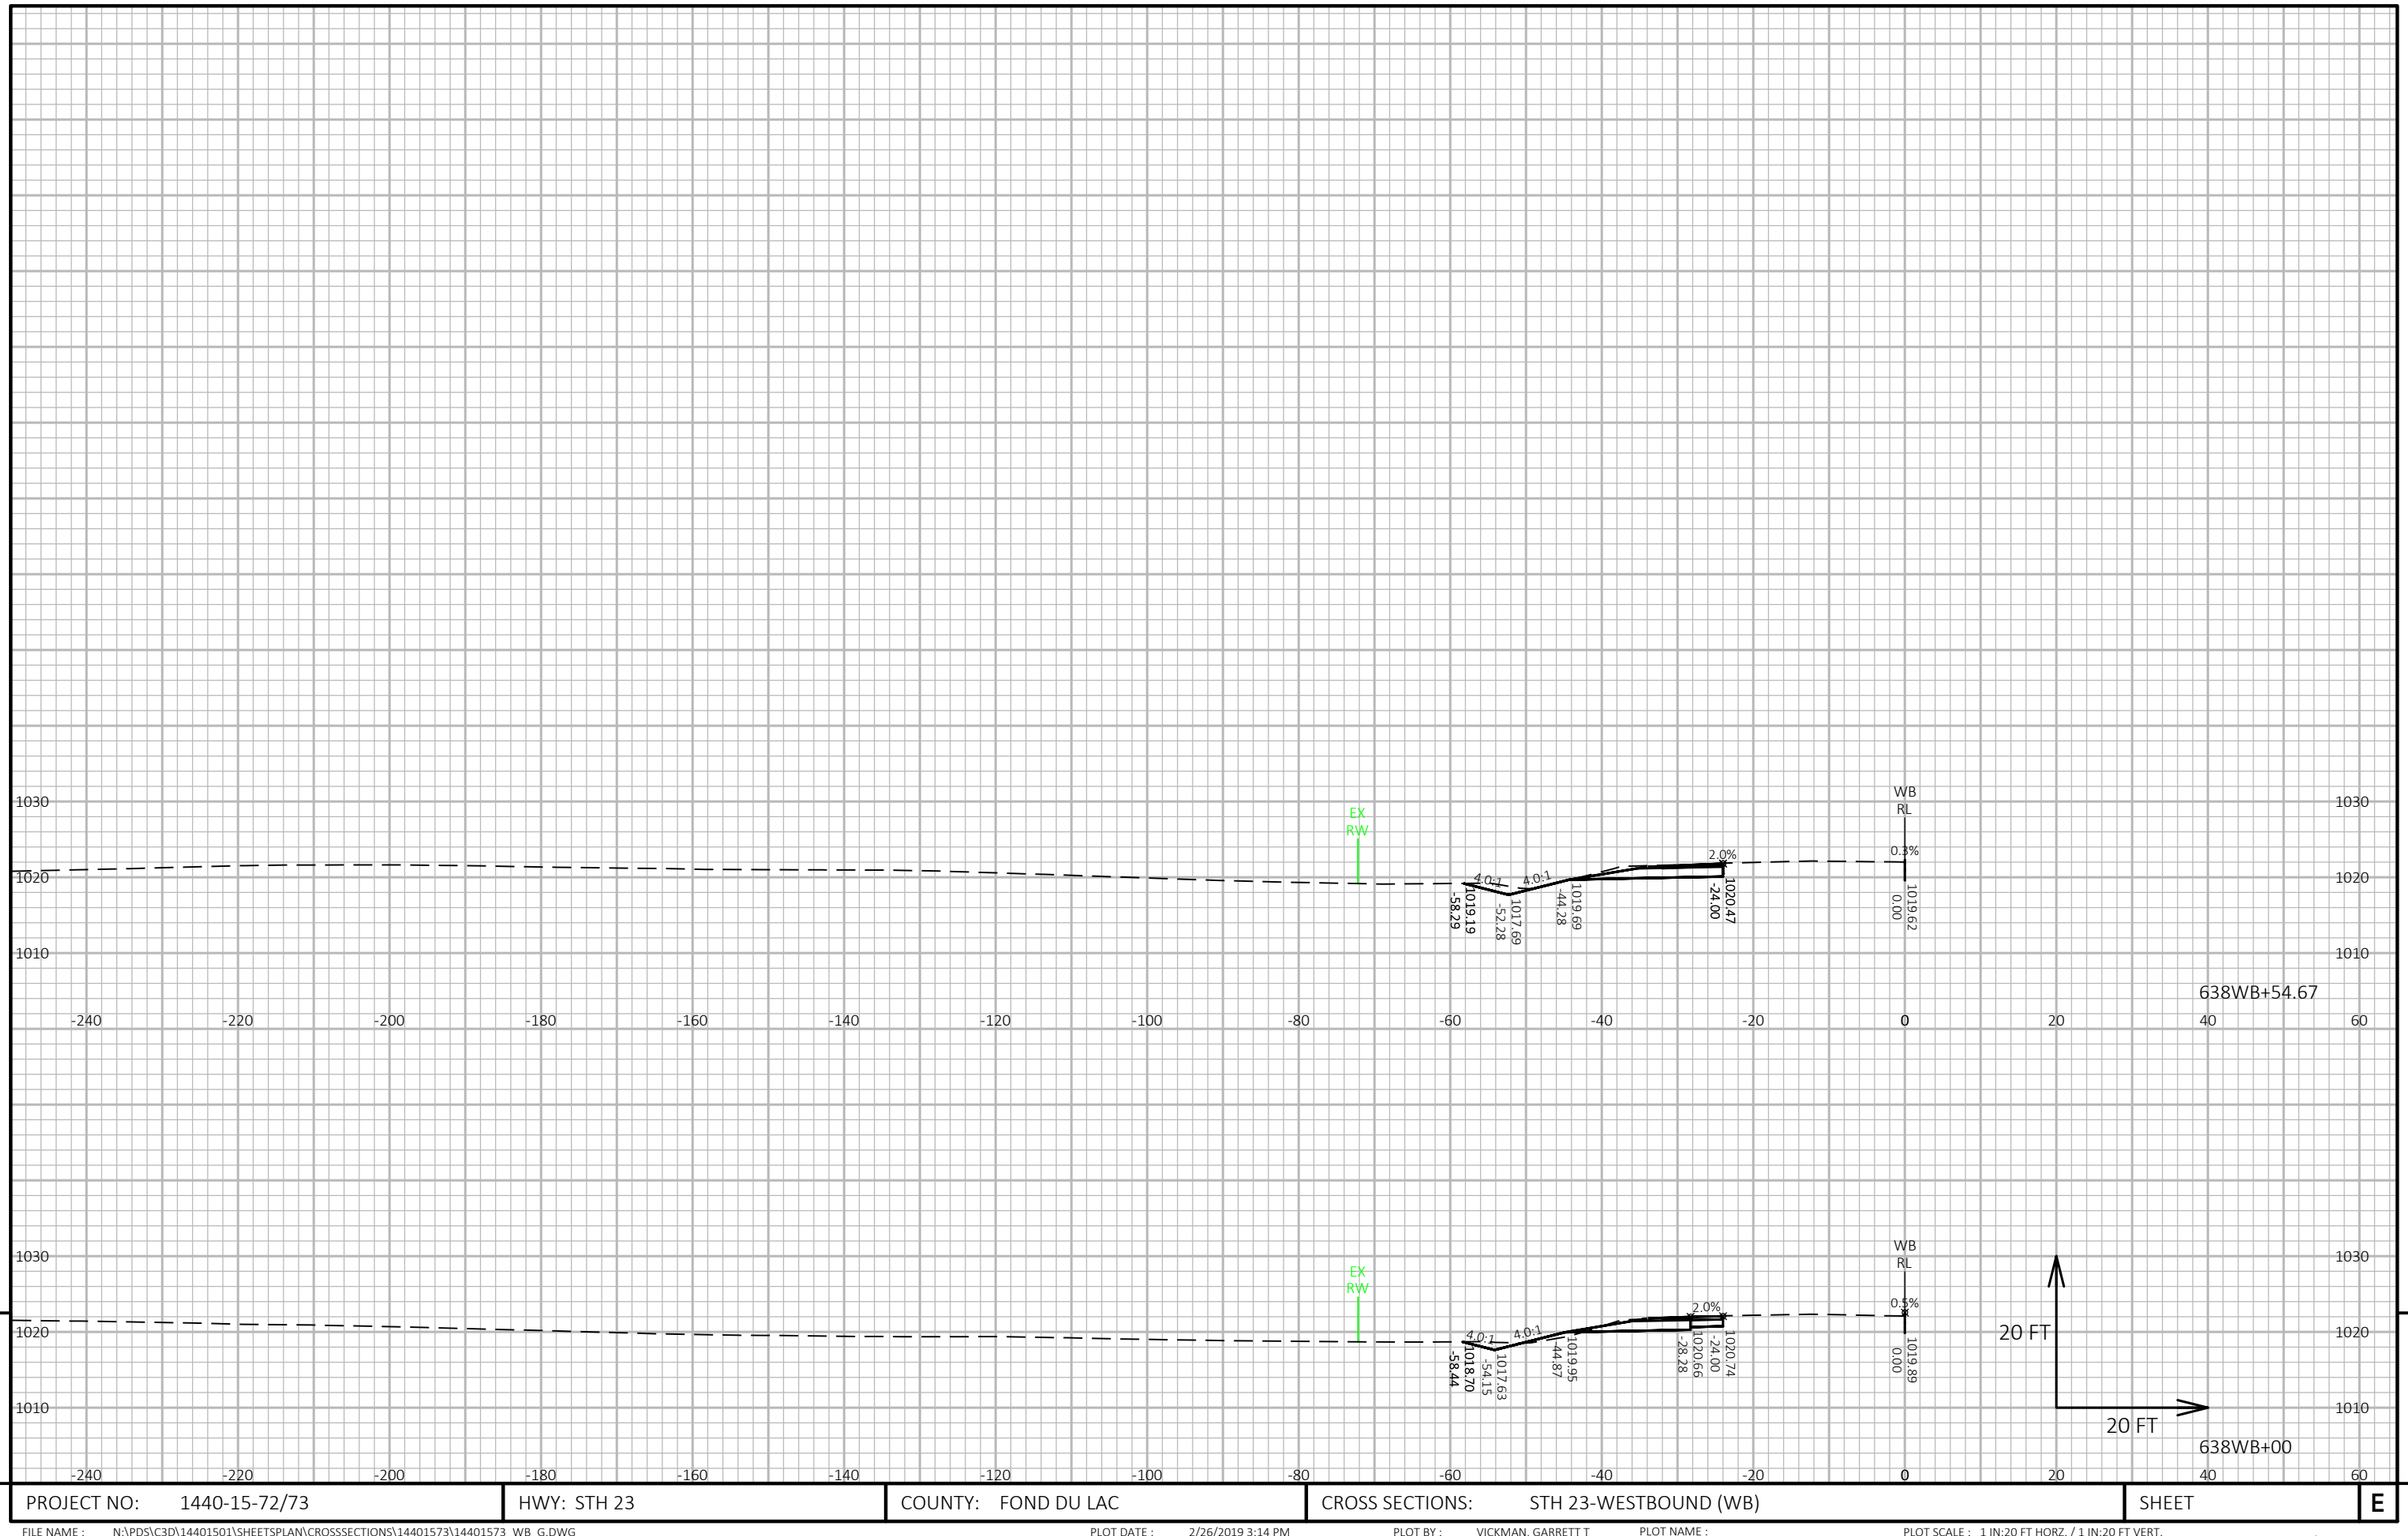

9

9

PROJECT NO: 1440-15-72/73	HWY: STH 23	COUNTY: FOND DU LAC	CROSS SECTIONS: STH 23-WESTBOUND (WB)	SHEET	E


FILE NAME : N:\PDS\C3D\14401501\SHEETSPLAN\CROSSSECTIONS\14401573\14401573_WB_G.DWG
LAYOUT NAME - 14401573-090263-xs

PLOT DATE : 2/26/2019 3:14 PM

PLOT BY : VICKMAN, GARRETT T

PLOT NAME :

PLOT SCALE : 1 IN:20 FT HORZ. / 1 IN:20 FT VERT.

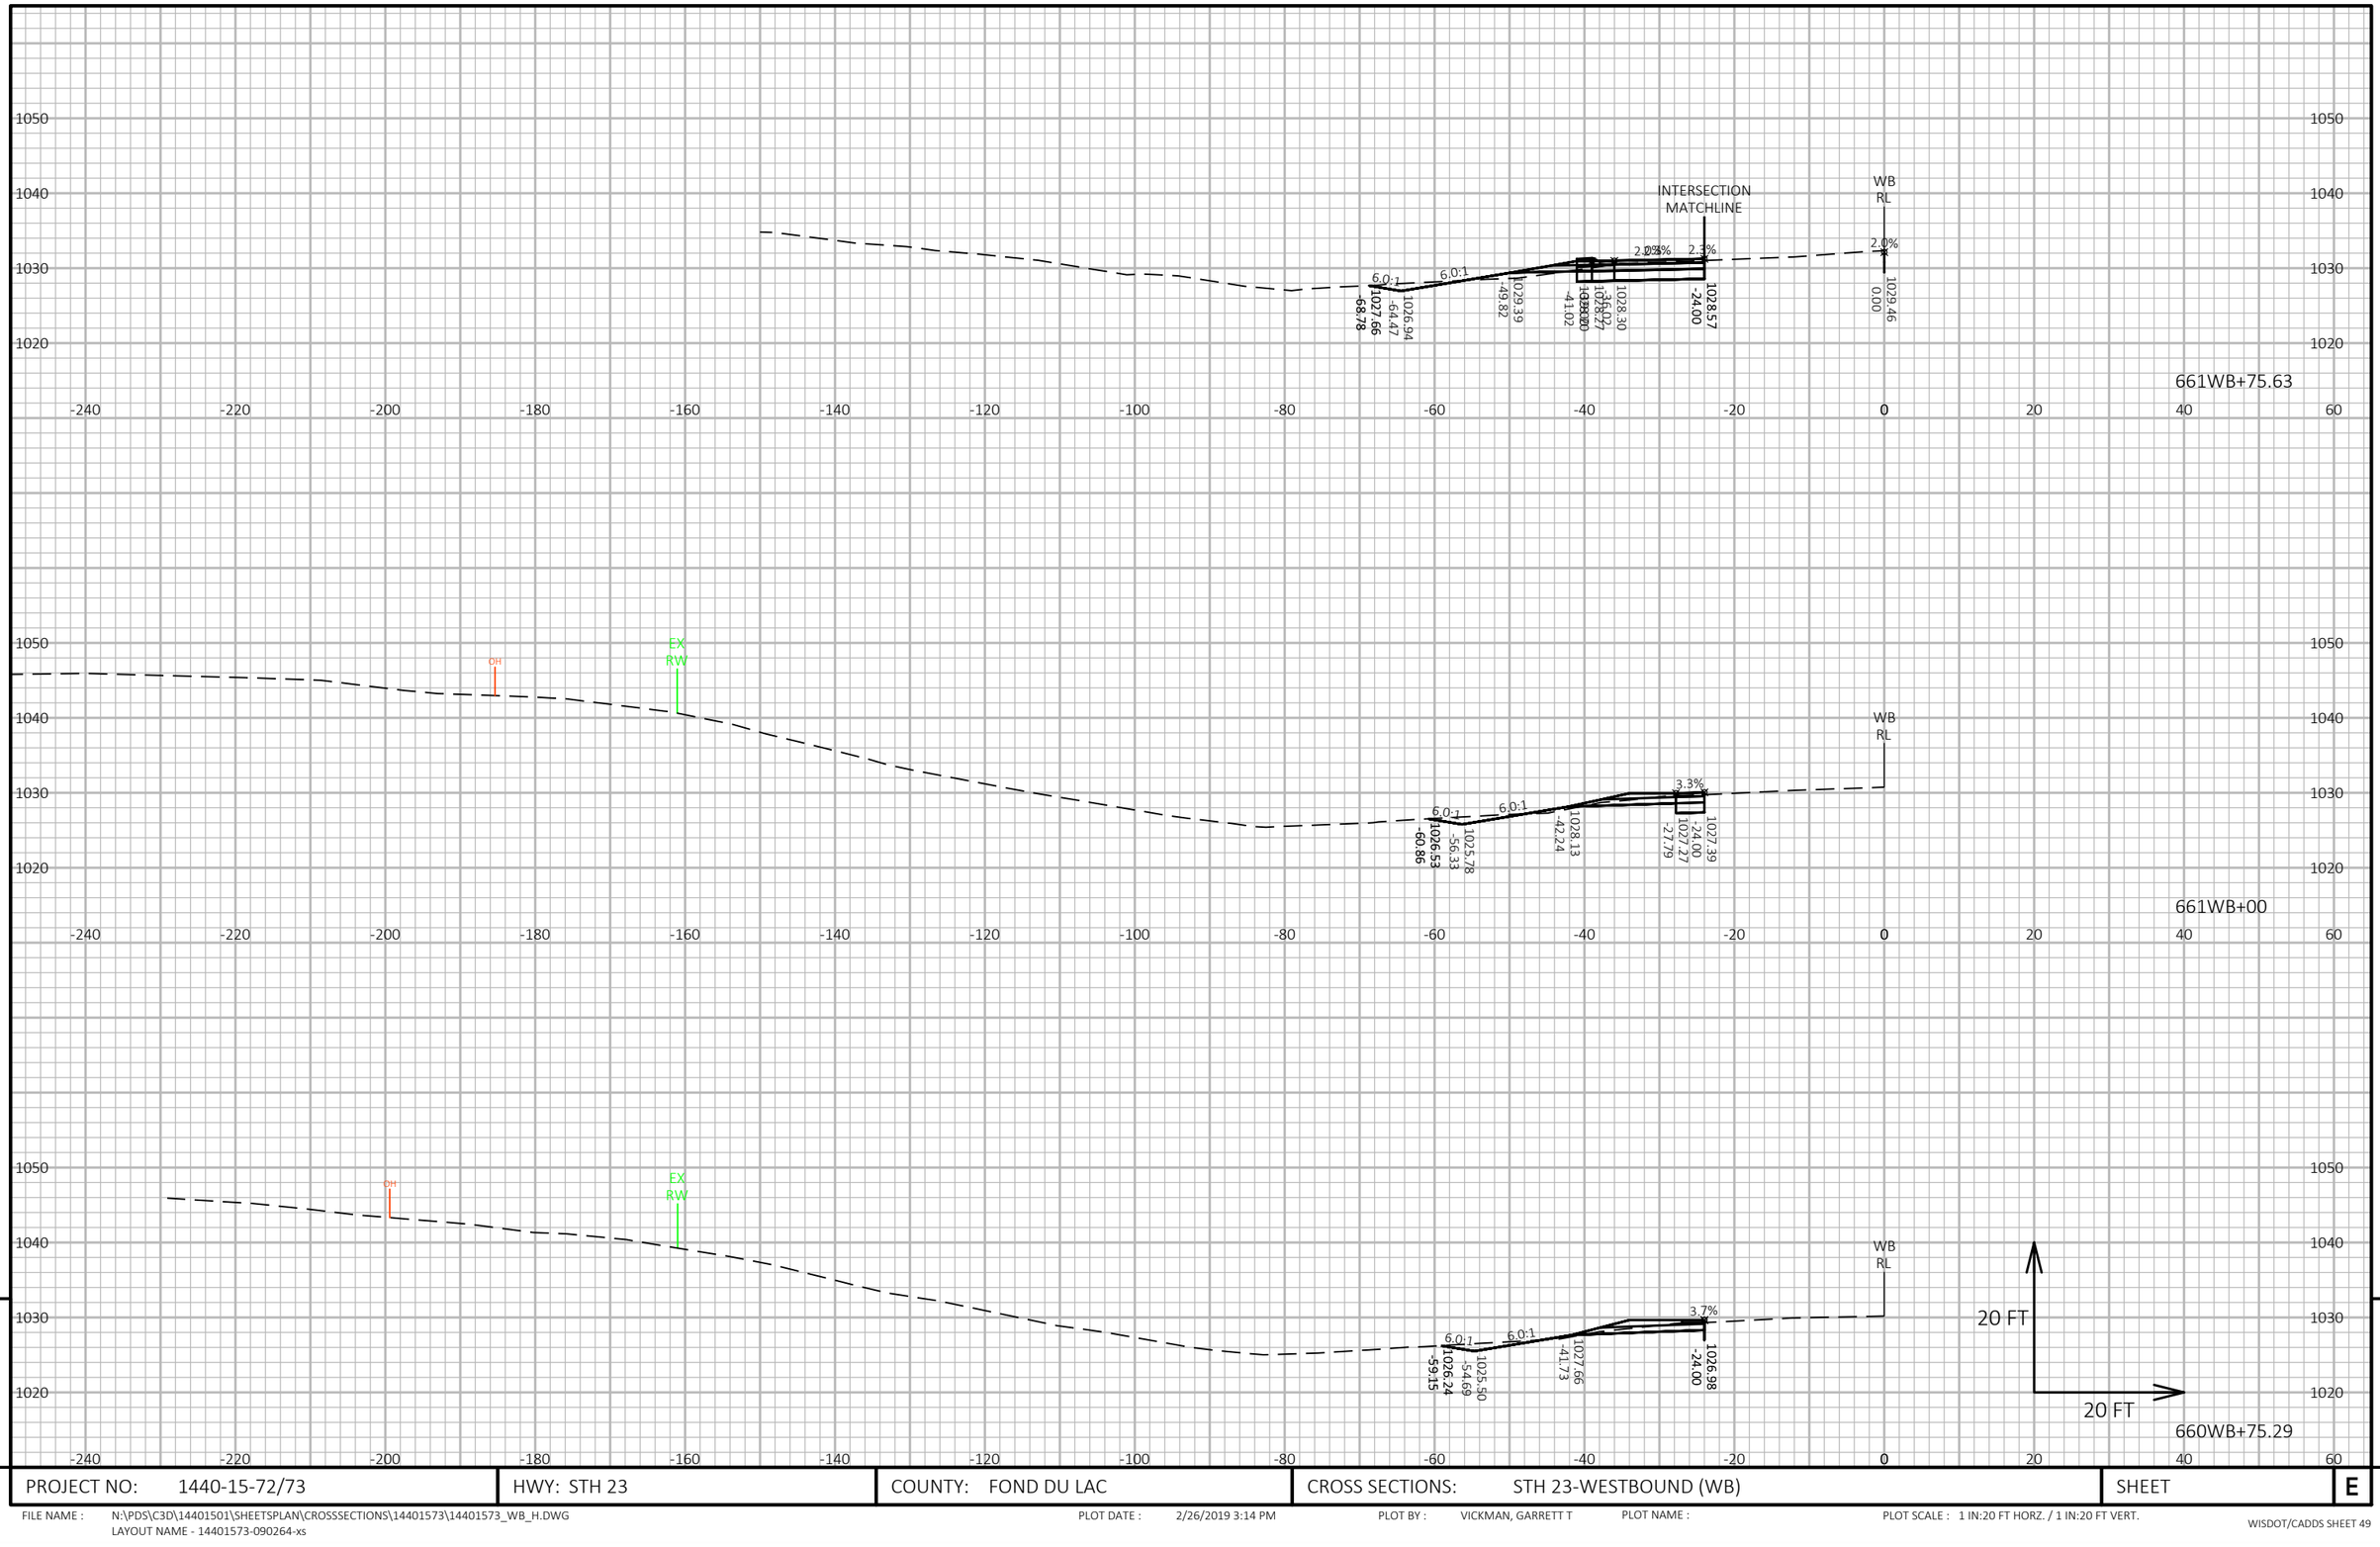


9

PROJECT NO: 1440-15-72/73	HWY: STH 23	COUNTY: FOND DU LAC	CROSS SECTIONS: STH 23-WESTBOUND (WB)	SHEET E

FILE NAME : N:\PDS\C3D\14401501\SHEETSPLAN\CROSSSECTIONS\14401573\14401573_WB_H.DWG
LAYOUT NAME - 14401573-090264-xs

PLOT DATE : 2/26/2019 3:14 PM PLOT BY : VICKMAN, GARRETT T PLOT NAME : PLOT SCALE : 1 IN:20 FT HORZ. / 1 IN:20 FT VERT.

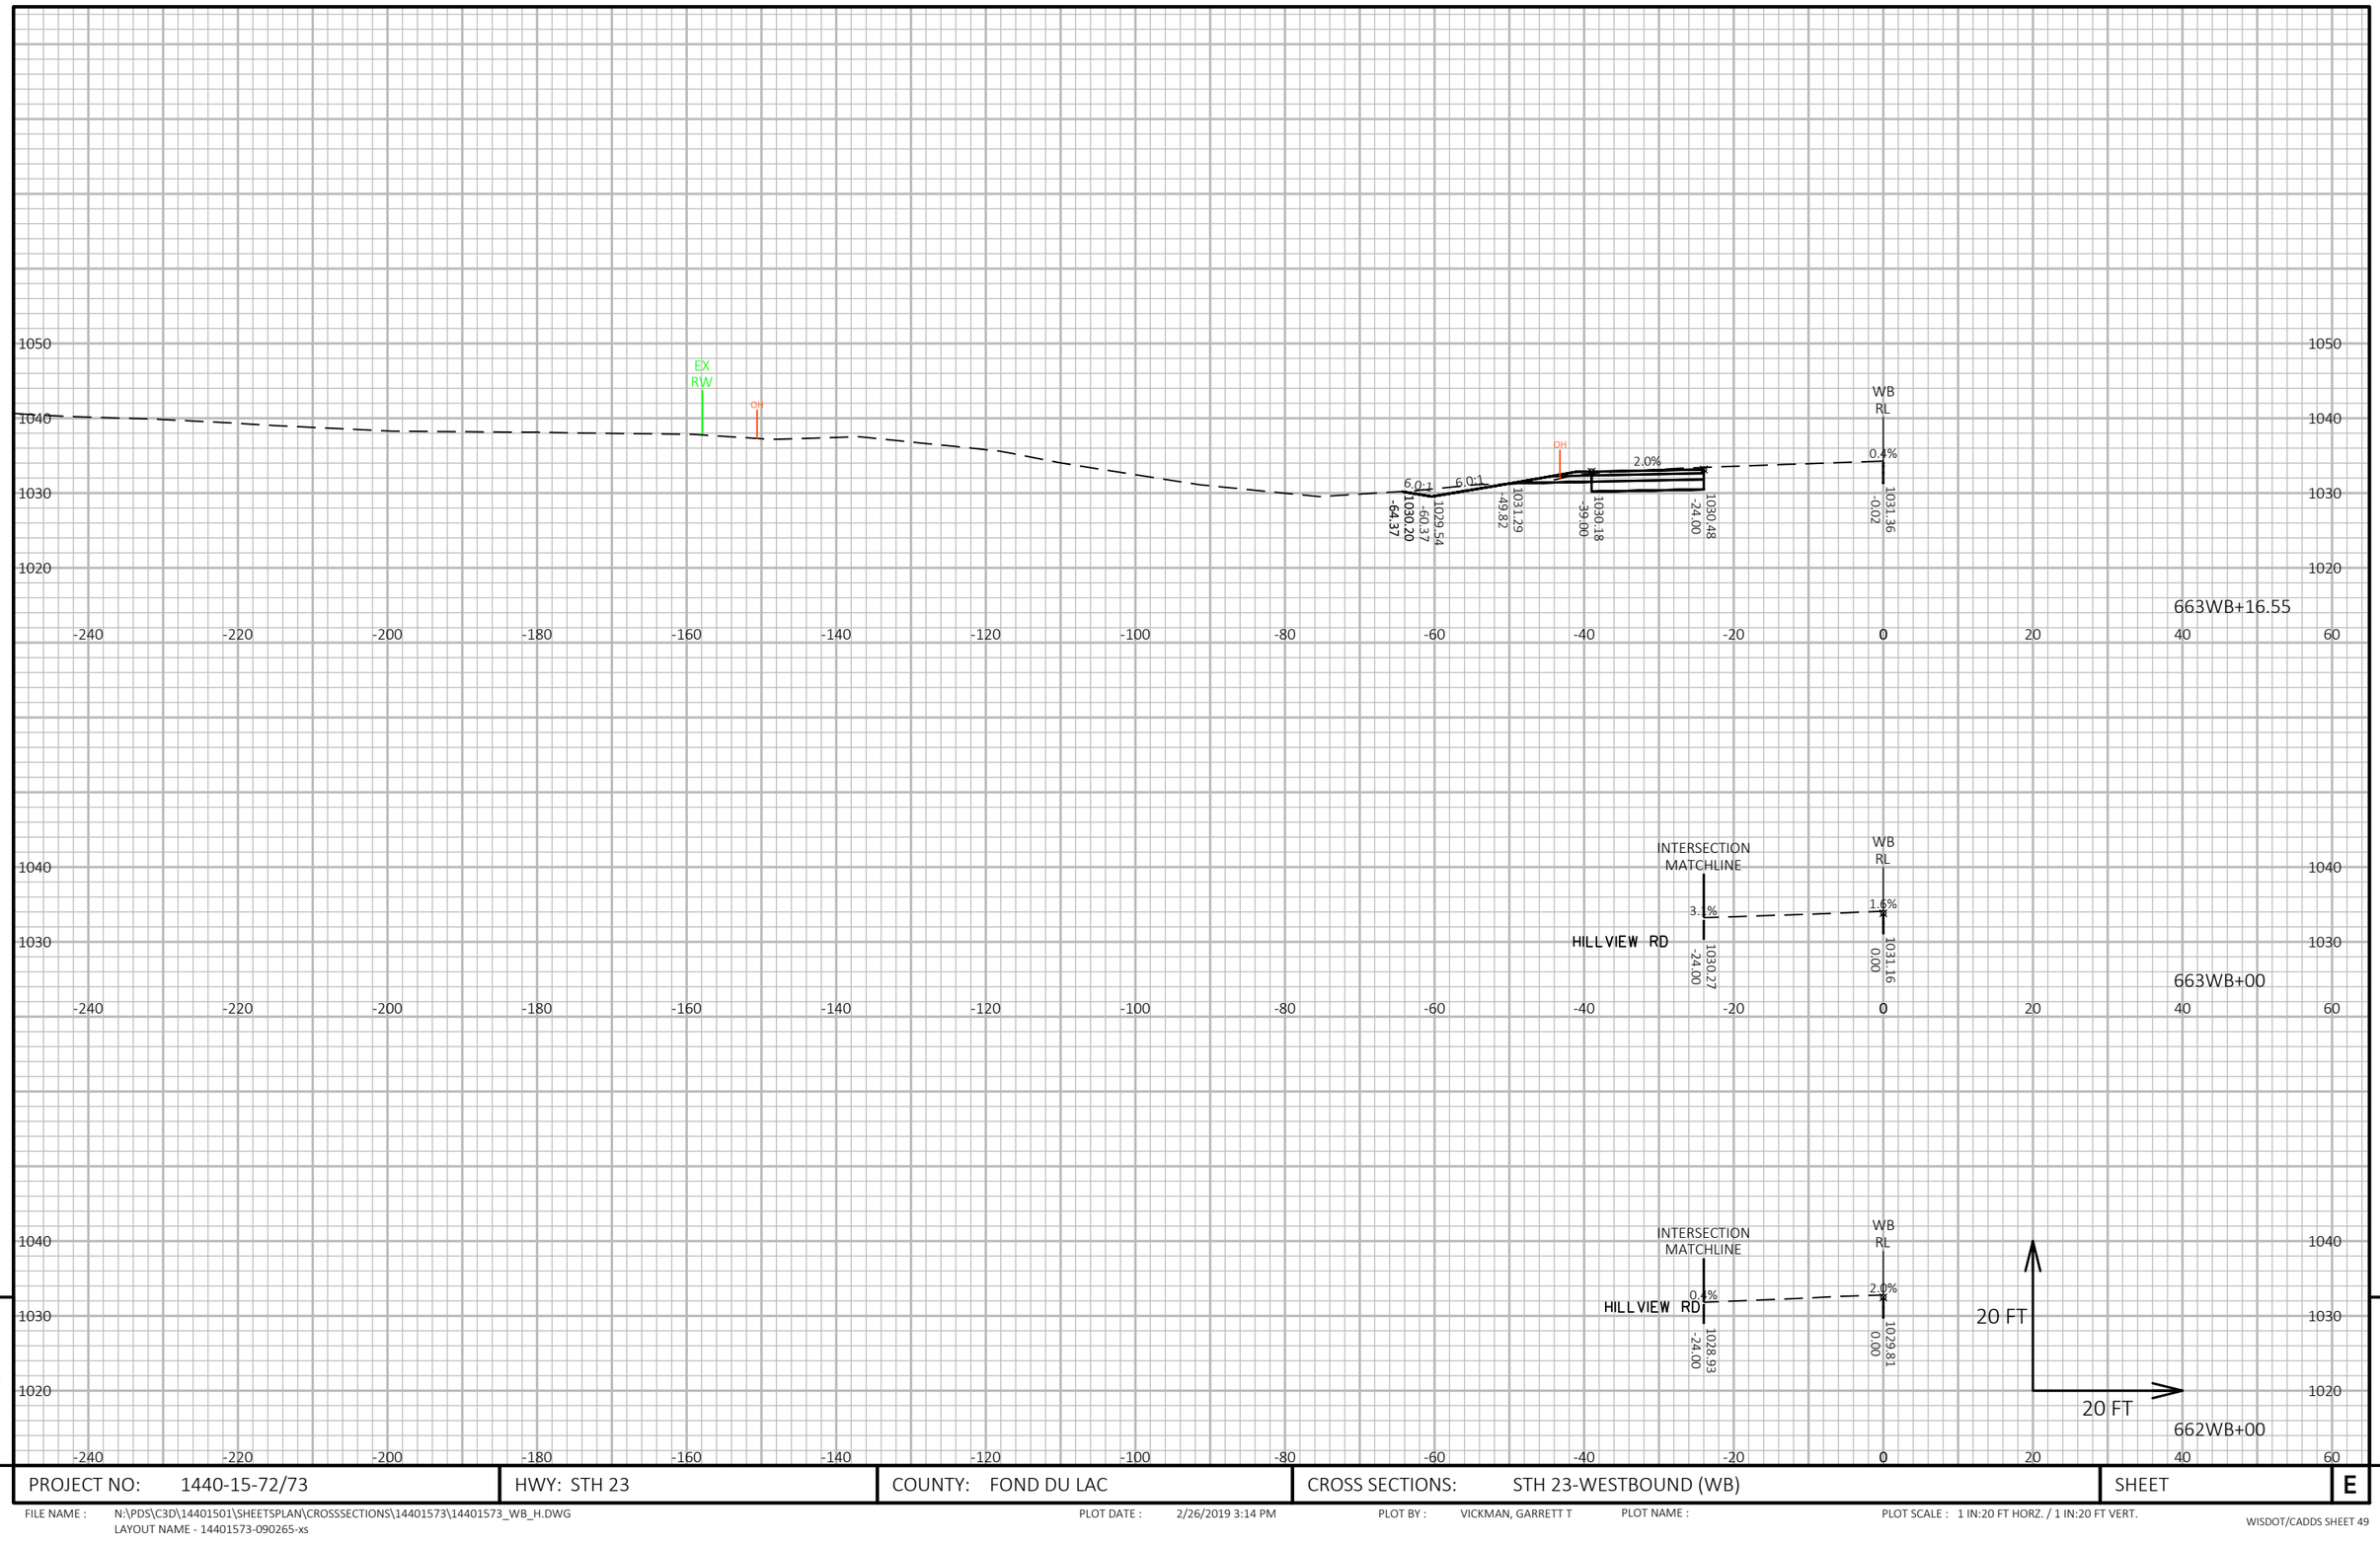

PROJECT NO: 1440-15-72/73	HWY: STH 23	COUNTY: FOND DU LAC	CROSS SECTIONS: STH 23-WESTBOUND (WB)	SHEET E


FILE NAME : N:\PDS\C3D\14401501\SHEETSPLAN\CROSSSECTIONS\14401573\14401573_WB_H.DWG
LAYOUT NAME - 14401573-090265-xs

PLOT DATE : 2/26/2019 3:14 PM PLOT BY : VICKMAN, GARRETT T PLOT NAME : PLOT SCALE : 1 IN:20 FT HORZ. / 1 IN:20 FT VERT.

WISDOT/CADDS SHEET 49

9

9

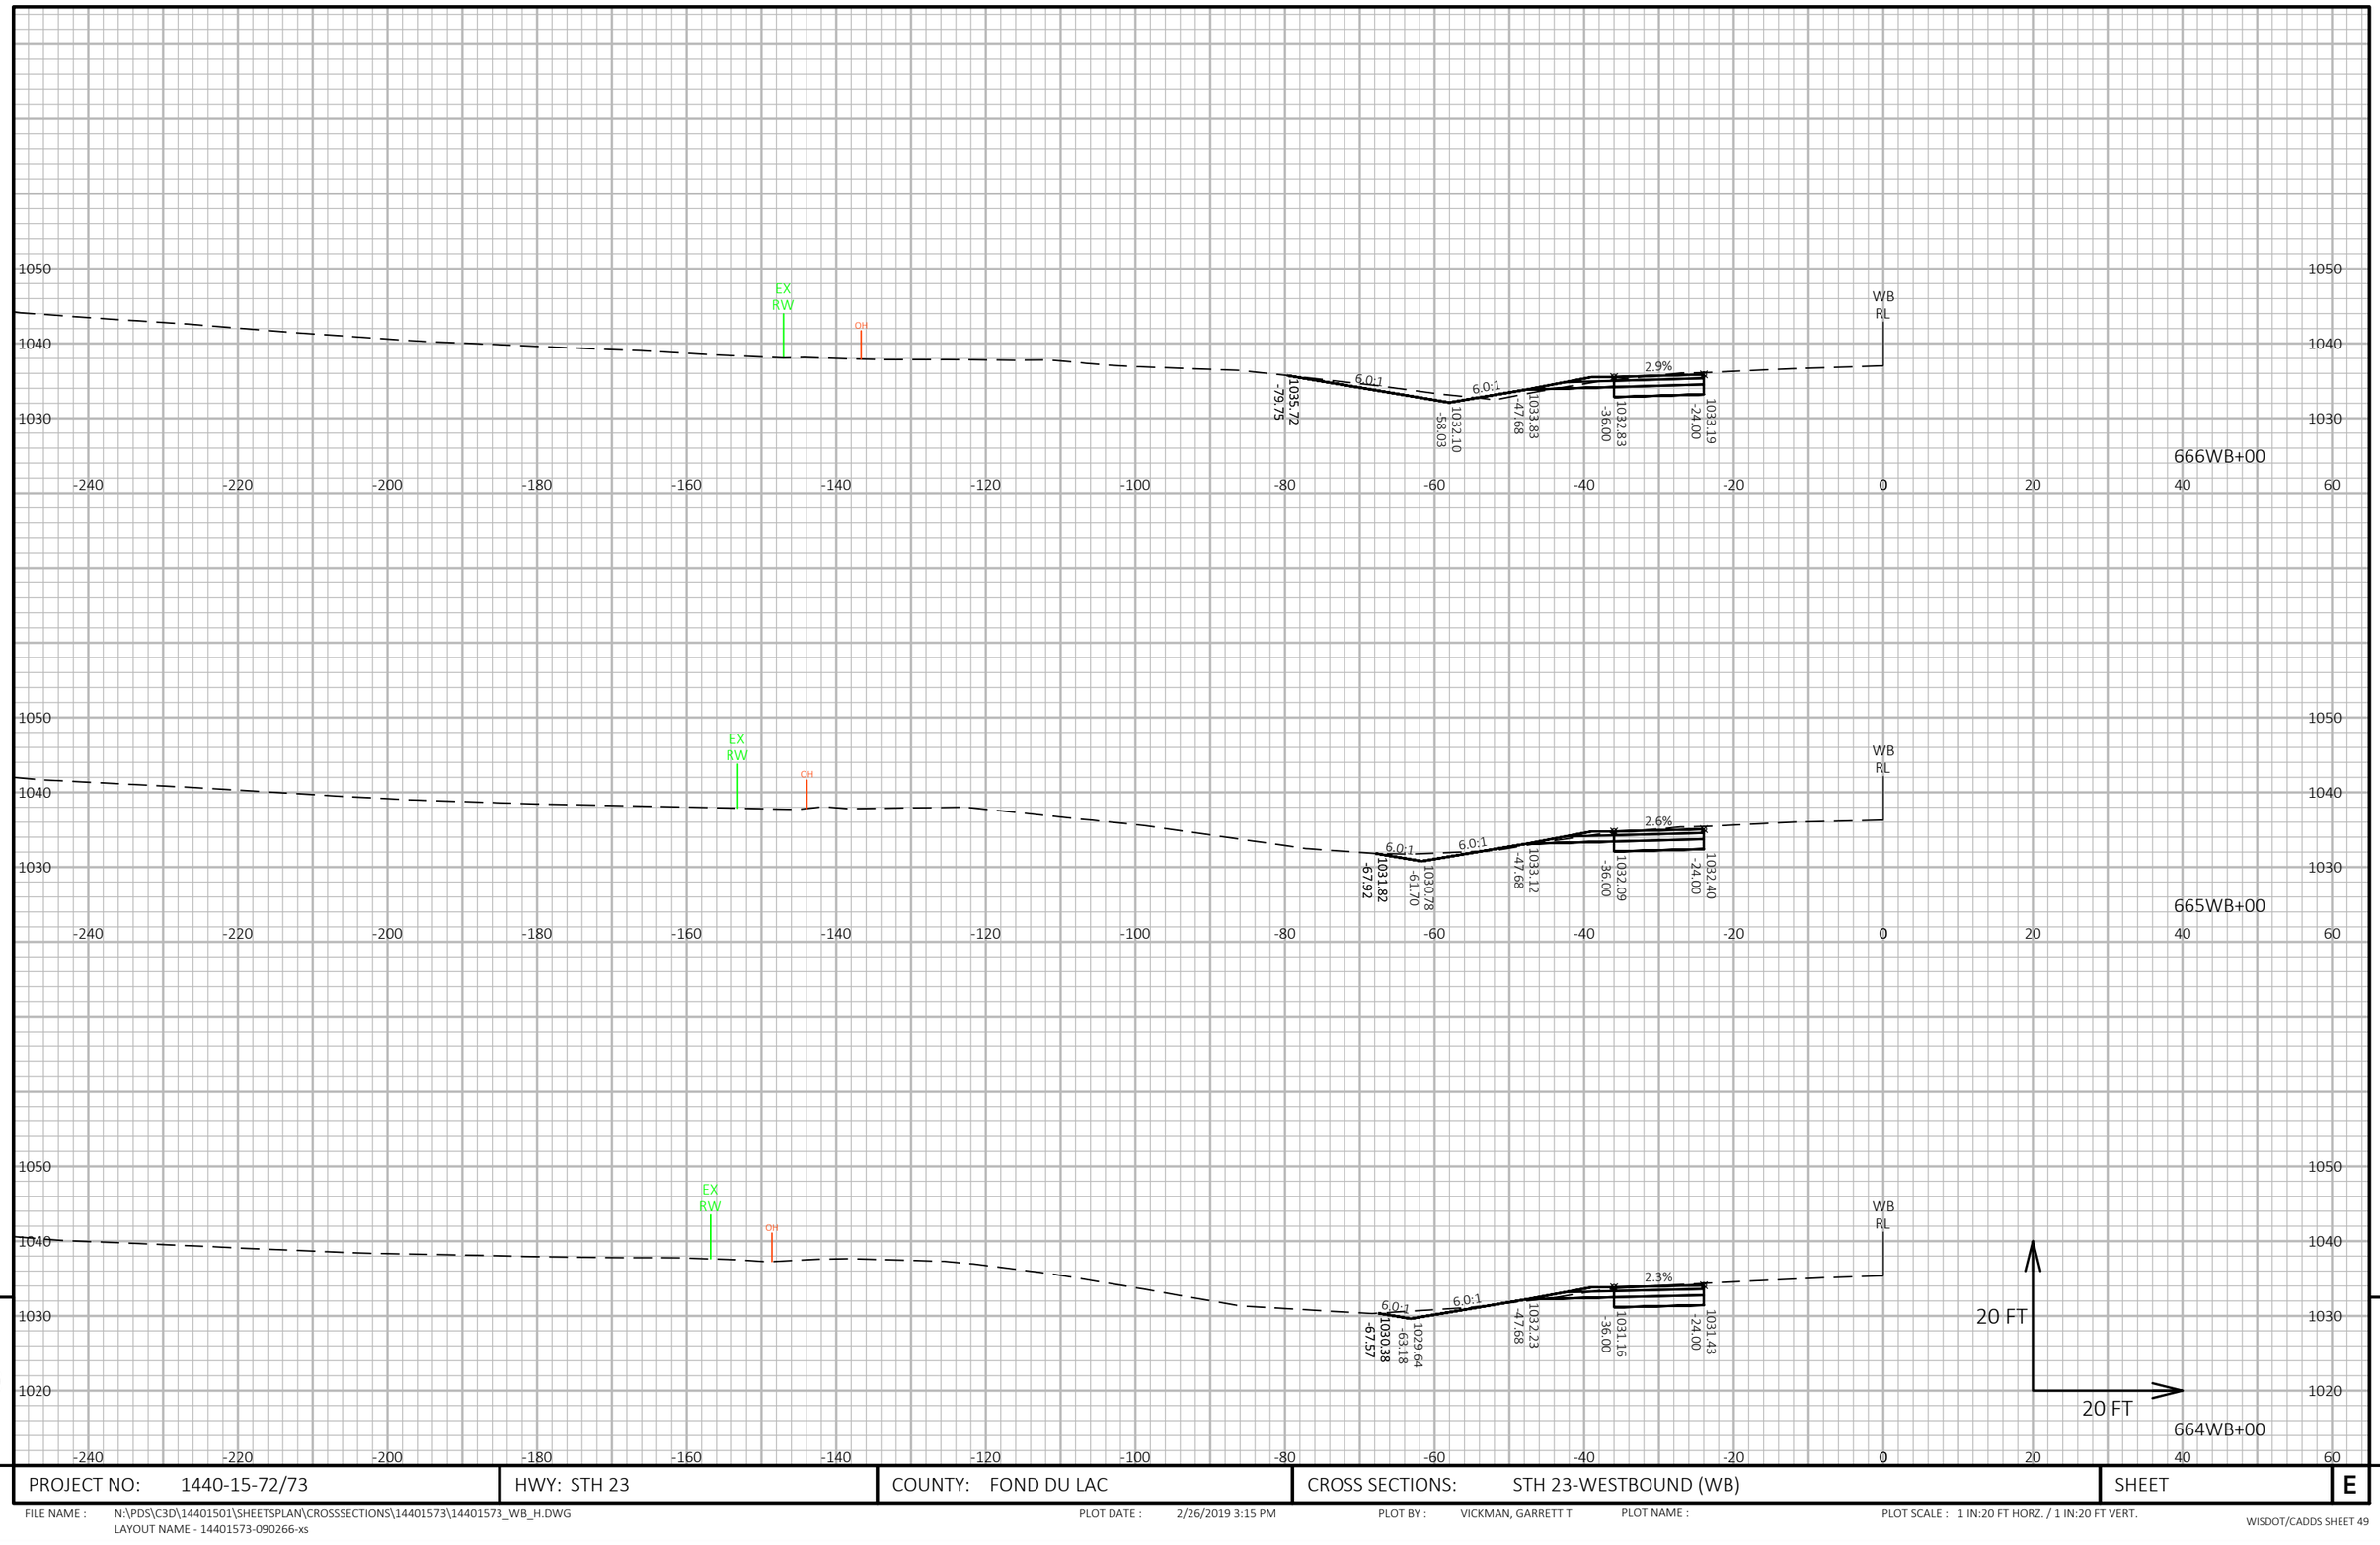

9

9

PROJECT NO: 1440-15-72/73	HWY: STH 23	COUNTY: FOND DU LAC	CROSS SECTIONS: STH 23-WESTBOUND (WB)	SHEET	E


FILE NAME : N:\PDS\C3D\14401501\SHEETSPLAN\CROSSSECTIONS\14401573\14401573_WB_H.DWG
LAYOUT NAME - 14401573-090266-xs

PLOT DATE : 2/26/2019 3:15 PM

PLOT BY : VICKMAN, GARRETT T

PLOT NAME :

PLOT SCALE : 1 IN:20 FT HORZ. / 1 IN:20 FT VERT.

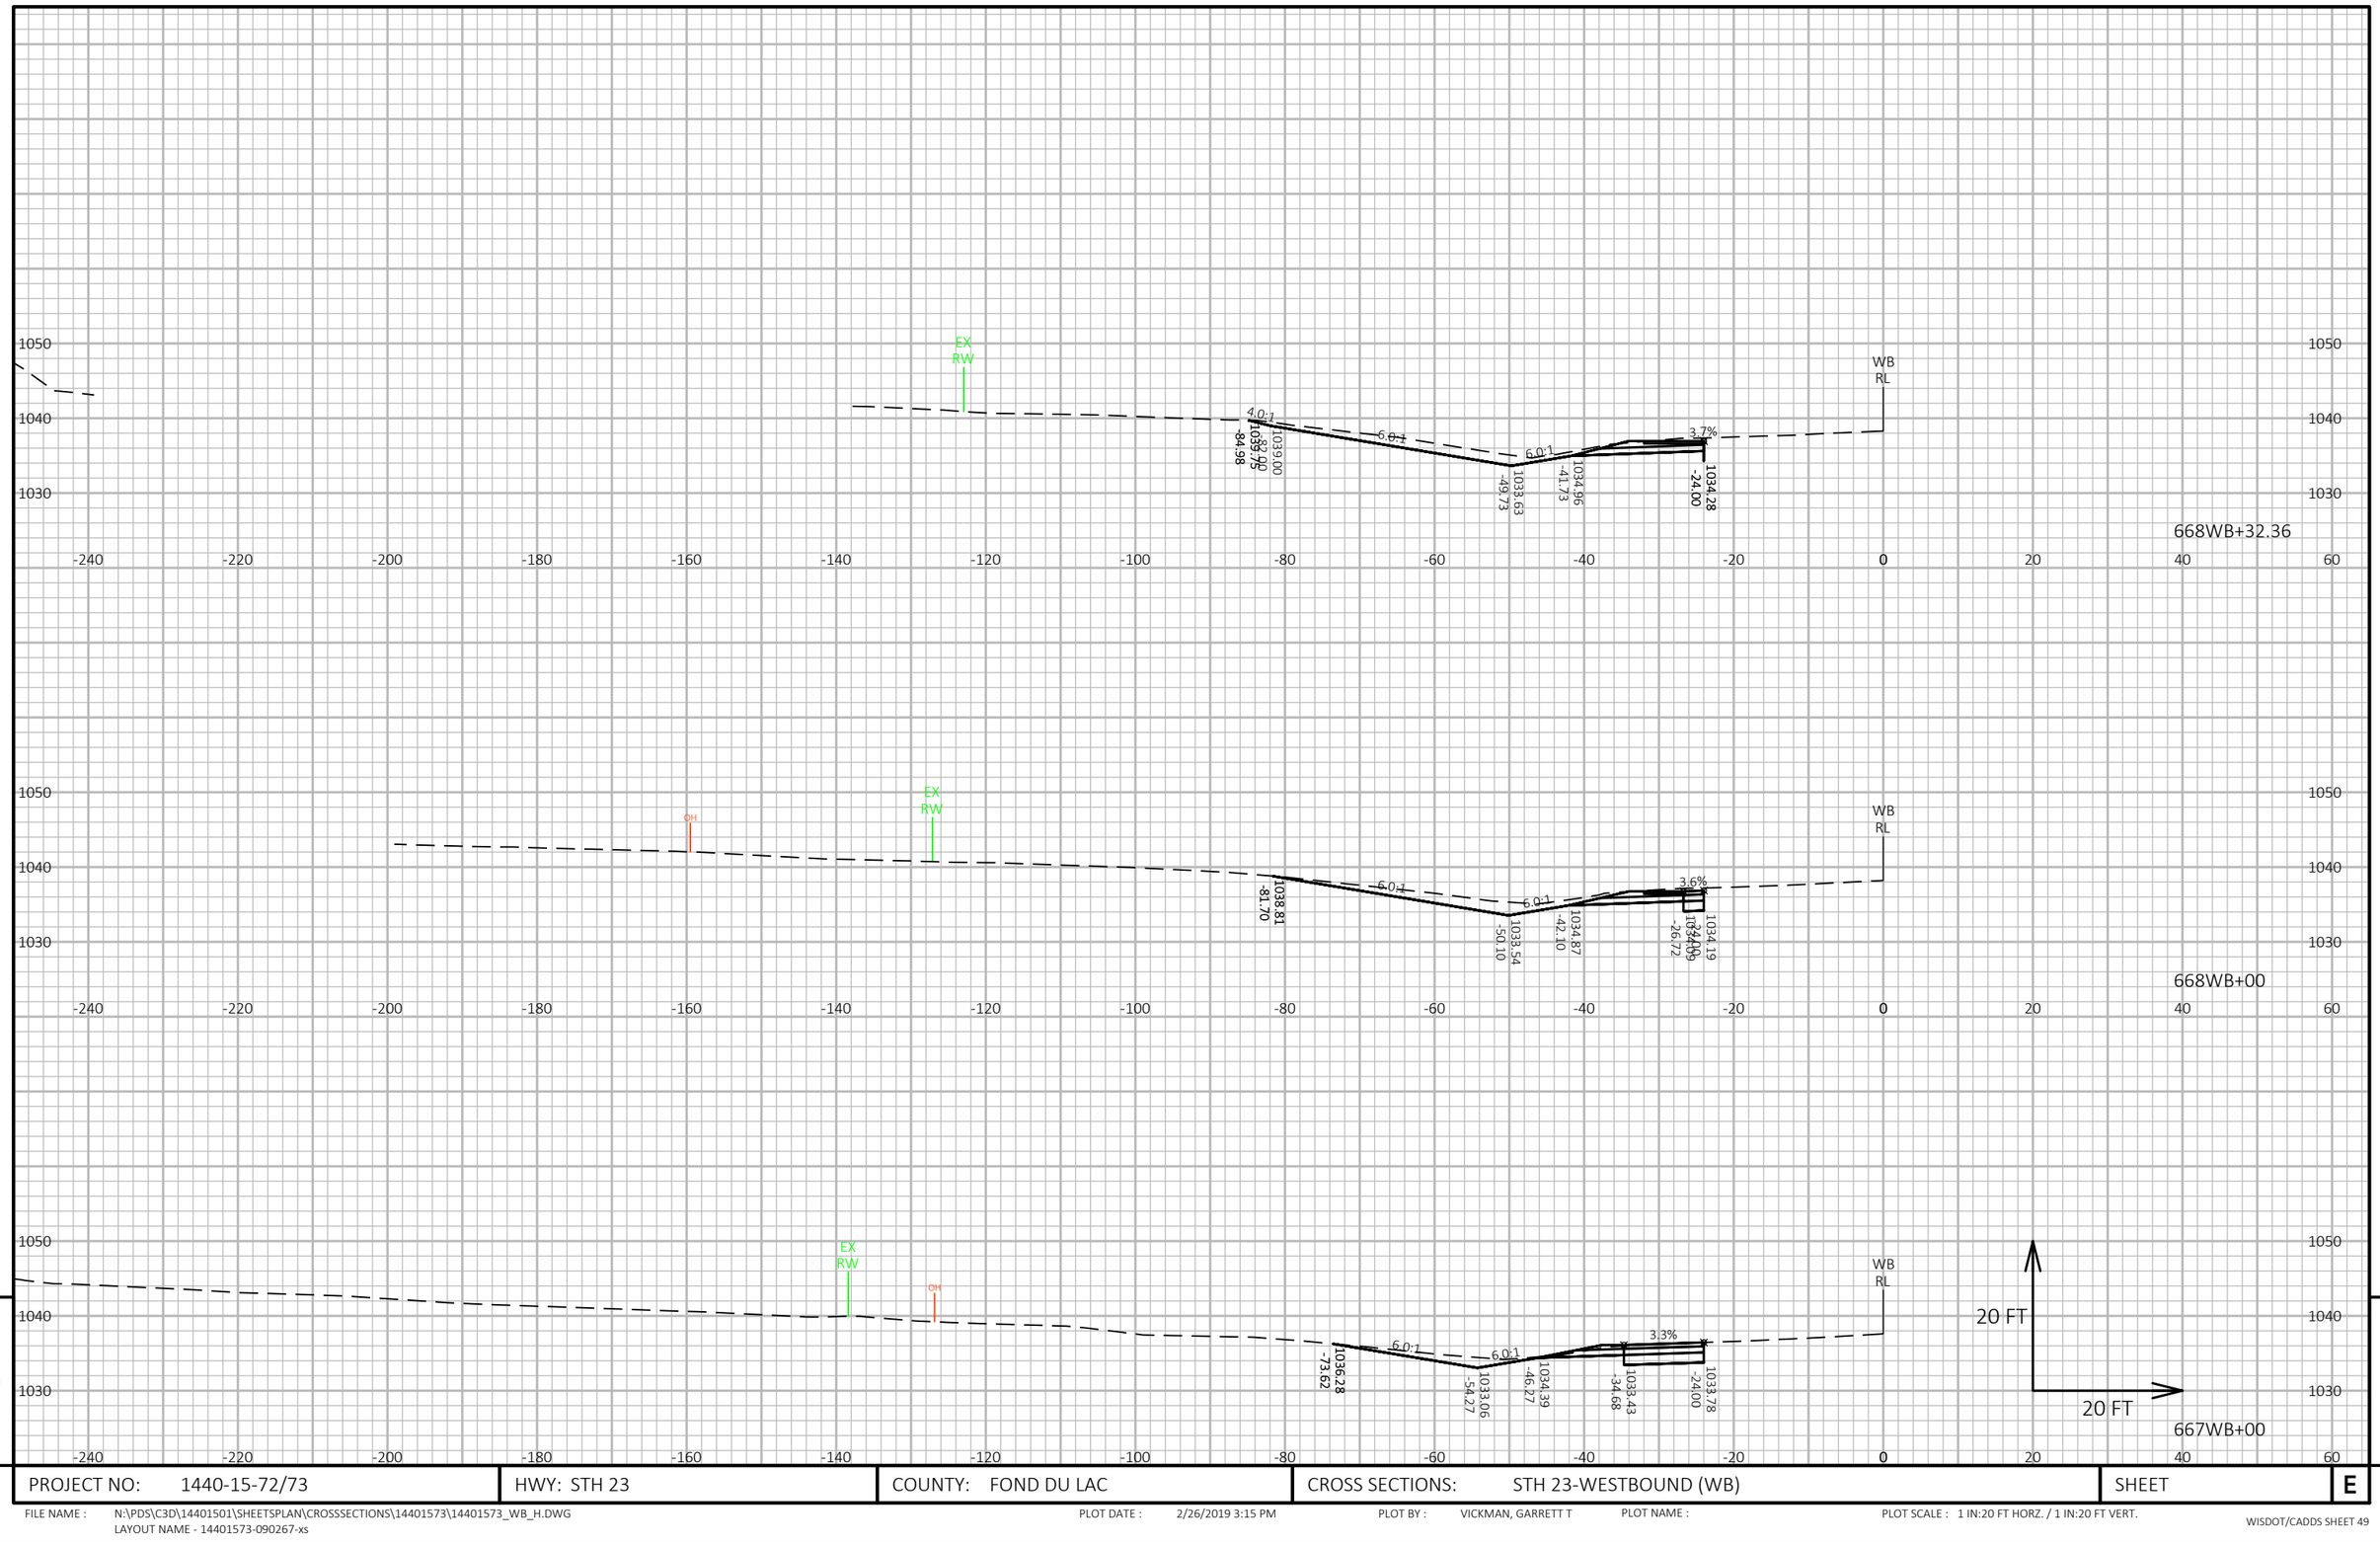

9

9

PROJECT NO: 1440-15-72/73	HWY: STH 23	COUNTY: FOND DU LAC	CROSS SECTIONS: STH 23-WESTBOUND (WB)	SHEET	E

FILE NAME : N:\PDS\C3D\14401501\SHEETSPLAN\CROSSSECTIONS\14401573\14401573_WB_H.DWG
LAYOUT NAME - 14401573-090267-xs


PLOT DATE : 2/26/2019 3:15 PM

PLOT BY : VICKMAN, GARRETT T

PLOT NAME :

PLOT SCALE : 1 IN:20 FT HORZ. / 1 IN:20 FT VERT.


WISDOT/CADDS SHEET 49

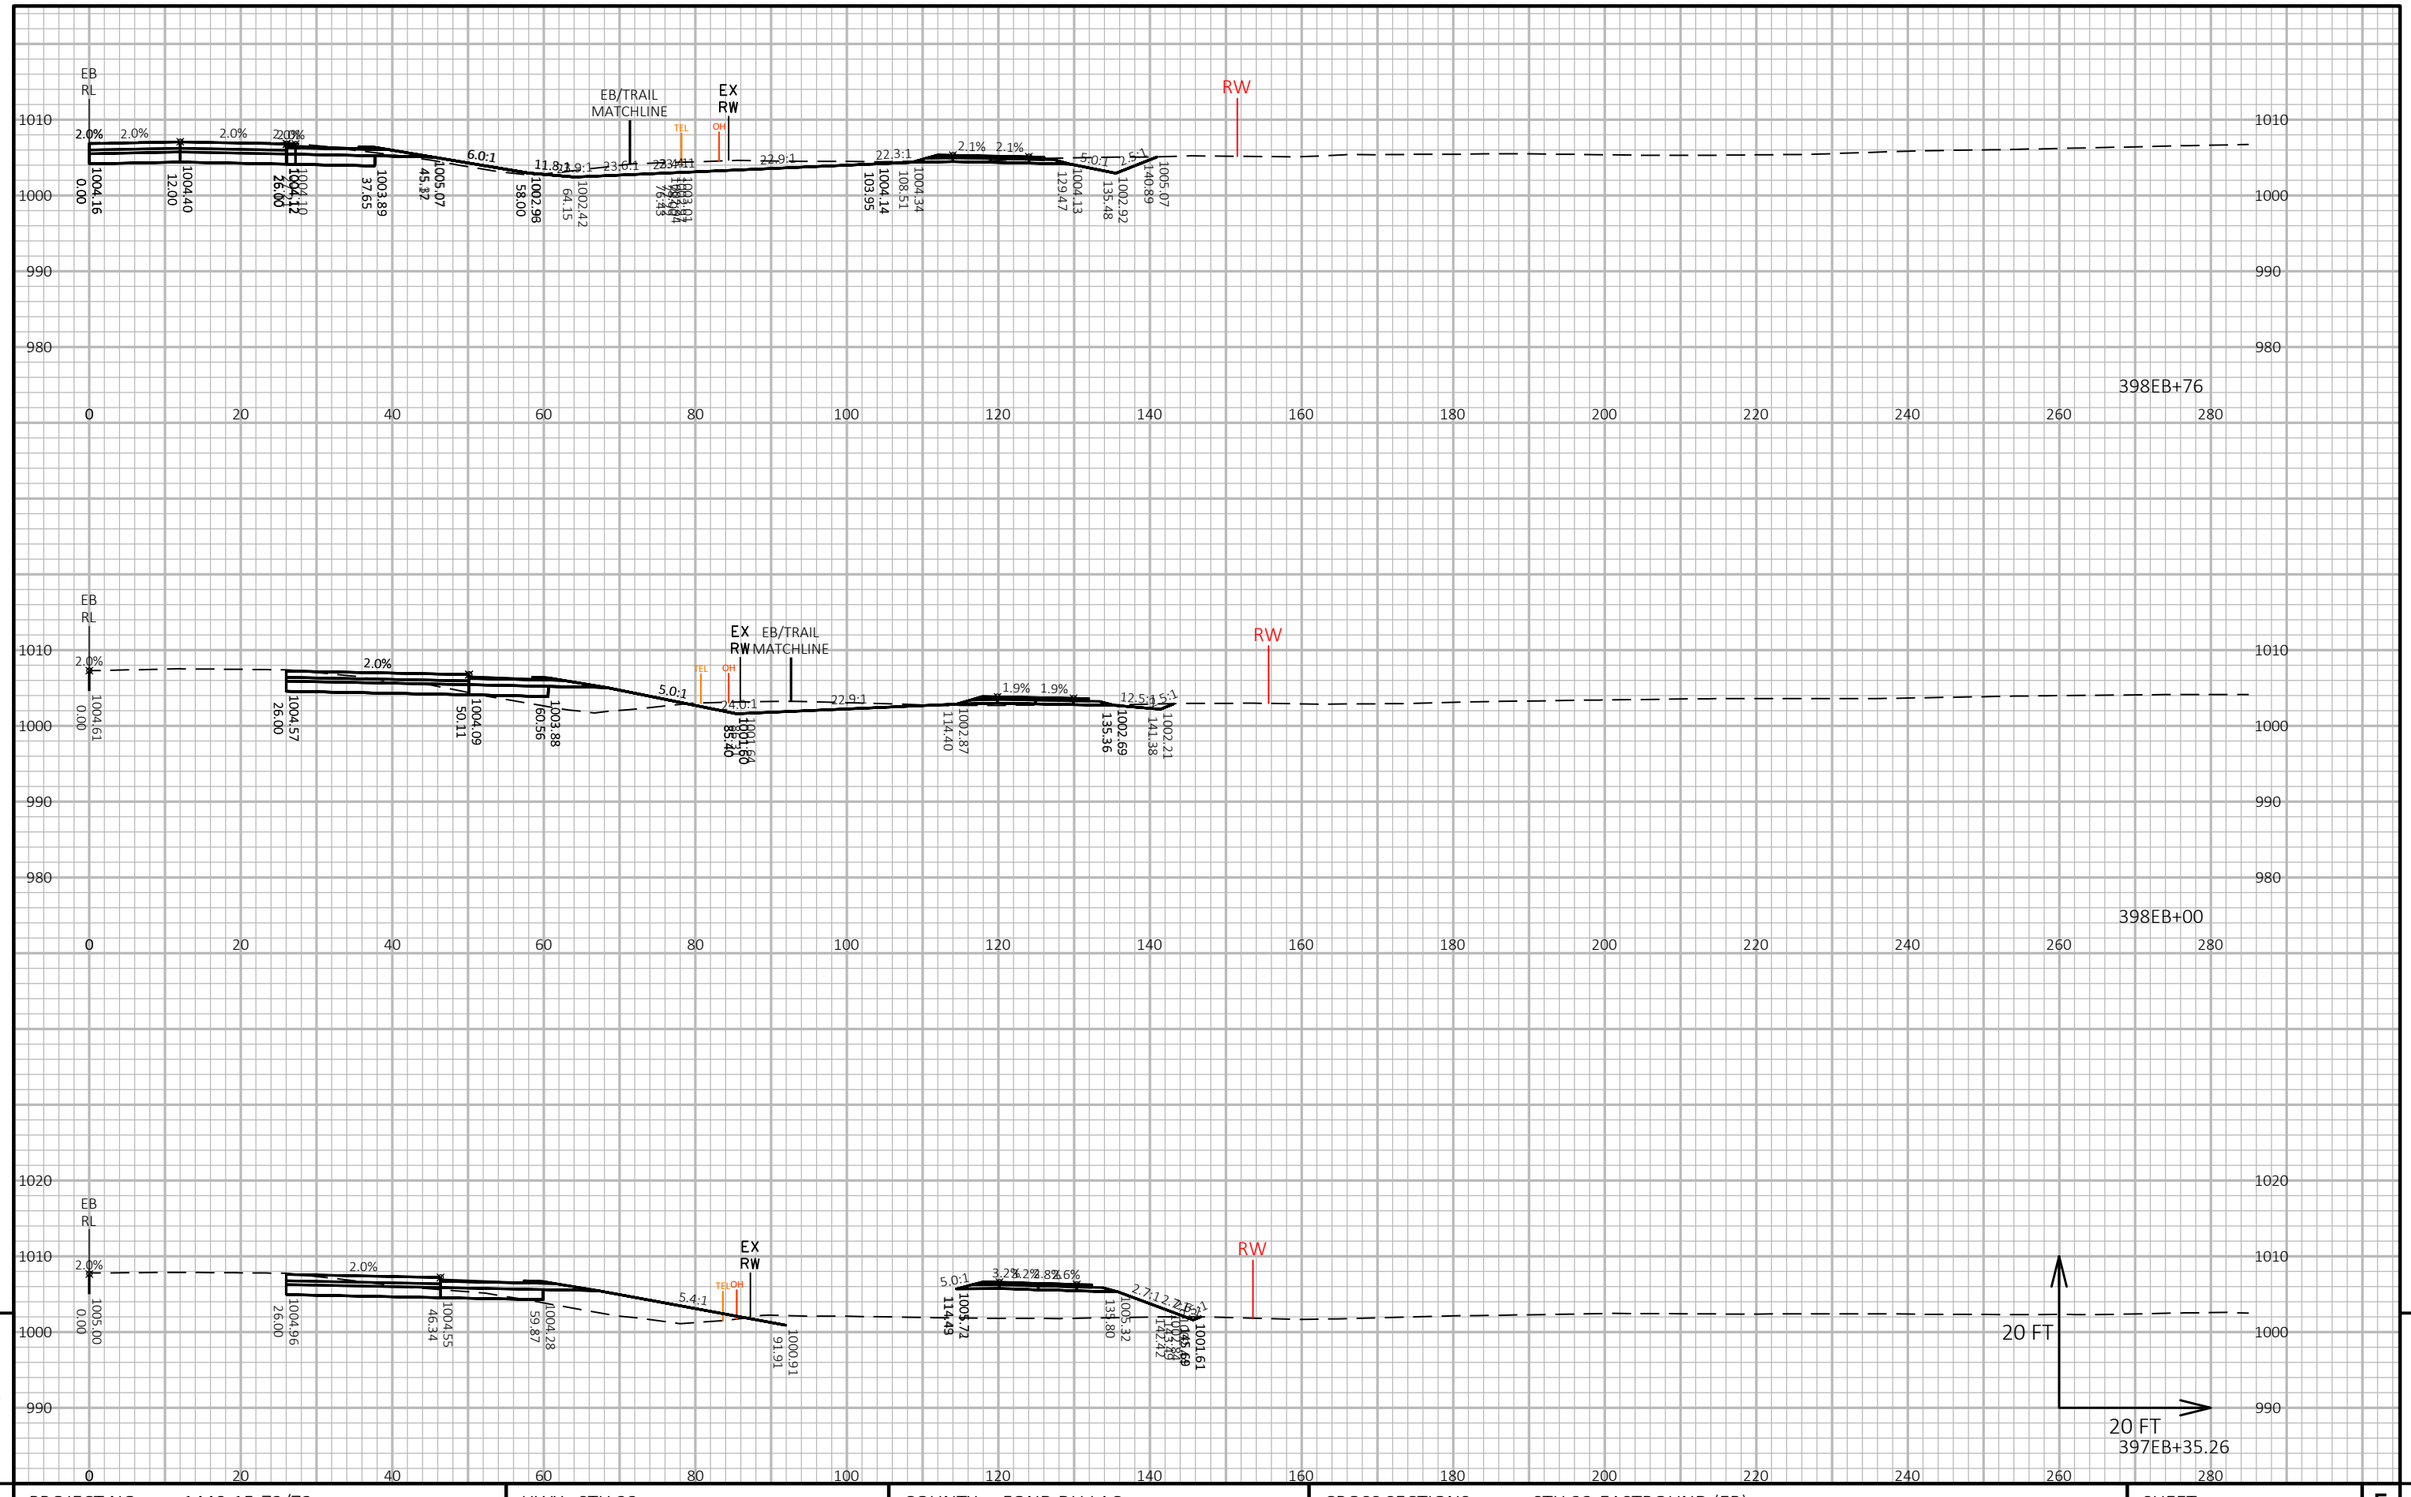

PROJECT NO: 1440-15-72/73	HWY: STH 23	COUNTY: FOND DU LAC	CROSS SECTIONS: STH 23-EASTBOUND (EB)	SHEET E

FILE NAME : N:\PDS\C3D\14401501\SHEETSPLAN\CROSSSECTIONS\14401573\14401573_EB_A.DWG
LAYOUT NAME - 14401573-090268-xs

PLOT DATE : 2/26/2019 1:10 PM PLOT BY : VICKMAN, GARRETT T PLOT NAME : PLOT SCALE : 1 IN:20 FT HORZ. / 1 IN:20 FT VERT.

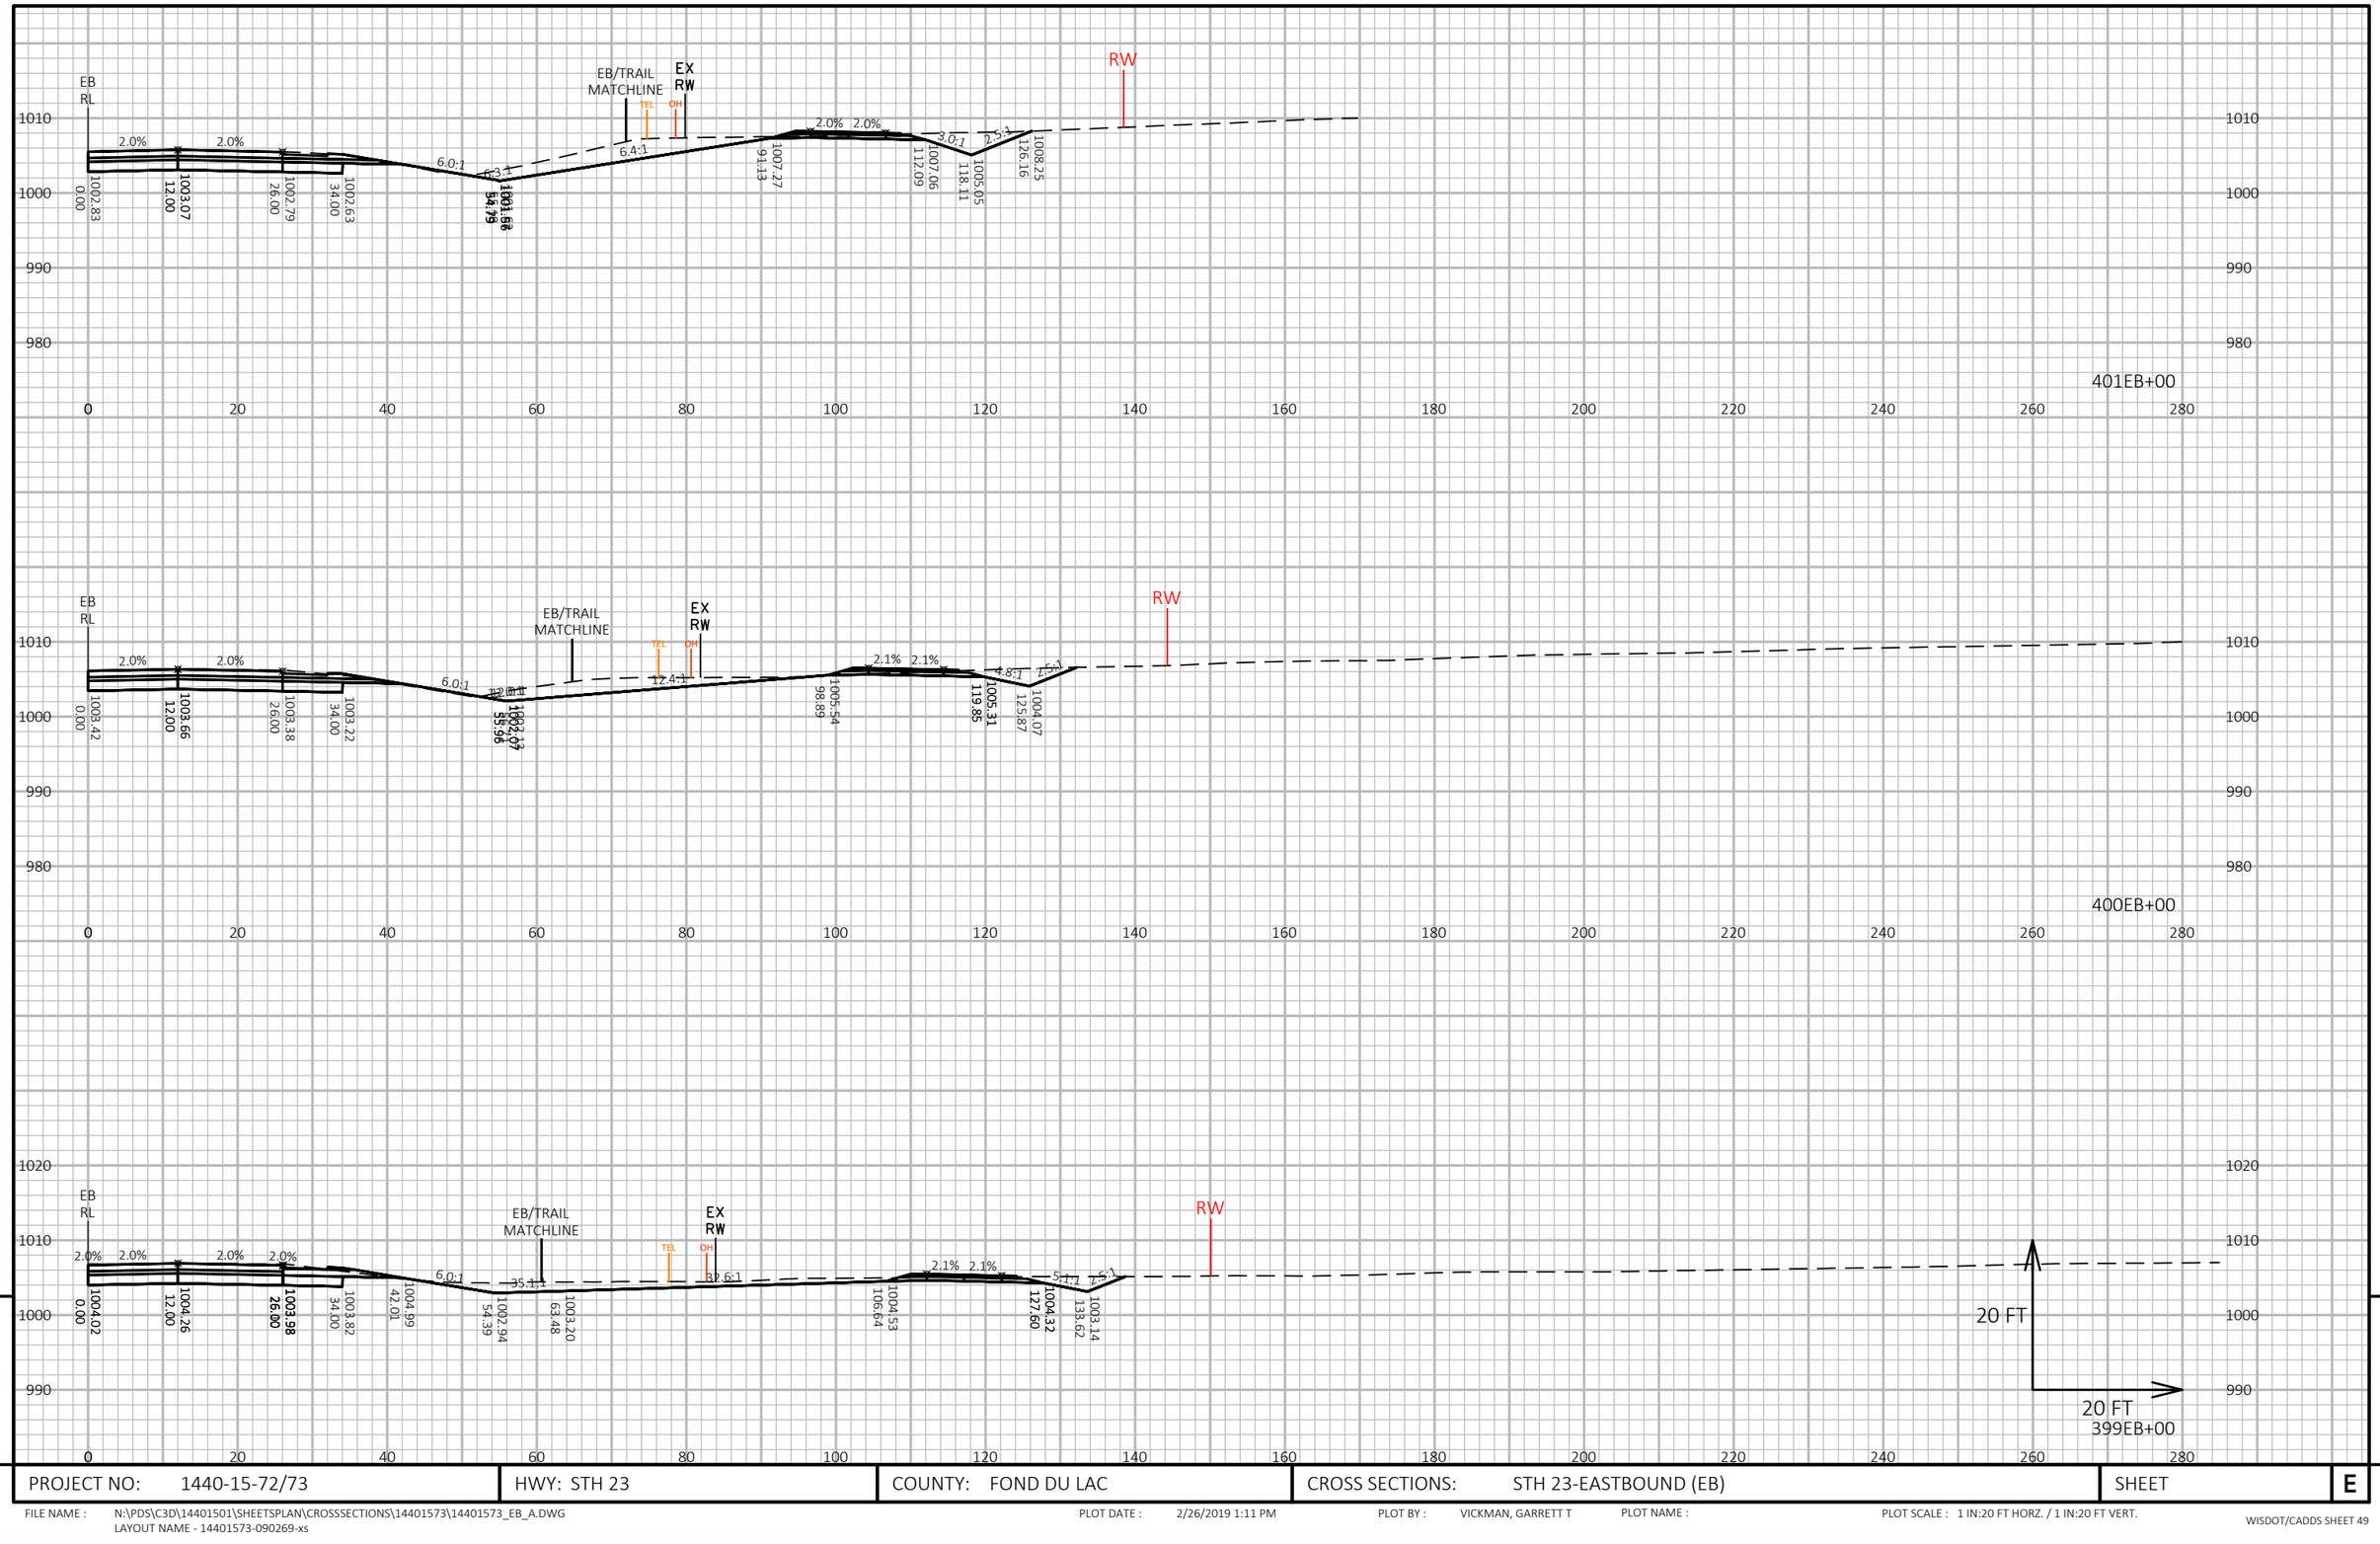


9

9

PROJECT NO: 1440-15-72/73	HWY: STH 23	COUNTY: FOND DU LAC	CROSS SECTIONS: STH 23-EASTBOUND (EB)	SHEET	E

FILE NAME : N:\PDS\C3D\14401501\SHEETSPLAN\CROSSSECTIONS\14401573\14401573_EB_A.DWG
LAYOUT NAME - 14401573-090269-xs

PLOT DATE : 2/26/2019 1:11 PM PLOT BY : VICKMAN, GARRETT T PLOT NAME : PLOT SCALE : 1 IN:20 FT HORZ. / 1 IN:20 FT VERT.

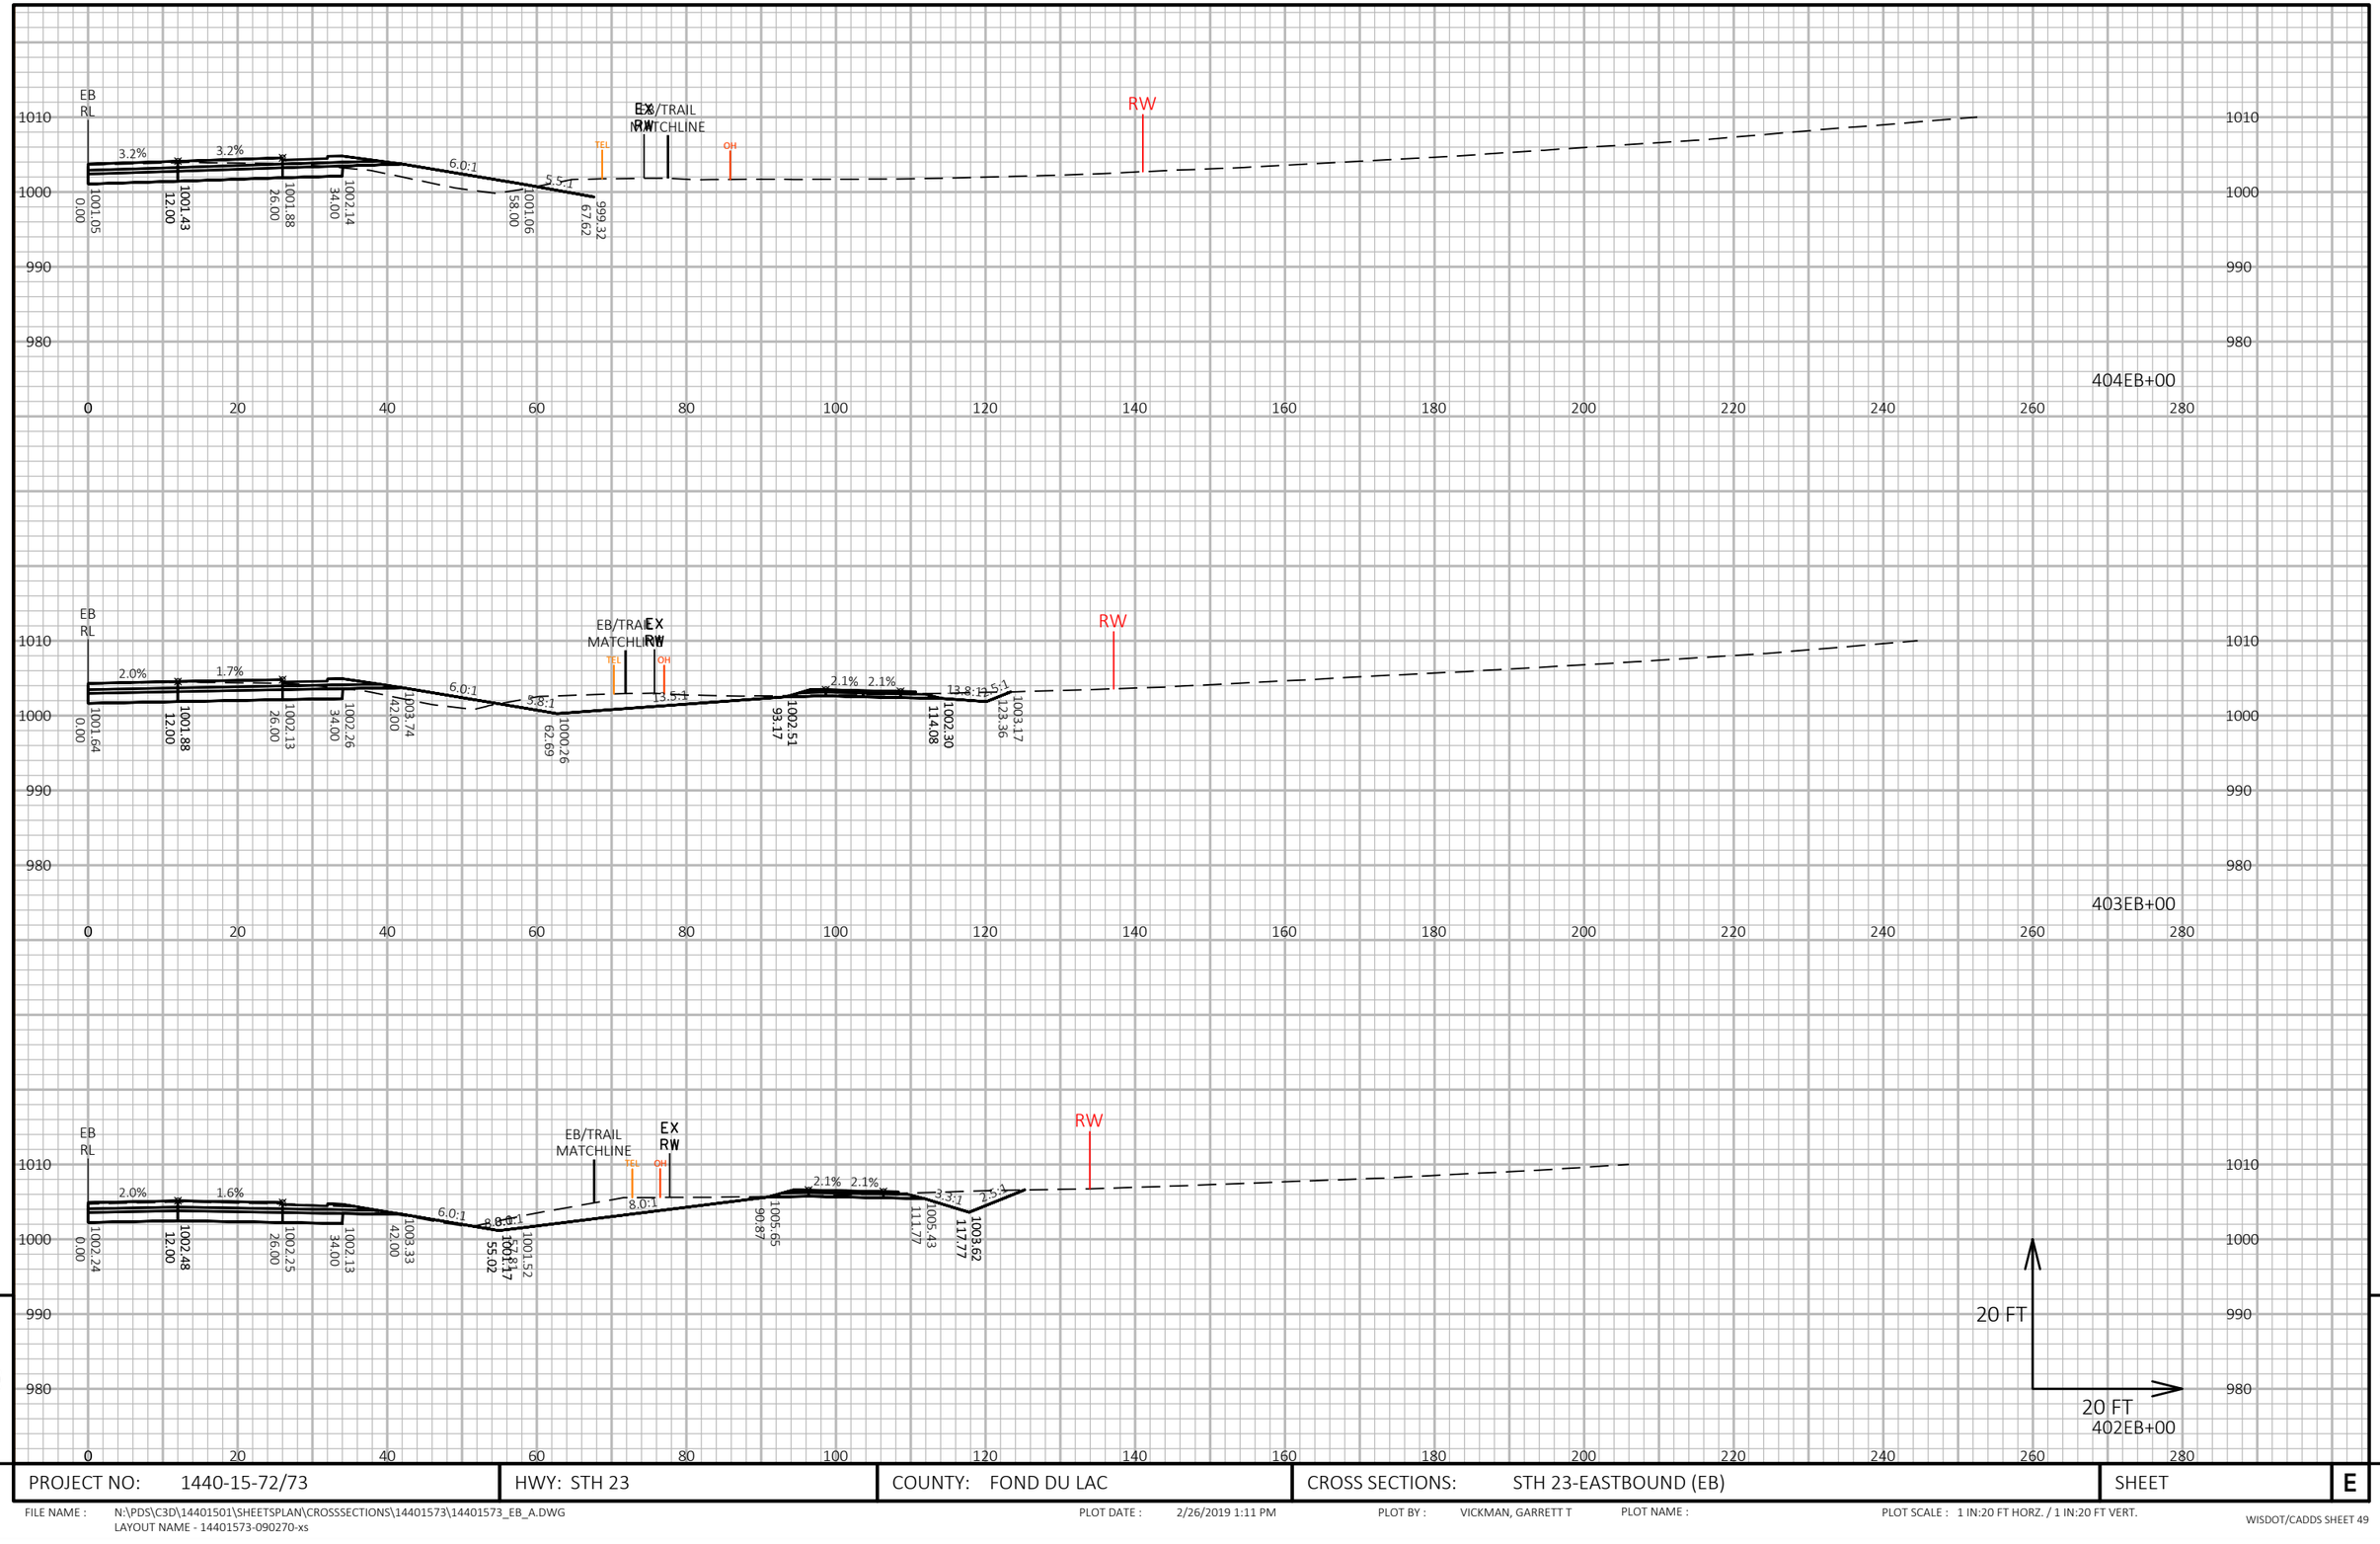

9


9

PROJECT NO: 1440-15-72/73	HWY: STH 23	COUNTY: FOND DU LAC	CROSS SECTIONS: STH 23-EASTBOUND (EB)	SHEET	E

FILE NAME : N:\PDS\C3D\14401501\SHEETSPLAN\CROSSSECTIONS\14401573\14401573_EB_A.DWG
LAYOUT NAME - 14401573-090270-xs

PLOT DATE : 2/26/2019 1:11 PM PLOT BY : VICKMAN, GARRETT T PLOT NAME : PLOT SCALE : 1 IN:20 FT HORZ. / 1 IN:20 FT VERT.

WISDOT/CADDS SHEET 49

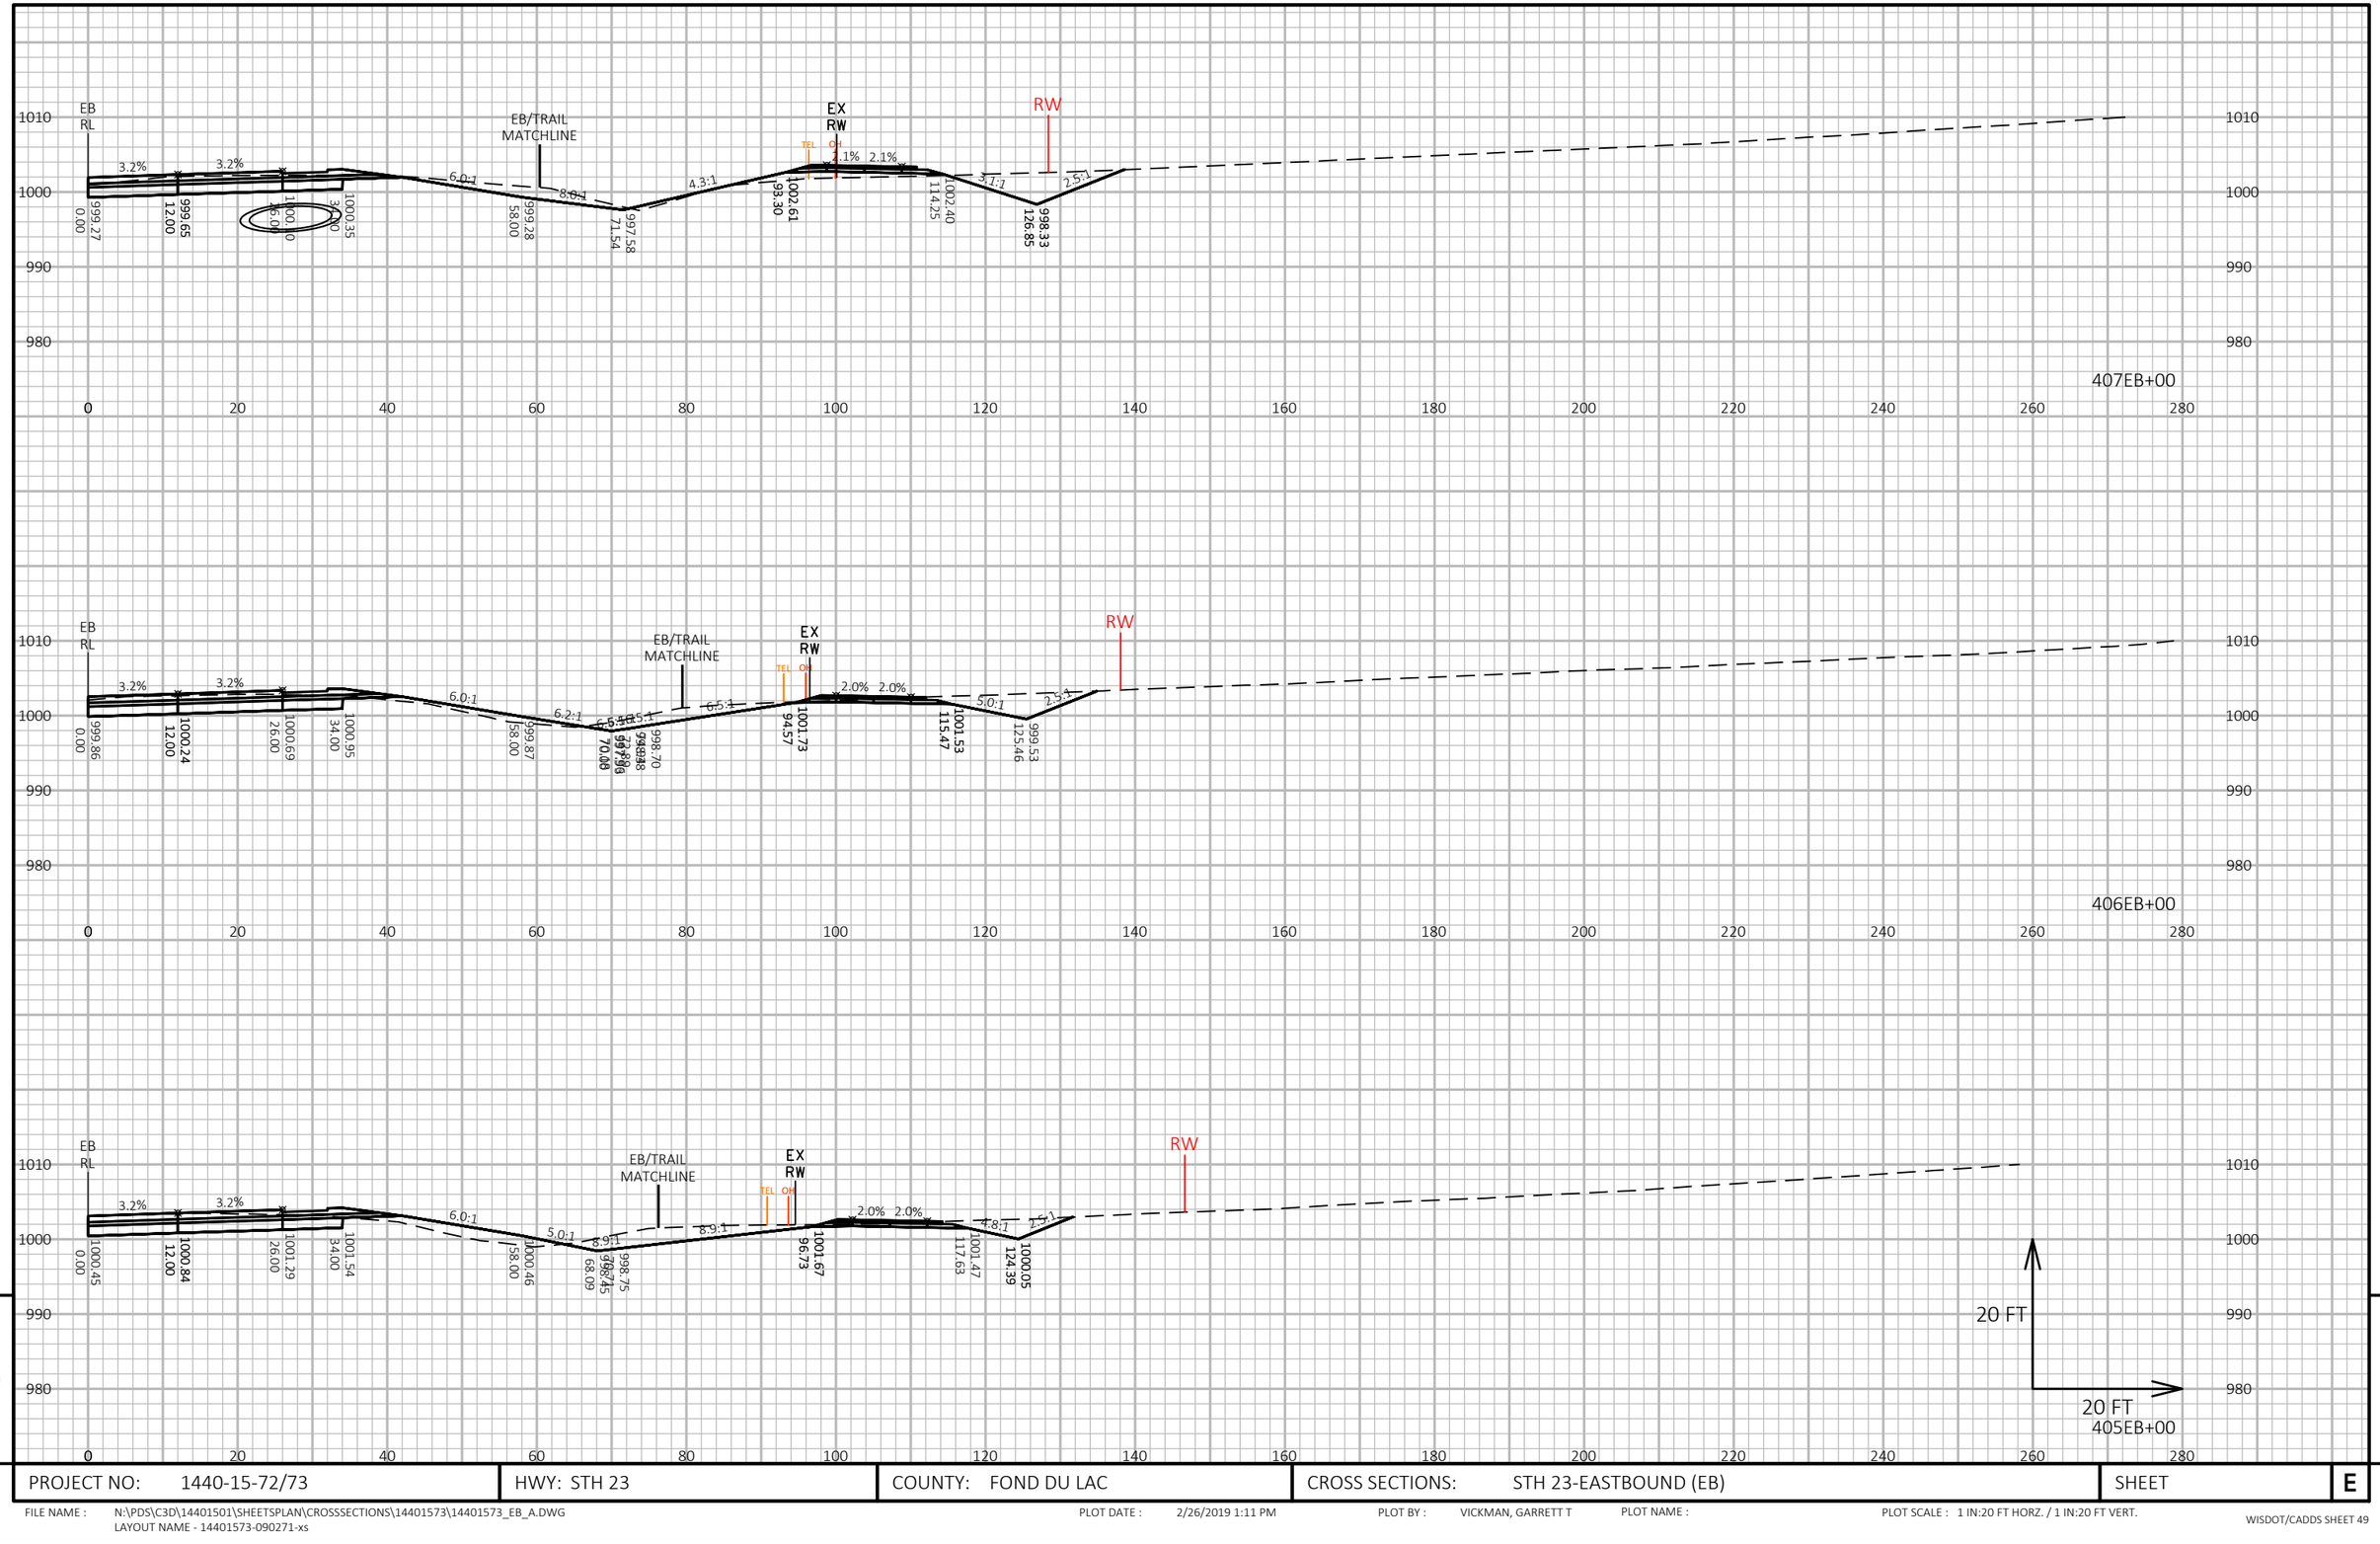

9


9

PROJECT NO: 1440-15-72/73	HWY: STH 23	COUNTY: FOND DU LAC	CROSS SECTIONS: STH 23-EASTBOUND (EB)	SHEET	E

FILE NAME : N:\PDS\C3D\14401501\SHEETSPLAN\CROSSSECTIONS\14401573\14401573_EB_A.DWG
LAYOUT NAME - 14401573-090271-xs

PLOT DATE : 2/26/2019 1:11 PM PLOT BY : VICKMAN, GARRETT T PLOT NAME : PLOT SCALE : 1 IN:20 FT HORZ. / 1 IN:20 FT VERT.

WISDOT/CADDS SHEET 49

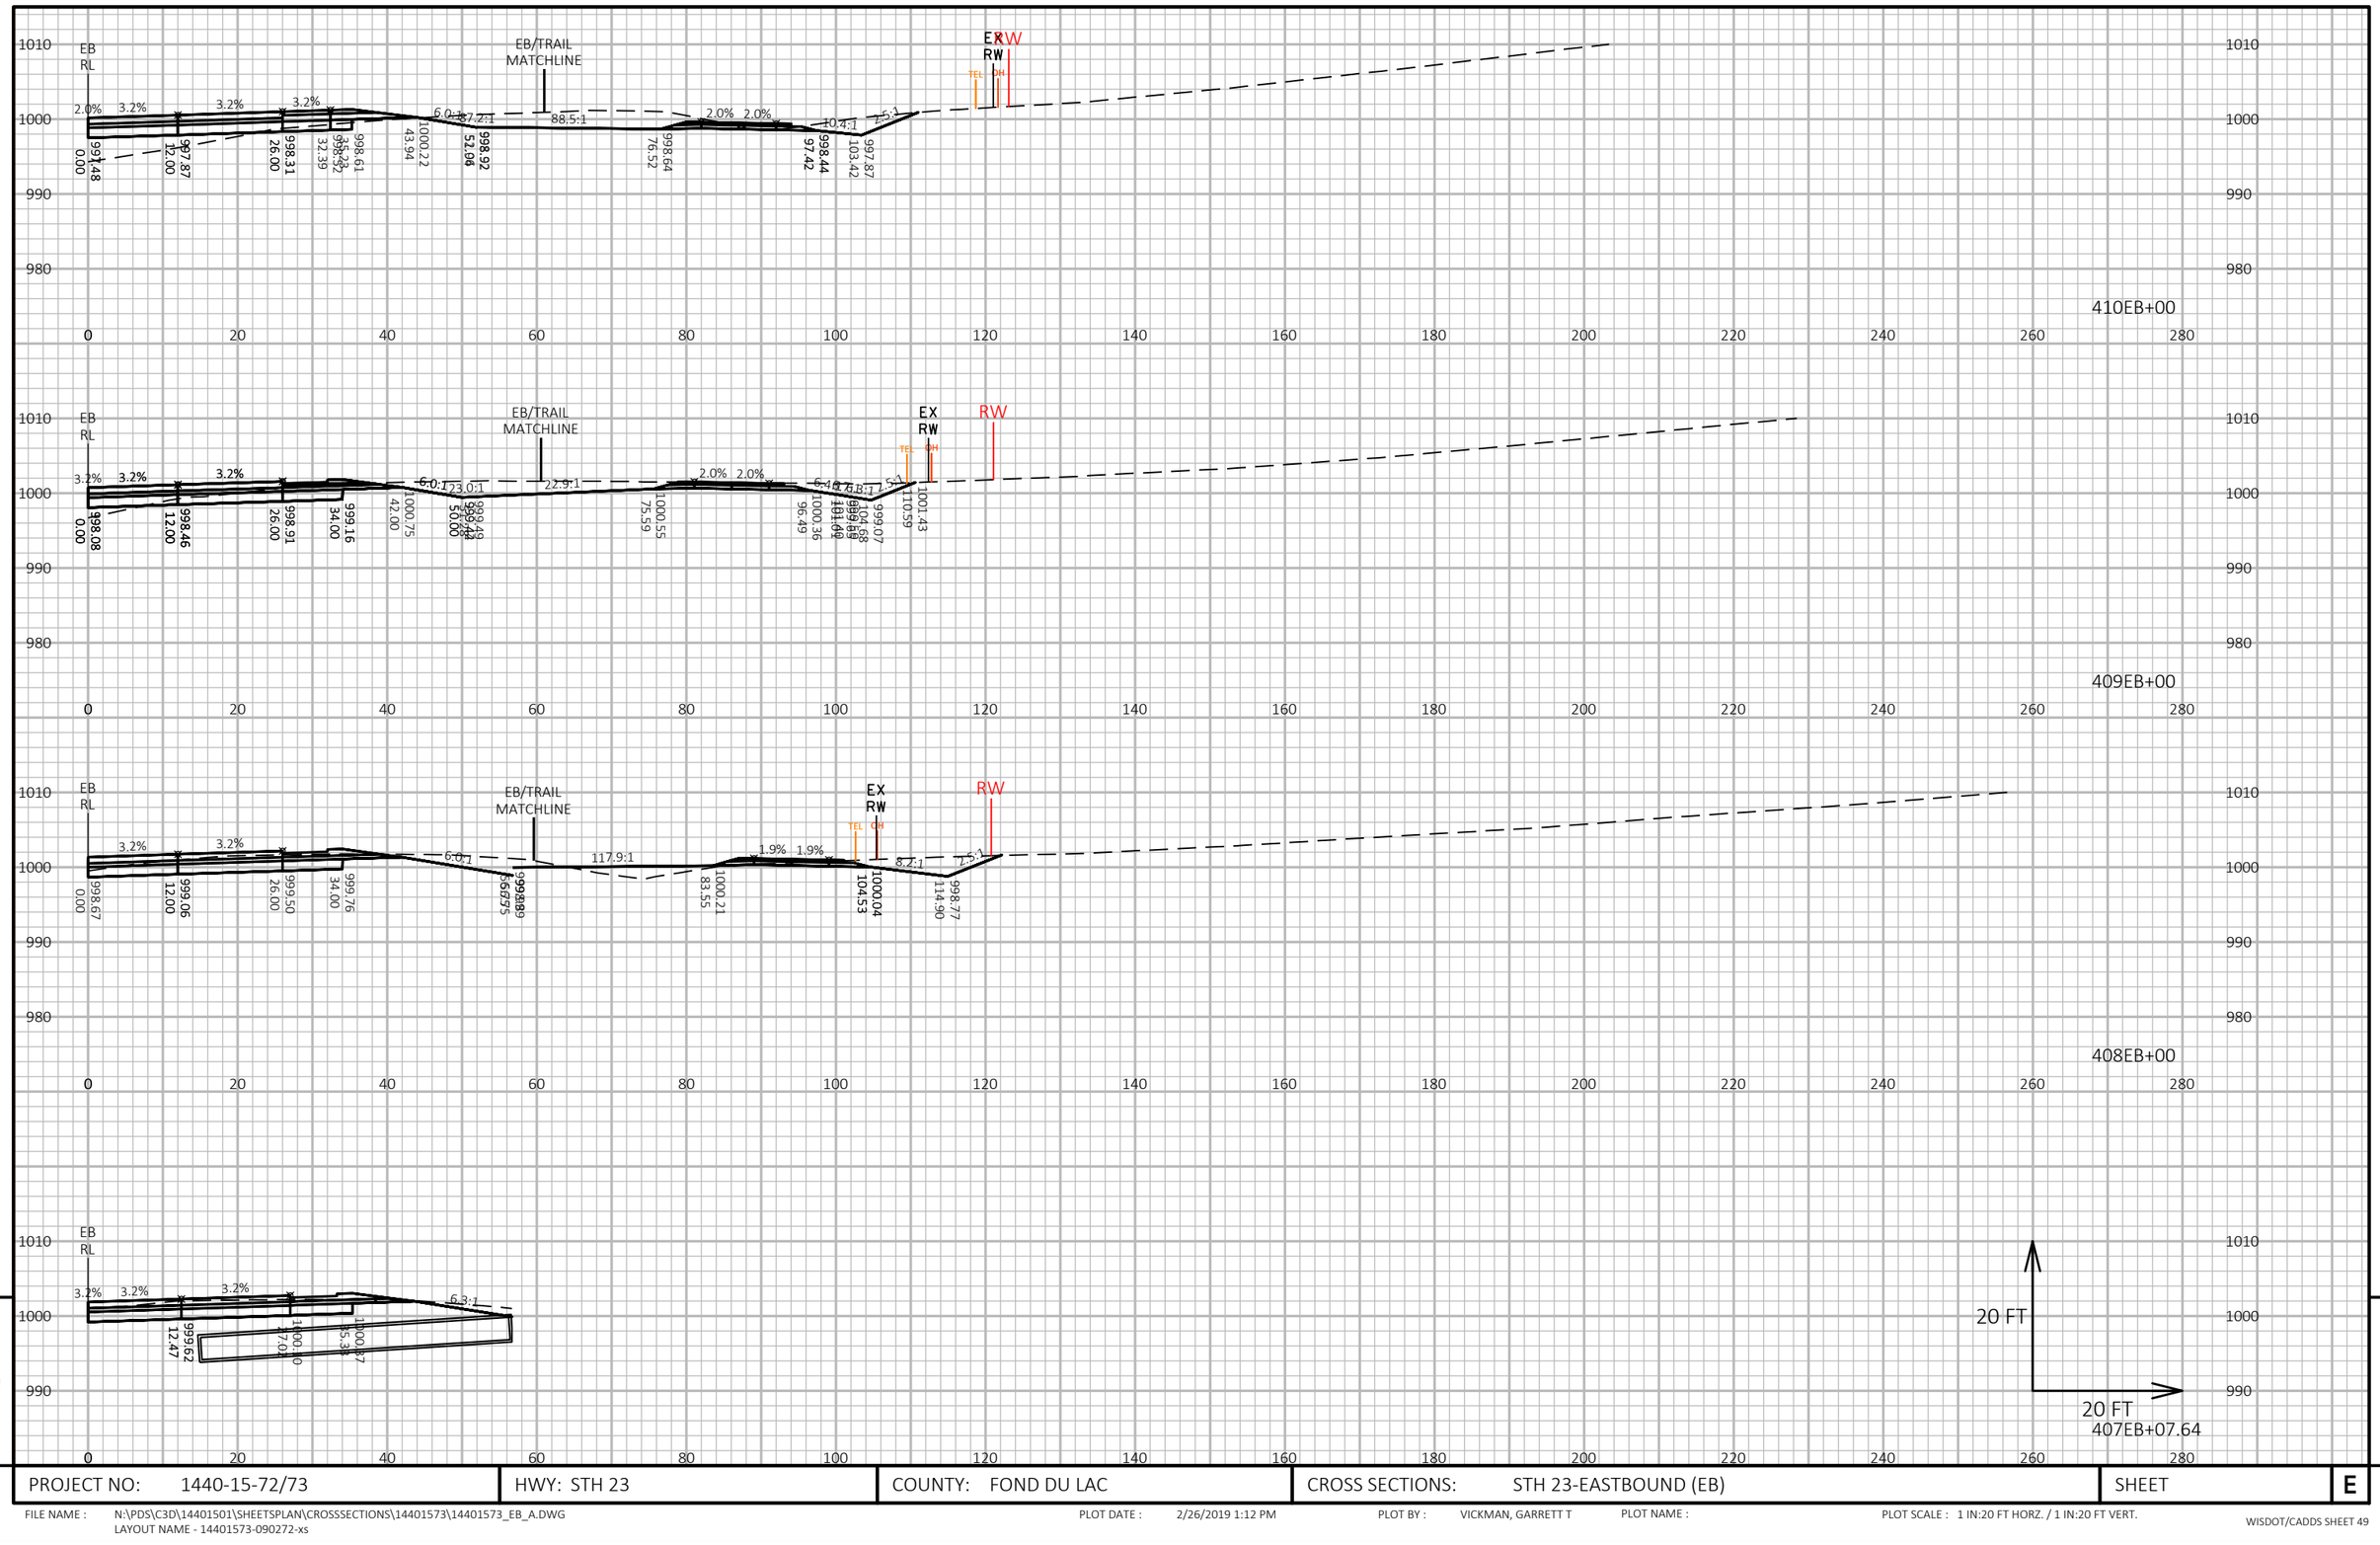


9

9

PROJECT NO: 1440-15-72/73	HWY: STH 23	COUNTY: FOND DU LAC	CROSS SECTIONS: STH 23-EASTBOUND (EB)	SHEET	E

FILE NAME : N:\PDS\C3D\14401501\SHEETSPLAN\CROSSSECTIONS\14401573\14401573_EB_A.DWG
LAYOUT NAME - 14401573-090272-xs

PLOT DATE : 2/26/2019 1:12 PM PLOT BY : VICKMAN, GARRETT T PLOT NAME : PLOT SCALE : 1 IN:20 FT HORZ. / 1 IN:20 FT VERT.

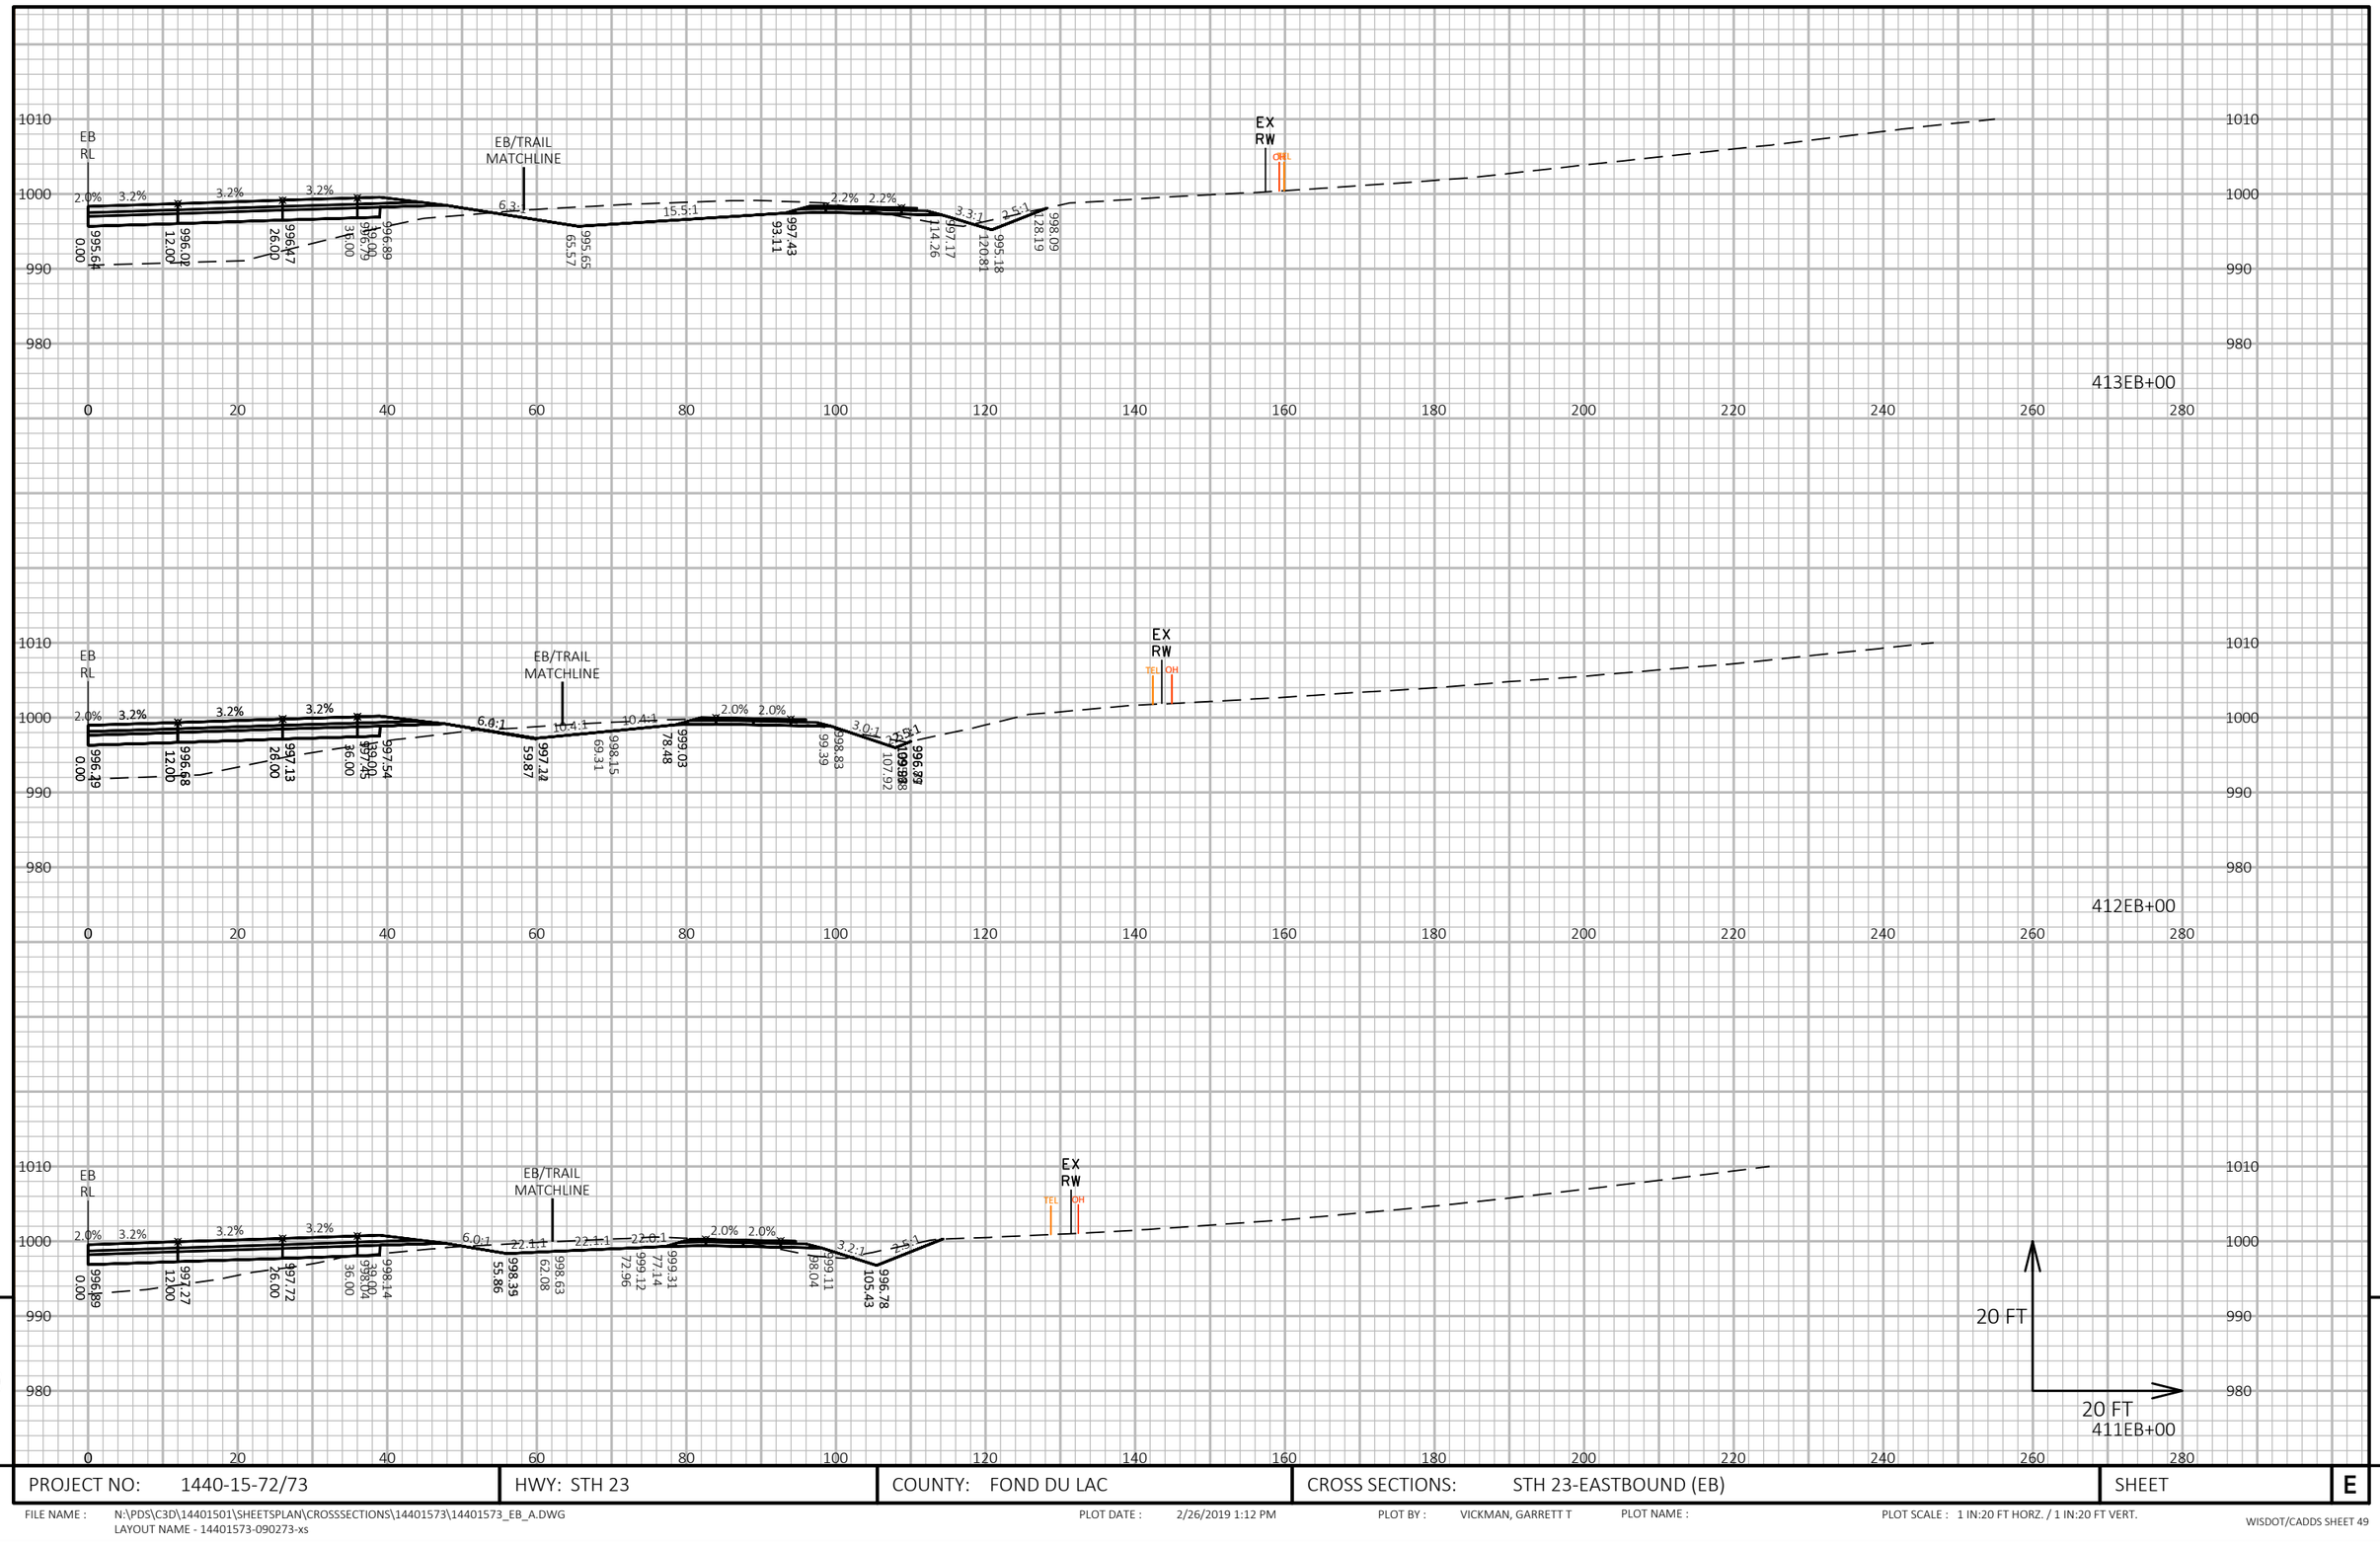

9


9

PROJECT NO: 1440-15-72/73	HWY: STH 23	COUNTY: FOND DU LAC	CROSS SECTIONS: STH 23-EASTBOUND (EB)	SHEET	E

FILE NAME : N:\PDS\C3D\14401501\SHEETSPLAN\CROSSSECTIONS\14401573\14401573_EB_A.DWG
LAYOUT NAME - 14401573-090273-xs

PLOT DATE : 2/26/2019 1:12 PM PLOT BY : VICKMAN, GARRETT T PLOT NAME : PLOT SCALE : 1 IN:20 FT HORZ. / 1 IN:20 FT VERT.

WISDOT/CADDS SHEET 49

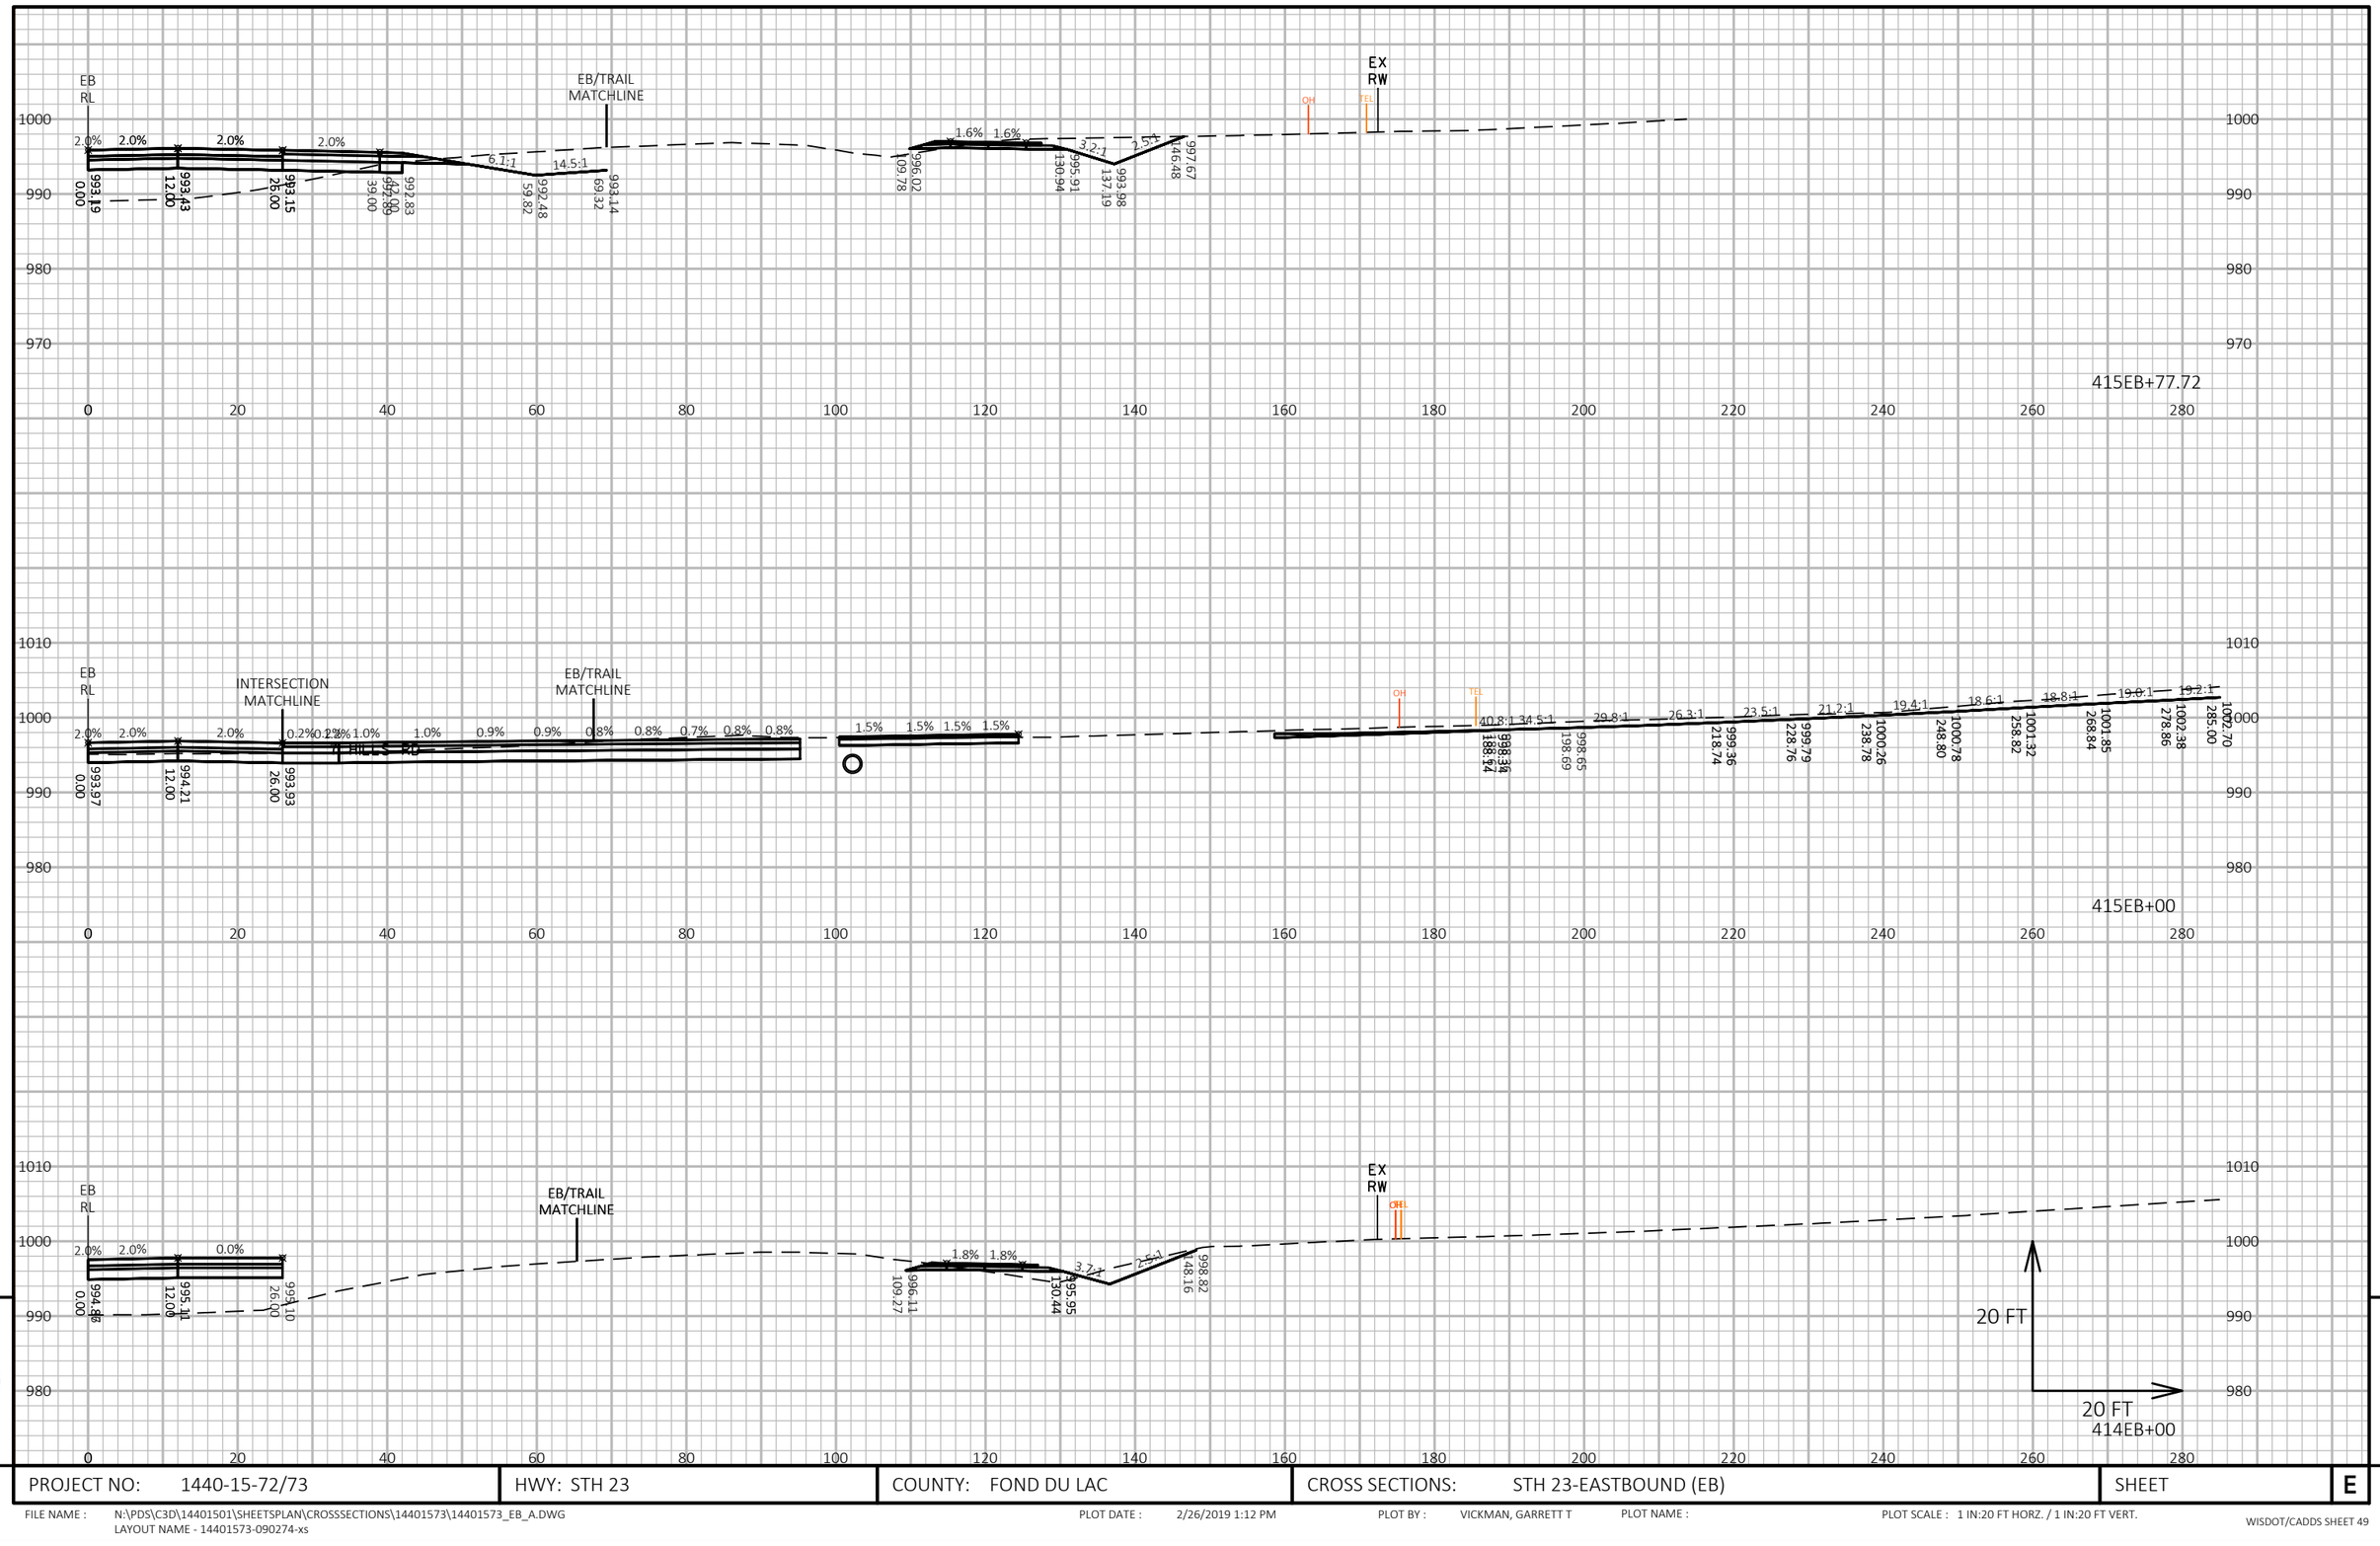


9

9

PROJECT NO: 1440-15-72/73	HWY: STH 23	COUNTY: FOND DU LAC	CROSS SECTIONS: STH 23-EASTBOUND (EB)	SHEET	E

FILE NAME : N:\PDS\C3D\14401501\SHEETSPLAN\CROSSSECTIONS\14401573\14401573_EB_A.DWG
LAYOUT NAME - 14401573-090274-xs

PLOT DATE : 2/26/2019 1:12 PM PLOT BY : VICKMAN, GARRETT T PLOT NAME : PLOT SCALE : 1 IN:20 FT HORZ. / 1 IN:20 FT VERT.

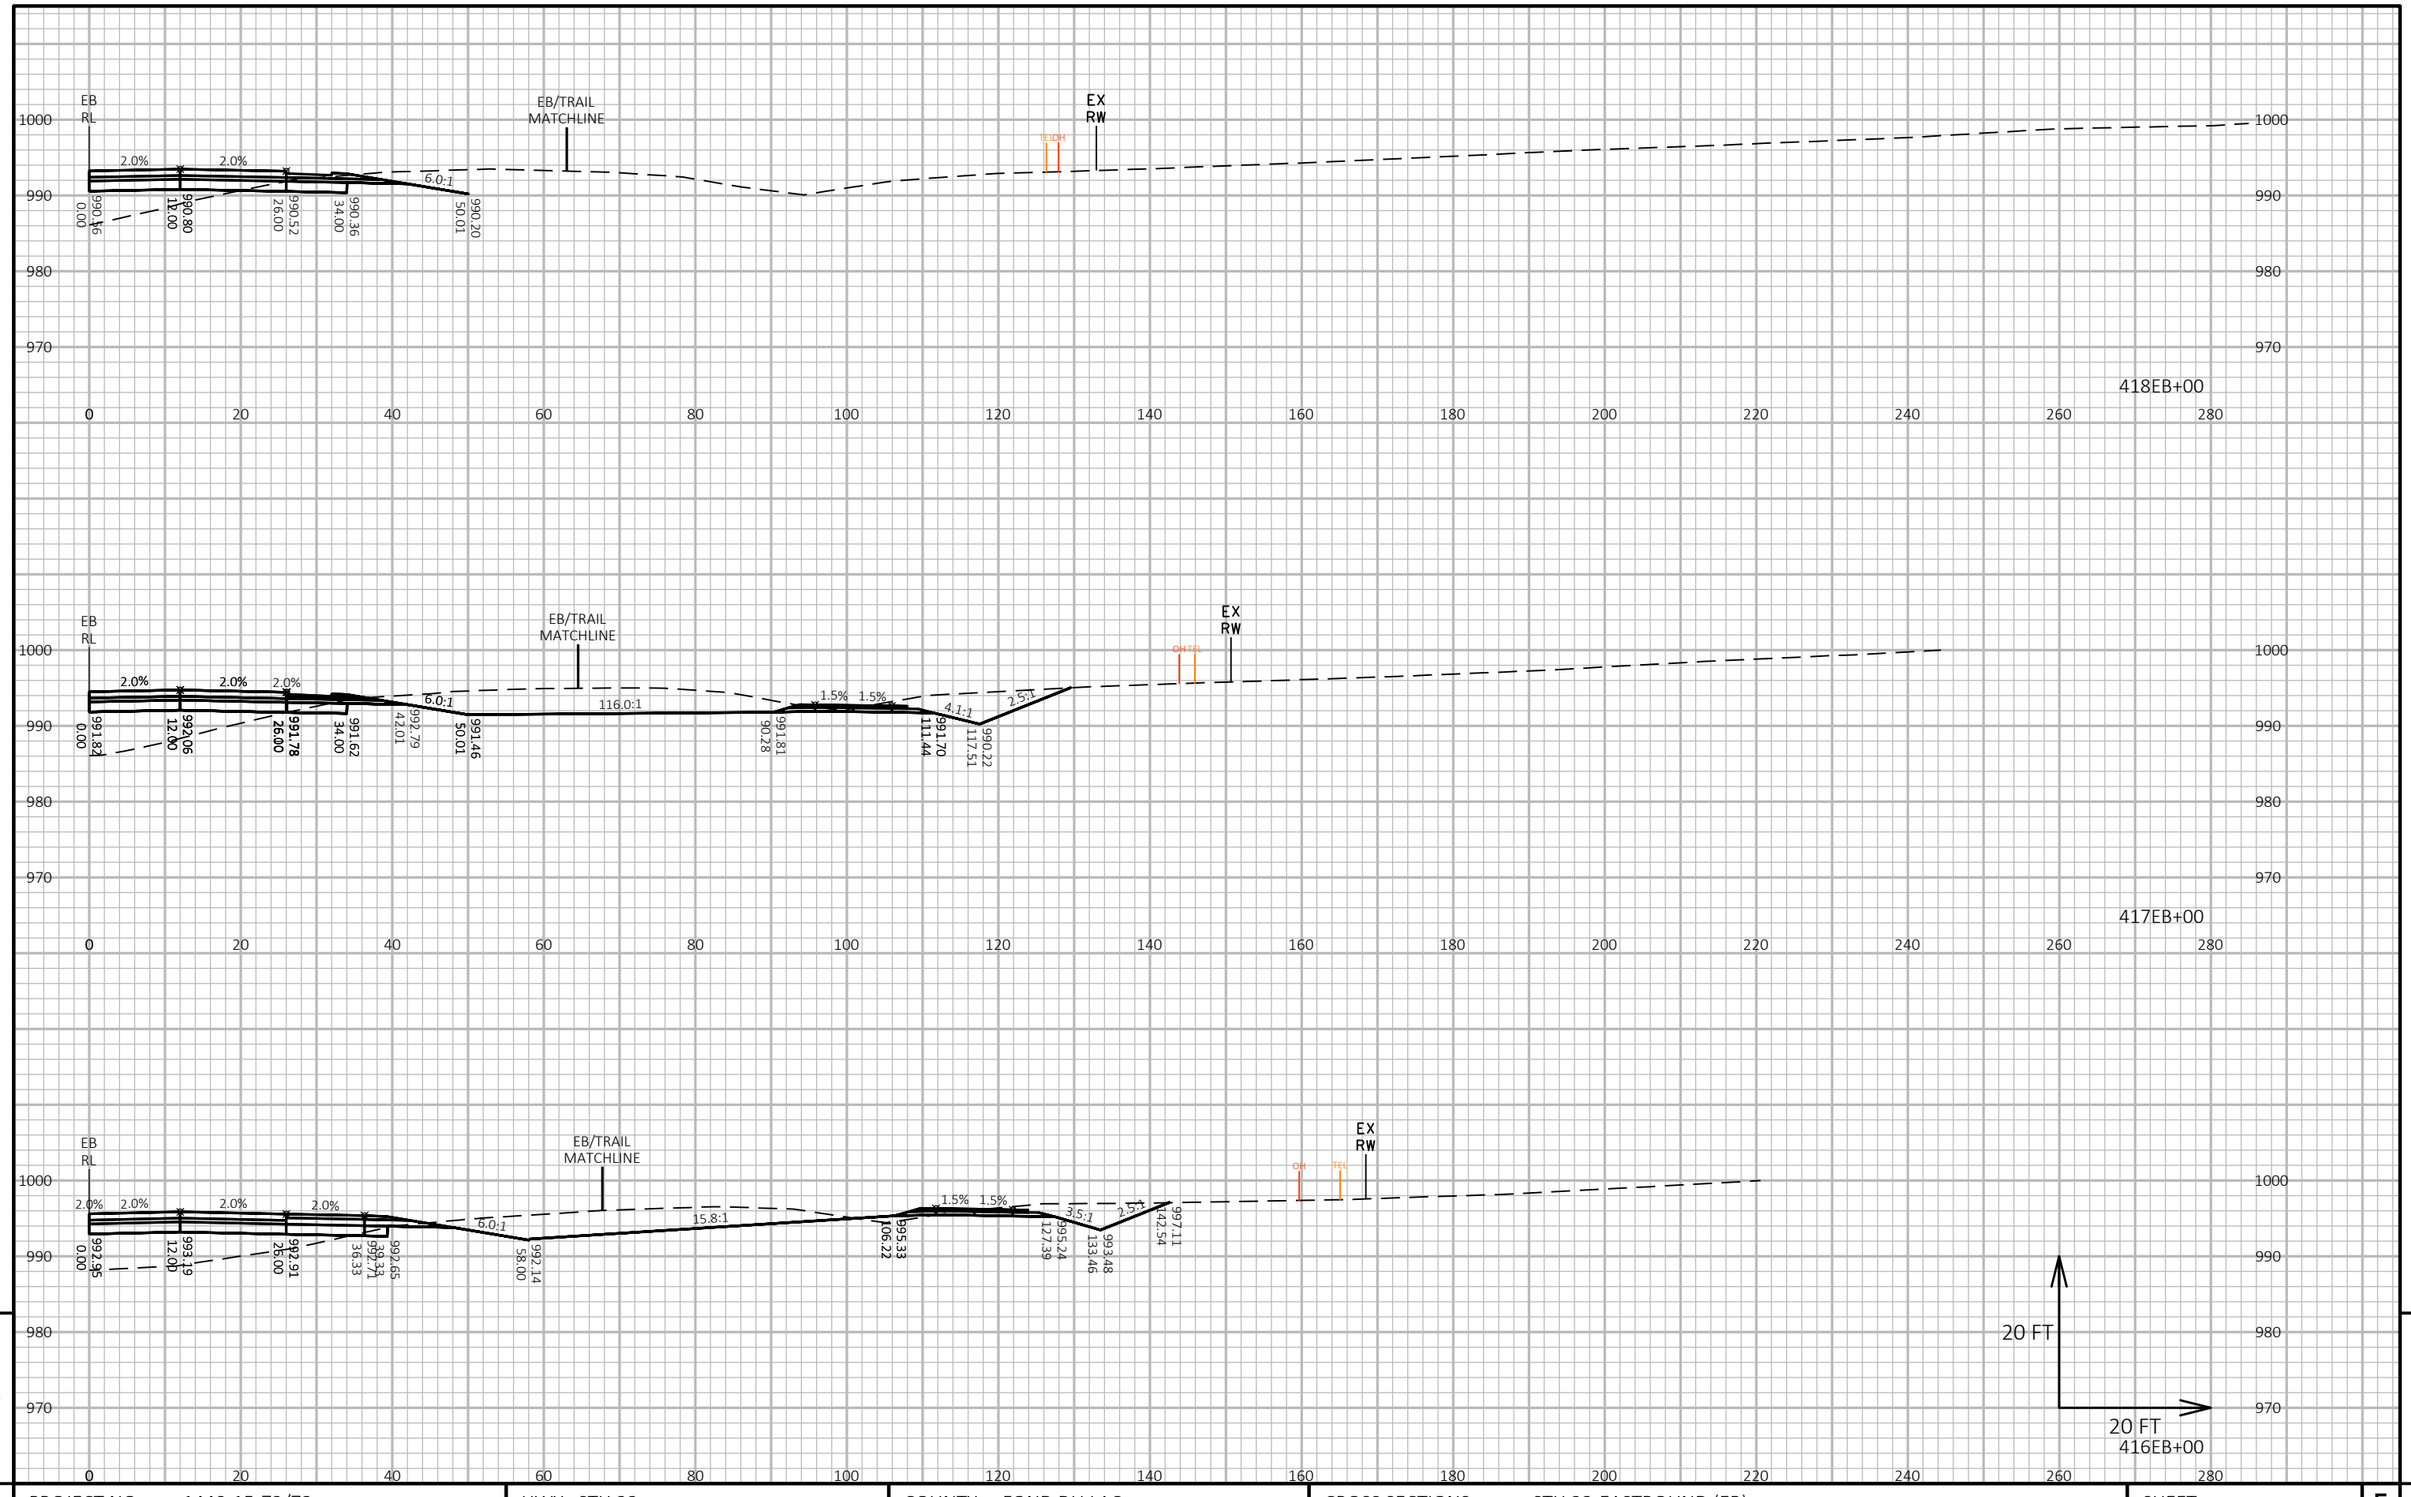


9

9

PROJECT NO: 1440-15-72/73	HWY: STH 23	COUNTY: FOND DU LAC	CROSS SECTIONS: STH 23-EASTBOUND (EB)	SHEET	E

FILE NAME : N:\PDS\C3D\14401501\SHEETSPLAN\CROSSSECTIONS\14401573\14401573_EB_A.DWG
LAYOUT NAME - 14401573-090275-xs

PLOT DATE : 2/26/2019 1:13 PM PLOT BY : VICKMAN, GARRETT T PLOT NAME : PLOT SCALE : 1 IN:20 FT HORZ. / 1 IN:20 FT VERT.

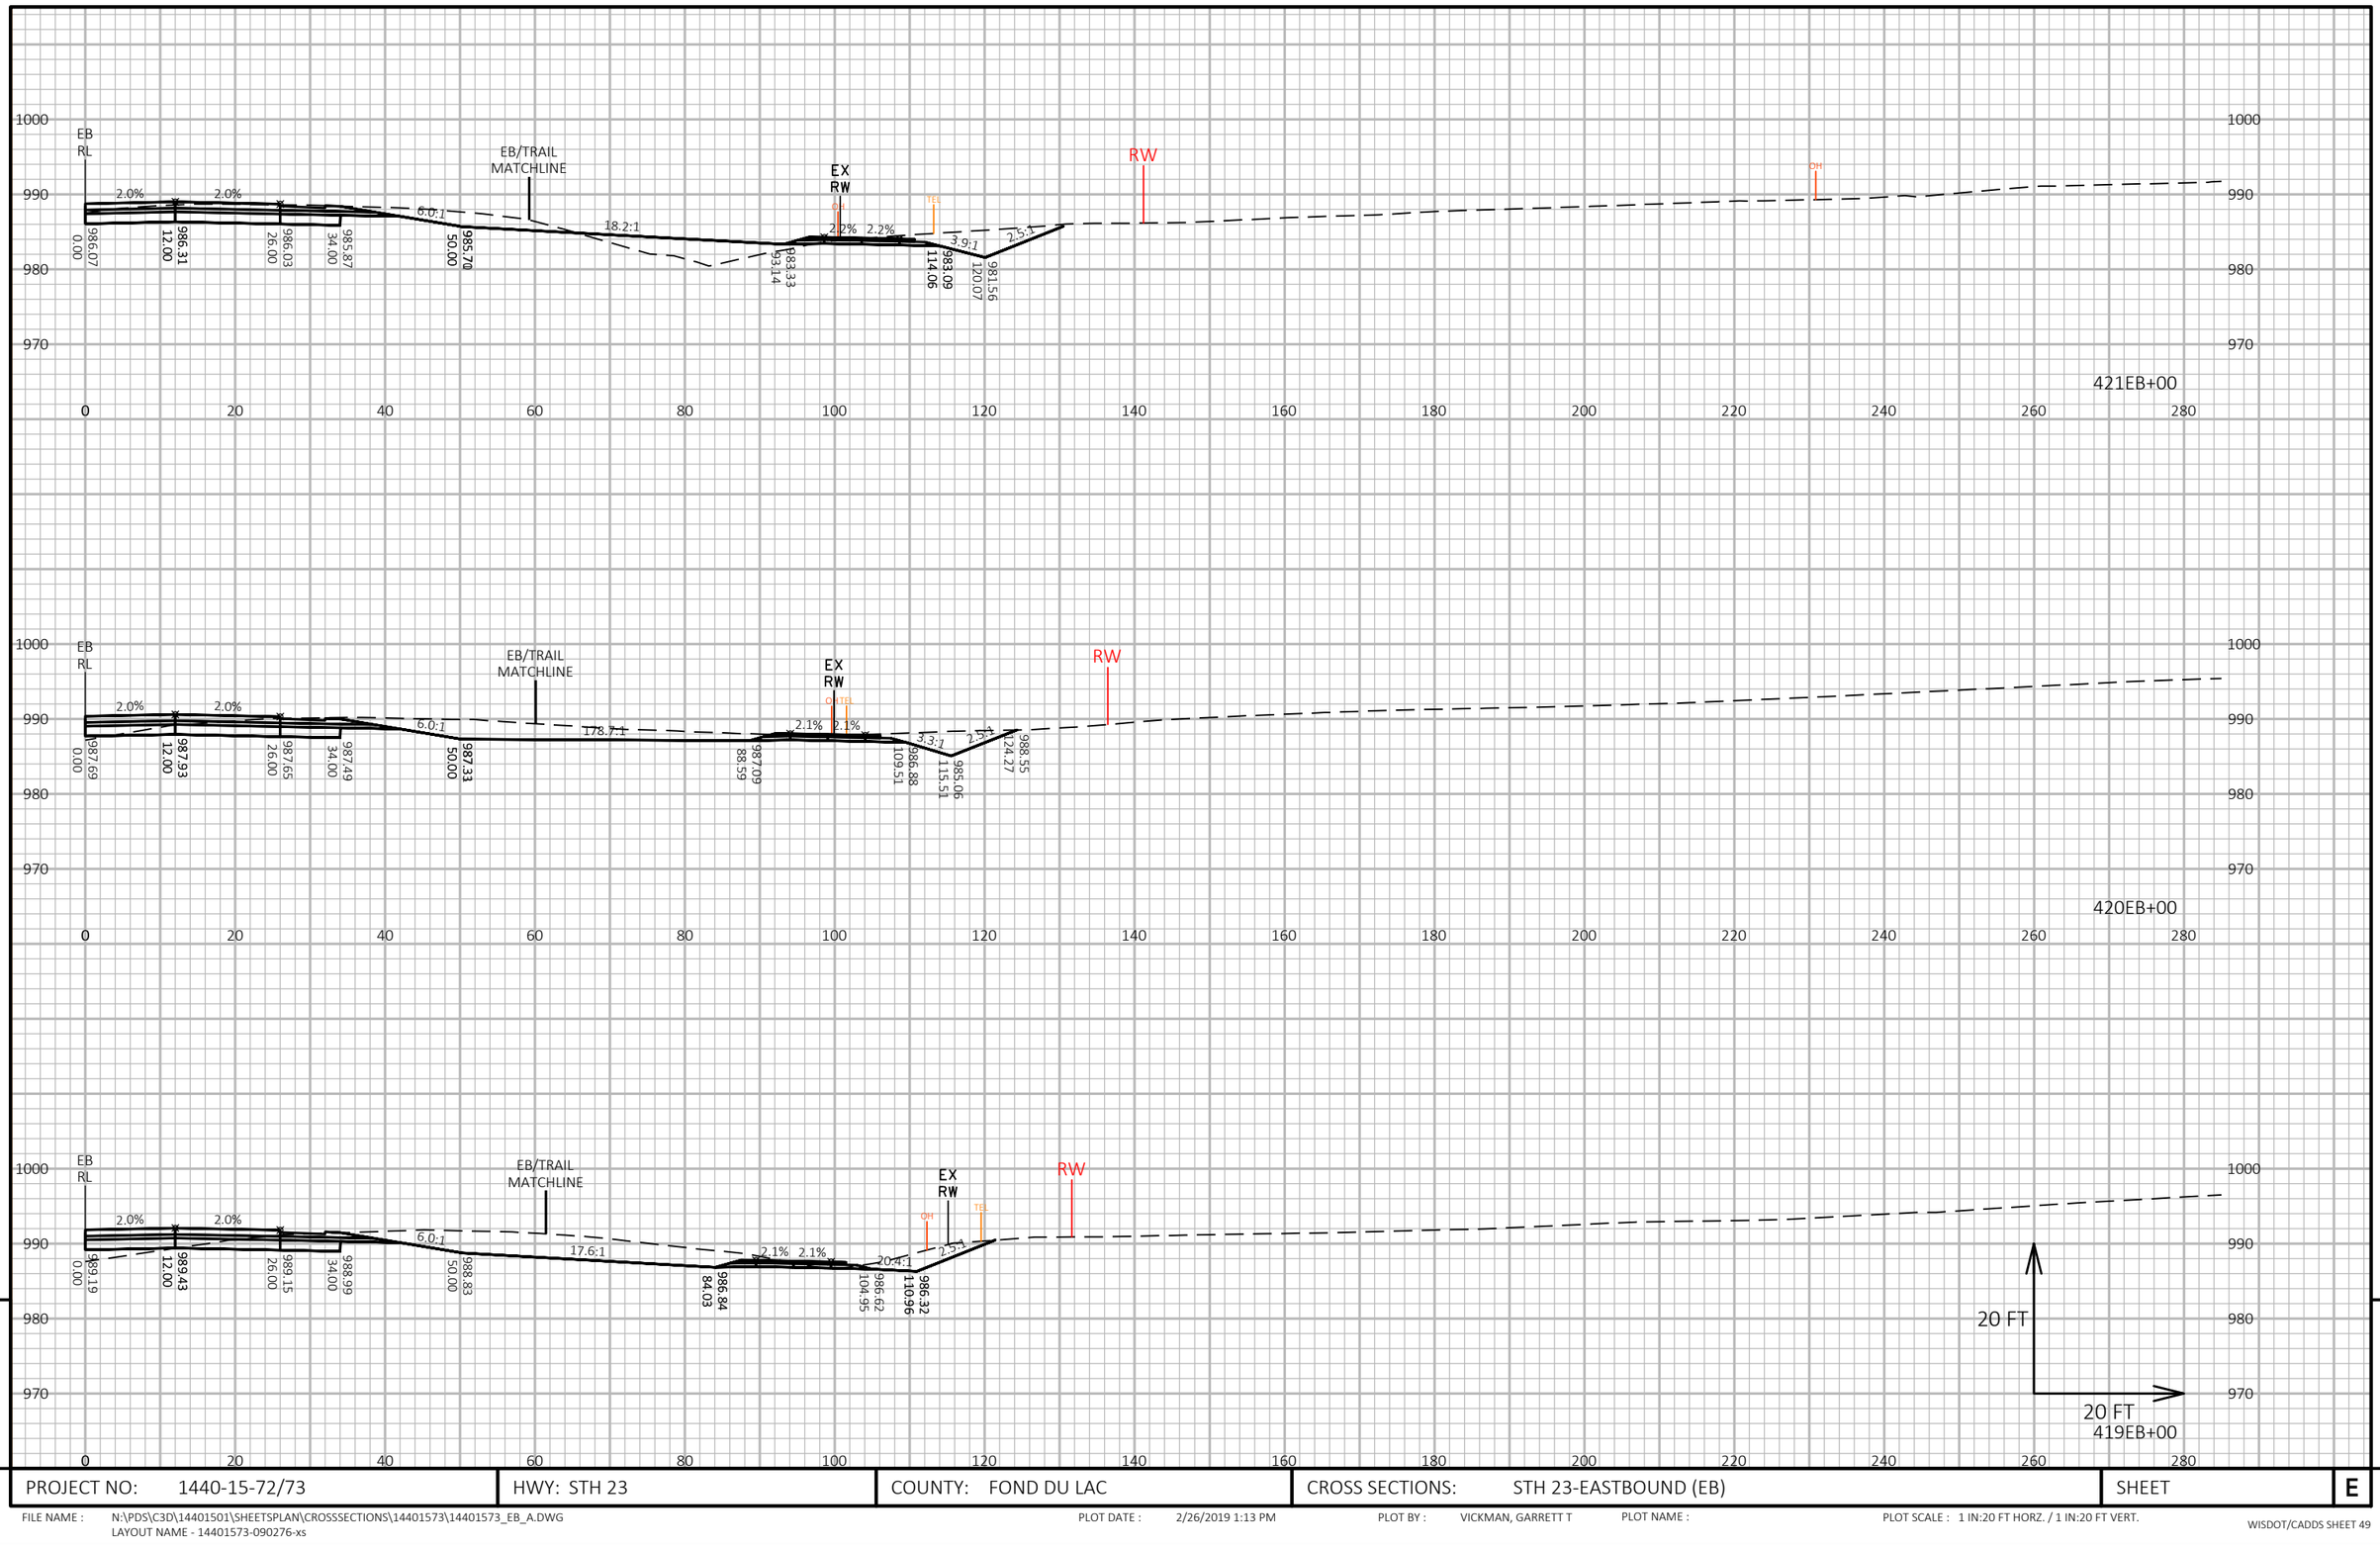


PROJECT NO: 1440-15-72/73	HWY: STH 23	COUNTY: FOND DU LAC	CROSS SECTIONS: STH 23-EASTBOUND (EB)	SHEET	E

FILE NAME : N:\PDS\C3D\14401501\SHEETSPLAN\CROSSSECTIONS\14401573\14401573_EB_A.DWG
LAYOUT NAME - 14401573-090276-xs

PLOT DATE : 2/26/2019 1:13 PM PLOT BY : VICKMAN, GARRETT T PLOT NAME : PLOT SCALE : 1 IN:20 FT HORZ. / 1 IN:20 FT VERT.

WISDOT/CADDS SHEET 49

9

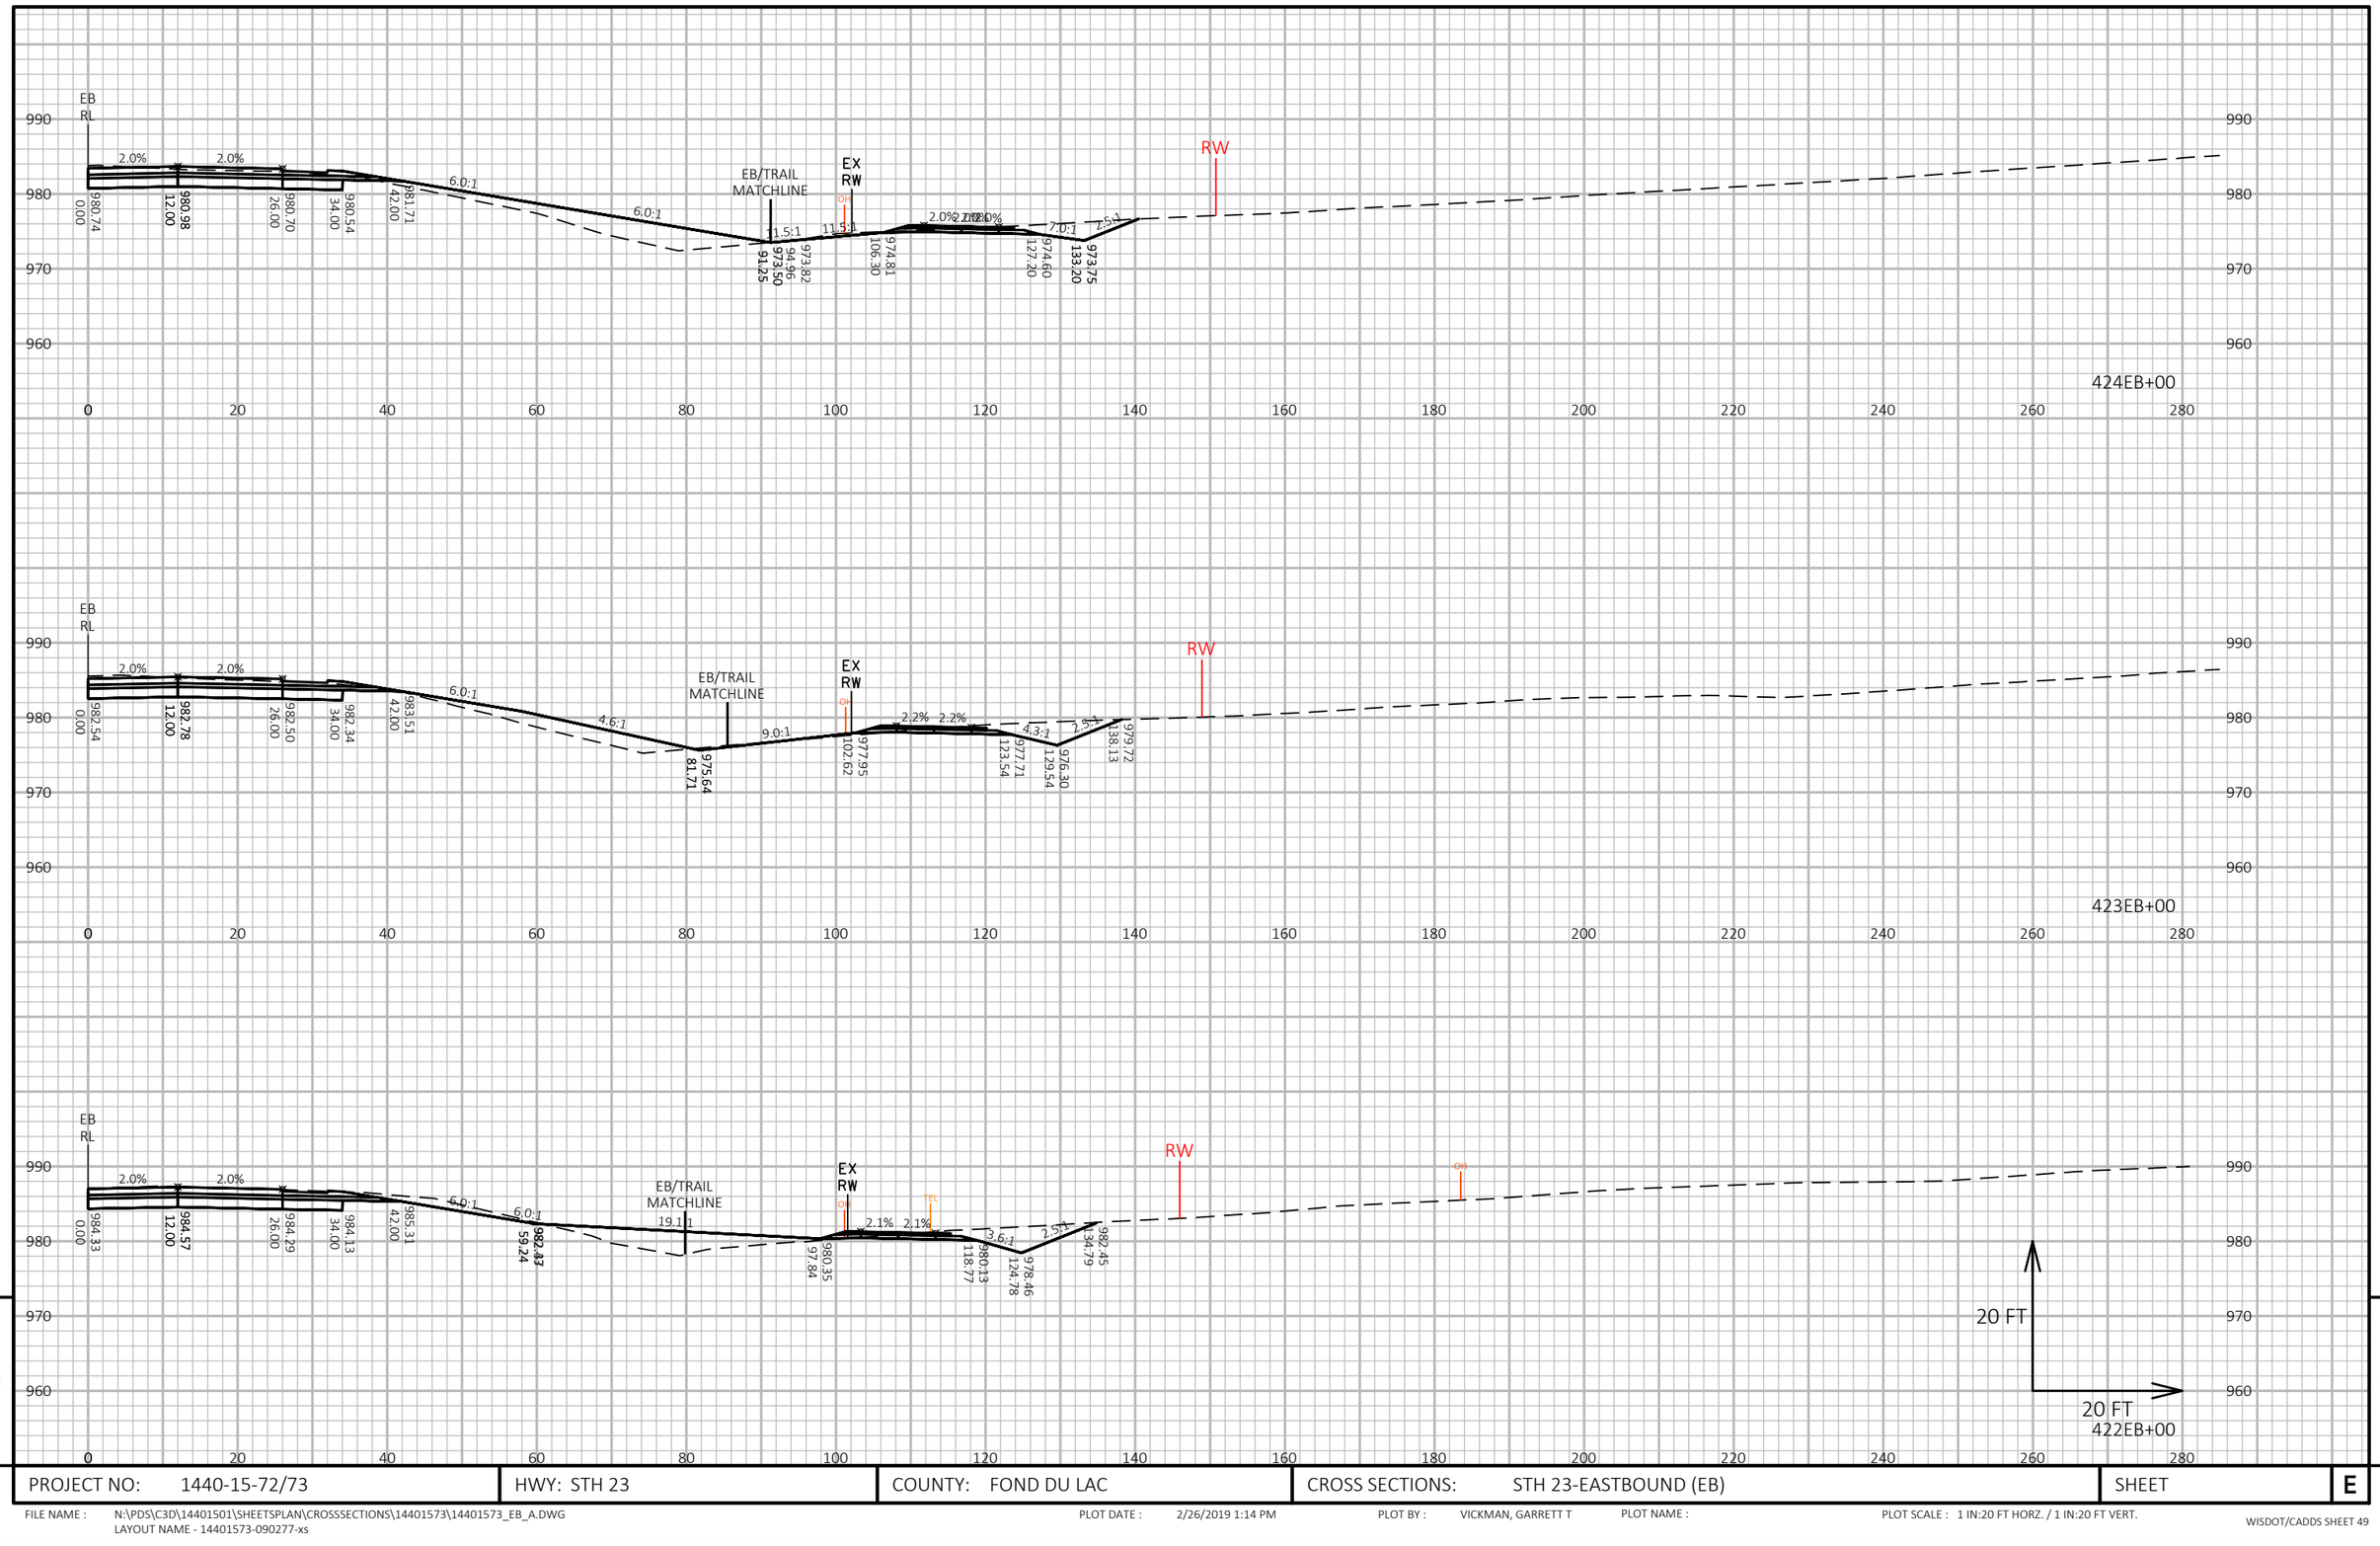


9

9

PROJECT NO: 1440-15-72/73	HWY: STH 23	COUNTY: FOND DU LAC	CROSS SECTIONS: STH 23-EASTBOUND (EB)	SHEET	E

FILE NAME : N:\PDS\C3D\14401501\SHEETSPLAN\CROSSSECTIONS\14401573\14401573_EB_A.DWG
LAYOUT NAME - 14401573-090277-xs

PLOT DATE : 2/26/2019 1:14 PM PLOT BY : VICKMAN, GARRETT T PLOT NAME : PLOT SCALE : 1 IN:20 FT HORZ. / 1 IN:20 FT VERT.

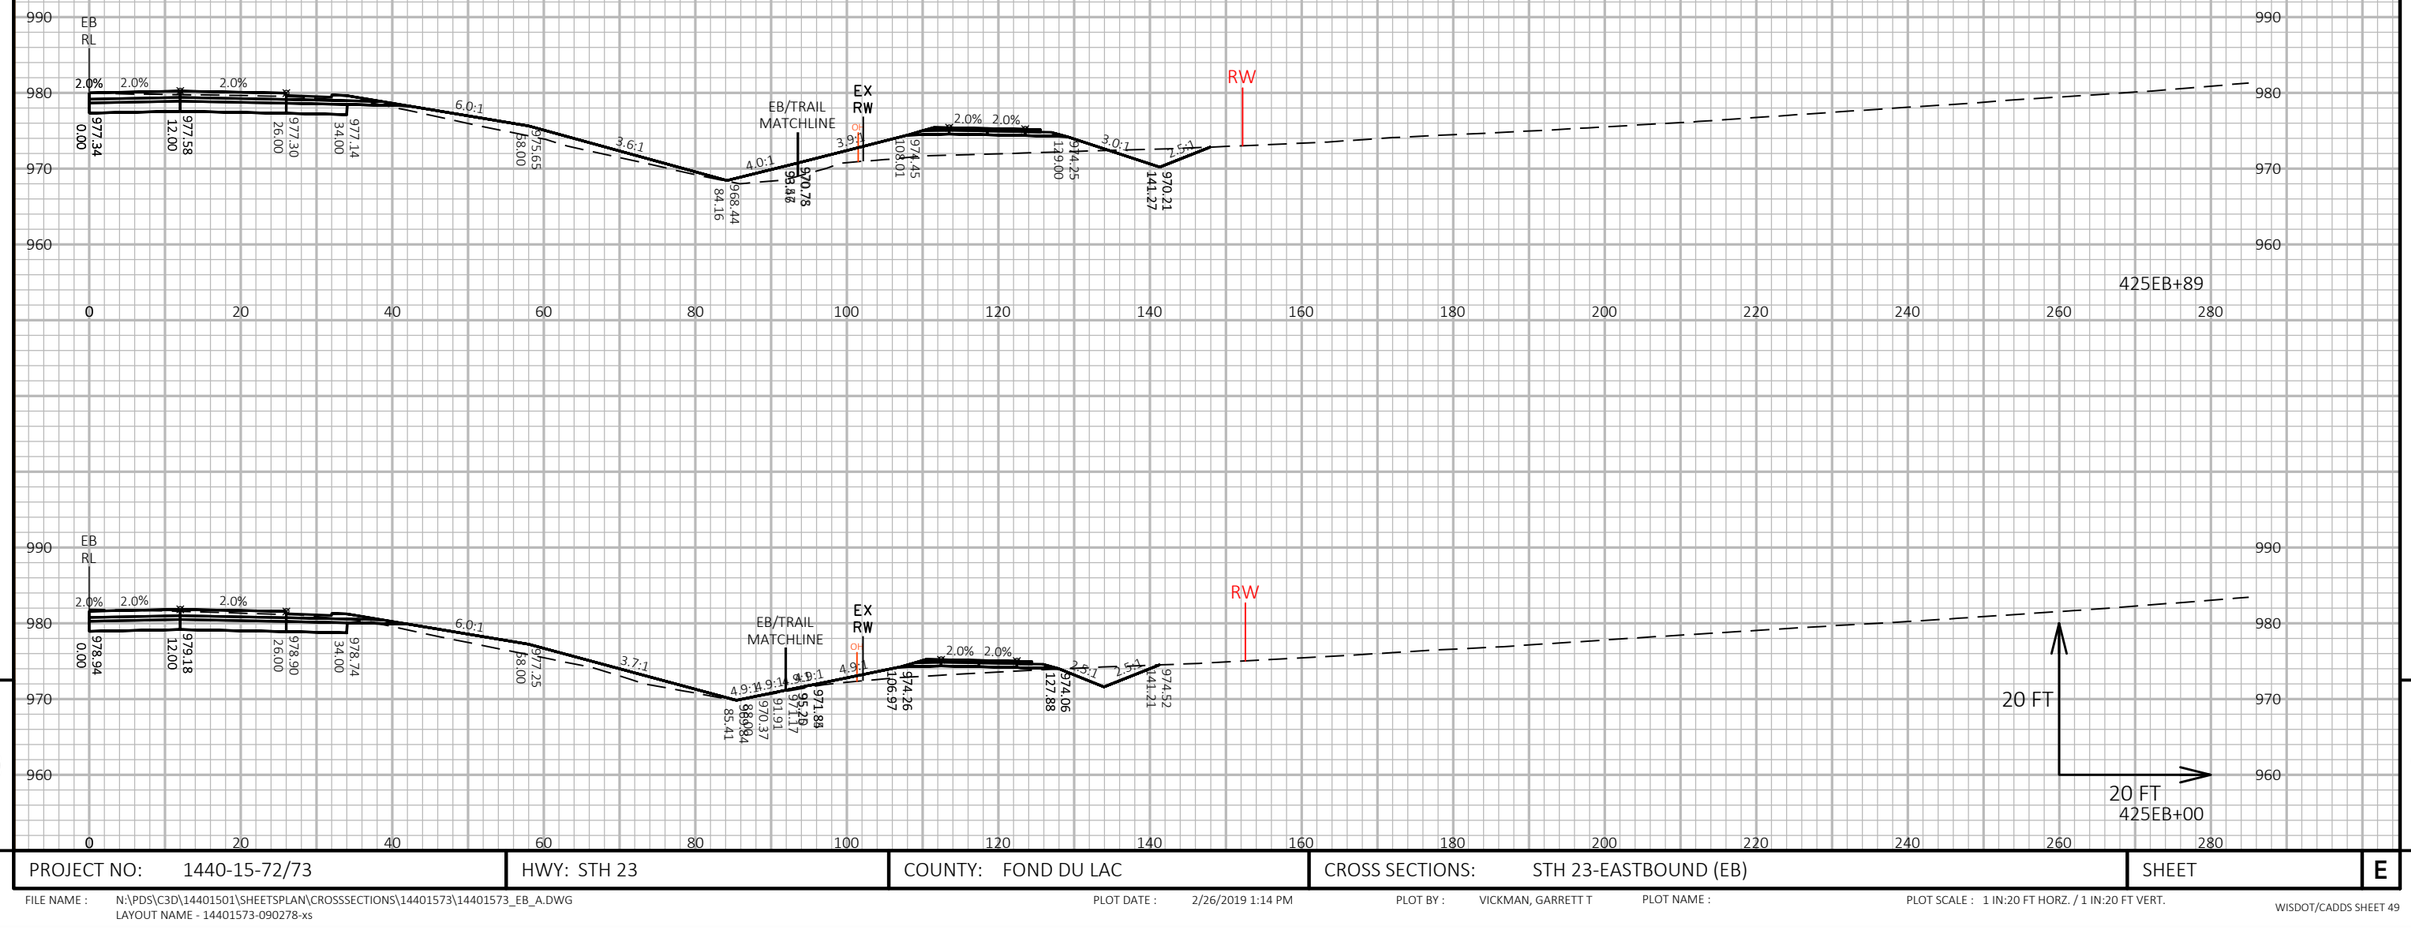


9

9

PROJECT NO: 1440-15-72/73	HWY: STH 23	COUNTY: FOND DU LAC	CROSS SECTIONS: STH 23-EASTBOUND (EB)	SHEET	E

FILE NAME : N:\PDS\C3D\14401501\SHEETSPLAN\CROSSSECTIONS\14401573\14401573_EB_A.DWG
LAYOUT NAME - 14401573-090278-xs

PLOT DATE : 2/26/2019 1:14 PM PLOT BY : VICKMAN, GARRETT T PLOT NAME : PLOT SCALE : 1 IN:20 FT HORZ. / 1 IN:20 FT VERT.

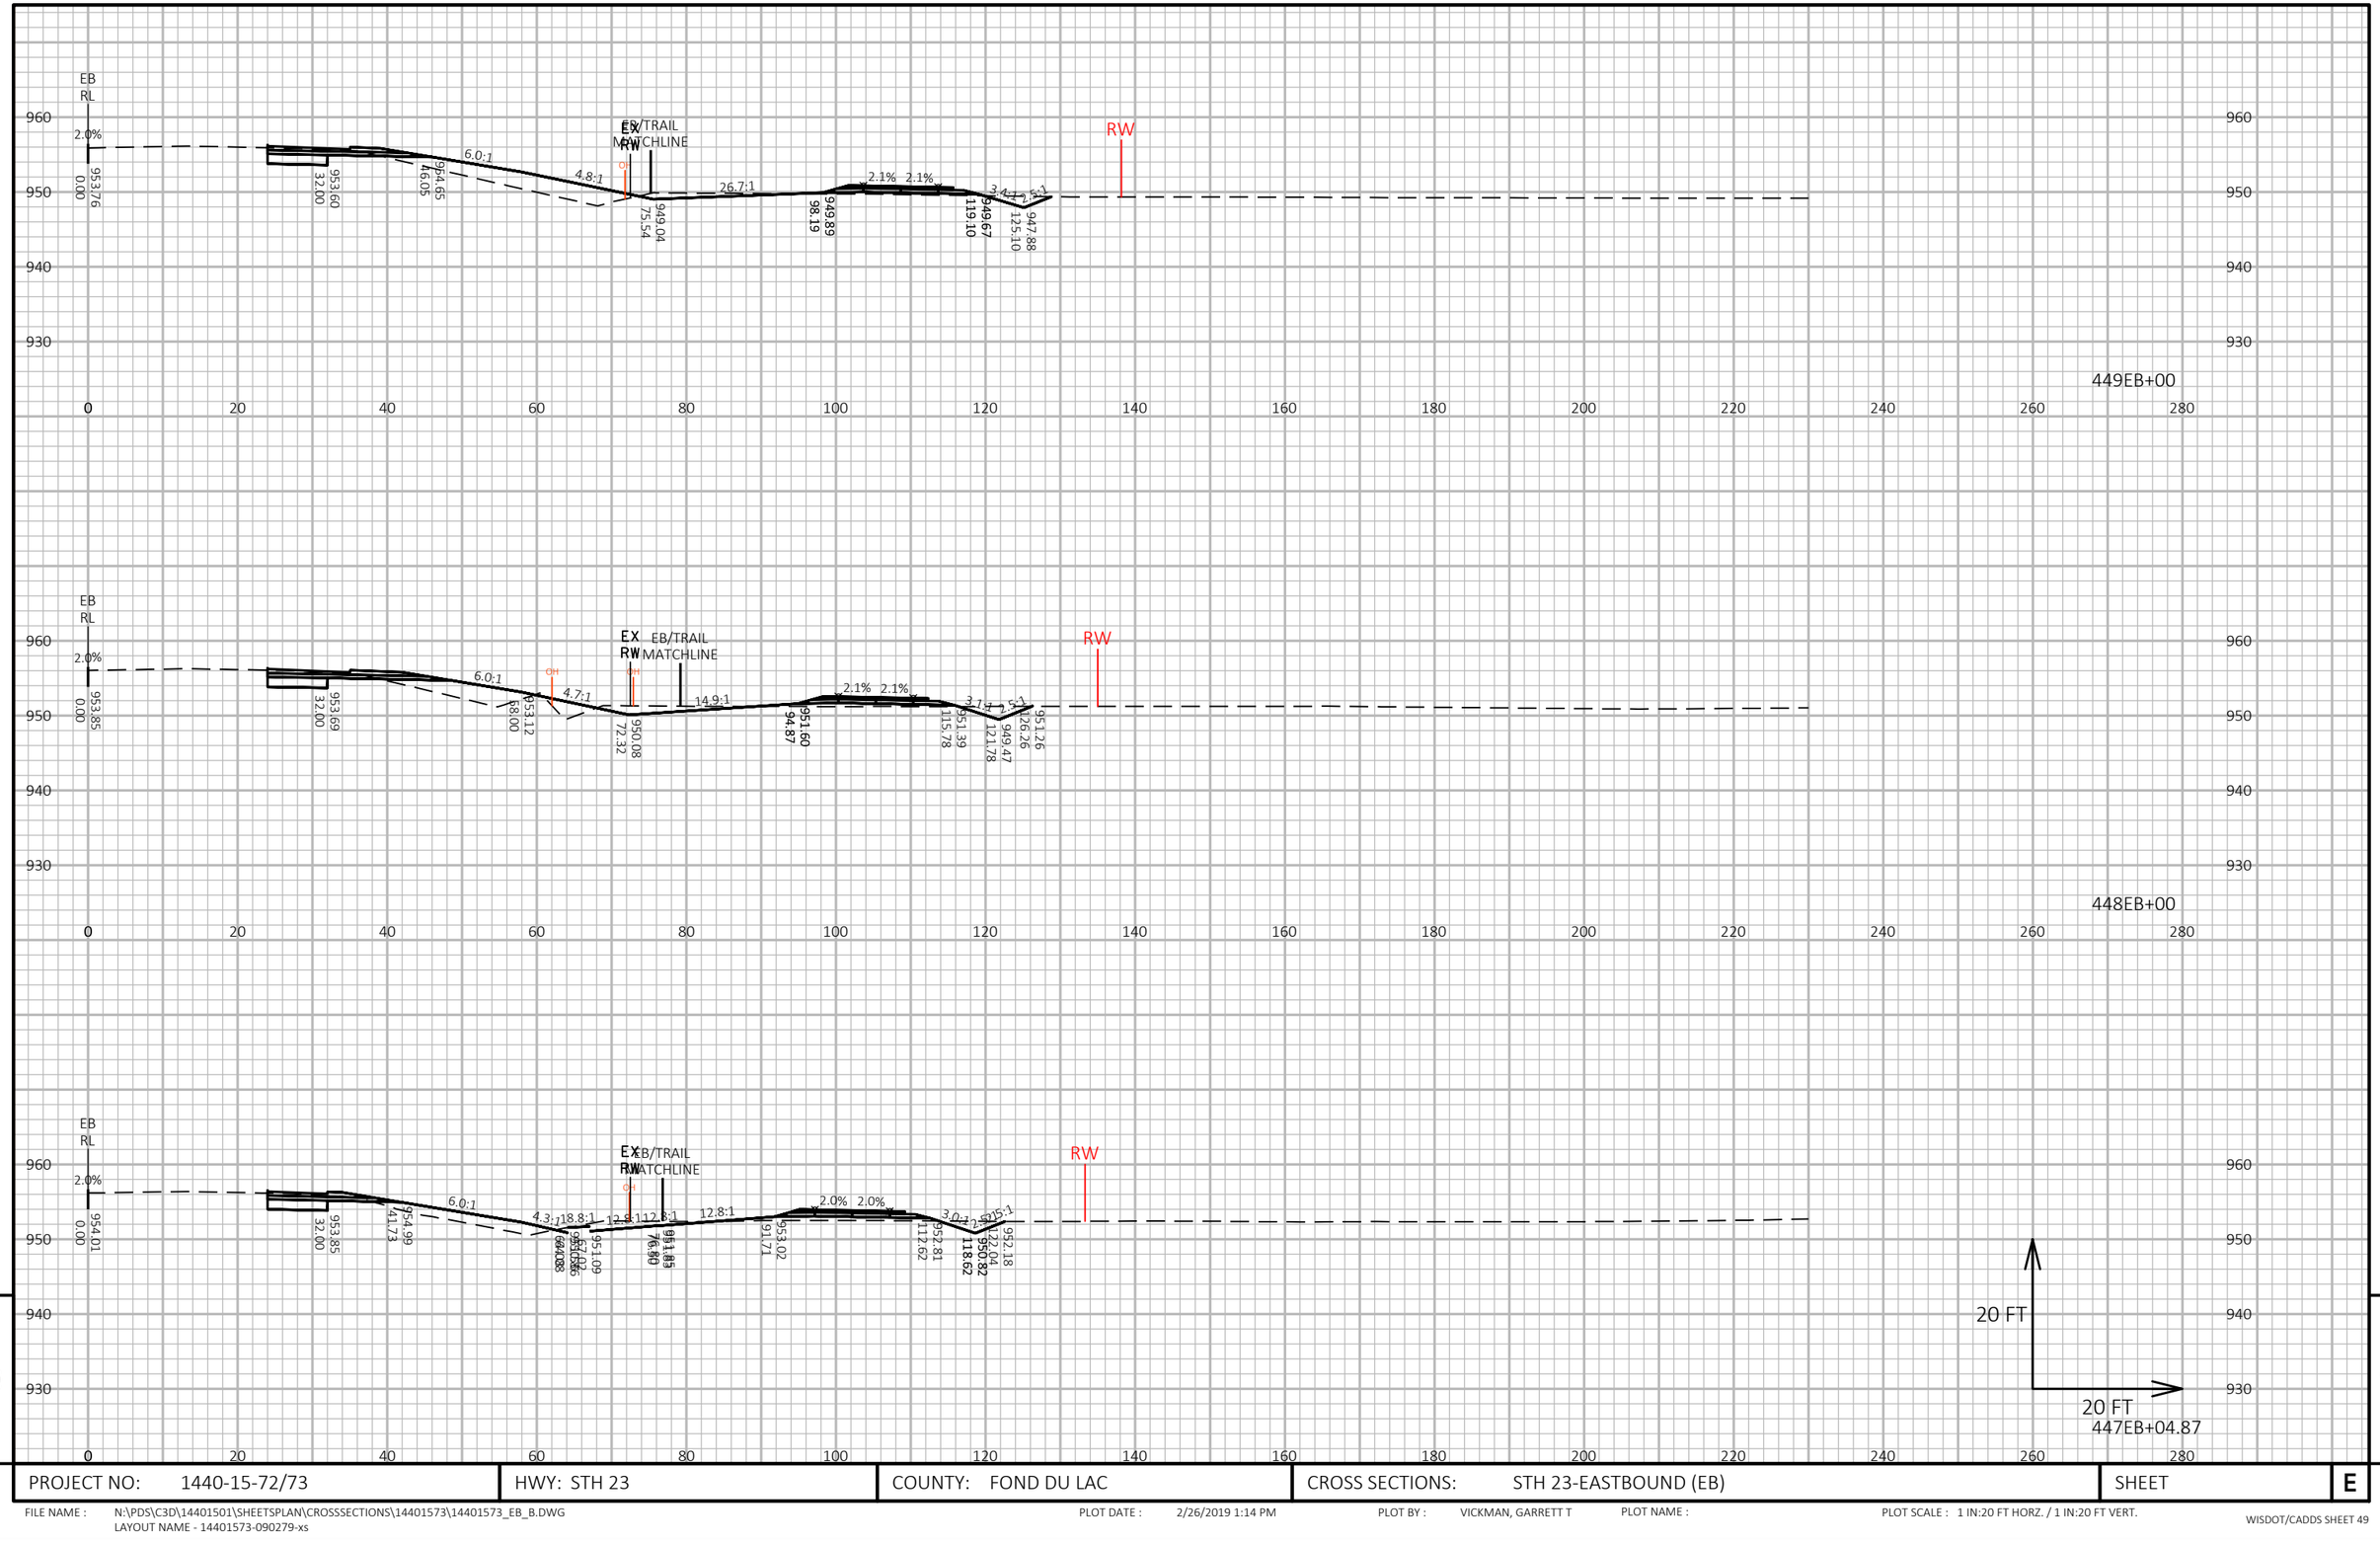

9

9

PROJECT NO: 1440-15-72/73	HWY: STH 23	COUNTY: FOND DU LAC	CROSS SECTIONS: STH 23-EASTBOUND (EB)	SHEET	E


FILE NAME : N:\PDS\C3D\14401501\SHEETSPLAN\CROSSSECTIONS\14401573\14401573_EB_B.DWG
LAYOUT NAME - 14401573-090279-xs

PLOT DATE : 2/26/2019 1:14 PM

PLOT BY : VICKMAN, GARRETT T

PLOT NAME :

PLOT SCALE : 1 IN:20 FT HORZ. / 1 IN:20 FT VERT.

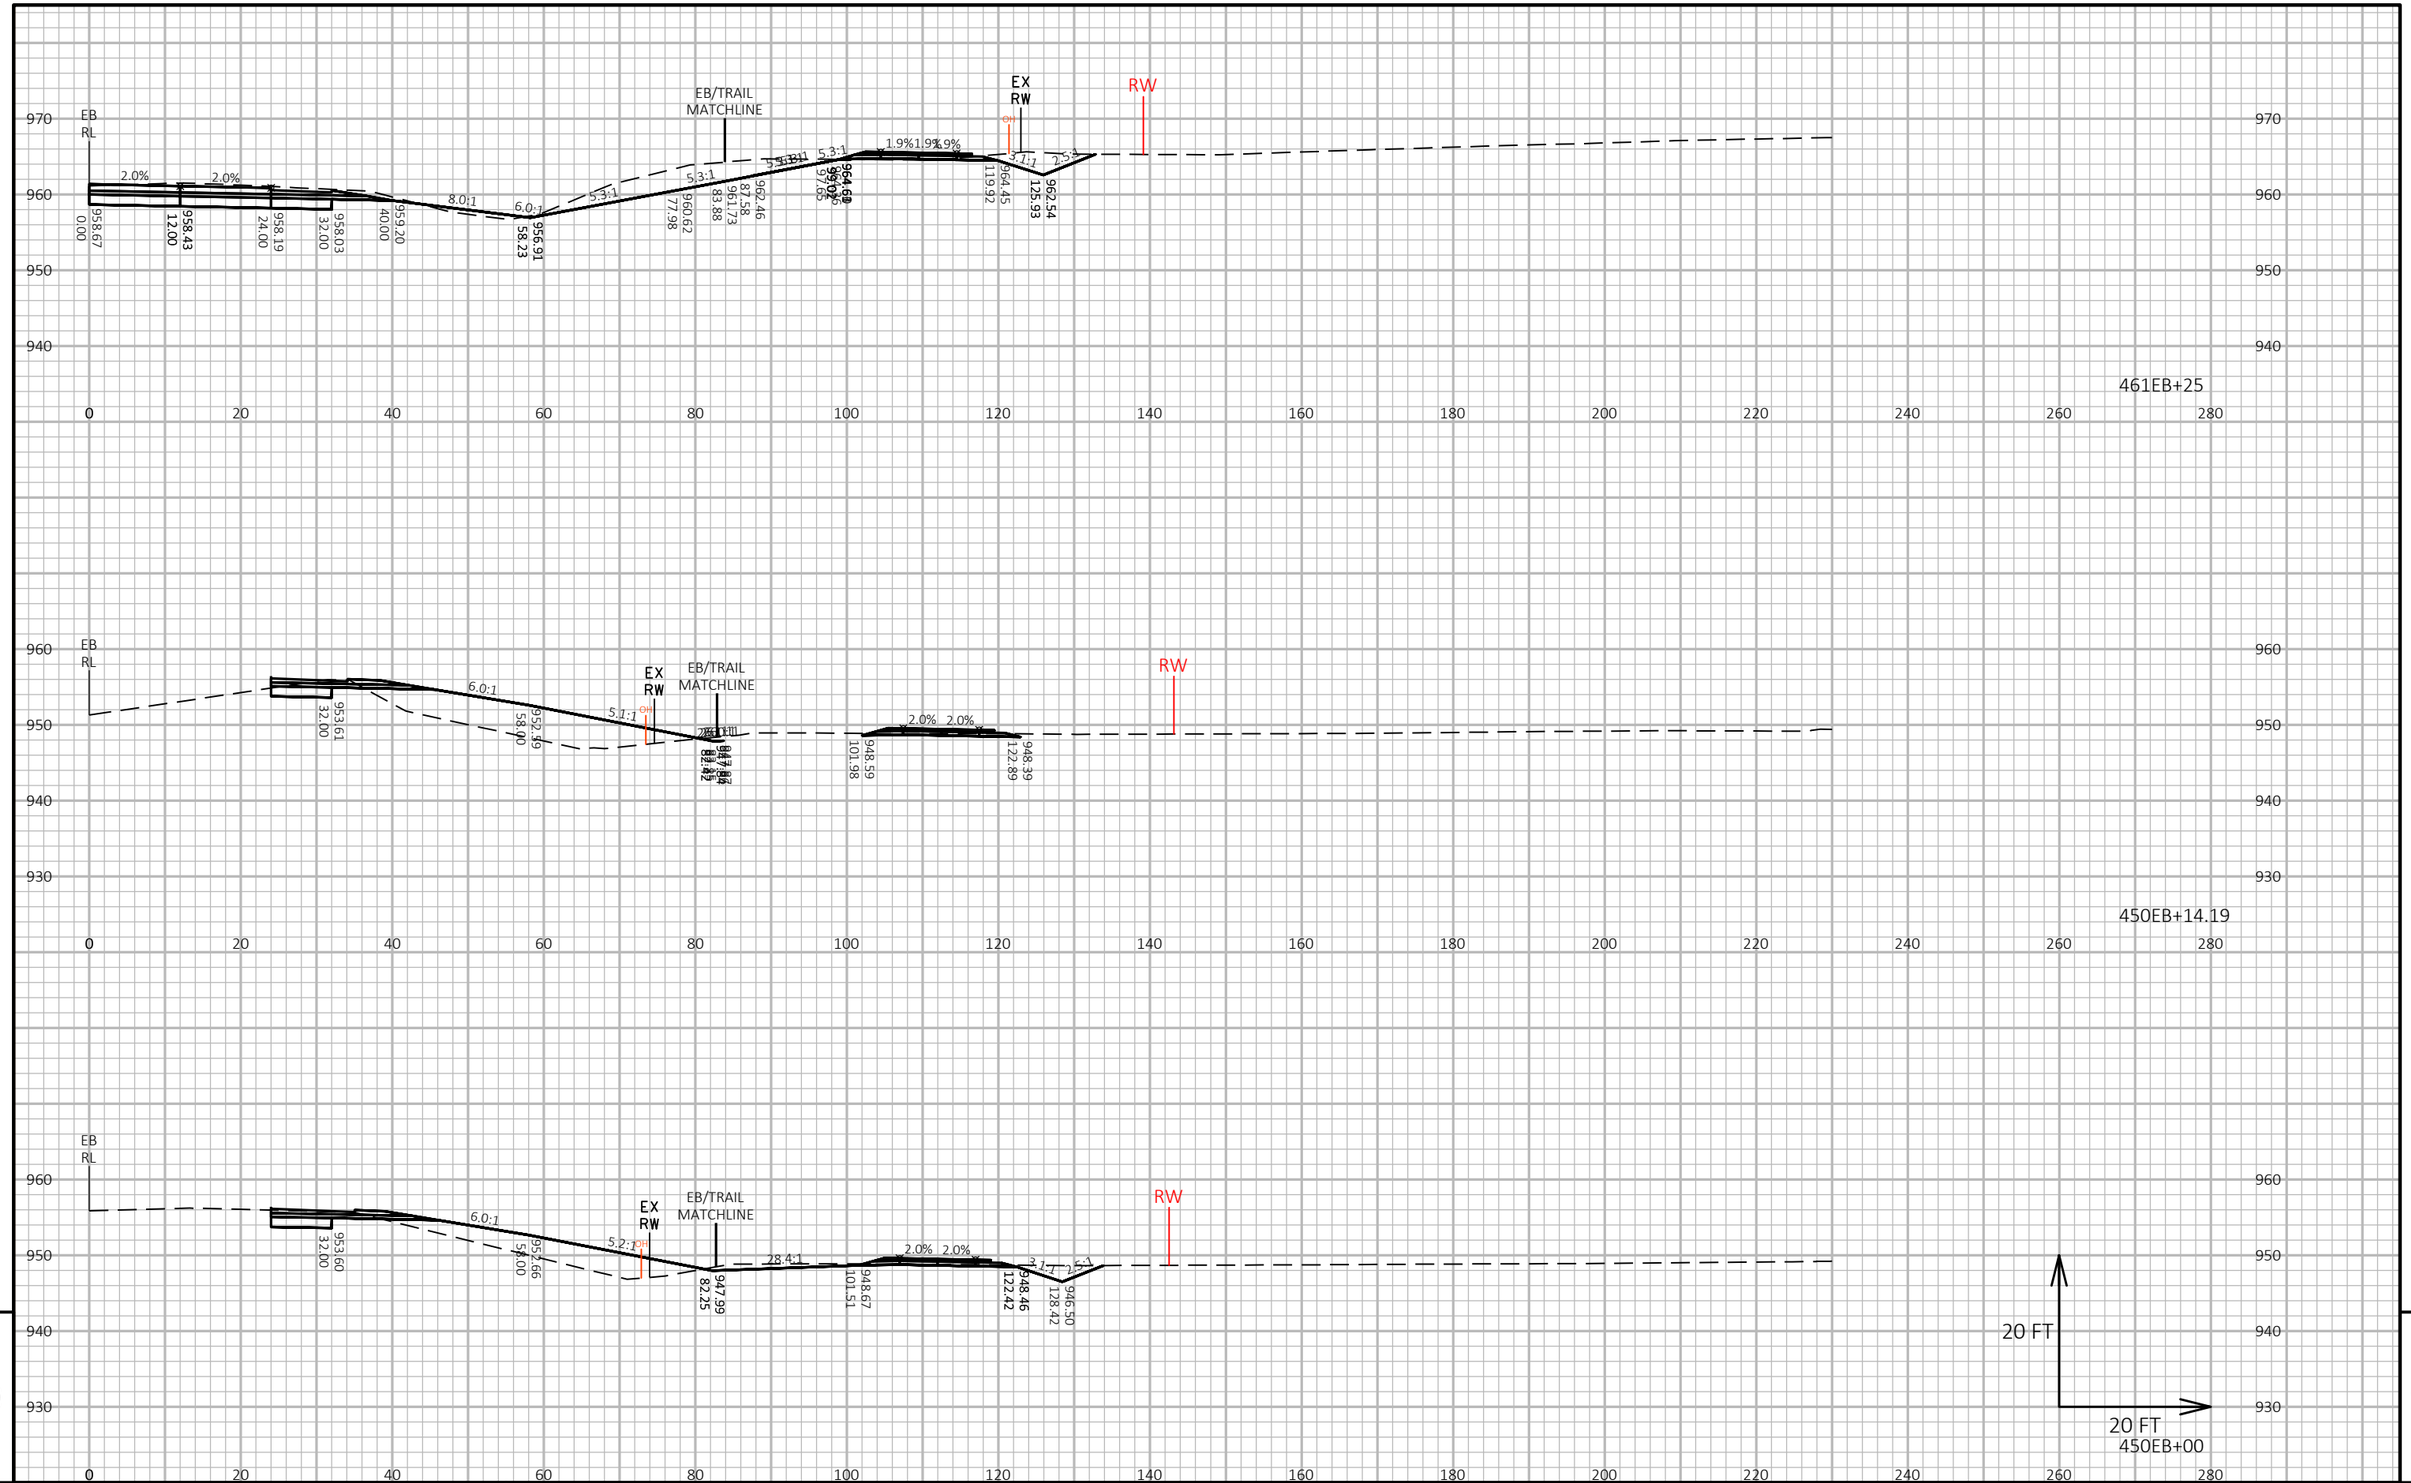

9


9

PROJECT NO: 1440-15-72/73	HWY: STH 23	COUNTY: FOND DU LAC	CROSS SECTIONS: STH 23-EASTBOUND (EB)	SHEET	E

FILE NAME : N:\PDS\C3D\14401501\SHEETSPLAN\CROSSSECTIONS\14401573\14401573_EB_B.DWG
LAYOUT NAME - 14401573-090280-xs

PLOT DATE : 2/26/2019 1:14 PM PLOT BY : VICKMAN, GARRETT T PLOT NAME : PLOT SCALE : 1 IN:20 FT HORZ. / 1 IN:20 FT VERT.

WISDOT/CADDS SHEET 49

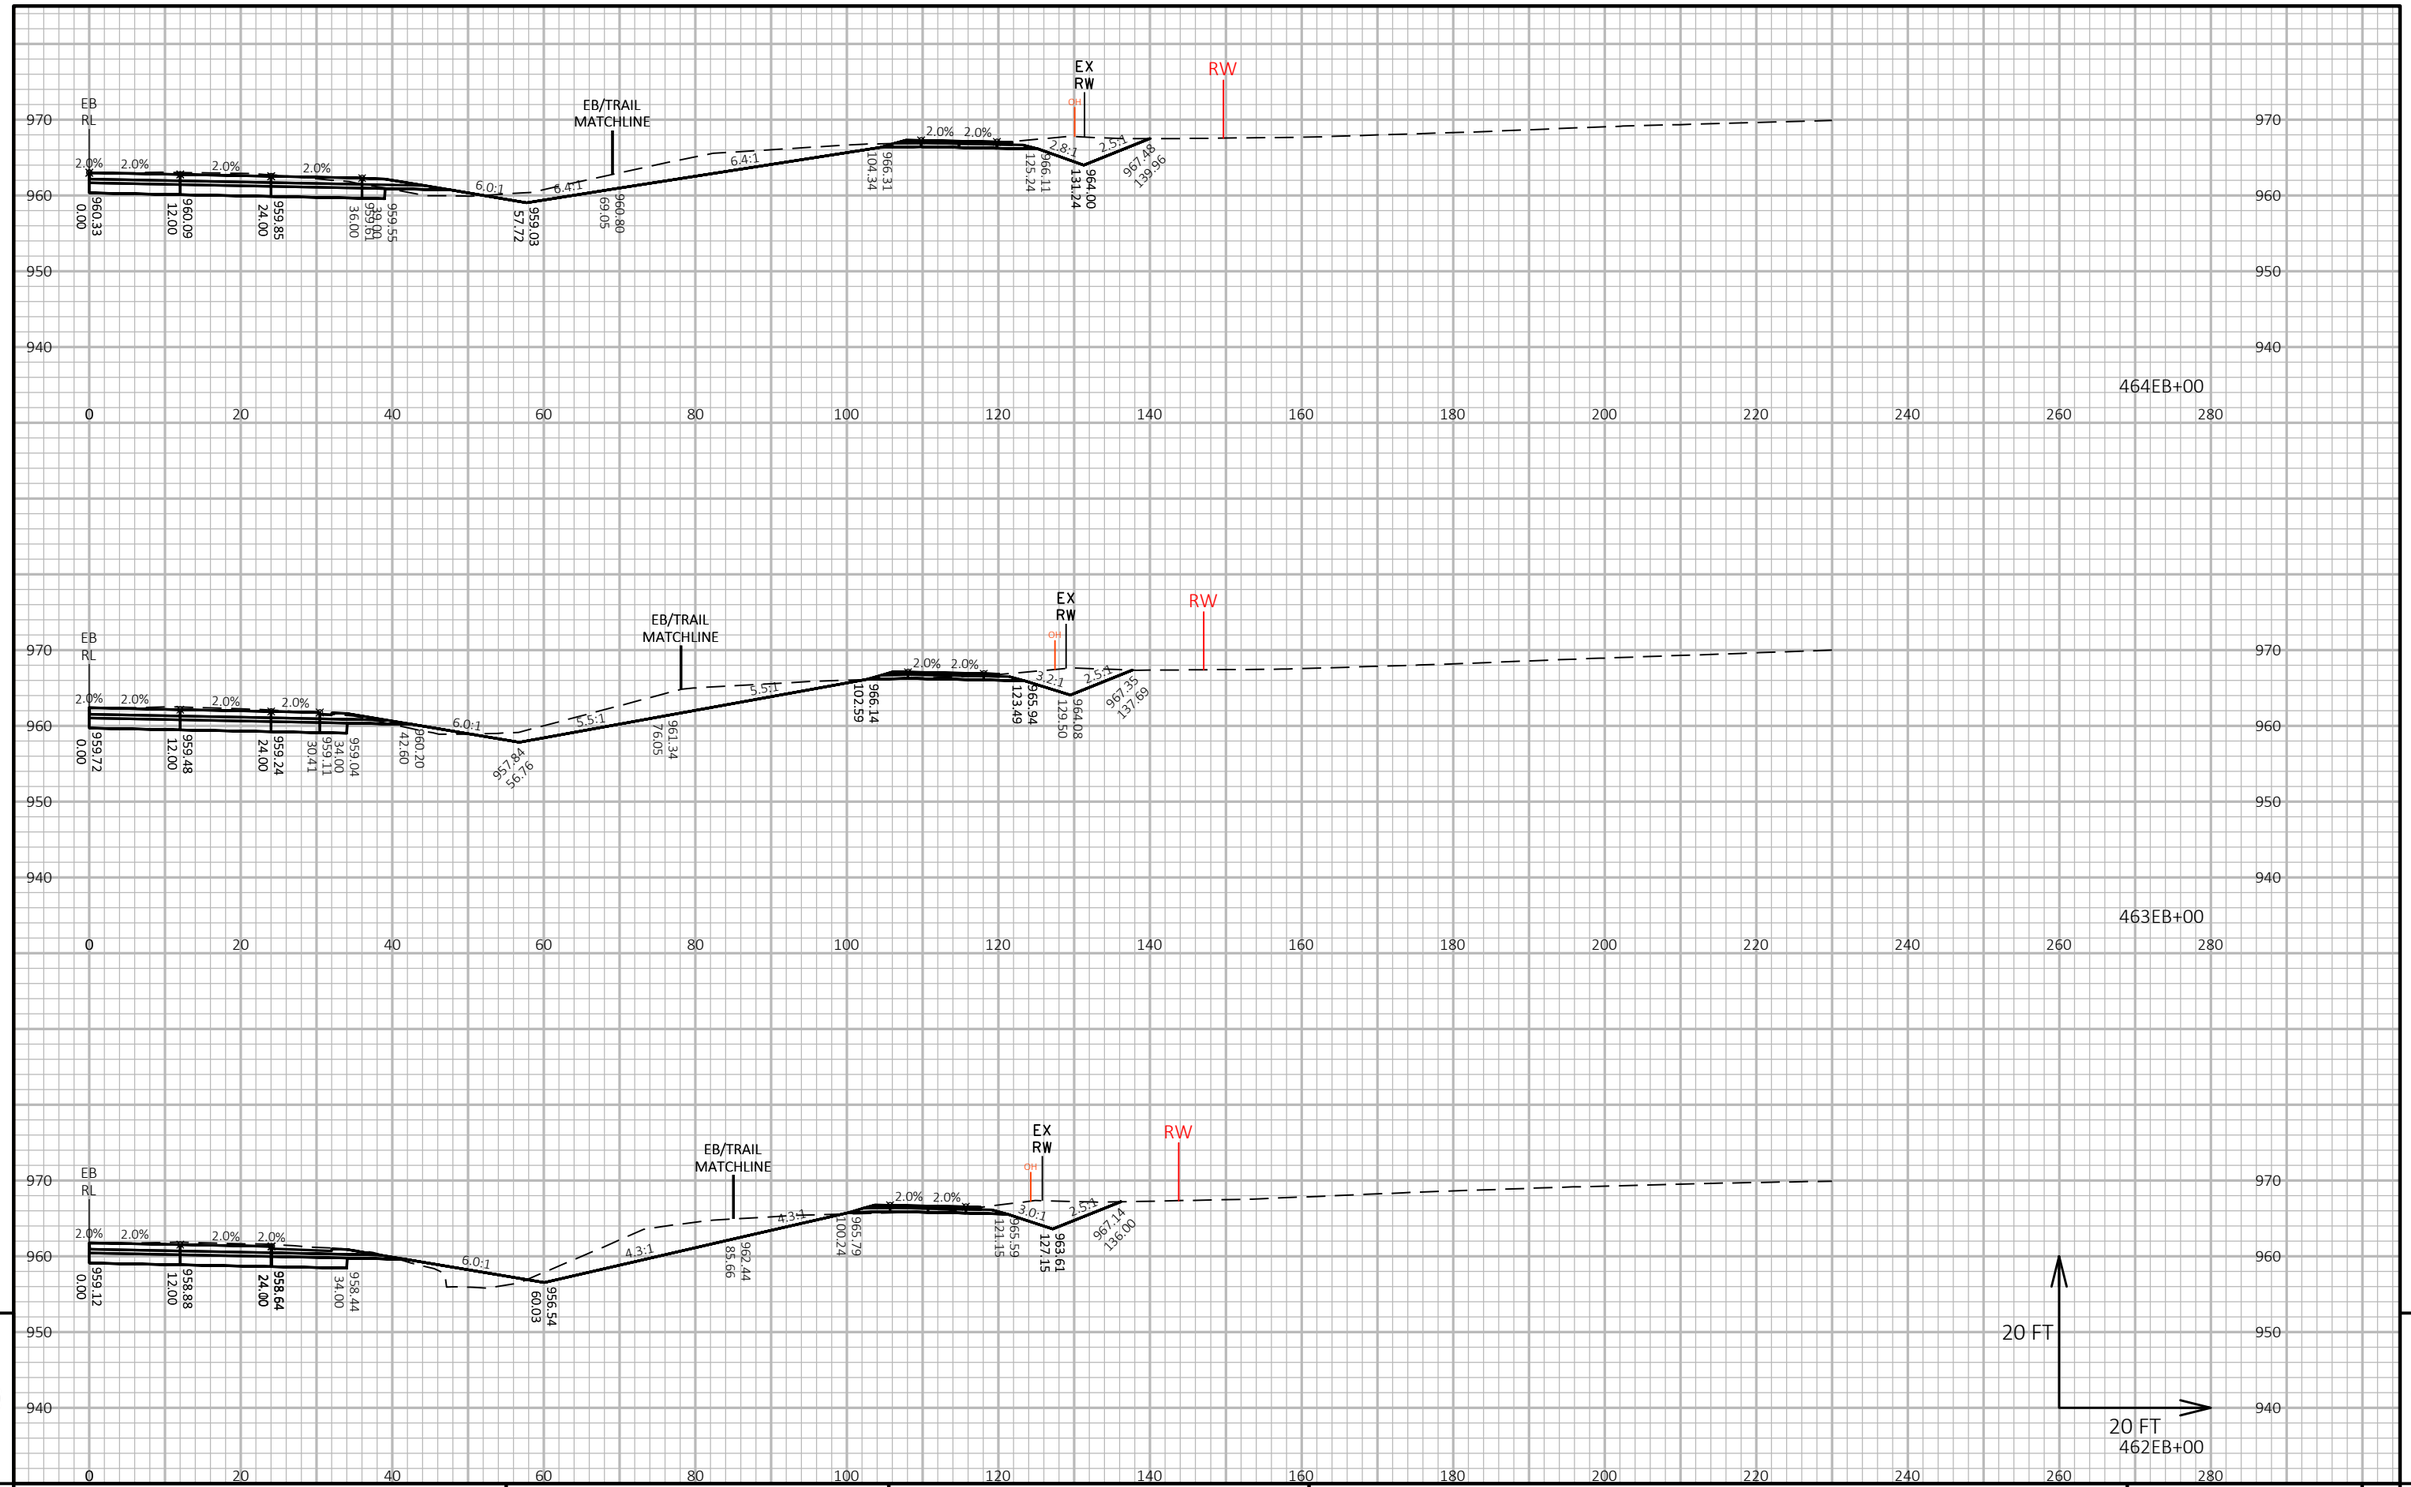


PROJECT NO: 1440-15-72/73	HWY: STH 23	COUNTY: FOND DU LAC	CROSS SECTIONS: STH 23-EASTBOUND (EB)	SHEET	E

FILE NAME : N:\PDS\C3D\14401501\SHEETSPLAN\CROSSSECTIONS\14401573\14401573_EB_B.DWG
LAYOUT NAME - 14401573-090281-xs

PLOT DATE : 2/26/2019 1:14 PM PLOT BY : VICKMAN, GARRETT T PLOT NAME : PLOT SCALE : 1 IN:20 FT HORZ. / 1 IN:20 FT VERT.

WISDOT/CADDS SHEET 49

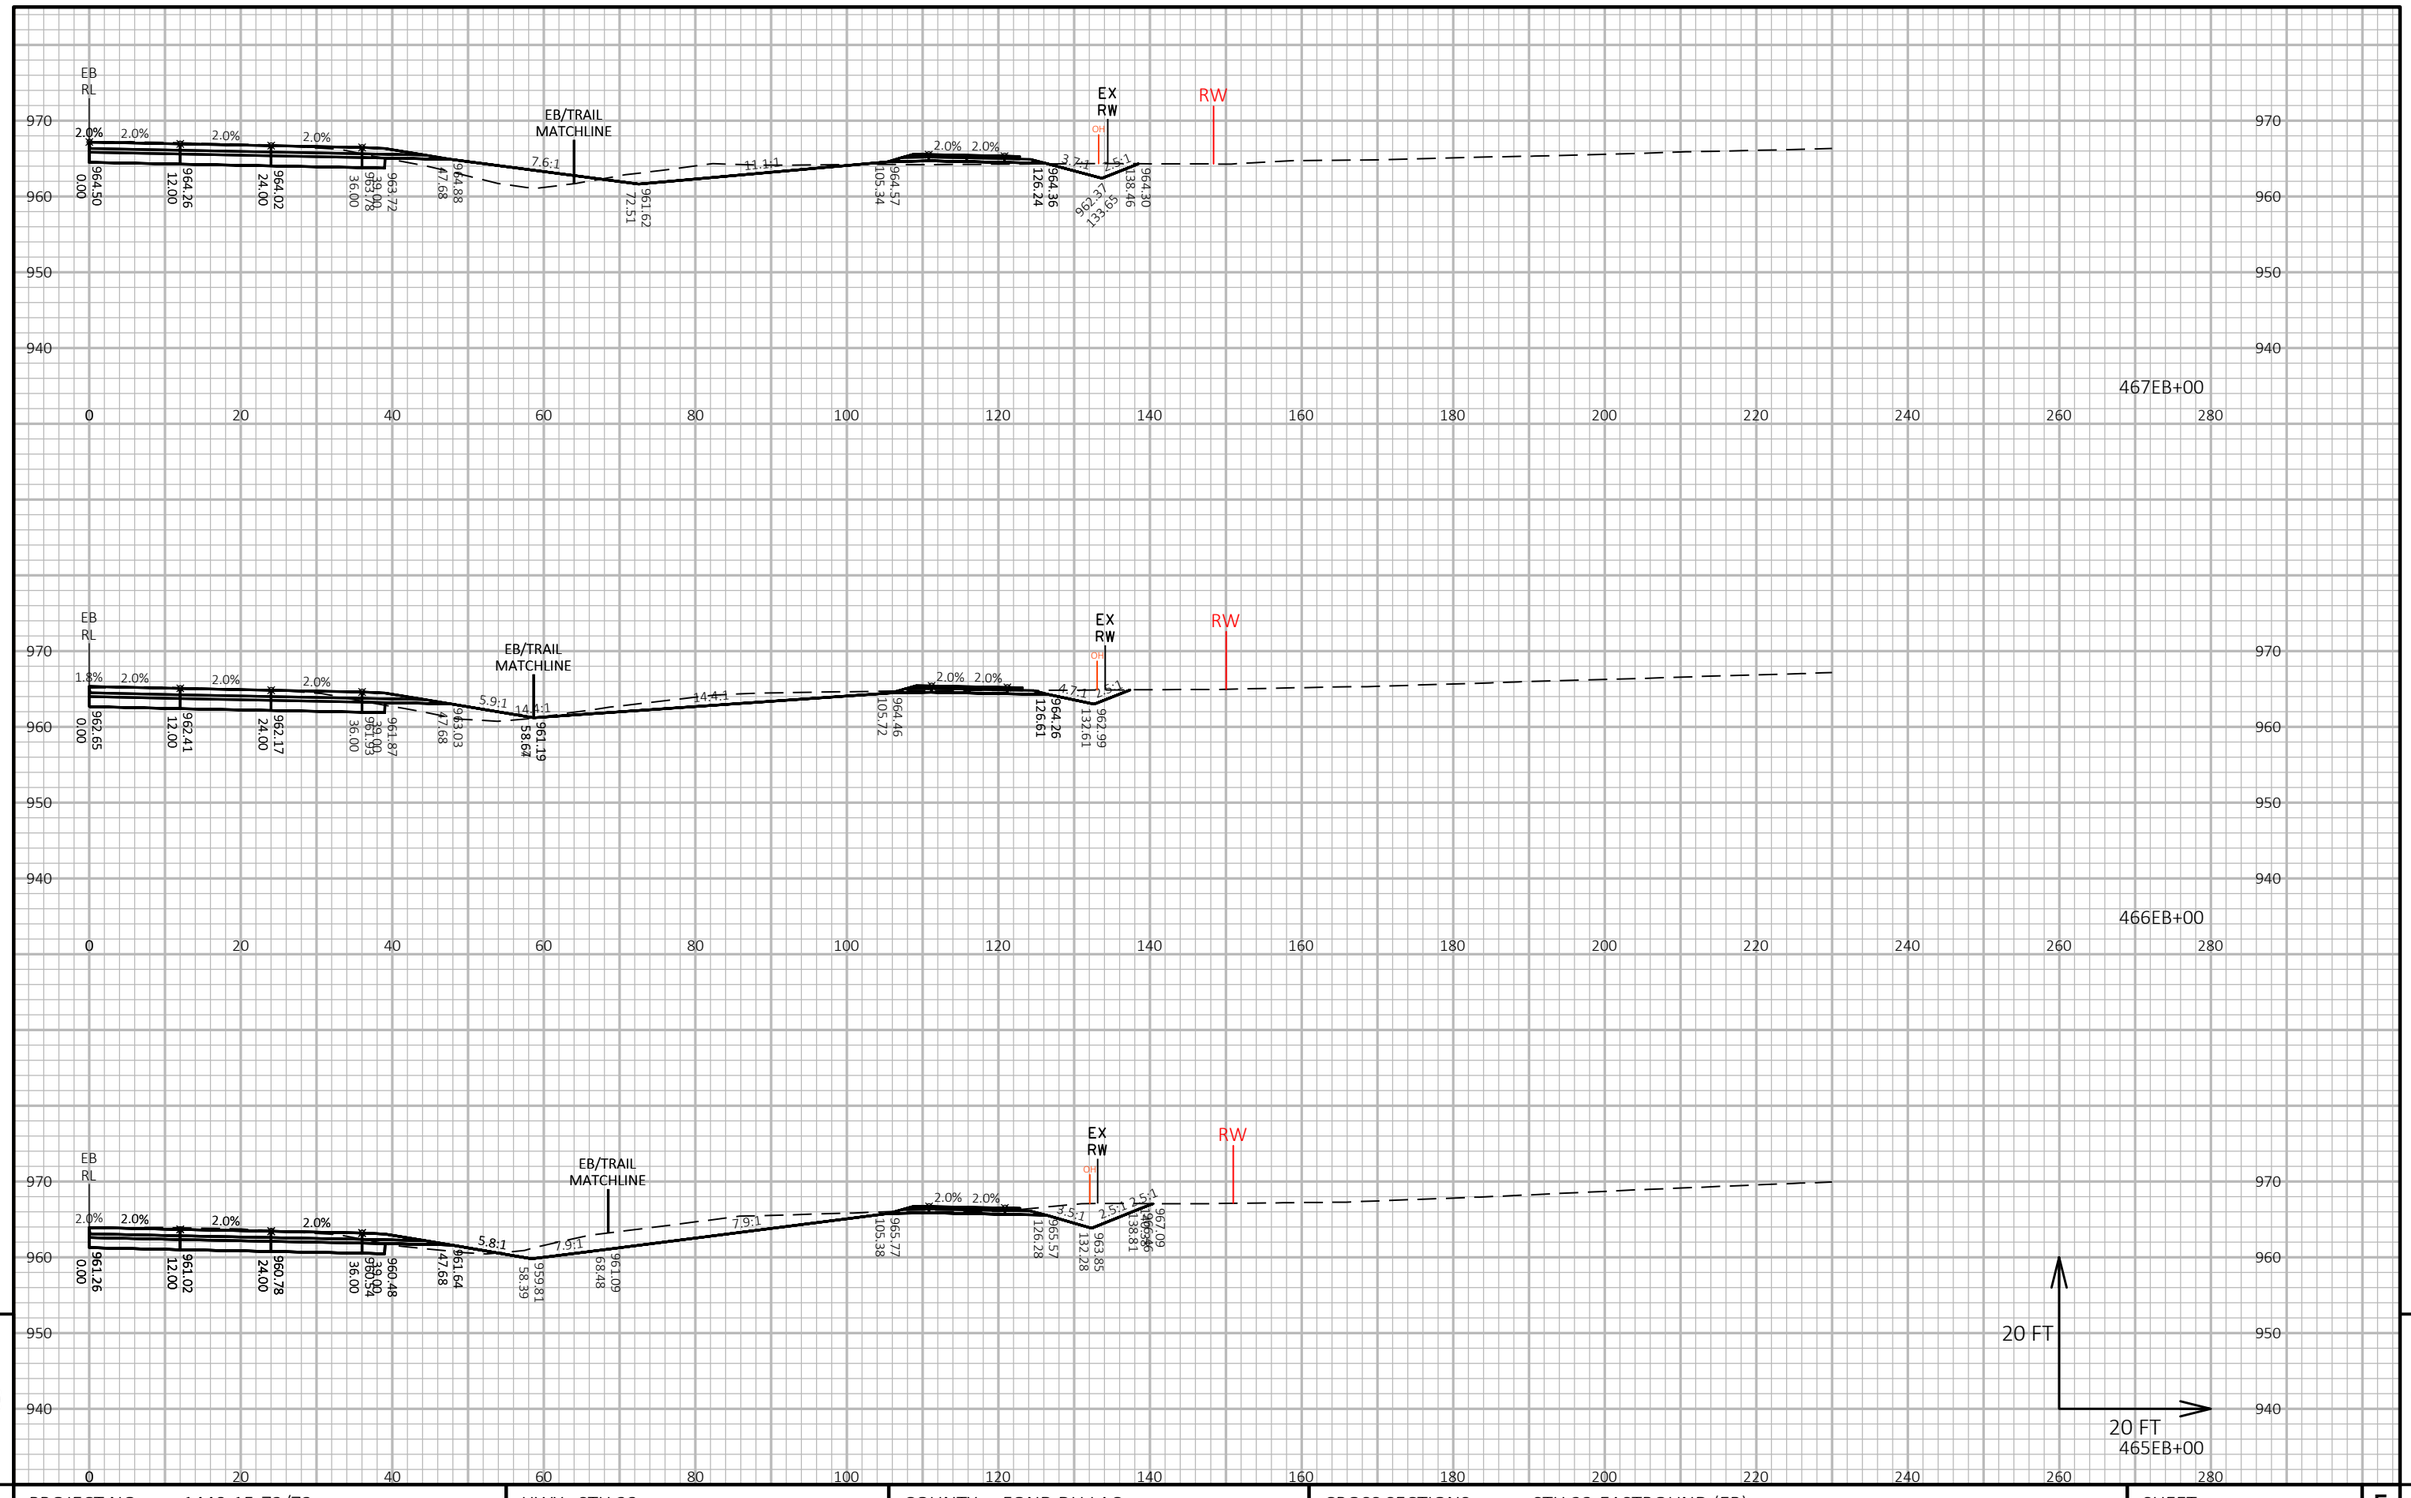


9


9


PROJECT NO: 1440-15-72/73	HWY: STH 23	COUNTY: FOND DU LAC	CROSS SECTIONS: STH 23-EASTBOUND (EB)	SHEET	E

FILE NAME : N:\PDS\C3D\14401501\SHEETSPLAN\CROSSSECTIONS\14401573\14401573_EB_B.DWG
LAYOUT NAME - 14401573-090282-xs

PLOT DATE : 2/26/2019 1:15 PM PLOT BY : VICKMAN, GARRETT T PLOT NAME : PLOT SCALE : 1 IN:20 FT HORZ. / 1 IN:20 FT VERT.

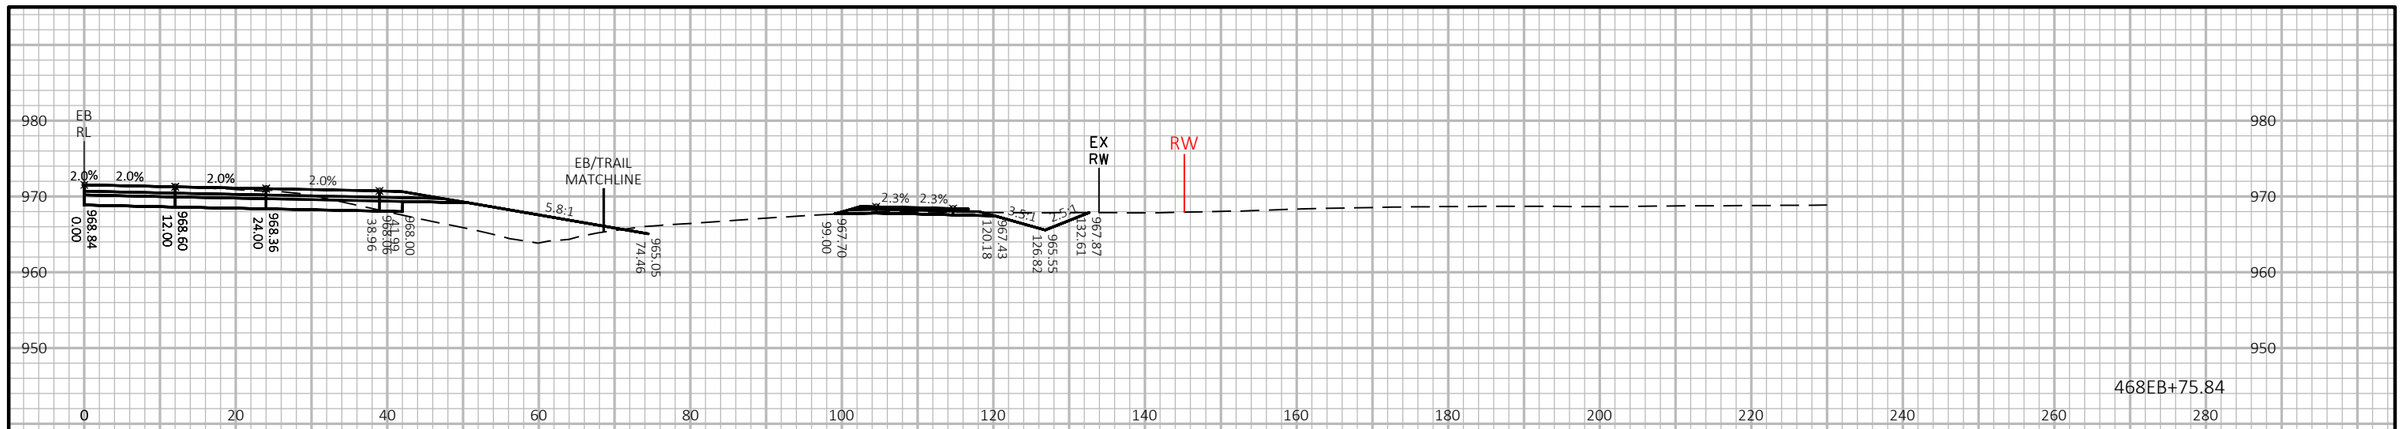

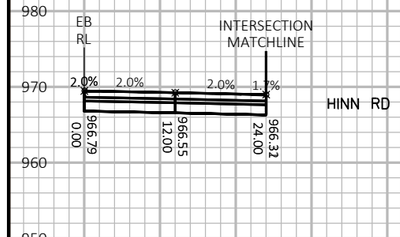

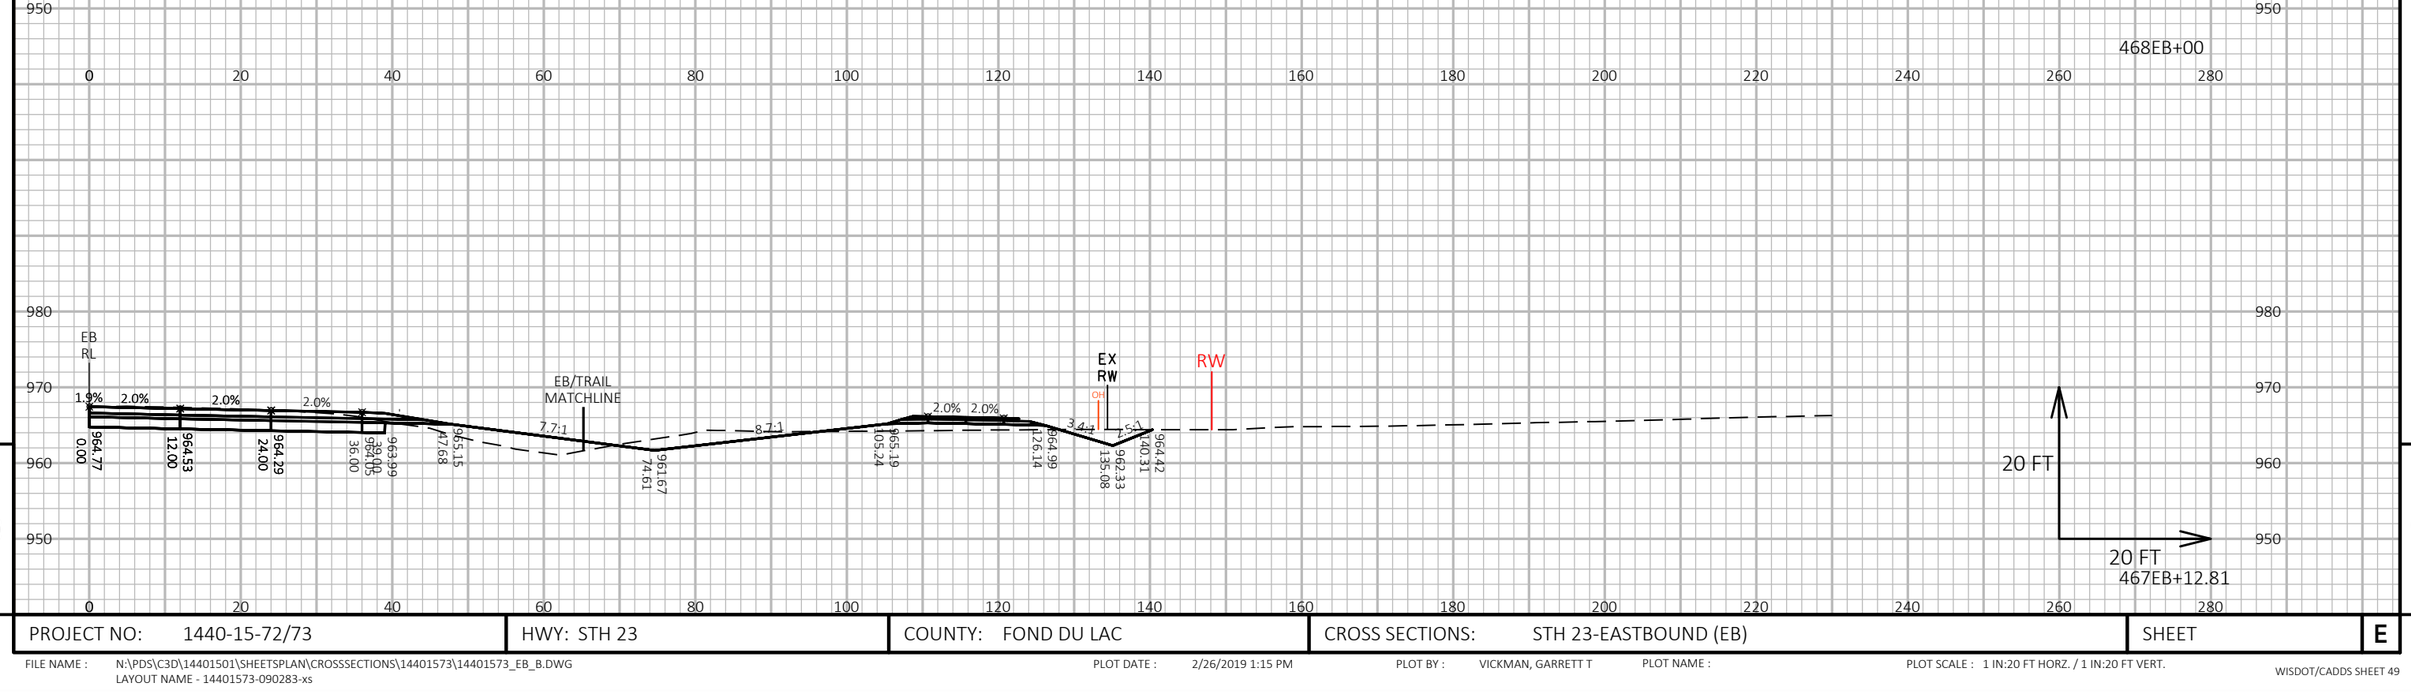


9

9

PROJECT NO: 1440-15-72/73	HWY: STH 23	COUNTY: FOND DU LAC	CROSS SECTIONS: STH 23-EASTBOUND (EB)	SHEET	E

FILE NAME : N:\PDS\C3D\14401501\SHEETSPLAN\CROSSSECTIONS\14401573\14401573_EB_B.DWG
LAYOUT NAME - 14401573-090283-xs

PLOT DATE : 2/26/2019 1:15 PM PLOT BY : VICKMAN, GARRETT T PLOT NAME : PLOT SCALE : 1 IN:20 FT HORZ. / 1 IN:20 FT VERT.

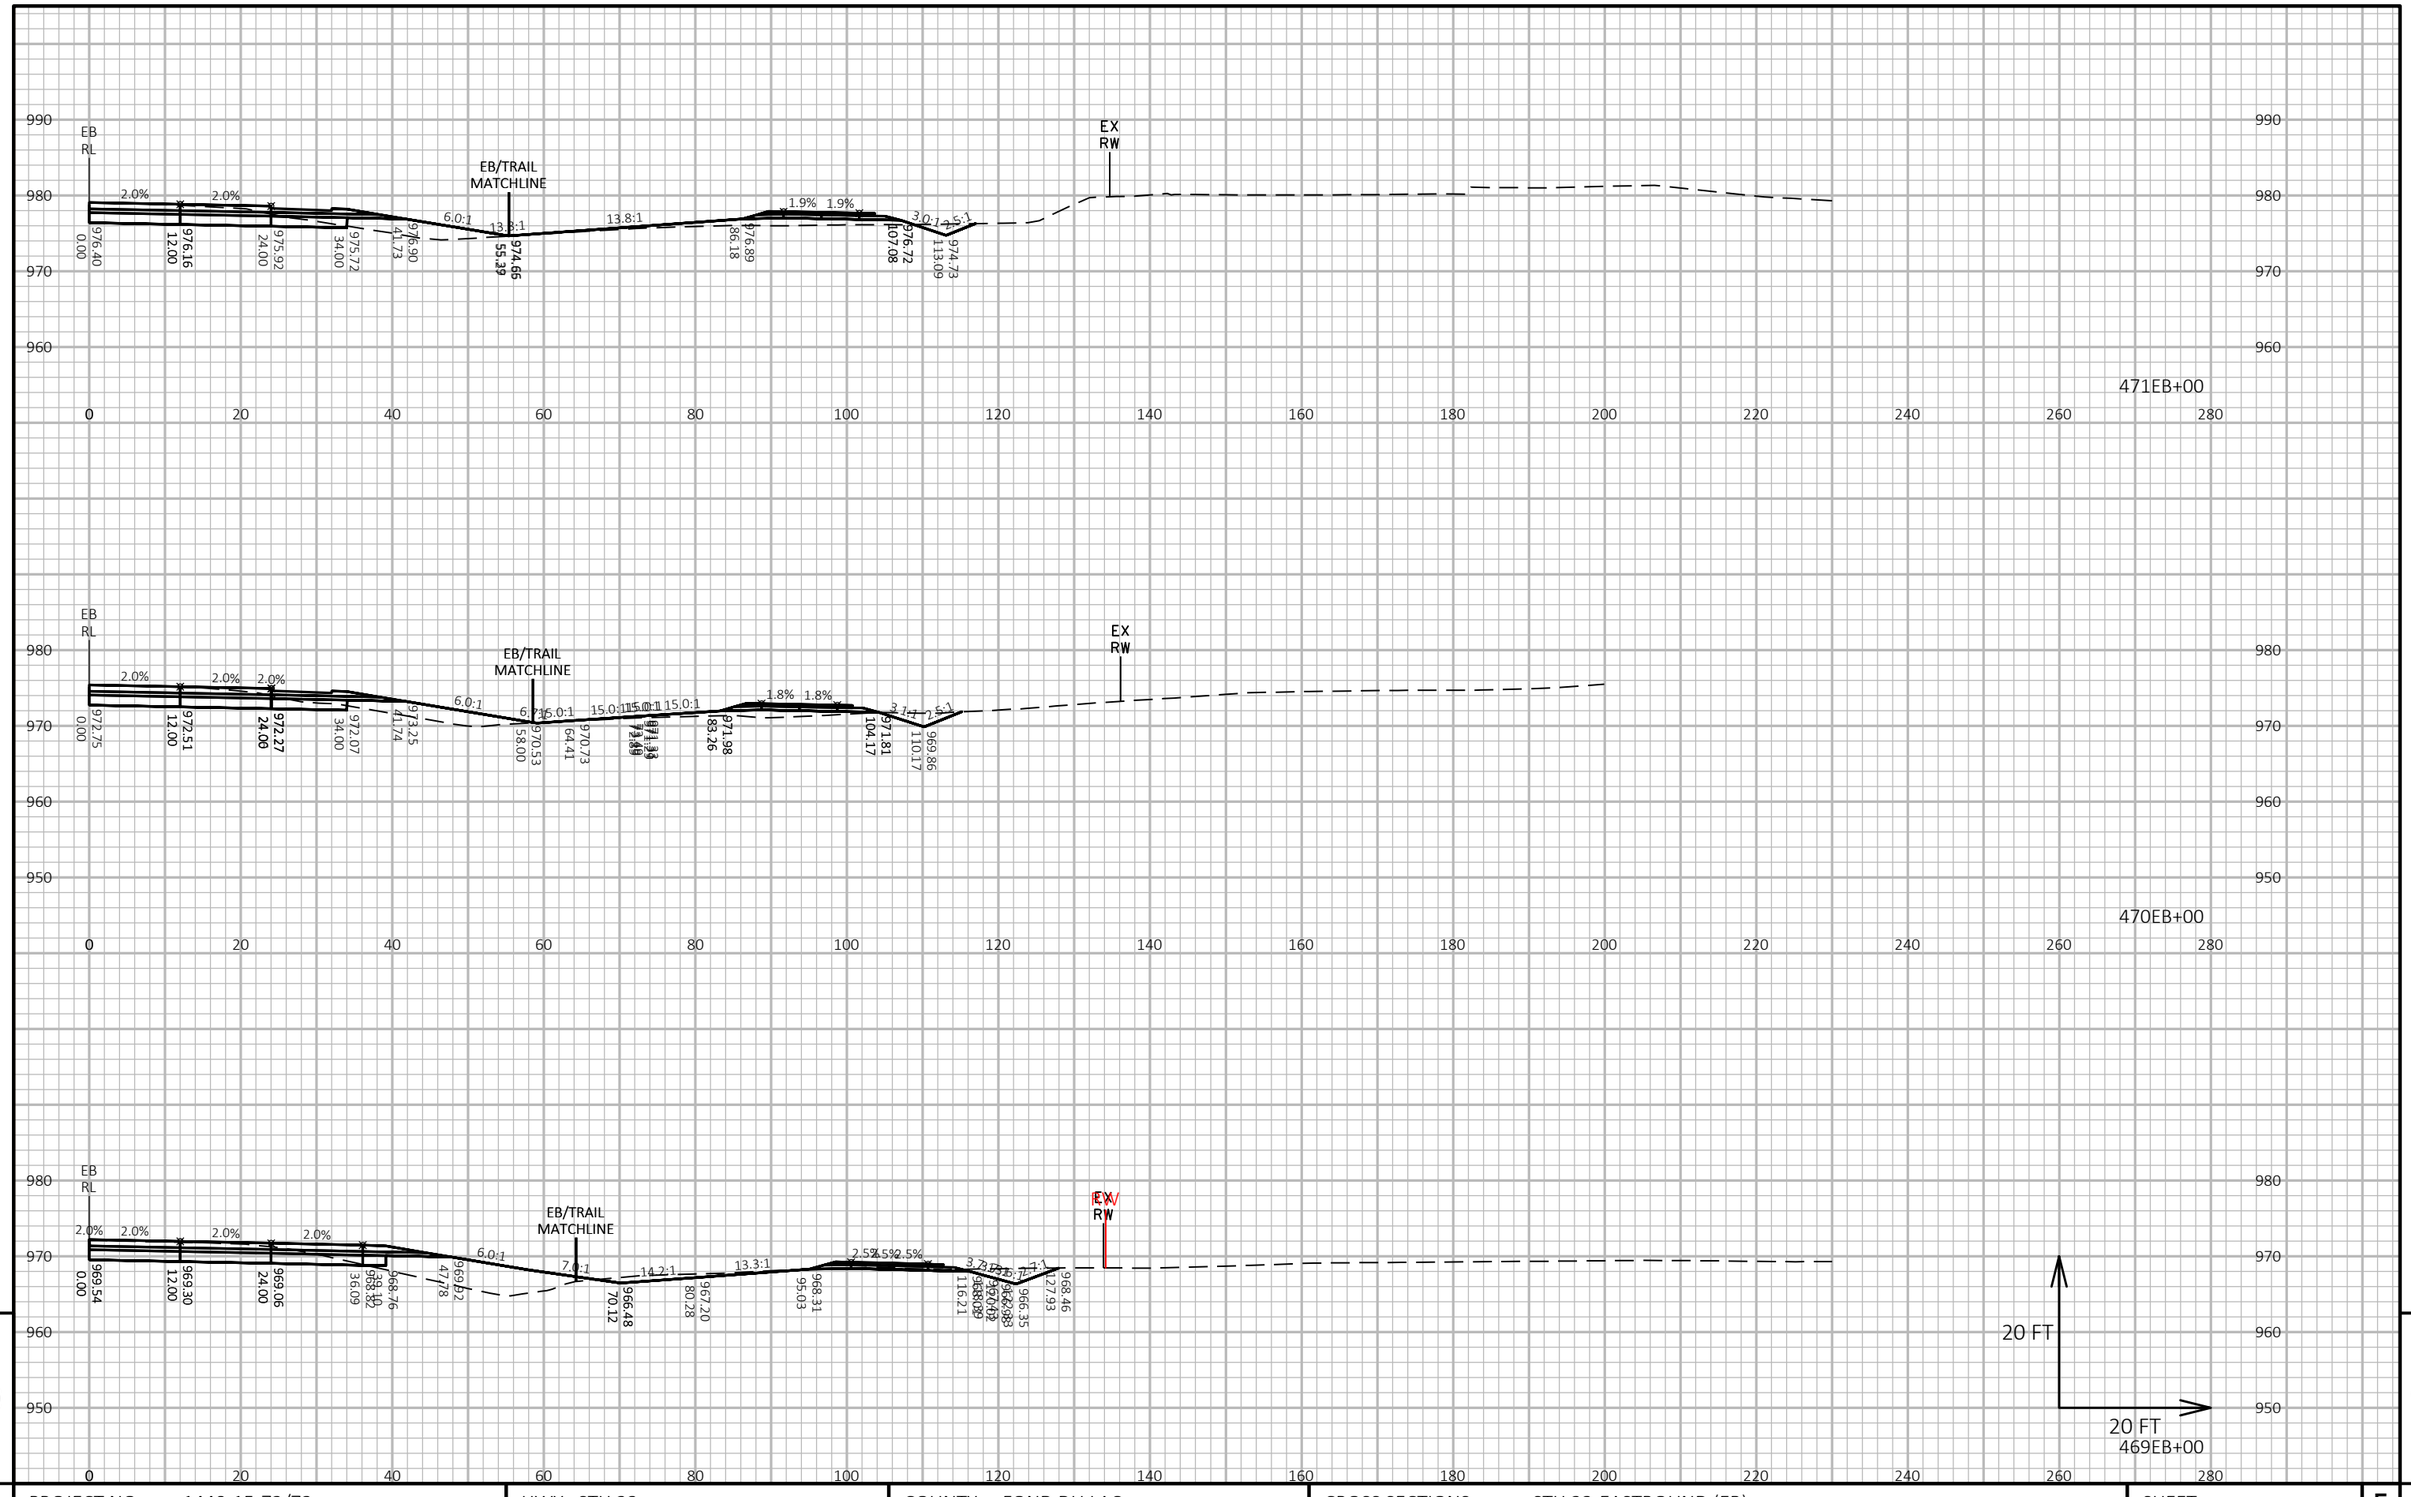

9


9

PROJECT NO: 1440-15-72/73	HWY: STH 23	COUNTY: FOND DU LAC	CROSS SECTIONS: STH 23-EASTBOUND (EB)	SHEET	E

FILE NAME : N:\PDS\C3D\14401501\SHEETSPLAN\CROSSSECTIONS\14401573\14401573_EB_B.DWG
LAYOUT NAME - 14401573-090284-xs

PLOT DATE : 2/26/2019 1:15 PM PLOT BY : VICKMAN, GARRETT T PLOT NAME : PLOT SCALE : 1 IN:20 FT HORZ. / 1 IN:20 FT VERT.

WISDOT/CADDS SHEET 49

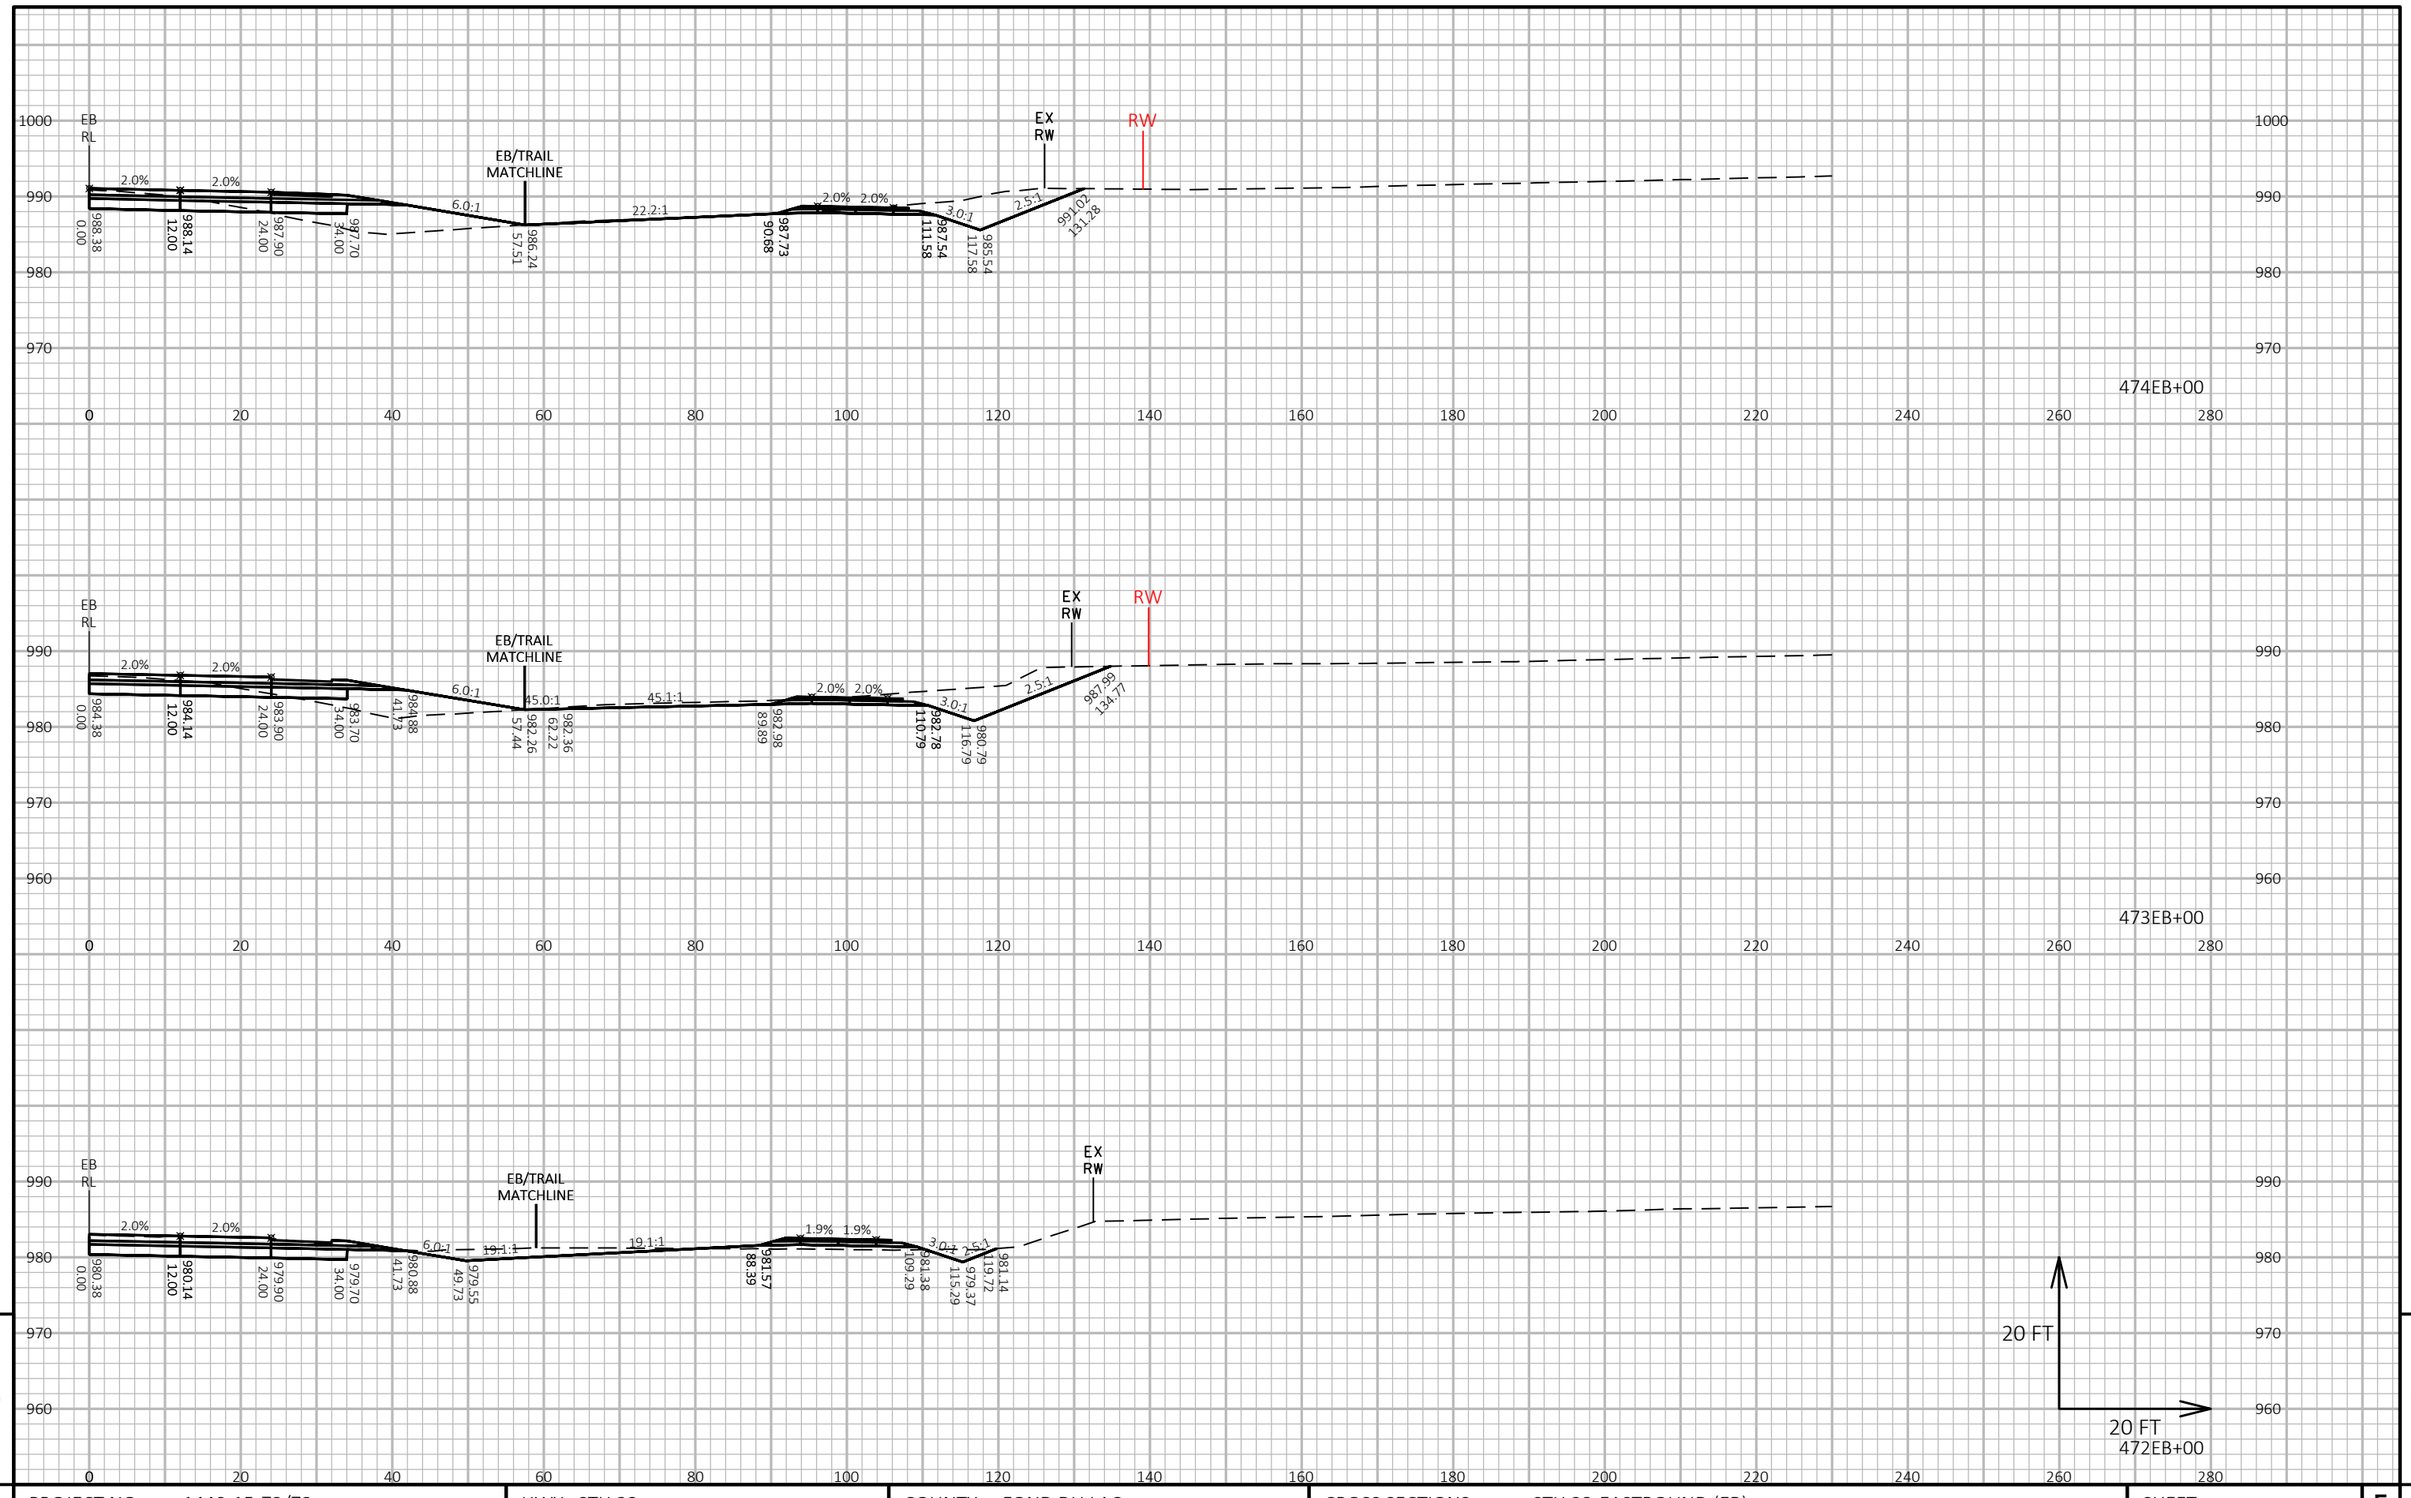


9

9

PROJECT NO: 1440-15-72/73	HWY: STH 23	COUNTY: FOND DU LAC	CROSS SECTIONS: STH 23-EASTBOUND (EB)	SHEET	E

FILE NAME : N:\PDS\C3D\14401501\SHEETSPLAN\CROSSSECTIONS\14401573\14401573_EB_B.DWG
LAYOUT NAME - 14401573-090285-xs

PLOT DATE : 2/26/2019 1:15 PM PLOT BY : VICKMAN, GARRETT T PLOT NAME : PLOT SCALE : 1 IN:20 FT HORZ. / 1 IN:20 FT VERT.

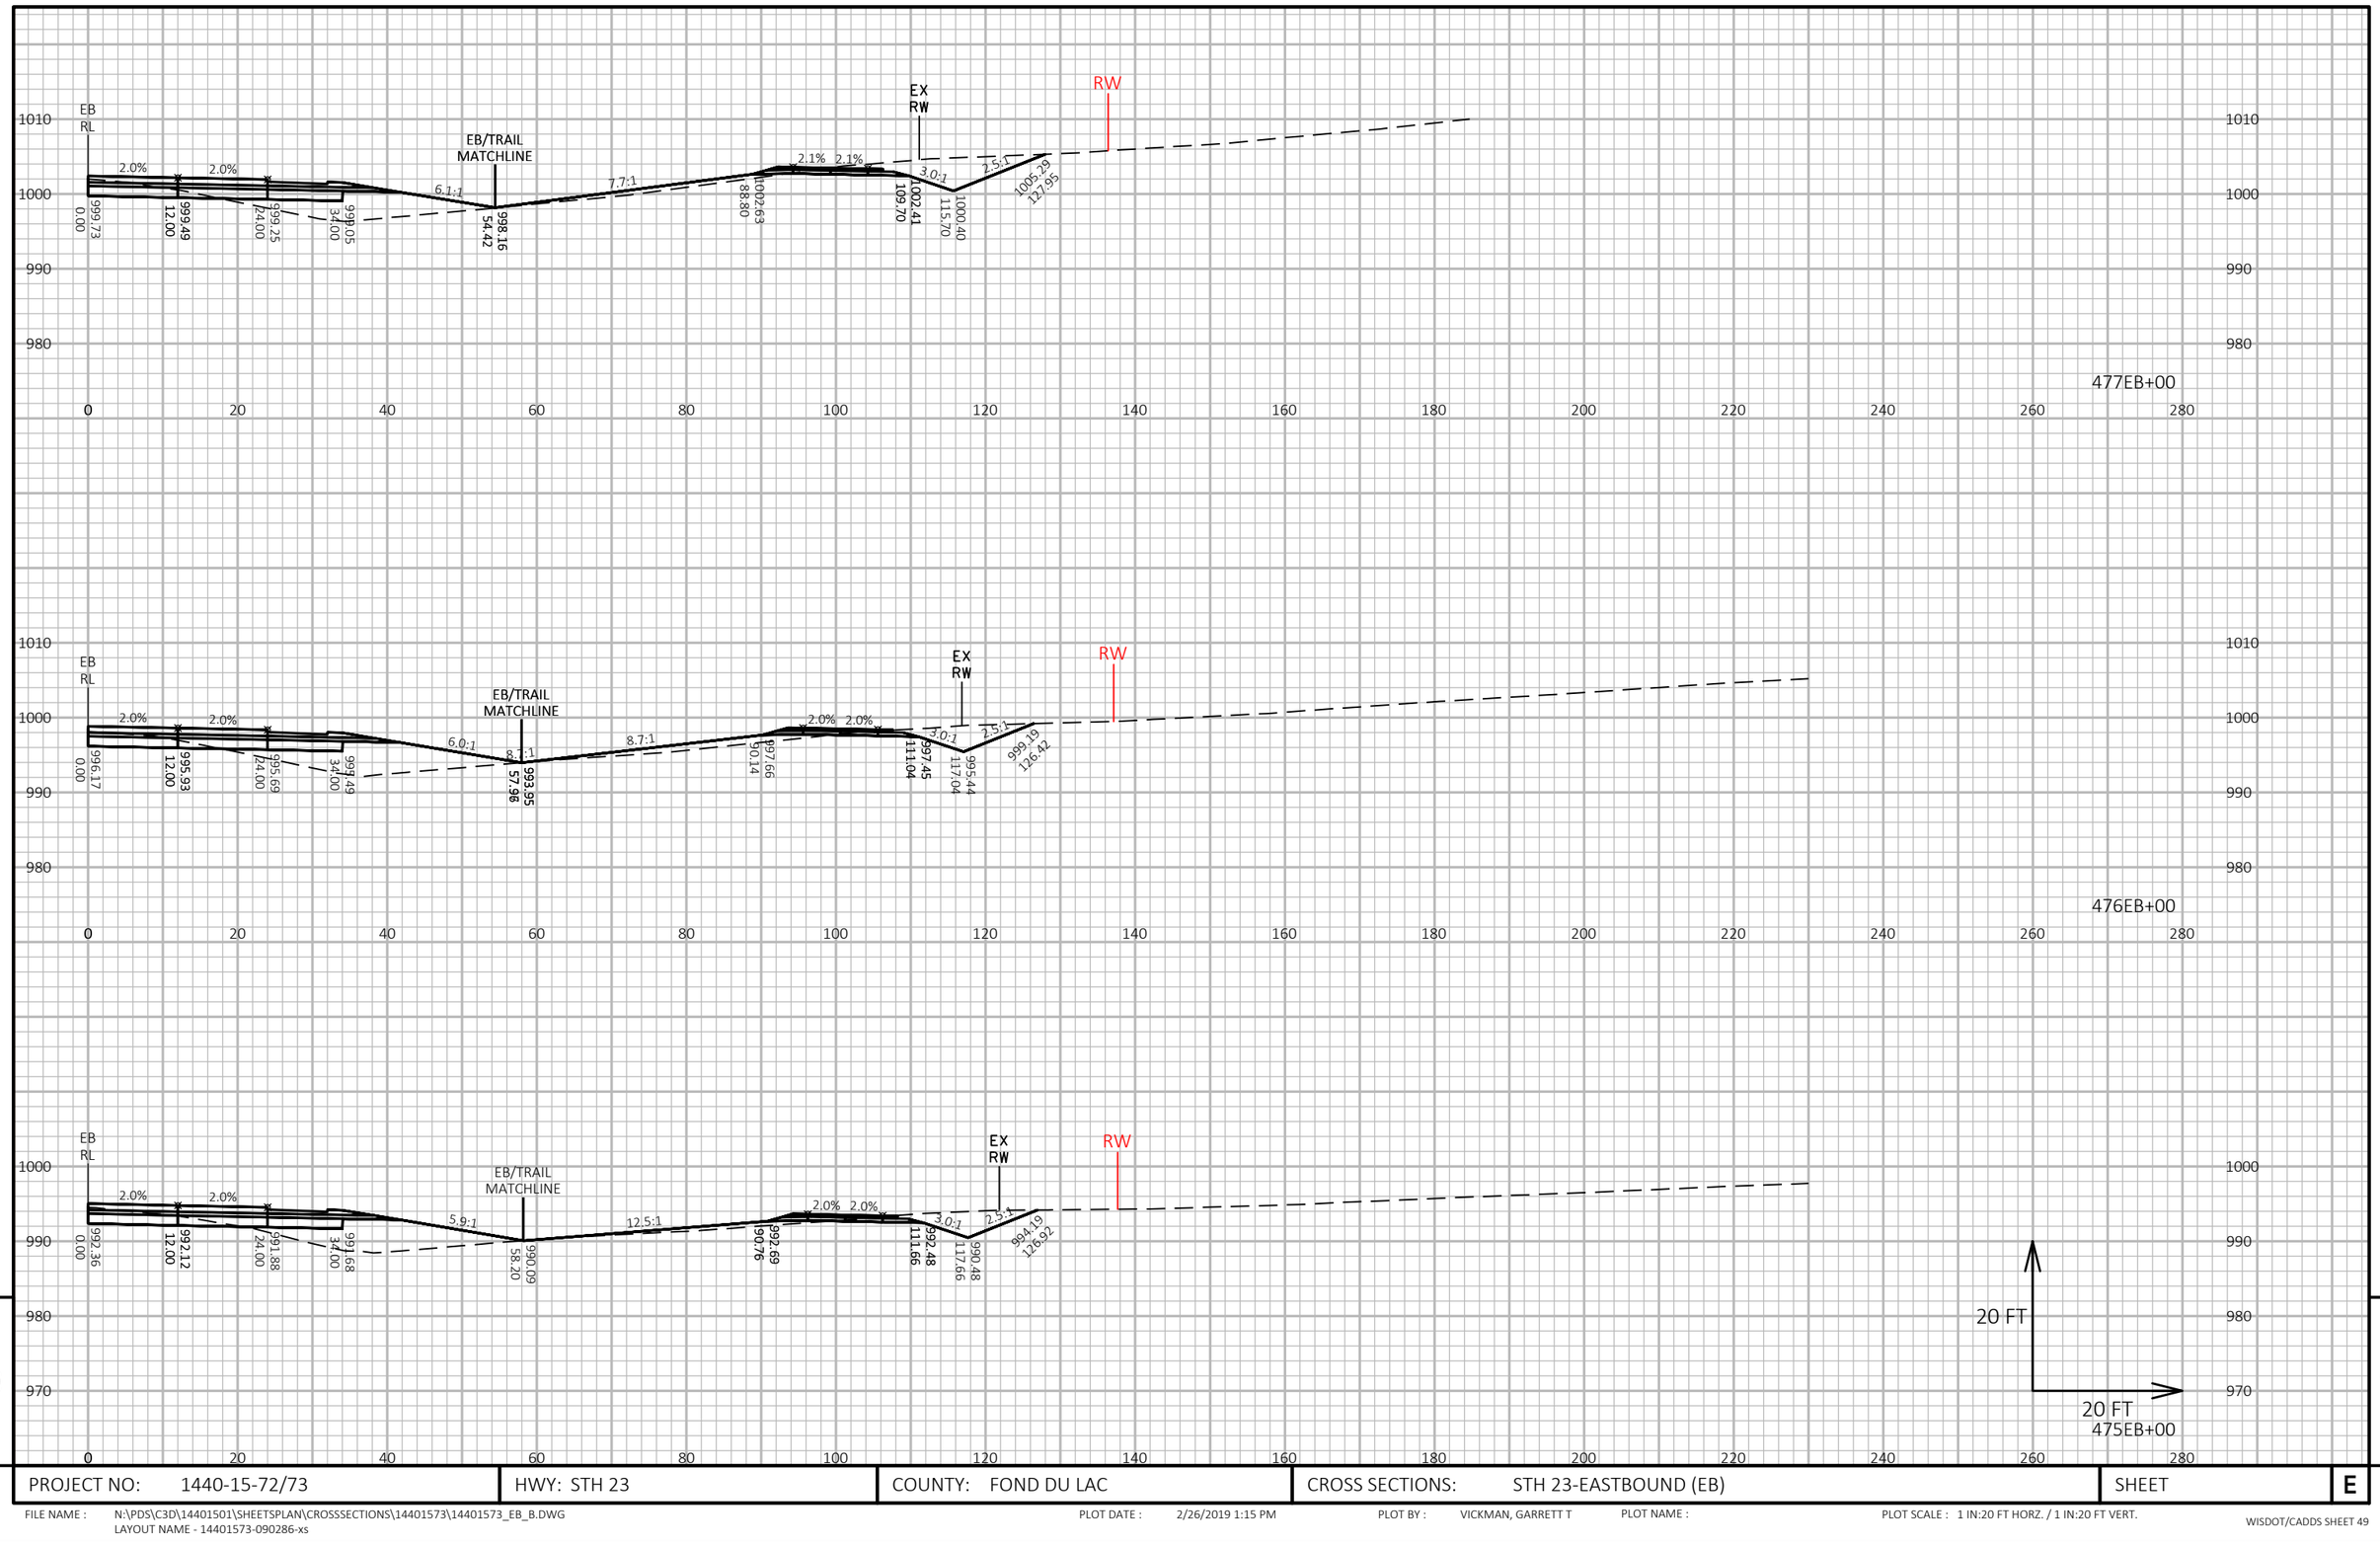


9

9

PROJECT NO: 1440-15-72/73	HWY: STH 23	COUNTY: FOND DU LAC	CROSS SECTIONS: STH 23-EASTBOUND (EB)	SHEET	E

FILE NAME : N:\PDS\C3D\14401501\SHEETSPLAN\CROSSSECTIONS\14401573\14401573_EB_B.DWG
LAYOUT NAME - 14401573-090286-xs

PLOT DATE : 2/26/2019 1:15 PM PLOT BY : VICKMAN, GARRETT T PLOT NAME : PLOT SCALE : 1 IN:20 FT HORZ. / 1 IN:20 FT VERT.

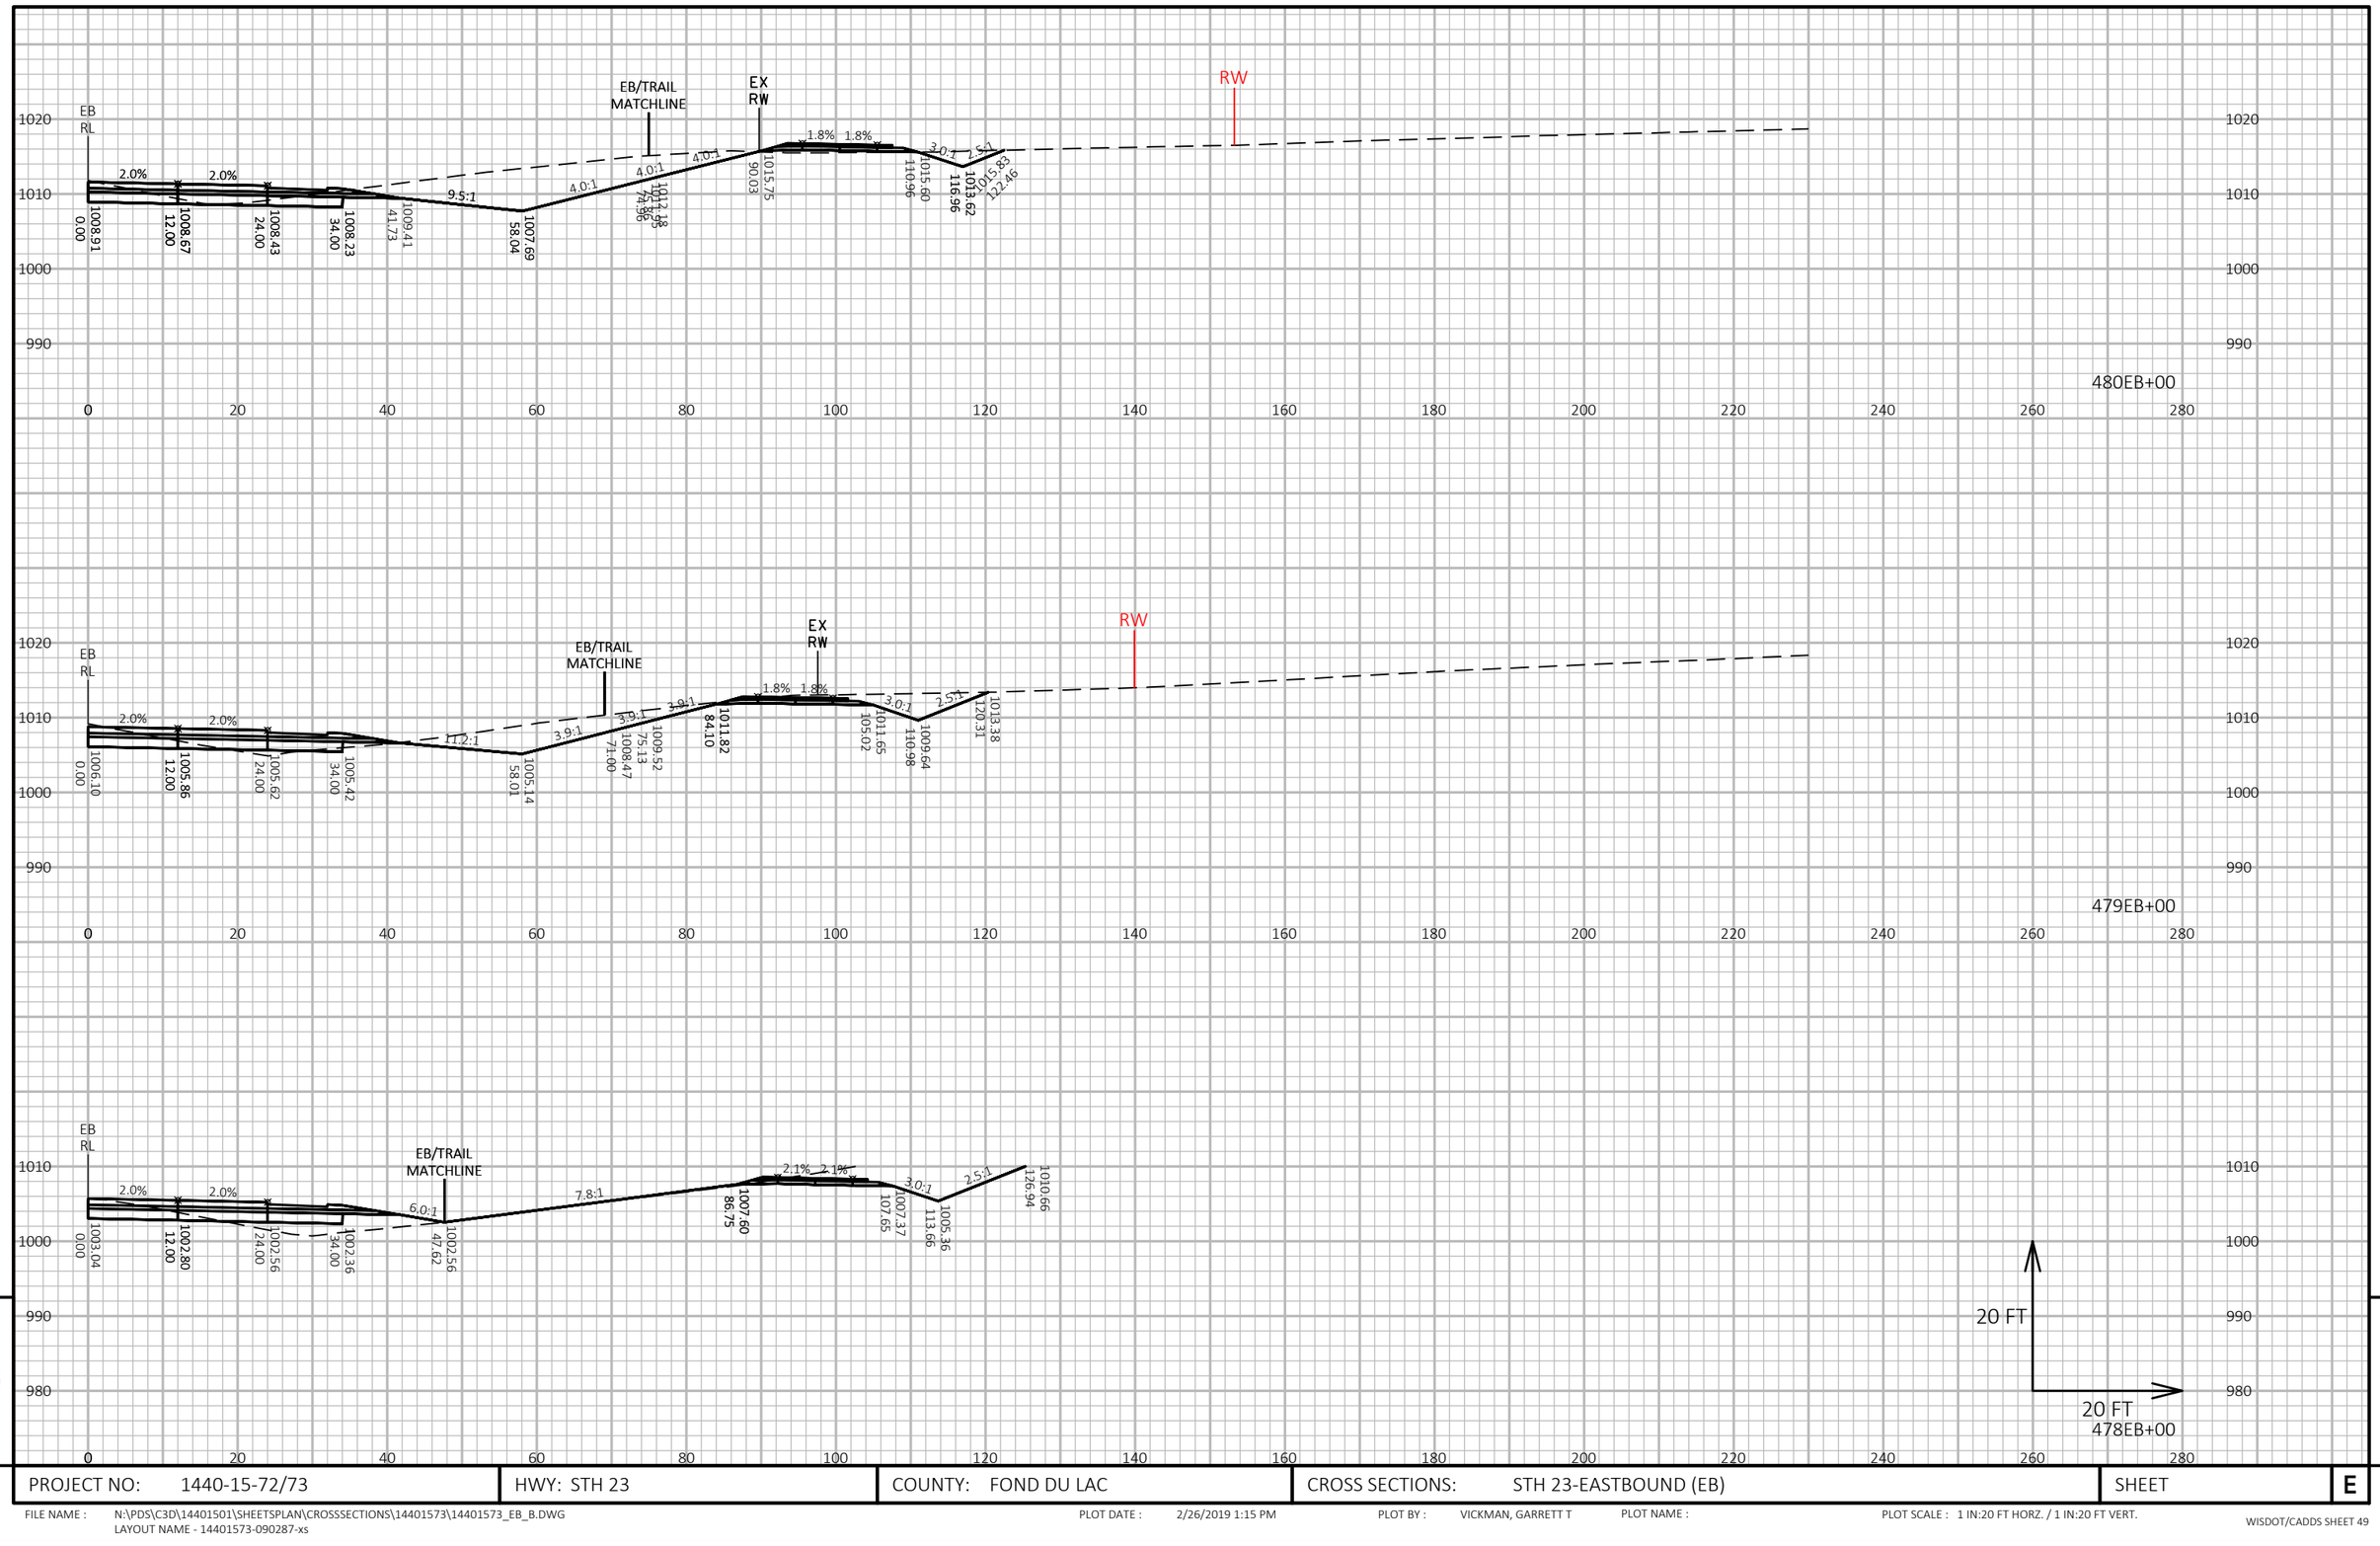


PROJECT NO: 1440-15-72/73	HWY: STH 23	COUNTY: FOND DU LAC	CROSS SECTIONS: STH 23-EASTBOUND (EB)	SHEET	E

FILE NAME : N:\PDS\C3D\14401501\SHEETSPLAN\CROSSSECTIONS\14401573\14401573_EB_B.DWG
LAYOUT NAME - 14401573-090287-xs

PLOT DATE : 2/26/2019 1:15 PM PLOT BY : VICKMAN, GARRETT T PLOT NAME : PLOT SCALE : 1 IN:20 FT HORZ. / 1 IN:20 FT VERT.

WISDOT/CADDS SHEET 49

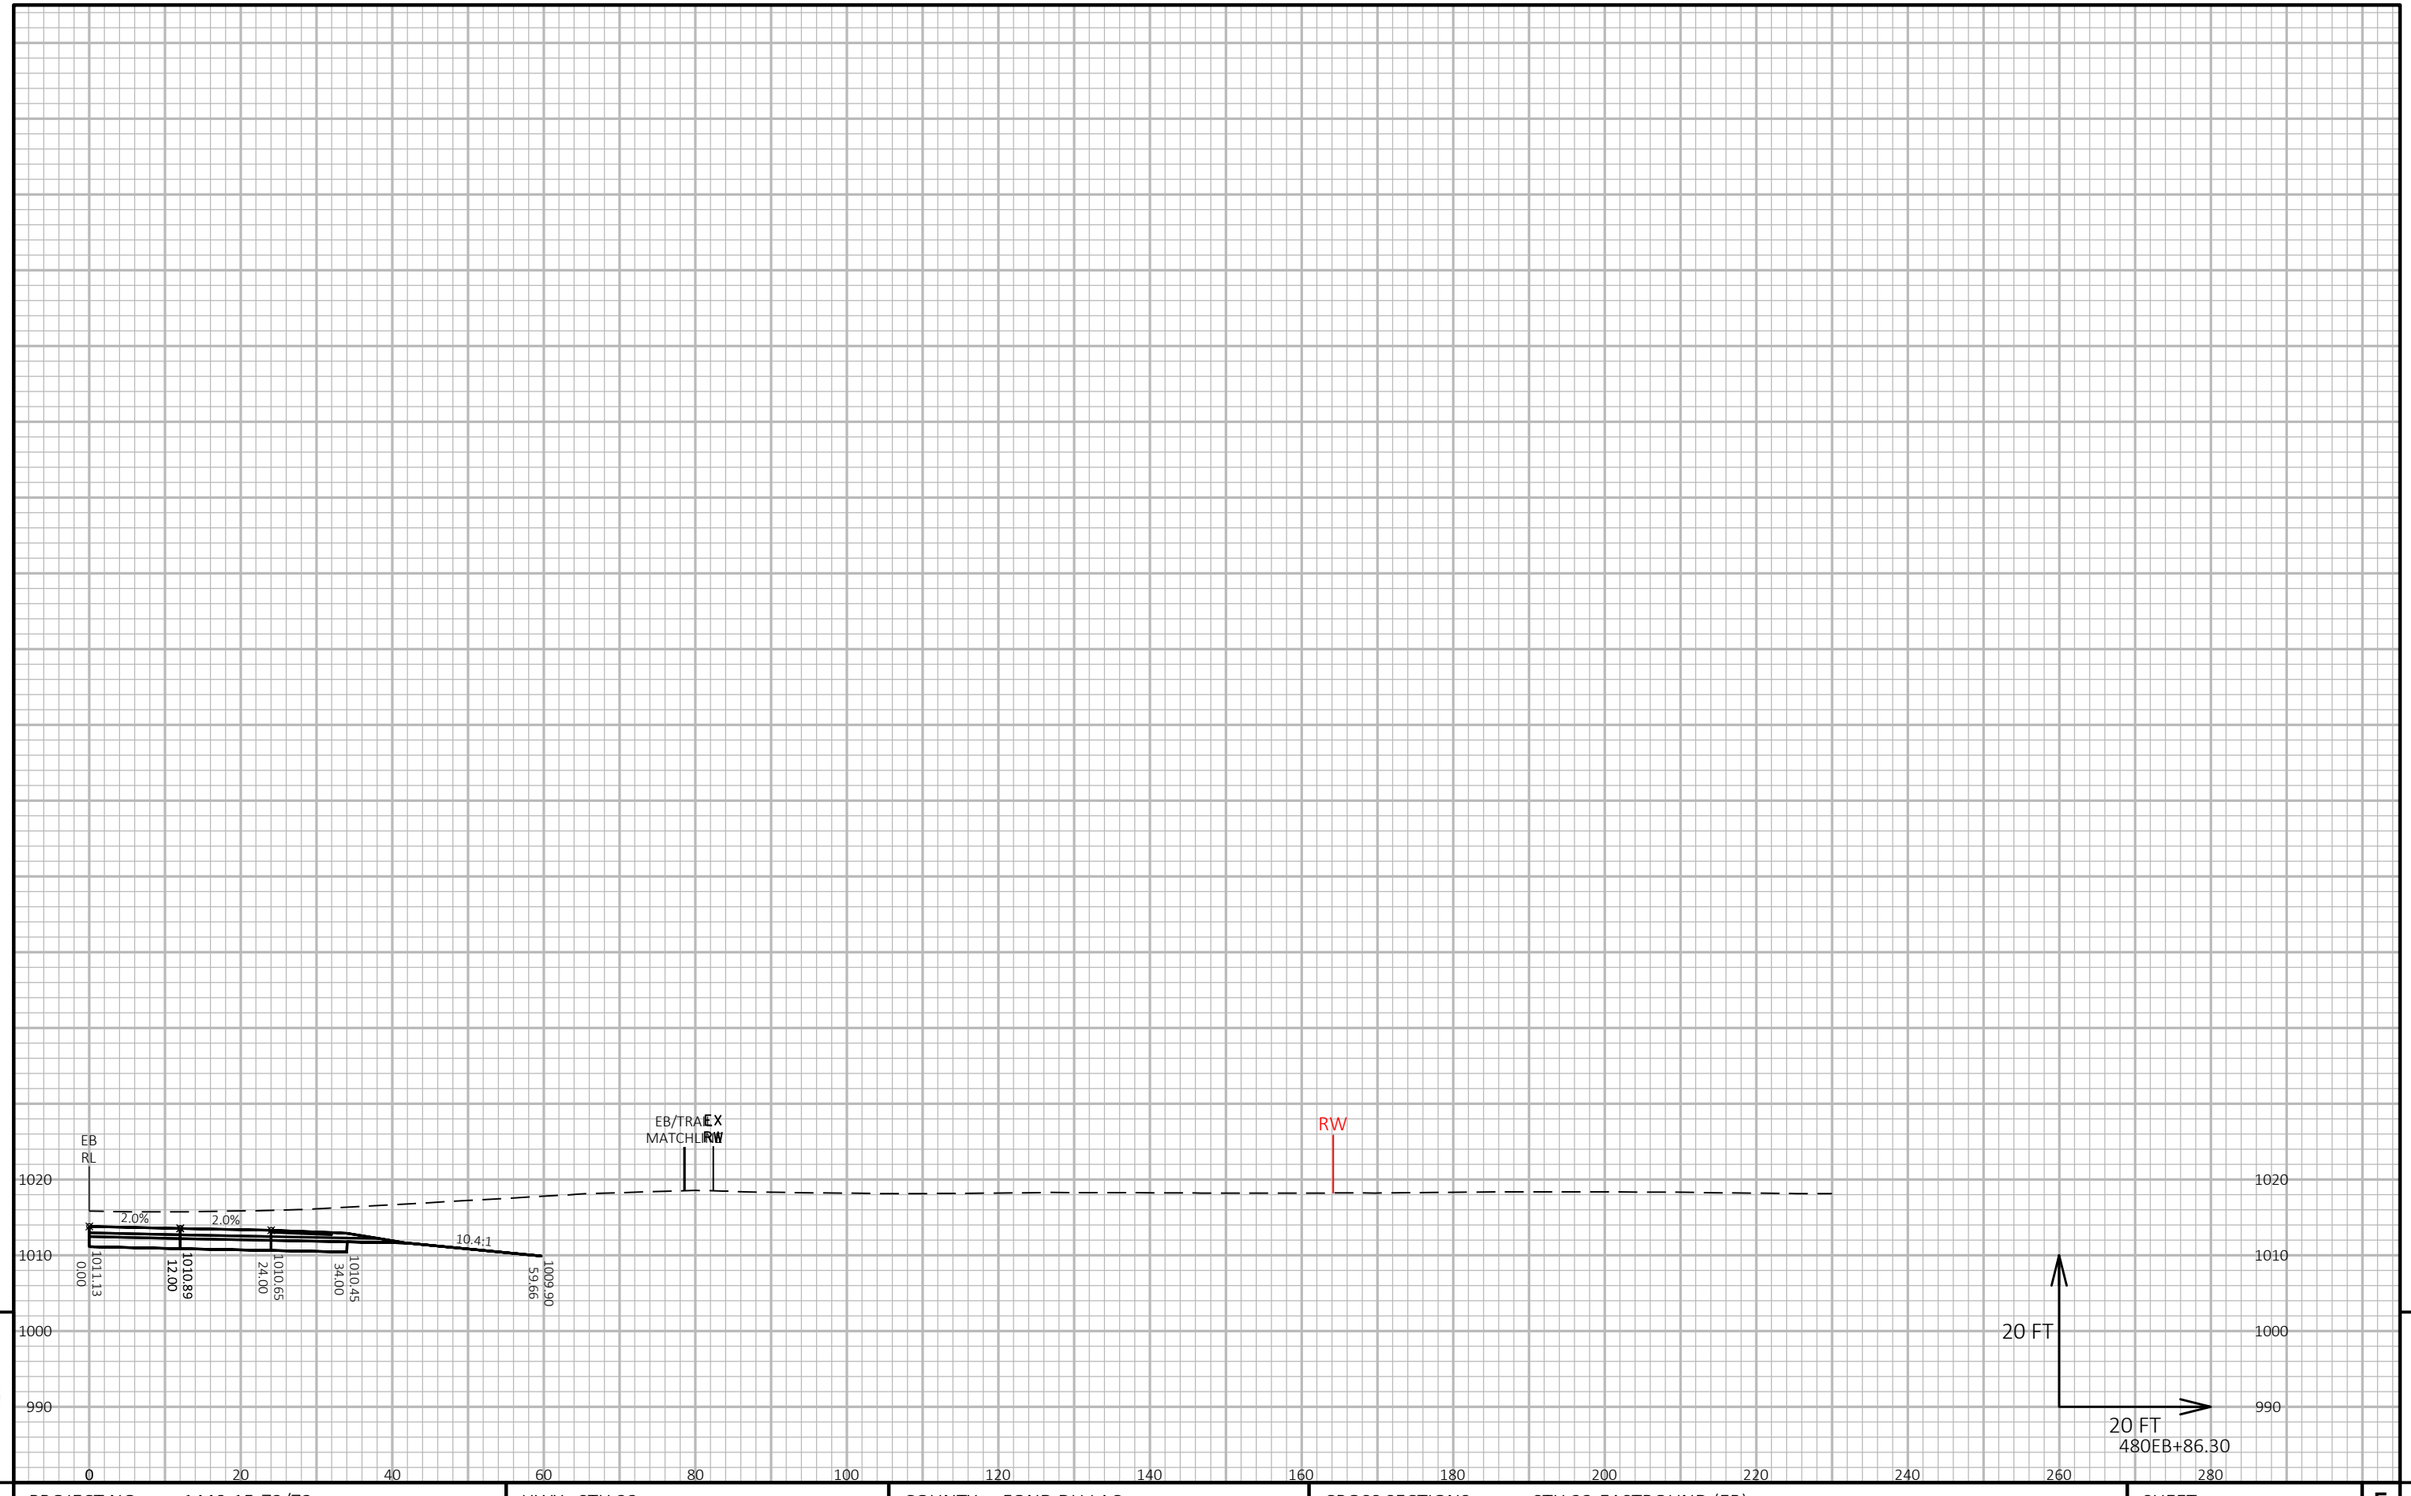


9

9

PROJECT NO: 1440-15-72/73	HWY: STH 23	COUNTY: FOND DU LAC	CROSS SECTIONS: STH 23-EASTBOUND (EB)	SHEET	E

FILE NAME : N:\PDS\C3D\14401501\SHEETSPLAN\CROSSSECTIONS\14401573\14401573_EB_B.DWG
LAYOUT NAME - 14401573-090288-xs

PLOT DATE : 2/26/2019 1:16 PM PLOT BY : VICKMAN, GARRETT T PLOT NAME : PLOT SCALE : 1 IN:20 FT HORZ. / 1 IN:20 FT VERT.

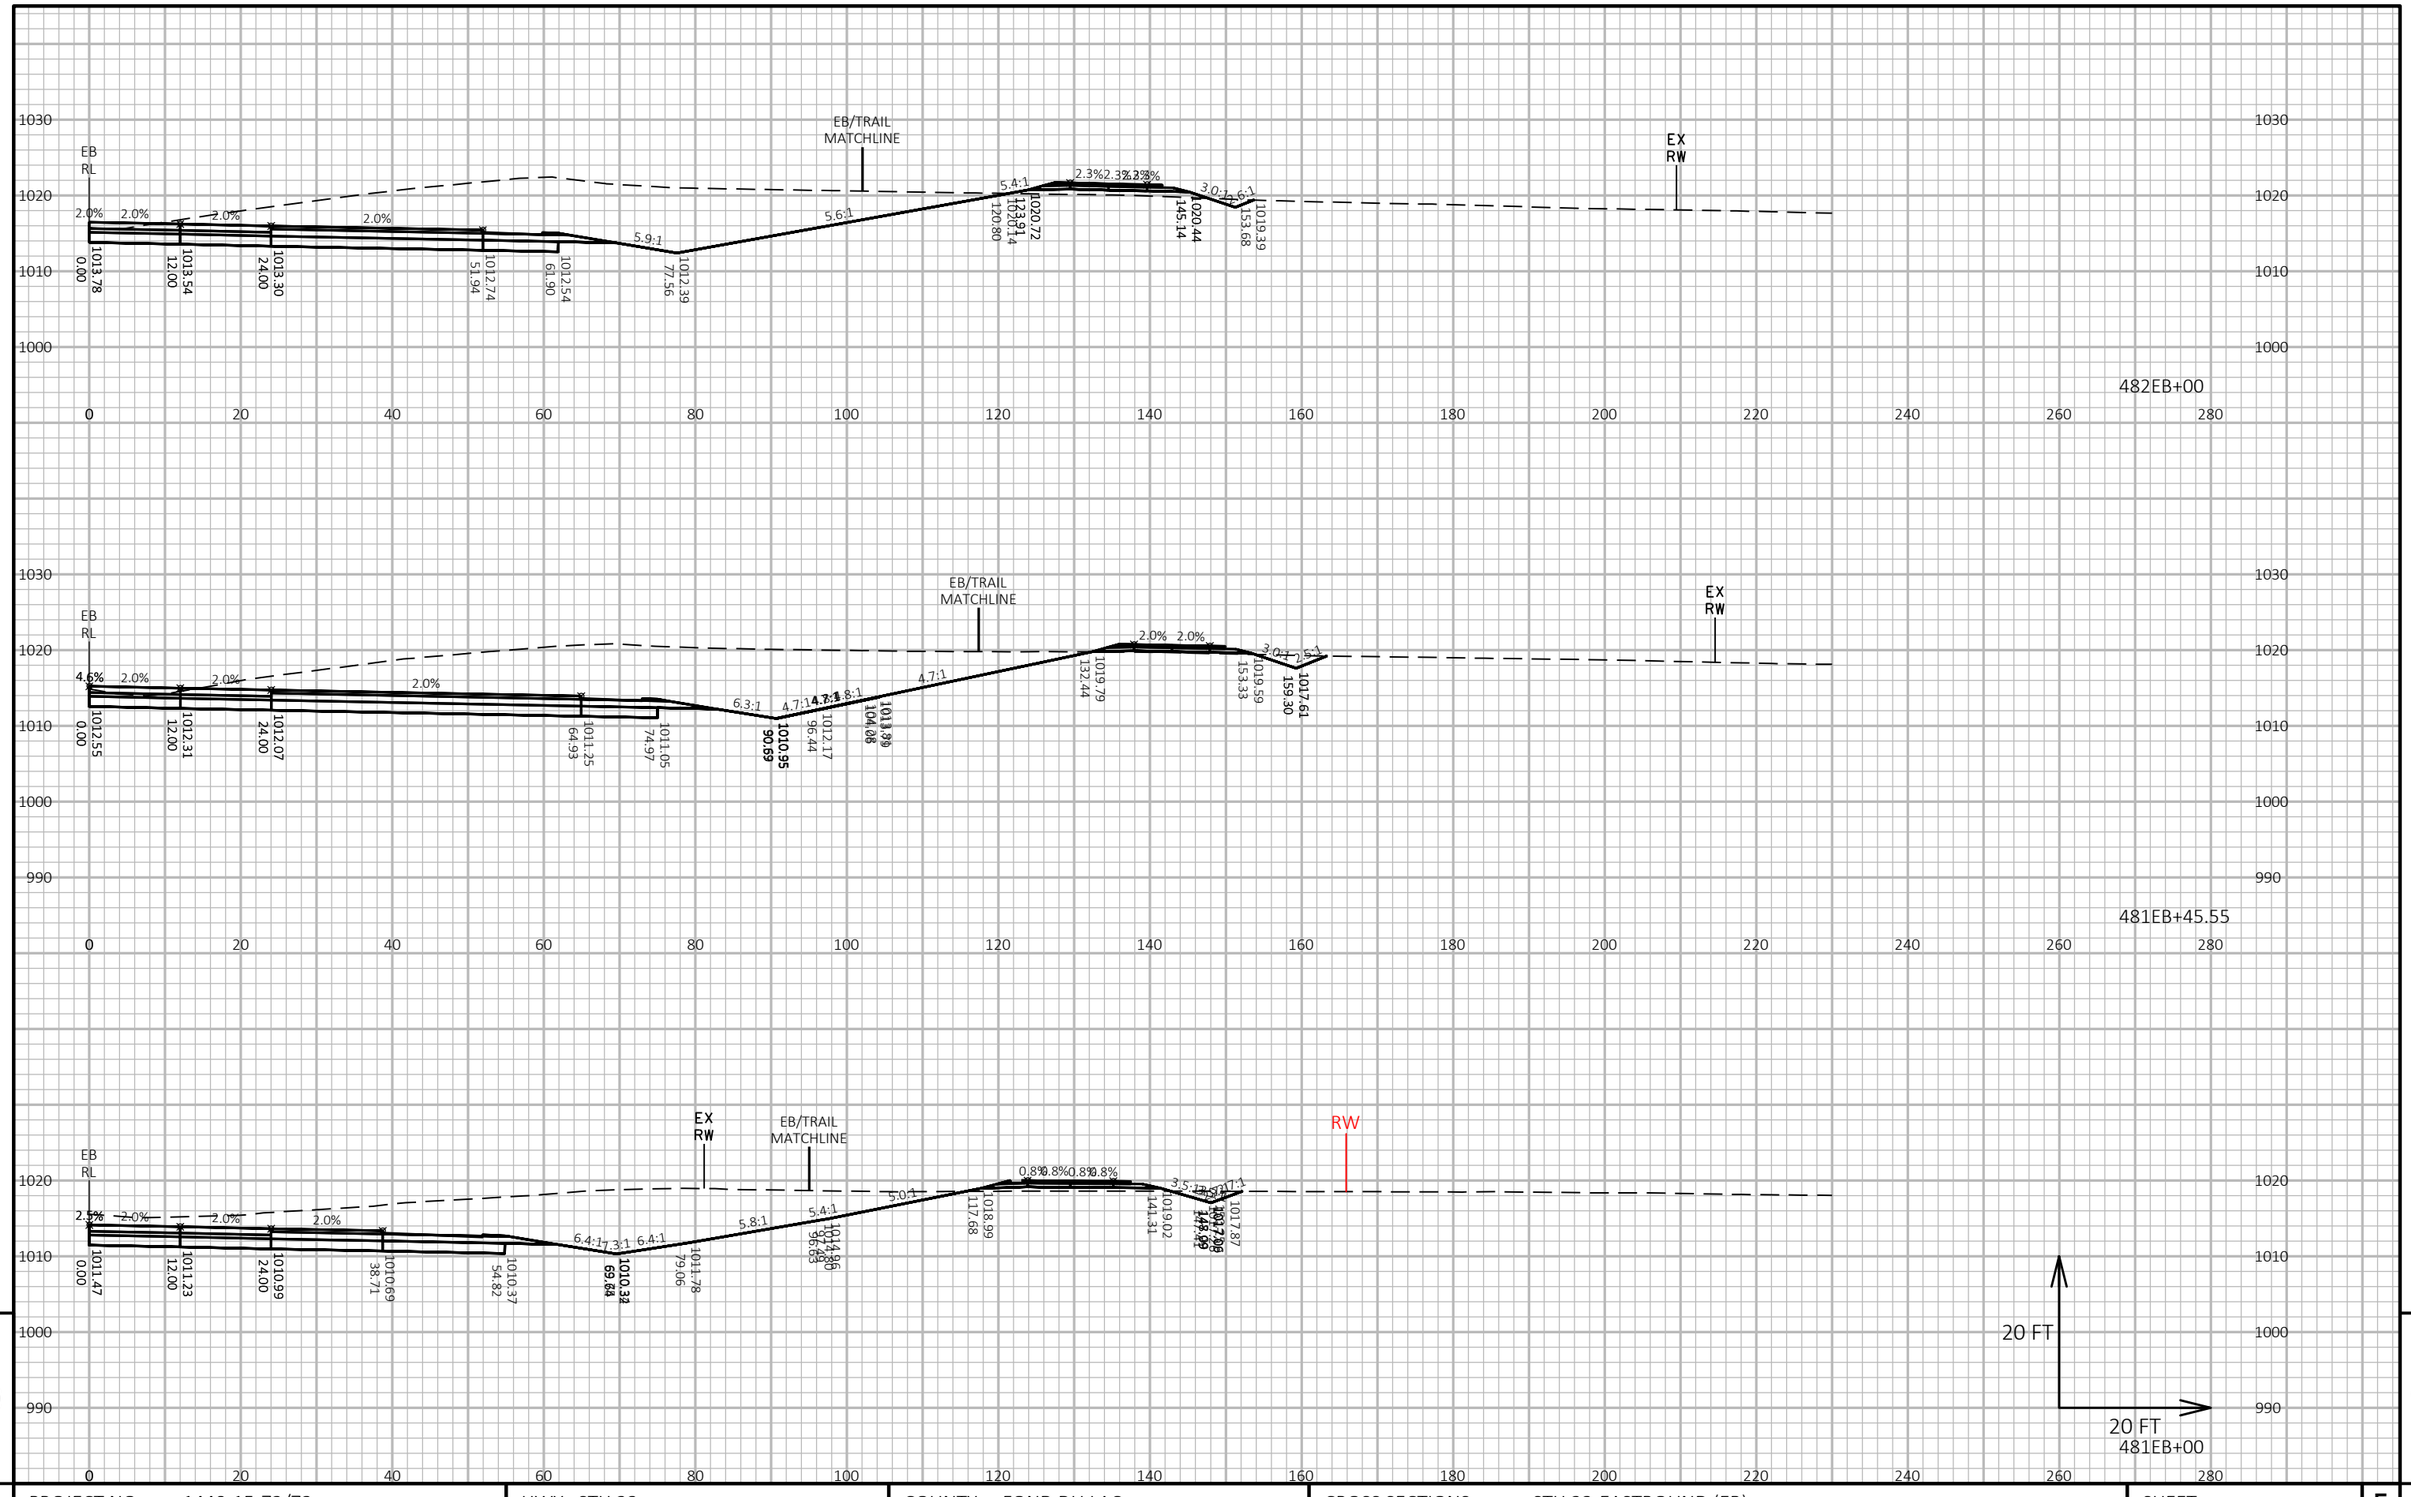

9


9

PROJECT NO: 1440-15-72/73	HWY: STH 23	COUNTY: FOND DU LAC	CROSS SECTIONS: STH 23-EASTBOUND (EB)	SHEET	E

FILE NAME : N:\PDS\C3D\14401501\SHEETSPLAN\CROSSSECTIONS\14401573\14401573_EB_C.DWG
LAYOUT NAME - 14401573-090289

PLOT DATE : 2/26/2019 1:16 PM PLOT BY : VICKMAN, GARRETT T PLOT NAME : PLOT SCALE : 1 IN:20 FT HORZ. / 1 IN:20 FT VERT.

WISDOT/CADDS SHEET 49

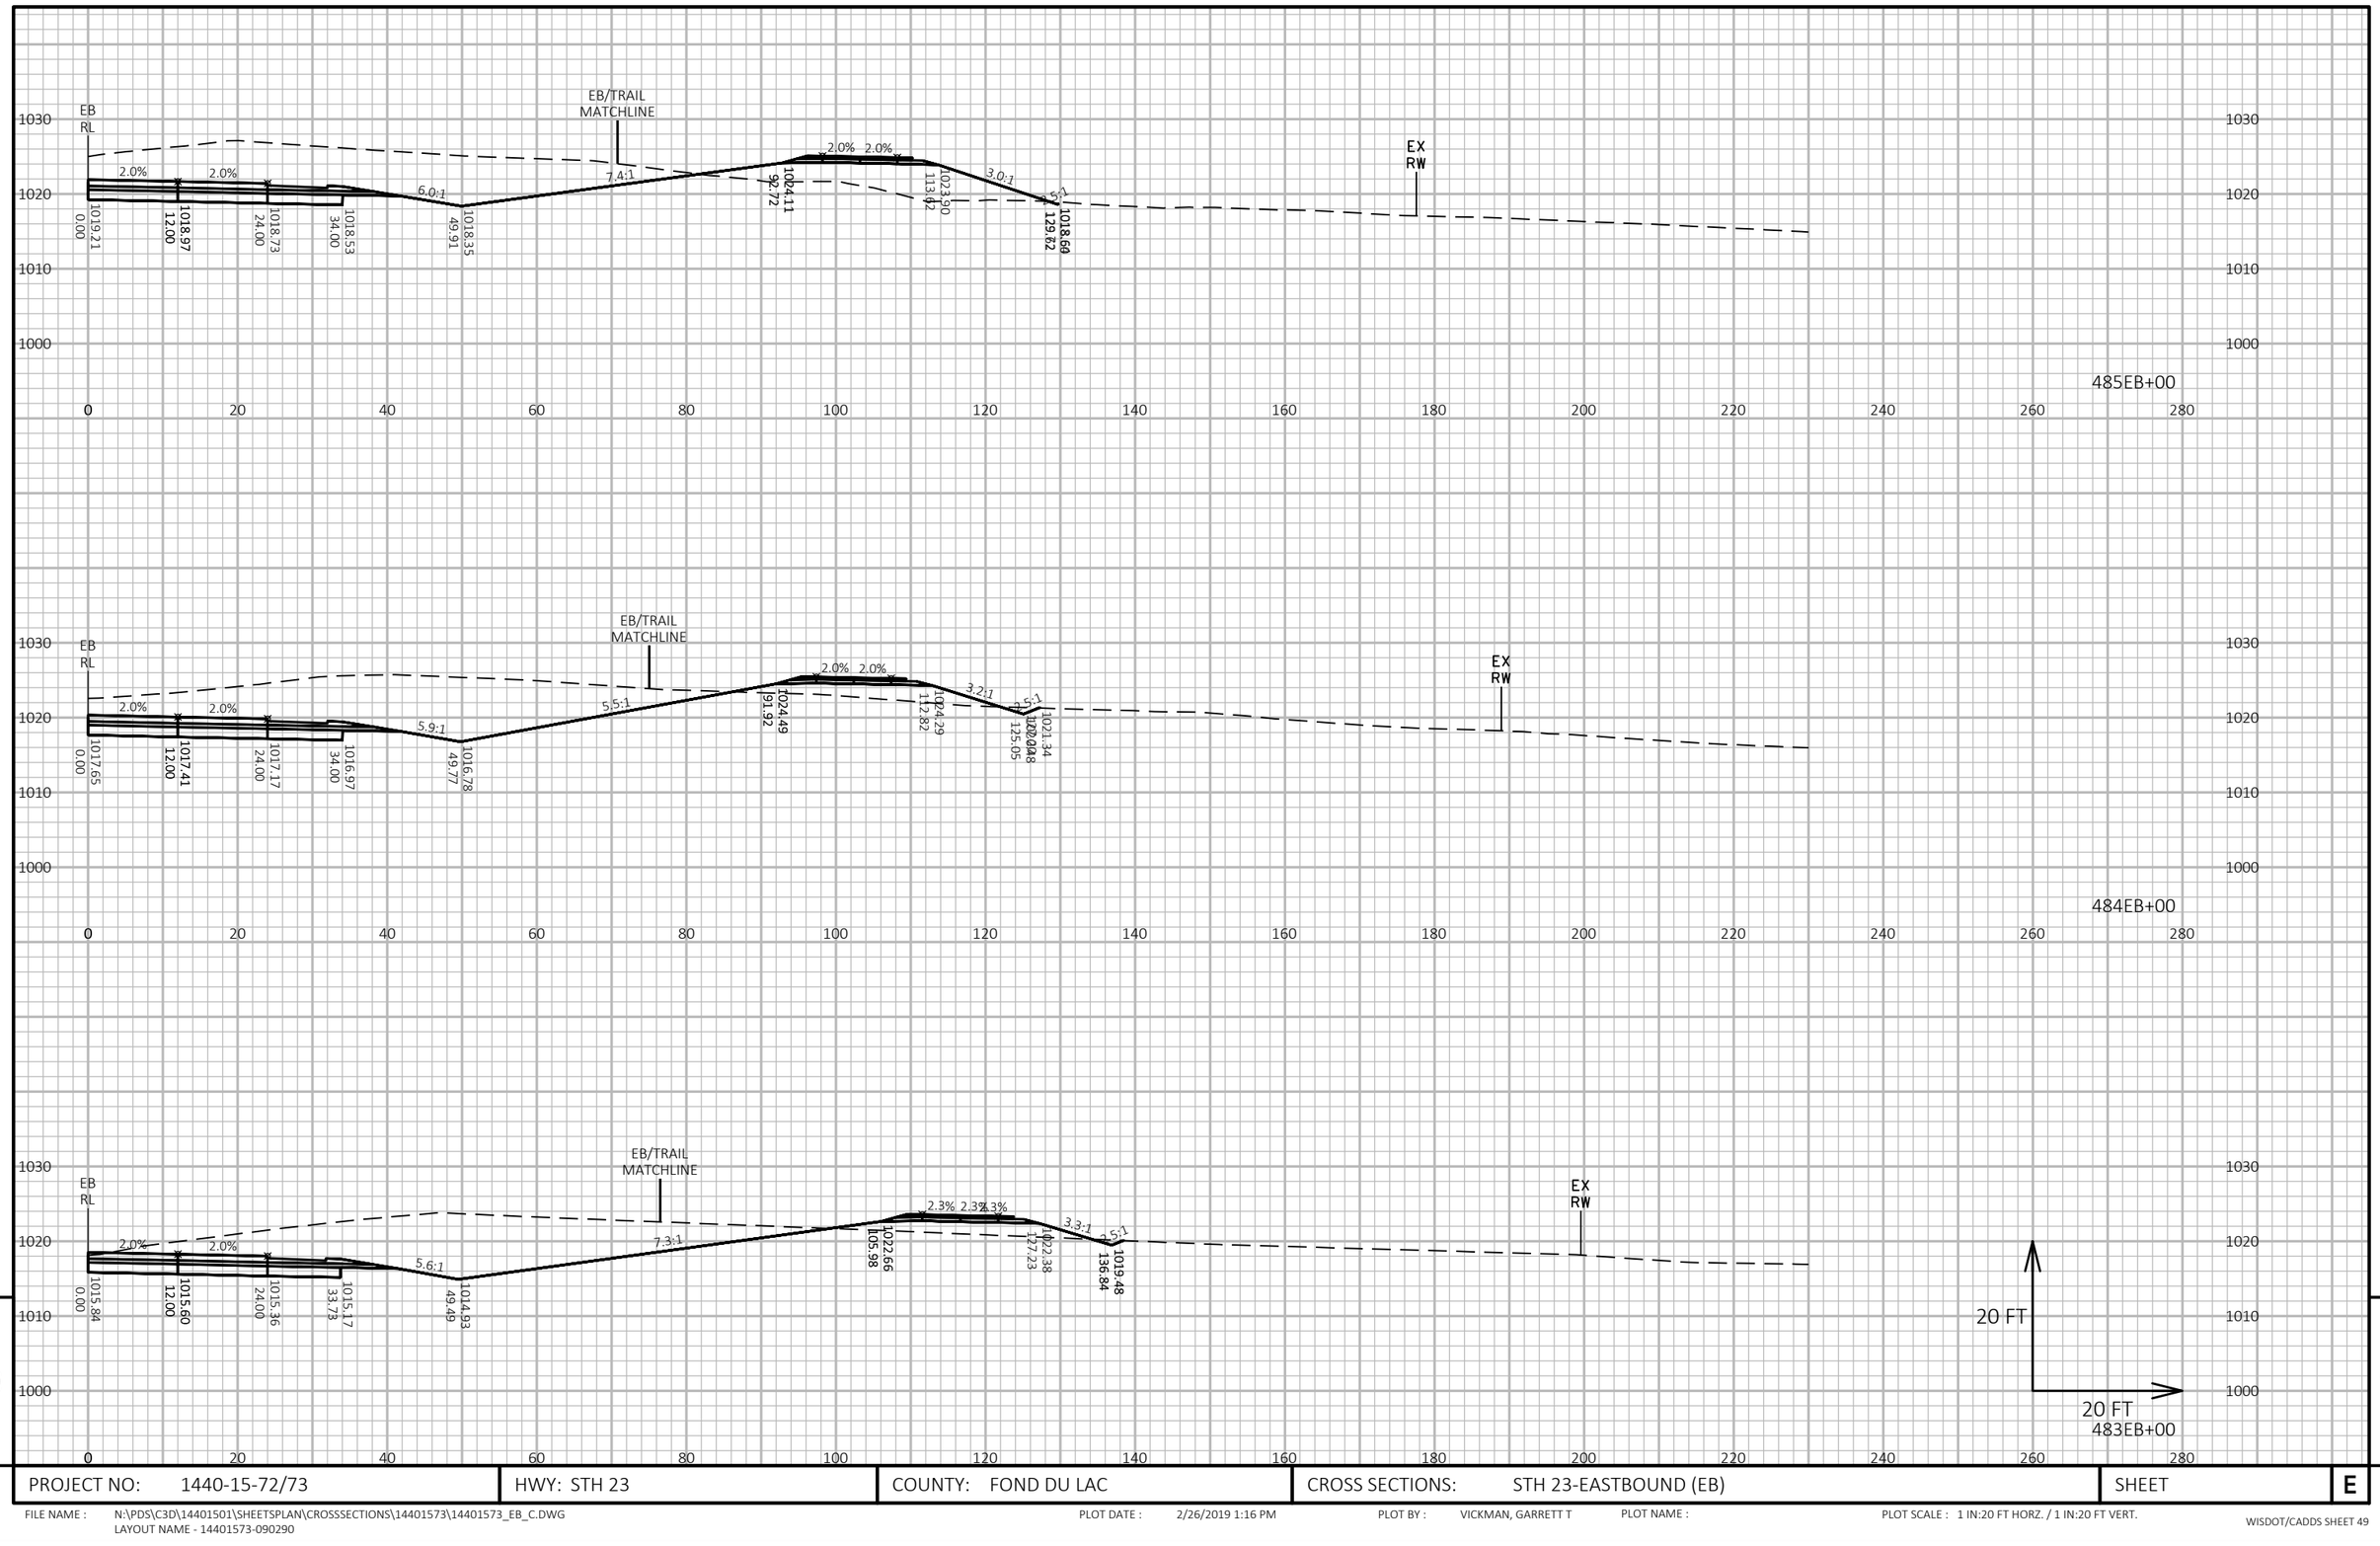


PROJECT NO: 1440-15-72/73	HWY: STH 23	COUNTY: FOND DU LAC	CROSS SECTIONS: STH 23-EASTBOUND (EB)	SHEET	E

FILE NAME : N:\PDS\C3D\14401501\SHEETSPLAN\CROSSSECTIONS\14401573\14401573_EB_C.DWG
LAYOUT NAME - 14401573-090290

PLOT DATE : 2/26/2019 1:16 PM PLOT BY : VICKMAN, GARRETT T PLOT NAME : PLOT SCALE : 1 IN:20 FT HORZ. / 1 IN:20 FT VERT.

WISDOT/CADDS SHEET 49

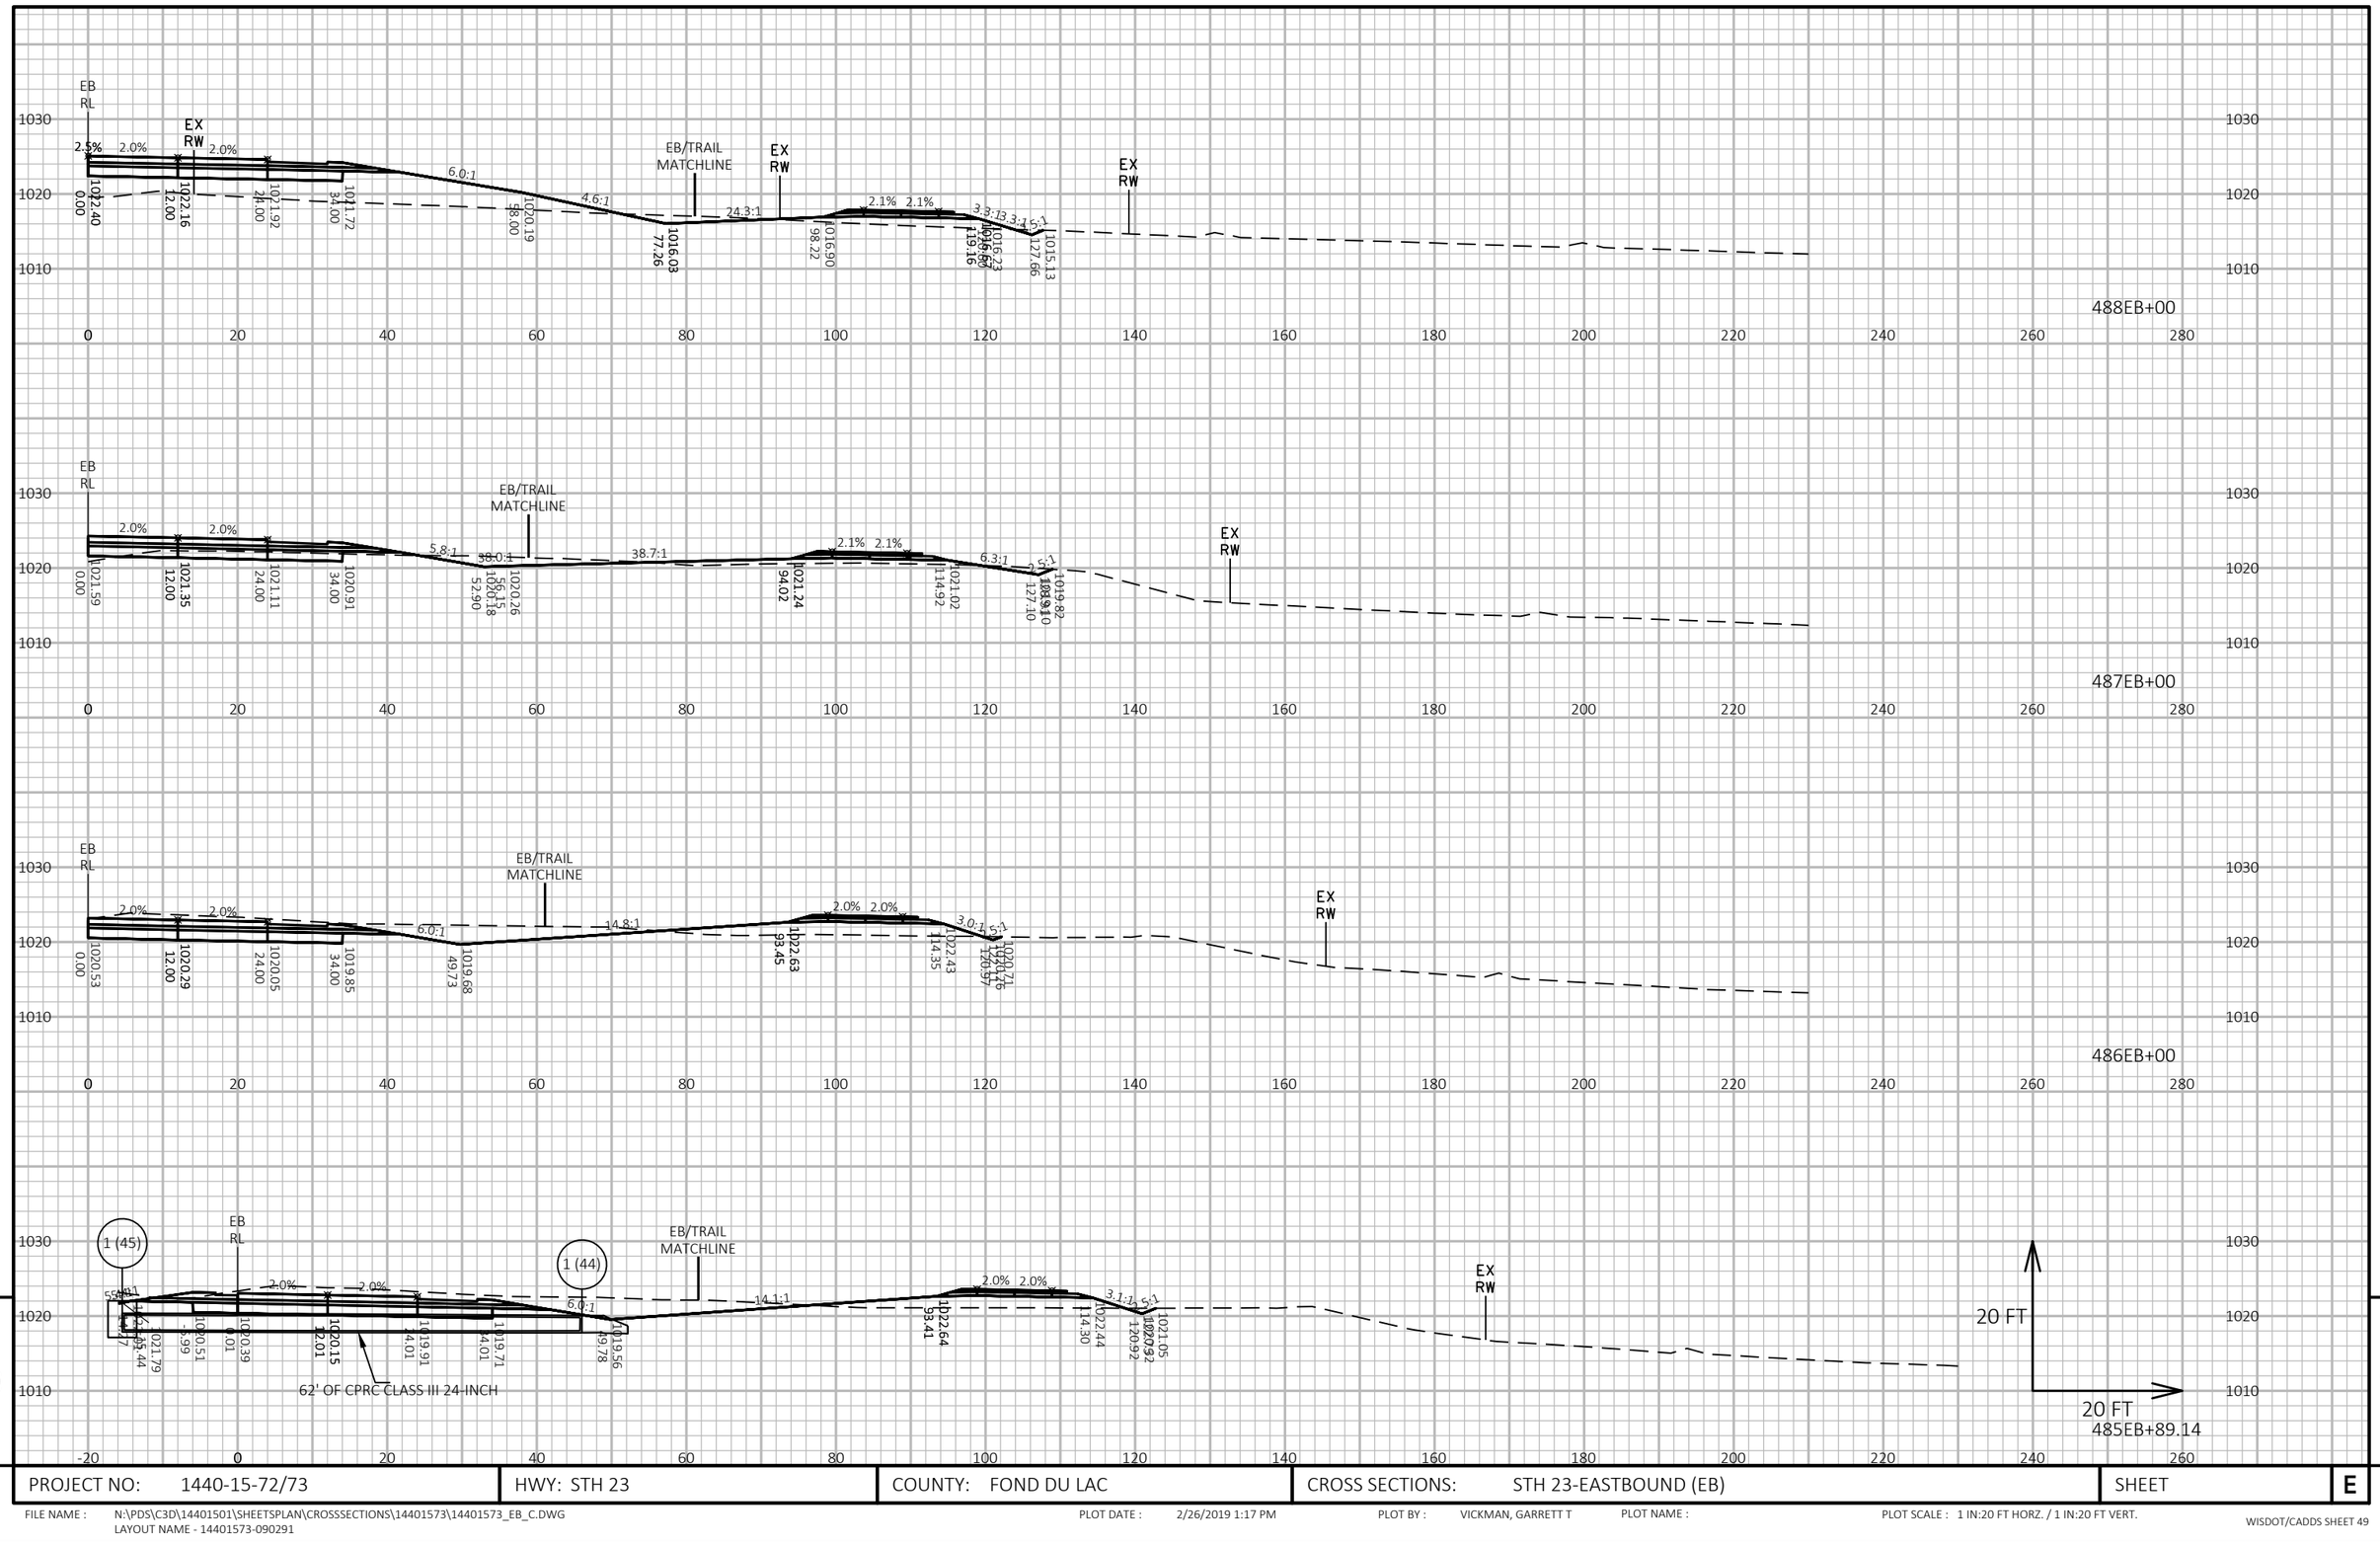

9


PROJECT NO: 1440-15-72/73	HWY: STH 23	COUNTY: FOND DU LAC	CROSS SECTIONS: STH 23-EASTBOUND (EB)	SHEET E

FILE NAME : N:\PDS\C3D\14401501\SHEETSPLAN\CROSSSECTIONS\14401573\14401573_EB_C.DWG
LAYOUT NAME - 14401573-090291

PLOT DATE : 2/26/2019 1:17 PM PLOT BY : VICKMAN, GARRETT T PLOT NAME : PLOT SCALE : 1 IN:20 FT HORZ. / 1 IN:20 FT VERT.

WISDOT/CADDS SHEET 49

9

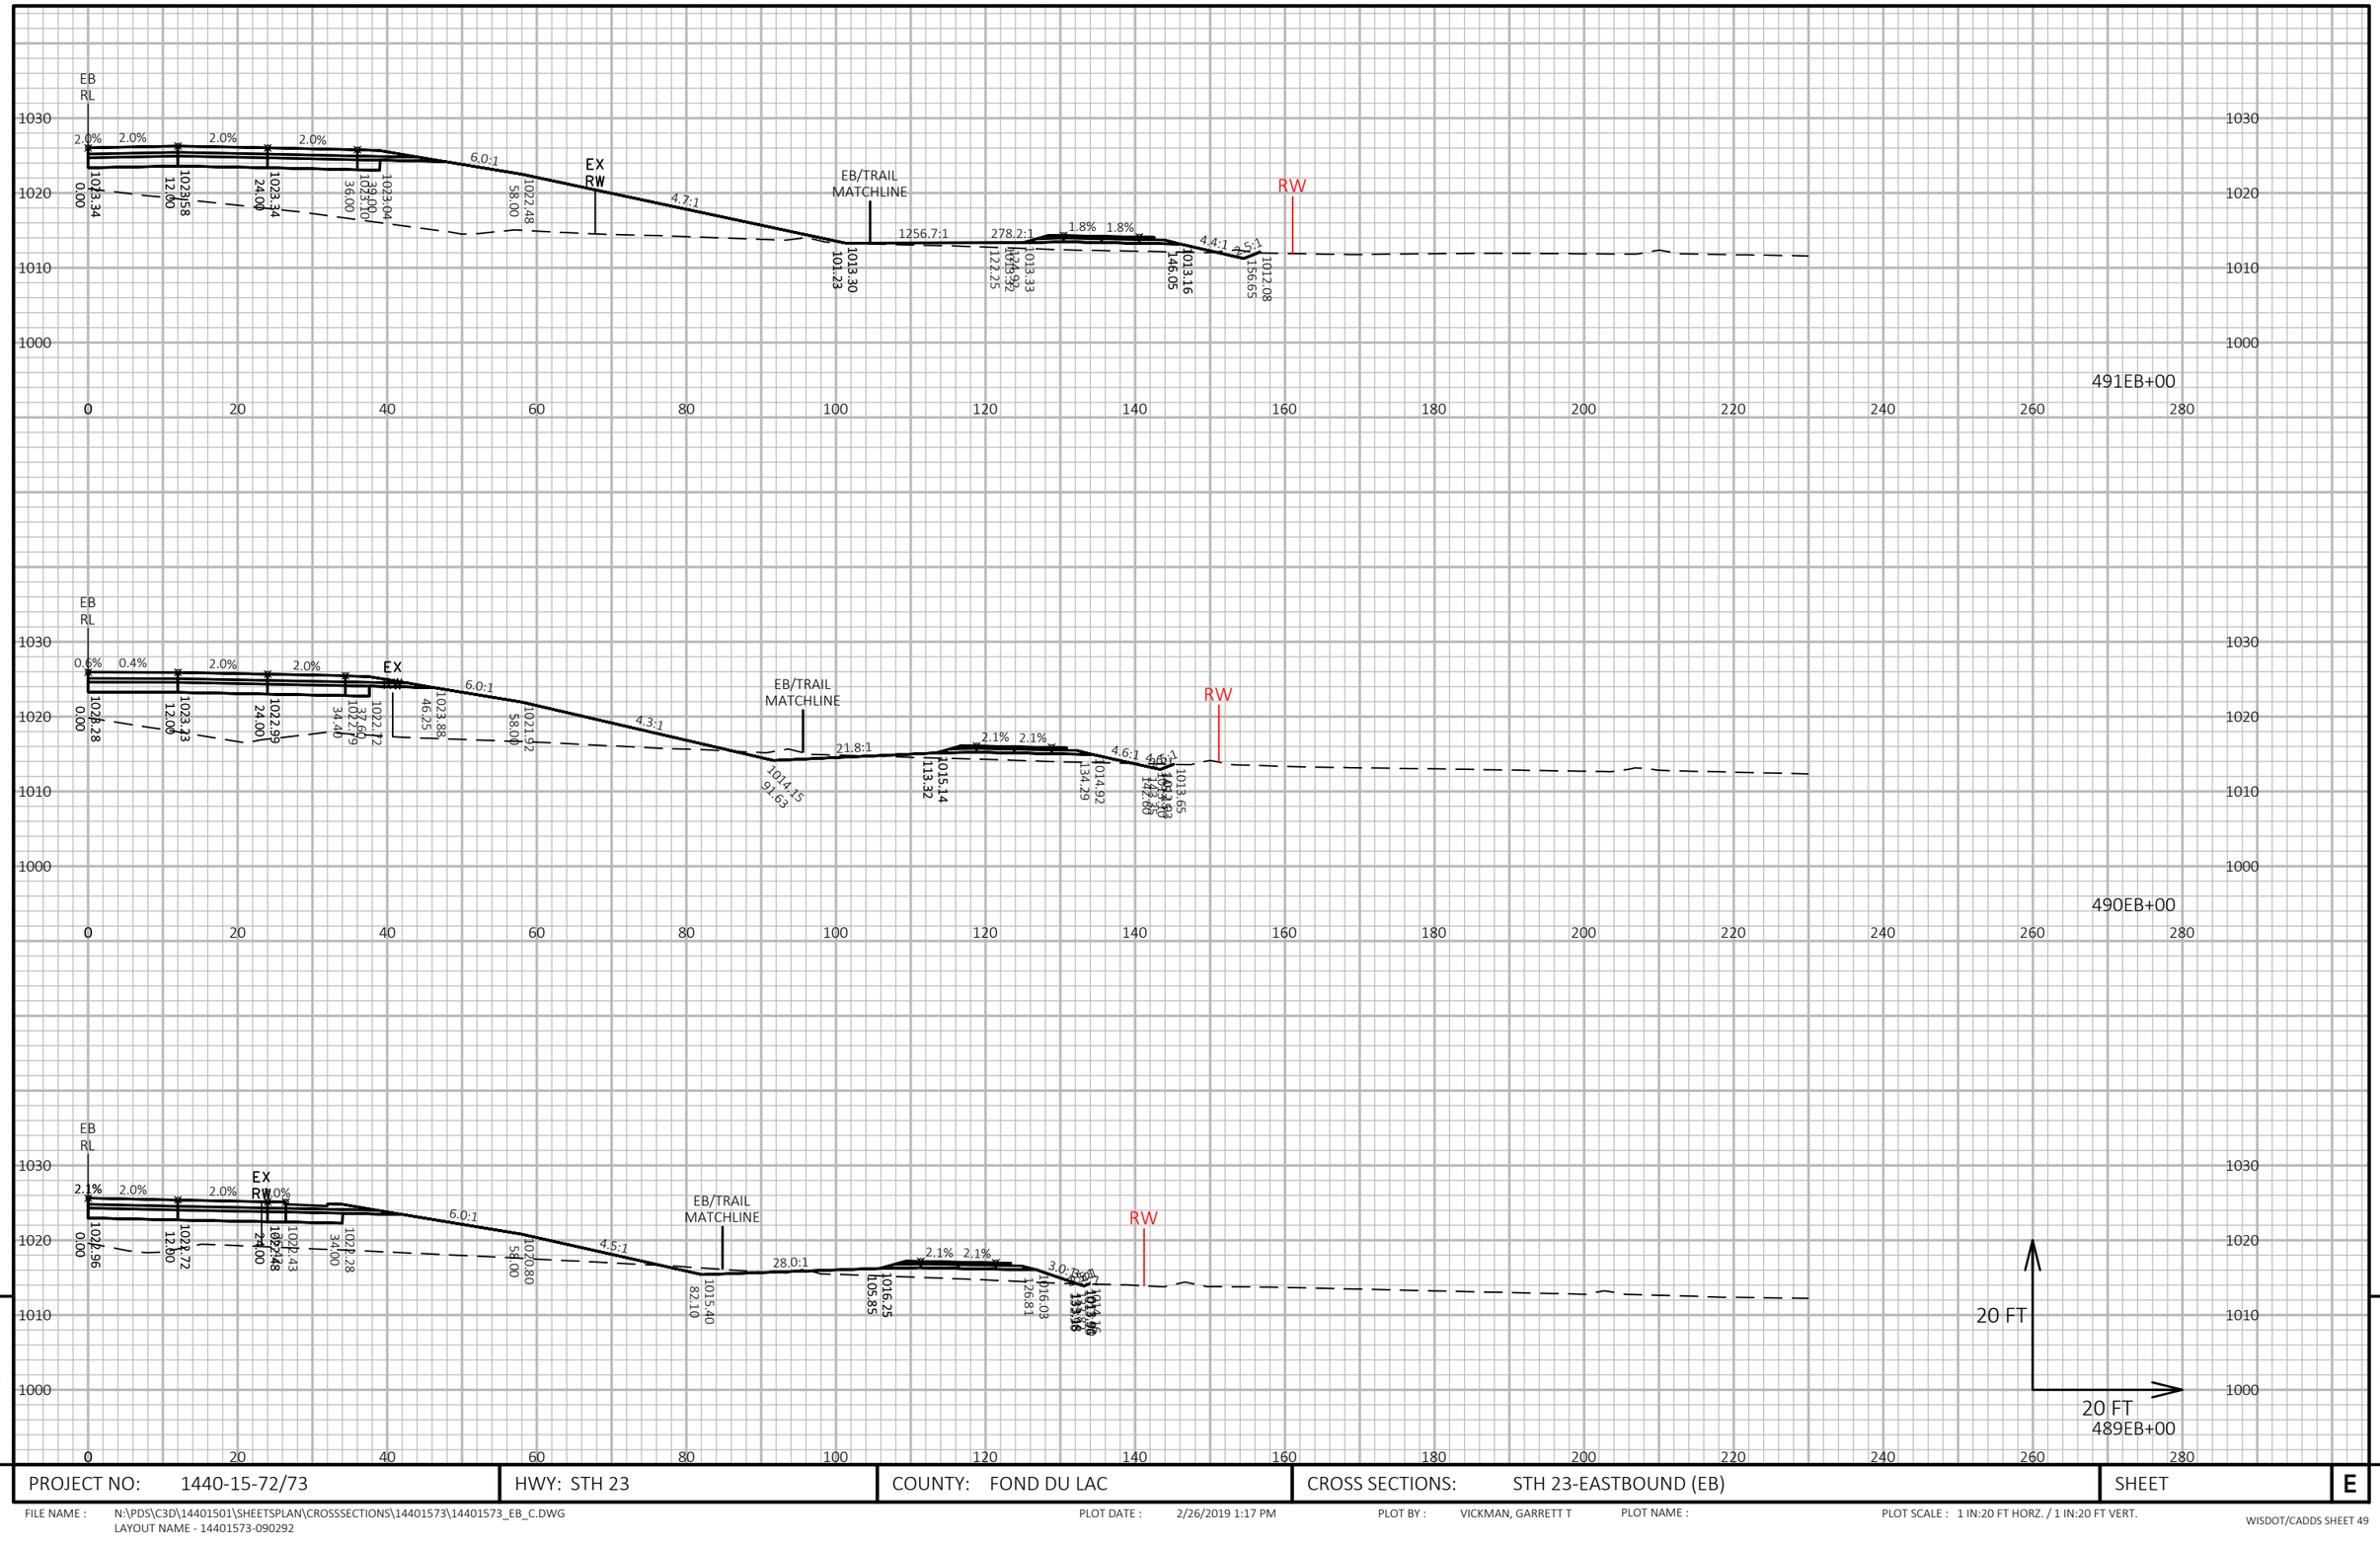

9

9

PROJECT NO: 1440-15-72/73	HWY: STH 23	COUNTY: FOND DU LAC	CROSS SECTIONS: STH 23-EASTBOUND (EB)	SHEET	E


FILE NAME : N:\PDS\C3D\14401501\SHEETSPLAN\CROSSSECTIONS\14401573\14401573_EB_C.DWG
LAYOUT NAME - 14401573-090292

PLOT DATE : 2/26/2019 1:17 PM

PLOT BY : VICKMAN, GARRETT T

PLOT NAME :

PLOT SCALE : 1 IN:20 FT HORZ. / 1 IN:20 FT VERT.

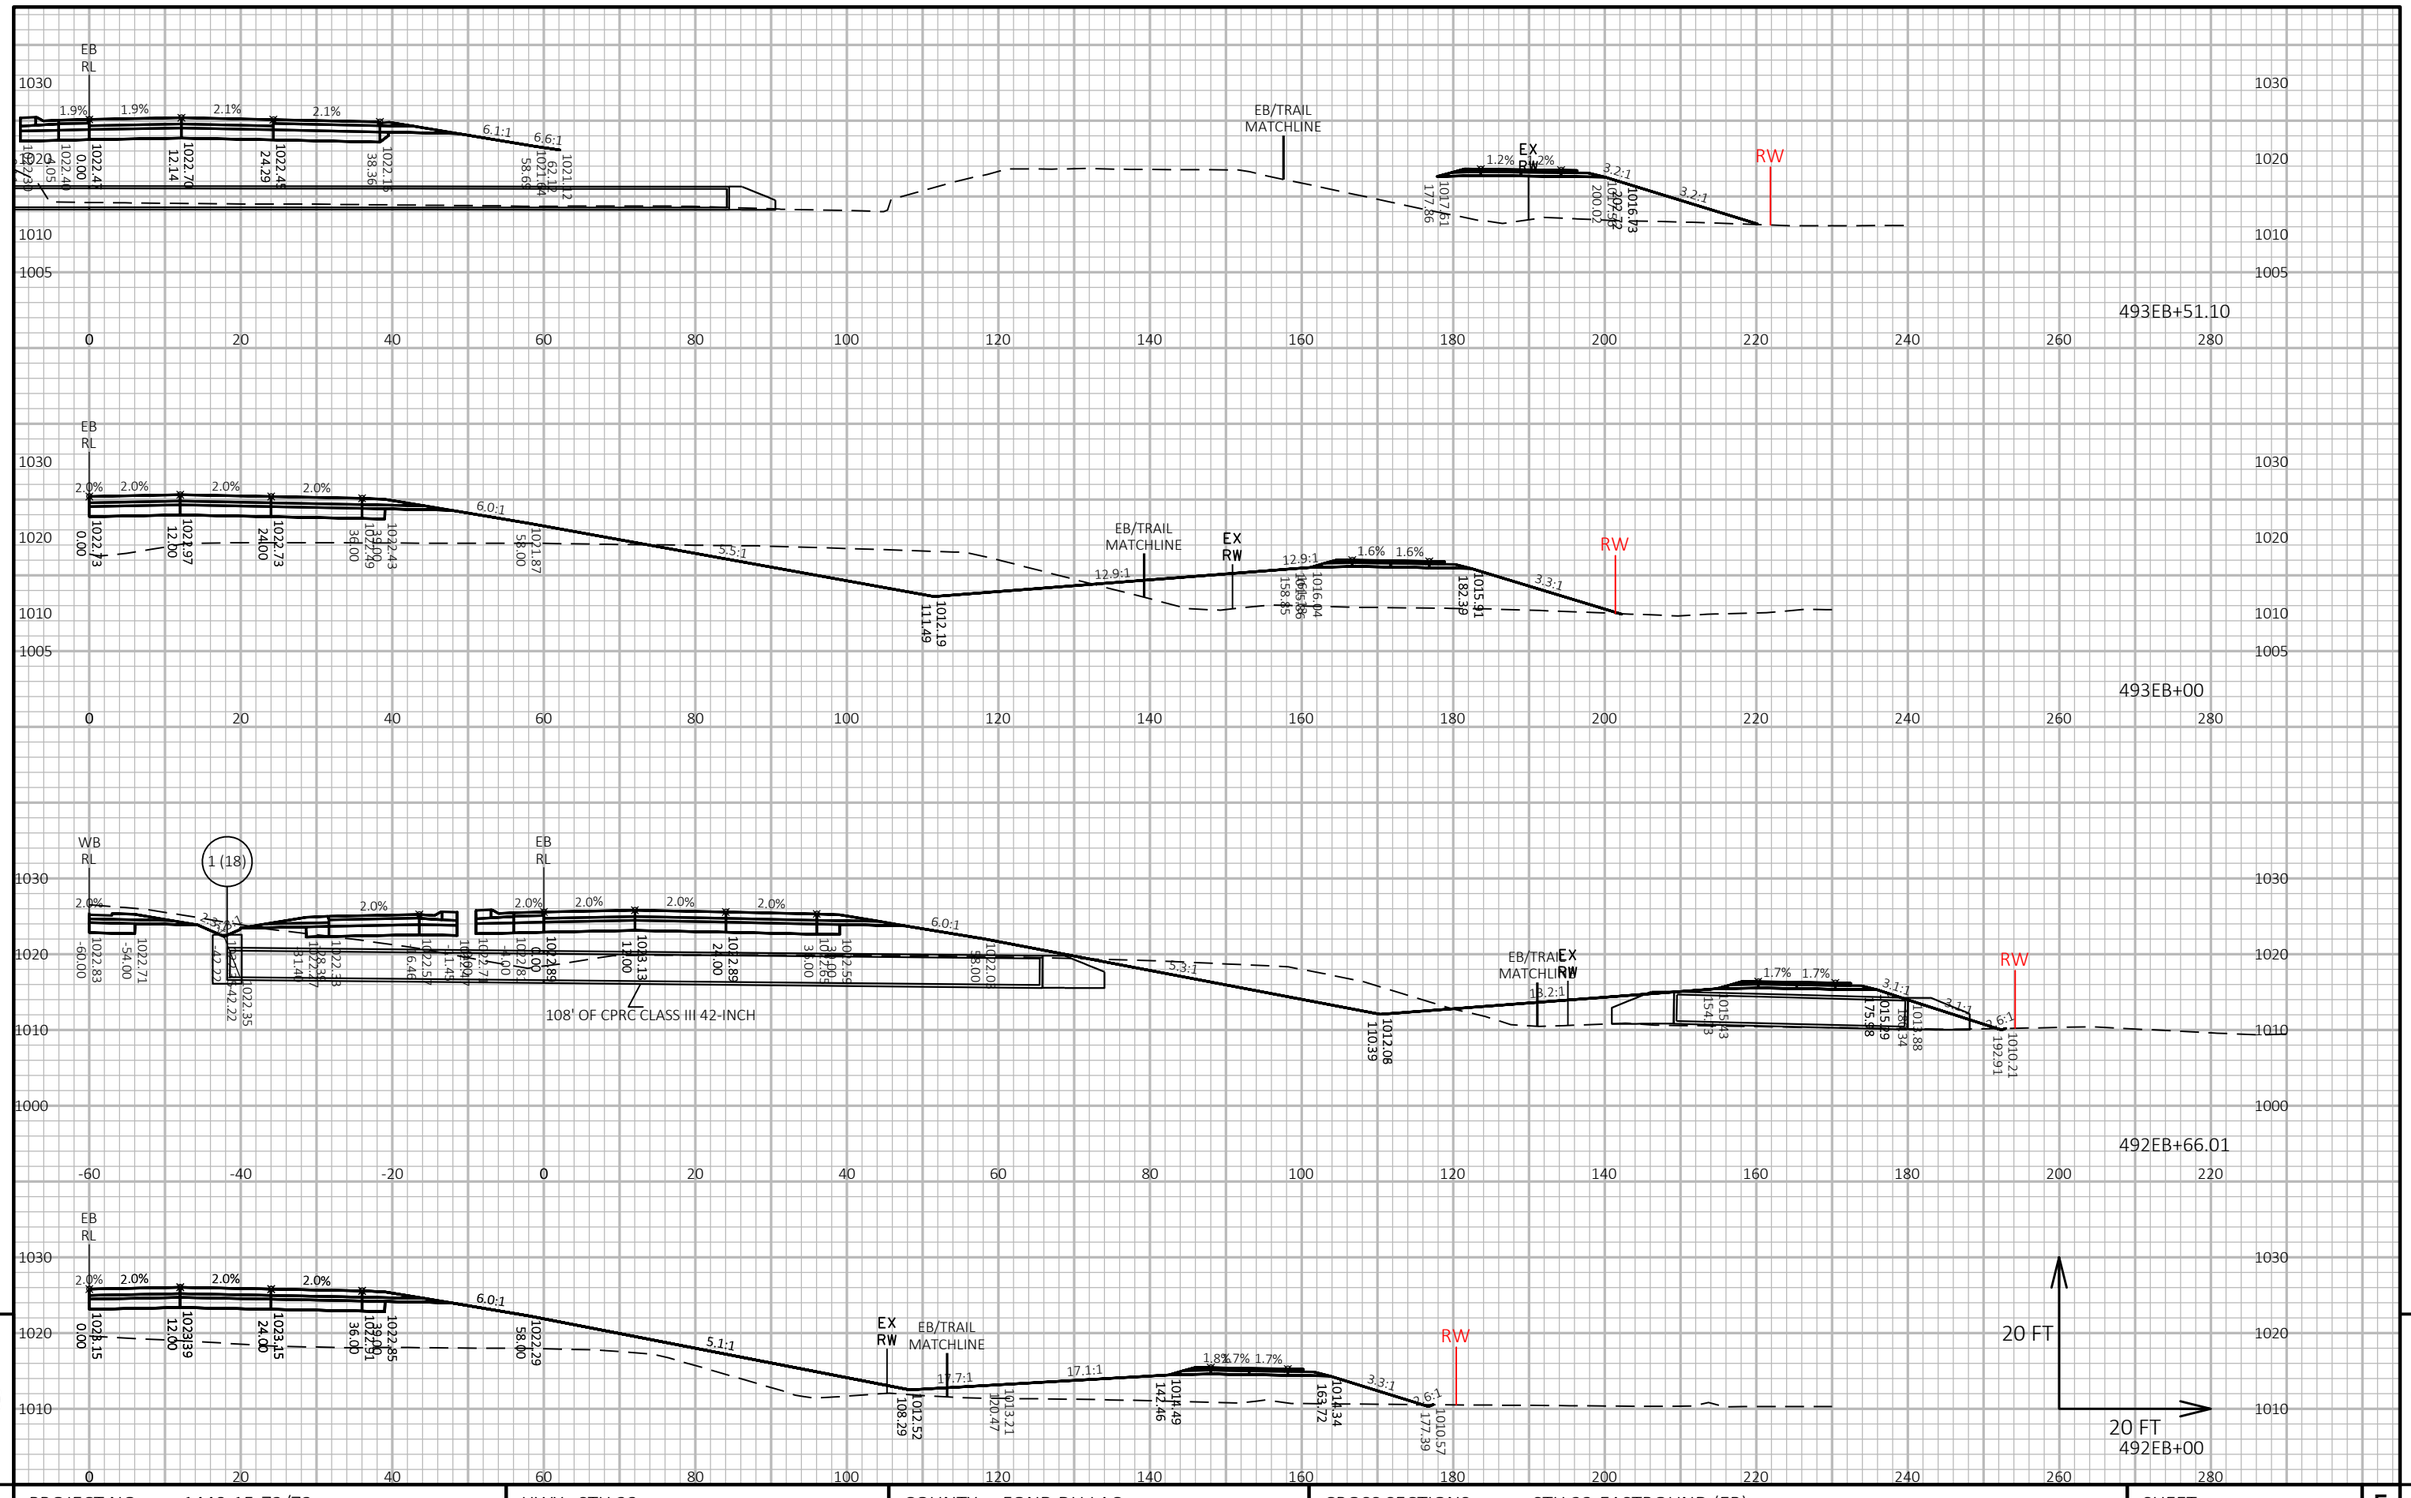


9

PROJECT NO: 1440-15-72/73	HWY: STH 23	COUNTY: FOND DU LAC	CROSS SECTIONS: STH 23-EASTBOUND (EB)	SHEET	E

FILE NAME : N:\PDS\C3D\14401501\SHEETSPLAN\CROSSSECTIONS\14401573\14401573_EB_C.DWG
LAYOUT NAME - 14401573-090293

PLOT DATE : 2/26/2019 1:18 PM PLOT BY : VICKMAN, GARRETT T PLOT NAME : PLOT SCALE : 1 IN:20 FT HORZ. / 1 IN:20 FT VERT.

WISDOT/CADDS SHEET 49

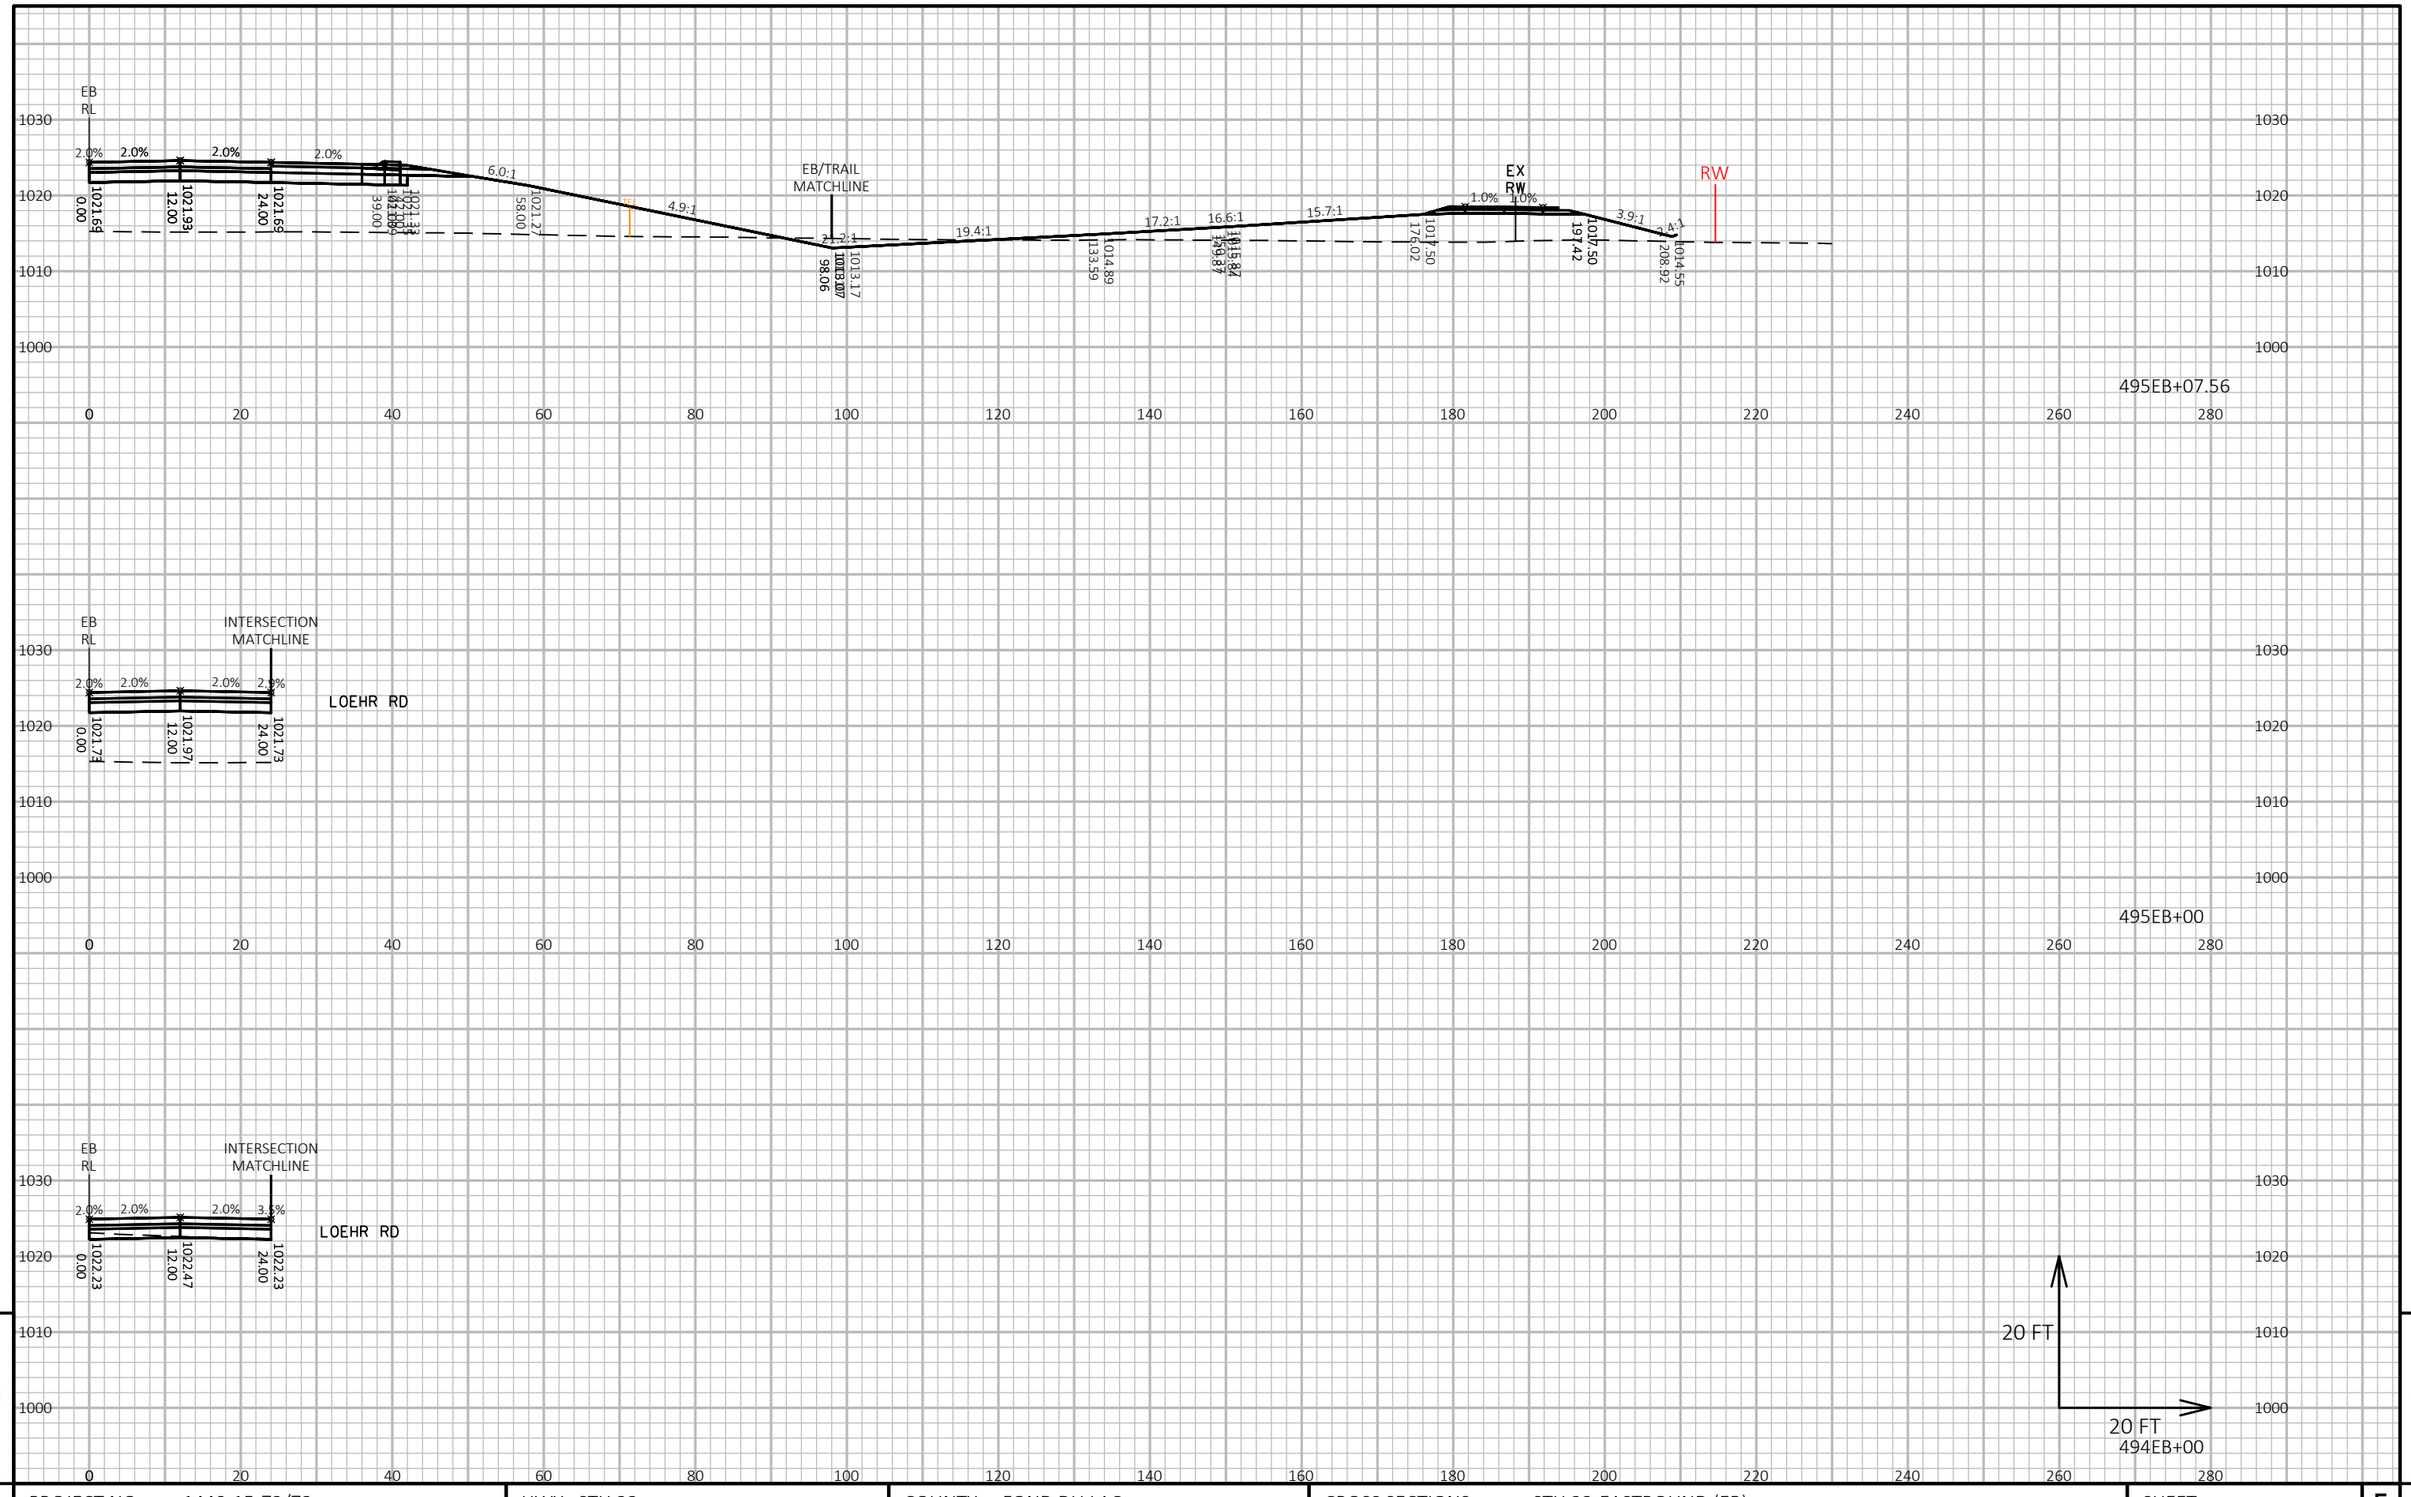


9

9

PROJECT NO: 1440-15-72/73	HWY: STH 23	COUNTY: FOND DU LAC	CROSS SECTIONS: STH 23-EASTBOUND (EB)	SHEET	E

FILE NAME : N:\PDS\C3D\14401501\SHEETSPLAN\CROSSSECTIONS\14401573\14401573_EB_C.DWG
LAYOUT NAME - 14401573-090294

PLOT DATE : 2/26/2019 1:18 PM PLOT BY : VICKMAN, GARRETT T PLOT NAME : PLOT SCALE : 1 IN:20 FT HORZ. / 1 IN:20 FT VERT.

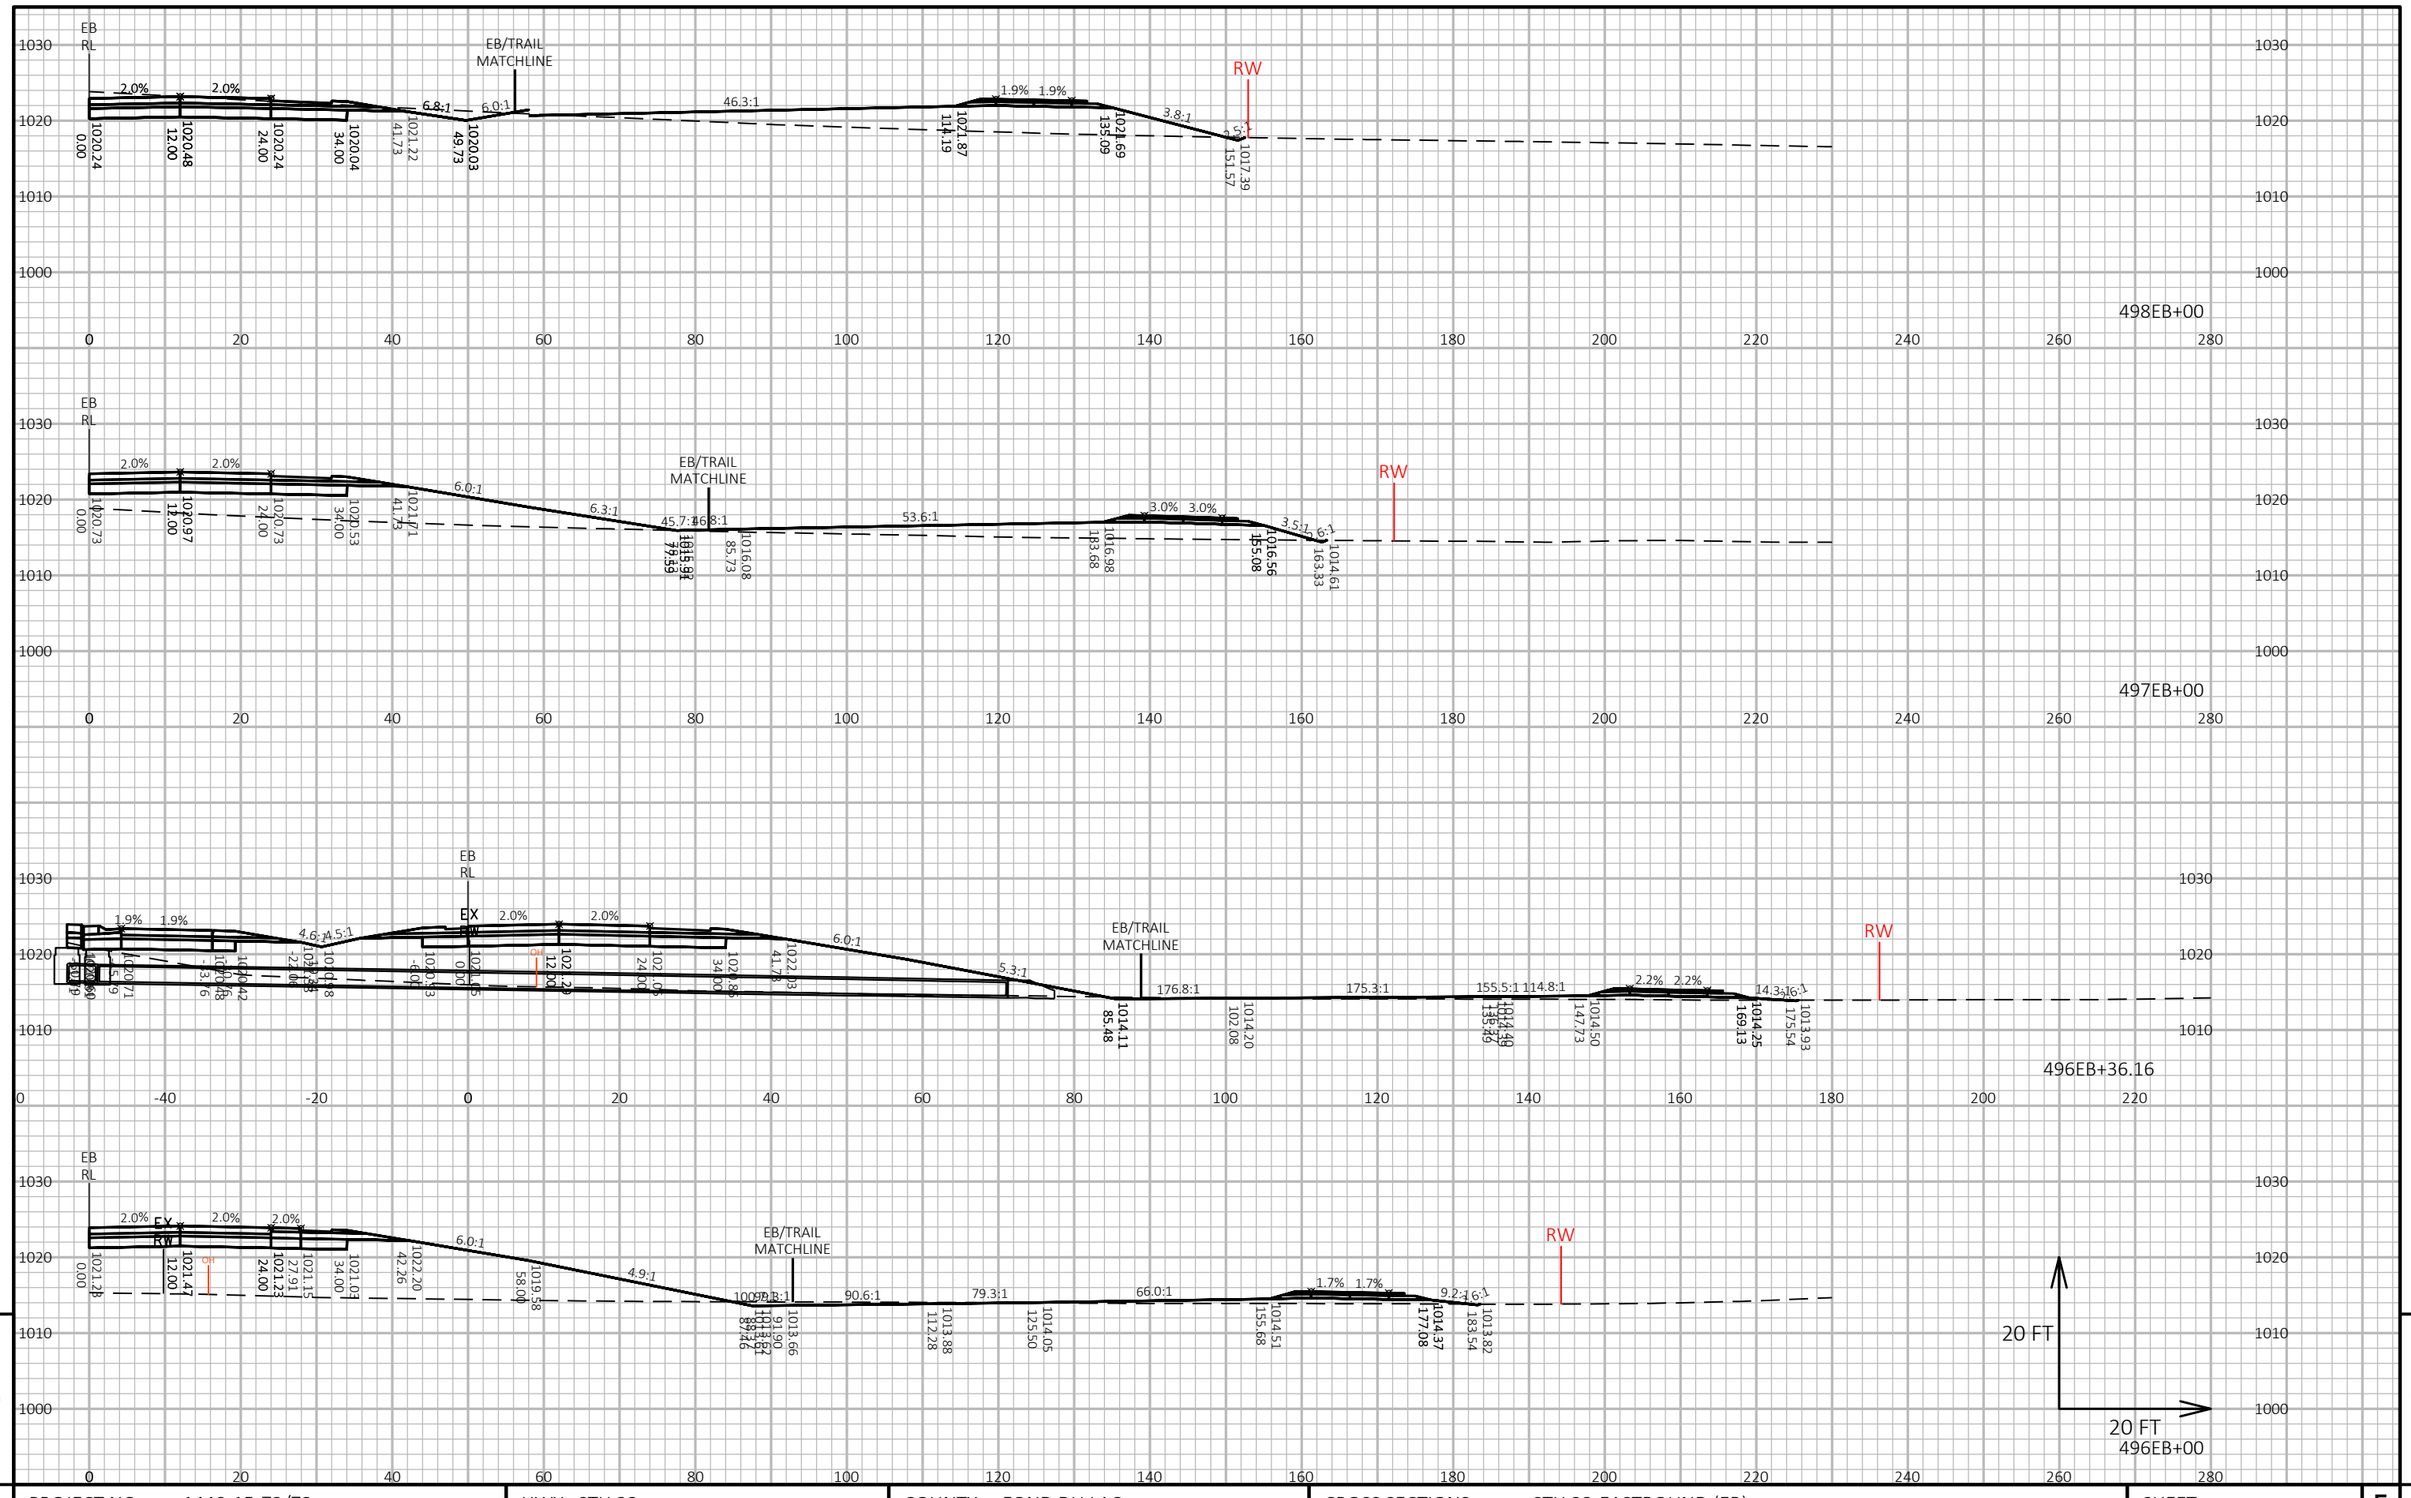


9


9

PROJECT NO: 1440-15-72/73	HWY: STH 23	COUNTY: FOND DU LAC	CROSS SECTIONS: STH 23-EASTBOUND (EB)	SHEET	E

FILE NAME : N:\PDS\C3D\14401501\SHEETSPLAN\CROSSSECTIONS\14401573\14401573_EB_C.DWG
LAYOUT NAME - 14401573-090295

PLOT DATE : 2/26/2019 1:18 PM PLOT BY : VICKMAN, GARRETT T PLOT NAME : PLOT SCALE : 1 IN:20 FT HORZ. / 1 IN:20 FT VERT.

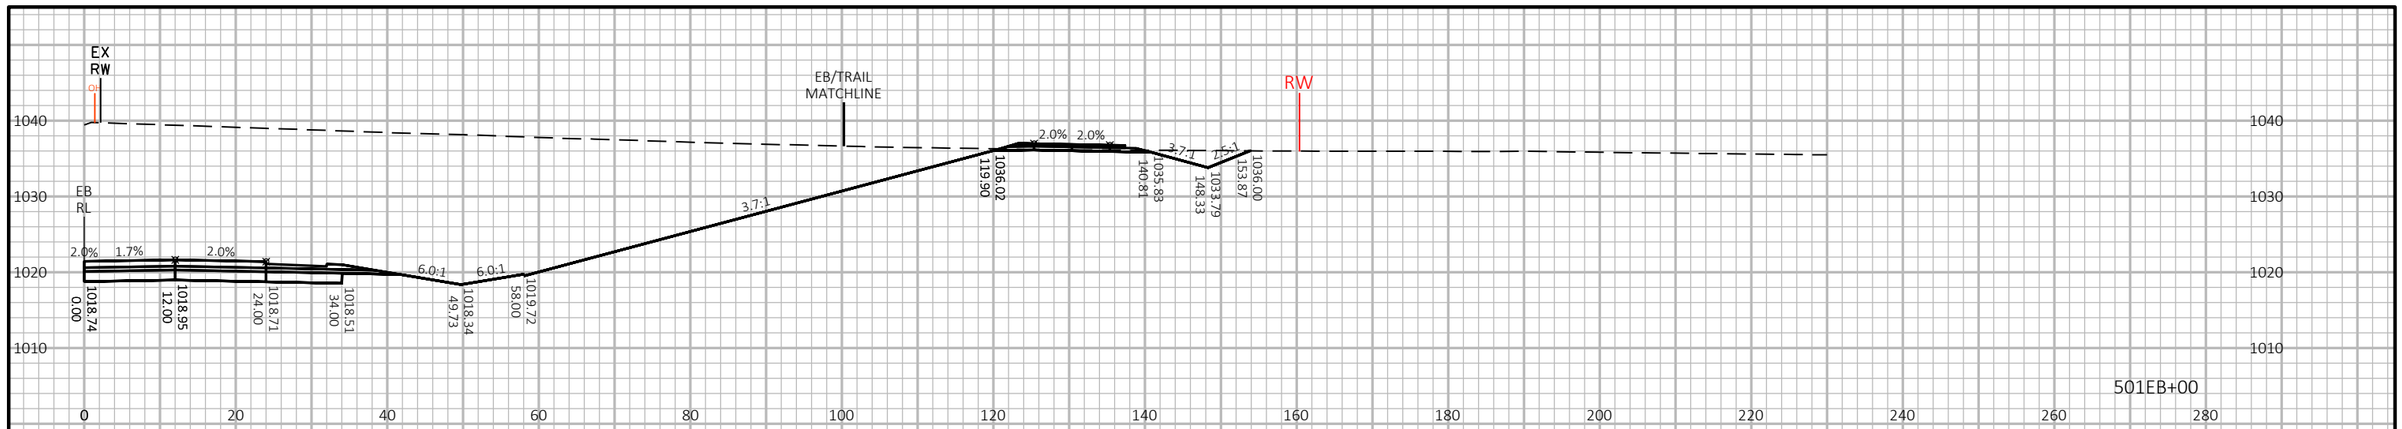

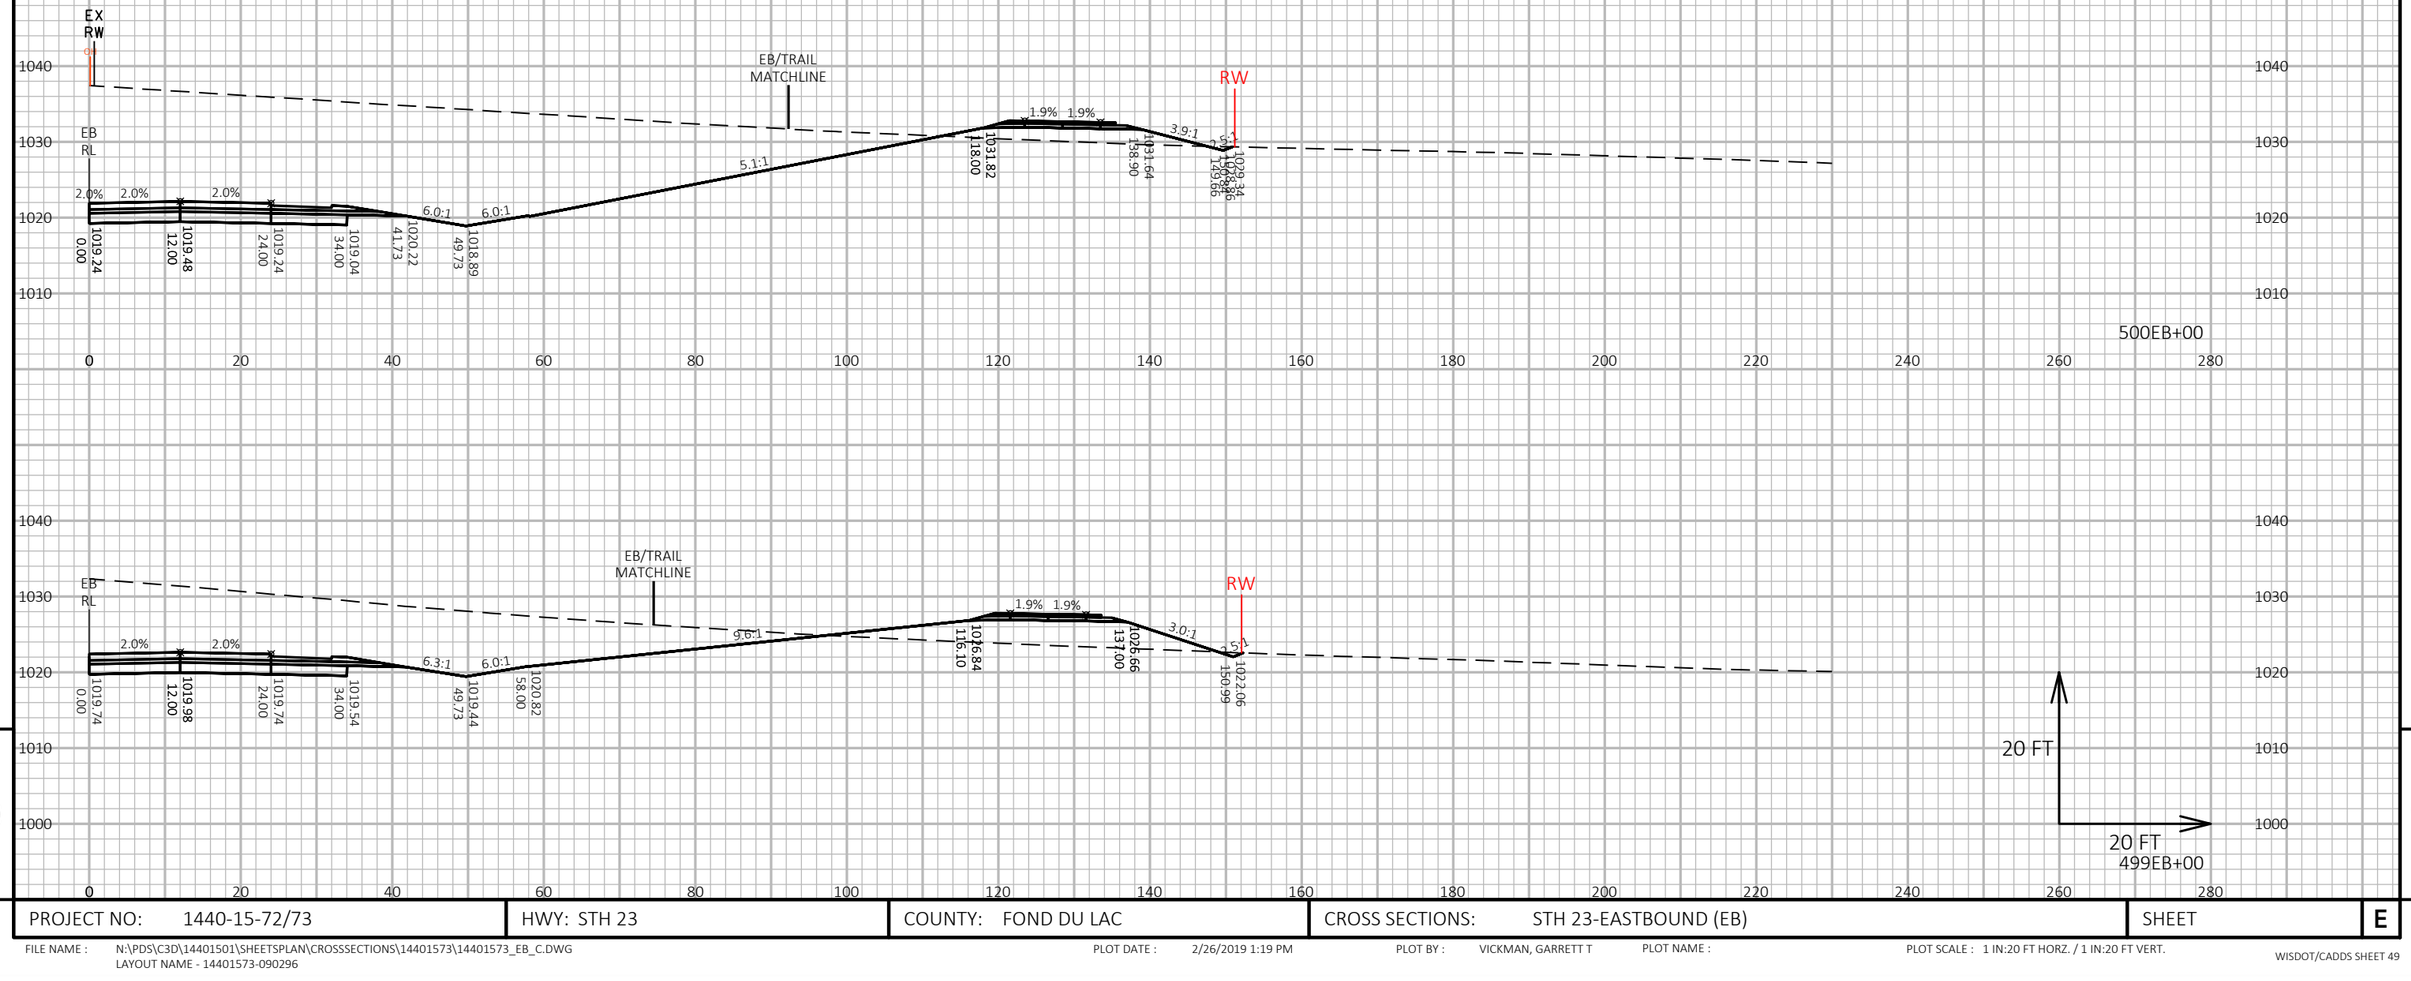


9

9

PROJECT NO: 1440-15-72/73	HWY: STH 23	COUNTY: FOND DU LAC	CROSS SECTIONS: STH 23-EASTBOUND (EB)	SHEET	E

FILE NAME : N:\PDS\C3D\14401501\SHEETSPLAN\CROSSSECTIONS\14401573\14401573_EB_C.DWG
LAYOUT NAME - 14401573-090296

PLOT DATE : 2/26/2019 1:19 PM PLOT BY : VICKMAN, GARRETT T PLOT NAME : PLOT SCALE : 1 IN:20 FT HORZ. / 1 IN:20 FT VERT.

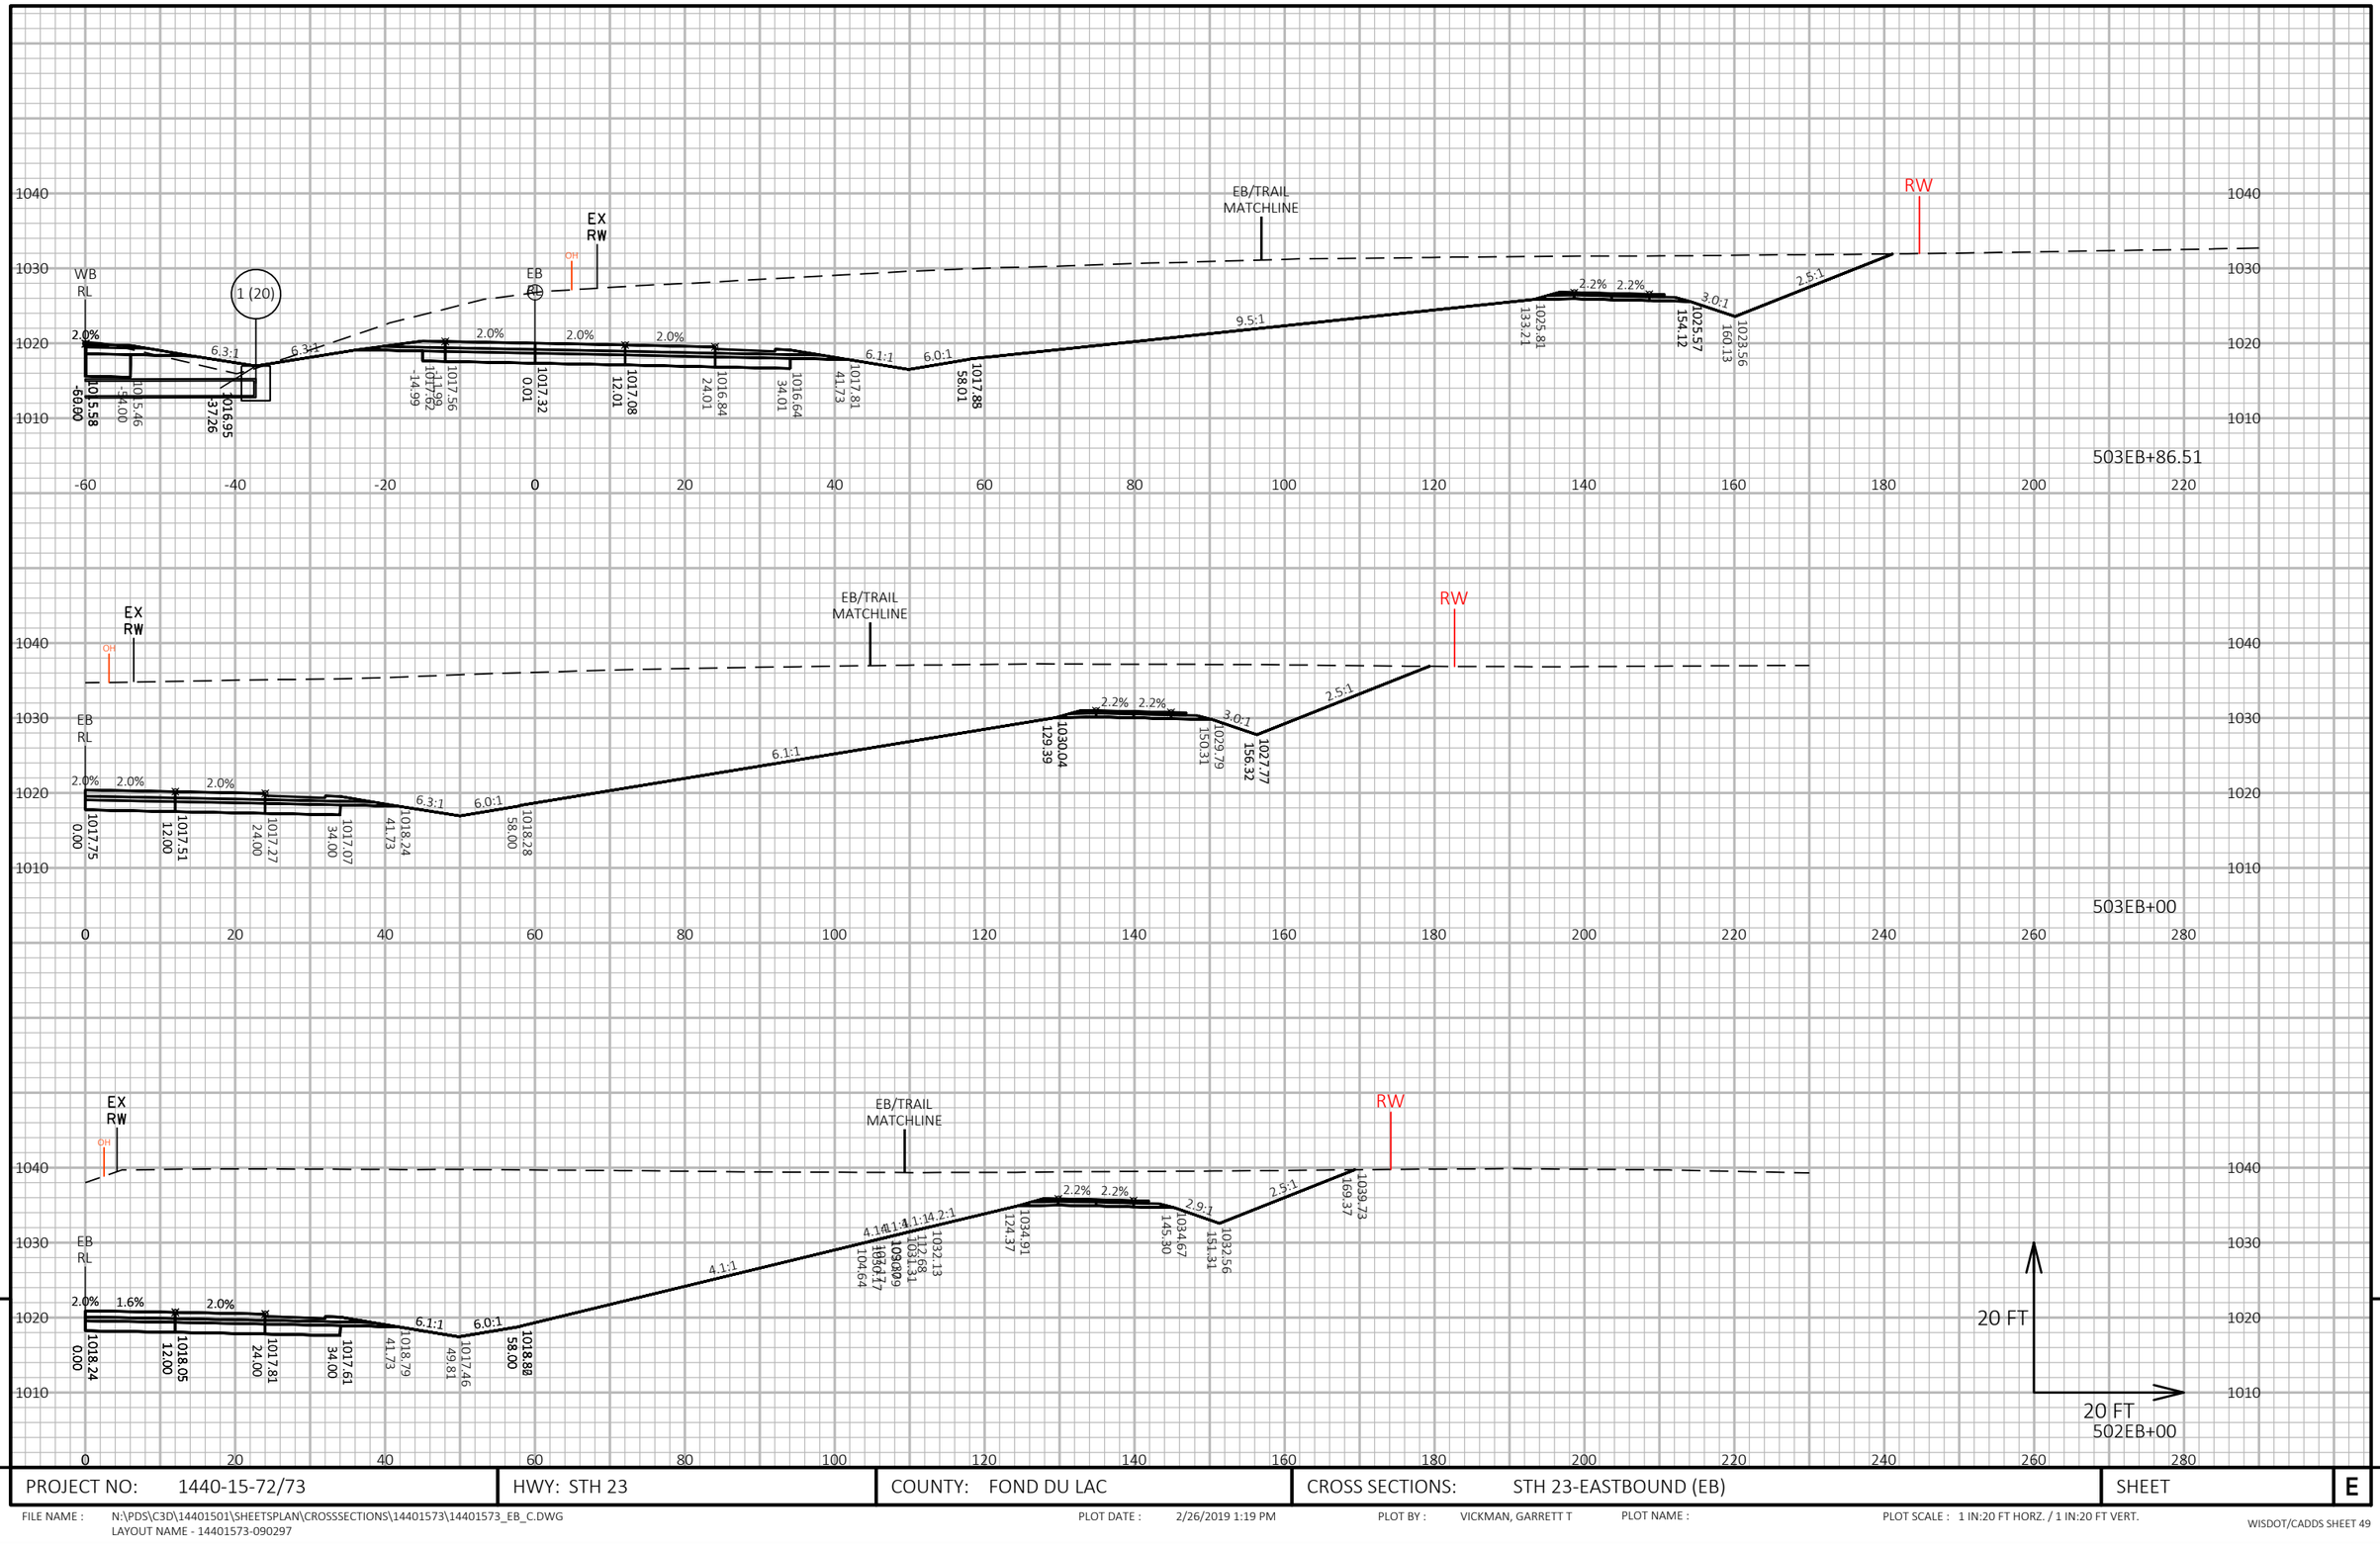


9

9

PROJECT NO: 1440-15-72/73	HWY: STH 23	COUNTY: FOND DU LAC	CROSS SECTIONS: STH 23-EASTBOUND (EB)	SHEET	E

FILE NAME : N:\PDS\C3D\14401501\SHEETSPLAN\CROSSSECTIONS\14401573\14401573_EB_C.DWG
LAYOUT NAME - 14401573-090297

PLOT DATE : 2/26/2019 1:19 PM PLOT BY : VICKMAN, GARRETT T PLOT NAME : PLOT SCALE : 1 IN:20 FT HORZ. / 1 IN:20 FT VERT.

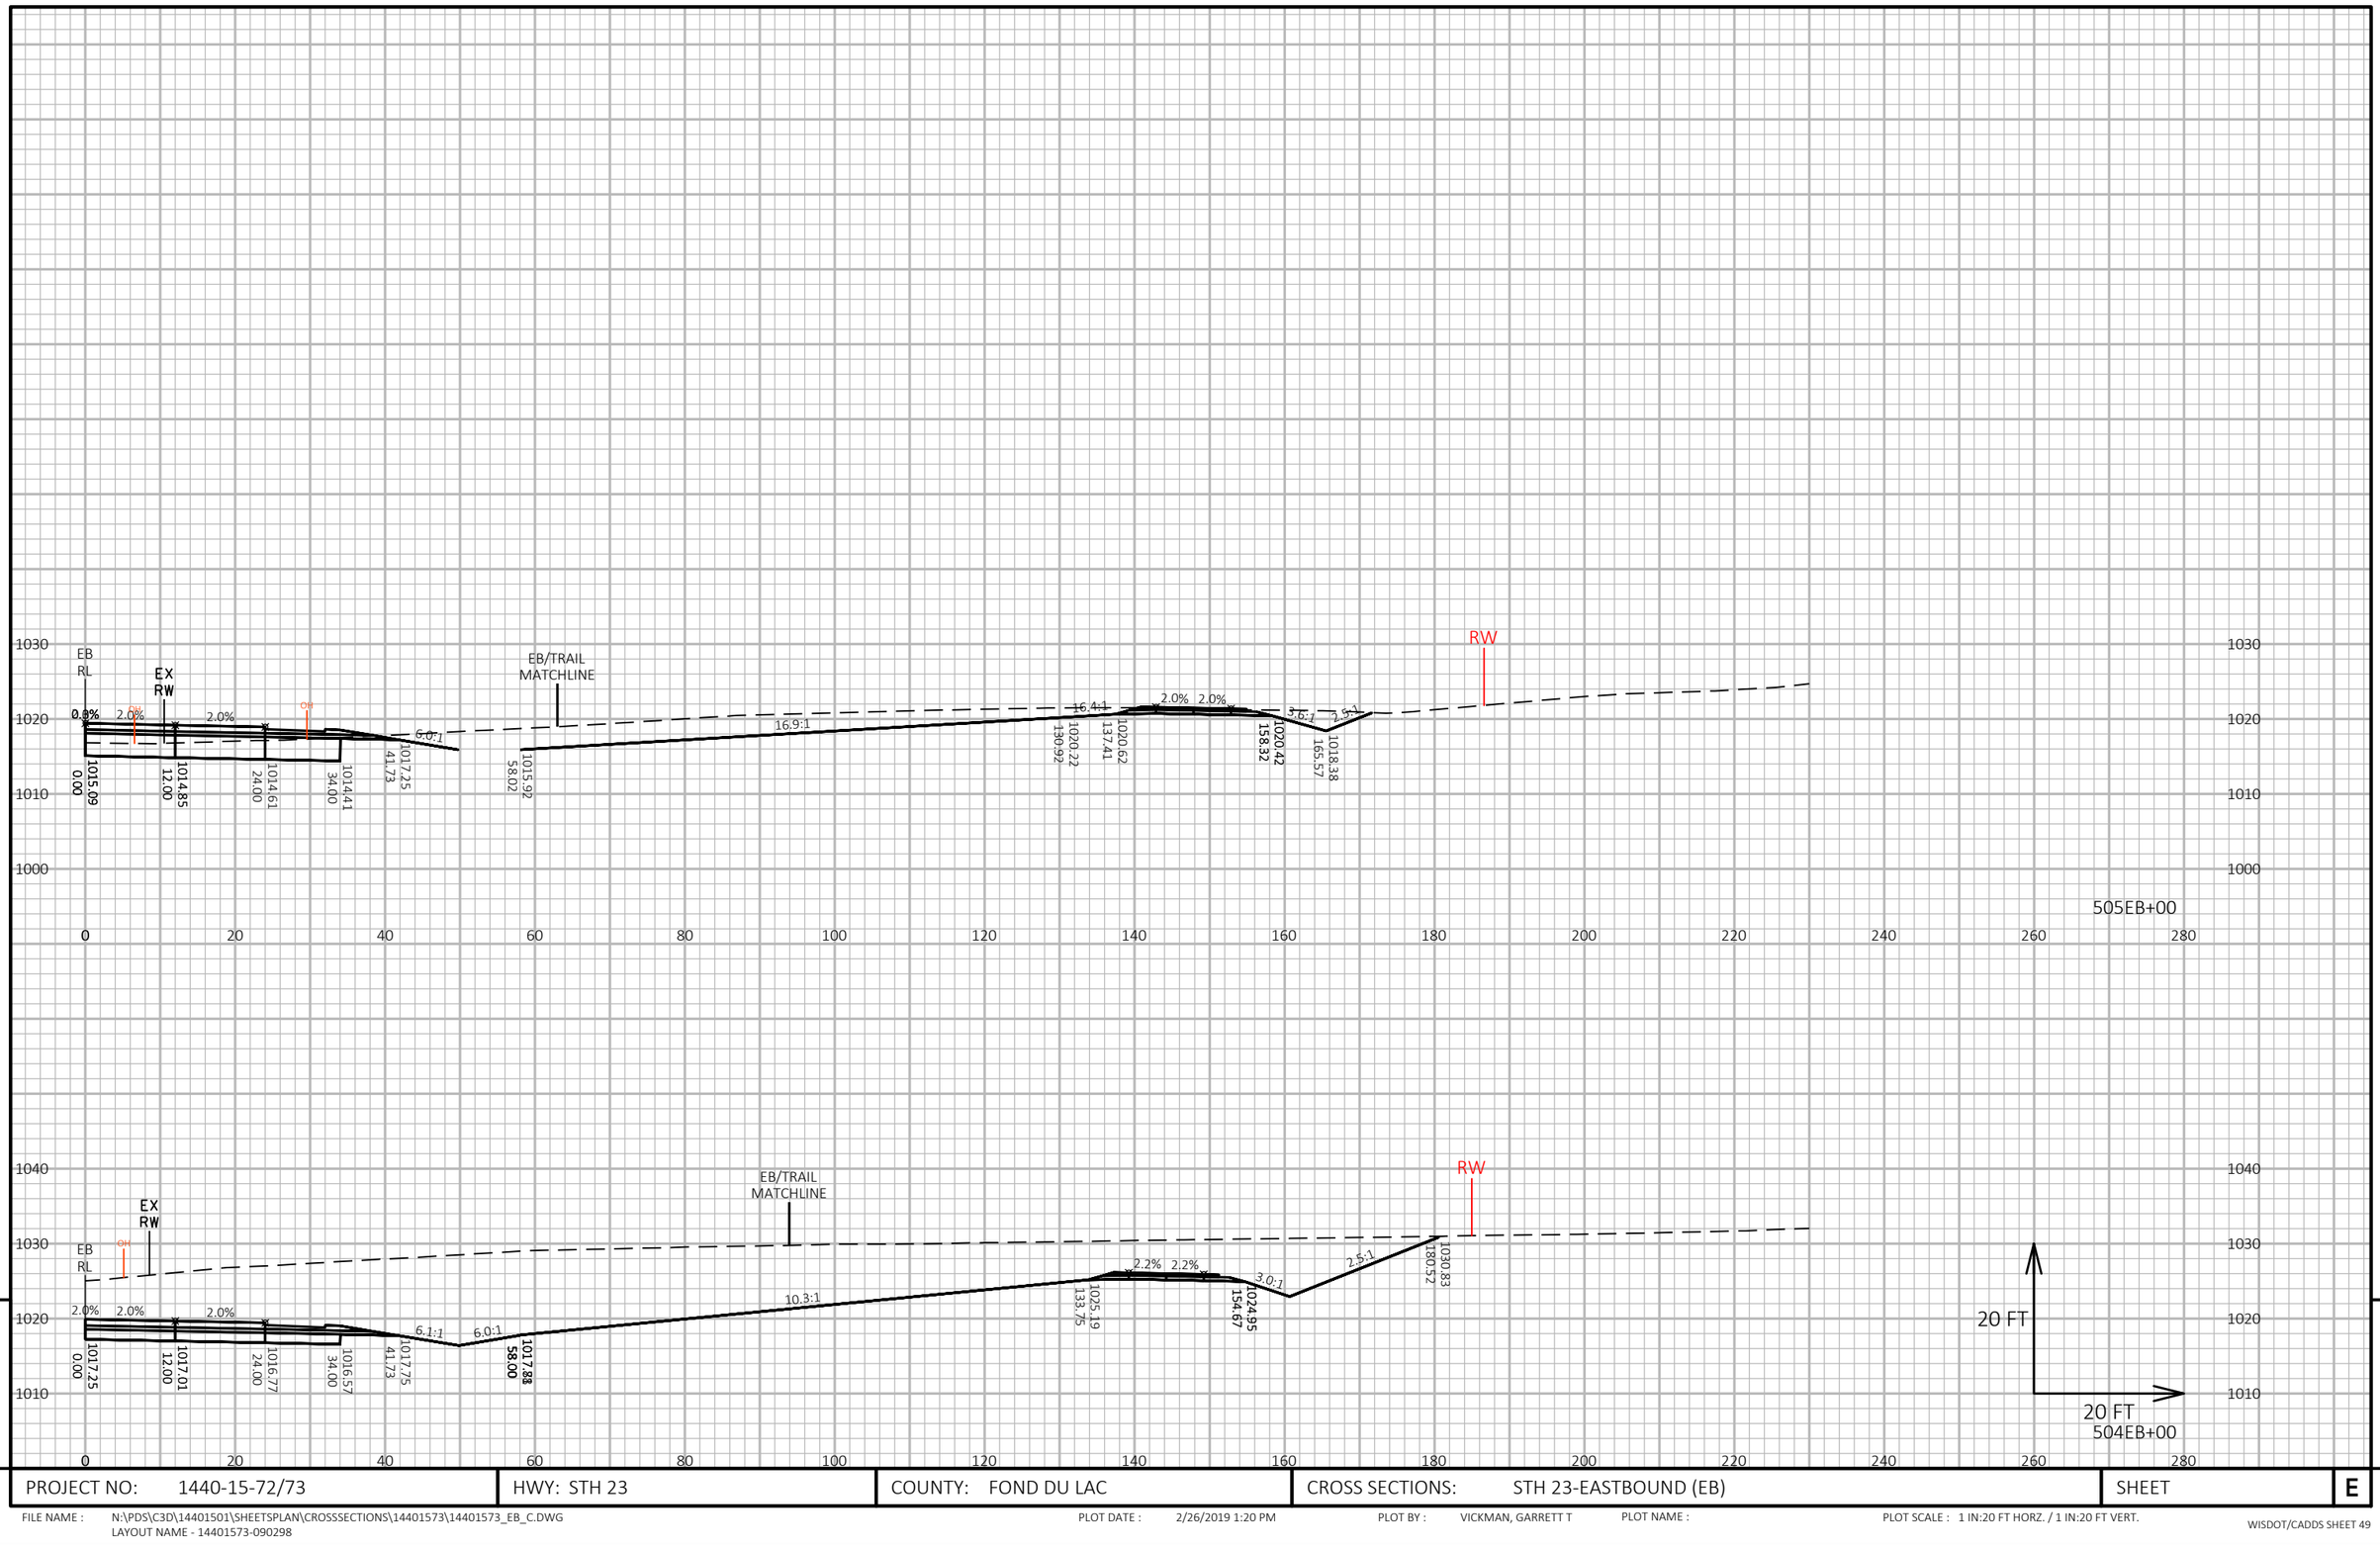

9

9

PROJECT NO: 1440-15-72/73	HWY: STH 23	COUNTY: FOND DU LAC	CROSS SECTIONS: STH 23-EASTBOUND (EB)	SHEET	E


FILE NAME : N:\PDS\C3D\14401501\SHEETSPLAN\CROSSSECTIONS\14401573\14401573_EB_C.DWG
LAYOUT NAME - 14401573-090298

PLOT DATE : 2/26/2019 1:20 PM

PLOT BY : VICKMAN, GARRETT T

PLOT NAME :

PLOT SCALE : 1 IN:20 FT HORZ. / 1 IN:20 FT VERT.

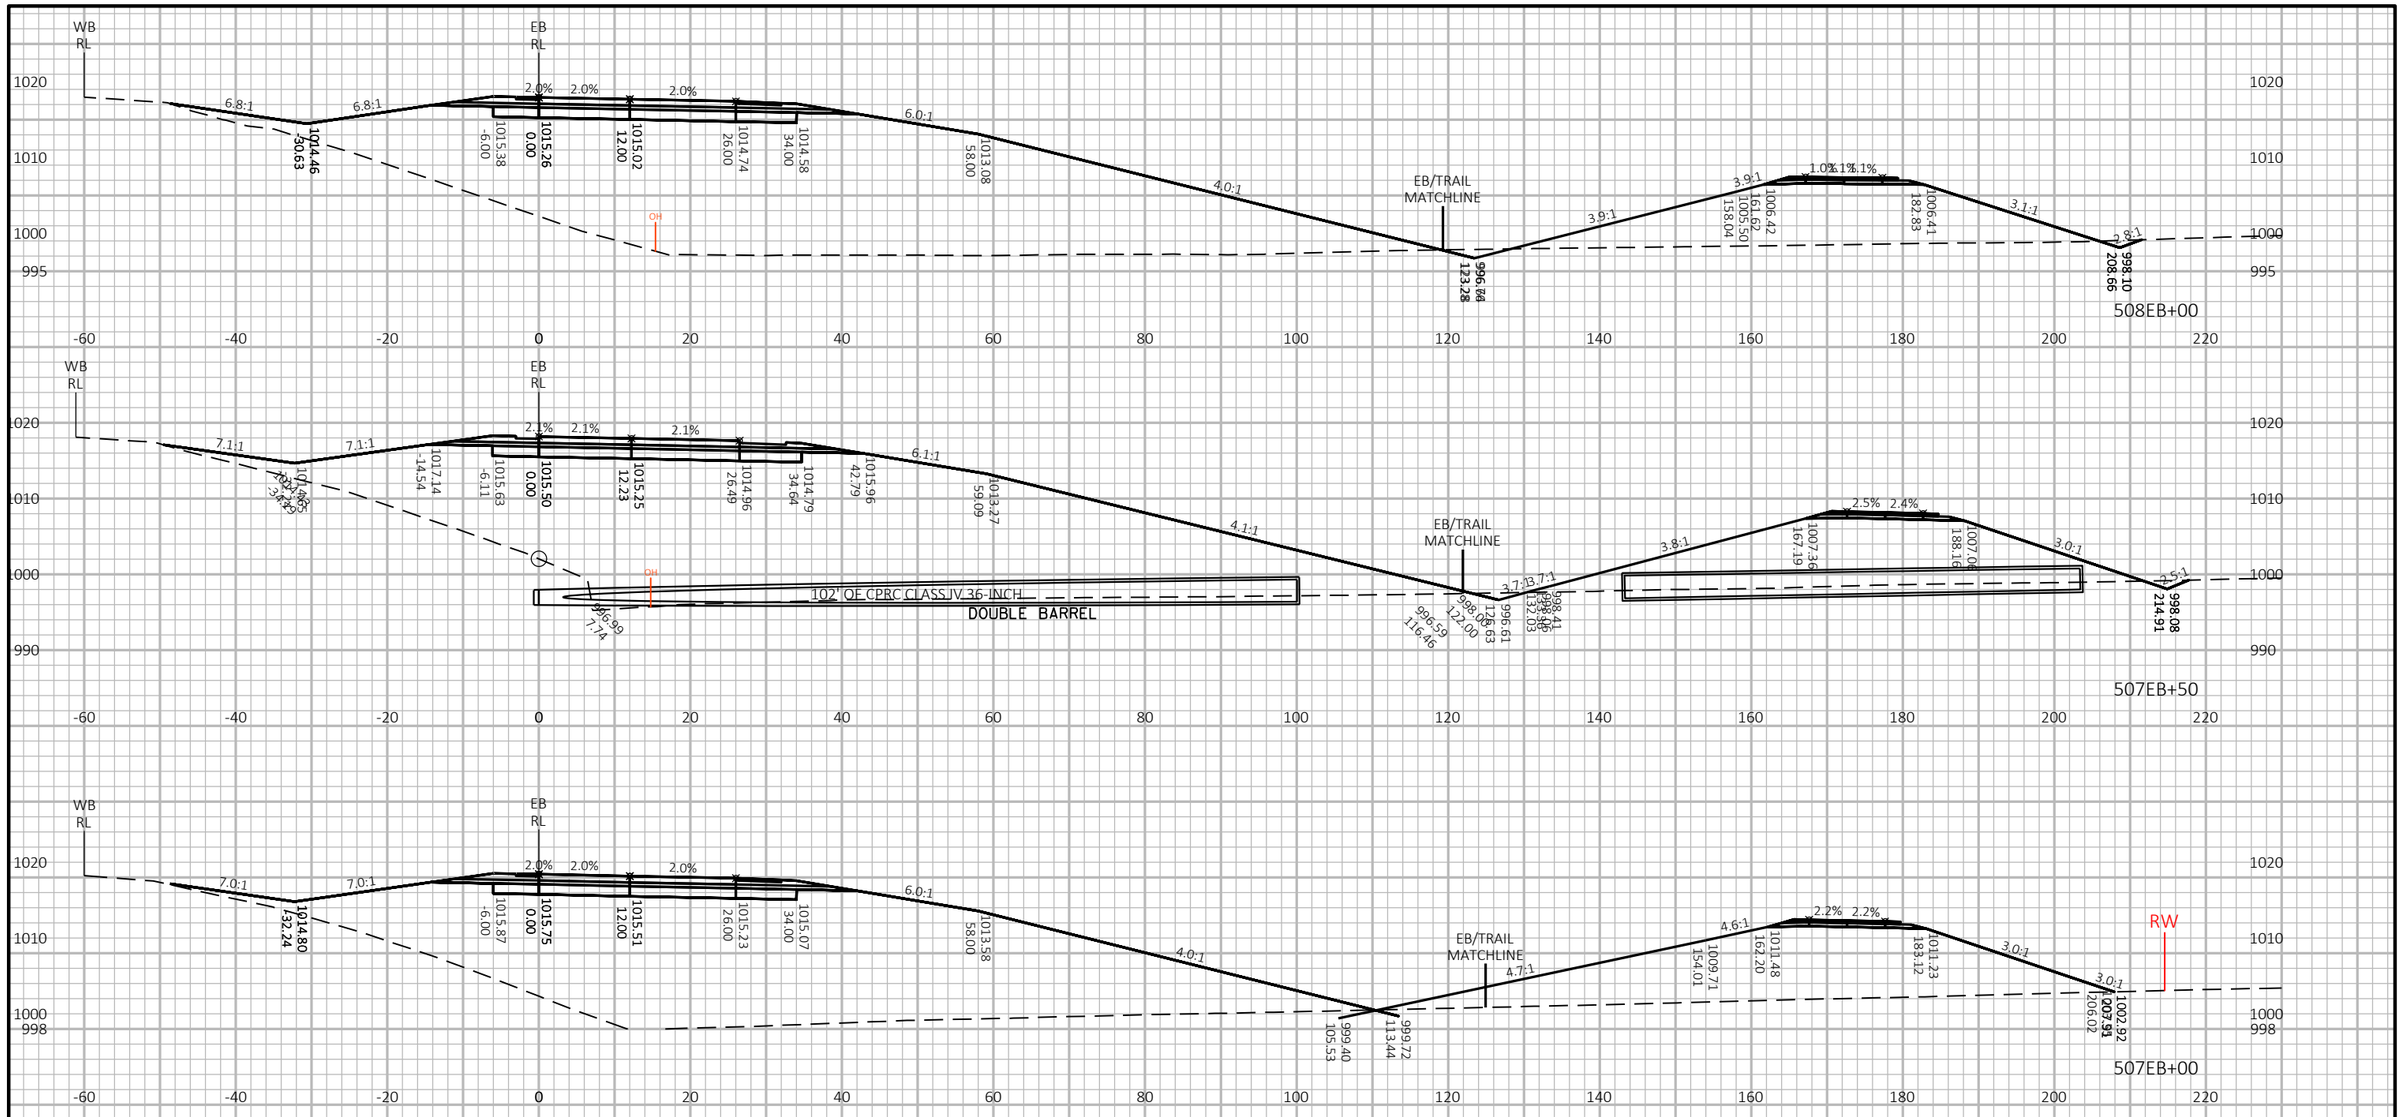


9

PROJECT NO: 1440-15-72/73	HWY: STH 23	COUNTY: FOND DU LAC	CROSS SECTIONS: STH 23-EASTBOUND (EB)	SHEET	E

FILE NAME : N:\PDS\C3D\14401501\SHEETSPLAN\CROSSSECTIONS\14401573\14401573_EB_D.DWG
LAYOUT NAME - 14401573-090299-xs

PLOT DATE : 2/26/2019 1:20 PM PLOT BY : VICKMAN, GARRETT T PLOT NAME : PLOT SCALE : 1 IN:20 FT HORZ. / 1 IN:20 FT VERT.

WISDOT/CADDS SHEET 49

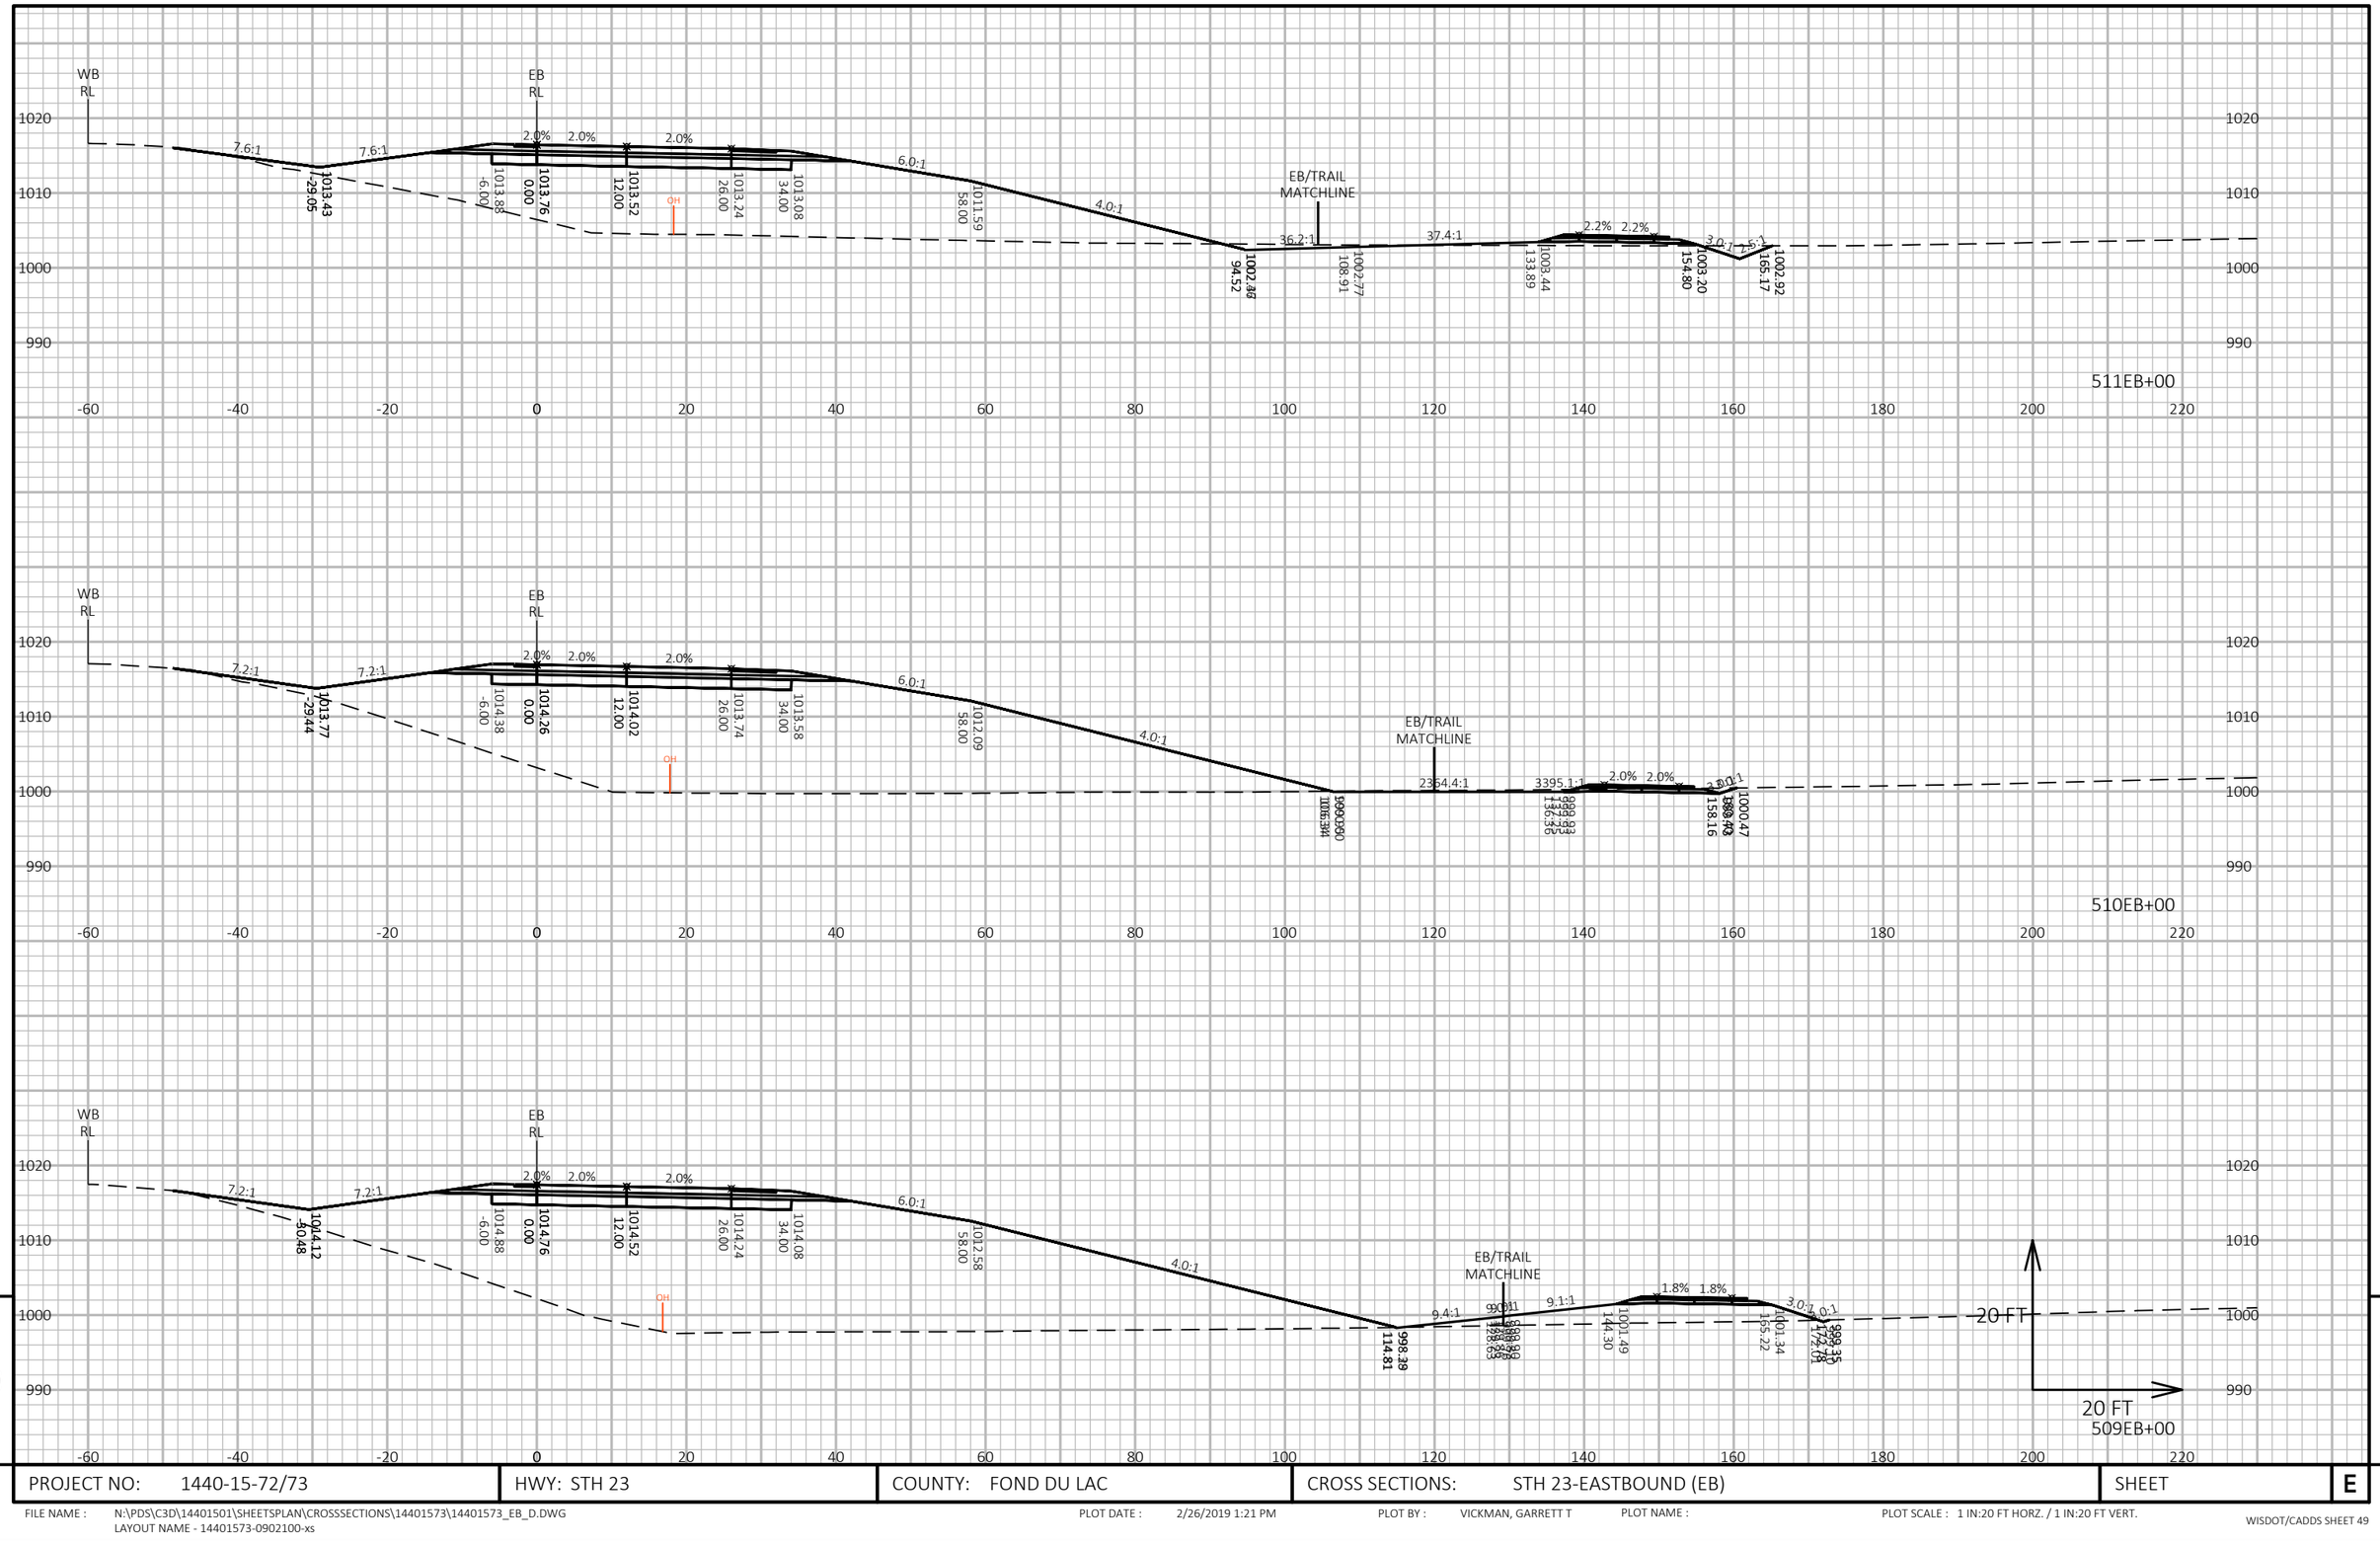


9

9

PROJECT NO: 1440-15-72/73	HWY: STH 23	COUNTY: FOND DU LAC	CROSS SECTIONS: STH 23-EASTBOUND (EB)	SHEET	E

FILE NAME : N:\PDS\C3D\14401501\SHEETSPLAN\CROSSSECTIONS\14401573\14401573_EB_D.DWG
LAYOUT NAME - 14401573-0902100-xs

PLOT DATE : 2/26/2019 1:21 PM PLOT BY : VICKMAN, GARRETT T PLOT NAME : PLOT SCALE : 1 IN:20 FT HORZ. / 1 IN:20 FT VERT.

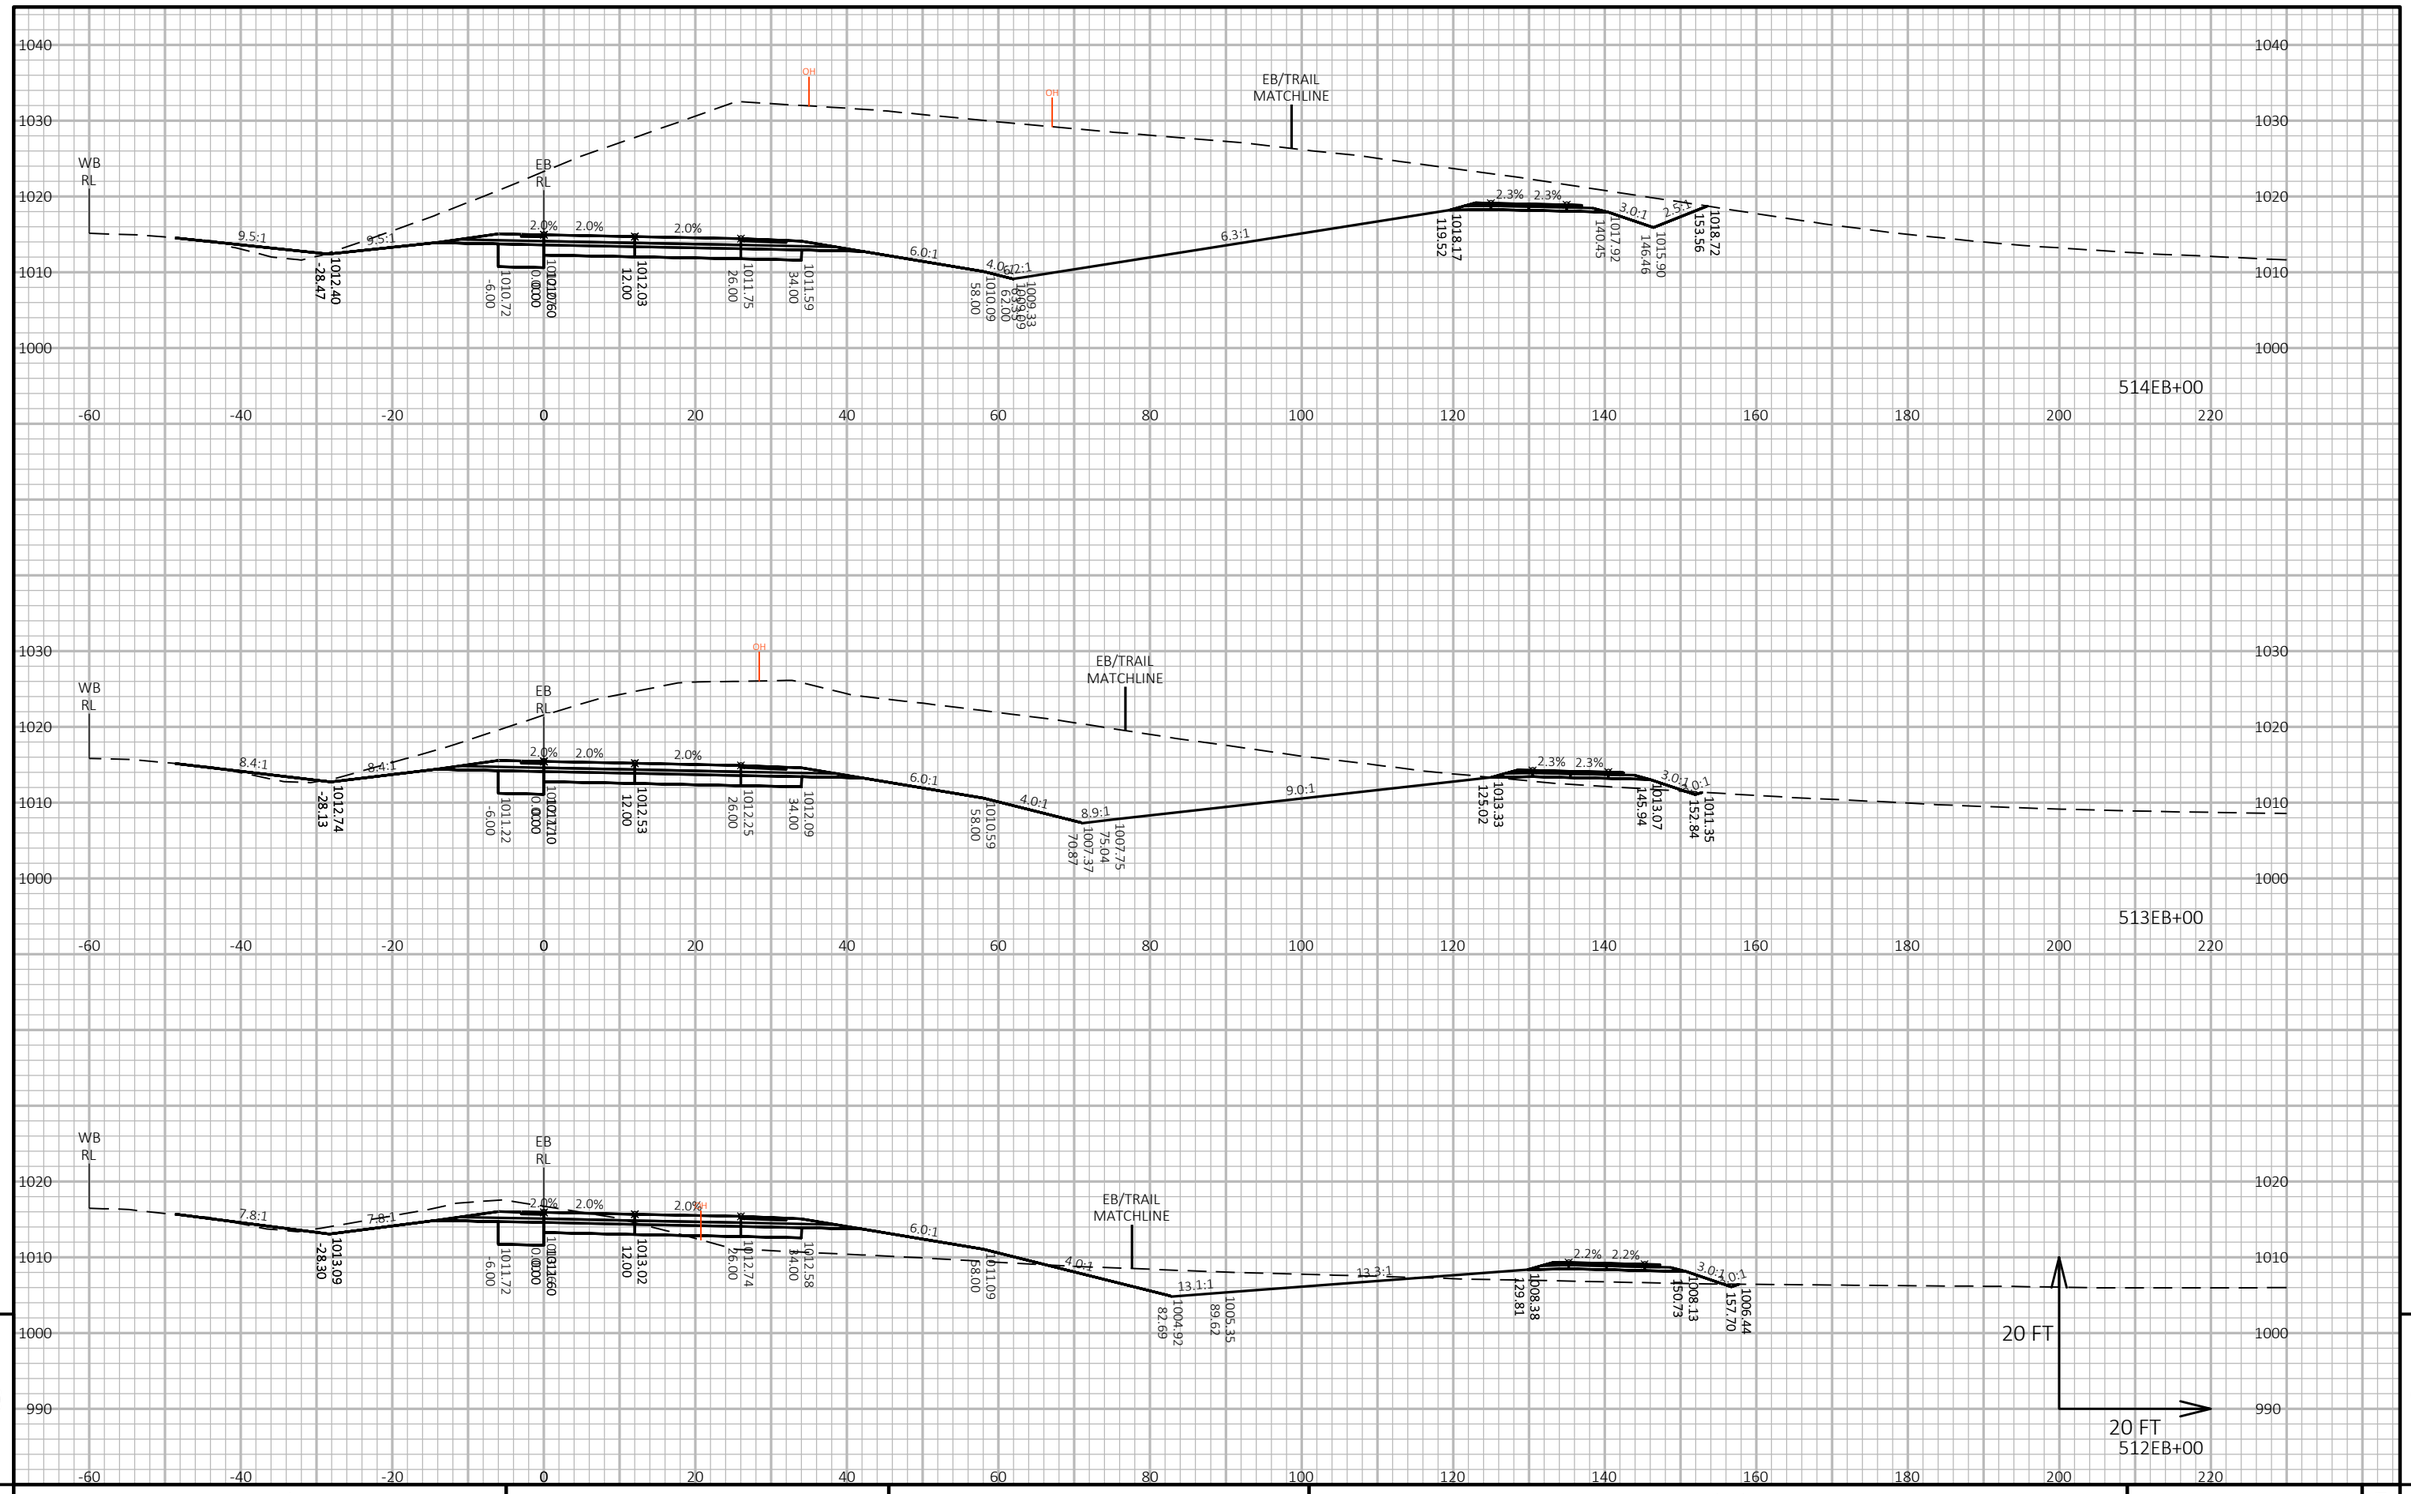


PROJECT NO: 1440-15-72/73	HWY: STH 23	COUNTY: FOND DU LAC	CROSS SECTIONS: STH 23-EASTBOUND (EB)	SHEET	E

FILE NAME : N:\PDS\C3D\14401501\SHEETSPLAN\CROSSSECTIONS\14401573\14401573_EB_D.DWG
LAYOUT NAME - 14401573-0902101-xs

PLOT DATE : 2/26/2019 1:21 PM PLOT BY : VICKMAN, GARRETT T PLOT NAME : PLOT SCALE : 1 IN:20 FT HORZ. / 1 IN:20 FT VERT.

WISDOT/CADDS SHEET 49

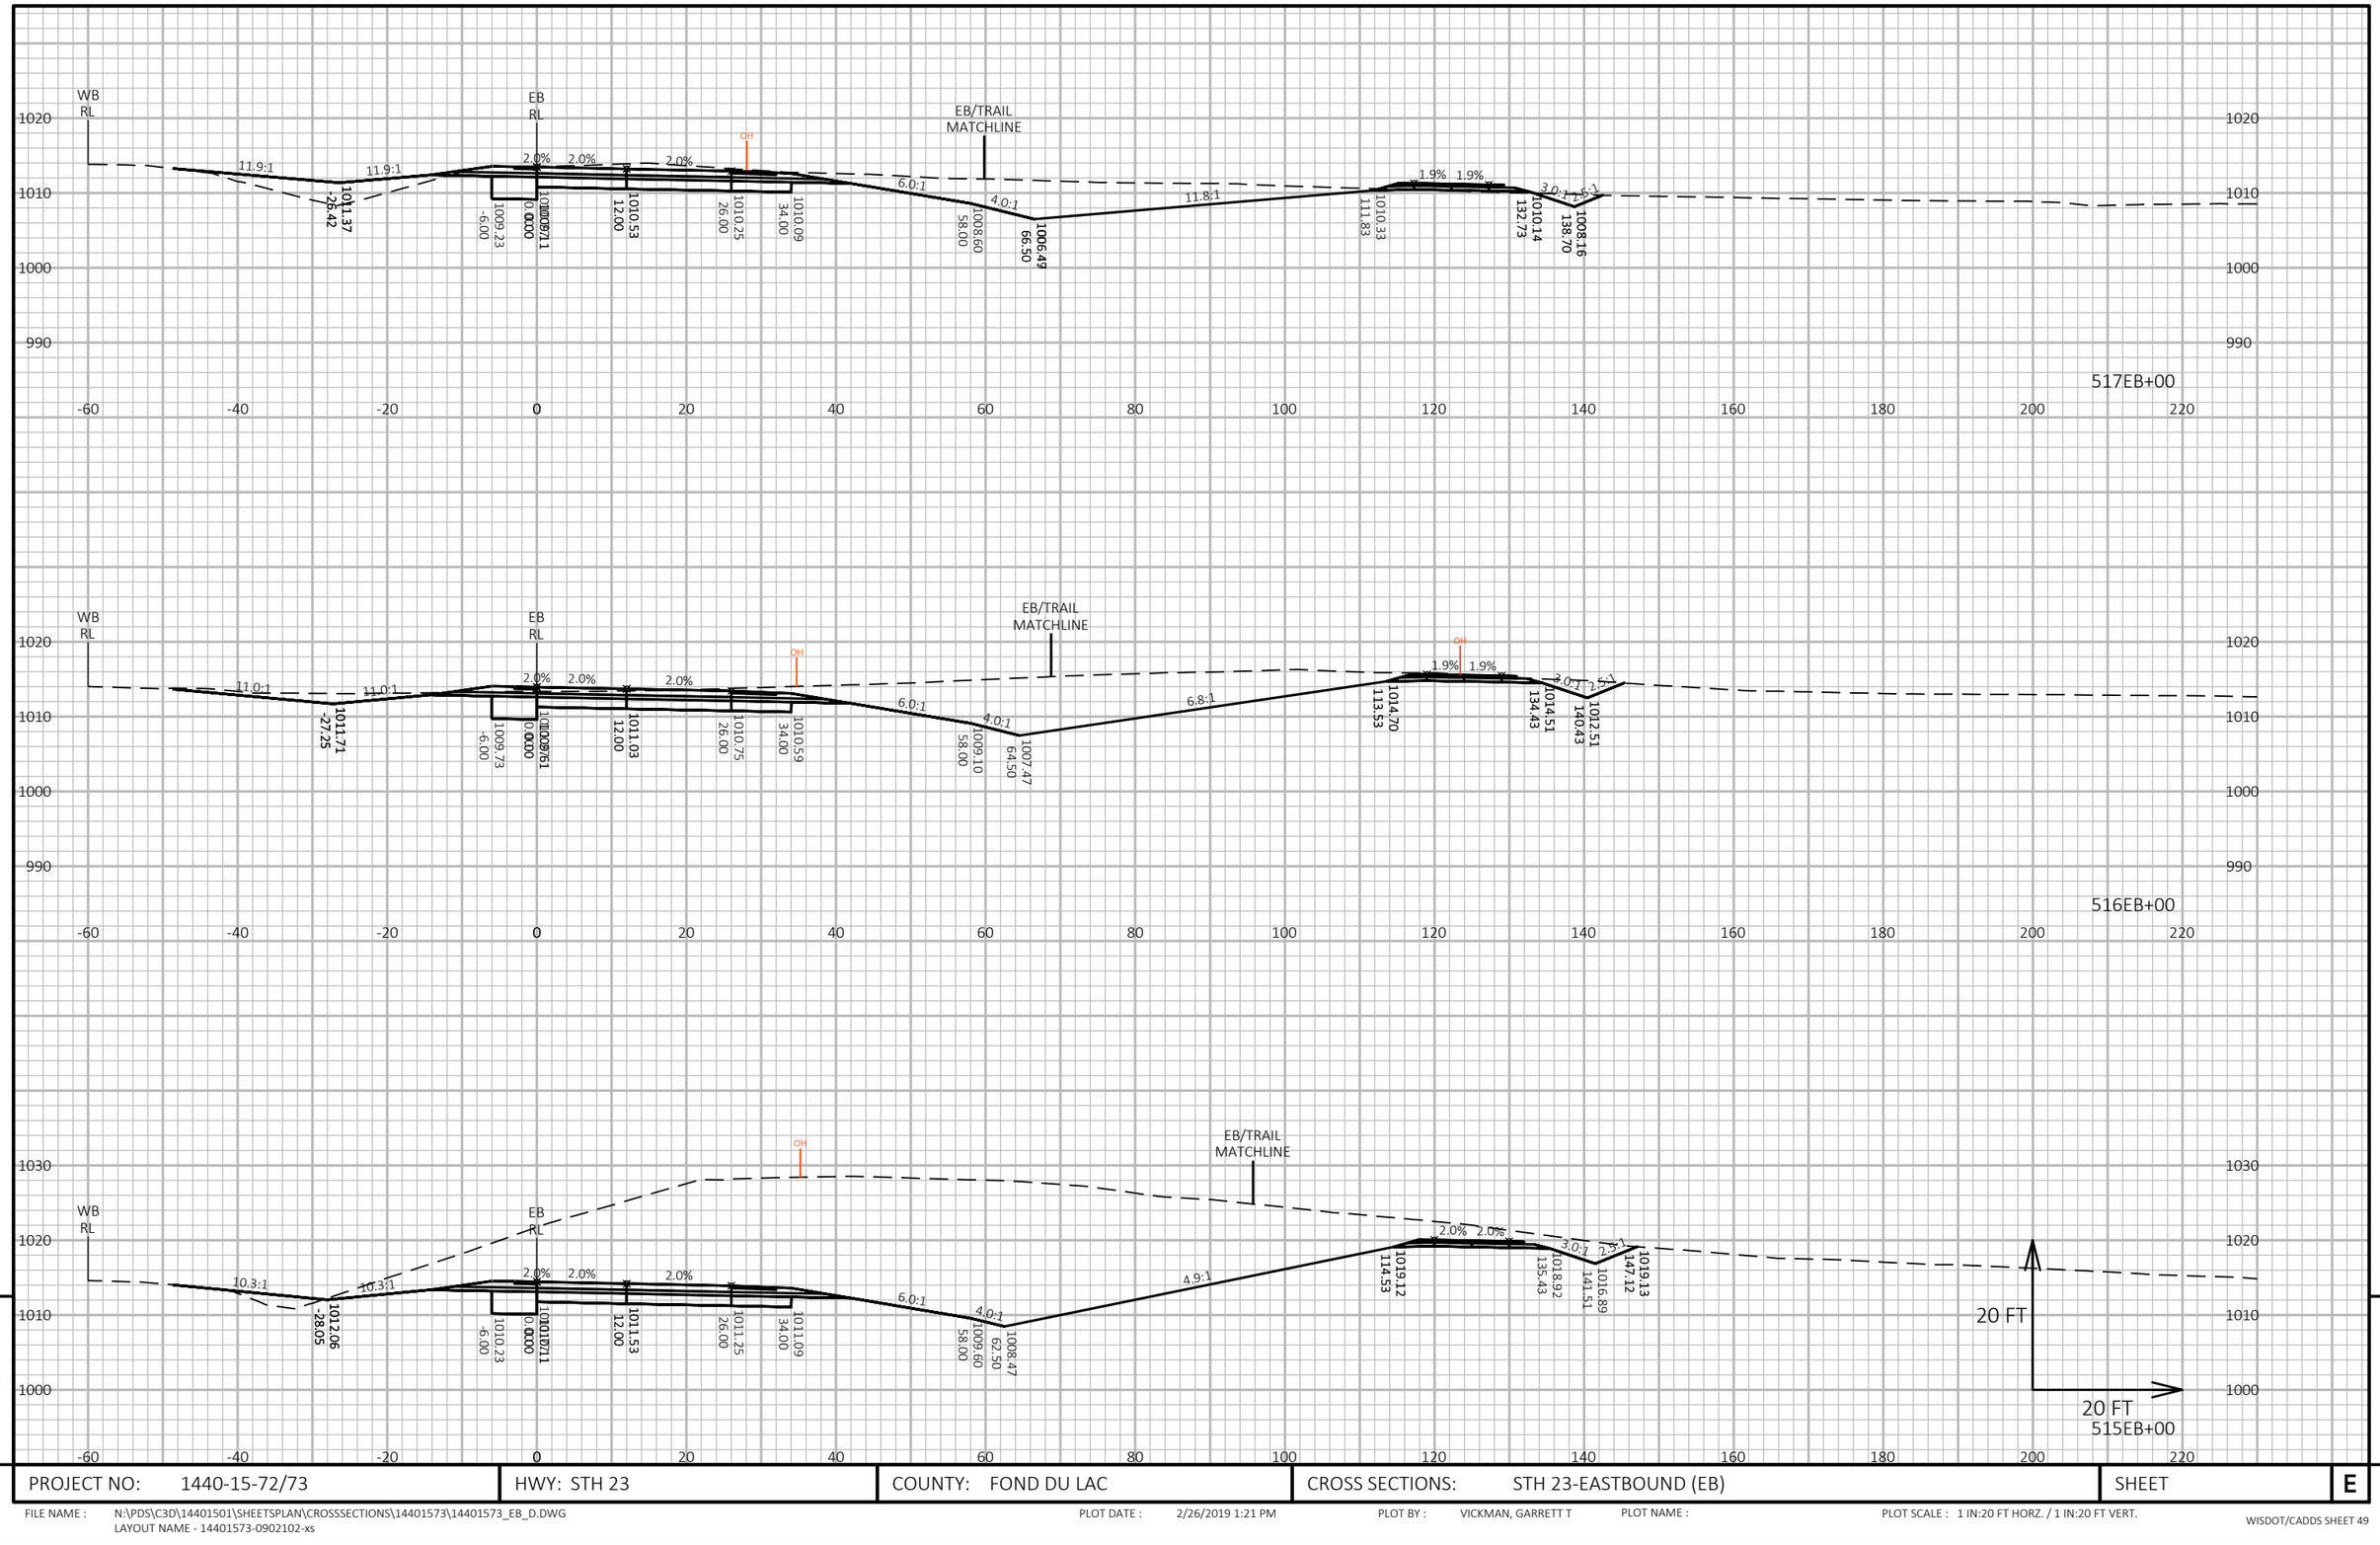

9

9

PROJECT NO: 1440-15-72/73	HWY: STH 23	COUNTY: FOND DU LAC	CROSS SECTIONS: STH 23-EASTBOUND (EB)	SHEET	E


FILE NAME : N:\PDS\C3D\14401501\SHEETSPLAN\CROSSSECTIONS\14401573\14401573_EB_D.DWG
LAYOUT NAME - 14401573-0902102-xs

PLOT DATE : 2/26/2019 1:21 PM

PLOT BY : VICKMAN, GARRETT T

PLOT NAME :

PLOT SCALE : 1 IN:20 FT HORZ. / 1 IN:20 FT VERT.

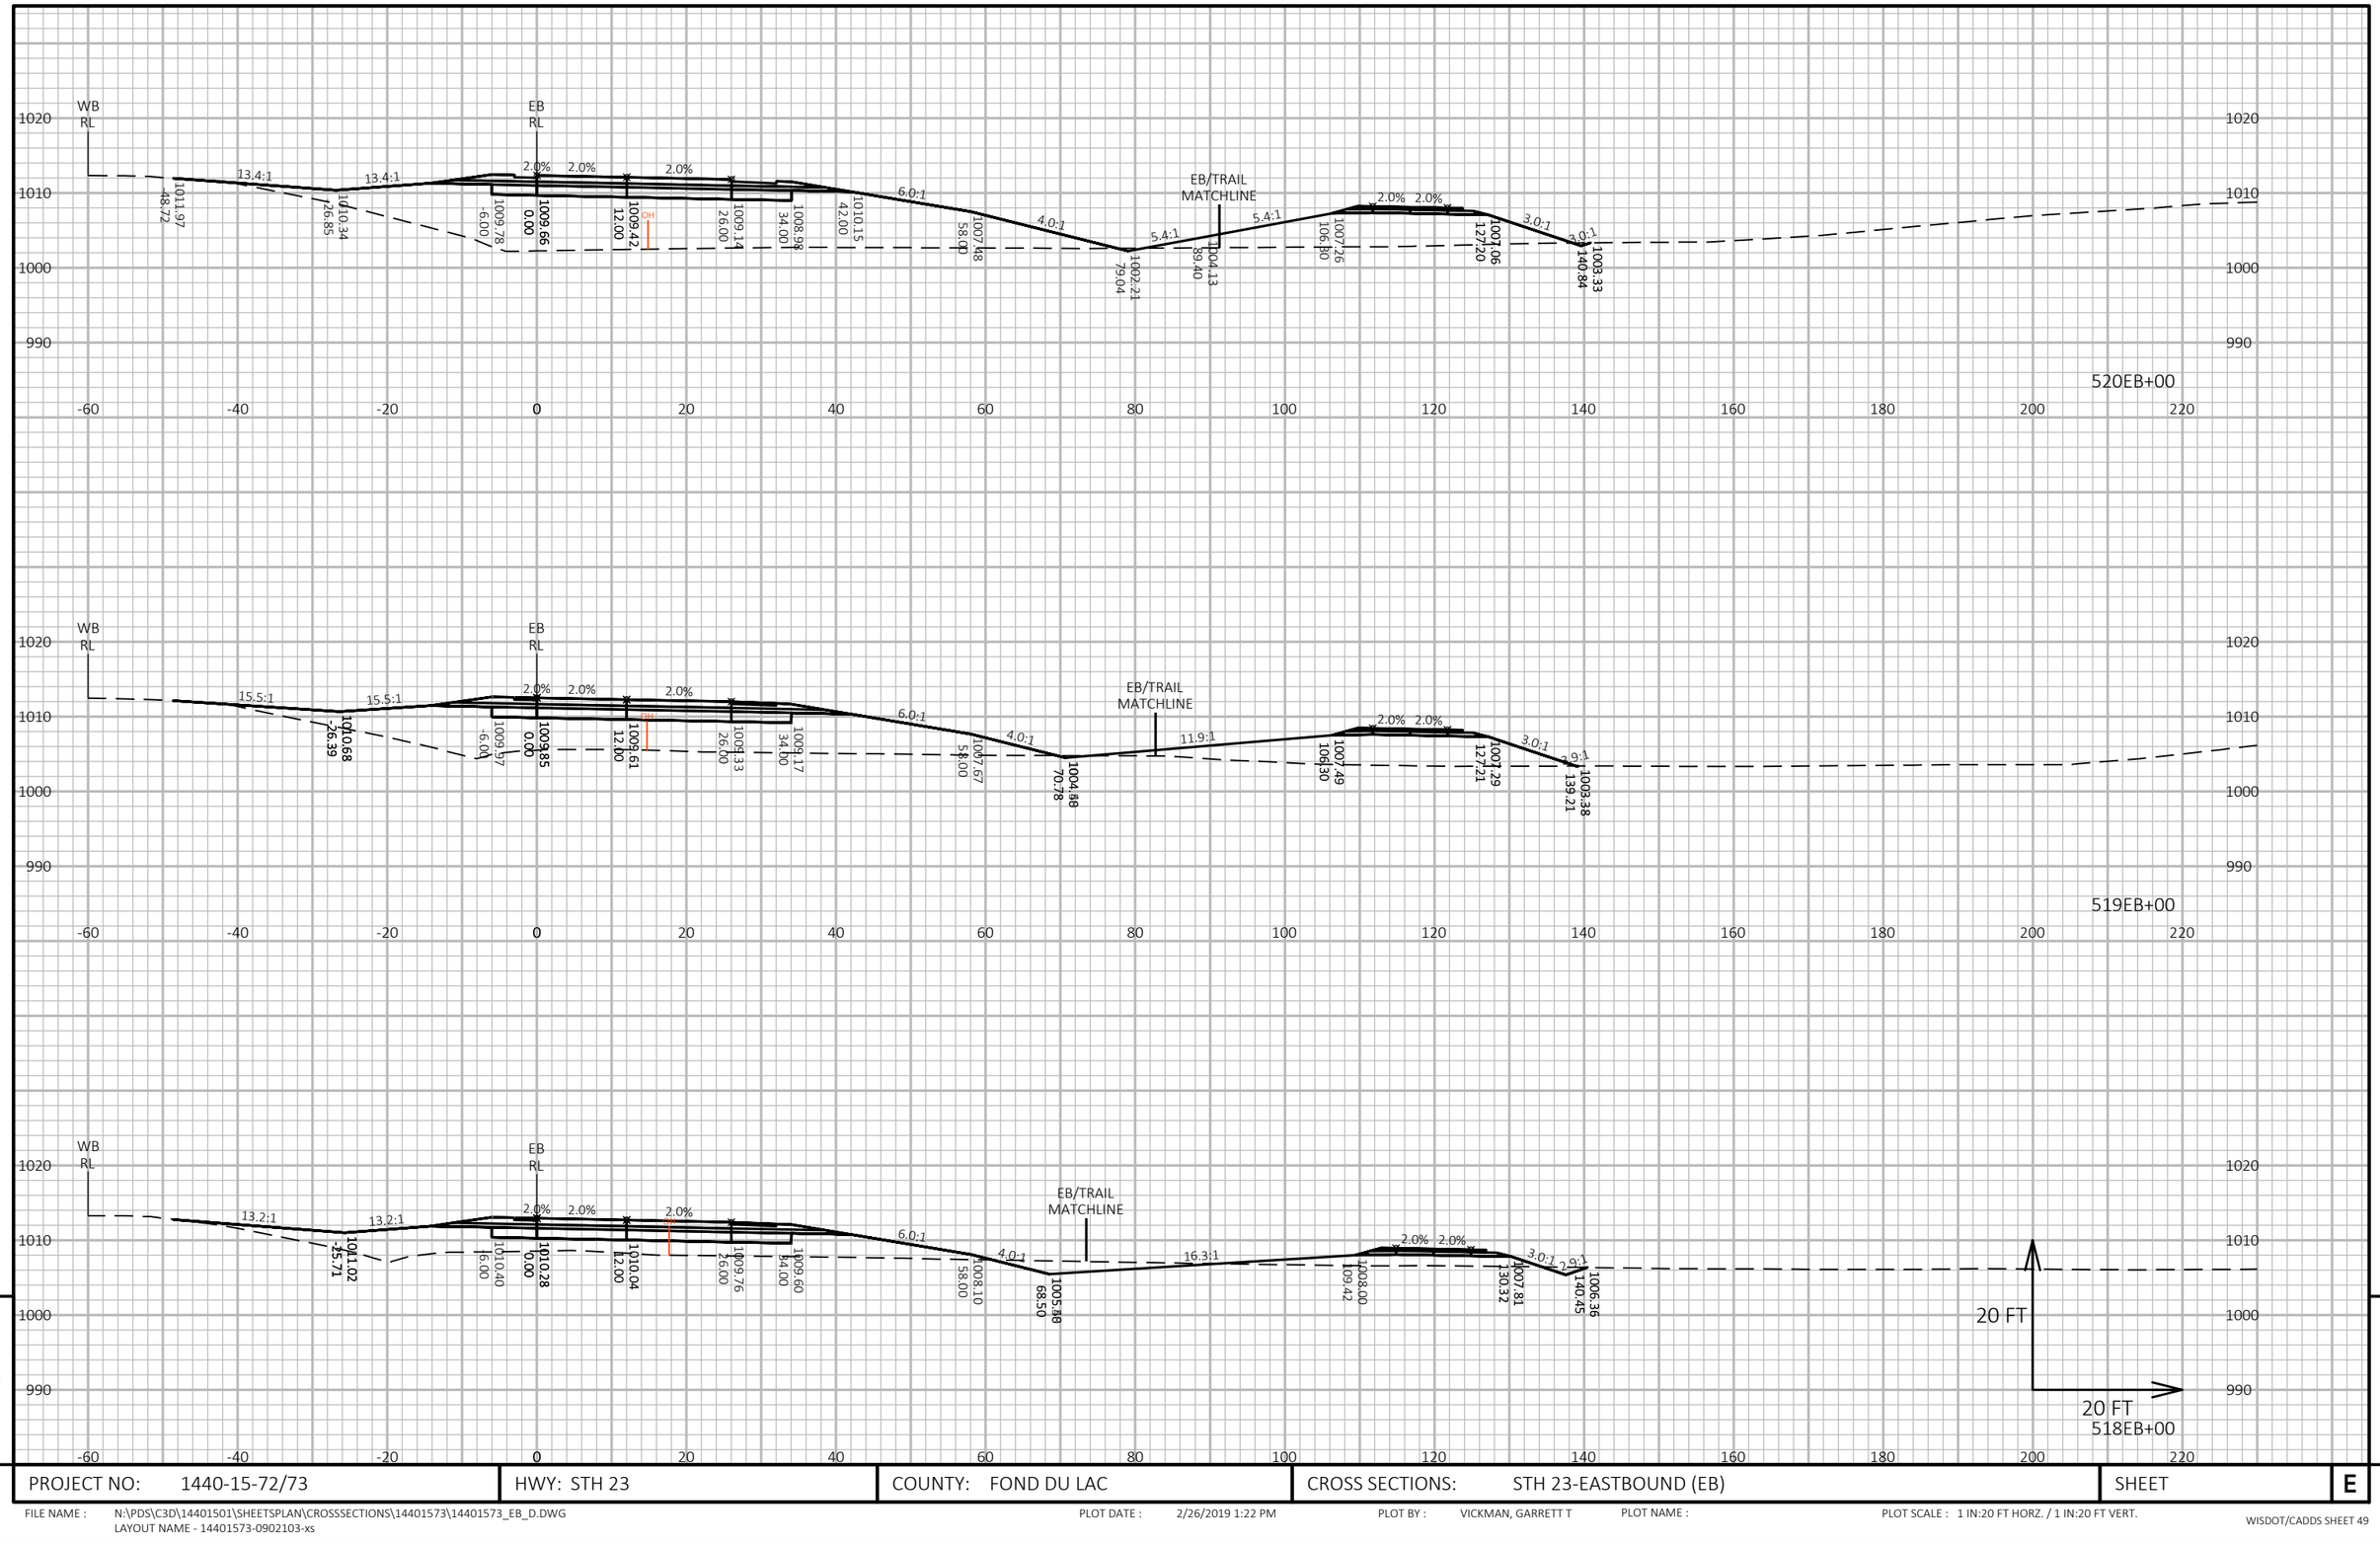


PROJECT NO: 1440-15-72/73	HWY: STH 23	COUNTY: FOND DU LAC	CROSS SECTIONS: STH 23-EASTBOUND (EB)	SHEET E

FILE NAME : N:\PDS\C3D\14401501\SHEETSPLAN\CROSSSECTIONS\14401573\14401573_EB_D.DWG
LAYOUT NAME - 14401573-0902103-xs

PLOT DATE : 2/26/2019 1:22 PM PLOT BY : VICKMAN, GARRETT T PLOT NAME : PLOT SCALE : 1 IN:20 FT HORZ. / 1 IN:20 FT VERT.

WISDOT/CADDS SHEET 49

9

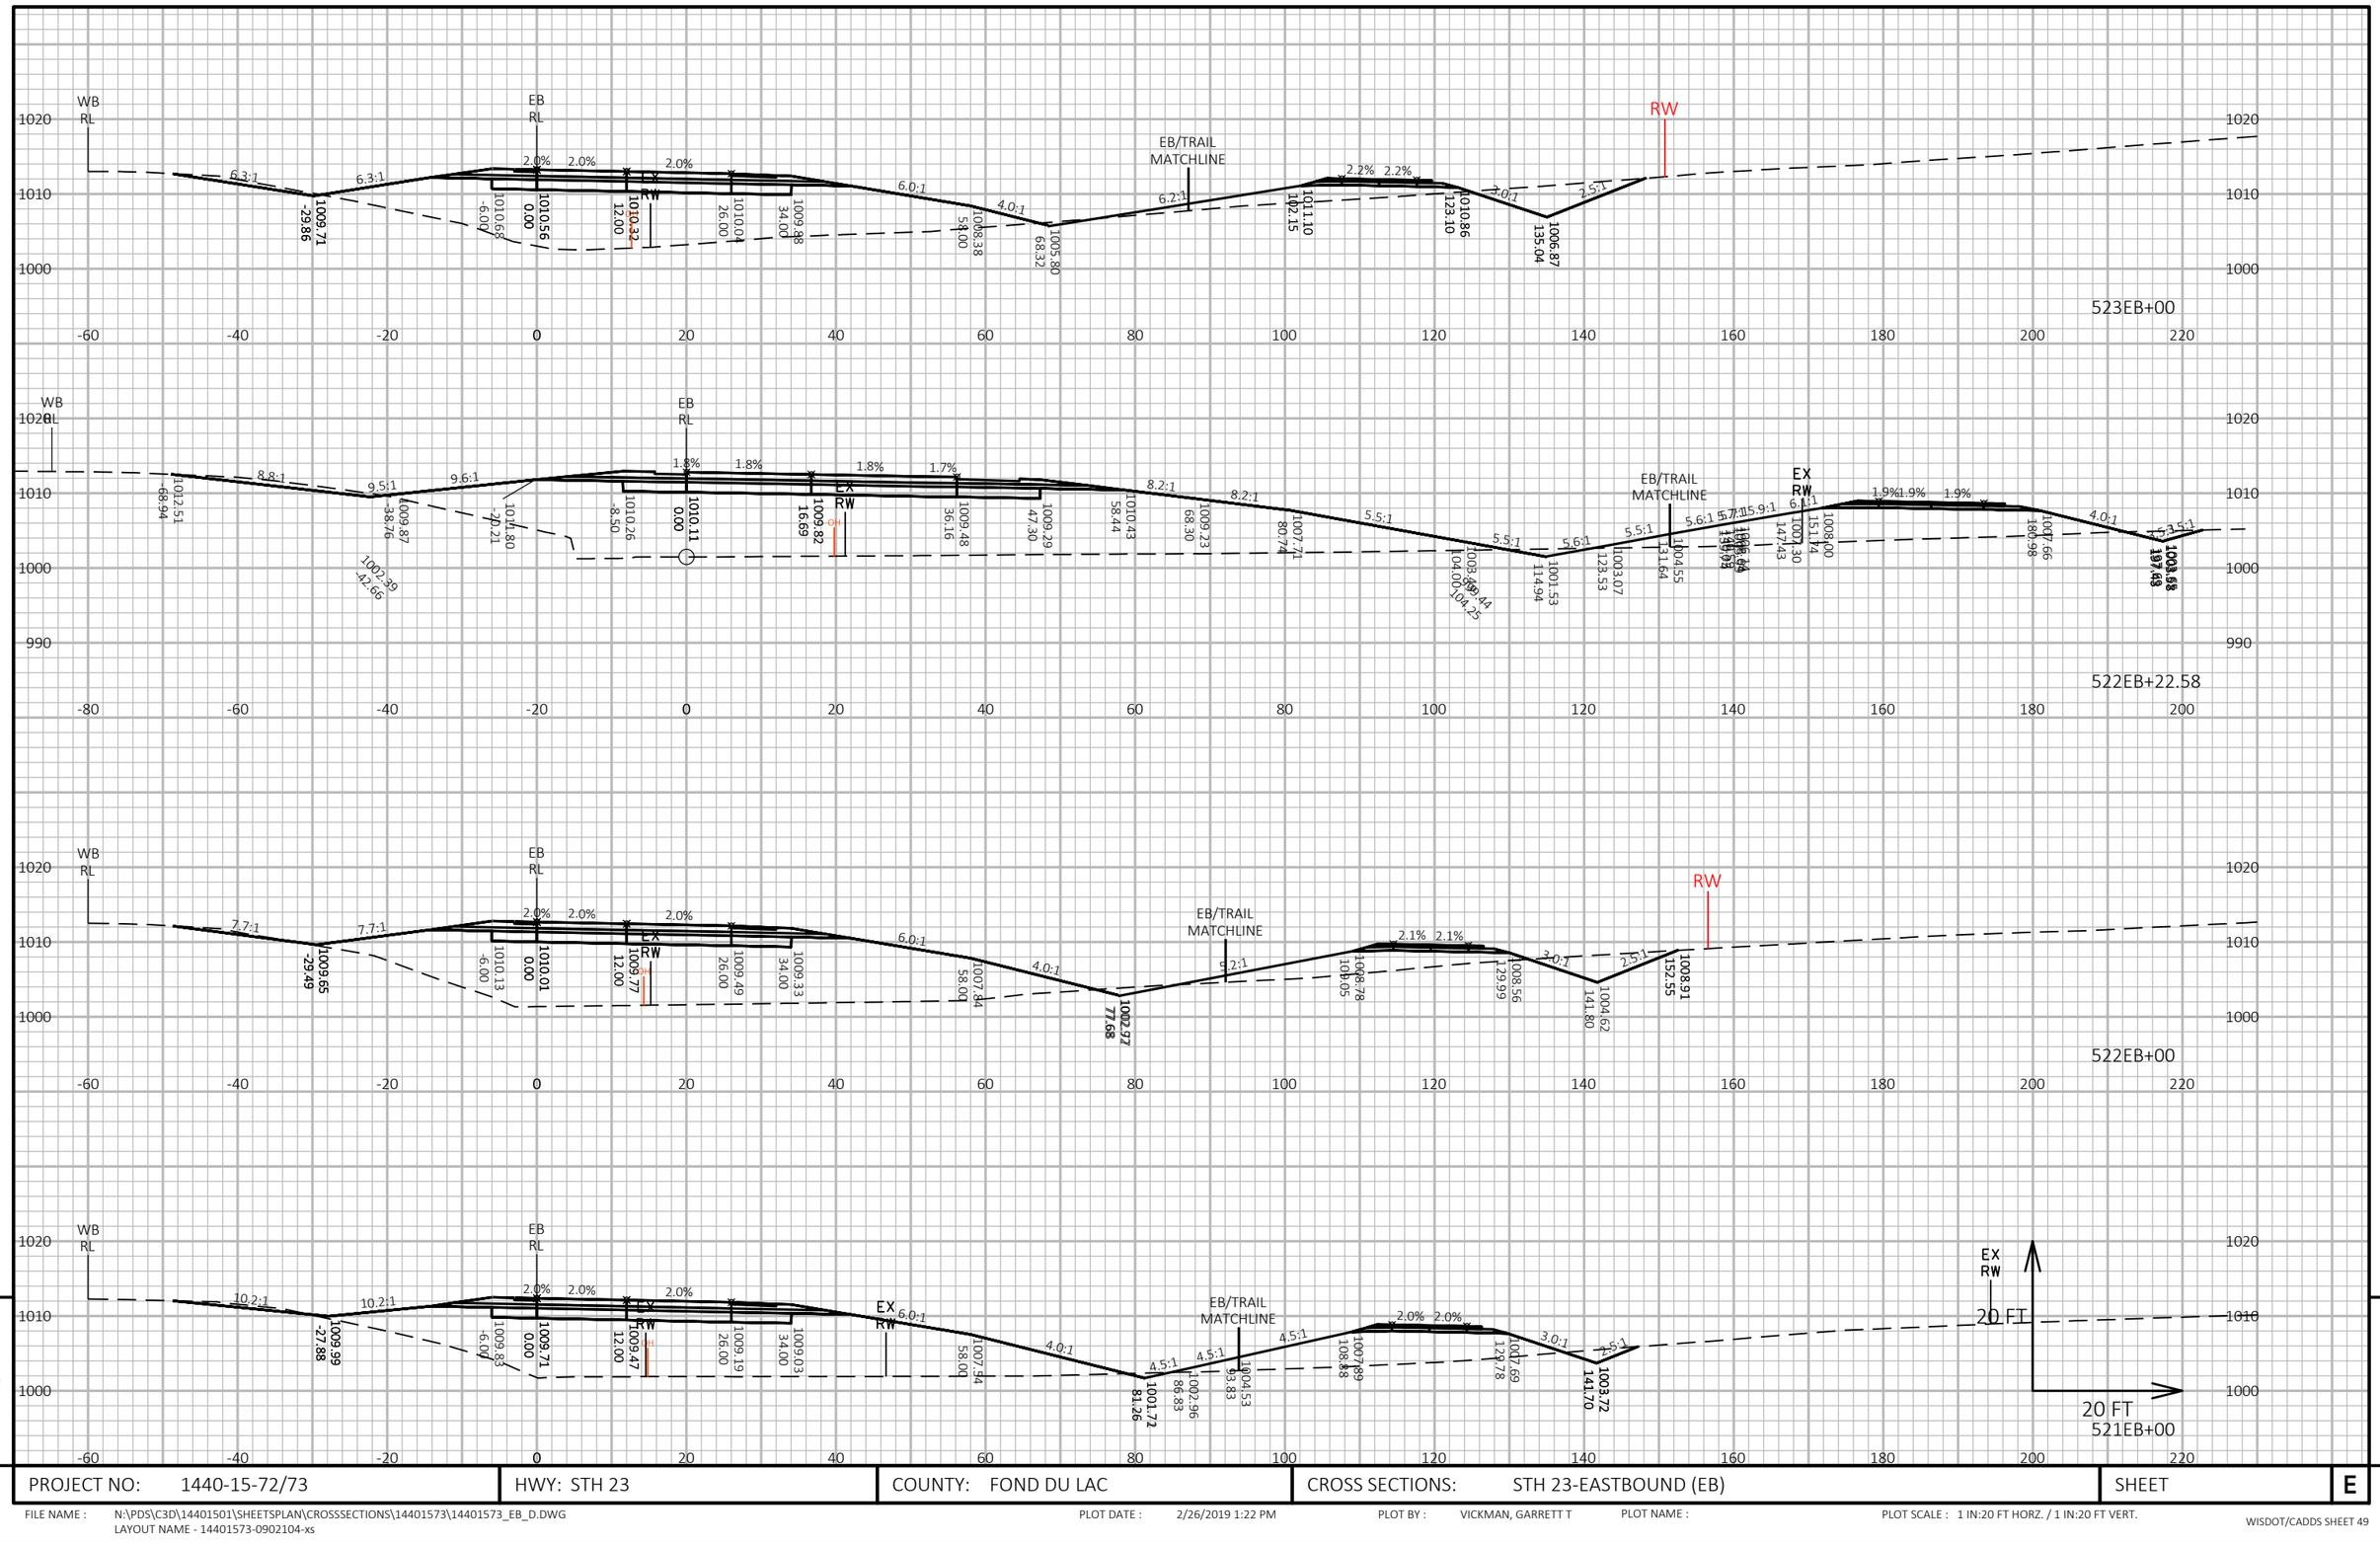


PROJECT NO: 1440-15-72/73	HWY: STH 23	COUNTY: FOND DU LAC	CROSS SECTIONS: STH 23-EASTBOUND (EB)	SHEET	E

FILE NAME : N:\PDS\C3D\14401501\SHEETSPLAN\CROSSSECTIONS\14401573\14401573_EB_D.DWG
LAYOUT NAME - 14401573-0902104-xs

PLOT DATE : 2/26/2019 1:22 PM PLOT BY : VICKMAN, GARRETT T PLOT NAME : PLOT SCALE : 1 IN:20 FT HORZ. / 1 IN:20 FT VERT.

WISDOT/CADDS SHEET 49

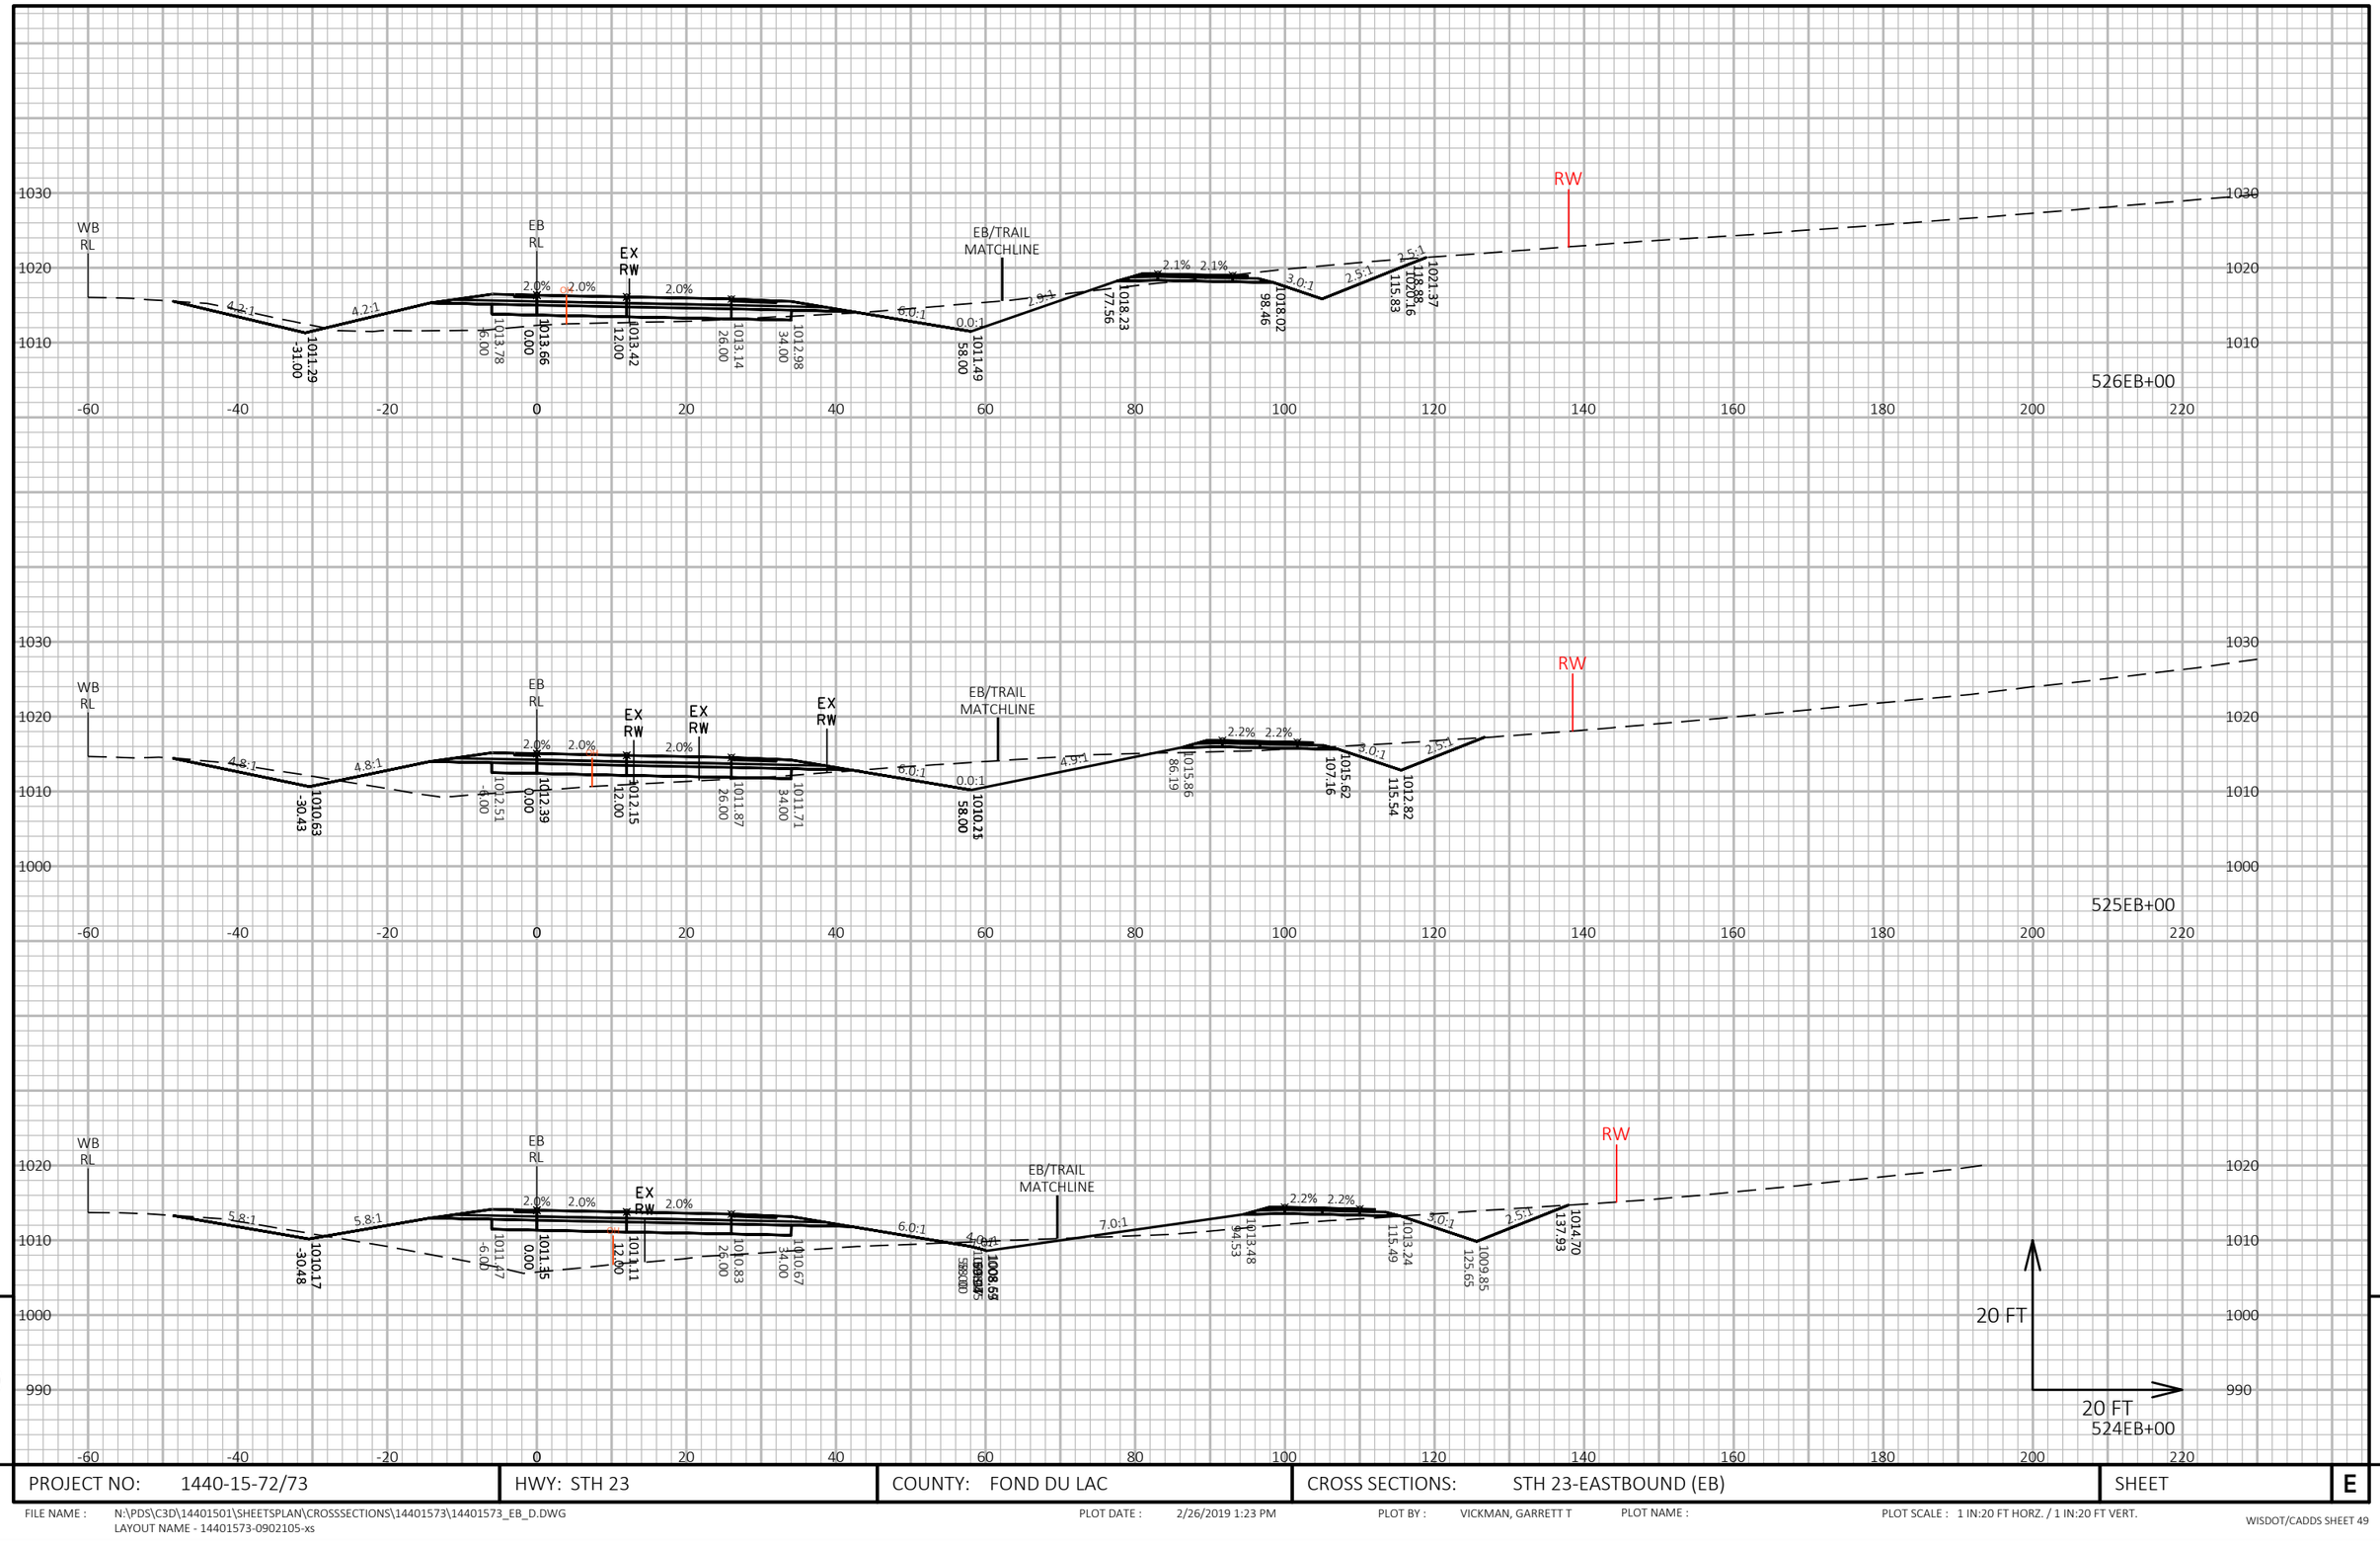


9


9


PROJECT NO: 1440-15-72/73	HWY: STH 23	COUNTY: FOND DU LAC	CROSS SECTIONS: STH 23-EASTBOUND (EB)	SHEET	E

FILE NAME : N:\PDS\C3D\14401501\SHEETSPLAN\CROSSSECTIONS\14401573\14401573_EB_D.DWG
LAYOUT NAME - 14401573-0902105-xs

PLOT DATE : 2/26/2019 1:23 PM PLOT BY : VICKMAN, GARRETT T PLOT NAME : PLOT SCALE : 1 IN:20 FT HORZ. / 1 IN:20 FT VERT.

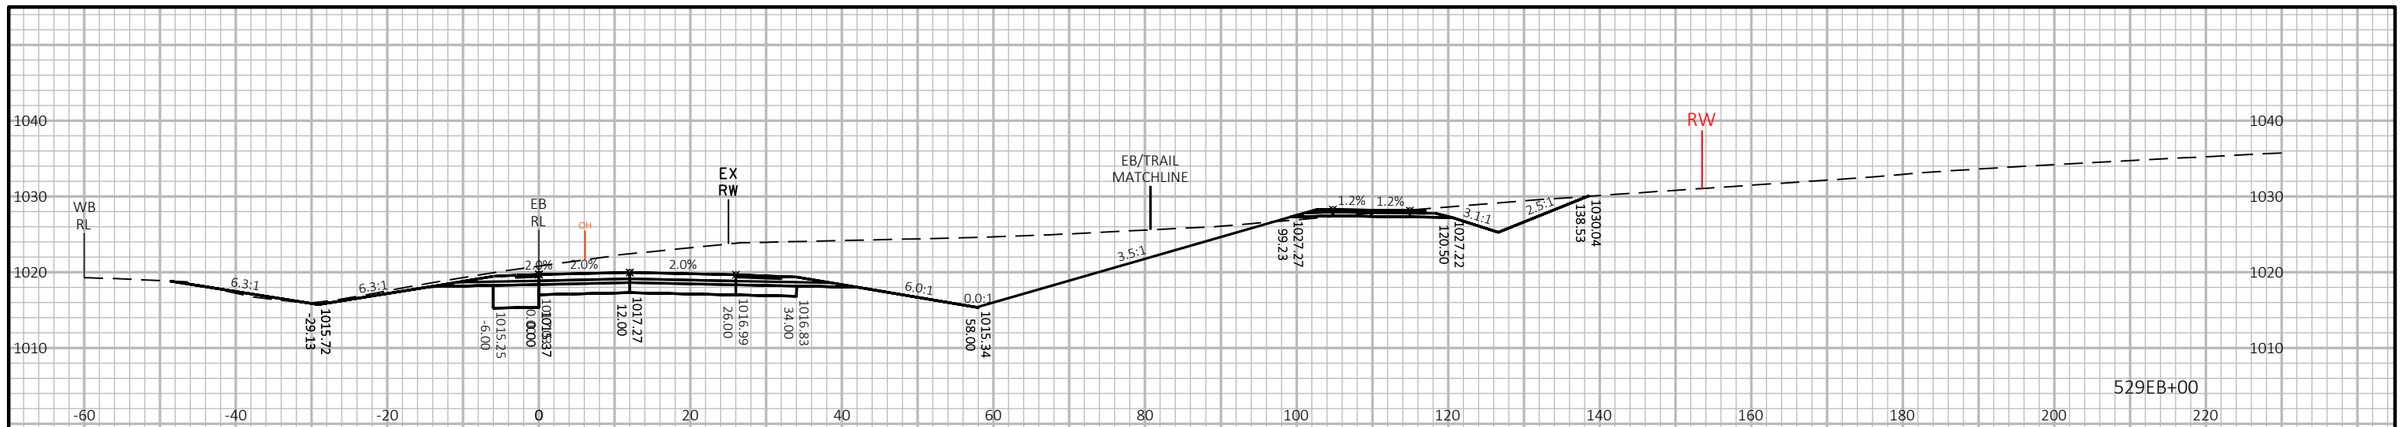

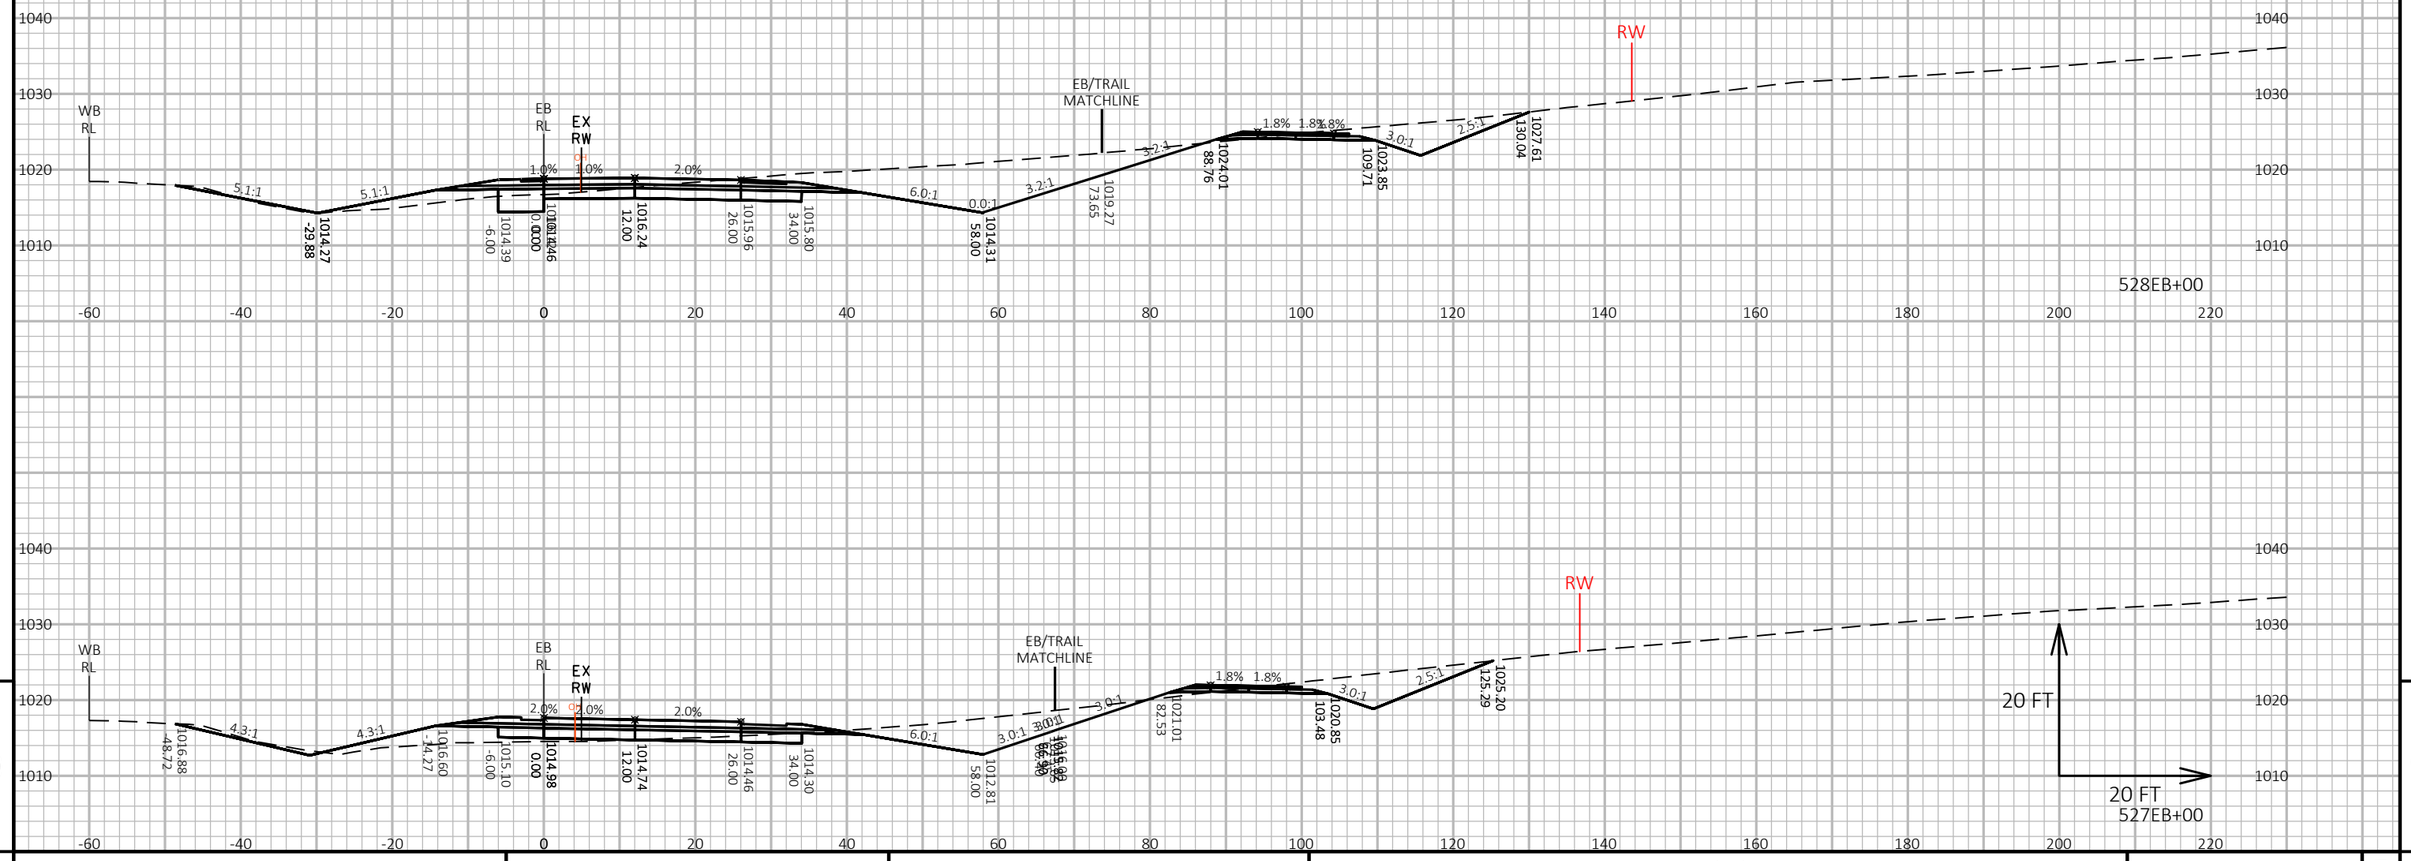

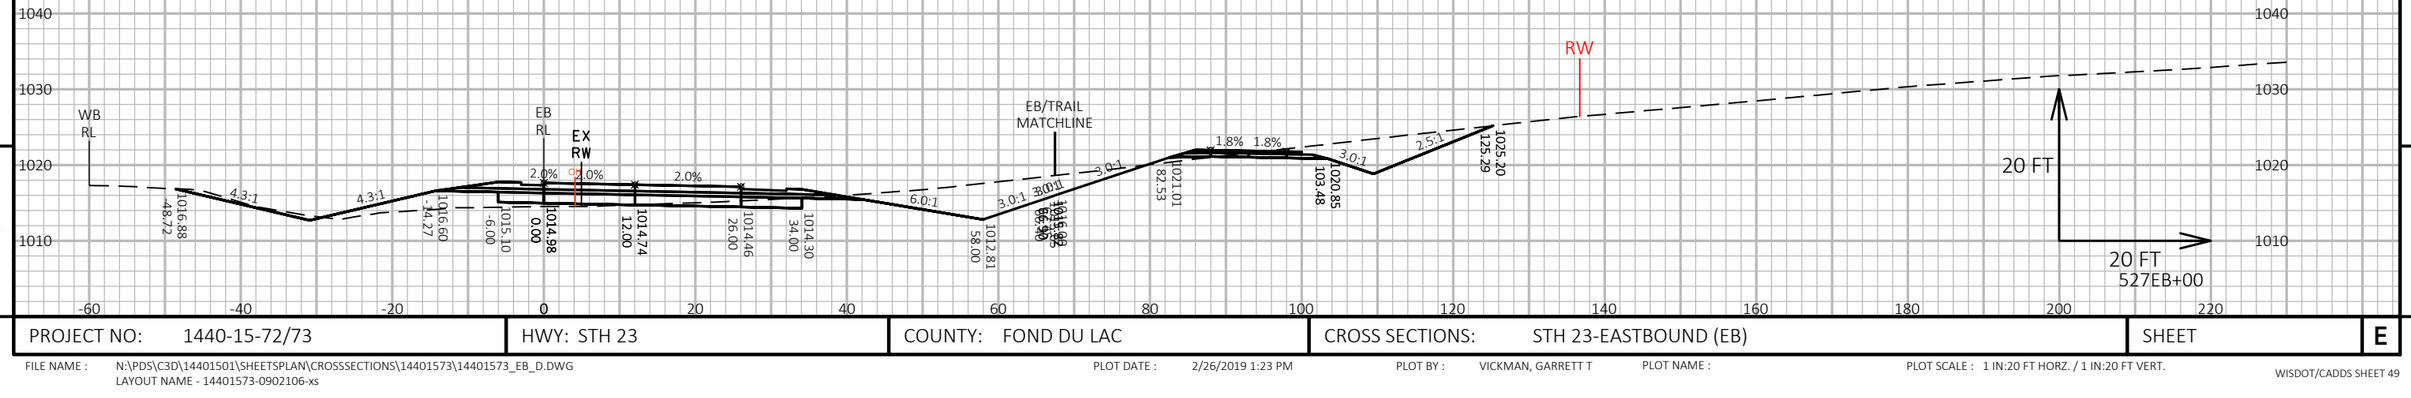


PROJECT NO: 1440-15-72/73	HWY: STH 23	COUNTY: FOND DU LAC	CROSS SECTIONS: STH 23-EASTBOUND (EB)	SHEET	E


FILE NAME : N:\PDS\C3D\14401501\SHEETSPLAN\CROSSSECTIONS\14401573\14401573_EB_D.DWG
LAYOUT NAME - 14401573-0902106-xs

PLOT DATE : 2/26/2019 1:23 PM PLOT BY : VICKMAN, GARRETT T PLOT NAME :

PLOT SCALE : 1 IN:20 FT HORZ. / 1 IN:20 FT VERT.

WISDOT/CADDS SHEET 49

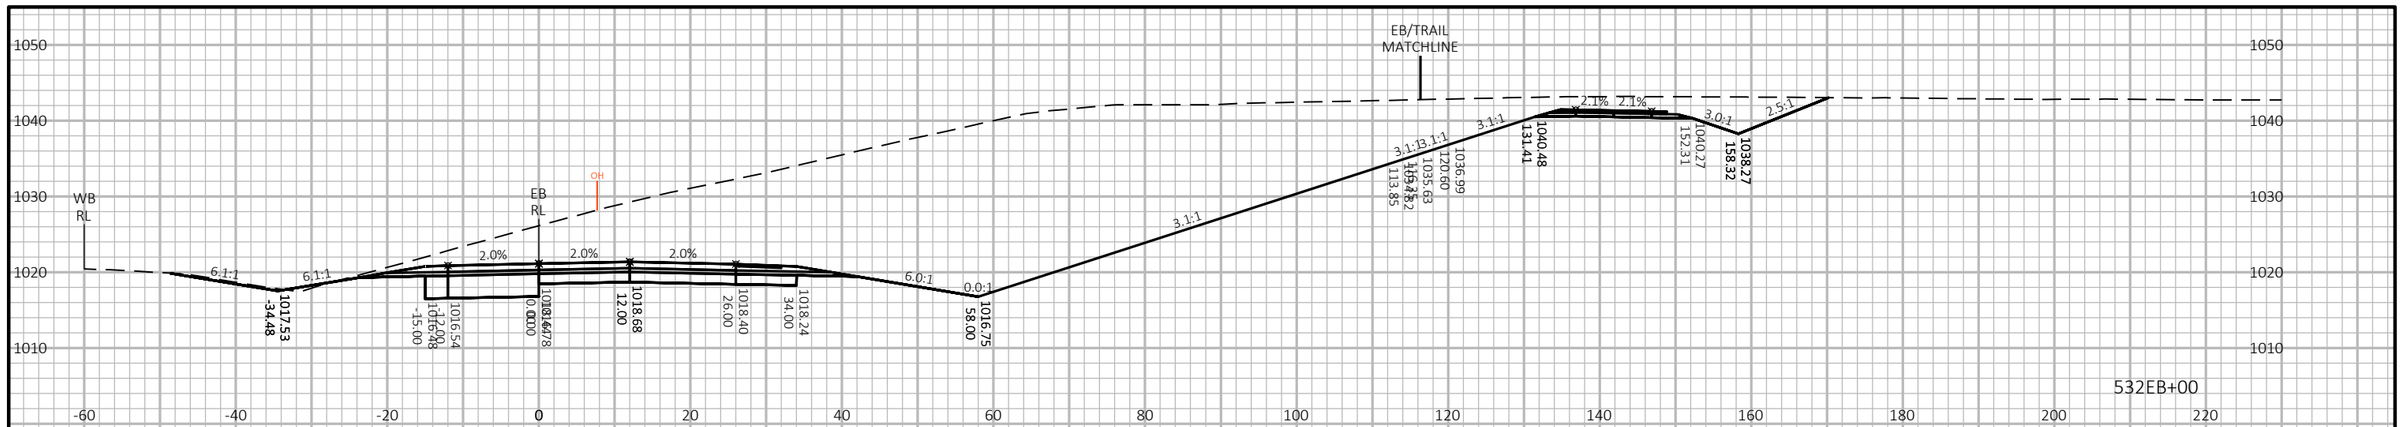


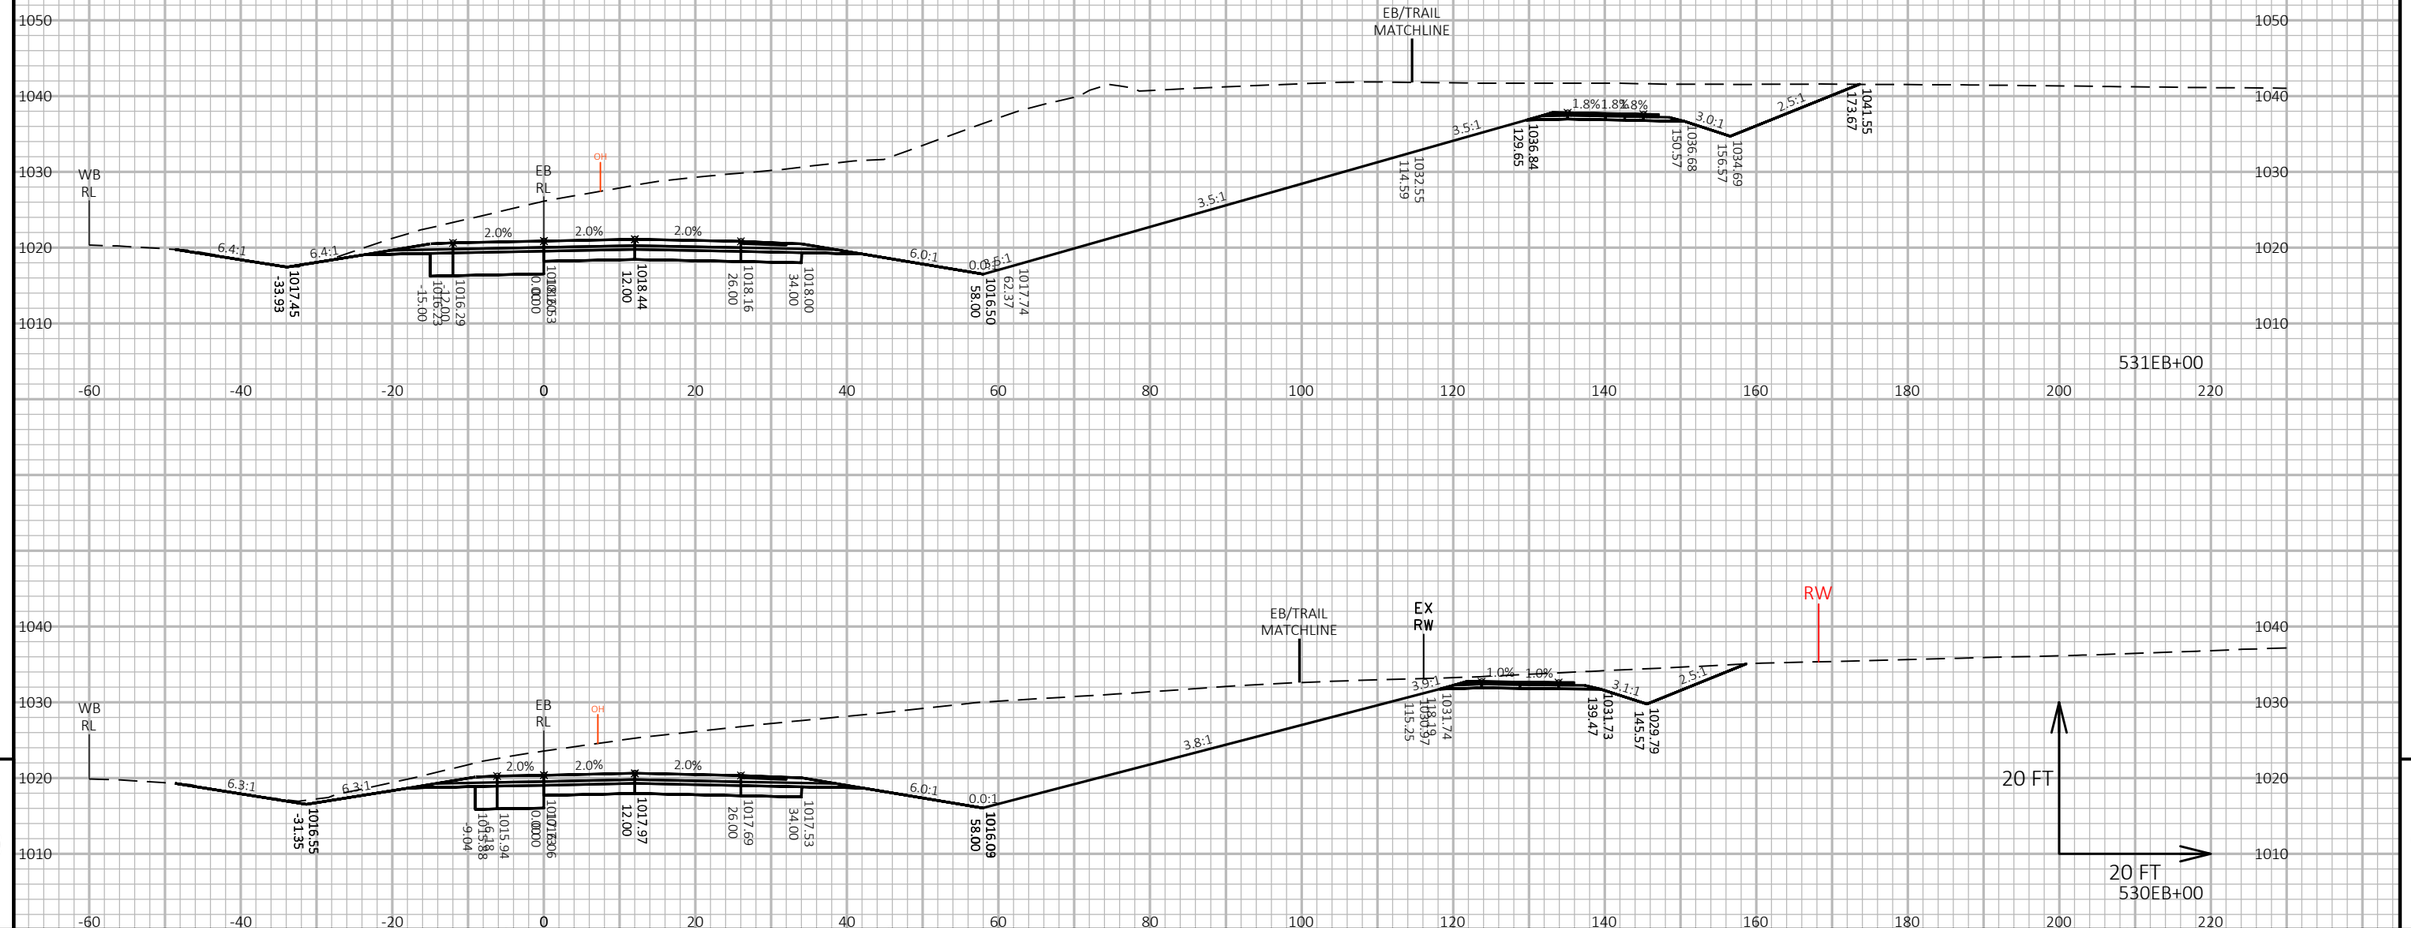

PROJECT NO: 1440-15-72/73	HWY: STH 23	COUNTY: FOND DU LAC	CROSS SECTIONS: STH 23-EASTBOUND (EB)	SHEET	E

FILE NAME : N:\PDS\C3D\14401501\SHEETSPLAN\CROSSSECTIONS\14401573\14401573_EB_D.DWG
LAYOUT NAME - 14401573-0902107-xs


PLOT DATE : 2/26/2019 1:24 PM PLOT BY : VICKMAN, GARRETT T PLOT NAME : PLOT SCALE : 1 IN:20 FT HORZ. / 1 IN:20 FT VERT.

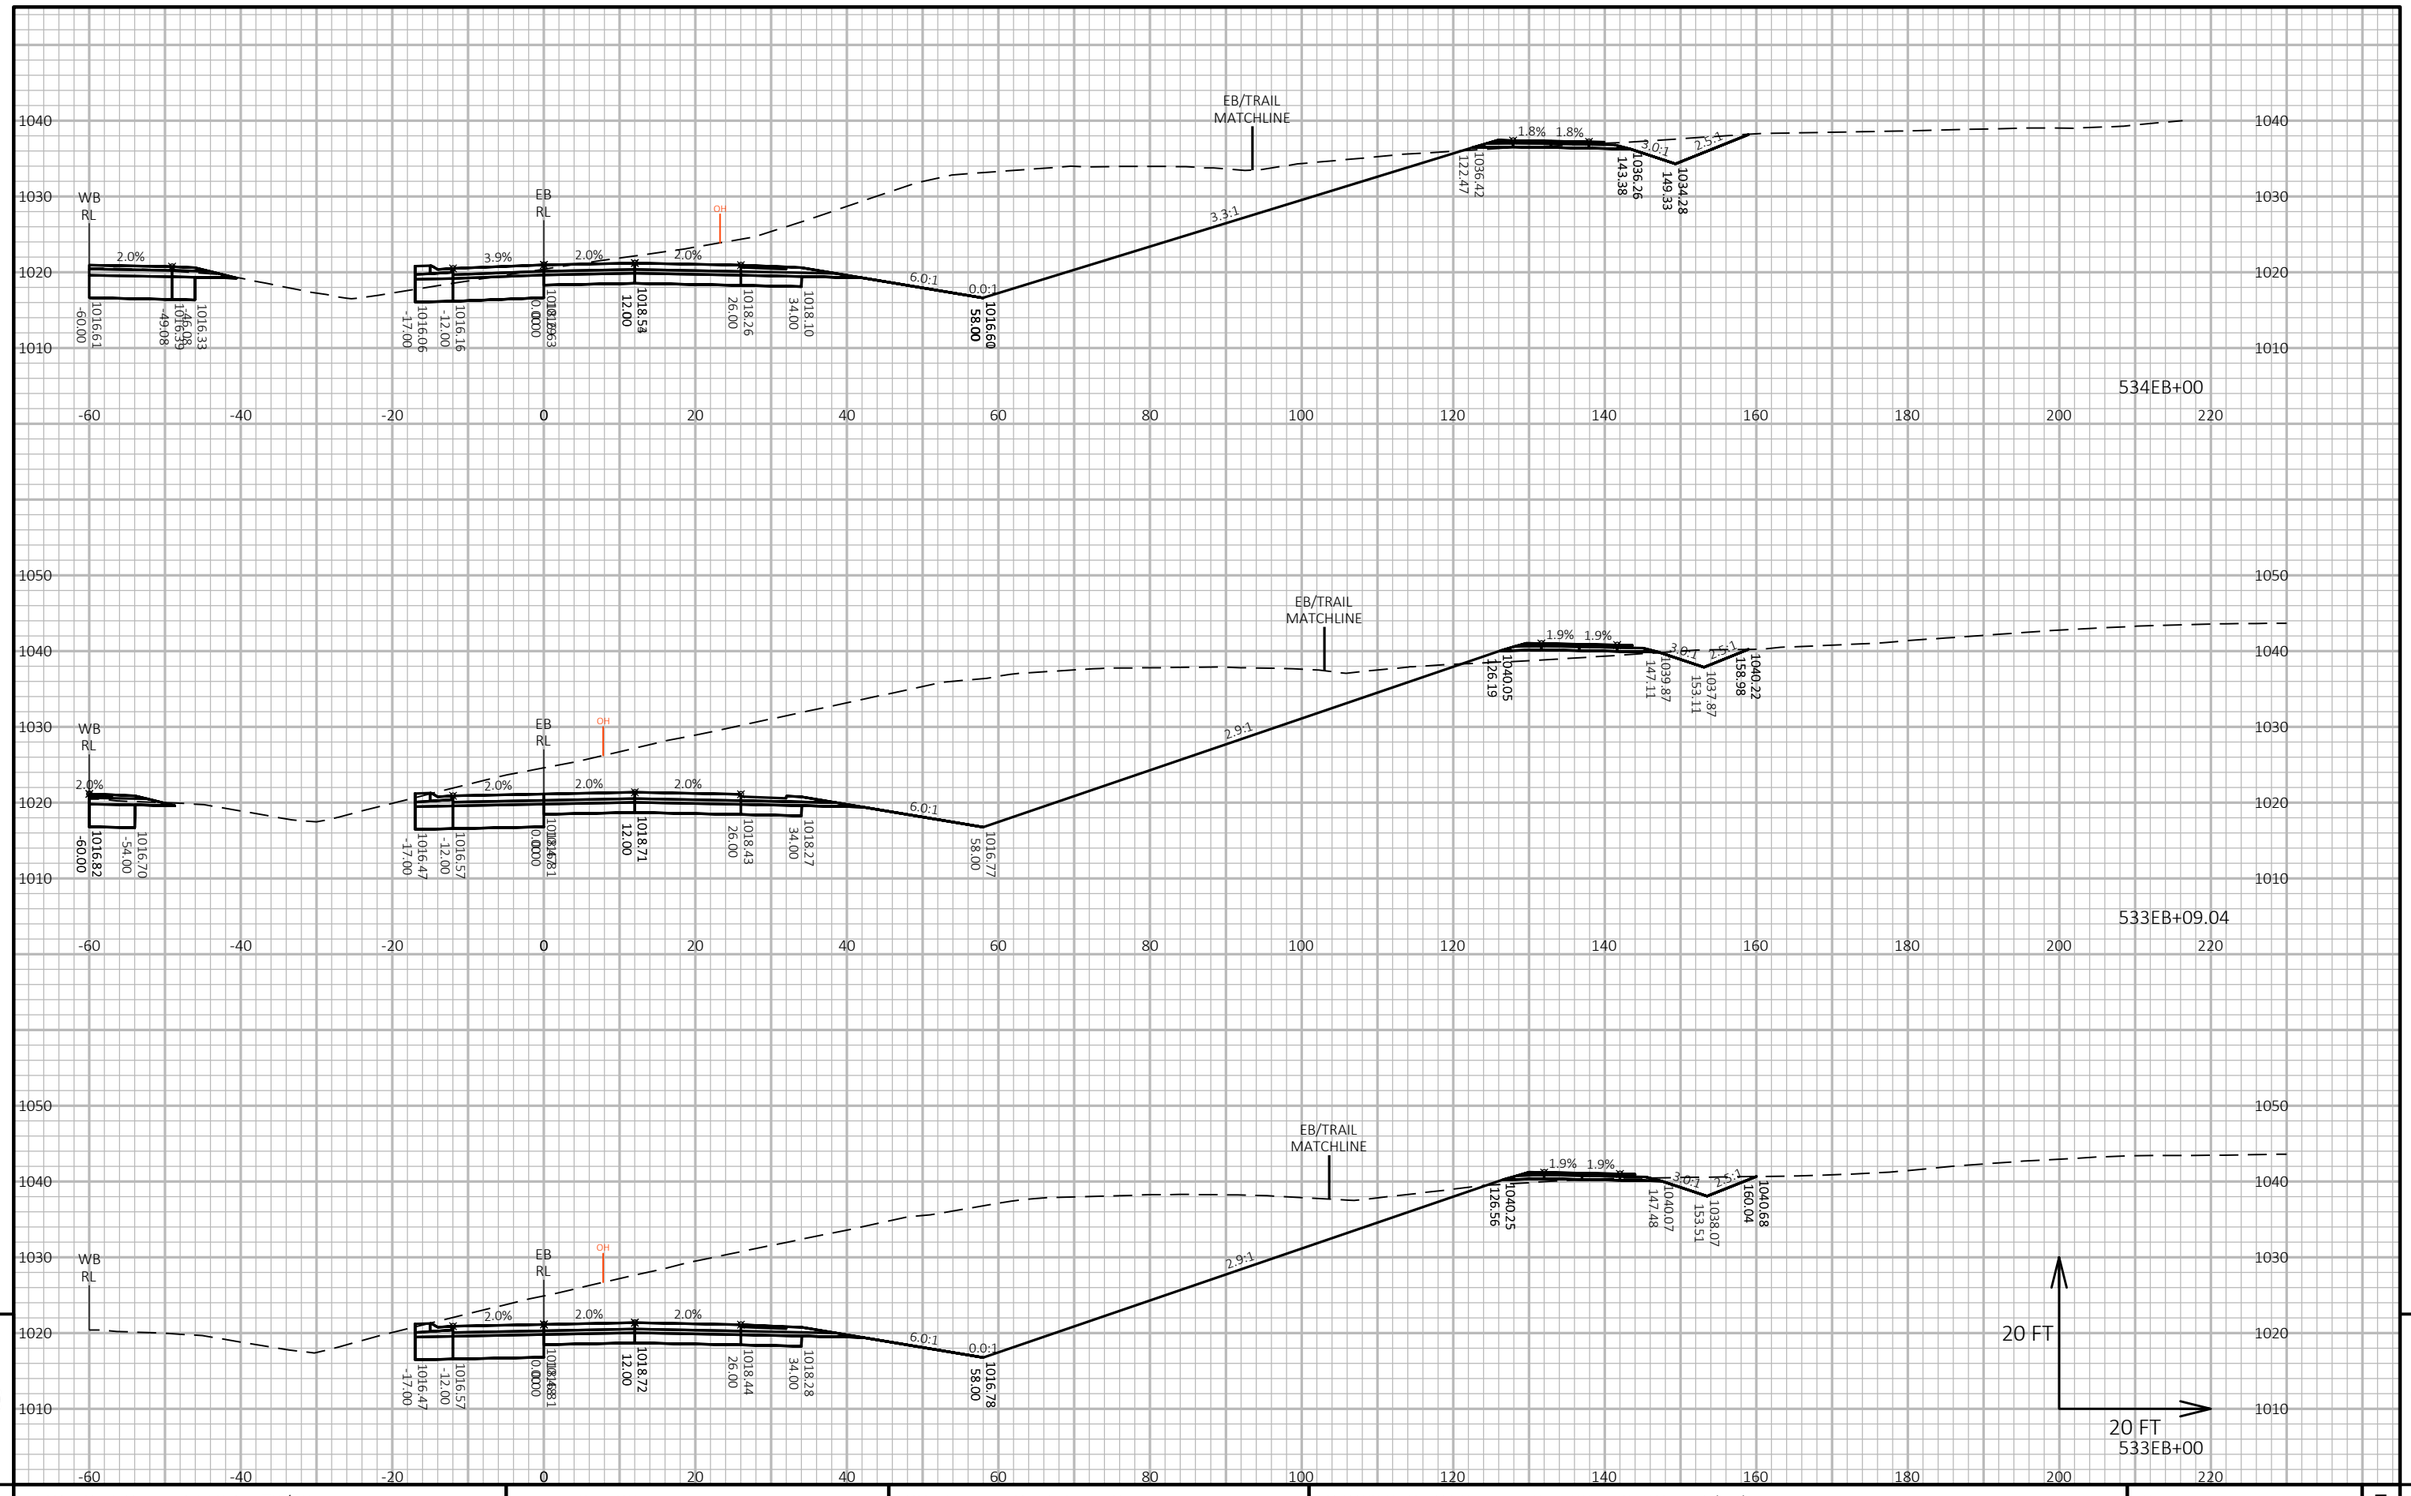


PROJECT NO: 1440-15-72/73	HWY: STH 23	COUNTY: FOND DU LAC	CROSS SECTIONS: STH 23-EASTBOUND (EB)	SHEET	E

FILE NAME : N:\PDS\C3D\14401501\SHEETSPLAN\CROSSSECTIONS\14401573\14401573_EB_D.DWG
LAYOUT NAME - 14401573-0902108-xs

PLOT DATE : 2/26/2019 1:24 PM PLOT BY : VICKMAN, GARRETT T PLOT NAME : PLOT SCALE : 1 IN:20 FT HORZ. / 1 IN:20 FT VERT.

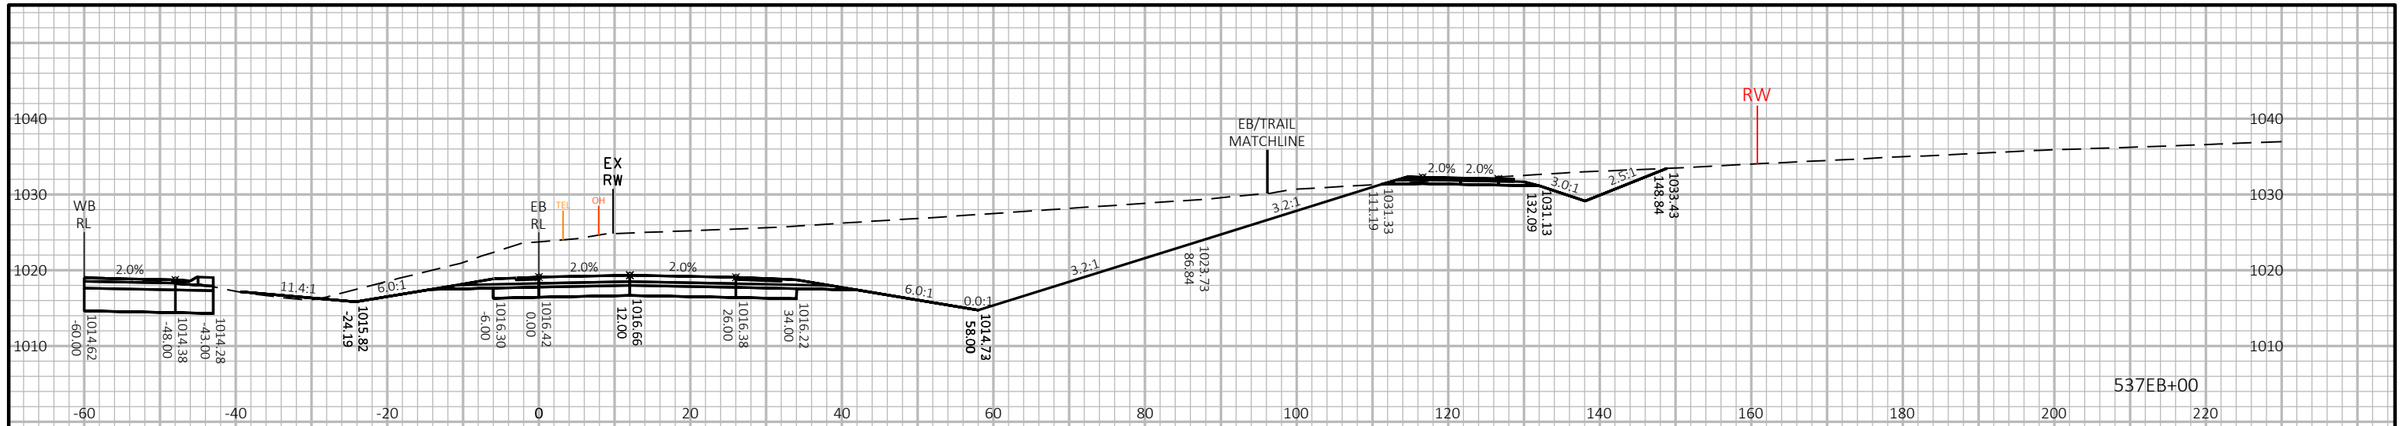


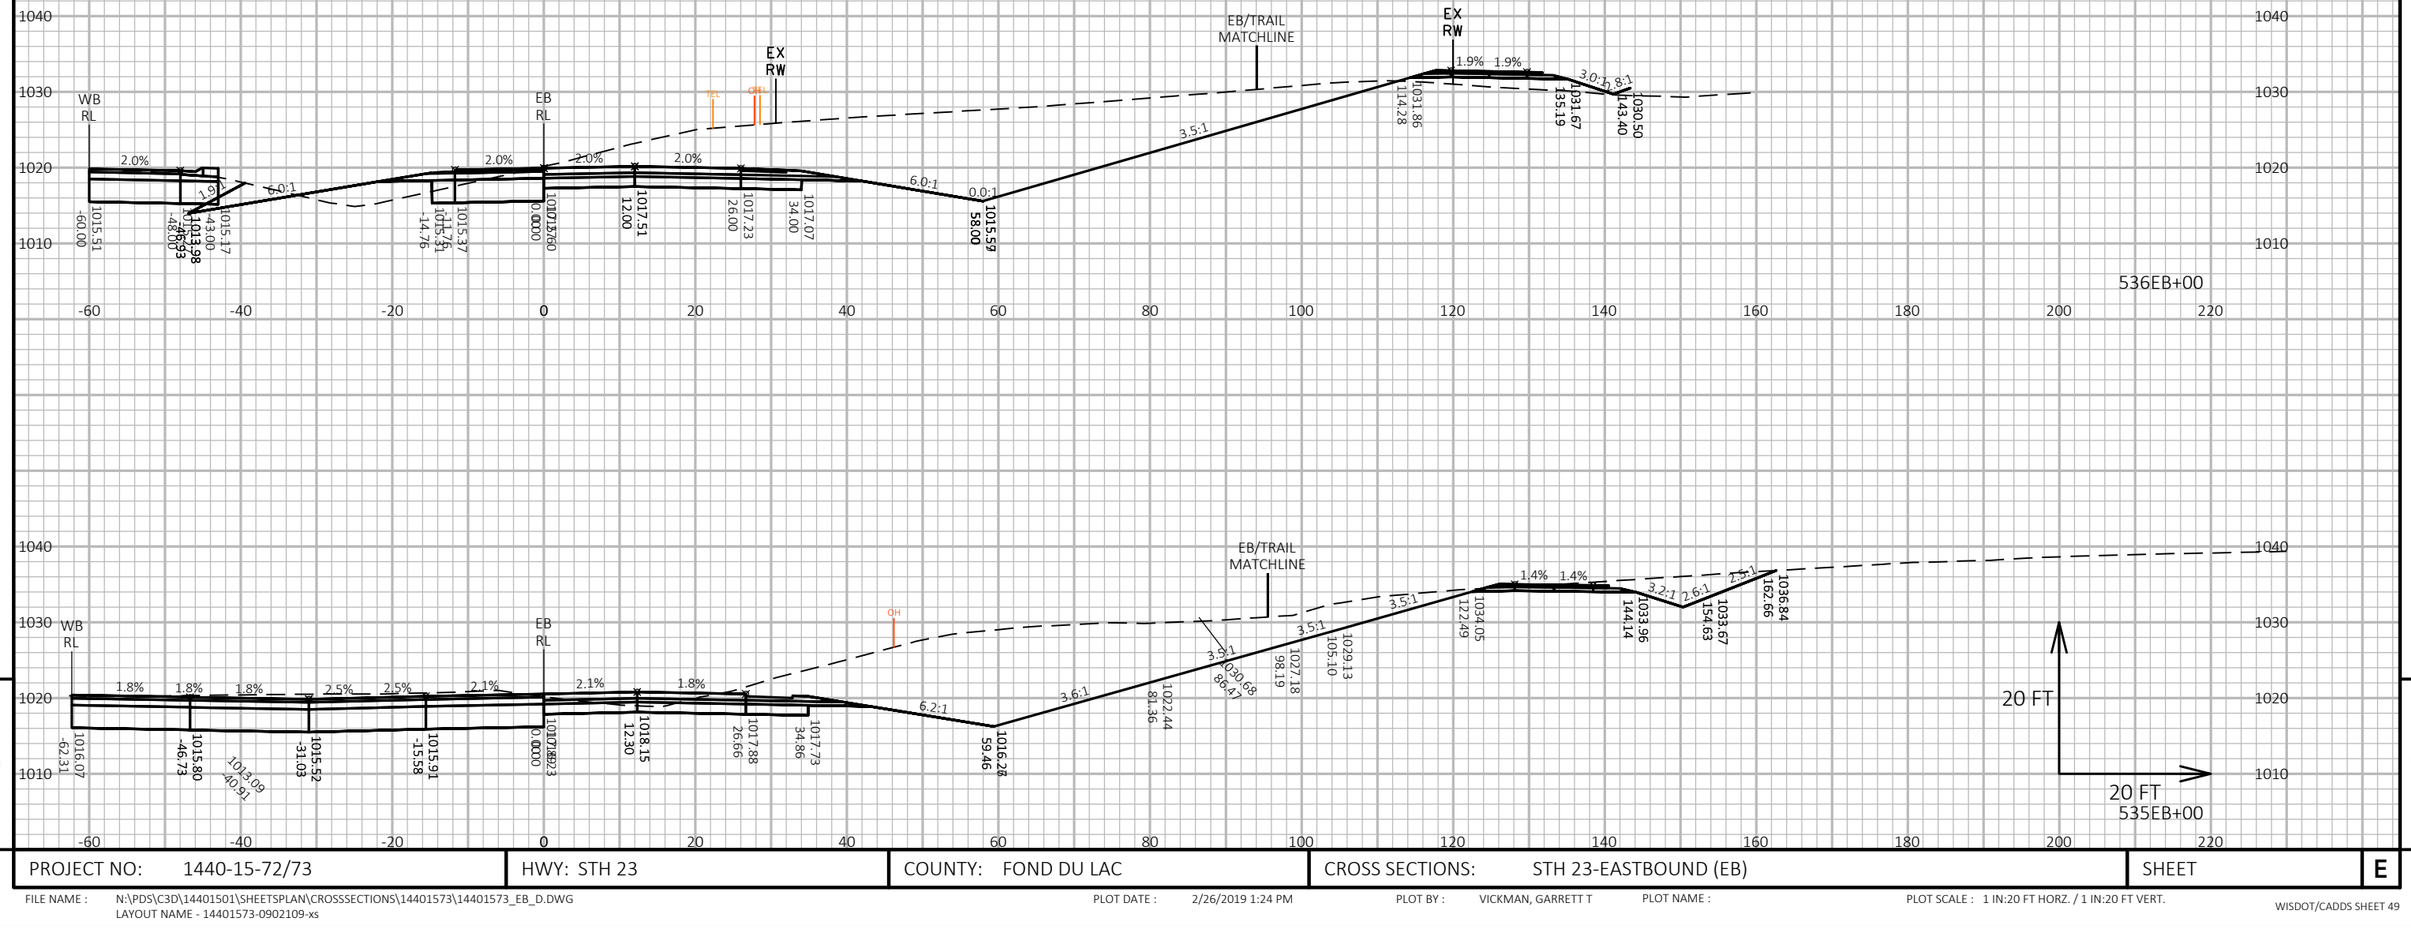

PROJECT NO: 1440-15-72/73	HWY: STH 23	COUNTY: FOND DU LAC	CROSS SECTIONS: STH 23-EASTBOUND (EB)	SHEET	E

FILE NAME : N:\PDS\C3D\14401501\SHEETSPLAN\CROSSSECTIONS\14401573\14401573_EB_D.DWG
LAYOUT NAME - 14401573-0902109-xs

PLOT DATE : 2/26/2019 1:24 PM PLOT BY : VICKMAN, GARRETT T PLOT NAME : PLOT SCALE : 1 IN:20 FT HORZ. / 1 IN:20 FT VERT.

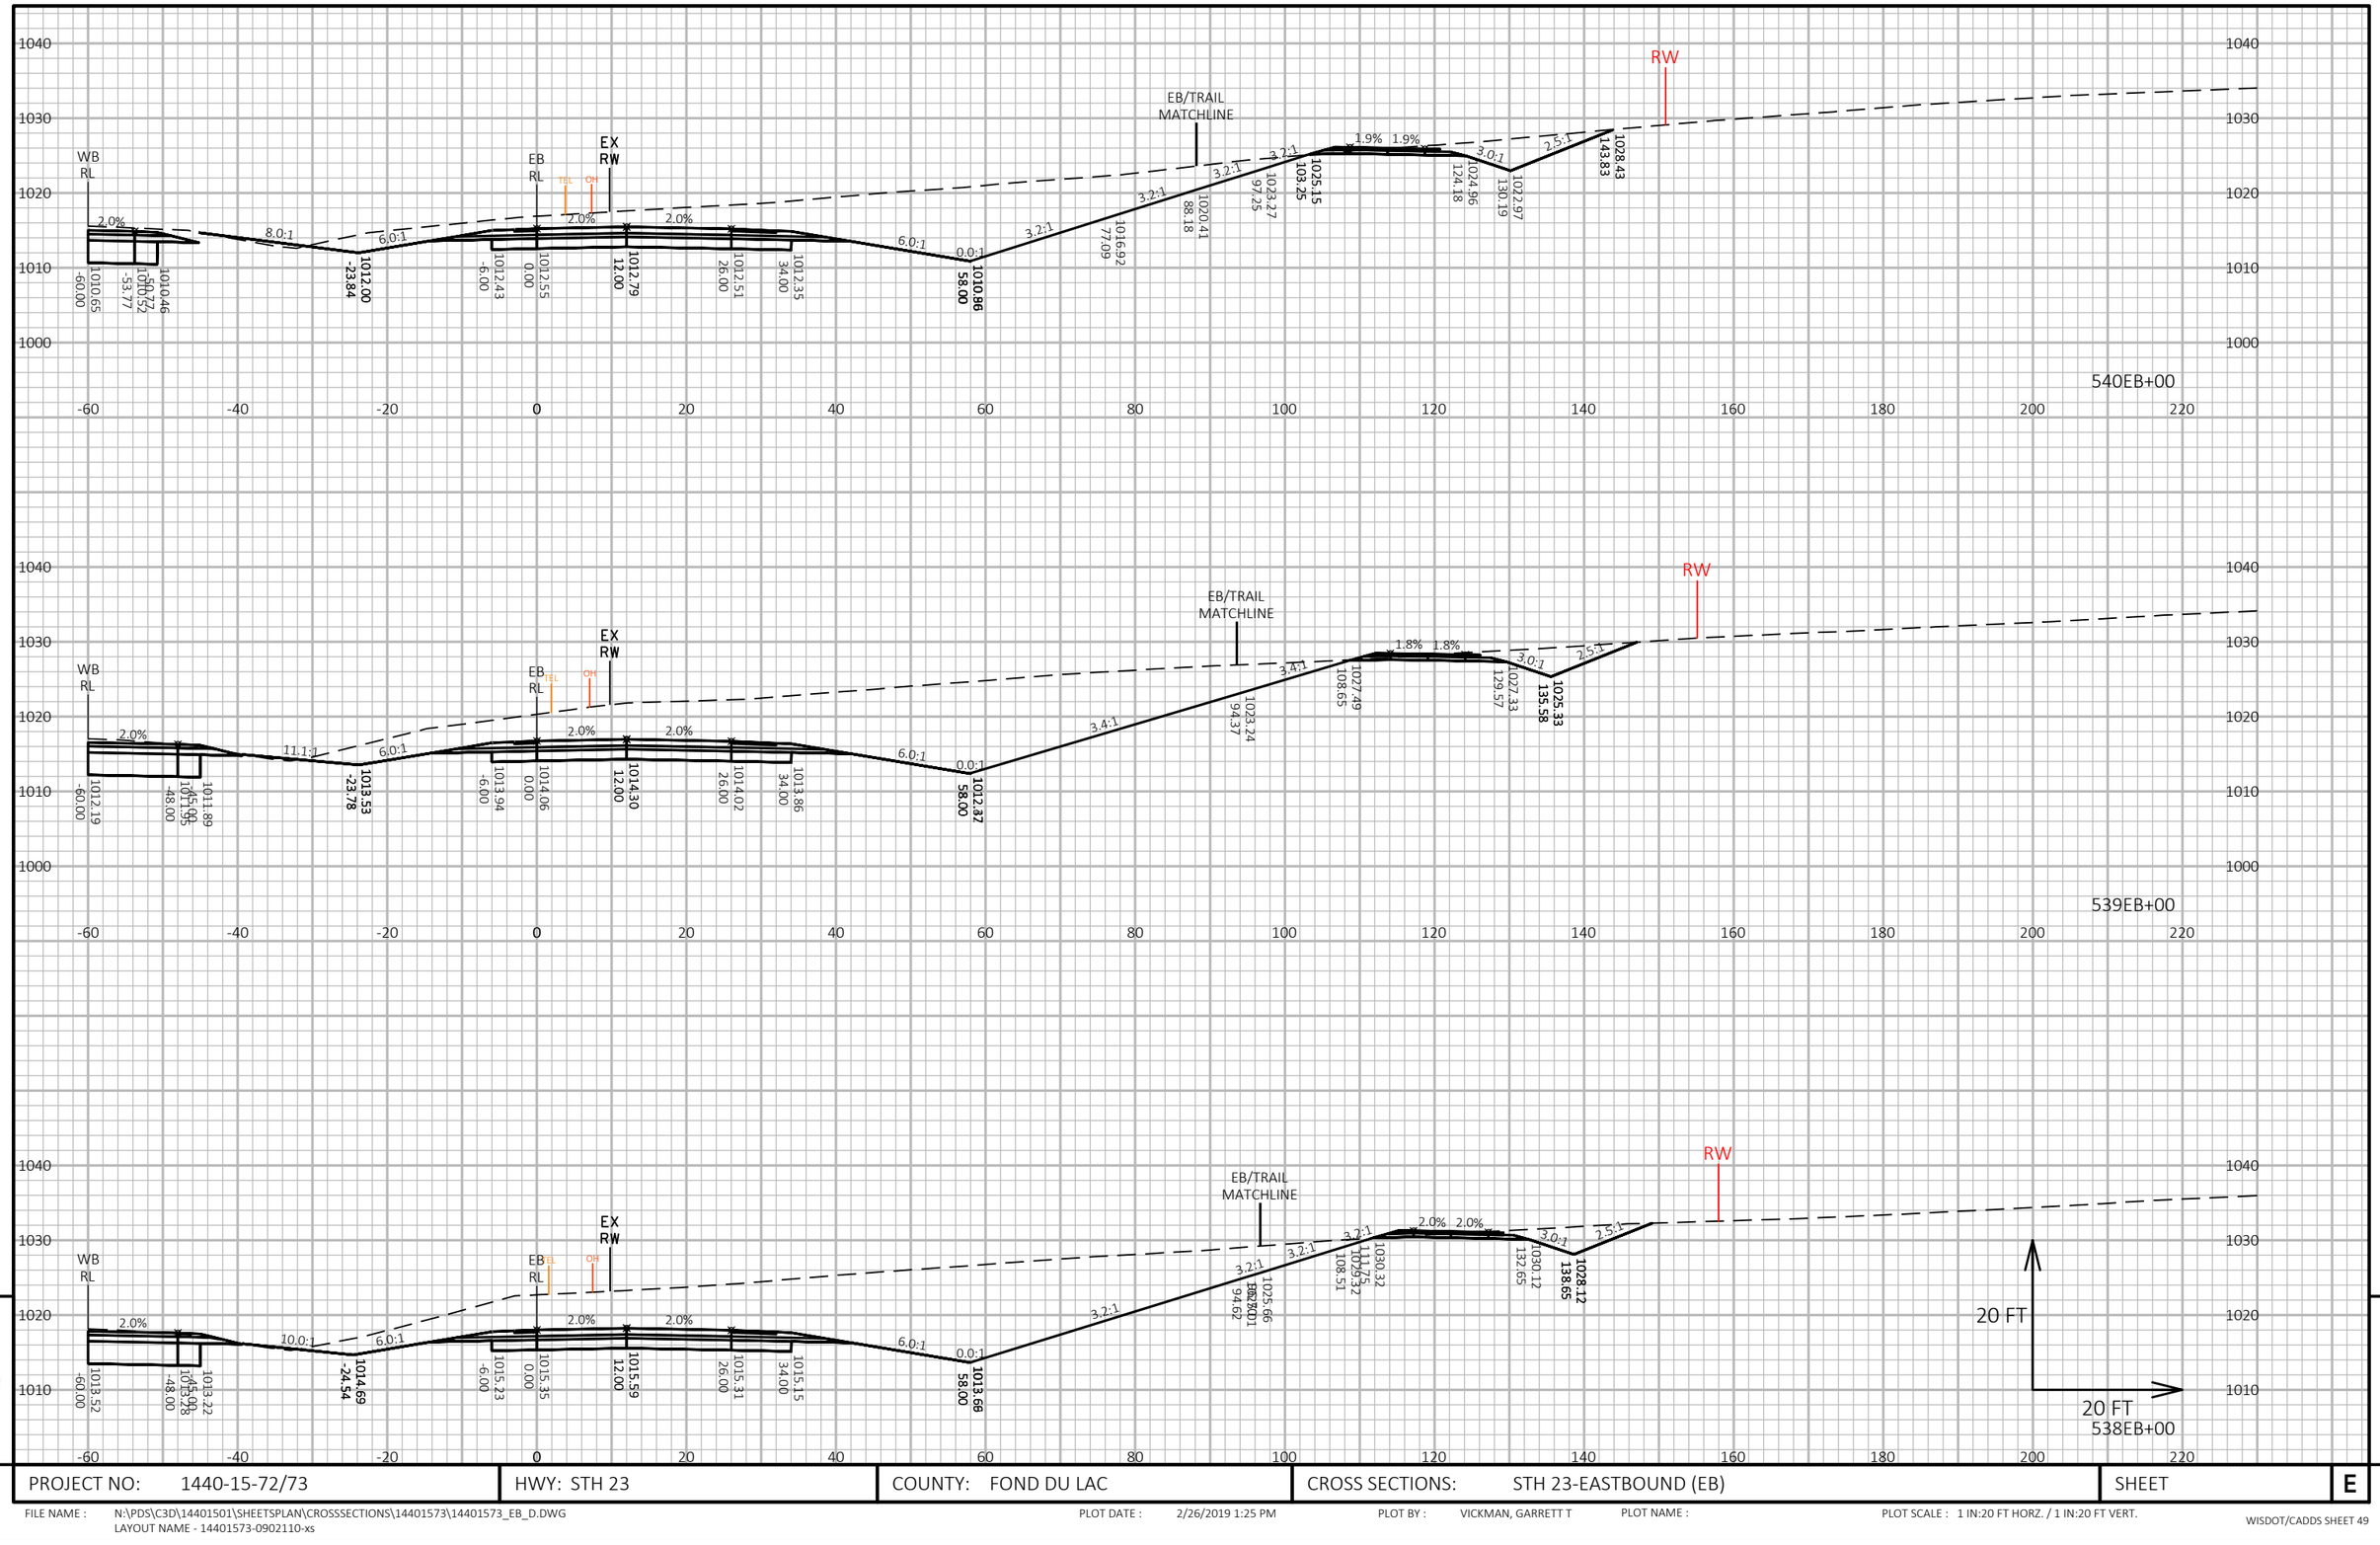


9


9

PROJECT NO: 1440-15-72/73	HWY: STH 23	COUNTY: FOND DU LAC	CROSS SECTIONS: STH 23-EASTBOUND (EB)	SHEET	E

FILE NAME : N:\PDS\C3D\14401501\SHEETSPLAN\CROSSSECTIONS\14401573\14401573_EB_D.DWG
LAYOUT NAME - 14401573-0902110-xs

PLOT DATE : 2/26/2019 1:25 PM PLOT BY : VICKMAN, GARRETT T PLOT NAME : PLOT SCALE : 1 IN:20 FT HORZ. / 1 IN:20 FT VERT.

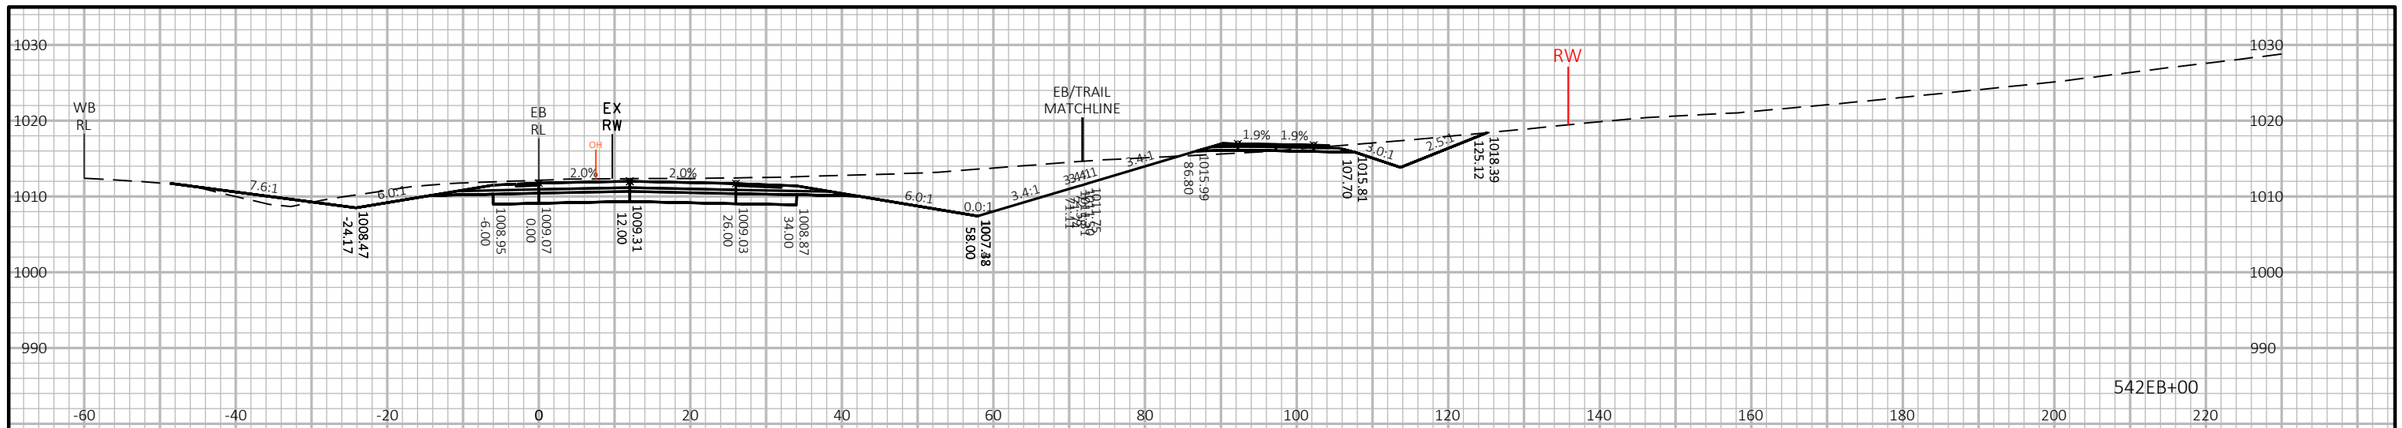

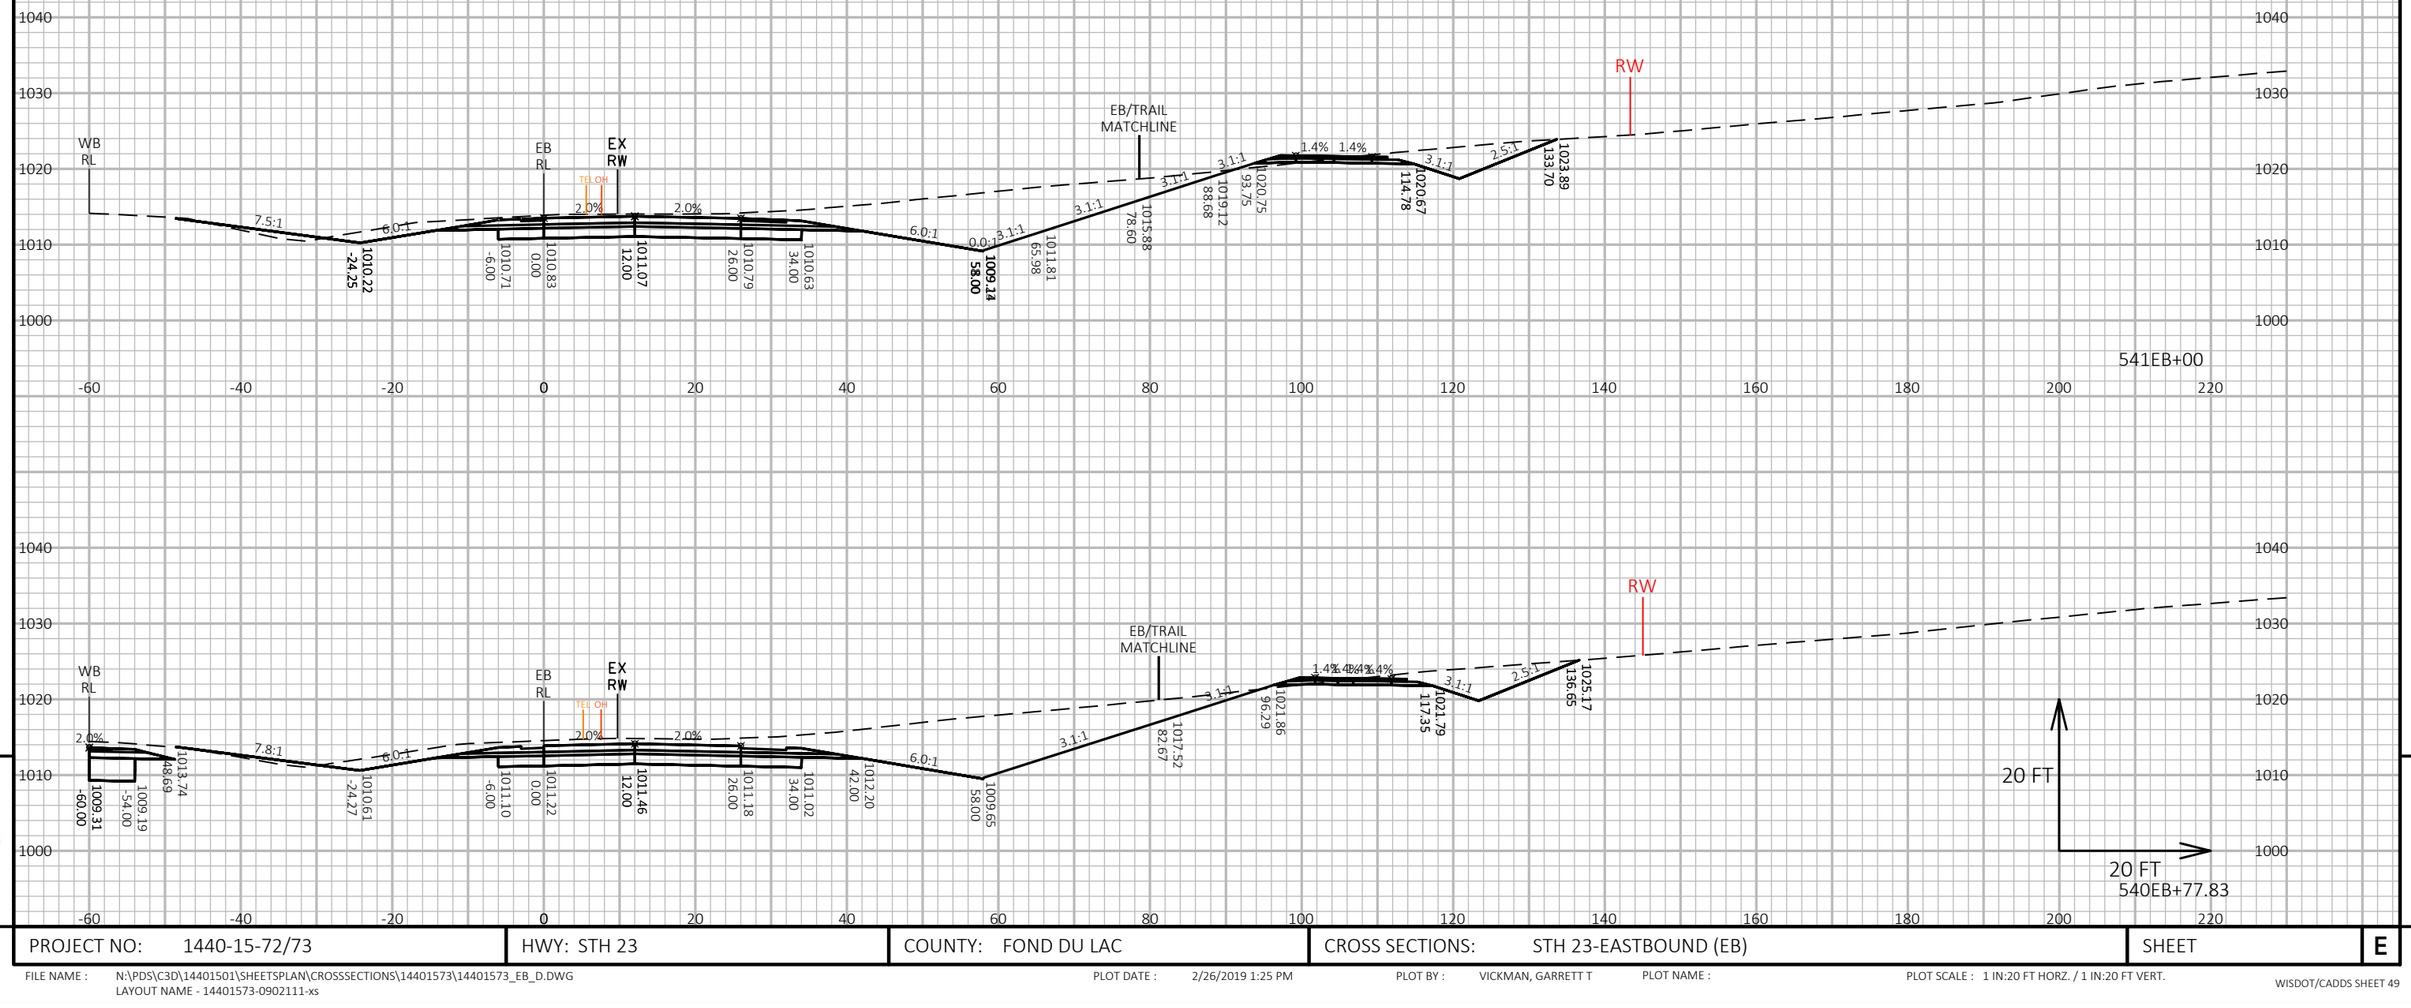


9

9

PROJECT NO: 1440-15-72/73	HWY: STH 23	COUNTY: FOND DU LAC	CROSS SECTIONS: STH 23-EASTBOUND (EB)	SHEET	E

FILE NAME : N:\PDS\C3D\14401501\SHEETSPLAN\CROSSSECTIONS\14401573\14401573_EB_D.DWG
LAYOUT NAME - 14401573-0902111-xs

PLOT DATE : 2/26/2019 1:25 PM PLOT BY : VICKMAN, GARRETT T PLOT NAME : PLOT SCALE : 1 IN:20 FT HORZ. / 1 IN:20 FT VERT.

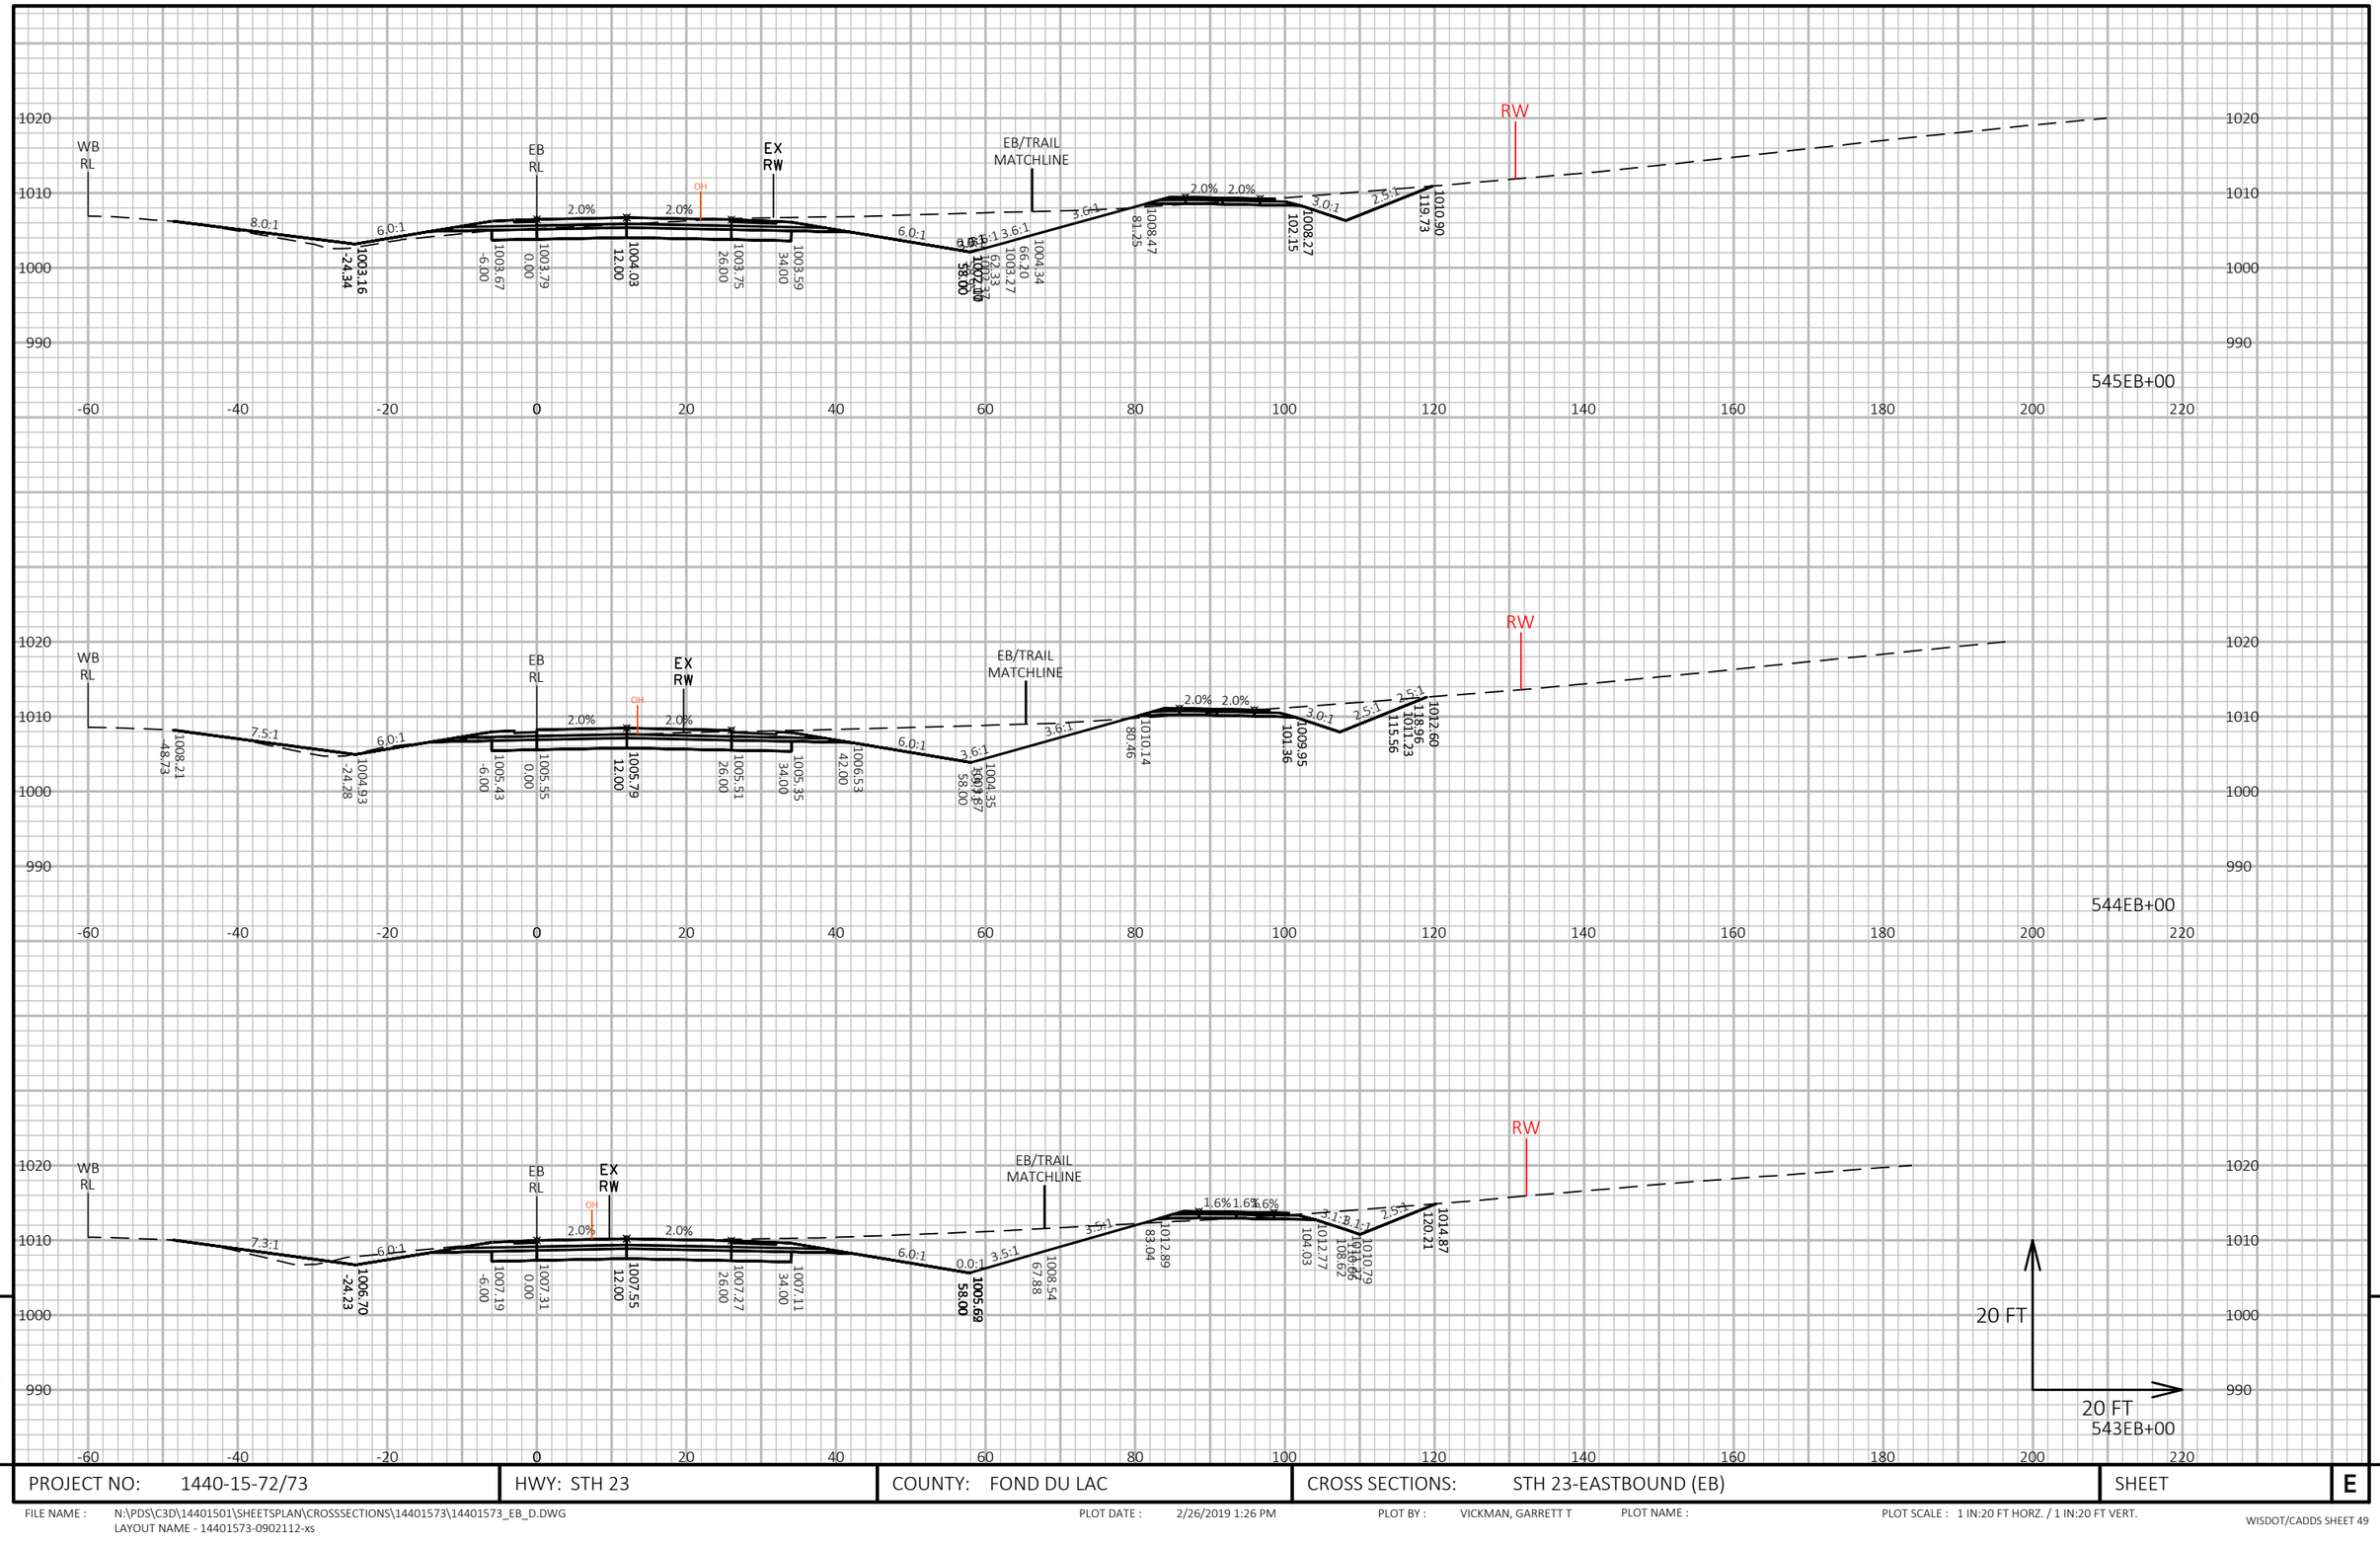


9


9

PROJECT NO: 1440-15-72/73	HWY: STH 23	COUNTY: FOND DU LAC	CROSS SECTIONS: STH 23-EASTBOUND (EB)	SHEET	E

FILE NAME : N:\PDS\C3D\14401501\SHEETSPLAN\CROSSSECTIONS\14401573\14401573_EB_D.DWG
LAYOUT NAME - 14401573-0902112-xs

PLOT DATE : 2/26/2019 1:26 PM PLOT BY : VICKMAN, GARRETT T PLOT NAME : PLOT SCALE : 1 IN:20 FT HORZ. / 1 IN:20 FT VERT.

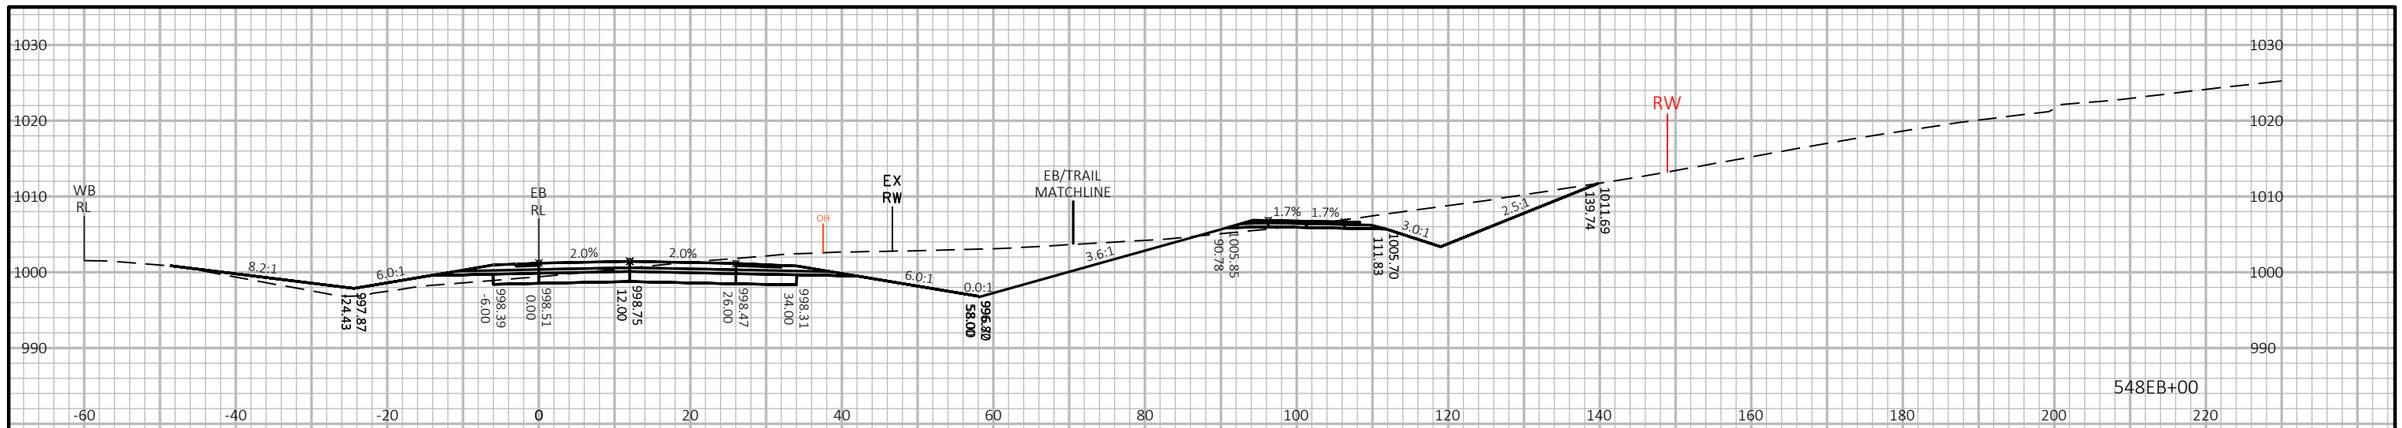

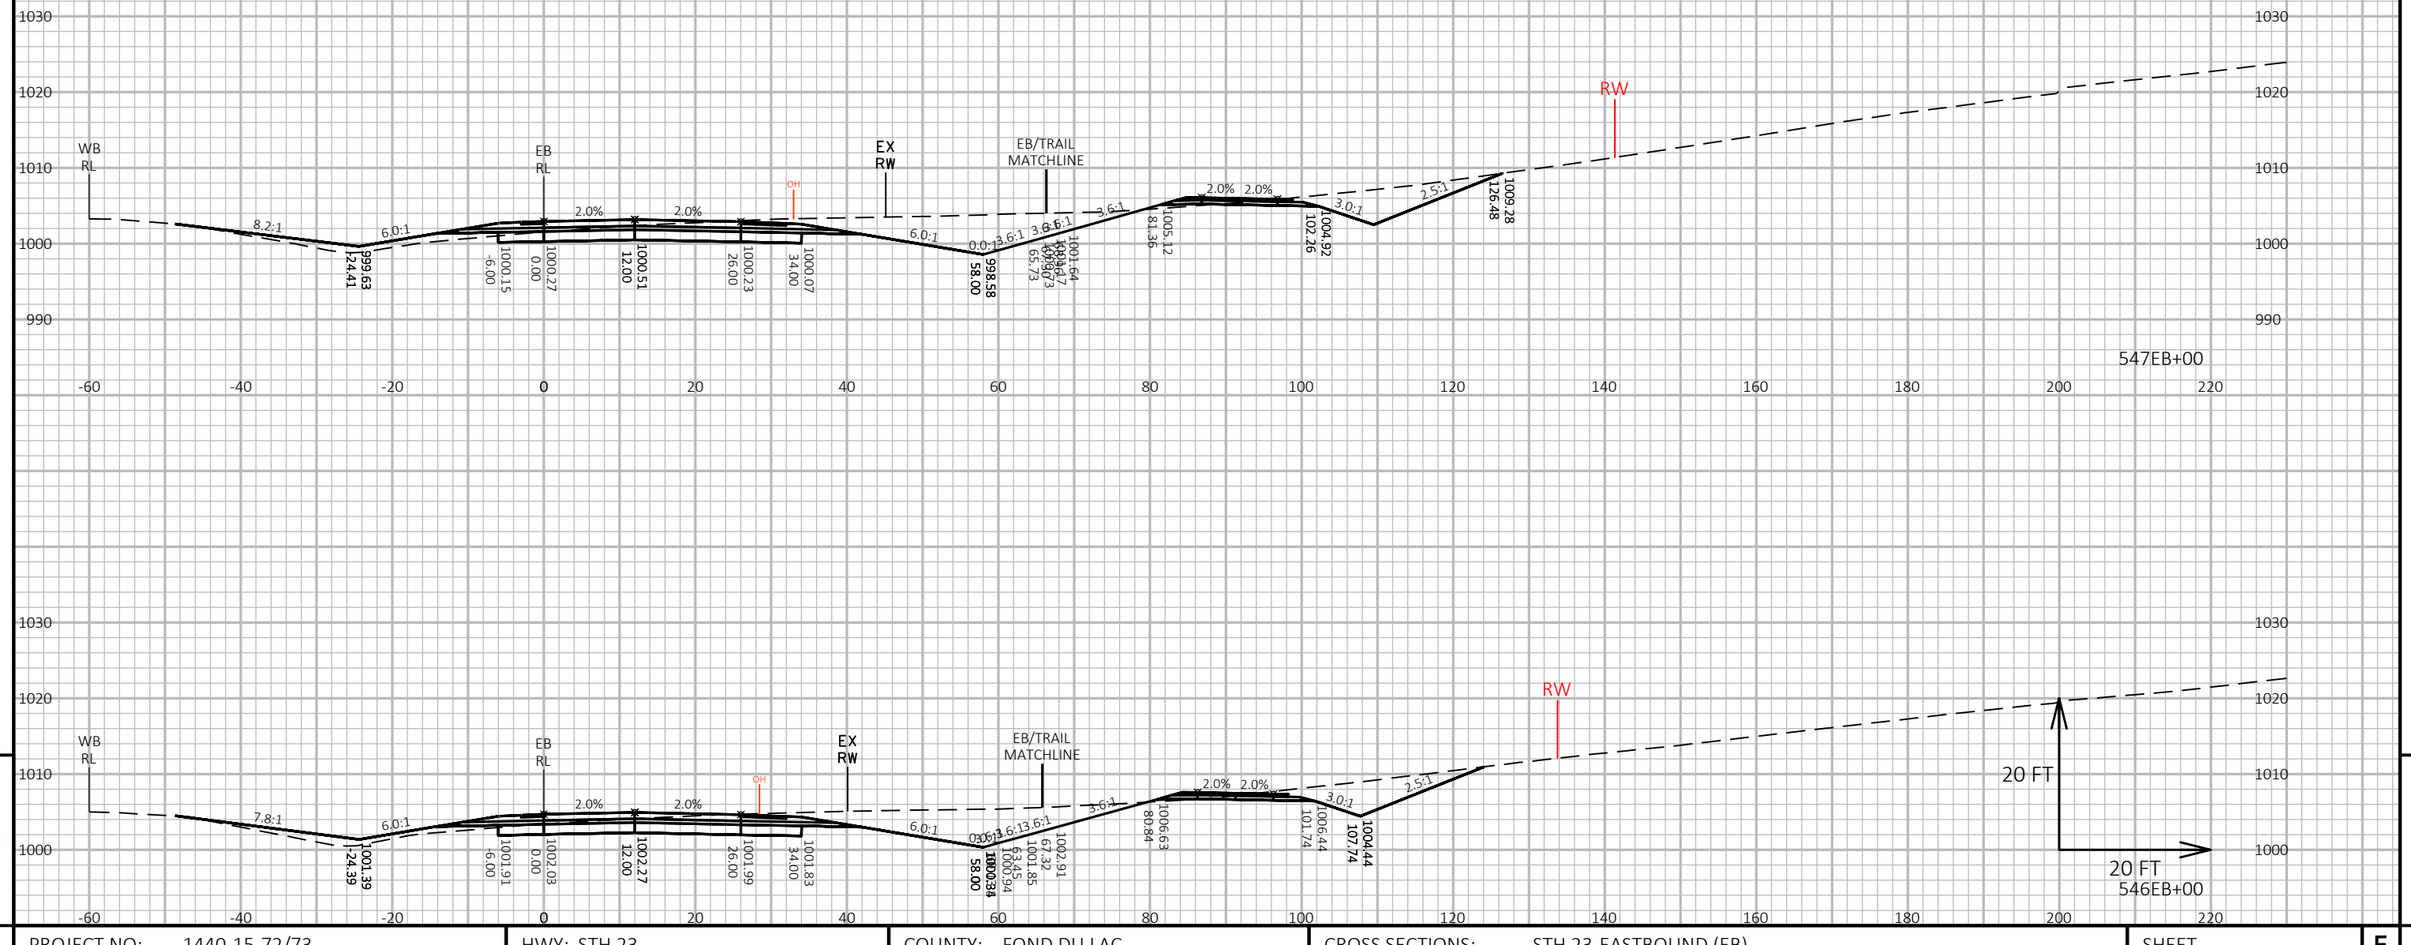


9

9

PROJECT NO: 1440-15-72/73	HWY: STH 23	COUNTY: FOND DU LAC	CROSS SECTIONS: STH 23-EASTBOUND (EB)	SHEET	E

FILE NAME : N:\PDS\C3D\14401501\SHEETSPLAN\CROSSSECTIONS\14401573\14401573_EB_D.DWG
LAYOUT NAME - 14401573-0902113-xs

PLOT DATE : 2/26/2019 1:26 PM PLOT BY : VICKMAN, GARRETT T PLOT NAME : PLOT SCALE : 1 IN:20 FT HORZ. / 1 IN:20 FT VERT.

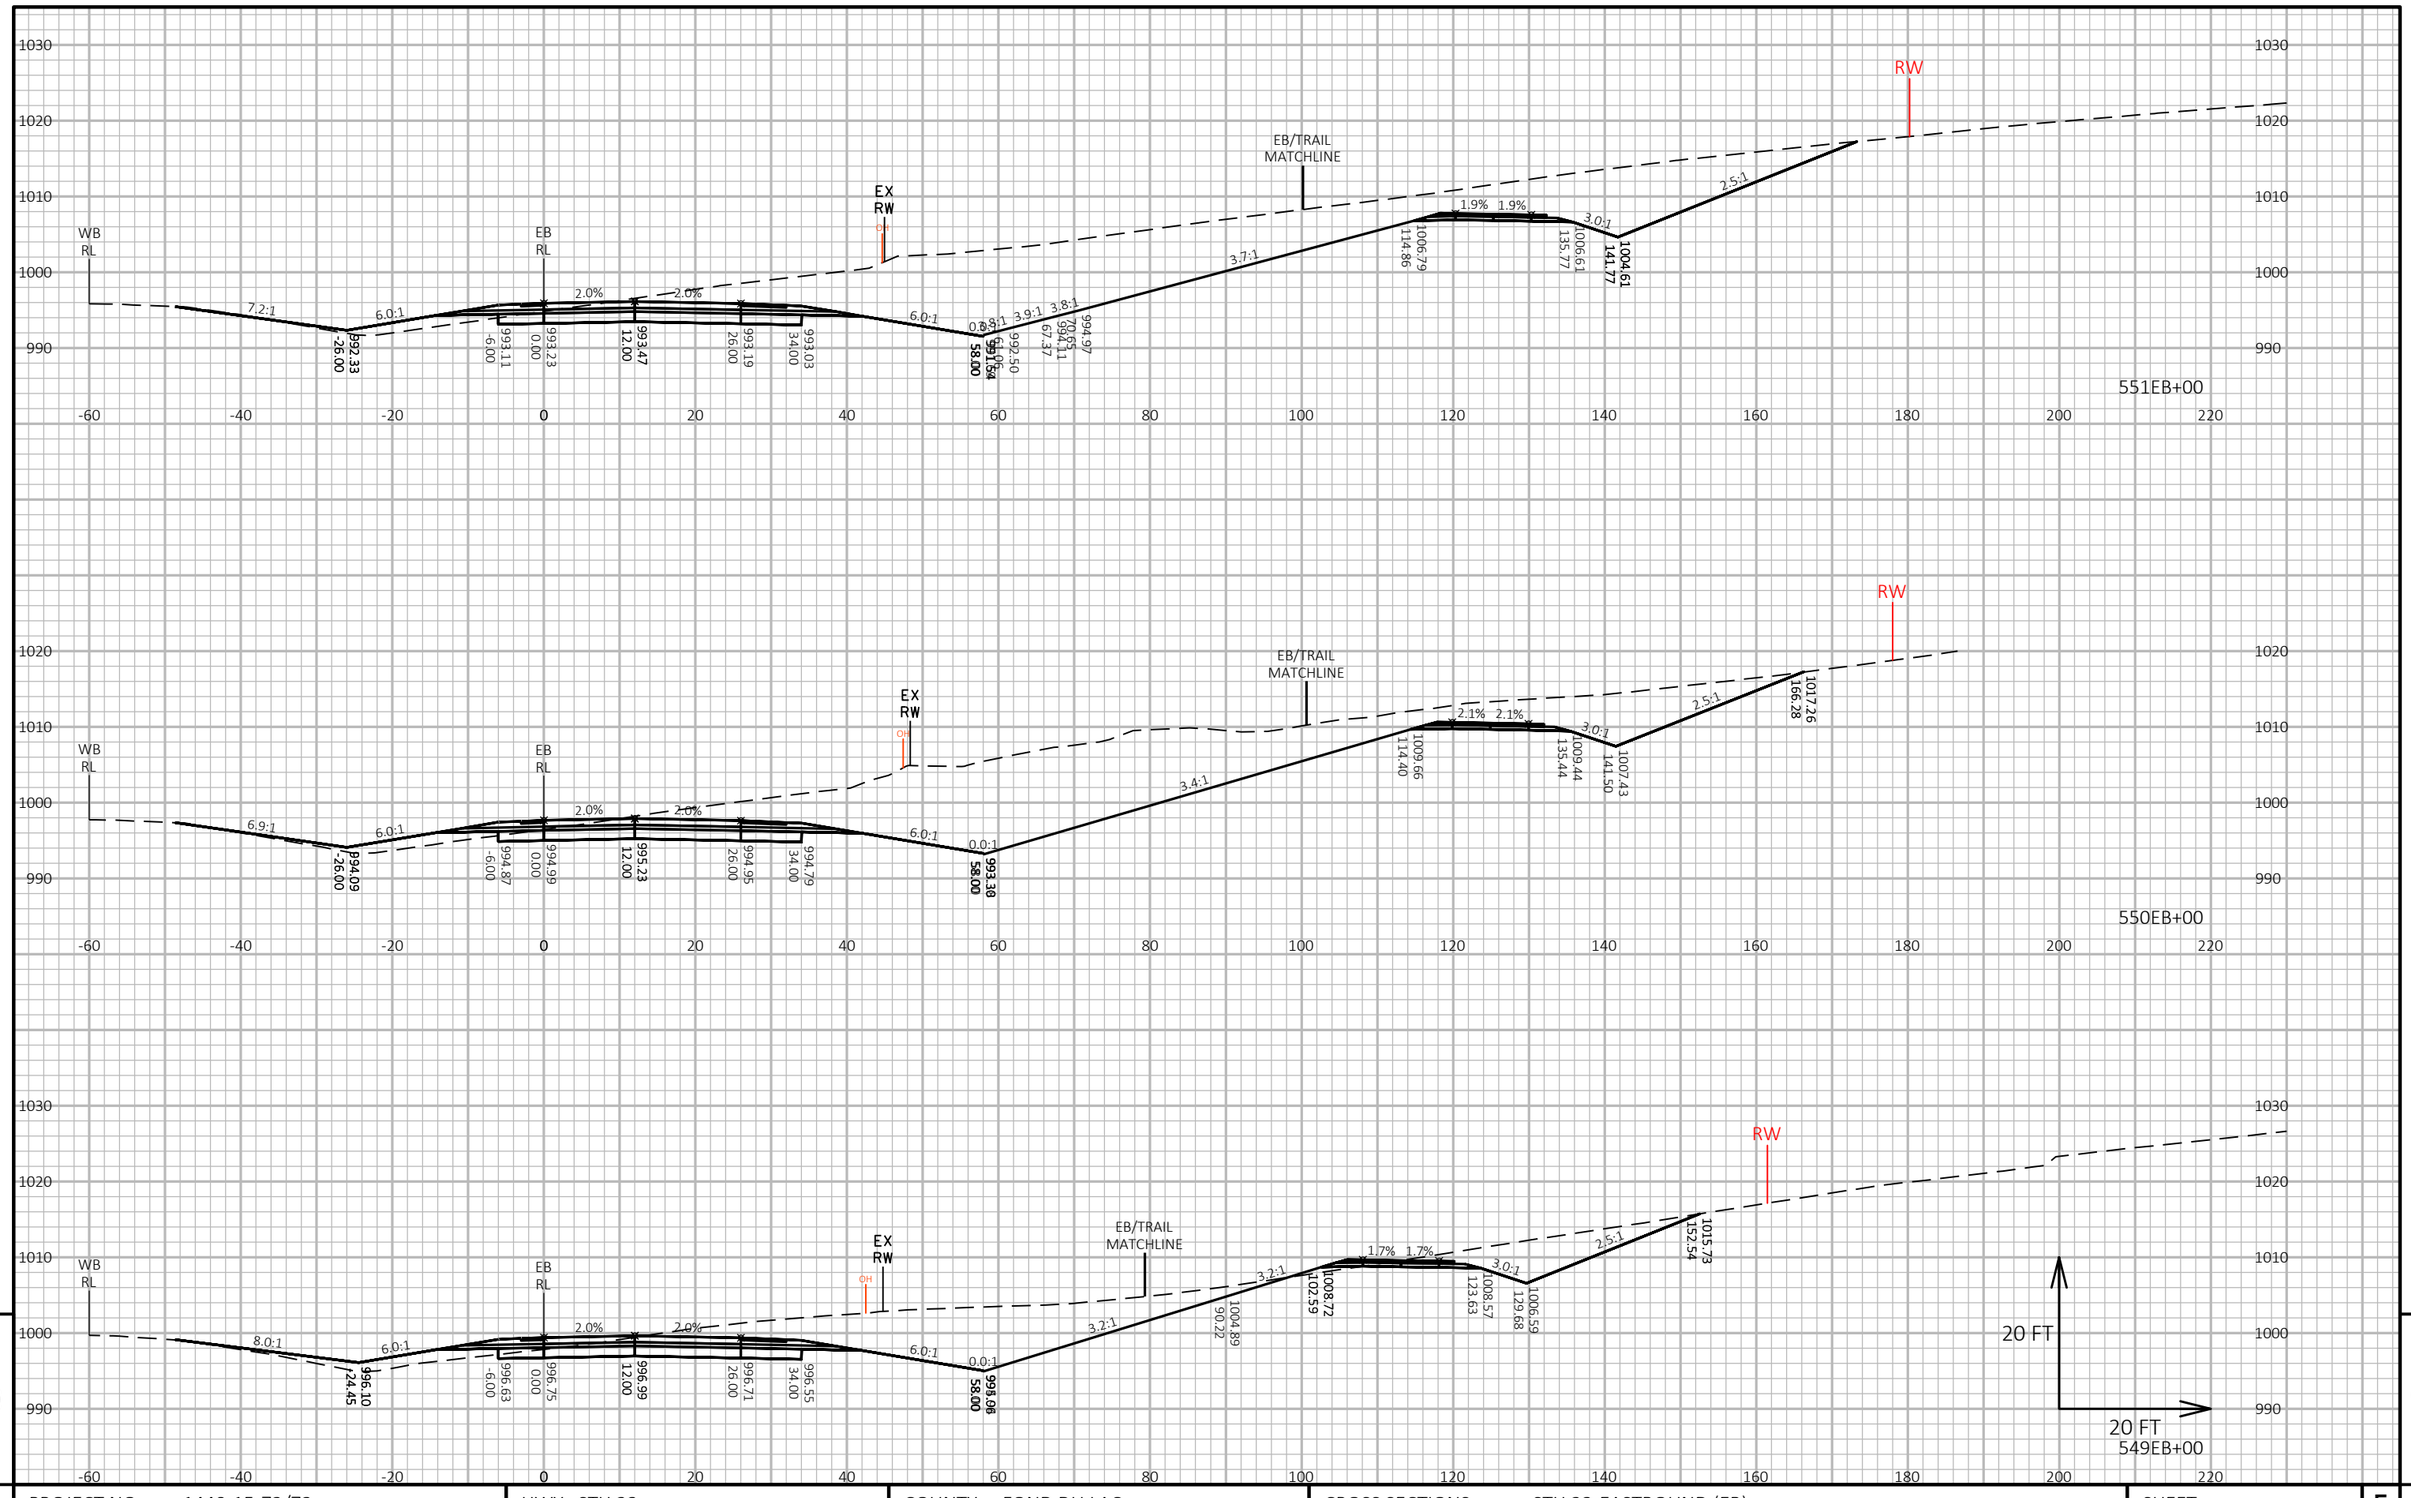


9

9

PROJECT NO: 1440-15-72/73	HWY: STH 23	COUNTY: FOND DU LAC	CROSS SECTIONS: STH 23-EASTBOUND (EB)	SHEET	E

FILE NAME : N:\PDS\C3D\14401501\SHEETSPLAN\CROSSSECTIONS\14401573\14401573_EB_D.DWG
LAYOUT NAME - 14401573-0902114-xs

PLOT DATE : 2/26/2019 1:26 PM PLOT BY : VICKMAN, GARRETT T PLOT NAME : PLOT SCALE : 1 IN:20 FT HORZ. / 1 IN:20 FT VERT.

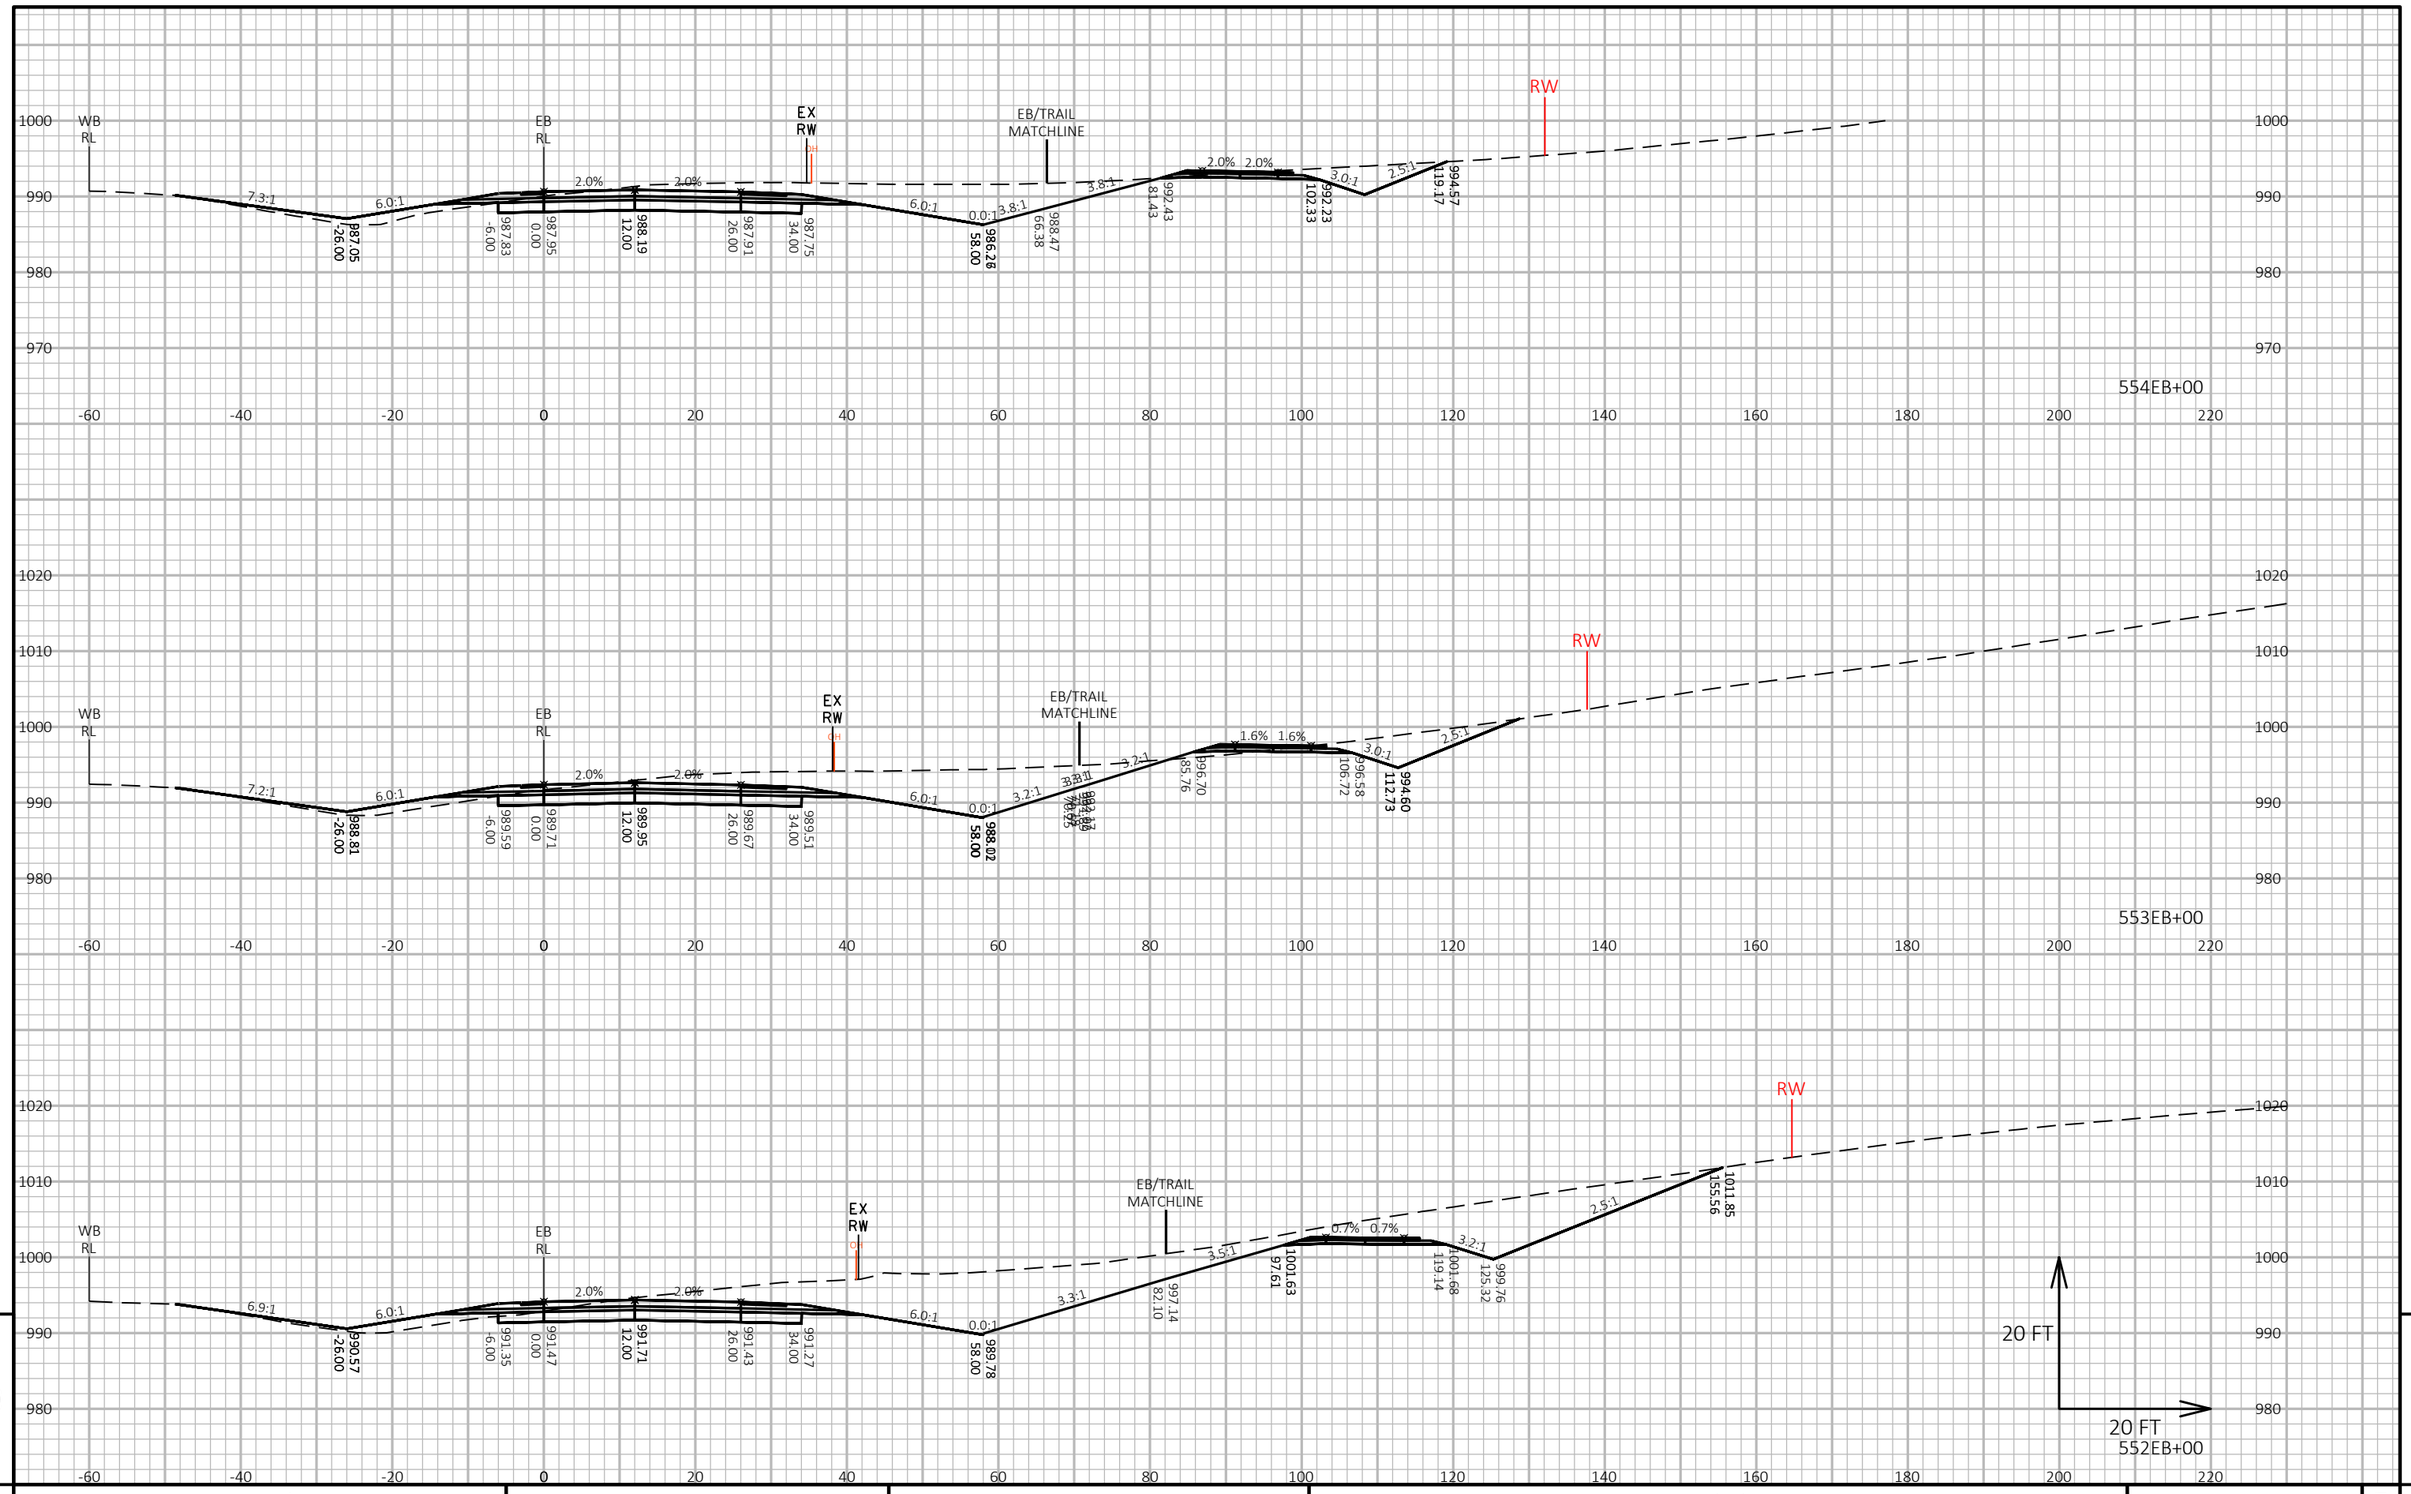


9

9

PROJECT NO: 1440-15-72/73	HWY: STH 23	COUNTY: FOND DU LAC	CROSS SECTIONS: STH 23-EASTBOUND (EB)	SHEET	E

FILE NAME : N:\PDS\C3D\14401501\SHEETSPLAN\CROSSSECTIONS\14401573\14401573_EB_D.DWG
LAYOUT NAME - 14401573-0902115-xs

PLOT DATE : 2/26/2019 1:27 PM PLOT BY : VICKMAN, GARRETT T PLOT NAME : PLOT SCALE : 1 IN:20 FT HORZ. / 1 IN:20 FT VERT.

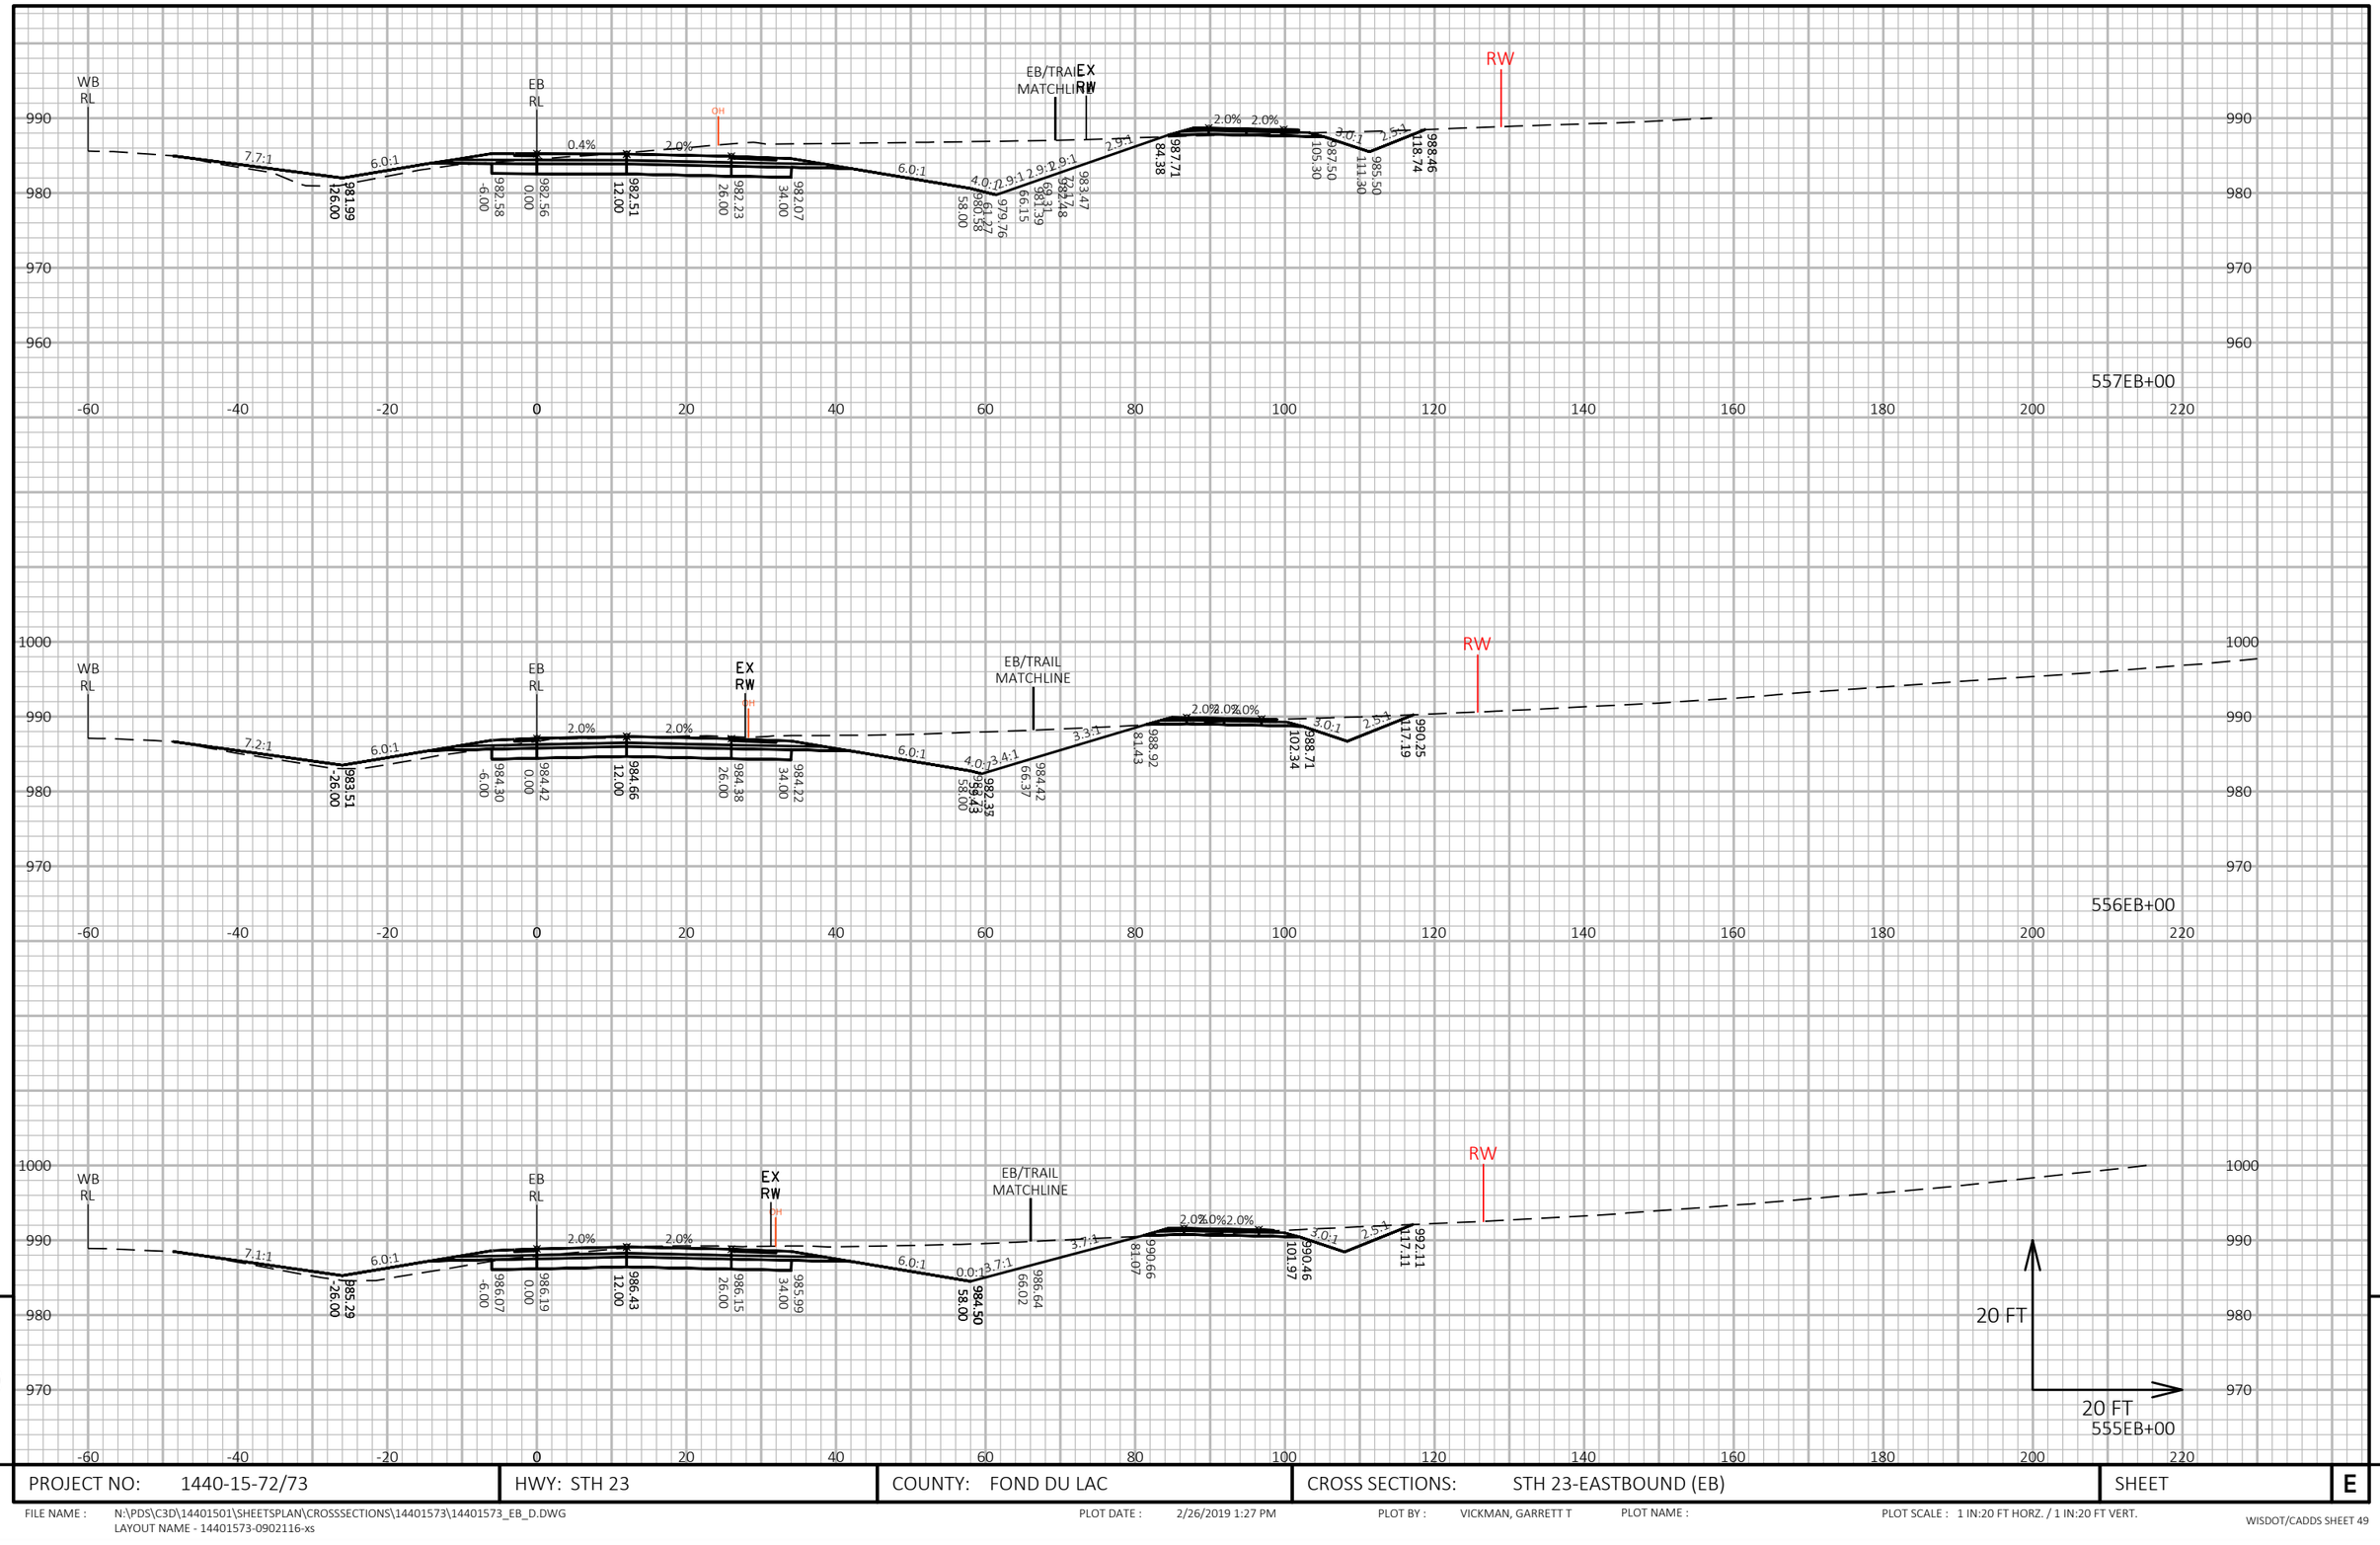


9

9

PROJECT NO: 1440-15-72/73	HWY: STH 23	COUNTY: FOND DU LAC	CROSS SECTIONS: STH 23-EASTBOUND (EB)	SHEET	E

FILE NAME : N:\PDS\C3D\14401501\SHEETSPLAN\CROSSSECTIONS\14401573\14401573_EB_D.DWG
LAYOUT NAME - 14401573-0902116-xs

PLOT DATE : 2/26/2019 1:27 PM PLOT BY : VICKMAN, GARRETT T PLOT NAME : PLOT SCALE : 1 IN:20 FT HORZ. / 1 IN:20 FT VERT.

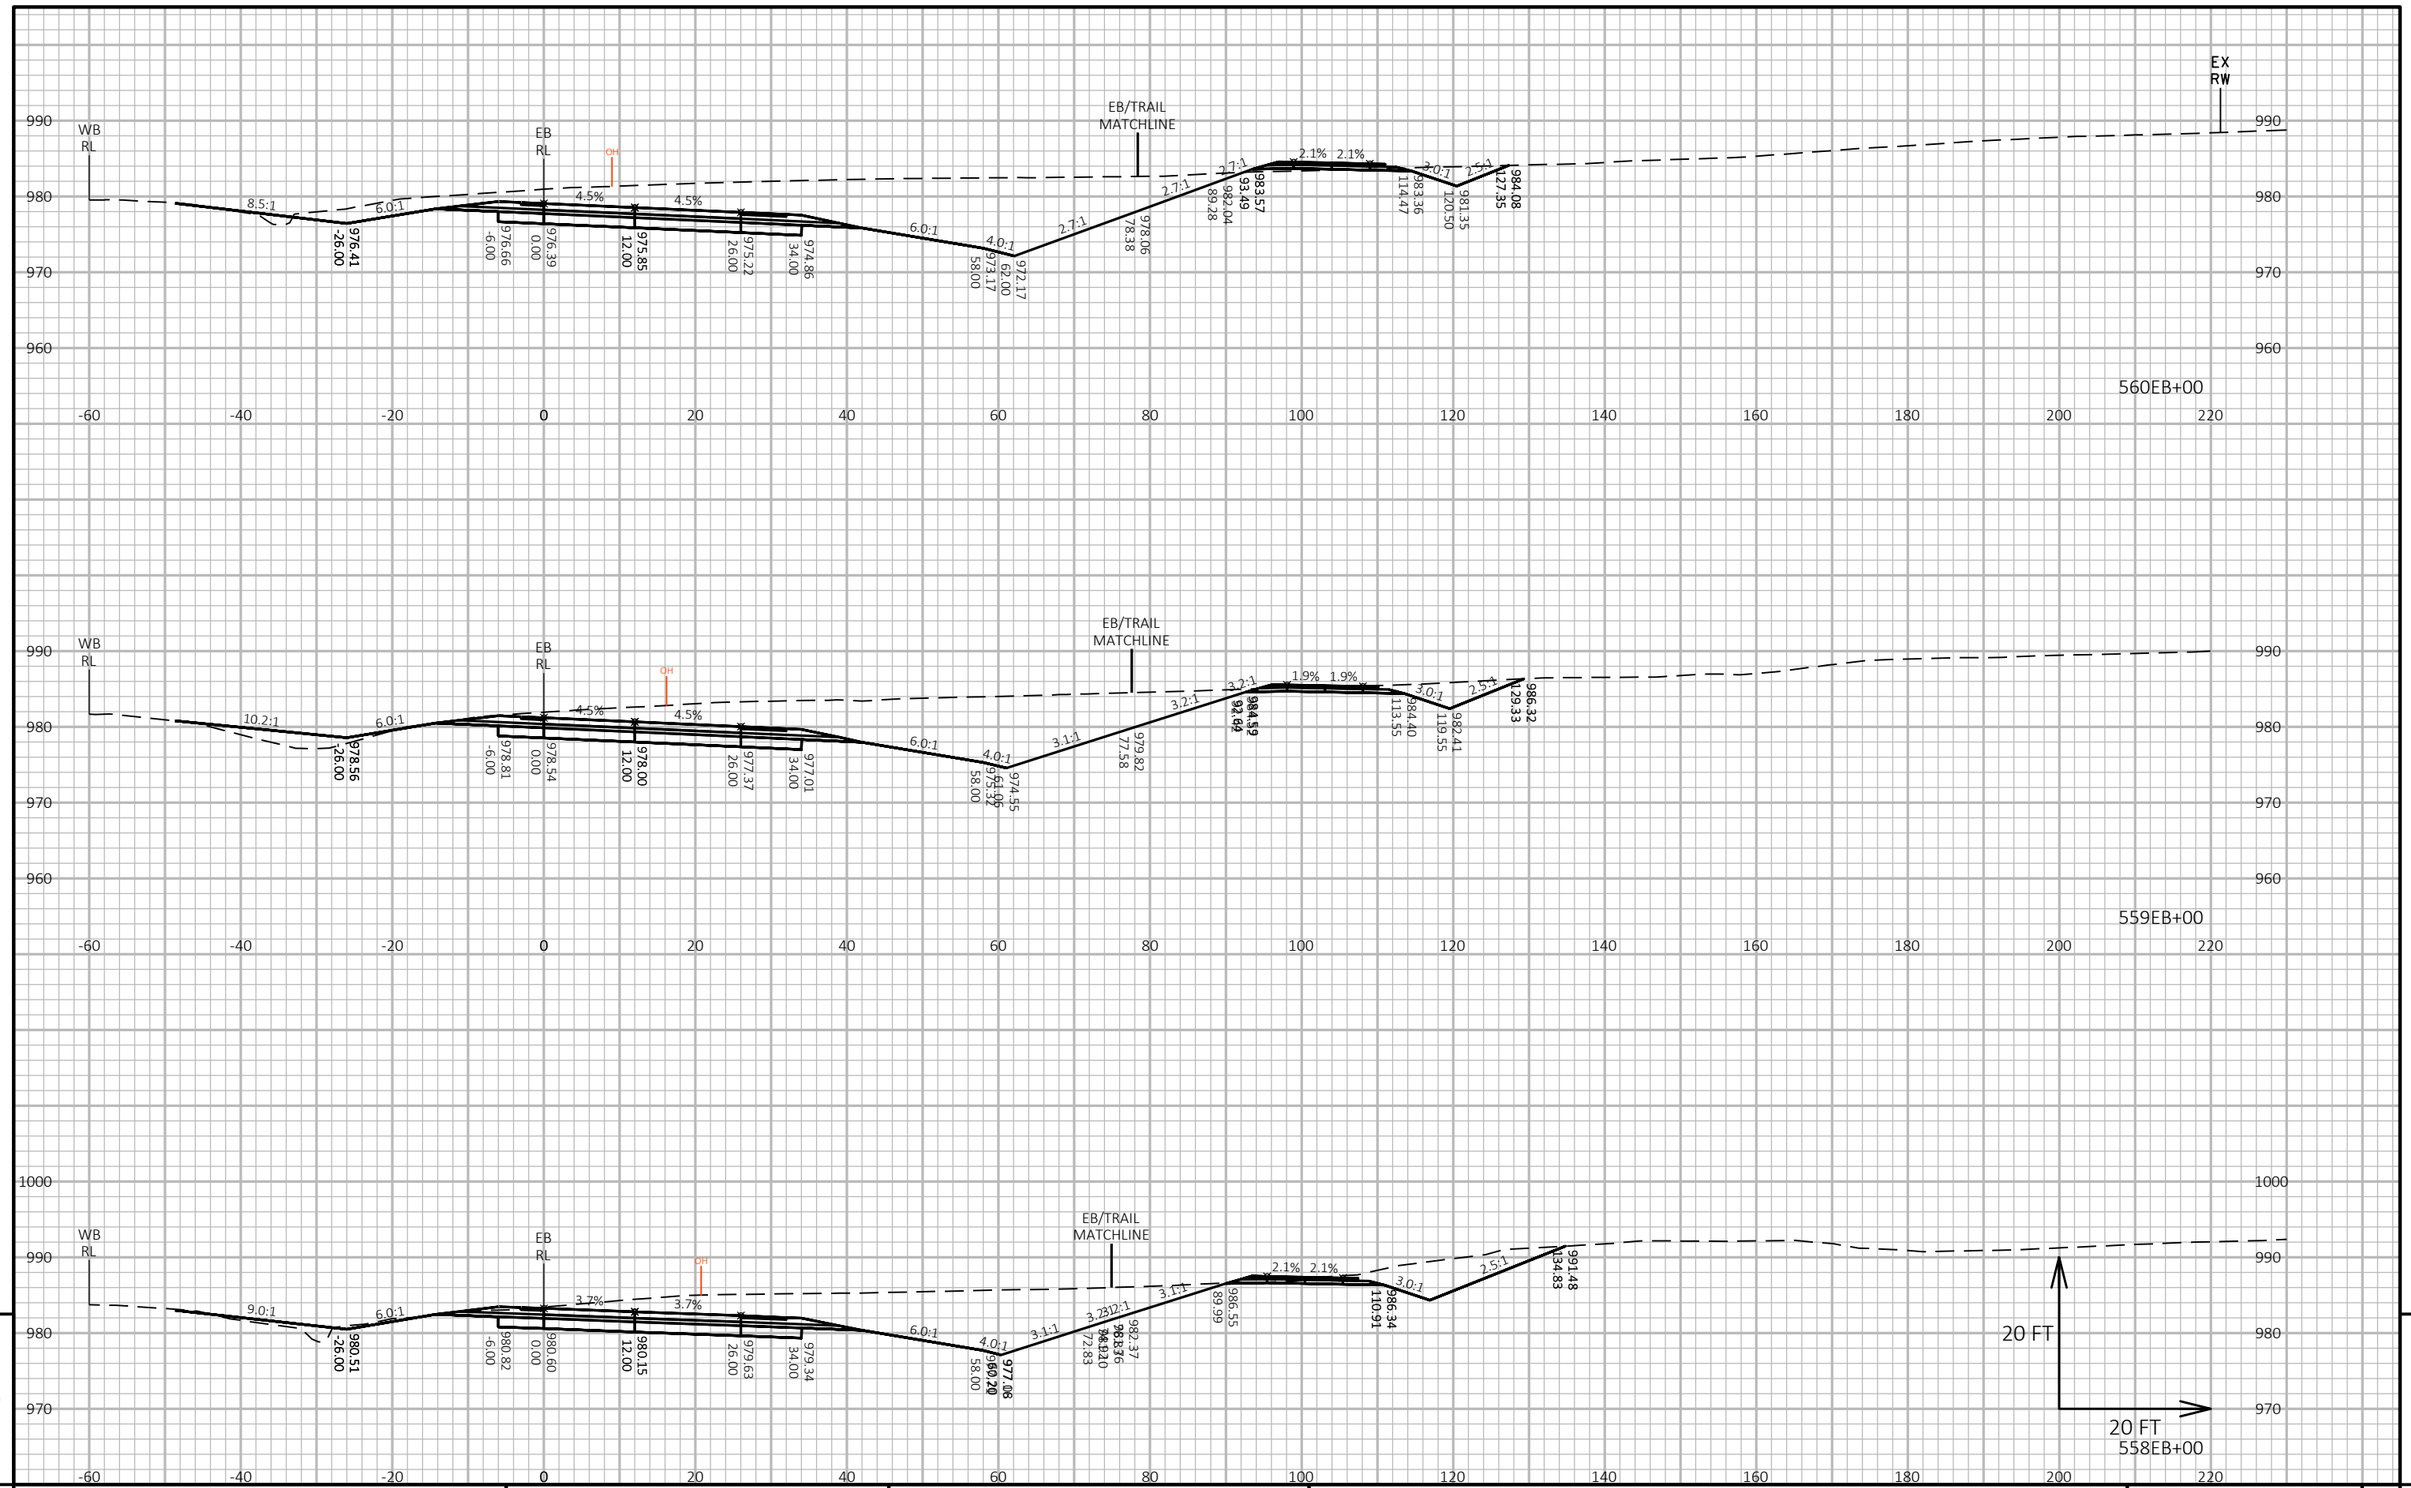



PROJECT NO: 1440-15-72/73	HWY: STH 23	COUNTY: FOND DU LAC	CROSS SECTIONS: STH 23-EASTBOUND (EB)	SHEET	E


FILE NAME : N:\PDS\C3D\14401501\SHEETSPLAN\CROSSSECTIONS\14401573\14401573_EB_D.DWG
LAYOUT NAME - 14401573-0902117-xs

PLOT DATE : 2/26/2019 1:28 PM PLOT BY : VICKMAN, GARRETT T PLOT NAME : PLOT SCALE : 1 IN:20 FT HORZ. / 1 IN:20 FT VERT.

WISDOT/CADDS SHEET 49

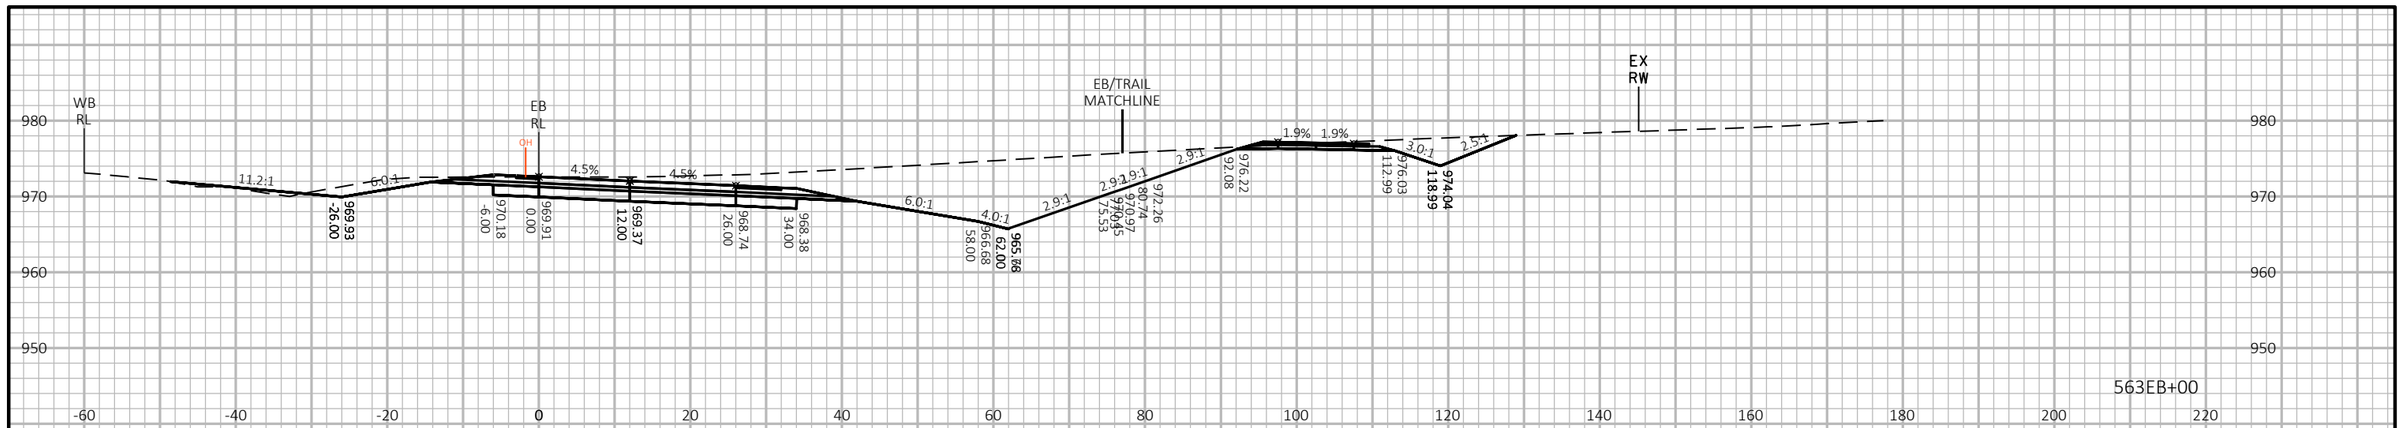

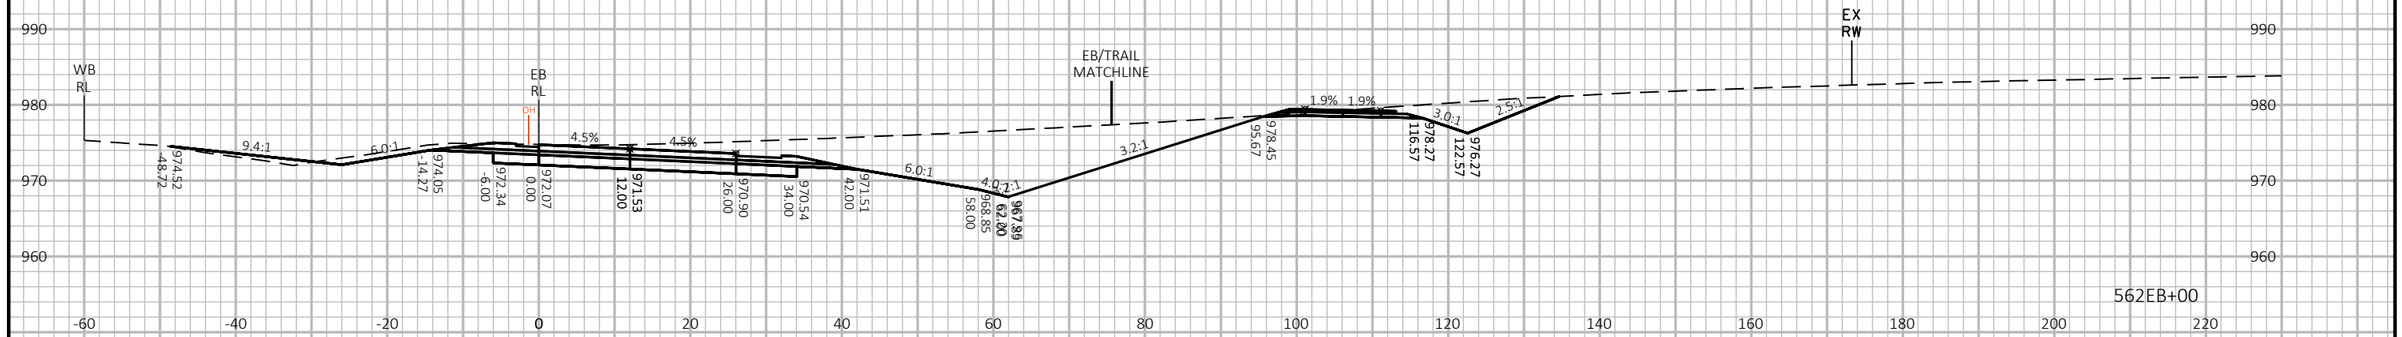

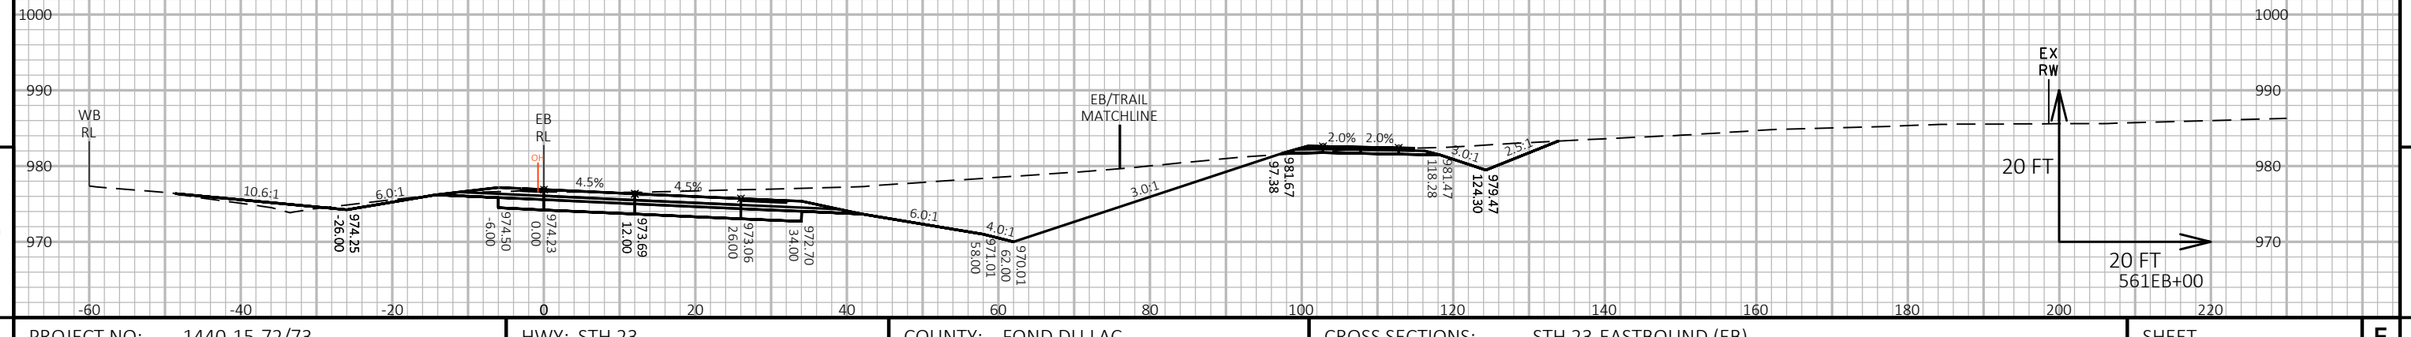


9


9

PROJECT NO: 1440-15-72/73	HWY: STH 23	COUNTY: FOND DU LAC	CROSS SECTIONS: STH 23-EASTBOUND (EB)	SHEET	E

FILE NAME : N:\PDS\C3D\14401501\SHEETSPLAN\CROSSSECTIONS\14401573\14401573_EB_D.DWG
LAYOUT NAME - 14401573-0902118-xs

PLOT DATE : 2/26/2019 1:28 PM PLOT BY : VICKMAN, GARRETT T PLOT NAME : PLOT SCALE : 1 IN:20 FT HORZ. / 1 IN:20 FT VERT.

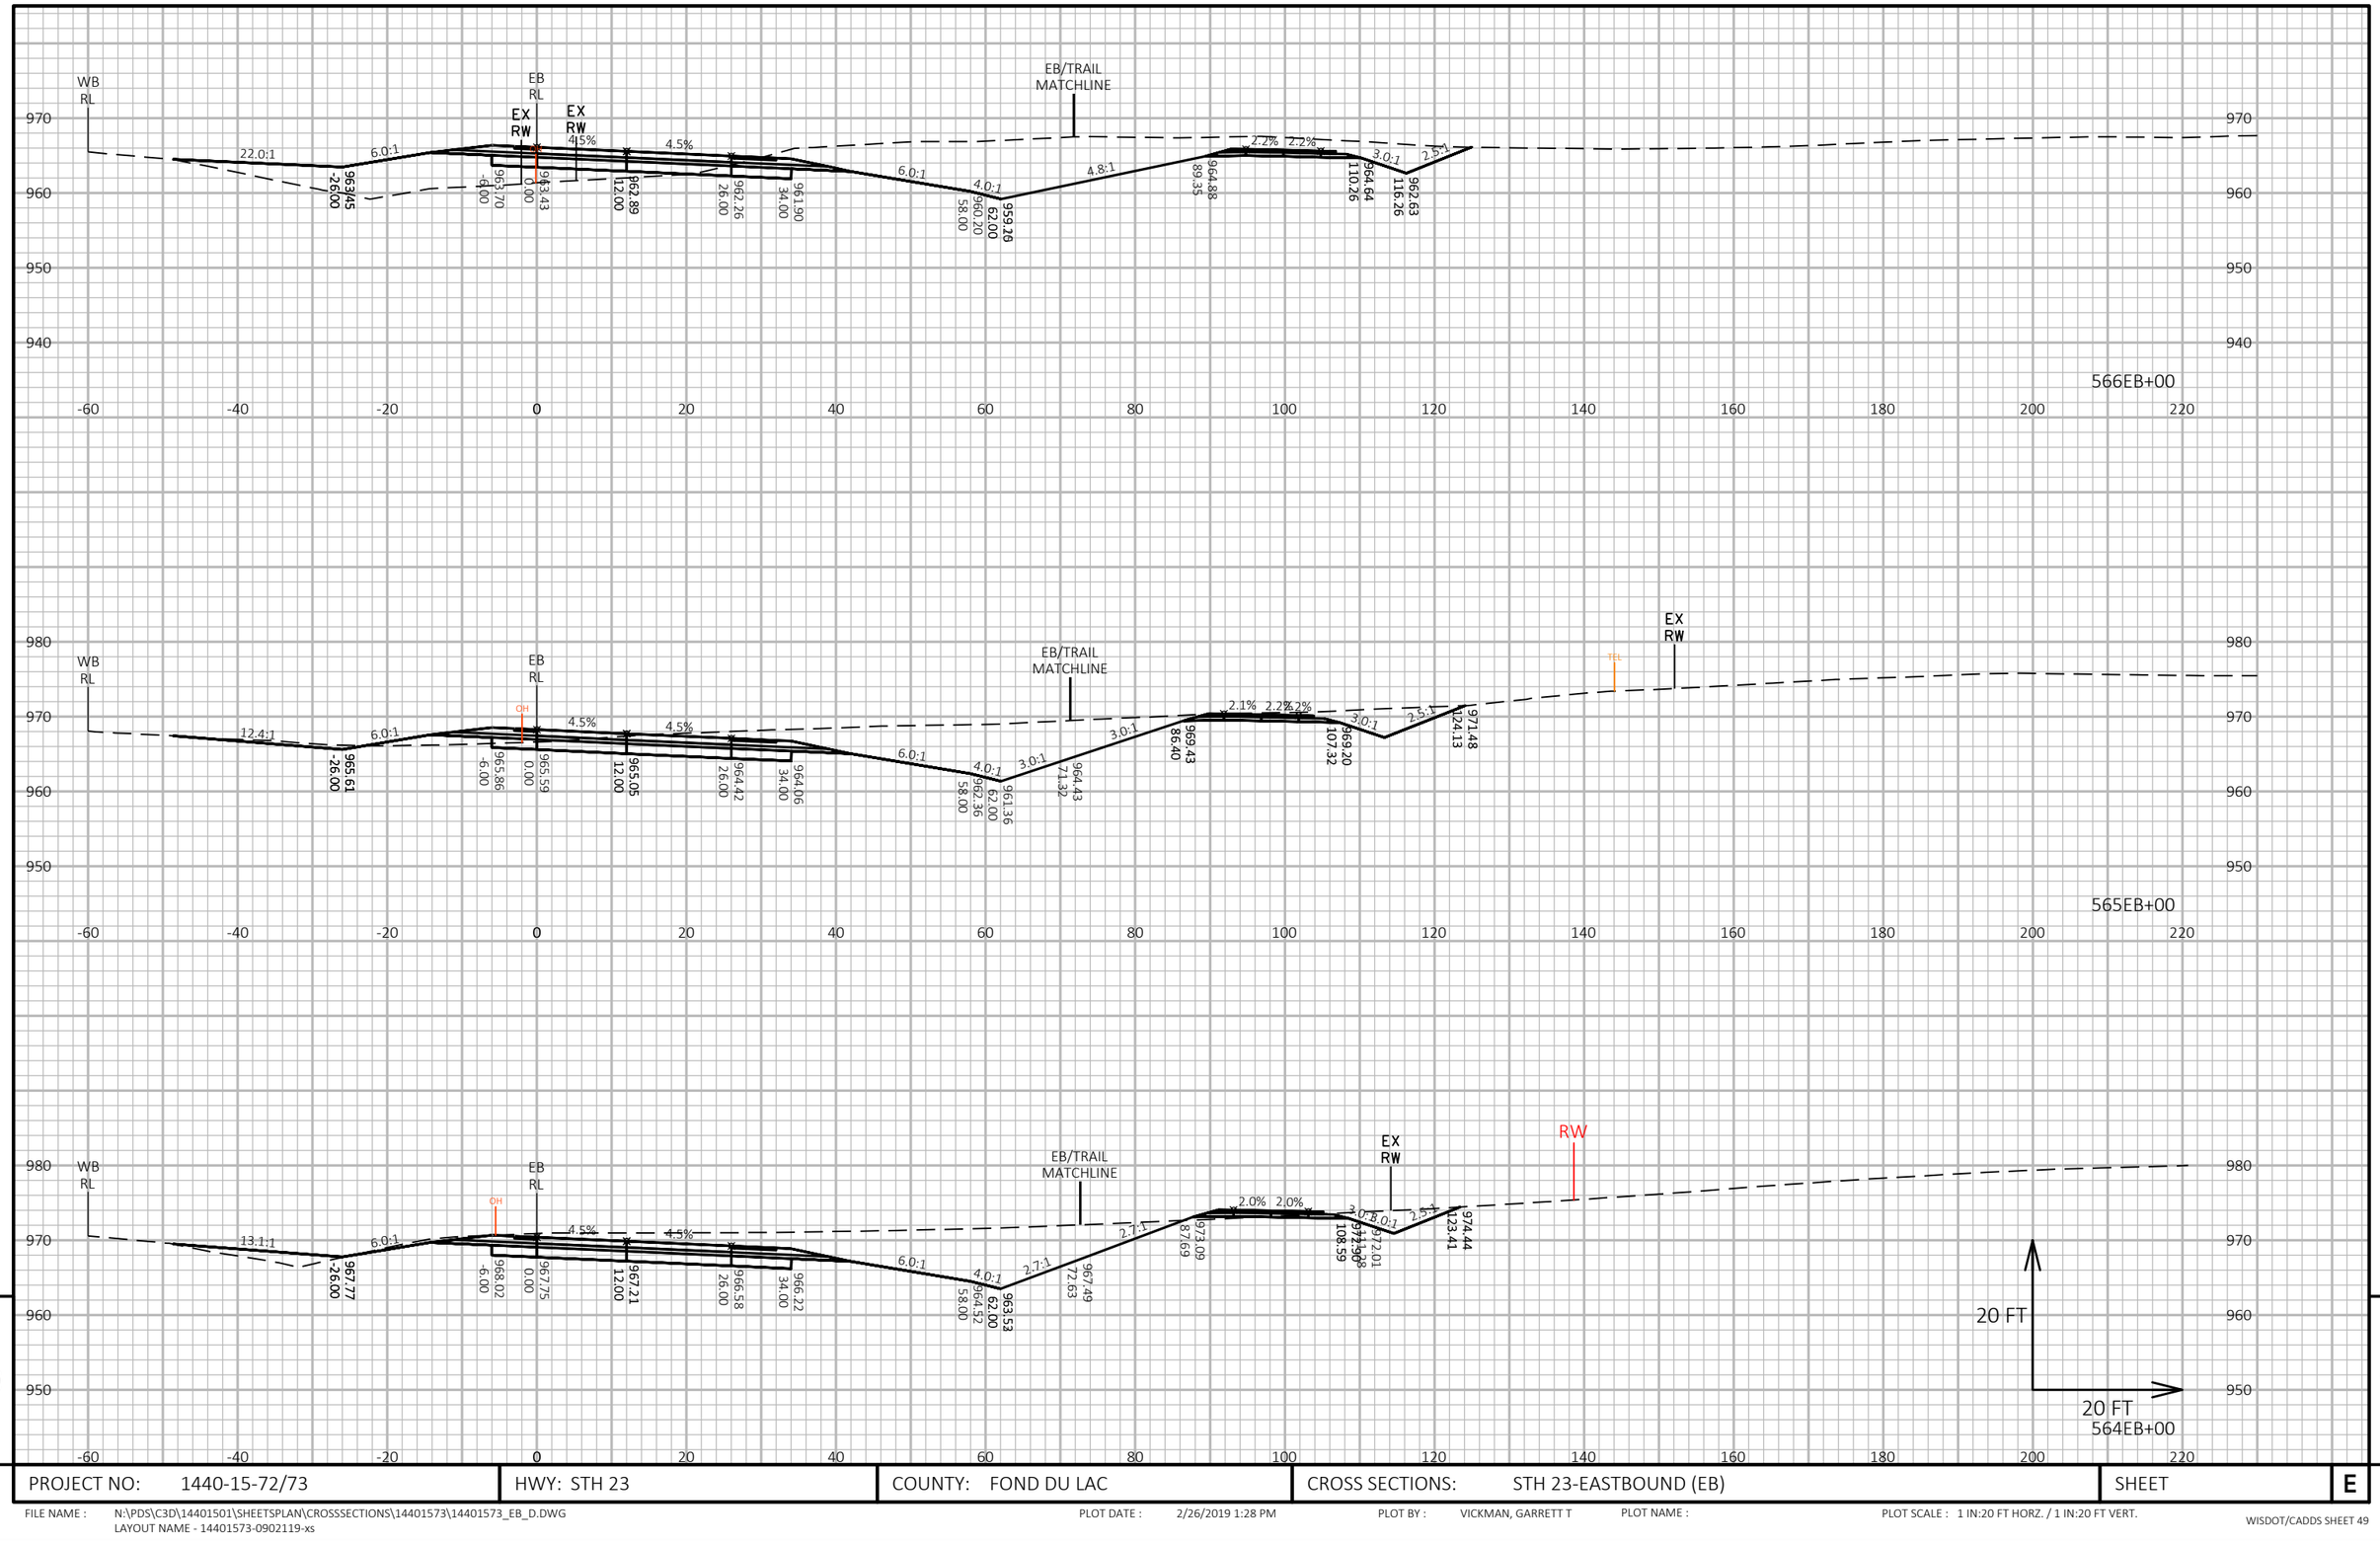
WB RL
EB RL
EX RW
EX RW
4.5%
EB/TRAIL MATCHLINE
22.0:1
6.0:1
4.0:1
4.8:1
2.2%
2.2%
3.0:1
2.5:1
963.45
-26.00
963.70
-6.00
963.43
0.00
962.89
12.00
962.26
26.00
961.90
34.00
960.20
58.00
959.26
62.00
964.88
89.35
964.64
110.26
962.63
116.26
970
960
950
940
-60
-40
-20
0
20
40
60
80
100
120
140
160
180
200
220
566EB+00
WB RL
EB RL
OH
EB/TRAIL MATCHLINE
EX RW
TEL
12.4:1
6.0:1
4.5%
4.5%
6.0:1
4.0:1
3.0:1
3.0:1
2.1%
2.2%
2.2%
3.0:1
2.5:1
965.61
-26.00
965.86
-6.00
965.59
0.00
965.05
12.00
964.42
26.00
964.06
34.00
962.36
58.00
961.36
62.00
964.43
71.32
969.43
86.40
969.20
107.32
971.48
124.13
980
970
960
950
-60
-40
-20
0
20
40
60
80
100
120
140
160
180
200
220
565EB+00
WB RL
EB RL
OH
EB/TRAIL MATCHLINE
EX RW
RW
13.1:1
6.0:1
4.5%
4.5%
6.0:1
4.0:1
2.1:1
2.1:1
2.0%
2.0%
3.0:1
2.5:1
967.77
-26.00
968.02
-6.00
967.75
0.00
967.21
12.00
966.58
26.00
966.22
34.00
964.52
58.00
963.53
62.00
967.49
72.63
973.09
87.69
972.08
108.59
972.01
974.44
123.41
980
970
960
950
-60
-40
-20
0
20
40
60
80
100
120
140
160
180
200
220
20 FT
20 FT
564EB+00
9
9
PROJECT NO: 1440-15-72/73
HWY: STH 23
COUNTY: FOND DU LAC
CROSS SECTIONS: STH 23-EASTBOUND (EB)
SHEET
E
FILE NAME : N:\PDS\C3D\14401501\SHEETSPLAN\CROSSSECTIONS\14401573\14401573_EB_D.DWG
LAYOUT NAME - 14401573-0902119-xs
PLOT DATE : 2/26/2019 1:28 PM
PLOT BY : VICKMAN, GARRETT T
PLOT NAME :
PLOT SCALE : 1 IN:20 FT HORZ. / 1 IN:20 FT VERT.
WISDOT/CADDS SHEET 49

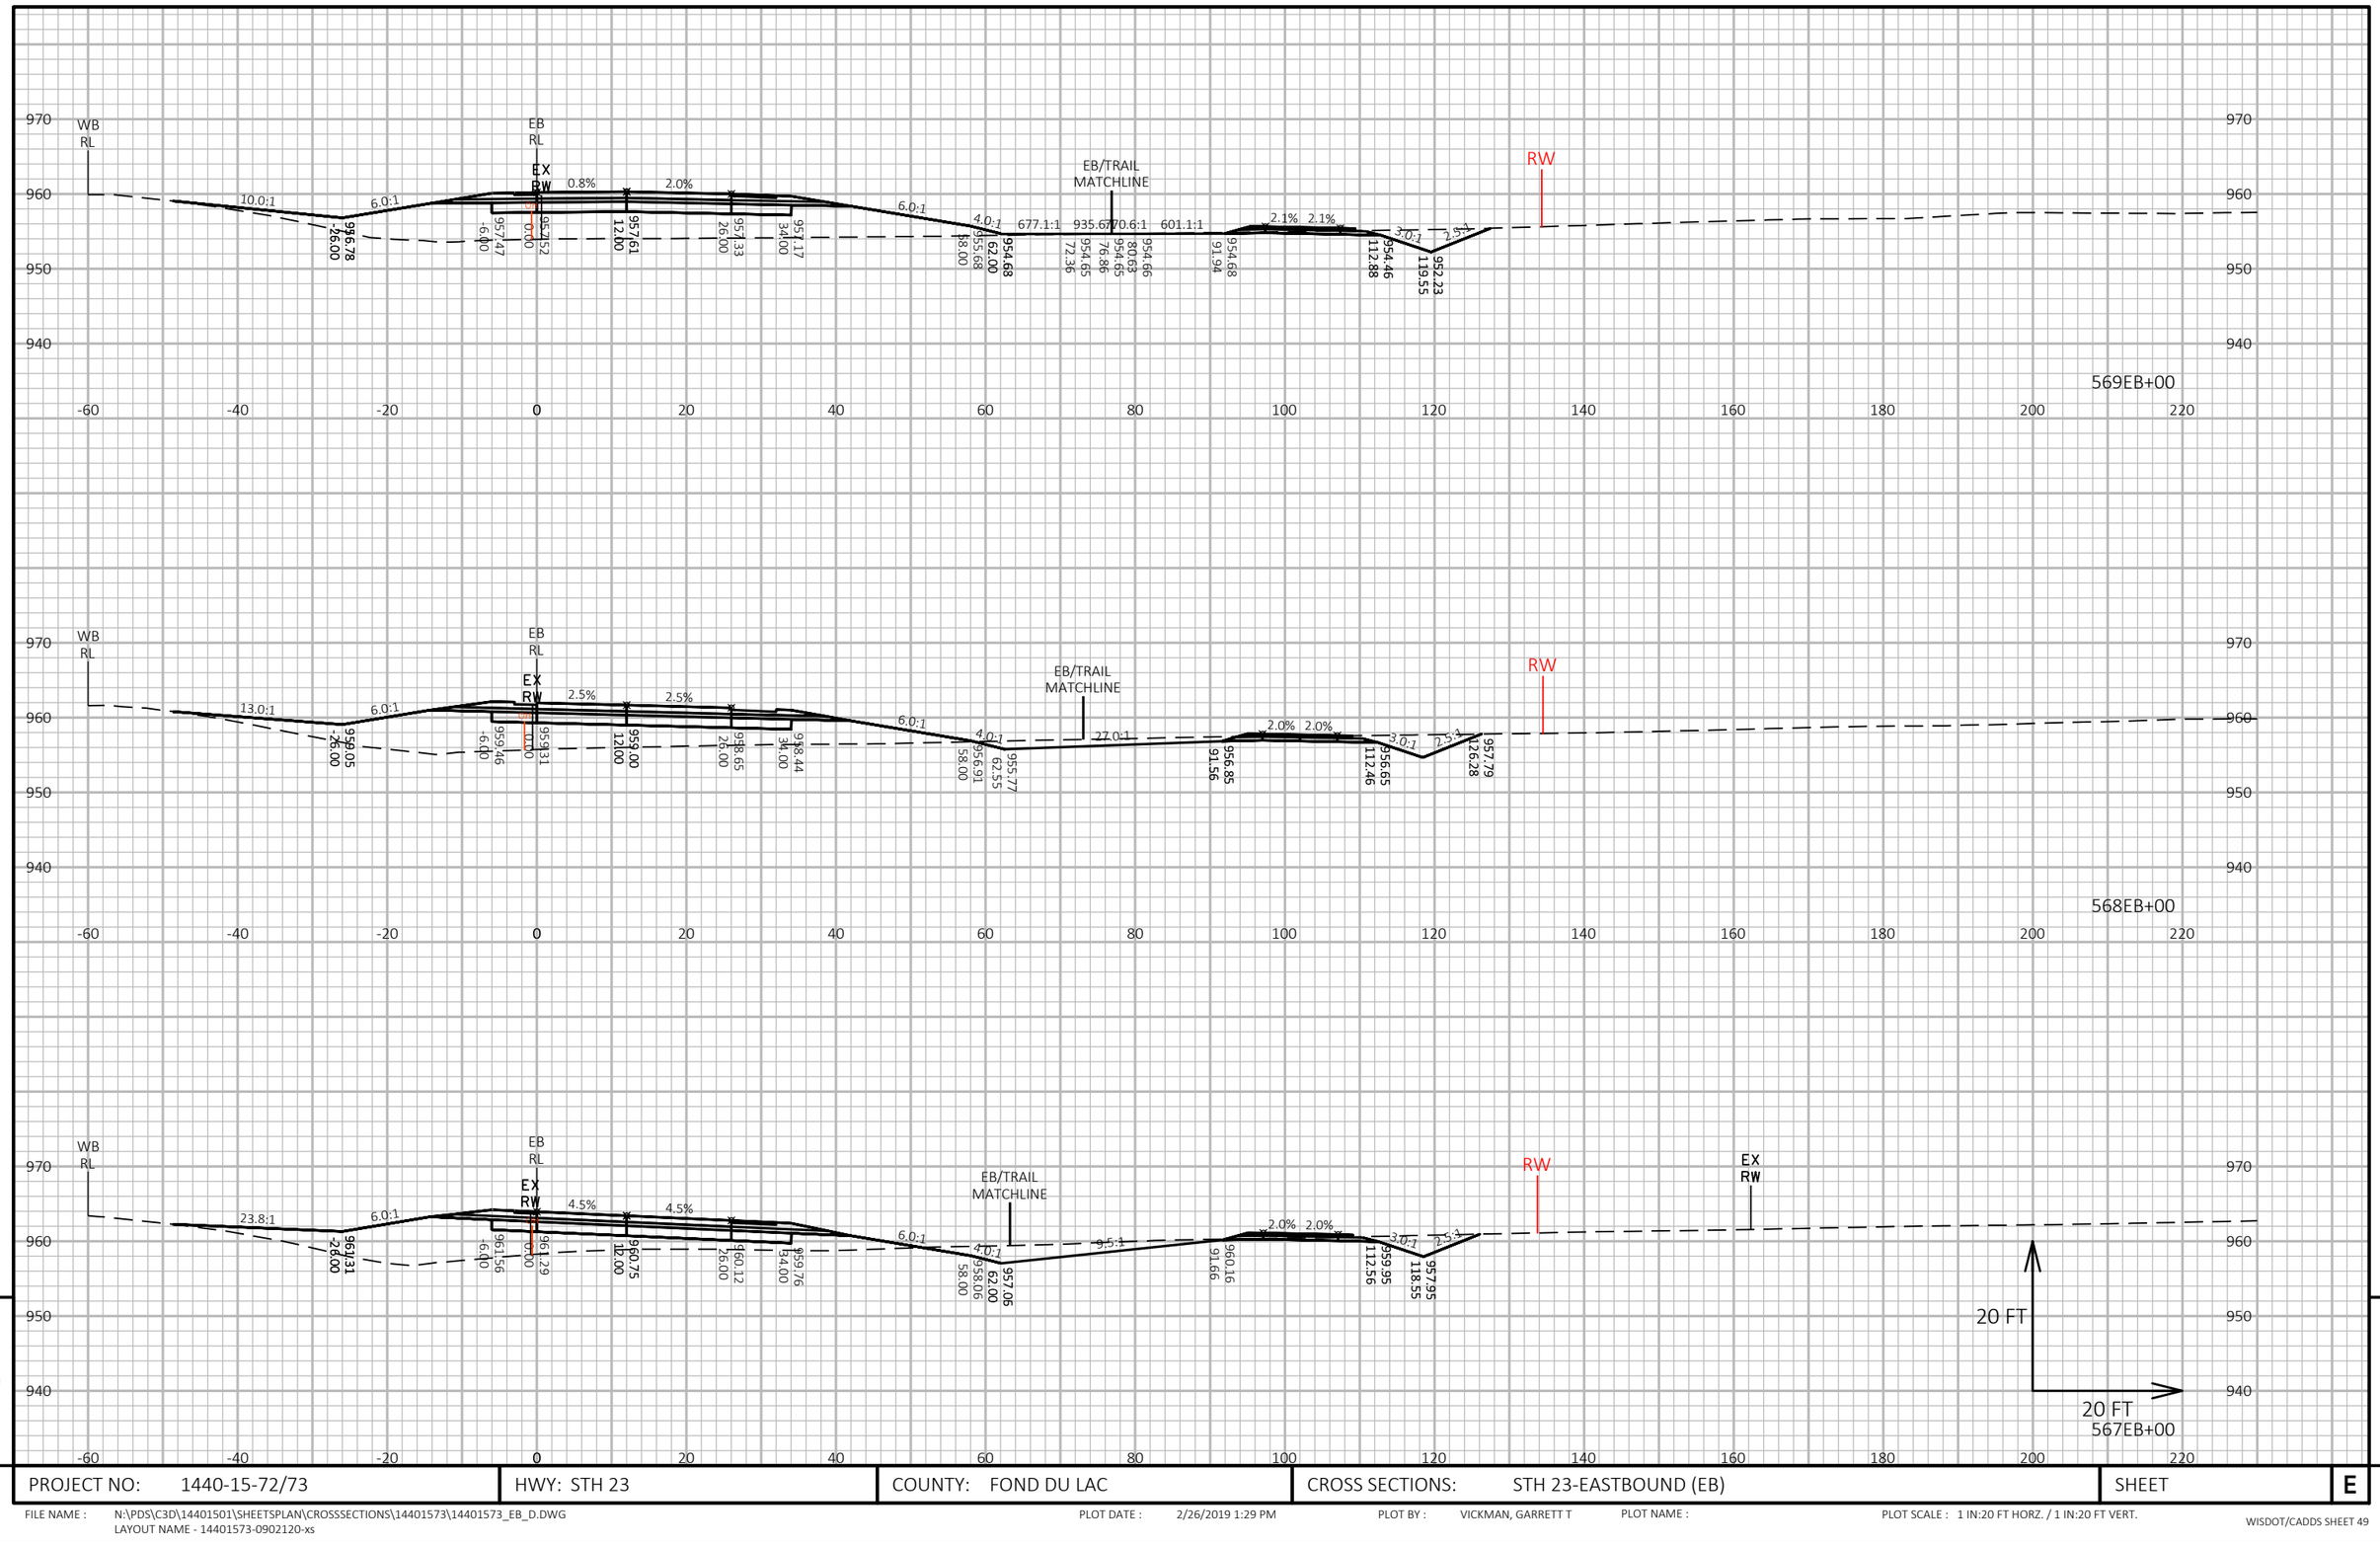


PROJECT NO: 1440-15-72/73	HWY: STH 23	COUNTY: FOND DU LAC	CROSS SECTIONS: STH 23-EASTBOUND (EB)	SHEET	E

FILE NAME : N:\PDS\C3D\14401501\SHEETSPLAN\CROSSSECTIONS\14401573\14401573_EB_D.DWG
LAYOUT NAME - 14401573-0902120-xs

PLOT DATE : 2/26/2019 1:29 PM PLOT BY : VICKMAN, GARRETT T PLOT NAME : PLOT SCALE : 1 IN:20 FT HORZ. / 1 IN:20 FT VERT.

WISDOT/CADDS SHEET 49

9

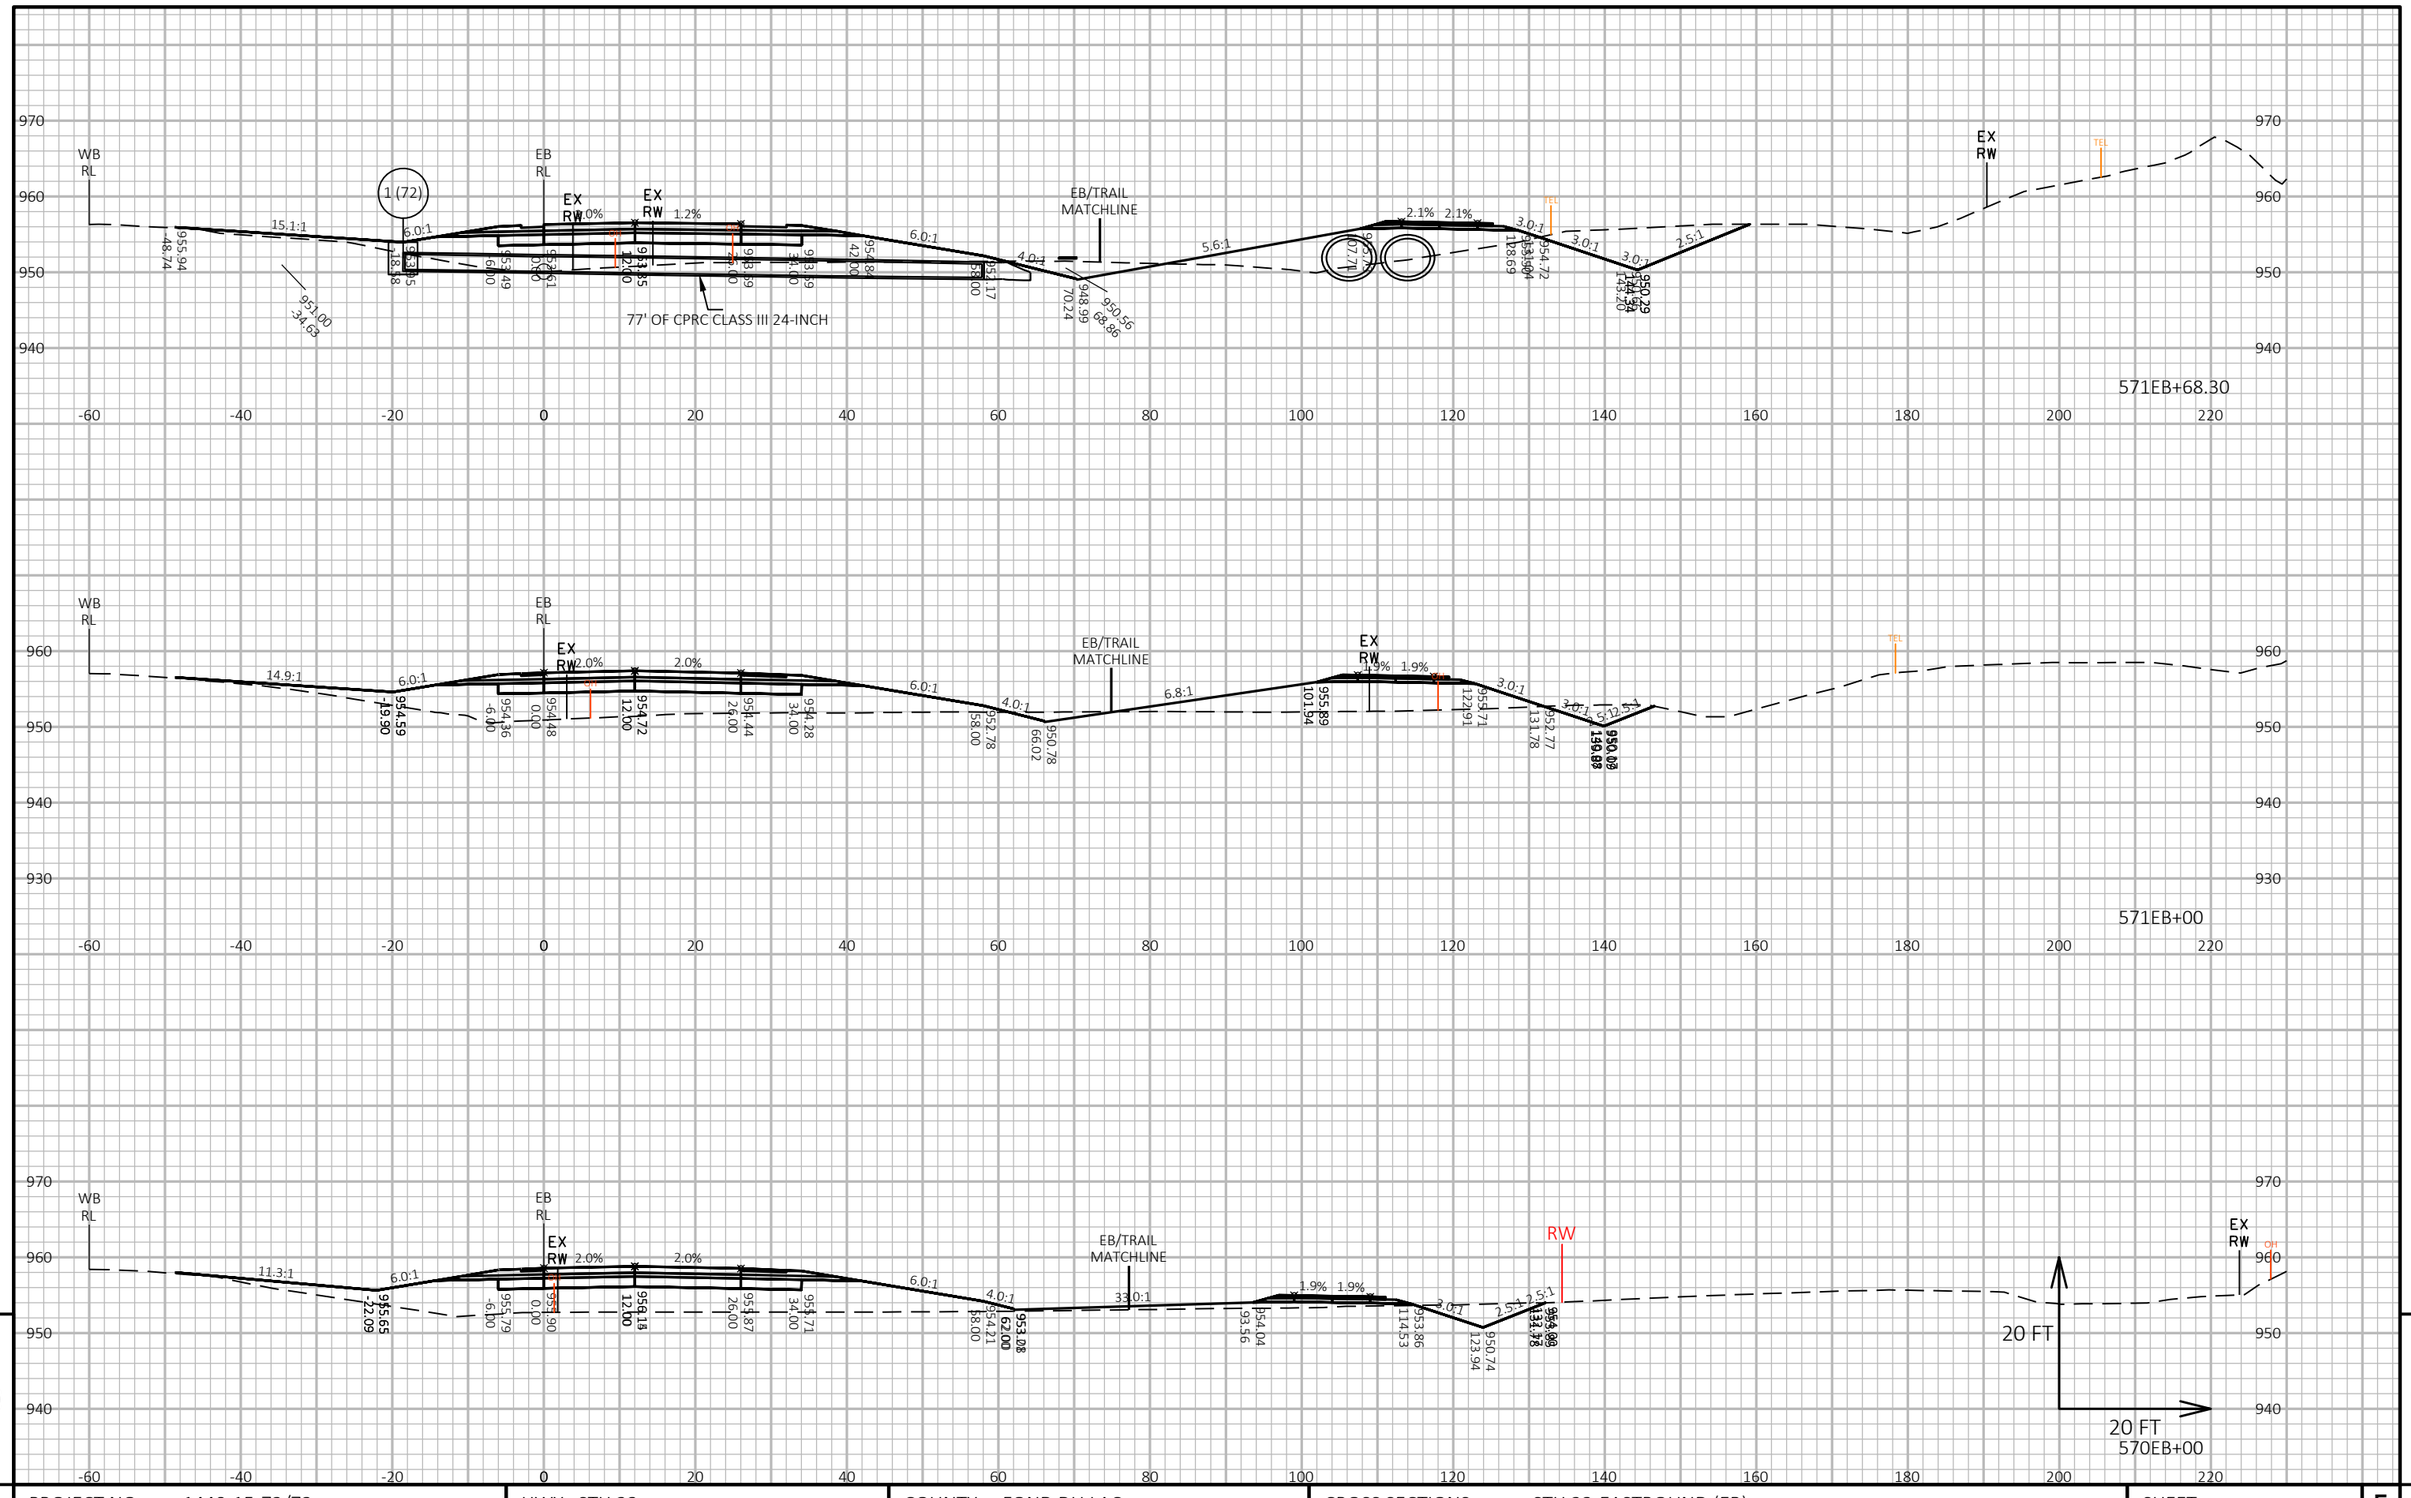


9

9

PROJECT NO: 1440-15-72/73	HWY: STH 23	COUNTY: FOND DU LAC	CROSS SECTIONS: STH 23-EASTBOUND (EB)	SHEET	E

FILE NAME : N:\PDS\C3D\14401501\SHEETSPLAN\CROSSSECTIONS\14401573\14401573_EB_D.DWG
LAYOUT NAME - 14401573-0902121-xs

PLOT DATE : 2/26/2019 1:29 PM PLOT BY : VICKMAN, GARRETT T PLOT NAME : PLOT SCALE : 1 IN:20 FT HORZ. / 1 IN:20 FT VERT.

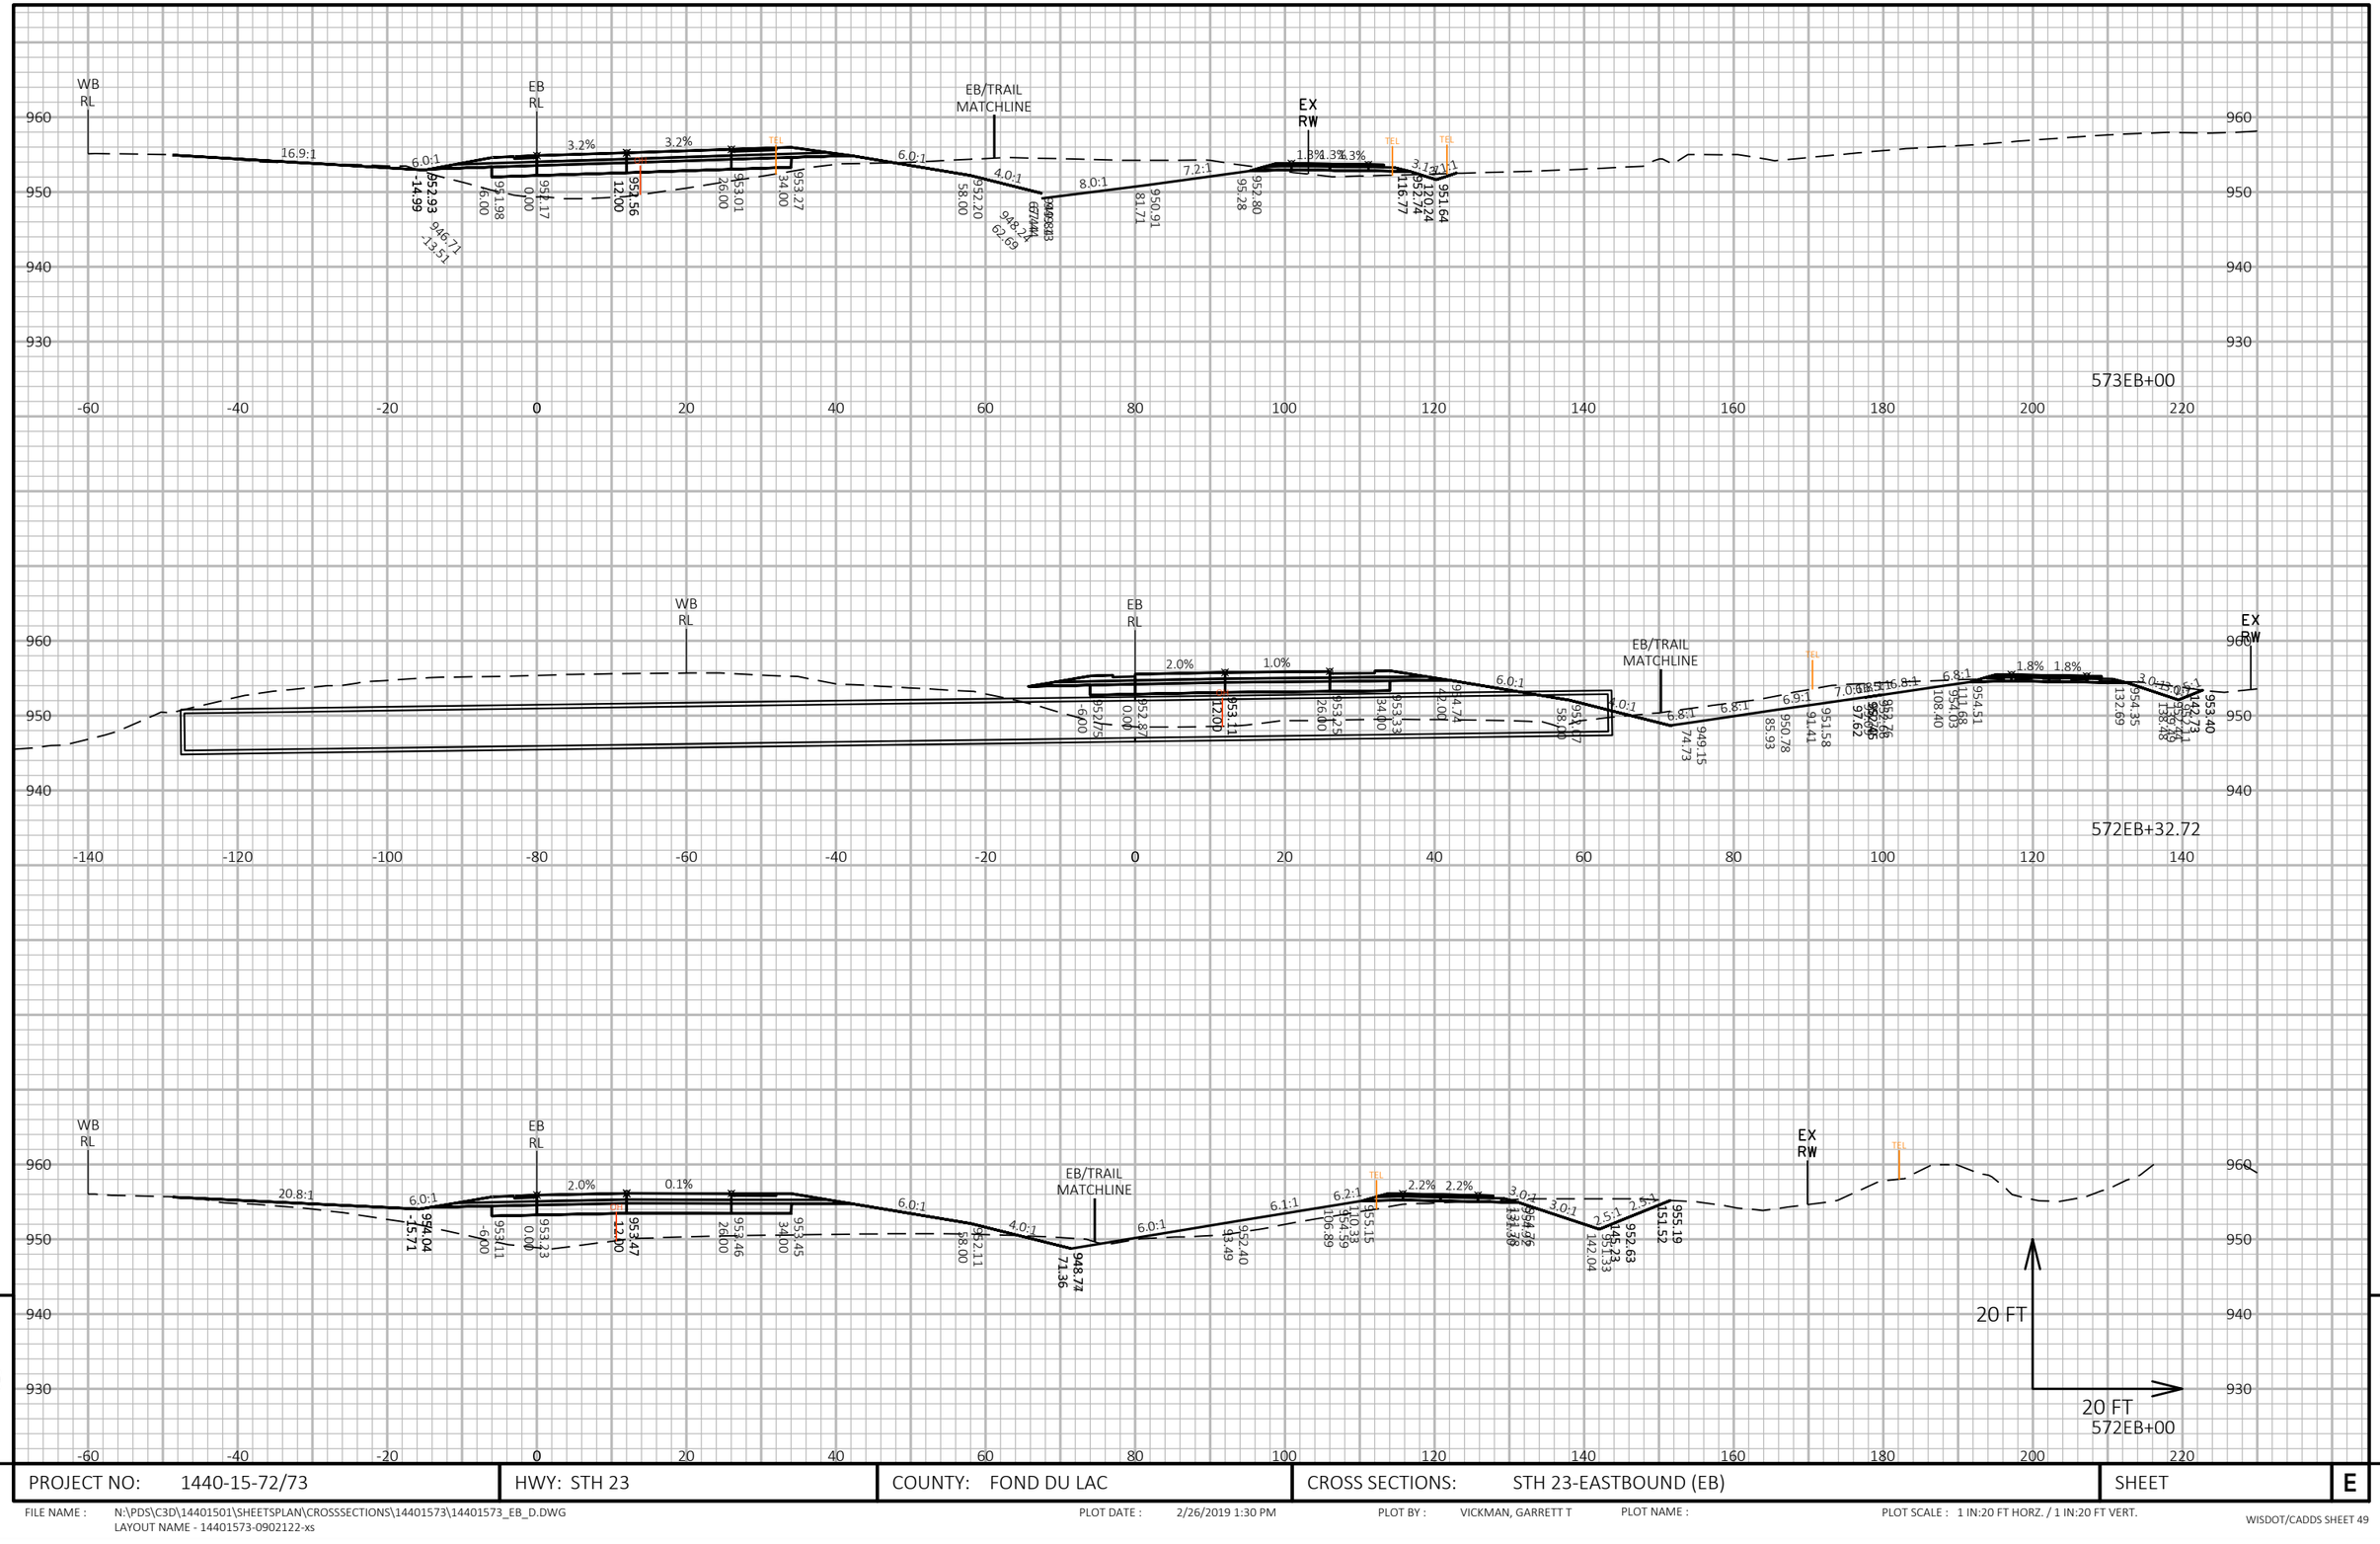


PROJECT NO: 1440-15-72/73	HWY: STH 23	COUNTY: FOND DU LAC	CROSS SECTIONS: STH 23-EASTBOUND (EB)	SHEET	E

FILE NAME : N:\PDS\C3D\14401501\SHEETSPLAN\CROSSSECTIONS\14401573\14401573_EB_D.DWG
LAYOUT NAME - 14401573-0902122-xs

PLOT DATE : 2/26/2019 1:30 PM PLOT BY : VICKMAN, GARRETT T PLOT NAME : PLOT SCALE : 1 IN:20 FT HORZ. / 1 IN:20 FT VERT.

WISDOT/CADDS SHEET 49

9

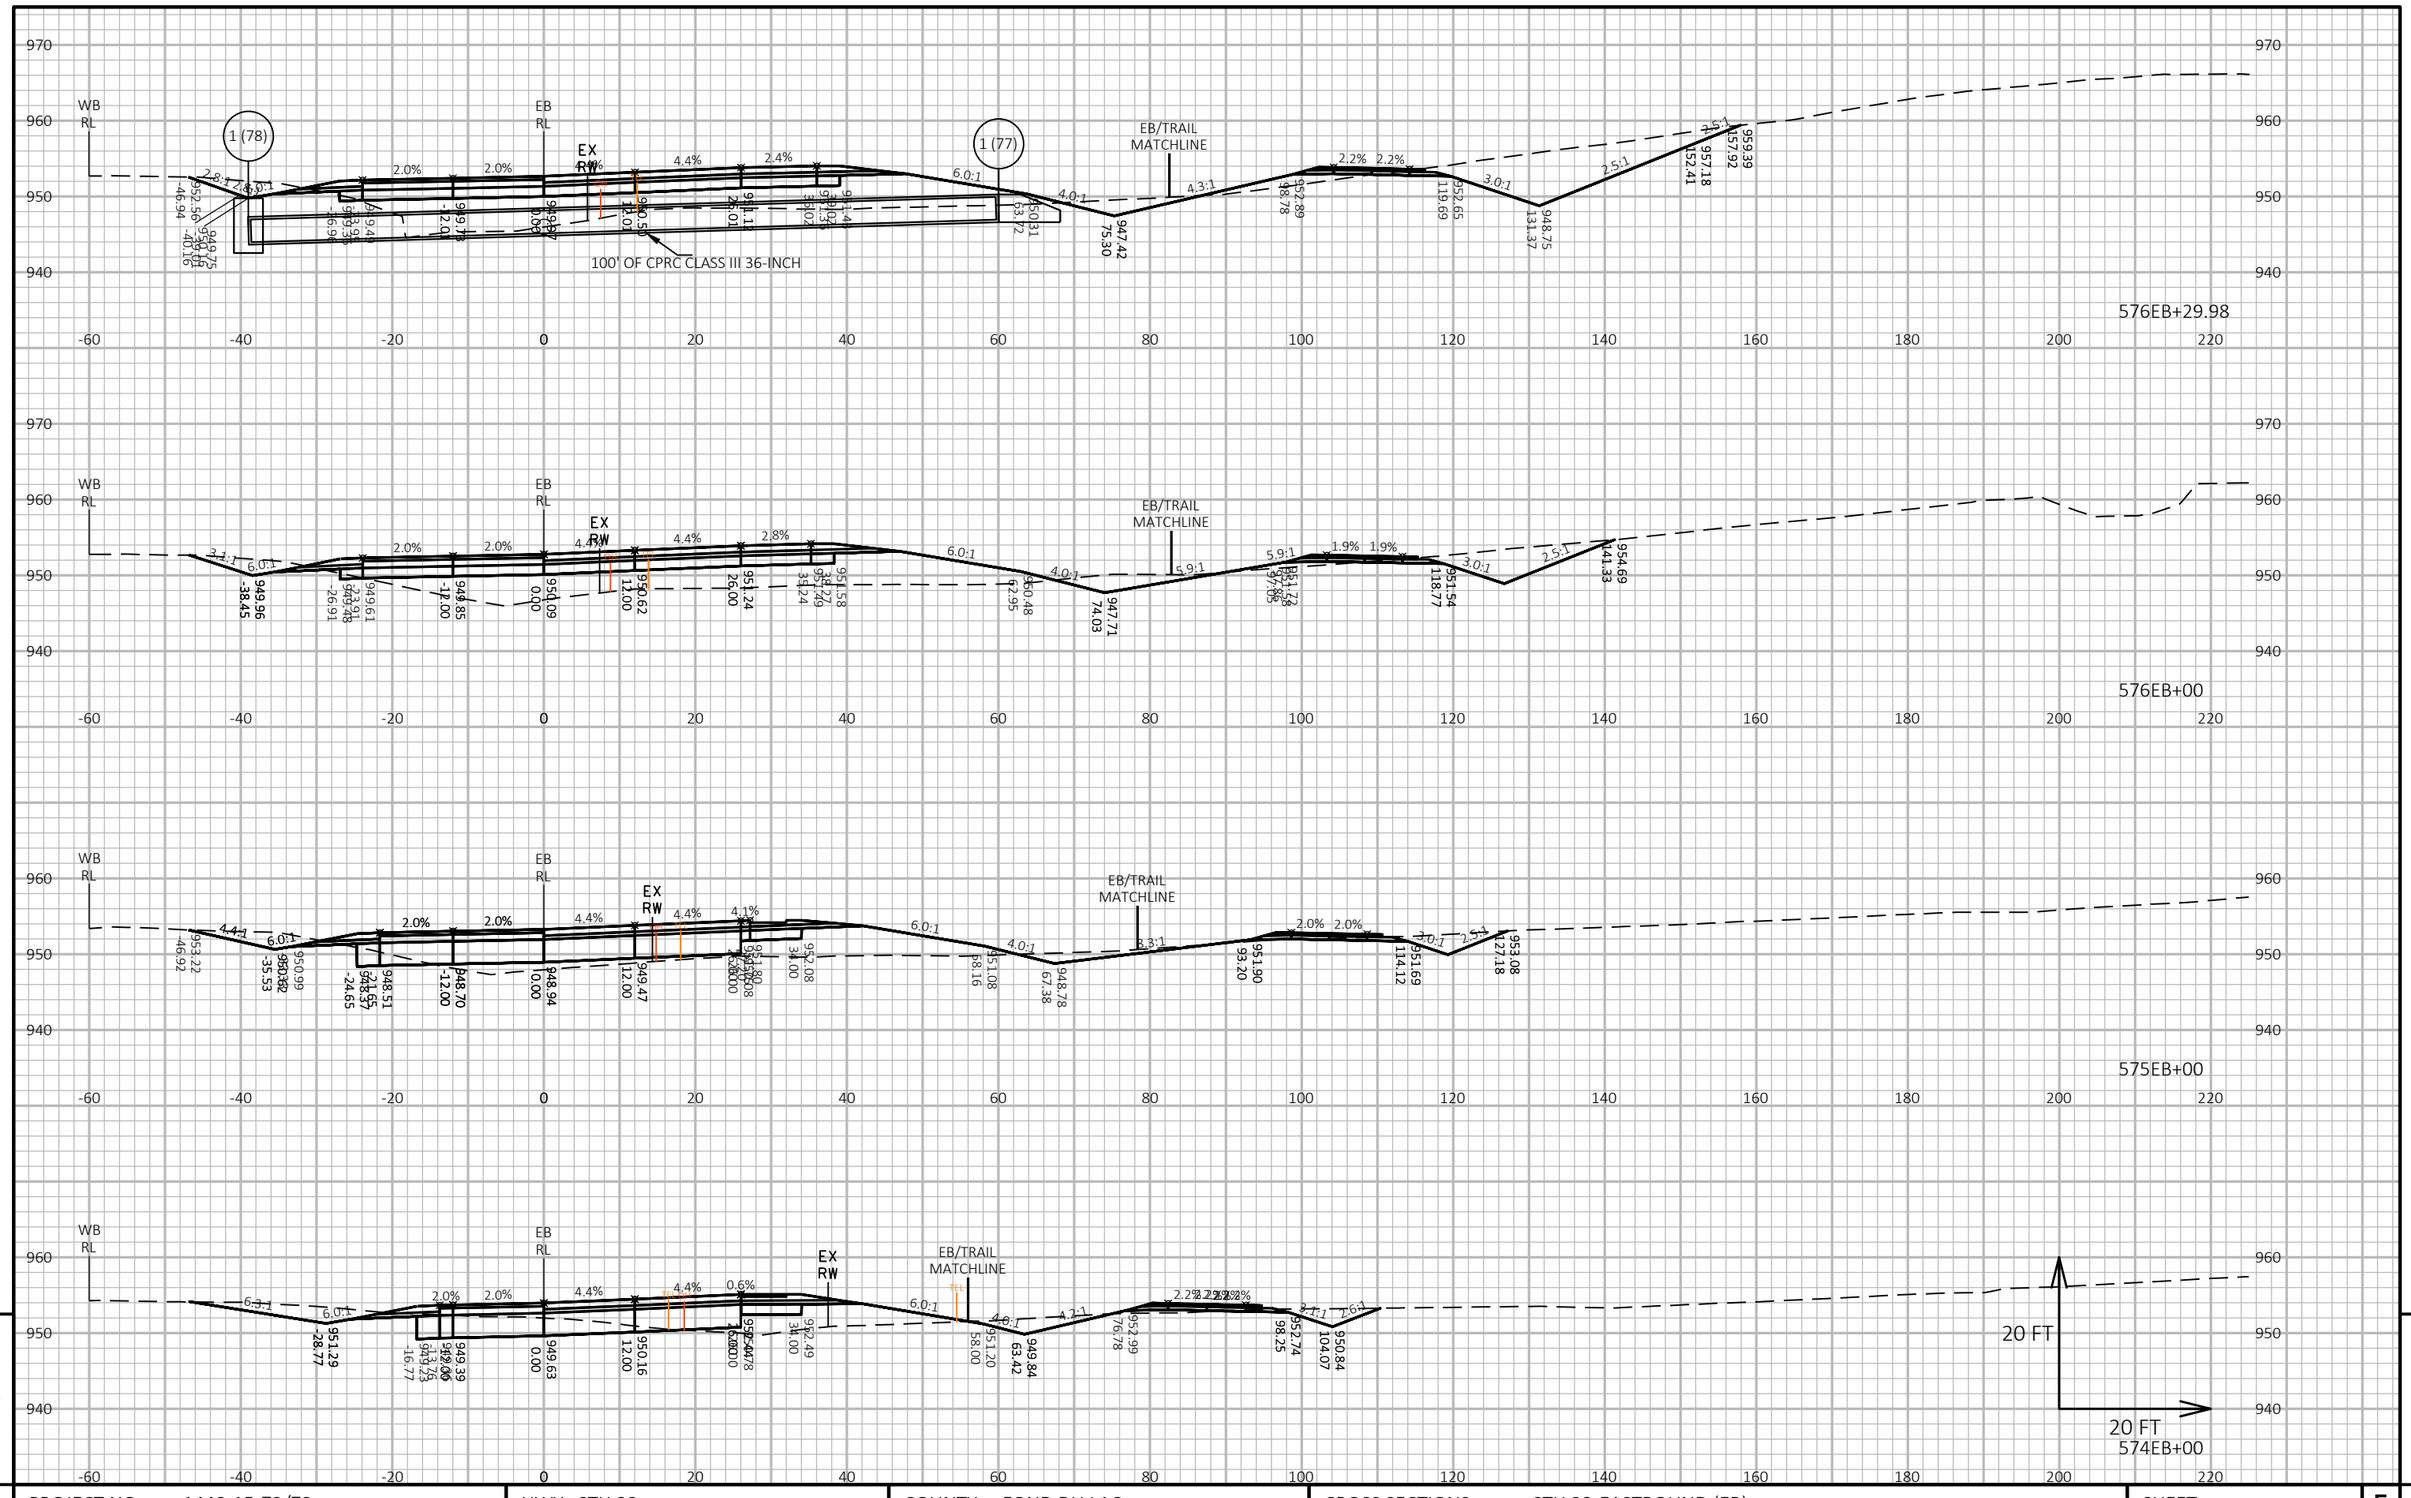



PROJECT NO: 1440-15-72/73	HWY: STH 23	COUNTY: FOND DU LAC	CROSS SECTIONS: STH 23-EASTBOUND (EB)	SHEET	E


FILE NAME : N:\PDS\C3D\14401501\SHEETSPLAN\CROSSSECTIONS\14401573\14401573_EB_E.DWG
LAYOUT NAME - 14401573-0902123-xs

PLOT DATE : 2/26/2019 1:30 PM PLOT BY : VICKMAN, GARRETT T PLOT NAME : PLOT SCALE : 1 IN:20 FT HORZ. / 1 IN:20 FT VERT.

WISDOT/CADDS SHEET 49

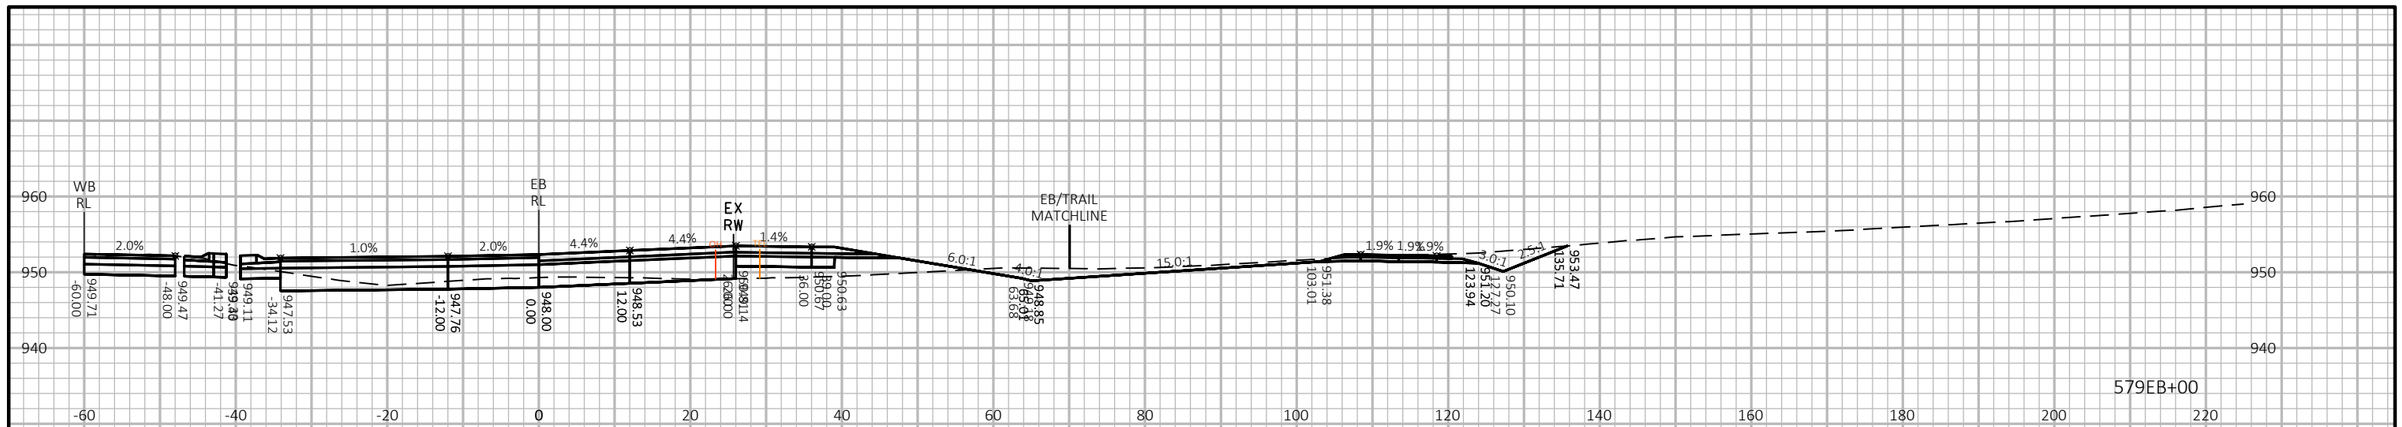

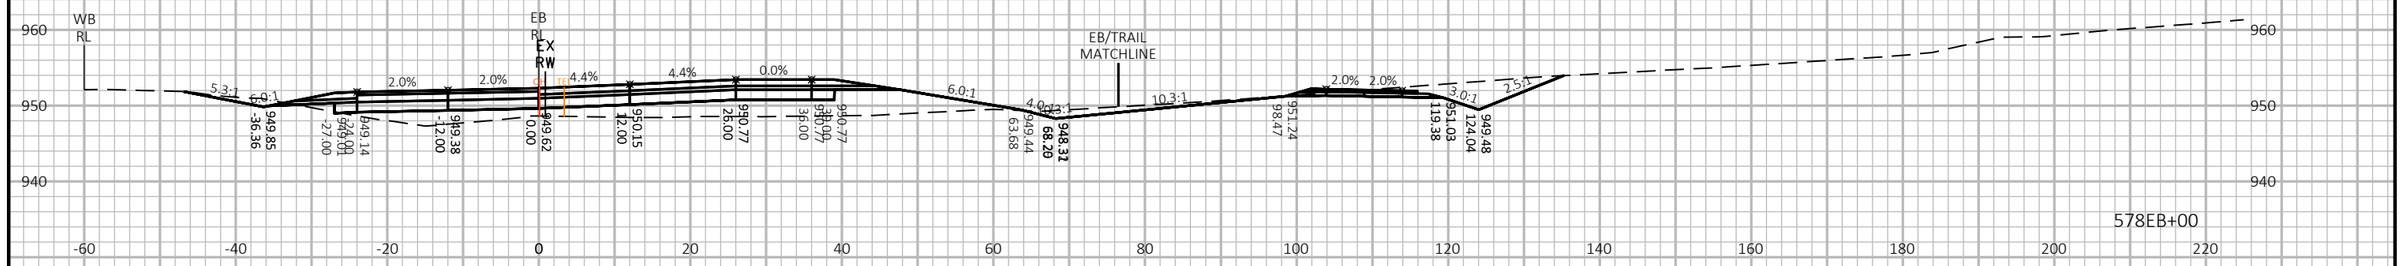

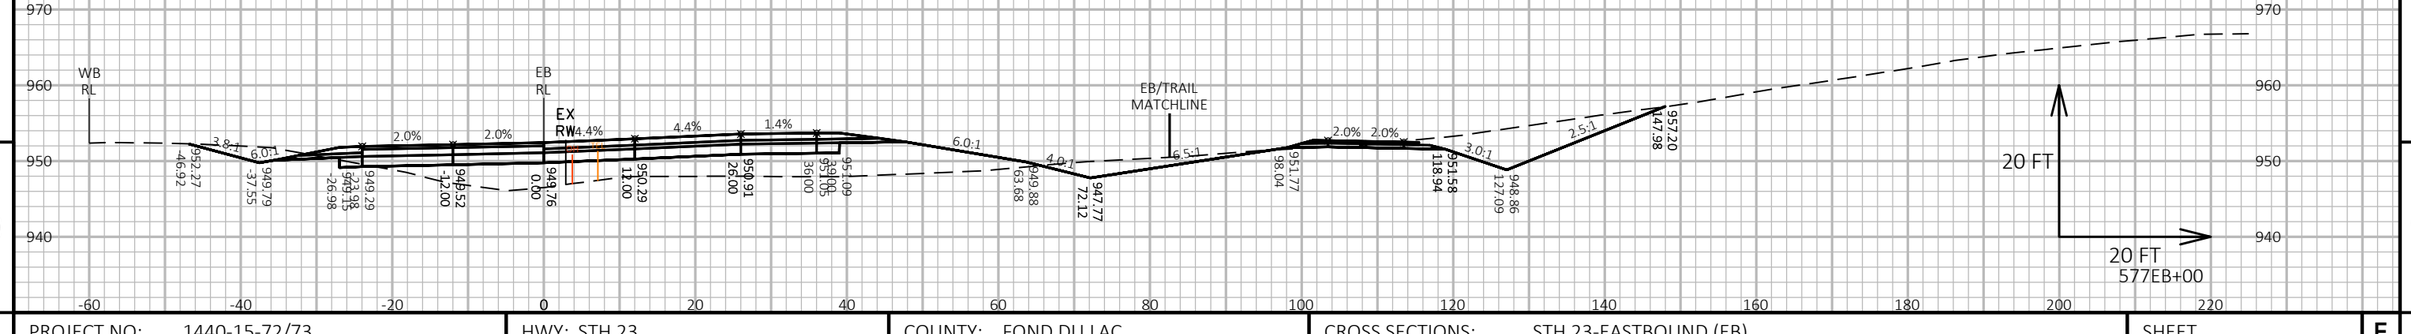


PROJECT NO: 1440-15-72/73	HWY: STH 23	COUNTY: FOND DU LAC	CROSS SECTIONS: STH 23-EASTBOUND (EB)	SHEET	E

FILE NAME : N:\PDS\C3D\14401501\SHEETSPLAN\CROSSSECTIONS\14401573\14401573_EB_E.DWG
LAYOUT NAME - 14401573-0902124-xs

PLOT DATE : 2/26/2019 1:30 PM PLOT BY : VICKMAN, GARRETT T PLOT NAME : PLOT SCALE : 1 IN:20 FT HORZ. / 1 IN:20 FT VERT.

WISDOT/CADDS SHEET 49

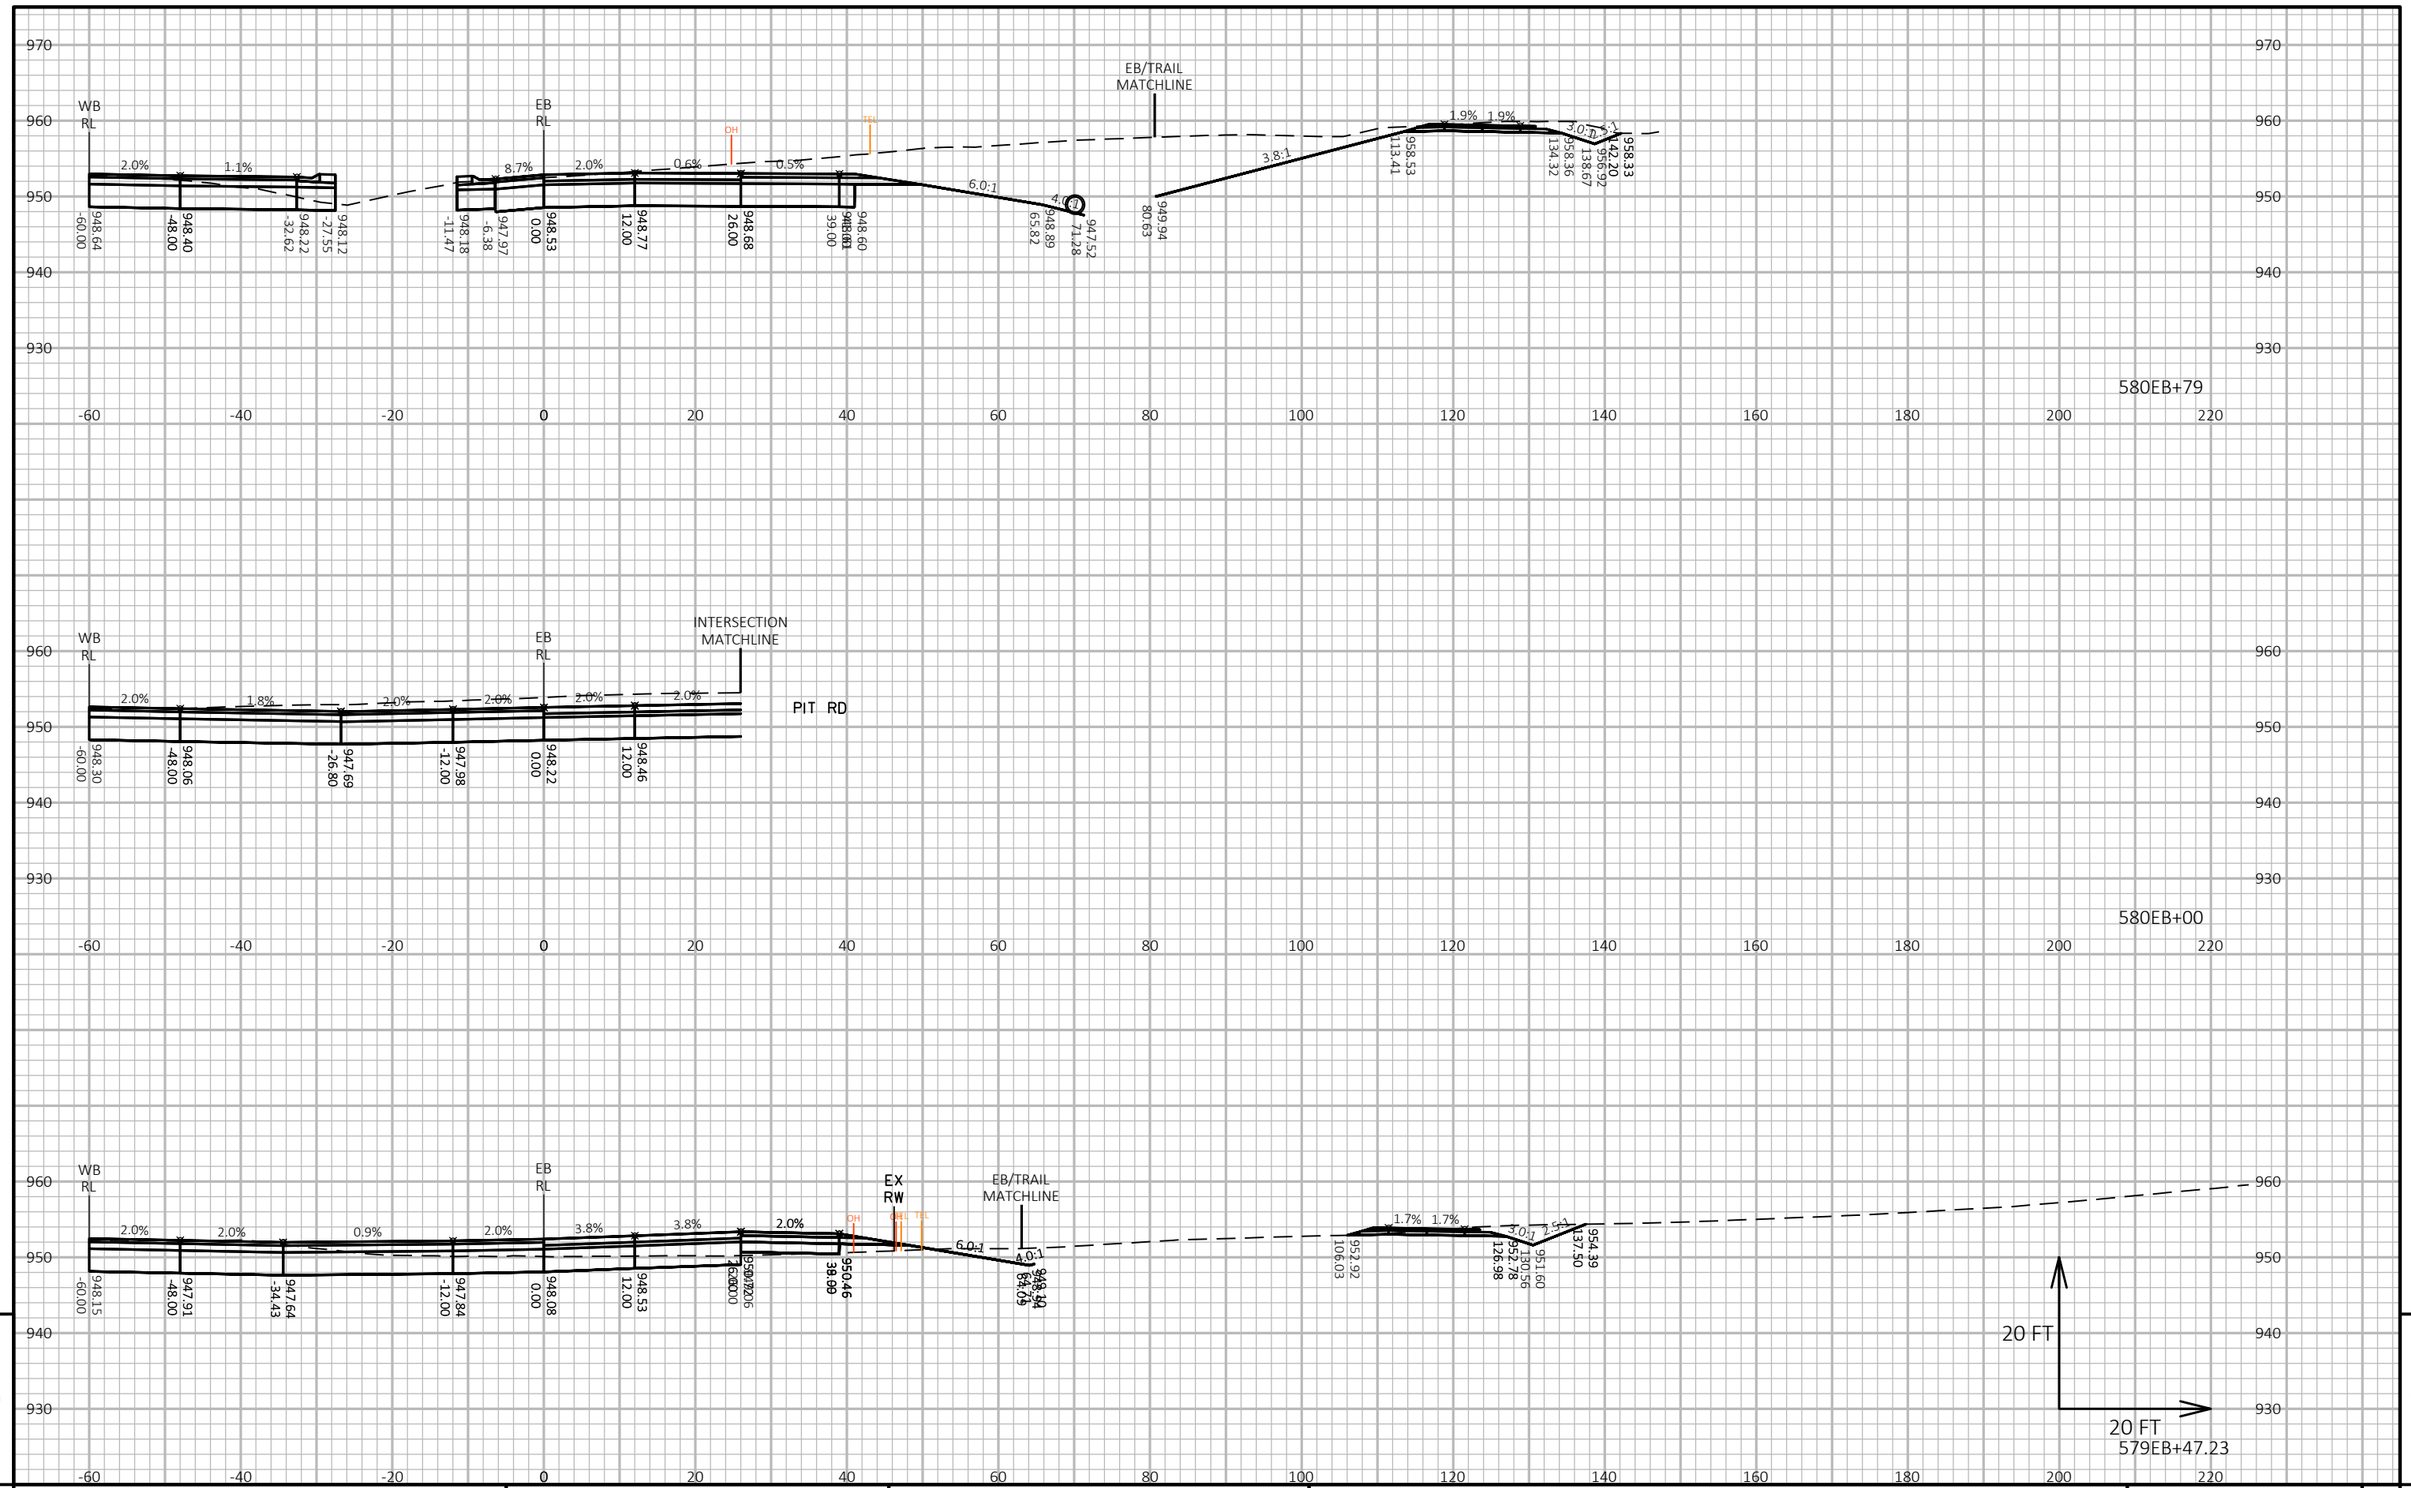


PROJECT NO: 1440-15-72/73	HWY: STH 23	COUNTY: FOND DU LAC	CROSS SECTIONS: STH 23-EASTBOUND (EB)	SHEET	E

FILE NAME : N:\PDS\C3D\14401501\SHEETSPLAN\CROSSSECTIONS\14401573\14401573_EB_E.DWG
LAYOUT NAME - 14401573-0902125-xs

PLOT DATE : 2/26/2019 1:31 PM PLOT BY : VICKMAN, GARRETT T PLOT NAME : PLOT SCALE : 1 IN:20 FT HORZ. / 1 IN:20 FT VERT.

WISDOT/CADDS SHEET 49

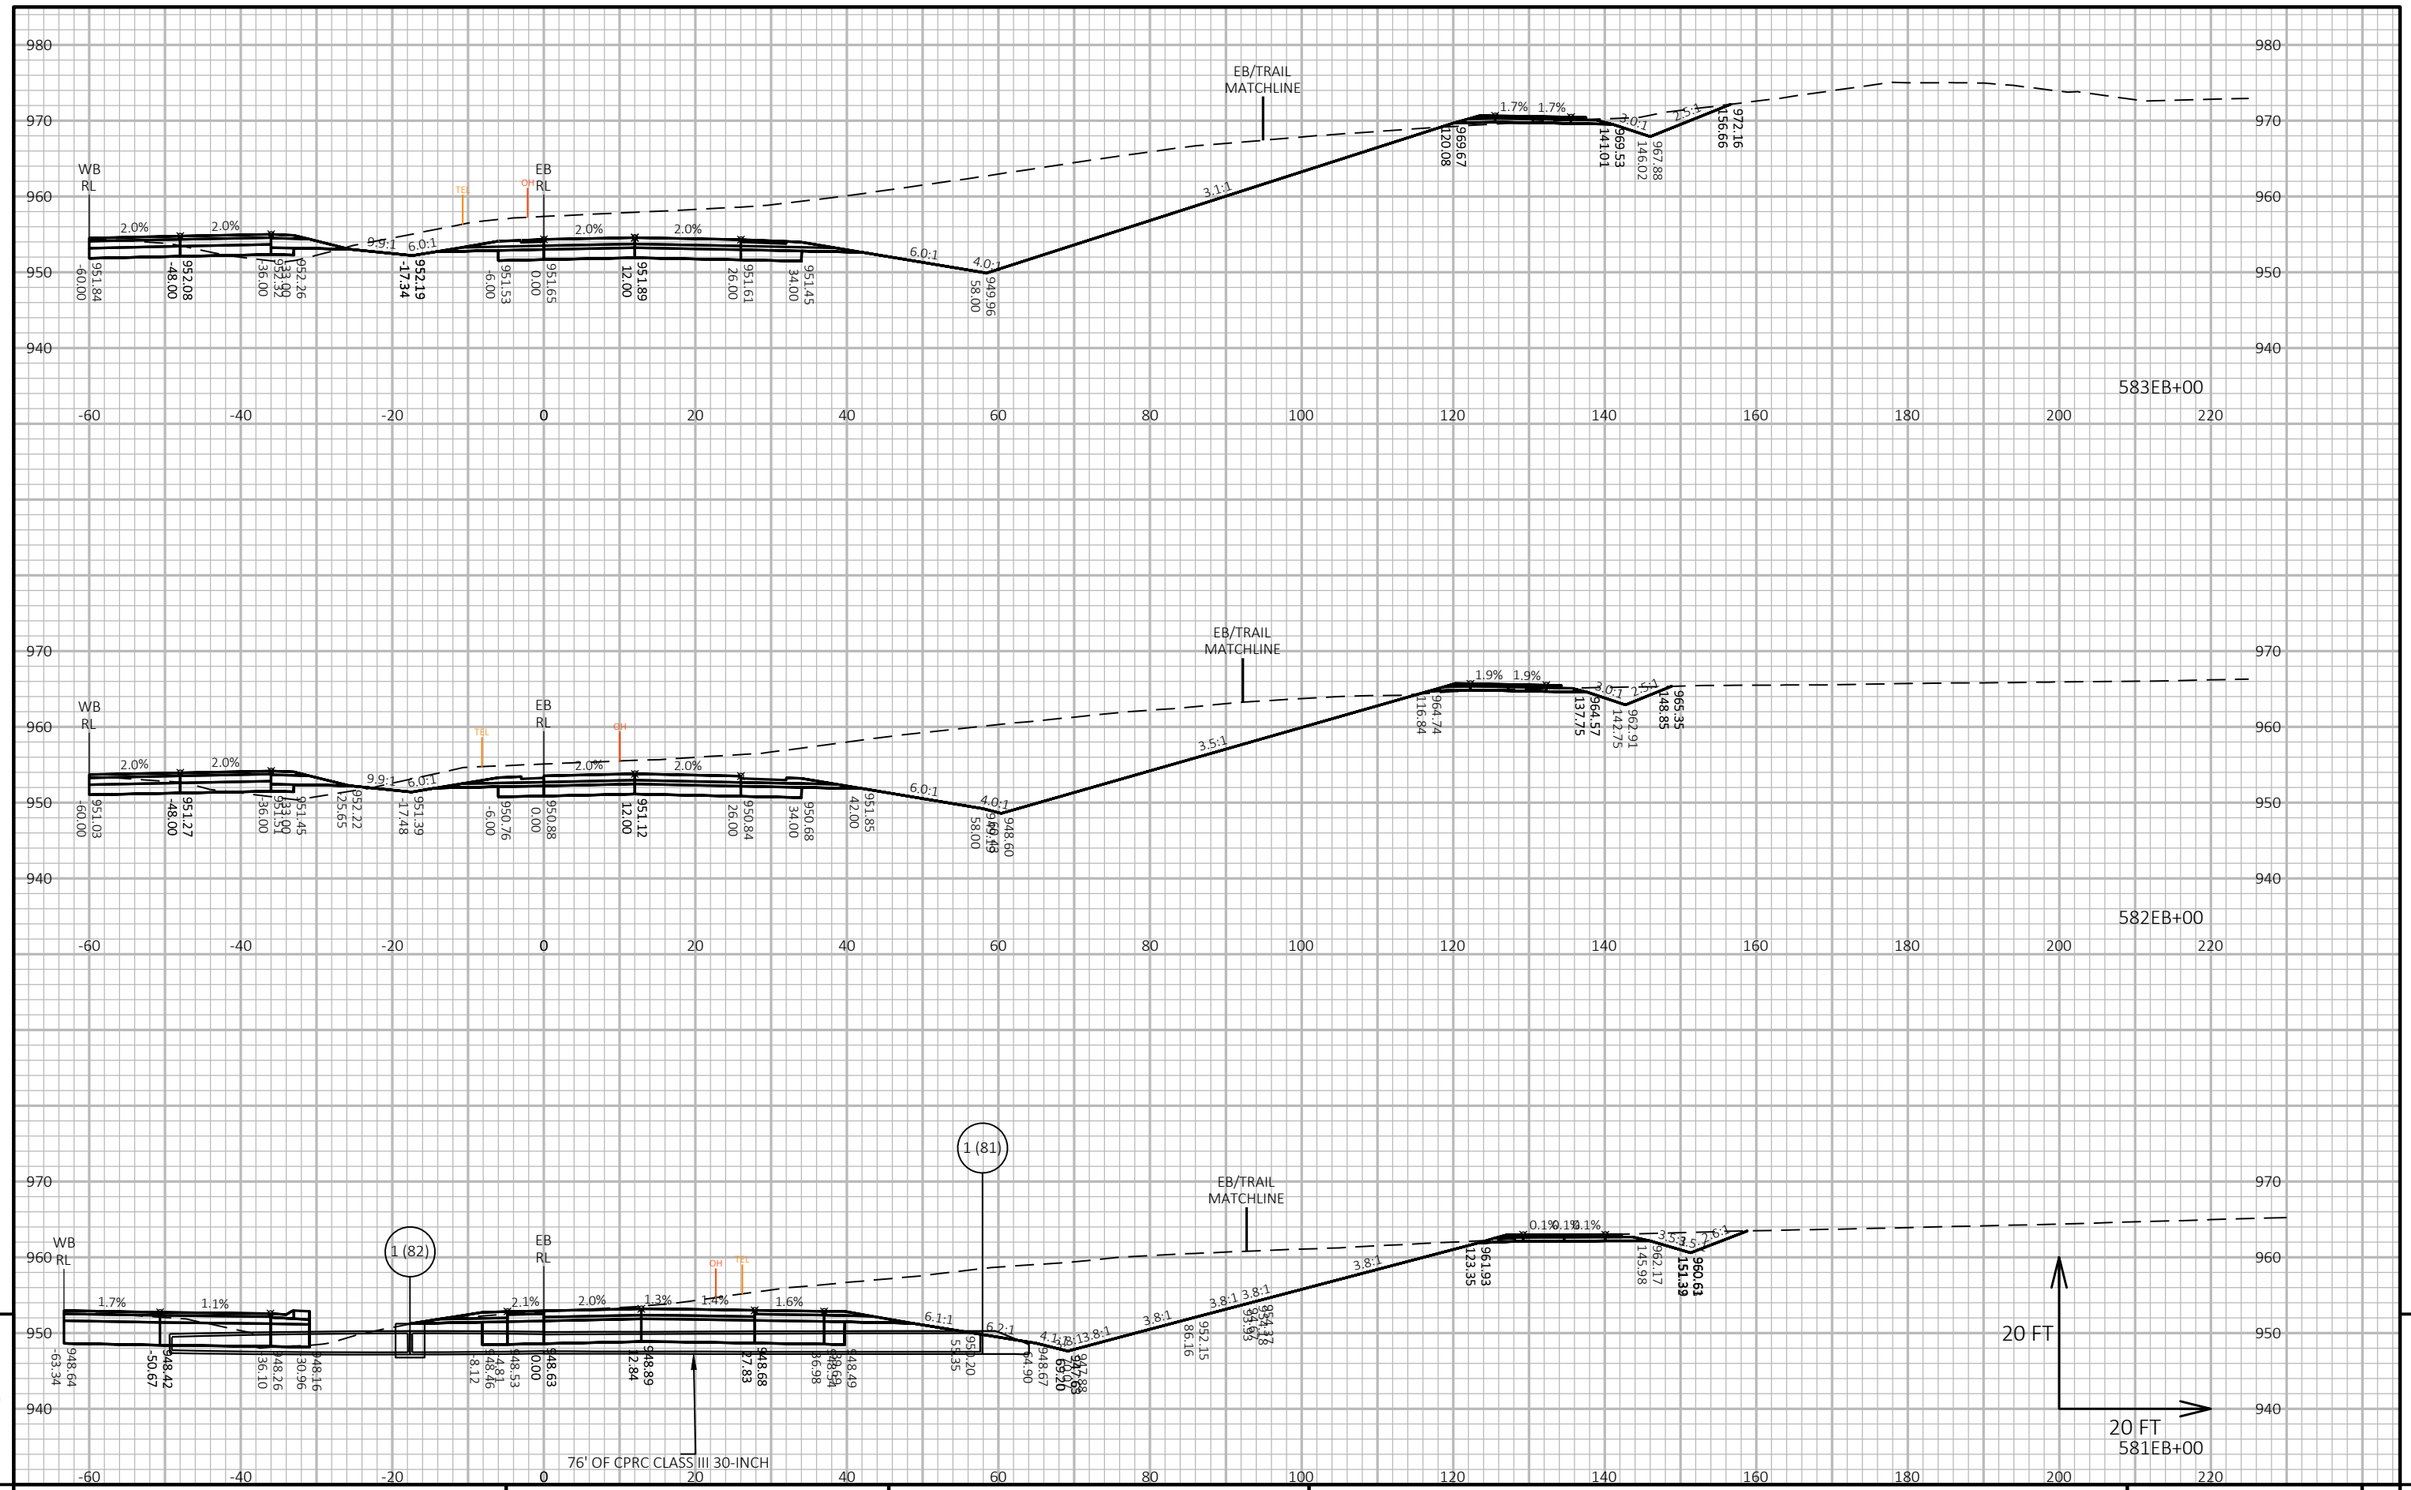


9

9

PROJECT NO: 1440-15-72/73	HWY: STH 23	COUNTY: FOND DU LAC	CROSS SECTIONS: STH 23-EASTBOUND (EB)	SHEET	E

FILE NAME : N:\PDS\C3D\14401501\SHEETSPLAN\CROSSSECTIONS\14401573\14401573_EB_E.DWG
LAYOUT NAME - 14401573-0902126-xs

PLOT DATE : 2/26/2019 1:31 PM PLOT BY : VICKMAN, GARRETT T PLOT NAME : PLOT SCALE : 1 IN:20 FT HORZ. / 1 IN:20 FT VERT.

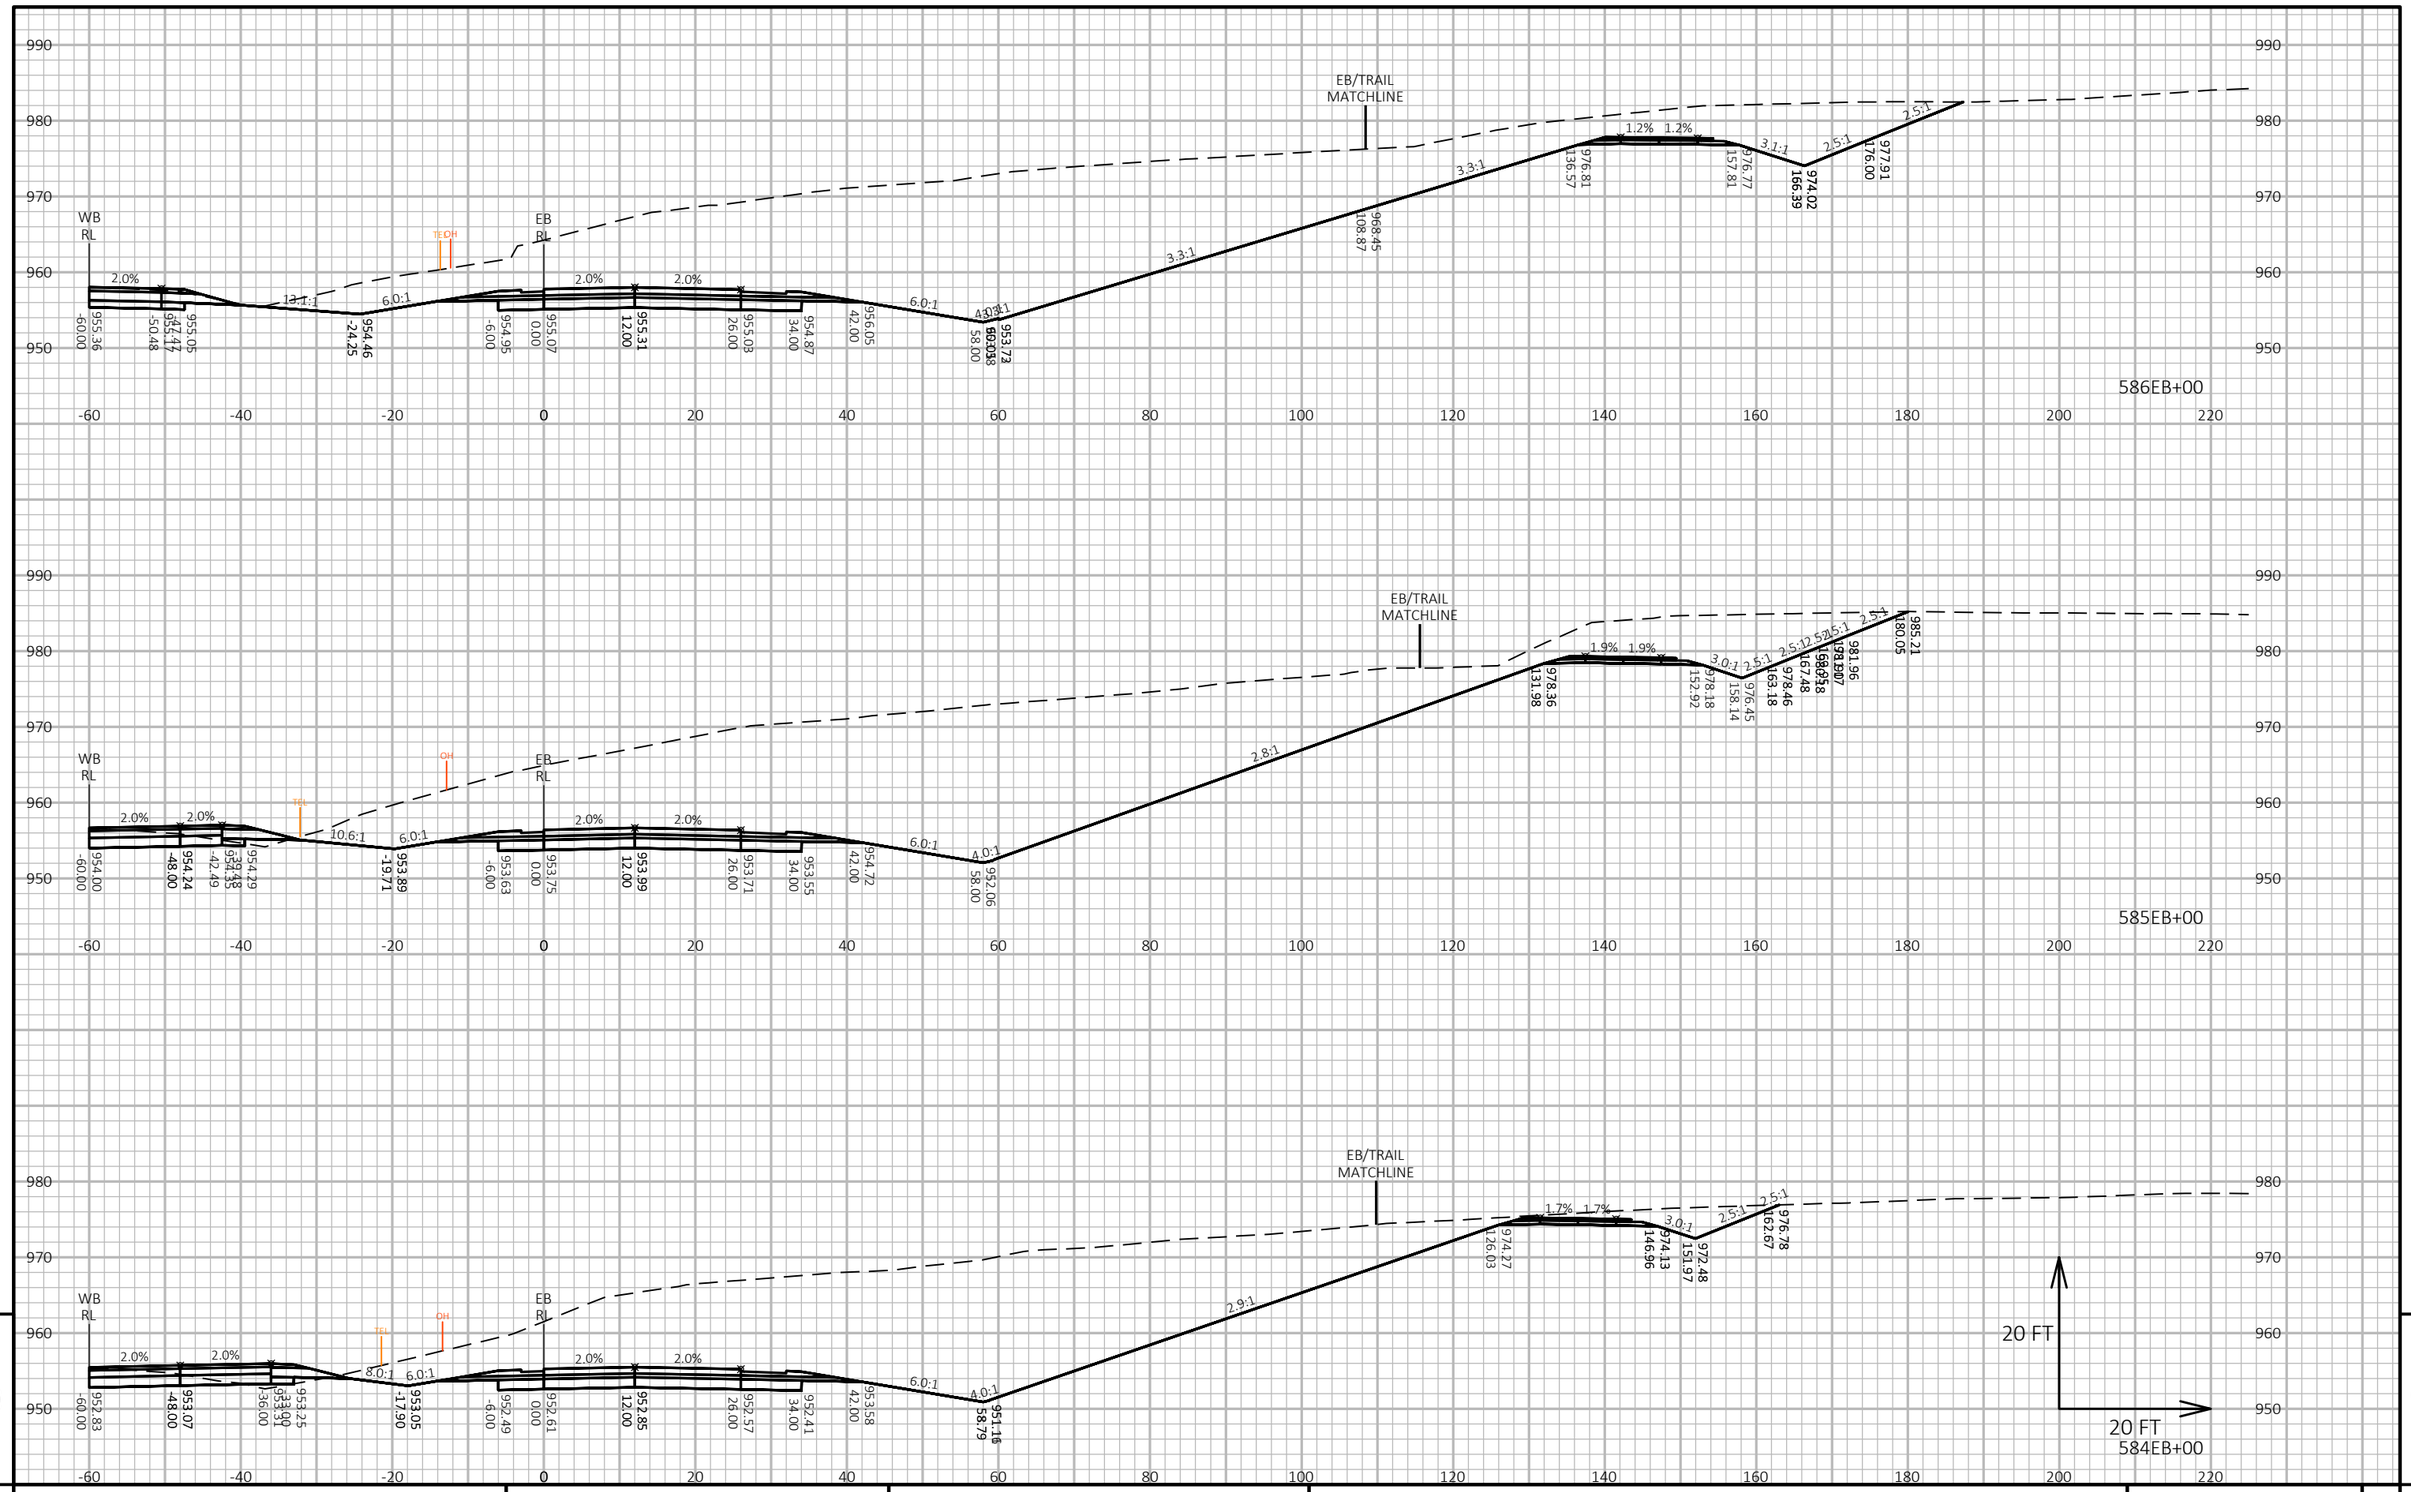


PROJECT NO: 1440-15-72/73	HWY: STH 23	COUNTY: FOND DU LAC	CROSS SECTIONS: STH 23-EASTBOUND (EB)	SHEET	E

FILE NAME : N:\PDS\C3D\14401501\SHEETSPLAN\CROSSSECTIONS\14401573\14401573_EB_E.DWG
LAYOUT NAME - 14401573-0902127-xs

PLOT DATE : 2/26/2019 1:31 PM PLOT BY : VICKMAN, GARRETT T PLOT NAME : PLOT SCALE : 1 IN:20 FT HORZ. / 1 IN:20 FT VERT.

WISDOT/CADDS SHEET 49

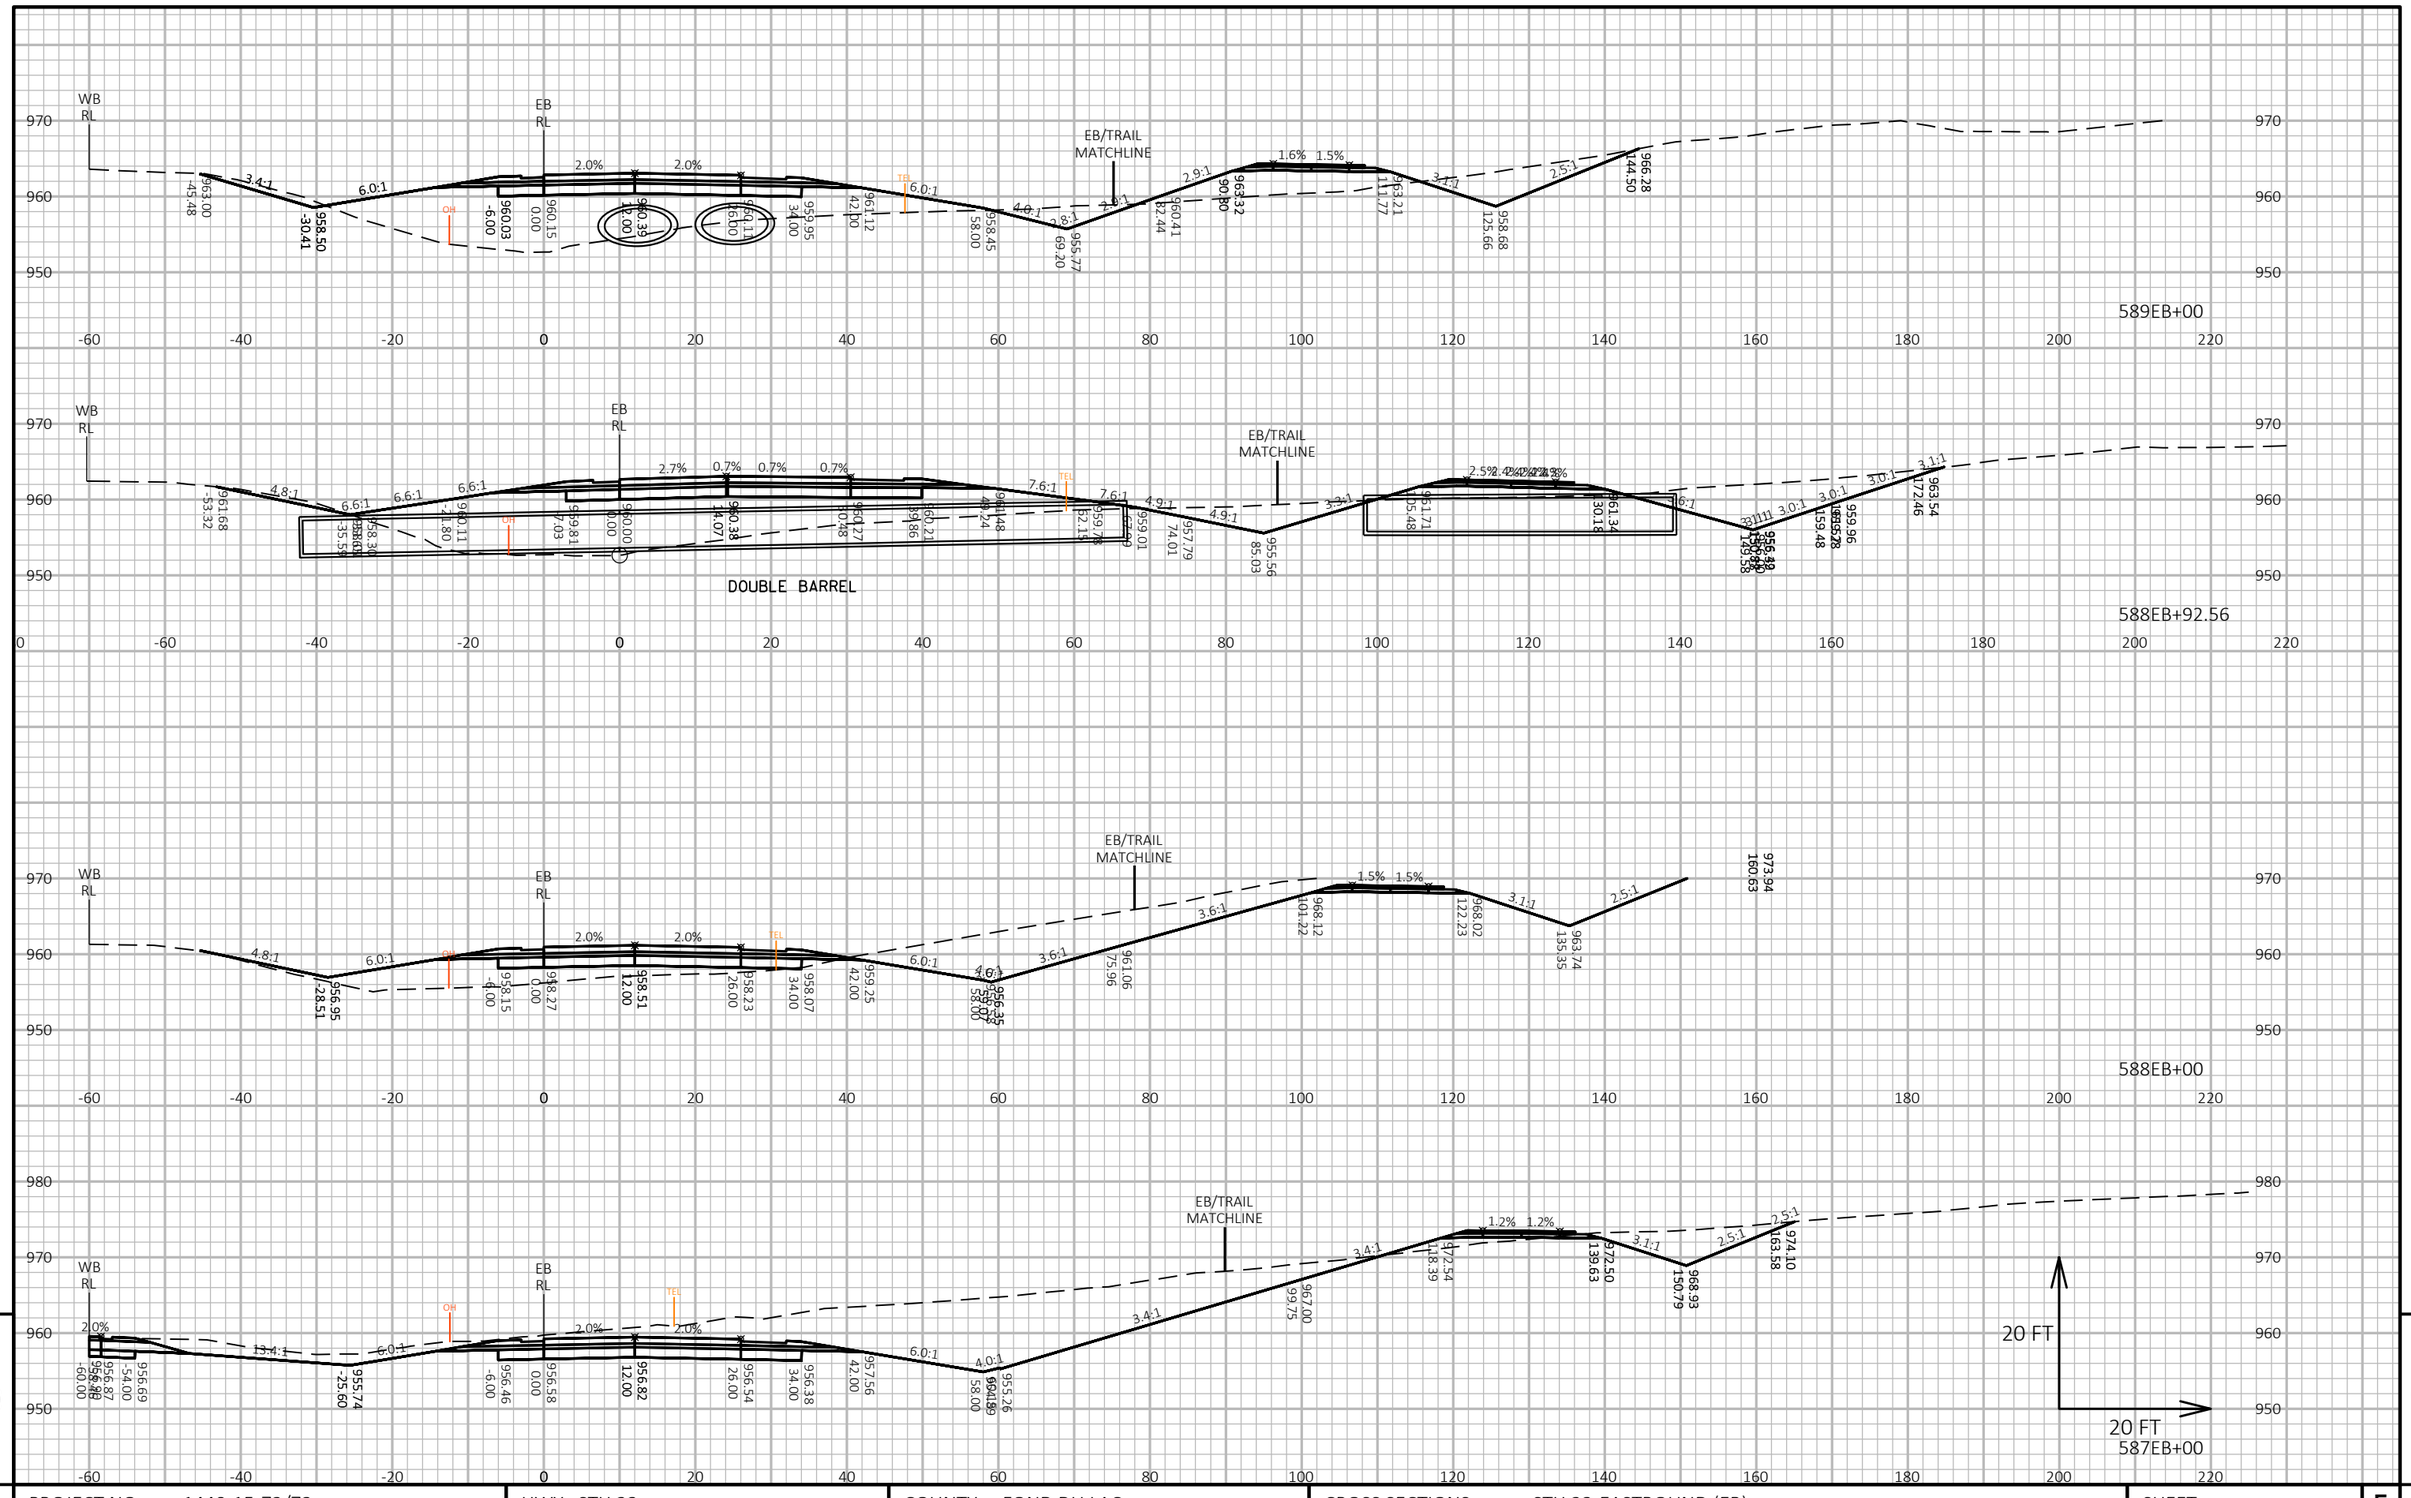


PROJECT NO: 1440-15-72/73	HWY: STH 23	COUNTY: FOND DU LAC	CROSS SECTIONS: STH 23-EASTBOUND (EB)	SHEET E

FILE NAME : N:\PDS\C3D\14401501\SHEETSPLAN\CROSSSECTIONS\14401573\14401573_EB_E.DWG
LAYOUT NAME - 14401573-0902128-xs

PLOT DATE : 2/26/2019 1:32 PM PLOT BY : VICKMAN, GARRETT T PLOT NAME : PLOT SCALE : 1 IN:20 FT HORZ. / 1 IN:20 FT VERT.

WISDOT/CADDS SHEET 49

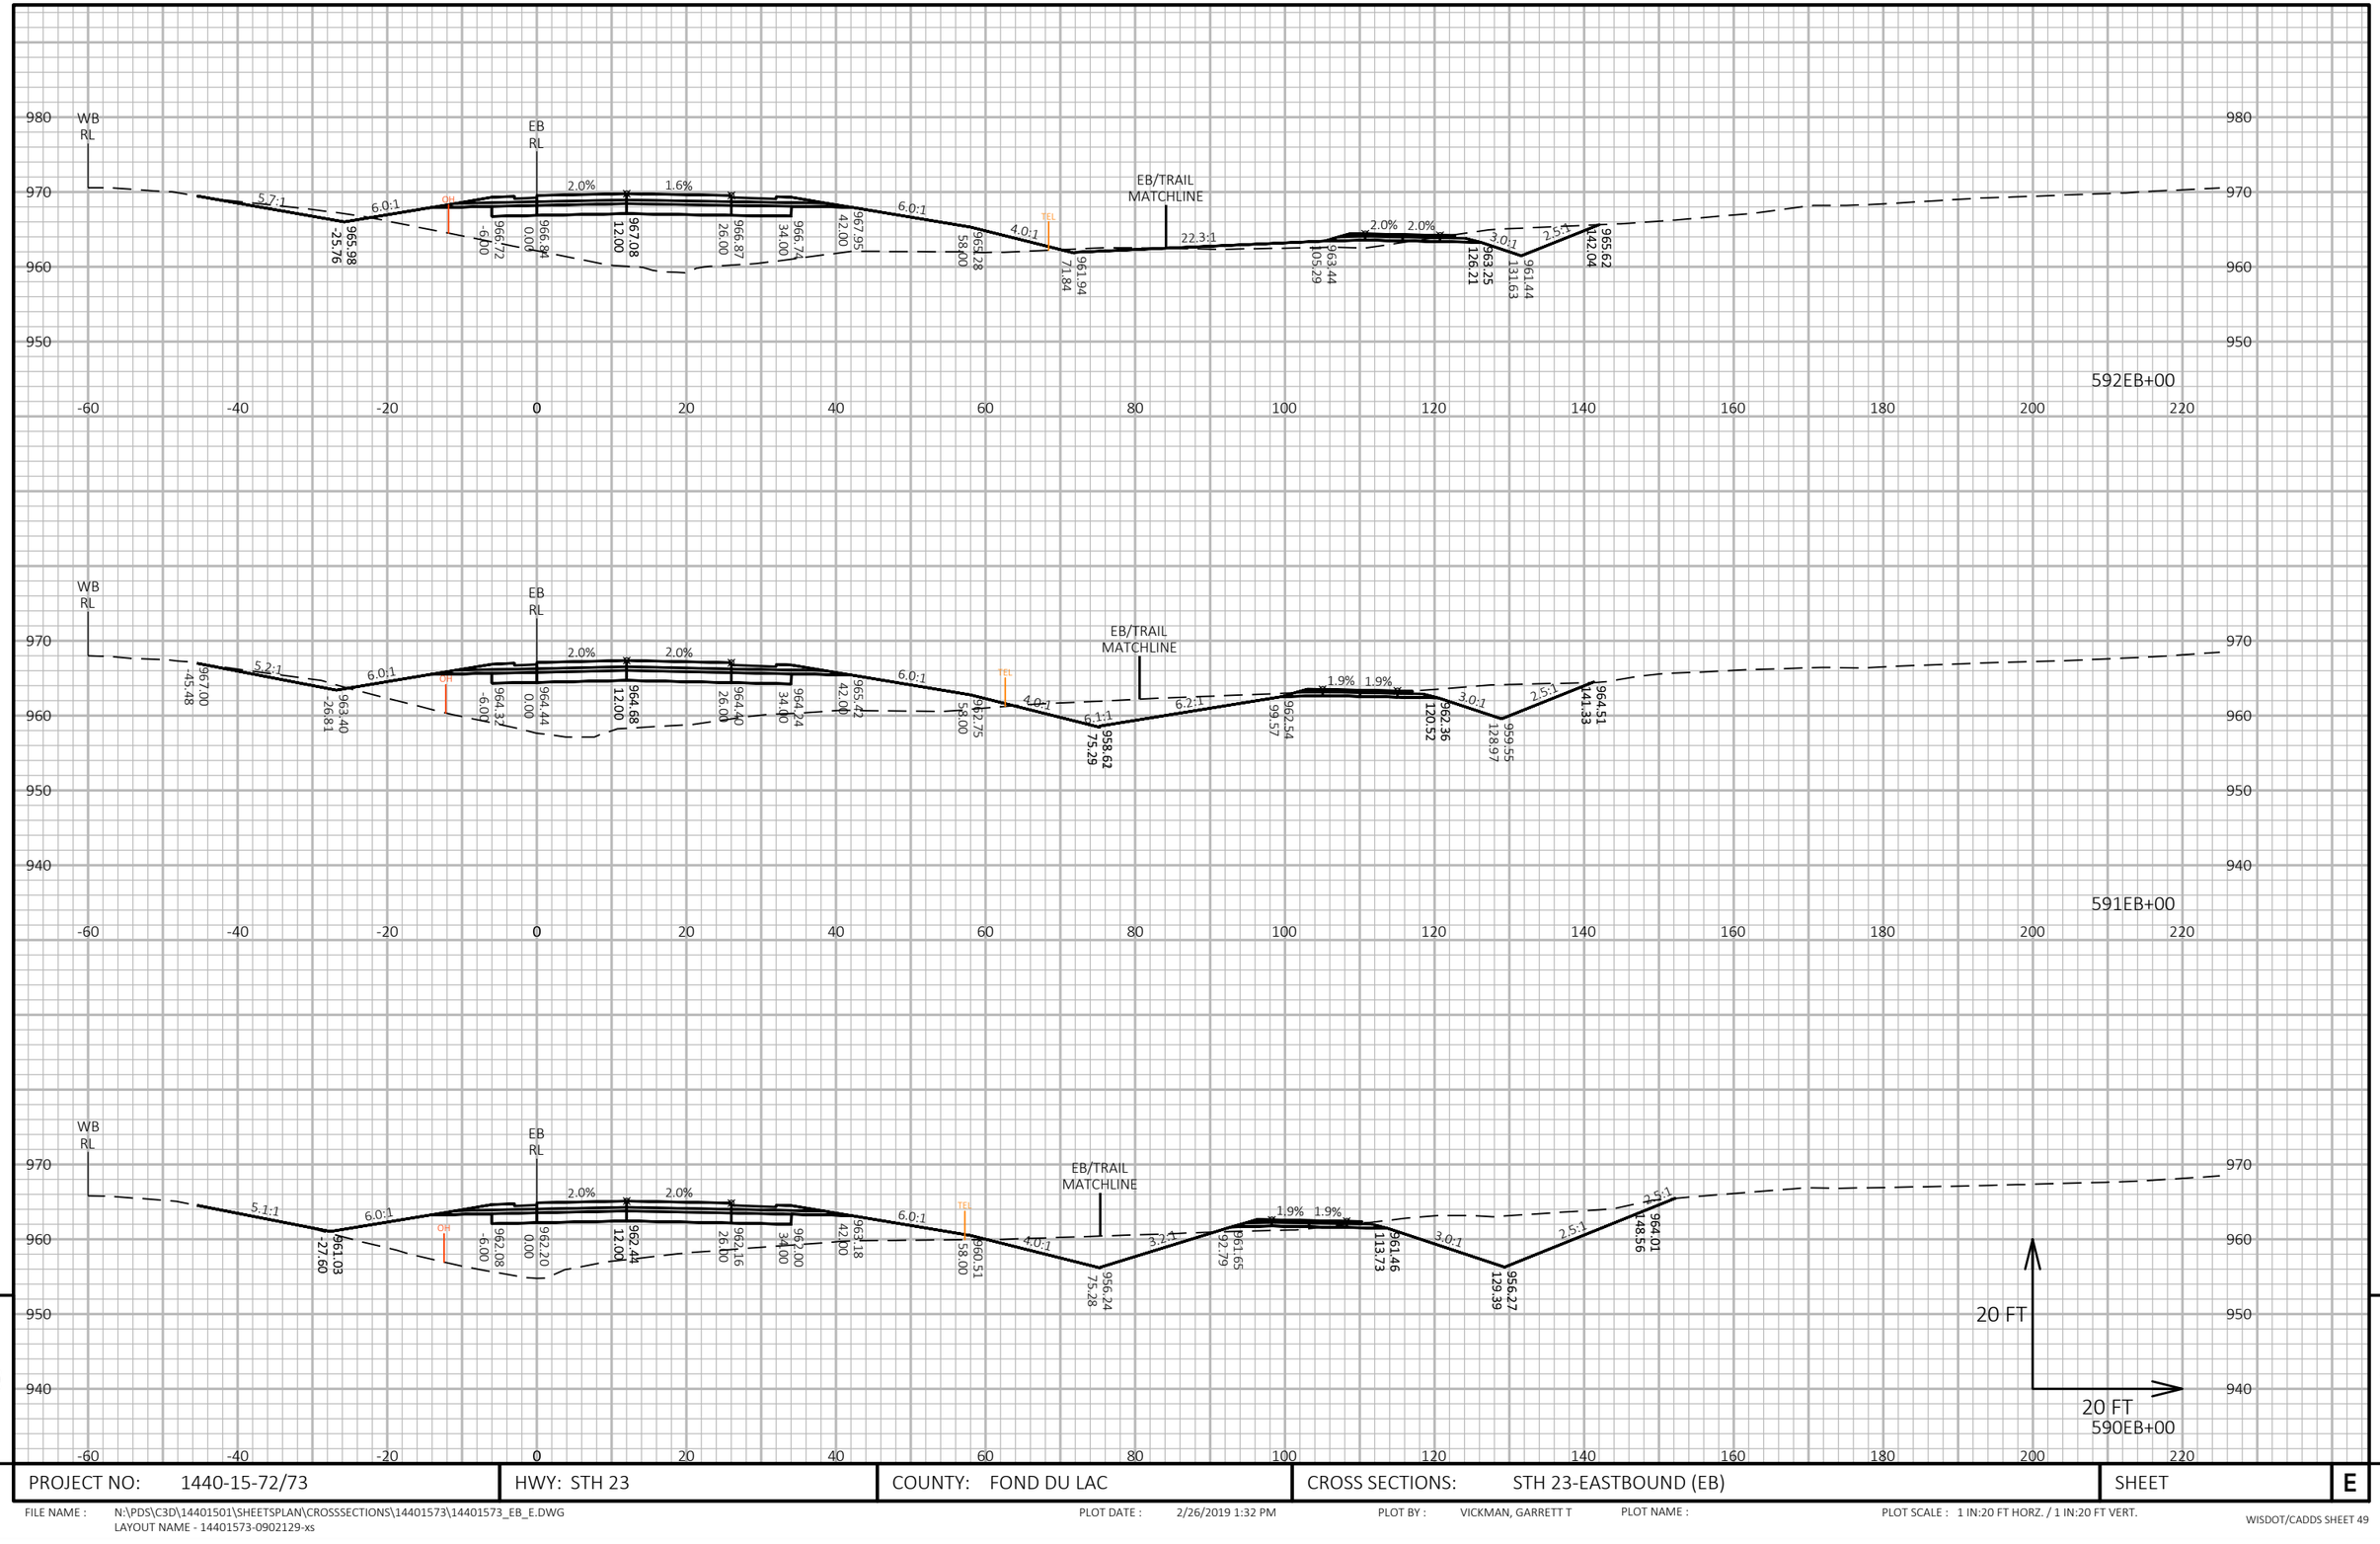


PROJECT NO: 1440-15-72/73	HWY: STH 23	COUNTY: FOND DU LAC	CROSS SECTIONS: STH 23-EASTBOUND (EB)	SHEET E

FILE NAME : N:\PDS\C3D\14401501\SHEETSPLAN\CROSSSECTIONS\14401573\14401573_EB_E.DWG
LAYOUT NAME - 14401573-0902129-xs

PLOT DATE : 2/26/2019 1:32 PM PLOT BY : VICKMAN, GARRETT T PLOT NAME : PLOT SCALE : 1 IN:20 FT HORZ. / 1 IN:20 FT VERT.

WISDOT/CADDS SHEET 49

9 9

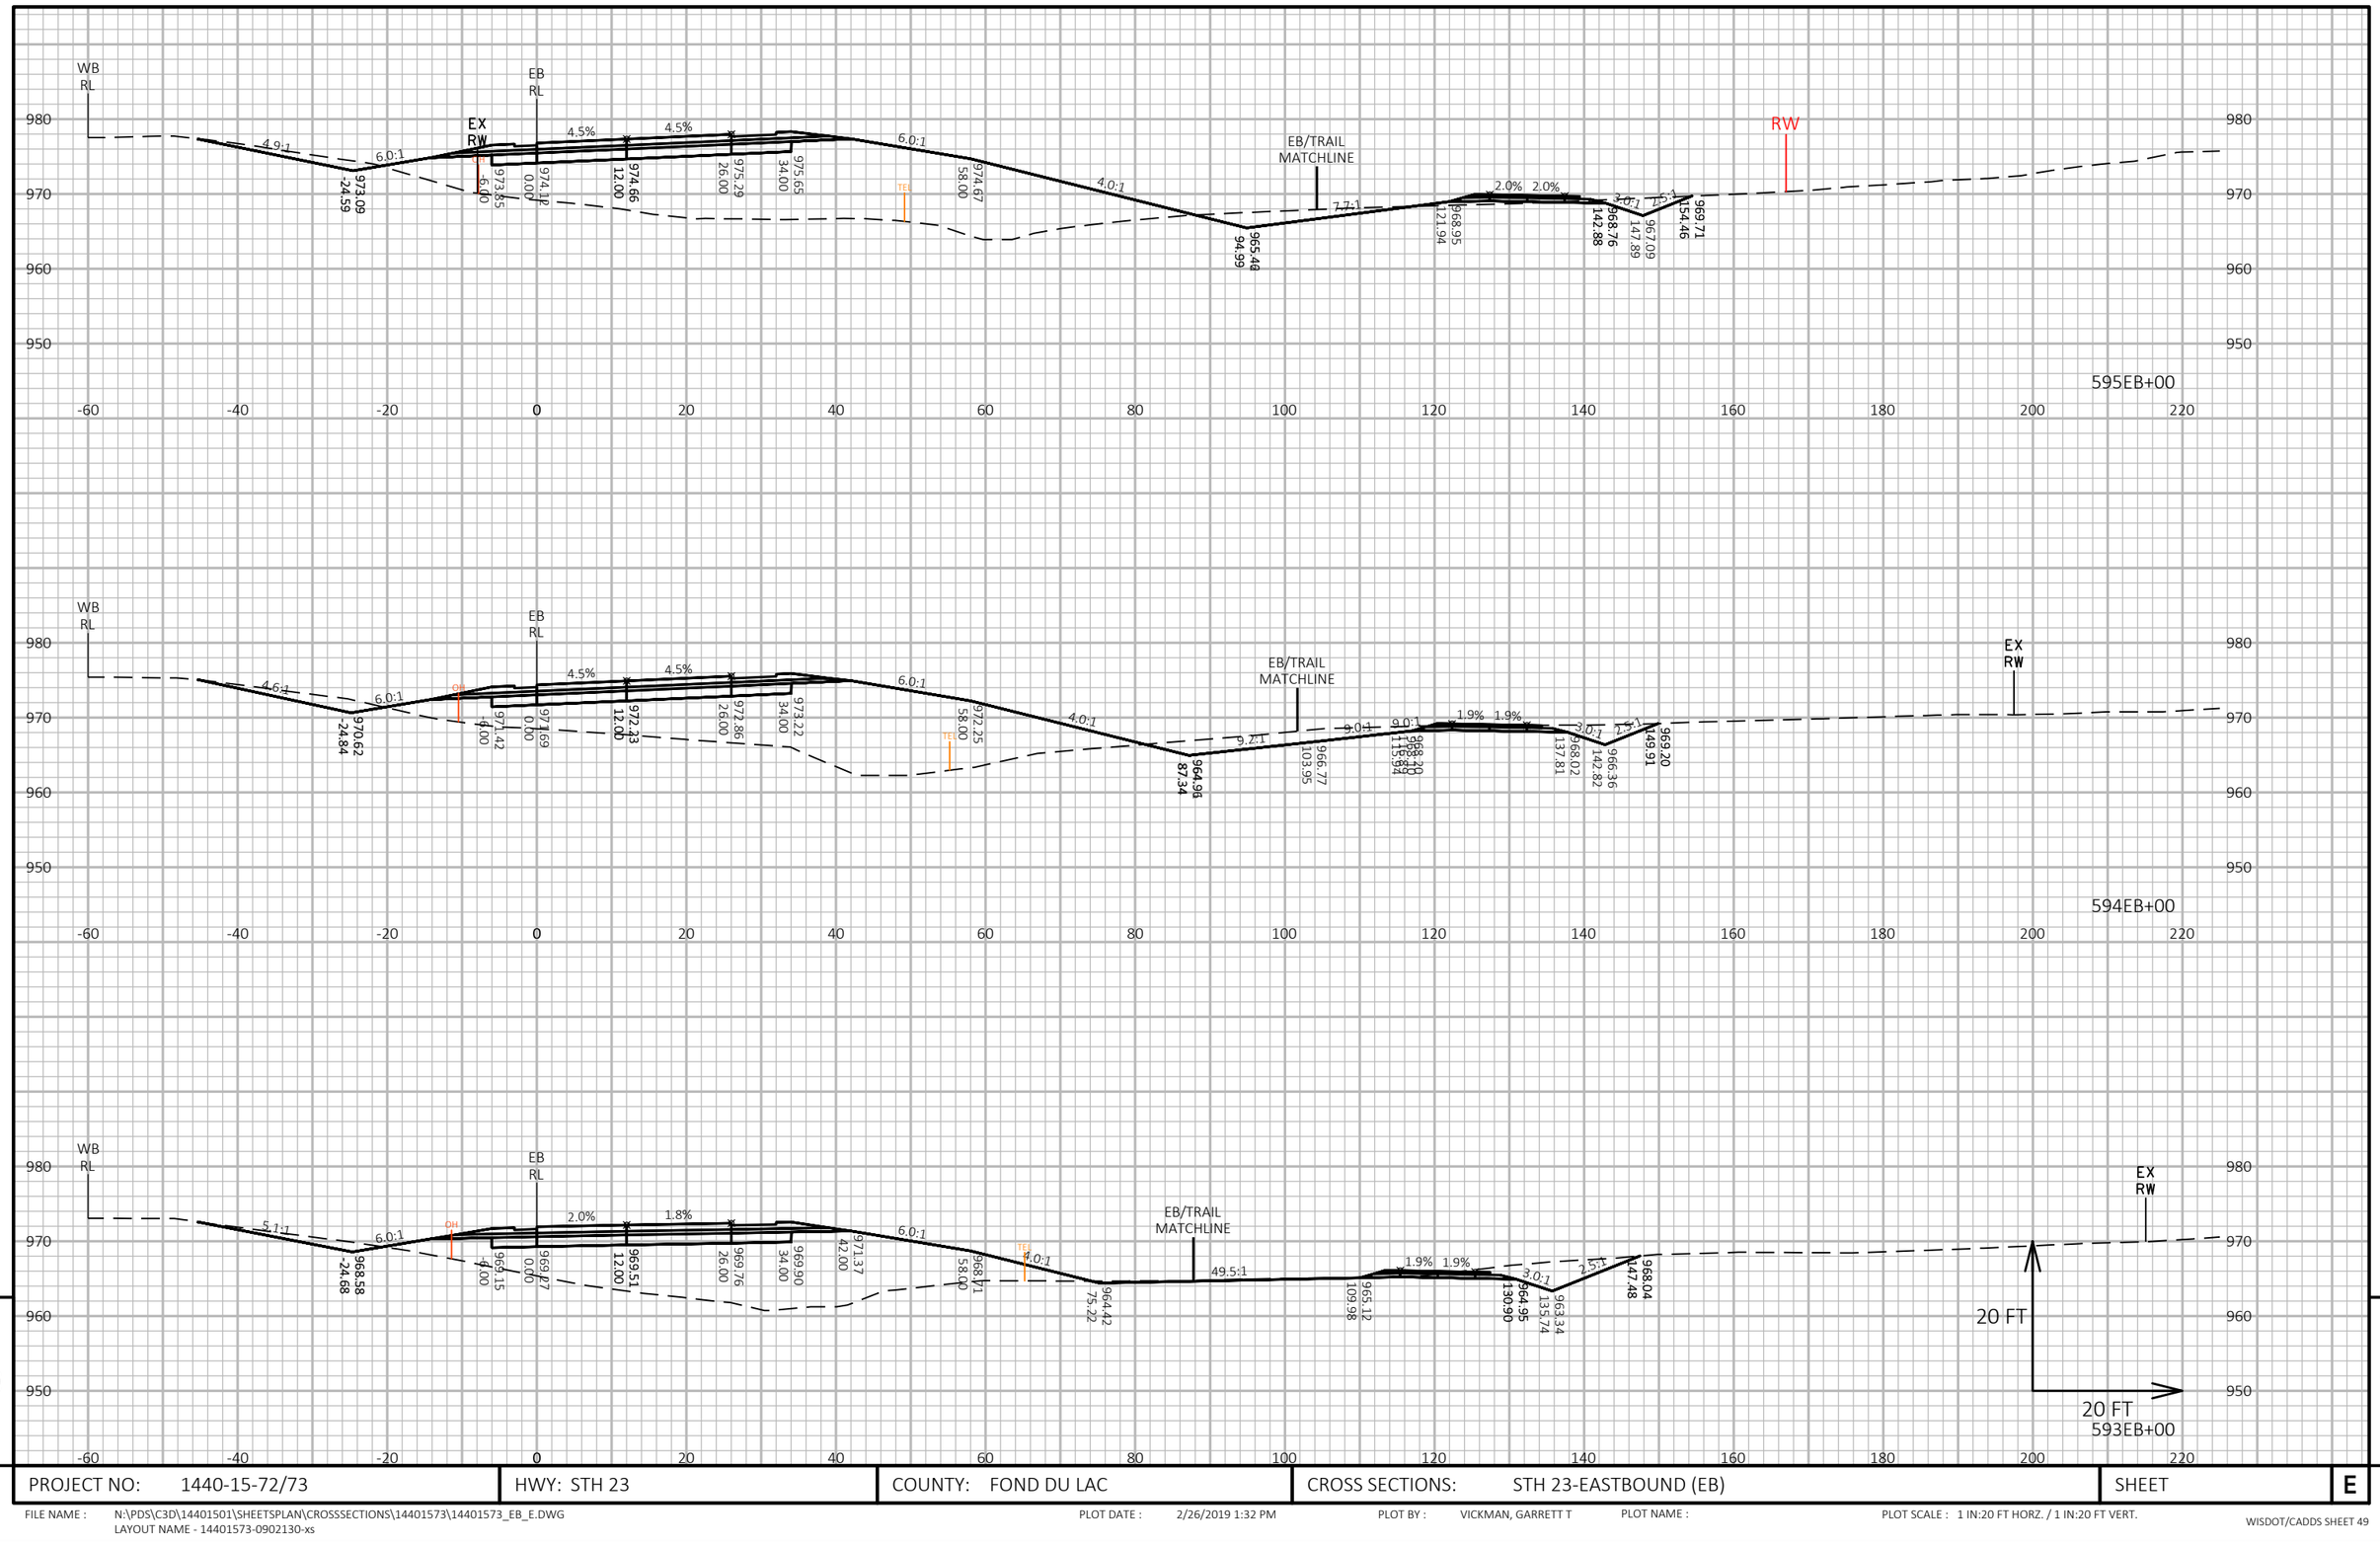


9

9

PROJECT NO: 1440-15-72/73	HWY: STH 23	COUNTY: FOND DU LAC	CROSS SECTIONS: STH 23-EASTBOUND (EB)	SHEET	E

FILE NAME : N:\PDS\C3D\14401501\SHEETSPLAN\CROSSSECTIONS\14401573\14401573_EB_E.DWG
LAYOUT NAME - 14401573-0902130-xs


PLOT DATE : 2/26/2019 1:32 PM PLOT BY : VICKMAN, GARRETT T PLOT NAME : PLOT SCALE : 1 IN:20 FT HORZ. / 1 IN:20 FT VERT.

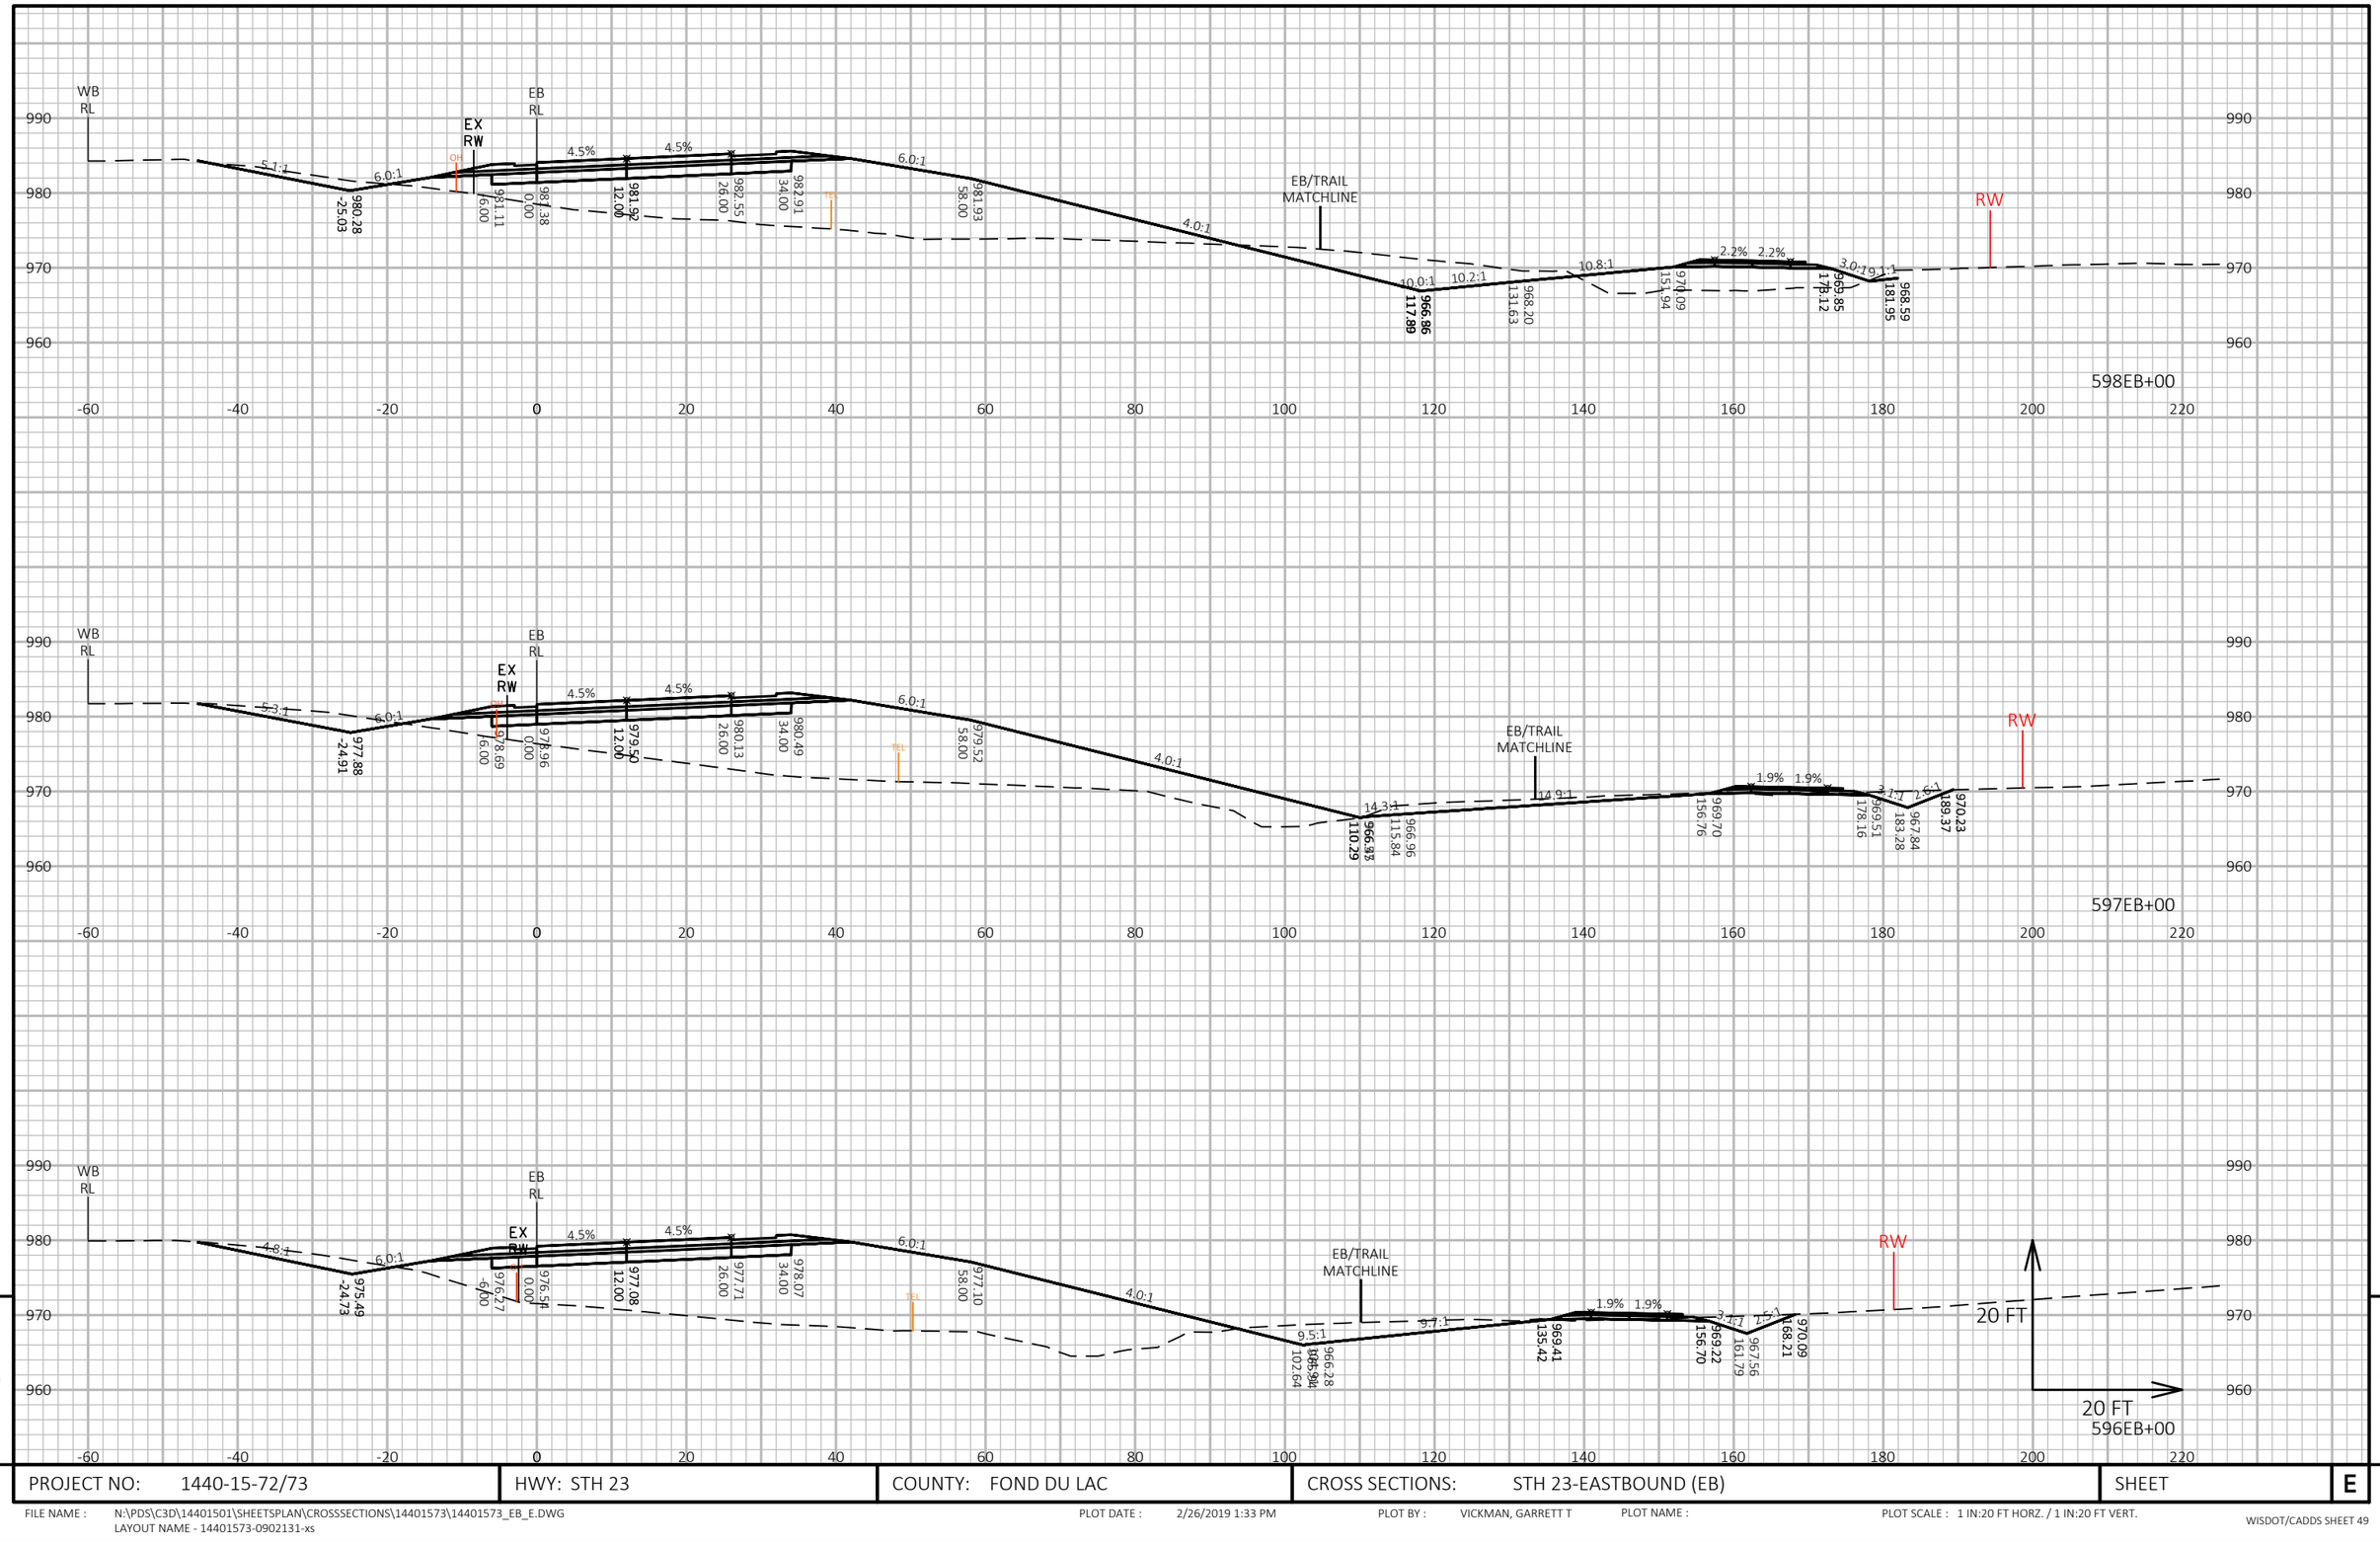


PROJECT NO: 1440-15-72/73	HWY: STH 23	COUNTY: FOND DU LAC	CROSS SECTIONS: STH 23-EASTBOUND (EB)	SHEET E

FILE NAME : N:\PDS\C3D\14401501\SHEETSPLAN\CROSSSECTIONS\14401573\14401573_EB_E.DWG
LAYOUT NAME - 14401573-0902131-xs

PLOT DATE : 2/26/2019 1:33 PM PLOT BY : VICKMAN, GARRETT T PLOT NAME : PLOT SCALE : 1 IN:20 FT HORZ. / 1 IN:20 FT VERT.

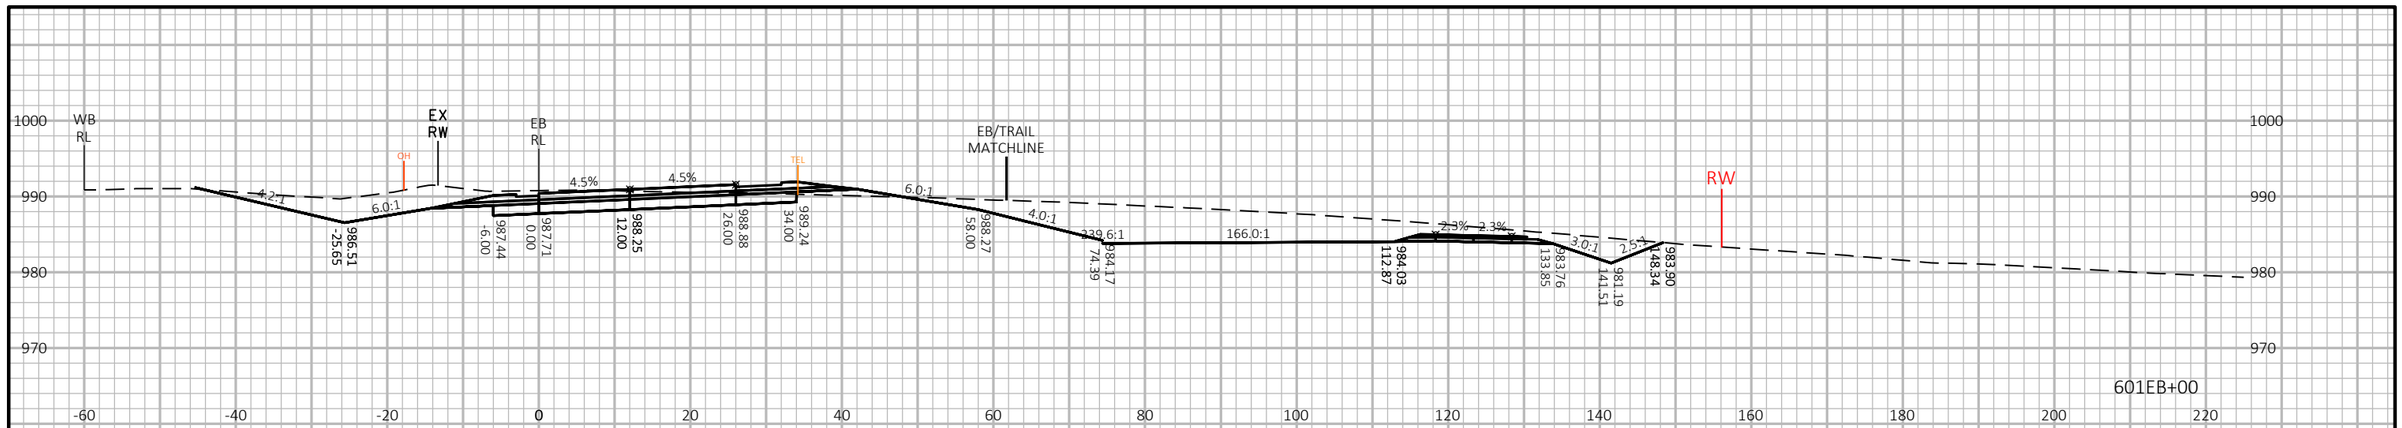

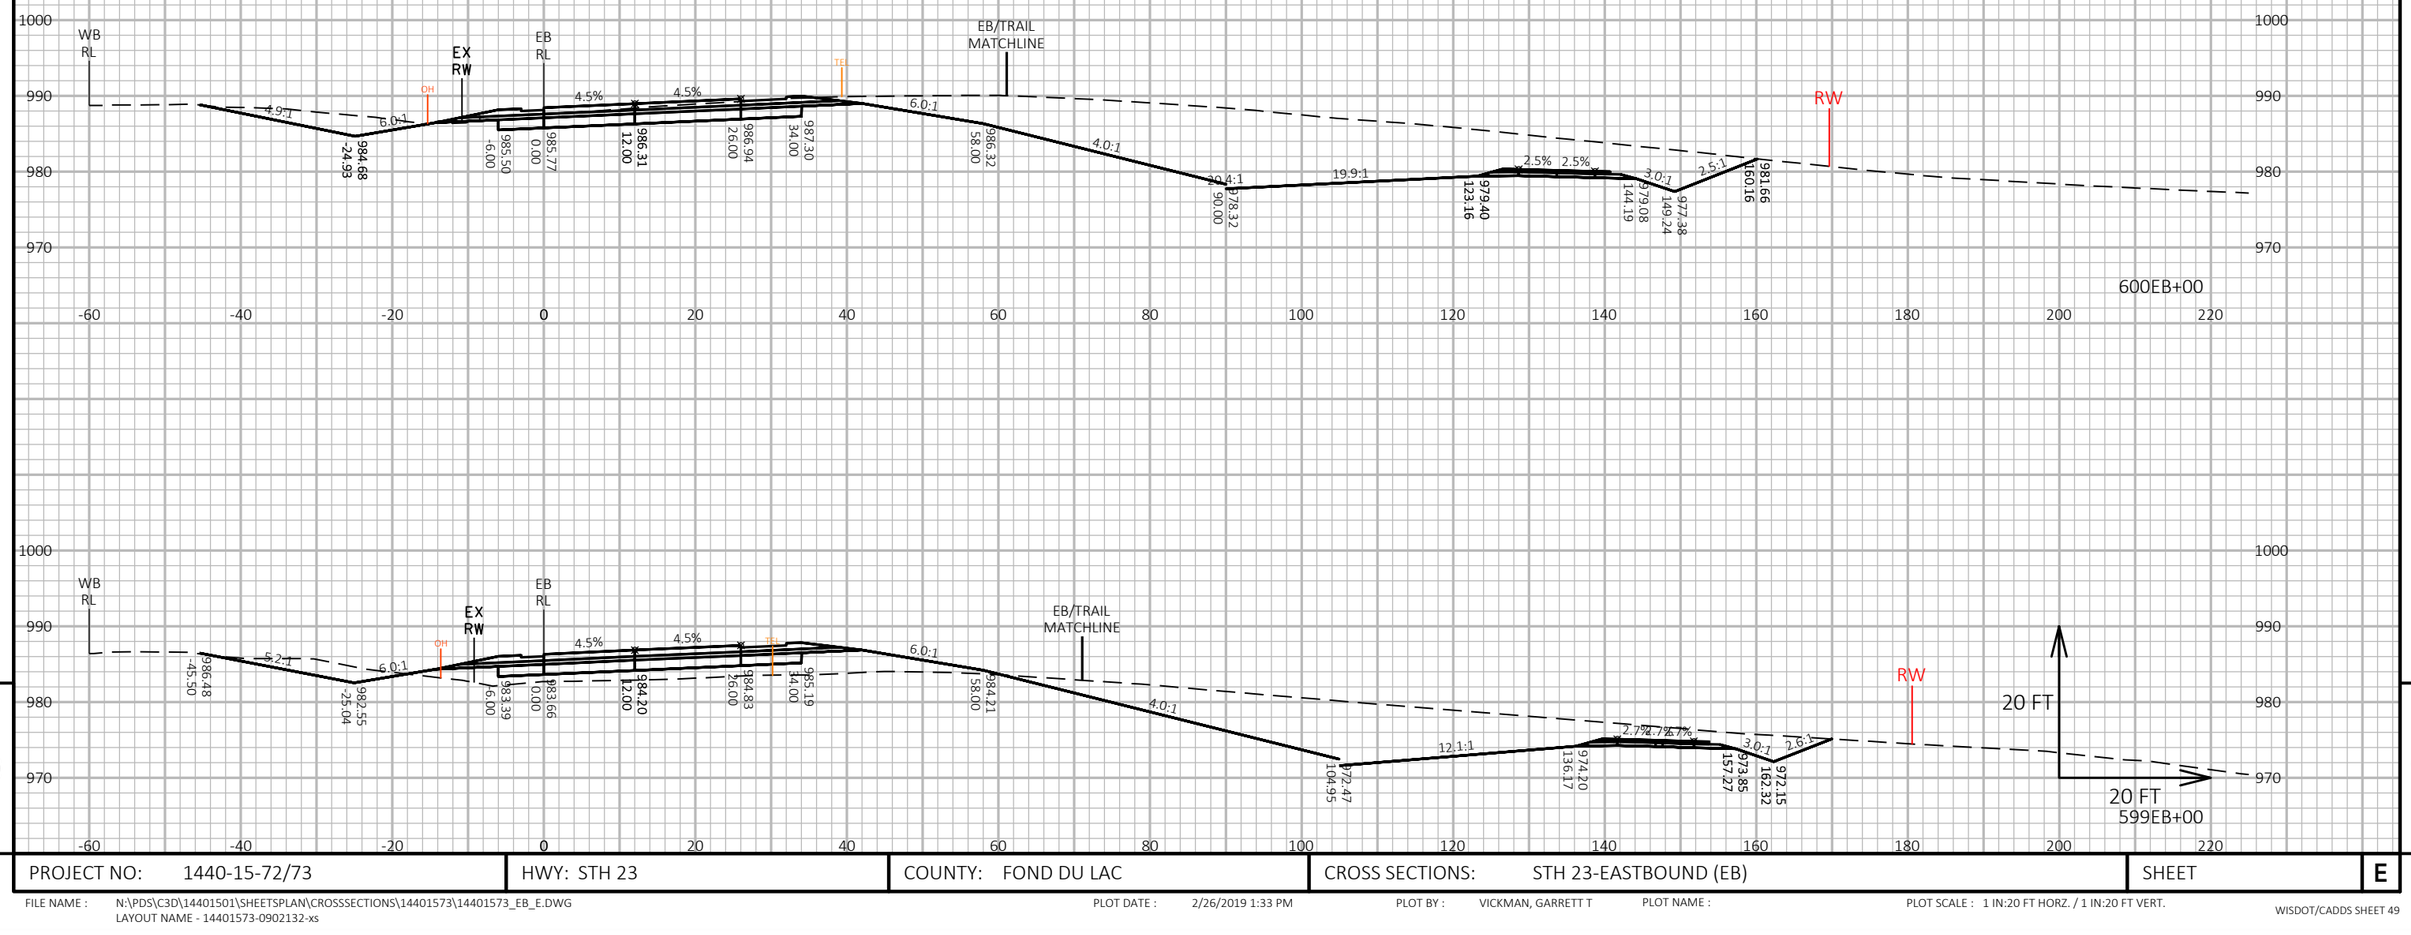


9

9

PROJECT NO: 1440-15-72/73	HWY: STH 23	COUNTY: FOND DU LAC	CROSS SECTIONS: STH 23-EASTBOUND (EB)	SHEET	E

FILE NAME : N:\PDS\C3D\14401501\SHEETSPLAN\CROSSSECTIONS\14401573\14401573_EB_E.DWG
LAYOUT NAME - 14401573-0902132-xs

PLOT DATE : 2/26/2019 1:33 PM PLOT BY : VICKMAN, GARRETT T PLOT NAME : PLOT SCALE : 1 IN:20 FT HORZ. / 1 IN:20 FT VERT.

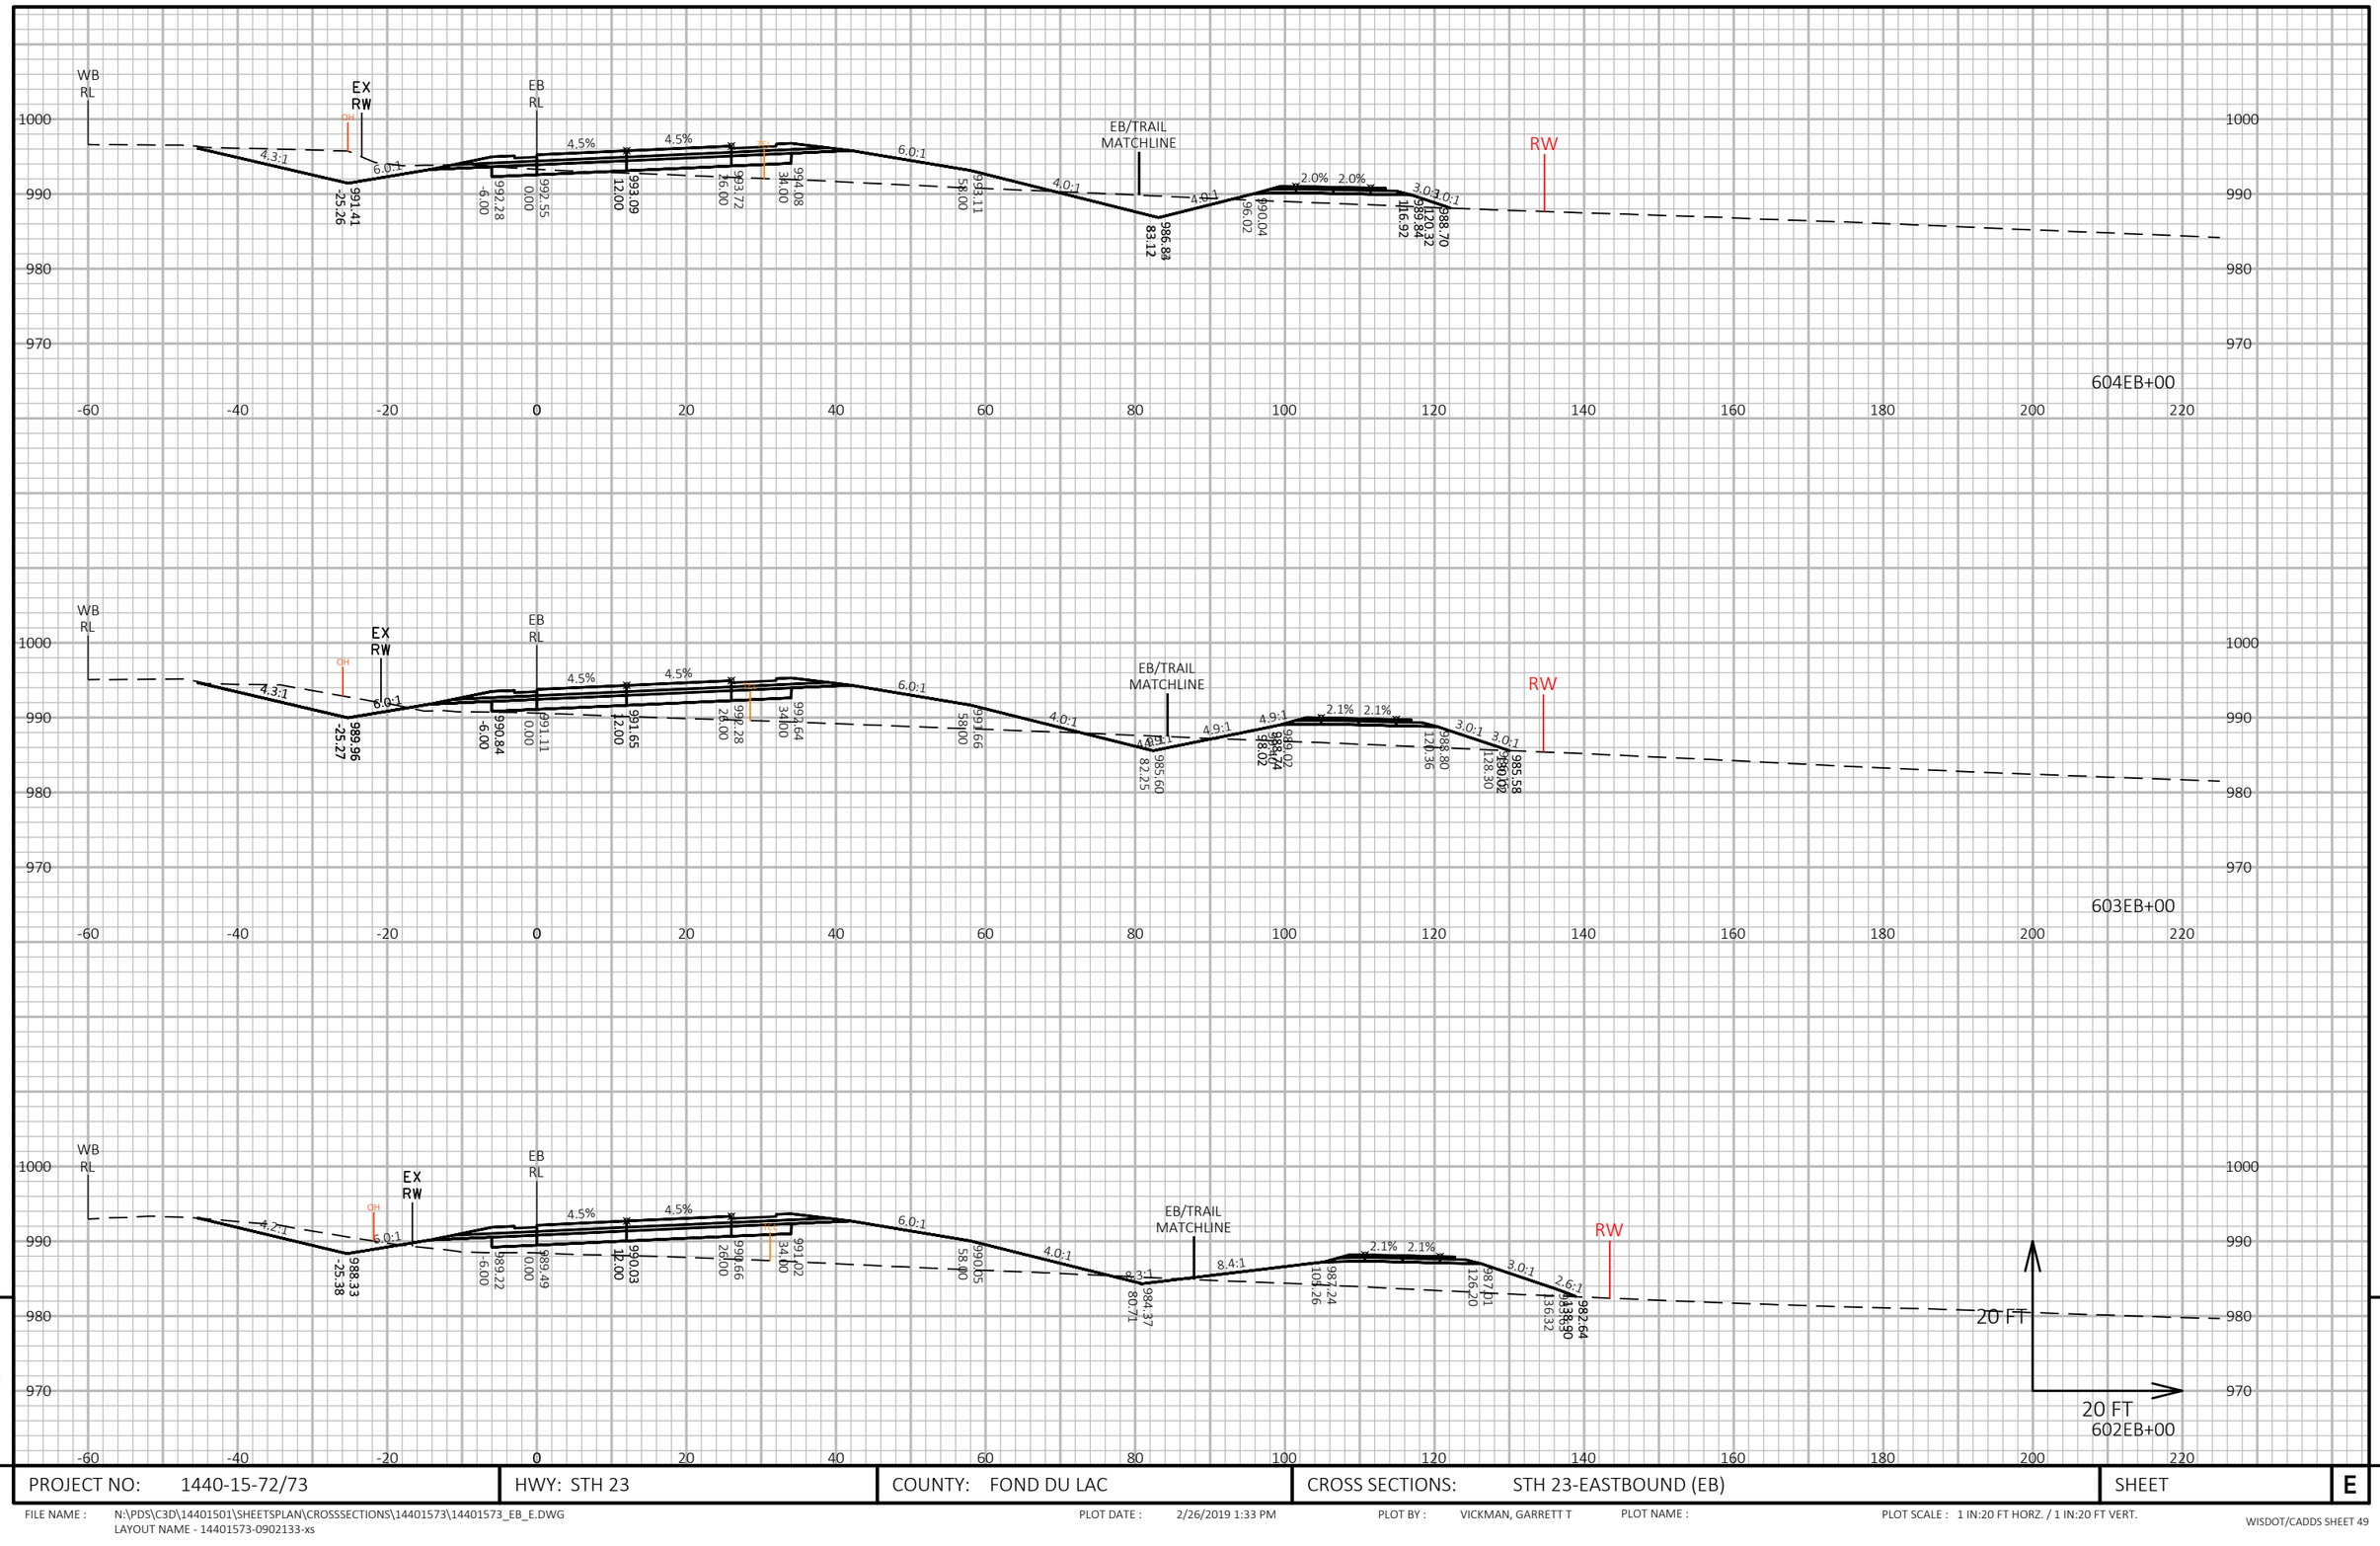


PROJECT NO: 1440-15-72/73	HWY: STH 23	COUNTY: FOND DU LAC	CROSS SECTIONS: STH 23-EASTBOUND (EB)	SHEET	E


FILE NAME : N:\PDS\C3D\14401501\SHEETSPLAN\CROSSSECTIONS\14401573\14401573_EB_E.DWG
LAYOUT NAME - 14401573-0902133-xs


PLOT DATE : 2/26/2019 1:33 PM PLOT BY : VICKMAN, GARRETT T PLOT NAME : PLOT SCALE : 1 IN:20 FT HORZ. / 1 IN:20 FT VERT.

WISDOT/CADDS SHEET 49

9

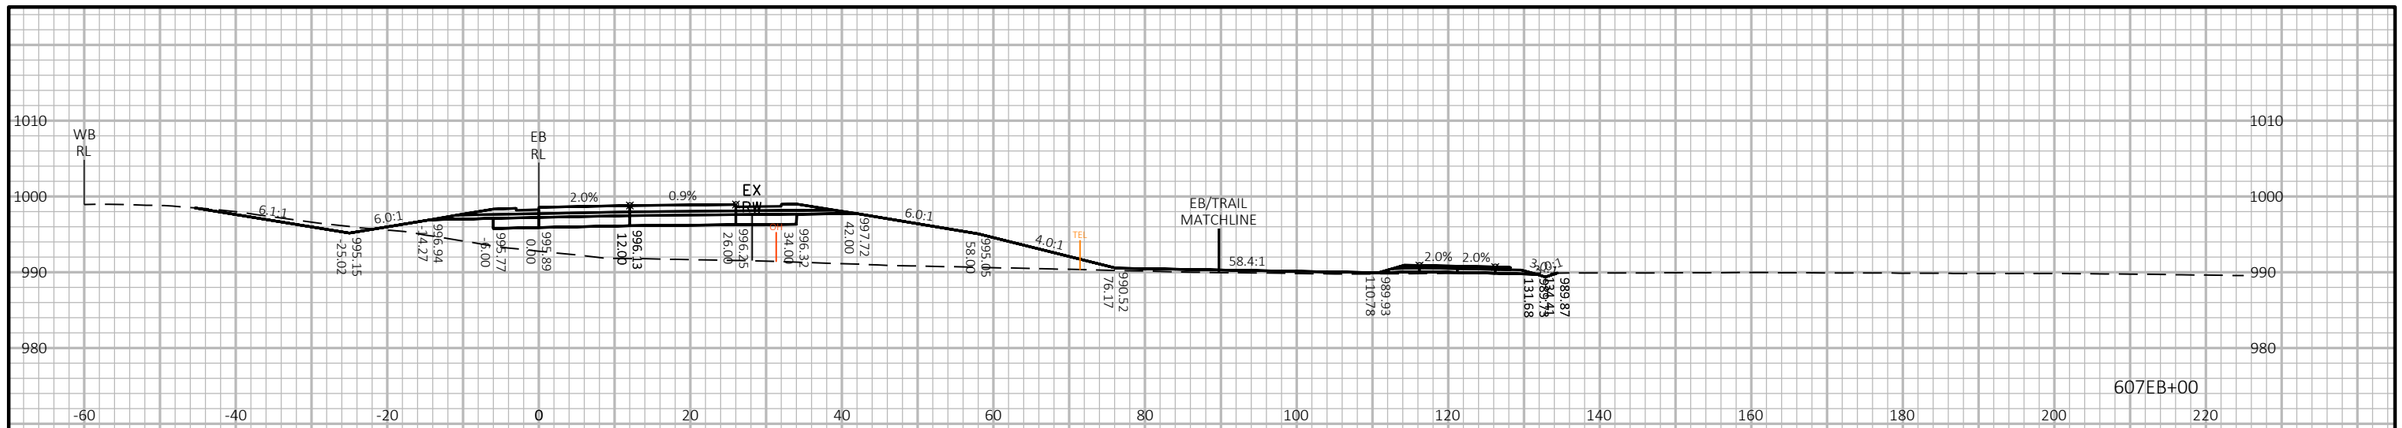

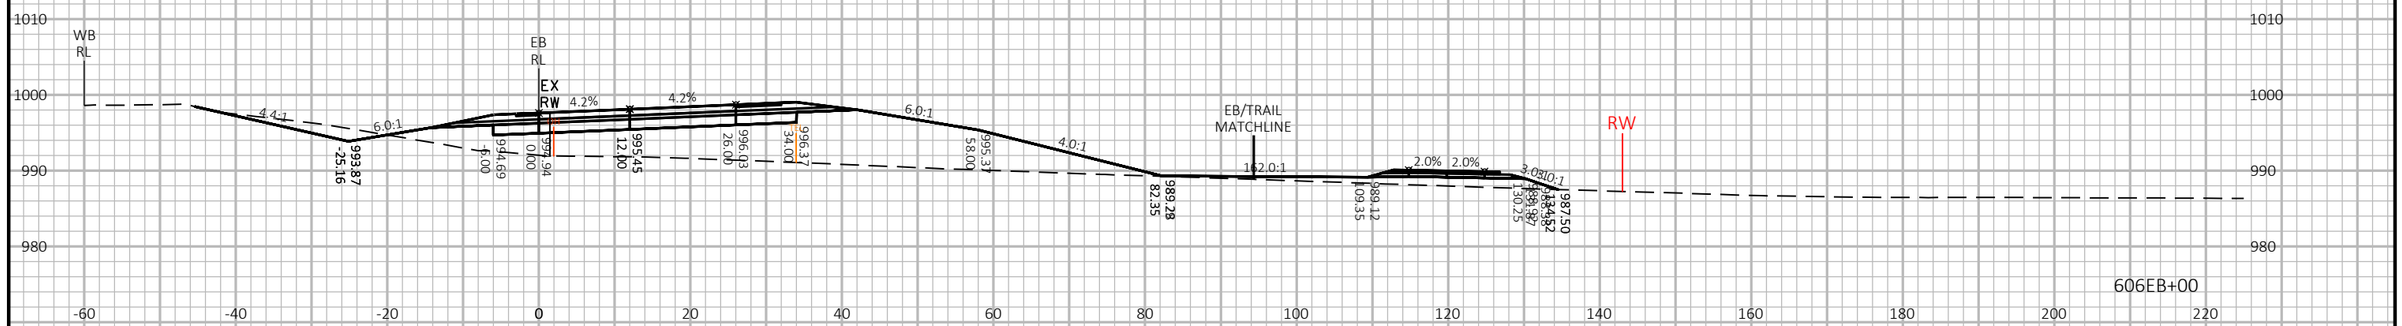

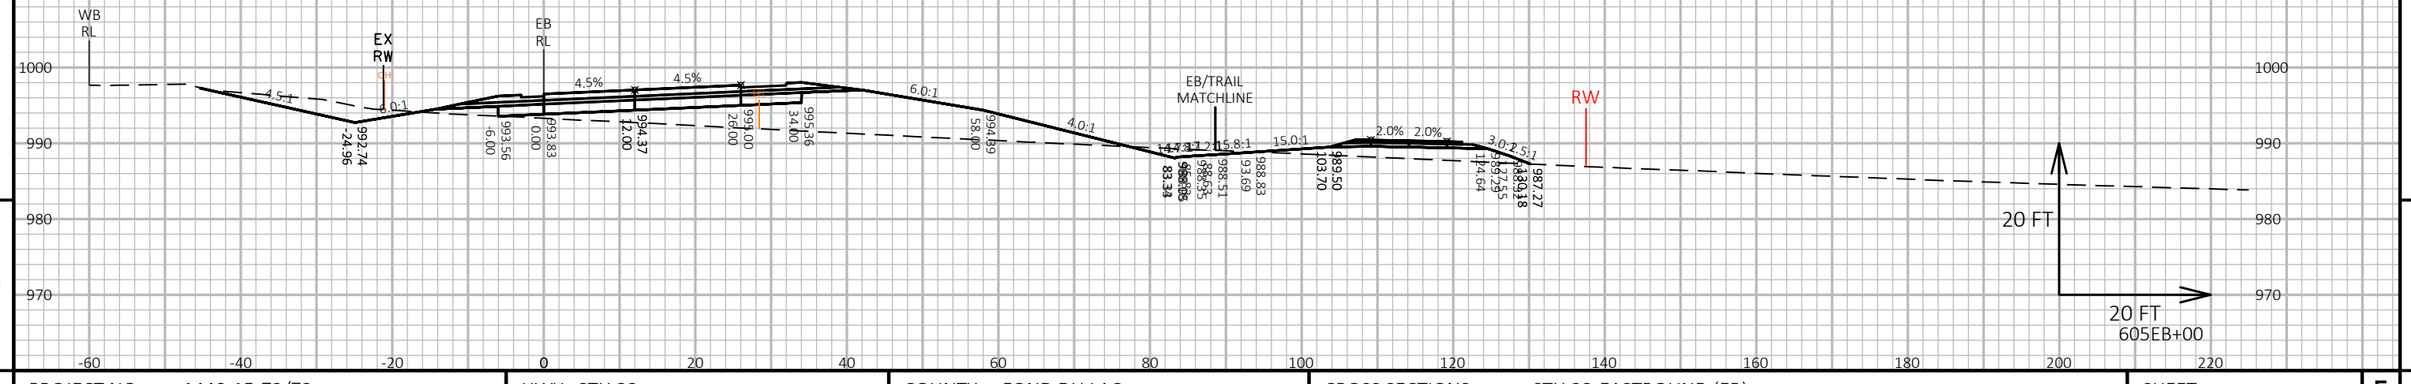

9

9

PROJECT NO: 1440-15-72/73	HWY: STH 23	COUNTY: FOND DU LAC	CROSS SECTIONS: STH 23-EASTBOUND (EB)	SHEET	E


FILE NAME : N:\PDS\C3D\14401501\SHEETSPLAN\CROSSSECTIONS\14401573\14401573_EB_E.DWG
LAYOUT NAME - 14401573-0902134-xs

PLOT DATE : 2/26/2019 1:34 PM

PLOT BY : VICKMAN, GARRETT T

PLOT NAME :

PLOT SCALE : 1 IN:20 FT HORZ. / 1 IN:20 FT VERT.

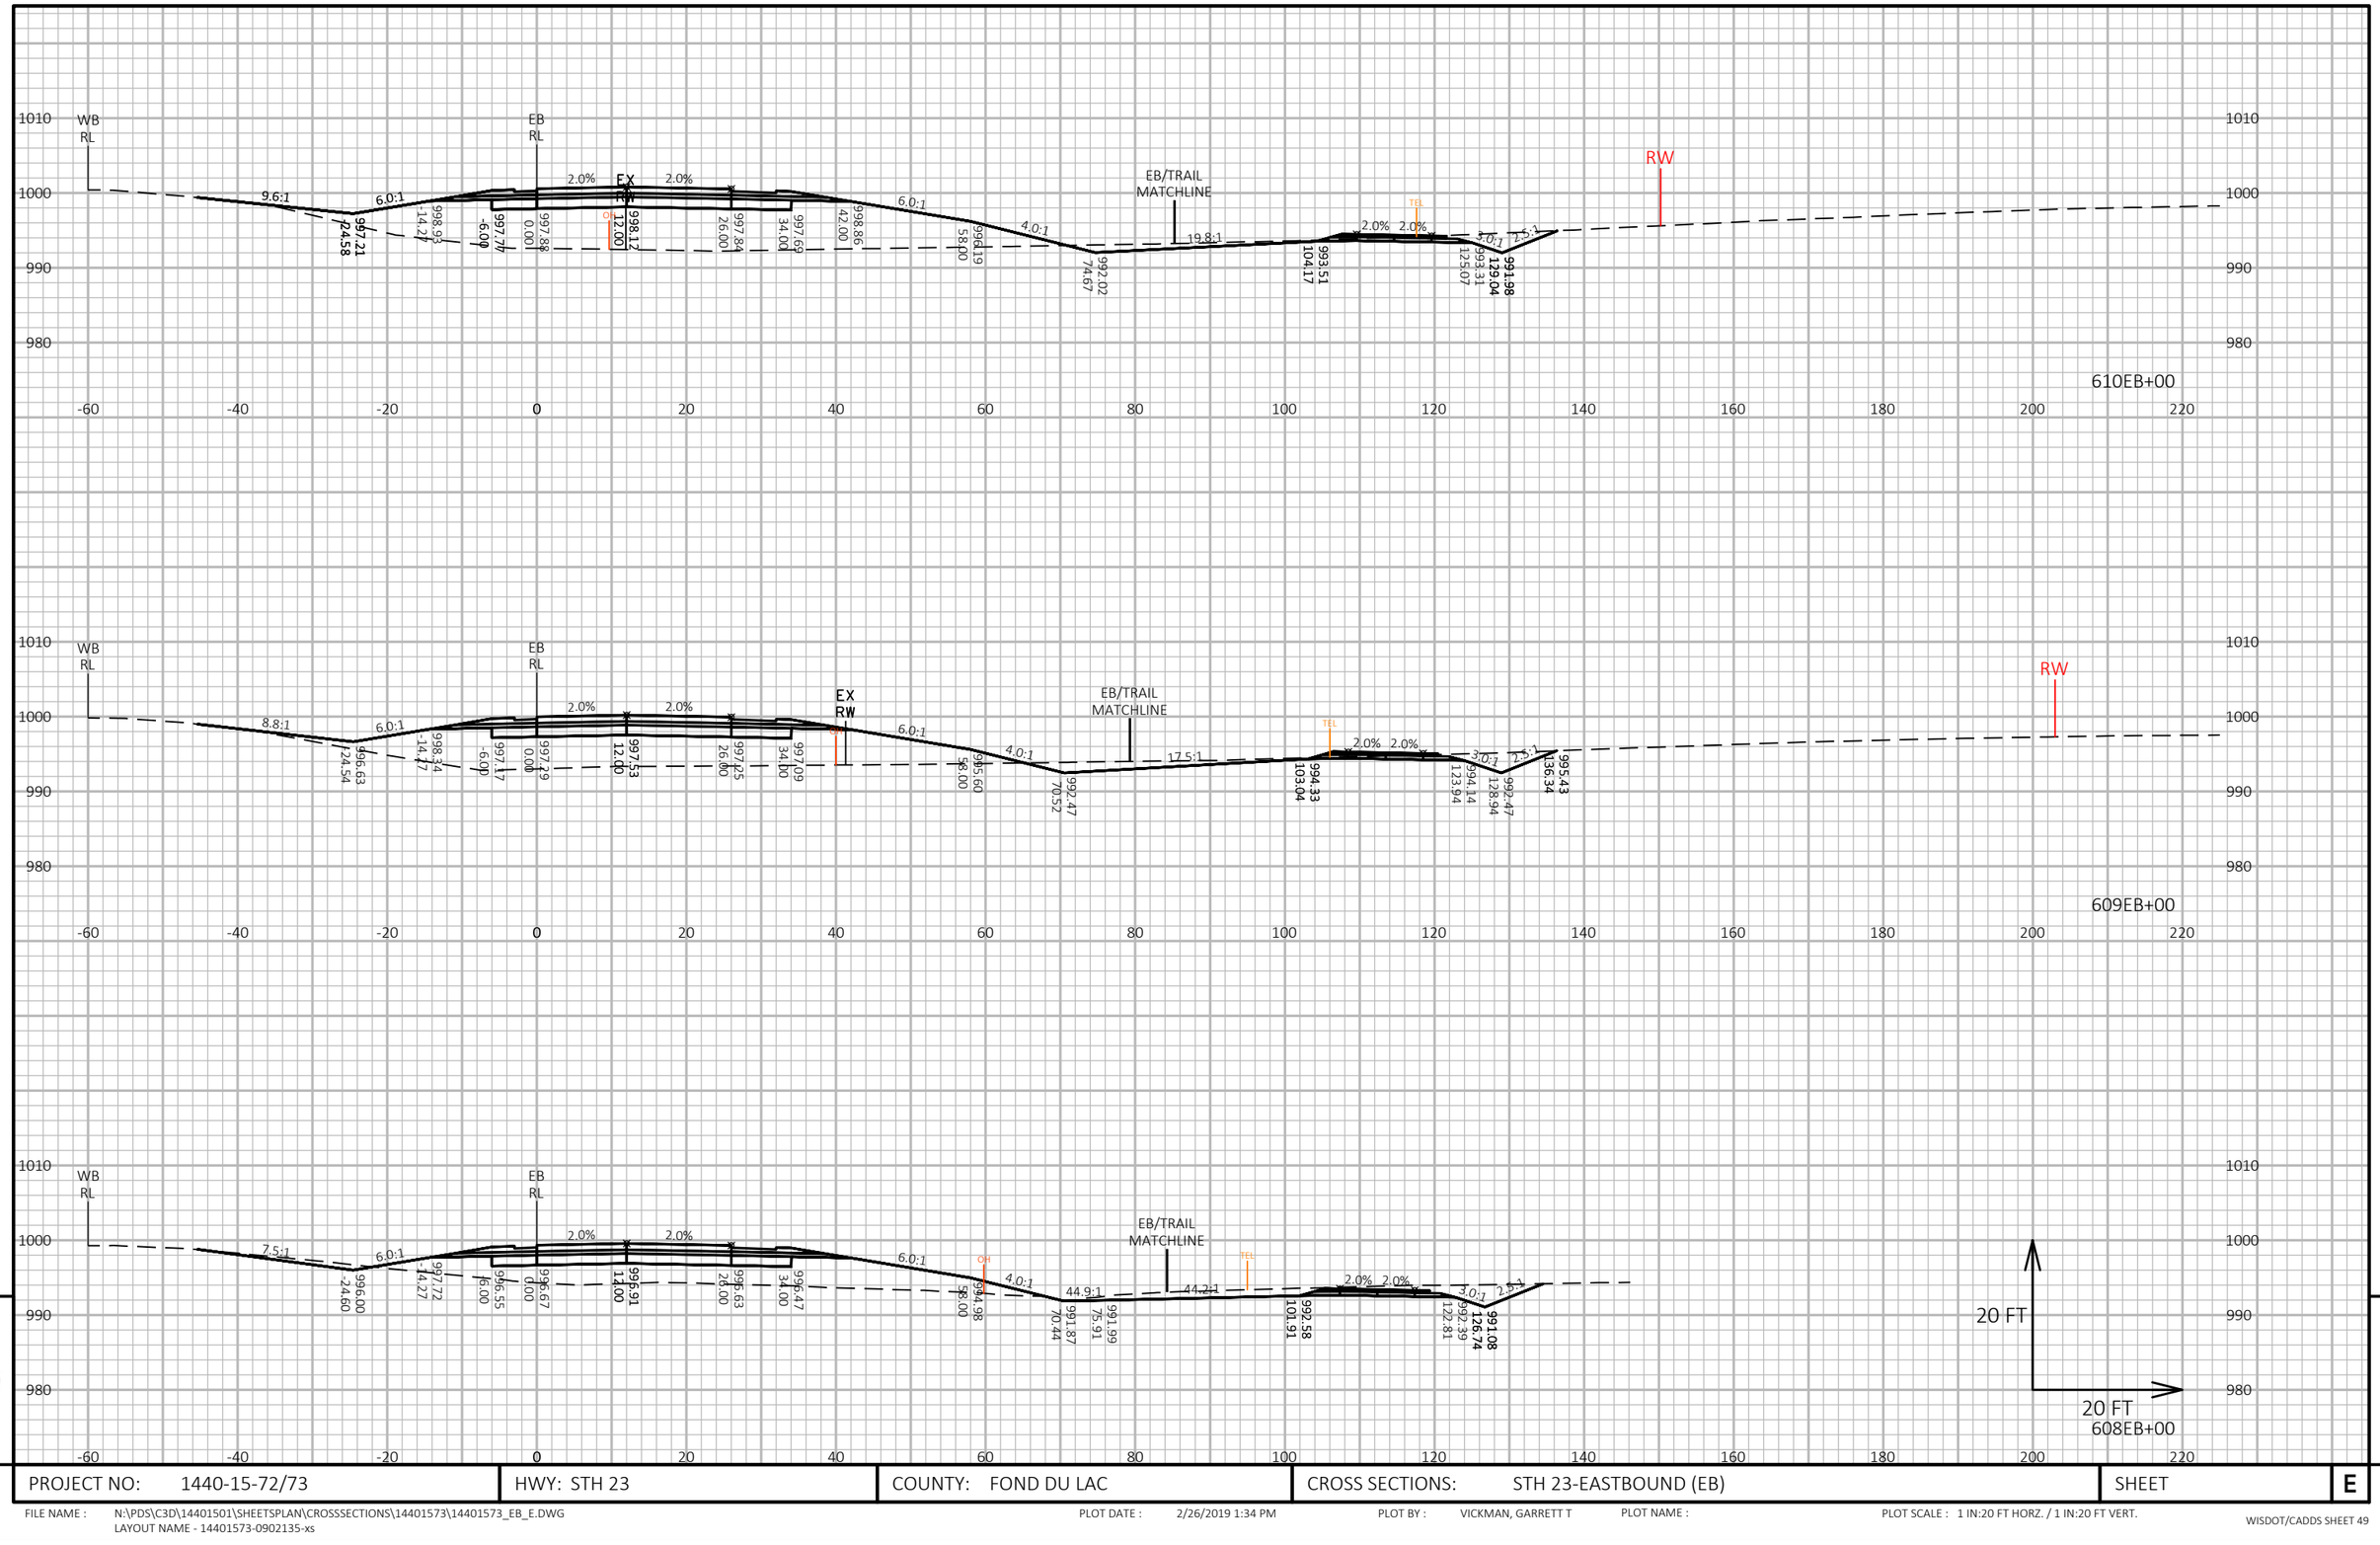

9


9

PROJECT NO: 1440-15-72/73	HWY: STH 23	COUNTY: FOND DU LAC	CROSS SECTIONS: STH 23-EASTBOUND (EB)	SHEET	E

FILE NAME : N:\PDS\C3D\14401501\SHEETSPLAN\CROSSSECTIONS\14401573\14401573_EB_E.DWG
LAYOUT NAME - 14401573-0902135-xs

PLOT DATE : 2/26/2019 1:34 PM PLOT BY : VICKMAN, GARRETT T PLOT NAME : PLOT SCALE : 1 IN:20 FT HORZ. / 1 IN:20 FT VERT.

WISDOT/CADDS SHEET 49

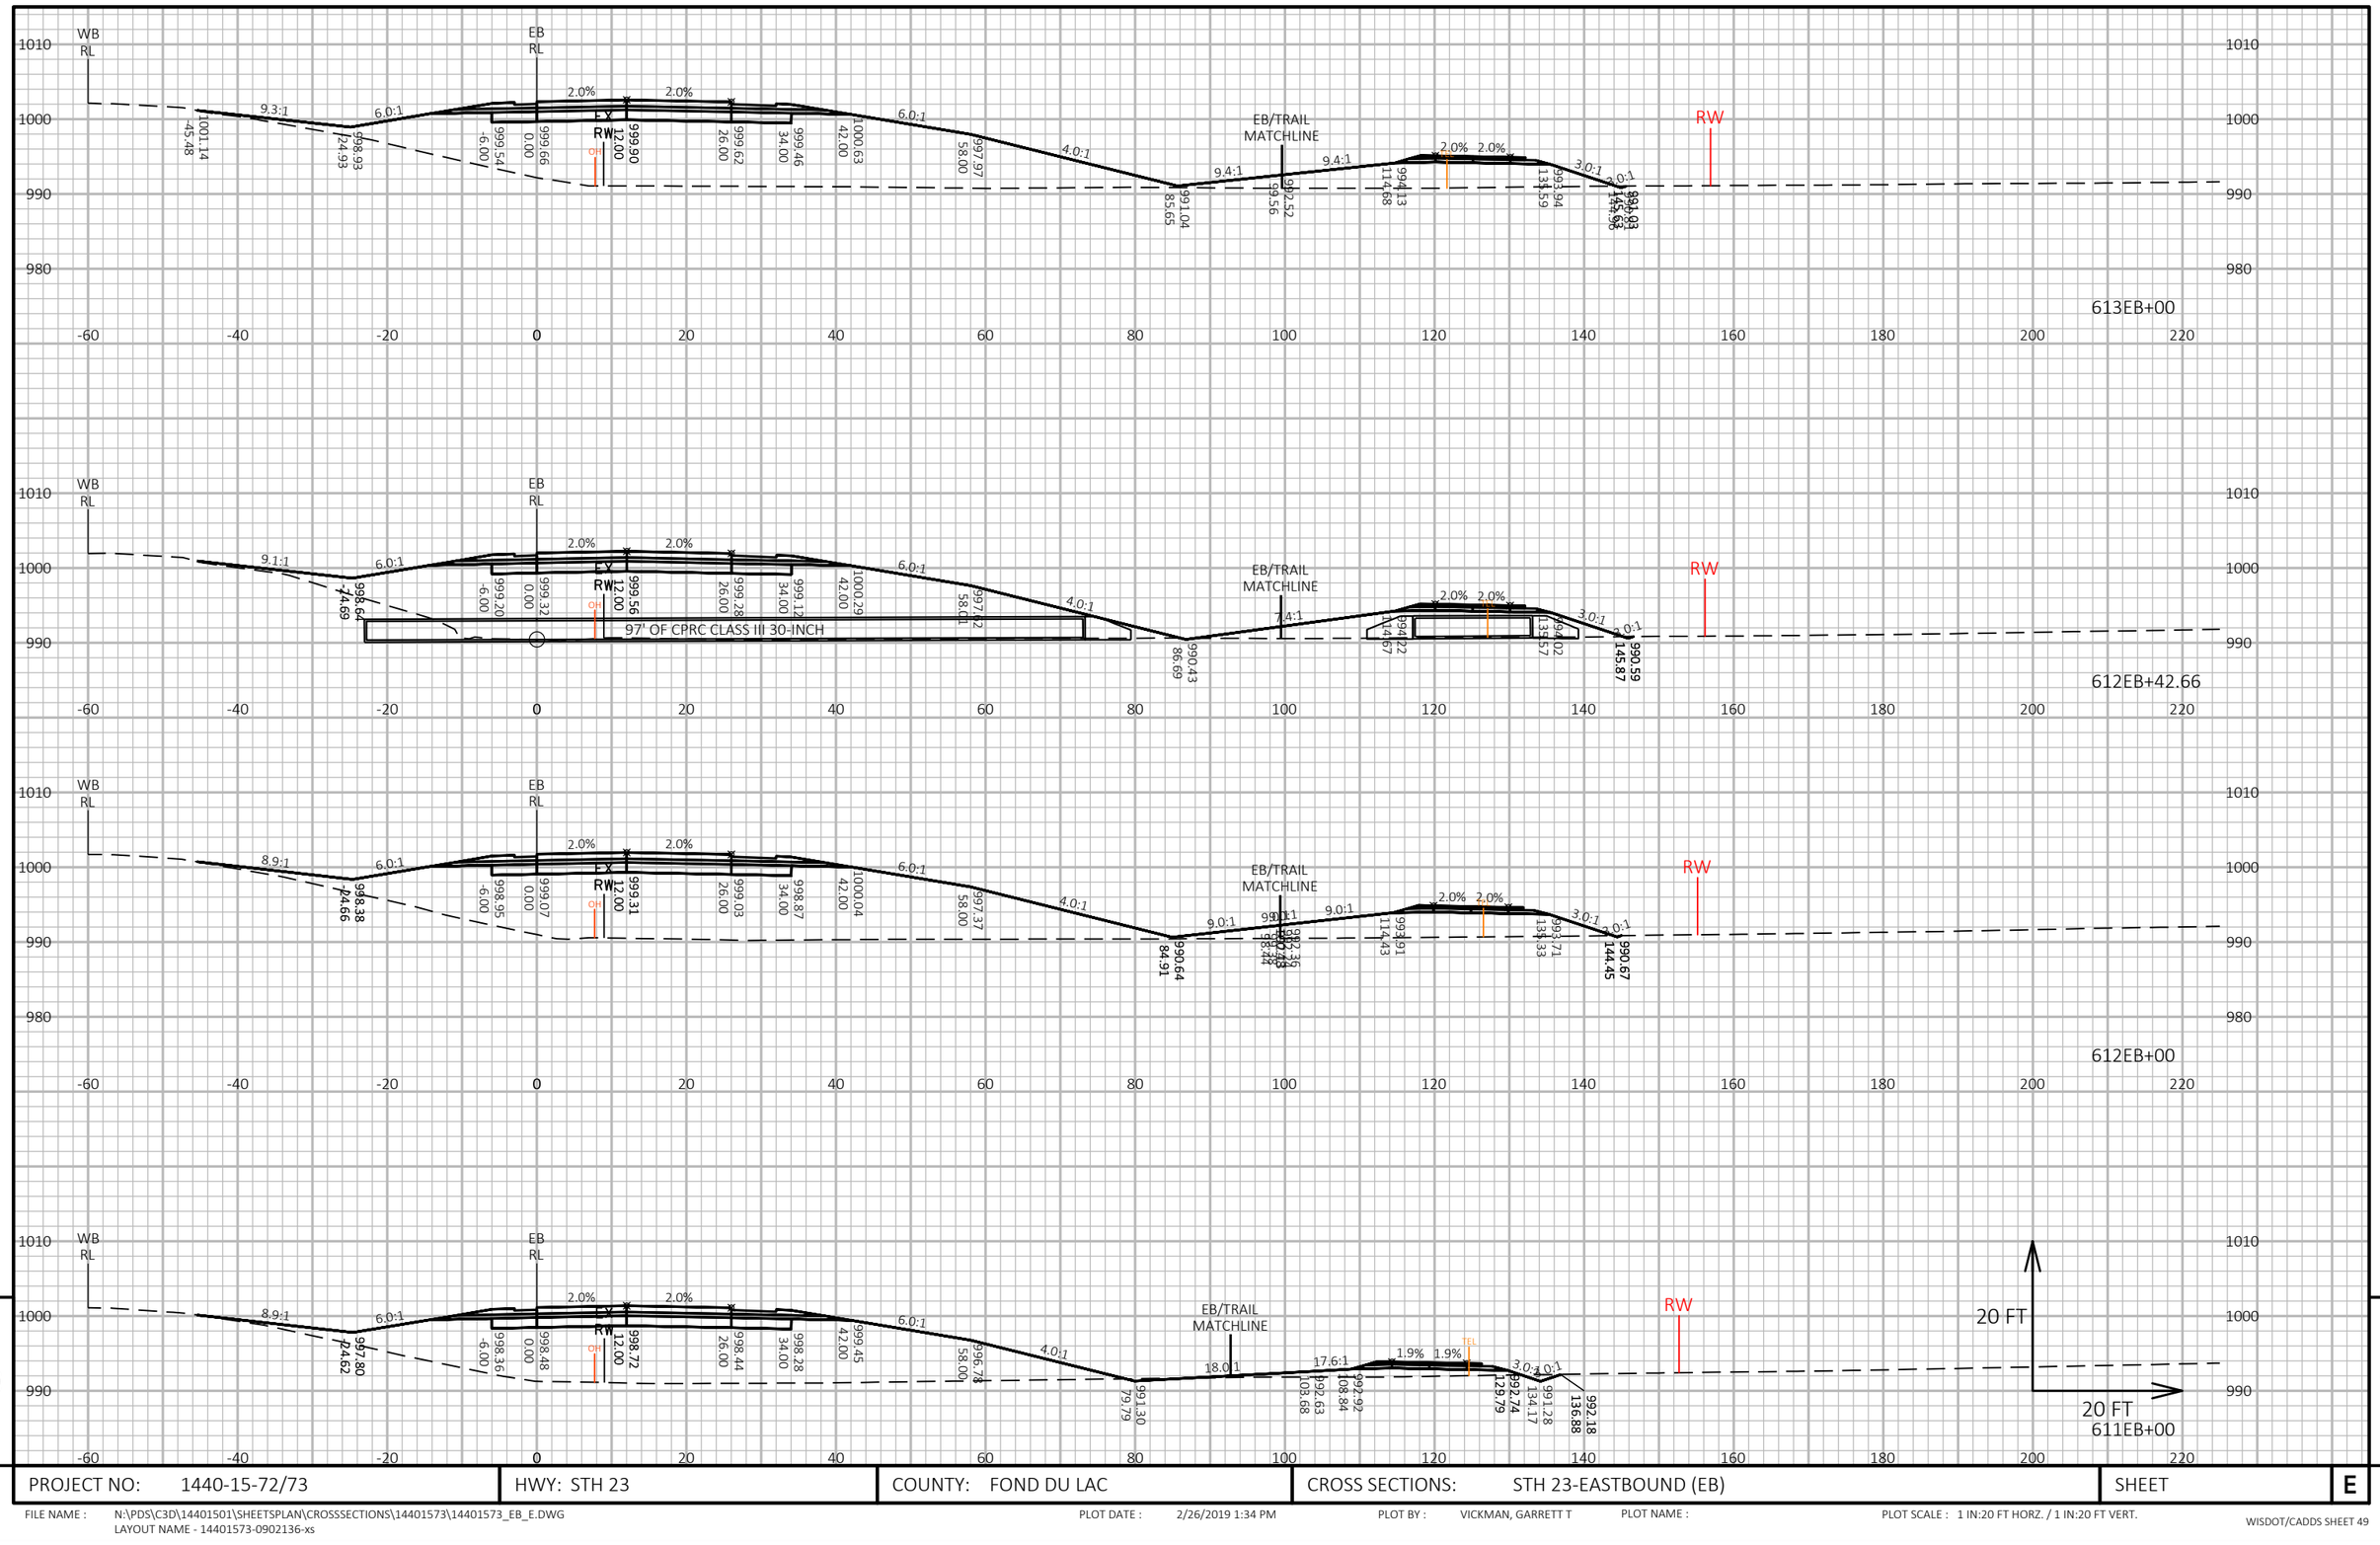

PROJECT NO: 1440-15-72/73	HWY: STH 23	COUNTY: FOND DU LAC	CROSS SECTIONS: STH 23-EASTBOUND (EB)	SHEET	E


FILE NAME : N:\PDS\C3D\14401501\SHEETSPLAN\CROSSSECTIONS\14401573\14401573_EB_E.DWG
LAYOUT NAME - 14401573-0902136-xs

PLOT DATE : 2/26/2019 1:34 PM

PLOT BY : VICKMAN, GARRETT T

PLOT NAME :

PLOT SCALE : 1 IN:20 FT HORZ. / 1 IN:20 FT VERT.

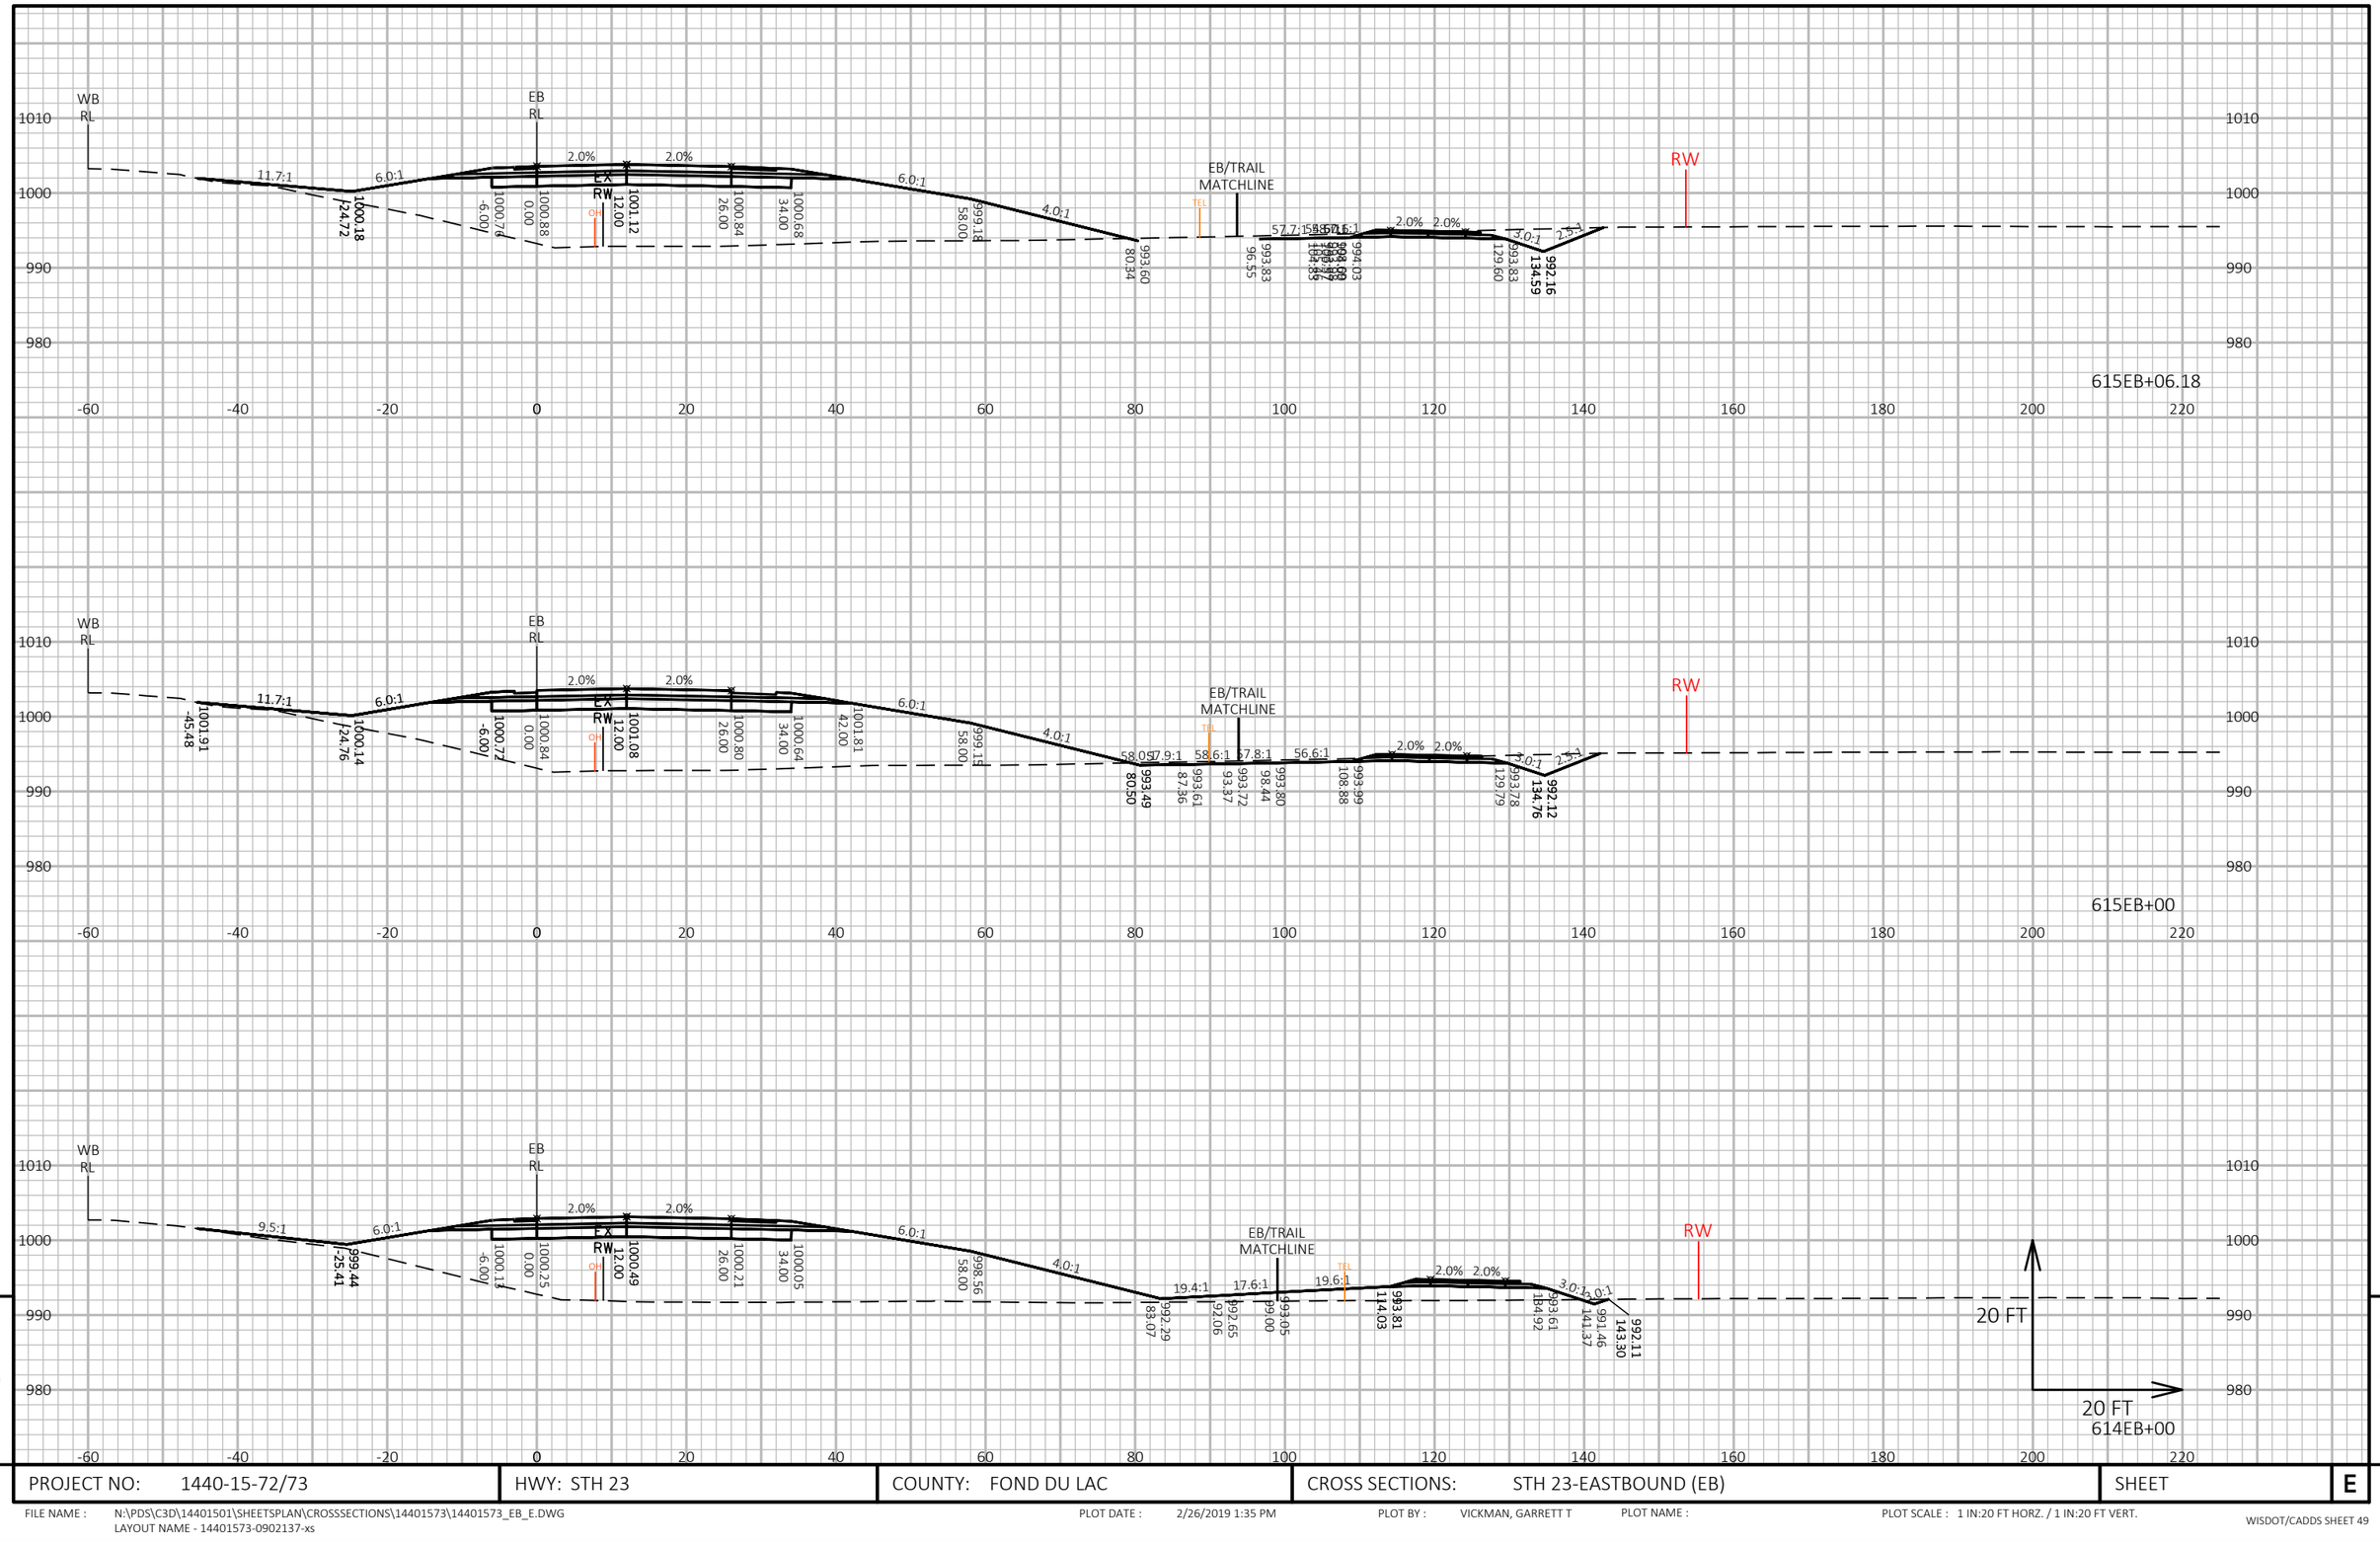


9

9

PROJECT NO: 1440-15-72/73	HWY: STH 23	COUNTY: FOND DU LAC	CROSS SECTIONS: STH 23-EASTBOUND (EB)	SHEET	E

FILE NAME : N:\PDS\C3D\14401501\SHEETSPLAN\CROSSSECTIONS\14401573\14401573_EB_E.DWG
LAYOUT NAME - 14401573-0902137-xs

PLOT DATE : 2/26/2019 1:35 PM PLOT BY : VICKMAN, GARRETT T PLOT NAME : PLOT SCALE : 1 IN:20 FT HORZ. / 1 IN:20 FT VERT.

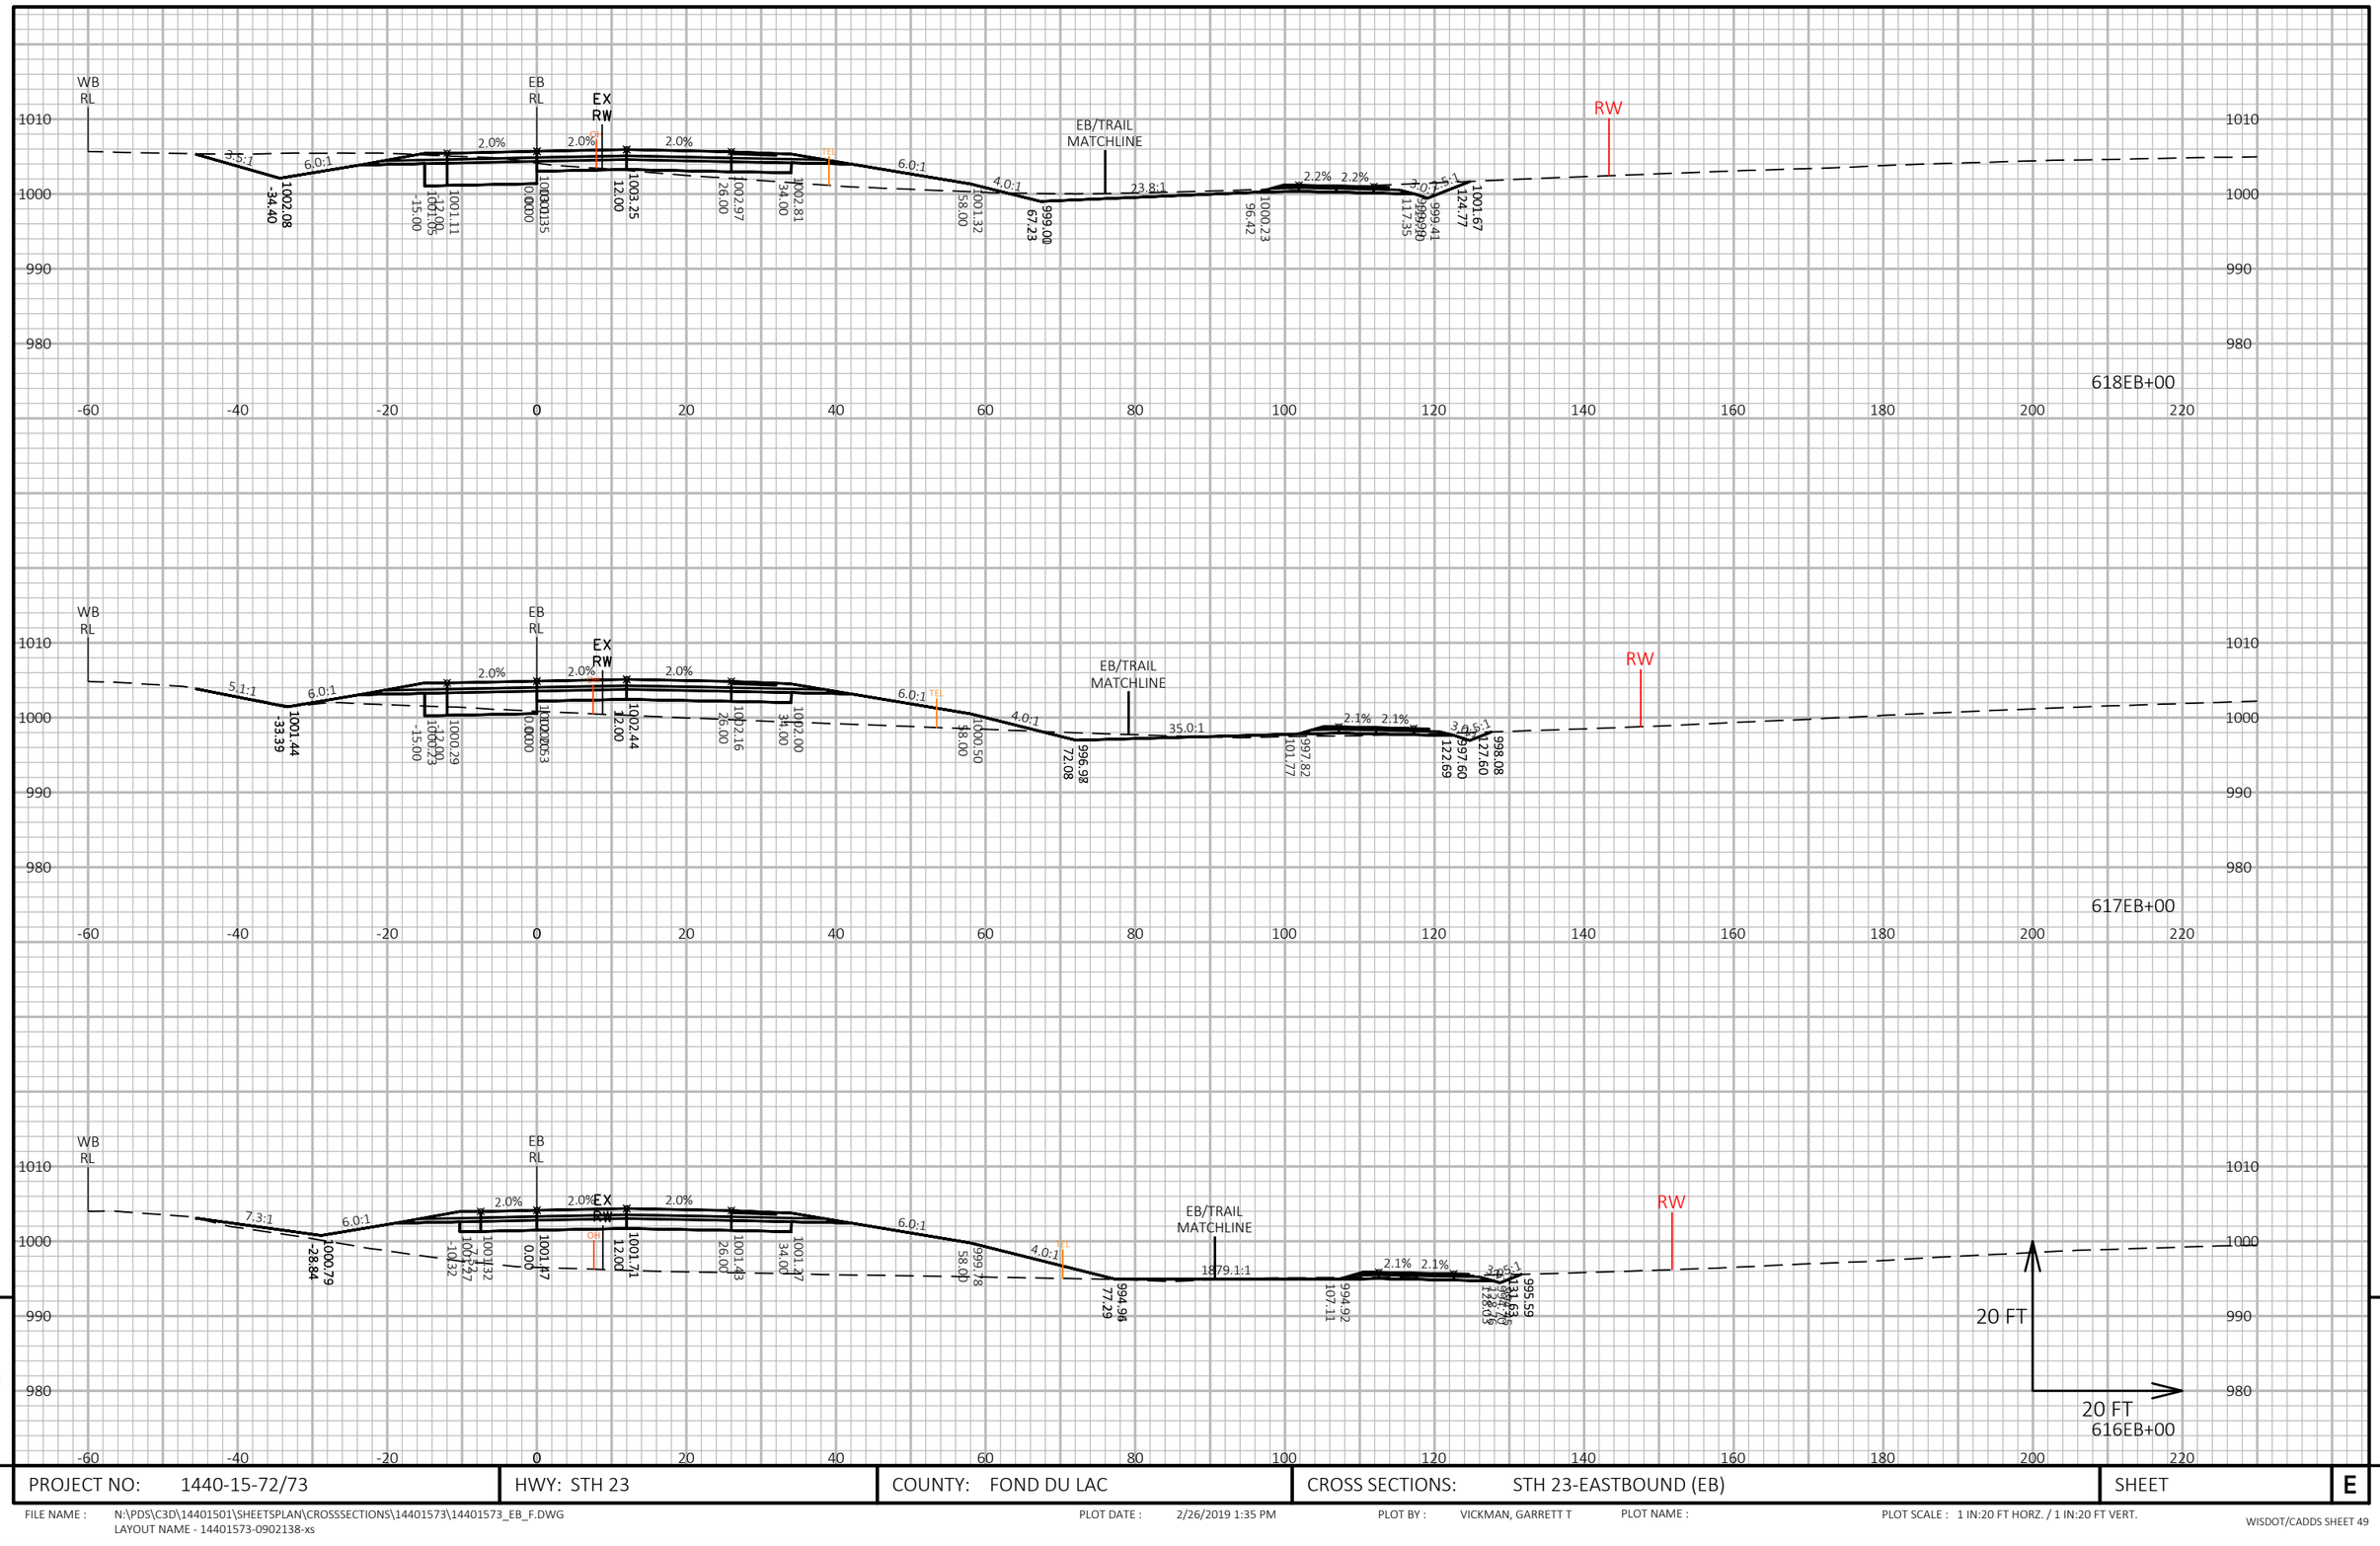

9


9

PROJECT NO: 1440-15-72/73	HWY: STH 23	COUNTY: FOND DU LAC	CROSS SECTIONS: STH 23-EASTBOUND (EB)	SHEET	E

FILE NAME : N:\PDS\C3D\14401501\SHEETSPLAN\CROSSSECTIONS\14401573\14401573_EB_F.DWG
LAYOUT NAME - 14401573-0902138-xs

PLOT DATE : 2/26/2019 1:35 PM PLOT BY : VICKMAN, GARRETT T PLOT NAME : PLOT SCALE : 1 IN:20 FT HORZ. / 1 IN:20 FT VERT.

WISDOT/CADDS SHEET 49

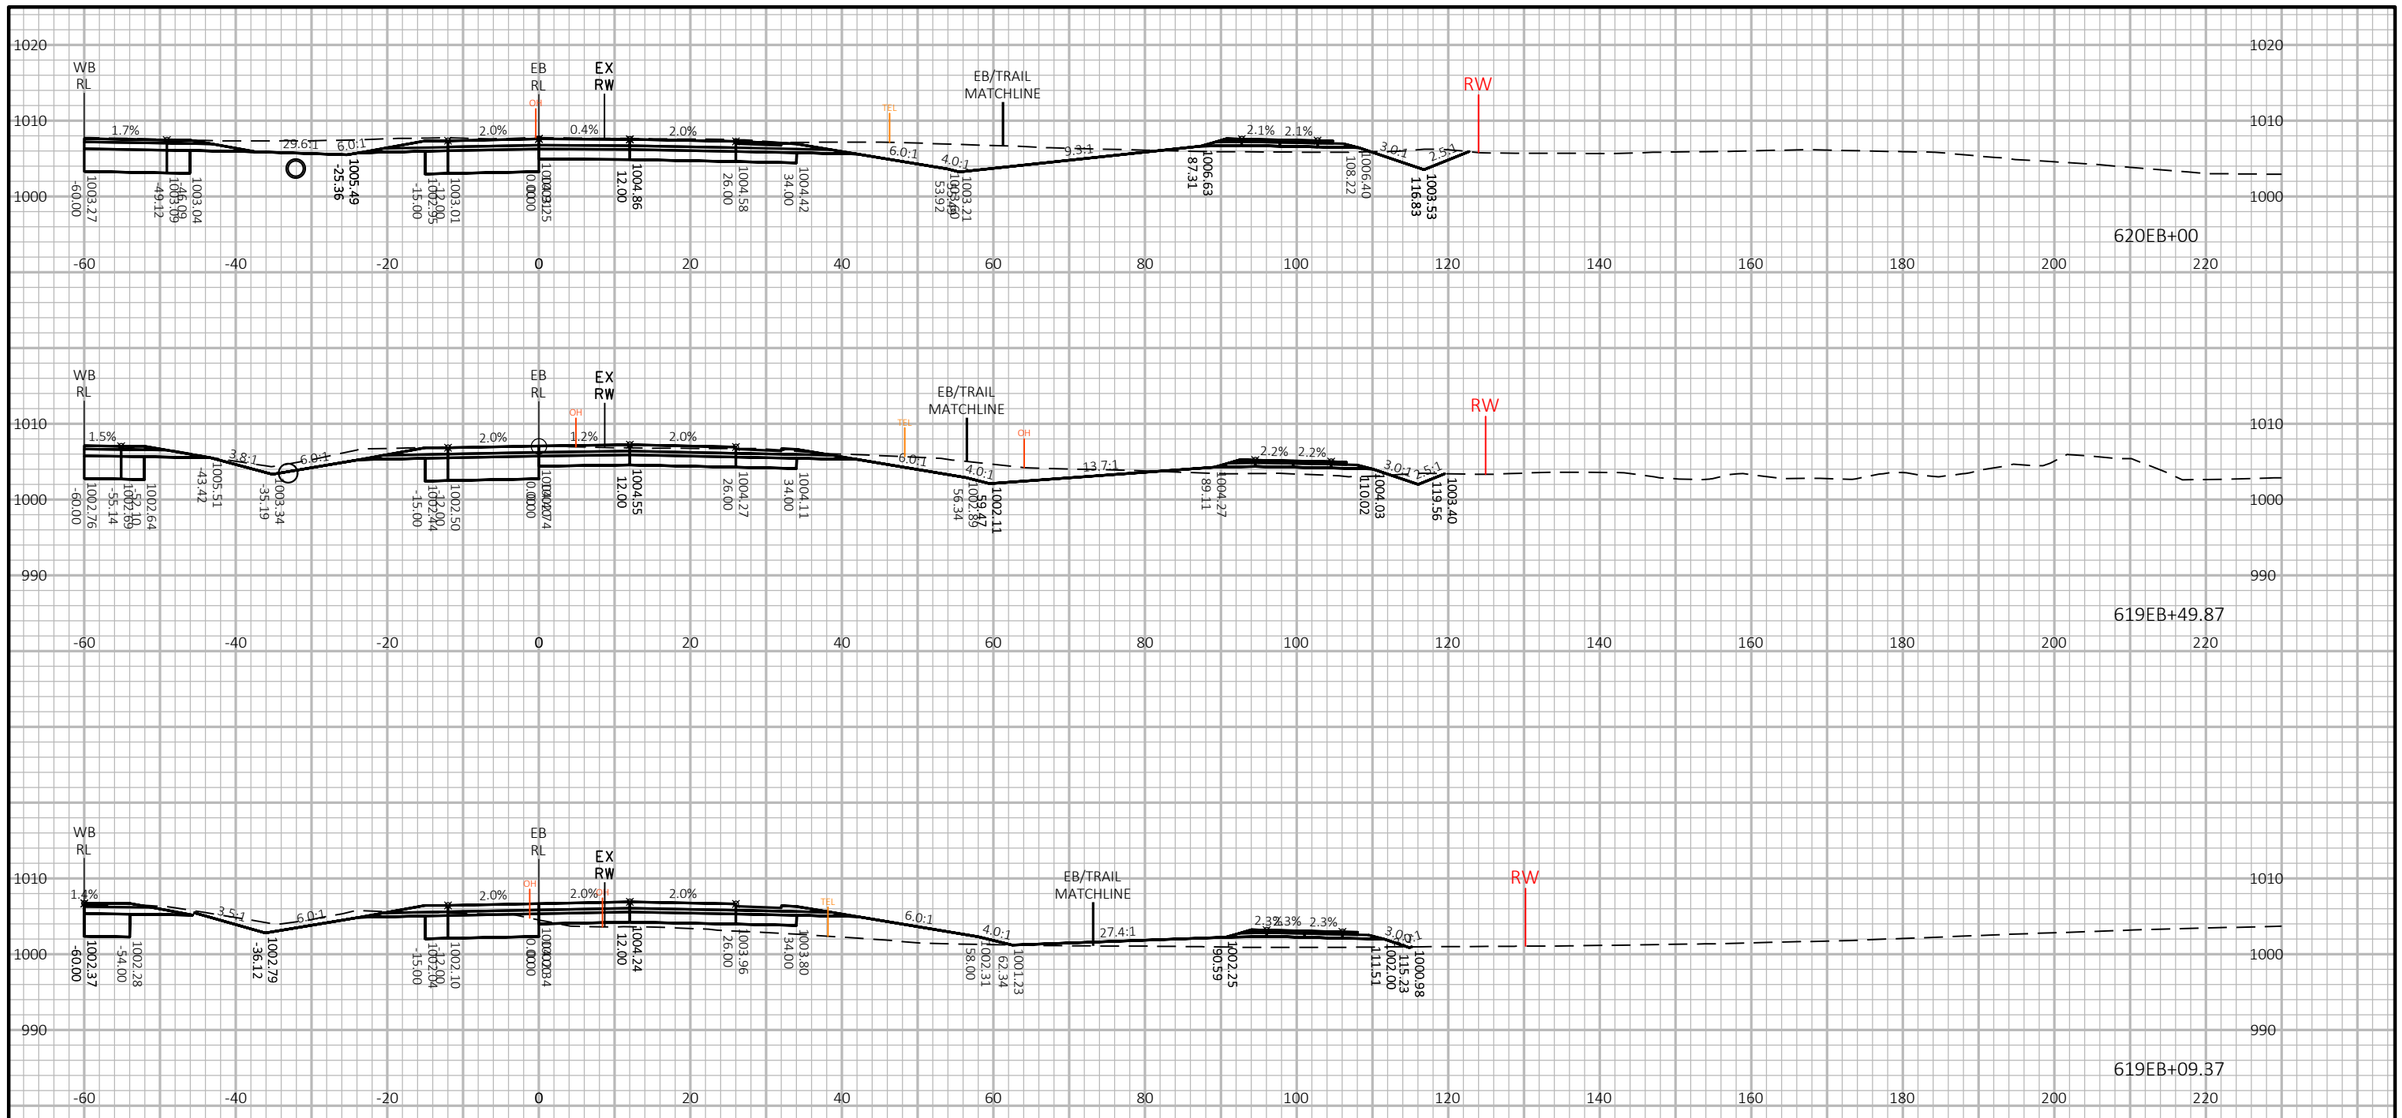

9


9

PROJECT NO: 1440-15-72/73	HWY: STH 23	COUNTY: FOND DU LAC	CROSS SECTIONS: STH 23-EASTBOUND (EB)	SHEET	E

FILE NAME : N:\PDS\C3D\14401501\SHEETSPLAN\CROSSSECTIONS\14401573\14401573_EB_F.DWG
LAYOUT NAME - 14401573-0902139-xs

PLOT DATE : 2/26/2019 1:35 PM PLOT BY : VICKMAN, GARRETT T PLOT NAME : PLOT SCALE : 1 IN:20 FT HORZ. / 1 IN:20 FT VERT.

WISDOT/CADDS SHEET 49

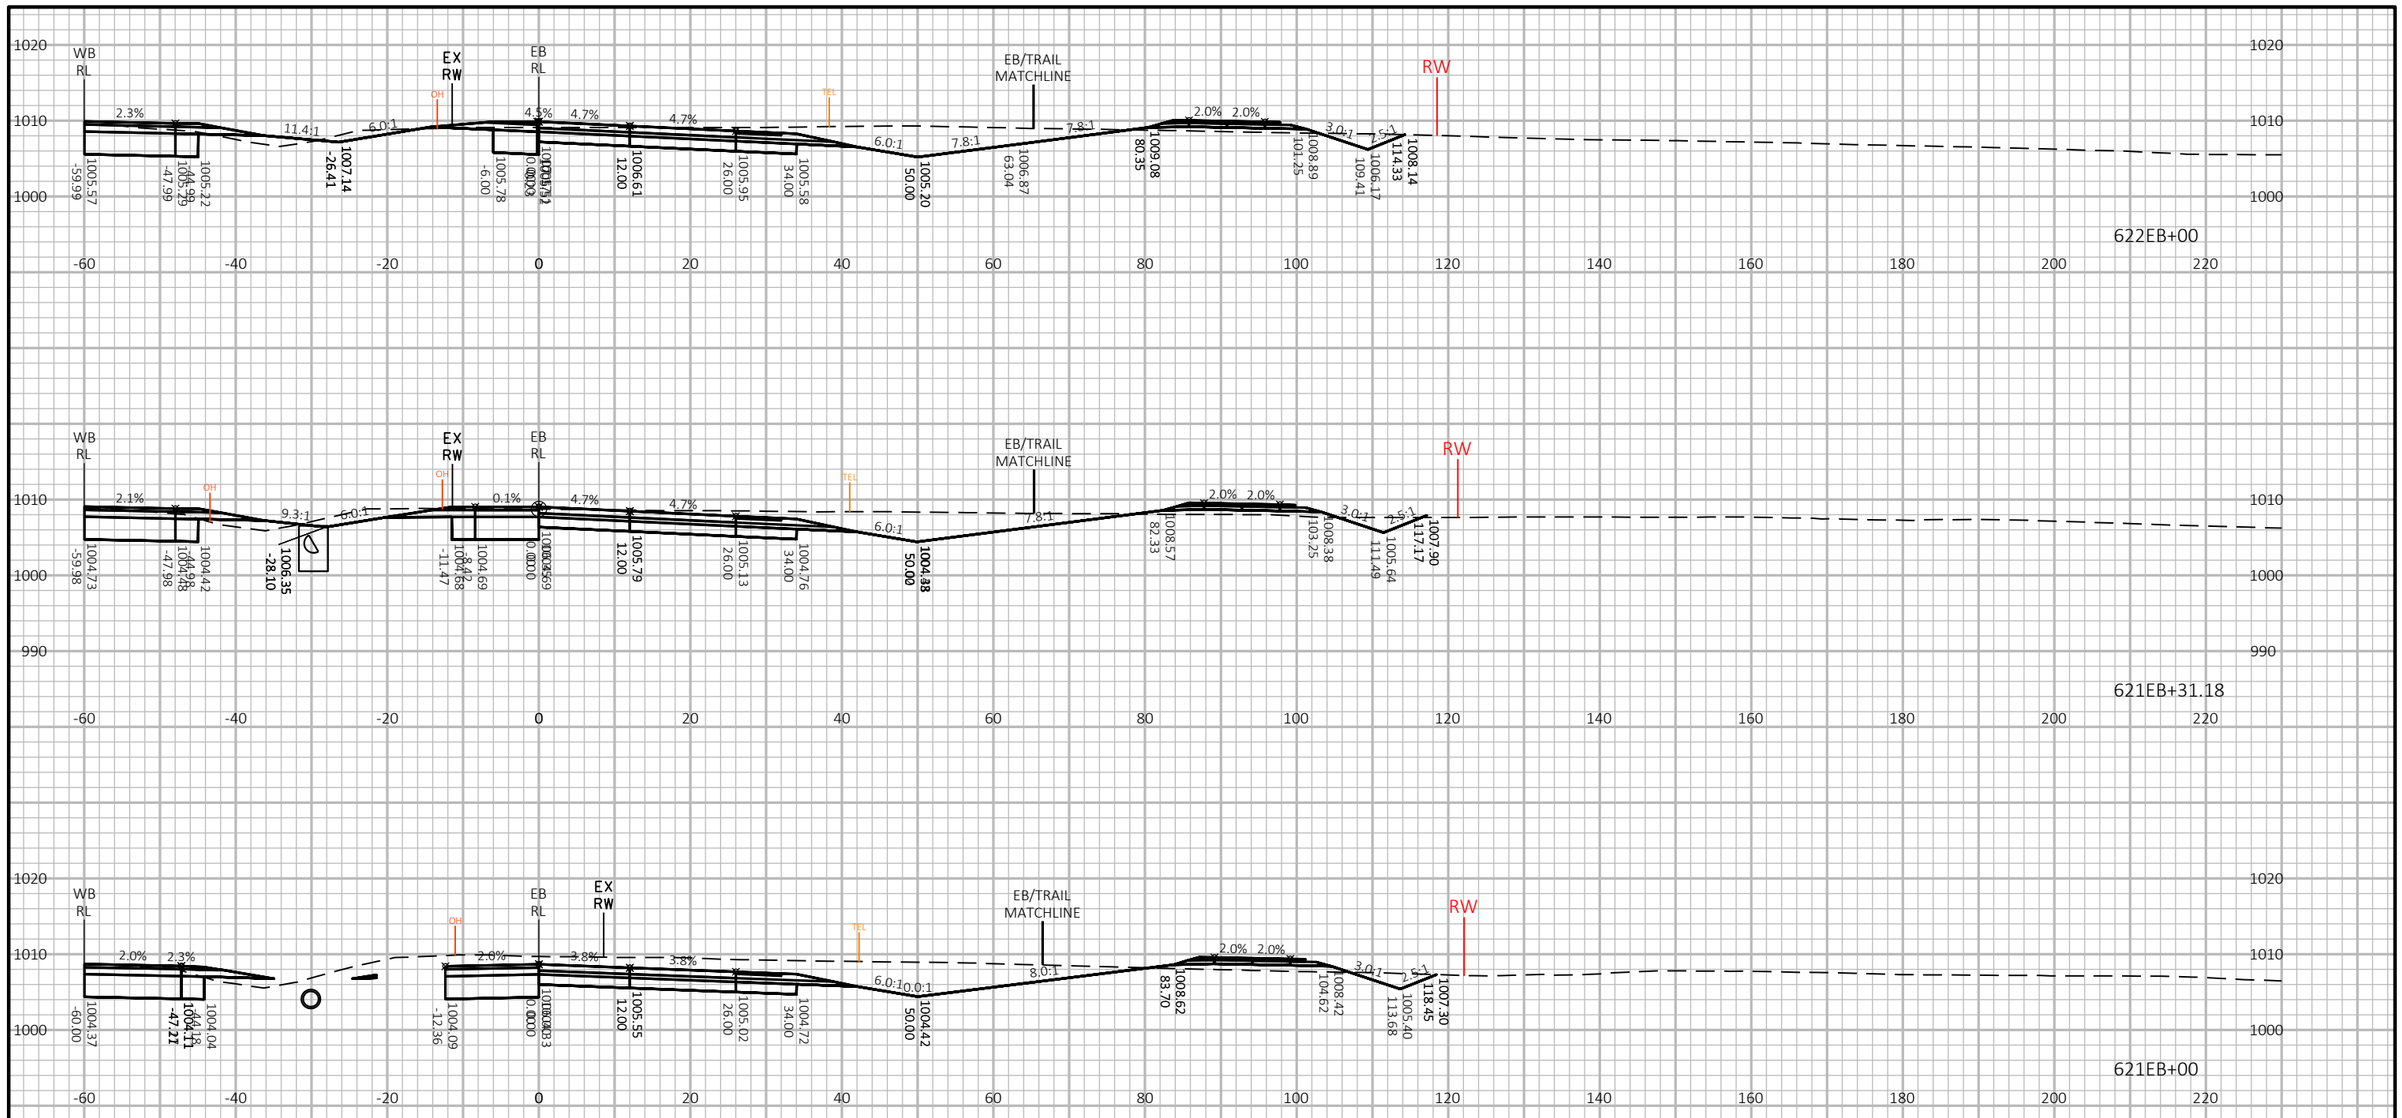


9

9

PROJECT NO: 1440-15-72/73	HWY: STH 23	COUNTY: FOND DU LAC	CROSS SECTIONS: STH 23-EASTBOUND (EB)	SHEET	E

FILE NAME : N:\PDS\C3D\14401501\SHEETSPLAN\CROSSSECTIONS\14401573\14401573_EB_F.DWG
LAYOUT NAME - 14401573-0902140-xs

PLOT DATE : 2/26/2019 1:36 PM PLOT BY : VICKMAN, GARRETT T PLOT NAME : PLOT SCALE : 1 IN:20 FT HORZ. / 1 IN:20 FT VERT.

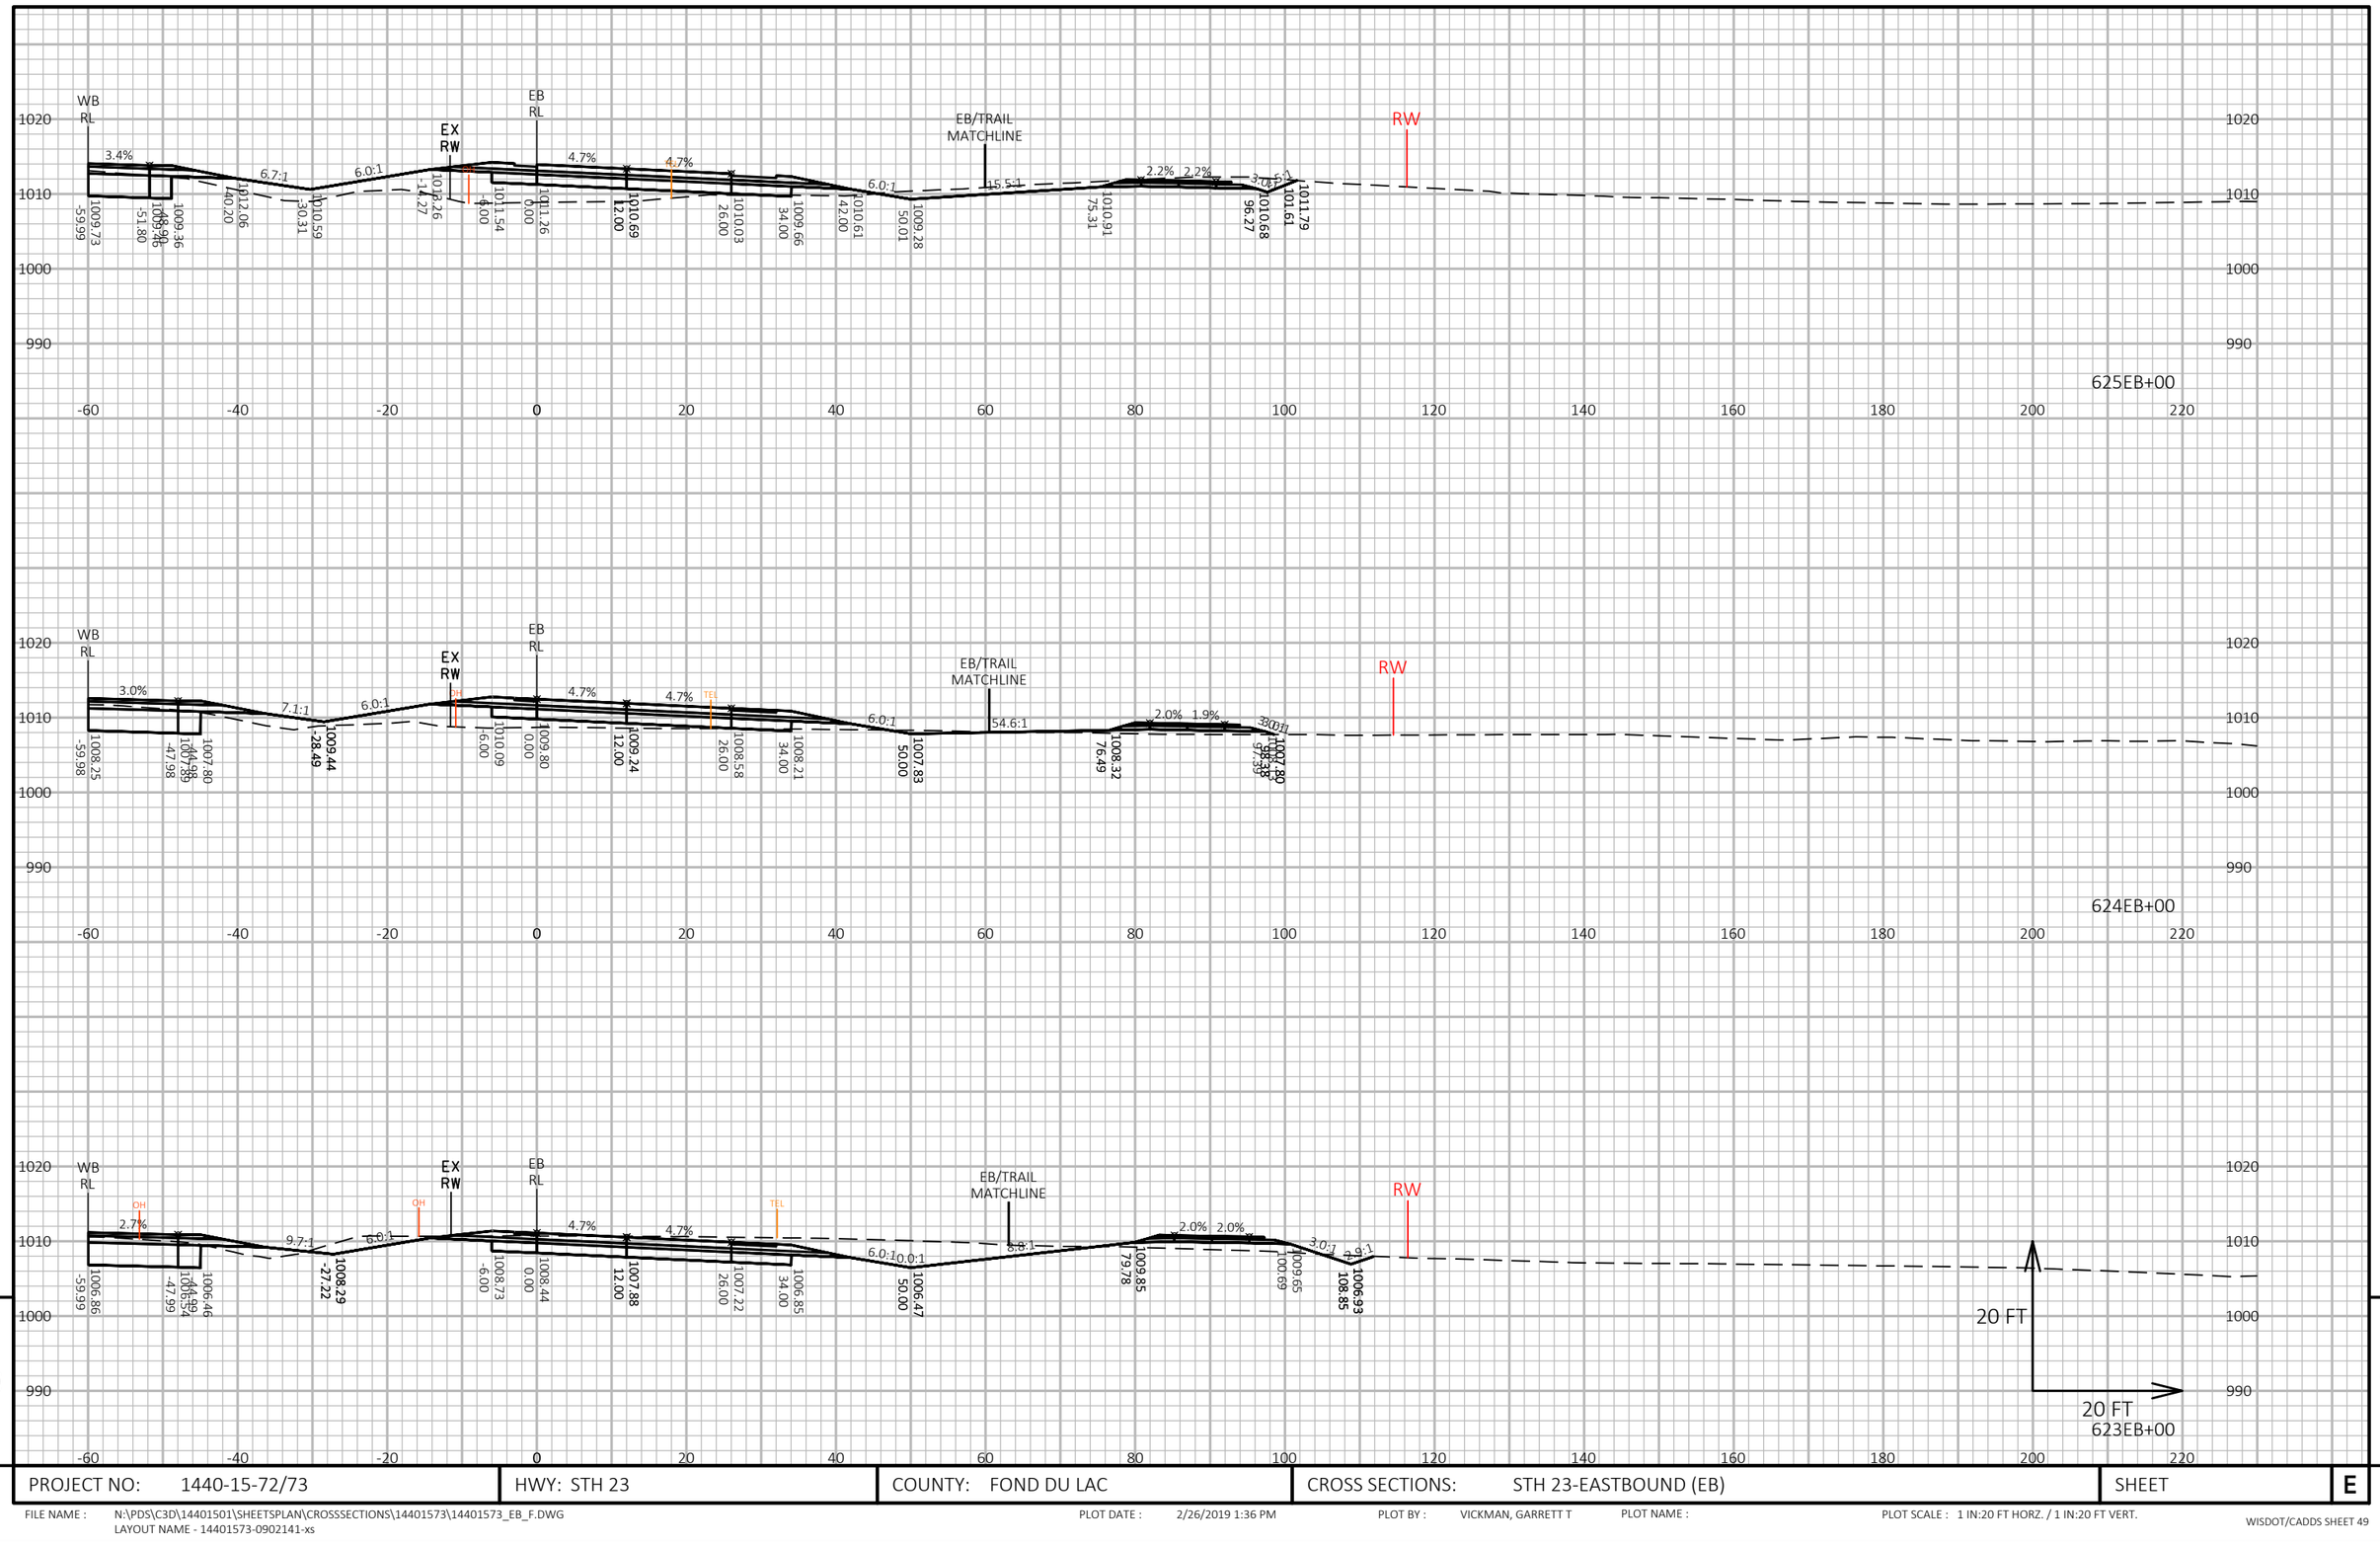


9

9

PROJECT NO: 1440-15-72/73	HWY: STH 23	COUNTY: FOND DU LAC	CROSS SECTIONS: STH 23-EASTBOUND (EB)	SHEET	E

FILE NAME : N:\PDS\C3D\14401501\SHEETSPLAN\CROSSSECTIONS\14401573\14401573_EB_F.DWG
LAYOUT NAME - 14401573-0902141-xs

PLOT DATE : 2/26/2019 1:36 PM PLOT BY : VICKMAN, GARRETT T PLOT NAME : PLOT SCALE : 1 IN:20 FT HORZ. / 1 IN:20 FT VERT.

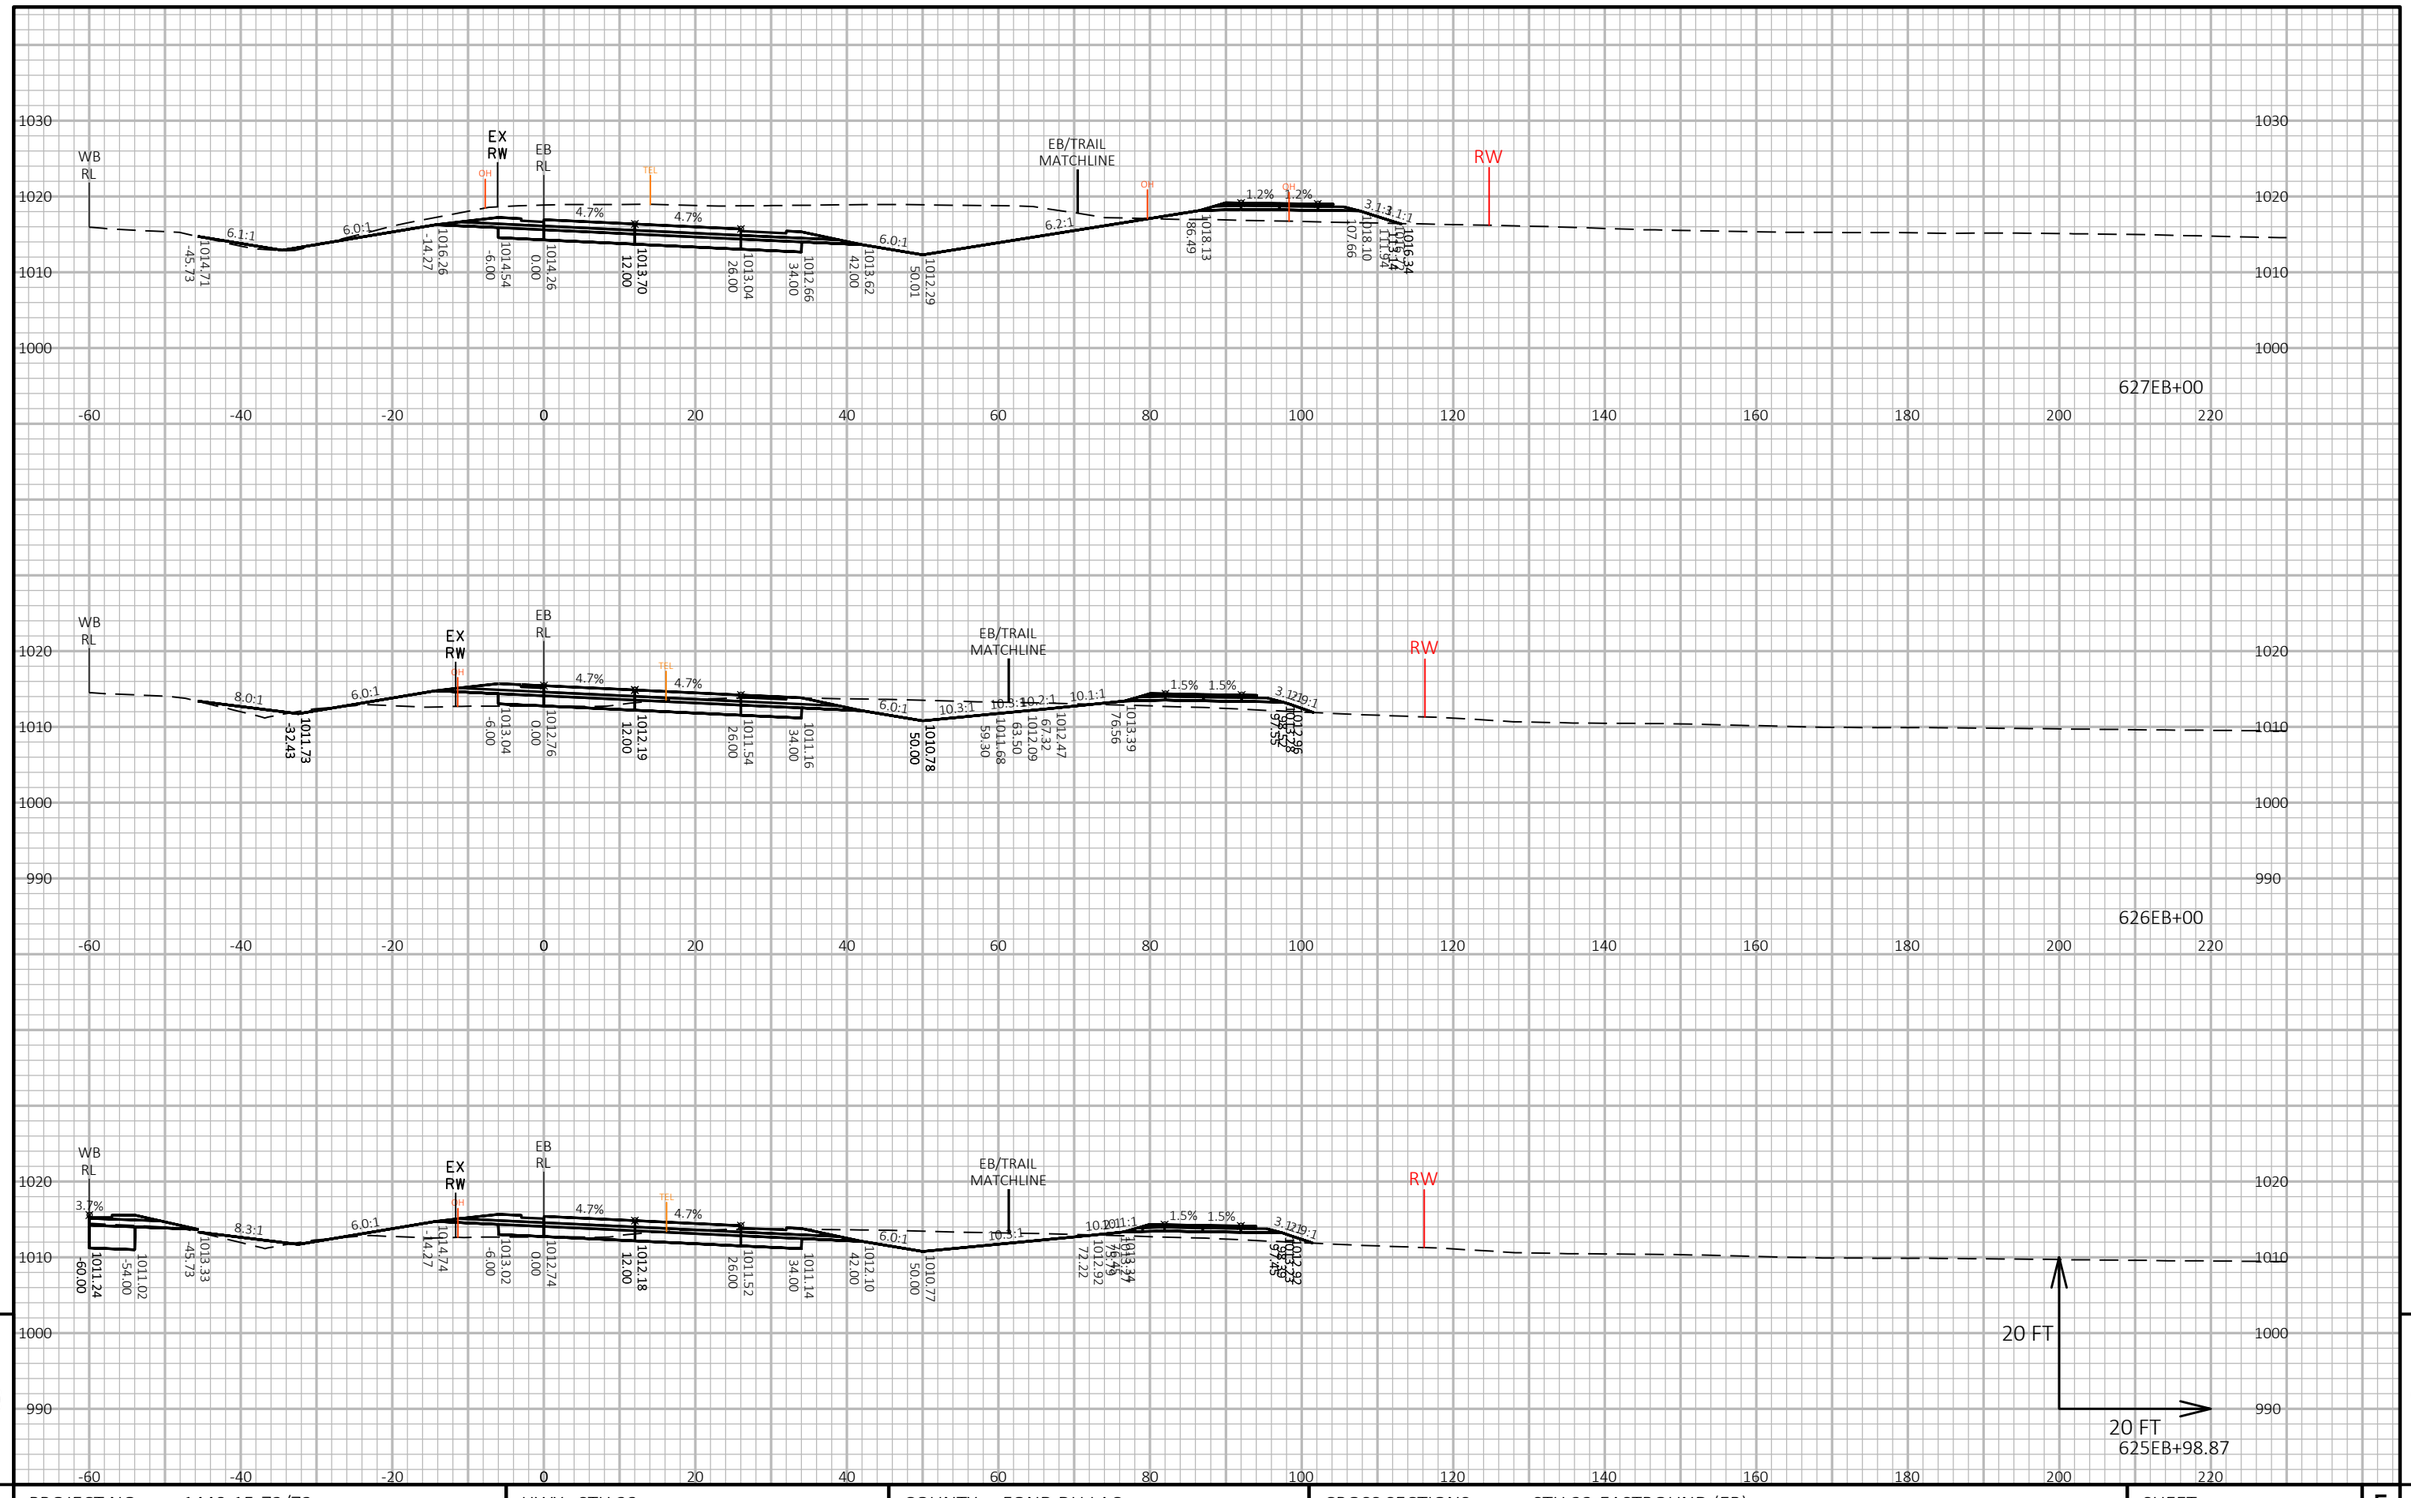


PROJECT NO: 1440-15-72/73	HWY: STH 23	COUNTY: FOND DU LAC	CROSS SECTIONS: STH 23-EASTBOUND (EB)	SHEET E

FILE NAME : N:\PDS\C3D\14401501\SHEETSPLAN\CROSSSECTIONS\14401573\14401573_EB_F.DWG
LAYOUT NAME - 14401573-0902142-xs

PLOT DATE : 2/26/2019 1:36 PM PLOT BY : VICKMAN, GARRETT T PLOT NAME : PLOT SCALE : 1 IN:20 FT HORZ. / 1 IN:20 FT VERT.

WISDOT/CADDS SHEET 49

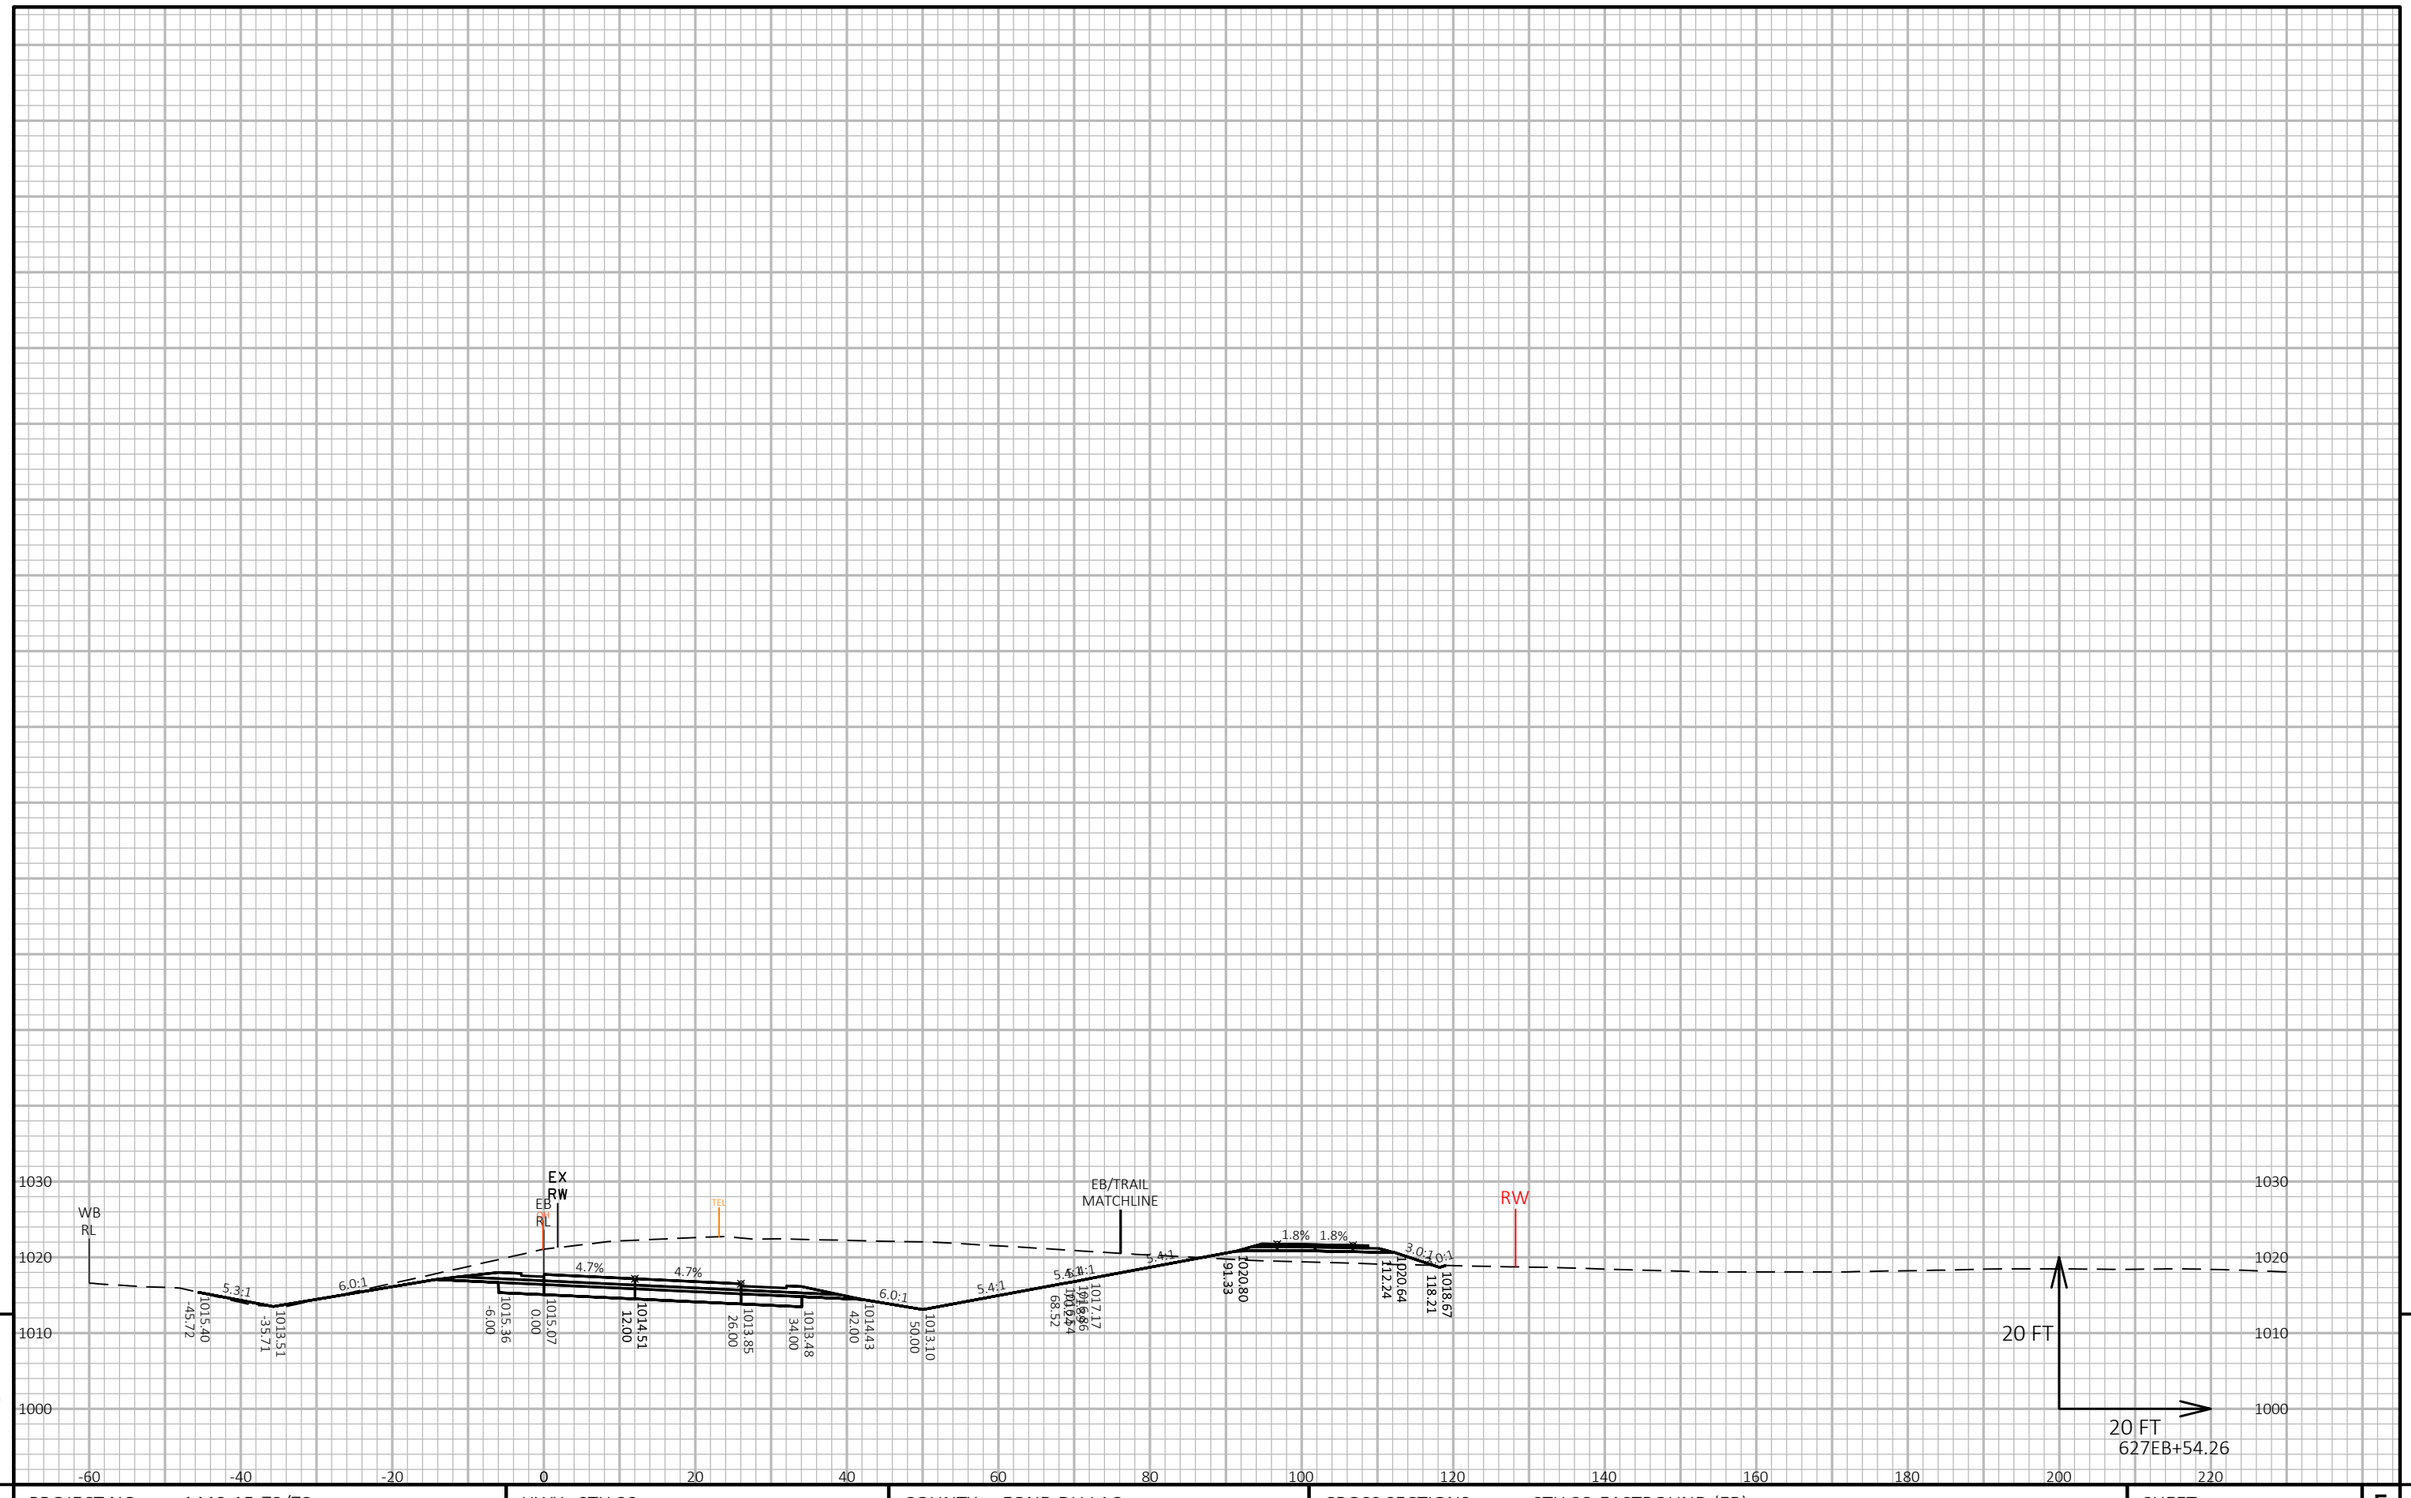


9 9

PROJECT NO: 1440-15-72/73	HWY: STH 23	COUNTY: FOND DU LAC	CROSS SECTIONS: STH 23-EASTBOUND (EB)	SHEET	E

FILE NAME : N:\PDS\C3D\14401501\SHEETSPLAN\CROSSSECTIONS\14401573\14401573_EB_F.DWG
LAYOUT NAME - 14401573-0902143-xs

PLOT DATE : 2/26/2019 1:36 PM PLOT BY : VICKMAN, GARRETT T PLOT NAME : PLOT SCALE : 1 IN:20 FT HORZ. / 1 IN:20 FT VERT.

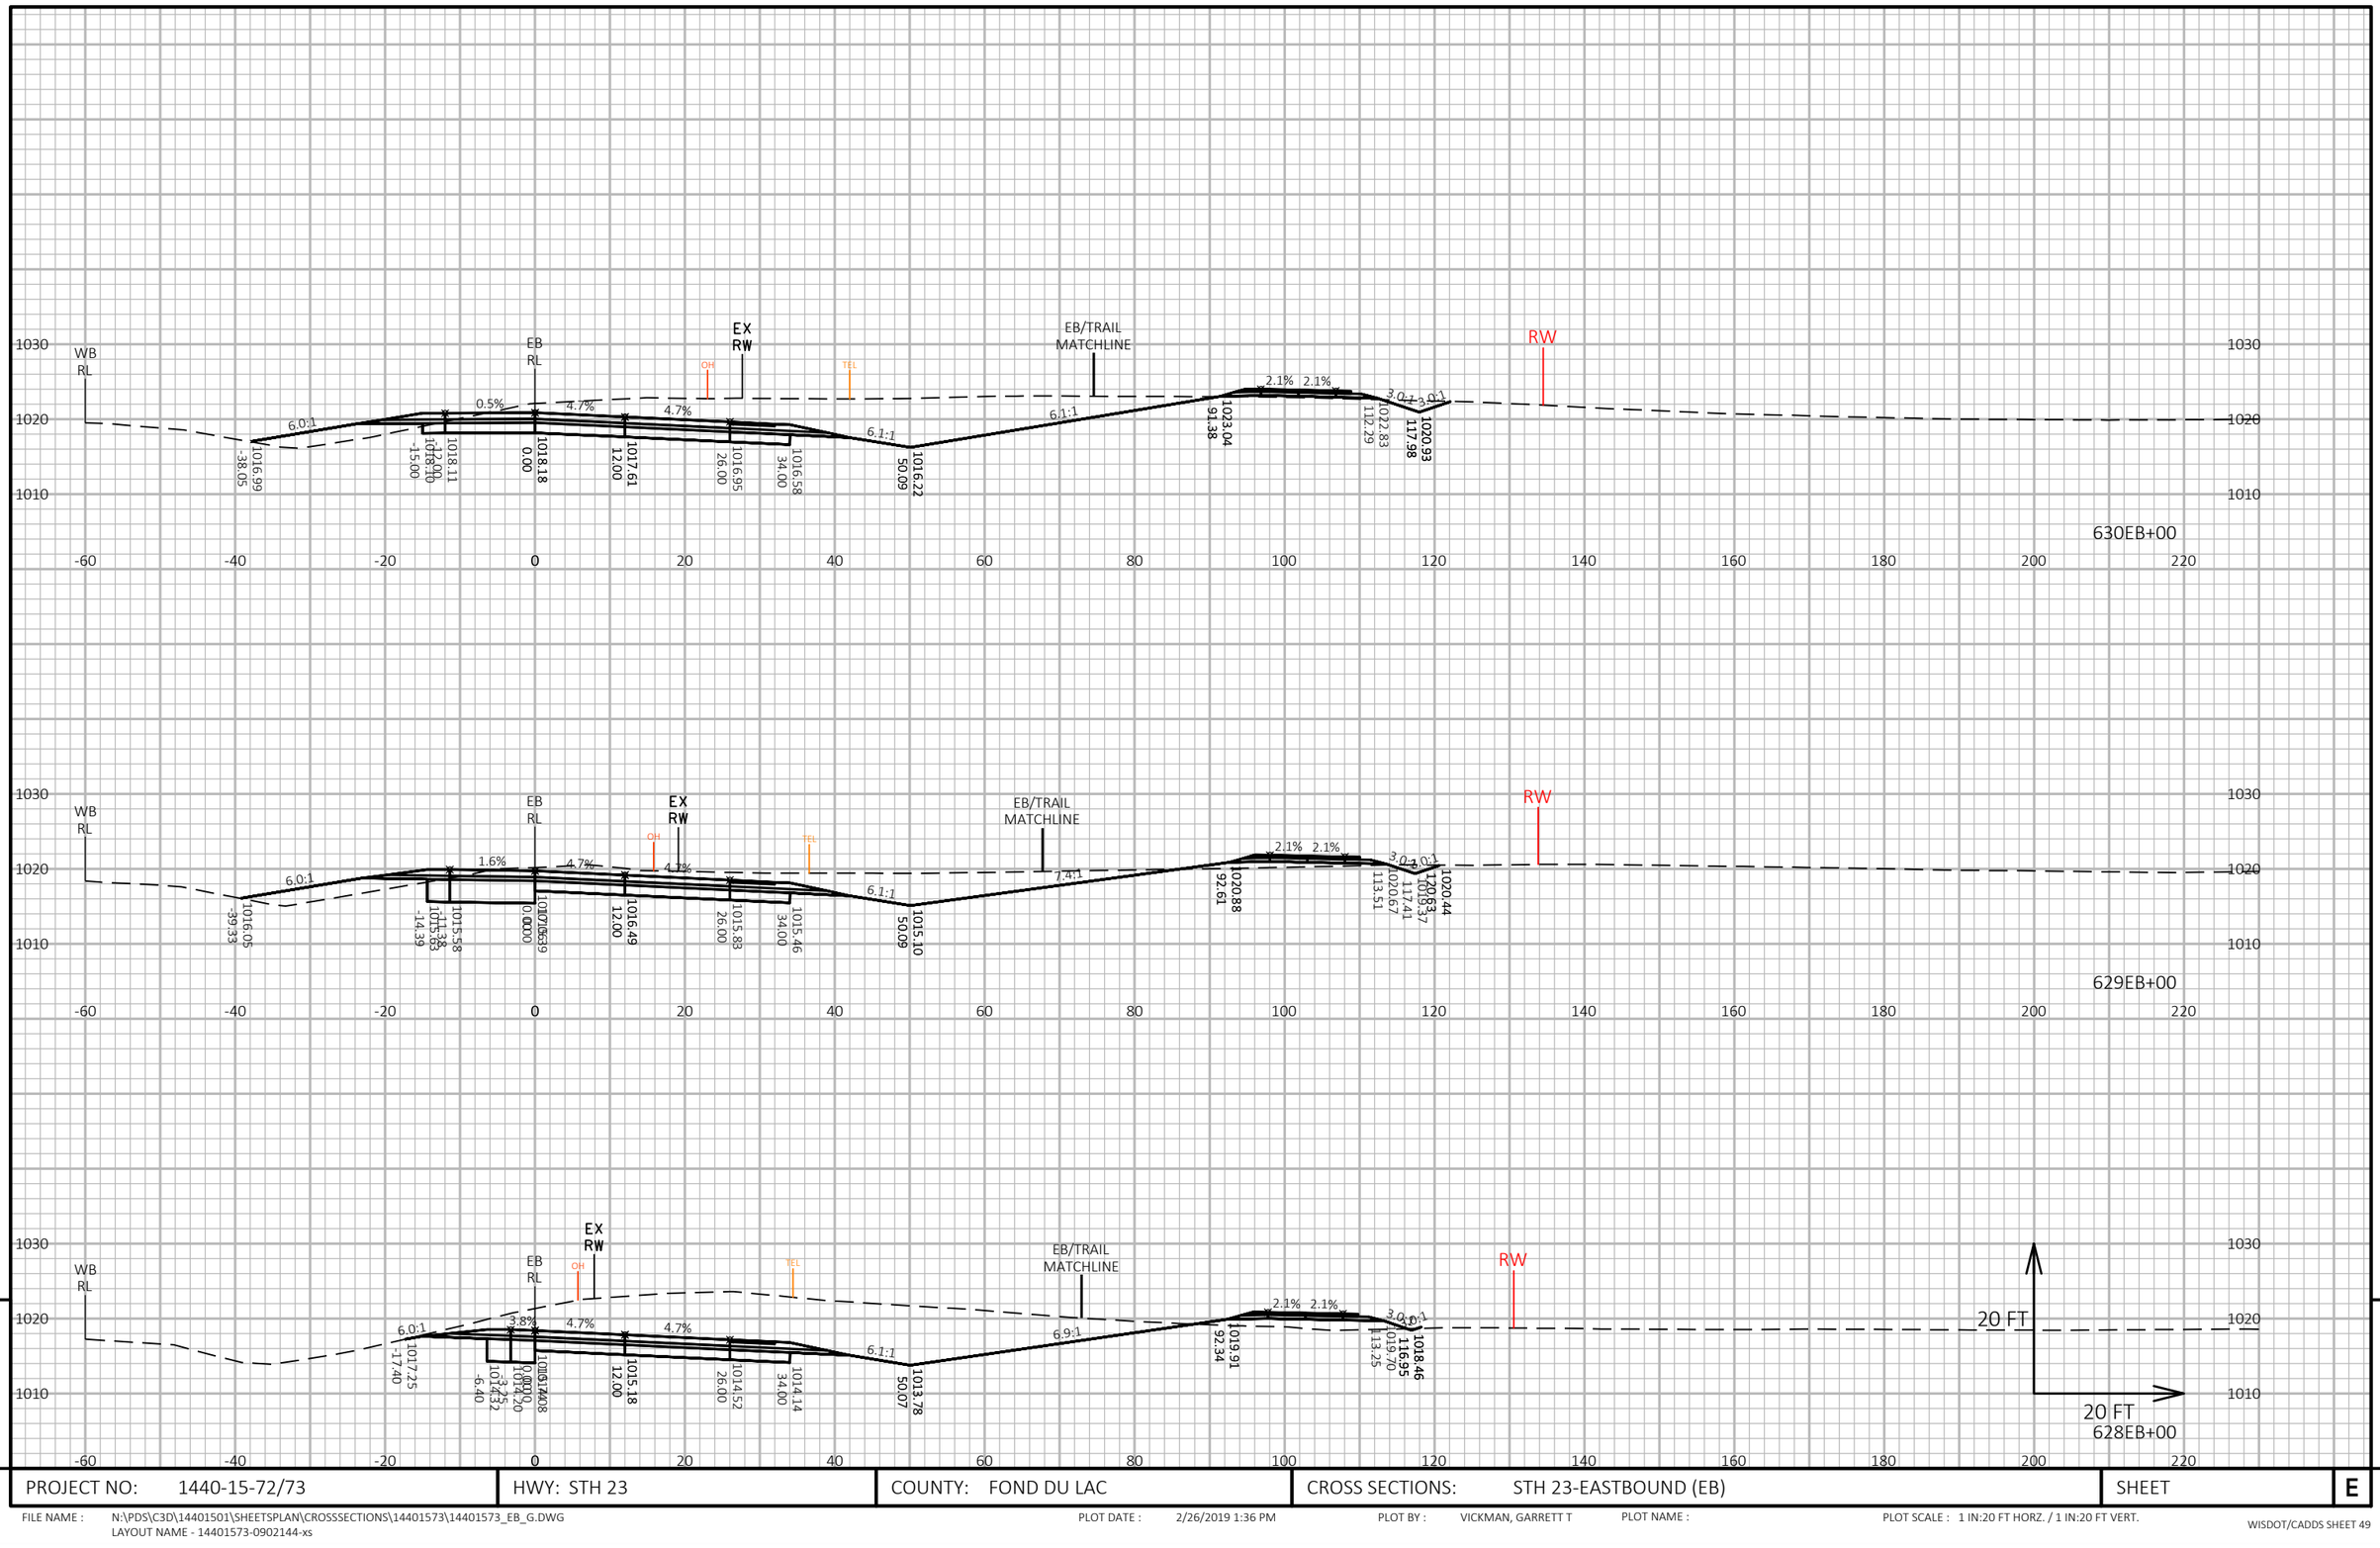

9

9

PROJECT NO: 1440-15-72/73	HWY: STH 23	COUNTY: FOND DU LAC	CROSS SECTIONS: STH 23-EASTBOUND (EB)	SHEET	E


FILE NAME : N:\PDS\C3D\14401501\SHEETSPLAN\CROSSSECTIONS\14401573\14401573_EB_G.DWG
LAYOUT NAME - 14401573-0902144-xs

PLOT DATE : 2/26/2019 1:36 PM

PLOT BY : VICKMAN, GARRETT T

PLOT NAME :

PLOT SCALE : 1 IN:20 FT HORZ. / 1 IN:20 FT VERT.

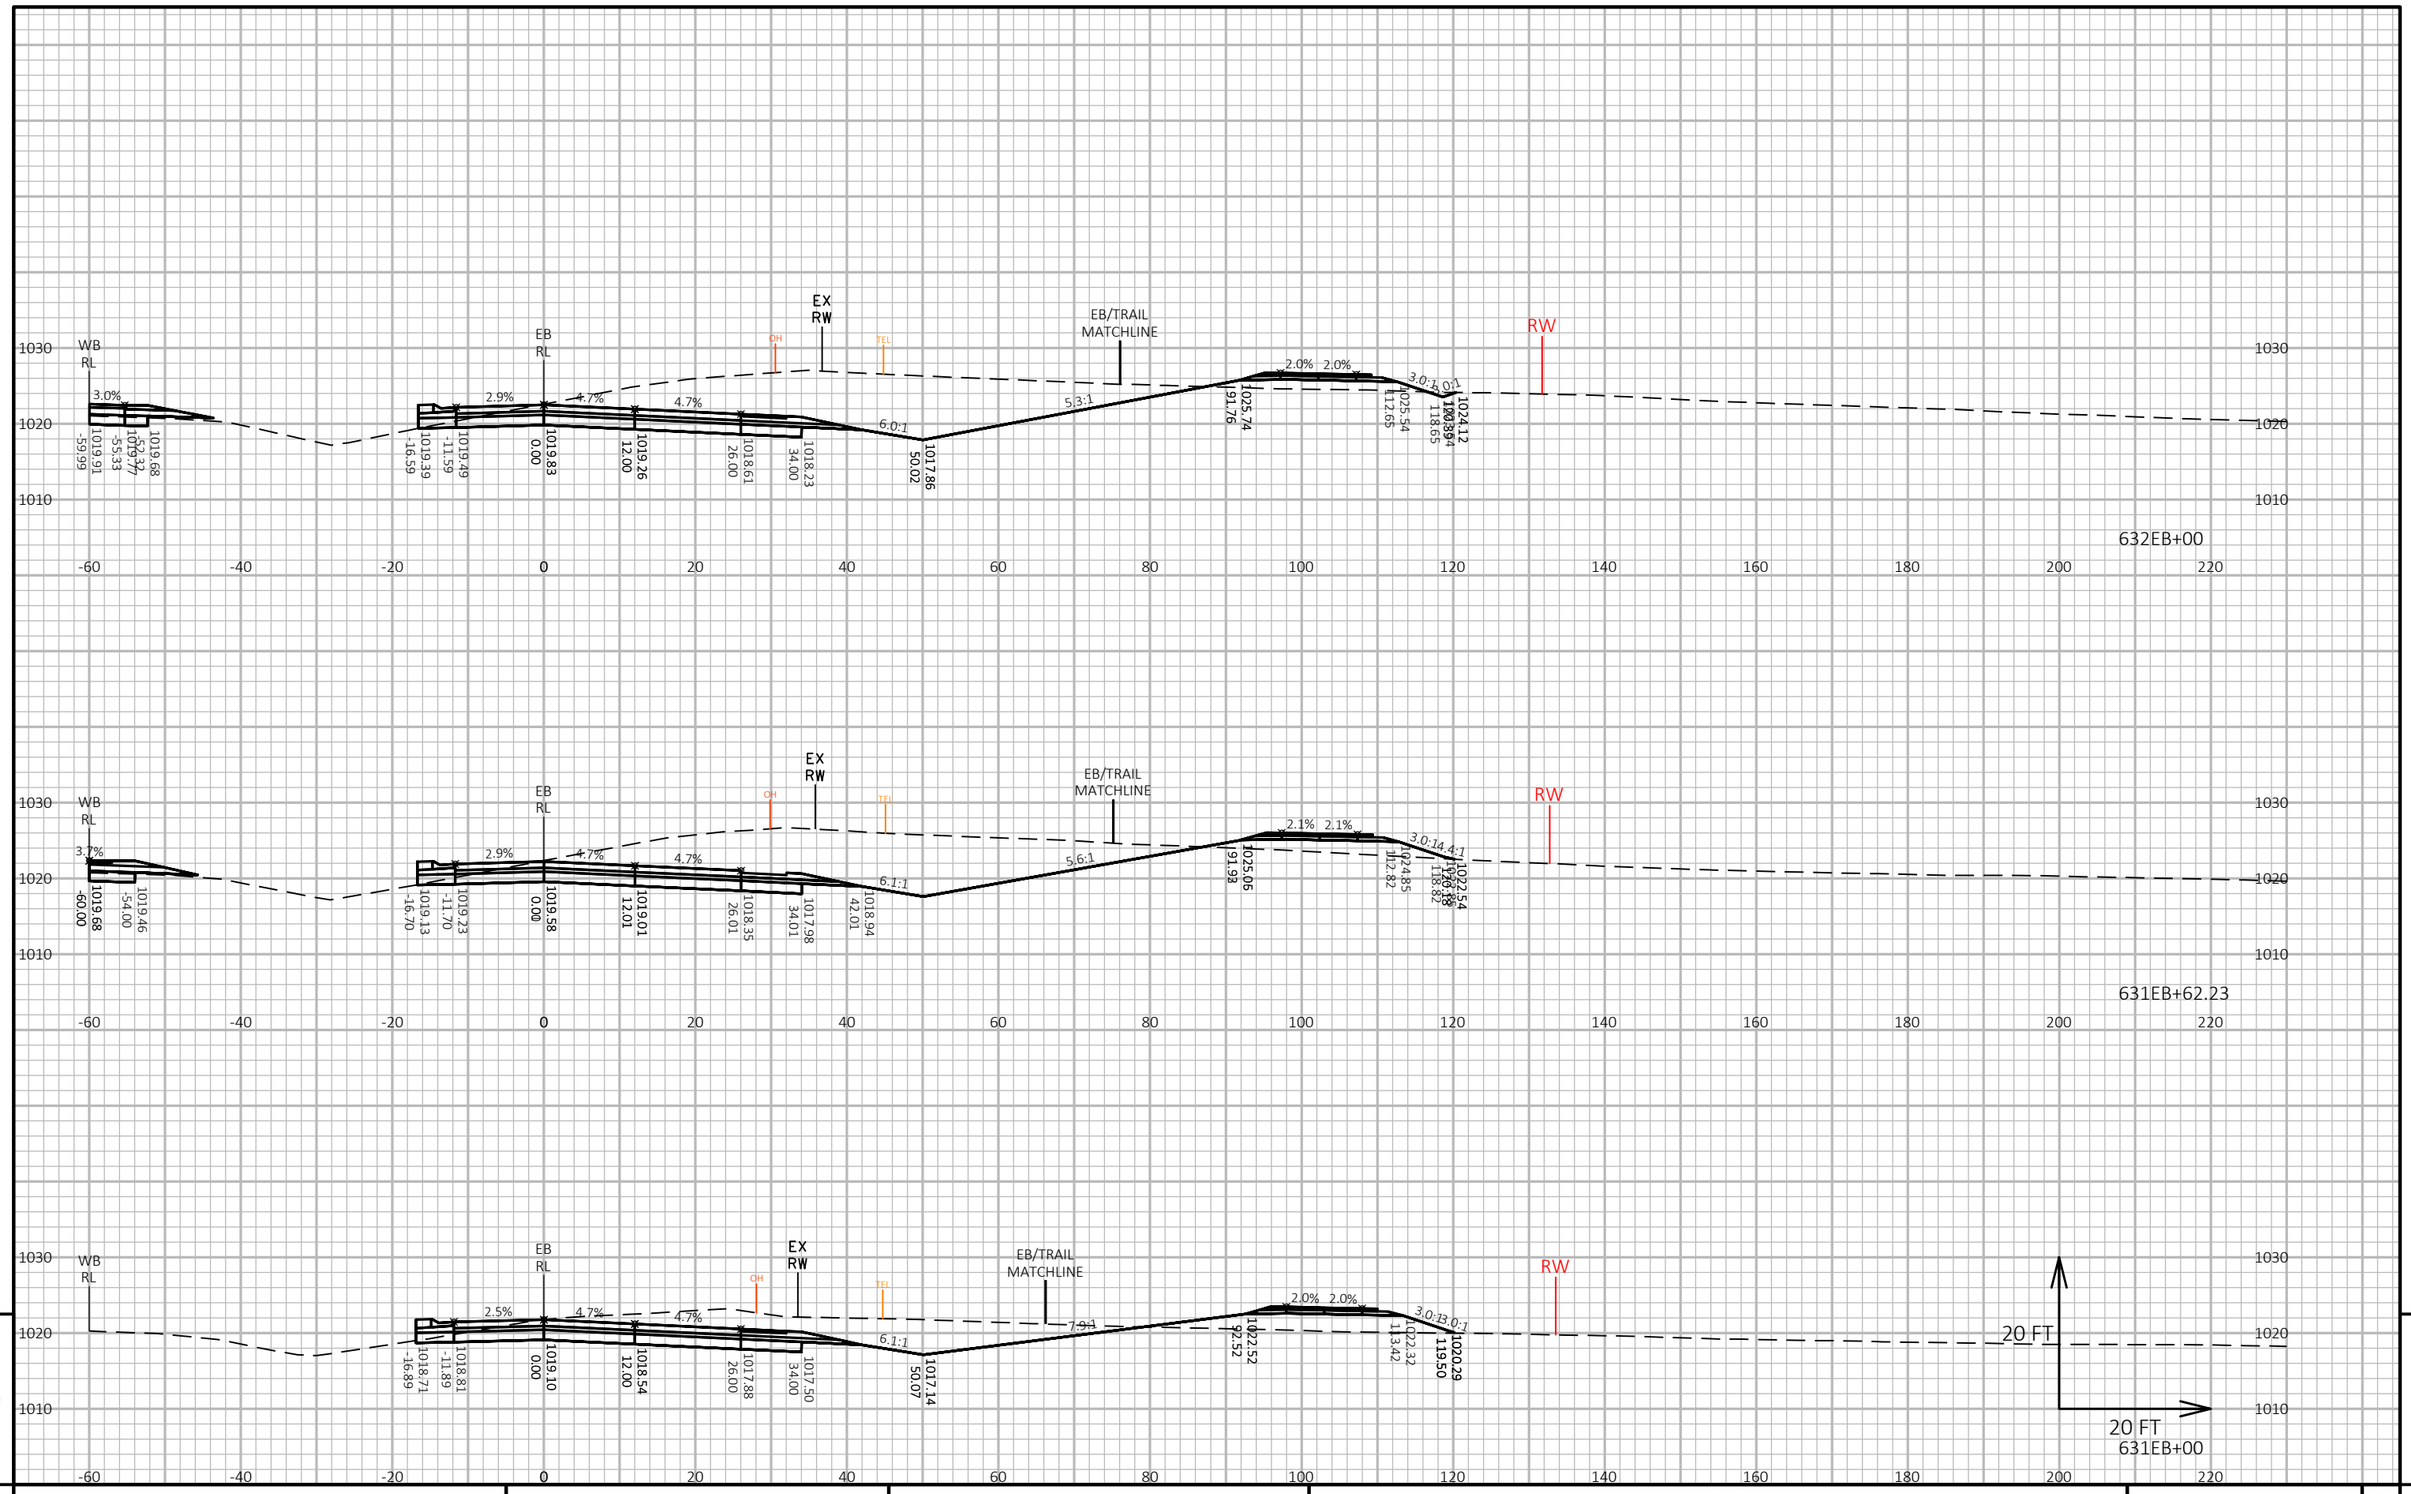


9

PROJECT NO: 1440-15-72/73	HWY: STH 23	COUNTY: FOND DU LAC	CROSS SECTIONS: STH 23-EASTBOUND (EB)	SHEET	E

FILE NAME : N:\PDS\C3D\14401501\SHEETSPLAN\CROSSSECTIONS\14401573\14401573_EB_G.DWG
LAYOUT NAME - 14401573-0902145-xs

PLOT DATE : 2/26/2019 1:37 PM PLOT BY : VICKMAN, GARRETT T PLOT NAME : PLOT SCALE : 1 IN:20 FT HORZ. / 1 IN:20 FT VERT.

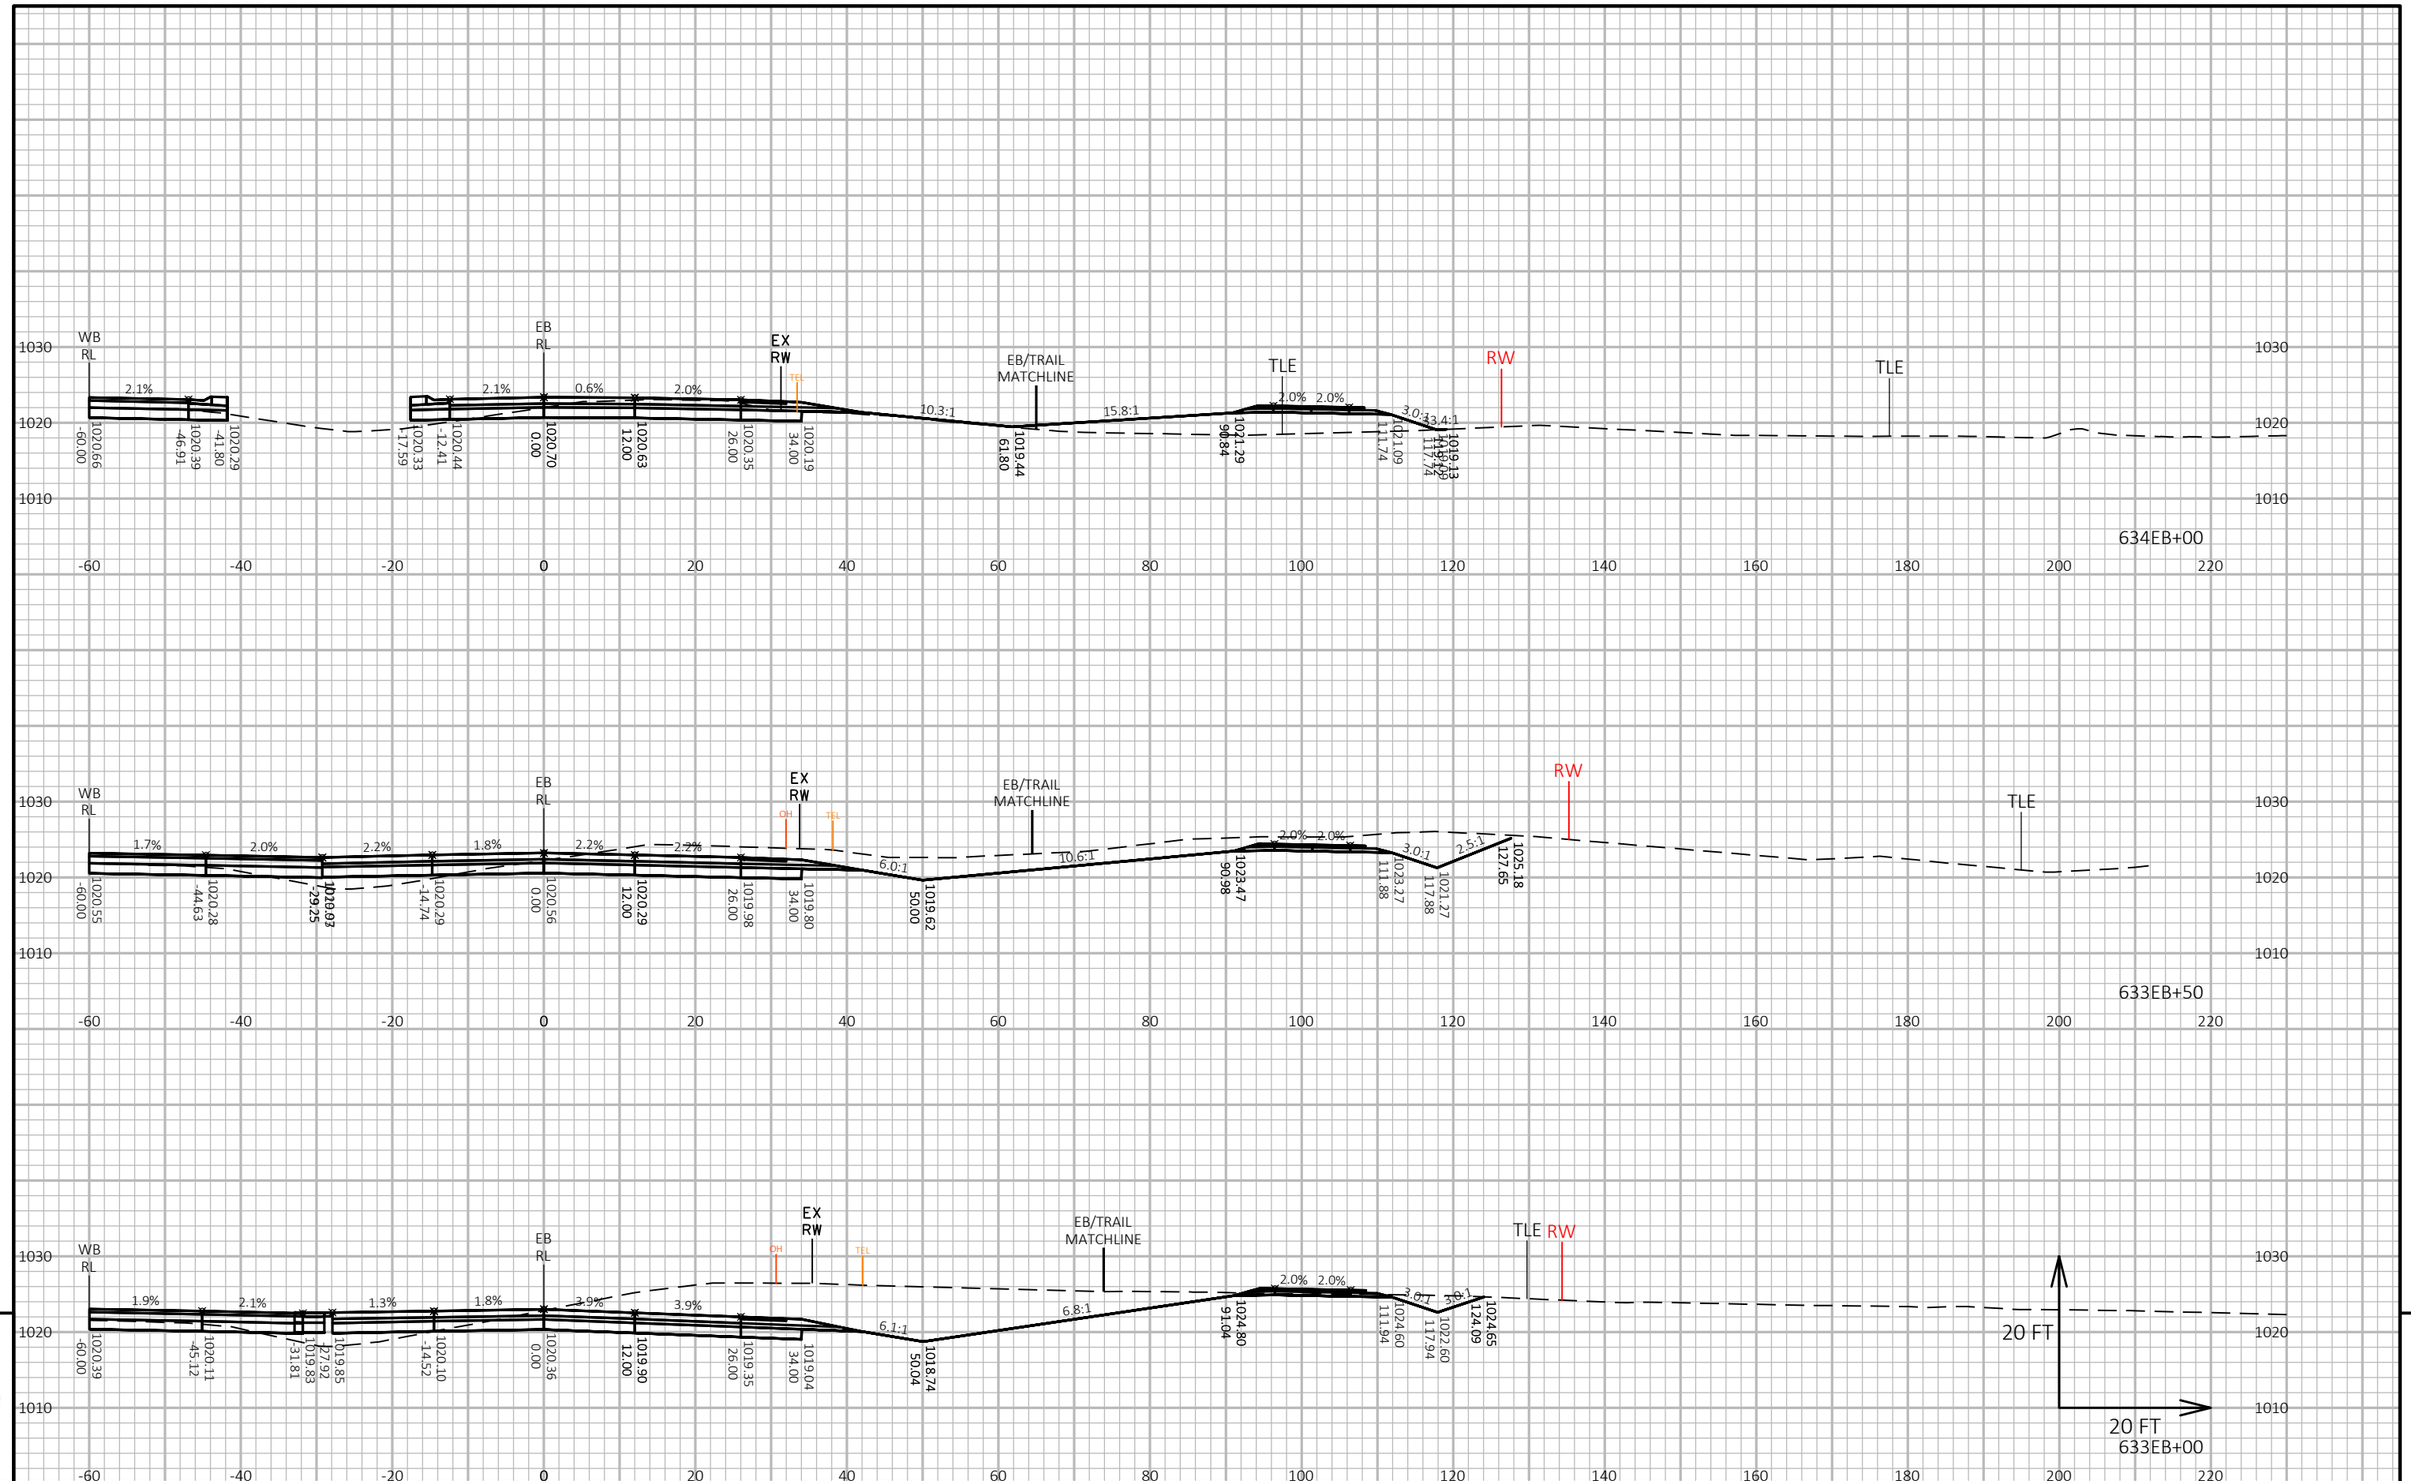


PROJECT NO: 1440-15-72/73	HWY: STH 23	COUNTY: FOND DU LAC	CROSS SECTIONS: STH 23-EASTBOUND (EB)	SHEET	E

FILE NAME : N:\PDS\C3D\14401501\SHEETSPLAN\CROSSSECTIONS\14401573\14401573_EB_G.DWG
LAYOUT NAME - 14401573-0902146-xs

PLOT DATE : 2/26/2019 1:37 PM PLOT BY : VICKMAN, GARRETT T PLOT NAME : PLOT SCALE : 1 IN:20 FT HORZ. / 1 IN:20 FT VERT.

WISDOT/CADDS SHEET 49

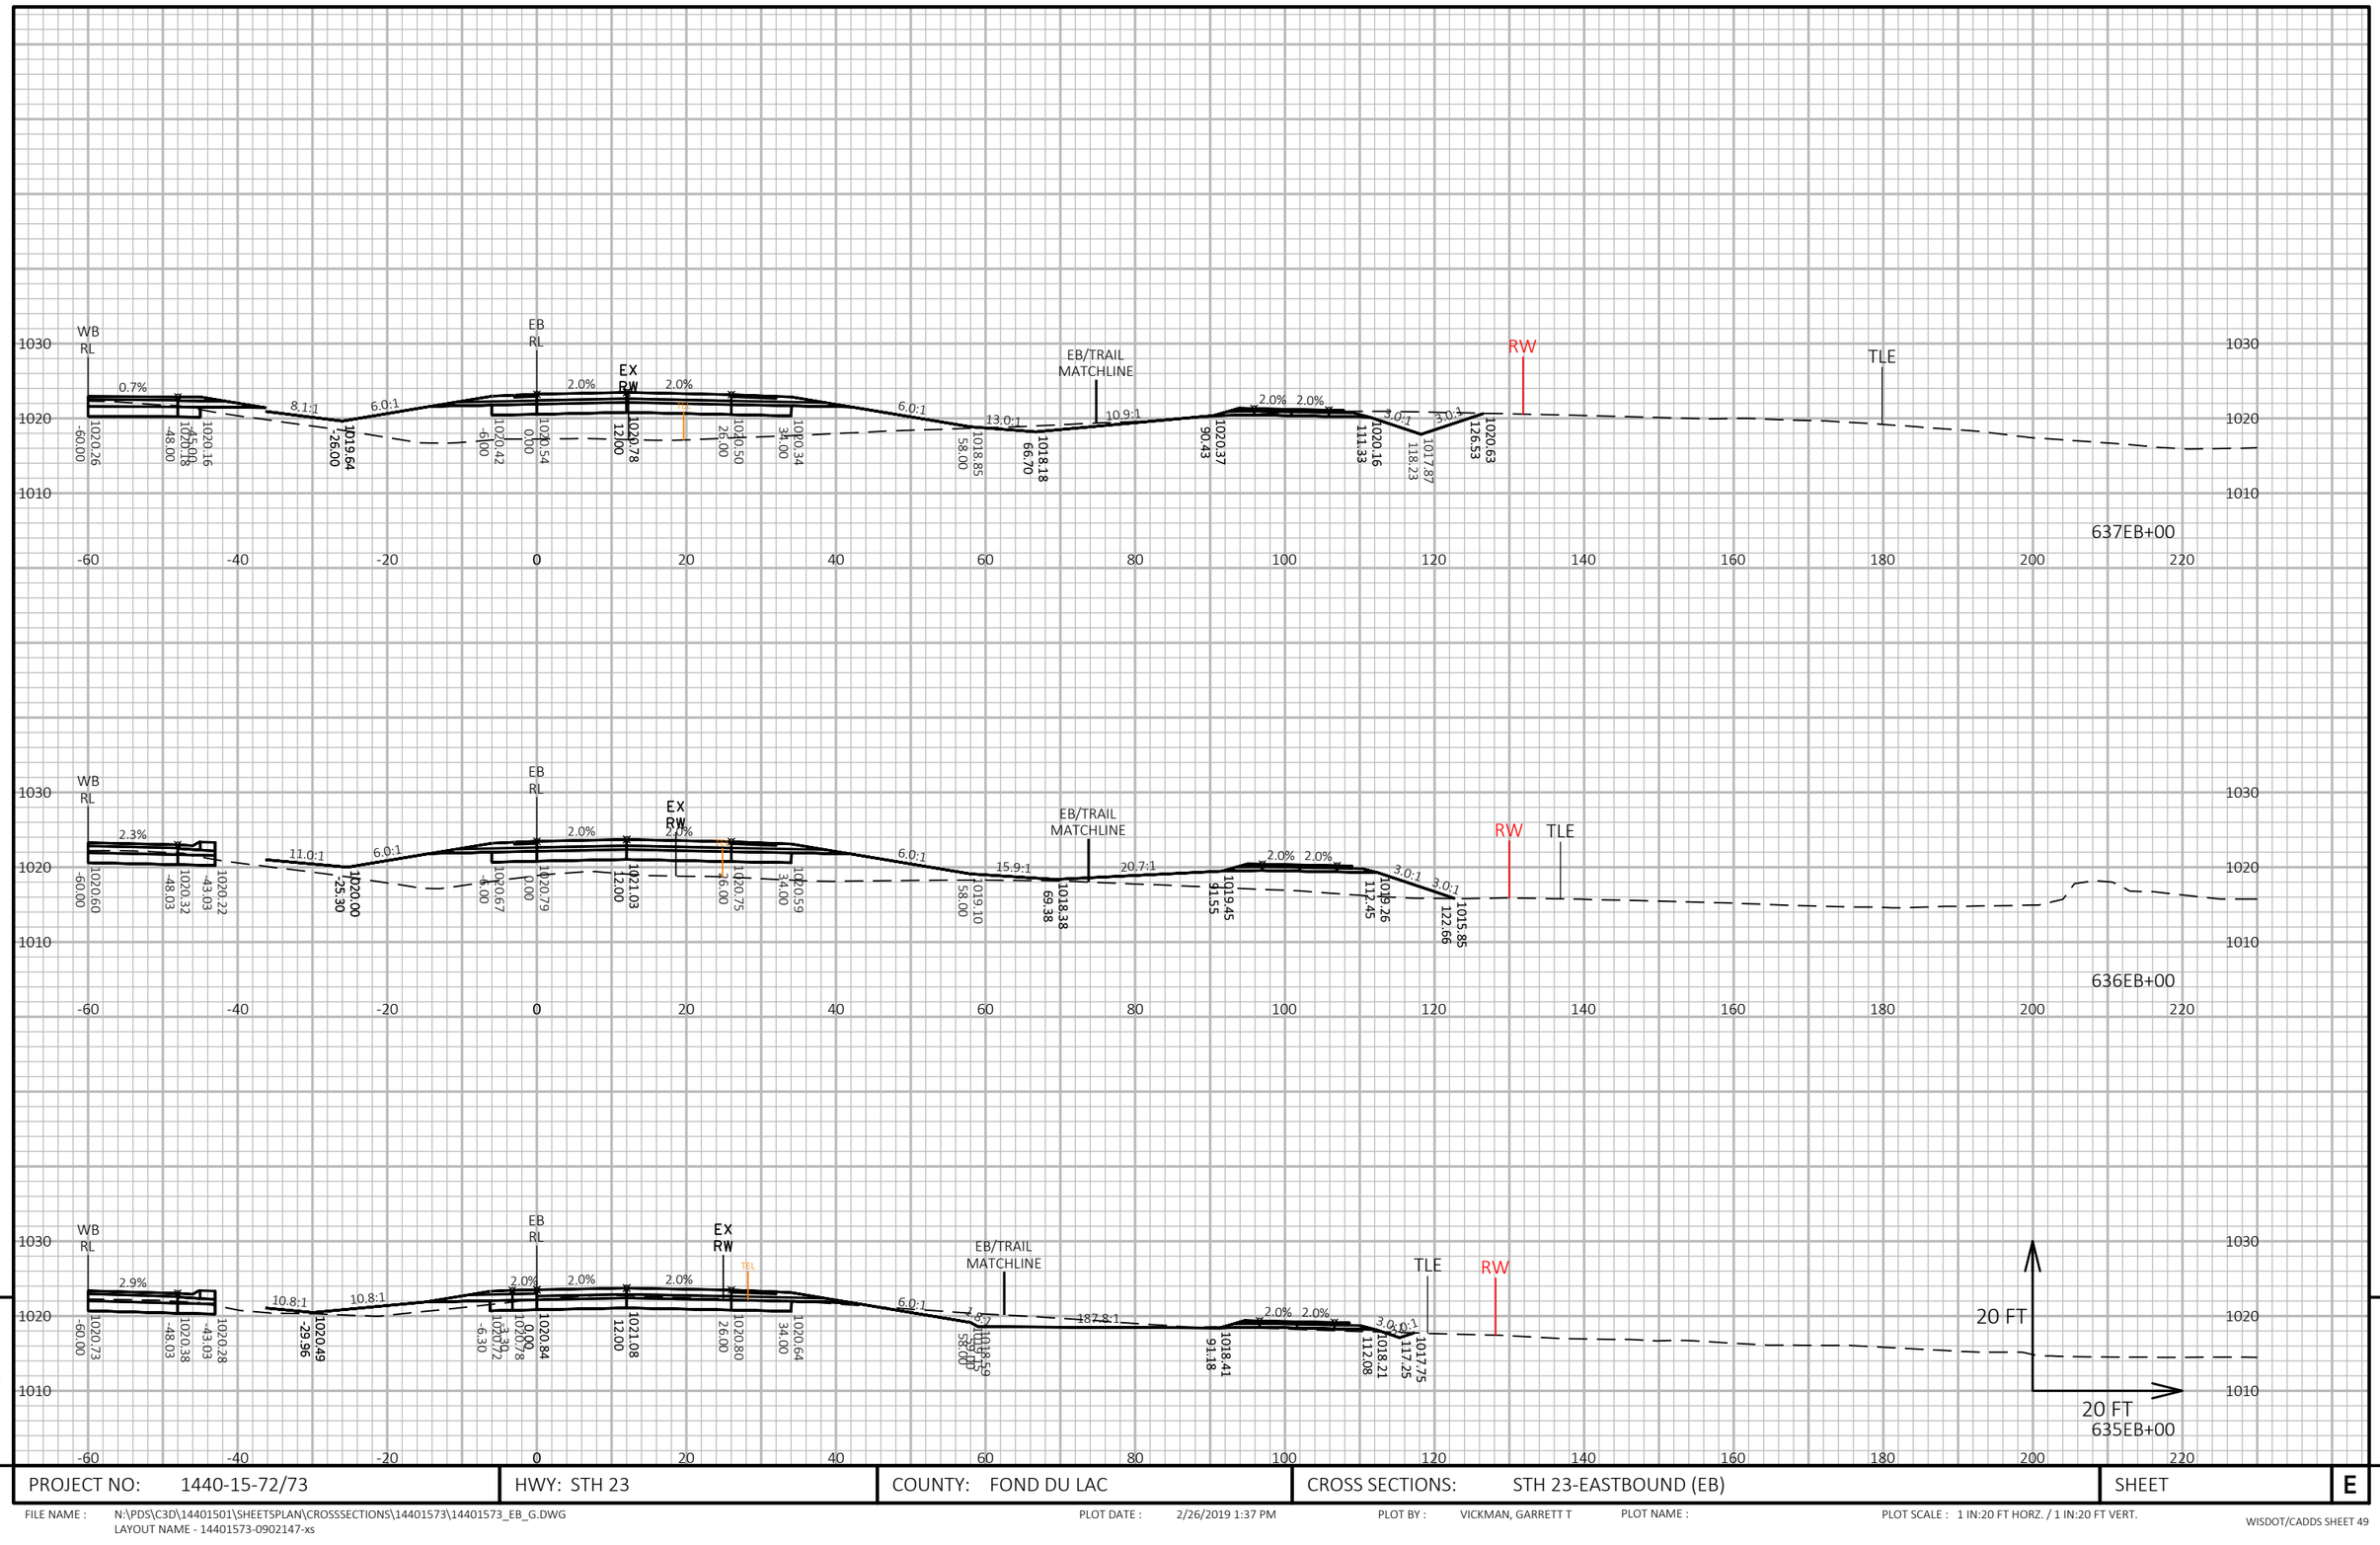


9

PROJECT NO: 1440-15-72/73	HWY: STH 23	COUNTY: FOND DU LAC	CROSS SECTIONS: STH 23-EASTBOUND (EB)	SHEET	E

FILE NAME : N:\PDS\C3D\14401501\SHEETSPLAN\CROSSSECTIONS\14401573\14401573_EB_G.DWG
LAYOUT NAME - 14401573-0902147-xs

PLOT DATE : 2/26/2019 1:37 PM PLOT BY : VICKMAN, GARRETT T PLOT NAME : PLOT SCALE : 1 IN:20 FT HORZ. / 1 IN:20 FT VERT.

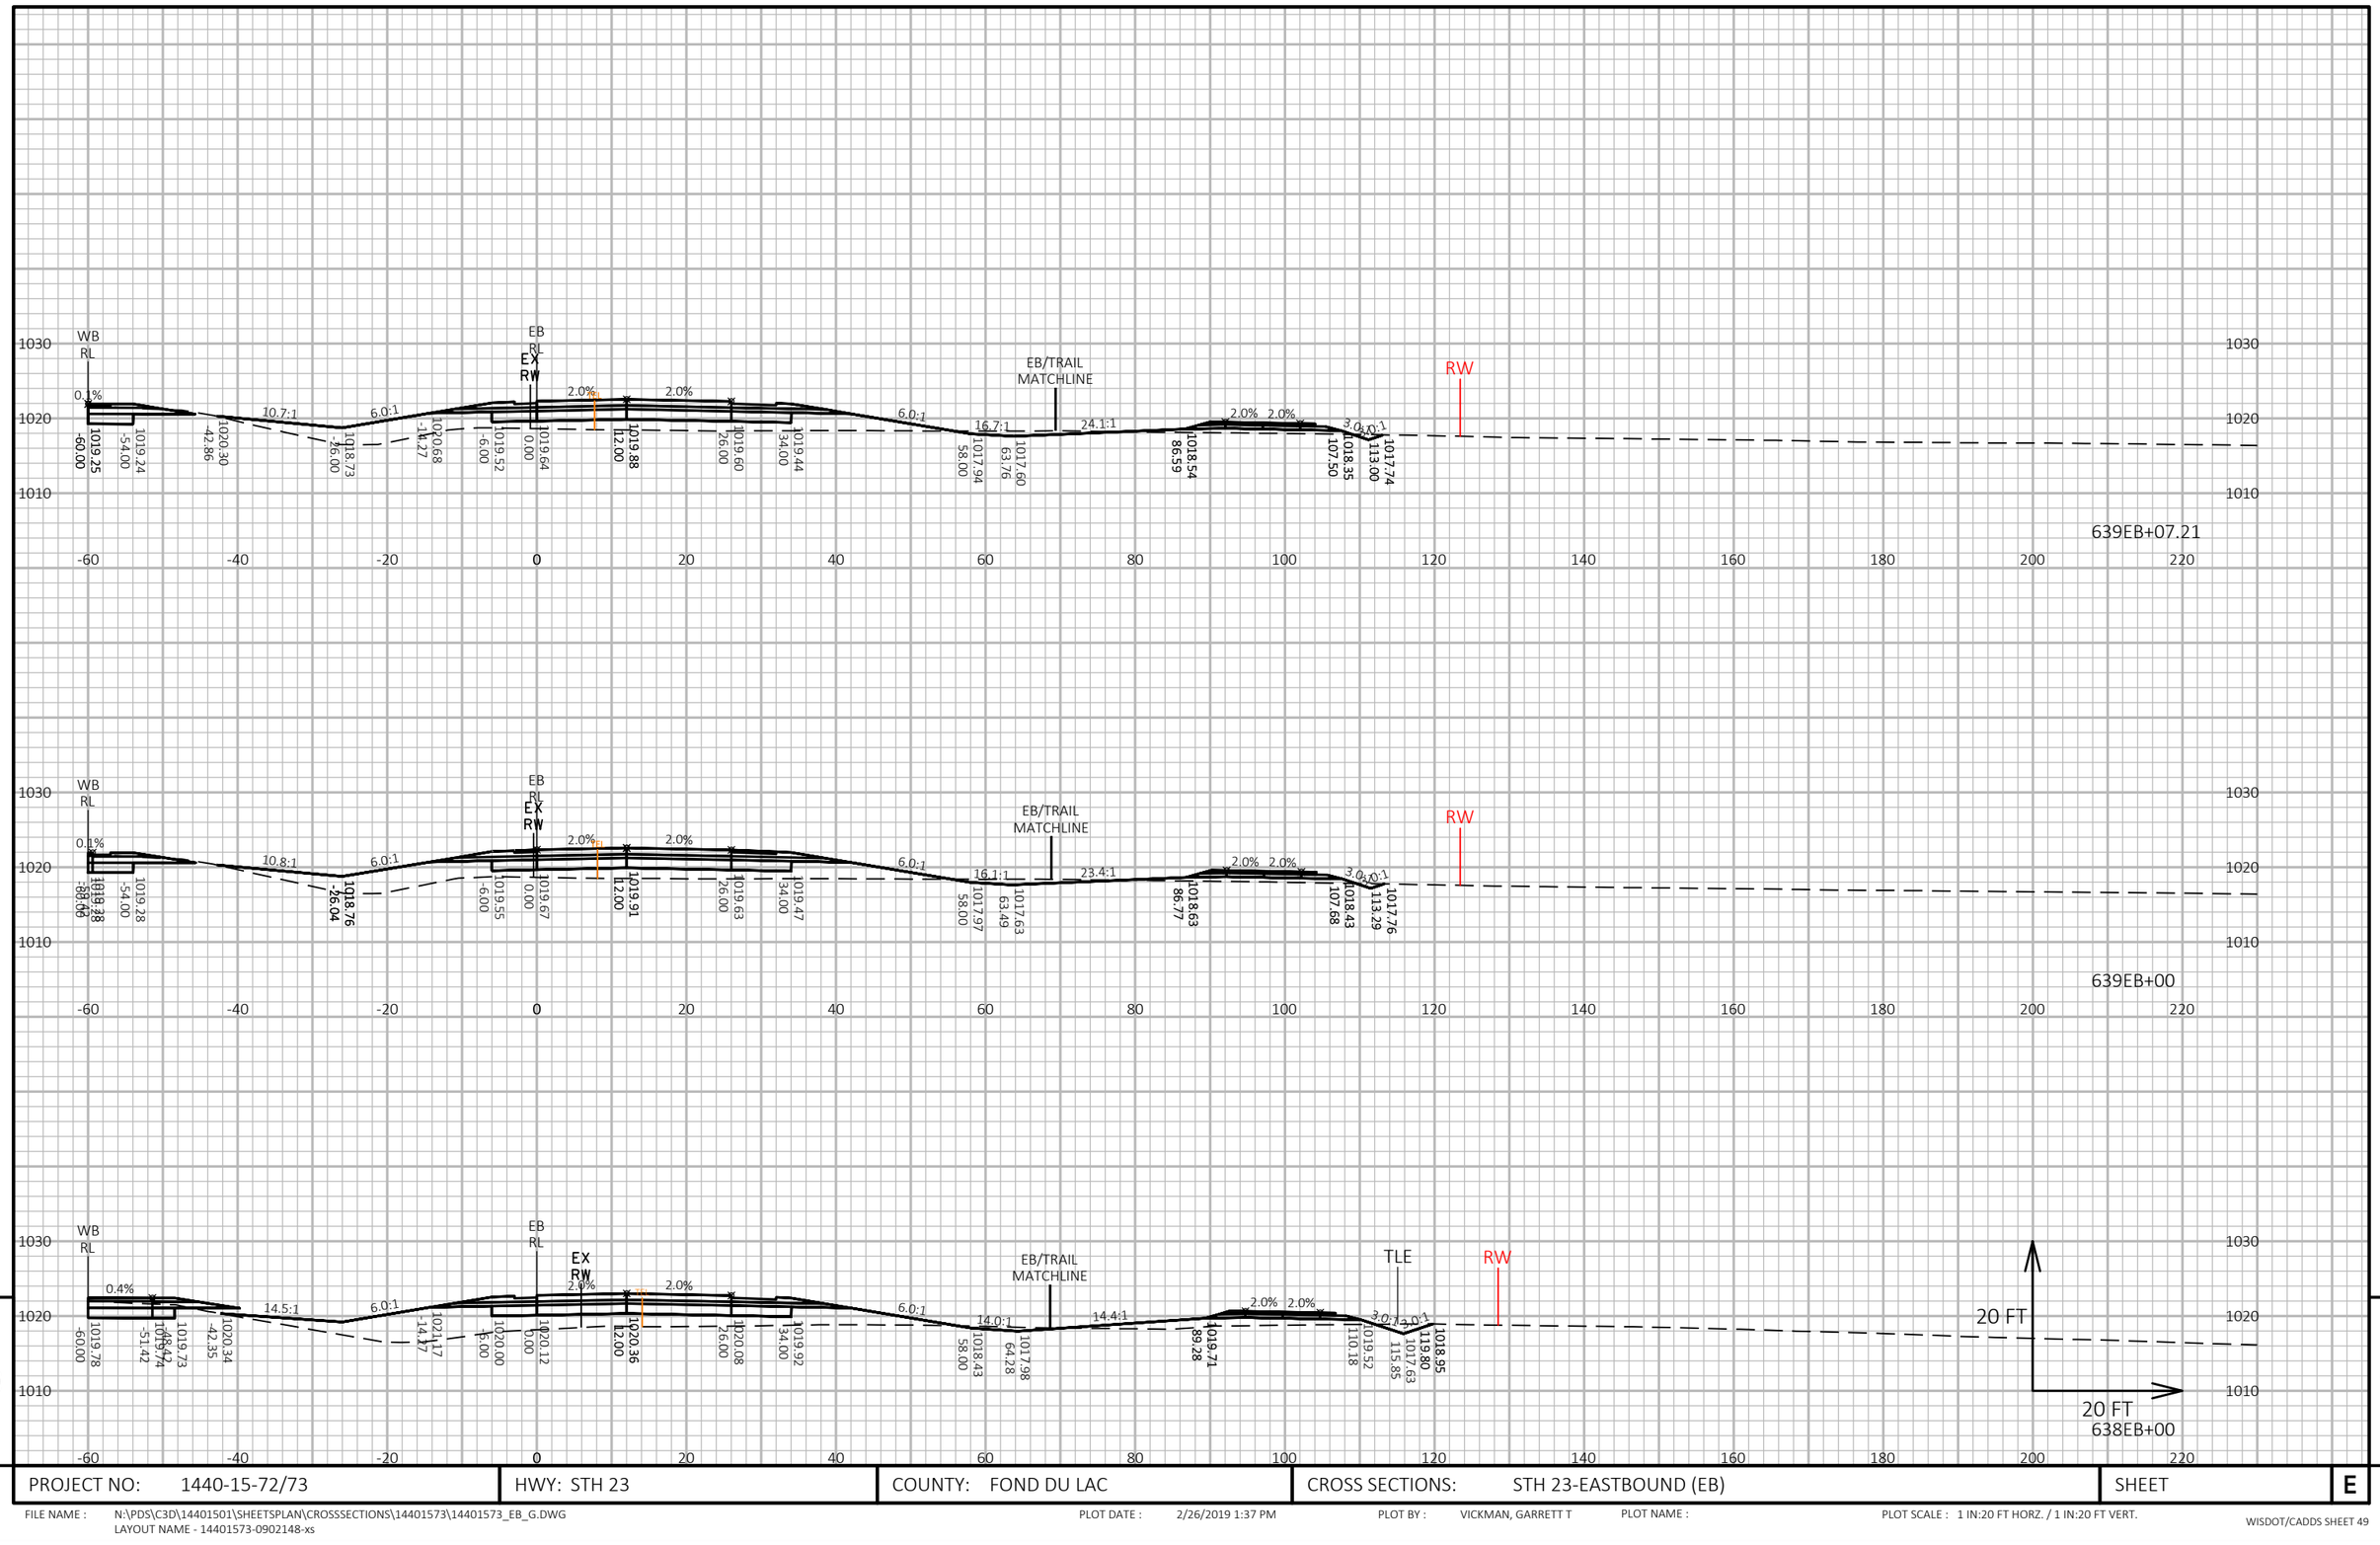


PROJECT NO: 1440-15-72/73	HWY: STH 23	COUNTY: FOND DU LAC	CROSS SECTIONS: STH 23-EASTBOUND (EB)	SHEET	E

FILE NAME : N:\PDS\C3D\14401501\SHEETSPLAN\CROSSSECTIONS\14401573\14401573_EB_G.DWG
LAYOUT NAME - 14401573-0902148-xs

PLOT DATE : 2/26/2019 1:37 PM PLOT BY : VICKMAN, GARRETT T PLOT NAME : PLOT SCALE : 1 IN:20 FT HORZ. / 1 IN:20 FT VERT.

WISDOT/CADDS SHEET 49

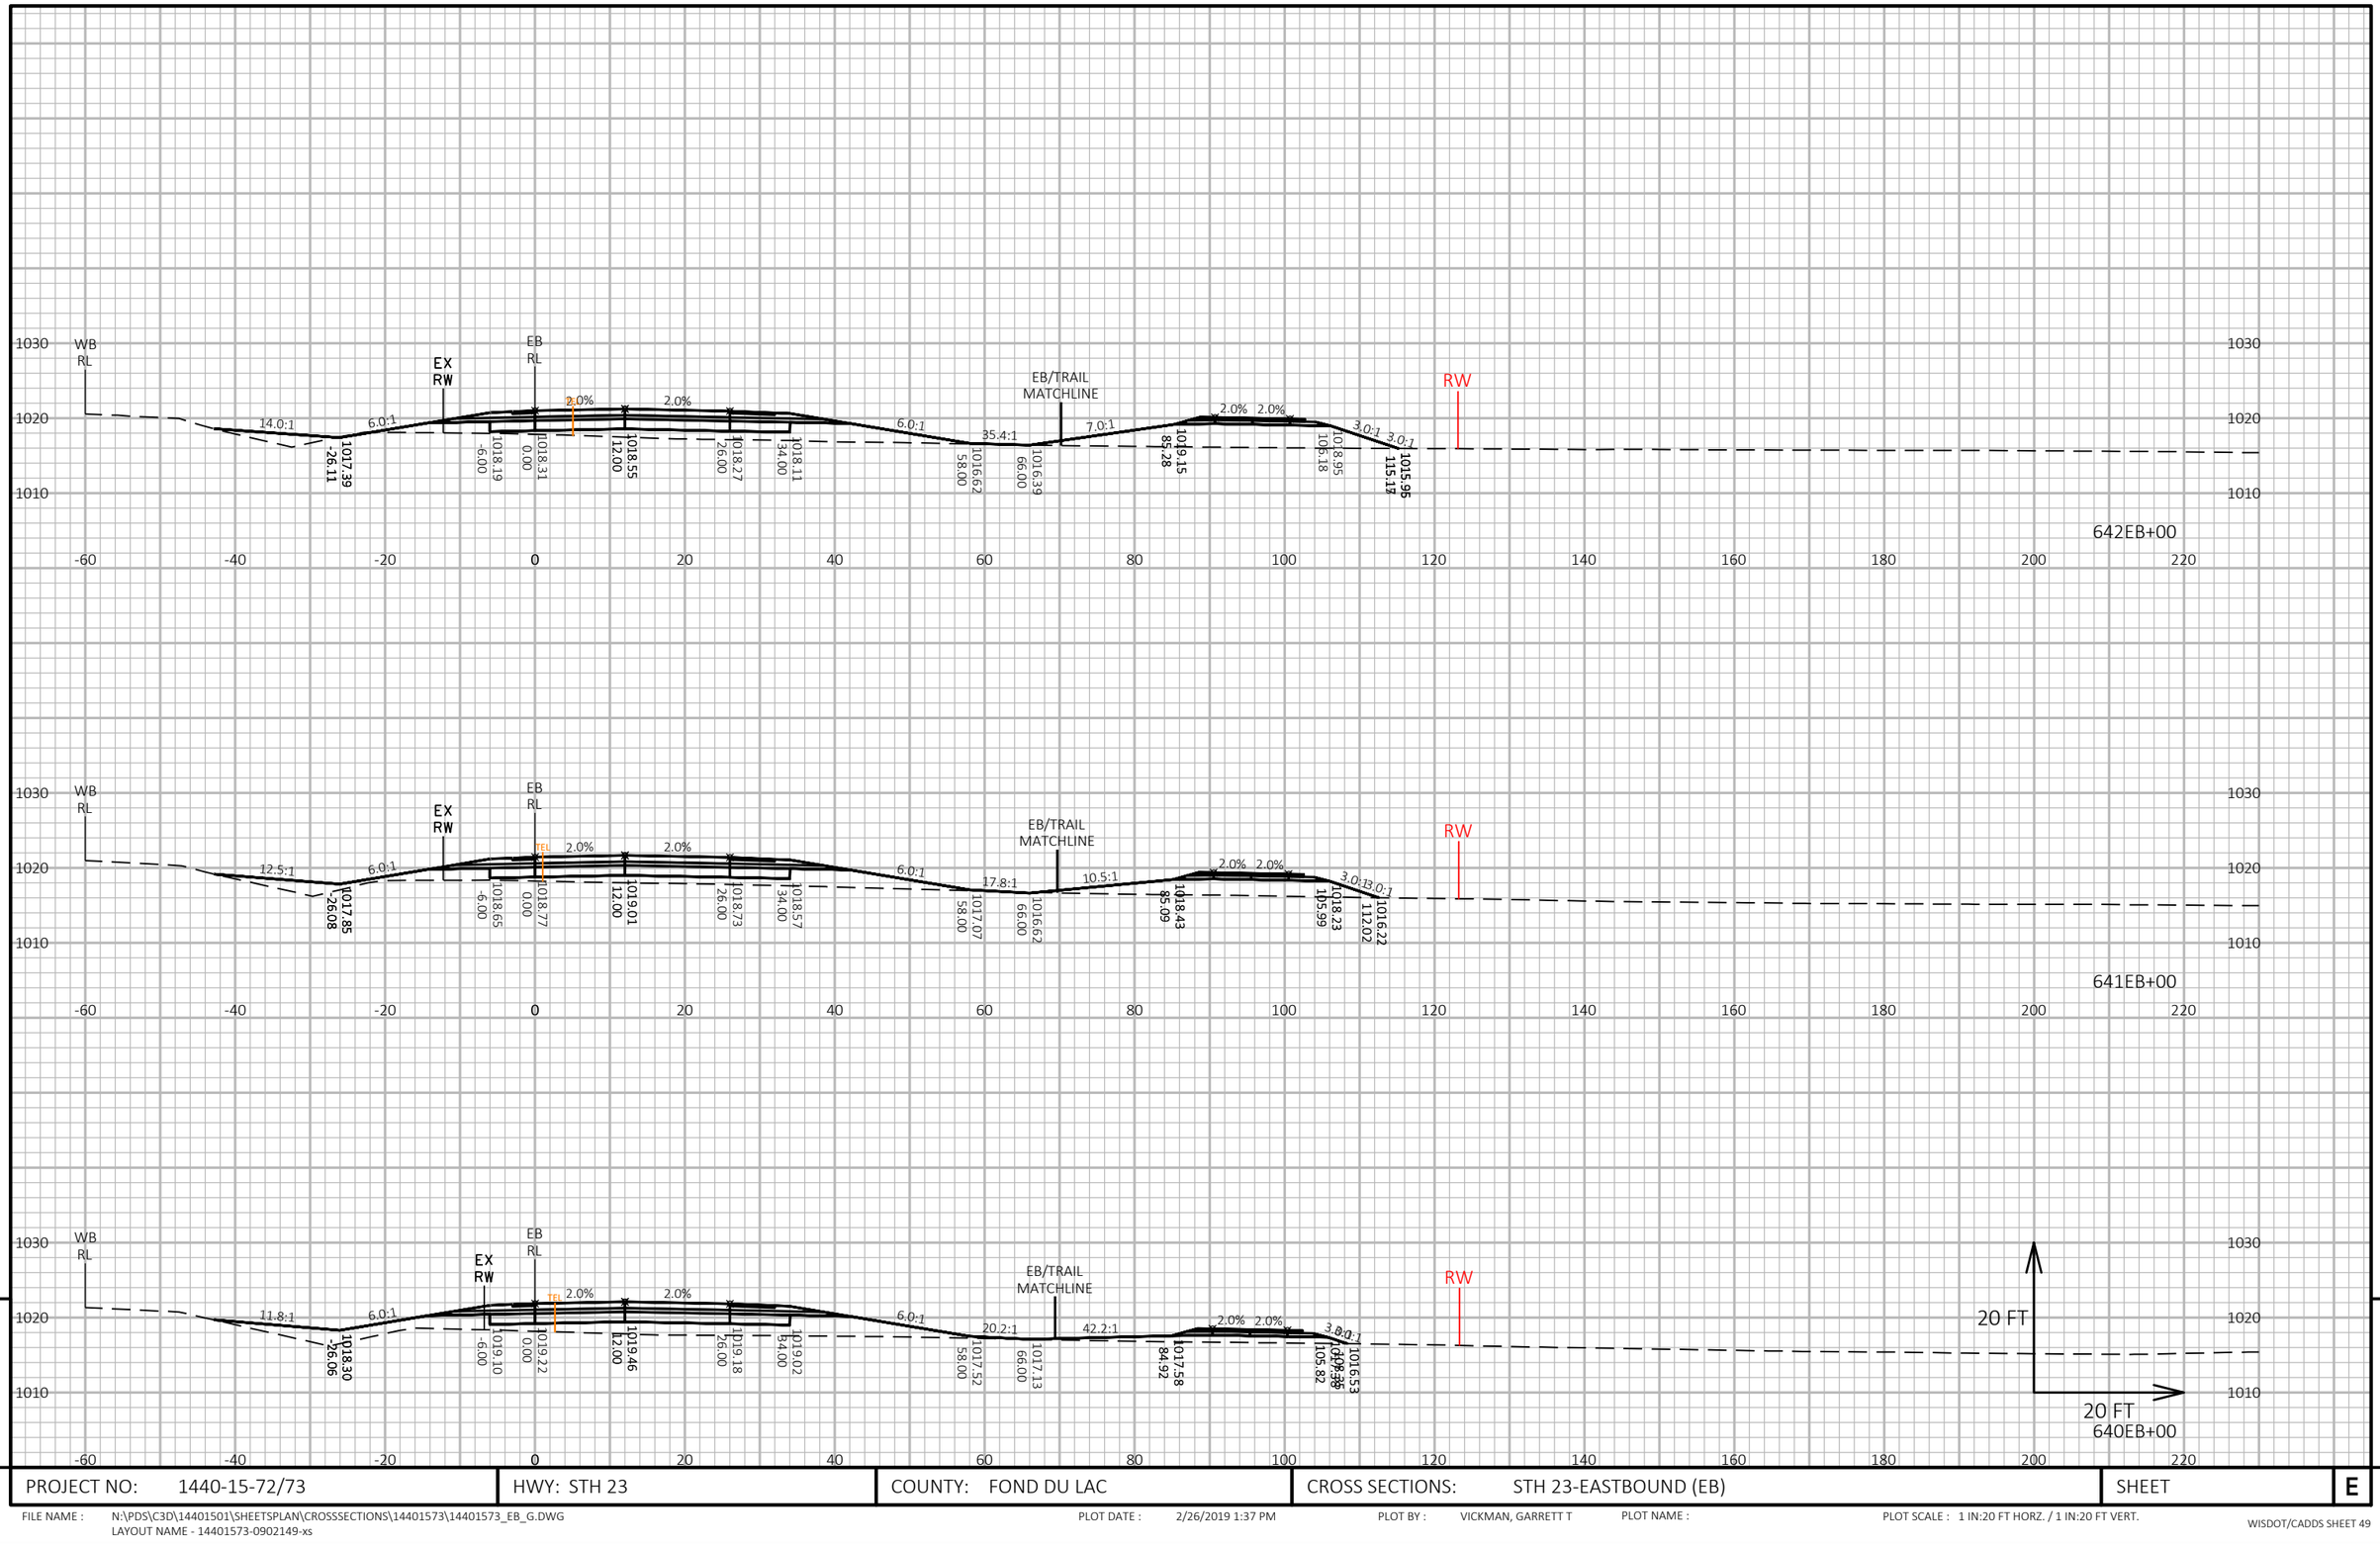


PROJECT NO: 1440-15-72/73	HWY: STH 23	COUNTY: FOND DU LAC	CROSS SECTIONS: STH 23-EASTBOUND (EB)	SHEET E

FILE NAME : N:\PDS\C3D\14401501\SHEETSPLAN\CROSSSECTIONS\14401573\14401573_EB_G.DWG
LAYOUT NAME - 14401573-0902149-xs

PLOT DATE : 2/26/2019 1:37 PM PLOT BY : VICKMAN, GARRETT T PLOT NAME : PLOT SCALE : 1 IN:20 FT HORZ. / 1 IN:20 FT VERT.


WISDOT/CADDS SHEET 49

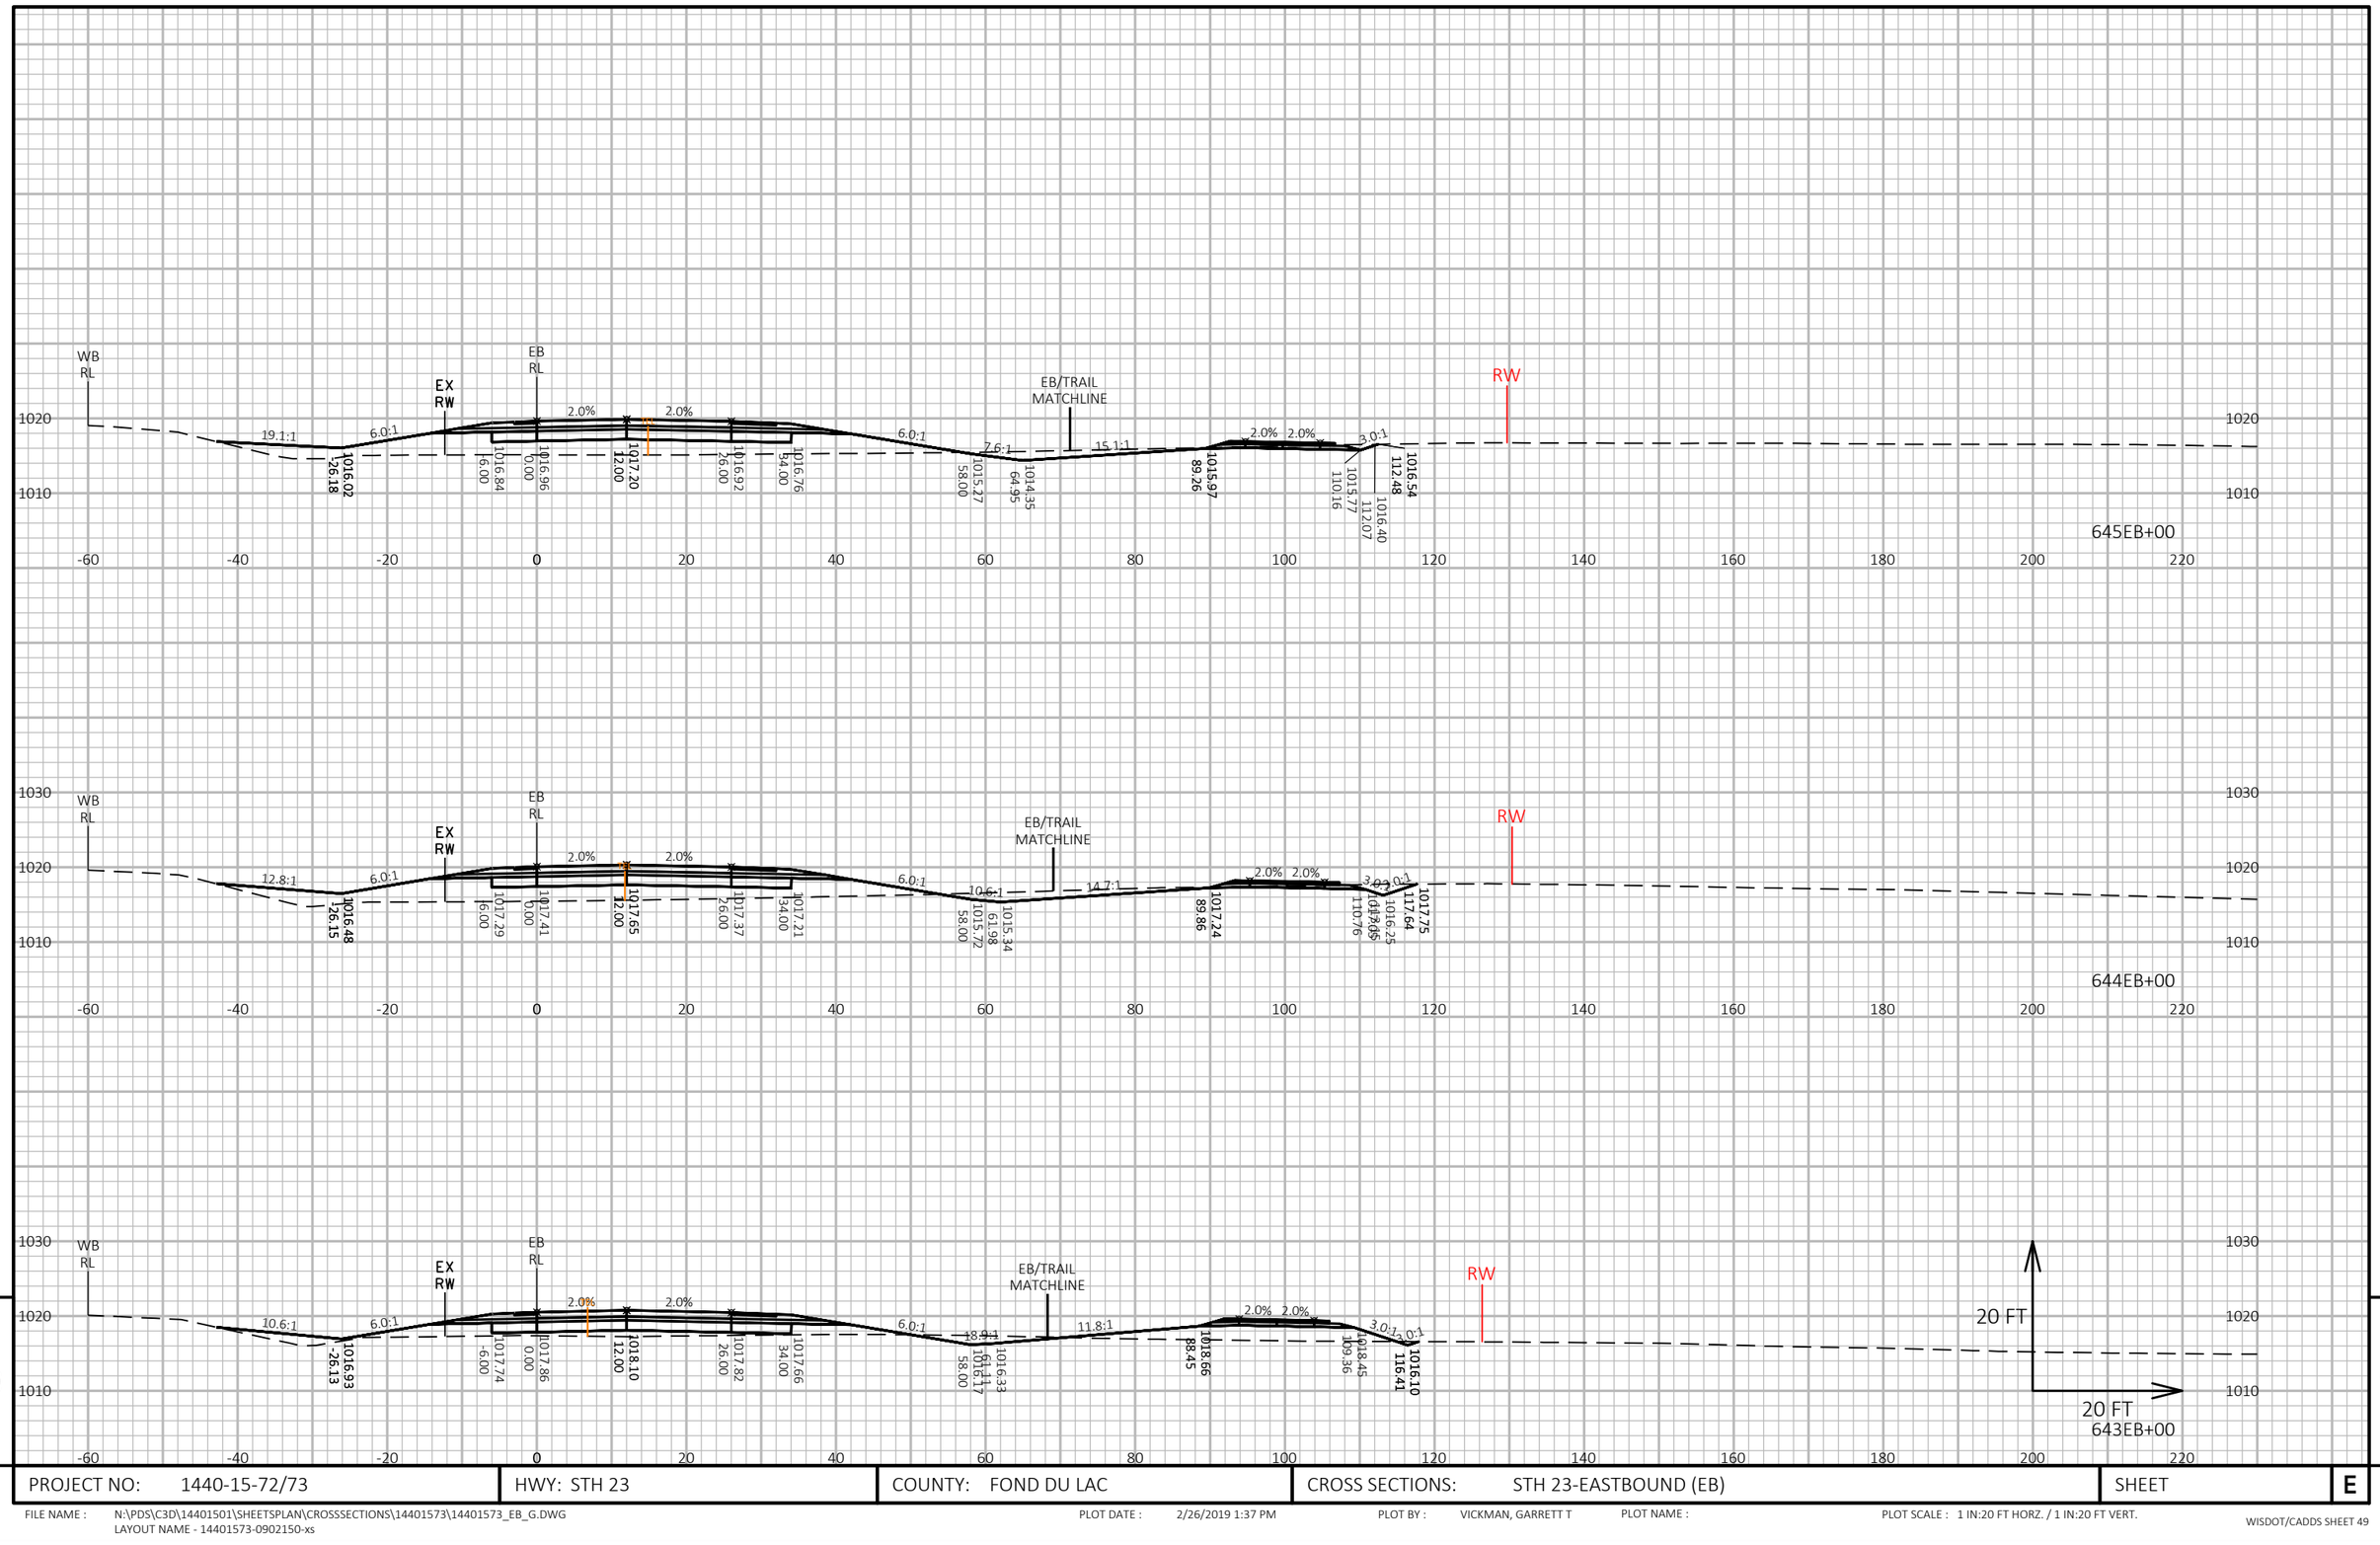

PROJECT NO: 1440-15-72/73	HWY: STH 23	COUNTY: FOND DU LAC	CROSS SECTIONS: STH 23-EASTBOUND (EB)	SHEET E

FILE NAME : N:\PDS\C3D\14401501\SHEETSPLAN\CROSSSECTIONS\14401573\14401573_EB_G.DWG
LAYOUT NAME - 14401573-0902150-xs

PLOT DATE : 2/26/2019 1:37 PM PLOT BY : VICKMAN, GARRETT T PLOT NAME : PLOT SCALE : 1 IN:20 FT HORZ. / 1 IN:20 FT VERT.

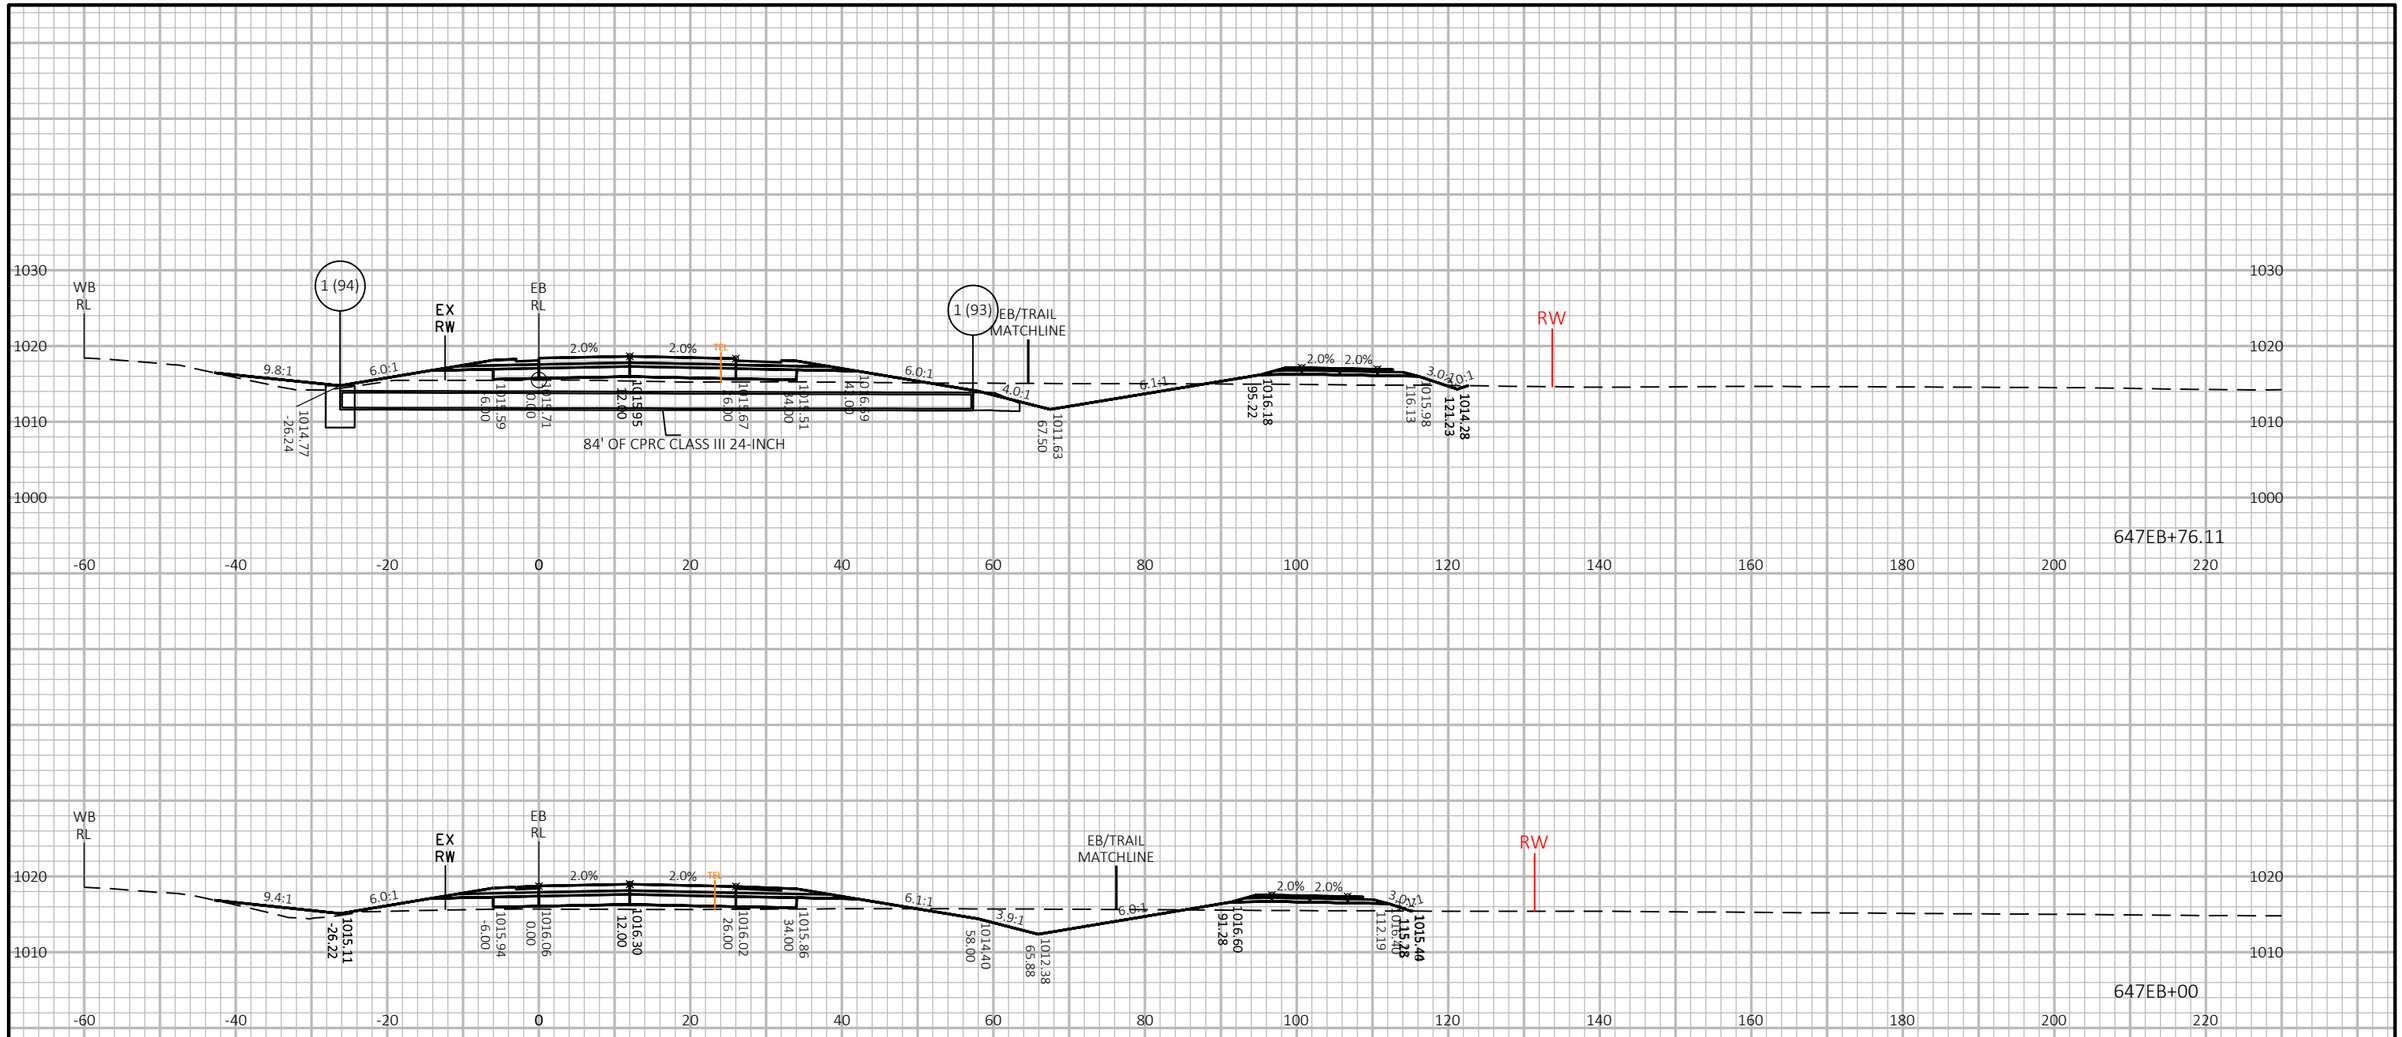


9

9

PROJECT NO: 1440-15-72/73	HWY: STH 23	COUNTY: FOND DU LAC	CROSS SECTIONS: STH 23-EASTBOUND (EB)	SHEET	E

FILE NAME : N:\PDS\C3D\14401501\SHEETSPLAN\CROSSSECTIONS\14401573\14401573_EB_G.DWG
LAYOUT NAME - 14401573-0902151-xs

PLOT DATE : 2/26/2019 1:38 PM PLOT BY : VICKMAN, GARRETT T PLOT NAME : PLOT SCALE : 1 IN:20 FT HORZ. / 1 IN:20 FT VERT.

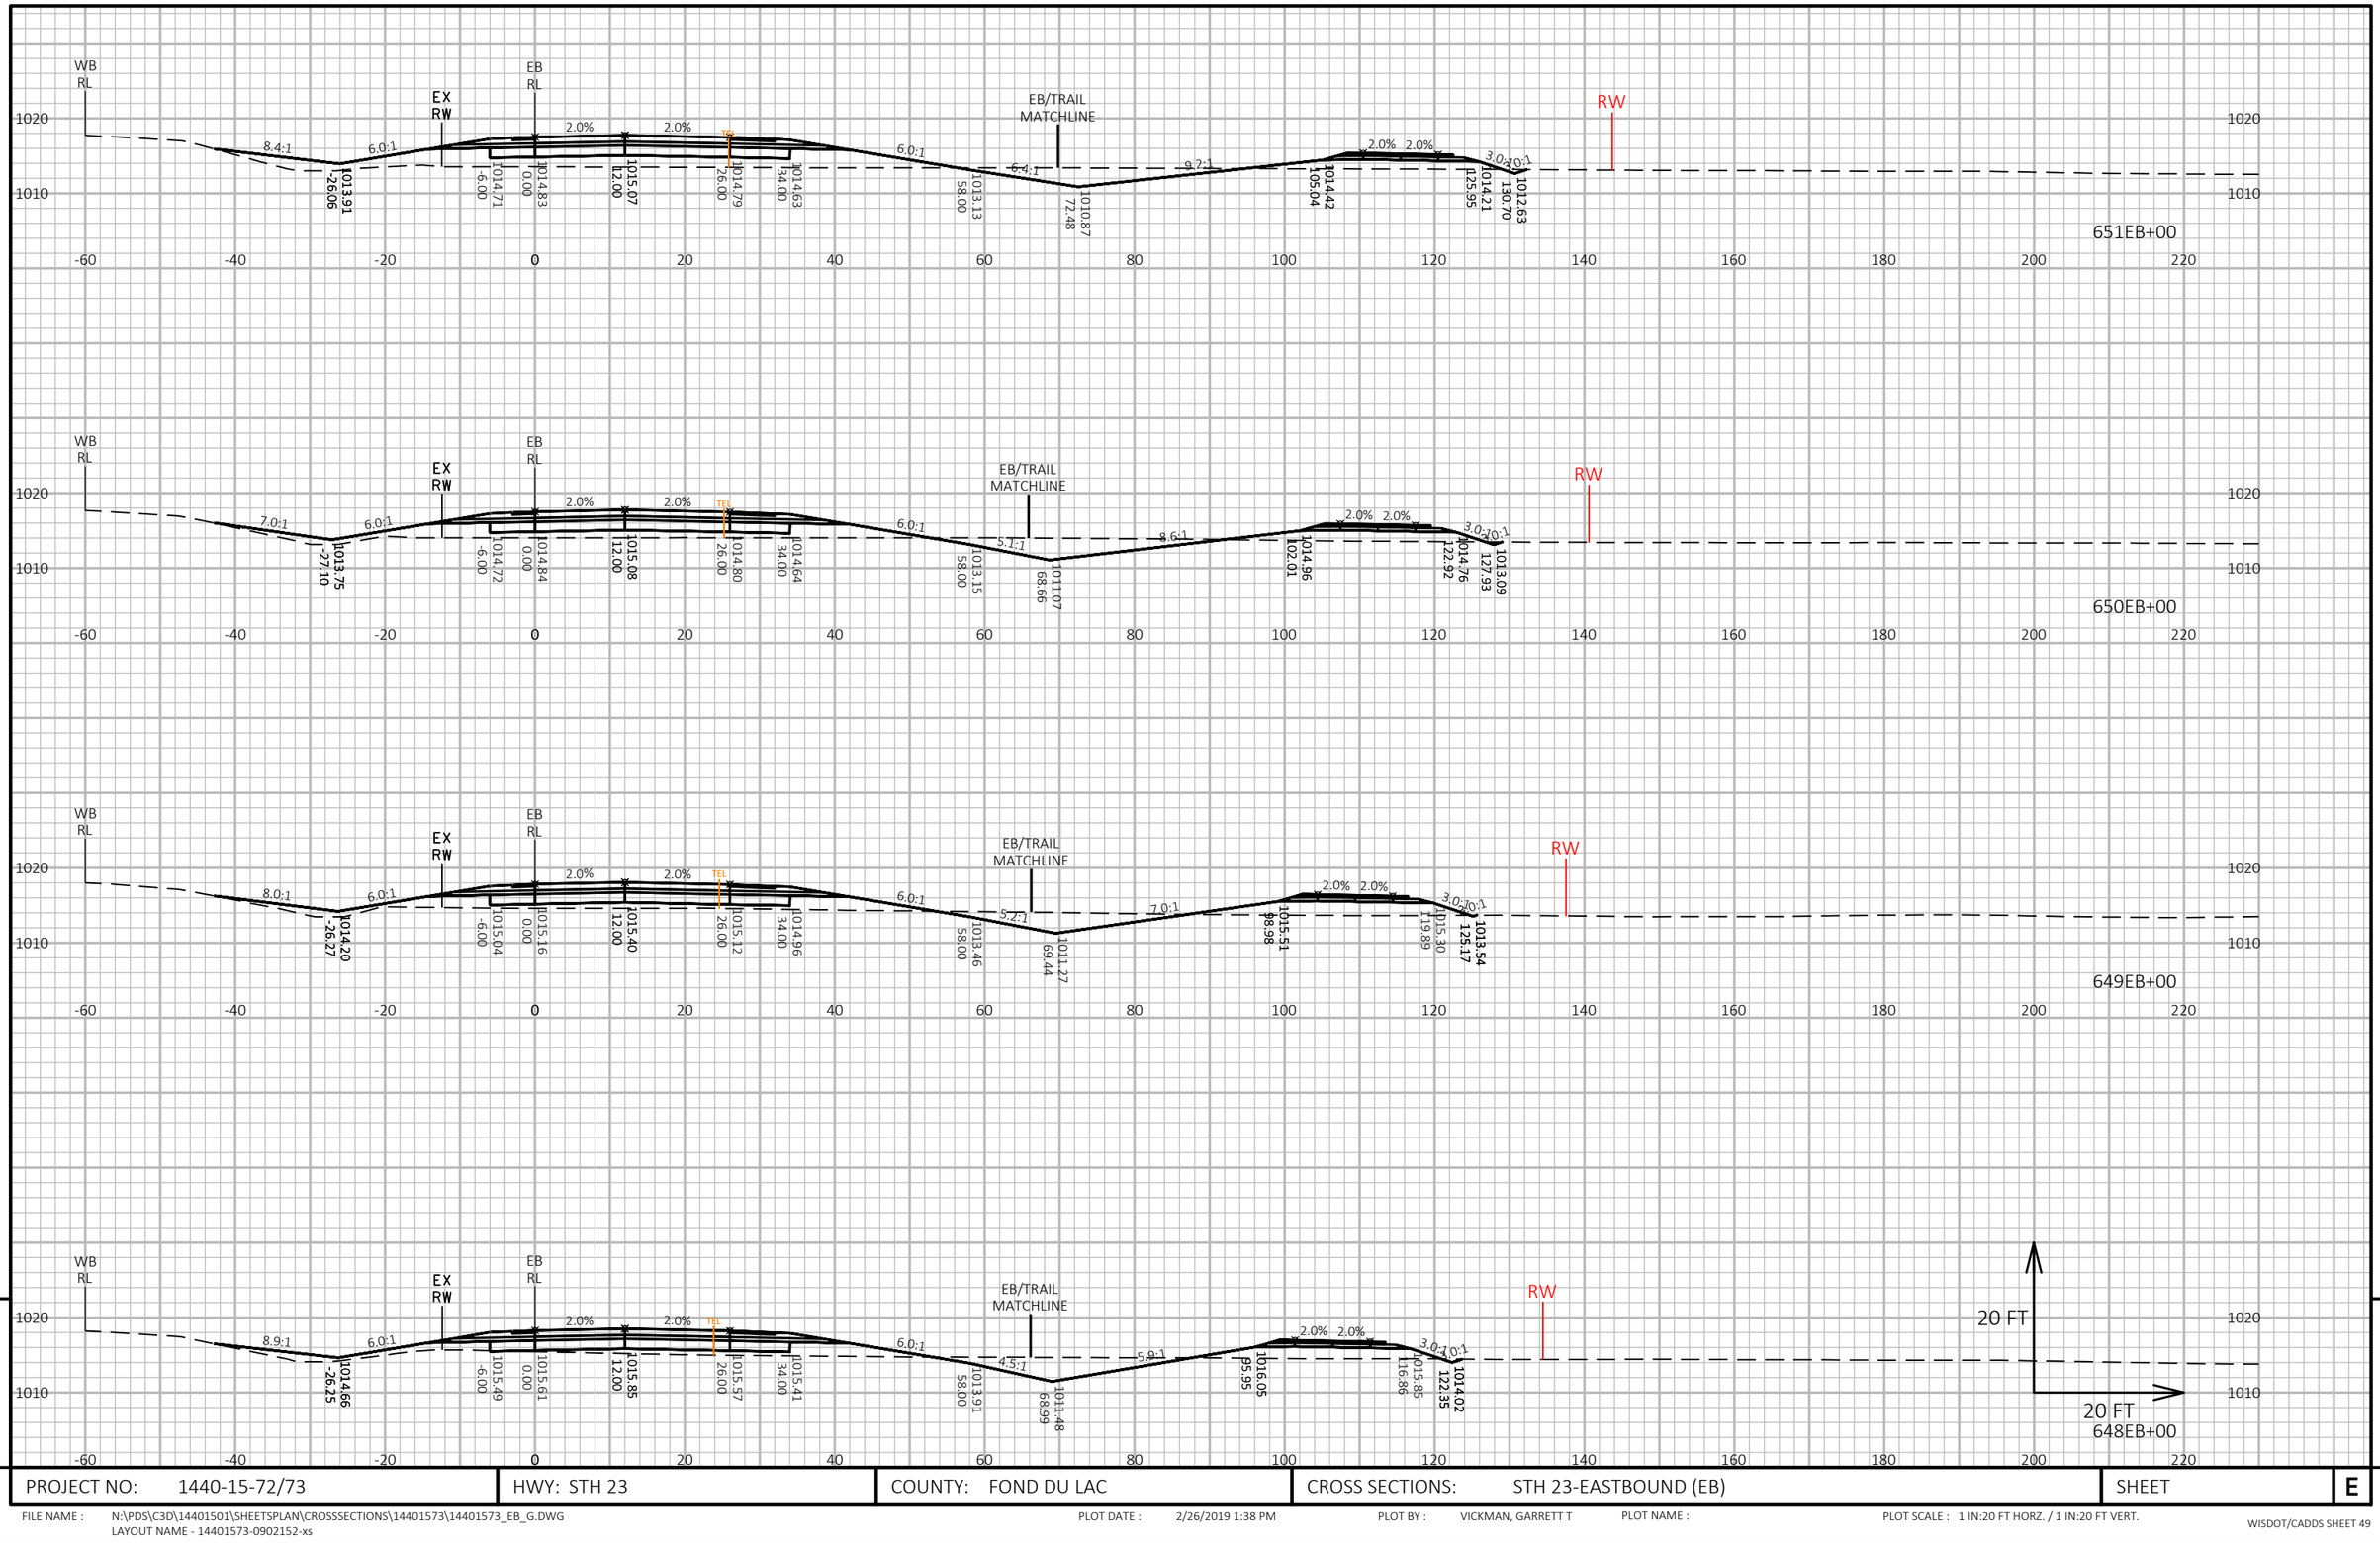


9

PROJECT NO: 1440-15-72/73	HWY: STH 23	COUNTY: FOND DU LAC	CROSS SECTIONS: STH 23-EASTBOUND (EB)	SHEET	E

FILE NAME : N:\PDS\C3D\14401501\SHEETSPLAN\CROSSSECTIONS\14401573\14401573_EB_G.DWG
LAYOUT NAME - 14401573-0902152-xs

PLOT DATE : 2/26/2019 1:38 PM PLOT BY : VICKMAN, GARRETT T PLOT NAME : PLOT SCALE : 1 IN:20 FT HORZ. / 1 IN:20 FT VERT.

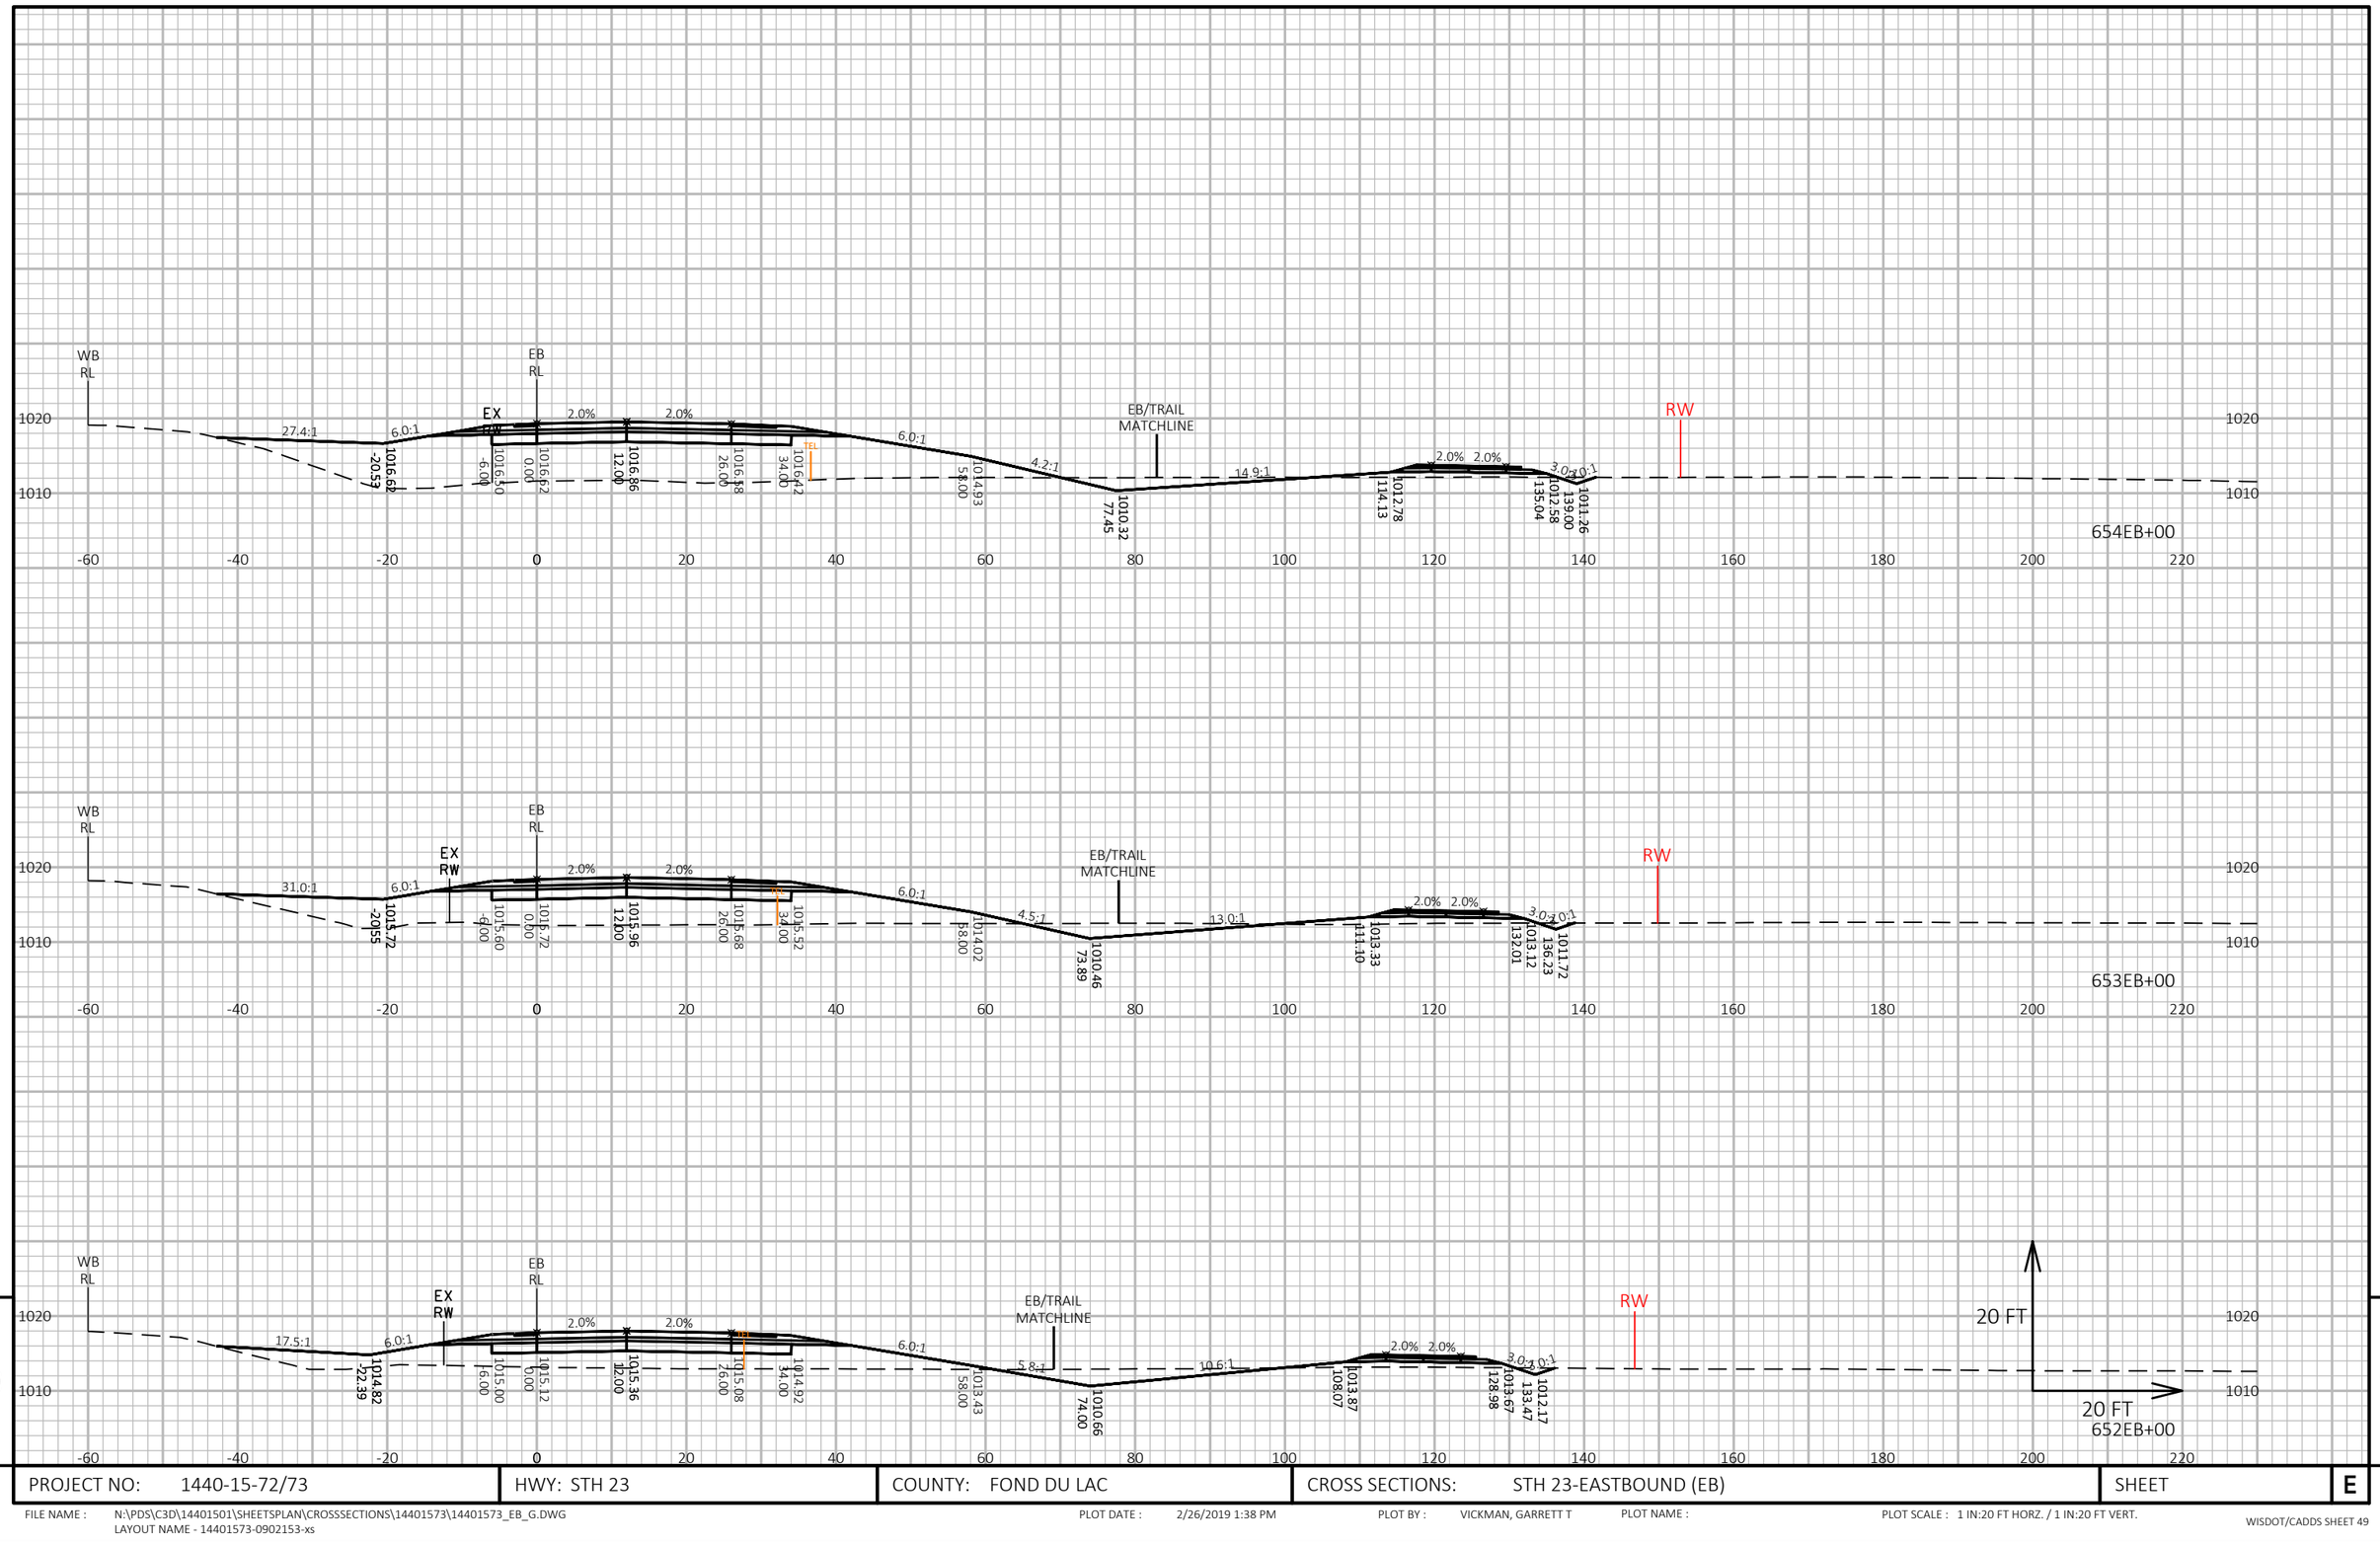


9

9

PROJECT NO: 1440-15-72/73	HWY: STH 23	COUNTY: FOND DU LAC	CROSS SECTIONS: STH 23-EASTBOUND (EB)	SHEET	E

FILE NAME : N:\PDS\C3D\14401501\SHEETSPLAN\CROSSSECTIONS\14401573\14401573_EB_G.DWG
LAYOUT NAME - 14401573-0902153-xs

PLOT DATE : 2/26/2019 1:38 PM PLOT BY : VICKMAN, GARRETT T PLOT NAME : PLOT SCALE : 1 IN:20 FT HORZ. / 1 IN:20 FT VERT.

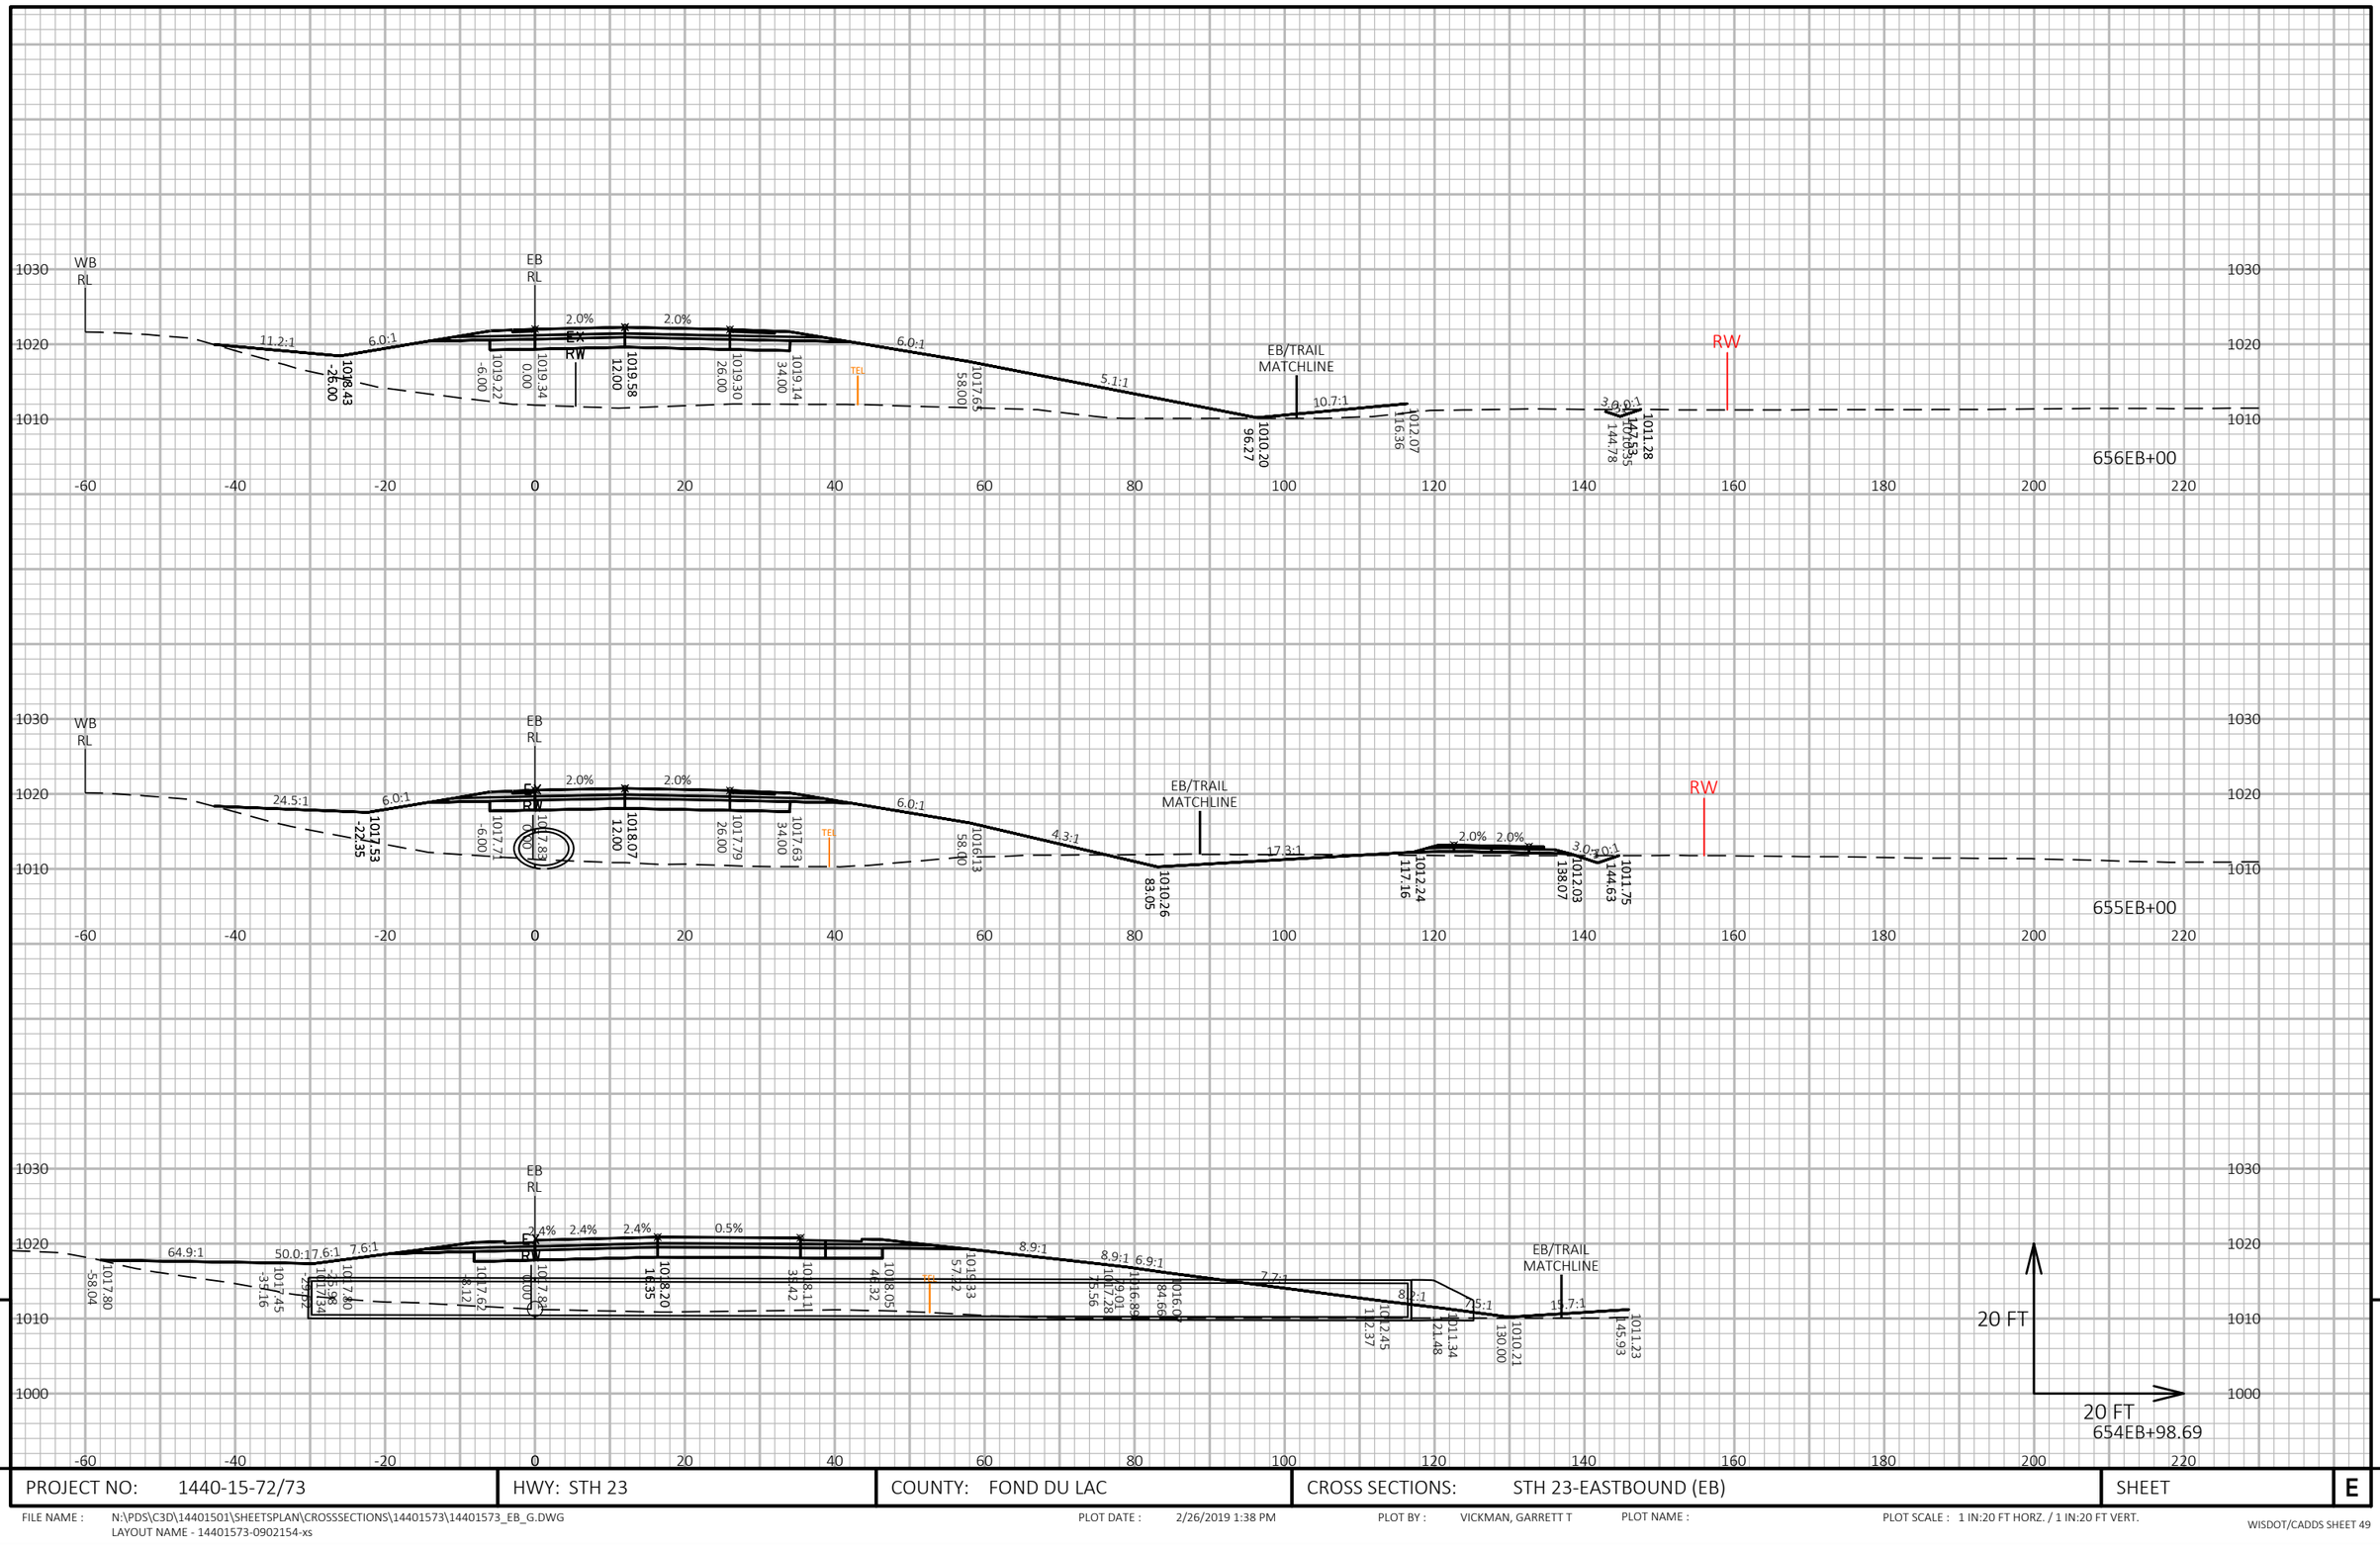


9

PROJECT NO: 1440-15-72/73	HWY: STH 23	COUNTY: FOND DU LAC	CROSS SECTIONS: STH 23-EASTBOUND (EB)	SHEET	E

FILE NAME : N:\PDS\C3D\14401501\SHEETSPLAN\CROSSSECTIONS\14401573\14401573_EB_G.DWG
LAYOUT NAME - 14401573-0902154-xs

PLOT DATE : 2/26/2019 1:38 PM PLOT BY : VICKMAN, GARRETT T PLOT NAME : PLOT SCALE : 1 IN:20 FT HORZ. / 1 IN:20 FT VERT.

WISDOT/CADDS SHEET 49

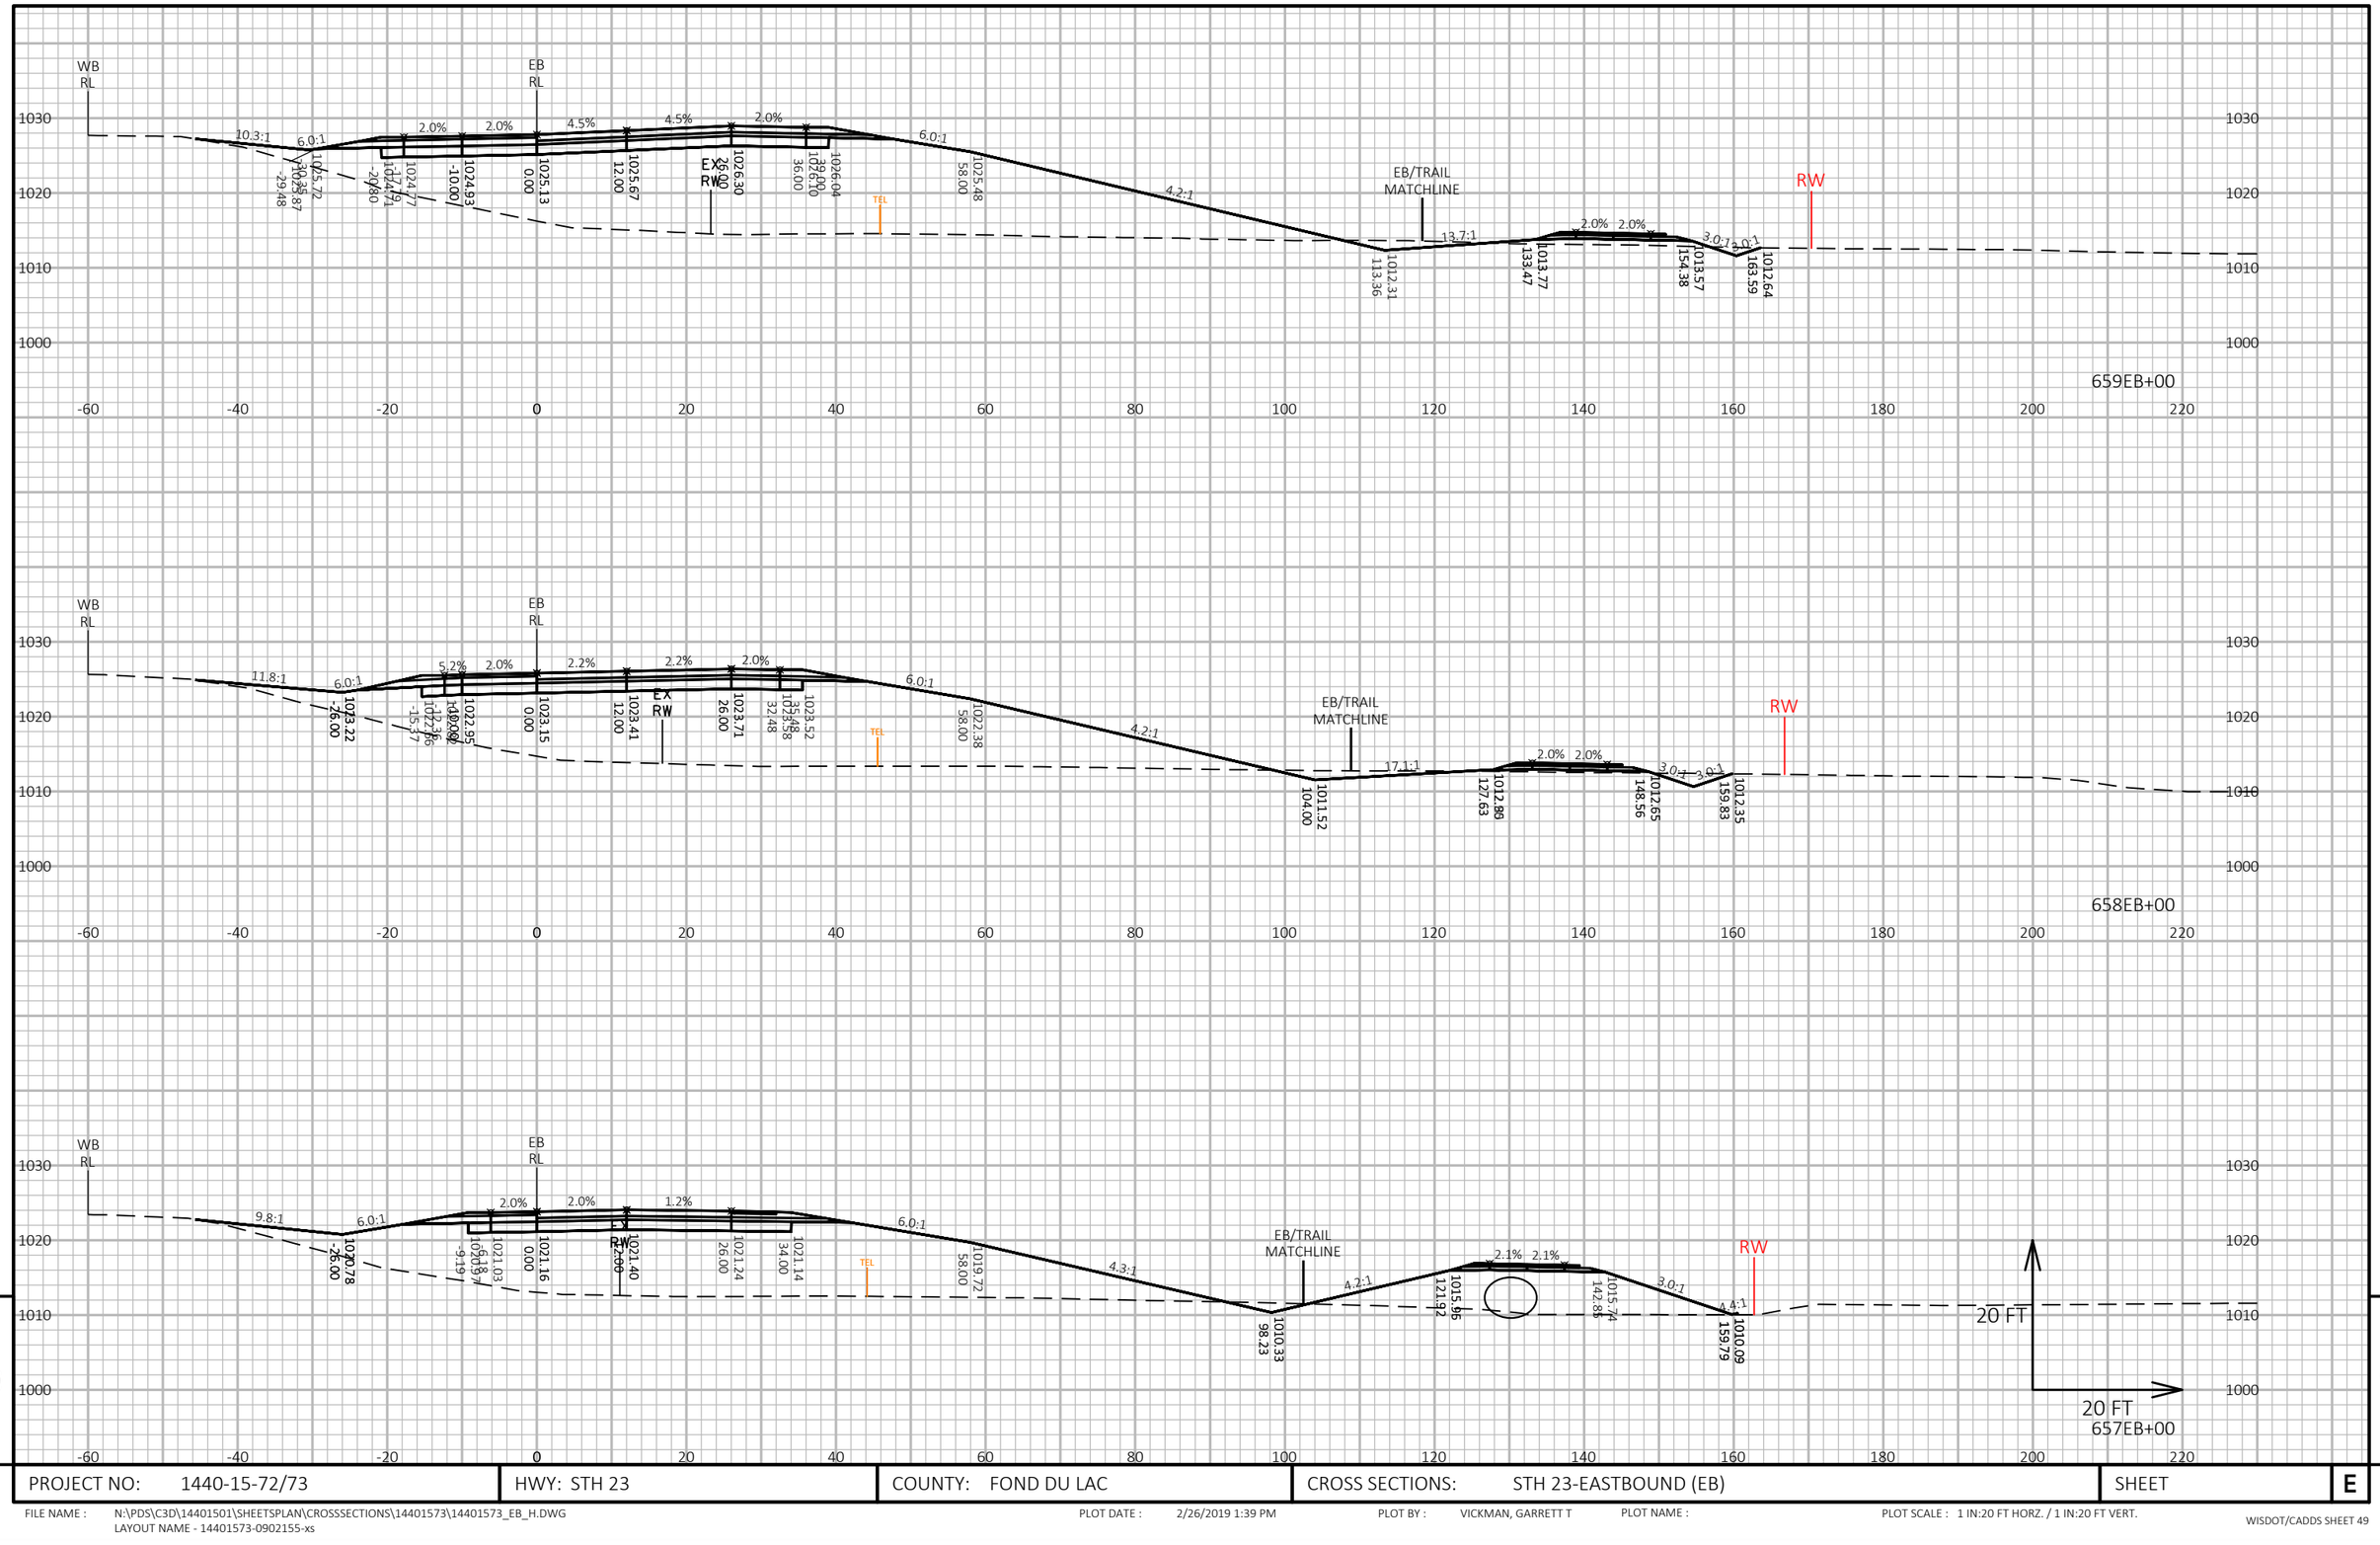


PROJECT NO: 1440-15-72/73	HWY: STH 23	COUNTY: FOND DU LAC	CROSS SECTIONS: STH 23-EASTBOUND (EB)	SHEET E

FILE NAME : N:\PDS\C3D\14401501\SHEETSPLAN\CROSSSECTIONS\14401573\14401573_EB_H.DWG
LAYOUT NAME - 14401573-0902155-xs

PLOT DATE : 2/26/2019 1:39 PM PLOT BY : VICKMAN, GARRETT T PLOT NAME : PLOT SCALE : 1 IN:20 FT HORZ. / 1 IN:20 FT VERT.

WISDOT/CADDS SHEET 49

9

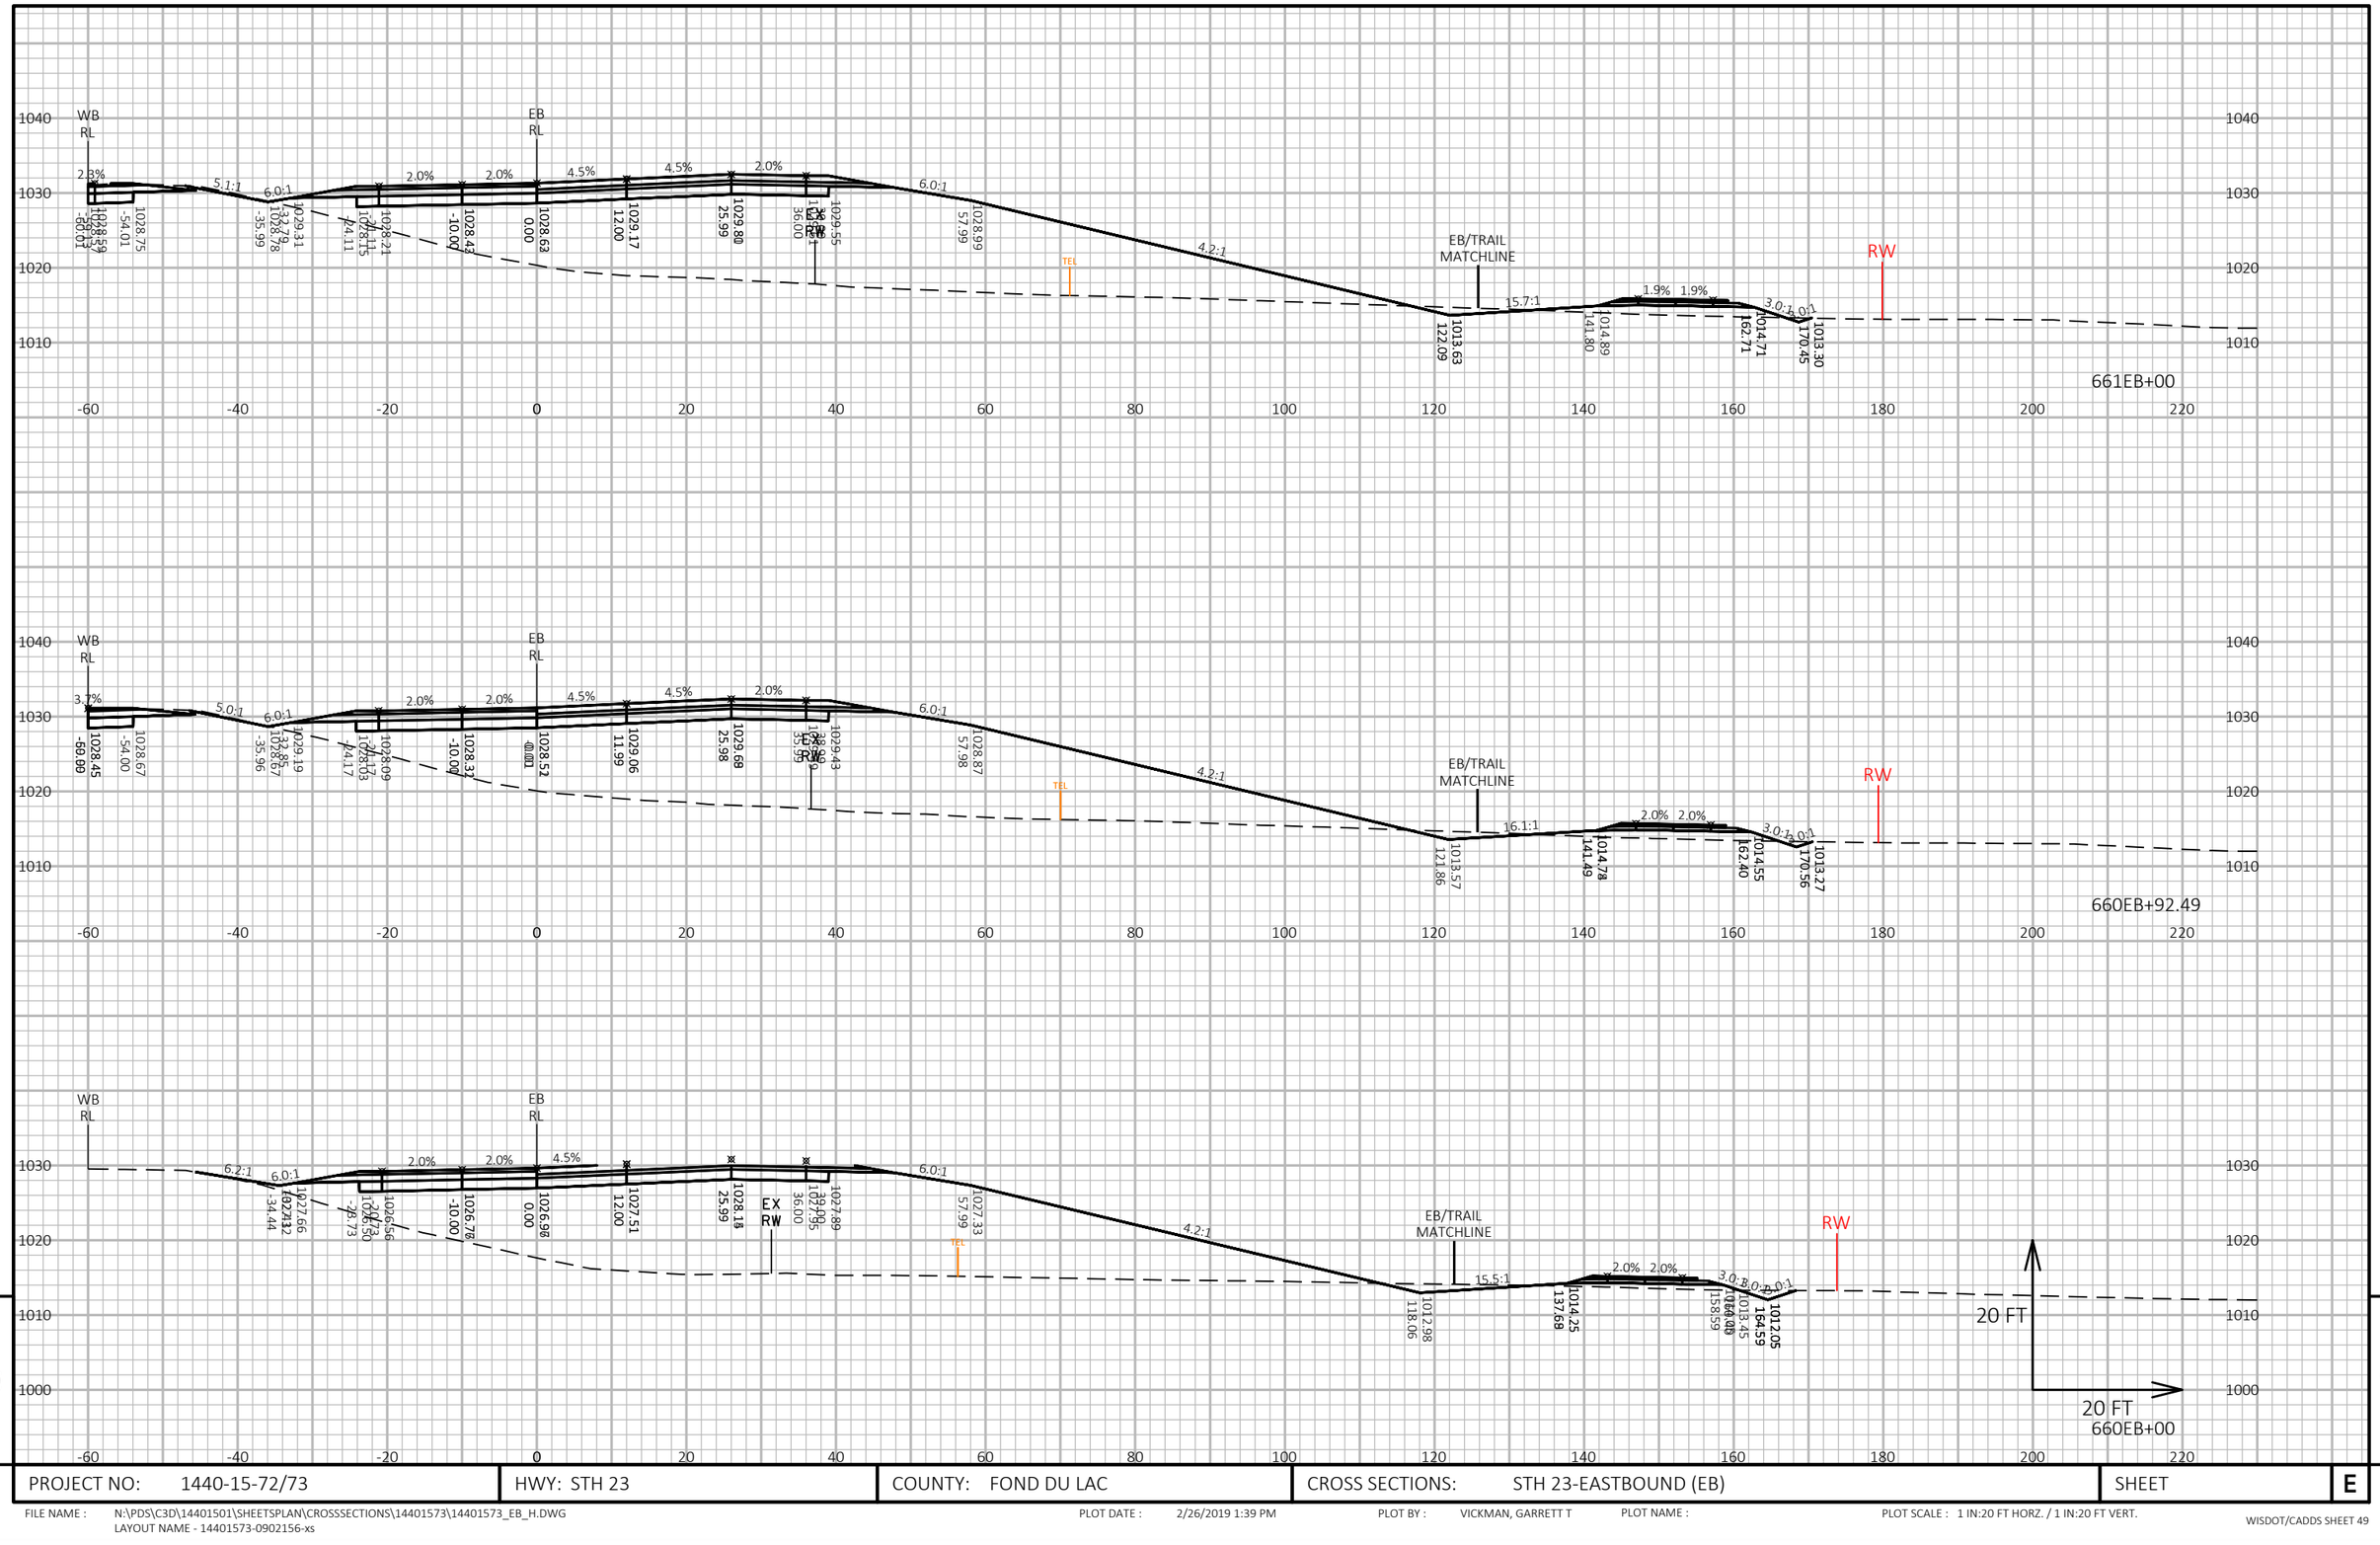


PROJECT NO: 1440-15-72/73	HWY: STH 23	COUNTY: FOND DU LAC	CROSS SECTIONS: STH 23-EASTBOUND (EB)	SHEET E

FILE NAME : N:\PDS\C3D\14401501\SHEETSPLAN\CROSSSECTIONS\14401573\14401573_EB_H.DWG
LAYOUT NAME - 14401573-0902156-xs

PLOT DATE : 2/26/2019 1:39 PM PLOT BY : VICKMAN, GARRETT T PLOT NAME : PLOT SCALE : 1 IN:20 FT HORZ. / 1 IN:20 FT VERT.

WISDOT/CADDS SHEET 49

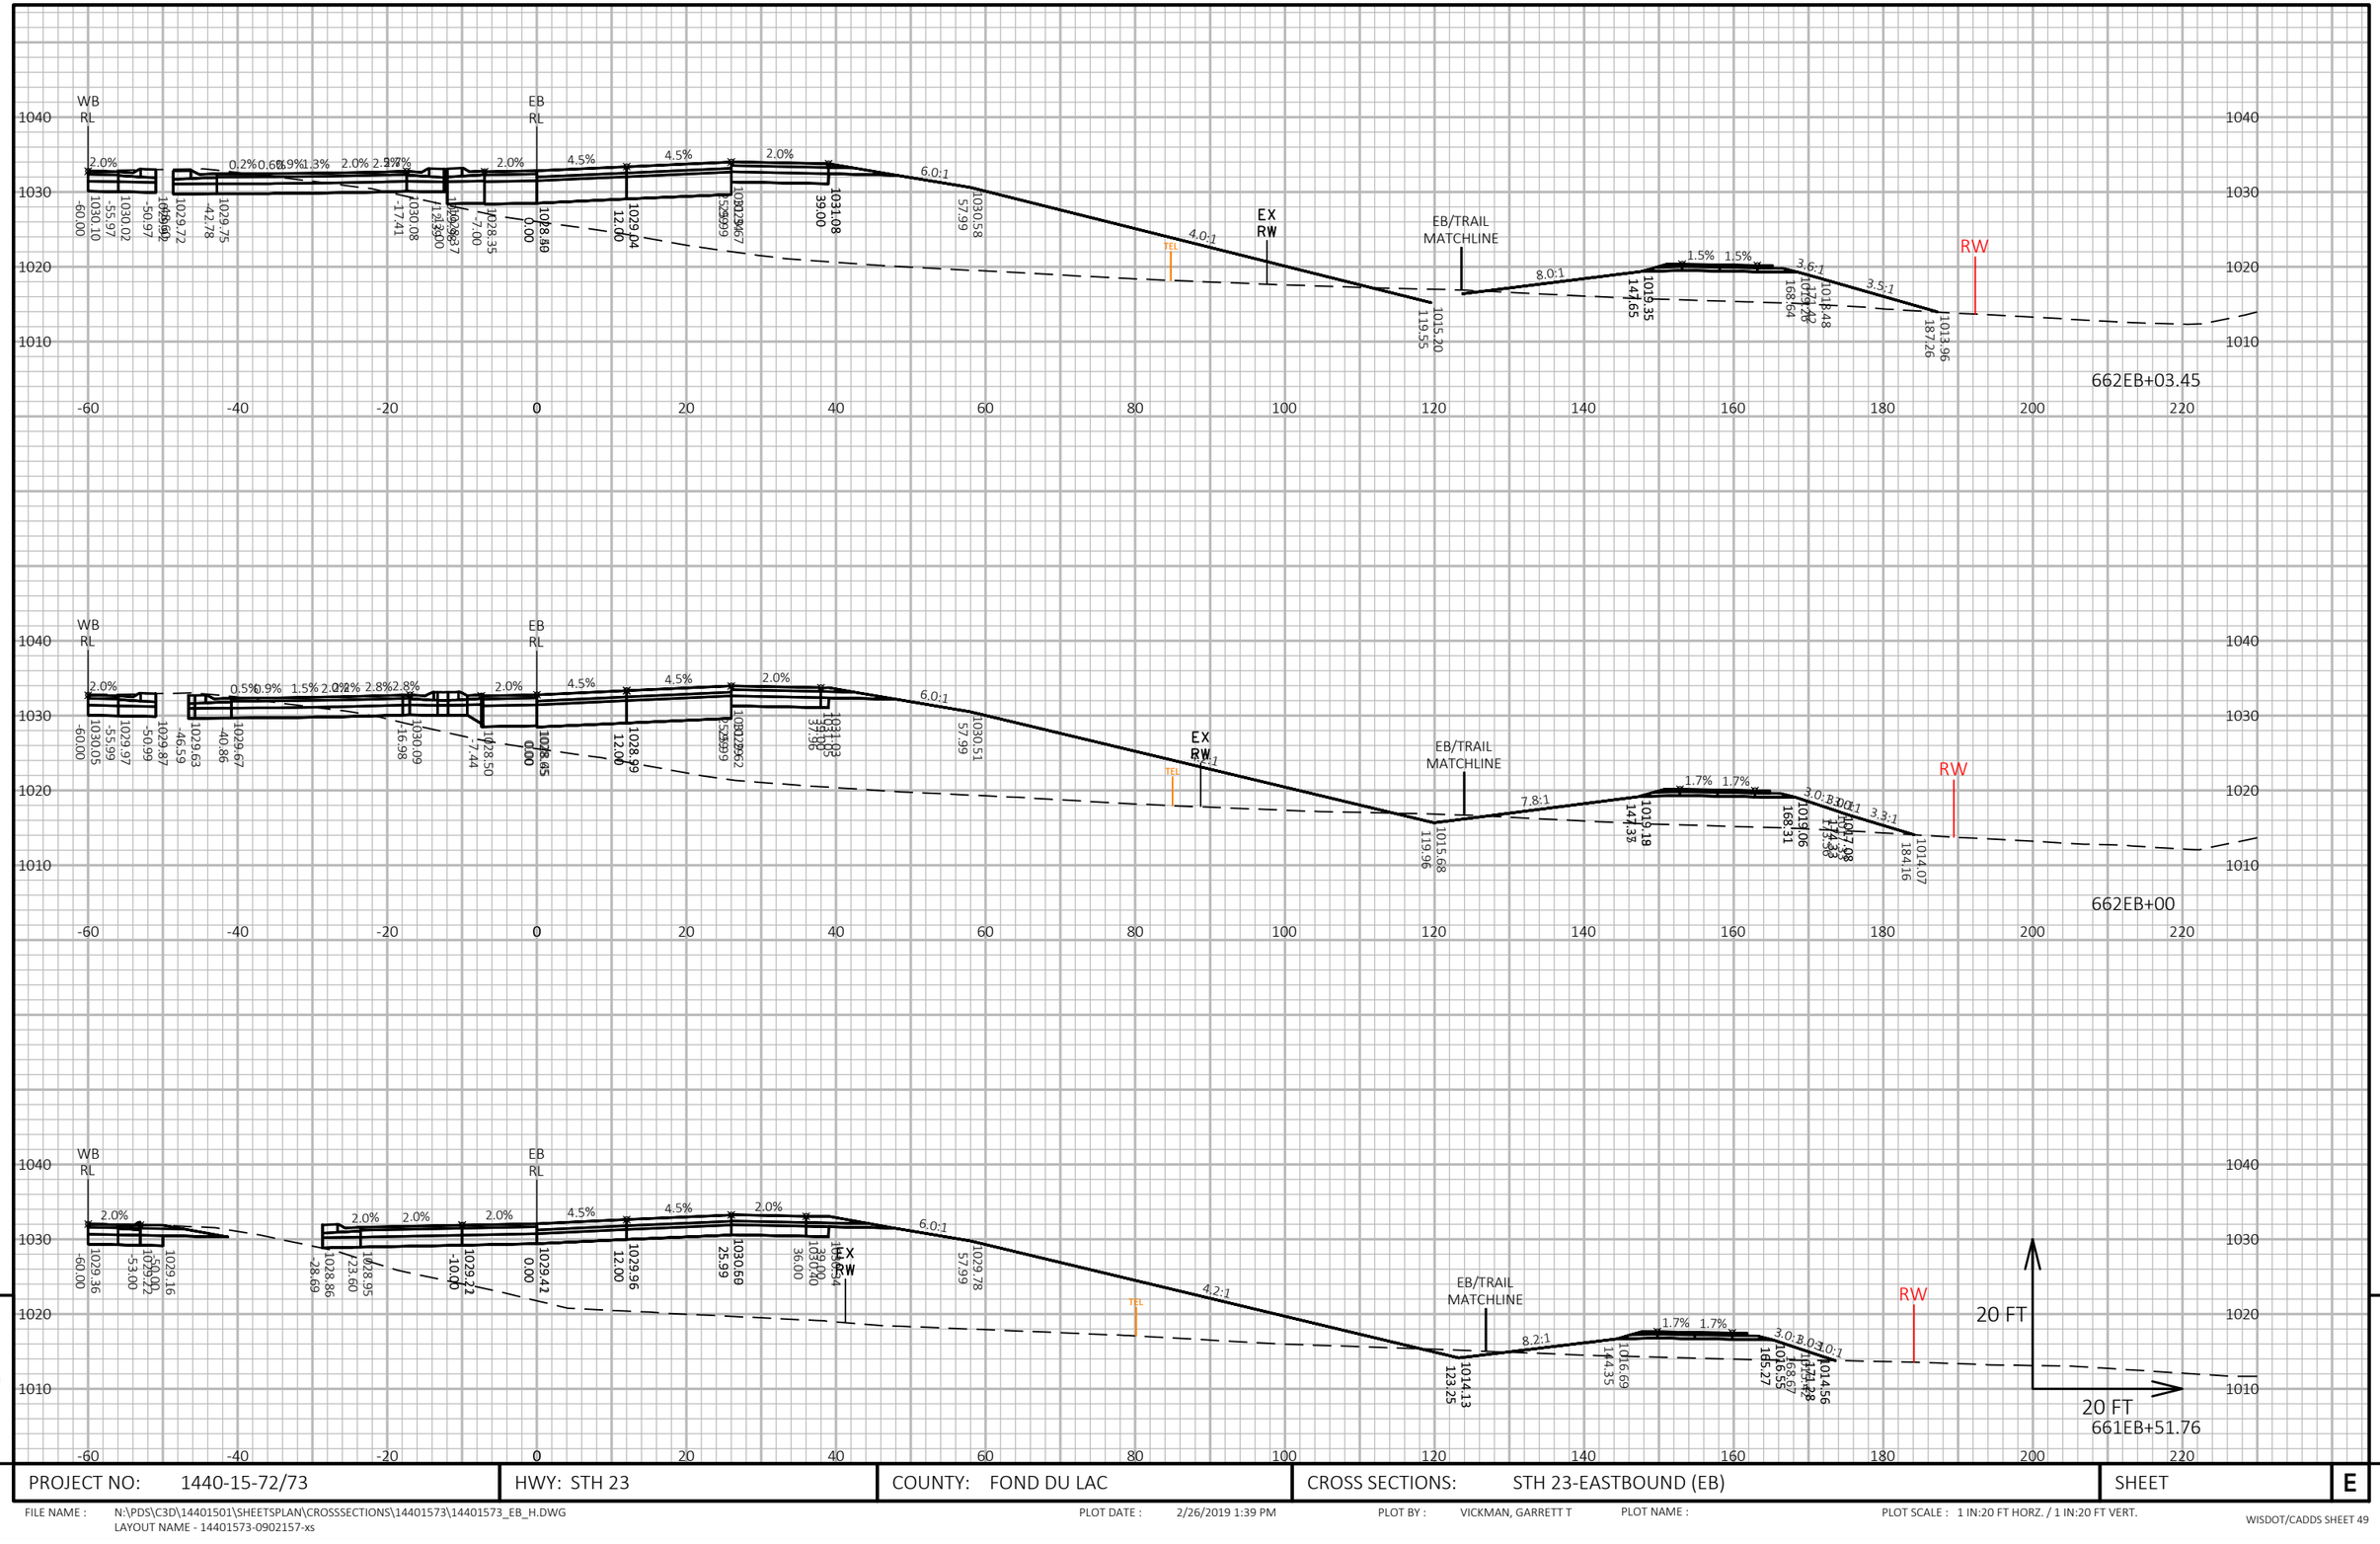

9


9

PROJECT NO: 1440-15-72/73	HWY: STH 23	COUNTY: FOND DU LAC	CROSS SECTIONS: STH 23-EASTBOUND (EB)	SHEET E

FILE NAME : N:\PDS\C3D\14401501\SHEETSPLAN\CROSSSECTIONS\14401573\14401573_EB_H.DWG
LAYOUT NAME - 14401573-0902157-xs

PLOT DATE : 2/26/2019 1:39 PM PLOT BY : VICKMAN, GARRETT T PLOT NAME : PLOT SCALE : 1 IN:20 FT HORZ. / 1 IN:20 FT VERT.

WISDOT/CADDS SHEET 49

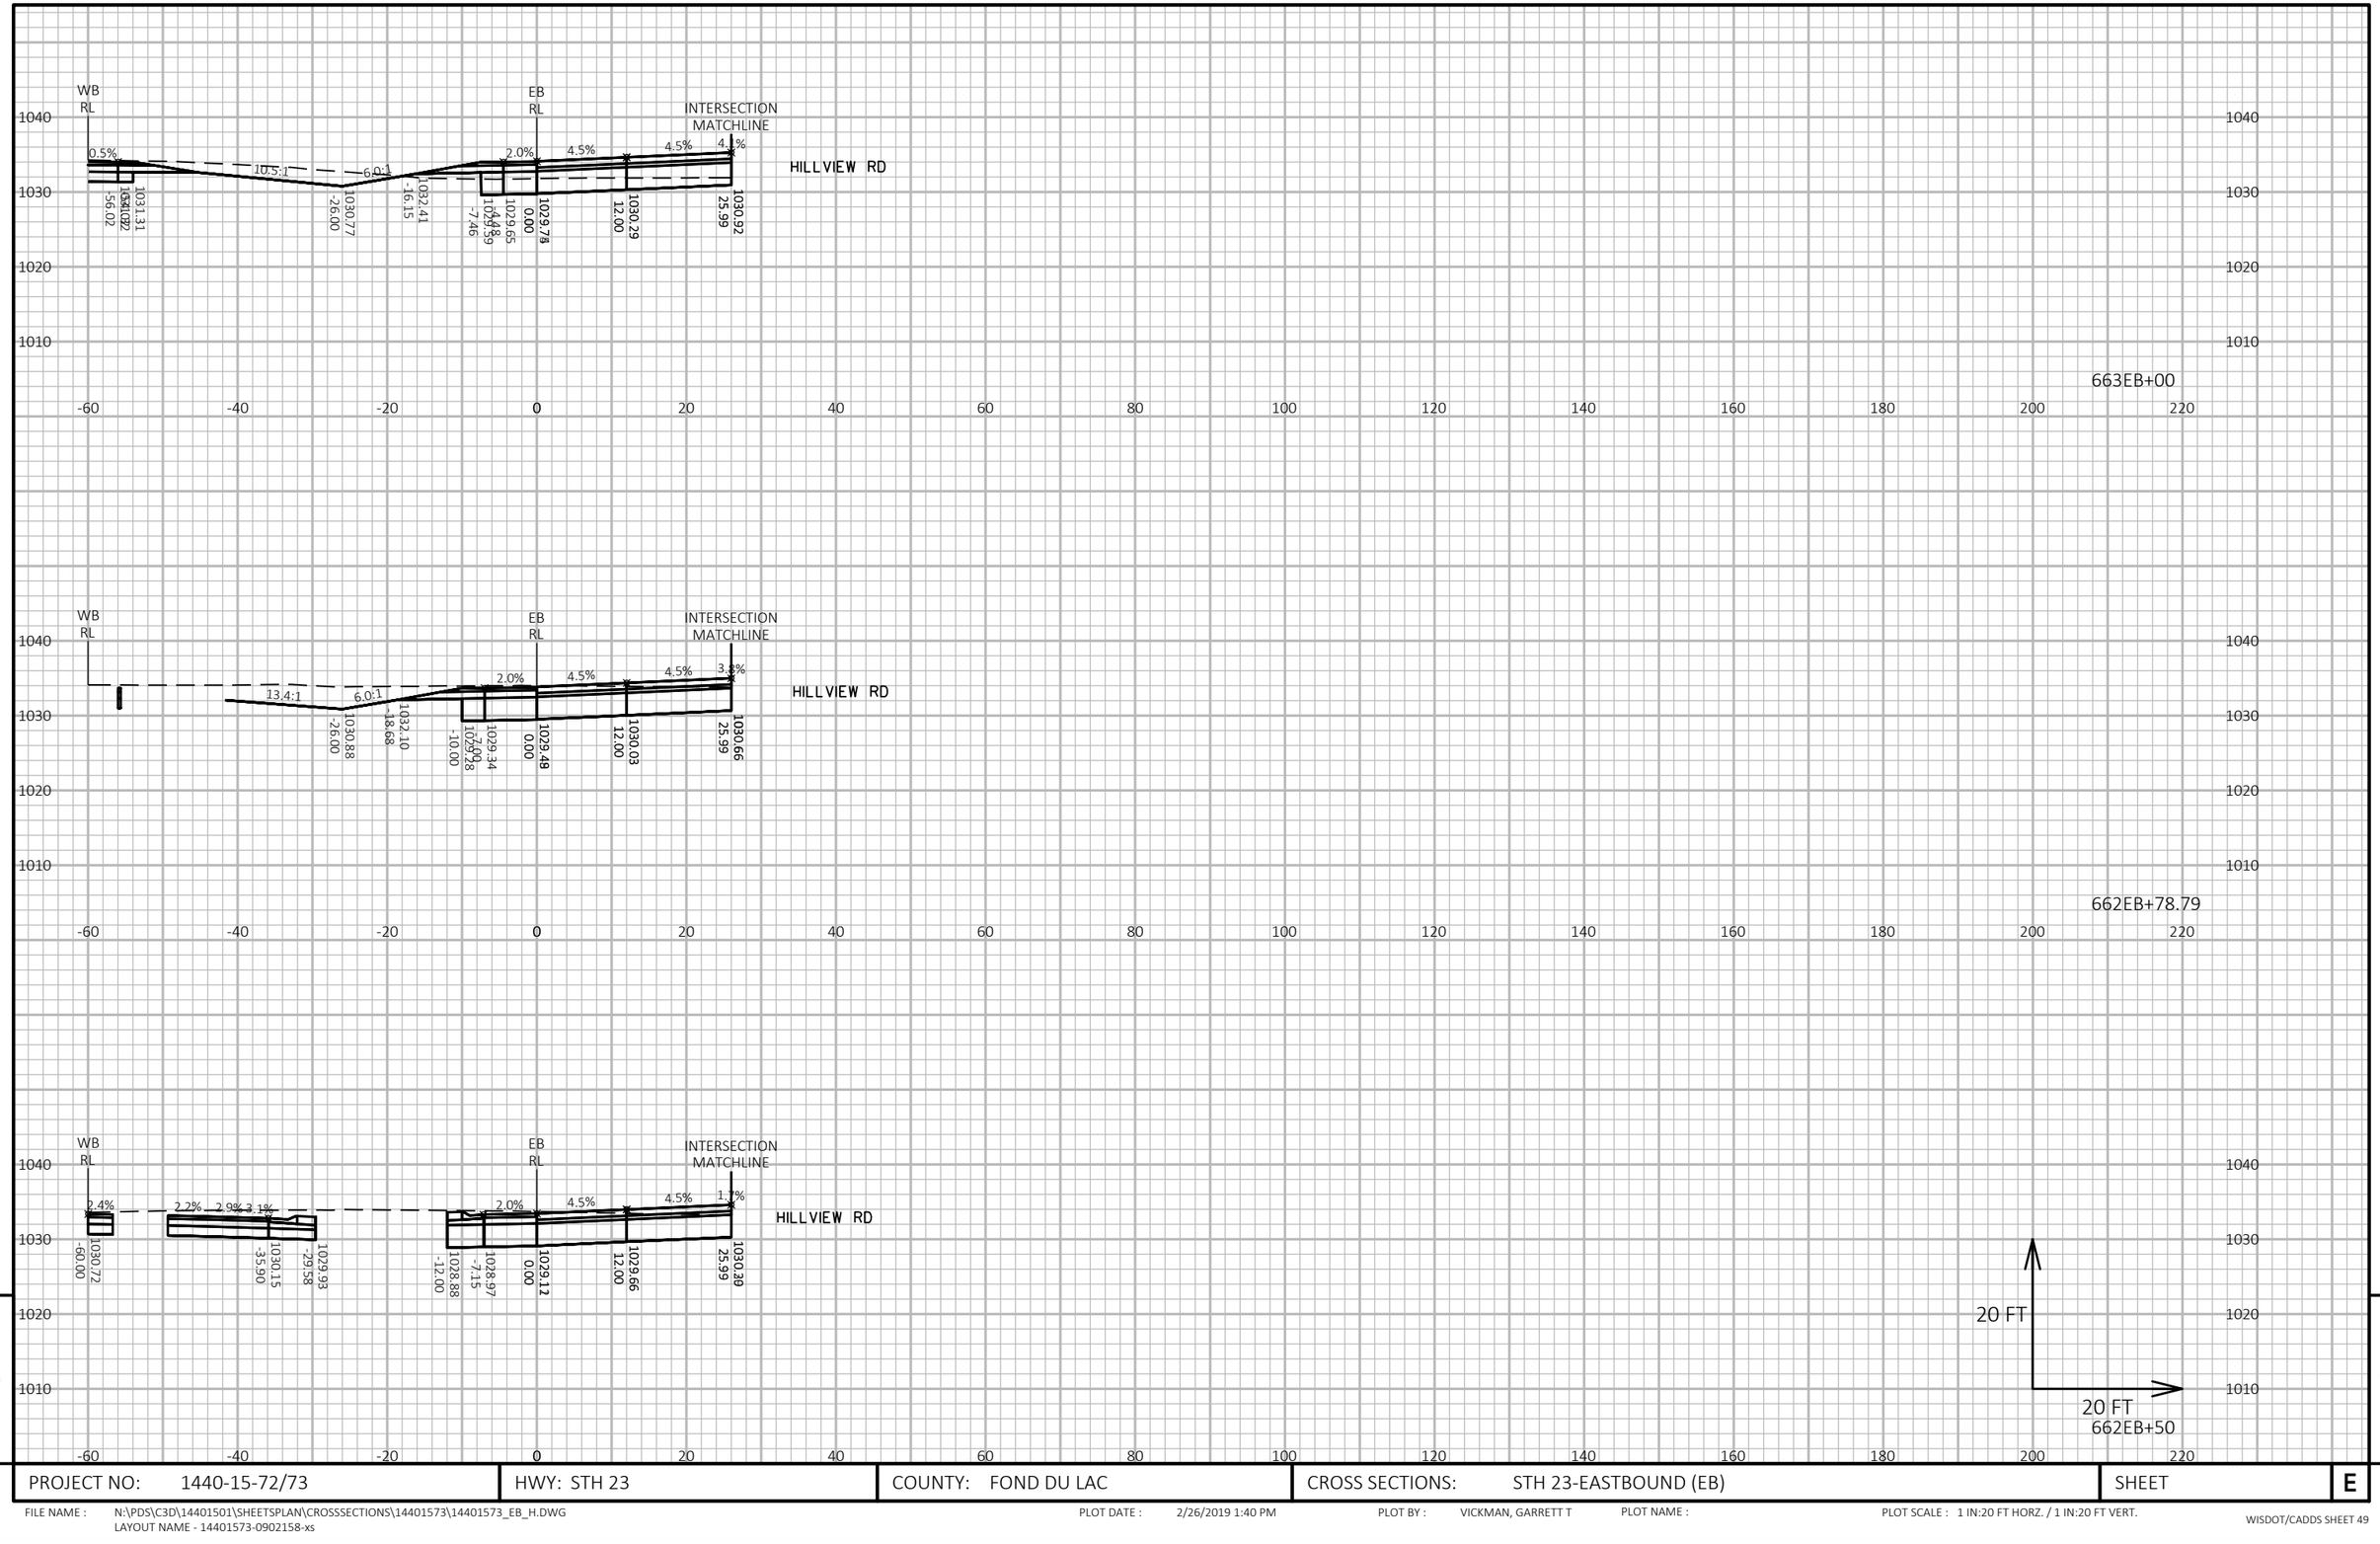

9


9

PROJECT NO: 1440-15-72/73	HWY: STH 23	COUNTY: FOND DU LAC	CROSS SECTIONS: STH 23-EASTBOUND (EB)	SHEET	E

FILE NAME : N:\PDS\C3D\14401501\SHEETSPLAN\CROSSSECTIONS\14401573\14401573_EB_H.DWG
LAYOUT NAME - 14401573-0902158-xs

PLOT DATE : 2/26/2019 1:40 PM PLOT BY : VICKMAN, GARRETT T PLOT NAME : PLOT SCALE : 1 IN:20 FT HORZ. / 1 IN:20 FT VERT.

WISDOT/CADDS SHEET 49

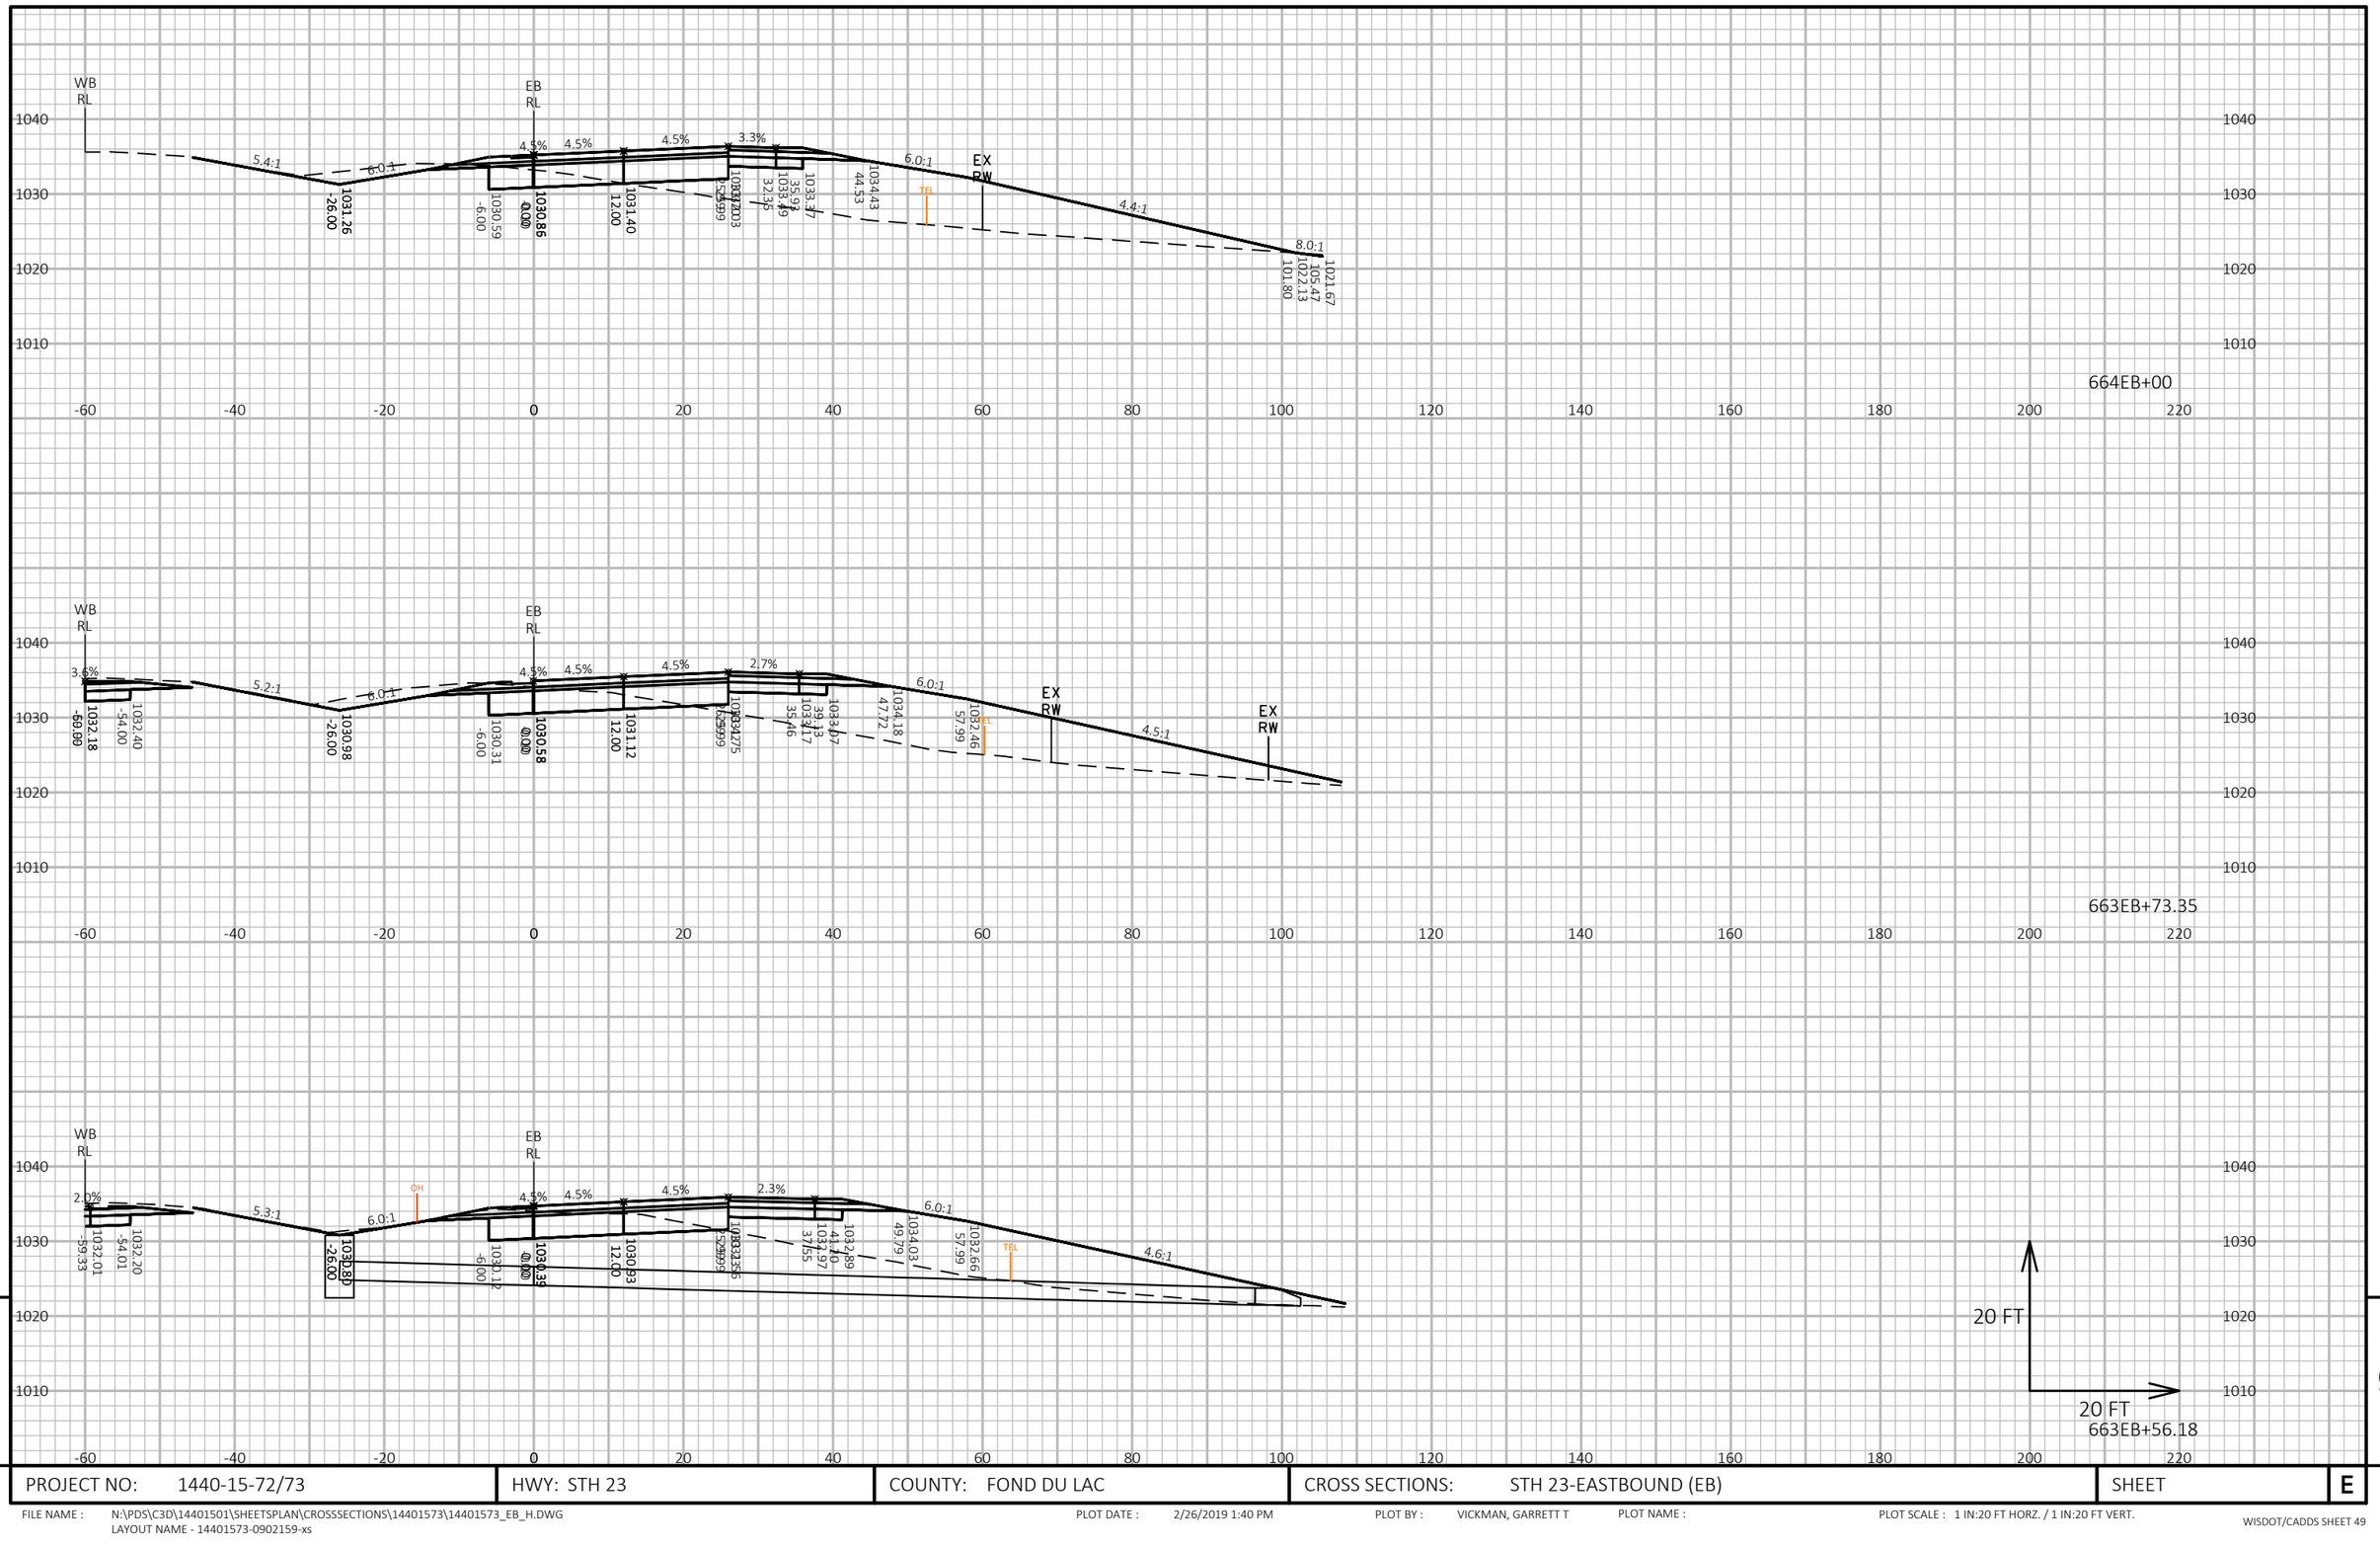


9

9

PROJECT NO: 1440-15-72/73	HWY: STH 23	COUNTY: FOND DU LAC	CROSS SECTIONS: STH 23-EASTBOUND (EB)	SHEET	E

FILE NAME : N:\PDS\C3D\14401501\SHEETSPLAN\CROSSSECTIONS\14401573\14401573_EB_H.DWG
LAYOUT NAME - 14401573-0902159-xs

PLOT DATE : 2/26/2019 1:40 PM PLOT BY : VICKMAN, GARRETT T PLOT NAME : PLOT SCALE : 1 IN:20 FT HORZ. / 1 IN:20 FT VERT.

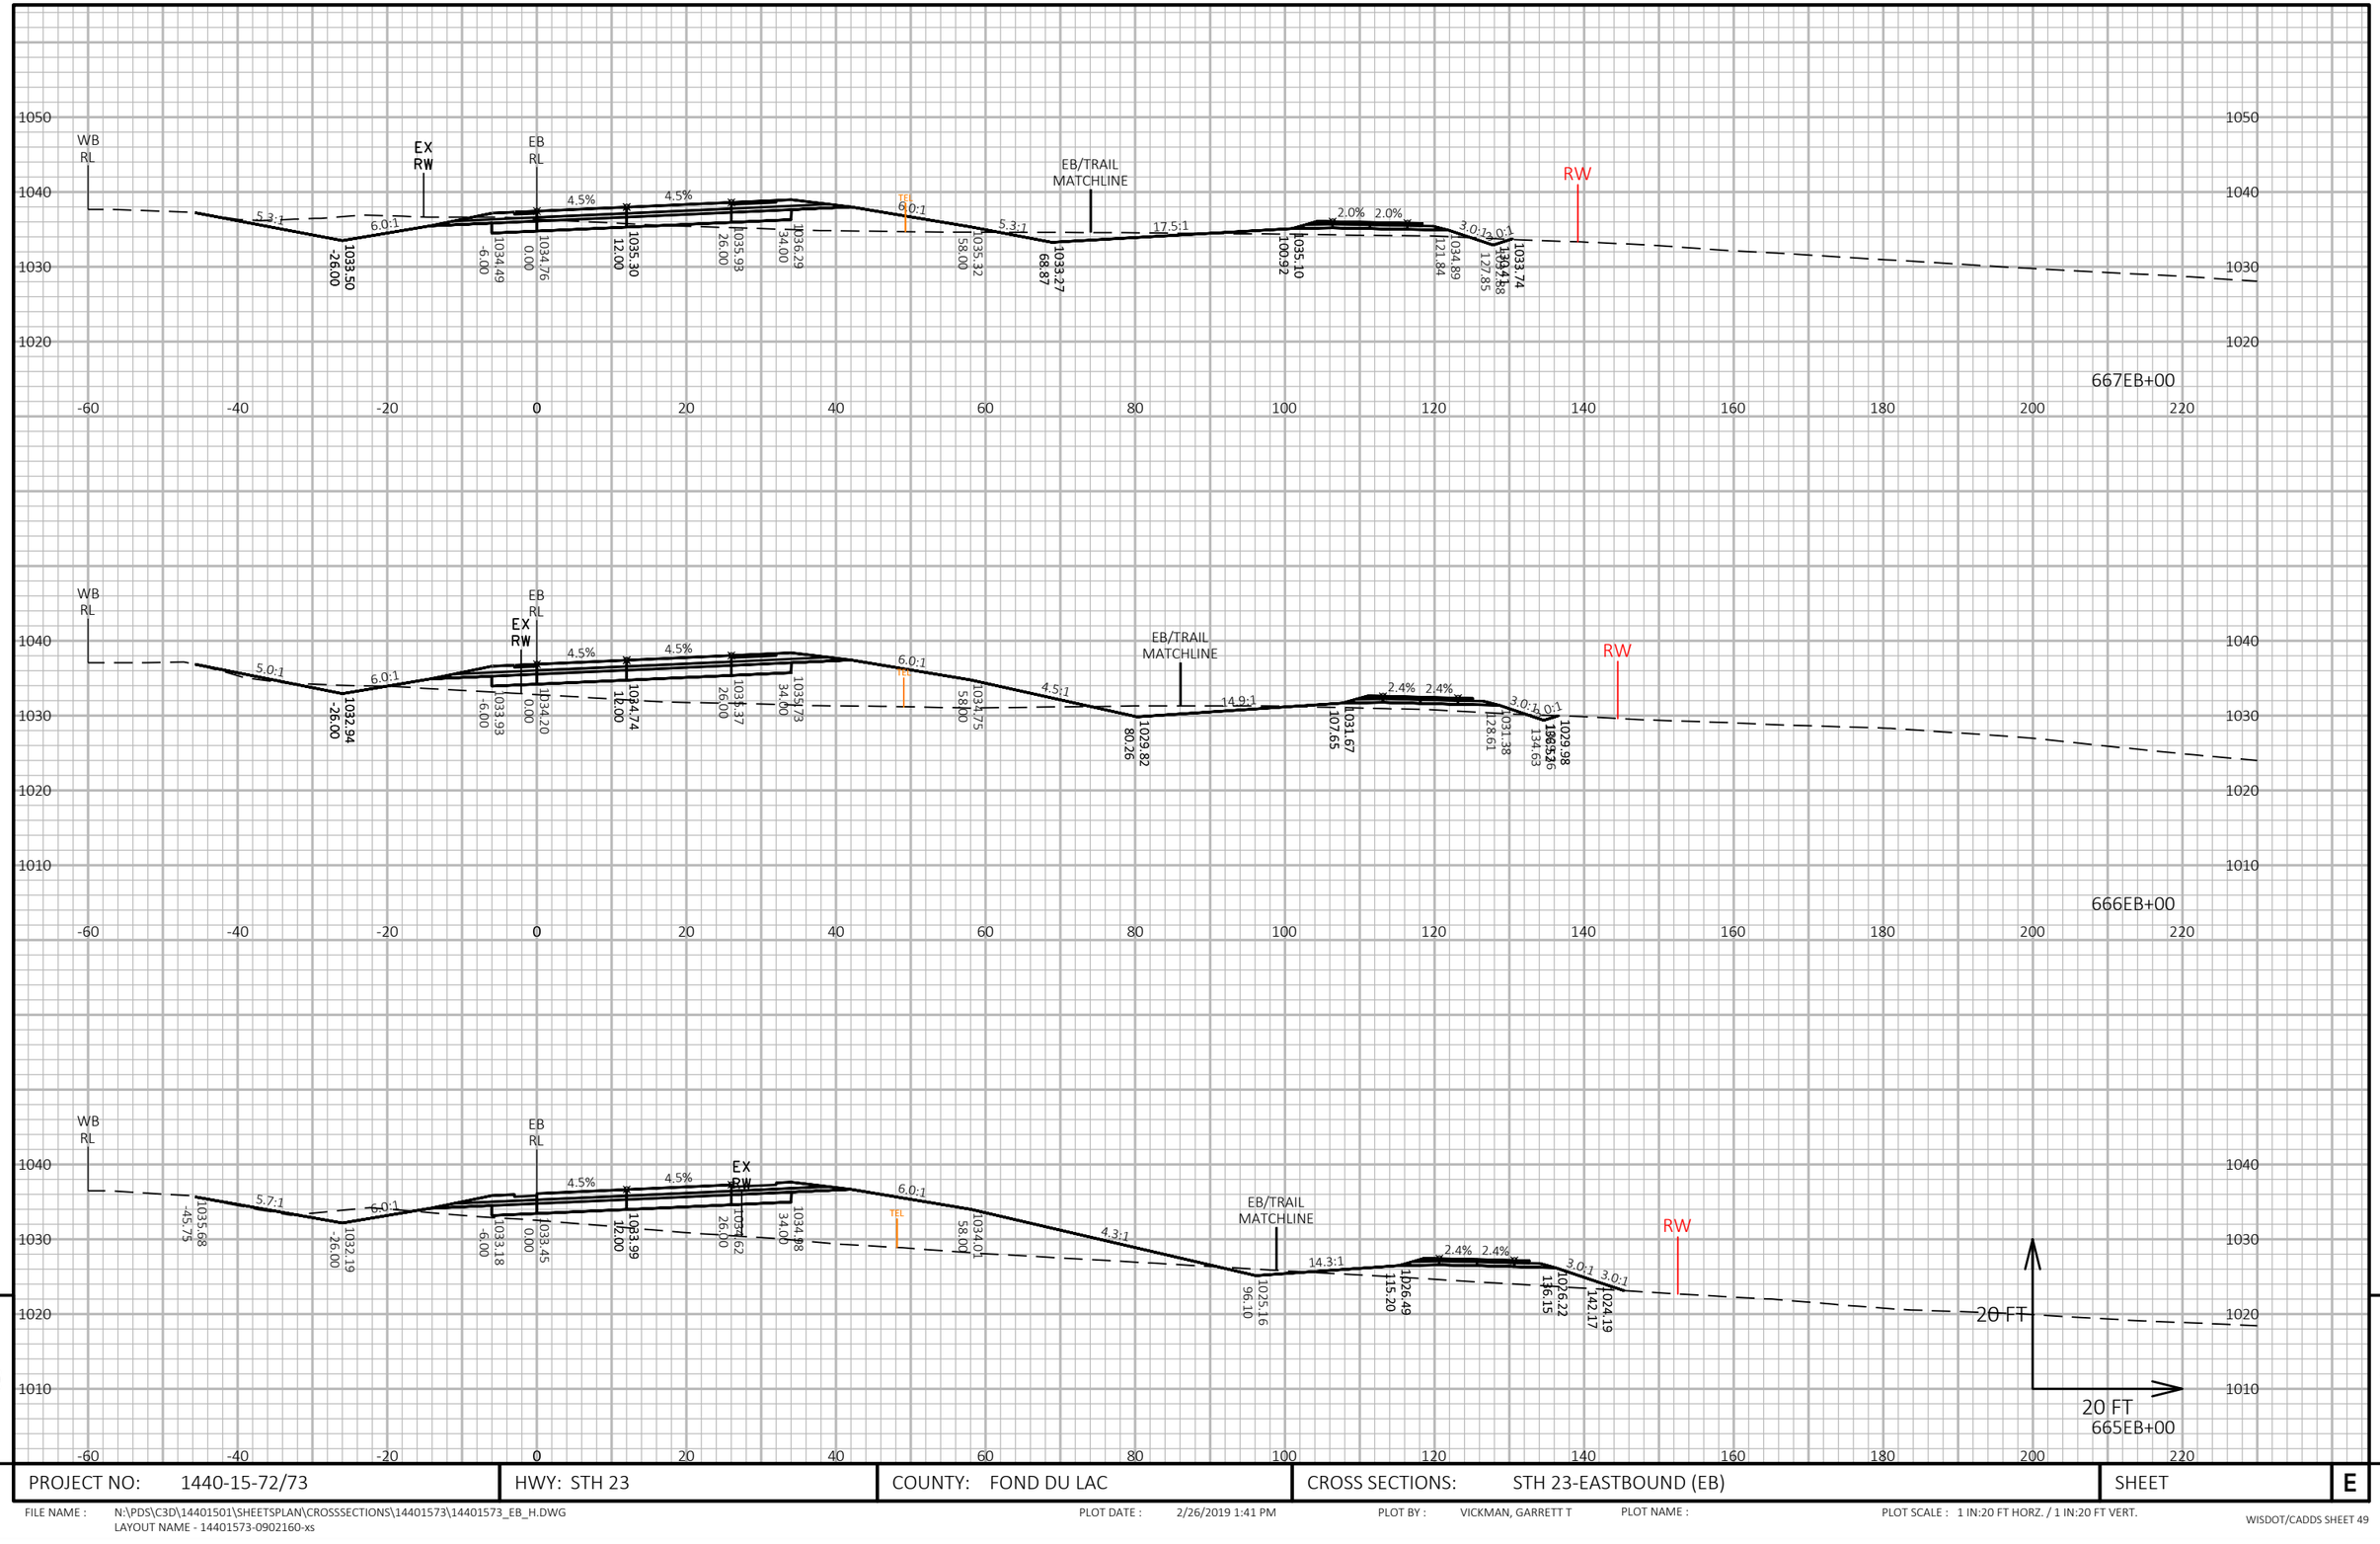

9


9

PROJECT NO: 1440-15-72/73	HWY: STH 23	COUNTY: FOND DU LAC	CROSS SECTIONS: STH 23-EASTBOUND (EB)	SHEET	E

FILE NAME : N:\PDS\C3D\14401501\SHEETSPLAN\CROSSSECTIONS\14401573\14401573_EB_H.DWG
LAYOUT NAME - 14401573-0902160-xs

PLOT DATE : 2/26/2019 1:41 PM PLOT BY : VICKMAN, GARRETT T PLOT NAME : PLOT SCALE : 1 IN:20 FT HORZ. / 1 IN:20 FT VERT.

WISDOT/CADDS SHEET 49

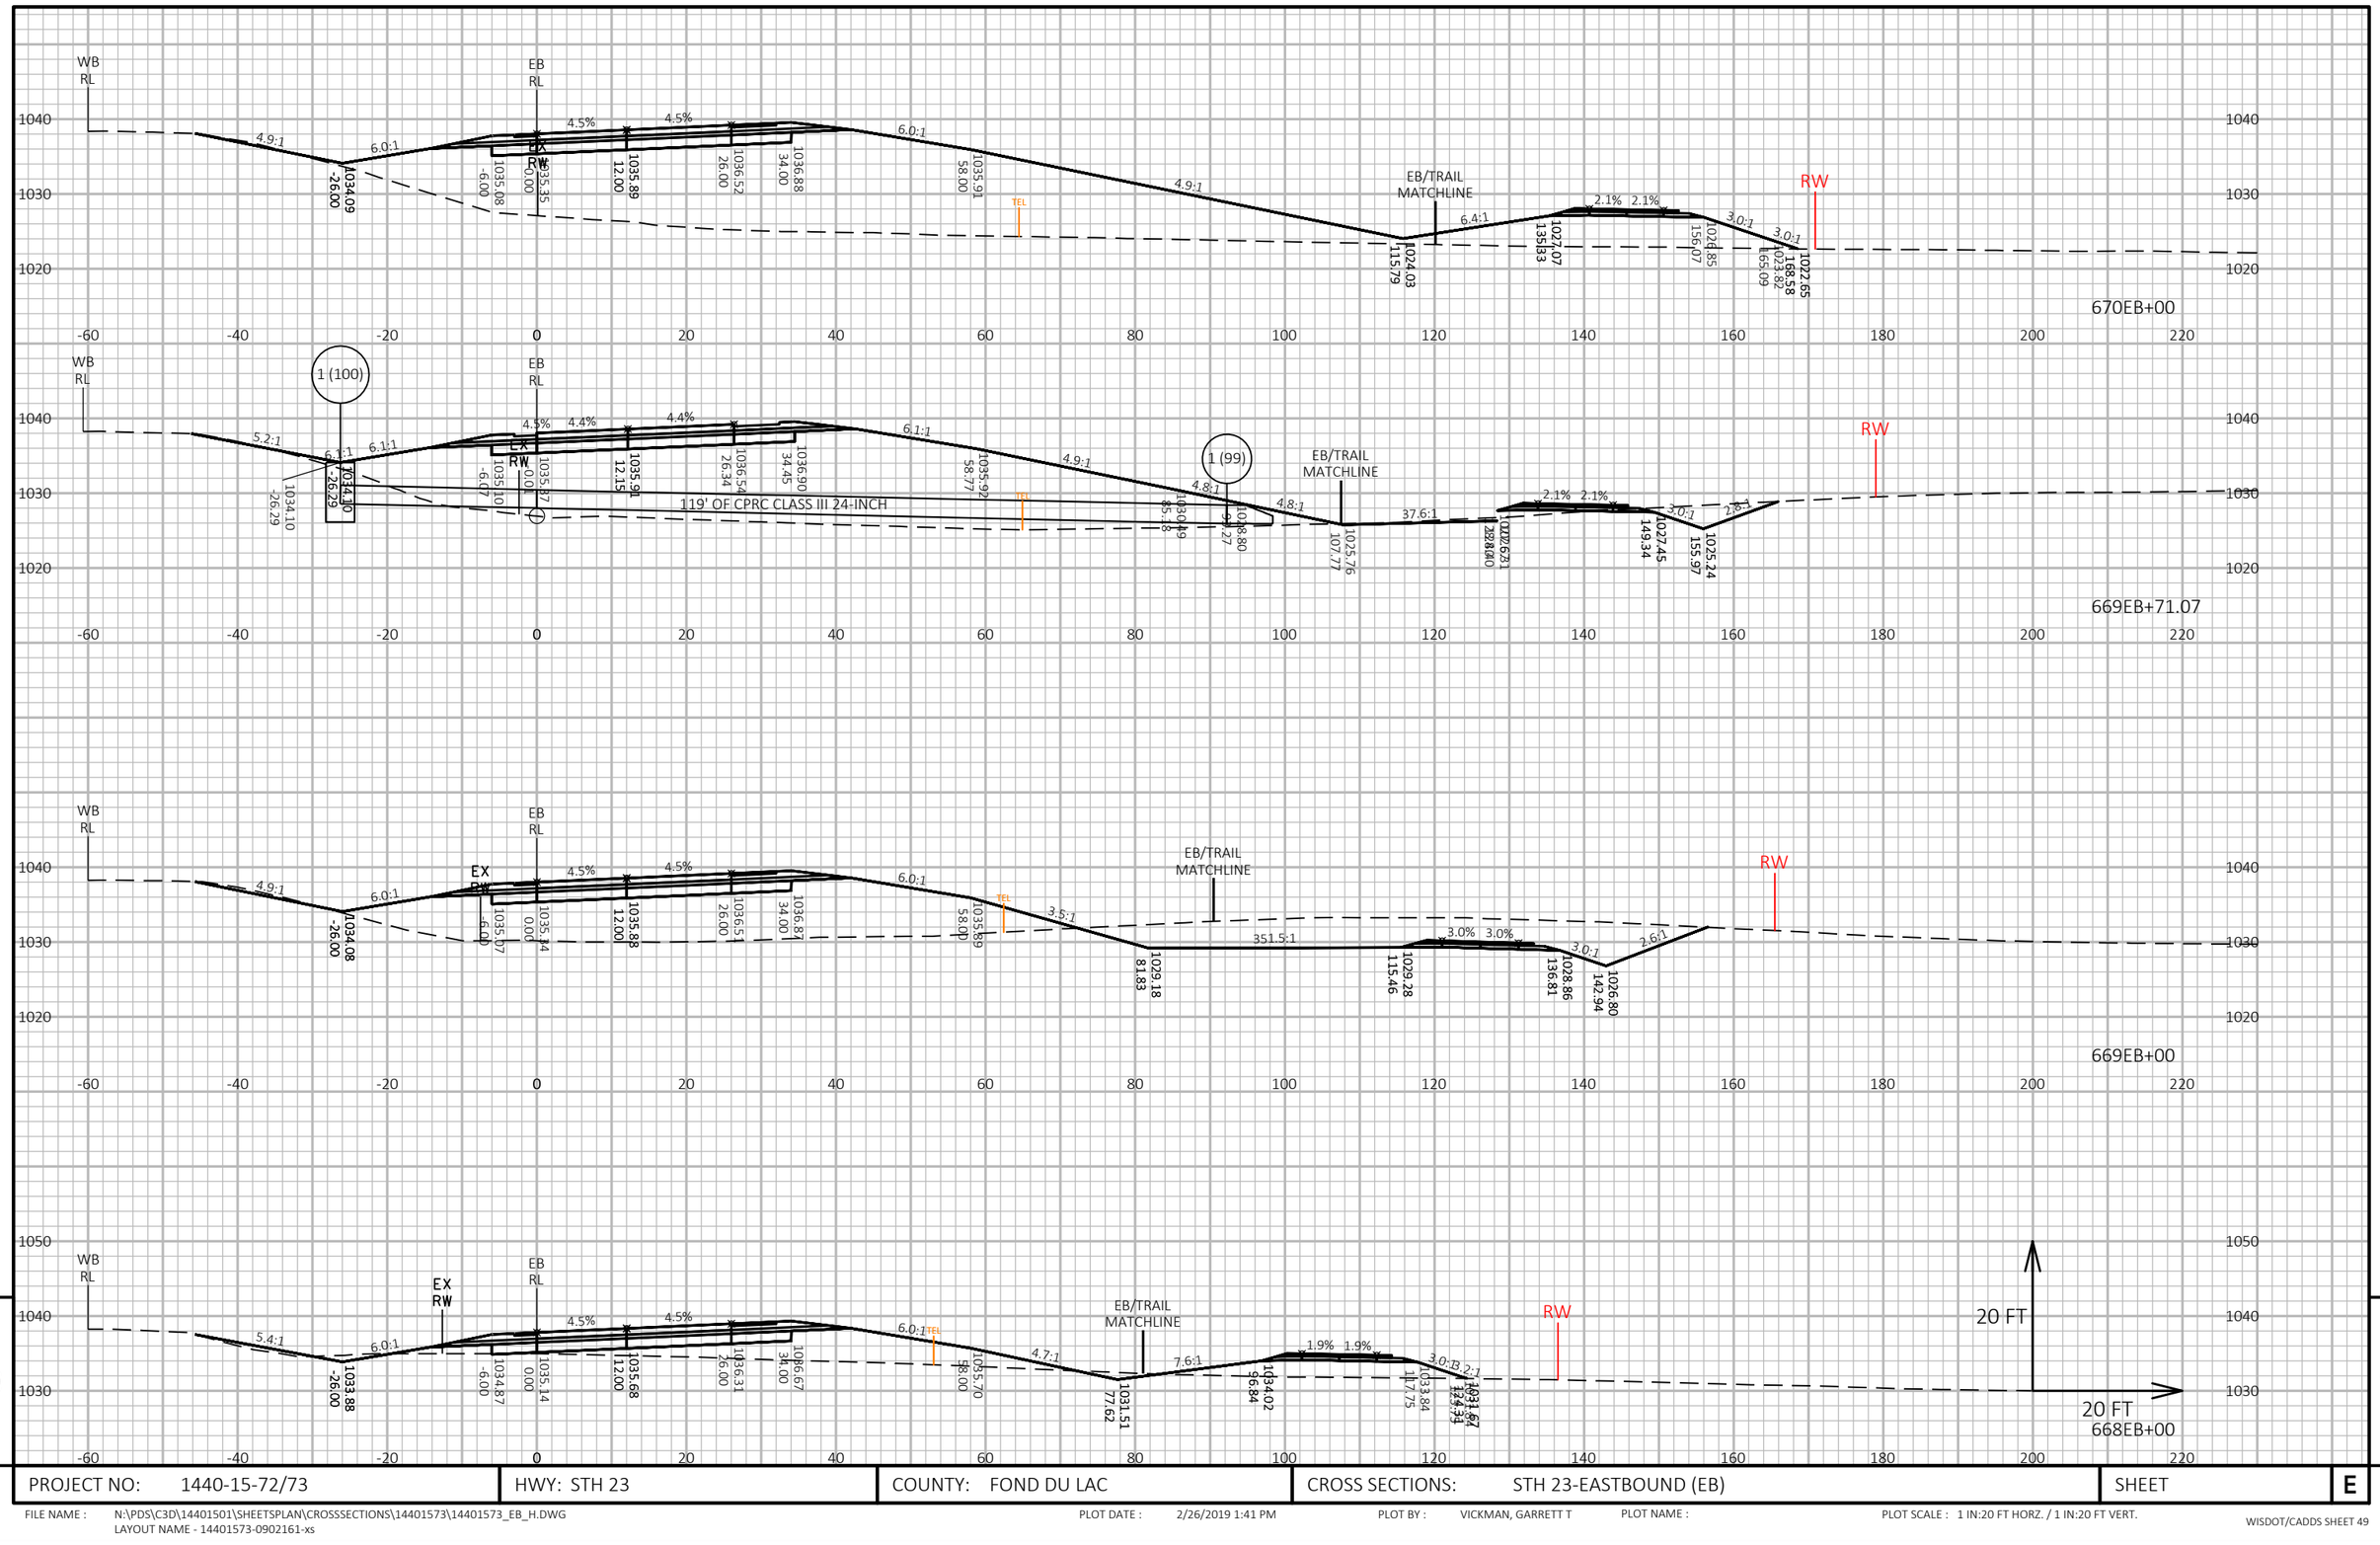

9


9


PROJECT NO: 1440-15-72/73	HWY: STH 23	COUNTY: FOND DU LAC	CROSS SECTIONS: STH 23-EASTBOUND (EB)	SHEET	E


FILE NAME : N:\PDS\C3D\14401501\SHEETSPLAN\CROSSSECTIONS\14401573\14401573_EB_H.DWG
LAYOUT NAME - 14401573-0902161-xs

PLOT DATE : 2/26/2019 1:41 PM PLOT BY : VICKMAN, GARRETT T PLOT NAME : PLOT SCALE : 1 IN:20 FT HORZ. / 1 IN:20 FT VERT.

WISDOT/CADDS SHEET 49

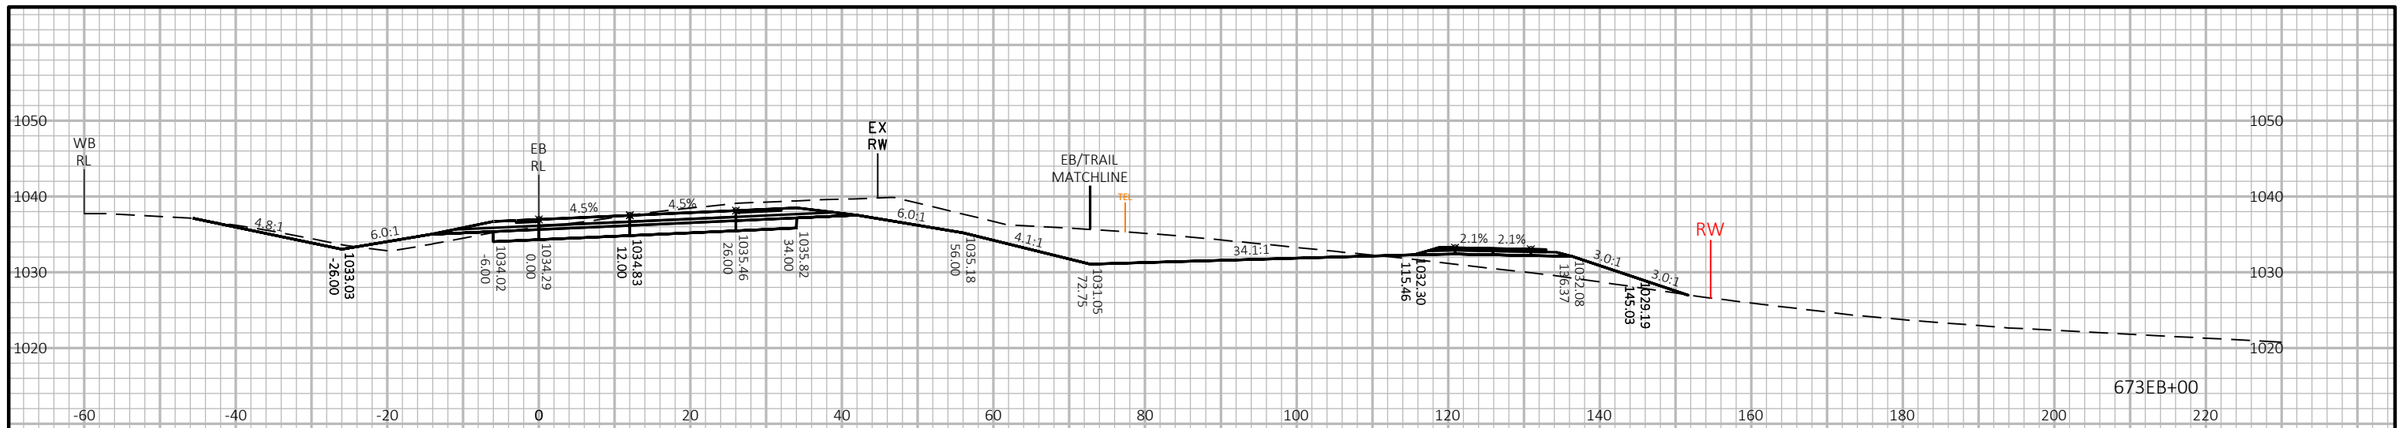

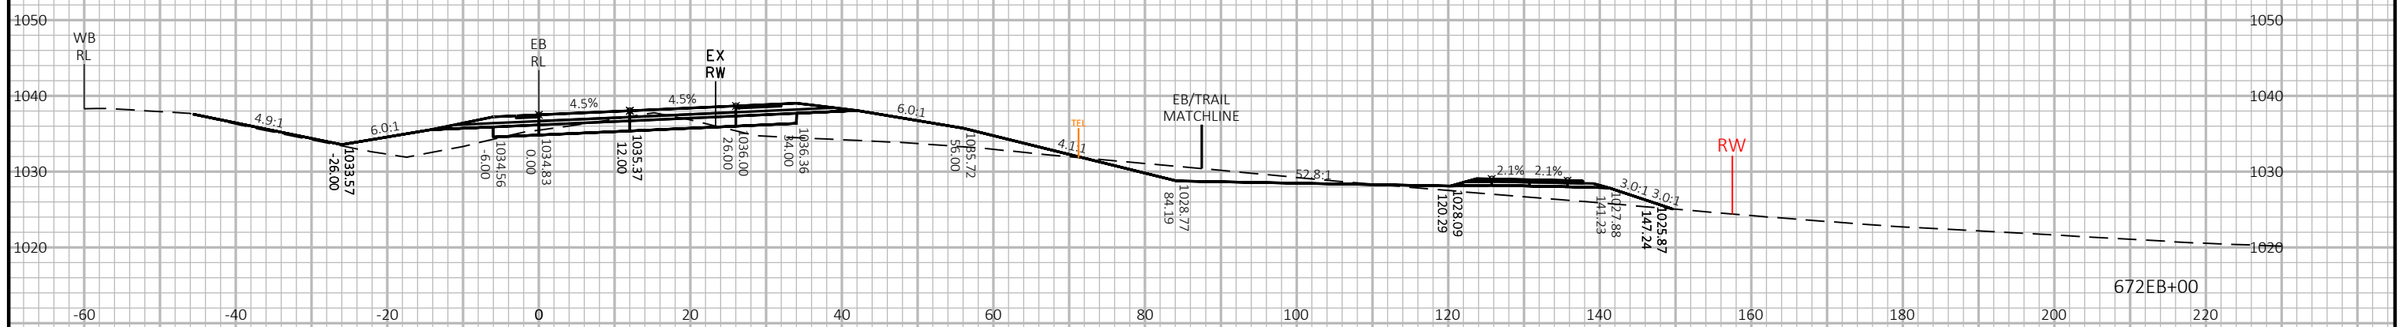

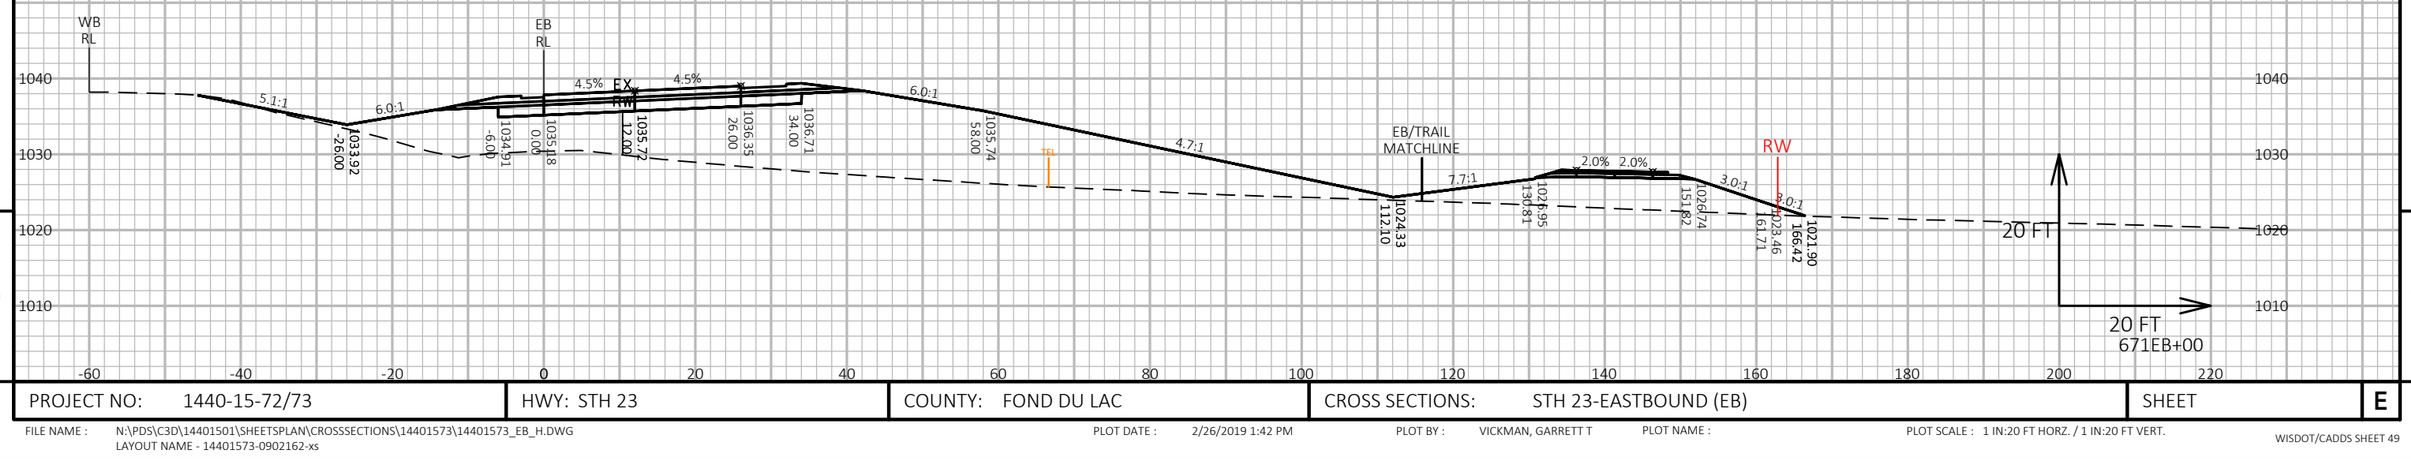

9

9

PROJECT NO: 1440-15-72/73	HWY: STH 23	COUNTY: FOND DU LAC	CROSS SECTIONS: STH 23-EASTBOUND (EB)	SHEET	E


FILE NAME : N:\PDS\C3D\14401501\SHEETSPLAN\CROSSSECTIONS\14401573\14401573_EB_H.DWG
LAYOUT NAME - 14401573-0902162-xs

PLOT DATE : 2/26/2019 1:42 PM

PLOT BY : VICKMAN, GARRETT T

PLOT NAME :

PLOT SCALE : 1 IN:20 FT HORZ. / 1 IN:20 FT VERT.

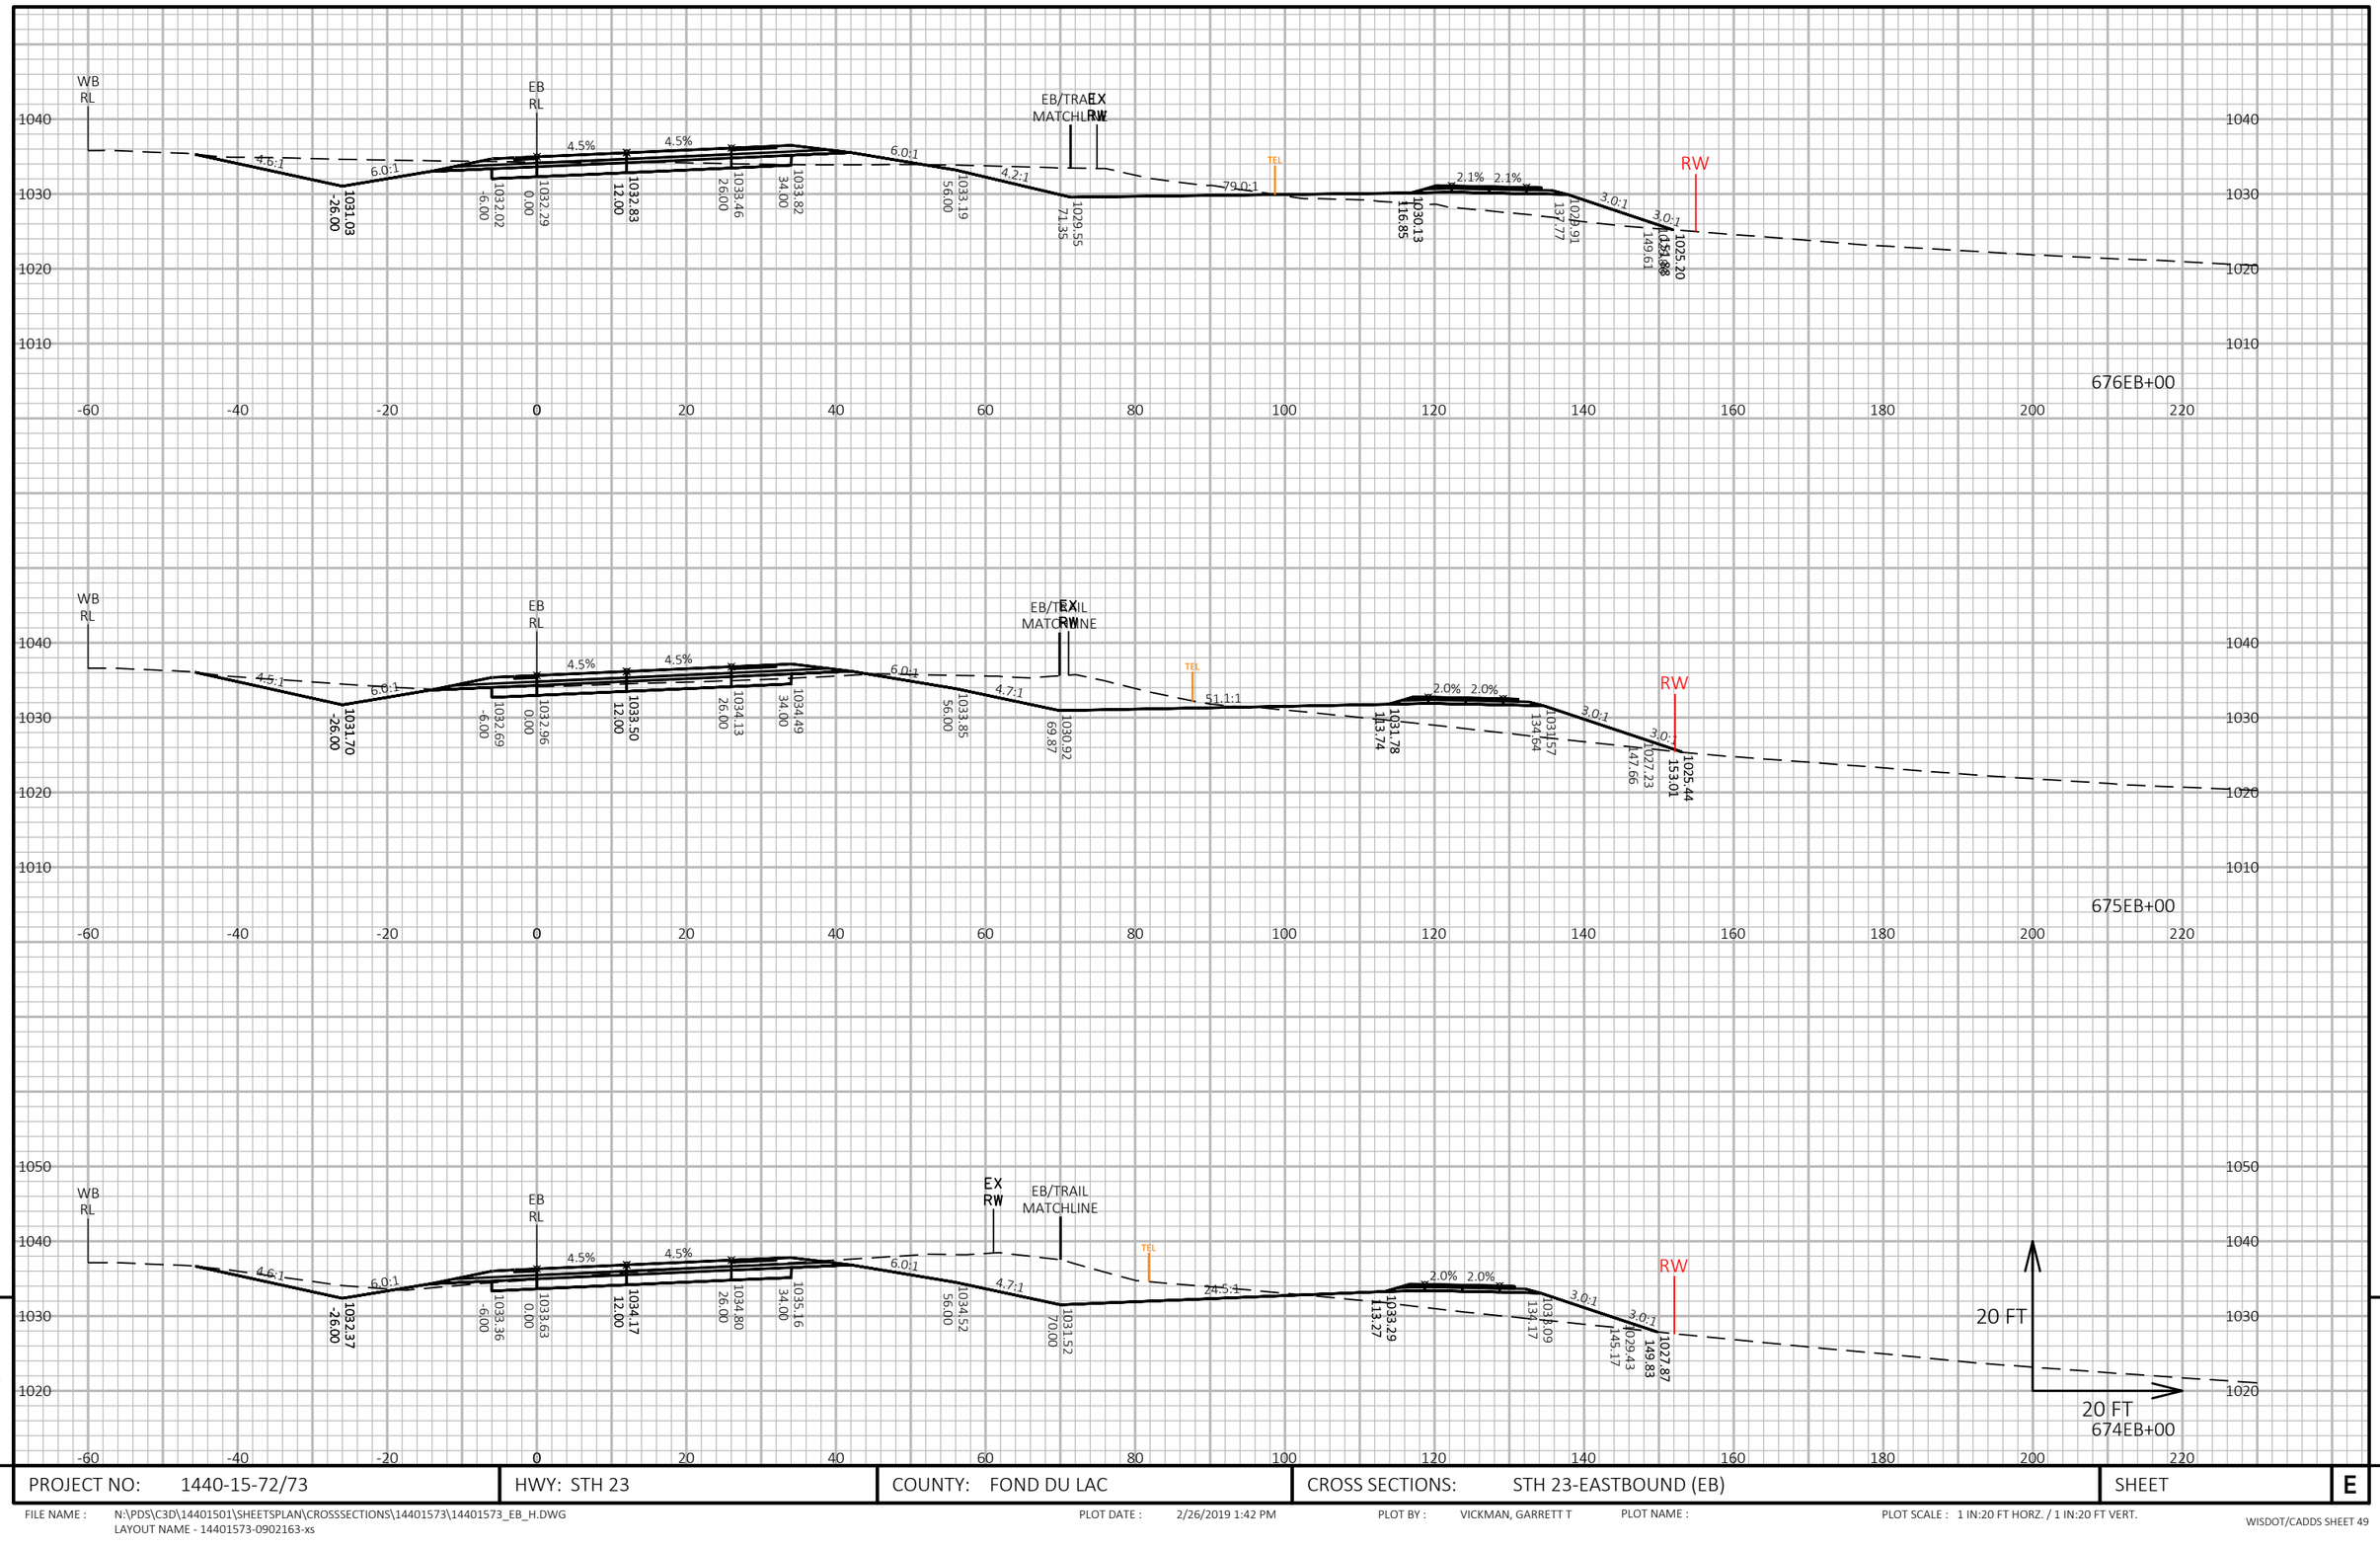


PROJECT NO: 1440-15-72/73	HWY: STH 23	COUNTY: FOND DU LAC	CROSS SECTIONS: STH 23-EASTBOUND (EB)	SHEET	E

FILE NAME : N:\PDS\C3D\14401501\SHEETSPLAN\CROSSSECTIONS\14401573\14401573_EB_H.DWG
LAYOUT NAME - 14401573-0902163-xs

PLOT DATE : 2/26/2019 1:42 PM PLOT BY : VICKMAN, GARRETT T PLOT NAME : PLOT SCALE : 1 IN:20 FT HORZ. / 1 IN:20 FT VERT.

WISDOT/CADDS SHEET 49

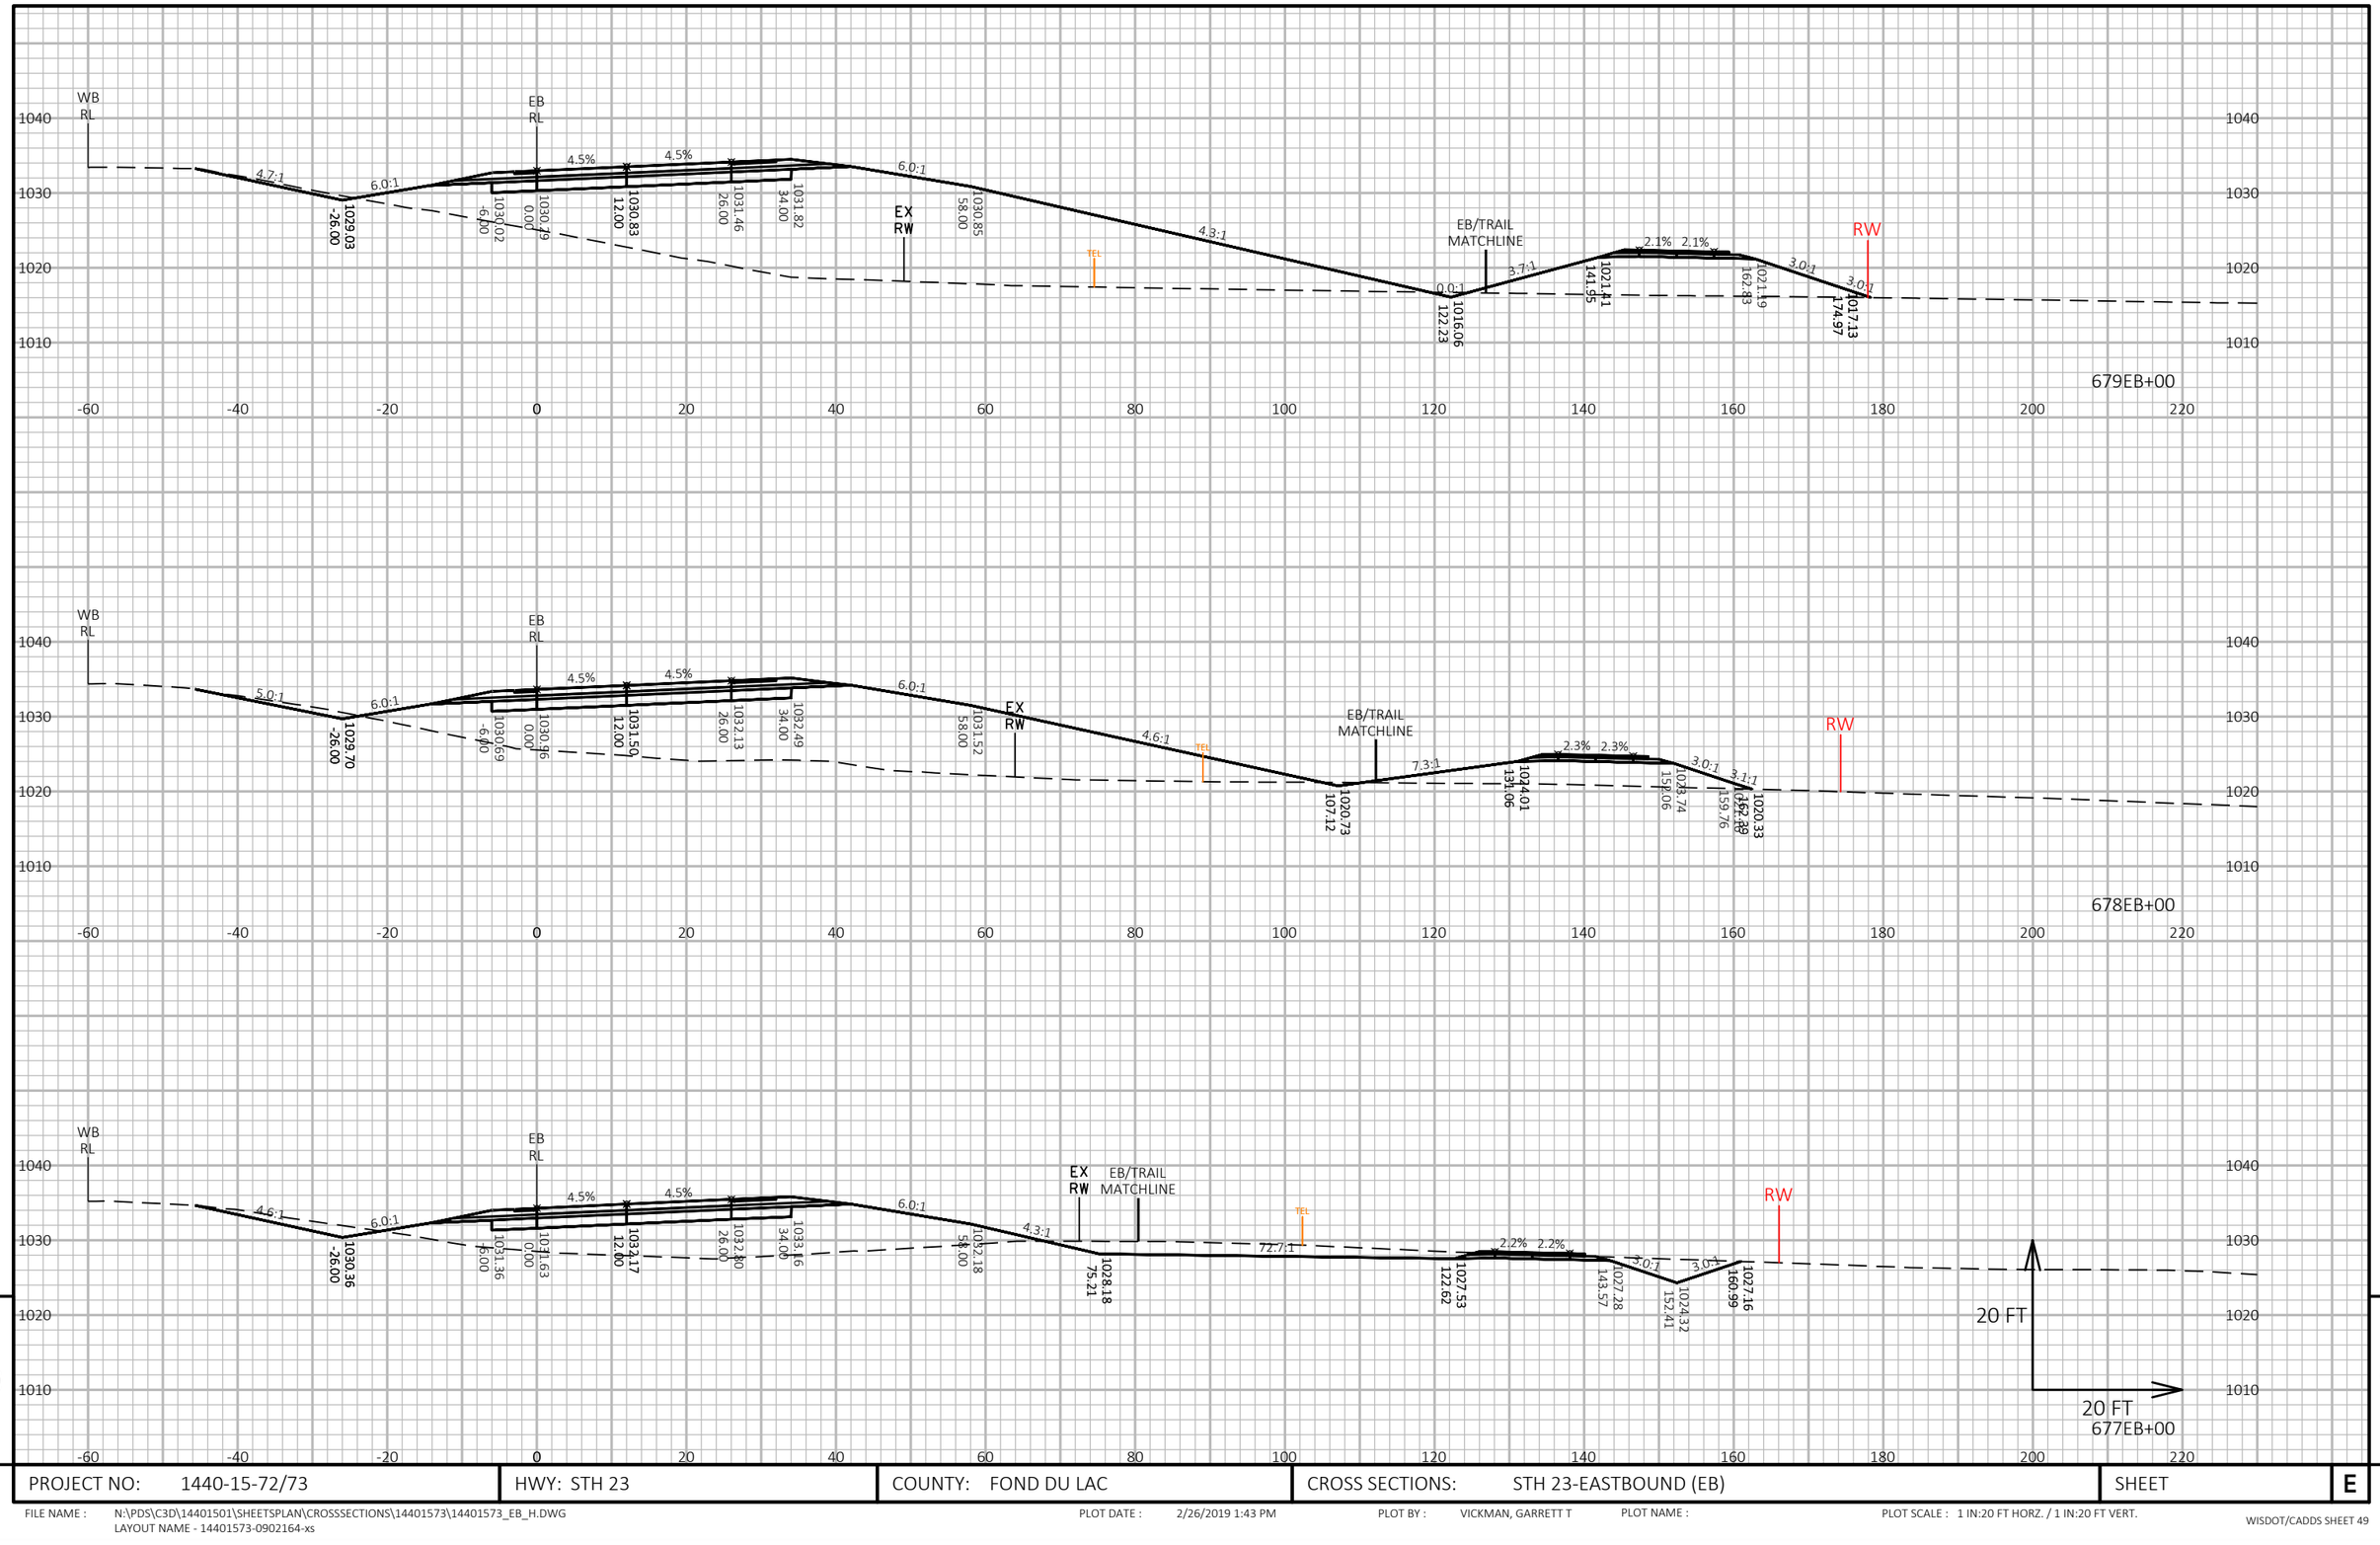


PROJECT NO: 1440-15-72/73	HWY: STH 23	COUNTY: FOND DU LAC	CROSS SECTIONS: STH 23-EASTBOUND (EB)	SHEET	E

FILE NAME : N:\PDS\C3D\14401501\SHEETSPLAN\CROSSSECTIONS\14401573\14401573_EB_H.DWG
LAYOUT NAME - 14401573-0902164-xs

PLOT DATE : 2/26/2019 1:43 PM PLOT BY : VICKMAN, GARRETT T PLOT NAME : PLOT SCALE : 1 IN:20 FT HORZ. / 1 IN:20 FT VERT.

9 9

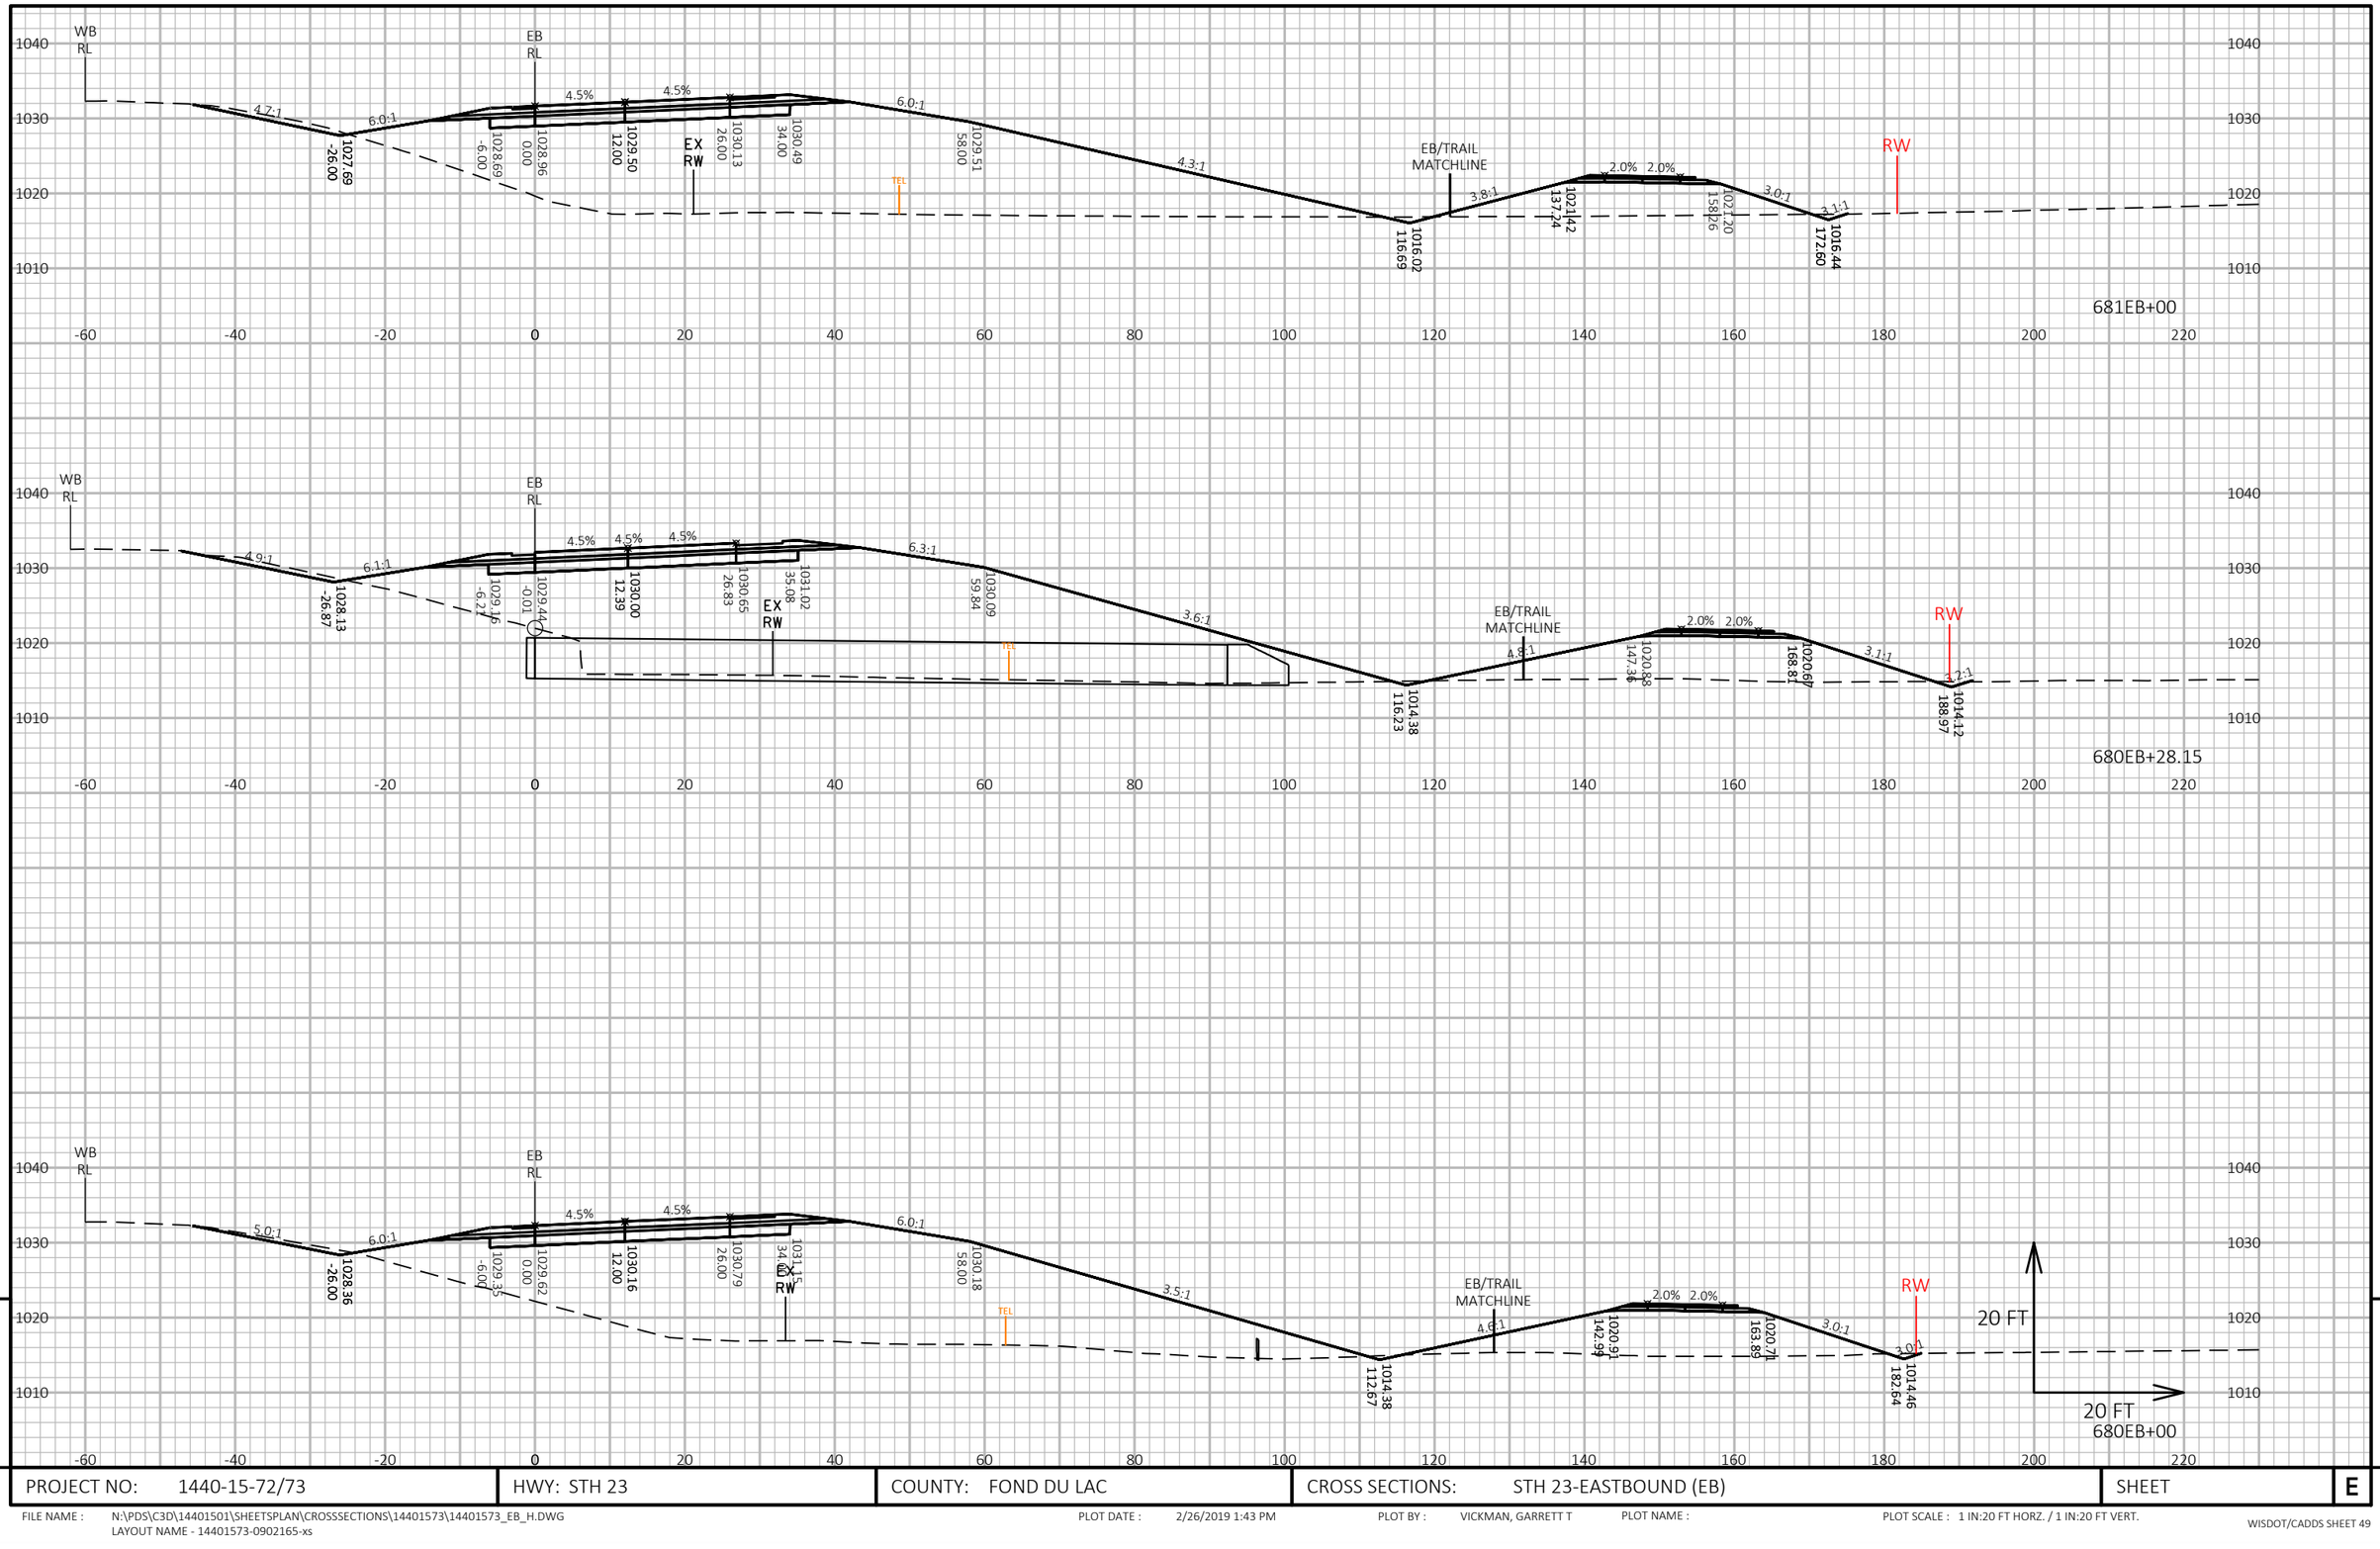

9


9

PROJECT NO: 1440-15-72/73	HWY: STH 23	COUNTY: FOND DU LAC	CROSS SECTIONS: STH 23-EASTBOUND (EB)	SHEET	E

FILE NAME : N:\PDS\C3D\14401501\SHEETSPLAN\CROSSSECTIONS\14401573\14401573_EB_H.DWG
LAYOUT NAME - 14401573-0902165-xs

PLOT DATE : 2/26/2019 1:43 PM PLOT BY : VICKMAN, GARRETT T PLOT NAME : PLOT SCALE : 1 IN:20 FT HORZ. / 1 IN:20 FT VERT.

WISDOT/CADDS SHEET 49

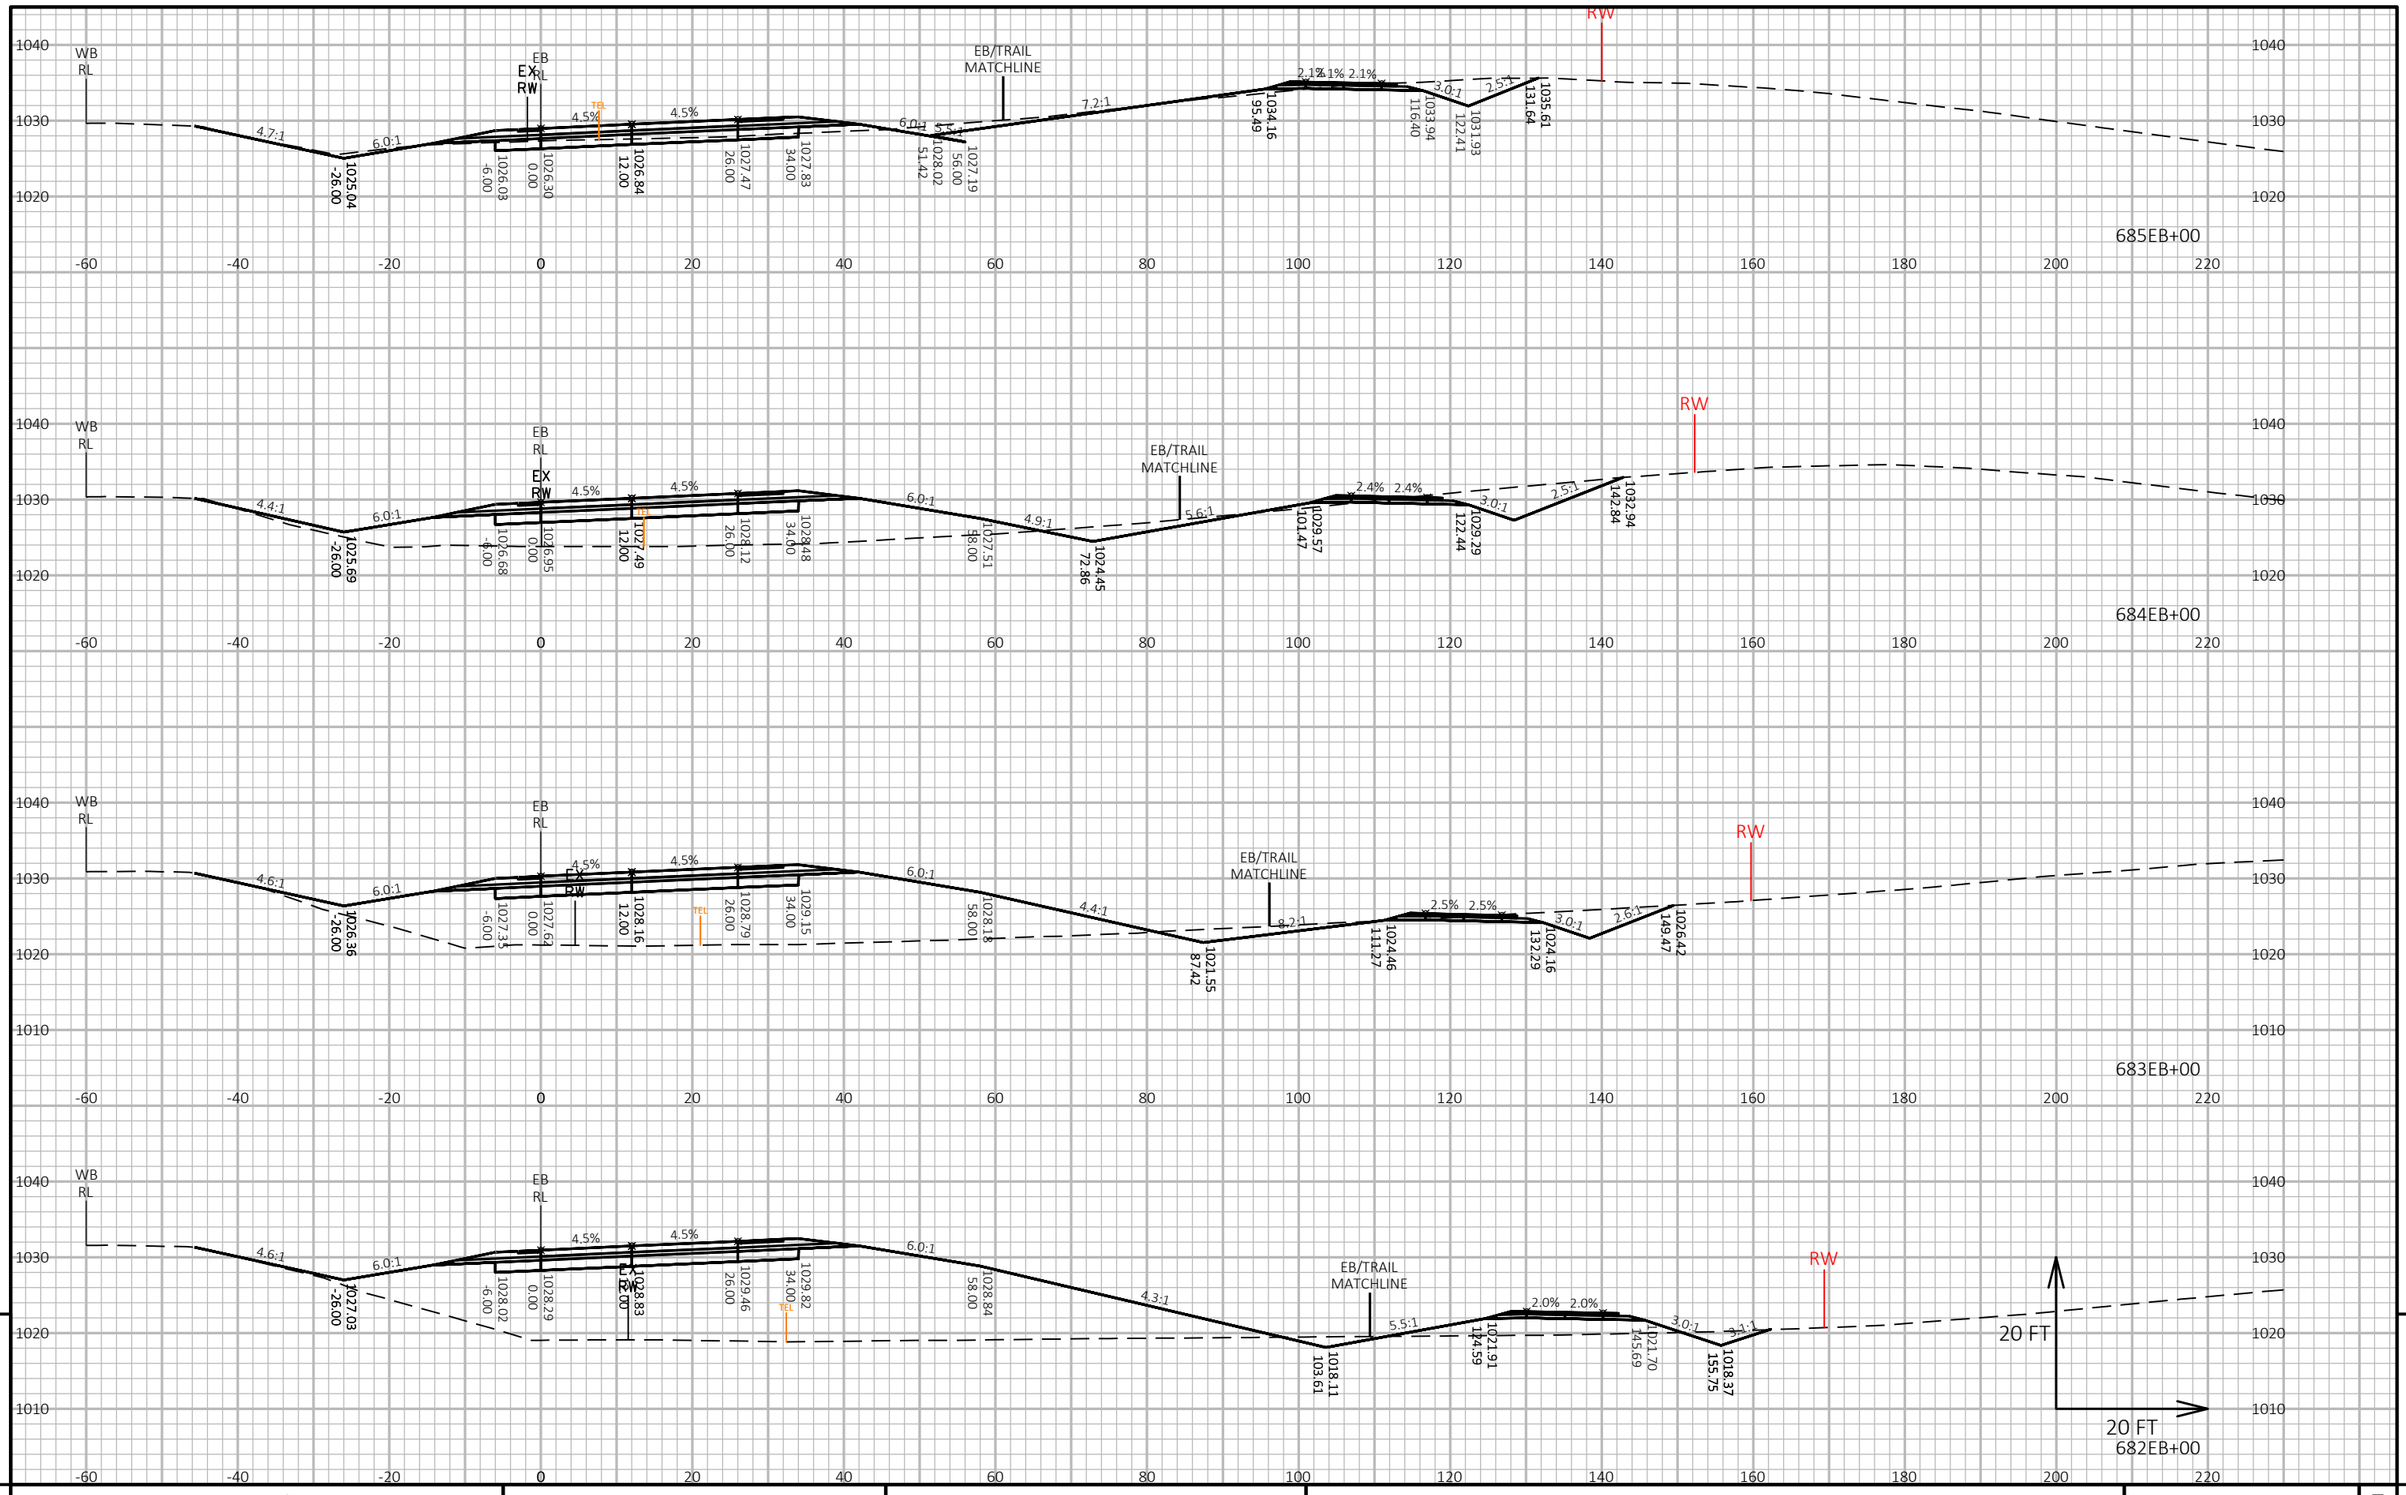


PROJECT NO: 1440-15-72/73	HWY: STH 23	COUNTY: FOND DU LAC	CROSS SECTIONS: STH 23-EASTBOUND (EB)	SHEET	E

FILE NAME : N:\PDS\C3D\14401501\SHEETSPLAN\CROSSSECTIONS\14401573\14401573_EB_H.DWG
LAYOUT NAME - 14401573-0902166-xs

PLOT DATE : 2/26/2019 1:43 PM PLOT BY : VICKMAN, GARRETT T PLOT NAME : PLOT SCALE : 1 IN:20 FT HORZ. / 1 IN:20 FT VERT.

WISDOT/CADDS SHEET 49

9

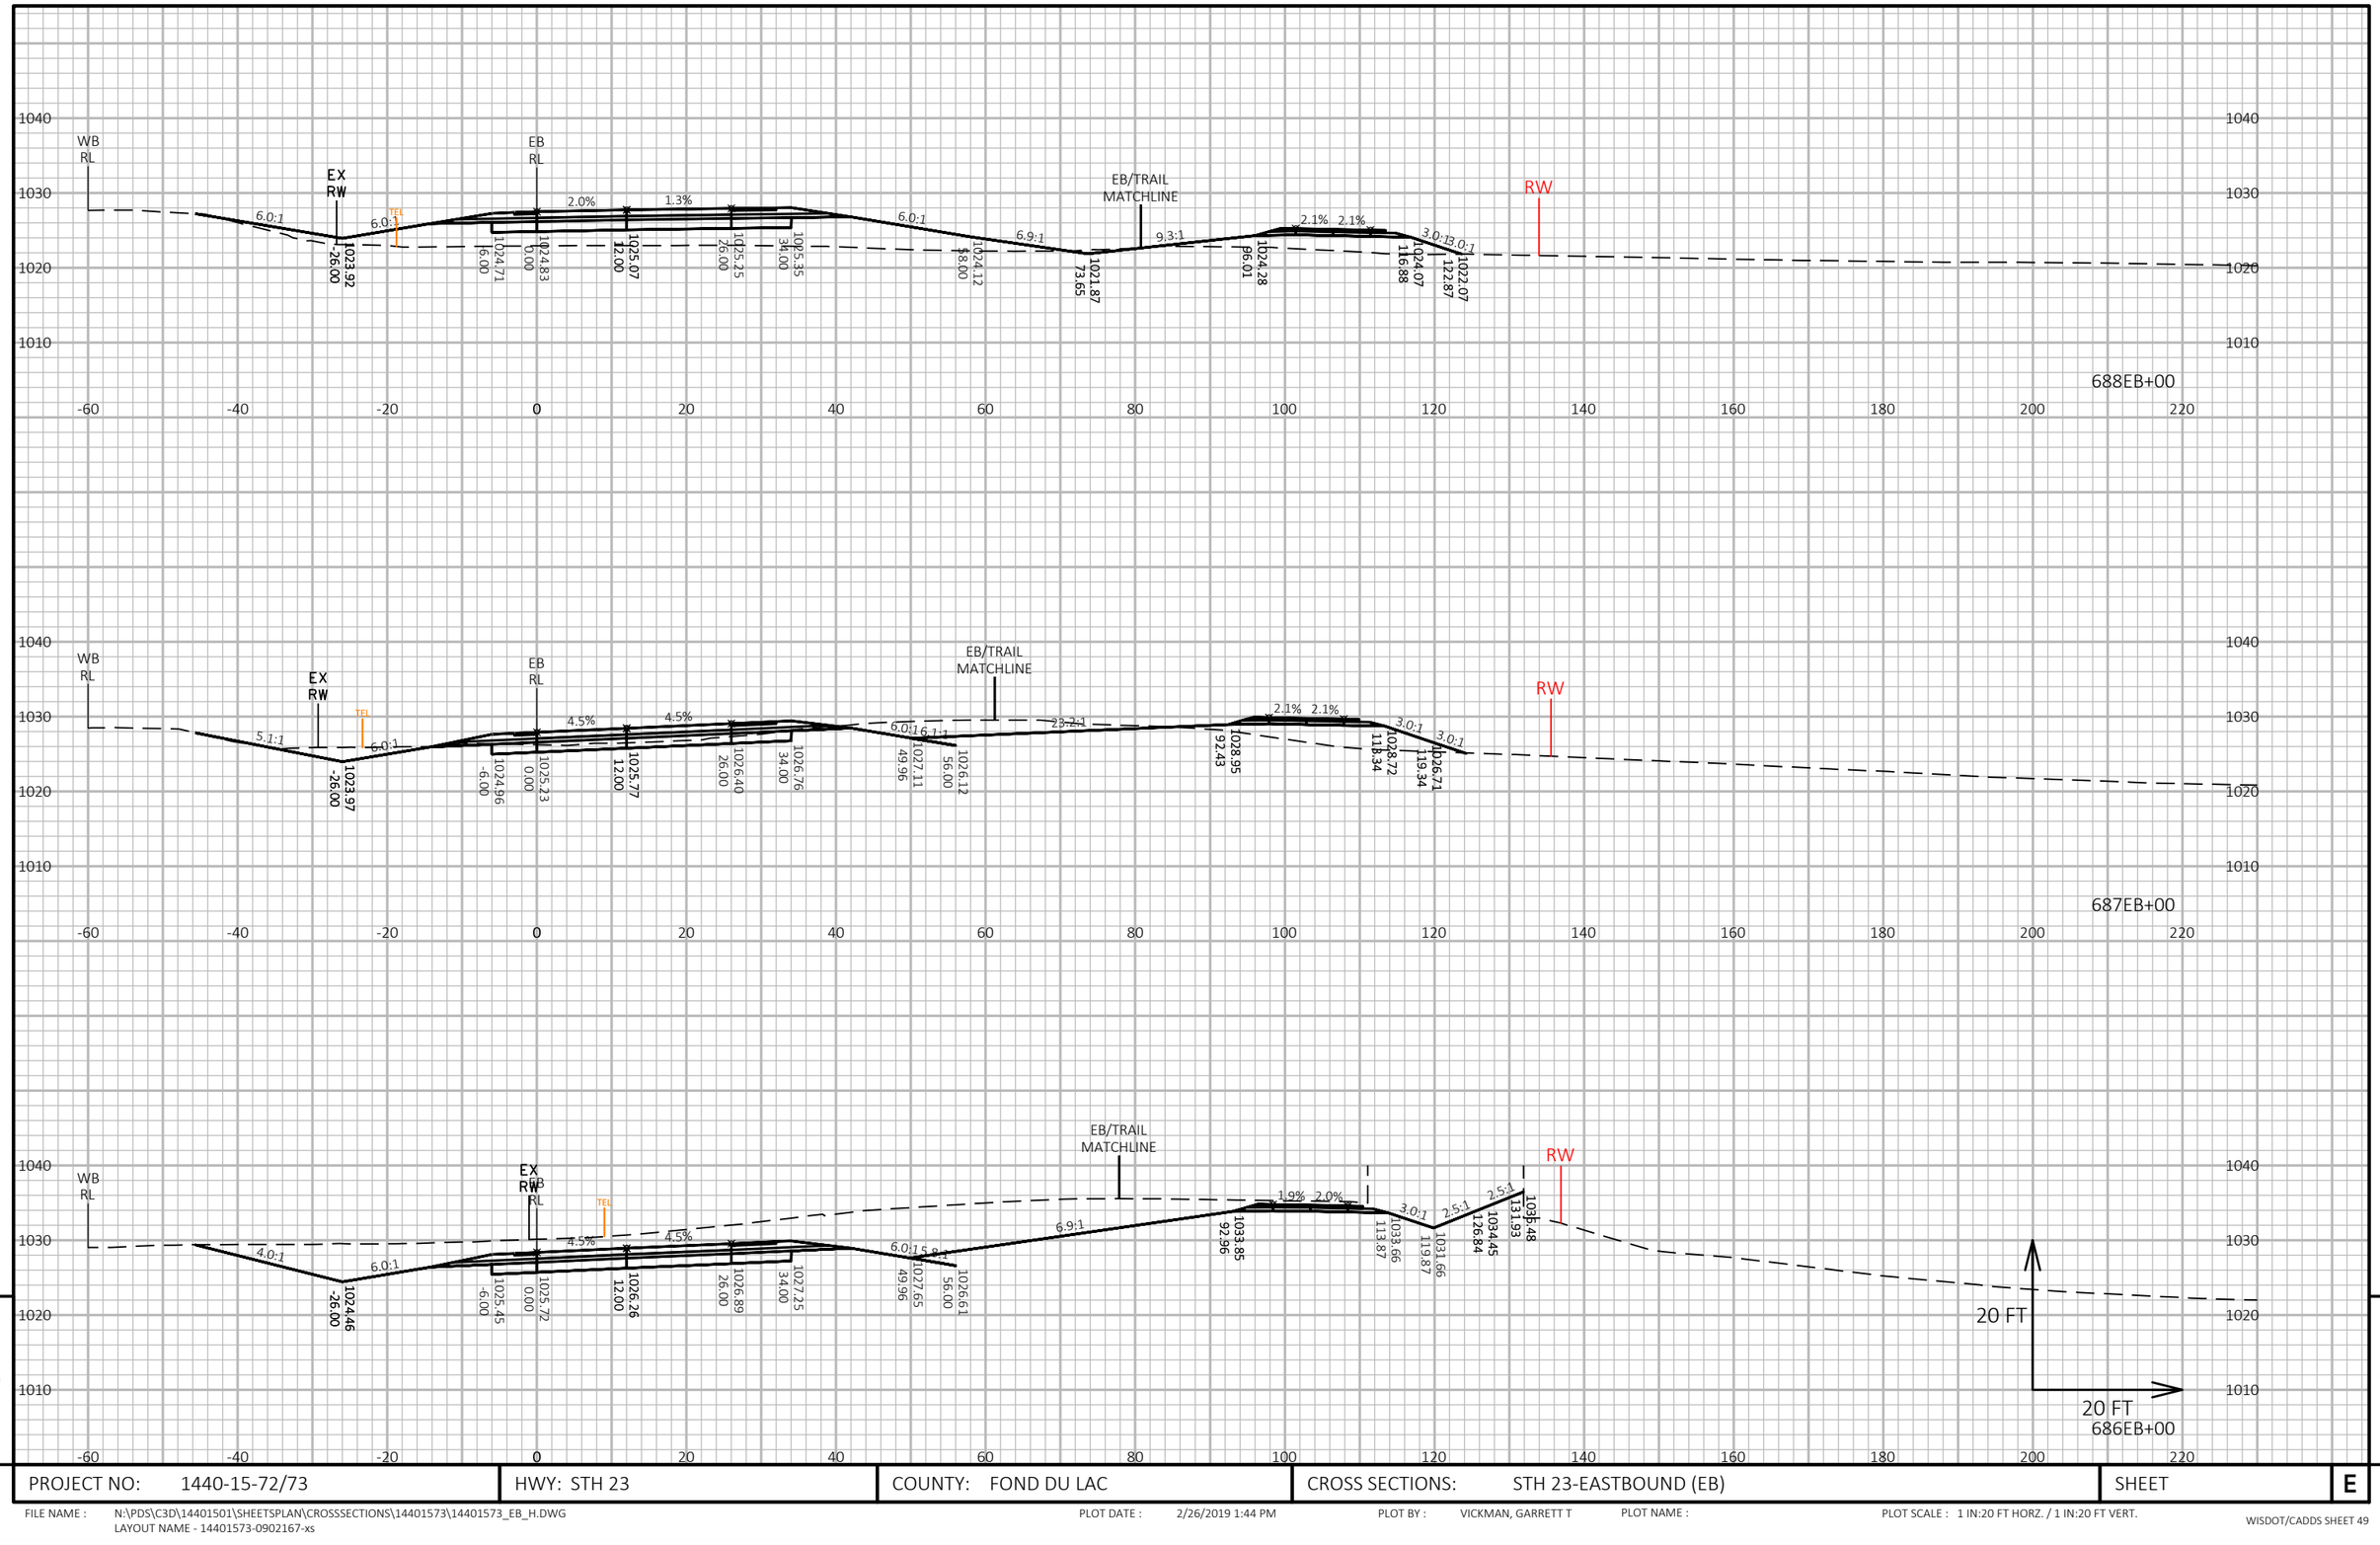


9 9

PROJECT NO: 1440-15-72/73	HWY: STH 23	COUNTY: FOND DU LAC	CROSS SECTIONS: STH 23-EASTBOUND (EB)	SHEET E

FILE NAME : N:\PDS\C3D\14401501\SHEETSPLAN\CROSSSECTIONS\14401573\14401573_EB_H.DWG
LAYOUT NAME - 14401573-0902167-xs

PLOT DATE : 2/26/2019 1:44 PM PLOT BY : VICKMAN, GARRETT T PLOT NAME : PLOT SCALE : 1 IN:20 FT HORZ. / 1 IN:20 FT VERT.

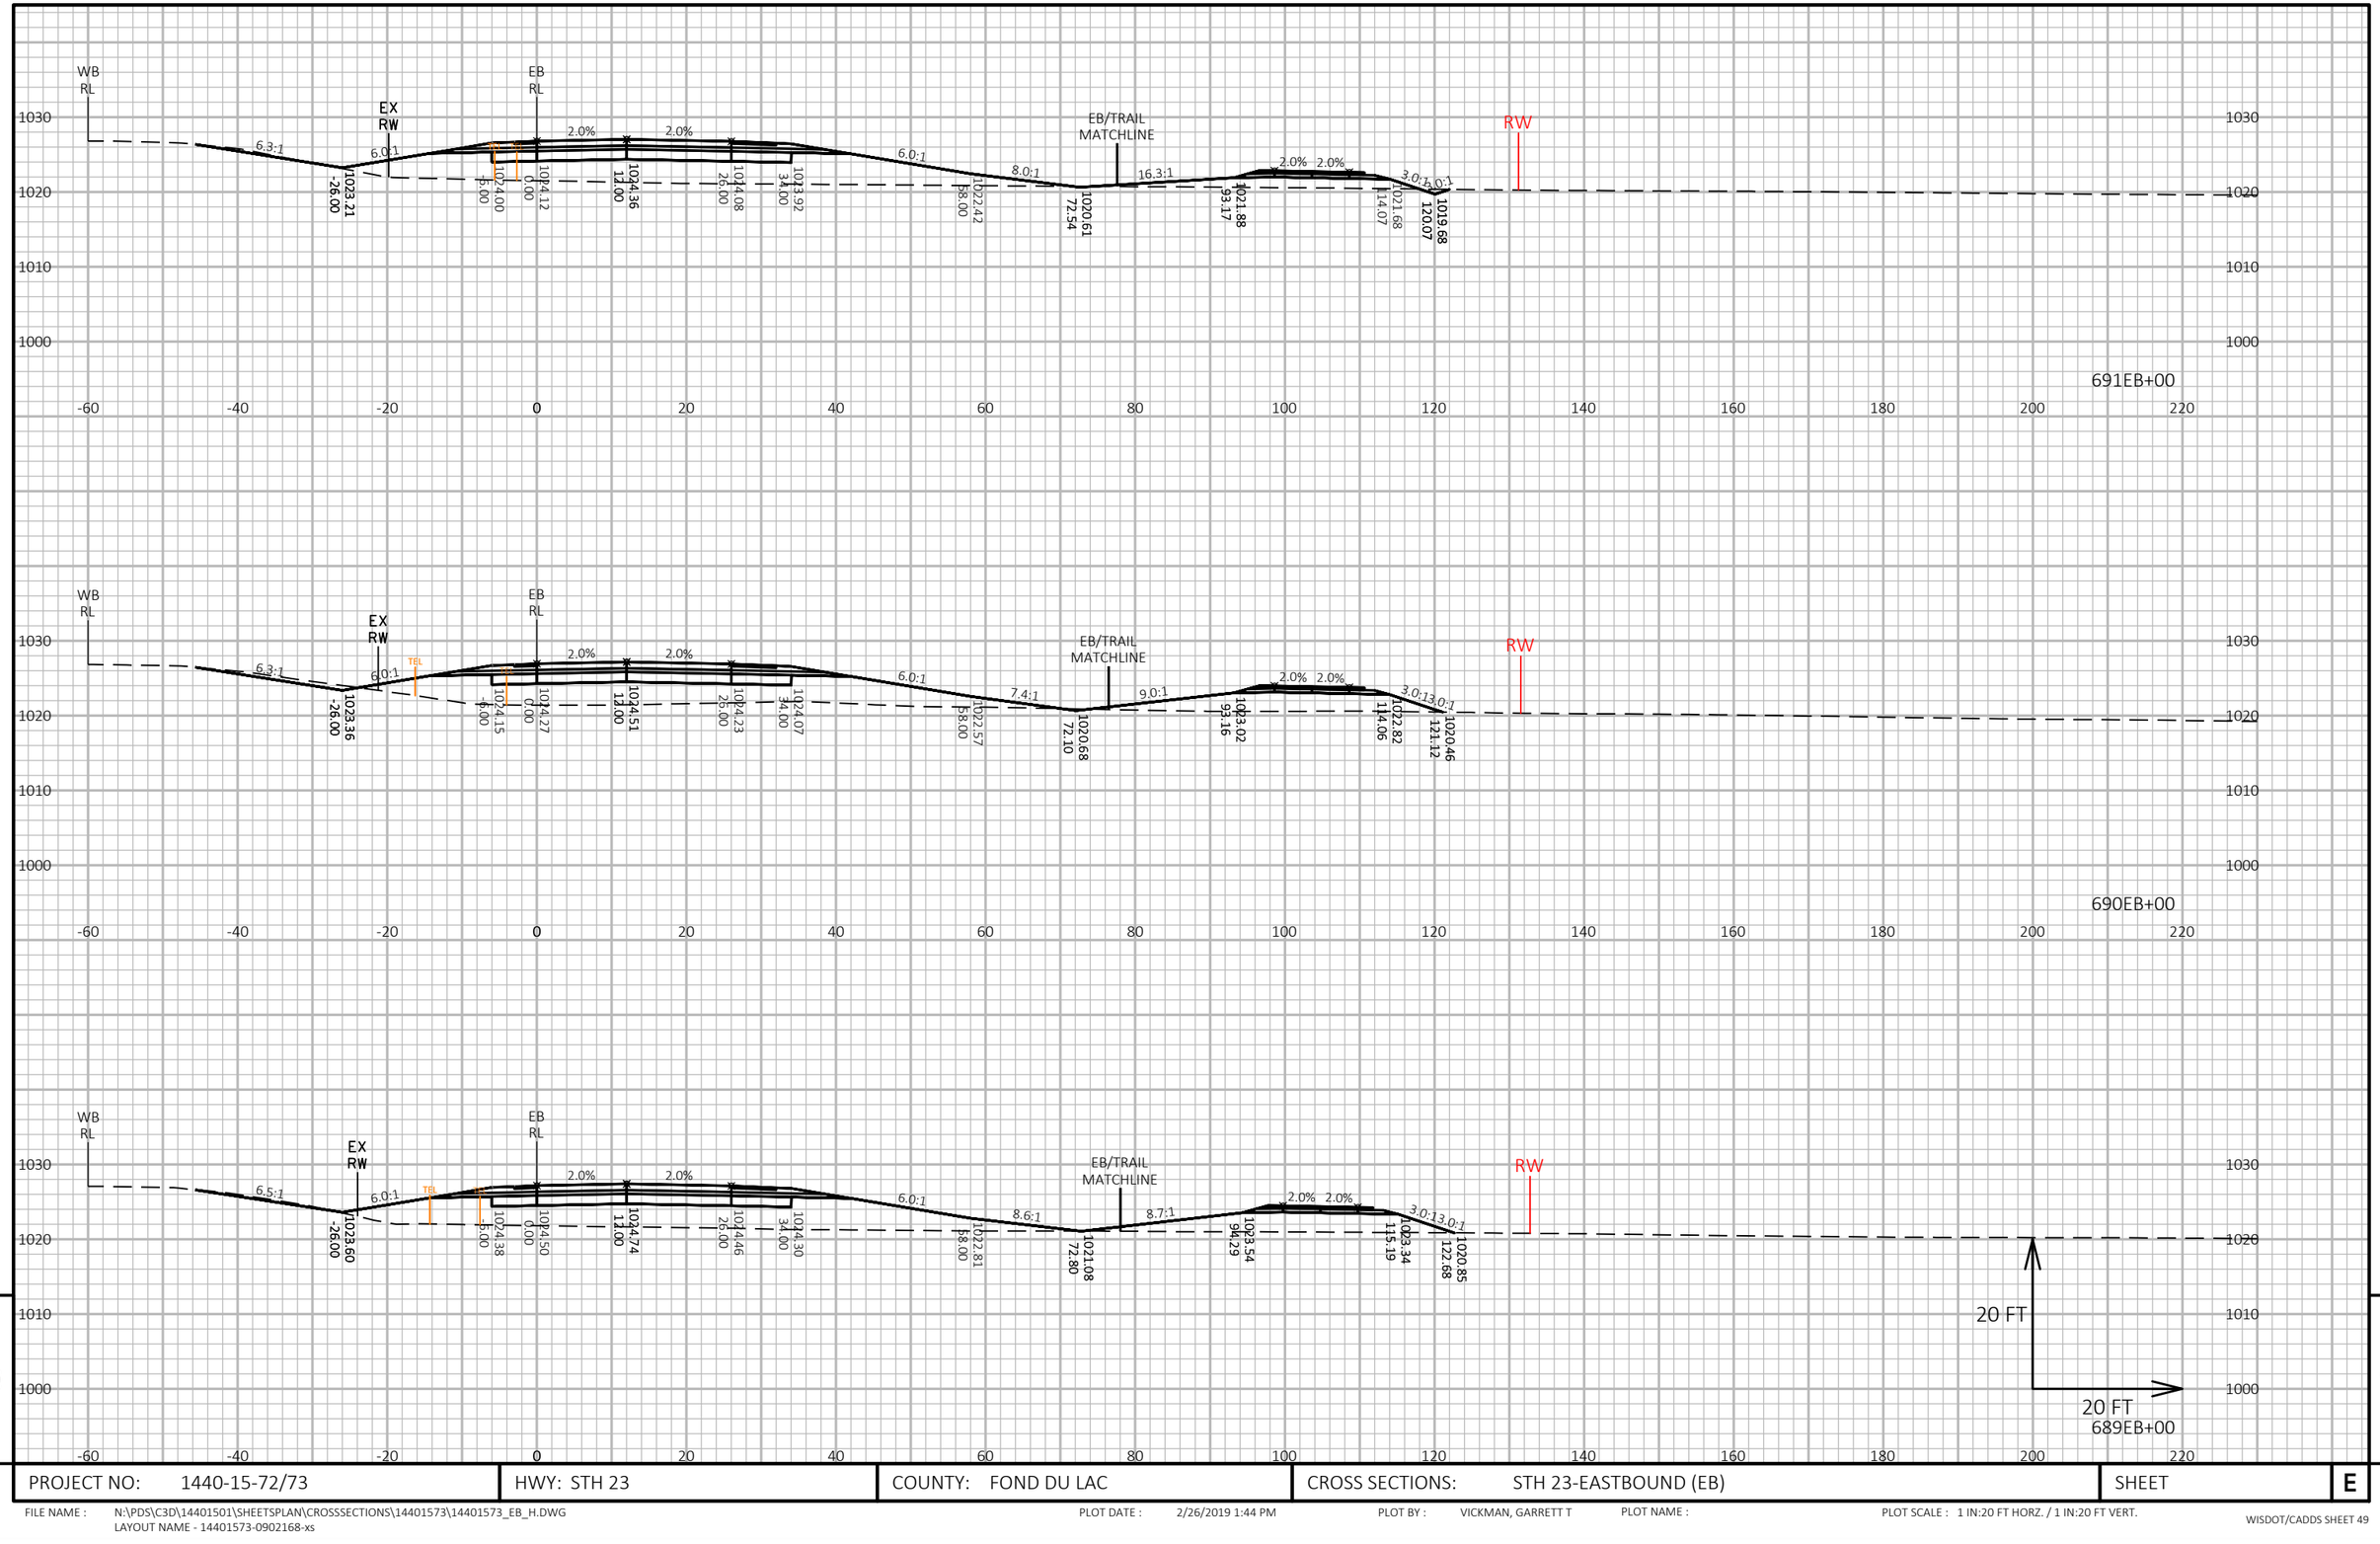

9


9

PROJECT NO: 1440-15-72/73	HWY: STH 23	COUNTY: FOND DU LAC	CROSS SECTIONS: STH 23-EASTBOUND (EB)	SHEET	E

FILE NAME : N:\PDS\C3D\14401501\SHEETSPLAN\CROSSSECTIONS\14401573\14401573_EB_H.DWG
LAYOUT NAME - 14401573-0902168-xs

PLOT DATE : 2/26/2019 1:44 PM PLOT BY : VICKMAN, GARRETT T PLOT NAME : PLOT SCALE : 1 IN:20 FT HORZ. / 1 IN:20 FT VERT.

WISDOT/CADDS SHEET 49

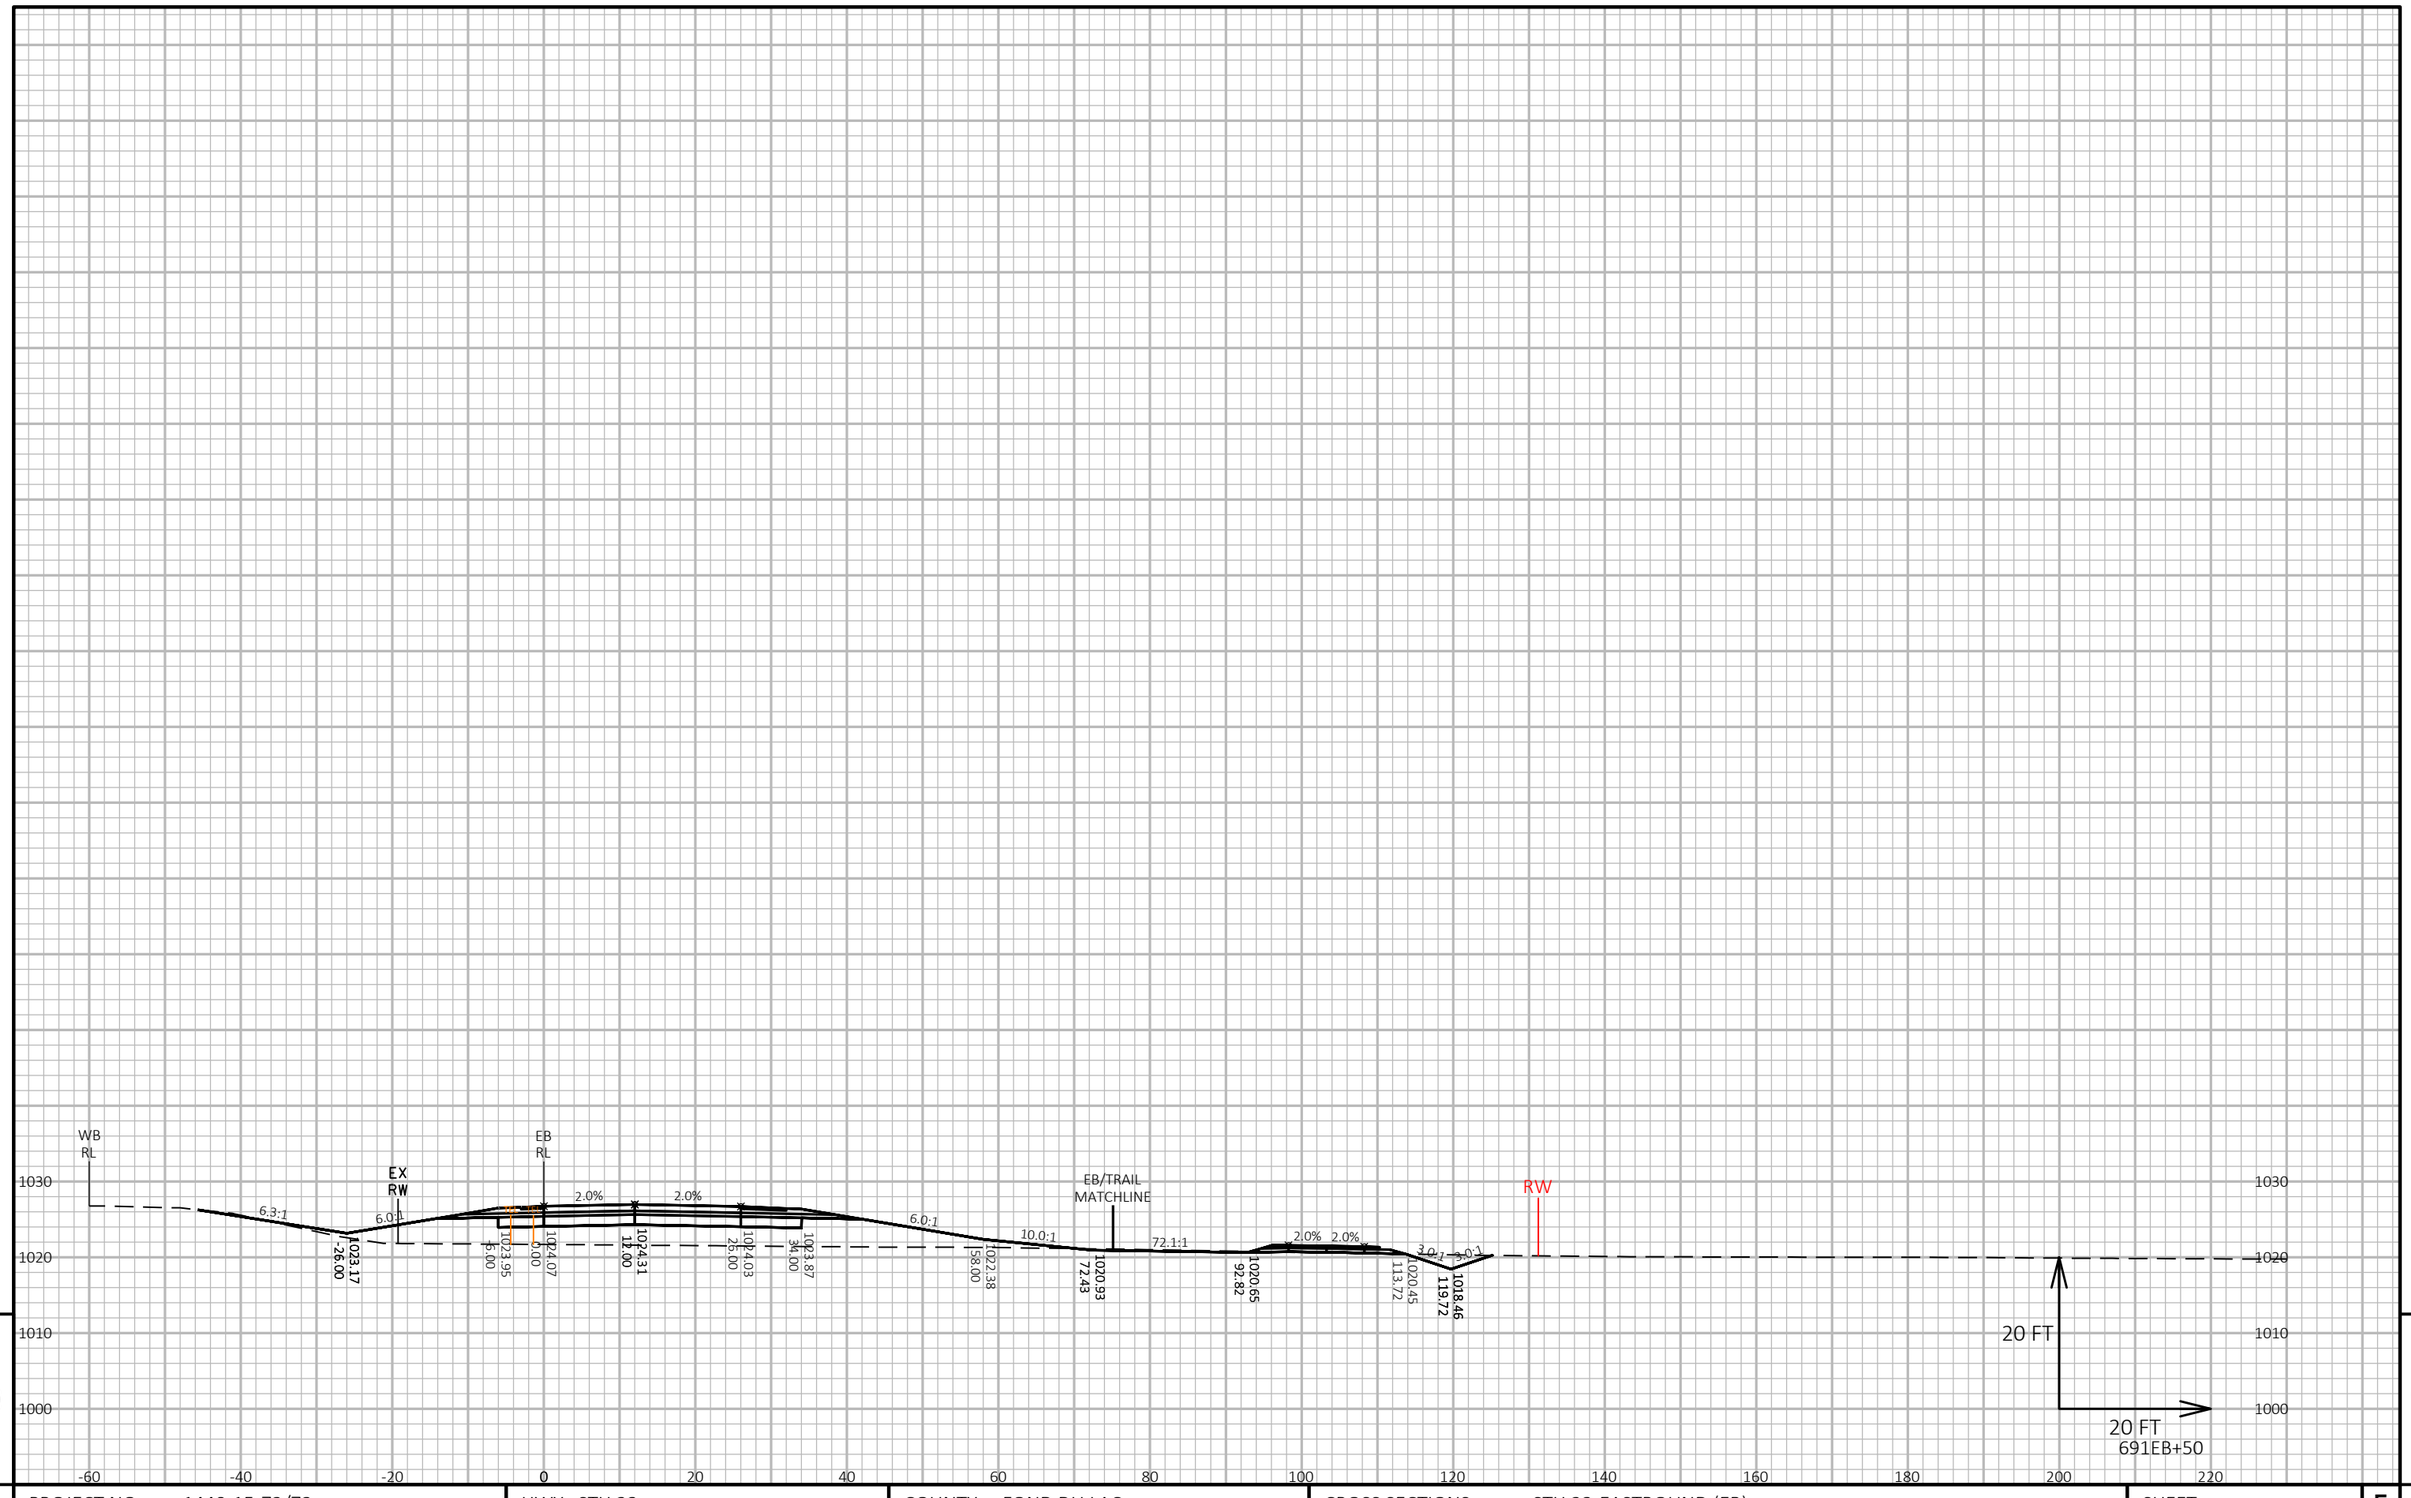


9

9

PROJECT NO: 1440-15-72/73	HWY: STH 23	COUNTY: FOND DU LAC	CROSS SECTIONS: STH 23-EASTBOUND (EB)	SHEET	E

FILE NAME : N:\PDS\C3D\14401501\SHEETSPLAN\CROSSSECTIONS\14401573\14401573_EB_H.DWG
LAYOUT NAME - 14401573-0902169-xs

PLOT DATE : 2/26/2019 1:45 PM PLOT BY : VICKMAN, GARRETT T PLOT NAME : PLOT SCALE : 1 IN:20 FT HORZ. / 1 IN:20 FT VERT.

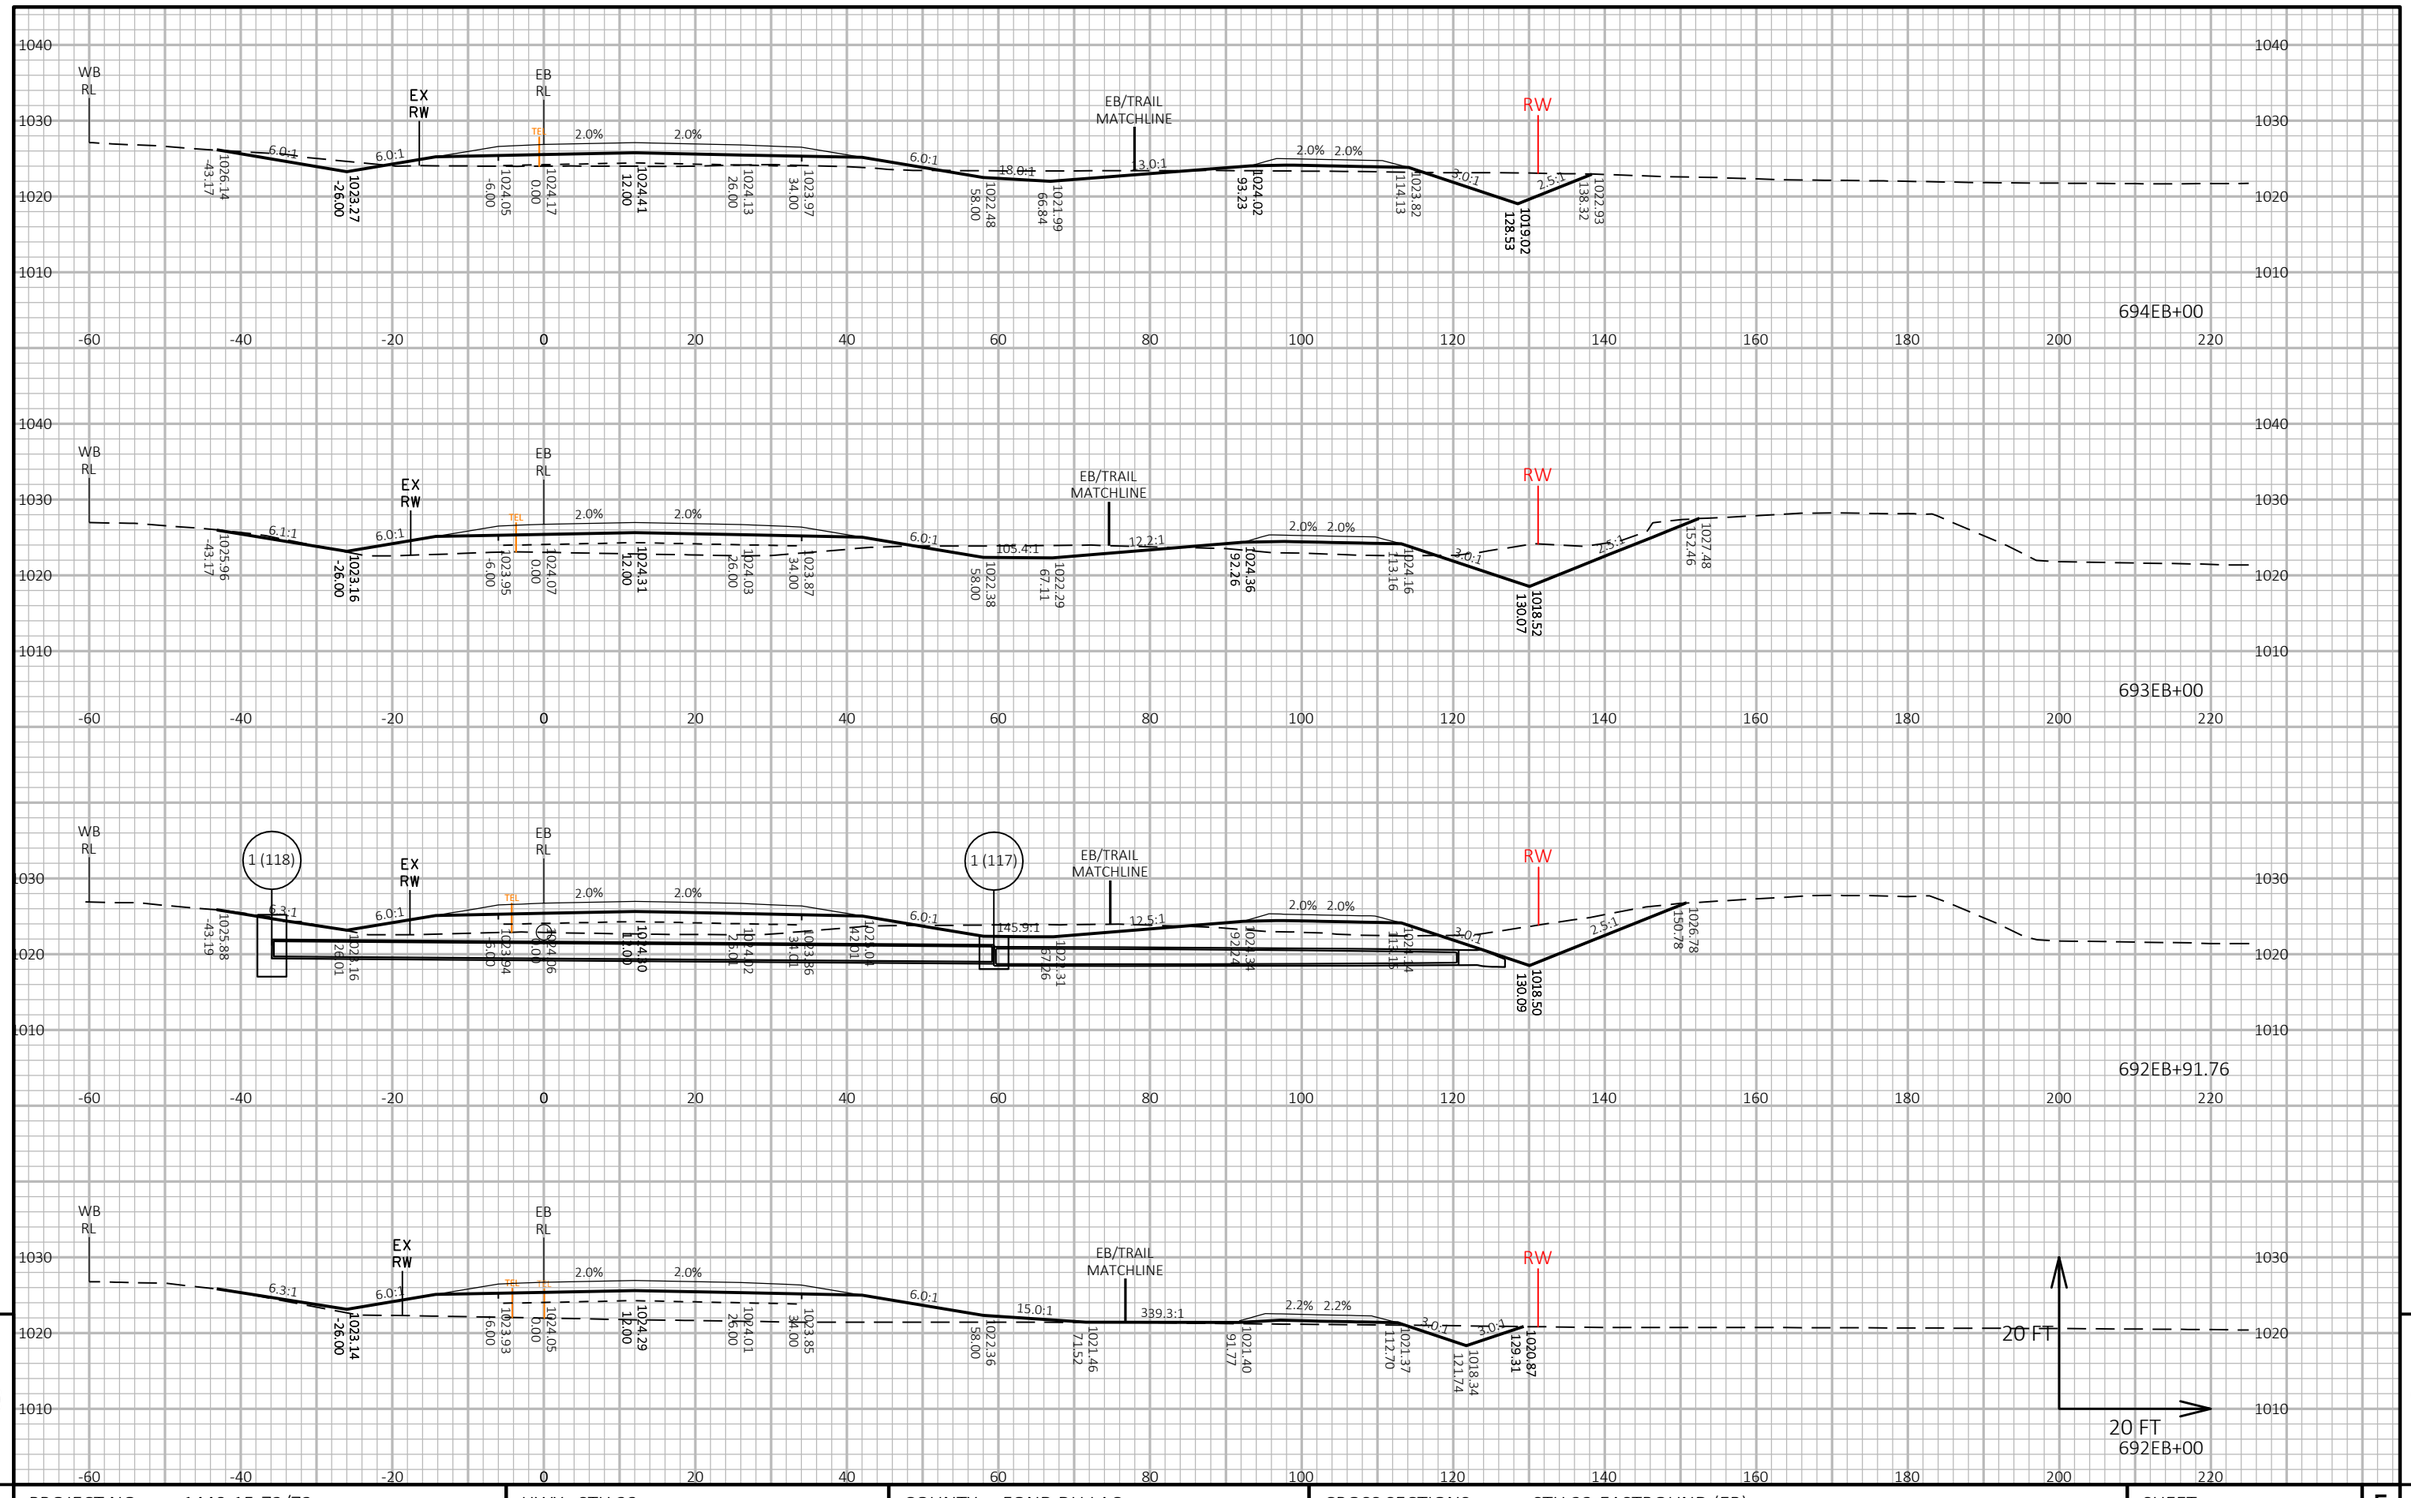


PROJECT NO: 1440-15-72/73	HWY: STH 23	COUNTY: FOND DU LAC	CROSS SECTIONS: STH 23-EASTBOUND (EB)	SHEET E

FILE NAME : N:\PDS\C3D\14401501\SHEETSPLAN\CROSSSECTIONS\14401573\14401573_EB_I.DWG
LAYOUT NAME - 14401573-0902170-xs

PLOT DATE : 2/26/2019 1:45 PM PLOT BY : VICKMAN, GARRETT T PLOT NAME : PLOT SCALE : 1 IN:20 FT HORZ. / 1 IN:20 FT VERT.

WISDOT/CADDS SHEET 49

9

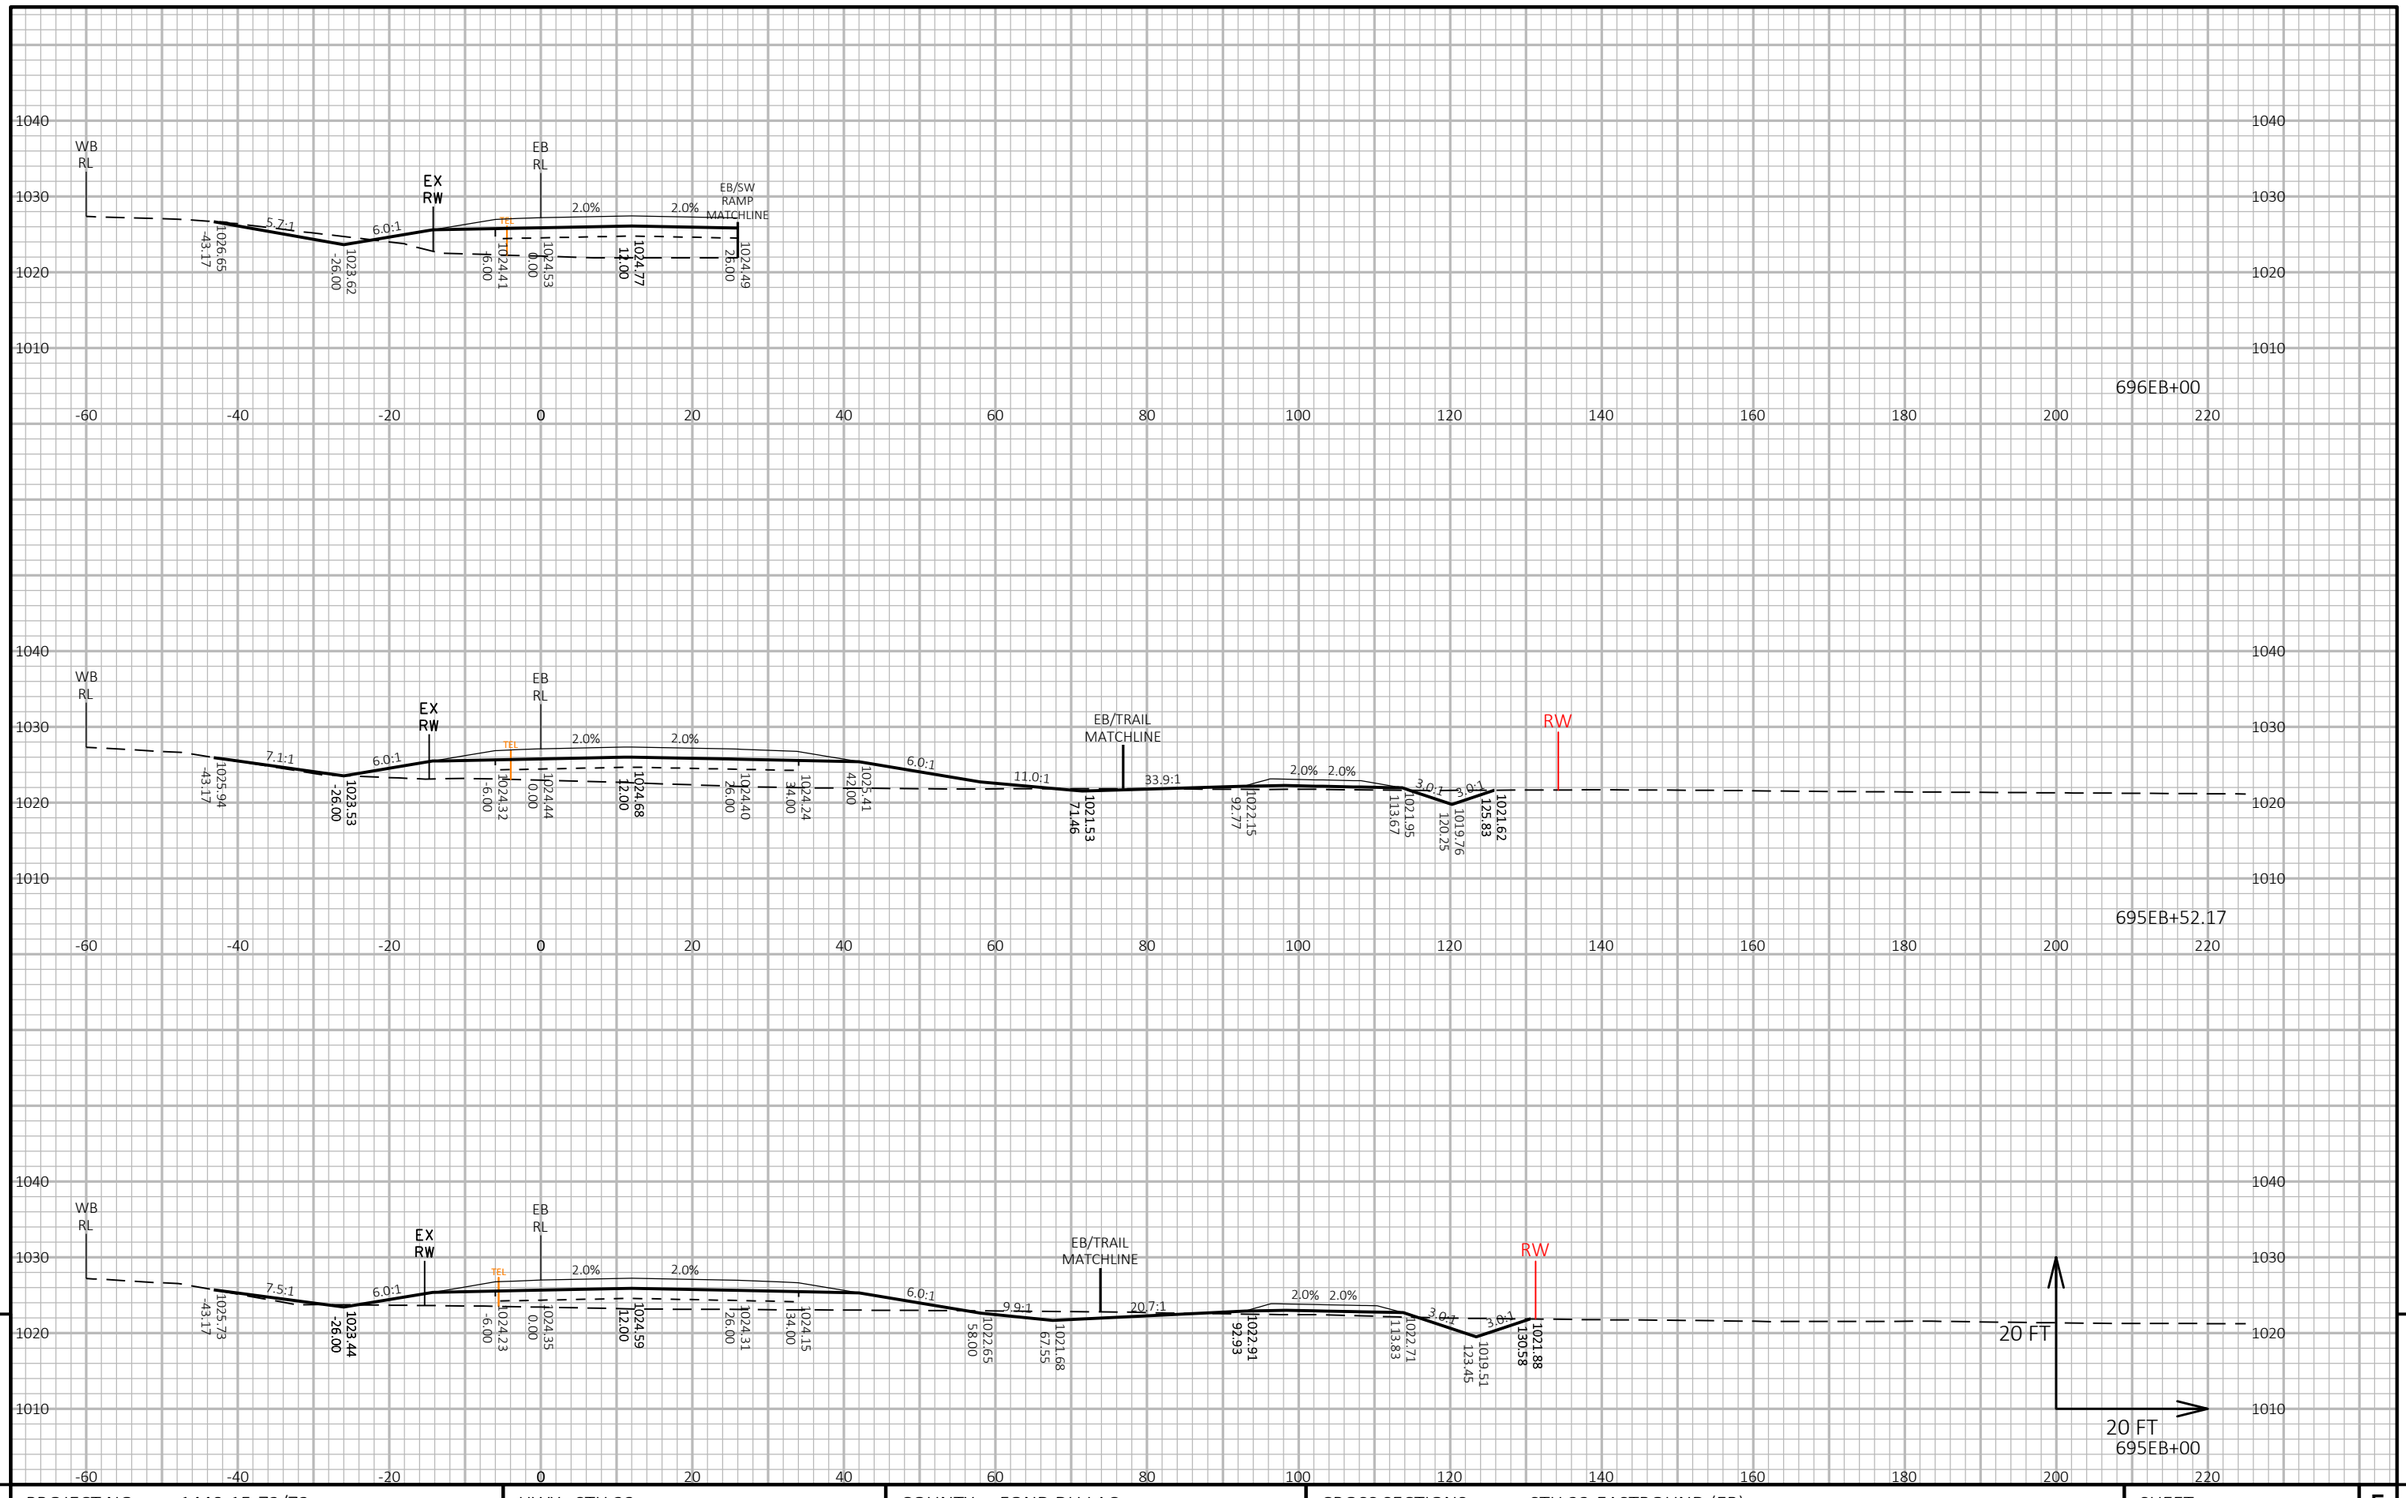



PROJECT NO: 1440-15-72/73	HWY: STH 23	COUNTY: FOND DU LAC	CROSS SECTIONS: STH 23-EASTBOUND (EB)	SHEET E


FILE NAME : N:\PDS\C3D\14401501\SHEETSPLAN\CROSSSECTIONS\14401573\14401573_EB_I.DWG
LAYOUT NAME - 14401573-0902171-xs

PLOT DATE : 2/26/2019 1:45 PM PLOT BY : VICKMAN, GARRETT T PLOT NAME : PLOT SCALE : 1 IN:20 FT HORZ. / 1 IN:20 FT VERT.

WISDOT/CADDS SHEET 49

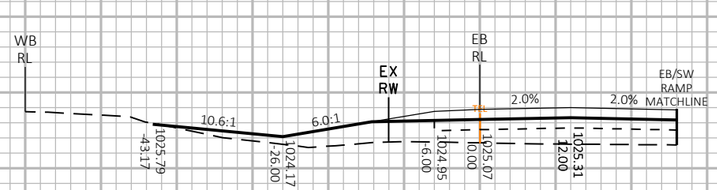

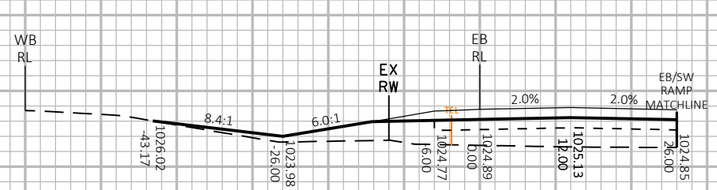

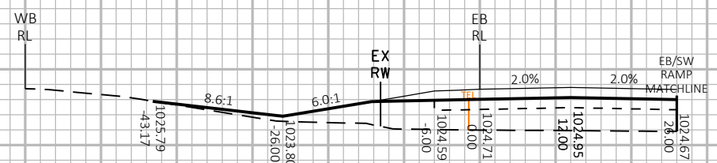


9

9


PROJECT NO: 1440-15-72/73	HWY: STH 23	COUNTY: FOND DU LAC	CROSS SECTIONS: STH 23-EASTBOUND (EB)	SHEET	E

FILE NAME : N:\PDS\C3D\14401501\SHEETSPLAN\CROSSSECTIONS\14401573\14401573_EB_I.DWG
LAYOUT NAME - 14401573-0902172-xs

PLOT DATE : 2/26/2019 1:46 PM PLOT BY : VICKMAN, GARRETT T PLOT NAME : PLOT SCALE : 1 IN:20 FT HORZ. / 1 IN:20 FT VERT.

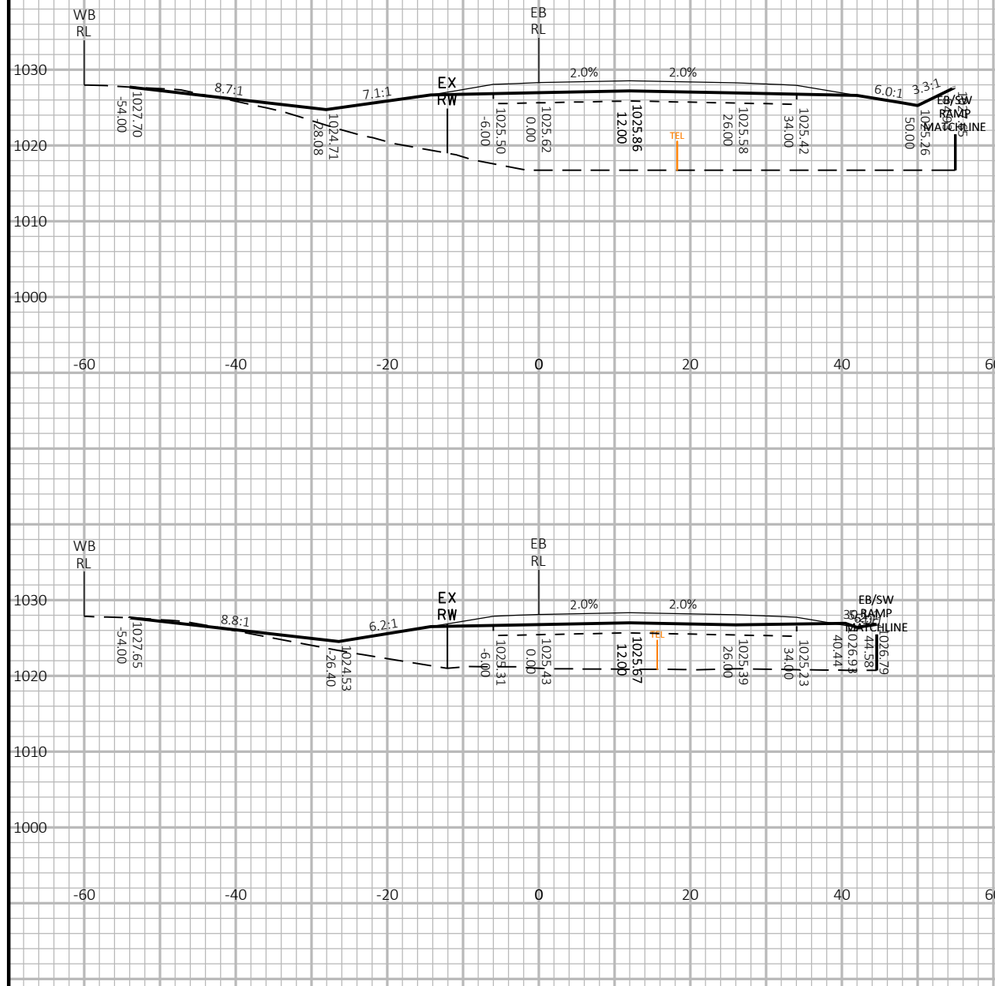



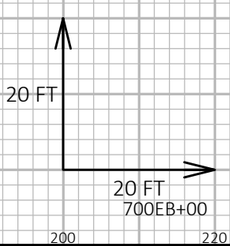


9

9

PROJECT NO: 1440-15-72/73	HWY: STH 23	COUNTY: FOND DU LAC	CROSS SECTIONS: STH 23-EASTBOUND (EB)	SHEET	E

FILE NAME : N:\PDS\C3D\14401501\SHEETSPLAN\CROSSSECTIONS\14401573\14401573_EB_I.DWG
LAYOUT NAME - 14401573-0902173-xs

PLOT DATE : 2/26/2019 1:46 PM PLOT BY : VICKMAN, GARRETT T PLOT NAME : PLOT SCALE : 1 IN:20 FT HORZ. / 1 IN:20 FT VERT.

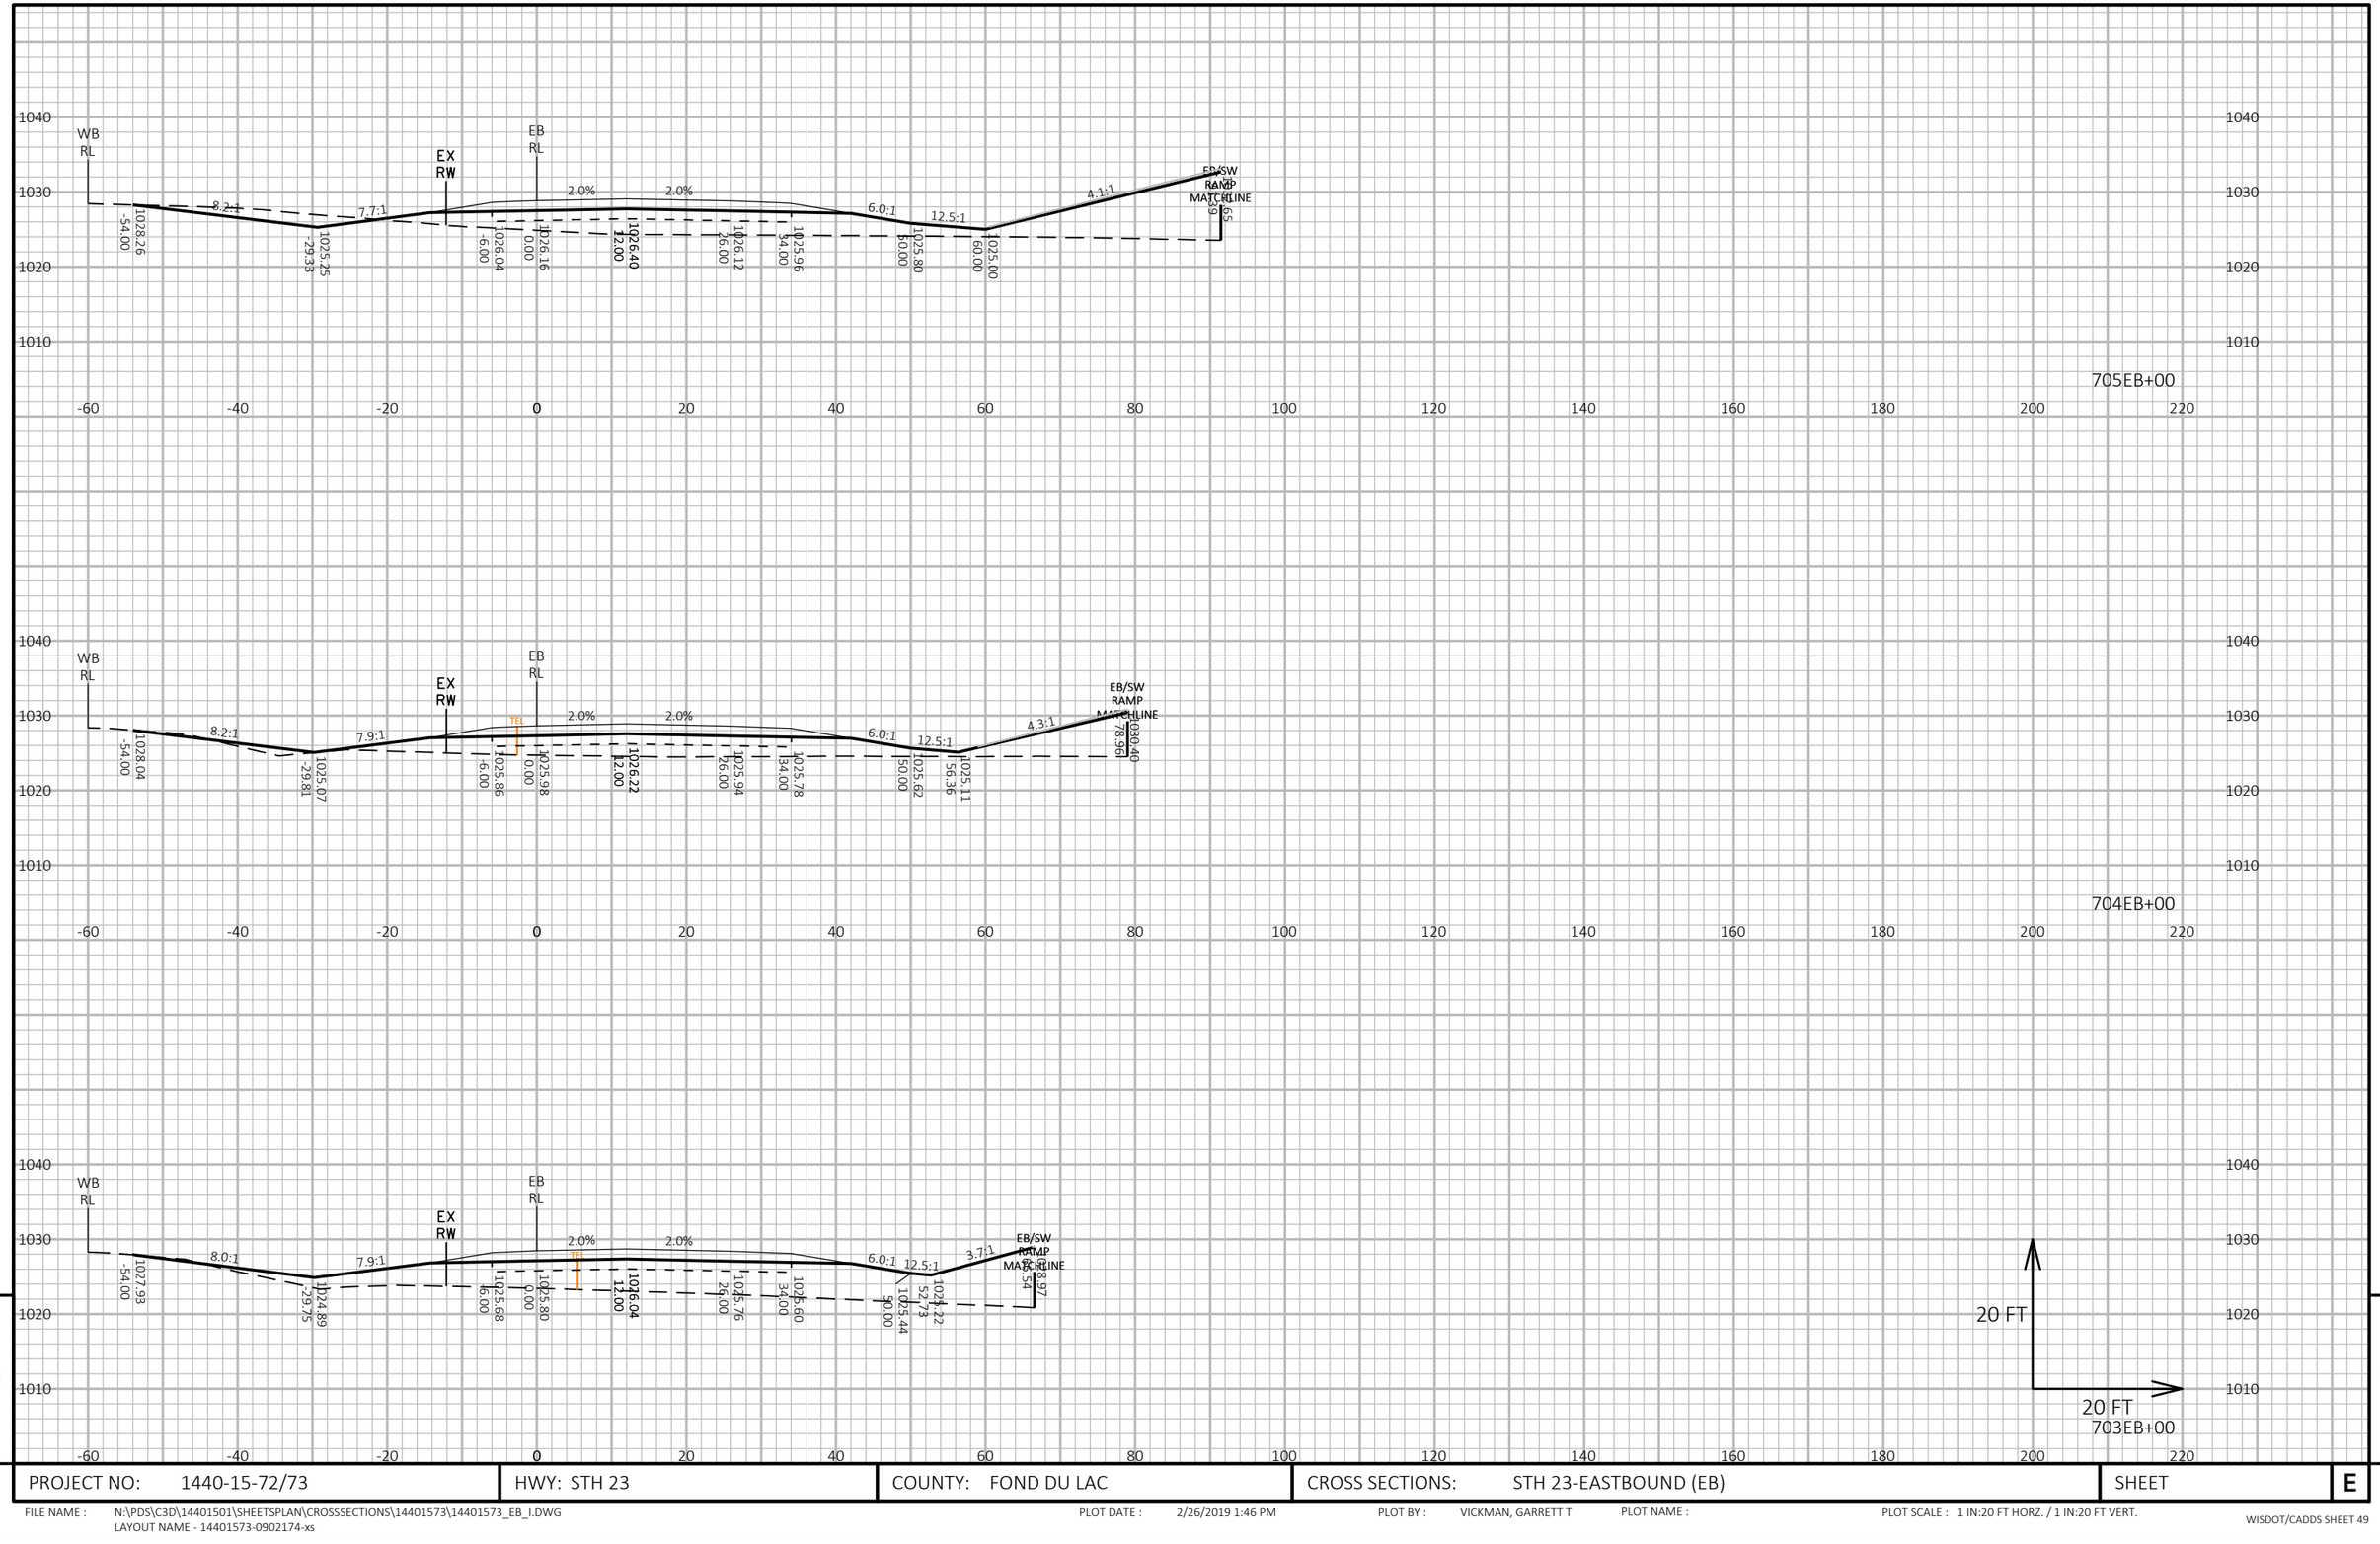


9

9

PROJECT NO: 1440-15-72/73	HWY: STH 23	COUNTY: FOND DU LAC	CROSS SECTIONS: STH 23-EASTBOUND (EB)	SHEET	E

FILE NAME : N:\PDS\C3D\14401501\SHEETSPLAN\CROSSSECTIONS\14401573\14401573_EB_I.DWG
LAYOUT NAME - 14401573-0902174-xs

PLOT DATE : 2/26/2019 1:46 PM PLOT BY : VICKMAN, GARRETT T PLOT NAME : PLOT SCALE : 1 IN:20 FT HORZ. / 1 IN:20 FT VERT.

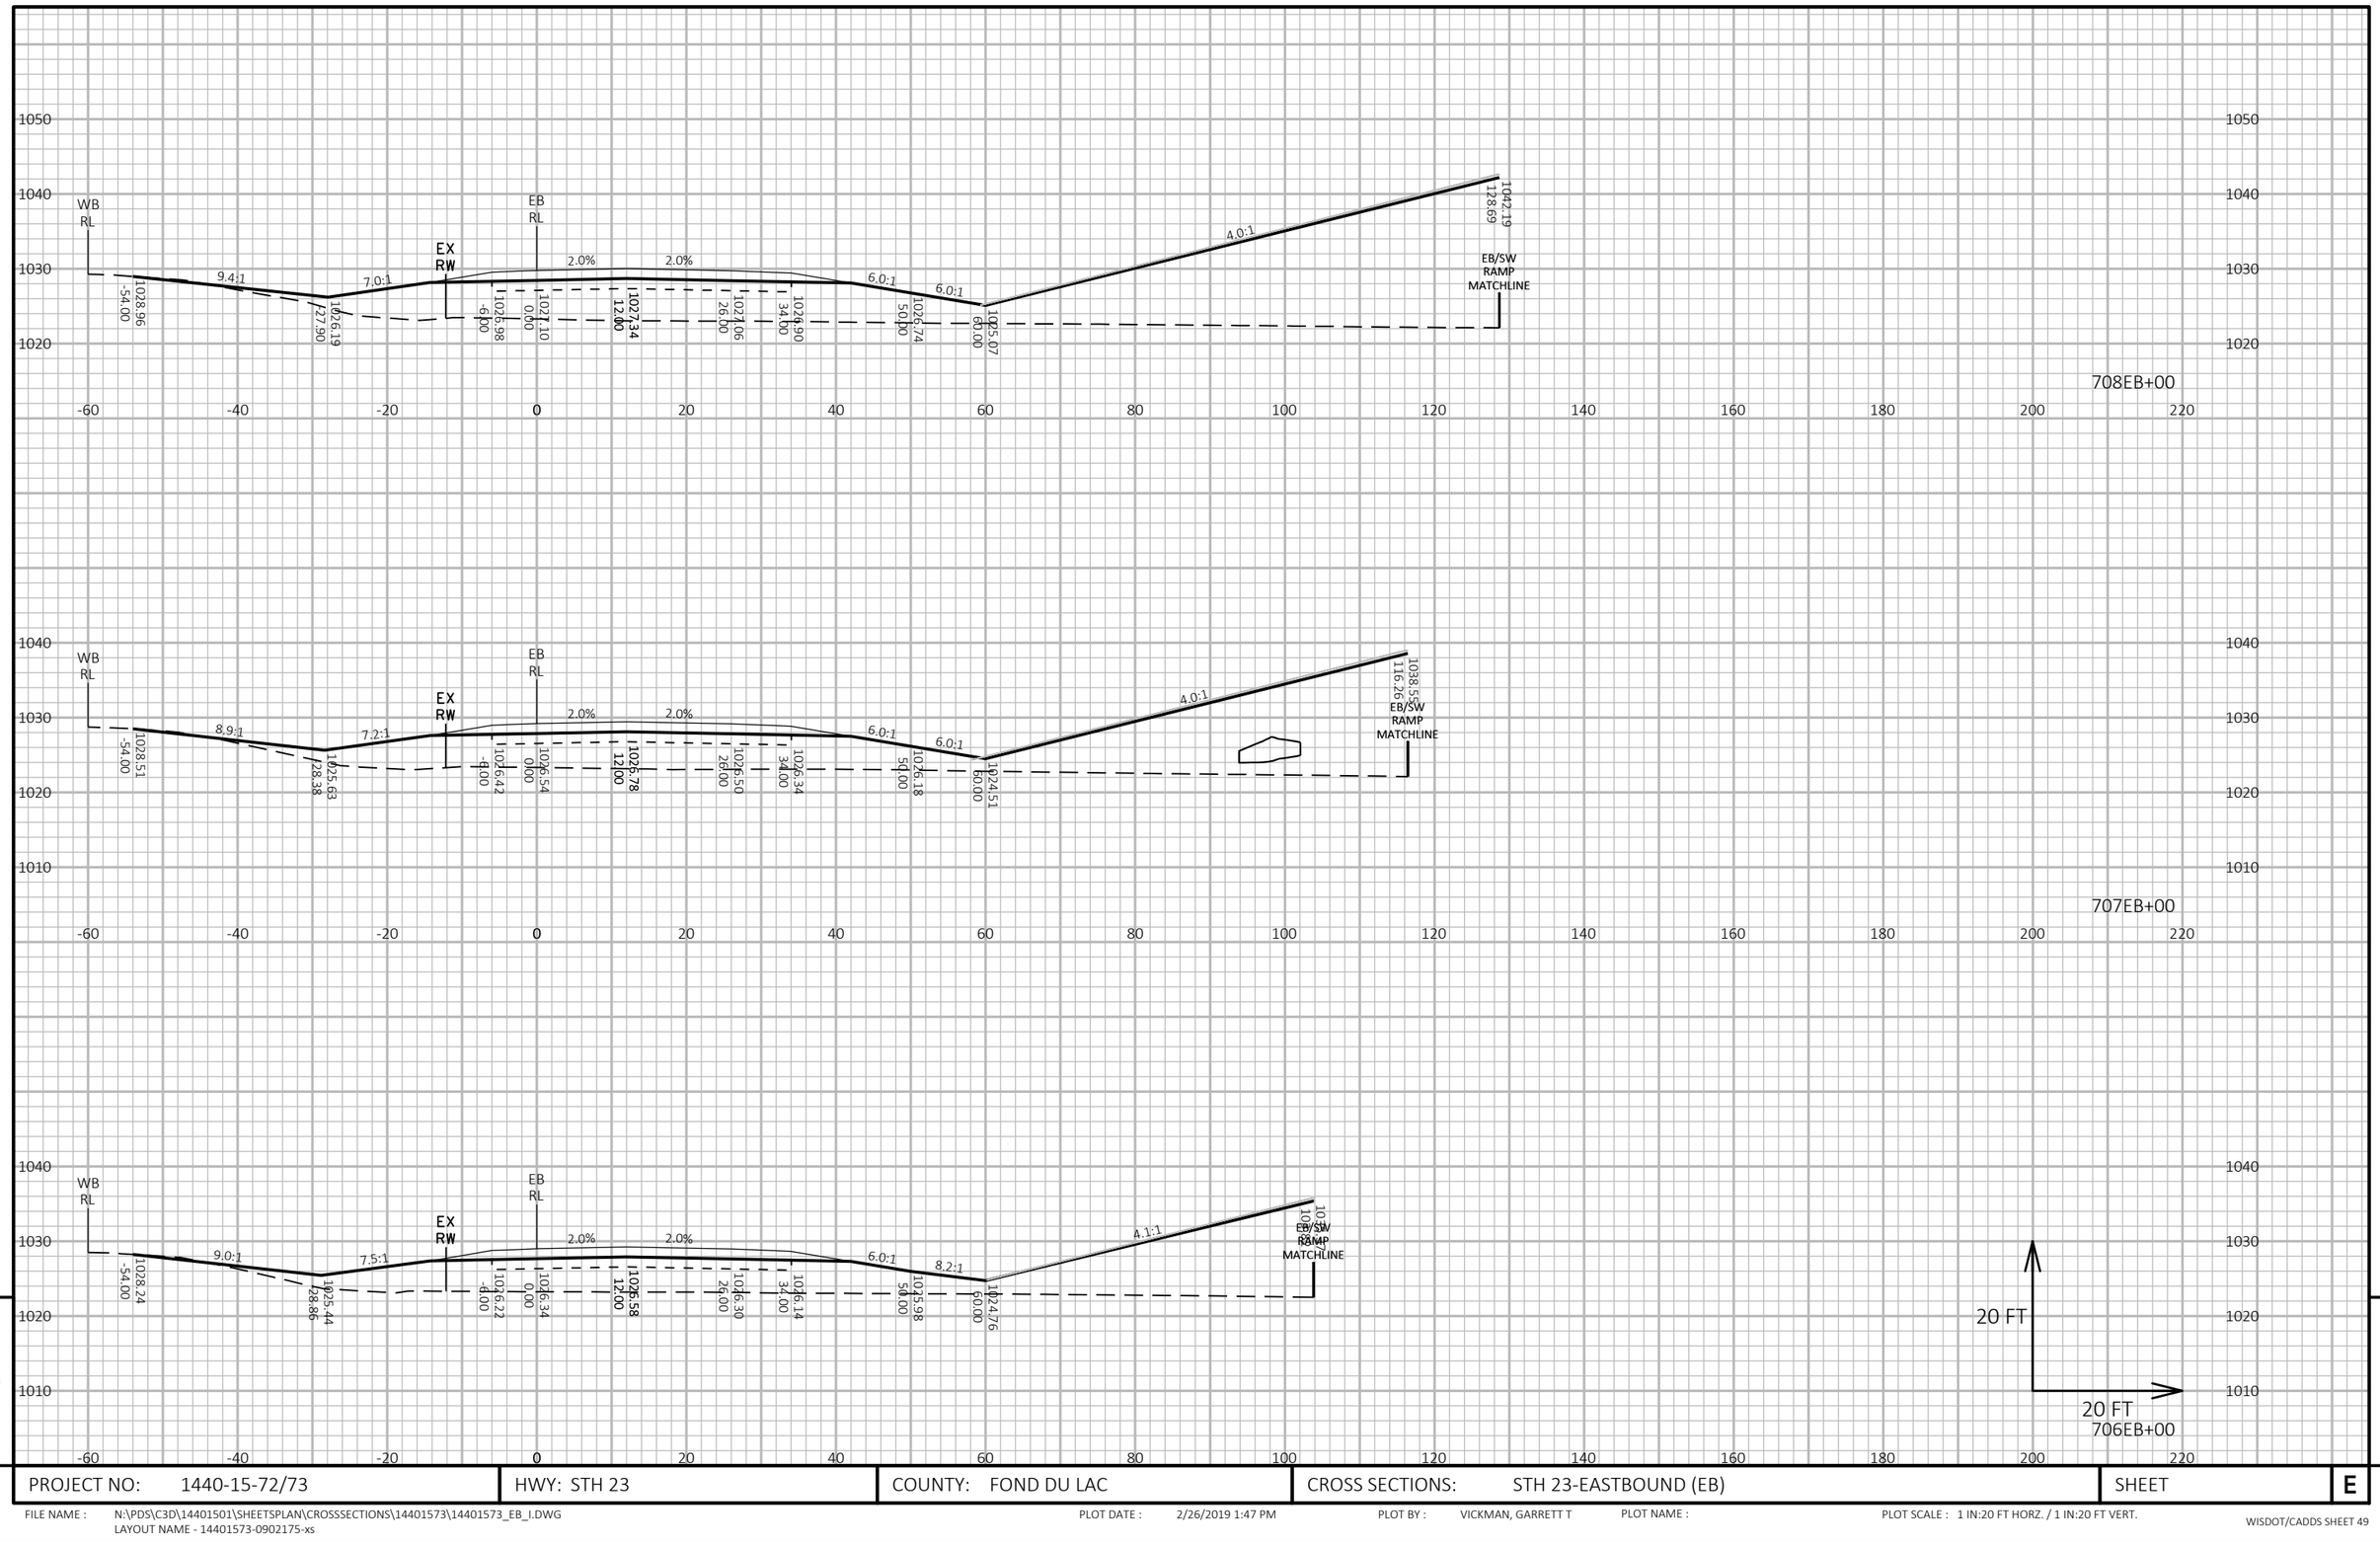

9


9

PROJECT NO: 1440-15-72/73	HWY: STH 23	COUNTY: FOND DU LAC	CROSS SECTIONS: STH 23-EASTBOUND (EB)	SHEET	E

FILE NAME : N:\PDS\C3D\14401501\SHEETSPLAN\CROSSSECTIONS\14401573\14401573_EB_I.DWG
LAYOUT NAME - 14401573-0902175-xs

PLOT DATE : 2/26/2019 1:47 PM PLOT BY : VICKMAN, GARRETT T PLOT NAME : PLOT SCALE : 1 IN:20 FT HORZ. / 1 IN:20 FT VERT.

WISDOT/CADDS SHEET 49

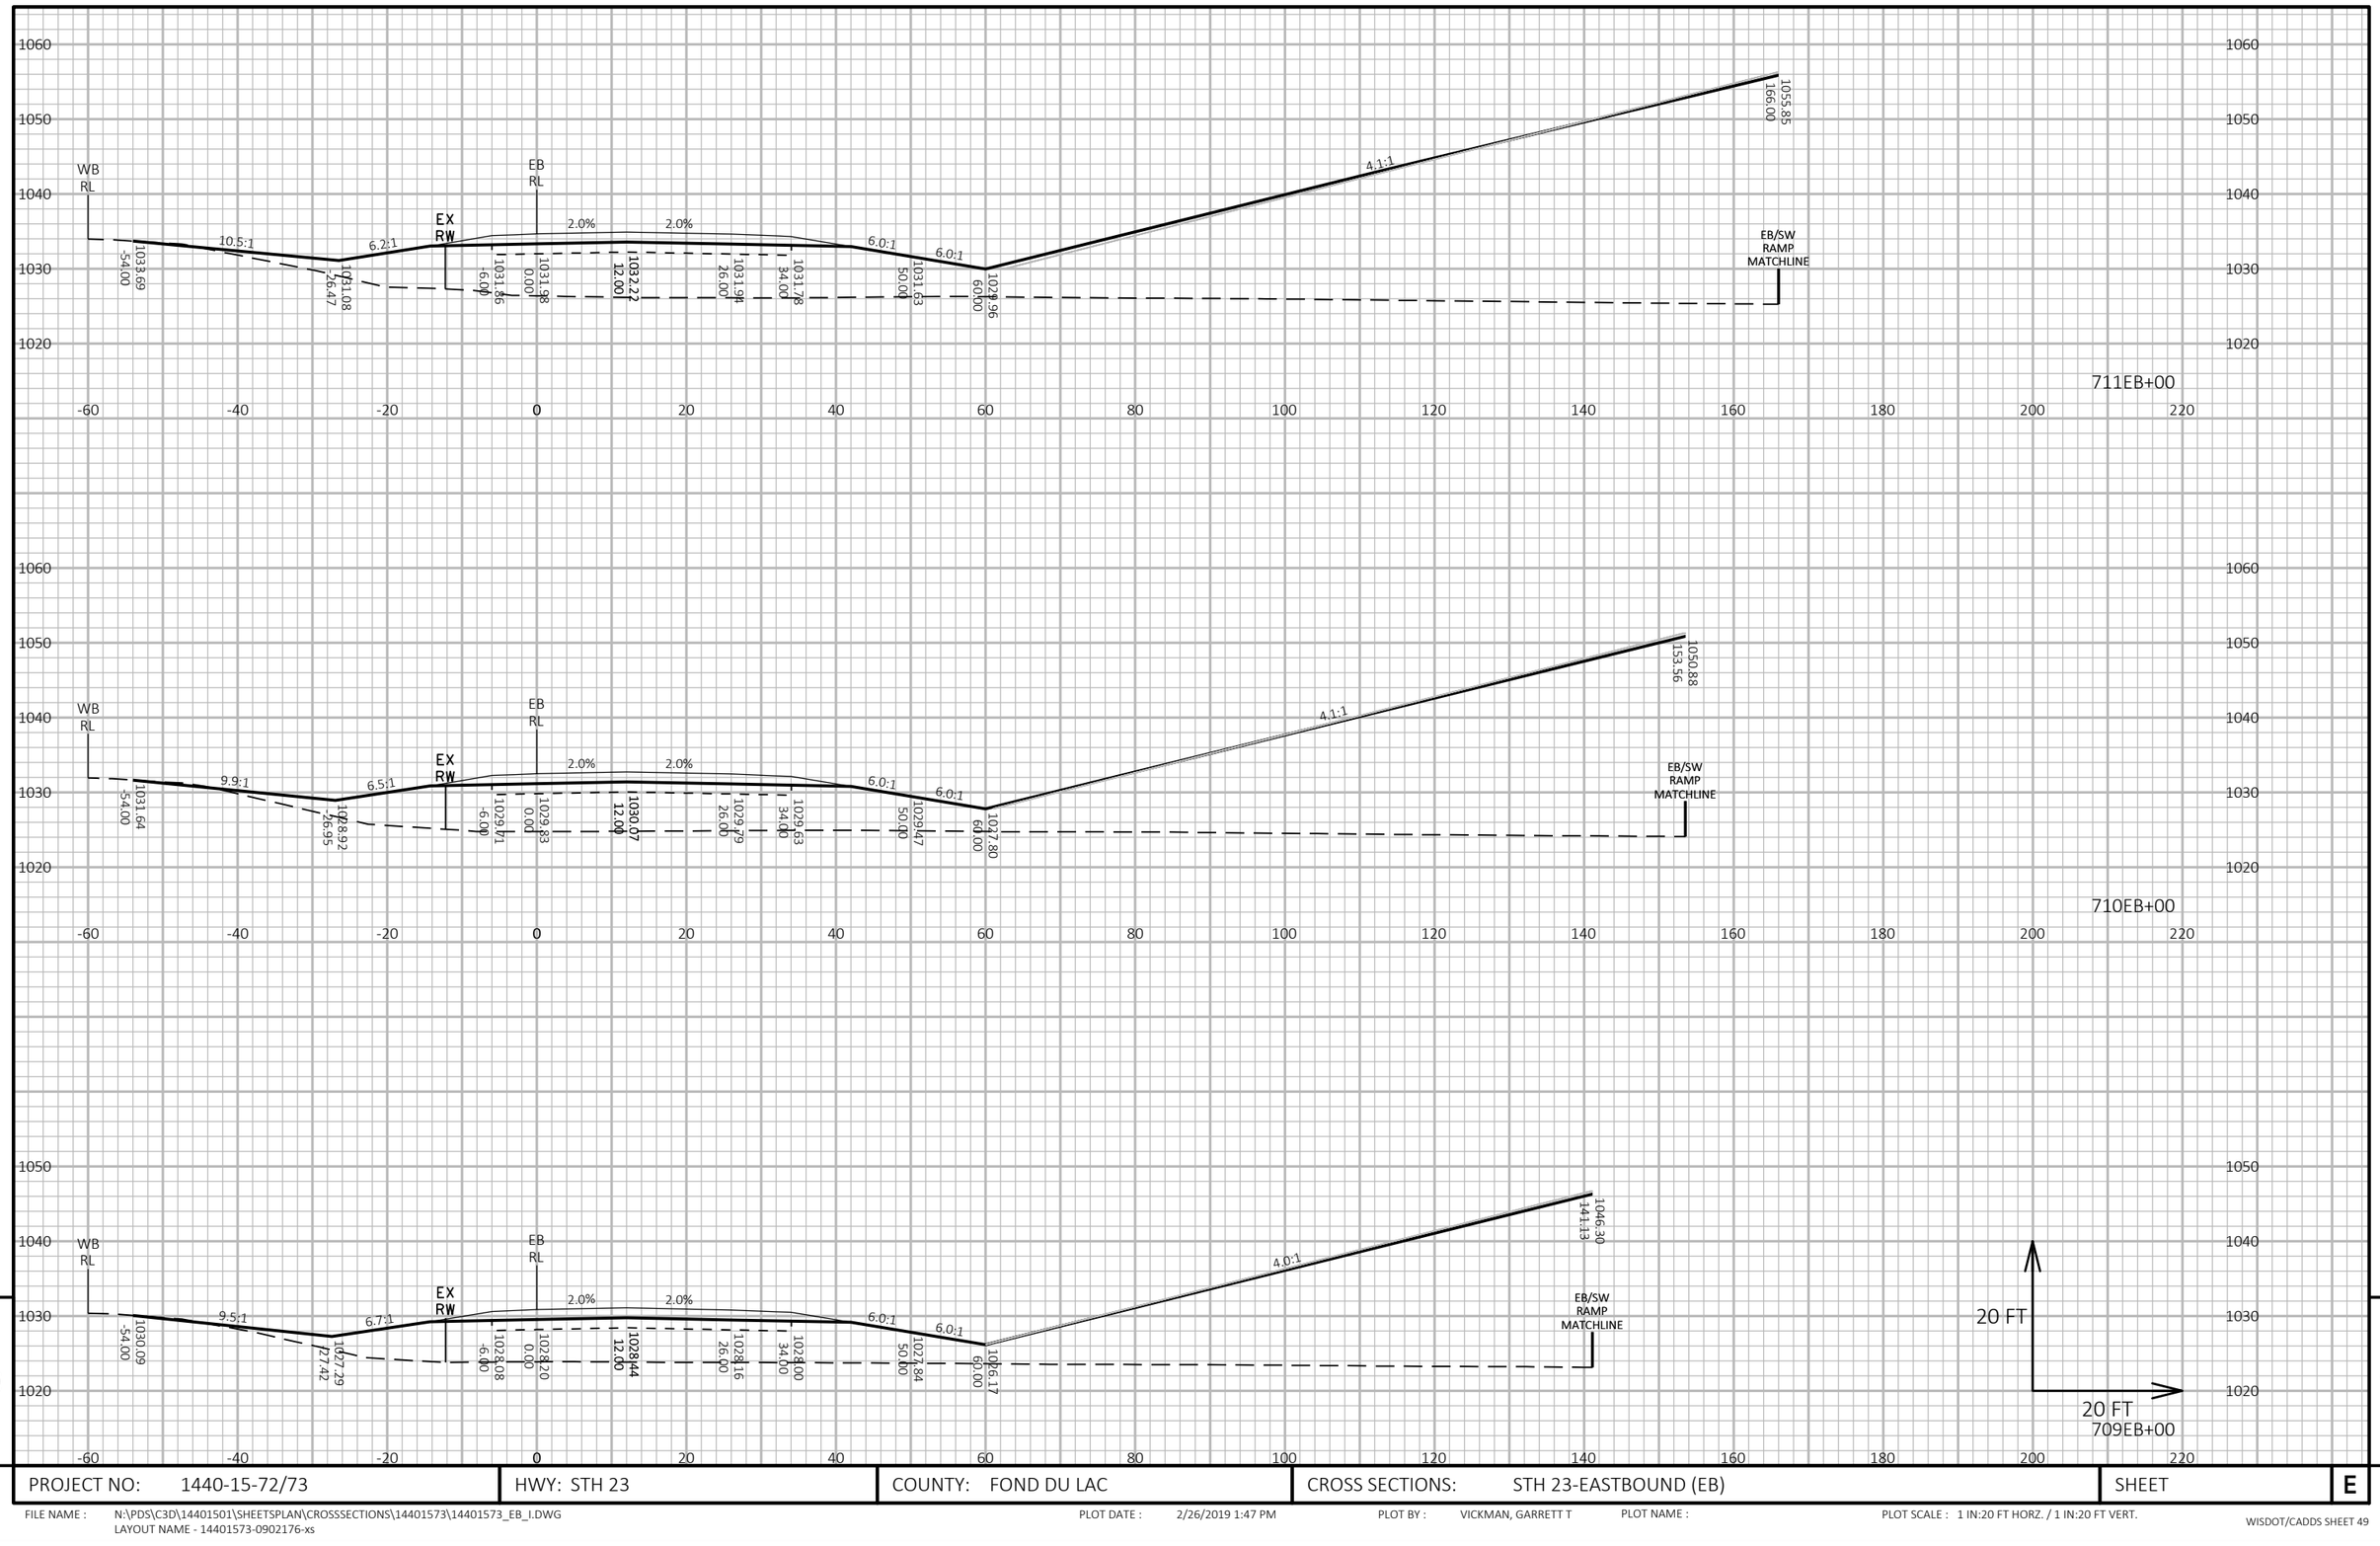


9

9

PROJECT NO: 1440-15-72/73	HWY: STH 23	COUNTY: FOND DU LAC	CROSS SECTIONS: STH 23-EASTBOUND (EB)	SHEET	E

FILE NAME : N:\PDS\C3D\14401501\SHEETSPLAN\CROSSSECTIONS\14401573\14401573_EB_I.DWG
LAYOUT NAME - 14401573-0902176-xs

PLOT DATE : 2/26/2019 1:47 PM PLOT BY : VICKMAN, GARRETT T PLOT NAME : PLOT SCALE : 1 IN:20 FT HORZ. / 1 IN:20 FT VERT.

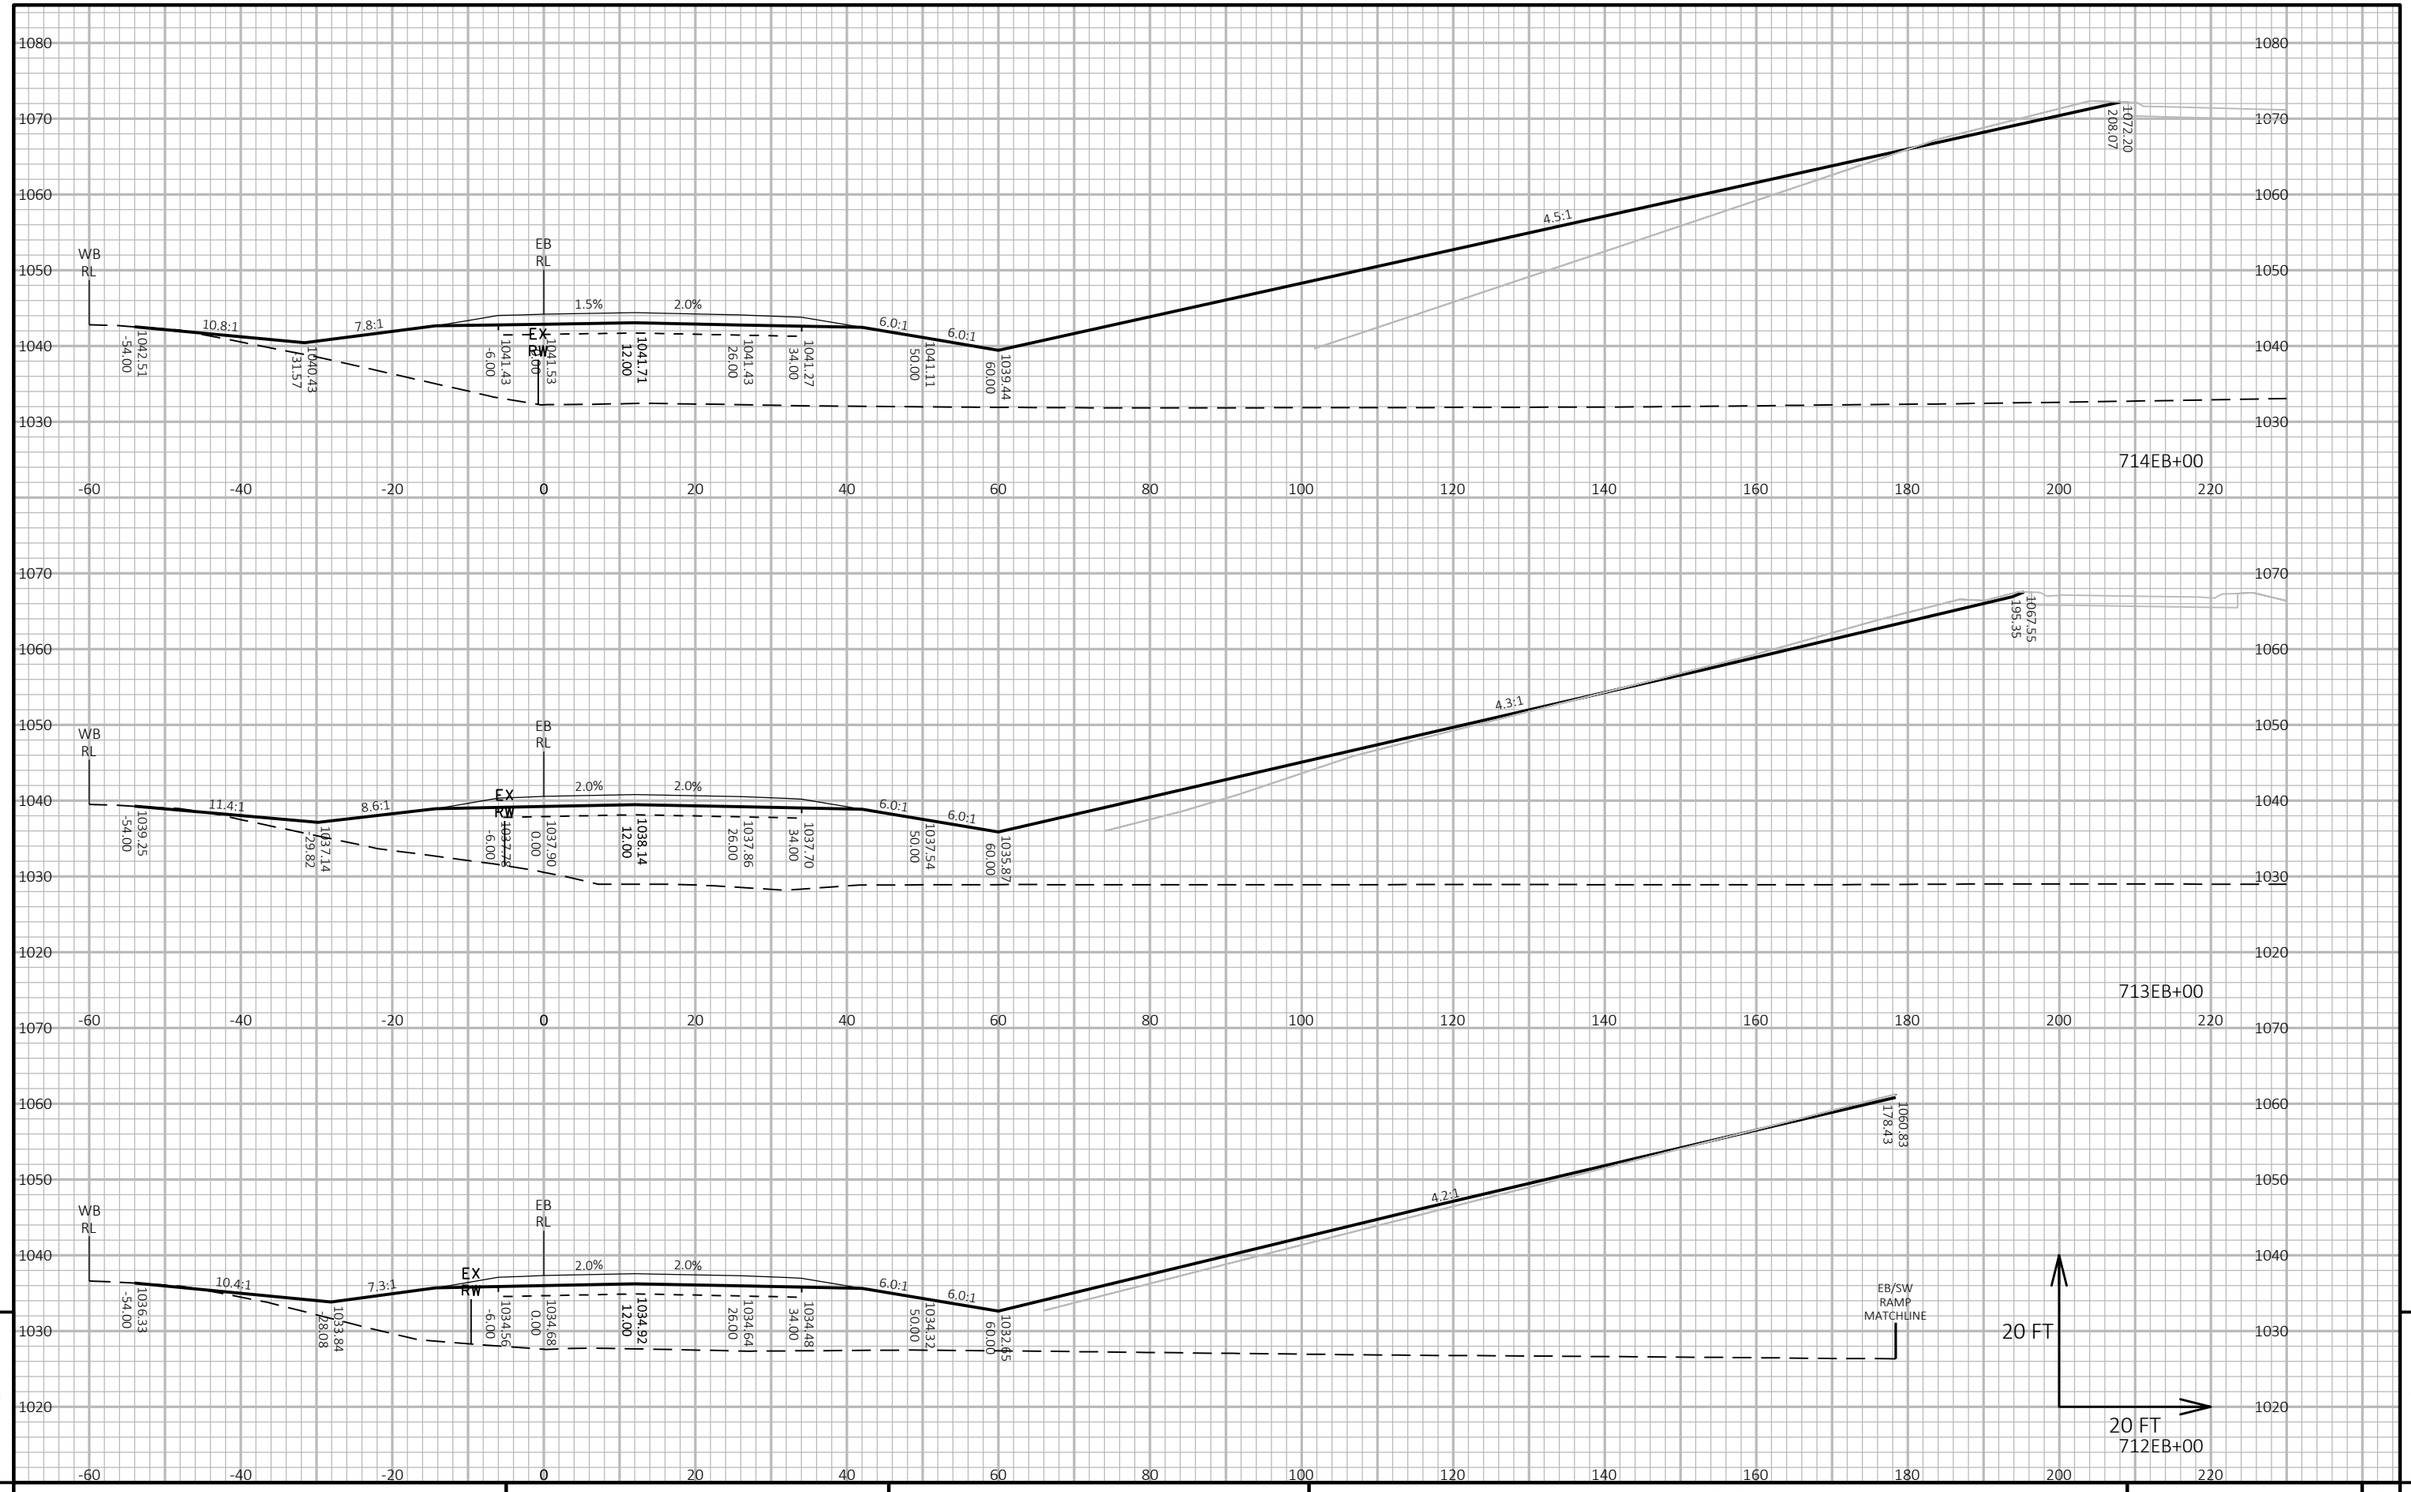


9


9


PROJECT NO: 1440-15-72/73	HWY: STH 23	COUNTY: FOND DU LAC	CROSS SECTIONS: STH 23-EASTBOUND (EB)	SHEET	E

FILE NAME : N:\PDS\C3D\14401501\SHEETSPLAN\CROSSSECTIONS\14401573\14401573_EB_I.DWG
LAYOUT NAME - 14401573-0902177-xs

PLOT DATE : 2/26/2019 1:47 PM PLOT BY : VICKMAN, GARRETT T PLOT NAME : PLOT SCALE : 1 IN:20 FT HORZ. / 1 IN:20 FT VERT.

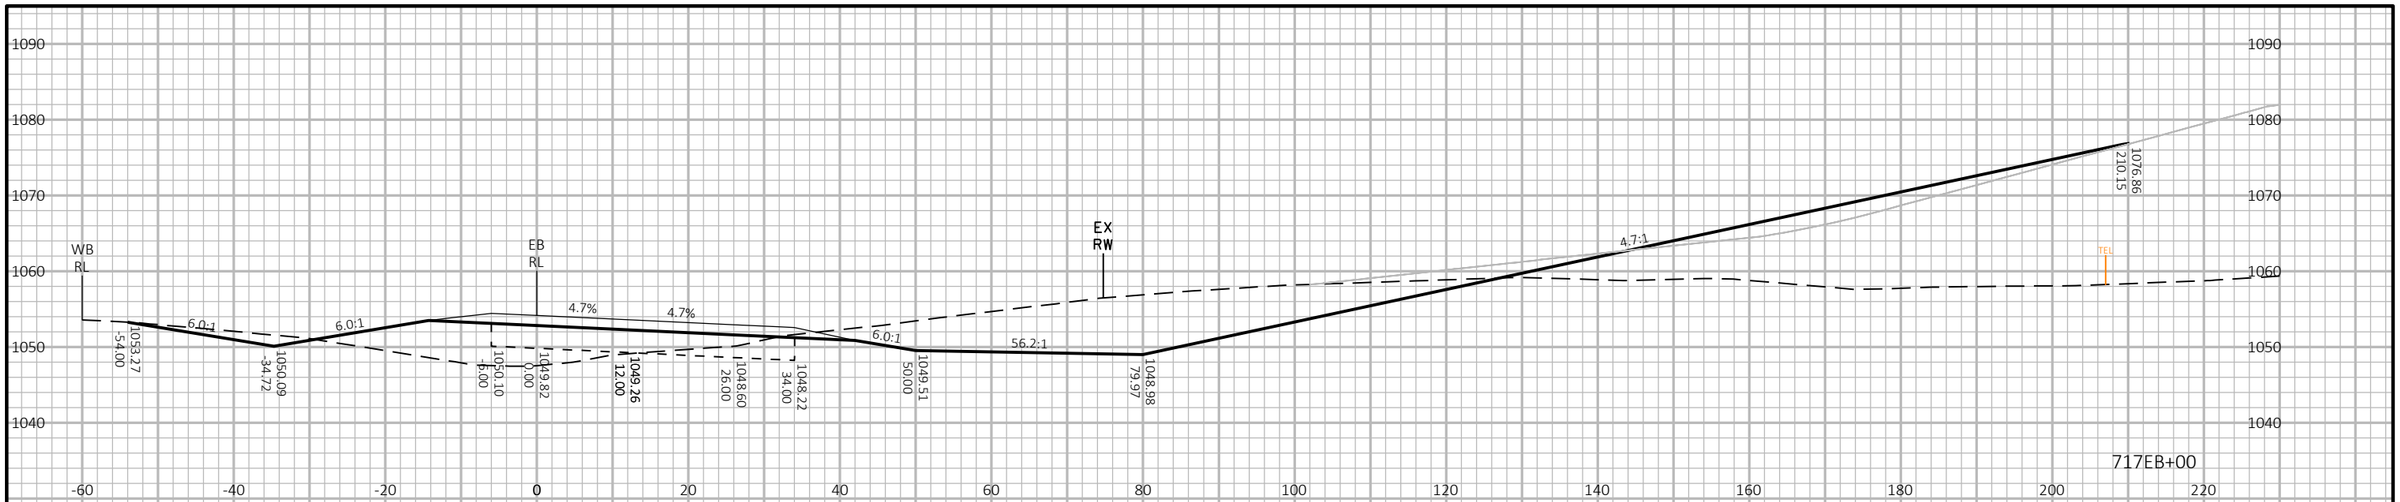


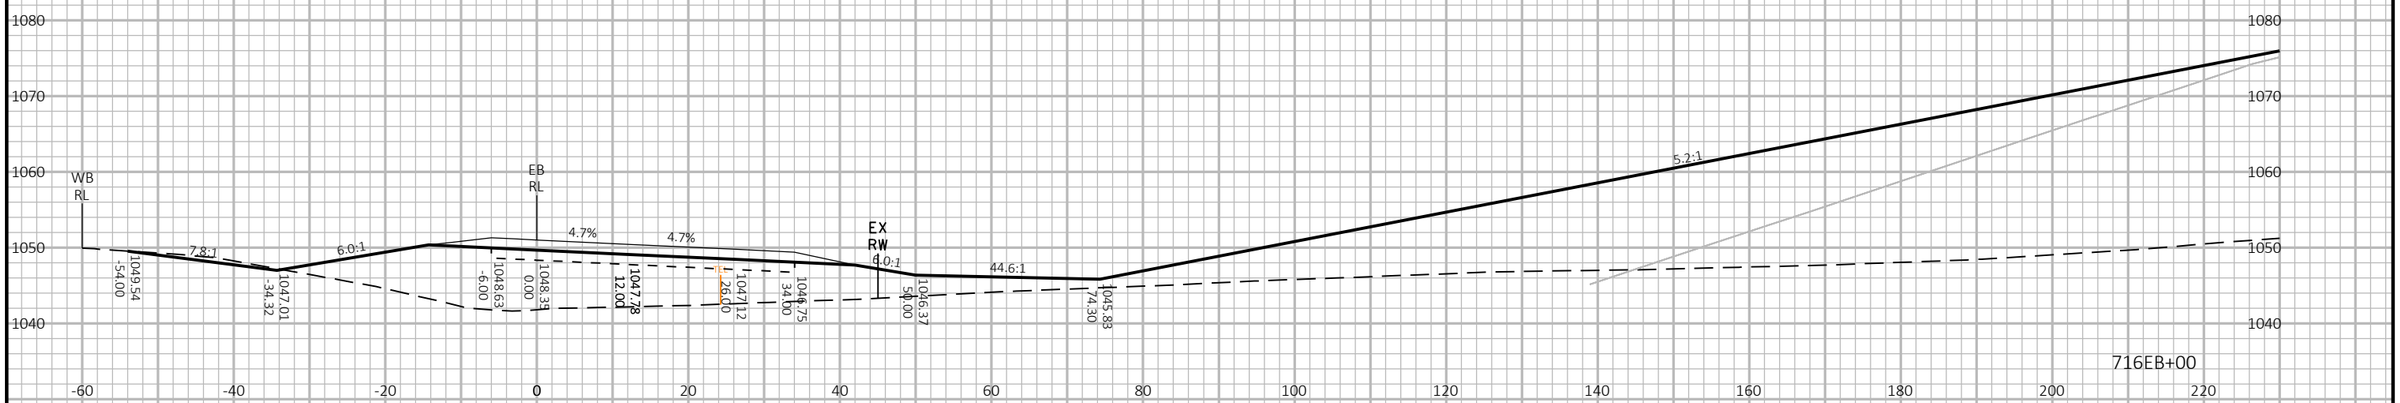

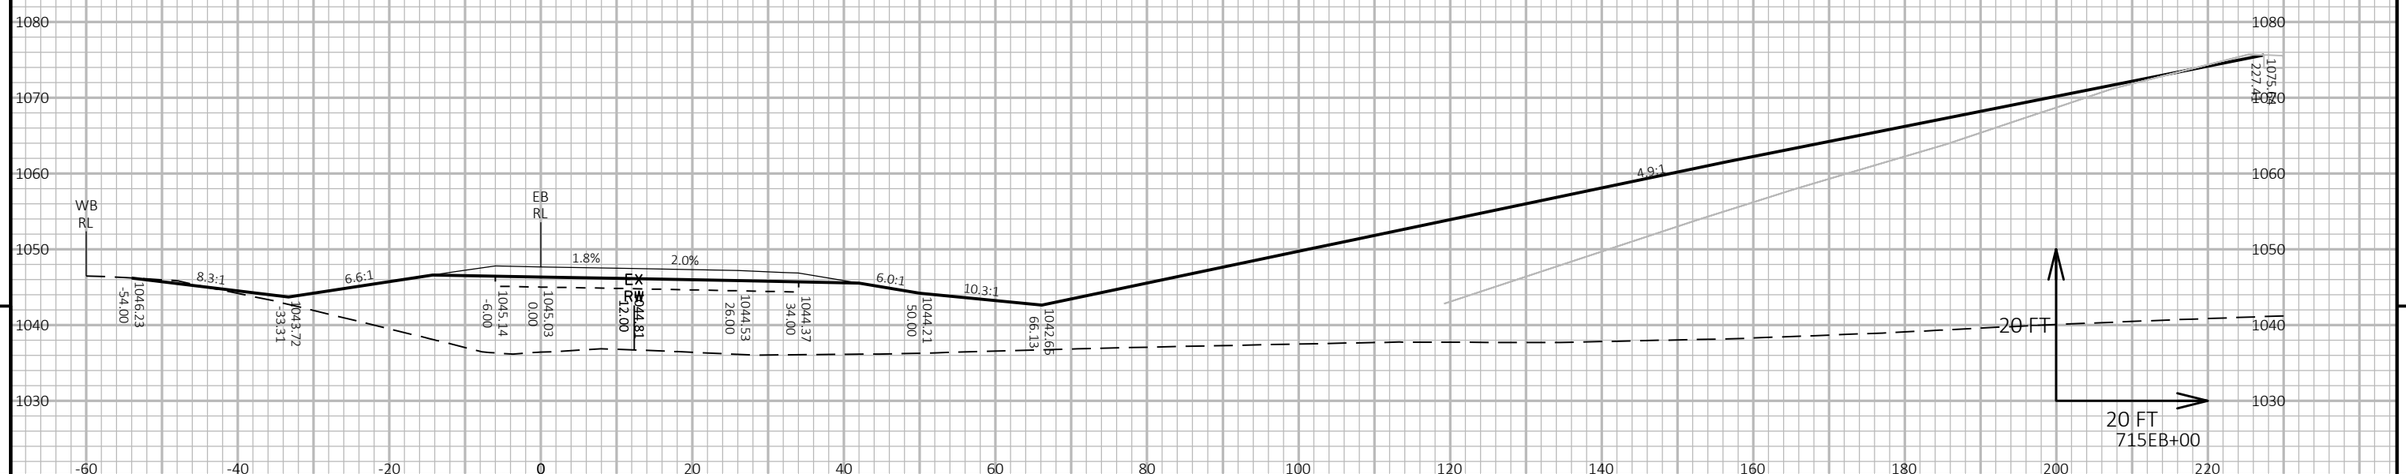

PROJECT NO: 1440-15-72/73	HWY: STH 23	COUNTY: FOND DU LAC	CROSS SECTIONS: STH 23-EASTBOUND (EB)	SHEET	E

FILE NAME : N:\PDS\C3D\14401501\SHEETSPLAN\CROSSSECTIONS\14401573\14401573_EB_I.DWG
LAYOUT NAME - 14401573-0902178-xs
PLOT DATE : 2/26/2019 1:47 PM
PLOT BY : VICKMAN, GARRETT T
PLOT NAME :
PLOT SCALE : 1 IN:20 FT HORZ. / 1 IN:20 FT VERT.
WISDOT/CADDS SHEET 49

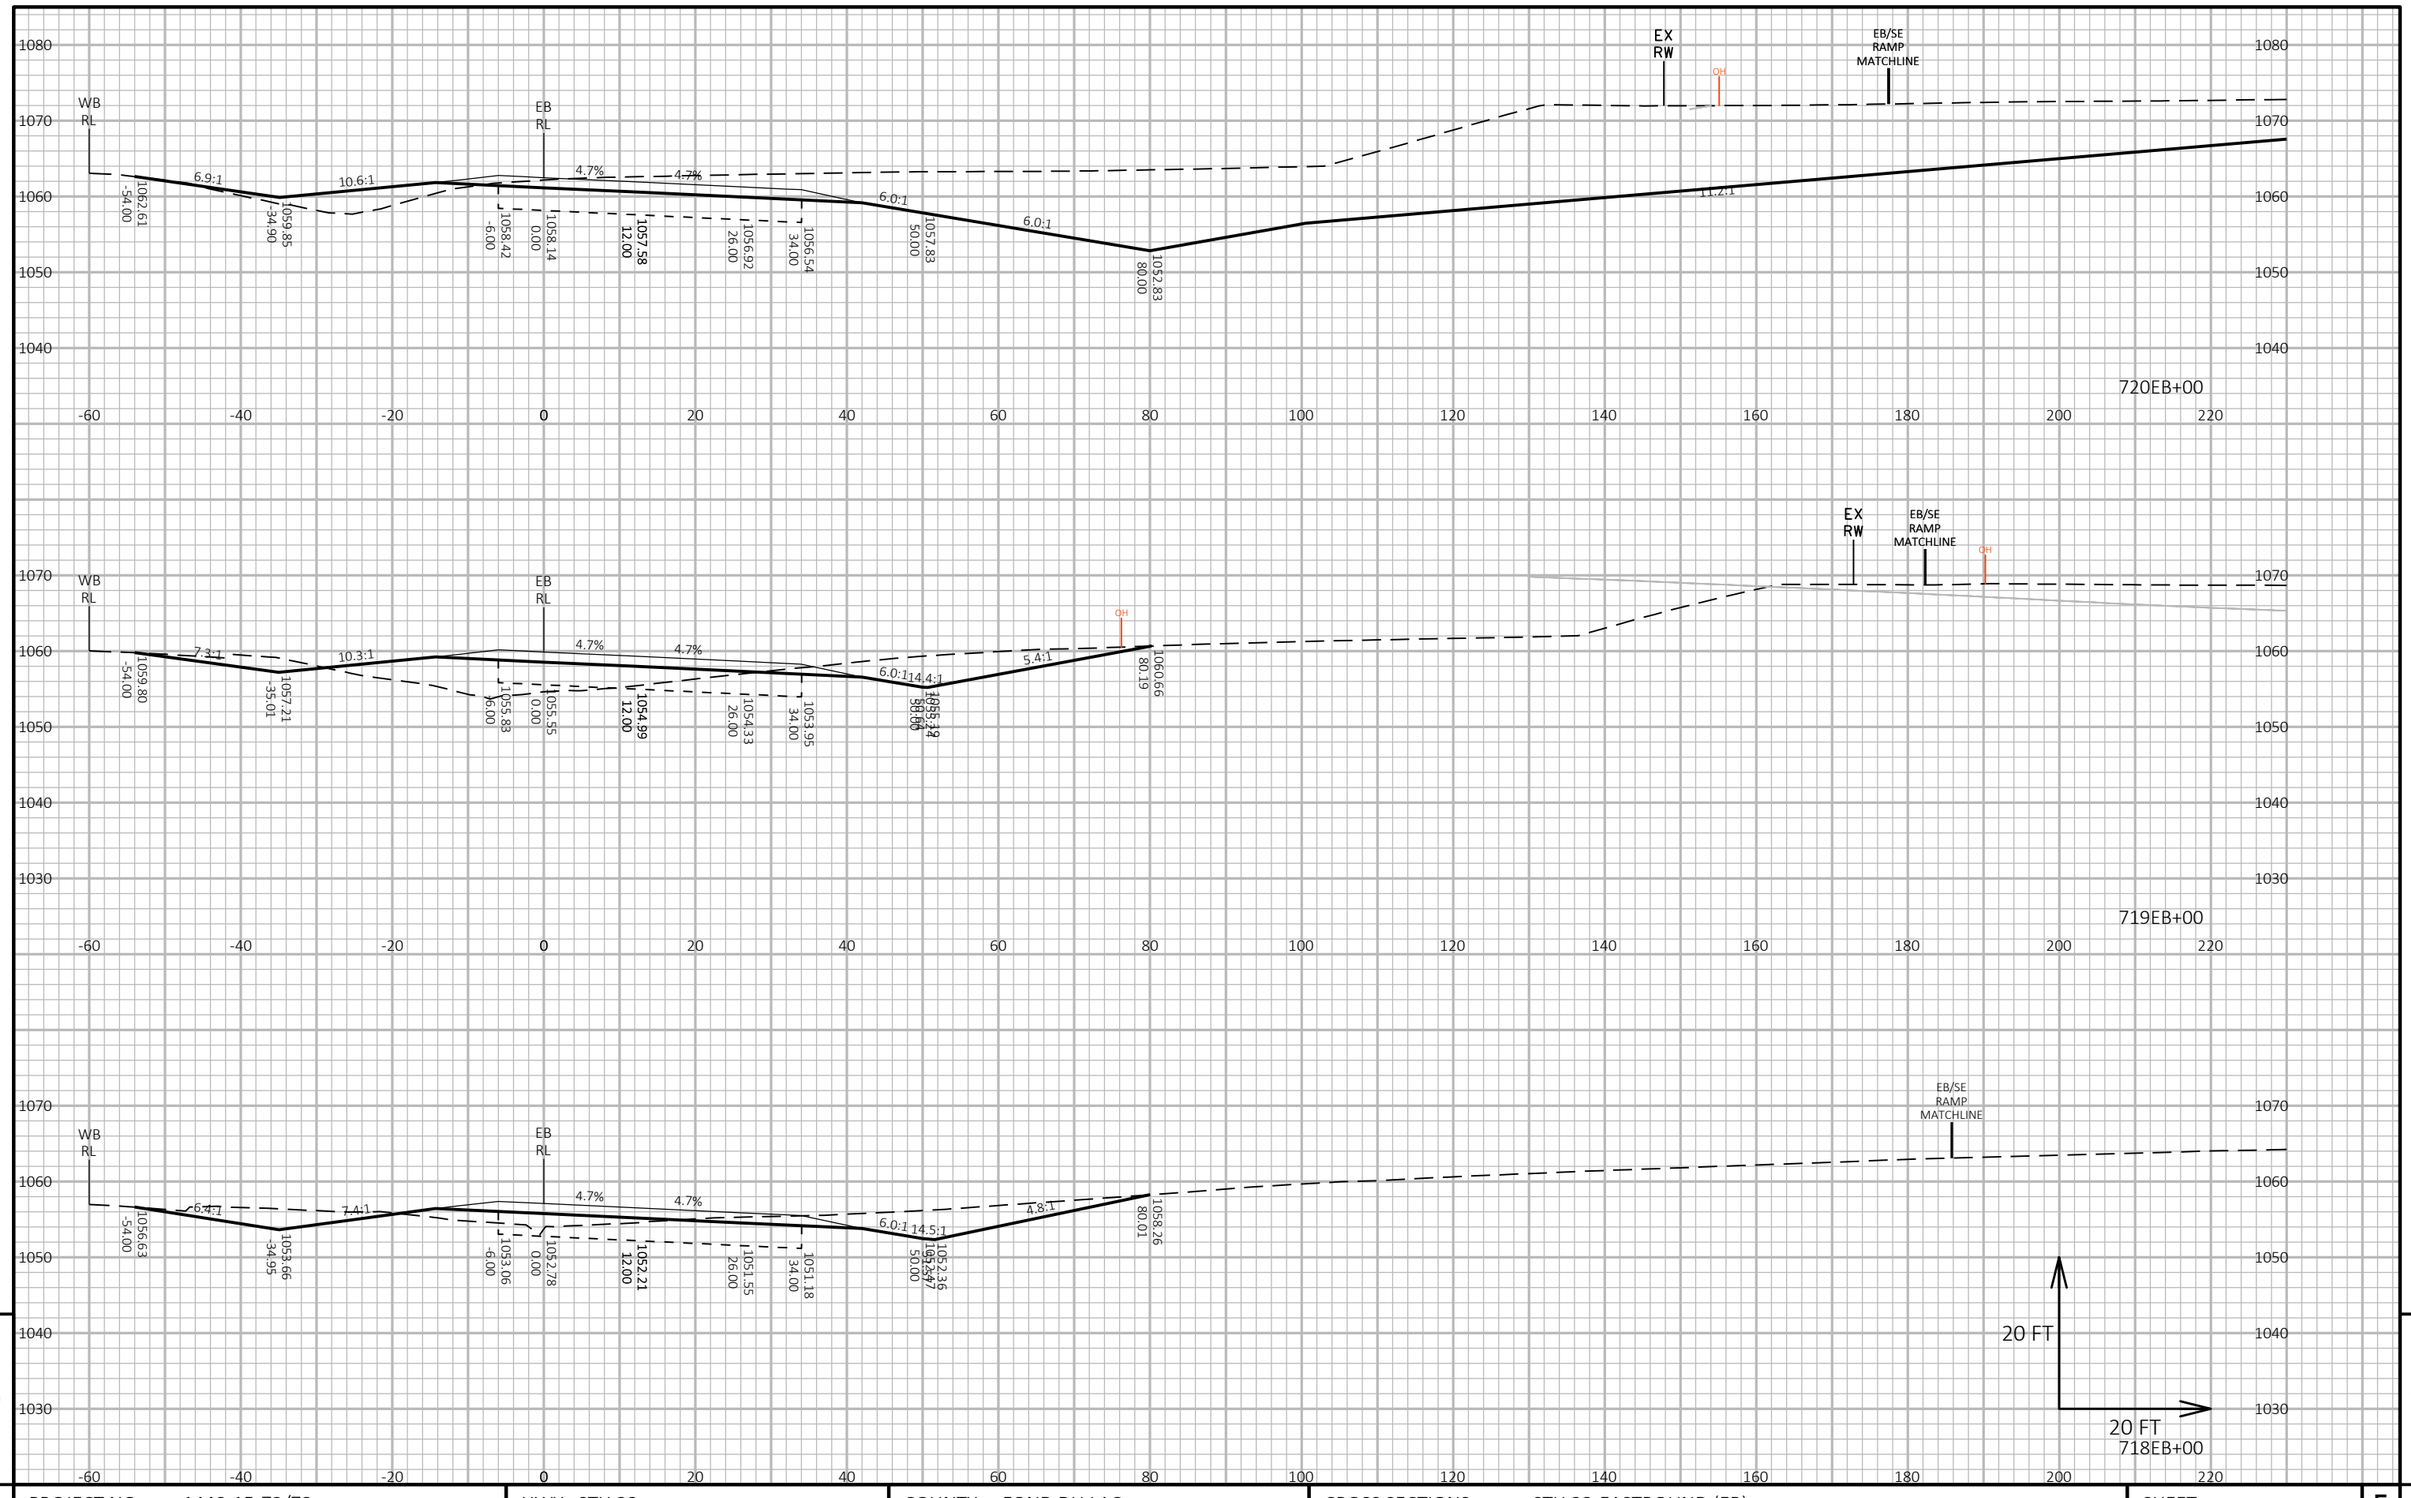


PROJECT NO: 1440-15-72/73	HWY: STH 23	COUNTY: FOND DU LAC	CROSS SECTIONS: STH 23-EASTBOUND (EB)	SHEET	E

FILE NAME : N:\PDS\C3D\14401501\SHEETSPLAN\CROSSSECTIONS\14401573\14401573_EB_I.DWG
LAYOUT NAME - 14401573-0902179-xs

PLOT DATE : 2/26/2019 1:48 PM PLOT BY : VICKMAN, GARRETT T PLOT NAME : PLOT SCALE : 1 IN:20 FT HORZ. / 1 IN:20 FT VERT.

WISDOT/CADDS SHEET 49

9 9

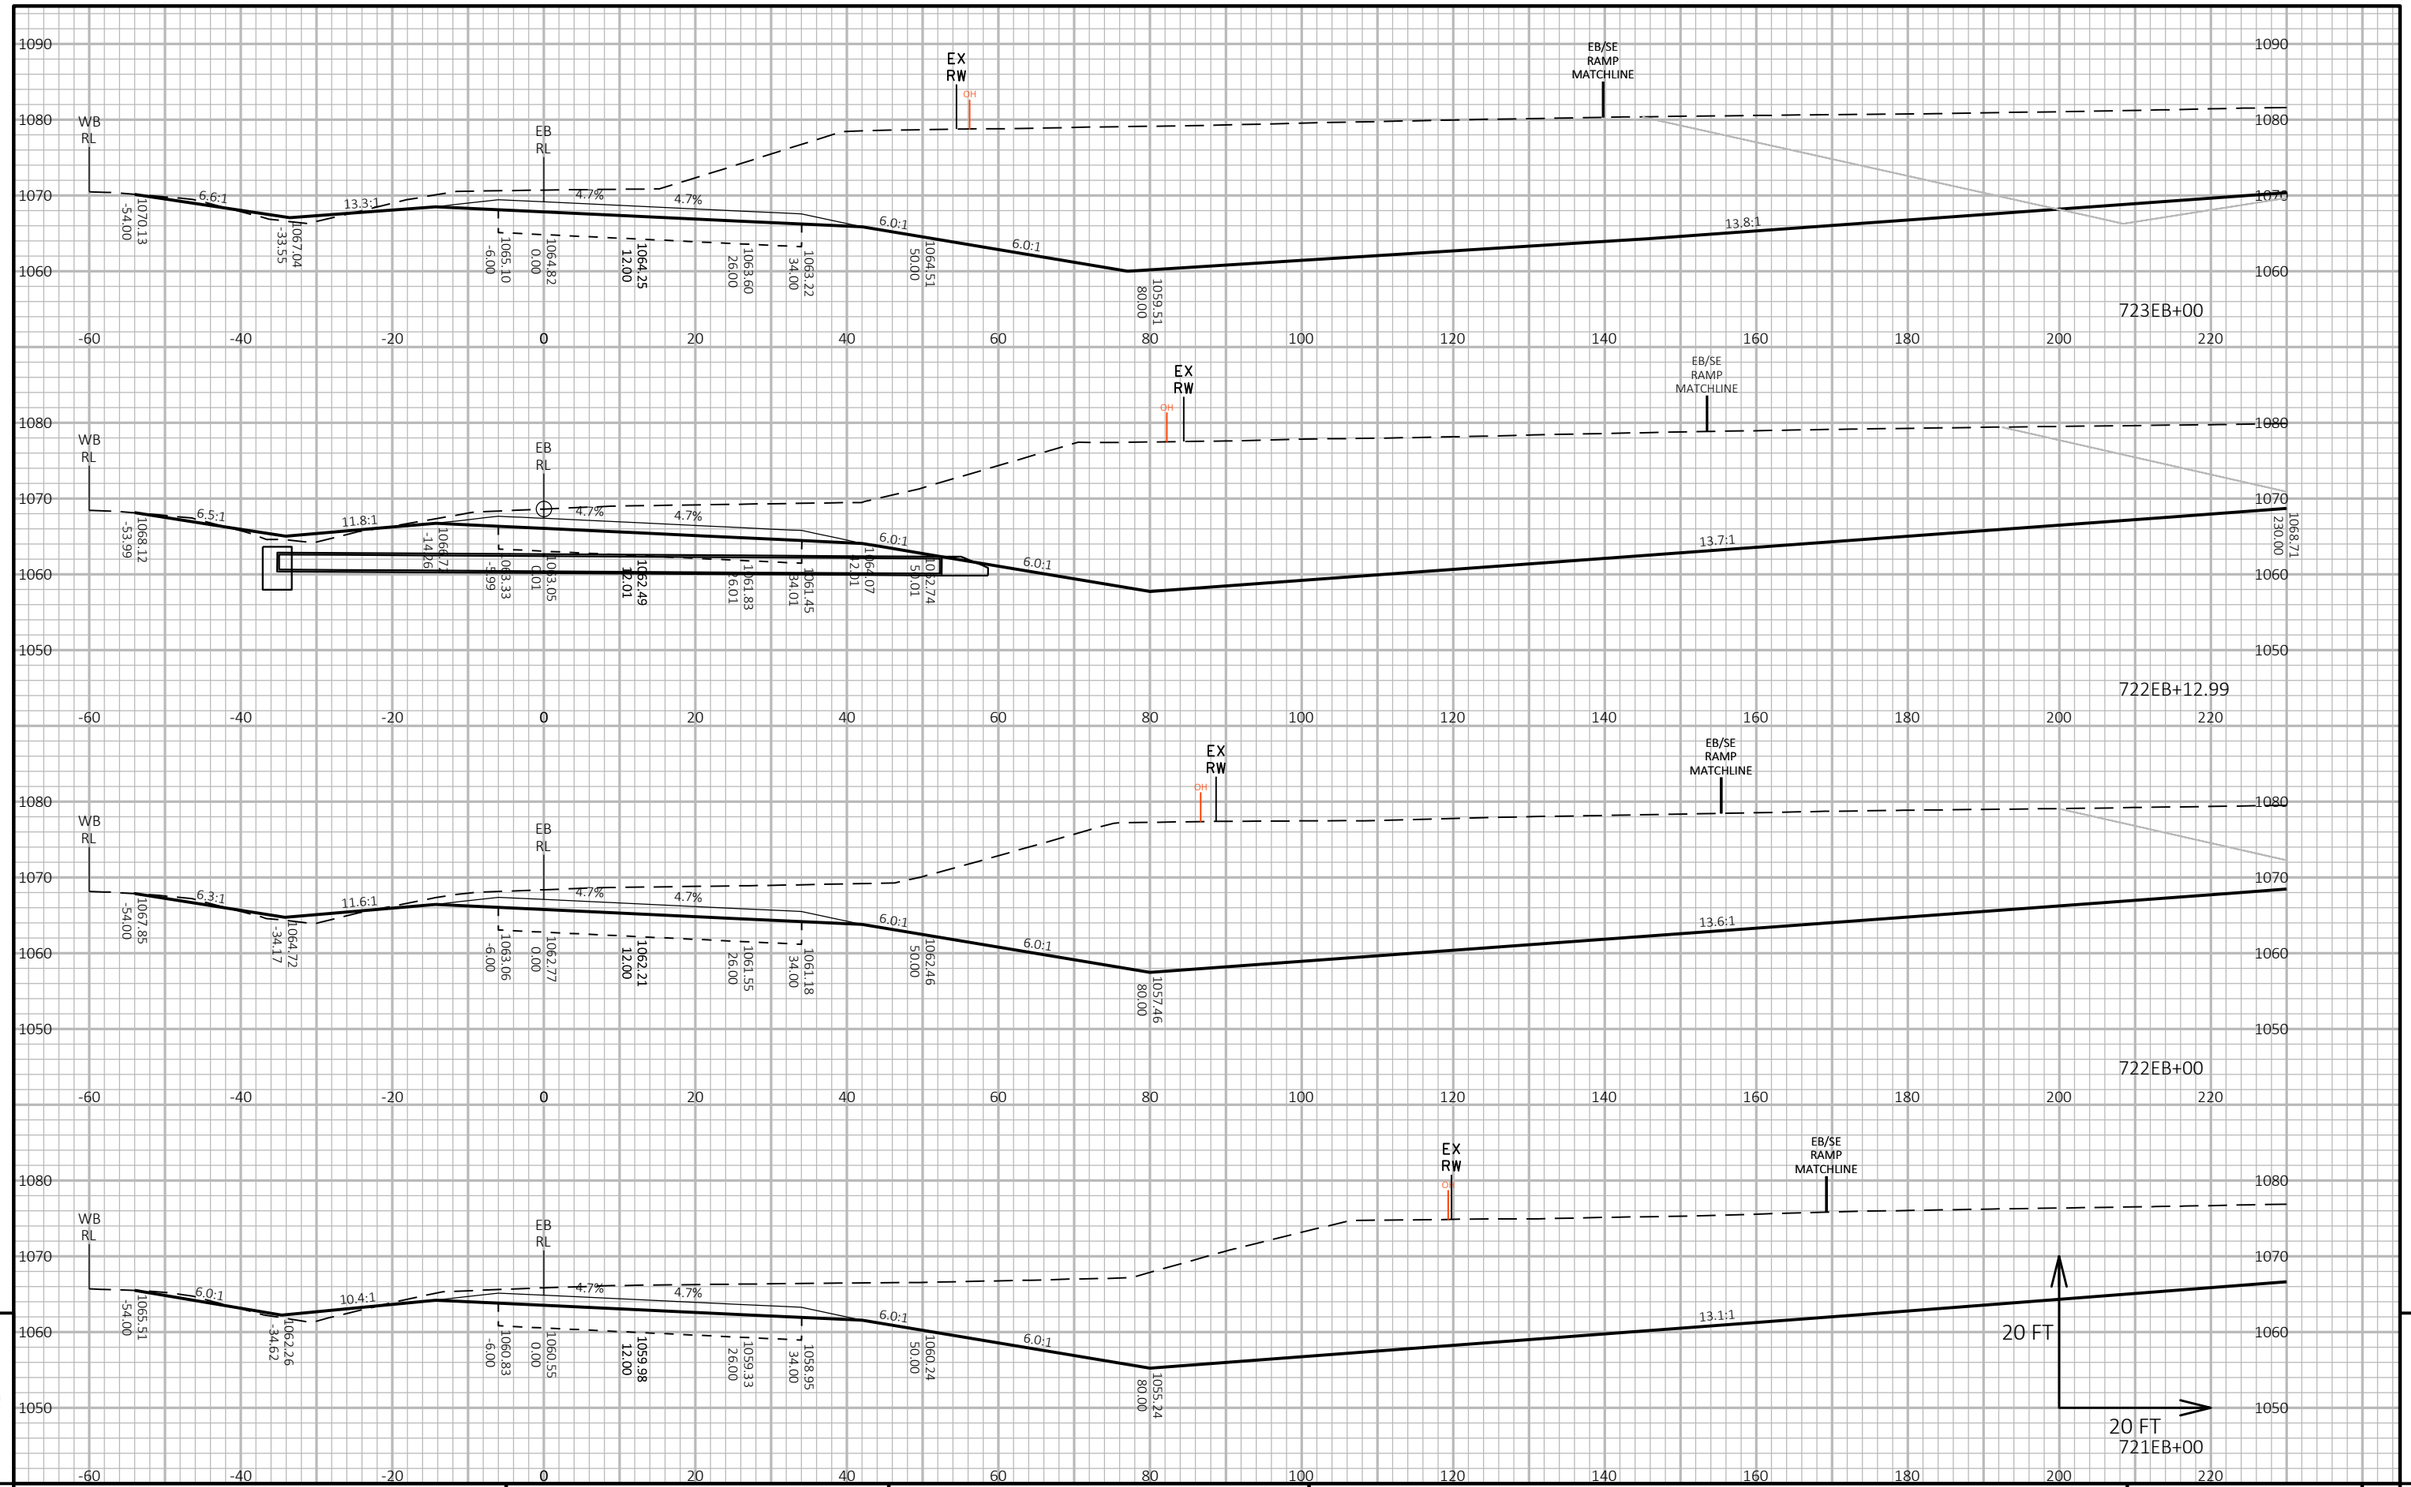


PROJECT NO: 1440-15-72/73	HWY: STH 23	COUNTY: FOND DU LAC	CROSS SECTIONS: STH 23-EASTBOUND (EB)	SHEET	E

FILE NAME : N:\PDS\C3D\14401501\SHEETSPLAN\CROSSSECTIONS\14401573\14401573_EB_I.DWG
LAYOUT NAME - 14401573-0902180-xs

PLOT DATE : 2/26/2019 1:48 PM PLOT BY : VICKMAN, GARRETT T PLOT NAME : PLOT SCALE : 1 IN:20 FT HORZ. / 1 IN:20 FT VERT.

WISDOT/CADDS SHEET 49

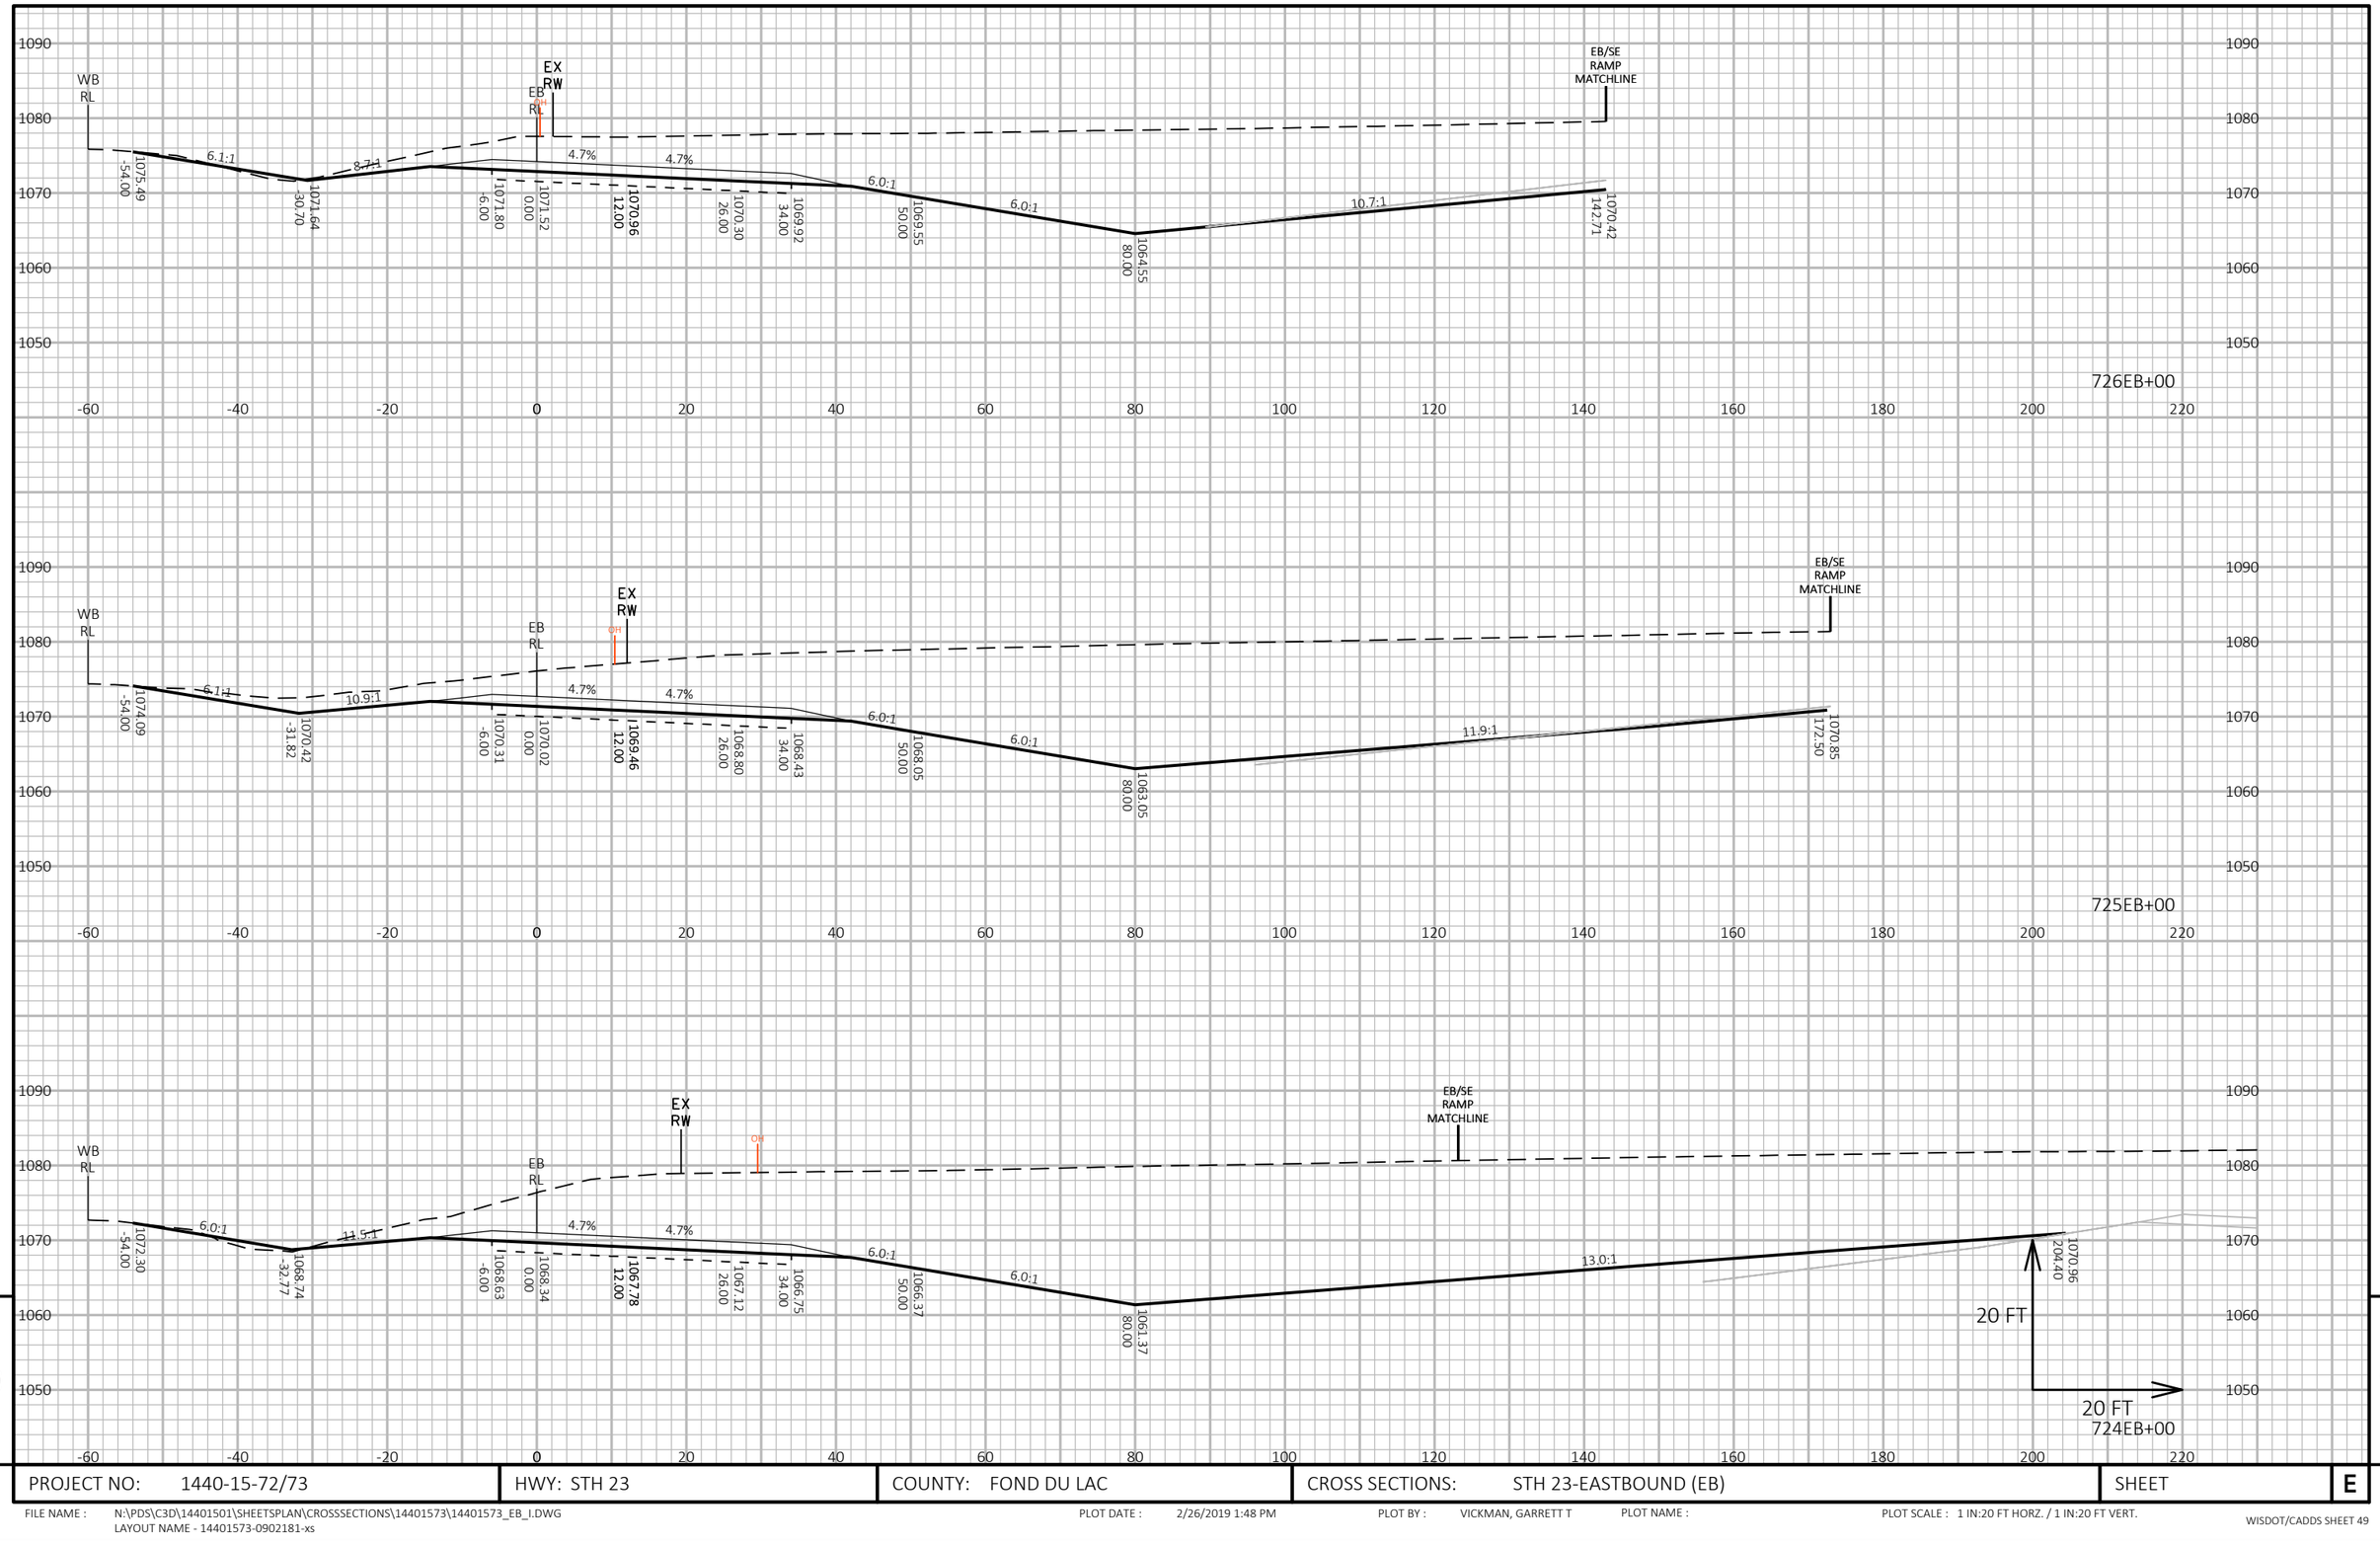


9

9

PROJECT NO: 1440-15-72/73	HWY: STH 23	COUNTY: FOND DU LAC	CROSS SECTIONS: STH 23-EASTBOUND (EB)	SHEET	E

FILE NAME : N:\PDS\C3D\14401501\SHEETSPLAN\CROSSSECTIONS\14401573\14401573_EB_I.DWG
LAYOUT NAME - 14401573-0902181-xs

PLOT DATE : 2/26/2019 1:48 PM PLOT BY : VICKMAN, GARRETT T PLOT NAME : PLOT SCALE : 1 IN:20 FT HORZ. / 1 IN:20 FT VERT.

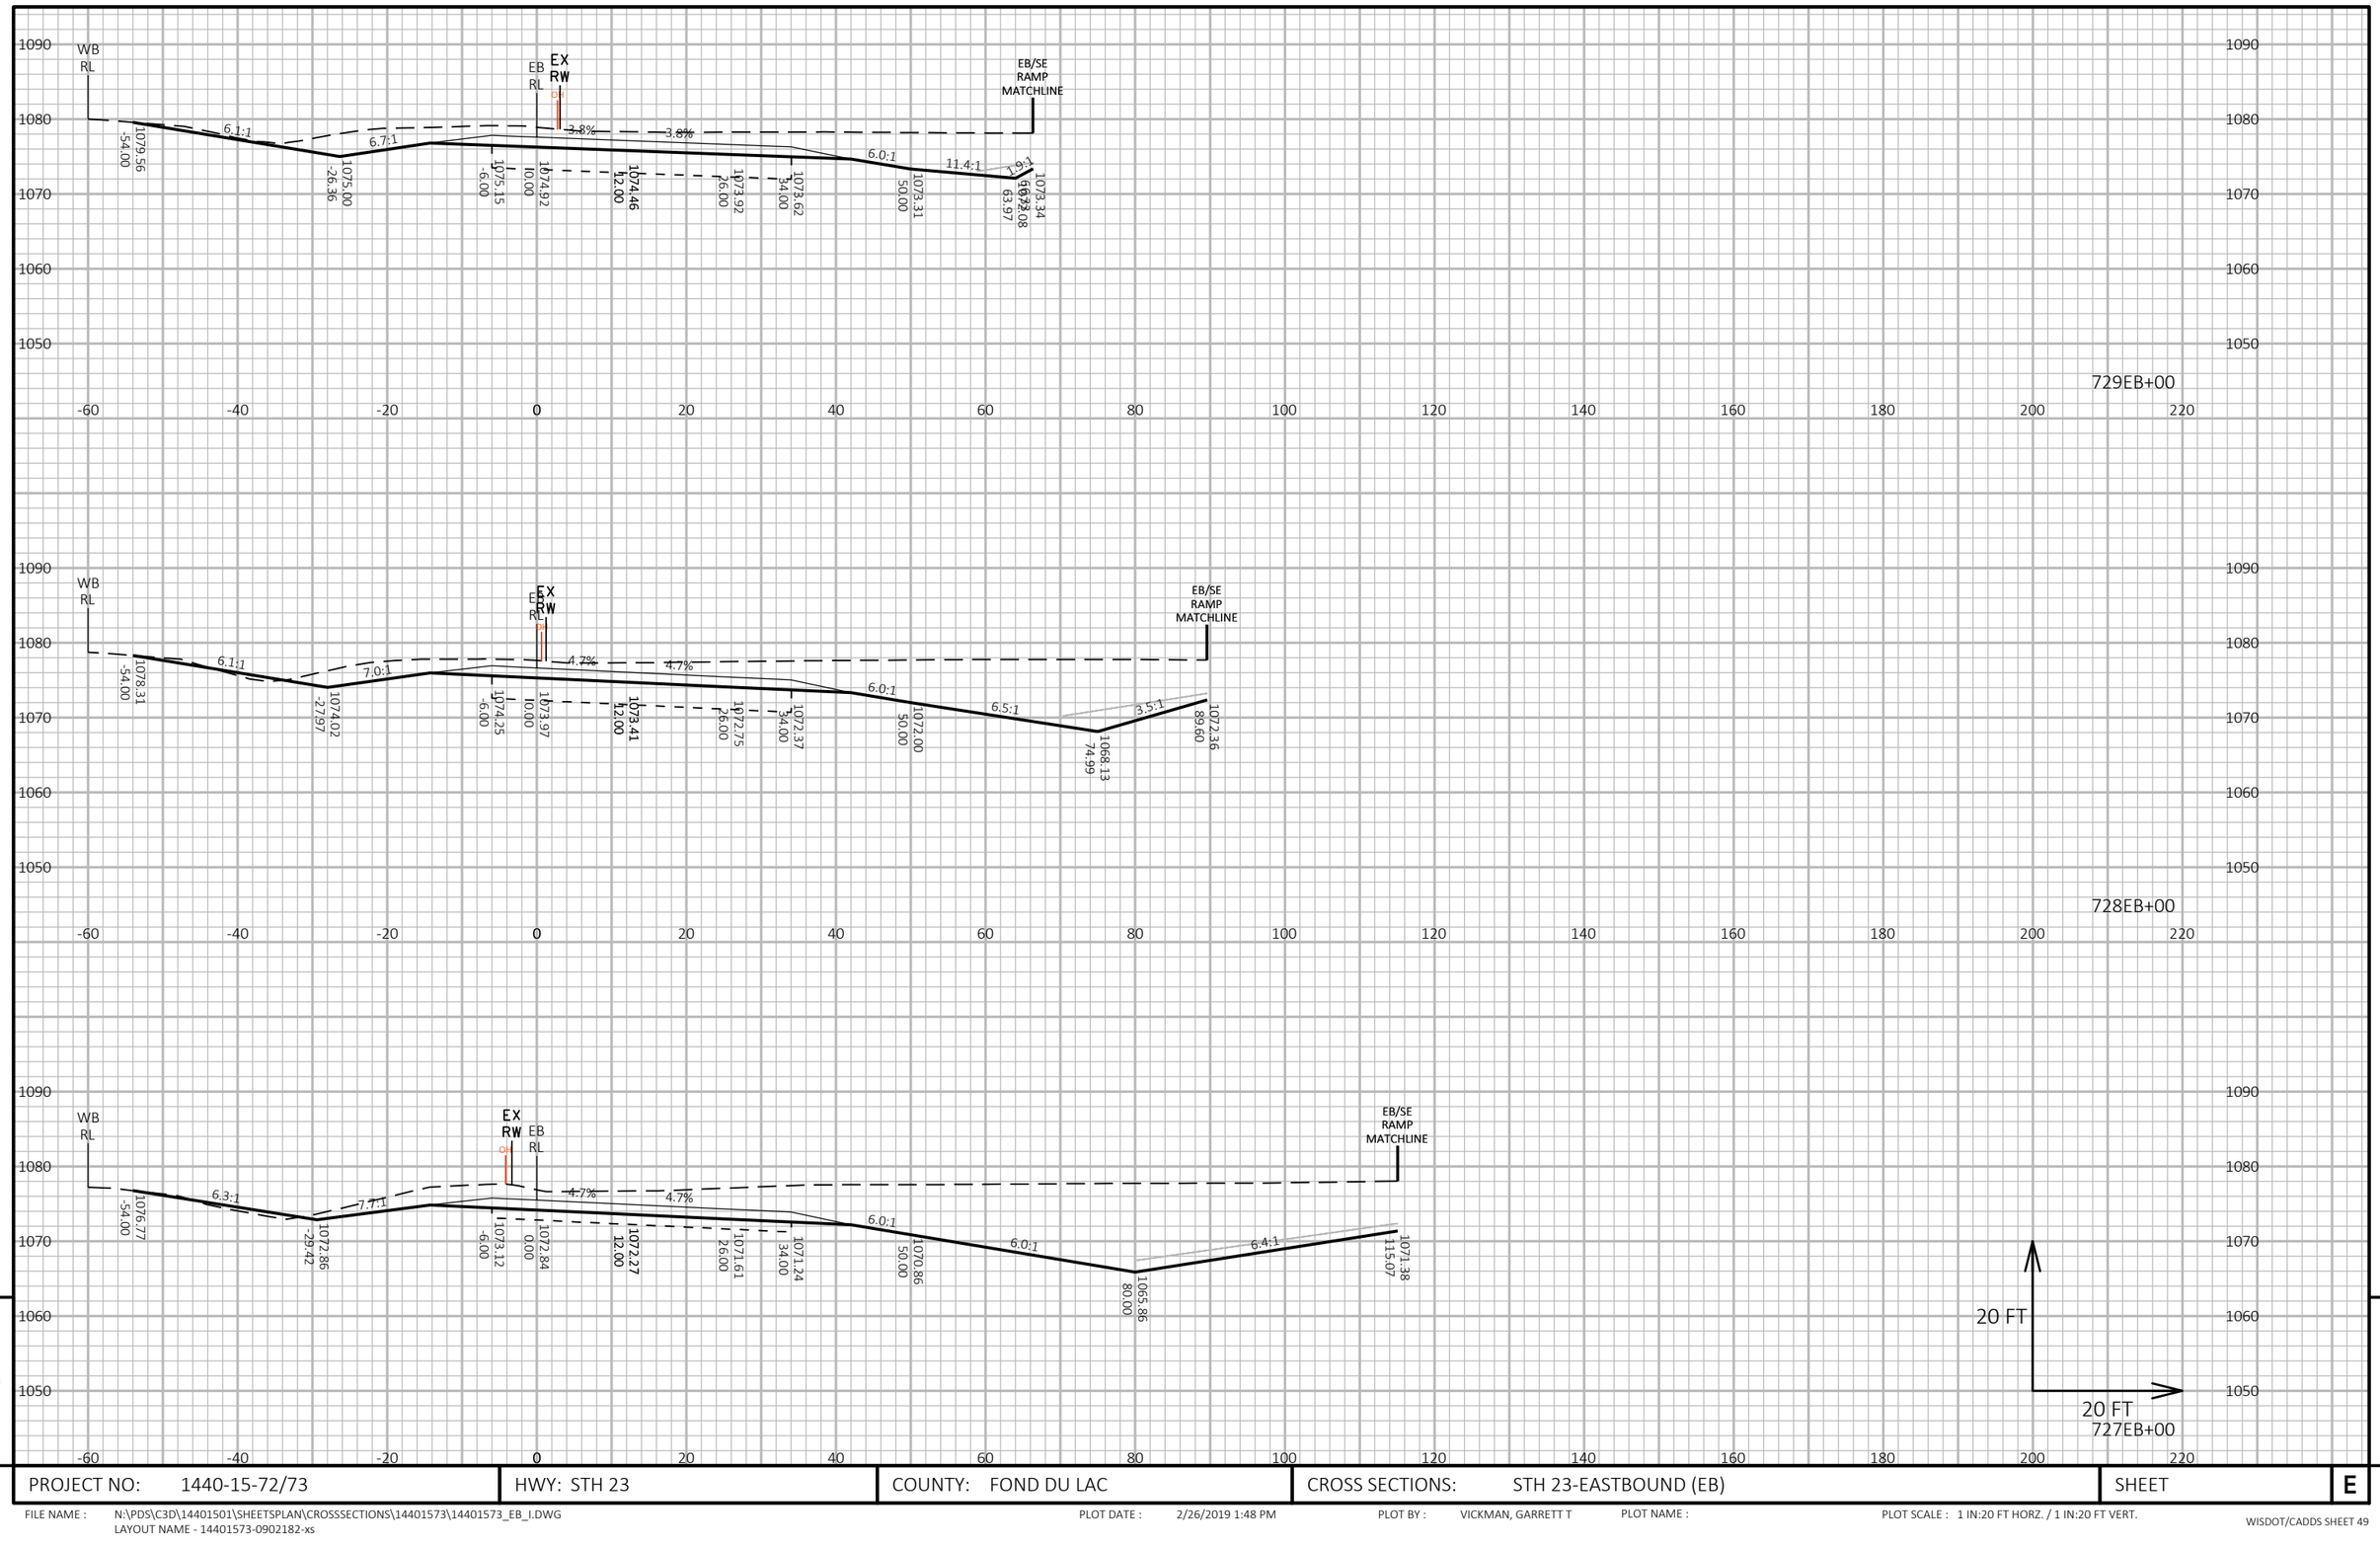



9


PROJECT NO: 1440-15-72/73	HWY: STH 23	COUNTY: FOND DU LAC	CROSS SECTIONS: STH 23-EASTBOUND (EB)	SHEET	E

FILE NAME : N:\PDS\C3D\14401501\SHEETSPLAN\CROSSSECTIONS\14401573\14401573_EB_I.DWG
LAYOUT NAME - 14401573-0902182-xs

PLOT DATE : 2/26/2019 1:48 PM PLOT BY : VICKMAN, GARRETT T PLOT NAME : PLOT SCALE : 1 IN:20 FT HORZ. / 1 IN:20 FT VERT.

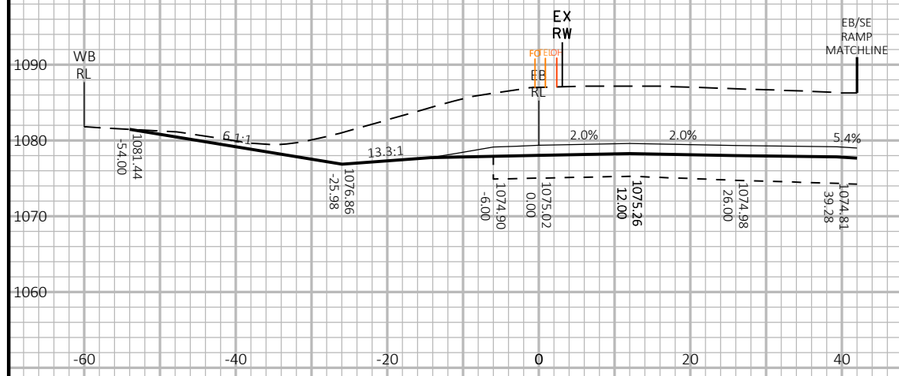

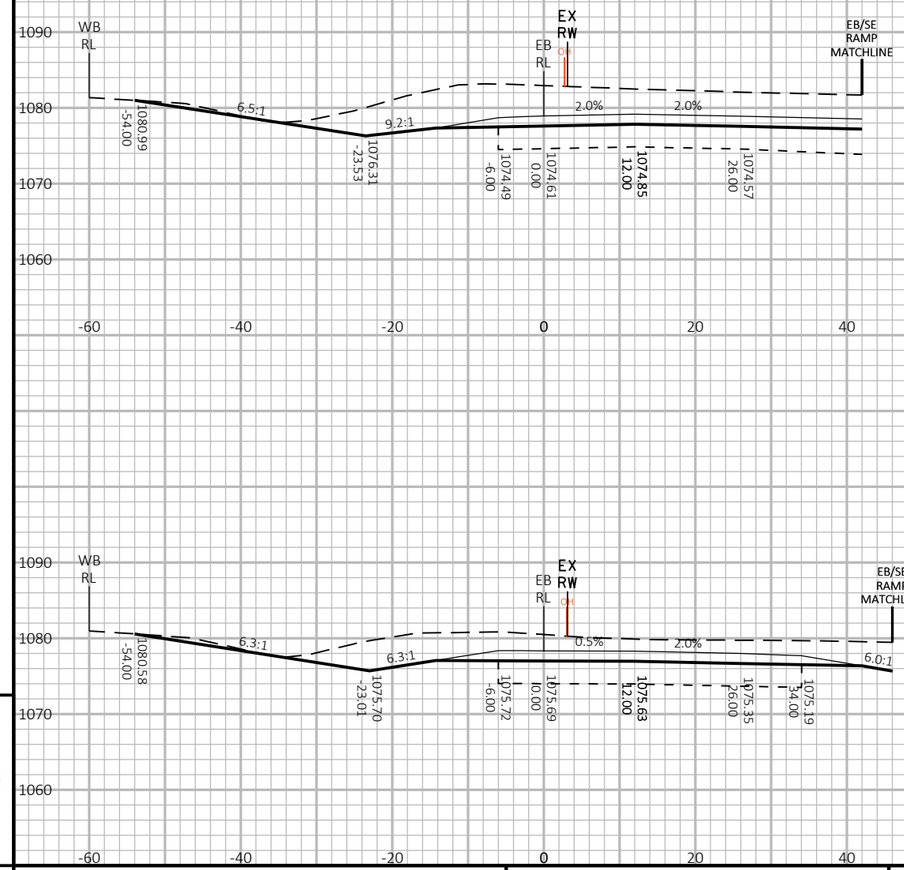

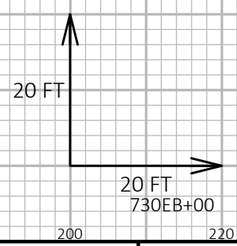


9

9

PROJECT NO: 1440-15-72/73	HWY: STH 23	COUNTY: FOND DU LAC	CROSS SECTIONS: STH 23-EASTBOUND (EB)	SHEET	E

FILE NAME : N:\PDS\C3D\14401501\SHEETSPLAN\CROSSSECTIONS\14401573\14401573_EB_I.DWG
LAYOUT NAME - 14401573-0902183-xs

PLOT DATE : 2/26/2019 1:49 PM PLOT BY : VICKMAN, GARRETT T PLOT NAME : PLOT SCALE : 1 IN:20 FT HORZ. / 1 IN:20 FT VERT.

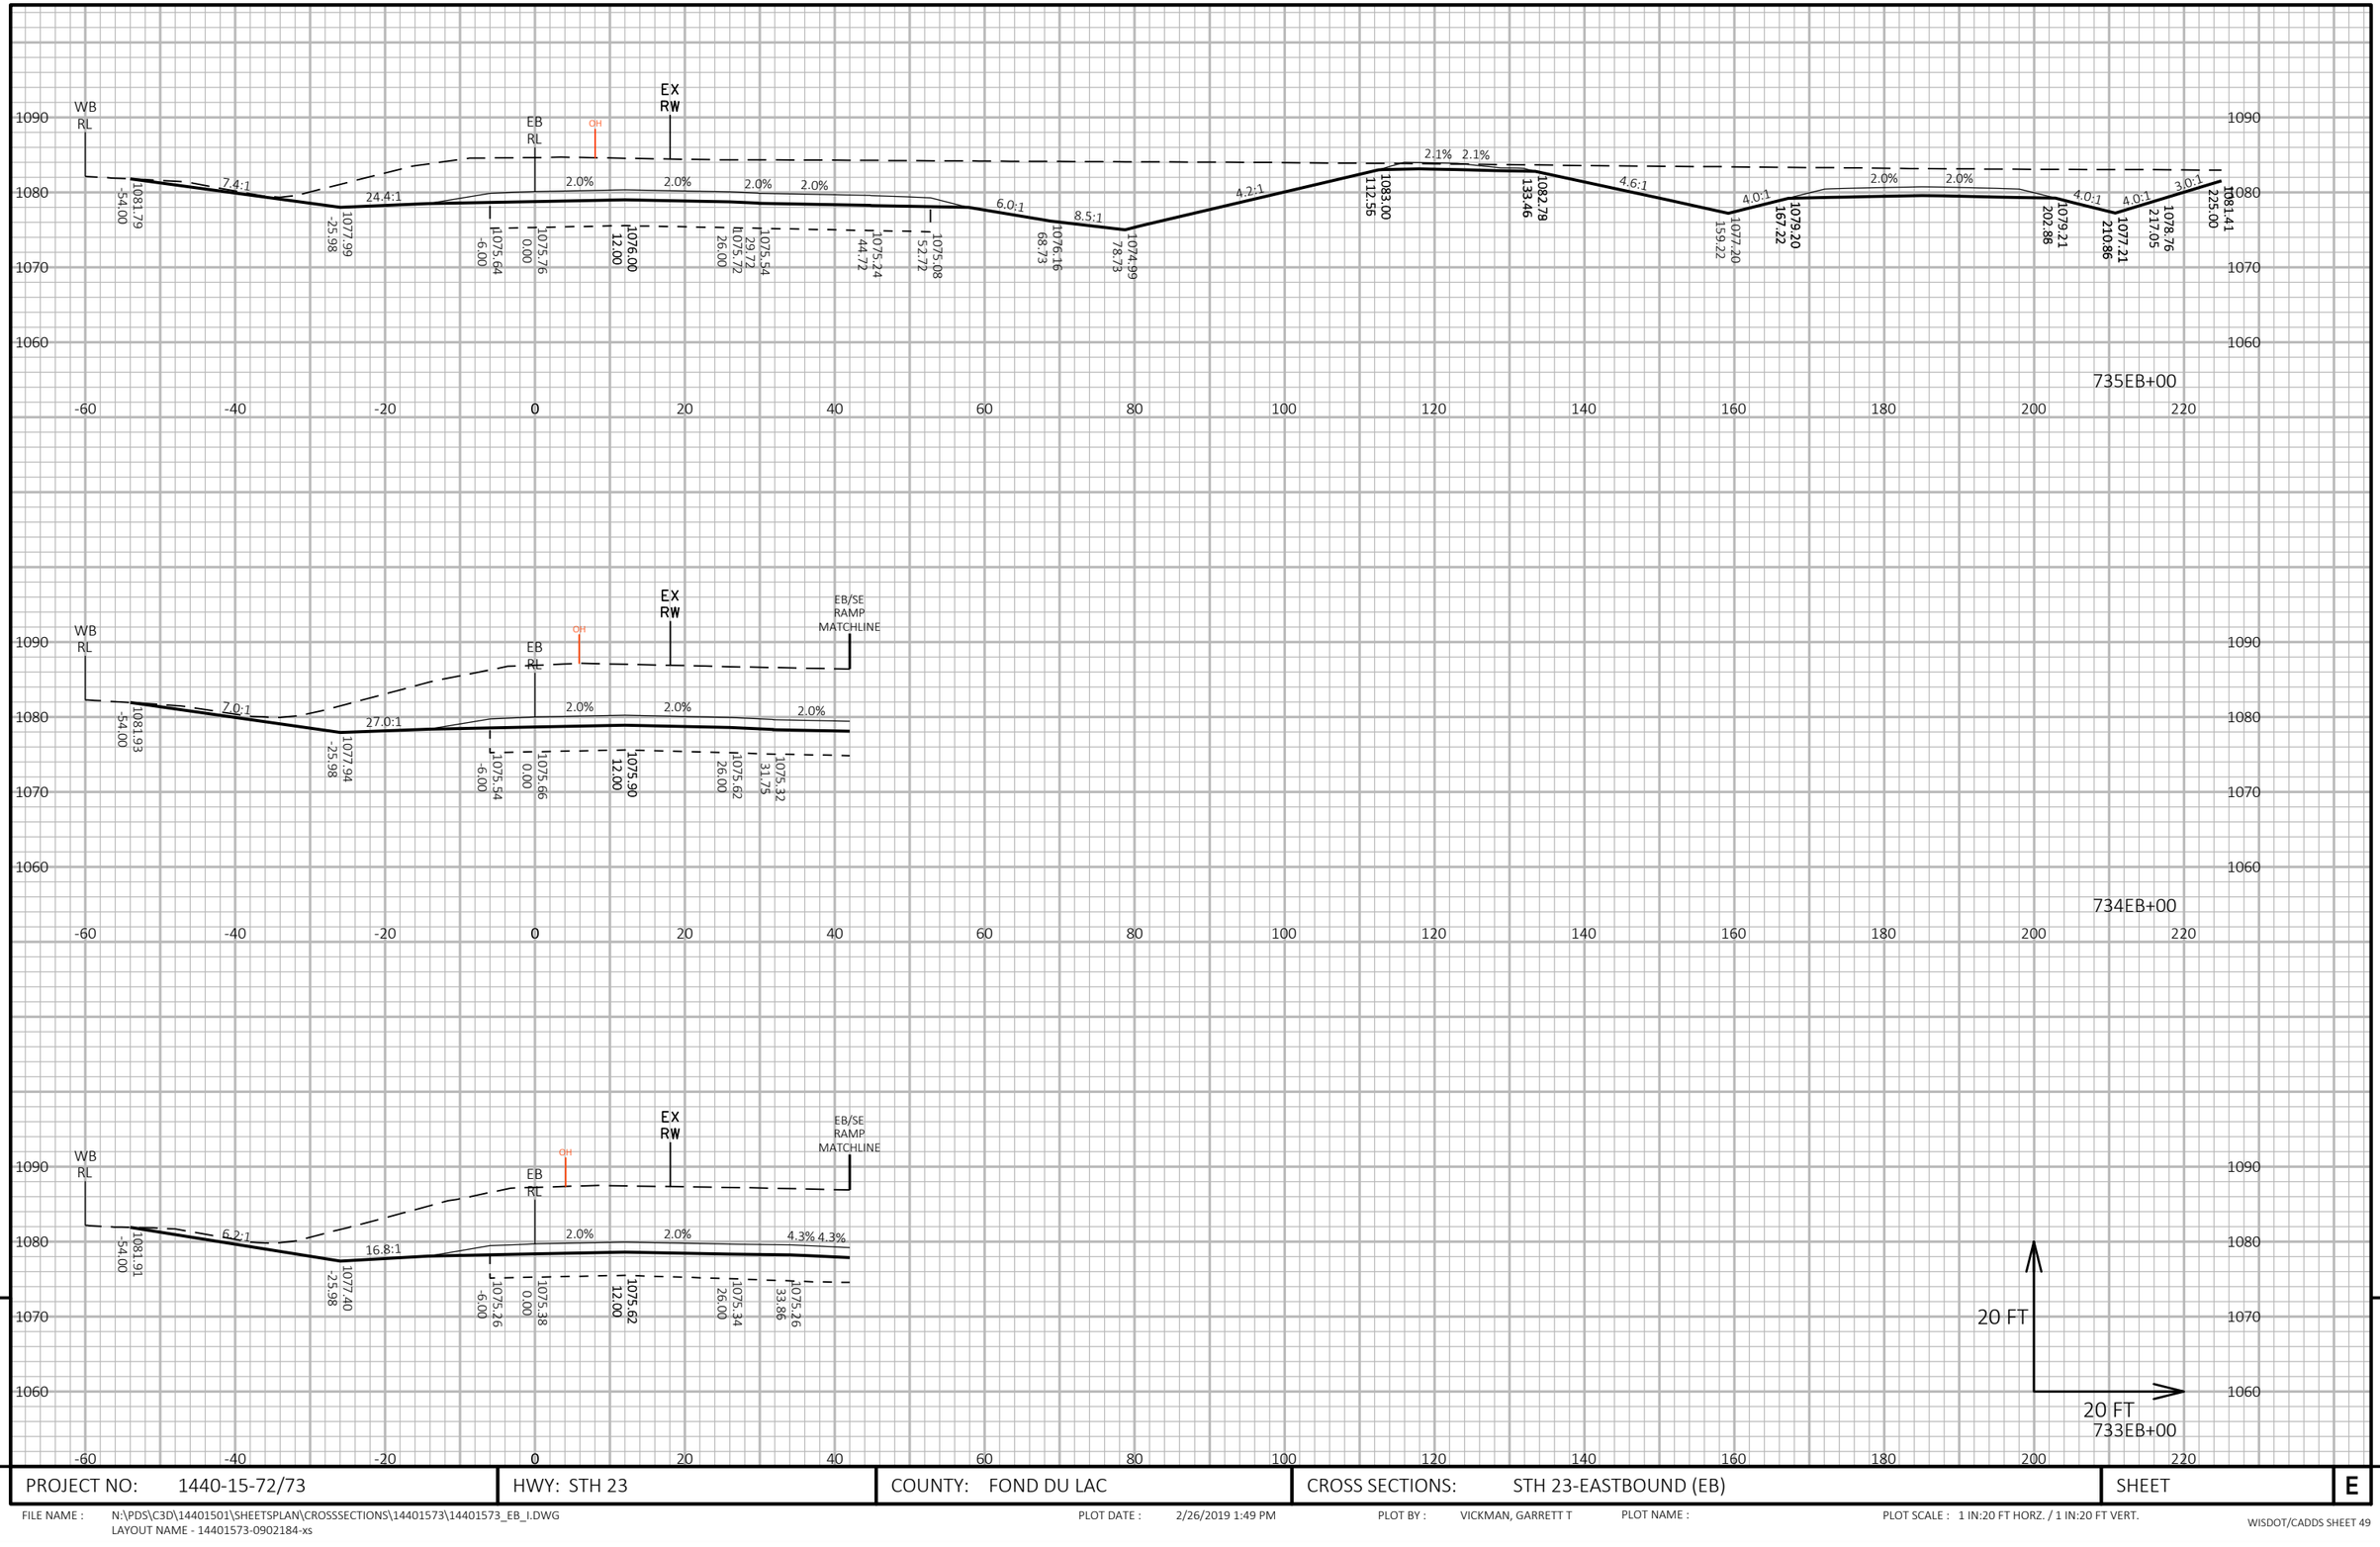


9


PROJECT NO: 1440-15-72/73	HWY: STH 23	COUNTY: FOND DU LAC	CROSS SECTIONS: STH 23-EASTBOUND (EB)	SHEET	E

FILE NAME : N:\PDS\C3D\14401501\SHEETSPLAN\CROSSSECTIONS\14401573\14401573_EB_I.DWG
LAYOUT NAME - 14401573-0902184-xs

PLOT DATE : 2/26/2019 1:49 PM PLOT BY : VICKMAN, GARRETT T PLOT NAME : PLOT SCALE : 1 IN:20 FT HORZ. / 1 IN:20 FT VERT.

WISDOT/CADDS SHEET 49

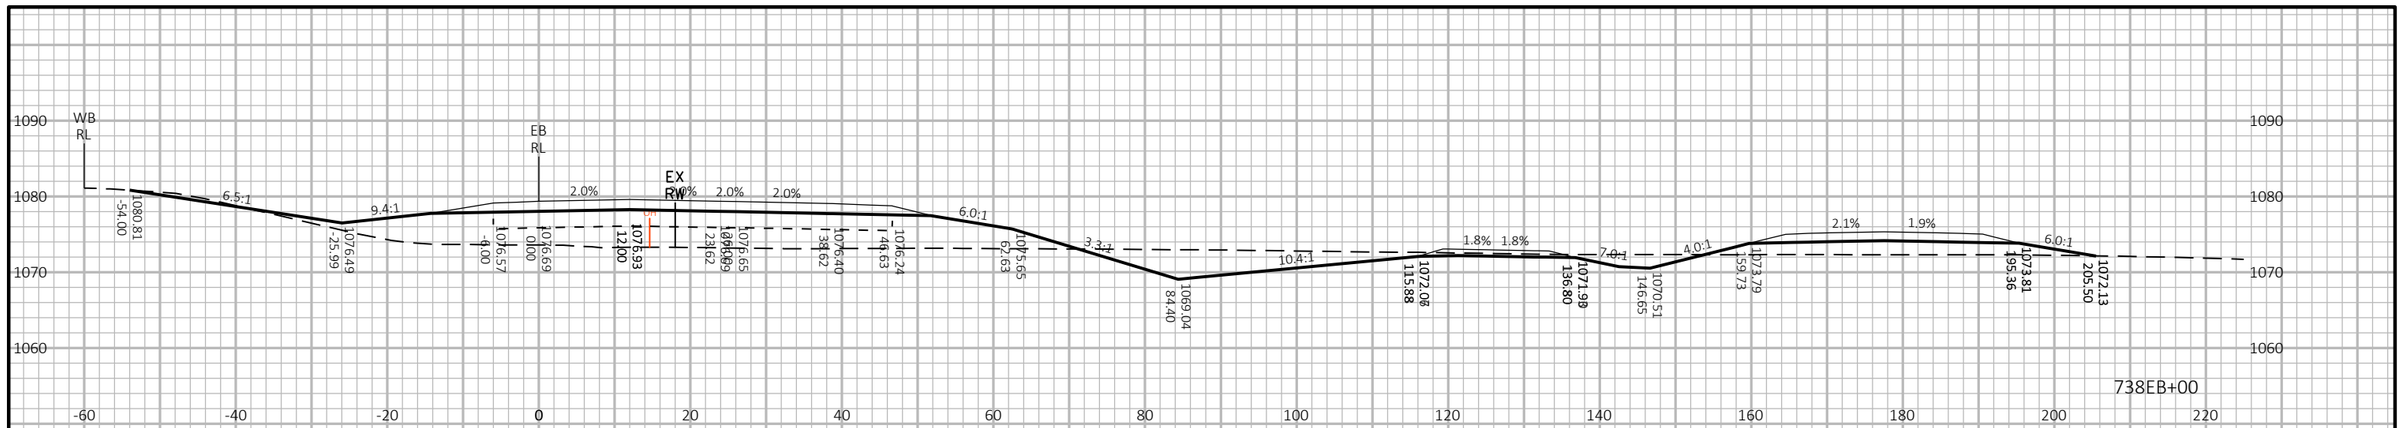

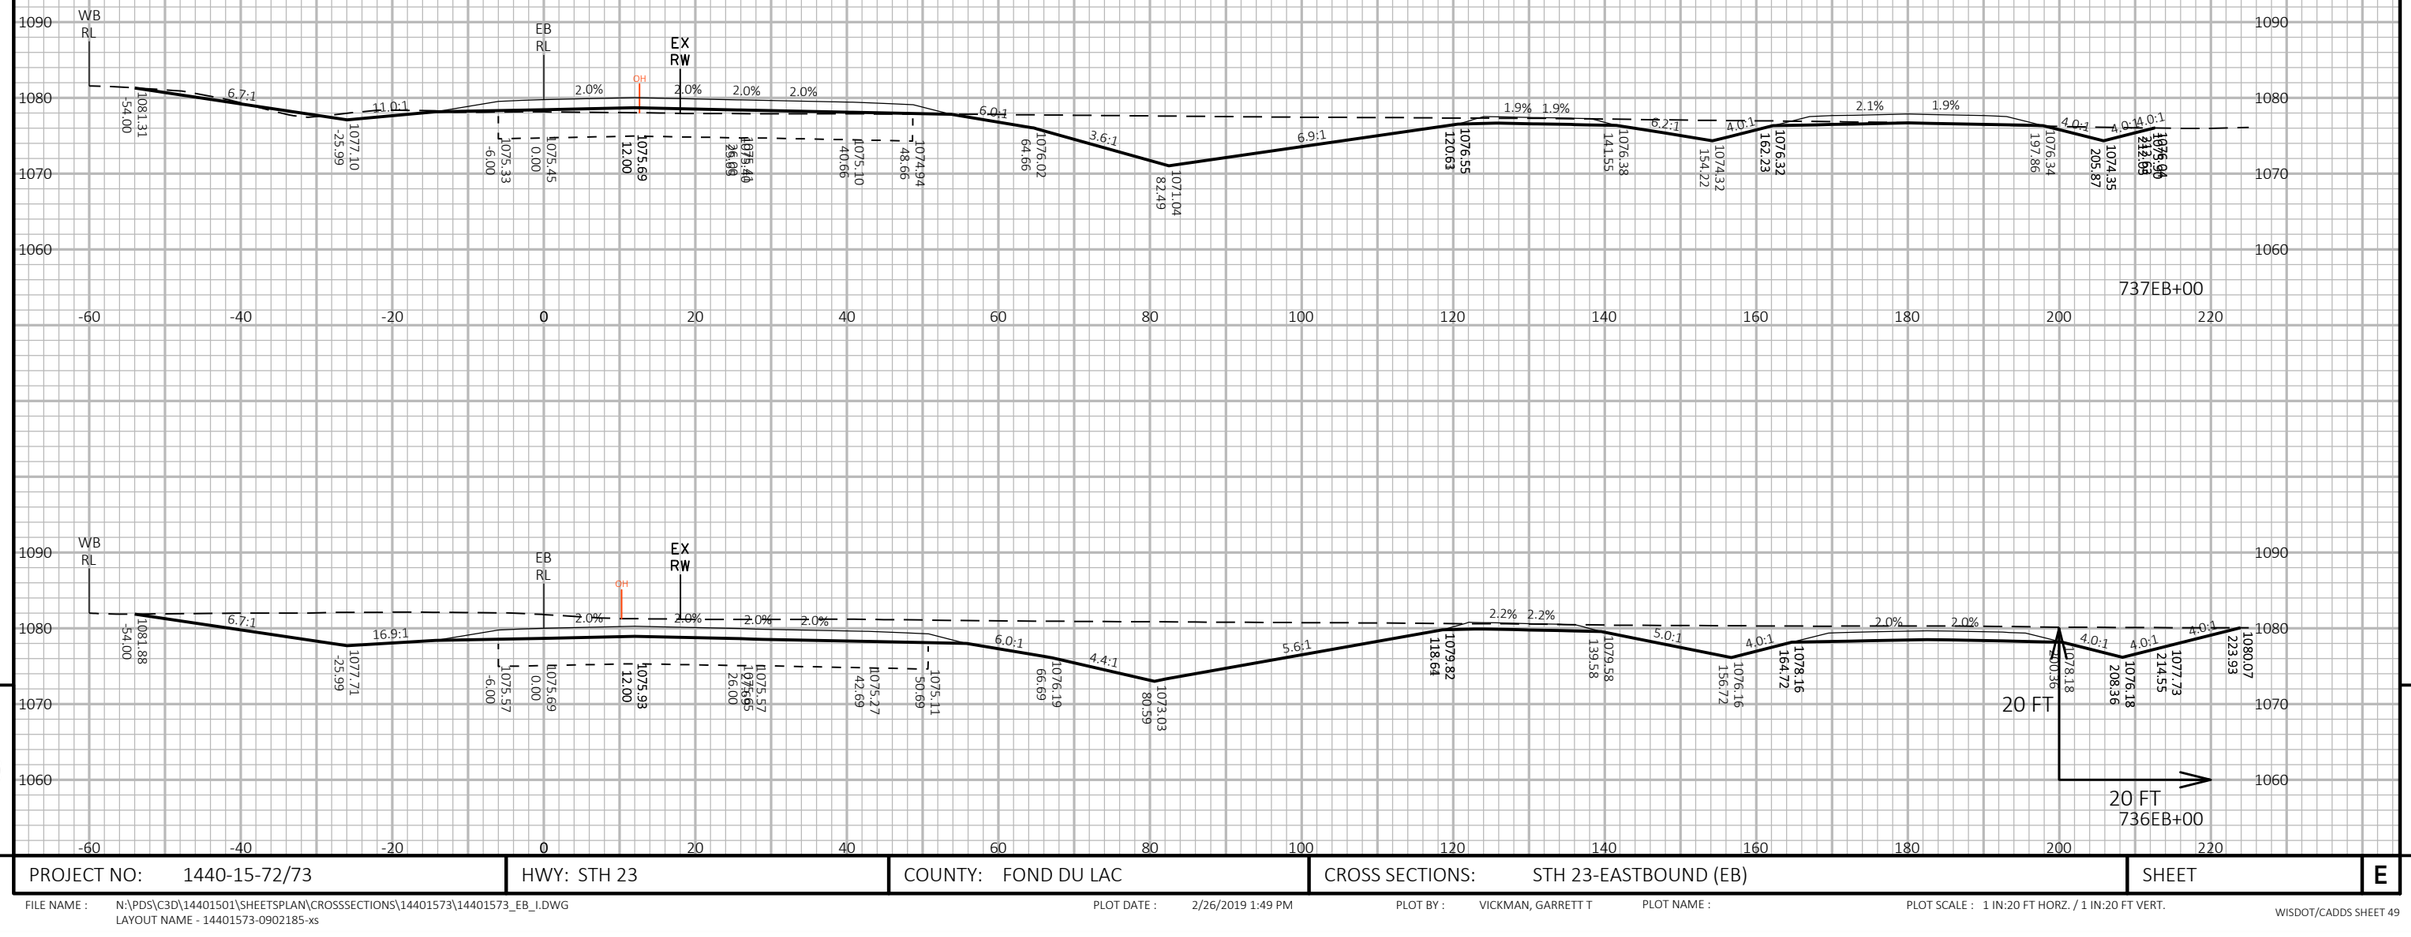


9 9

PROJECT NO: 1440-15-72/73	HWY: STH 23	COUNTY: FOND DU LAC	CROSS SECTIONS: STH 23-EASTBOUND (EB)	SHEET	E

FILE NAME : N:\PDS\C3D\14401501\SHEETSPLAN\CROSSSECTIONS\14401573\14401573_EB_I.DWG
LAYOUT NAME - 14401573-0902185-xs


PLOT DATE : 2/26/2019 1:49 PM PLOT BY : VICKMAN, GARRETT T PLOT NAME : PLOT SCALE : 1 IN:20 FT HORZ. / 1 IN:20 FT VERT.

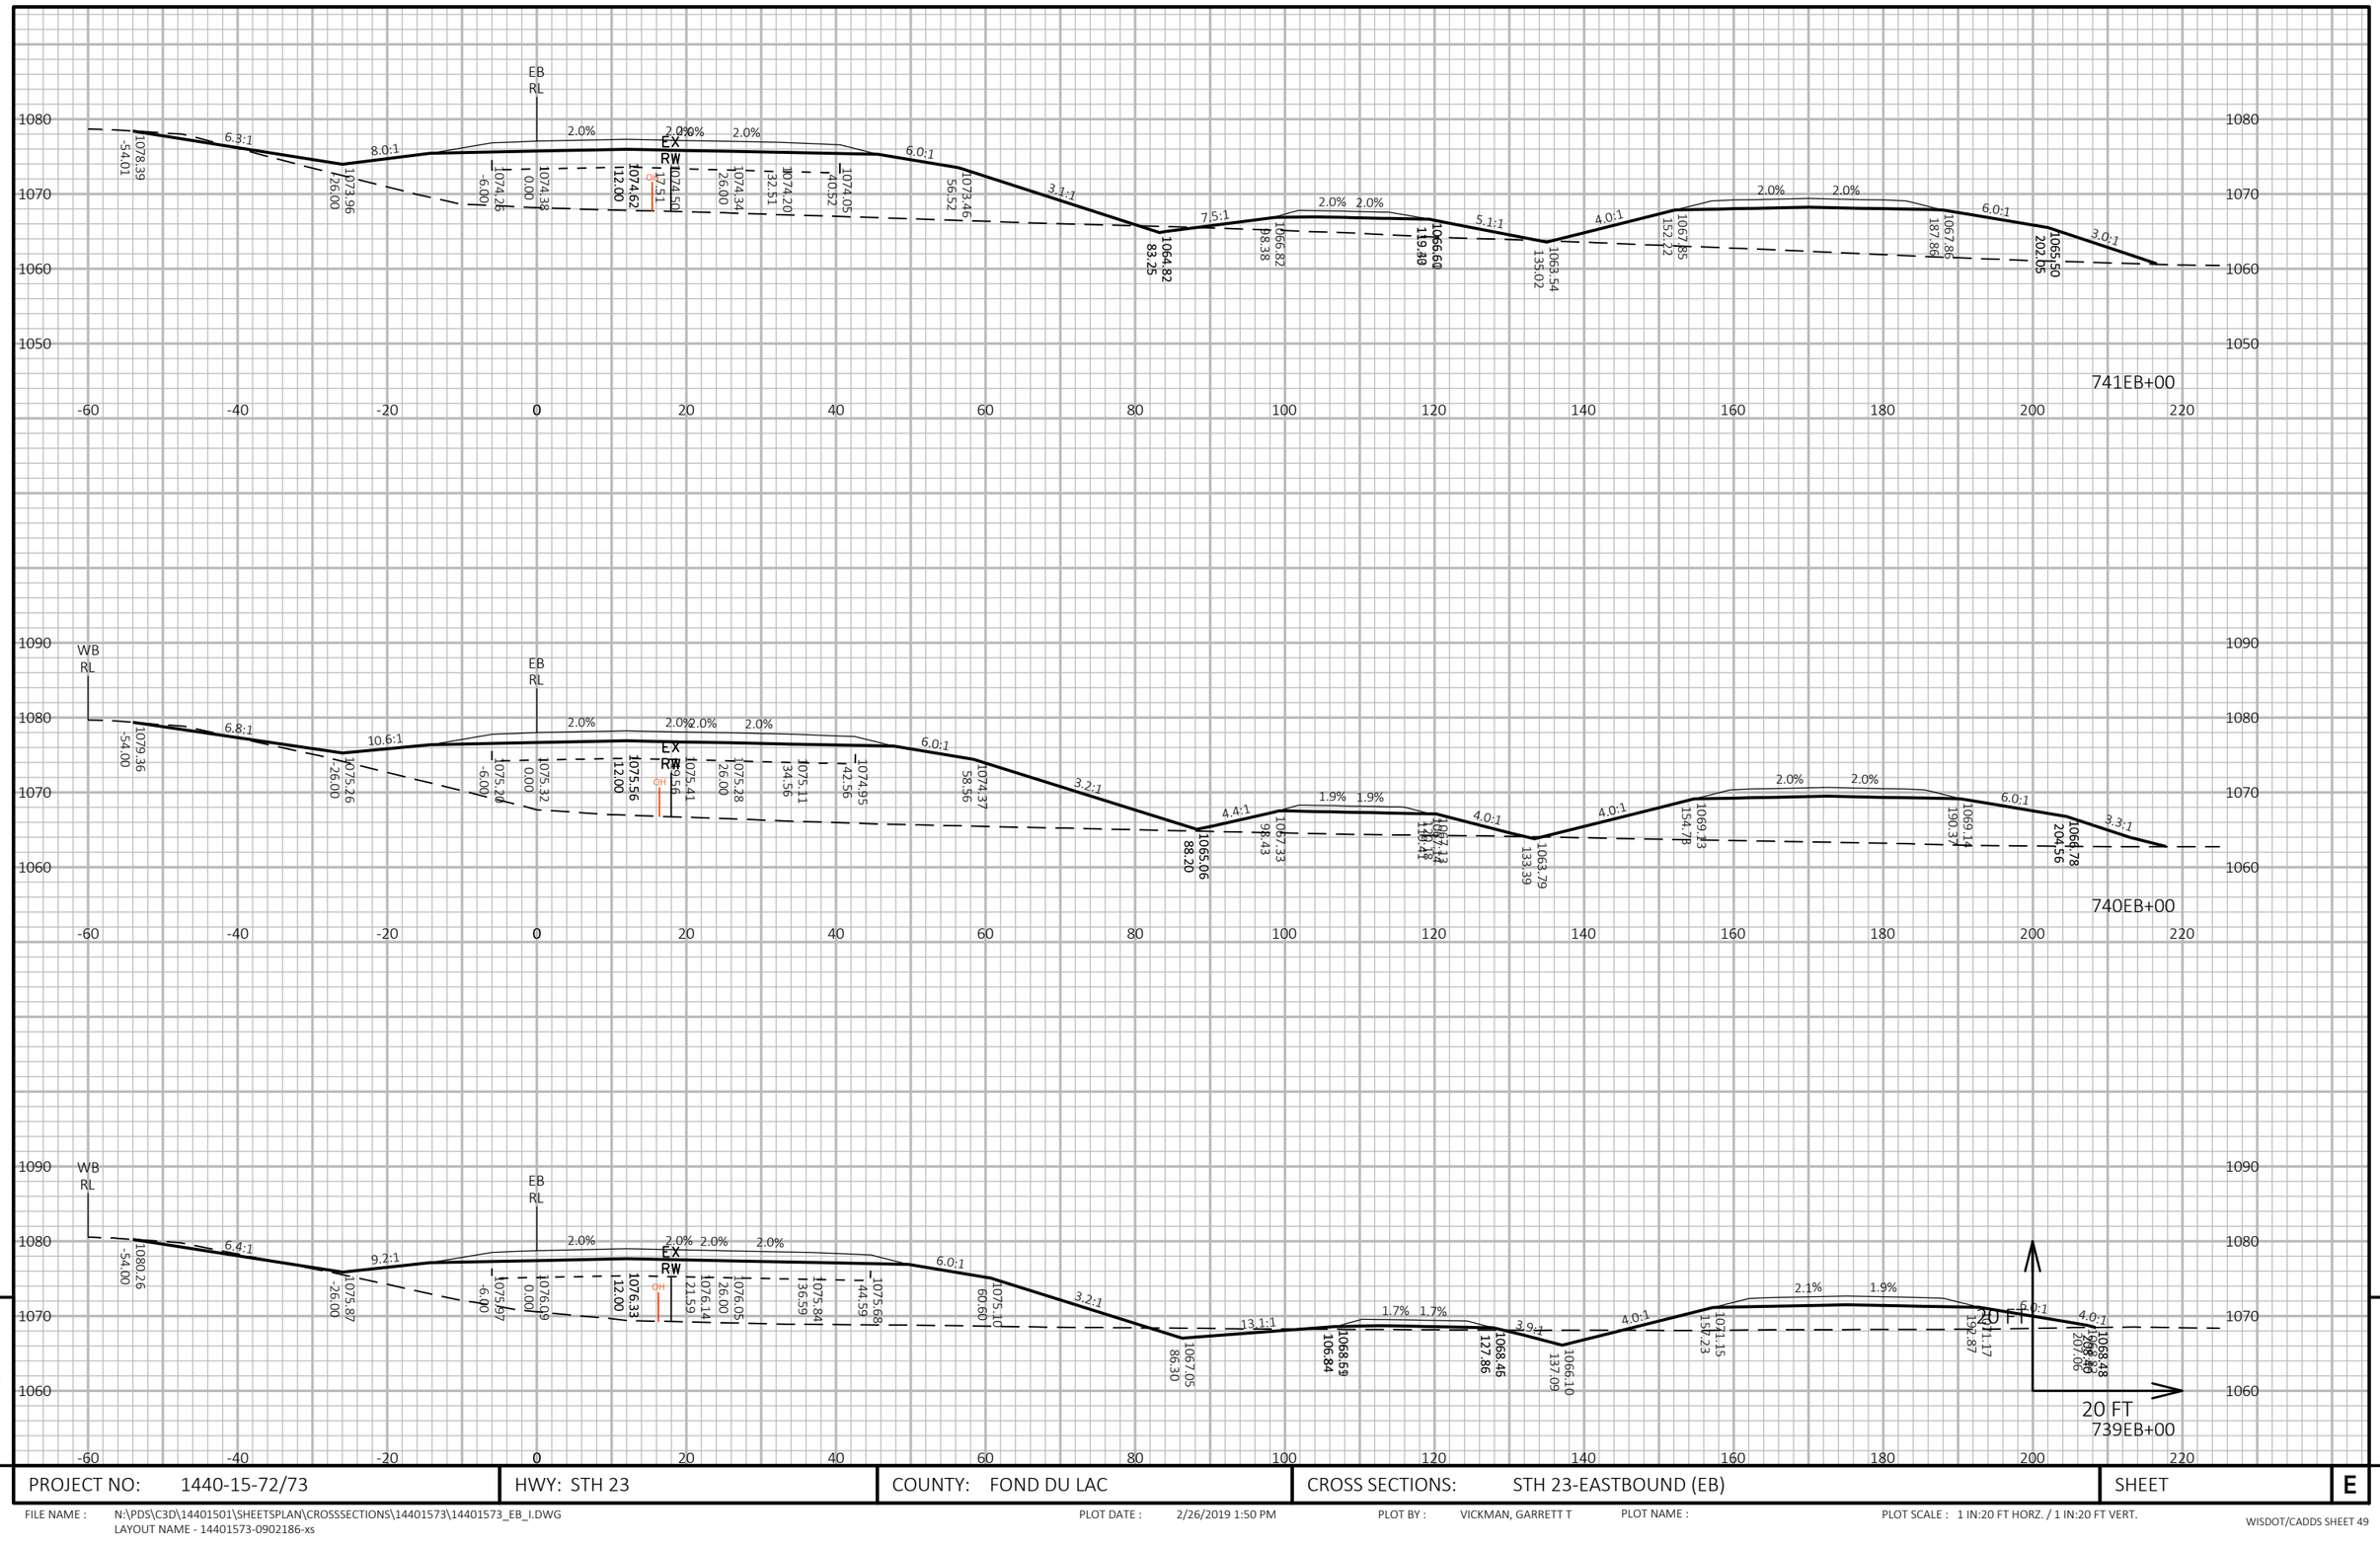

PROJECT NO: 1440-15-72/73	HWY: STH 23	COUNTY: FOND DU LAC	CROSS SECTIONS: STH 23-EASTBOUND (EB)	SHEET E

FILE NAME : N:\PDS\C3D\14401501\SHEETSPLAN\CROSSSECTIONS\14401573\14401573_EB_I.DWG
LAYOUT NAME - 14401573-0902186-xs

PLOT DATE : 2/26/2019 1:50 PM PLOT BY : VICKMAN, GARRETT T PLOT NAME : PLOT SCALE : 1 IN:20 FT HORZ. / 1 IN:20 FT VERT.

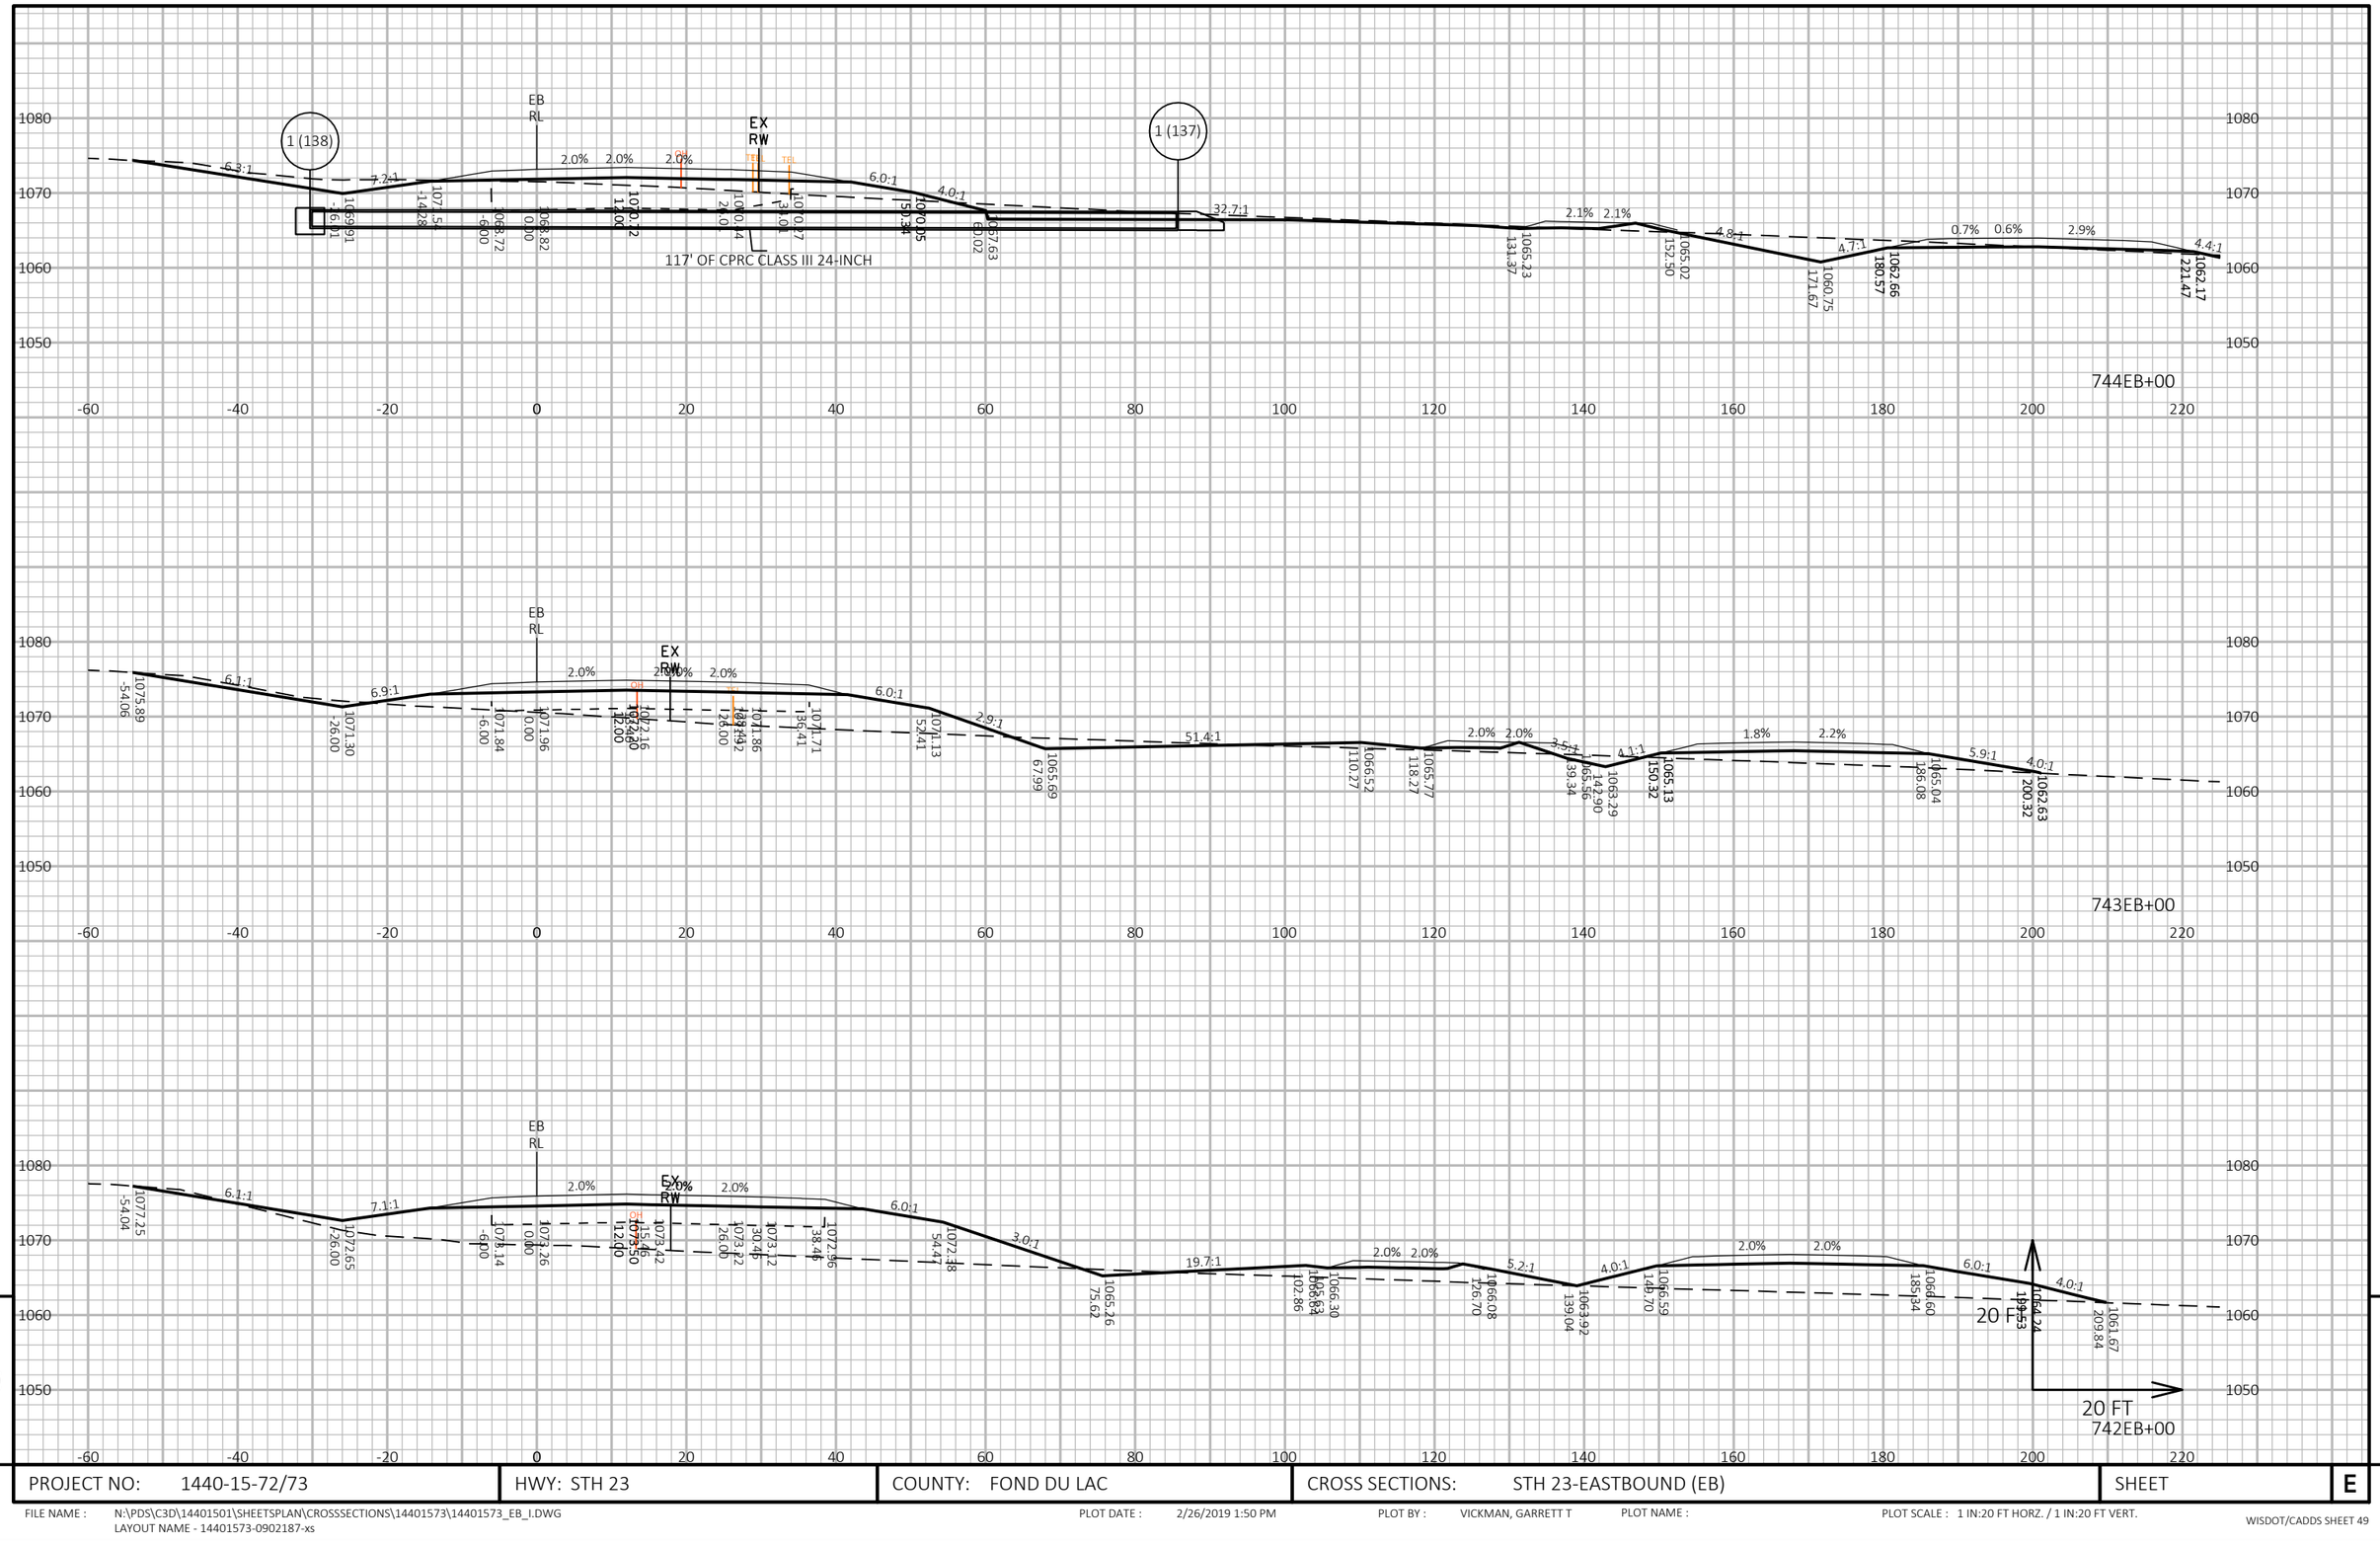


9

9

PROJECT NO: 1440-15-72/73	HWY: STH 23	COUNTY: FOND DU LAC	CROSS SECTIONS: STH 23-EASTBOUND (EB)	SHEET	E

FILE NAME : N:\PDS\C3D\14401501\SHEETSPLAN\CROSSSECTIONS\14401573\14401573_EB_I.DWG
LAYOUT NAME - 14401573-0902187-xs


PLOT DATE : 2/26/2019 1:50 PM PLOT BY : VICKMAN, GARRETT T PLOT NAME : PLOT SCALE : 1 IN:20 FT HORZ. / 1 IN:20 FT VERT.

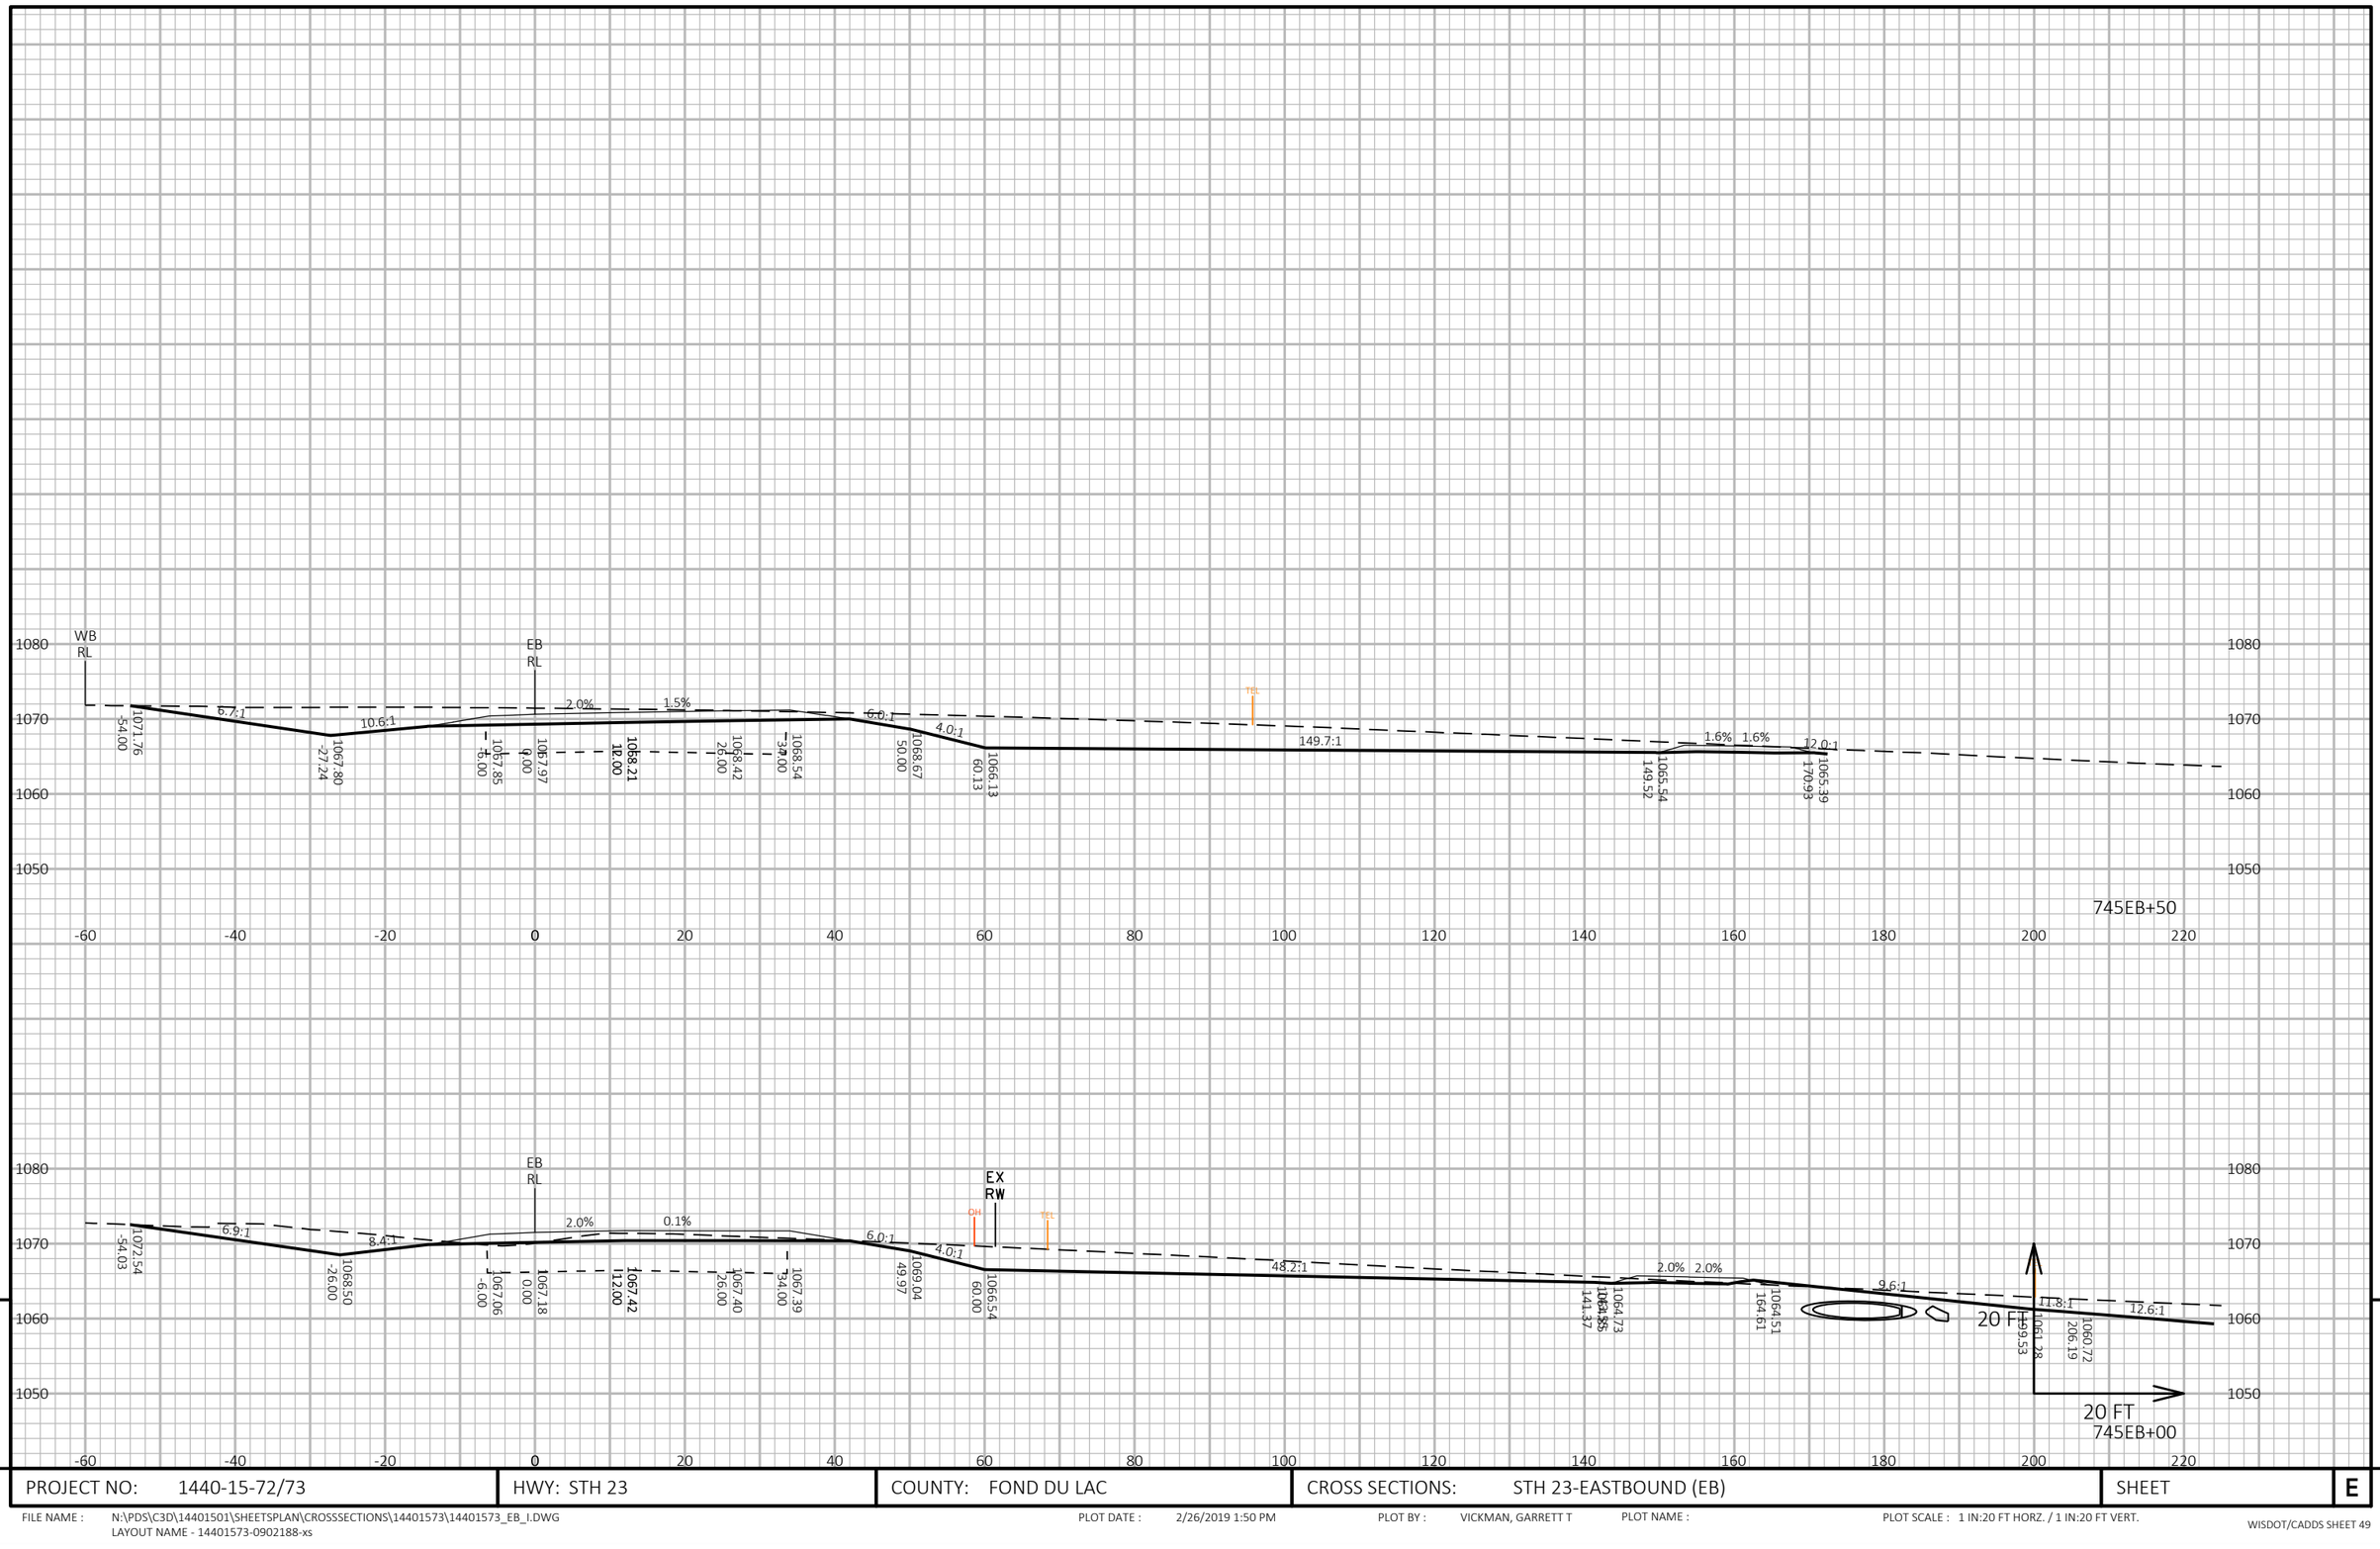

PROJECT NO: 1440-15-72/73	HWY: STH 23	COUNTY: FOND DU LAC	CROSS SECTIONS: STH 23-EASTBOUND (EB)	SHEET	E

FILE NAME : N:\PDS\C3D\14401501\SHEETSPLAN\CROSSSECTIONS\14401573\14401573_EB_I.DWG
LAYOUT NAME - 14401573-0902188-xs

PLOT DATE : 2/26/2019 1:50 PM PLOT BY : VICKMAN, GARRETT T PLOT NAME : PLOT SCALE : 1 IN:20 FT HORZ. / 1 IN:20 FT VERT.

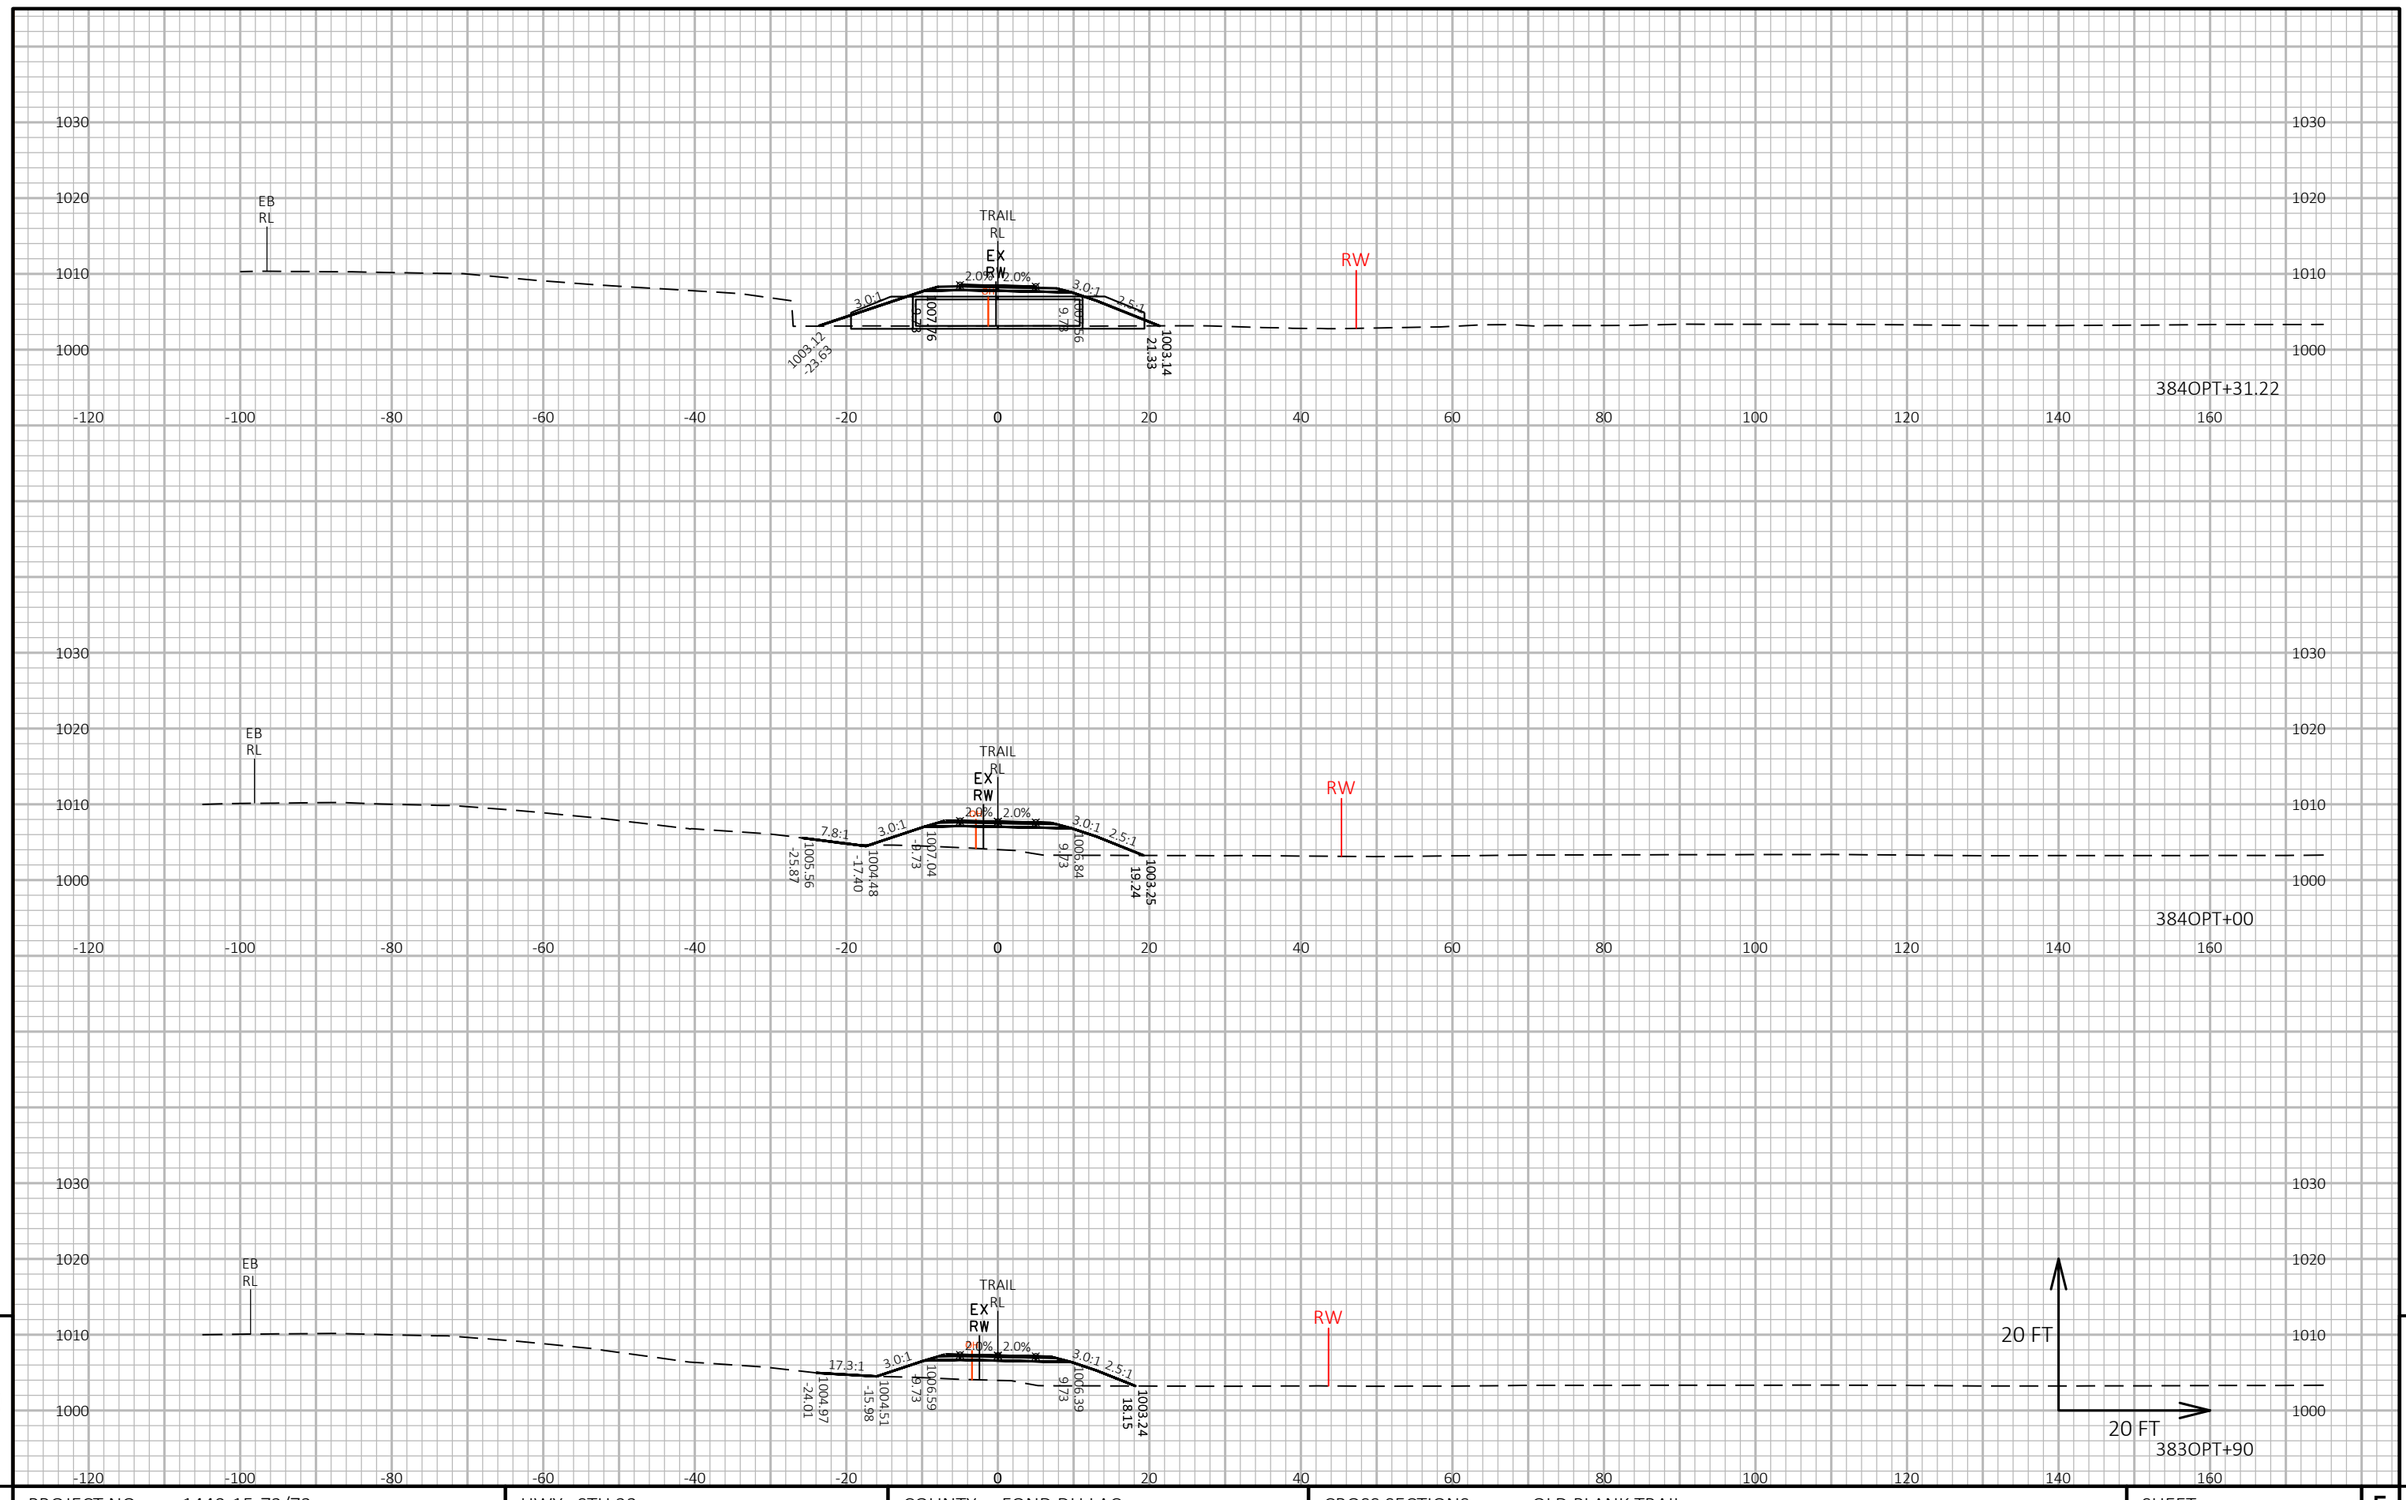


9

9


PROJECT NO: 1440-15-72/73	HWY: STH 23	COUNTY: FOND DU LAC	CROSS SECTIONS: OLD PLANK TRAIL	SHEET	E

FILE NAME : N:\PDS\C3D\14401501\SHEETSPLAN\CROSSSECTIONS\14401573\14401573_TRAIL_A.DWG
LAYOUT NAME - 14401573-0902276-xs

PLOT DATE : 2/25/2019 12:30 PM PLOT BY : VICKMAN, GARRETT T PLOT NAME : PLOT SCALE : 1 IN:20 FT HORZ. / 1 IN:20 FT VERT.

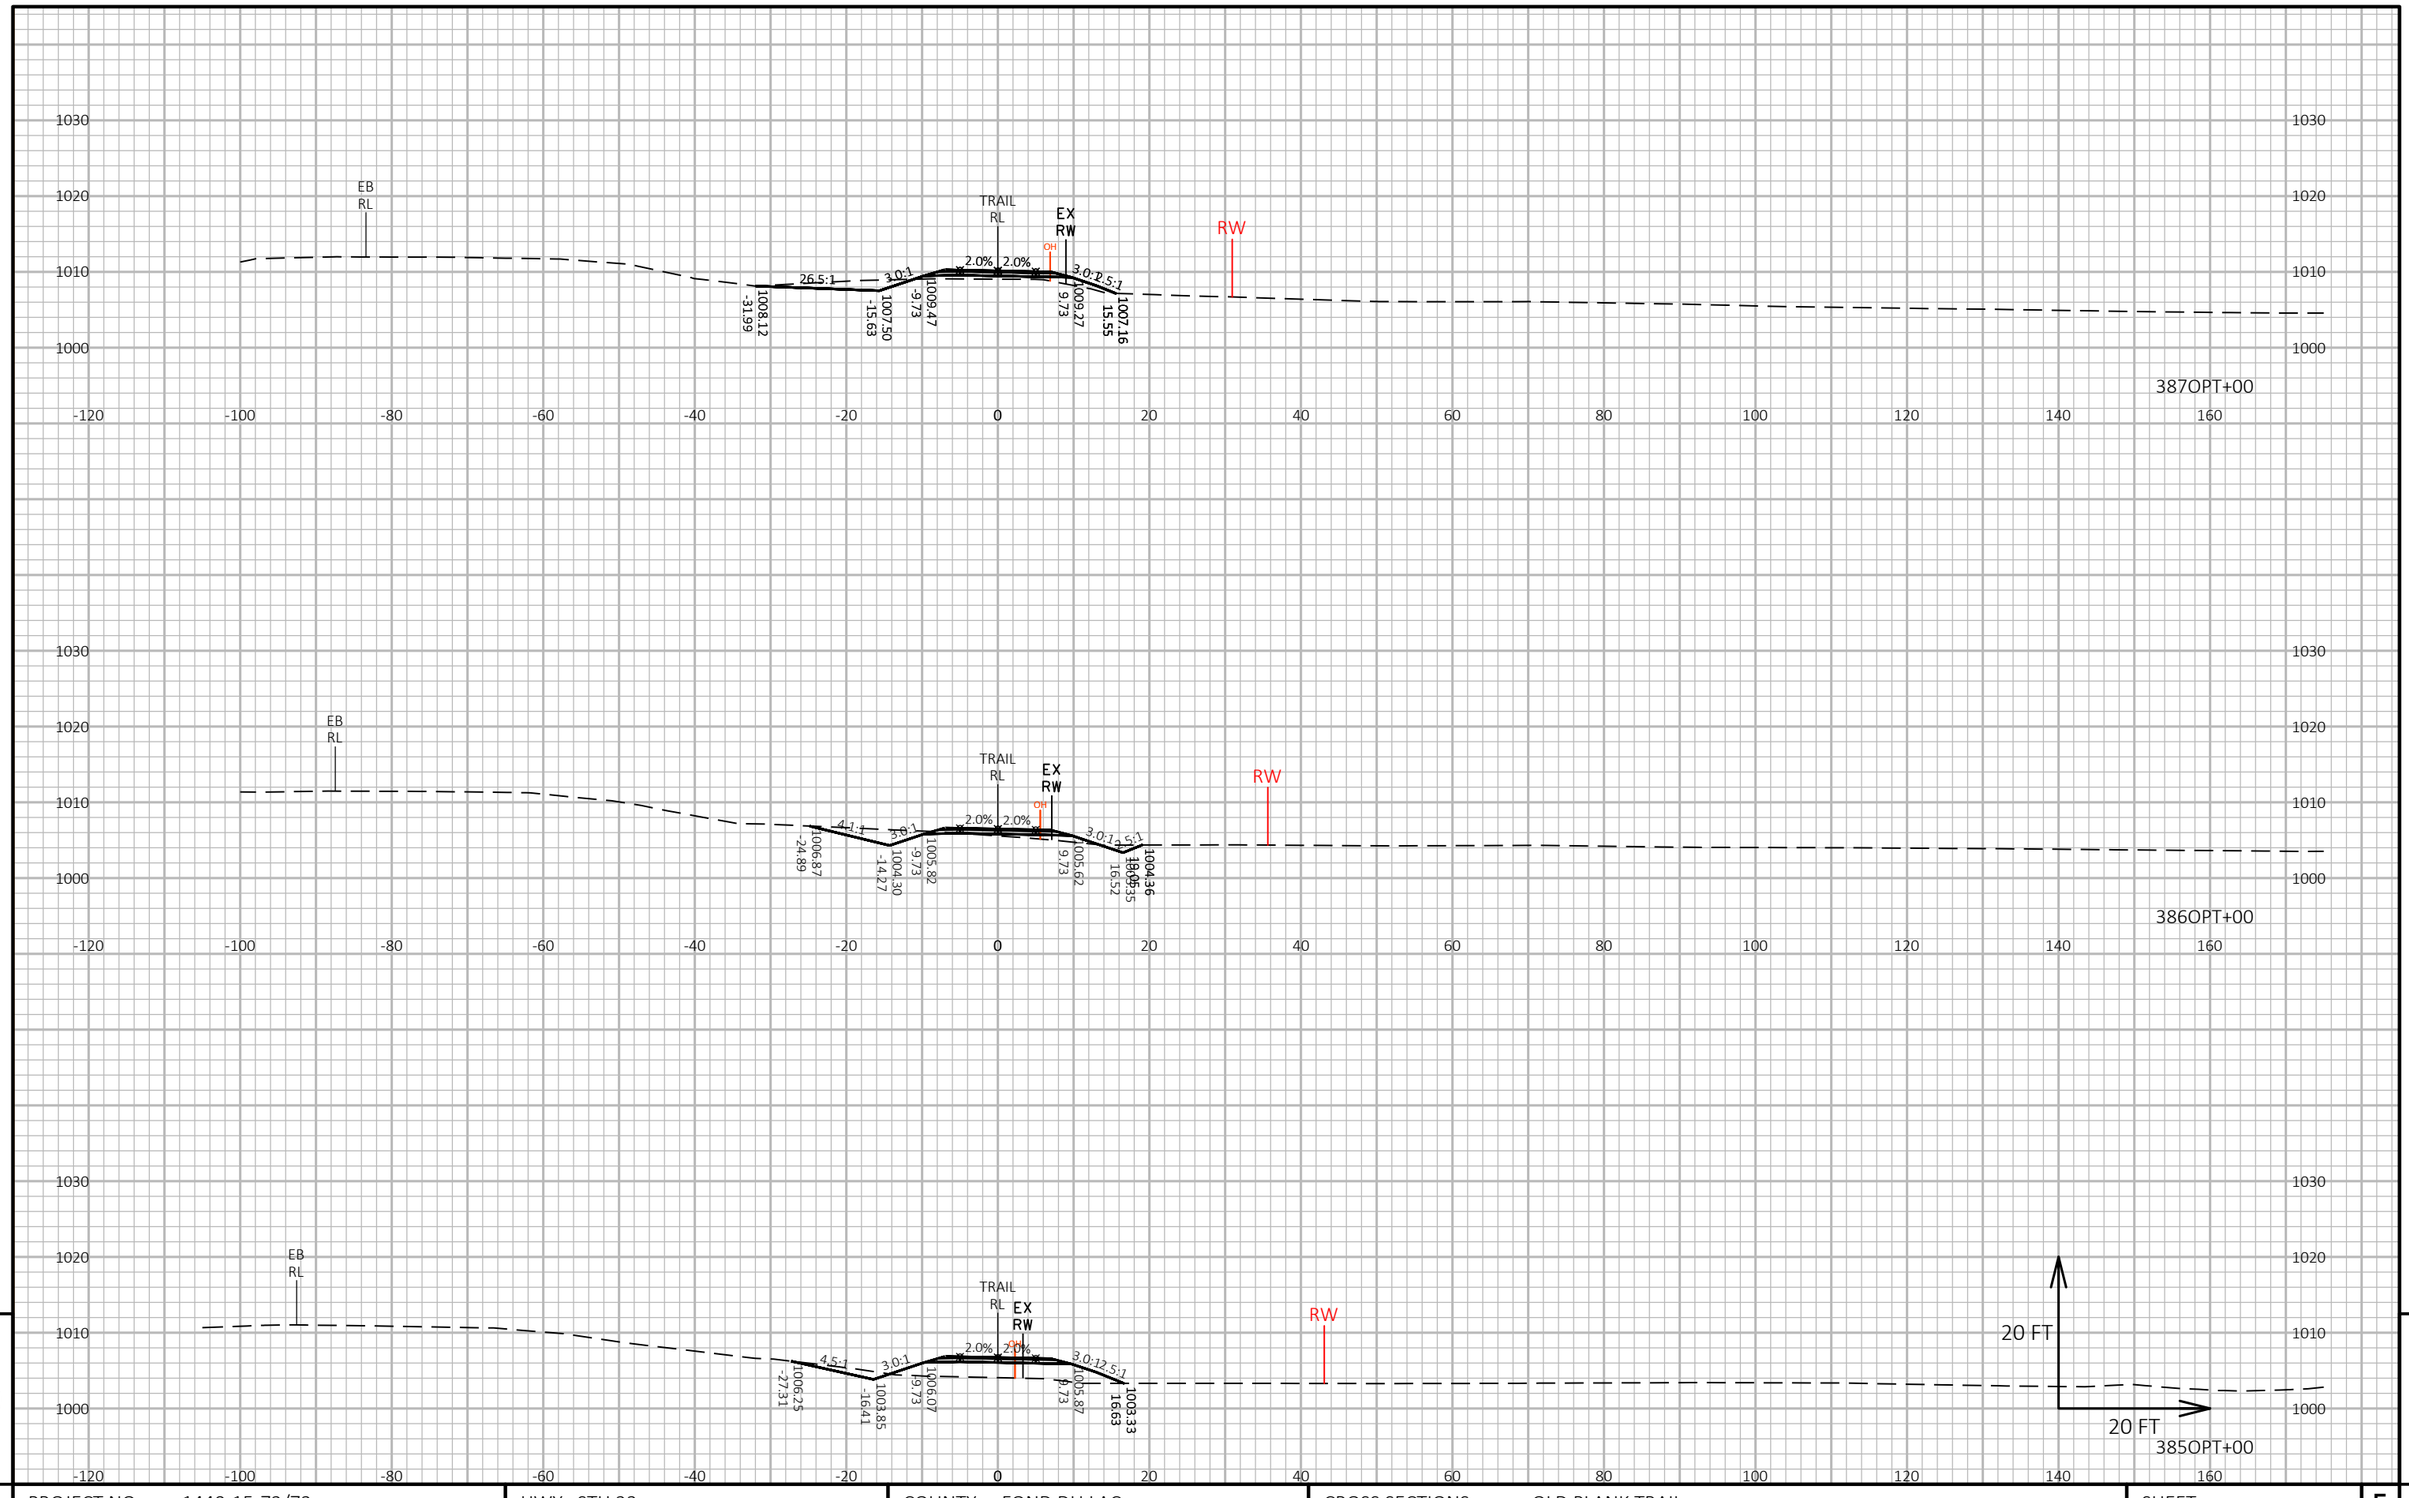


PROJECT NO: 1440-15-72/73	HWY: STH 23	COUNTY: FOND DU LAC	CROSS SECTIONS: OLD PLANK TRAIL	SHEET	E

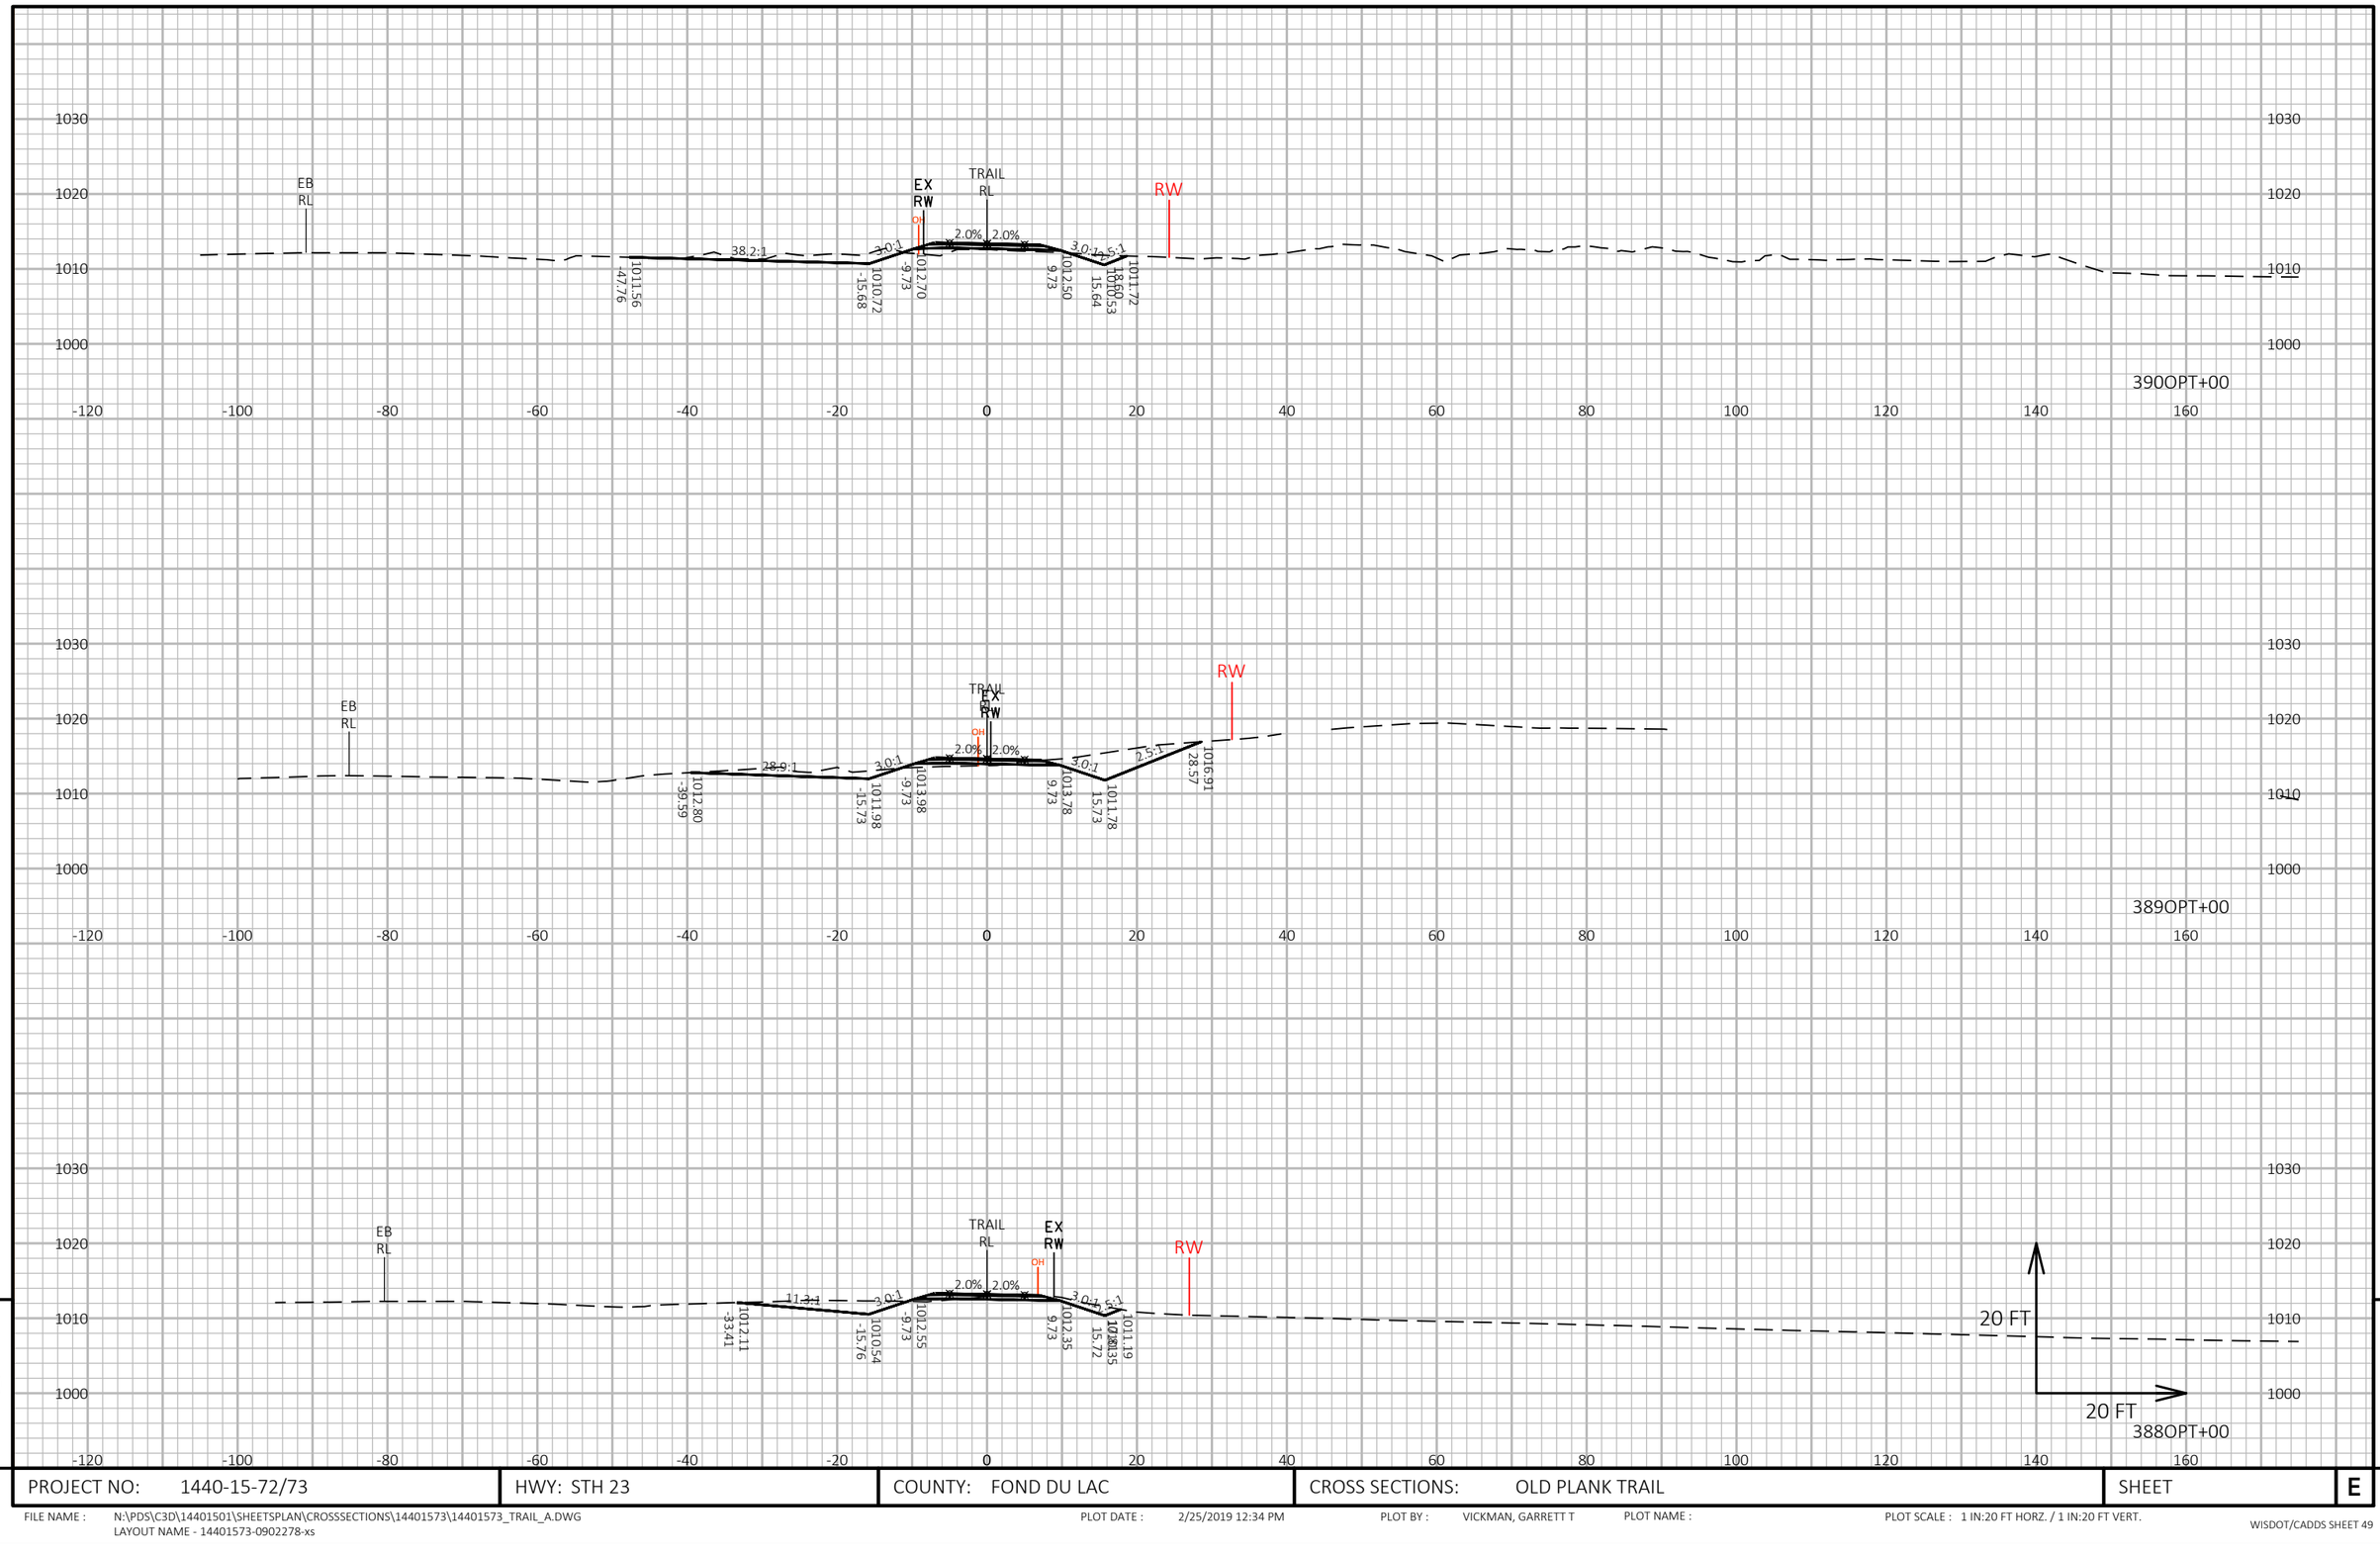

PROJECT NO: 1440-15-72/73	HWY: STH 23	COUNTY: FOND DU LAC	CROSS SECTIONS: OLD PLANK TRAIL	SHEET E

FILE NAME : N:\PDS\C3D\14401501\SHEETSPLAN\CROSSSECTIONS\14401573\14401573_TRAIL_A.DWG
LAYOUT NAME - 14401573-0902278-xs

PLOT DATE : 2/25/2019 12:34 PM PLOT BY : VICKMAN, GARRETT T PLOT NAME : PLOT SCALE : 1 IN:20 FT HORZ. / 1 IN:20 FT VERT.

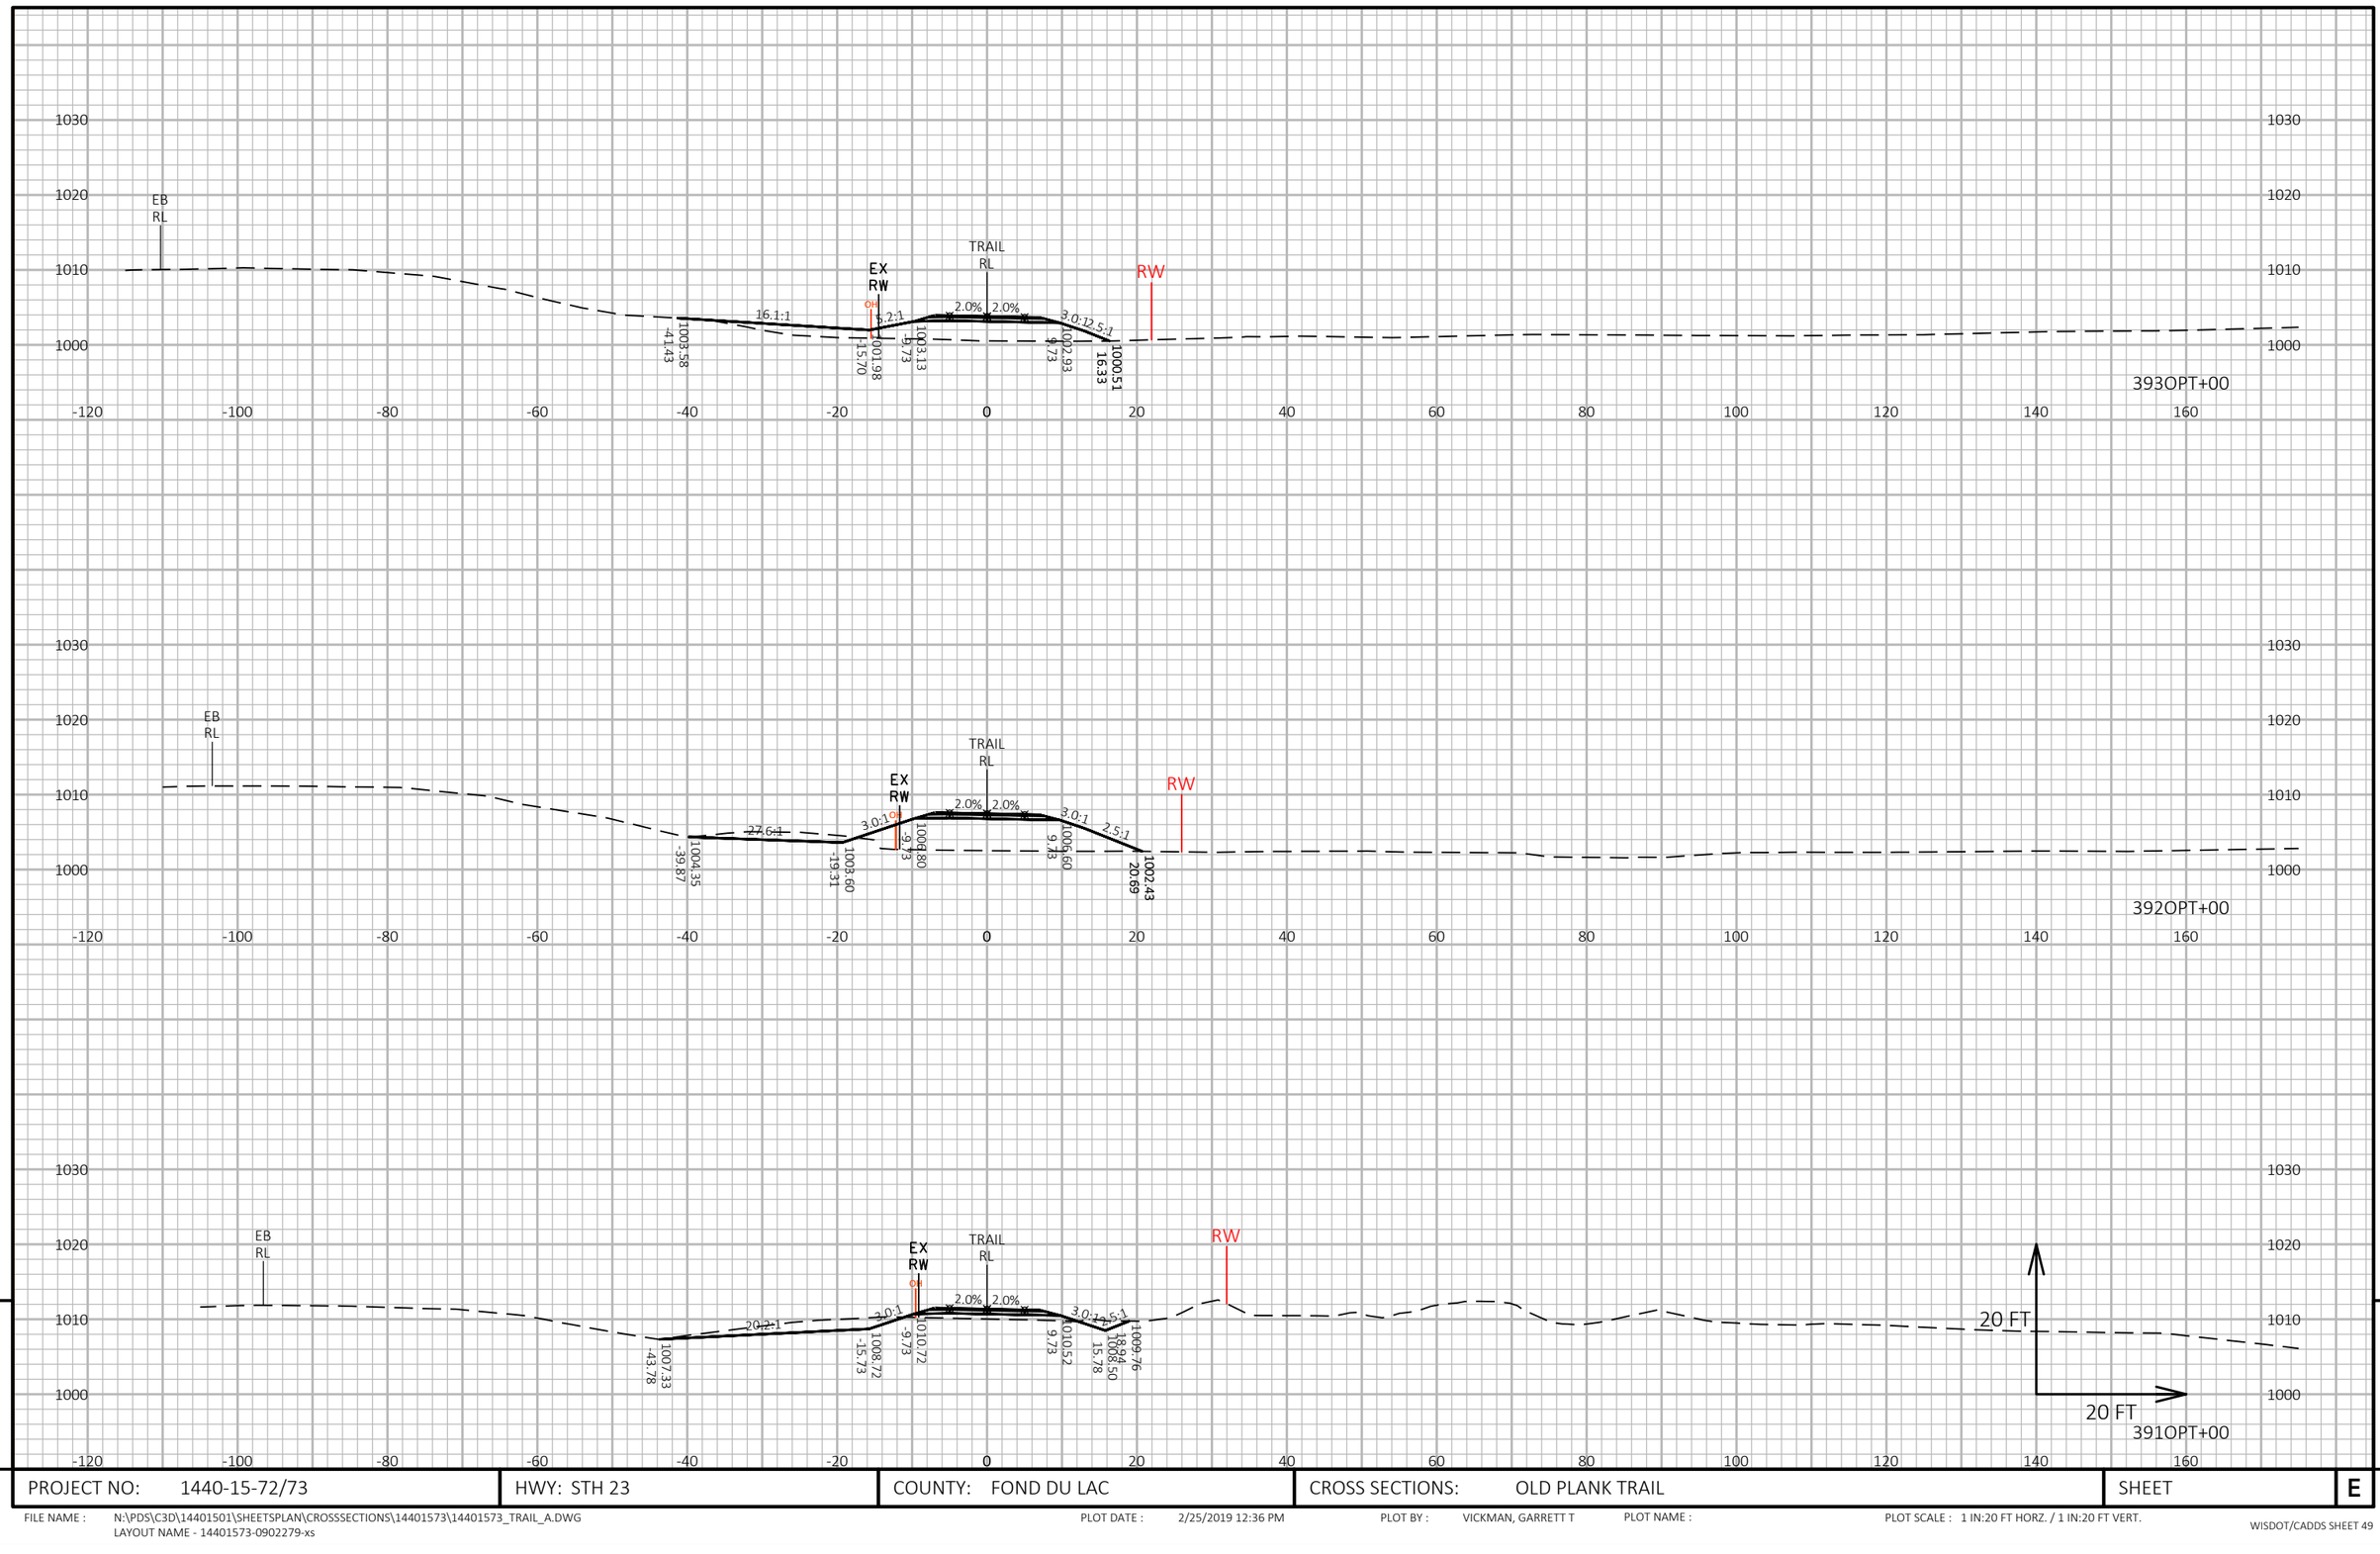



PROJECT NO: 1440-15-72/73	HWY: STH 23	COUNTY: FOND DU LAC	CROSS SECTIONS: OLD PLANK TRAIL	SHEET	E


FILE NAME : N:\PDS\C3D\14401501\SHEETSPLAN\CROSSSECTIONS\14401573\14401573_TRAIL_A.DWG
LAYOUT NAME - 14401573-0902279-xs

PLOT DATE : 2/25/2019 12:36 PM PLOT BY : VICKMAN, GARRETT T PLOT NAME : PLOT SCALE : 1 IN:20 FT HORZ. / 1 IN:20 FT VERT.

WISDOT/CADDS SHEET 49

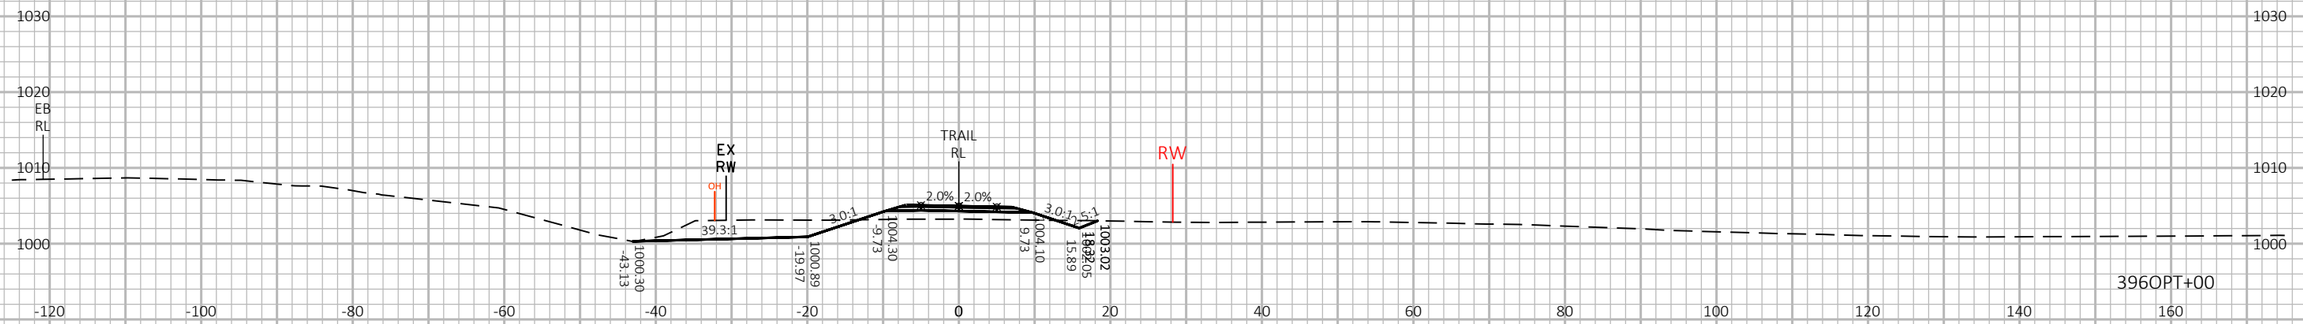

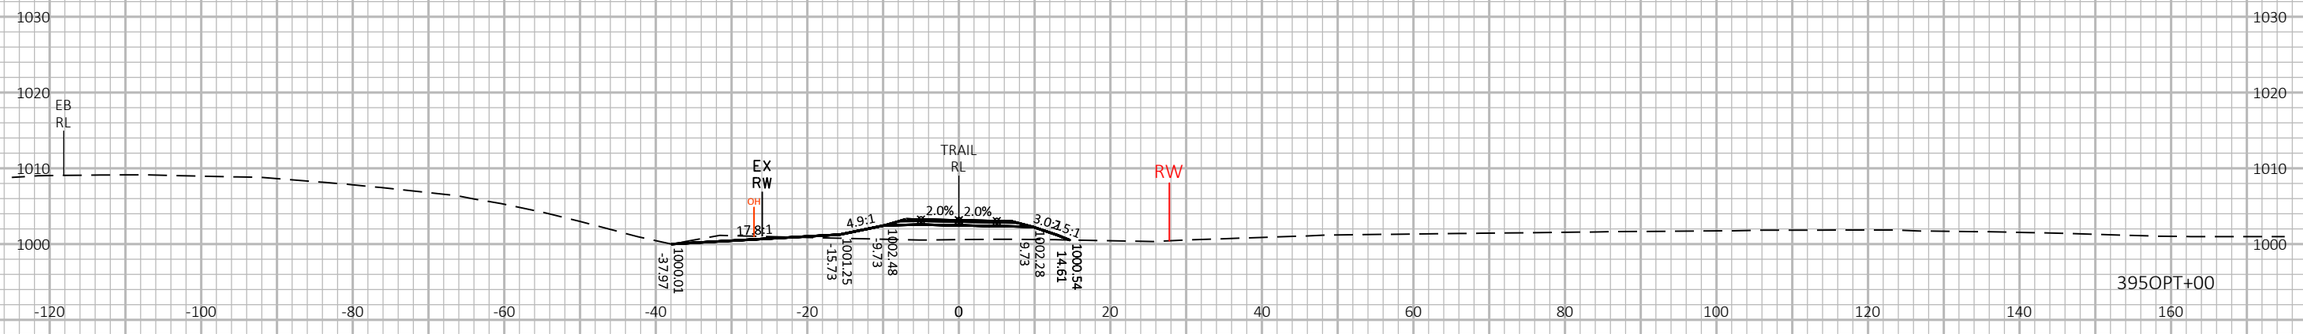


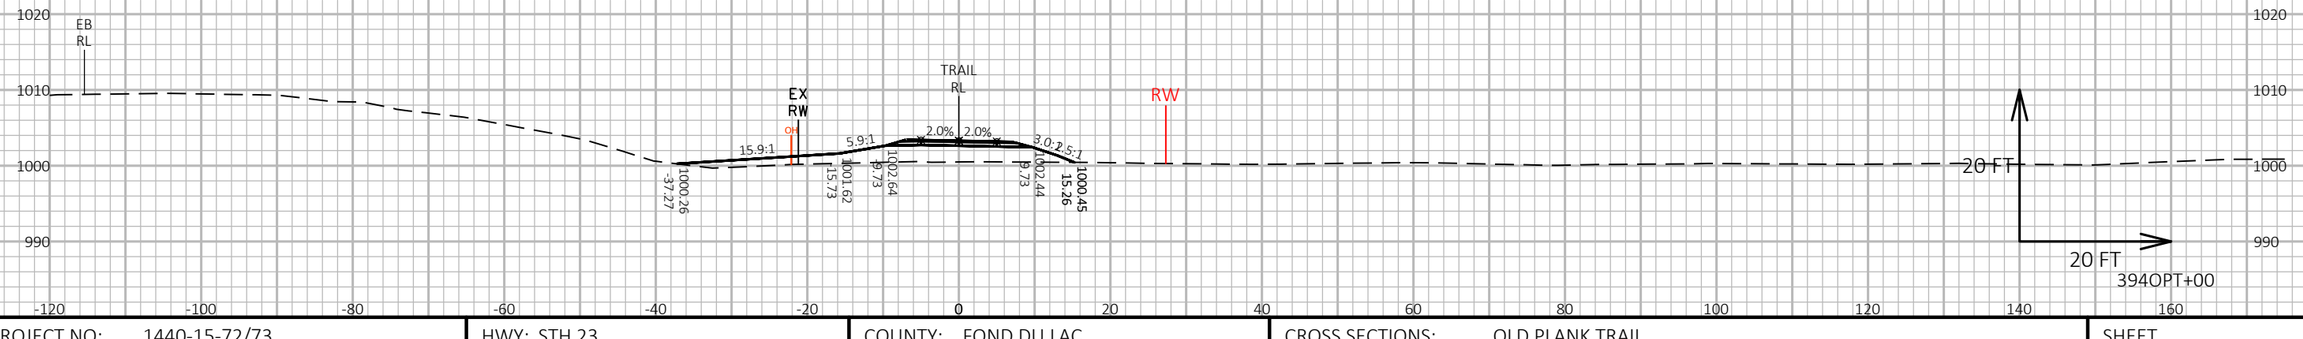

PROJECT NO: 1440-15-72/73	HWY: STH 23	COUNTY: FOND DU LAC	CROSS SECTIONS: OLD PLANK TRAIL	SHEET E

FILE NAME : N:\PDS\C3D\14401501\SHEETSPLAN\CROSSSECTIONS\14401573\14401573_TRAIL_A.DWG
LAYOUT NAME - 14401573-0902280-xs

PLOT DATE : 2/25/2019 12:39 PM PLOT BY : VICKMAN, GARRETT T PLOT NAME : PLOT SCALE : 1 IN:20 FT HORZ. / 1 IN:20 FT VERT.

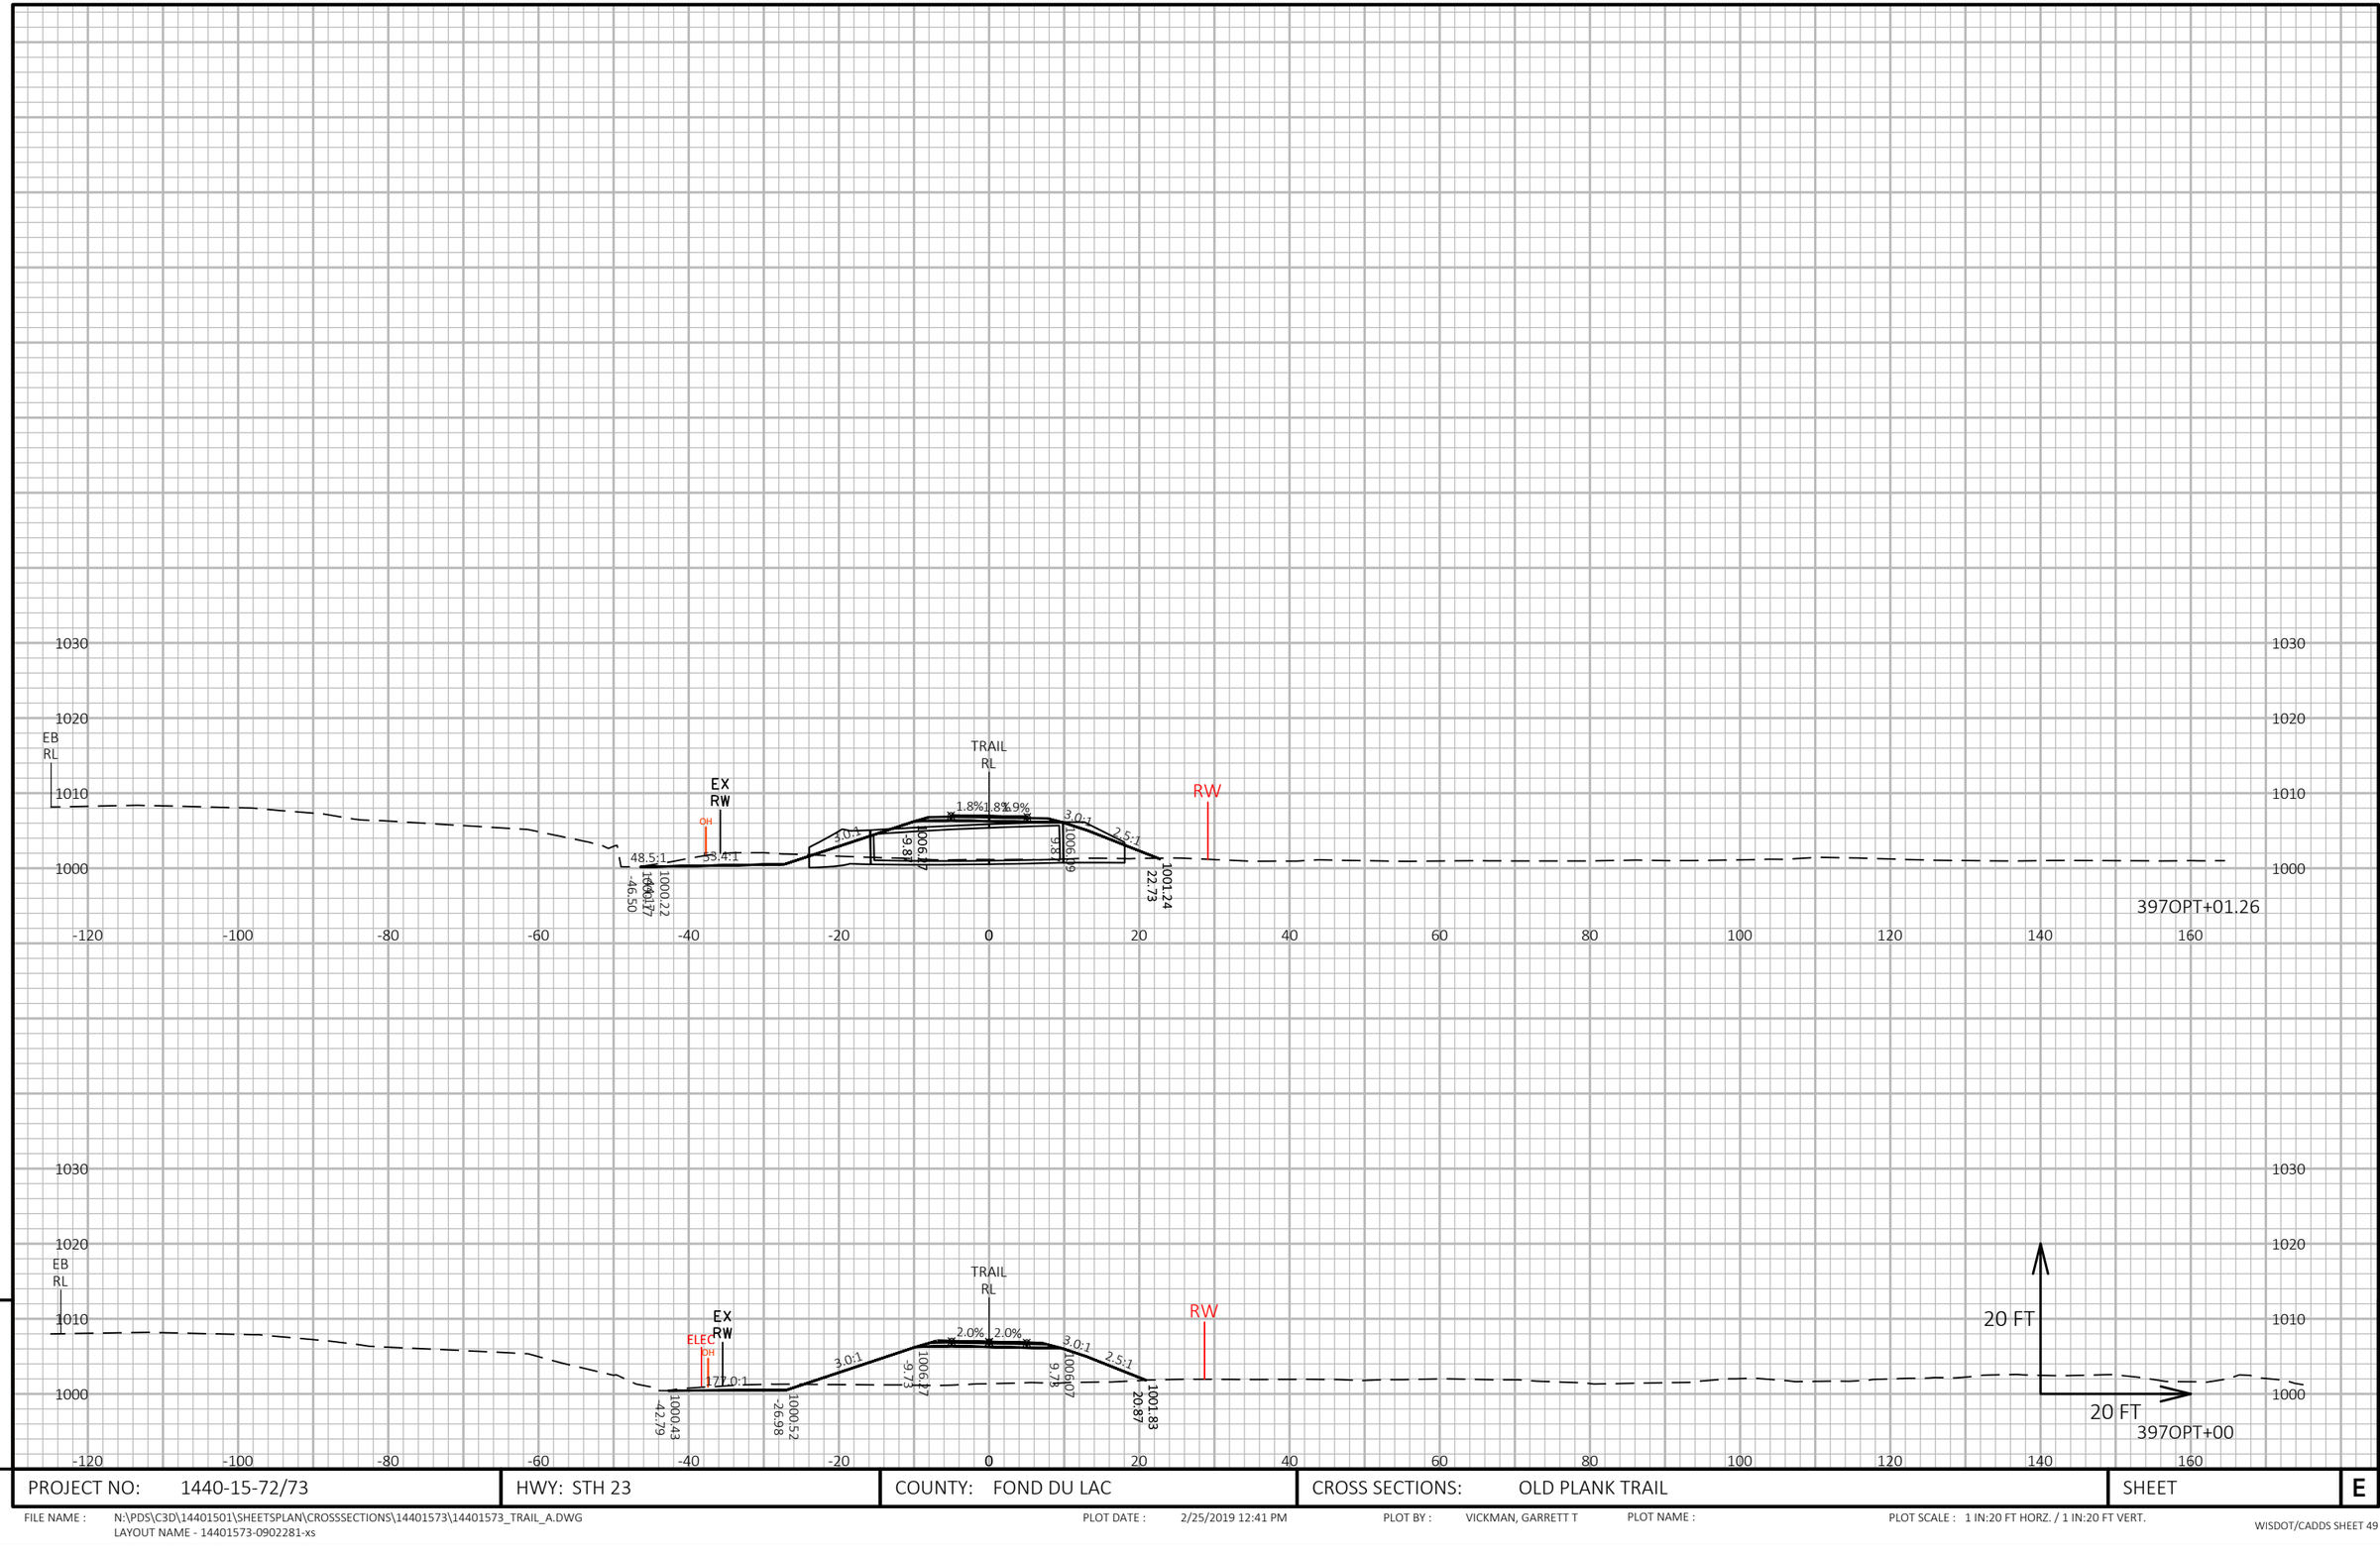


9

9

PROJECT NO: 1440-15-72/73	HWY: STH 23	COUNTY: FOND DU LAC	CROSS SECTIONS: OLD PLANK TRAIL	SHEET	E

FILE NAME : N:\PDS\C3D\14401501\SHEETSPLAN\CROSSSECTIONS\14401573\14401573_TRAIL_A.DWG
LAYOUT NAME - 14401573-0902281-xs

PLOT DATE : 2/25/2019 12:41 PM PLOT BY : VICKMAN, GARRETT T PLOT NAME : PLOT SCALE : 1 IN:20 FT HORZ. / 1 IN:20 FT VERT.

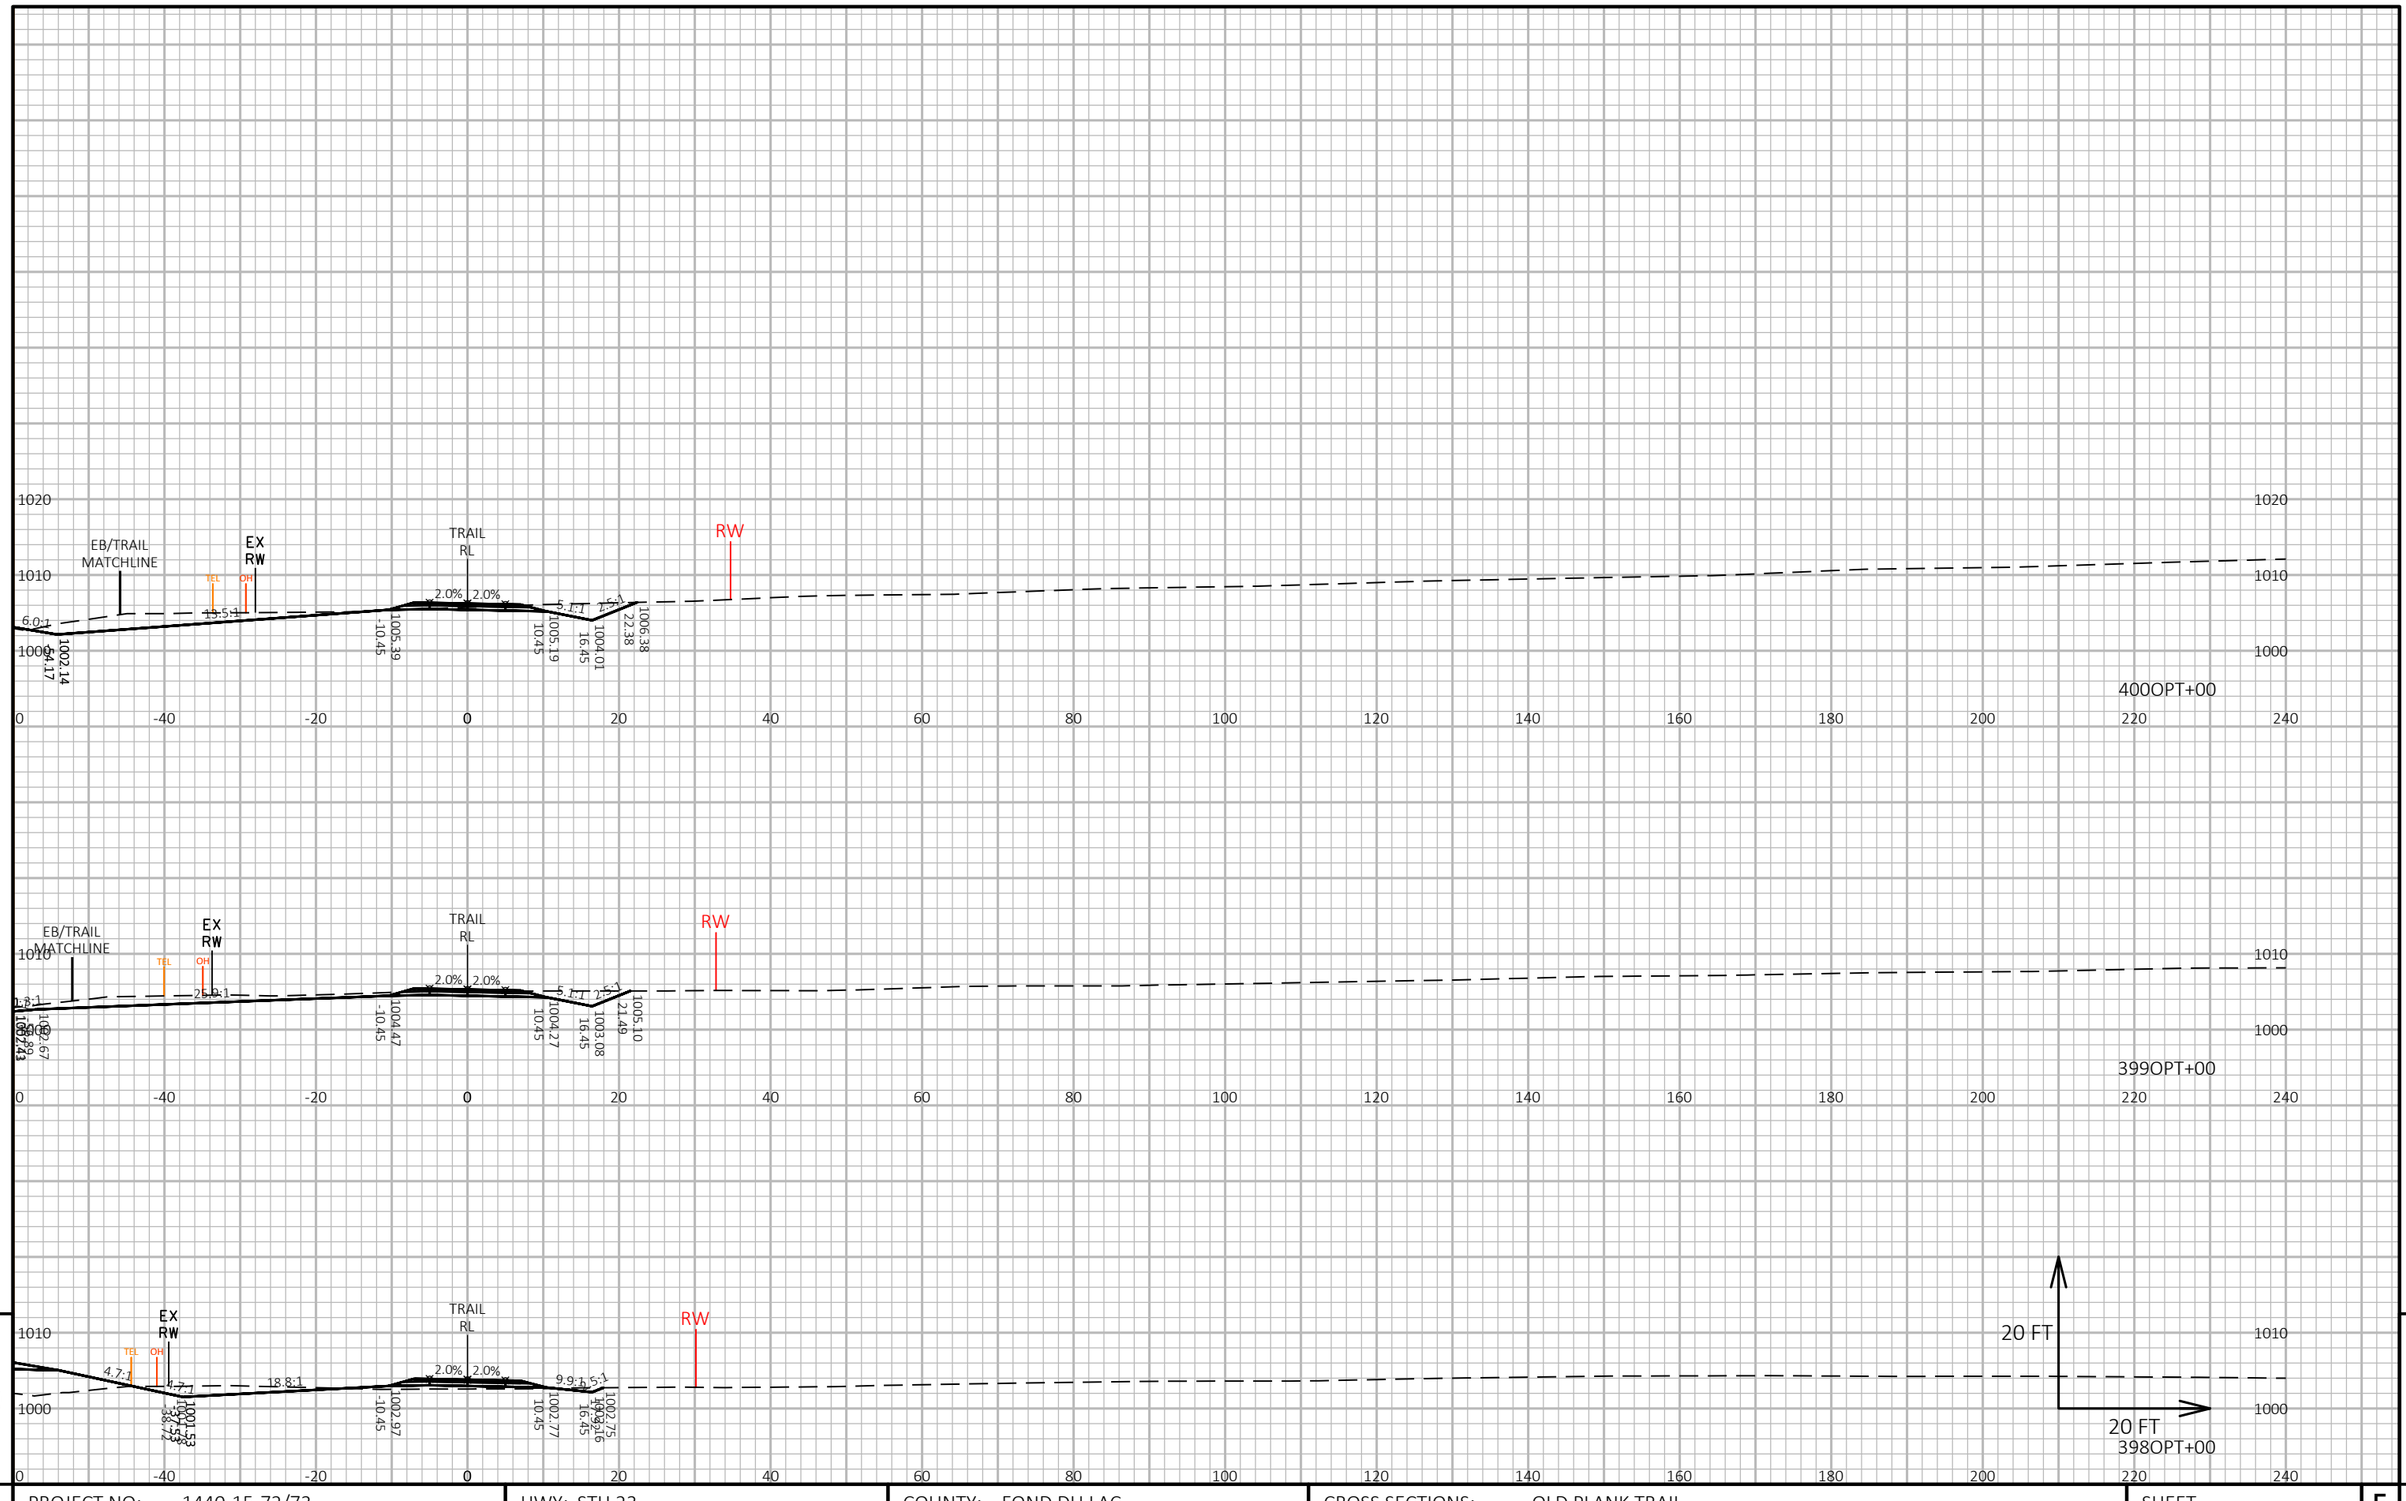


PROJECT NO: 1440-15-72/73	HWY: STH 23	COUNTY: FOND DU LAC	CROSS SECTIONS: OLD PLANK TRAIL	SHEET E

FILE NAME : N:\PDS\C3D\14401501\SHEETSPLAN\CROSSSECTIONS\14401573\14401573_TRAIL_BFIX.DWG
LAYOUT NAME - 14401573-090282-xs

PLOT DATE : 2/25/2019 12:43 PM PLOT BY : VICKMAN, GARRETT T PLOT NAME : PLOT SCALE : 1 IN:20 FT HORZ. / 1 IN:20 FT VERT.

9 9

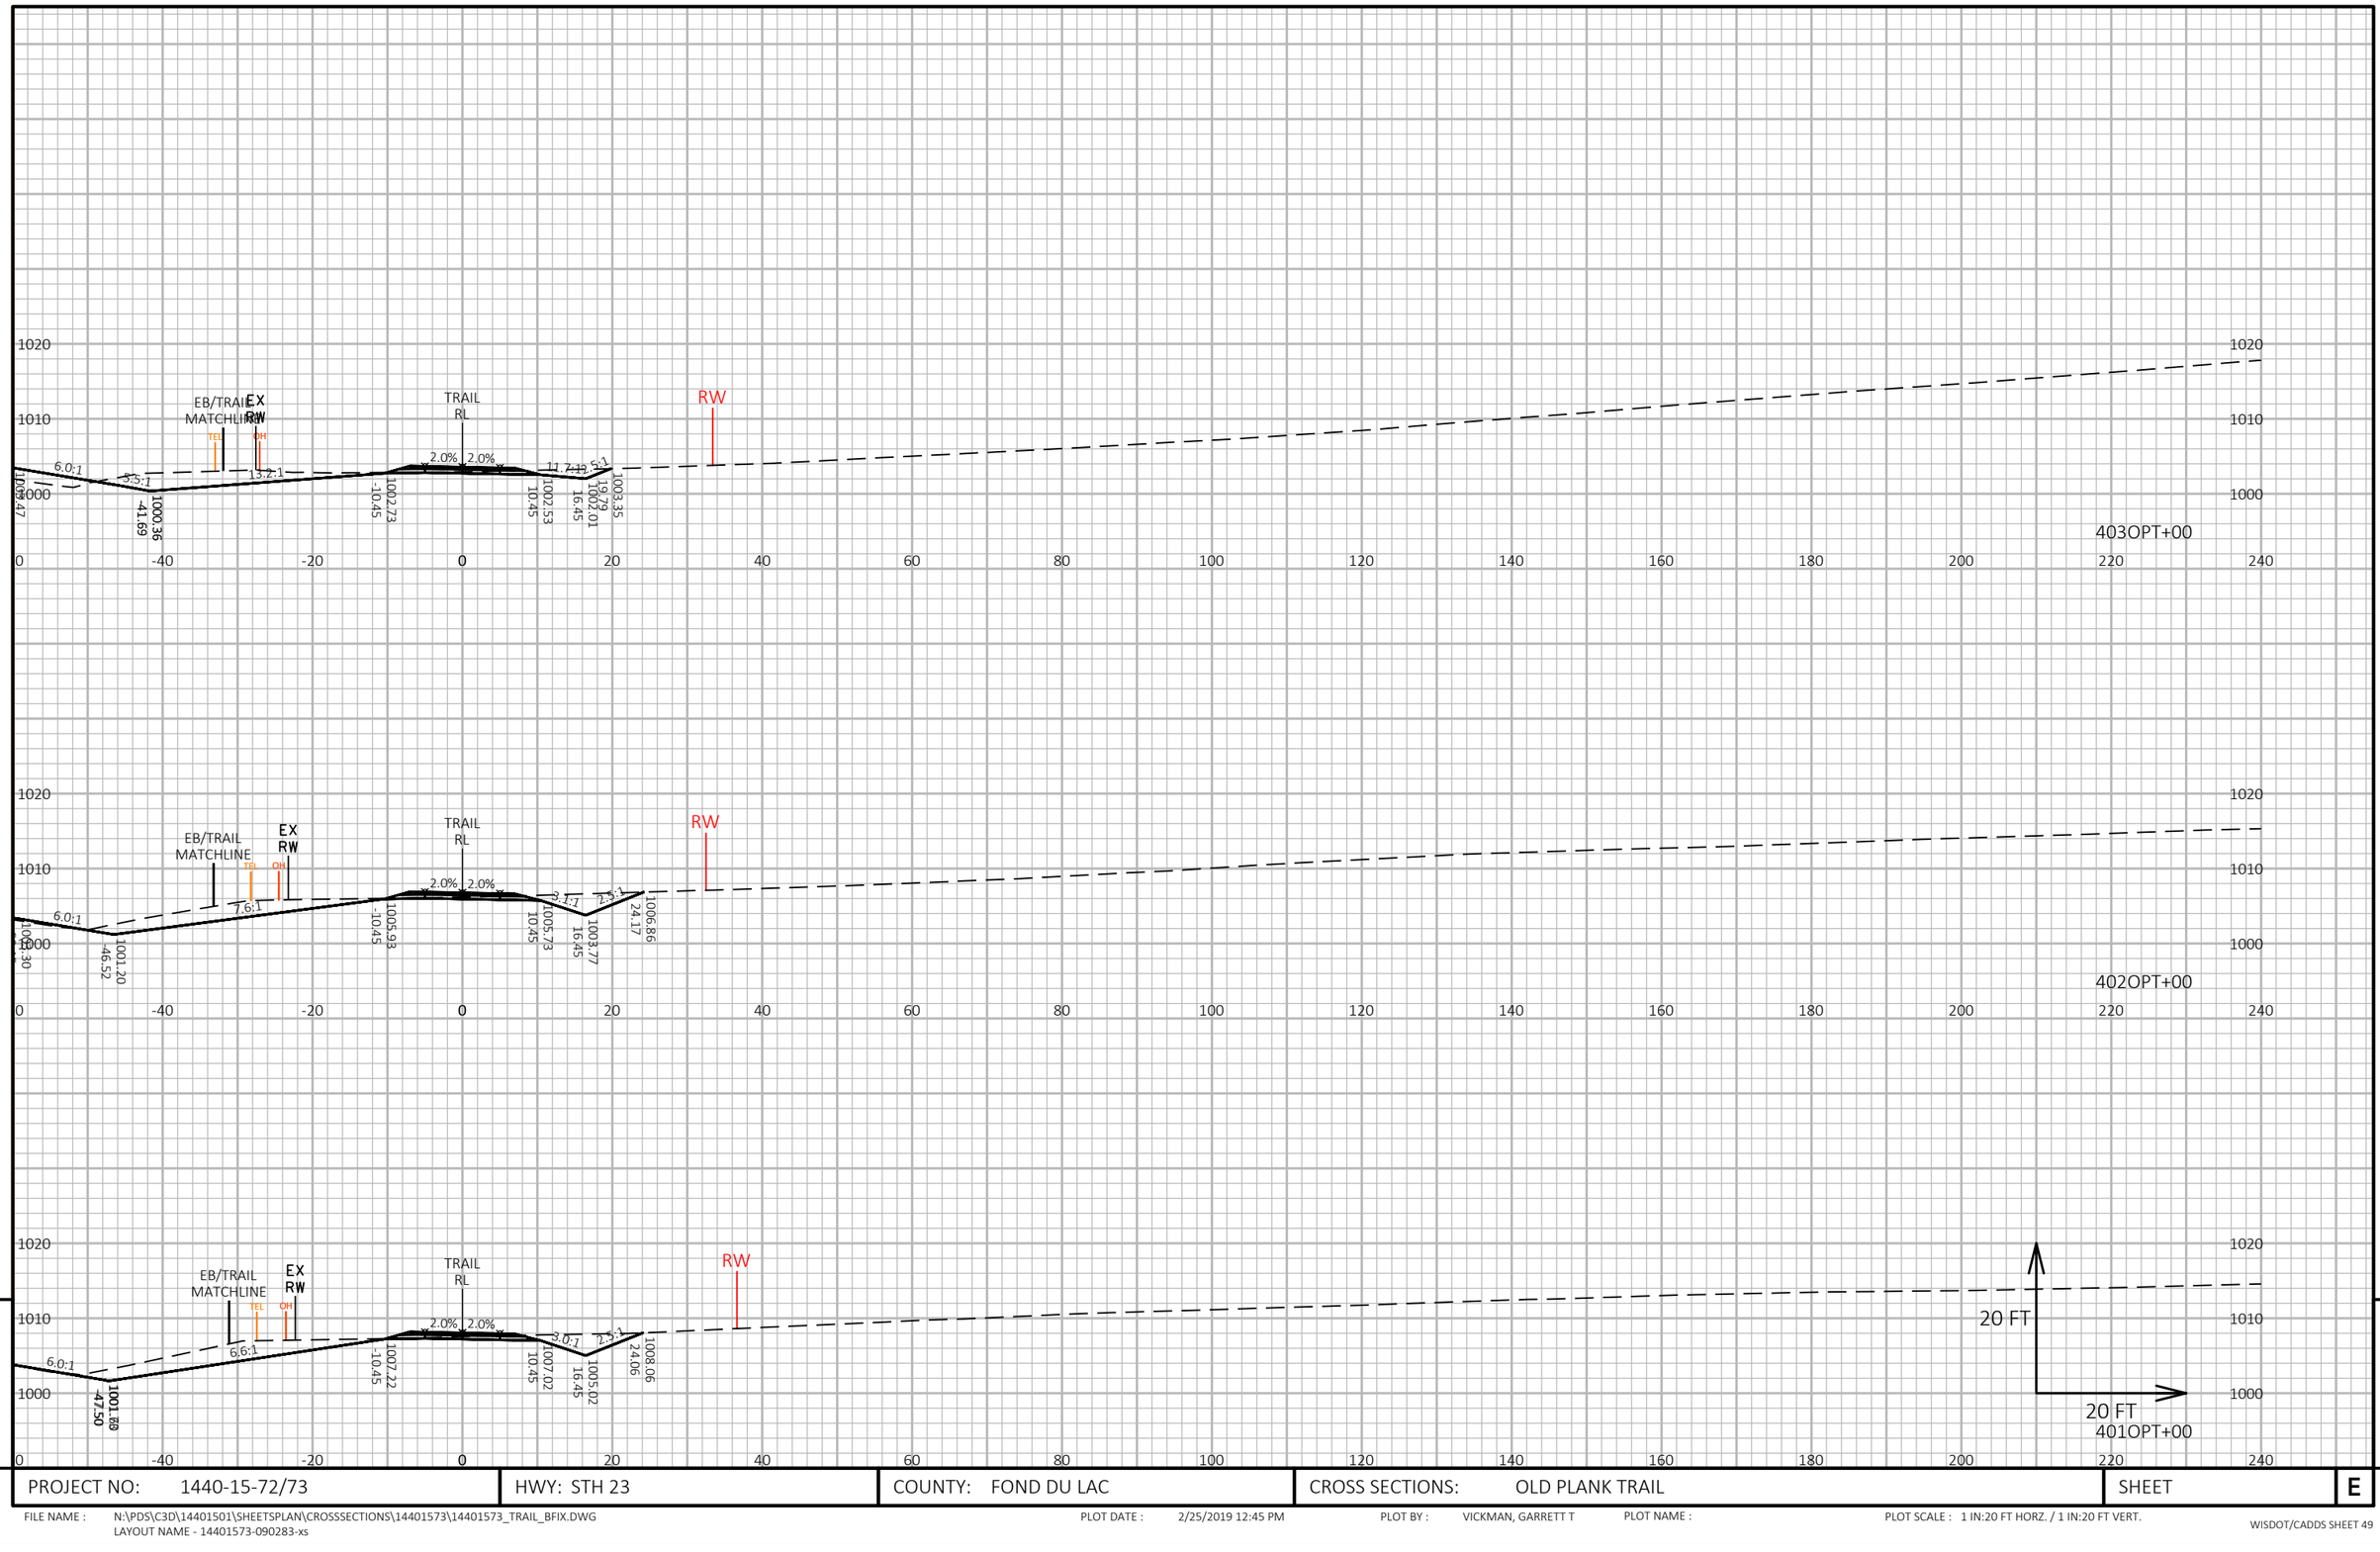


PROJECT NO: 1440-15-72/73	HWY: STH 23	COUNTY: FOND DU LAC	CROSS SECTIONS: OLD PLANK TRAIL	SHEET E

FILE NAME : N:\PDS\C3D\14401501\SHEETSPLAN\CROSSSECTIONS\14401573\14401573_TRAIL_BFIX.DWG
LAYOUT NAME - 14401573-090283-xs

PLOT DATE : 2/25/2019 12:45 PM PLOT BY : VICKMAN, GARRETT T PLOT NAME : PLOT SCALE : 1 IN:20 FT HORZ. / 1 IN:20 FT VERT.


9

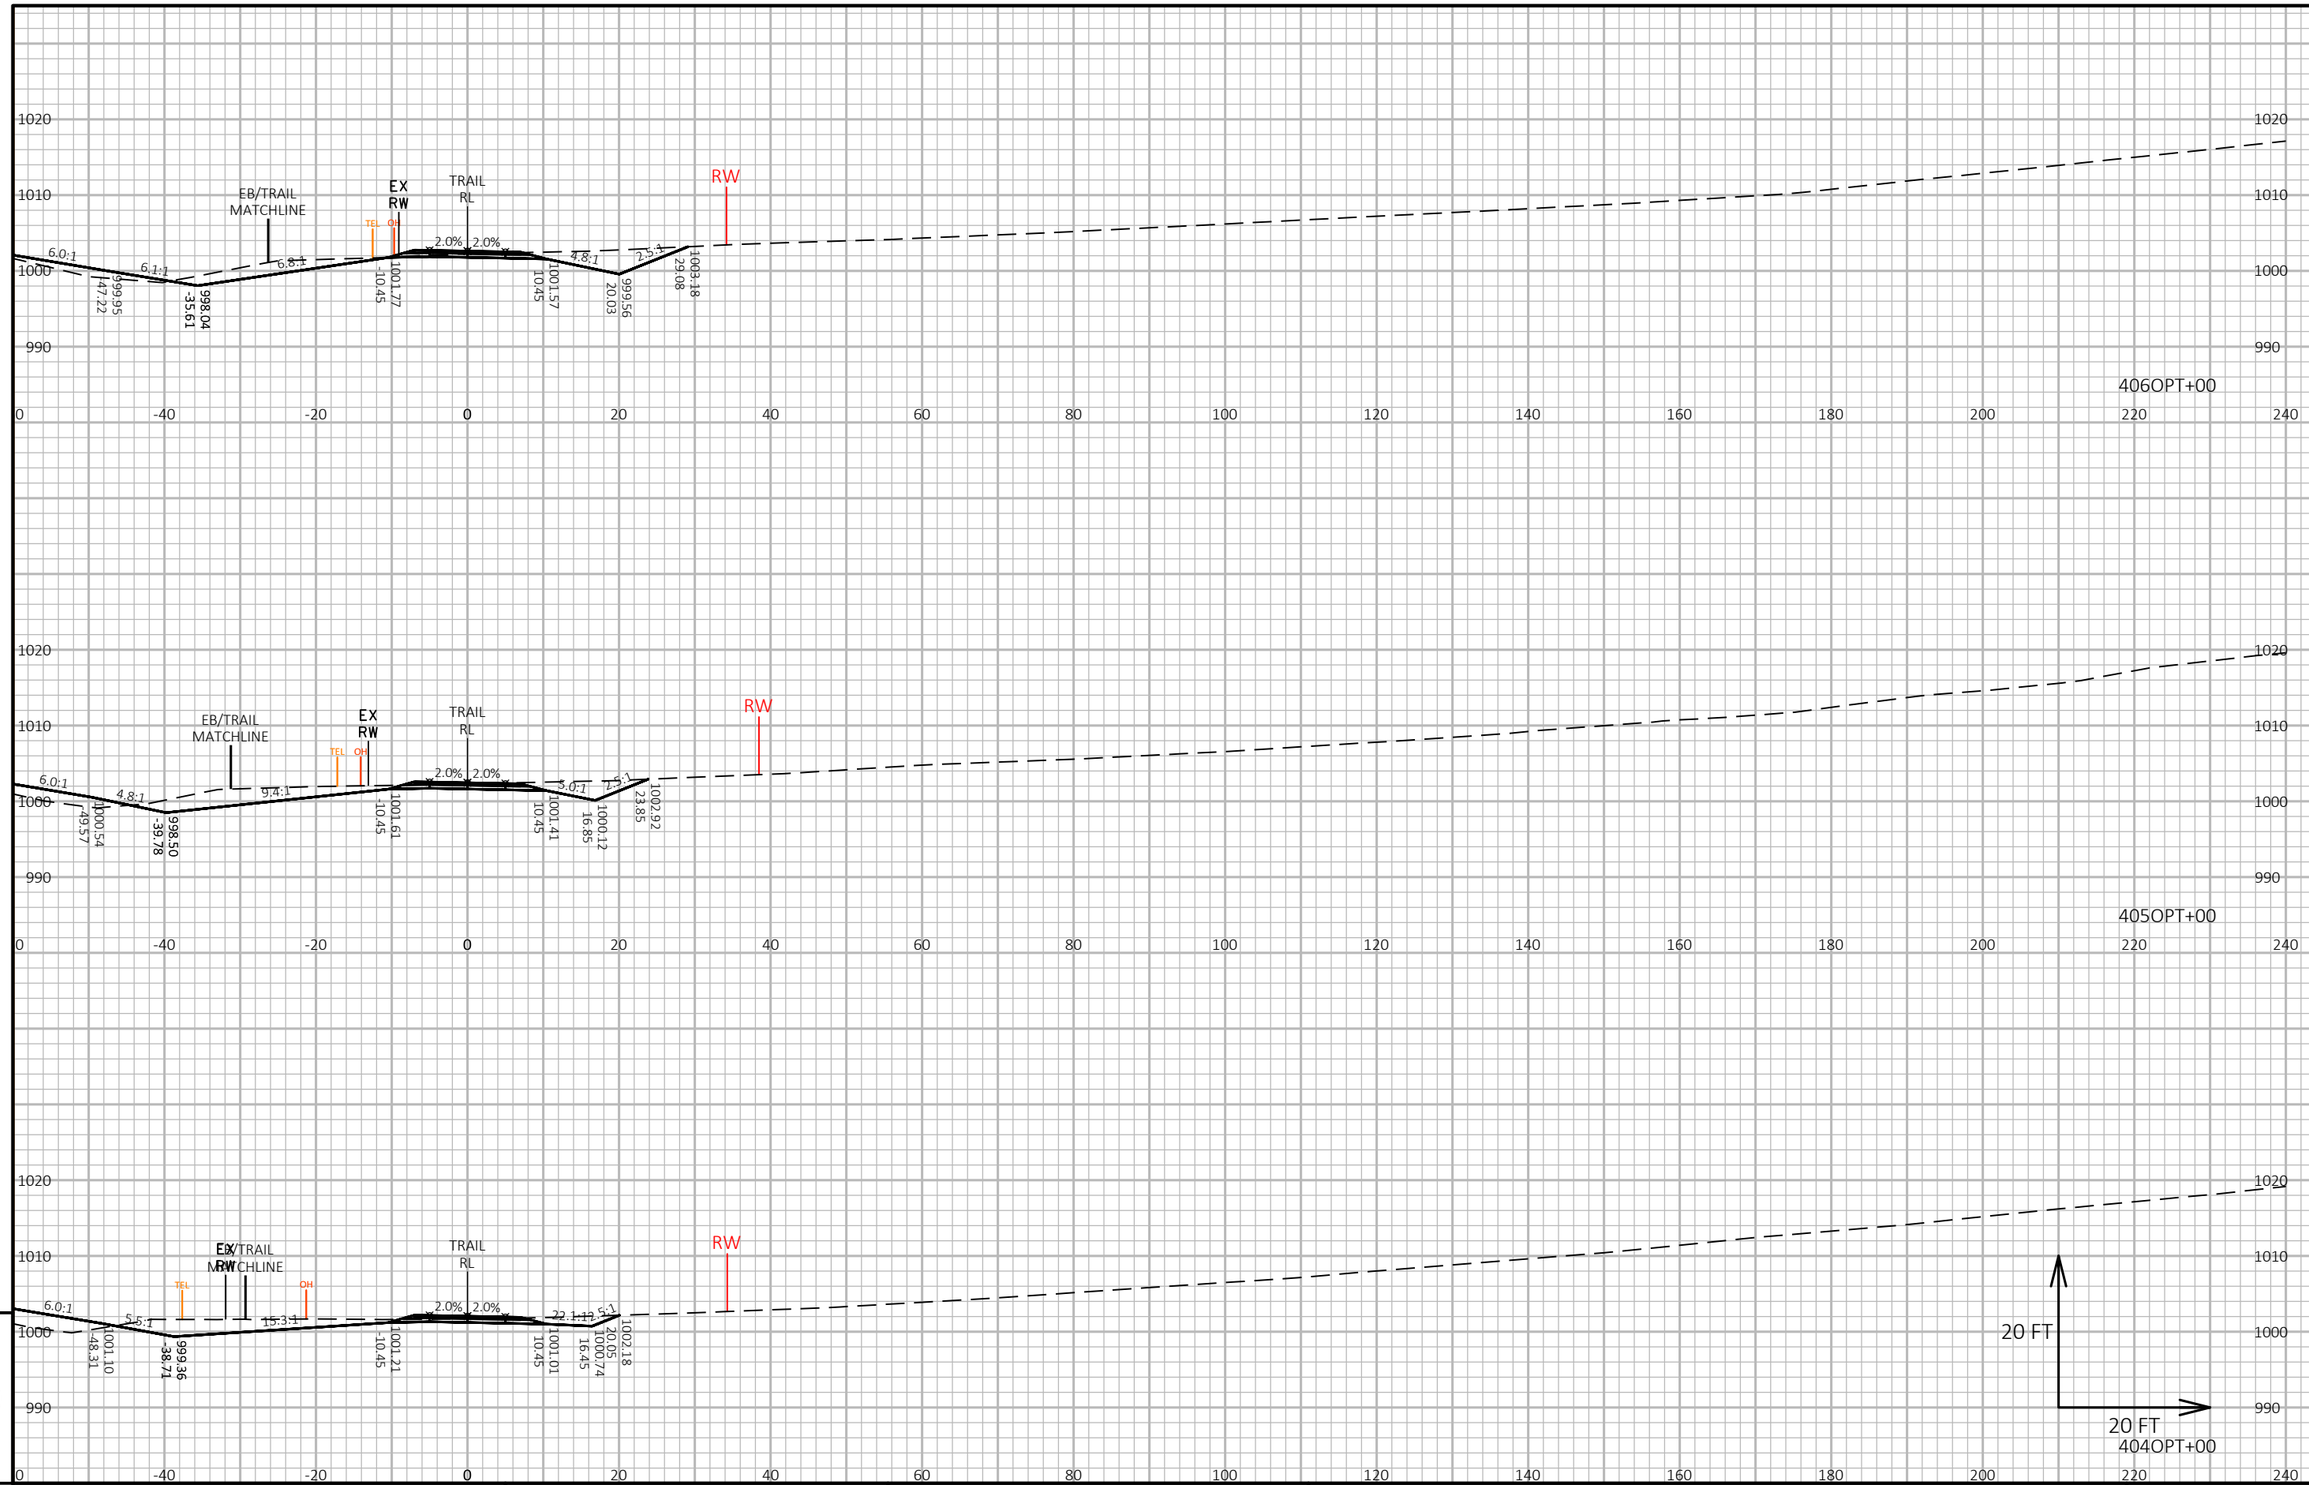

PROJECT NO: 1440-15-72/73	HWY: STH 23	COUNTY: FOND DU LAC	CROSS SECTIONS: OLD PLANK TRAIL	SHEET E

FILE NAME : N:\PDS\C3D\14401501\SHEETSPLAN\CROSSSECTIONS\14401573\14401573_TRAIL_BFIX.DWG
LAYOUT NAME - 14401573-090284-xs

PLOT DATE : 2/25/2019 12:47 PM PLOT BY : VICKMAN, GARRETT T PLOT NAME : PLOT SCALE : 1 IN:20 FT HORZ. / 1 IN:20 FT VERT.

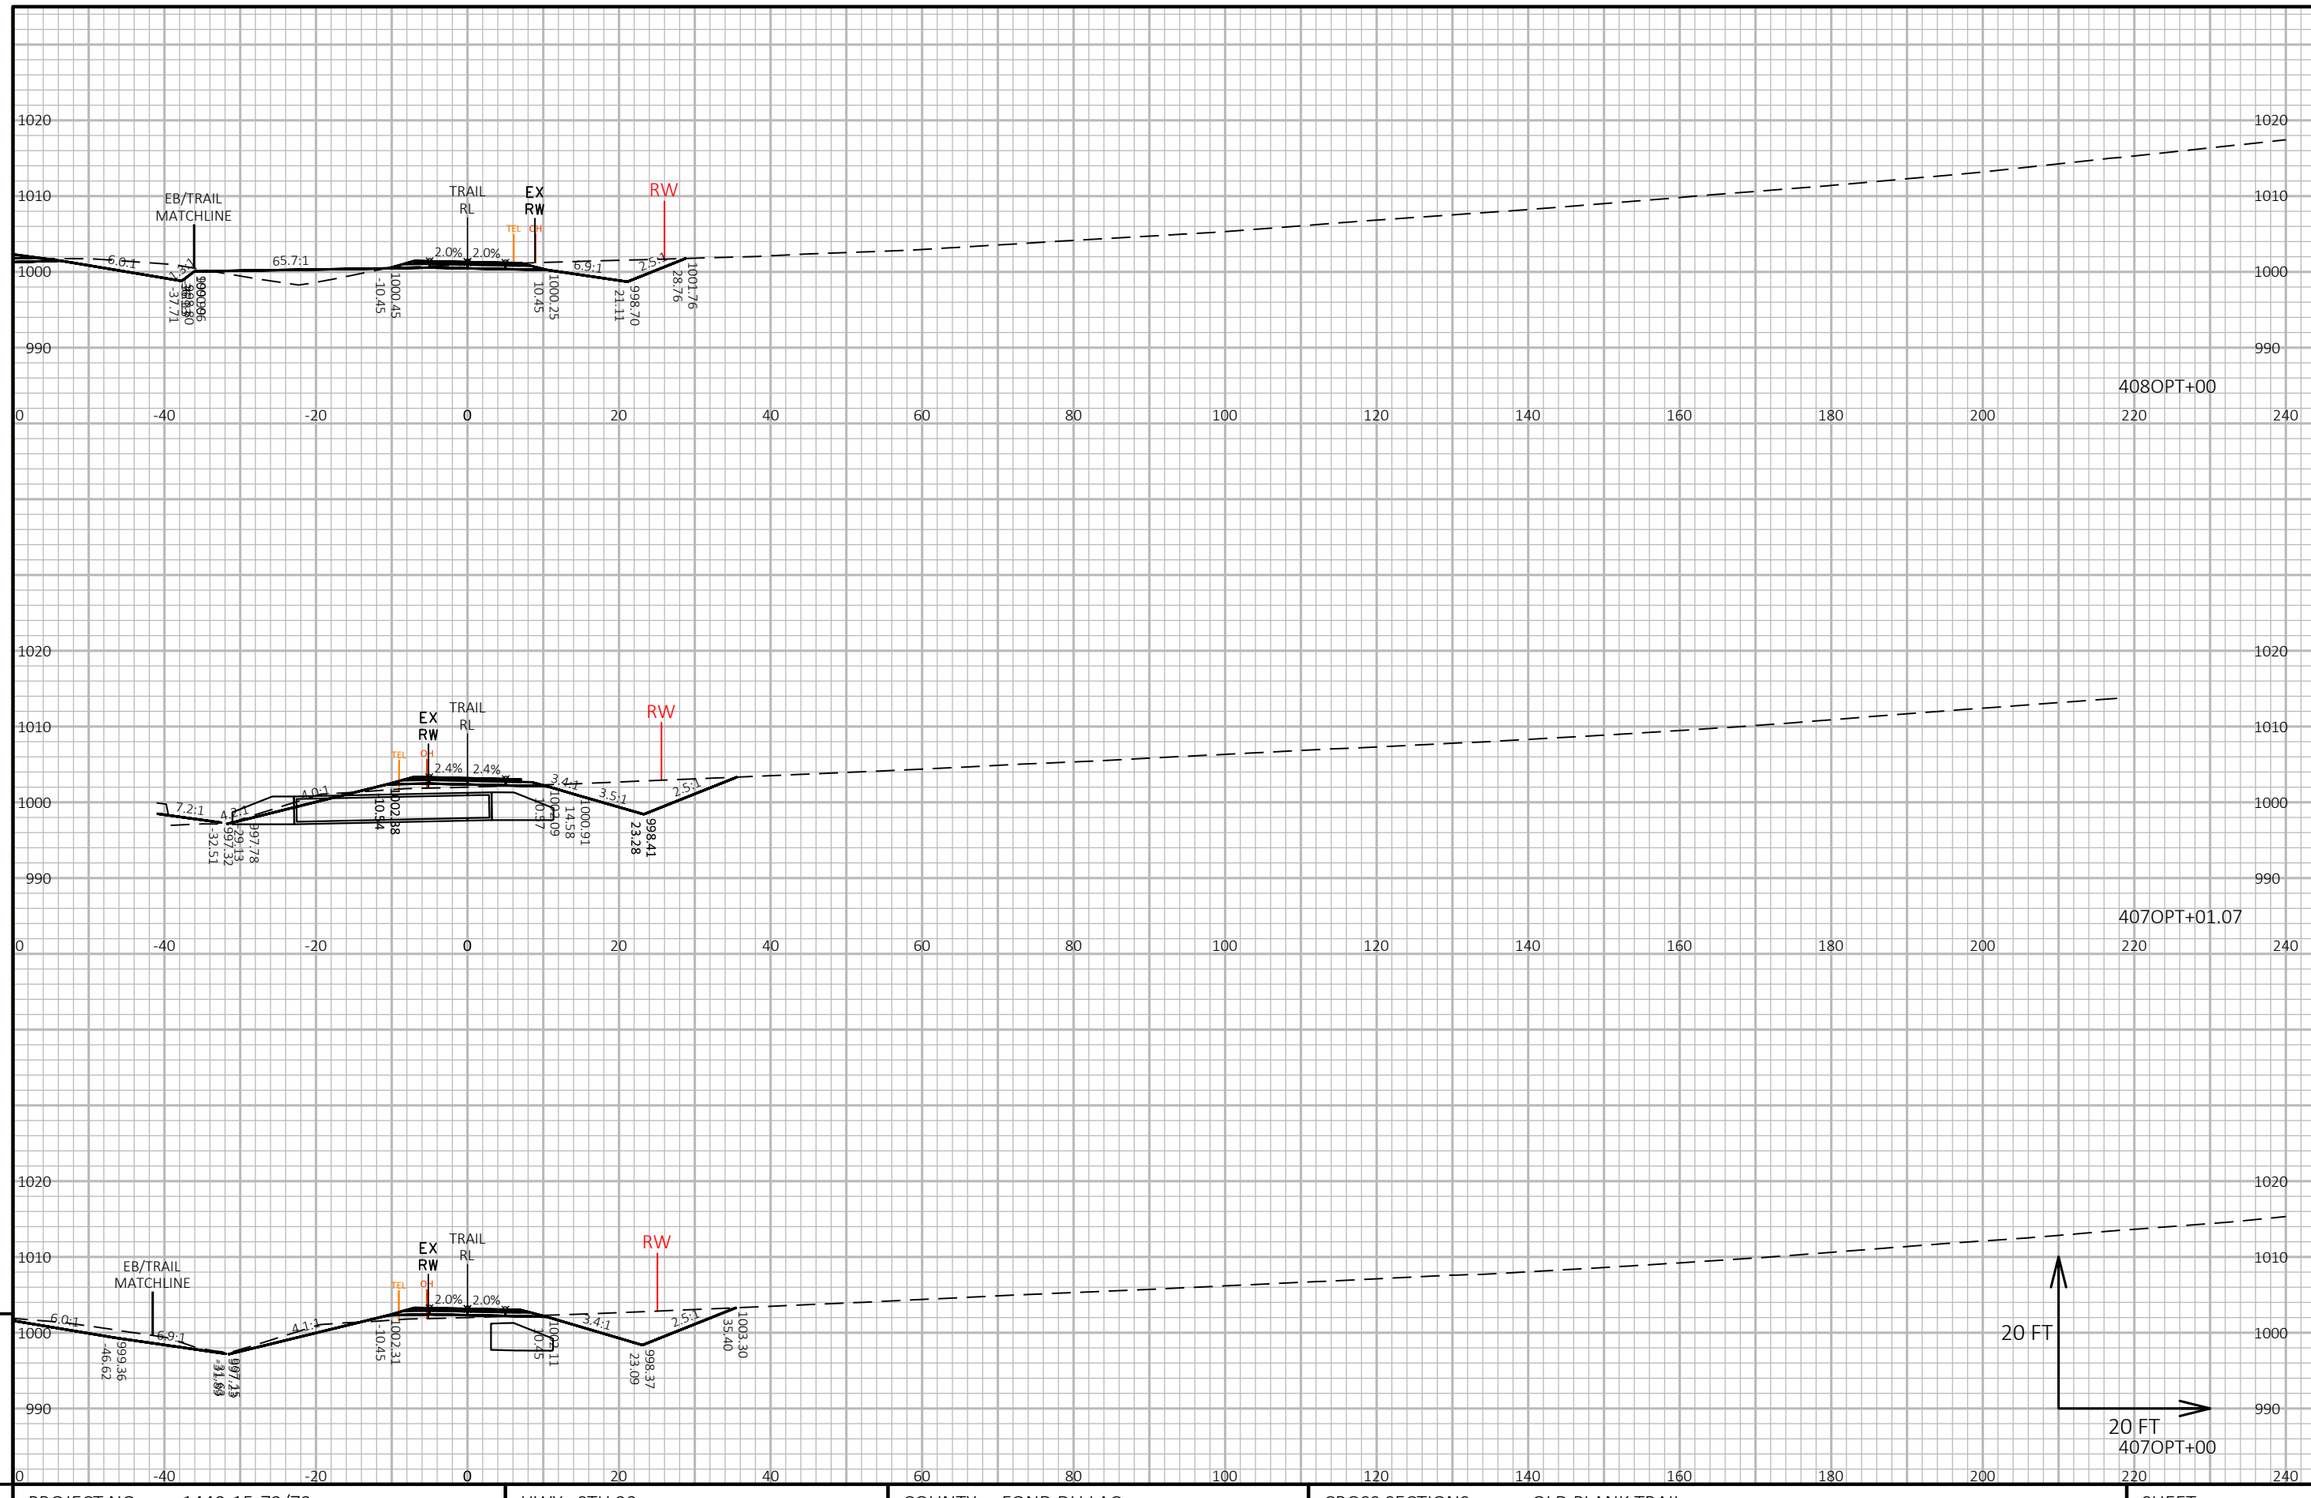


9 9

PROJECT NO: 1440-15-72/73	HWY: STH 23	COUNTY: FOND DU LAC	CROSS SECTIONS: OLD PLANK TRAIL	SHEET	E

FILE NAME : N:\PDS\C3D\14401501\SHEETSPLAN\CROSSSECTIONS\14401573\14401573_TRAIL_BFIX.DWG
LAYOUT NAME - 14401573-090285-xs

PLOT DATE : 2/25/2019 12:49 PM PLOT BY : VICKMAN, GARRETT T PLOT NAME : PLOT SCALE : 1 IN:20 FT HORZ. / 1 IN:20 FT VERT.

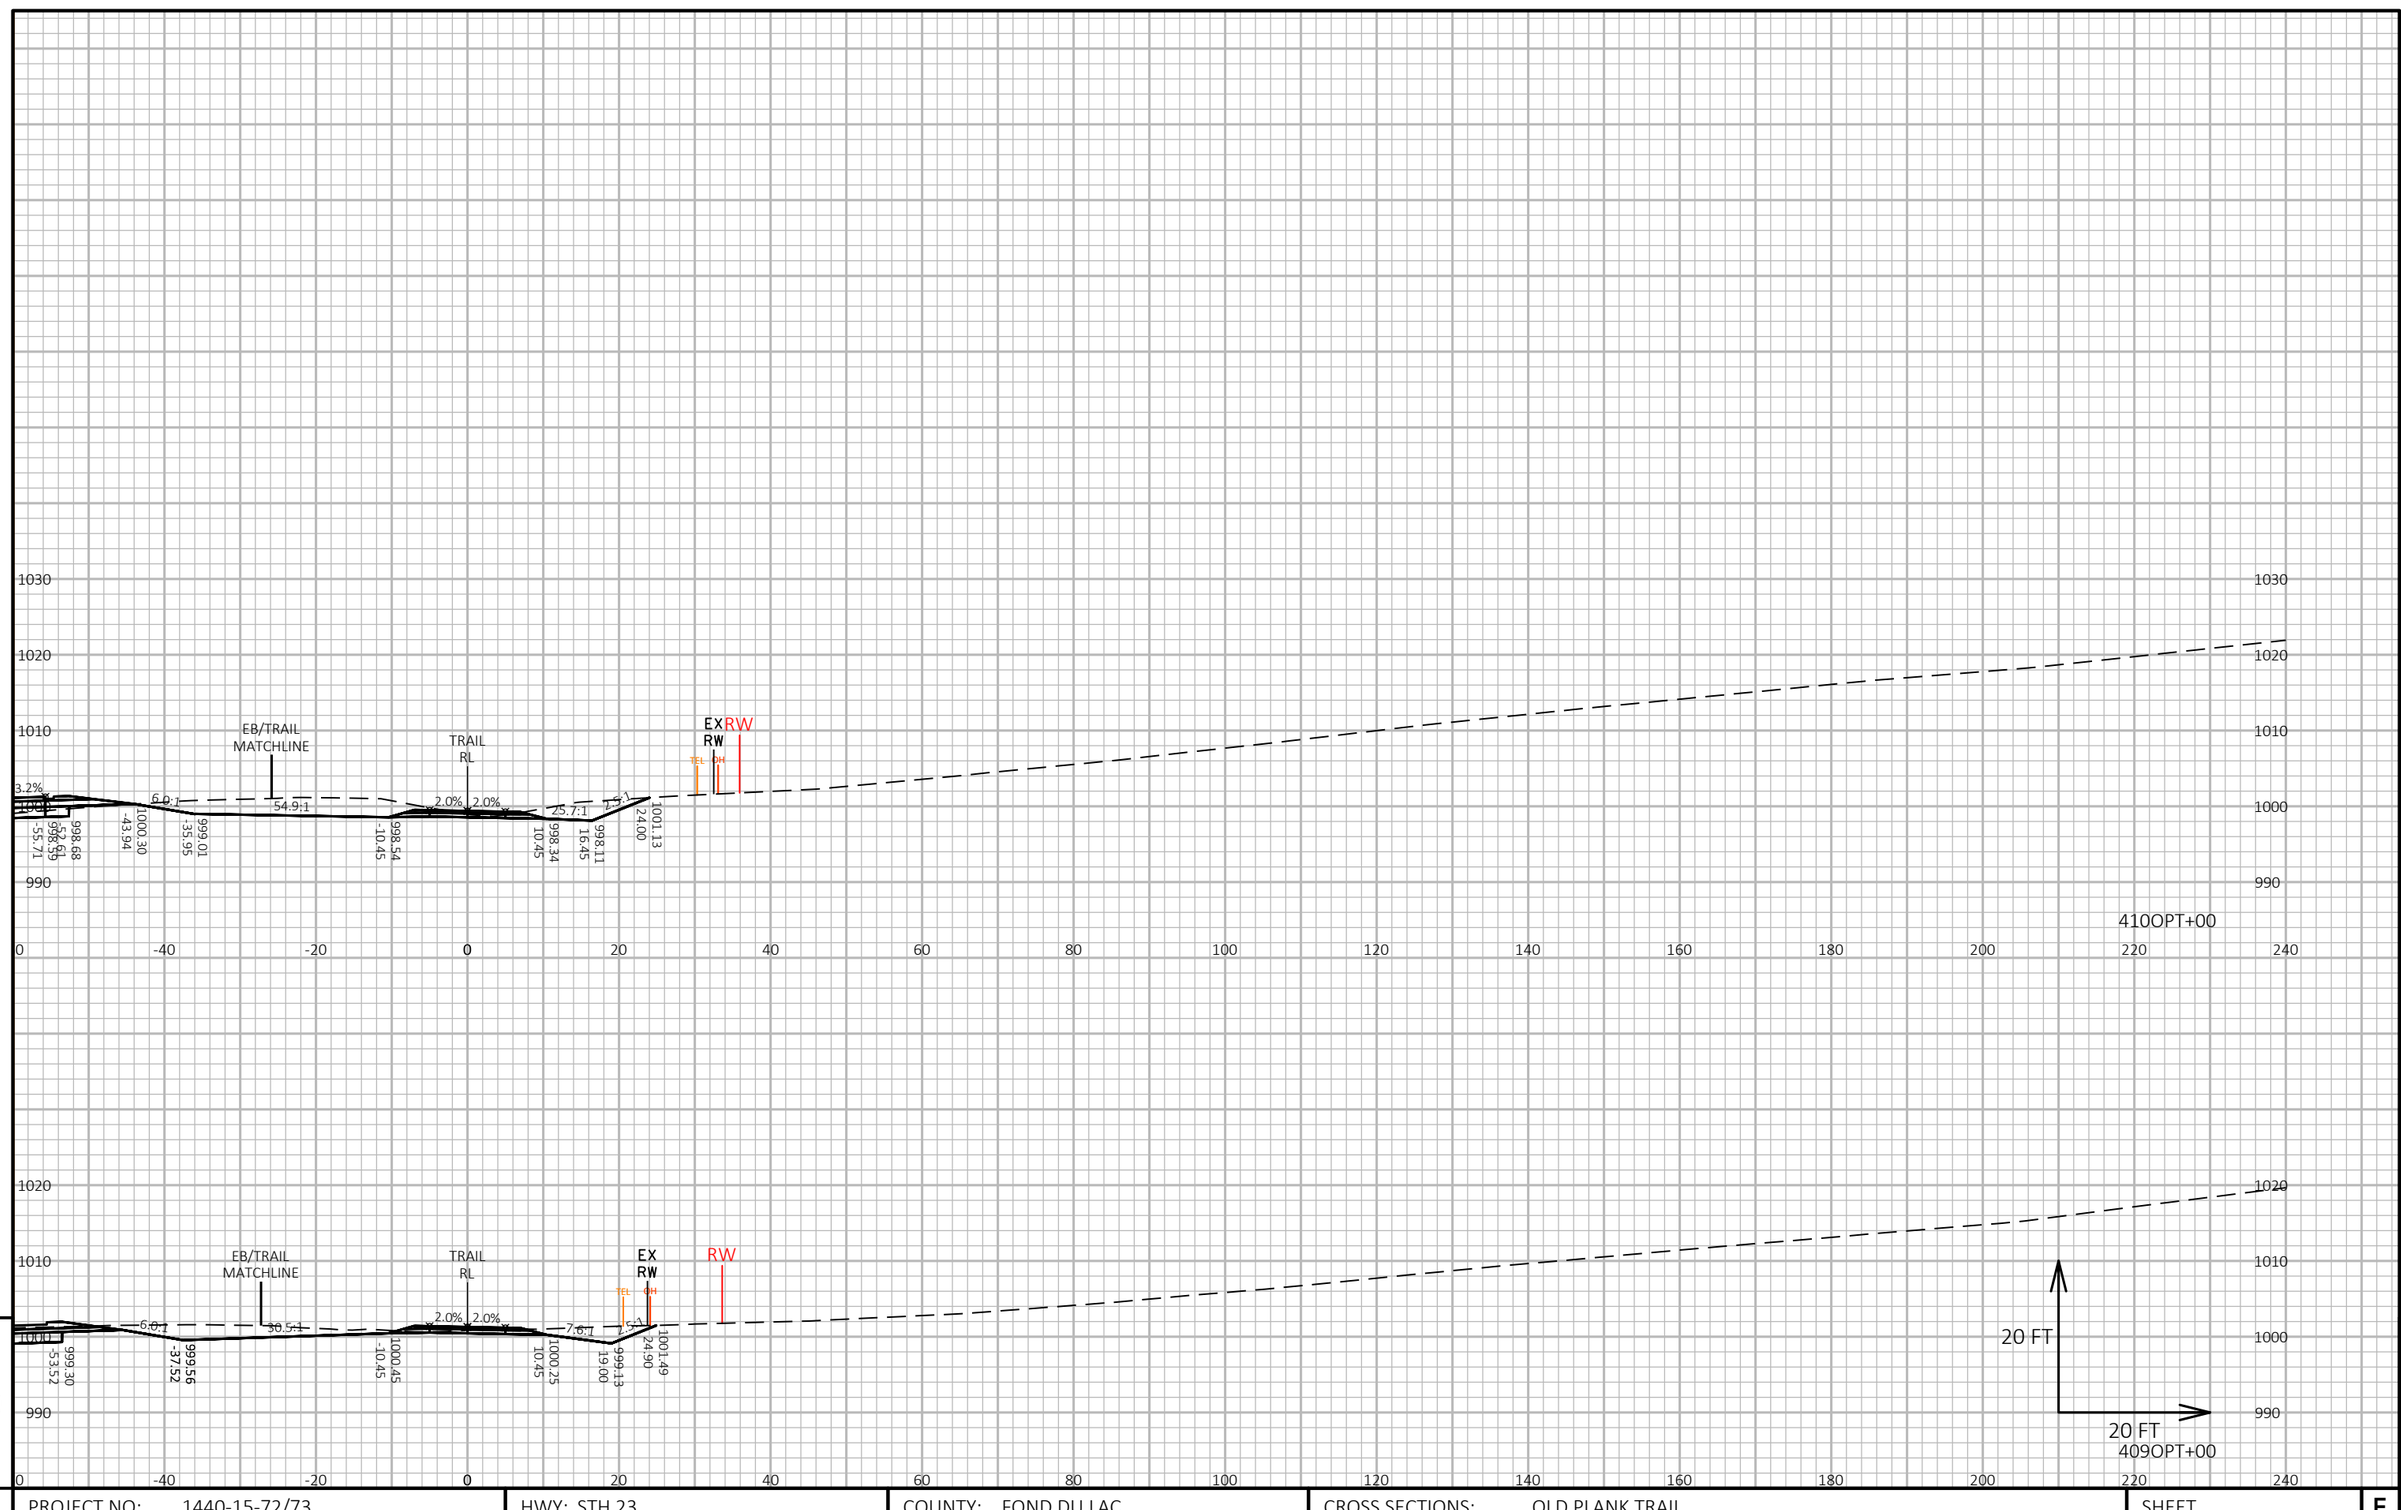


9

9

PROJECT NO: 1440-15-72/73	HWY: STH 23	COUNTY: FOND DU LAC	CROSS SECTIONS: OLD PLANK TRAIL	SHEET	E

FILE NAME : N:\PDS\C3D\14401501\SHEETSPLAN\CROSSSECTIONS\14401573\14401573_TRAIL_BFIX.DWG
LAYOUT NAME - 14401573-090286-xs

PLOT DATE : 2/25/2019 12:51 PM PLOT BY : VICKMAN, GARRETT T PLOT NAME : PLOT SCALE : 1 IN:20 FT HORZ. / 1 IN:20 FT VERT.

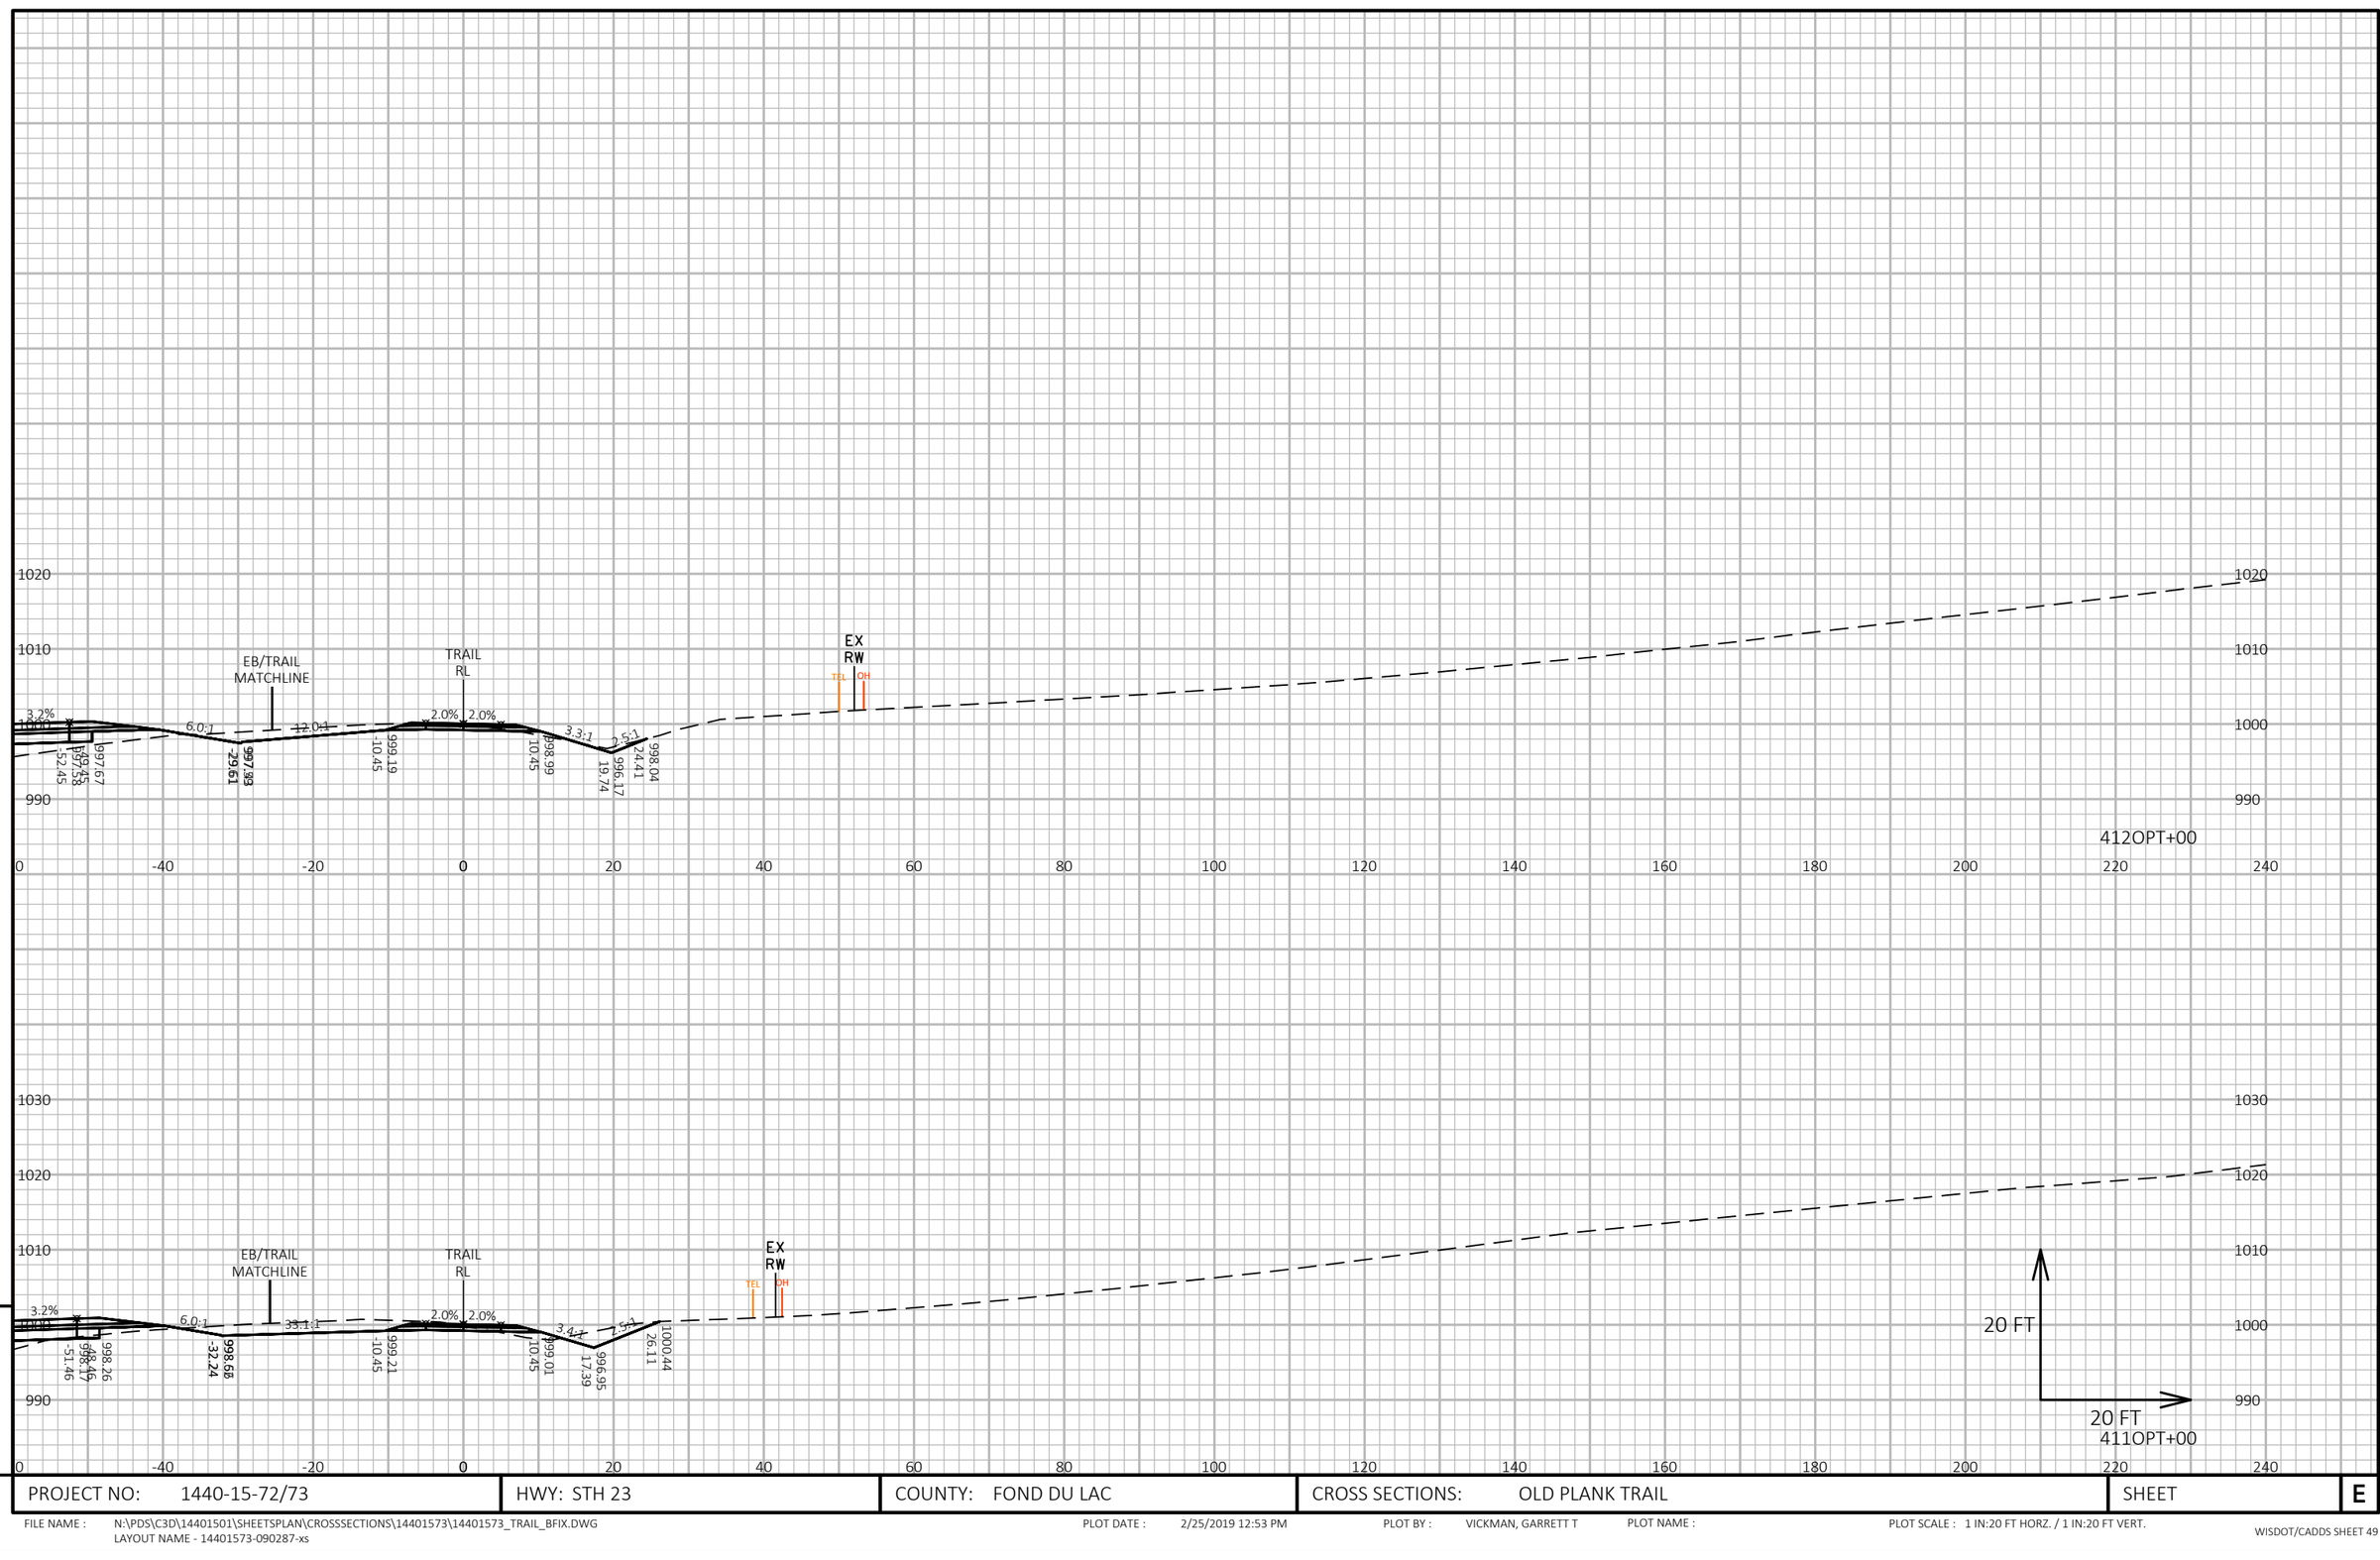


9

9

PROJECT NO: 1440-15-72/73	HWY: STH 23	COUNTY: FOND DU LAC	CROSS SECTIONS: OLD PLANK TRAIL	SHEET	E

FILE NAME : N:\PDS\C3D\14401501\SHEETSPLAN\CROSSSECTIONS\14401573\14401573_TRAIL_BFIX.DWG
LAYOUT NAME - 14401573-090287-xs

PLOT DATE : 2/25/2019 12:53 PM PLOT BY : VICKMAN, GARRETT T PLOT NAME : PLOT SCALE : 1 IN:20 FT HORZ. / 1 IN:20 FT VERT.

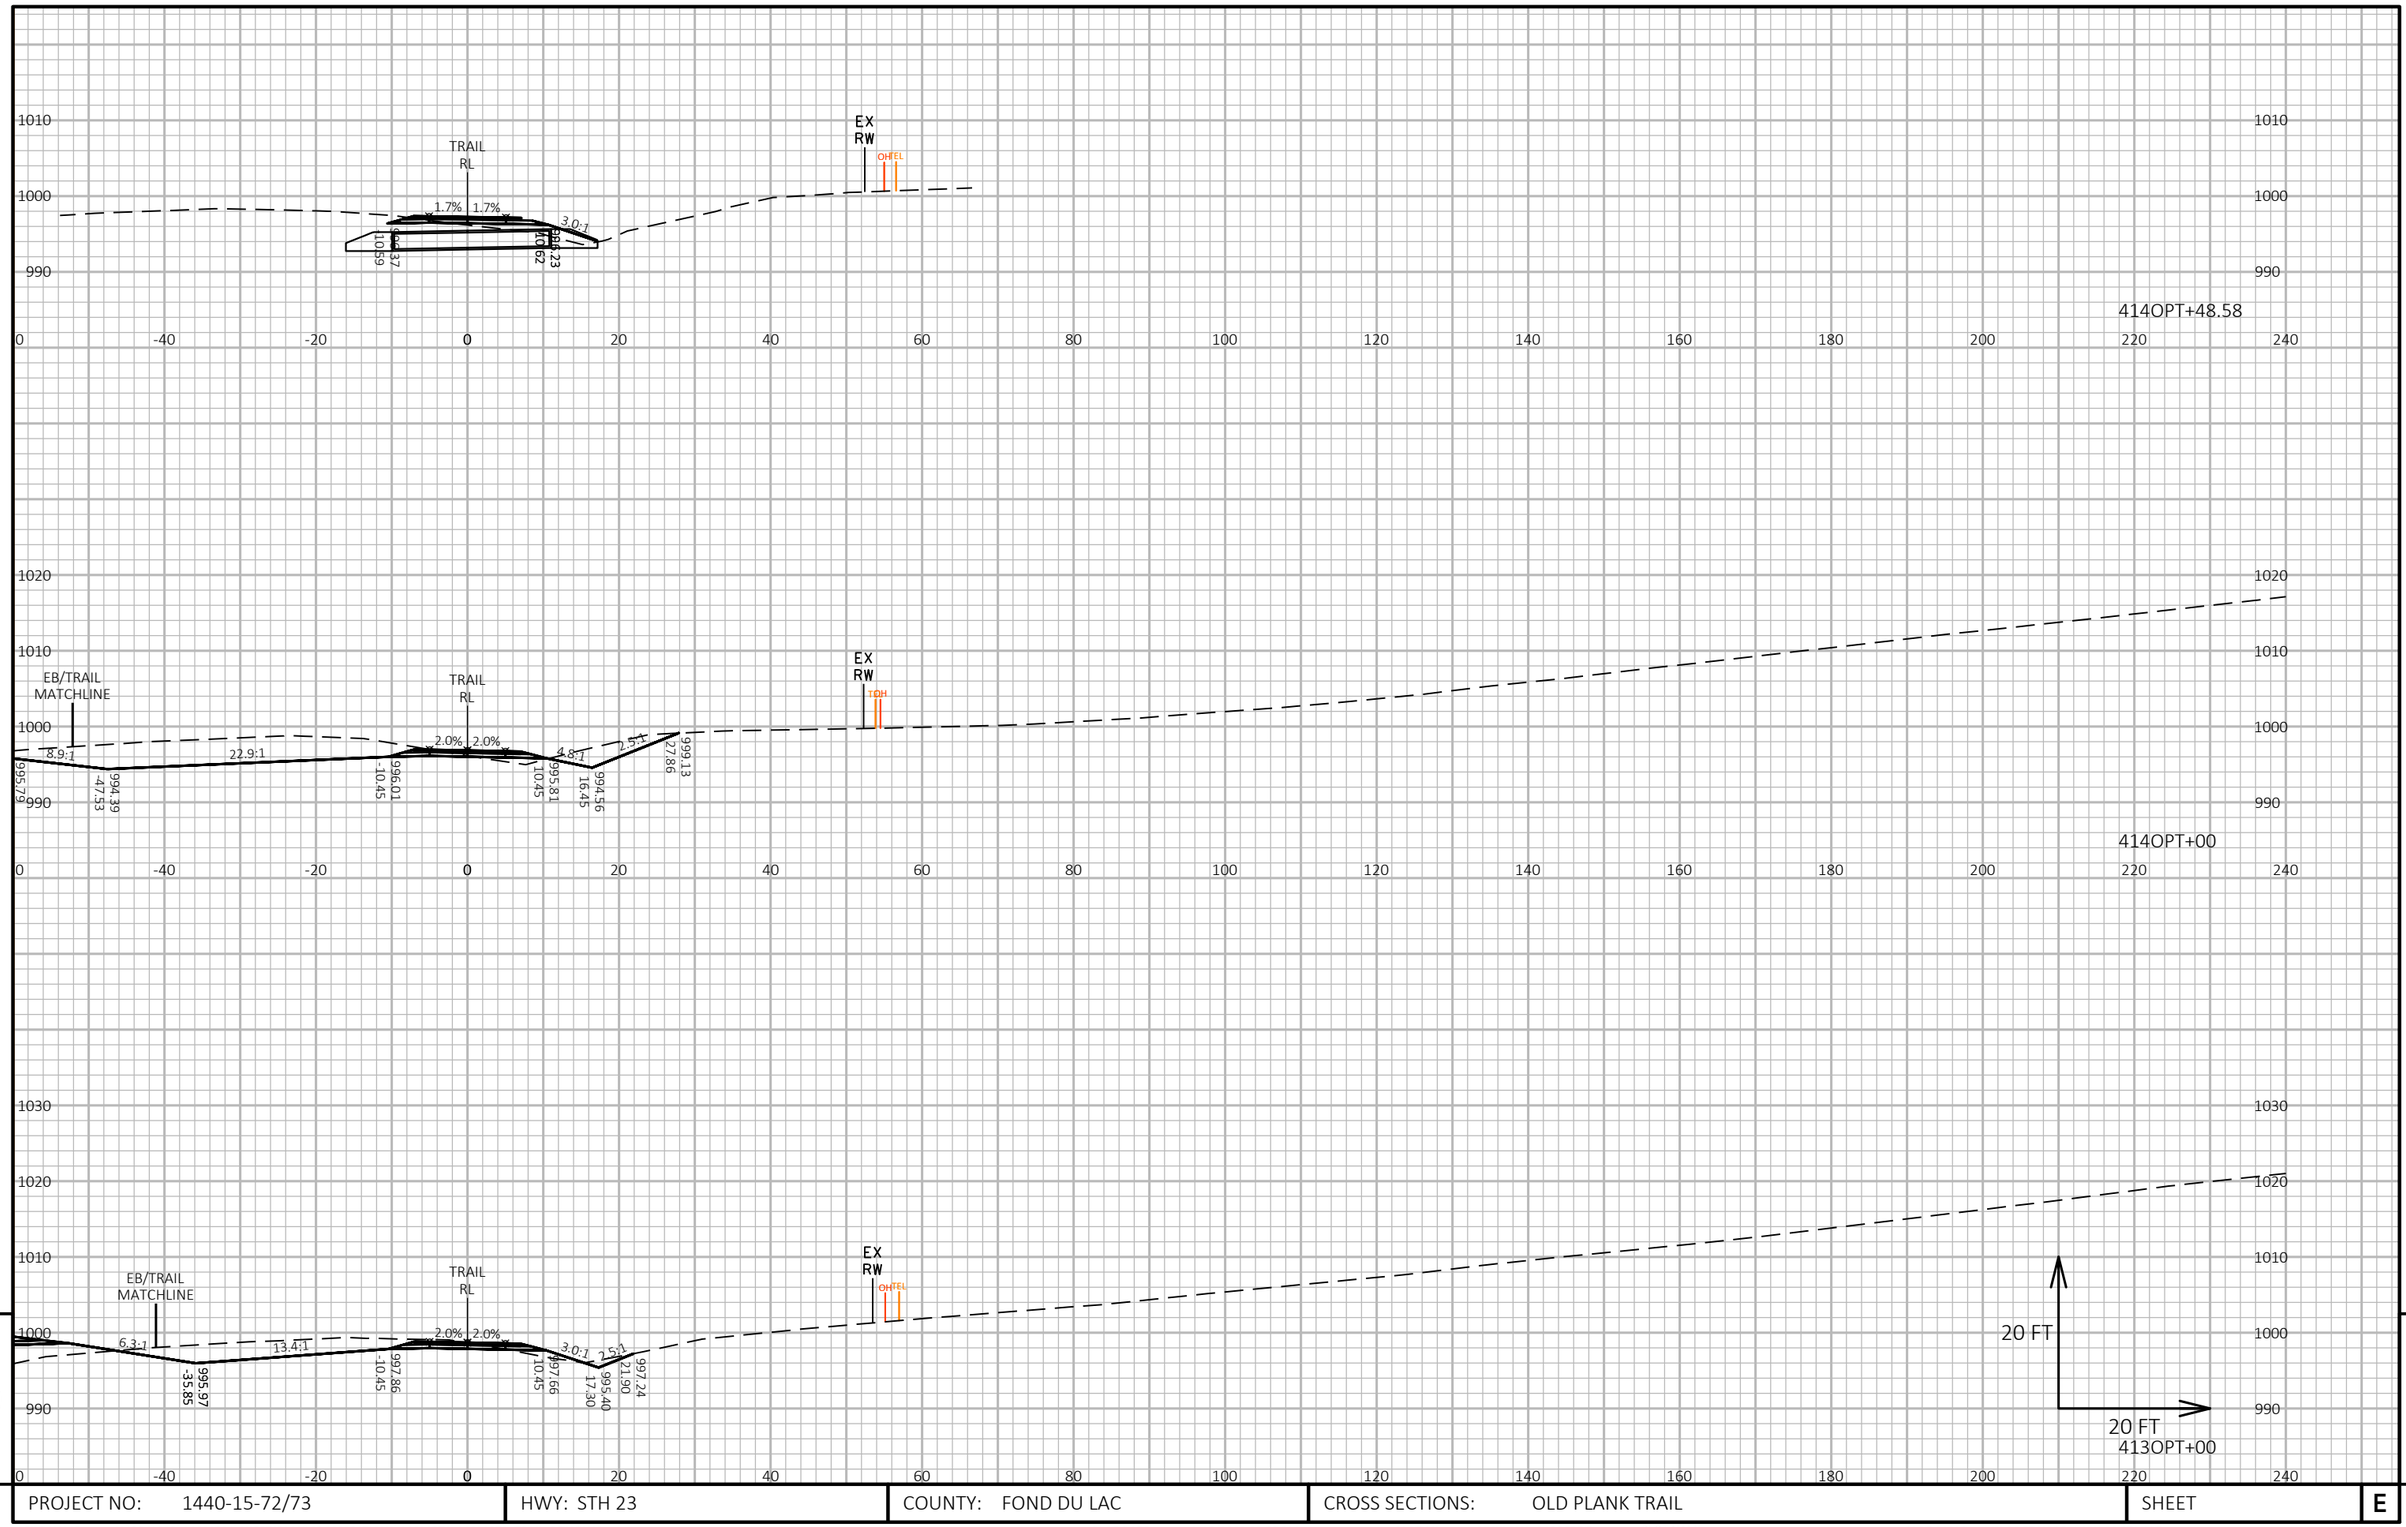



9


9

PROJECT NO: 1440-15-72/73	HWY: STH 23	COUNTY: FOND DU LAC	CROSS SECTIONS: OLD PLANK TRAIL	SHEET	E

FILE NAME : N:\PDS\C3D\14401501\SHEETSPLAN\CROSSSECTIONS\14401573\14401573_TRAIL_BFIX.DWG
LAYOUT NAME - 14401573-090288-xs
PLOT DATE : 2/25/2019 12:55 PM
PLOT BY : VICKMAN, GARRETT T
PLOT NAME :
PLOT SCALE : 1 IN:20 FT HORZ. / 1 IN:20 FT VERT.

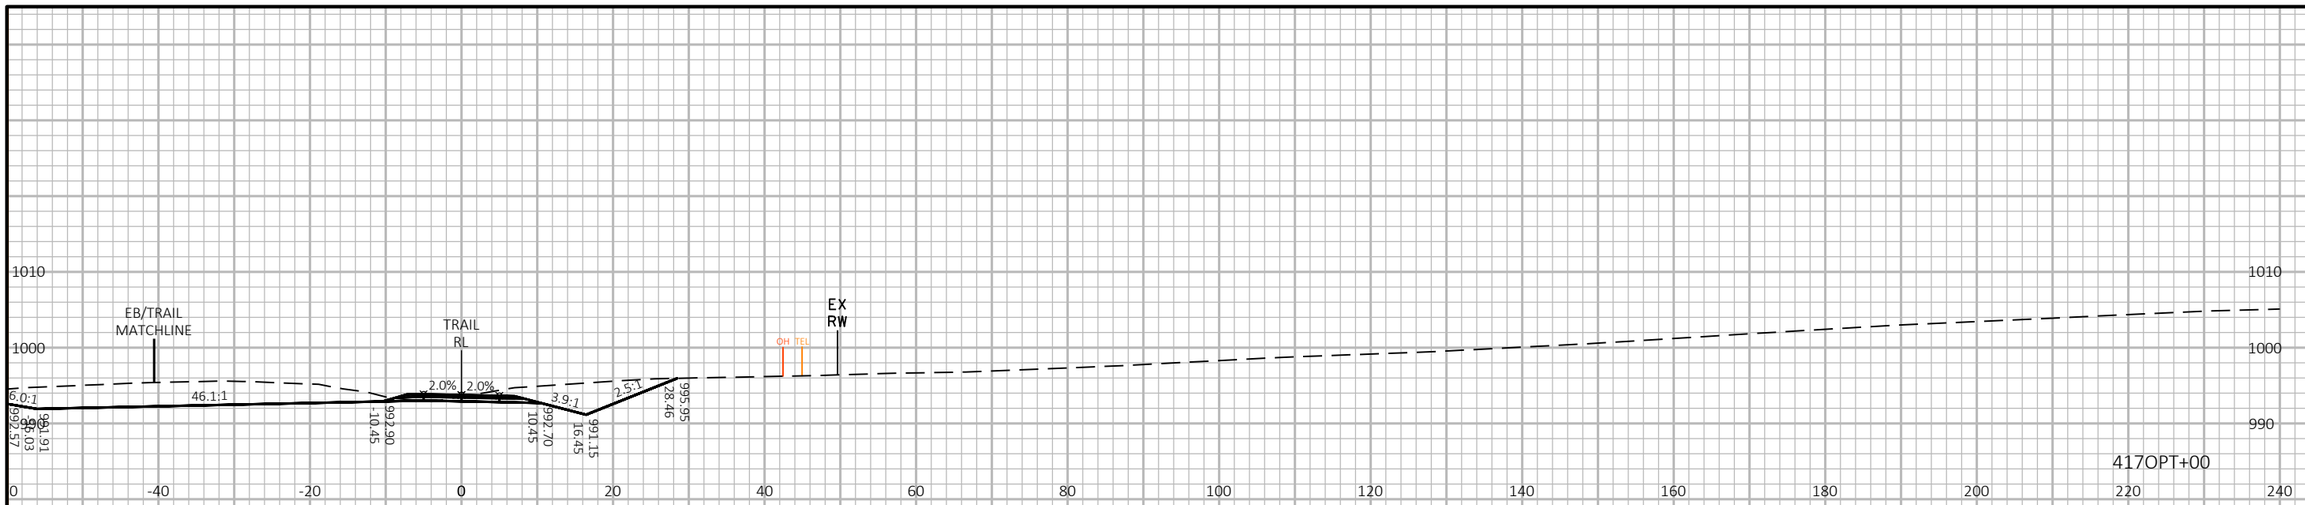

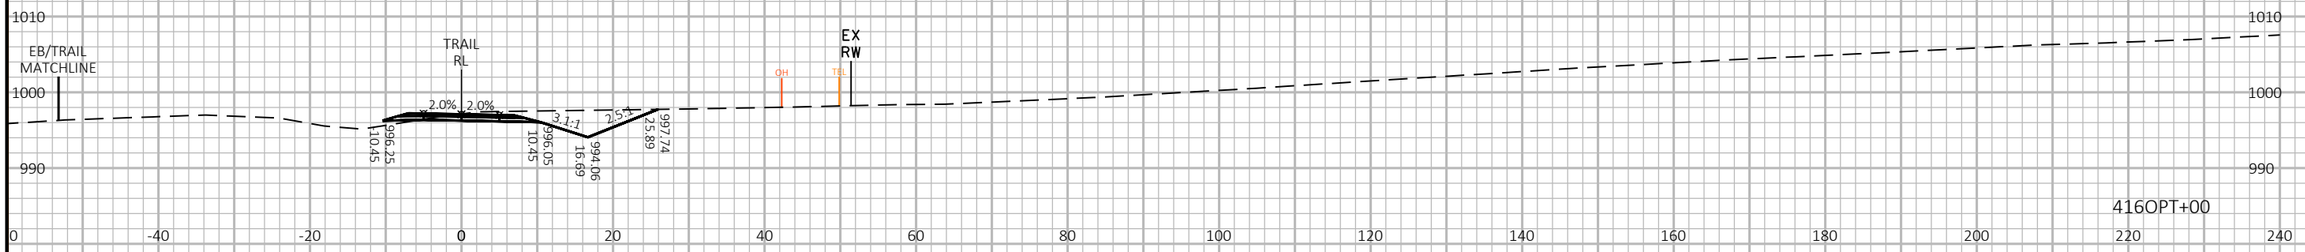

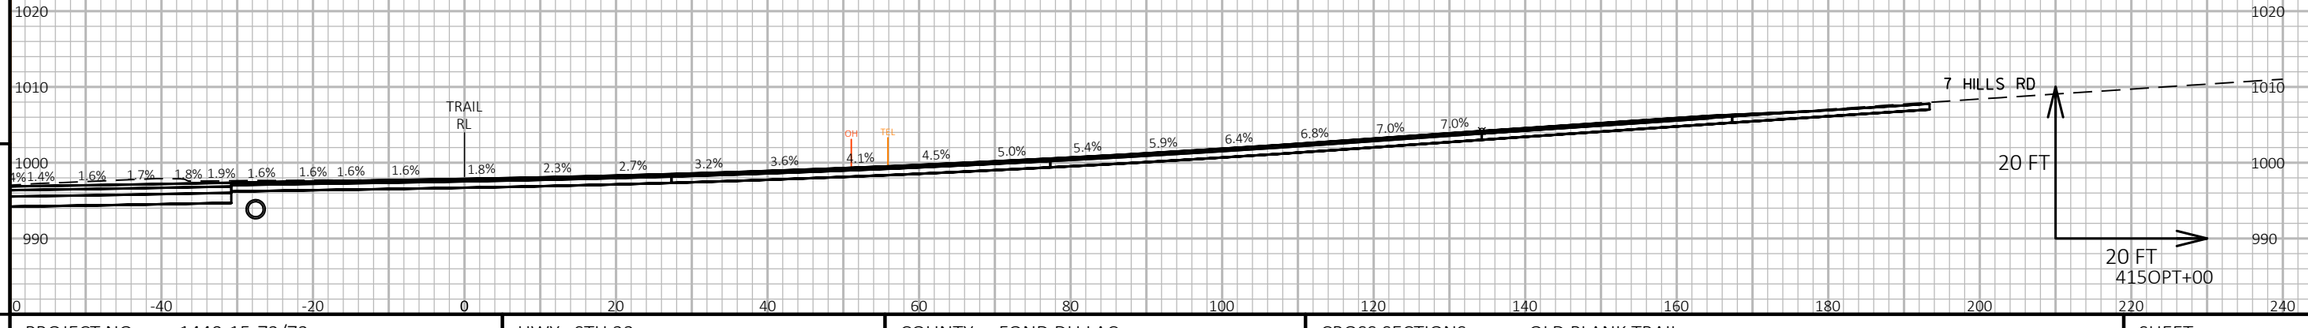


9


9

PROJECT NO: 1440-15-72/73	HWY: STH 23	COUNTY: FOND DU LAC	CROSS SECTIONS: OLD PLANK TRAIL	SHEET	E

FILE NAME : N:\PDS\C3D\14401501\SHEETSPLAN\CROSSSECTIONS\14401573\14401573_TRAIL_BFIX.DWG
LAYOUT NAME - 14401573-090289-xs

PLOT DATE : 2/25/2019 12:57 PM PLOT BY : VICKMAN, GARRETT T PLOT NAME : PLOT SCALE : 1 IN:20 FT HORZ. / 1 IN:20 FT VERT.

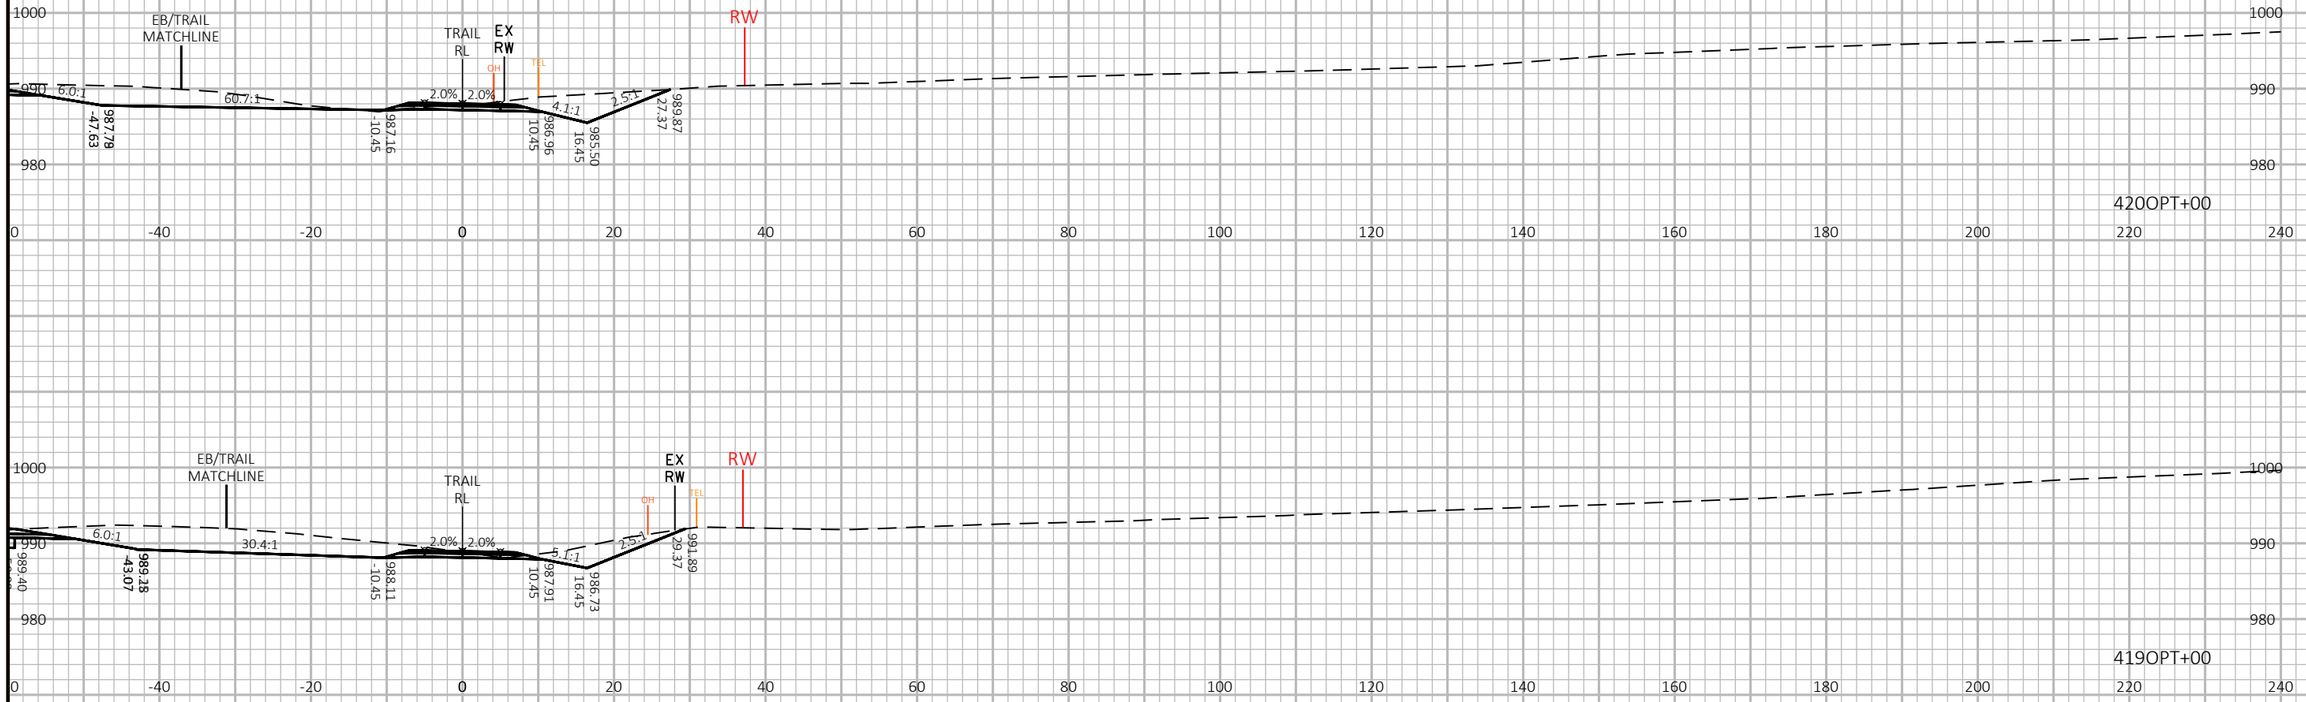


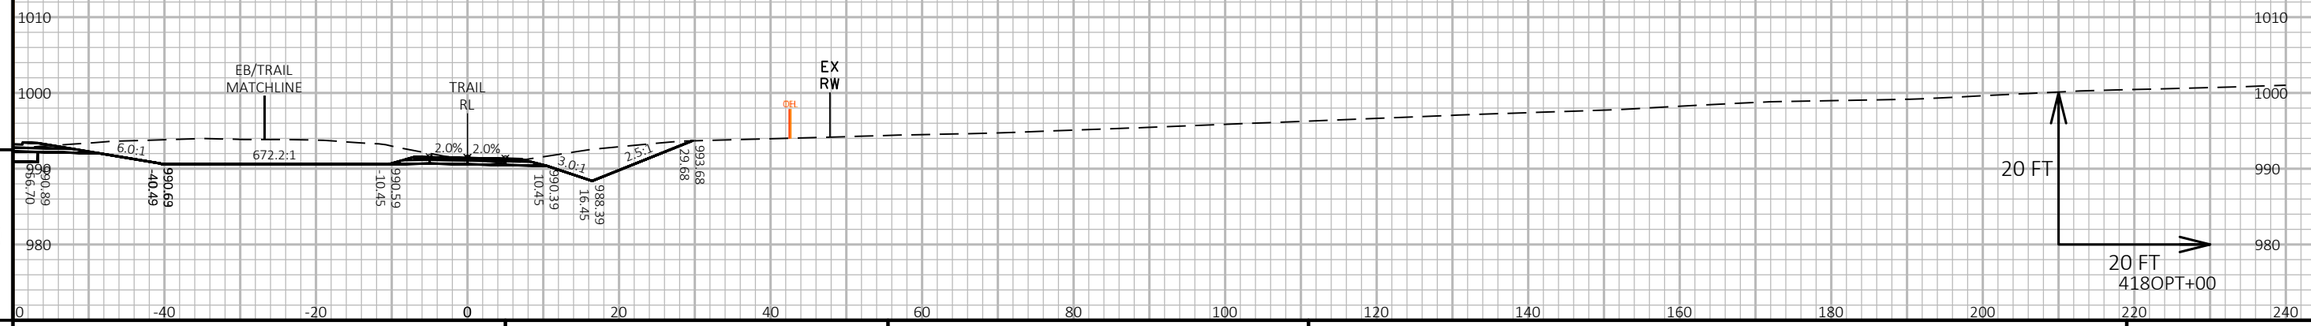



PROJECT NO: 1440-15-72/73	HWY: STH 23	COUNTY: FOND DU LAC	CROSS SECTIONS: OLD PLANK TRAIL	SHEET	E

FILE NAME : N:\PDS\C3D\14401501\SHEETSPLAN\CROSSSECTIONS\14401573\14401573_TRAIL_BFIX.DWG
LAYOUT NAME - 14401573-090290-xs

PLOT DATE : 2/25/2019 12:59 PM PLOT BY : VICKMAN, GARRETT T PLOT NAME : PLOT SCALE : 1 IN:20 FT HORZ. / 1 IN:20 FT VERT.

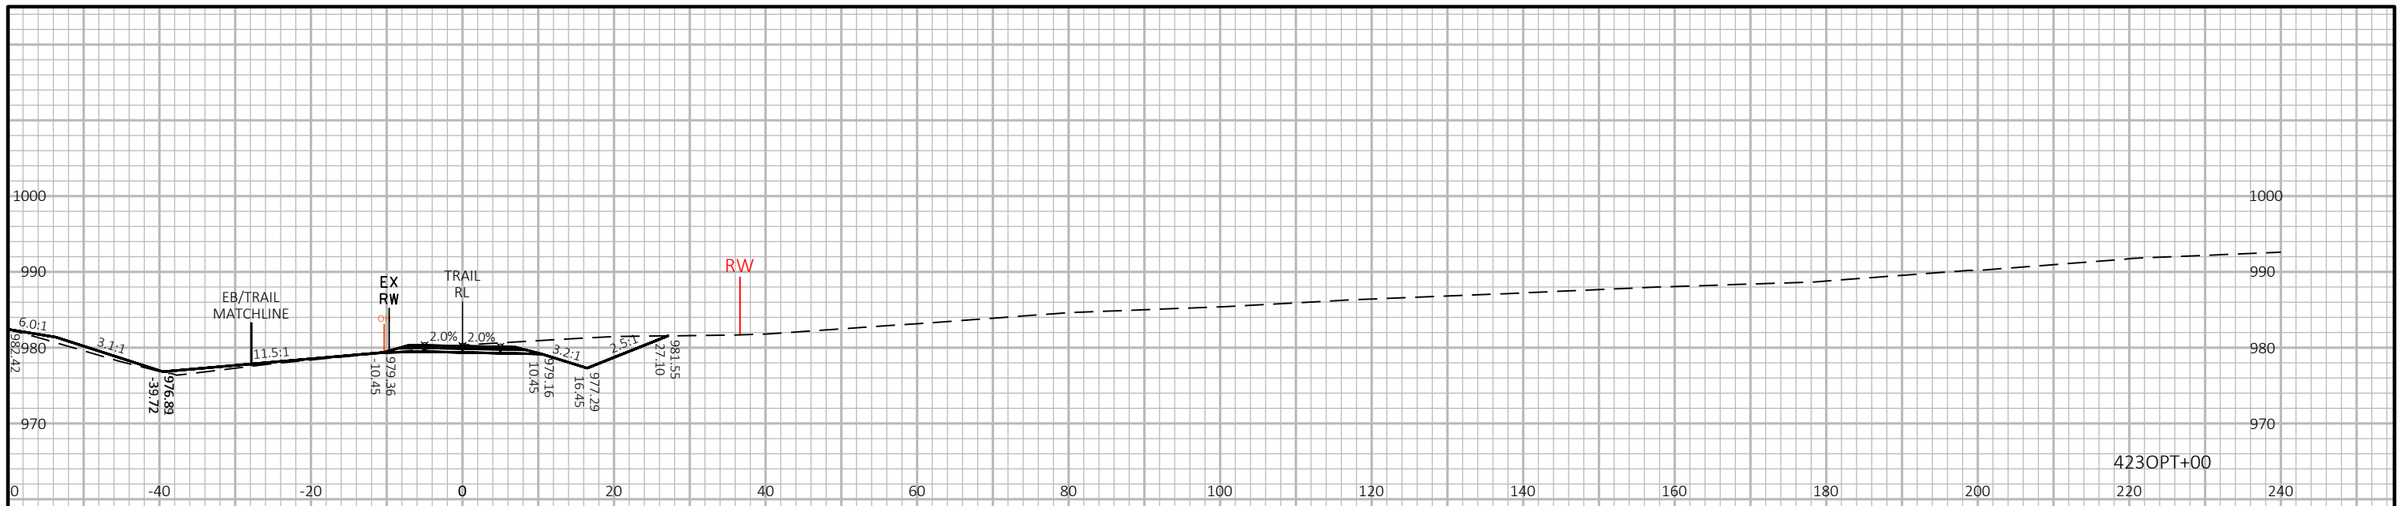

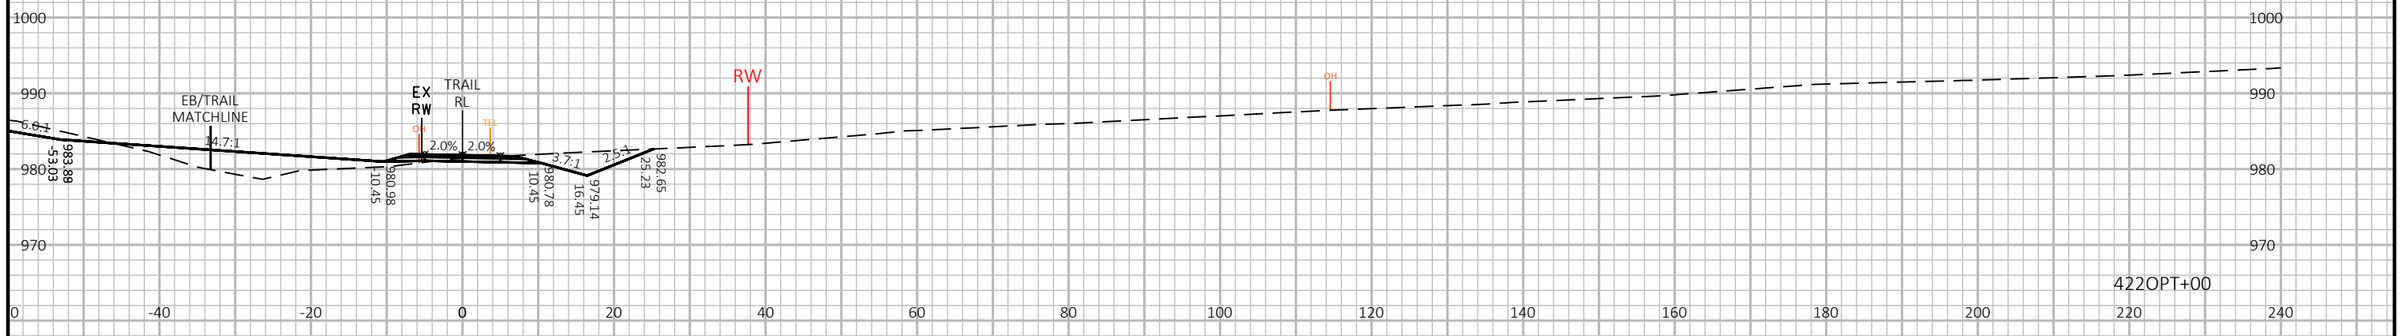

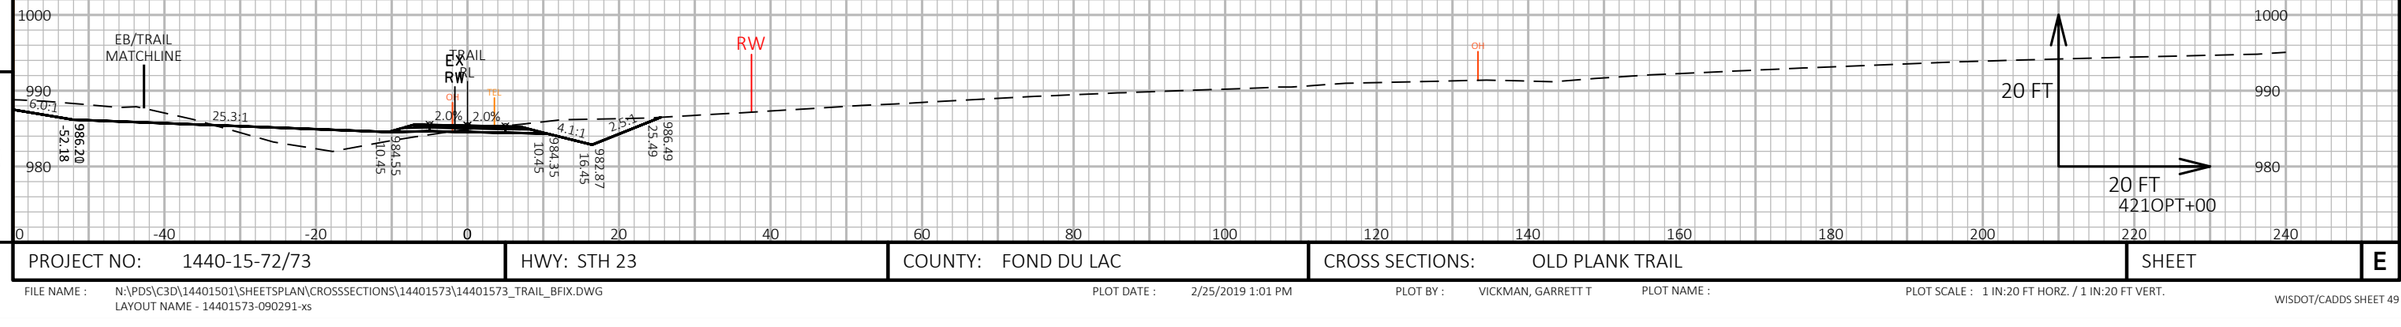


9

9

PROJECT NO: 1440-15-72/73	HWY: STH 23	COUNTY: FOND DU LAC	CROSS SECTIONS: OLD PLANK TRAIL	SHEET	E

FILE NAME : N:\PDS\C3D\14401501\SHEETSPLAN\CROSSSECTIONS\14401573\14401573_TRAIL_BFIX.DWG
LAYOUT NAME - 14401573-090291-xs

PLOT DATE : 2/25/2019 1:01 PM PLOT BY : VICKMAN, GARRETT T PLOT NAME : PLOT SCALE : 1 IN:20 FT HORZ. / 1 IN:20 FT VERT.

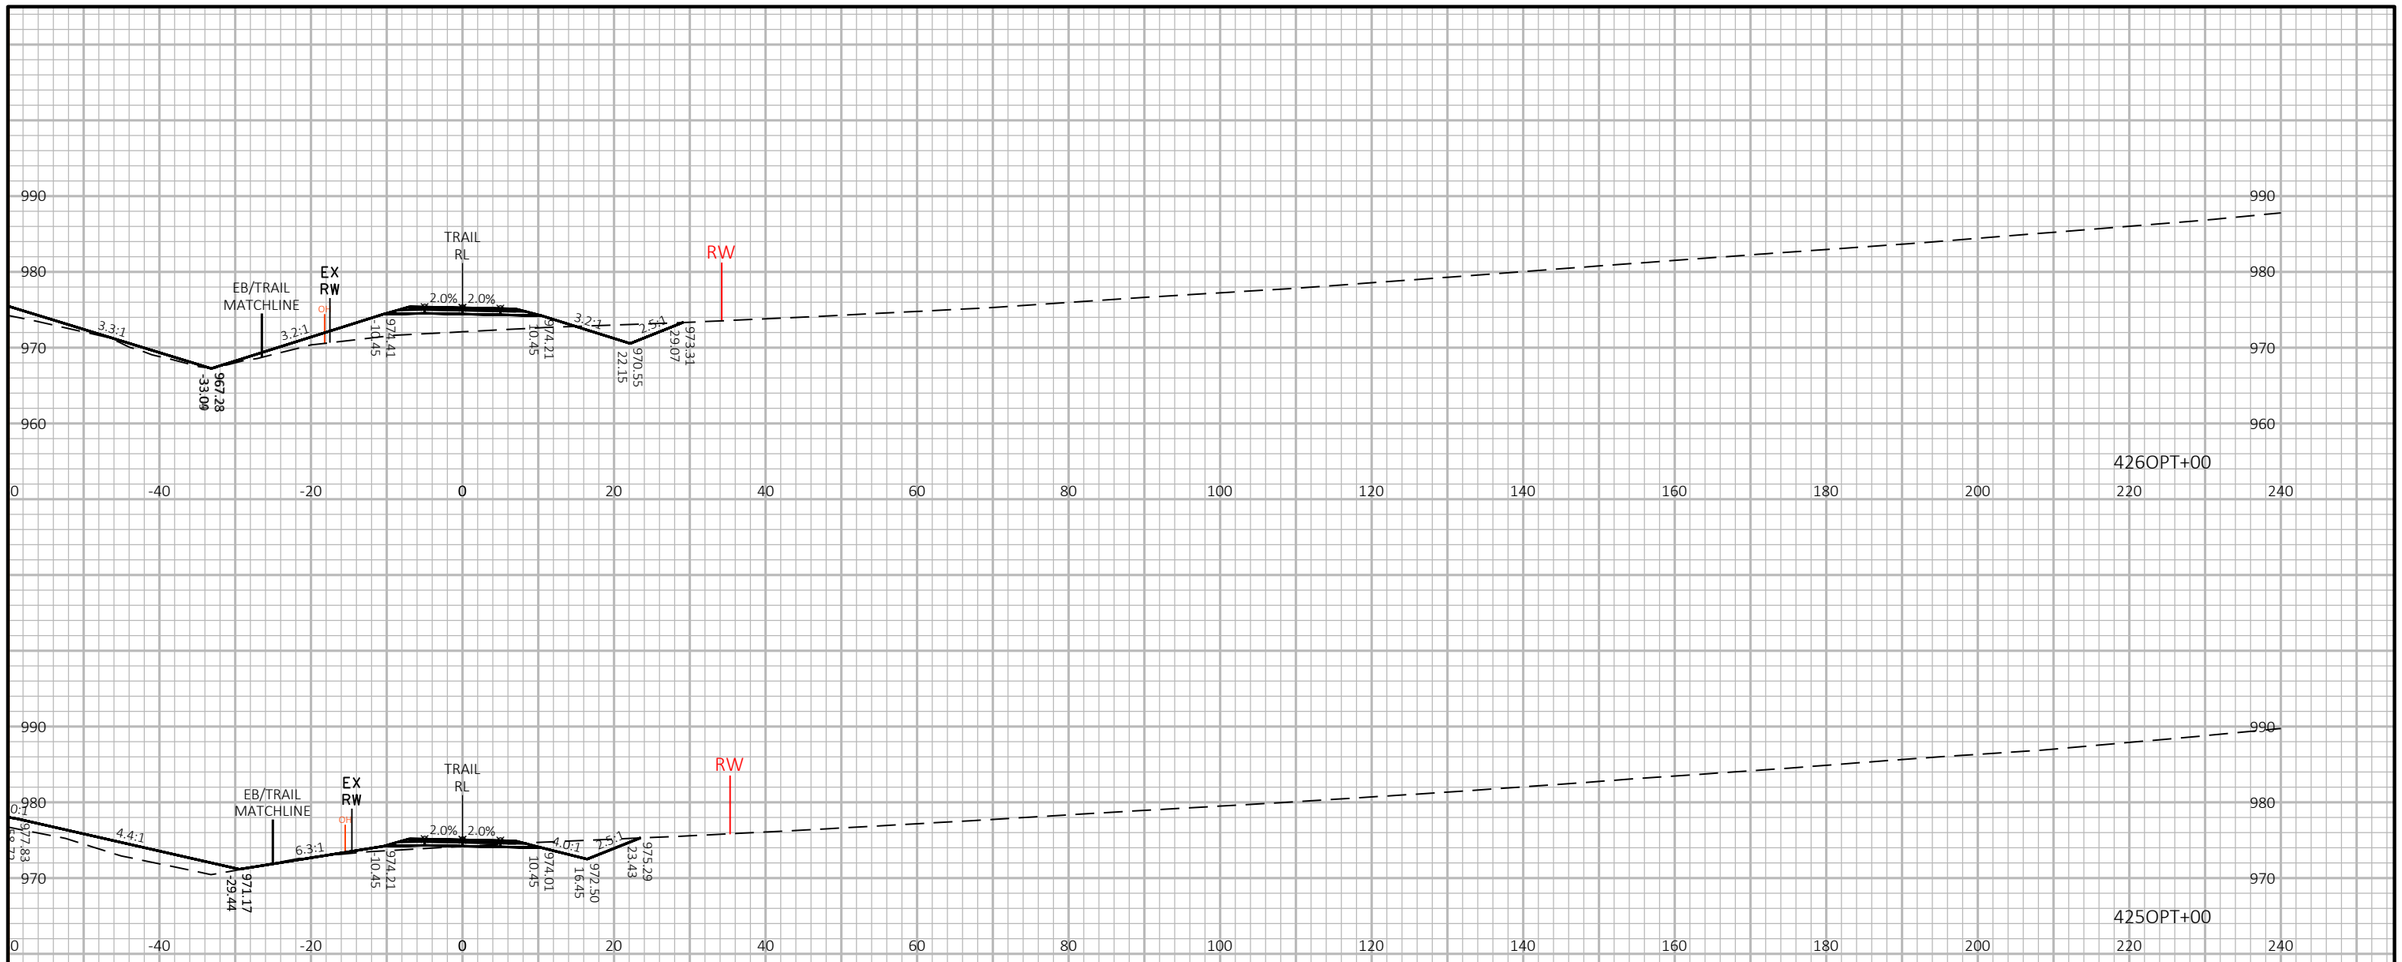


9

9

PROJECT NO: 1440-15-72/73	HWY: STH 23	COUNTY: FOND DU LAC	CROSS SECTIONS: OLD PLANK TRAIL	SHEET	E

FILE NAME : N:\PDS\C3D\14401501\SHEETSPLAN\CROSSSECTIONS\14401573\14401573_TRAIL_BFIX.DWG
LAYOUT NAME - 14401573-090292-xs

PLOT DATE : 2/25/2019 1:03 PM PLOT BY : VICKMAN, GARRETT T PLOT NAME : PLOT SCALE : 1 IN:20 FT HORZ. / 1 IN:20 FT VERT.

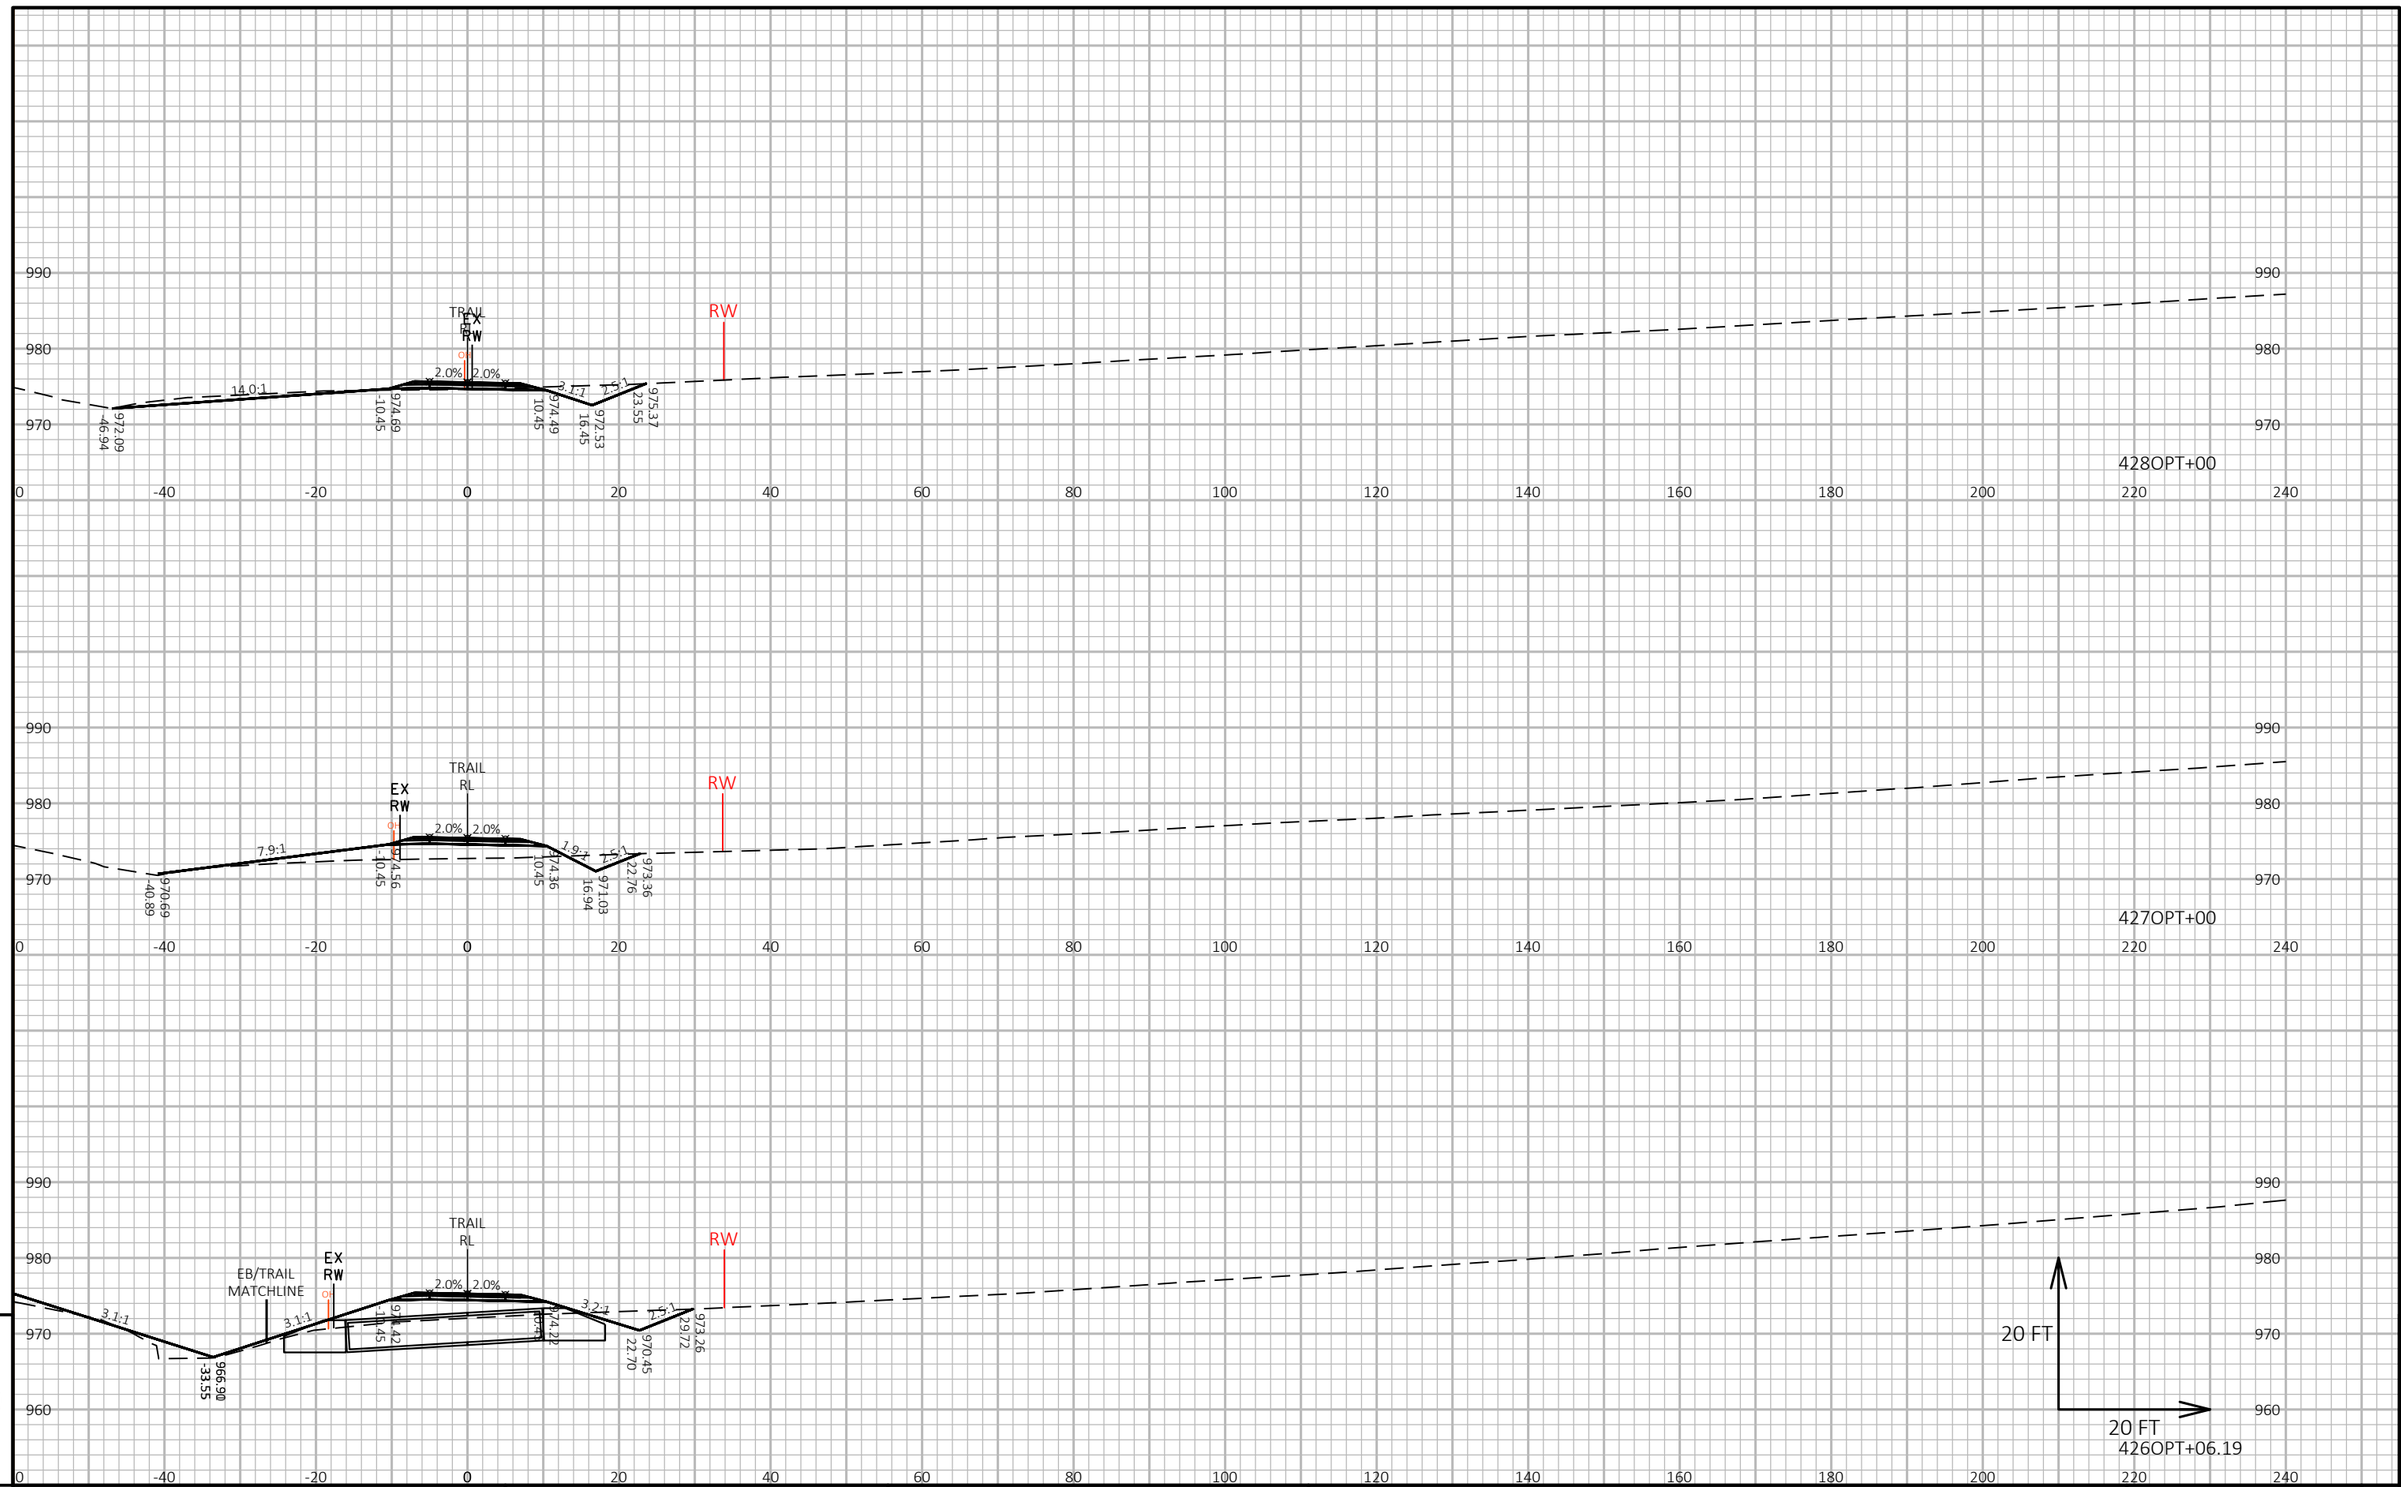


PROJECT NO: 1440-15-72/73	HWY: STH 23	COUNTY: FOND DU LAC	CROSS SECTIONS: OLD PLANK TRAIL	SHEET E

FILE NAME : N:\PDS\C3D\14401501\SHEETSPLAN\CROSSSECTIONS\14401573\14401573_TRAIL_BFIX.DWG
LAYOUT NAME - 14401573-090293-xs

PLOT DATE : 2/25/2019 1:05 PM PLOT BY : VICKMAN, GARRETT T PLOT NAME : PLOT SCALE : 1 IN:20 FT HORZ. / 1 IN:20 FT VERT.


WISDOT/CADDS SHEET 49

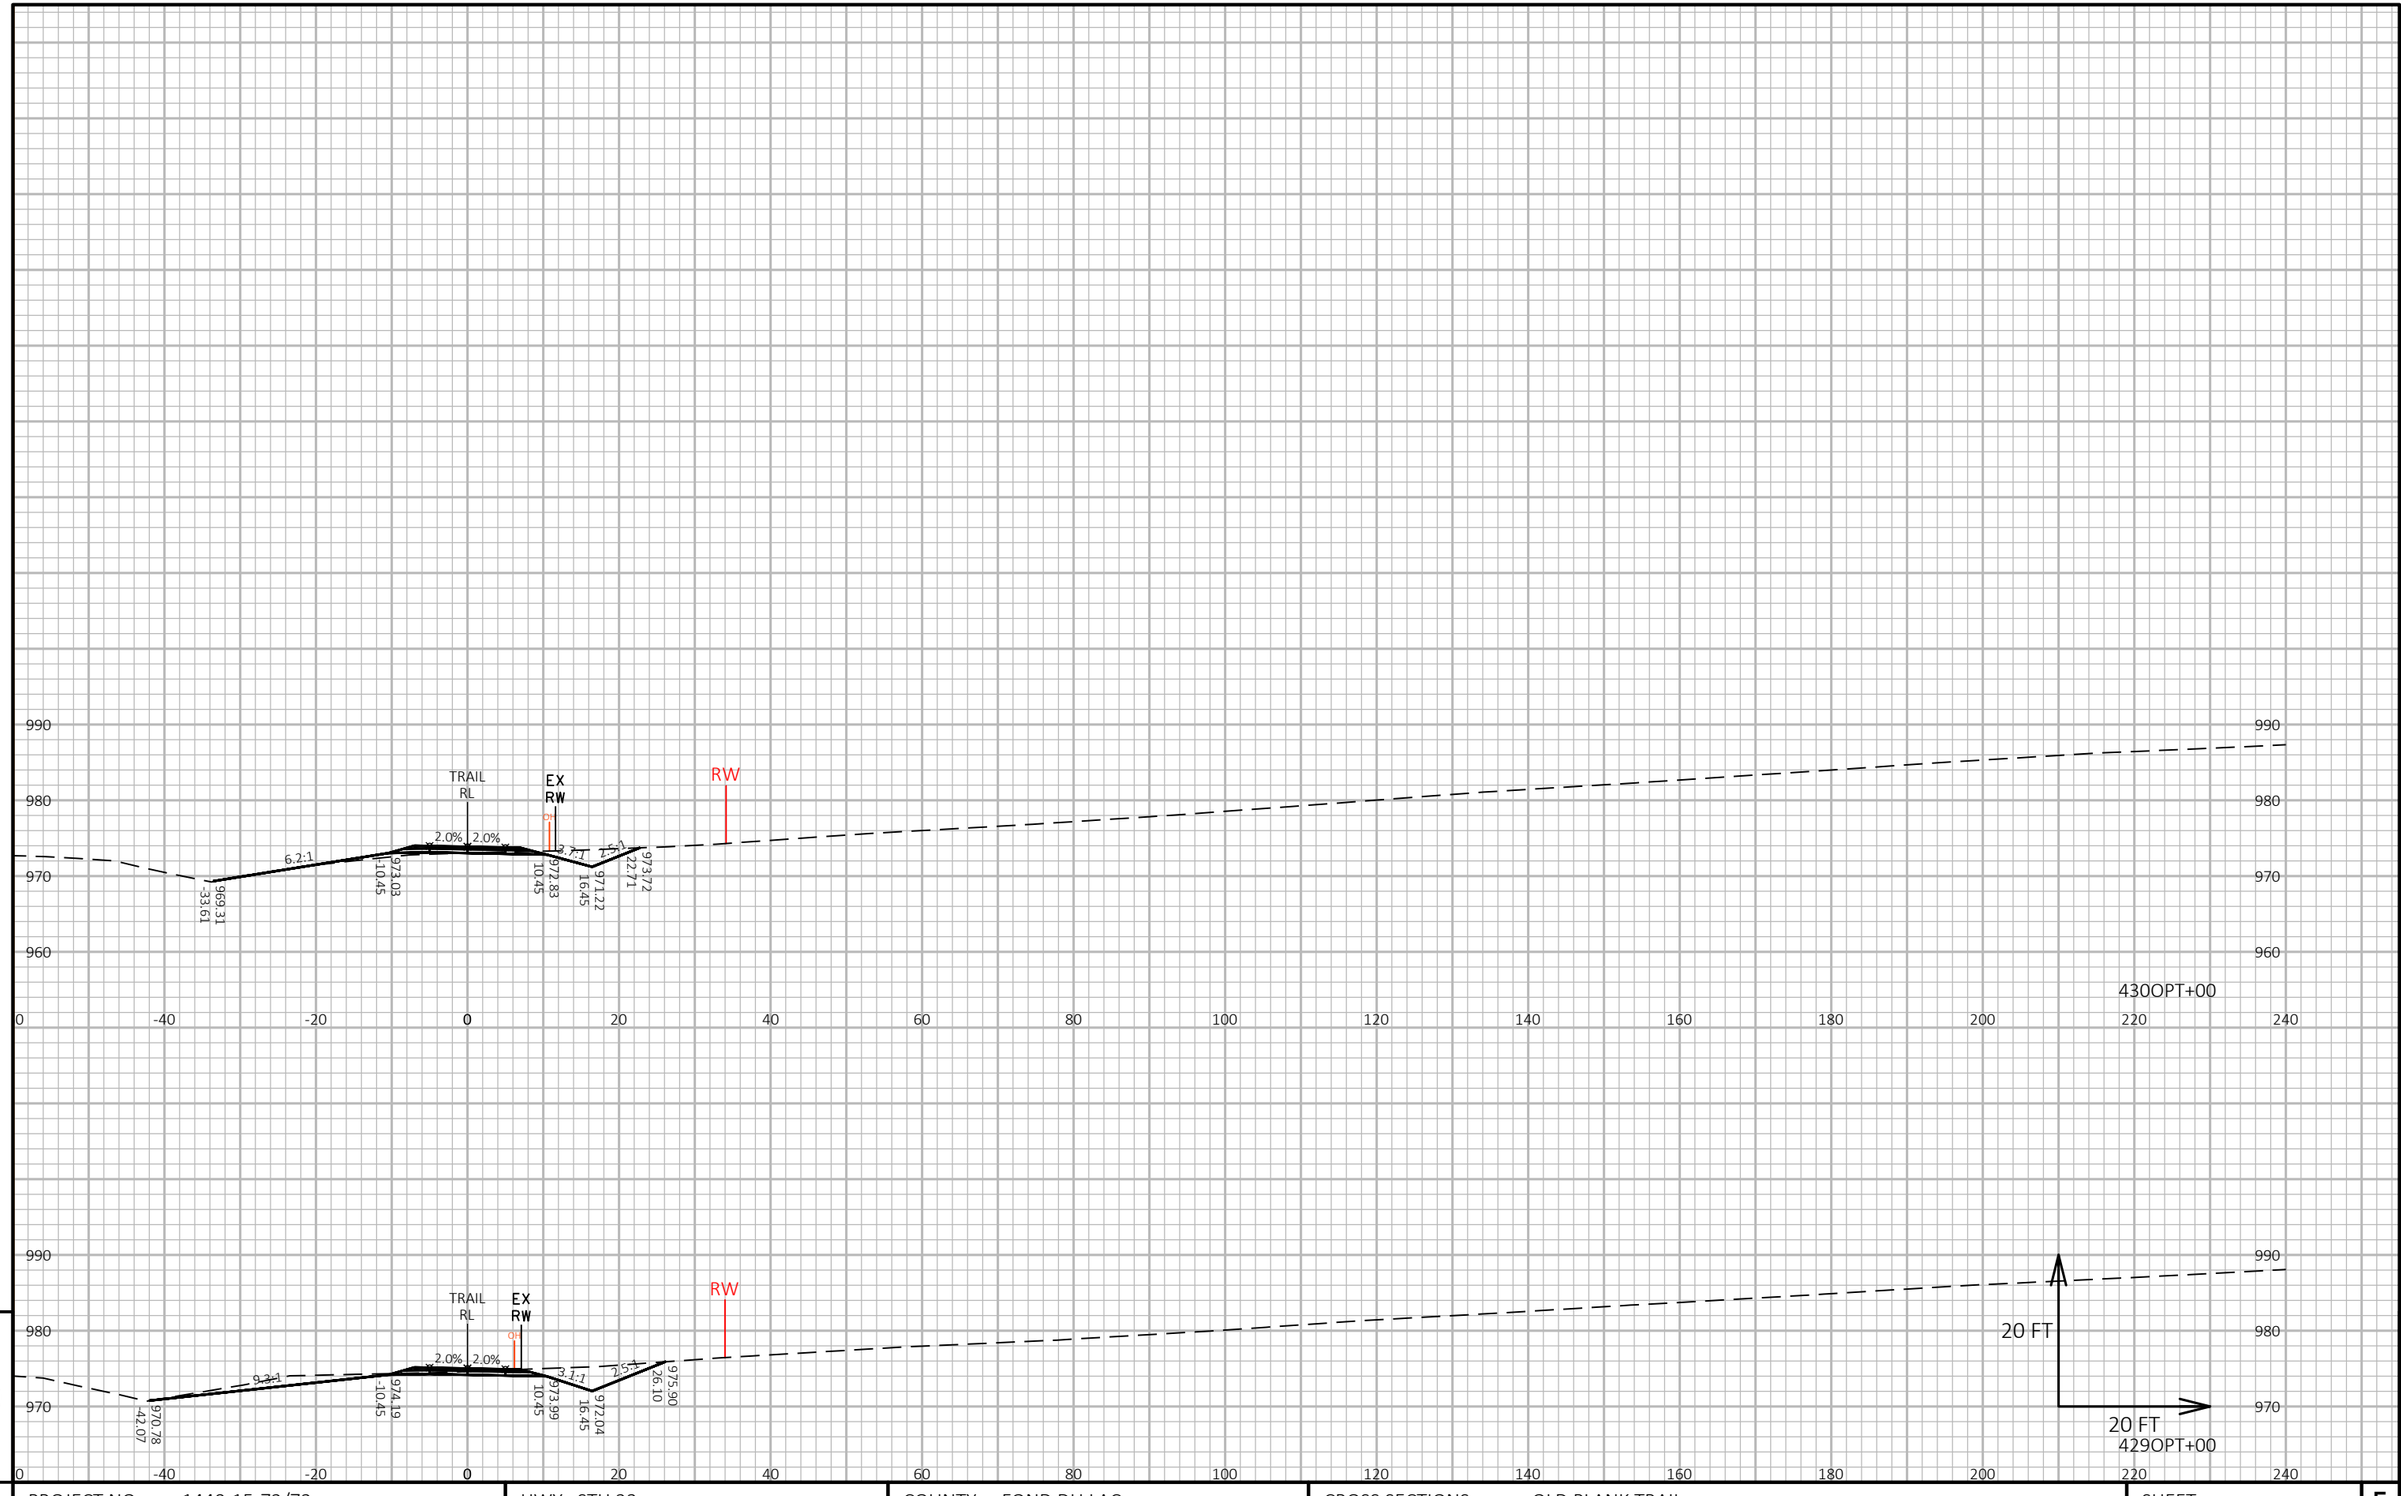



9 9

PROJECT NO: 1440-15-72/73	HWY: STH 23	COUNTY: FOND DU LAC	CROSS SECTIONS: OLD PLANK TRAIL	SHEET	E

FILE NAME : N:\PDS\C3D\14401501\SHEETSPLAN\CROSSSECTIONS\14401573\14401573_TRAIL_BFIX.DWG
LAYOUT NAME - 14401573-090294-xs
PLOT DATE : 2/25/2019 1:07 PM
PLOT BY : VICKMAN, GARRETT T
PLOT NAME :
PLOT SCALE : 1 IN:20 FT HORZ. / 1 IN:20 FT VERT.

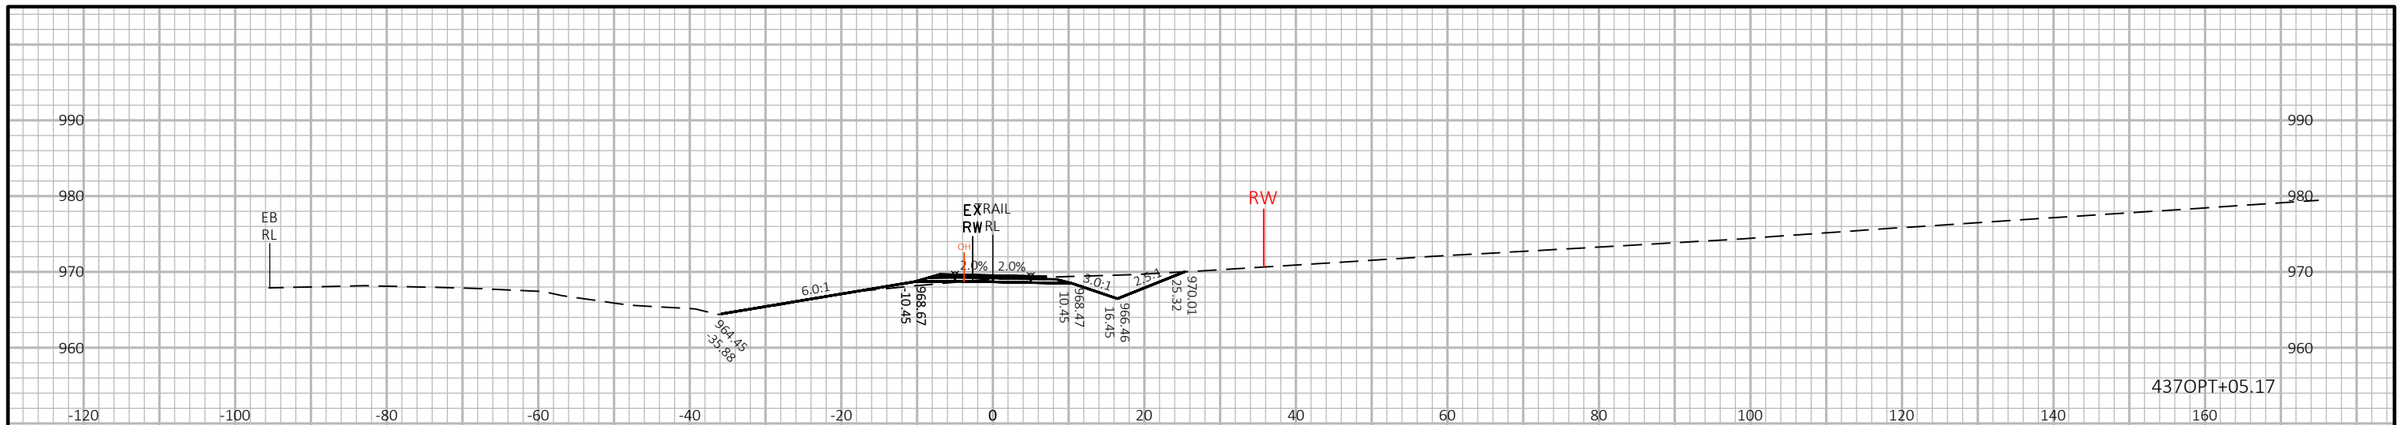

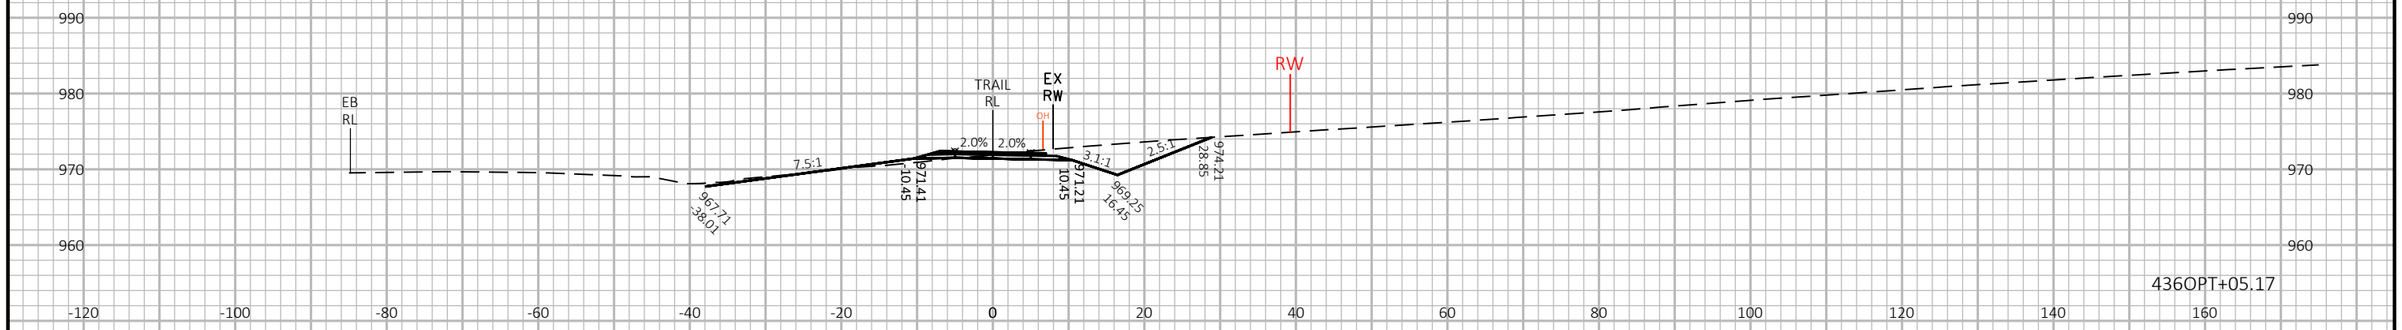

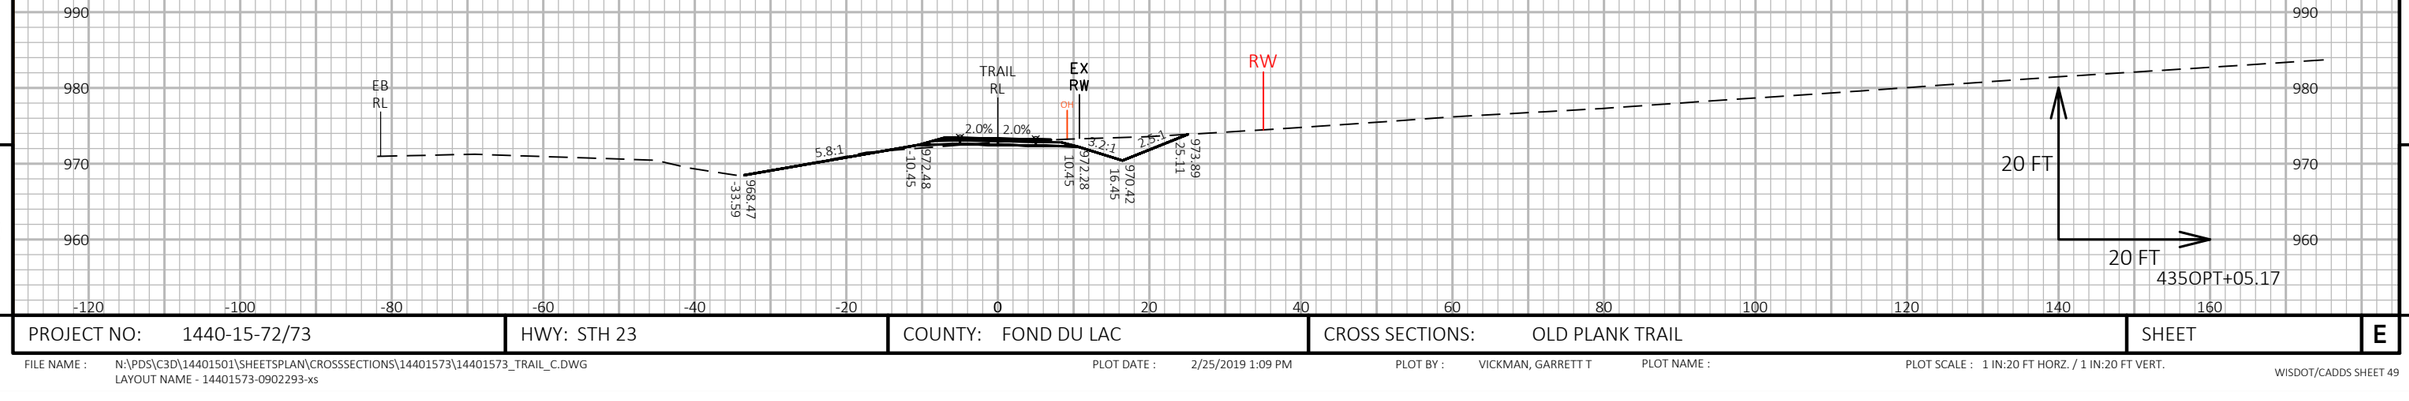


9

9

PROJECT NO: 1440-15-72/73	HWY: STH 23	COUNTY: FOND DU LAC	CROSS SECTIONS: OLD PLANK TRAIL	SHEET	E


FILE NAME : N:\PDS\C3D\14401501\SHEETSPLAN\CROSSSECTIONS\14401573\14401573_TRAIL_C.DWG
LAYOUT NAME - 14401573-0902293-xs
PLOT DATE : 2/25/2019 1:09 PM
PLOT BY : VICKMAN, GARRETT T
PLOT NAME :
PLOT SCALE : 1 IN:20 FT HORZ. / 1 IN:20 FT VERT.

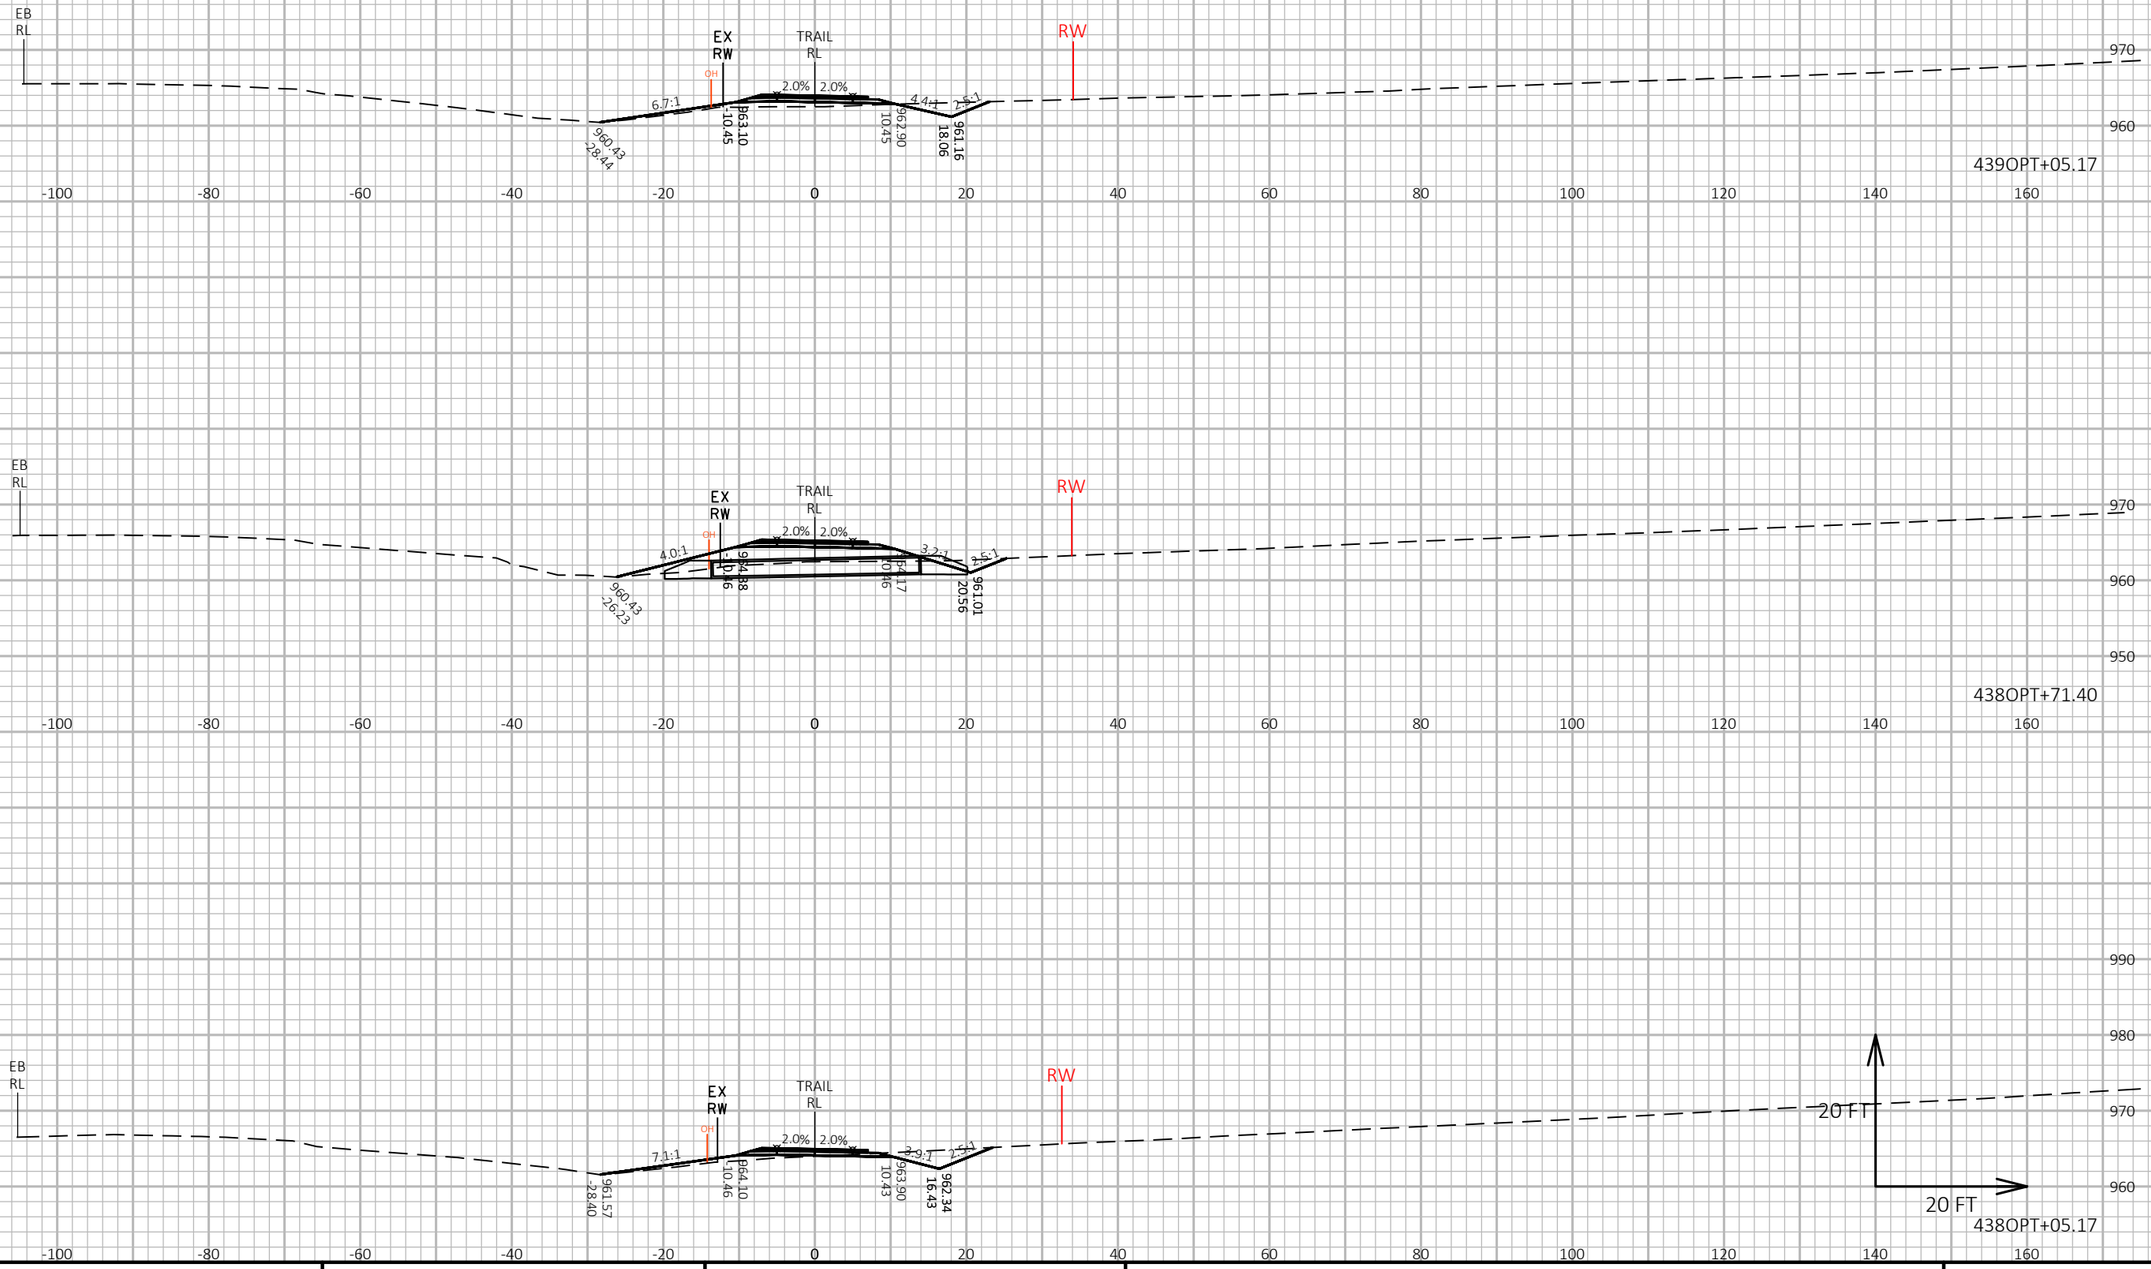

PROJECT NO: 1440-15-72/73	HWY: STH 23	COUNTY: FOND DU LAC	CROSS SECTIONS: OLD PLANK TRAIL	SHEET	E

FILE NAME : N:\PDS\C3D\14401501\SHEETSPLAN\CROSSSECTIONS\14401573\14401573_TRAIL_C.DWG
LAYOUT NAME - 14401573-0902294-xs


PLOT DATE : 2/25/2019 1:11 PM PLOT BY : VICKMAN, GARRETT T PLOT NAME : PLOT SCALE : 1 IN:20 FT HORZ. / 1 IN:20 FT VERT.

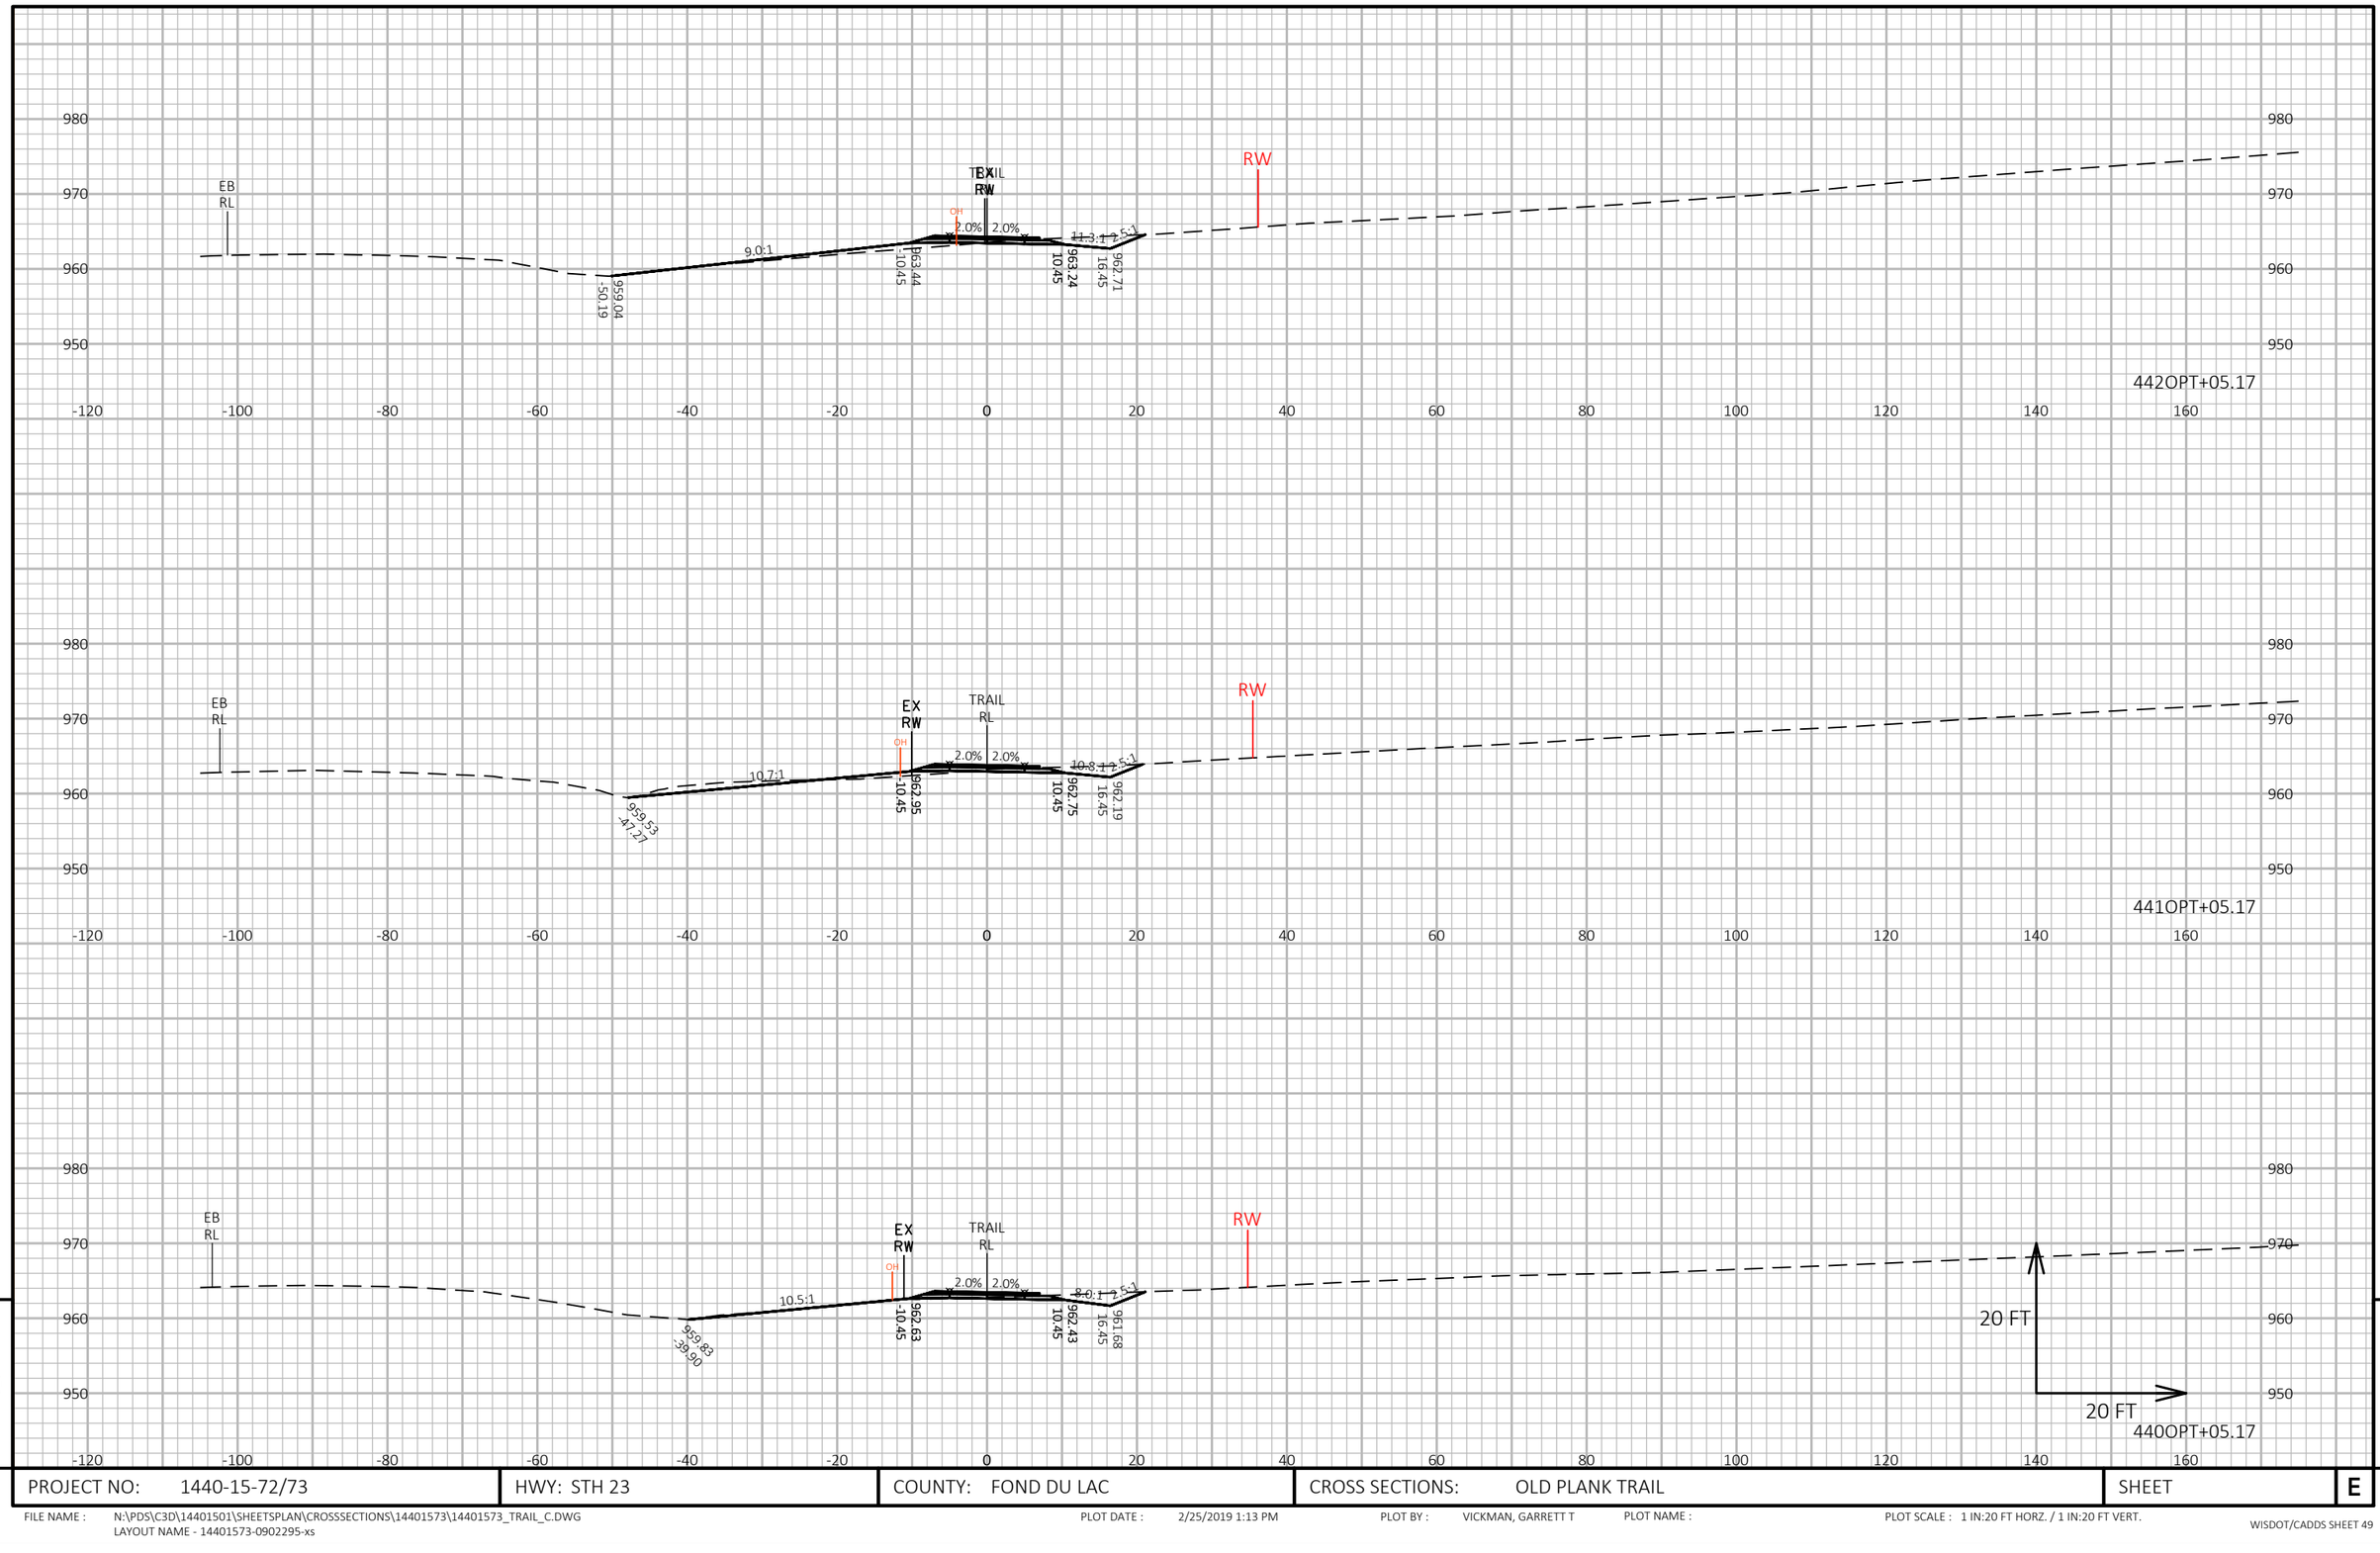

PROJECT NO: 1440-15-72/73	HWY: STH 23	COUNTY: FOND DU LAC	CROSS SECTIONS: OLD PLANK TRAIL	SHEET E

FILE NAME : N:\PDS\C3D\14401501\SHEETSPLAN\CROSSSECTIONS\14401573\14401573_TRAIL_C.DWG
LAYOUT NAME - 14401573-0902295-xs

PLOT DATE : 2/25/2019 1:13 PM PLOT BY : VICKMAN, GARRETT T PLOT NAME : PLOT SCALE : 1 IN:20 FT HORZ. / 1 IN:20 FT VERT.

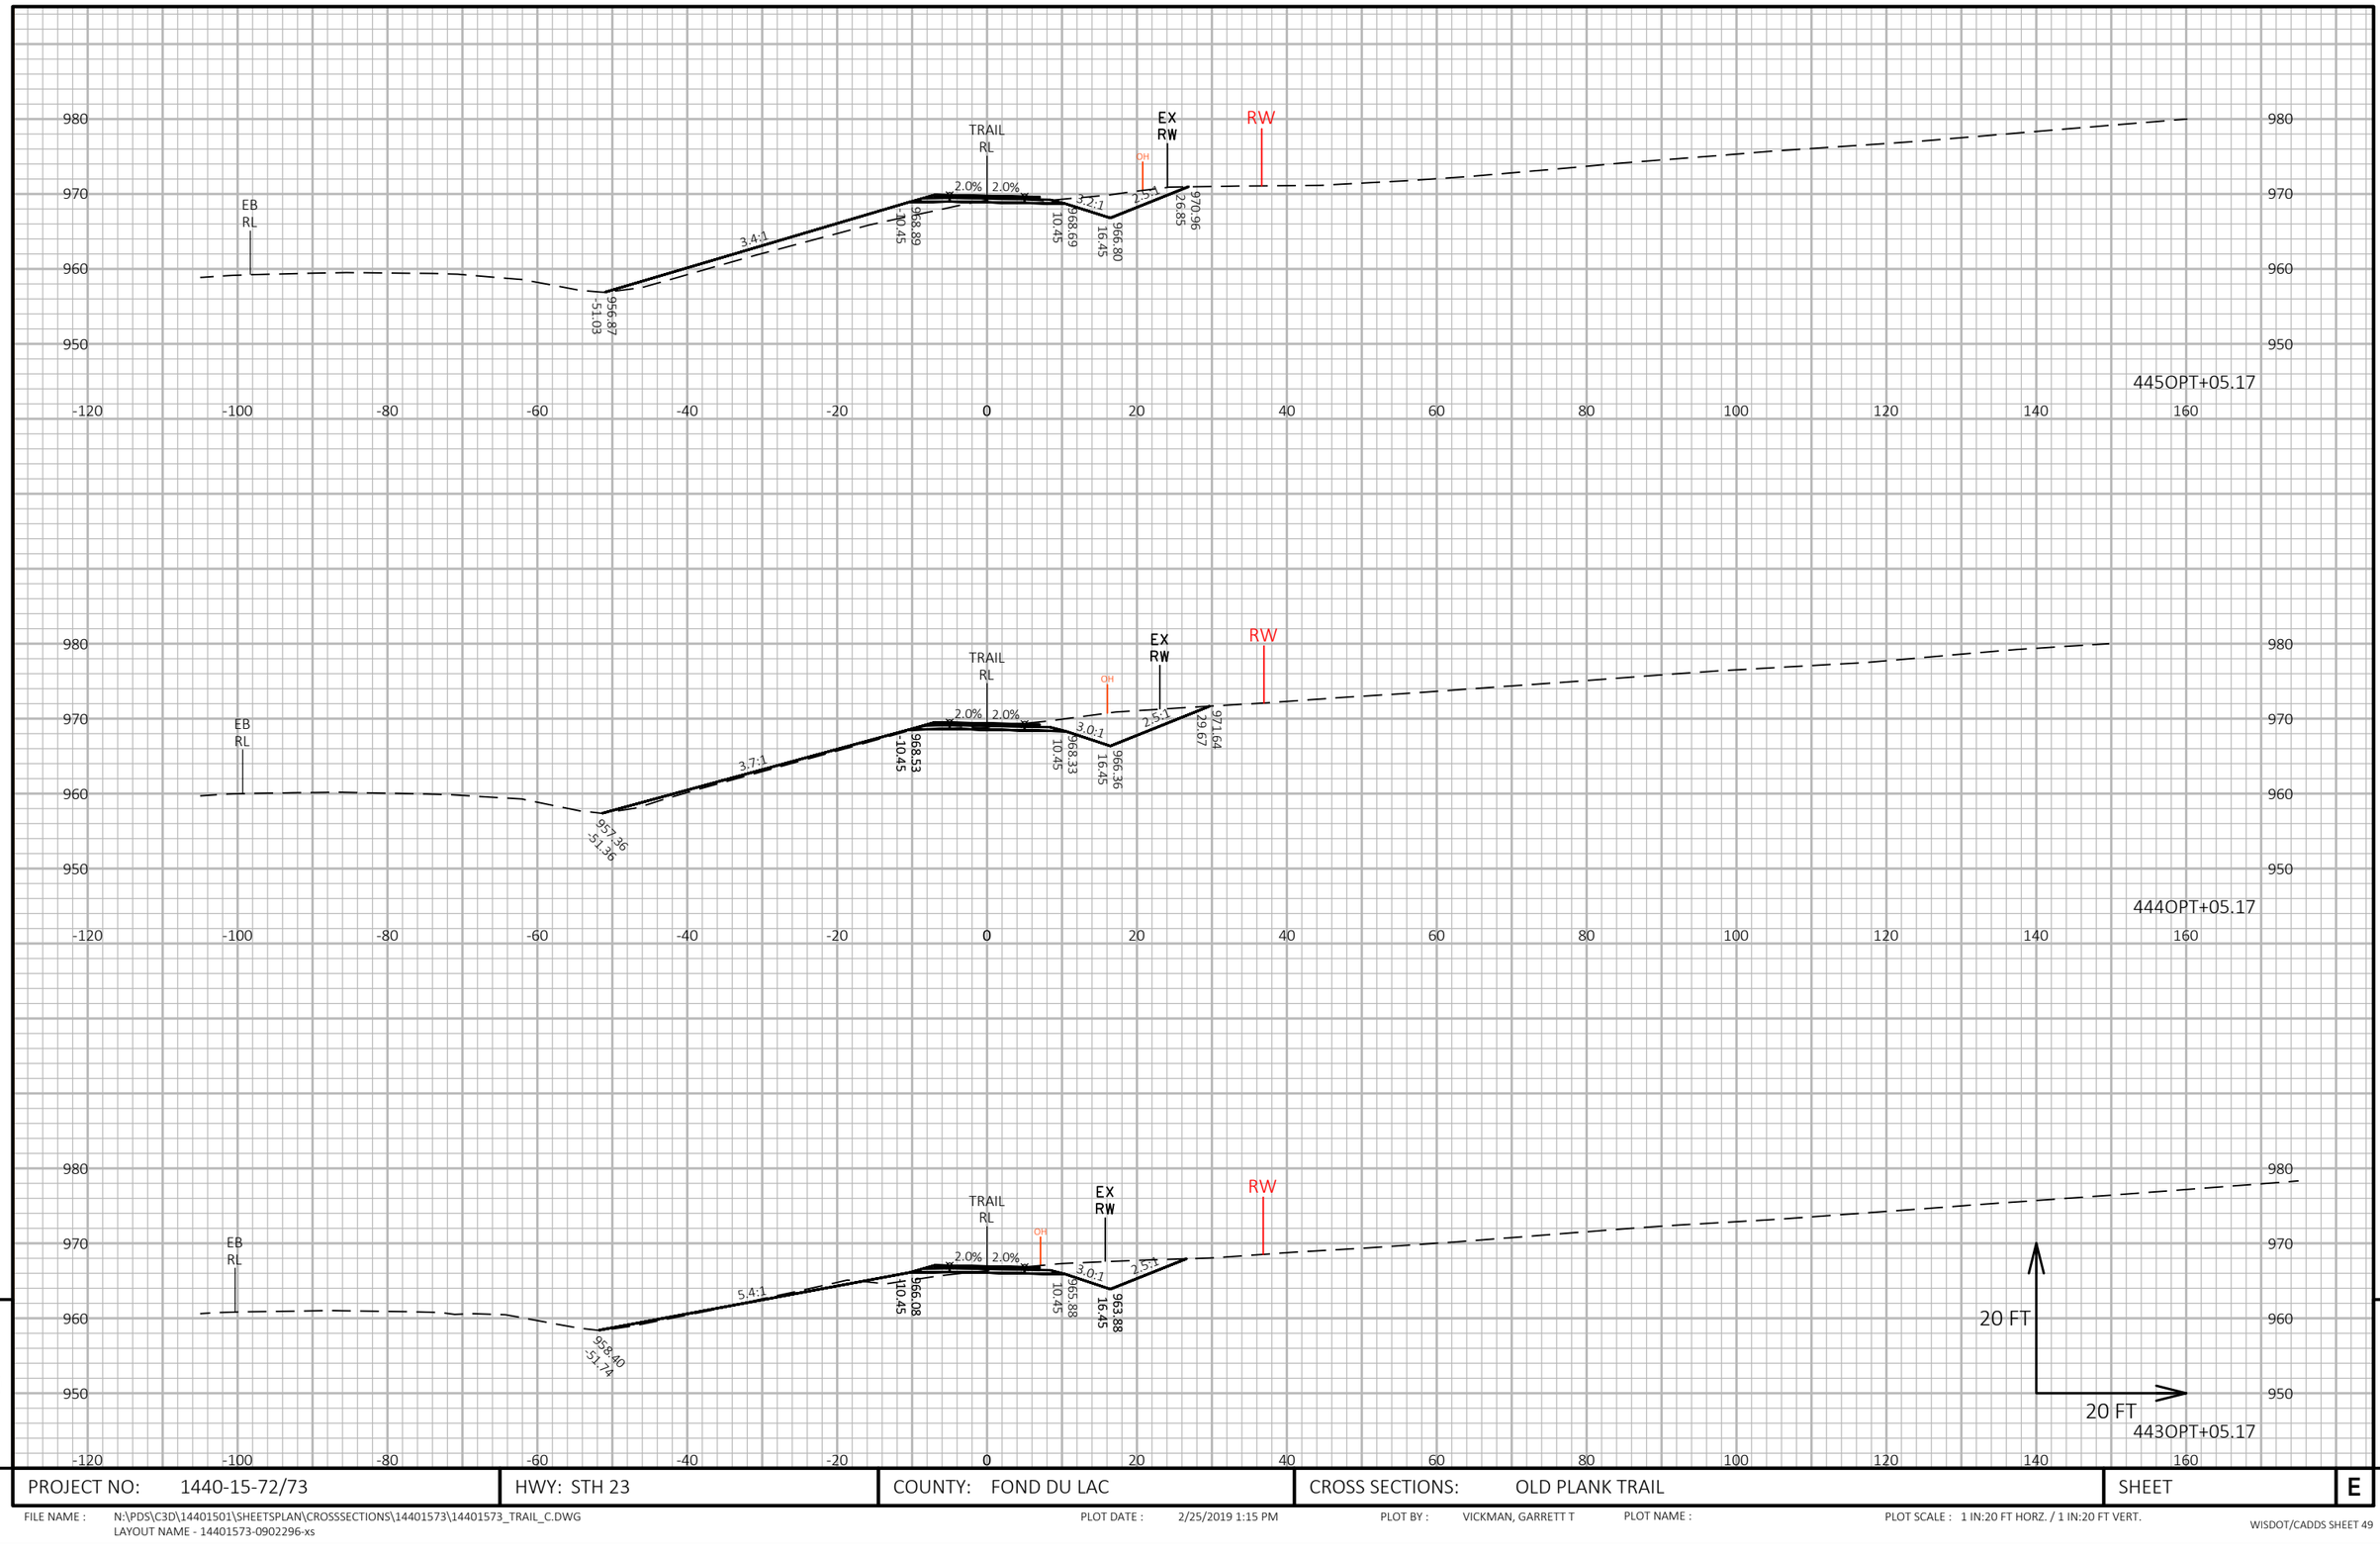


PROJECT NO: 1440-15-72/73	HWY: STH 23	COUNTY: FOND DU LAC	CROSS SECTIONS: OLD PLANK TRAIL	SHEET E

FILE NAME : N:\PDS\C3D\14401501\SHEETSPLAN\CROSSSECTIONS\14401573\14401573_TRAIL_C.DWG
LAYOUT NAME - 14401573-0902296-xs

PLOT DATE : 2/25/2019 1:15 PM PLOT BY : VICKMAN, GARRETT T PLOT NAME : PLOT SCALE : 1 IN:20 FT HORZ. / 1 IN:20 FT VERT.

9

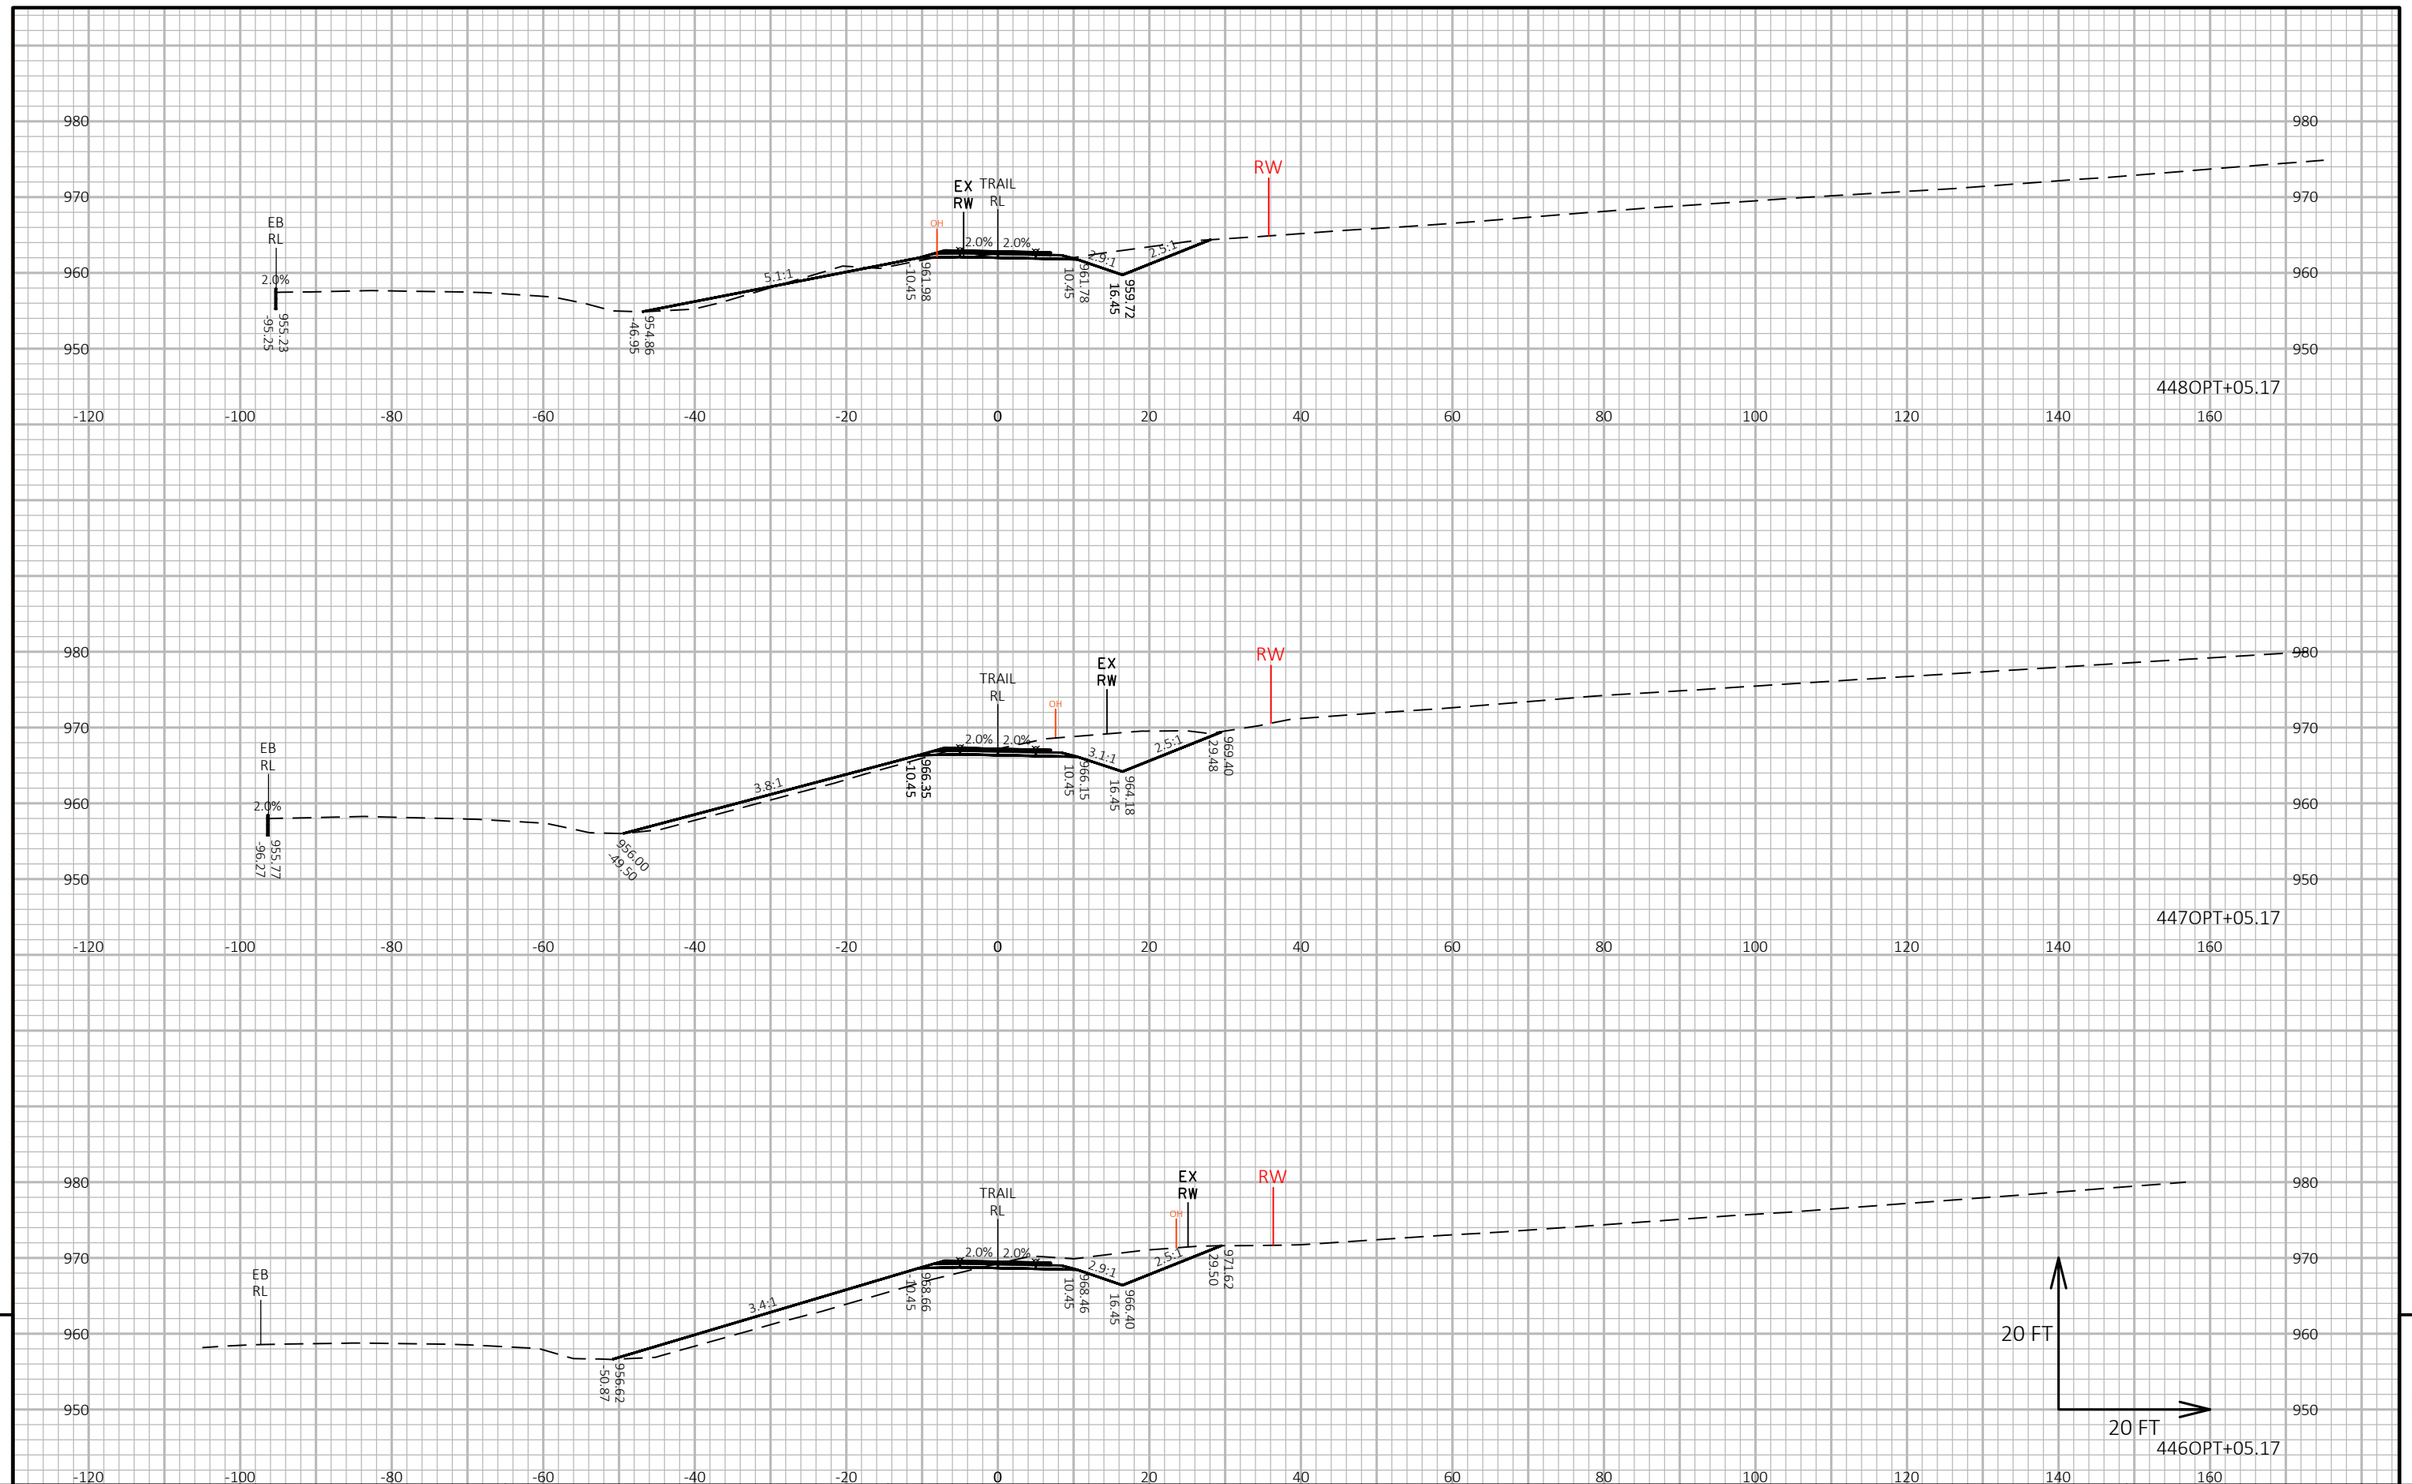


PROJECT NO: 1440-15-72/73	HWY: STH 23	COUNTY: FOND DU LAC	CROSS SECTIONS: OLD PLANK TRAIL	SHEET	E

FILE NAME : N:\PDS\C3D\14401501\SHEETSPLAN\CROSSSECTIONS\14401573\14401573_TRAIL_C.DWG
LAYOUT NAME - 14401573-0902297-xs

PLOT DATE : 2/25/2019 1:17 PM PLOT BY : VICKMAN, GARRETT T PLOT NAME : PLOT SCALE : 1 IN:20 FT HORZ. / 1 IN:20 FT VERT.

WISDOT/CADDS SHEET 49

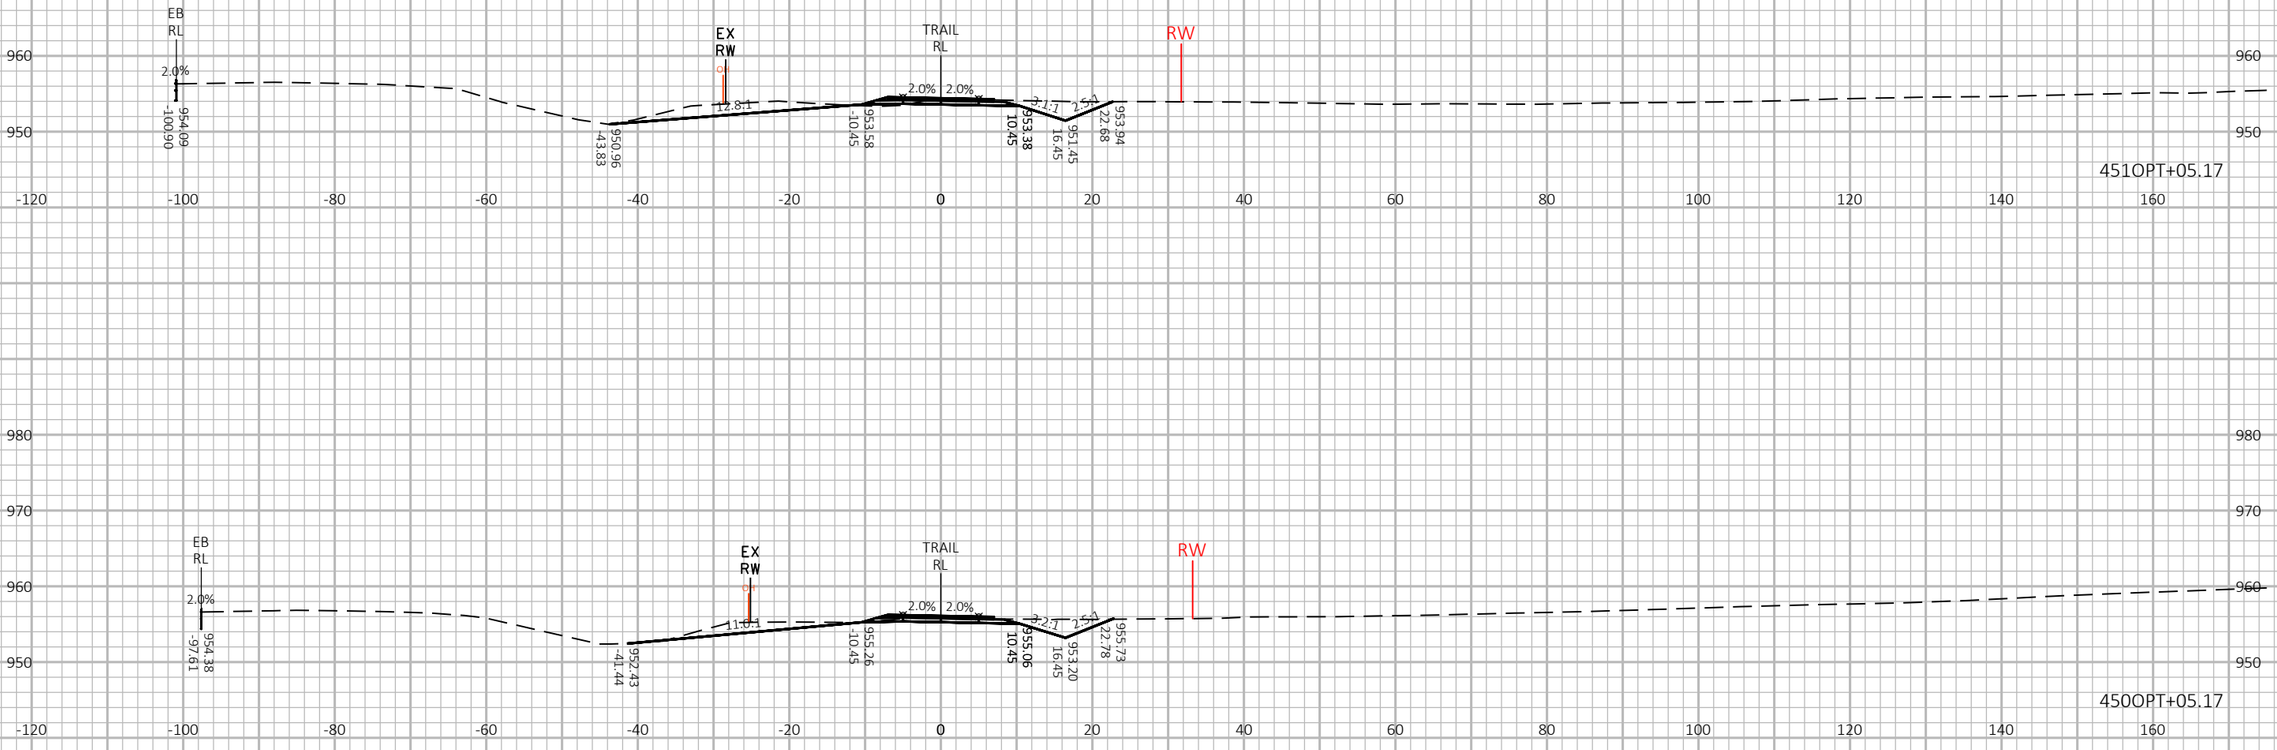

PROJECT NO: 1440-15-72/73	HWY: STH 23	COUNTY: FOND DU LAC	CROSS SECTIONS: OLD PLANK TRAIL	SHEET E

FILE NAME : N:\PDS\C3D\14401501\SHEETSPLAN\CROSSSECTIONS\14401573\14401573_TRAIL_C.DWG
LAYOUT NAME - 14401573-0902298-xs

PLOT DATE : 2/25/2019 1:19 PM PLOT BY : VICKMAN, GARRETT T PLOT NAME : PLOT SCALE : 1 IN:20 FT HORZ. / 1 IN:20 FT VERT.






PROJECT NO: 1440-15-72/73	HWY: STH 23	COUNTY: FOND DU LAC	CROSS SECTIONS: OLD PLANK TRAIL	SHEET	E

FILE NAME : N:\PDS\C3D\14401501\SHEETSPLAN\CROSSSECTIONS\14401573\14401573_TRAIL_C.DWG
LAYOUT NAME - 14401573-0902299-xs

PLOT DATE : 2/25/2019 1:21 PM PLOT BY : VICKMAN, GARRETT T PLOT NAME : PLOT SCALE : 1 IN:20 FT HORZ. / 1 IN:20 FT VERT.

WISDOT/CADDS SHEET 49


9

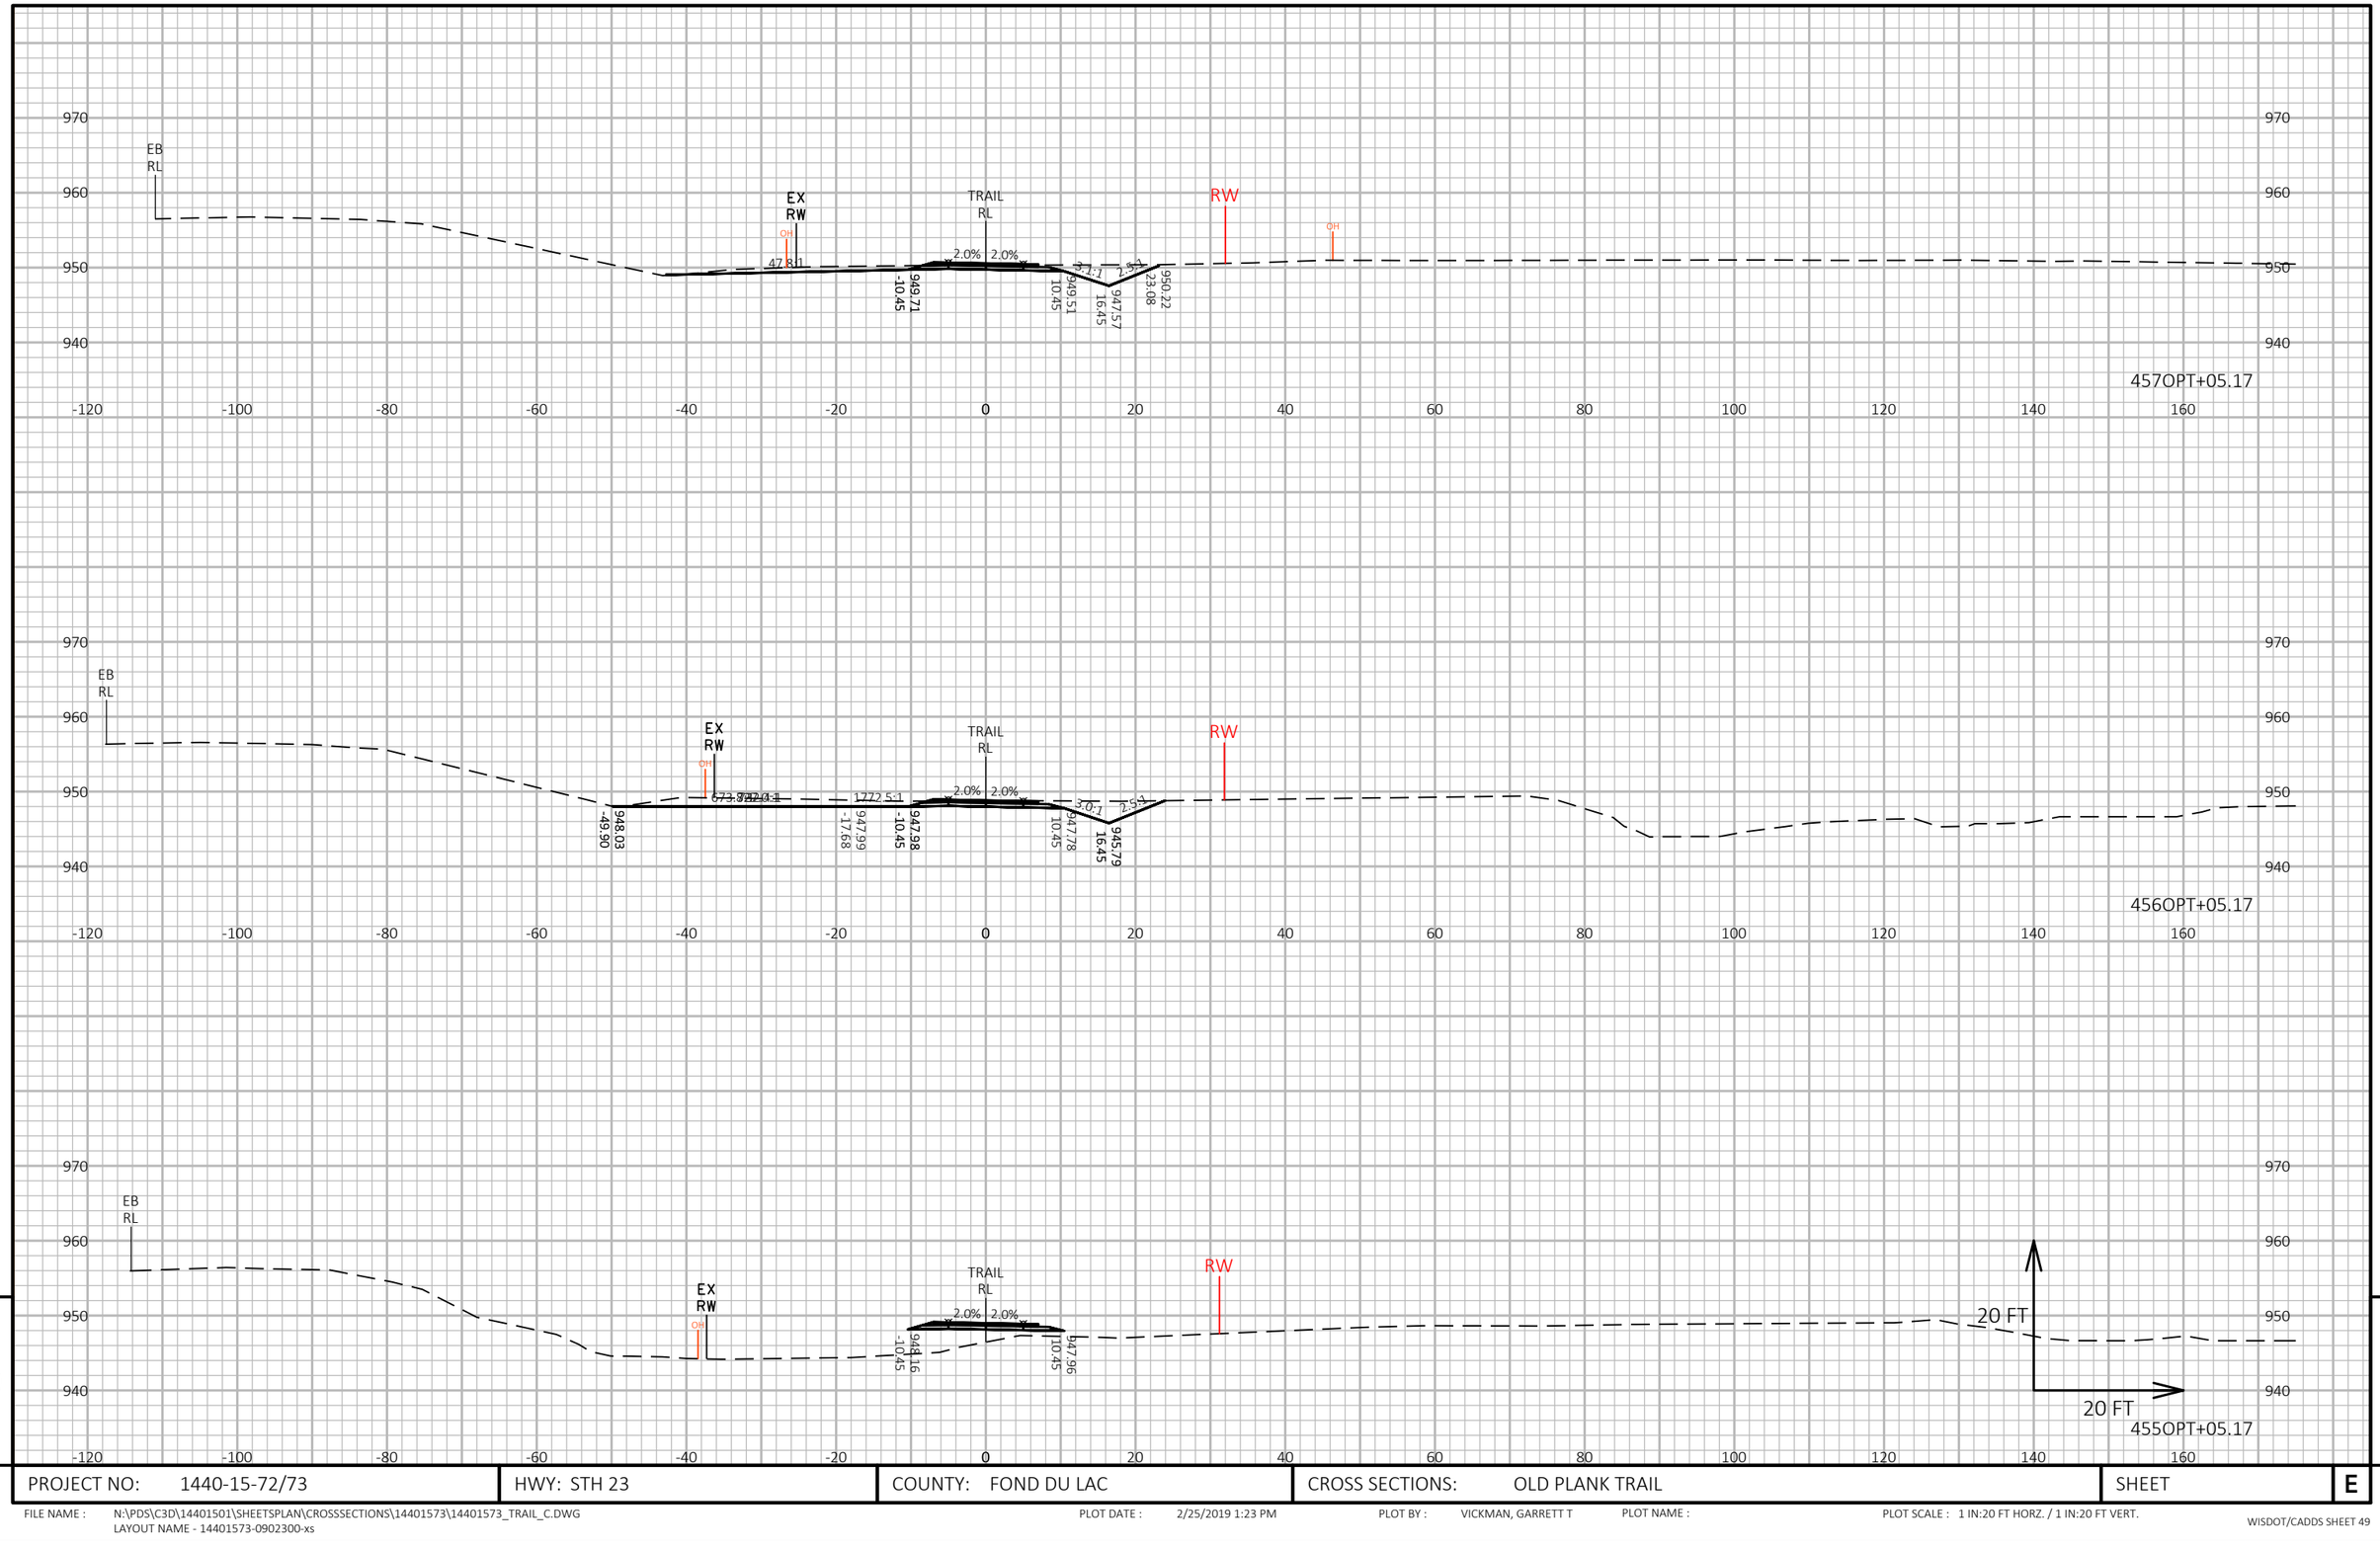



PROJECT NO: 1440-15-72/73	HWY: STH 23	COUNTY: FOND DU LAC	CROSS SECTIONS: OLD PLANK TRAIL	SHEET E

FILE NAME : N:\PDS\C3D\14401501\SHEETSPLAN\CROSSSECTIONS\14401573\14401573_TRAIL_C.DWG
LAYOUT NAME - 14401573-0902300-xs

PLOT DATE : 2/25/2019 1:23 PM PLOT BY : VICKMAN, GARRETT T PLOT NAME : PLOT SCALE : 1 IN:20 FT HORZ. / 1 IN:20 FT VERT.

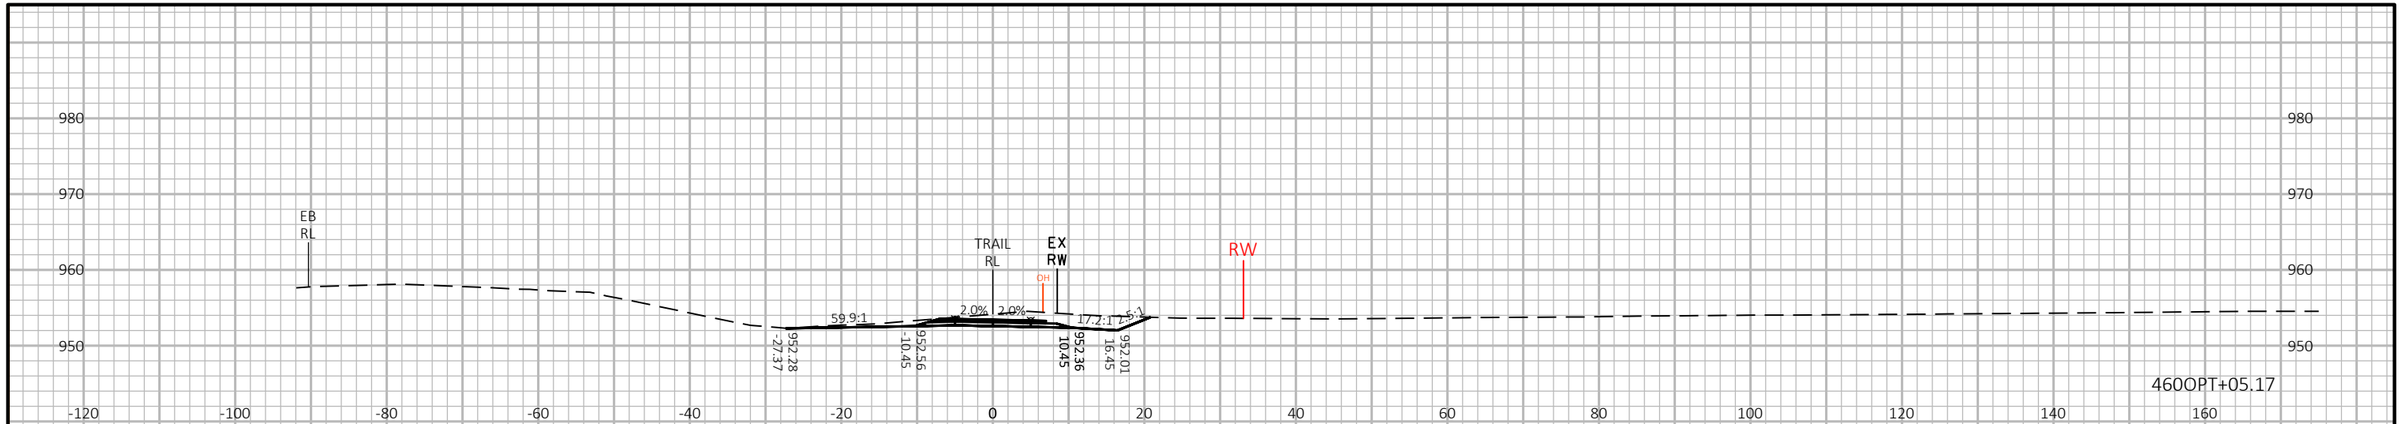

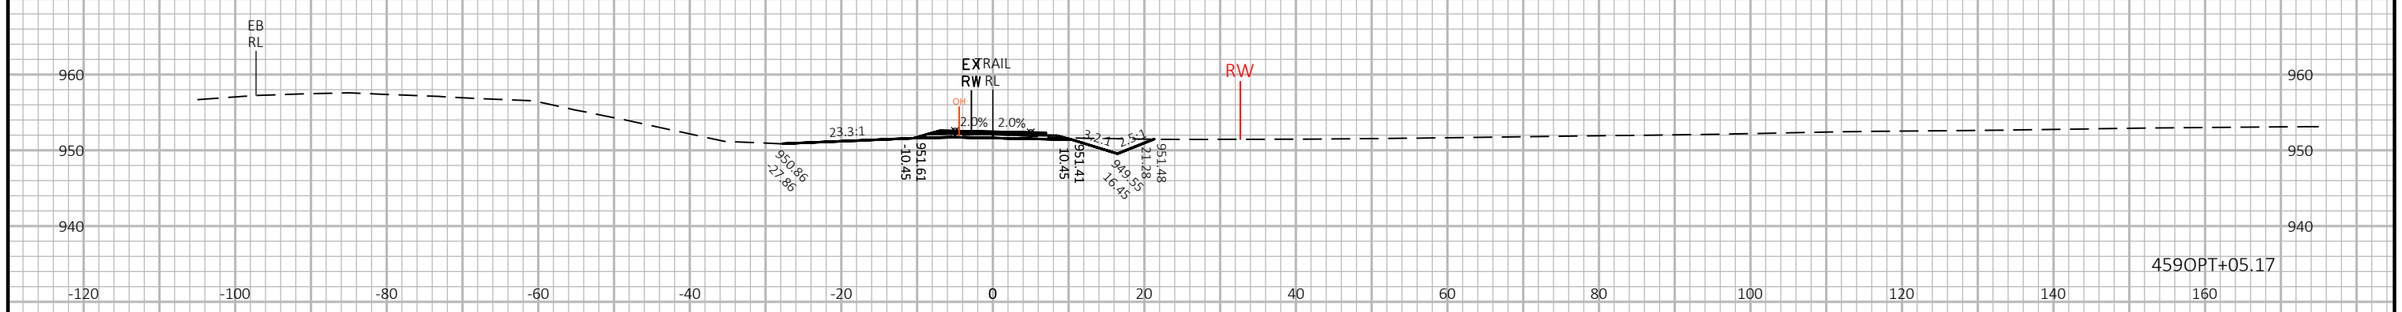


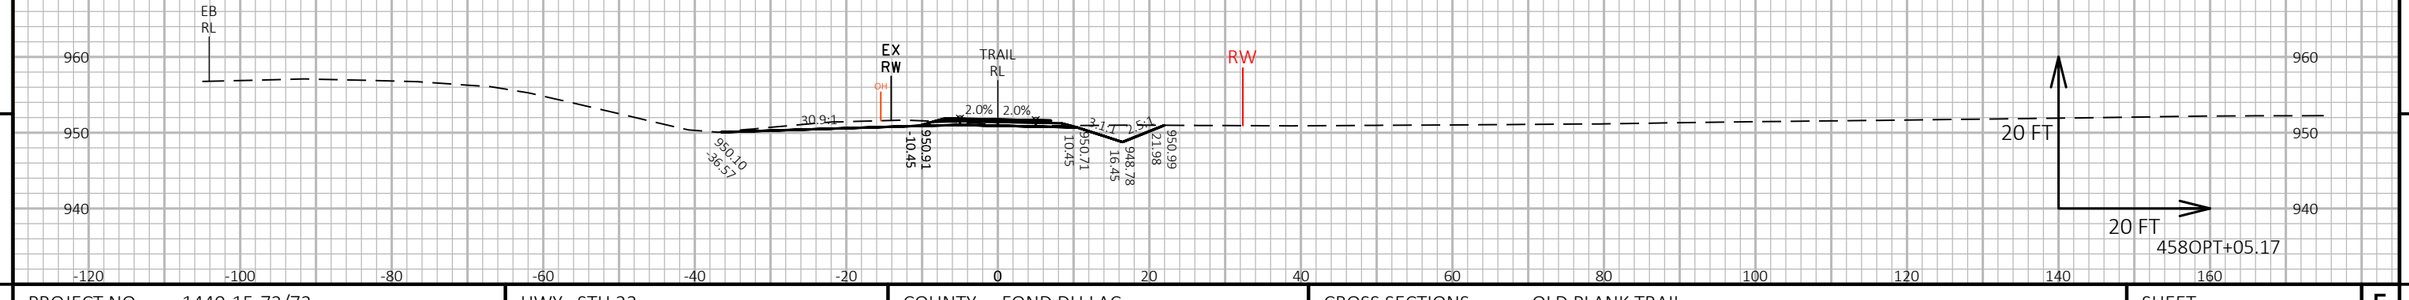

PROJECT NO: 1440-15-72/73	HWY: STH 23	COUNTY: FOND DU LAC	CROSS SECTIONS: OLD PLANK TRAIL	SHEET E

FILE NAME : N:\PDS\C3D\14401501\SHEETSPLAN\CROSSSECTIONS\14401573\14401573_TRAIL_C.DWG
LAYOUT NAME - 14401573-0902301-xs

PLOT DATE : 2/25/2019 1:25 PM PLOT BY : VICKMAN, GARRETT T PLOT NAME : PLOT SCALE : 1 IN:20 FT HORZ. / 1 IN:20 FT VERT.

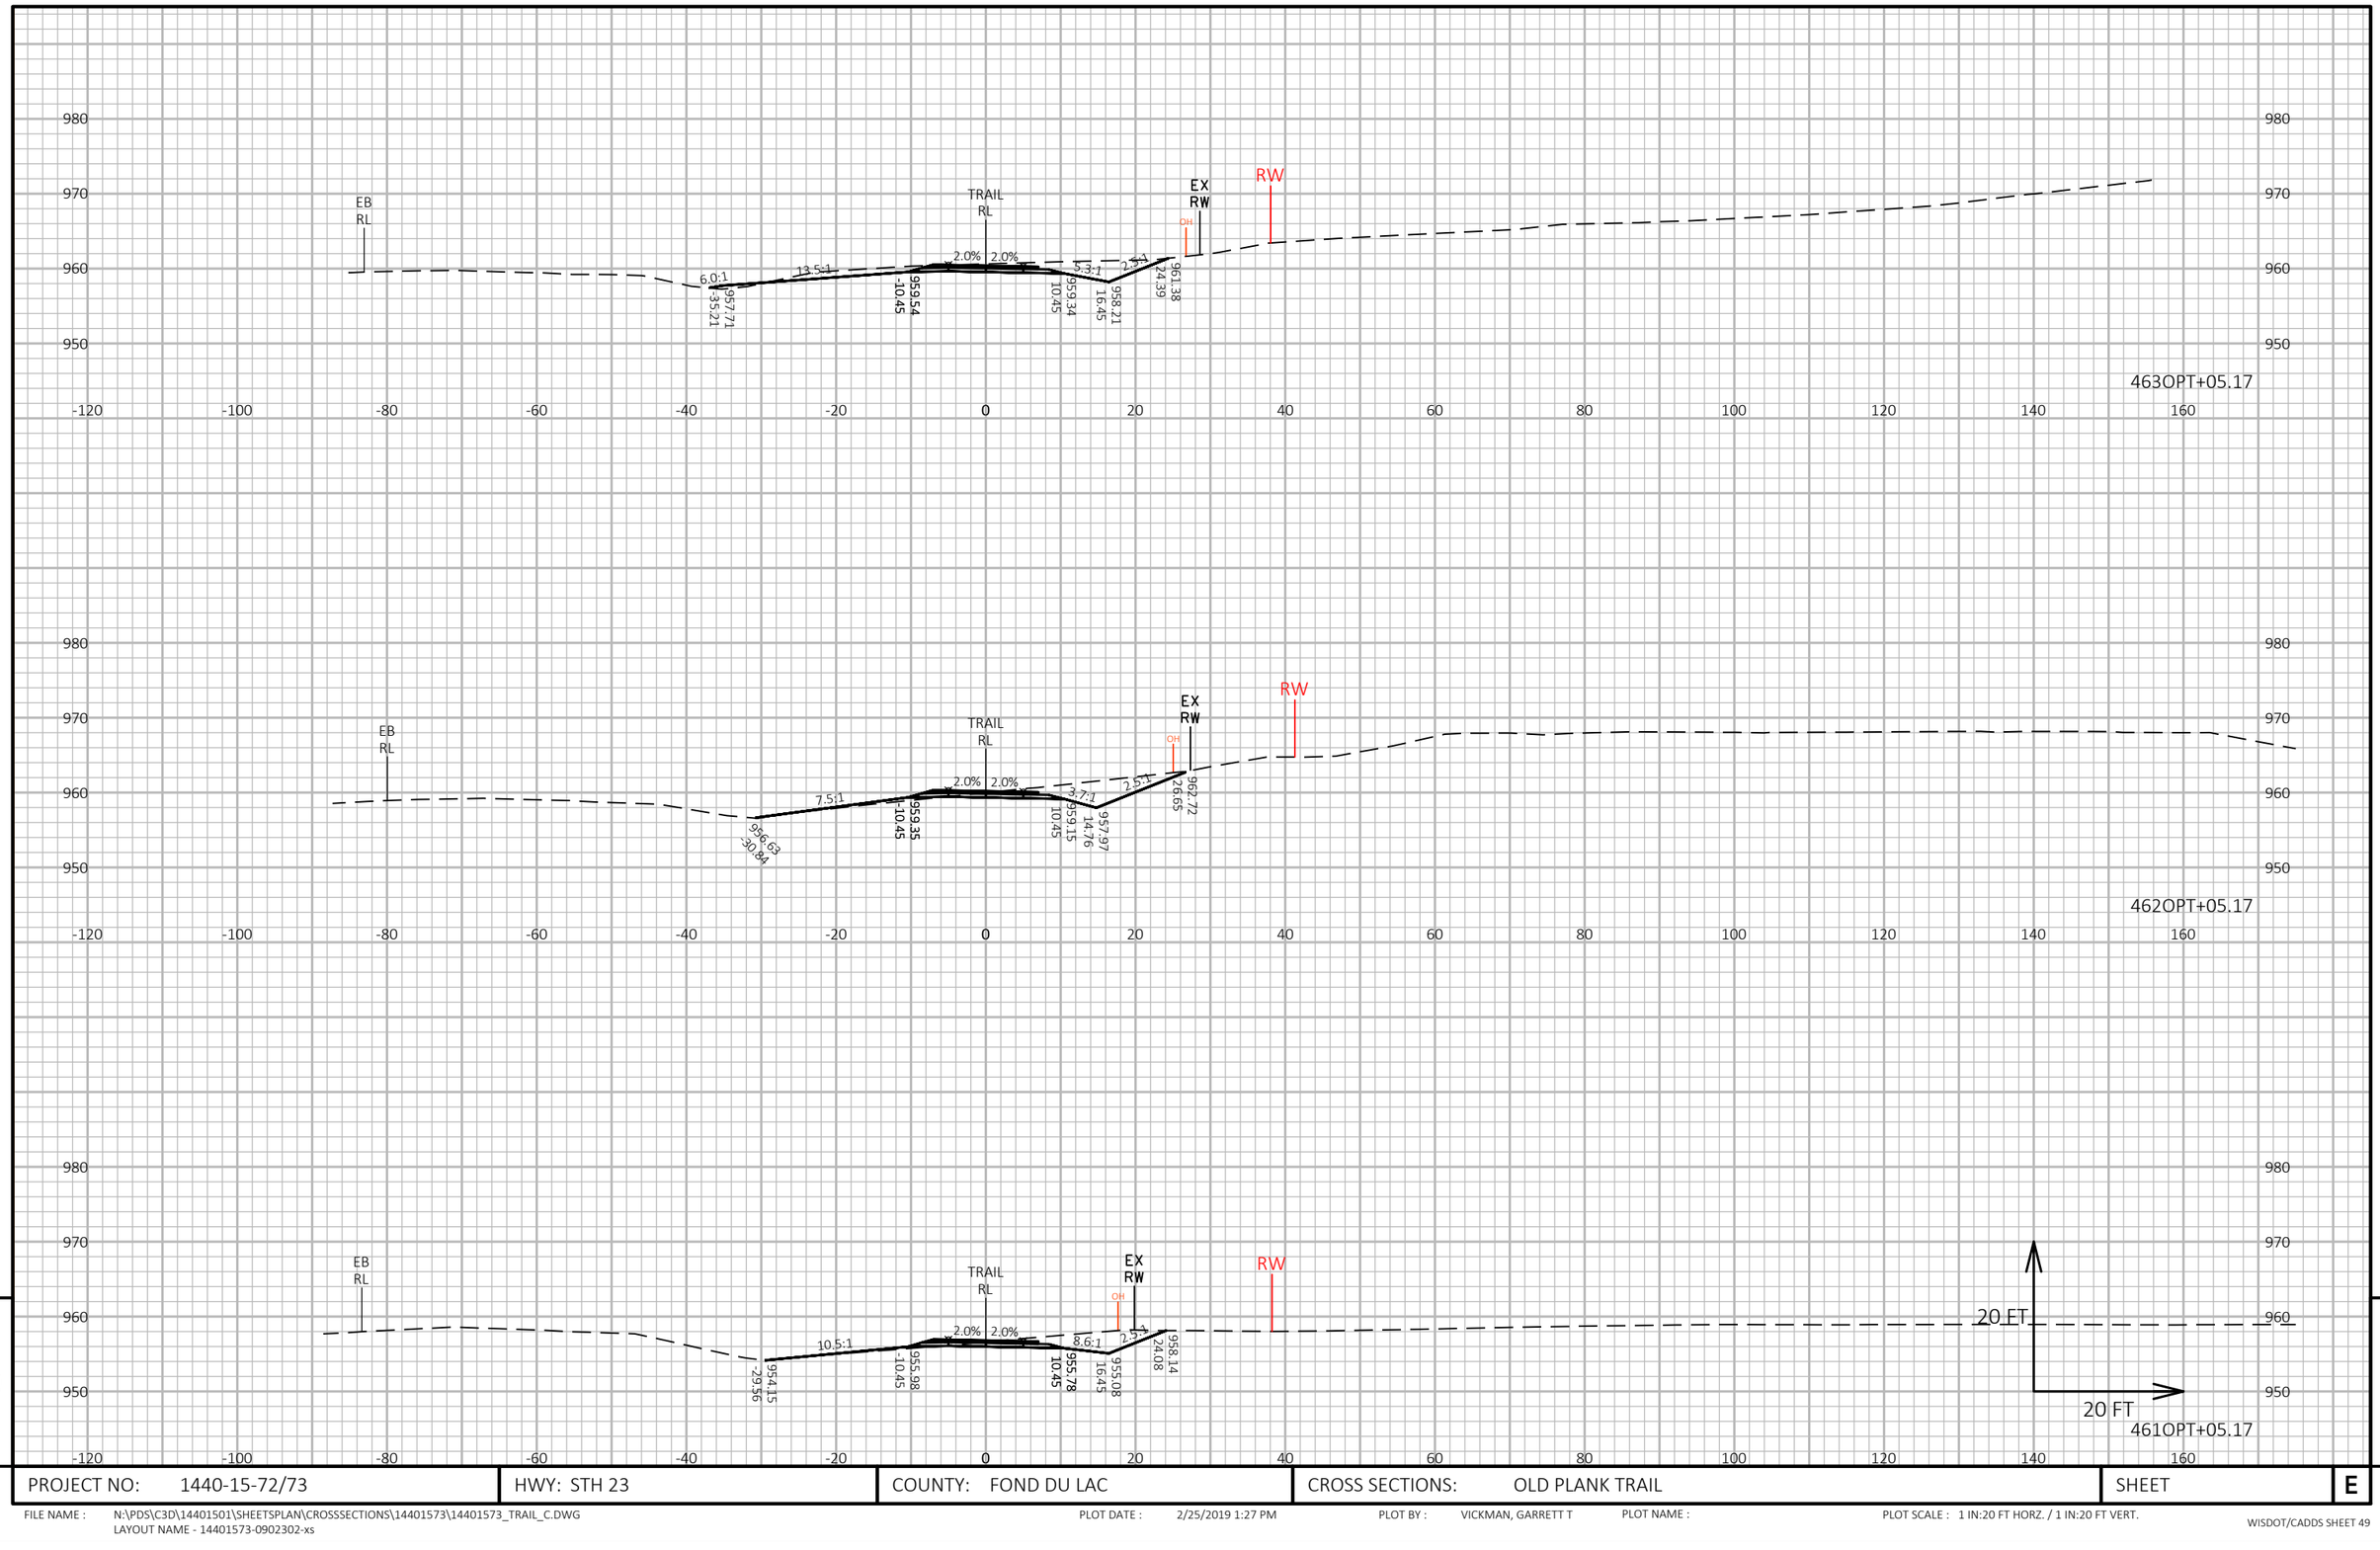


9


9


PROJECT NO: 1440-15-72/73	HWY: STH 23	COUNTY: FOND DU LAC	CROSS SECTIONS: OLD PLANK TRAIL	SHEET	E

FILE NAME : N:\PDS\C3D\14401501\SHEETSPLAN\CROSSSECTIONS\14401573\14401573_TRAIL_C.DWG
LAYOUT NAME - 14401573-0902302-xs

PLOT DATE : 2/25/2019 1:27 PM PLOT BY : VICKMAN, GARRETT T PLOT NAME : PLOT SCALE : 1 IN:20 FT HORZ. / 1 IN:20 FT VERT.

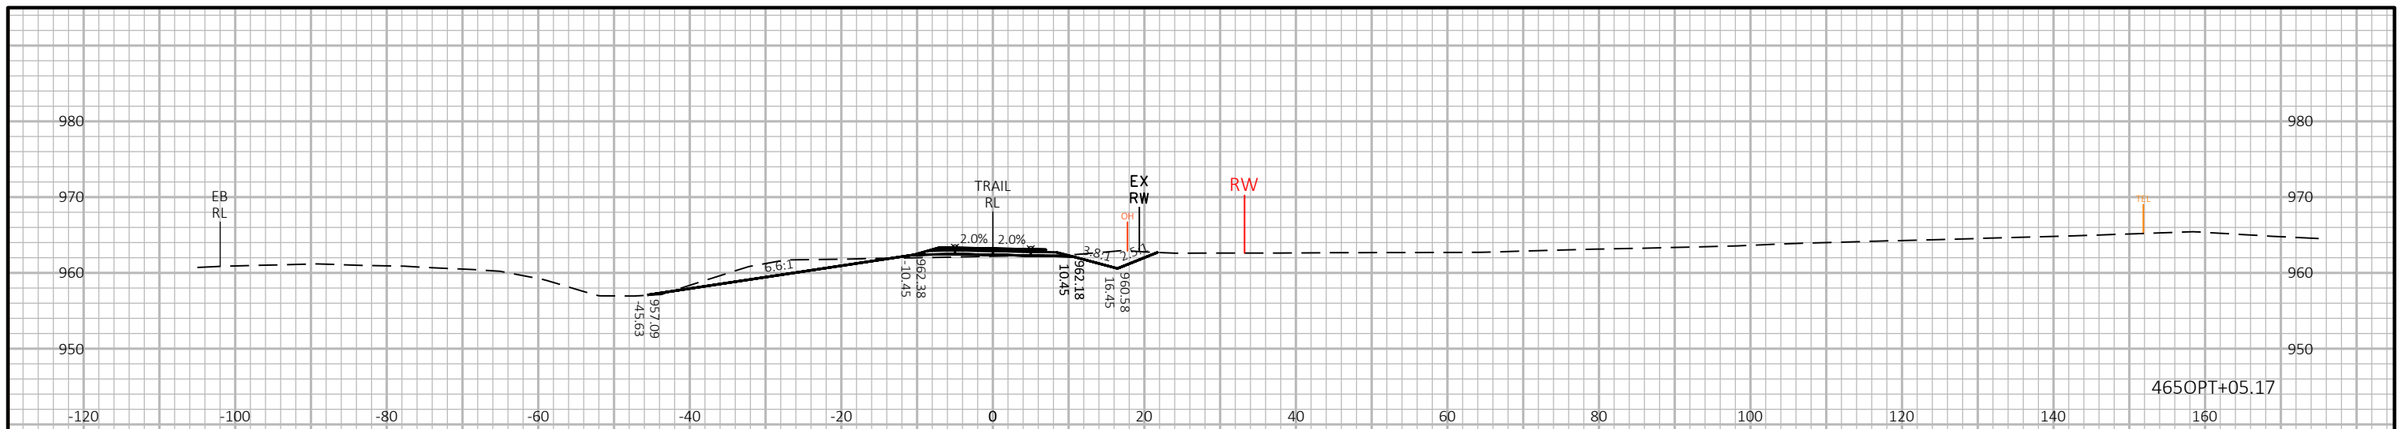

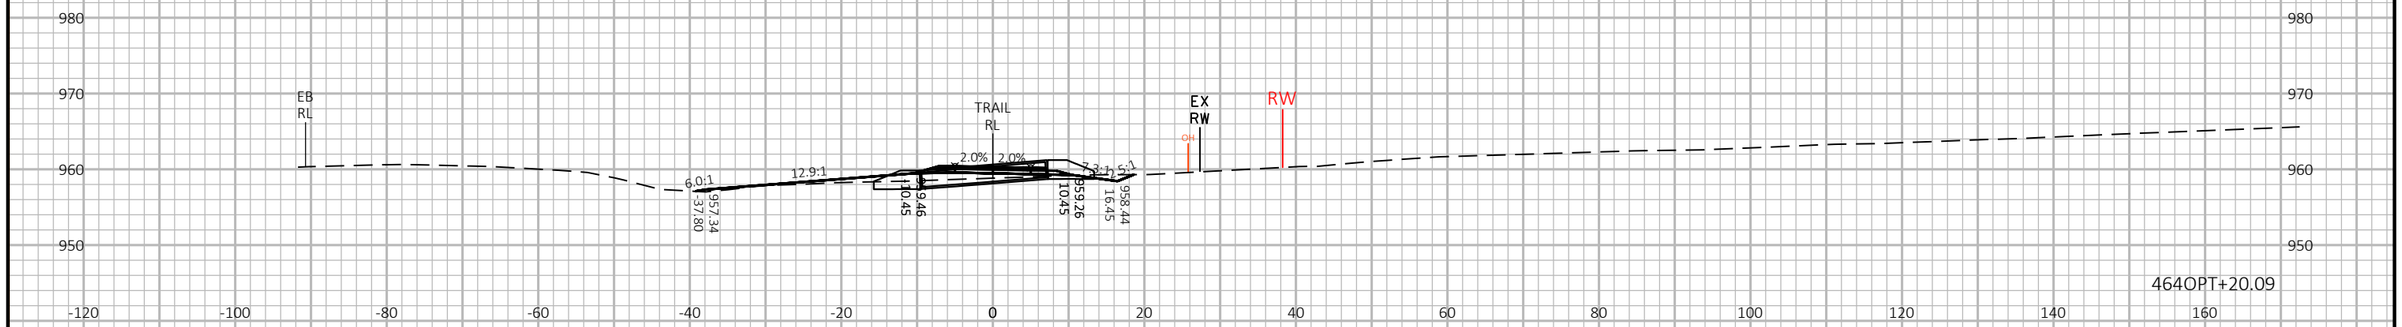

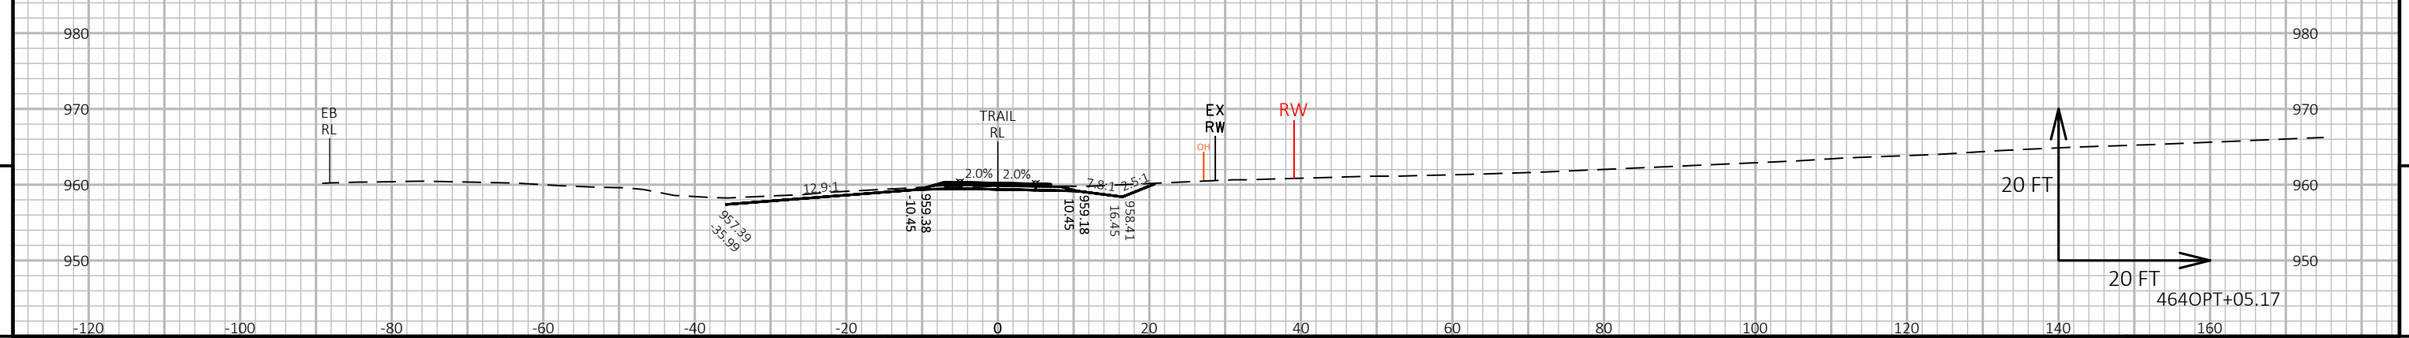


9


9


PROJECT NO: 1440-15-72/73	HWY: STH 23	COUNTY: FOND DU LAC	CROSS SECTIONS: OLD PLANK TRAIL	SHEET	E

FILE NAME : N:\PDS\C3D\14401501\SHEETSPLAN\CROSSSECTIONS\14401573\14401573_TRAIL_C.DWG
LAYOUT NAME - 14401573-0902303-xs

PLOT DATE : 2/25/2019 1:29 PM PLOT BY : VICKMAN, GARRETT T PLOT NAME : PLOT SCALE : 1 IN:20 FT HORZ. / 1 IN:20 FT VERT.

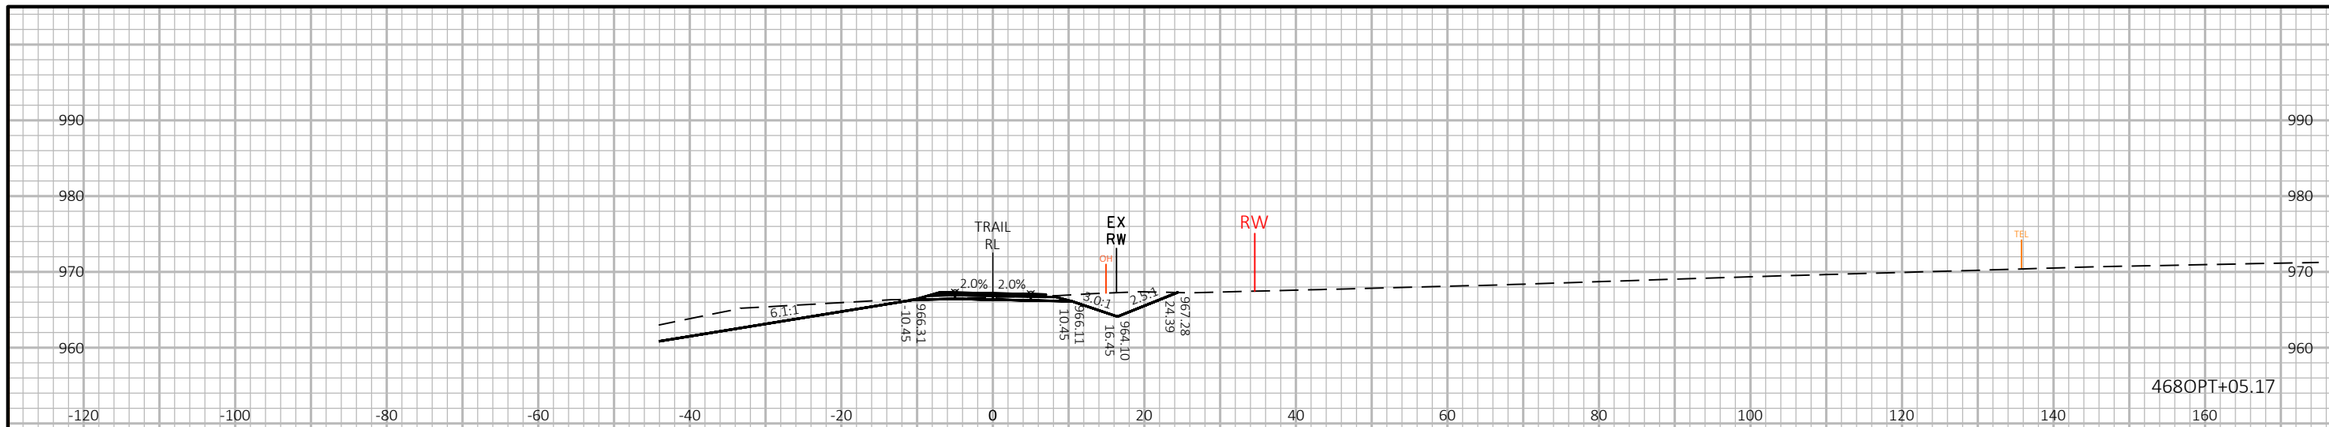

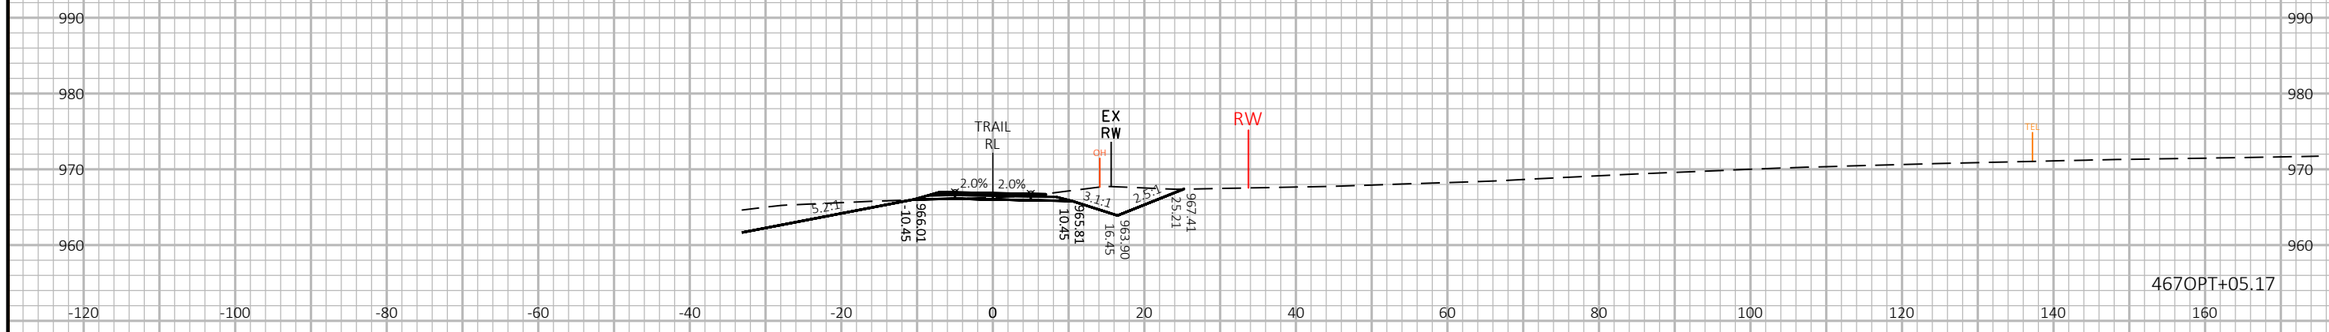

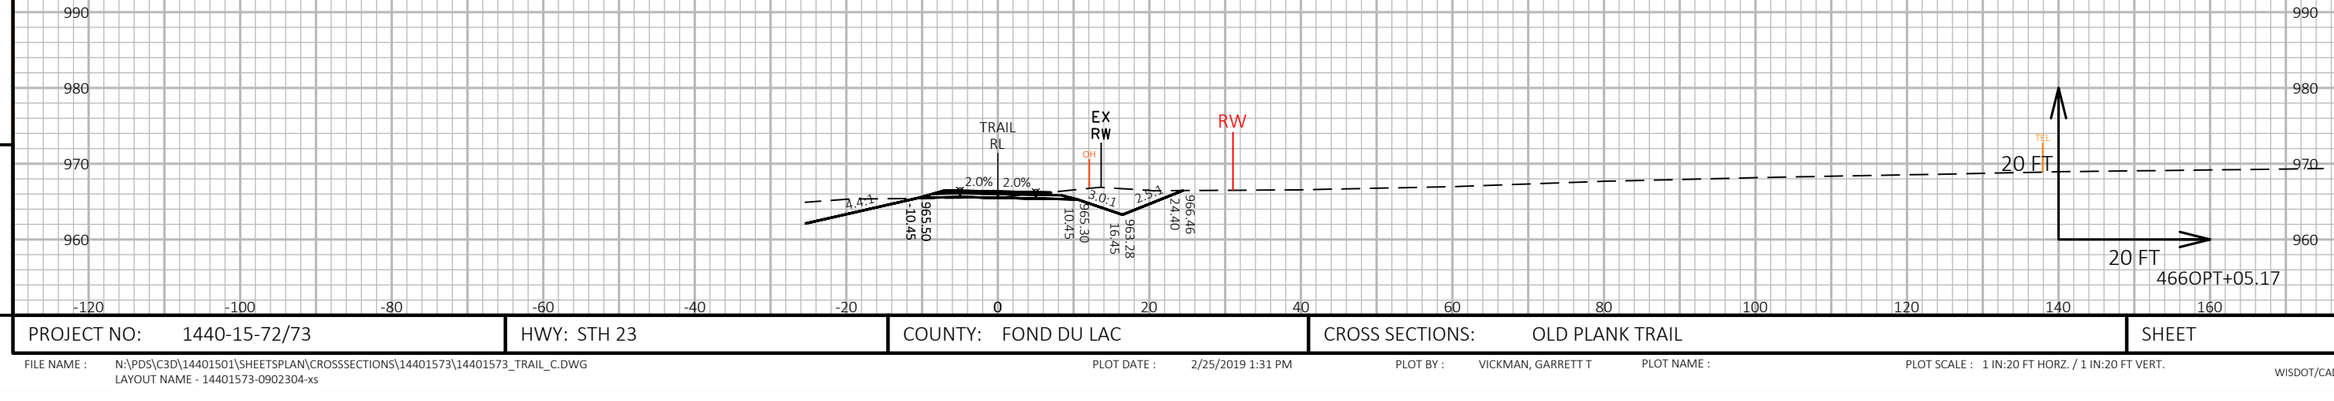


9

9

PROJECT NO: 1440-15-72/73	HWY: STH 23	COUNTY: FOND DU LAC	CROSS SECTIONS: OLD PLANK TRAIL	SHEET	E

FILE NAME : N:\PDS\C3D\14401501\SHEETSPLAN\CROSSSECTIONS\14401573\14401573_TRAIL_C.DWG
LAYOUT NAME - 14401573-0902304-xs

PLOT DATE : 2/25/2019 1:31 PM PLOT BY : VICKMAN, GARRETT T PLOT NAME : PLOT SCALE : 1 IN:20 FT HORZ. / 1 IN:20 FT VERT.

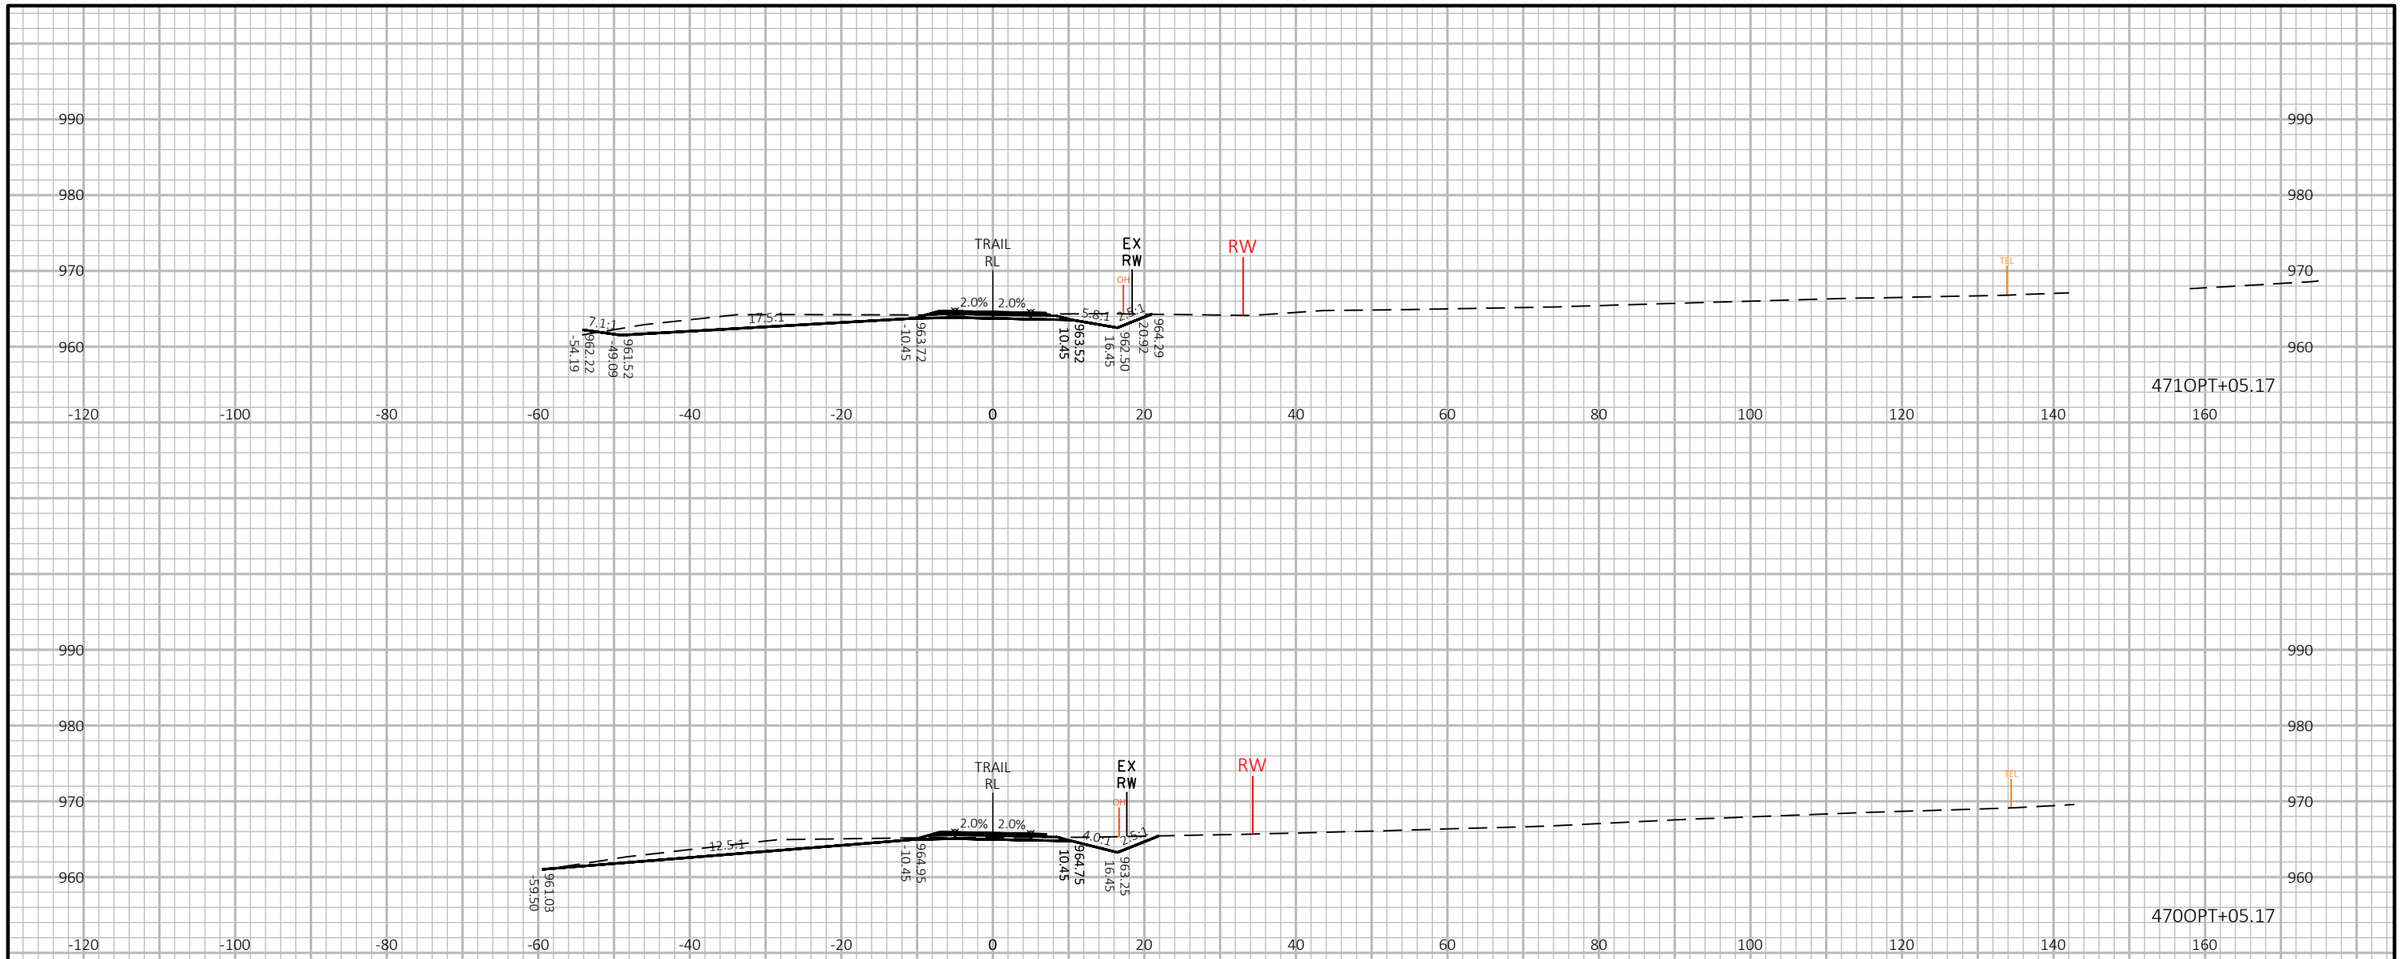


PROJECT NO: 1440-15-72/73	HWY: STH 23	COUNTY: FOND DU LAC	CROSS SECTIONS: OLD PLANK TRAIL	SHEET	E


FILE NAME : N:\PDS\C3D\14401501\SHEETSPLAN\CROSSSECTIONS\14401573\14401573_TRAIL_C.DWG
LAYOUT NAME - 14401573-0902305-xs

PLOT DATE : 2/25/2019 1:33 PM PLOT BY : VICKMAN, GARRETT T PLOT NAME : PLOT SCALE : 1 IN:20 FT HORZ. / 1 IN:20 FT VERT.

WISDOT/CADDS SHEET 49

9

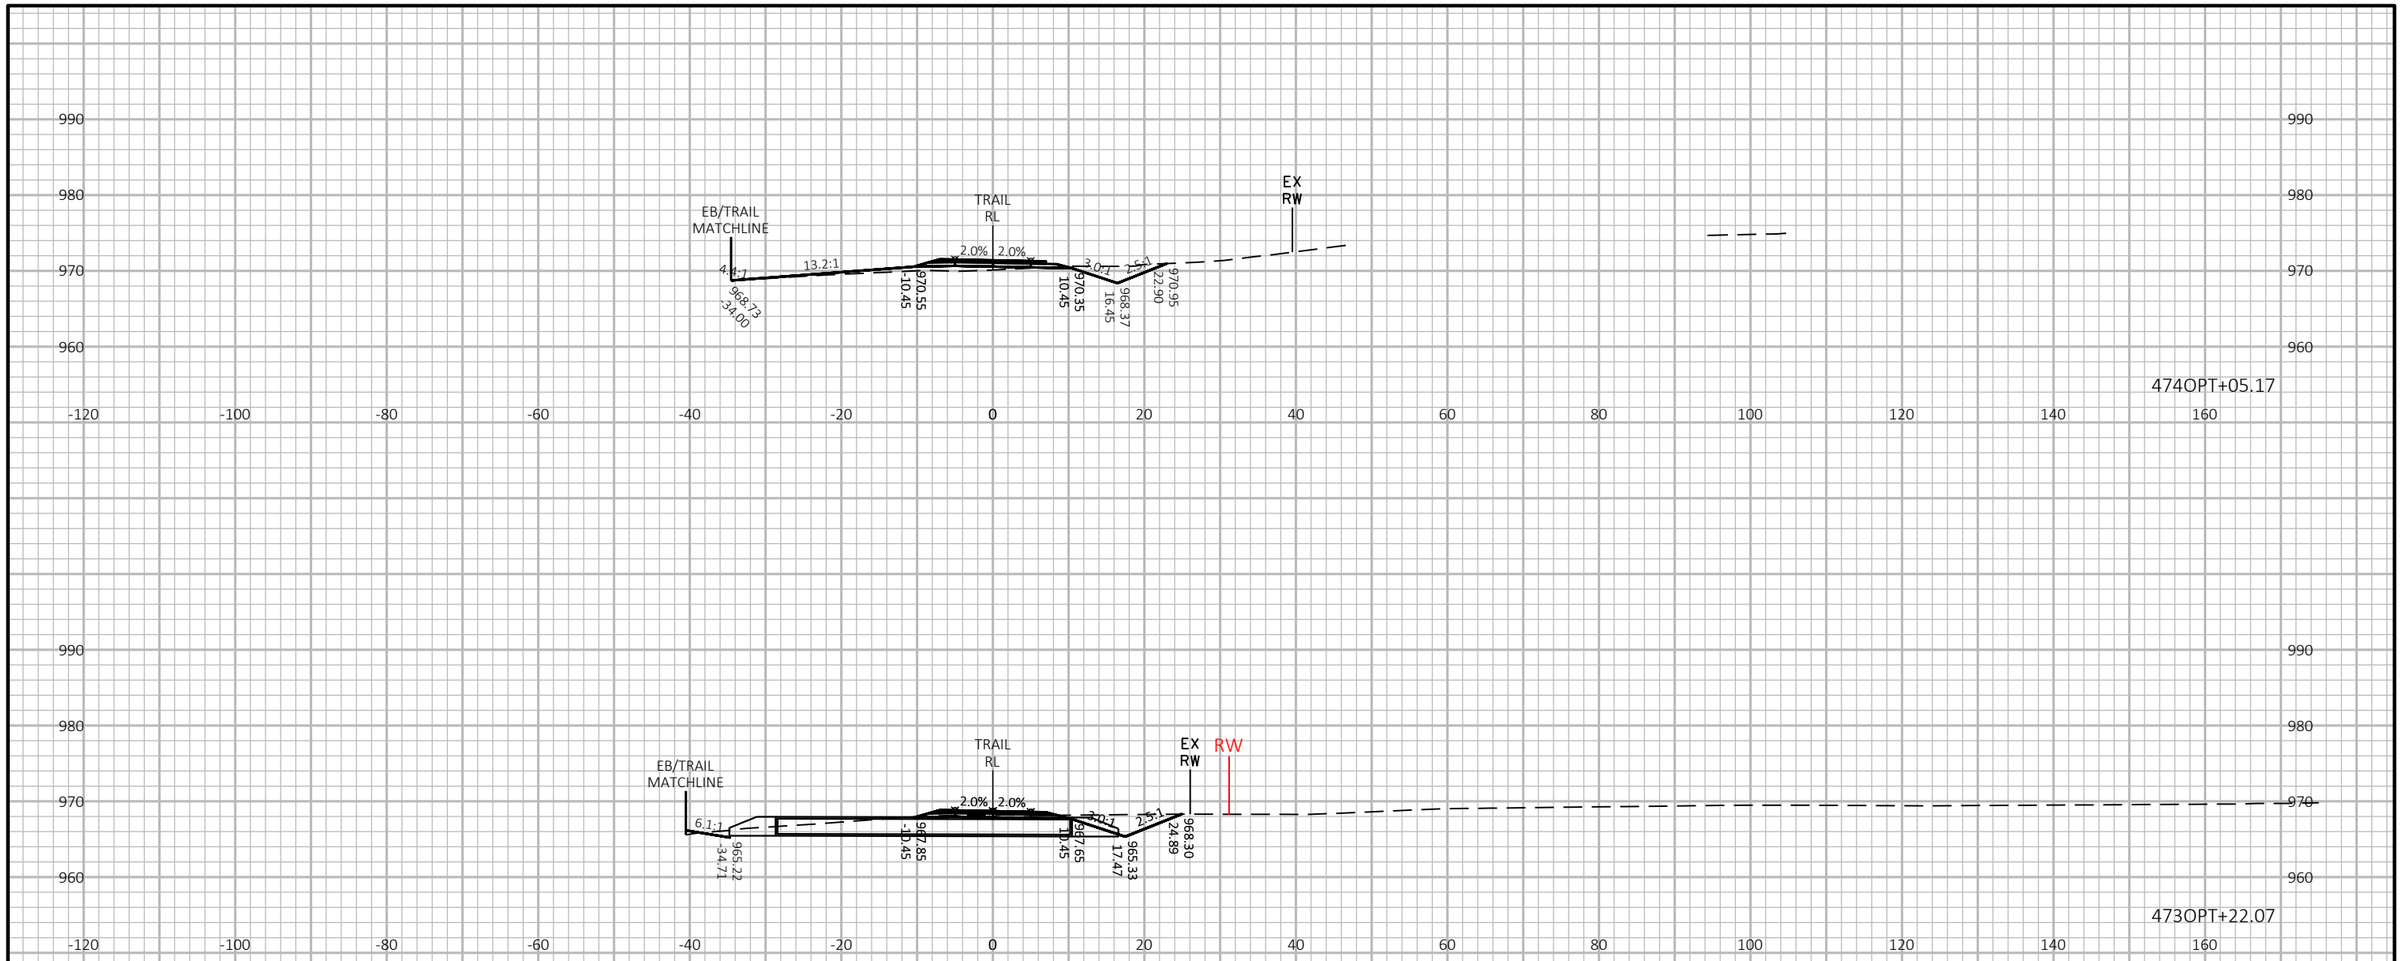

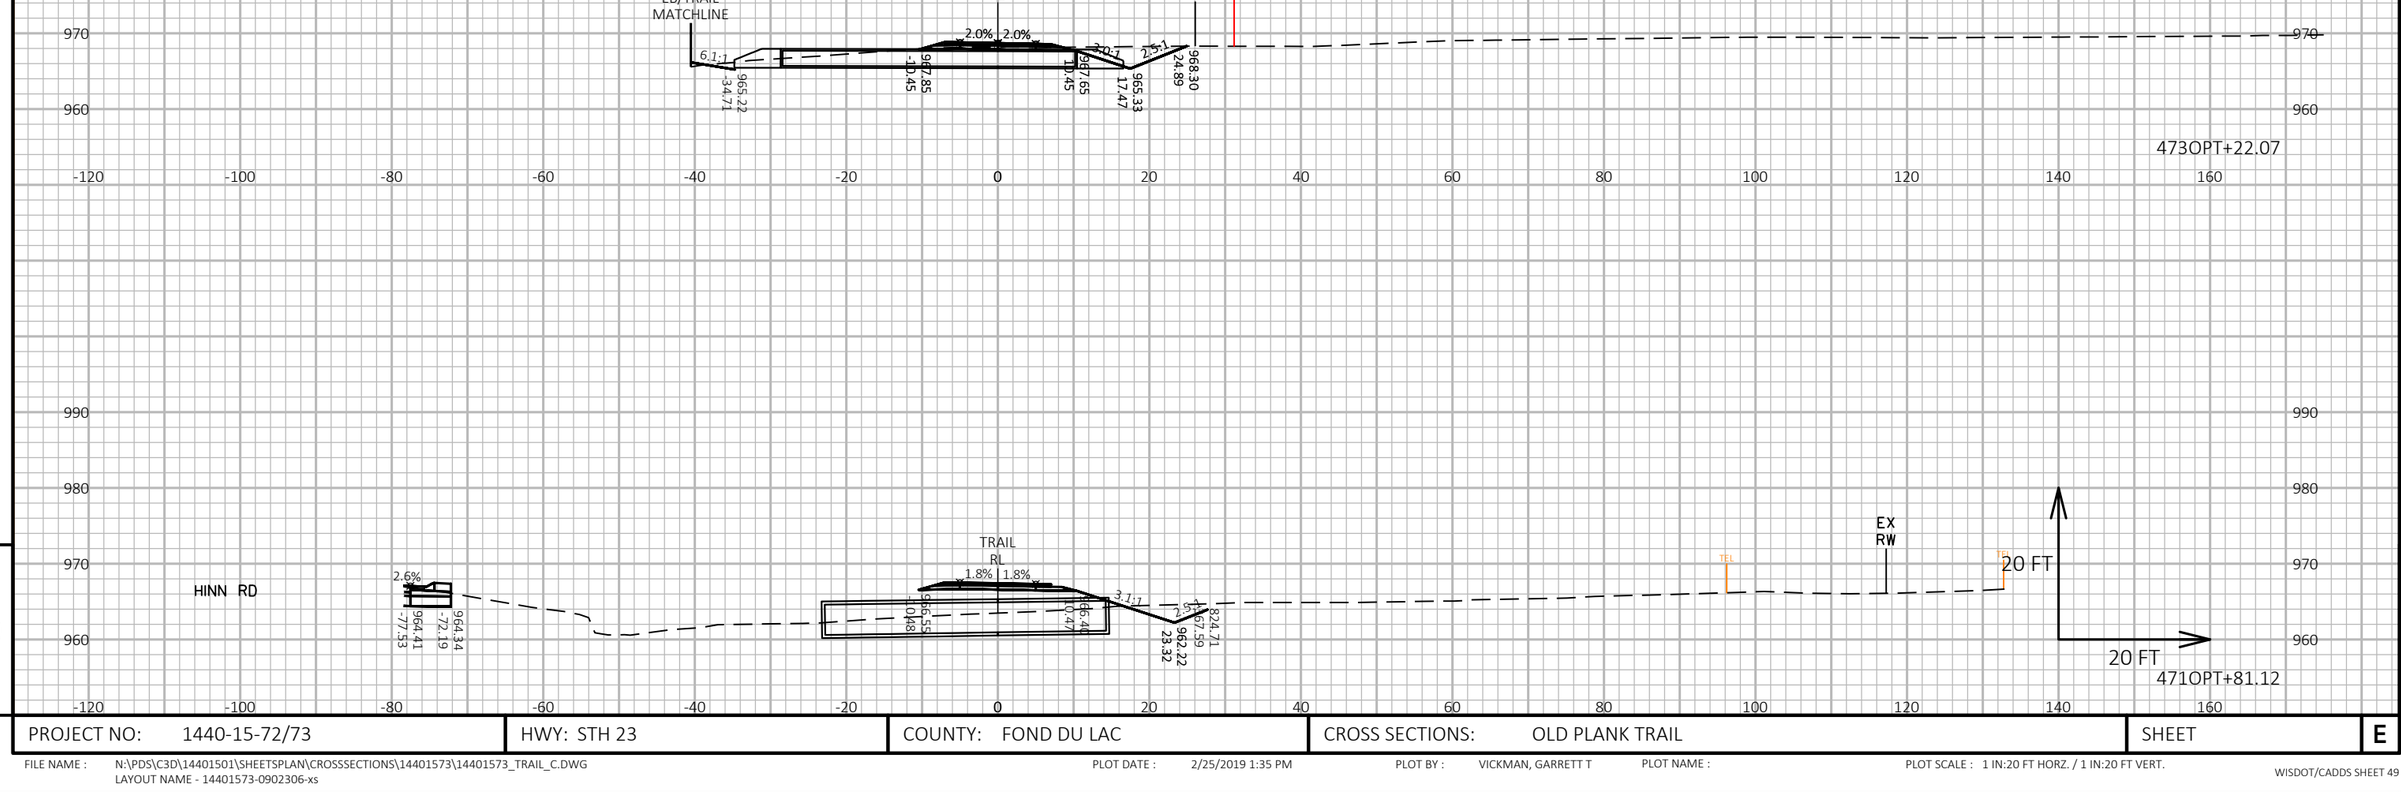


9

PROJECT NO: 1440-15-72/73	HWY: STH 23	COUNTY: FOND DU LAC	CROSS SECTIONS: OLD PLANK TRAIL	SHEET	E

FILE NAME : N:\PDS\C3D\14401501\SHEETSPLAN\CROSSSECTIONS\14401573\14401573_TRAIL_C.DWG
LAYOUT NAME - 14401573-0902306-xs

PLOT DATE : 2/25/2019 1:35 PM PLOT BY : VICKMAN, GARRETT T PLOT NAME : PLOT SCALE : 1 IN:20 FT HORZ. / 1 IN:20 FT VERT.

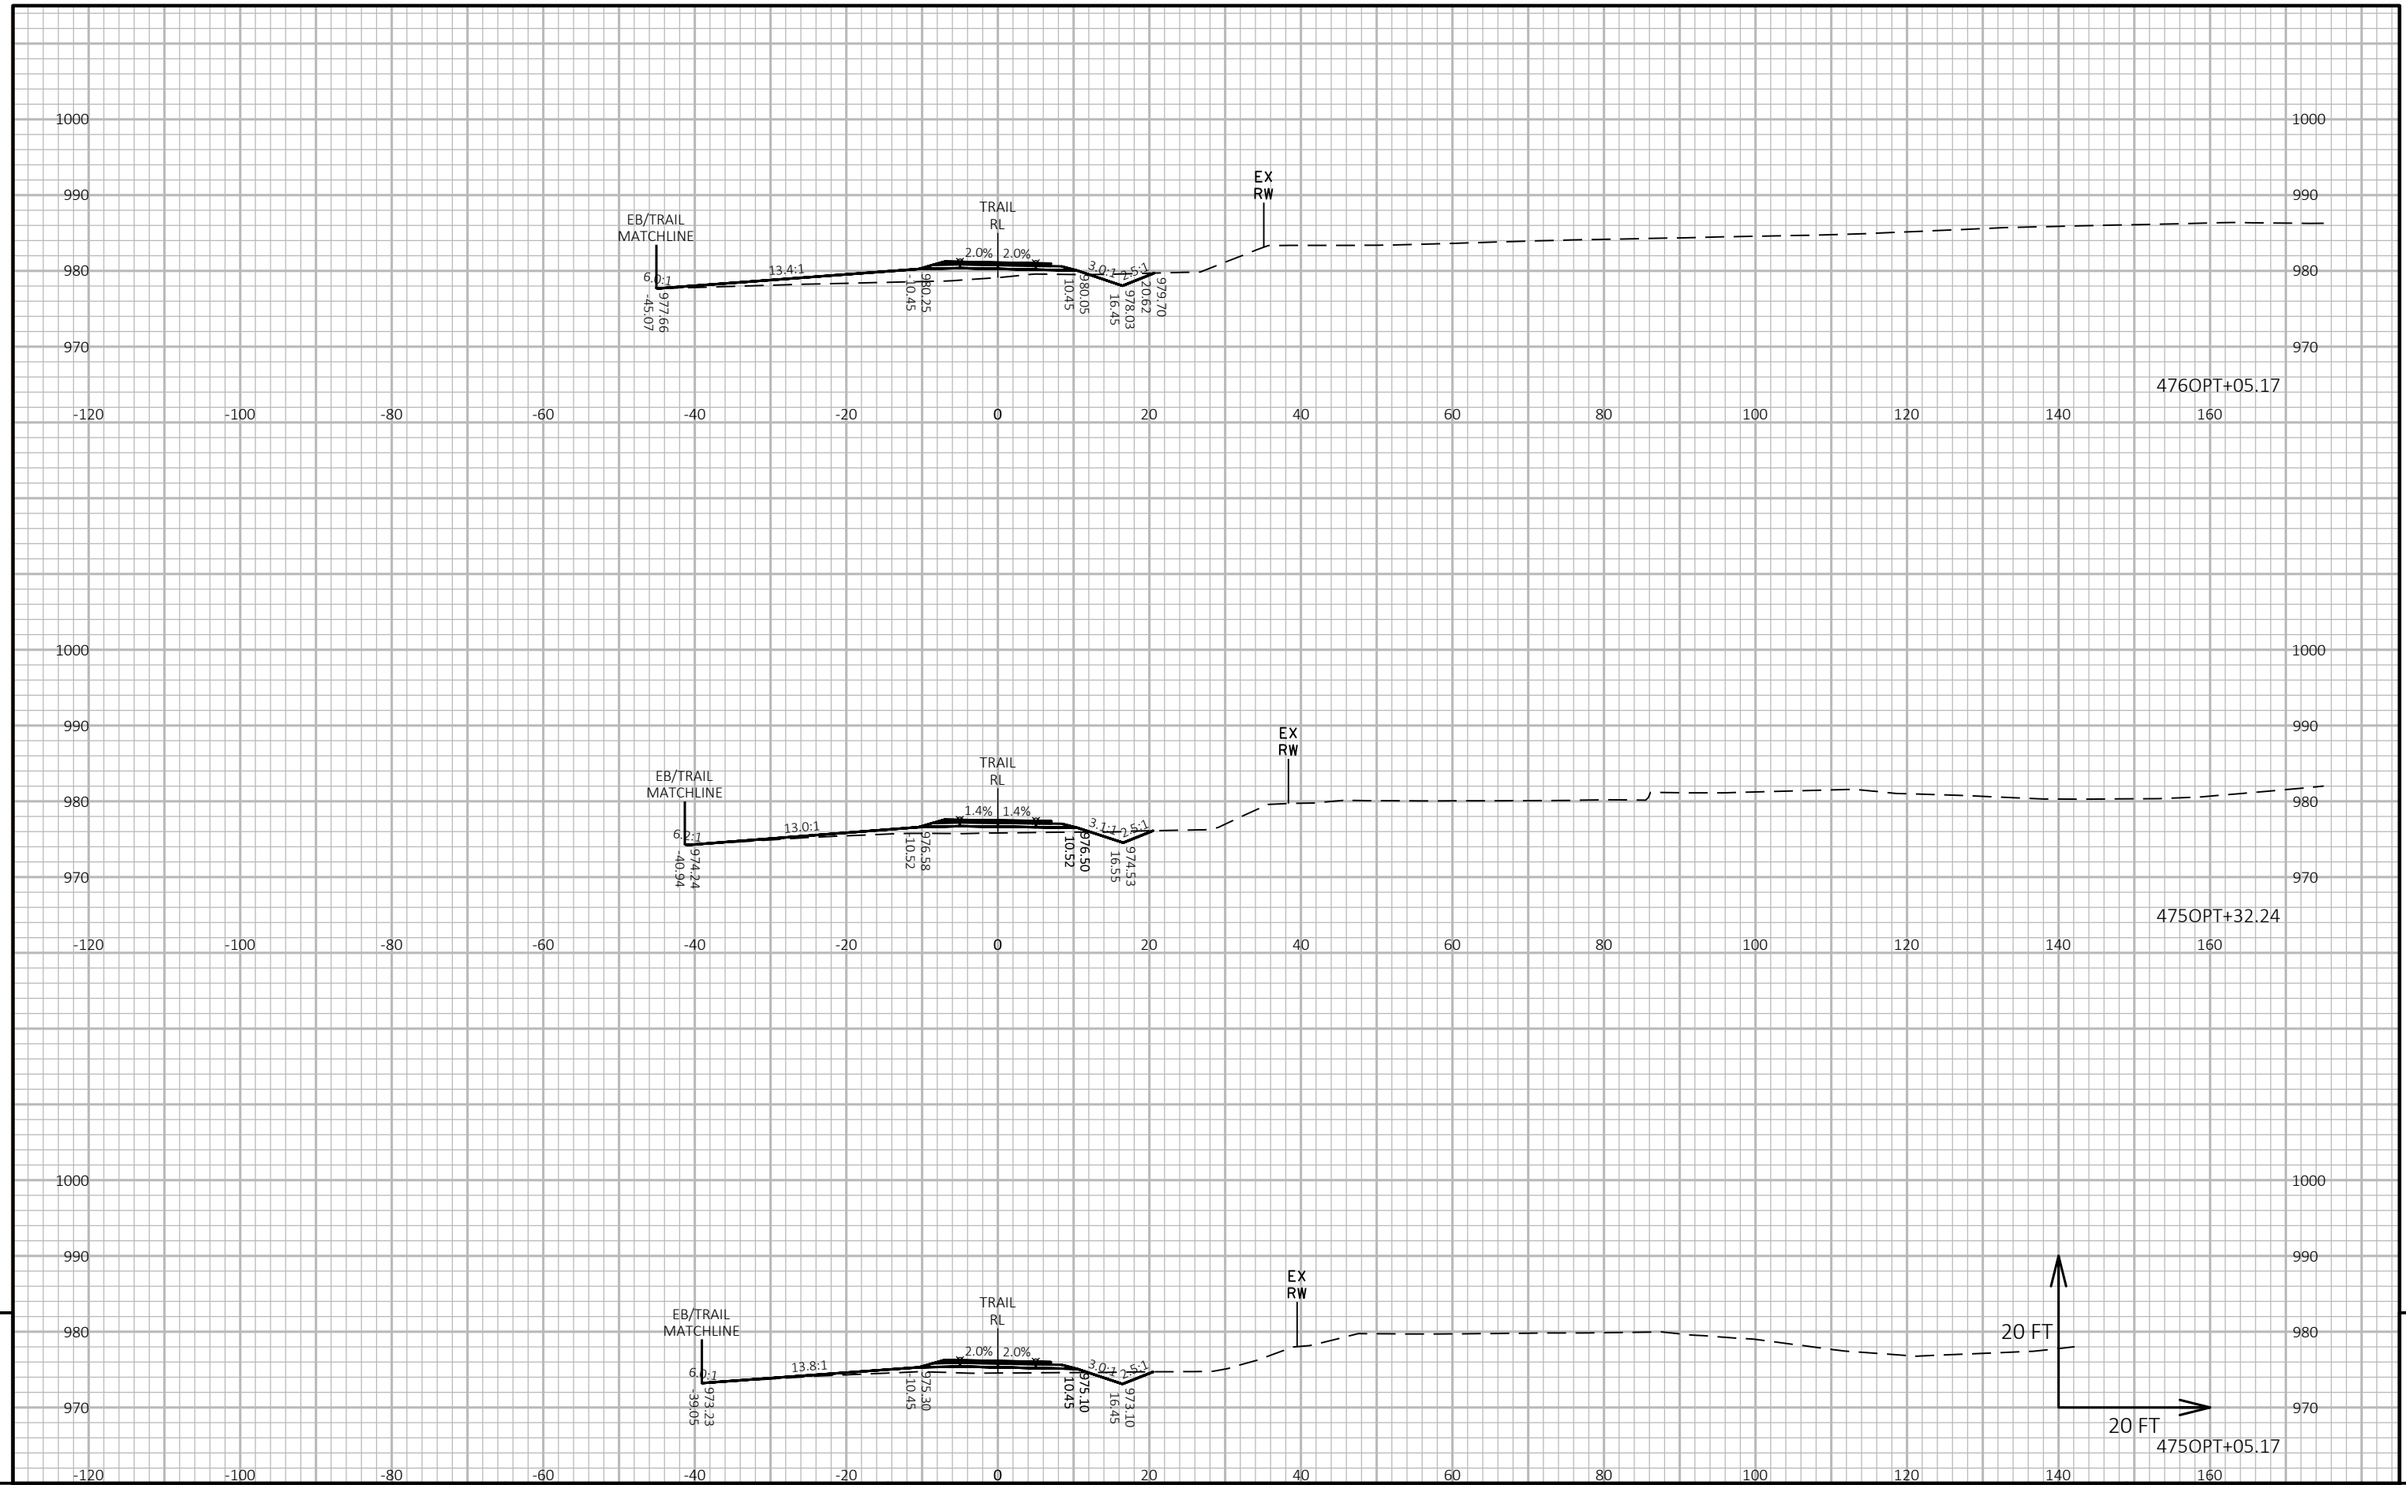


PROJECT NO: 1440-15-72/73	HWY: STH 23	COUNTY: FOND DU LAC	CROSS SECTIONS: OLD PLANK TRAIL	SHEET	E

FILE NAME : N:\PDS\C3D\14401501\SHEETSPLAN\CROSSSECTIONS\14401573\14401573_TRAIL_C.DWG
LAYOUT NAME - 14401573-0902307-xs

PLOT DATE : 2/25/2019 1:37 PM PLOT BY : VICKMAN, GARRETT T PLOT NAME : PLOT SCALE : 1 IN:20 FT HORZ. / 1 IN:20 FT VERT.

WISDOT/CADDS SHEET 49


9

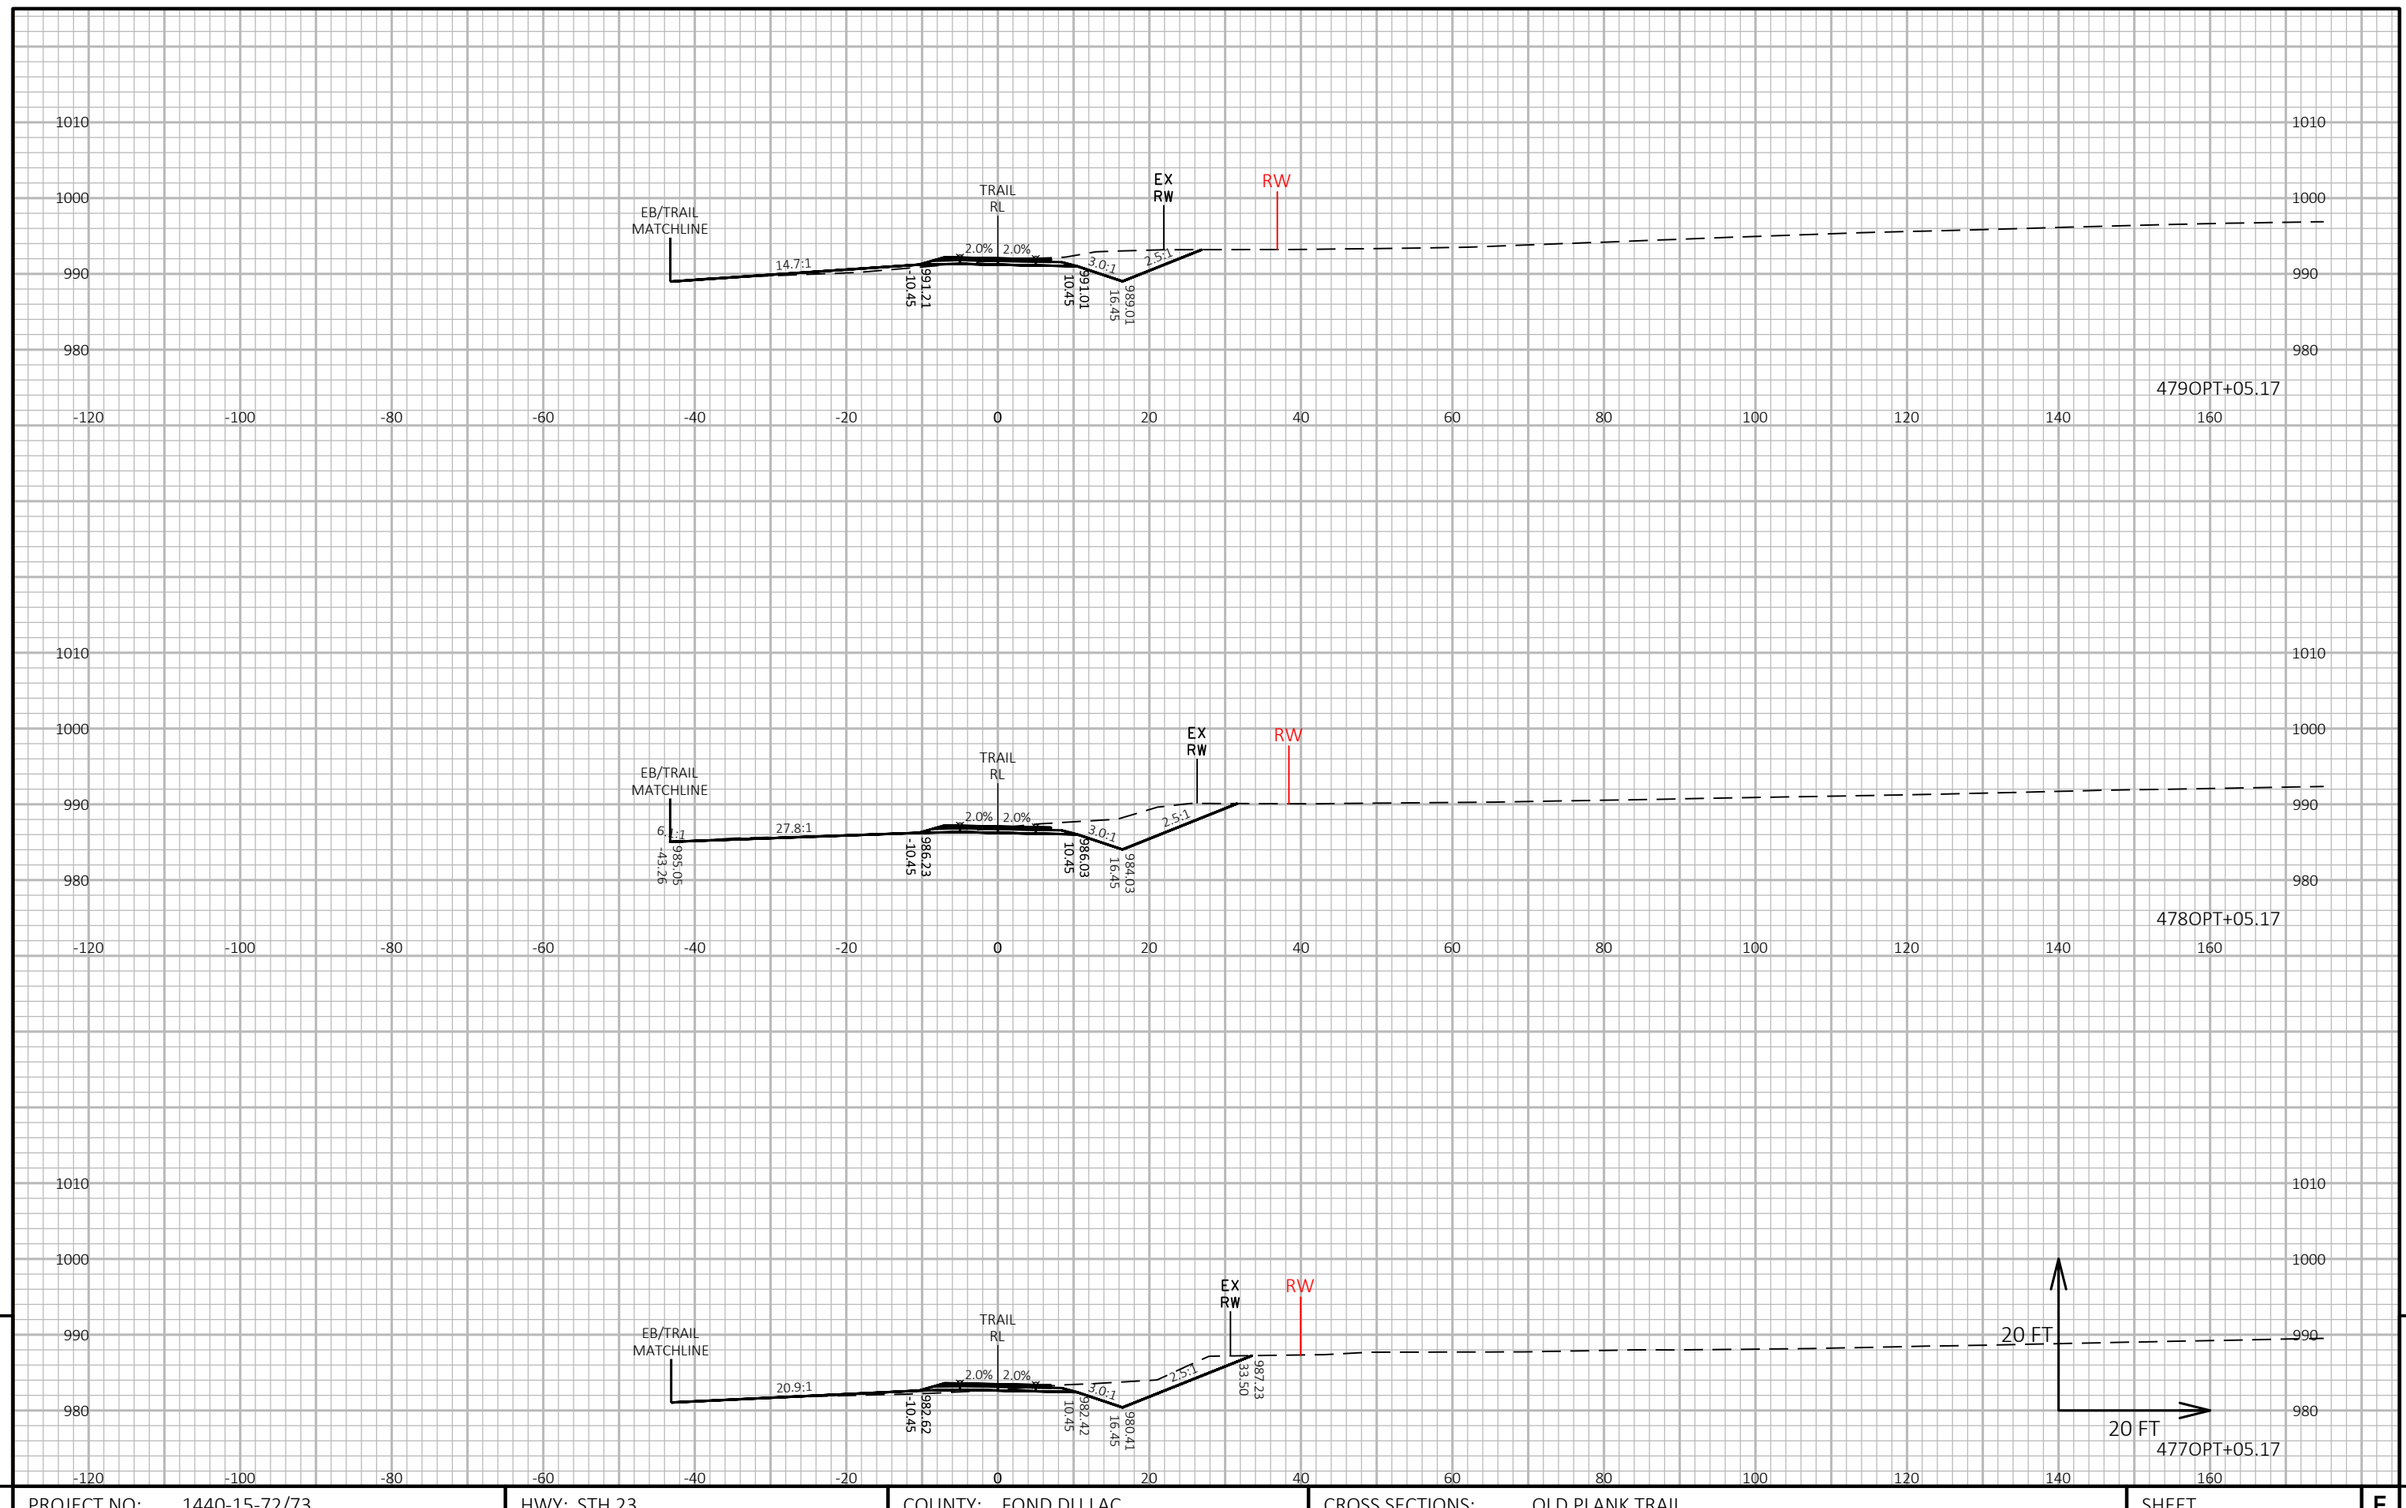


PROJECT NO: 1440-15-72/73	HWY: STH 23	COUNTY: FOND DU LAC	CROSS SECTIONS: OLD PLANK TRAIL	SHEET E

FILE NAME : N:\PDS\C3D\14401501\SHEETSPLAN\CROSSSECTIONS\14401573\14401573_TRAIL_C.DWG
LAYOUT NAME - 14401573-0902308-xs

PLOT DATE : 2/25/2019 1:39 PM PLOT BY : VICKMAN, GARRETT T PLOT NAME : PLOT SCALE : 1 IN:20 FT HORZ. / 1 IN:20 FT VERT.

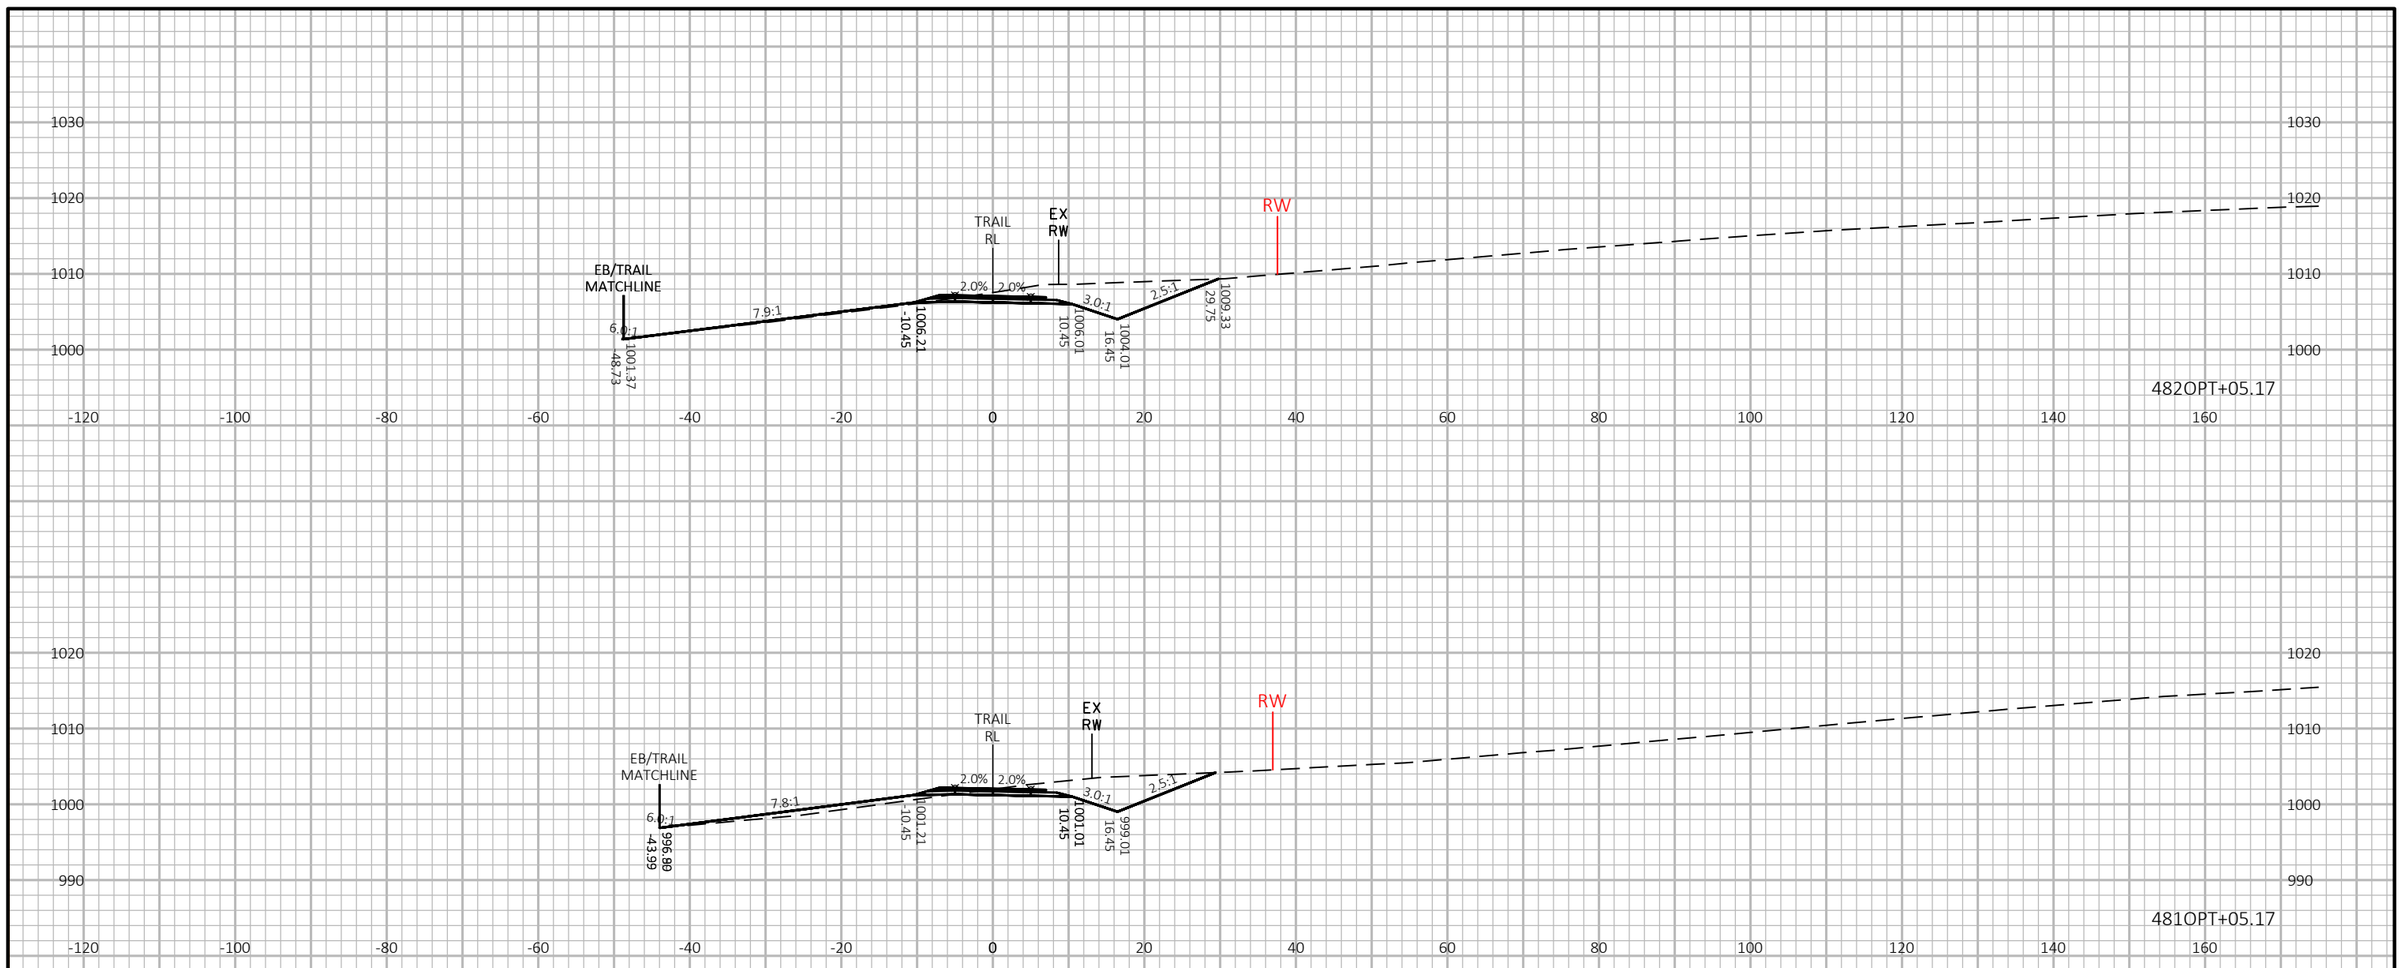

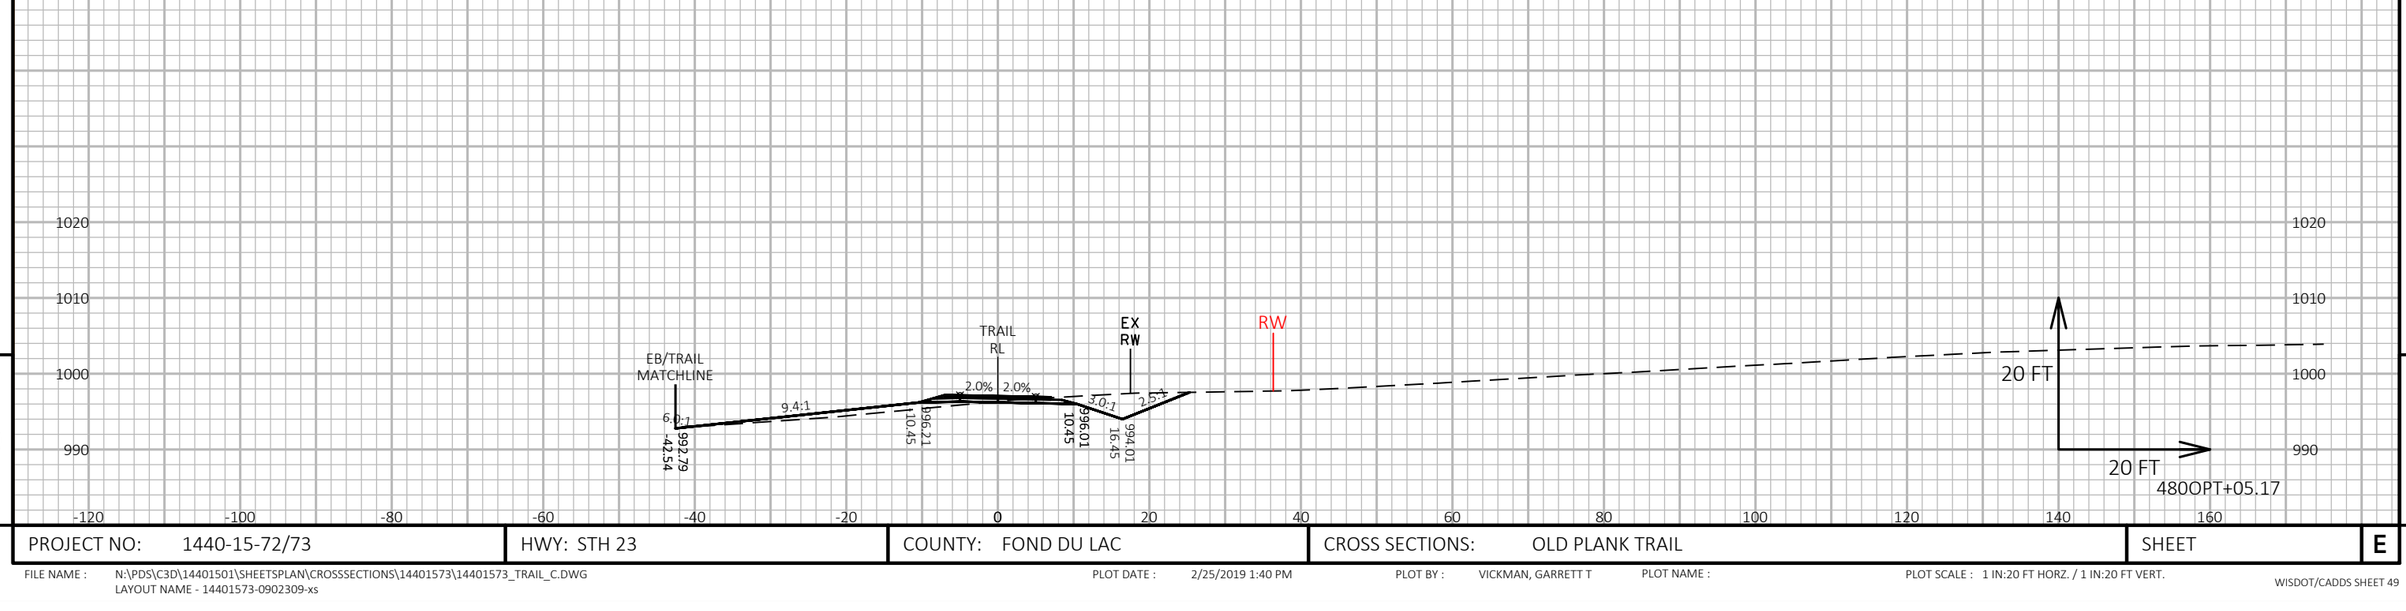


9

9

PROJECT NO: 1440-15-72/73	HWY: STH 23	COUNTY: FOND DU LAC	CROSS SECTIONS: OLD PLANK TRAIL	SHEET	E

FILE NAME : N:\PDS\C3D\14401501\SHEETSPLAN\CROSSSECTIONS\14401573\14401573_TRAIL_C.DWG
LAYOUT NAME - 14401573-0902309-xs

PLOT DATE : 2/25/2019 1:40 PM PLOT BY : VICKMAN, GARRETT T PLOT NAME : PLOT SCALE : 1 IN:20 FT HORZ. / 1 IN:20 FT VERT.

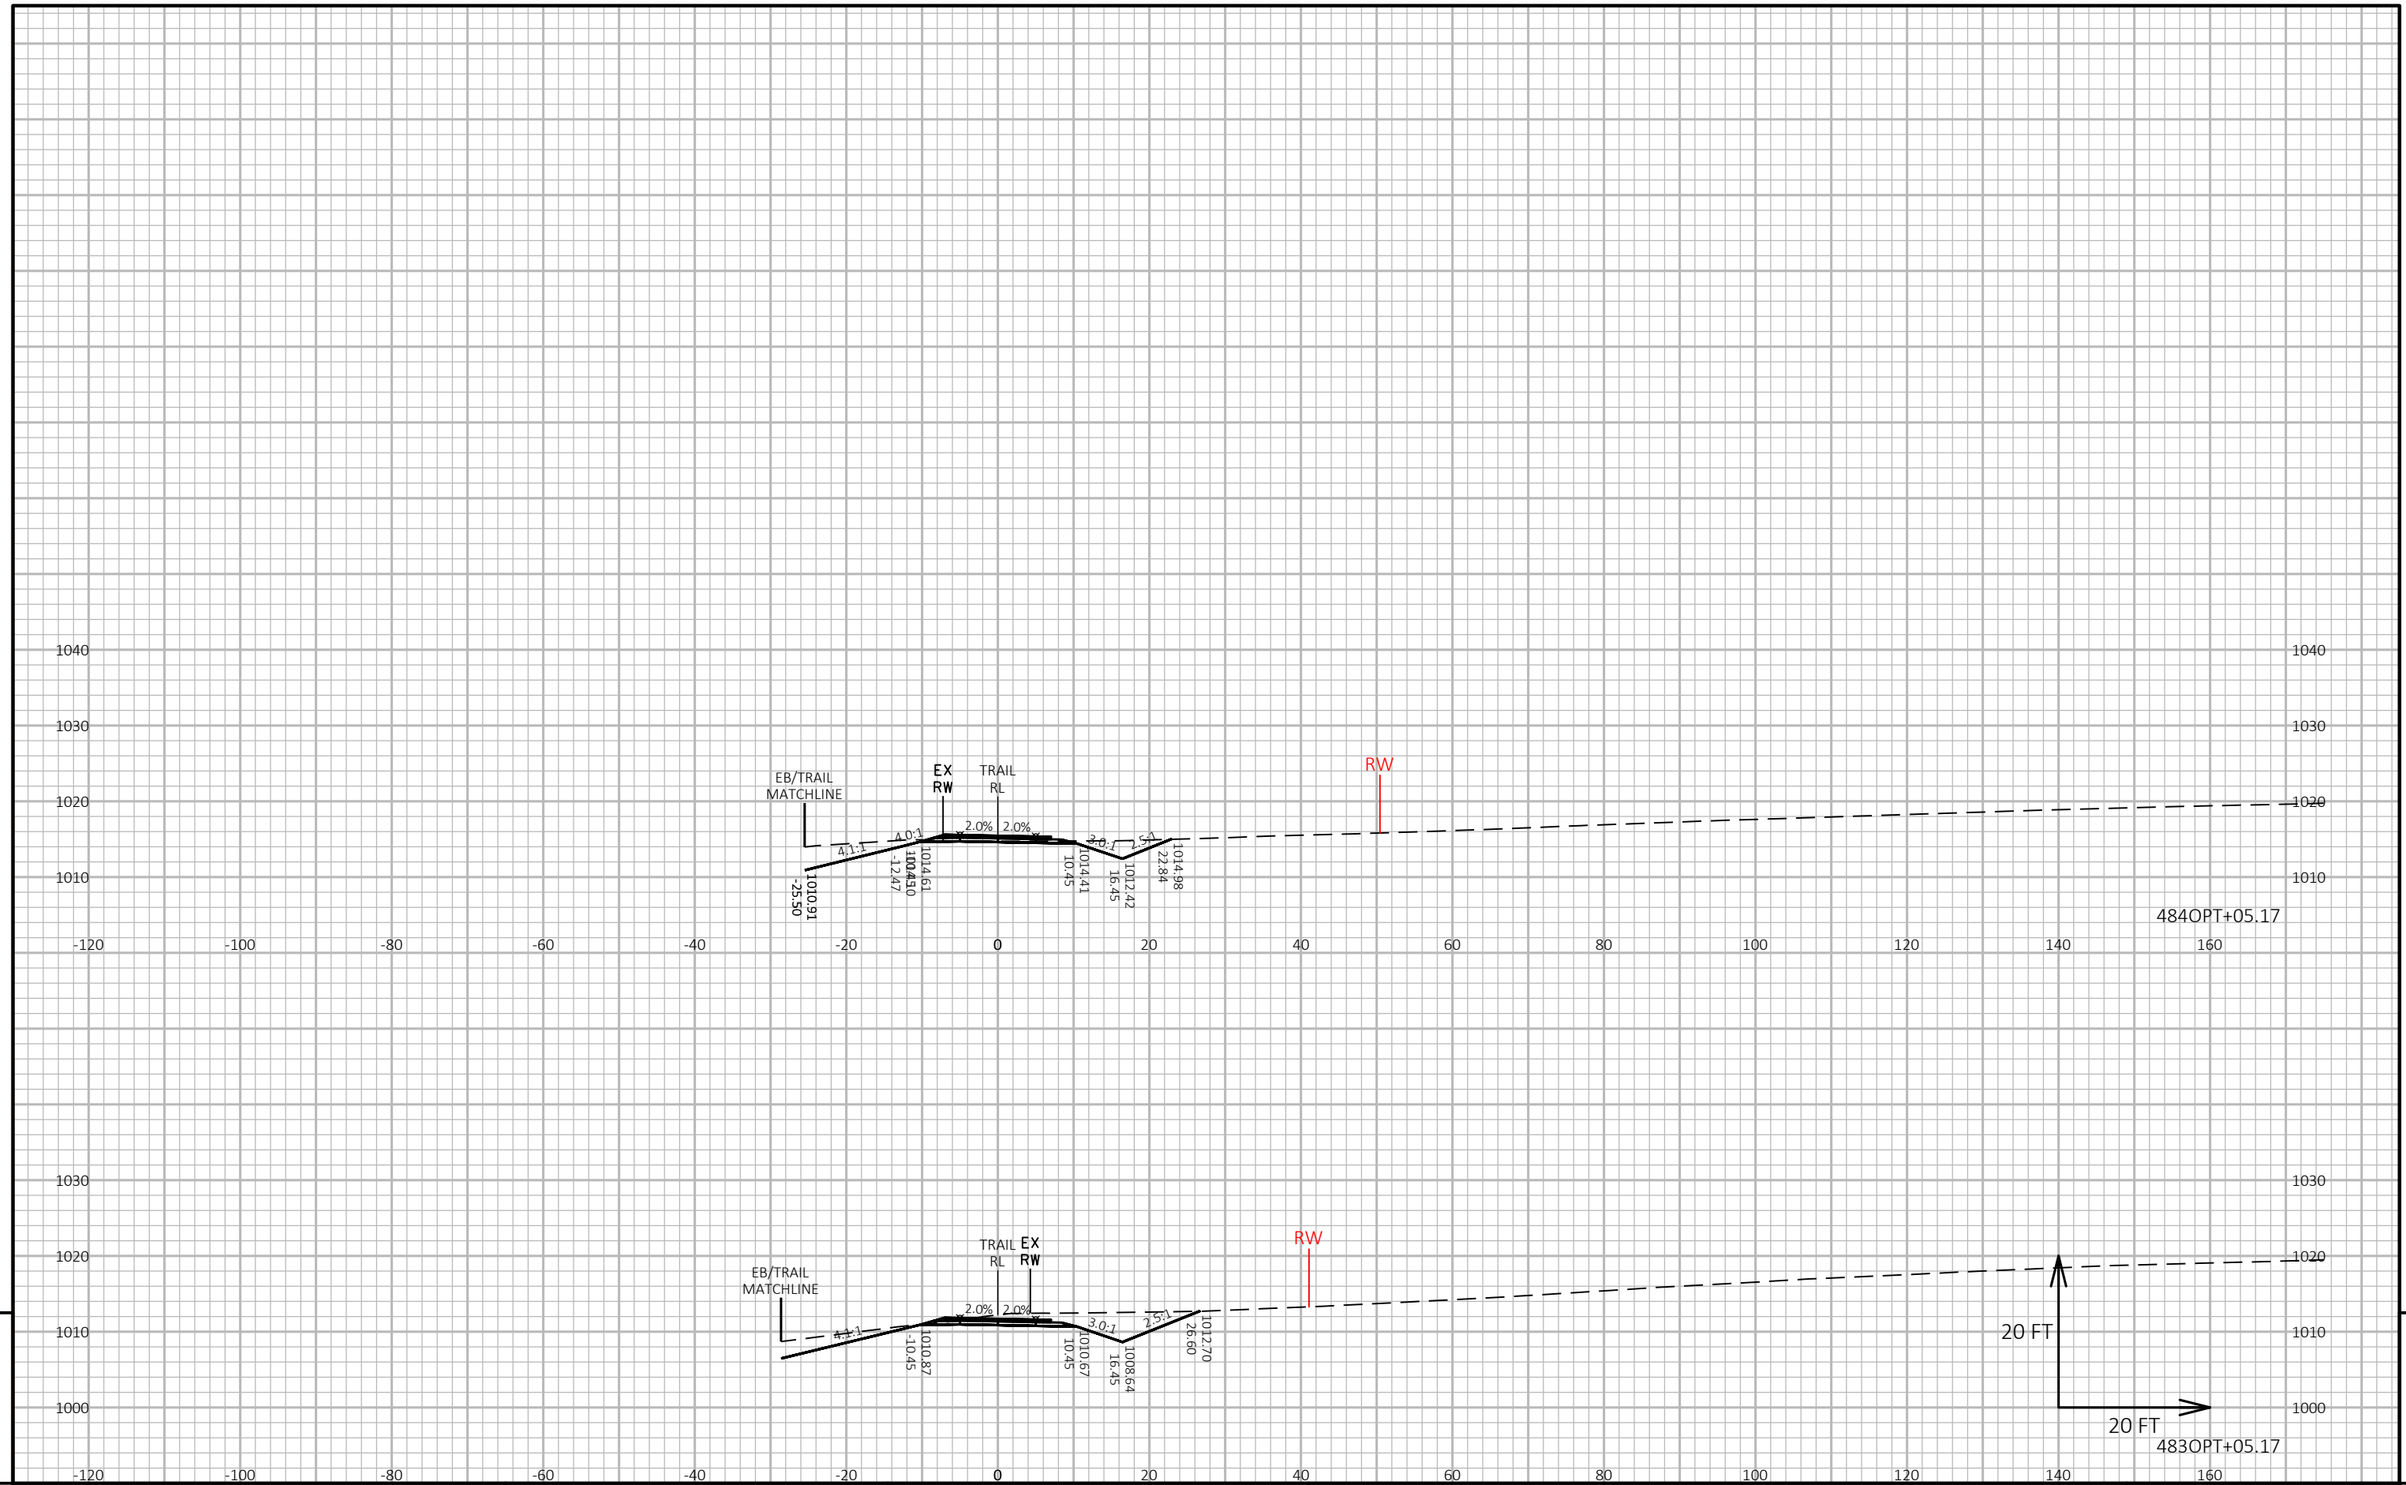


PROJECT NO: 1440-15-72/73	HWY: STH 23	COUNTY: FOND DU LAC	CROSS SECTIONS: OLD PLANK TRAIL	SHEET	E


FILE NAME : N:\PDS\C3D\14401501\SHEETSPLAN\CROSSSECTIONS\14401573\14401573_TRAIL_C.DWG
LAYOUT NAME - 14401573-0902310-xs

PLOT DATE : 2/25/2019 1:42 PM PLOT BY : VICKMAN, GARRETT T PLOT NAME : PLOT SCALE : 1 IN:20 FT HORZ. / 1 IN:20 FT VERT.

9

9

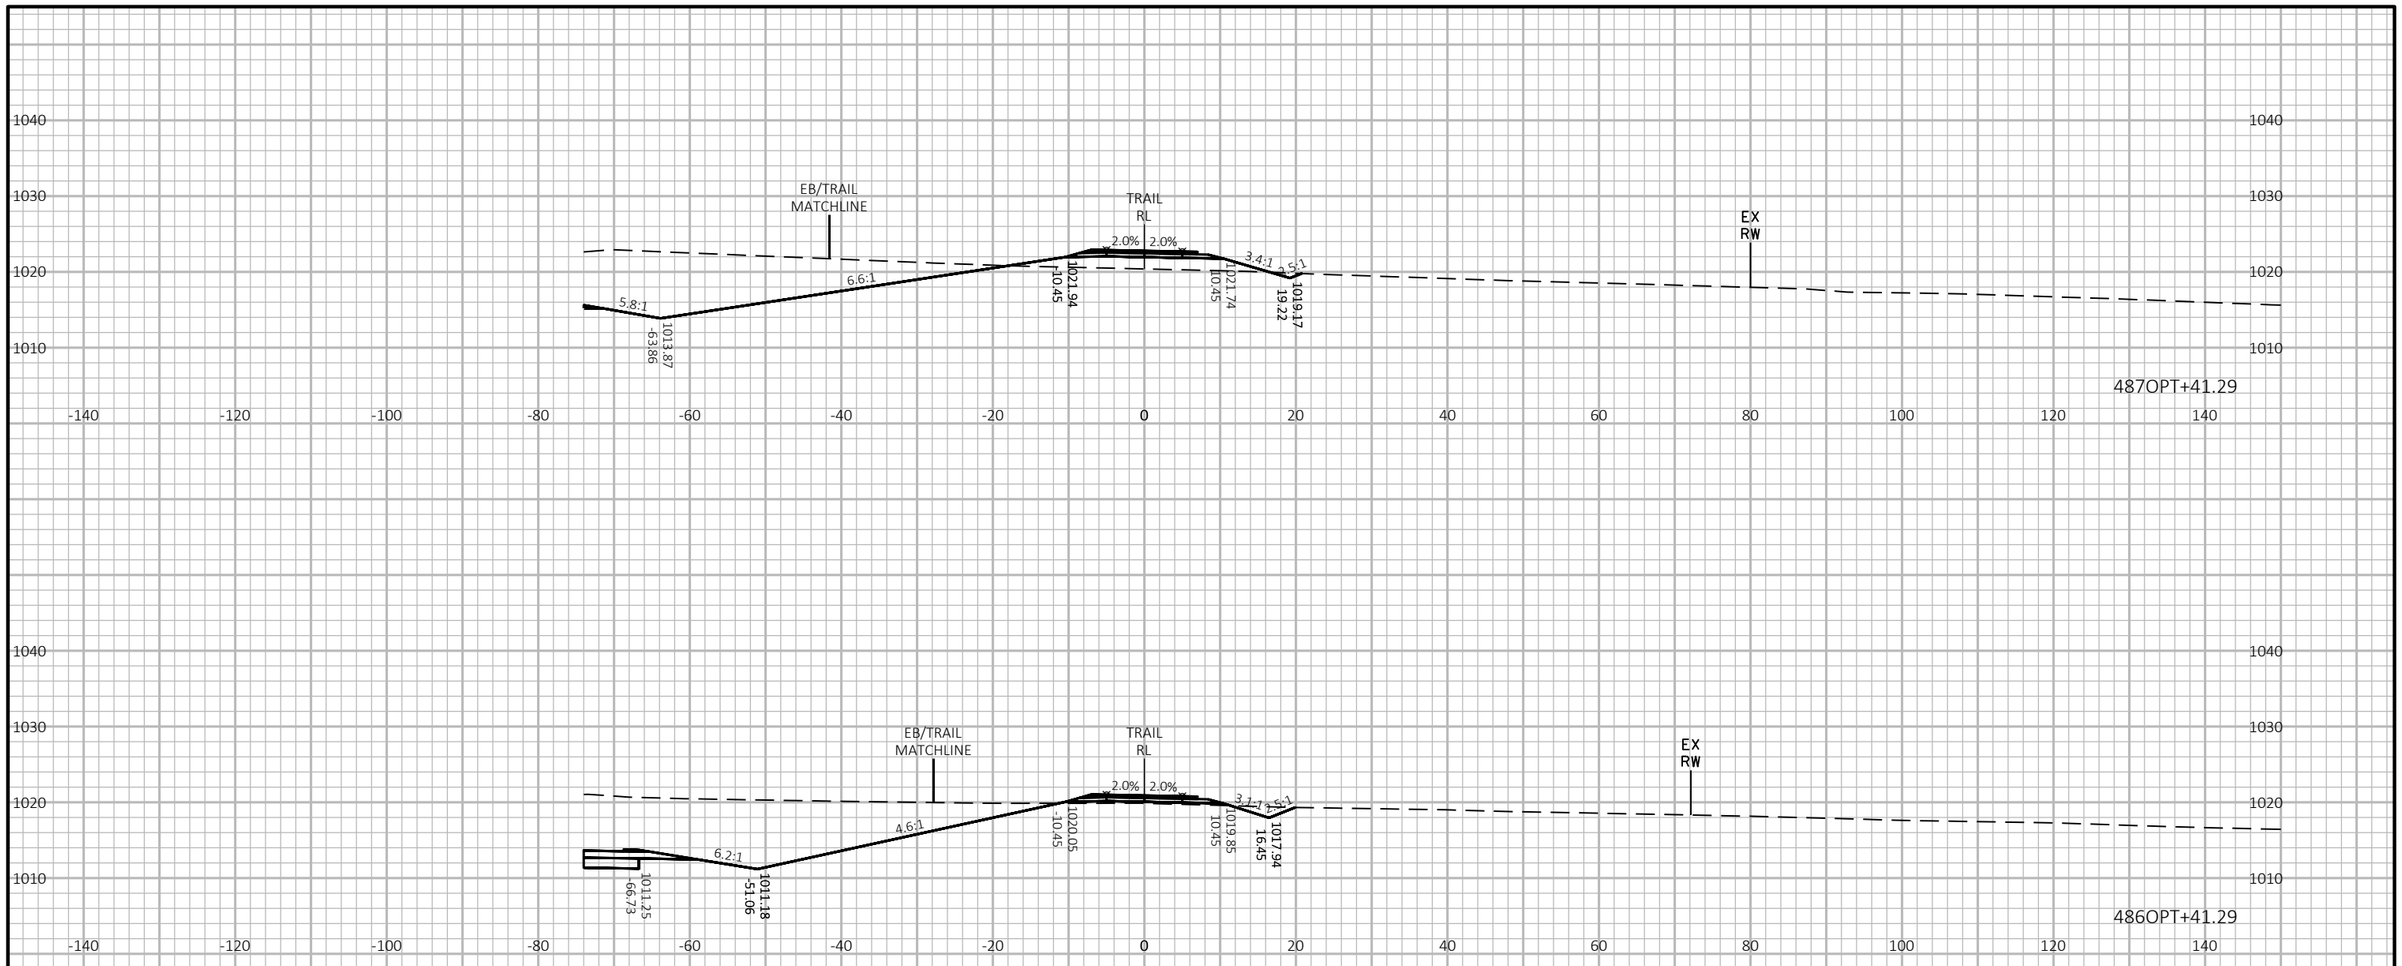

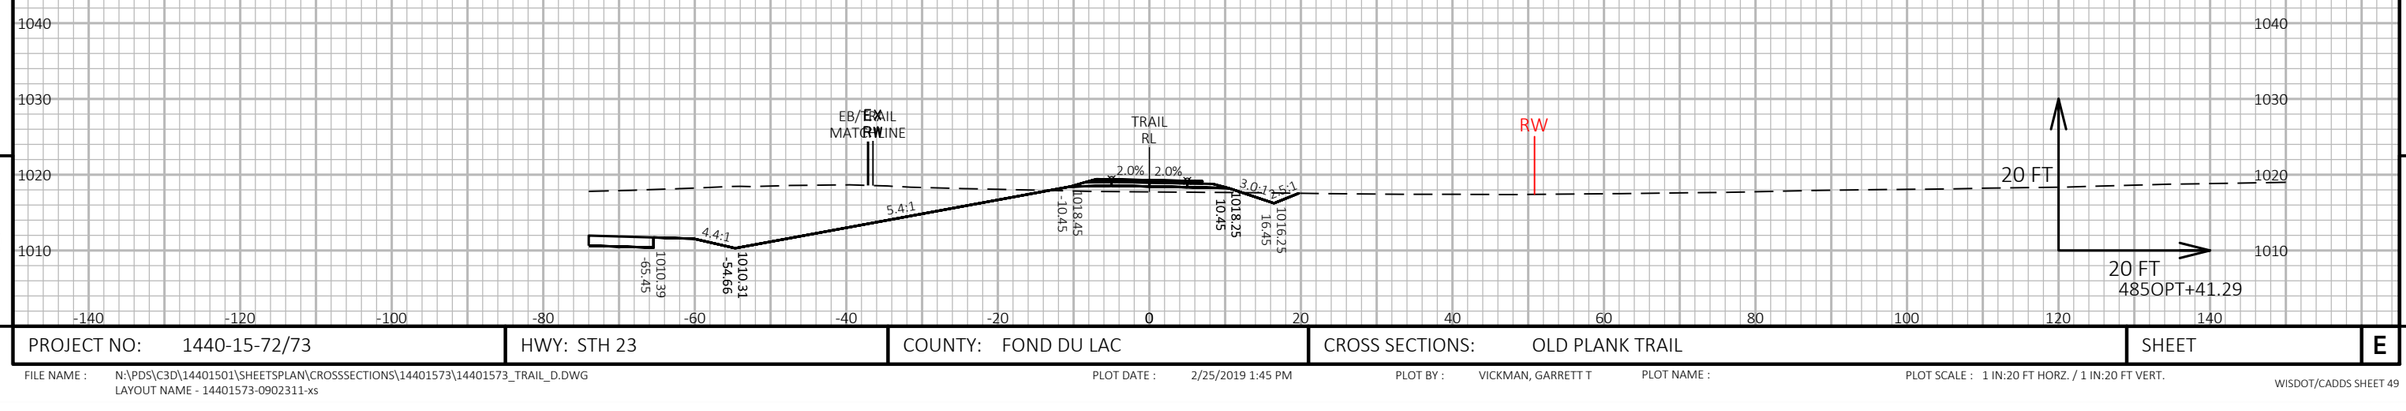

9

9

PROJECT NO: 1440-15-72/73	HWY: STH 23	COUNTY: FOND DU LAC	CROSS SECTIONS: OLD PLANK TRAIL	SHEET	E

FILE NAME : N:\PDS\C3D\14401501\SHEETSPLAN\CROSSSECTIONS\14401573\14401573_TRAIL_D.DWG
LAYOUT NAME - 14401573-0902311-xs

PLOT DATE : 2/25/2019 1:45 PM PLOT BY : VICKMAN, GARRETT T PLOT NAME : PLOT SCALE : 1 IN:20 FT HORZ. / 1 IN:20 FT VERT.


9

9

PROJECT NO: 1440-15-72/73	HWY: STH 23	COUNTY: FOND DU LAC	CROSS SECTIONS: OLD PLANK TRAIL	SHEET	E

FILE NAME : N:\PDS\C3D\14401501\SHEETSPLAN\CROSSSECTIONS\14401573\14401573_TRAIL_D.DWG
LAYOUT NAME - 14401573-0902312-xs


PLOT DATE : 2/25/2019 1:48 PM PLOT BY : VICKMAN, GARRETT T PLOT NAME : PLOT SCALE : 1 IN:20 FT HORZ. / 1 IN:20 FT VERT.

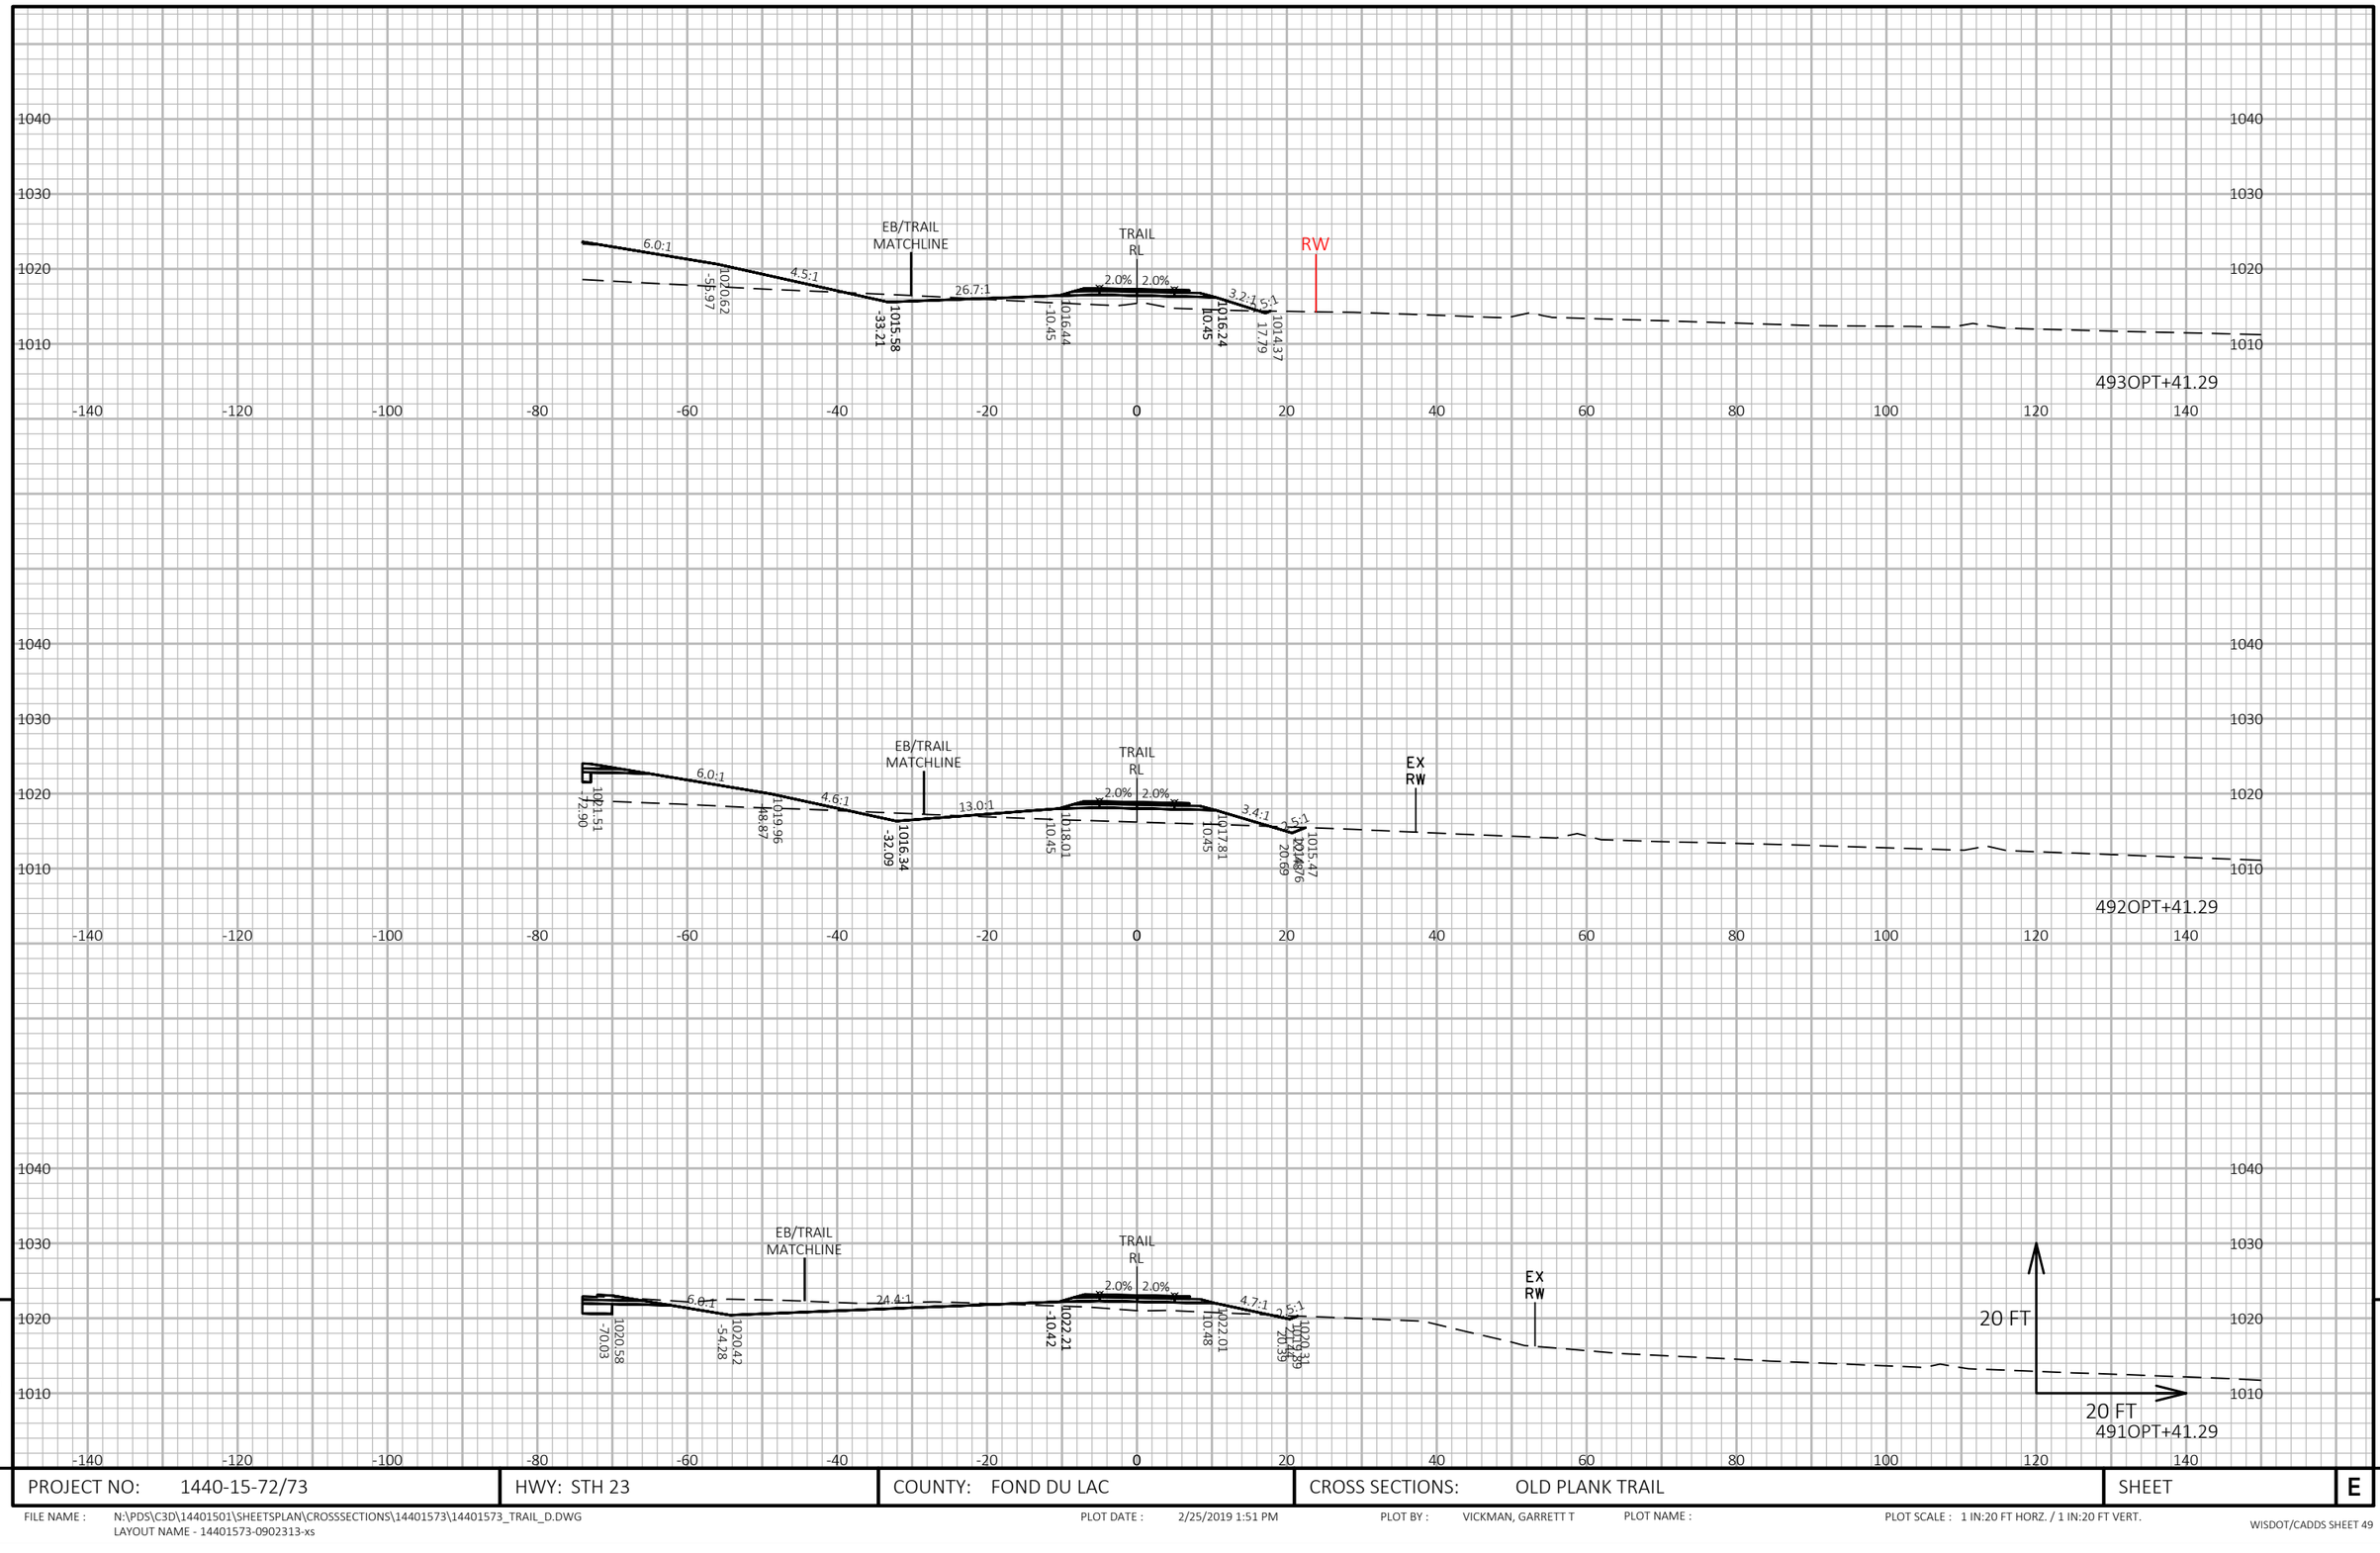



PROJECT NO: 1440-15-72/73	HWY: STH 23	COUNTY: FOND DU LAC	CROSS SECTIONS: OLD PLANK TRAIL	SHEET	E

FILE NAME : N:\PDS\C3D\14401501\SHEETSPLAN\CROSSSECTIONS\14401573\14401573_TRAIL_D.DWG
LAYOUT NAME - 14401573-0902313-xs

PLOT DATE : 2/25/2019 1:51 PM PLOT BY : VICKMAN, GARRETT T PLOT NAME : PLOT SCALE : 1 IN:20 FT HORZ. / 1 IN:20 FT VERT.

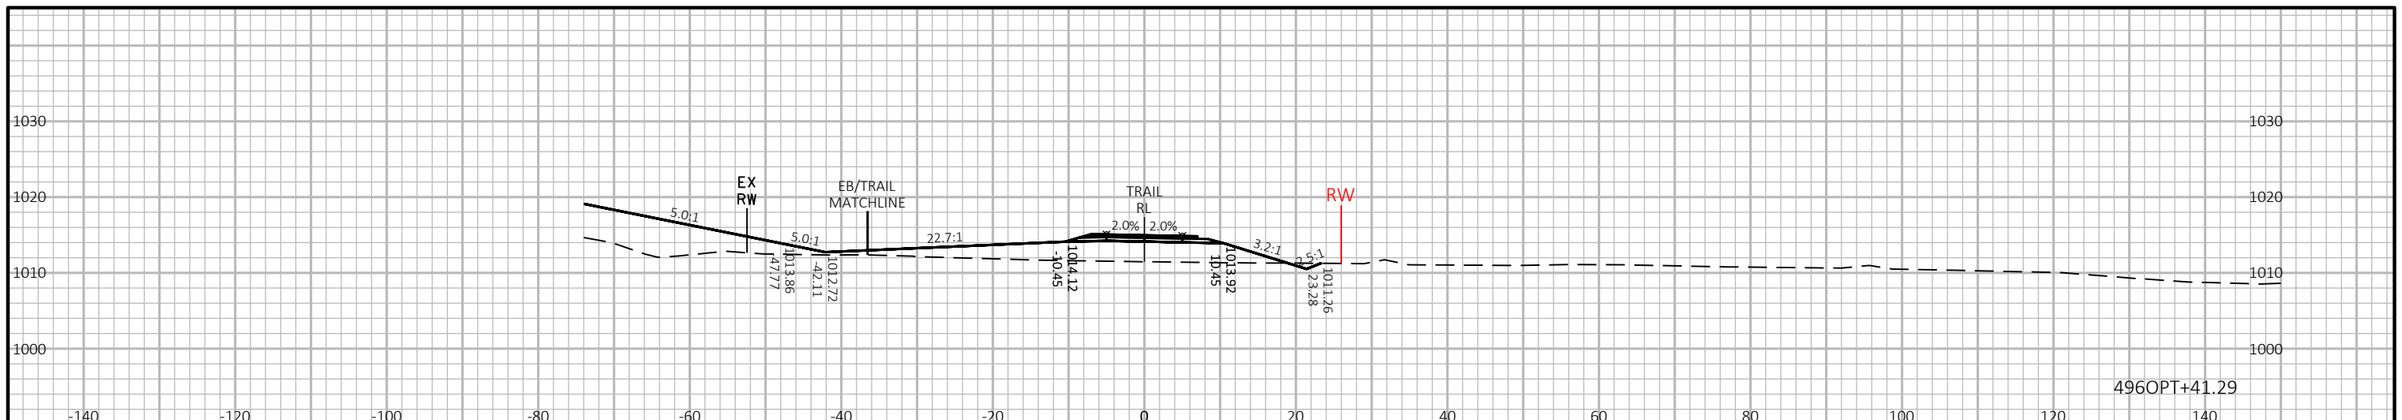

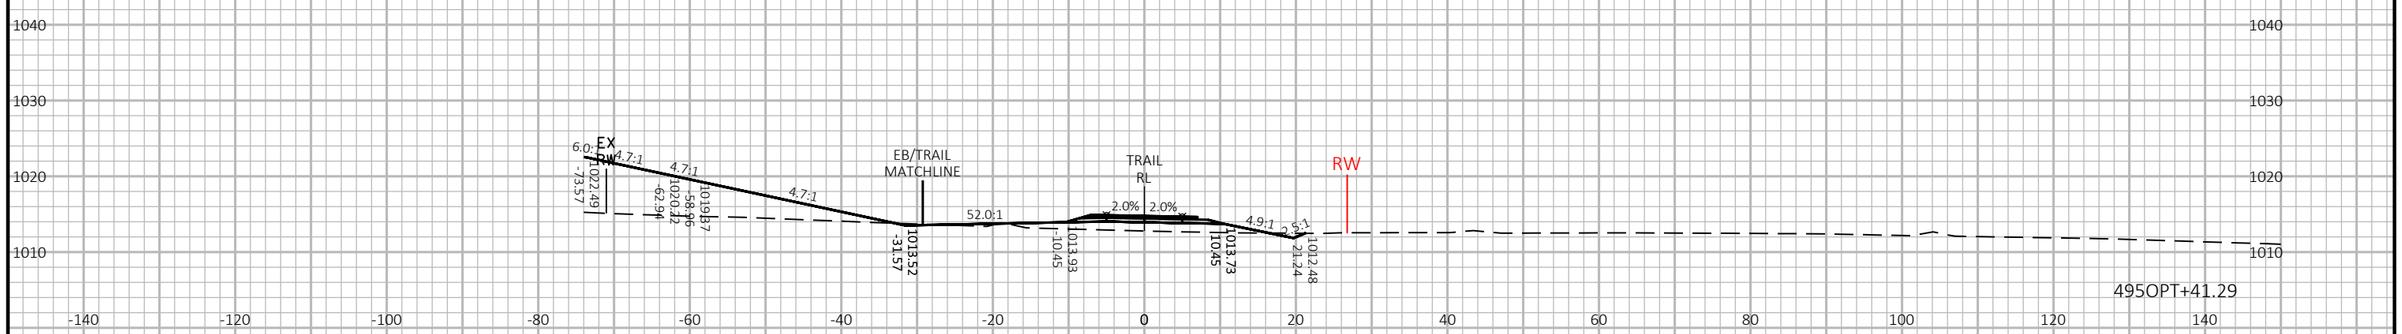

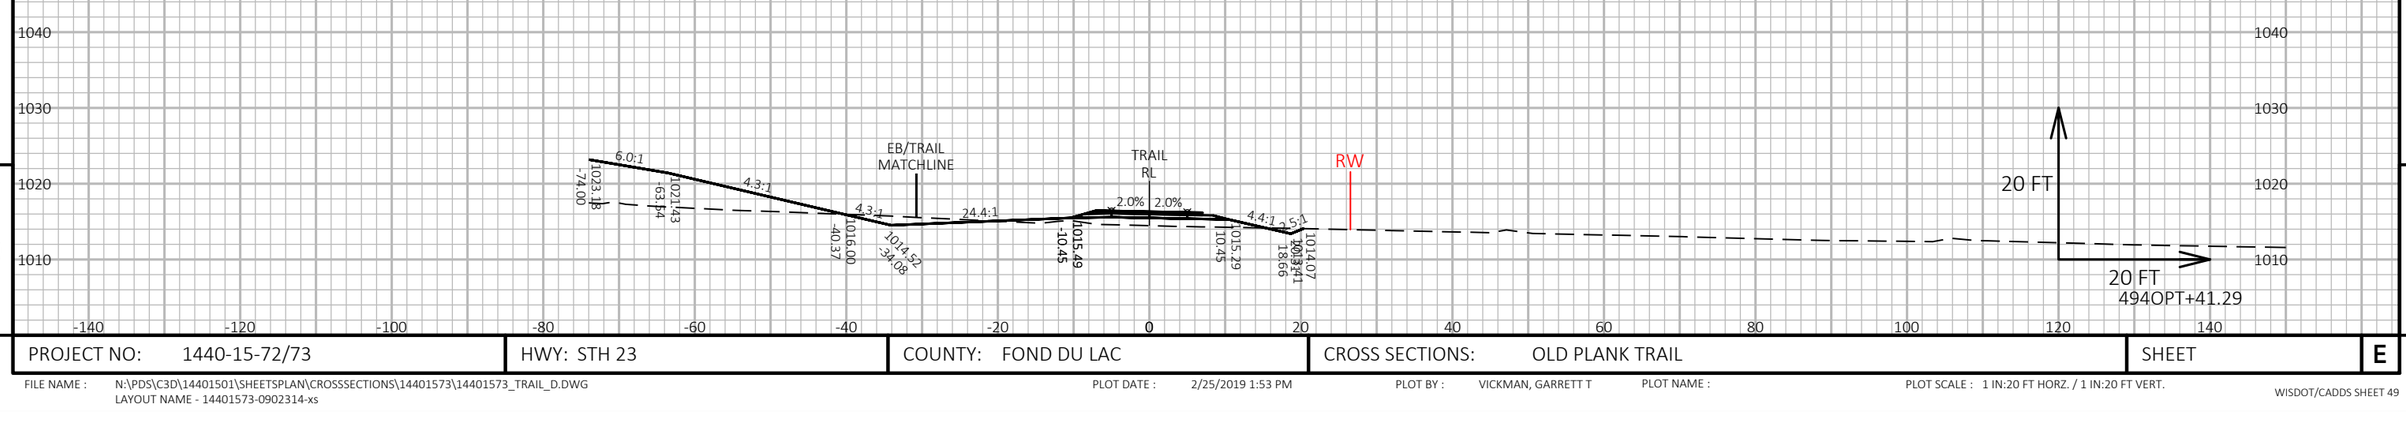


9

9

PROJECT NO: 1440-15-72/73	HWY: STH 23	COUNTY: FOND DU LAC	CROSS SECTIONS: OLD PLANK TRAIL	SHEET	E

FILE NAME : N:\PDS\C3D\14401501\SHEETSPLAN\CROSSSECTIONS\14401573\14401573_TRAIL_D.DWG
LAYOUT NAME - 14401573-0902314-xs

PLOT DATE : 2/25/2019 1:53 PM PLOT BY : VICKMAN, GARRETT T PLOT NAME : PLOT SCALE : 1 IN:20 FT HORZ. / 1 IN:20 FT VERT.

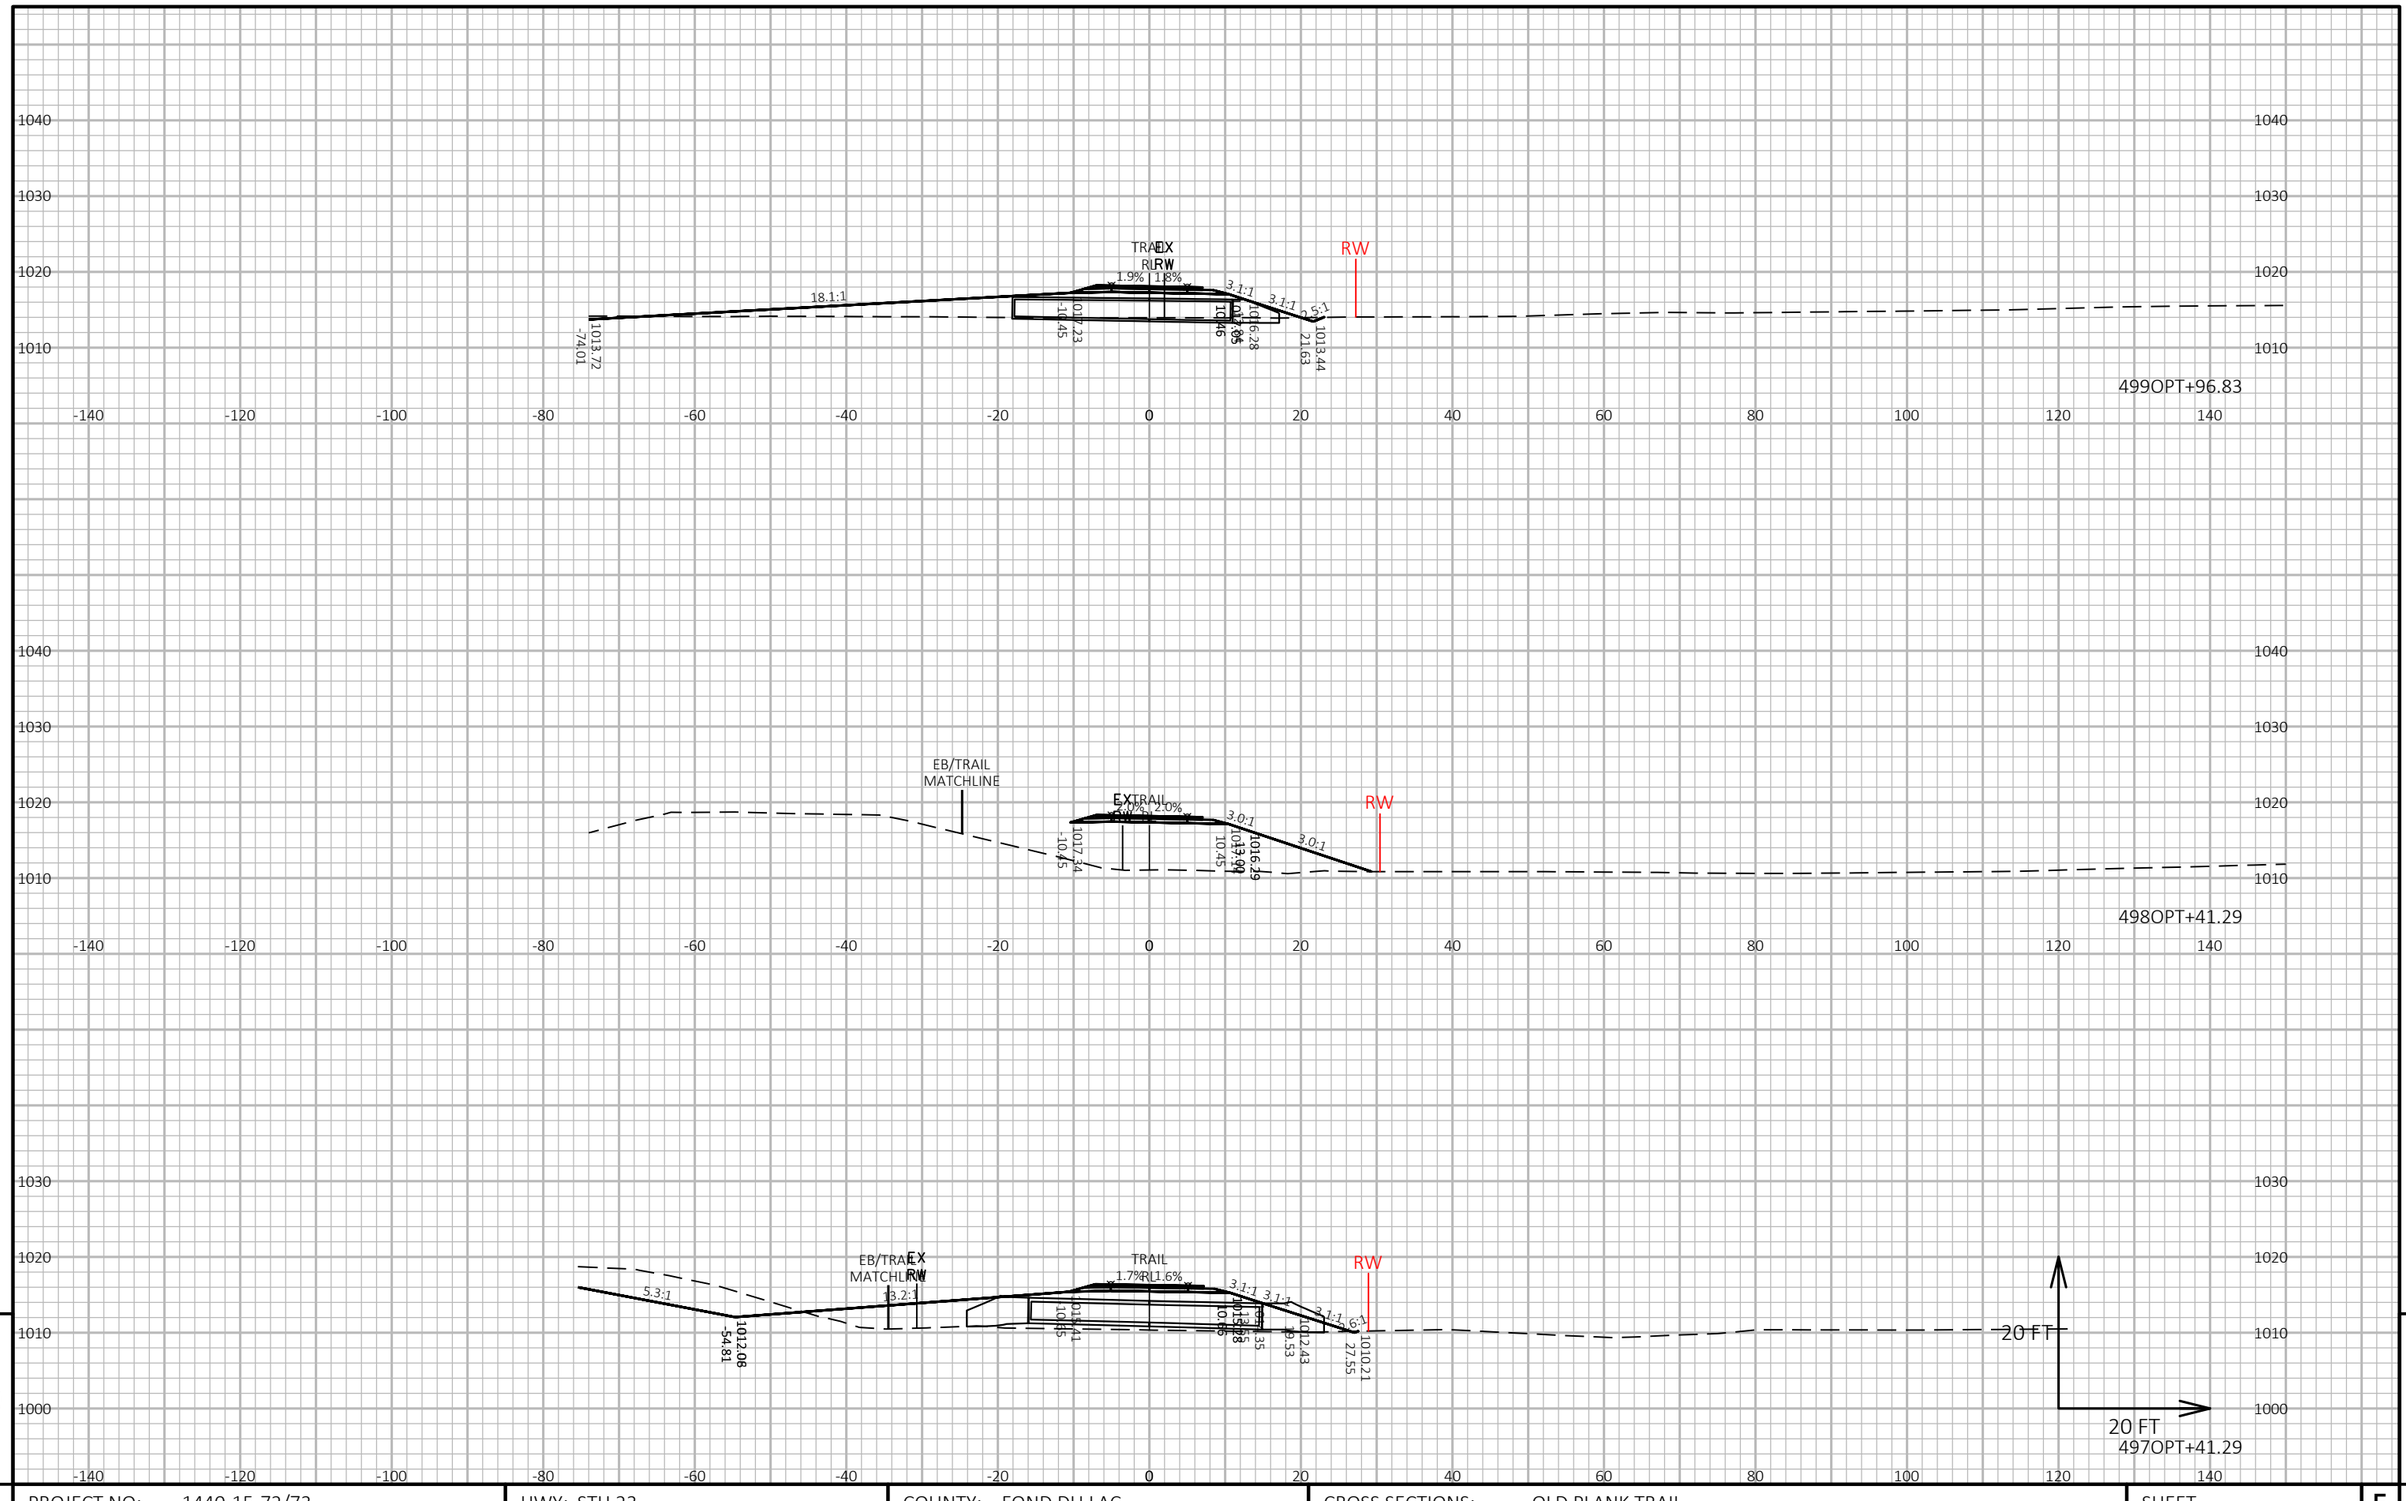


9

9

PROJECT NO: 1440-15-72/73	HWY: STH 23	COUNTY: FOND DU LAC	CROSS SECTIONS: OLD PLANK TRAIL	SHEET	E

FILE NAME : N:\PDS\C3D\14401501\SHEETSPLAN\CROSSSECTIONS\14401573\14401573_TRAIL_D.DWG
LAYOUT NAME - 14401573-0902315-xs

PLOT DATE : 2/25/2019 1:56 PM PLOT BY : VICKMAN, GARRETT T PLOT NAME : PLOT SCALE : 1 IN:20 FT HORZ. / 1 IN:20 FT VERT.

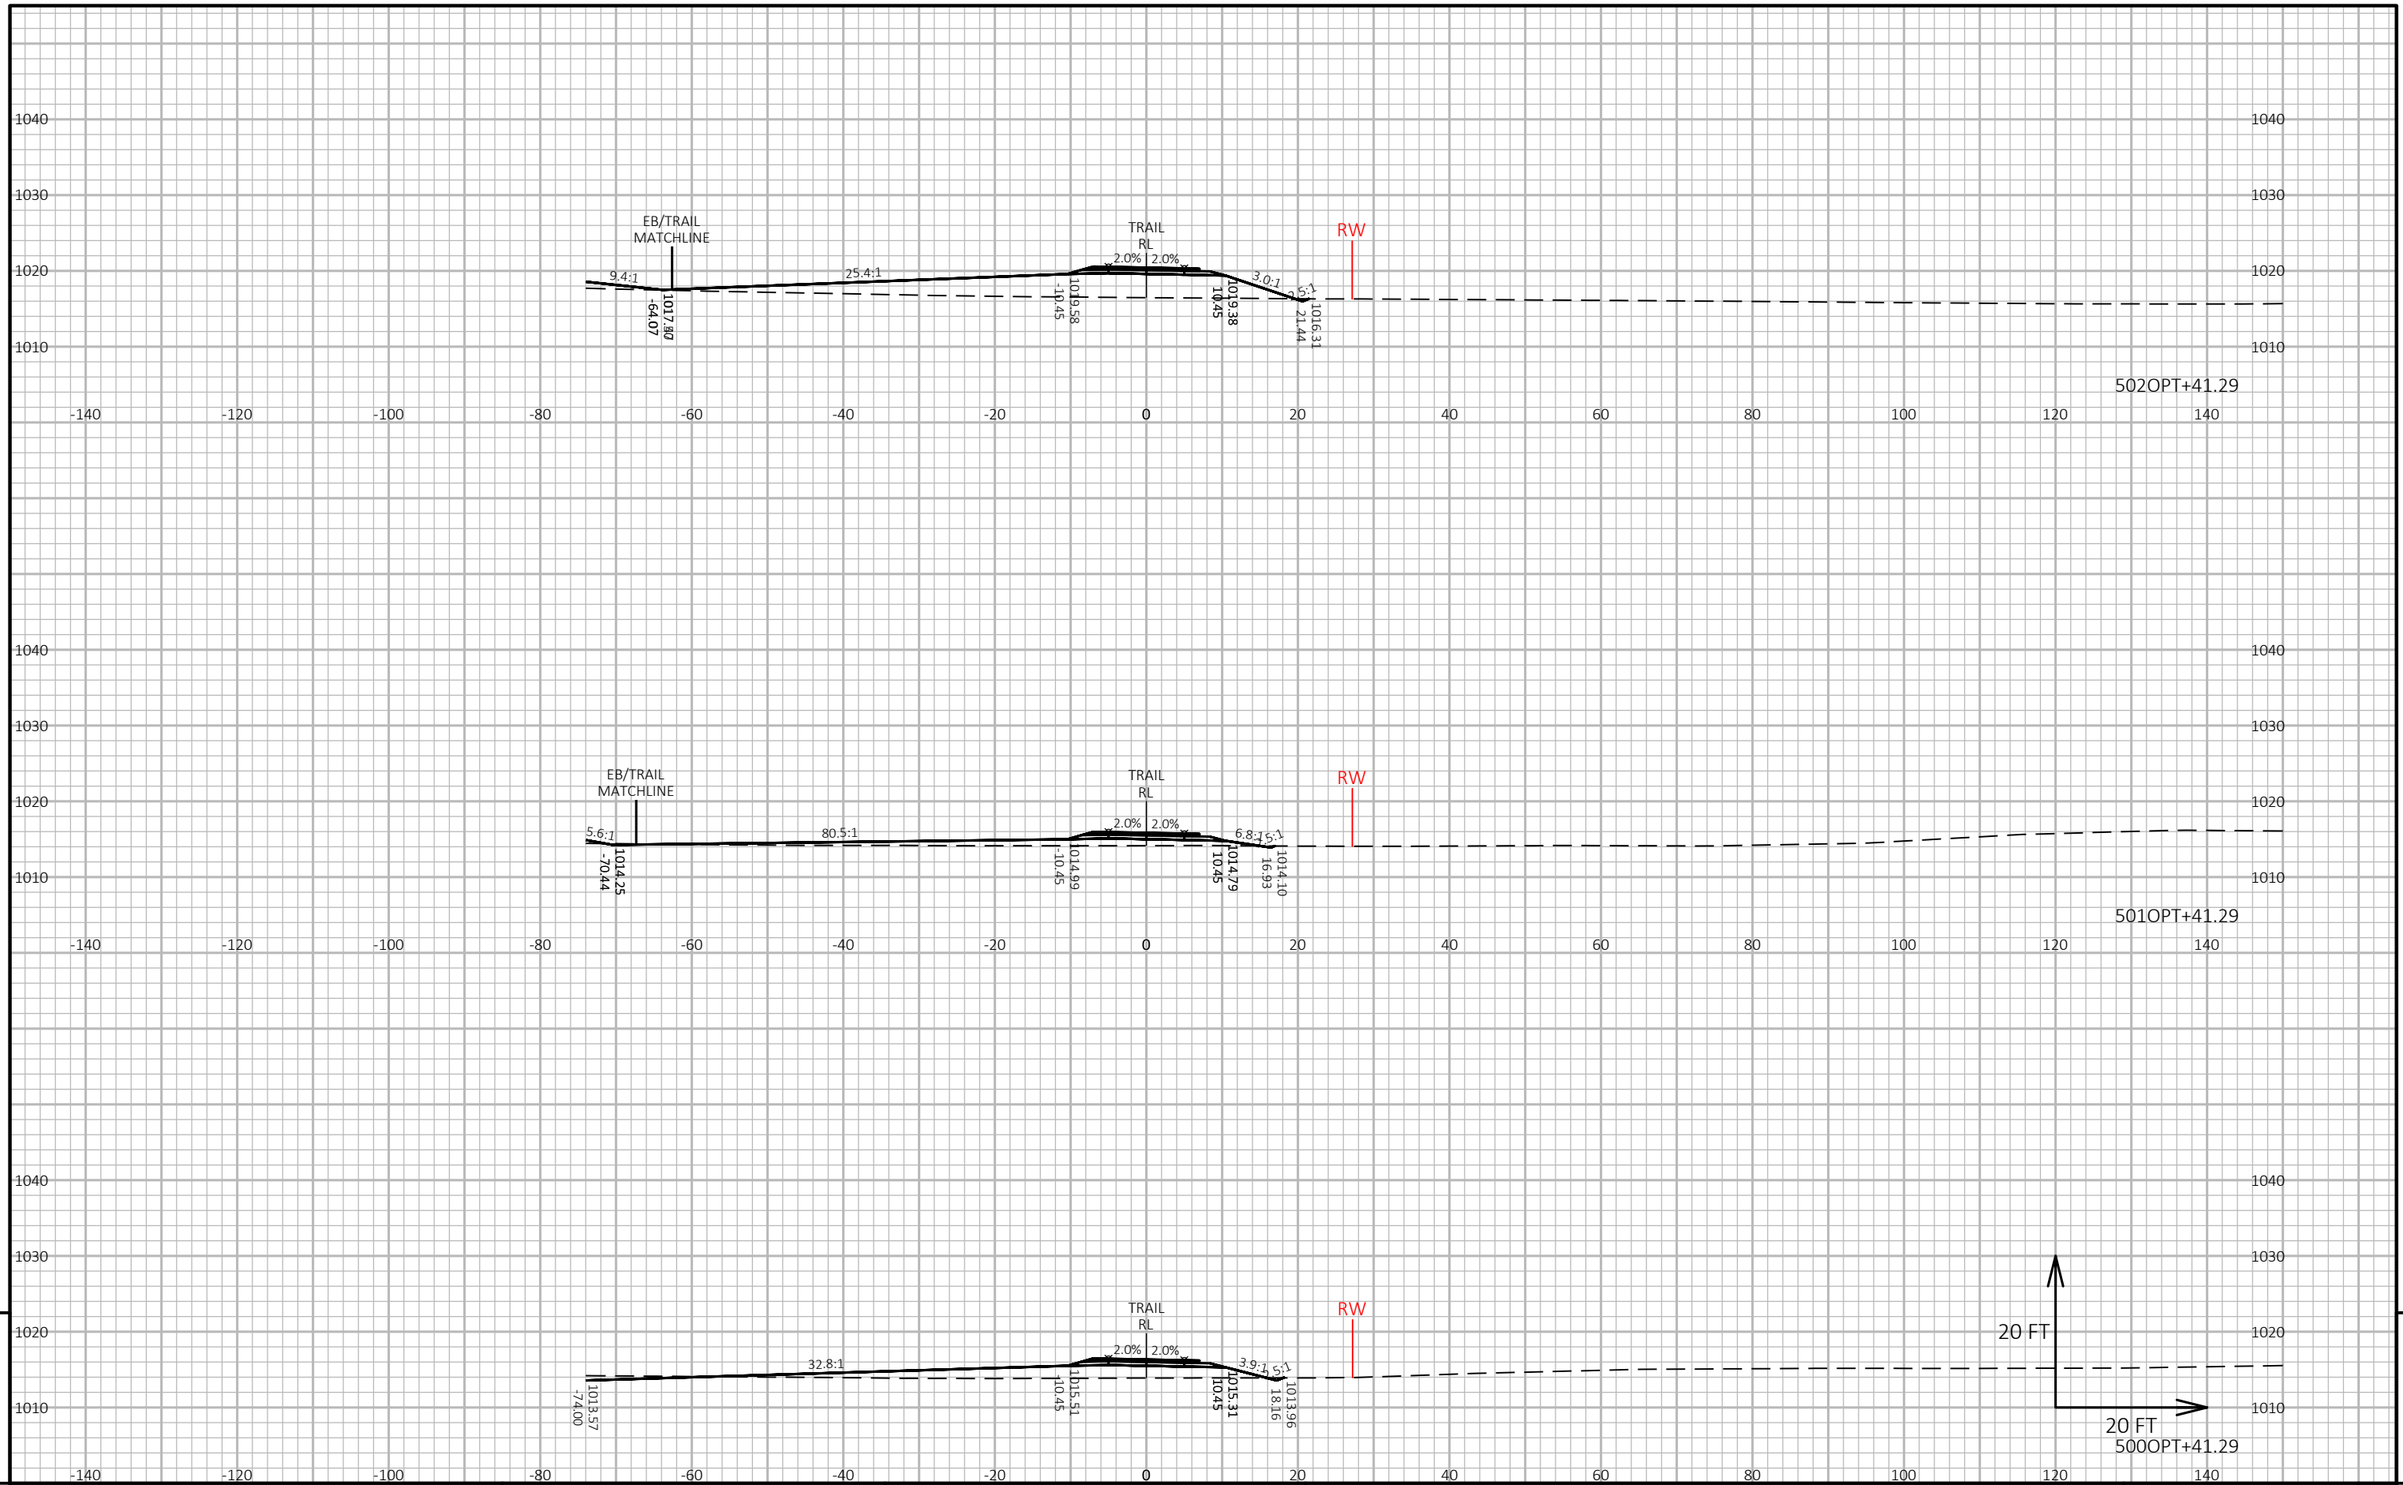


PROJECT NO: 1440-15-72/73	HWY: STH 23	COUNTY: FOND DU LAC	CROSS SECTIONS: OLD PLANK TRAIL	SHEET E

FILE NAME : N:\PDS\C3D\14401501\SHEETSPLAN\CROSSSECTIONS\14401573\14401573_TRAIL_D.DWG
LAYOUT NAME - 14401573-0902316-xs

PLOT DATE : 2/25/2019 1:59 PM PLOT BY : VICKMAN, GARRETT T PLOT NAME : PLOT SCALE : 1 IN:20 FT HORZ. / 1 IN:20 FT VERT.

WISDOT/CADDS SHEET 49

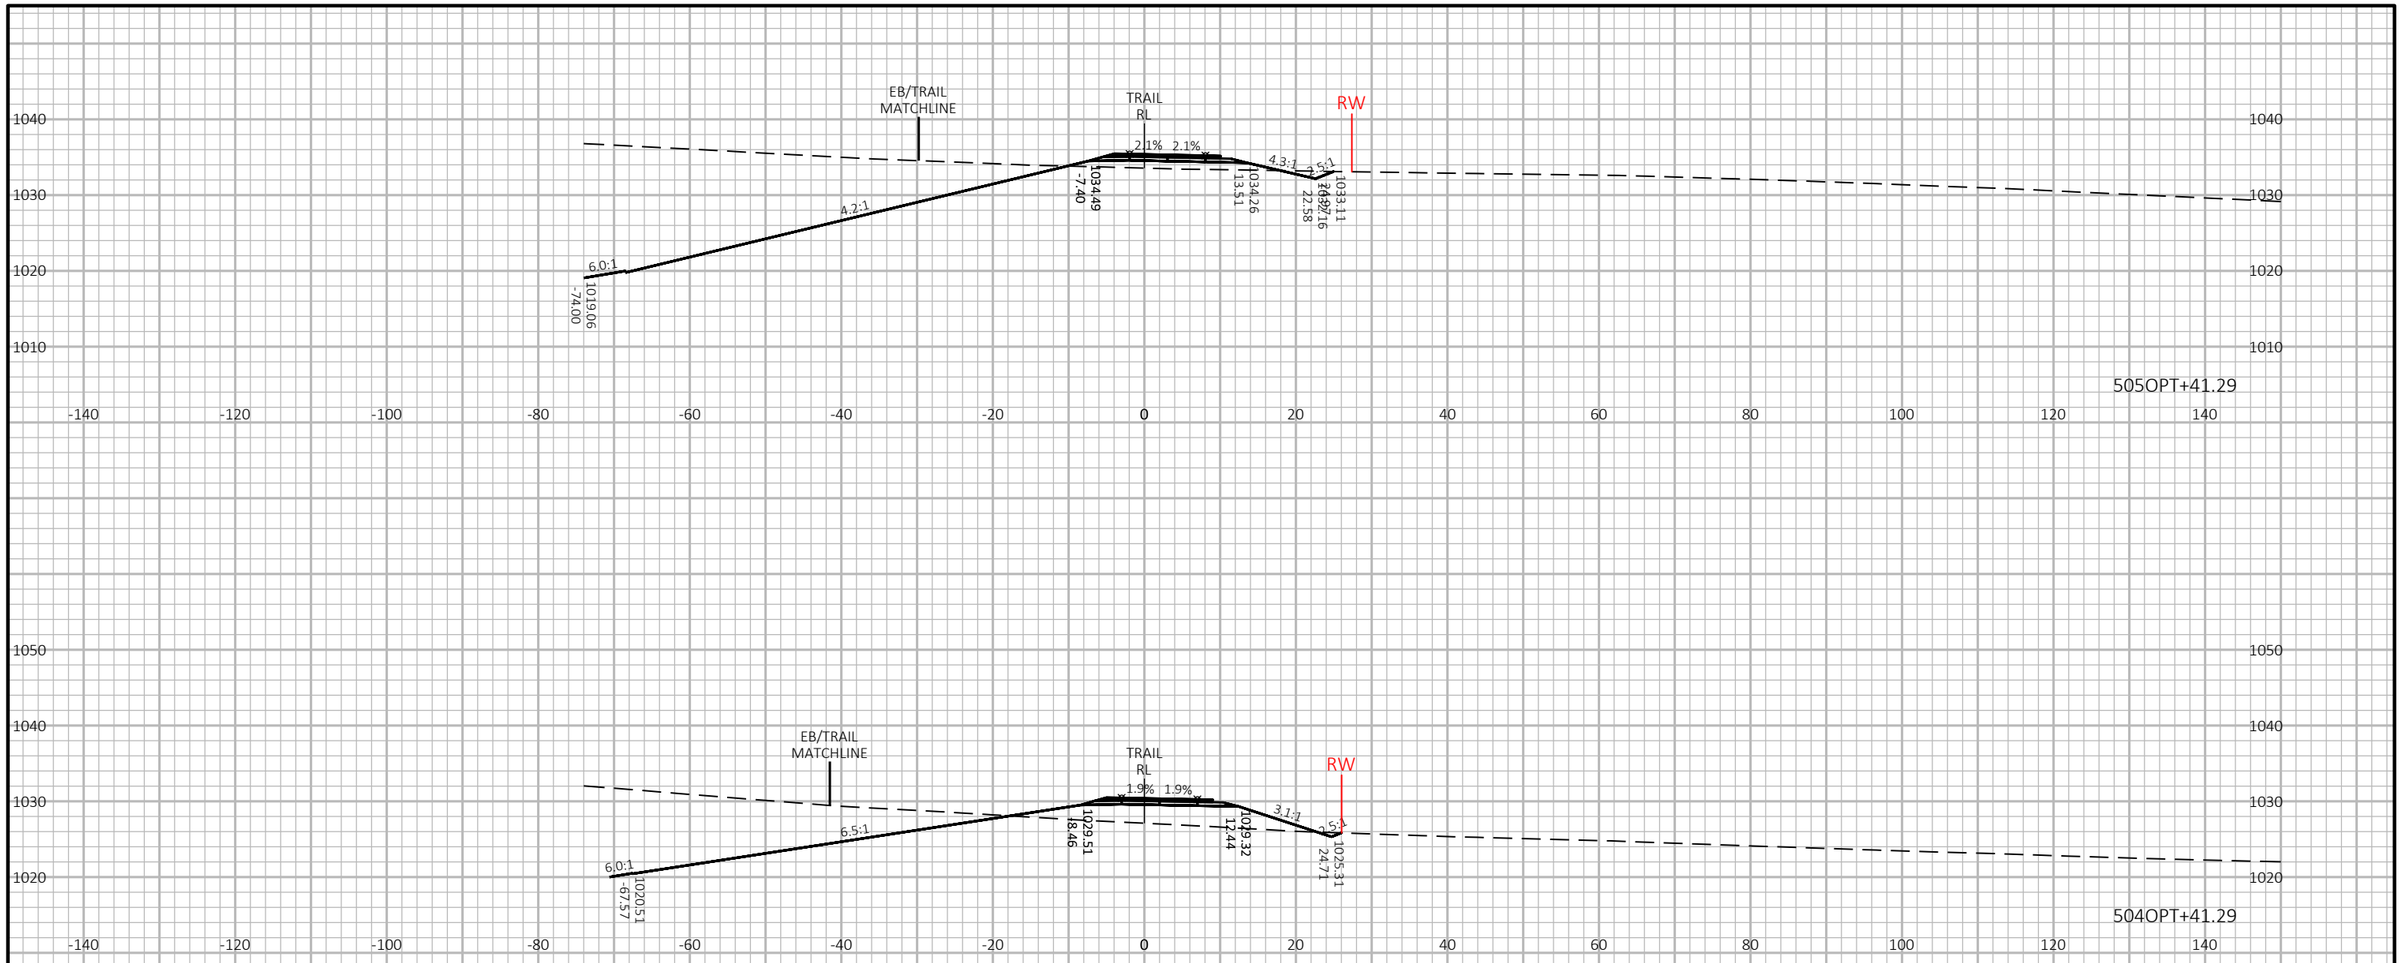


PROJECT NO: 1440-15-72/73	HWY: STH 23	COUNTY: FOND DU LAC	CROSS SECTIONS: OLD PLANK TRAIL	SHEET	E

FILE NAME : N:\PDS\C3D\14401501\SHEETSPLAN\CROSSSECTIONS\14401573\14401573_TRAIL_D.DWG
LAYOUT NAME - 14401573-0902317-xs

PLOT DATE : 2/25/2019 2:01 PM PLOT BY : VICKMAN, GARRETT T PLOT NAME : PLOT SCALE : 1 IN:20 FT HORZ. / 1 IN:20 FT VERT.

9 9

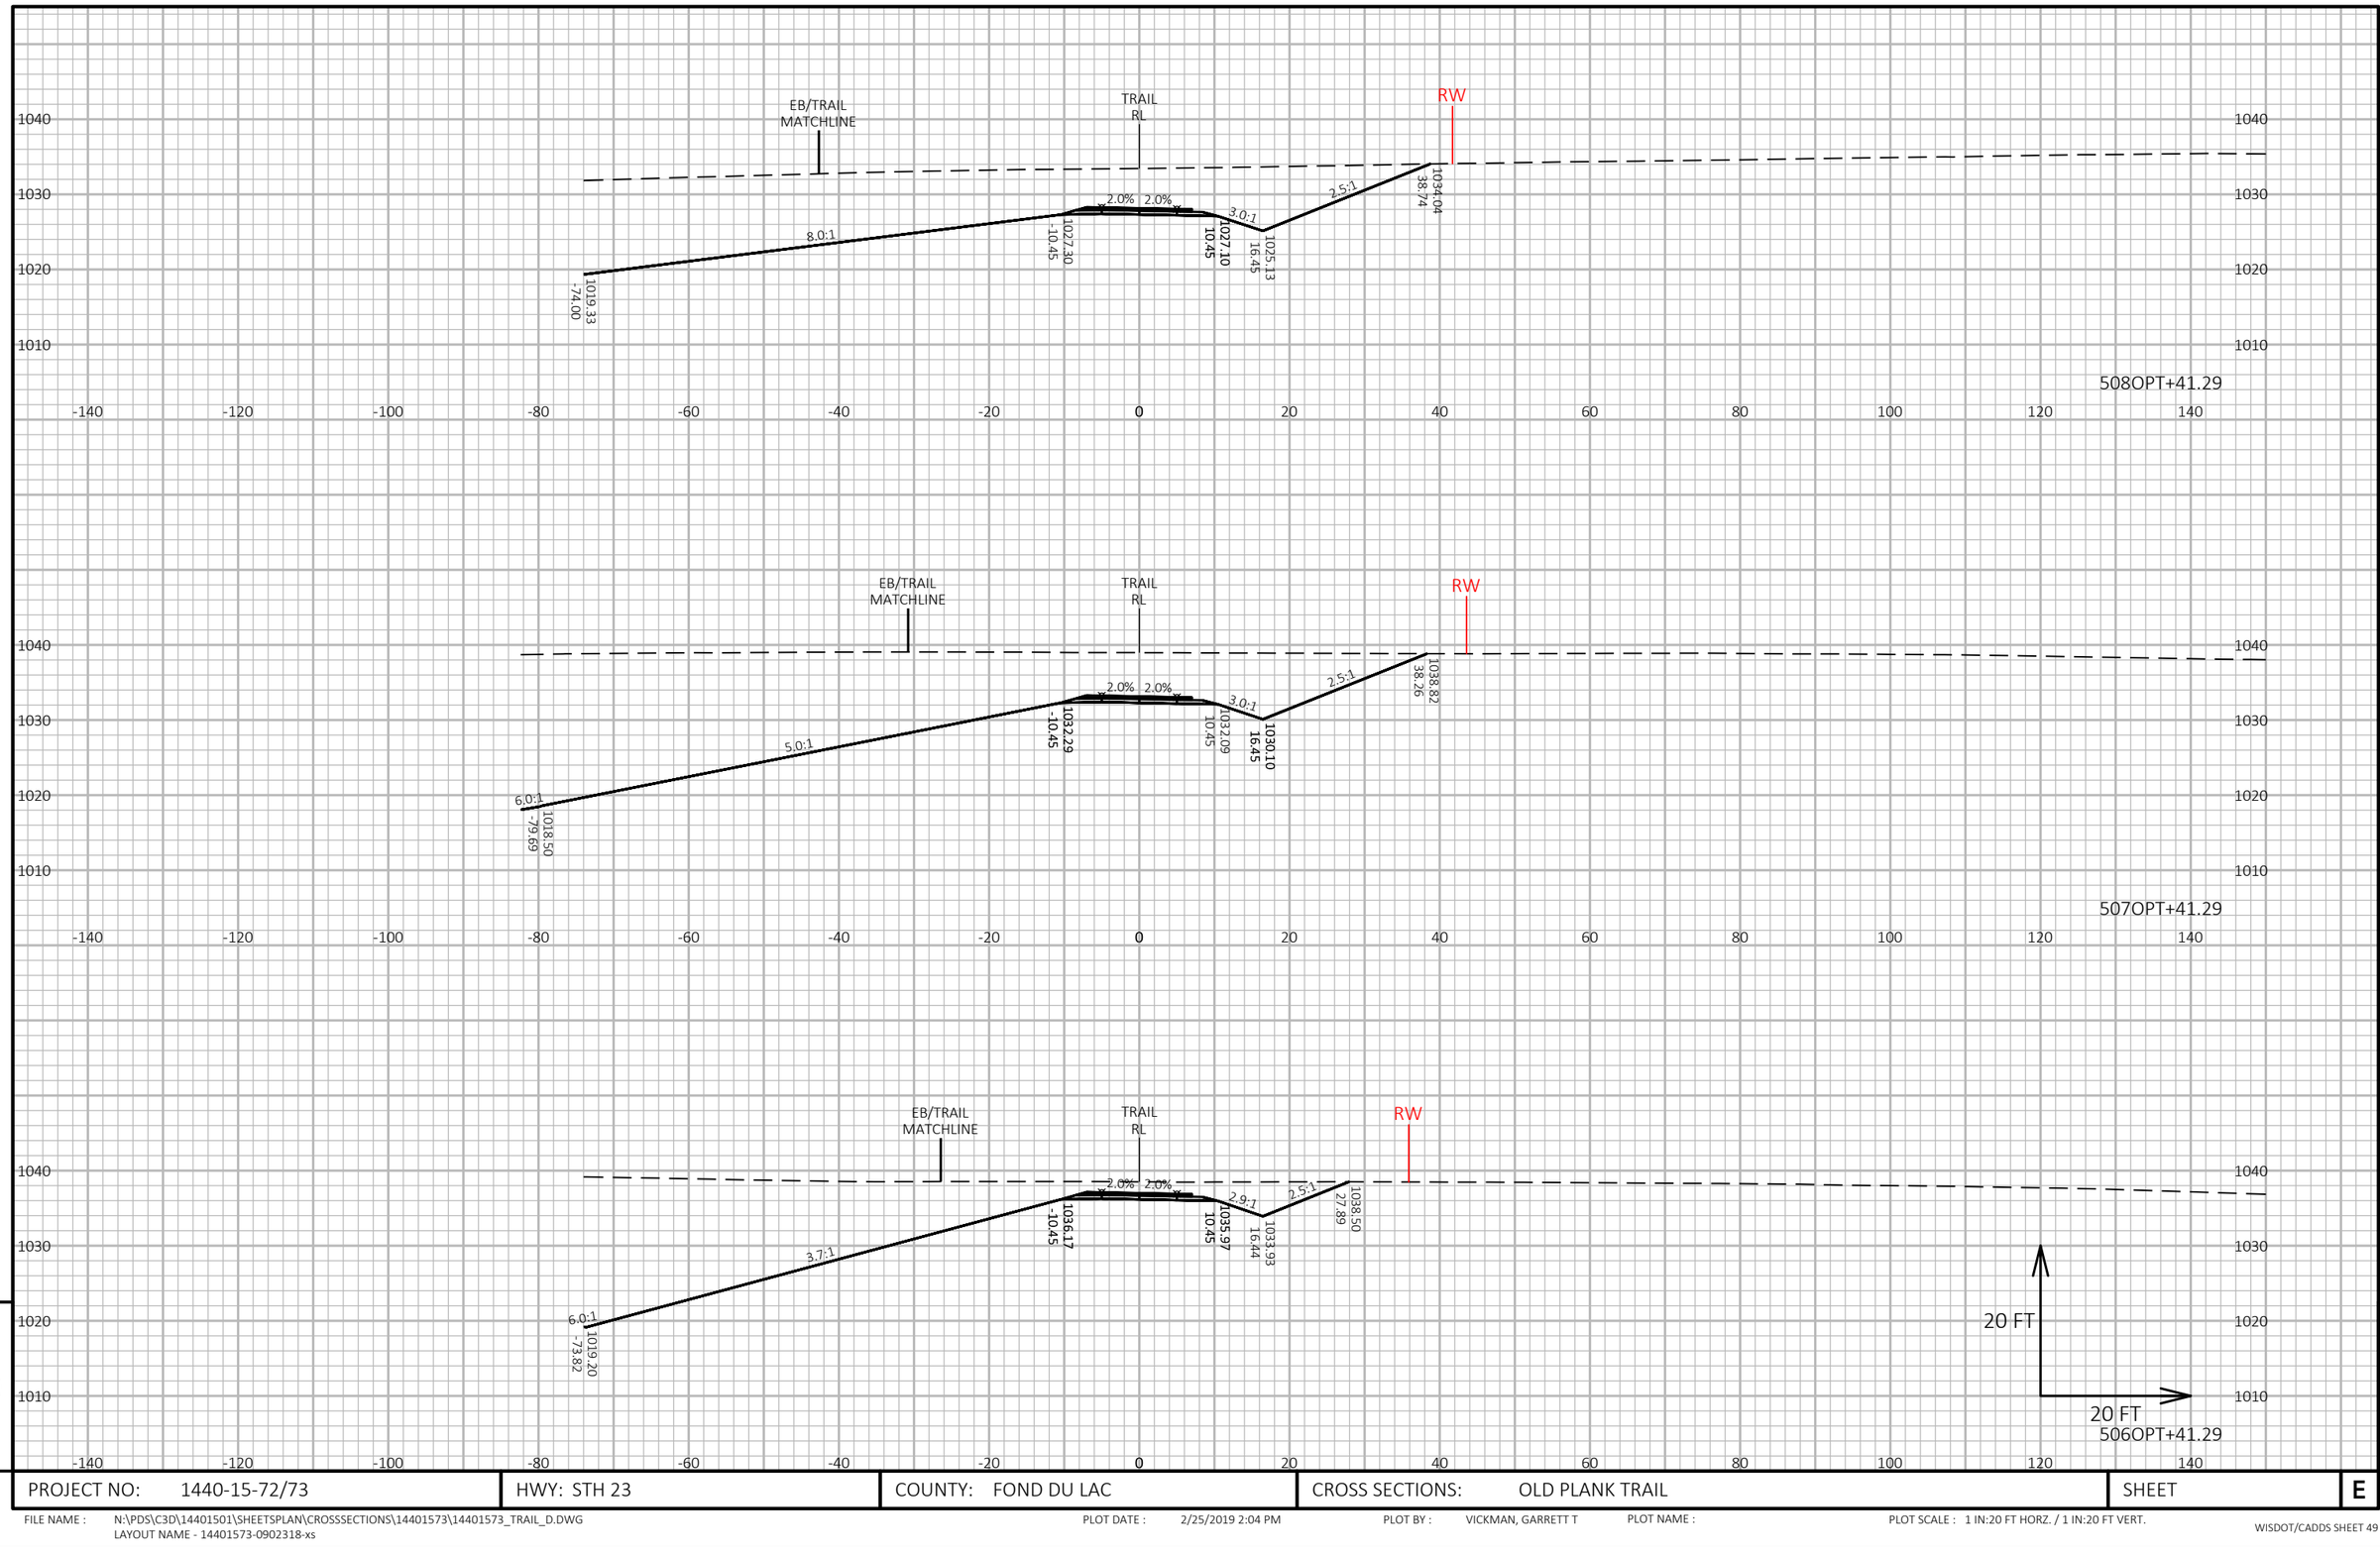


9

9

PROJECT NO: 1440-15-72/73	HWY: STH 23	COUNTY: FOND DU LAC	CROSS SECTIONS: OLD PLANK TRAIL	SHEET	E

FILE NAME : N:\PDS\C3D\14401501\SHEETSPLAN\CROSSSECTIONS\14401573\14401573_TRAIL_D.DWG
LAYOUT NAME - 14401573-0902318-xs


PLOT DATE : 2/25/2019 2:04 PM PLOT BY : VICKMAN, GARRETT T PLOT NAME : PLOT SCALE : 1 IN:20 FT HORZ. / 1 IN:20 FT VERT.

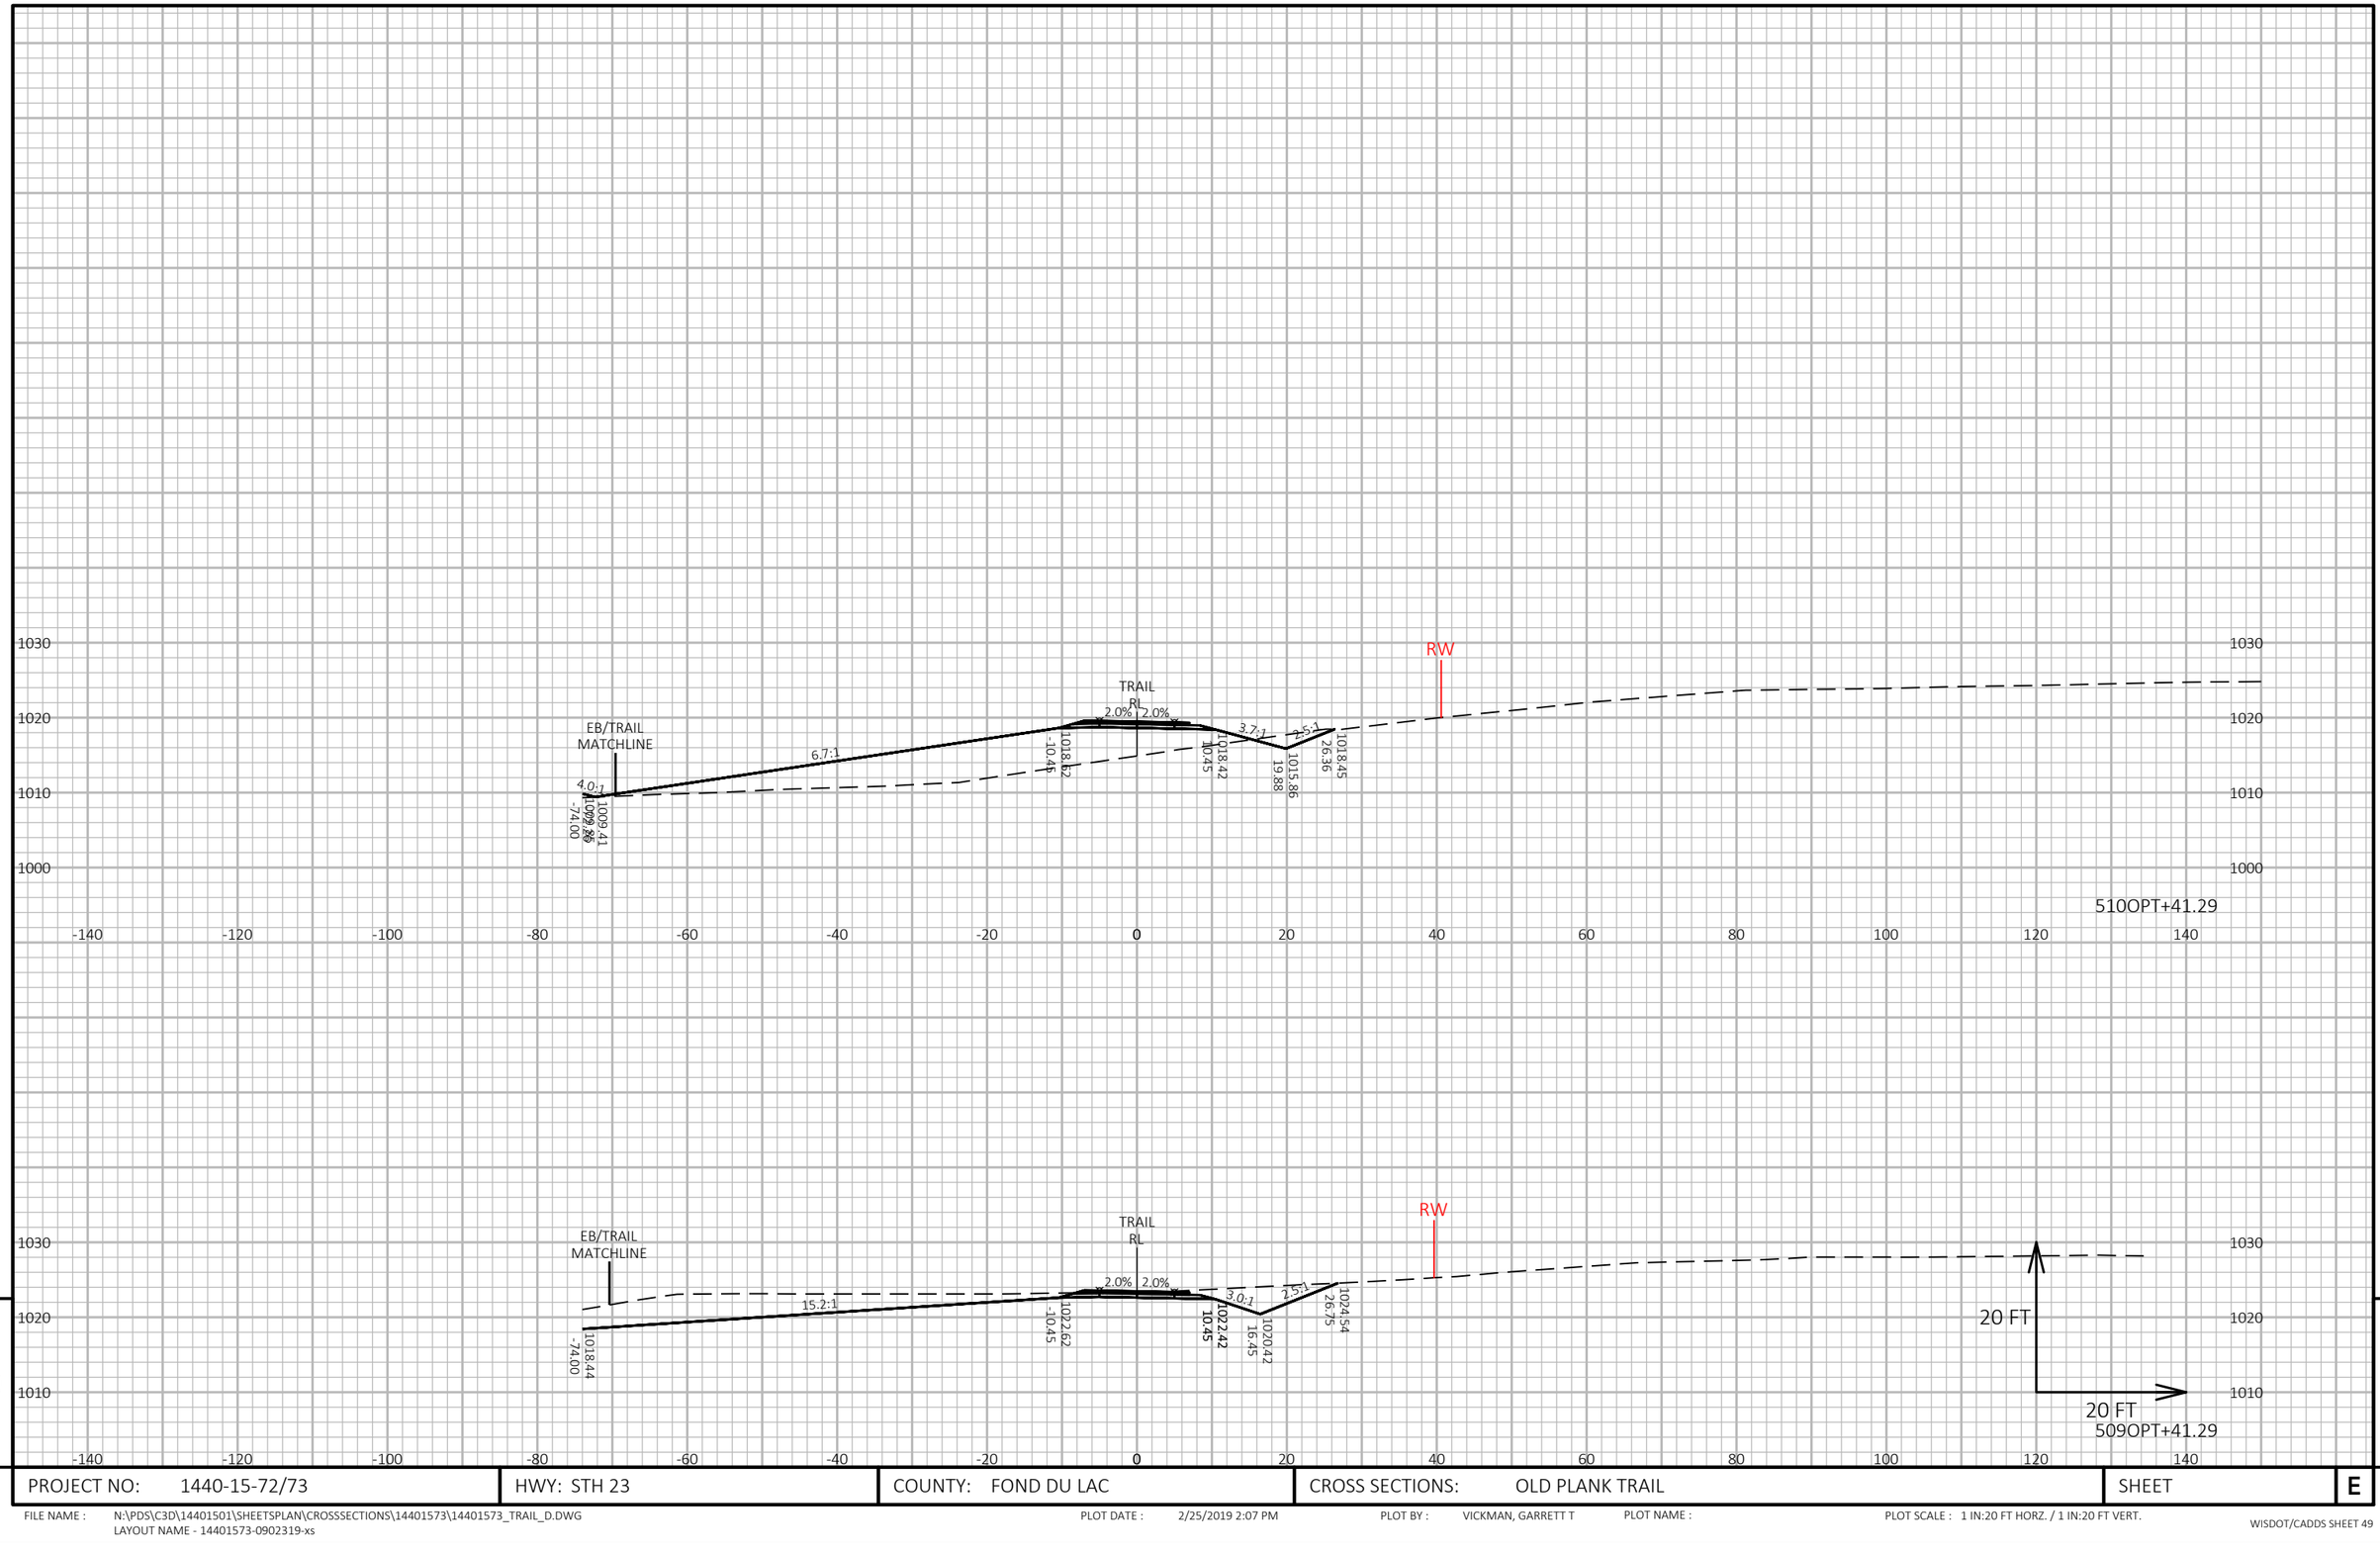

PROJECT NO: 1440-15-72/73	HWY: STH 23	COUNTY: FOND DU LAC	CROSS SECTIONS: OLD PLANK TRAIL	SHEET	E

FILE NAME : N:\PDS\C3D\14401501\SHEETSPLAN\CROSSSECTIONS\14401573\14401573_TRAIL_D.DWG
LAYOUT NAME - 14401573-0902319-xs


PLOT DATE : 2/25/2019 2:07 PM PLOT BY : VICKMAN, GARRETT T PLOT NAME : PLOT SCALE : 1 IN:20 FT HORZ. / 1 IN:20 FT VERT.

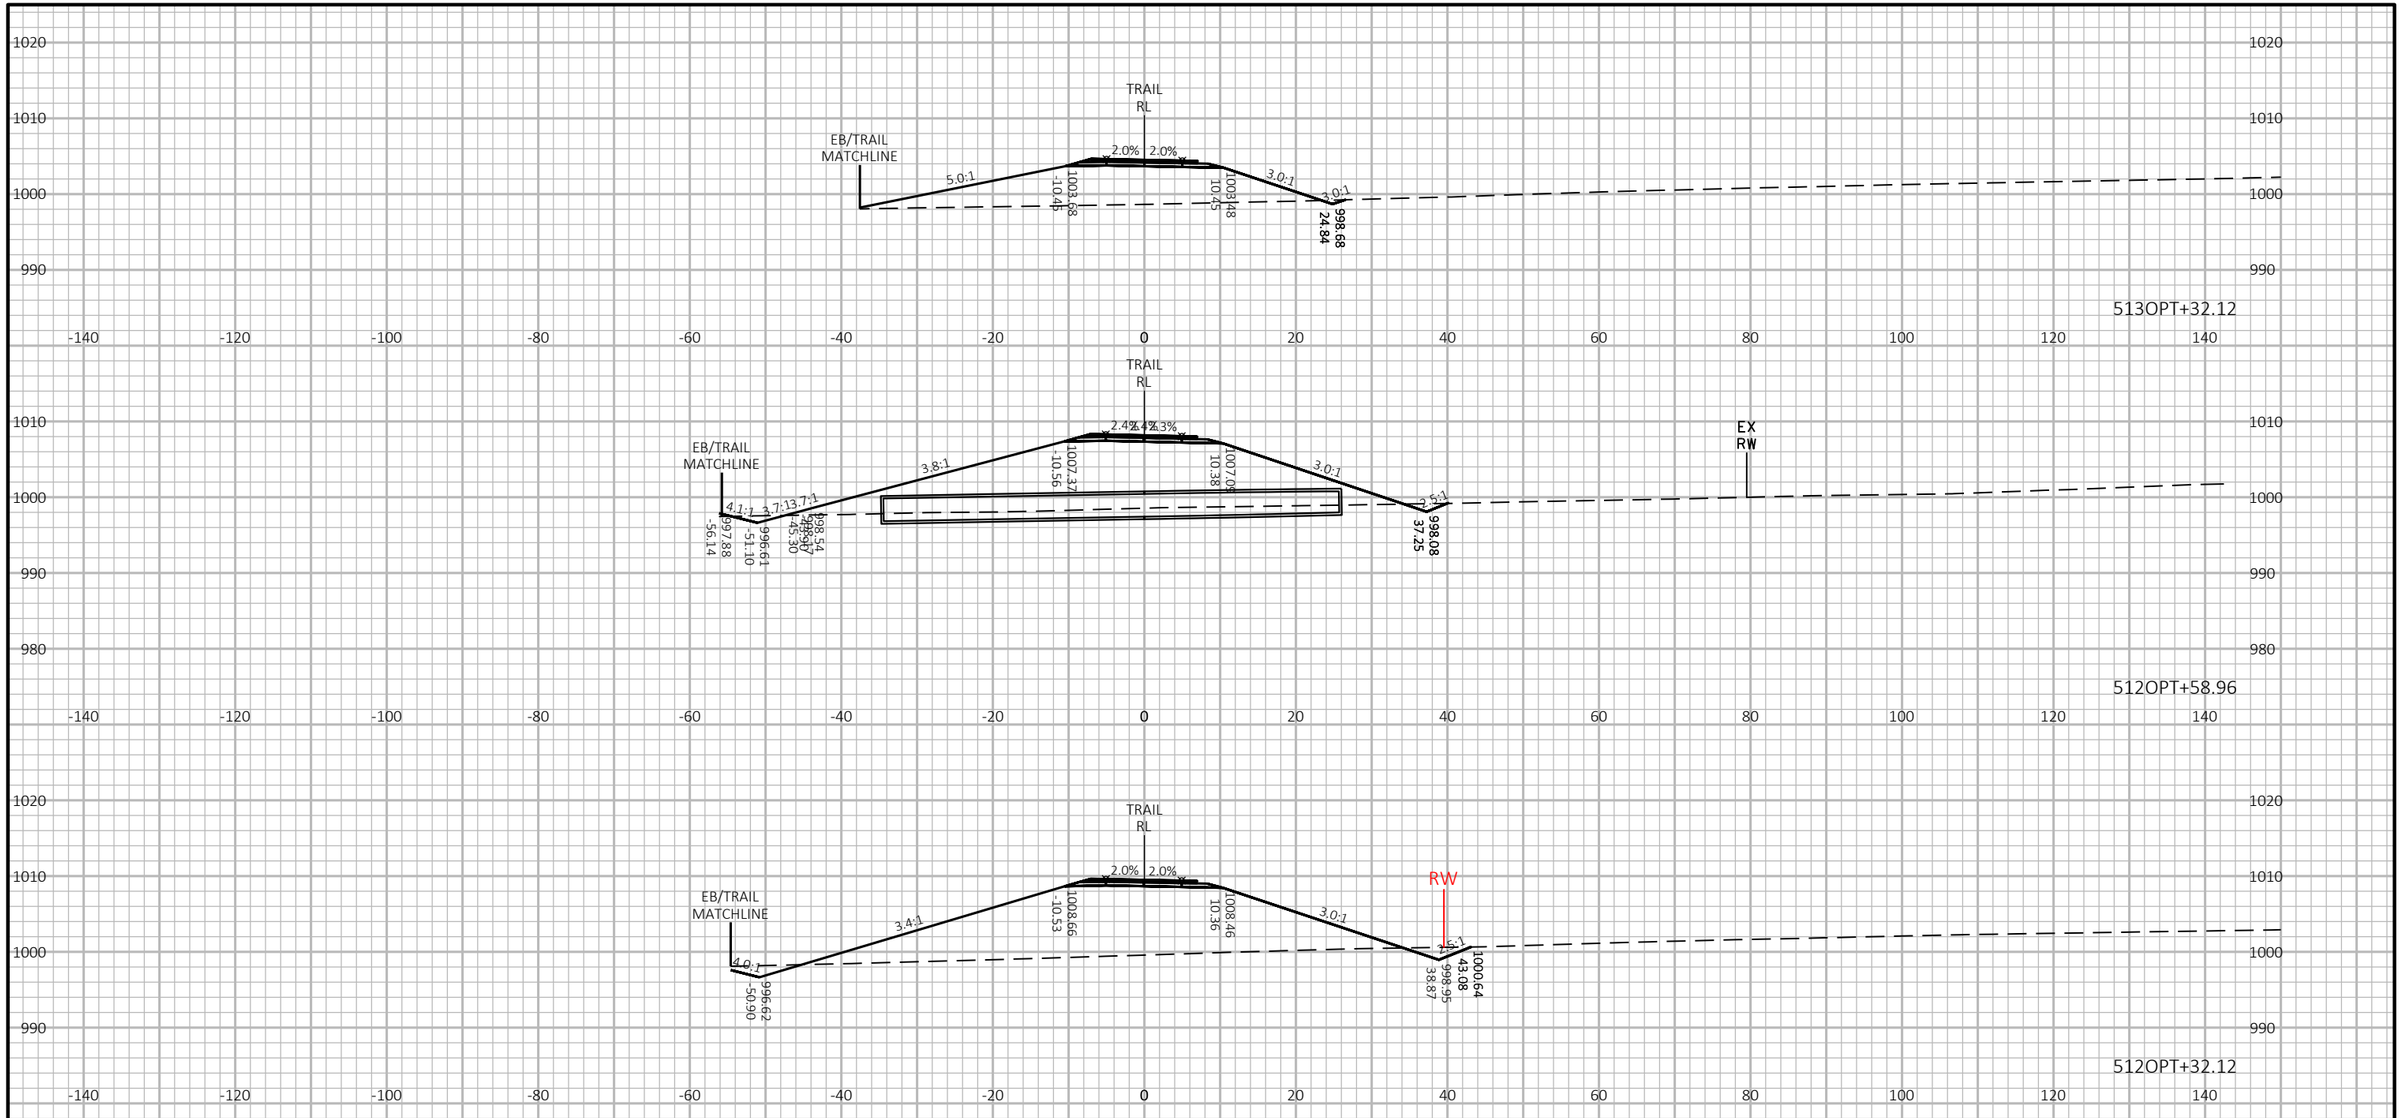

PROJECT NO: 1440-15-72/73	HWY: STH 23	COUNTY: FOND DU LAC	CROSS SECTIONS: OLD PLANK TRAIL	SHEET	E

FILE NAME : N:\PDS\C3D\14401501\SHEETSPLAN\CROSSSECTIONS\14401573\14401573_TRAIL_E.DWG
LAYOUT NAME - 14401573-0902320-xs

PLOT DATE : 2/25/2019 2:11 PM PLOT BY : VICKMAN, GARRETT T PLOT NAME : PLOT SCALE : 1 IN:20 FT HORZ. / 1 IN:20 FT VERT.

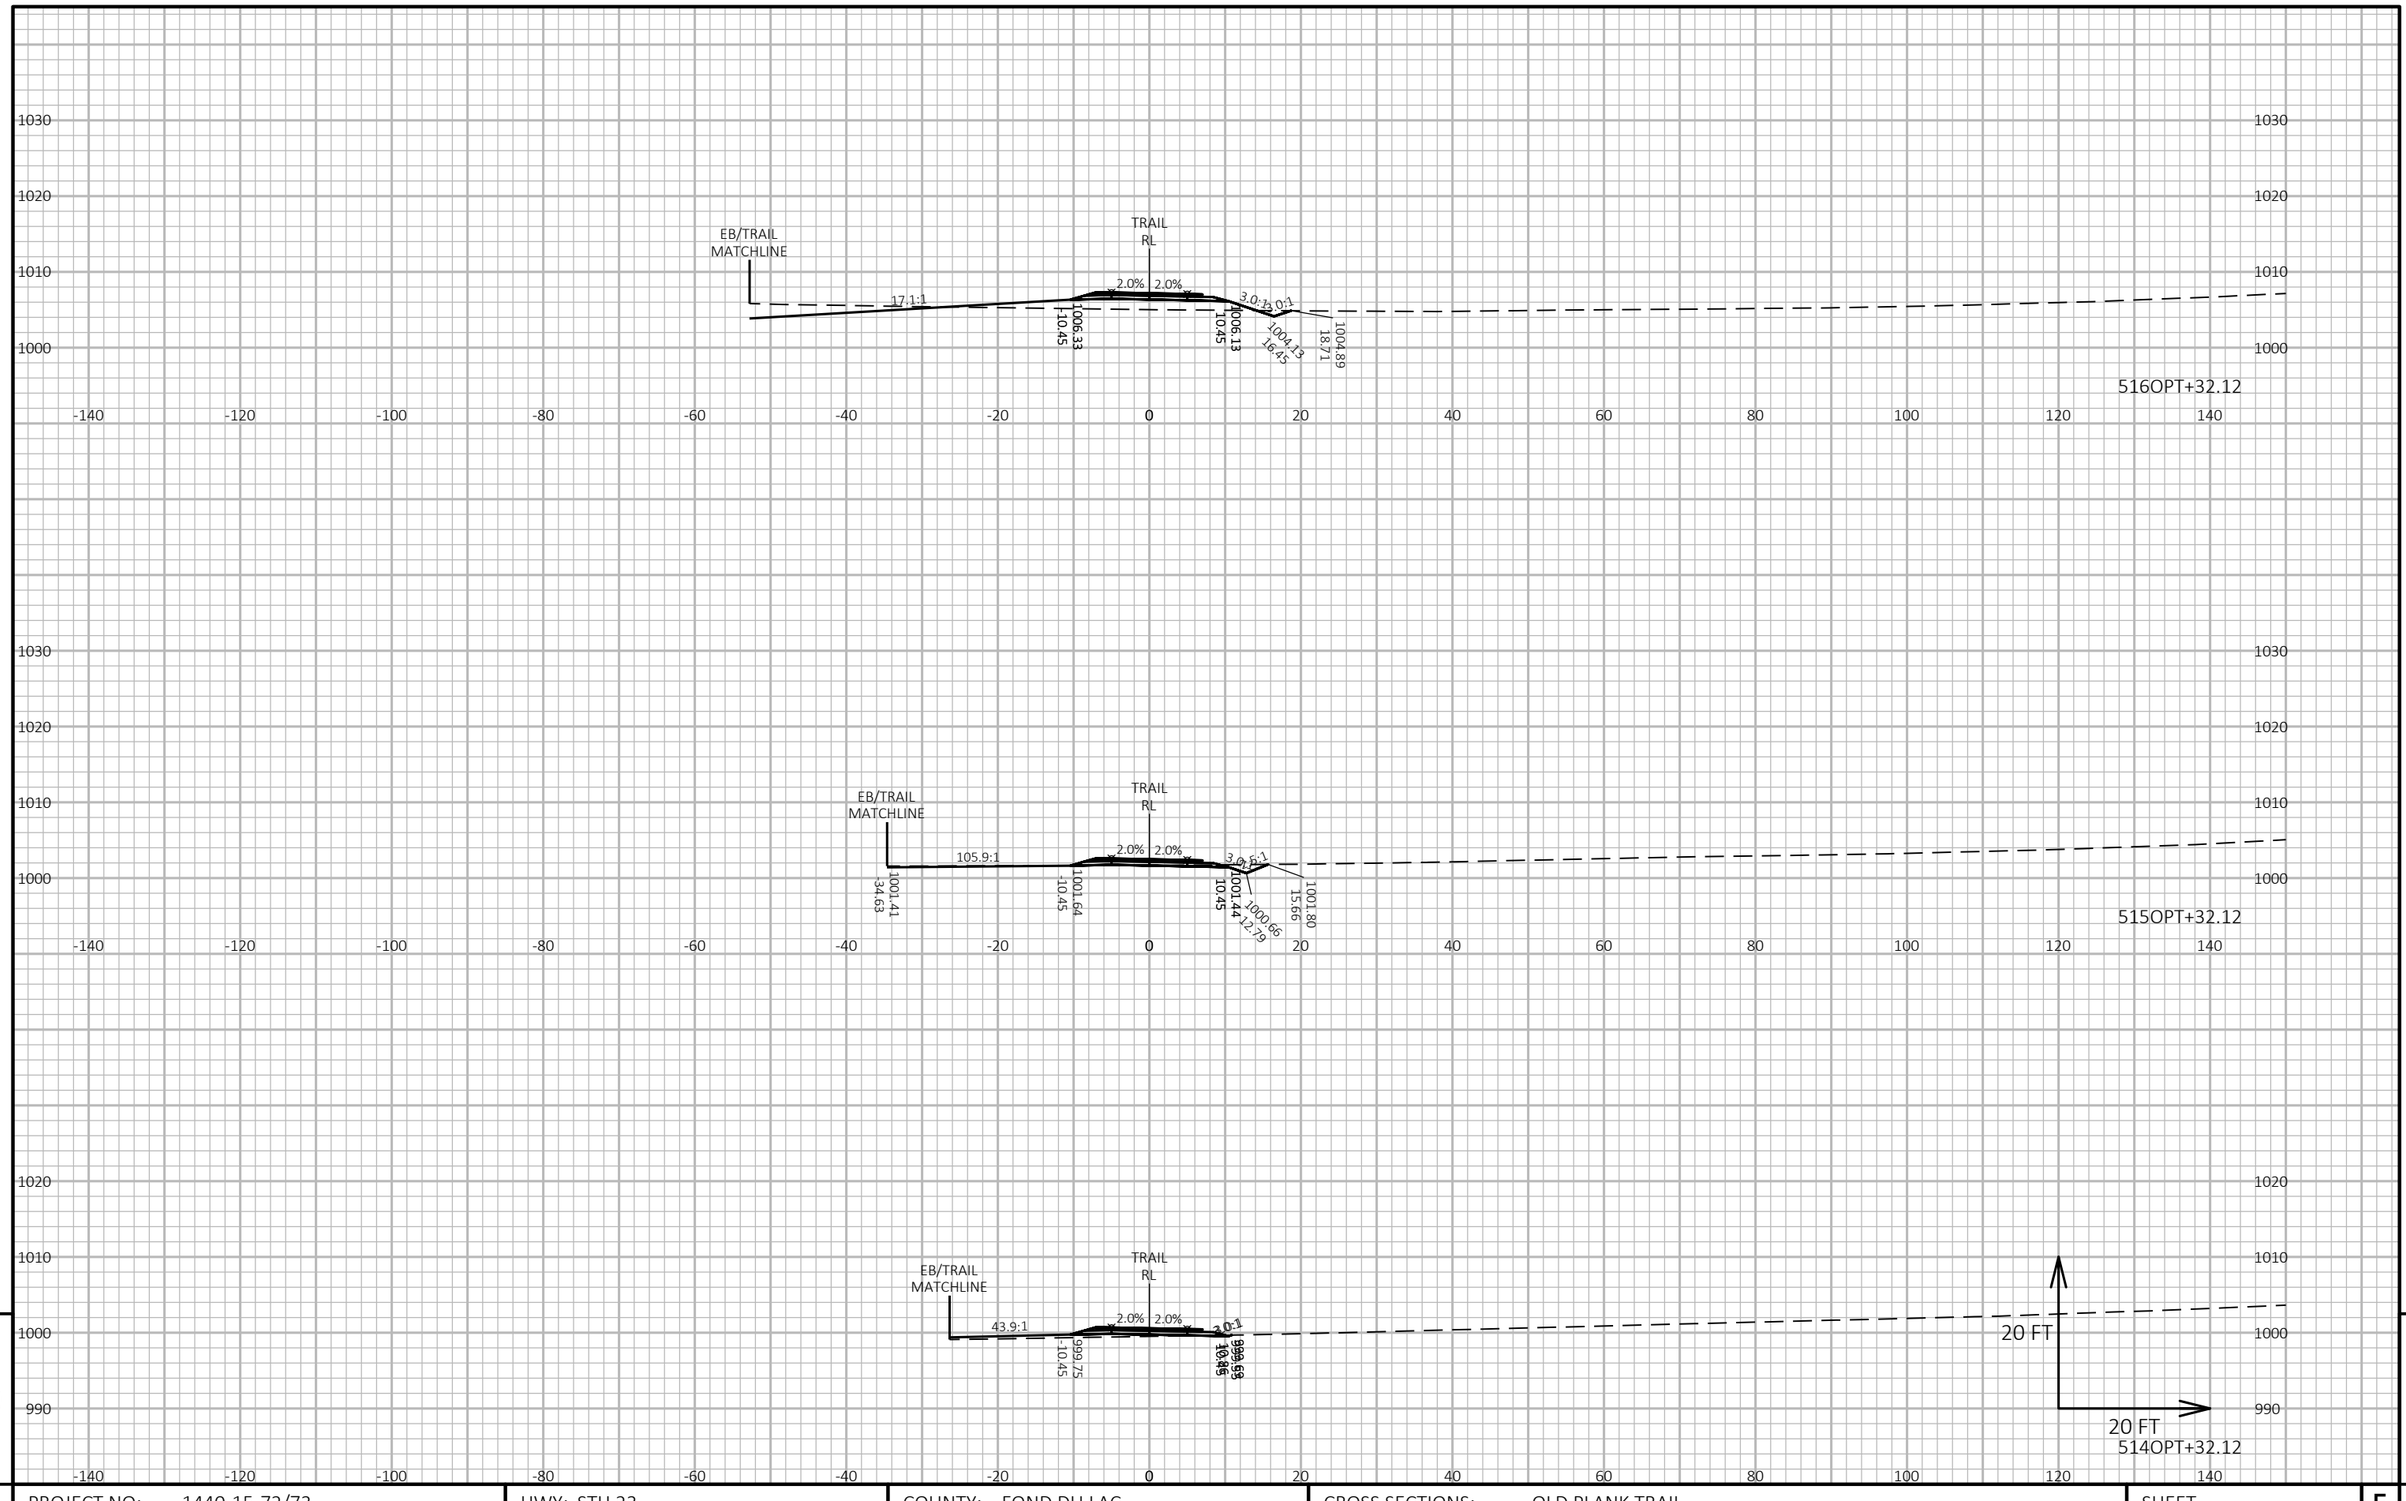


9

9

PROJECT NO: 1440-15-72/73	HWY: STH 23	COUNTY: FOND DU LAC	CROSS SECTIONS: OLD PLANK TRAIL	SHEET	E

FILE NAME : N:\PDS\C3D\14401501\SHEETSPLAN\CROSSSECTIONS\14401573\14401573_TRAIL_E.DWG
LAYOUT NAME - 14401573-0902321-xs

PLOT DATE : 2/25/2019 2:15 PM PLOT BY : VICKMAN, GARRETT T PLOT NAME : PLOT SCALE : 1 IN:20 FT HORZ. / 1 IN:20 FT VERT.

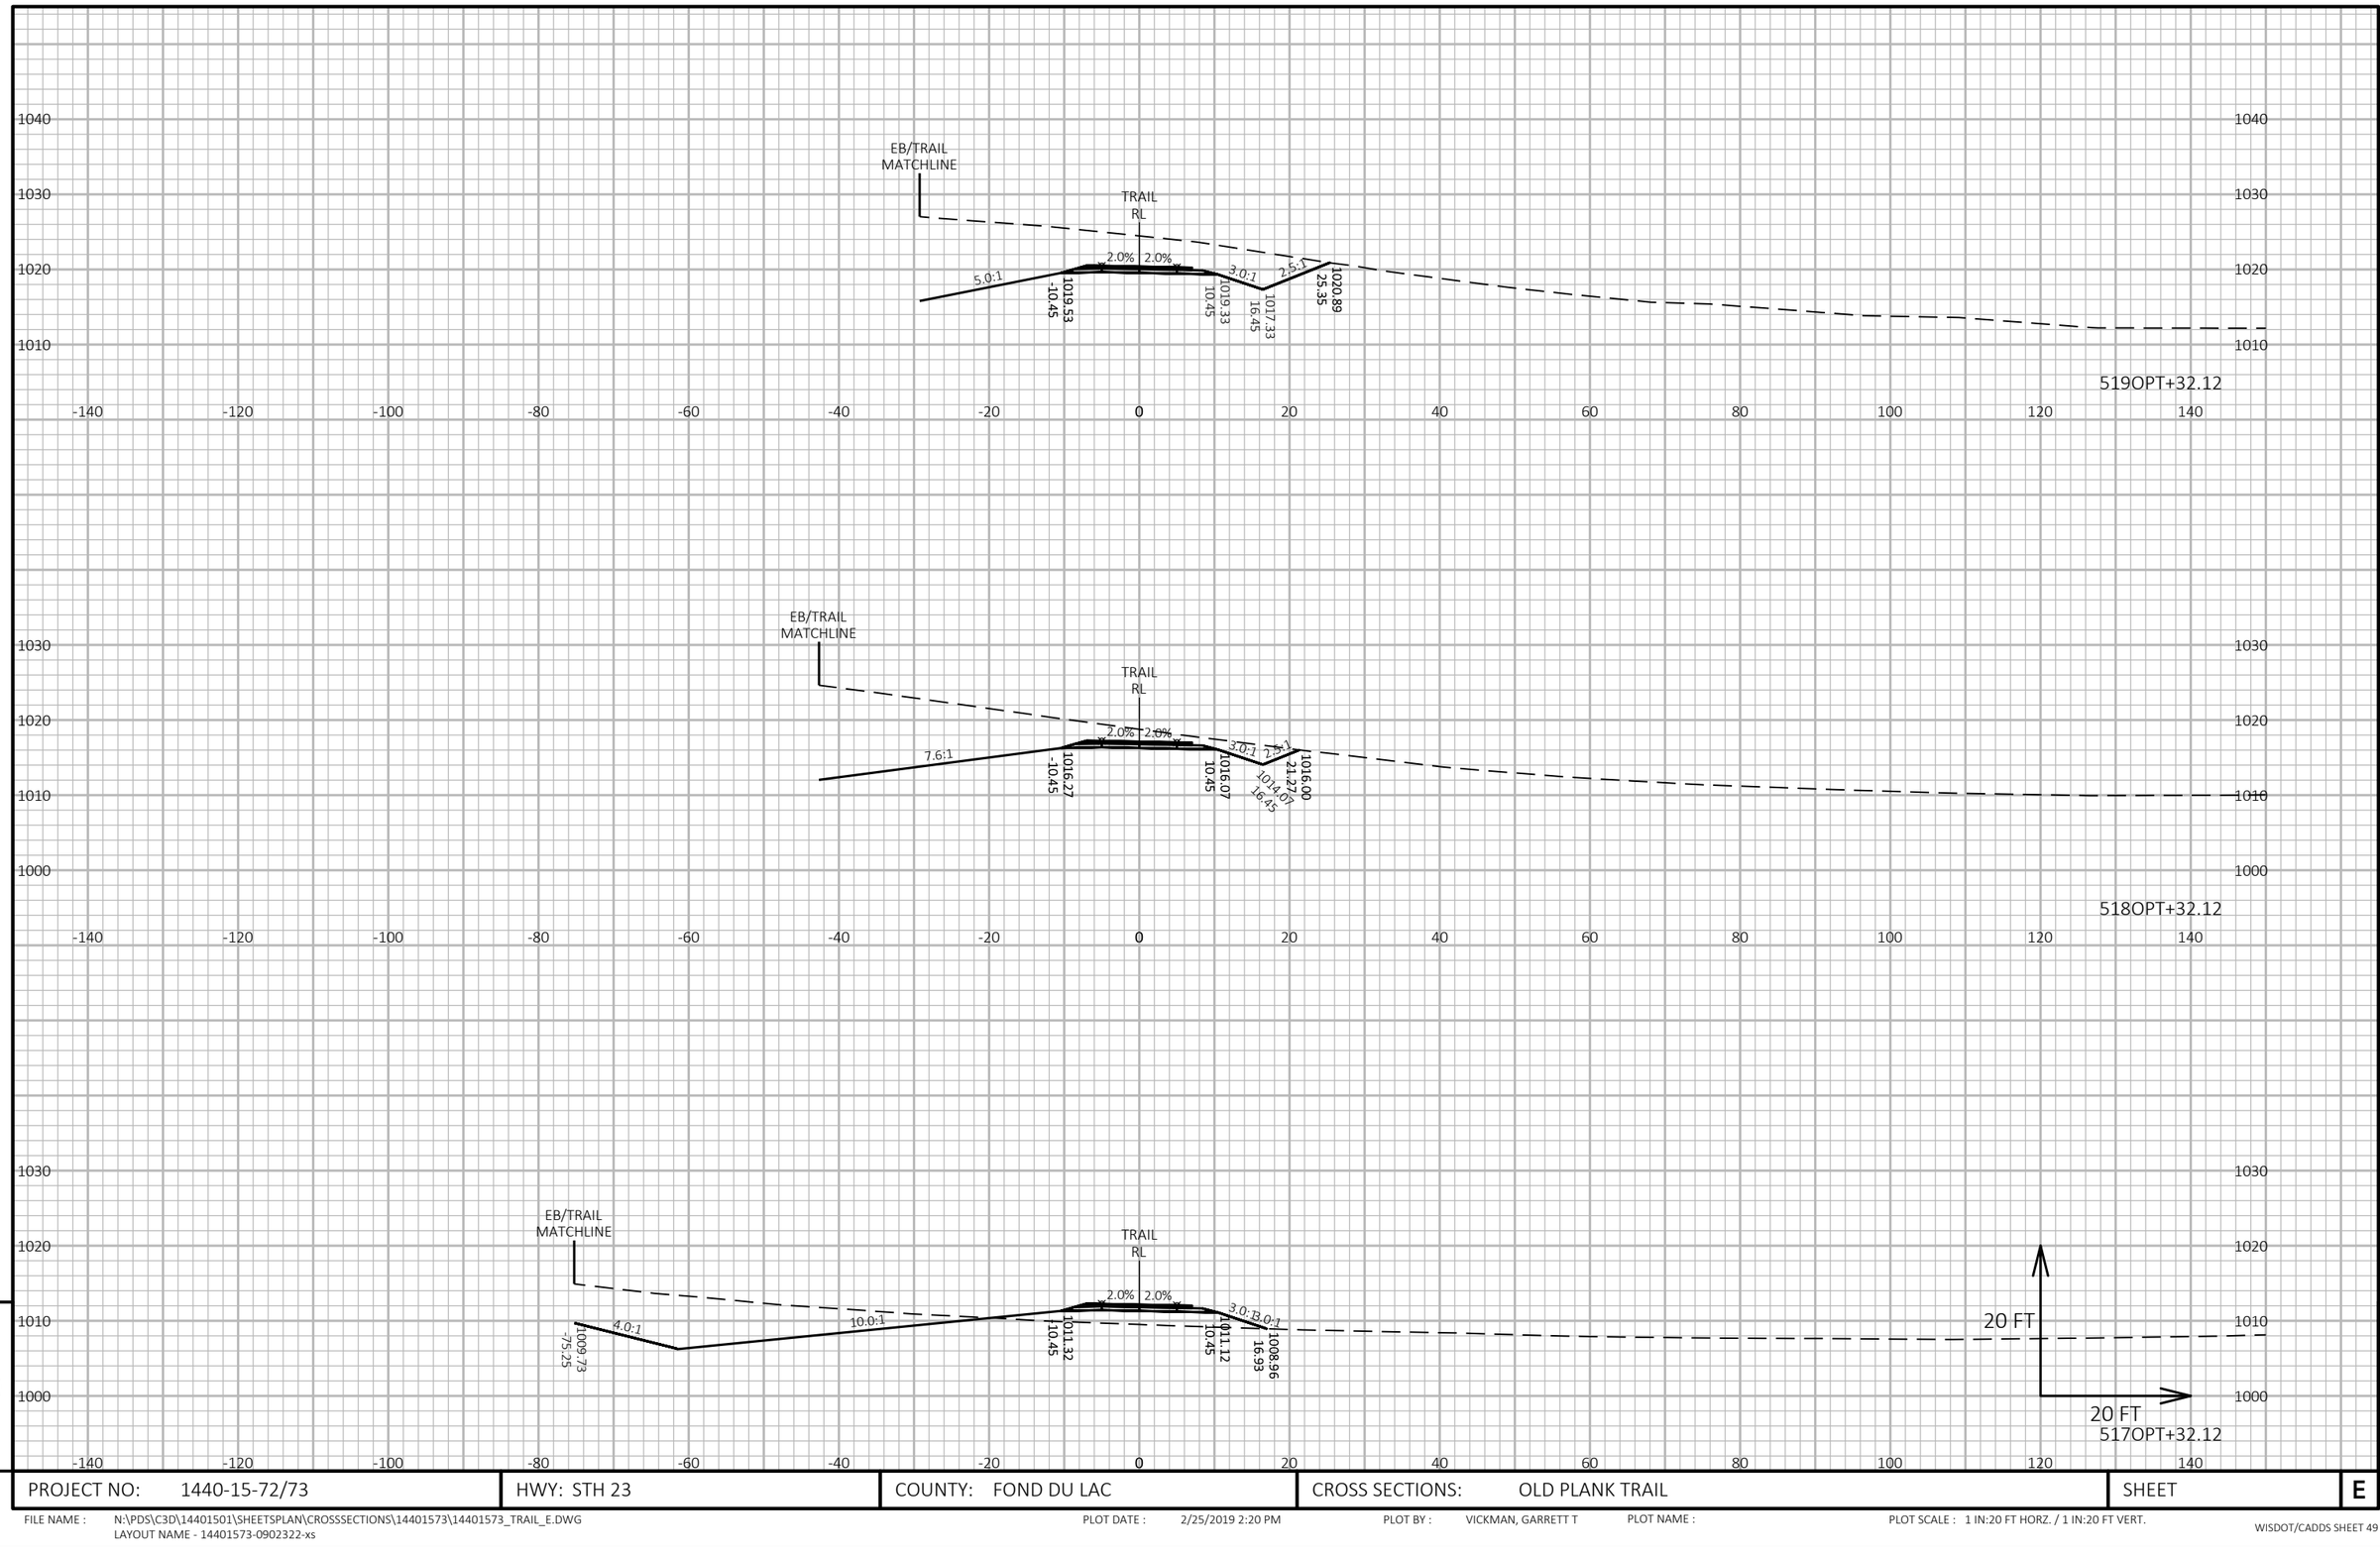


9

9

PROJECT NO: 1440-15-72/73	HWY: STH 23	COUNTY: FOND DU LAC	CROSS SECTIONS: OLD PLANK TRAIL	SHEET	E


FILE NAME : N:\PDS\C3D\14401501\SHEETSPLAN\CROSSSECTIONS\14401573\14401573_TRAIL_E.DWG
LAYOUT NAME - 14401573-0902322-xs

PLOT DATE : 2/25/2019 2:20 PM PLOT BY : VICKMAN, GARRETT T PLOT NAME : PLOT SCALE : 1 IN:20 FT HORZ. / 1 IN:20 FT VERT.

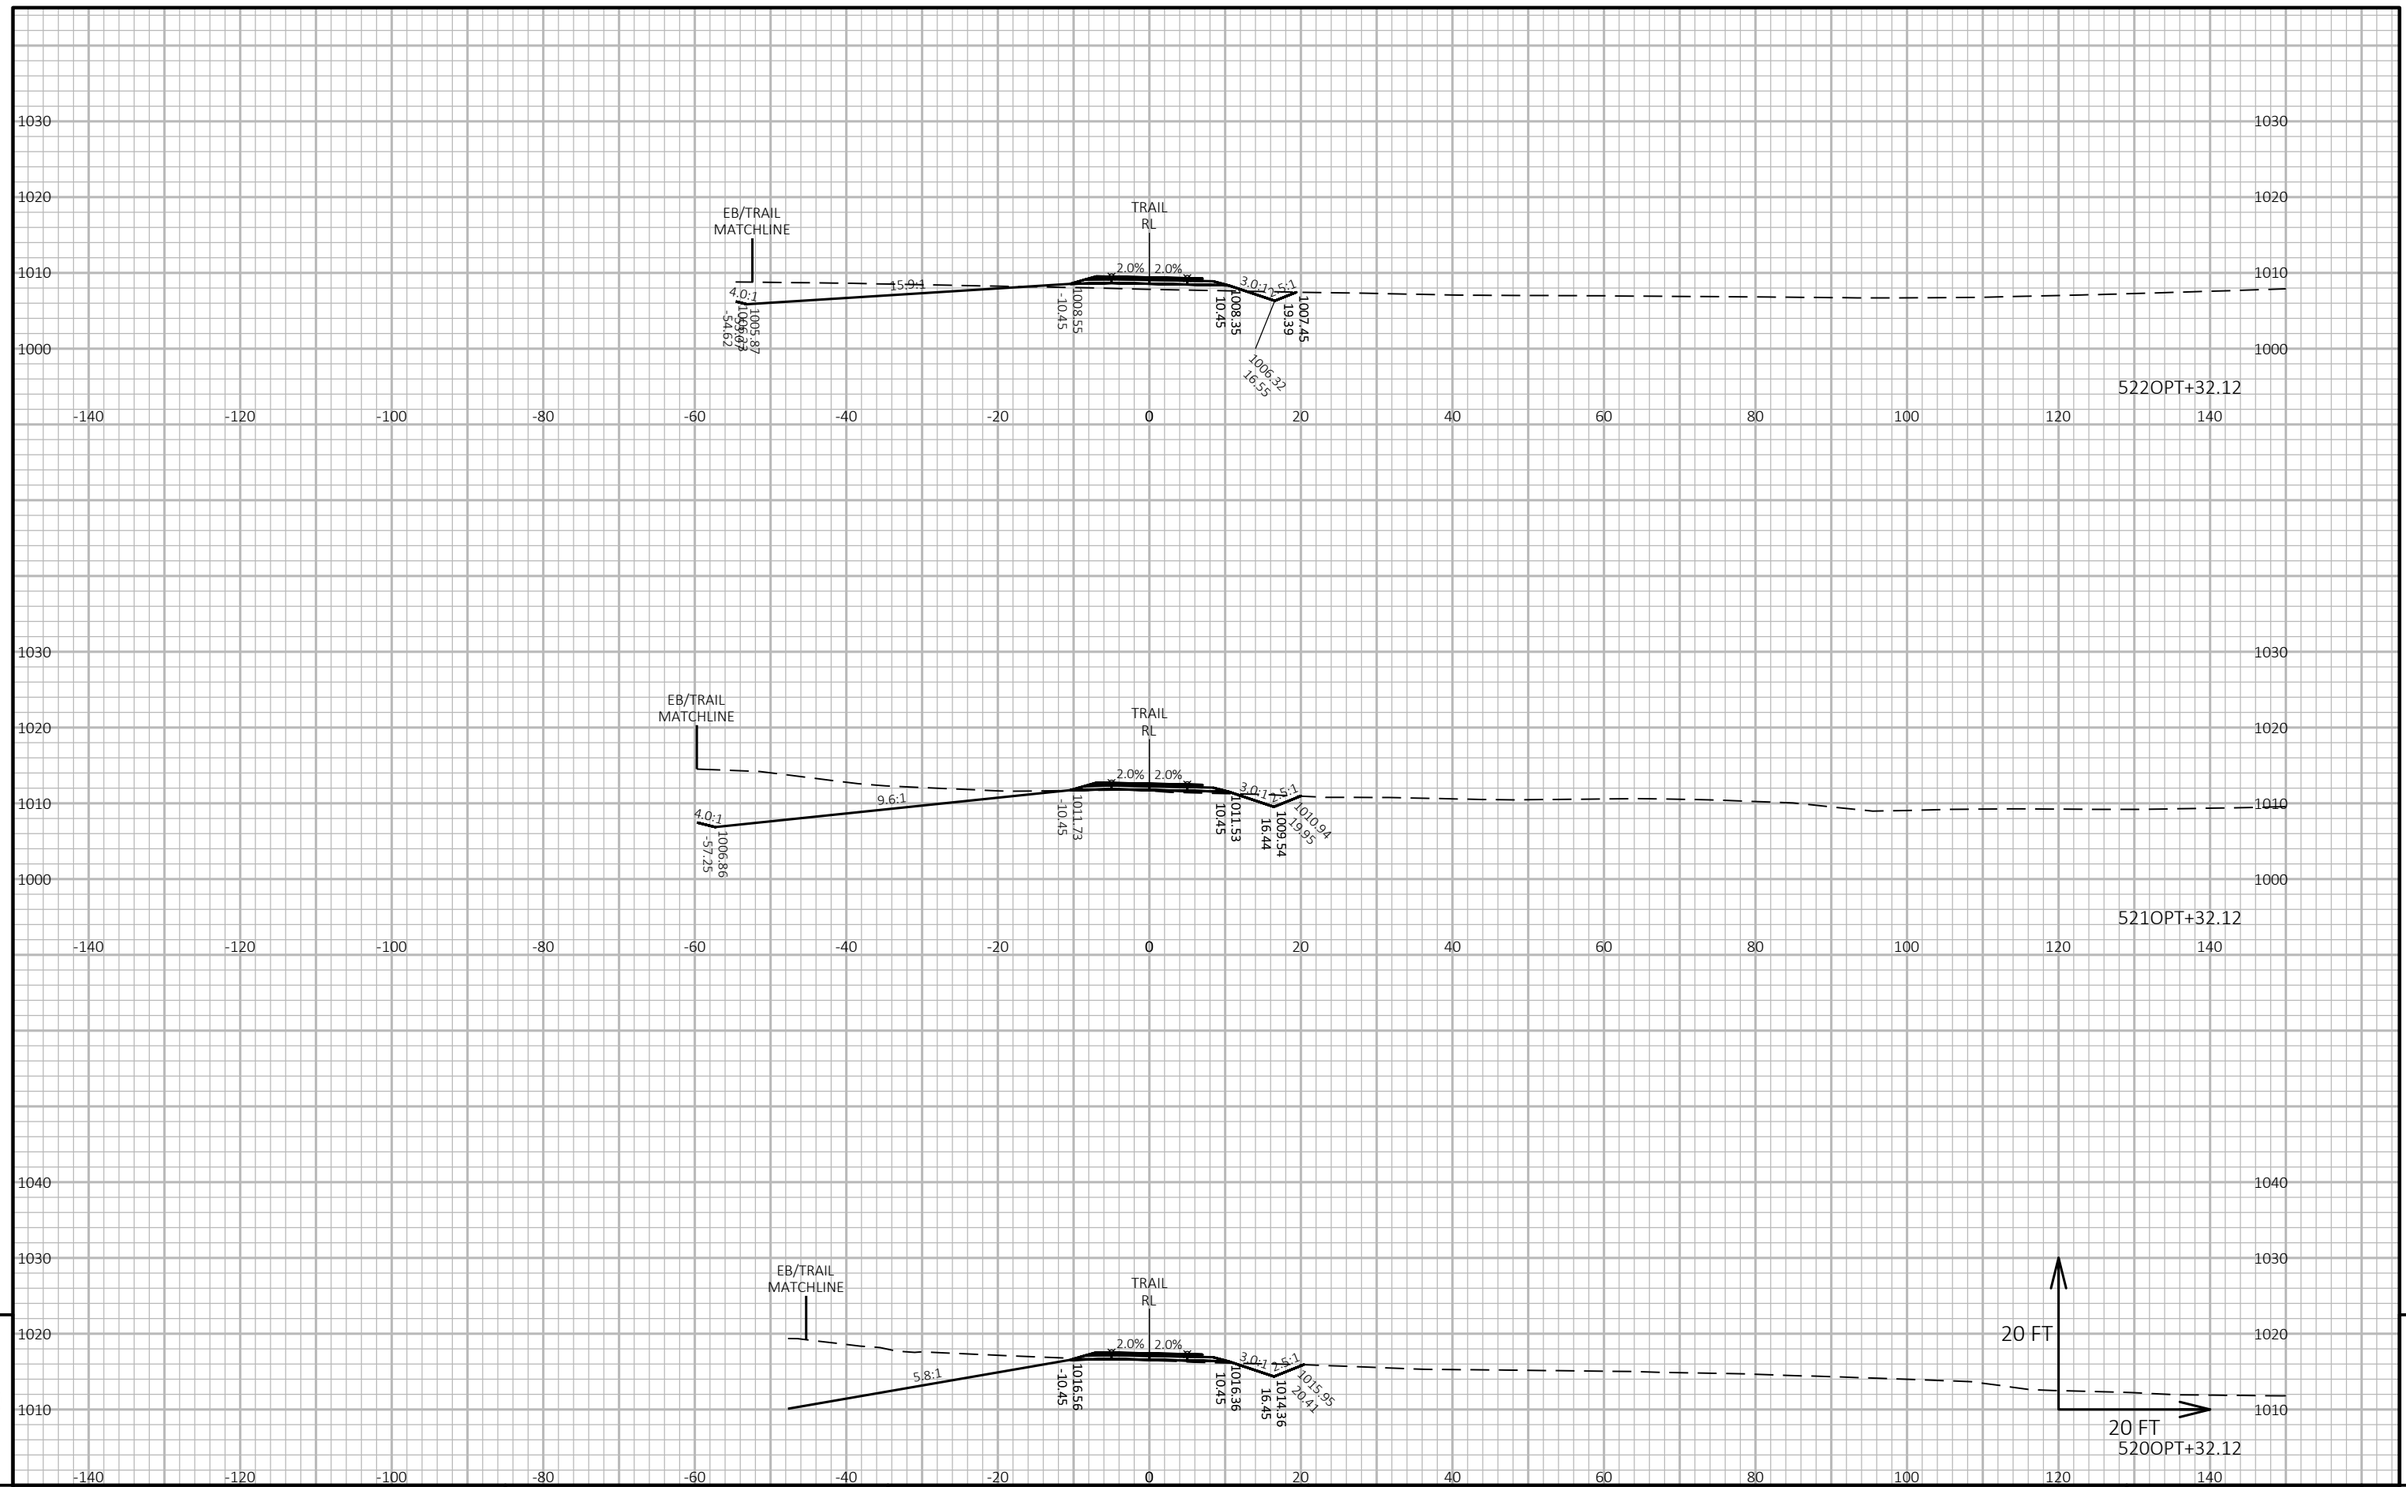

PROJECT NO: 1440-15-72/73	HWY: STH 23	COUNTY: FOND DU LAC	CROSS SECTIONS: OLD PLANK TRAIL	SHEET	E

FILE NAME : N:\PDS\C3D\14401501\SHEETSPLAN\CROSSSECTIONS\14401573\14401573_TRAIL_E.DWG
LAYOUT NAME - 14401573-0902323-xs
PLOT DATE : 2/25/2019 2:24 PM
PLOT BY : VICKMAN, GARRETT T
PLOT NAME :
PLOT SCALE : 1 IN:20 FT HORZ. / 1 IN:20 FT VERT.
WISDOT/CADDS SHEET 49

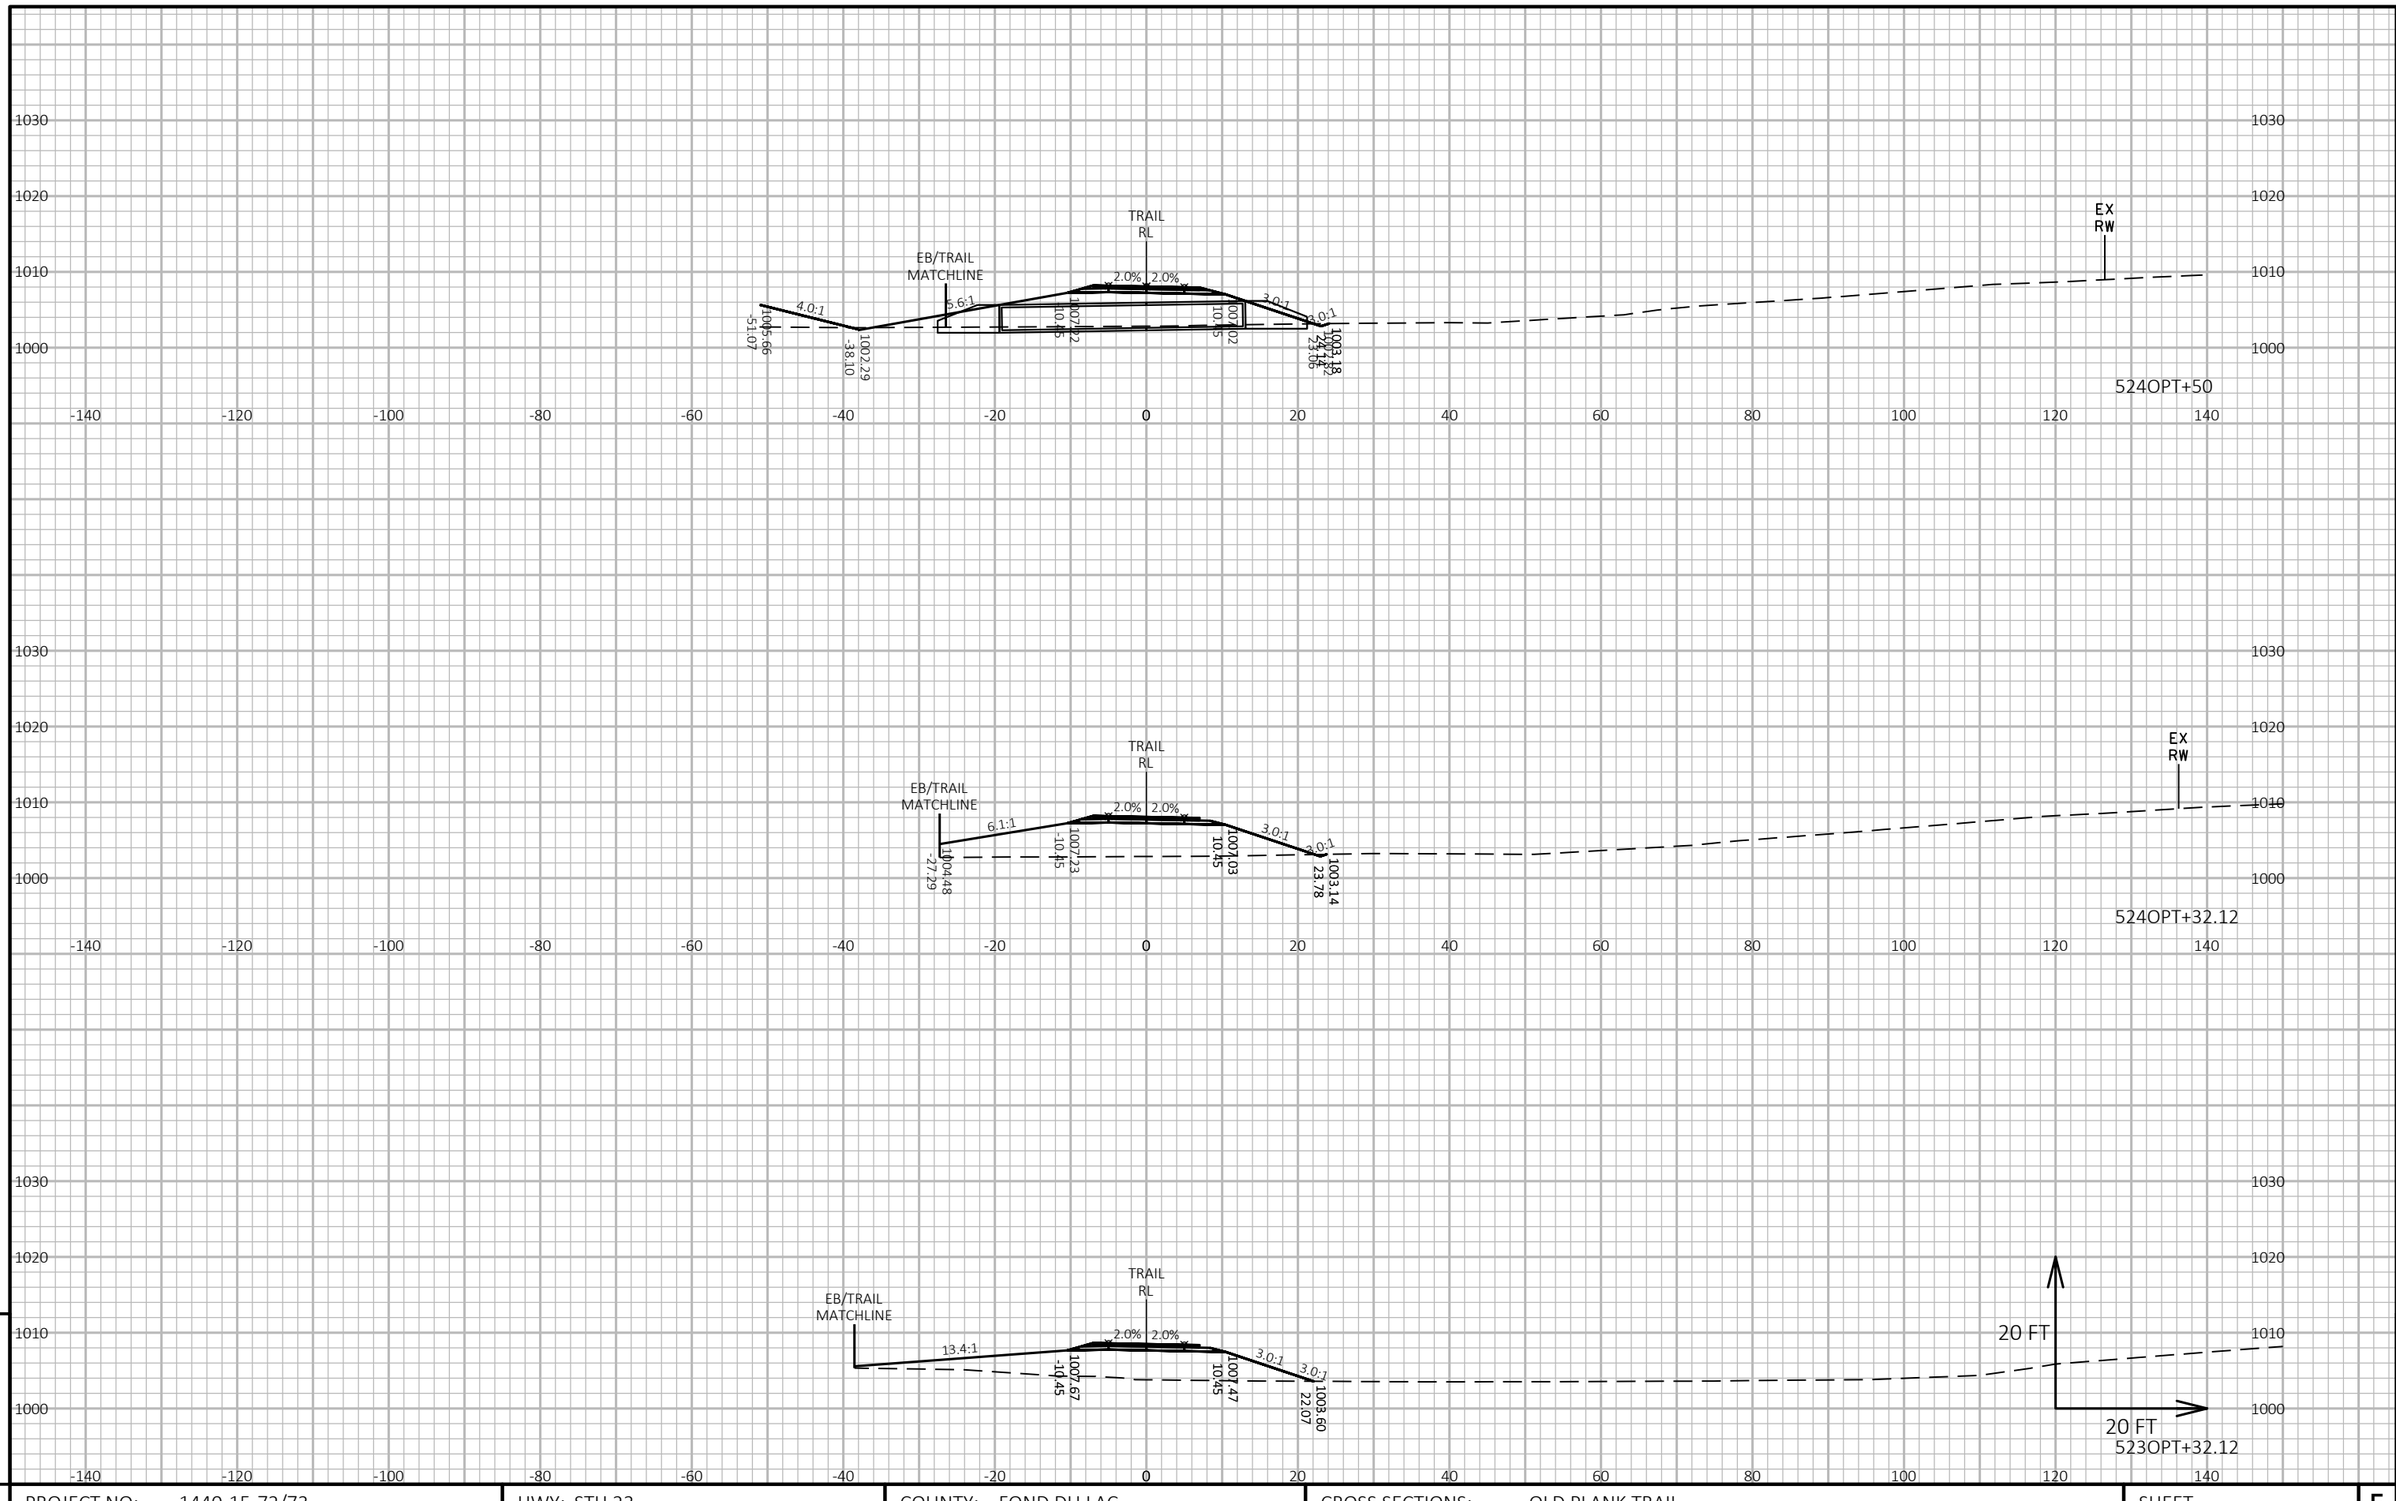


9

9

PROJECT NO: 1440-15-72/73	HWY: STH 23	COUNTY: FOND DU LAC	CROSS SECTIONS: OLD PLANK TRAIL	SHEET	E

FILE NAME : N:\PDS\C3D\14401501\SHEETSPLAN\CROSSSECTIONS\14401573\14401573_TRAIL_E.DWG
LAYOUT NAME - 14401573-0902324-xs

PLOT DATE : 2/25/2019 2:28 PM PLOT BY : VICKMAN, GARRETT T PLOT NAME : PLOT SCALE : 1 IN:20 FT HORZ. / 1 IN:20 FT VERT.

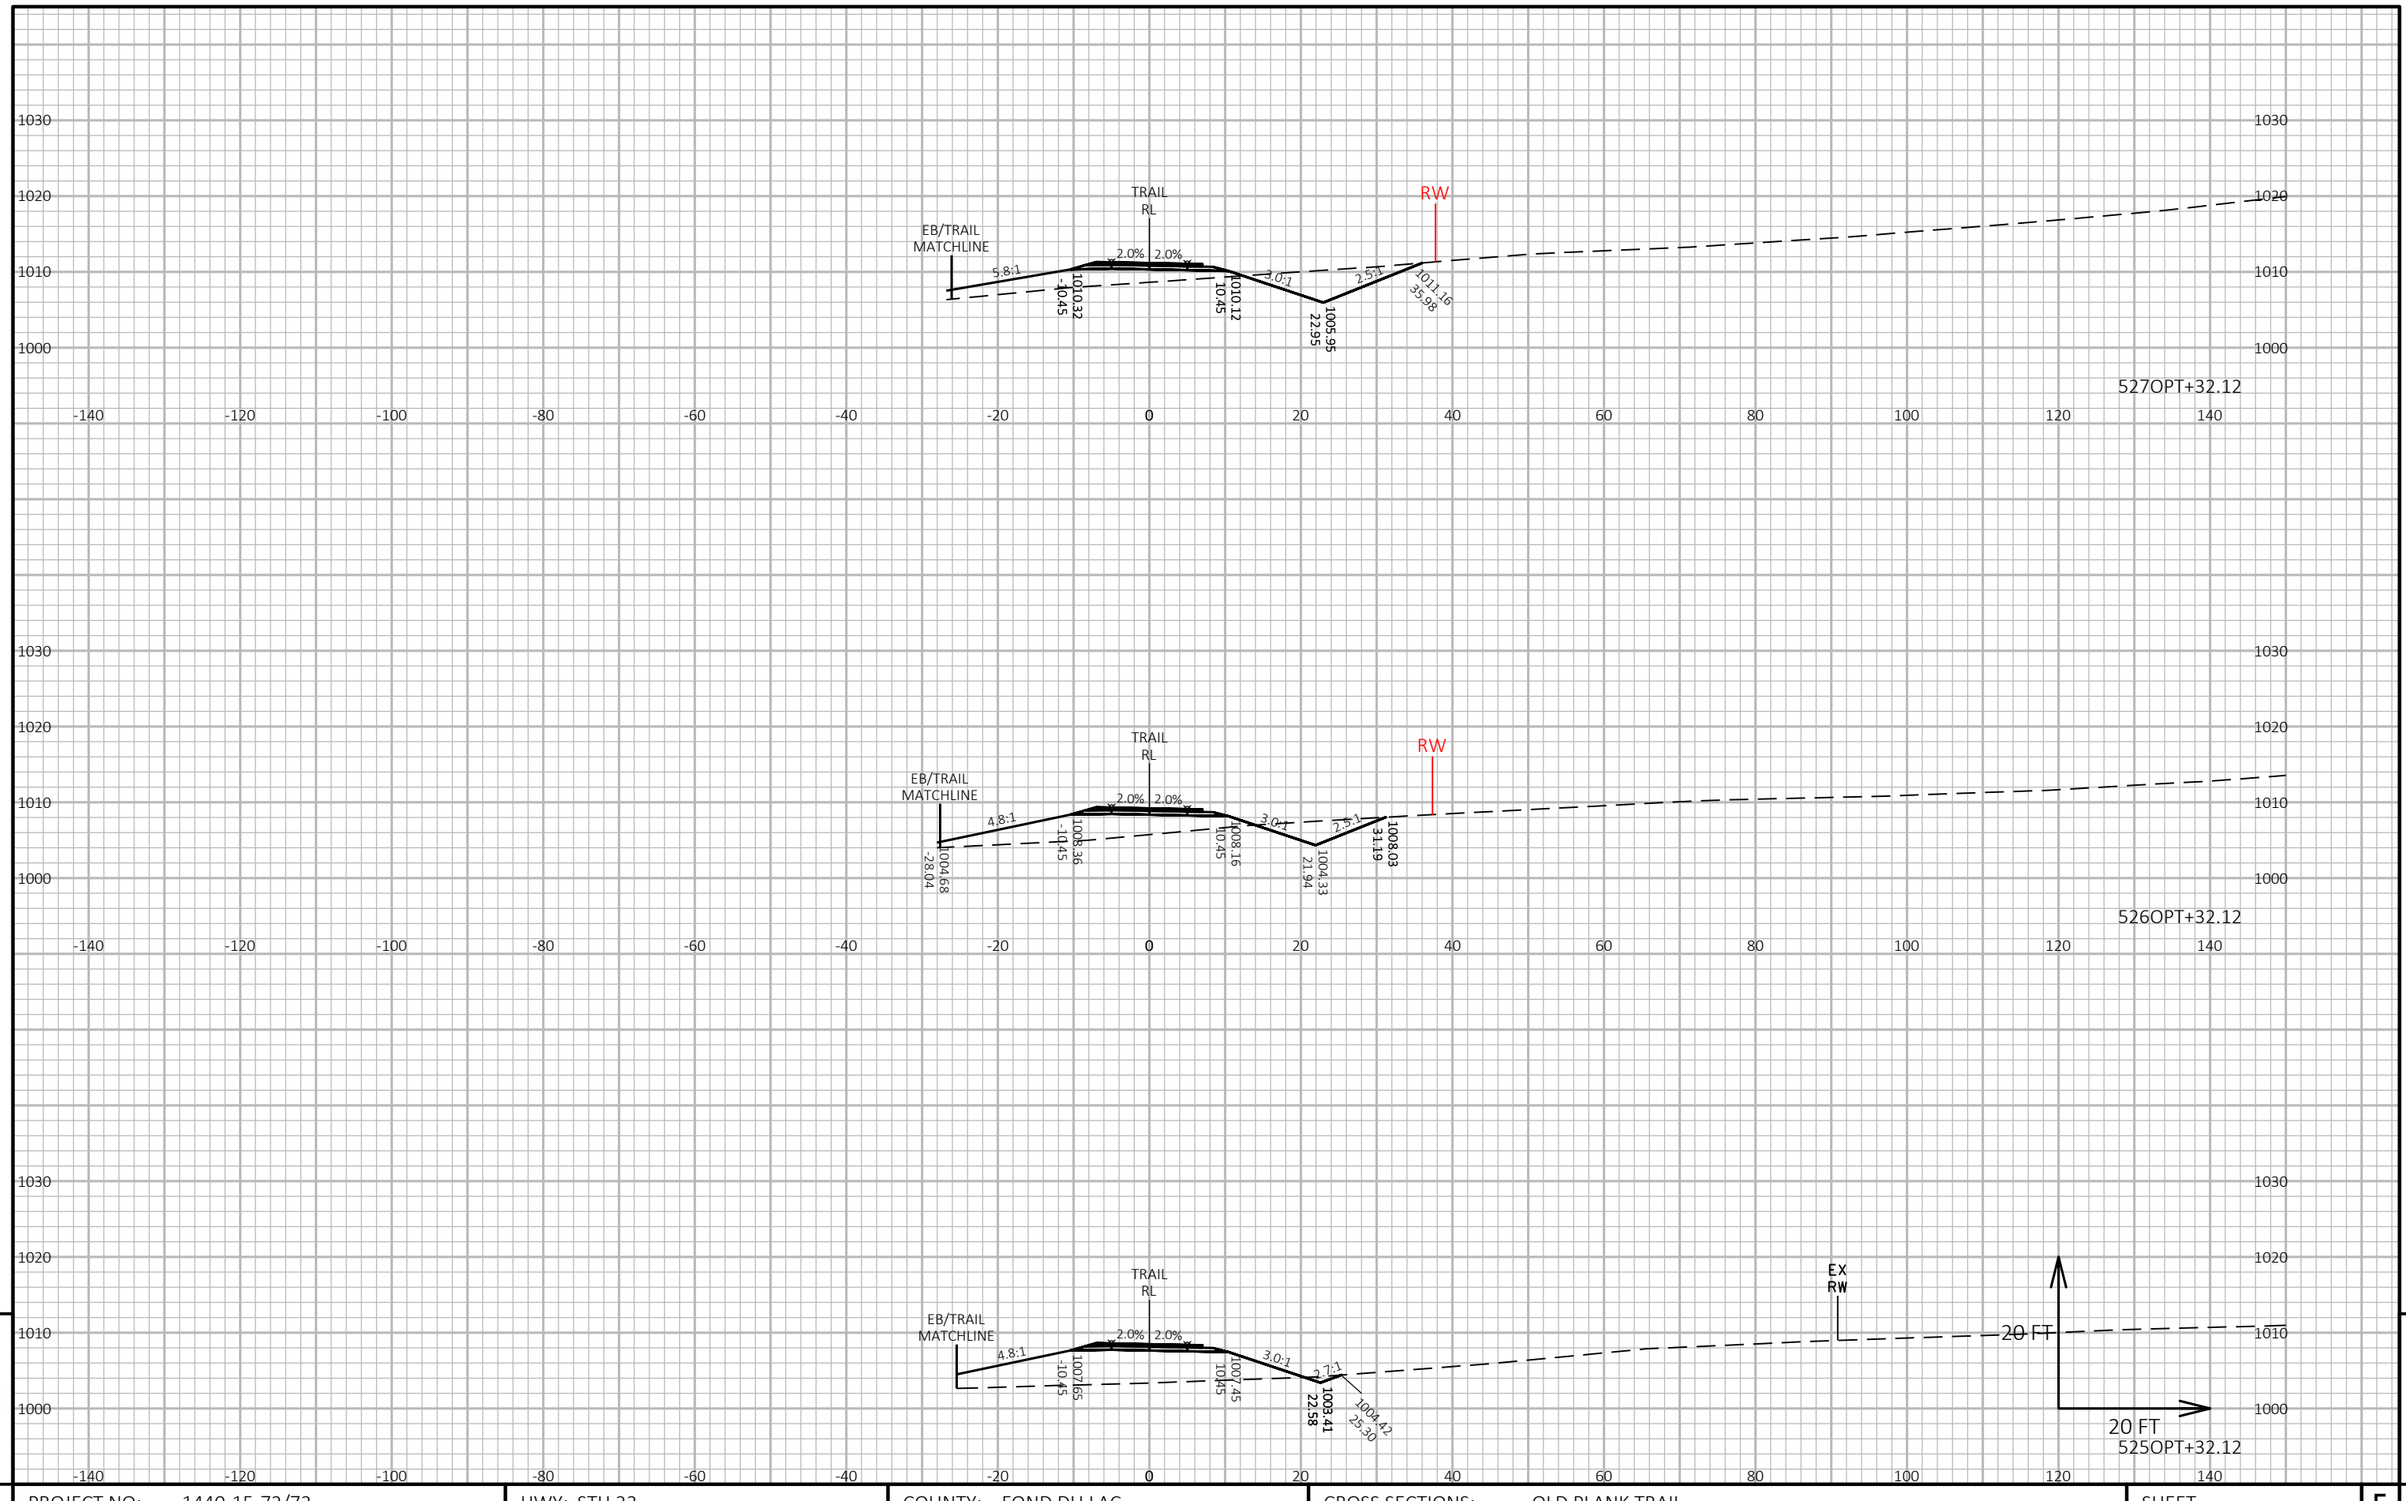


9

9

PROJECT NO: 1440-15-72/73	HWY: STH 23	COUNTY: FOND DU LAC	CROSS SECTIONS: OLD PLANK TRAIL	SHEET	E

FILE NAME : N:\PDS\C3D\14401501\SHEETSPLAN\CROSSSECTIONS\14401573\14401573_TRAIL_E.DWG
LAYOUT NAME - 14401573-0902325-xs

PLOT DATE : 2/25/2019 2:33 PM PLOT BY : VICKMAN, GARRETT T PLOT NAME : PLOT SCALE : 1 IN:20 FT HORZ. / 1 IN:20 FT VERT.

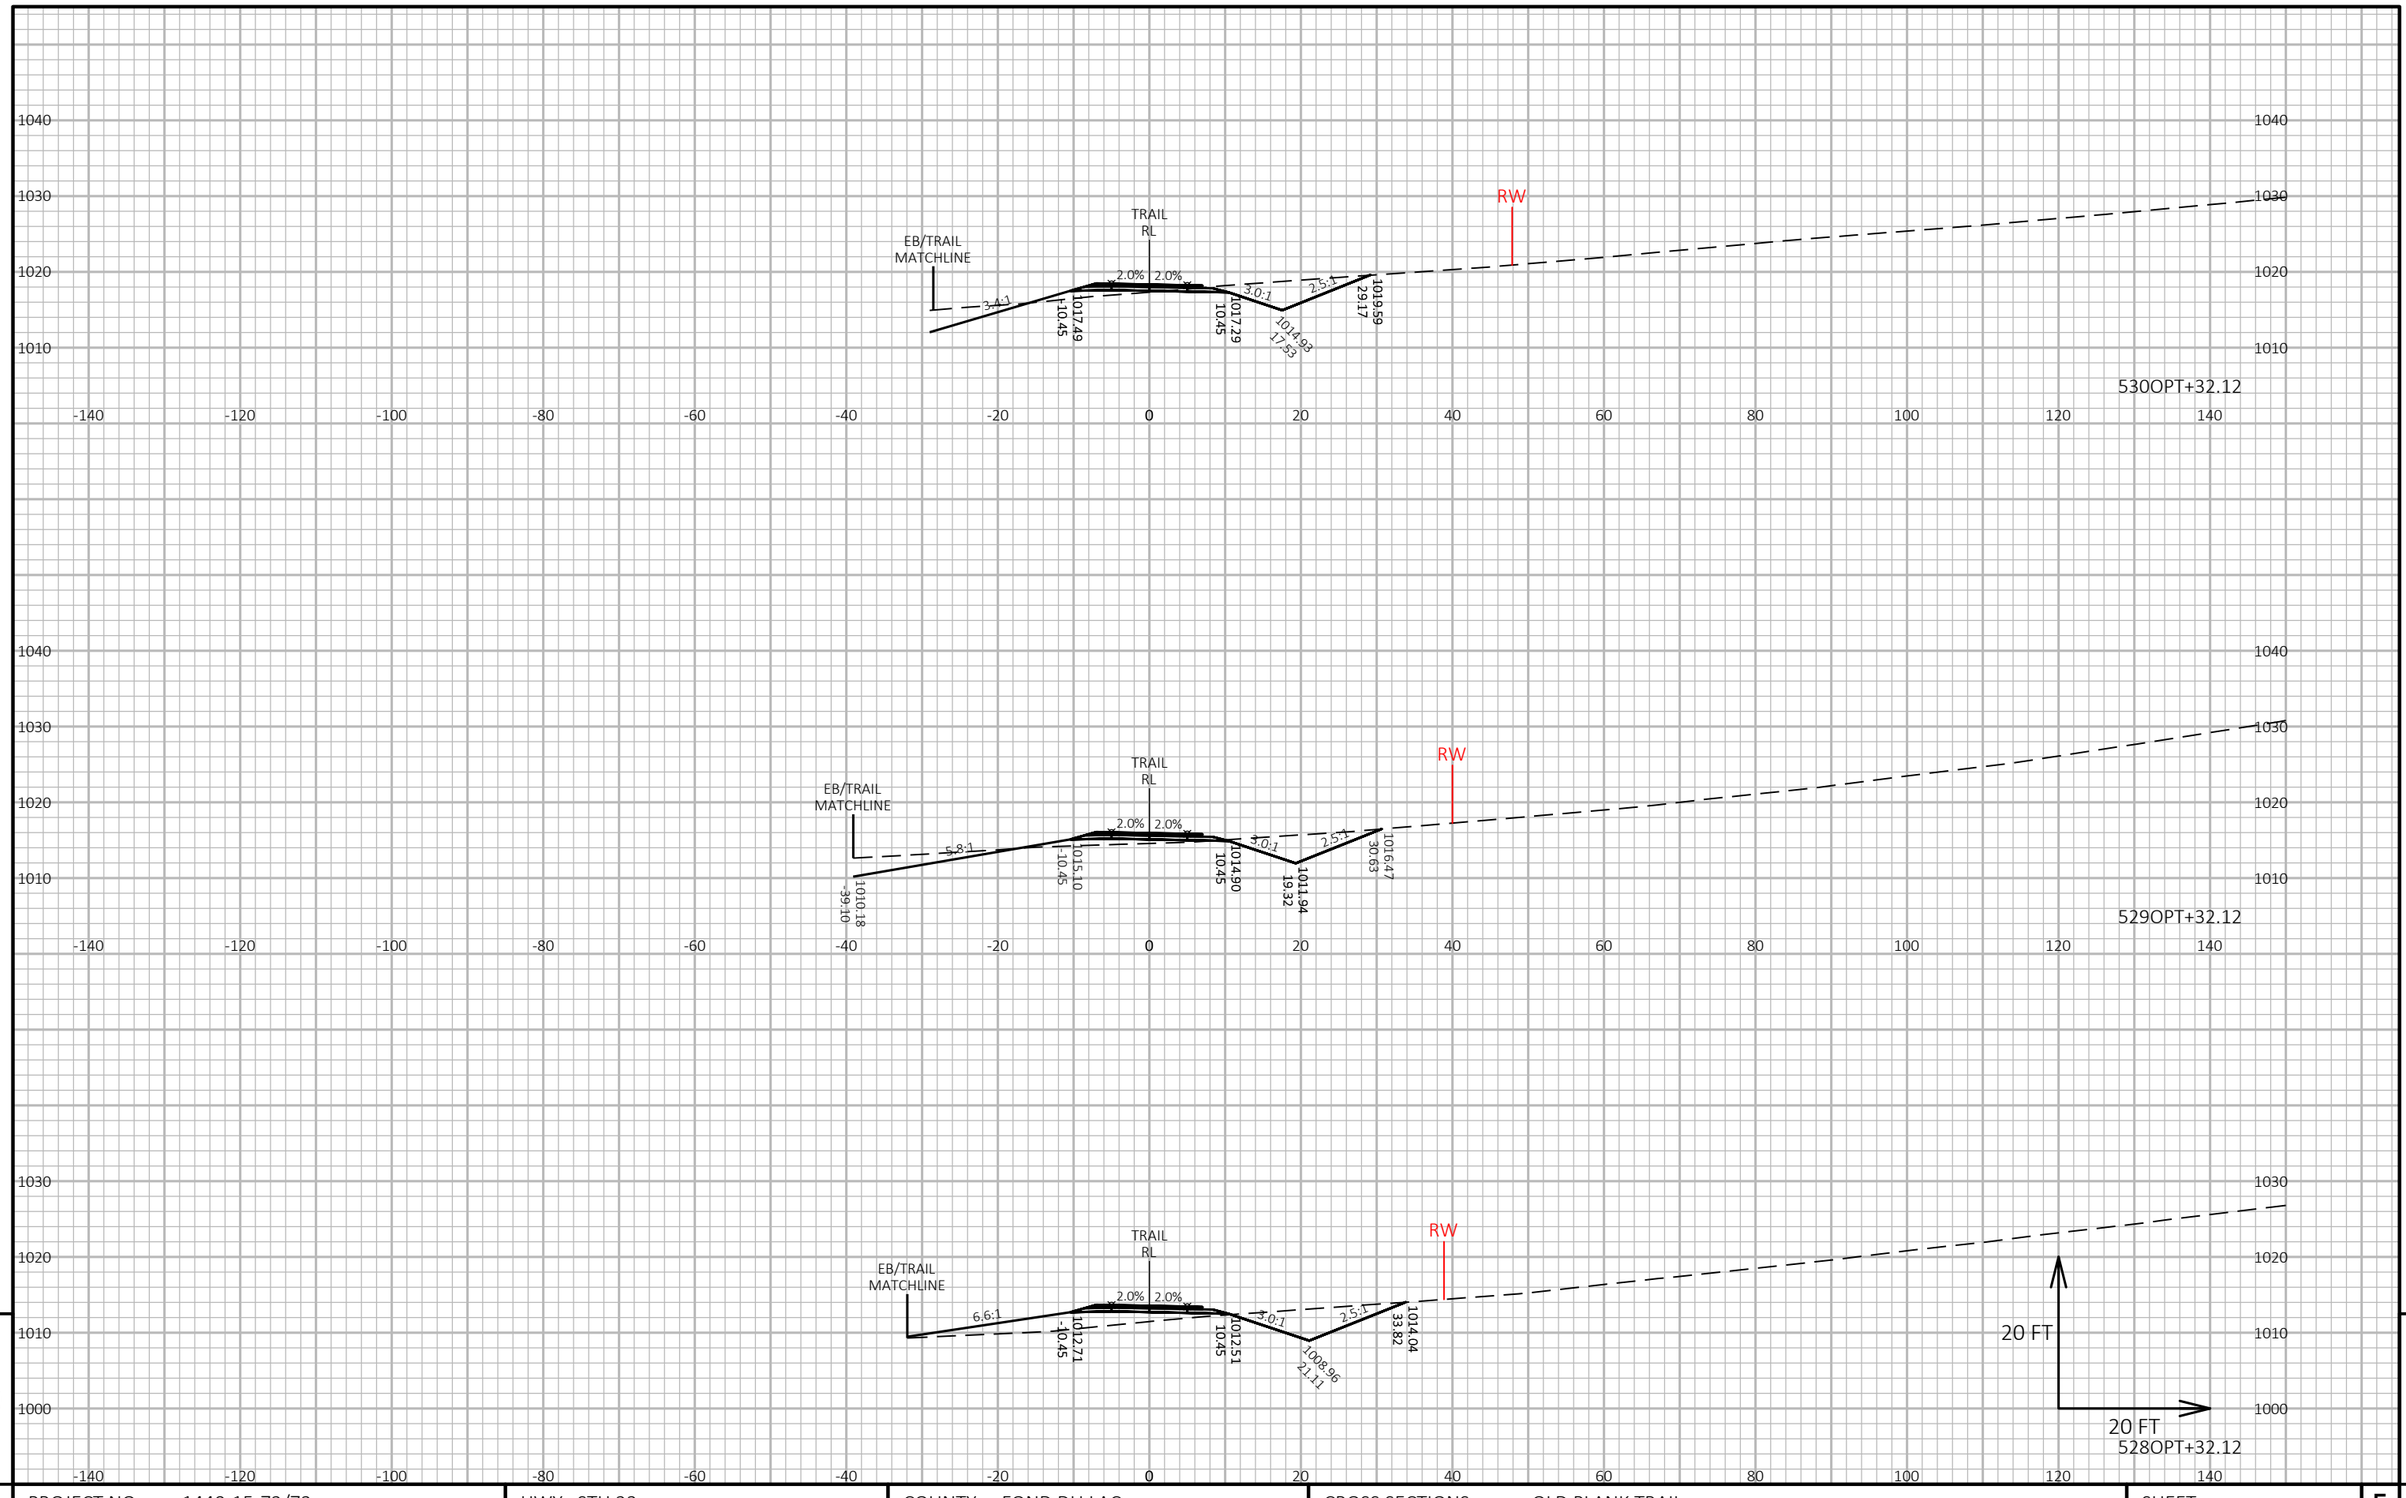


9

PROJECT NO: 1440-15-72/73	HWY: STH 23	COUNTY: FOND DU LAC	CROSS SECTIONS: OLD PLANK TRAIL	SHEET	E

9

FILE NAME : N:\PDS\C3D\14401501\SHEETSPLAN\CROSSSECTIONS\14401573\14401573_TRAIL_E.DWG
LAYOUT NAME - 14401573-0902326-xs

PLOT DATE : 2/25/2019 2:37 PM PLOT BY : VICKMAN, GARRETT T PLOT NAME : PLOT SCALE : 1 IN:20 FT HORZ. / 1 IN:20 FT VERT.

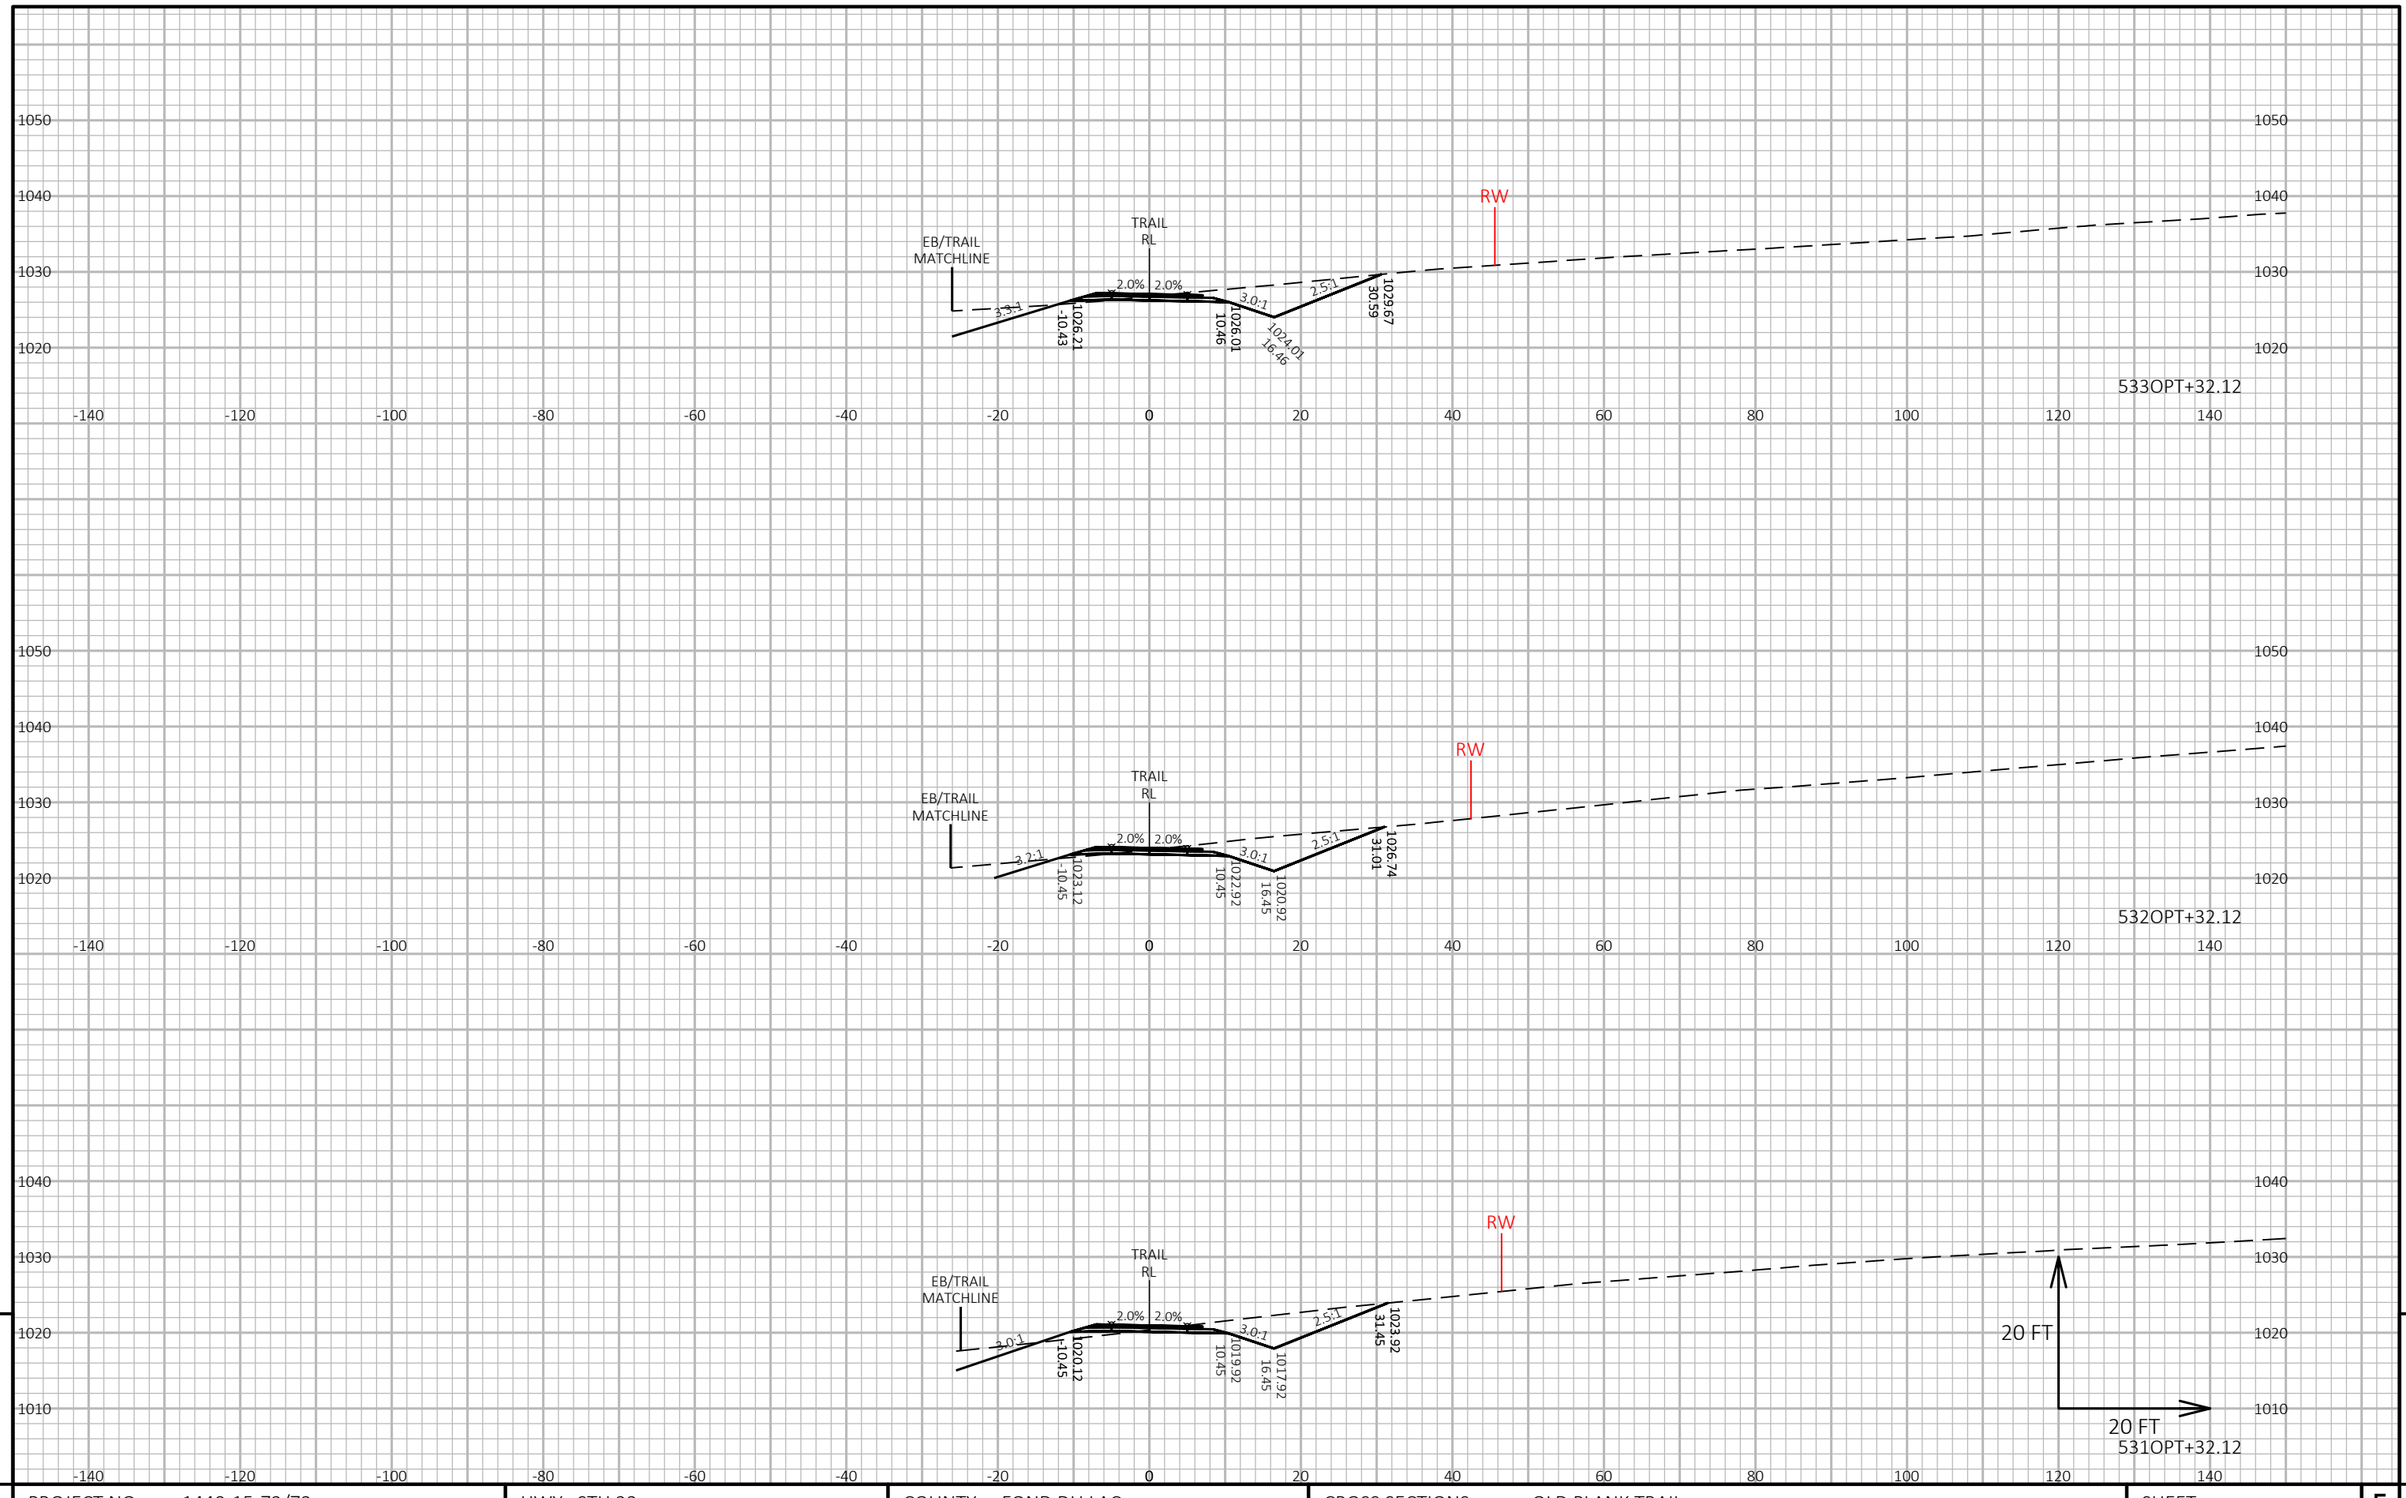


9


9


PROJECT NO: 1440-15-72/73	HWY: STH 23	COUNTY: FOND DU LAC	CROSS SECTIONS: OLD PLANK TRAIL	SHEET	E

FILE NAME : N:\PDS\C3D\14401501\SHEETSPLAN\CROSSSECTIONS\14401573\14401573_TRAIL_E.DWG
LAYOUT NAME - 14401573-0902327-xs

PLOT DATE : 2/25/2019 2:41 PM PLOT BY : VICKMAN, GARRETT T PLOT NAME : PLOT SCALE : 1 IN:20 FT HORZ. / 1 IN:20 FT VERT.

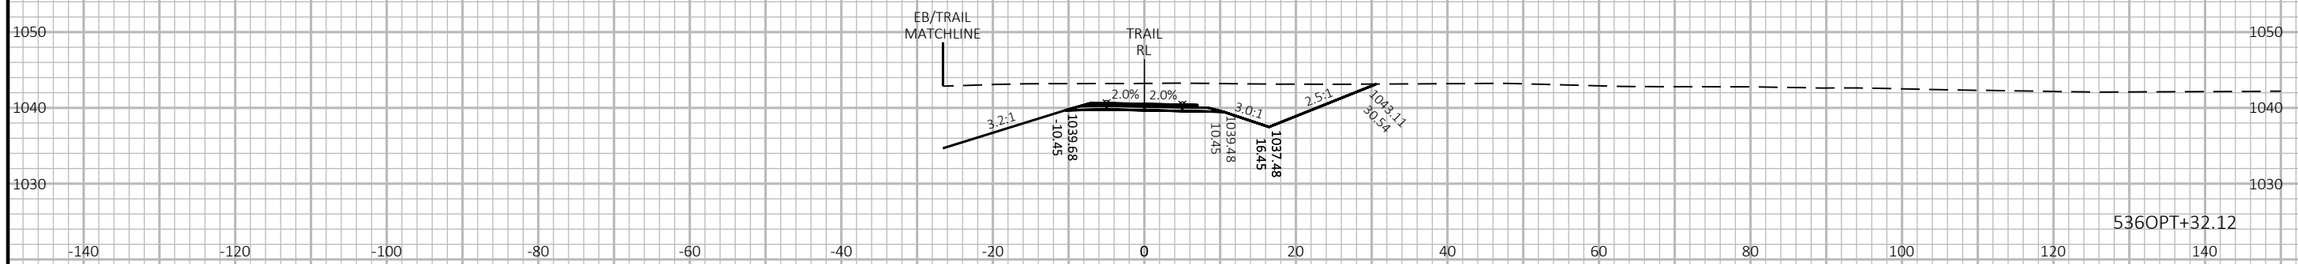

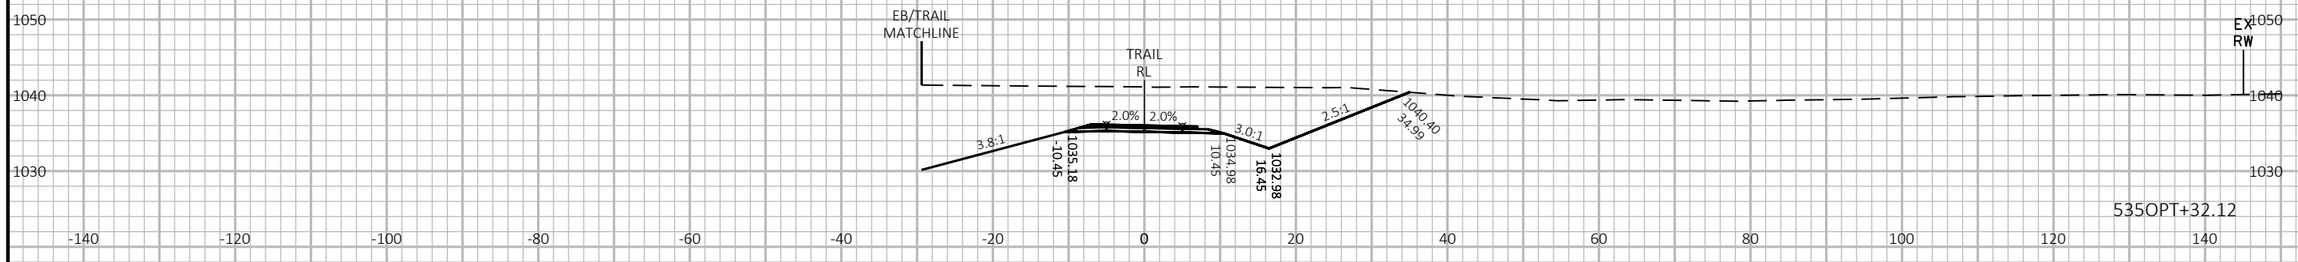

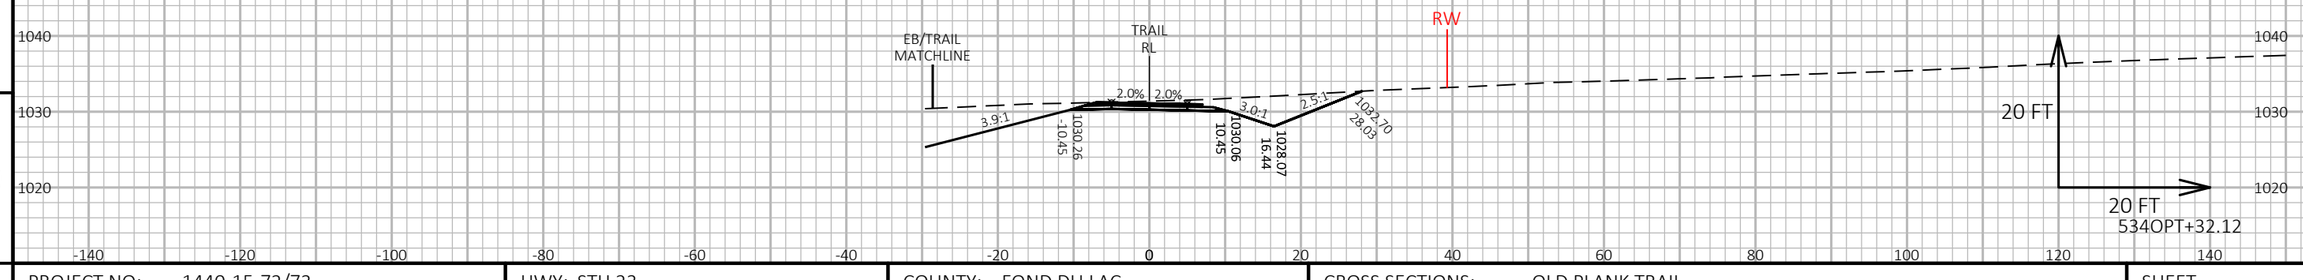


9

9

PROJECT NO: 1440-15-72/73	HWY: STH 23	COUNTY: FOND DU LAC	CROSS SECTIONS: OLD PLANK TRAIL	SHEET	E

FILE NAME : N:\PDS\C3D\14401501\SHEETSPLAN\CROSSSECTIONS\14401573\14401573_TRAIL_E.DWG
LAYOUT NAME - 14401573-0902328-xs


PLOT DATE : 2/25/2019 2:45 PM PLOT BY : VICKMAN, GARRETT T PLOT NAME : PLOT SCALE : 1 IN:20 FT HORZ. / 1 IN:20 FT VERT.

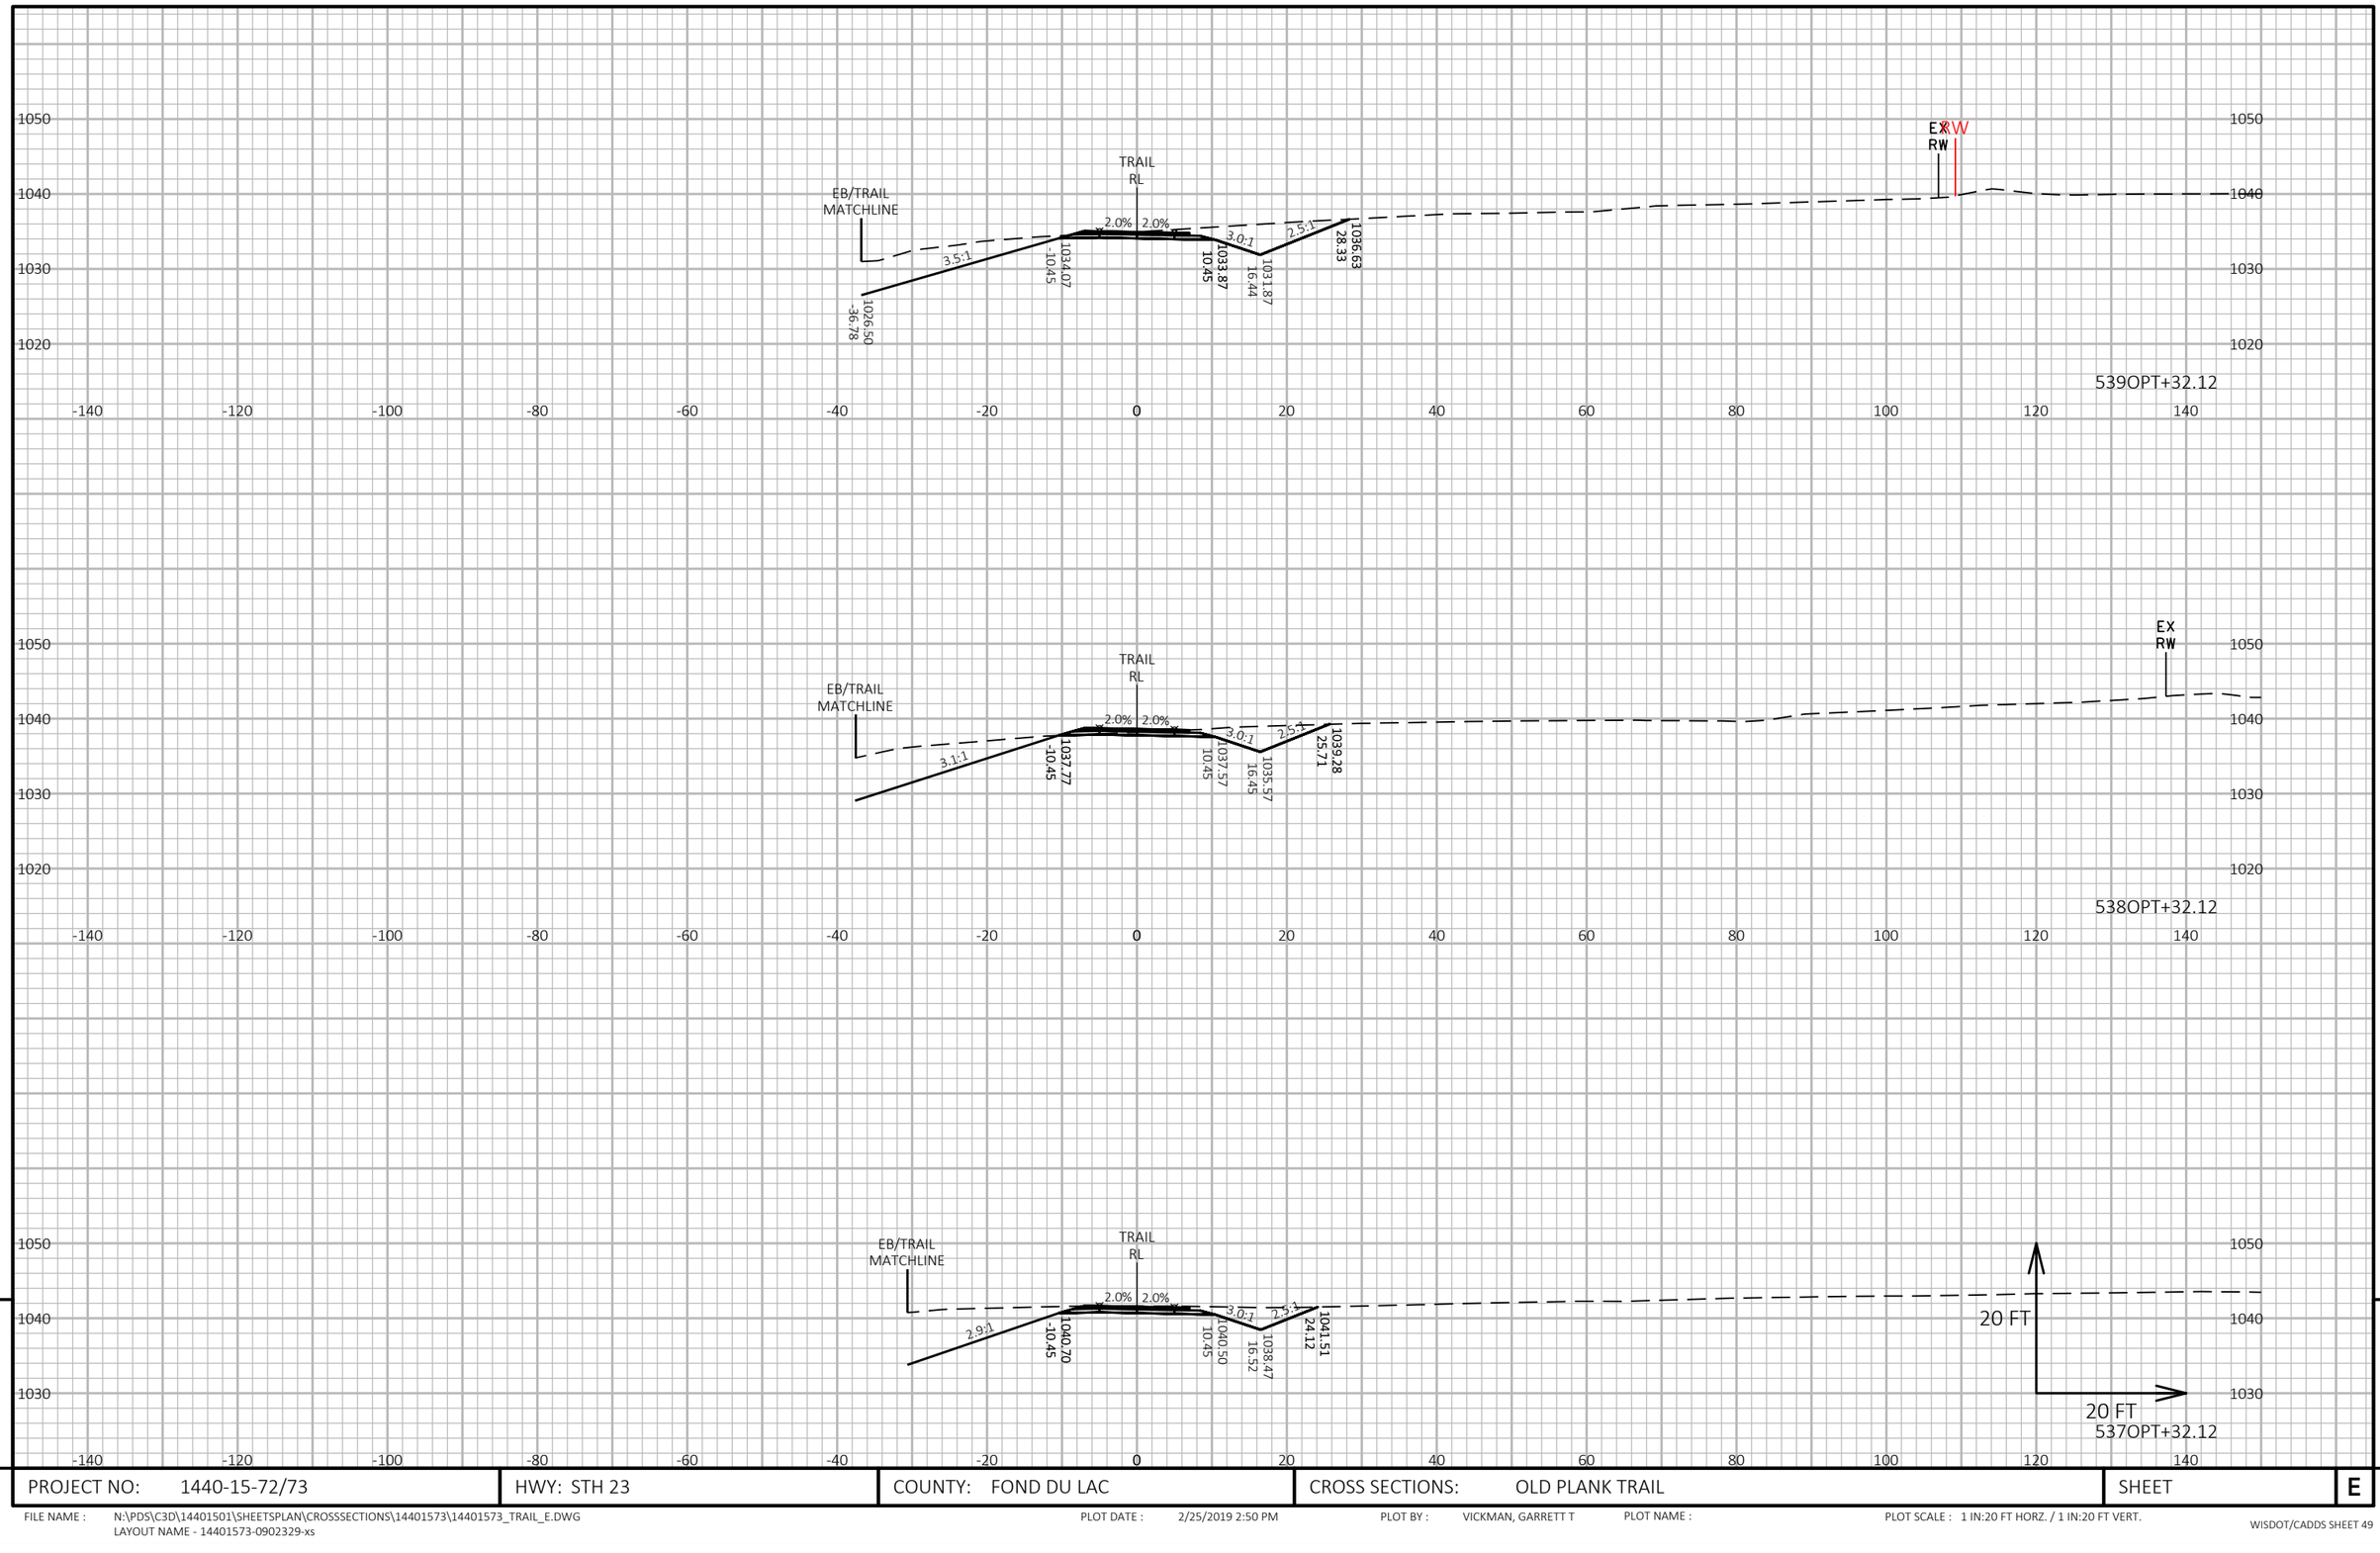

PROJECT NO: 1440-15-72/73	HWY: STH 23	COUNTY: FOND DU LAC	CROSS SECTIONS: OLD PLANK TRAIL	SHEET	E

FILE NAME : N:\PDS\C3D\14401501\SHEETSPLAN\CROSSSECTIONS\14401573\14401573_TRAIL_E.DWG
LAYOUT NAME - 14401573-0902329-xs

PLOT DATE : 2/25/2019 2:50 PM PLOT BY : VICKMAN, GARRETT T PLOT NAME : PLOT SCALE : 1 IN:20 FT HORZ. / 1 IN:20 FT VERT.

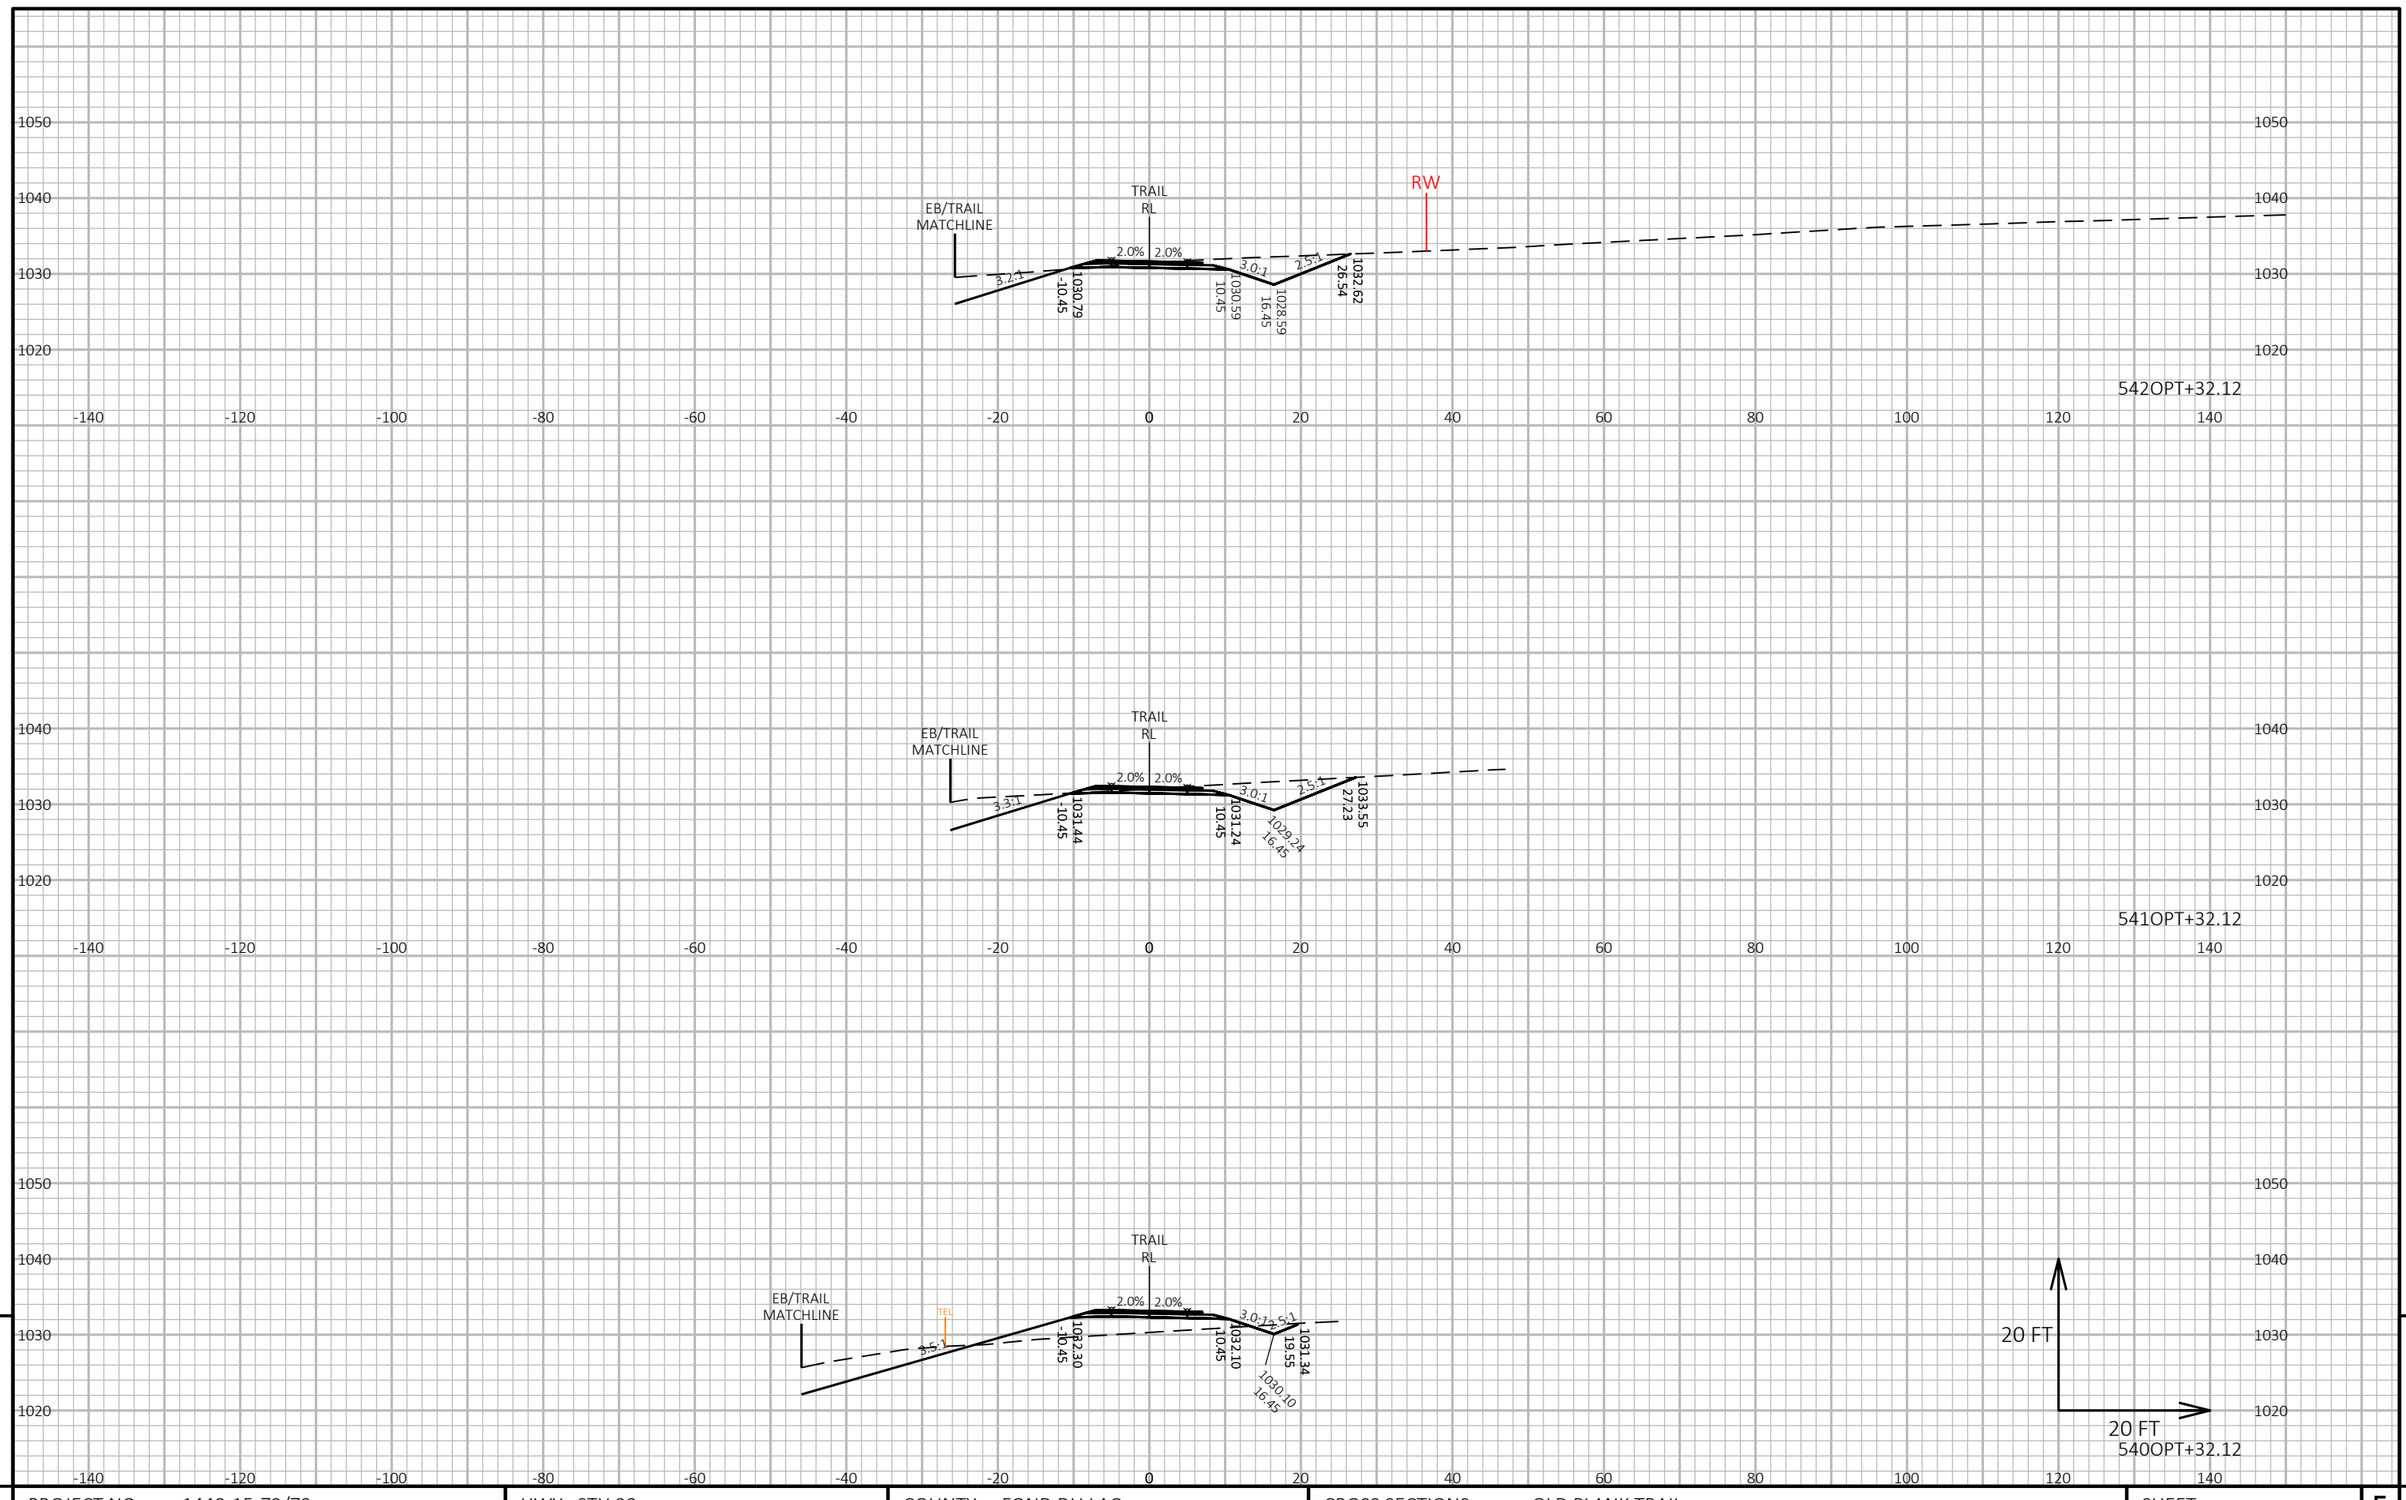


9

9

PROJECT NO: 1440-15-72/73	HWY: STH 23	COUNTY: FOND DU LAC	CROSS SECTIONS: OLD PLANK TRAIL	SHEET	E

FILE NAME : N:\PDS\C3D\14401501\SHEETSPLAN\CROSSSECTIONS\14401573\14401573_TRAIL_E.DWG
LAYOUT NAME - 14401573-0902330-xs


PLOT DATE : 2/25/2019 2:54 PM PLOT BY : VICKMAN, GARRETT T PLOT NAME : PLOT SCALE : 1 IN:20 FT HORZ. / 1 IN:20 FT VERT.

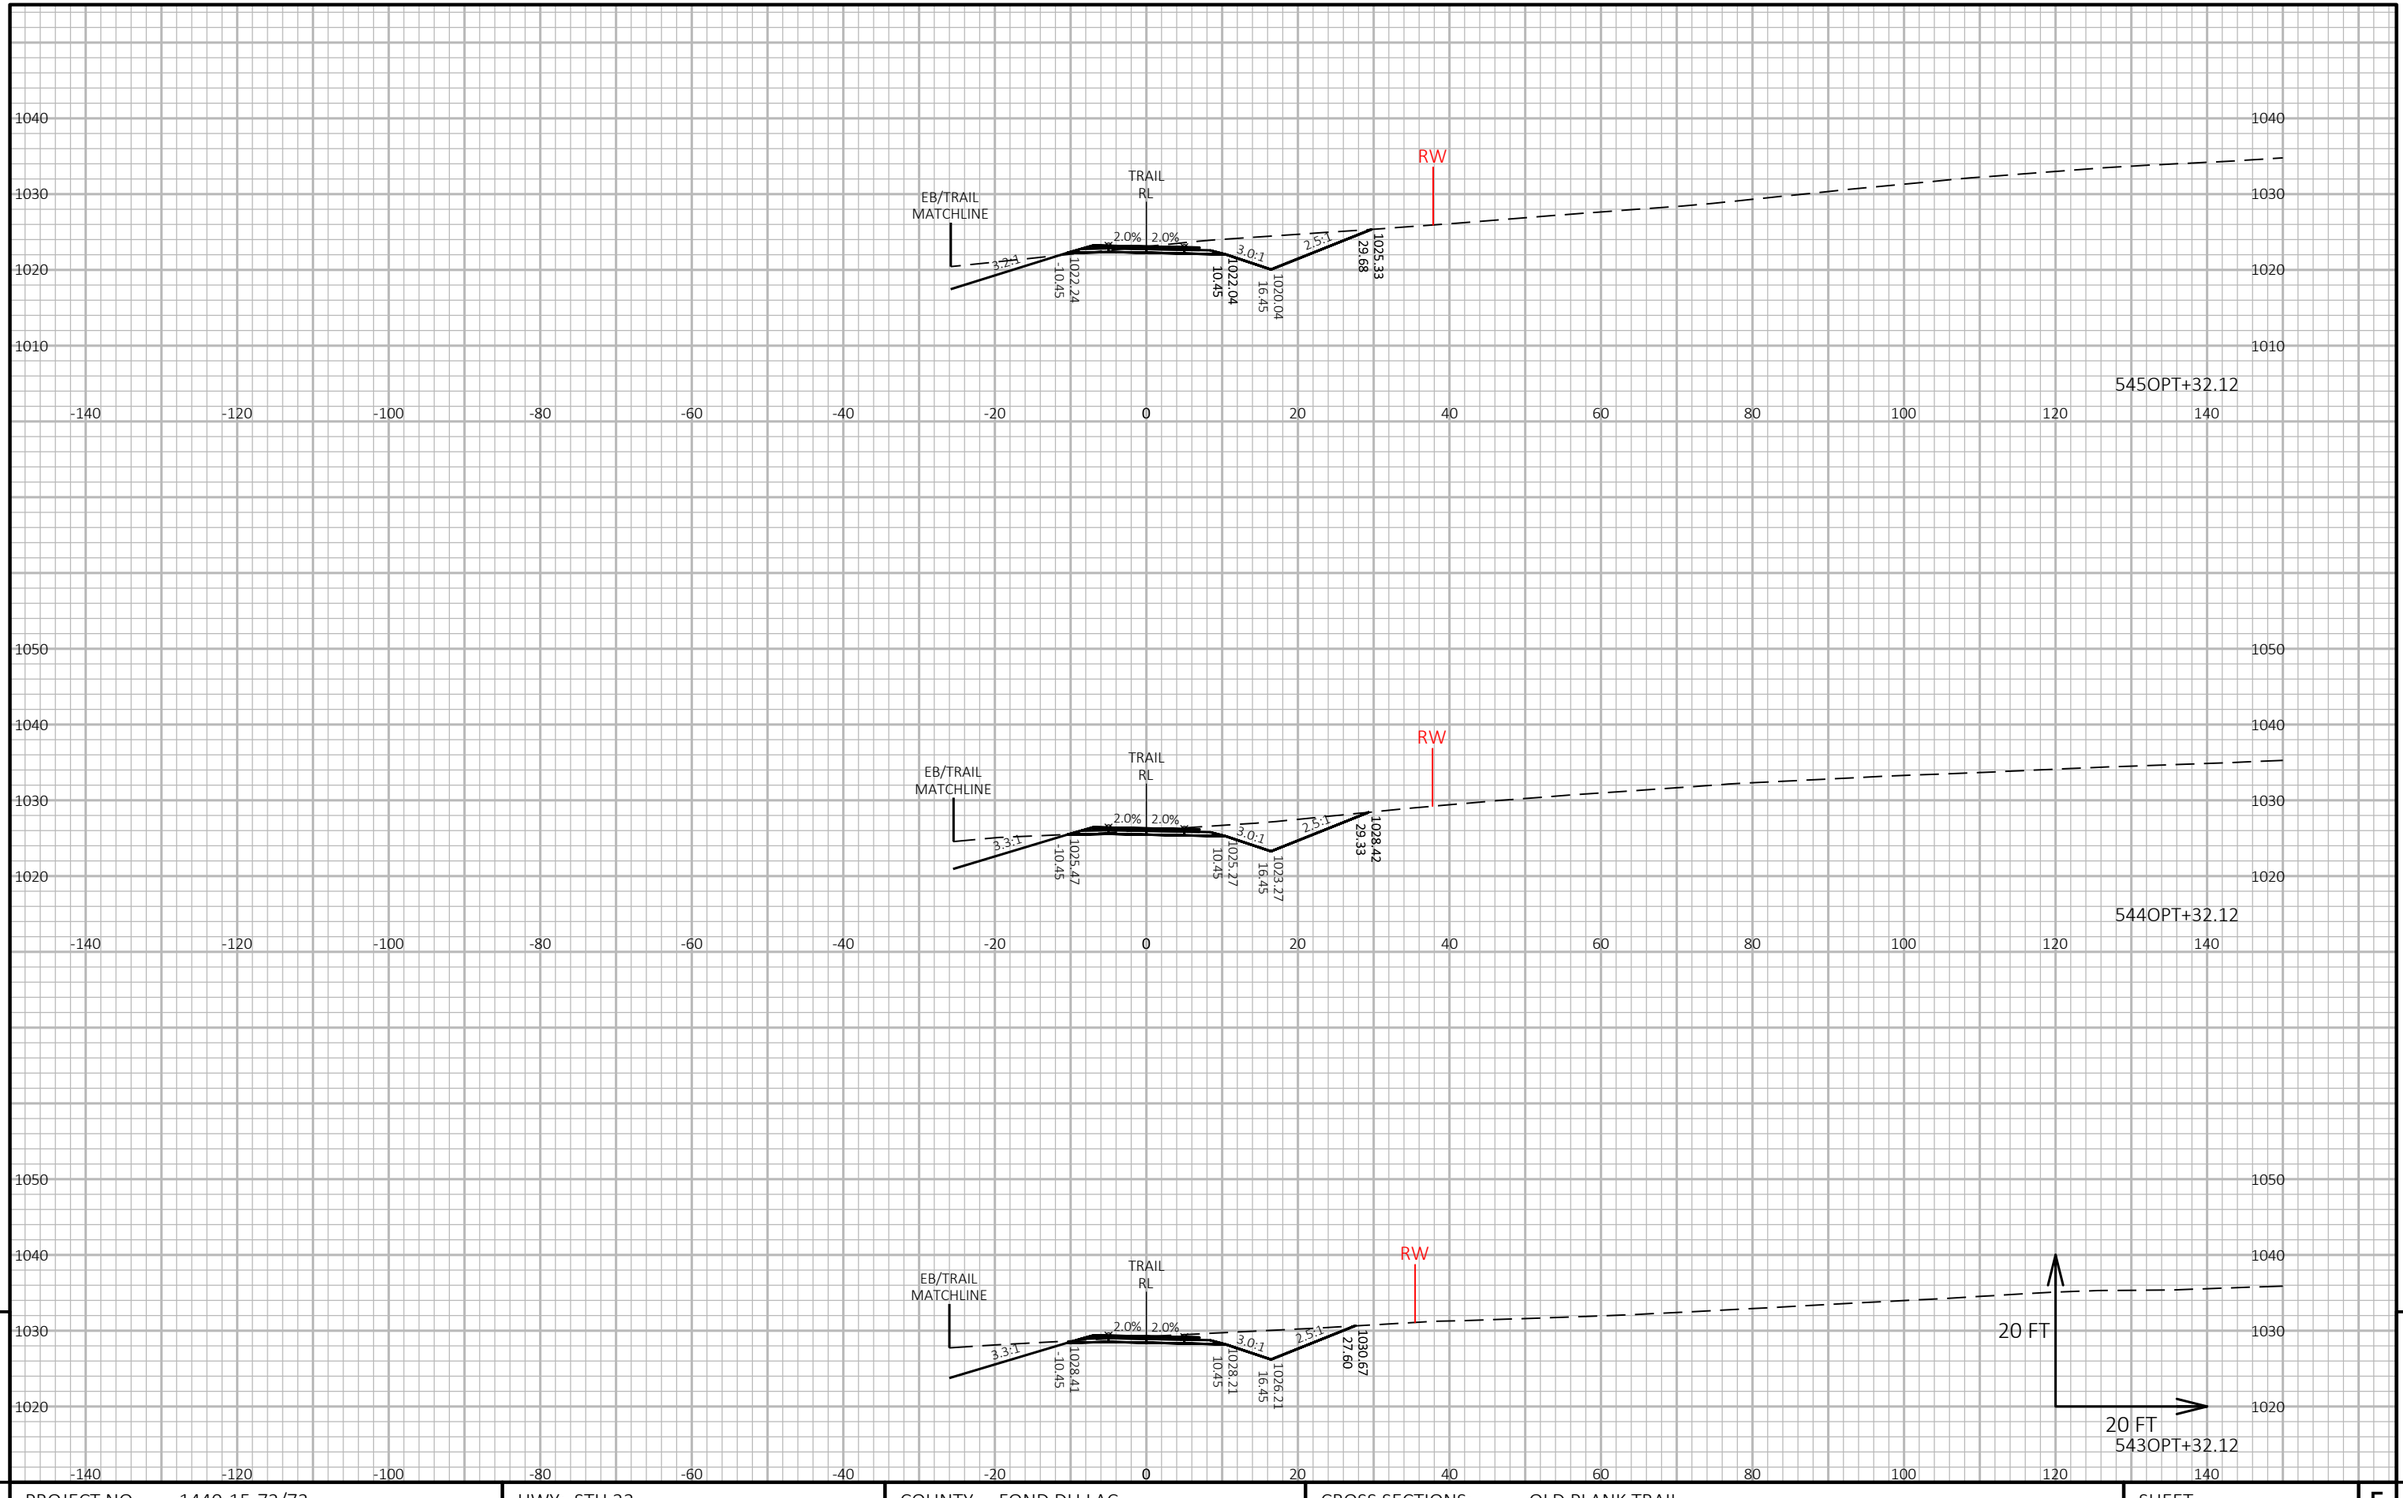

9

PROJECT NO: 1440-15-72/73	HWY: STH 23	COUNTY: FOND DU LAC	CROSS SECTIONS: OLD PLANK TRAIL	SHEET	E

9

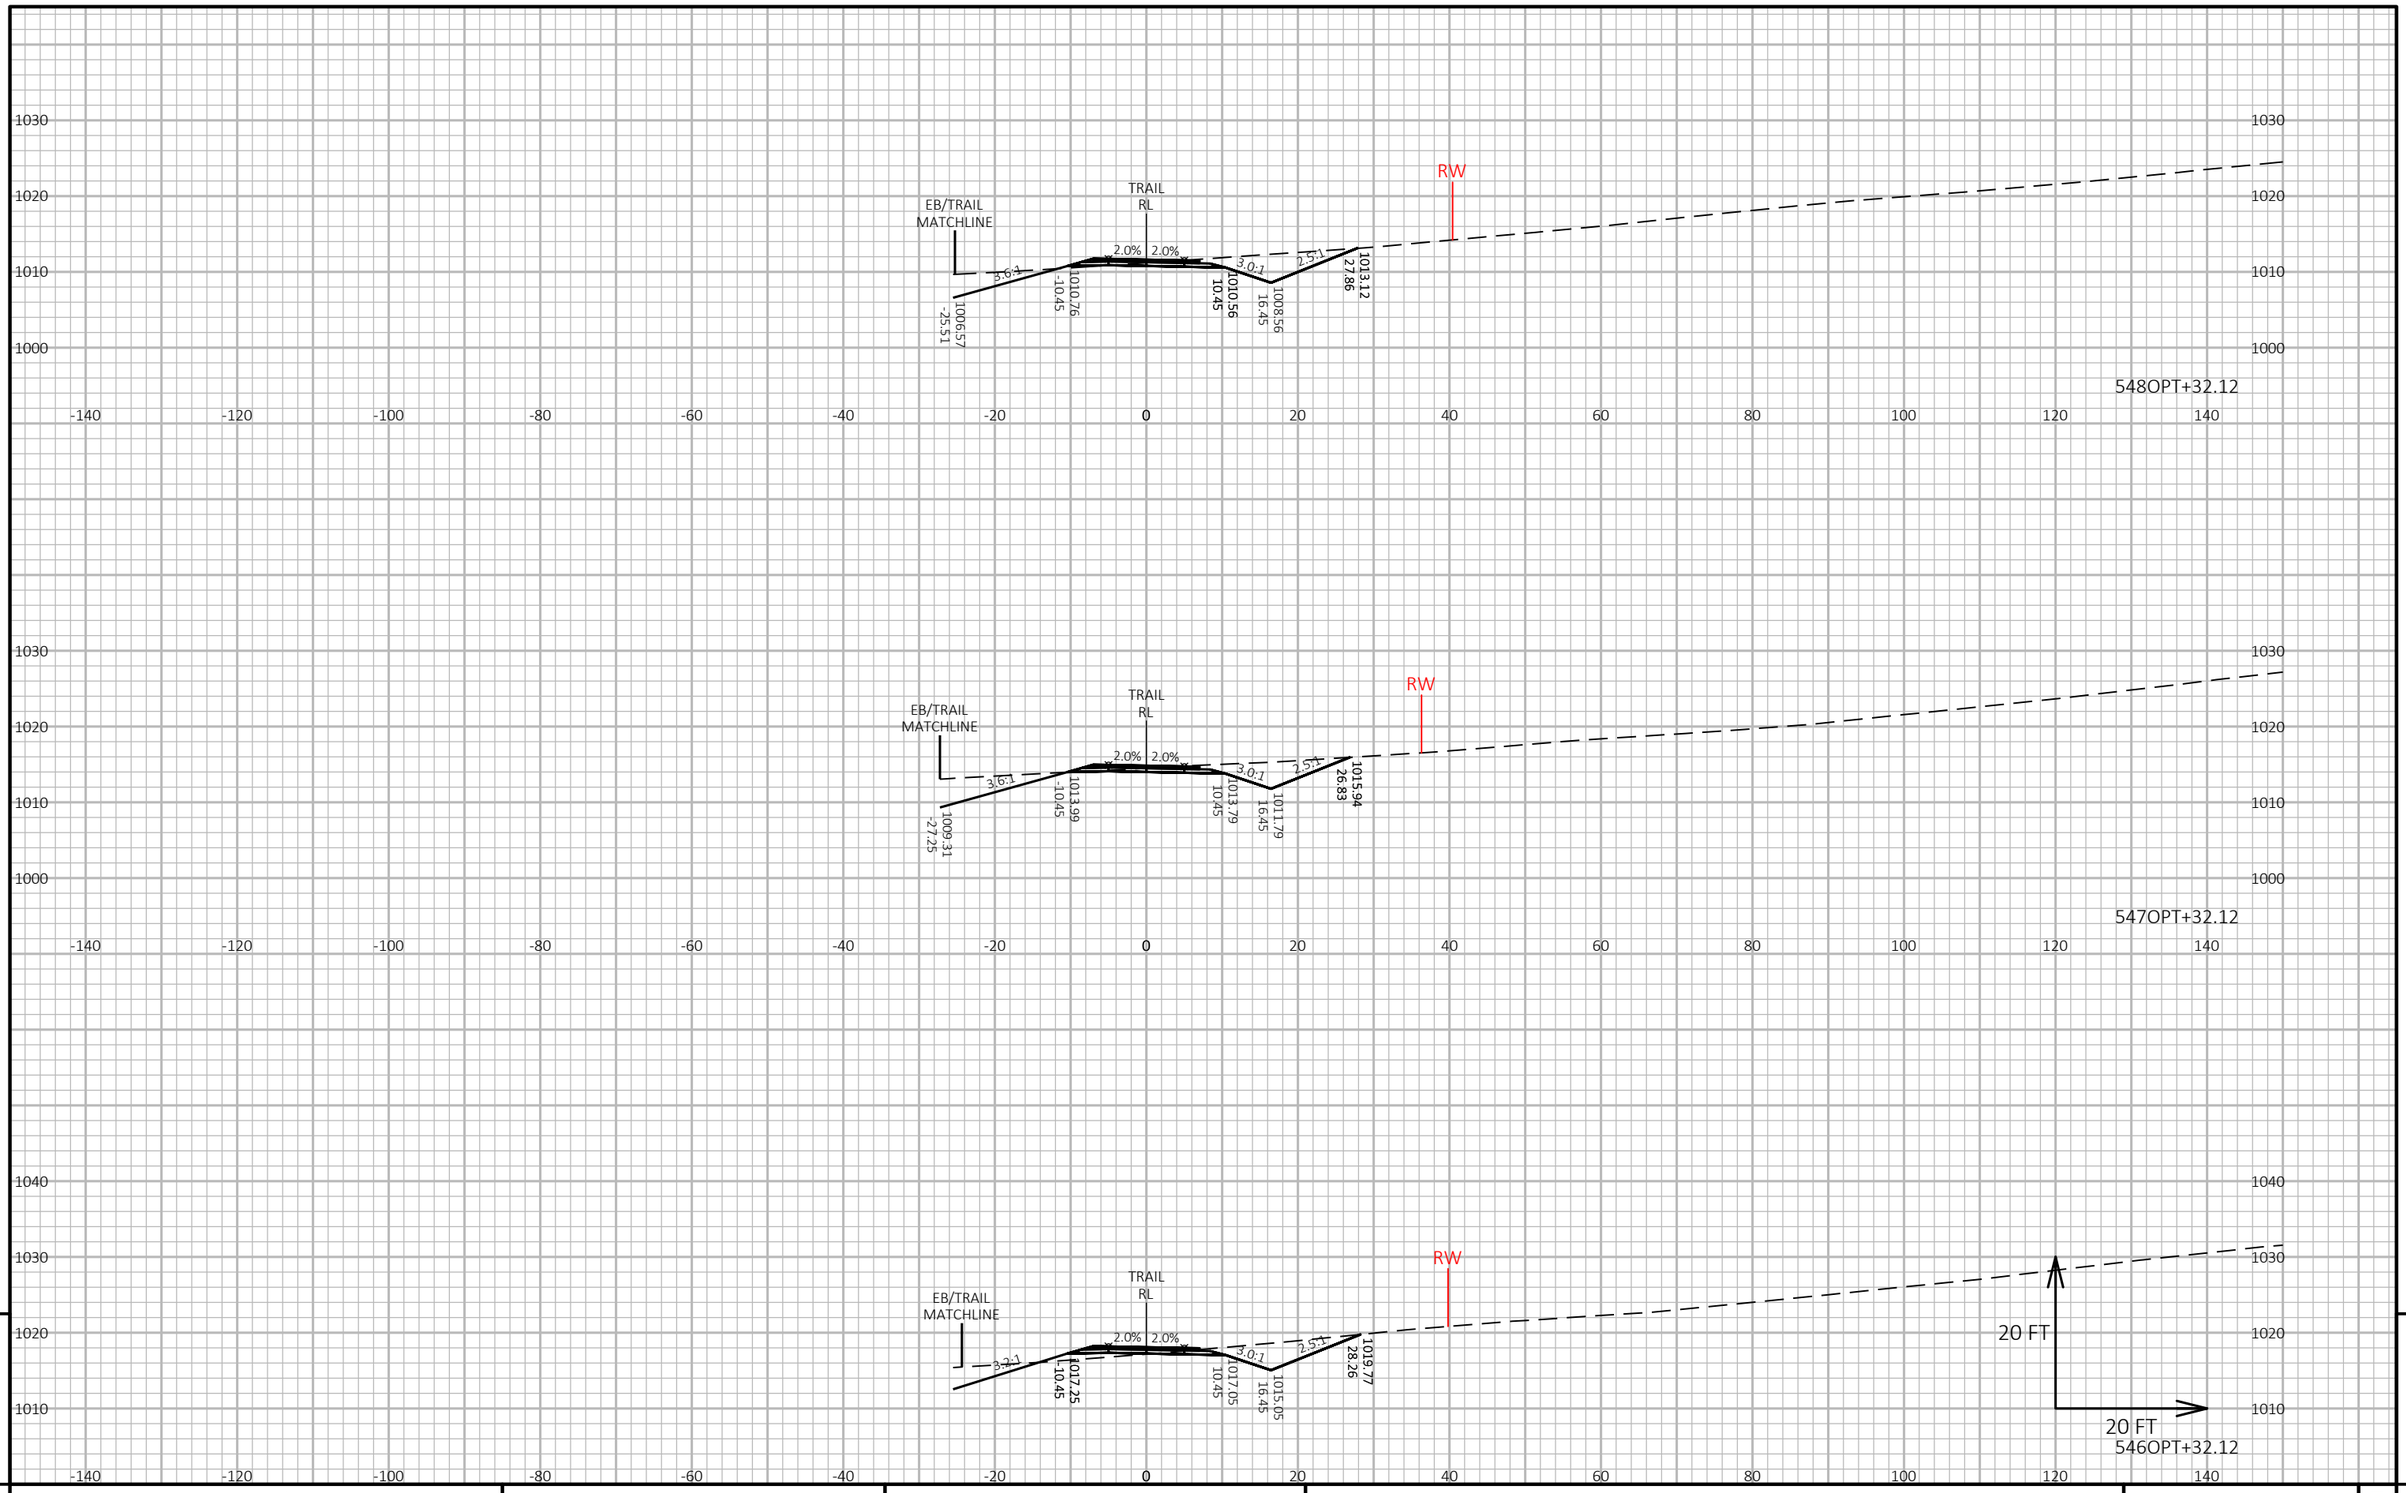


PROJECT NO: 1440-15-72/73	HWY: STH 23	COUNTY: FOND DU LAC	CROSS SECTIONS: OLD PLANK TRAIL	SHEET	E

FILE NAME : N:\PDS\C3D\14401501\SHEETSPLAN\CROSSSECTIONS\14401573\14401573_TRAIL_E.DWG
LAYOUT NAME - 14401573-0902332-xs

PLOT DATE : 2/25/2019 3:02 PM PLOT BY : VICKMAN, GARRETT T PLOT NAME : PLOT SCALE : 1 IN:20 FT HORZ. / 1 IN:20 FT VERT.

9

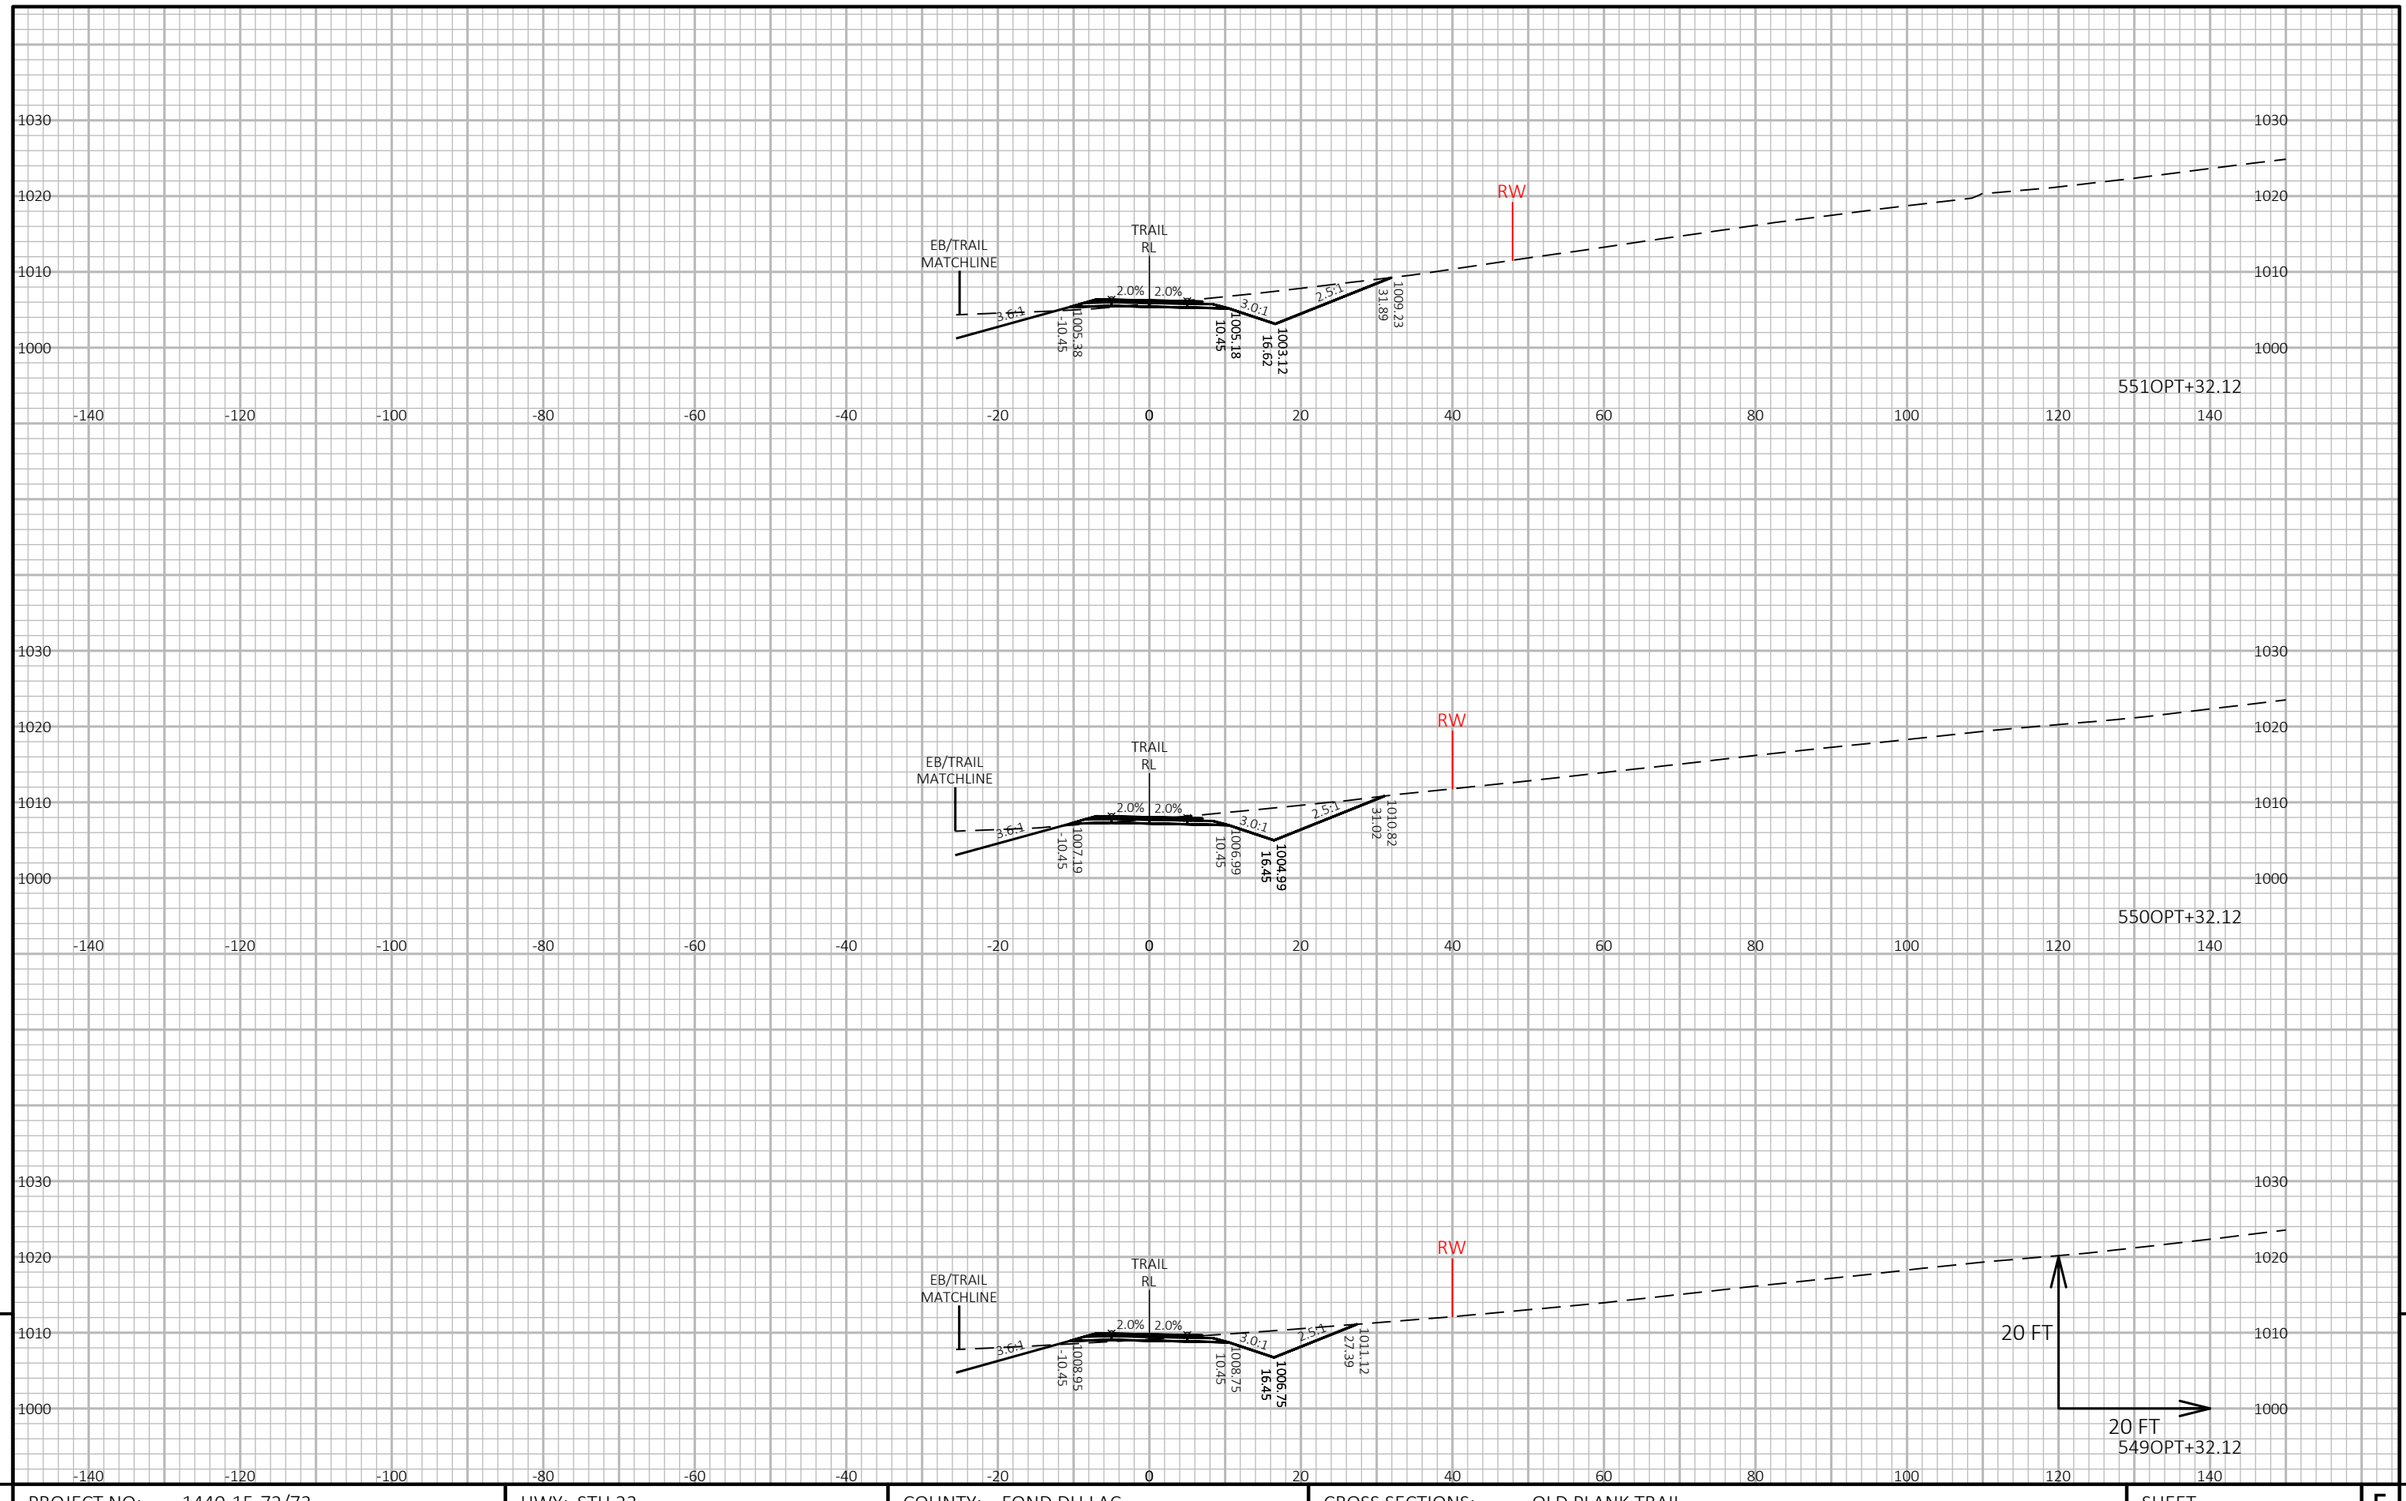


9


9


PROJECT NO: 1440-15-72/73	HWY: STH 23	COUNTY: FOND DU LAC	CROSS SECTIONS: OLD PLANK TRAIL	SHEET	E

FILE NAME : N:\PDS\C3D\14401501\SHEETSPLAN\CROSSSECTIONS\14401573\14401573_TRAIL_E.DWG
LAYOUT NAME - 14401573-0902333-xs

PLOT DATE : 2/25/2019 3:07 PM PLOT BY : VICKMAN, GARRETT T PLOT NAME : PLOT SCALE : 1 IN:20 FT HORZ. / 1 IN:20 FT VERT.

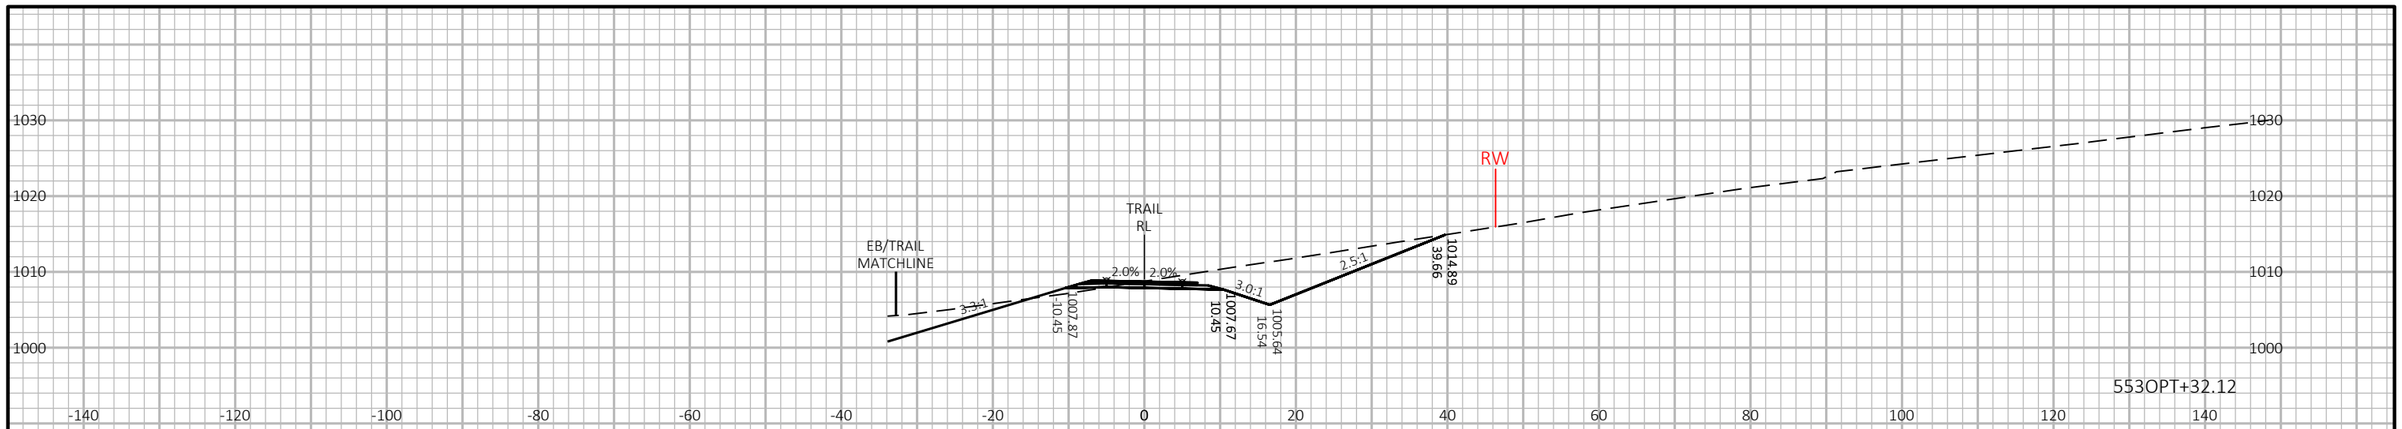

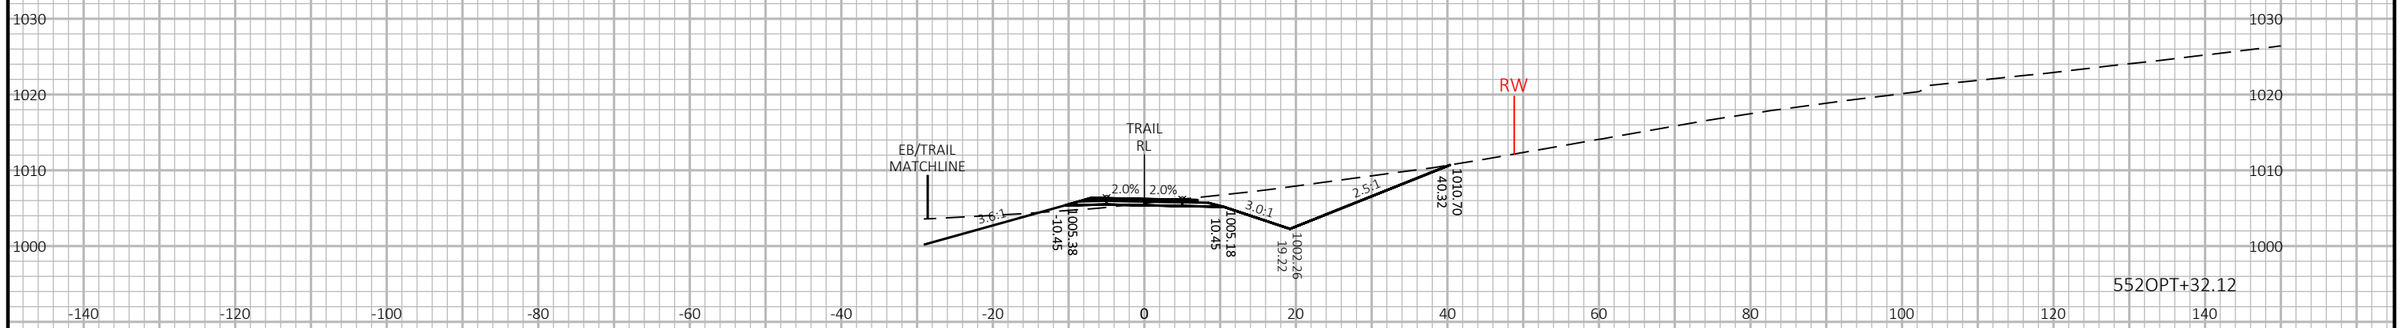

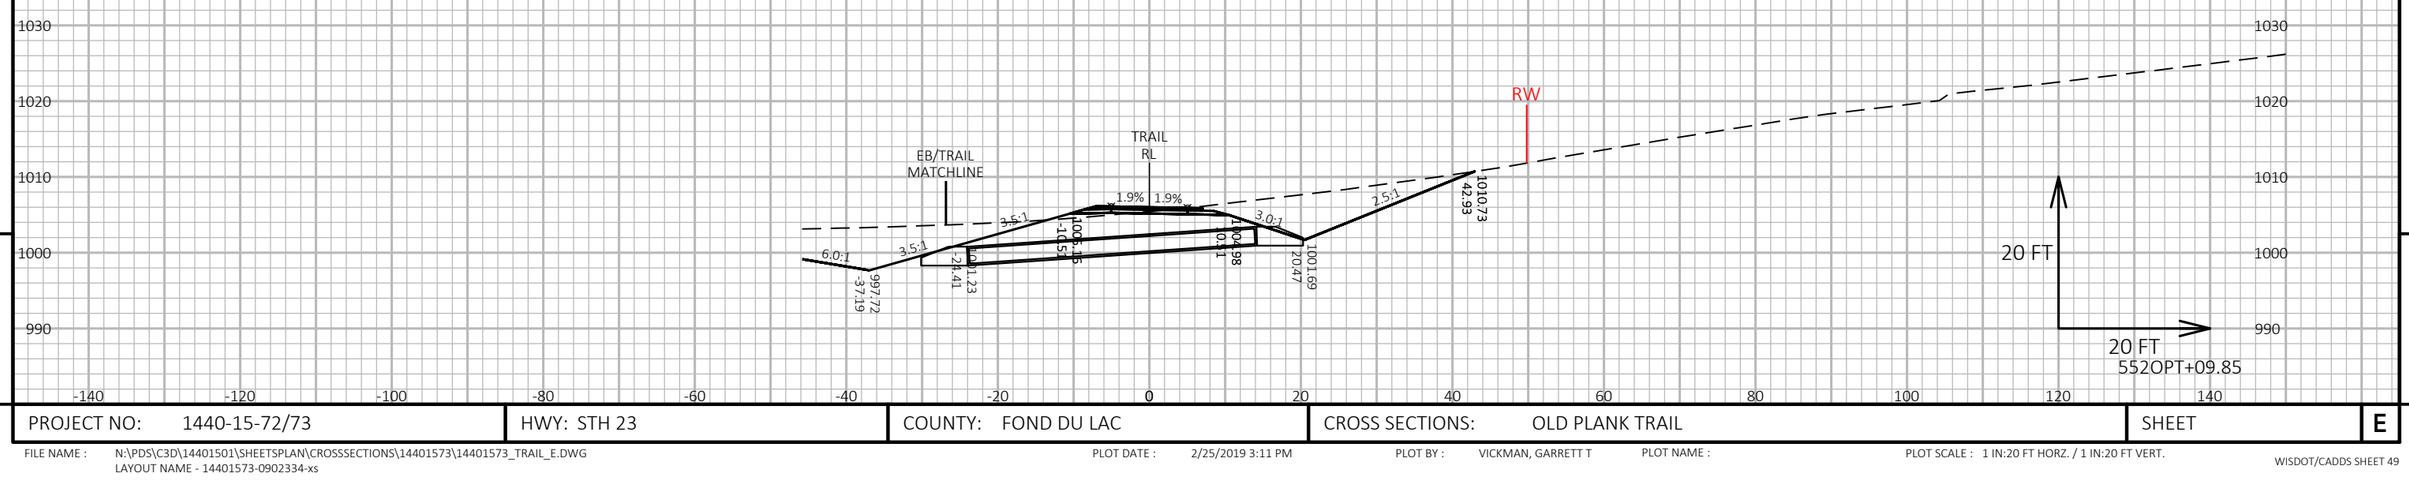


9

9

PROJECT NO: 1440-15-72/73	HWY: STH 23	COUNTY: FOND DU LAC	CROSS SECTIONS: OLD PLANK TRAIL	SHEET	E

FILE NAME : N:\PDS\C3D\14401501\SHEETSPLAN\CROSSSECTIONS\14401573\14401573_TRAIL_E.DWG
LAYOUT NAME - 14401573-0902334-xs

PLOT DATE : 2/25/2019 3:11 PM PLOT BY : VICKMAN, GARRETT T PLOT NAME : PLOT SCALE : 1 IN:20 FT HORZ. / 1 IN:20 FT VERT.

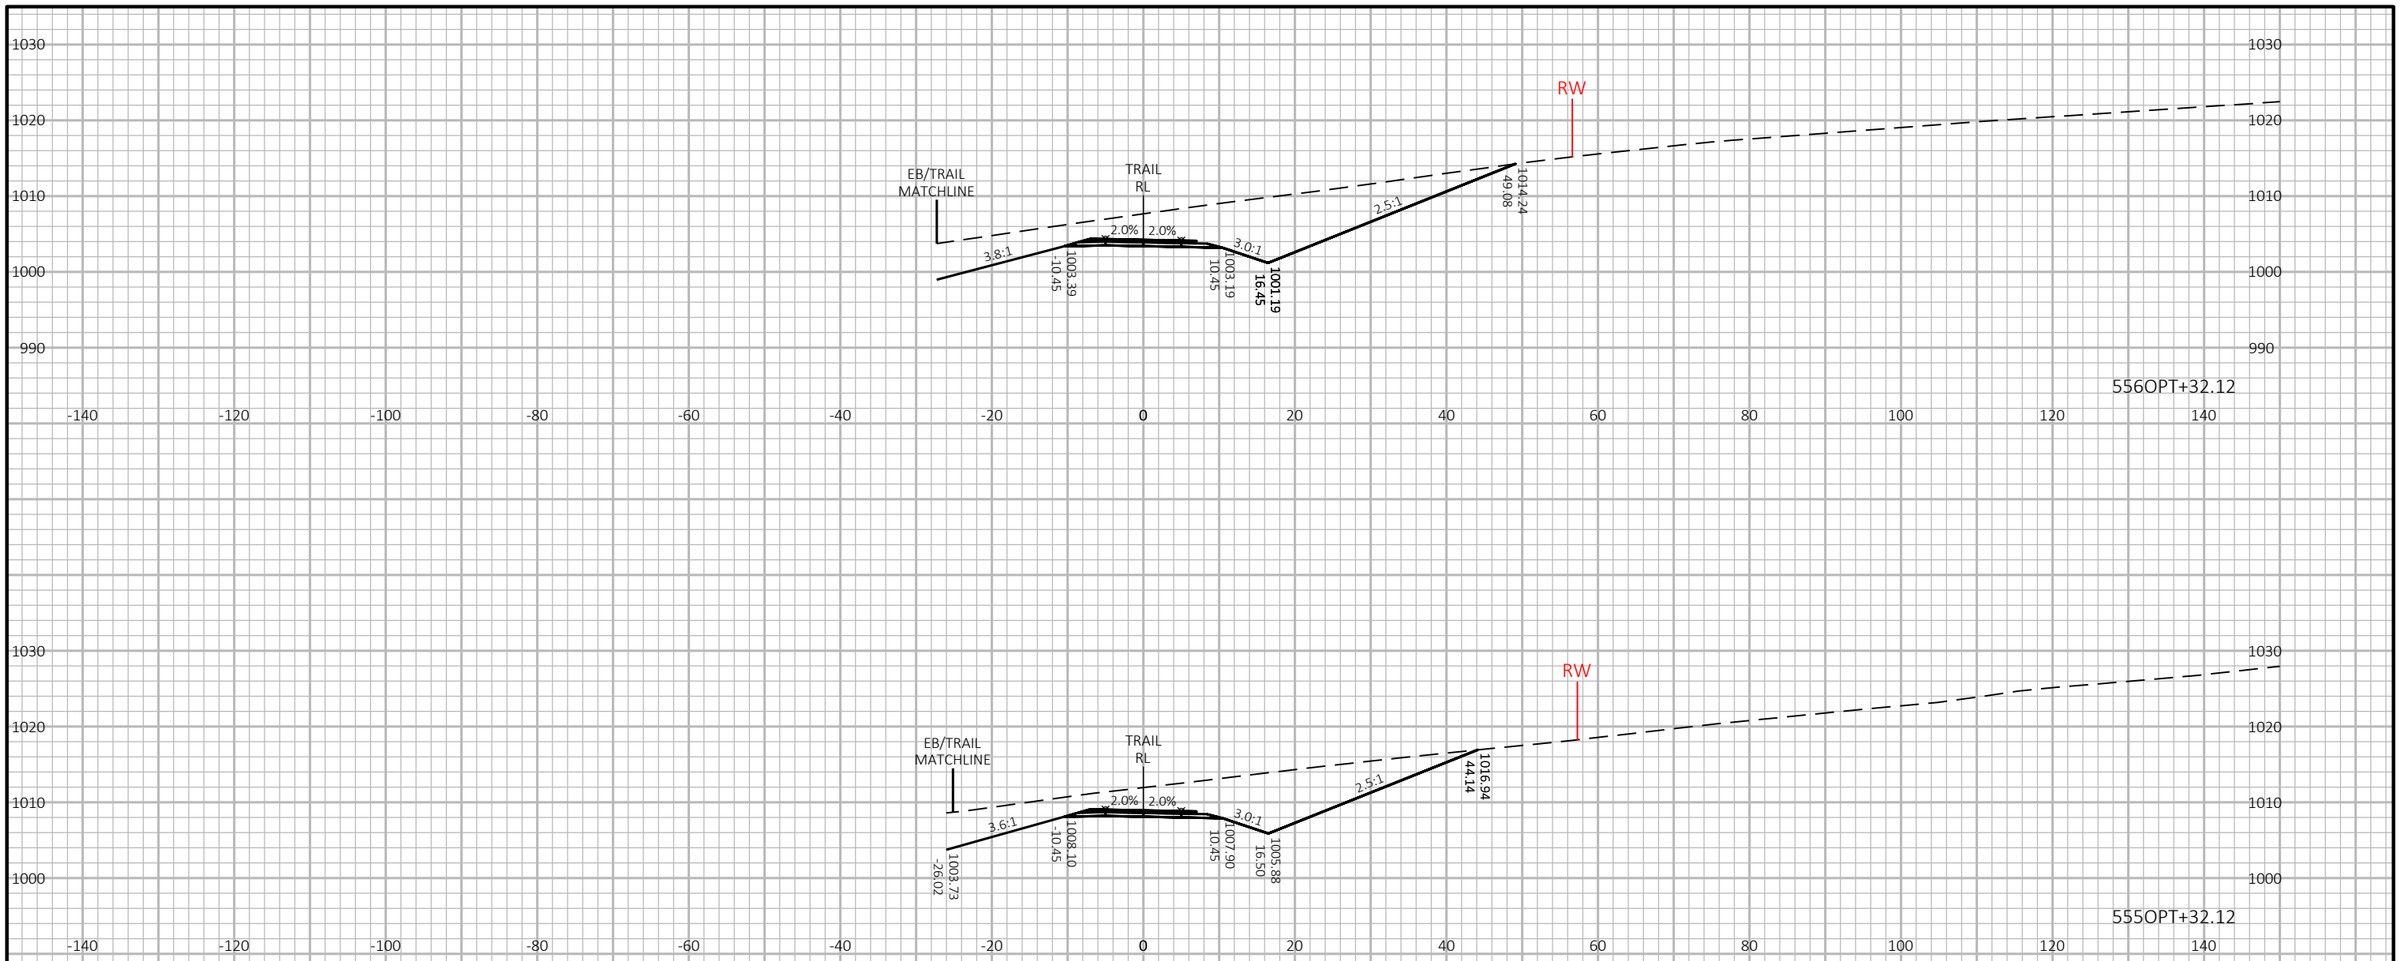


PROJECT NO: 1440-15-72/73	HWY: STH 23	COUNTY: FOND DU LAC	CROSS SECTIONS: OLD PLANK TRAIL	SHEET	E

FILE NAME : N:\PDS\C3D\14401501\SHEETSPLAN\CROSSSECTIONS\14401573\14401573_TRAIL_E.DWG
LAYOUT NAME - 14401573-0902335-xs

PLOT DATE : 2/25/2019 3:15 PM PLOT BY : VICKMAN, GARRETT T PLOT NAME : PLOT SCALE : 1 IN:20 FT HORZ. / 1 IN:20 FT VERT.

WISDOT/CADDS SHEET 49

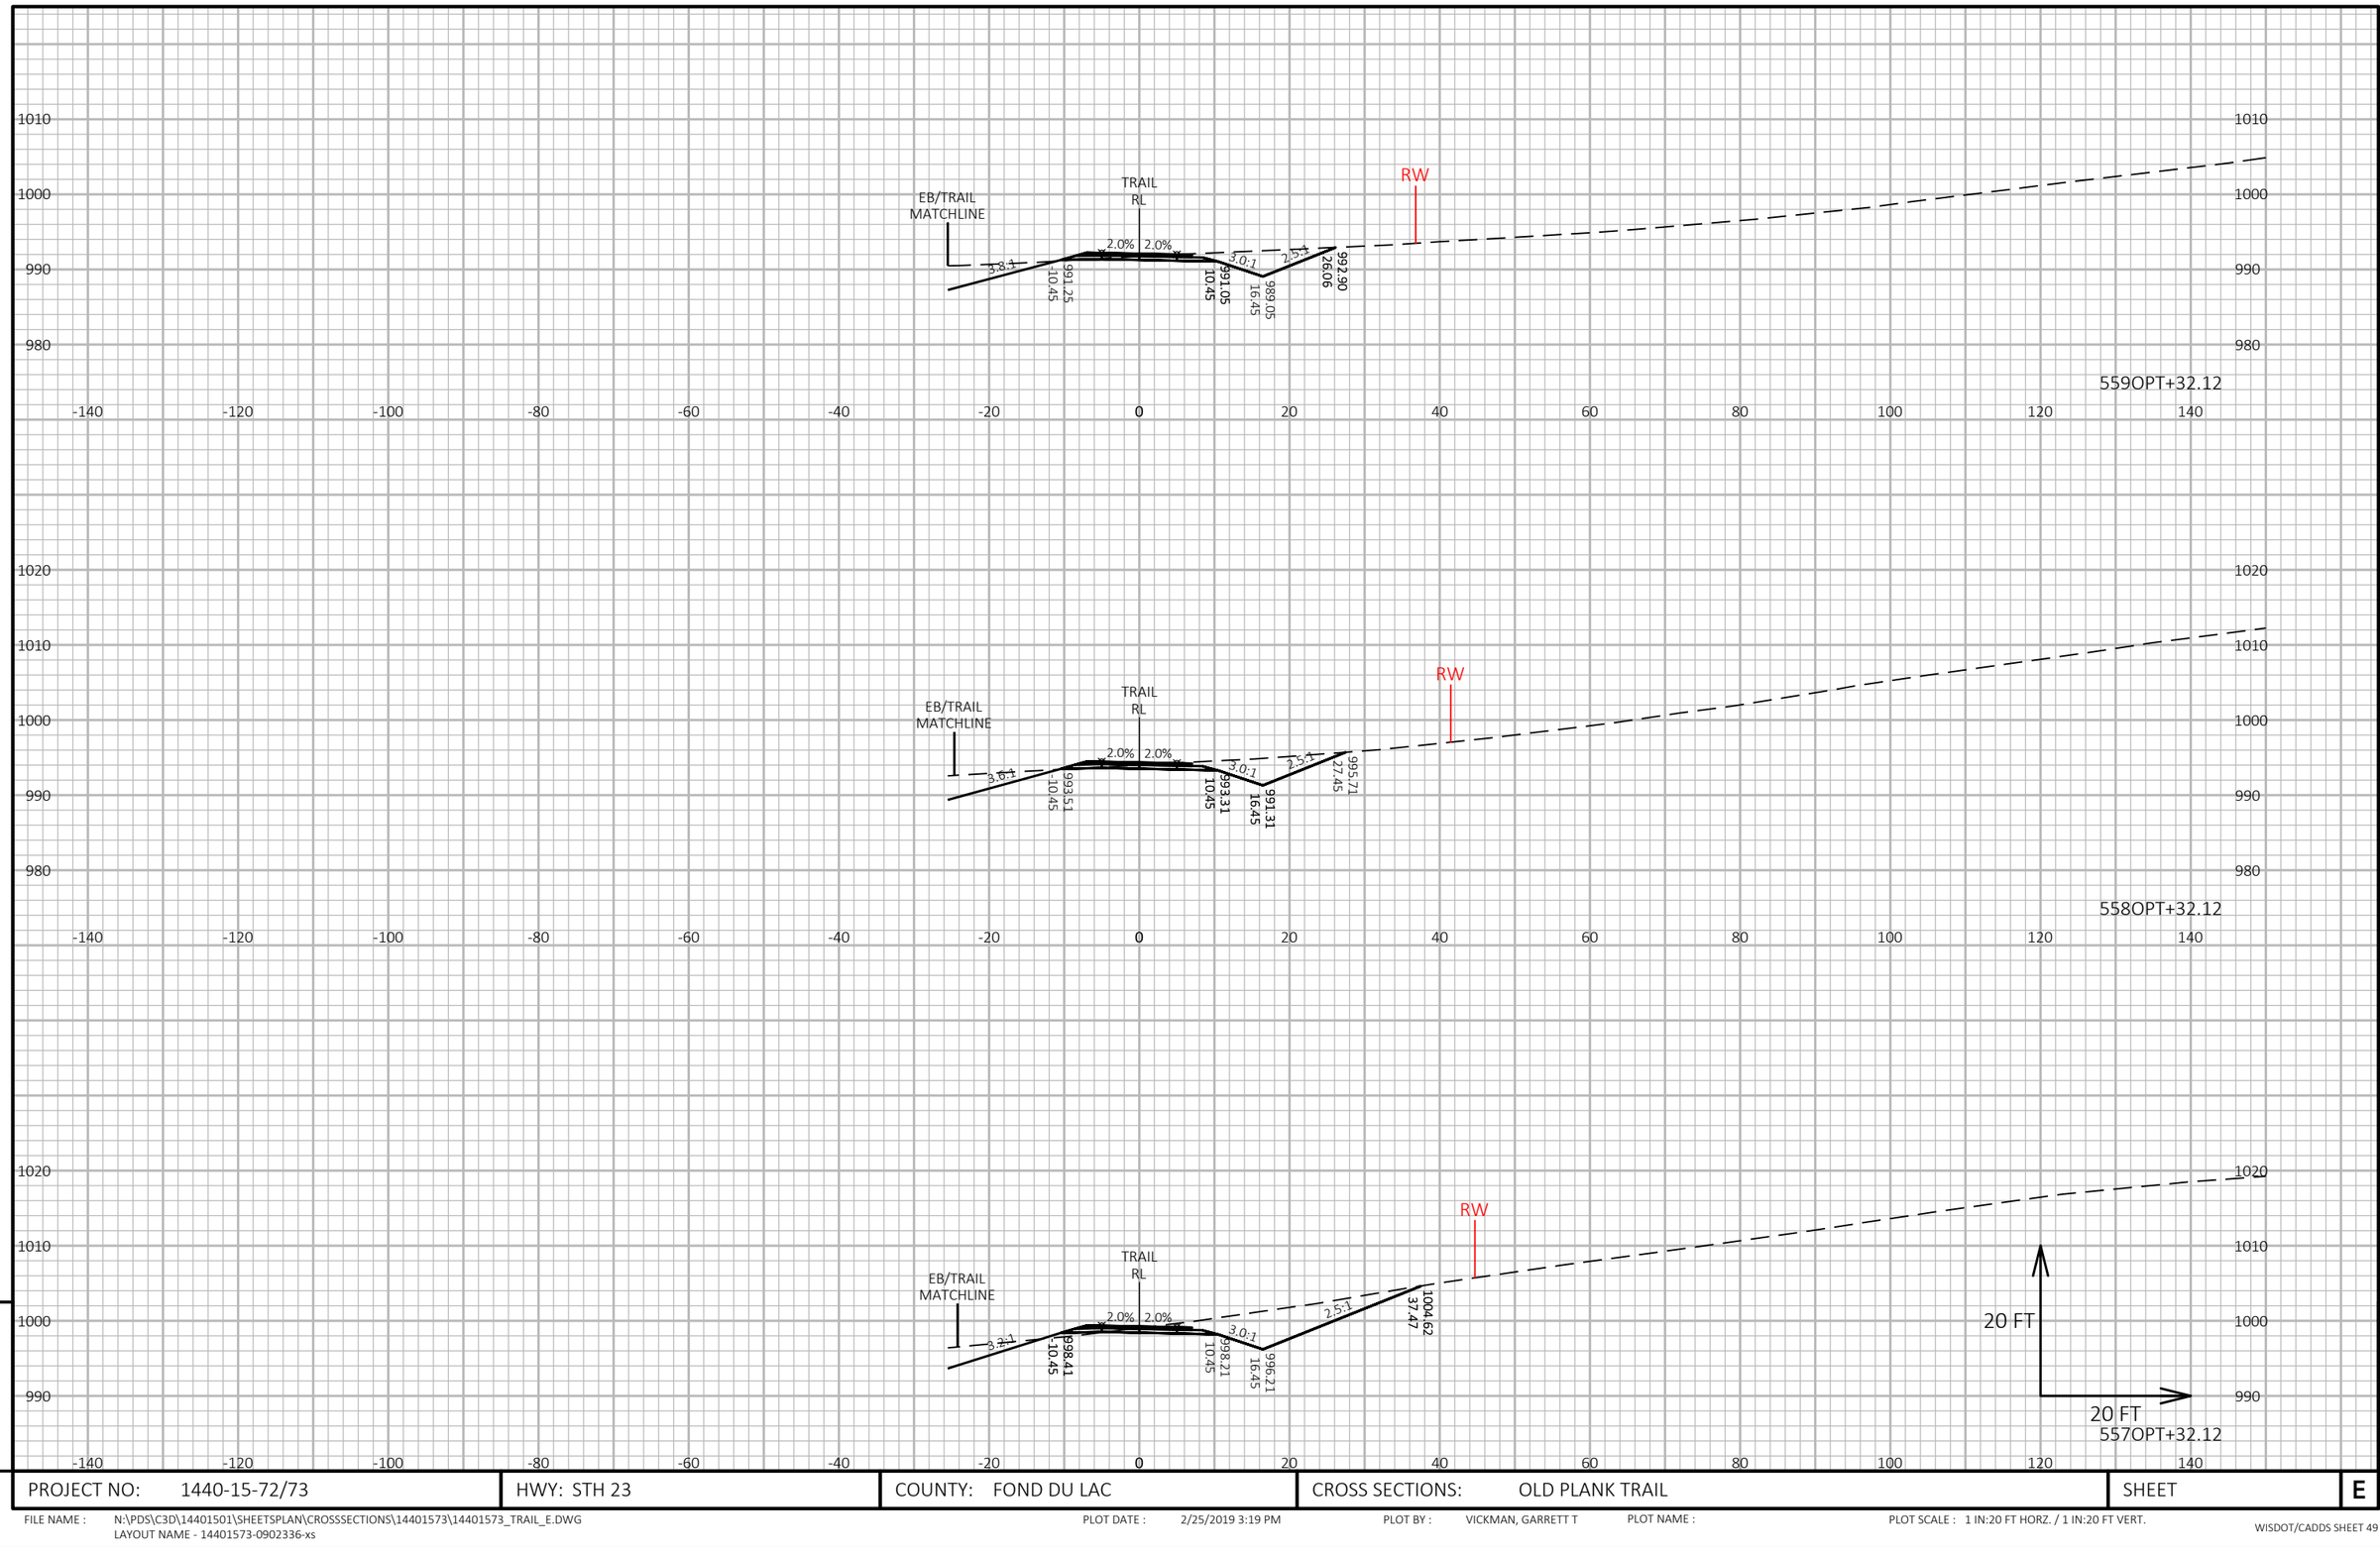


9


9


PROJECT NO: 1440-15-72/73	HWY: STH 23	COUNTY: FOND DU LAC	CROSS SECTIONS: OLD PLANK TRAIL	SHEET	E

FILE NAME : N:\PDS\C3D\14401501\SHEETSPLAN\CROSSSECTIONS\14401573\14401573_TRAIL_E.DWG
LAYOUT NAME - 14401573-0902336-xs

PLOT DATE : 2/25/2019 3:19 PM PLOT BY : VICKMAN, GARRETT T PLOT NAME : PLOT SCALE : 1 IN:20 FT HORZ. / 1 IN:20 FT VERT.

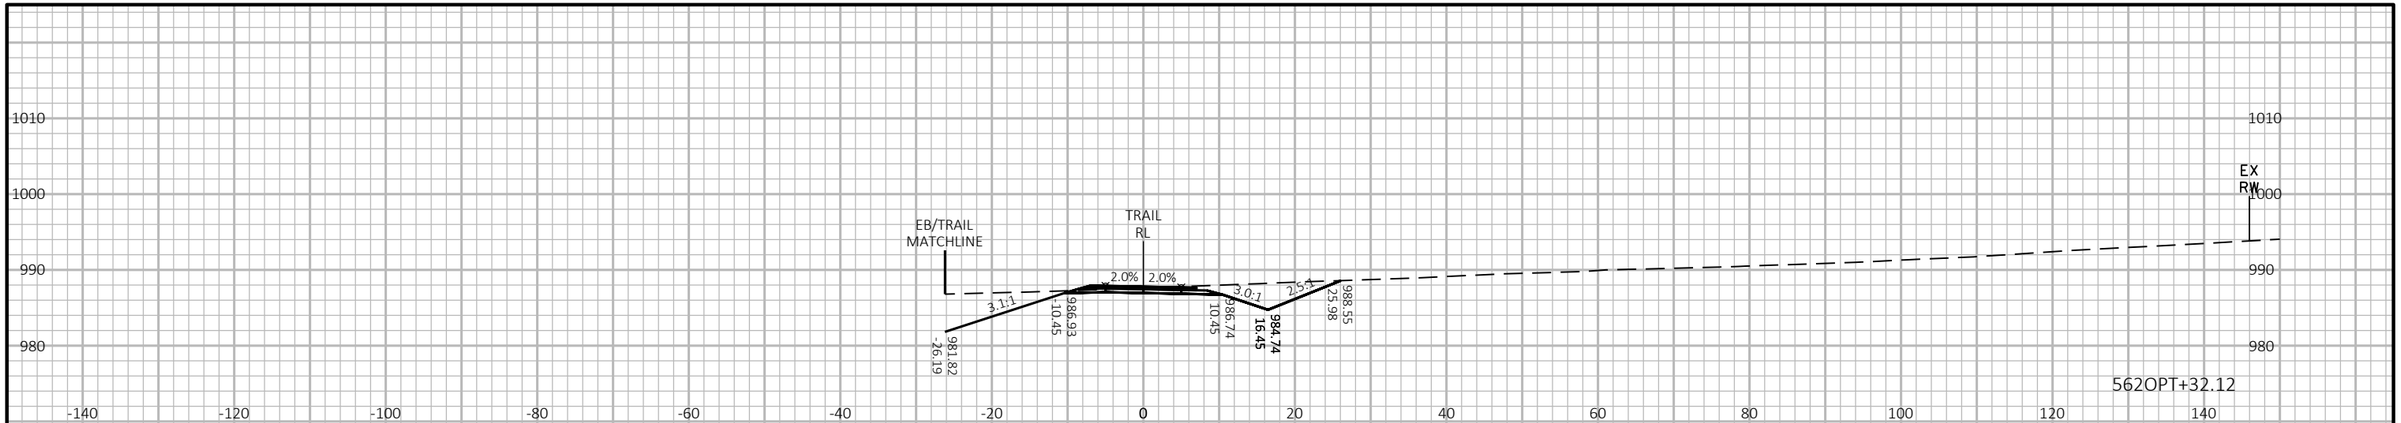

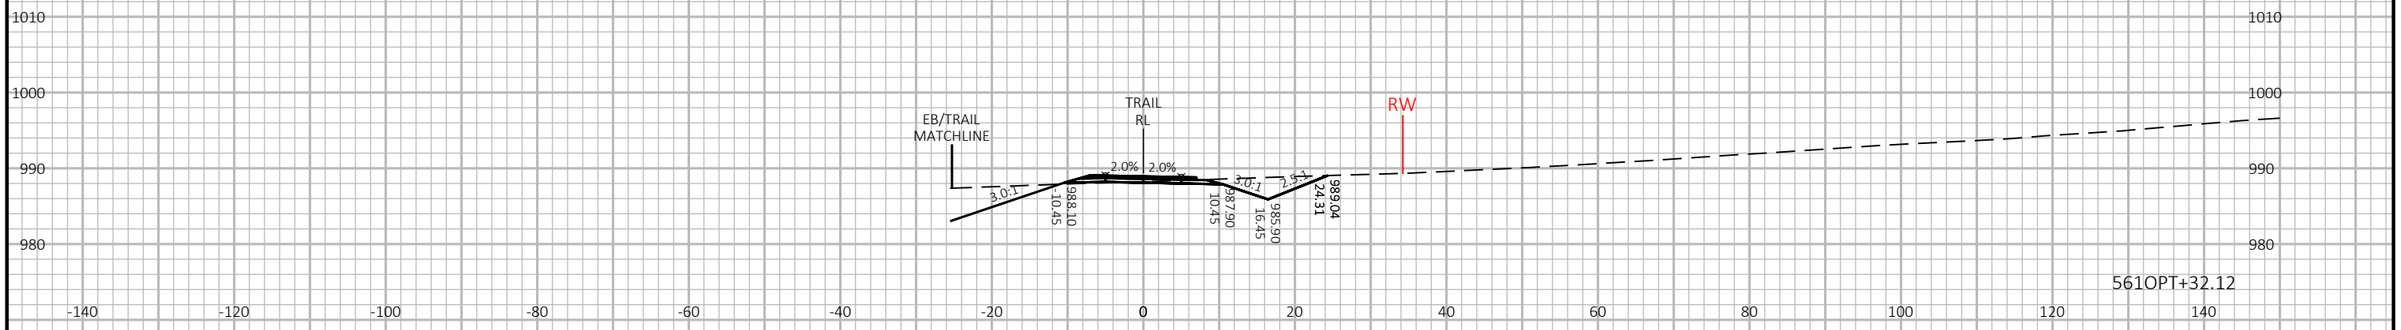


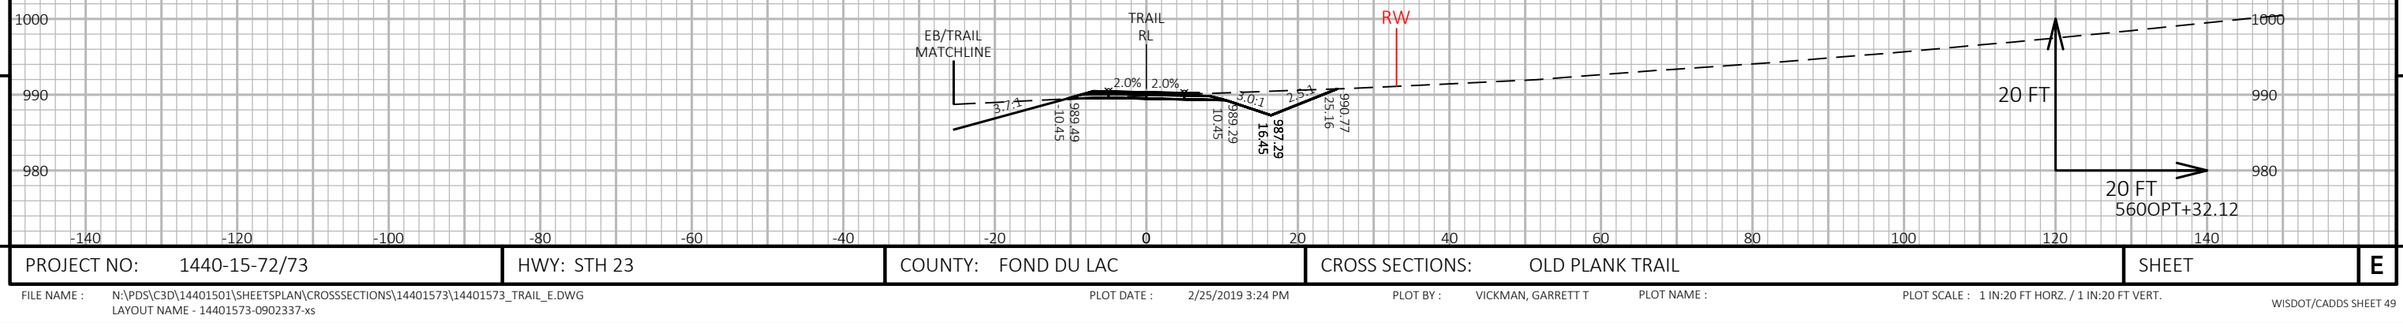

PROJECT NO: 1440-15-72/73	HWY: STH 23	COUNTY: FOND DU LAC	CROSS SECTIONS: OLD PLANK TRAIL	SHEET	E

FILE NAME : N:\PDS\C3D\14401501\SHEETSPLAN\CROSSSECTIONS\14401573\14401573_TRAIL_E.DWG
LAYOUT NAME - 14401573-0902337-xs


PLOT DATE : 2/25/2019 3:24 PM PLOT BY : VICKMAN, GARRETT T PLOT NAME : PLOT SCALE : 1 IN:20 FT HORZ. / 1 IN:20 FT VERT.

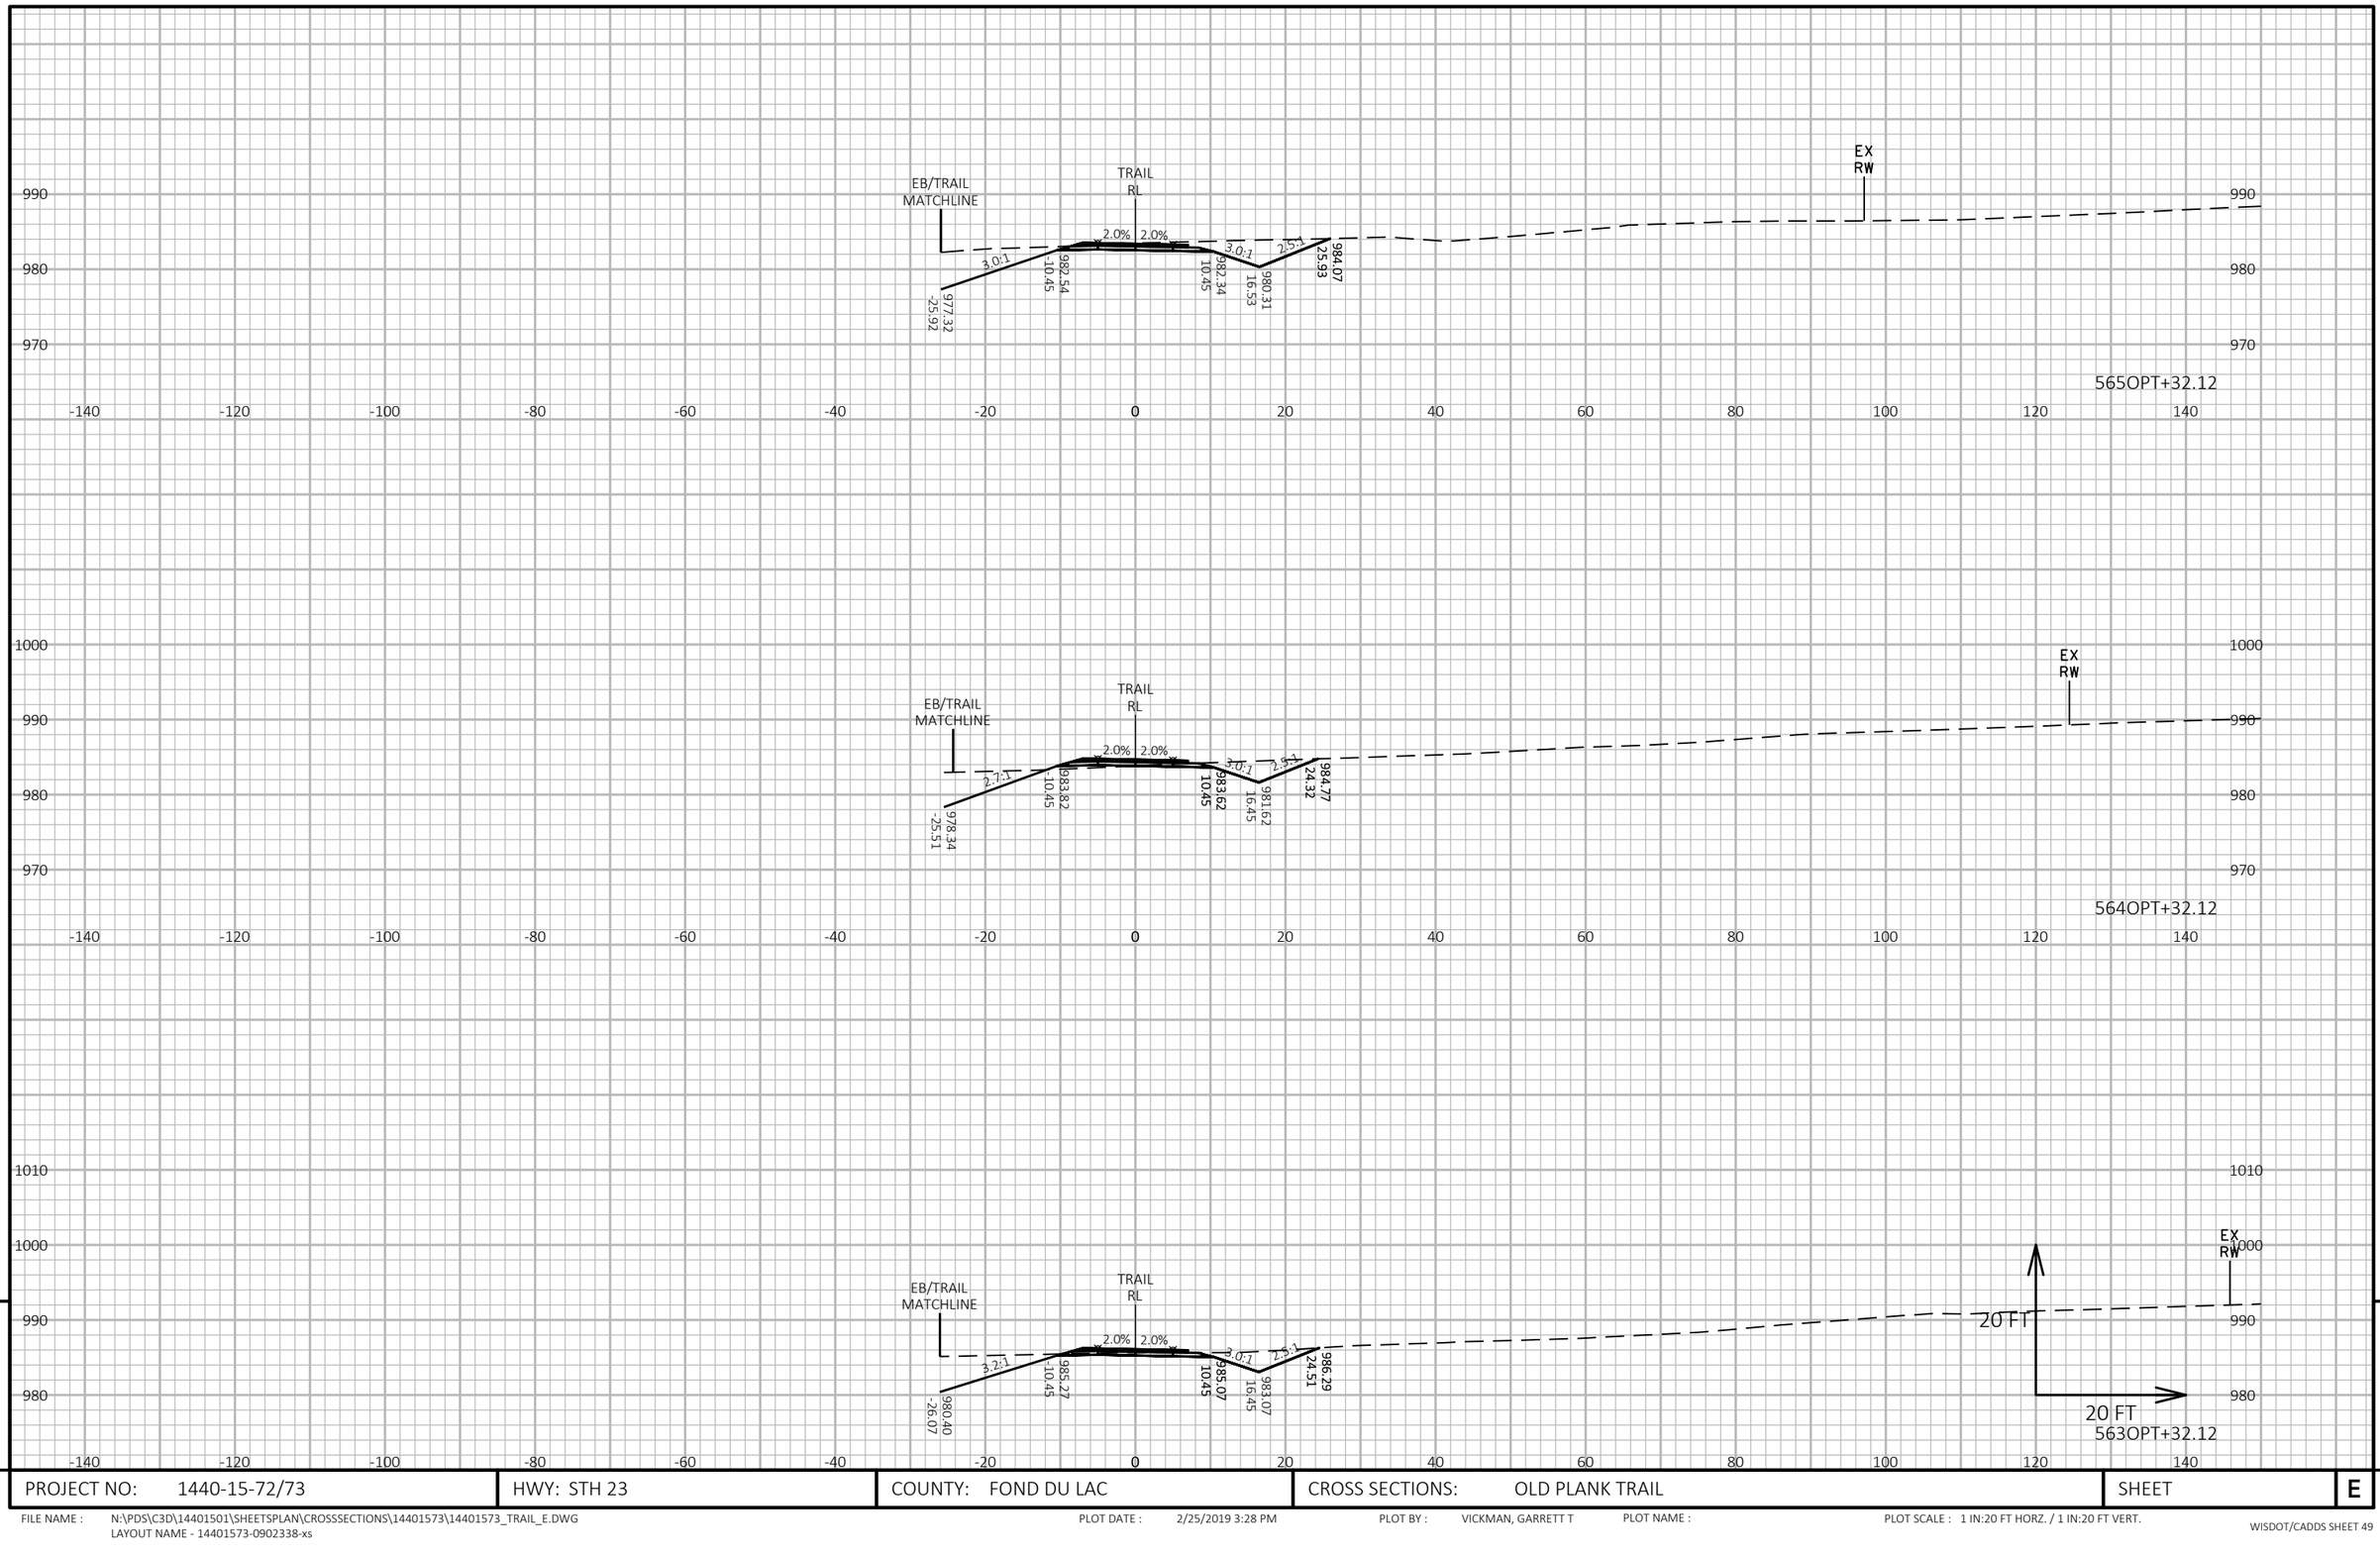

PROJECT NO: 1440-15-72/73	HWY: STH 23	COUNTY: FOND DU LAC	CROSS SECTIONS: OLD PLANK TRAIL	SHEET	E

FILE NAME : N:\PDS\C3D\14401501\SHEETSPLAN\CROSSSECTIONS\14401573\14401573_TRAIL_E.DWG
LAYOUT NAME - 14401573-0902338-xs

PLOT DATE : 2/25/2019 3:28 PM PLOT BY : VICKMAN, GARRETT T PLOT NAME : PLOT SCALE : 1 IN:20 FT HORZ. / 1 IN:20 FT VERT.

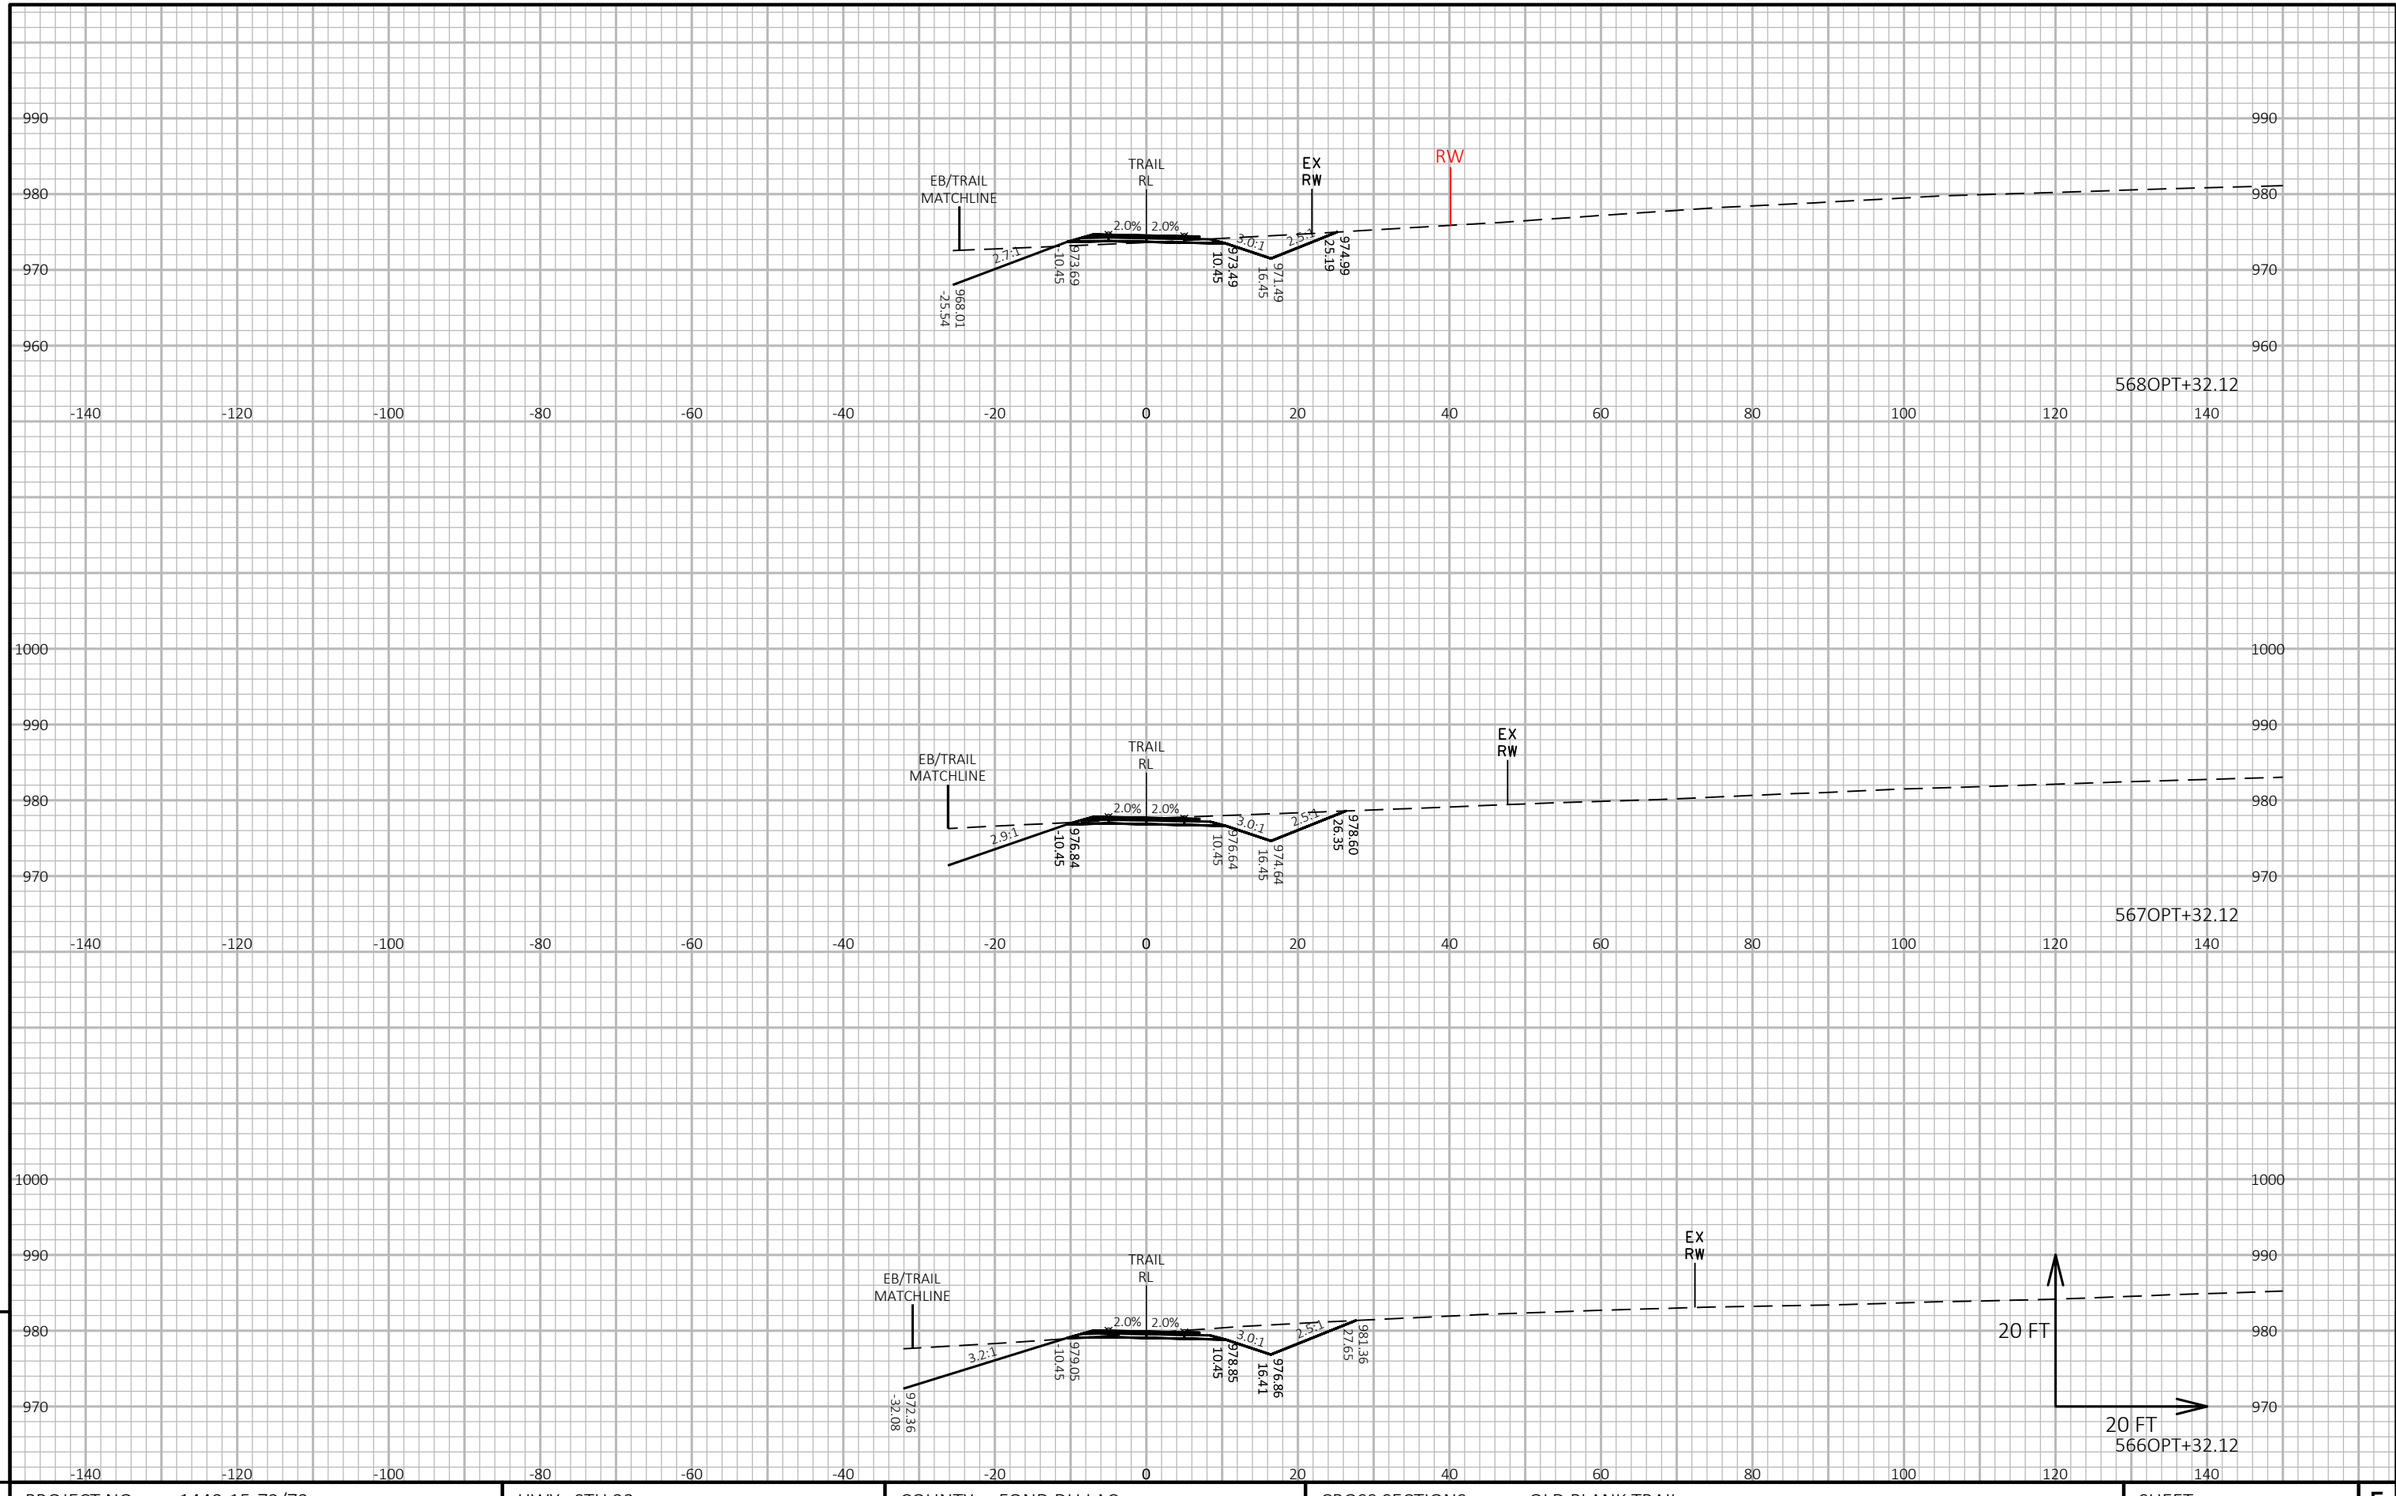


9


9


PROJECT NO: 1440-15-72/73	HWY: STH 23	COUNTY: FOND DU LAC	CROSS SECTIONS: OLD PLANK TRAIL	SHEET	E

FILE NAME : N:\PDS\C3D\14401501\SHEETSPLAN\CROSSSECTIONS\14401573\14401573_TRAIL_E.DWG
LAYOUT NAME - 14401573-0902339-xs

PLOT DATE : 2/25/2019 3:32 PM PLOT BY : VICKMAN, GARRETT T PLOT NAME : PLOT SCALE : 1 IN:20 FT HORZ. / 1 IN:20 FT VERT.

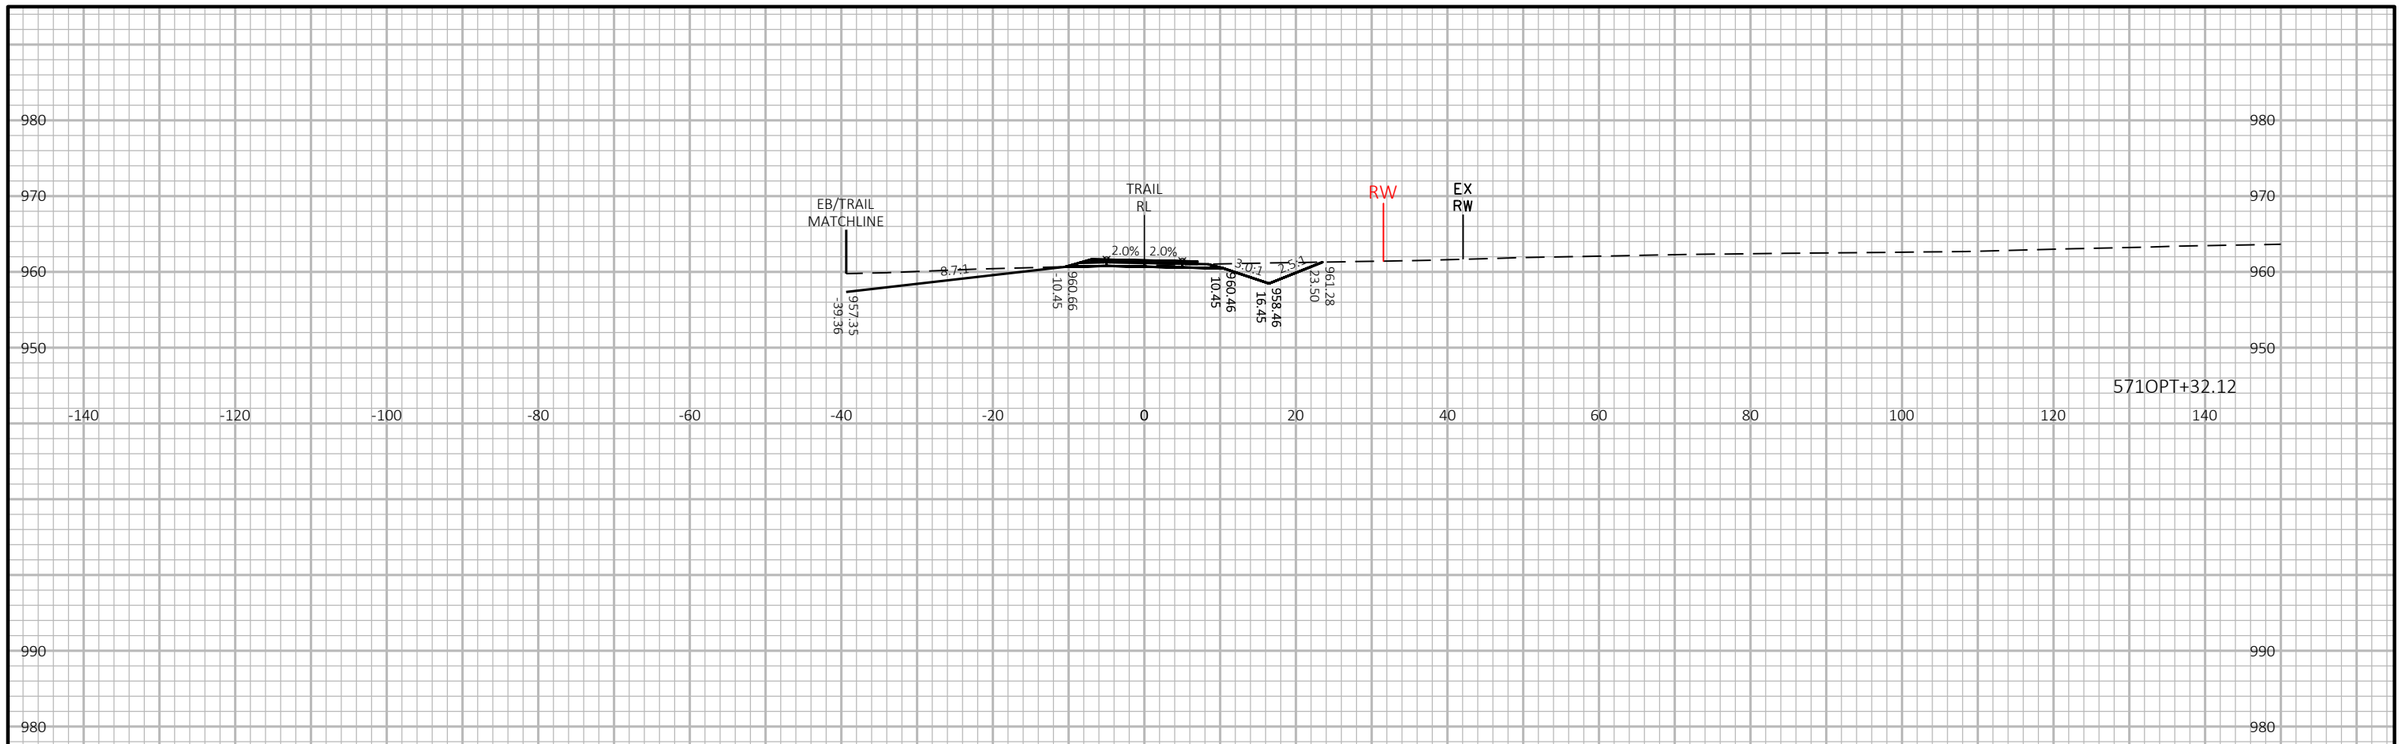

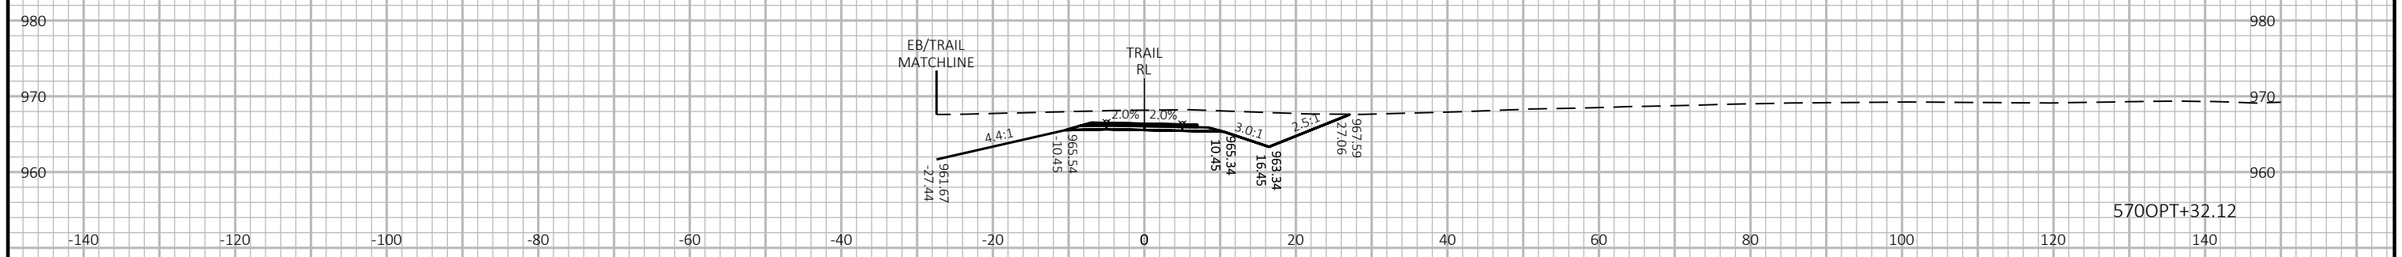

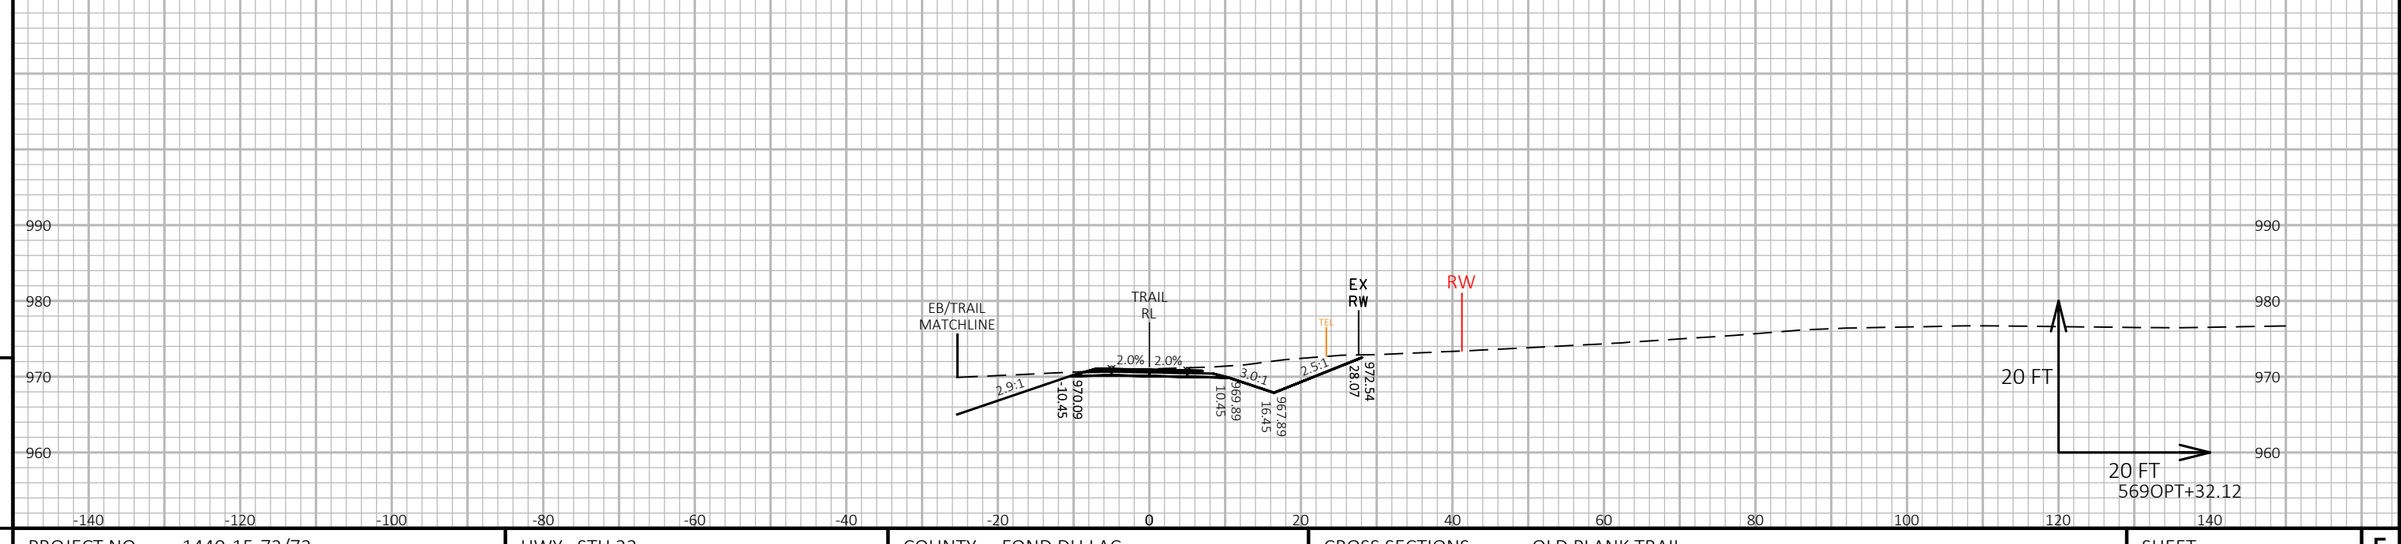


9

9

PROJECT NO: 1440-15-72/73	HWY: STH 23	COUNTY: FOND DU LAC	CROSS SECTIONS: OLD PLANK TRAIL	SHEET	E

FILE NAME : N:\PDS\C3D\14401501\SHEETSPLAN\CROSSSECTIONS\14401573\14401573_TRAIL_E.DWG
LAYOUT NAME - 14401573-0902340-xs

PLOT DATE : 2/25/2019 3:37 PM PLOT BY : VICKMAN, GARRETT T PLOT NAME : PLOT SCALE : 1 IN:20 FT HORZ. / 1 IN:20 FT VERT.

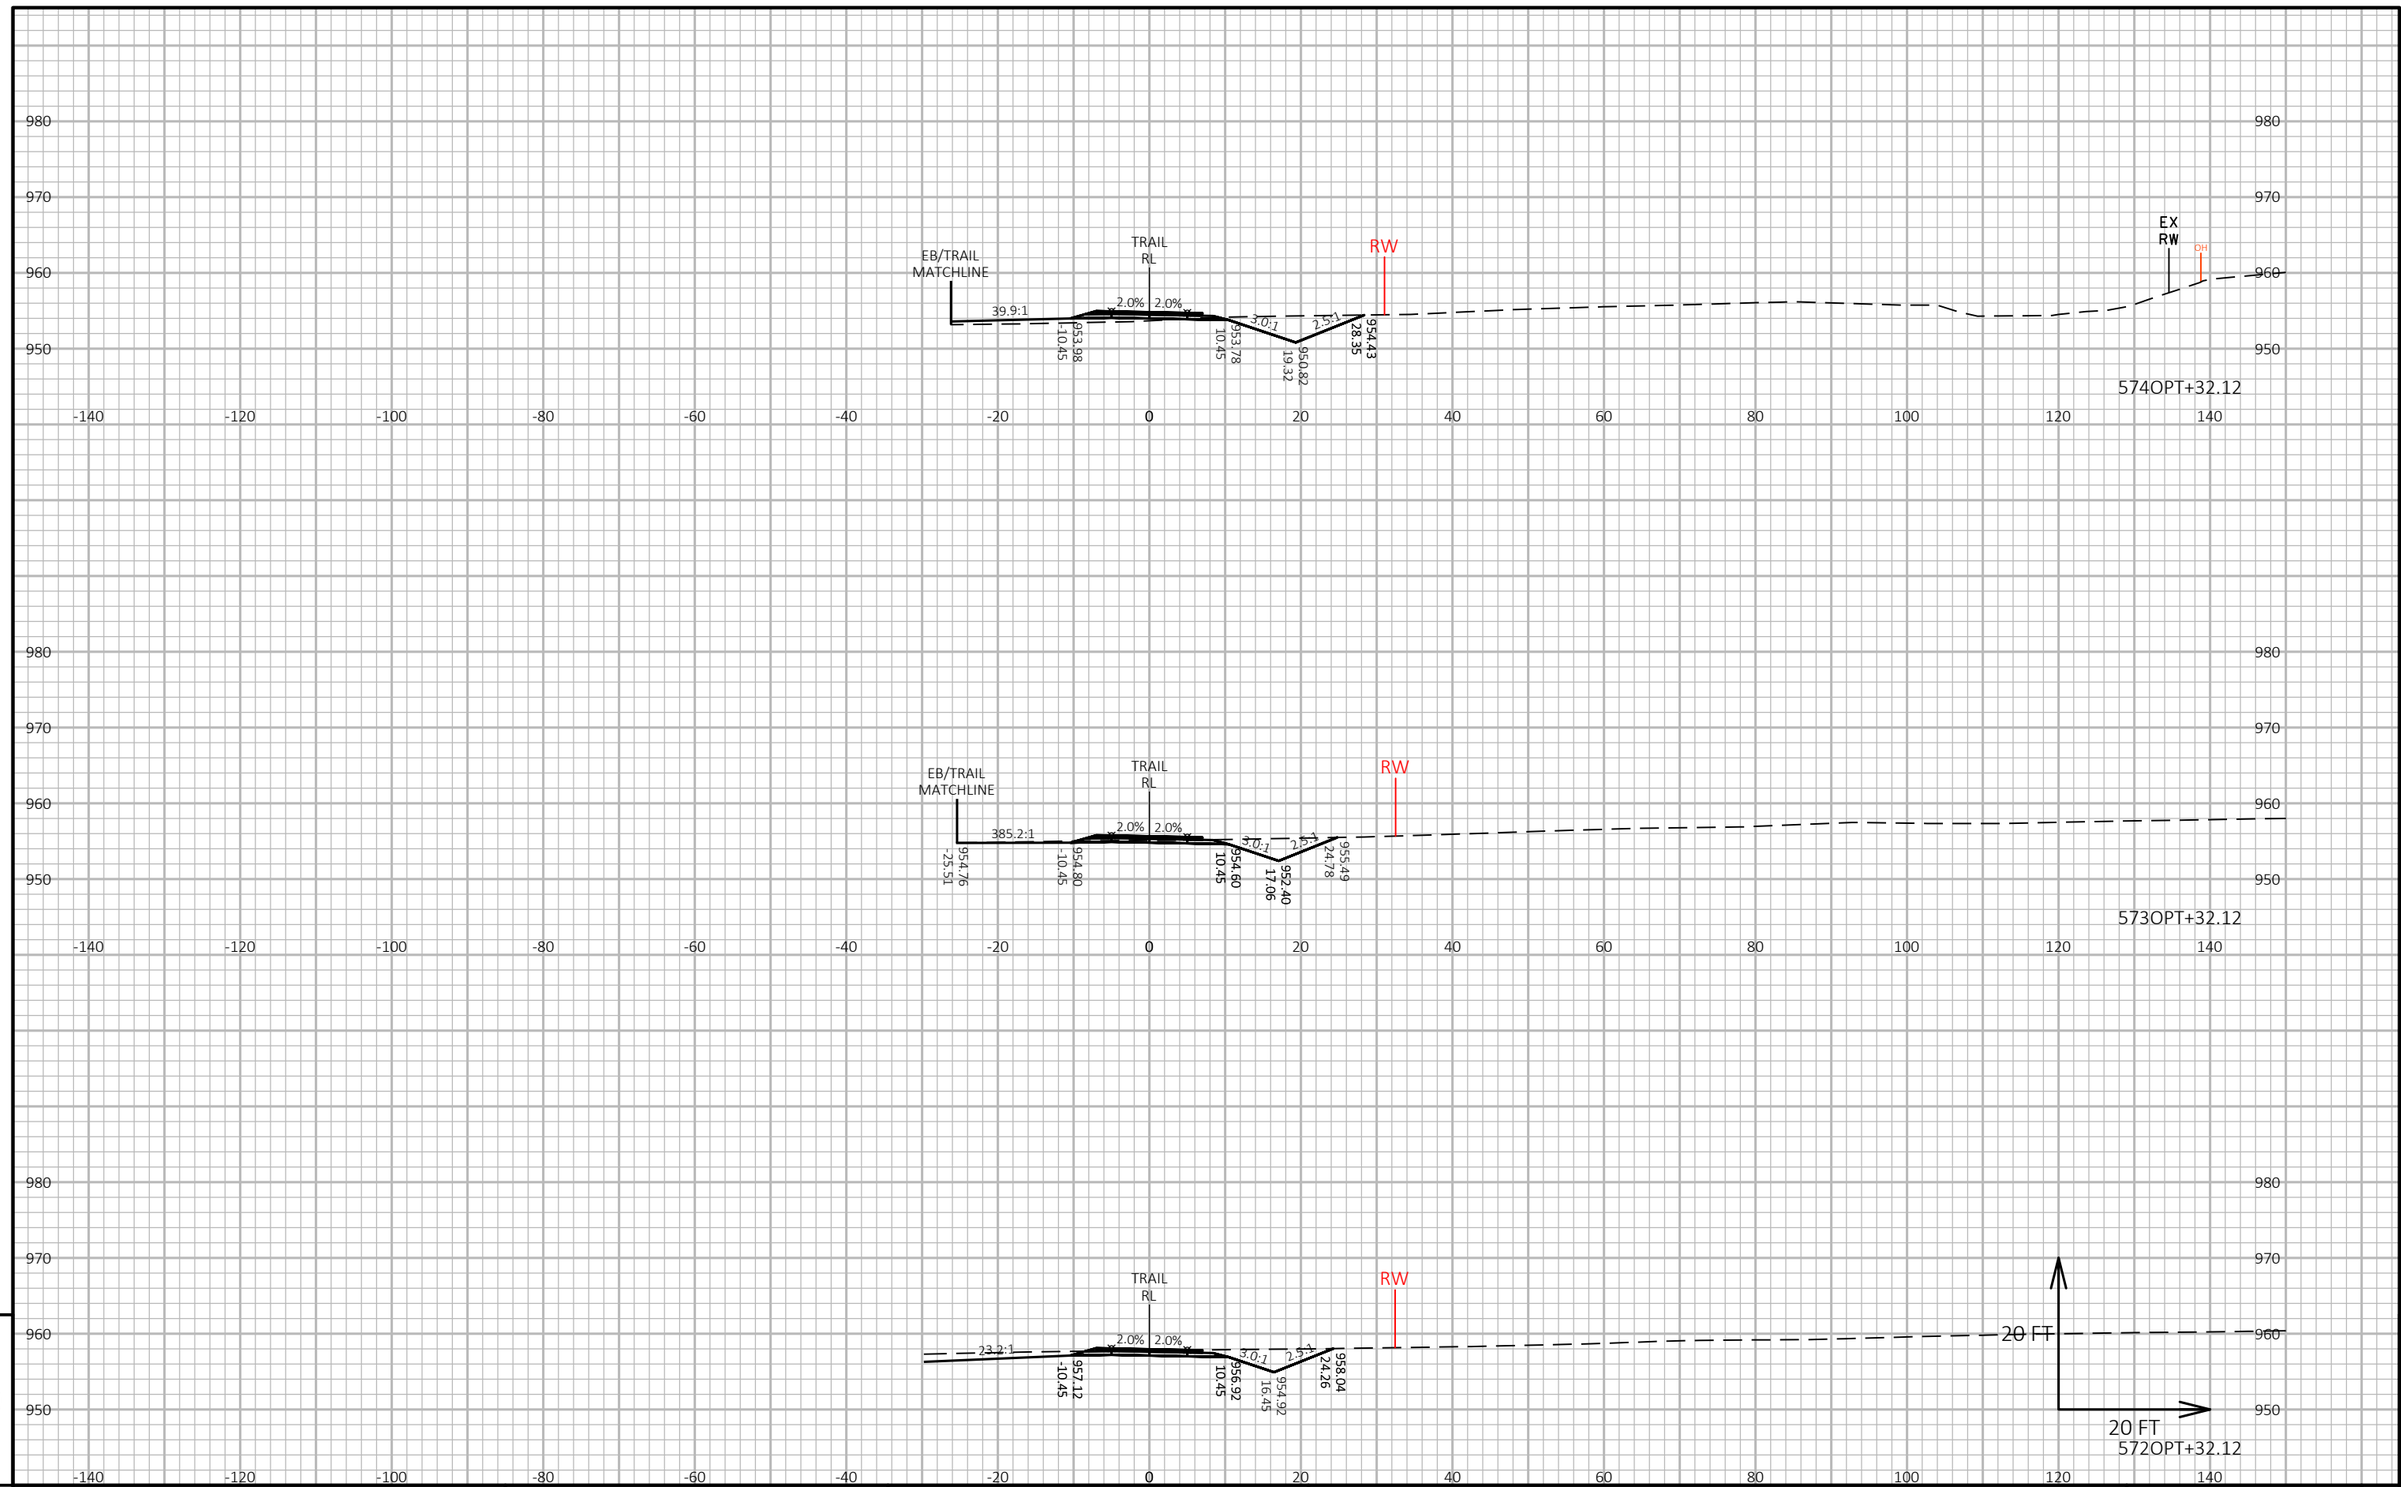



PROJECT NO: 1440-15-72/73	HWY: STH 23	COUNTY: FOND DU LAC	CROSS SECTIONS: OLD PLANK TRAIL	SHEET	E

FILE NAME : N:\PDS\C3D\14401501\SHEETSPLAN\CROSSSECTIONS\14401573\14401573_TRAIL_E.DWG
LAYOUT NAME - 14401573-0902341-xs

PLOT DATE : 2/25/2019 3:41 PM PLOT BY : VICKMAN, GARRETT T PLOT NAME : PLOT SCALE : 1 IN:20 FT HORZ. / 1 IN:20 FT VERT.

WISDOT/CADDS SHEET 49

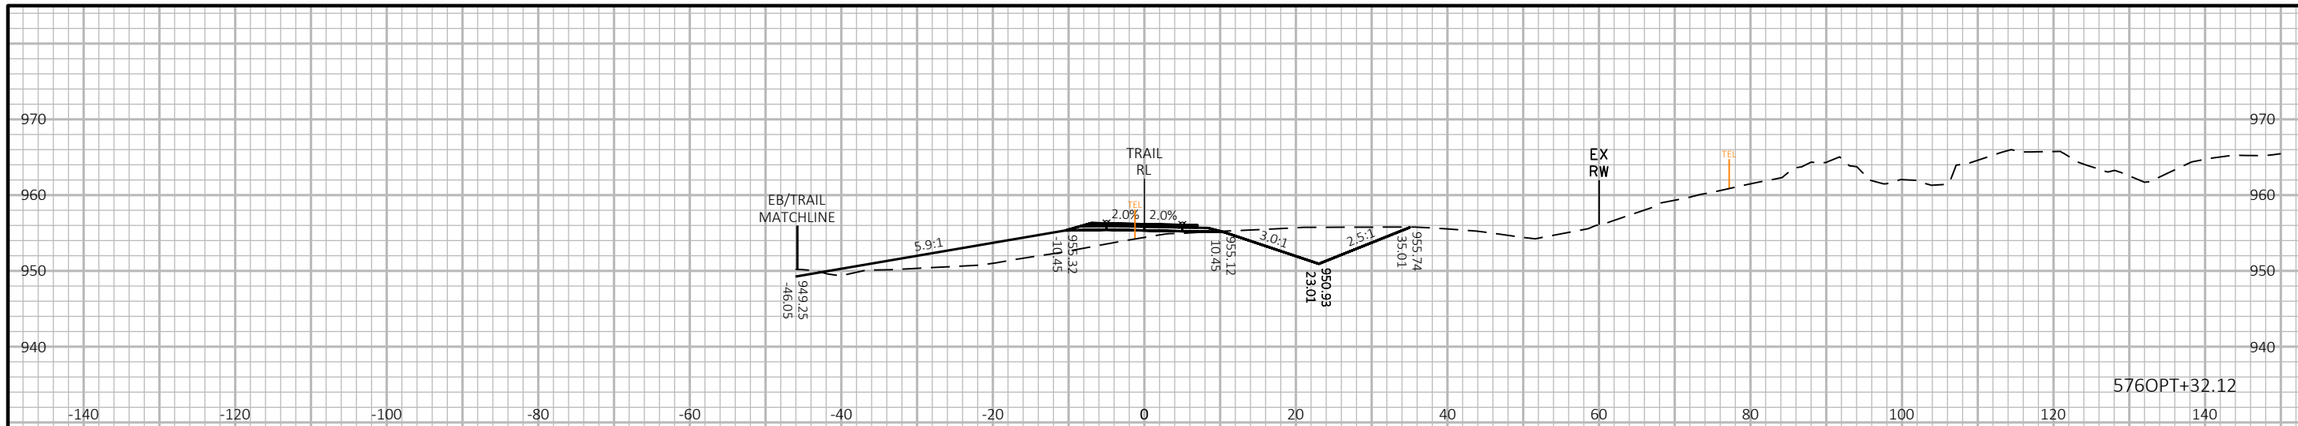

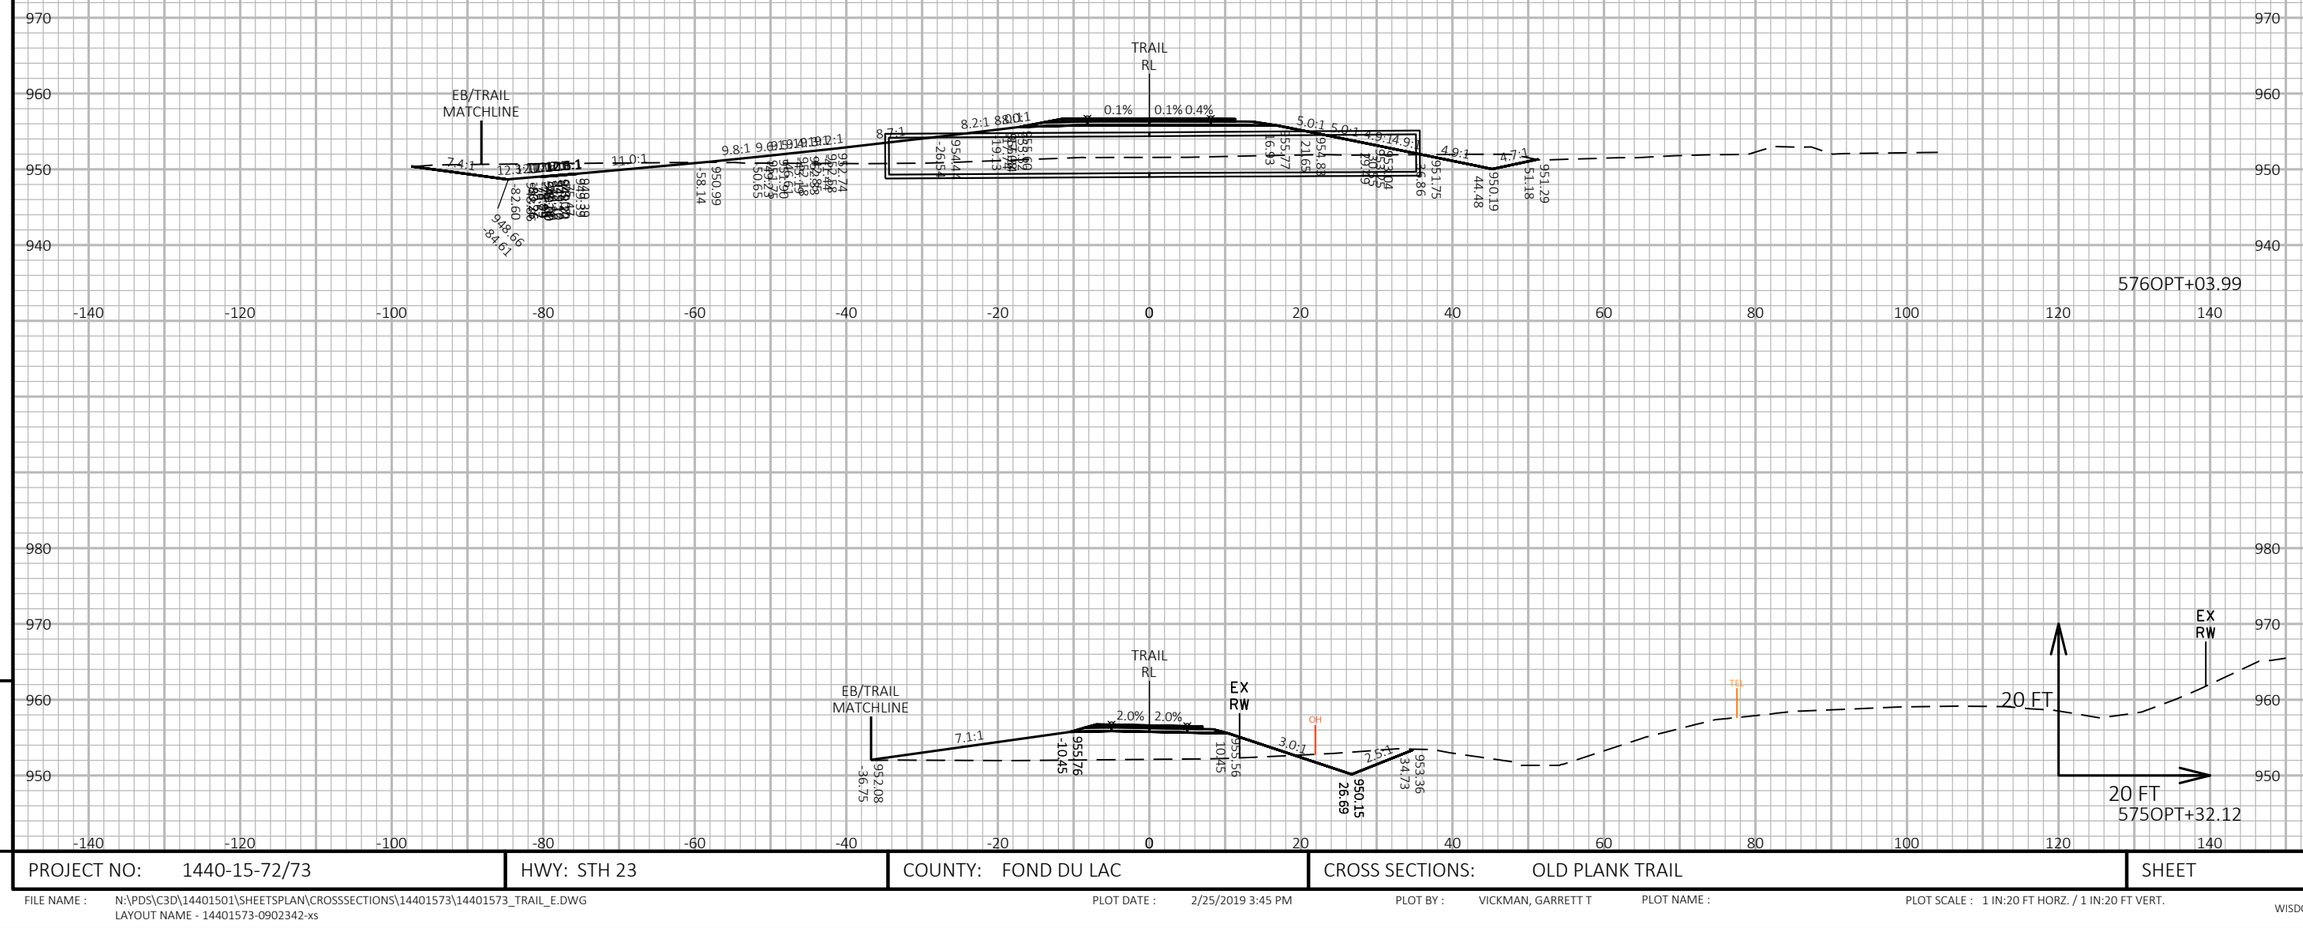


9

9

PROJECT NO: 1440-15-72/73	HWY: STH 23	COUNTY: FOND DU LAC	CROSS SECTIONS: OLD PLANK TRAIL	SHEET	E

FILE NAME : N:\PDS\C3D\14401501\SHEETSPLAN\CROSSSECTIONS\14401573\14401573_TRAIL_E.DWG
LAYOUT NAME - 14401573-0902342-xs

PLOT DATE : 2/25/2019 3:45 PM PLOT BY : VICKMAN, GARRETT T PLOT NAME : PLOT SCALE : 1 IN:20 FT HORZ. / 1 IN:20 FT VERT.

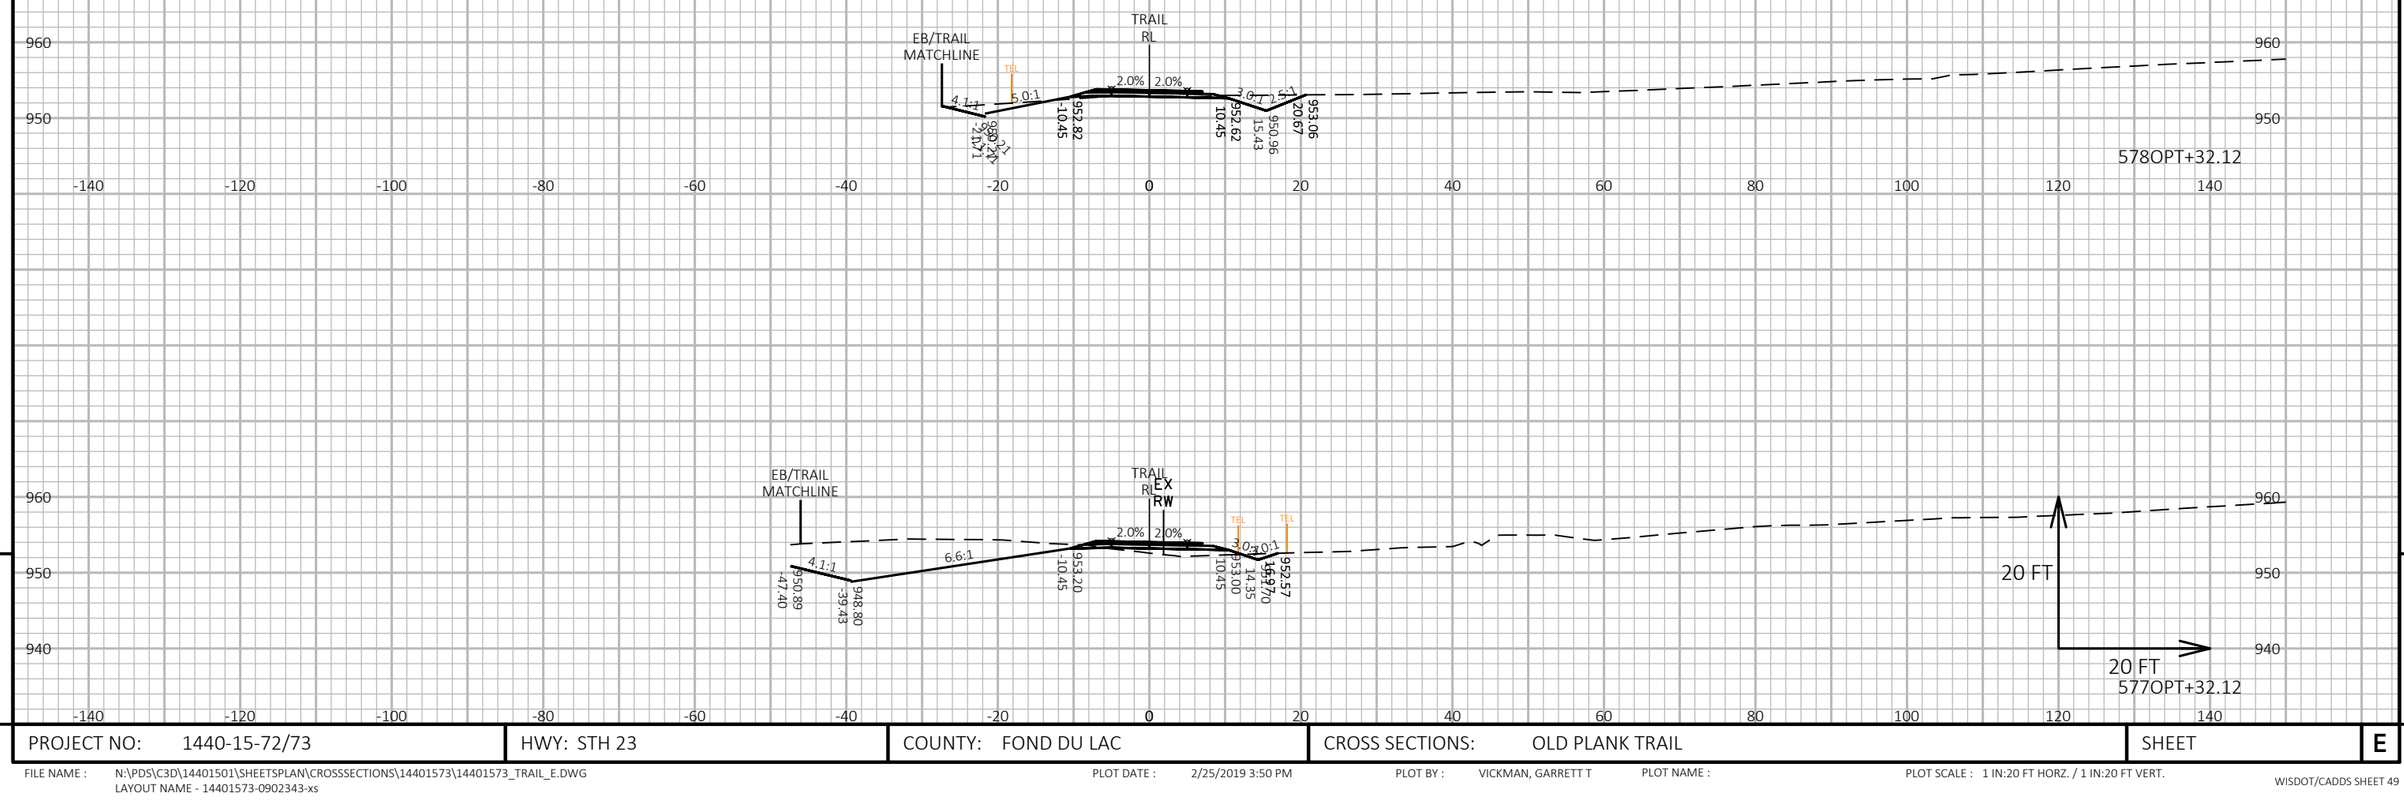


9


9

PROJECT NO: 1440-15-72/73	HWY: STH 23	COUNTY: FOND DU LAC	CROSS SECTIONS: OLD PLANK TRAIL	SHEET	E

FILE NAME : N:\PDS\C3D\14401501\SHEETSPLAN\CROSSSECTIONS\14401573\14401573_TRAIL_E.DWG
LAYOUT NAME - 14401573-0902343-xs

PLOT DATE : 2/25/2019 3:50 PM PLOT BY : VICKMAN, GARRETT T PLOT NAME : PLOT SCALE : 1 IN:20 FT HORZ. / 1 IN:20 FT VERT.

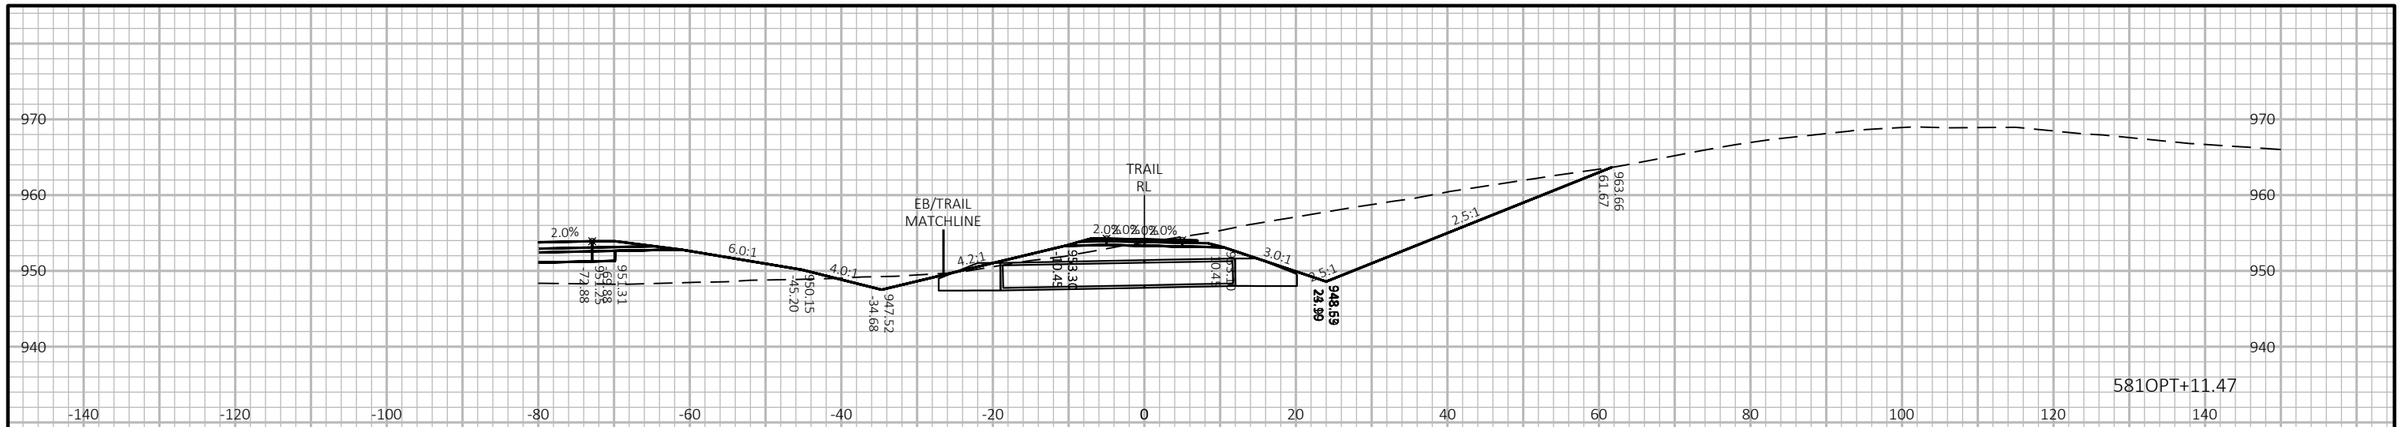

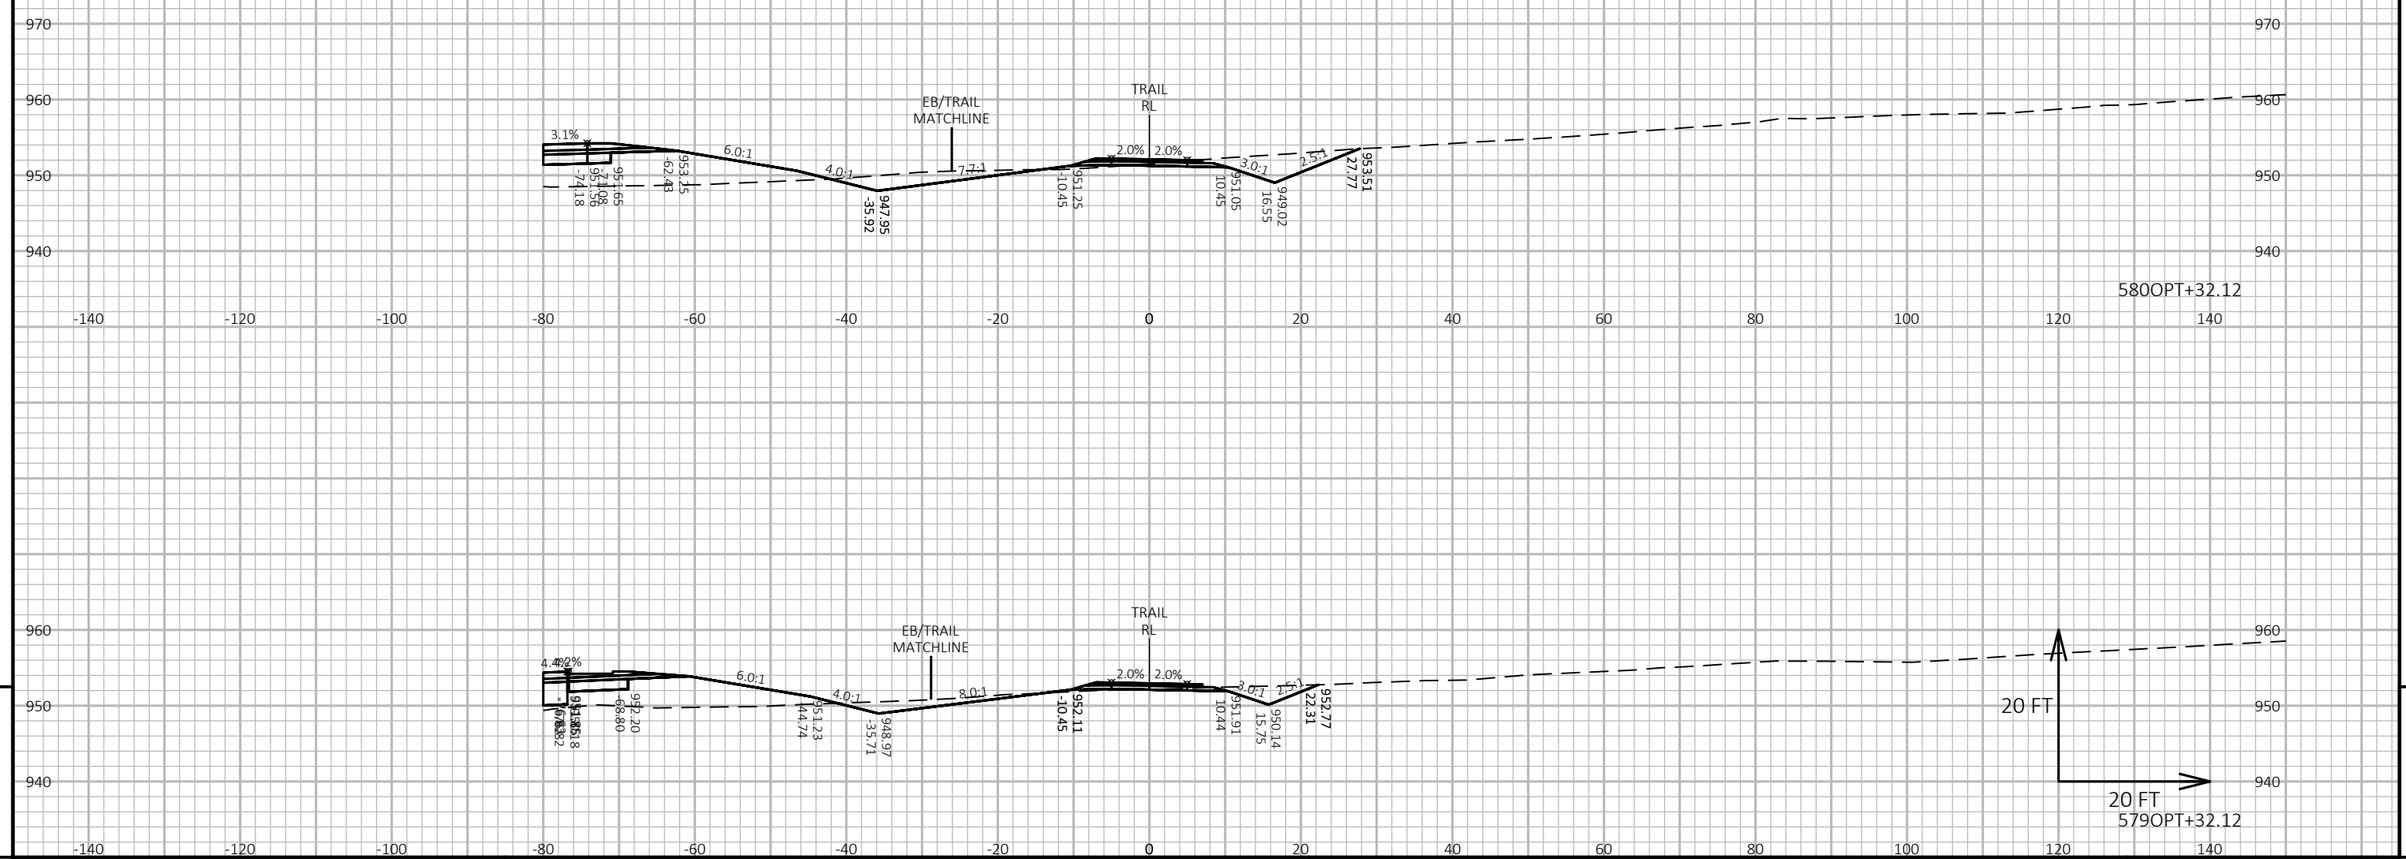

9


9

PROJECT NO: 1440-15-72/73	HWY: STH 23	COUNTY: FOND DU LAC	CROSS SECTIONS: OLD PLANK TRAIL	SHEET	E

FILE NAME : N:\PDS\C3D\14401501\SHEETSPLAN\CROSSSECTIONS\14401573\14401573_TRAIL_F.DWG
LAYOUT NAME - 14401573-0902344-xs

PLOT DATE : 2/25/2019 3:54 PM PLOT BY : VICKMAN, GARRETT T PLOT NAME : PLOT SCALE : 1 IN:20 FT HORZ. / 1 IN:20 FT VERT.


WISDOT/CADDS SHEET 49

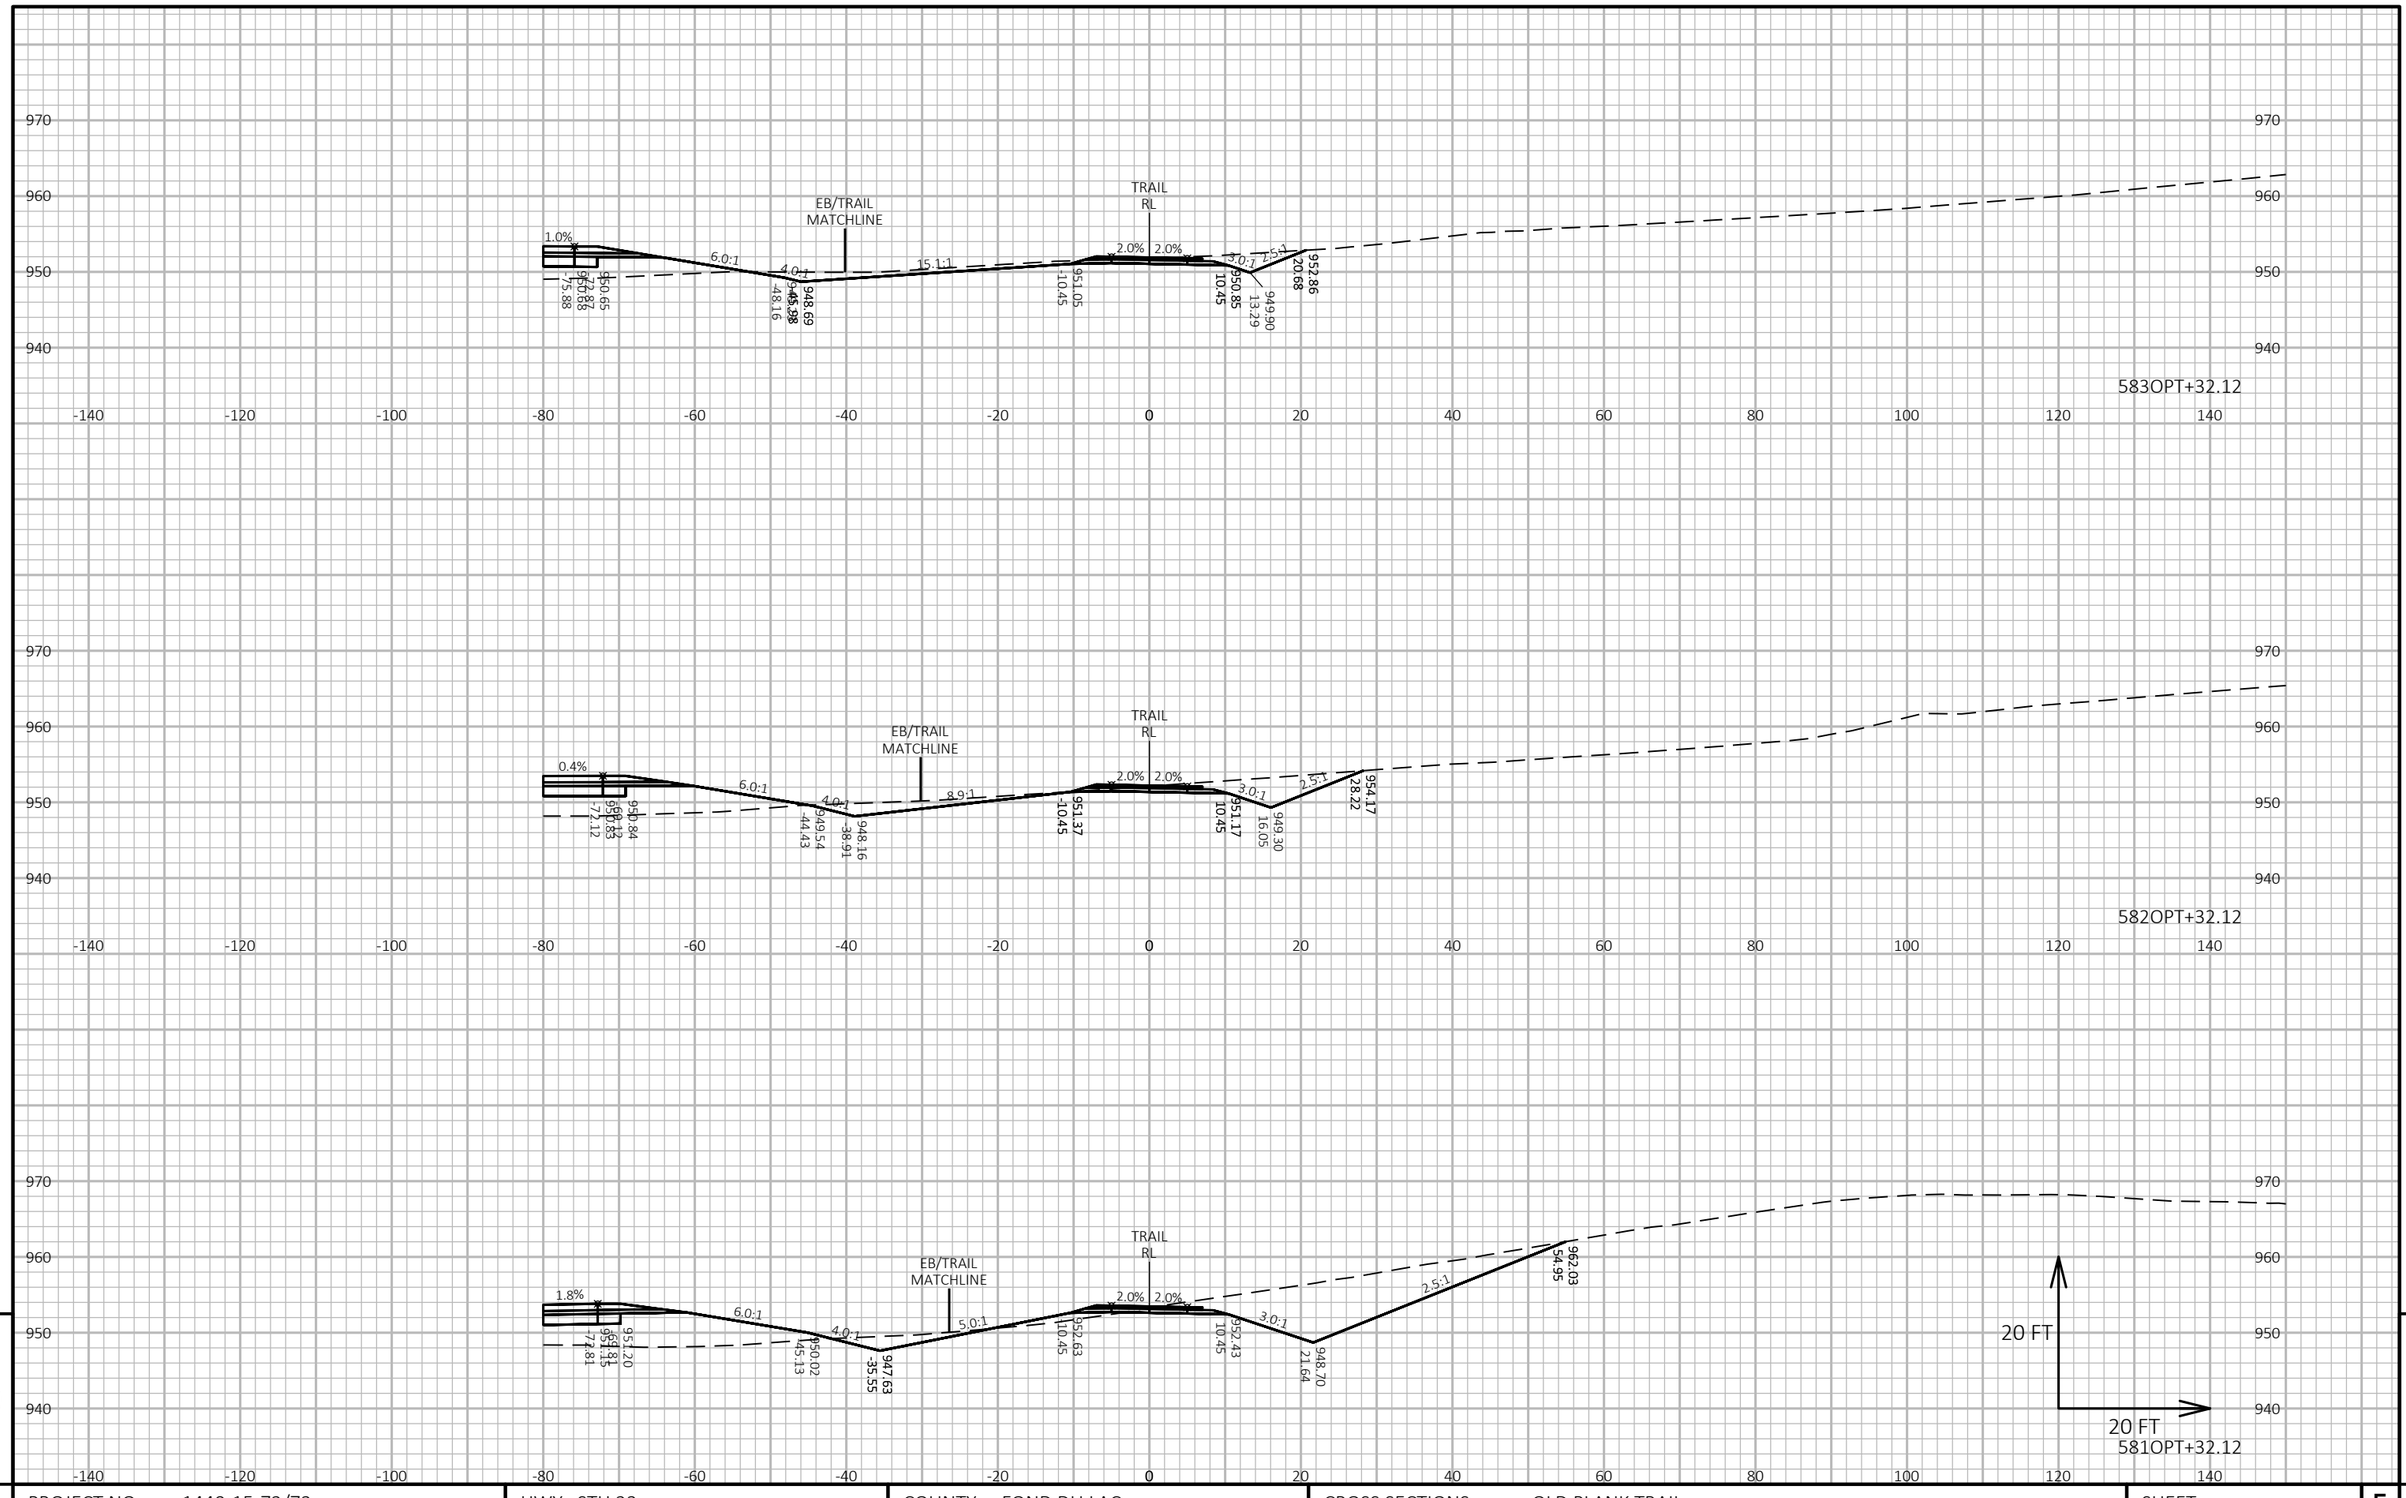

PROJECT NO: 1440-15-72/73	HWY: STH 23	COUNTY: FOND DU LAC	CROSS SECTIONS: OLD PLANK TRAIL	SHEET E

FILE NAME : N:\PDS\C3D\14401501\SHEETSPLAN\CROSSSECTIONS\14401573\14401573_TRAIL_F.DWG
LAYOUT NAME - 14401573-0902345-xs

PLOT DATE : 2/25/2019 3:58 PM PLOT BY : VICKMAN, GARRETT T PLOT NAME : PLOT SCALE : 1 IN:20 FT HORZ. / 1 IN:20 FT VERT.

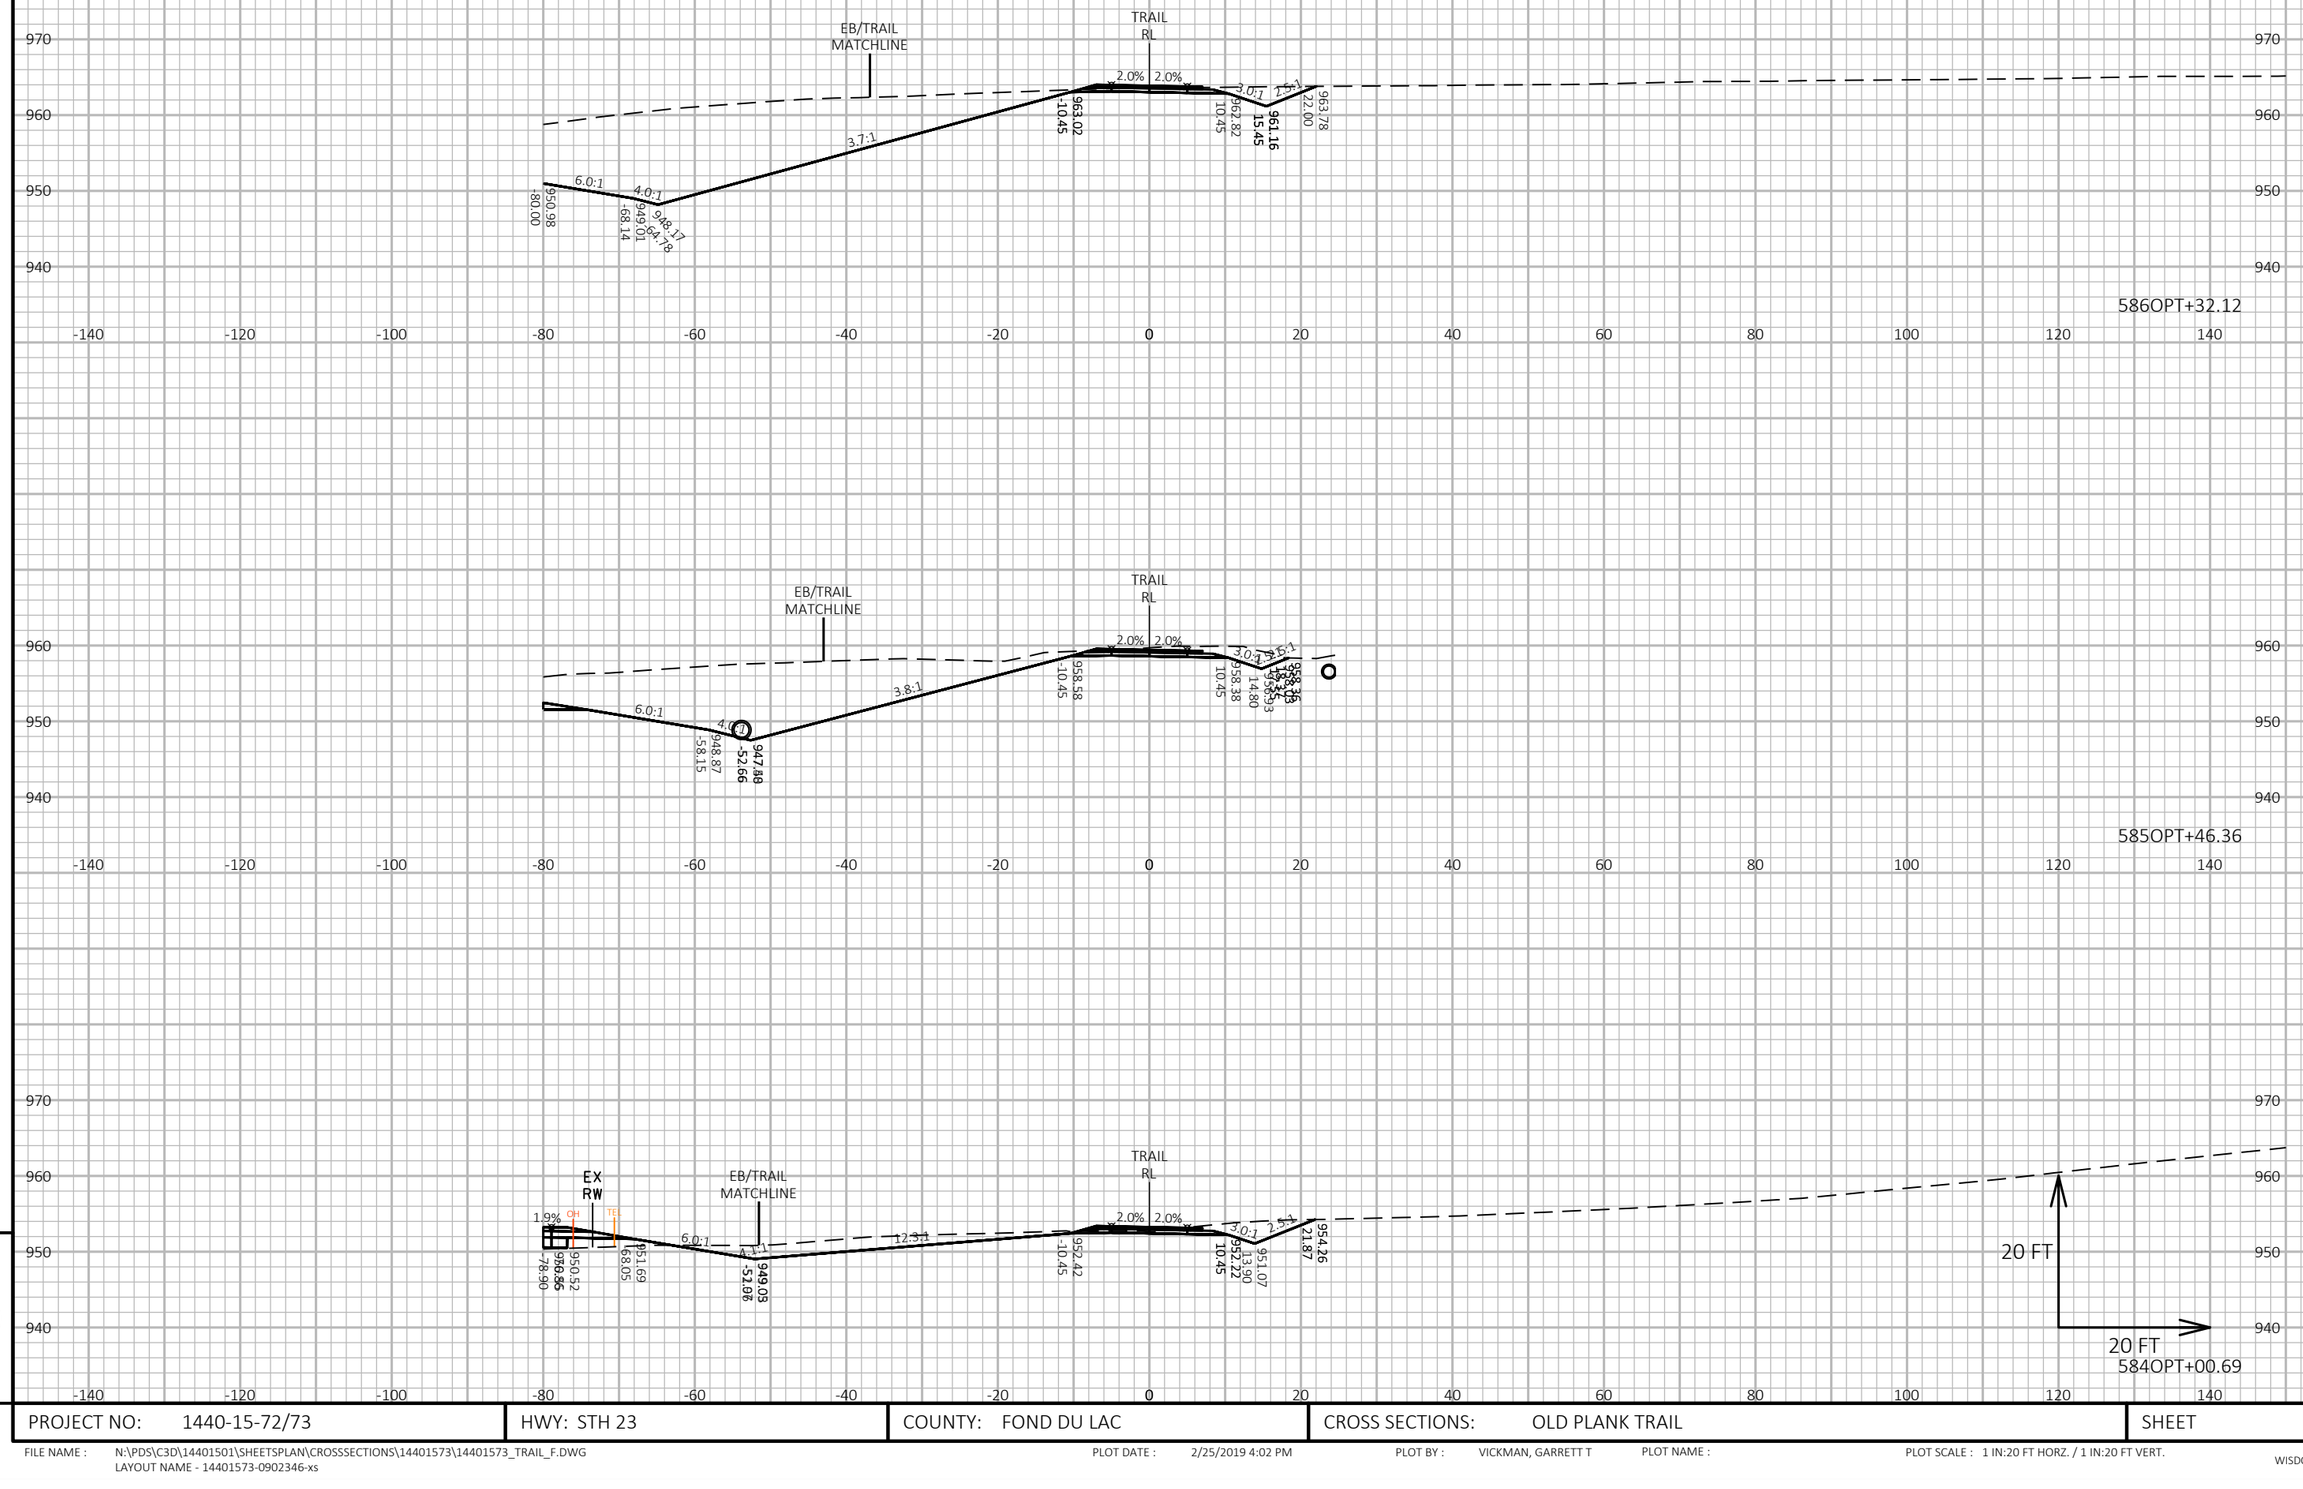


9

PROJECT NO: 1440-15-72/73	HWY: STH 23	COUNTY: FOND DU LAC	CROSS SECTIONS: OLD PLANK TRAIL	SHEET	E

FILE NAME : N:\PDS\C3D\14401501\SHEETSPLAN\CROSSSECTIONS\14401573\14401573_TRAIL_F.DWG
LAYOUT NAME - 14401573-0902346-xs

PLOT DATE : 2/25/2019 4:02 PM PLOT BY : VICKMAN, GARRETT T PLOT NAME : PLOT SCALE : 1 IN:20 FT HORZ. / 1 IN:20 FT VERT.

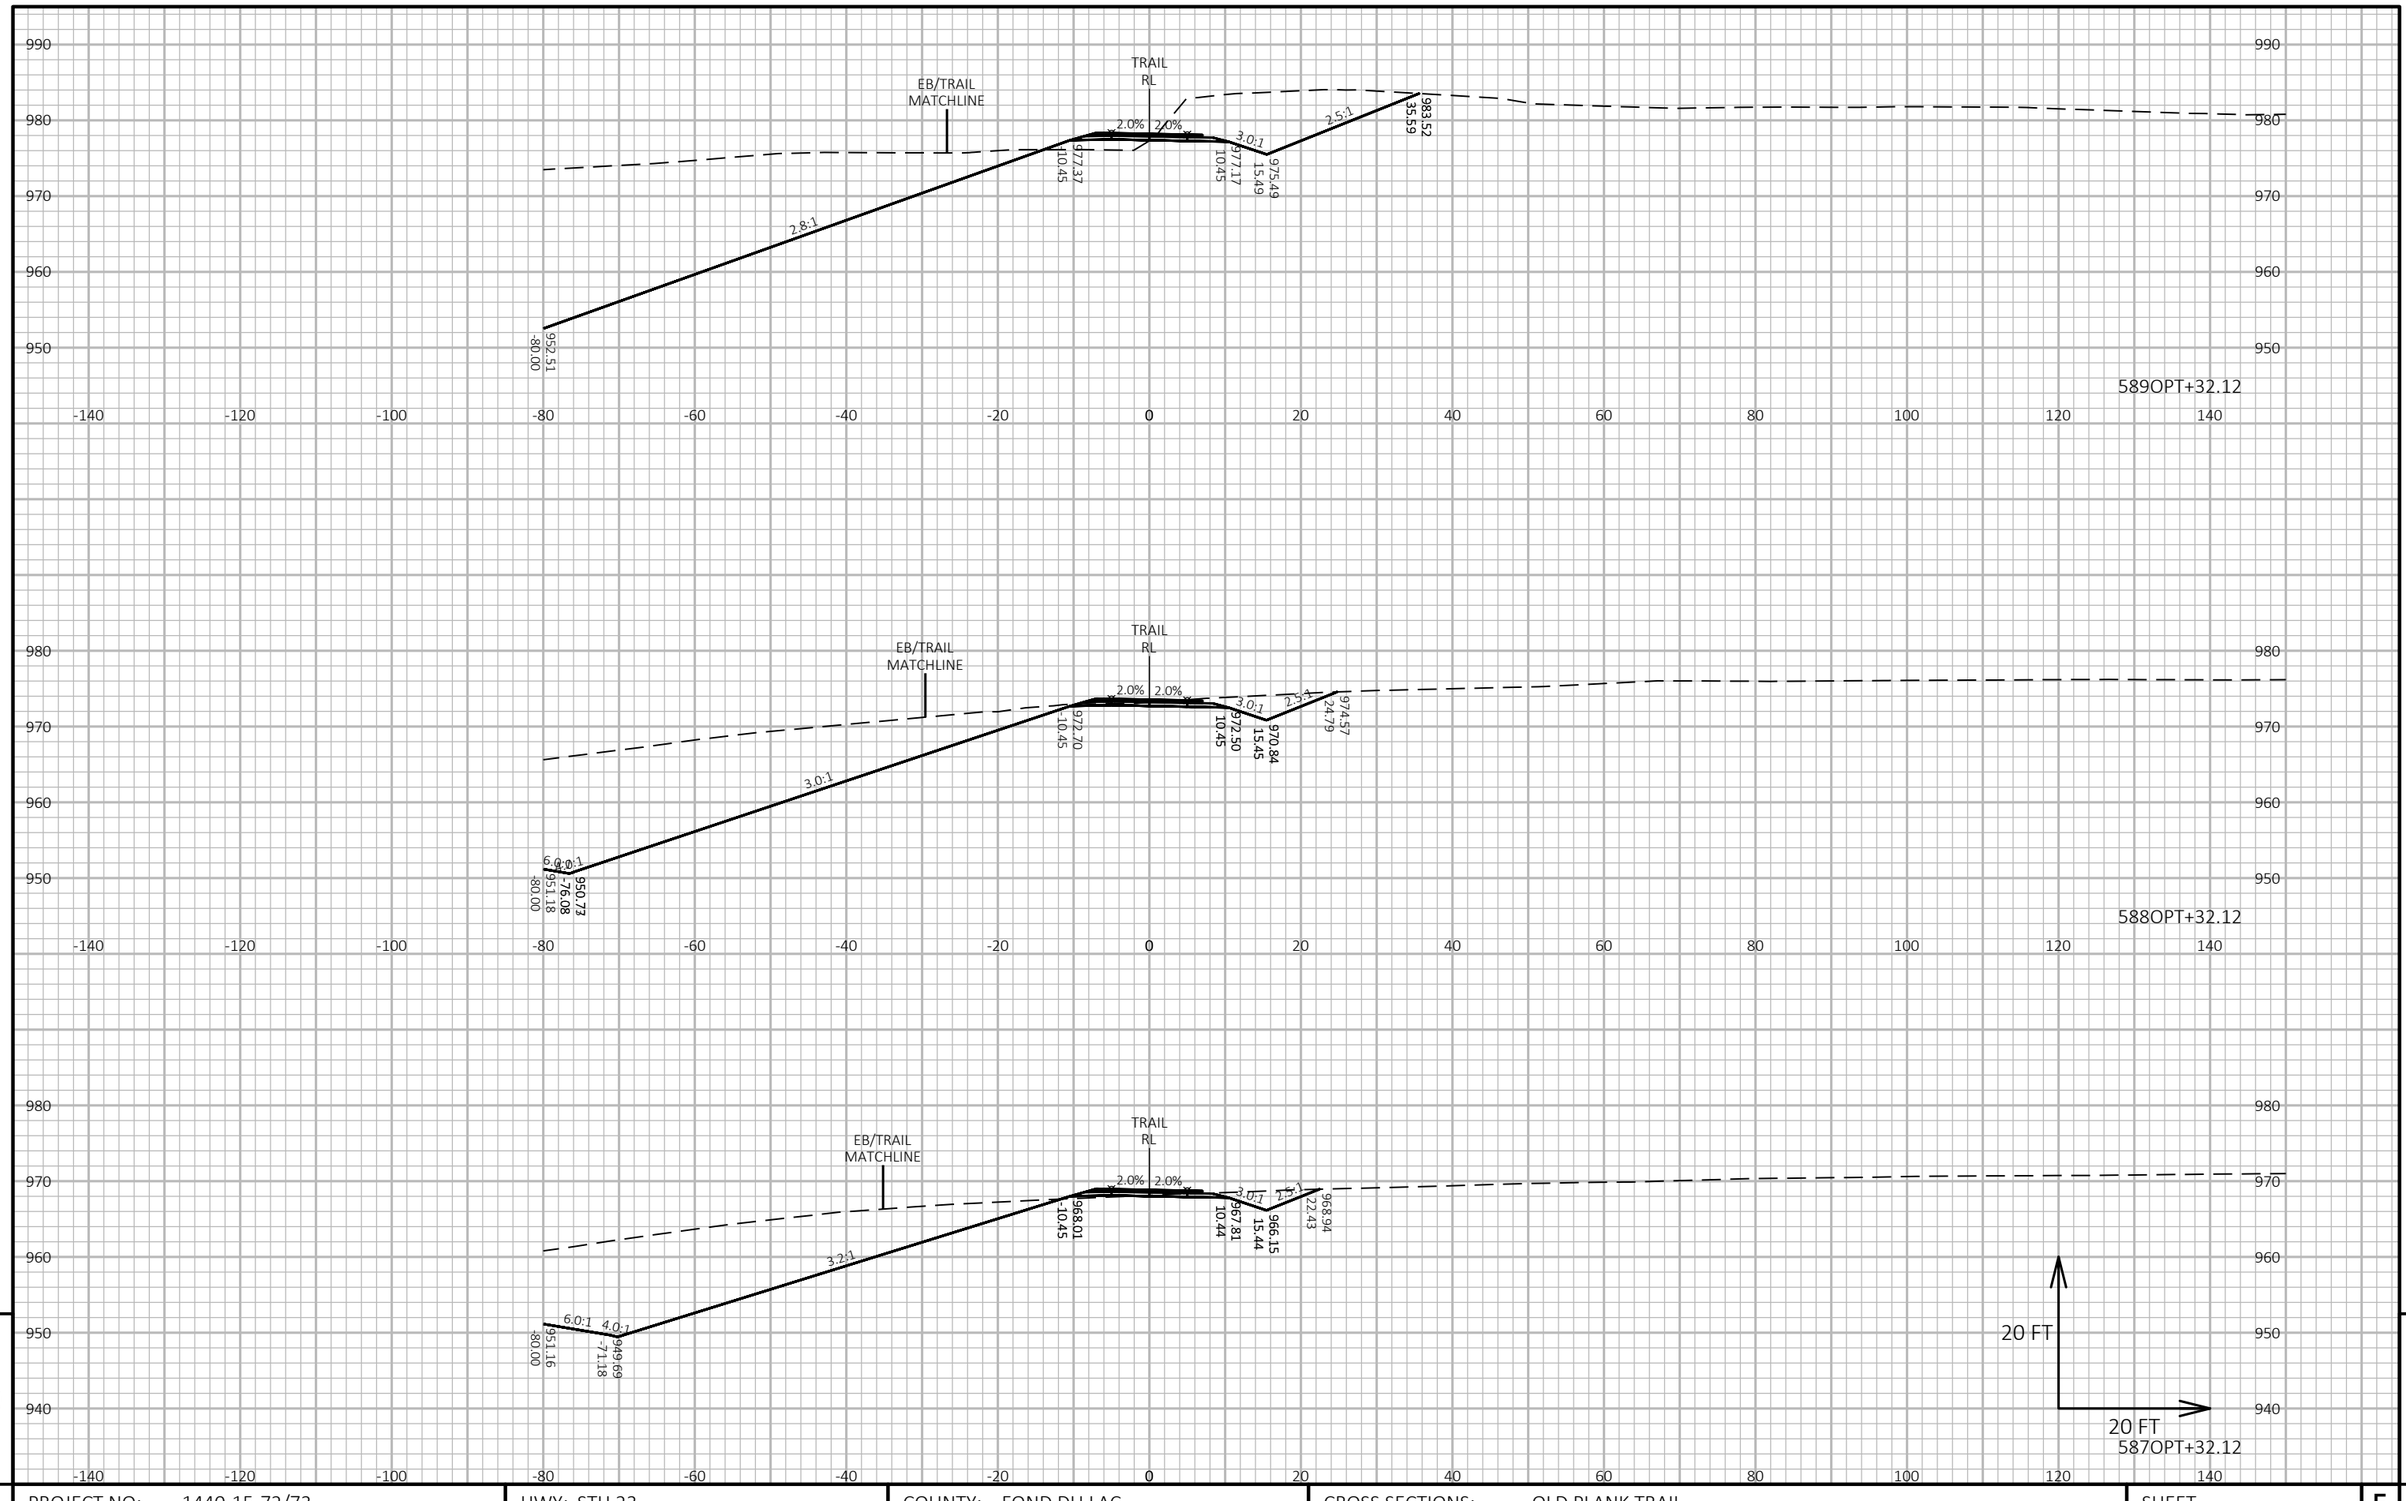


9

9

PROJECT NO: 1440-15-72/73	HWY: STH 23	COUNTY: FOND DU LAC	CROSS SECTIONS: OLD PLANK TRAIL	SHEET	E

FILE NAME : N:\PDS\C3D\14401501\SHEETSPLAN\CROSSSECTIONS\14401573\14401573_TRAIL_F.DWG
LAYOUT NAME - 14401573-0902347-xs

PLOT DATE : 2/25/2019 4:06 PM PLOT BY : VICKMAN, GARRETT T PLOT NAME : PLOT SCALE : 1 IN:20 FT HORZ. / 1 IN:20 FT VERT.

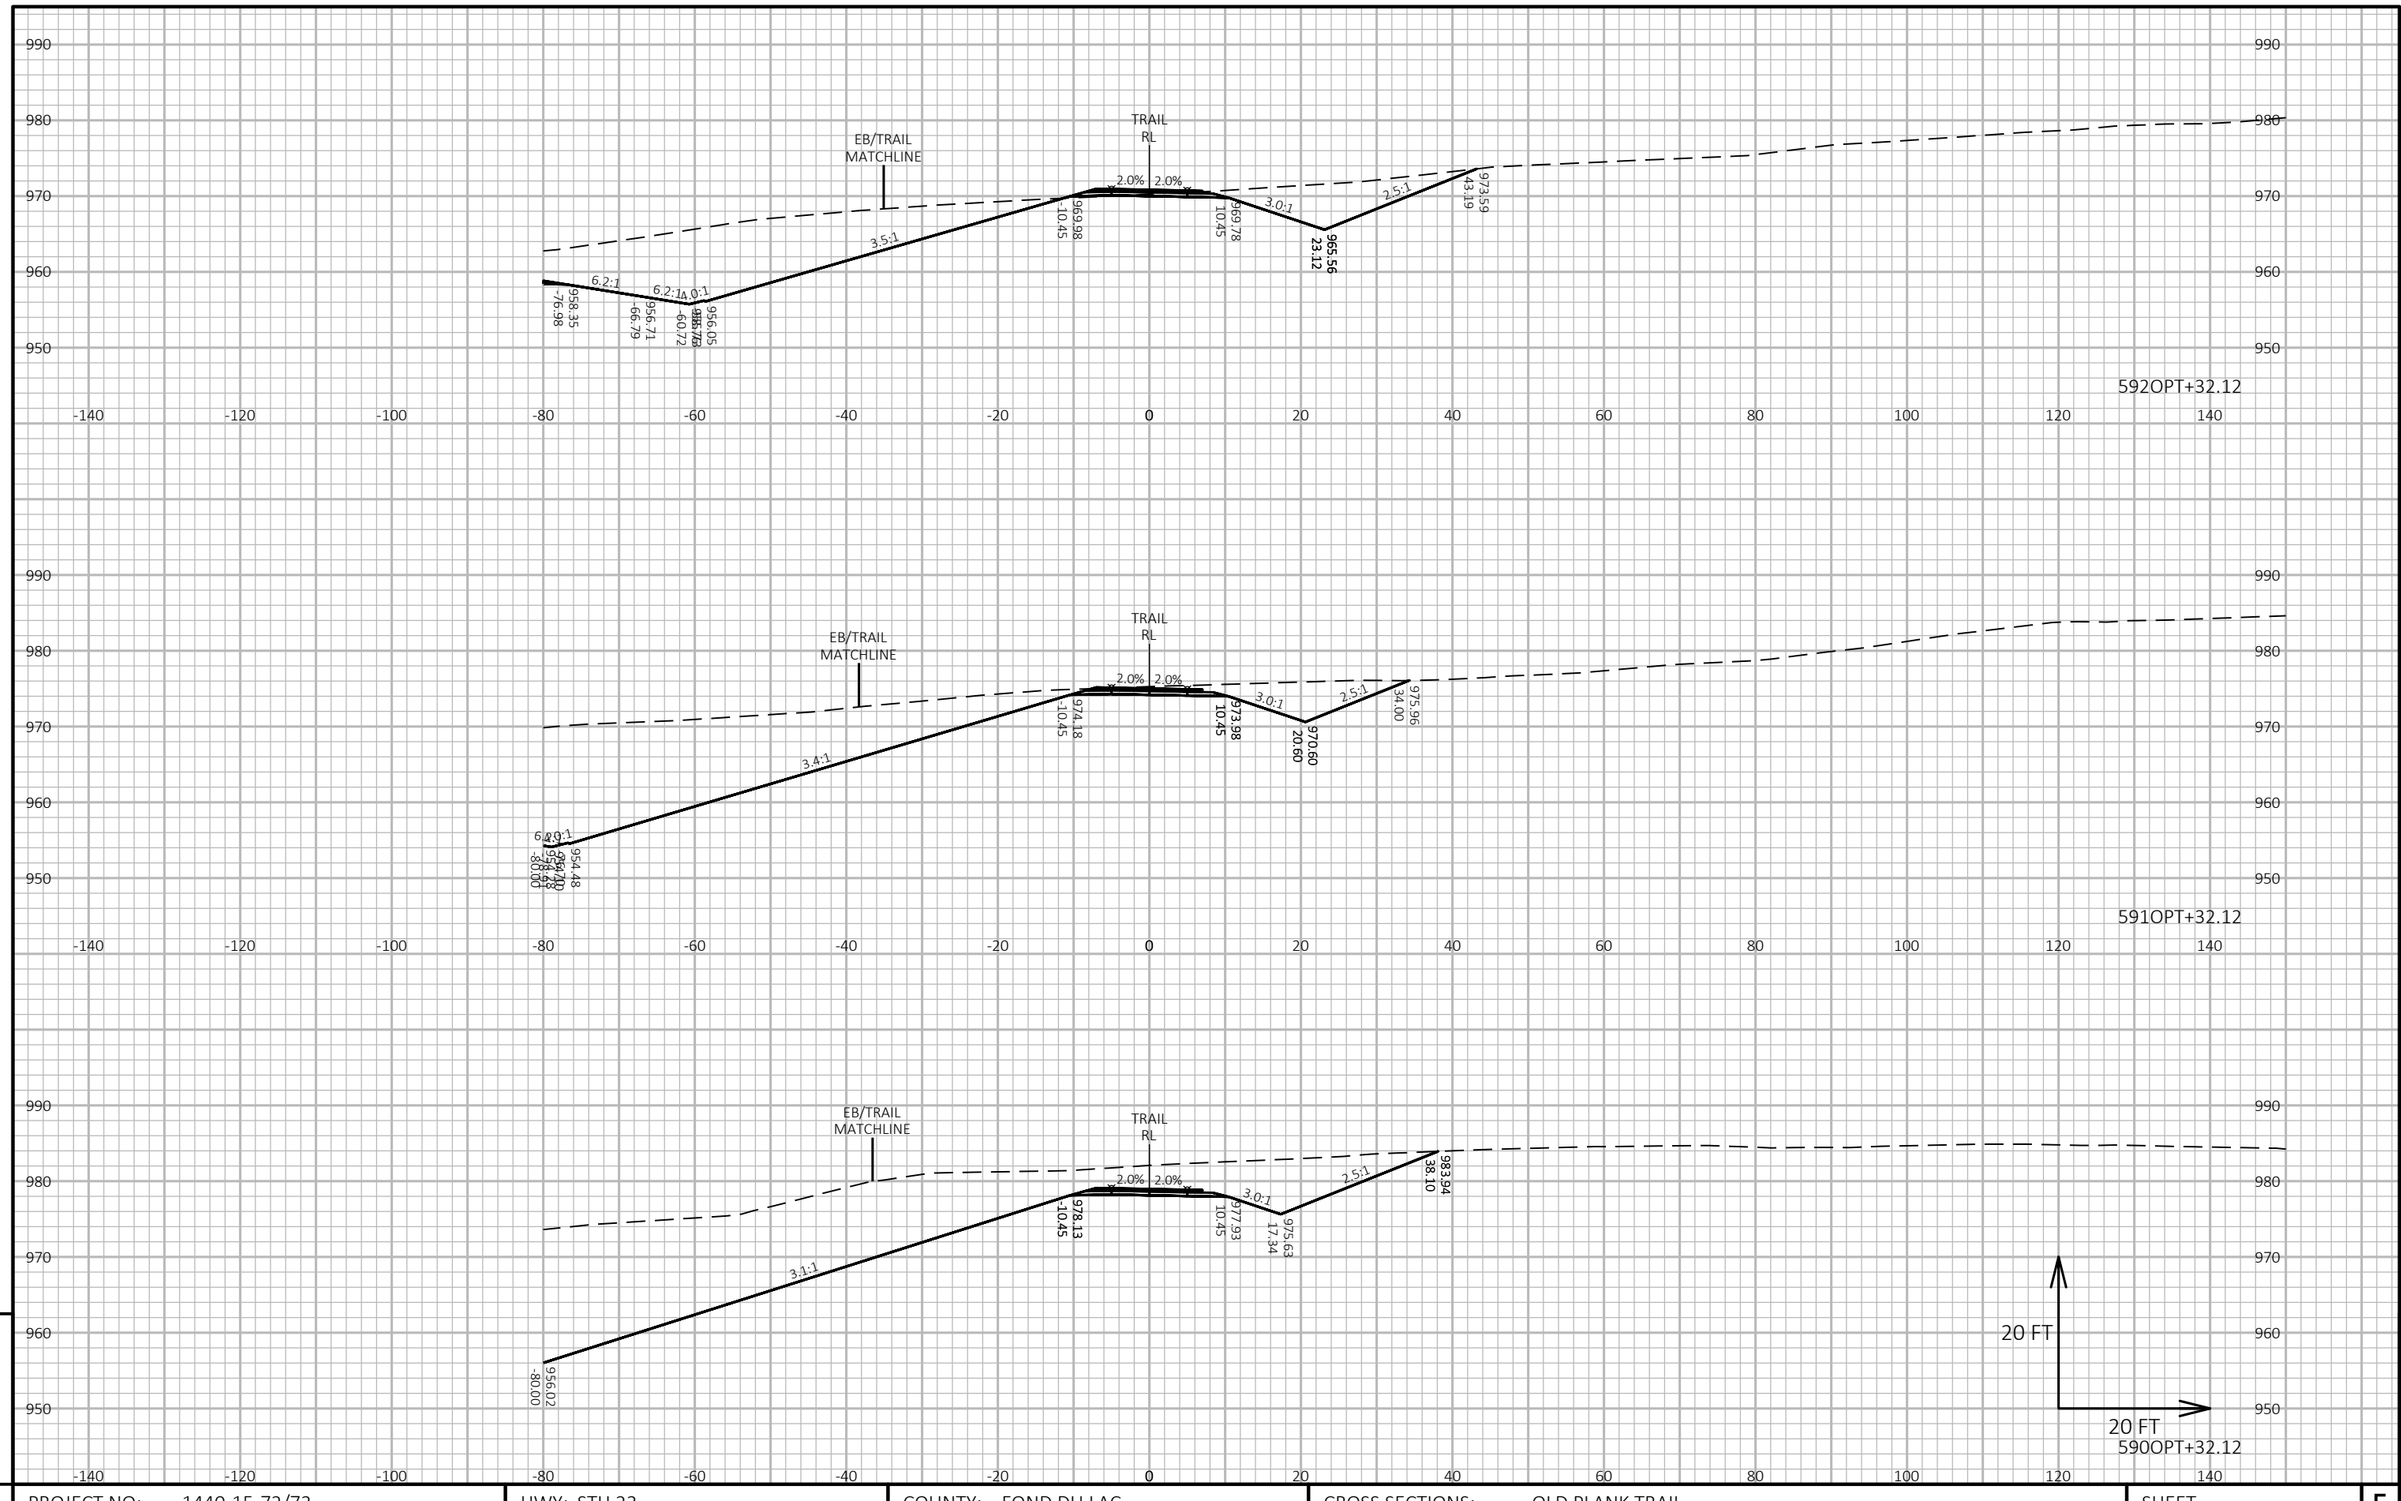


9

9

PROJECT NO: 1440-15-72/73	HWY: STH 23	COUNTY: FOND DU LAC	CROSS SECTIONS: OLD PLANK TRAIL	SHEET	E

FILE NAME : N:\PDS\C3D\14401501\SHEETSPLAN\CROSSSECTIONS\14401573\14401573_TRAIL_F.DWG
LAYOUT NAME - 14401573-0902348-xs

PLOT DATE : 2/25/2019 4:10 PM PLOT BY : VICKMAN, GARRETT T PLOT NAME : PLOT SCALE : 1 IN:20 FT HORZ. / 1 IN:20 FT VERT.

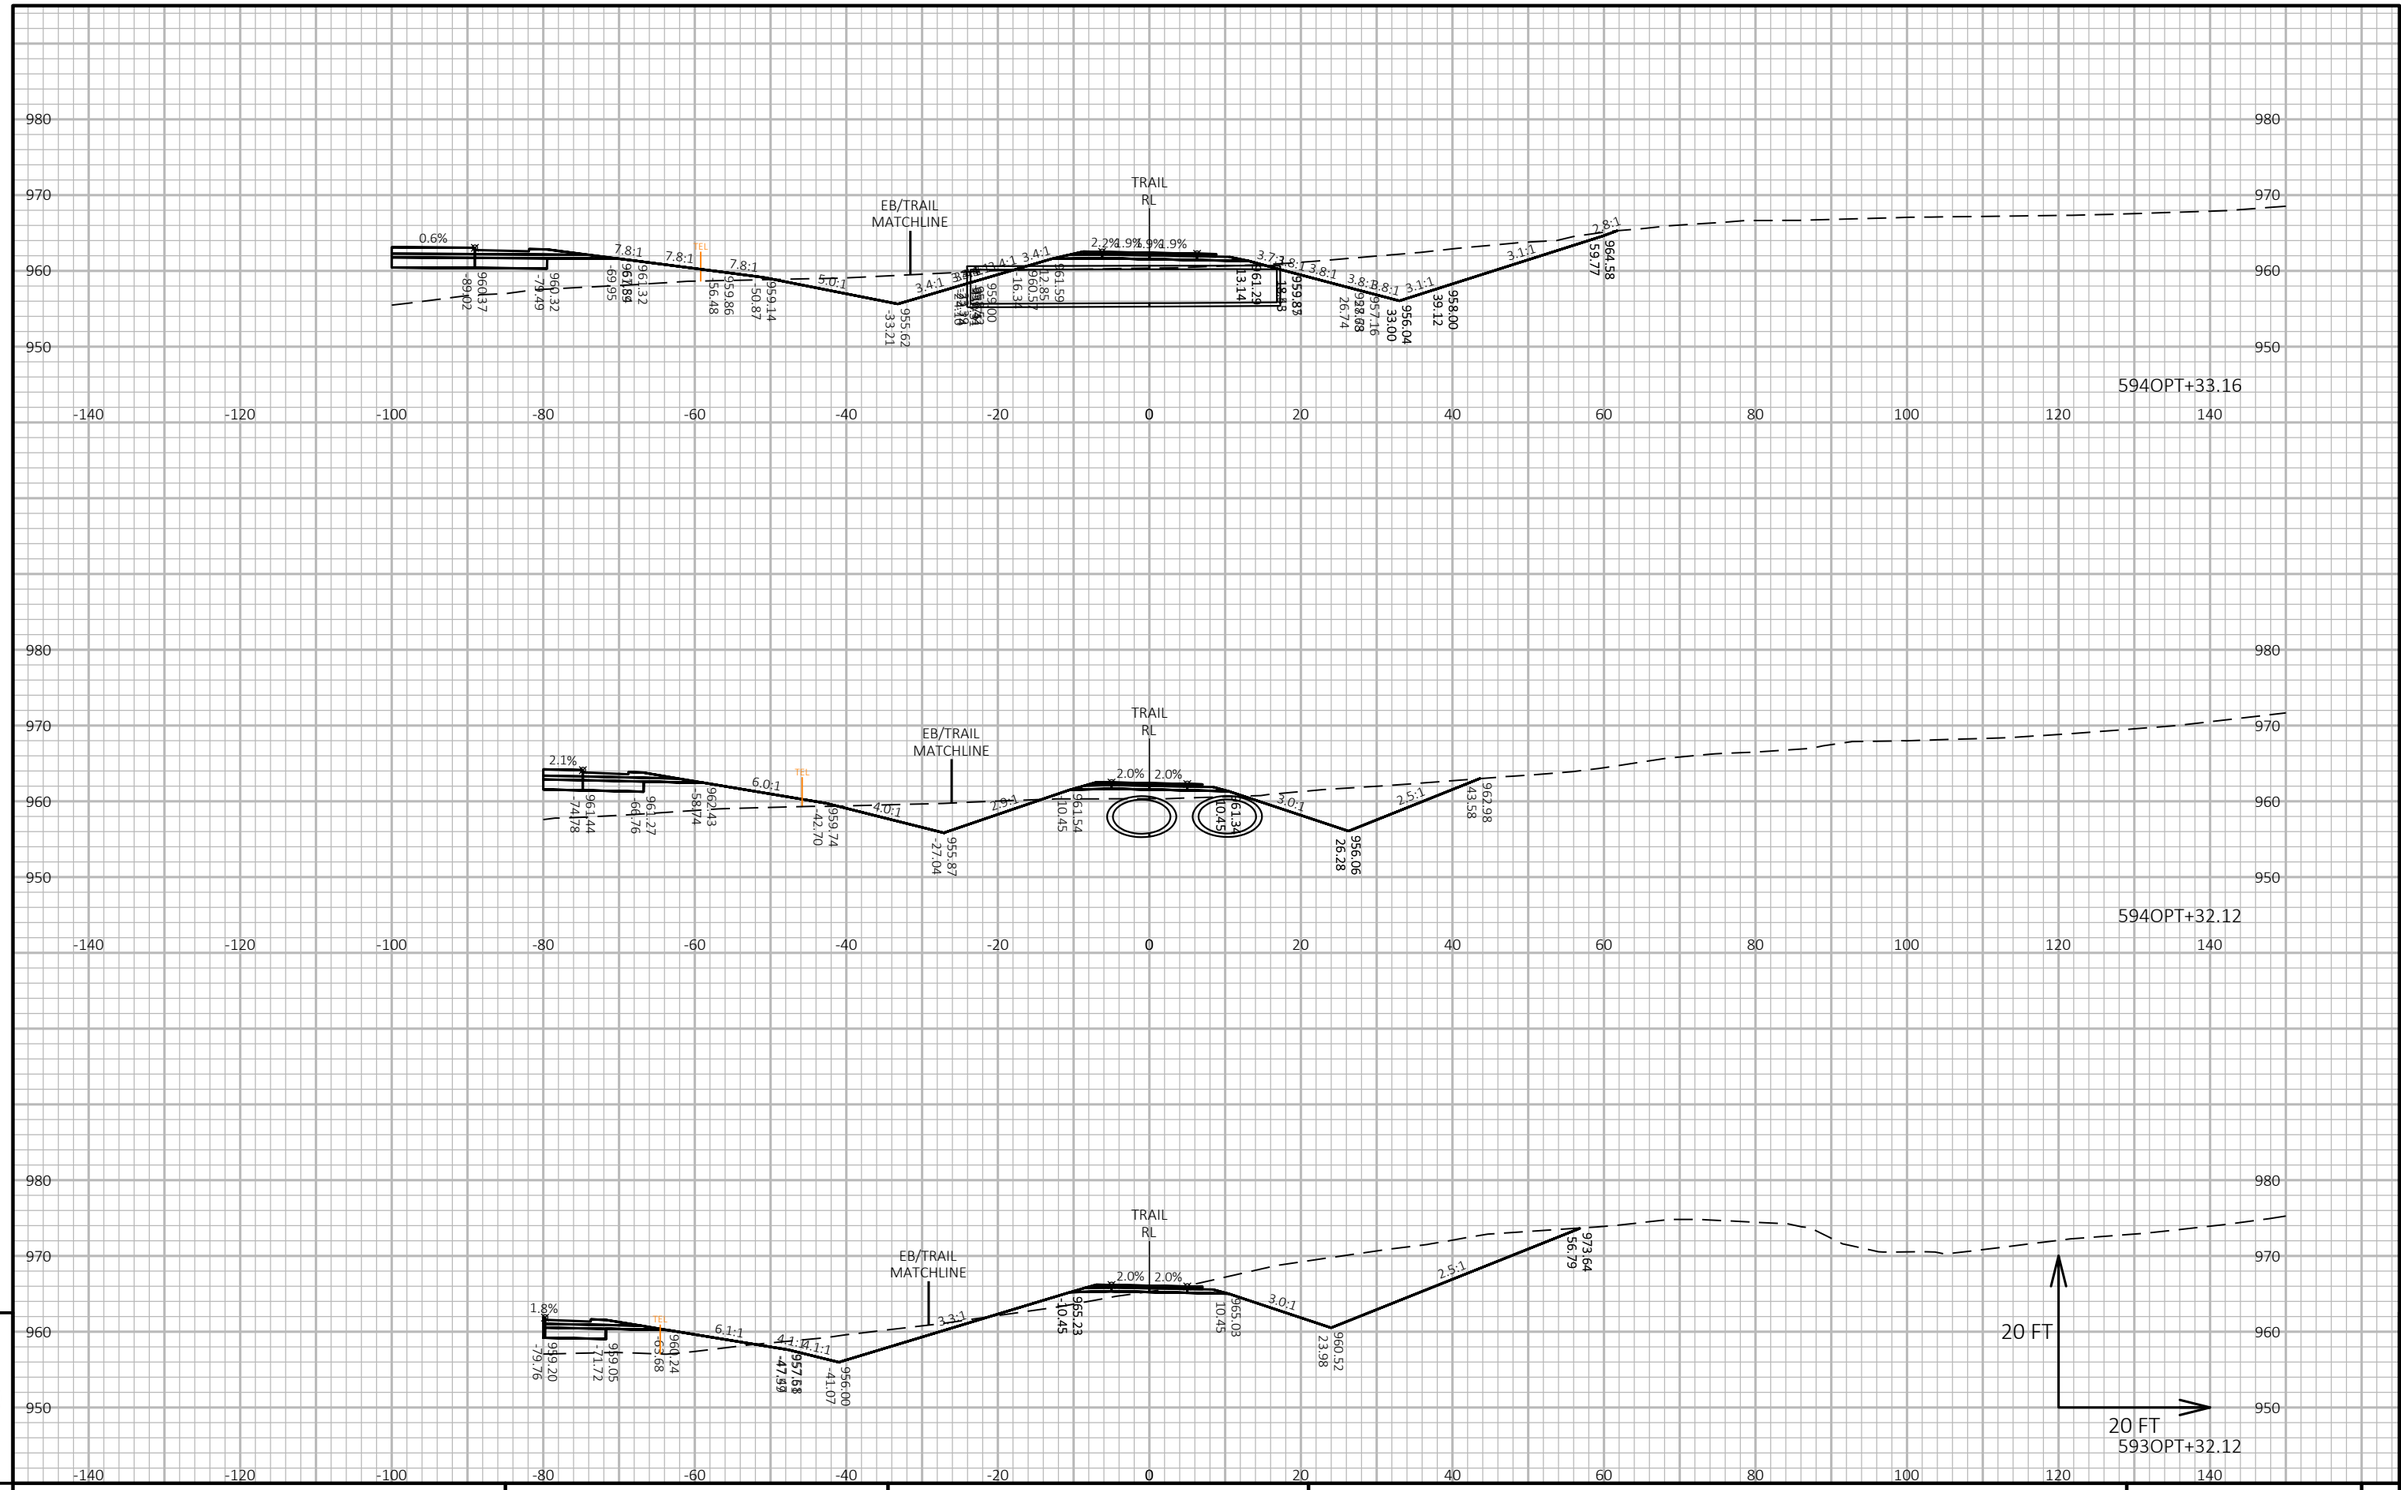


9


9


PROJECT NO: 1440-15-72/73	HWY: STH 23	COUNTY: FOND DU LAC	CROSS SECTIONS: OLD PLANK TRAIL	SHEET	E

FILE NAME : N:\PDS\C3D\14401501\SHEETSPLAN\CROSSSECTIONS\14401573\14401573_TRAIL_F.DWG
LAYOUT NAME - 14401573-0902349-xs

PLOT DATE : 2/25/2019 4:15 PM PLOT BY : VICKMAN, GARRETT T PLOT NAME : PLOT SCALE : 1 IN:20 FT HORZ. / 1 IN:20 FT VERT.

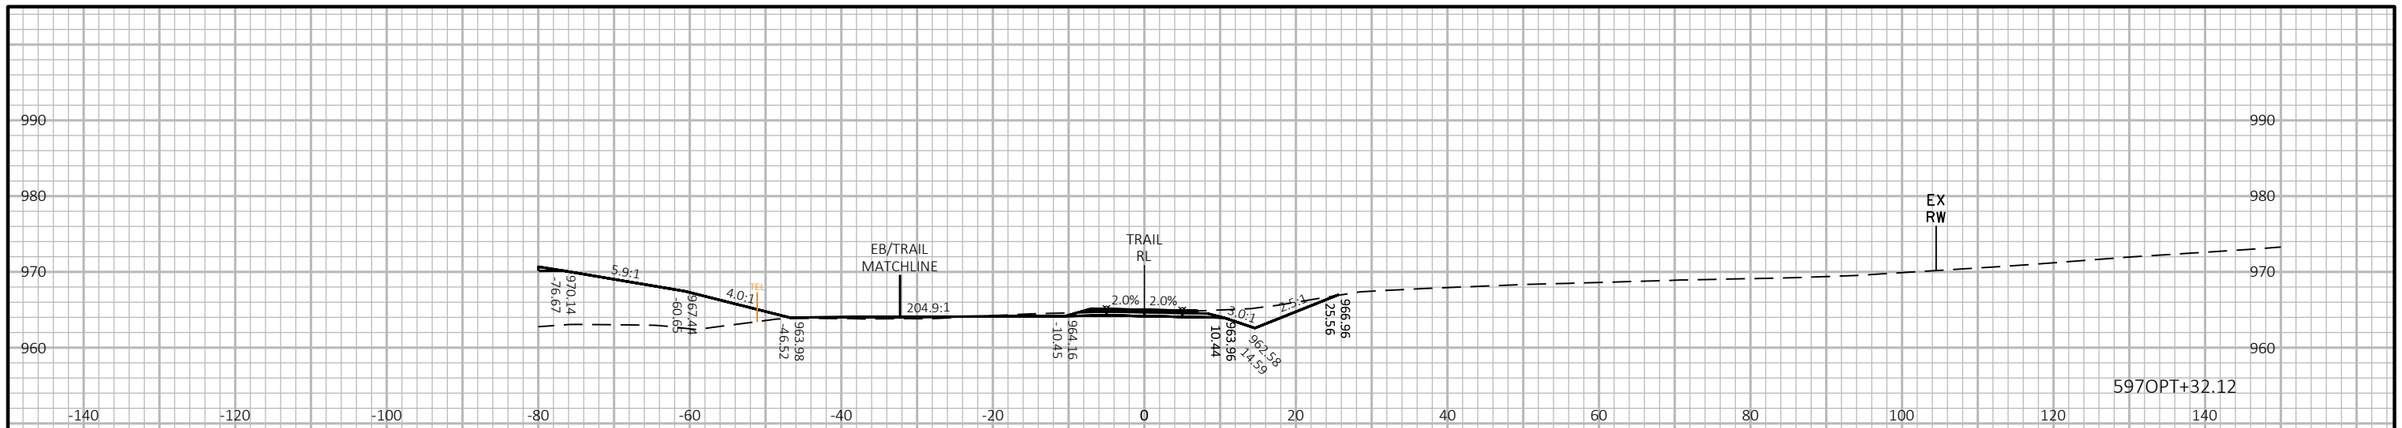

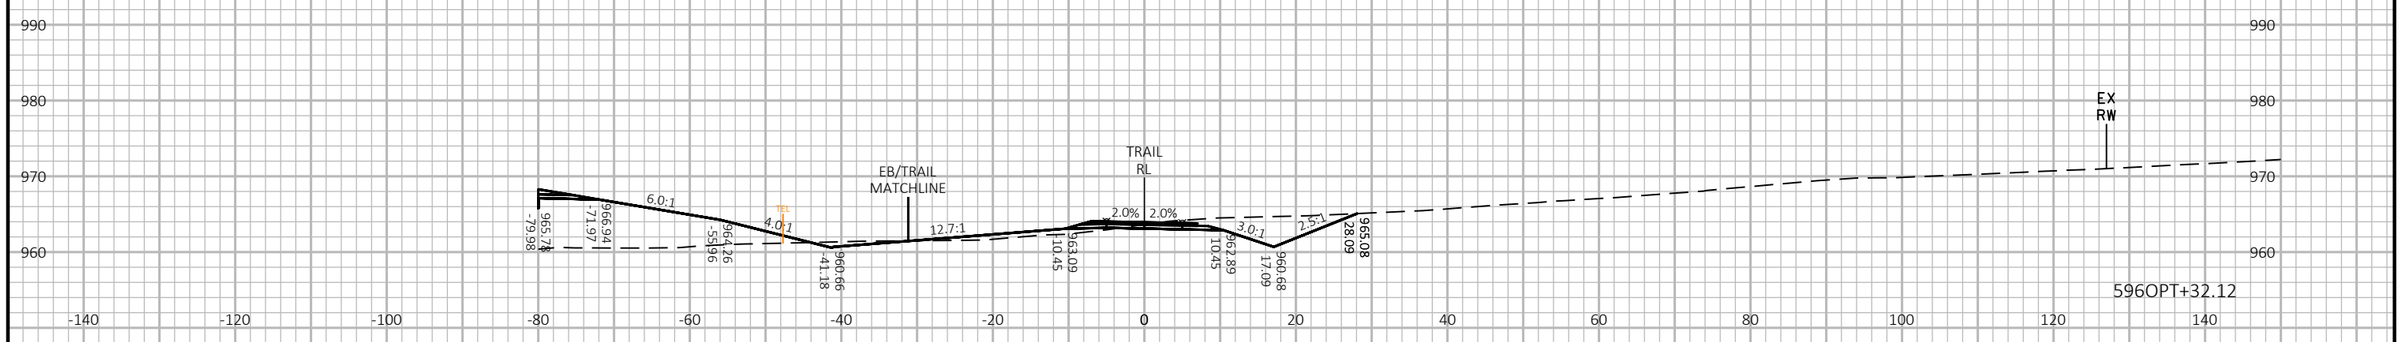

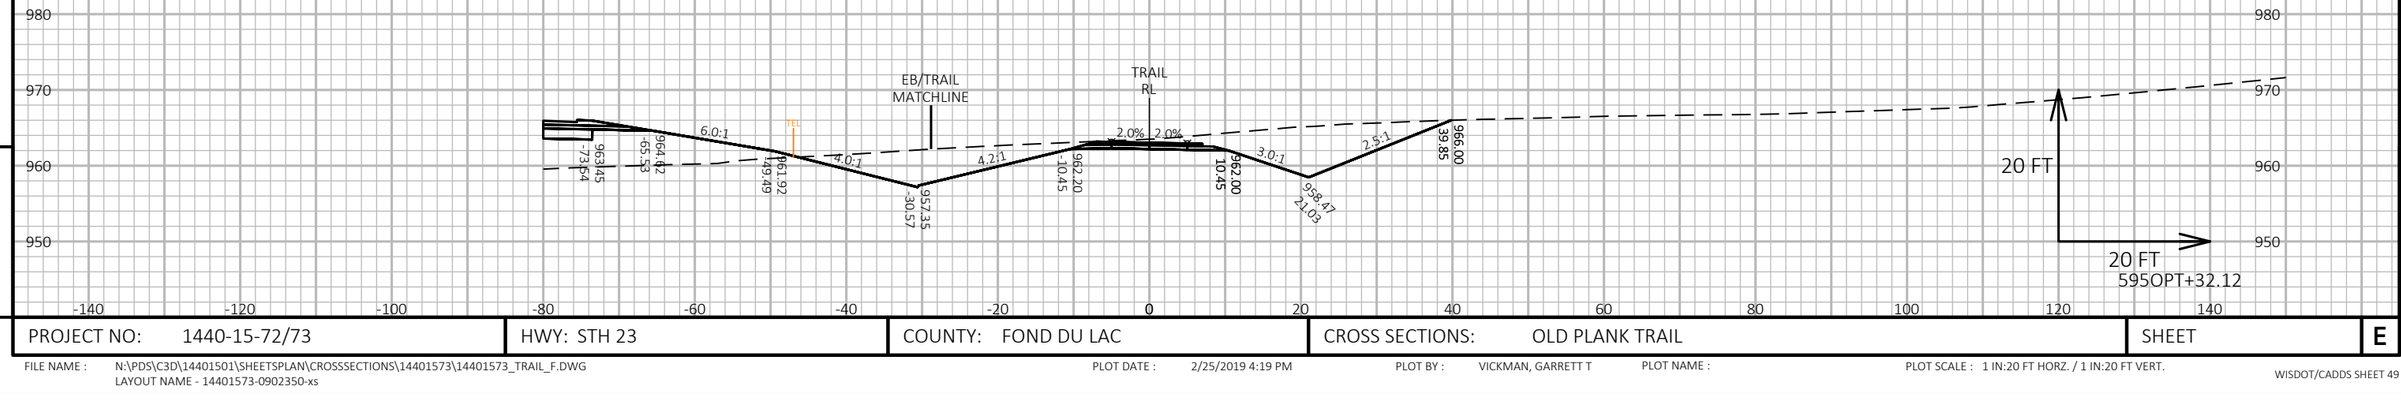


PROJECT NO: 1440-15-72/73	HWY: STH 23	COUNTY: FOND DU LAC	CROSS SECTIONS: OLD PLANK TRAIL	SHEET	E

FILE NAME : N:\PDS\C3D\14401501\SHEETSPLAN\CROSSSECTIONS\14401573\14401573_TRAIL_F.DWG
LAYOUT NAME - 14401573-0902350-xs


PLOT DATE : 2/25/2019 4:19 PM PLOT BY : VICKMAN, GARRETT T PLOT NAME : PLOT SCALE : 1 IN:20 FT HORZ. / 1 IN:20 FT VERT.

9

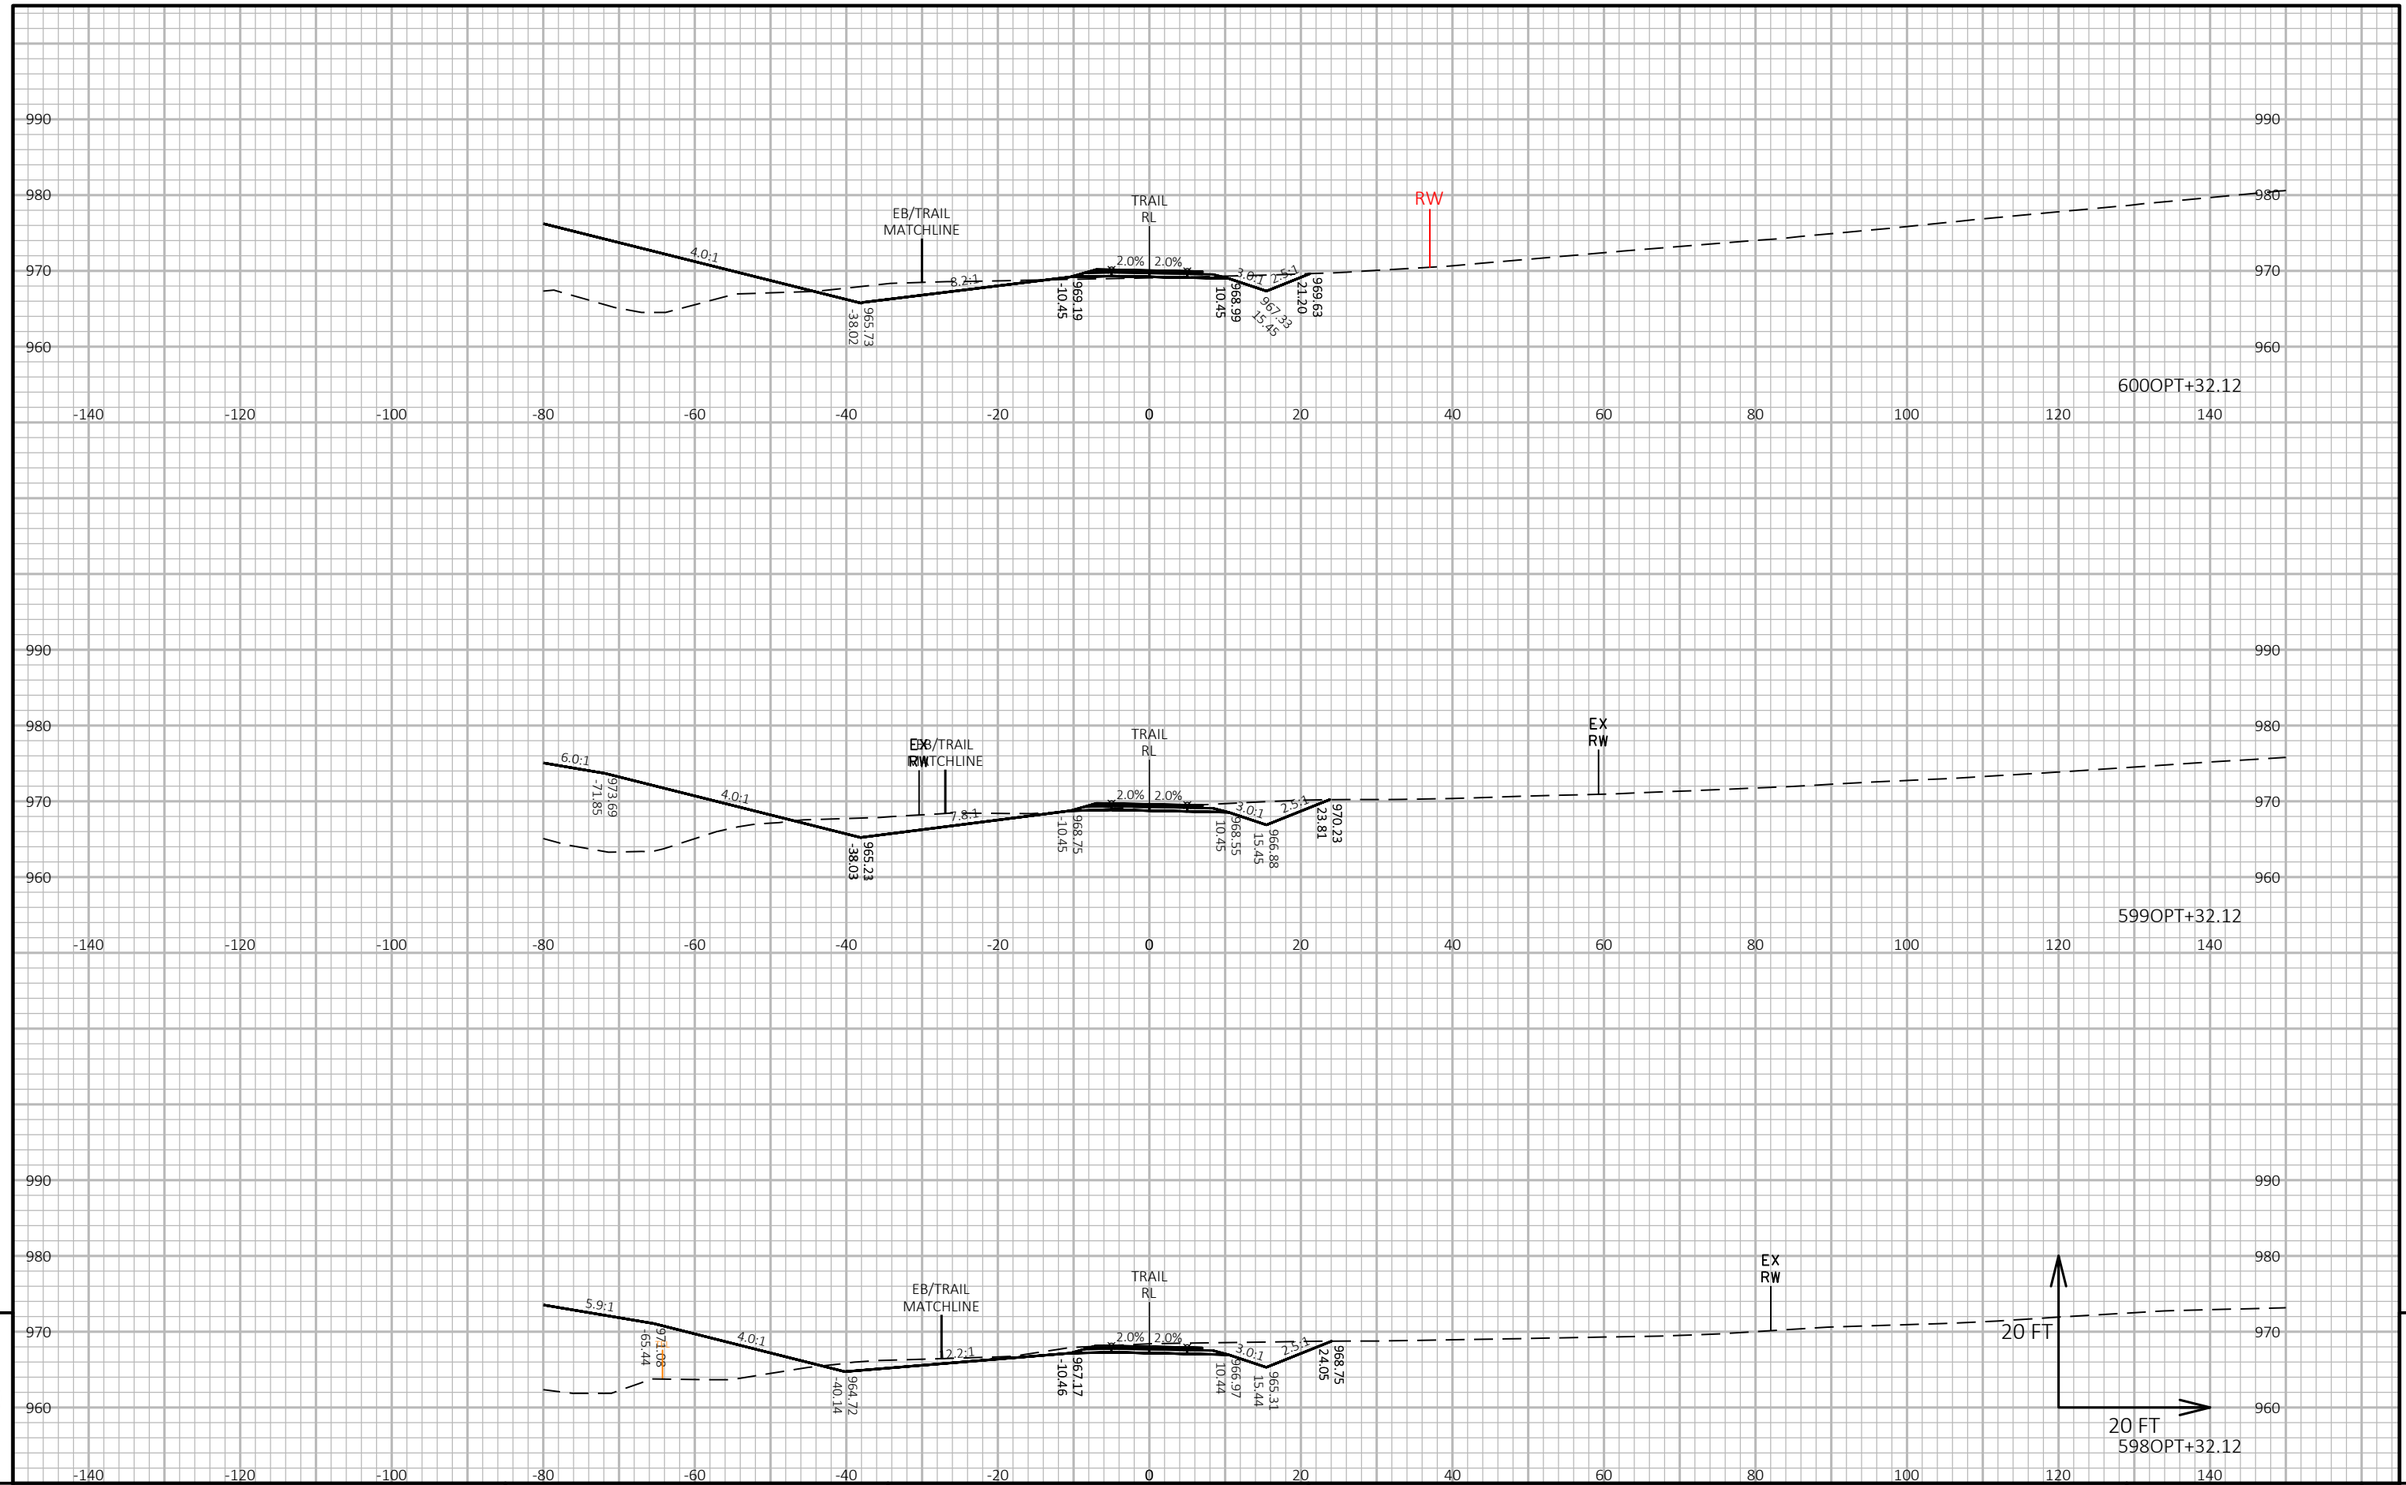

PROJECT NO: 1440-15-72/73	HWY: STH 23	COUNTY: FOND DU LAC	CROSS SECTIONS: OLD PLANK TRAIL	SHEET	E


FILE NAME : N:\PDS\C3D\14401501\SHEETSPLAN\CROSSSECTIONS\14401573\14401573_TRAIL_F.DWG
LAYOUT NAME - 14401573-0902351-xs
PLOT DATE : 2/25/2019 4:23 PM
PLOT BY : VICKMAN, GARRETT T
PLOT NAME :
PLOT SCALE : 1 IN:20 FT HORZ. / 1 IN:20 FT VERT.

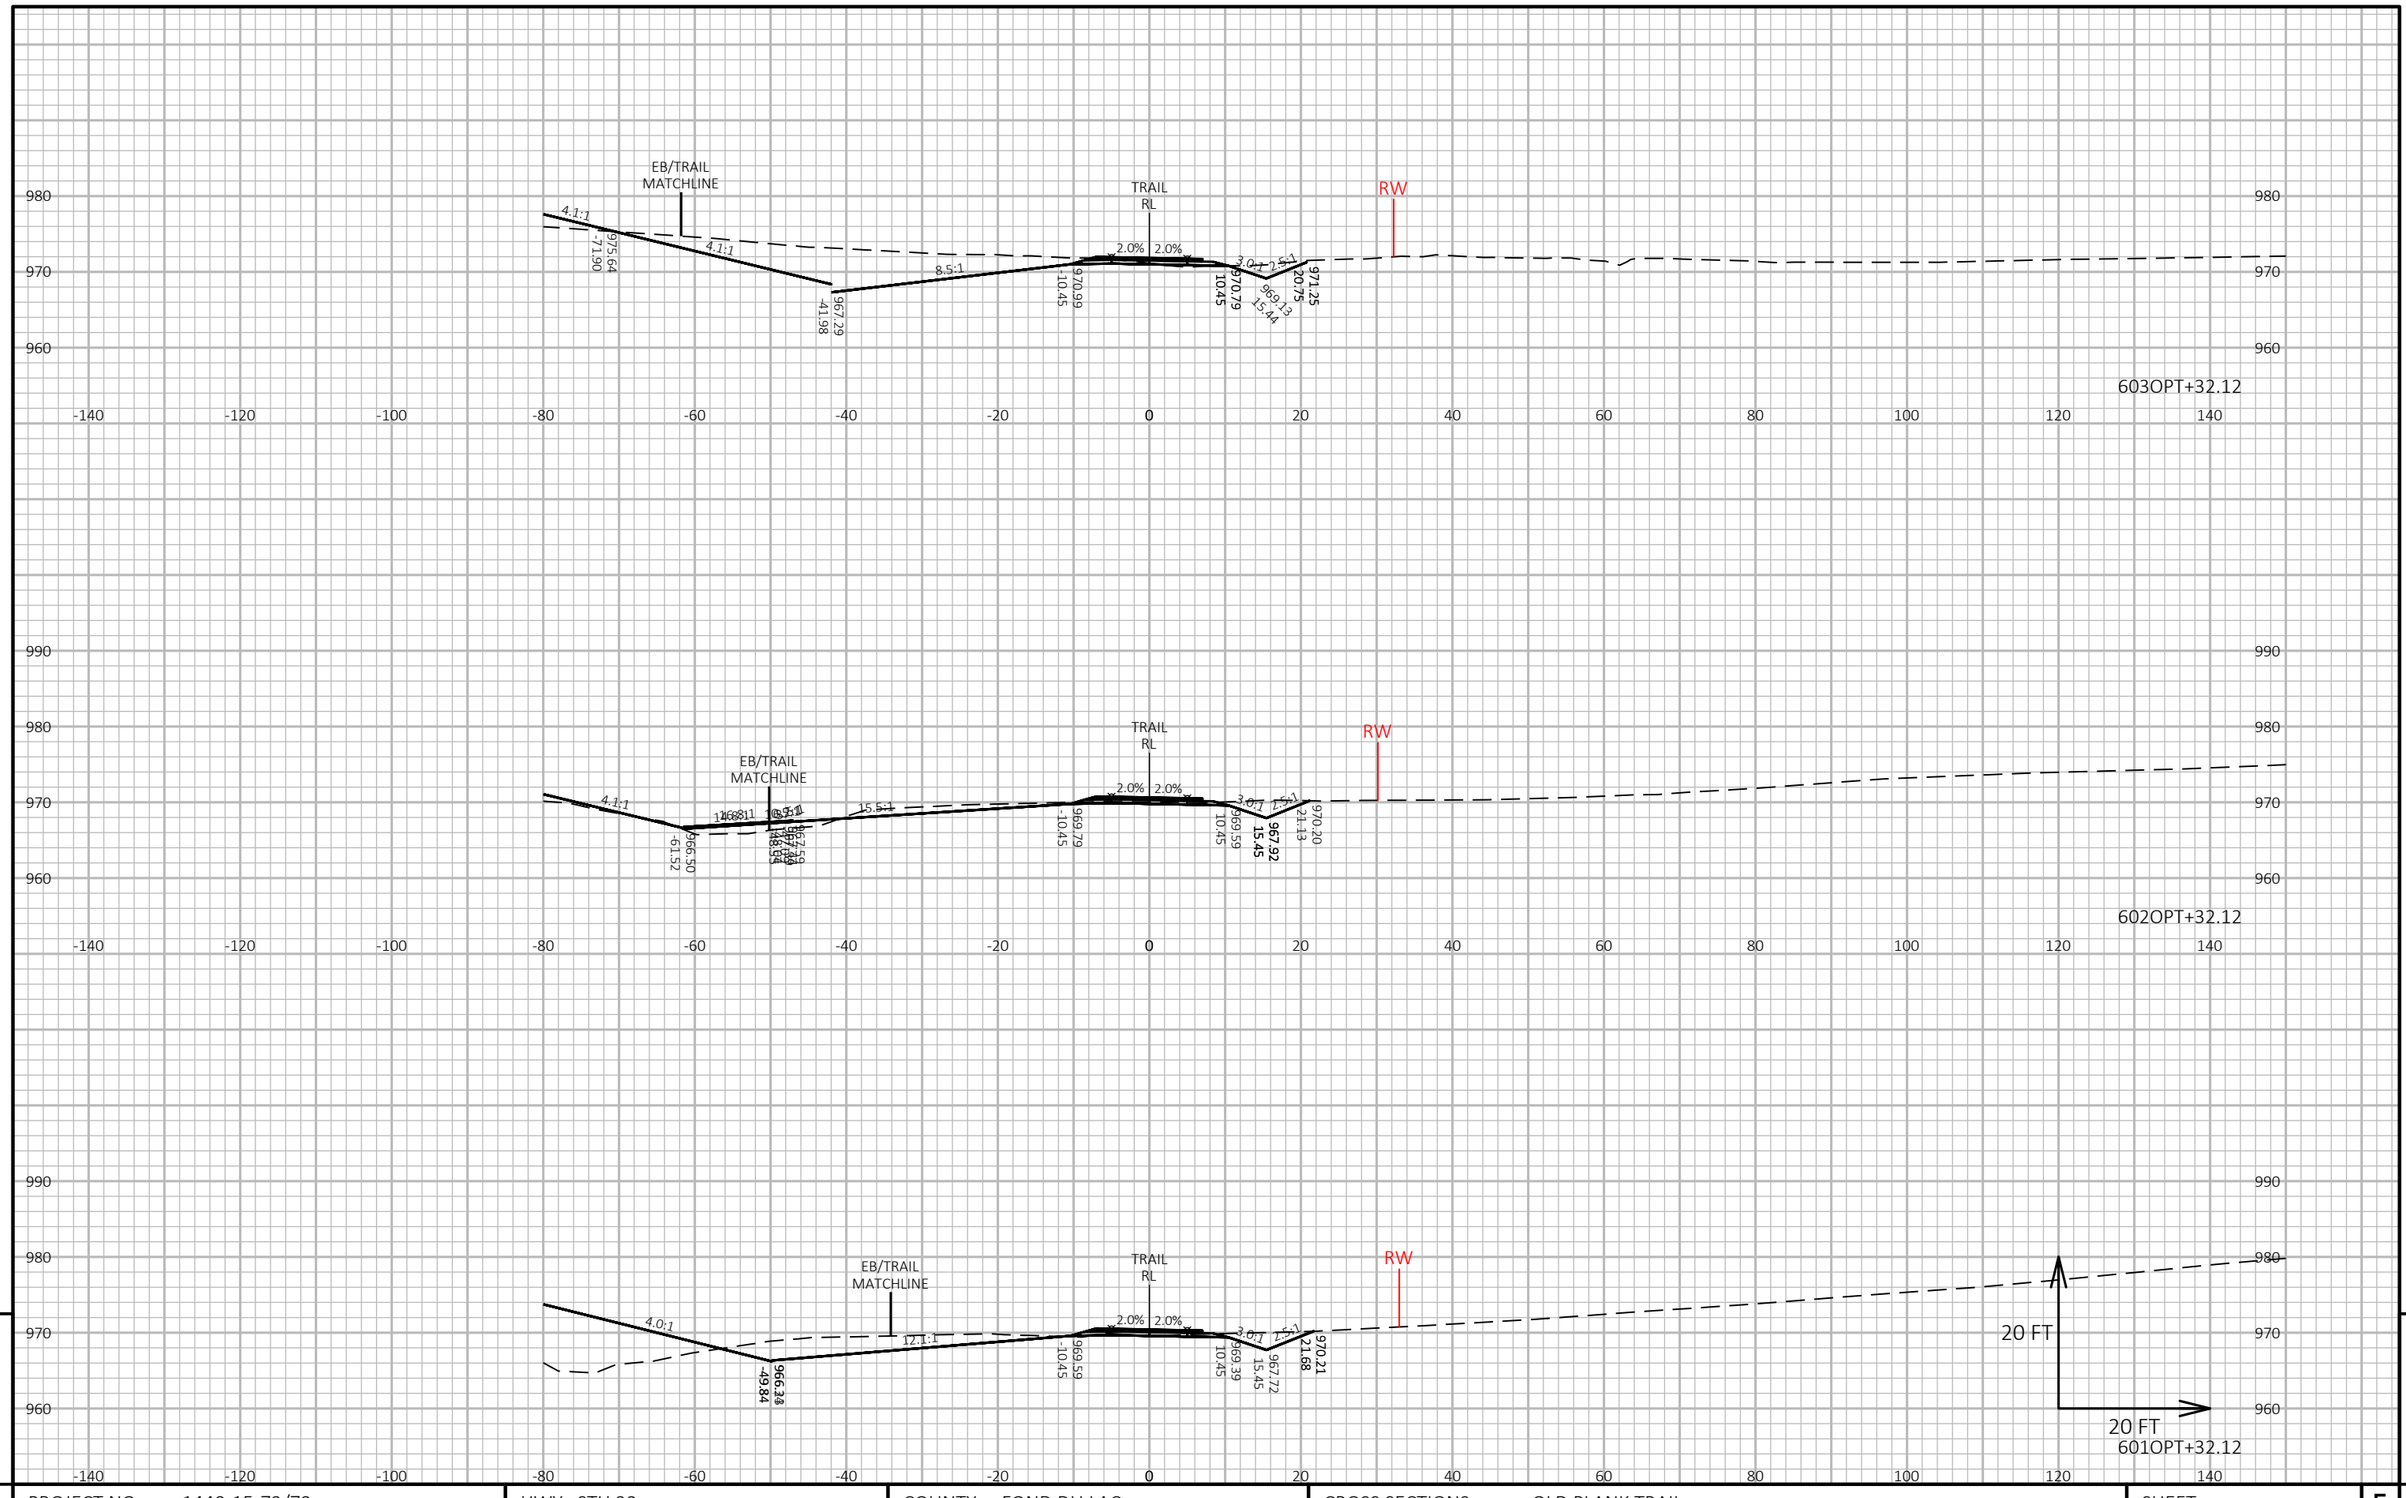

PROJECT NO: 1440-15-72/73	HWY: STH 23	COUNTY: FOND DU LAC	CROSS SECTIONS: OLD PLANK TRAIL	SHEET	E

FILE NAME : N:\PDS\C3D\14401501\SHEETSPLAN\CROSSSECTIONS\14401573\14401573_TRAIL_F.DWG
LAYOUT NAME - 14401573-0902352-xs

PLOT DATE : 2/25/2019 4:27 PM PLOT BY : VICKMAN, GARRETT T PLOT NAME : PLOT SCALE : 1 IN:20 FT HORZ. / 1 IN:20 FT VERT.

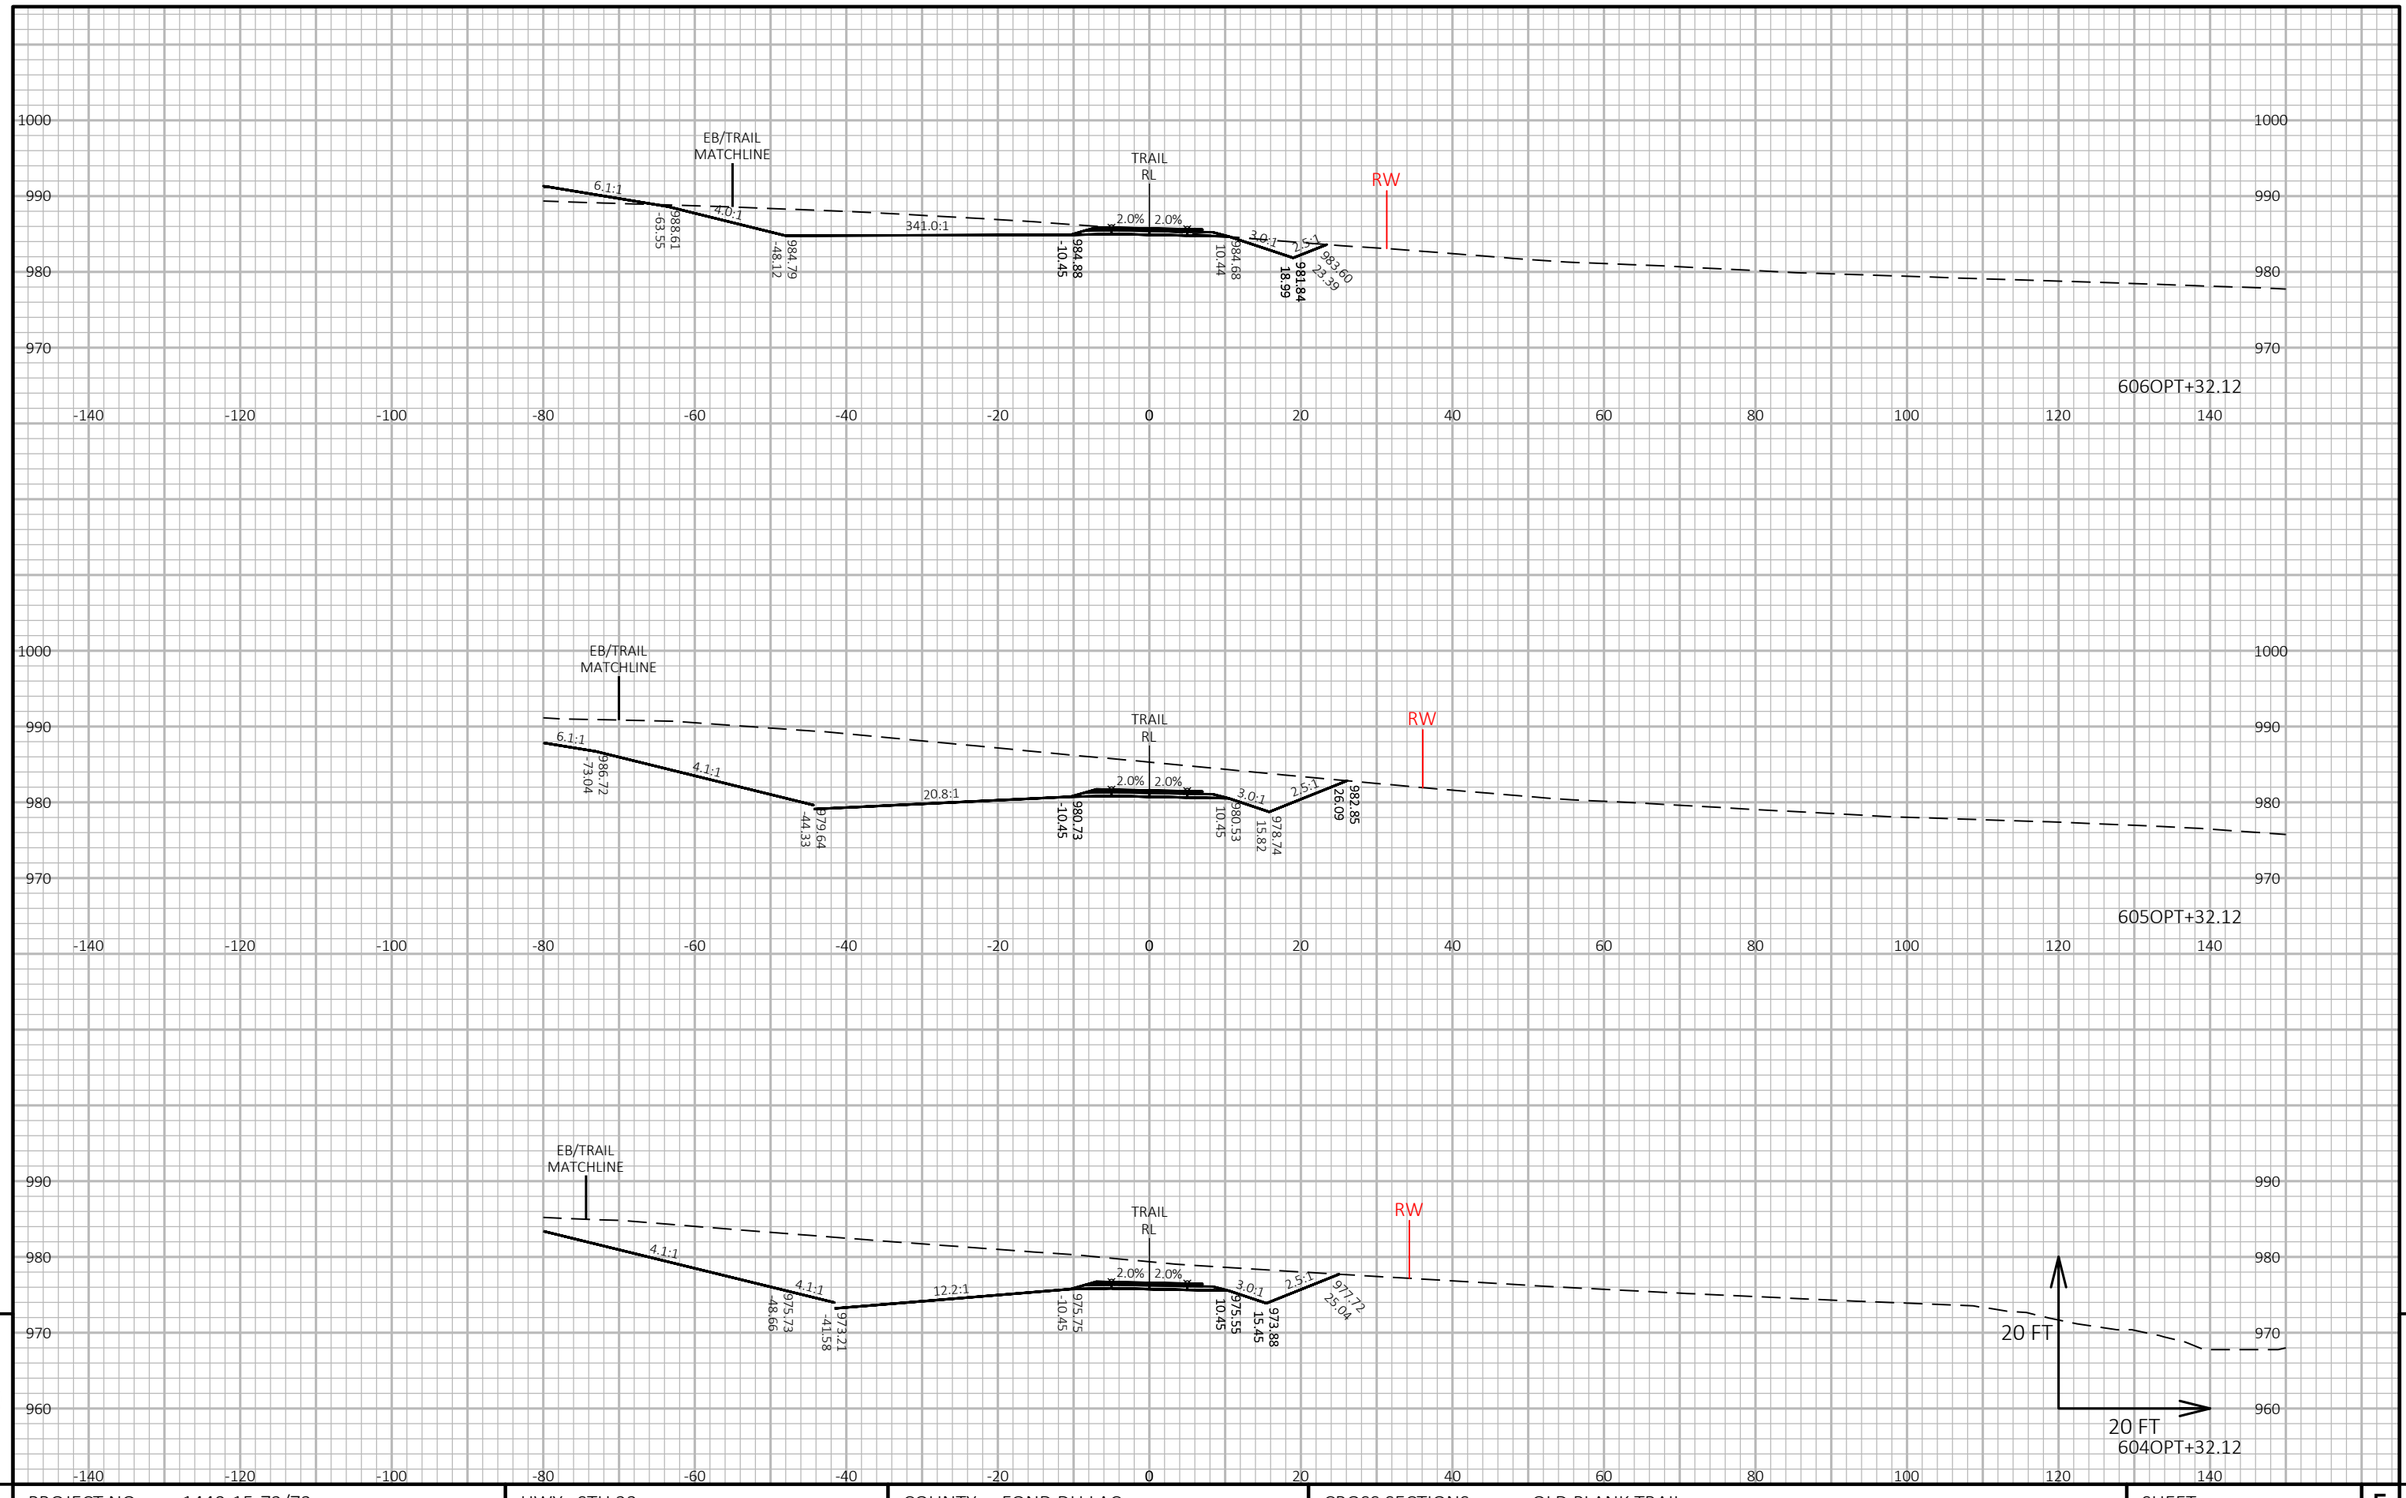


9

9

PROJECT NO: 1440-15-72/73	HWY: STH 23	COUNTY: FOND DU LAC	CROSS SECTIONS: OLD PLANK TRAIL	SHEET	E

FILE NAME : N:\PDS\C3D\14401501\SHEETSPLAN\CROSSSECTIONS\14401573\14401573_TRAIL_F.DWG
LAYOUT NAME - 14401573-0902353-xs

PLOT DATE : 2/25/2019 4:31 PM PLOT BY : VICKMAN, GARRETT T PLOT NAME : PLOT SCALE : 1 IN:20 FT HORZ. / 1 IN:20 FT VERT.

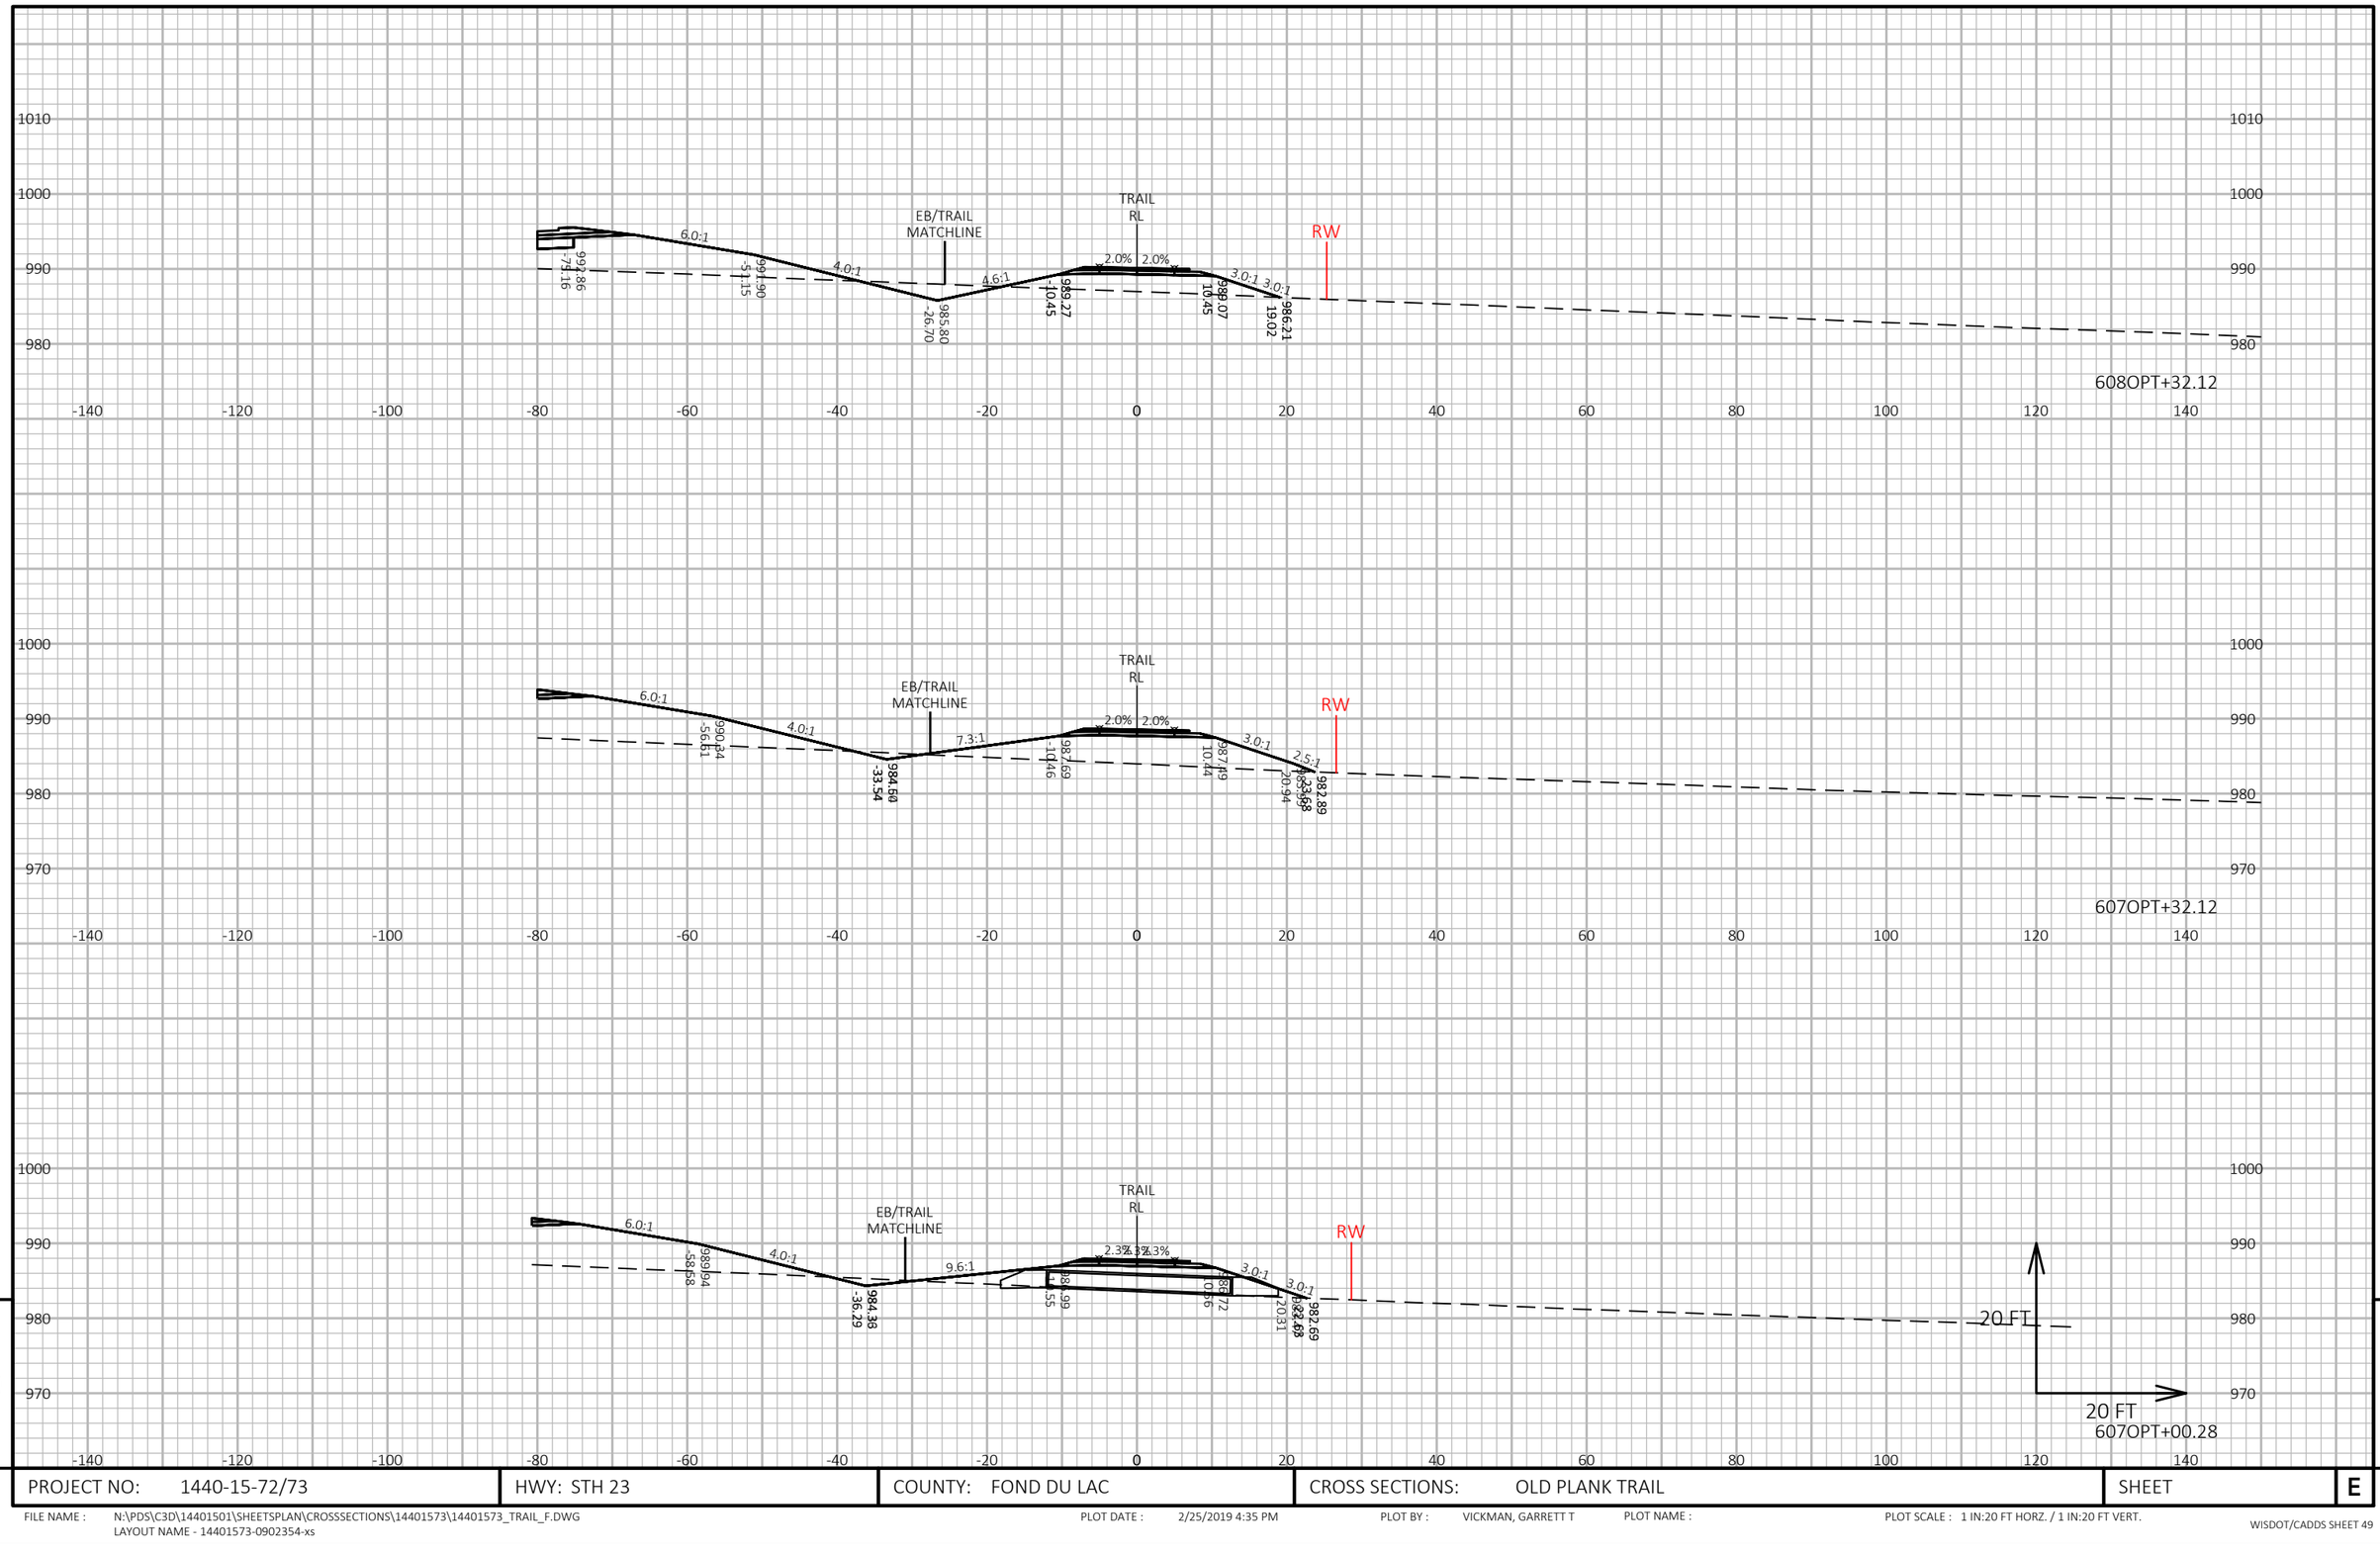


9

9

PROJECT NO: 1440-15-72/73	HWY: STH 23	COUNTY: FOND DU LAC	CROSS SECTIONS: OLD PLANK TRAIL	SHEET	E

FILE NAME : N:\PDS\C3D\14401501\SHEETSPLAN\CROSSSECTIONS\14401573\14401573_TRAIL_F.DWG
LAYOUT NAME - 14401573-0902354-xs

PLOT DATE : 2/25/2019 4:35 PM PLOT BY : VICKMAN, GARRETT T PLOT NAME : PLOT SCALE : 1 IN:20 FT HORZ. / 1 IN:20 FT VERT.

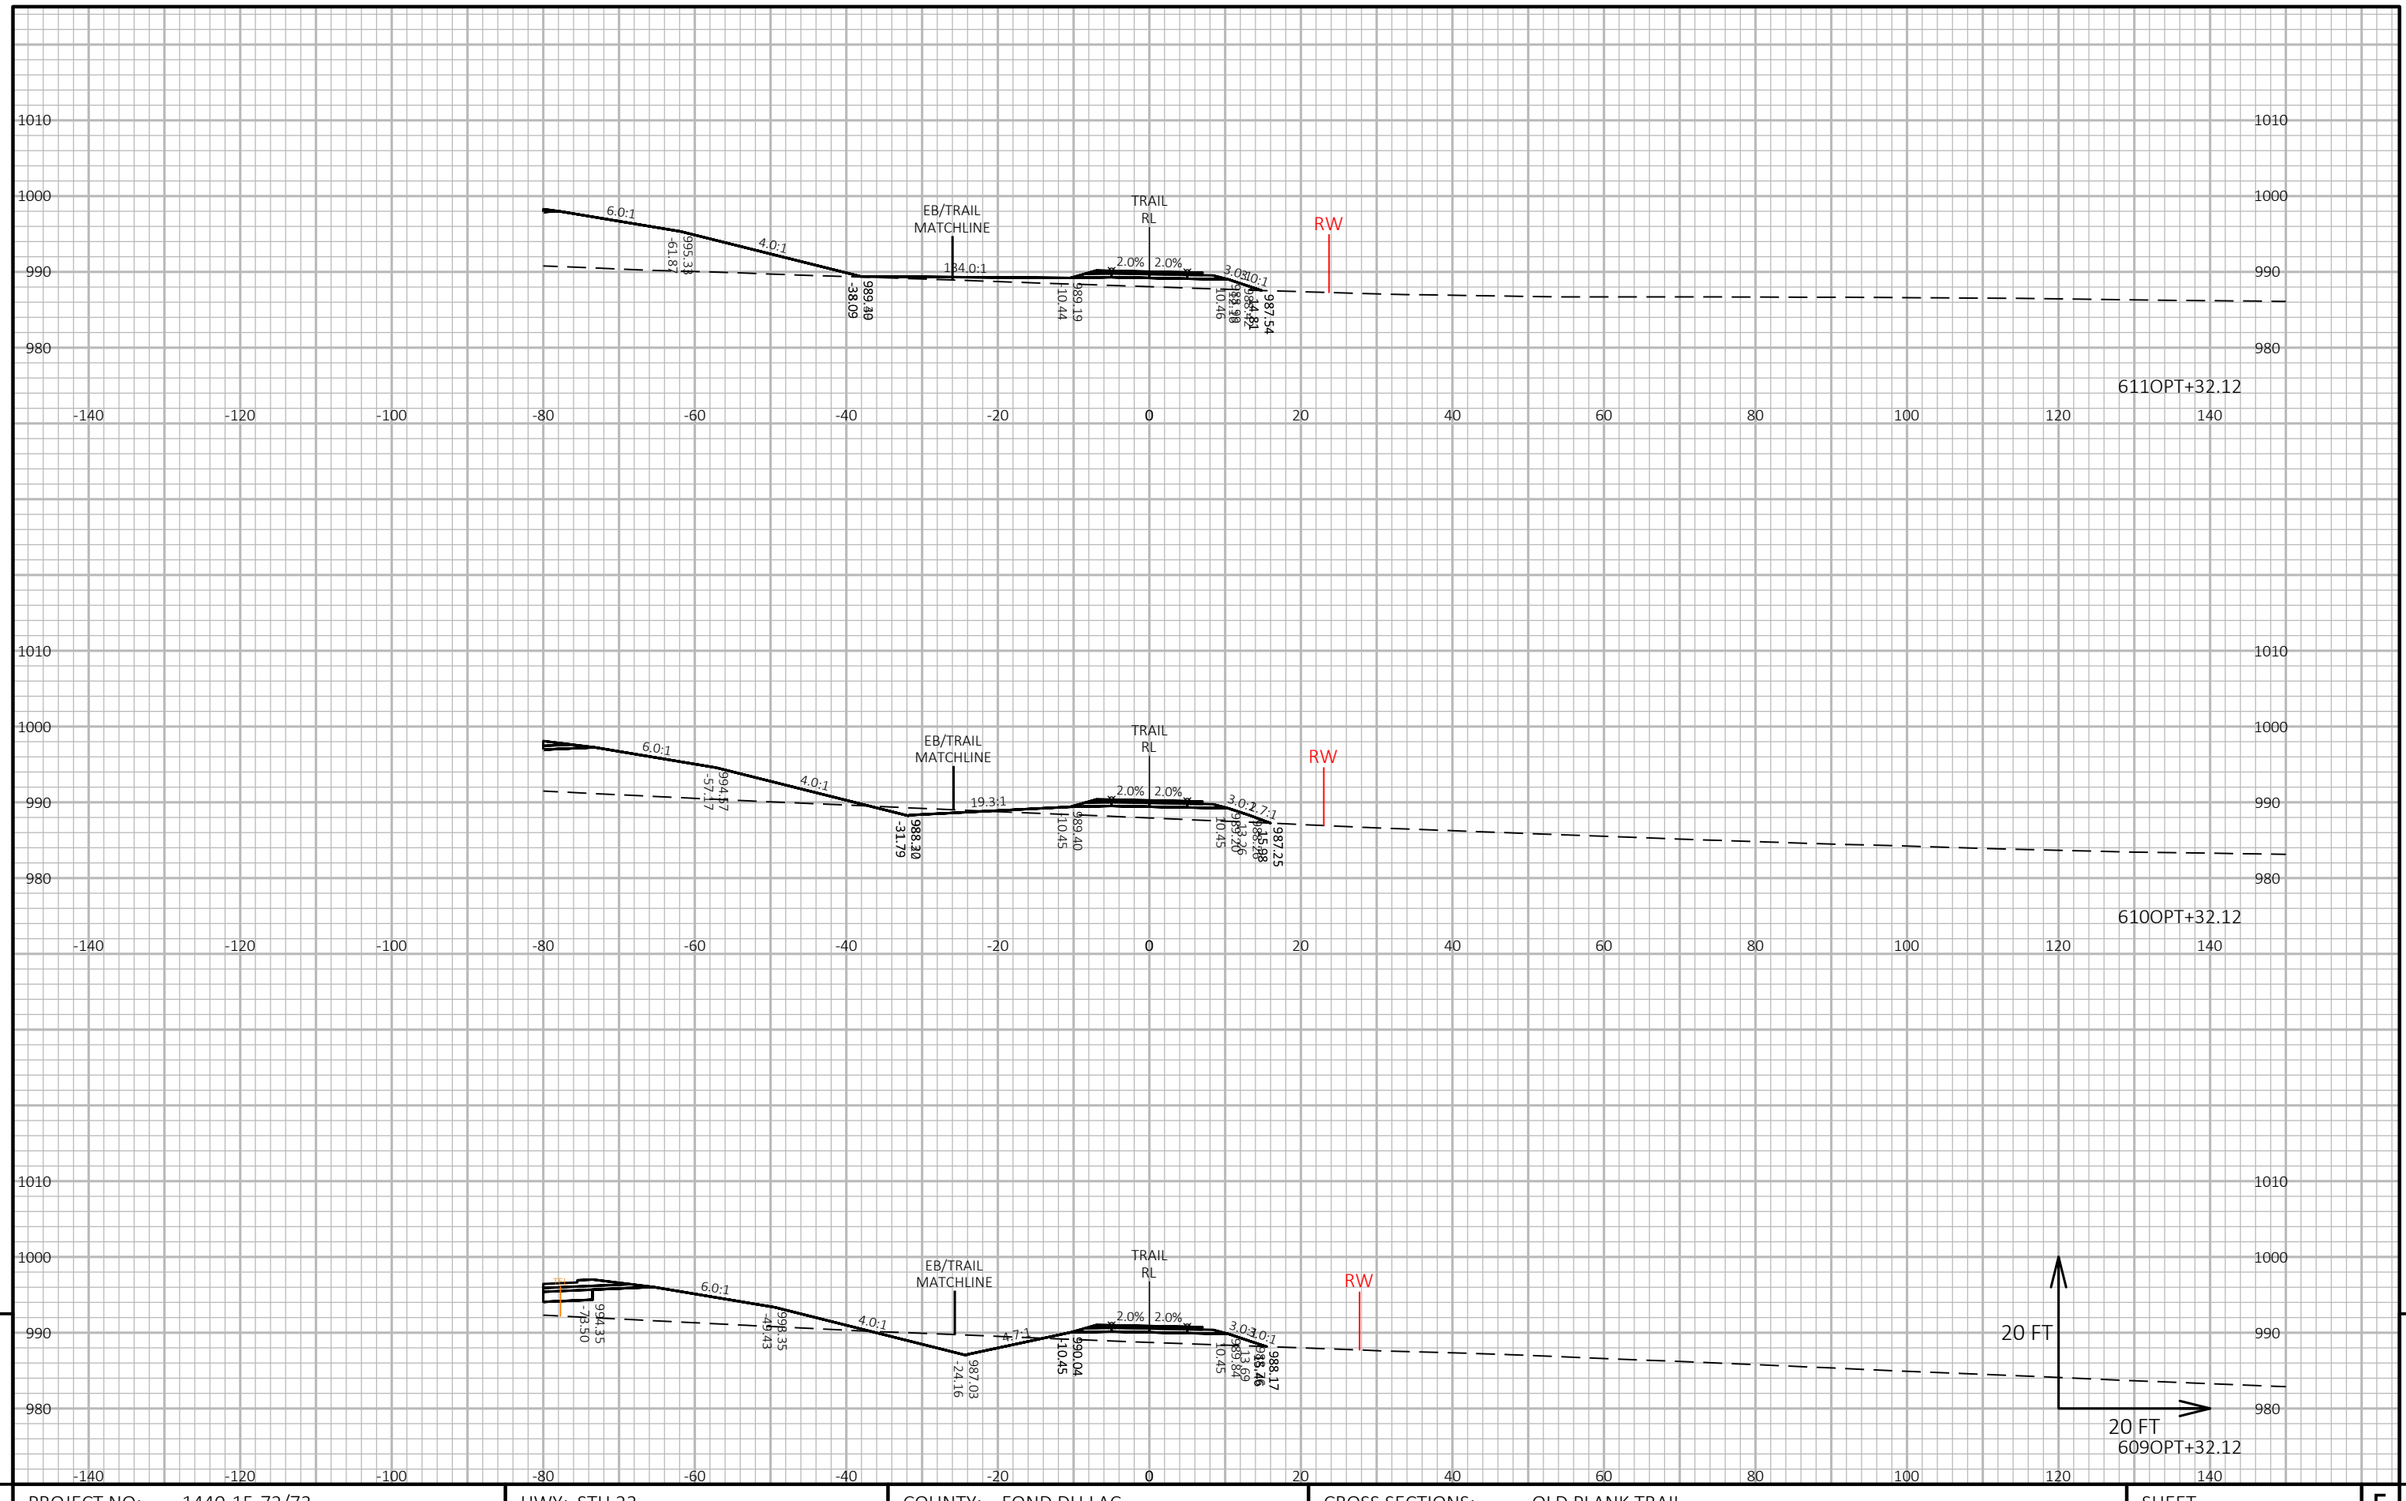

9


9


PROJECT NO: 1440-15-72/73	HWY: STH 23	COUNTY: FOND DU LAC	CROSS SECTIONS: OLD PLANK TRAIL	SHEET	E


FILE NAME : N:\PDS\C3D\14401501\SHEETSPLAN\CROSSSECTIONS\14401573\14401573_TRAIL_F.DWG
LAYOUT NAME - 14401573-0902355-xs

PLOT DATE : 2/25/2019 4:39 PM PLOT BY : VICKMAN, GARRETT T PLOT NAME : PLOT SCALE : 1 IN:20 FT HORZ. / 1 IN:20 FT VERT.

WISDOT/CADDS SHEET 49

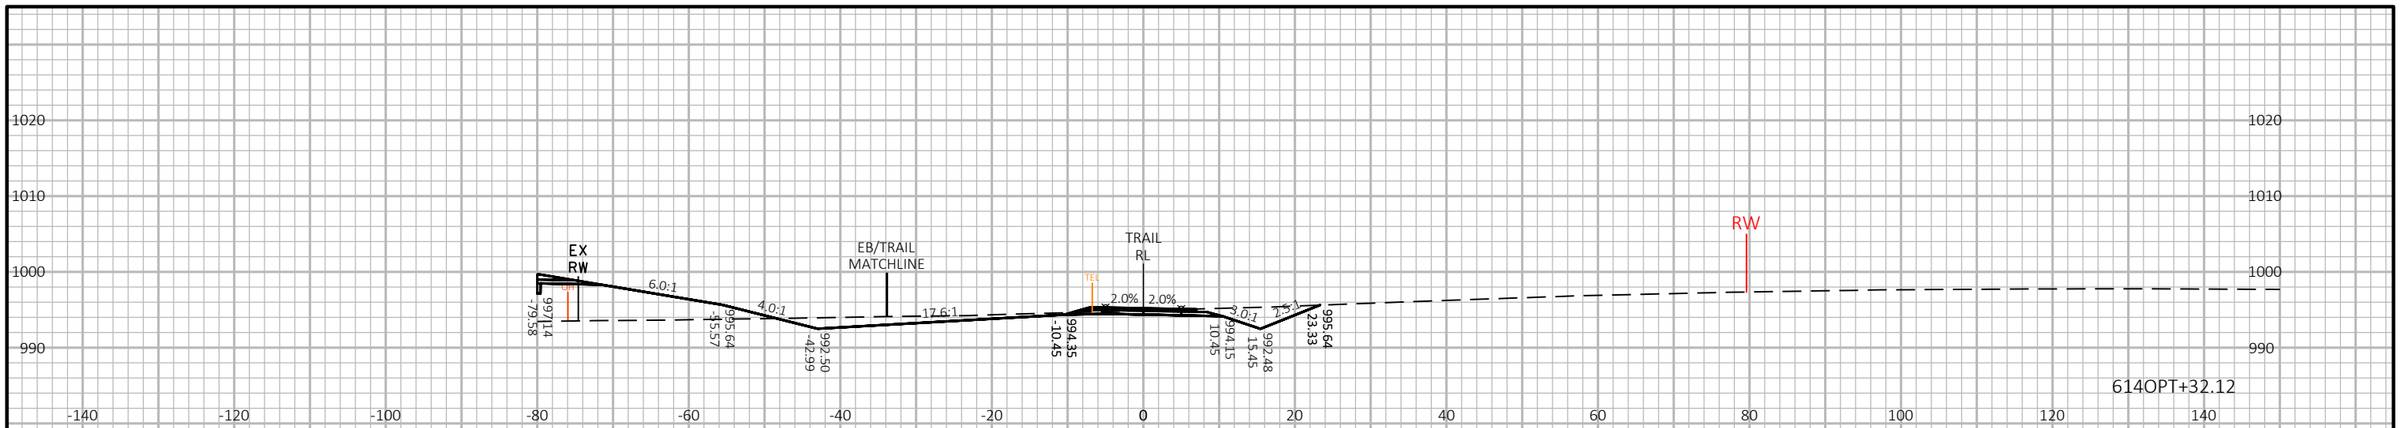

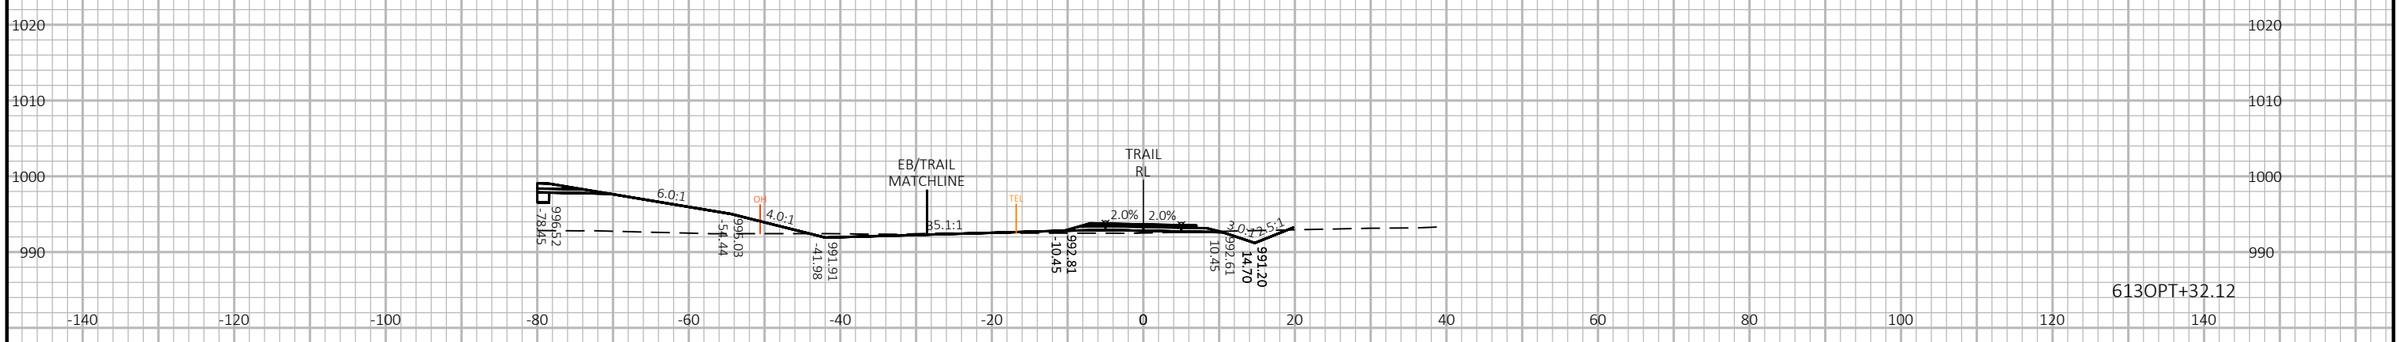


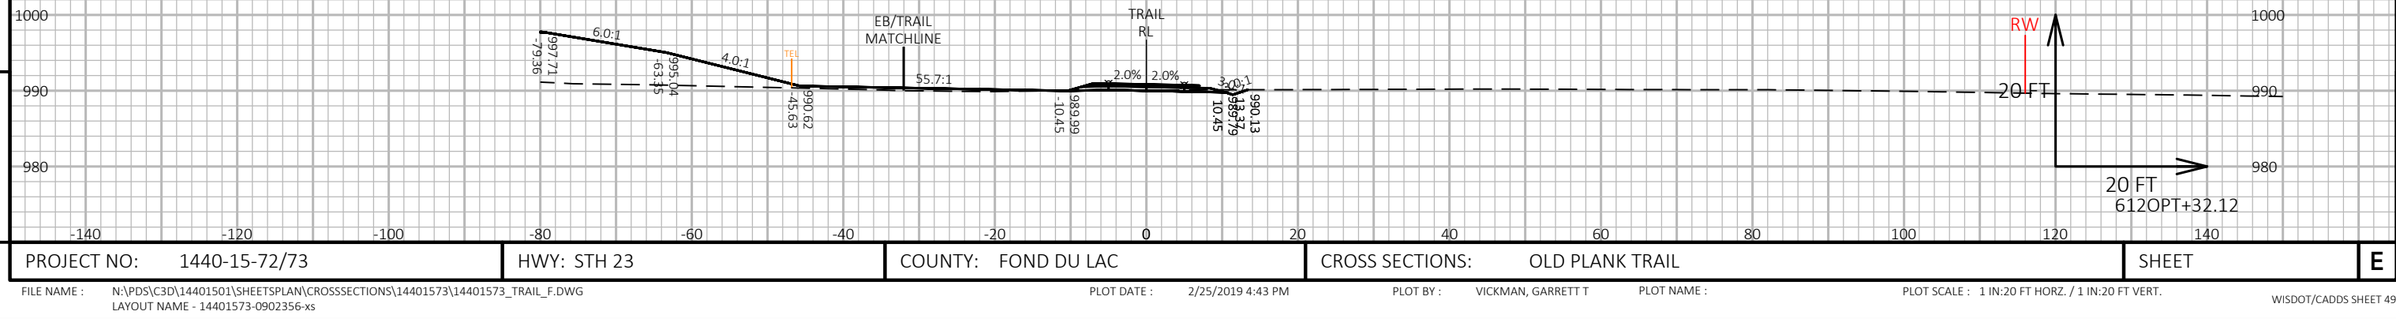

PROJECT NO: 1440-15-72/73	HWY: STH 23	COUNTY: FOND DU LAC	CROSS SECTIONS: OLD PLANK TRAIL	SHEET	E

FILE NAME : N:\PDS\C3D\14401501\SHEETSPLAN\CROSSSECTIONS\14401573\14401573_TRAIL_F.DWG
LAYOUT NAME - 14401573-0902356-xs


PLOT DATE : 2/25/2019 4:43 PM PLOT BY : VICKMAN, GARRETT T PLOT NAME : PLOT SCALE : 1 IN:20 FT HORZ. / 1 IN:20 FT VERT.

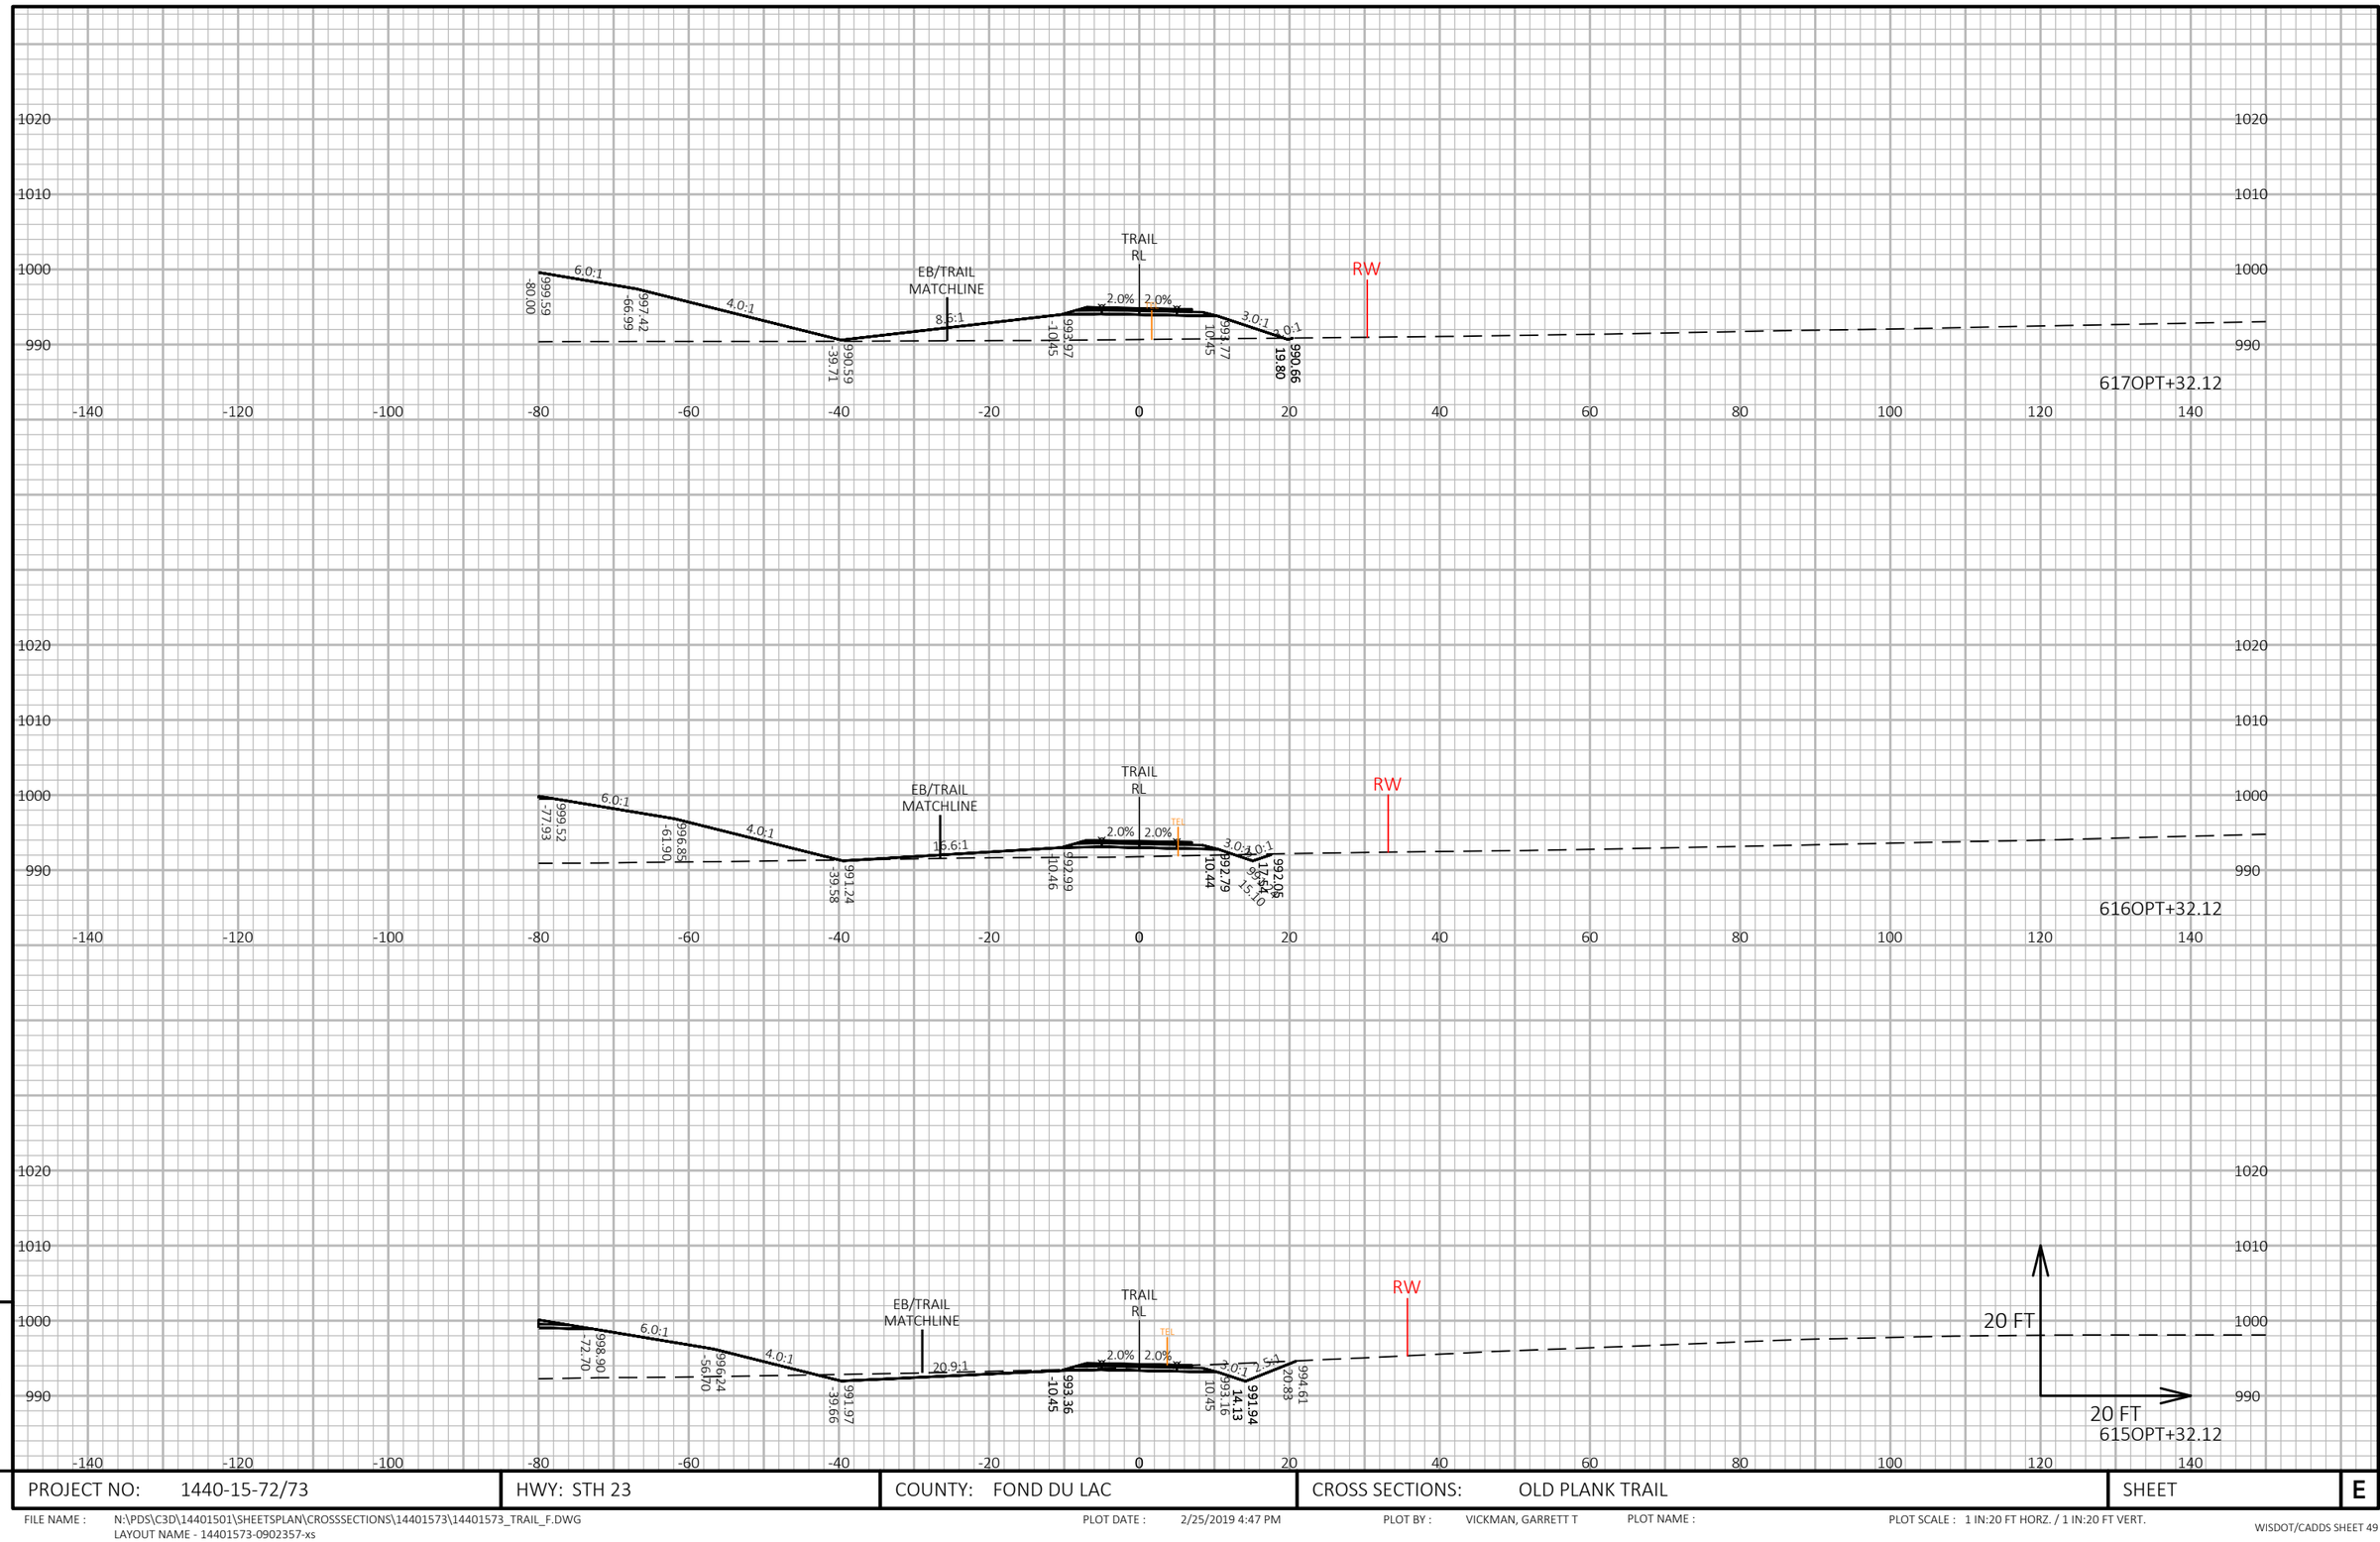



PROJECT NO: 1440-15-72/73	HWY: STH 23	COUNTY: FOND DU LAC	CROSS SECTIONS: OLD PLANK TRAIL	SHEET E

FILE NAME : N:\PDS\C3D\14401501\SHEETSPLAN\CROSSSECTIONS\14401573\14401573_TRAIL_F.DWG
LAYOUT NAME - 14401573-0902357-xs

PLOT DATE : 2/25/2019 4:47 PM PLOT BY : VICKMAN, GARRETT T PLOT NAME : PLOT SCALE : 1 IN:20 FT HORZ. / 1 IN:20 FT VERT.

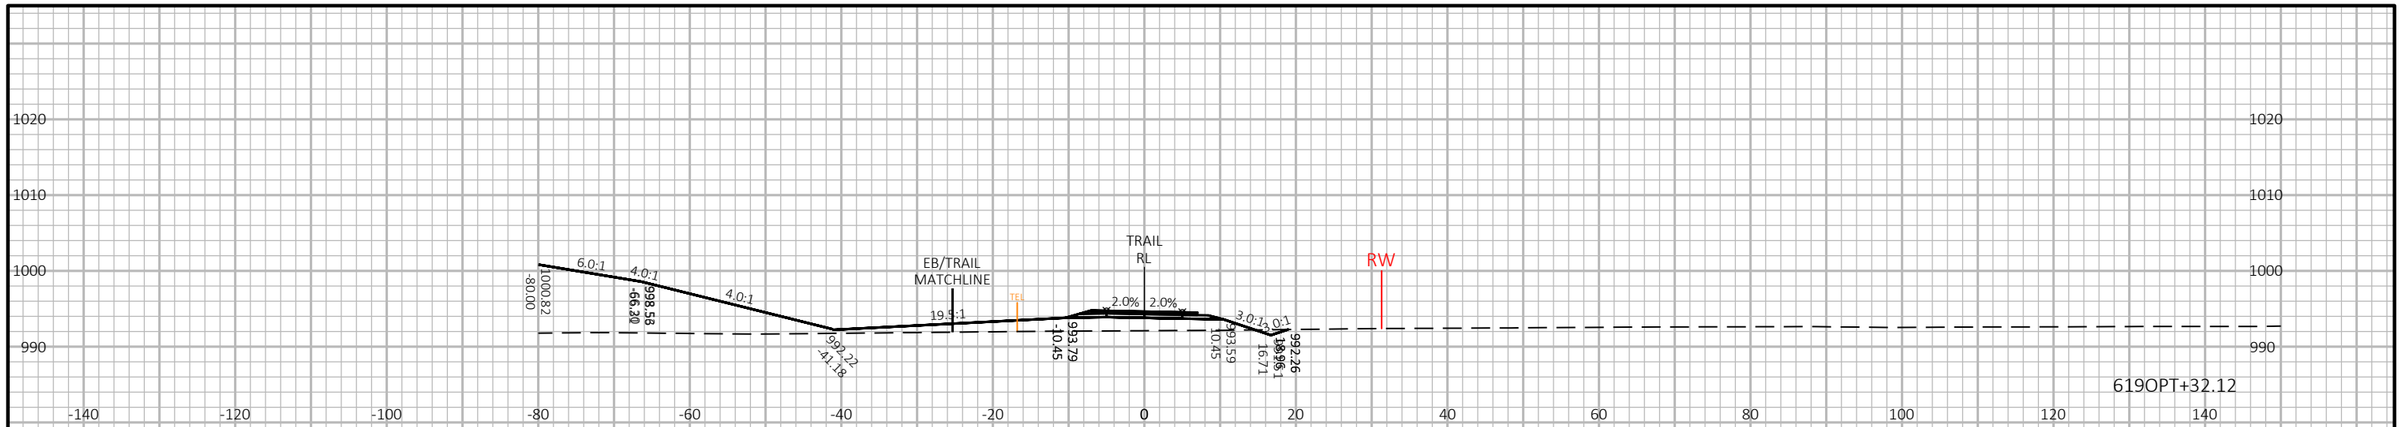

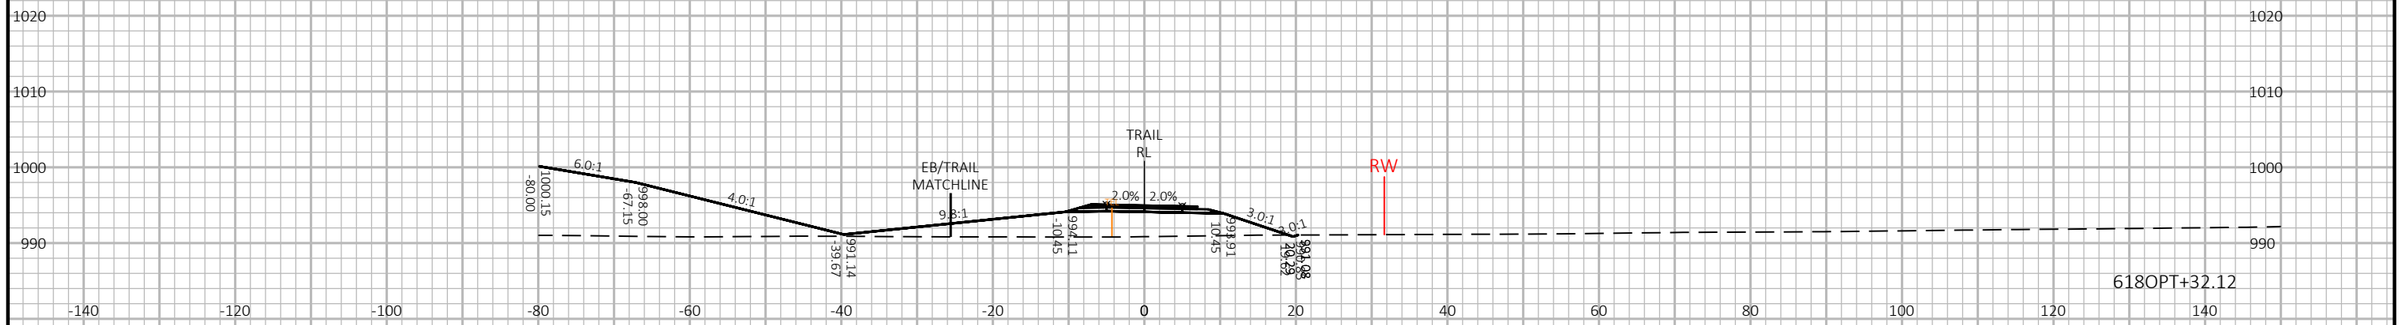

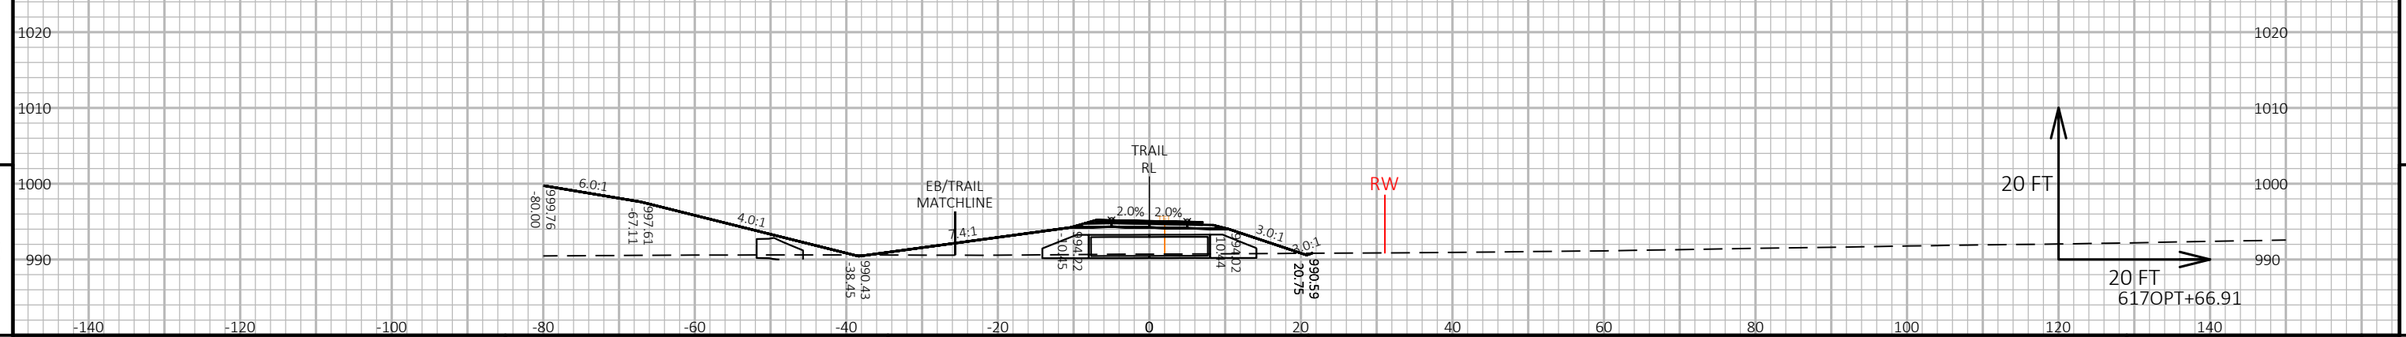

PROJECT NO: 1440-15-72/73	HWY: STH 23	COUNTY: FOND DU LAC	CROSS SECTIONS: OLD PLANK TRAIL	SHEET	E

FILE NAME : N:\PDS\C3D\14401501\SHEETSPLAN\CROSSSECTIONS\14401573\14401573_TRAIL_F.DWG
LAYOUT NAME - 14401573-0902358-xs

PLOT DATE : 2/25/2019 4:51 PM PLOT BY : VICKMAN, GARRETT T PLOT NAME : PLOT SCALE : 1 IN:20 FT HORZ. / 1 IN:20 FT VERT.

WISDOT/CADDS SHEET 49

9




9


9


PROJECT NO: 1440-15-72/73	HWY: STH 23	COUNTY: FOND DU LAC	CROSS SECTIONS: OLD PLANK TRAIL	SHEET	E

FILE NAME : N:\PDS\C3D\14401501\SHEETSPLAN\CROSSSECTIONS\14401573\14401573_TRAIL_F.DWG
LAYOUT NAME - 14401573-0902359-xs

PLOT DATE : 2/25/2019 4:55 PM PLOT BY : VICKMAN, GARRETT T PLOT NAME : PLOT SCALE : 1 IN:20 FT HORZ. / 1 IN:20 FT VERT.

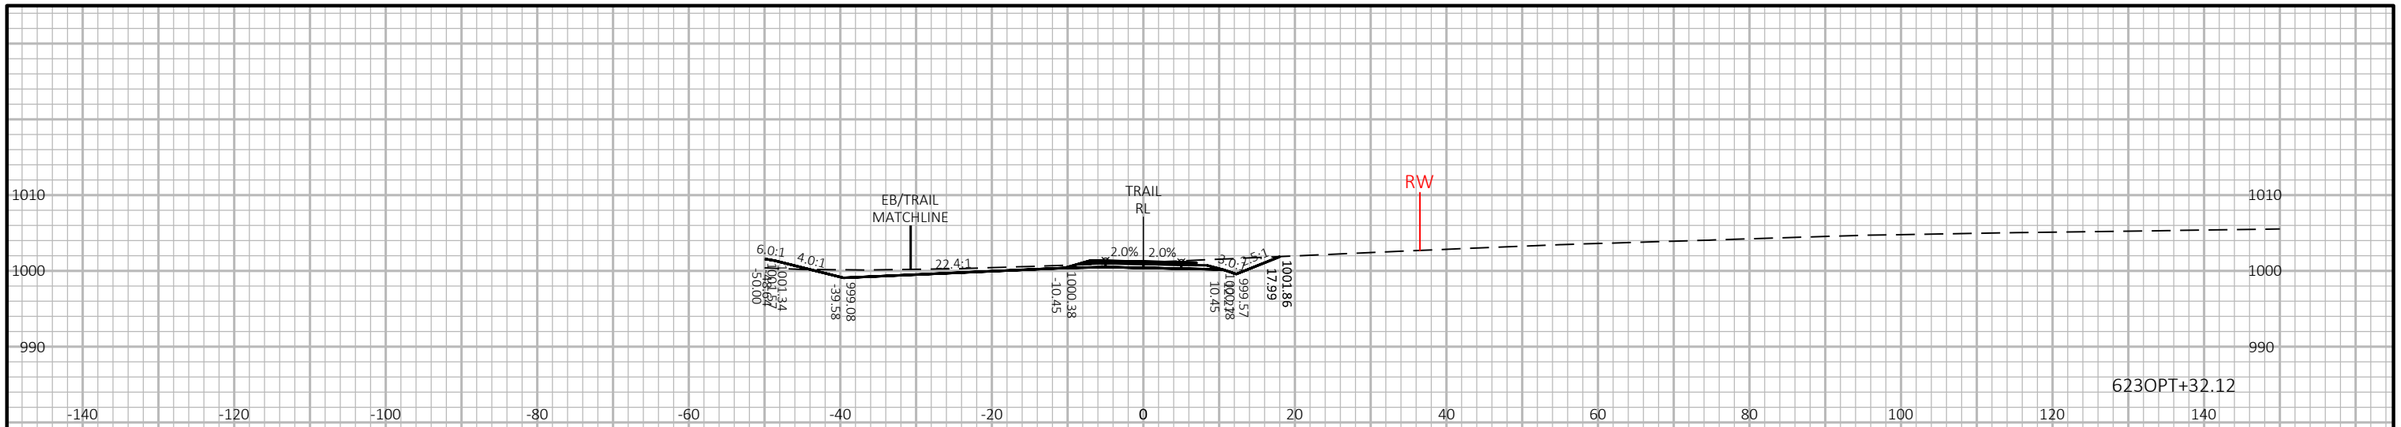

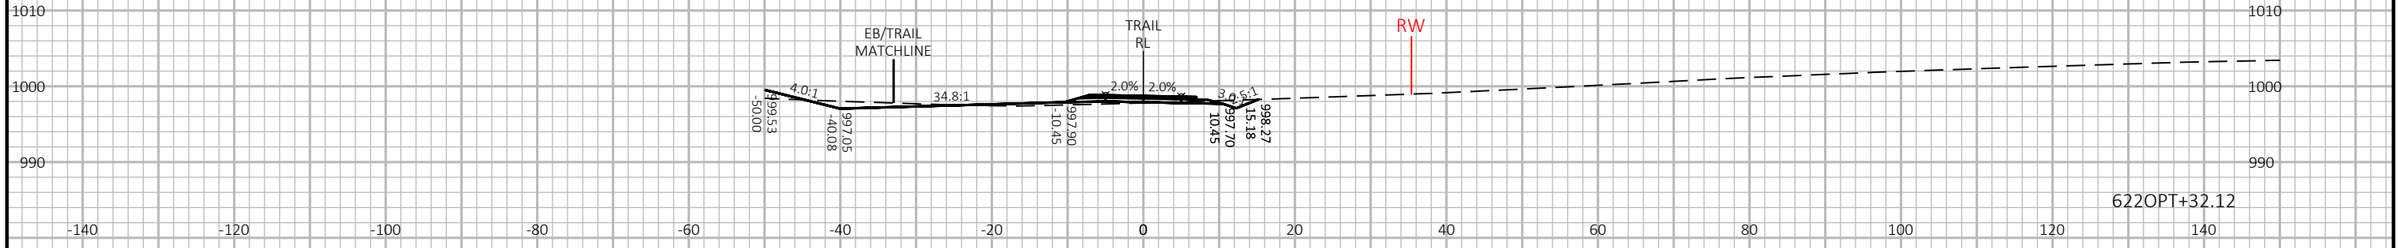

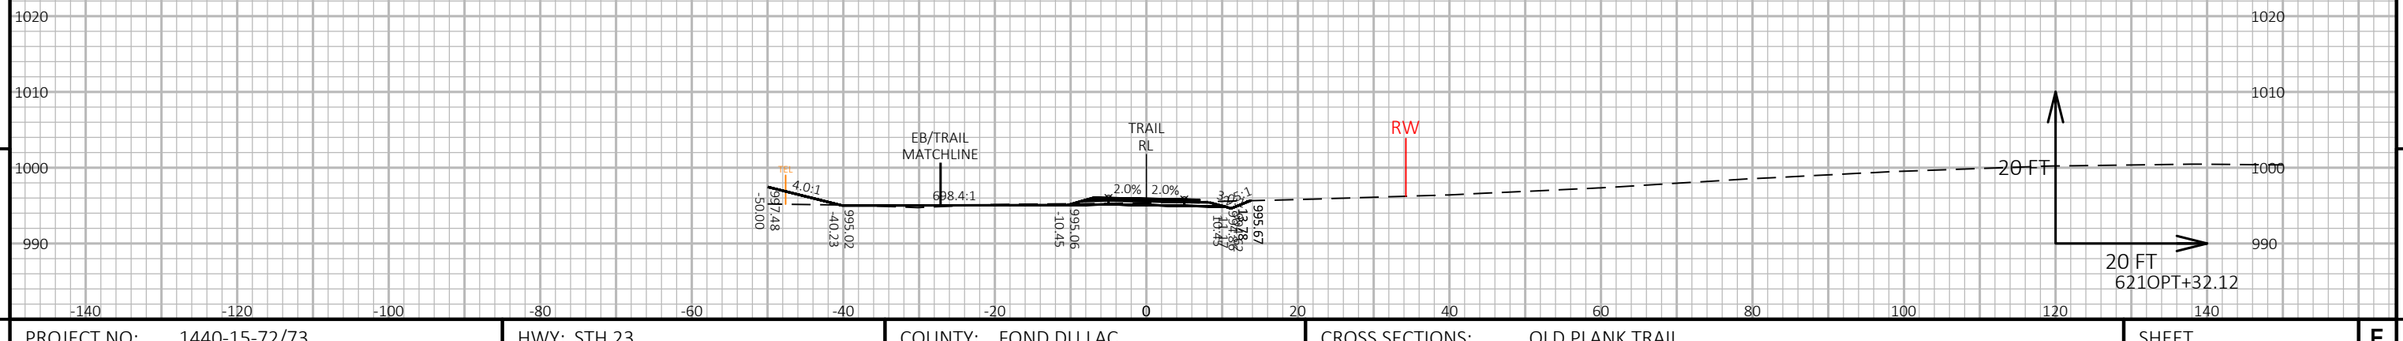


9

9

PROJECT NO: 1440-15-72/73	HWY: STH 23	COUNTY: FOND DU LAC	CROSS SECTIONS: OLD PLANK TRAIL	SHEET	E

FILE NAME : N:\PDS\C3D\14401501\SHEETSPLAN\CROSSSECTIONS\14401573\14401573_TRAIL_G.DWG
LAYOUT NAME - 14401573-0902360-xs


PLOT DATE : 2/25/2019 4:58 PM PLOT BY : VICKMAN, GARRETT T PLOT NAME : PLOT SCALE : 1 IN:20 FT HORZ. / 1 IN:20 FT VERT.

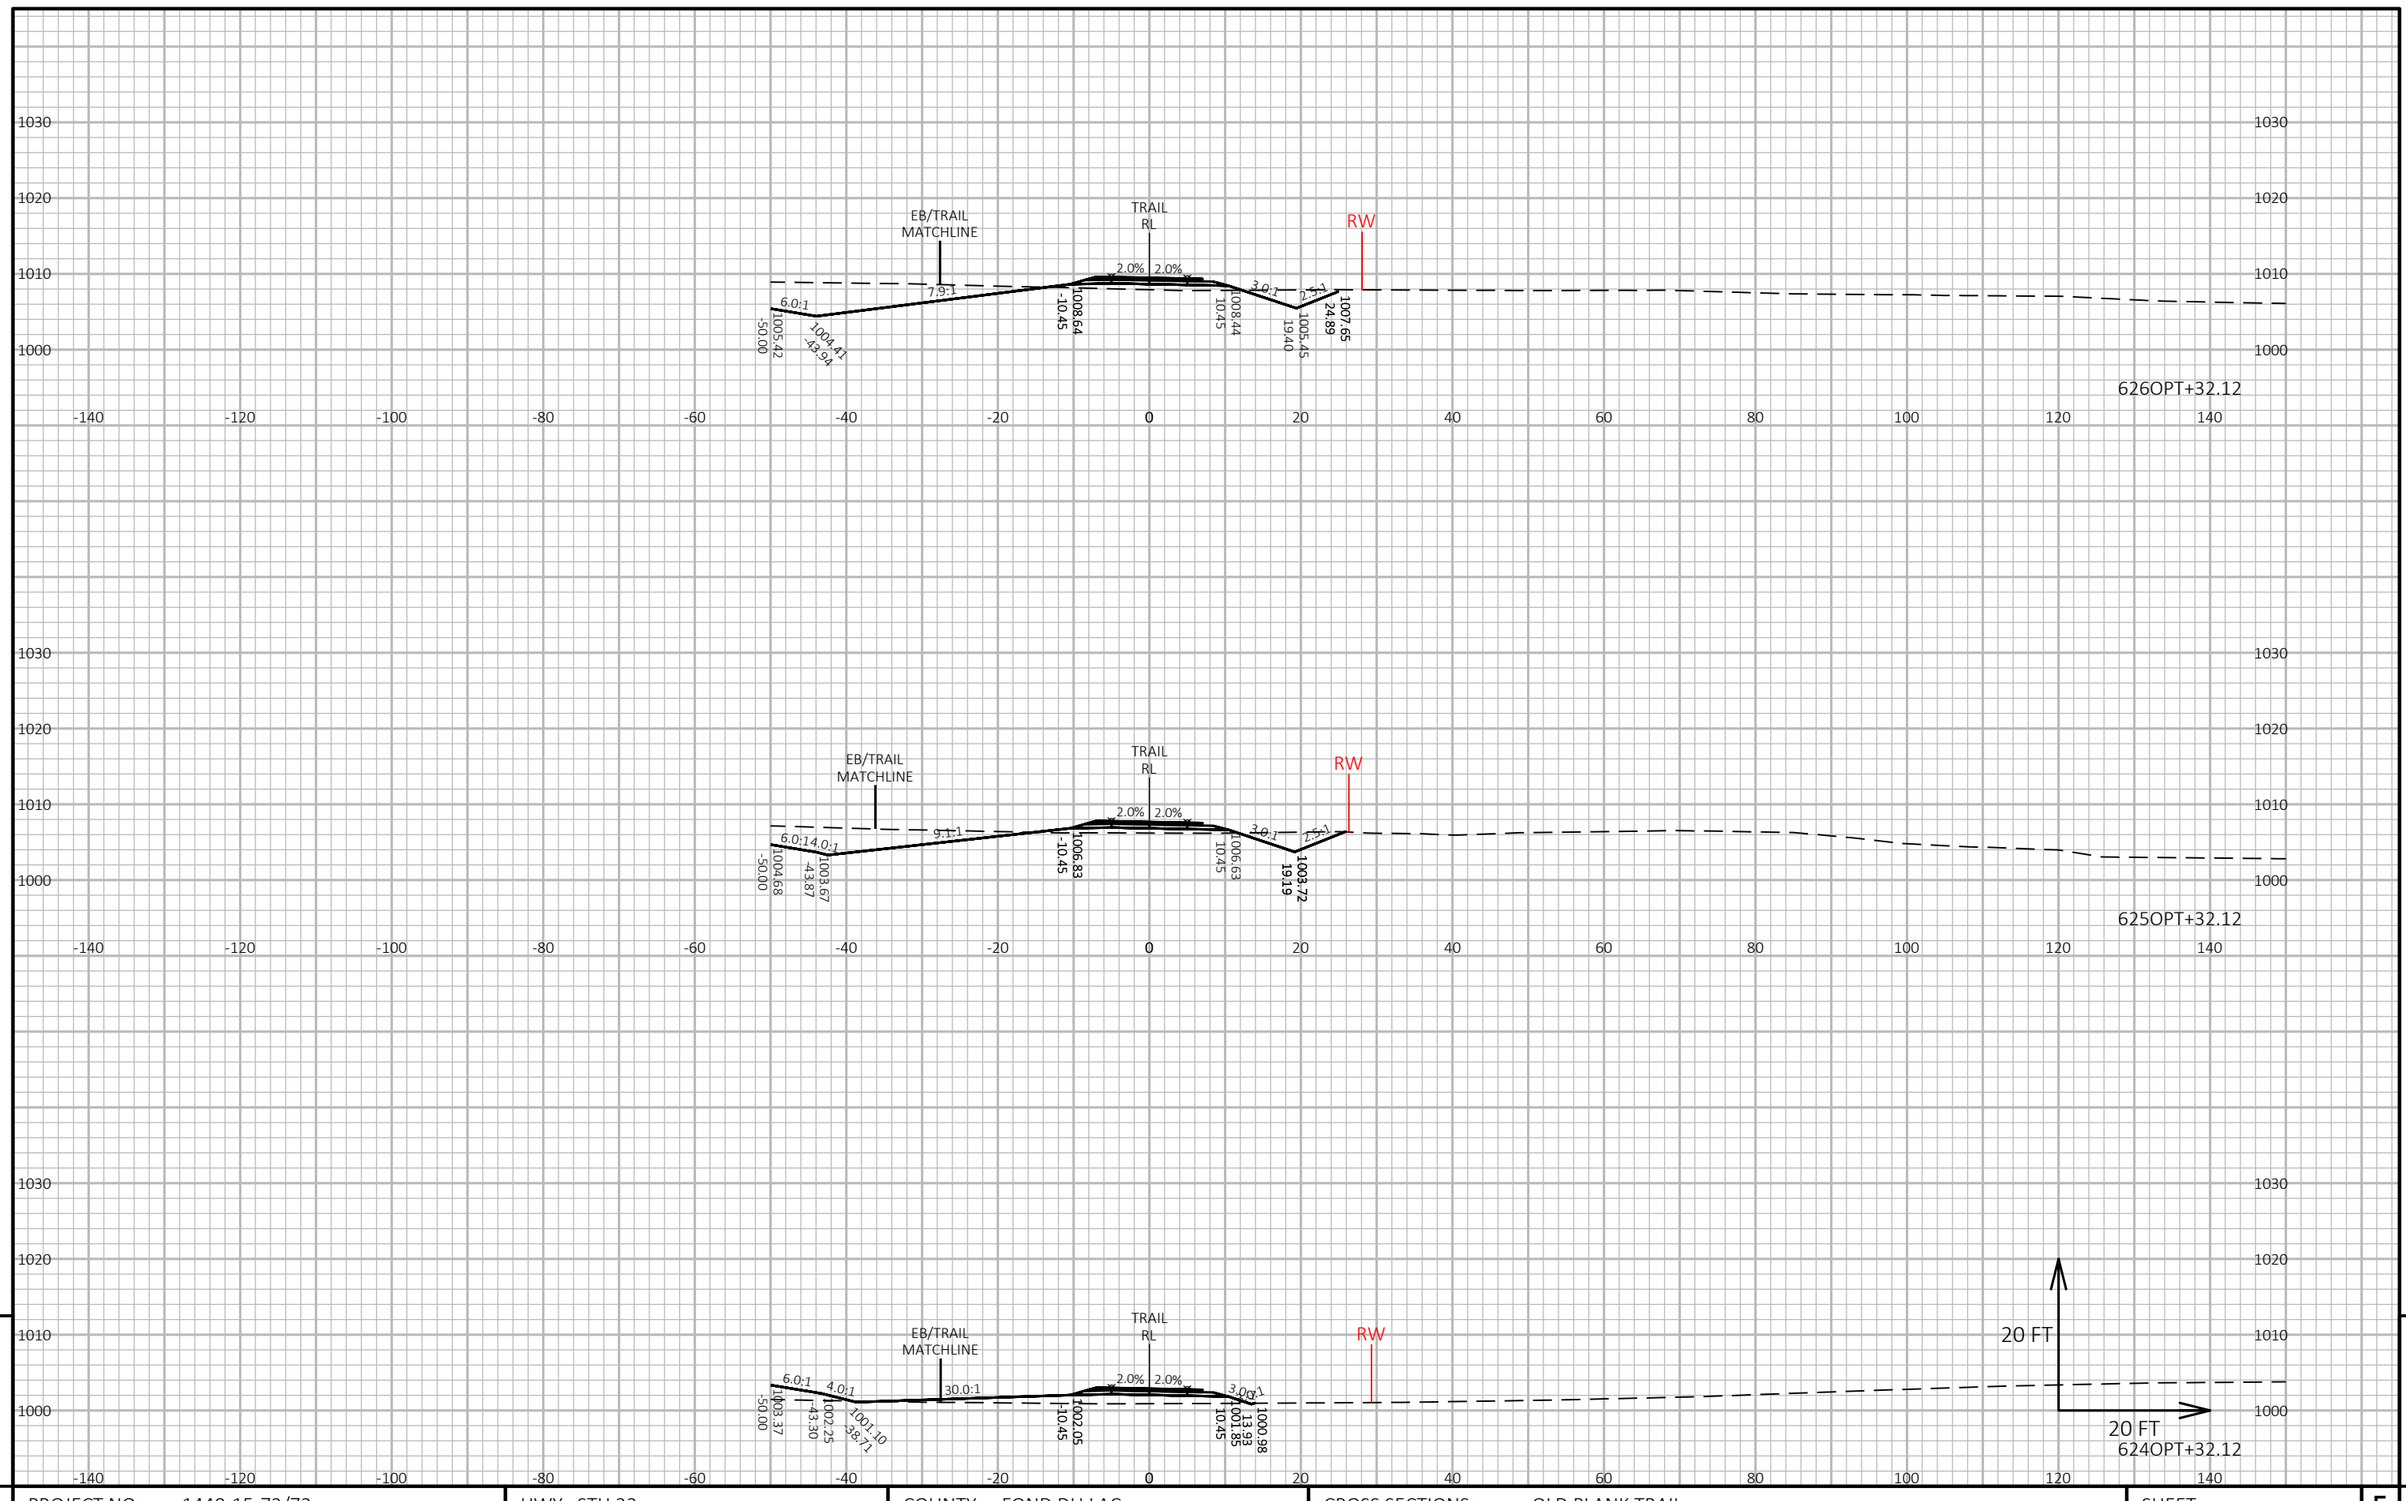

PROJECT NO: 1440-15-72/73	HWY: STH 23	COUNTY: FOND DU LAC	CROSS SECTIONS: OLD PLANK TRAIL	SHEET	E

FILE NAME : N:\PDS\C3D\14401501\SHEETSPLAN\CROSSSECTIONS\14401573\14401573_TRAIL_G.DWG
LAYOUT NAME - 14401573-0902361-xs

PLOT DATE : 2/25/2019 5:01 PM PLOT BY : VICKMAN, GARRETT T PLOT NAME : PLOT SCALE : 1 IN:20 FT HORZ. / 1 IN:20 FT VERT.

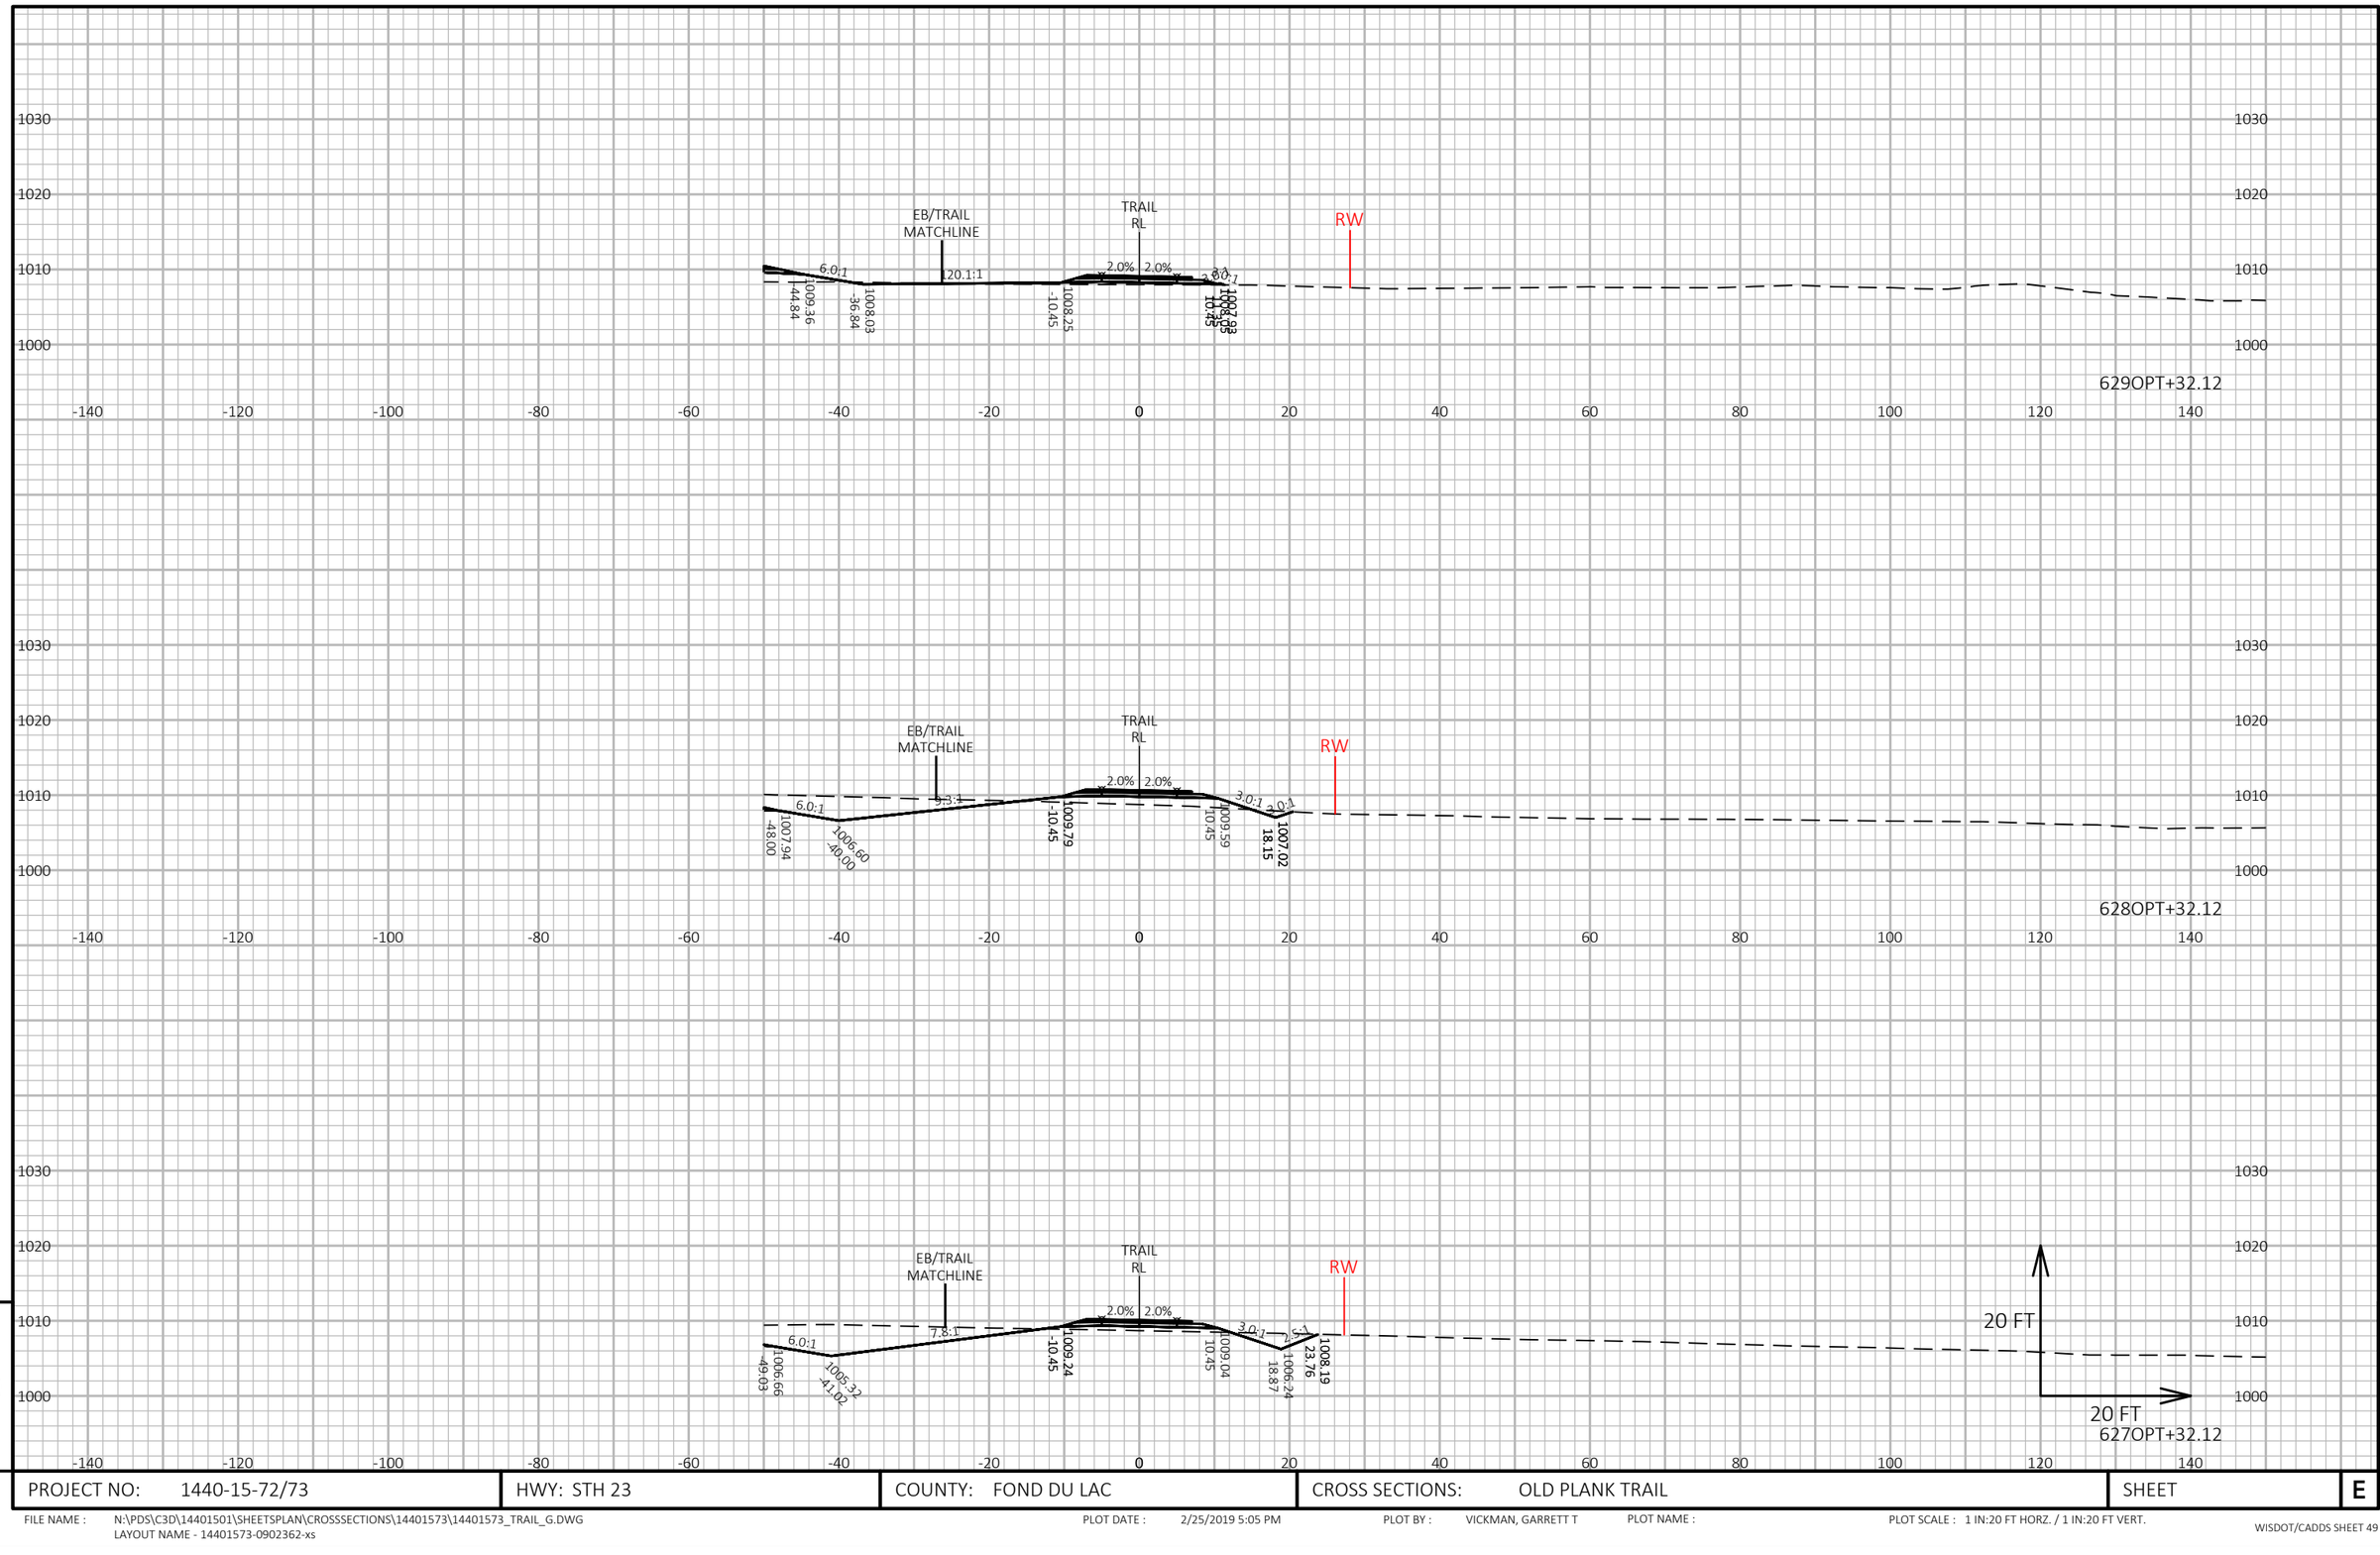


9

9

PROJECT NO: 1440-15-72/73	HWY: STH 23	COUNTY: FOND DU LAC	CROSS SECTIONS: OLD PLANK TRAIL	SHEET	E

FILE NAME : N:\PDS\C3D\14401501\SHEETSPLAN\CROSSSECTIONS\14401573\14401573_TRAIL_G.DWG
LAYOUT NAME - 14401573-0902362-xs

PLOT DATE : 2/25/2019 5:05 PM PLOT BY : VICKMAN, GARRETT T PLOT NAME : PLOT SCALE : 1 IN:20 FT HORZ. / 1 IN:20 FT VERT.

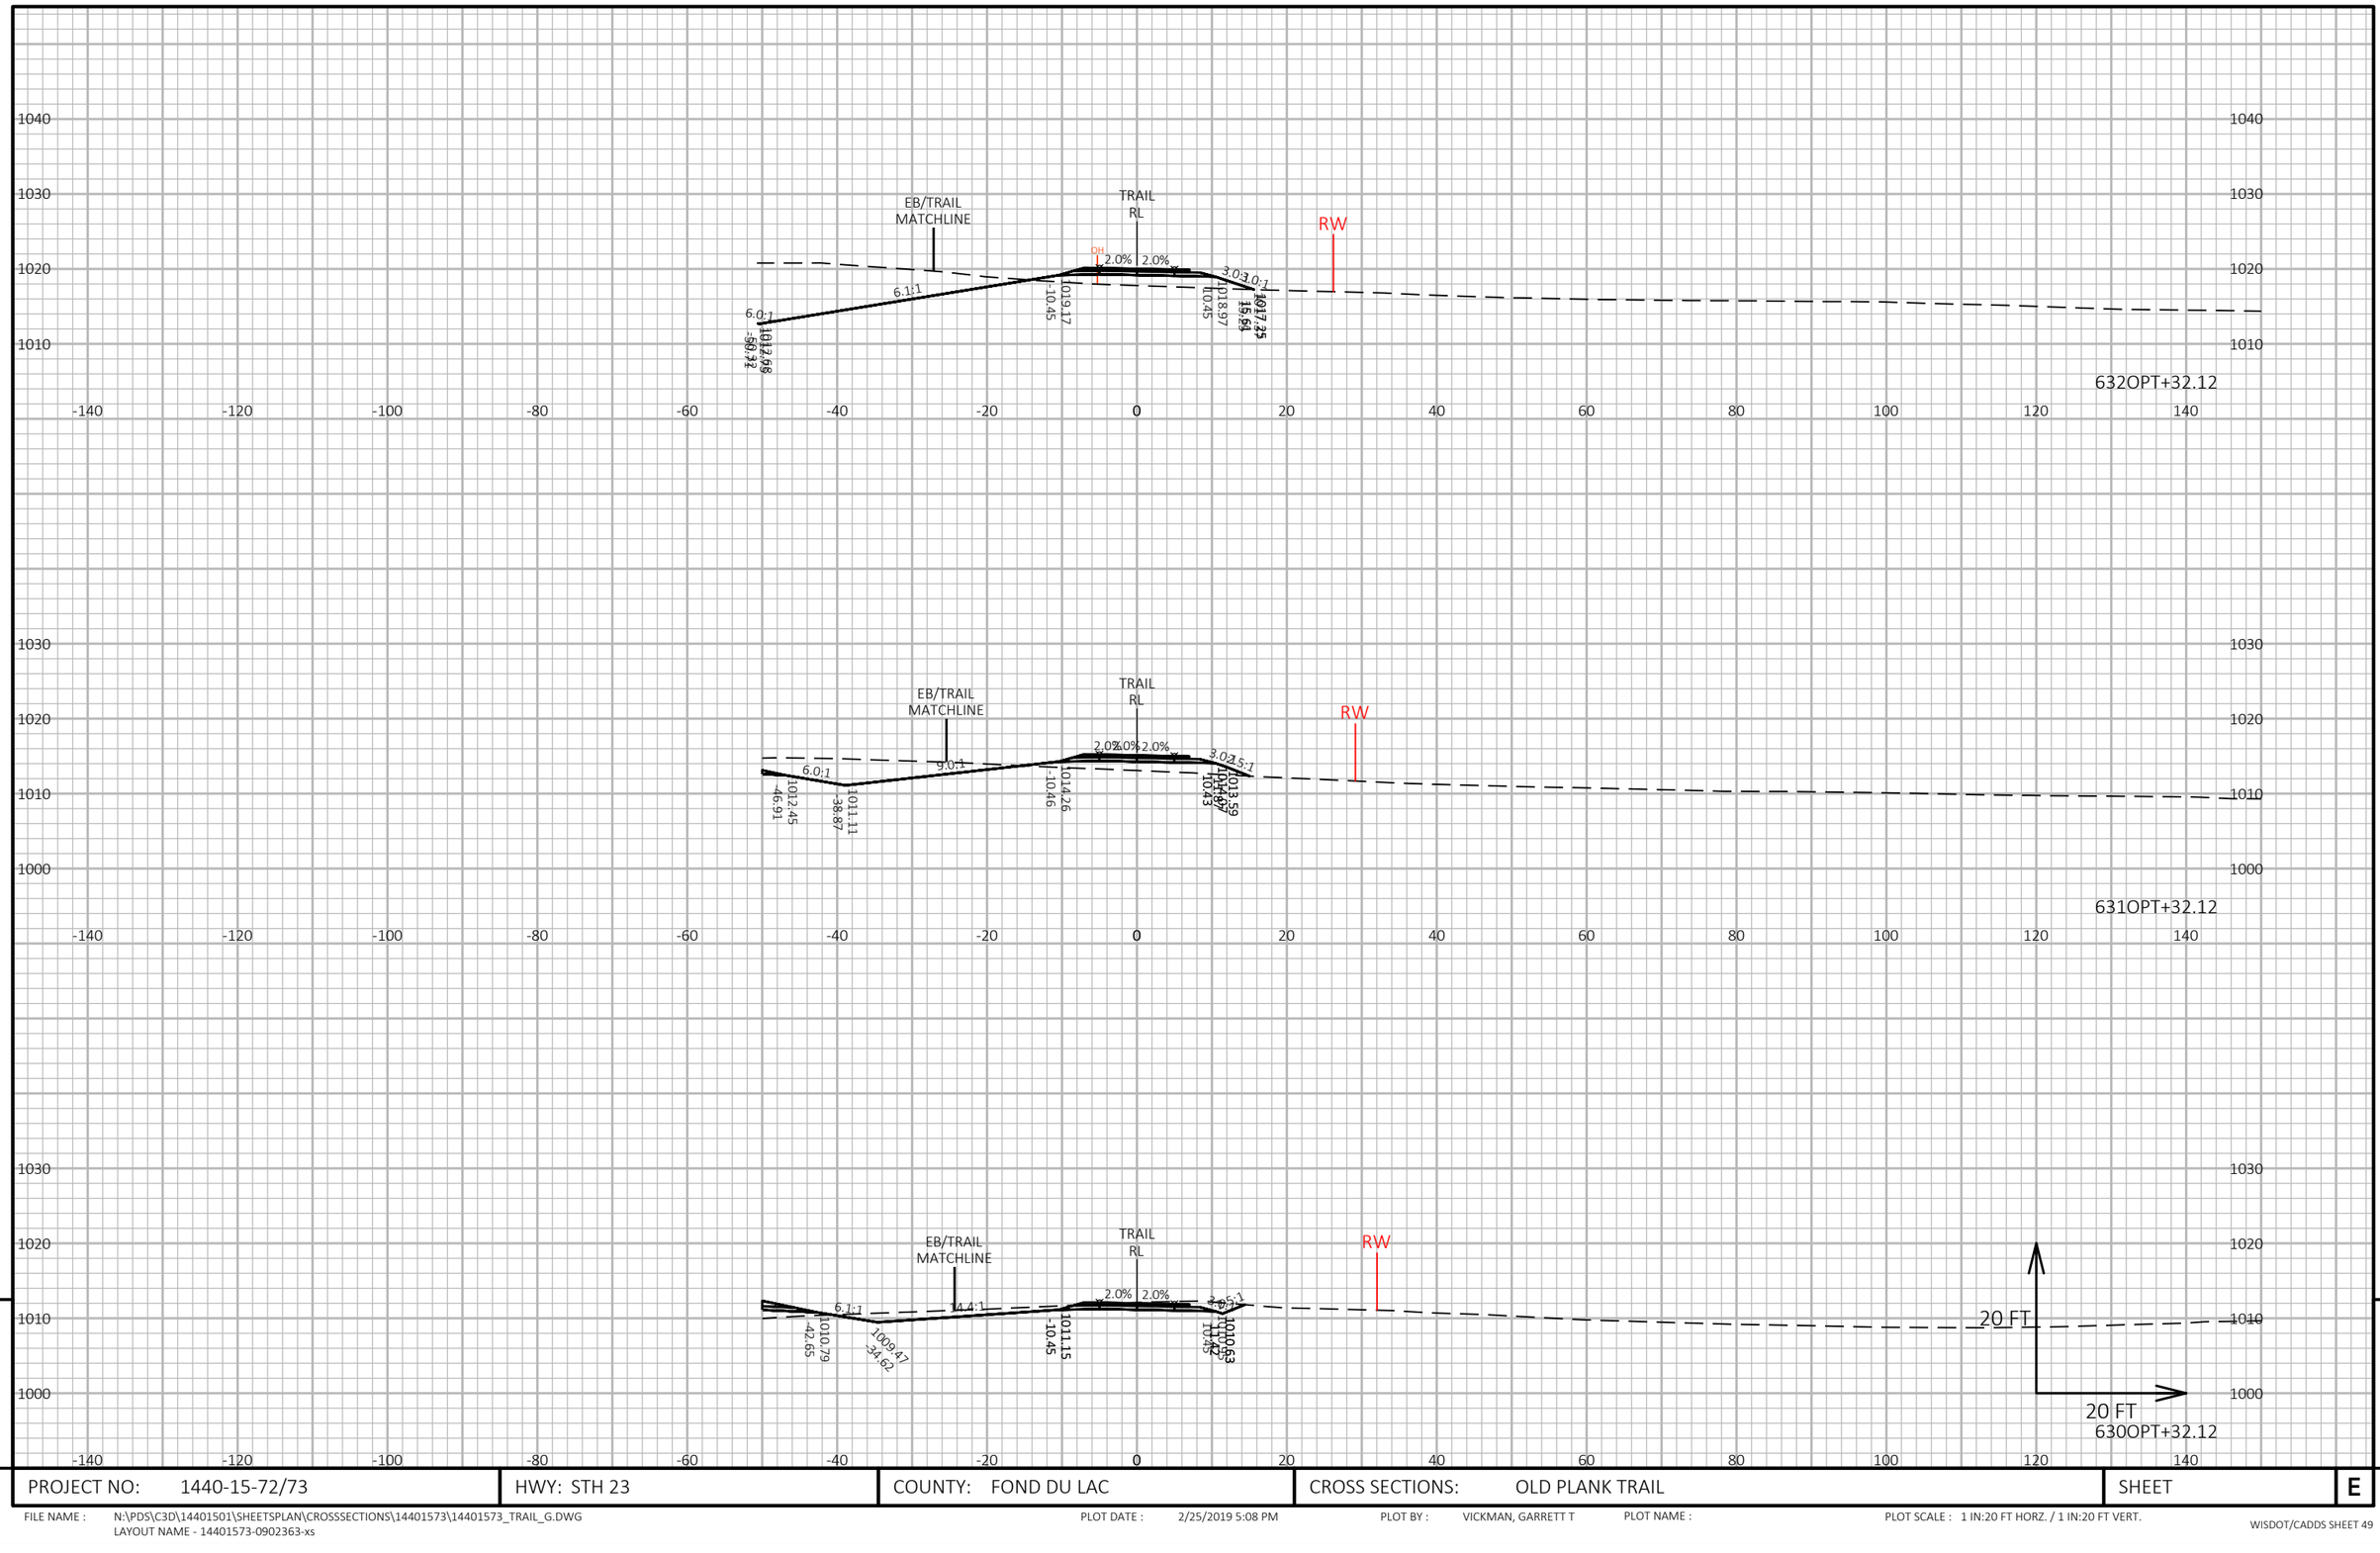


9

9

PROJECT NO: 1440-15-72/73	HWY: STH 23	COUNTY: FOND DU LAC	CROSS SECTIONS: OLD PLANK TRAIL	SHEET	E

FILE NAME : N:\PDS\C3D\14401501\SHEETSPLAN\CROSSSECTIONS\14401573\14401573_TRAIL_G.DWG
LAYOUT NAME - 14401573-0902363-xs

PLOT DATE : 2/25/2019 5:08 PM PLOT BY : VICKMAN, GARRETT T PLOT NAME : PLOT SCALE : 1 IN:20 FT HORZ. / 1 IN:20 FT VERT.

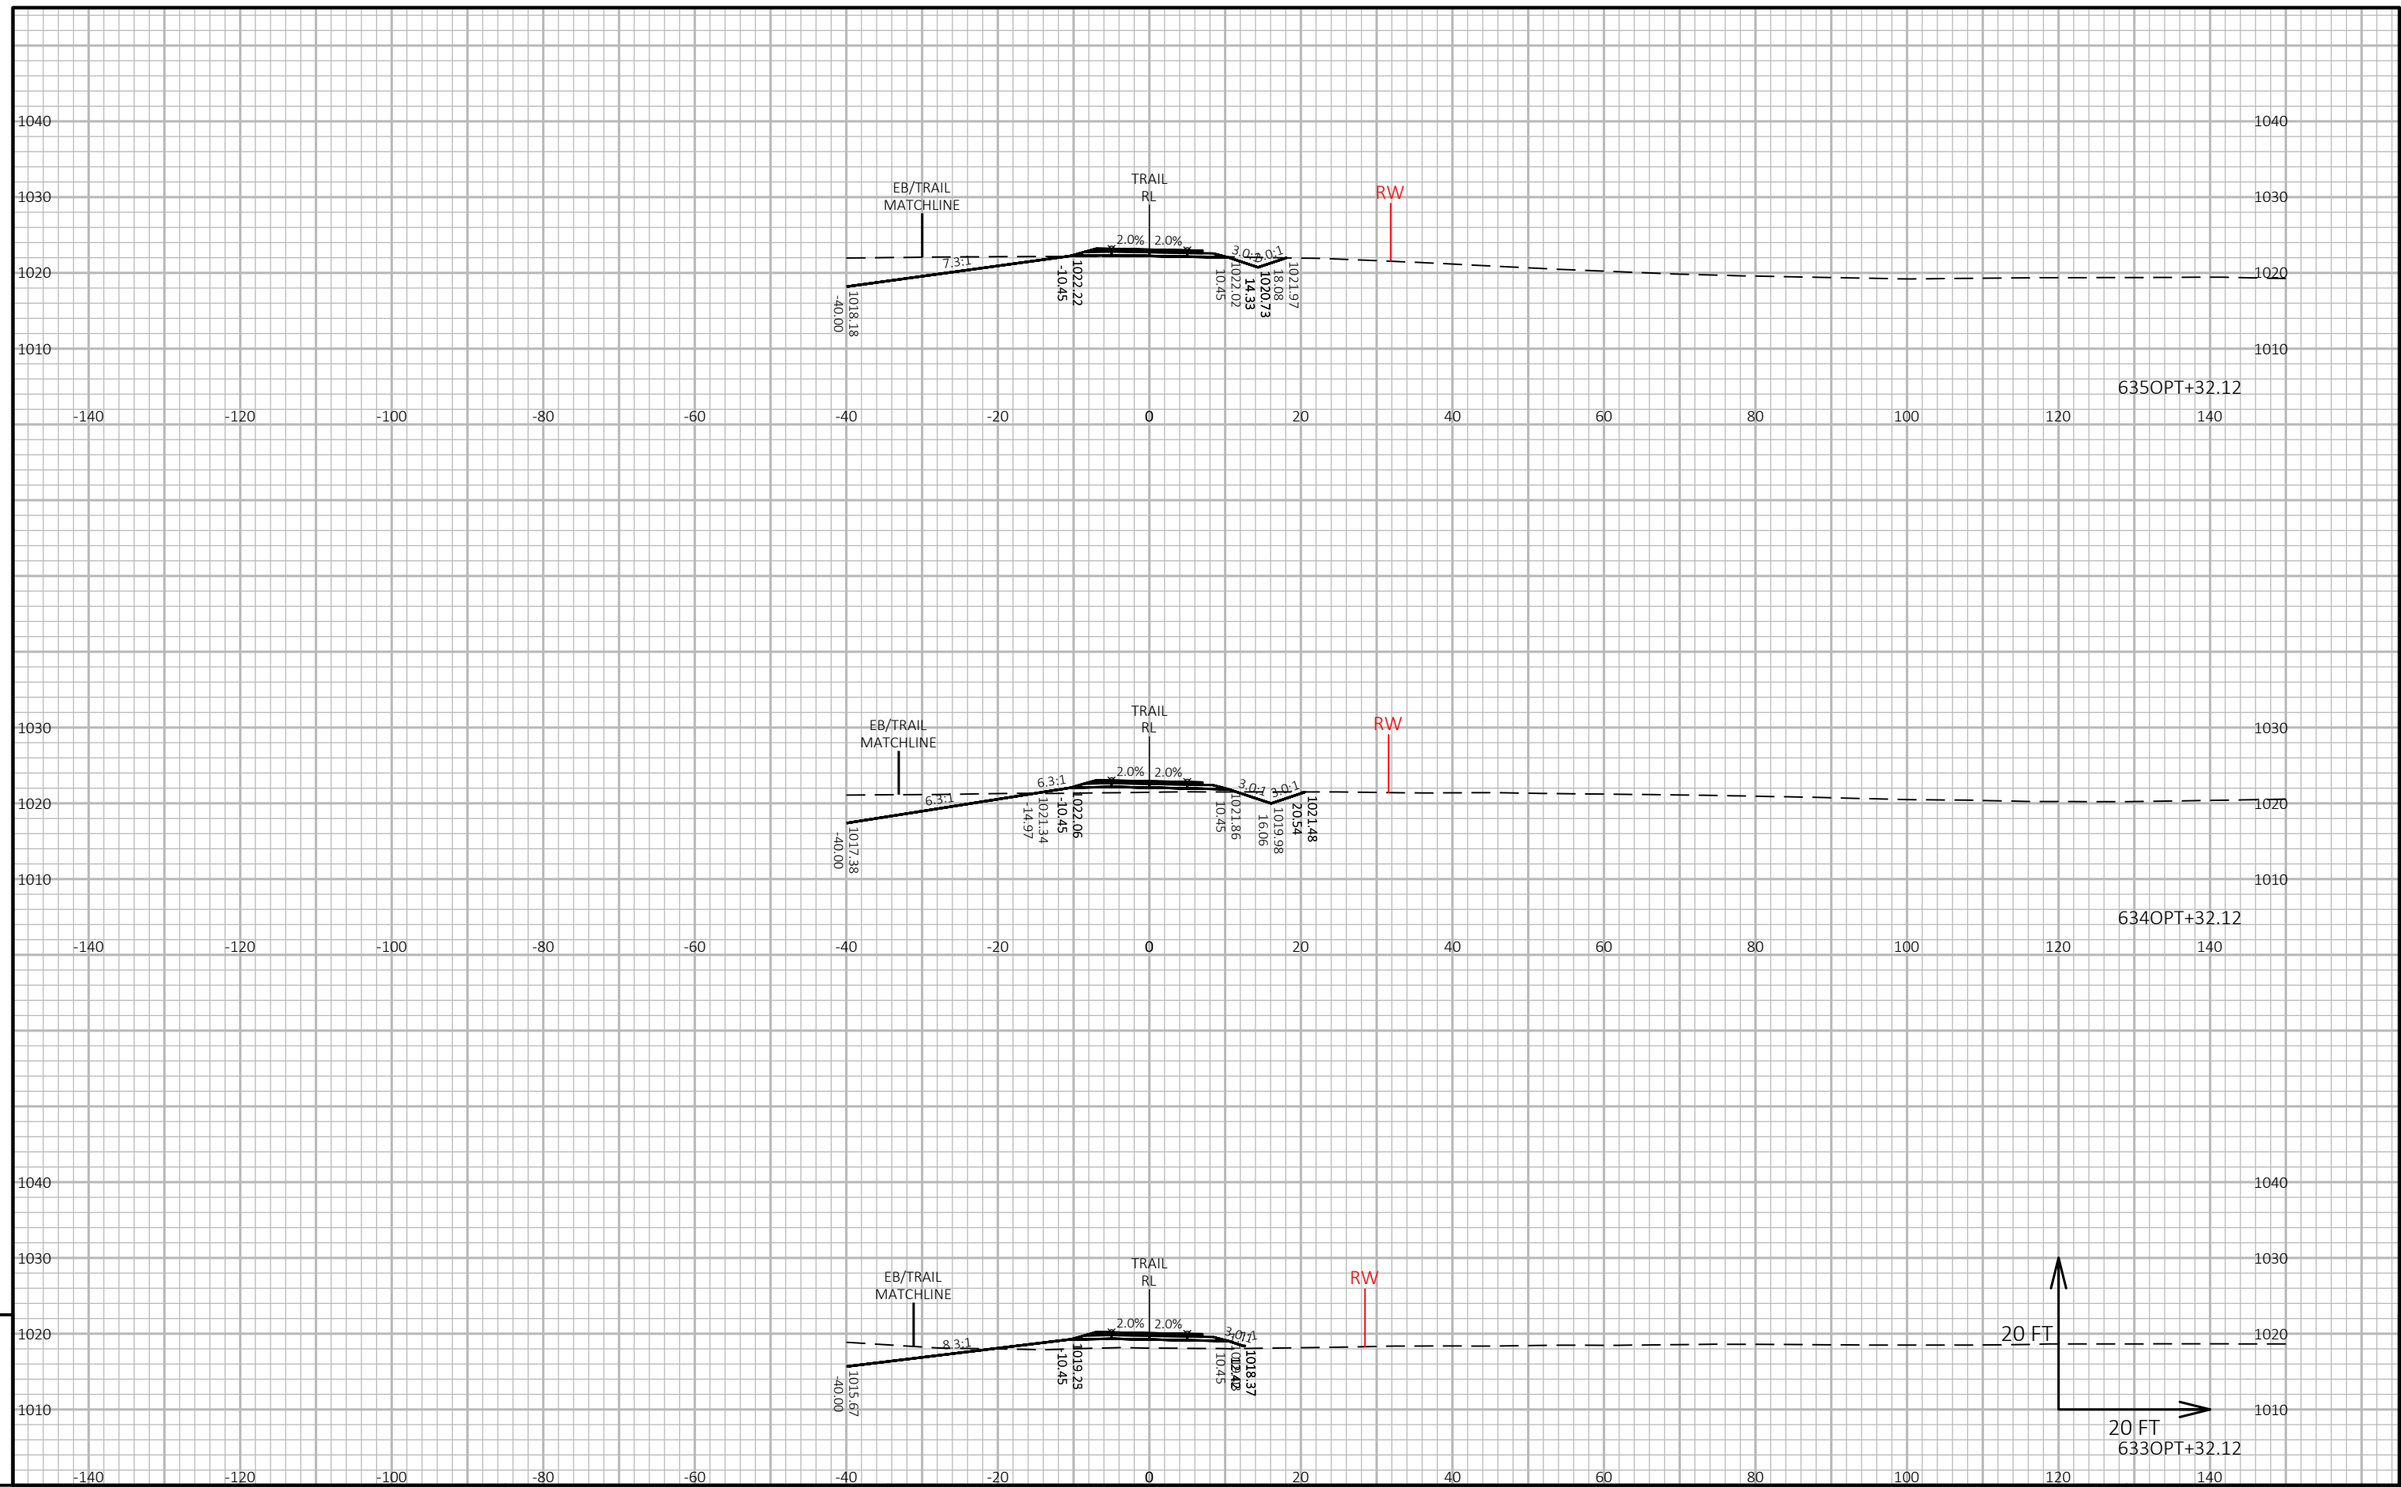


9

9

PROJECT NO: 1440-15-72/73	HWY: STH 23	COUNTY: FOND DU LAC	CROSS SECTIONS: OLD PLANK TRAIL	SHEET	E

FILE NAME : N:\PDS\C3D\14401501\SHEETSPLAN\CROSSSECTIONS\14401573\14401573_TRAIL_H.DWG
LAYOUT NAME - 14401573-0902364-xs

PLOT DATE : 2/25/2019 5:11 PM PLOT BY : VICKMAN, GARRETT T PLOT NAME : PLOT SCALE : 1 IN:20 FT HORZ. / 1 IN:20 FT VERT.

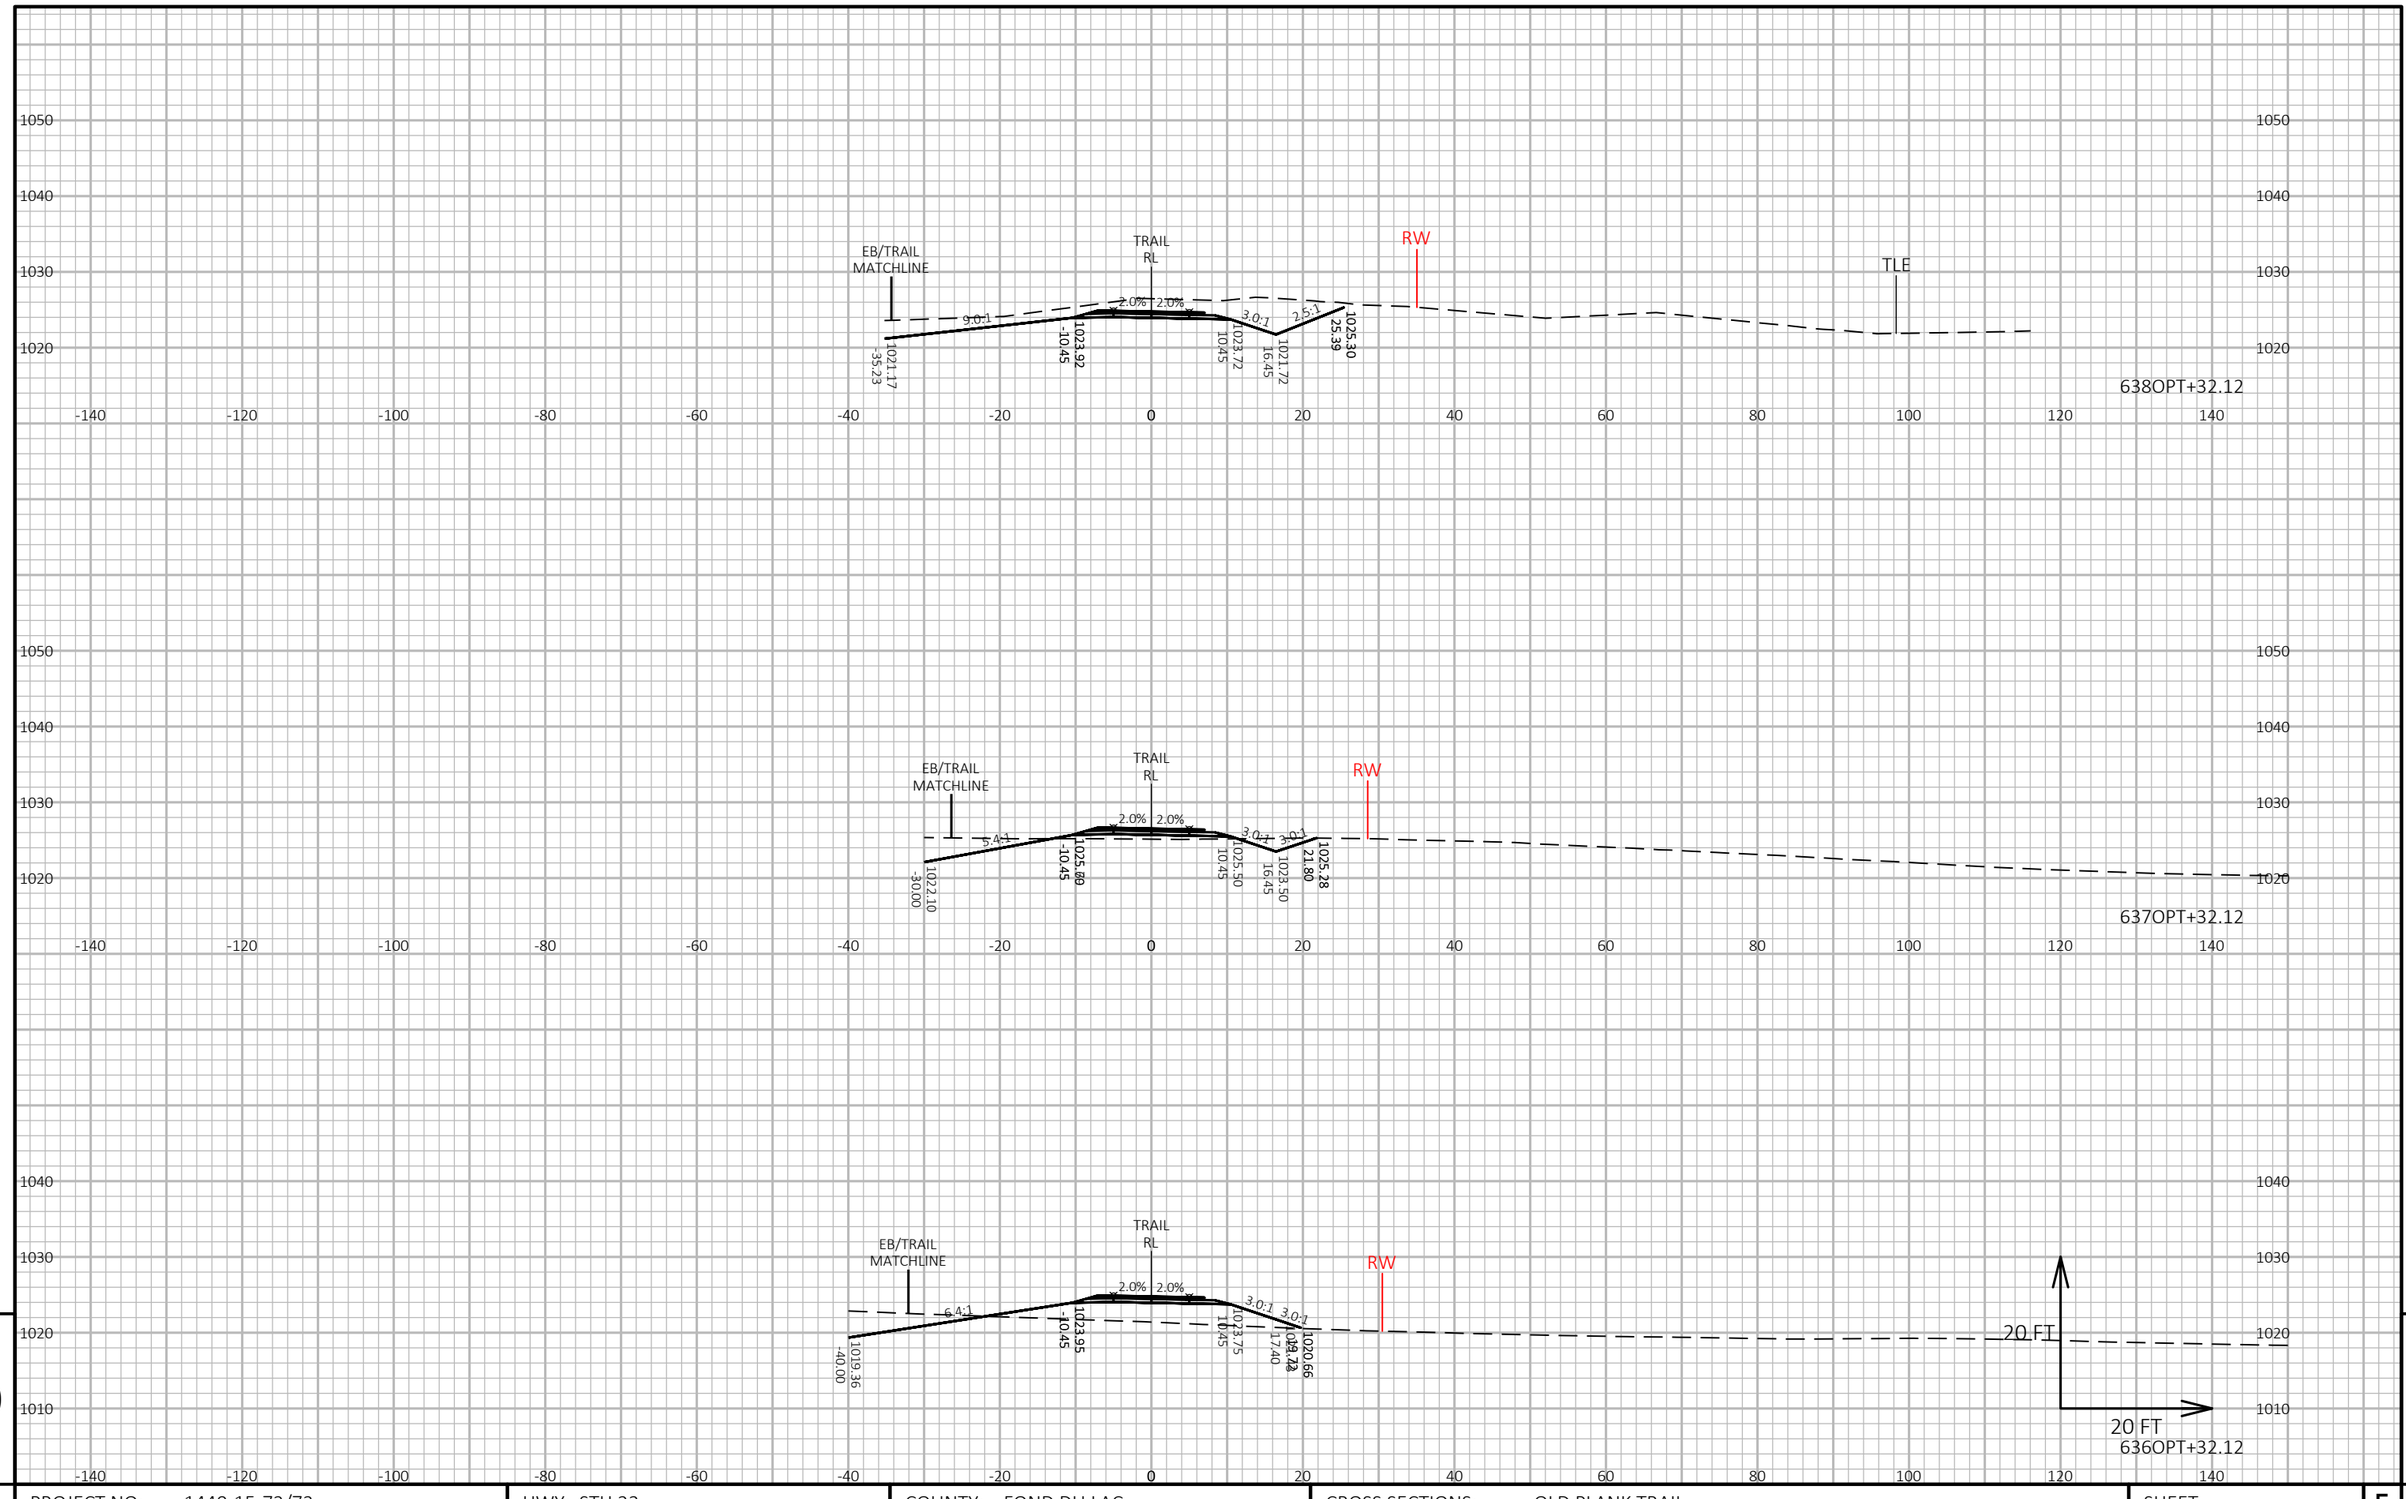


9

PROJECT NO: 1440-15-72/73	HWY: STH 23	COUNTY: FOND DU LAC	CROSS SECTIONS: OLD PLANK TRAIL	SHEET	E

9

FILE NAME : N:\PDS\C3D\14401501\SHEETSPLAN\CROSSSECTIONS\14401573\14401573_TRAIL_H.DWG
LAYOUT NAME - 14401573-0902365-xs

PLOT DATE : 2/25/2019 5:14 PM PLOT BY : VICKMAN, GARRETT T PLOT NAME : PLOT SCALE : 1 IN:20 FT HORZ. / 1 IN:20 FT VERT.

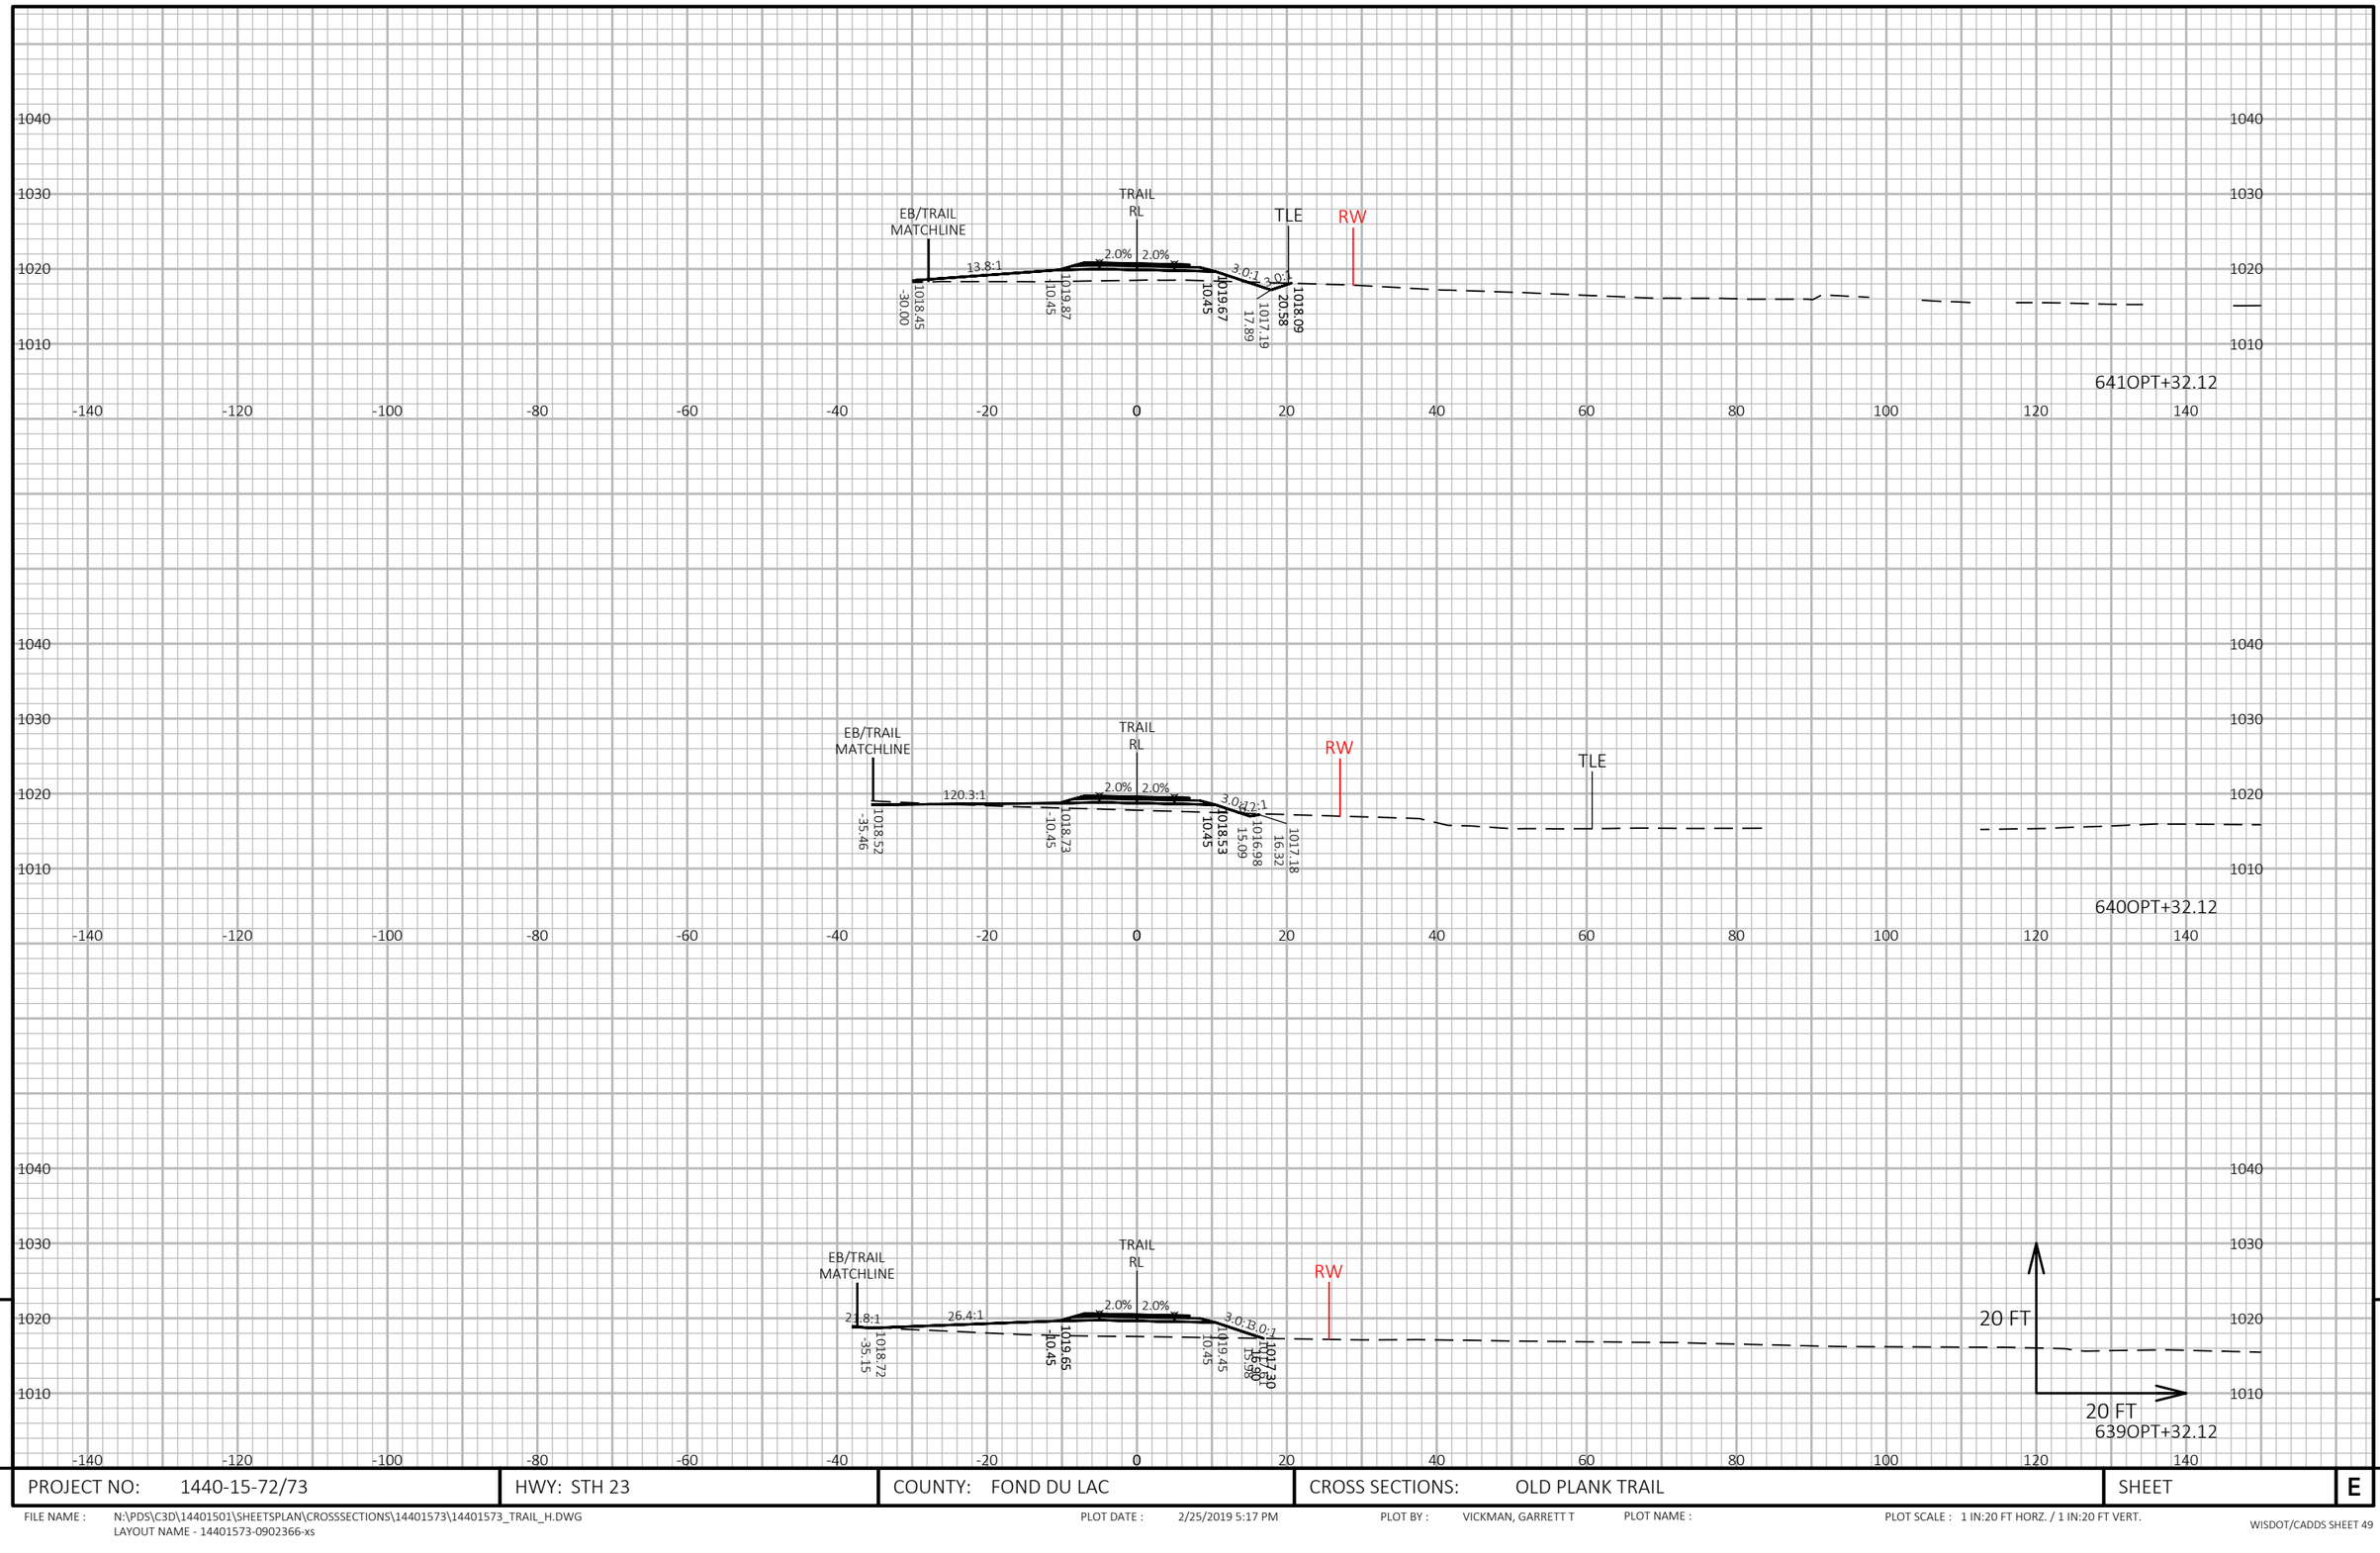


9

9

PROJECT NO: 1440-15-72/73	HWY: STH 23	COUNTY: FOND DU LAC	CROSS SECTIONS: OLD PLANK TRAIL	SHEET	E

FILE NAME : N:\PDS\C3D\14401501\SHEETSPLAN\CROSSSECTIONS\14401573\14401573_TRAIL_H.DWG
LAYOUT NAME - 14401573-0902366-xs

PLOT DATE : 2/25/2019 5:17 PM PLOT BY : VICKMAN, GARRETT T PLOT NAME : PLOT SCALE : 1 IN:20 FT HORZ. / 1 IN:20 FT VERT.

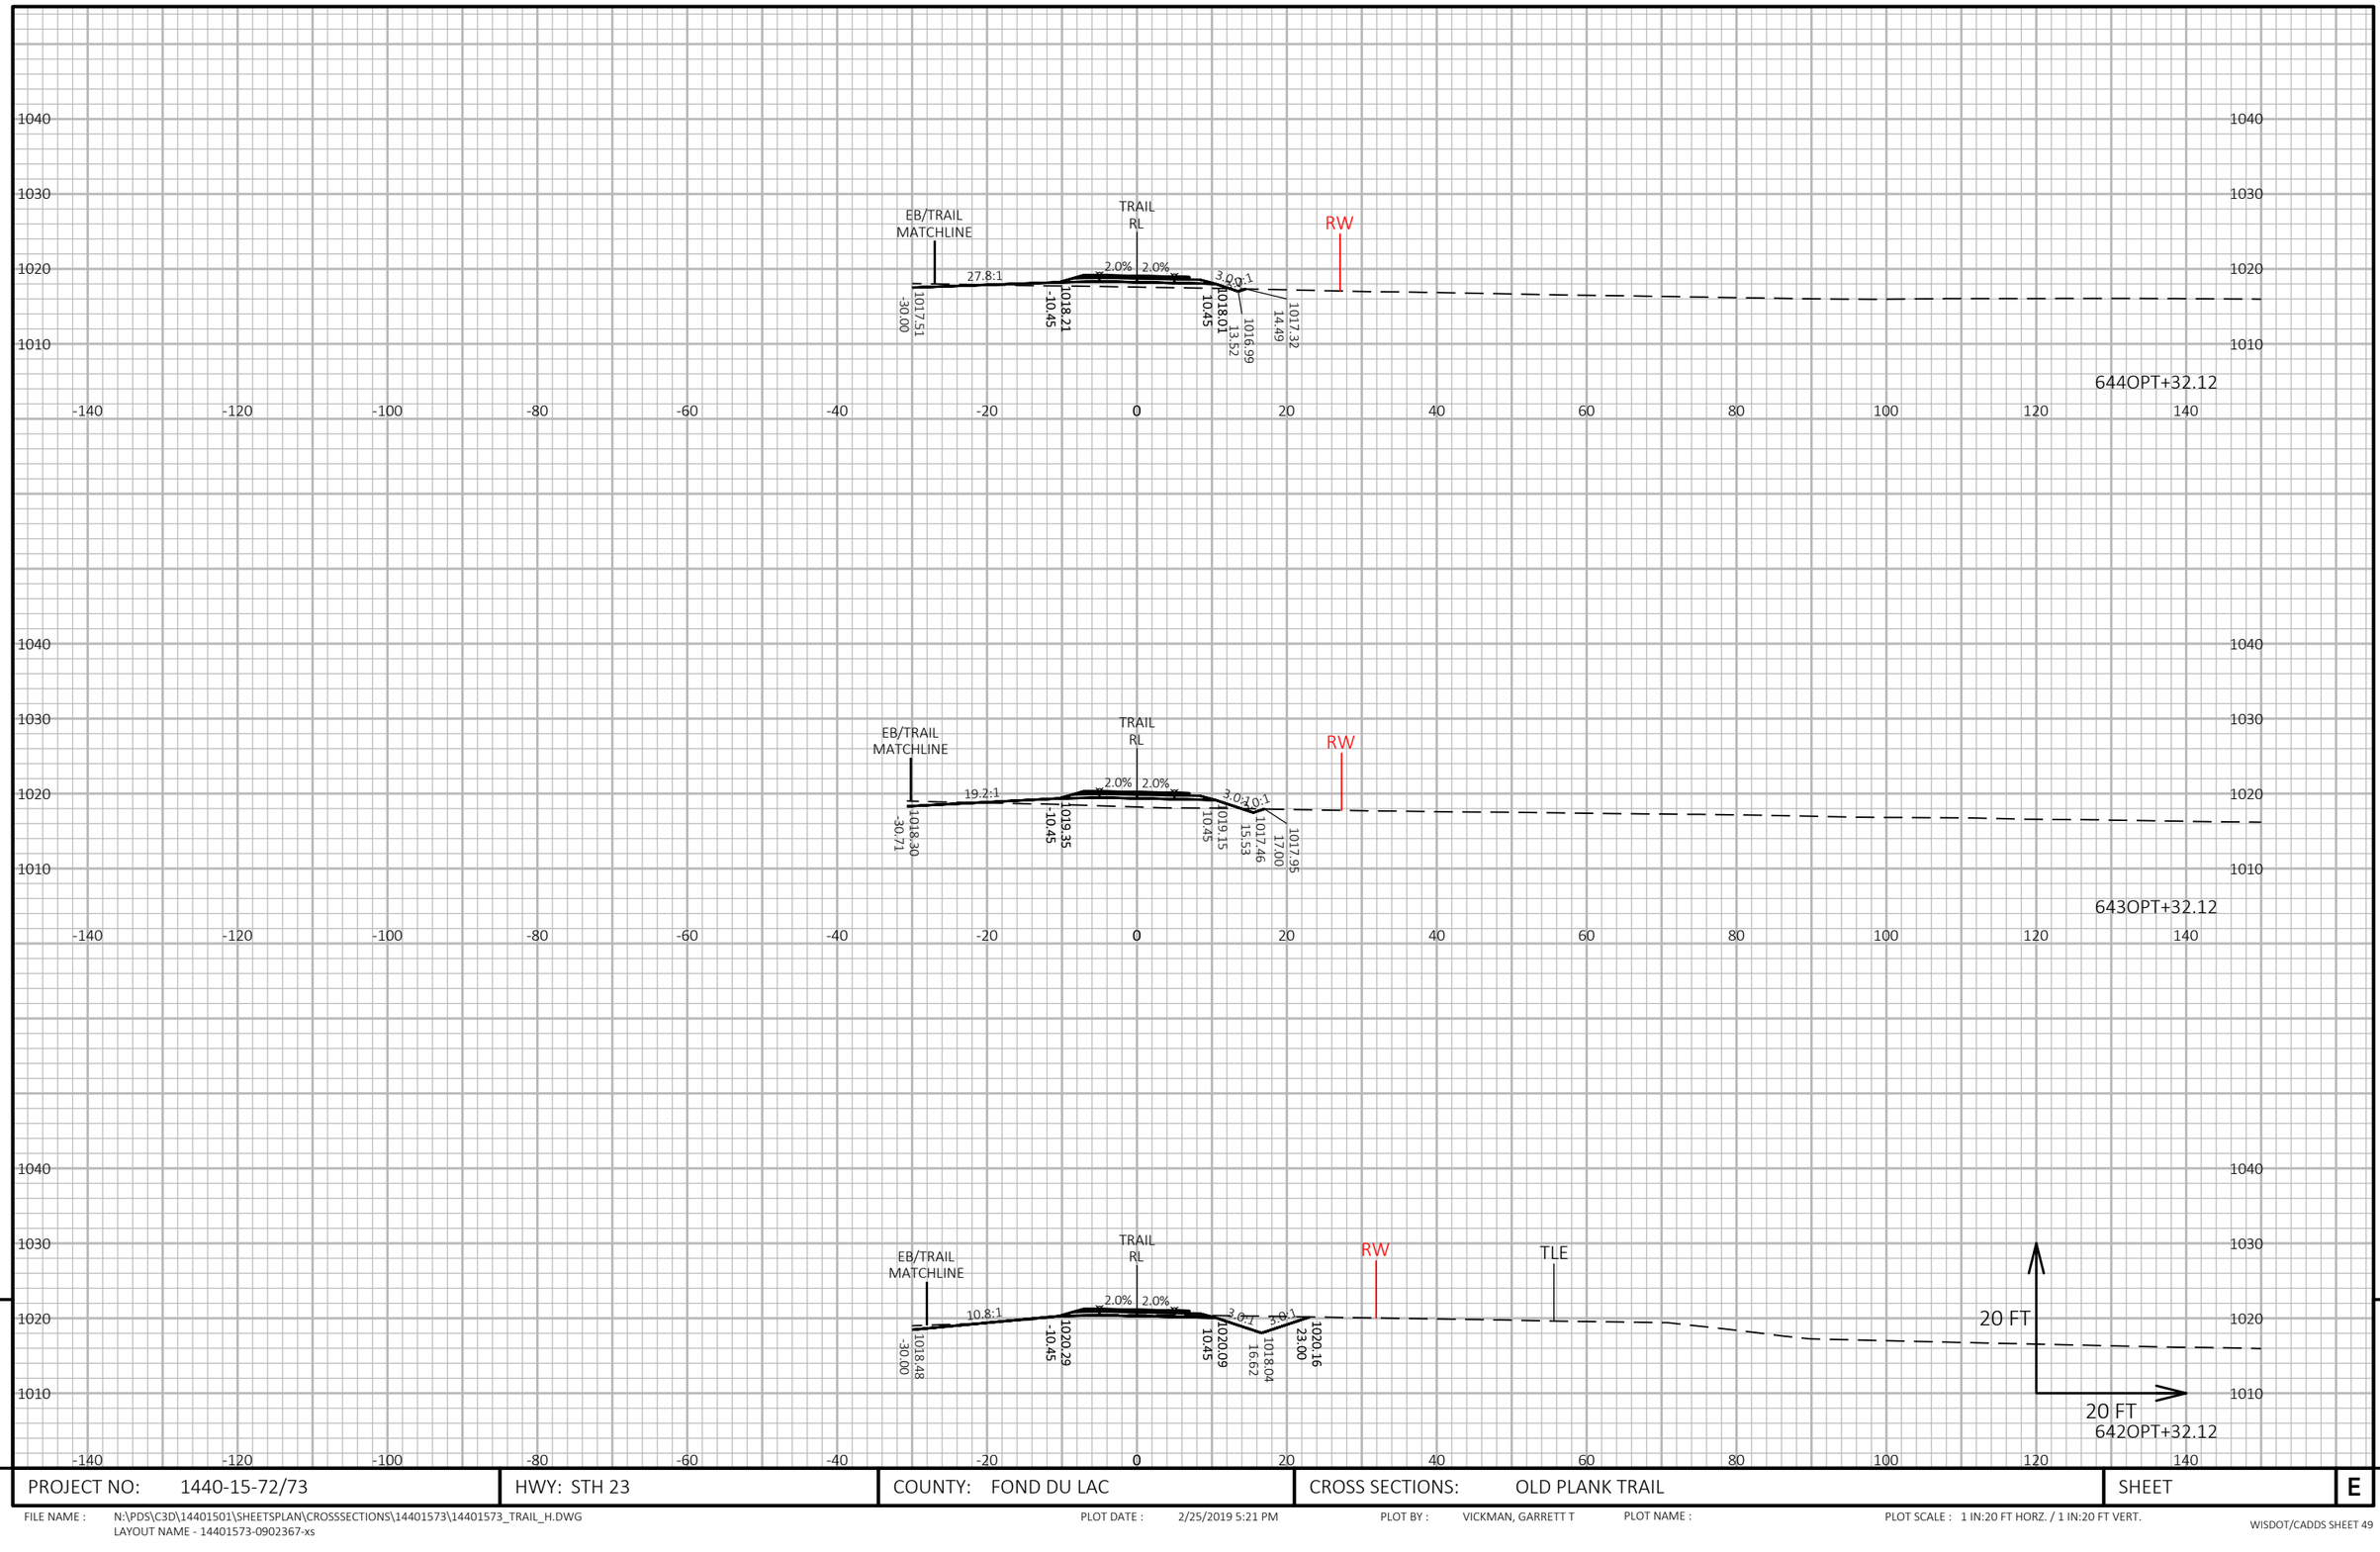


PROJECT NO: 1440-15-72/73	HWY: STH 23	COUNTY: FOND DU LAC	CROSS SECTIONS: OLD PLANK TRAIL	SHEET	E

FILE NAME : N:\PDS\C3D\14401501\SHEETSPLAN\CROSSSECTIONS\14401573\14401573_TRAIL_H.DWG
LAYOUT NAME - 14401573-0902367-xs

PLOT DATE : 2/25/2019 5:21 PM PLOT BY : VICKMAN, GARRETT T PLOT NAME : PLOT SCALE : 1 IN:20 FT HORZ. / 1 IN:20 FT VERT.

WISDOT/CADDS SHEET 49

9

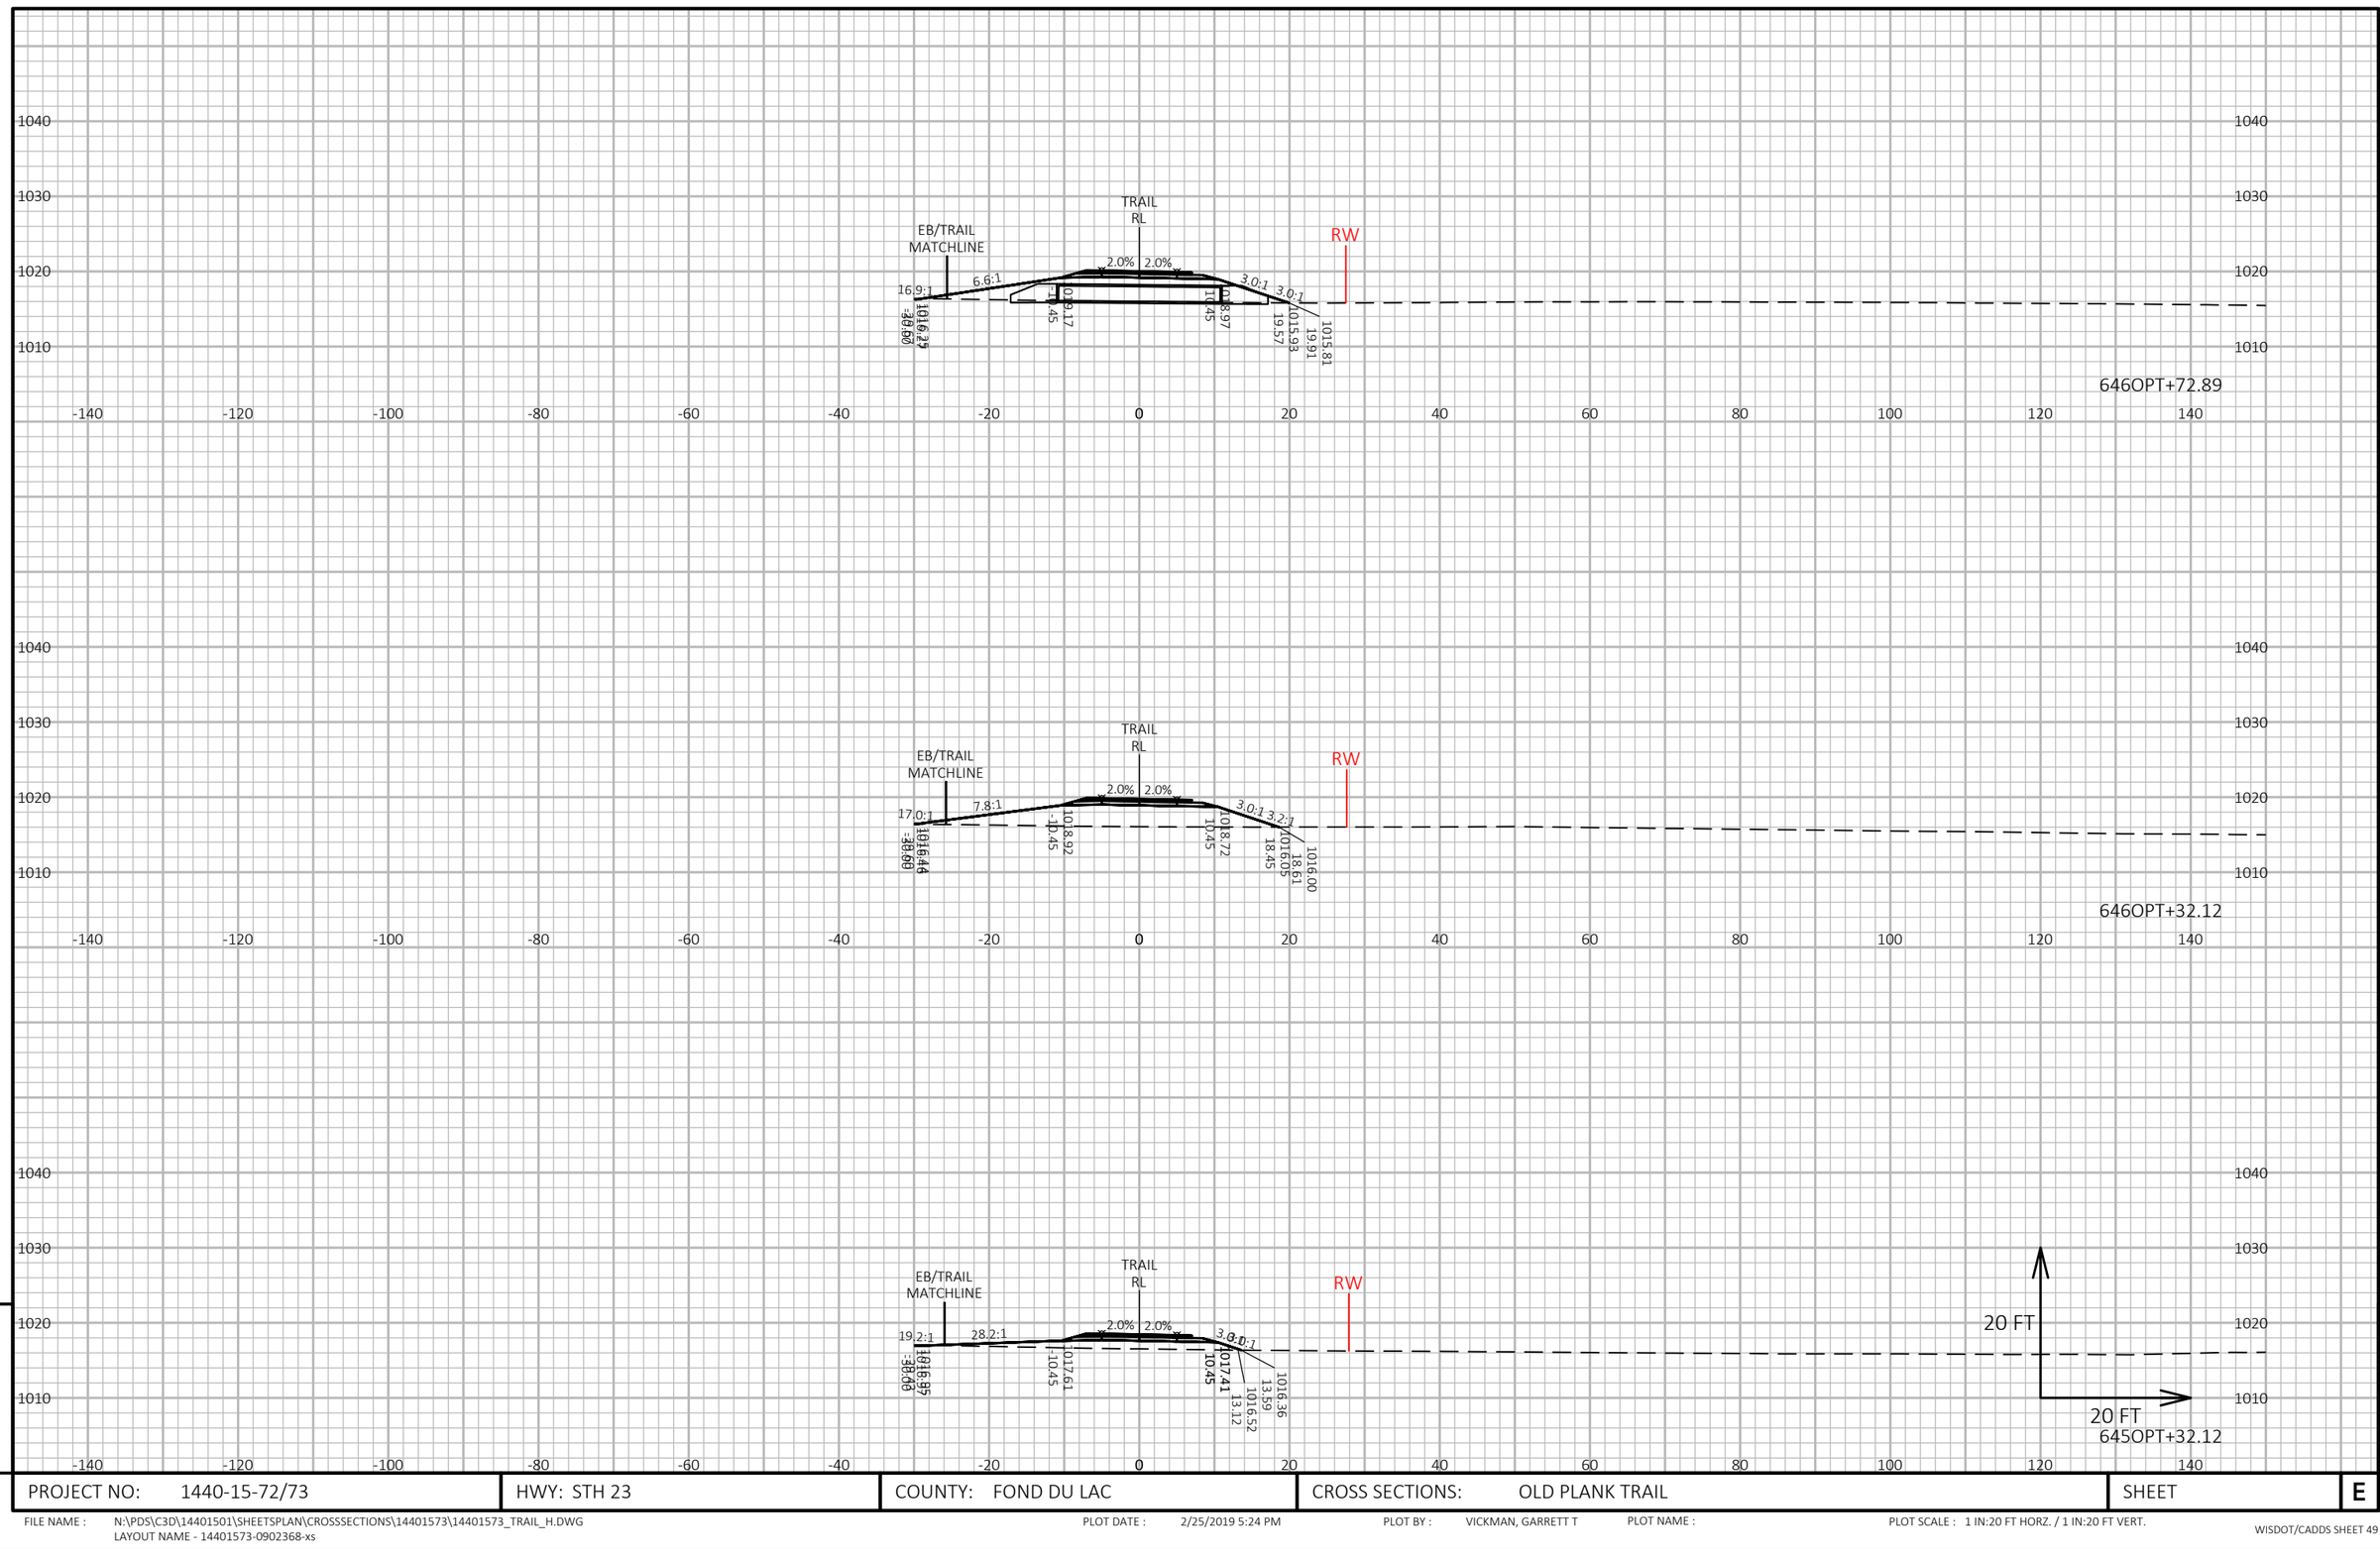


9

9

PROJECT NO: 1440-15-72/73	HWY: STH 23	COUNTY: FOND DU LAC	CROSS SECTIONS: OLD PLANK TRAIL	SHEET	E


FILE NAME : N:\PDS\C3D\14401501\SHEETSPLAN\CROSSSECTIONS\14401573\14401573_TRAIL_H.DWG
LAYOUT NAME - 14401573-0902368-xs

PLOT DATE : 2/25/2019 5:24 PM PLOT BY : VICKMAN, GARRETT T PLOT NAME : PLOT SCALE : 1 IN:20 FT HORZ. / 1 IN:20 FT VERT.

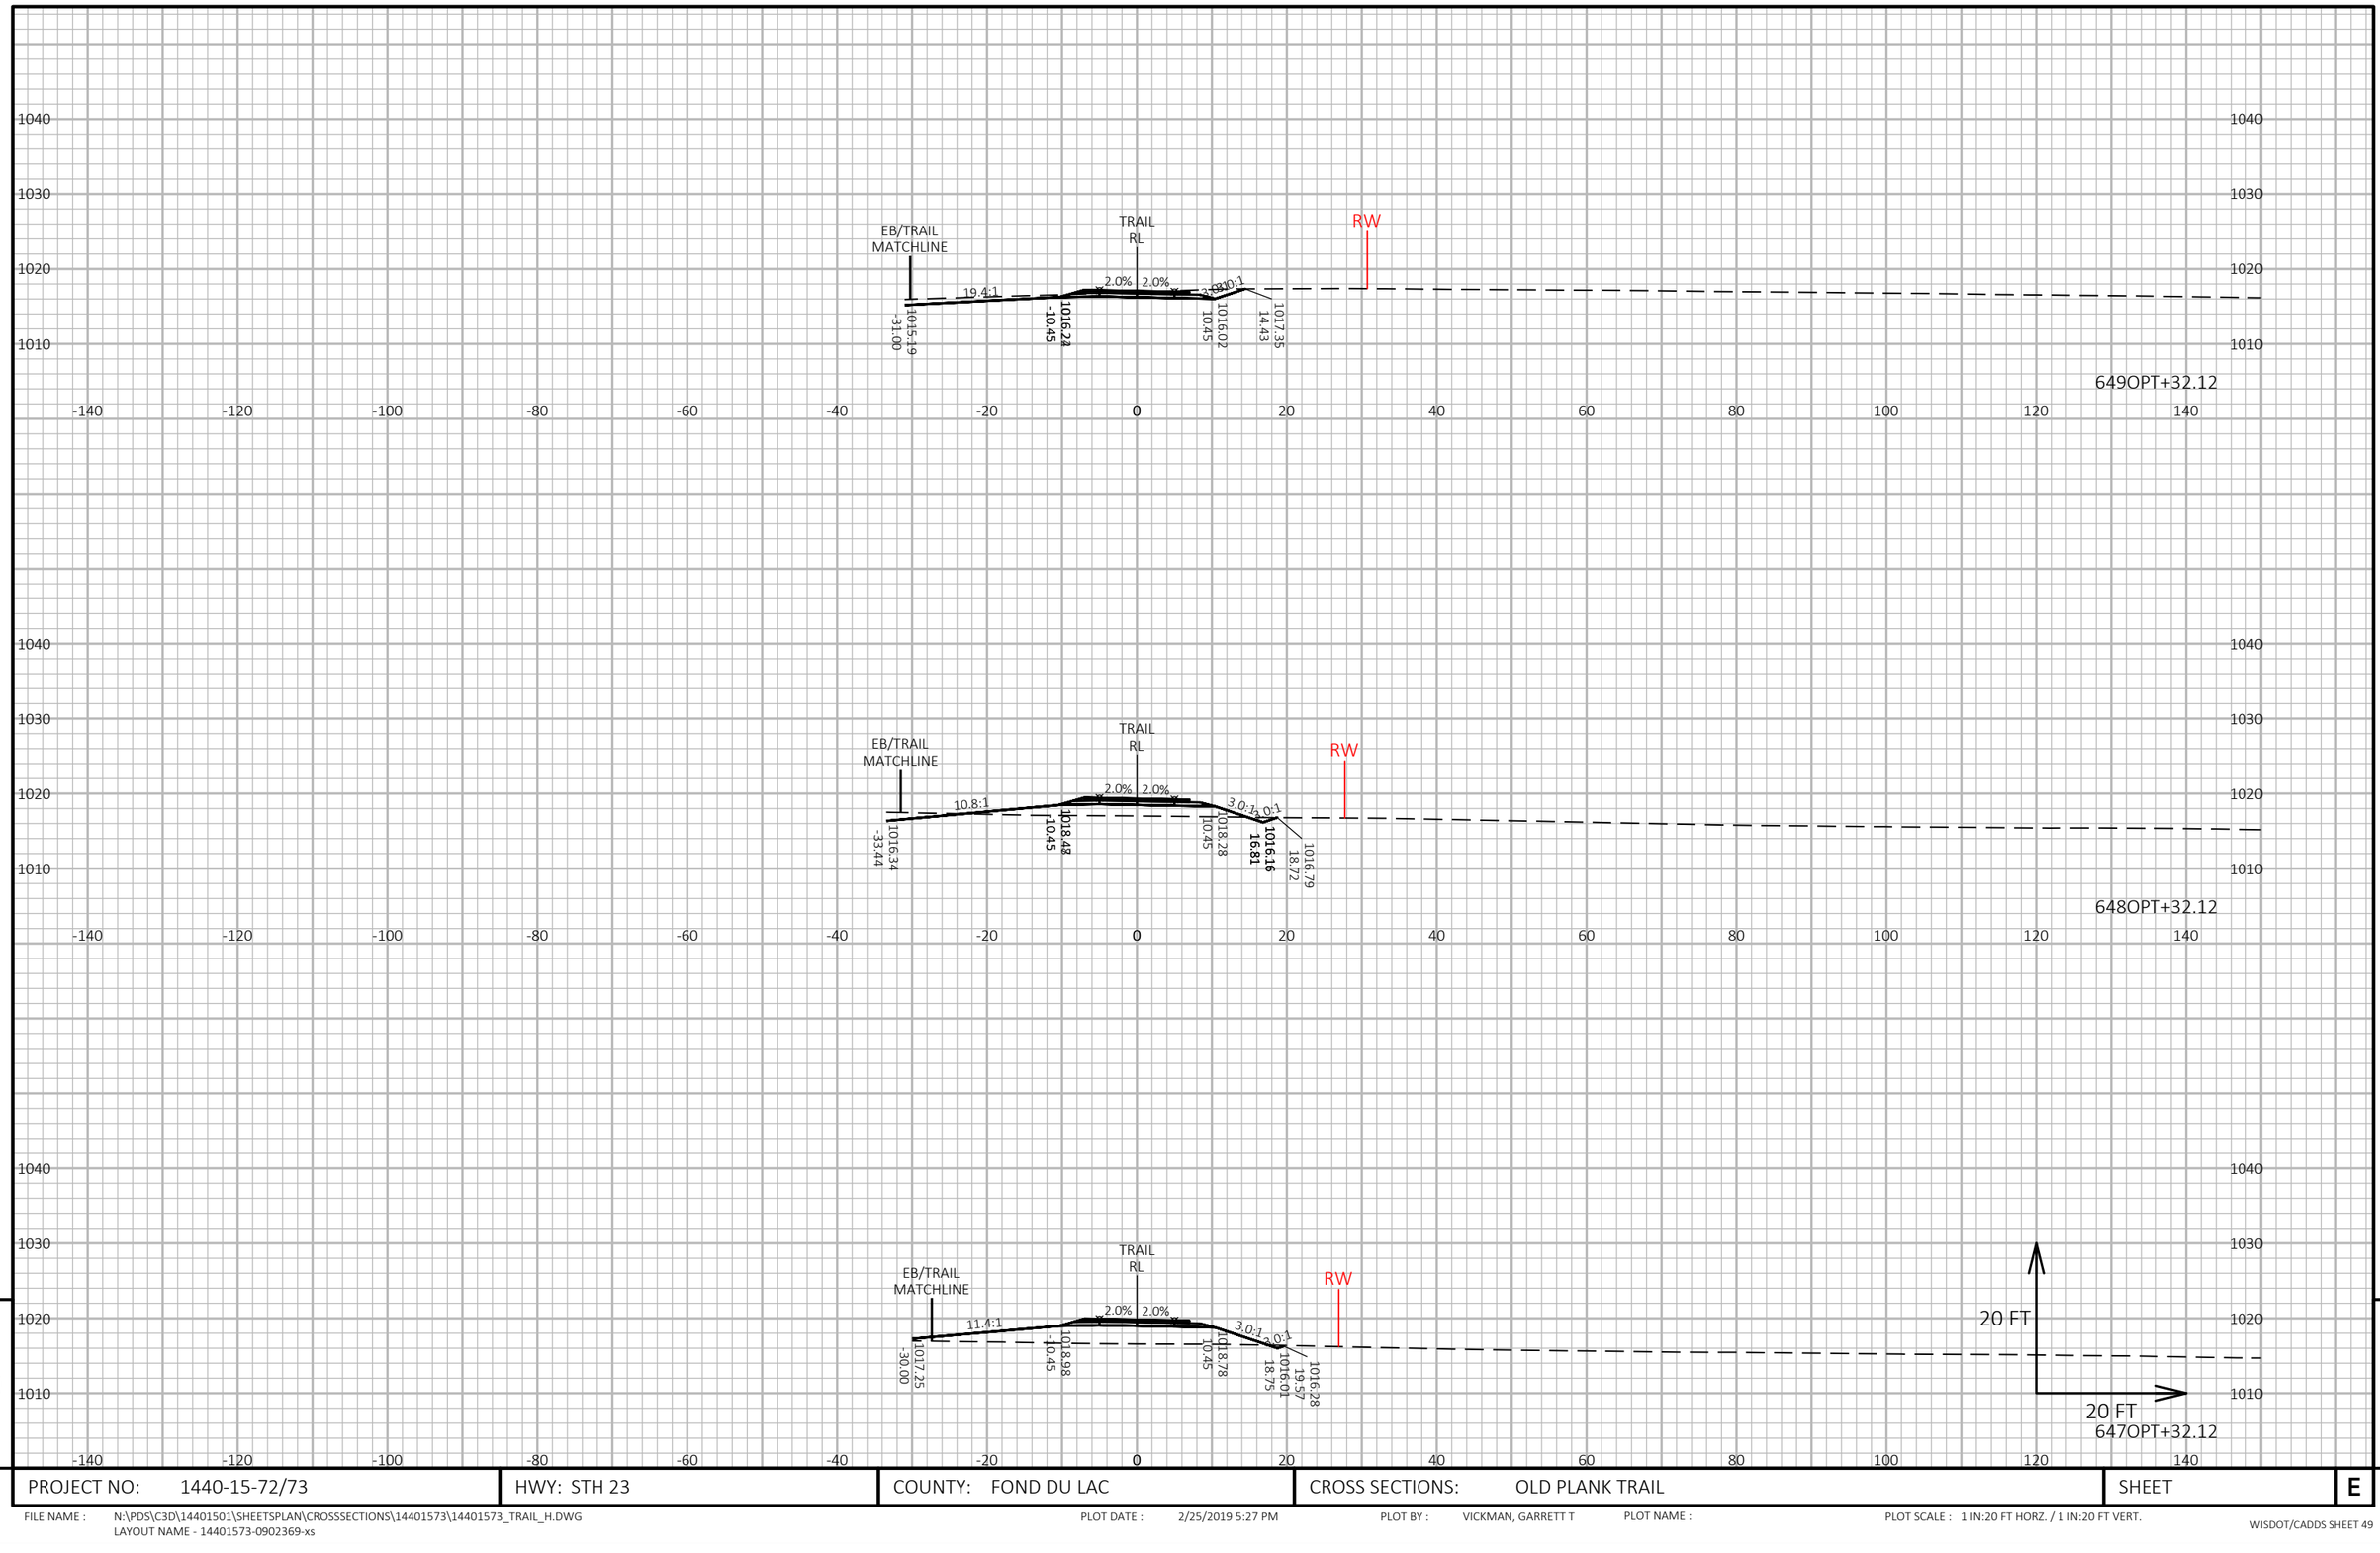

PROJECT NO: 1440-15-72/73	HWY: STH 23	COUNTY: FOND DU LAC	CROSS SECTIONS: OLD PLANK TRAIL	SHEET	E

FILE NAME : N:\PDS\C3D\14401501\SHEETSPLAN\CROSSSECTIONS\14401573\14401573_TRAIL_H.DWG
LAYOUT NAME - 14401573-0902369-xs
PLOT DATE : 2/25/2019 5:27 PM
PLOT BY : VICKMAN, GARRETT T
PLOT NAME :
PLOT SCALE : 1 IN:20 FT HORZ. / 1 IN:20 FT VERT.

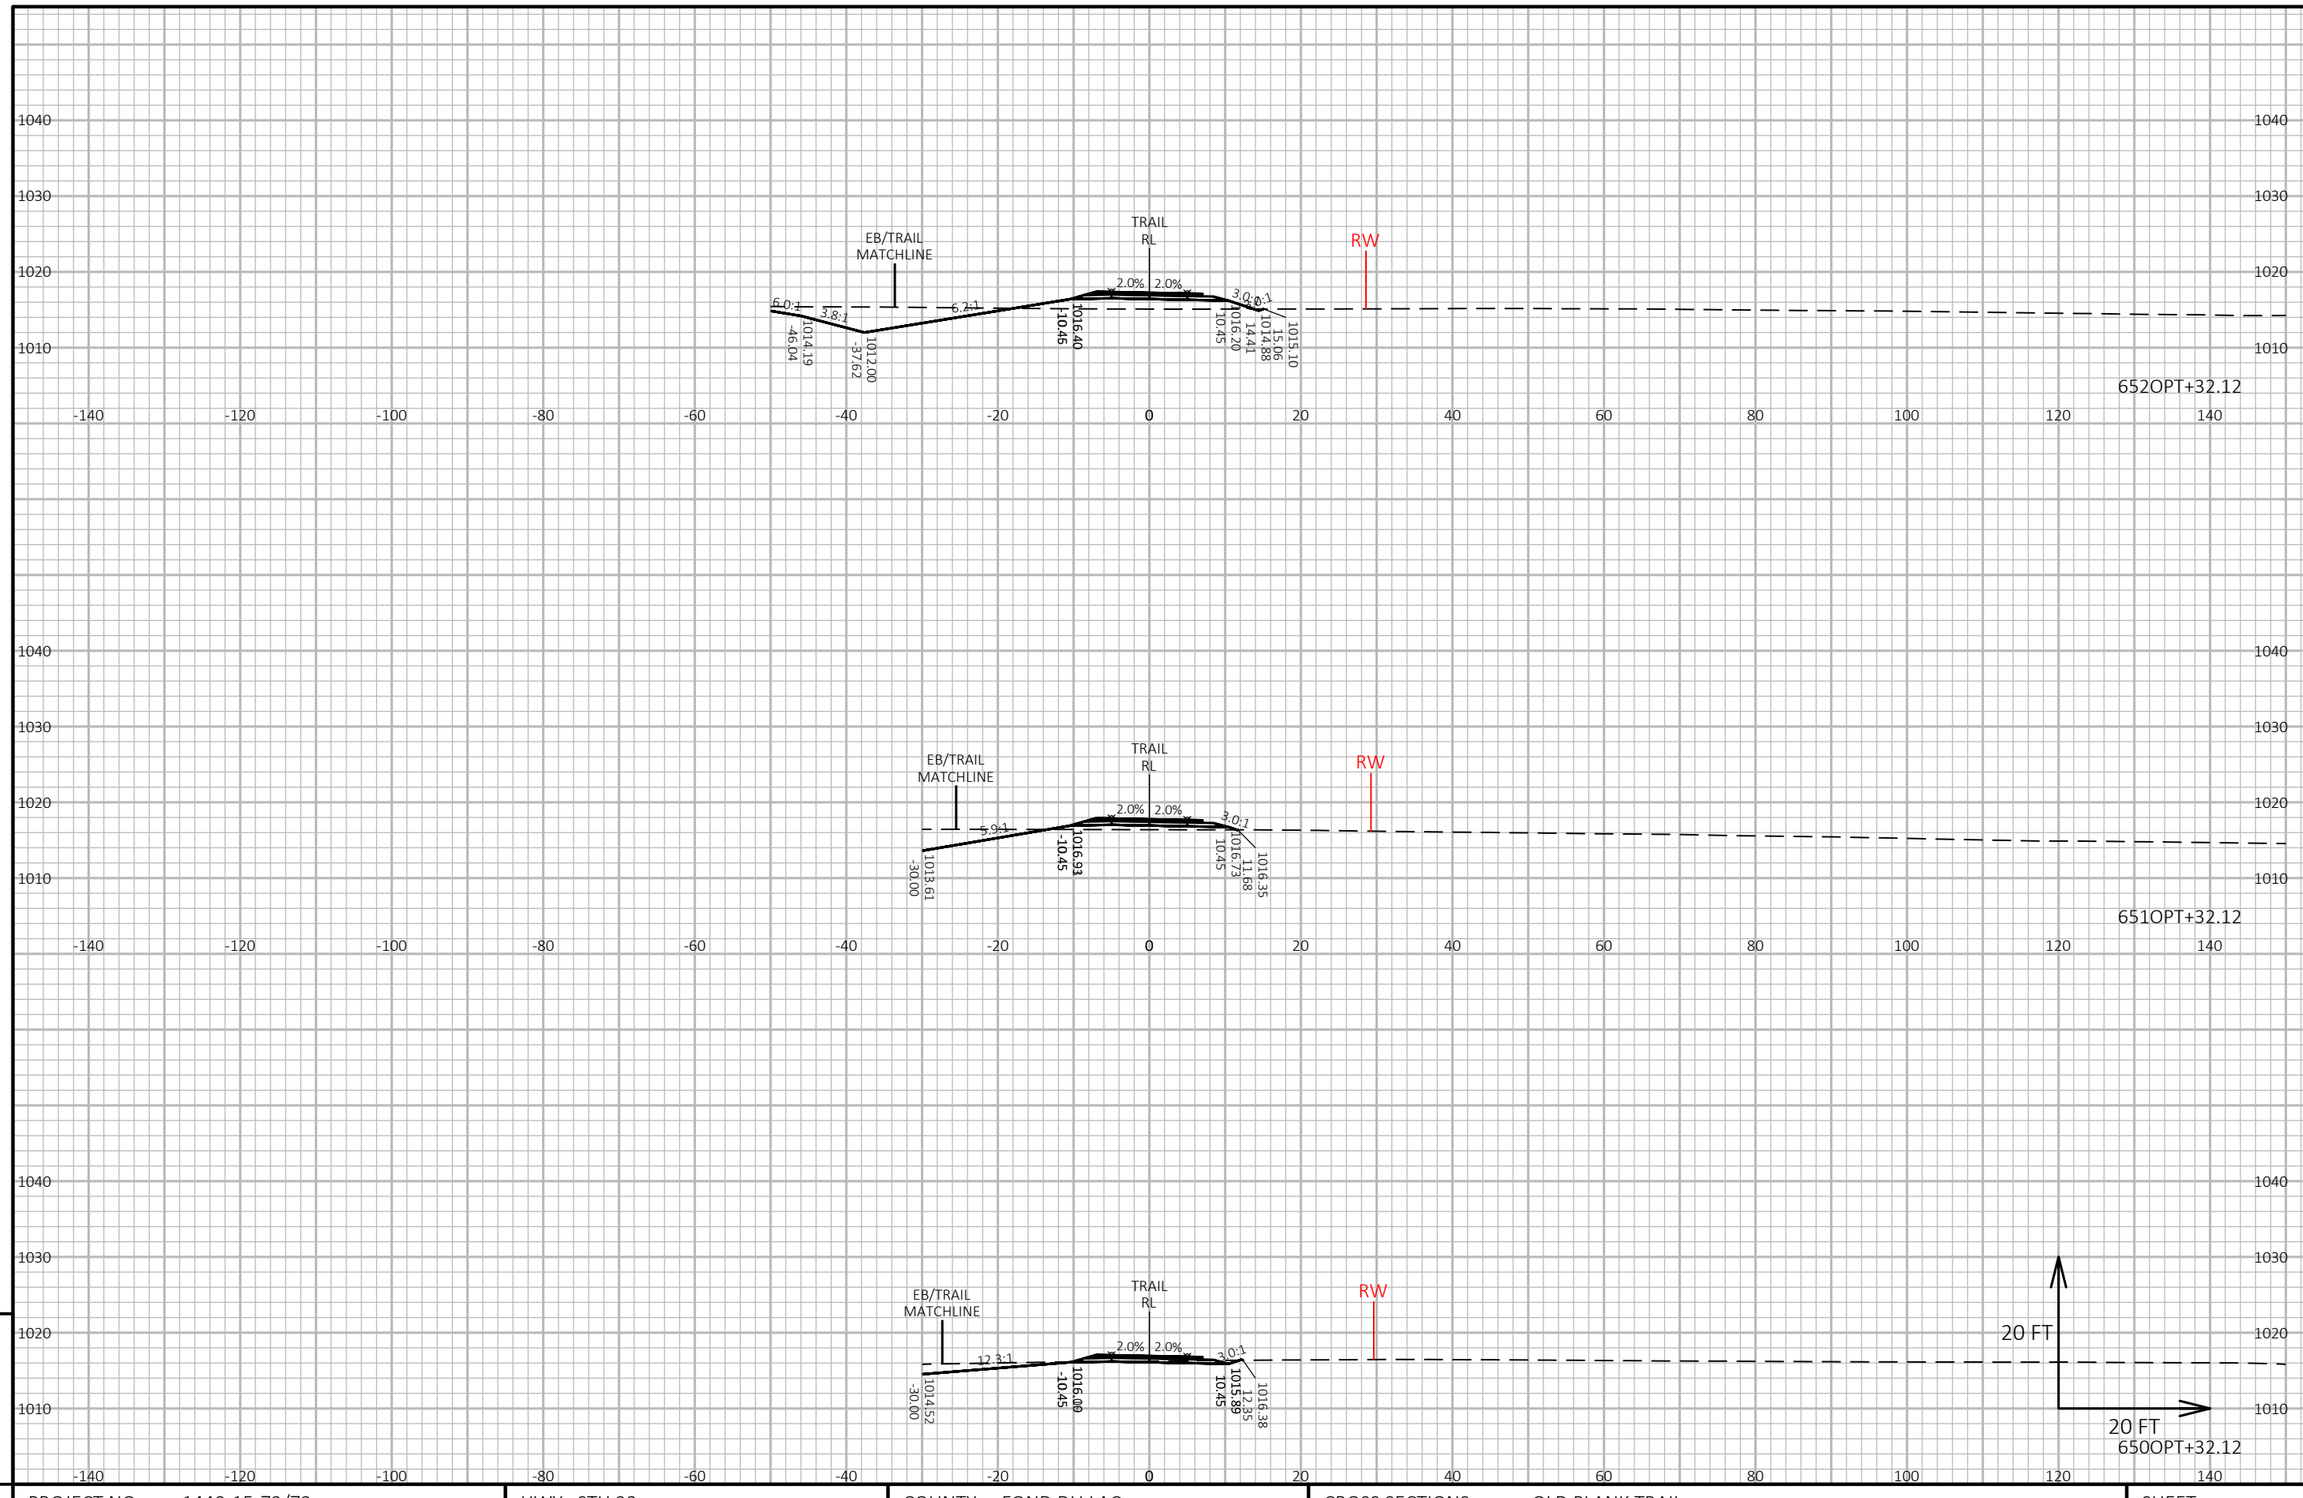


9

9

PROJECT NO: 1440-15-72/73	HWY: STH 23	COUNTY: FOND DU LAC	CROSS SECTIONS: OLD PLANK TRAIL	SHEET	E

FILE NAME : N:\PDS\C3D\14401501\SHEETSPLAN\CROSSSECTIONS\14401573\14401573_TRAIL_H.DWG
LAYOUT NAME - 14401573-0902370-xs

PLOT DATE : 2/25/2019 5:30 PM PLOT BY : VICKMAN, GARRETT T PLOT NAME : PLOT SCALE : 1 IN:20 FT HORZ. / 1 IN:20 FT VERT.

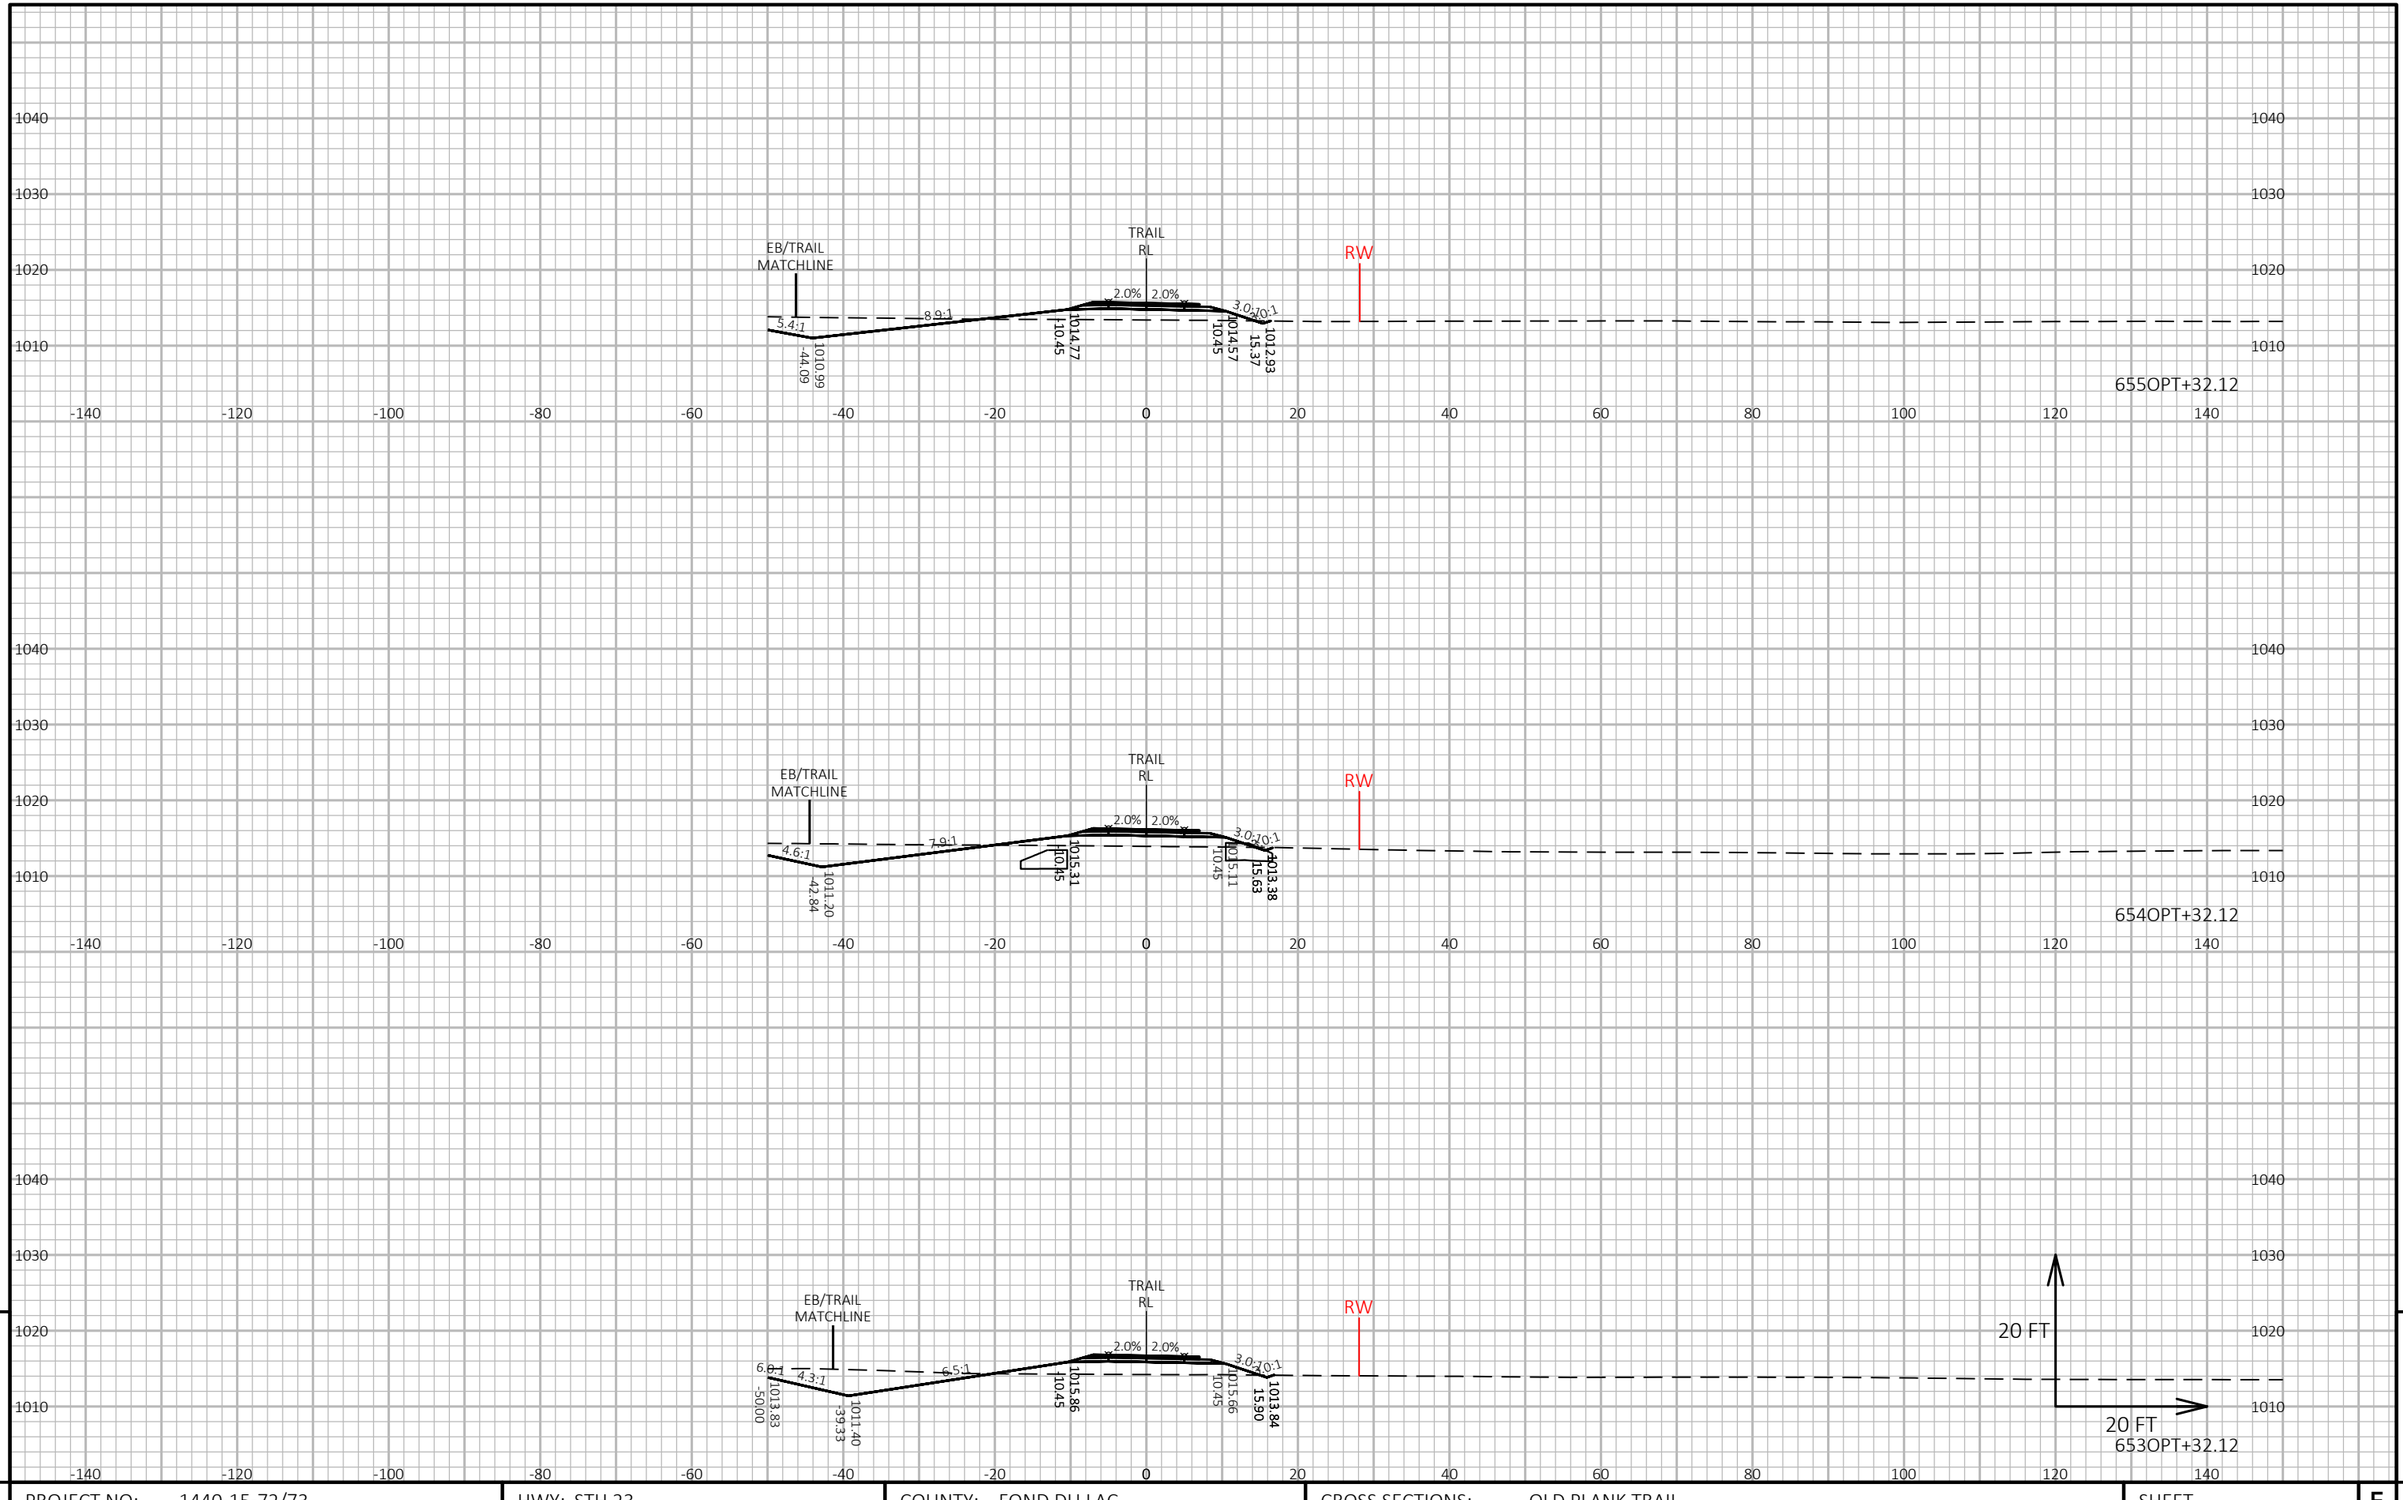


9

9

PROJECT NO: 1440-15-72/73	HWY: STH 23	COUNTY: FOND DU LAC	CROSS SECTIONS: OLD PLANK TRAIL	SHEET	E

FILE NAME : N:\PDS\C3D\14401501\SHEETSPLAN\CROSSSECTIONS\14401573\14401573_TRAIL_H.DWG
LAYOUT NAME - 14401573-0902371-xs

PLOT DATE : 2/25/2019 5:33 PM PLOT BY : VICKMAN, GARRETT T PLOT NAME : PLOT SCALE : 1 IN:20 FT HORZ. / 1 IN:20 FT VERT.

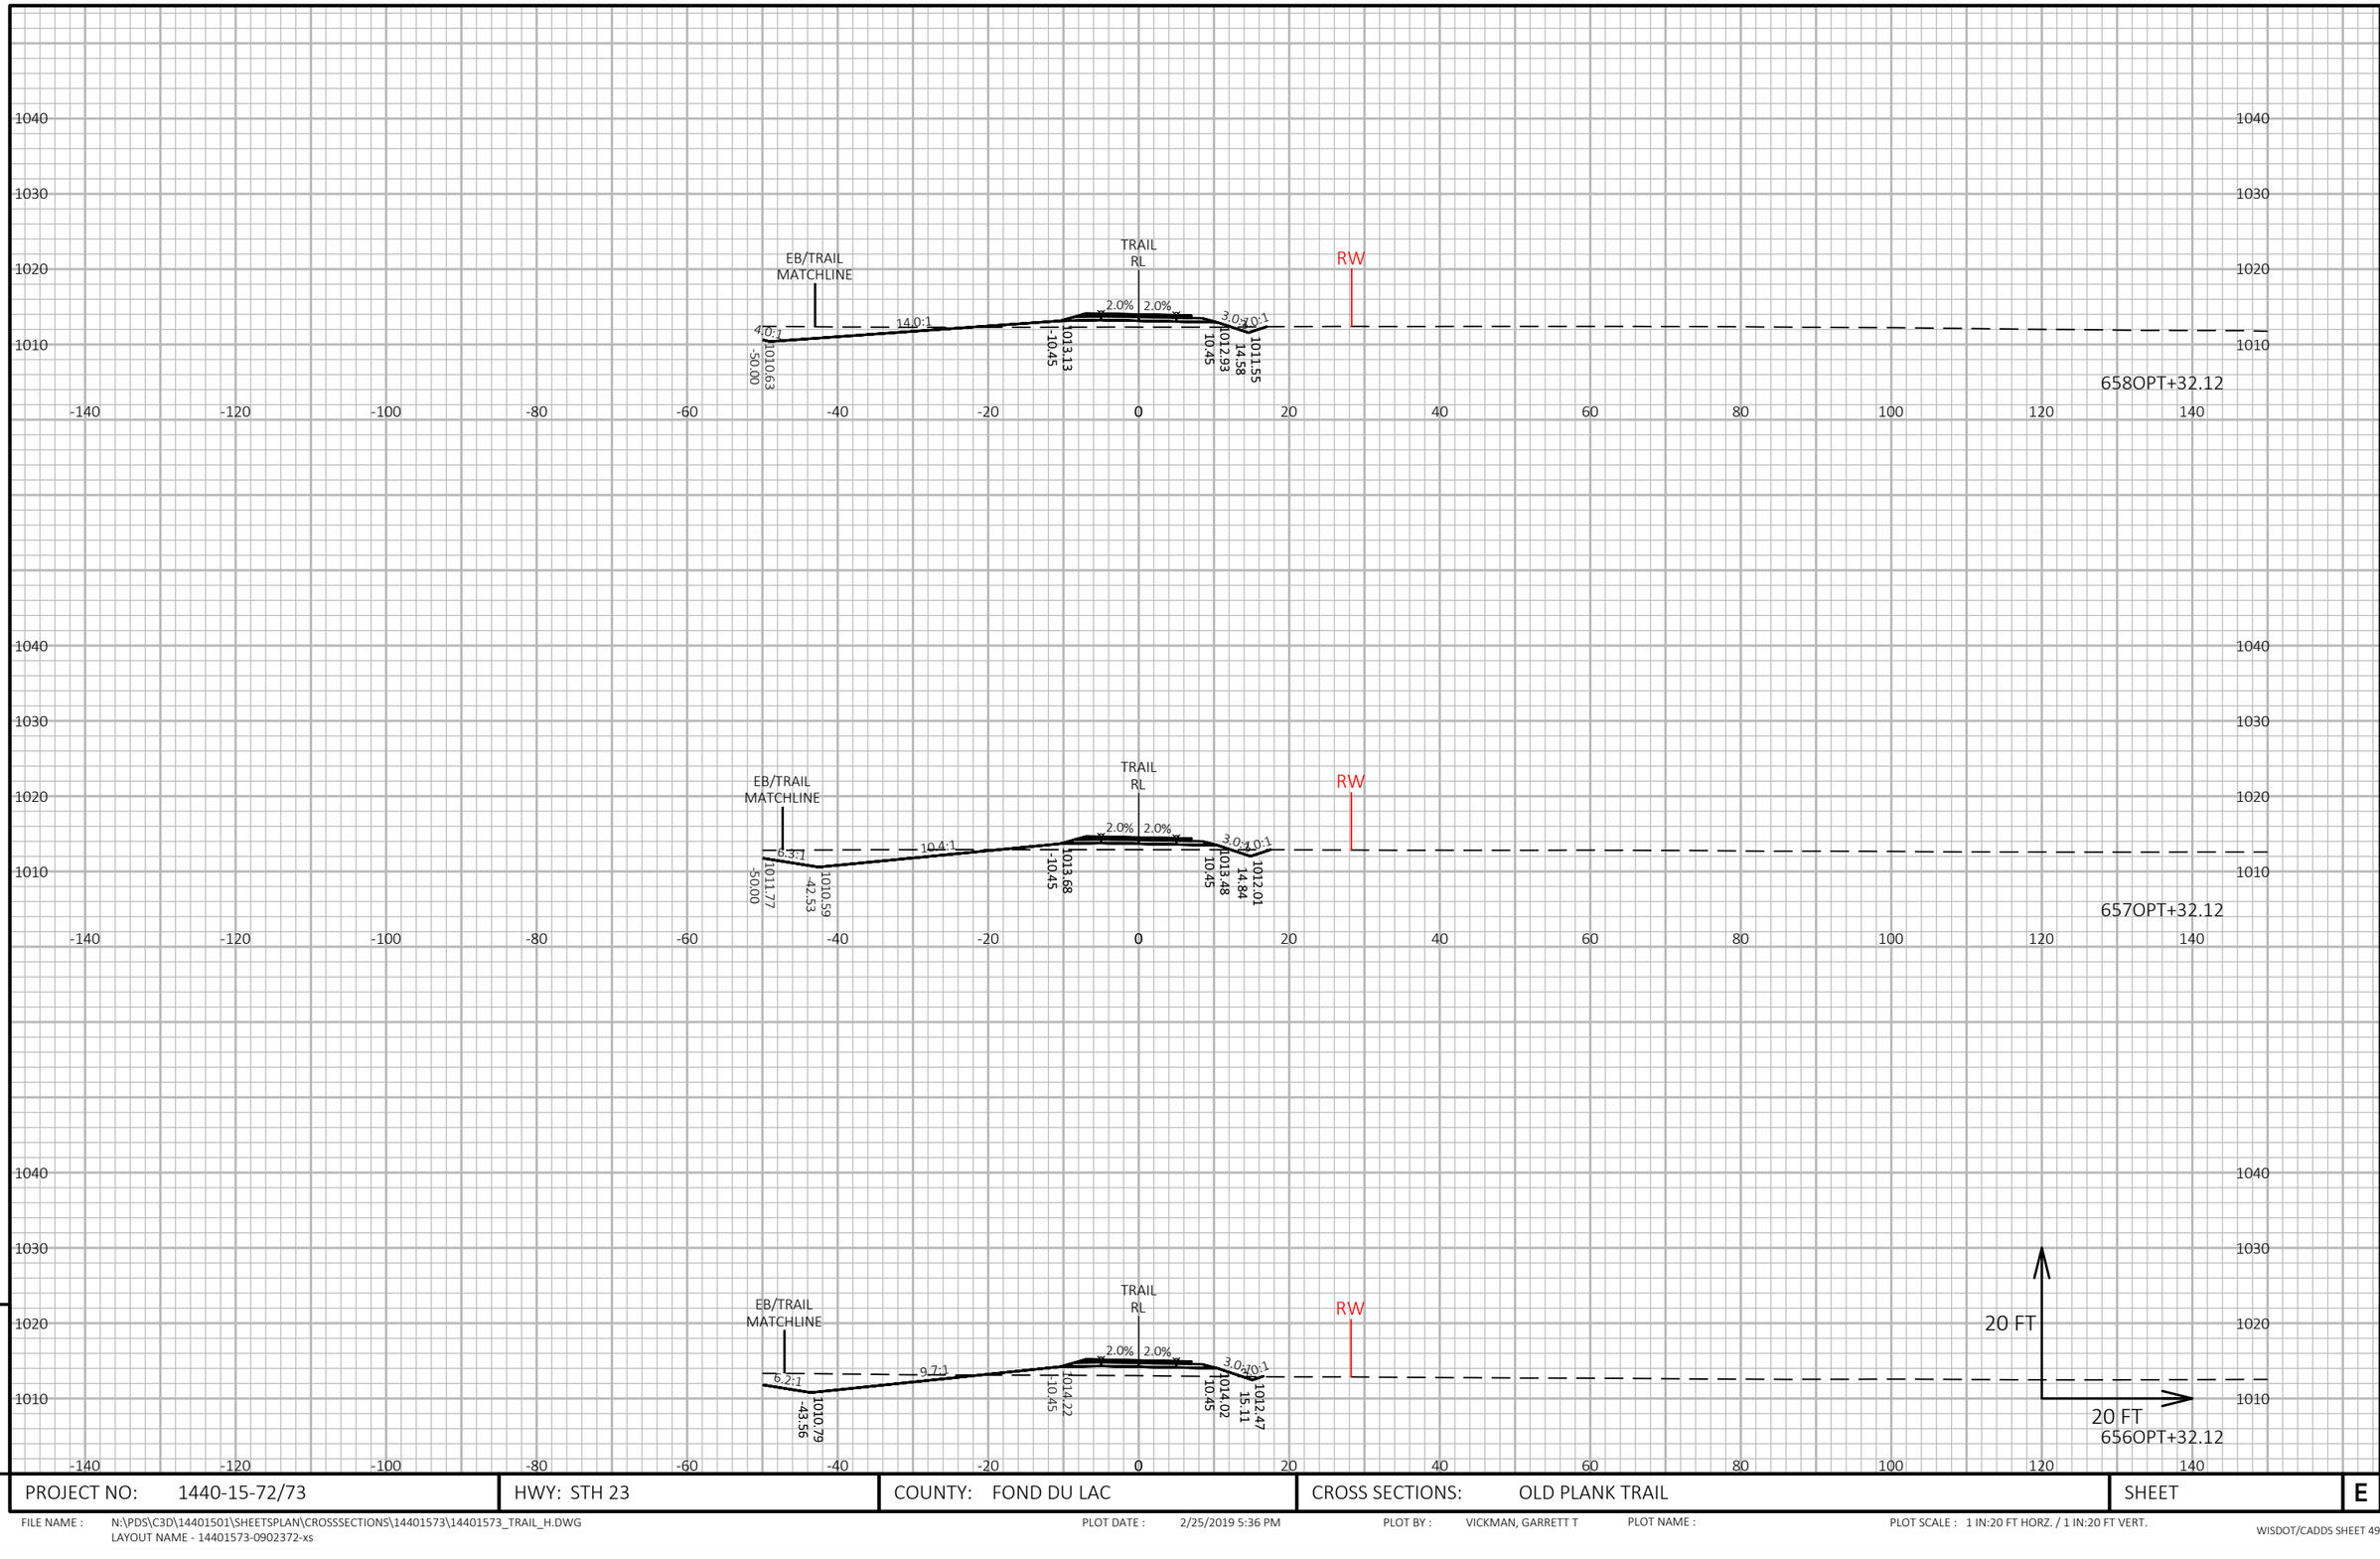


PROJECT NO: 1440-15-72/73	HWY: STH 23	COUNTY: FOND DU LAC	CROSS SECTIONS: OLD PLANK TRAIL	SHEET	E

FILE NAME : N:\PDS\C3D\14401501\SHEETSPLAN\CROSSSECTIONS\14401573\14401573_TRAIL_H.DWG
LAYOUT NAME - 14401573-0902372-xs

PLOT DATE : 2/25/2019 5:36 PM PLOT BY : VICKMAN, GARRETT T PLOT NAME : PLOT SCALE : 1 IN:20 FT HORZ. / 1 IN:20 FT VERT.


9

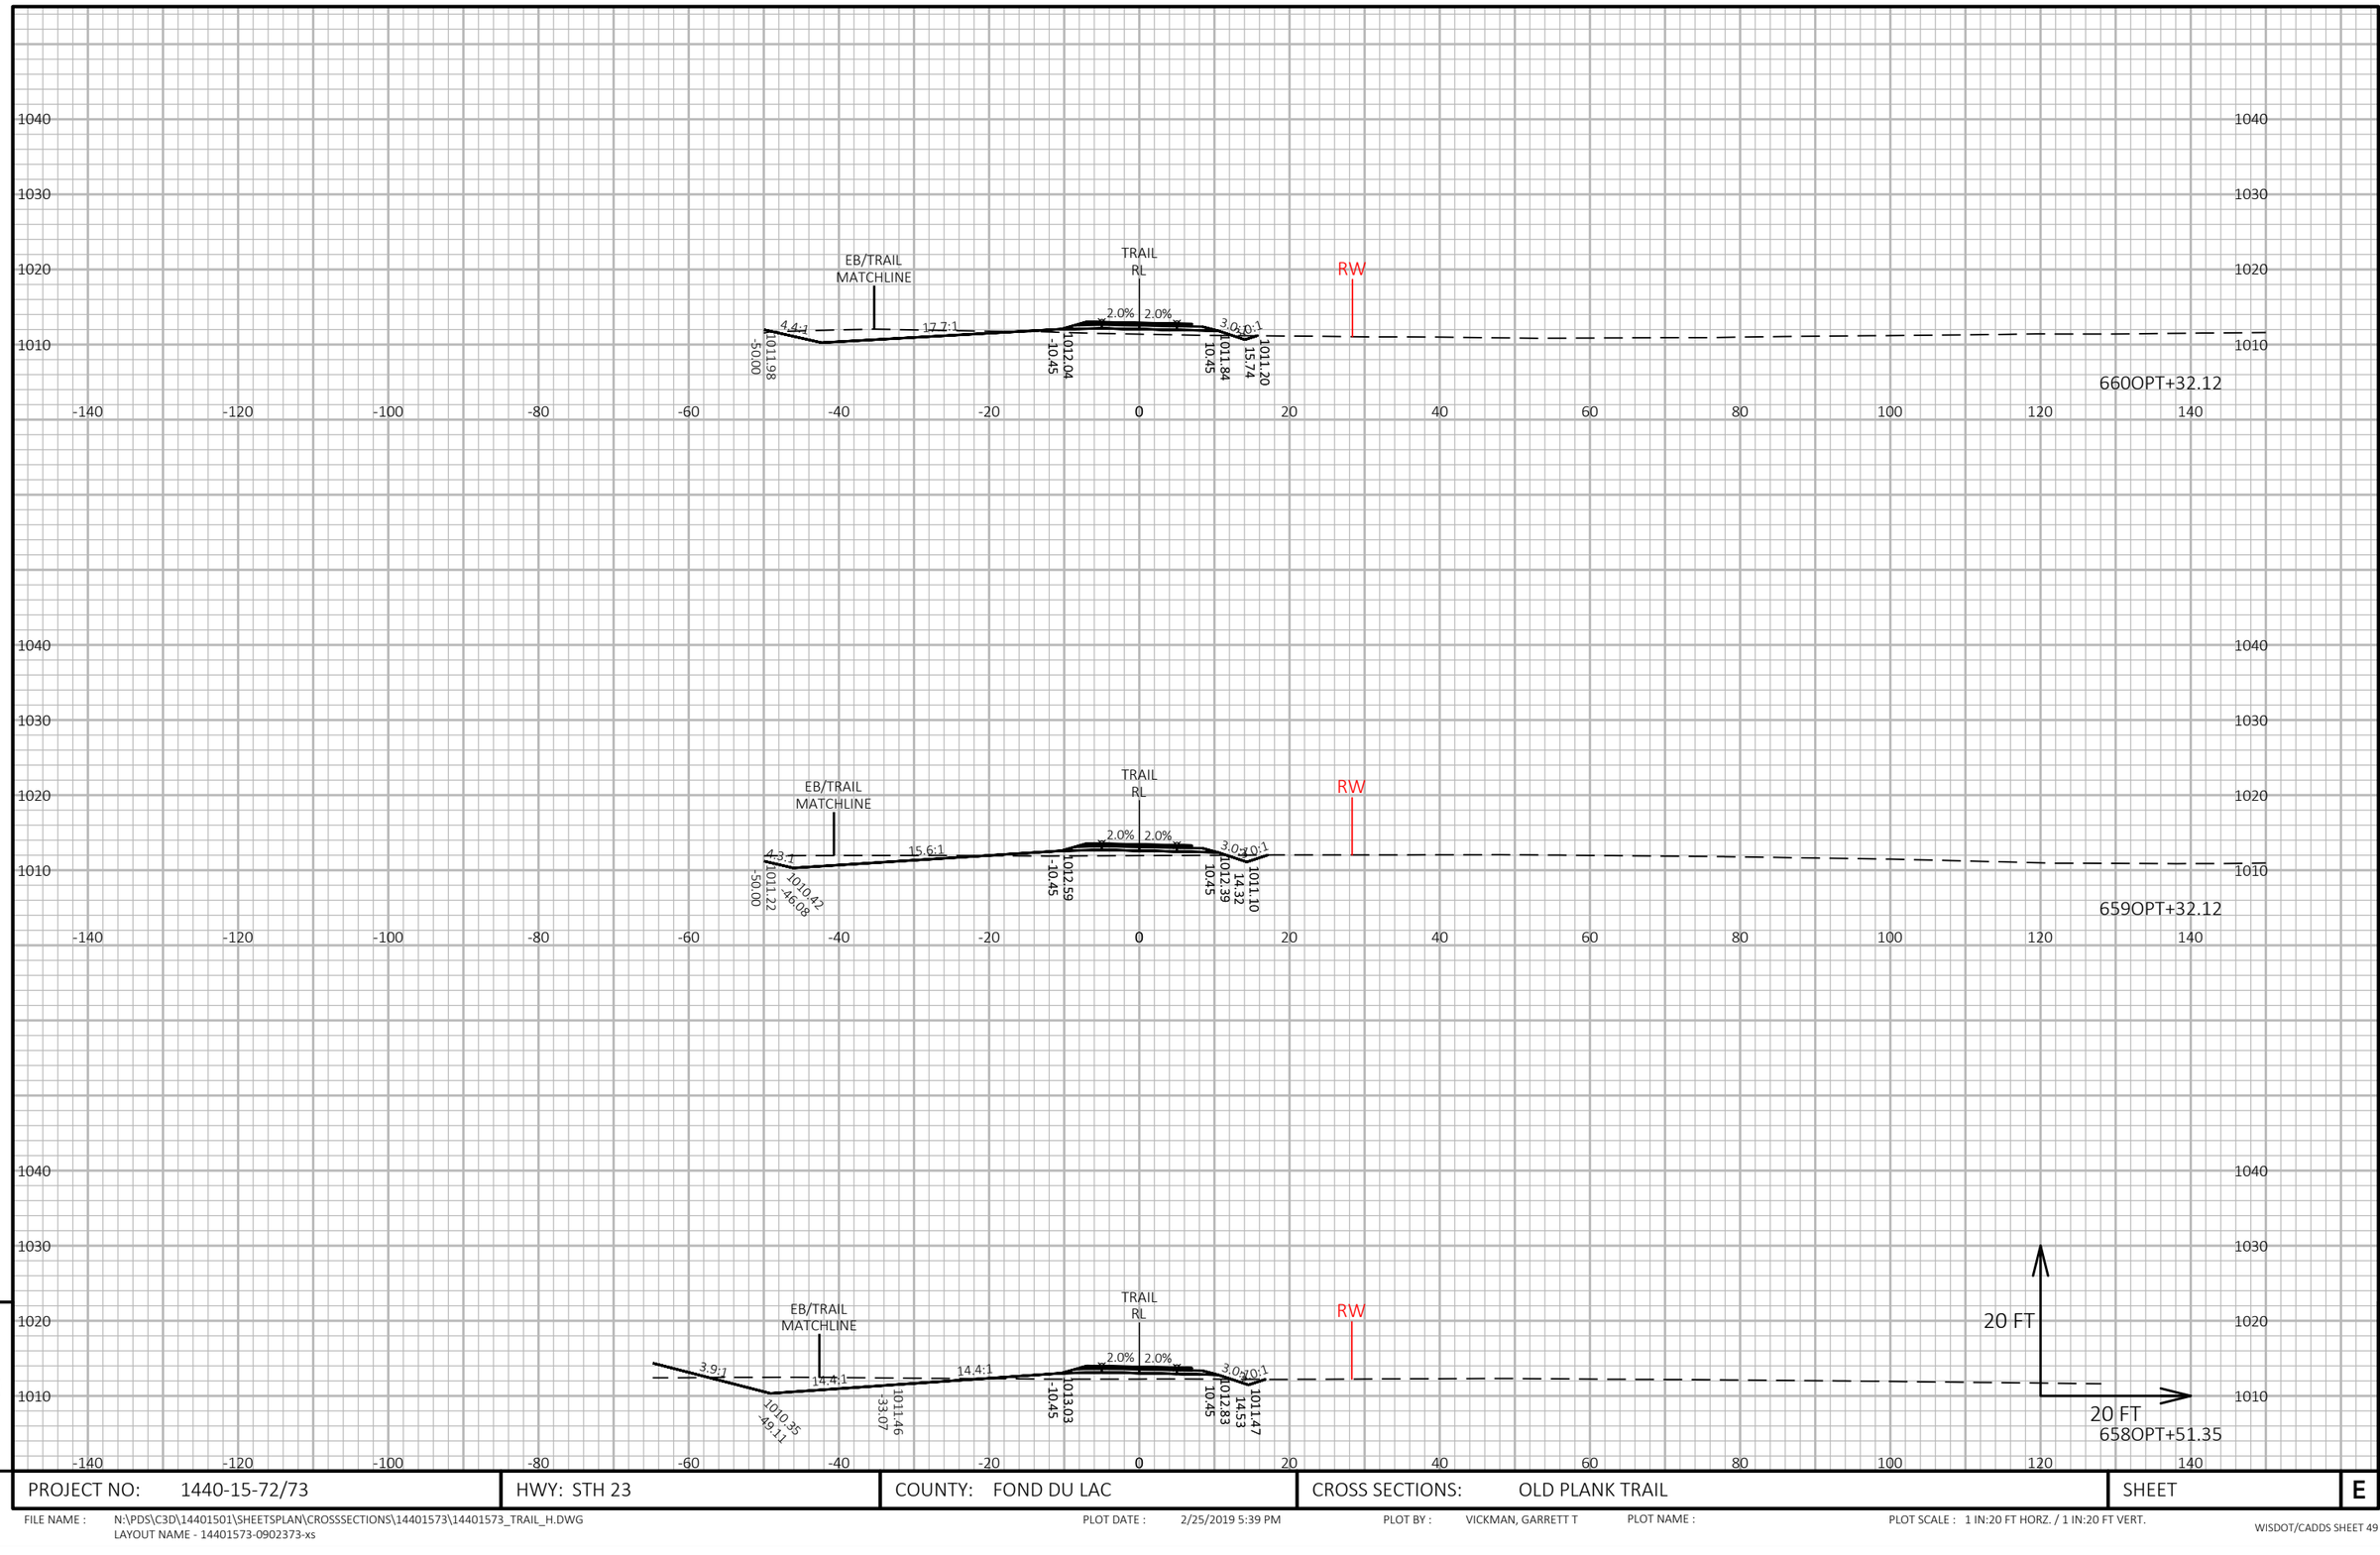

PROJECT NO: 1440-15-72/73	HWY: STH 23	COUNTY: FOND DU LAC	CROSS SECTIONS: OLD PLANK TRAIL	SHEET	E

FILE NAME : N:\PDS\C3D\14401501\SHEETSPLAN\CROSSSECTIONS\14401573\14401573_TRAIL_H.DWG
LAYOUT NAME - 14401573-0902373-xs

PLOT DATE : 2/25/2019 5:39 PM PLOT BY : VICKMAN, GARRETT T PLOT NAME : PLOT SCALE : 1 IN:20 FT HORZ. / 1 IN:20 FT VERT.

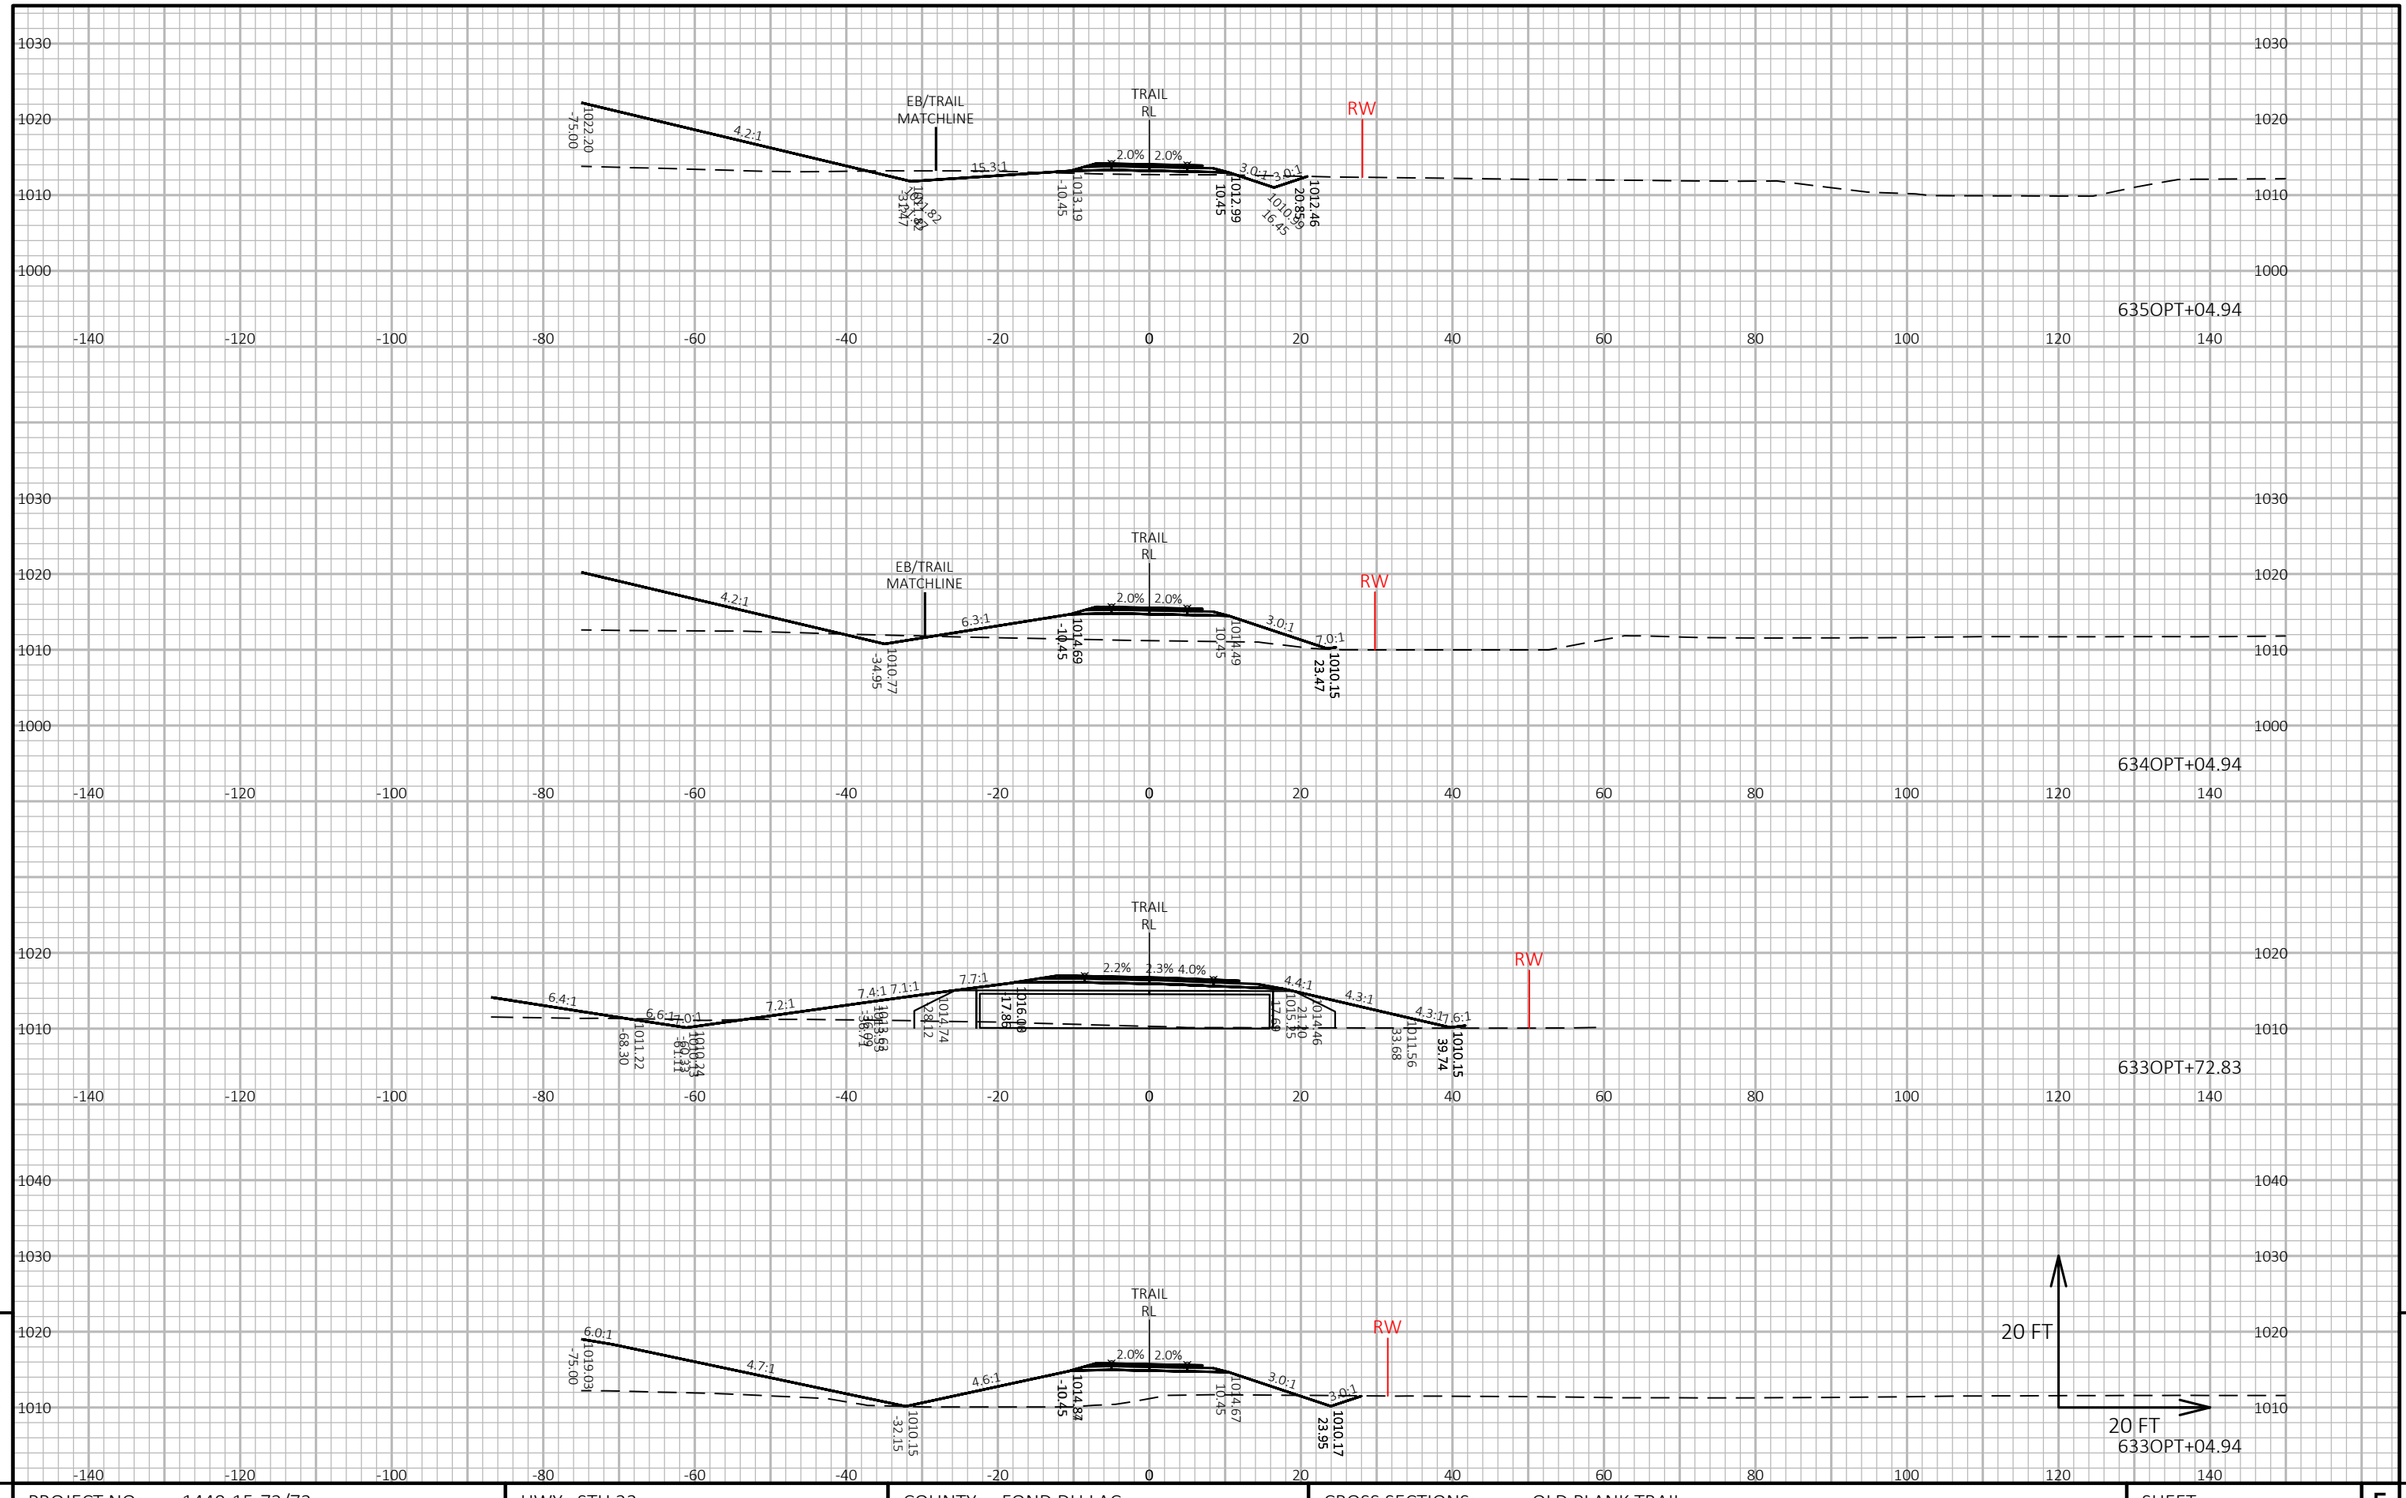


9

9

PROJECT NO: 1440-15-72/73	HWY: STH 23	COUNTY: FOND DU LAC	CROSS SECTIONS: OLD PLANK TRAIL	SHEET	E

FILE NAME : N:\PDS\C3D\14401501\SHEETSPLAN\CROSSSECTIONS\14401573\14401573_TRAIL_I.DWG
LAYOUT NAME - 14401573-0902374-xs

PLOT DATE : 2/25/2019 5:44 PM PLOT BY : VICKMAN, GARRETT T PLOT NAME : PLOT SCALE : 1 IN:20 FT HORZ. / 1 IN:20 FT VERT.

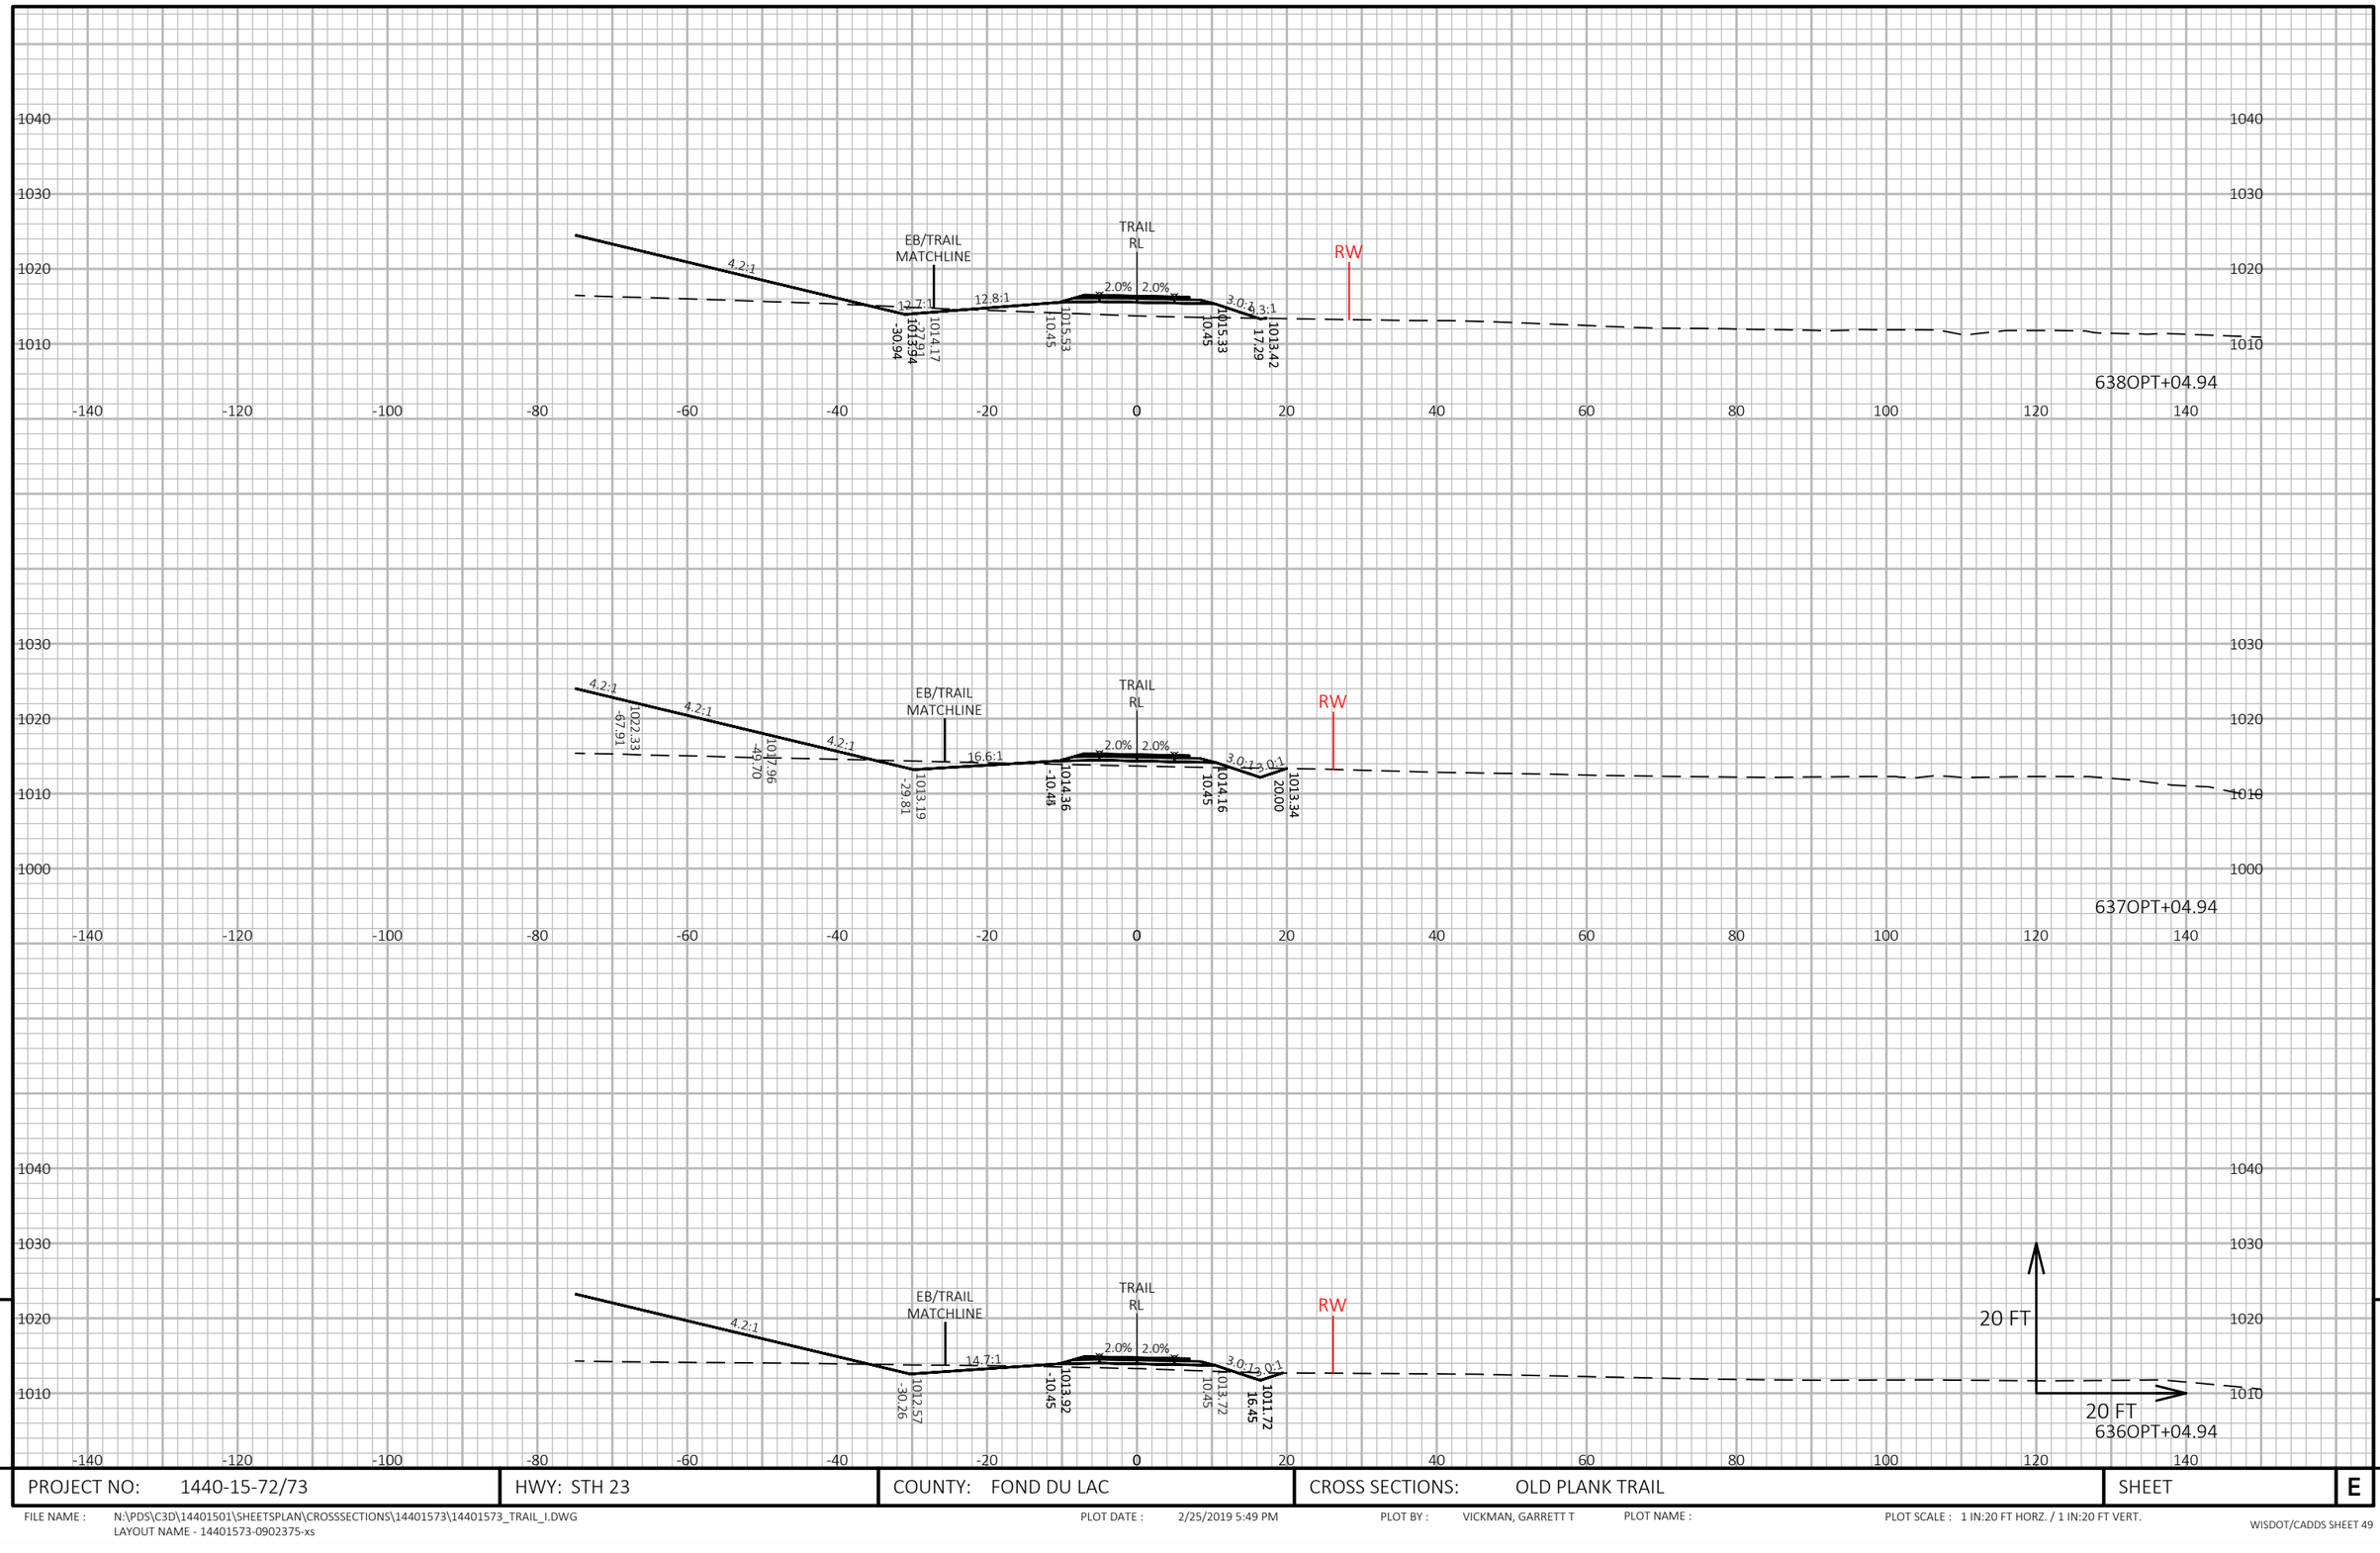


9

9

PROJECT NO: 1440-15-72/73	HWY: STH 23	COUNTY: FOND DU LAC	CROSS SECTIONS: OLD PLANK TRAIL	SHEET	E

FILE NAME : N:\PDS\C3D\14401501\SHEETSPLAN\CROSSSECTIONS\14401573\14401573_TRAIL_I.DWG
LAYOUT NAME - 14401573-0902375-xs

PLOT DATE : 2/25/2019 5:49 PM PLOT BY : VICKMAN, GARRETT T PLOT NAME : PLOT SCALE : 1 IN:20 FT HORZ. / 1 IN:20 FT VERT.

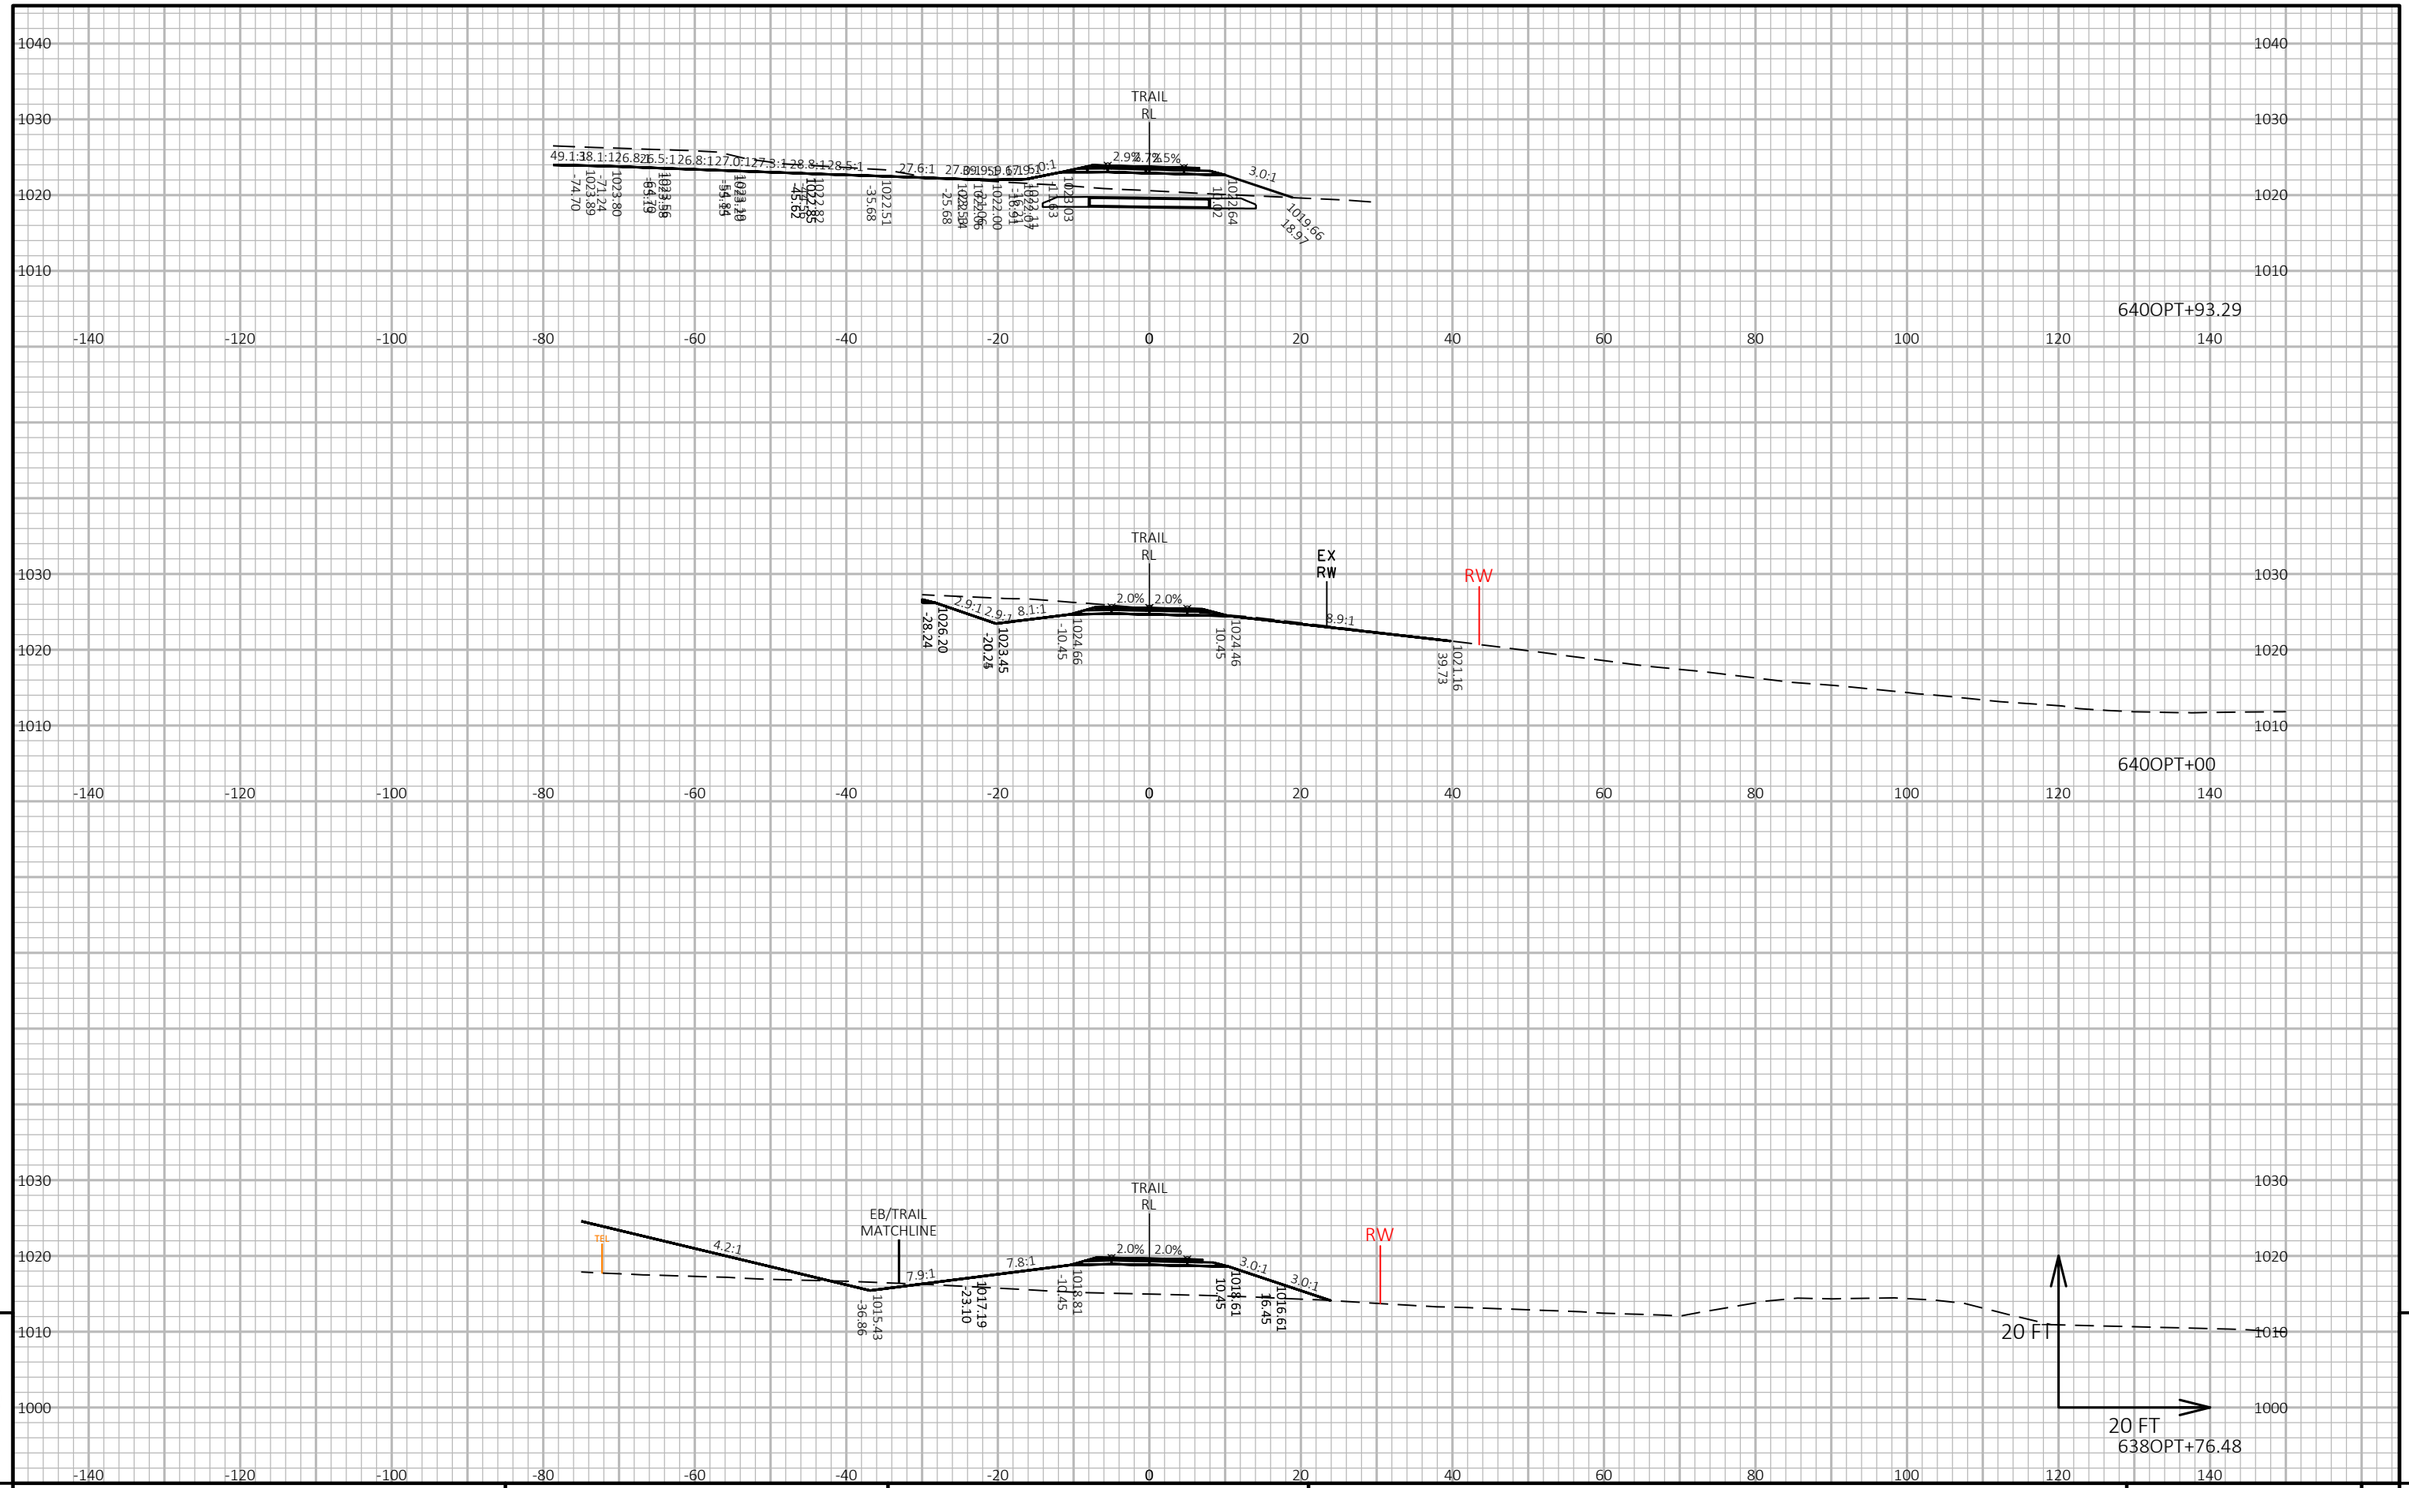


9

9

PROJECT NO: 1440-15-72/73	HWY: STH 23	COUNTY: FOND DU LAC	CROSS SECTIONS: OLD PLANK TRAIL	SHEET	E

FILE NAME : N:\PDS\C3D\14401501\SHEETSPLAN\CROSSSECTIONS\14401573\14401573_TRAIL_I.DWG
LAYOUT NAME - 14401573-0902376-xs


PLOT DATE : 2/25/2019 5:53 PM PLOT BY : VICKMAN, GARRETT T PLOT NAME : PLOT SCALE : 1 IN:20 FT HORZ. / 1 IN:20 FT VERT.

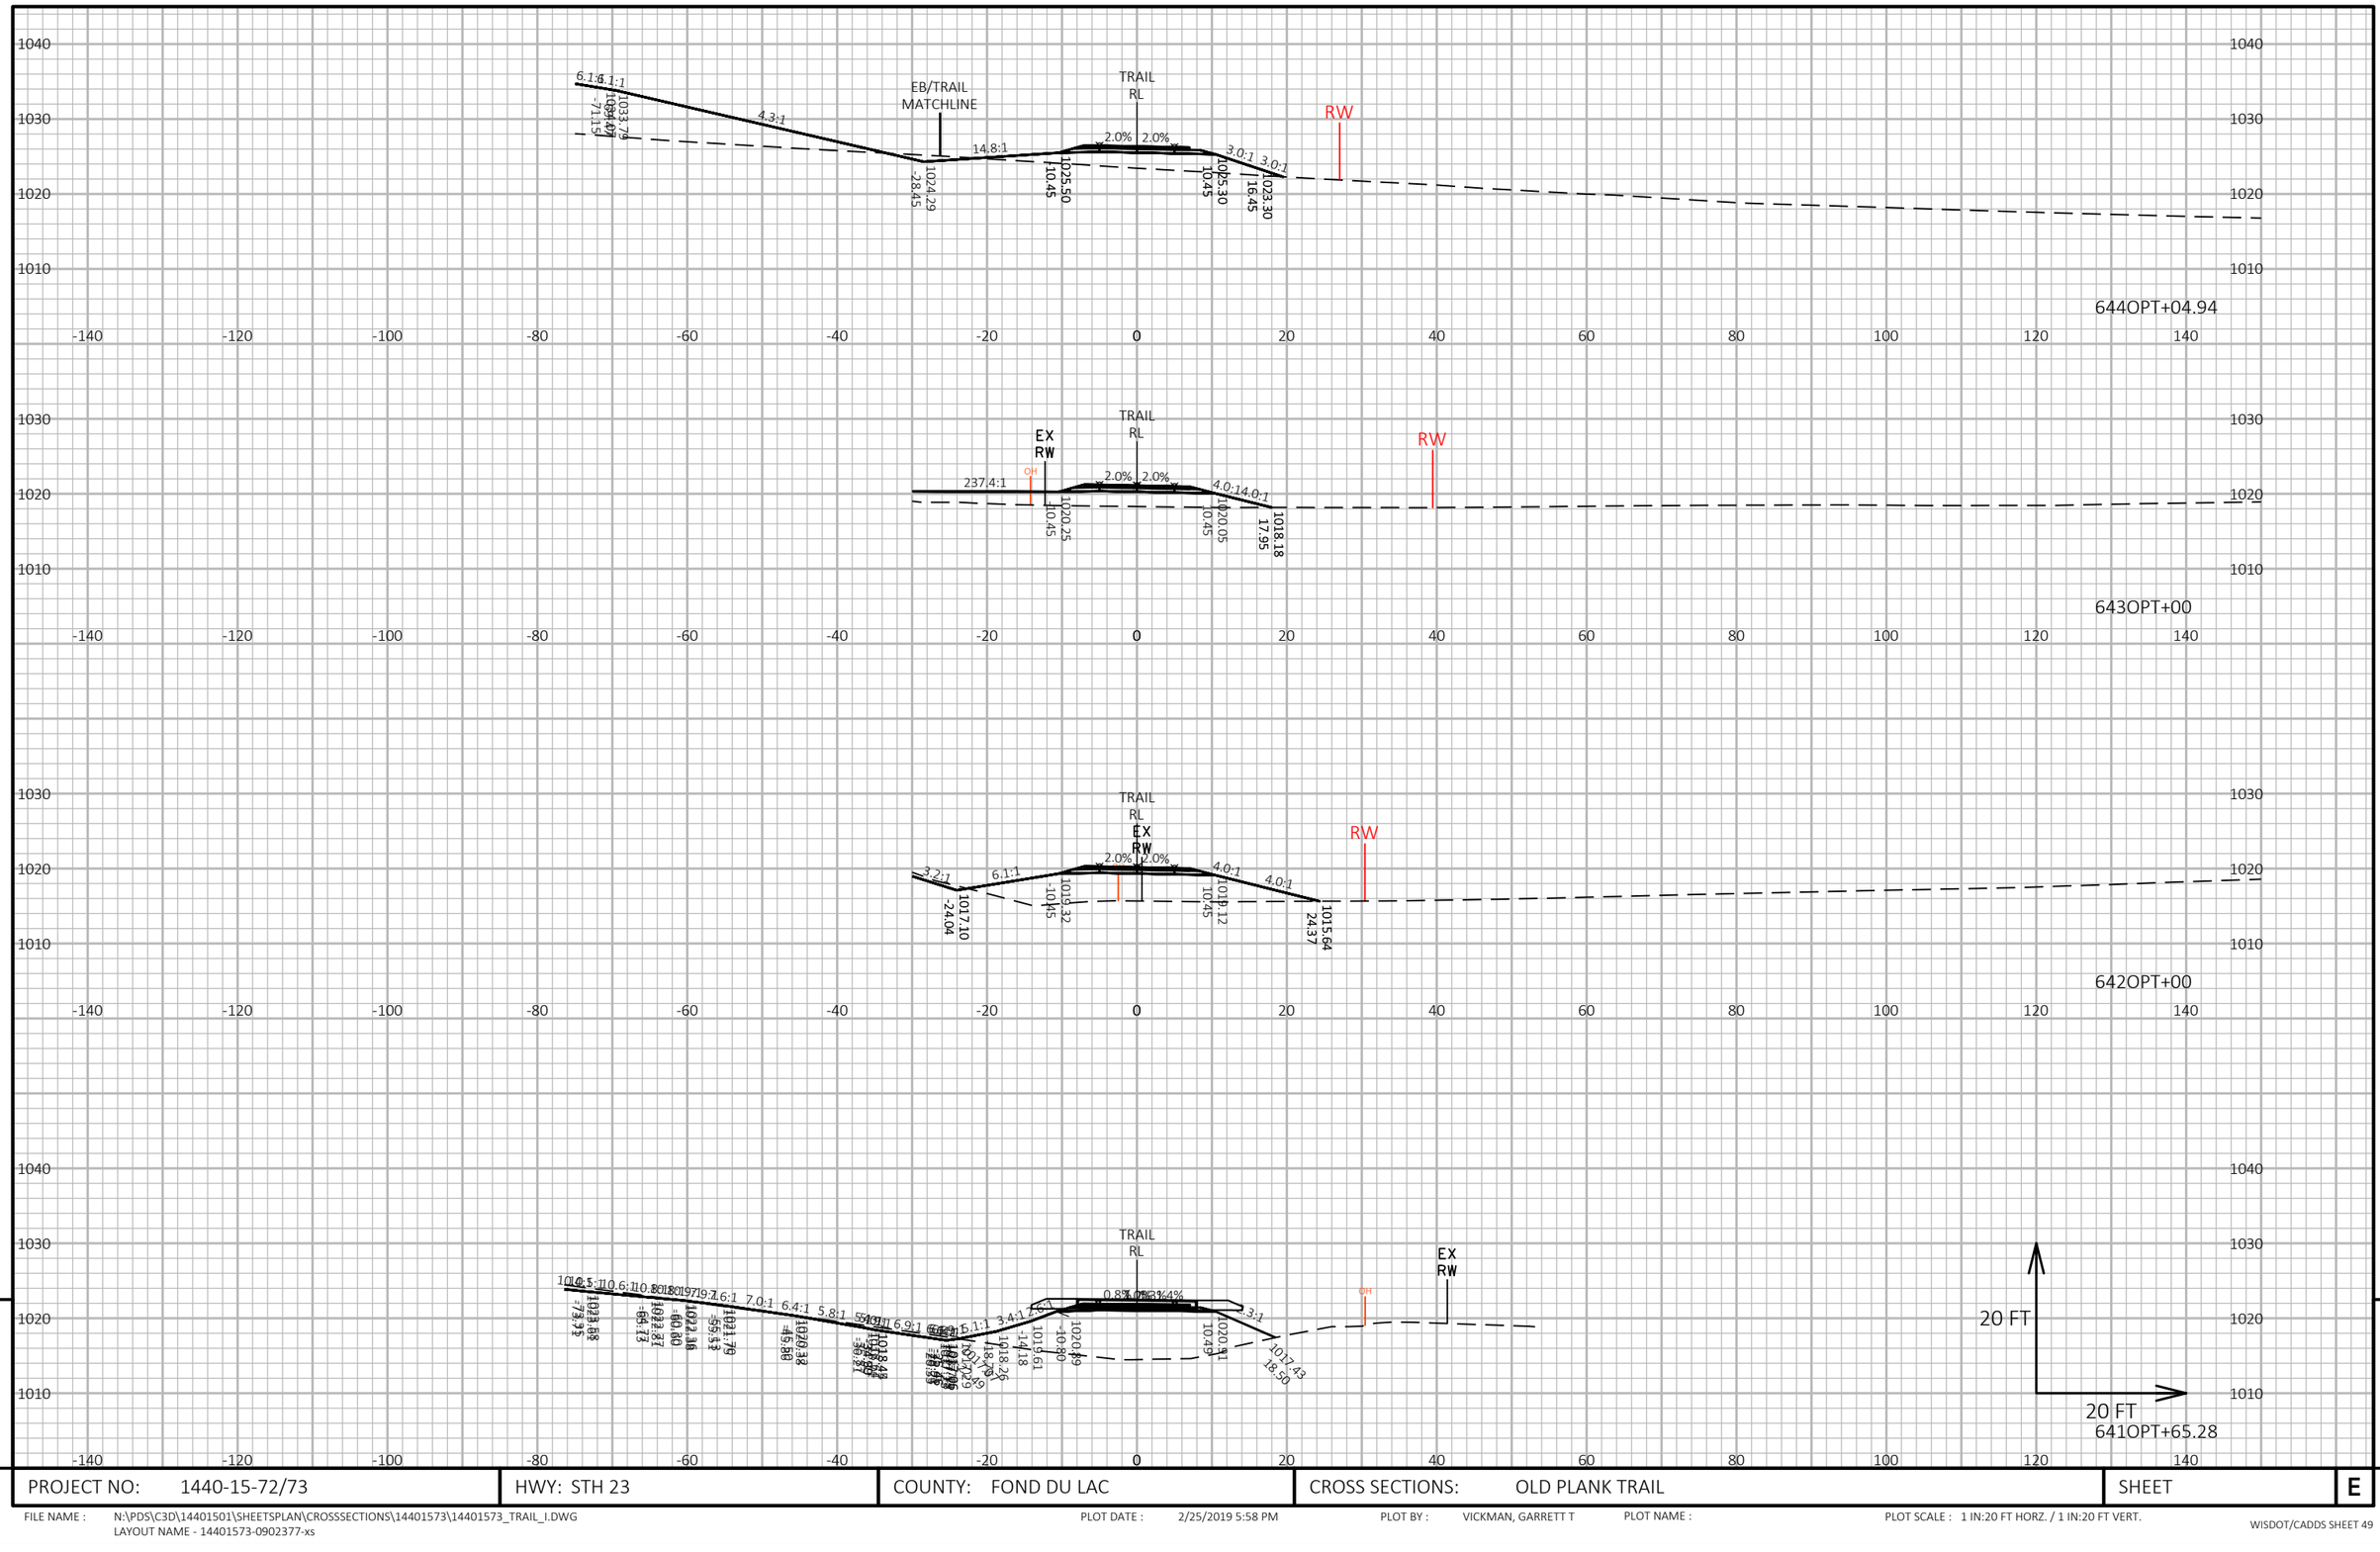

PROJECT NO: 1440-15-72/73	HWY: STH 23	COUNTY: FOND DU LAC	CROSS SECTIONS: OLD PLANK TRAIL	SHEET E

FILE NAME : N:\PDS\C3D\14401501\SHEETSPLAN\CROSSSECTIONS\14401573\14401573_TRAIL_I.DWG
LAYOUT NAME - 14401573-0902377-xs

PLOT DATE : 2/25/2019 5:58 PM PLOT BY : VICKMAN, GARRETT T PLOT NAME : PLOT SCALE : 1 IN:20 FT HORZ. / 1 IN:20 FT VERT.

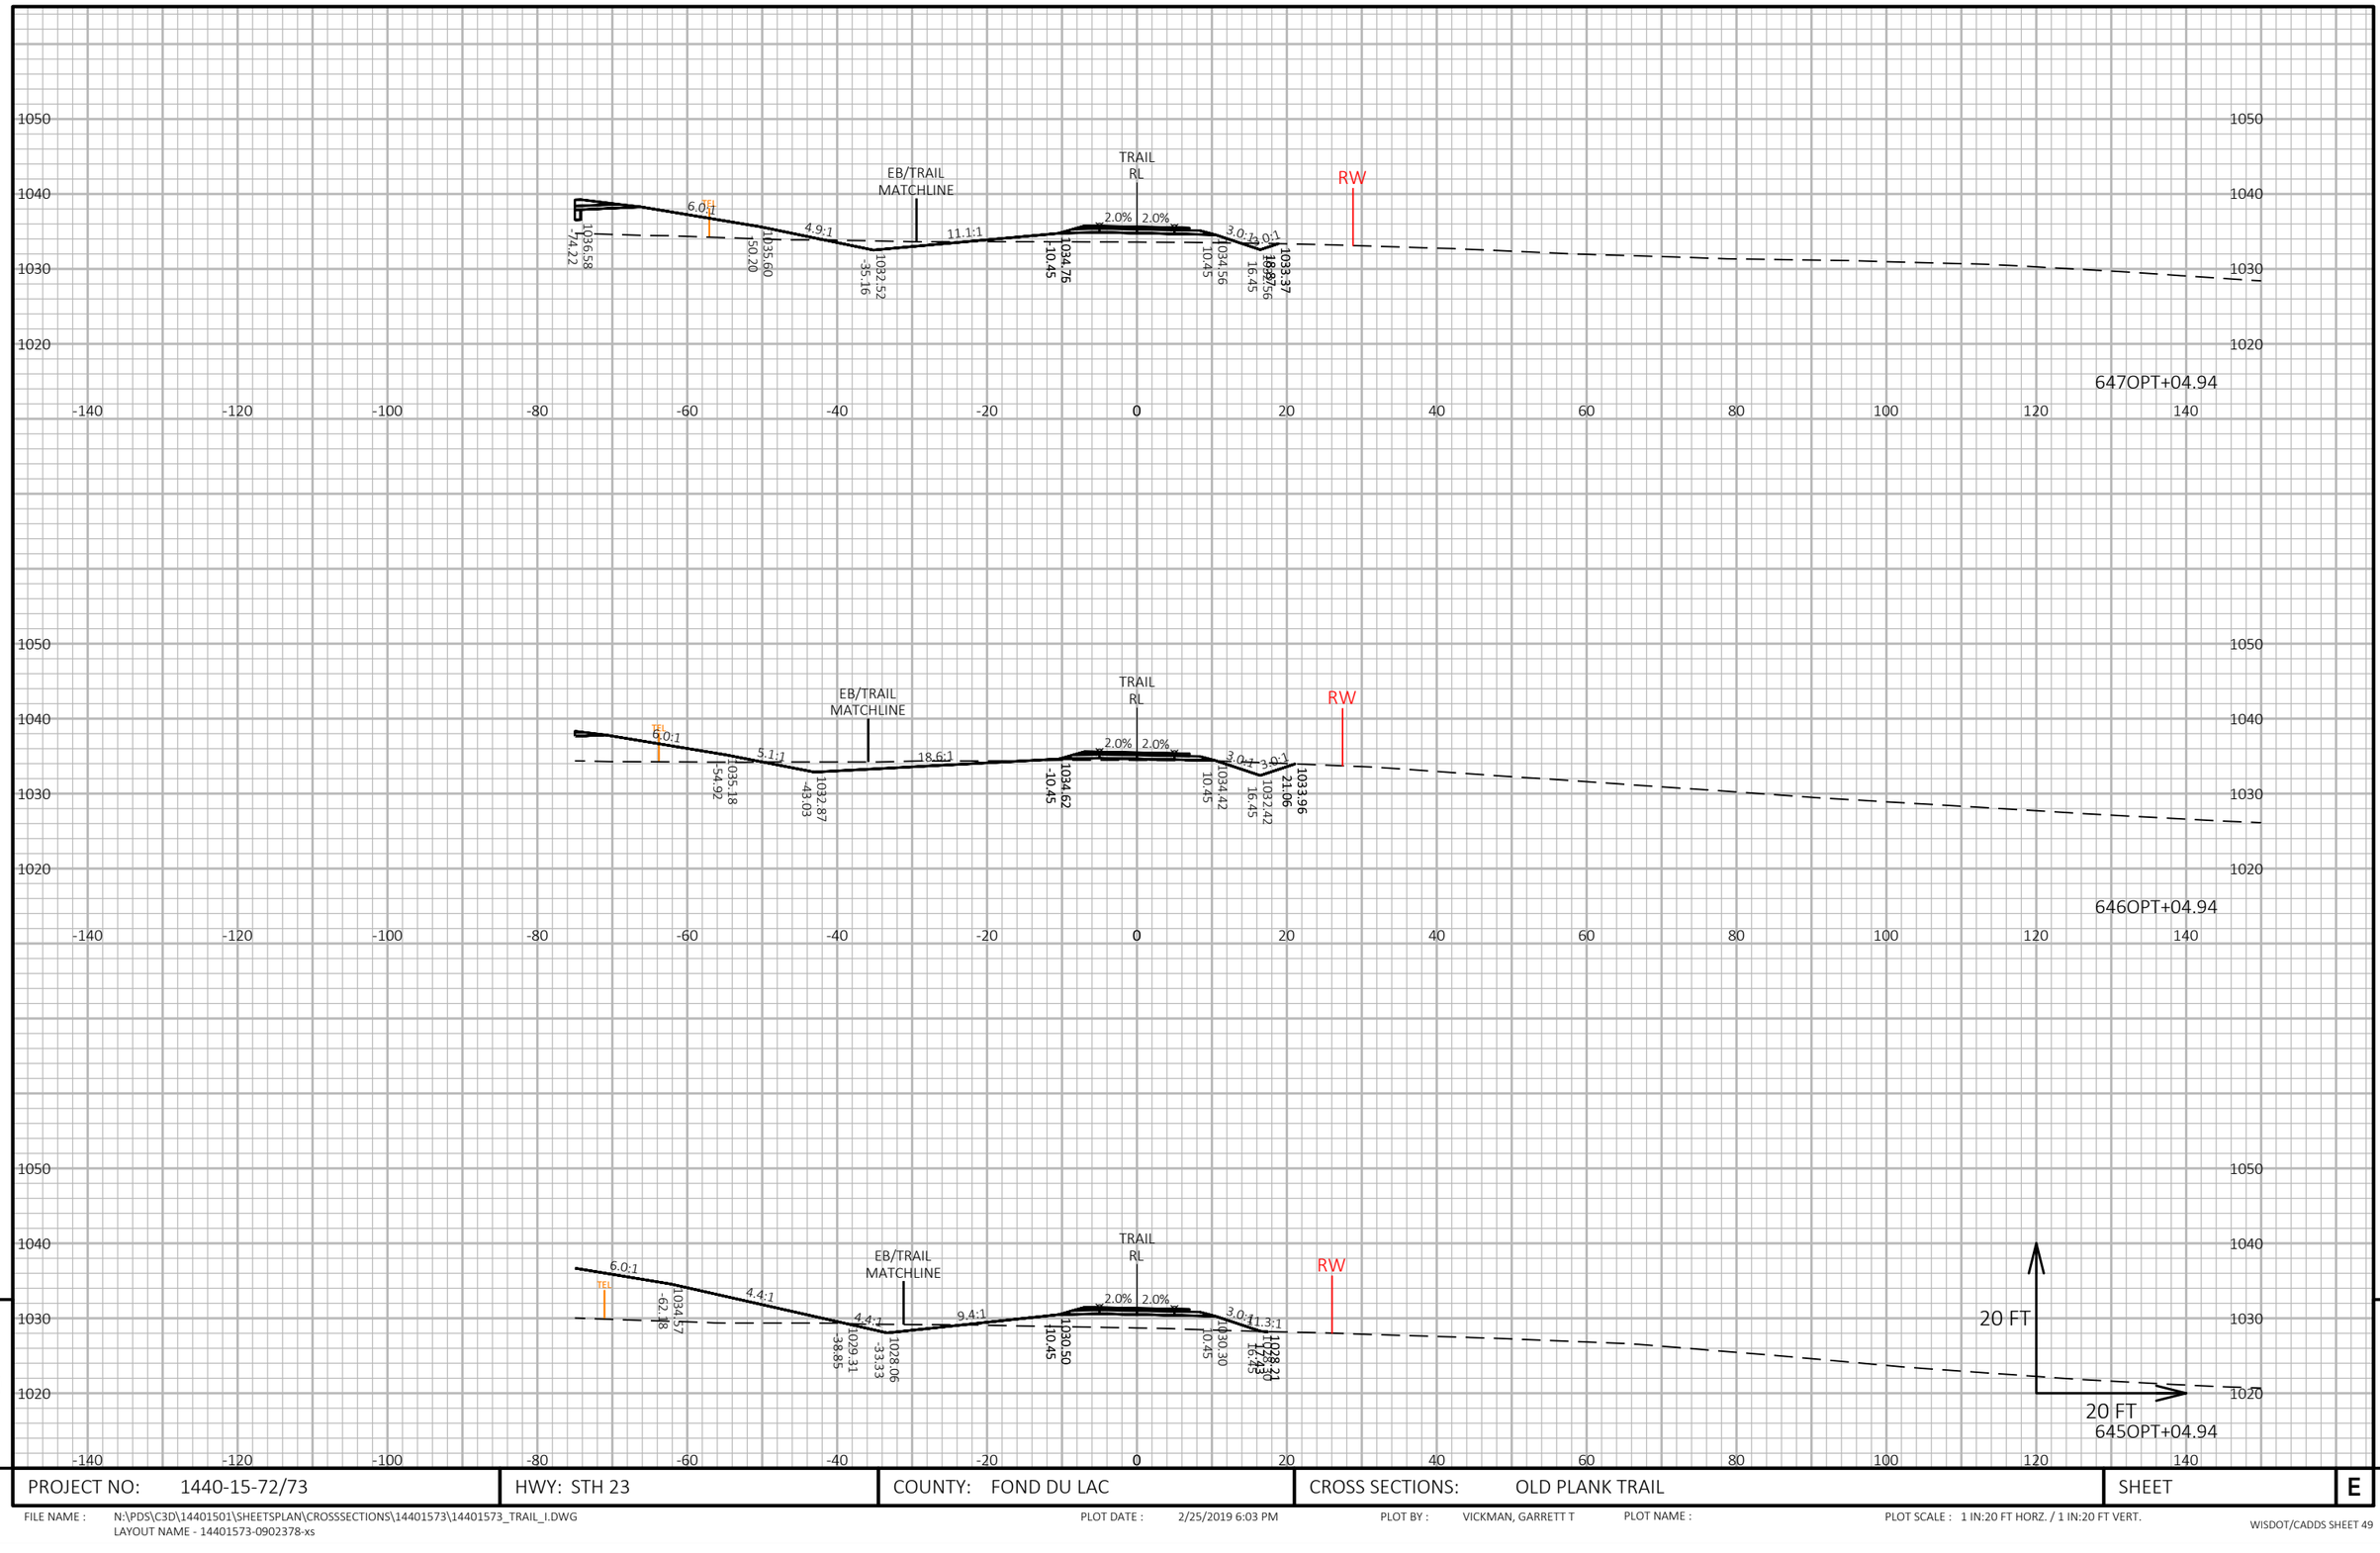


PROJECT NO: 1440-15-72/73	HWY: STH 23	COUNTY: FOND DU LAC	CROSS SECTIONS: OLD PLANK TRAIL	SHEET	E

FILE NAME : N:\PDS\C3D\14401501\SHEETSPLAN\CROSSSECTIONS\14401573\14401573_TRAIL_I.DWG
LAYOUT NAME - 14401573-0902378-xs

PLOT DATE : 2/25/2019 6:03 PM PLOT BY : VICKMAN, GARRETT T PLOT NAME : PLOT SCALE : 1 IN:20 FT HORZ. / 1 IN:20 FT VERT.


9

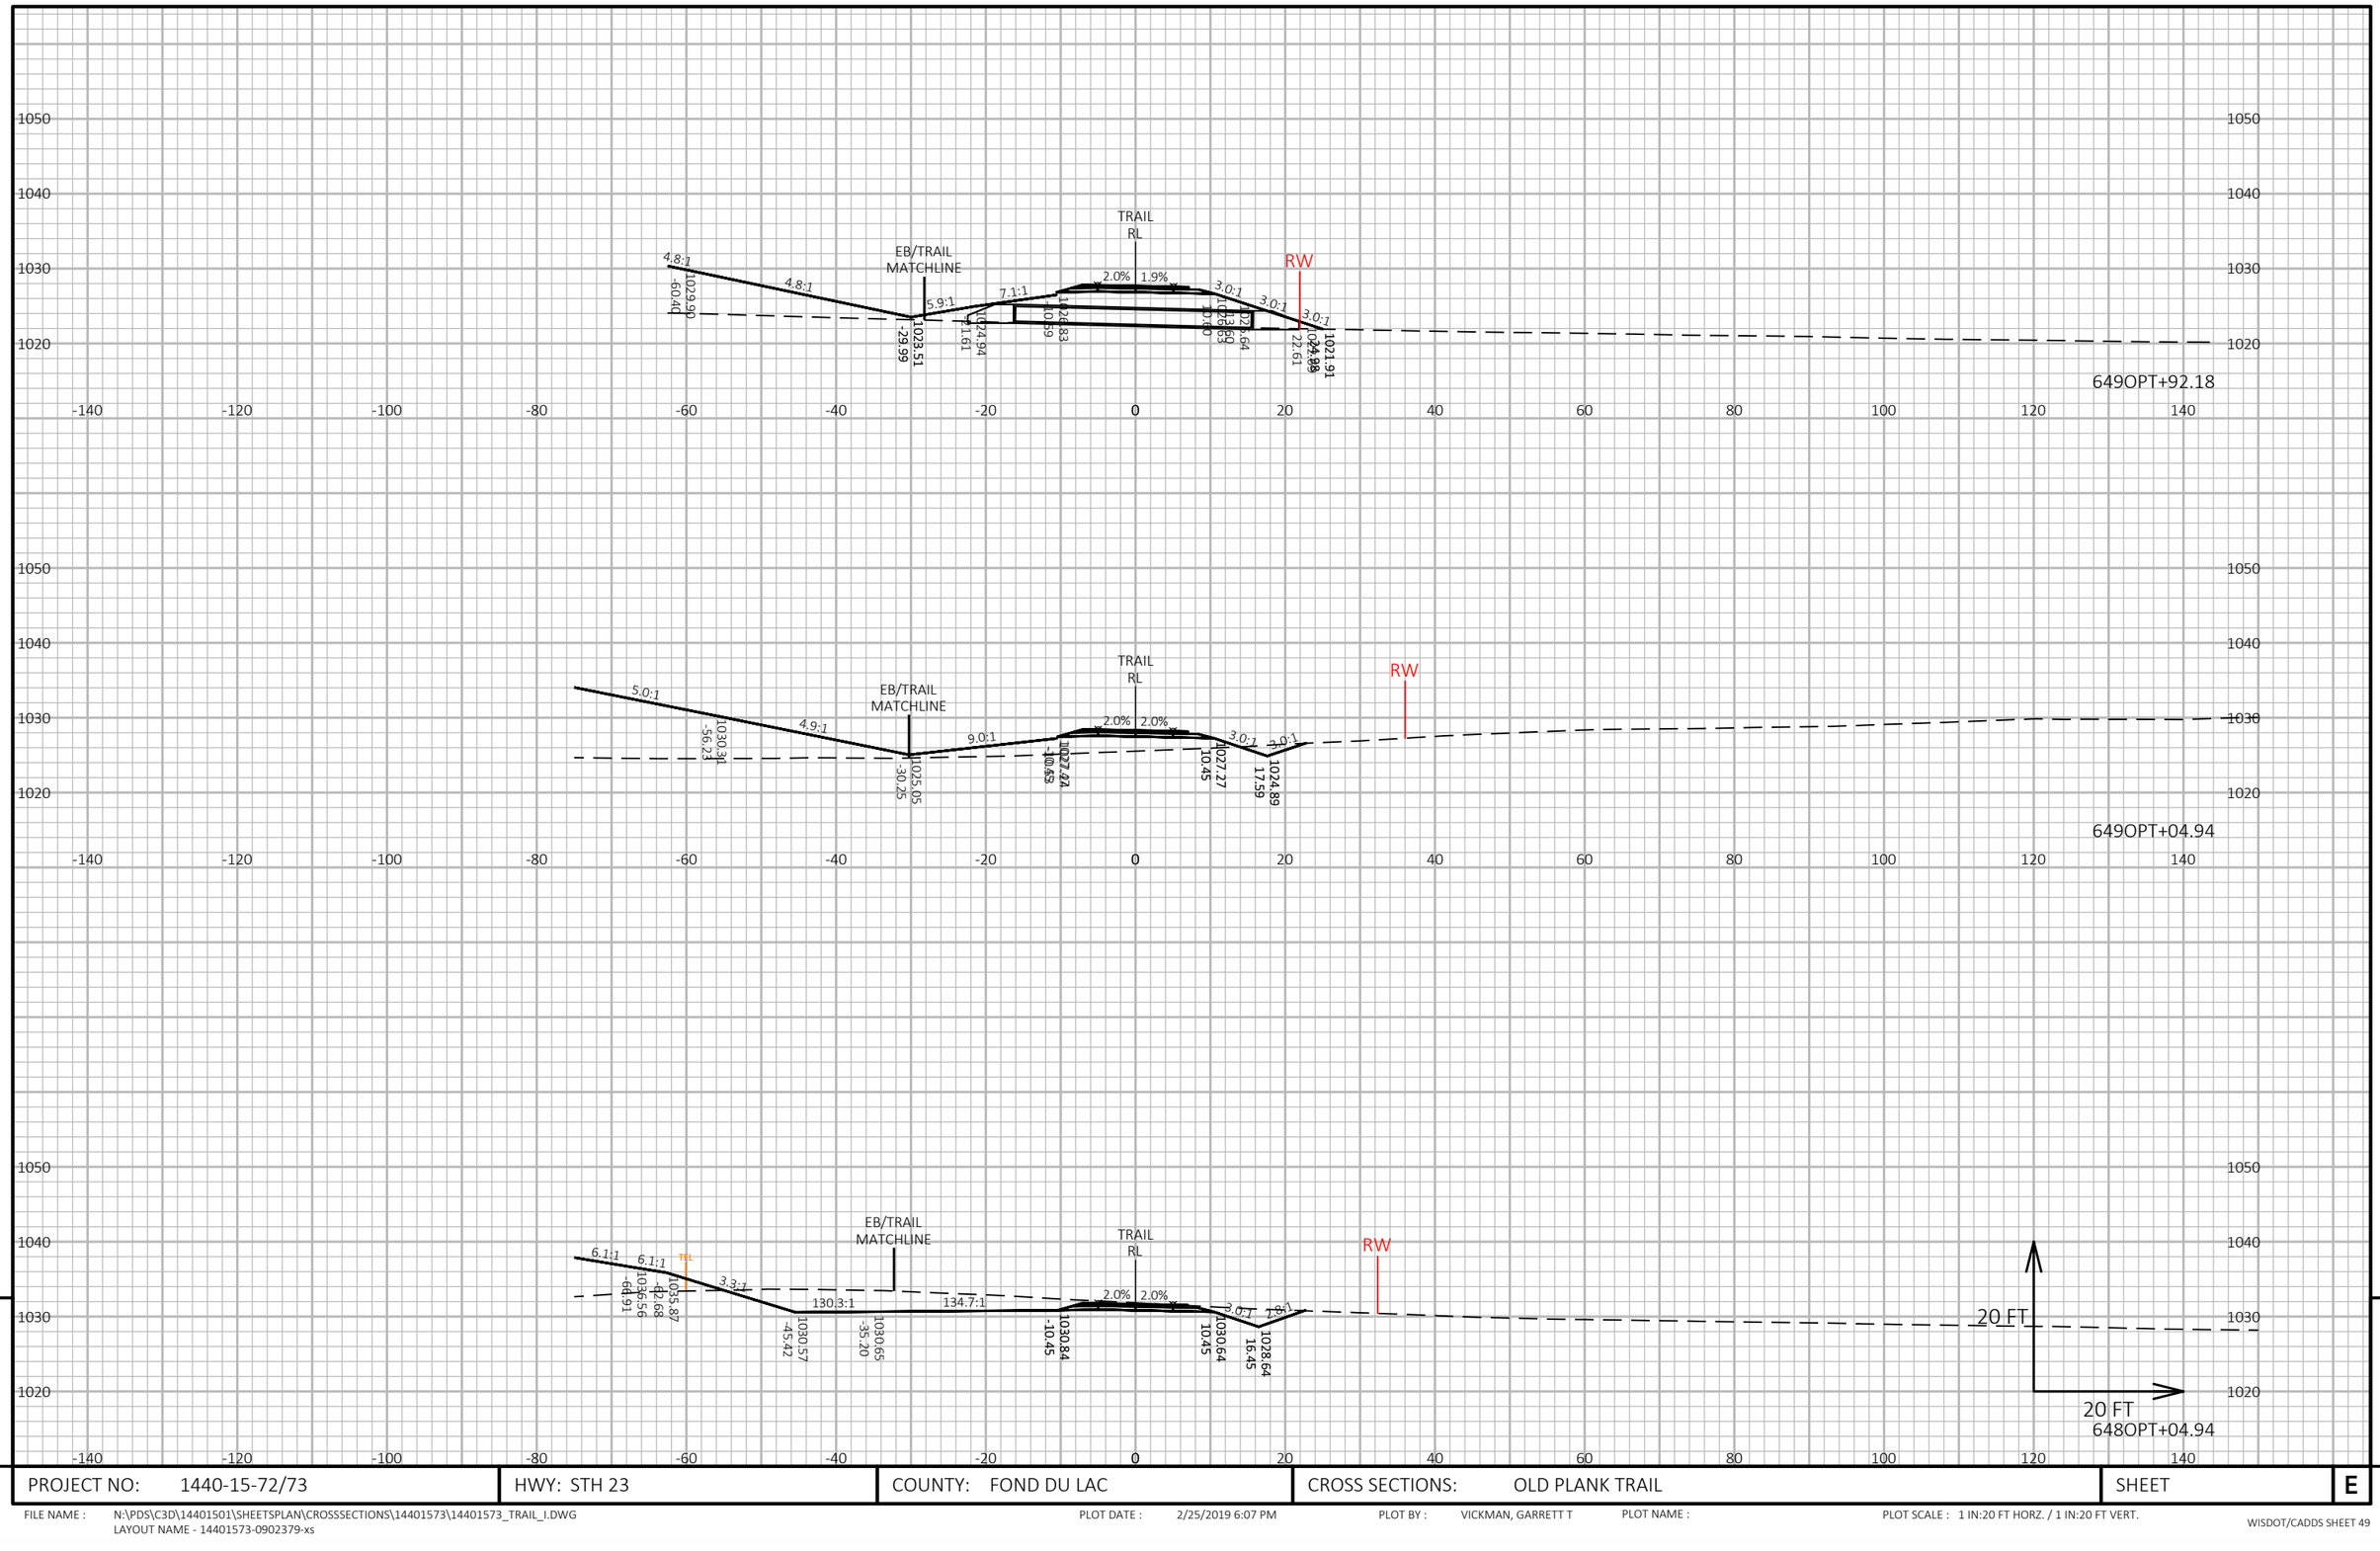

PROJECT NO: 1440-15-72/73	HWY: STH 23	COUNTY: FOND DU LAC	CROSS SECTIONS: OLD PLANK TRAIL	SHEET	E

FILE NAME : N:\PDS\C3D\14401501\SHEETSPLAN\CROSSSECTIONS\14401573\14401573_TRAIL_I.DWG
LAYOUT NAME - 14401573-0902379-xs

PLOT DATE : 2/25/2019 6:07 PM PLOT BY : VICKMAN, GARRETT T PLOT NAME : PLOT SCALE : 1 IN:20 FT HORZ. / 1 IN:20 FT VERT.

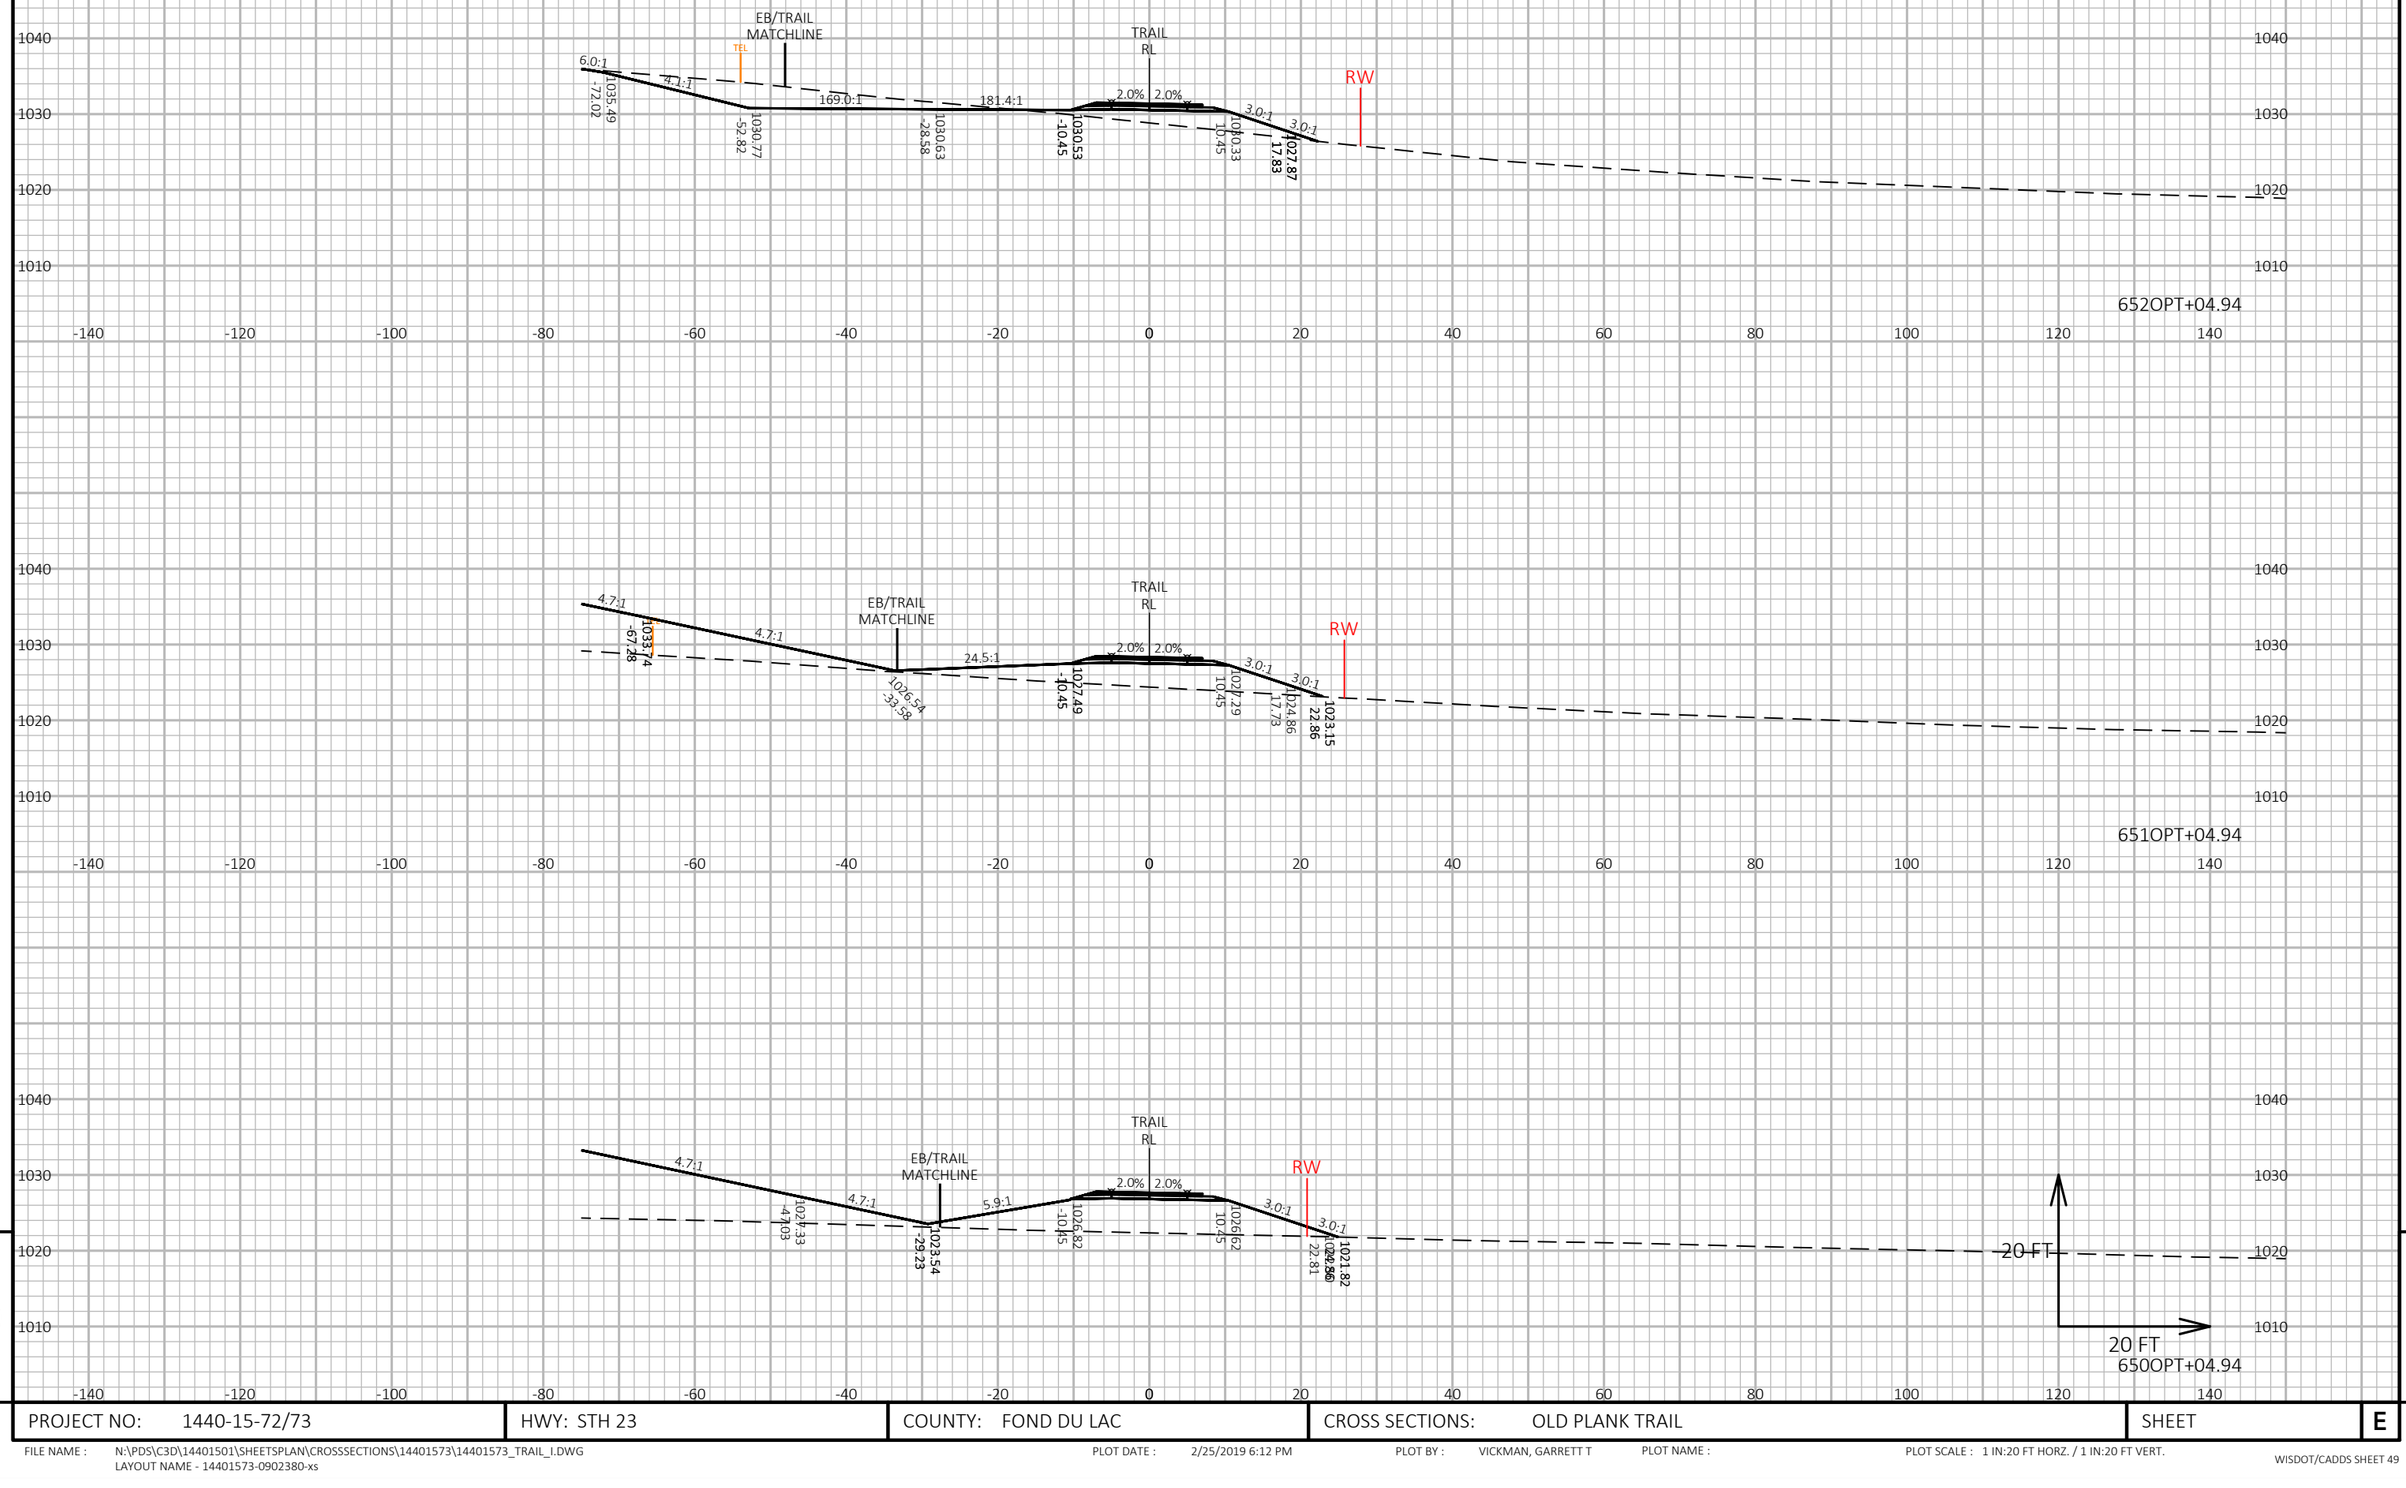


PROJECT NO: 1440-15-72/73	HWY: STH 23	COUNTY: FOND DU LAC	CROSS SECTIONS: OLD PLANK TRAIL	SHEET E

FILE NAME : N:\PDS\C3D\14401501\SHEETSPLAN\CROSSSECTIONS\14401573\14401573_TRAIL_I.DWG
LAYOUT NAME - 14401573-0902380-xs

PLOT DATE : 2/25/2019 6:12 PM PLOT BY : VICKMAN, GARRETT T PLOT NAME : PLOT SCALE : 1 IN:20 FT HORZ. / 1 IN:20 FT VERT.


9

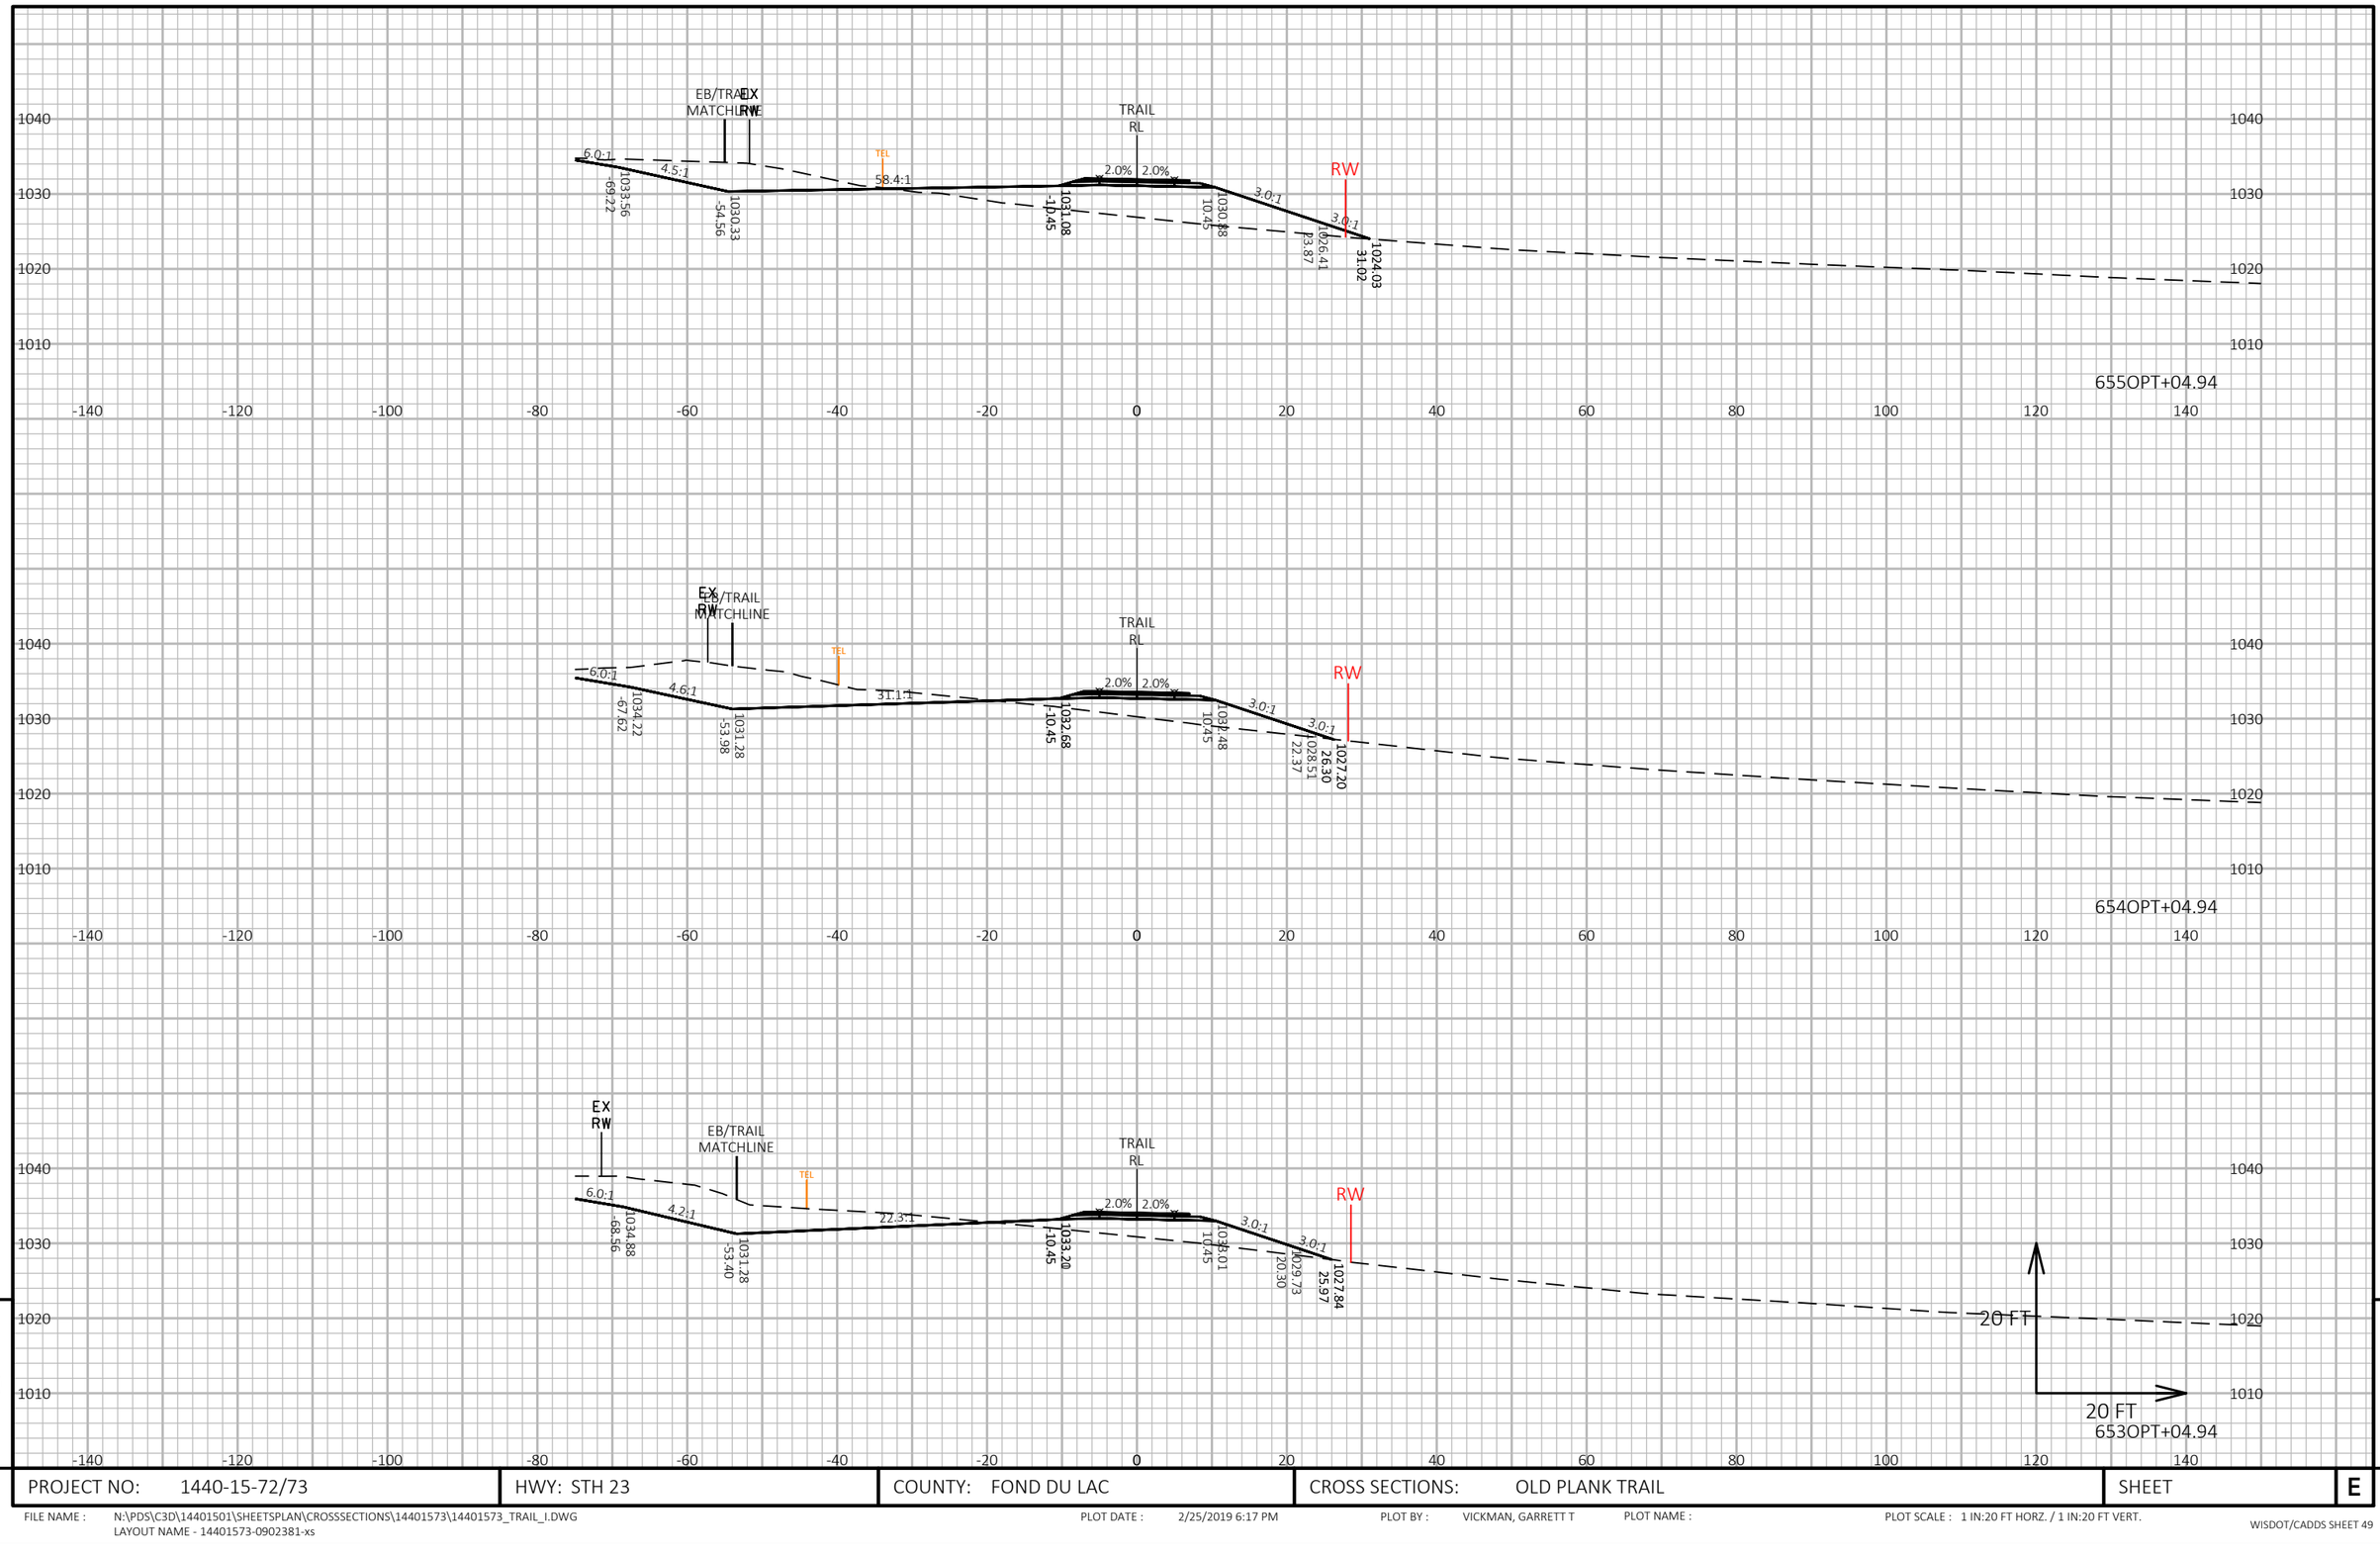


PROJECT NO: 1440-15-72/73	HWY: STH 23	COUNTY: FOND DU LAC	CROSS SECTIONS: OLD PLANK TRAIL	SHEET	E

FILE NAME : N:\PDS\C3D\14401501\SHEETSPLAN\CROSSSECTIONS\14401573\14401573_TRAIL_I.DWG
LAYOUT NAME - 14401573-0902381-xs

PLOT DATE : 2/25/2019 6:17 PM PLOT BY : VICKMAN, GARRETT T PLOT NAME : PLOT SCALE : 1 IN:20 FT HORZ. / 1 IN:20 FT VERT.

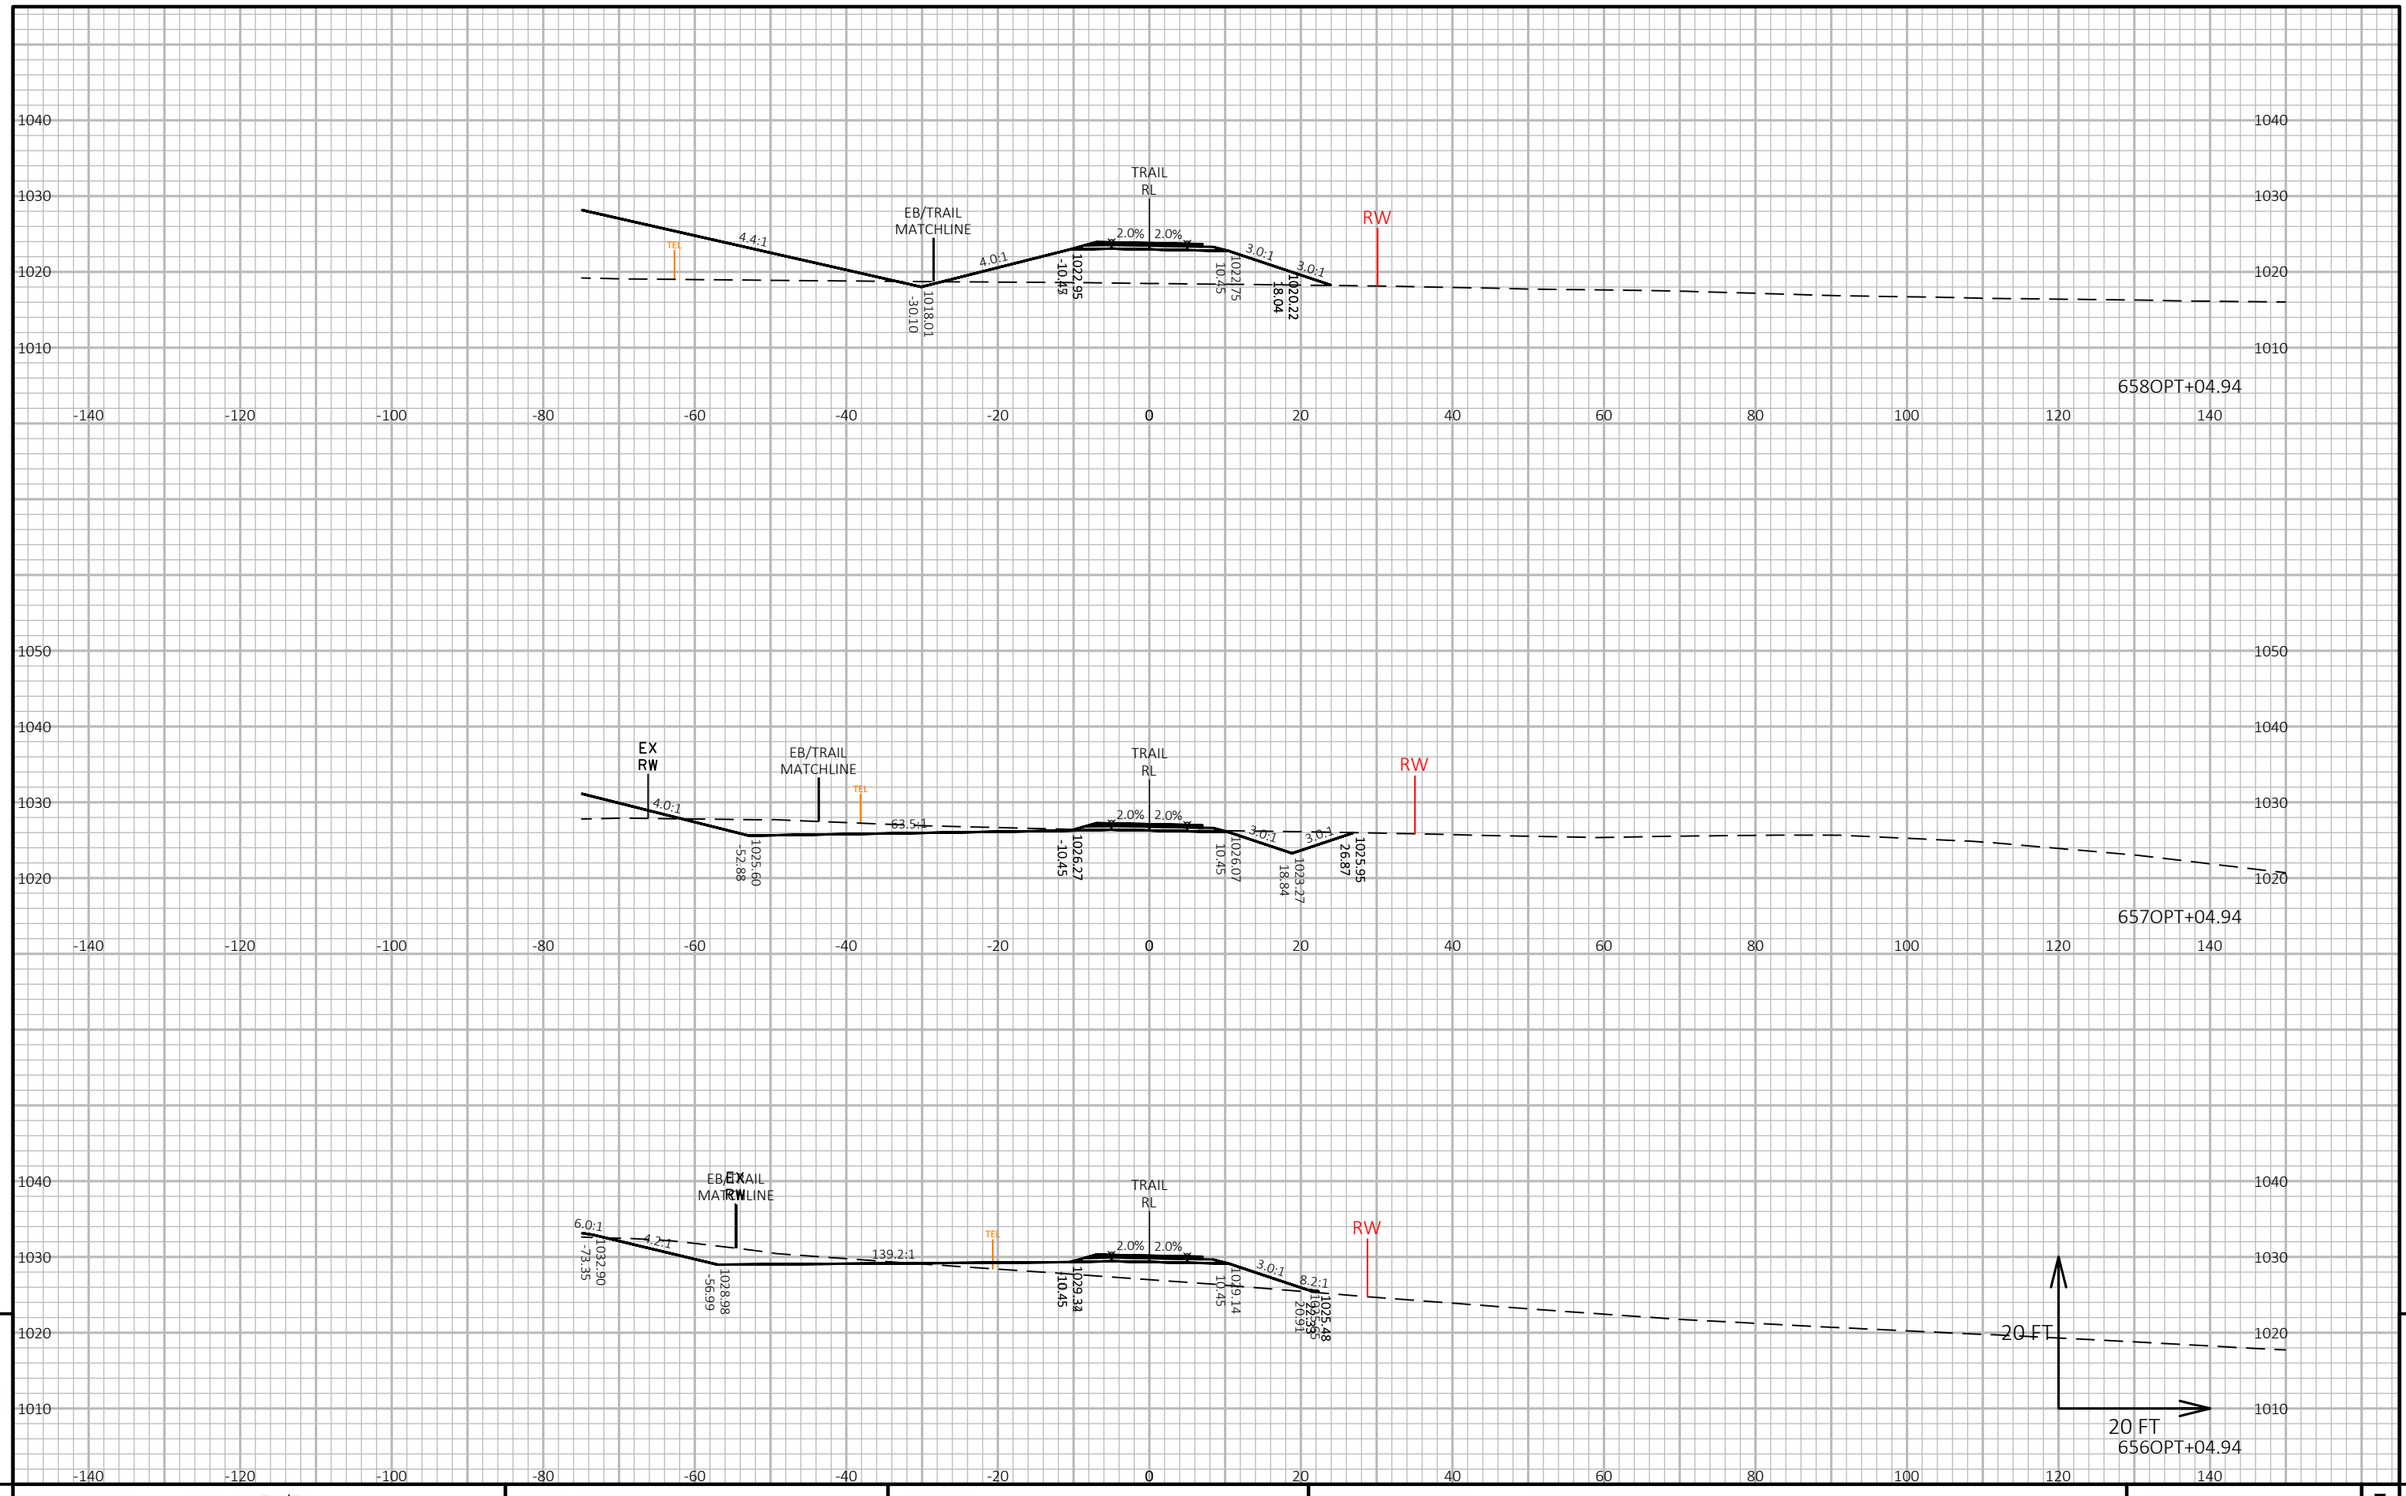

PROJECT NO: 1440-15-72/73	HWY: STH 23	COUNTY: FOND DU LAC	CROSS SECTIONS: OLD PLANK TRAIL	SHEET	E

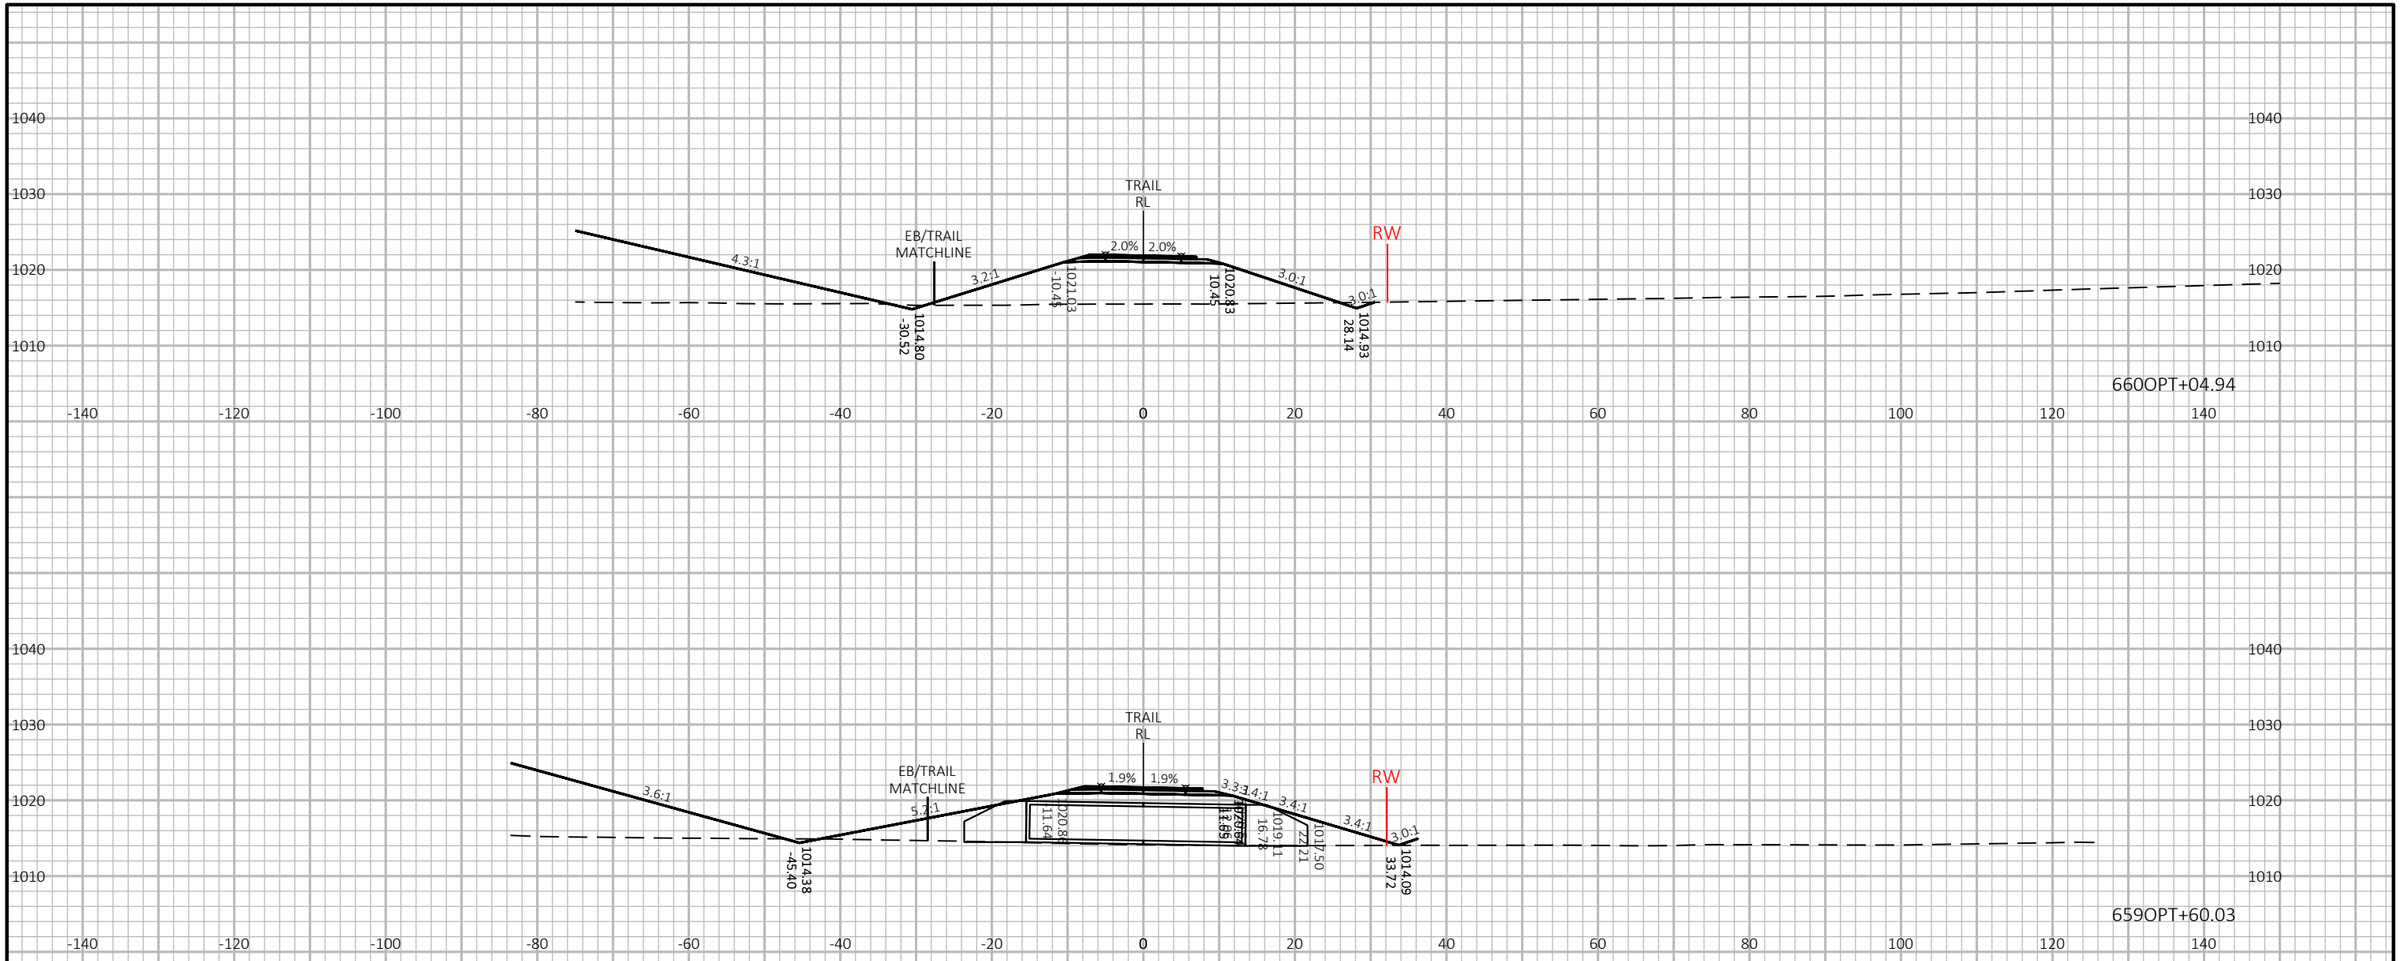


9

9

PROJECT NO: 1440-15-72/73	HWY: STH 23	COUNTY: FOND DU LAC	CROSS SECTIONS: OLD PLANK TRAIL	SHEET	E

FILE NAME : N:\PDS\C3D\14401501\SHEETSPLAN\CROSSSECTIONS\14401573\14401573_TRAIL_I.DWG
LAYOUT NAME - 14401573-0902383-xs

PLOT DATE : 2/25/2019 6:26 PM PLOT BY : VICKMAN, GARRETT T PLOT NAME : PLOT SCALE : 1 IN:20 FT HORZ. / 1 IN:20 FT VERT.

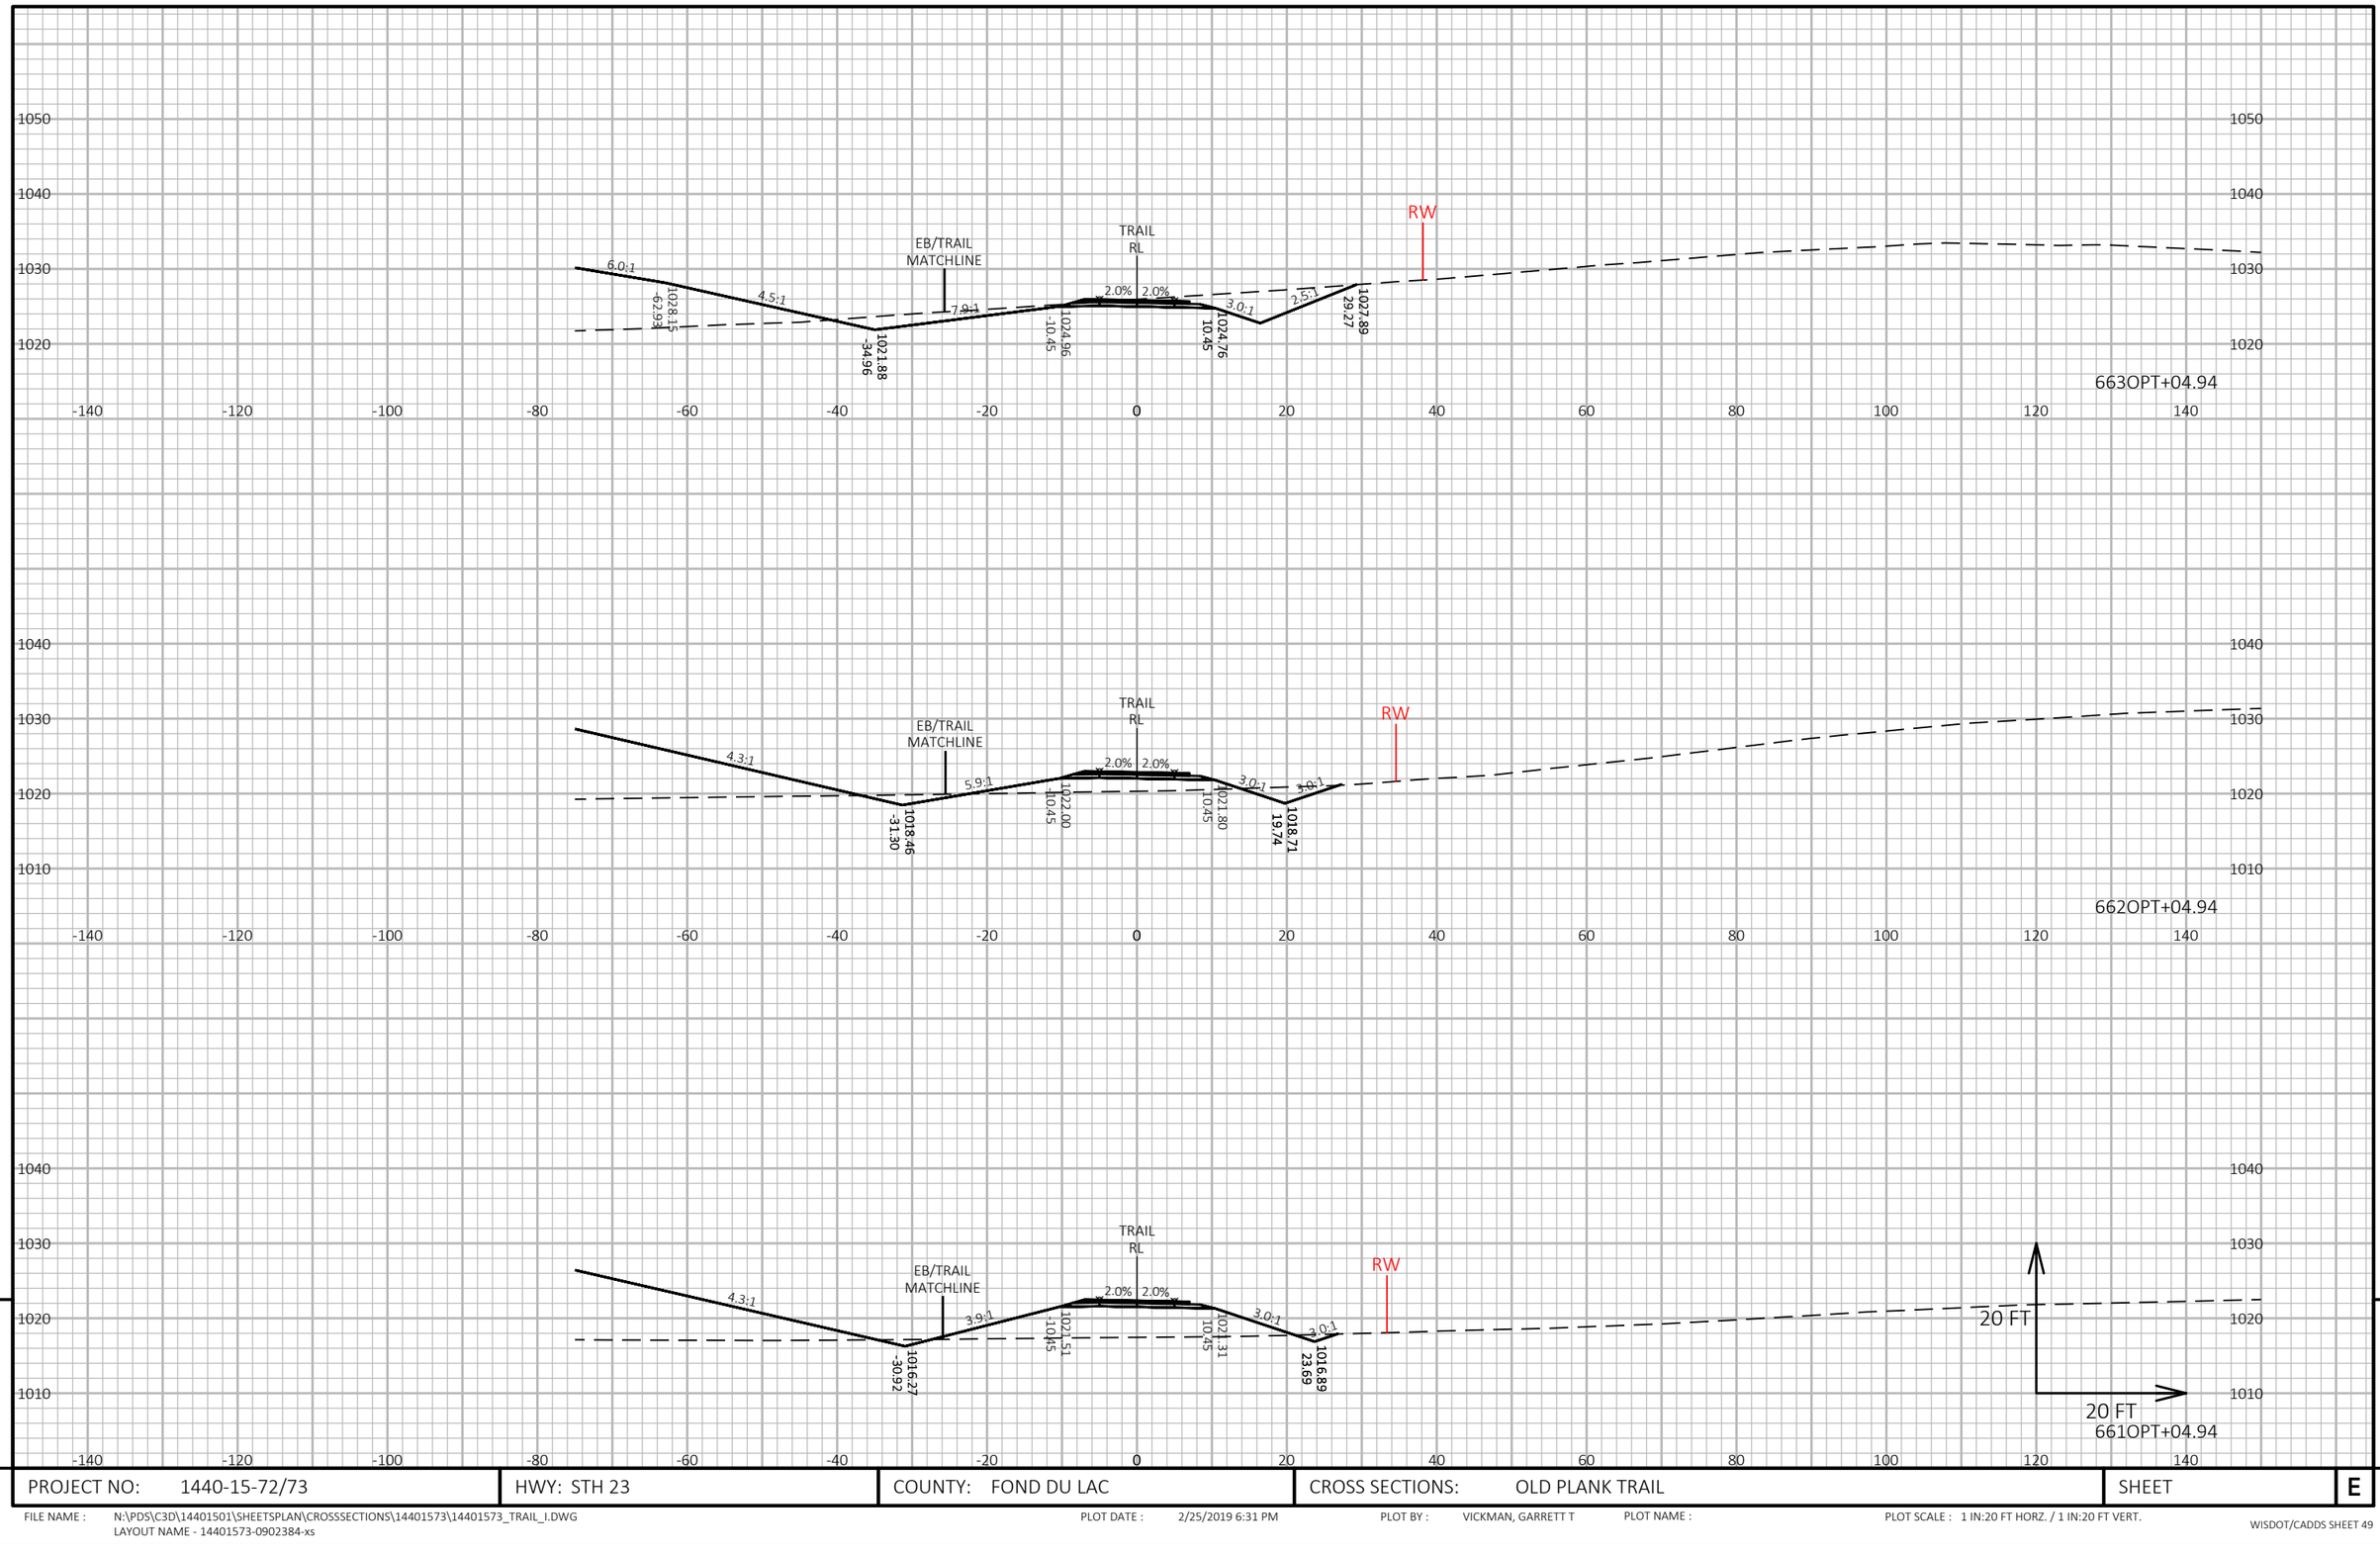


9

9

PROJECT NO: 1440-15-72/73	HWY: STH 23	COUNTY: FOND DU LAC	CROSS SECTIONS: OLD PLANK TRAIL	SHEET	E

FILE NAME : N:\PDS\C3D\14401501\SHEETSPLAN\CROSSSECTIONS\14401573\14401573_TRAIL_I.DWG
LAYOUT NAME - 14401573-0902384-xs

PLOT DATE : 2/25/2019 6:31 PM PLOT BY : VICKMAN, GARRETT T PLOT NAME : PLOT SCALE : 1 IN:20 FT HORZ. / 1 IN:20 FT VERT.

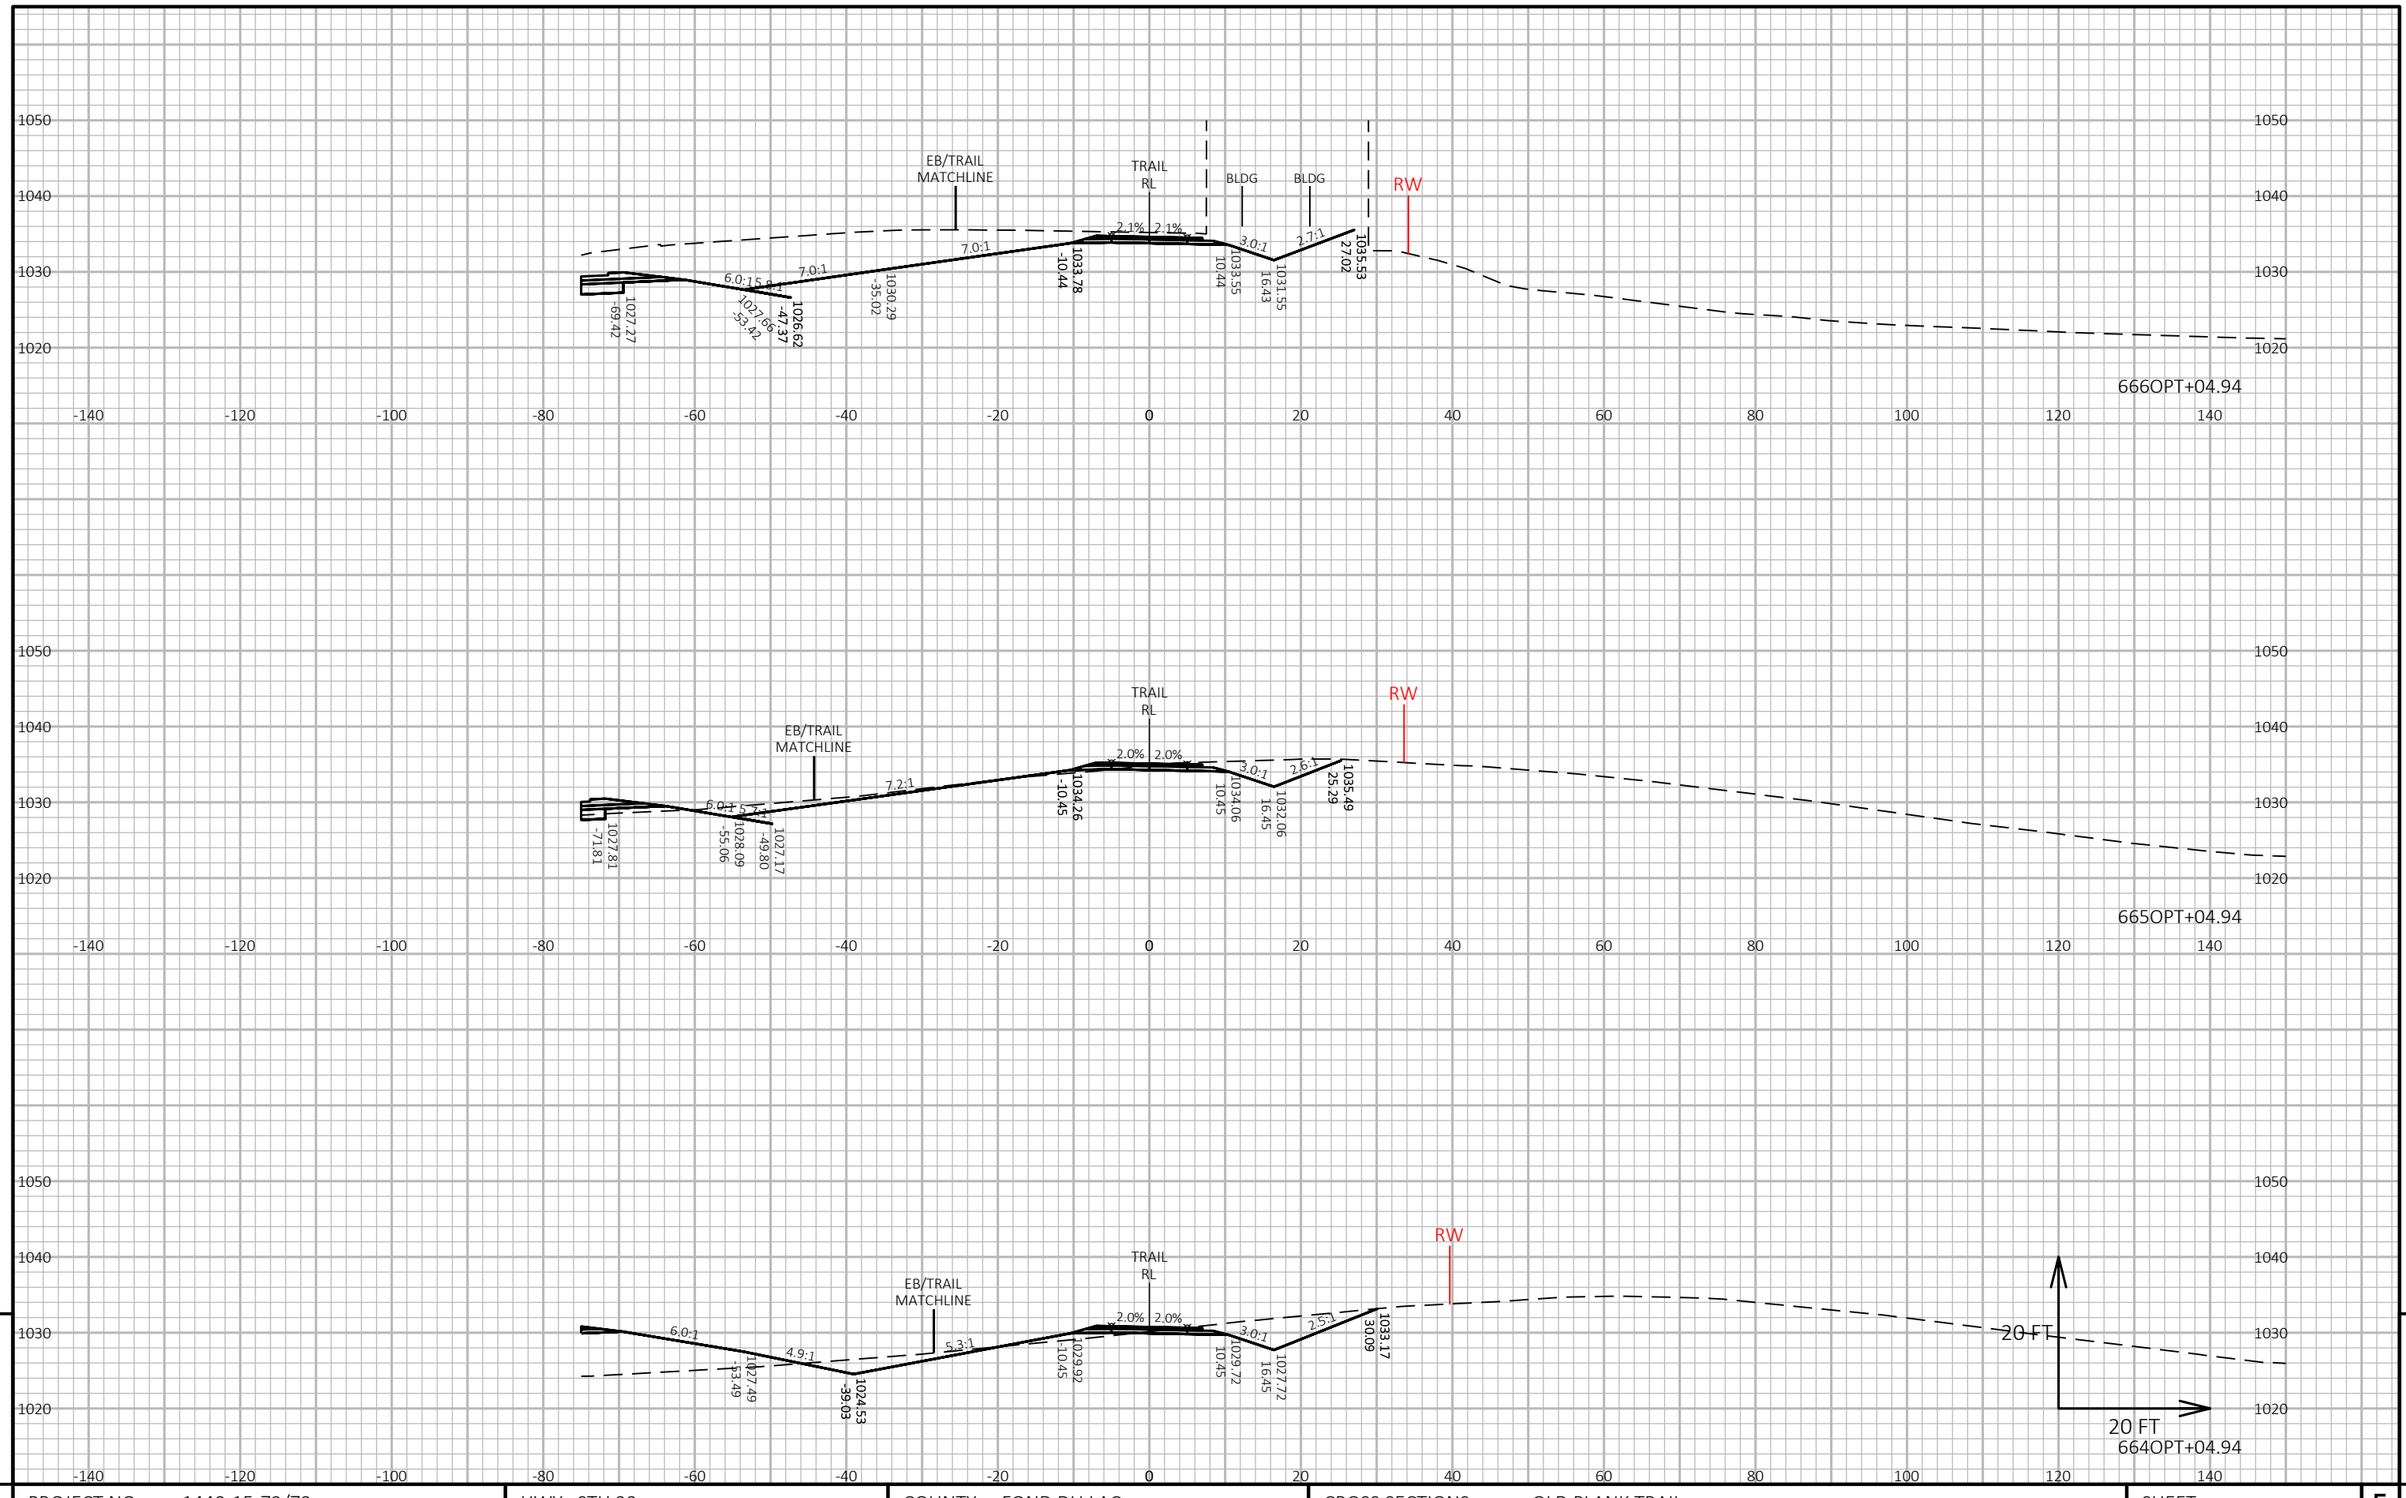


9

9

PROJECT NO: 1440-15-72/73	HWY: STH 23	COUNTY: FOND DU LAC	CROSS SECTIONS: OLD PLANK TRAIL	SHEET	E

FILE NAME : N:\PDS\C3D\14401501\SHEETSPLAN\CROSSSECTIONS\14401573\14401573_TRAIL_I.DWG
LAYOUT NAME - 14401573-0902385-xs

PLOT DATE : 2/25/2019 6:35 PM PLOT BY : VICKMAN, GARRETT T PLOT NAME : PLOT SCALE : 1 IN:20 FT HORZ. / 1 IN:20 FT VERT.

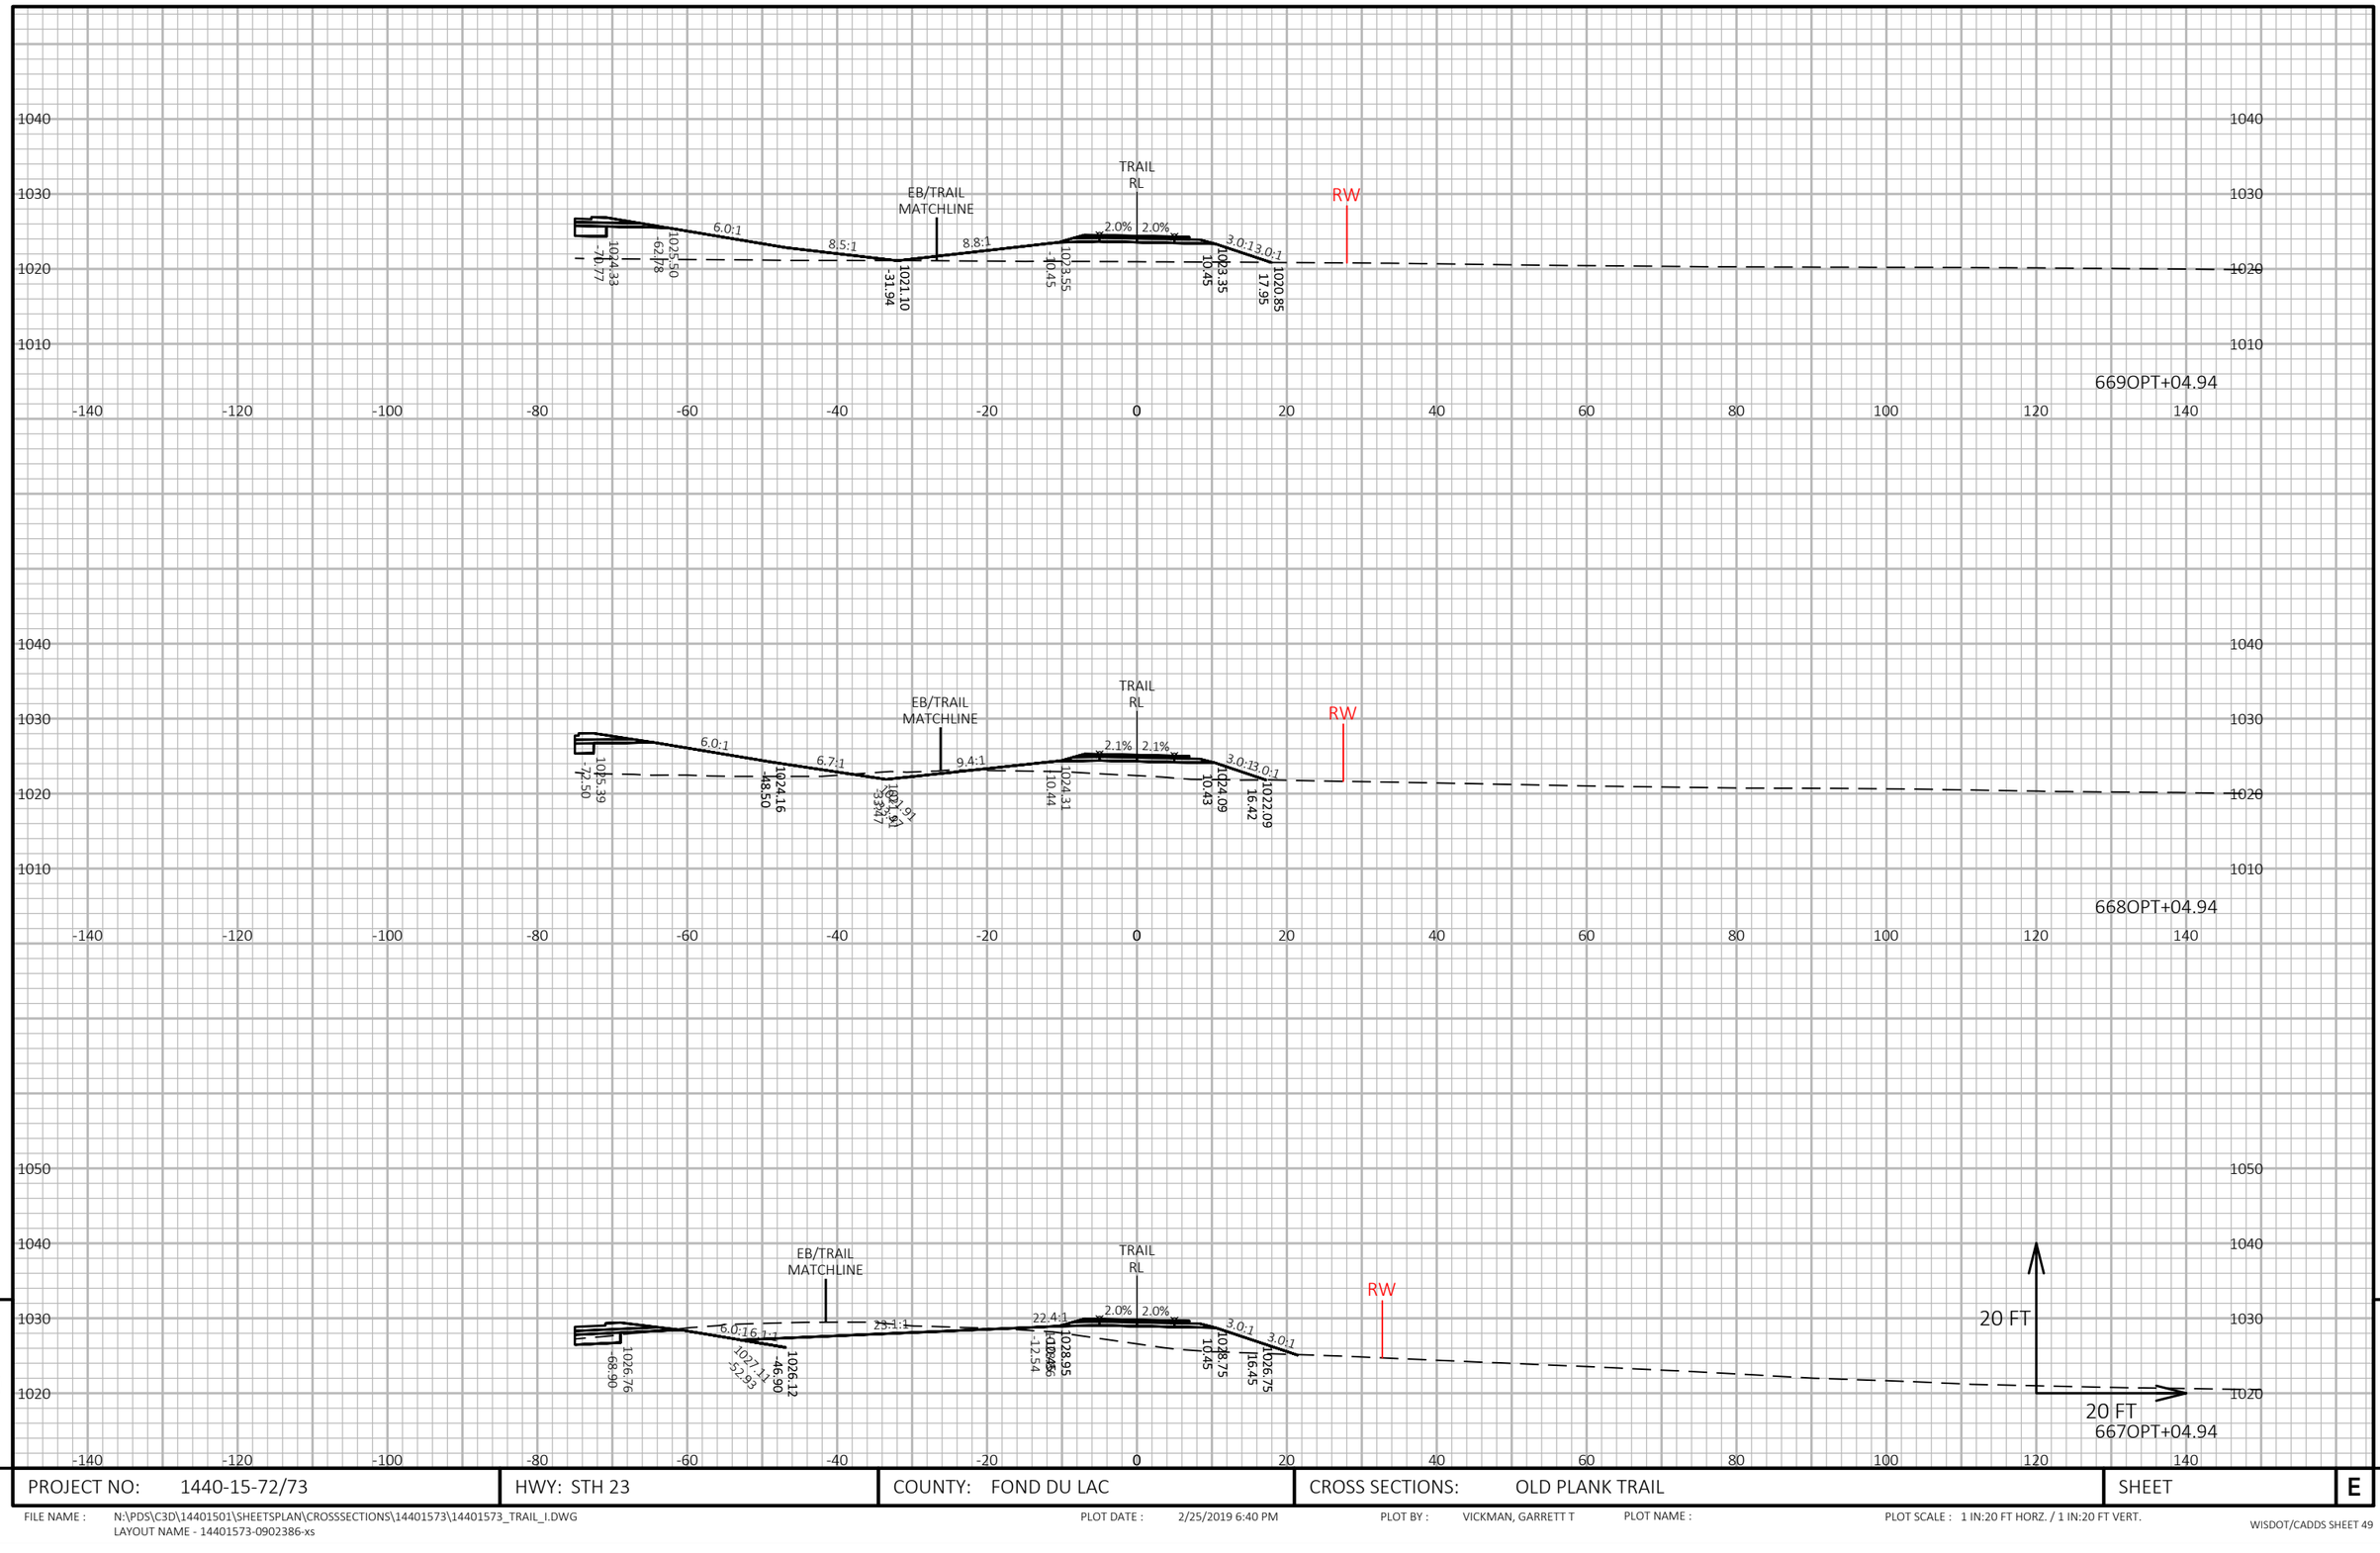

9

9

PROJECT NO: 1440-15-72/73	HWY: STH 23	COUNTY: FOND DU LAC	CROSS SECTIONS: OLD PLANK TRAIL	SHEET	E


FILE NAME : N:\PDS\C3D\14401501\SHEETSPLAN\CROSSSECTIONS\14401573\14401573_TRAIL_I.DWG
LAYOUT NAME - 14401573-0902386-xs

PLOT DATE : 2/25/2019 6:40 PM PLOT BY : VICKMAN, GARRETT T PLOT NAME : PLOT SCALE : 1 IN:20 FT HORZ. / 1 IN:20 FT VERT.

PROJECT NO: 1440-15-72/73	HWY: STH 23	COUNTY: FOND DU LAC	CROSS SECTIONS: OLD PLANK TRAIL	SHEET	E

FILE NAME : N:\PDS\C3D\14401501\SHEETSPLAN\CROSSSECTIONS\14401573\14401573_TRAIL_I.DWG
LAYOUT NAME - 14401573-0902387-xs

PLOT DATE : 2/25/2019 6:45 PM PLOT BY : VICKMAN, GARRETT T PLOT NAME : PLOT SCALE : 1 IN:20 FT HORZ. / 1 IN:20 FT VERT.

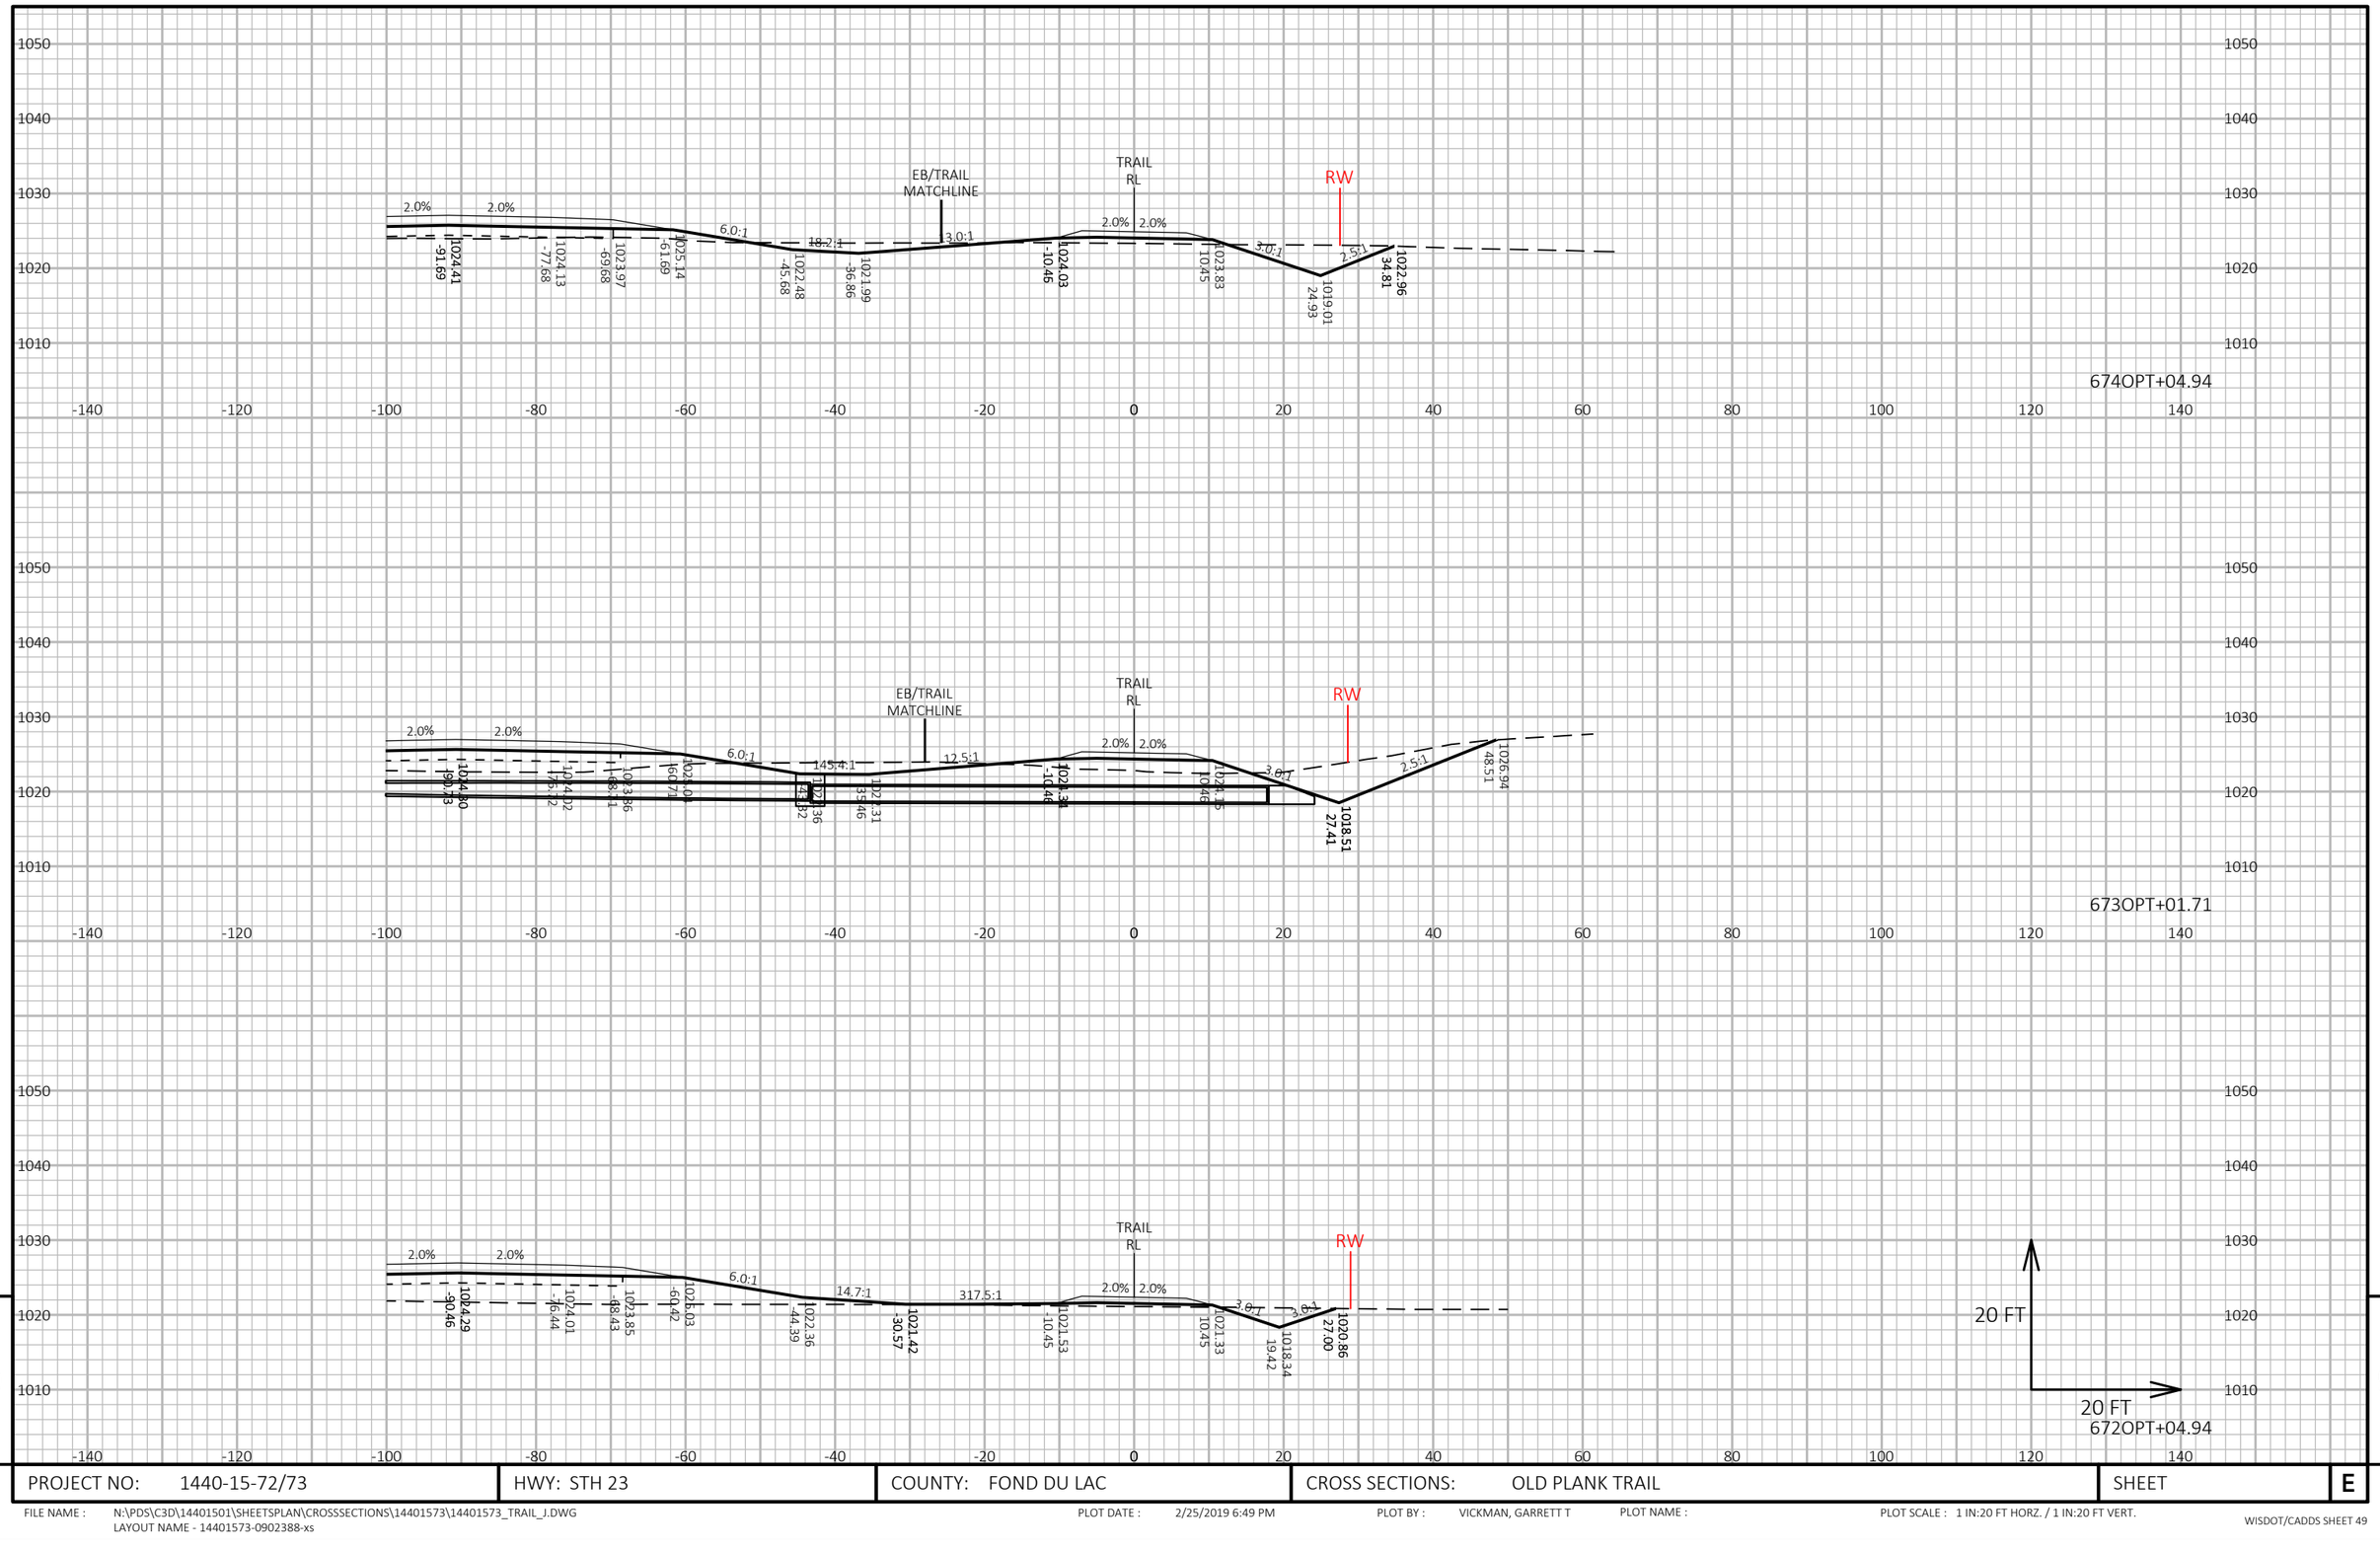


9

9

PROJECT NO: 1440-15-72/73	HWY: STH 23	COUNTY: FOND DU LAC	CROSS SECTIONS: OLD PLANK TRAIL	SHEET	E

FILE NAME : N:\PDS\C3D\14401501\SHEETSPLAN\CROSSSECTIONS\14401573\14401573_TRAIL_J.DWG
LAYOUT NAME - 14401573-0902388-xs


PLOT DATE : 2/25/2019 6:49 PM PLOT BY : VICKMAN, GARRETT T PLOT NAME : PLOT SCALE : 1 IN:20 FT HORZ. / 1 IN:20 FT VERT.

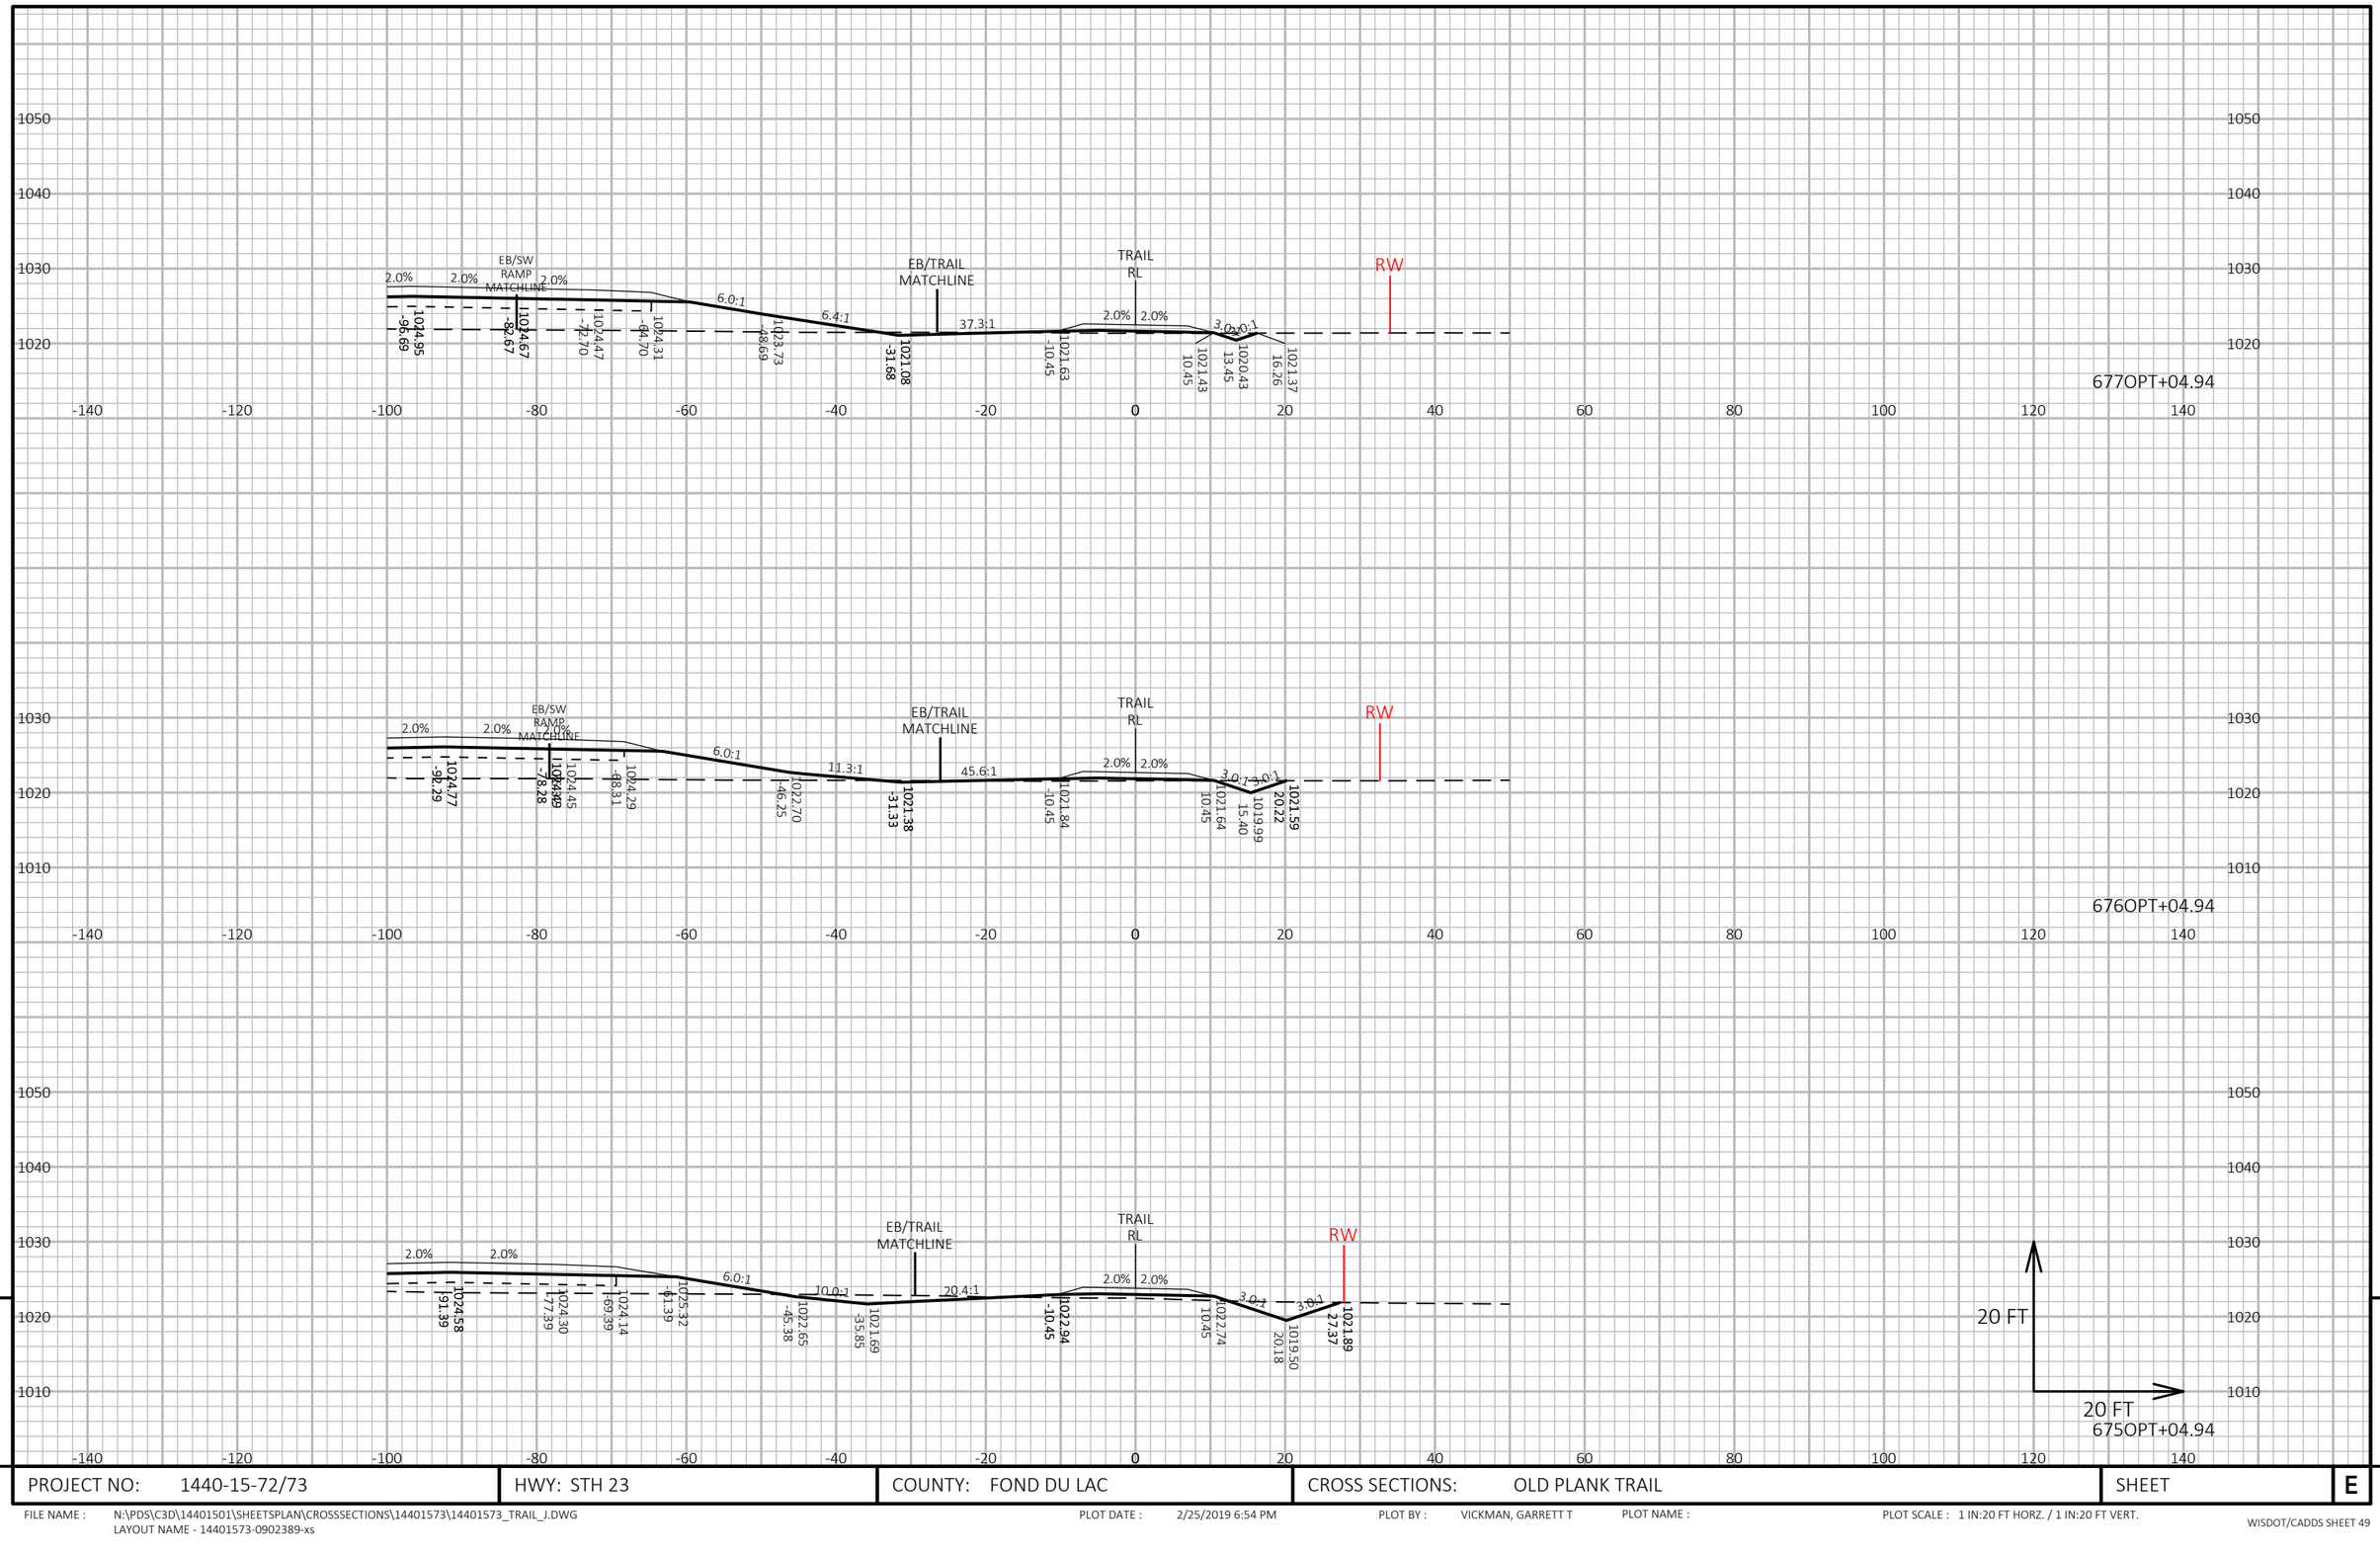

PROJECT NO: 1440-15-72/73	HWY: STH 23	COUNTY: FOND DU LAC	CROSS SECTIONS: OLD PLANK TRAIL	SHEET E

FILE NAME : N:\PDS\C3D\14401501\SHEETSPLAN\CROSSSECTIONS\14401573\14401573_TRAIL_J.DWG
LAYOUT NAME - 14401573-0902389-xs

PLOT DATE : 2/25/2019 6:54 PM PLOT BY : VICKMAN, GARRETT T PLOT NAME : PLOT SCALE : 1 IN:20 FT HORZ. / 1 IN:20 FT VERT.

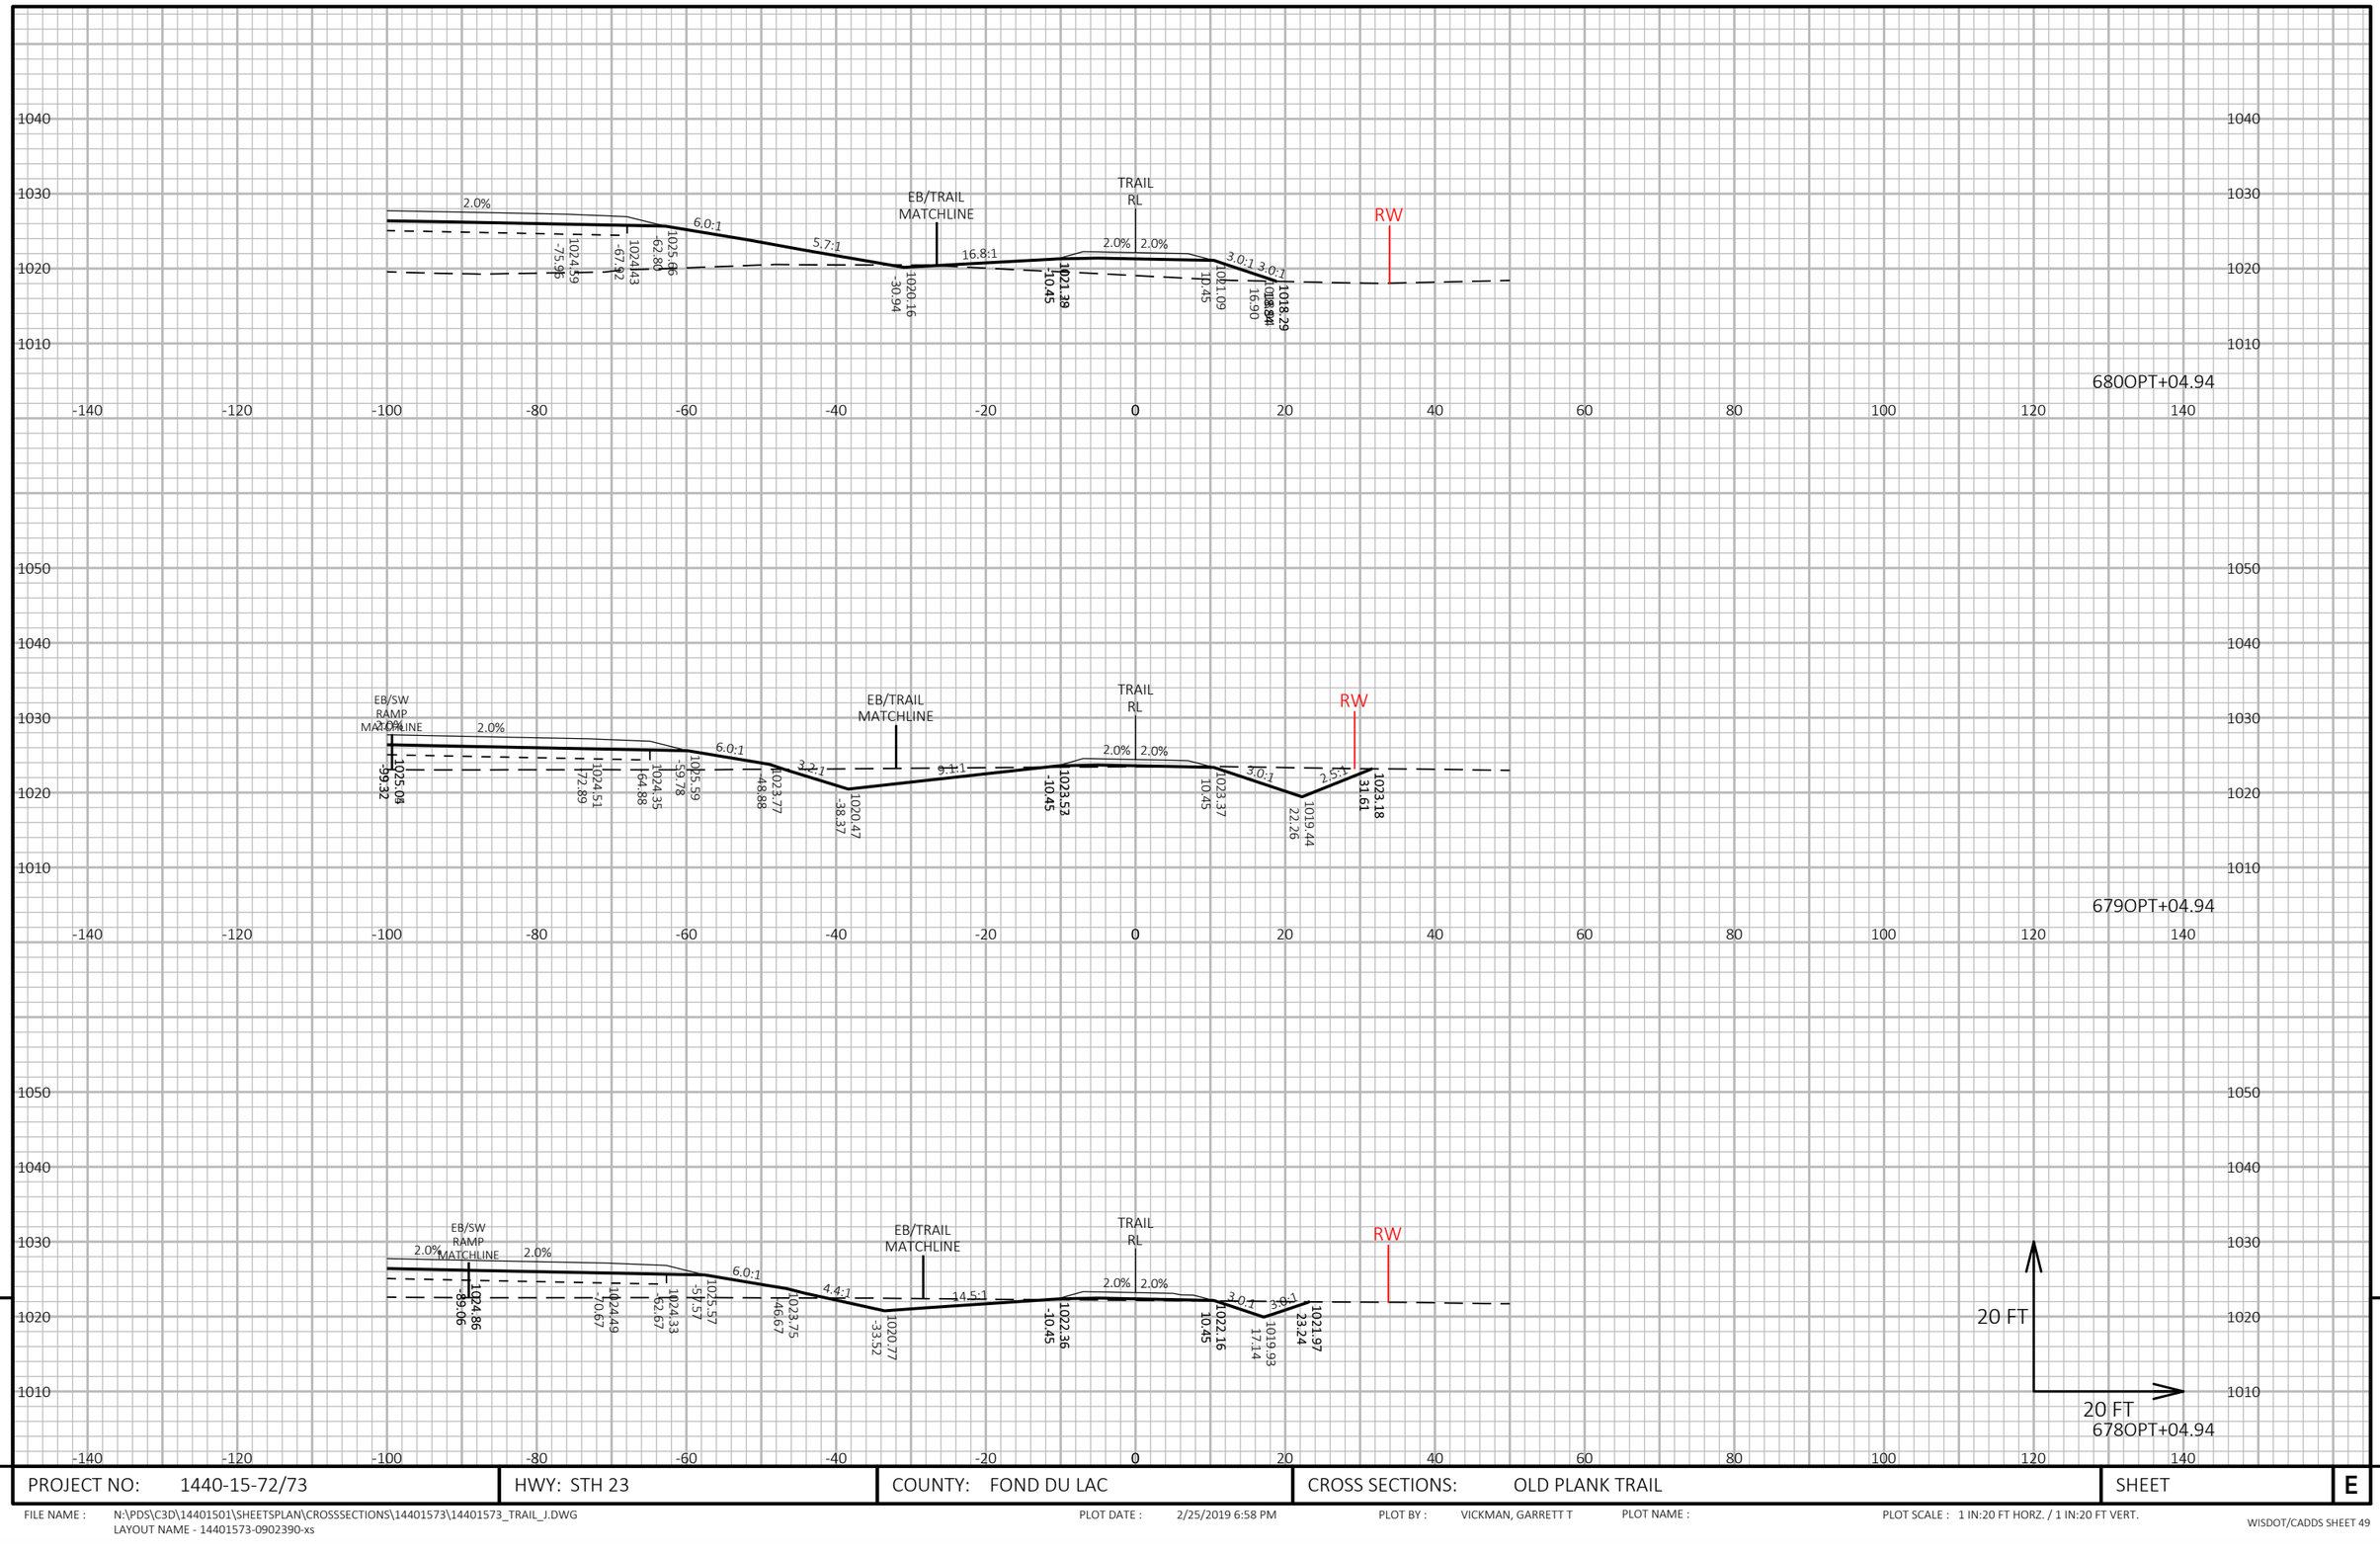


9

9

PROJECT NO: 1440-15-72/73	HWY: STH 23	COUNTY: FOND DU LAC	CROSS SECTIONS: OLD PLANK TRAIL	SHEET	E

FILE NAME : N:\PDS\C3D\14401501\SHEETSPLAN\CROSSSECTIONS\14401573\14401573_TRAIL_J.DWG
LAYOUT NAME - 14401573-0902390-xs

PLOT DATE : 2/25/2019 6:58 PM PLOT BY : VICKMAN, GARRETT T PLOT NAME : PLOT SCALE : 1 IN:20 FT HORZ. / 1 IN:20 FT VERT.

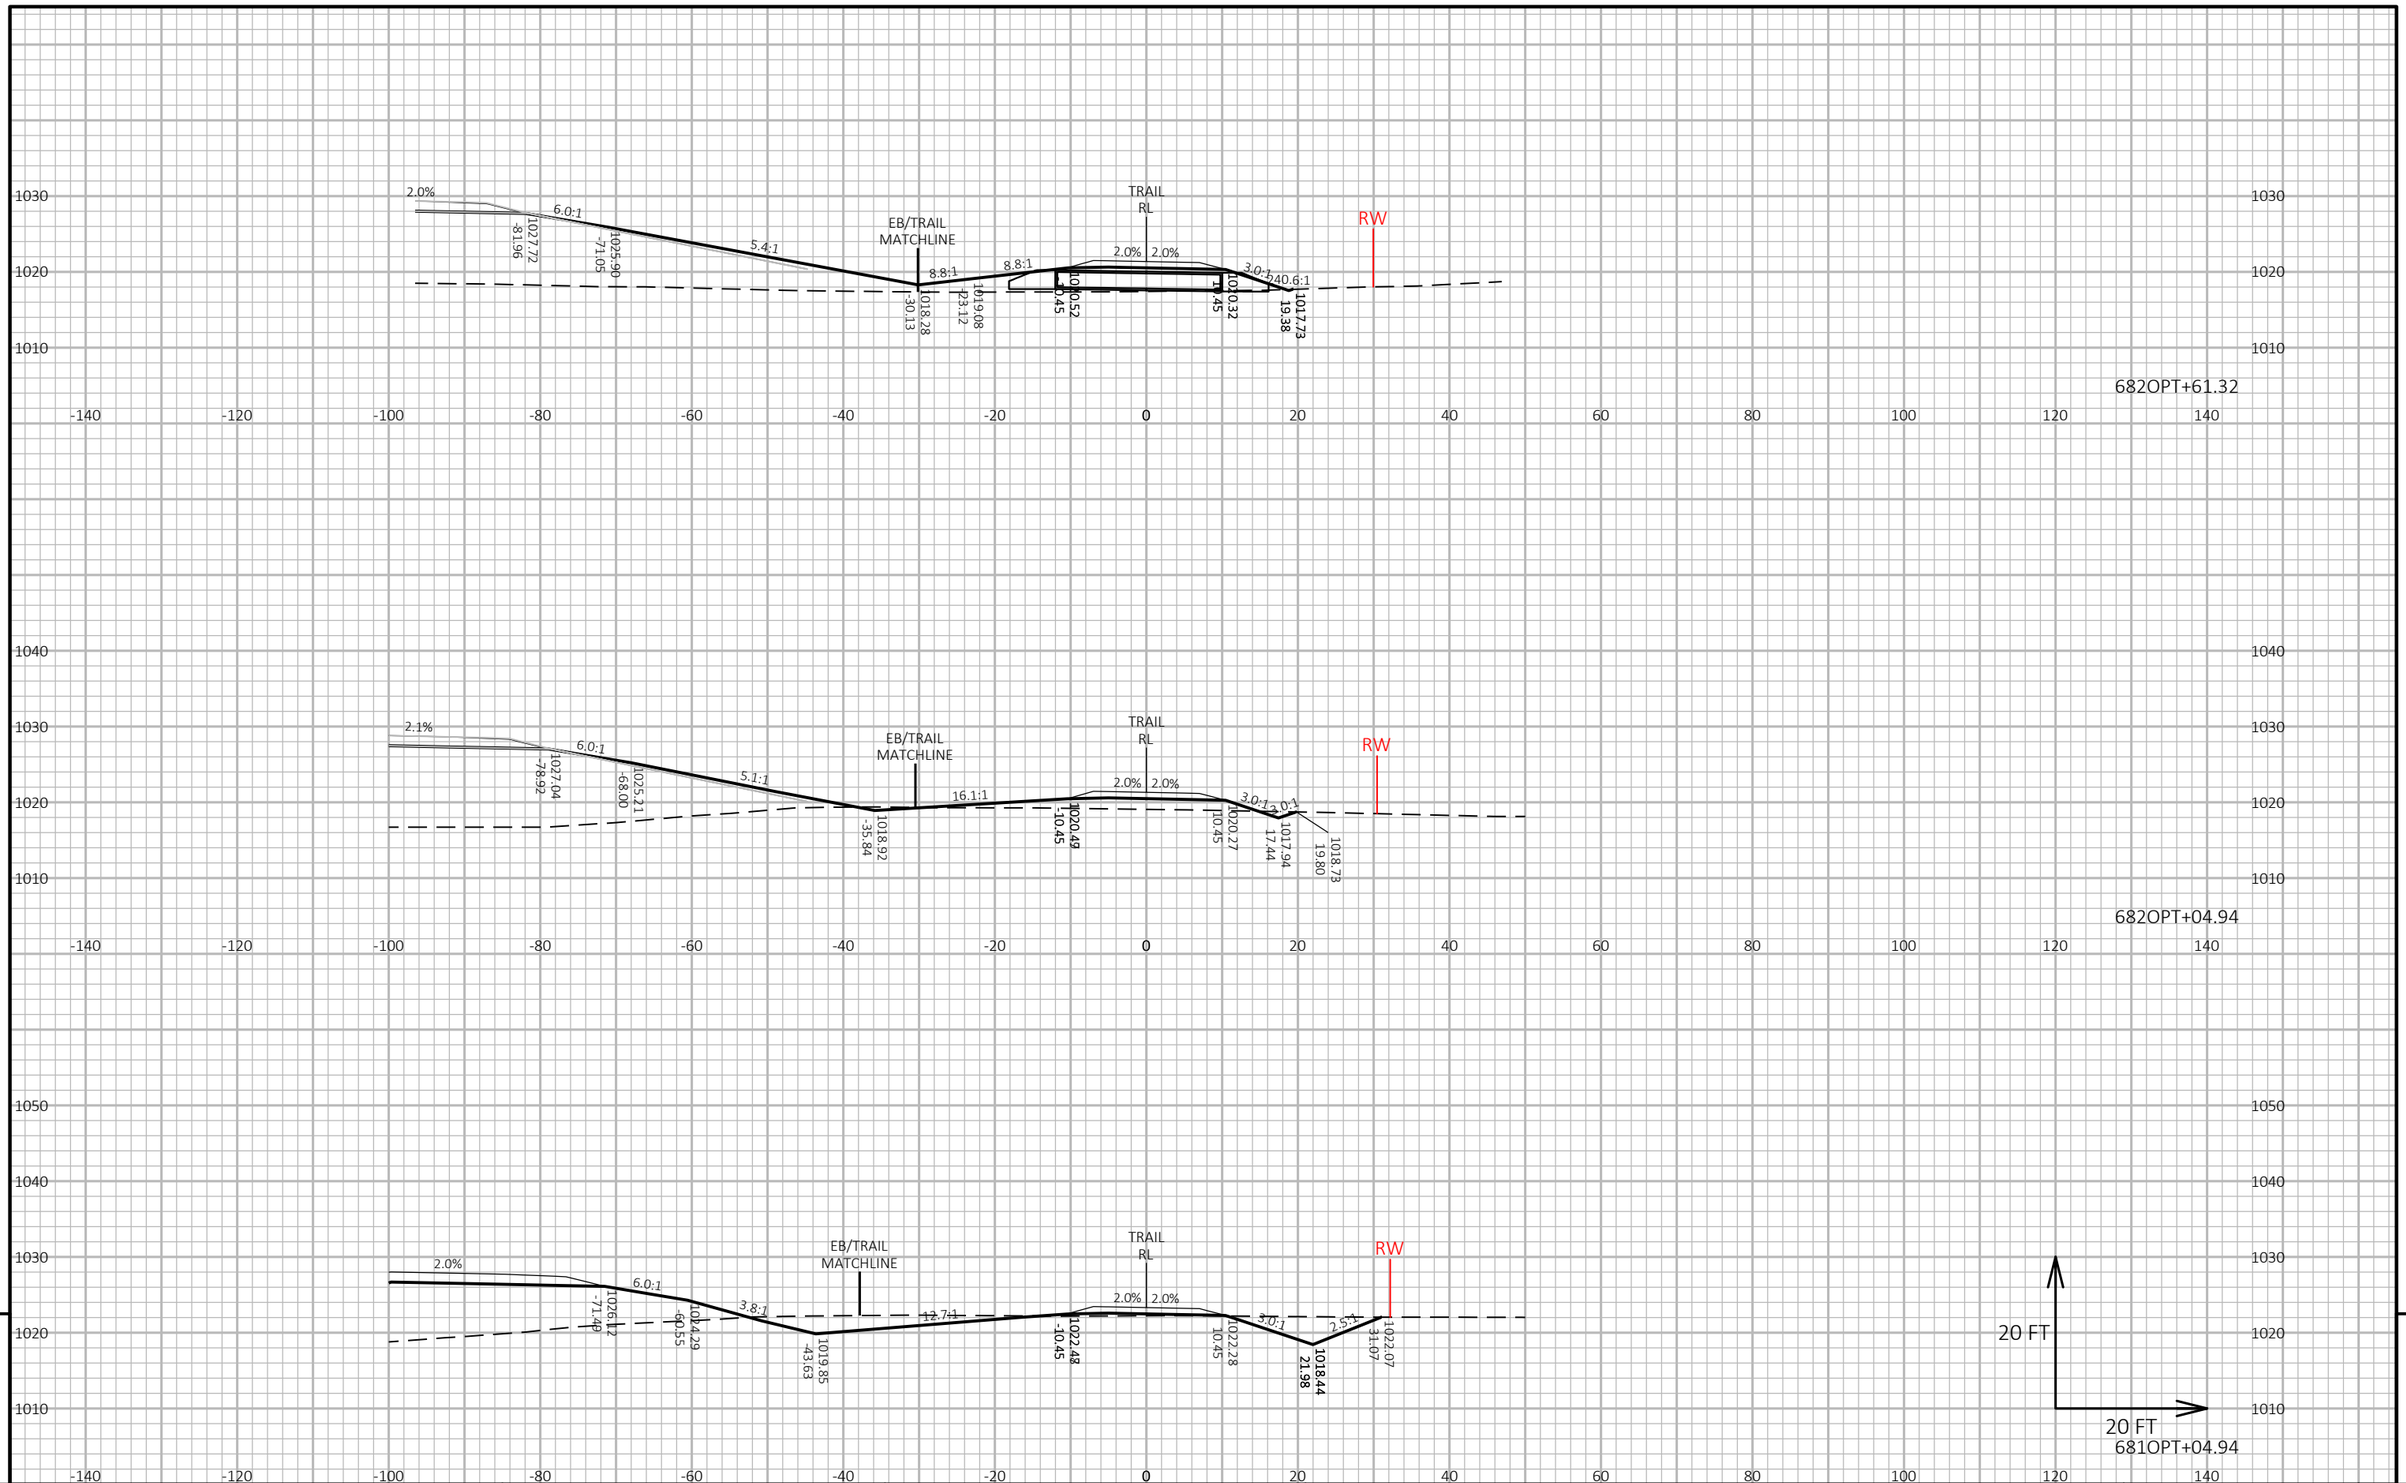

PROJECT NO: 1440-15-72/73	HWY: STH 23	COUNTY: FOND DU LAC	CROSS SECTIONS: OLD PLANK TRAIL	SHEET E


FILE NAME : N:\PDS\C3D\14401501\SHEETSPLAN\CROSSSECTIONS\14401573\14401573_TRAIL_J.DWG
LAYOUT NAME - 14401573-0902391-xs

PLOT DATE : 2/25/2019 7:03 PM PLOT BY : VICKMAN, GARRETT T PLOT NAME : PLOT SCALE : 1 IN:20 FT HORZ. / 1 IN:20 FT VERT.

WISDOT/CADDS SHEET 49

9

9

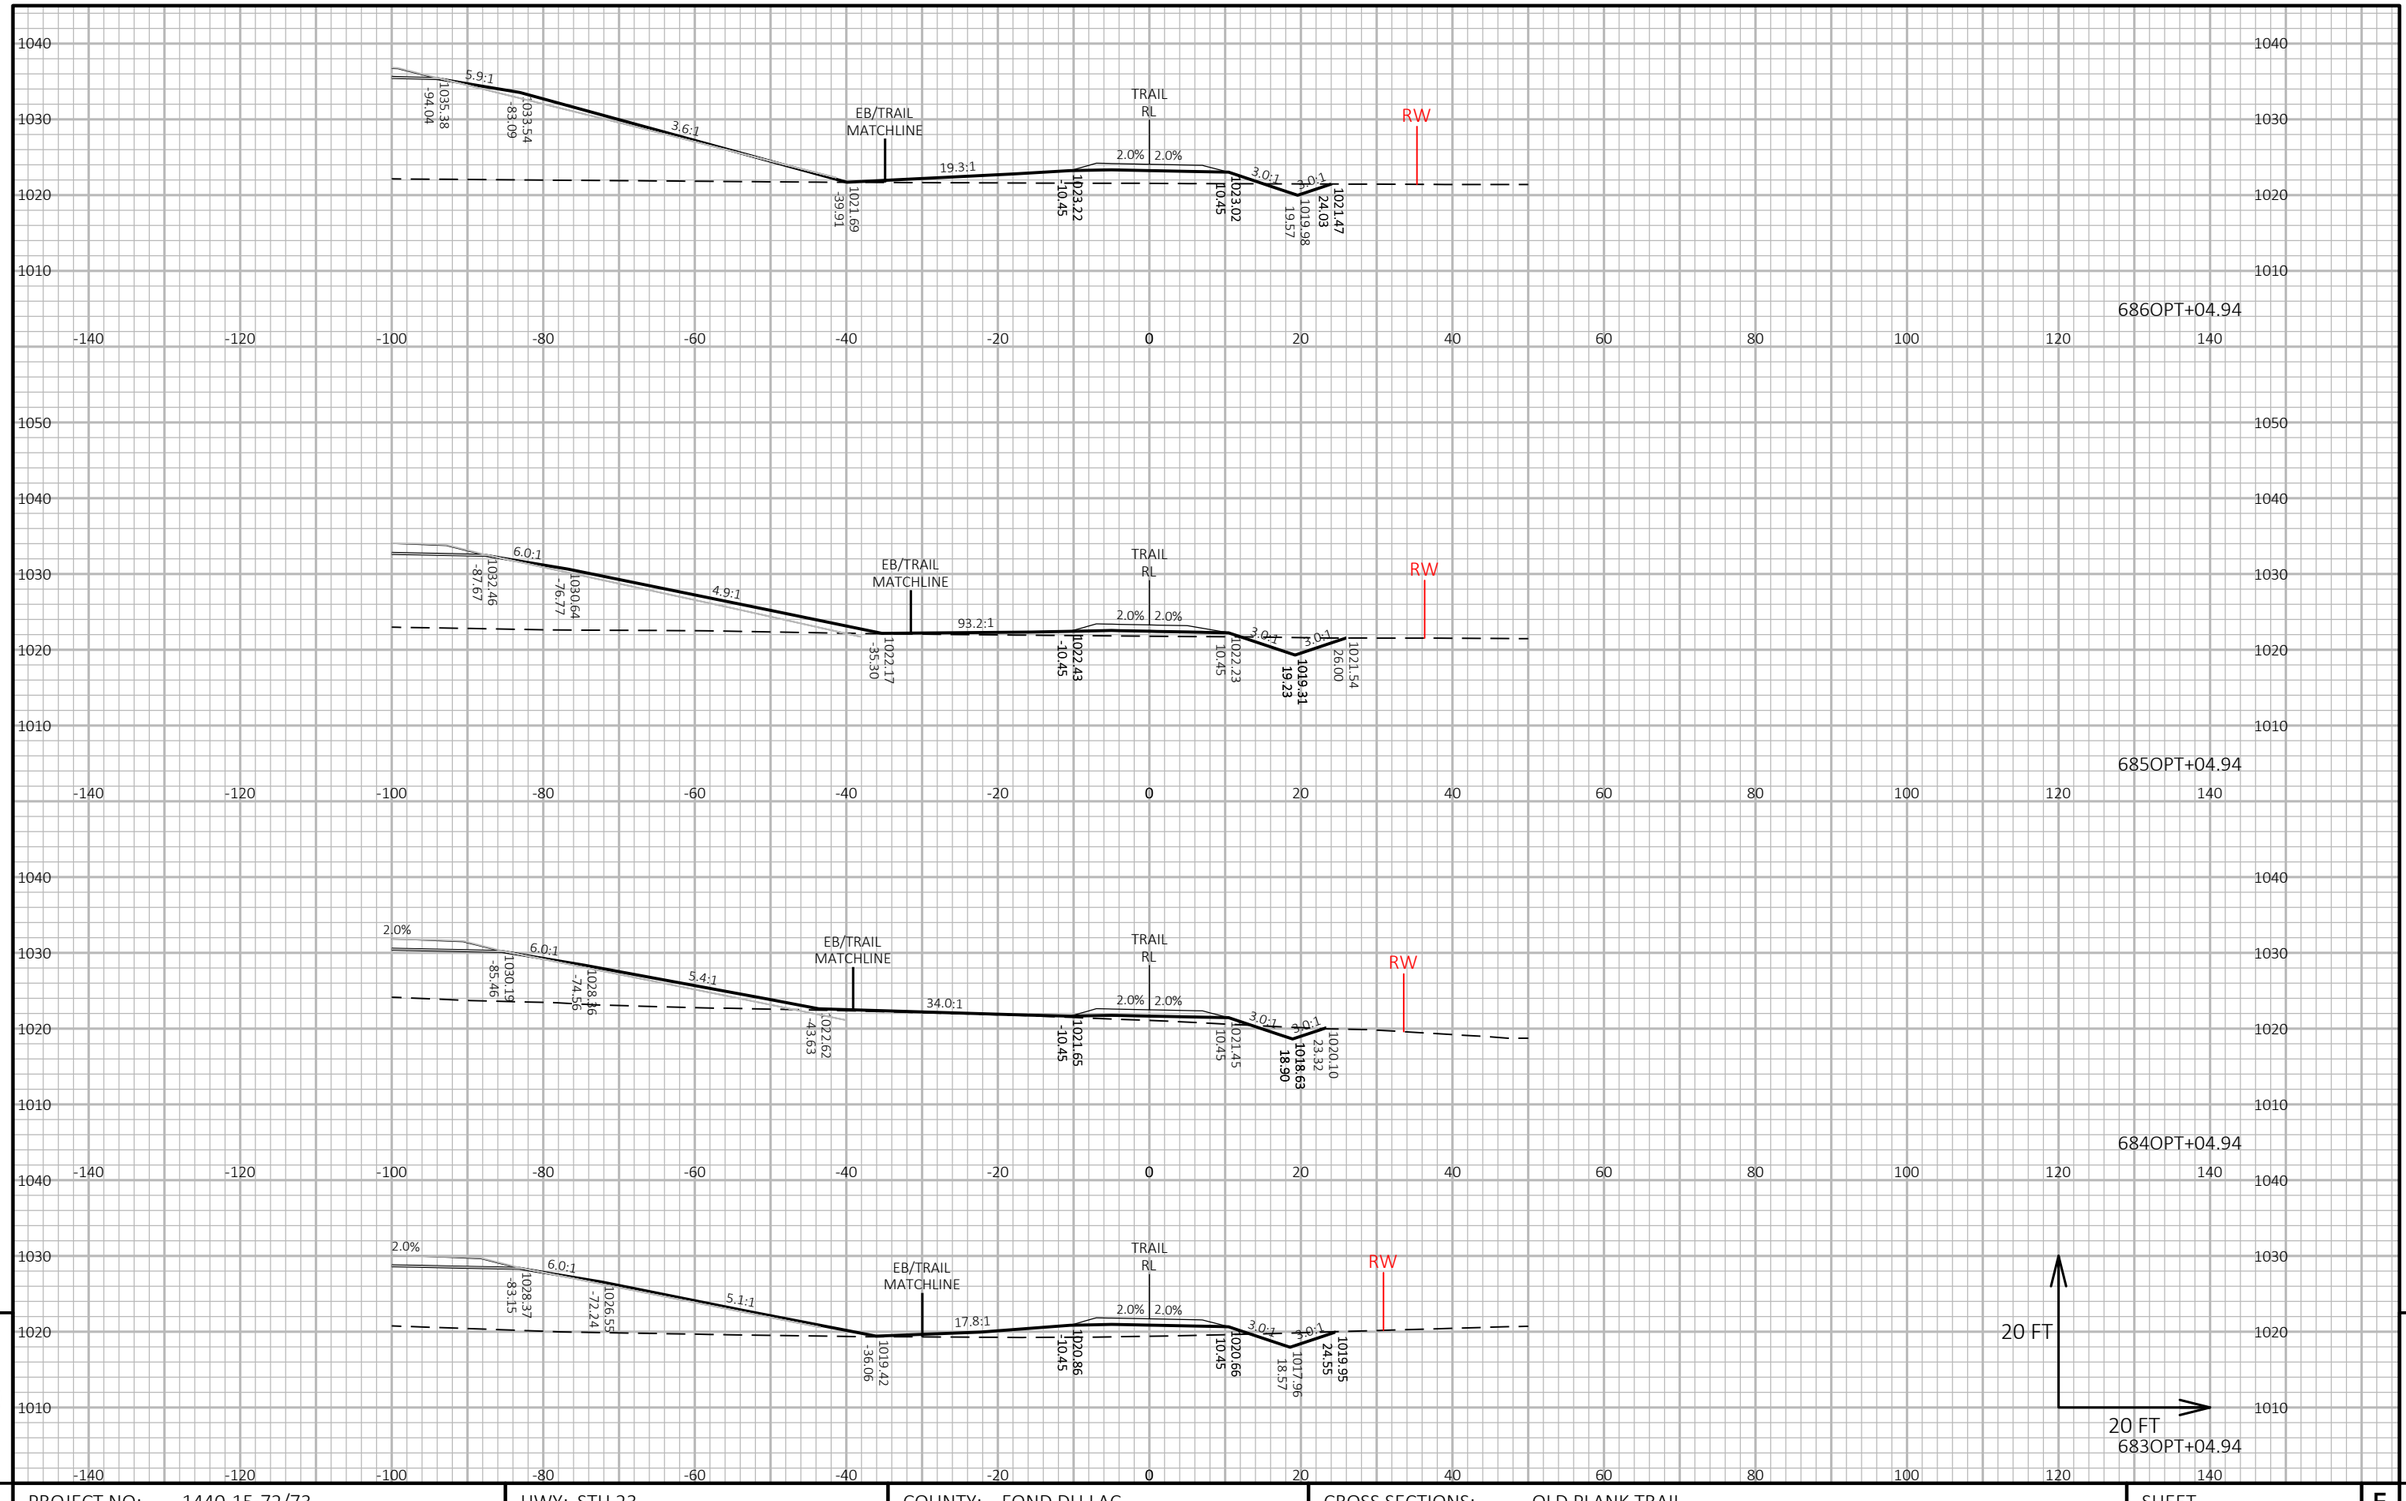


PROJECT NO: 1440-15-72/73	HWY: STH 23	COUNTY: FOND DU LAC	CROSS SECTIONS: OLD PLANK TRAIL	SHEET E

FILE NAME : N:\PDS\C3D\14401501\SHEETSPLAN\CROSSSECTIONS\14401573\14401573_TRAIL_J.DWG
LAYOUT NAME - 14401573-0902392-xs

PLOT DATE : 2/25/2019 7:07 PM PLOT BY : VICKMAN, GARRETT T PLOT NAME : PLOT SCALE : 1 IN:20 FT HORZ. / 1 IN:20 FT VERT.

WISDOT/CADDS SHEET 49

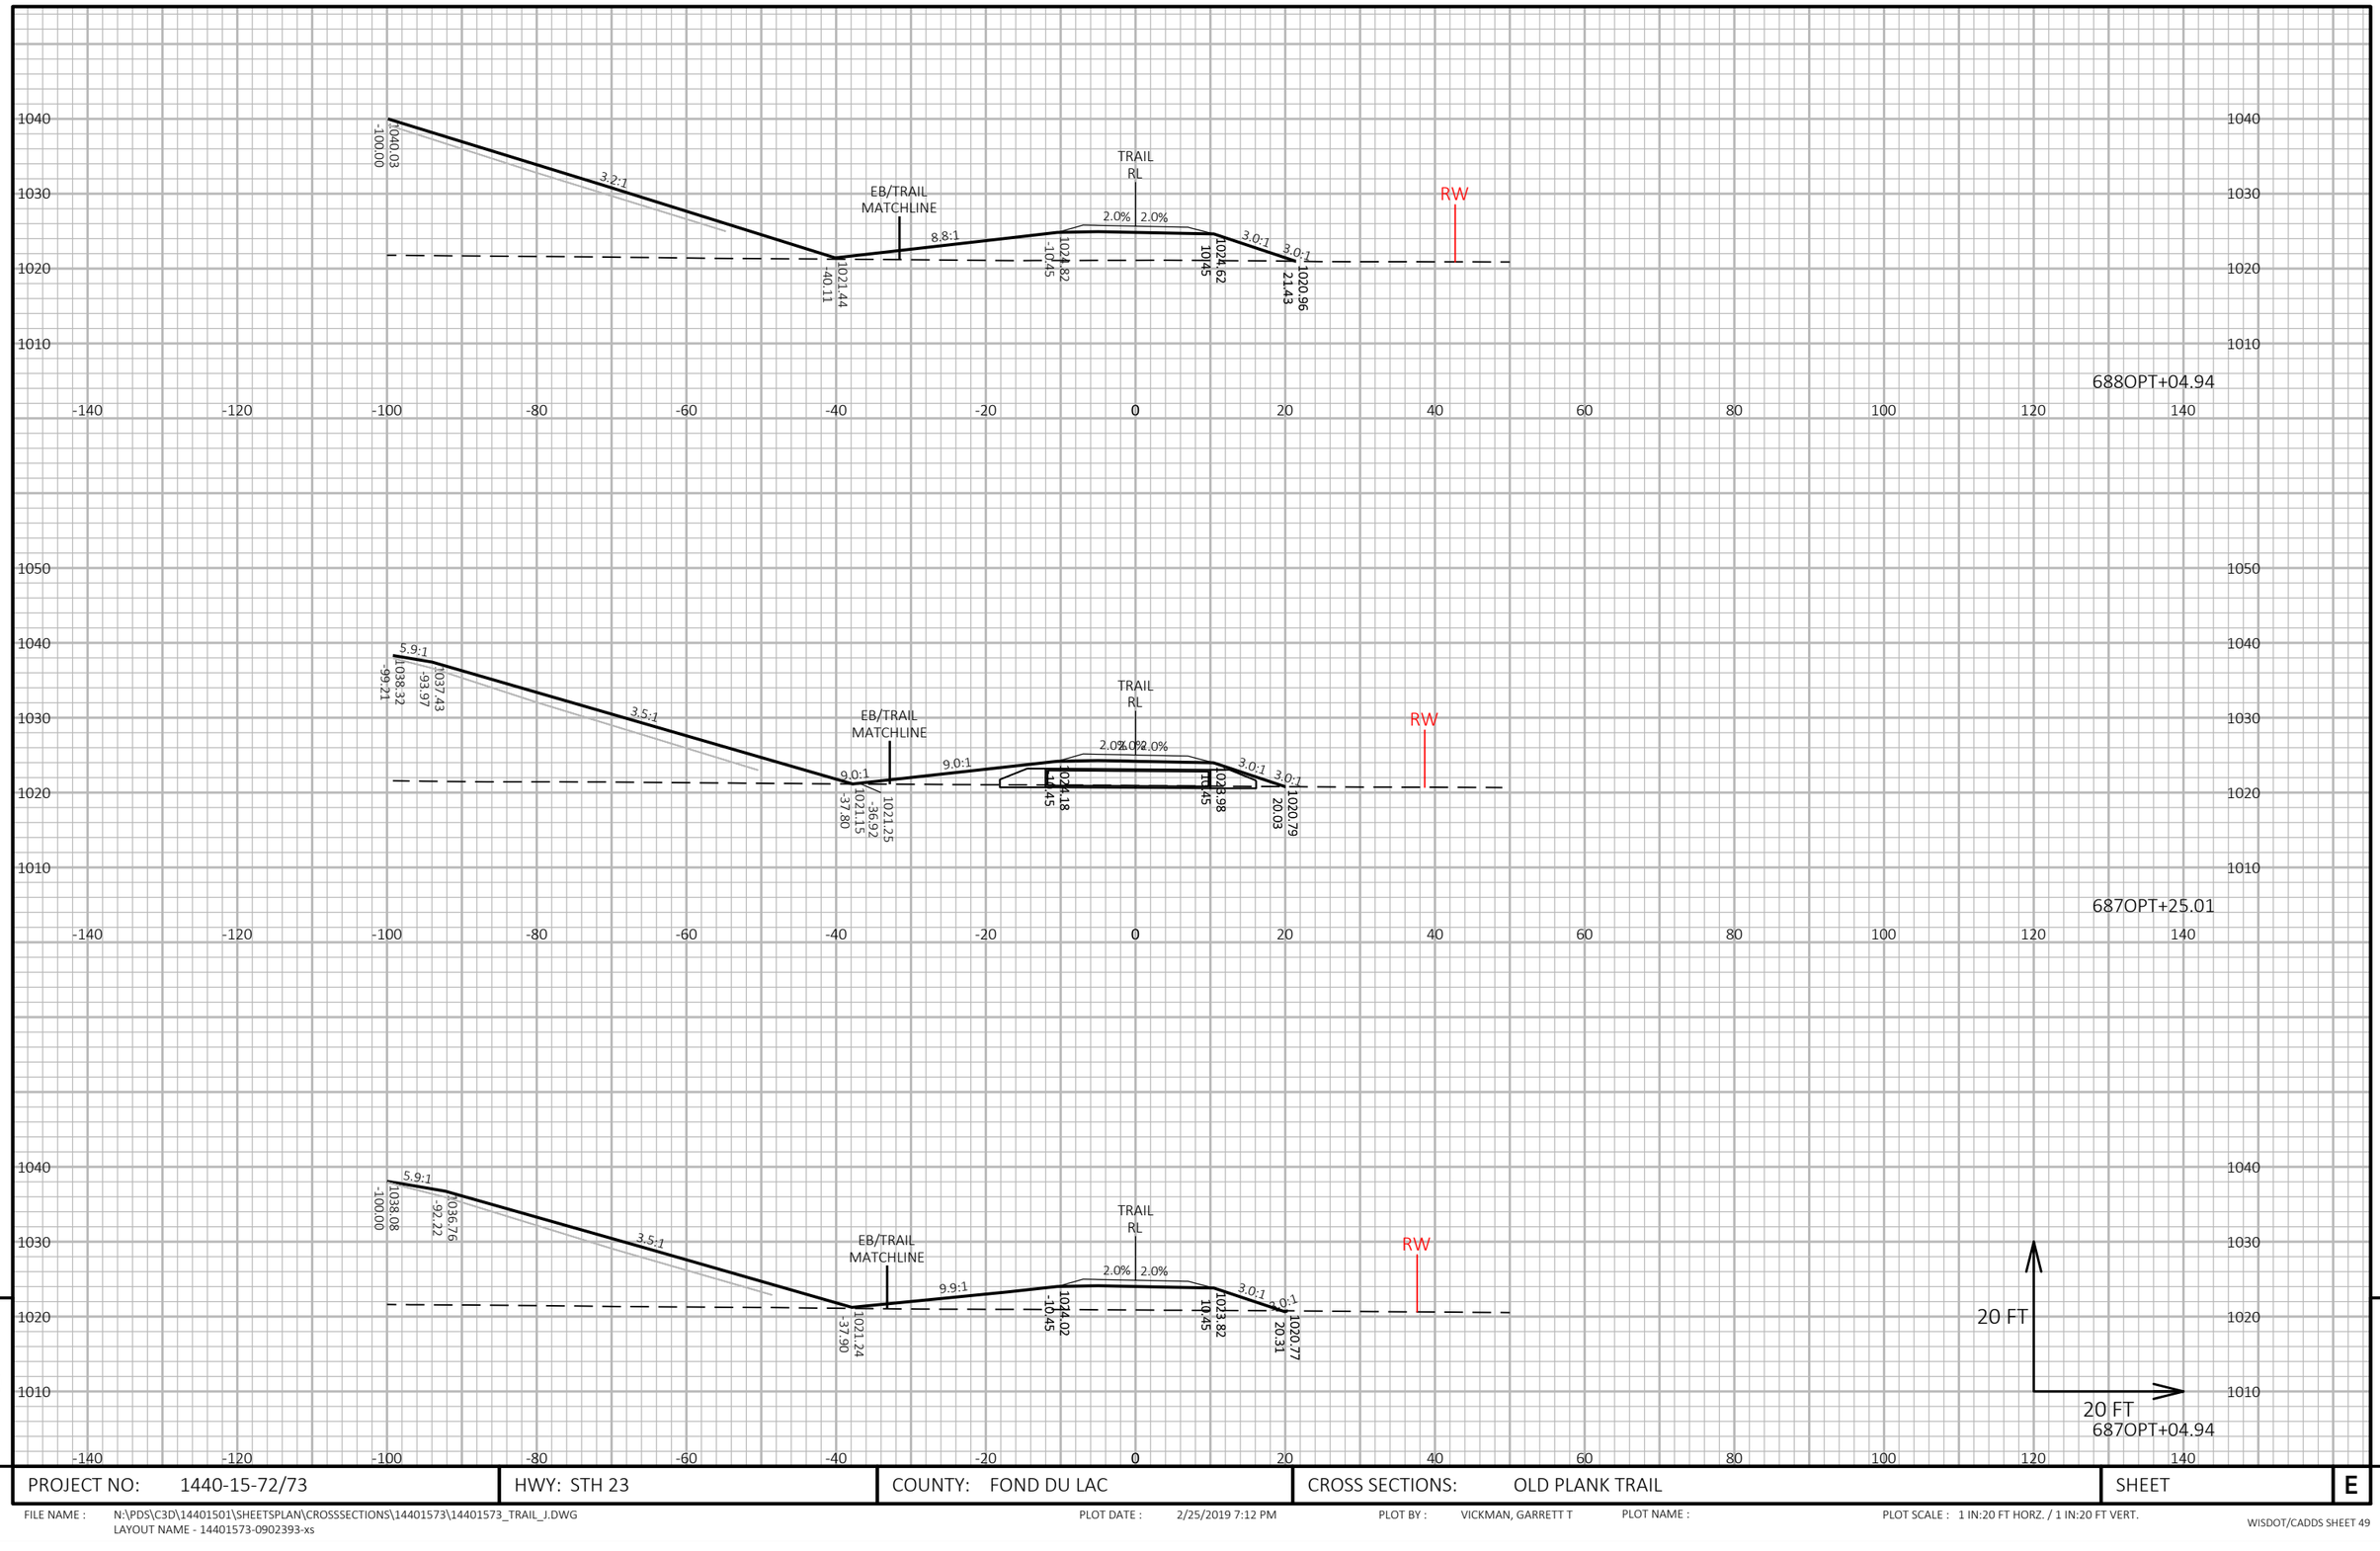


9

9

PROJECT NO: 1440-15-72/73	HWY: STH 23	COUNTY: FOND DU LAC	CROSS SECTIONS: OLD PLANK TRAIL	SHEET	E

FILE NAME : N:\PDS\C3D\14401501\SHEETSPLAN\CROSSSECTIONS\14401573\14401573_TRAIL_J.DWG
LAYOUT NAME - 14401573-0902393-xs

PLOT DATE : 2/25/2019 7:12 PM PLOT BY : VICKMAN, GARRETT T PLOT NAME : PLOT SCALE : 1 IN:20 FT HORZ. / 1 IN:20 FT VERT.

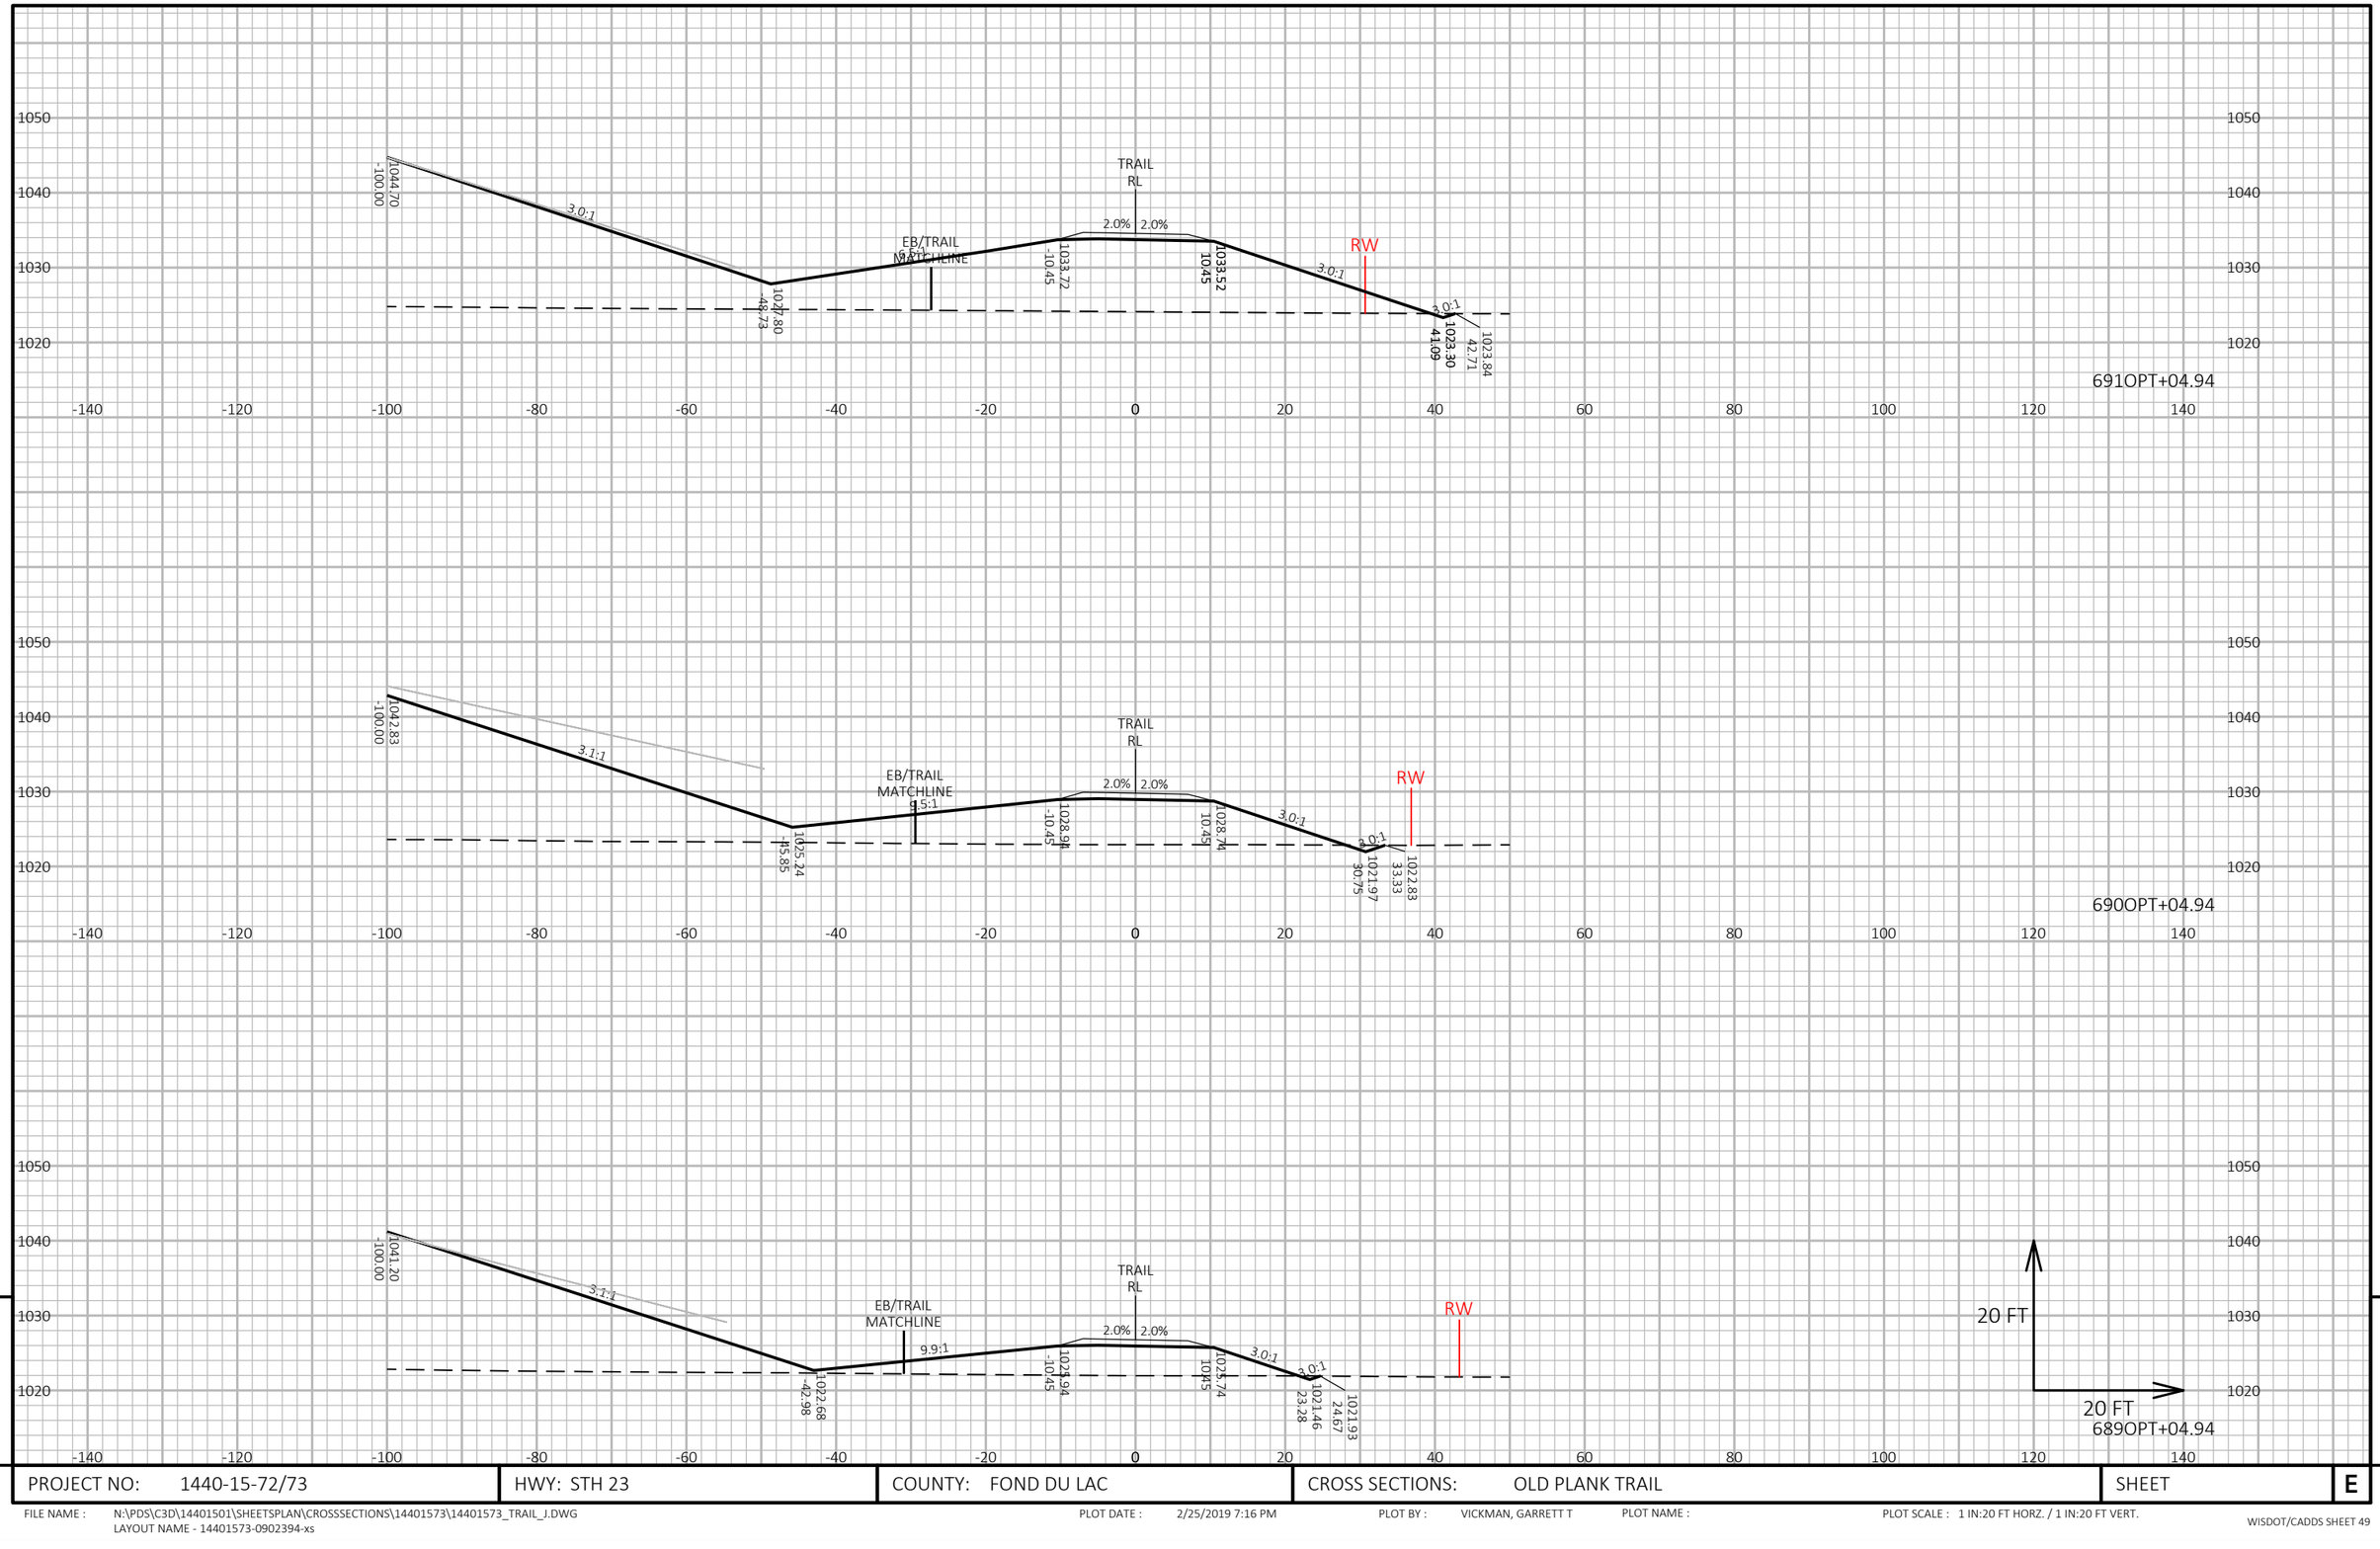


9

9

PROJECT NO: 1440-15-72/73	HWY: STH 23	COUNTY: FOND DU LAC	CROSS SECTIONS: OLD PLANK TRAIL	SHEET	E

FILE NAME : N:\PDS\C3D\14401501\SHEETSPLAN\CROSSSECTIONS\14401573\14401573_TRAIL_J.DWG
LAYOUT NAME - 14401573-0902394-xs

PLOT DATE : 2/25/2019 7:16 PM PLOT BY : VICKMAN, GARRETT T PLOT NAME : PLOT SCALE : 1 IN:20 FT HORZ. / 1 IN:20 FT VERT.

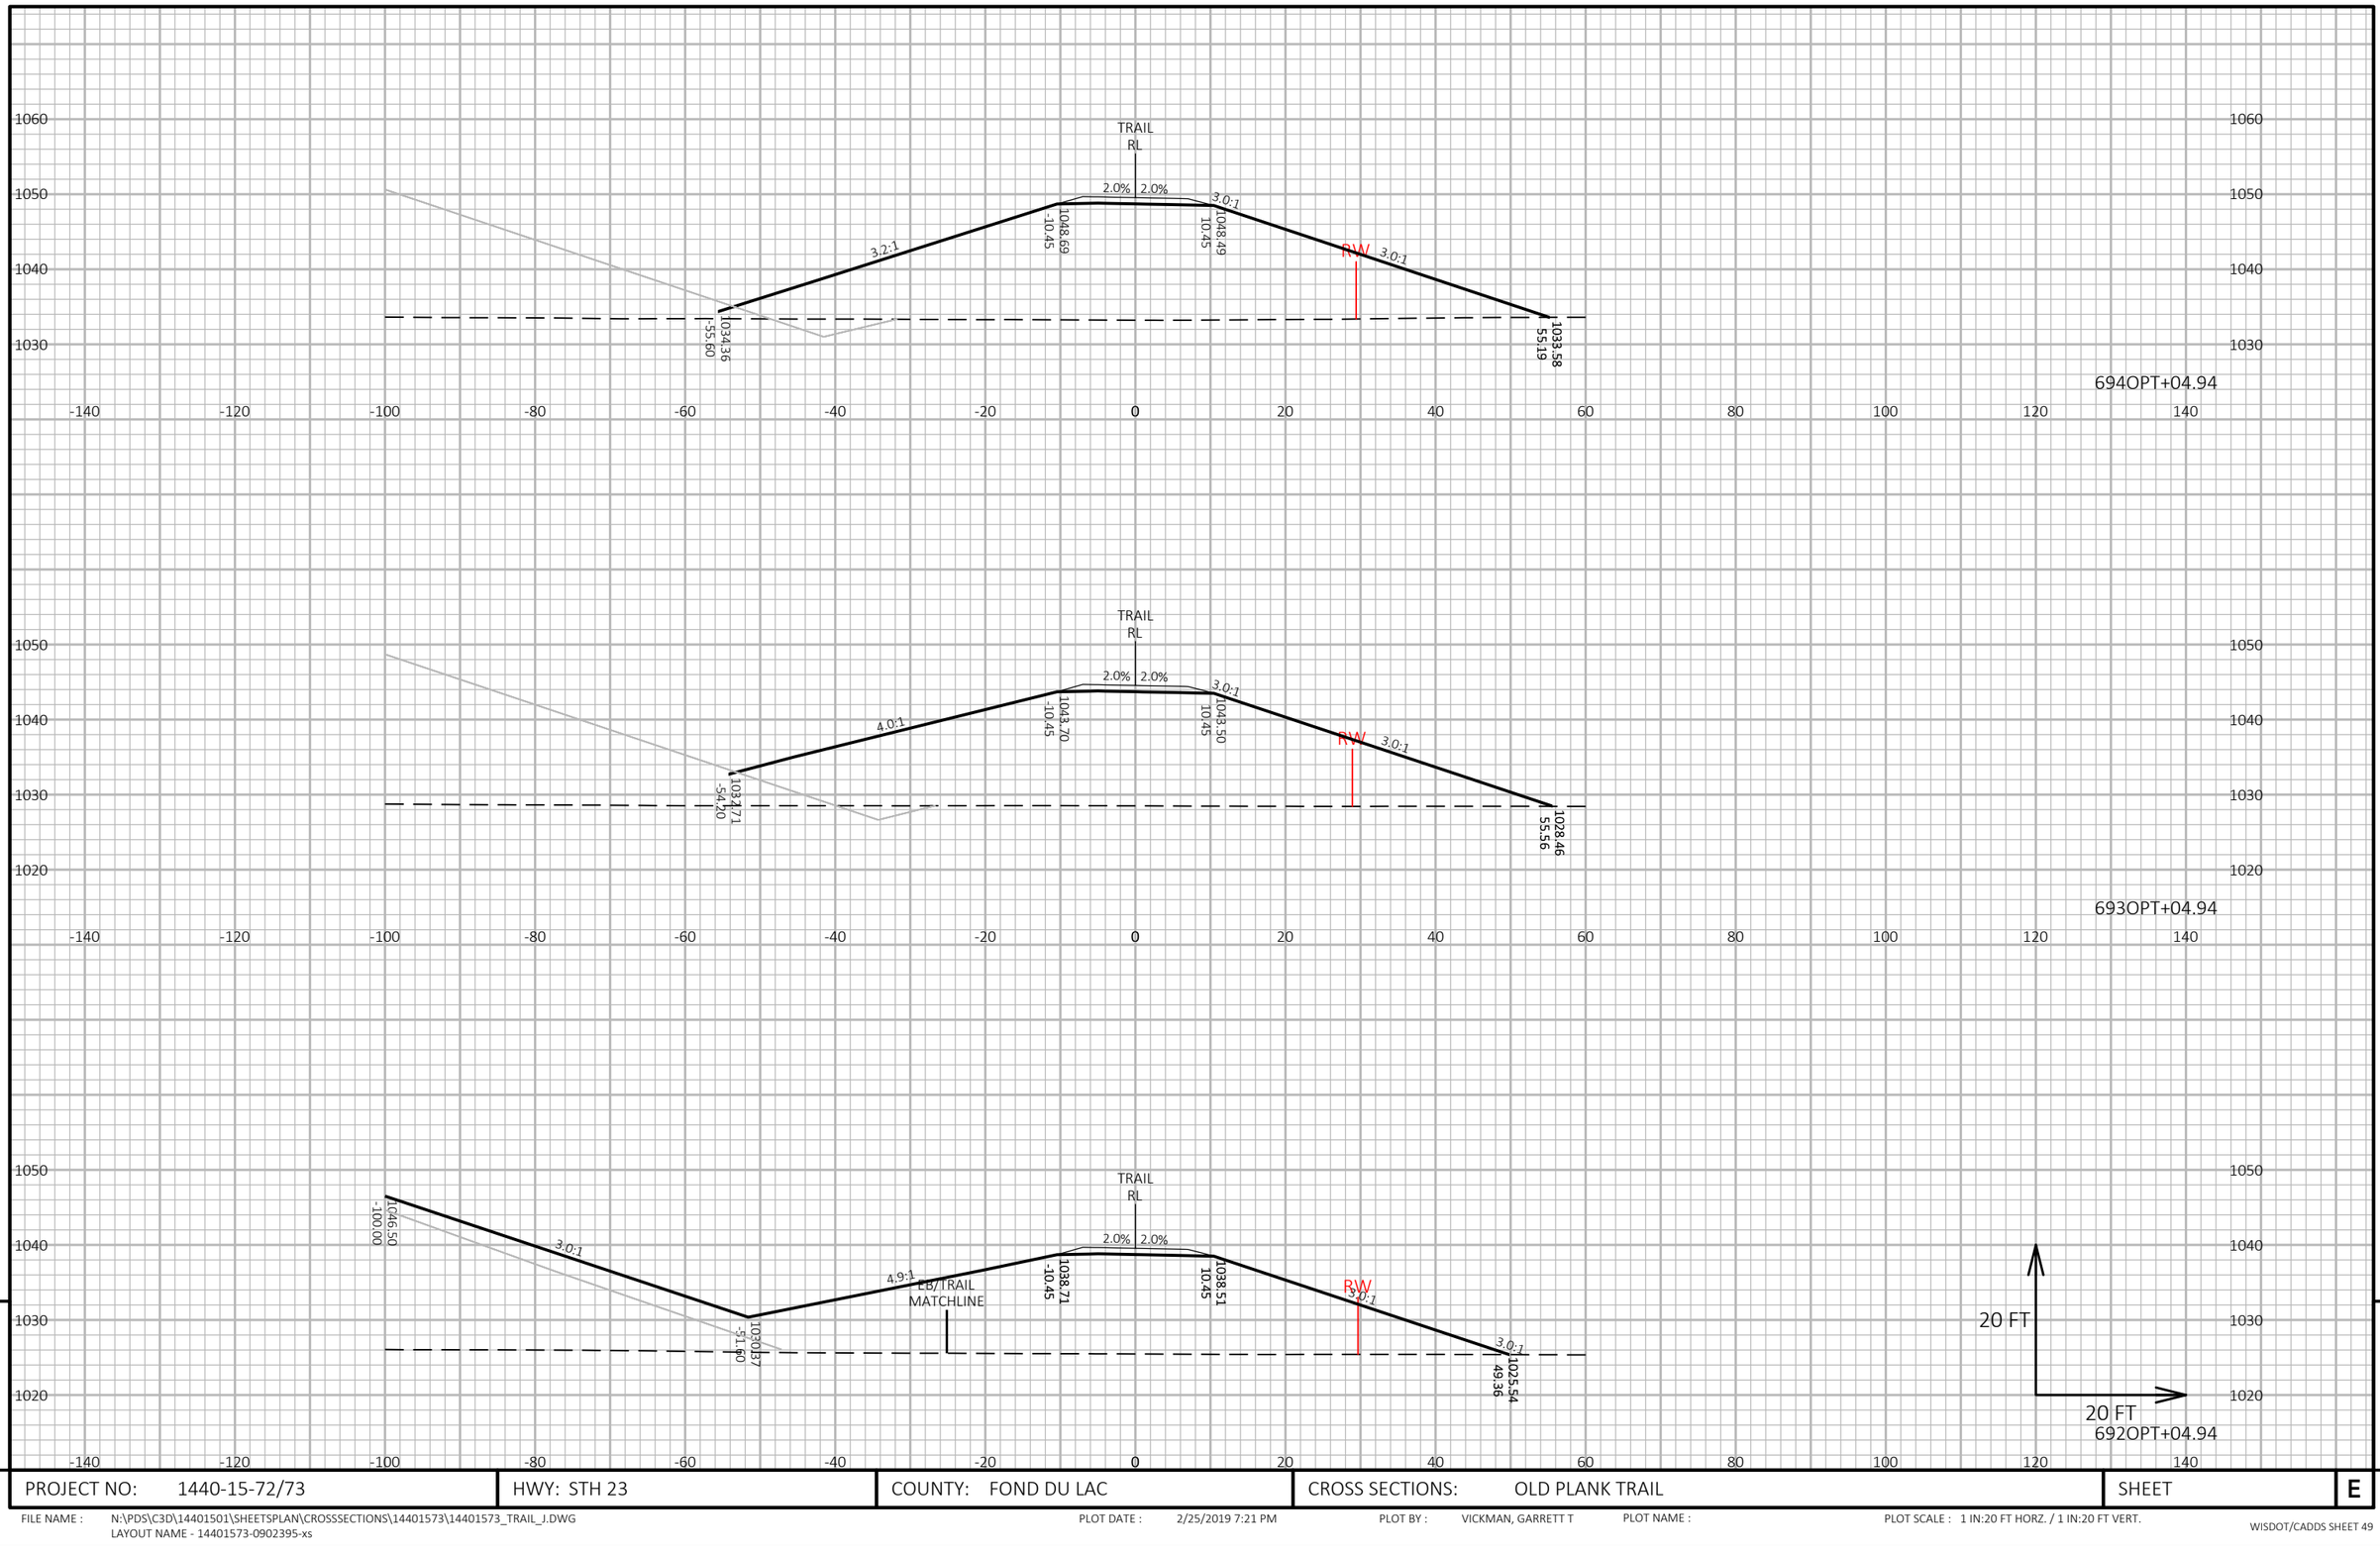


9

9

PROJECT NO: 1440-15-72/73	HWY: STH 23	COUNTY: FOND DU LAC	CROSS SECTIONS: OLD PLANK TRAIL	SHEET	E

FILE NAME : N:\PDS\C3D\14401501\SHEETSPLAN\CROSSSECTIONS\14401573\14401573_TRAIL_J.DWG
LAYOUT NAME - 14401573-0902395-xs


PLOT DATE : 2/25/2019 7:21 PM PLOT BY : VICKMAN, GARRETT T PLOT NAME : PLOT SCALE : 1 IN:20 FT HORZ. / 1 IN:20 FT VERT.

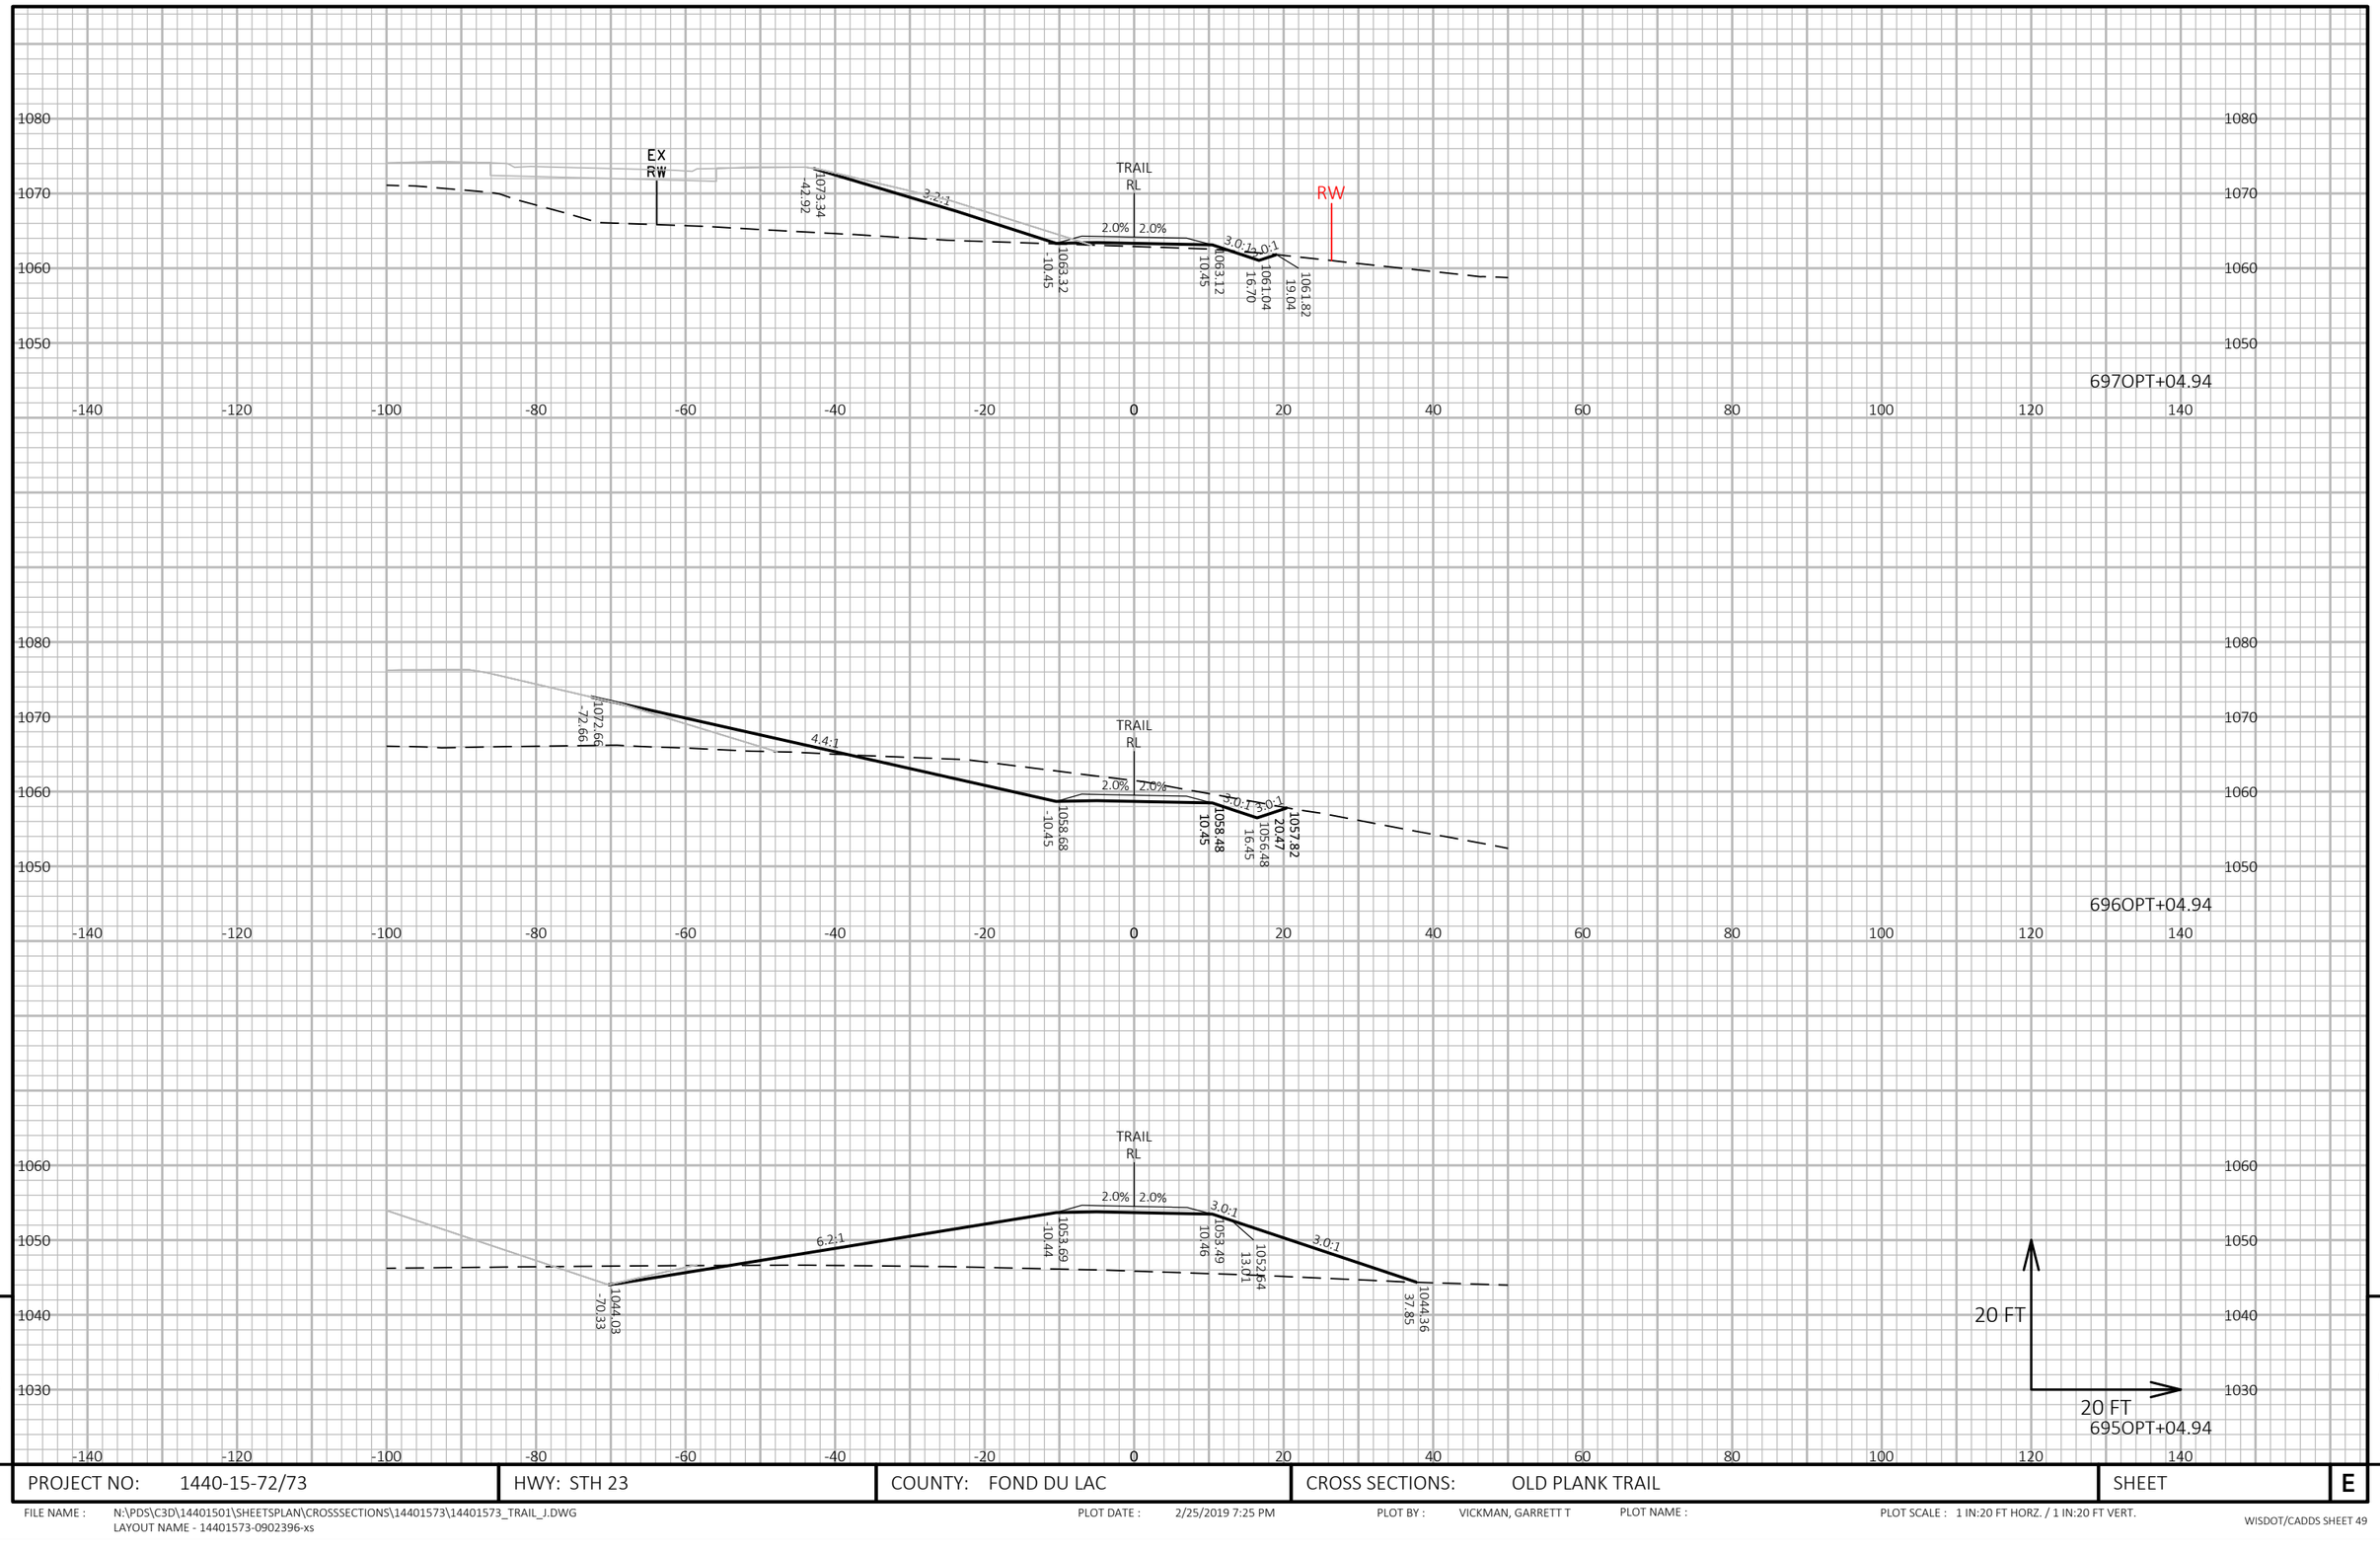

PROJECT NO: 1440-15-72/73	HWY: STH 23	COUNTY: FOND DU LAC	CROSS SECTIONS: OLD PLANK TRAIL	SHEET E

9

FILE NAME : N:\PDS\C3D\14401501\SHEETSPLAN\CROSSSECTIONS\14401573\14401573_TRAIL_J.DWG
LAYOUT NAME - 14401573-0902396-xs
PLOT DATE : 2/25/2019 7:25 PM
PLOT BY : VICKMAN, GARRETT T
PLOT NAME :
PLOT SCALE : 1 IN:20 FT HORZ. / 1 IN:20 FT VERT.

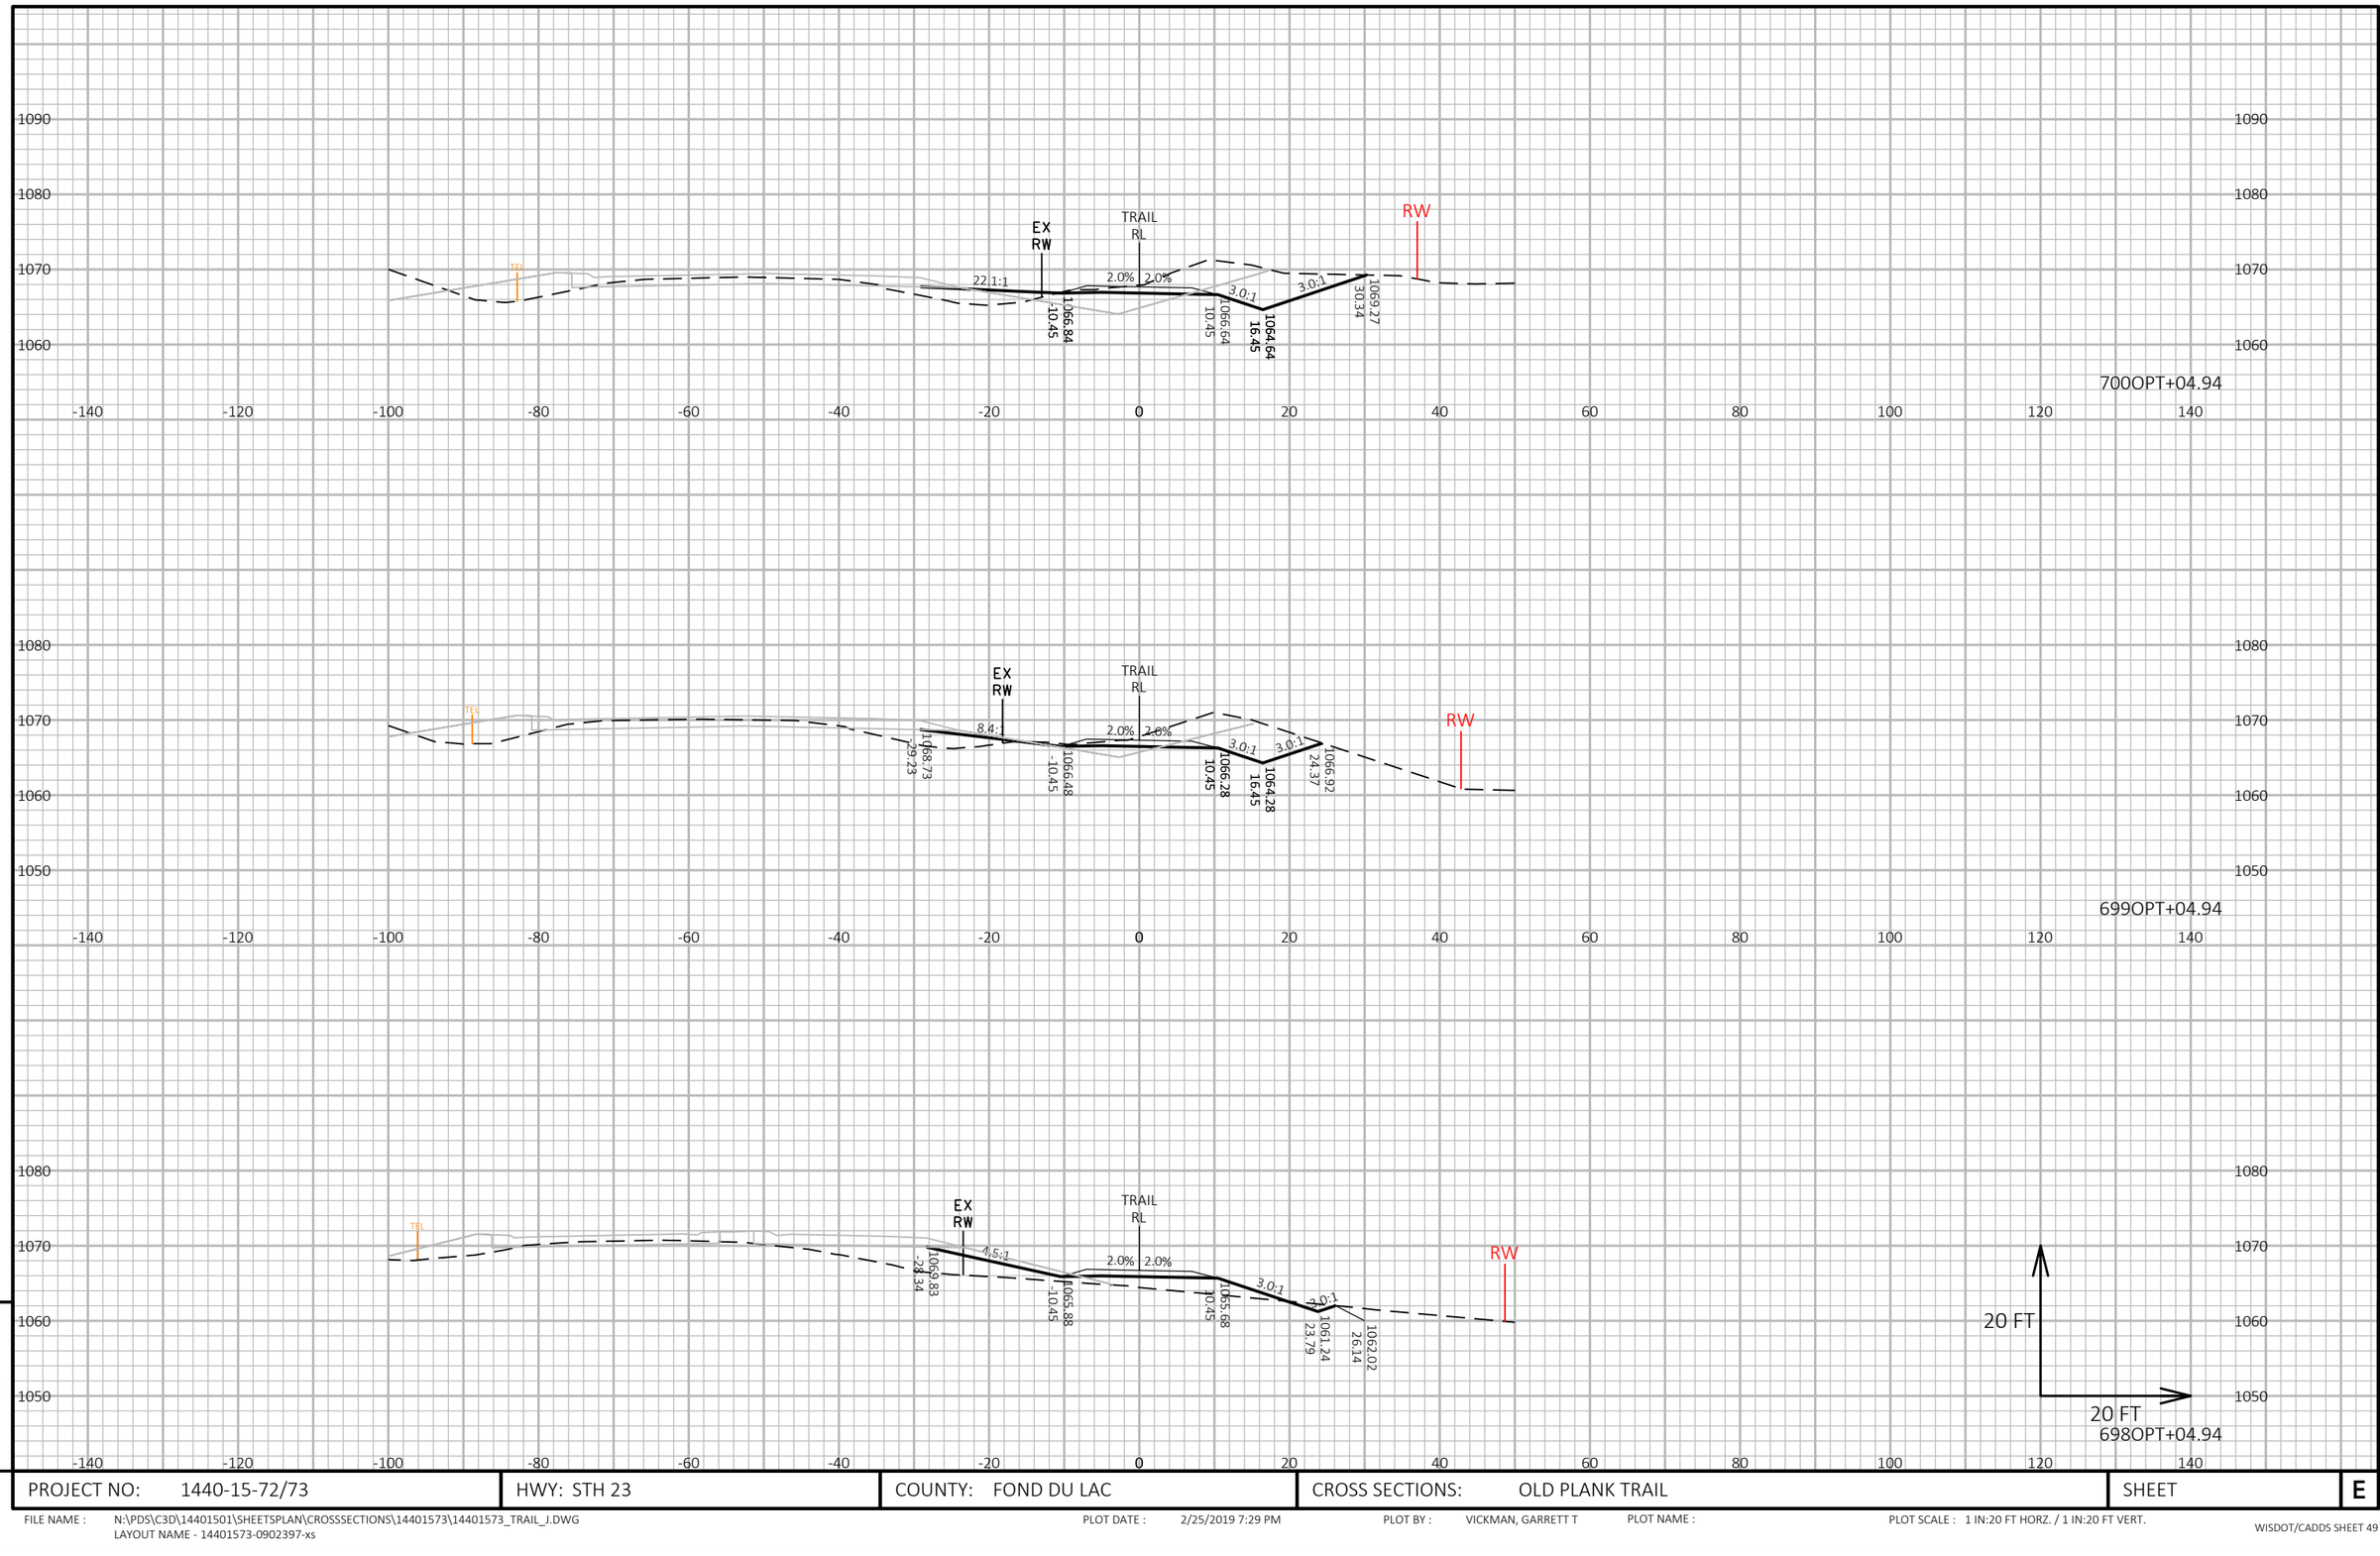


9

9

PROJECT NO: 1440-15-72/73	HWY: STH 23	COUNTY: FOND DU LAC	CROSS SECTIONS: OLD PLANK TRAIL	SHEET	E

FILE NAME : N:\PDS\C3D\14401501\SHEETSPLAN\CROSSSECTIONS\14401573\14401573_TRAIL_J.DWG
LAYOUT NAME - 14401573-0902397-xs


PLOT DATE : 2/25/2019 7:29 PM PLOT BY : VICKMAN, GARRETT T PLOT NAME : PLOT SCALE : 1 IN:20 FT HORZ. / 1 IN:20 FT VERT.

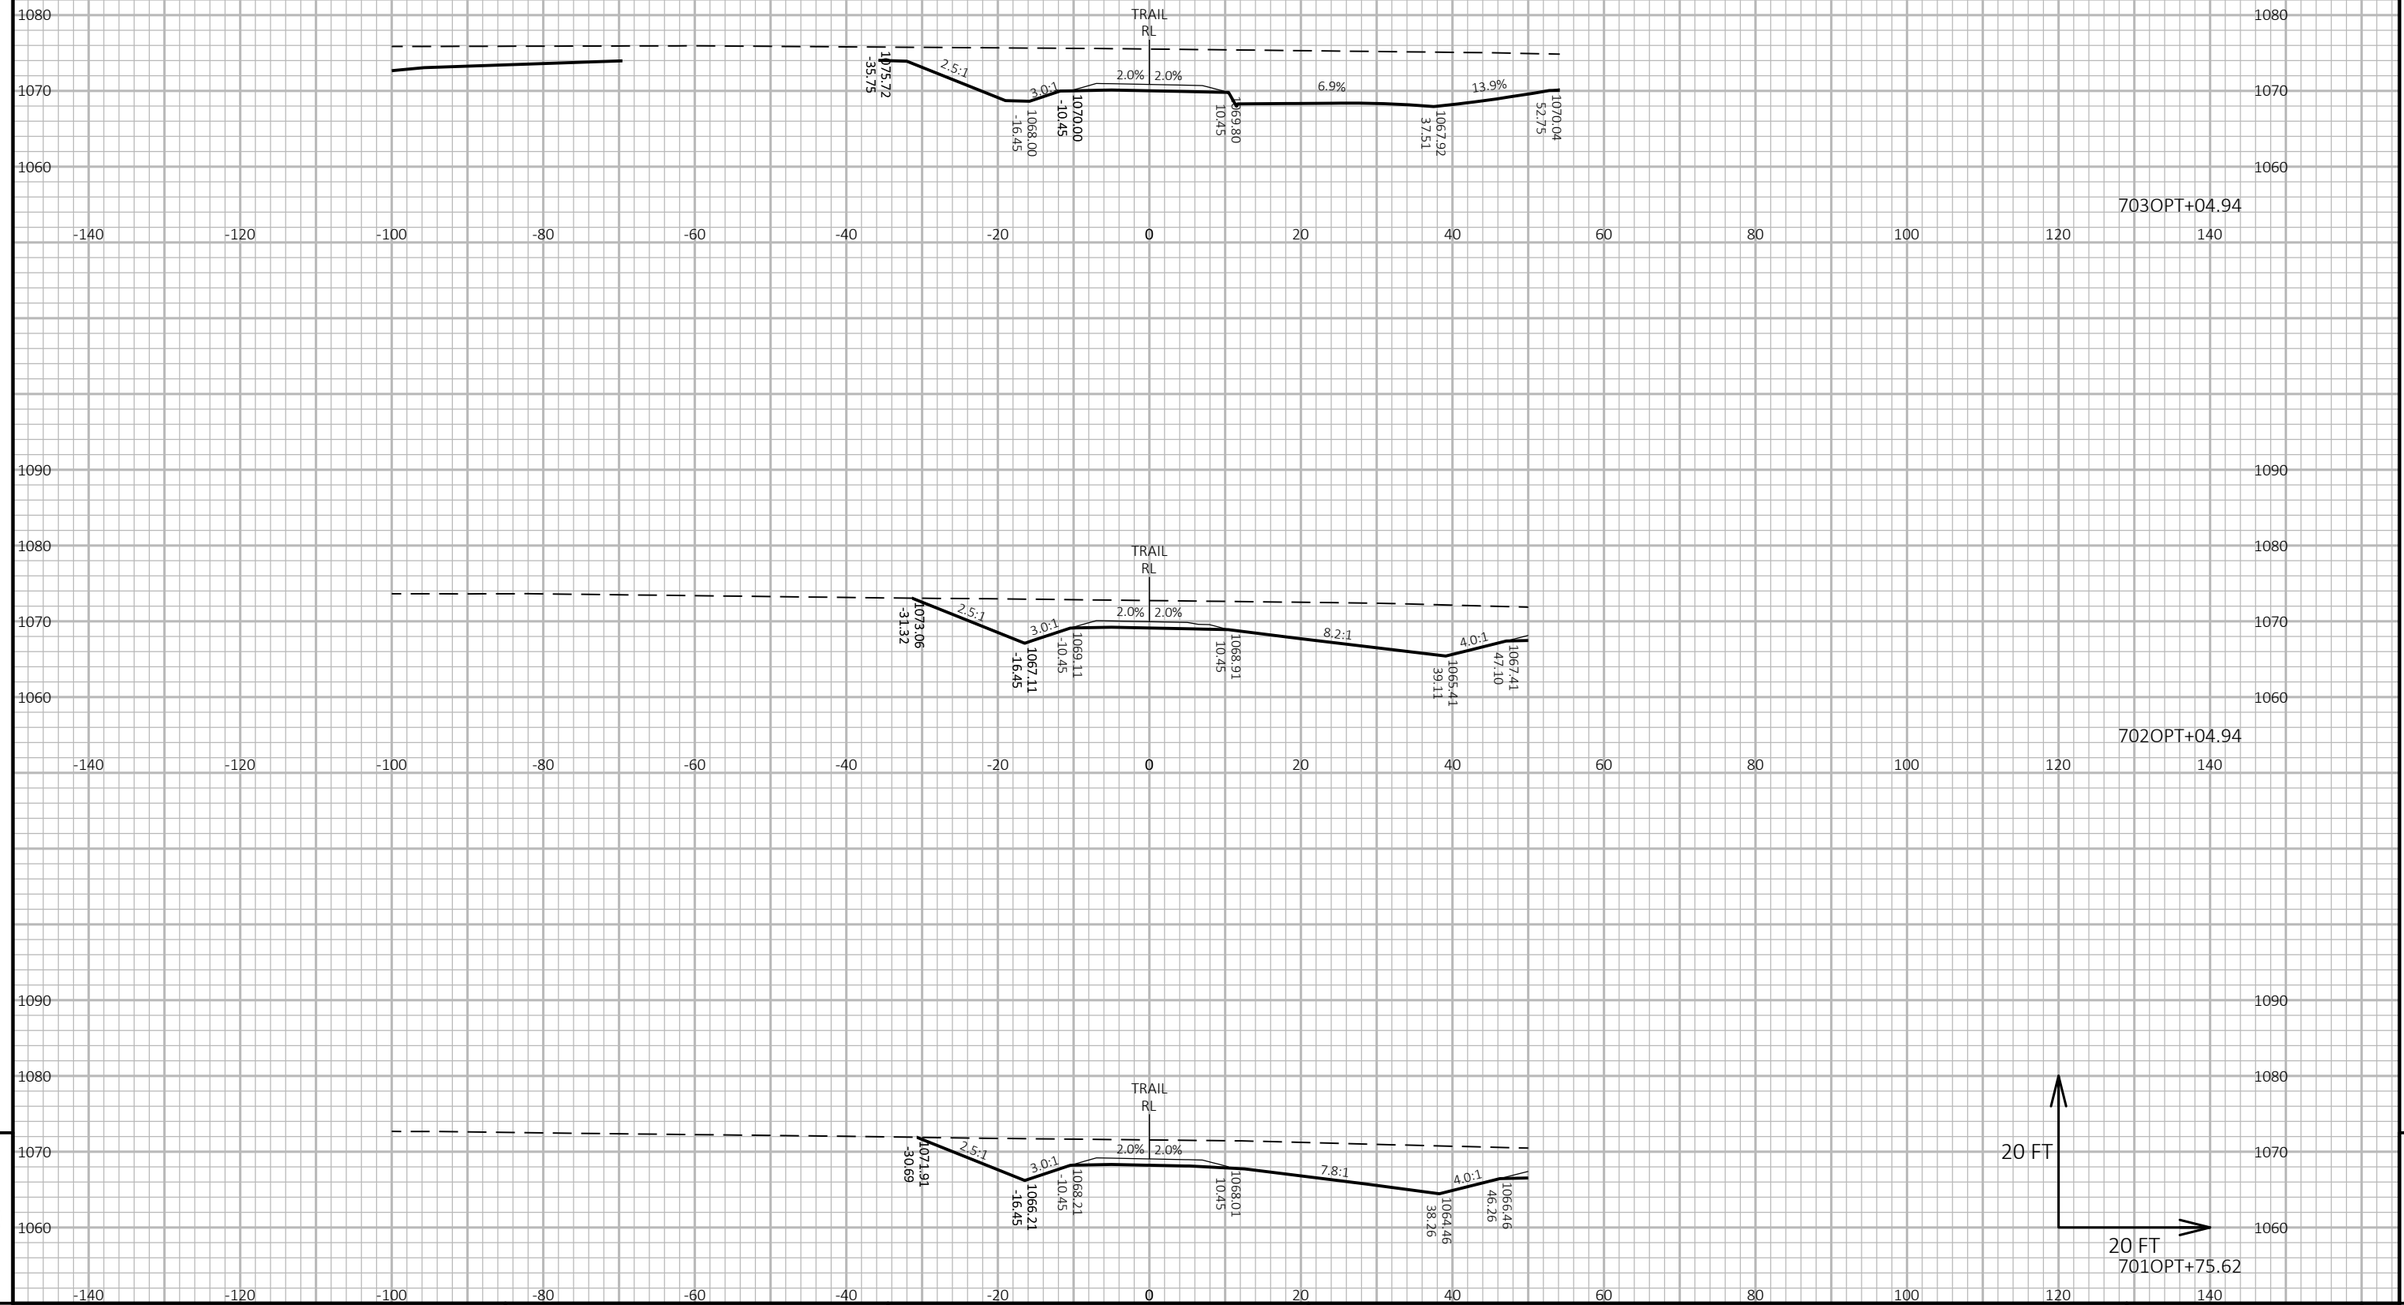


PROJECT NO: 1440-15-72/73	HWY: STH 23	COUNTY: FOND DU LAC	CROSS SECTIONS: OLD PLANK TRAIL	SHEET	E

FILE NAME : N:\PDS\C3D\14401501\SHEETSPLAN\CROSSSECTIONS\14401573\14401573_TRAIL_J.DWG
LAYOUT NAME - 14401573-0902398-xs


PLOT DATE : 2/25/2019 7:34 PM PLOT BY : VICKMAN, GARRETT T PLOT NAME : PLOT SCALE : 1 IN:20 FT HORZ. / 1 IN:20 FT VERT.

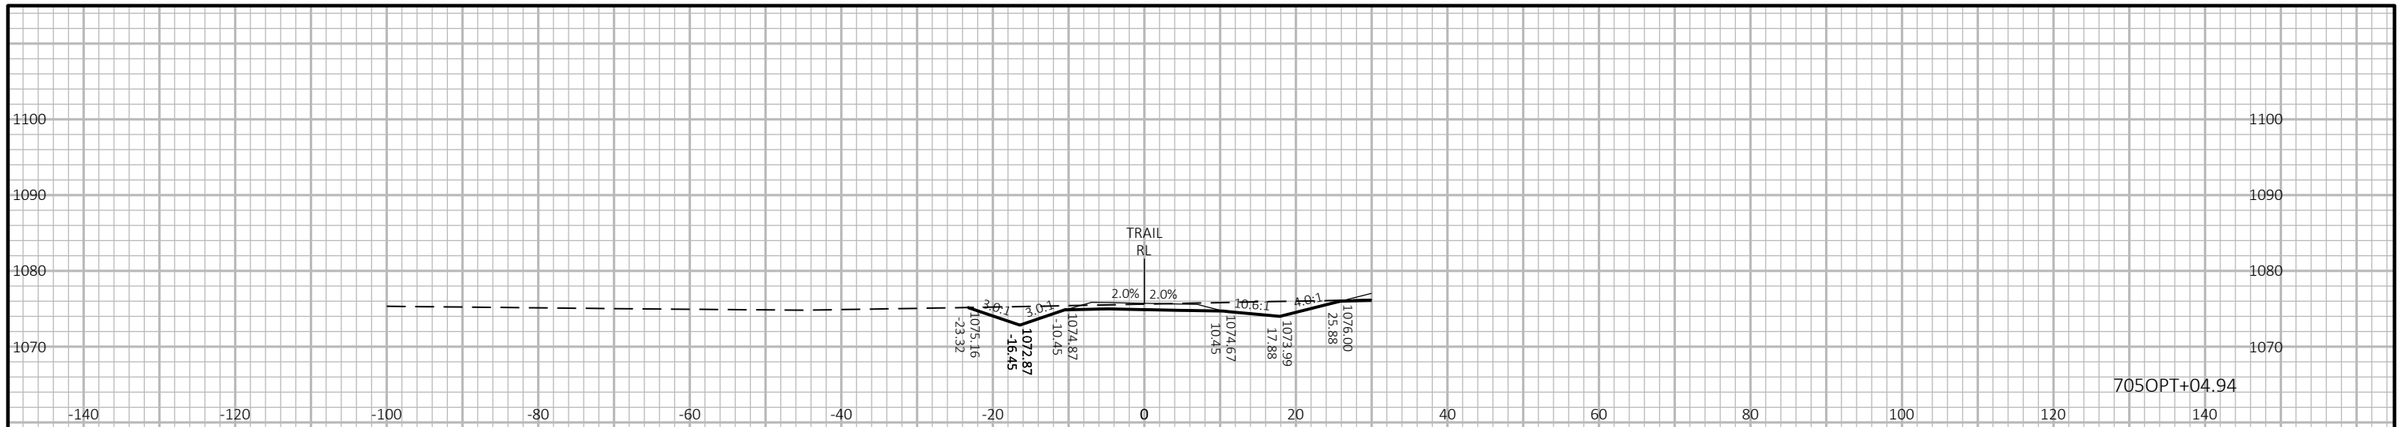

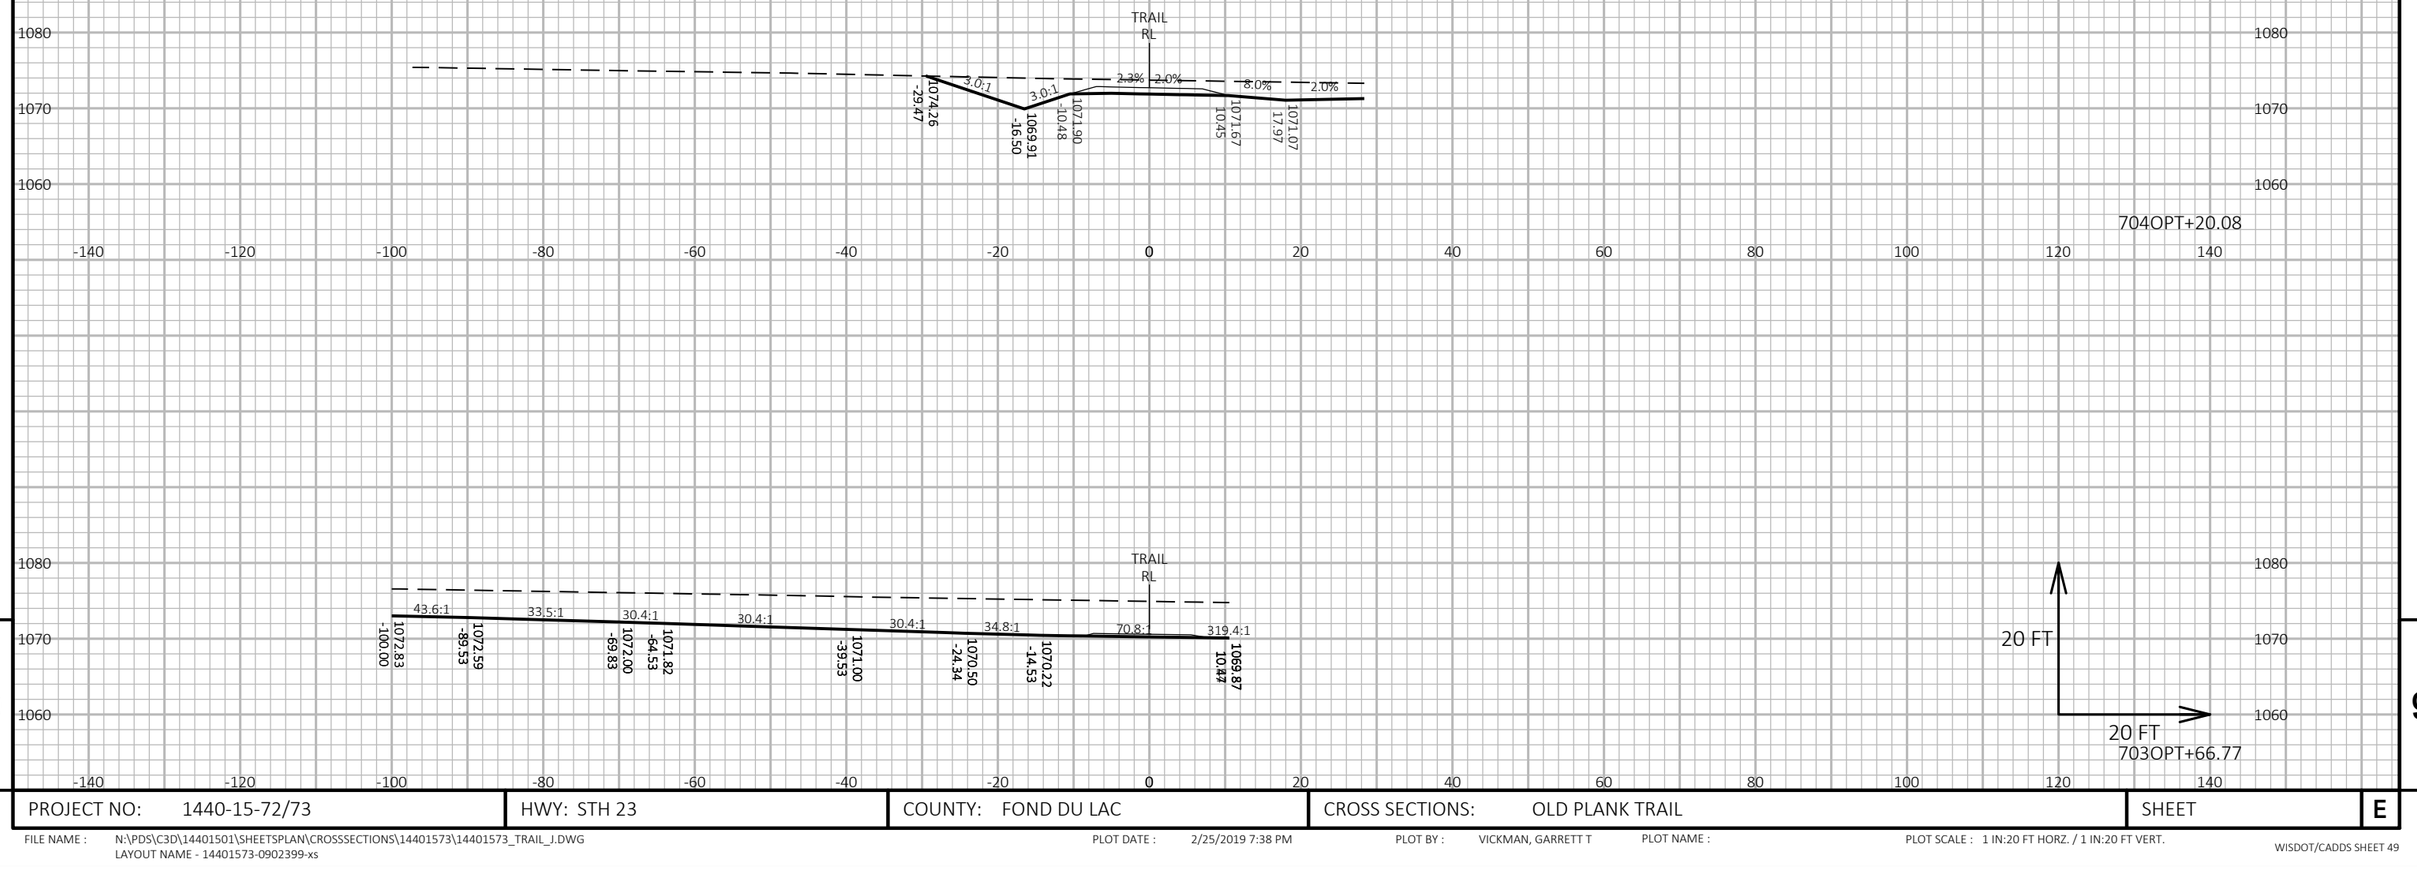

PROJECT NO: 1440-15-72/73	HWY: STH 23	COUNTY: FOND DU LAC	CROSS SECTIONS: OLD PLANK TRAIL	SHEET	E

FILE NAME : N:\PDS\C3D\14401501\SHEETSPLAN\CROSSSECTIONS\14401573\14401573_TRAIL_J.DWG
LAYOUT NAME - 14401573-0902399-xs
PLOT DATE : 2/25/2019 7:38 PM
PLOT BY : VICKMAN, GARRETT T
PLOT NAME :
PLOT SCALE : 1 IN:20 FT HORZ. / 1 IN:20 FT VERT.
WISDOT/CADDS SHEET 49

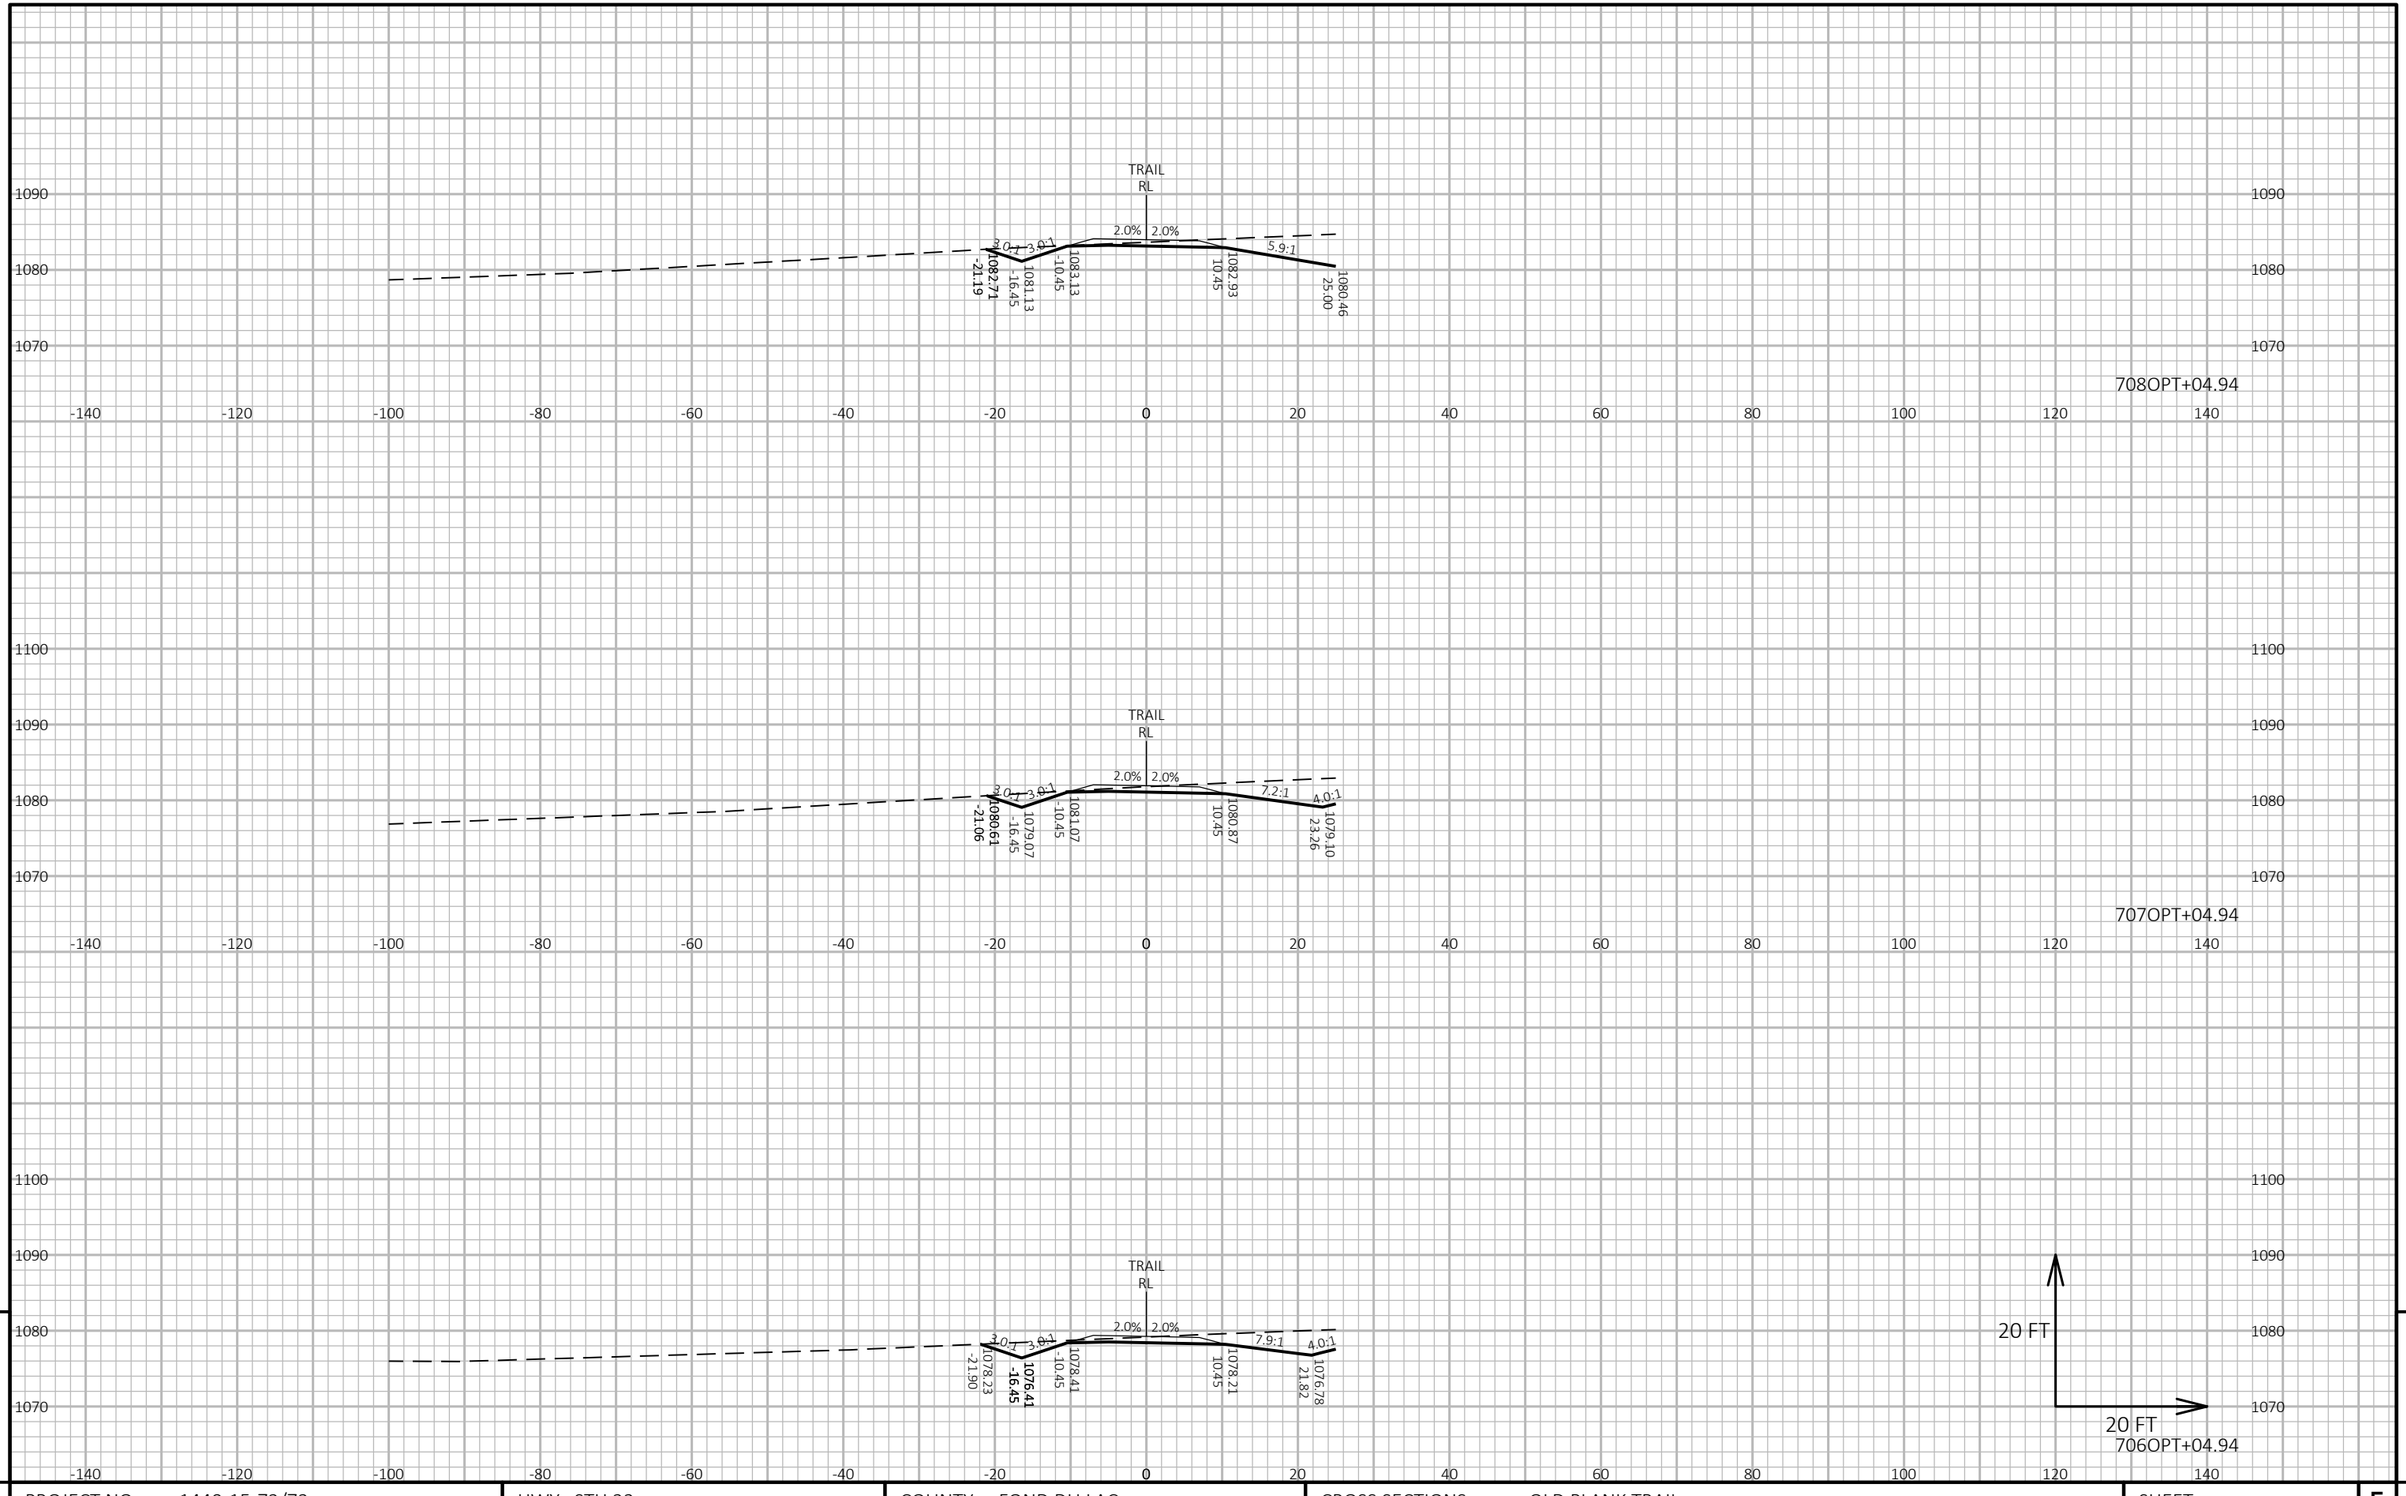


9

9

PROJECT NO: 1440-15-72/73	HWY: STH 23	COUNTY: FOND DU LAC	CROSS SECTIONS: OLD PLANK TRAIL	SHEET	E

FILE NAME : N:\PDS\C3D\14401501\SHEETSPLAN\CROSSSECTIONS\14401573\14401573_TRAIL_J.DWG
LAYOUT NAME - 14401573-0902400-xs

PLOT DATE : 2/25/2019 7:43 PM PLOT BY : VICKMAN, GARRETT T PLOT NAME : PLOT SCALE : 1 IN:20 FT HORZ. / 1 IN:20 FT VERT.

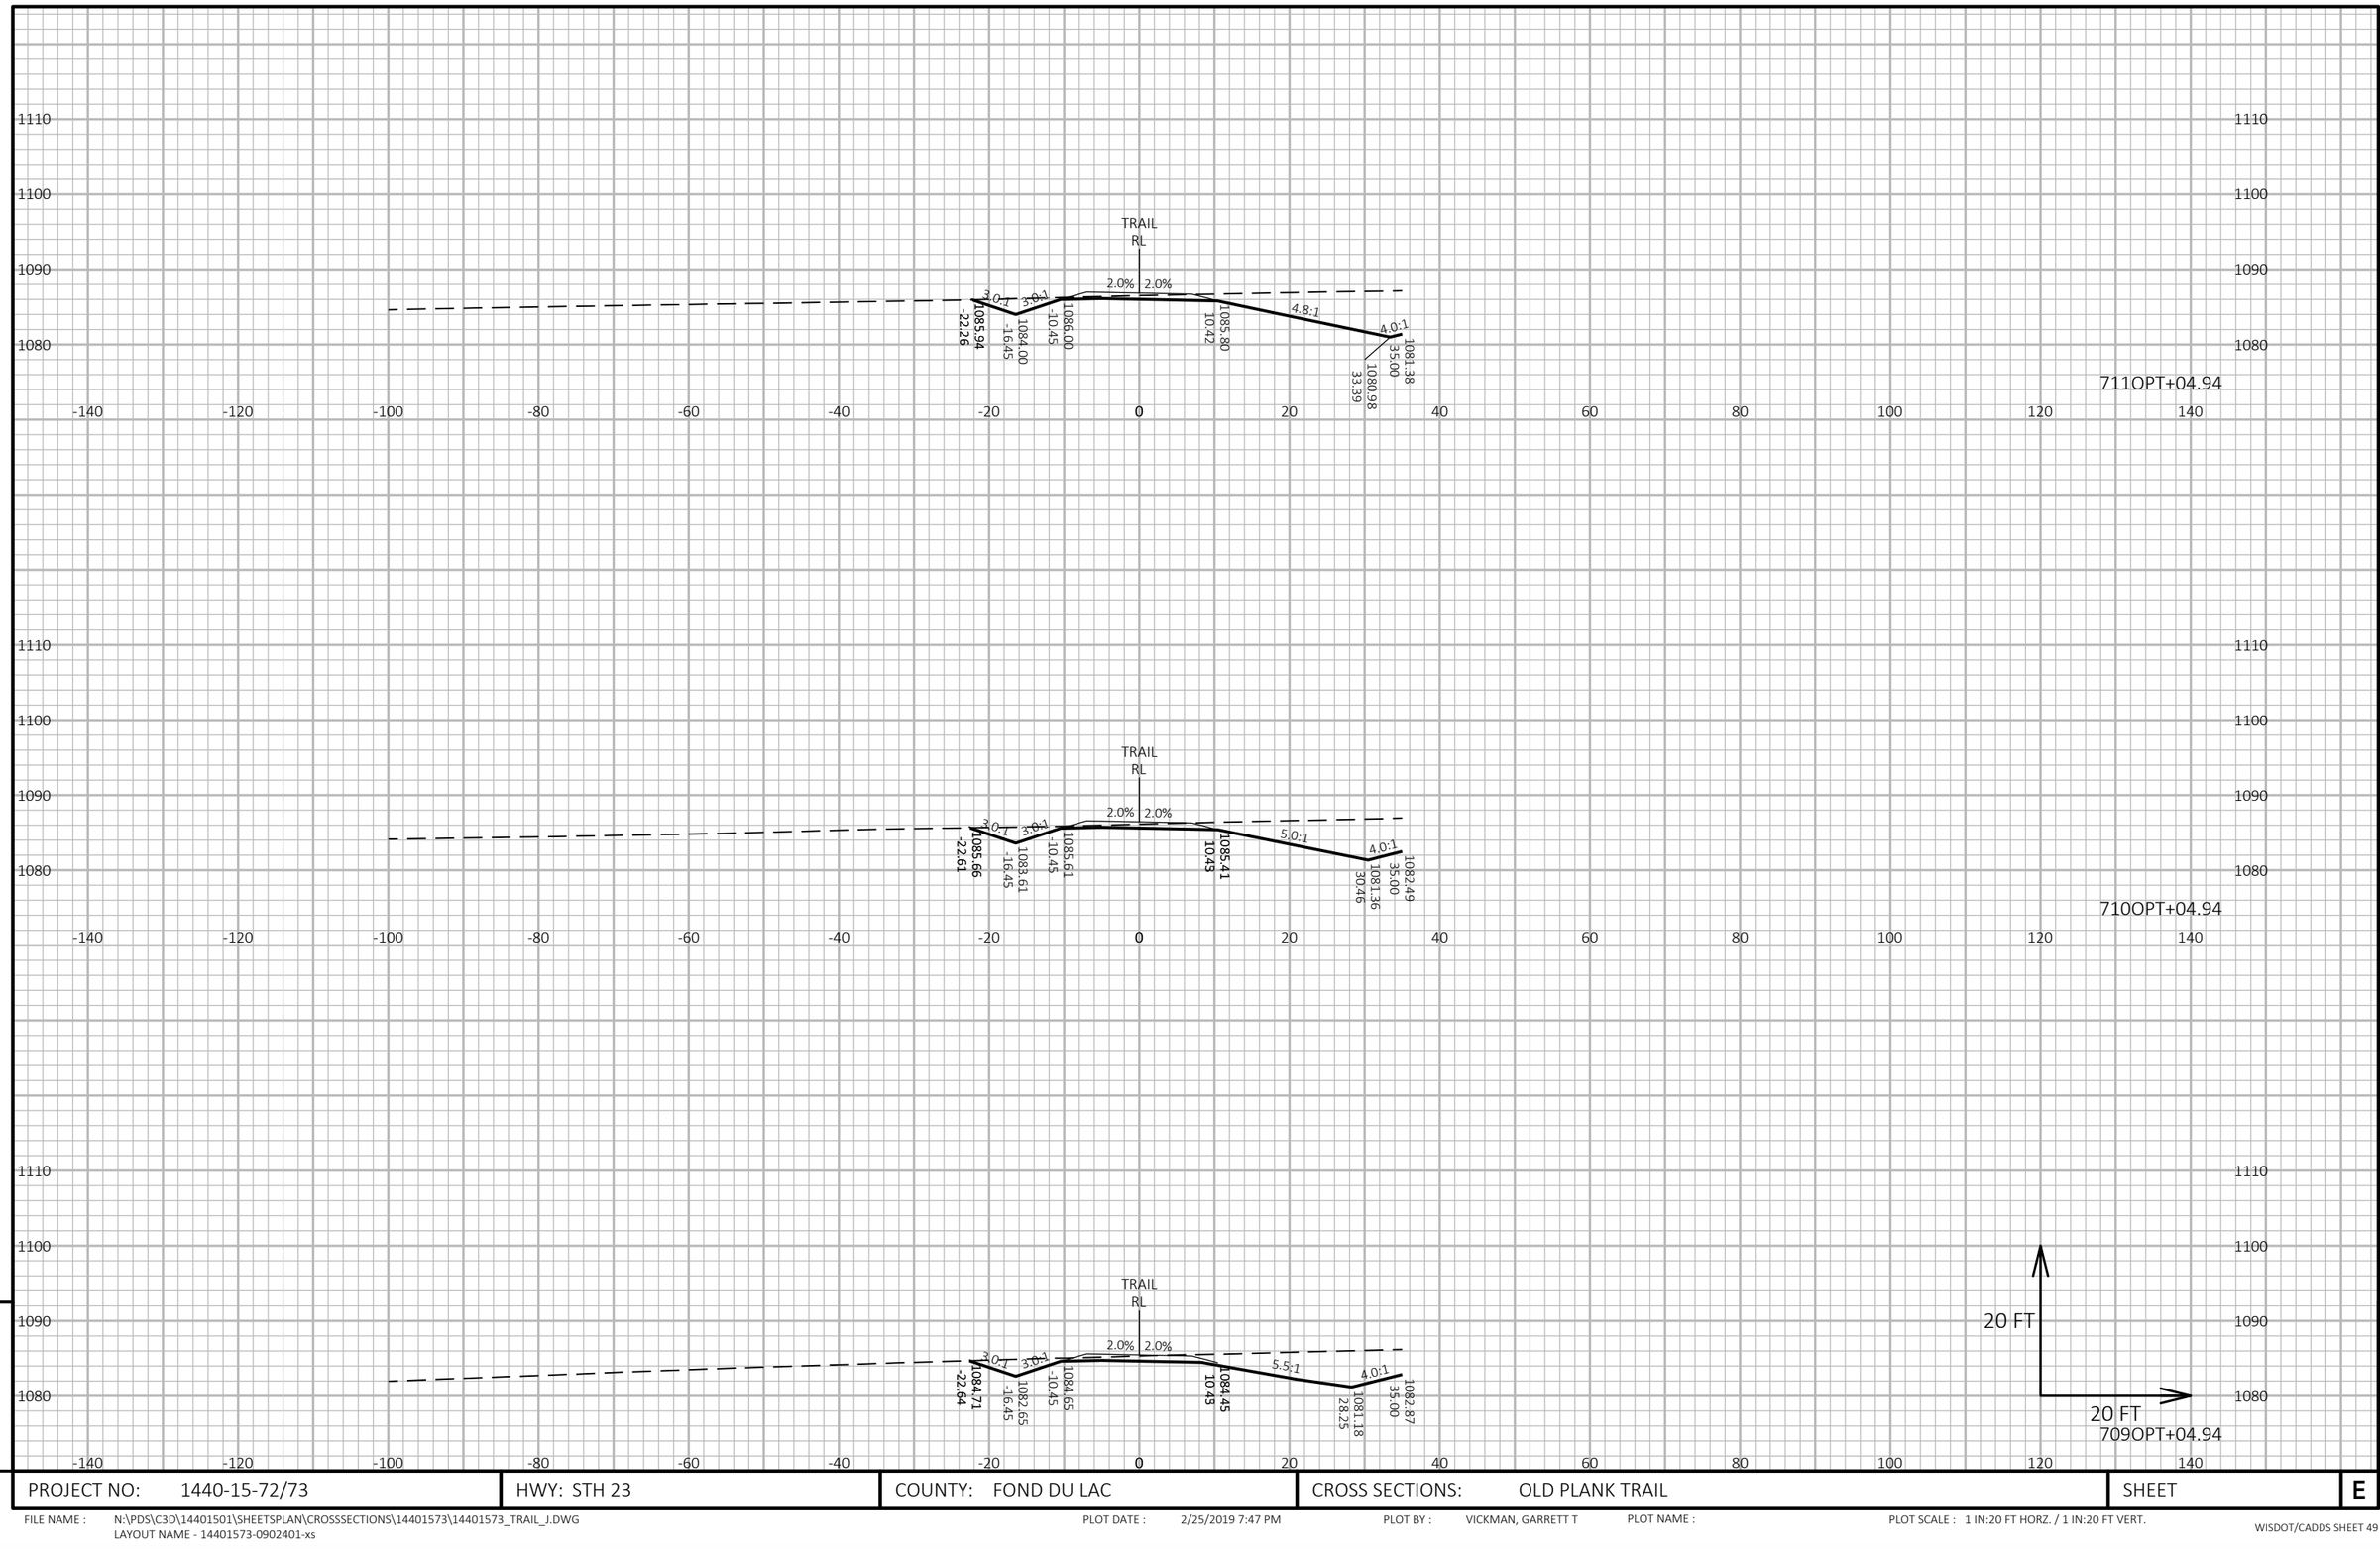


9

9


PROJECT NO: 1440-15-72/73	HWY: STH 23	COUNTY: FOND DU LAC	CROSS SECTIONS: OLD PLANK TRAIL	SHEET	E

FILE NAME : N:\PDS\C3D\14401501\SHEETSPLAN\CROSSSECTIONS\14401573\14401573_TRAIL_J.DWG
LAYOUT NAME - 14401573-0902401-xs

PLOT DATE : 2/25/2019 7:47 PM PLOT BY : VICKMAN, GARRETT T PLOT NAME : PLOT SCALE : 1 IN:20 FT HORZ. / 1 IN:20 FT VERT.

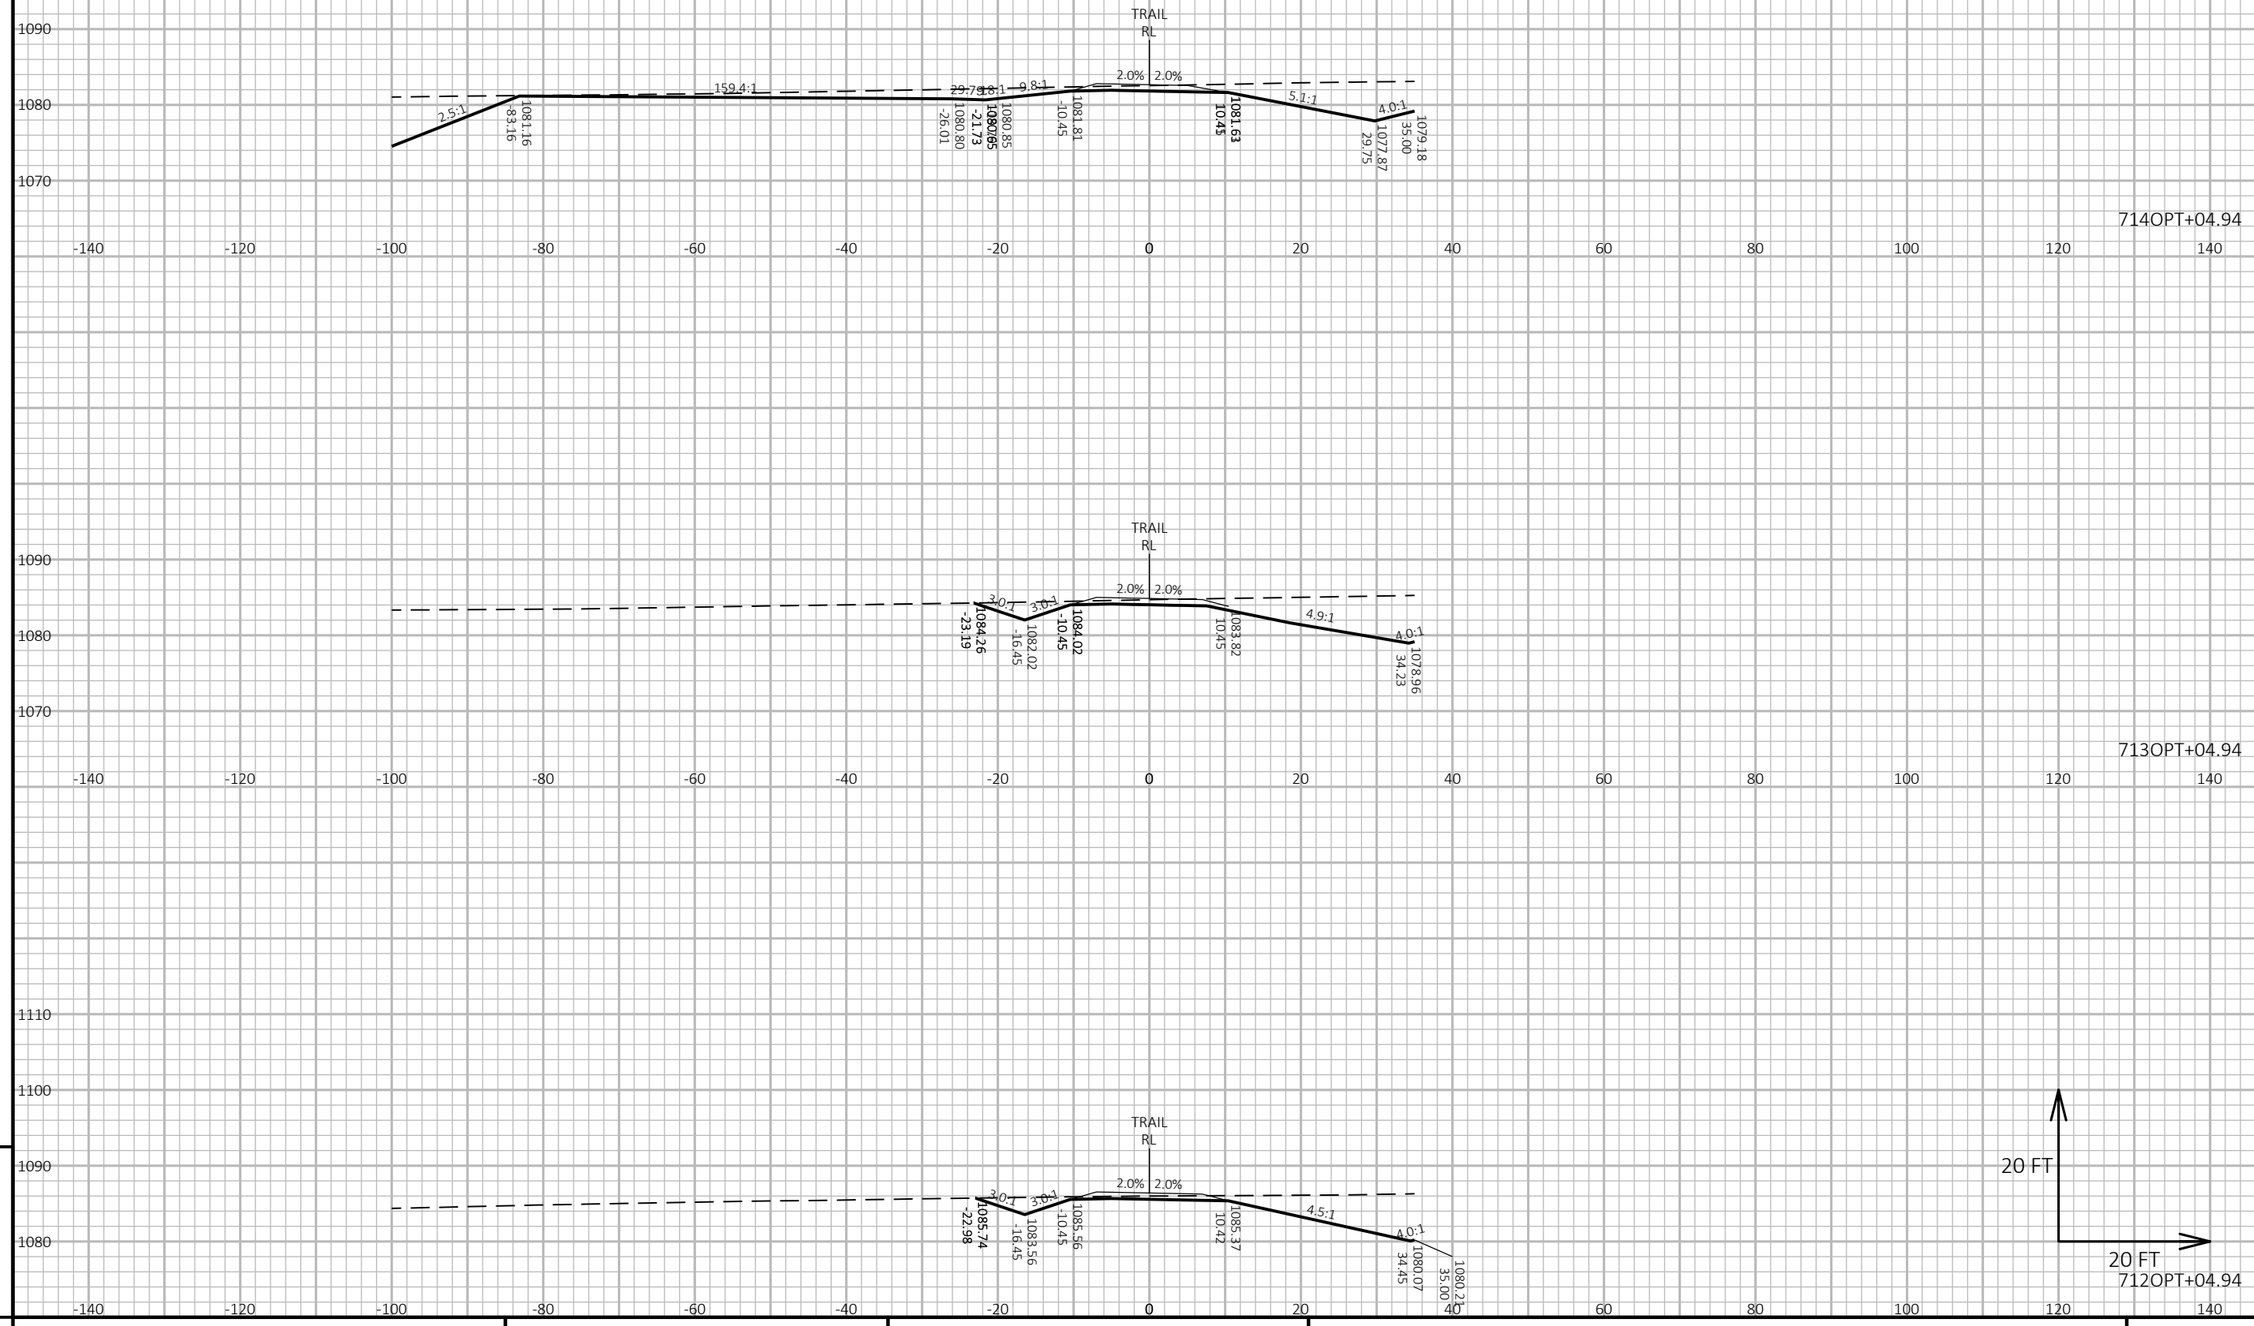


PROJECT NO: 1440-15-72/73	HWY: STH 23	COUNTY: FOND DU LAC	CROSS SECTIONS: OLD PLANK TRAIL	SHEET	E

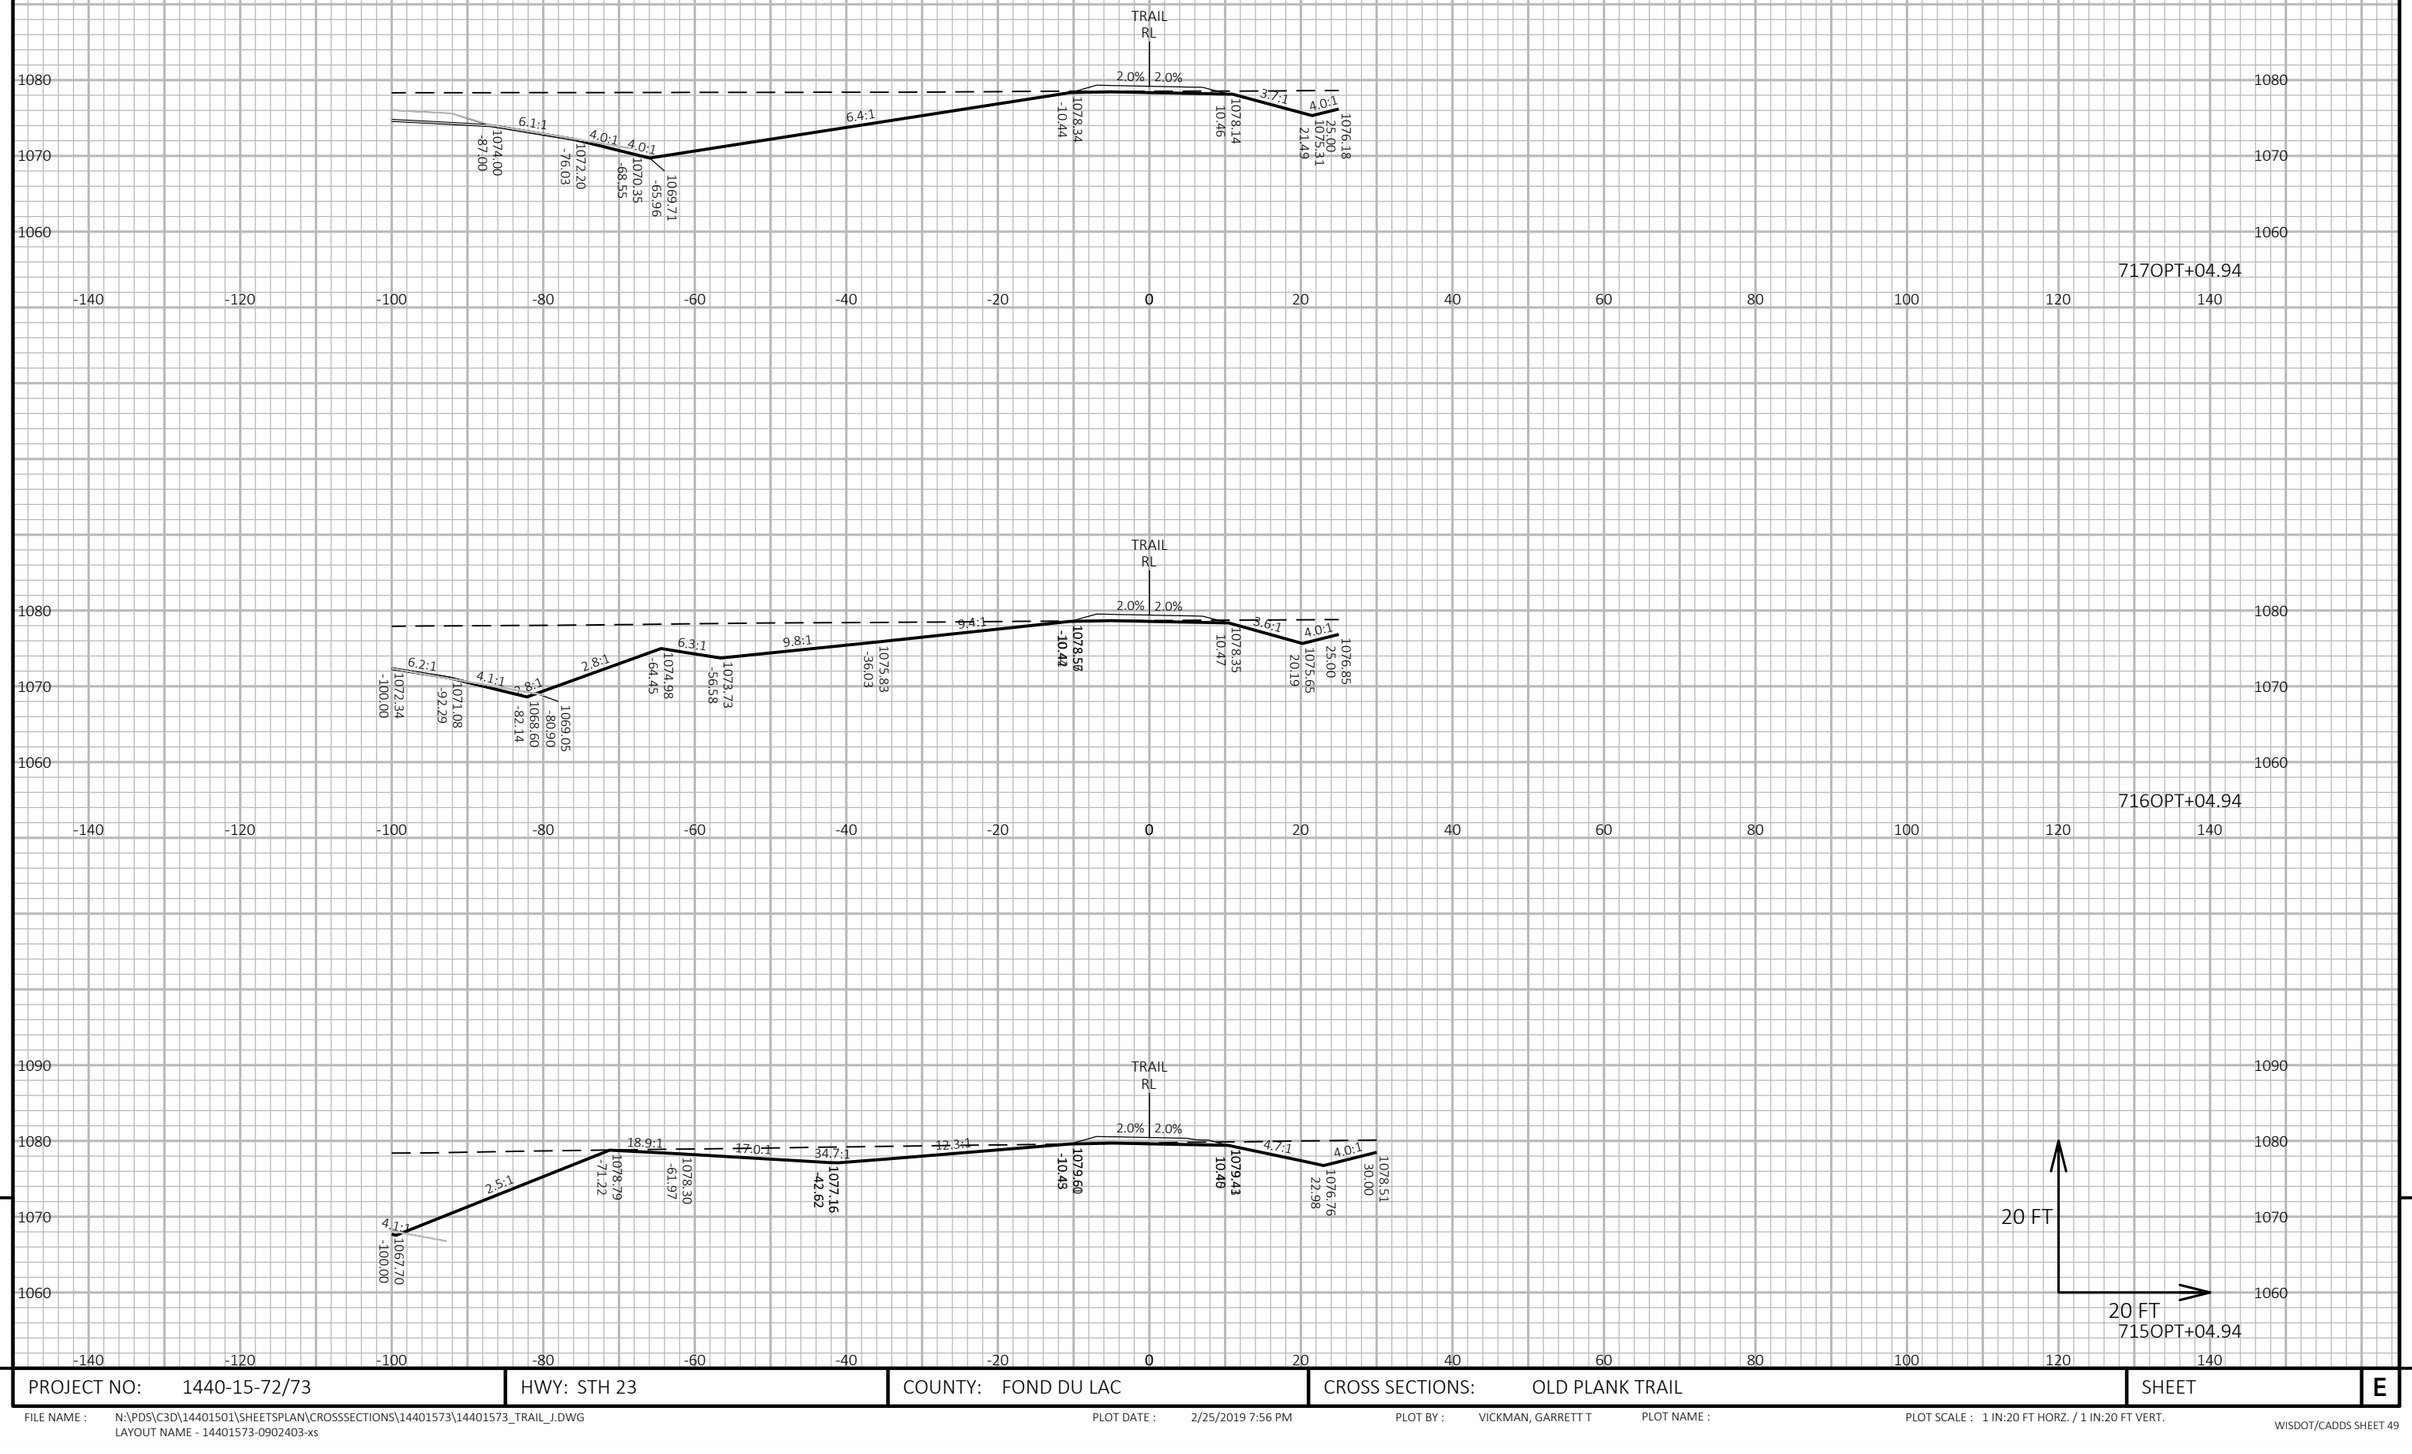


PROJECT NO: 1440-15-72/73	HWY: STH 23	COUNTY: FOND DU LAC	CROSS SECTIONS: OLD PLANK TRAIL	SHEET	E


FILE NAME : N:\PDS\C3D\14401501\SHEETSPLAN\CROSSSECTIONS\14401573\14401573_TRAIL_I.DWG
LAYOUT NAME - 14401573-0902403-xs


PLOT DATE : 2/25/2019 7:56 PM PLOT BY : VICKMAN, GARRETT T PLOT NAME : PLOT SCALE : 1 IN:20 FT HORZ. / 1 IN:20 FT VERT.

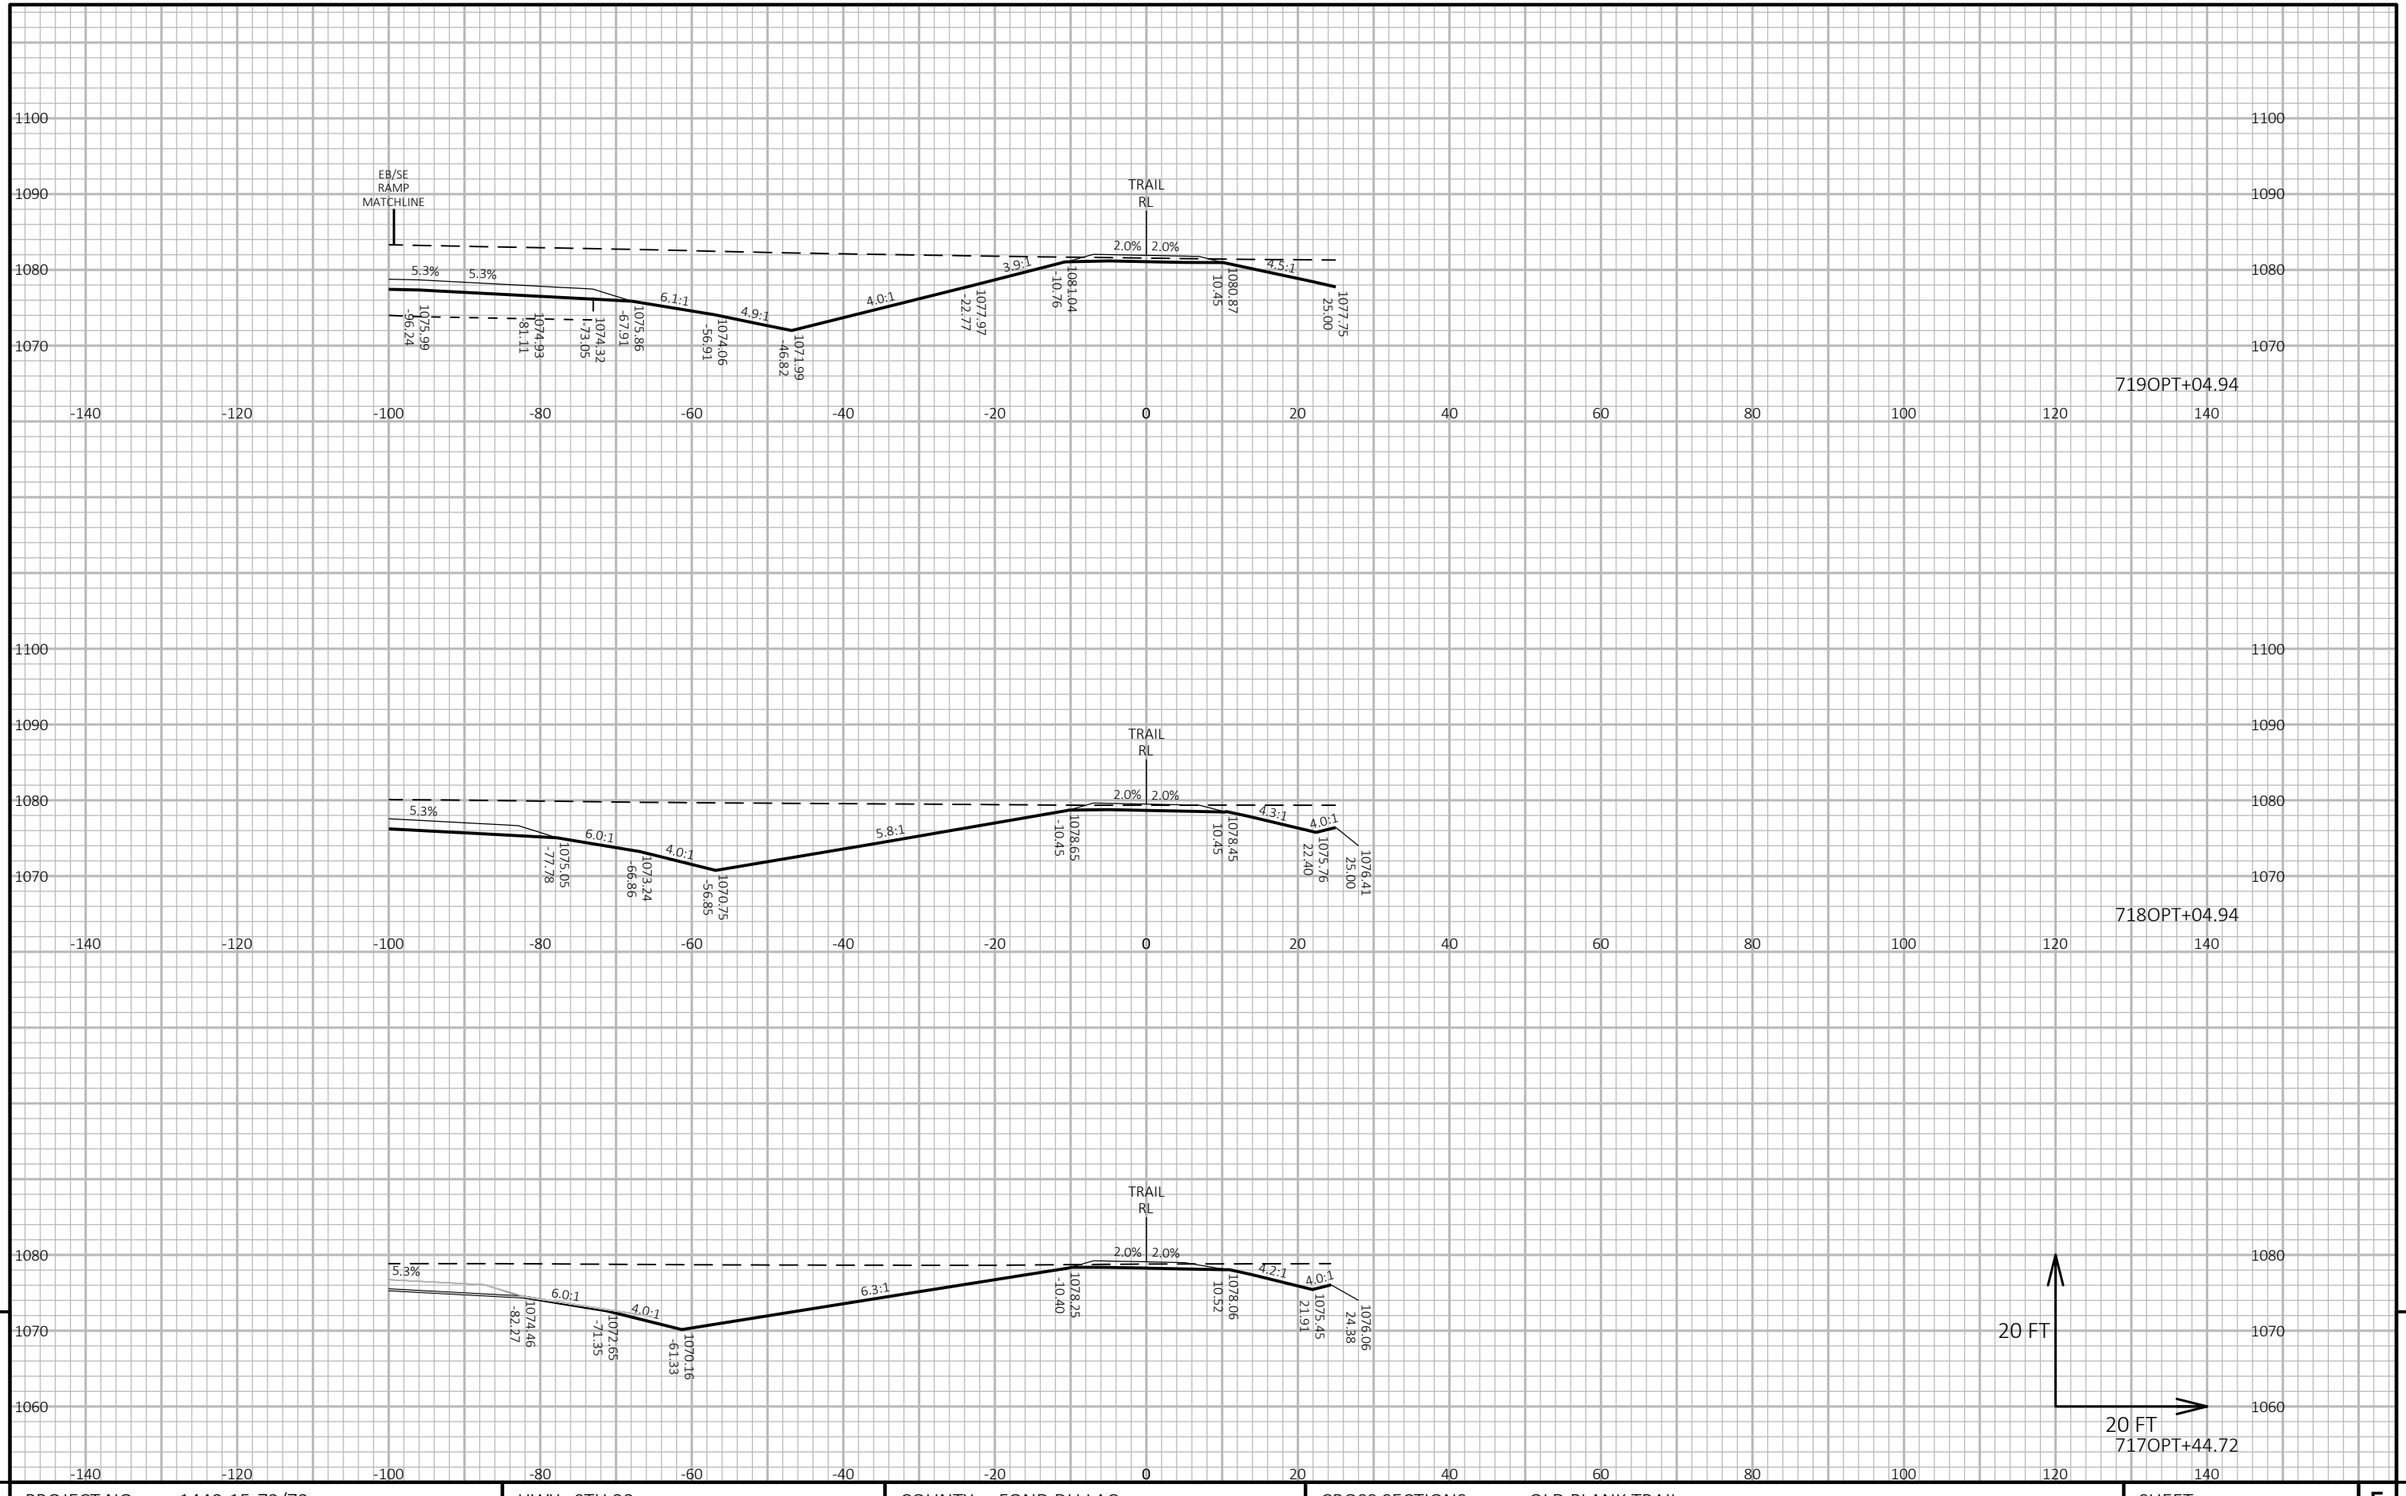

PROJECT NO: 1440-15-72/73	HWY: STH 23	COUNTY: FOND DU LAC	CROSS SECTIONS: OLD PLANK TRAIL	SHEET	E

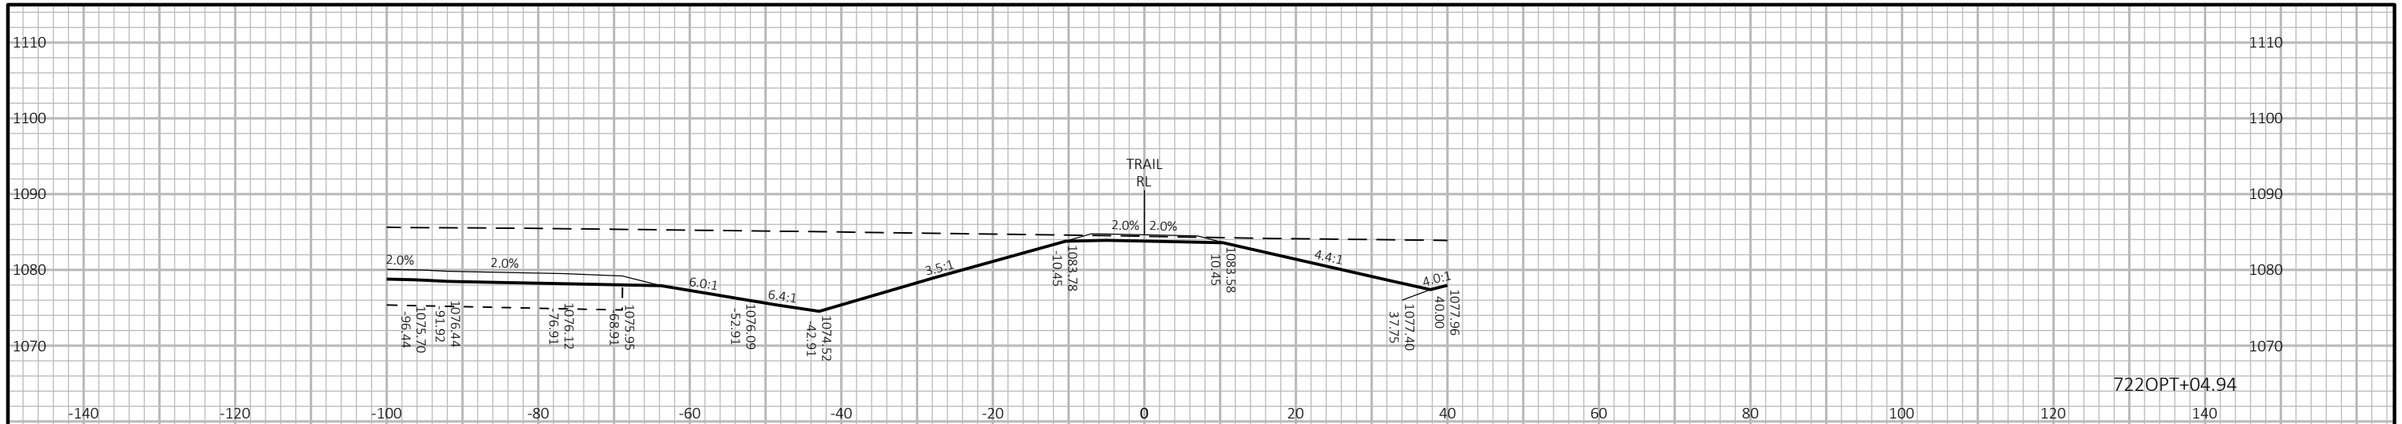

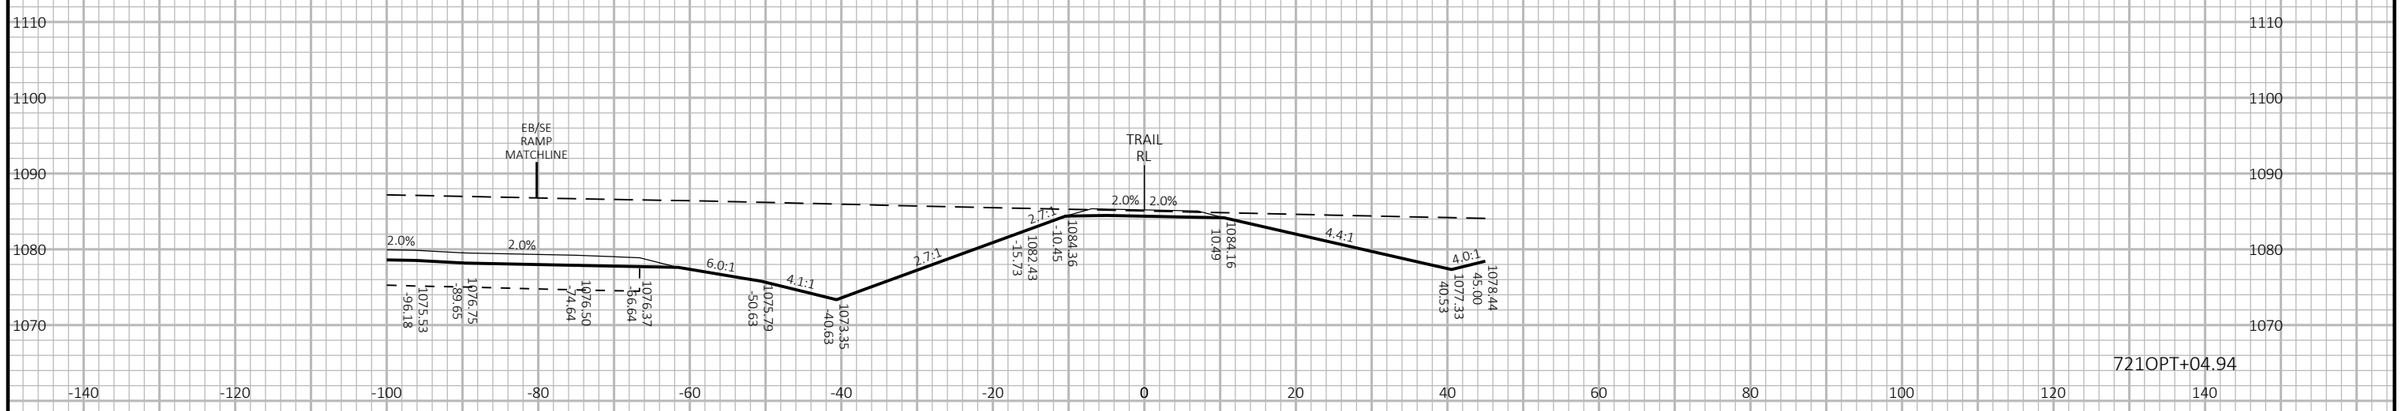

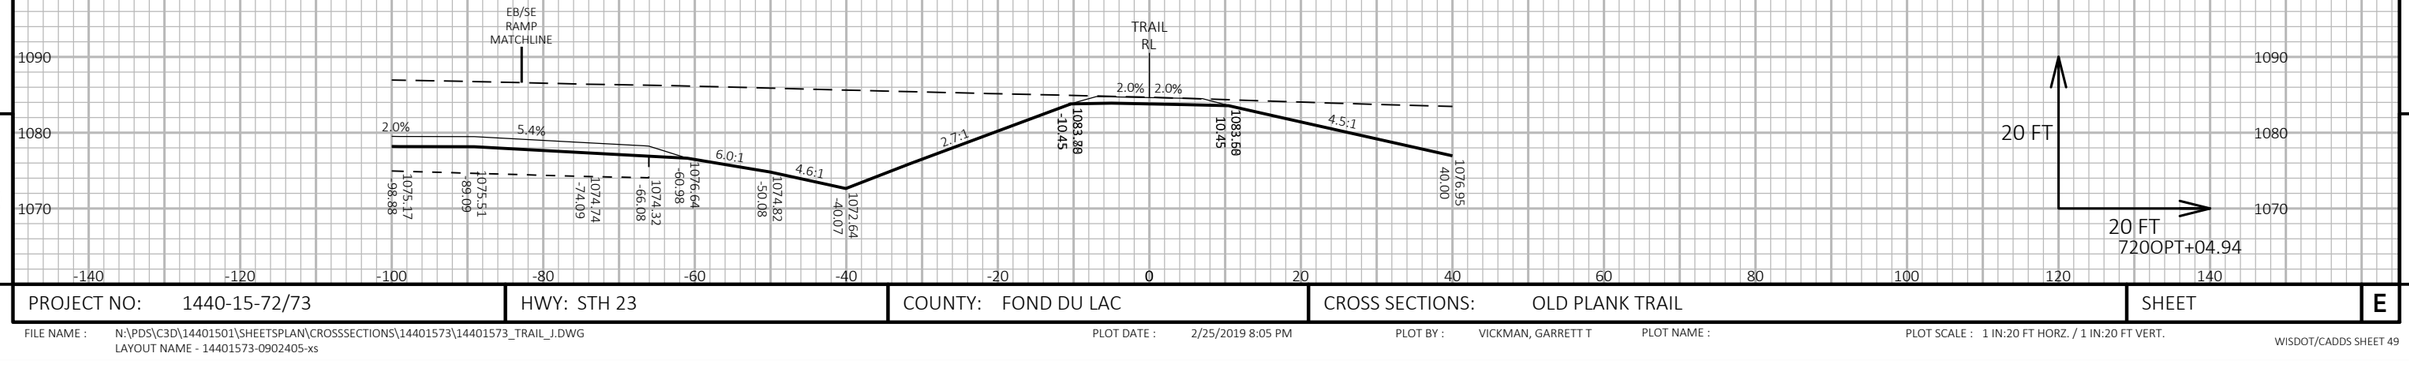


9

9

PROJECT NO: 1440-15-72/73	HWY: STH 23	COUNTY: FOND DU LAC	CROSS SECTIONS: OLD PLANK TRAIL	SHEET	E

FILE NAME : N:\PDS\C3D\14401501\SHEETSPLAN\CROSSSECTIONS\14401573\14401573_TRAIL_J.DWG
LAYOUT NAME - 14401573-0902405-xs


PLOT DATE : 2/25/2019 8:05 PM PLOT BY : VICKMAN, GARRETT T PLOT NAME : PLOT SCALE : 1 IN:20 FT HORZ. / 1 IN:20 FT VERT.

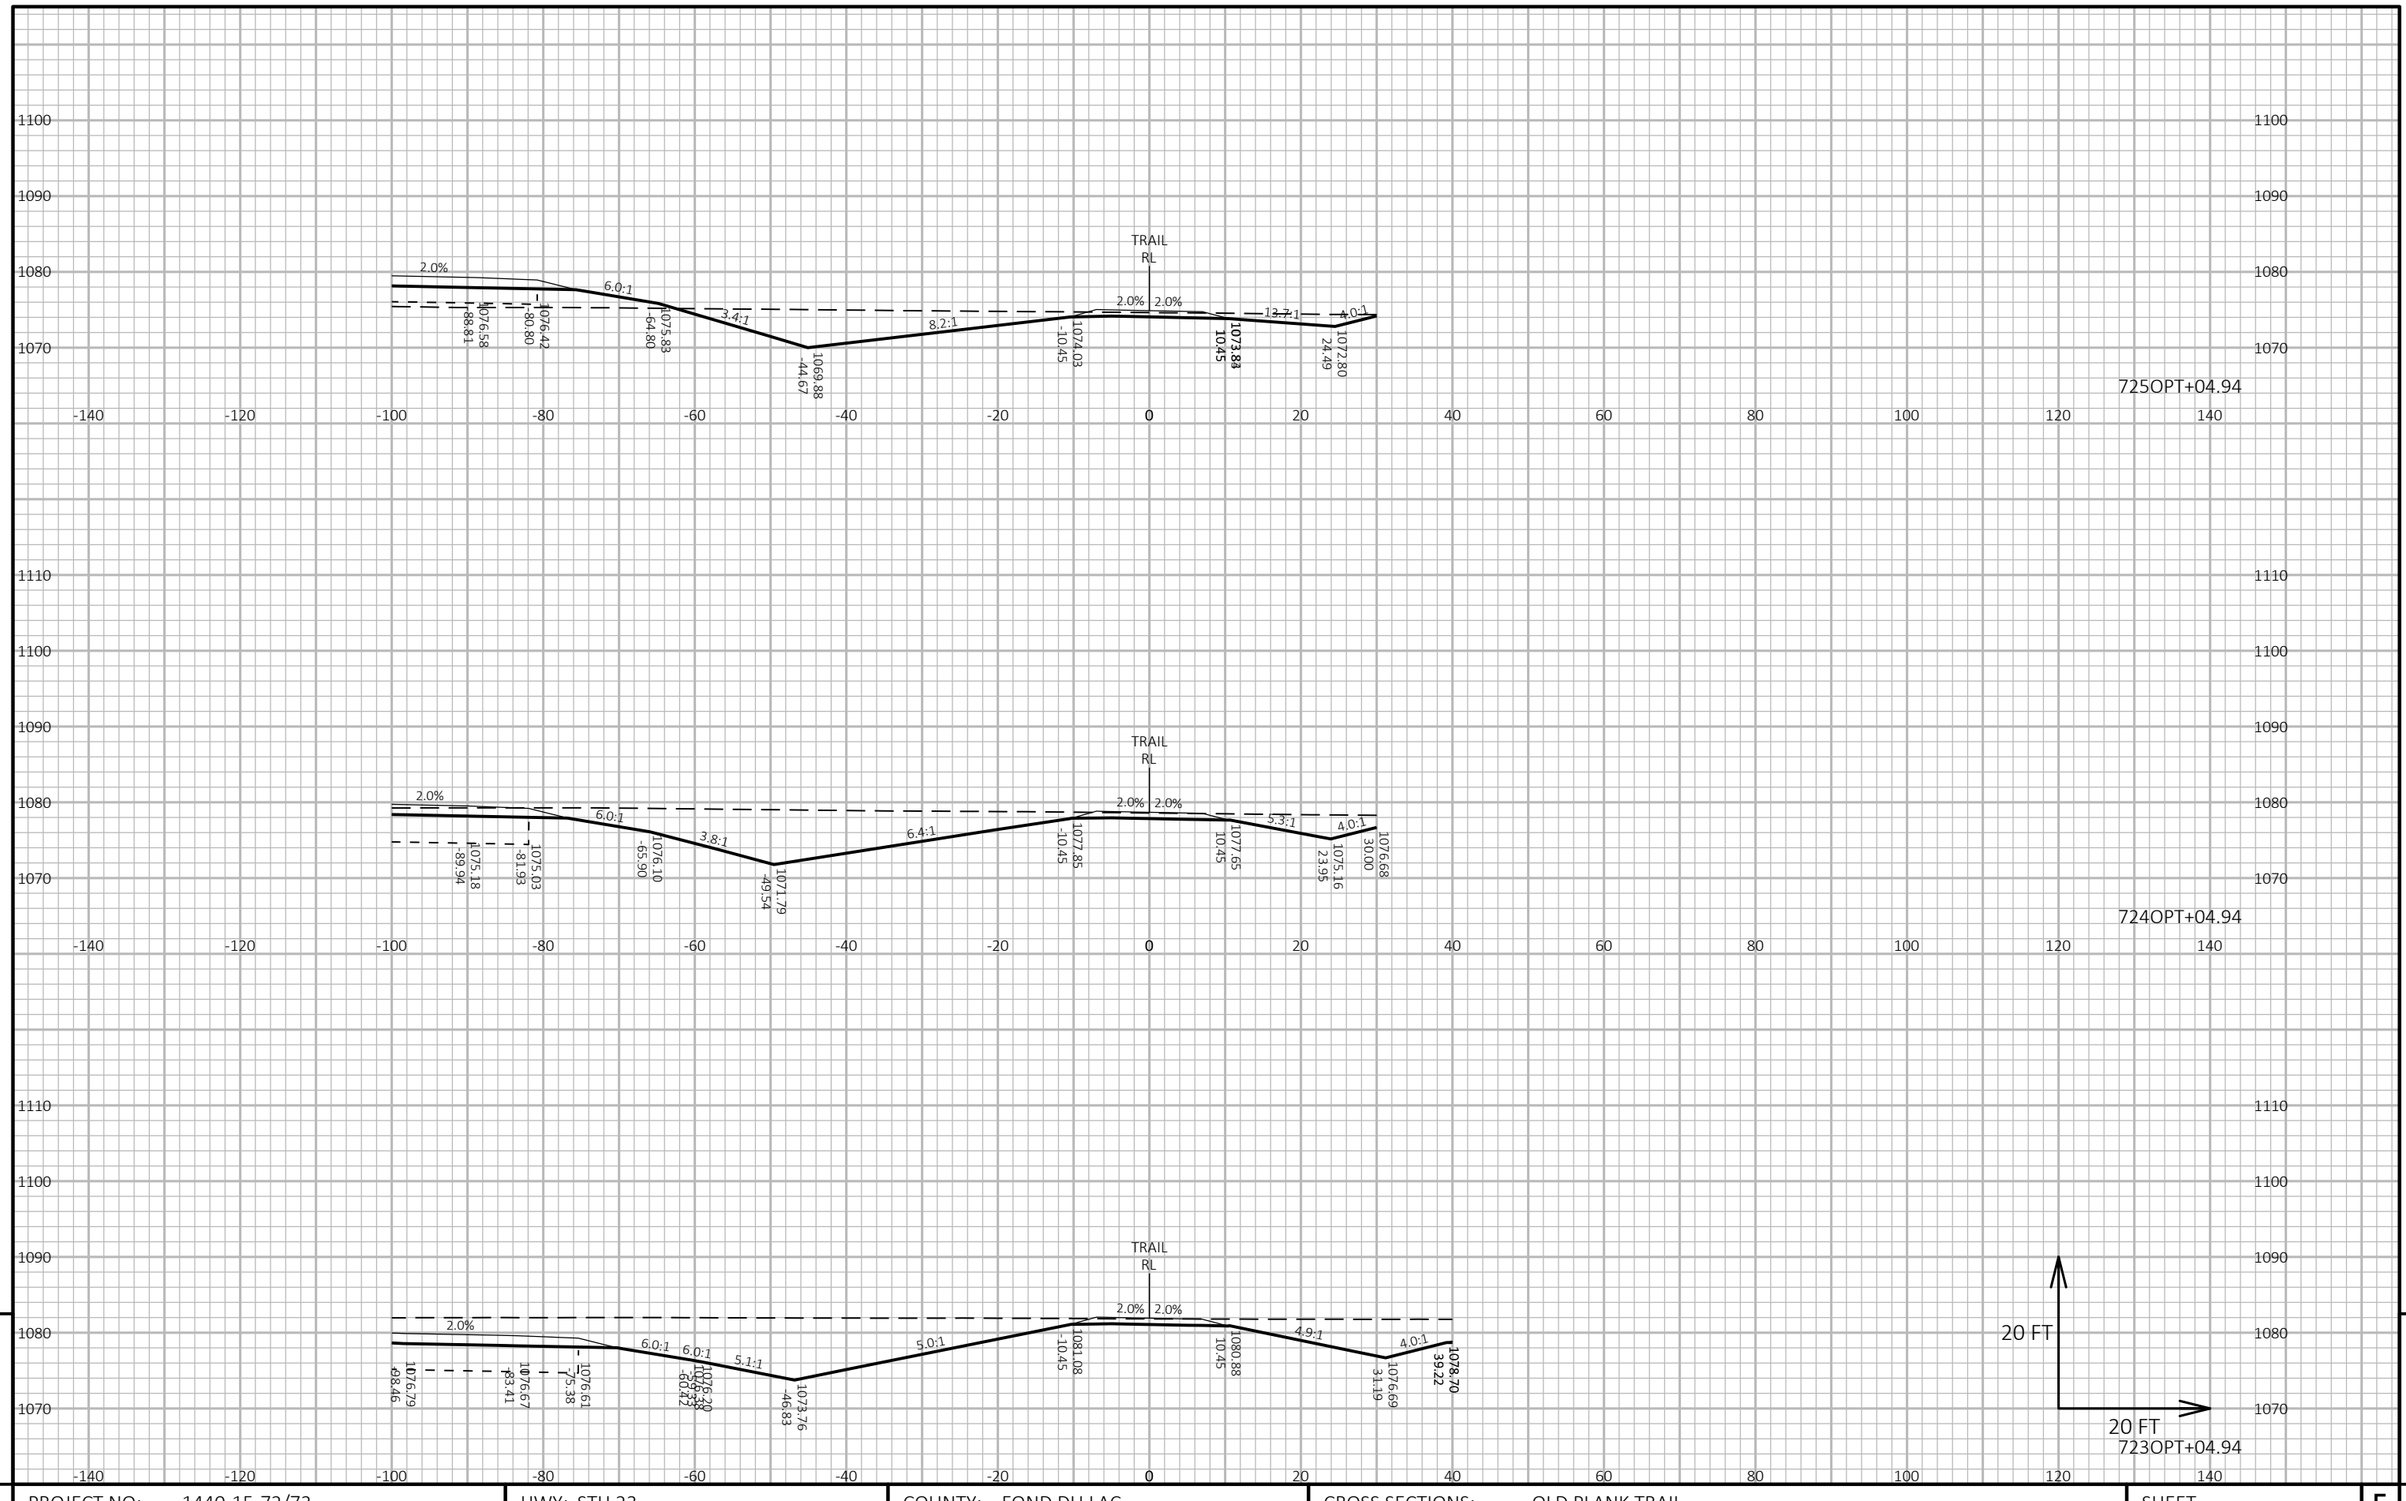

PROJECT NO: 1440-15-72/73	HWY: STH 23	COUNTY: FOND DU LAC	CROSS SECTIONS: OLD PLANK TRAIL	SHEET	E

FILE NAME : N:\PDS\C3D\14401501\SHEETSPLAN\CROSSSECTIONS\14401573\14401573_TRAIL_J.DWG
LAYOUT NAME - 14401573-0902406-xs


PLOT DATE : 2/25/2019 8:09 PM PLOT BY : VICKMAN, GARRETT T PLOT NAME : PLOT SCALE : 1 IN:20 FT HORZ. / 1 IN:20 FT VERT.

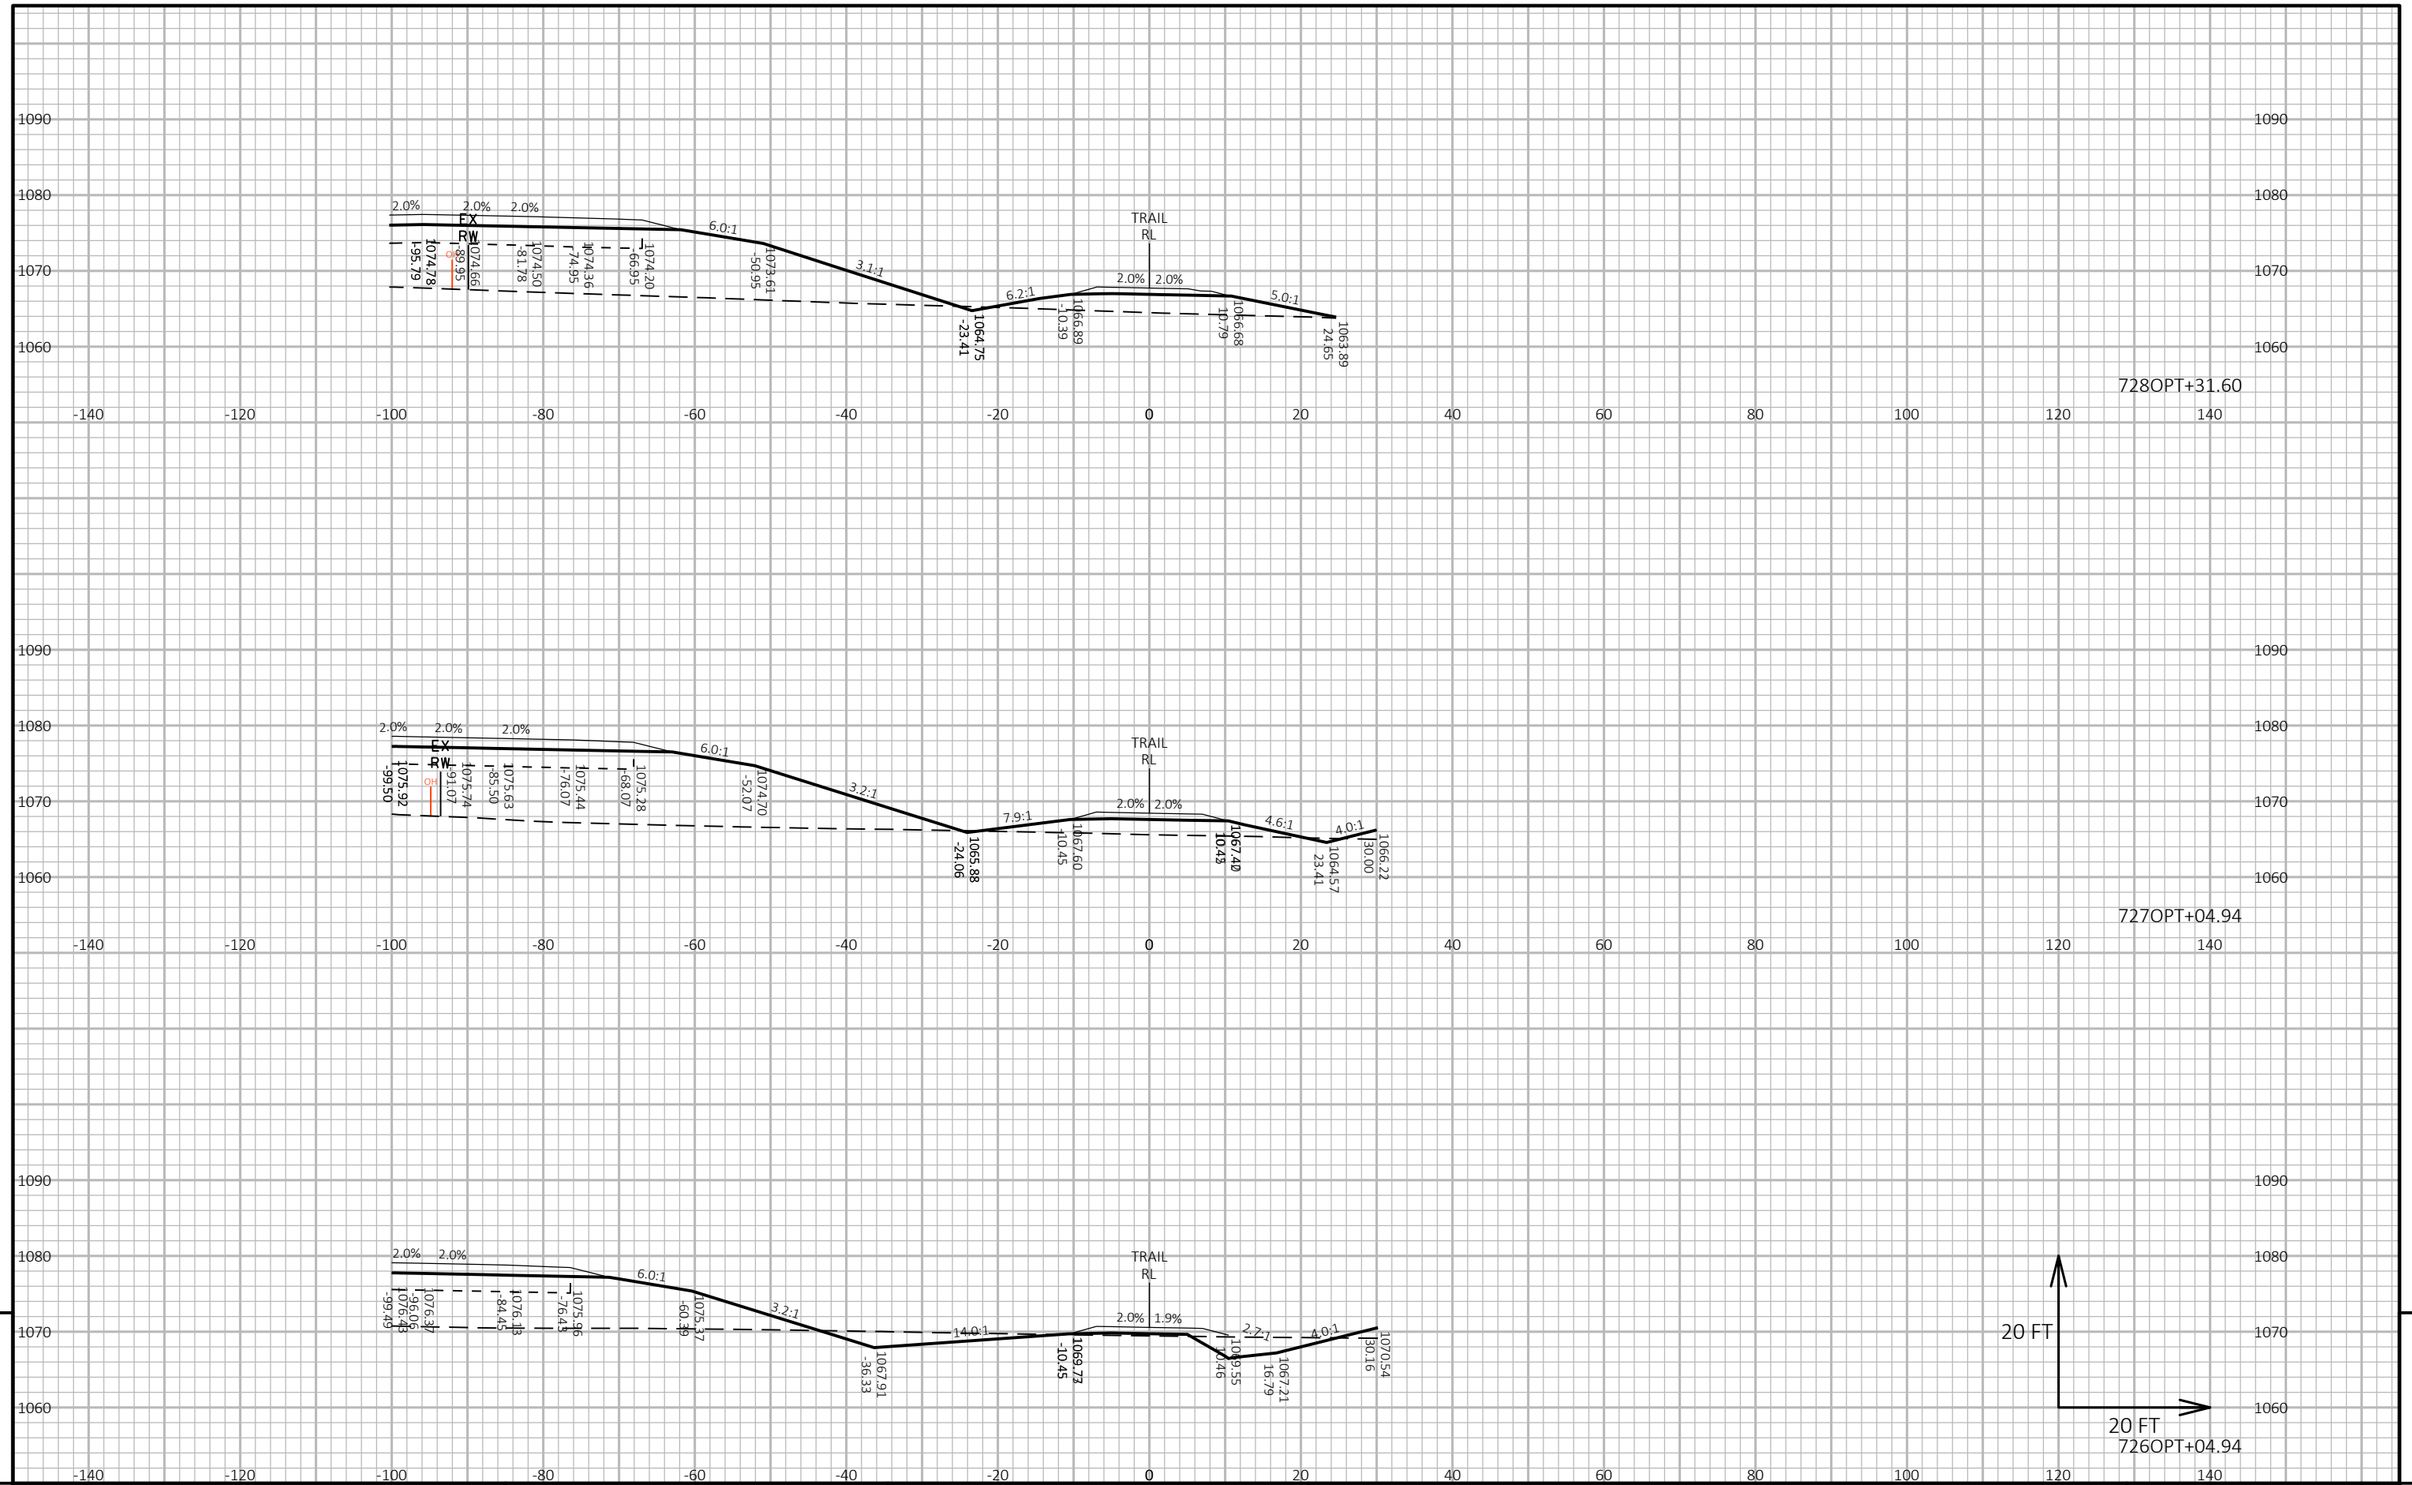

PROJECT NO: 1440-15-72/73	HWY: STH 23	COUNTY: FOND DU LAC	CROSS SECTIONS: OLD PLANK TRAIL	SHEET E

FILE NAME : N:\PDS\C3D\14401501\SHEETSPLAN\CROSSSECTIONS\14401573\14401573_TRAIL_J.DWG
LAYOUT NAME - 14401573-0902407-xs


PLOT DATE : 2/25/2019 8:14 PM PLOT BY : VICKMAN, GARRETT T PLOT NAME : PLOT SCALE : 1 IN:20 FT HORZ. / 1 IN:20 FT VERT.

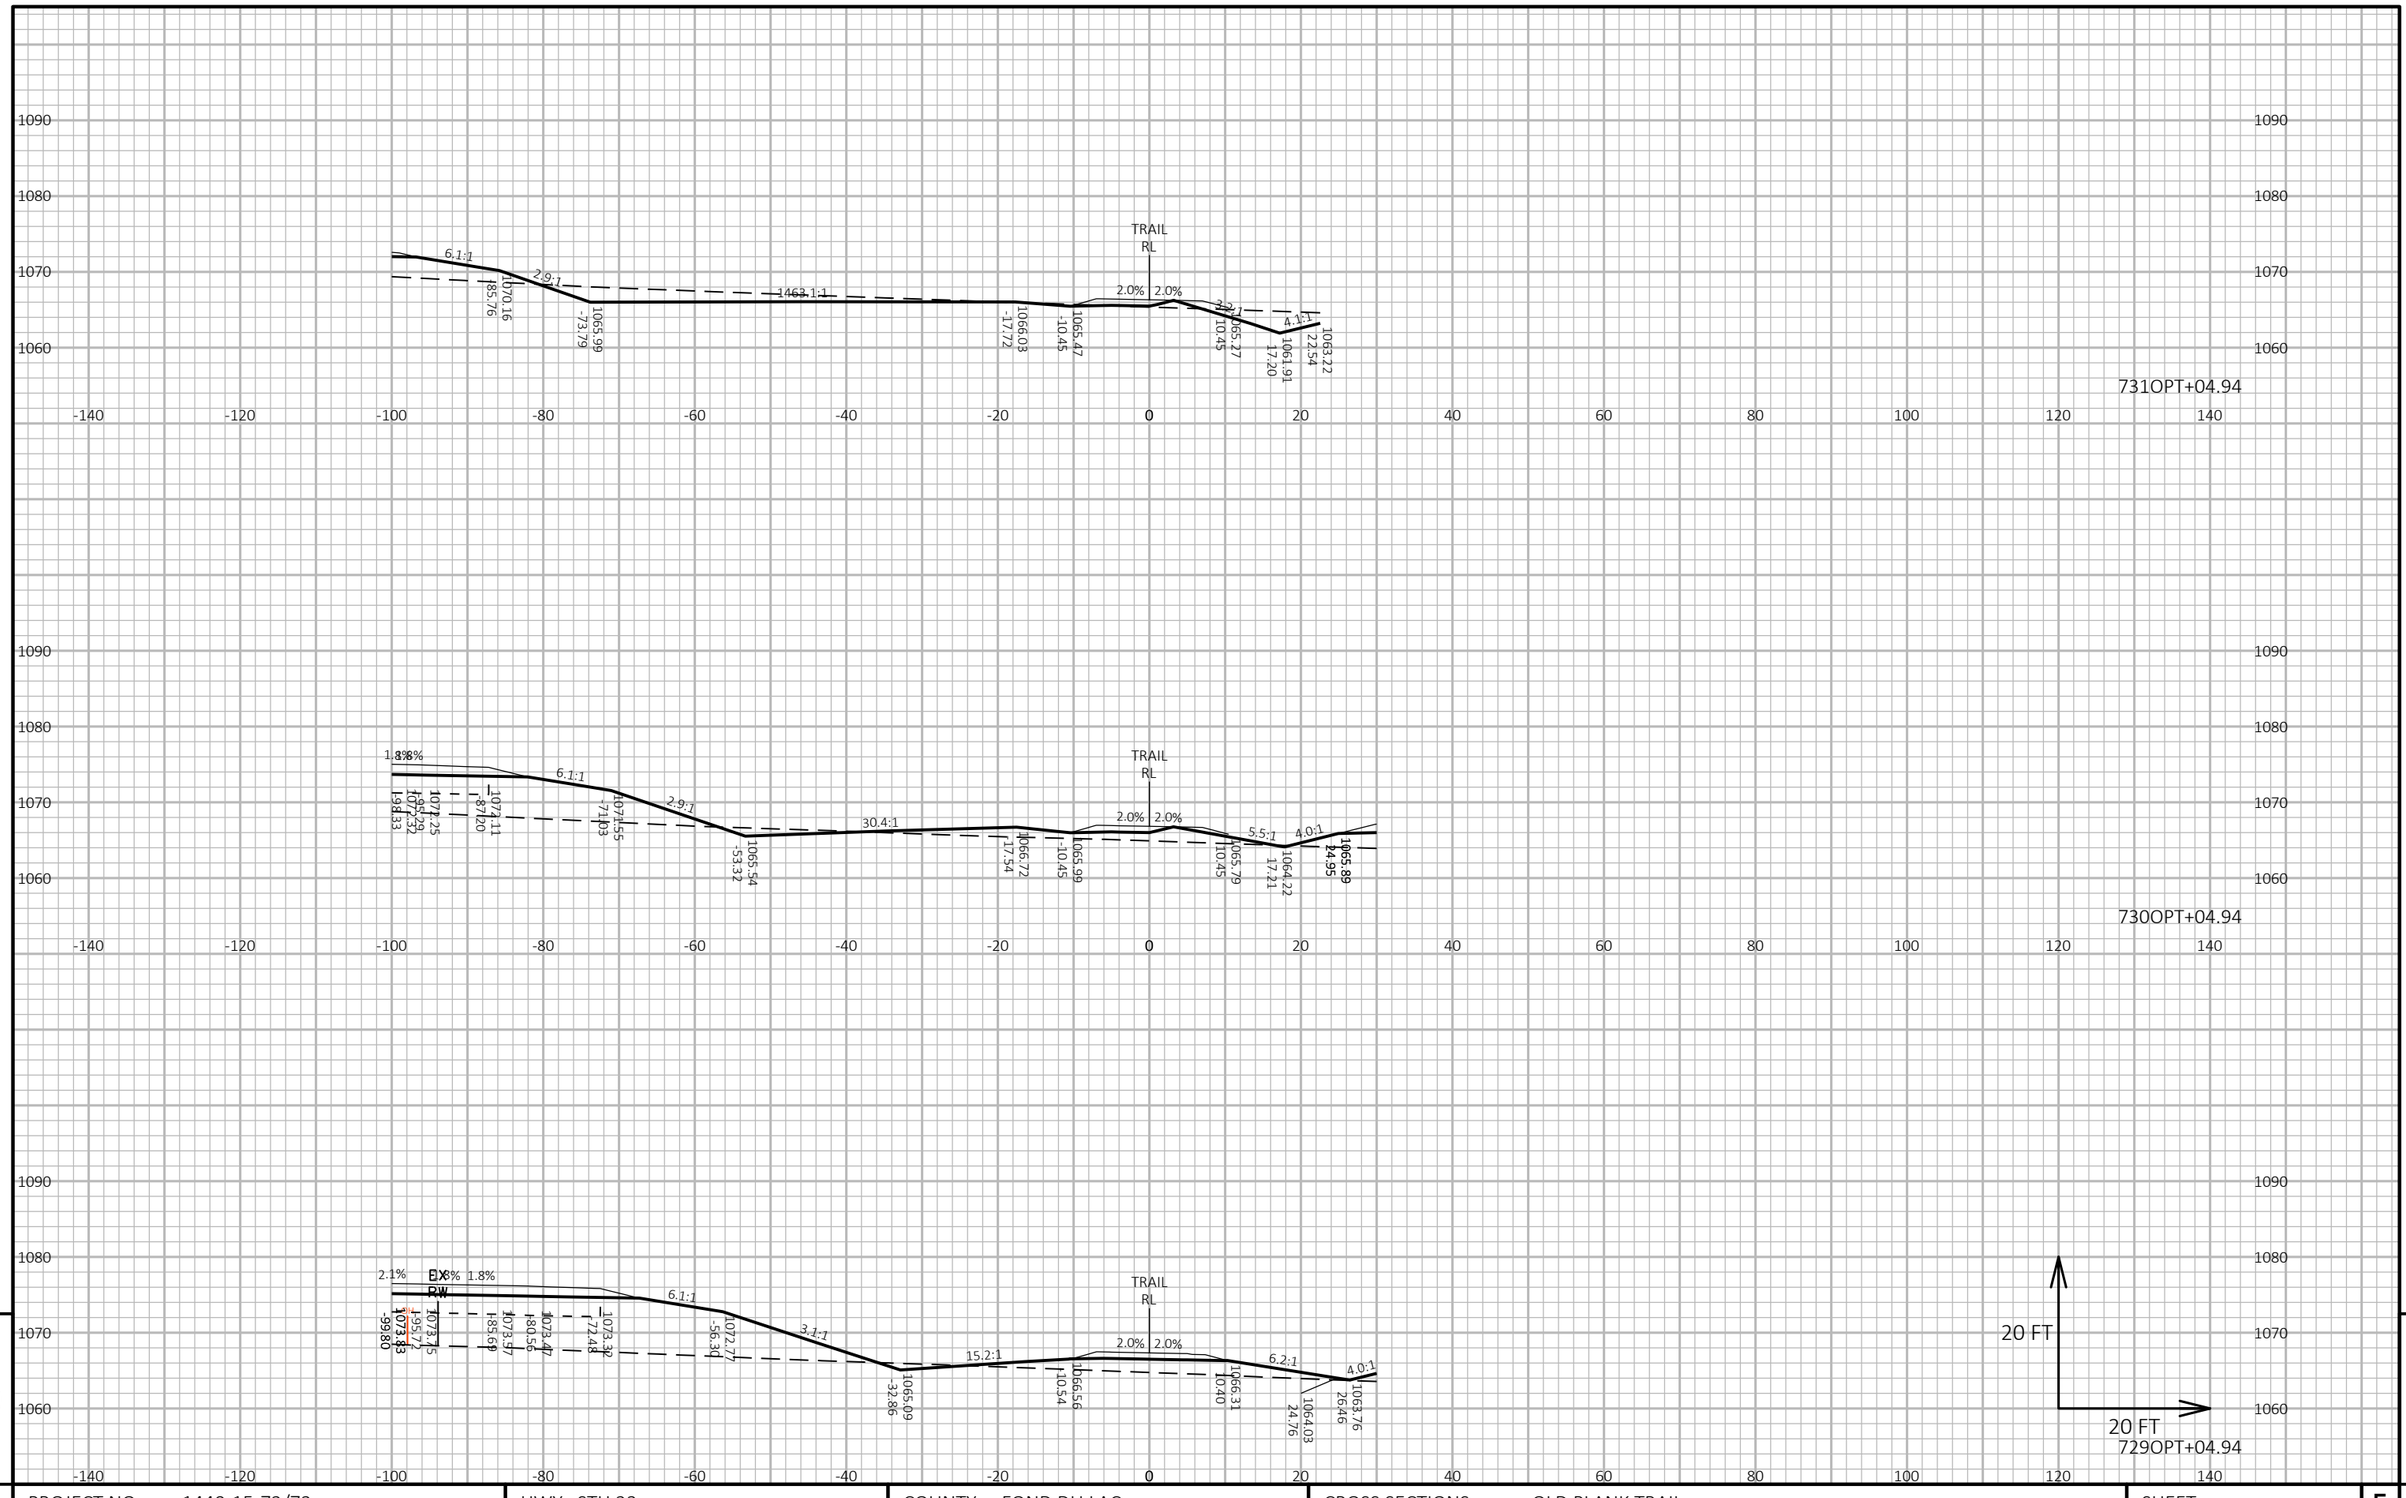

PROJECT NO: 1440-15-72/73	HWY: STH 23	COUNTY: FOND DU LAC	CROSS SECTIONS: OLD PLANK TRAIL	SHEET	E

FILE NAME : N:\PDS\C3D\14401501\SHEETSPLAN\CROSSSECTIONS\14401573\14401573_TRAIL_J.DWG
LAYOUT NAME - 14401573-0902408-xs


PLOT DATE : 2/25/2019 8:18 PM PLOT BY : VICKMAN, GARRETT T PLOT NAME : PLOT SCALE : 1 IN:20 FT HORZ. / 1 IN:20 FT VERT.

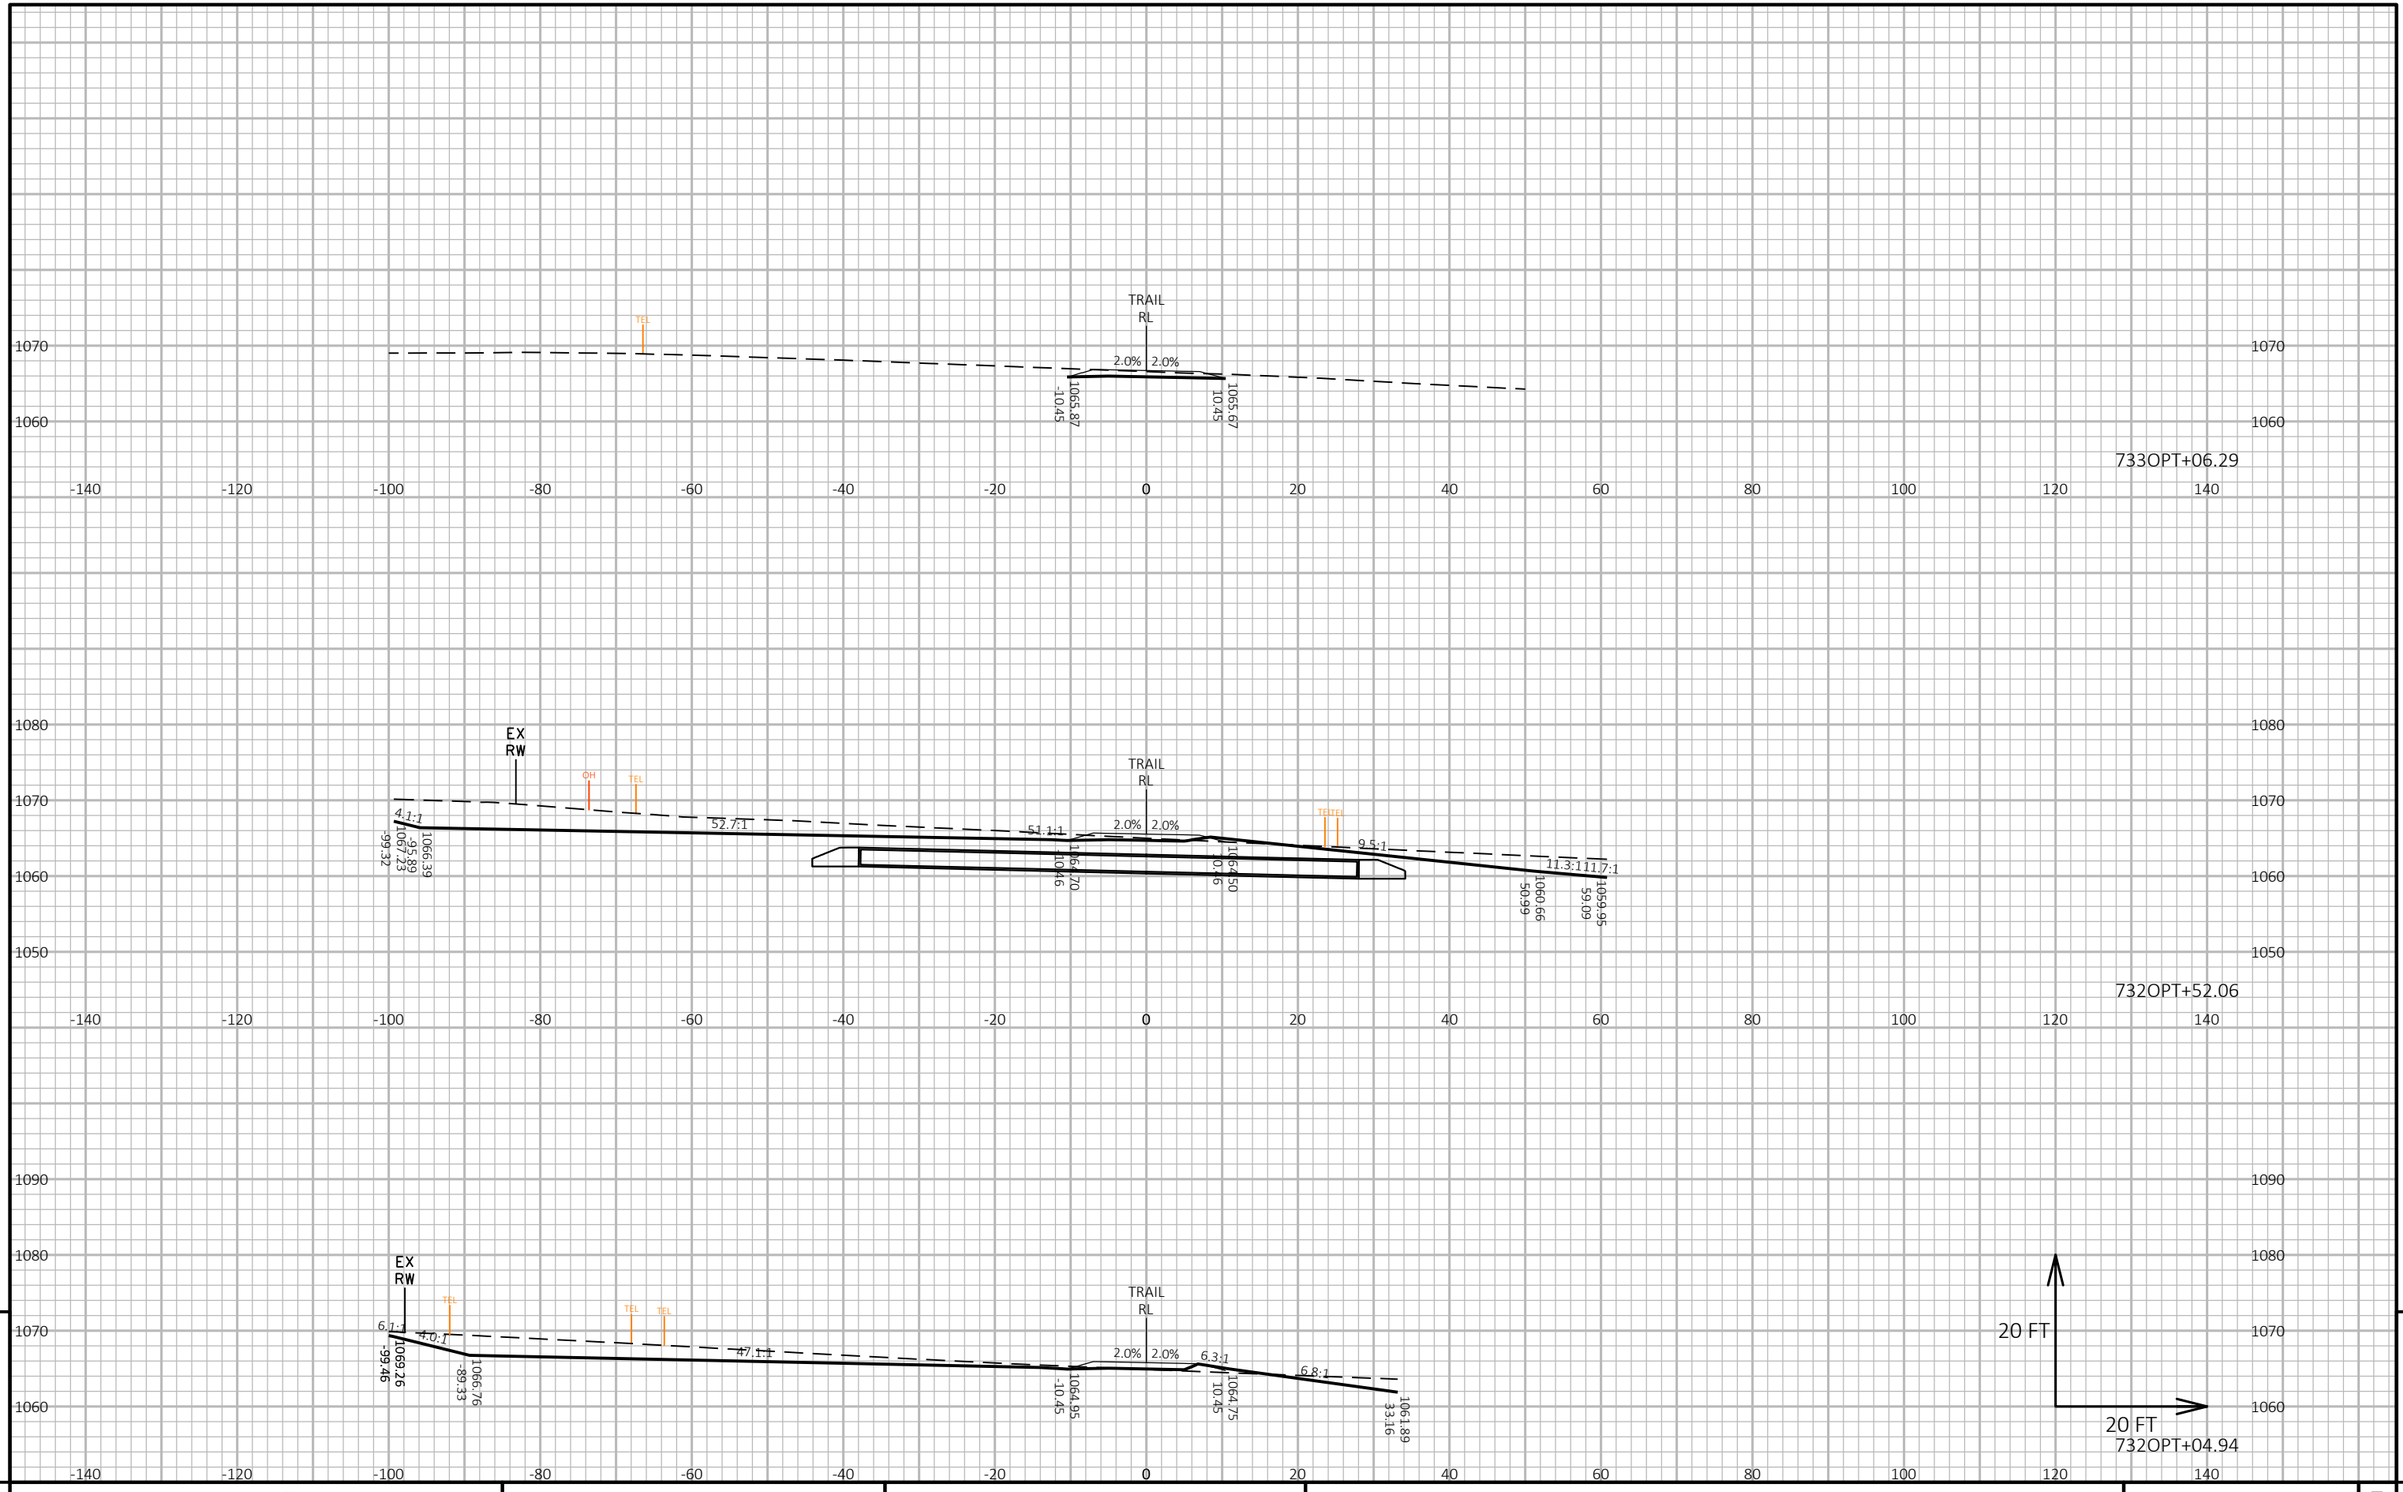

PROJECT NO: 1440-15-72/73	HWY: STH 23	COUNTY: FOND DU LAC	CROSS SECTIONS: OLD PLANK TRAIL	SHEET	E

FILE NAME : N:\PDS\C3D\14401501\SHEETSPLAN\CROSSSECTIONS\14401573\14401573_TRAIL_J.DWG
LAYOUT NAME - 14401573-0902409-xs

PLOT DATE : 2/25/2019 8:23 PM PLOT BY : VICKMAN, GARRETT T PLOT NAME : PLOT SCALE : 1 IN:20 FT HORZ. / 1 IN:20 FT VERT.

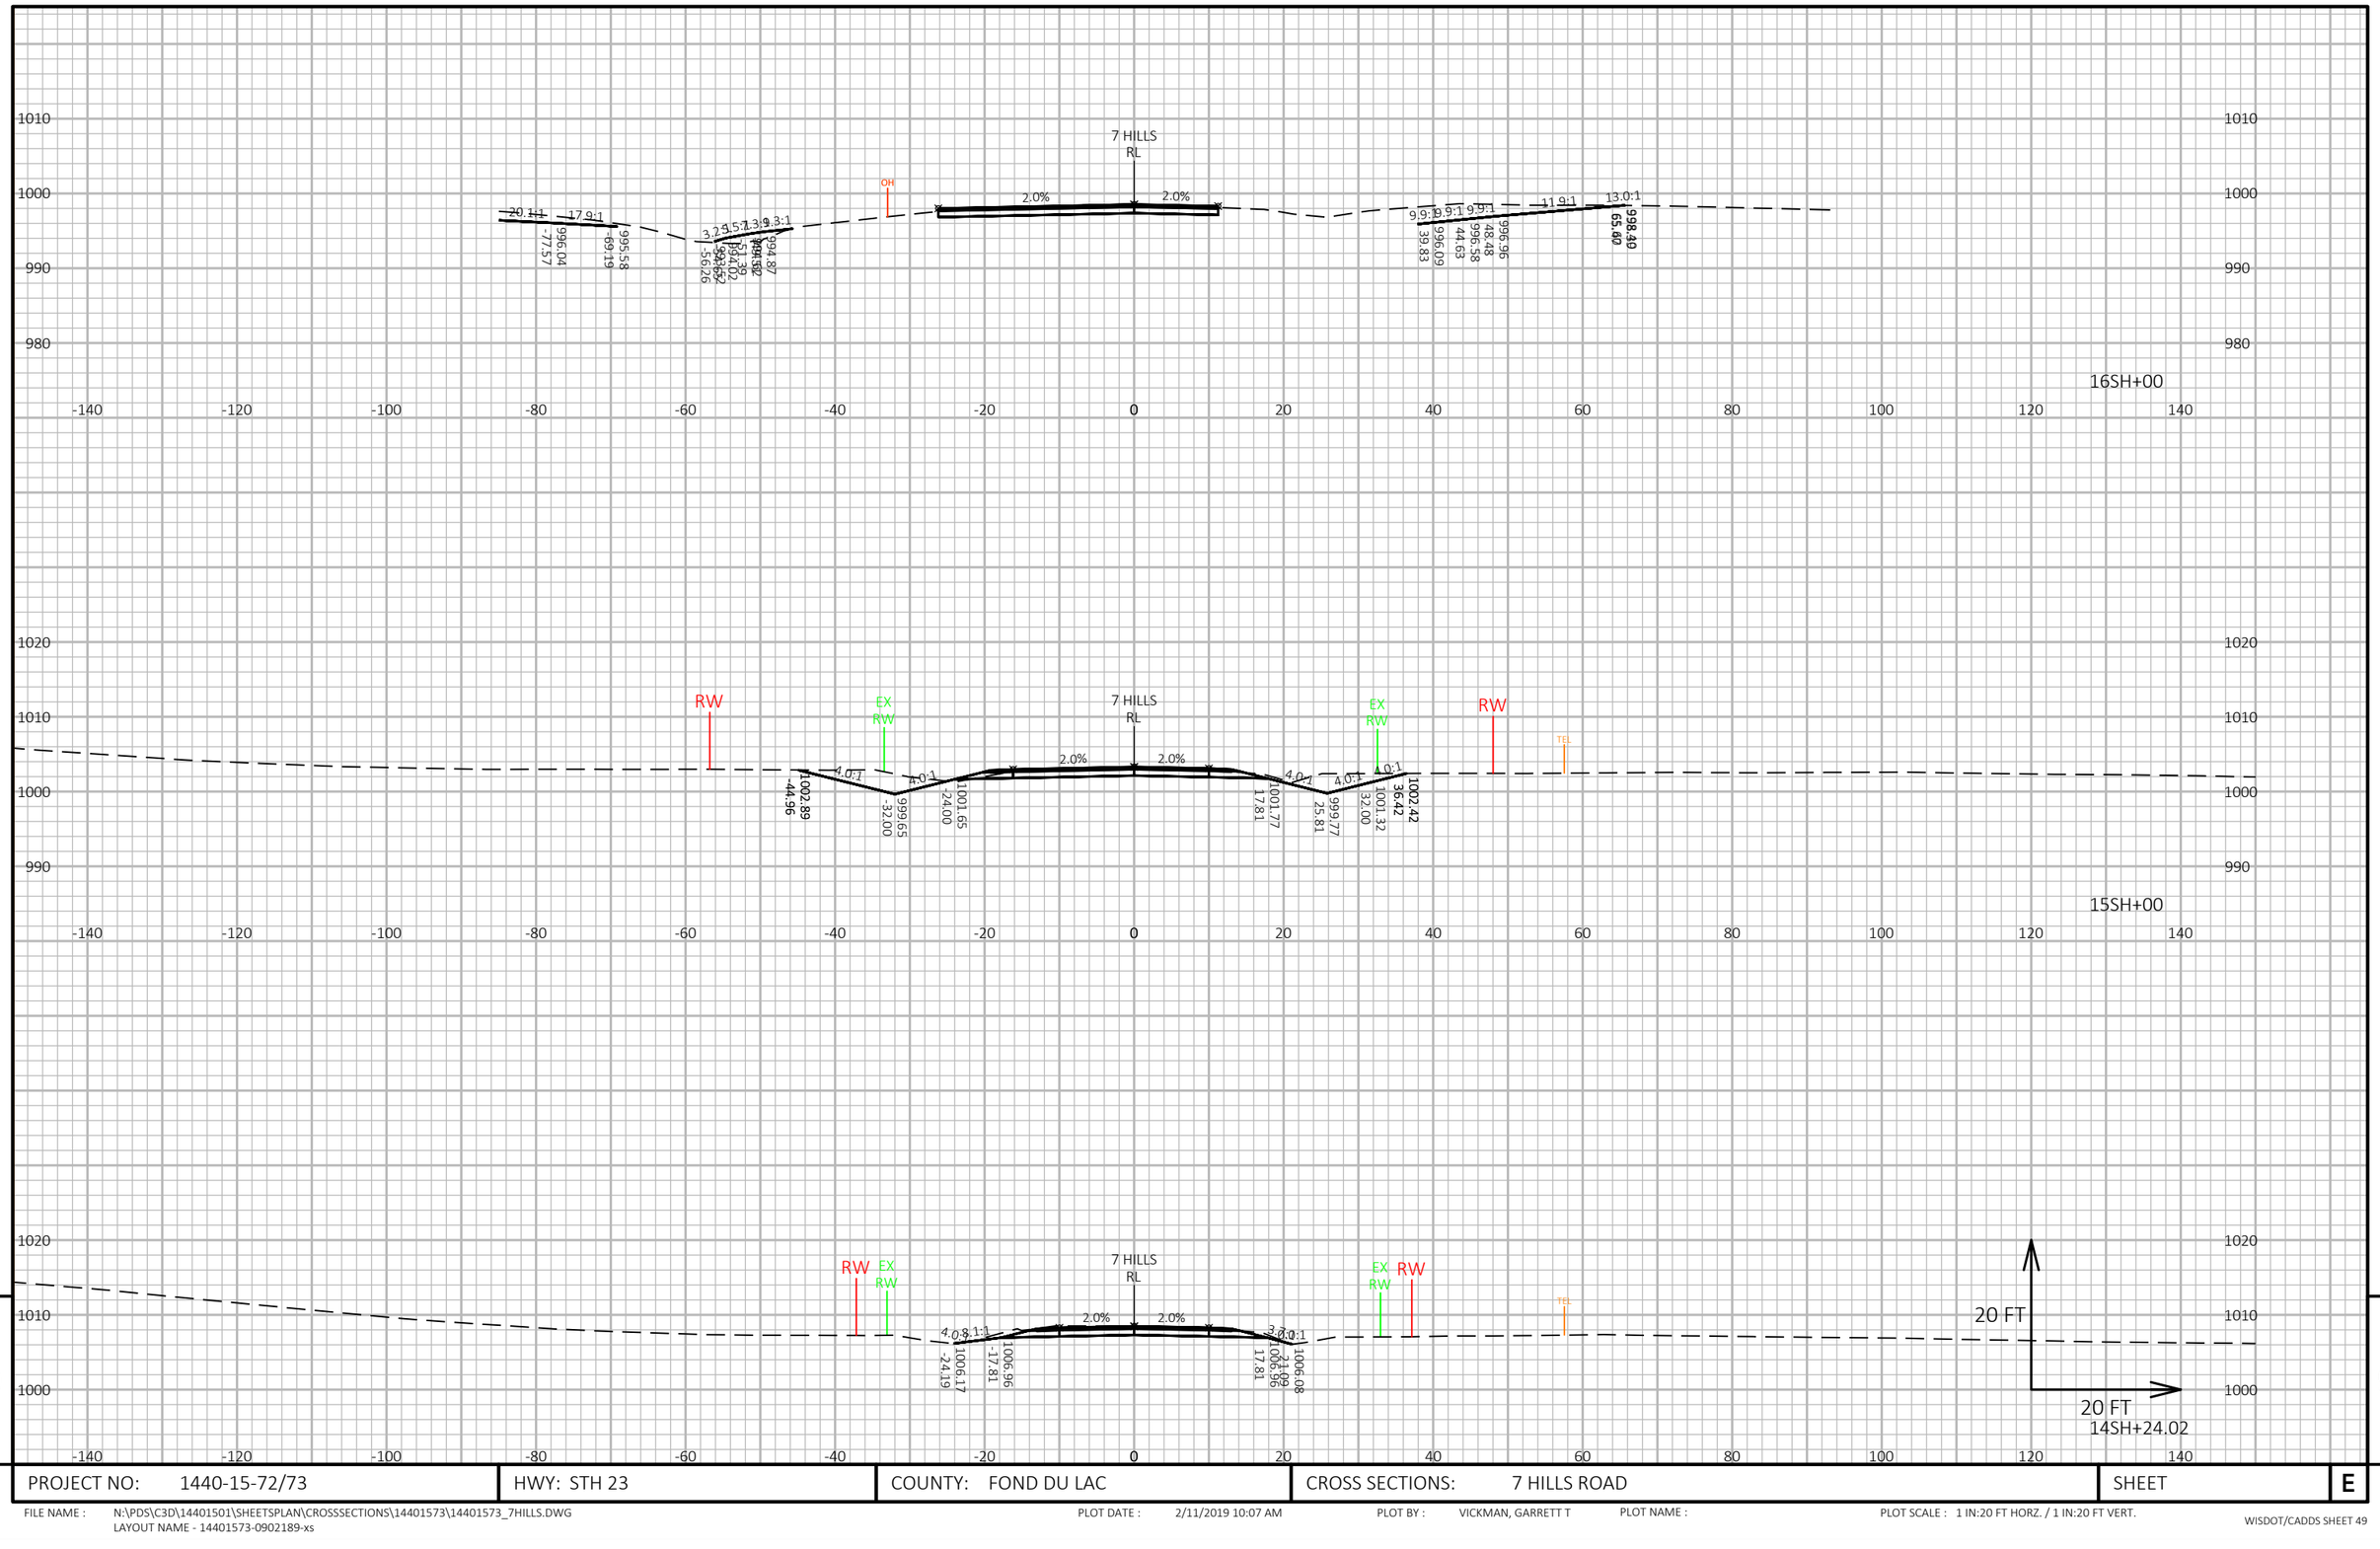


9

9

PROJECT NO: 1440-15-72/73	HWY: STH 23	COUNTY: FOND DU LAC	CROSS SECTIONS: 7 HILLS ROAD	SHEET	E


FILE NAME : N:\PDS\C3D\14401501\SHEETSPLAN\CROSSSECTIONS\14401573\14401573_7HILLS.DWG
LAYOUT NAME - 14401573-0902189-xs

PLOT DATE : 2/11/2019 10:07 AM PLOT BY : VICKMAN, GARRETT T PLOT NAME : PLOT SCALE : 1 IN:20 FT HORZ. / 1 IN:20 FT VERT.

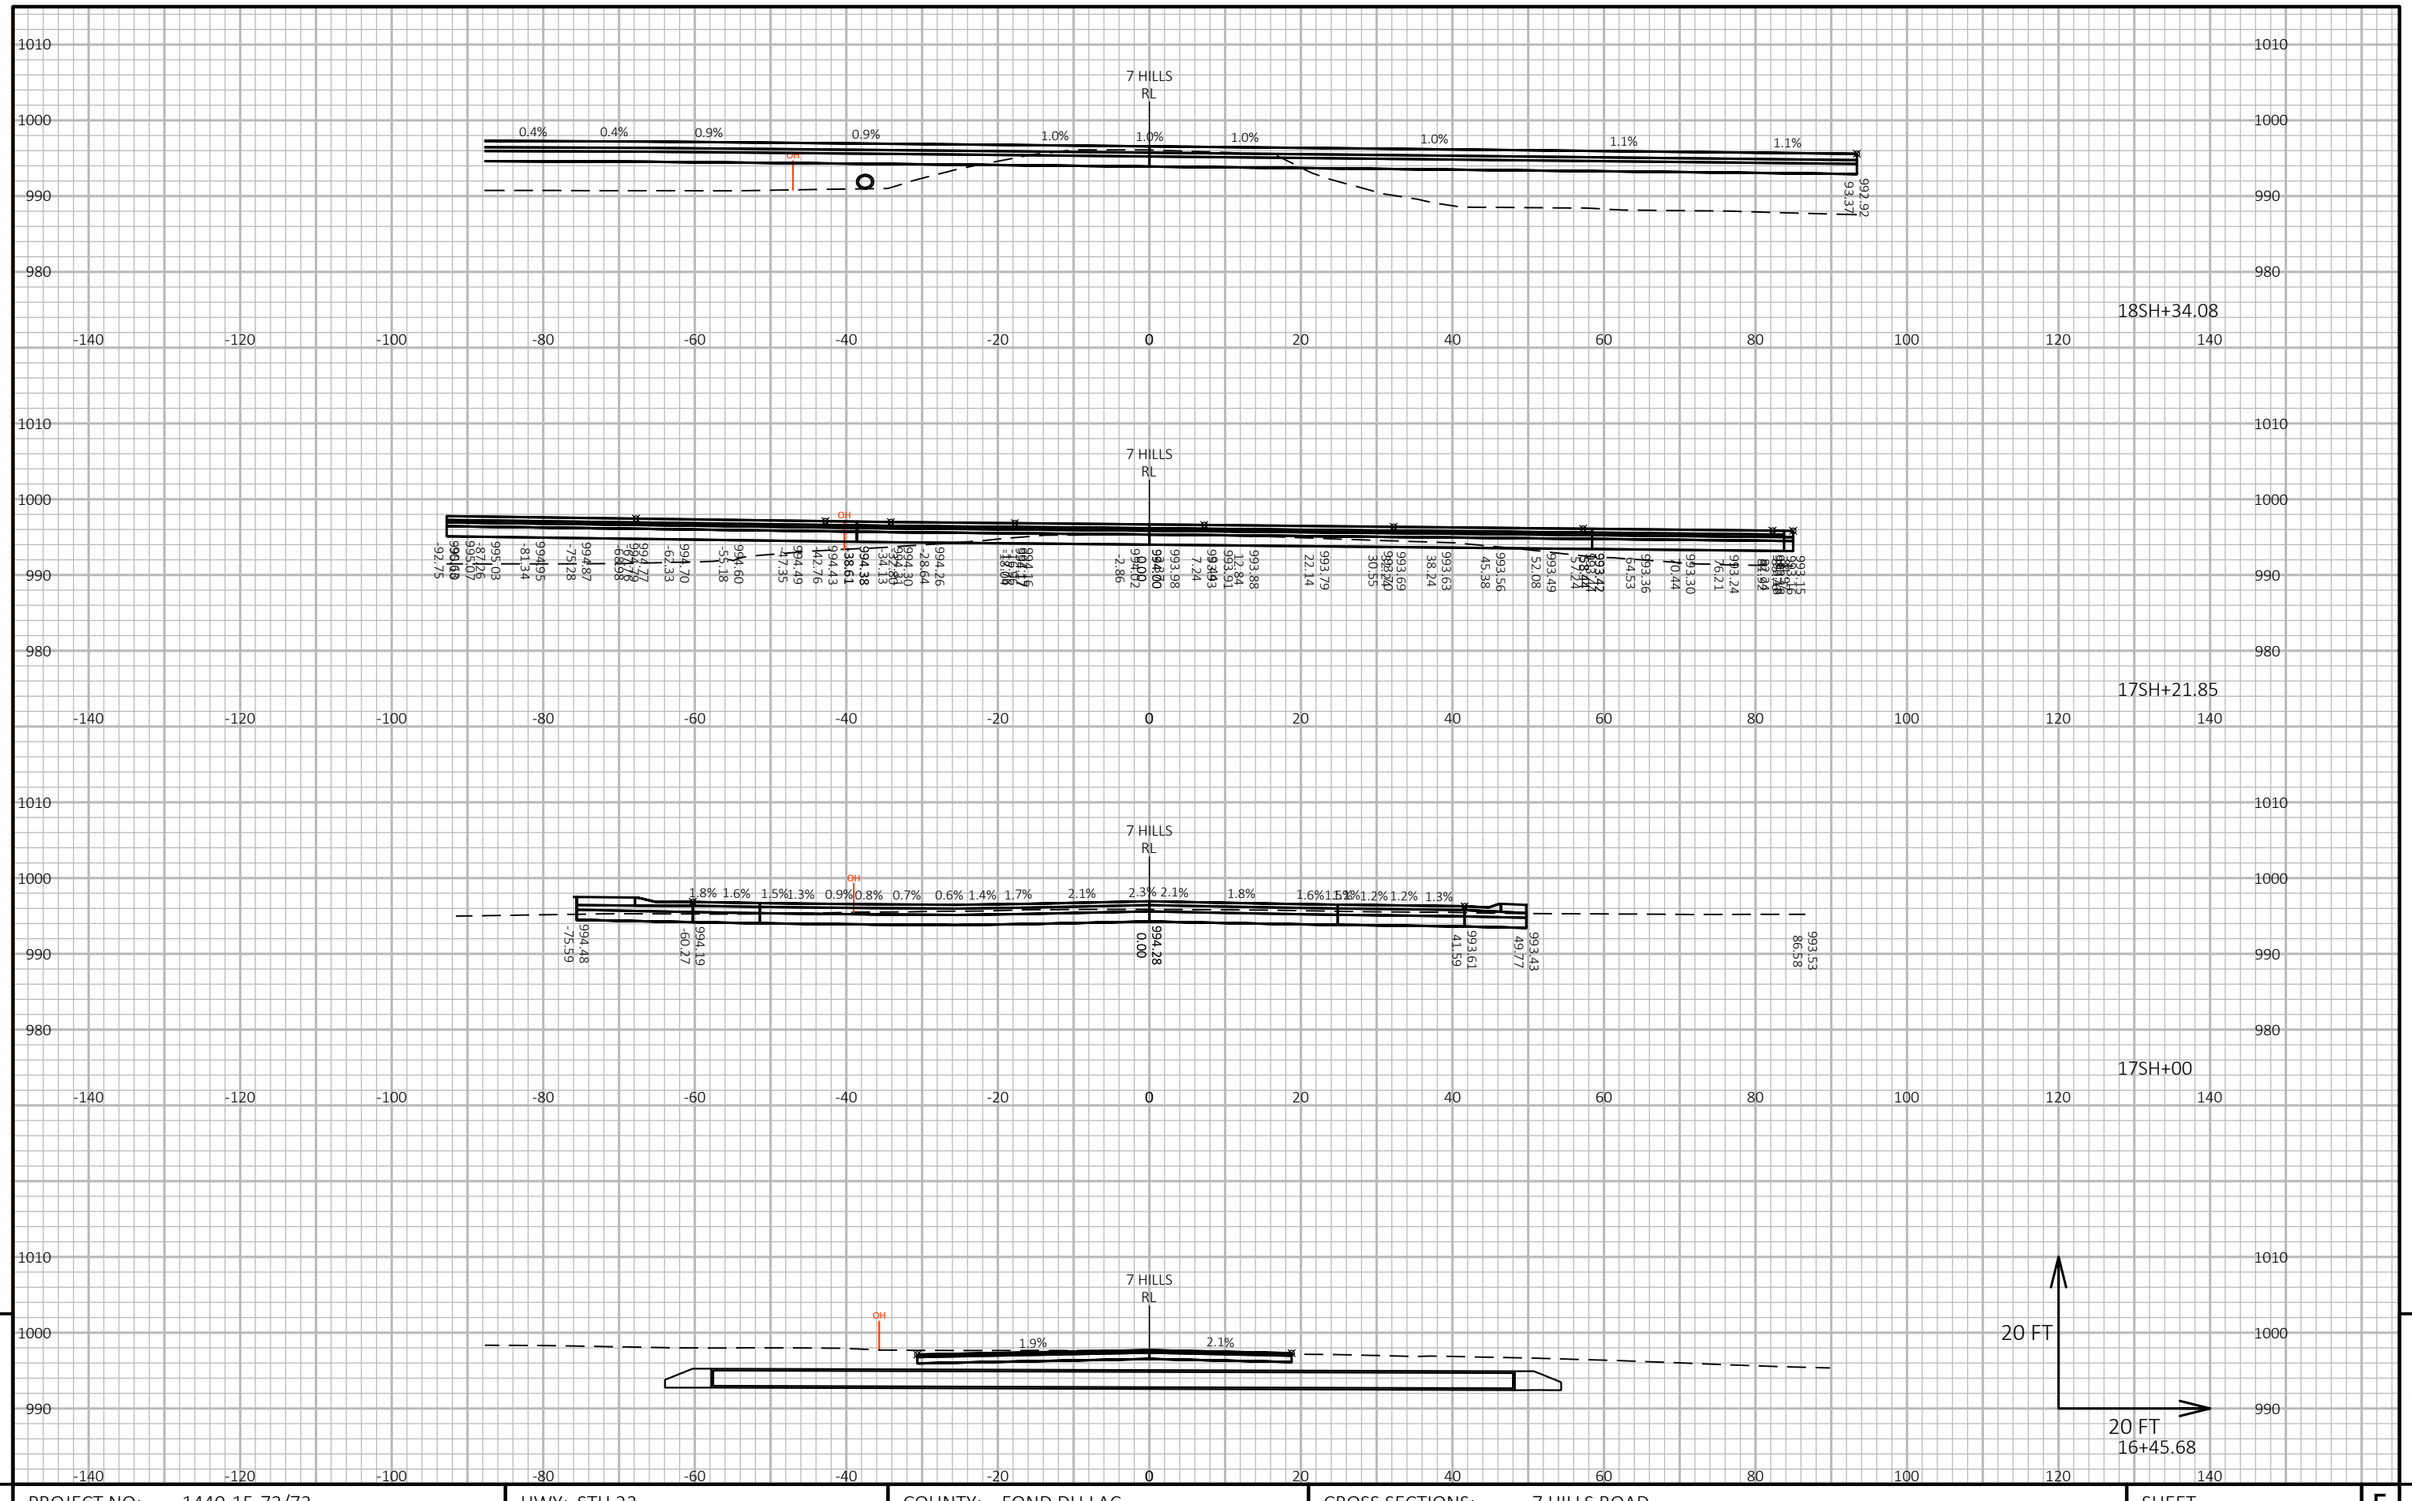

PROJECT NO: 1440-15-72/73	HWY: STH 23	COUNTY: FOND DU LAC	CROSS SECTIONS: 7 HILLS ROAD	SHEET	E

FILE NAME : N:\PDS\C3D\14401501\SHEETSPLAN\CROSSSECTIONS\14401573\14401573_7HILLS.DWG
LAYOUT NAME - 14401573-0902190-xs
PLOT DATE : 2/11/2019 10:07 AM
PLOT BY : VICKMAN, GARRETT T
PLOT NAME :
PLOT SCALE : 1 IN:20 FT HORZ. / 1 IN:20 FT VERT.
WISDOT/CADDS SHEET 49

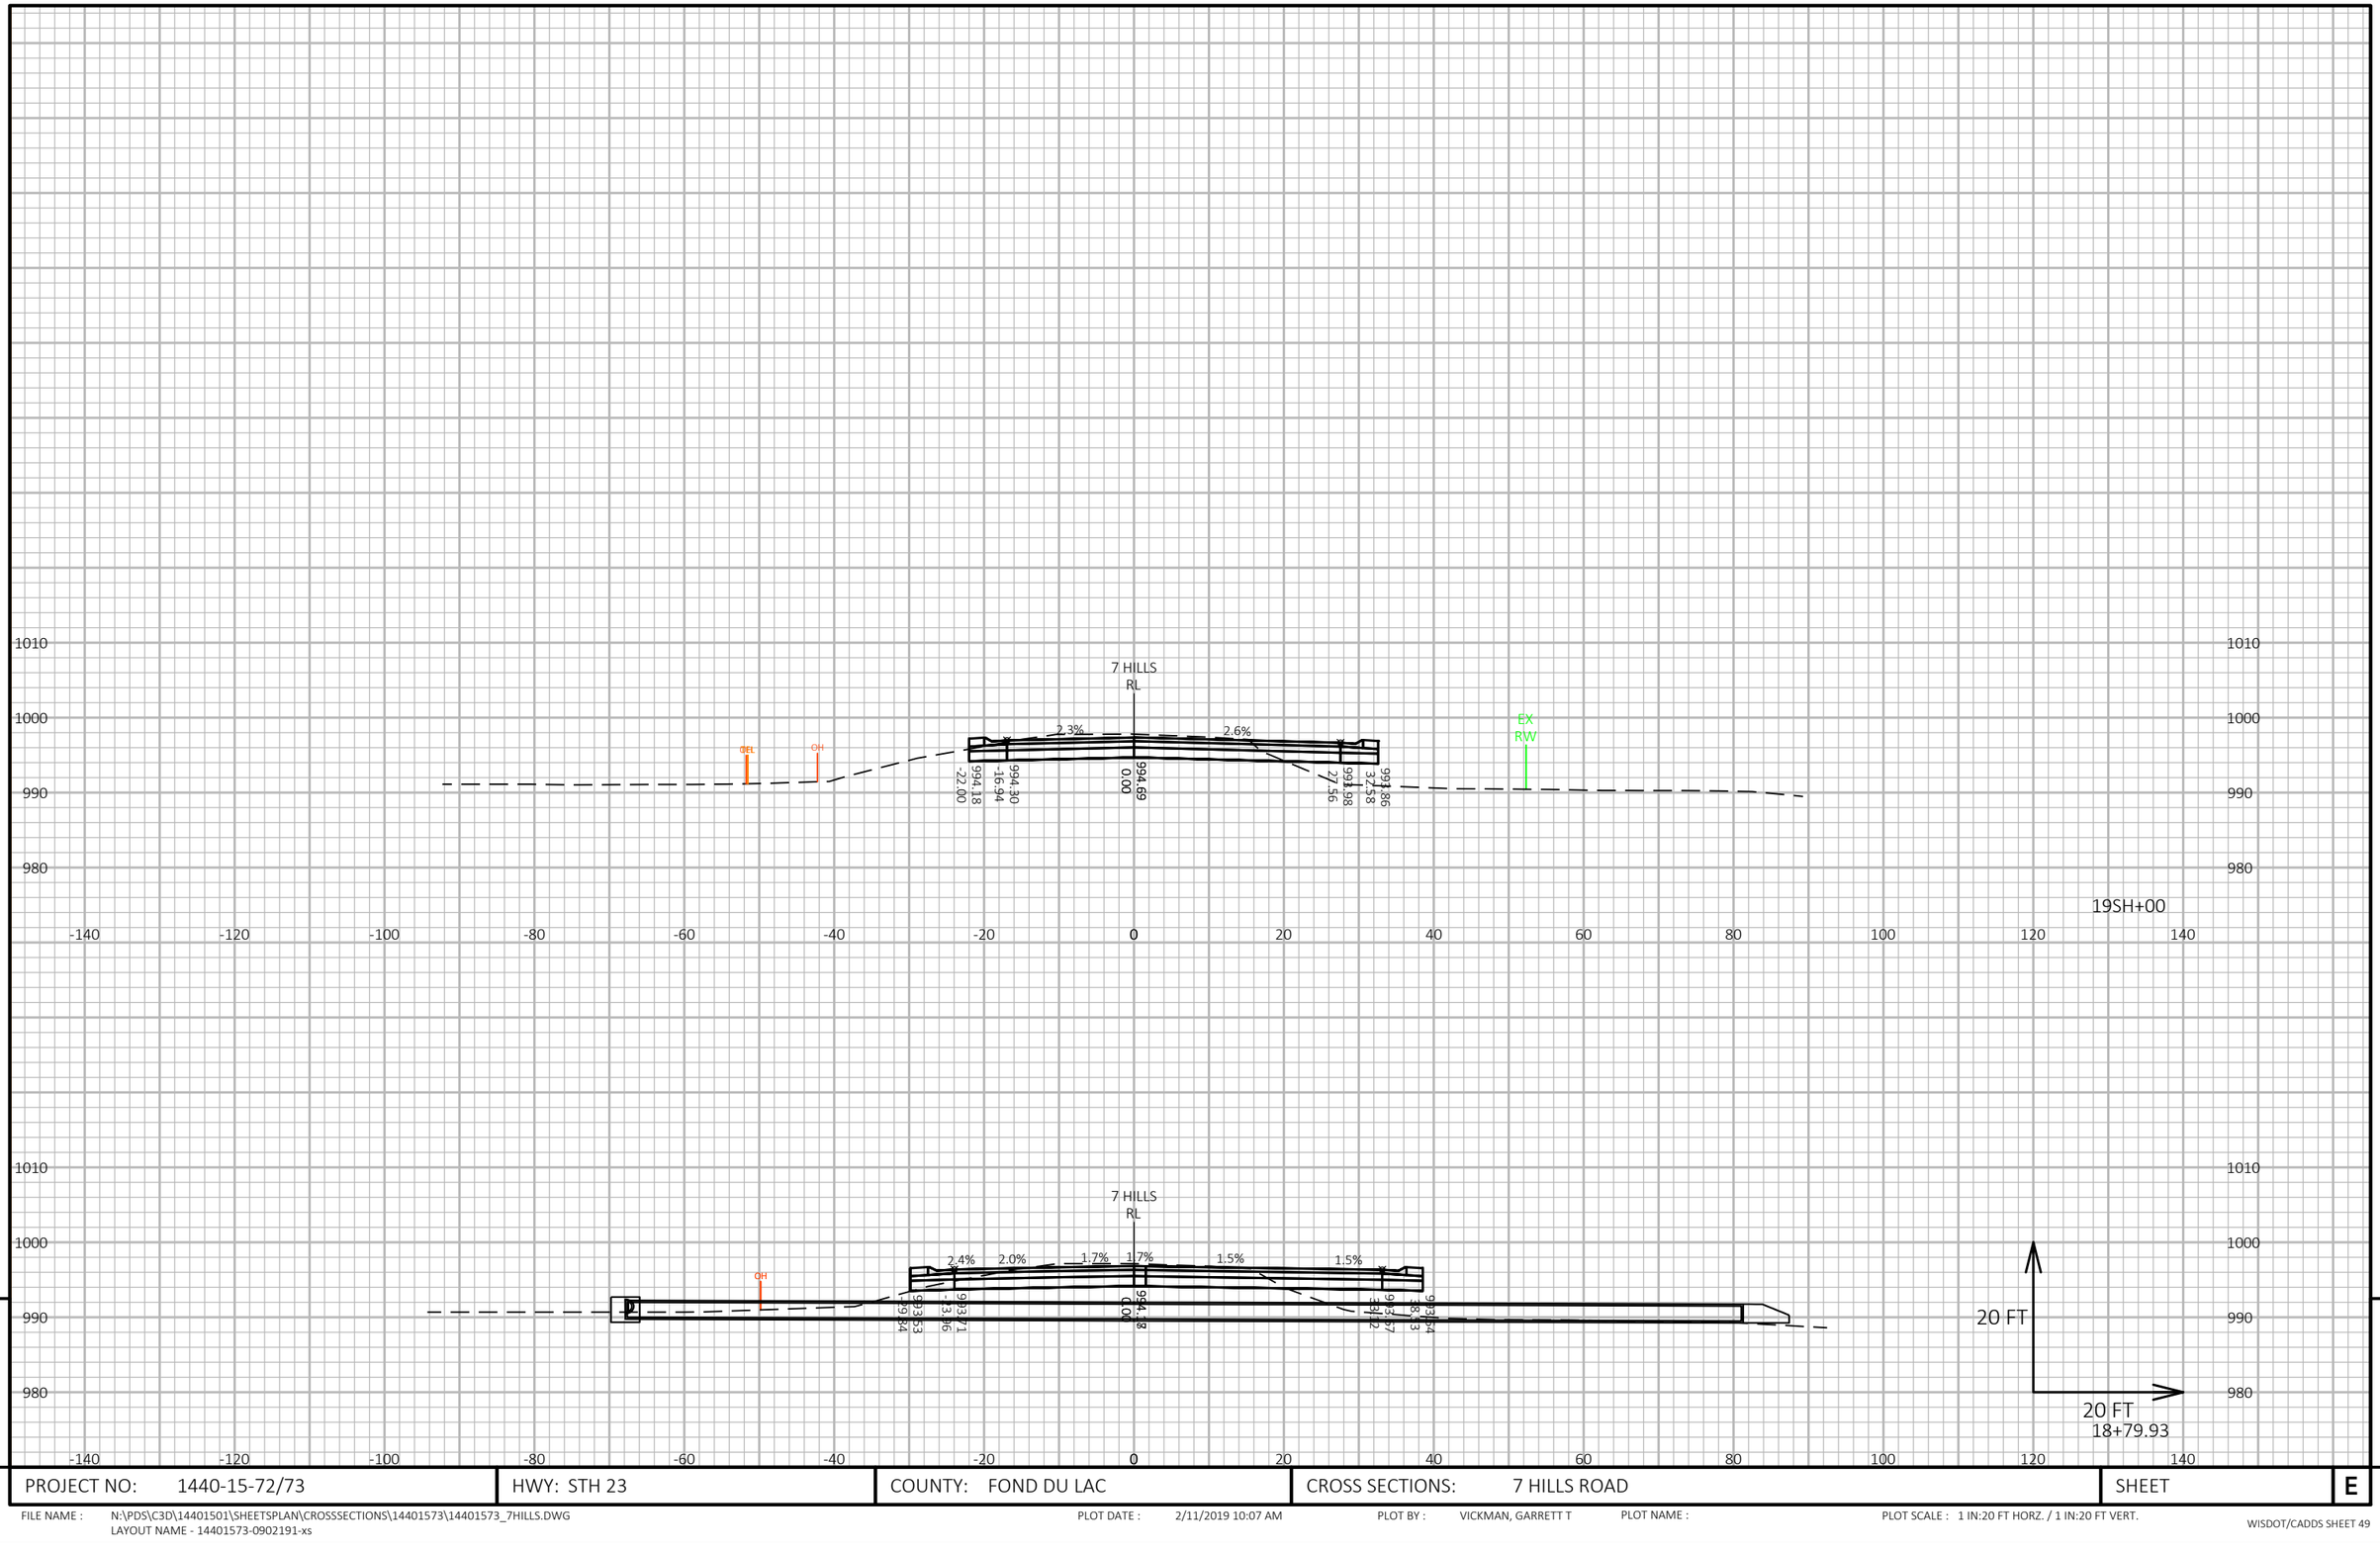


9

9

PROJECT NO: 1440-15-72/73	HWY: STH 23	COUNTY: FOND DU LAC	CROSS SECTIONS: 7 HILLS ROAD	SHEET	E

FILE NAME : N:\PDS\C3D\14401501\SHEETSPLAN\CROSSSECTIONS\14401573\14401573_7HILLS.DWG
LAYOUT NAME - 14401573-0902191-xs


PLOT DATE : 2/11/2019 10:07 AM PLOT BY : VICKMAN, GARRETT T PLOT NAME : PLOT SCALE : 1 IN:20 FT HORZ. / 1 IN:20 FT VERT.

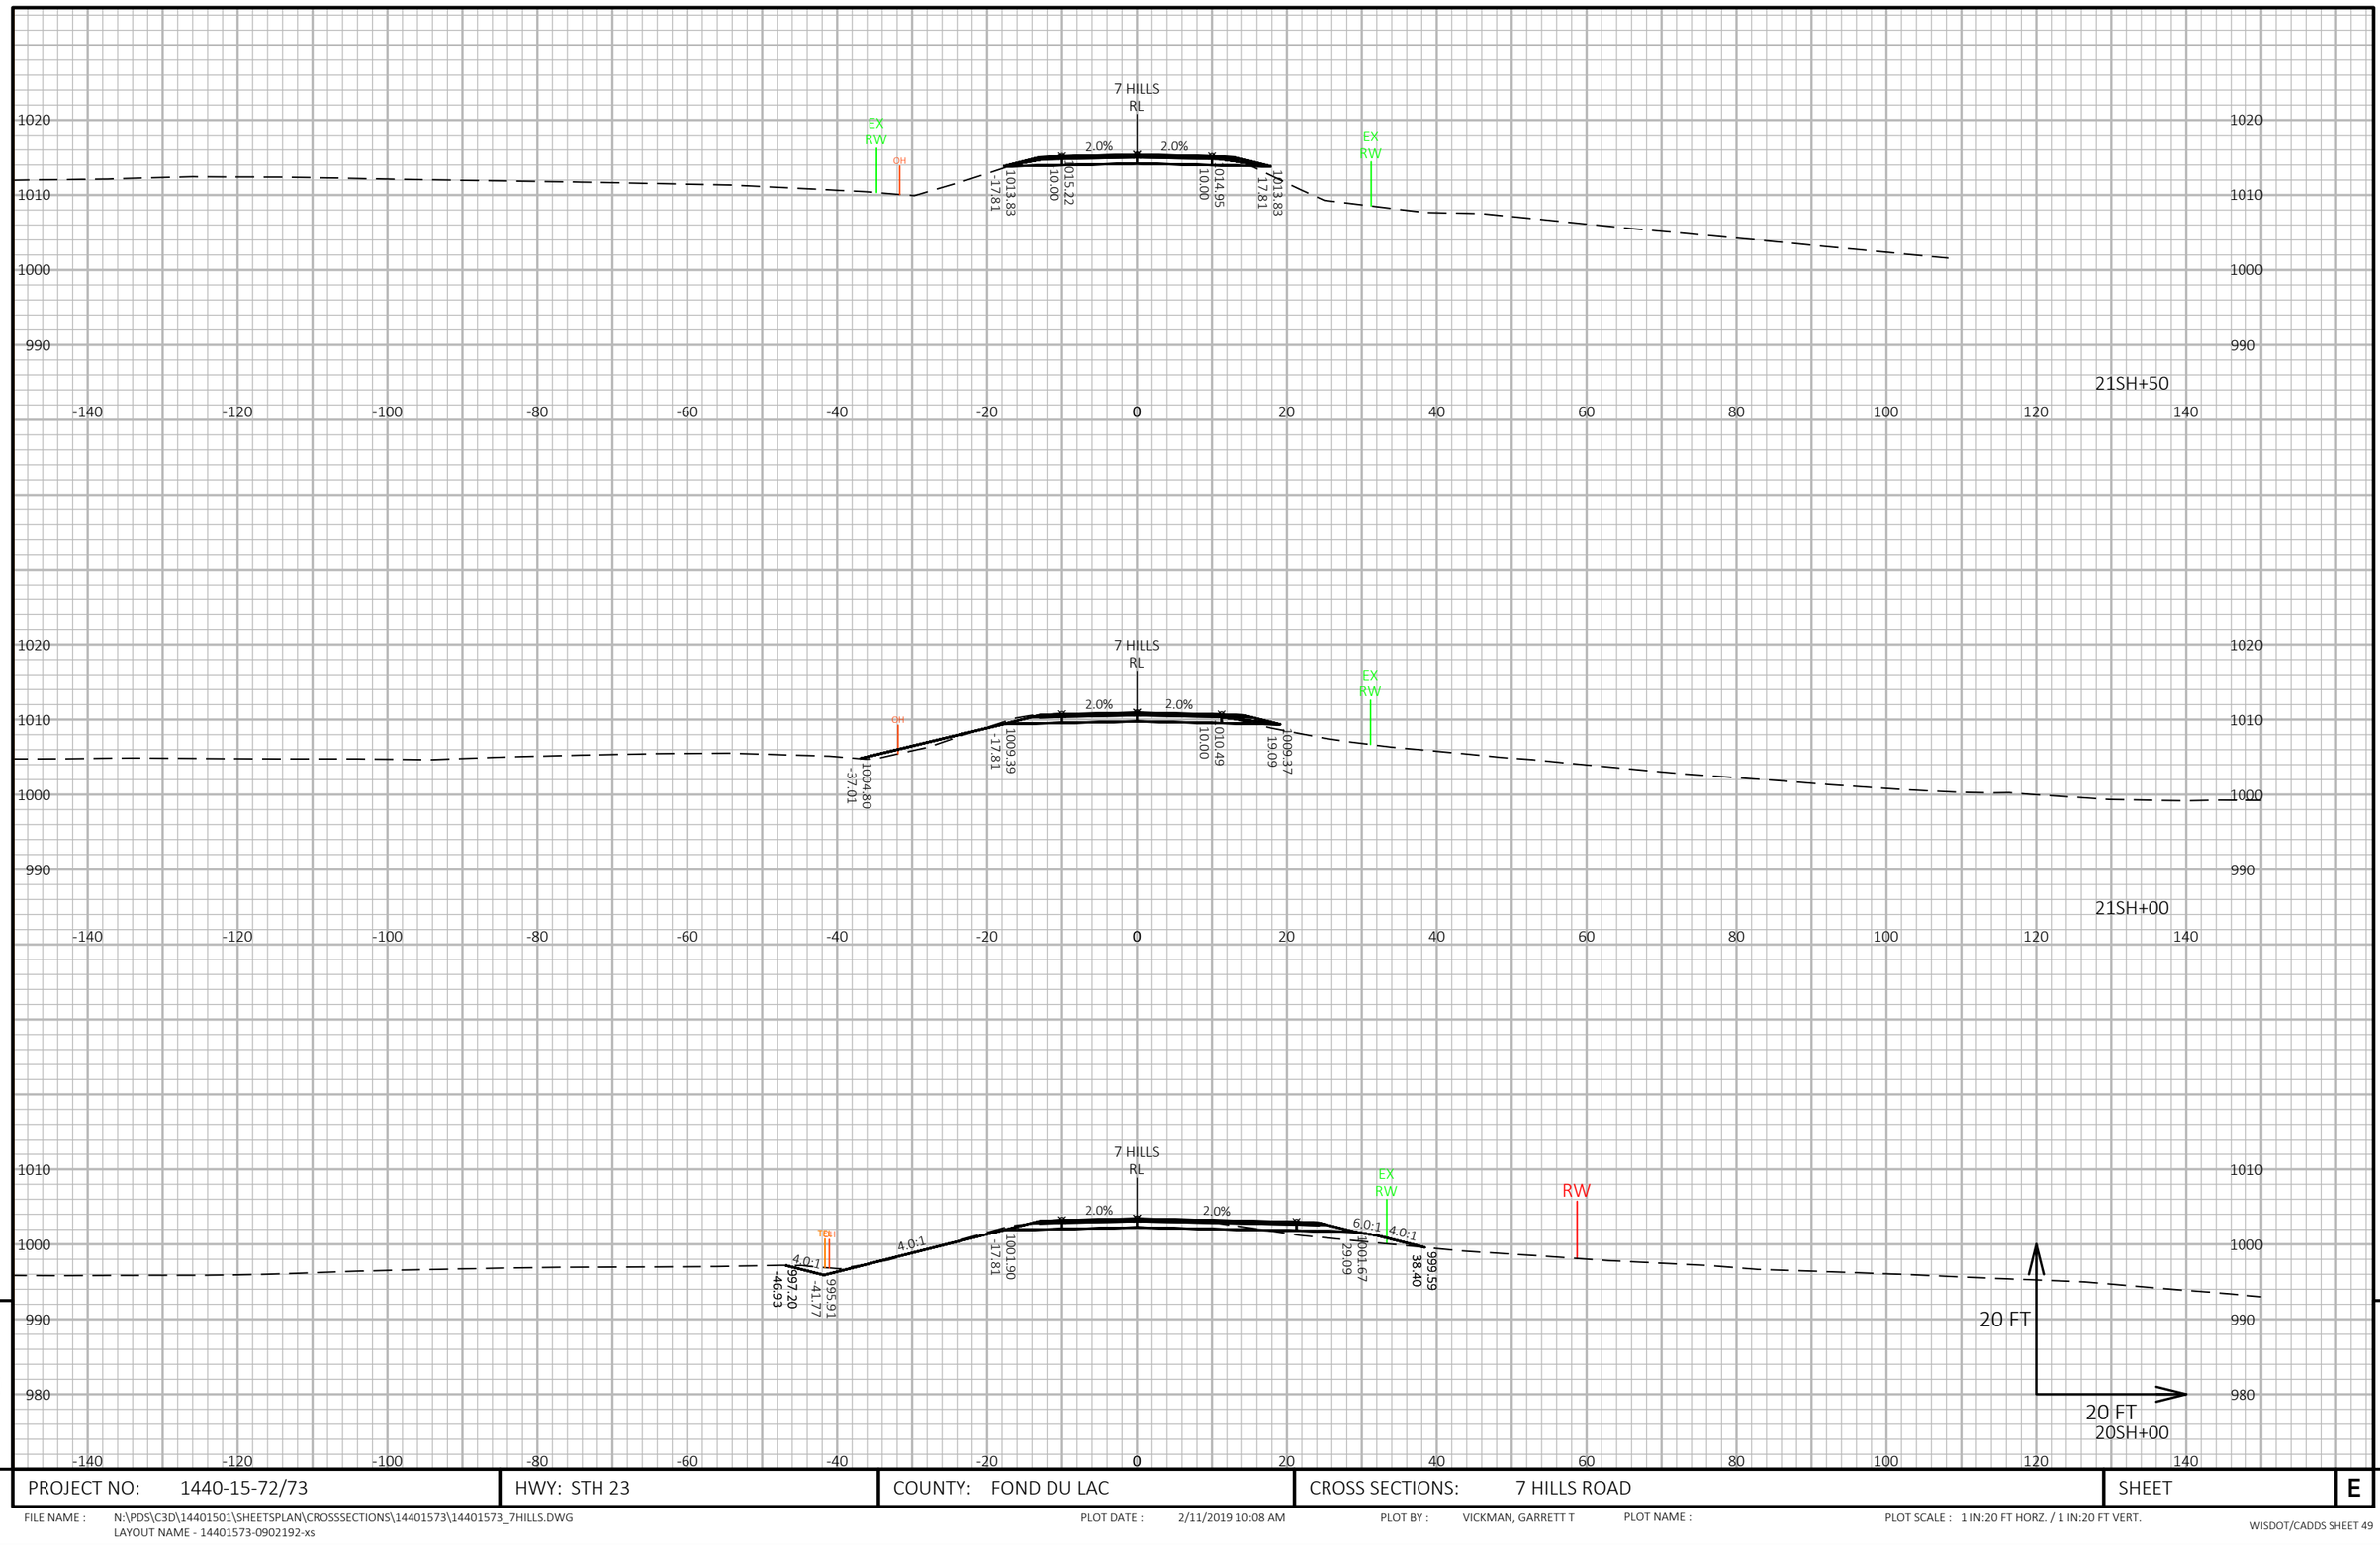

PROJECT NO: 1440-15-72/73	HWY: STH 23	COUNTY: FOND DU LAC	CROSS SECTIONS: 7 HILLS ROAD	SHEET E

FILE NAME : N:\PDS\C3D\14401501\SHEETSPLAN\CROSSSECTIONS\14401573\14401573_7HILLS.DWG
LAYOUT NAME - 14401573-0902192-xs


PLOT DATE : 2/11/2019 10:08 AM PLOT BY : VICKMAN, GARRETT T PLOT NAME : PLOT SCALE : 1 IN:20 FT HORZ. / 1 IN:20 FT VERT.

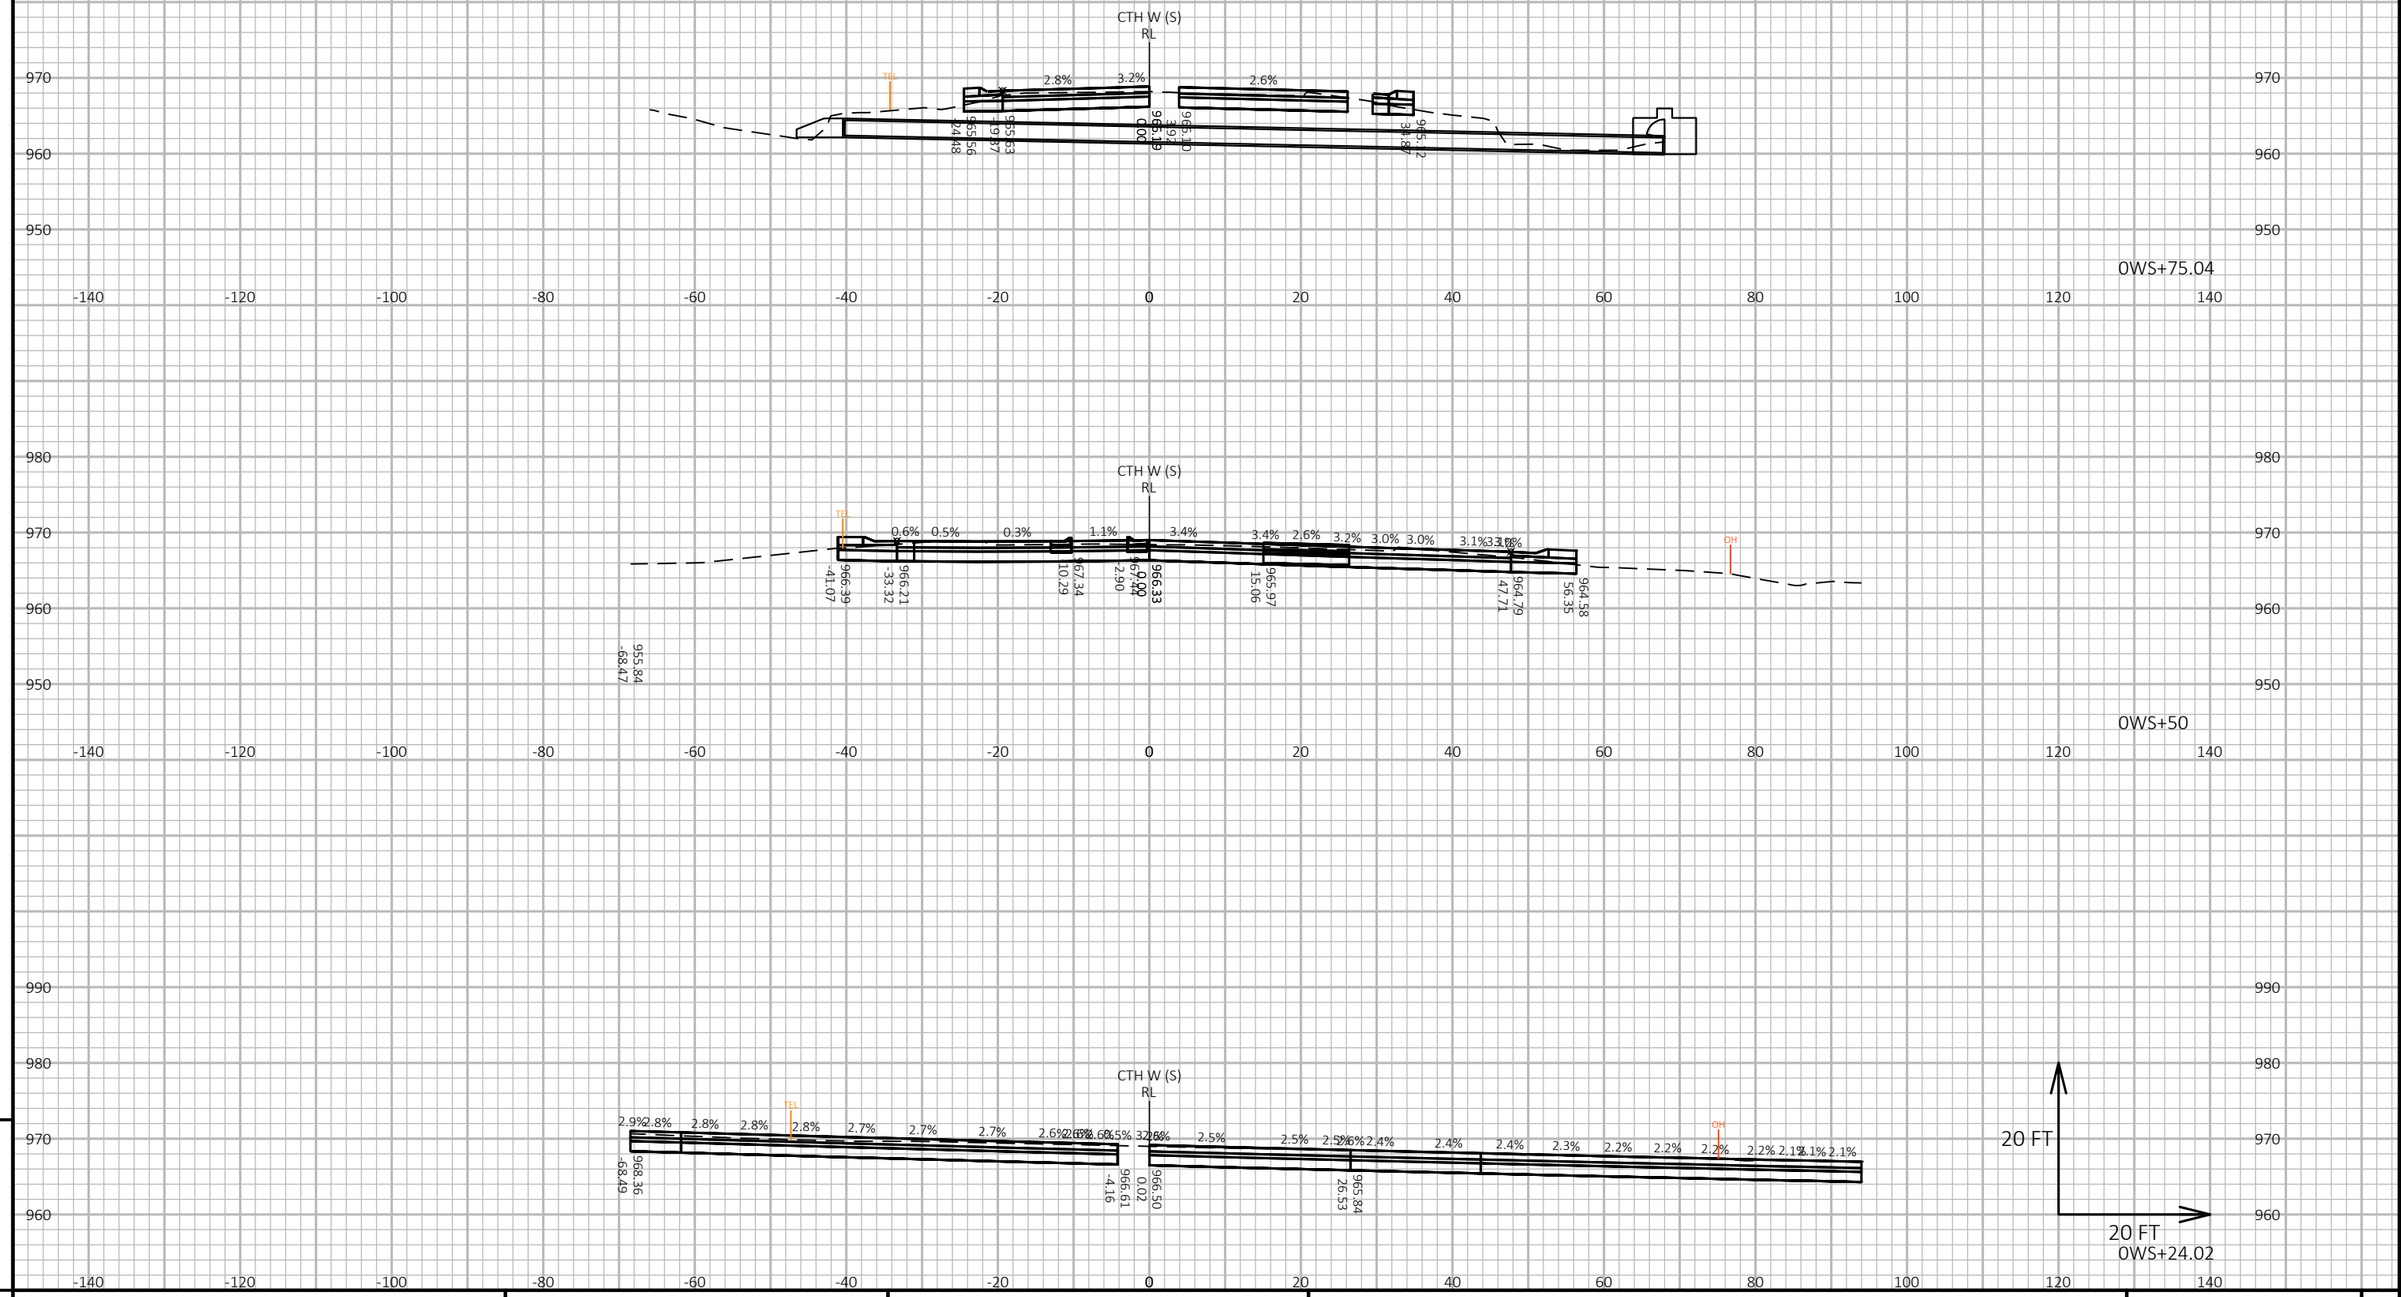

PROJECT NO: 1440-15-72/73	HWY: STH 23	COUNTY: FOND DU LAC	CROSS SECTIONS: CTH W (SOUTH)	SHEET E

FILE NAME : N:\PDS\C3D\14401501\SHEETSPLAN\CROSSSECTIONS\14401573\14401573_HINN.DWG
LAYOUT NAME - 14401573-0902193-xs

PLOT DATE : 2/11/2019 11:29 AM PLOT BY : VICKMAN, GARRETT T PLOT NAME : PLOT SCALE : 1 IN:20 FT HORZ. / 1 IN:20 FT VERT.

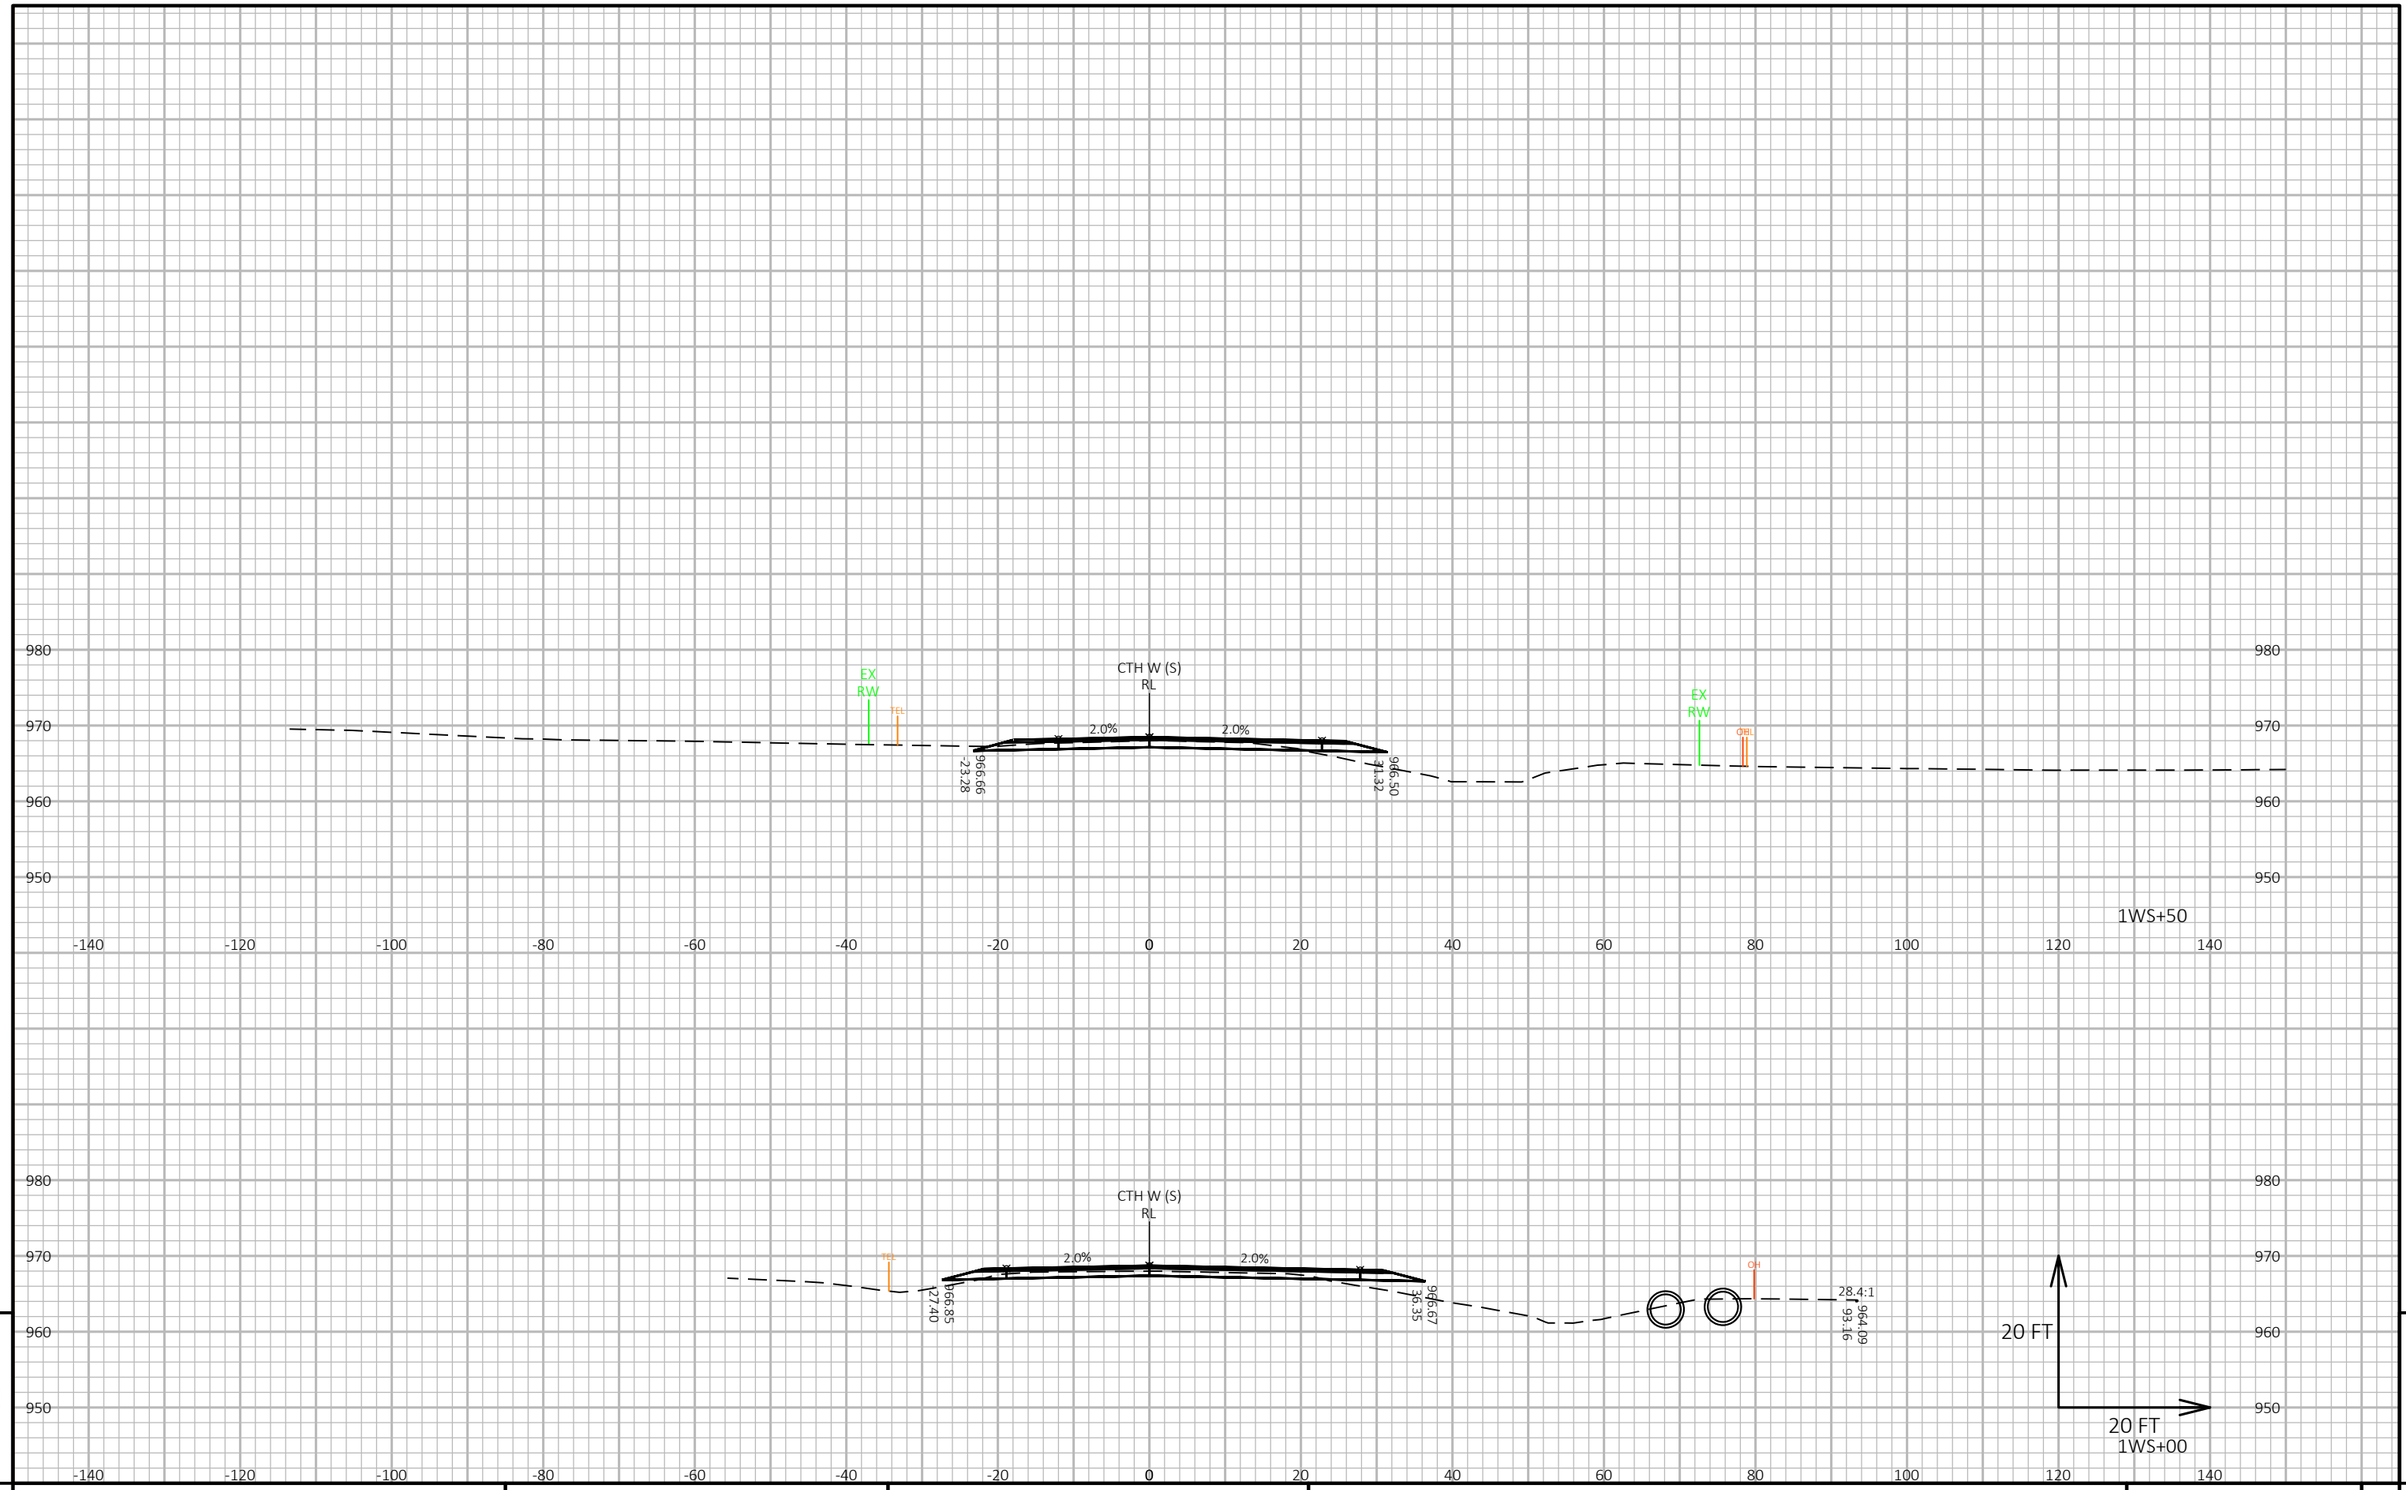


9

9

PROJECT NO: 1440-15-72/73	HWY: STH 23	COUNTY: FOND DU LAC	CROSS SECTIONS: CTH W (SOUTH)	SHEET	E

FILE NAME : N:\PDS\C3D\14401501\SHEETSPLAN\CROSSSECTIONS\14401573\14401573_HINN.DWG
LAYOUT NAME - 14401573-0902194-xs


PLOT DATE : 2/11/2019 11:29 AM PLOT BY : VICKMAN, GARRETT T PLOT NAME : PLOT SCALE : 1 IN:20 FT HORZ. / 1 IN:20 FT VERT.

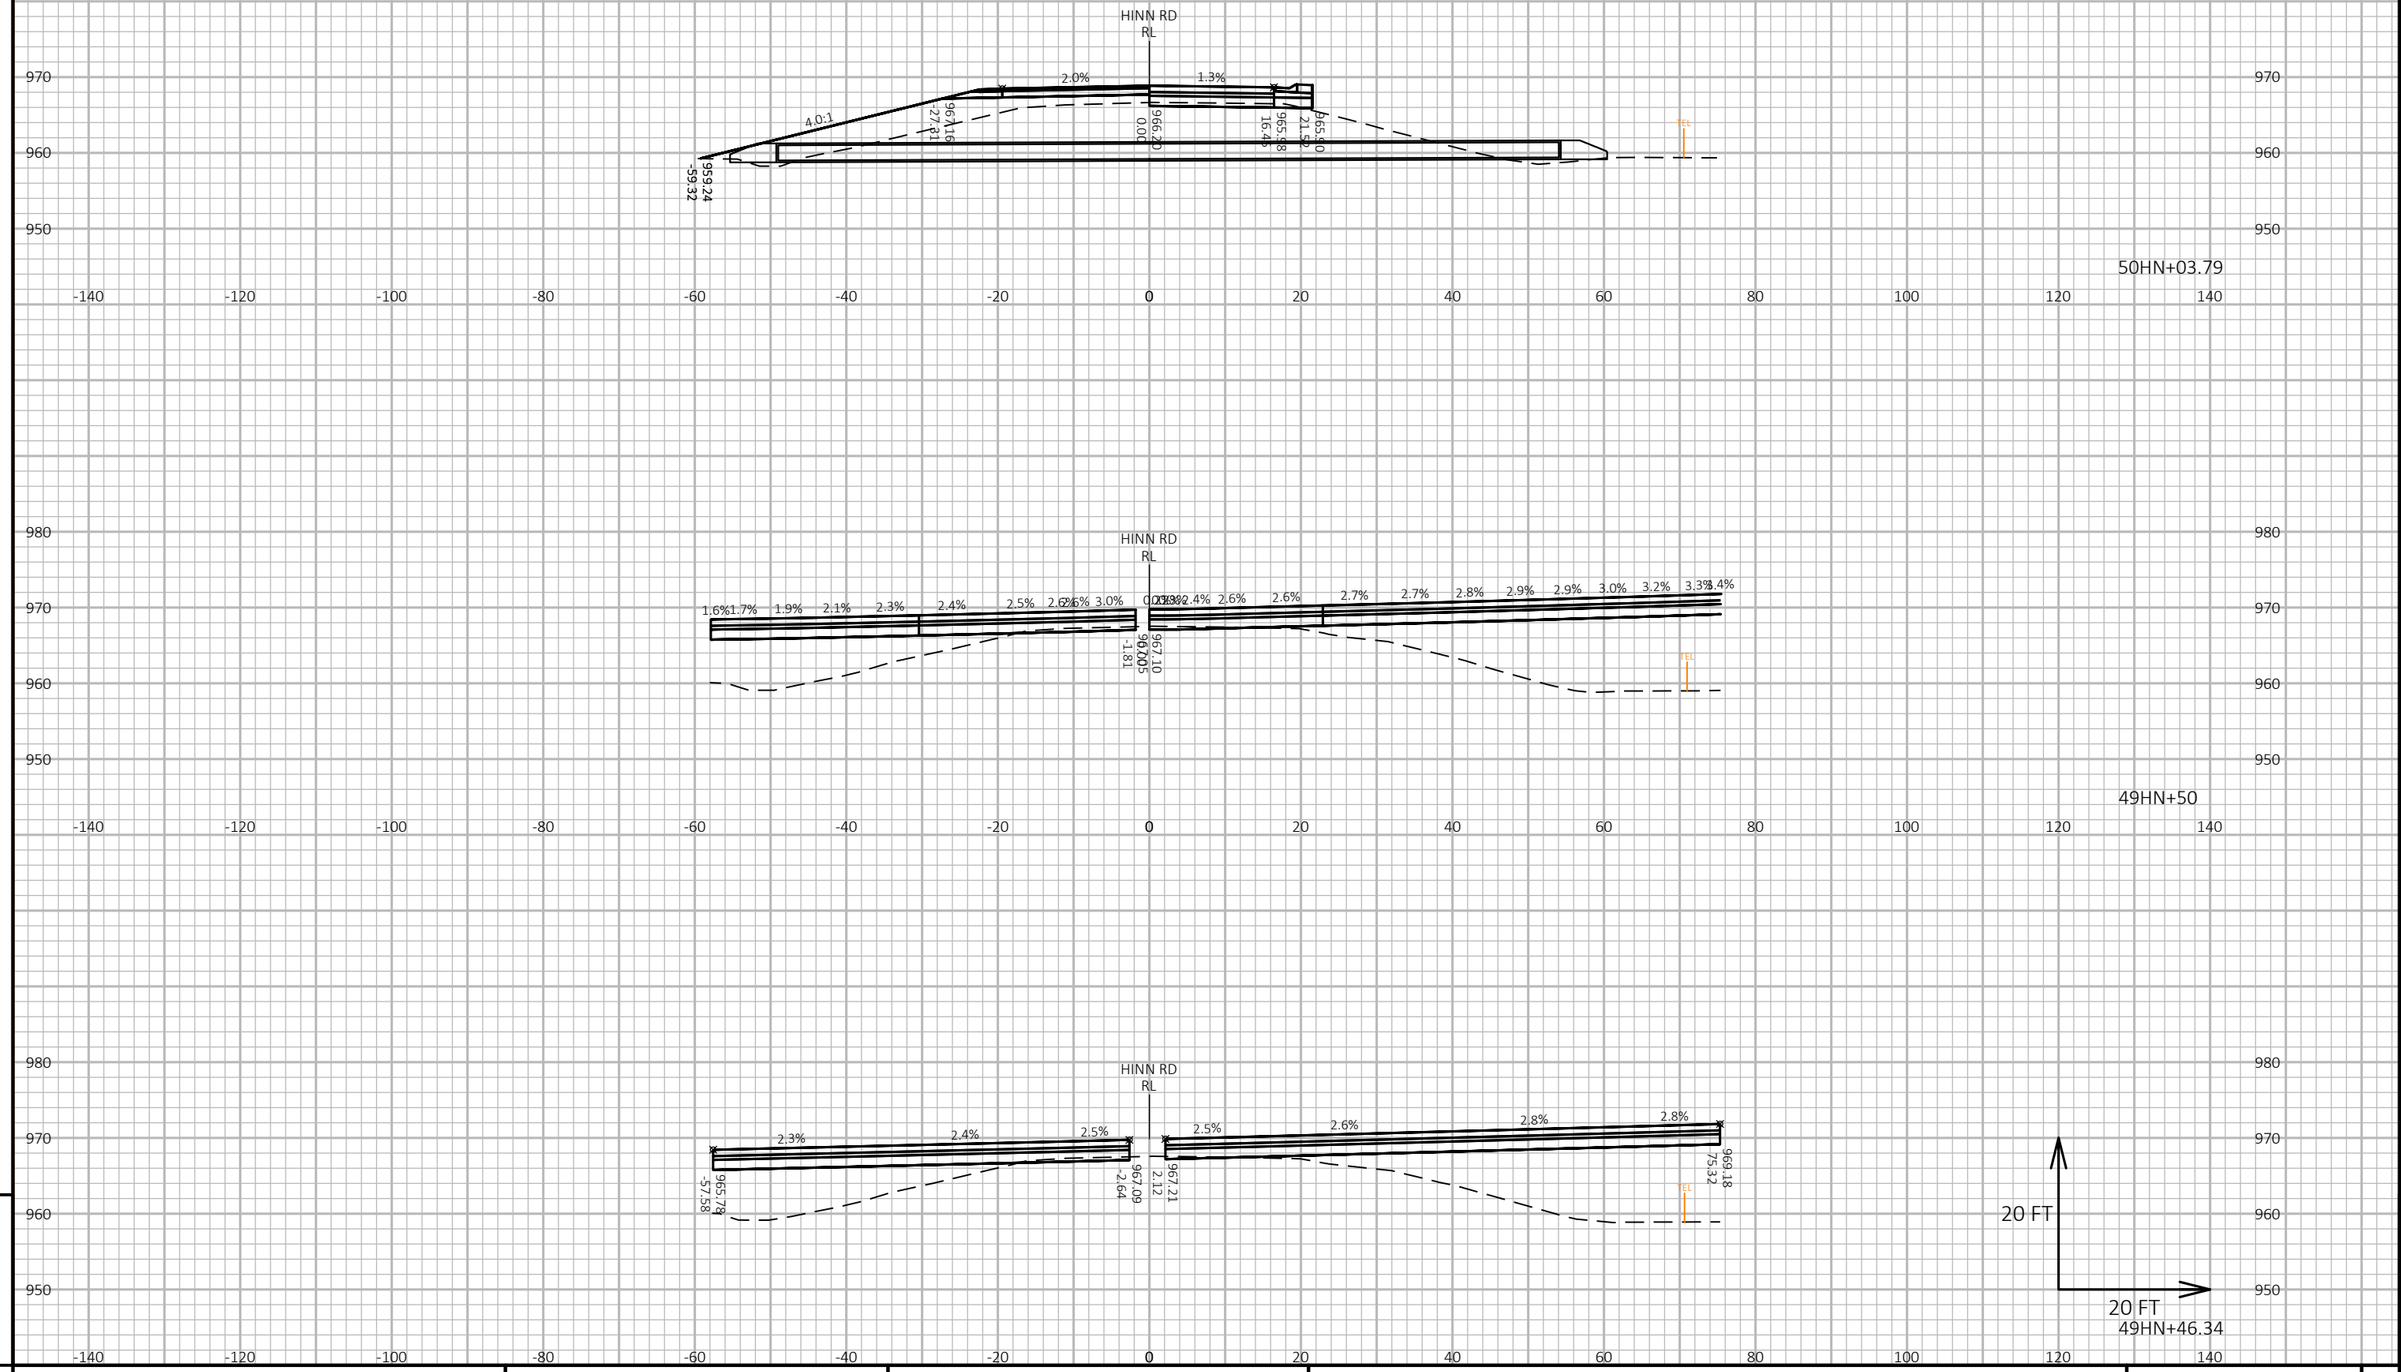

PROJECT NO: 1440-15-72/73	HWY: STH 23	COUNTY: FOND DU LAC	CROSS SECTIONS: HINN ROAD	SHEET E

FILE NAME : N:\PDS\C3D\14401501\SHEETSPLAN\CROSSSECTIONS\14401573\14401573_HINN.DWG
LAYOUT NAME - 14401573-0902195-xs

PLOT DATE : 2/13/2019 1:37 PM PLOT BY : VICKMAN, GARRETT T PLOT NAME : PLOT SCALE : 1 IN:20 FT HORZ. / 1 IN:20 FT VERT.

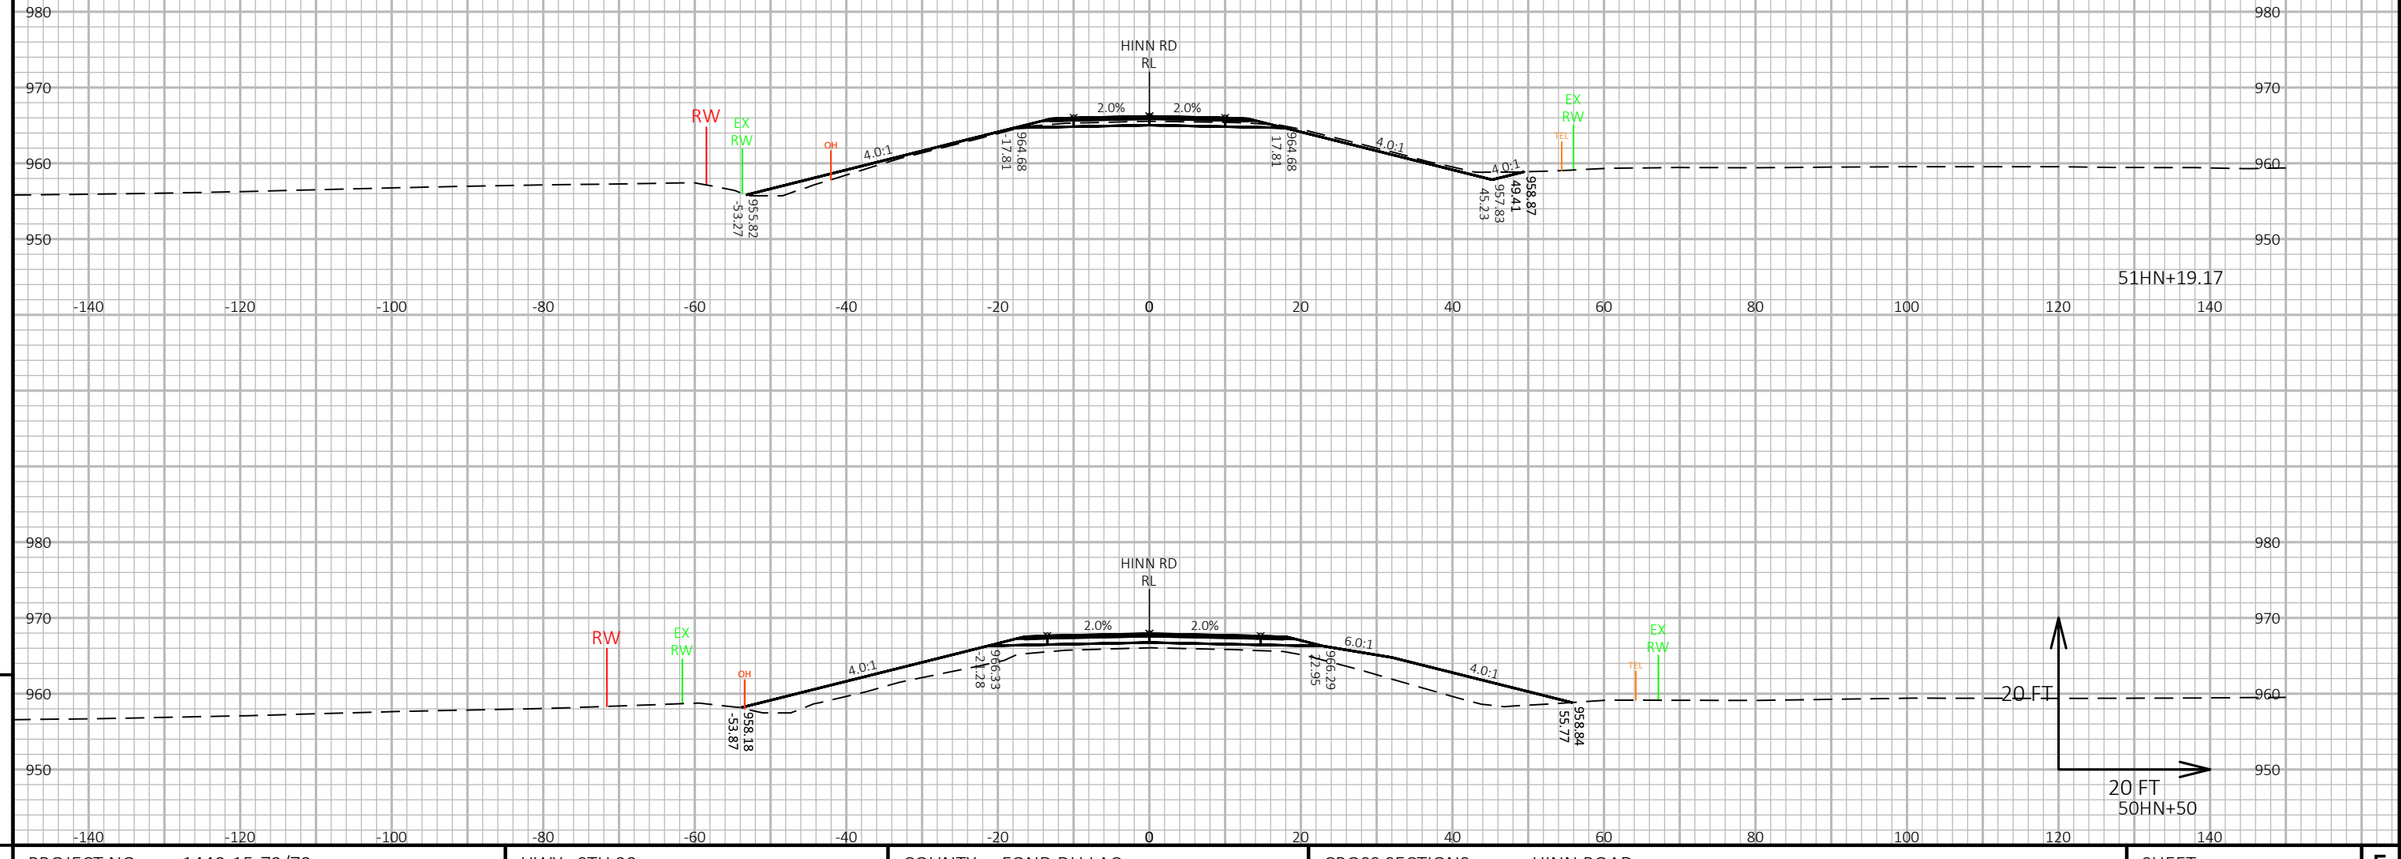


9

9

PROJECT NO: 1440-15-72/73	HWY: STH 23	COUNTY: FOND DU LAC	CROSS SECTIONS: HINN ROAD	SHEET	E

FILE NAME : N:\PDS\C3D\14401501\SHEETSPLAN\CROSSSECTIONS\14401573\14401573_HINN.DWG
LAYOUT NAME - 14401573-0902196-xs

PLOT DATE : 2/13/2019 1:37 PM PLOT BY : VICKMAN, GARRETT T PLOT NAME : PLOT SCALE : 1 IN:20 FT HORZ. / 1 IN:20 FT VERT.

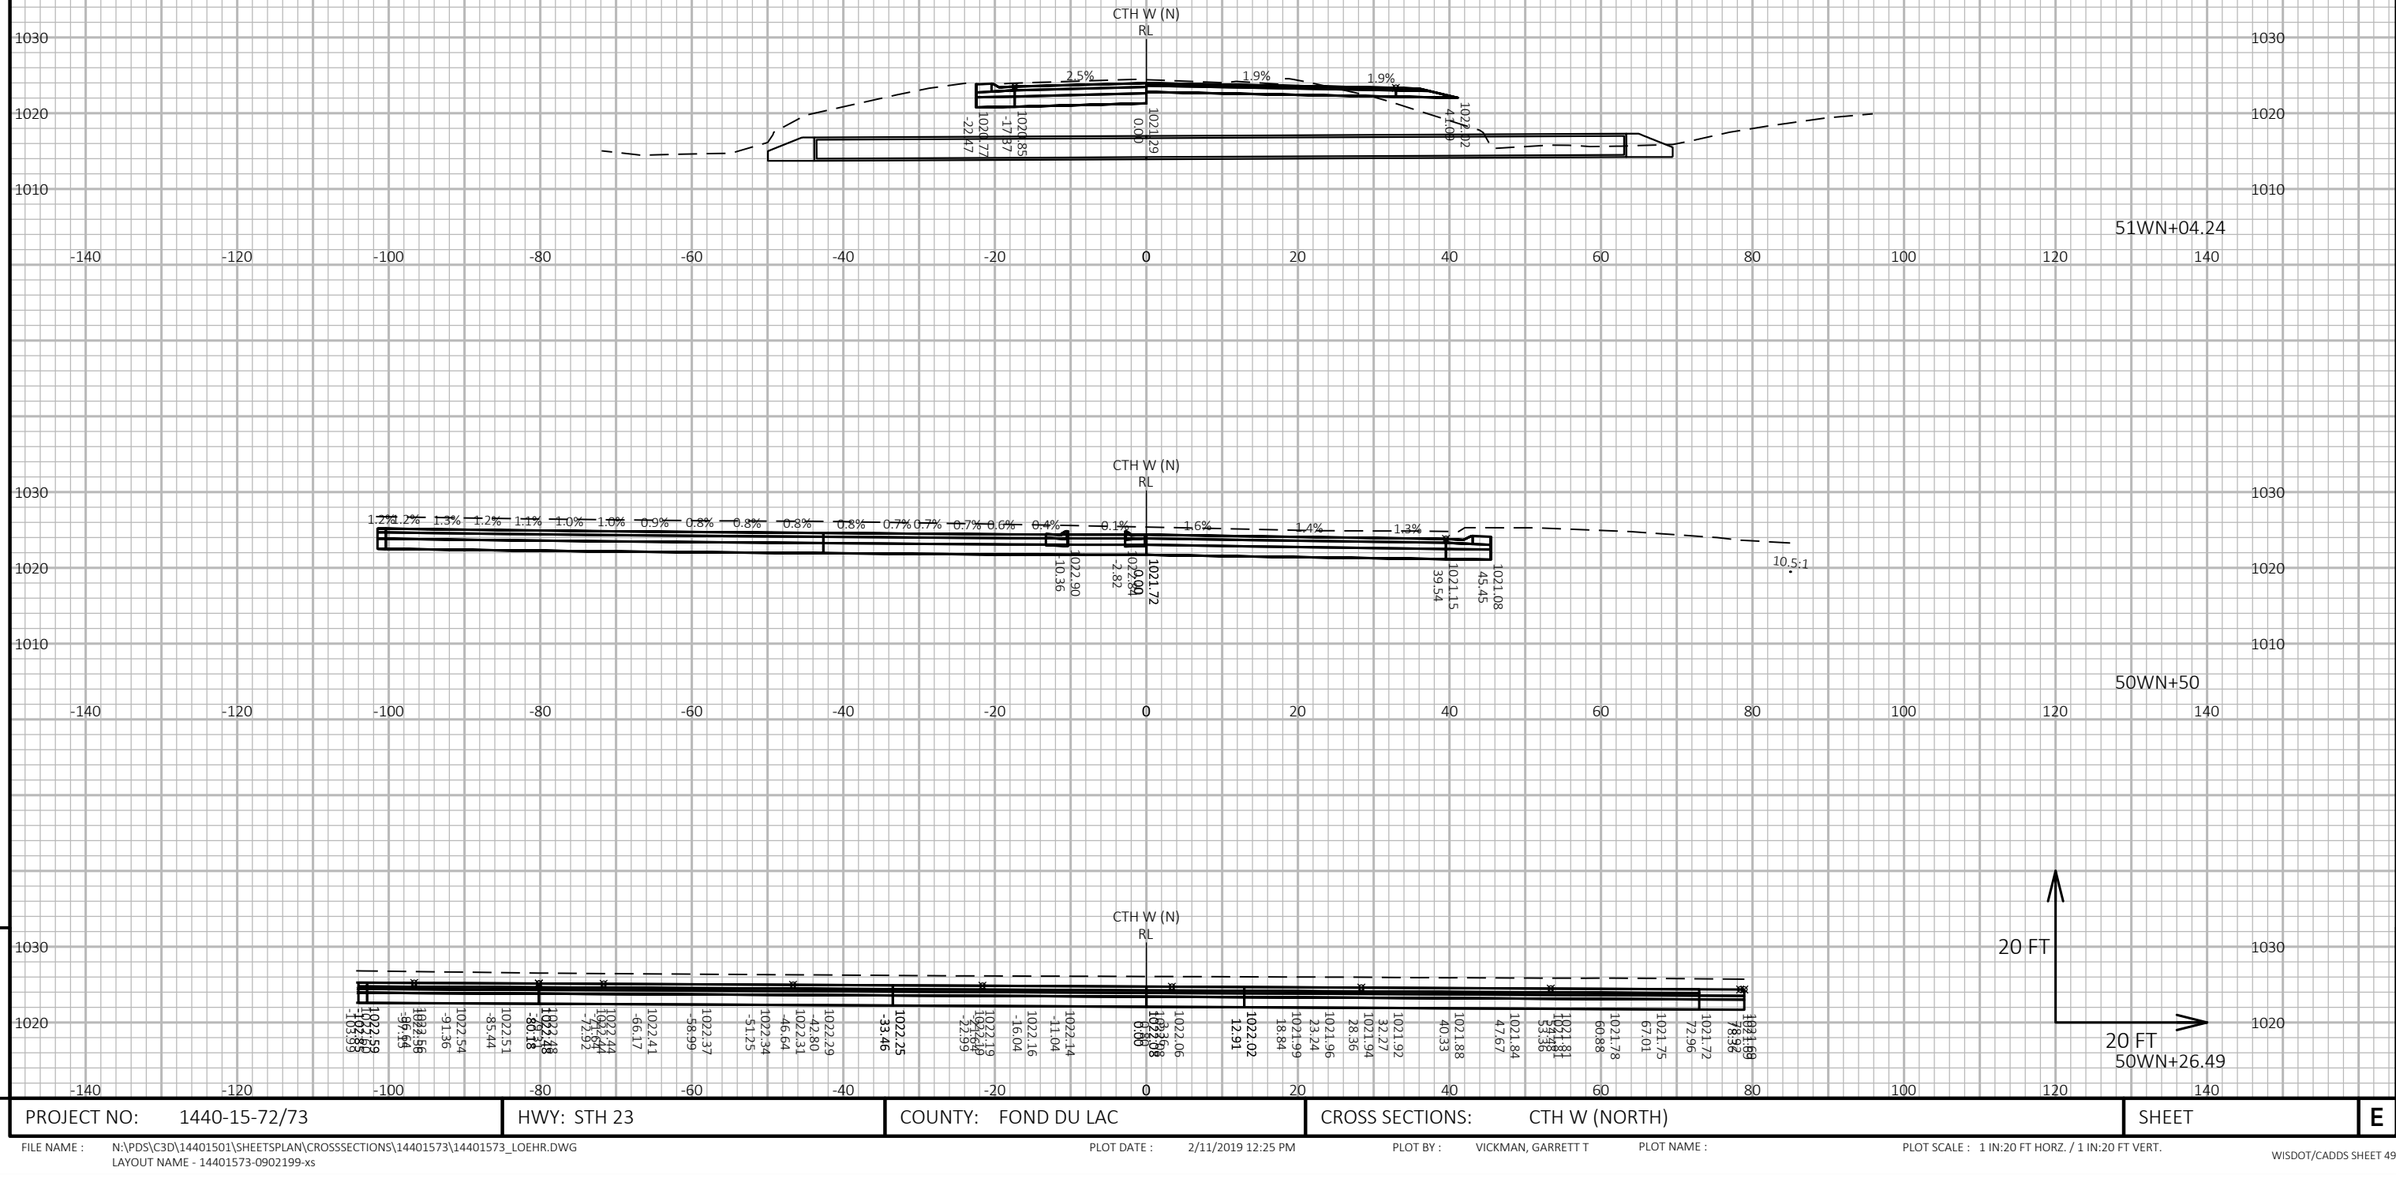


PROJECT NO: 1440-15-72/73	HWY: STH 23	COUNTY: FOND DU LAC	CROSS SECTIONS: CTH W (NORTH)	SHEET E


FILE NAME : N:\PDS\C3D\14401501\SHEETSPLAN\CROSSSECTIONS\14401573\14401573_LOEHR.DWG
LAYOUT NAME - 14401573-0902199-xs

PLOT DATE : 2/11/2019 12:25 PM PLOT BY : VICKMAN, GARRETT T PLOT NAME : PLOT SCALE : 1 IN:20 FT HORZ. / 1 IN:20 FT VERT.

WISDOT/CADDS SHEET 49

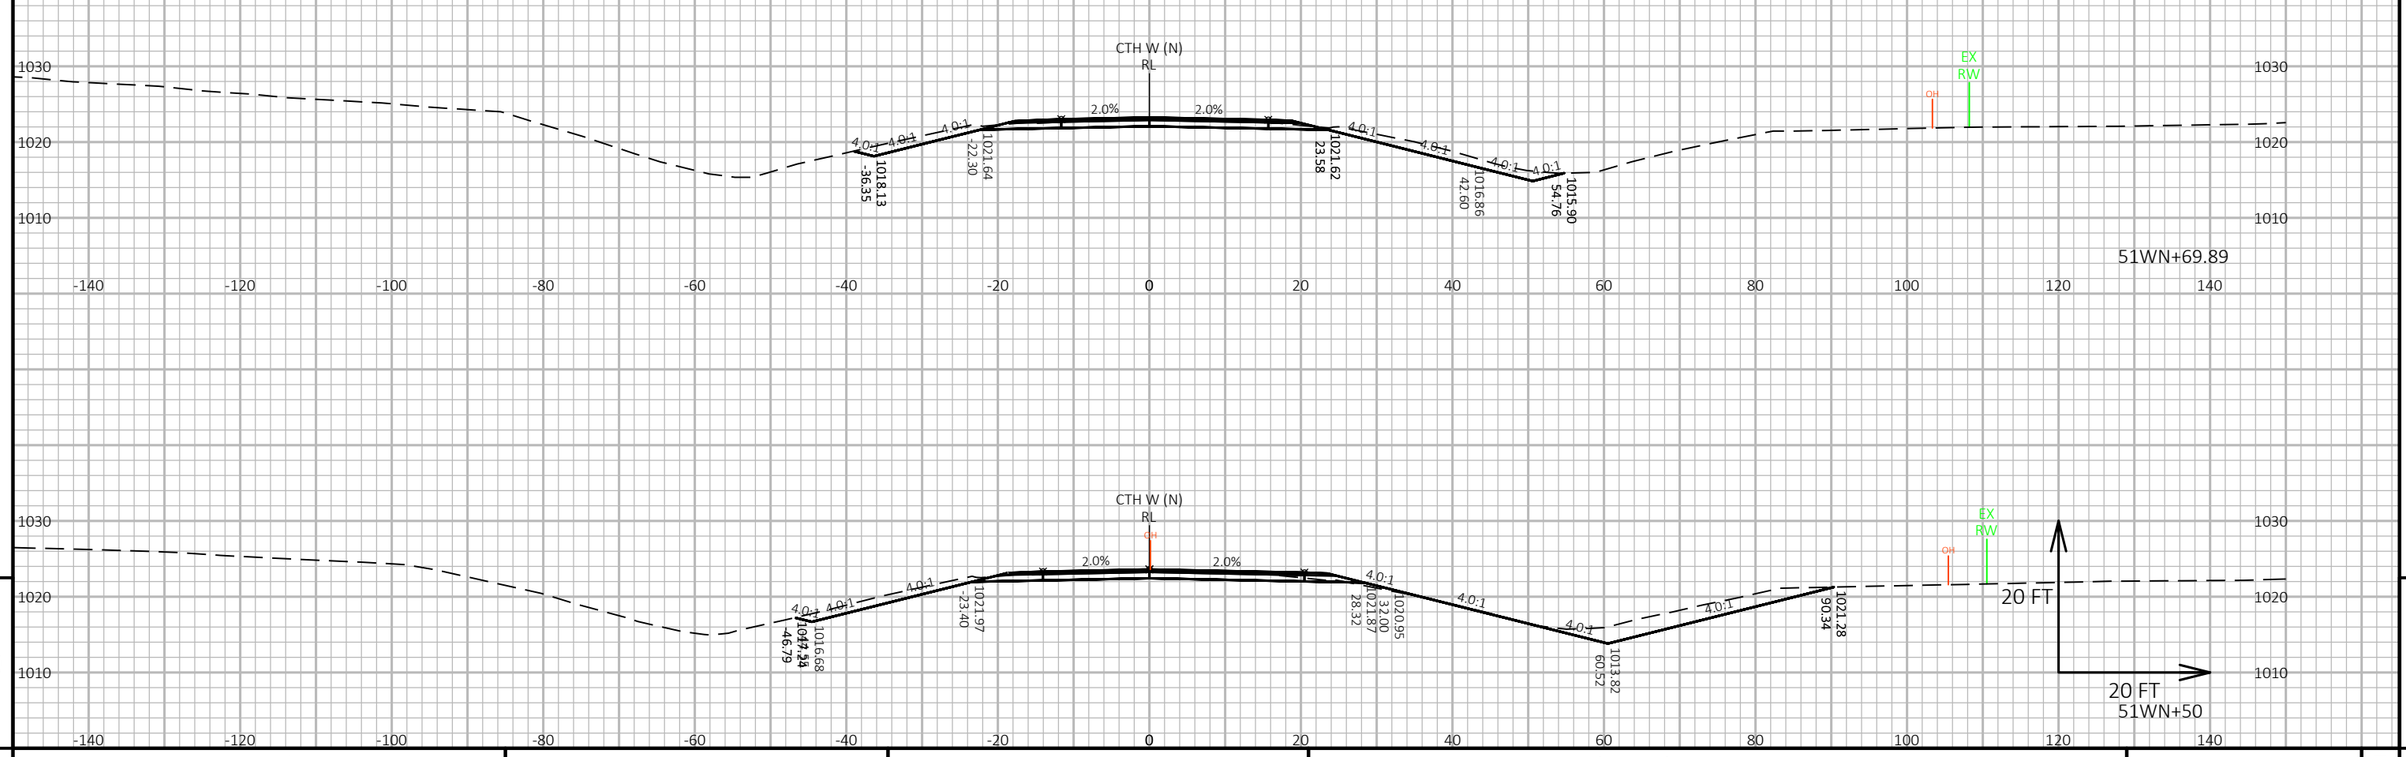

PROJECT NO: 1440-15-72/73	HWY: STH 23	COUNTY: FOND DU LAC	CROSS SECTIONS: CTH W (NORTH)	SHEET	E

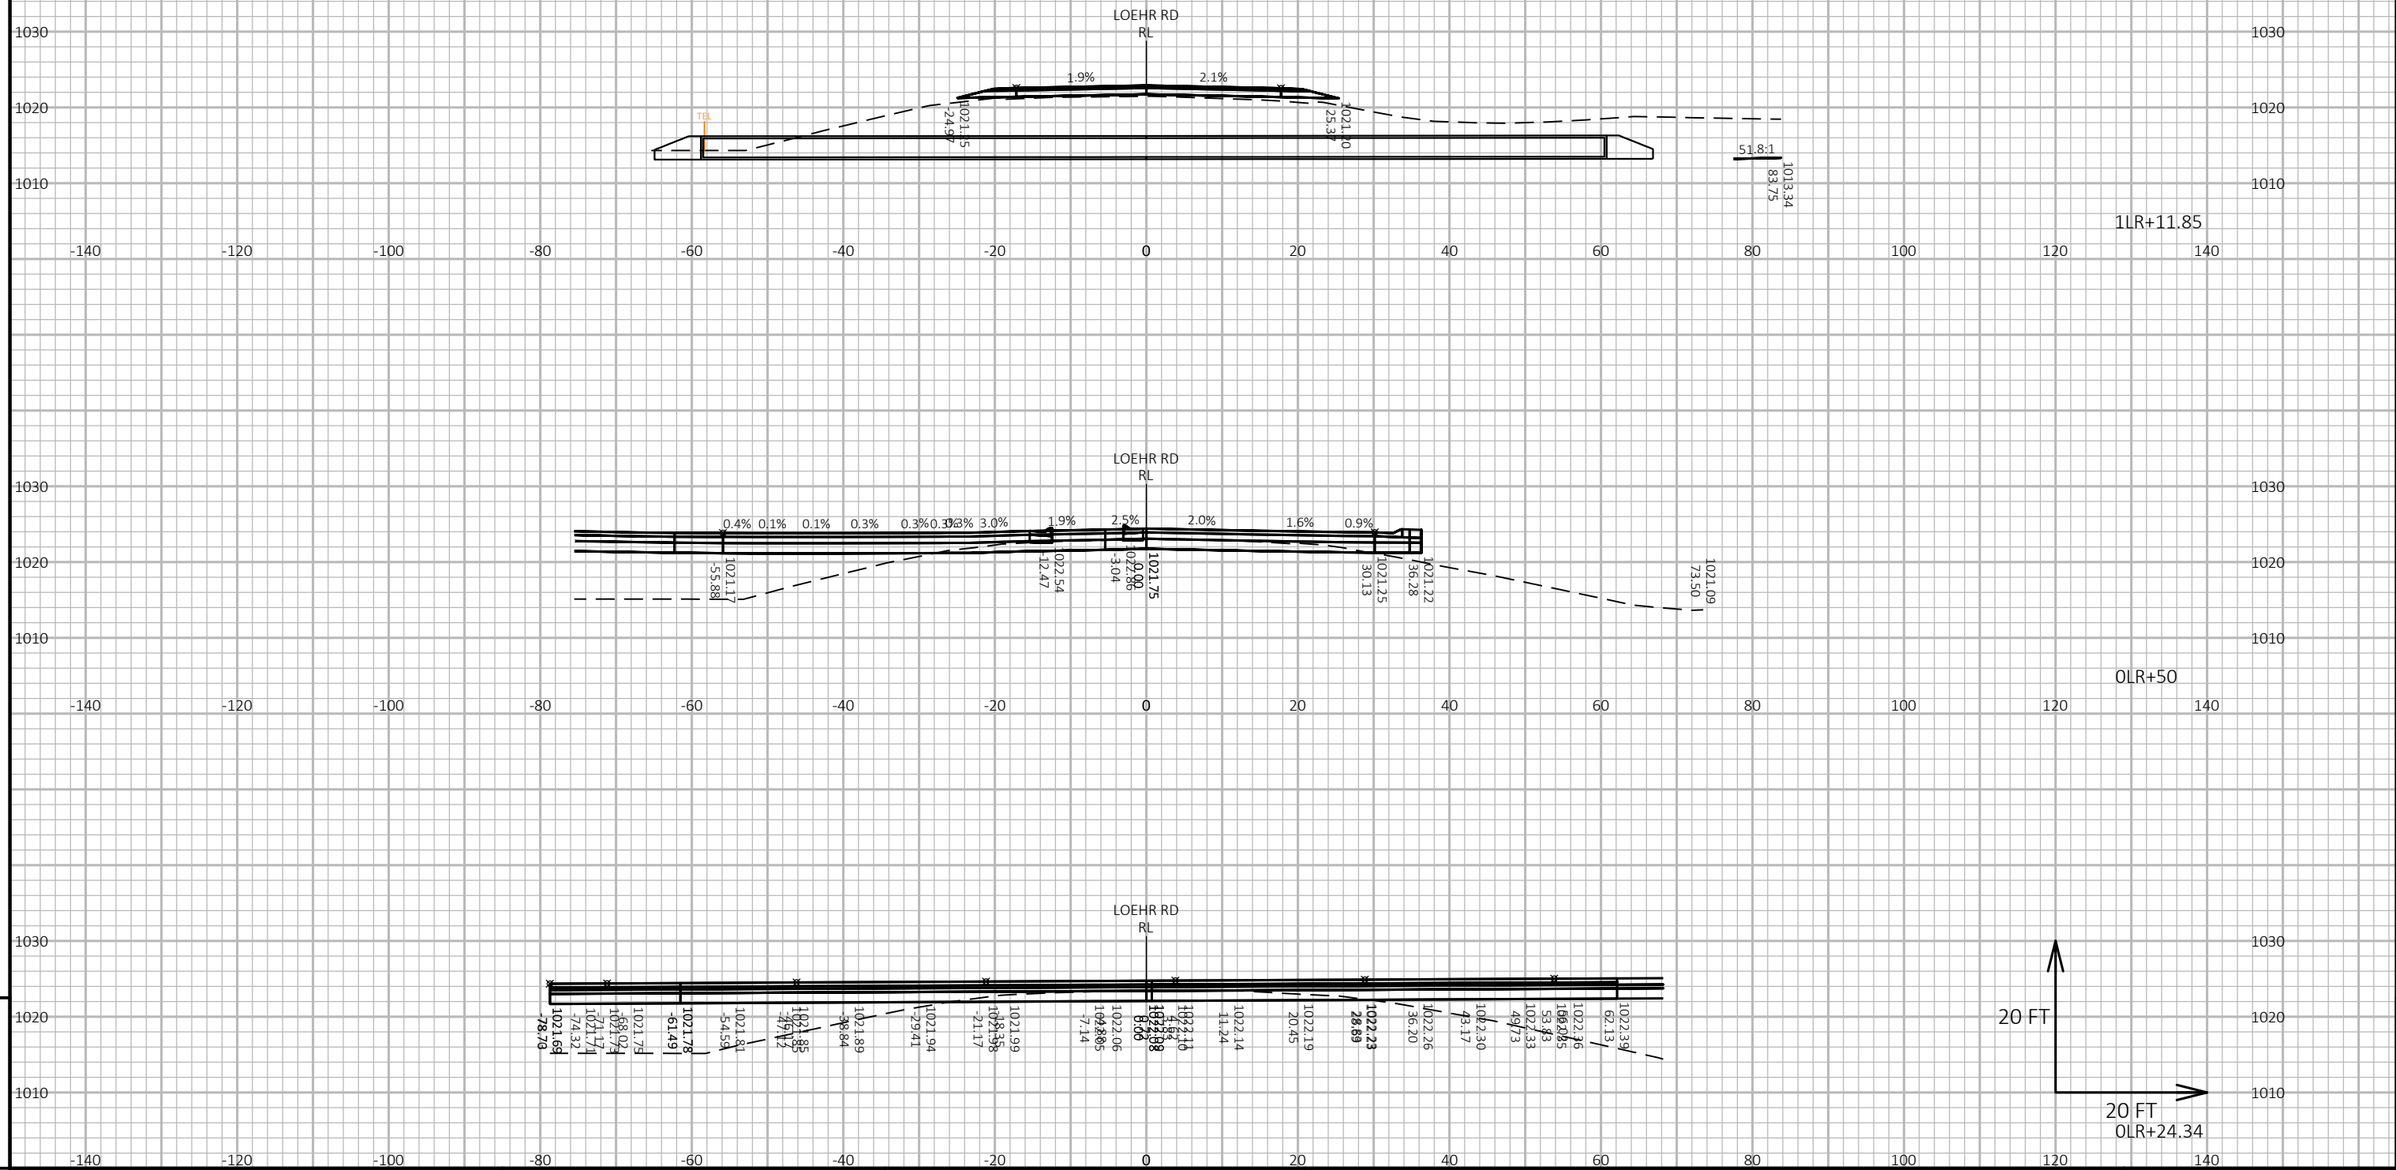


PROJECT NO: 1440-15-72/73	HWY: STH 23	COUNTY: FOND DU LAC	CROSS SECTIONS: LOEHR ROAD	SHEET	E

FILE NAME : N:\PDS\C3D\14401501\SHEETSPLAN\CROSSSECTIONS\14401573\14401573_LOEHR.DWG
LAYOUT NAME - 14401573-0902197-xs

PLOT DATE : 2/13/2019 1:51 PM PLOT BY : VICKMAN, GARRETT T PLOT NAME : PLOT SCALE : 1 IN:20 FT HORZ. / 1 IN:20 FT VERT.

WISDOT/CADDS SHEET 49

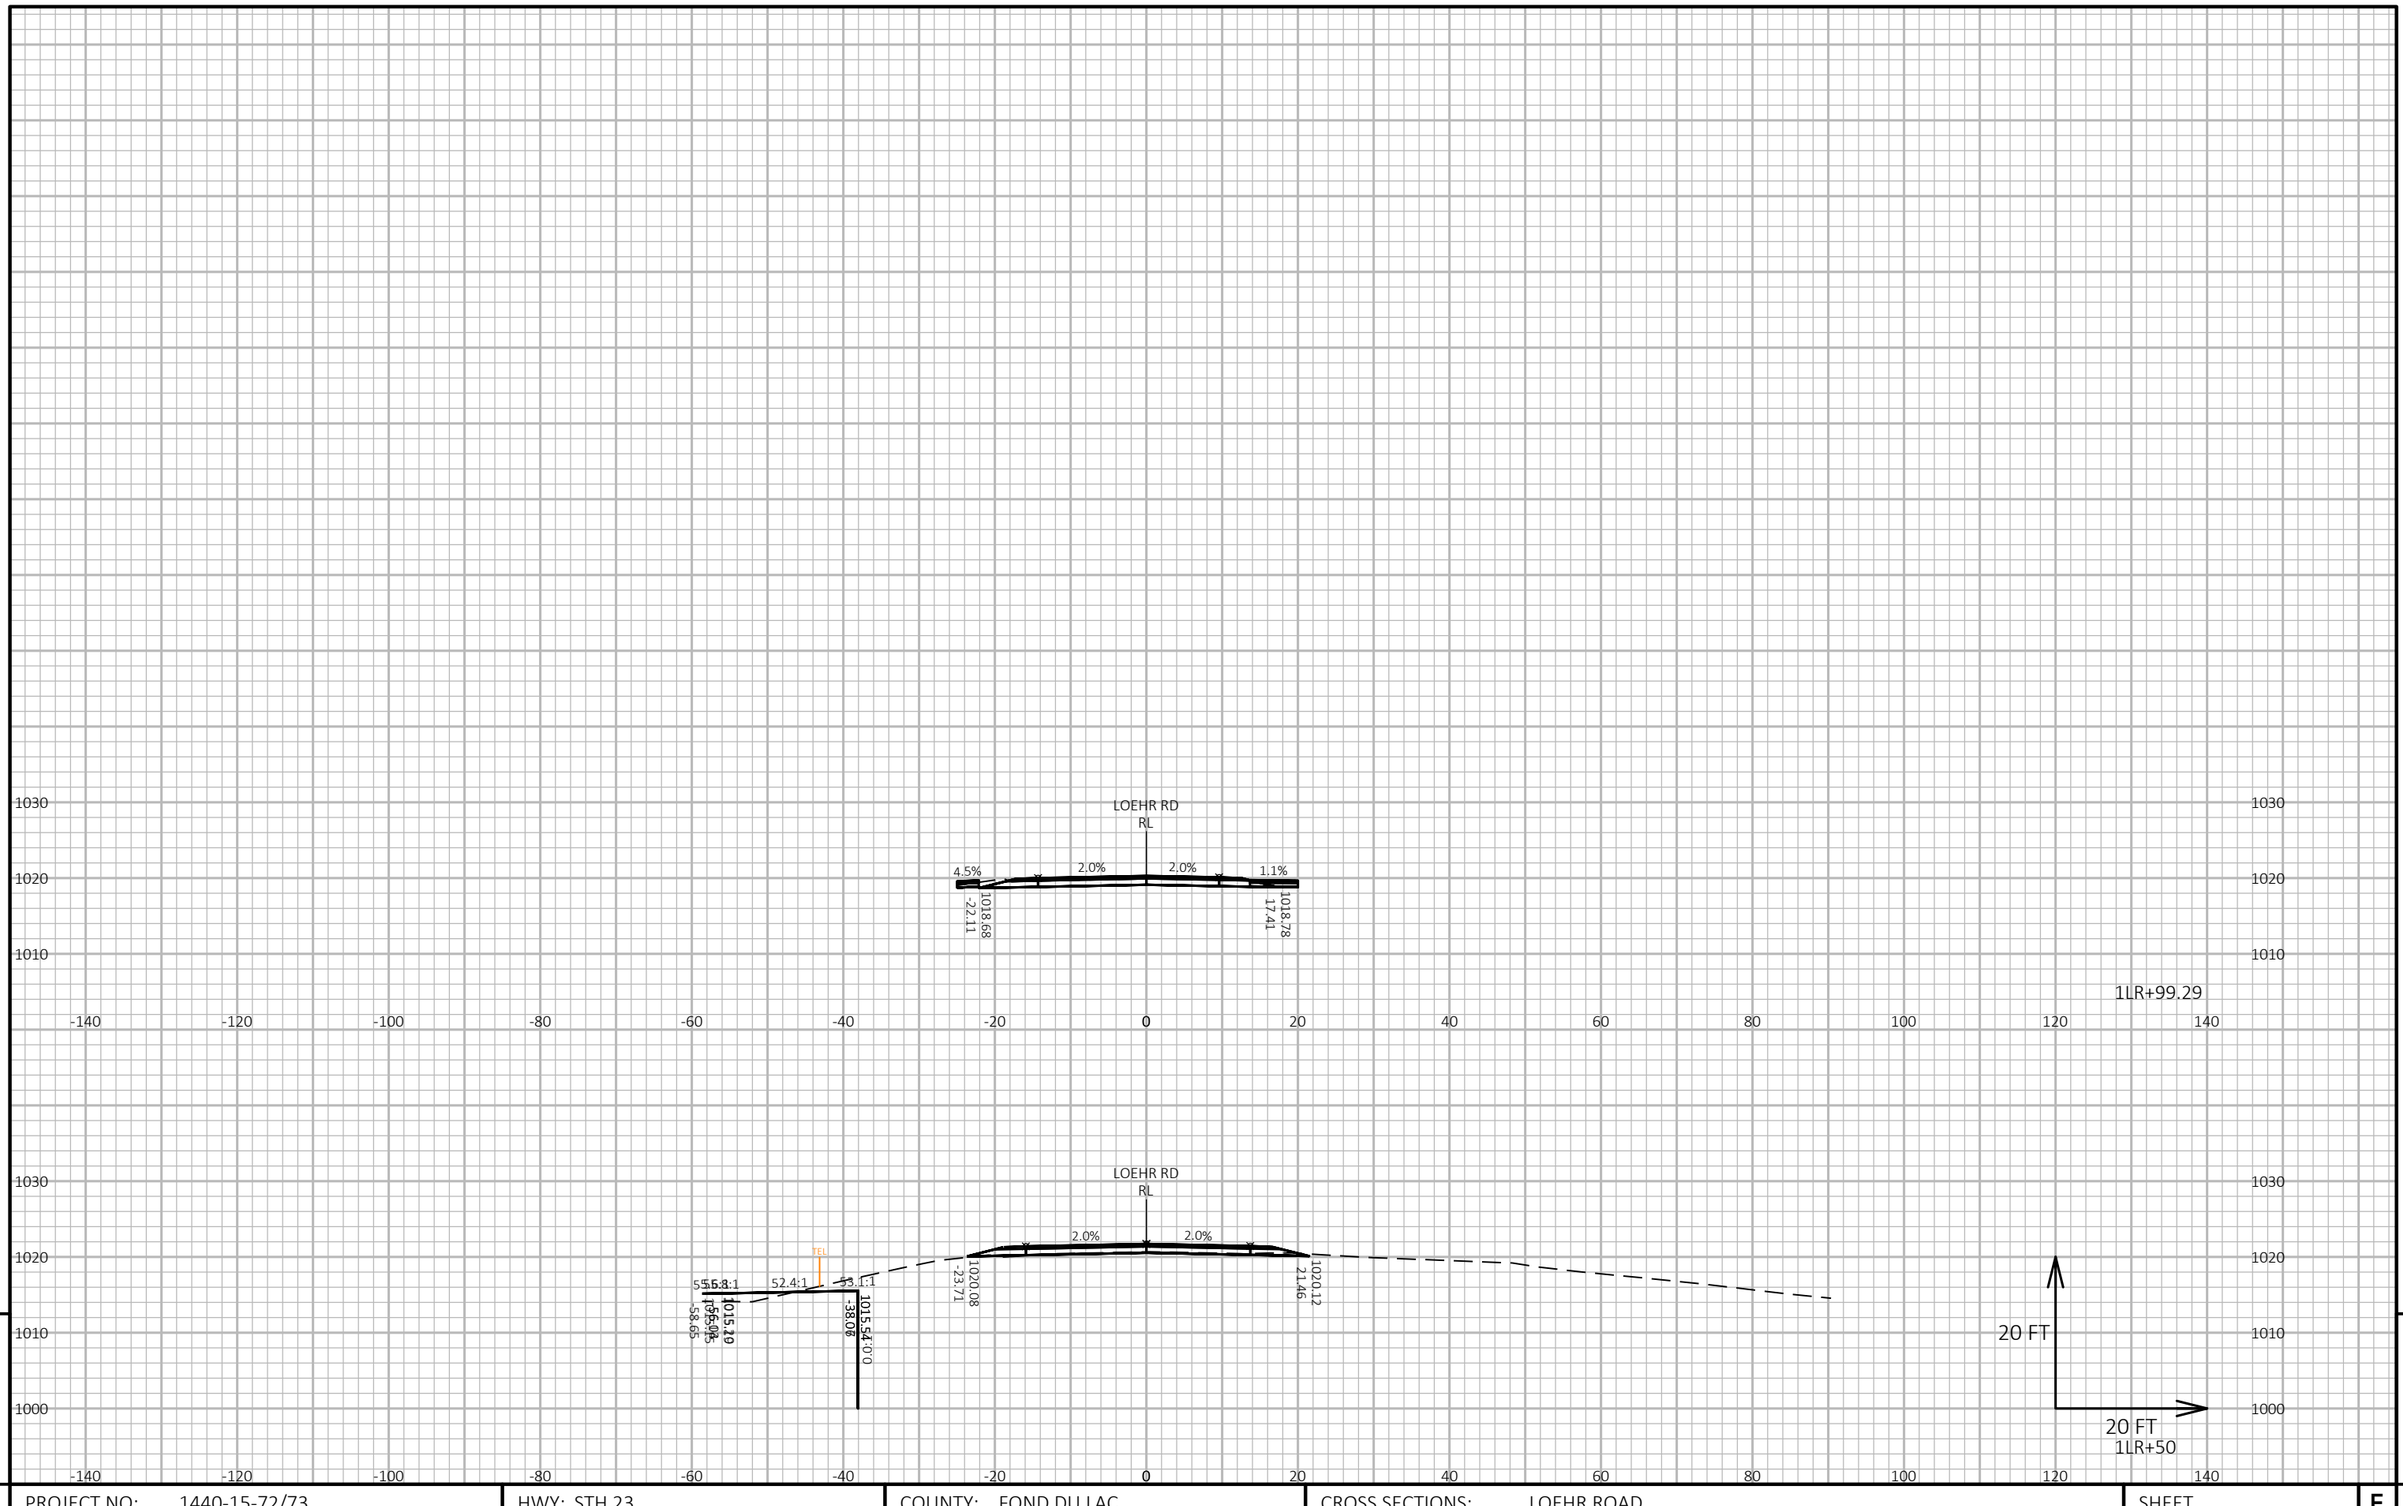


9

9

PROJECT NO: 1440-15-72/73	HWY: STH 23	COUNTY: FOND DU LAC	CROSS SECTIONS: LOEHR ROAD	SHEET	E

FILE NAME : N:\PDS\C3D\14401501\SHEETSPLAN\CROSSSECTIONS\14401573\14401573_LOEHR.DWG
LAYOUT NAME - 14401573-0902198-xs


PLOT DATE : 2/13/2019 1:52 PM PLOT BY : VICKMAN, GARRETT T PLOT NAME : PLOT SCALE : 1 IN:20 FT HORZ. / 1 IN:20 FT VERT.

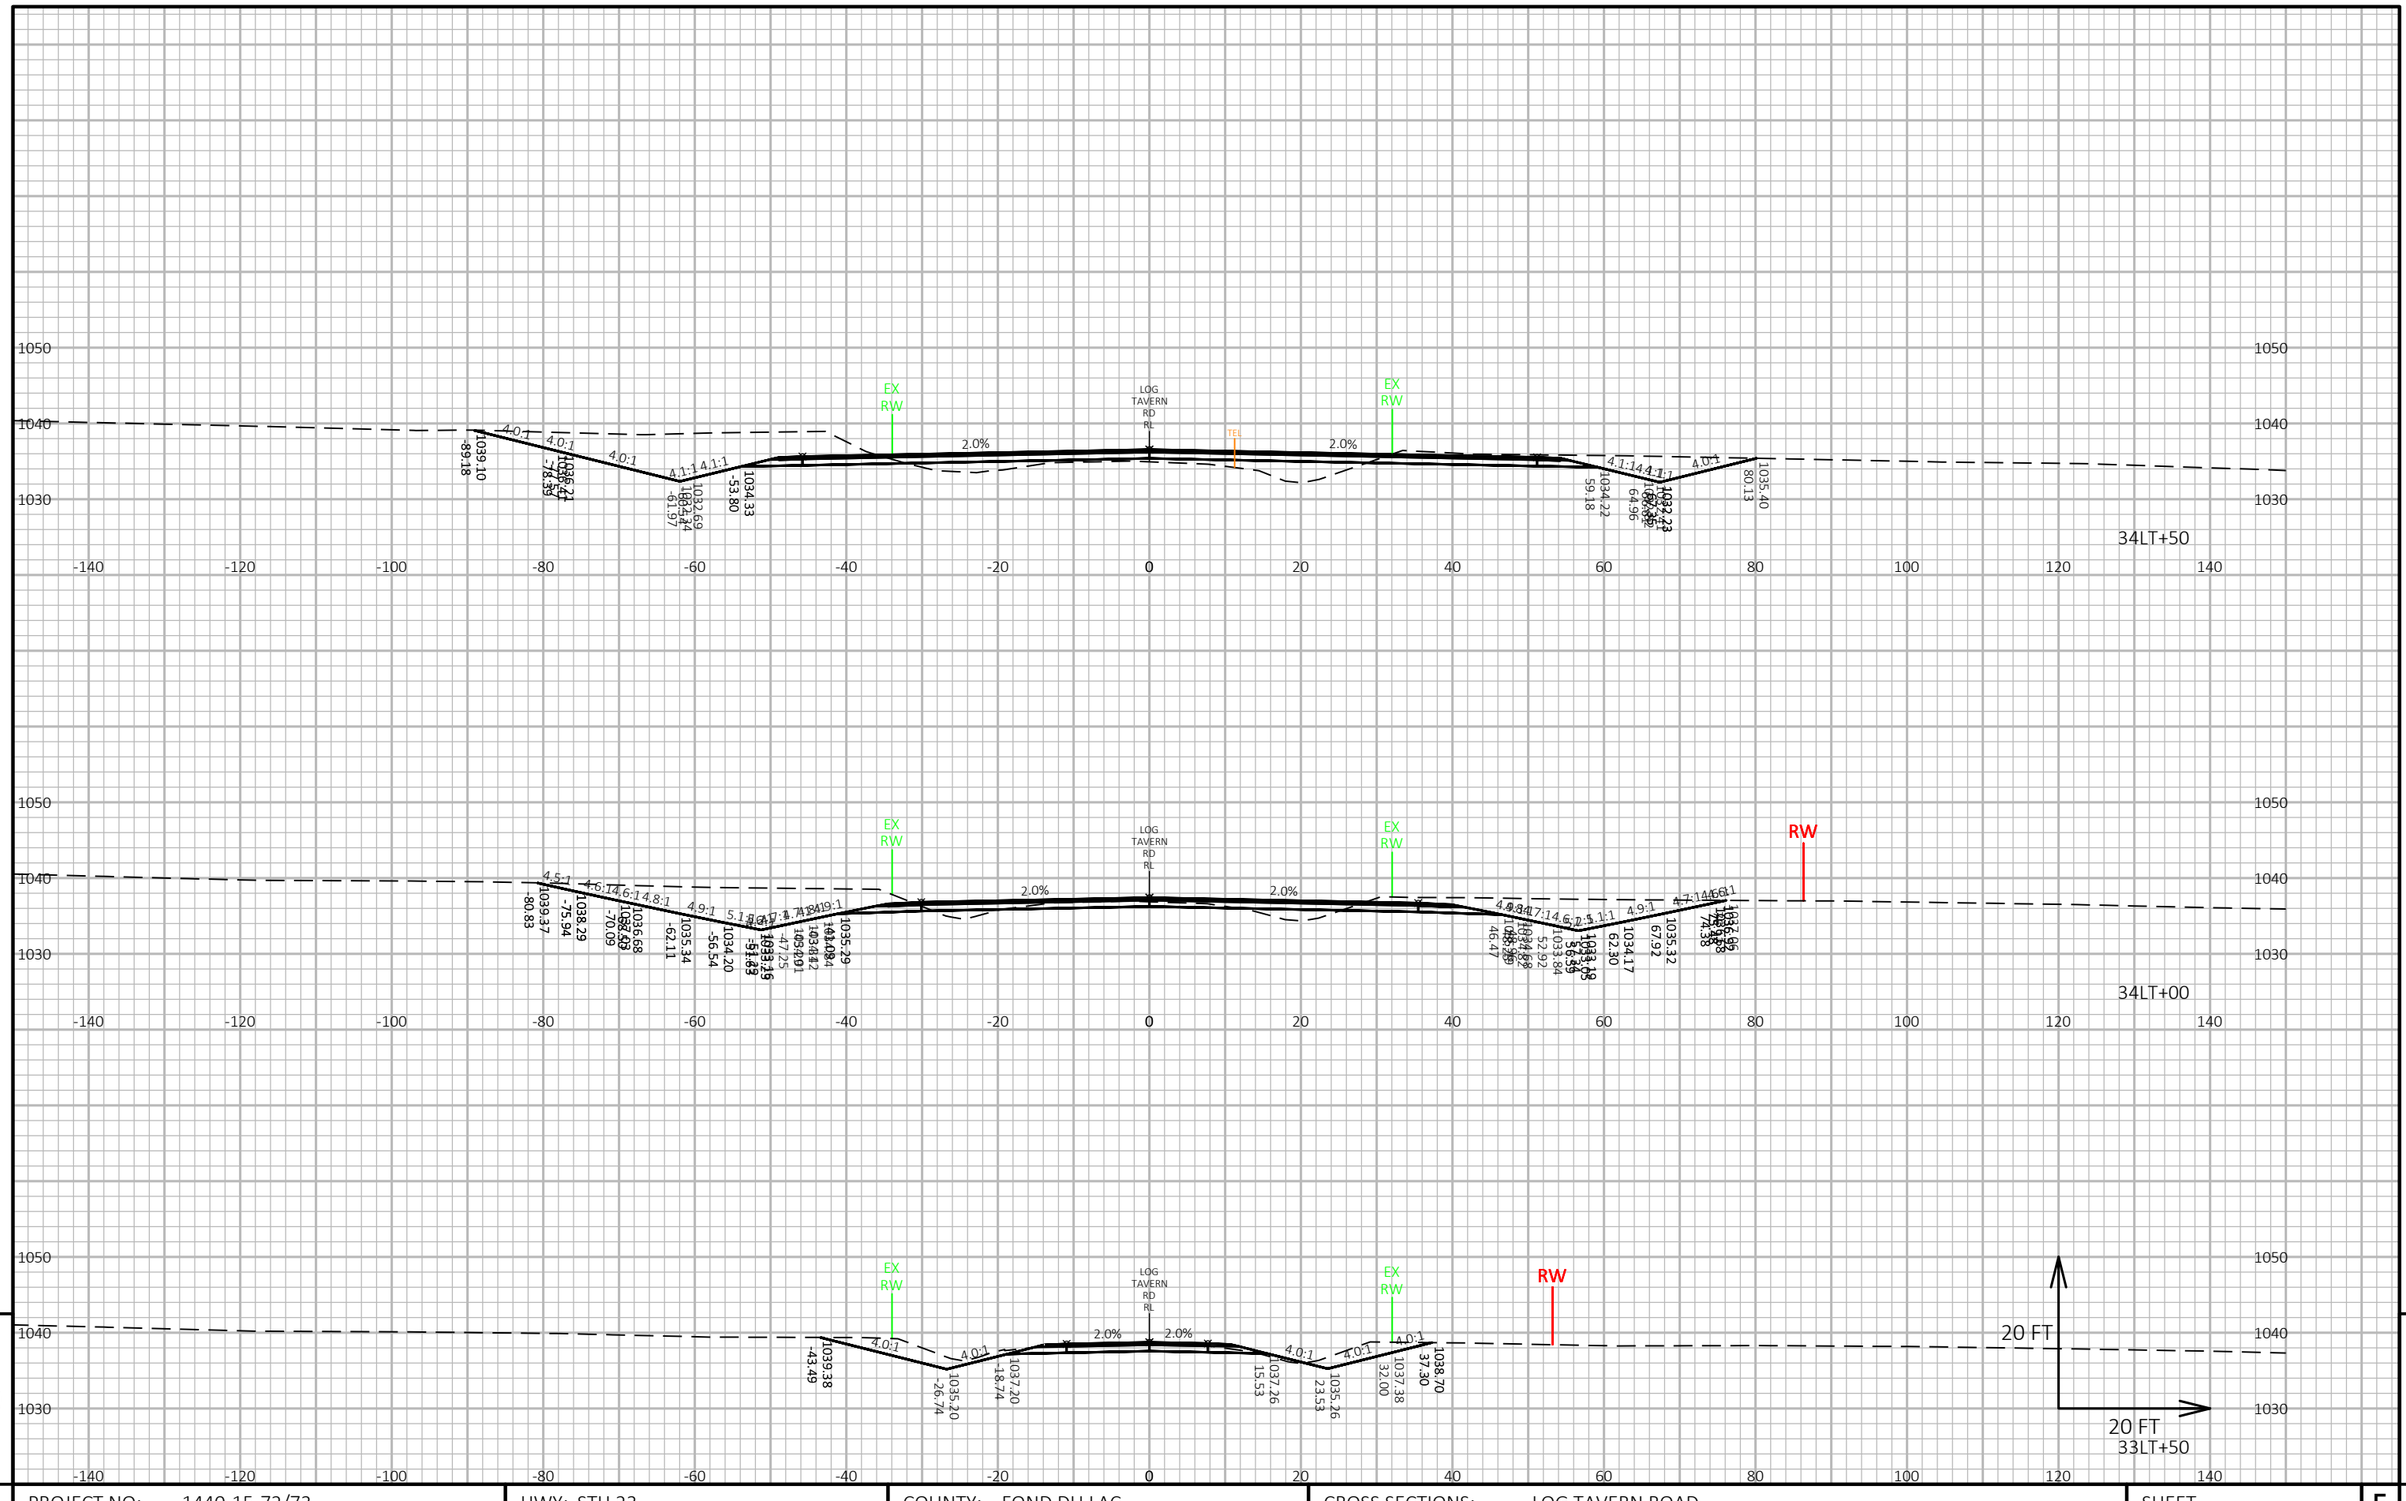

PROJECT NO: 1440-15-72/73	HWY: STH 23	COUNTY: FOND DU LAC	CROSS SECTIONS: LOG TAVERN ROAD	SHEET	E

FILE NAME : N:\PDS\C3D\14401501\SHEETSPLAN\CROSSSECTIONS\14401573\14401573_LOGTAVERN.DWG
LAYOUT NAME - 14401573-0902201-xs

PLOT DATE : 2/11/2019 12:31 PM PLOT BY : VICKMAN, GARRETT T PLOT NAME : PLOT SCALE : 1 IN:20 FT HORZ. / 1 IN:20 FT VERT.

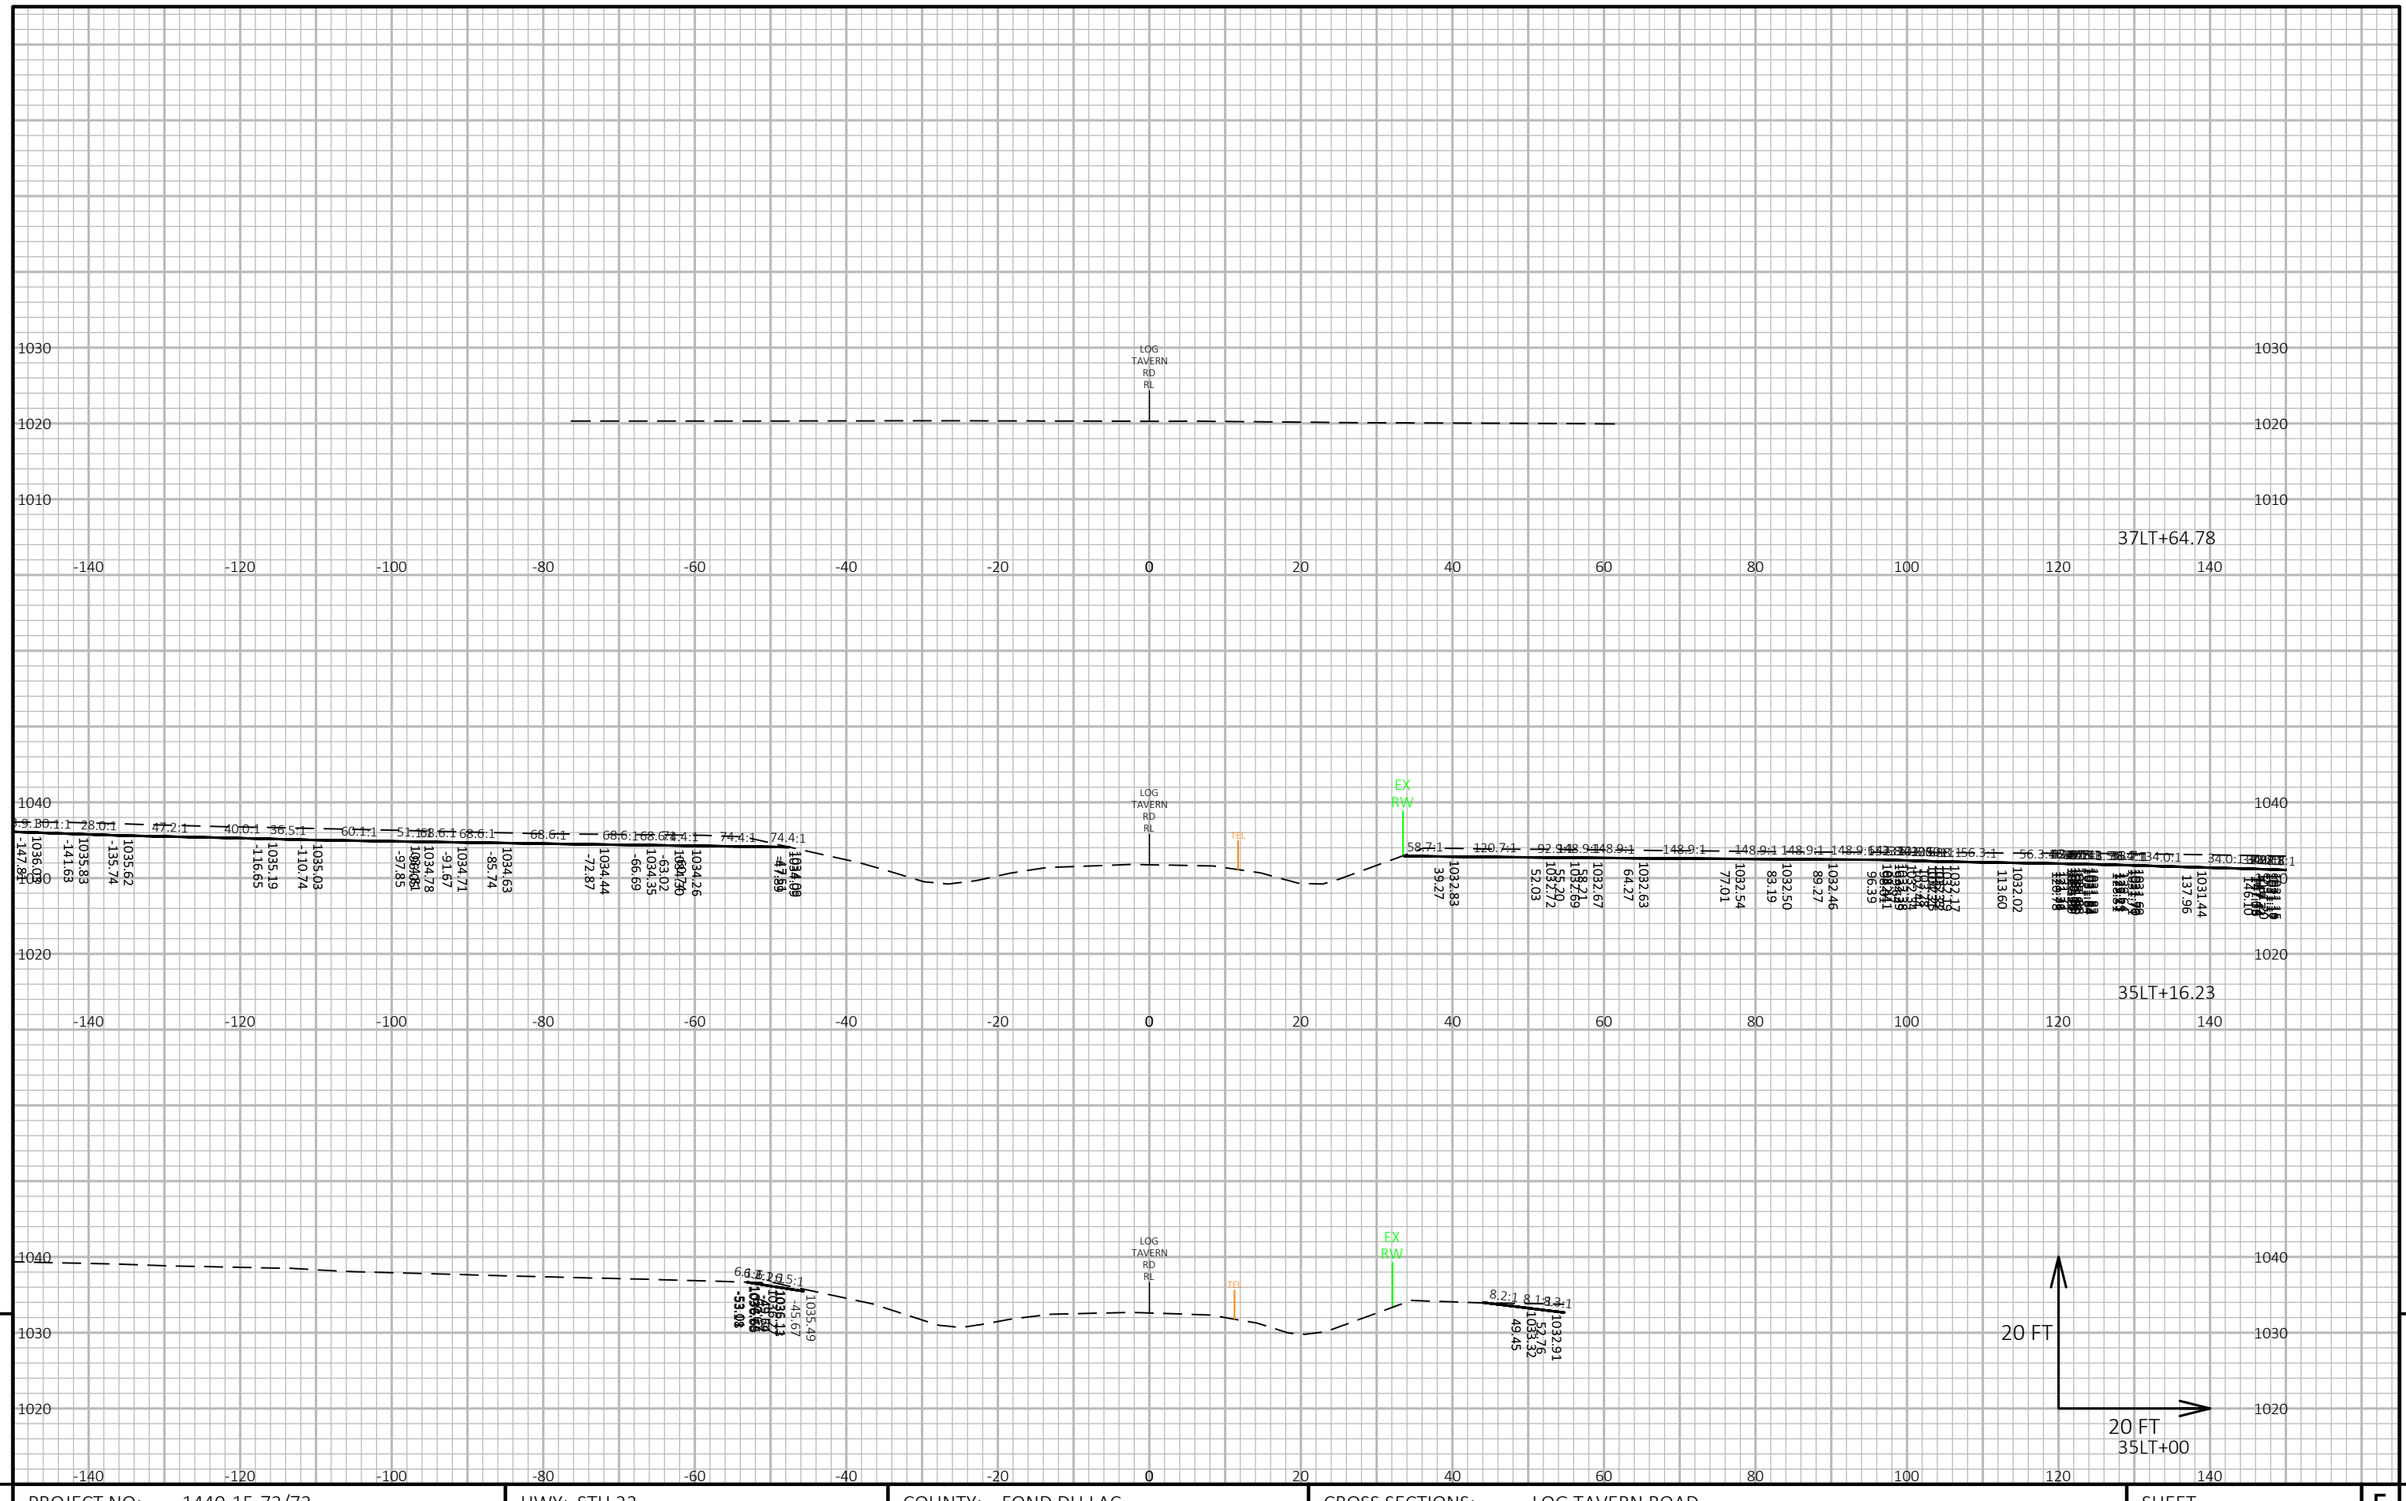

9

9

PROJECT NO: 1440-15-72/73	HWY: STH 23	COUNTY: FOND DU LAC	CROSS SECTIONS: LOG TAVERN ROAD	SHEET	E


FILE NAME : N:\PDS\C3D\14401501\SHEETSPLAN\CROSSSECTIONS\14401573\14401573_LOGTAVERN.DWG
LAYOUT NAME - 14401573-0902202-xs

PLOT DATE : 2/11/2019 12:32 PM

PLOT BY : VICKMAN, GARRETT T

PLOT NAME :

PLOT SCALE : 1 IN:20 FT HORZ. / 1 IN:20 FT VERT.

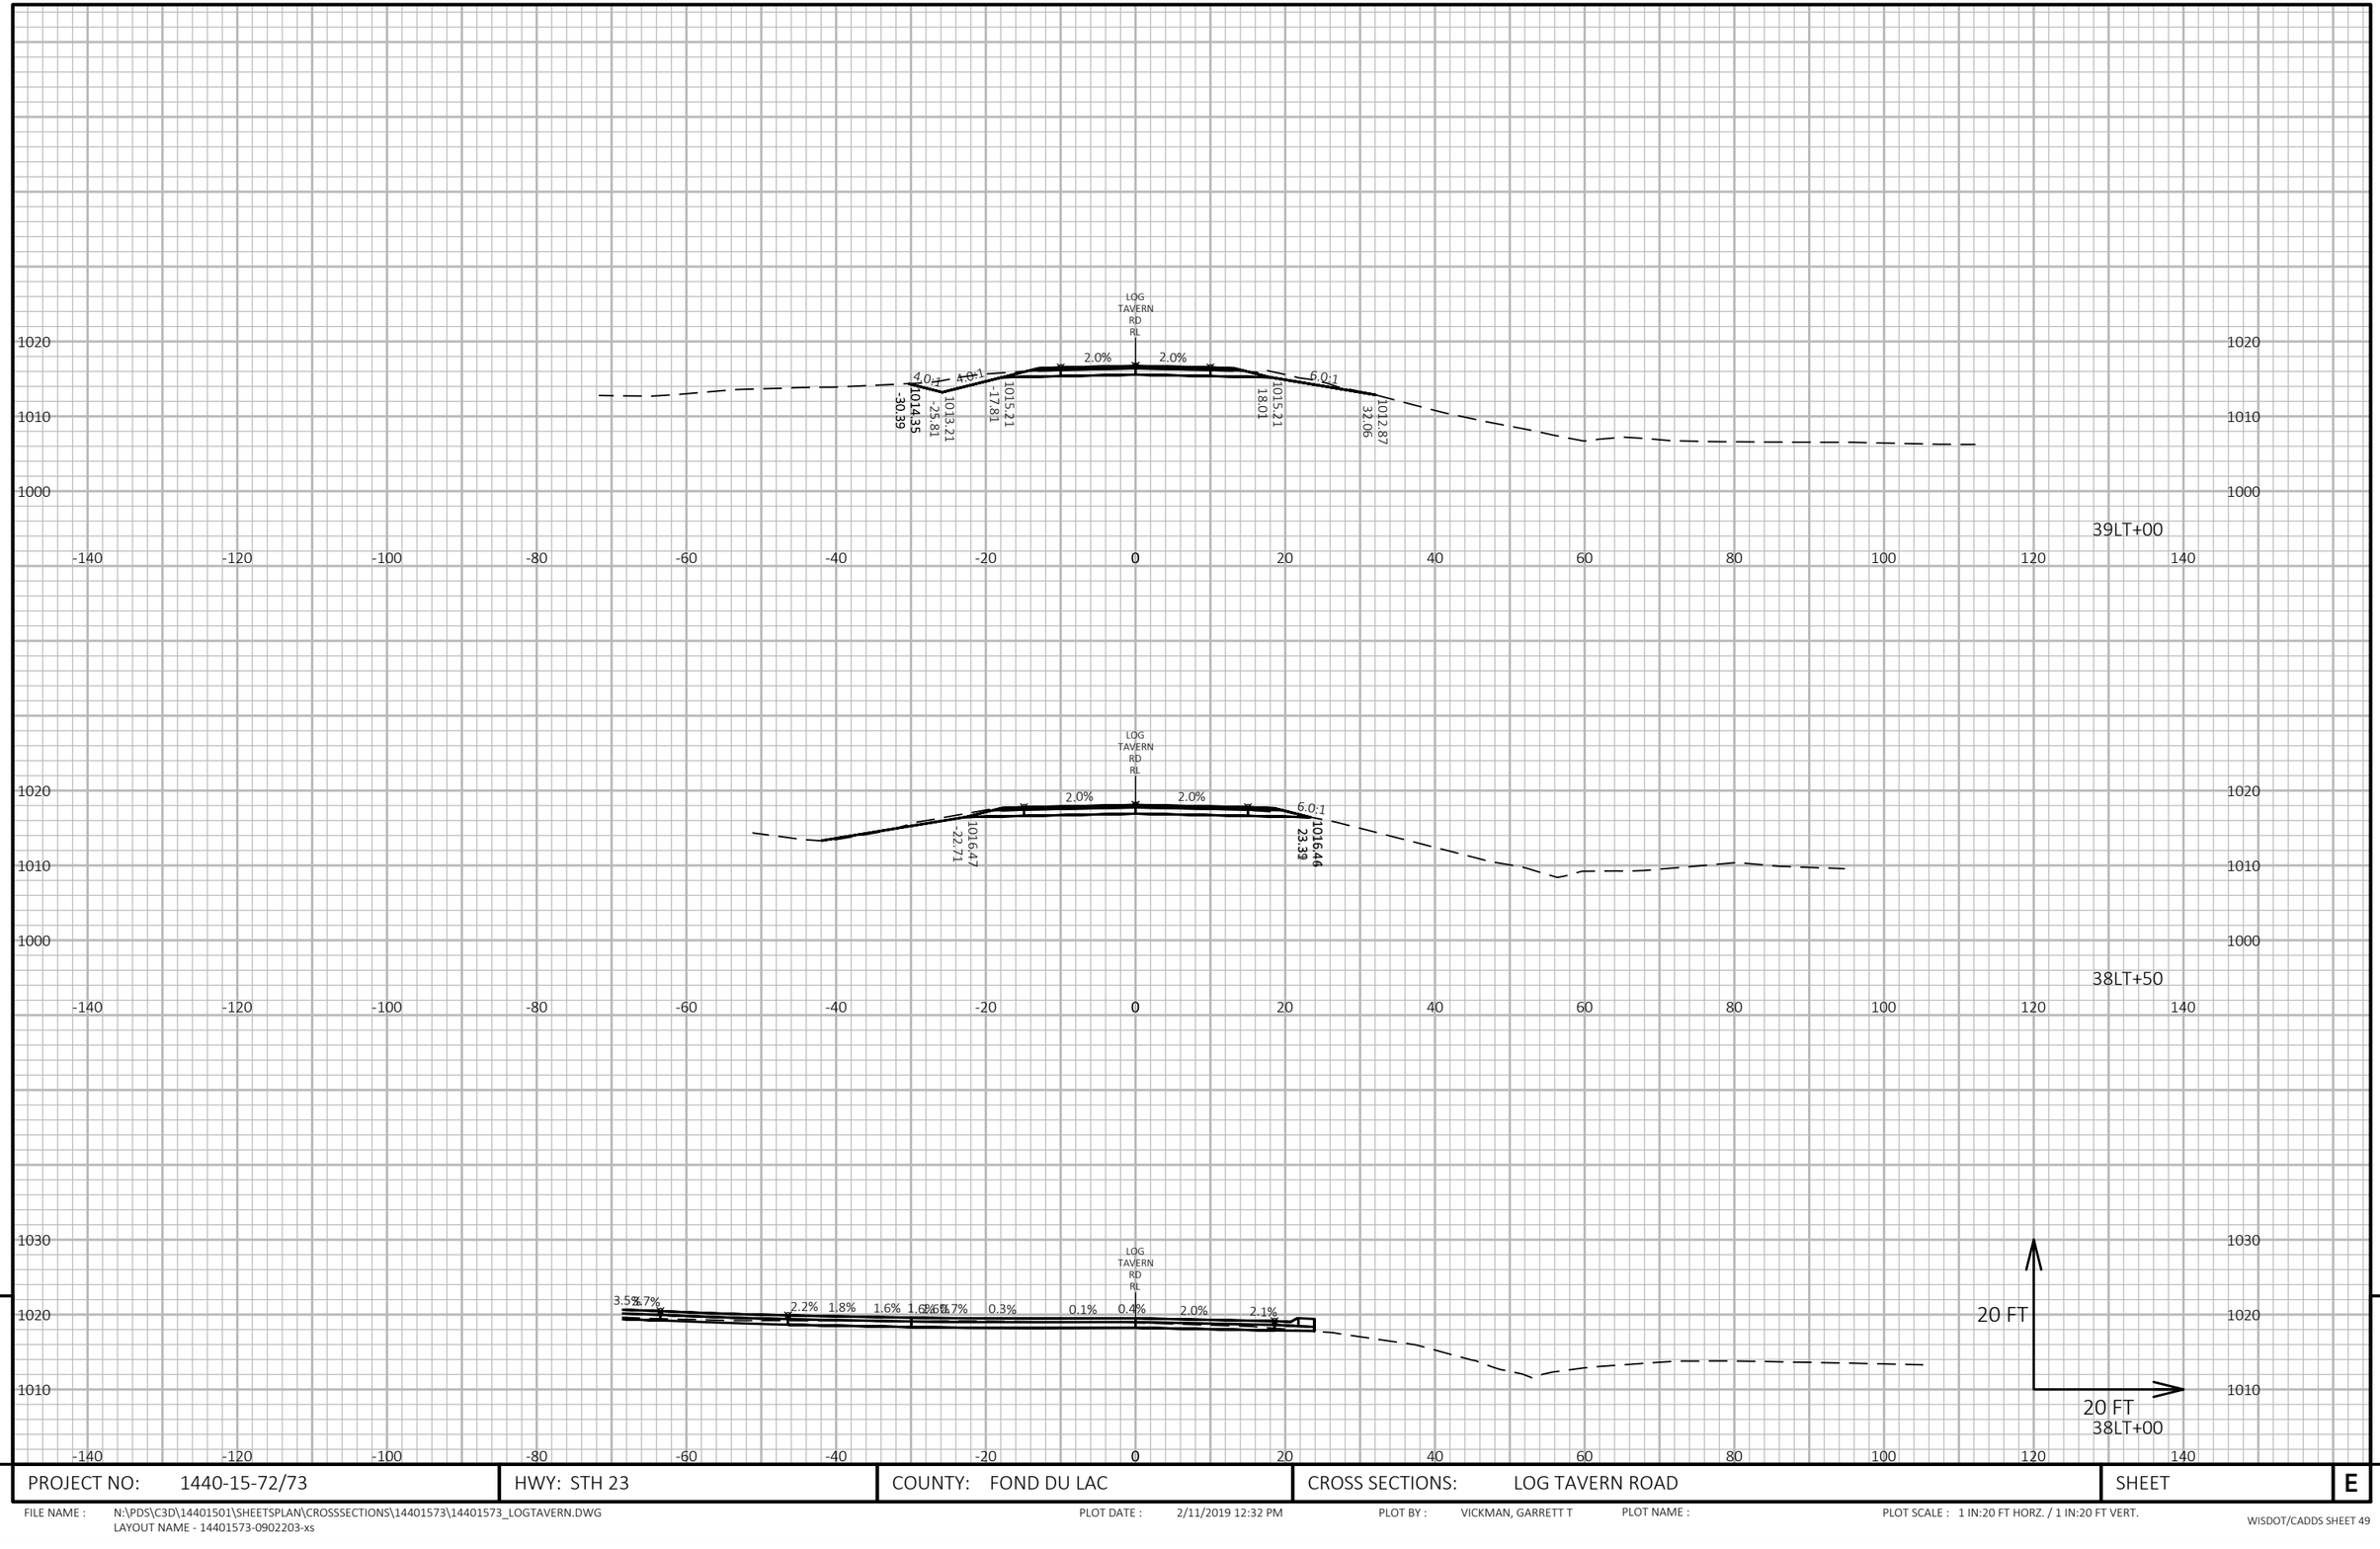


9

9

PROJECT NO: 1440-15-72/73	HWY: STH 23	COUNTY: FOND DU LAC	CROSS SECTIONS: LOG TAVERN ROAD	SHEET	E

FILE NAME : N:\PDS\C3D\14401501\SHEETSPLAN\CROSSSECTIONS\14401573\14401573_LOGTAVERN.DWG
LAYOUT NAME - 14401573-0902203-xs

PLOT DATE : 2/11/2019 12:32 PM PLOT BY : VICKMAN, GARRETT T PLOT NAME : PLOT SCALE : 1 IN:20 FT HORZ. / 1 IN:20 FT VERT.

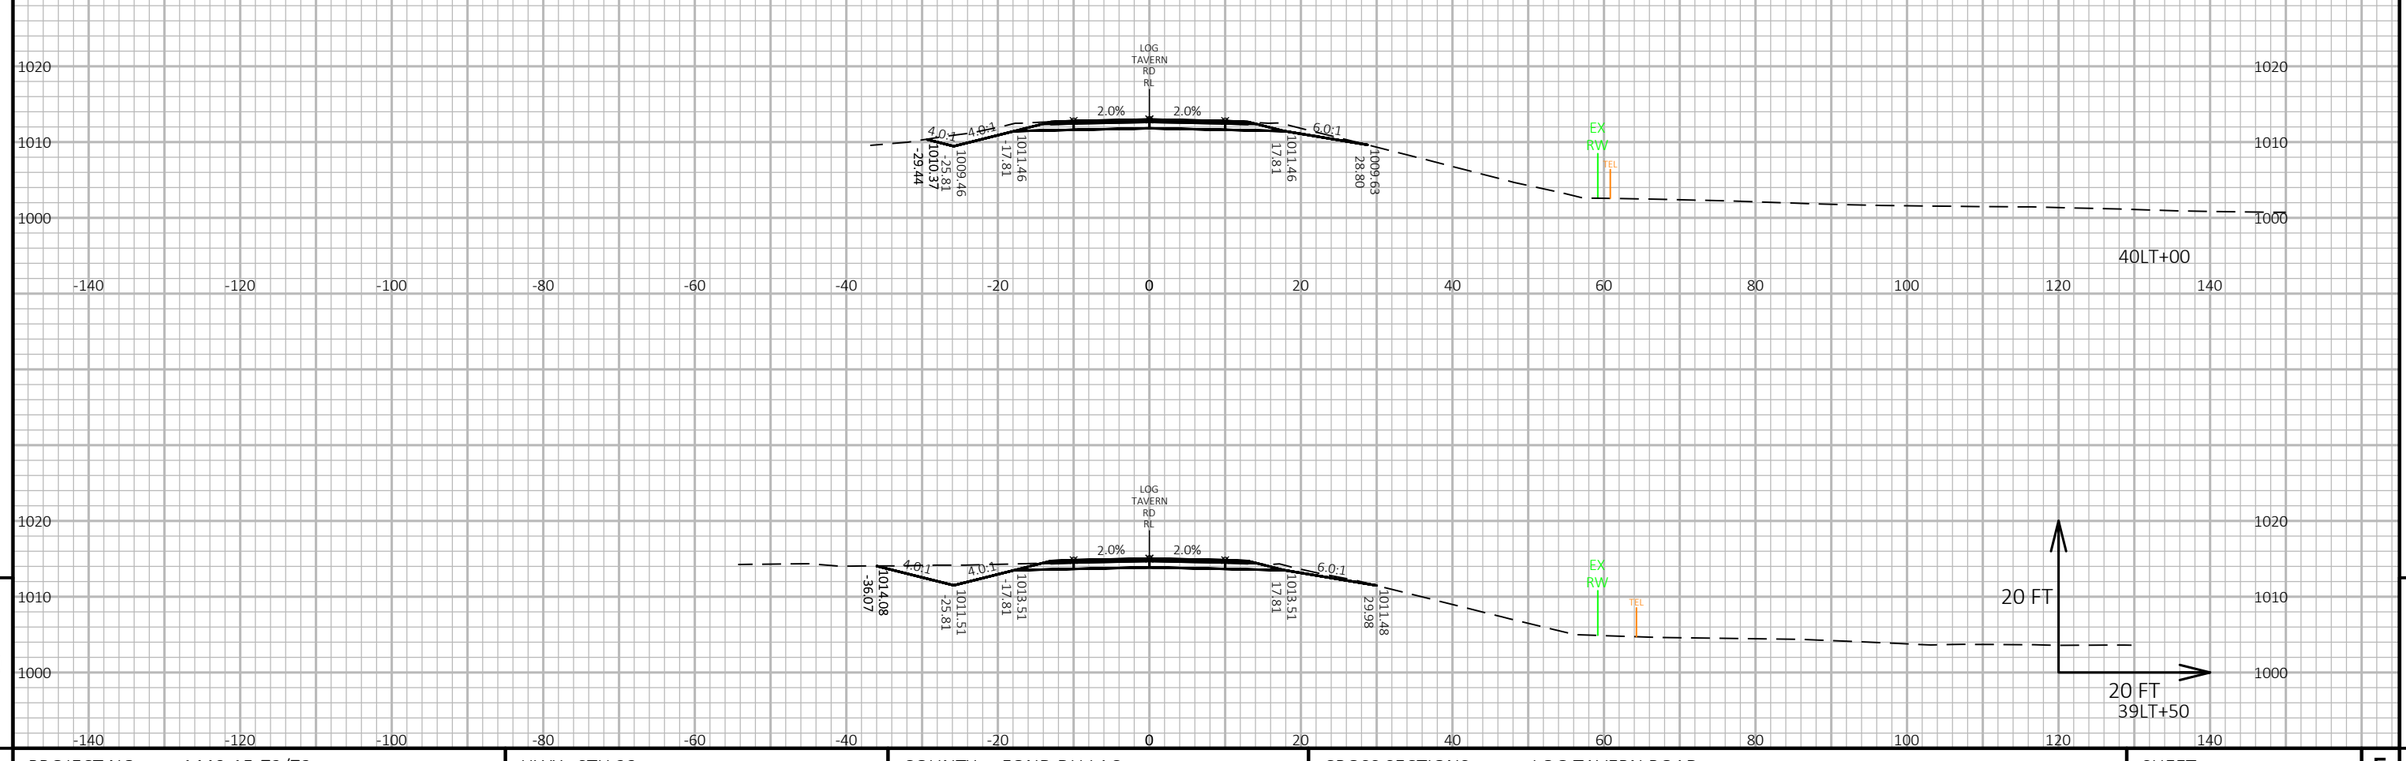


9

9

PROJECT NO: 1440-15-72/73	HWY: STH 23	COUNTY: FOND DU LAC	CROSS SECTIONS: LOG TAVERN ROAD	SHEET	E

FILE NAME : N:\PDS\C3D\14401501\SHEETSPLAN\CROSSSECTIONS\14401573\14401573_LOGTAVERN.DWG
LAYOUT NAME - 14401573-0902204-xs


PLOT DATE : 2/11/2019 12:33 PM PLOT BY : VICKMAN, GARRETT T PLOT NAME : PLOT SCALE : 1 IN:20 FT HORZ. / 1 IN:20 FT VERT.

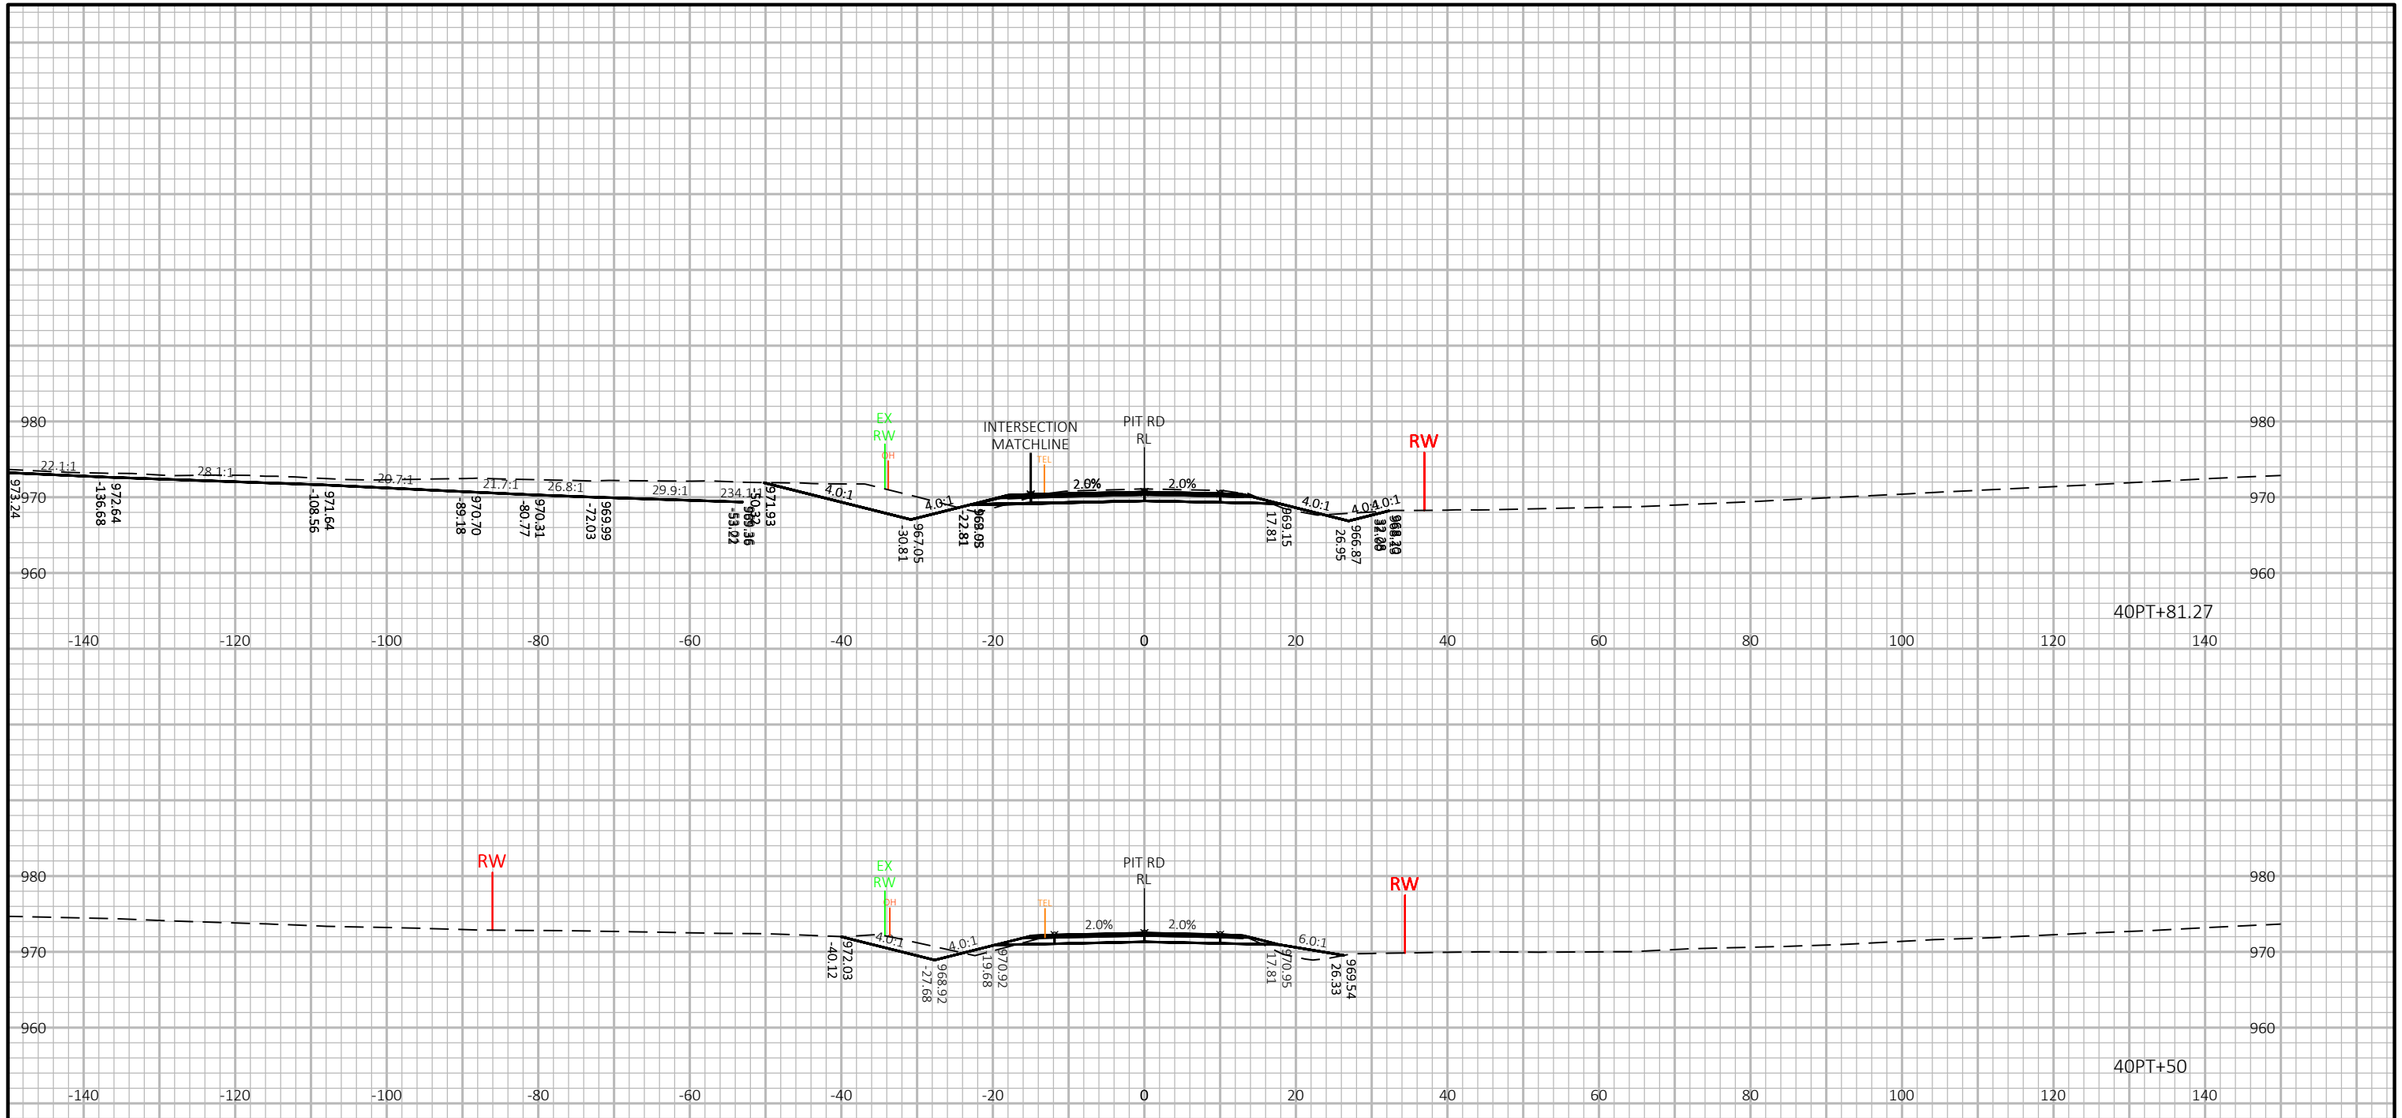

PROJECT NO: 1440-15-72/73	HWY: STH 23	COUNTY: FOND DU LAC	CROSS SECTIONS: PIT ROAD	SHEET E

FILE NAME : N:\PDS\C3D\14401501\SHEETSPLAN\CROSSSECTIONS\14401573\14401573_PITDWG.DWG
LAYOUT NAME - 14401573-0902205-xs

PLOT DATE : 2/11/2019 12:50 PM PLOT BY : VICKMAN, GARRETT T PLOT NAME : PLOT SCALE : 1 IN:20 FT HORZ. / 1 IN:20 FT VERT.

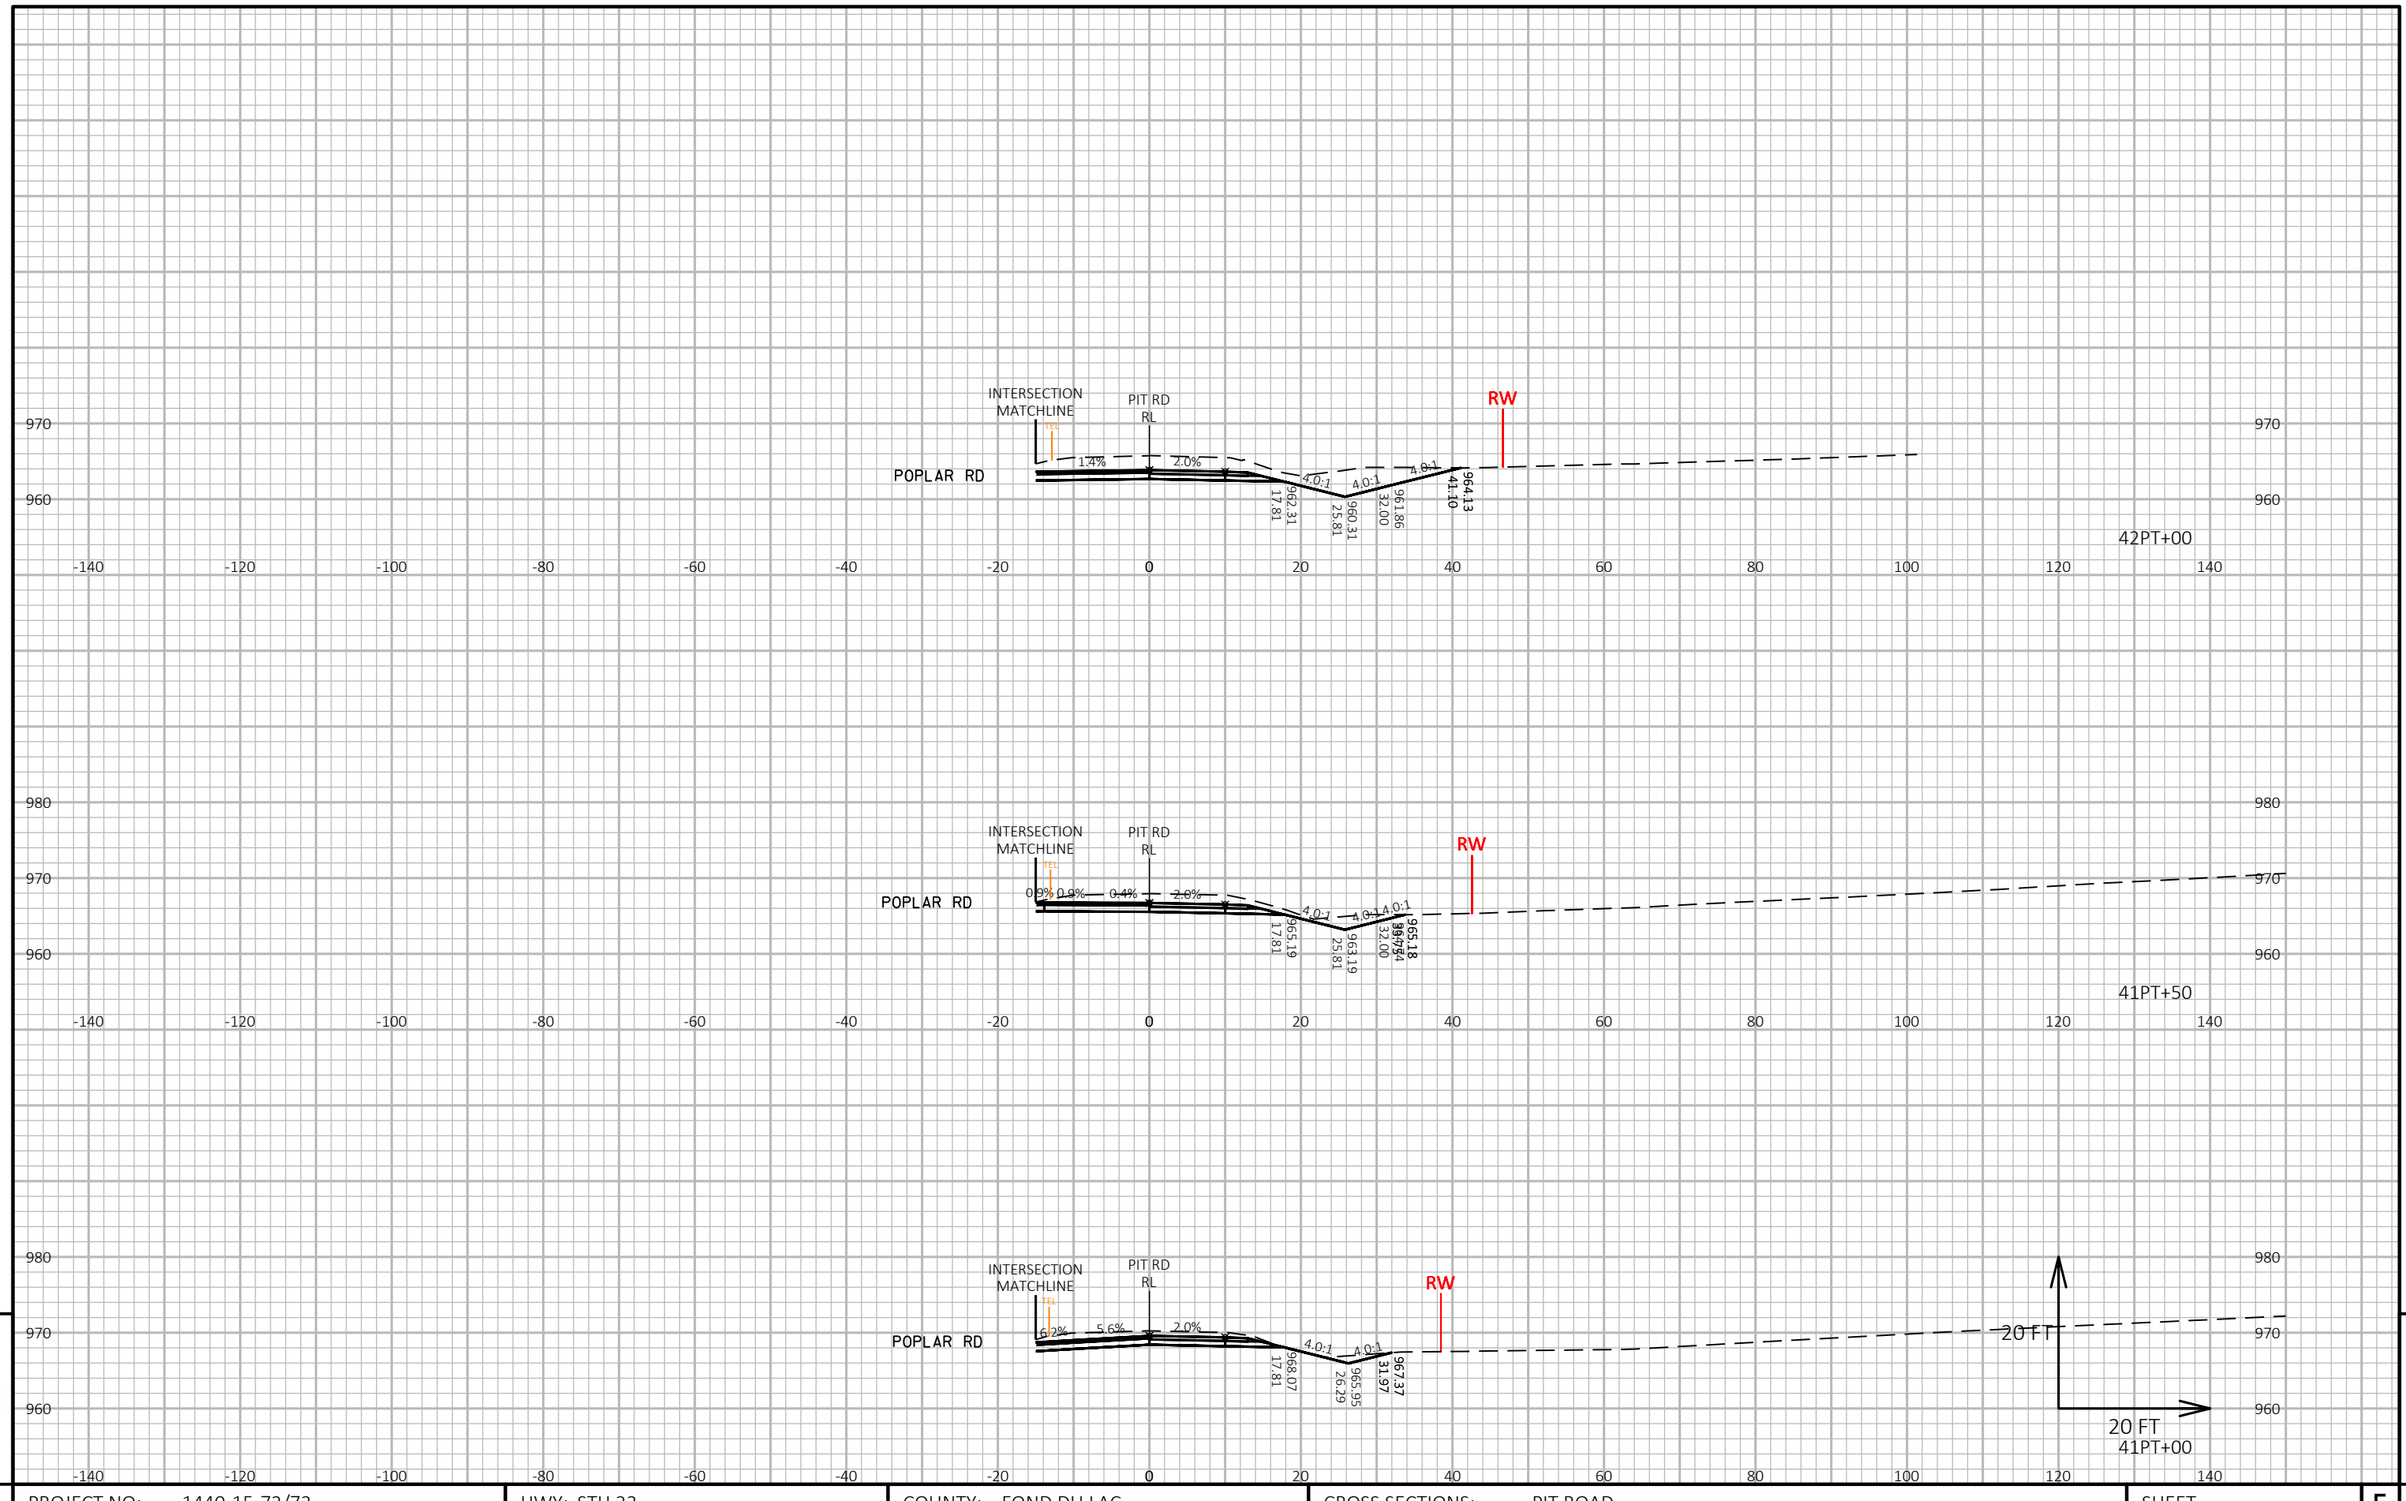


9

PROJECT NO: 1440-15-72/73	HWY: STH 23	COUNTY: FOND DU LAC	CROSS SECTIONS: PIT ROAD	SHEET	E

9

FILE NAME : N:\PDS\C3D\14401501\SHEETSPLAN\CROSSSECTIONS\14401573\14401573_PITDWG.DWG
LAYOUT NAME - 14401573-0902206-xs

PLOT DATE : 2/11/2019 12:50 PM PLOT BY : VICKMAN, GARRETT T PLOT NAME : PLOT SCALE : 1 IN:20 FT HORZ. / 1 IN:20 FT VERT.

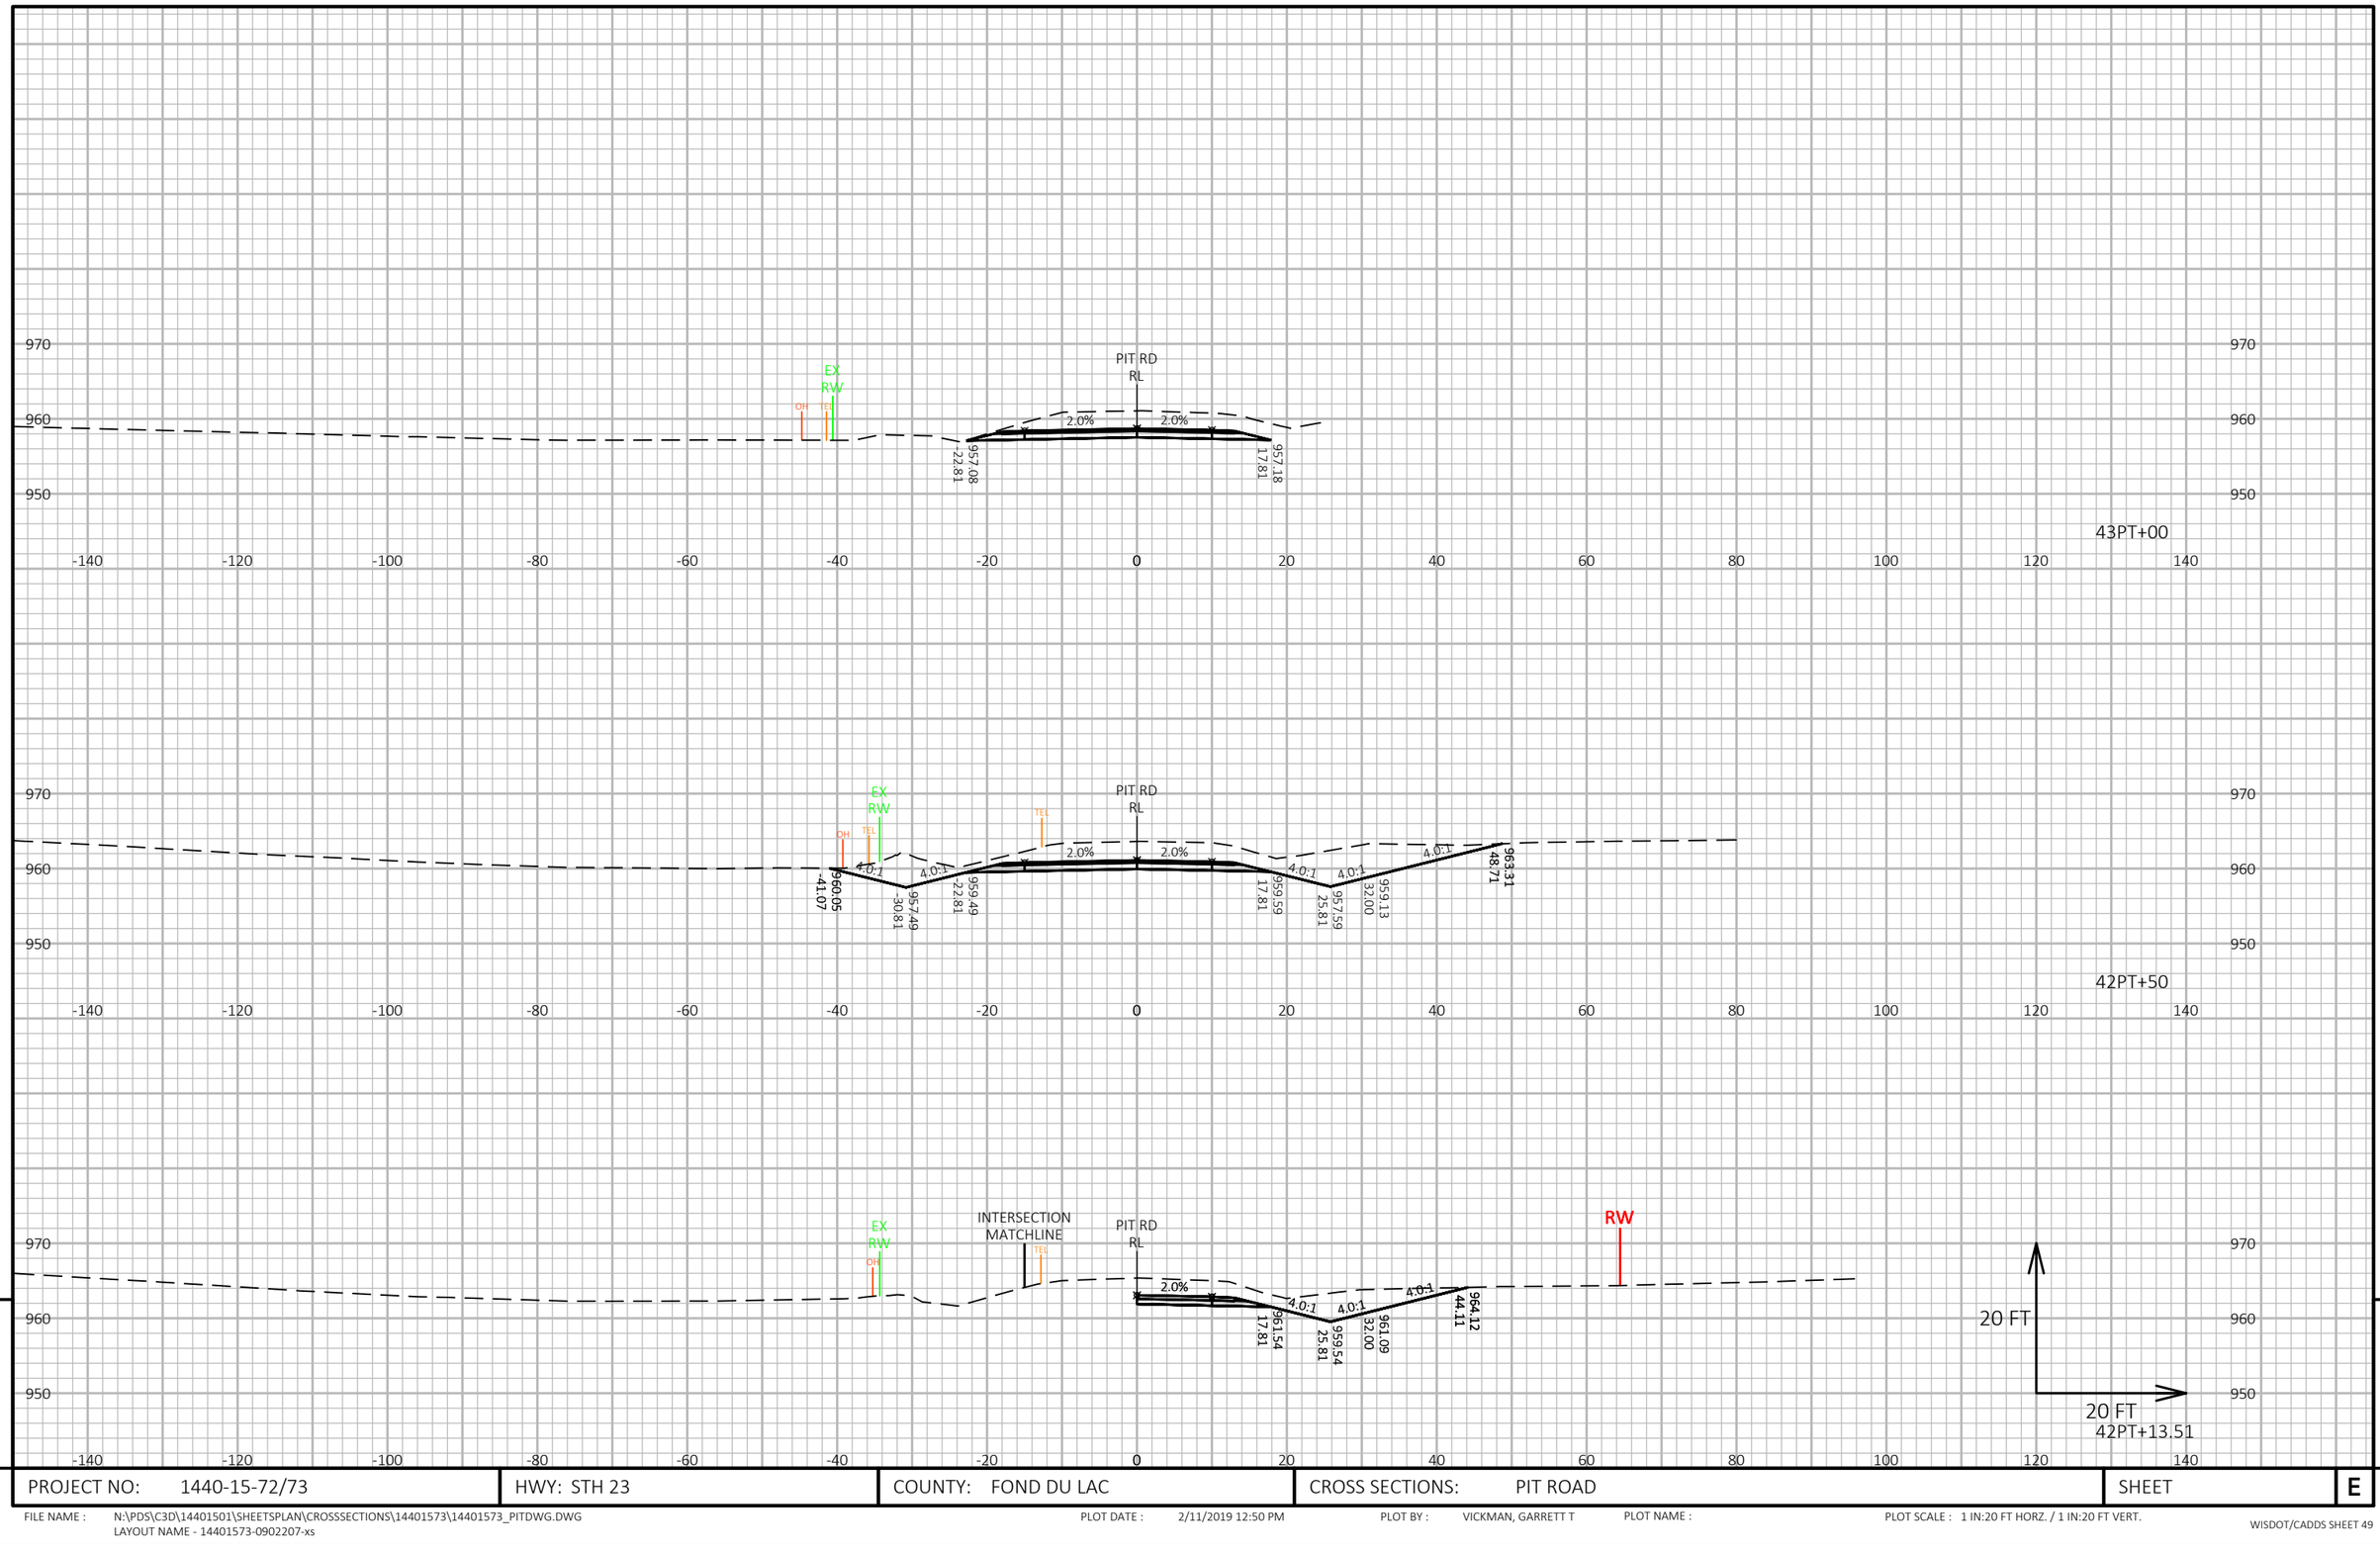


9

9

PROJECT NO: 1440-15-72/73	HWY: STH 23	COUNTY: FOND DU LAC	CROSS SECTIONS: PIT ROAD	SHEET	E

FILE NAME : N:\PDS\C3D\14401501\SHEETSPLAN\CROSSSECTIONS\14401573\14401573_PITDWG.DWG
LAYOUT NAME - 14401573-0902207-xs


PLOT DATE : 2/11/2019 12:50 PM PLOT BY : VICKMAN, GARRETT T PLOT NAME : PLOT SCALE : 1 IN:20 FT HORZ. / 1 IN:20 FT VERT.

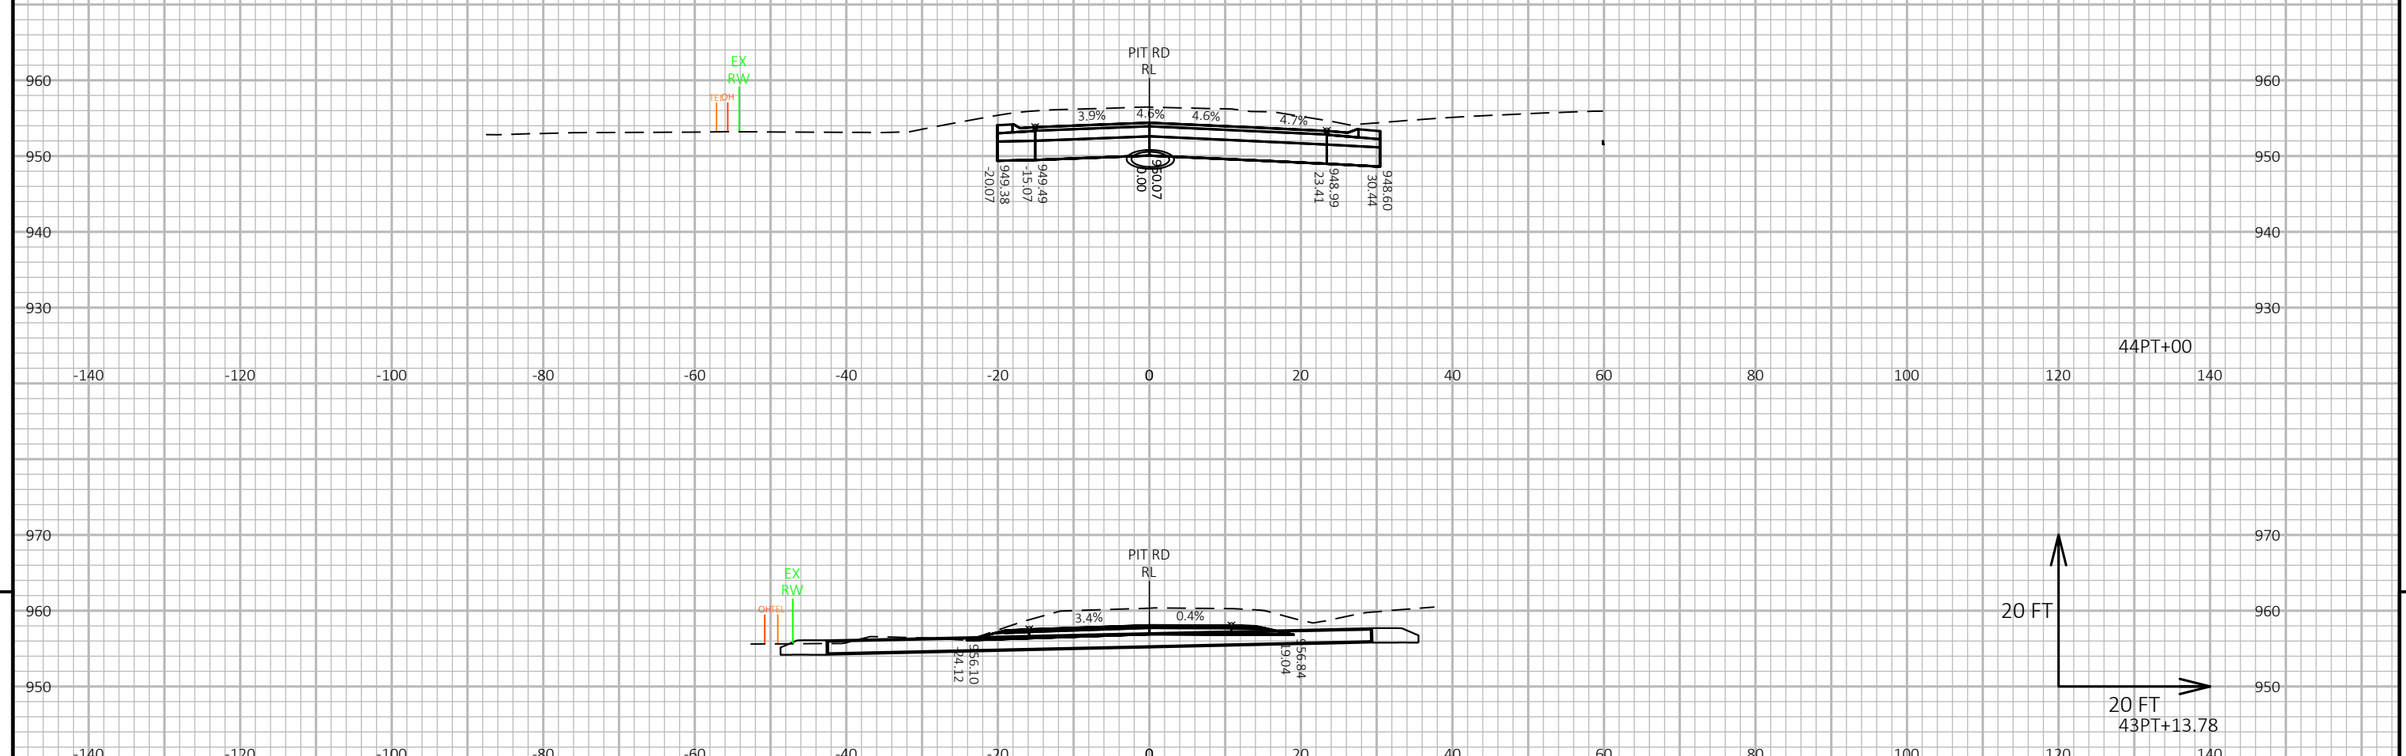

PROJECT NO: 1440-15-72/73	HWY: STH 23	COUNTY: FOND DU LAC	CROSS SECTIONS: PIT ROAD	SHEET	E

FILE NAME : N:\PDS\C3D\14401501\SHEETSPLAN\CROSSSECTIONS\14401573\14401573_PITDWG.DWG
LAYOUT NAME - 14401573-0902208-xs


PLOT DATE : 2/11/2019 12:51 PM PLOT BY : VICKMAN, GARRETT T PLOT NAME : PLOT SCALE : 1 IN:20 FT HORZ. / 1 IN:20 FT VERT.

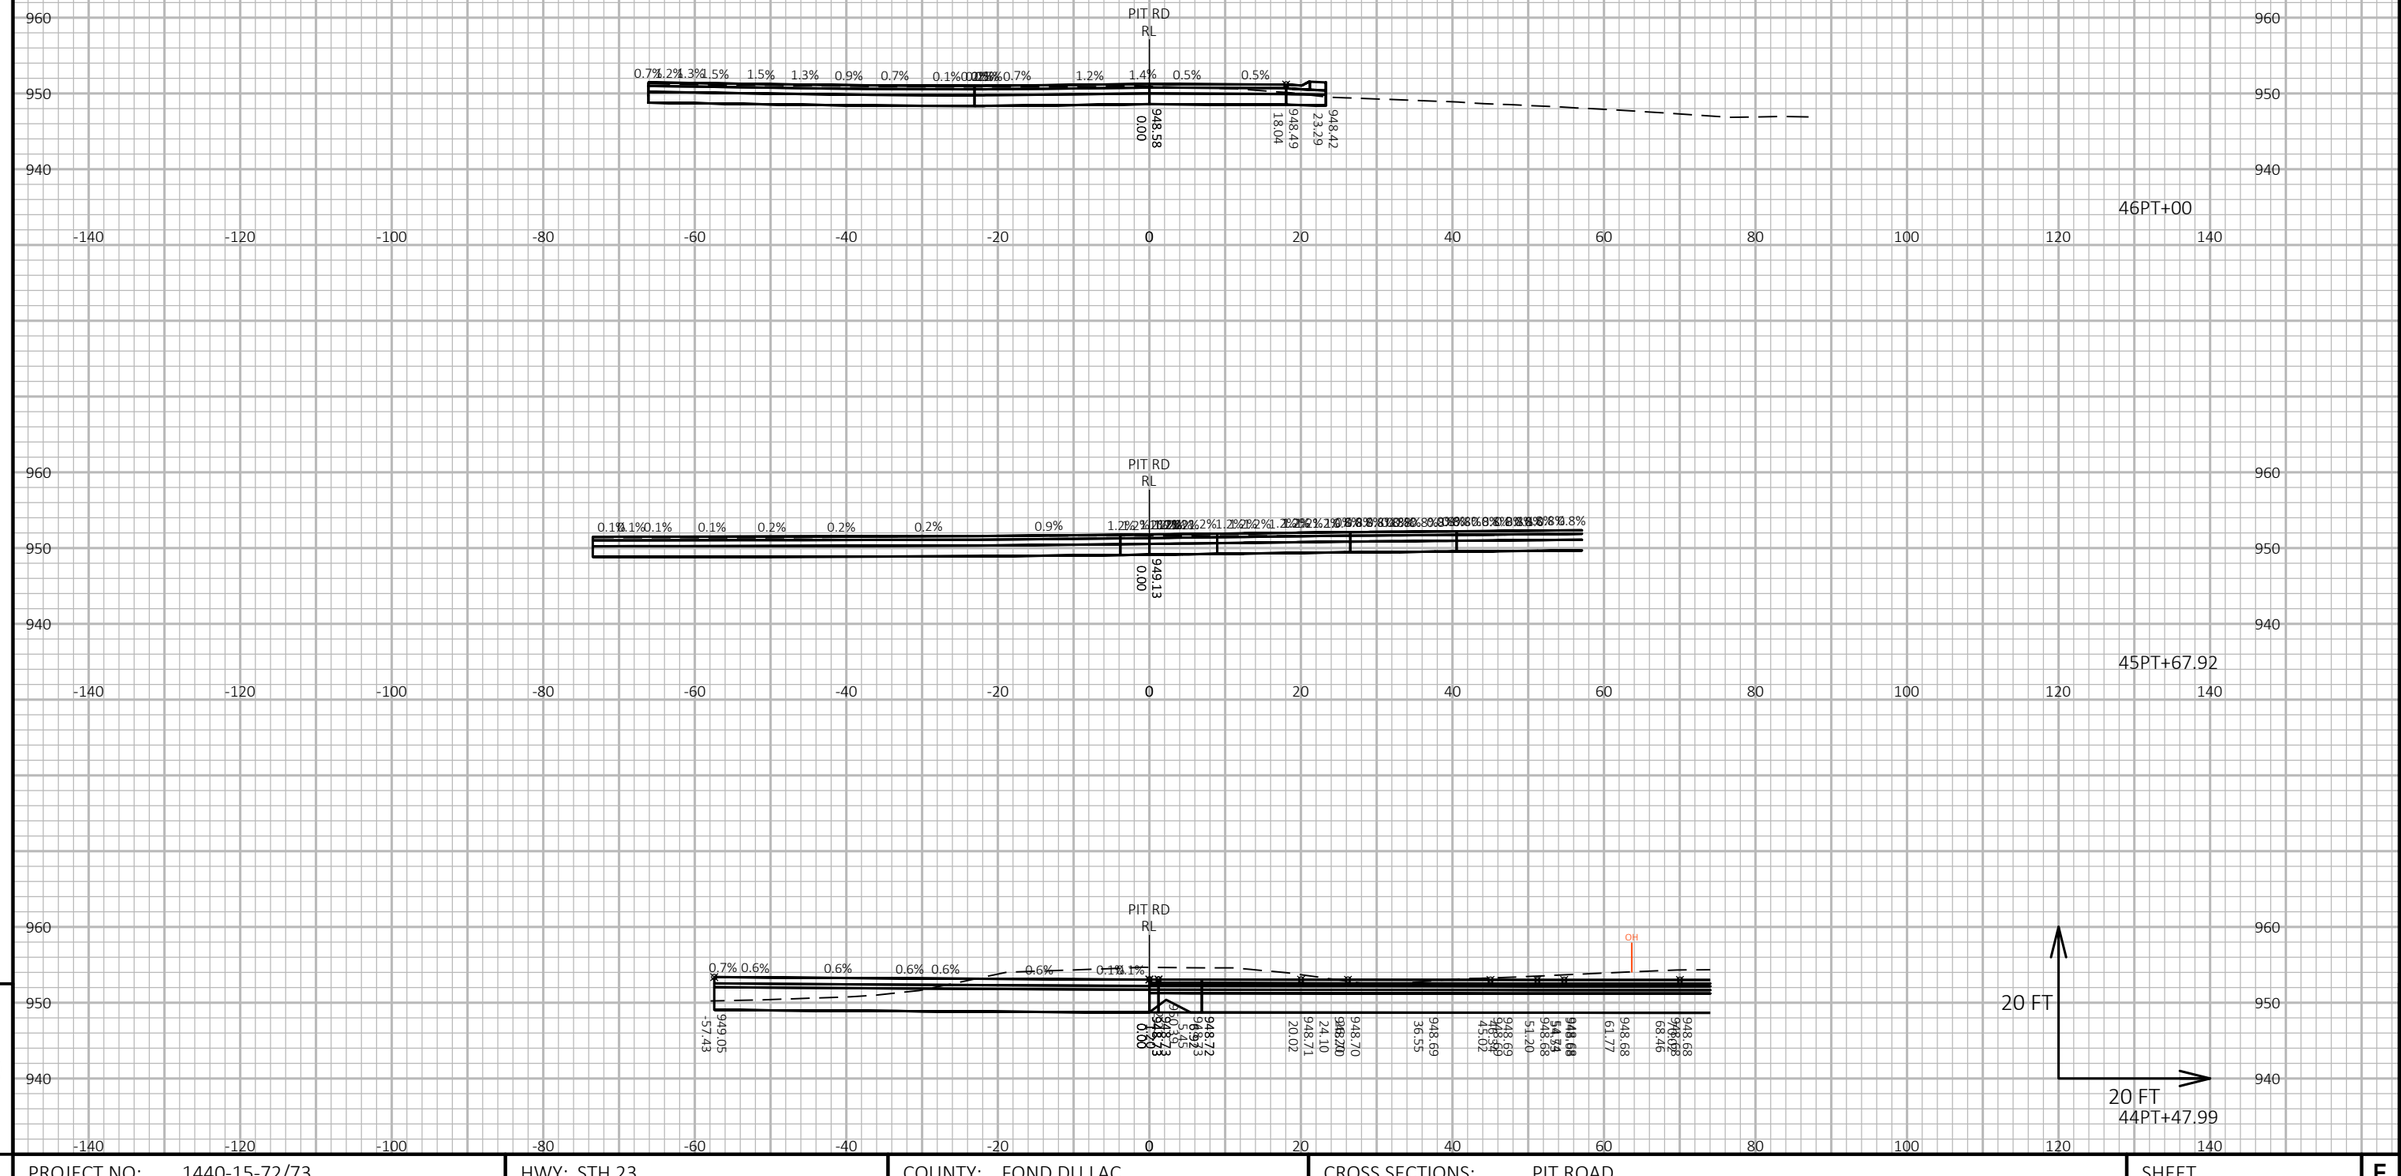

PROJECT NO: 1440-15-72/73	HWY: STH 23	COUNTY: FOND DU LAC	CROSS SECTIONS: PIT ROAD	SHEET	E

FILE NAME : N:\PDS\C3D\14401501\SHEETSPLAN\CROSSSECTIONS\14401573\14401573_PITDWG.DWG
LAYOUT NAME - 14401573-0902209-xs


PLOT DATE : 2/11/2019 12:51 PM PLOT BY : VICKMAN, GARRETT T PLOT NAME : PLOT SCALE : 1 IN:20 FT HORZ. / 1 IN:20 FT VERT.

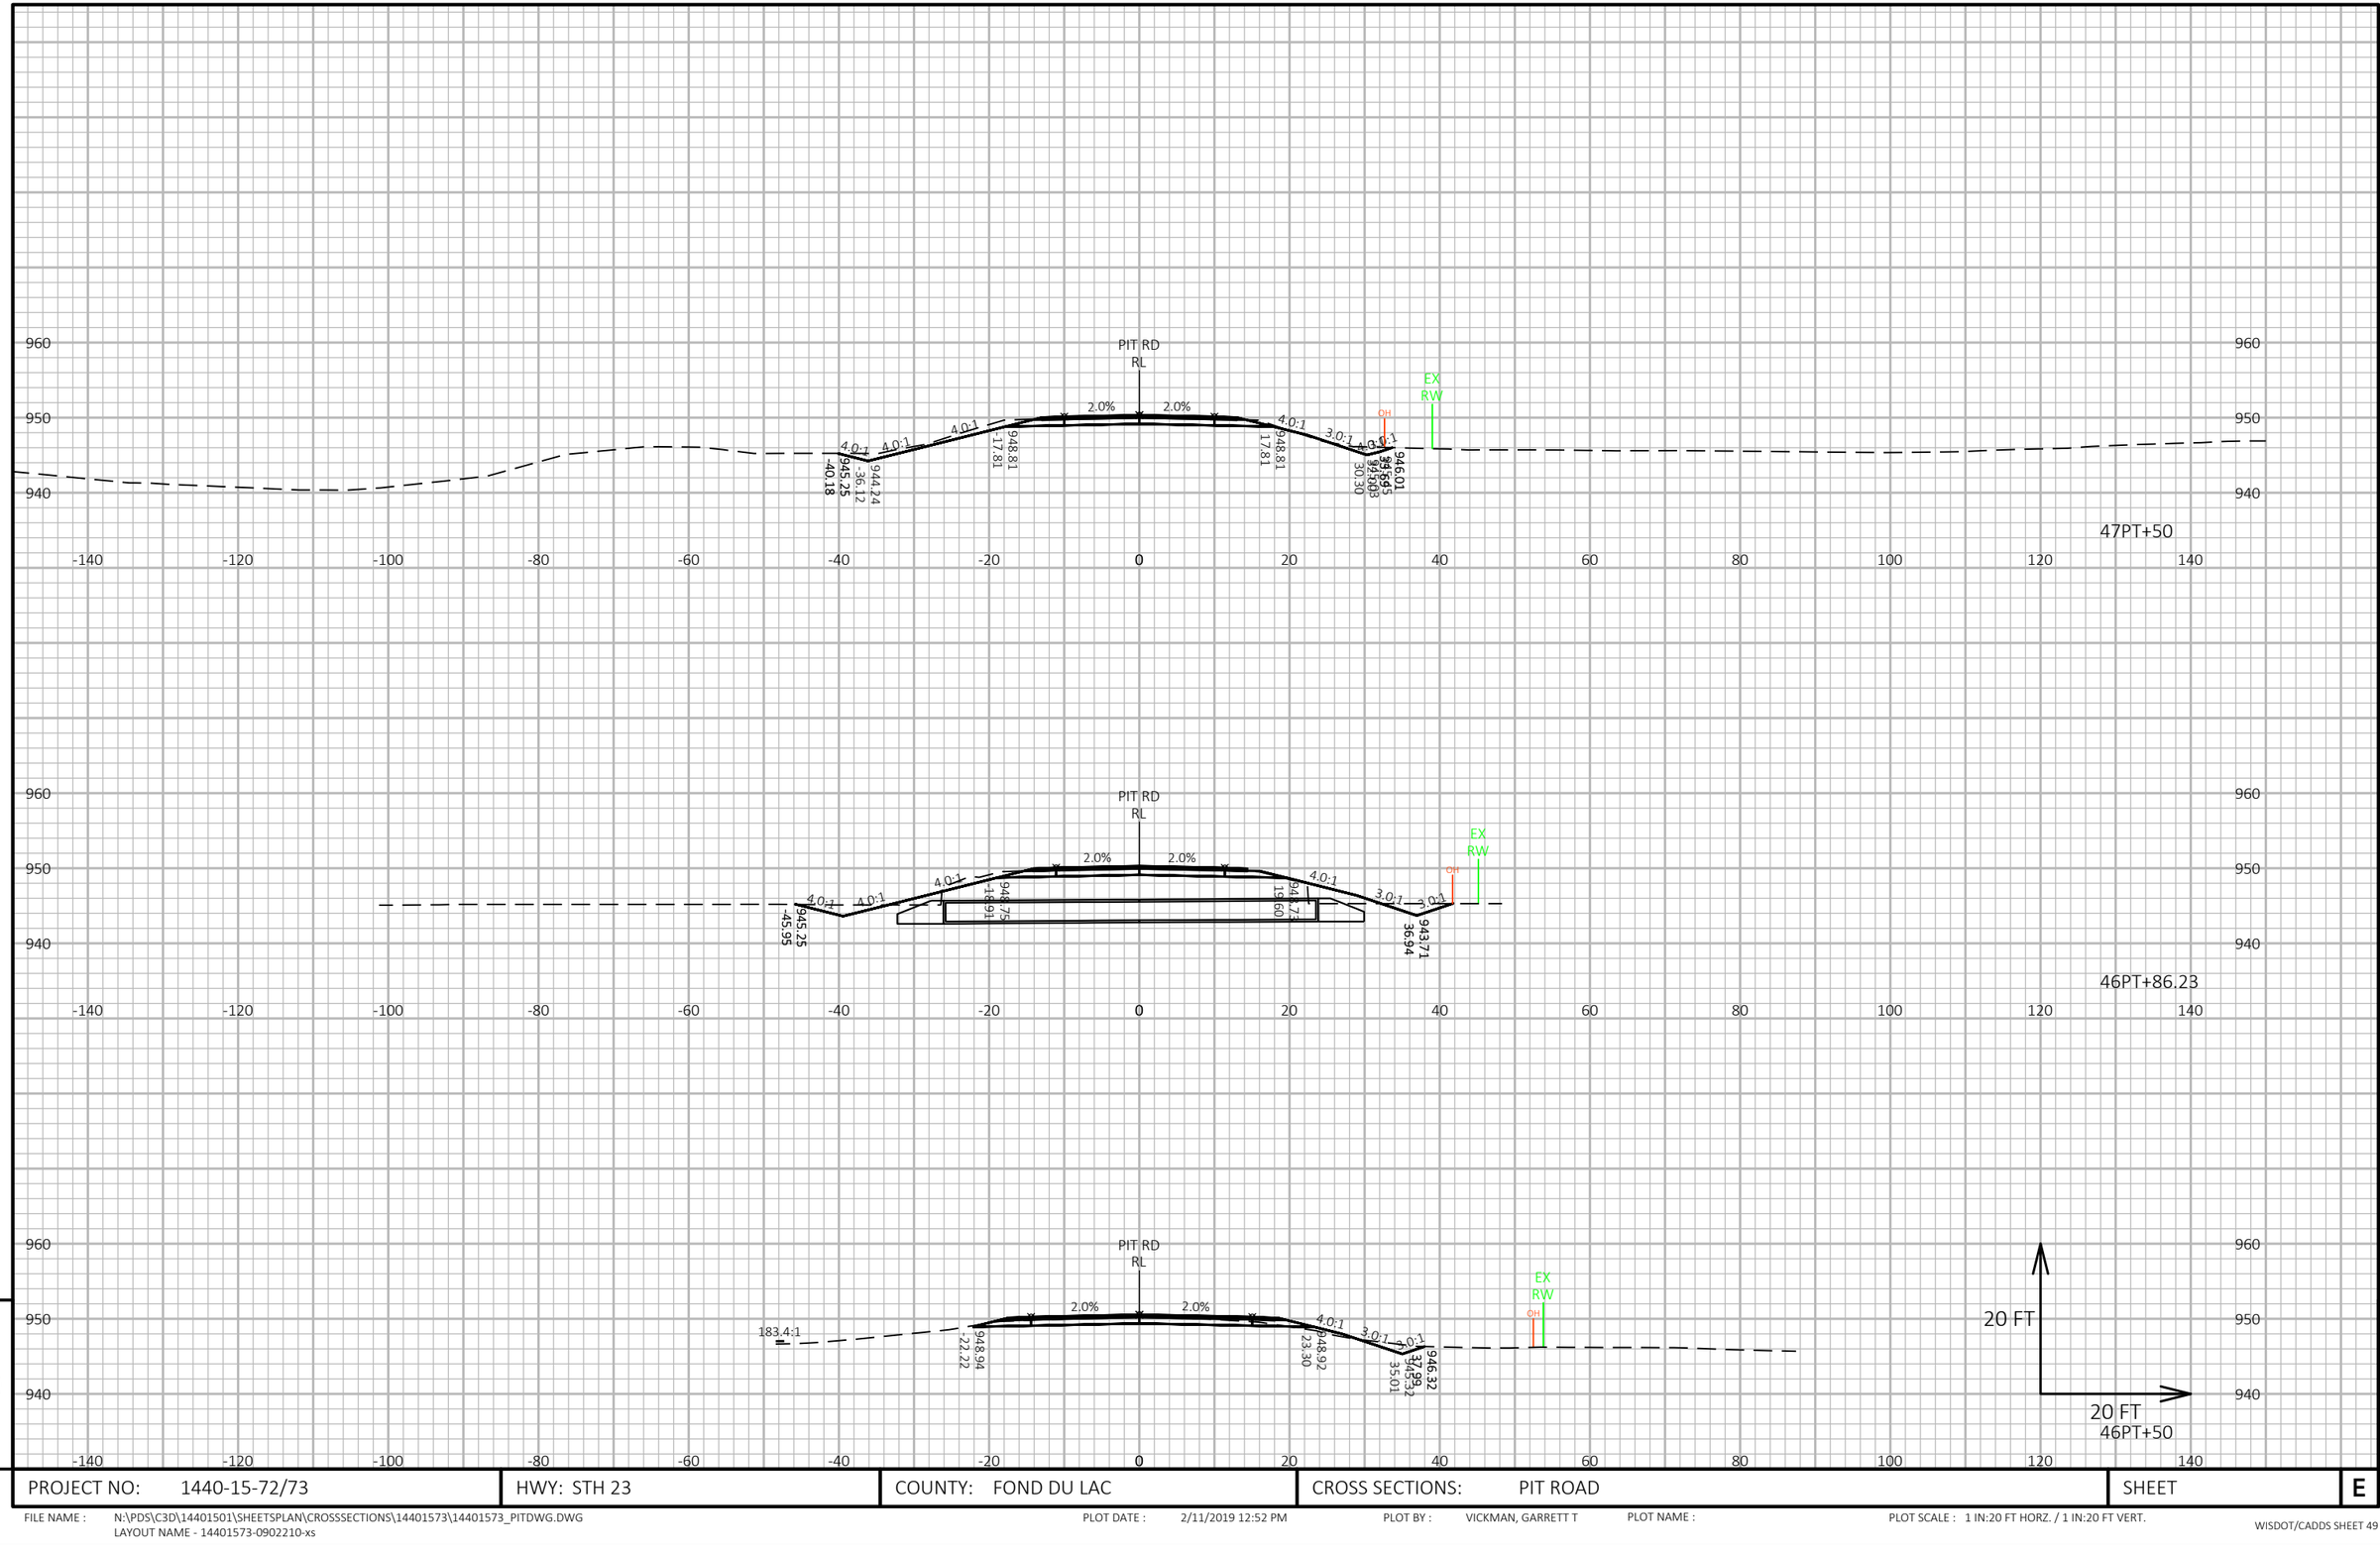

PROJECT NO: 1440-15-72/73	HWY: STH 23	COUNTY: FOND DU LAC	CROSS SECTIONS: PIT ROAD	SHEET E

FILE NAME : N:\PDS\C3D\14401501\SHEETSPLAN\CROSSSECTIONS\14401573\14401573_PITDWG.DWG
LAYOUT NAME - 14401573-0902210-xs


PLOT DATE : 2/11/2019 12:52 PM PLOT BY : VICKMAN, GARRETT T PLOT NAME : PLOT SCALE : 1 IN:20 FT HORZ. / 1 IN:20 FT VERT.

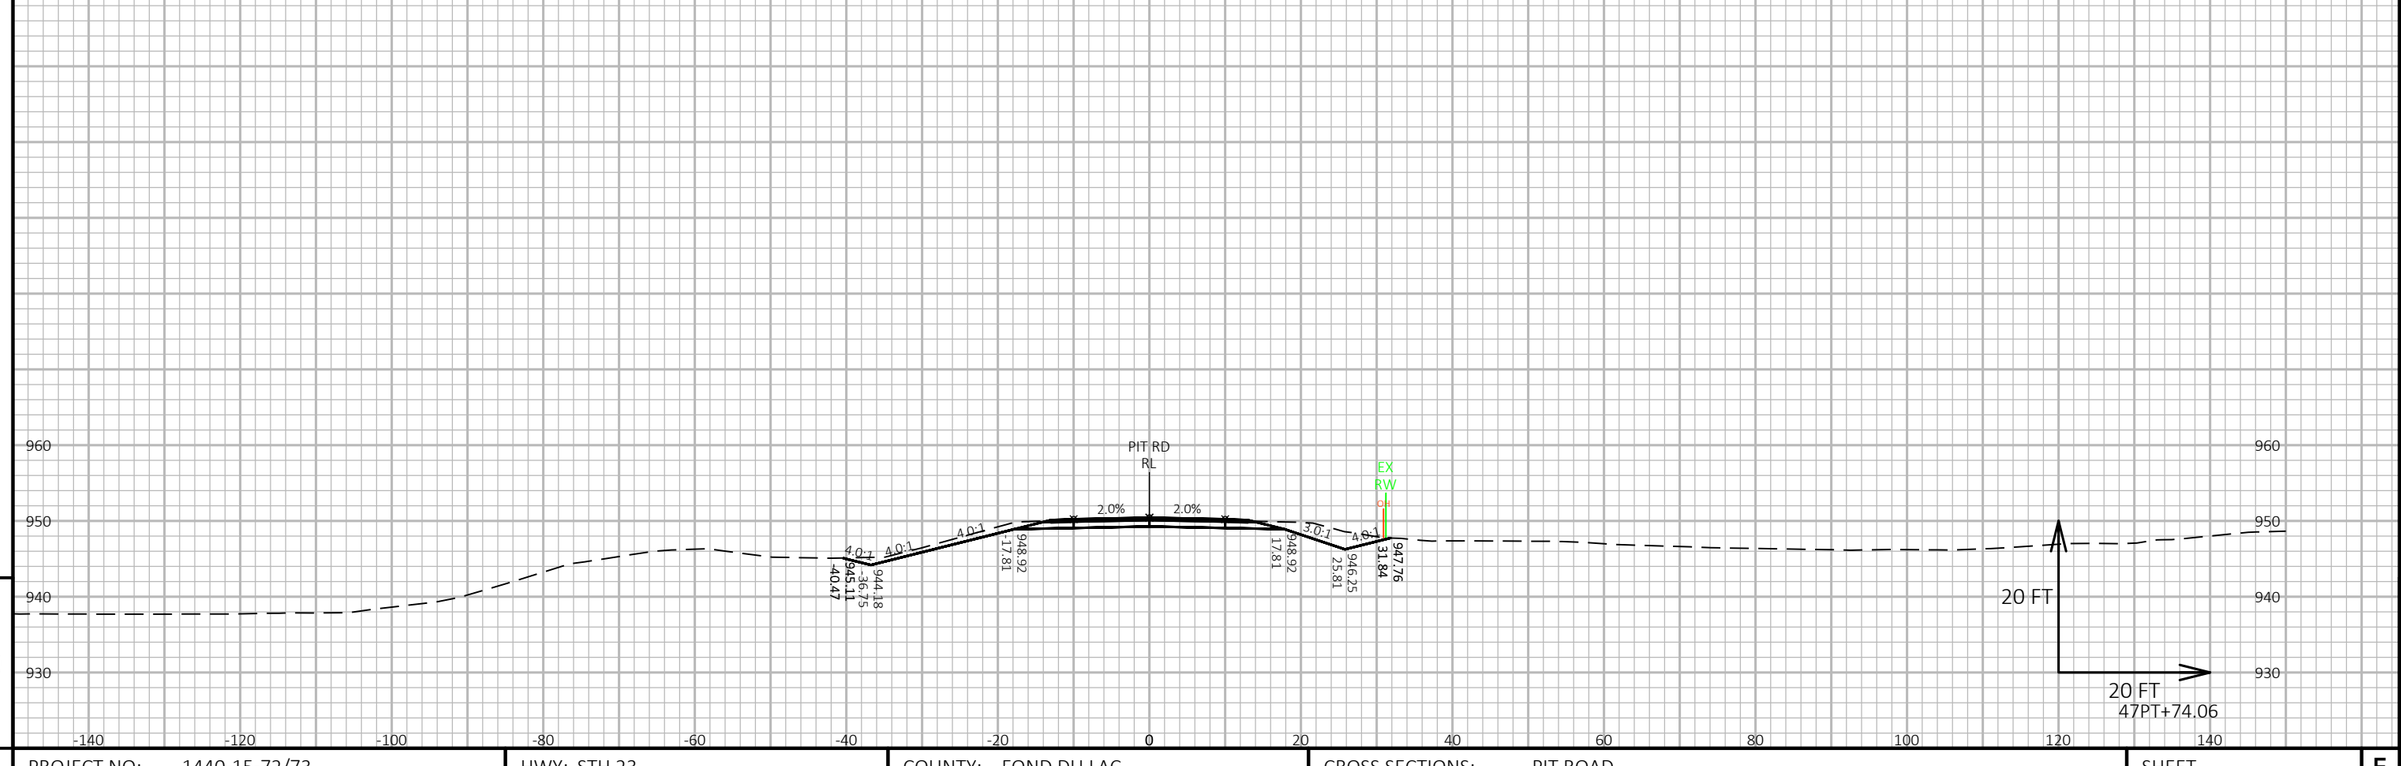


PROJECT NO: 1440-15-72/73	HWY: STH 23	COUNTY: FOND DU LAC	CROSS SECTIONS: PIT ROAD	SHEET	E

FILE NAME : N:\PDS\C3D\14401501\SHEETSPLAN\CROSSSECTIONS\14401573\14401573_PITDWG.DWG
LAYOUT NAME - 14401573-0902211-xs

PLOT DATE : 2/11/2019 12:52 PM PLOT BY : VICKMAN, GARRETT T PLOT NAME : PLOT SCALE : 1 IN:20 FT HORZ. / 1 IN:20 FT VERT.

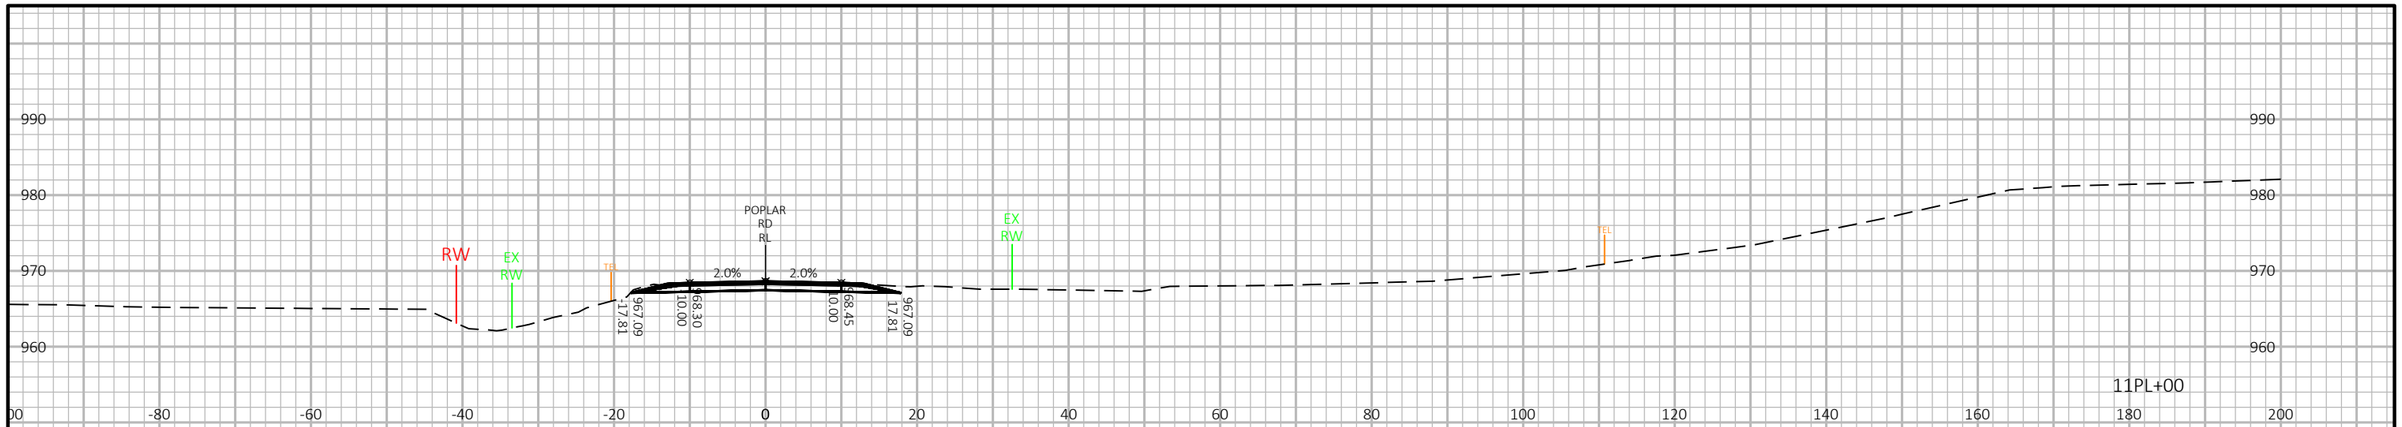

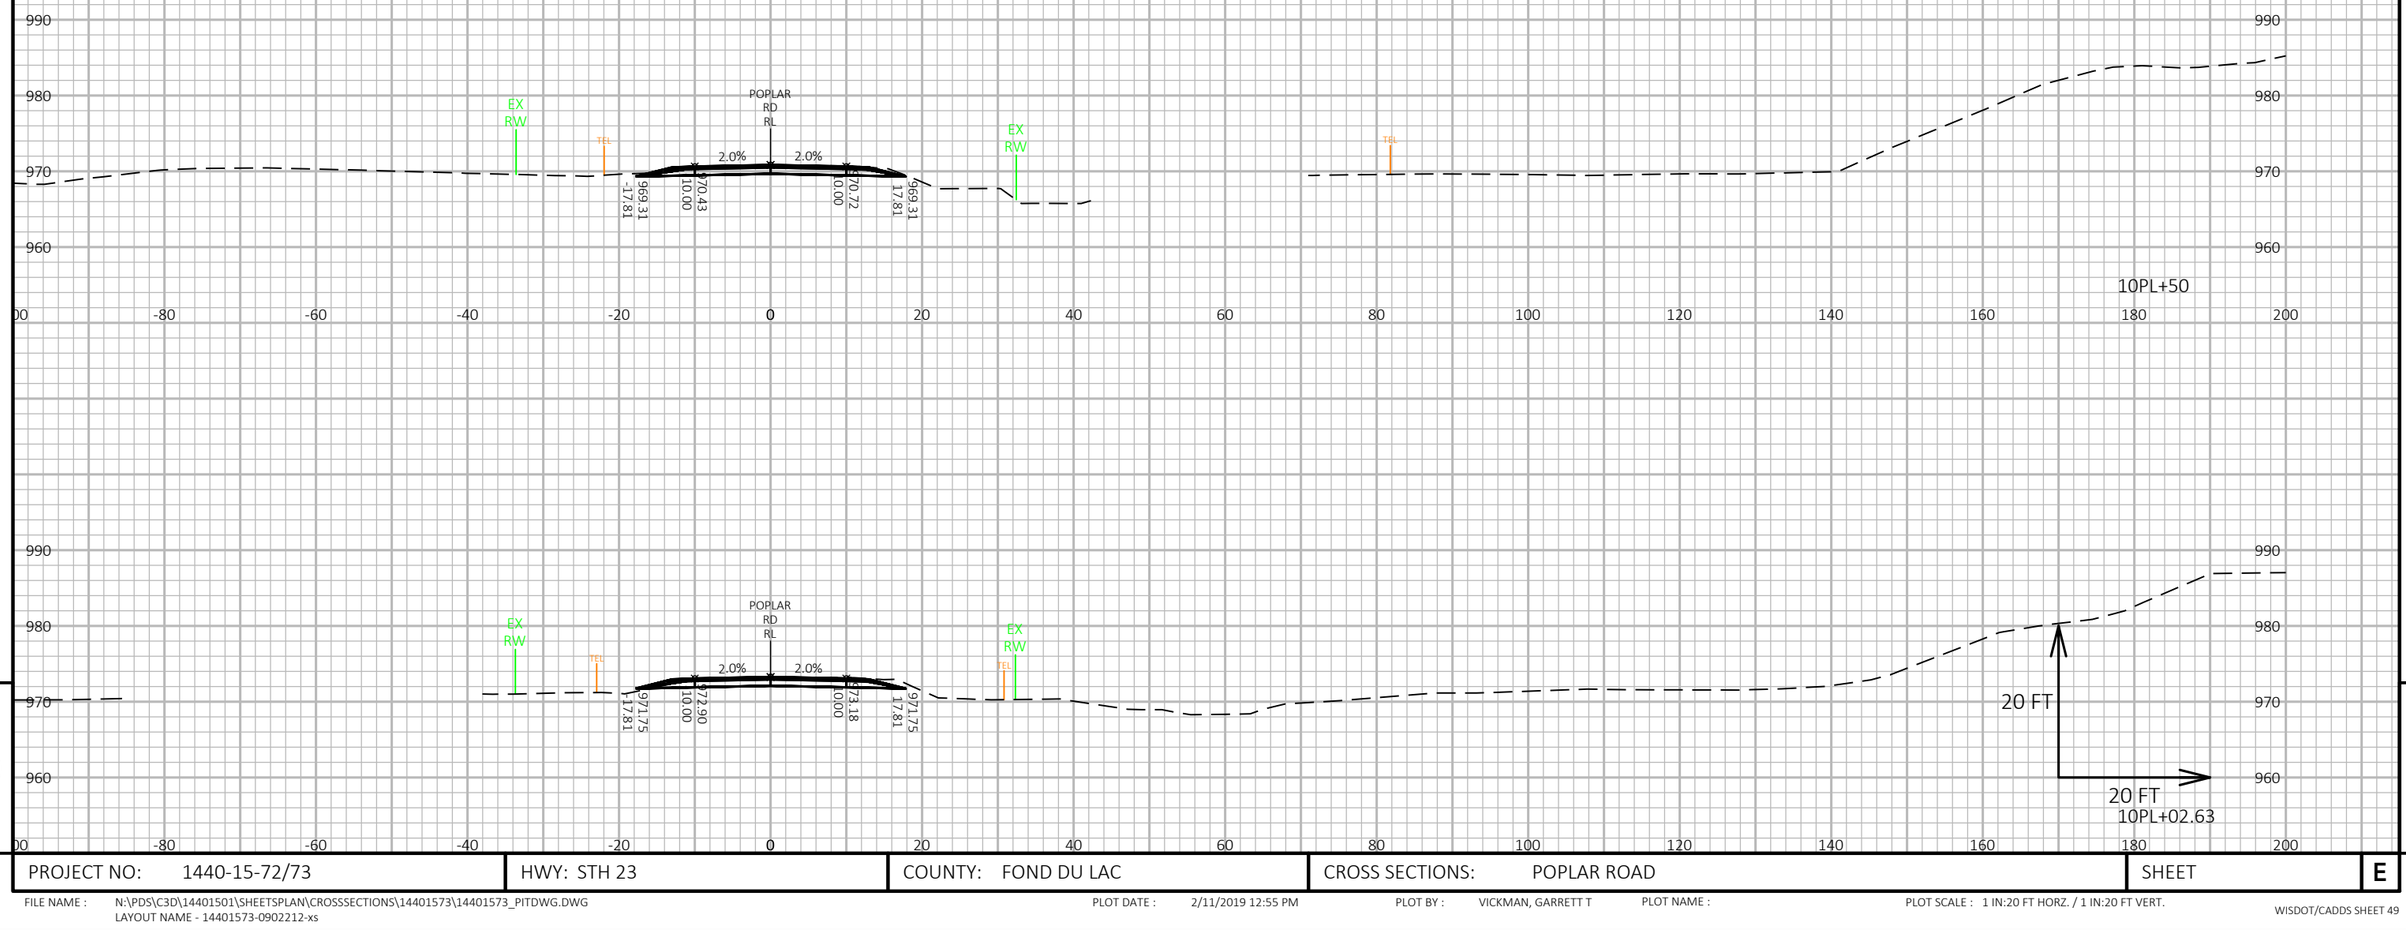

9

9

PROJECT NO: 1440-15-72/73	HWY: STH 23	COUNTY: FOND DU LAC	CROSS SECTIONS: POPLAR ROAD	SHEET	E

FILE NAME : N:\PDS\C3D\14401501\SHEETSPLAN\CROSSSECTIONS\14401573\14401573_PITDWG.DWG
LAYOUT NAME - 14401573-0902212-xs

PLOT DATE : 2/11/2019 12:55 PM PLOT BY : VICKMAN, GARRETT T PLOT NAME : PLOT SCALE : 1 IN:20 FT HORZ. / 1 IN:20 FT VERT.




9

9

PROJECT NO: 1440-15-72/73	HWY: STH 23	COUNTY: FOND DU LAC	CROSS SECTIONS: POPLAR ROAD	SHEET	E

FILE NAME : N:\PDS\C3D\14401501\SHEETSPLAN\CROSSSECTIONS\14401573\14401573_PITDWG.DWG
LAYOUT NAME - 14401573-0902213-xs

PLOT DATE : 2/11/2019 12:55 PM PLOT BY : VICKMAN, GARRETT T PLOT NAME : PLOT SCALE : 1 IN:20 FT HORZ. / 1 IN:20 FT VERT.

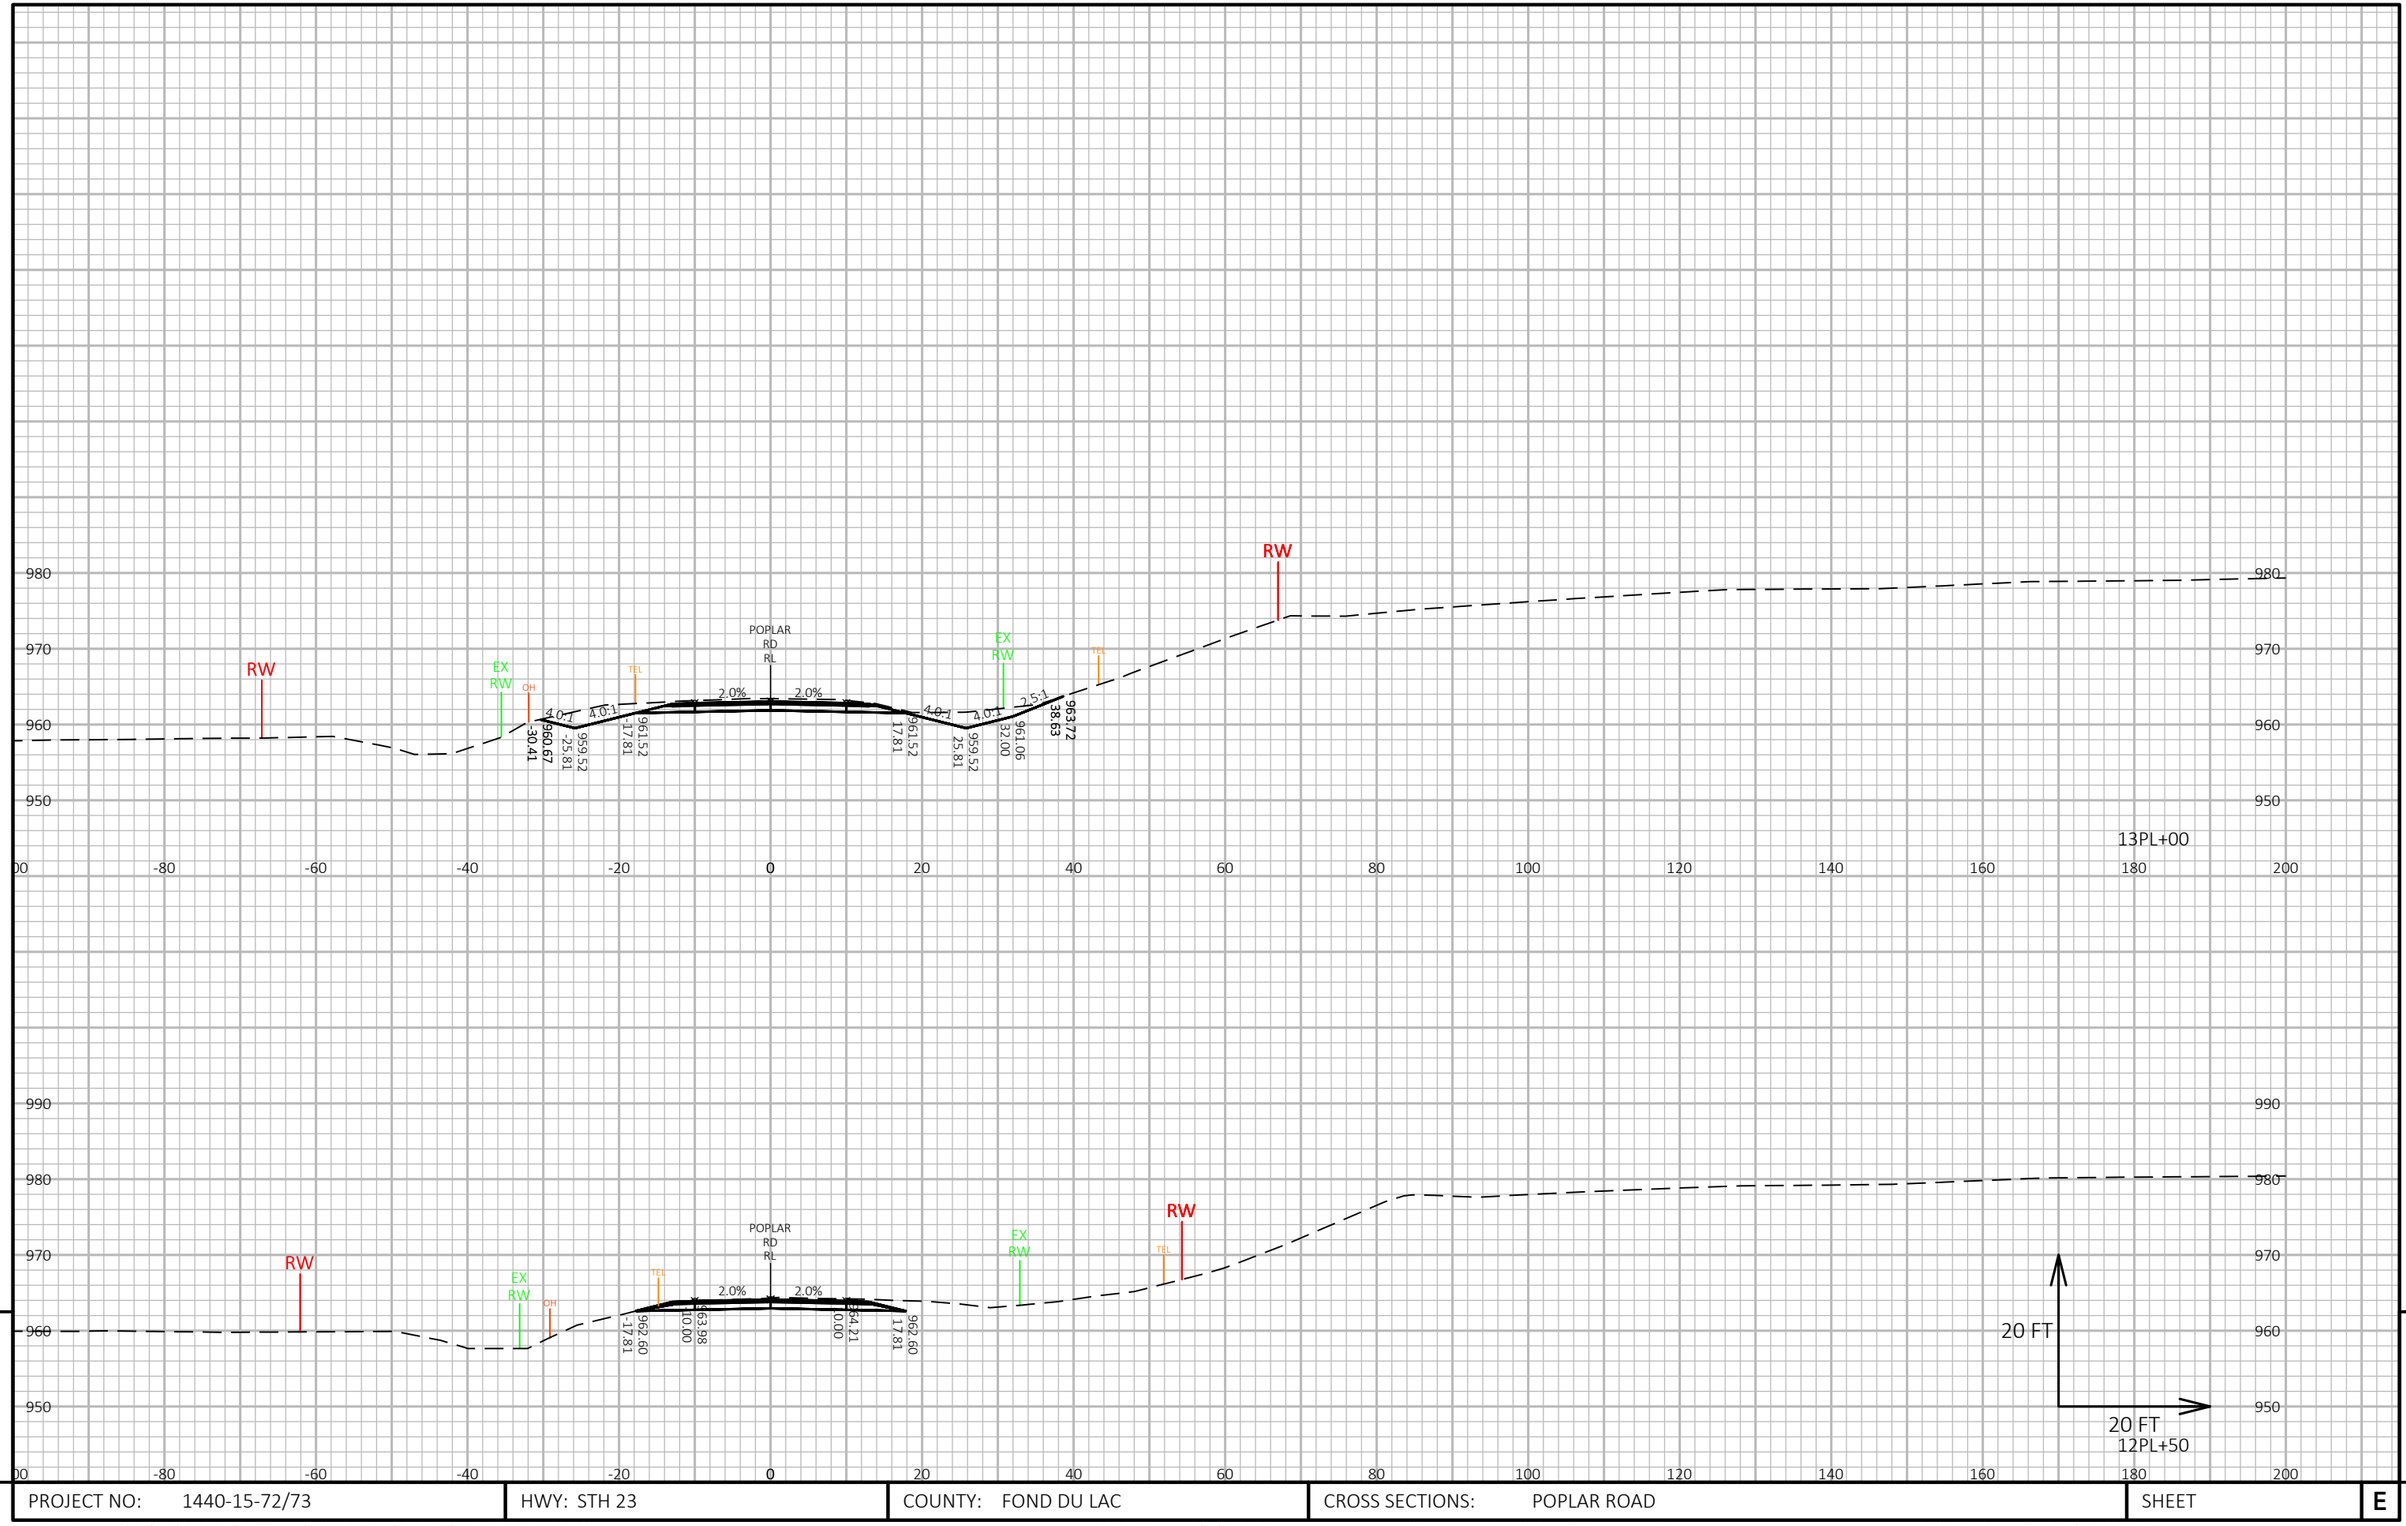

9


9


PROJECT NO: 1440-15-72/73	HWY: STH 23	COUNTY: FOND DU LAC	CROSS SECTIONS: POPLAR ROAD	SHEET	E

FILE NAME : N:\PDS\C3D\14401501\SHEETSPLAN\CROSSSECTIONS\14401573\14401573_PITDWG.DWG
LAYOUT NAME - 14401573-0902214-xs

PLOT DATE : 2/11/2019 12:56 PM PLOT BY : VICKMAN, GARRETT T PLOT NAME : PLOT SCALE : 1 IN:20 FT HORZ. / 1 IN:20 FT VERT.

WISDOT/CADDS SHEET 49

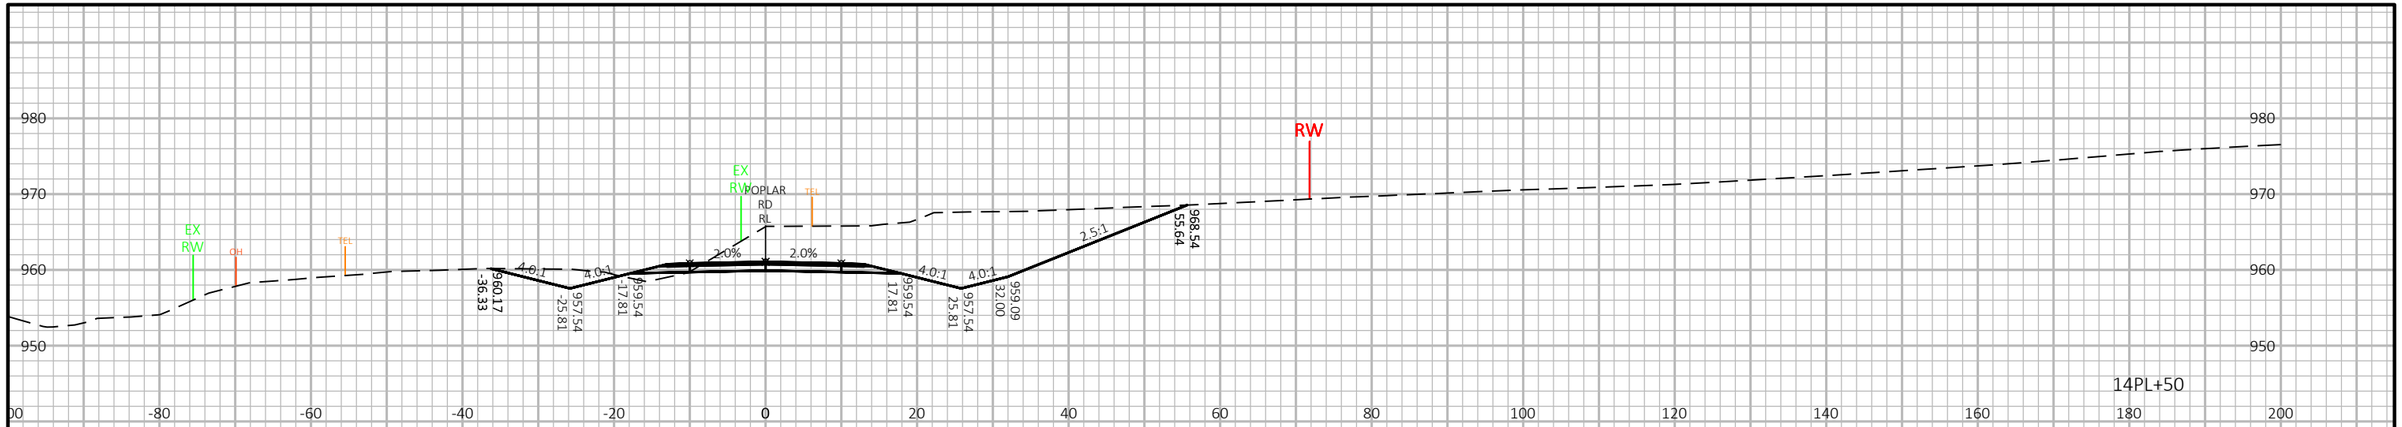

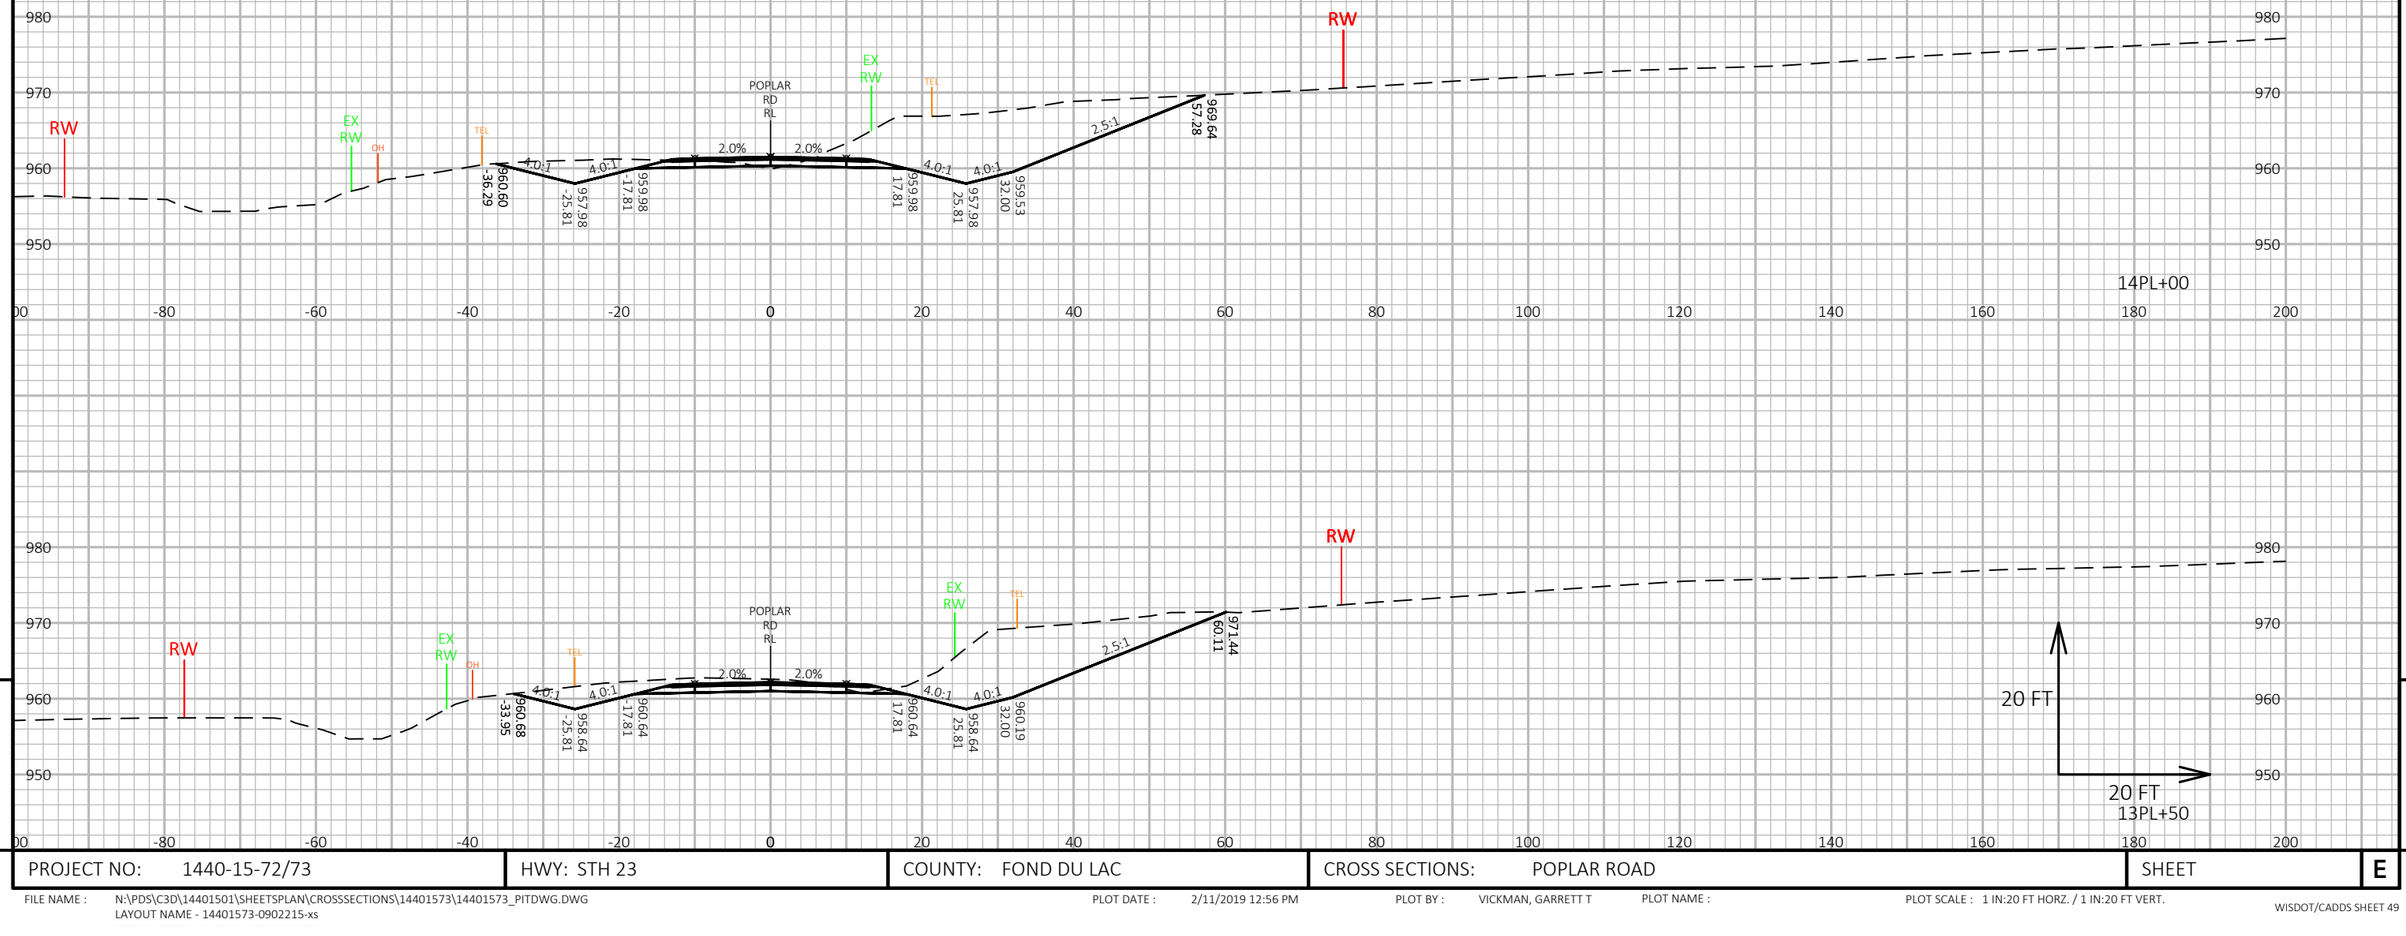


9


9


PROJECT NO: 1440-15-72/73	HWY: STH 23	COUNTY: FOND DU LAC	CROSS SECTIONS: POPLAR ROAD	SHEET	E

FILE NAME : N:\PDS\C3D\14401501\SHEETSPLAN\CROSSSECTIONS\14401573\14401573_PITDWG.DWG
LAYOUT NAME - 14401573-0902215-xs

PLOT DATE : 2/11/2019 12:56 PM PLOT BY : VICKMAN, GARRETT T PLOT NAME : PLOT SCALE : 1 IN:20 FT HORZ. / 1 IN:20 FT VERT.

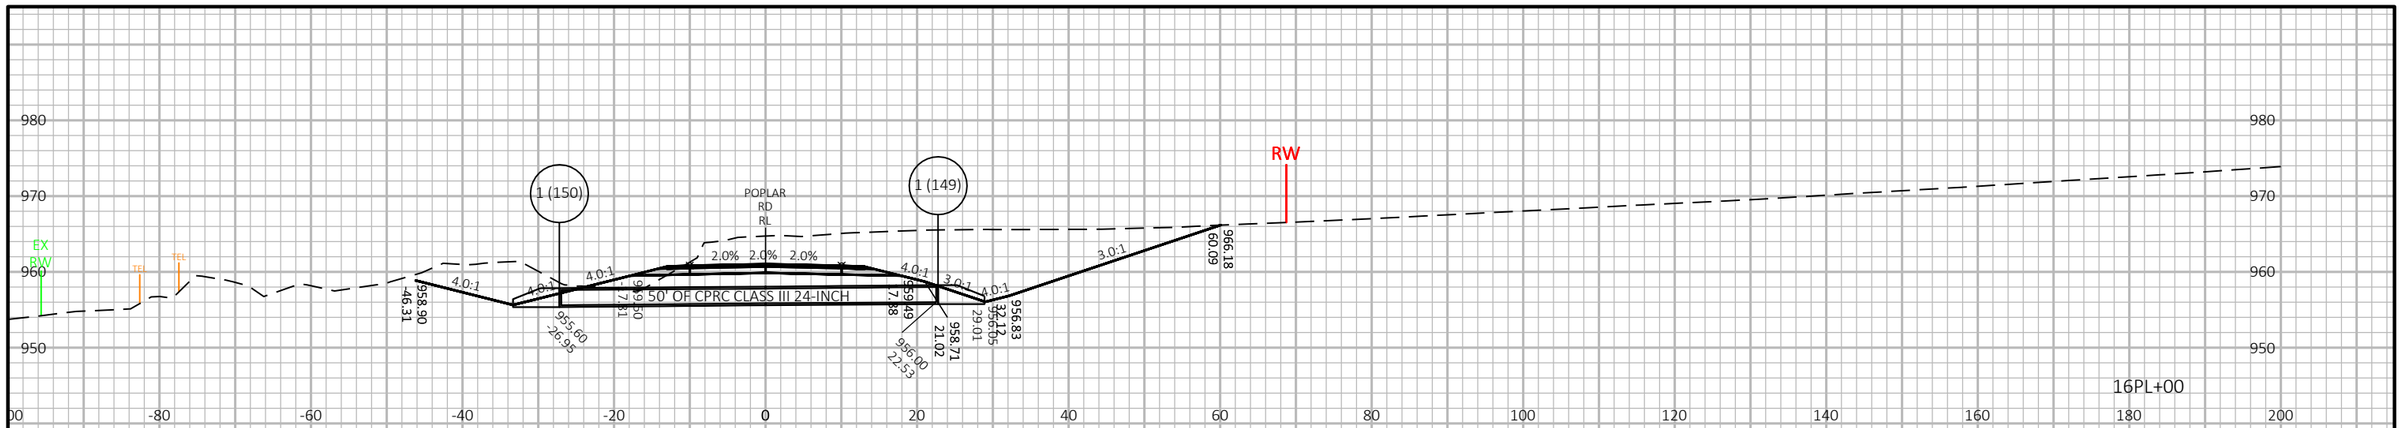

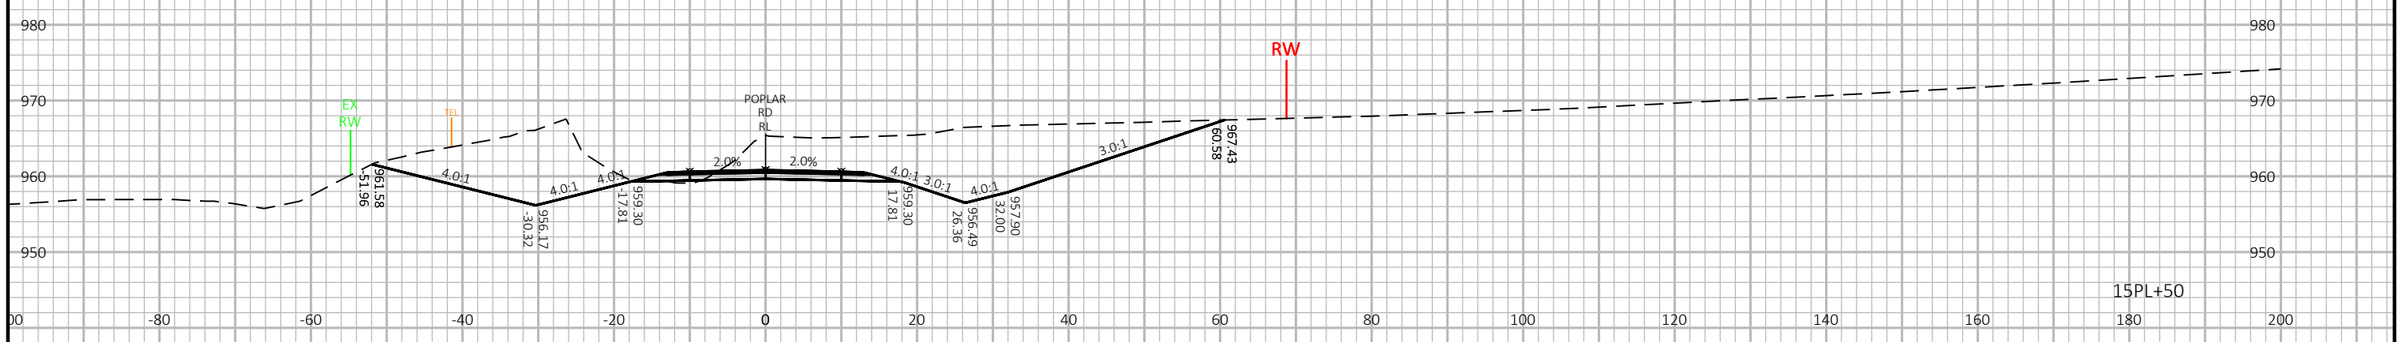

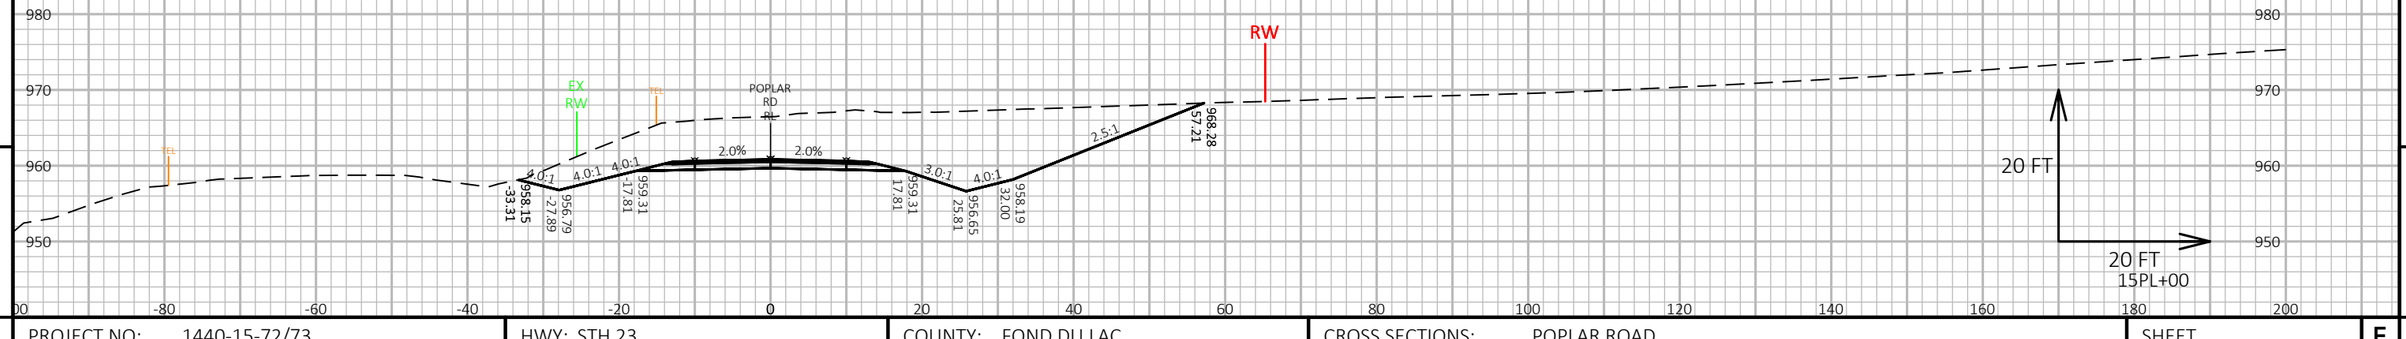


9


9


PROJECT NO: 1440-15-72/73	HWY: STH 23	COUNTY: FOND DU LAC	CROSS SECTIONS: POPLAR ROAD	SHEET	E

FILE NAME : N:\PDS\C3D\14401501\SHEETSPLAN\CROSSSECTIONS\14401573\14401573_PITDWG.DWG
LAYOUT NAME - 14401573-0902216-xs

PLOT DATE : 2/11/2019 12:56 PM PLOT BY : VICKMAN, GARRETT T PLOT NAME : PLOT SCALE : 1 IN:20 FT HORZ. / 1 IN:20 FT VERT.

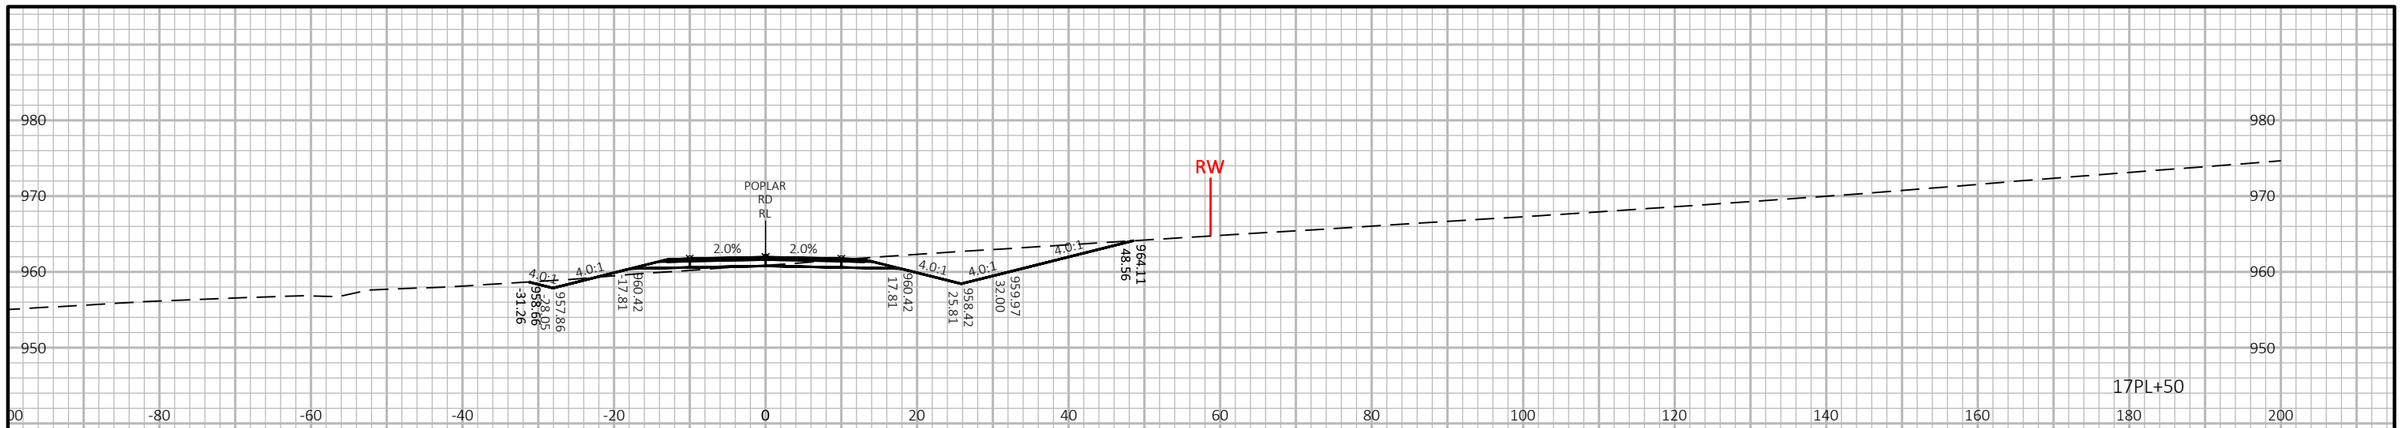

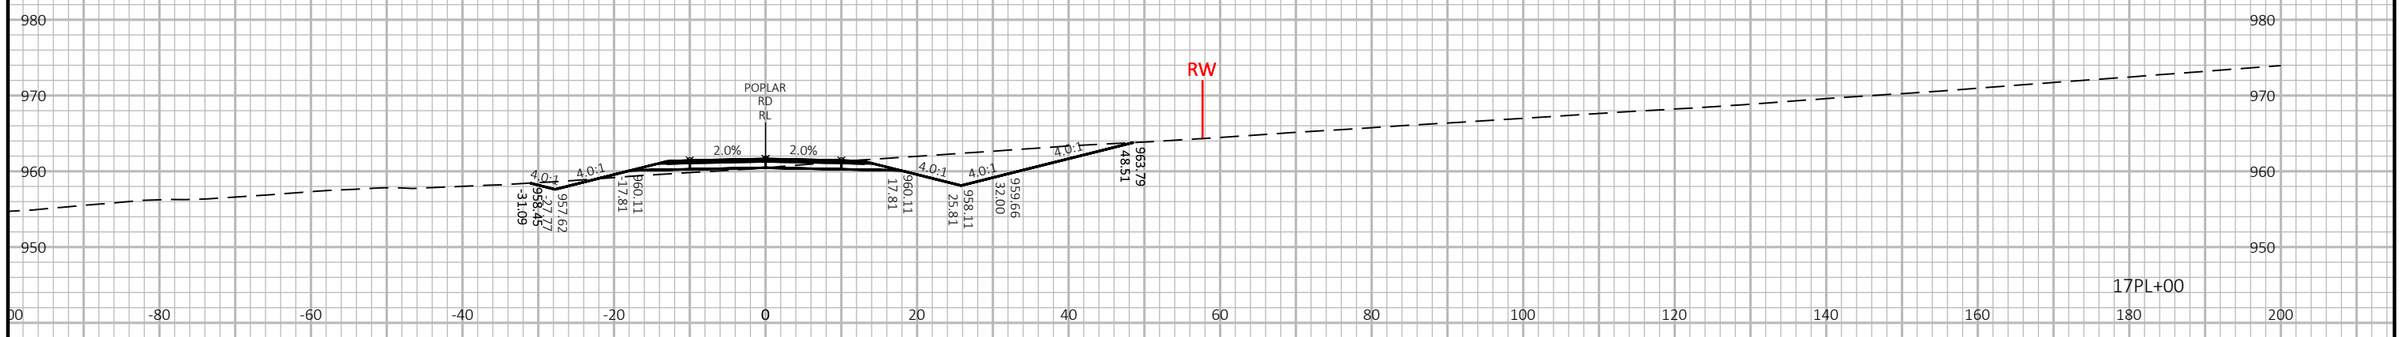

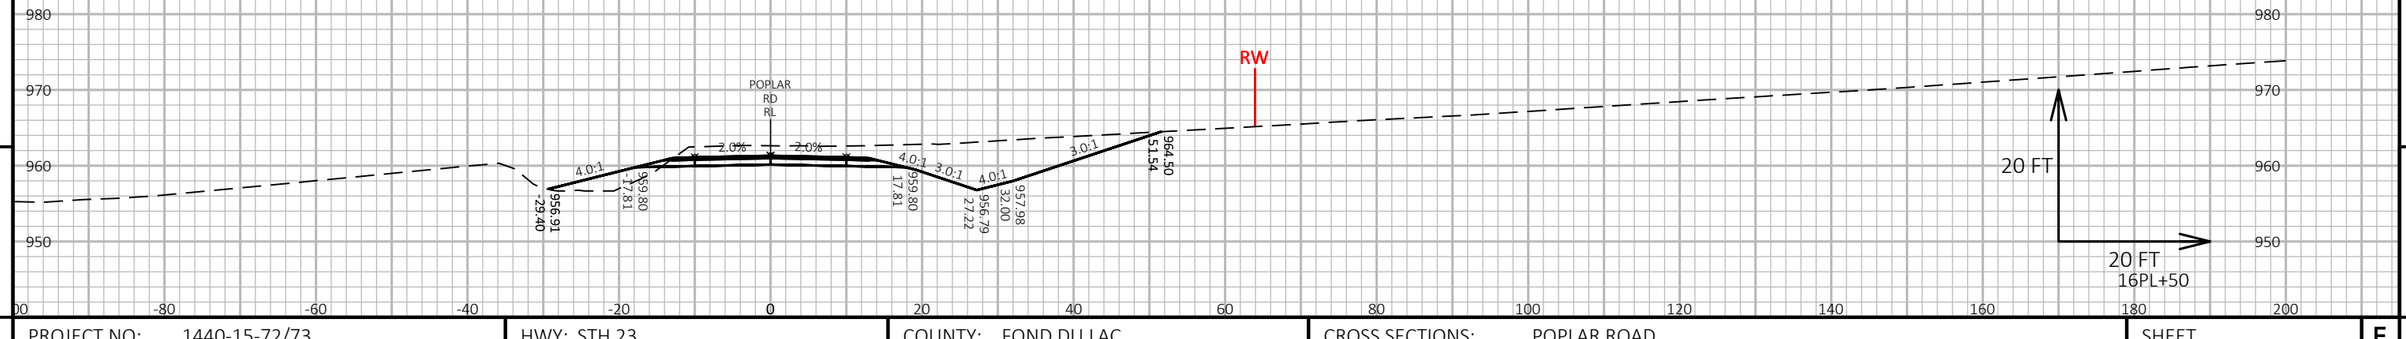


9


9


PROJECT NO: 1440-15-72/73	HWY: STH 23	COUNTY: FOND DU LAC	CROSS SECTIONS: POPLAR ROAD	SHEET	E

FILE NAME : N:\PDS\C3D\14401501\SHEETSPLAN\CROSSSECTIONS\14401573\14401573_PITDWG.DWG
LAYOUT NAME - 14401573-0902217-xs

PLOT DATE : 2/11/2019 12:57 PM PLOT BY : VICKMAN, GARRETT T PLOT NAME : PLOT SCALE : 1 IN:20 FT HORZ. / 1 IN:20 FT VERT.

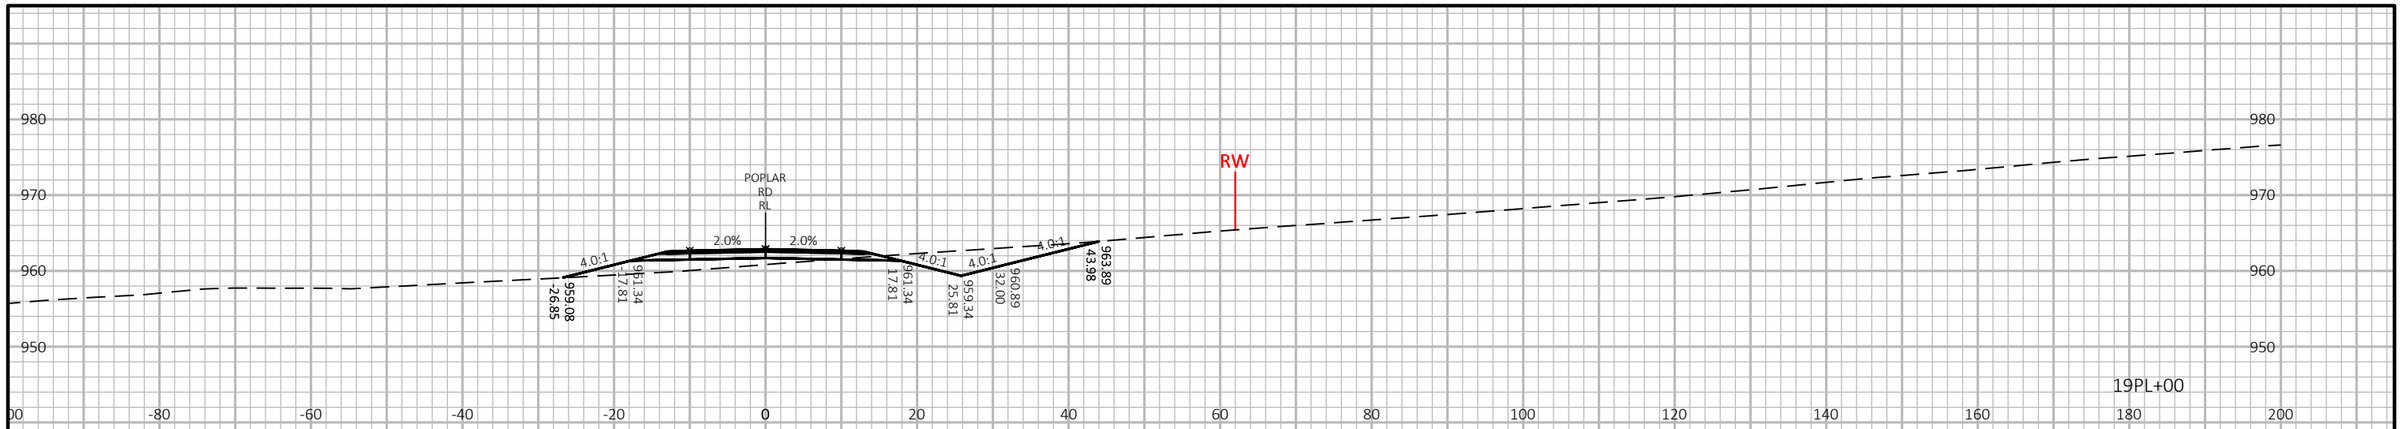

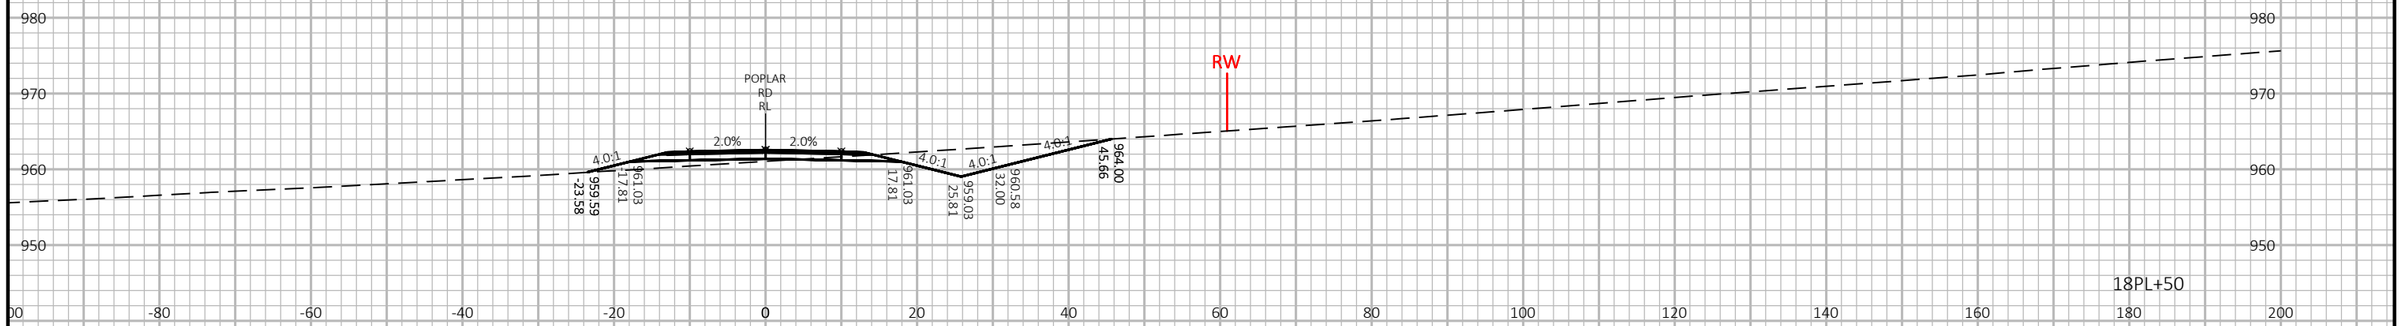

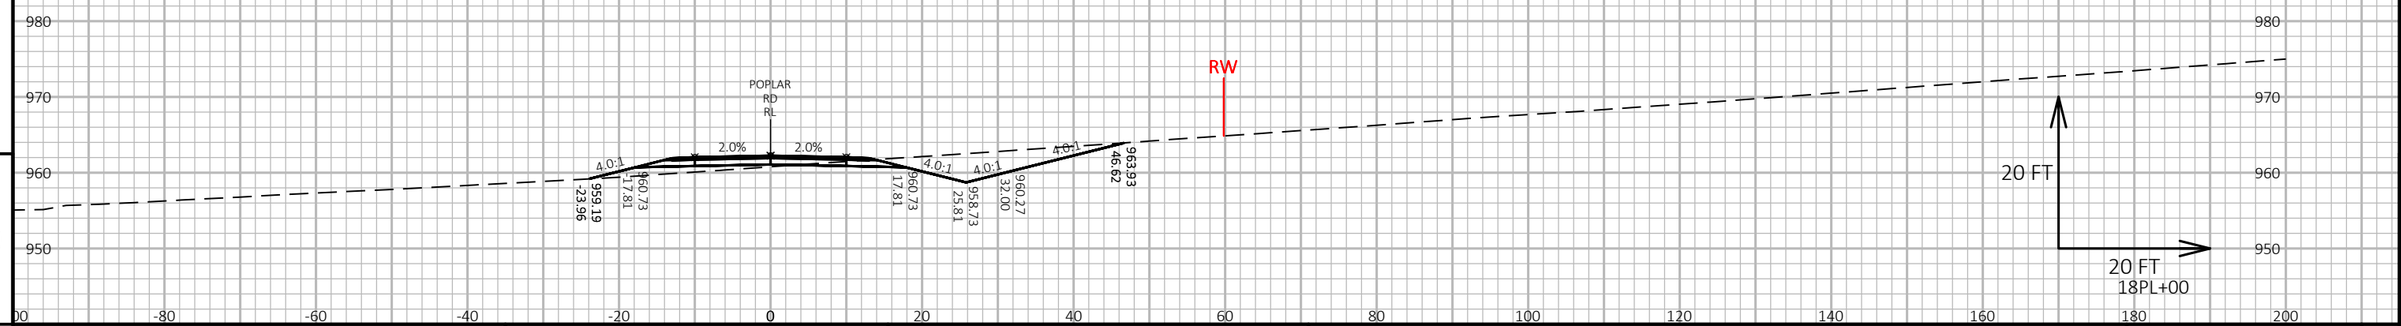


9

9

PROJECT NO: 1440-15-72/73	HWY: STH 23	COUNTY: FOND DU LAC	CROSS SECTIONS: POPLAR ROAD	SHEET	E

FILE NAME : N:\PDS\C3D\14401501\SHEETSPLAN\CROSSSECTIONS\14401573\14401573_PITDWG.DWG
LAYOUT NAME - 14401573-0902218-xs


PLOT DATE : 2/11/2019 12:57 PM PLOT BY : VICKMAN, GARRETT T PLOT NAME : PLOT SCALE : 1 IN:20 FT HORZ. / 1 IN:20 FT VERT.

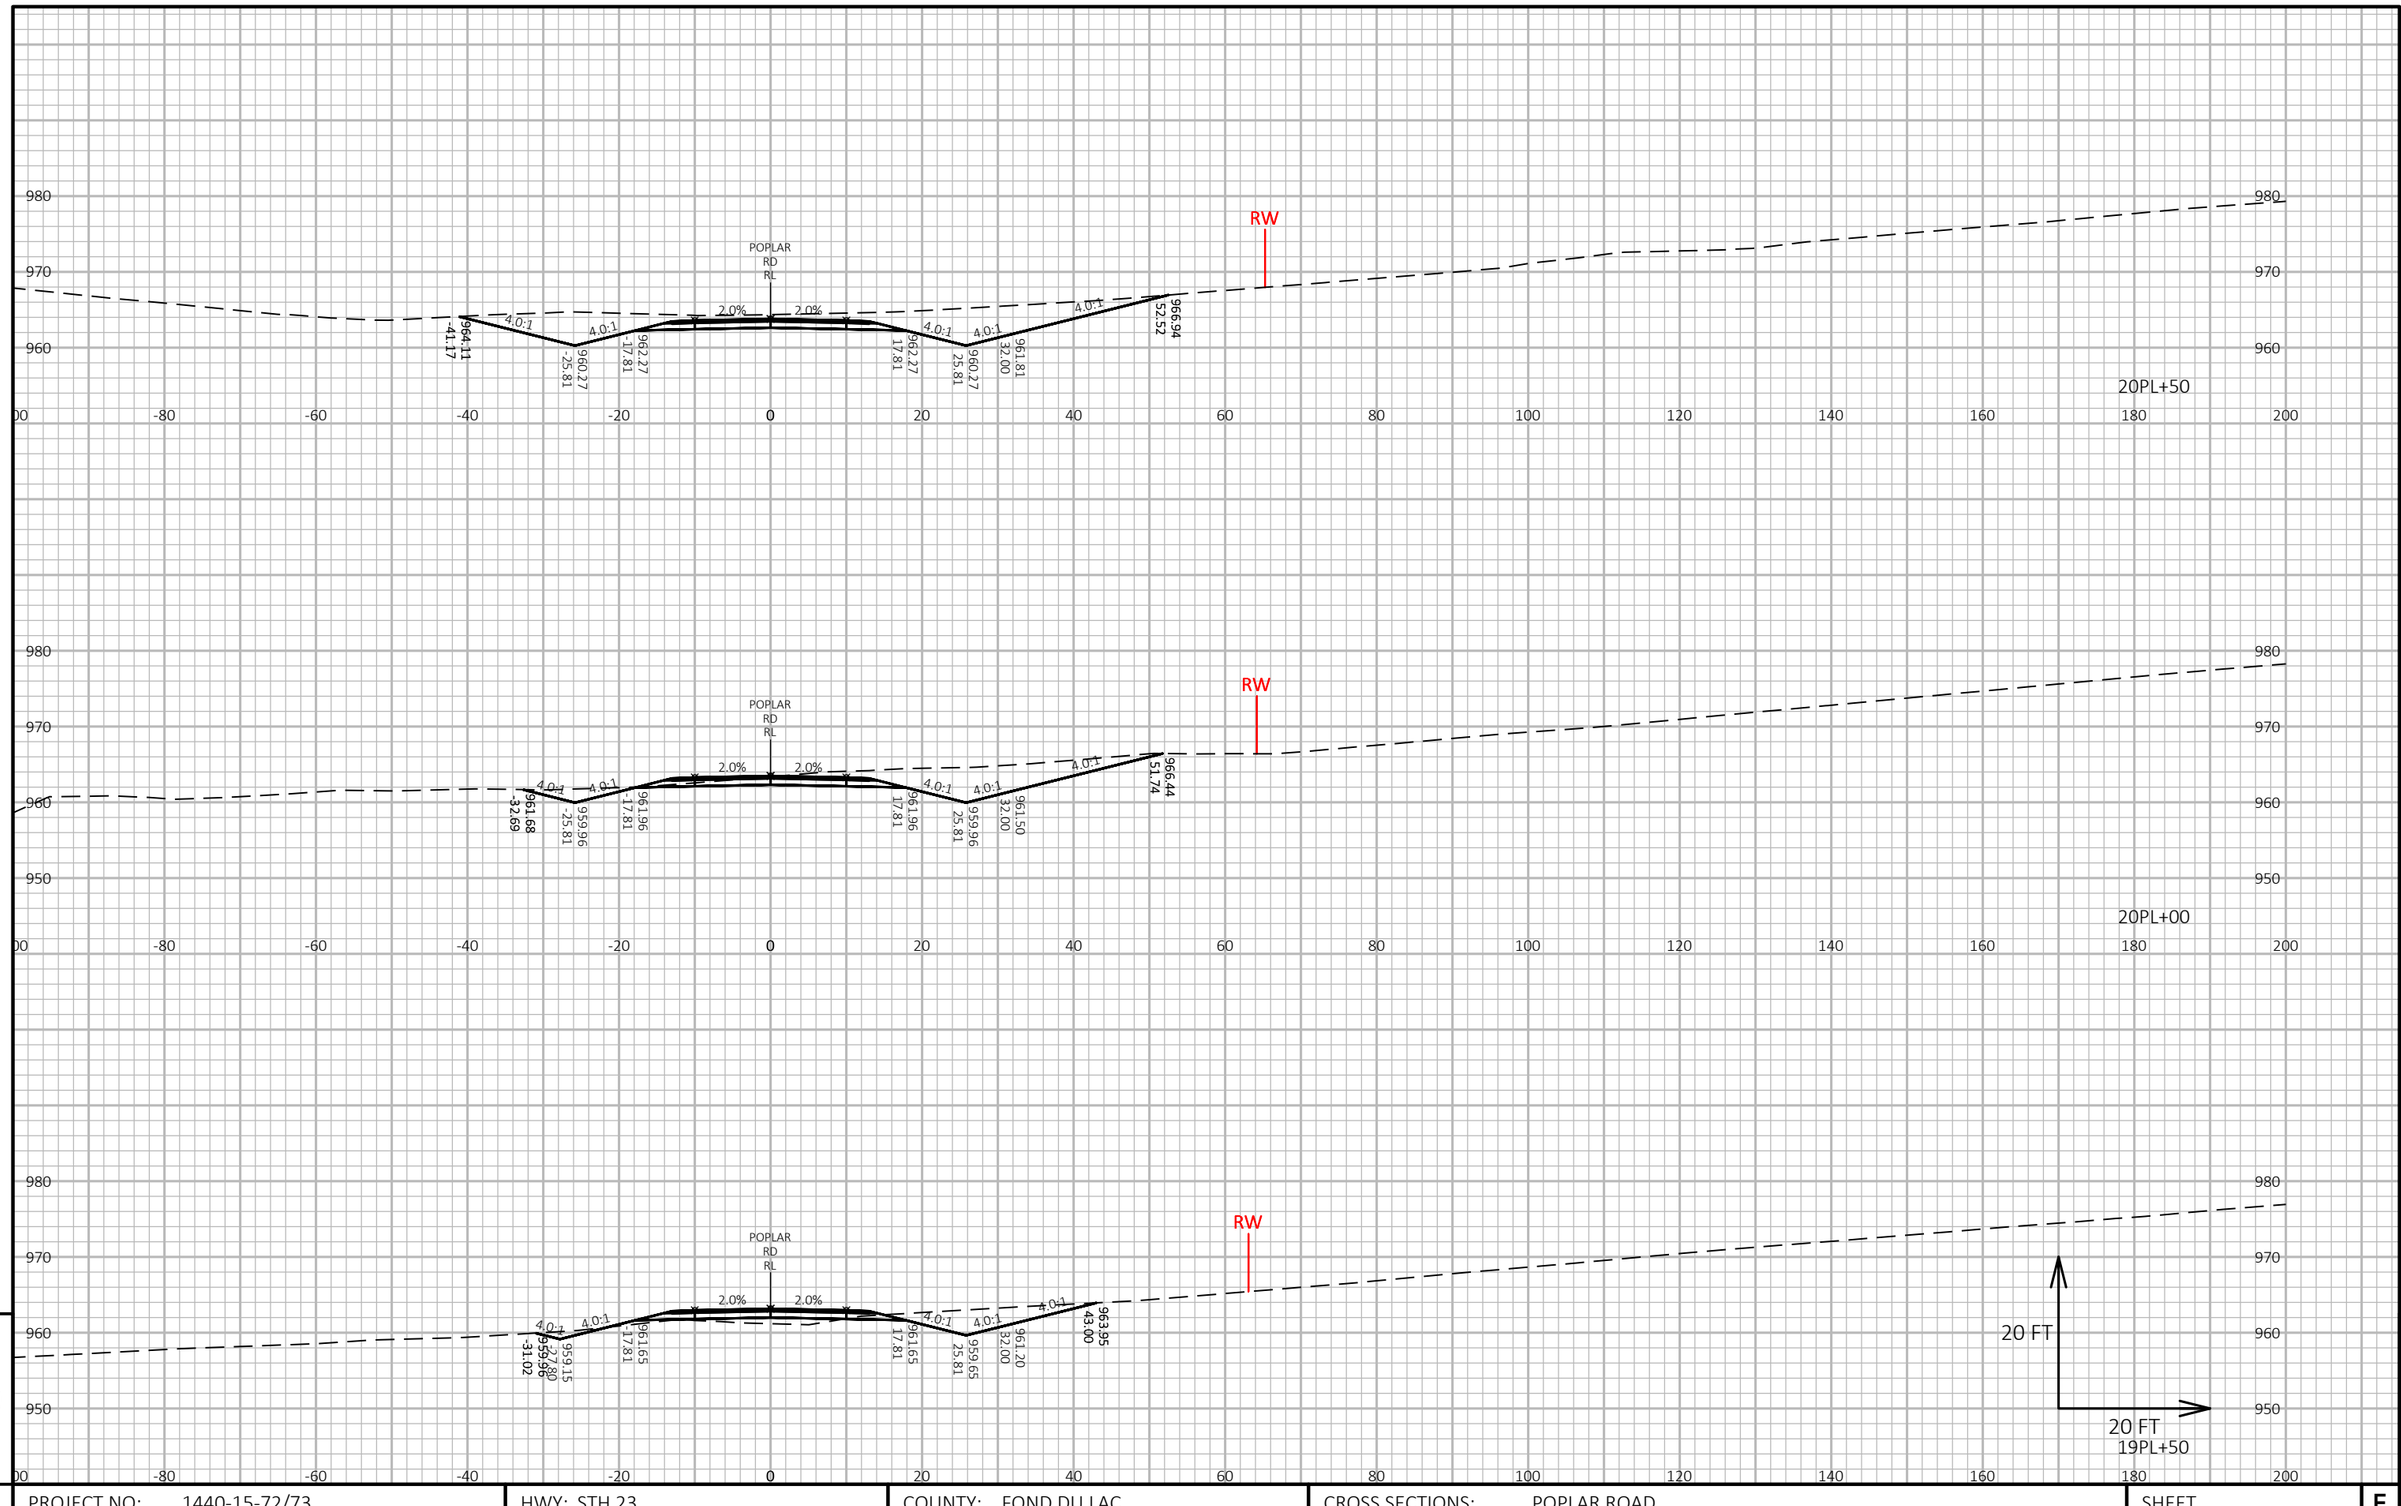

PROJECT NO: 1440-15-72/73	HWY: STH 23	COUNTY: FOND DU LAC	CROSS SECTIONS: POPLAR ROAD	SHEET	E


FILE NAME : N:\PDS\C3D\14401501\SHEETSPLAN\CROSSSECTIONS\14401573\14401573_PITDWG.DWG
LAYOUT NAME - 14401573-0902219-xs

PLOT DATE : 2/11/2019 12:58 PM PLOT BY : VICKMAN, GARRETT T PLOT NAME : PLOT SCALE : 1 IN:20 FT HORZ. / 1 IN:20 FT VERT.

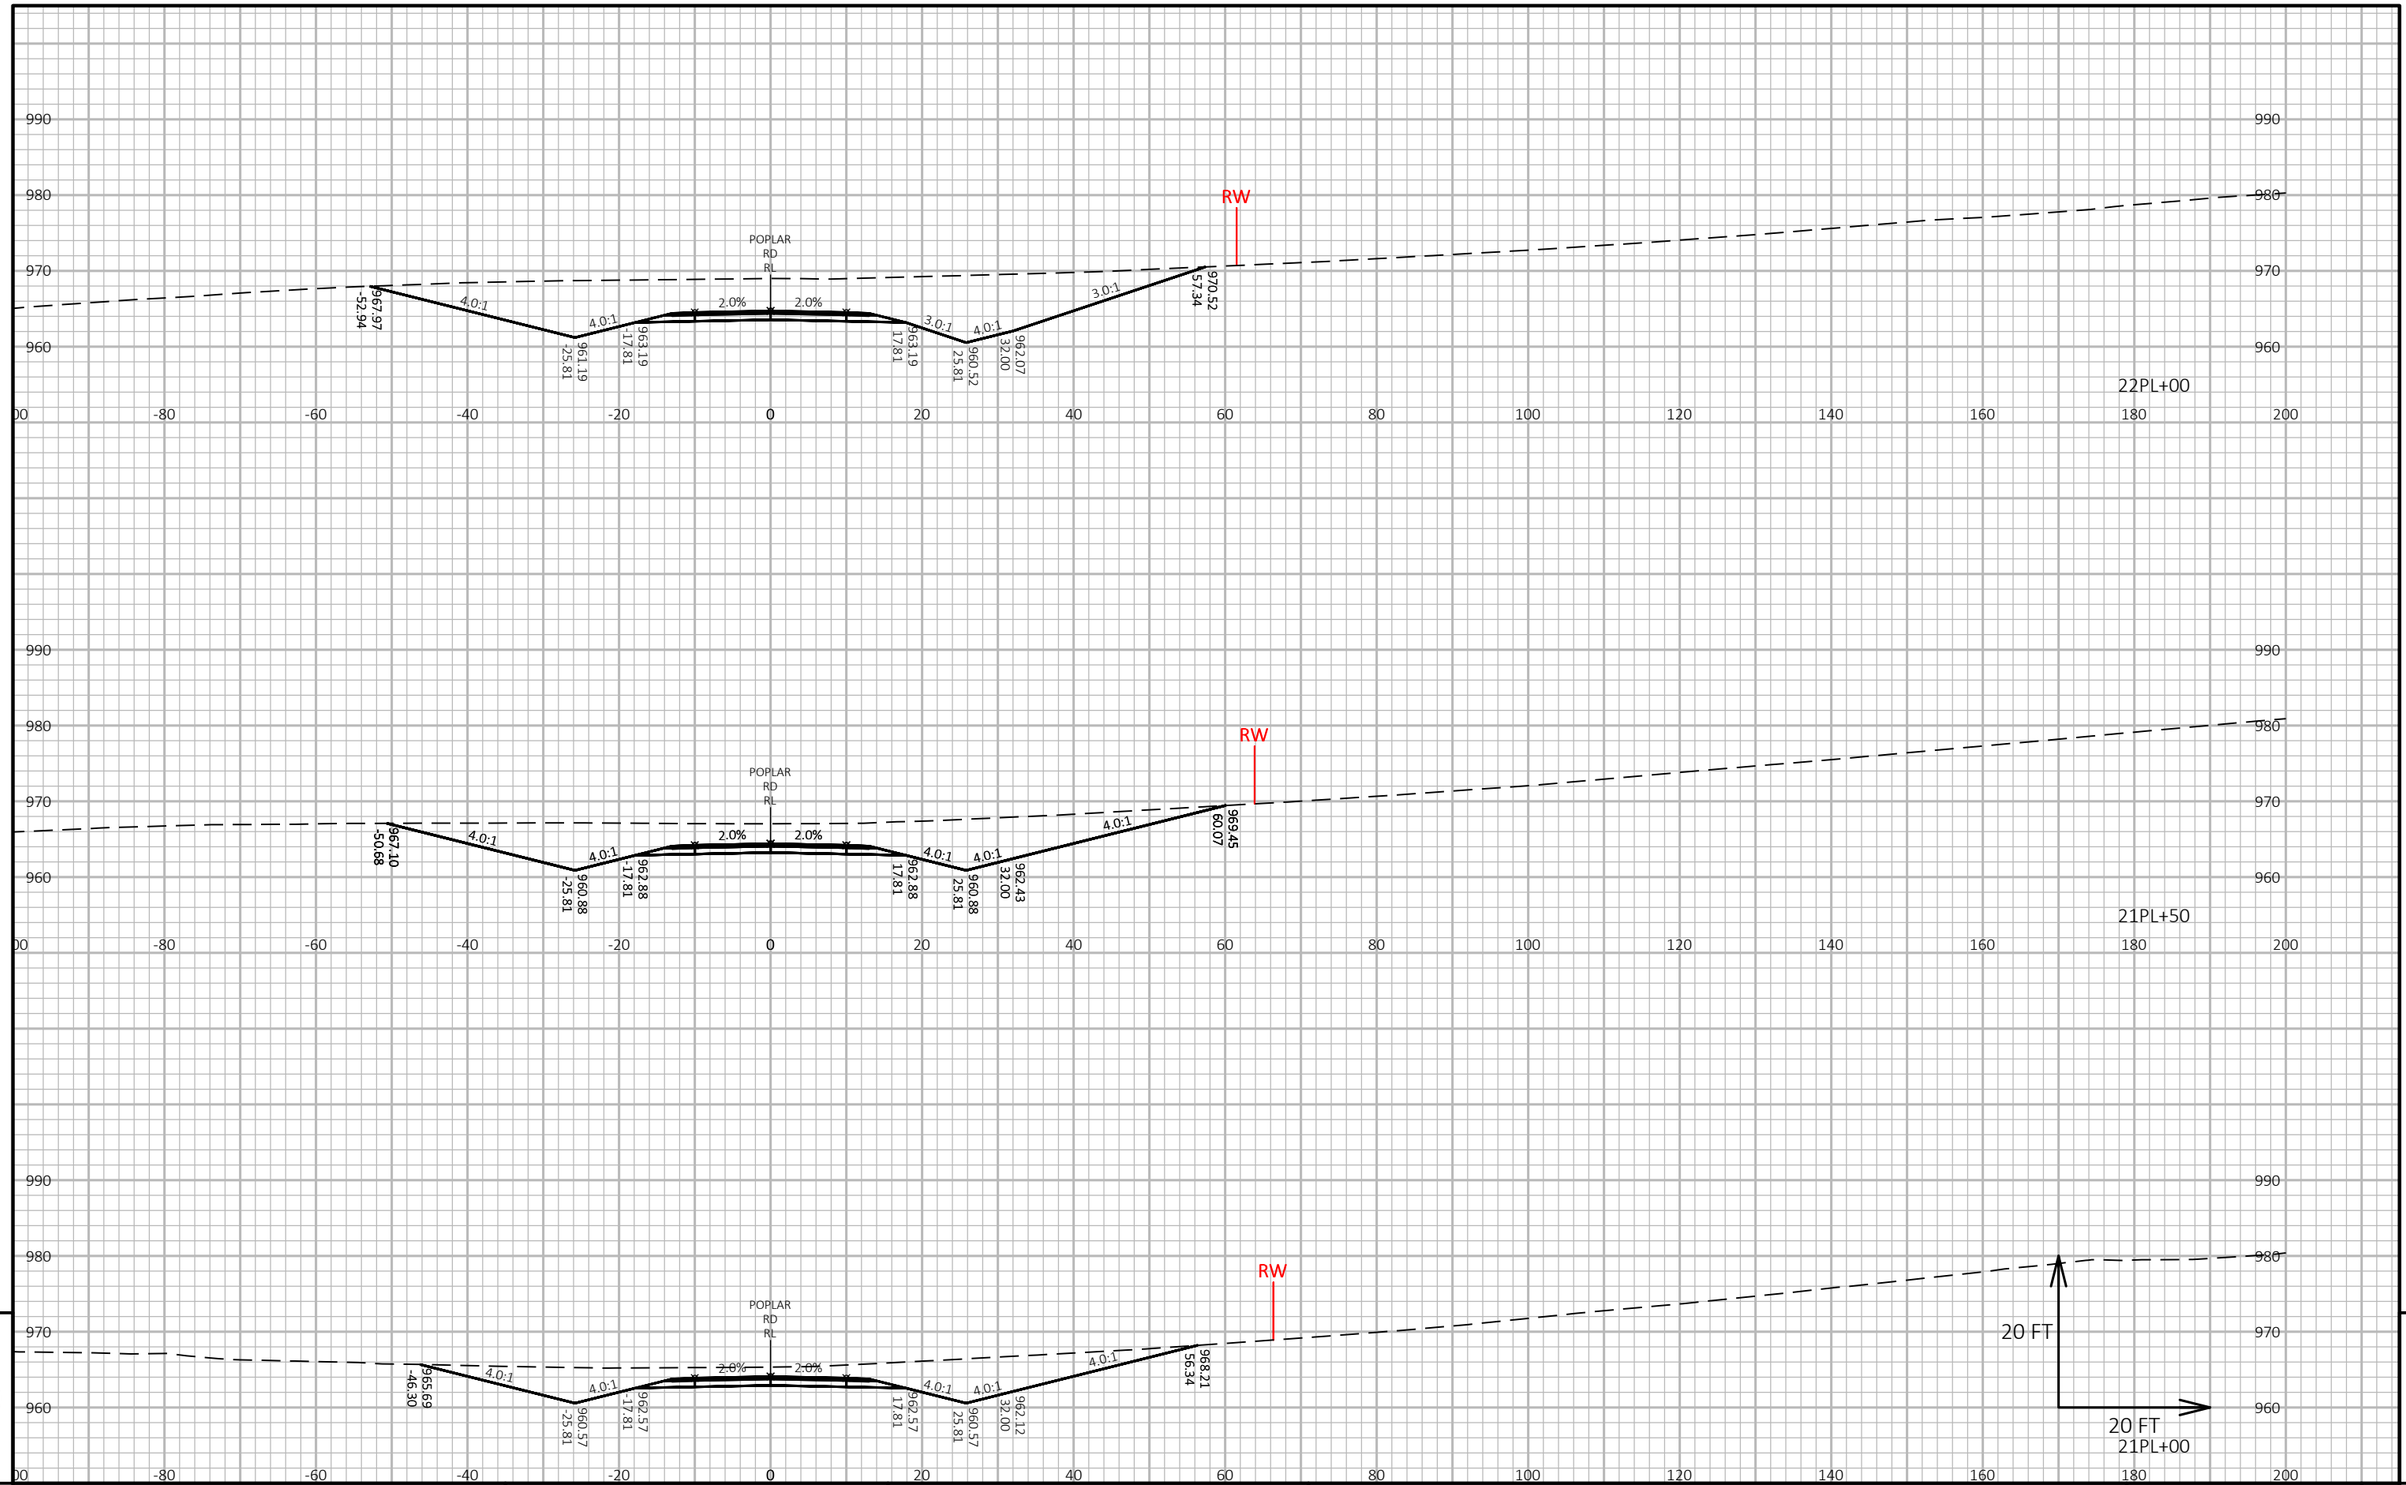

PROJECT NO: 1440-15-72/73	HWY: STH 23	COUNTY: FOND DU LAC	CROSS SECTIONS: POPLAR ROAD	SHEET	E

FILE NAME : N:\PDS\C3D\14401501\SHEETSPLAN\CROSSSECTIONS\14401573\14401573_PITDWG.DWG
LAYOUT NAME - 14401573-0902220-xs
PLOT DATE : 2/11/2019 12:58 PM
PLOT BY : VICKMAN, GARRETT T
PLOT NAME :
PLOT SCALE : 1 IN:20 FT HORZ. / 1 IN:20 FT VERT.
WISDOT/CADDS SHEET 49

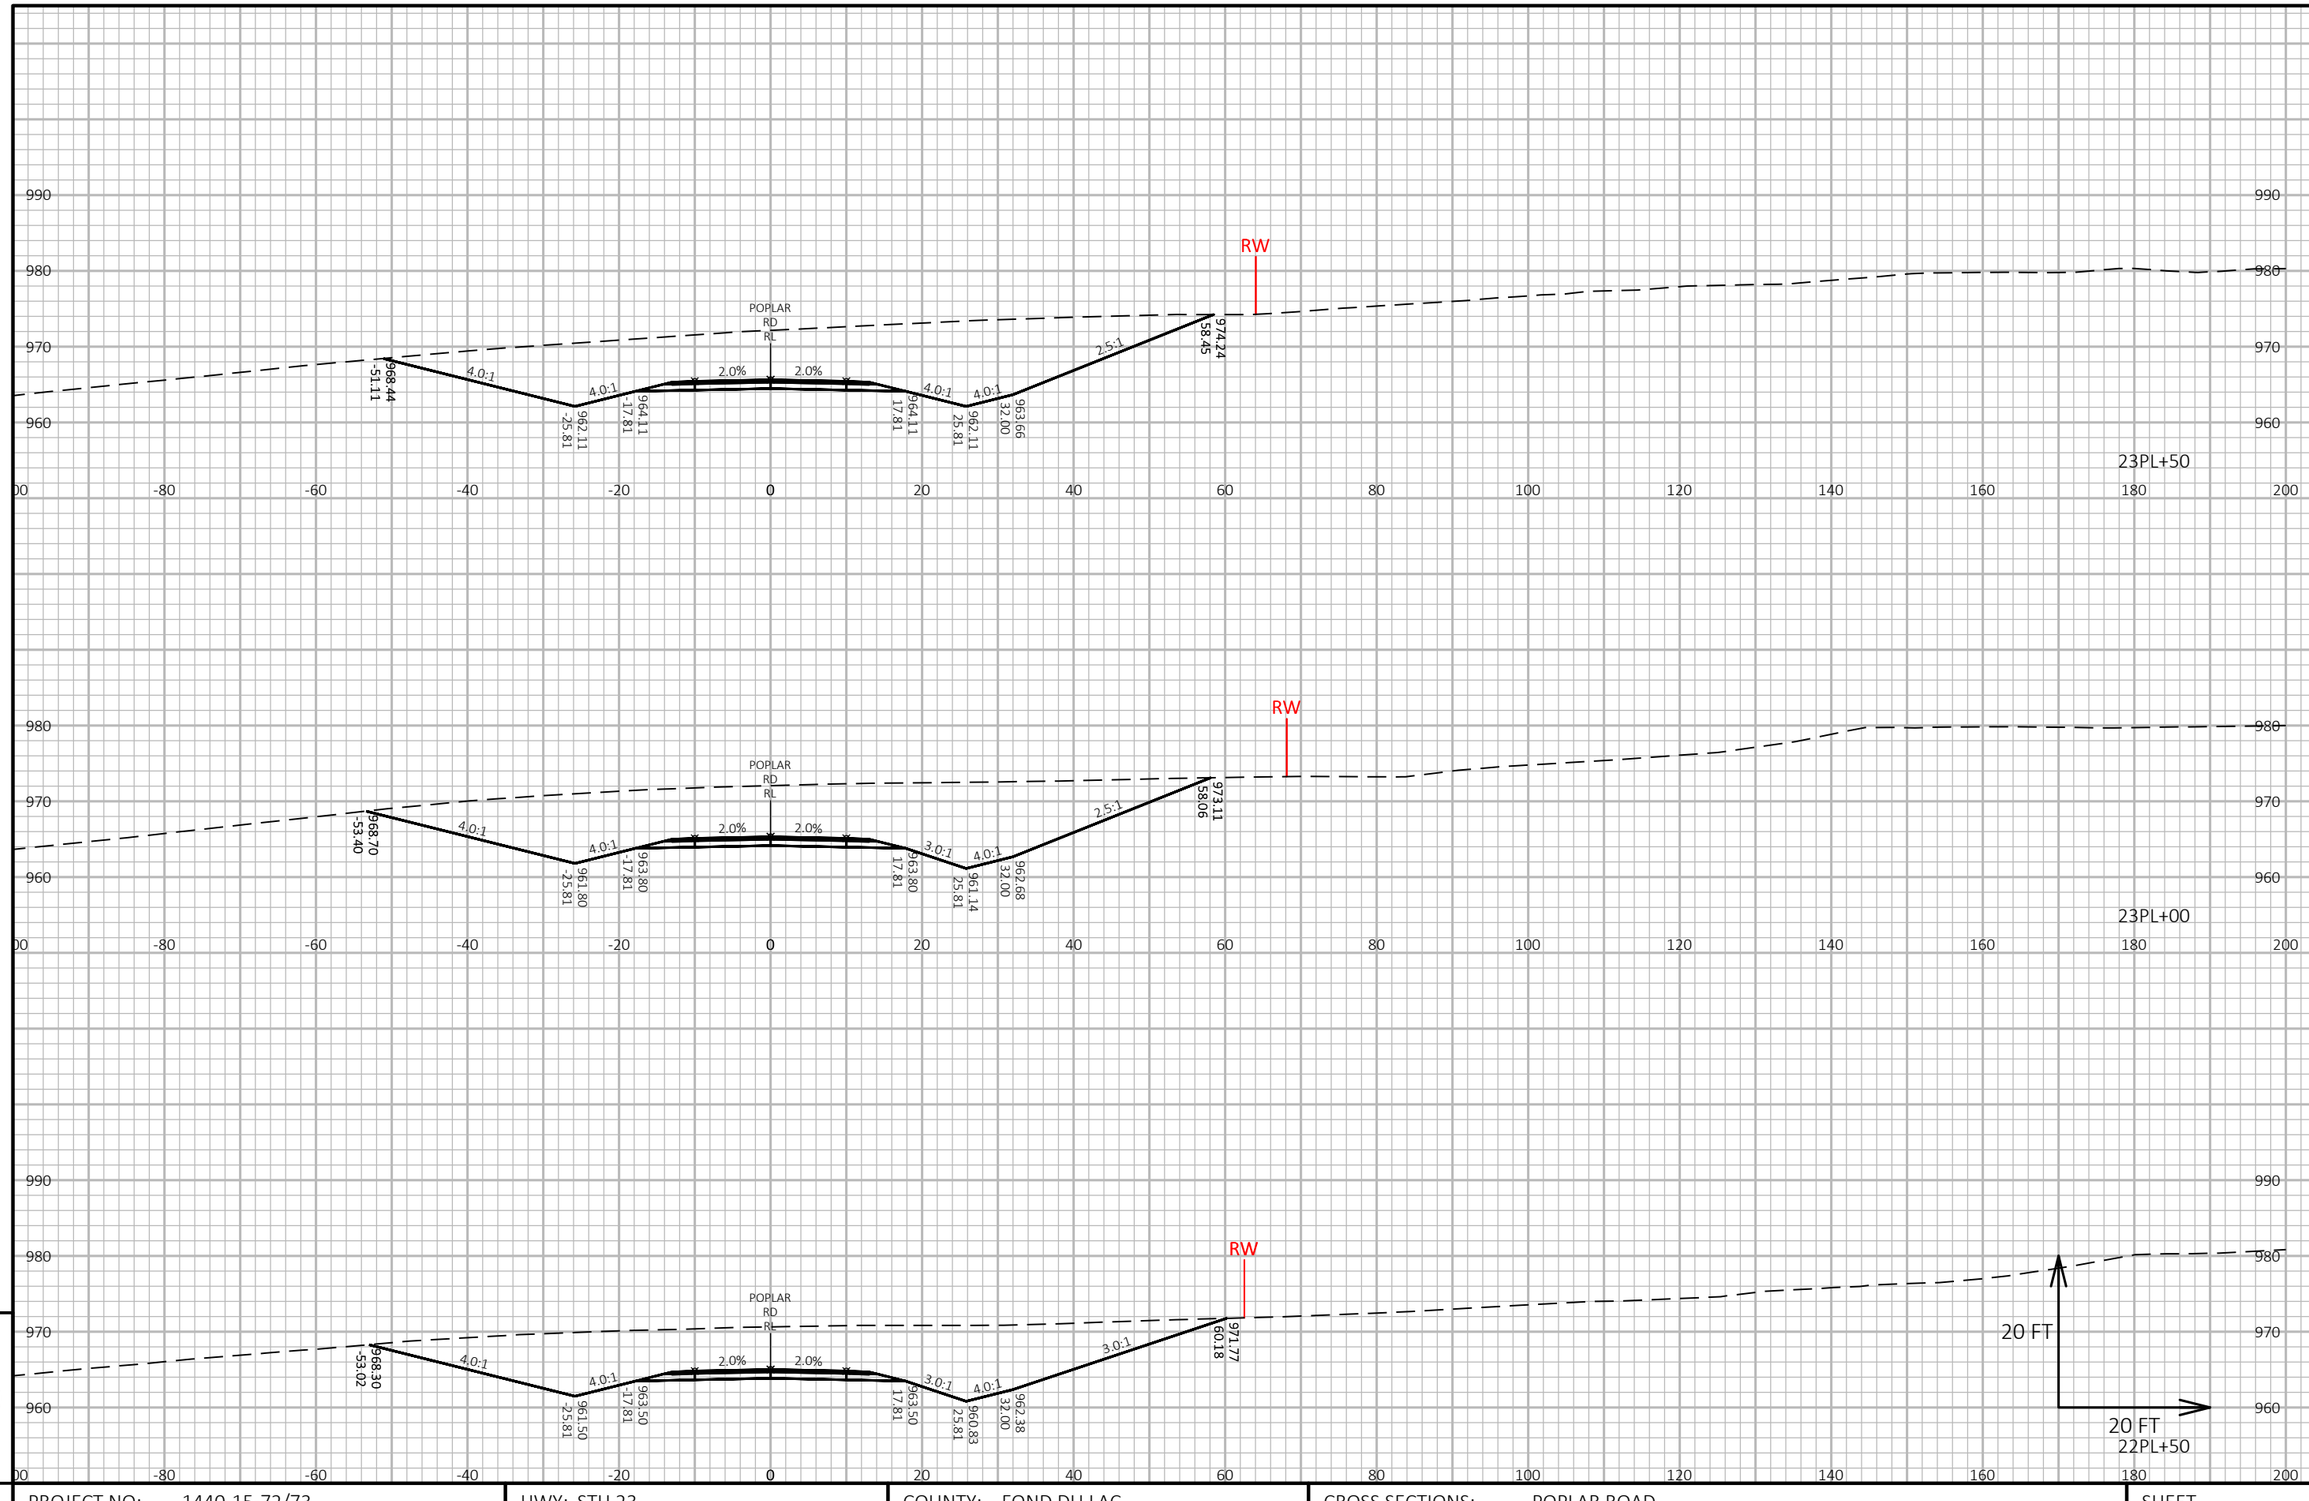


9

9

PROJECT NO: 1440-15-72/73	HWY: STH 23	COUNTY: FOND DU LAC	CROSS SECTIONS: POPLAR ROAD	SHEET	E

FILE NAME : N:\PDS\C3D\14401501\SHEETSPLAN\CROSSSECTIONS\14401573\14401573_PITDWG.DWG
LAYOUT NAME - 14401573-0902221-xs

PLOT DATE : 2/11/2019 12:58 PM PLOT BY : VICKMAN, GARRETT T PLOT NAME : PLOT SCALE : 1 IN:20 FT HORZ. / 1 IN:20 FT VERT.

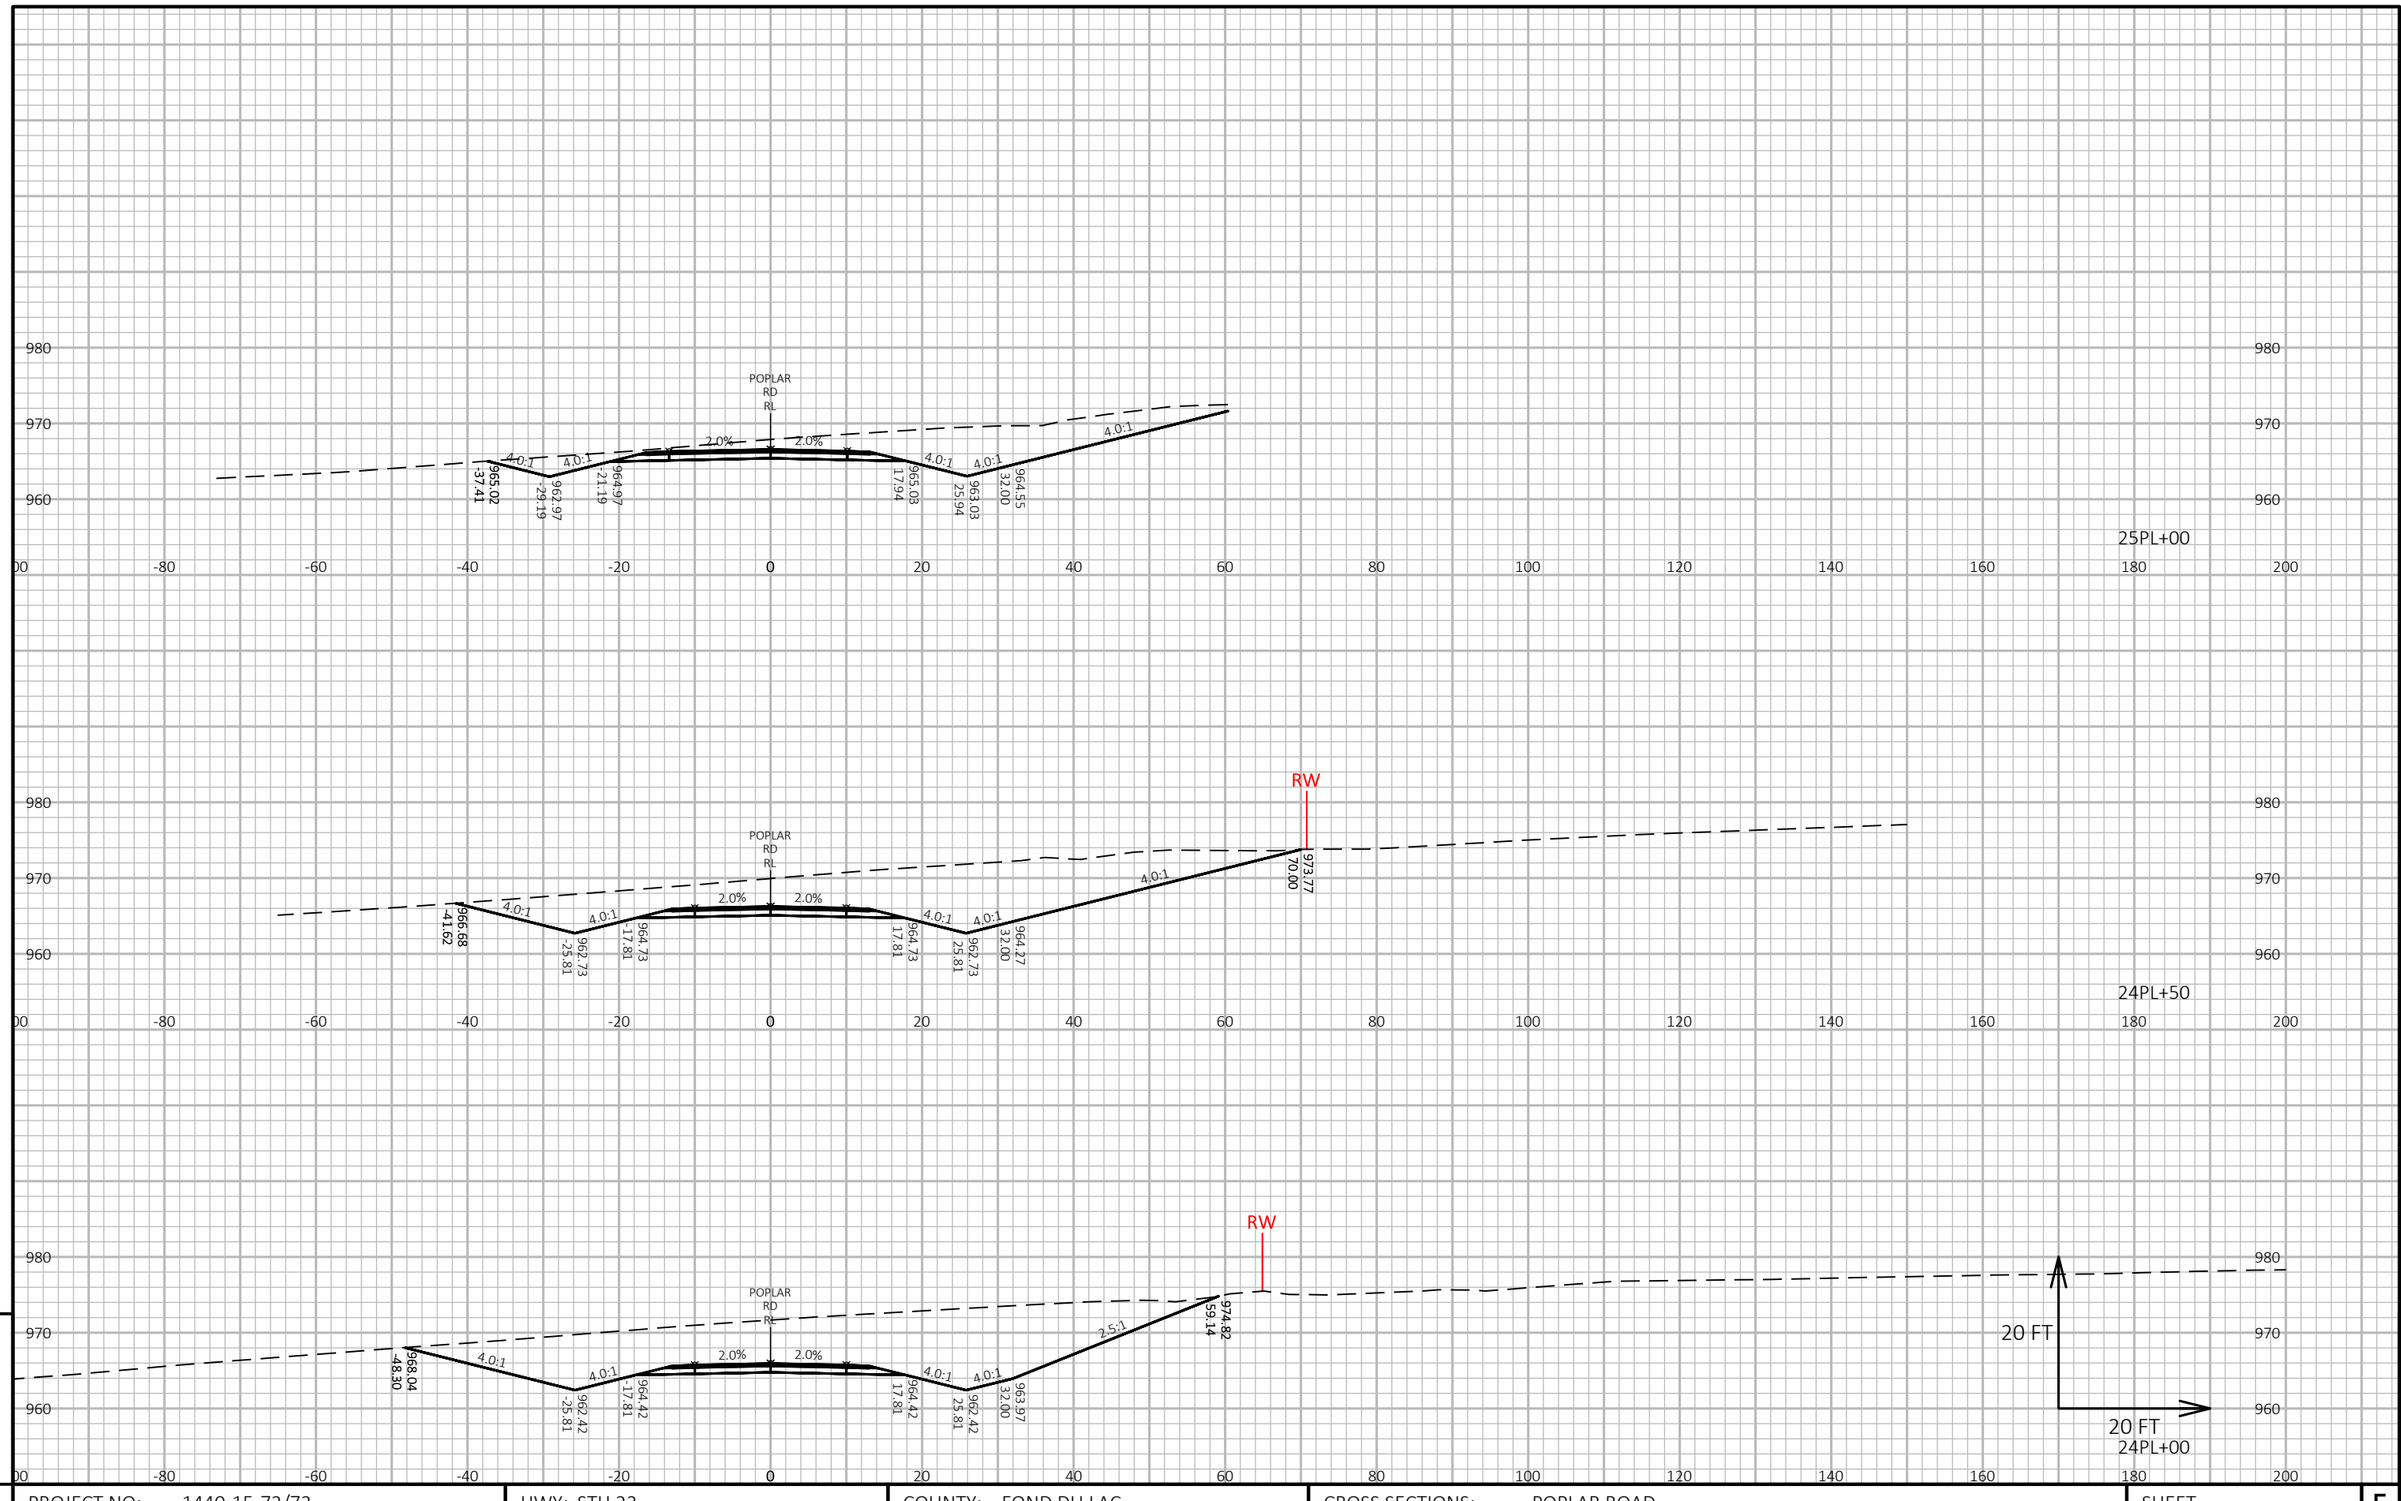


9


9


PROJECT NO: 1440-15-72/73	HWY: STH 23	COUNTY: FOND DU LAC	CROSS SECTIONS: POPLAR ROAD	SHEET	E

FILE NAME : N:\PDS\C3D\14401501\SHEETSPLAN\CROSSSECTIONS\14401573\14401573_PITDWG.DWG
LAYOUT NAME - 14401573-0902222-xs

PLOT DATE : 2/11/2019 12:59 PM PLOT BY : VICKMAN, GARRETT T PLOT NAME : PLOT SCALE : 1 IN:20 FT HORZ. / 1 IN:20 FT VERT.

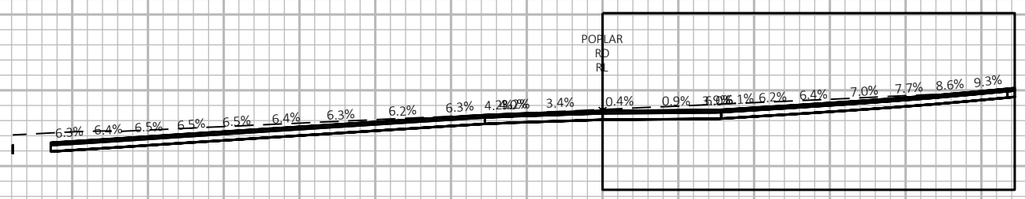

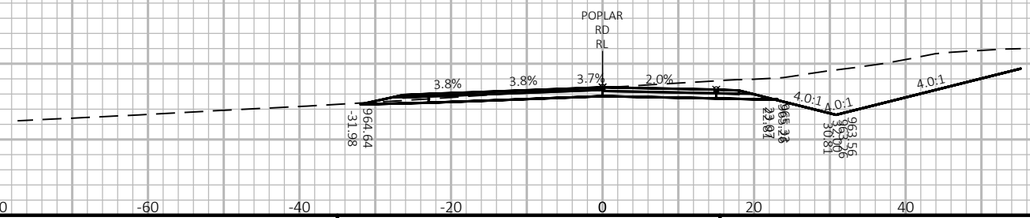

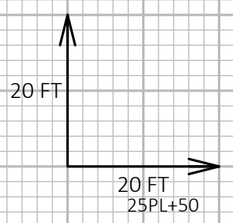

25PL+85.50

25PL+50

990 980 970 960 950

-80 -60 -40 -20 0 20 40 60 80 100 120 140 160 180 200


9

9

PROJECT NO: 1440-15-72/73	HWY: STH 23	COUNTY: FOND DU LAC	CROSS SECTIONS: POPLAR ROAD	SHEET	E

FILE NAME : N:\PDS\C3D\14401501\SHEETSPLAN\CROSSSECTIONS\14401573\14401573_PITDWG.DWG
LAYOUT NAME - 14401573-0902223-xs

PLOT DATE : 2/11/2019 12:59 PM PLOT BY : VICKMAN, GARRETT T PLOT NAME : PLOT SCALE : 1 IN:20 FT HORZ. / 1 IN:20 FT VERT.

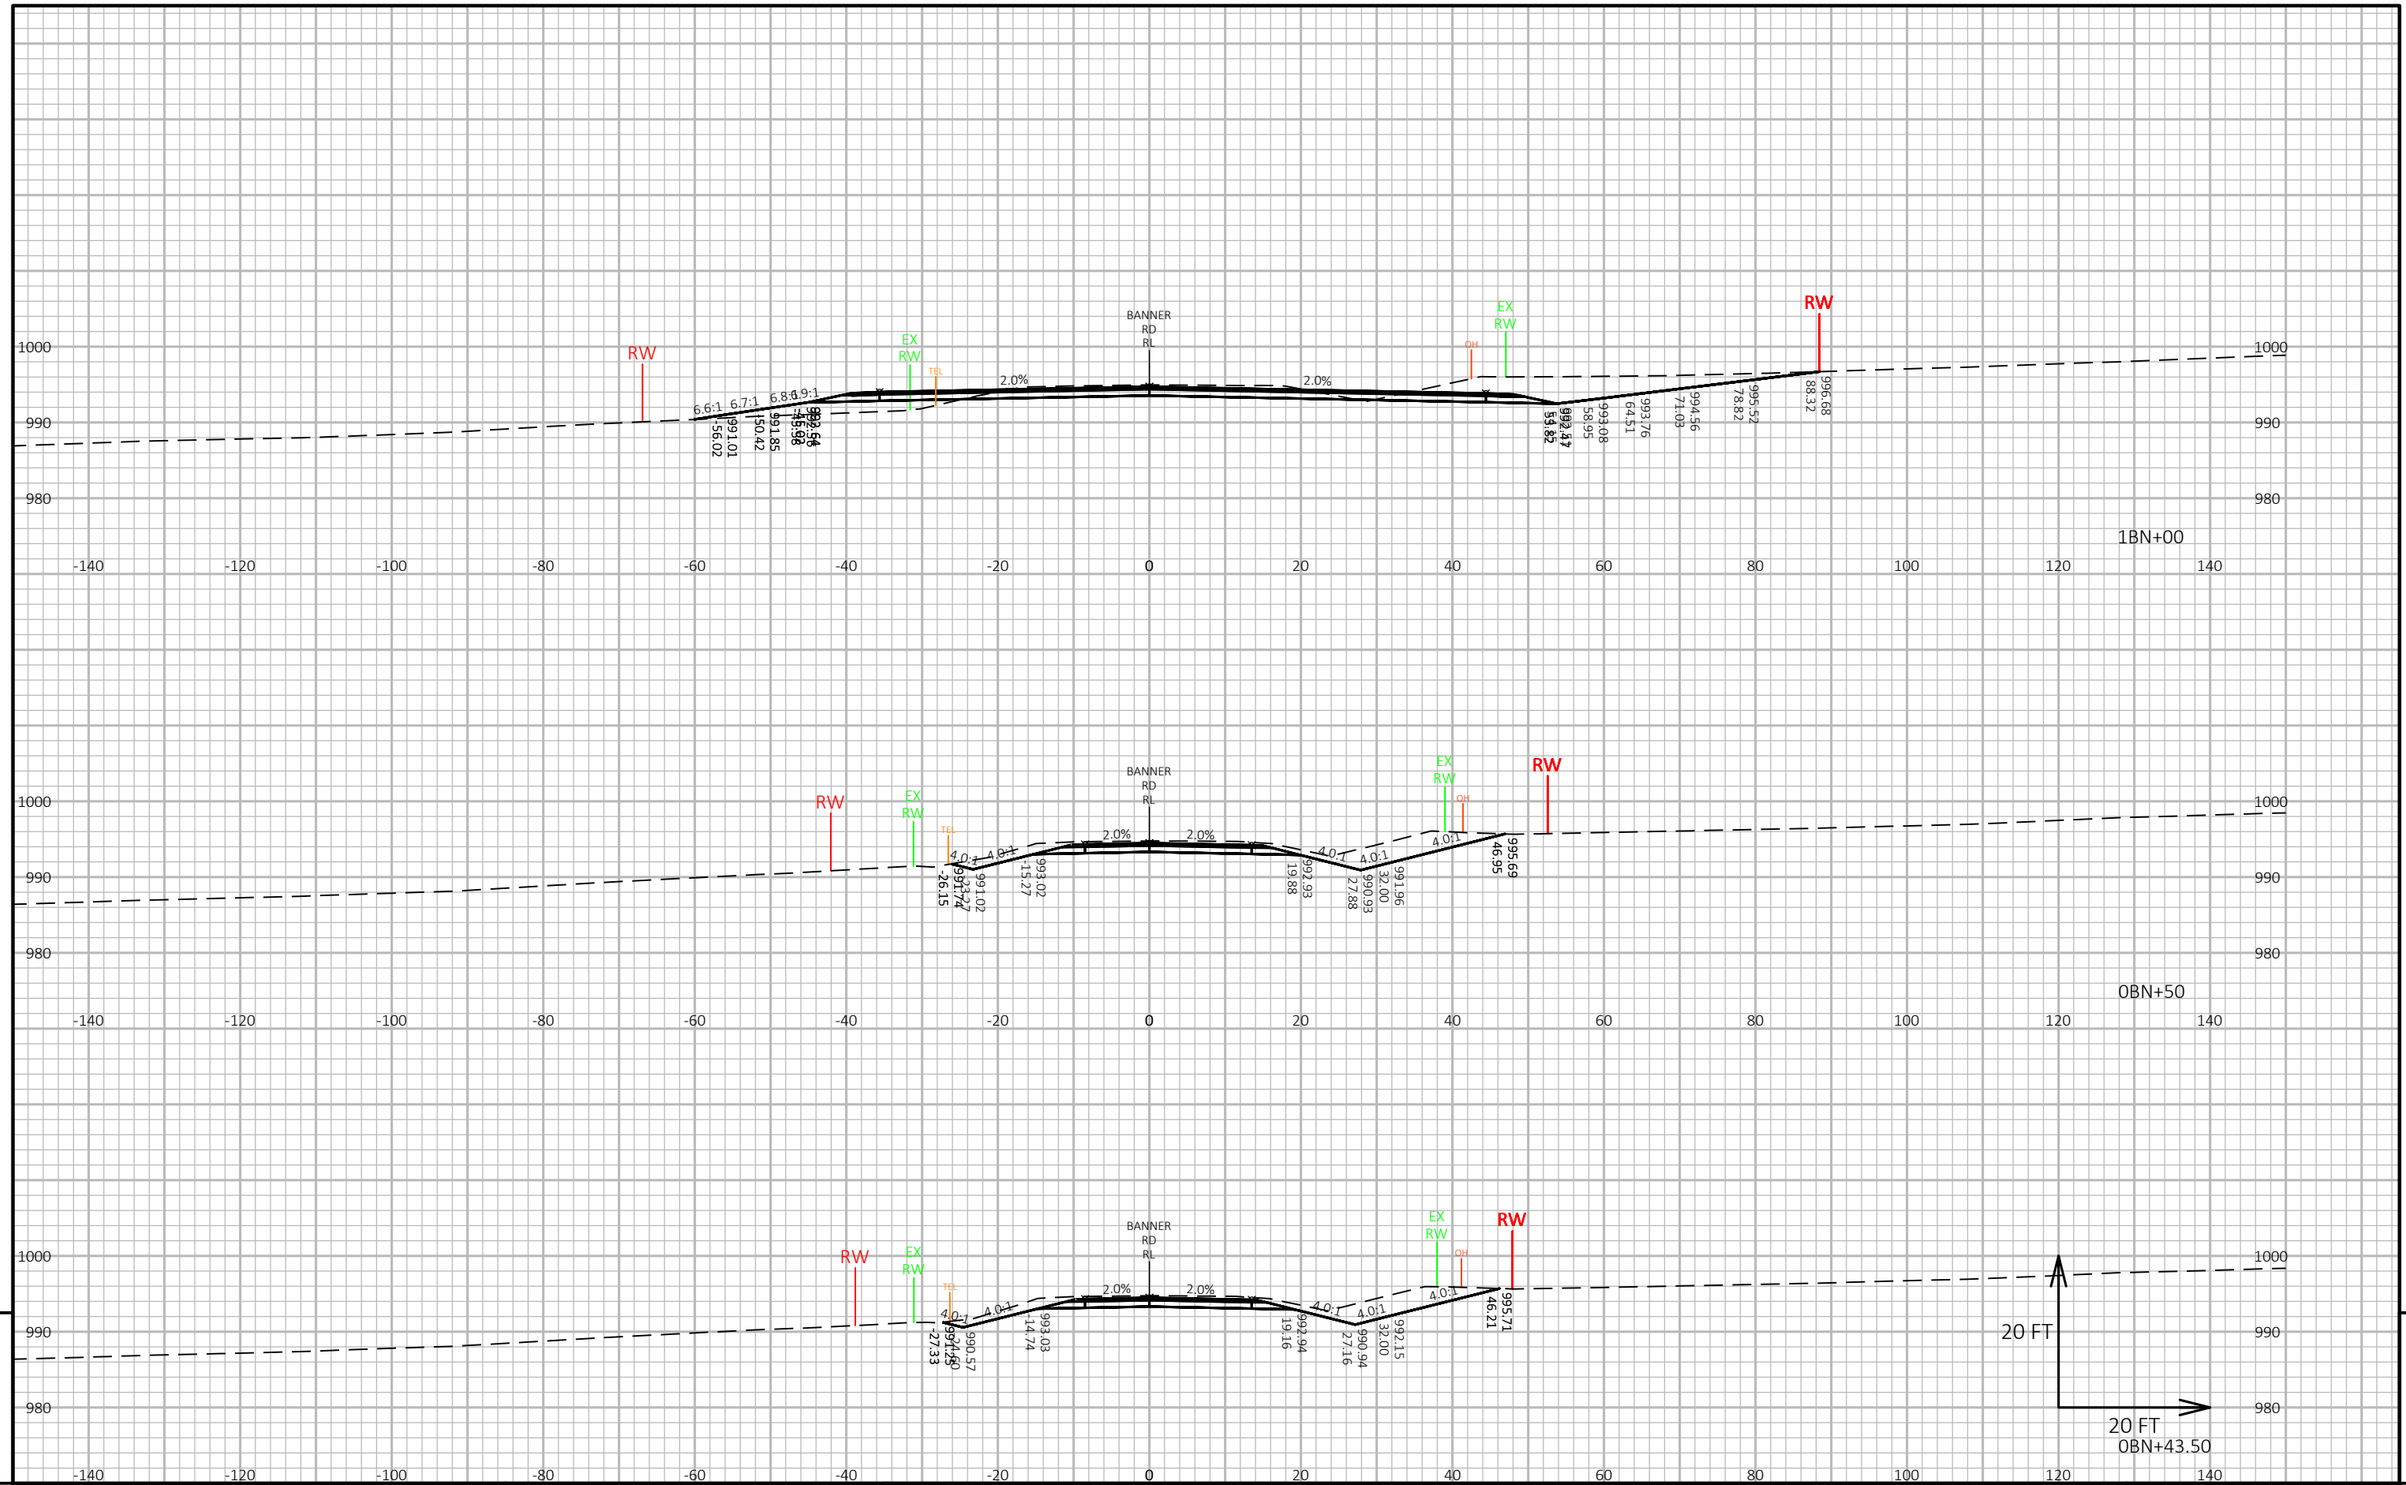


9

9

PROJECT NO: 1440-15-72/73	HWY: STH 23	COUNTY: FOND DU LAC	CROSS SECTIONS: BANNER ROAD	SHEET	E

FILE NAME : N:\PDS\C3D\14401501\SHEETSPLAN\CROSSSECTIONS\14401573\14401573_PITDWG.DWG
LAYOUT NAME - 14401573-0902224-xs


PLOT DATE : 2/11/2019 1:01 PM PLOT BY : VICKMAN, GARRETT T PLOT NAME : PLOT SCALE : 1 IN:20 FT HORZ. / 1 IN:20 FT VERT.

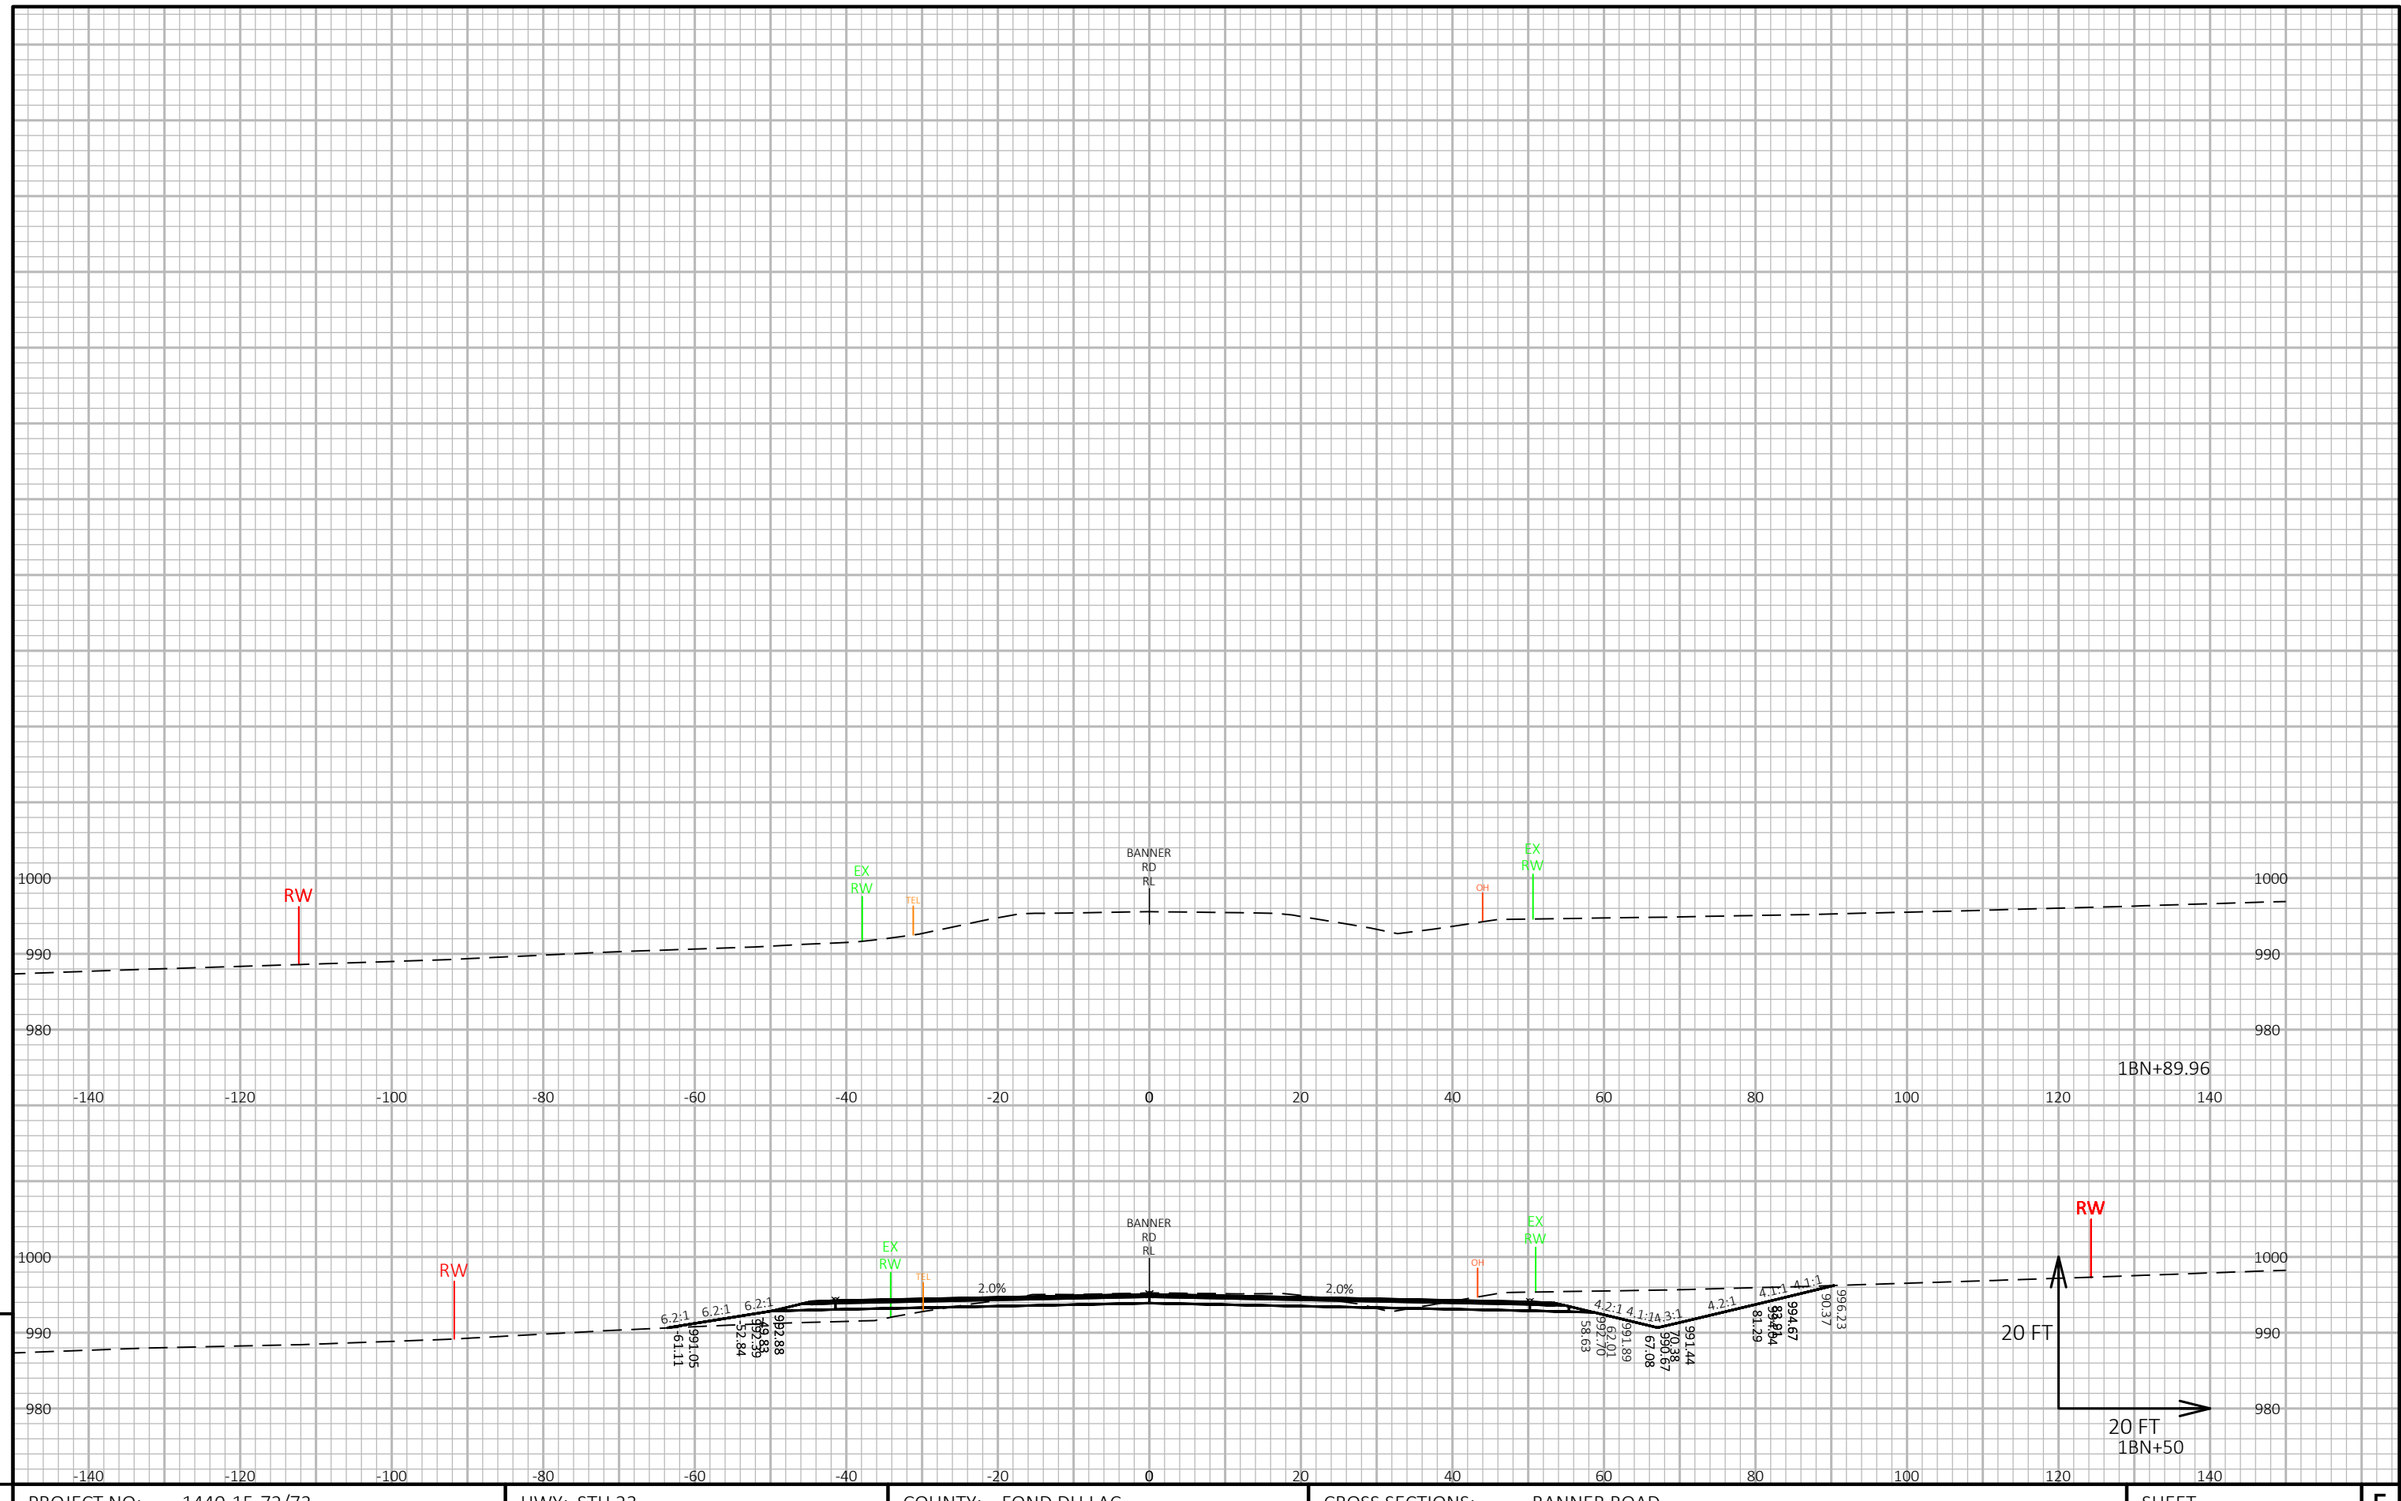

PROJECT NO: 1440-15-72/73	HWY: STH 23	COUNTY: FOND DU LAC	CROSS SECTIONS: BANNER ROAD	SHEET	E

FILE NAME : N:\PDS\C3D\14401501\SHEETSPLAN\CROSSSECTIONS\14401573\14401573_PITDWG.DWG
LAYOUT NAME - 14401573-0902225-xs

PLOT DATE : 2/11/2019 1:01 PM PLOT BY : VICKMAN, GARRETT T PLOT NAME : PLOT SCALE : 1 IN:20 FT HORZ. / 1 IN:20 FT VERT.

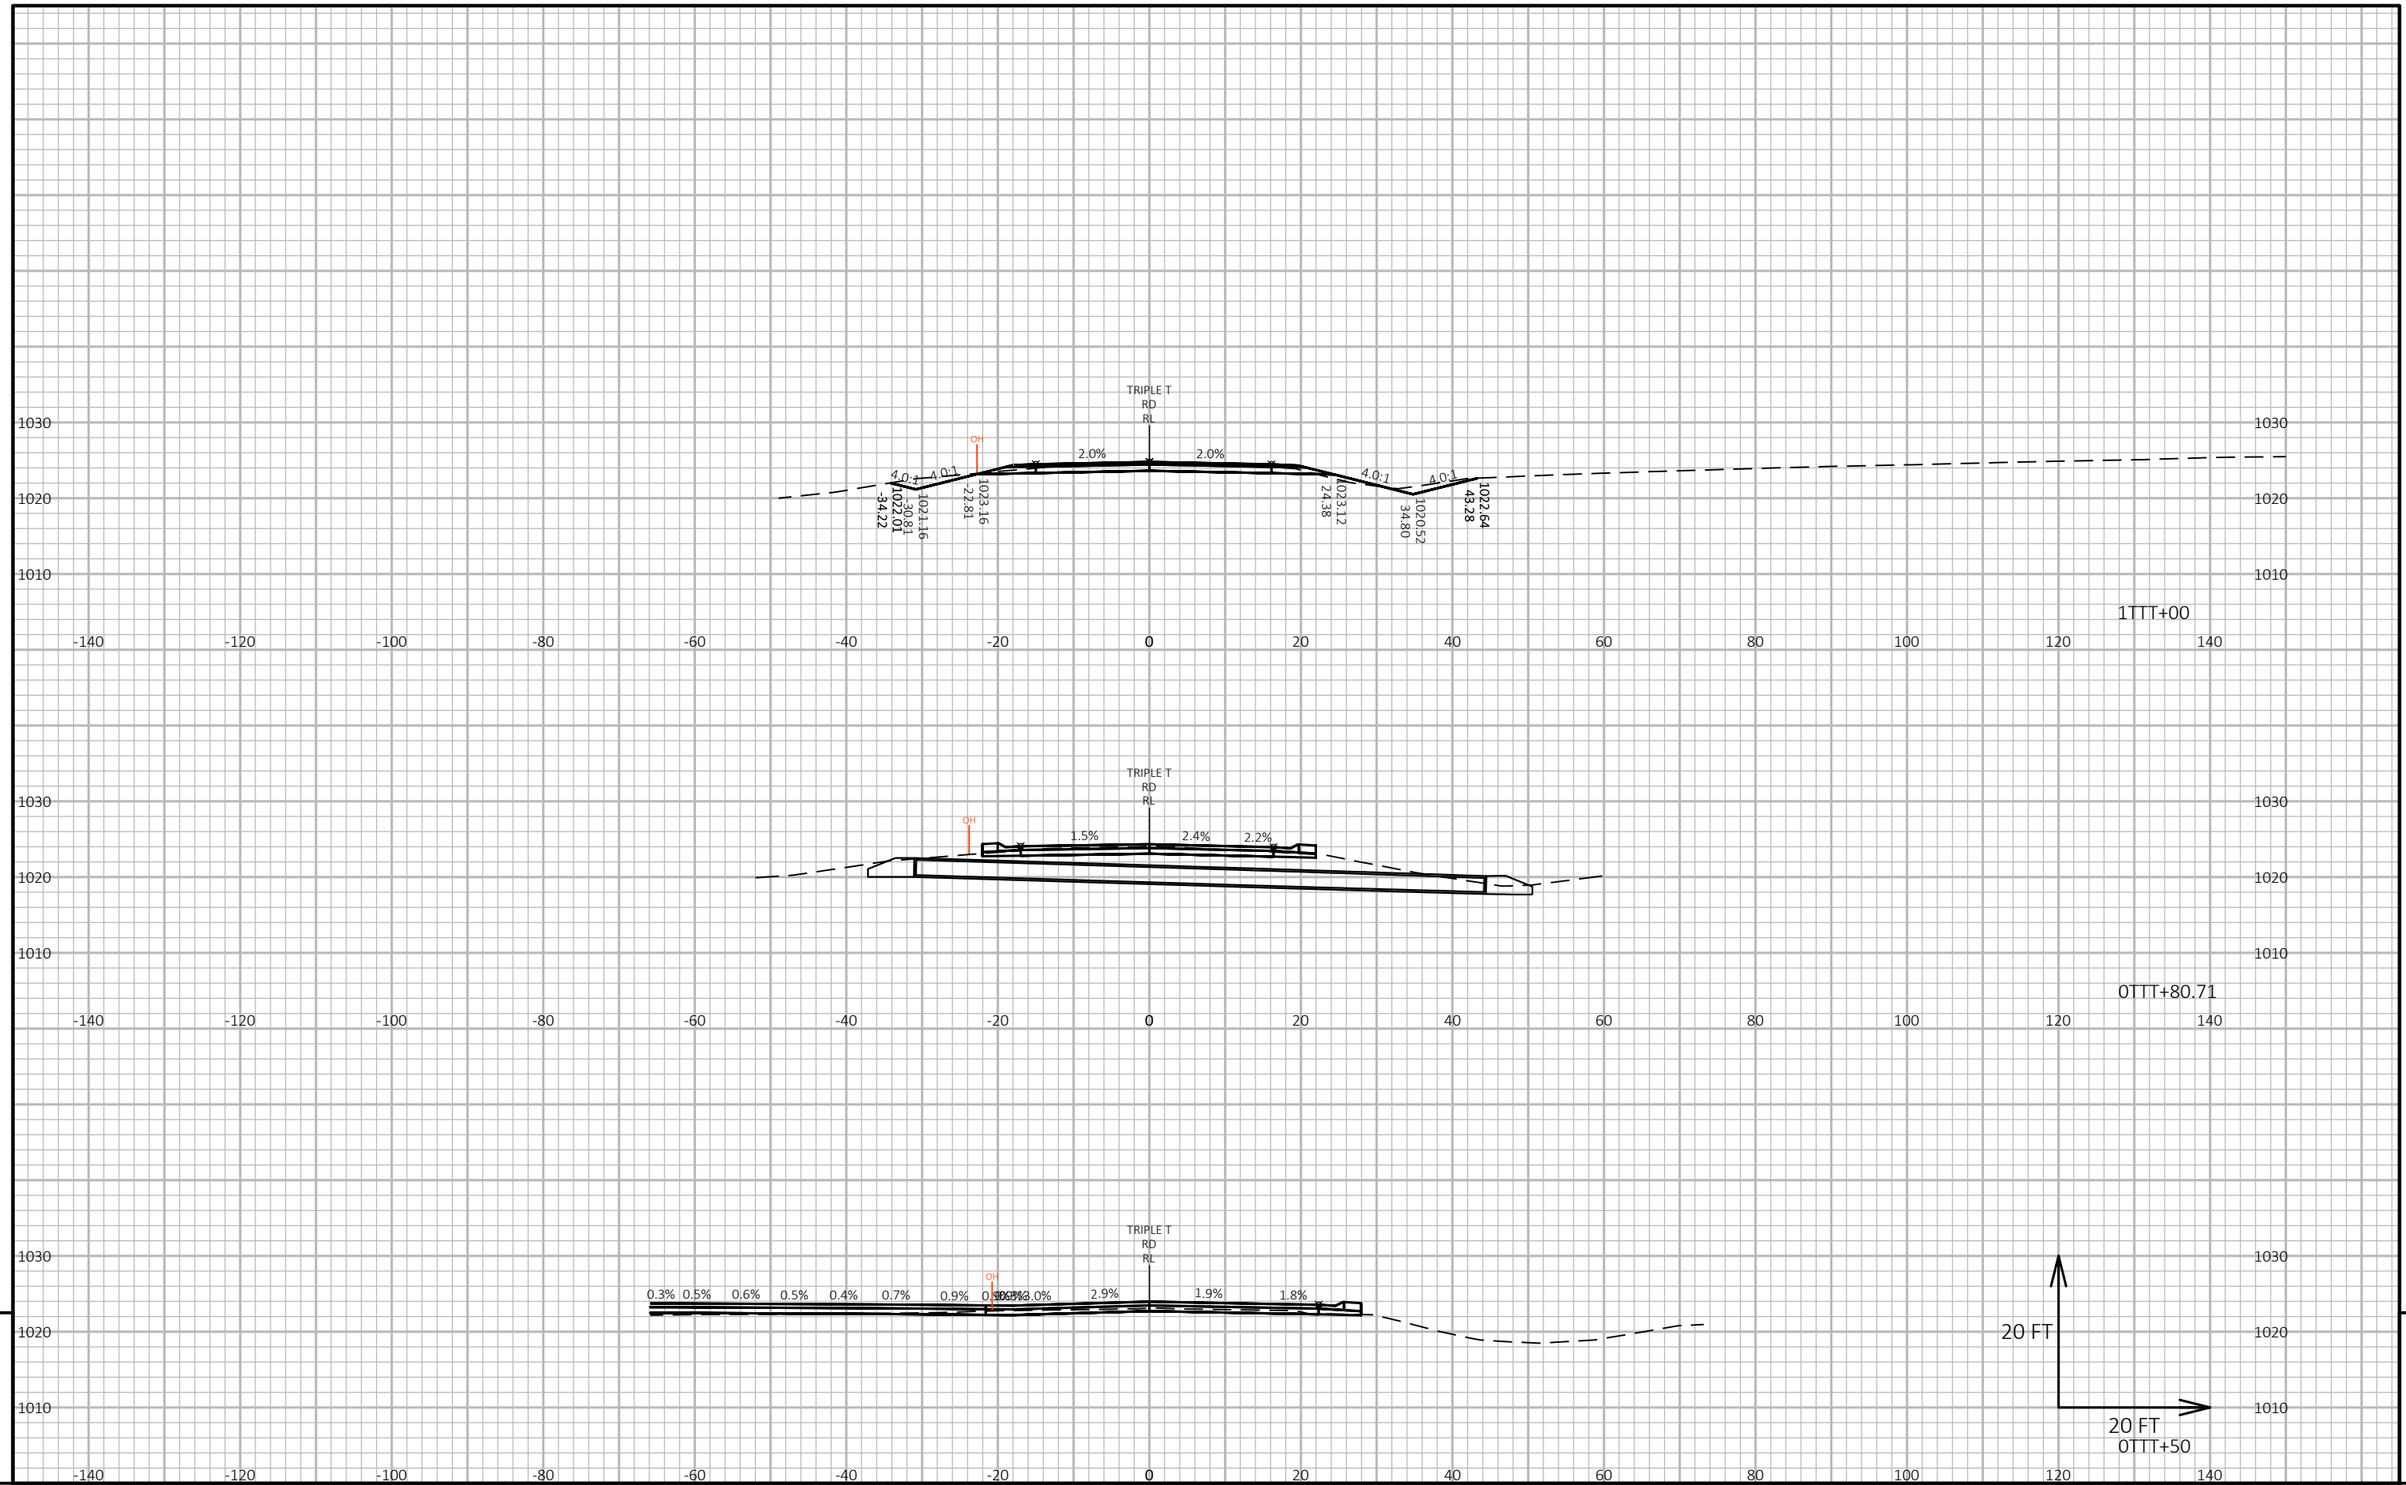


9

9

PROJECT NO: 1440-15-72/73	HWY: STH 23	COUNTY: FOND DU LAC	CROSS SECTIONS: TRIPLE T ROAD	SHEET	E

FILE NAME : N:\PDS\C3D\14401501\SHEETSPLAN\CROSSSECTIONS\14401573\14401573_TRIPLE T.DWG
LAYOUT NAME - 14401573-0902226-xs


PLOT DATE : 2/11/2019 1:08 PM PLOT BY : VICKMAN, GARRETT T PLOT NAME : PLOT SCALE : 1 IN:20 FT HORZ. / 1 IN:20 FT VERT.

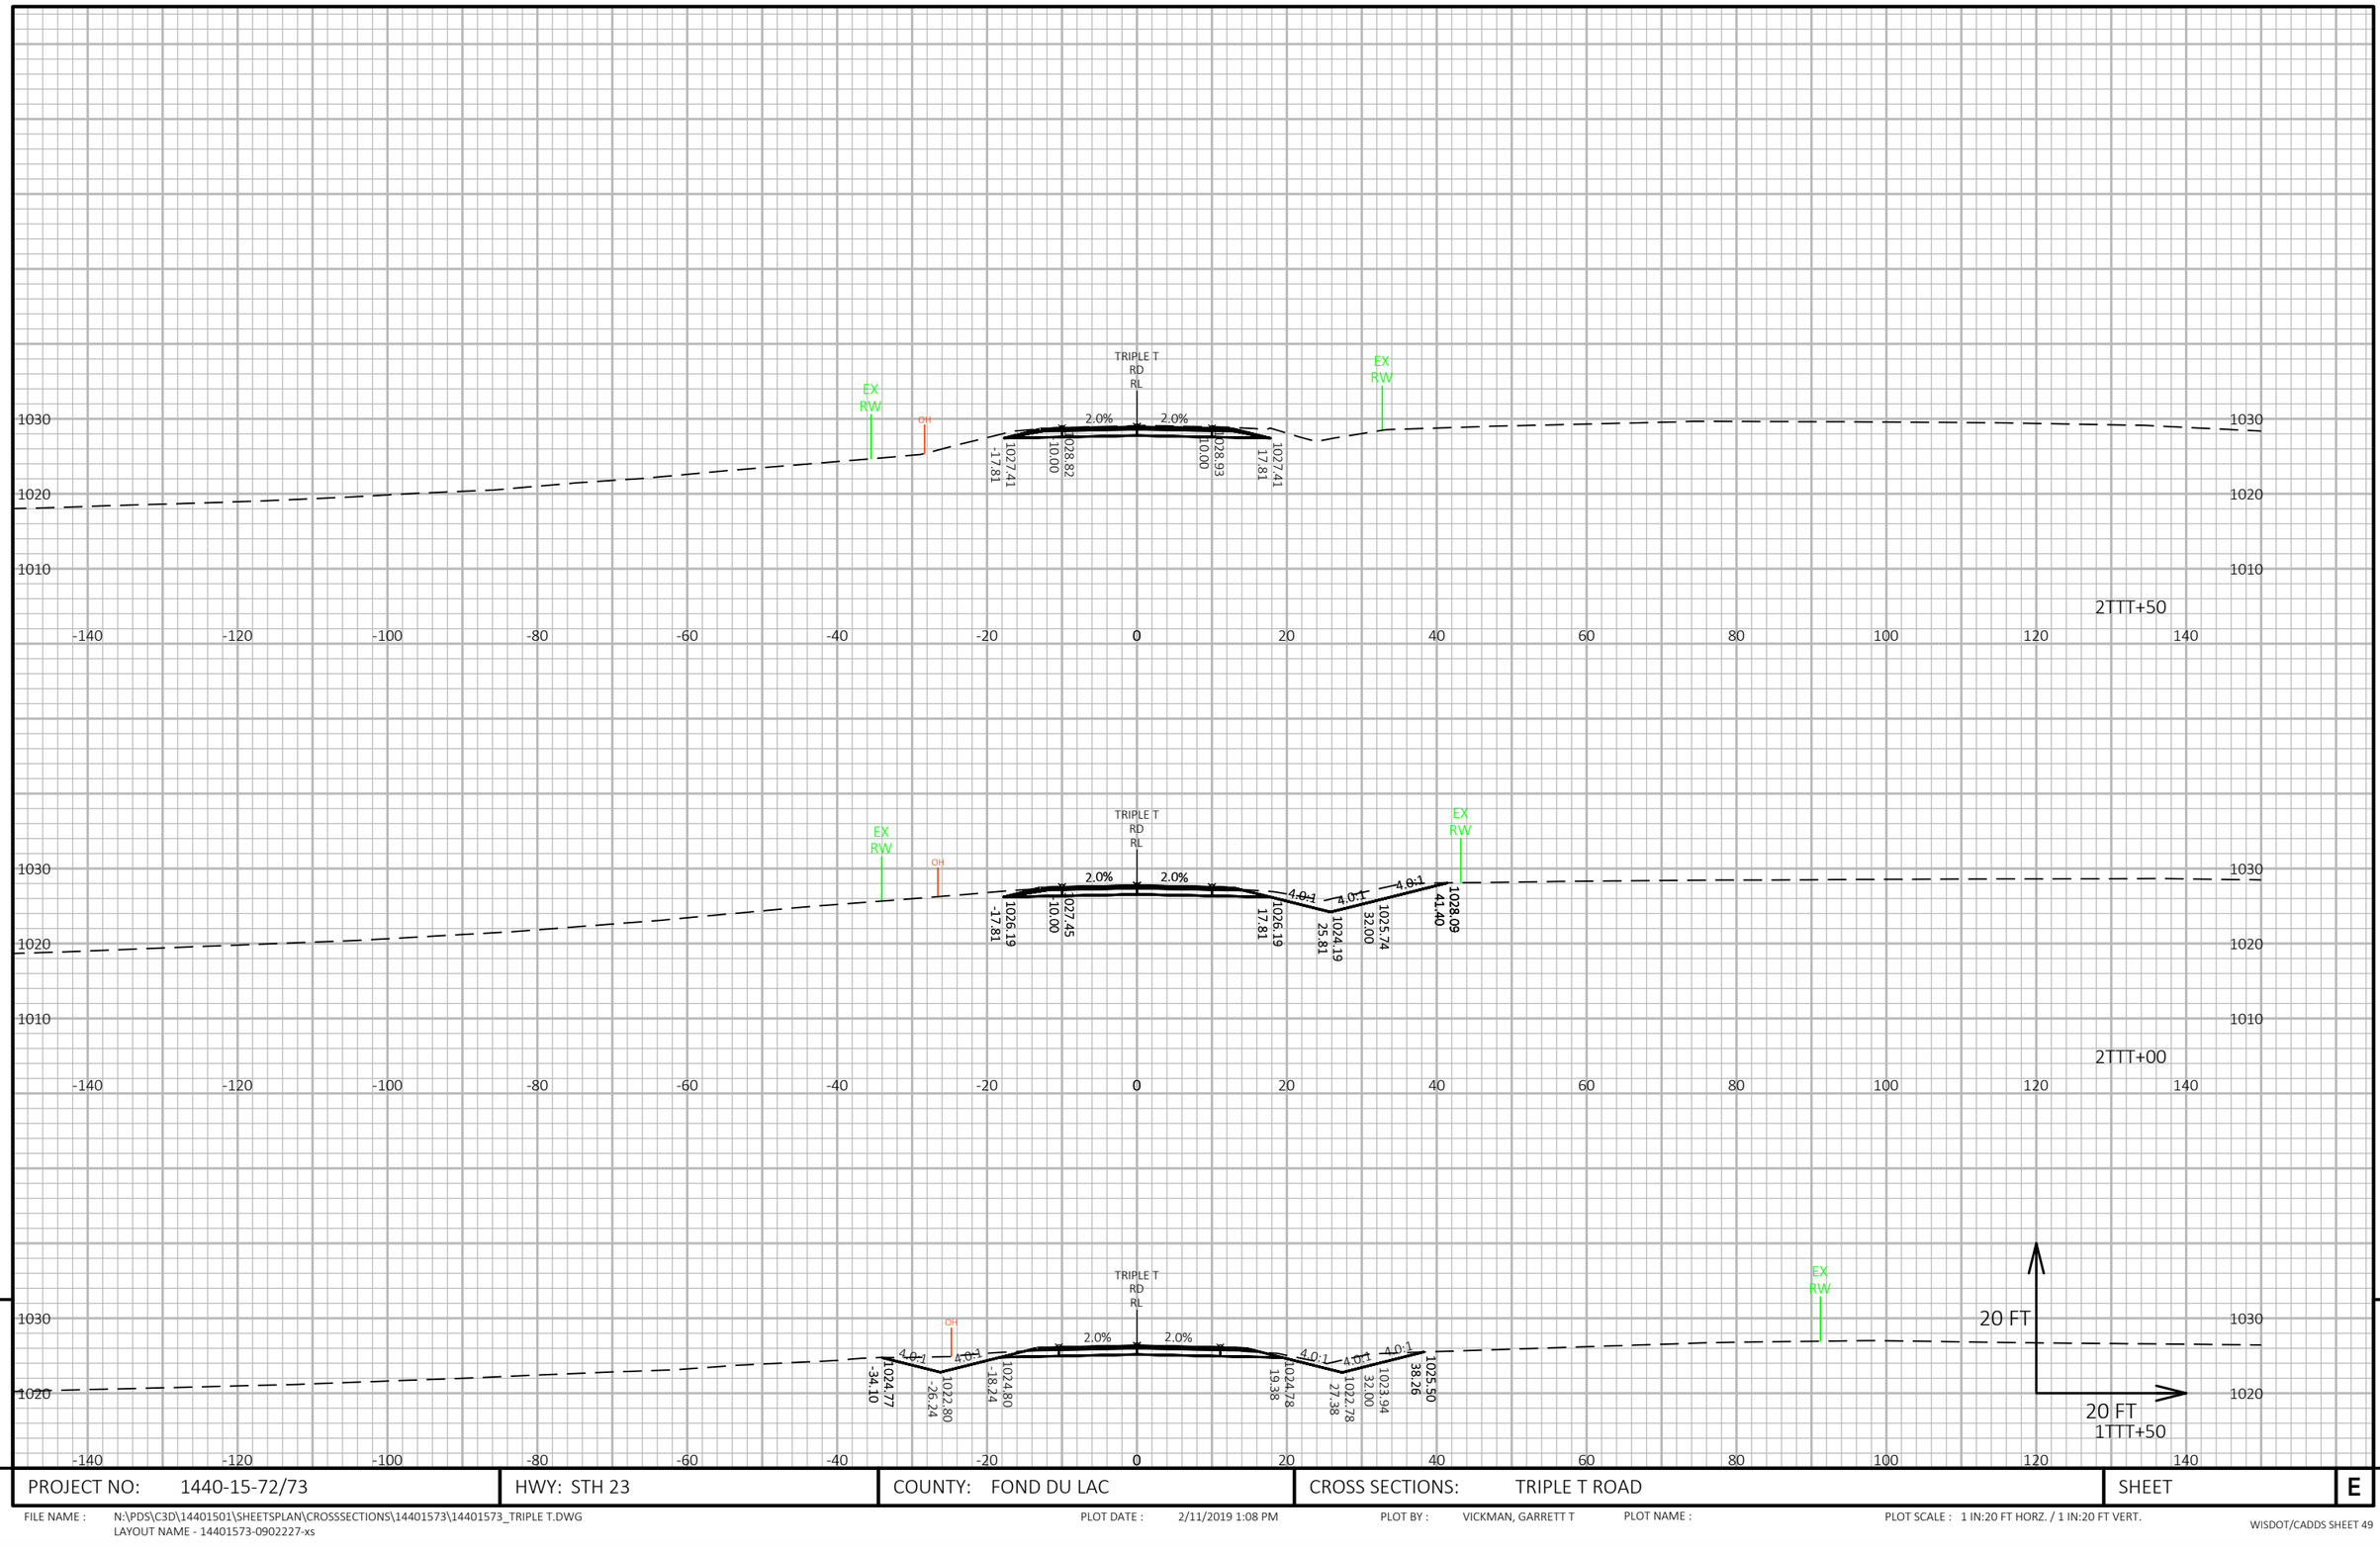

PROJECT NO: 1440-15-72/73	HWY: STH 23	COUNTY: FOND DU LAC	CROSS SECTIONS: TRIPLE T ROAD	SHEET	E

FILE NAME : N:\PDS\C3D\14401501\SHEETSPLAN\CROSSSECTIONS\14401573\14401573_TRIPLE T.DWG
LAYOUT NAME - 14401573-0902227-xs

PLOT DATE : 2/11/2019 1:08 PM PLOT BY : VICKMAN, GARRETT T PLOT NAME : PLOT SCALE : 1 IN:20 FT HORZ. / 1 IN:20 FT VERT.

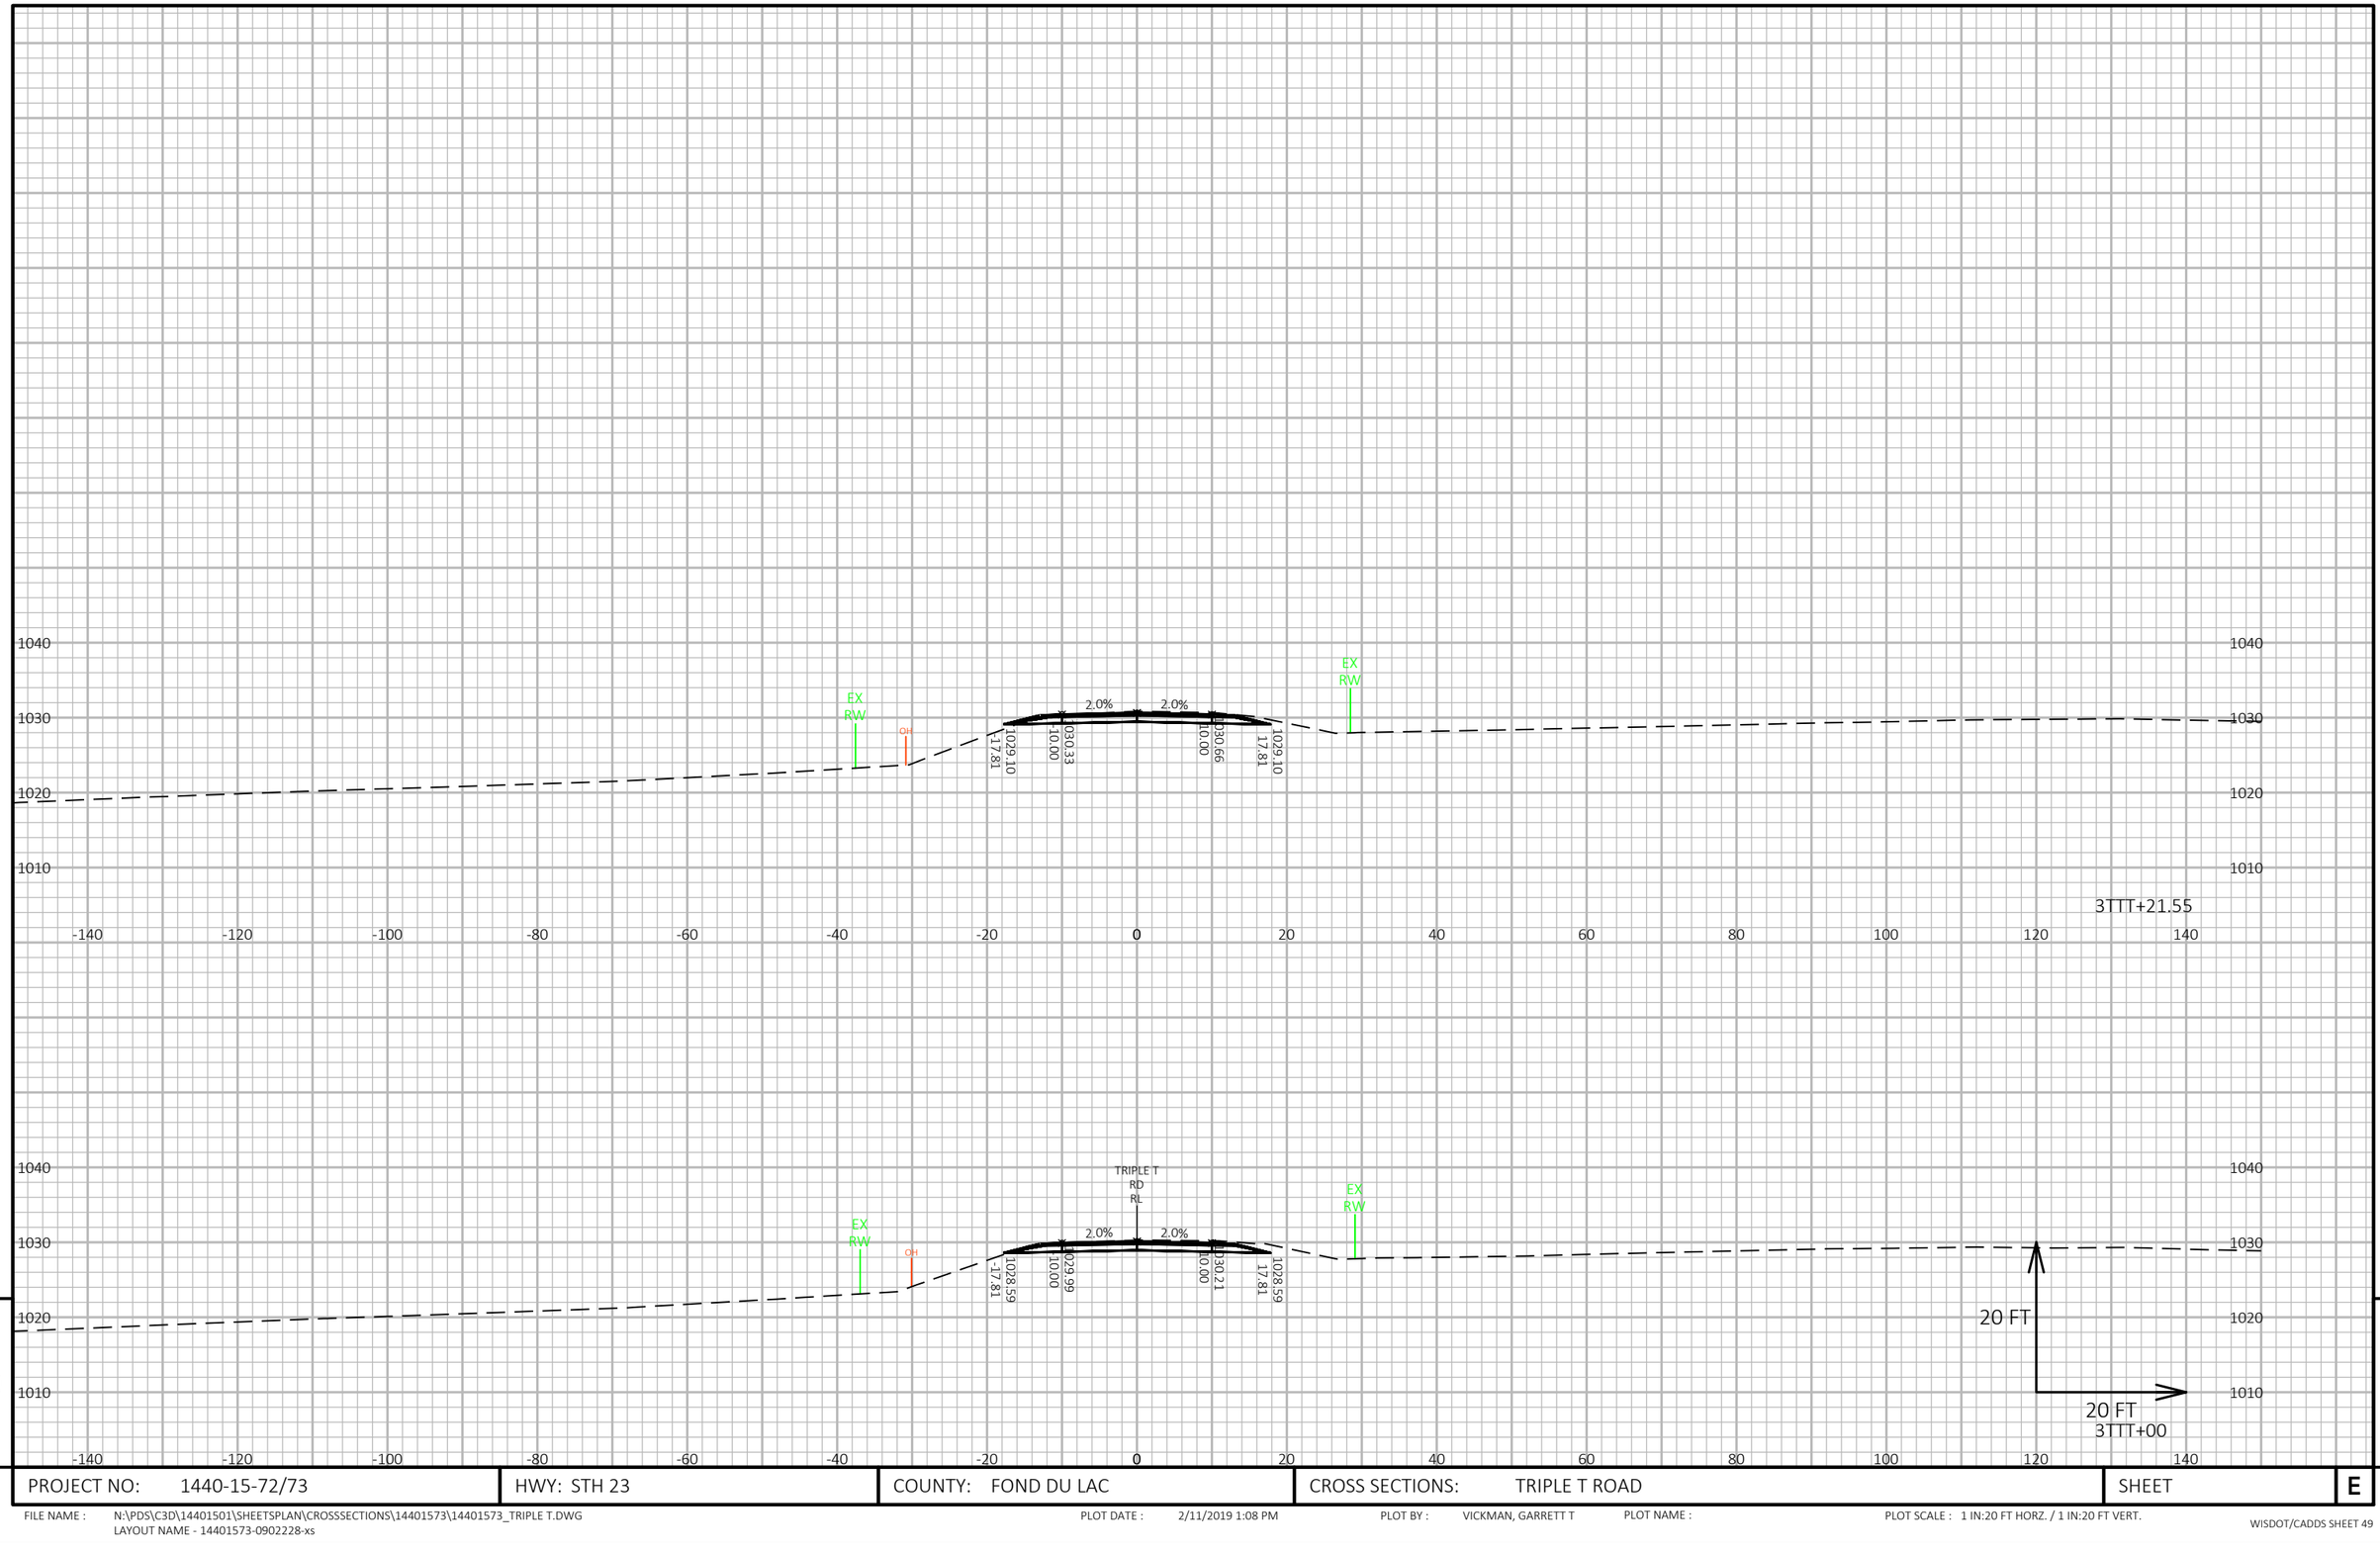


9


9

PROJECT NO: 1440-15-72/73	HWY: STH 23	COUNTY: FOND DU LAC	CROSS SECTIONS: TRIPLE T ROAD	SHEET	E

FILE NAME : N:\PDS\C3D\14401501\SHEETSPLAN\CROSSSECTIONS\14401573\14401573_TRIPLE T.DWG
LAYOUT NAME - 14401573-0902228-xs

PLOT DATE : 2/11/2019 1:08 PM PLOT BY : VICKMAN, GARRETT T PLOT NAME : PLOT SCALE : 1 IN:20 FT HORZ. / 1 IN:20 FT VERT.

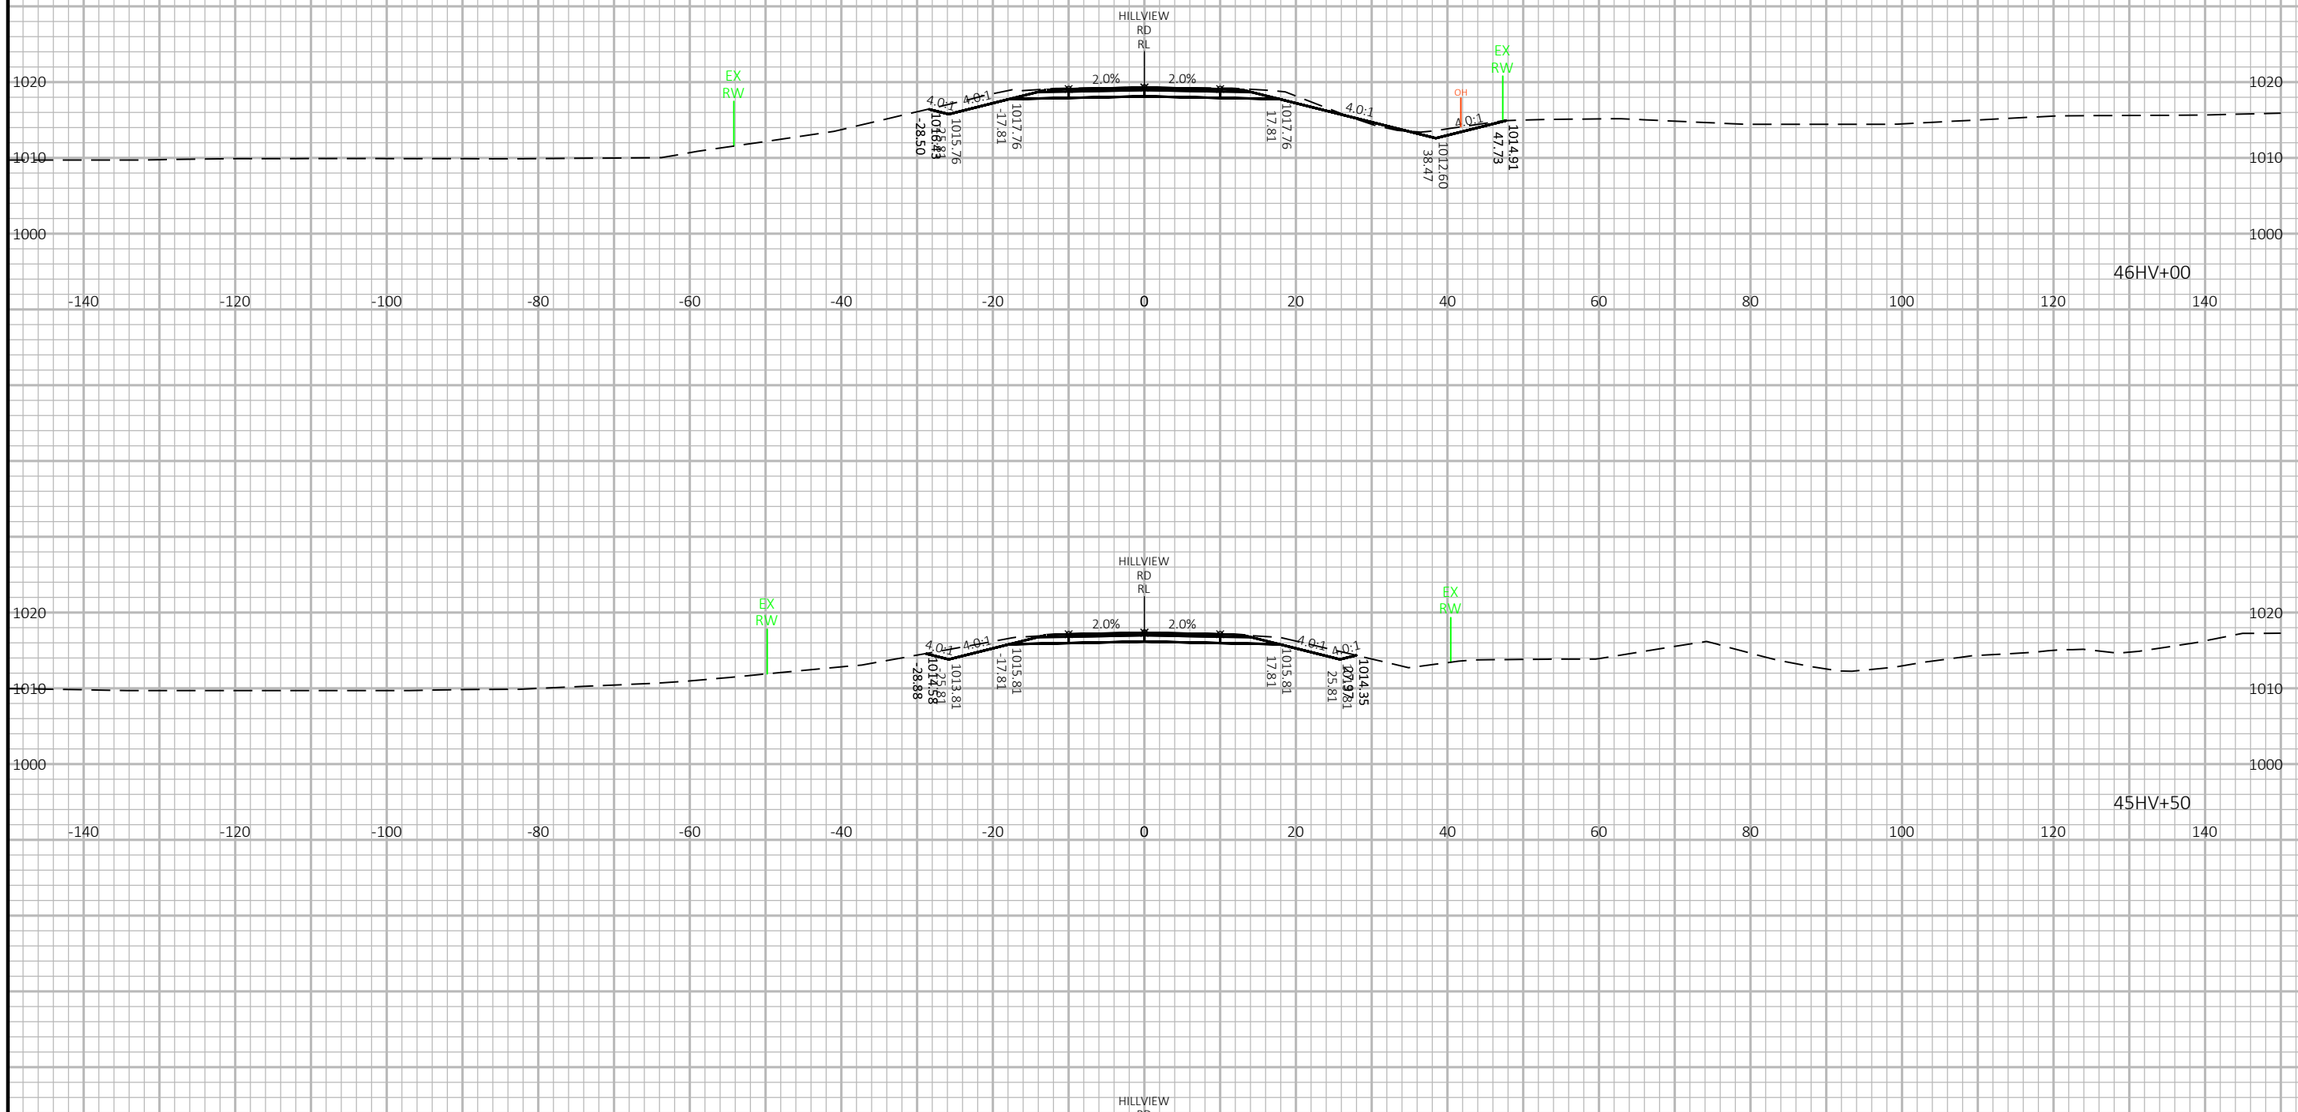

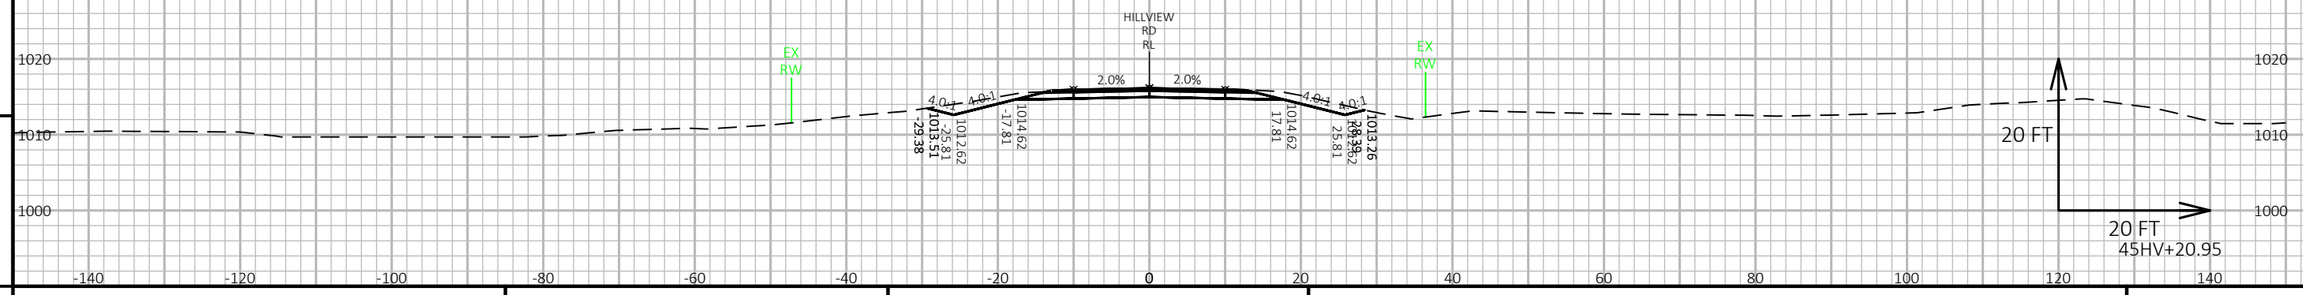


9

9

PROJECT NO: 1440-15-72/73	HWY: STH 23	COUNTY: FOND DU LAC	CROSS SECTIONS: HILLVIEW ROAD	SHEET	E

FILE NAME : N:\PDS\C3D\14401501\SHEETSPLAN\CROSSSECTIONS\14401573\14401573_HILLVIEW.DWG
LAYOUT NAME - 14401573-0902231-xs

PLOT DATE : 2/11/2019 10:16 AM PLOT BY : VICKMAN, GARRETT T PLOT NAME : PLOT SCALE : 1 IN:20 FT HORZ. / 1 IN:20 FT VERT.

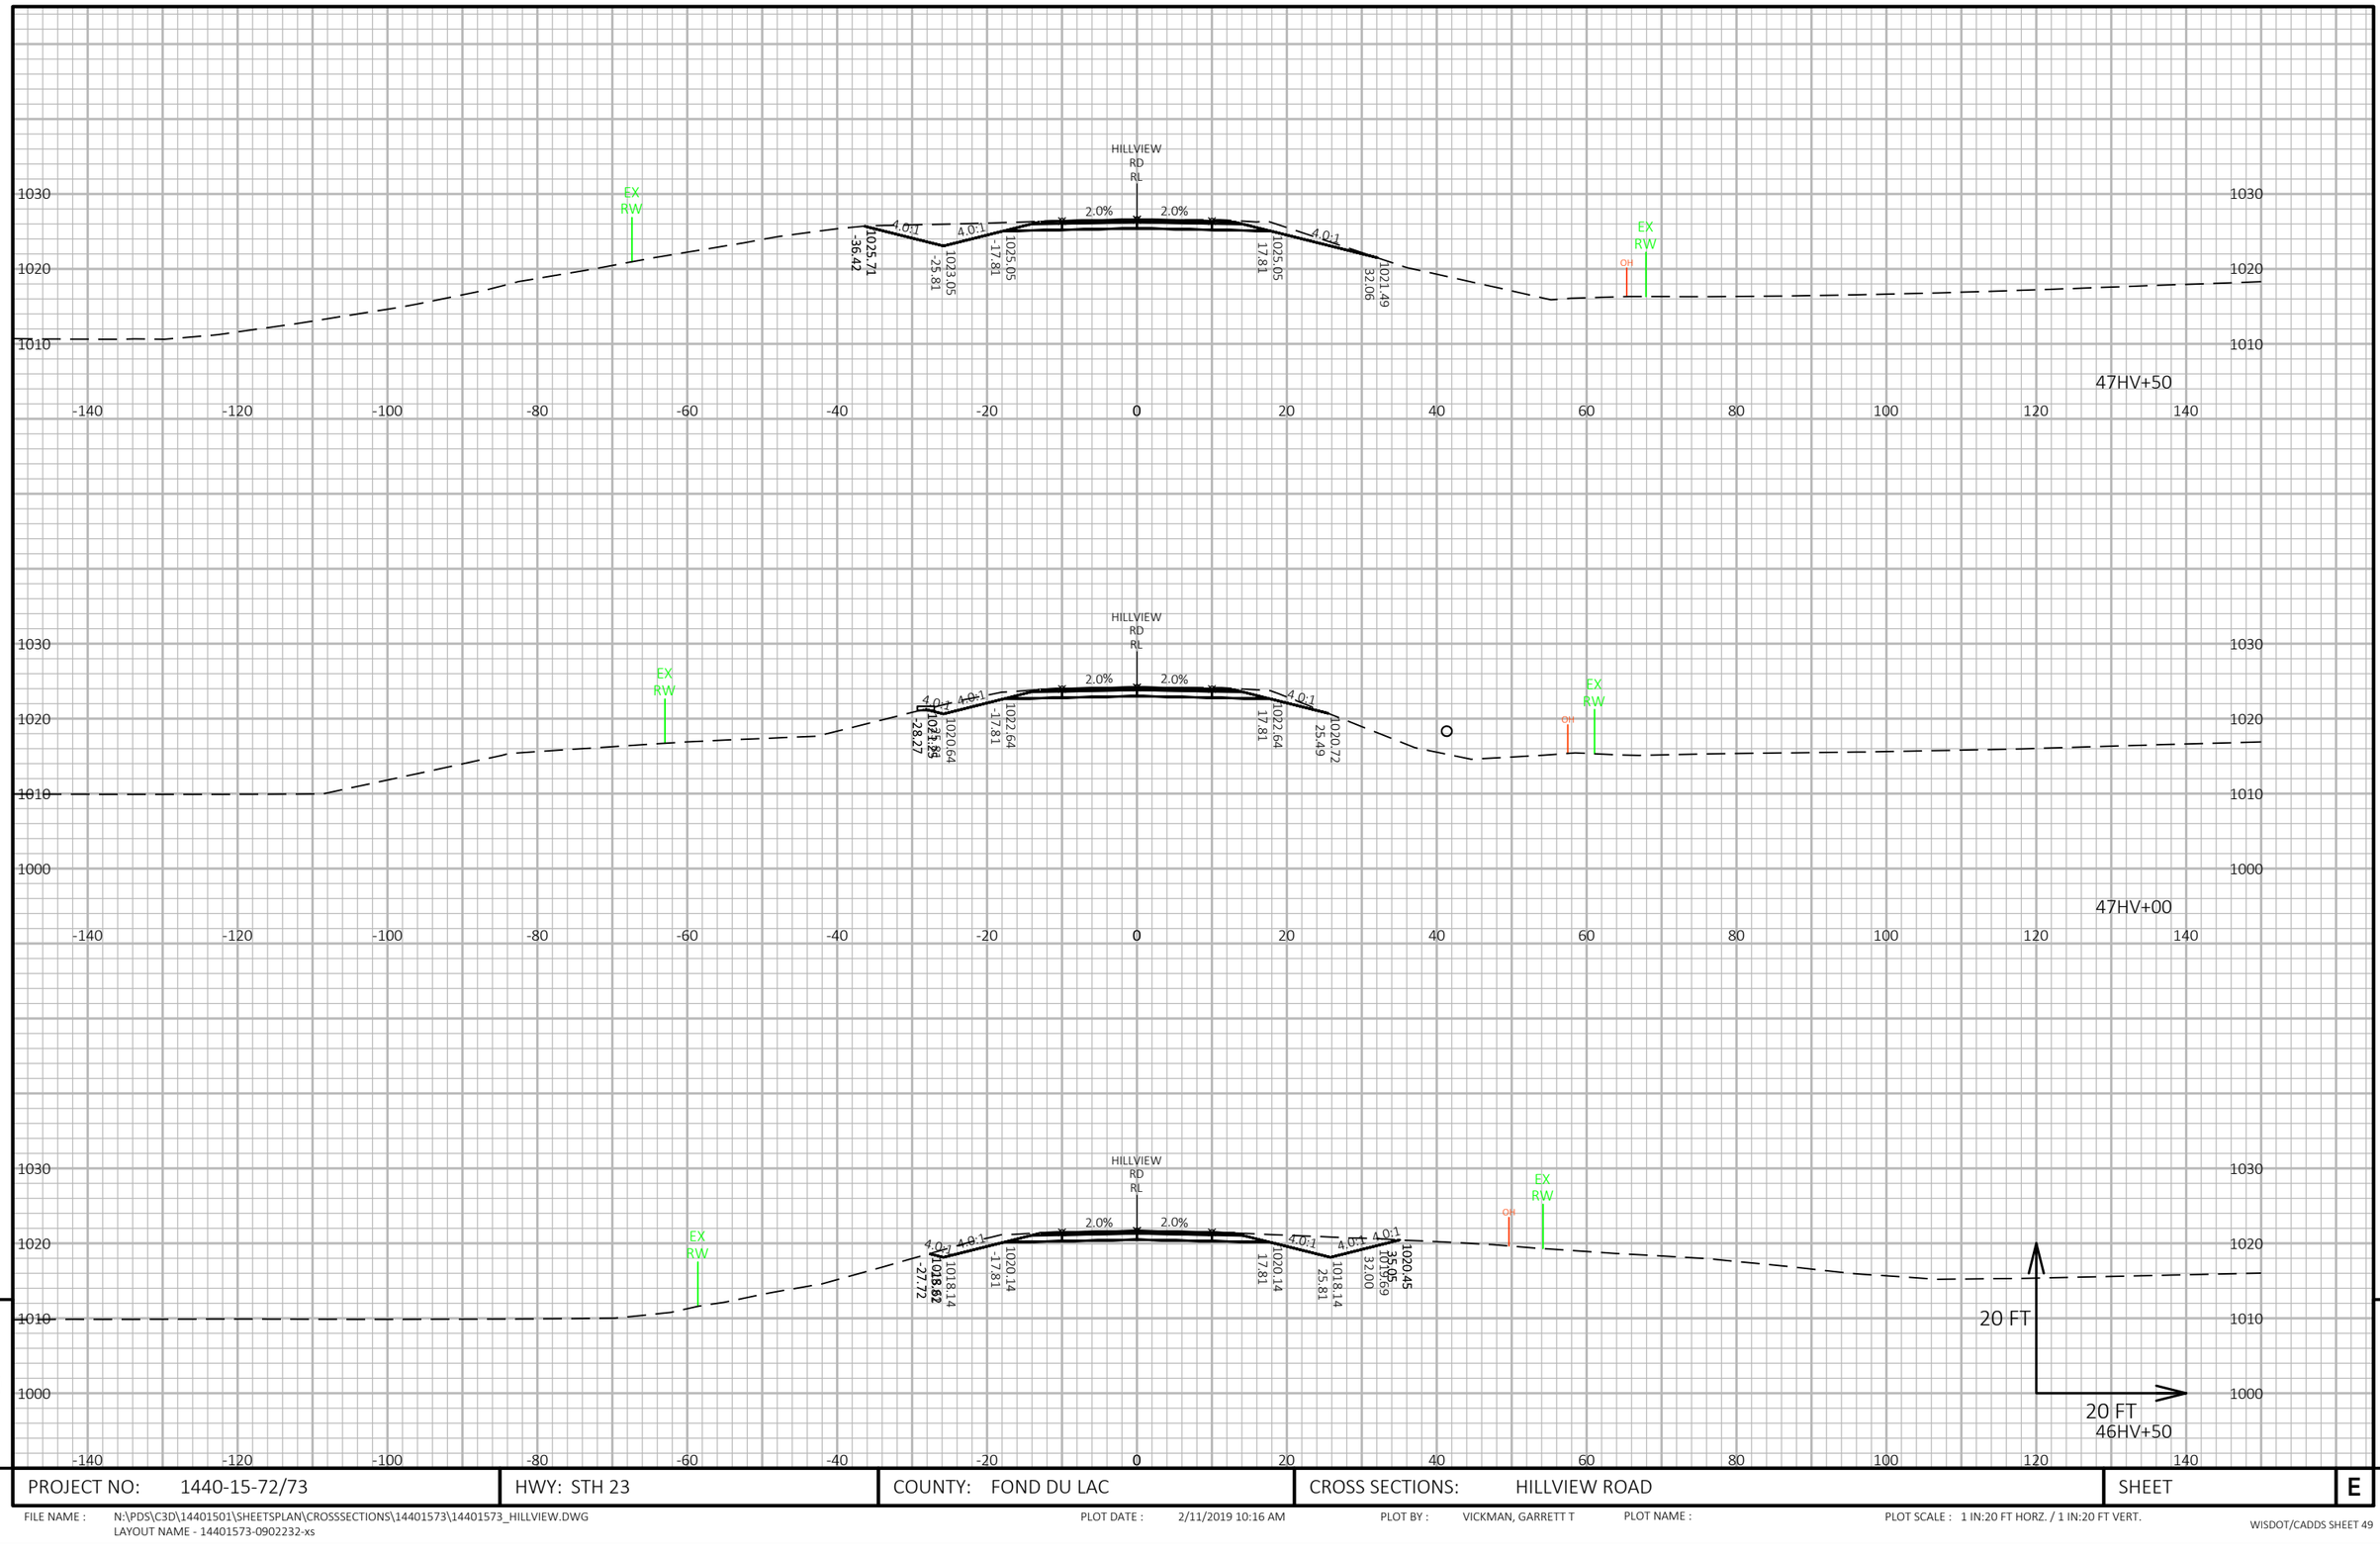


9

PROJECT NO: 1440-15-72/73	HWY: STH 23	COUNTY: FOND DU LAC	CROSS SECTIONS: HILLVIEW ROAD	SHEET	E

9

FILE NAME : N:\PDS\C3D\14401501\SHEETSPLAN\CROSSSECTIONS\14401573\14401573_HILLVIEW.DWG
LAYOUT NAME - 14401573-0902232-xs

PLOT DATE : 2/11/2019 10:16 AM PLOT BY : VICKMAN, GARRETT T PLOT NAME : PLOT SCALE : 1 IN:20 FT HORZ. / 1 IN:20 FT VERT.

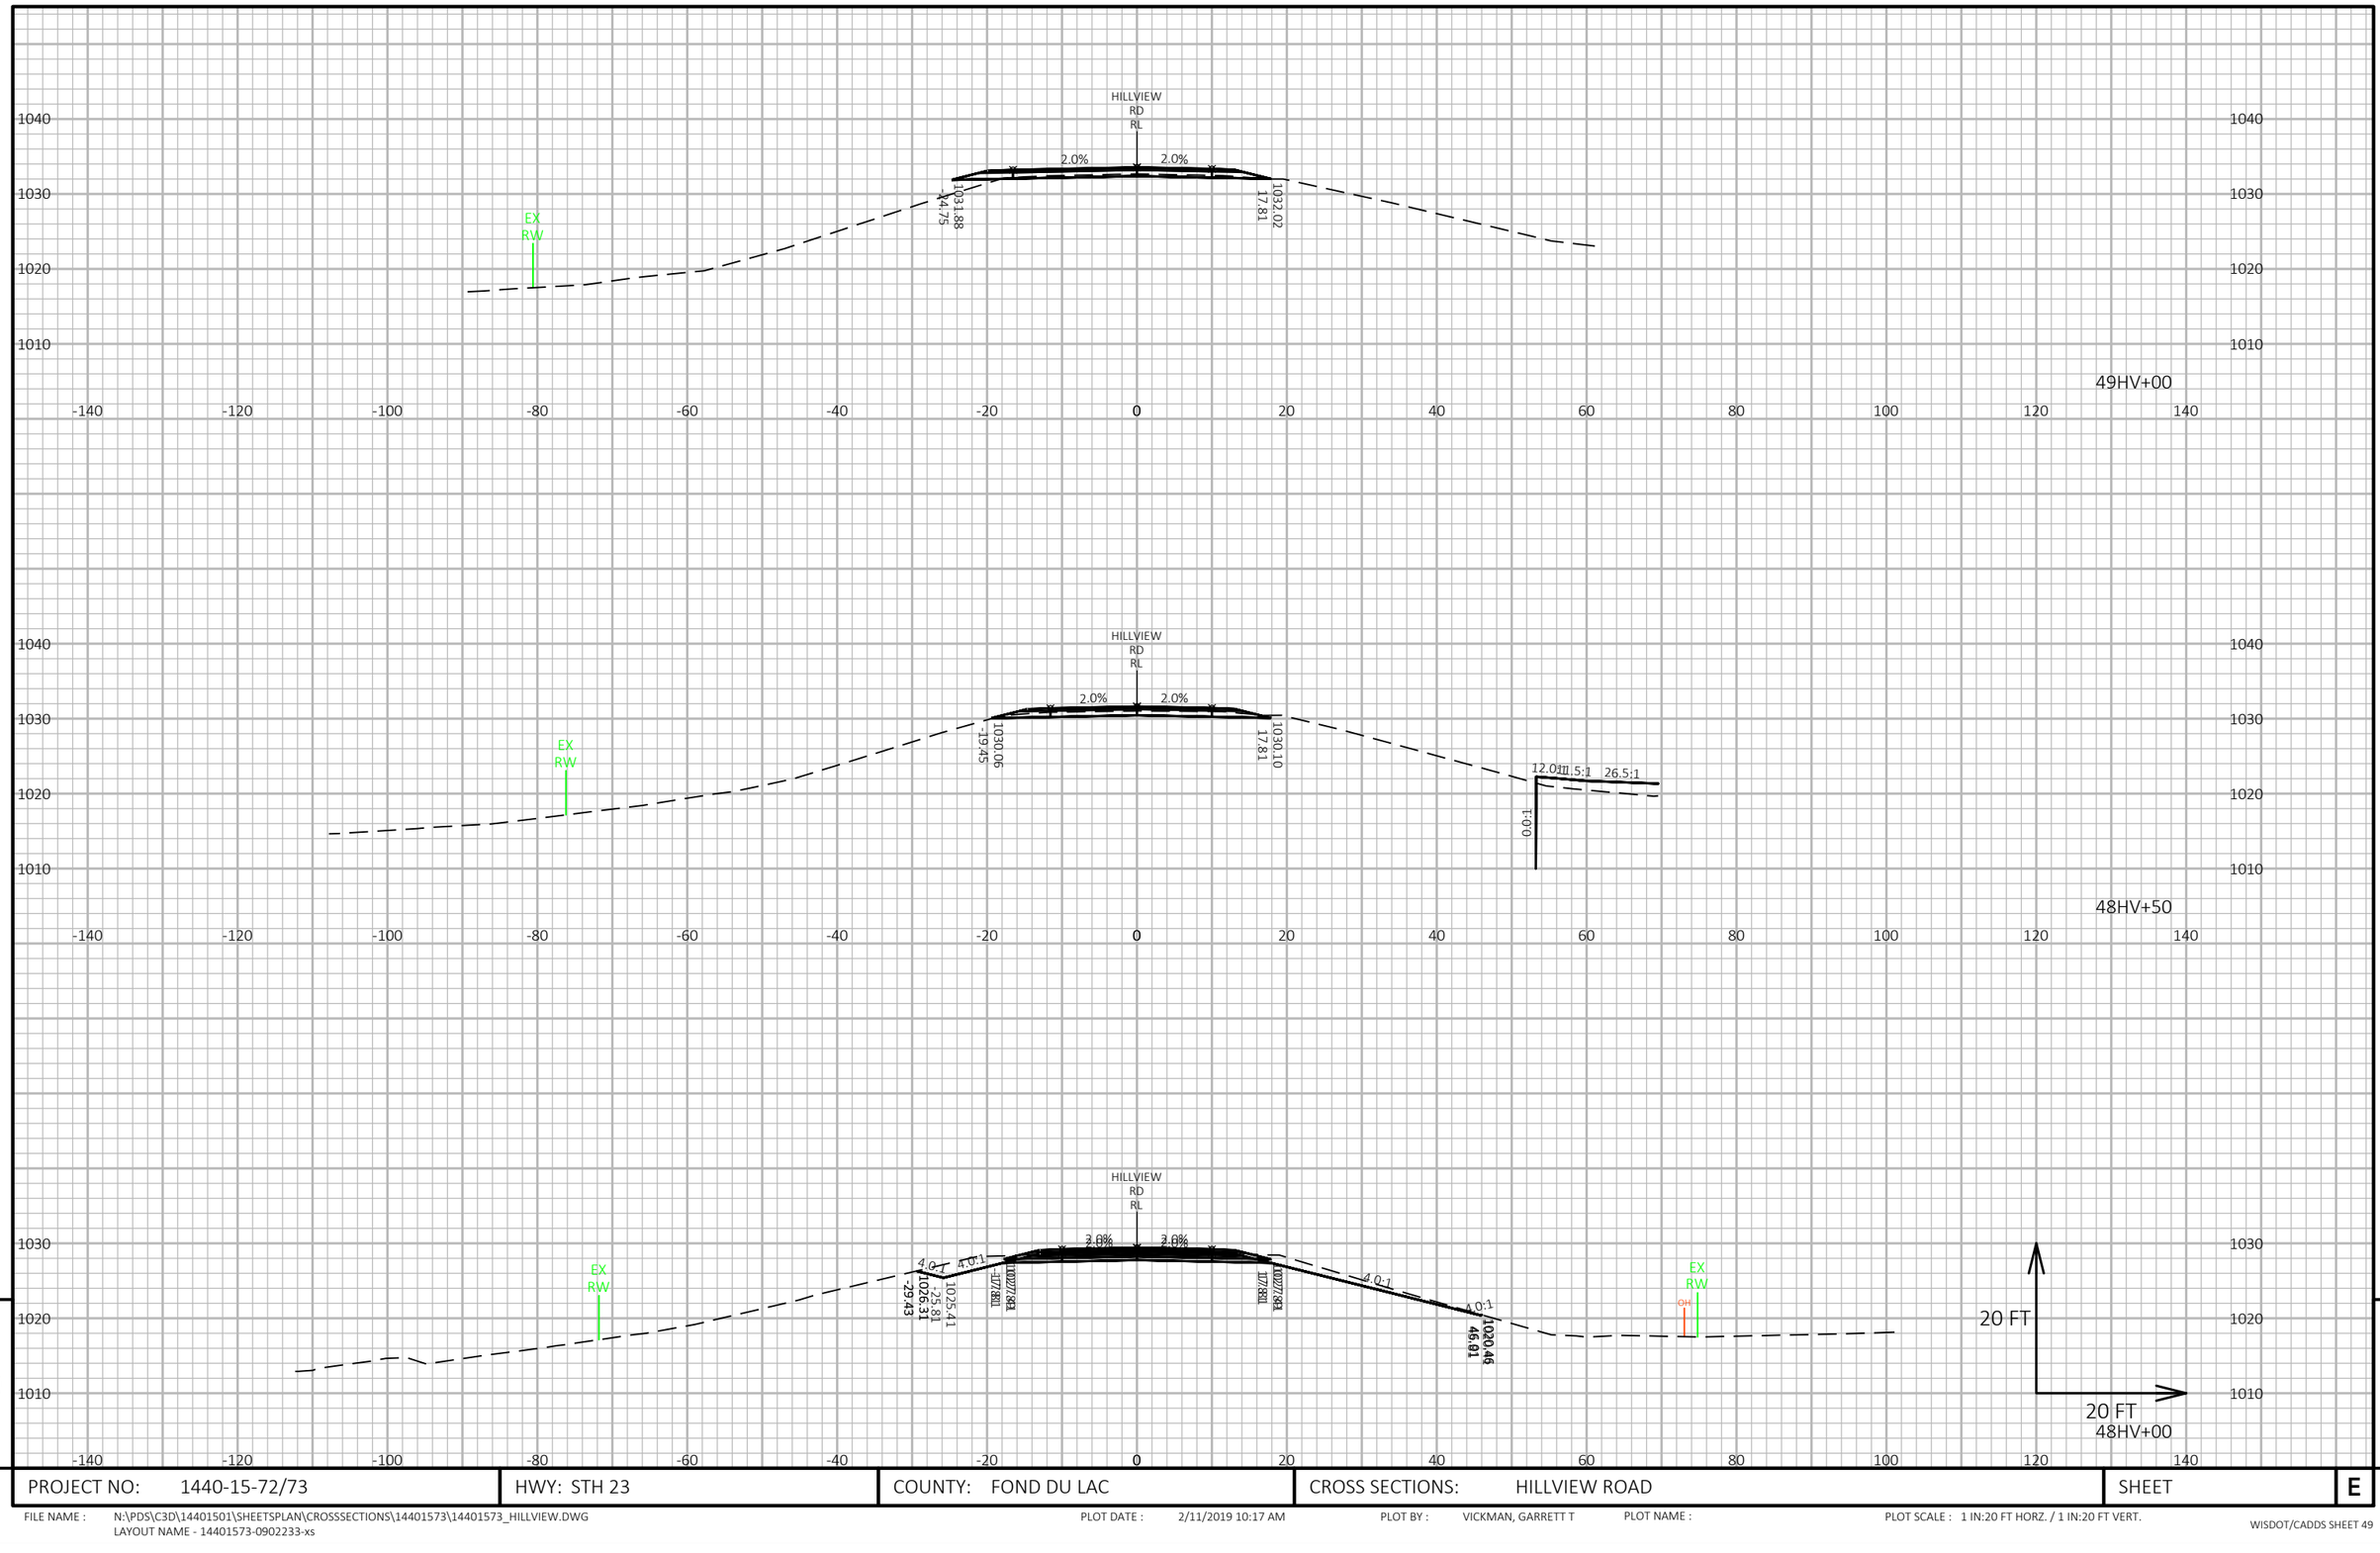


9

9

PROJECT NO: 1440-15-72/73	HWY: STH 23	COUNTY: FOND DU LAC	CROSS SECTIONS: HILLVIEW ROAD	SHEET	E

FILE NAME : N:\PDS\C3D\14401501\SHEETSPLAN\CROSSSECTIONS\14401573\14401573_HILLVIEW.DWG
LAYOUT NAME - 14401573-0902233-xs

PLOT DATE : 2/11/2019 10:17 AM PLOT BY : VICKMAN, GARRETT T PLOT NAME : PLOT SCALE : 1 IN:20 FT HORZ. / 1 IN:20 FT VERT.

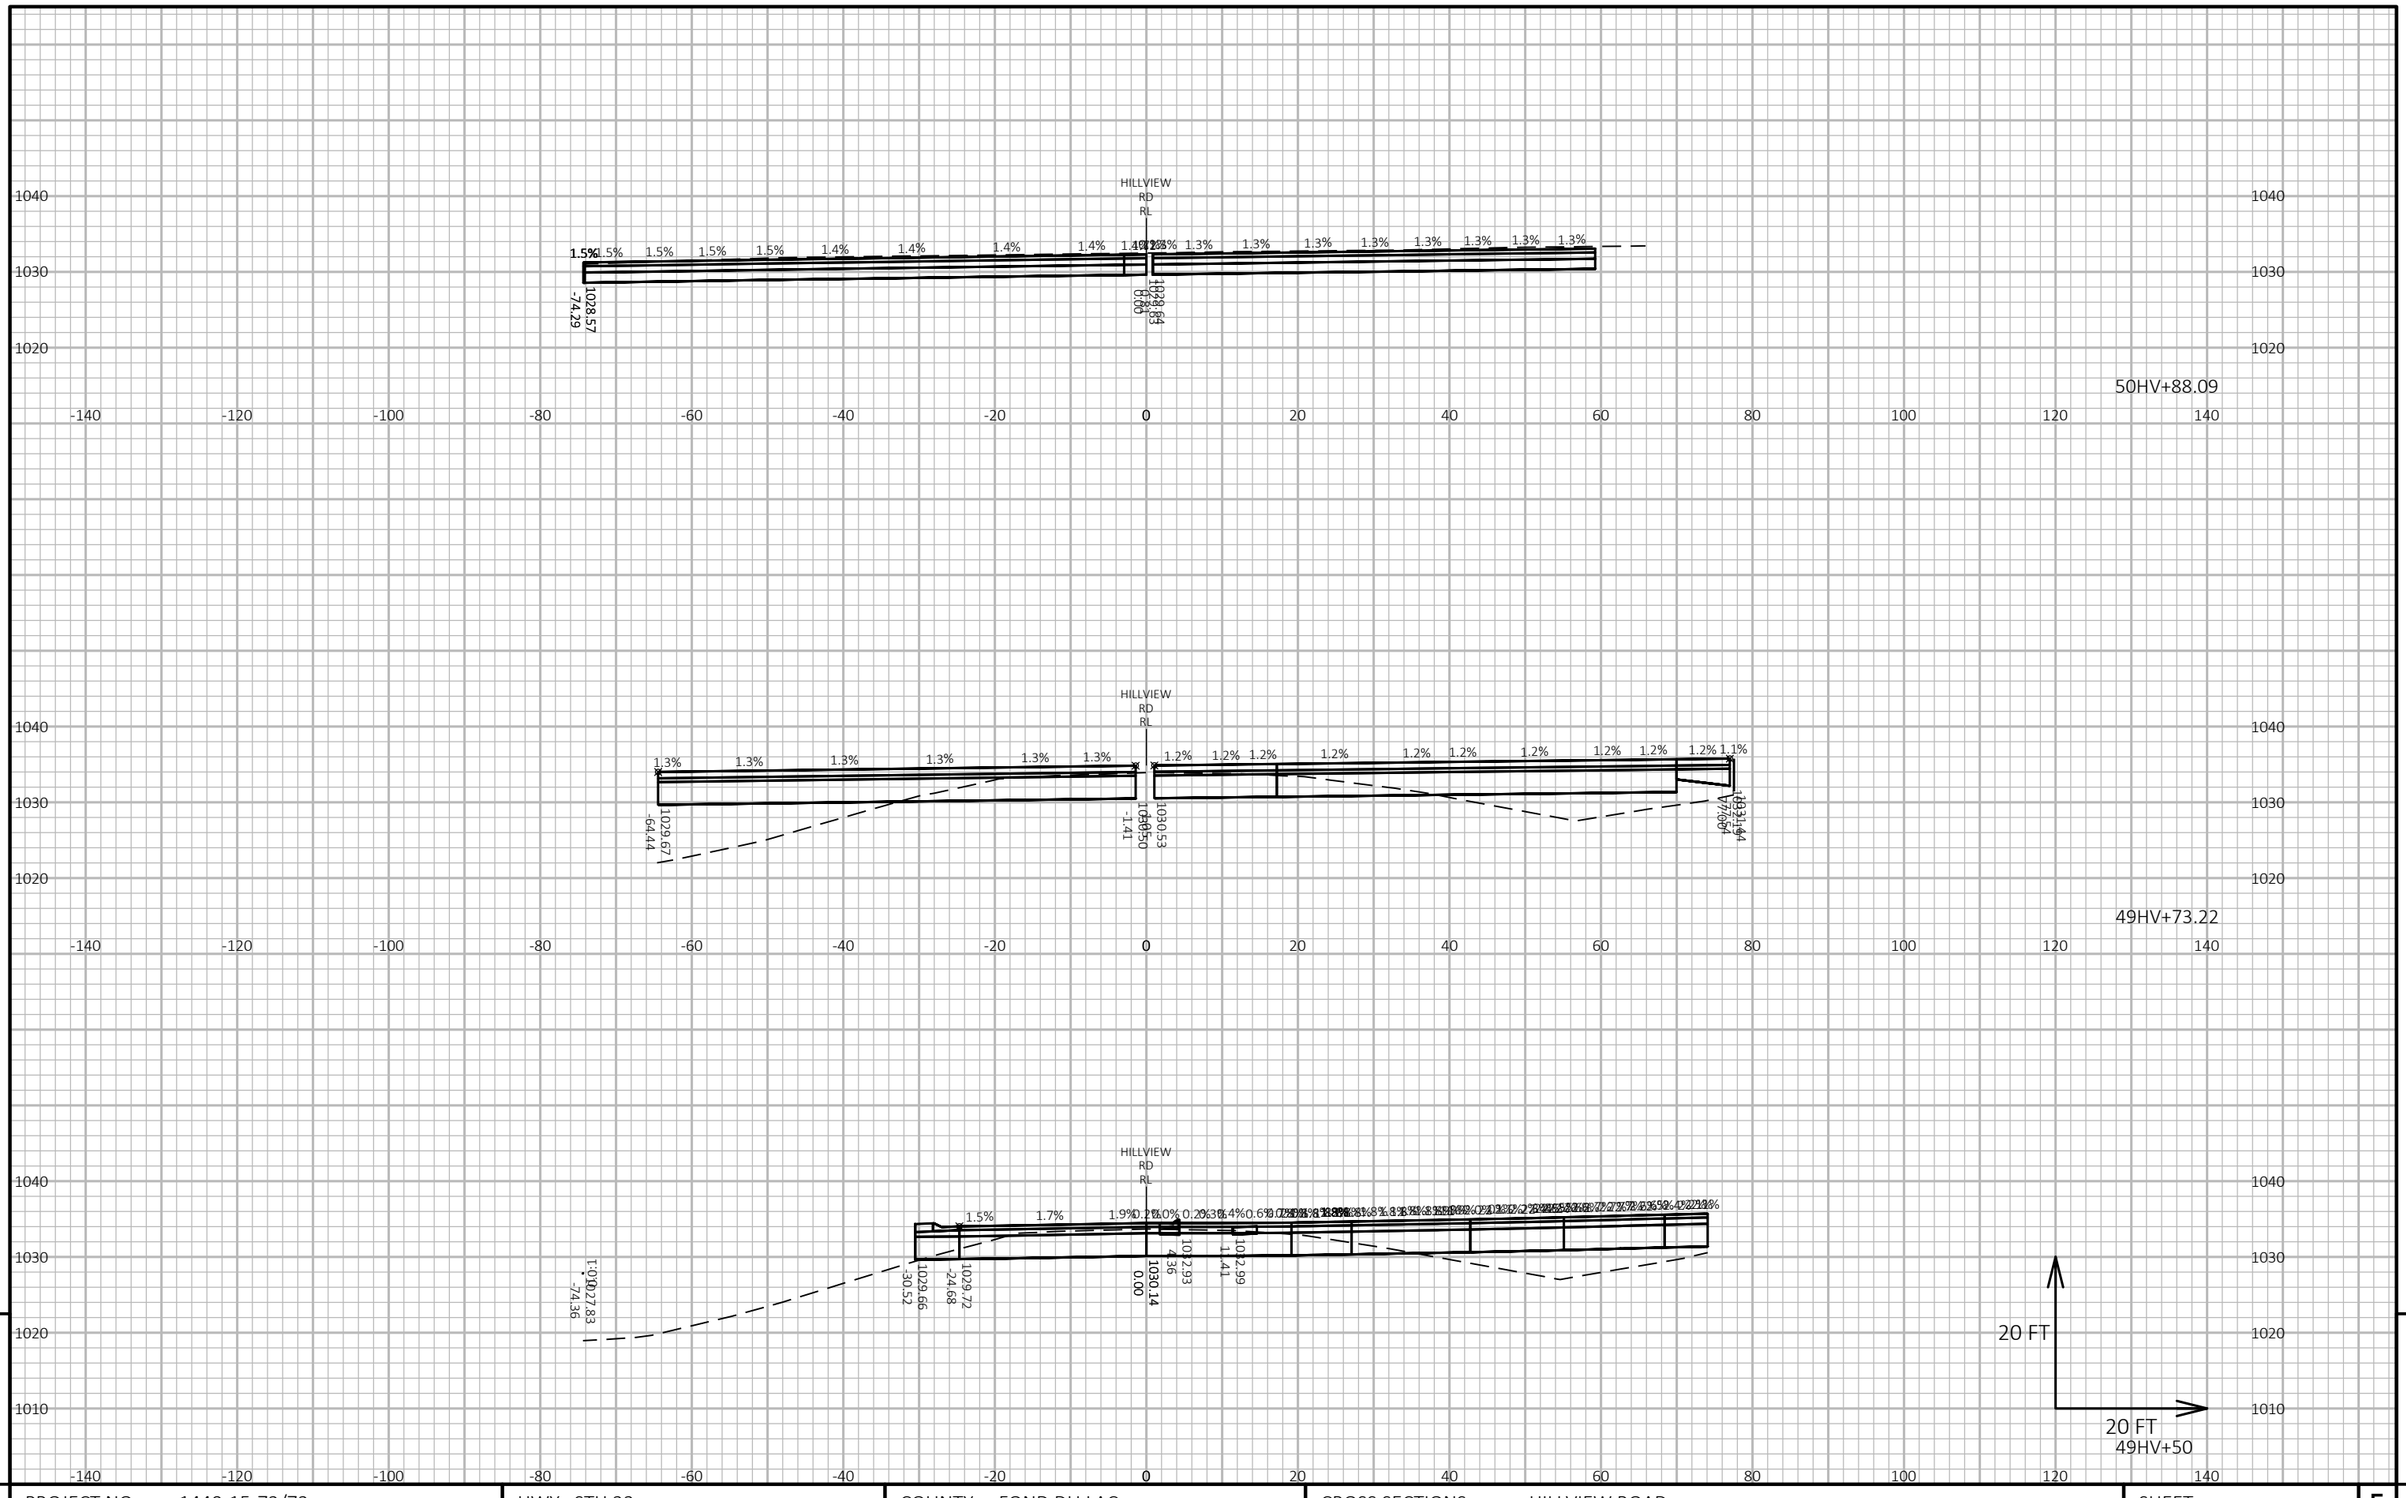


9

9

PROJECT NO: 1440-15-72/73	HWY: STH 23	COUNTY: FOND DU LAC	CROSS SECTIONS: HILLVIEW ROAD	SHEET	E

FILE NAME : N:\PDS\C3D\14401501\SHEETSPLAN\CROSSSECTIONS\14401573\14401573_HILLVIEW.DWG
LAYOUT NAME - 14401573-0902234-xs

PLOT DATE : 2/11/2019 10:17 AM PLOT BY : VICKMAN, GARRETT T PLOT NAME : PLOT SCALE : 1 IN:20 FT HORZ. / 1 IN:20 FT VERT.

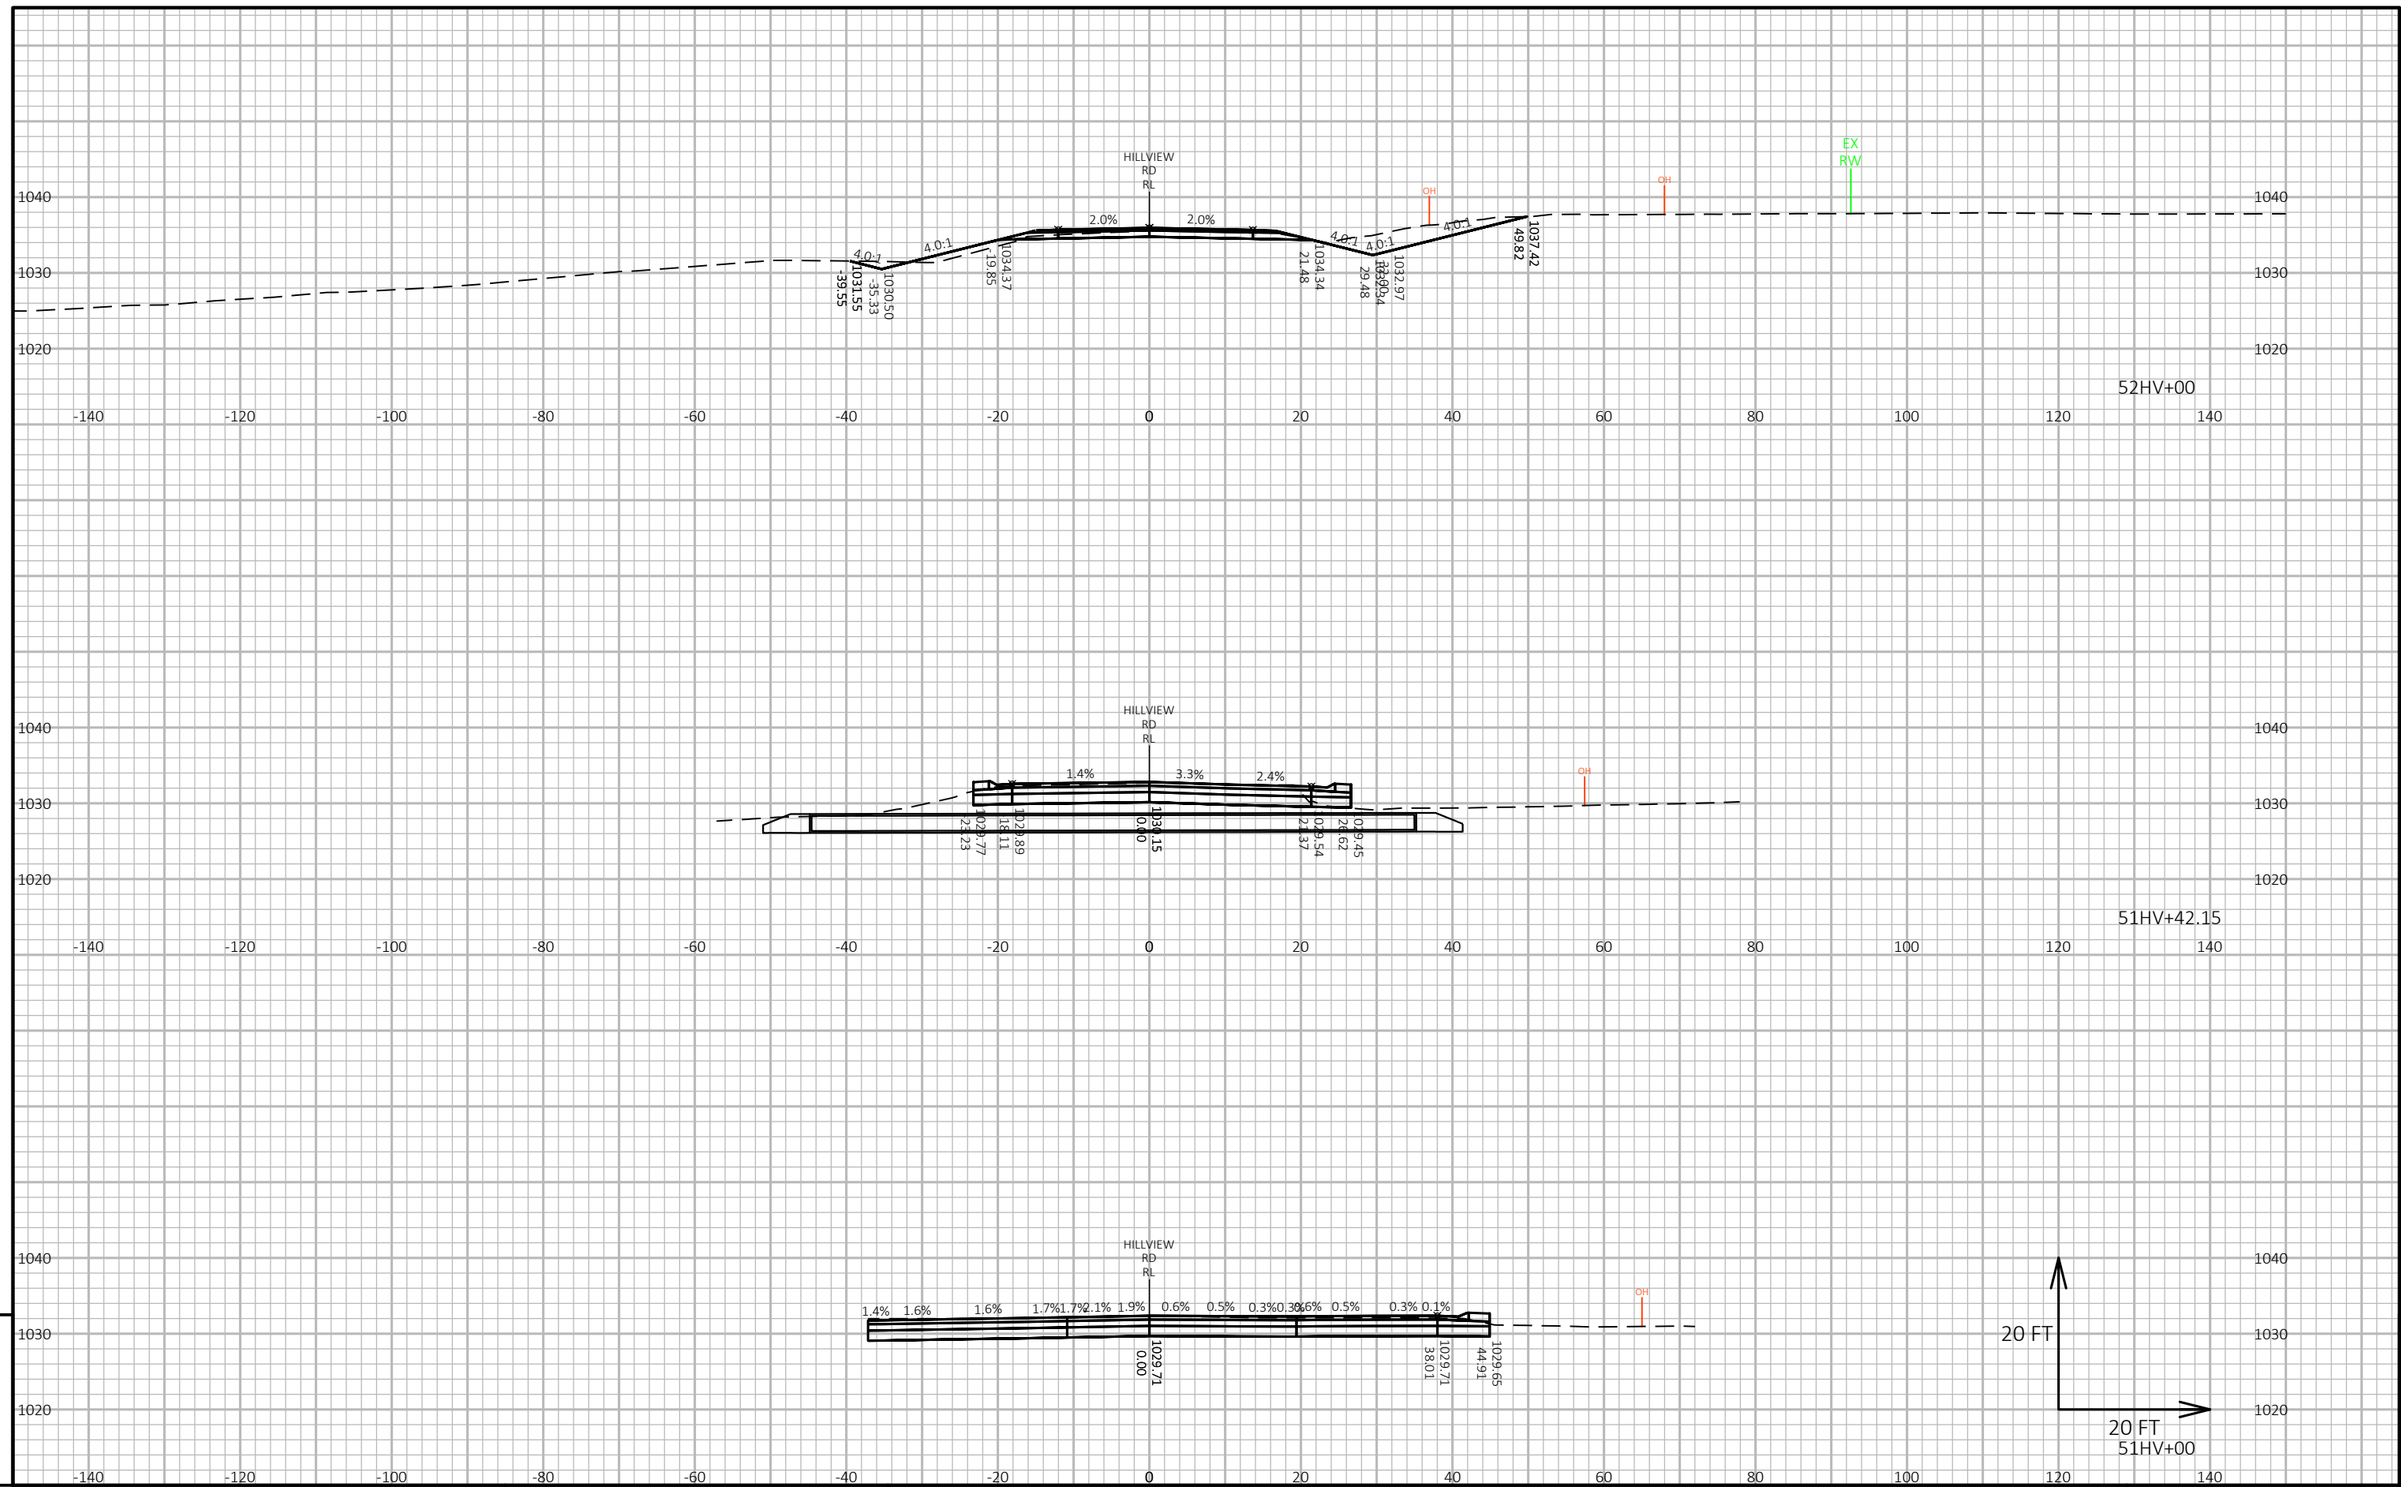

9


9

PROJECT NO: 1440-15-72/73	HWY: STH 23	COUNTY: FOND DU LAC	CROSS SECTIONS: HILLVIEW ROAD	SHEET	E

FILE NAME : N:\PDS\C3D\14401501\SHEETSPLAN\CROSSSECTIONS\14401573\14401573_HILLVIEW.DWG
LAYOUT NAME - 14401573-0902235-xs

PLOT DATE : 2/11/2019 10:17 AM PLOT BY : VICKMAN, GARRETT T PLOT NAME : PLOT SCALE : 1 IN:20 FT HORZ. / 1 IN:20 FT VERT.

WISDOT/CADDS SHEET 49

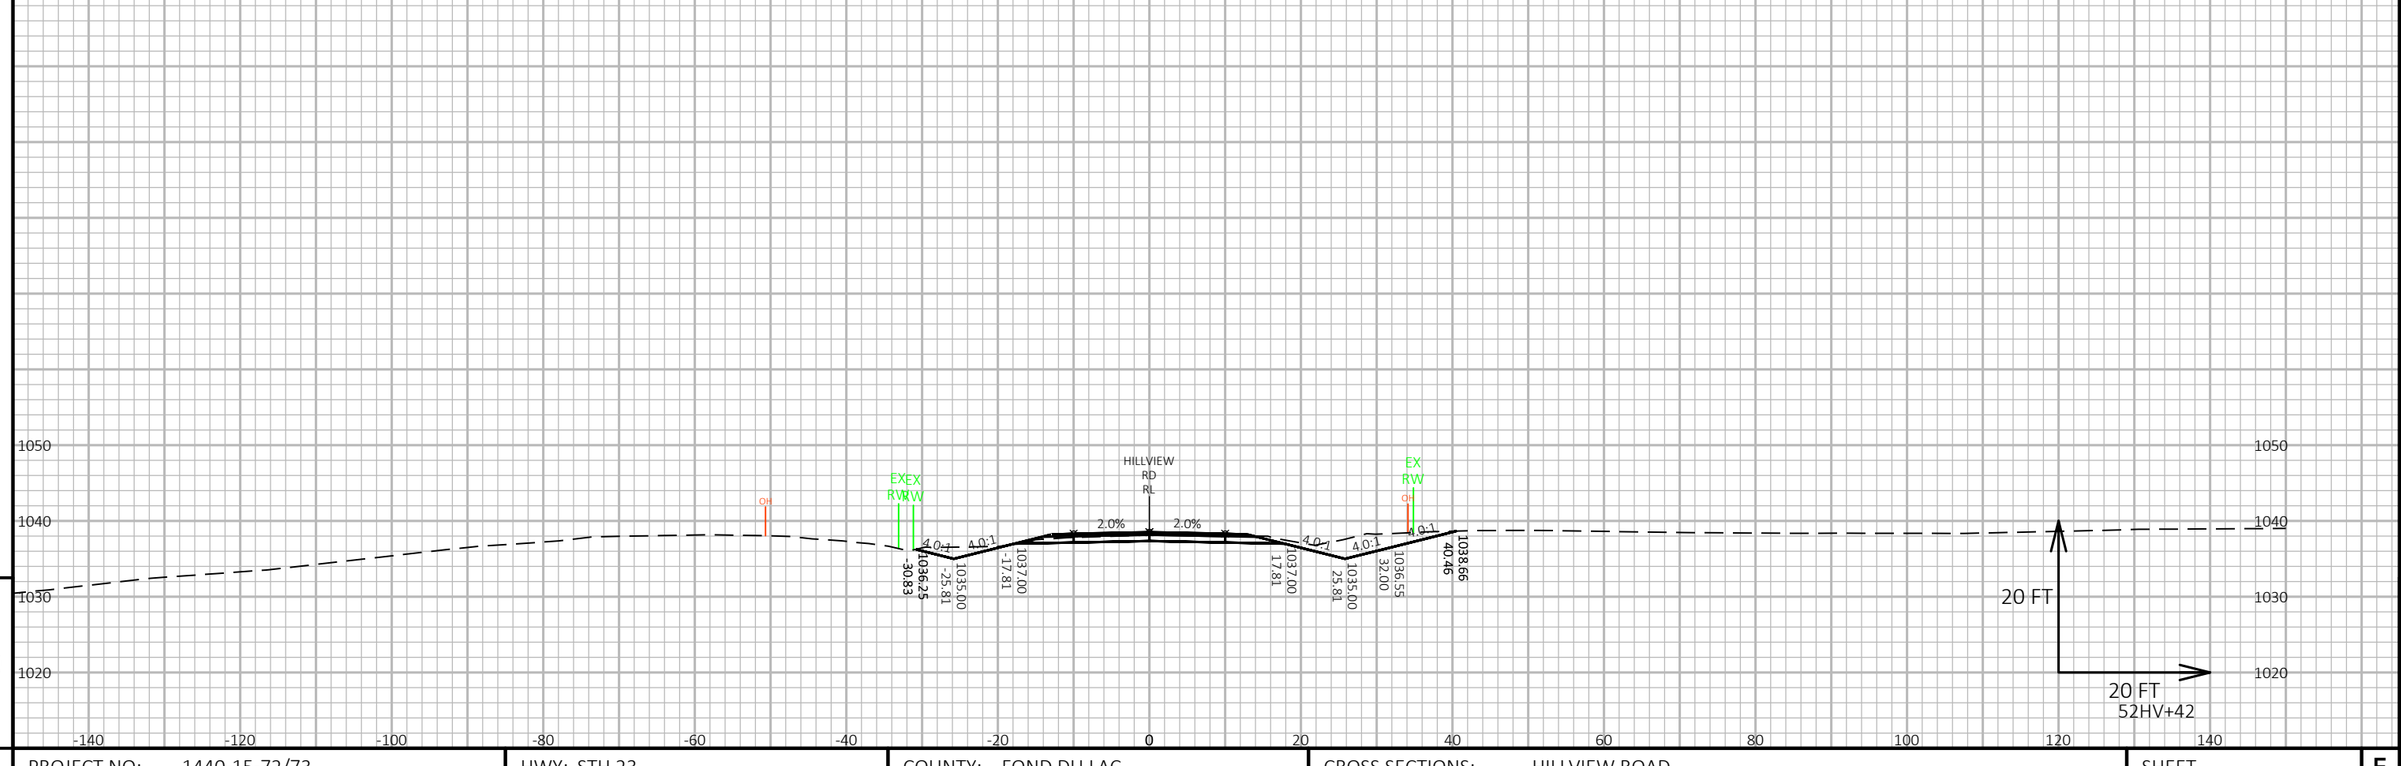


9

9

PROJECT NO: 1440-15-72/73	HWY: STH 23	COUNTY: FOND DU LAC	CROSS SECTIONS: HILLVIEW ROAD	SHEET	E

FILE NAME : N:\PDS\C3D\14401501\SHEETSPLAN\CROSSSECTIONS\14401573\14401573_HILLVIEW.DWG
LAYOUT NAME - 14401573-0902236-xs

PLOT DATE : 2/11/2019 10:18 AM PLOT BY : VICKMAN, GARRETT T PLOT NAME : PLOT SCALE : 1 IN:20 FT HORZ. / 1 IN:20 FT VERT.

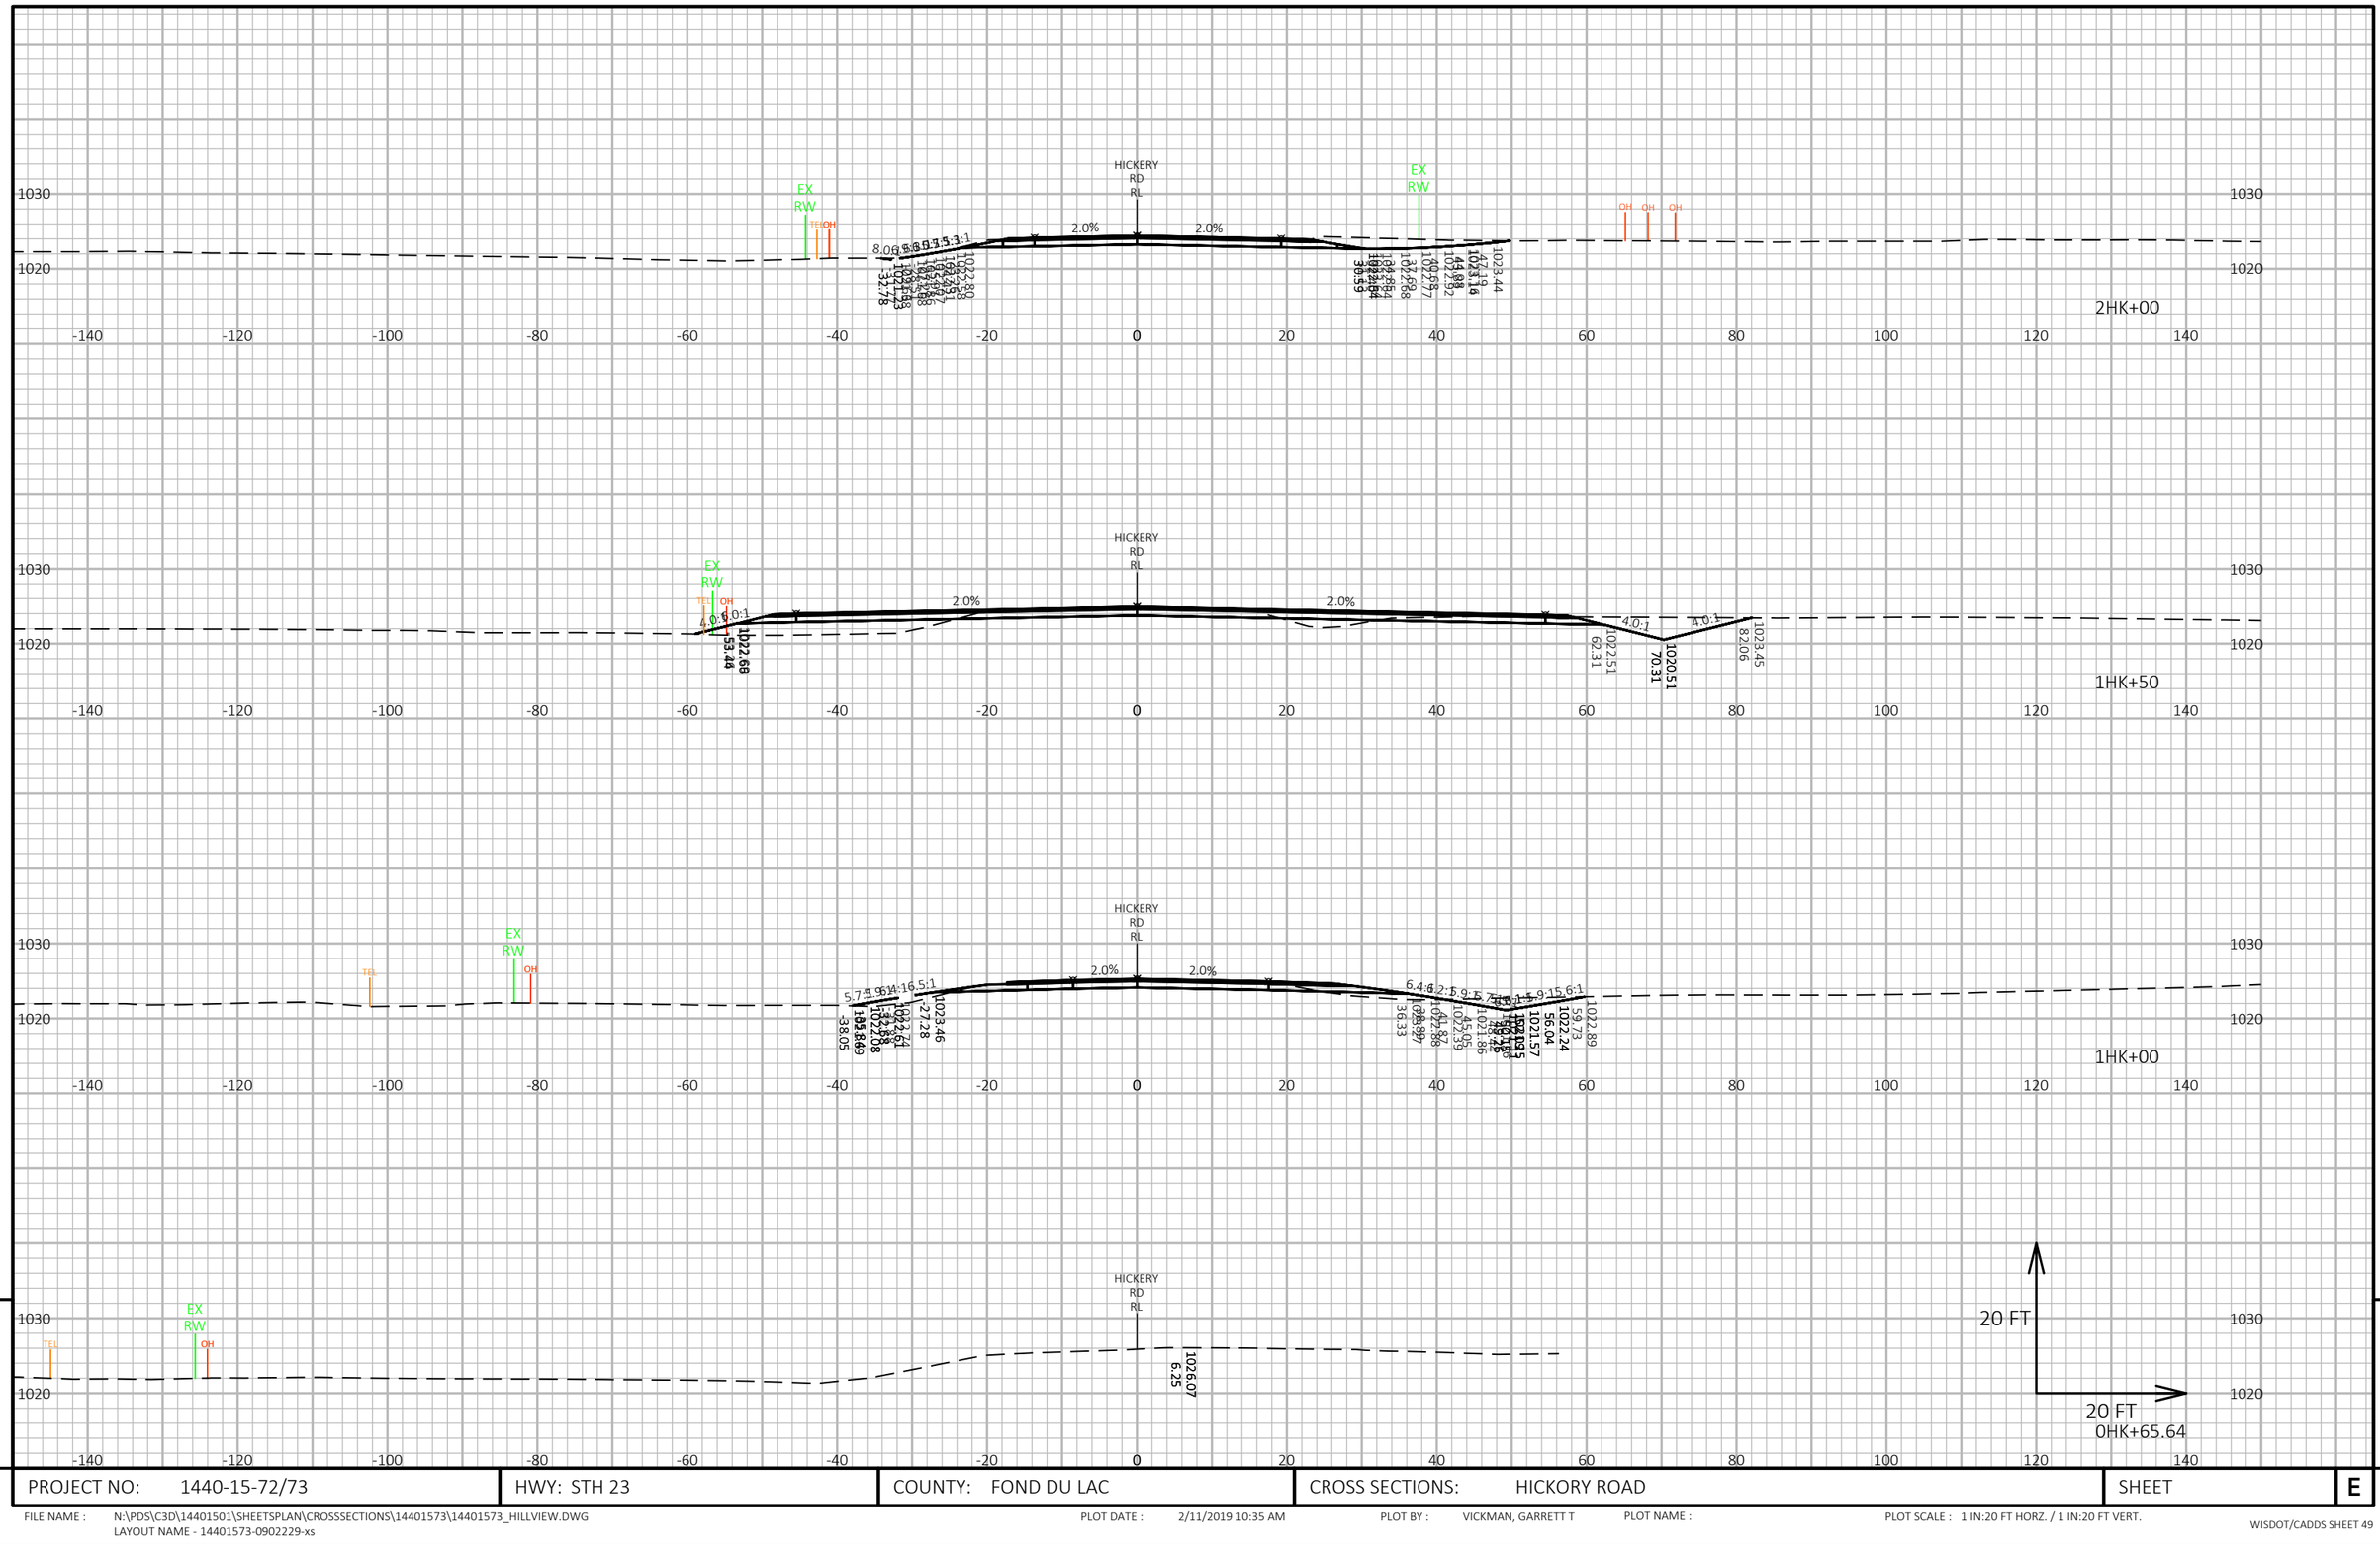


9

PROJECT NO: 1440-15-72/73	HWY: STH 23	COUNTY: FOND DU LAC	CROSS SECTIONS: HICKORY ROAD	SHEET	E

FILE NAME : N:\PDS\C3D\14401501\SHEETSPLAN\CROSSSECTIONS\14401573\14401573_HILLVIEW.DWG
LAYOUT NAME - 14401573-0902229-xs

PLOT DATE : 2/11/2019 10:35 AM PLOT BY : VICKMAN, GARRETT T PLOT NAME : PLOT SCALE : 1 IN:20 FT HORZ. / 1 IN:20 FT VERT.

9

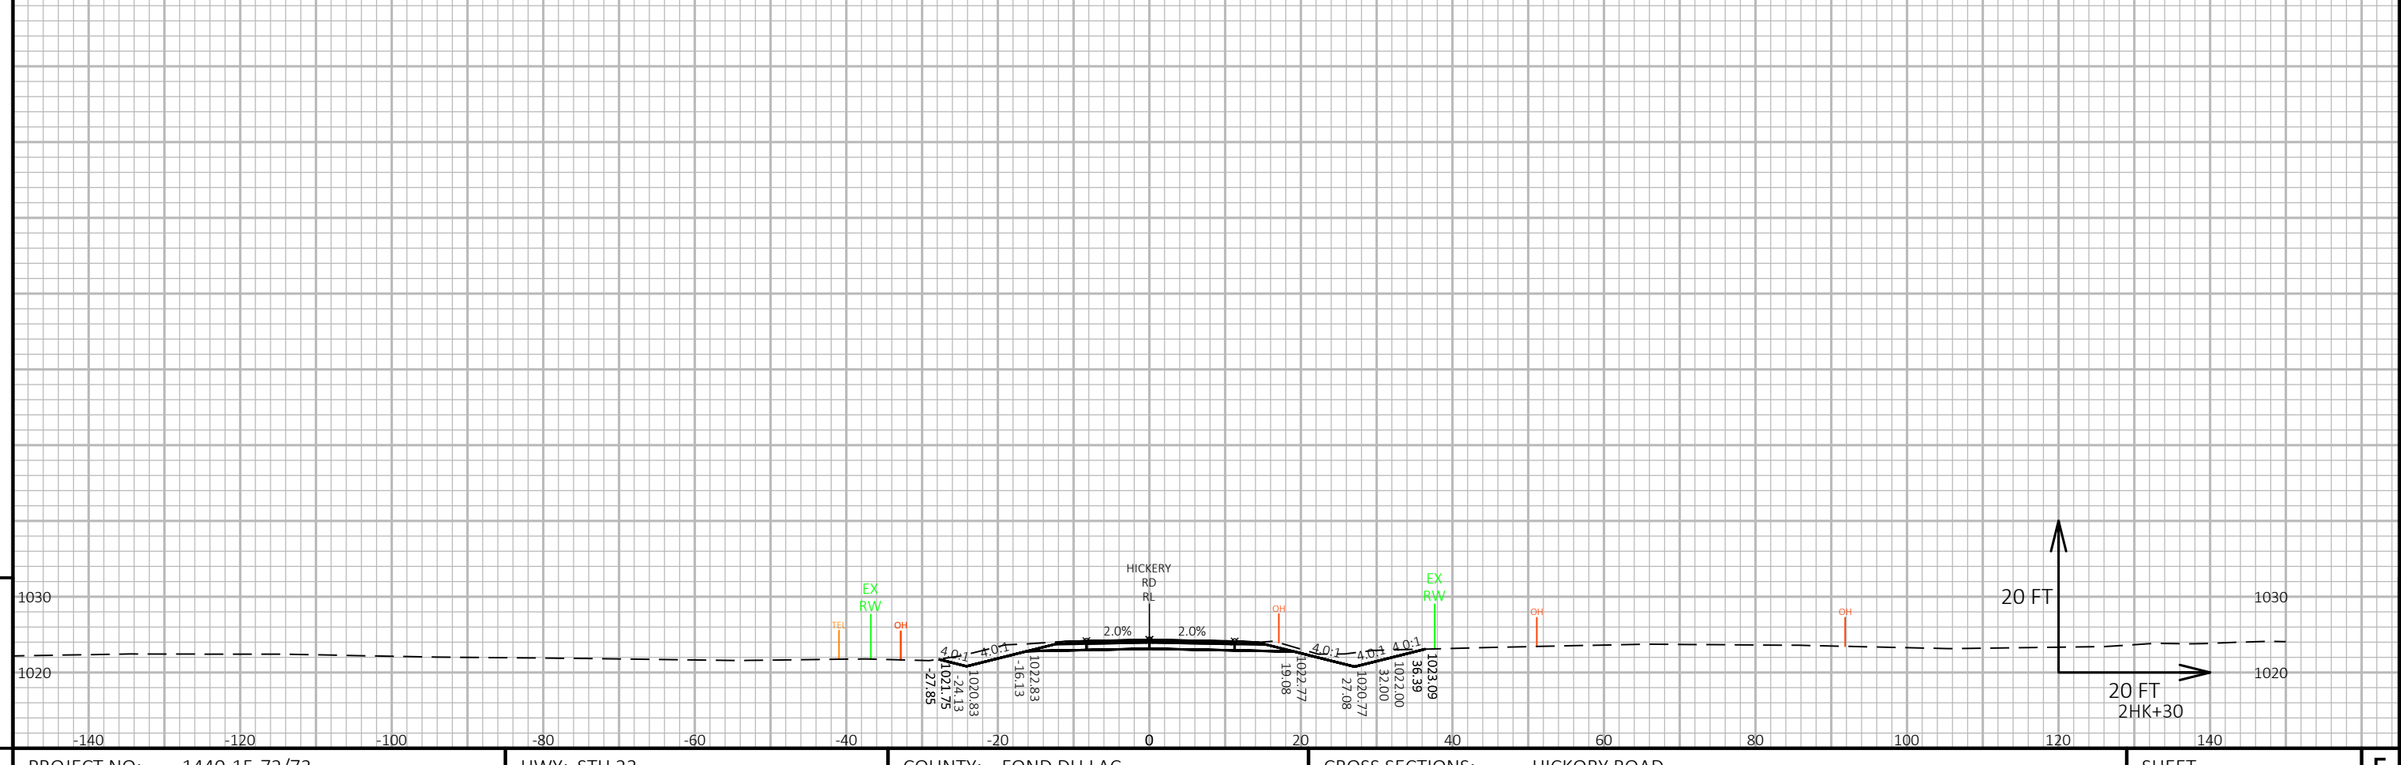


9

9

PROJECT NO: 1440-15-72/73	HWY: STH 23	COUNTY: FOND DU LAC	CROSS SECTIONS: HICKORY ROAD	SHEET	E

FILE NAME : N:\PDS\C3D\14401501\SHEETSPLAN\CROSSSECTIONS\14401573\14401573_HILLVIEW.DWG
LAYOUT NAME - 14401573-0902230-xs


PLOT DATE : 2/11/2019 10:36 AM PLOT BY : VICKMAN, GARRETT T PLOT NAME : PLOT SCALE : 1 IN:20 FT HORZ. / 1 IN:20 FT VERT.

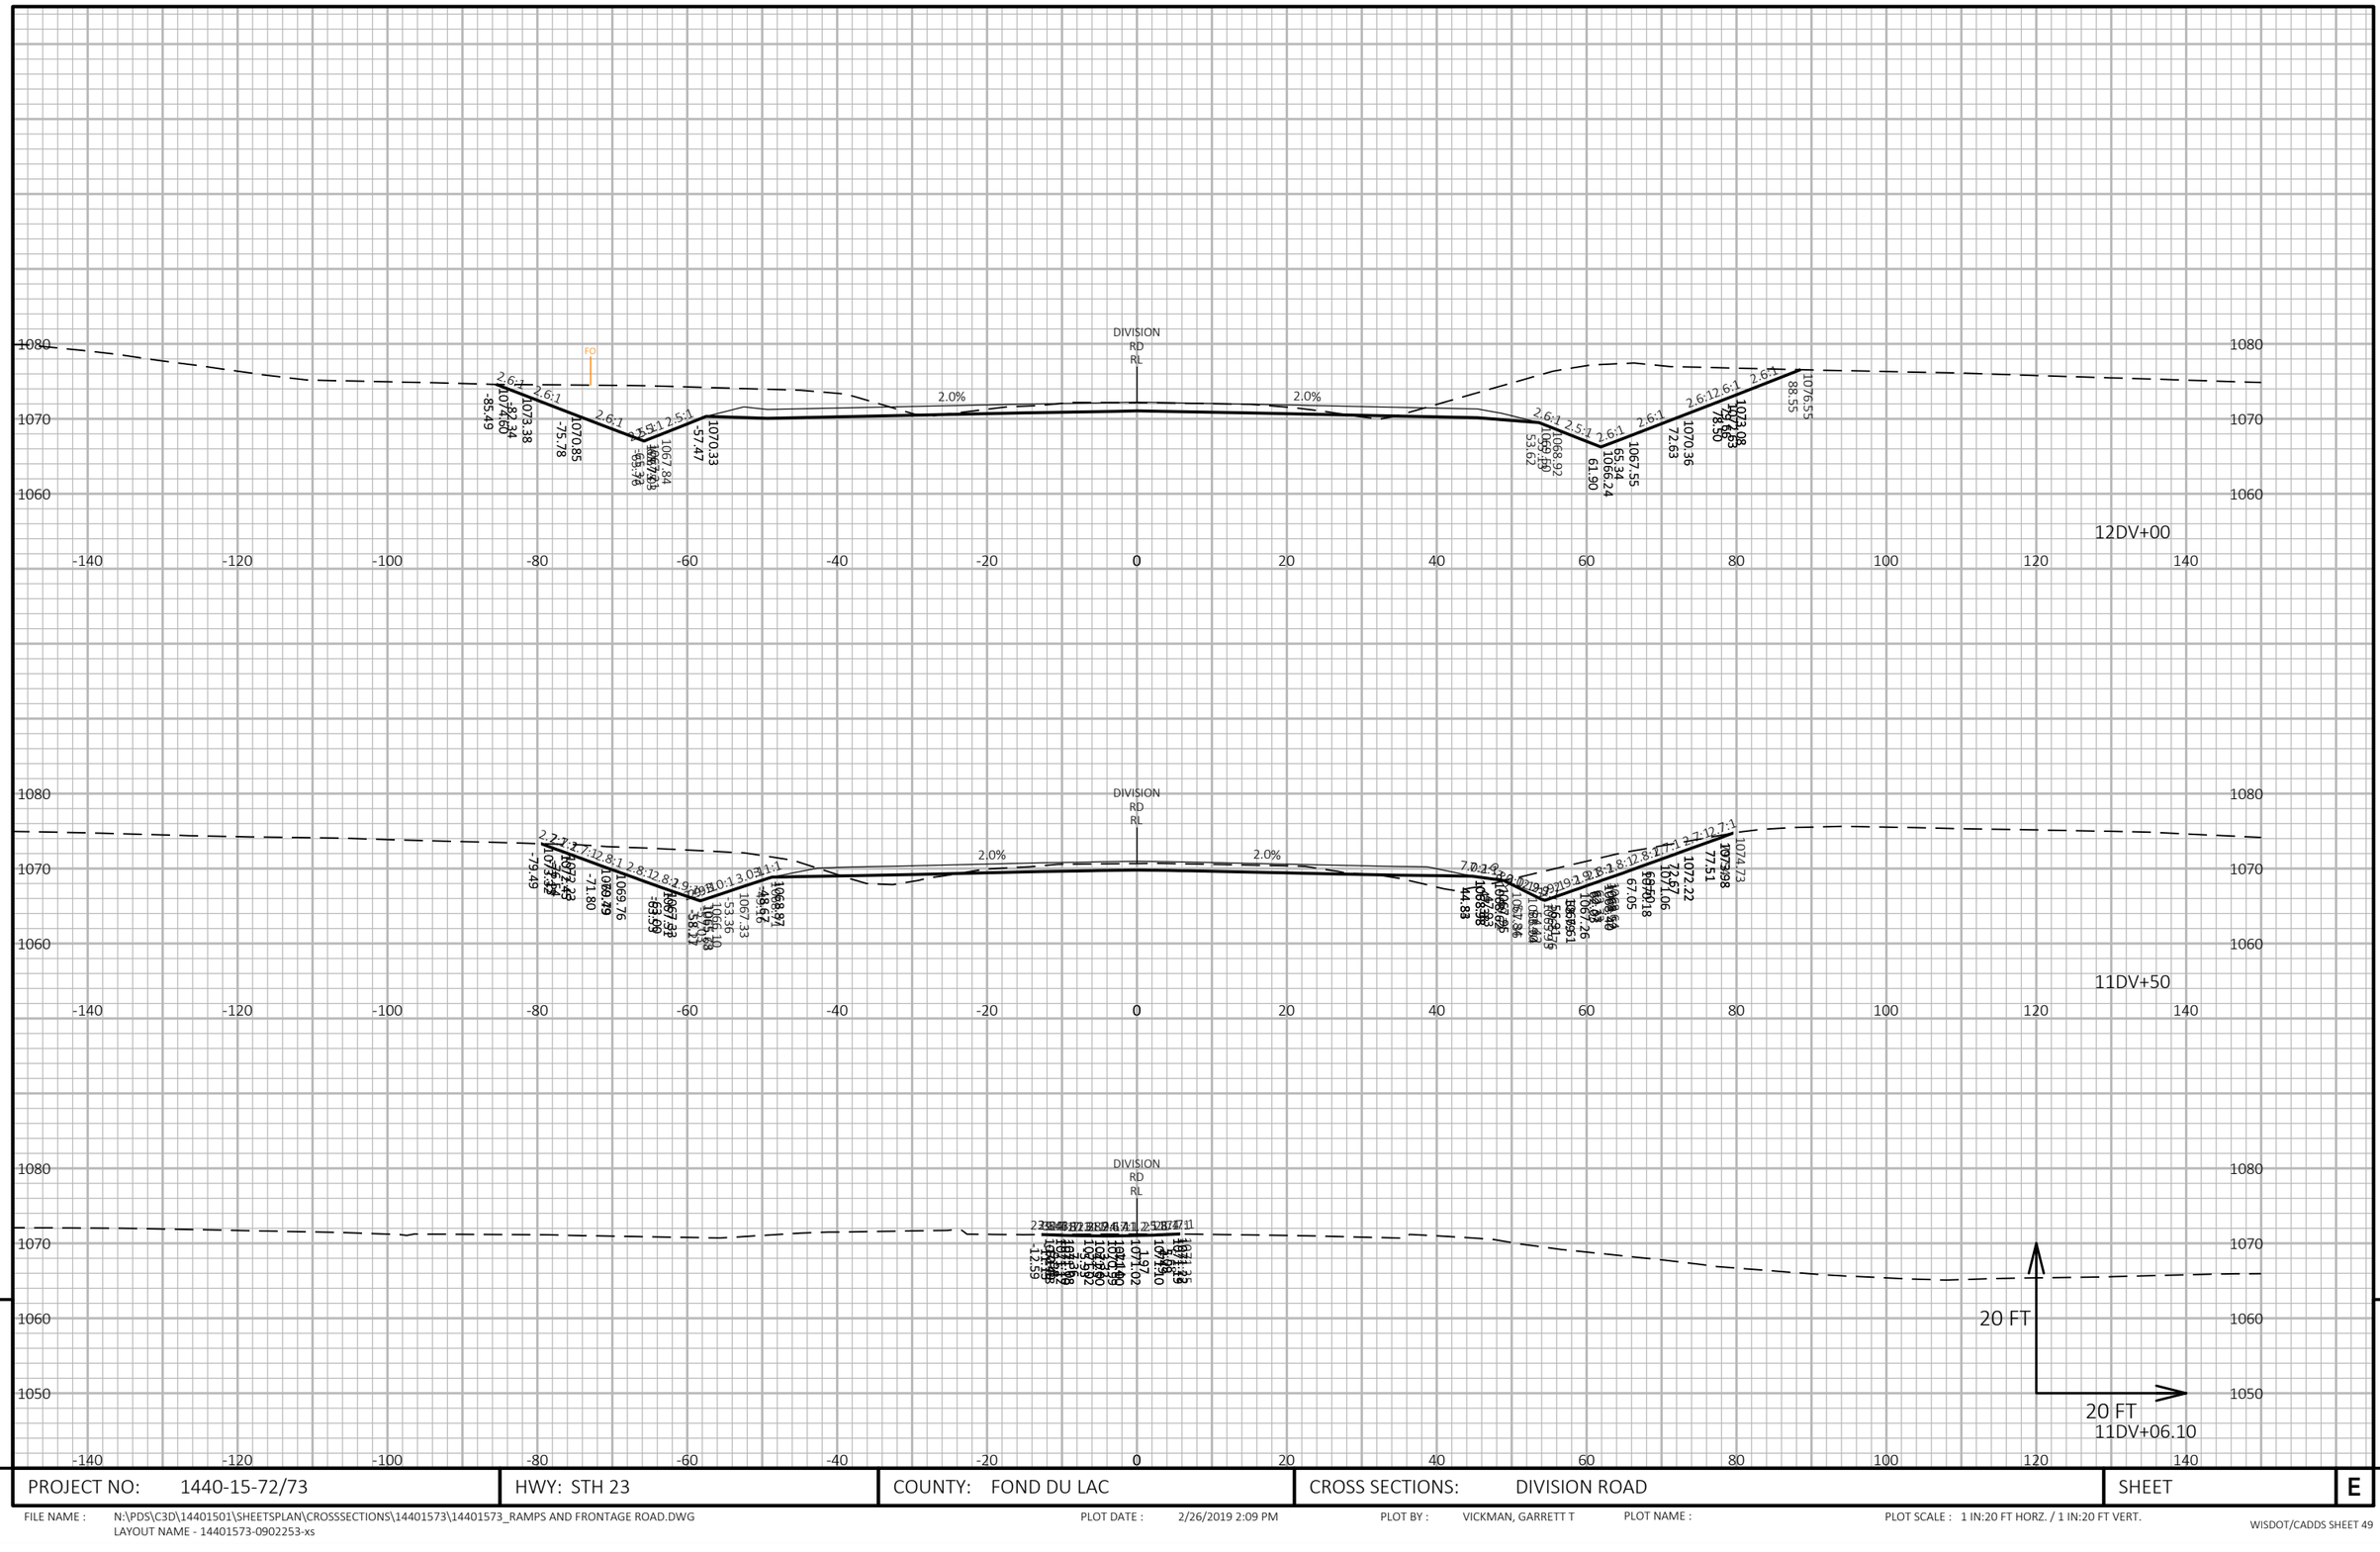

PROJECT NO: 1440-15-72/73	HWY: STH 23	COUNTY: FOND DU LAC	CROSS SECTIONS: DIVISION ROAD	SHEET	E

FILE NAME : N:\PDS\C3D\14401501\SHEETSPLAN\CROSSSECTIONS\14401573\14401573_RAMPS AND FRONTAGE ROAD.DWG
LAYOUT NAME - 14401573-0902253-xs

PLOT DATE : 2/26/2019 2:09 PM PLOT BY : VICKMAN, GARRETT T PLOT NAME : PLOT SCALE : 1 IN:20 FT HORZ. / 1 IN:20 FT VERT.

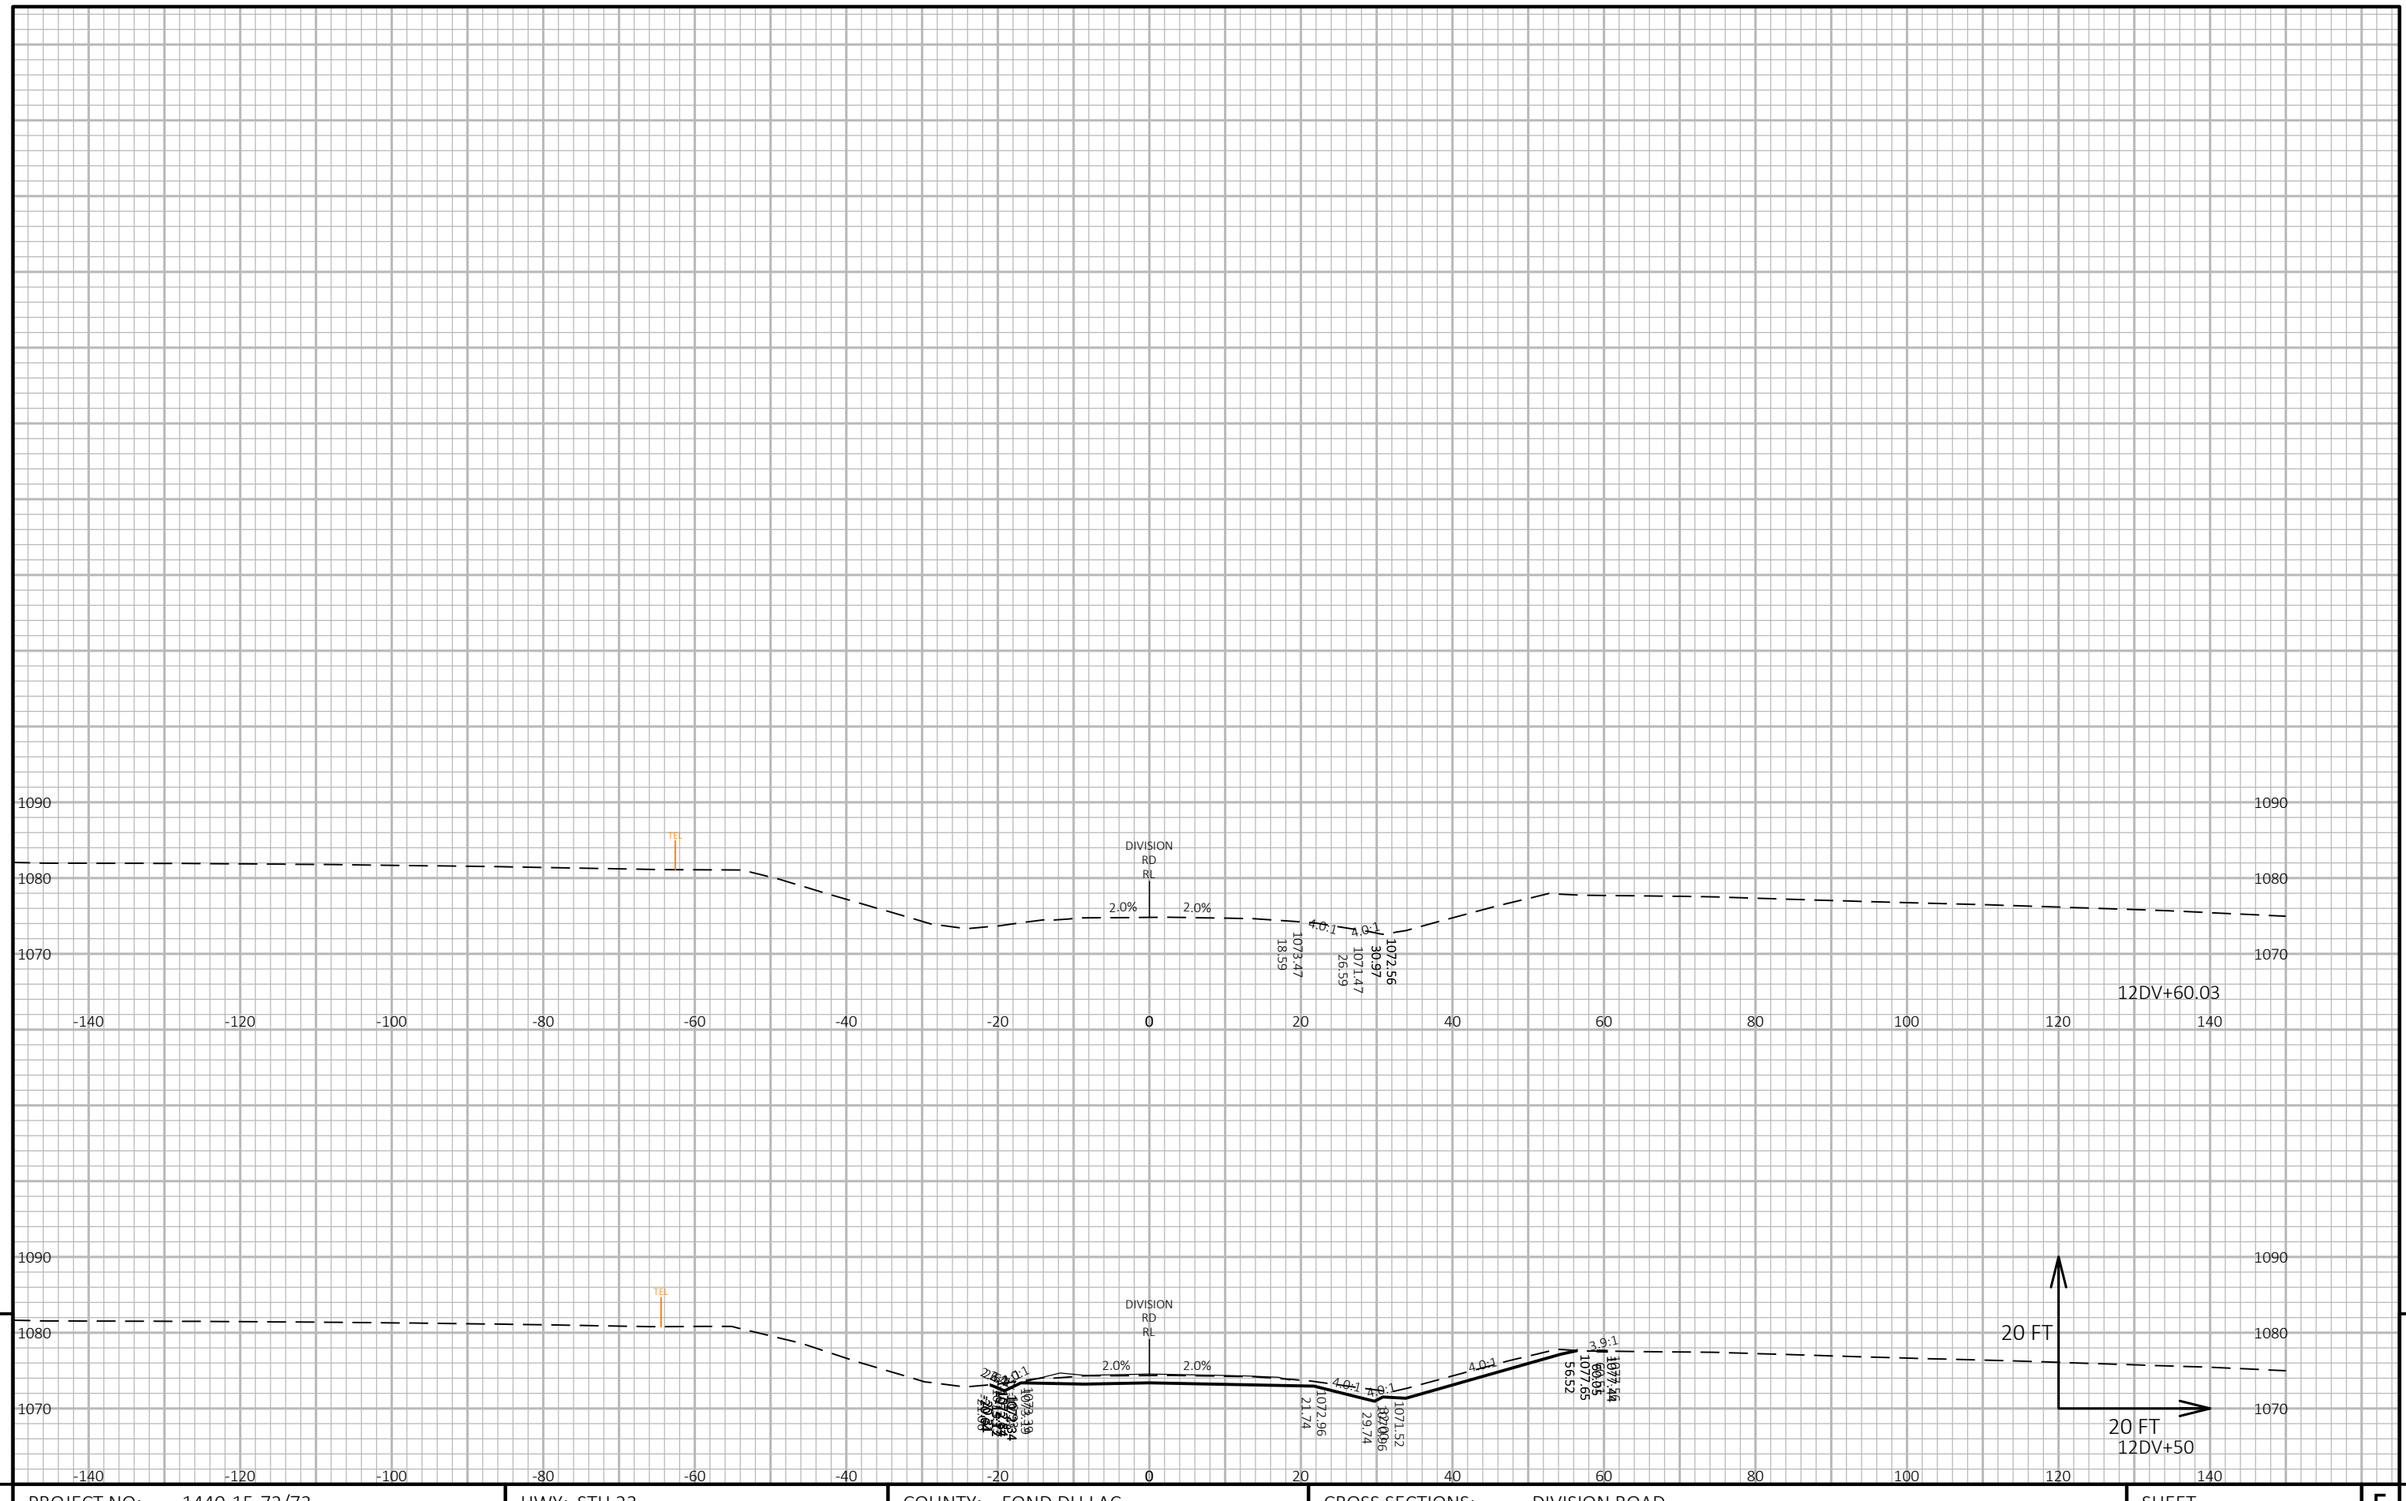


9

9

PROJECT NO: 1440-15-72/73	HWY: STH 23	COUNTY: FOND DU LAC	CROSS SECTIONS: DIVISION ROAD	SHEET	E

FILE NAME : N:\PDS\C3D\14401501\SHEETSPLAN\CROSSSECTIONS\14401573\14401573_RAMPS AND FRONTAGE ROAD.DWG
LAYOUT NAME - 14401573-0902254-xs


PLOT DATE : 2/26/2019 2:10 PM PLOT BY : VICKMAN, GARRETT T PLOT NAME : PLOT SCALE : 1 IN:20 FT HORZ. / 1 IN:20 FT VERT.

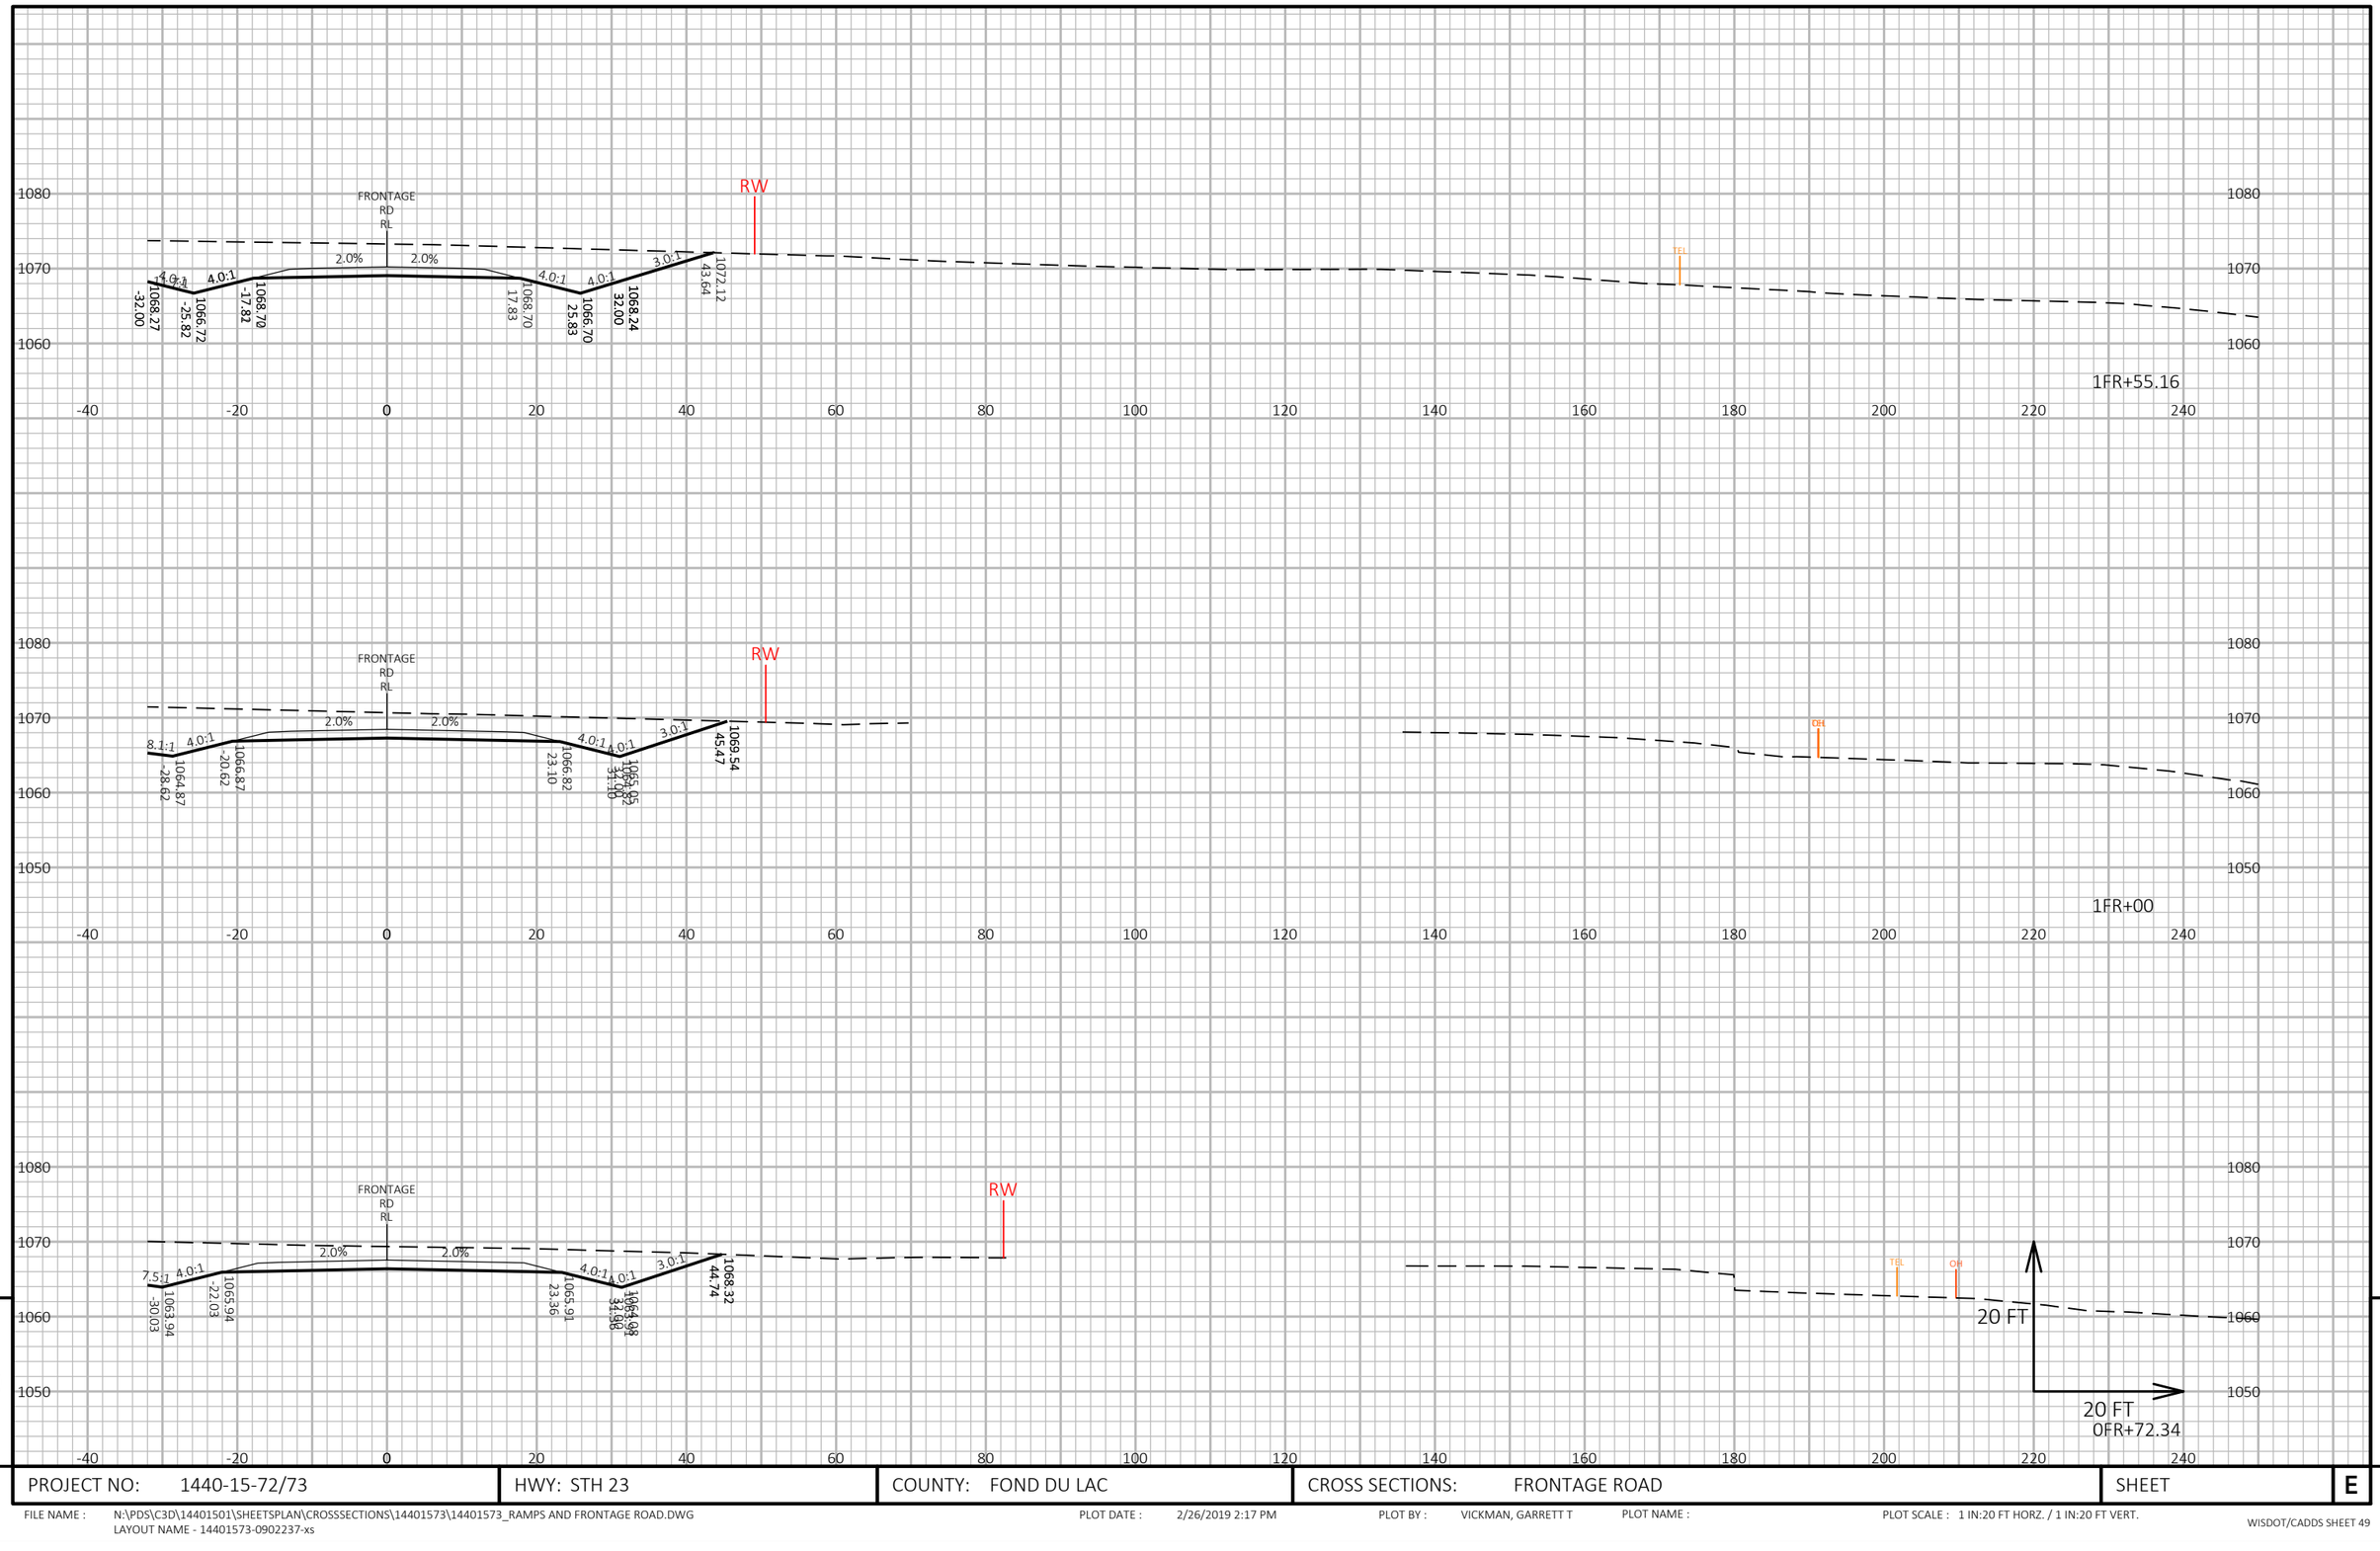

PROJECT NO: 1440-15-72/73	HWY: STH 23	COUNTY: FOND DU LAC	CROSS SECTIONS: FRONTAGE ROAD	SHEET	E

FILE NAME : N:\PDS\C3D\14401501\SHEETSPLAN\CROSSSECTIONS\14401573\14401573_RAMPS AND FRONTAGE ROAD.DWG
LAYOUT NAME - 14401573-0902237-xs

PLOT DATE : 2/26/2019 2:17 PM PLOT BY : VICKMAN, GARRETT T PLOT NAME : PLOT SCALE : 1 IN:20 FT HORZ. / 1 IN:20 FT VERT.

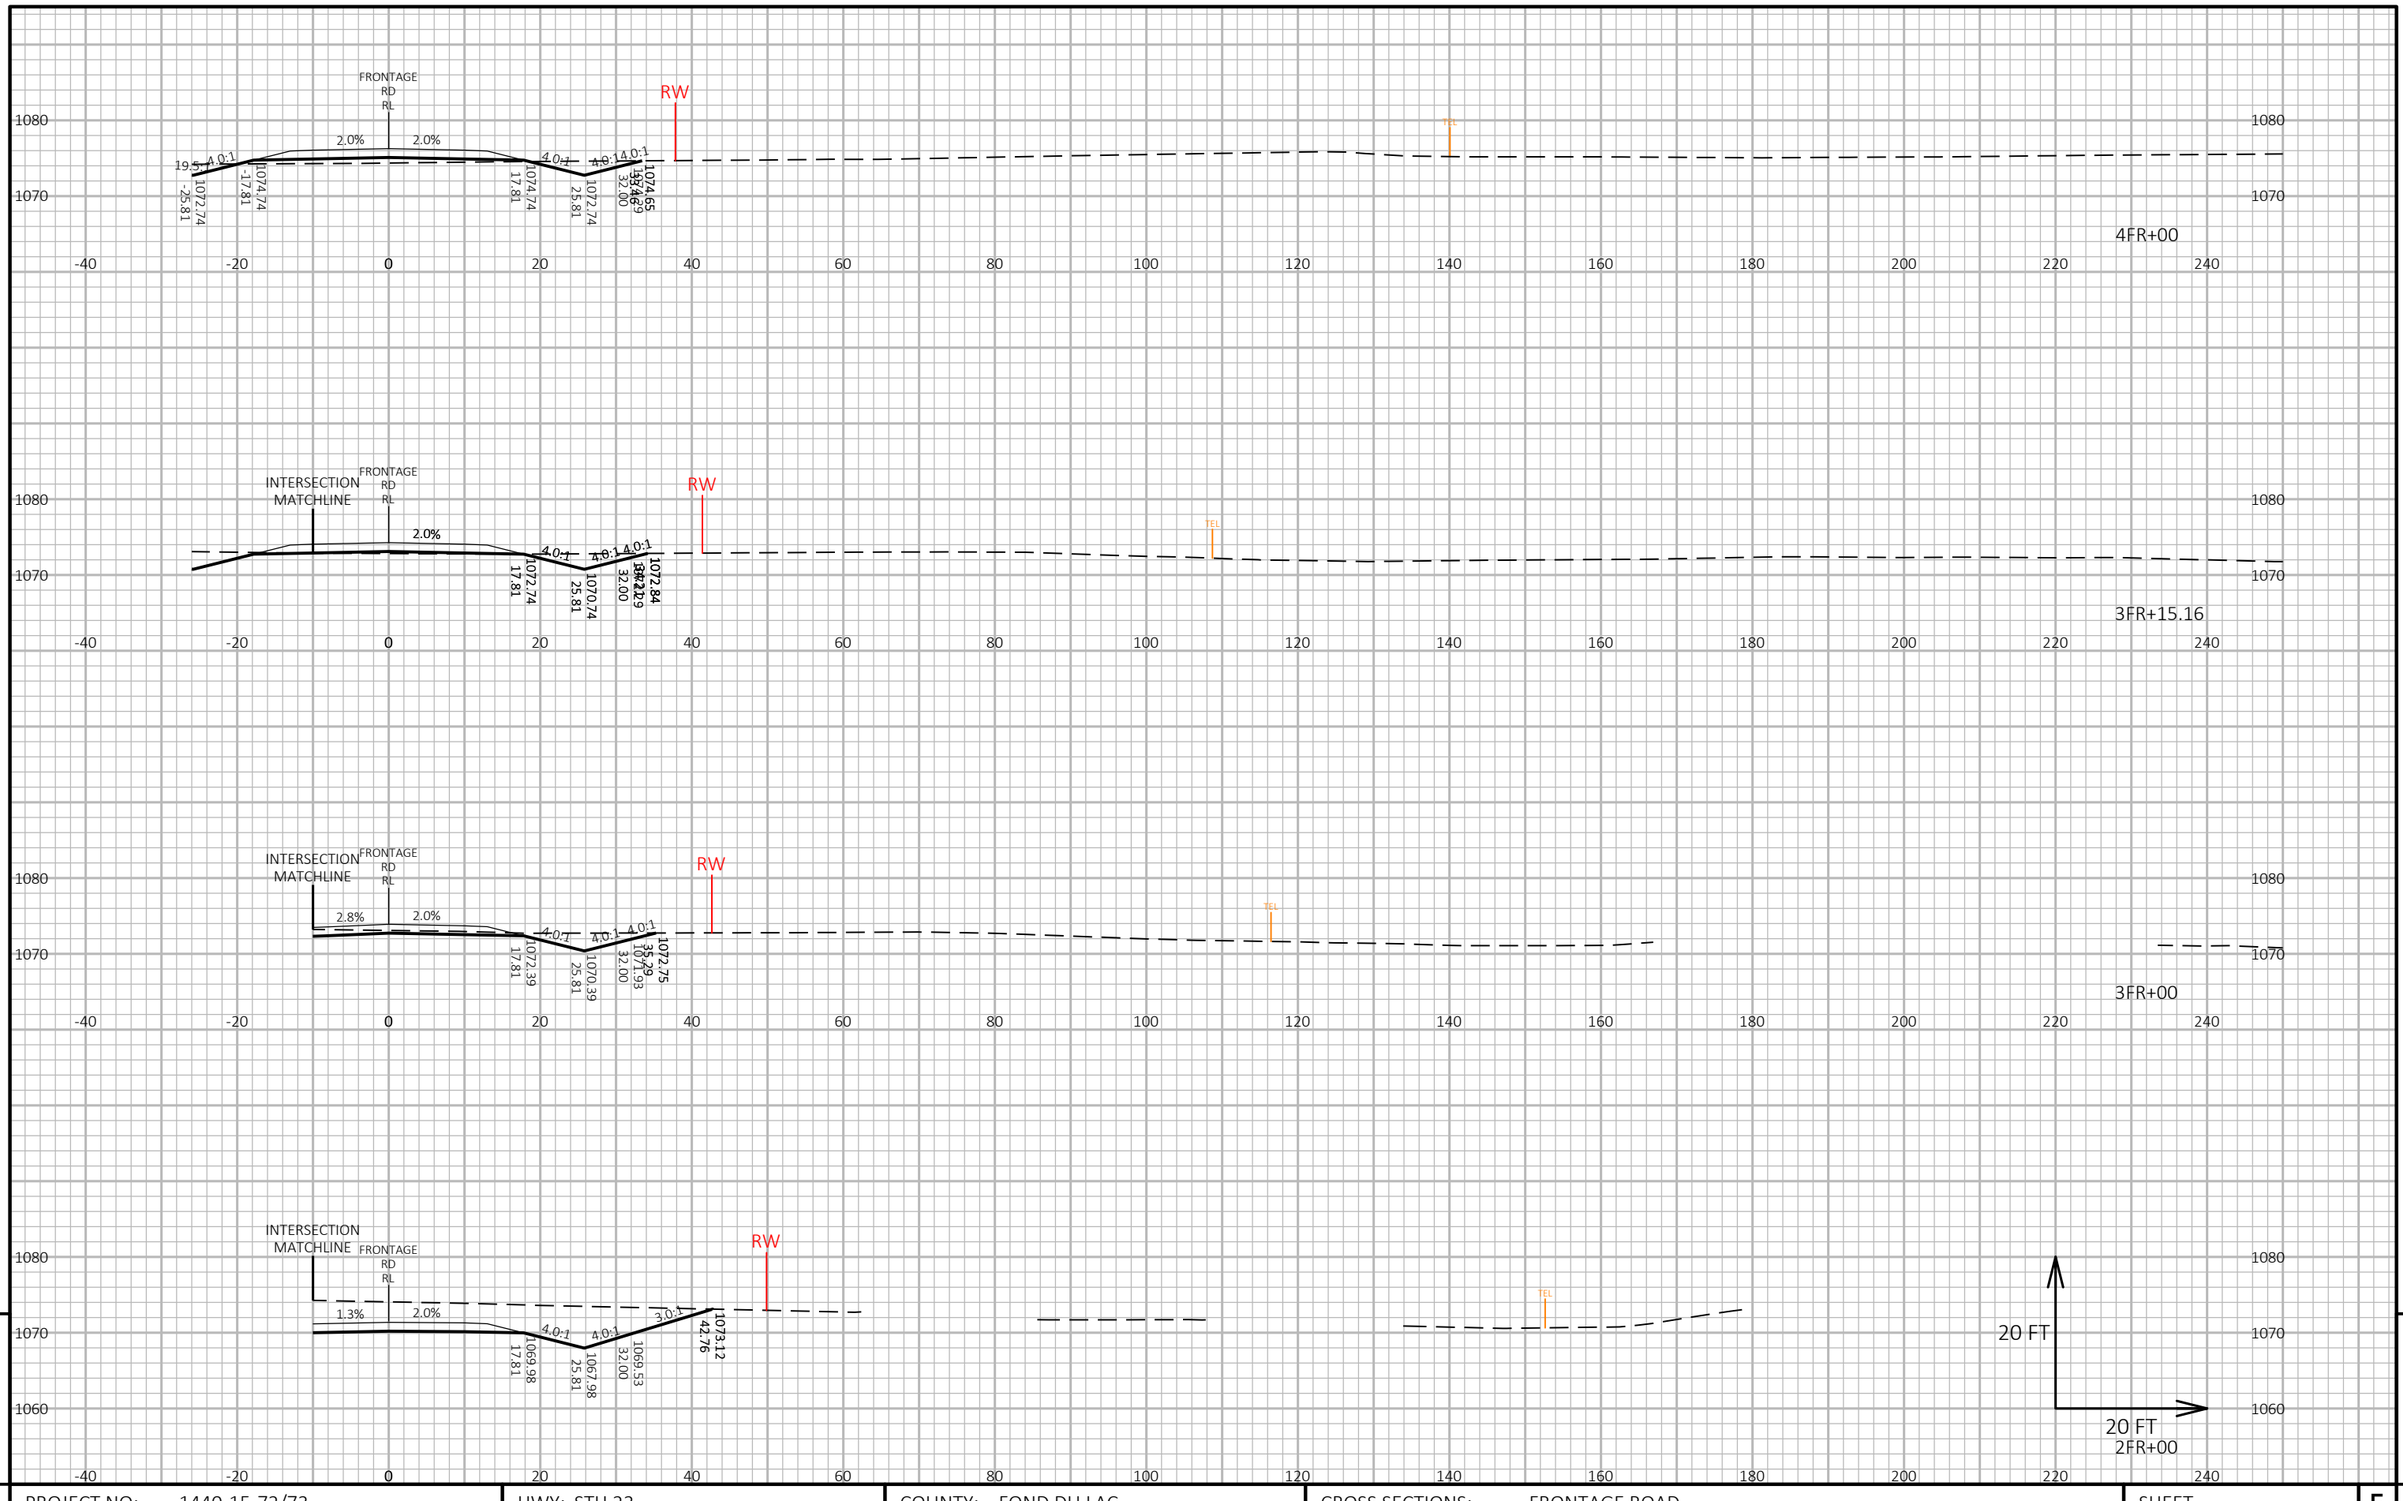


9

9

PROJECT NO: 1440-15-72/73	HWY: STH 23	COUNTY: FOND DU LAC	CROSS SECTIONS: FRONTAGE ROAD	SHEET	E

FILE NAME : N:\PDS\C3D\14401501\SHEETSPLAN\CROSSSECTIONS\14401573\14401573_RAMPS AND FRONTAGE ROAD.DWG
LAYOUT NAME - 14401573-0902238-xs


PLOT DATE : 2/26/2019 2:17 PM PLOT BY : VICKMAN, GARRETT T PLOT NAME : PLOT SCALE : 1 IN:20 FT HORZ. / 1 IN:20 FT VERT.

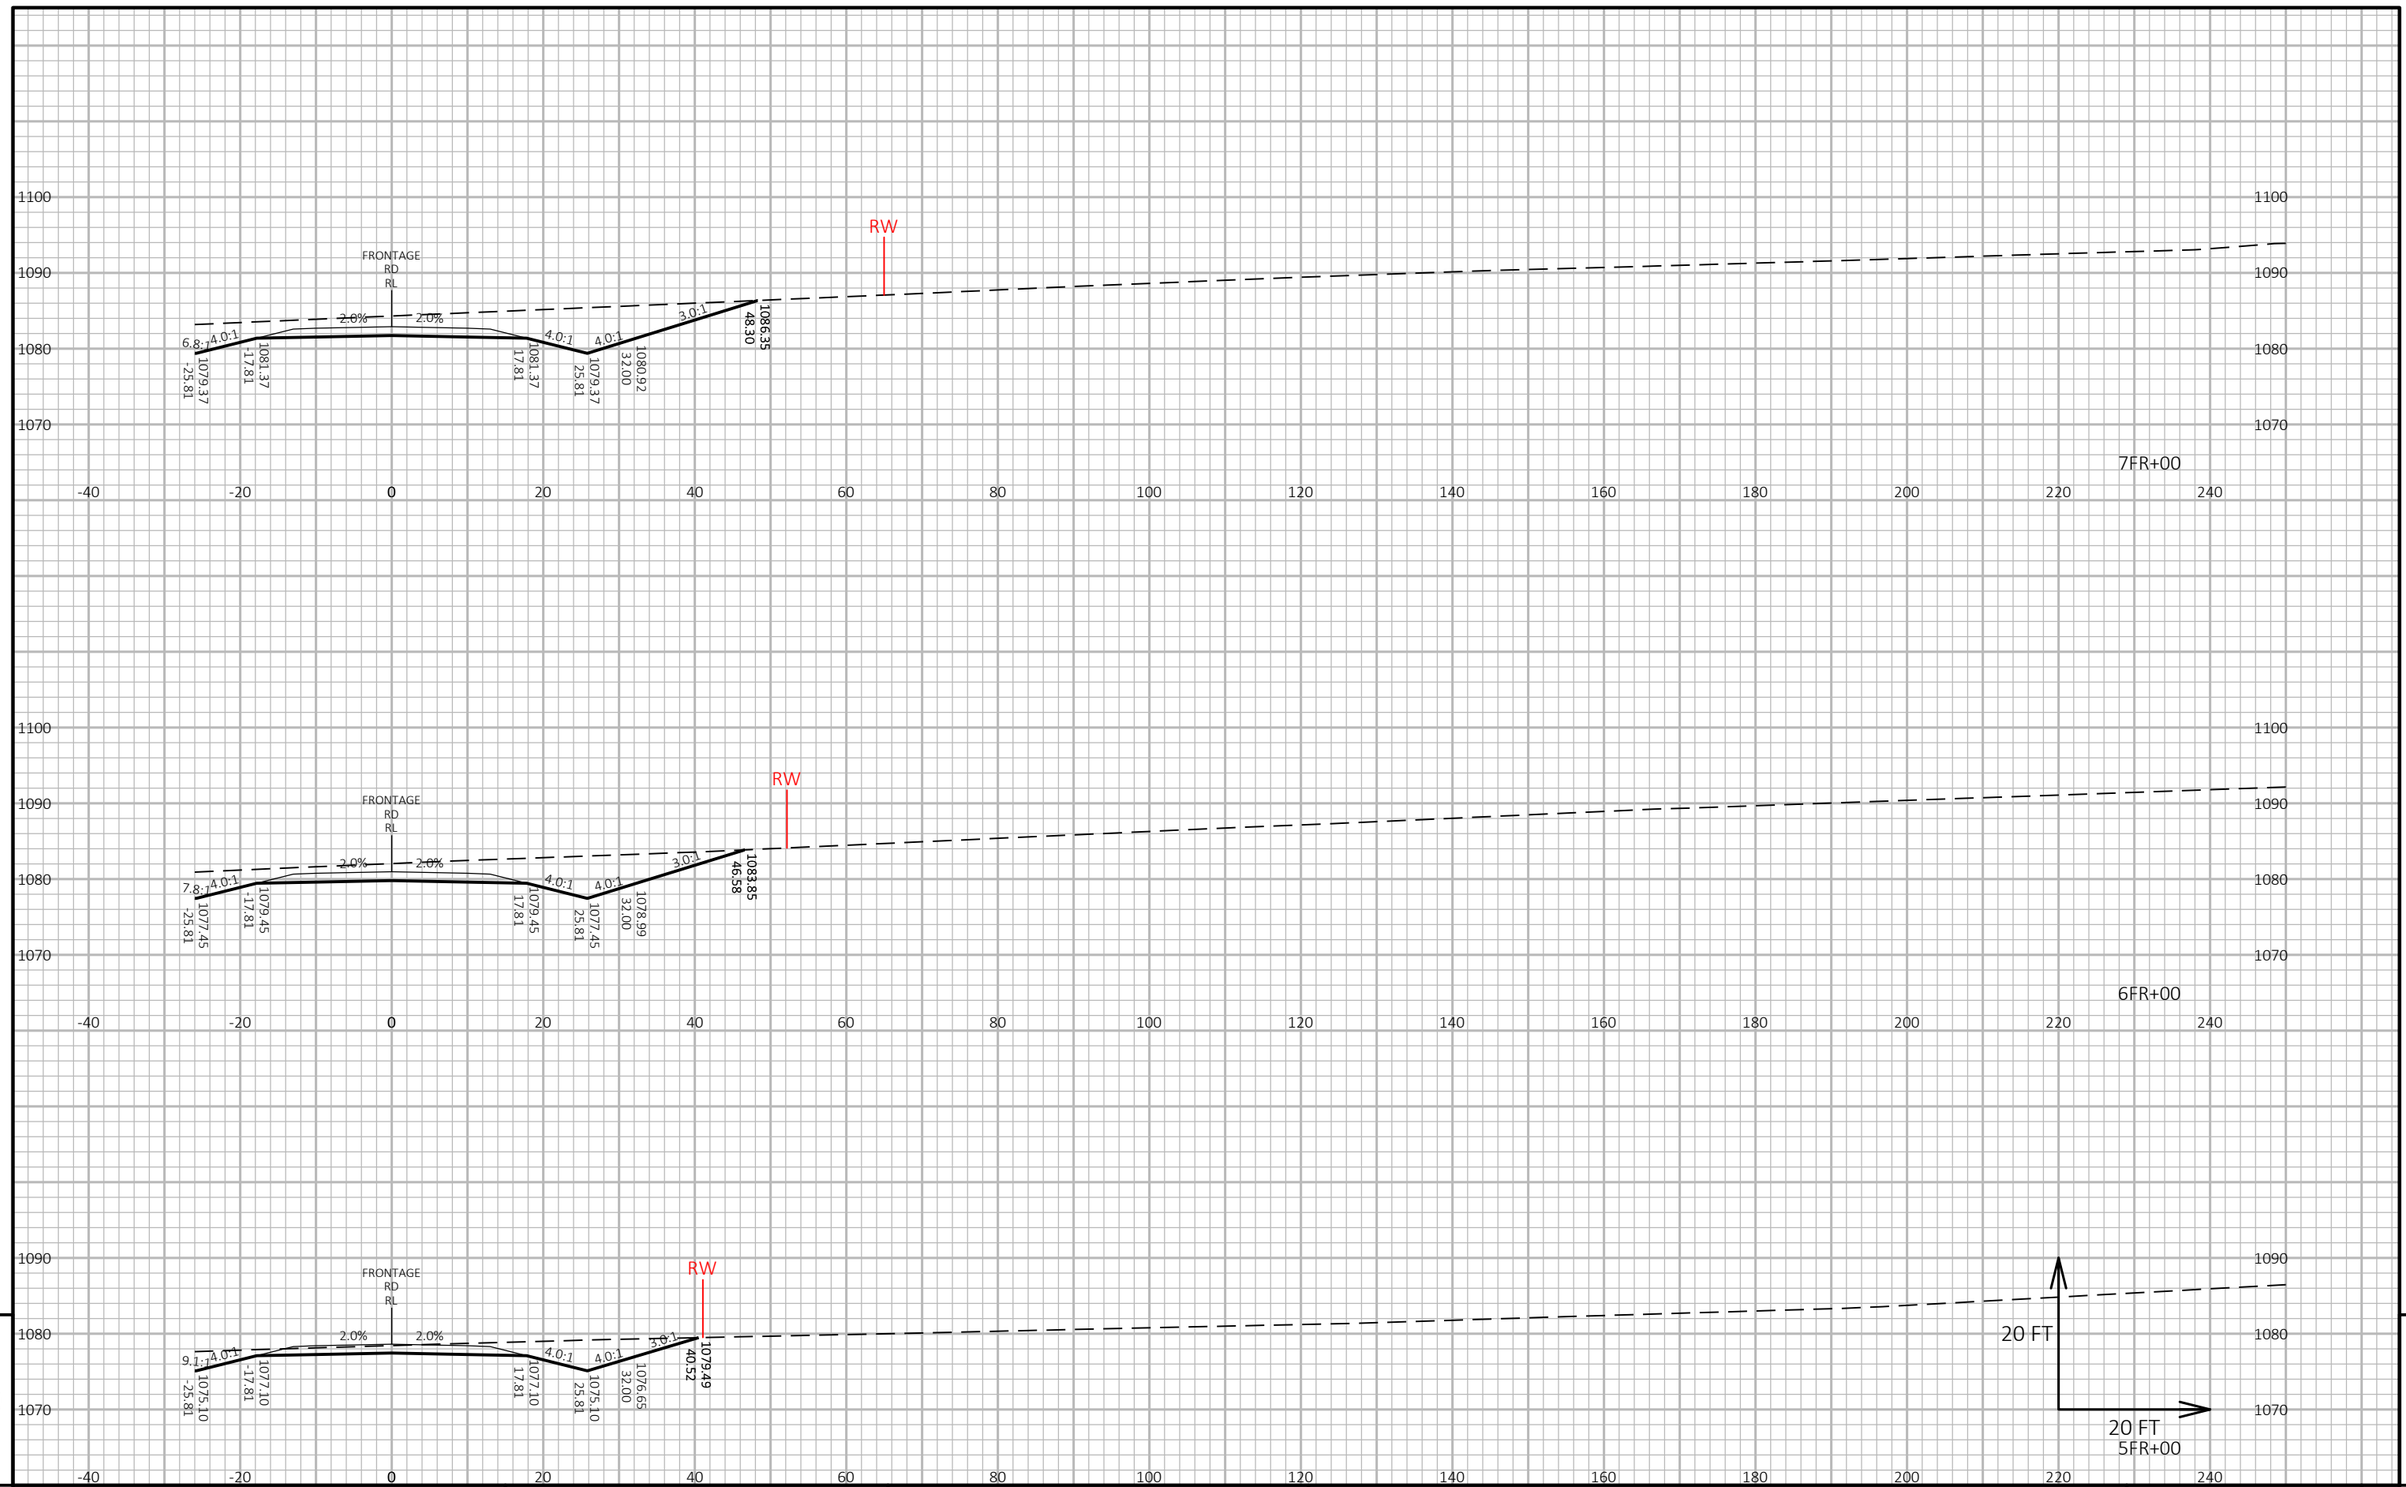

PROJECT NO: 1440-15-72/73	HWY: STH 23	COUNTY: FOND DU LAC	CROSS SECTIONS: FRONTAGE ROAD	SHEET	E

FILE NAME : N:\PDS\C3D\14401501\SHEETSPLAN\CROSSSECTIONS\14401573\14401573_RAMPS AND FRONTAGE ROAD.DWG
LAYOUT NAME - 14401573-0902239-xs

PLOT DATE : 2/26/2019 2:17 PM PLOT BY : VICKMAN, GARRETT T PLOT NAME : PLOT SCALE : 1 IN:20 FT HORZ. / 1 IN:20 FT VERT.

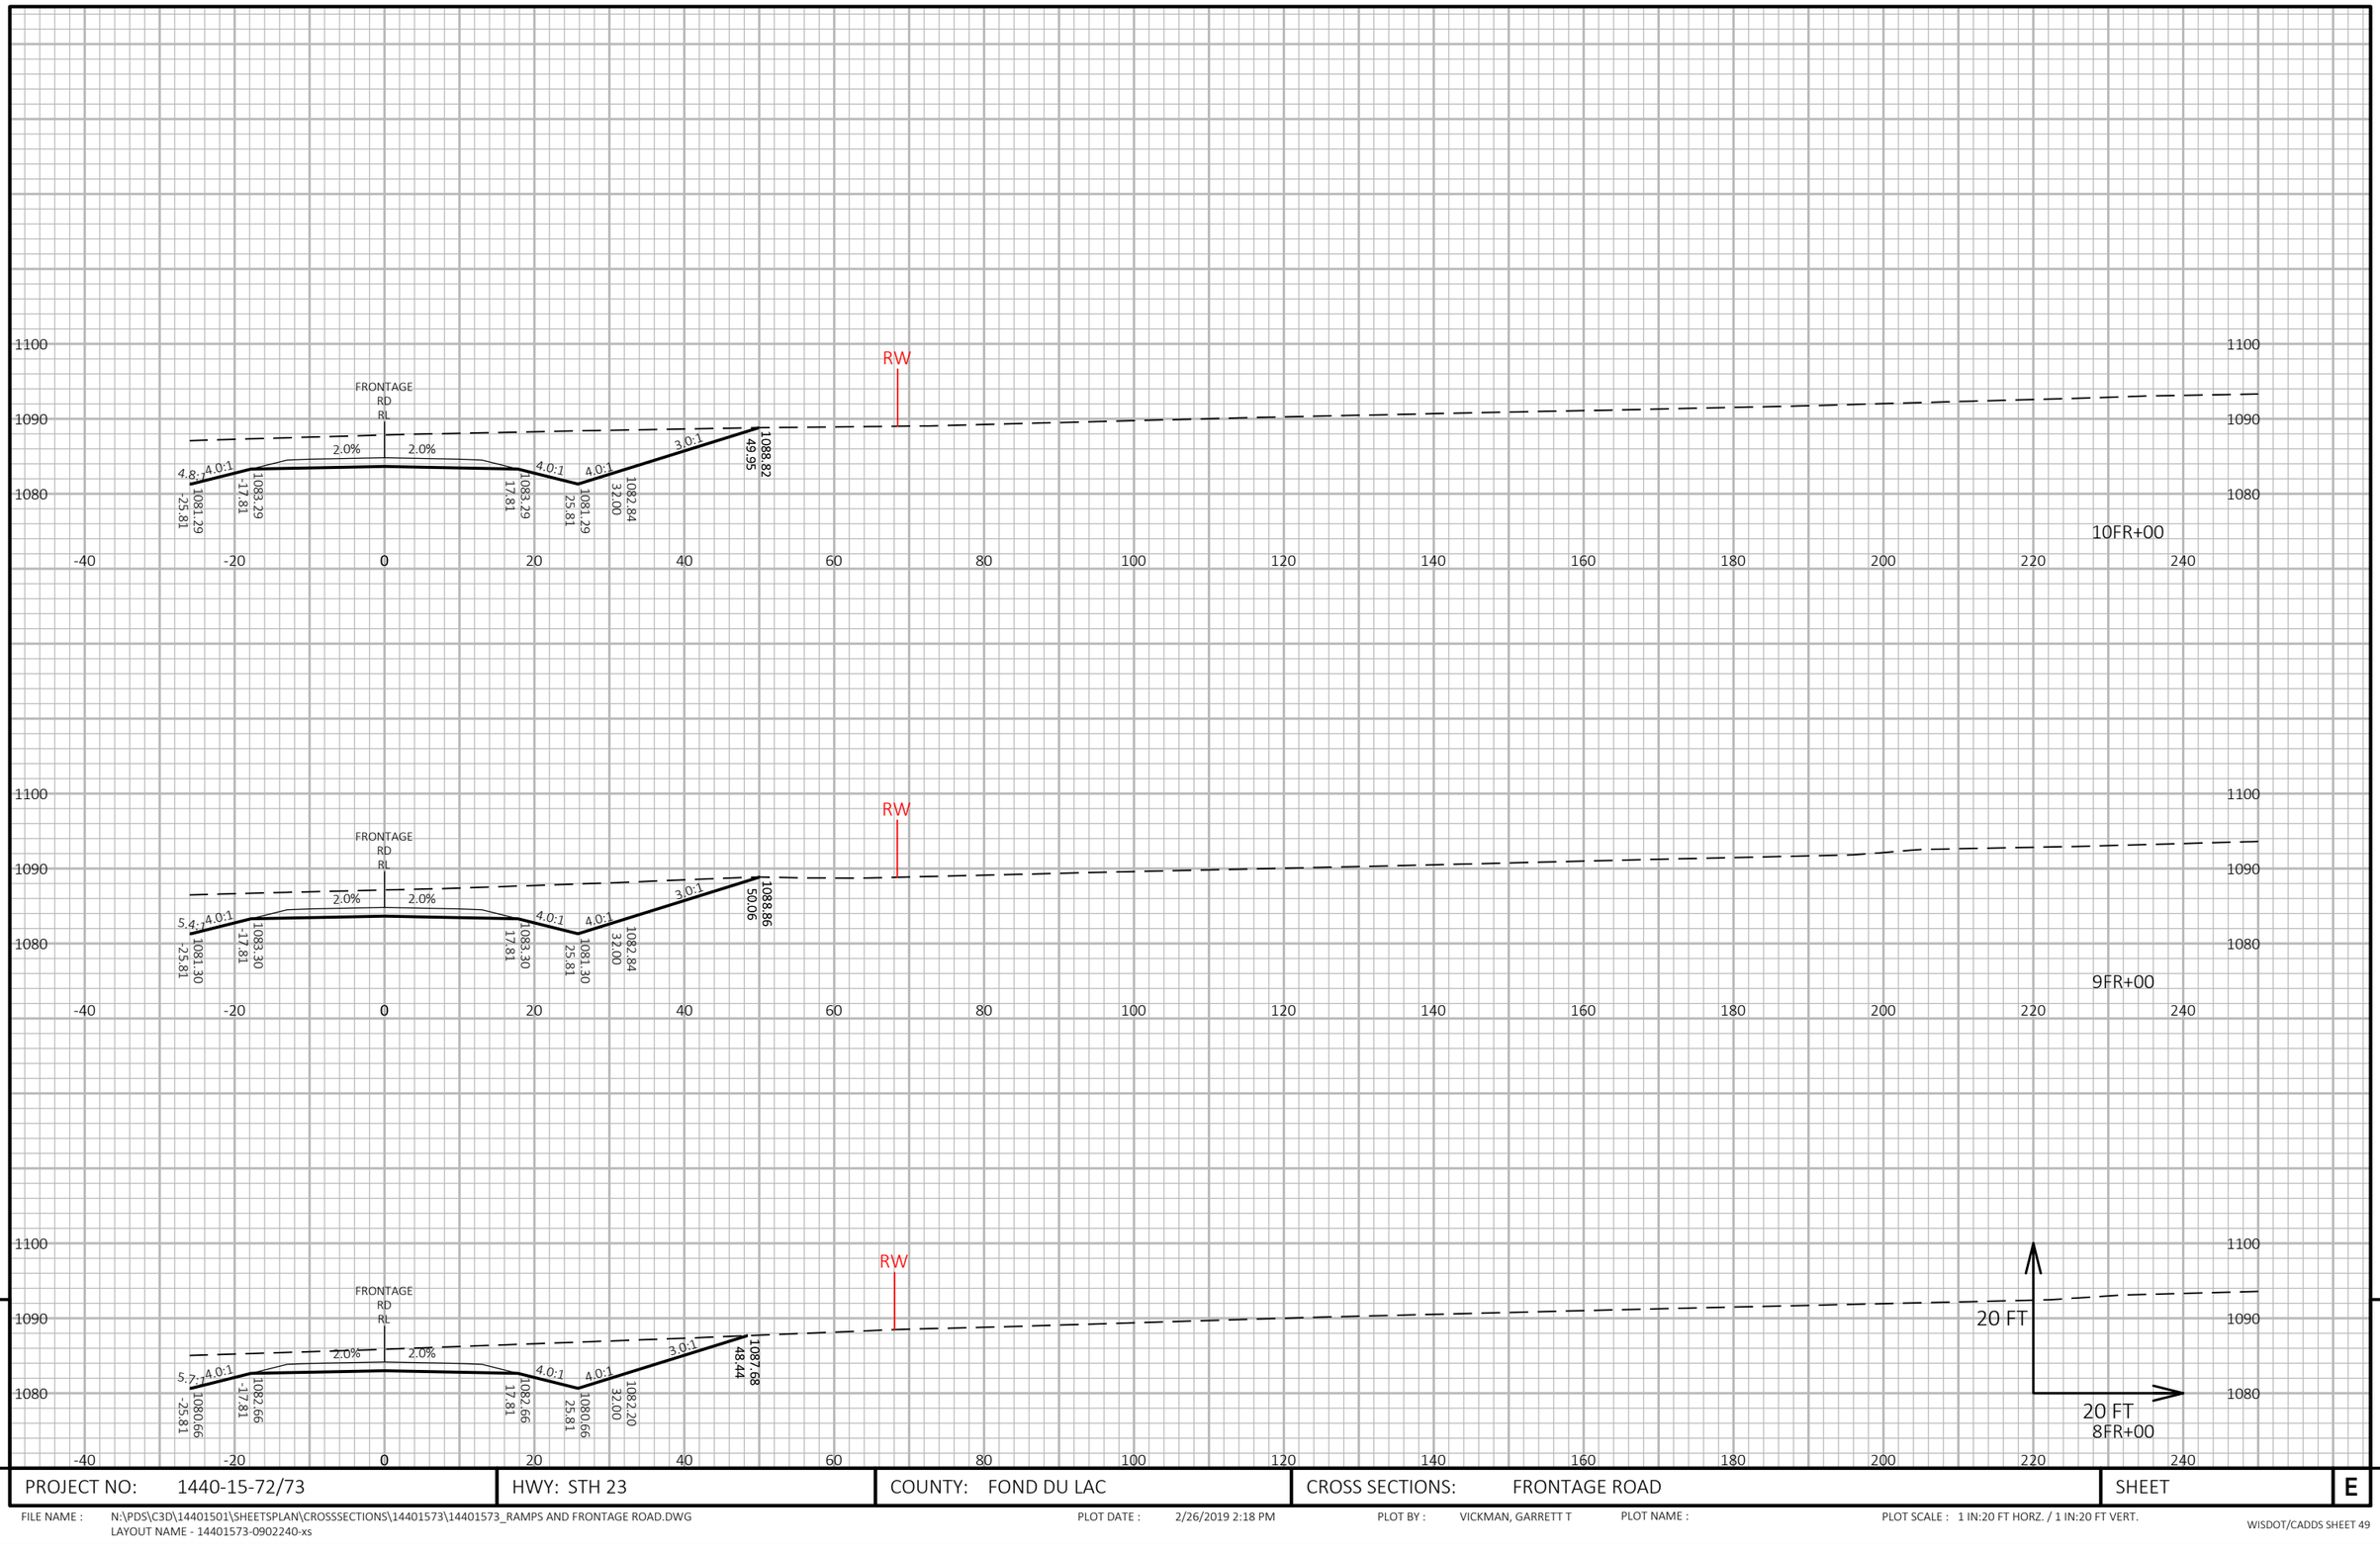


PROJECT NO: 1440-15-72/73	HWY: STH 23	COUNTY: FOND DU LAC	CROSS SECTIONS: FRONTAGE ROAD	SHEET	E

FILE NAME : N:\PDS\C3D\14401501\SHEETSPLAN\CROSSSECTIONS\14401573\14401573_RAMPS AND FRONTAGE ROAD.DWG
LAYOUT NAME - 14401573-0902240-xs

PLOT DATE : 2/26/2019 2:18 PM PLOT BY : VICKMAN, GARRETT T PLOT NAME : PLOT SCALE : 1 IN:20 FT HORZ. / 1 IN:20 FT VERT.


9

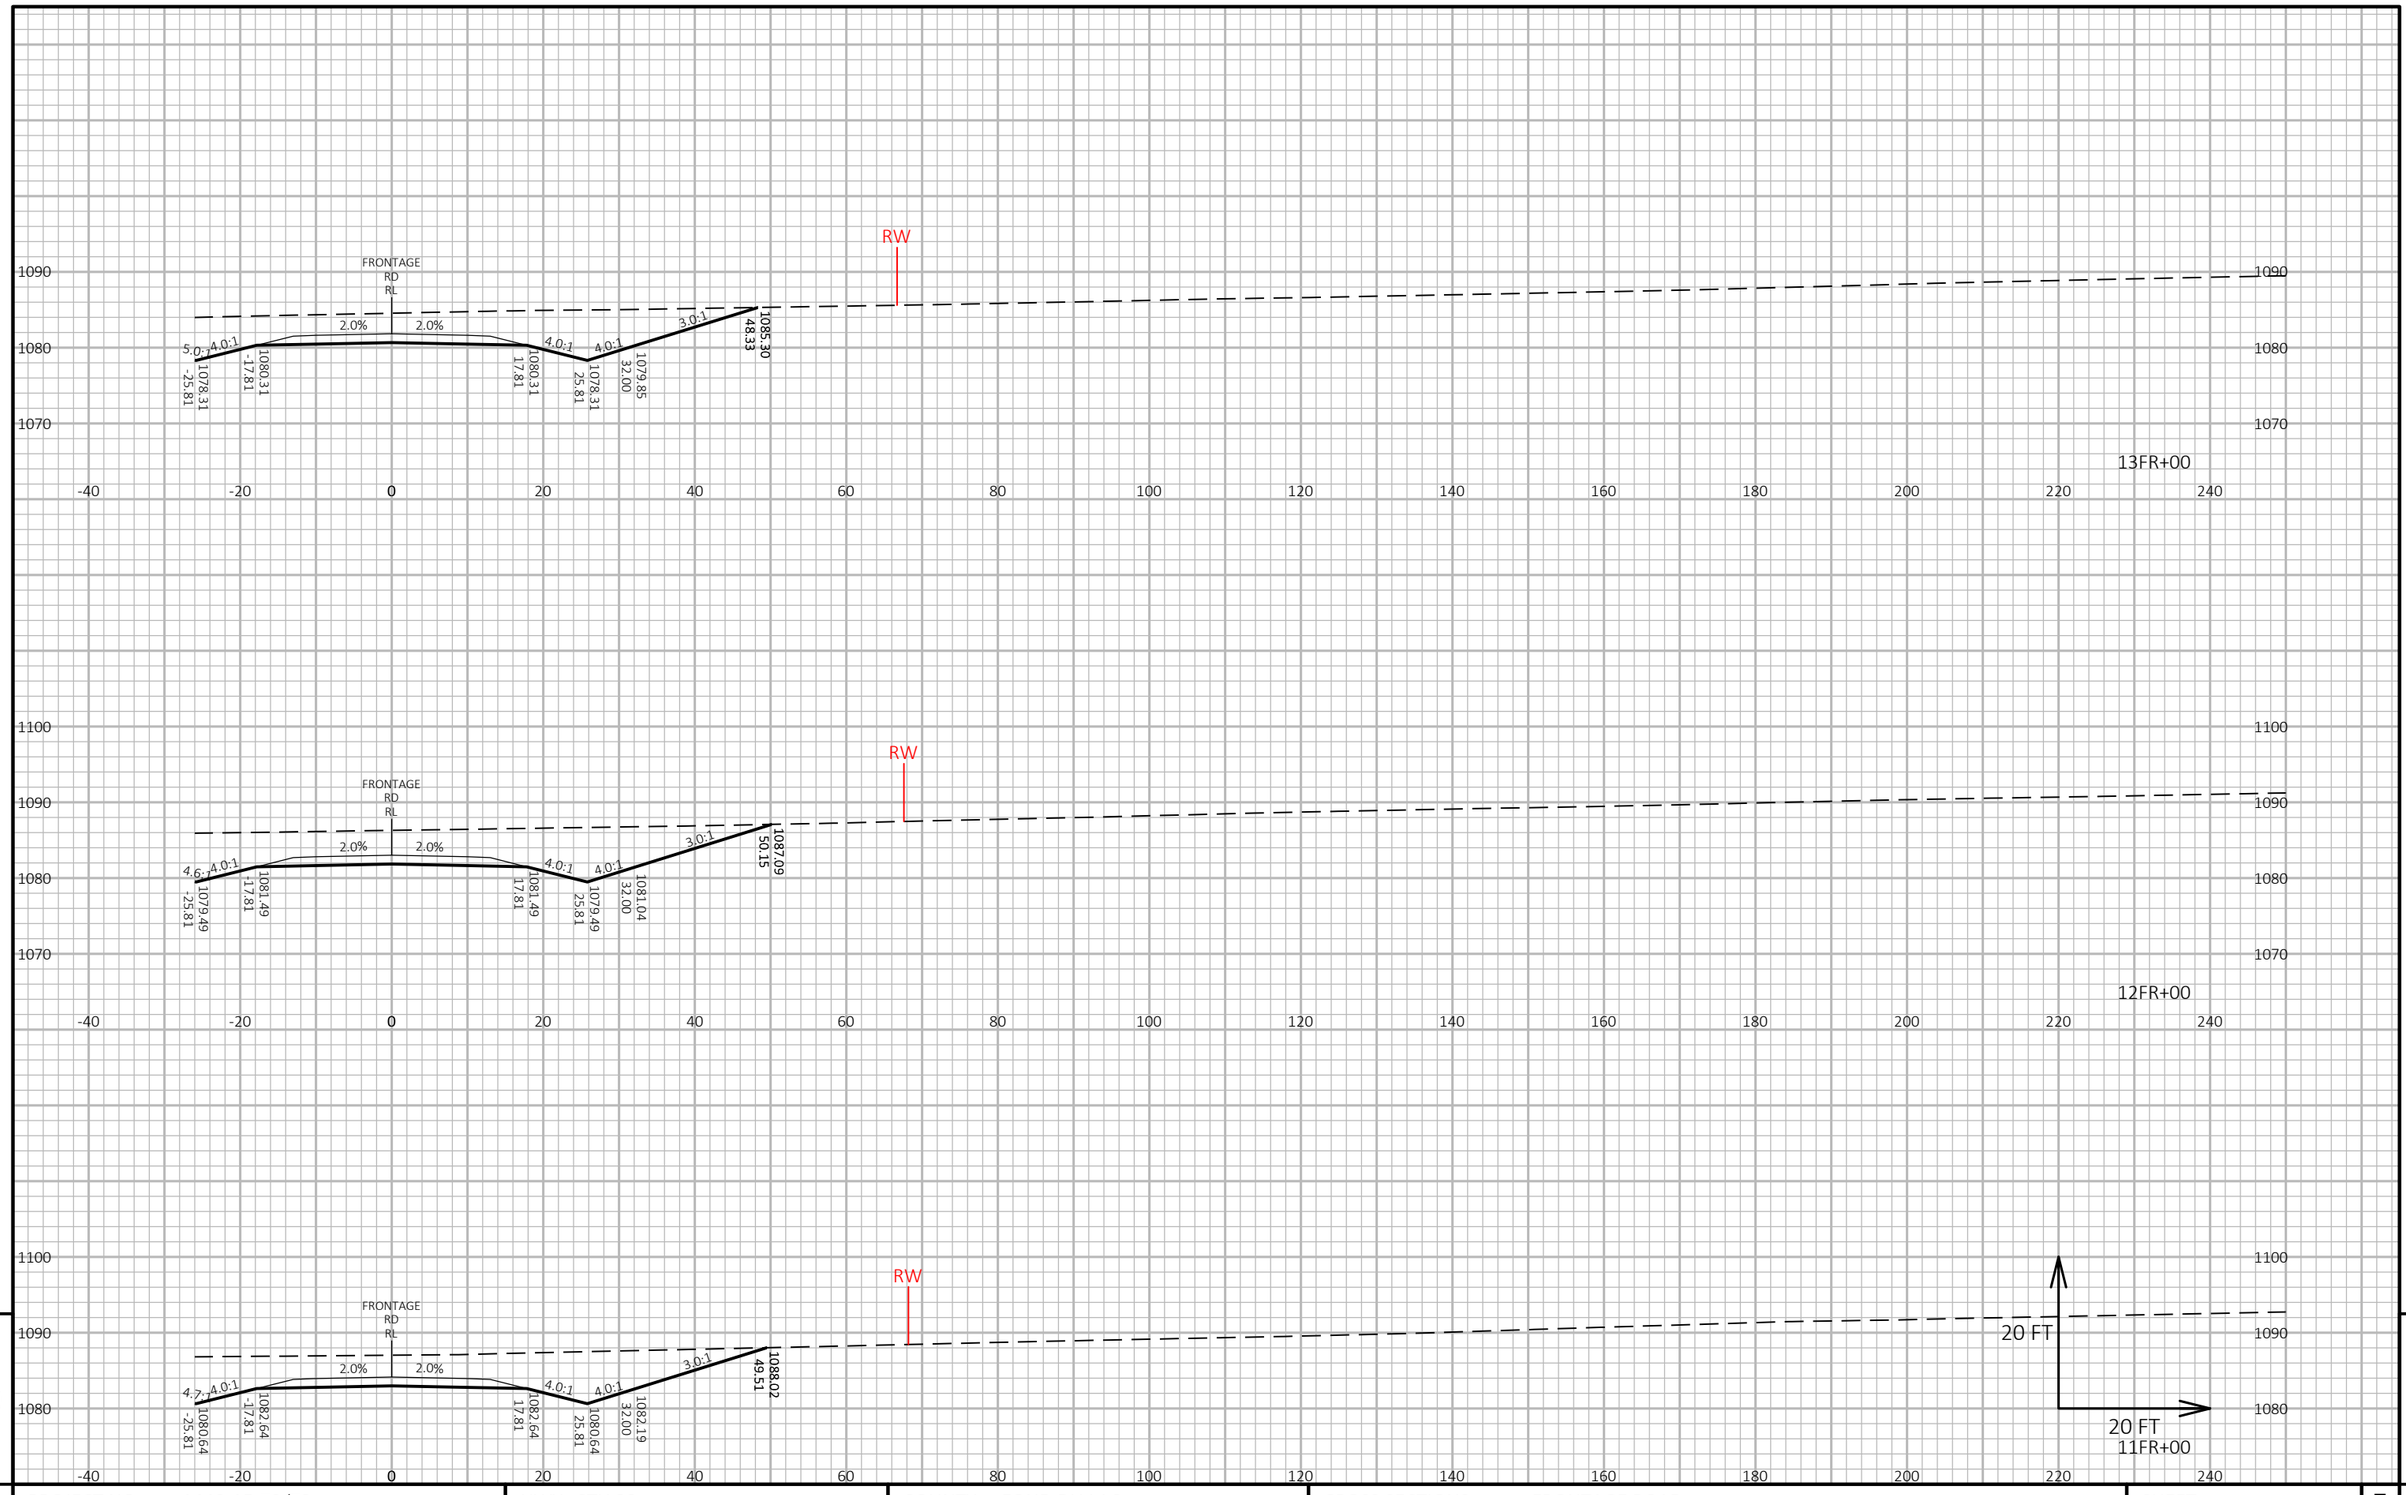

PROJECT NO: 1440-15-72/73	HWY: STH 23	COUNTY: FOND DU LAC	CROSS SECTIONS: FRONTAGE ROAD	SHEET	E

FILE NAME : N:\PDS\C3D\14401501\SHEETSPLAN\CROSSSECTIONS\14401573\14401573_RAMPS AND FRONTAGE ROAD.DWG
LAYOUT NAME - 14401573-0902241-xs

PLOT DATE : 2/26/2019 2:18 PM PLOT BY : VICKMAN, GARRETT T PLOT NAME : PLOT SCALE : 1 IN:20 FT HORZ. / 1 IN:20 FT VERT.

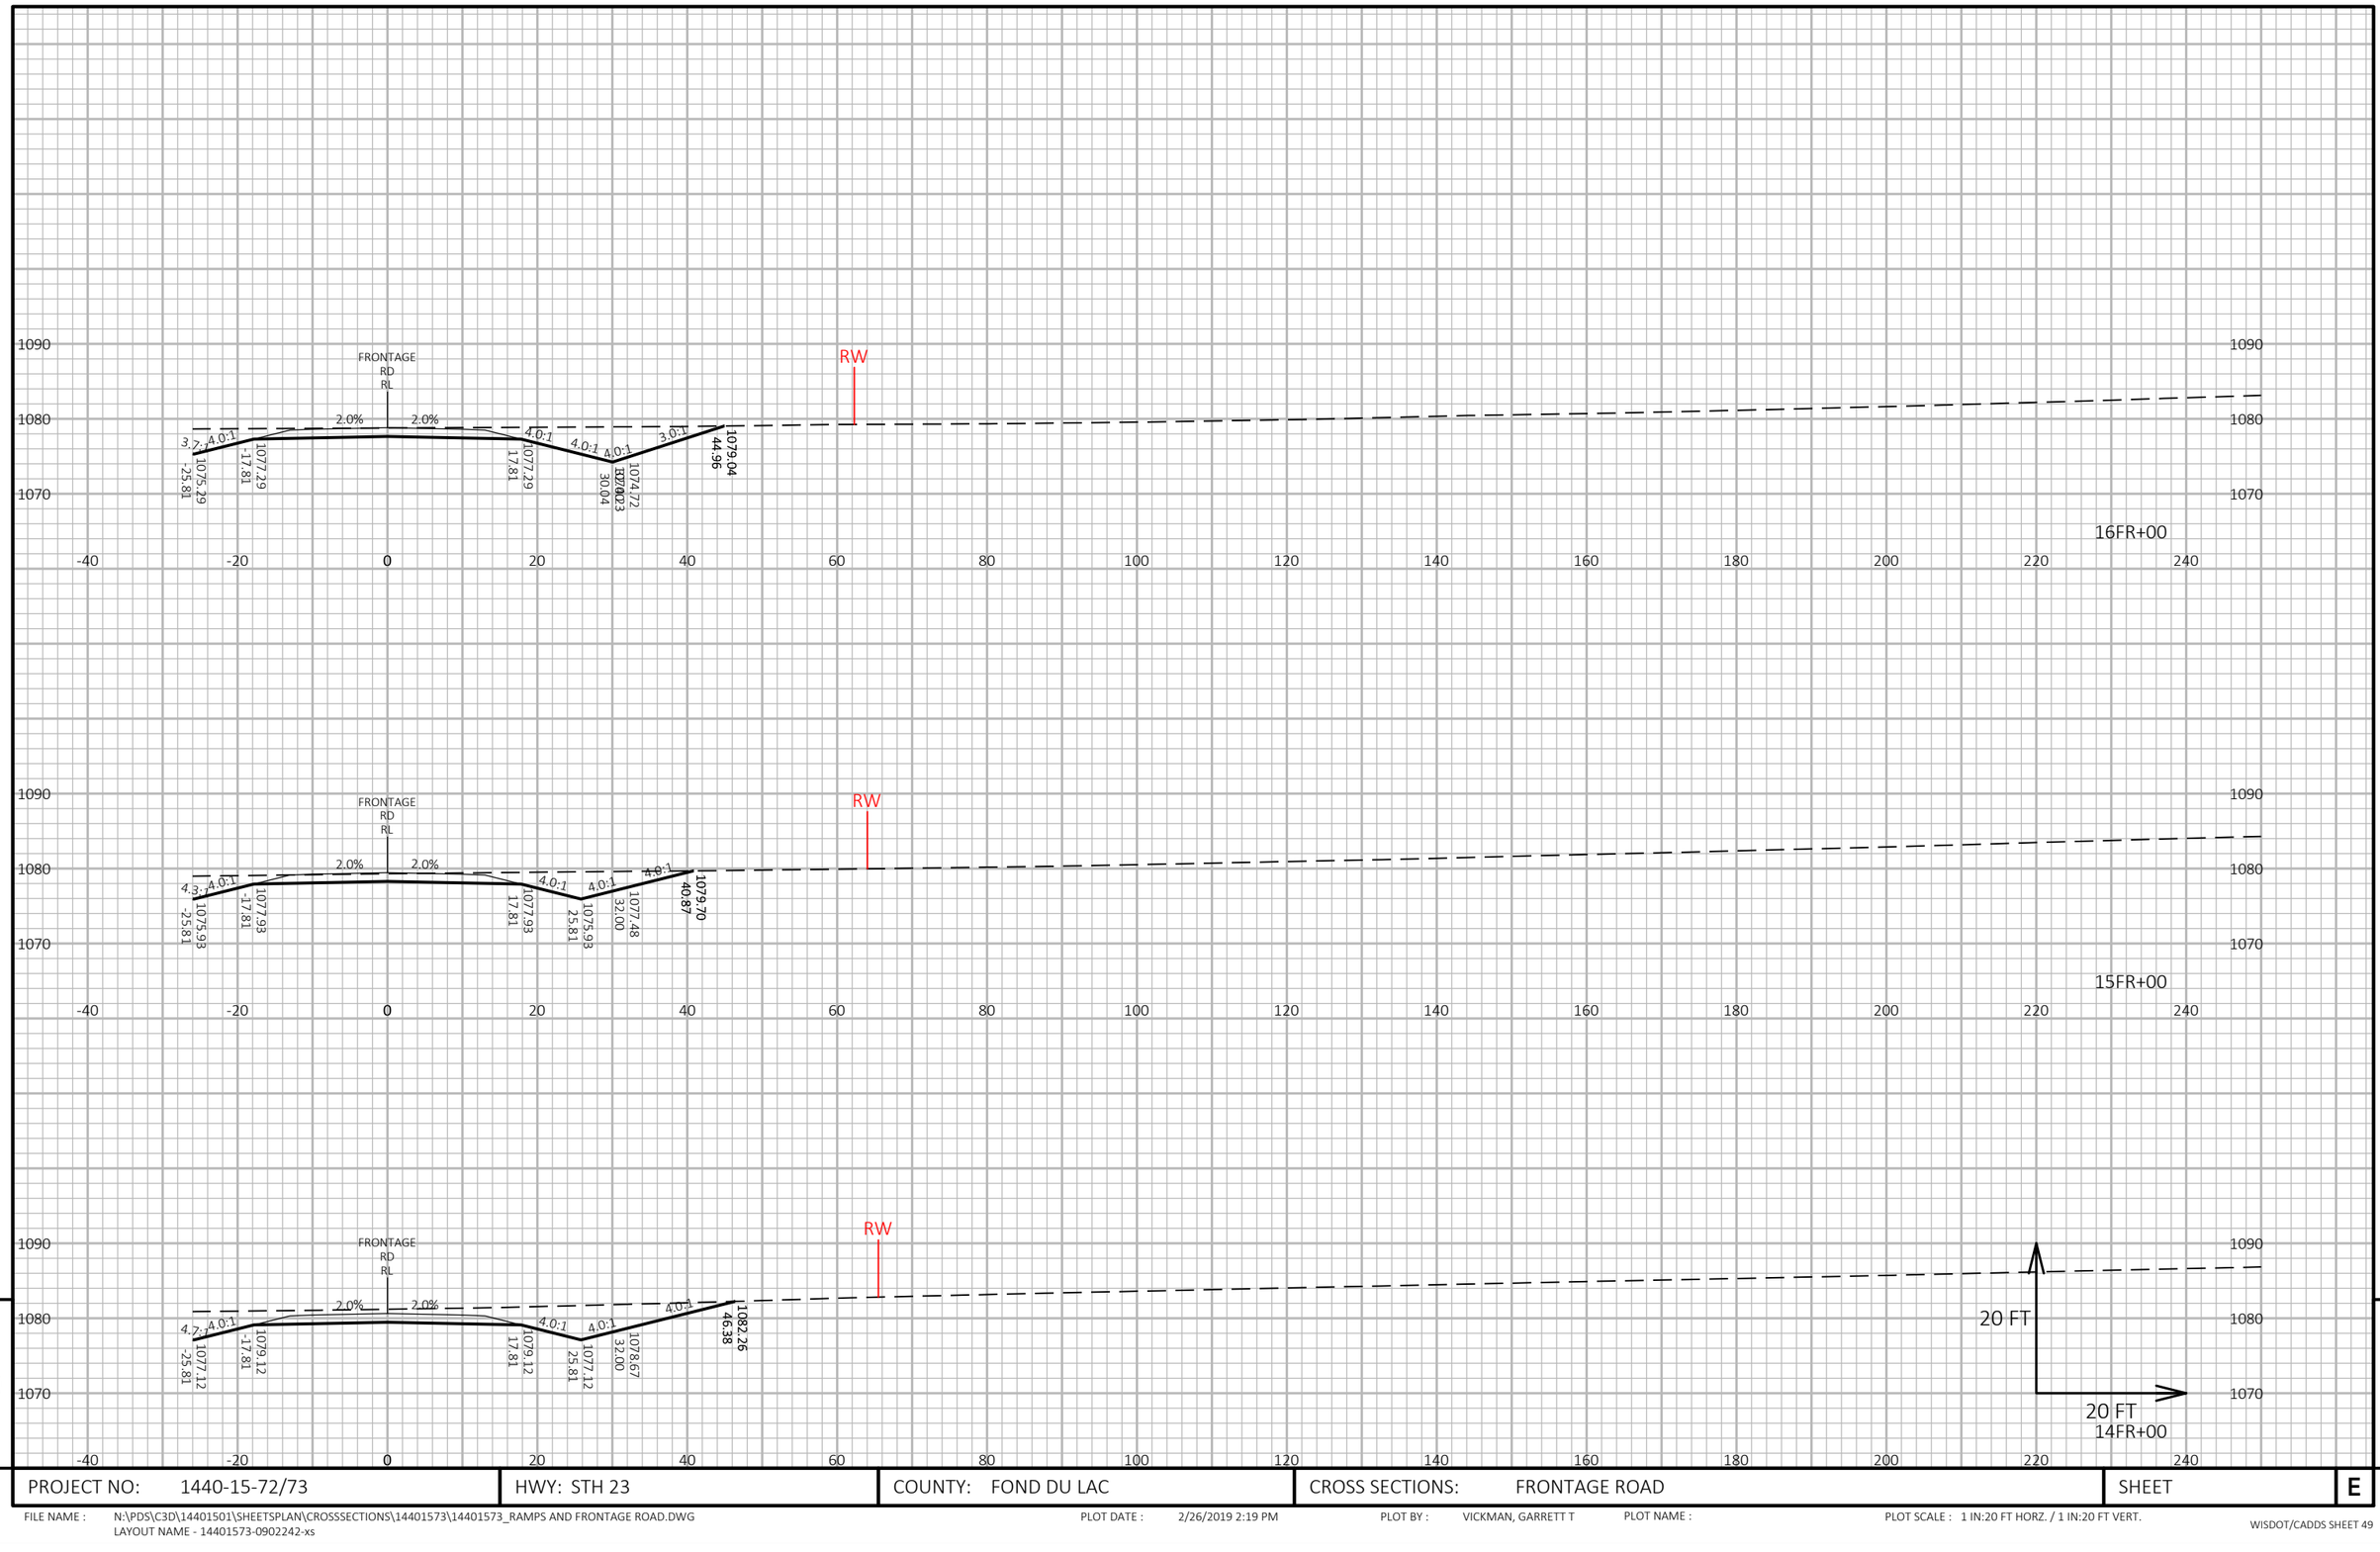


9

9

PROJECT NO: 1440-15-72/73	HWY: STH 23	COUNTY: FOND DU LAC	CROSS SECTIONS: FRONTAGE ROAD	SHEET	E

FILE NAME : N:\PDS\C3D\14401501\SHEETSPLAN\CROSSSECTIONS\14401573\14401573_RAMPS AND FRONTAGE ROAD.DWG
LAYOUT NAME - 14401573-0902242-xs

PLOT DATE : 2/26/2019 2:19 PM PLOT BY : VICKMAN, GARRETT T PLOT NAME : PLOT SCALE : 1 IN:20 FT HORZ. / 1 IN:20 FT VERT.

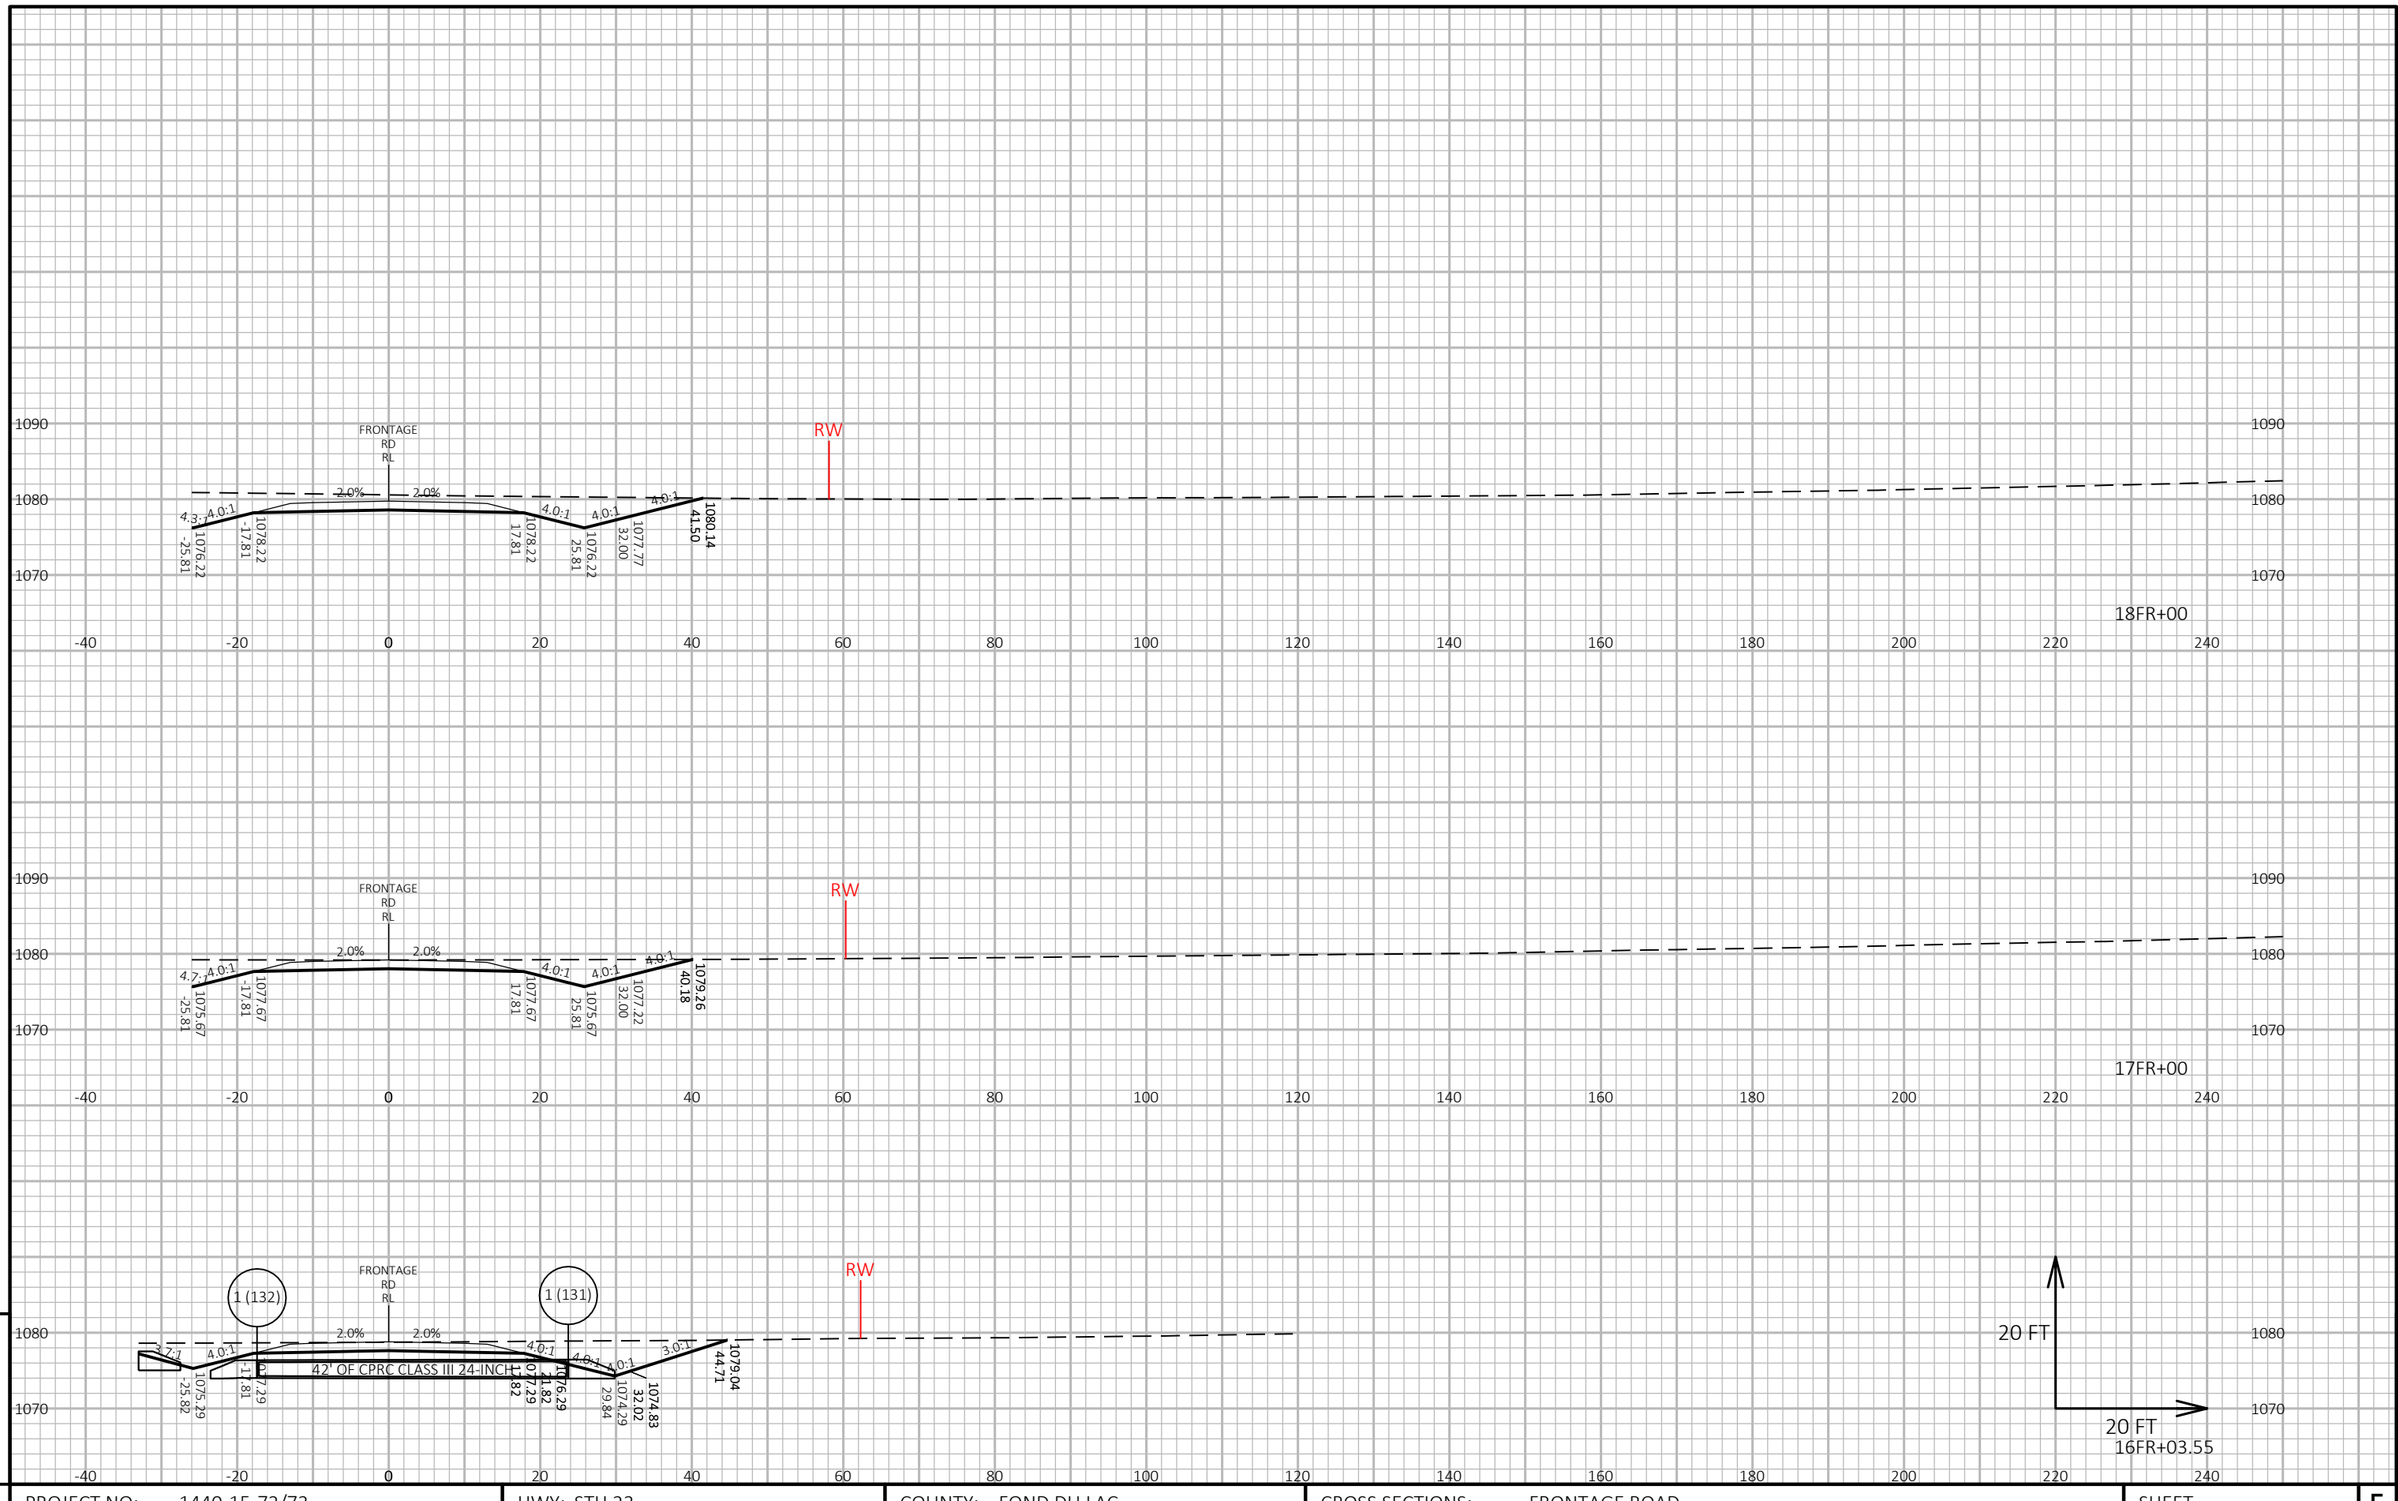


9

PROJECT NO: 1440-15-72/73	HWY: STH 23	COUNTY: FOND DU LAC	CROSS SECTIONS: FRONTAGE ROAD	SHEET	E

FILE NAME : N:\PDS\C3D\14401501\SHEETSPLAN\CROSSSECTIONS\14401573\14401573_RAMPS AND FRONTAGE ROAD.DWG
LAYOUT NAME - 14401573-0902243-xs

PLOT DATE : 2/26/2019 2:19 PM PLOT BY : VICKMAN, GARRETT T PLOT NAME : PLOT SCALE : 1 IN:20 FT HORZ. / 1 IN:20 FT VERT.

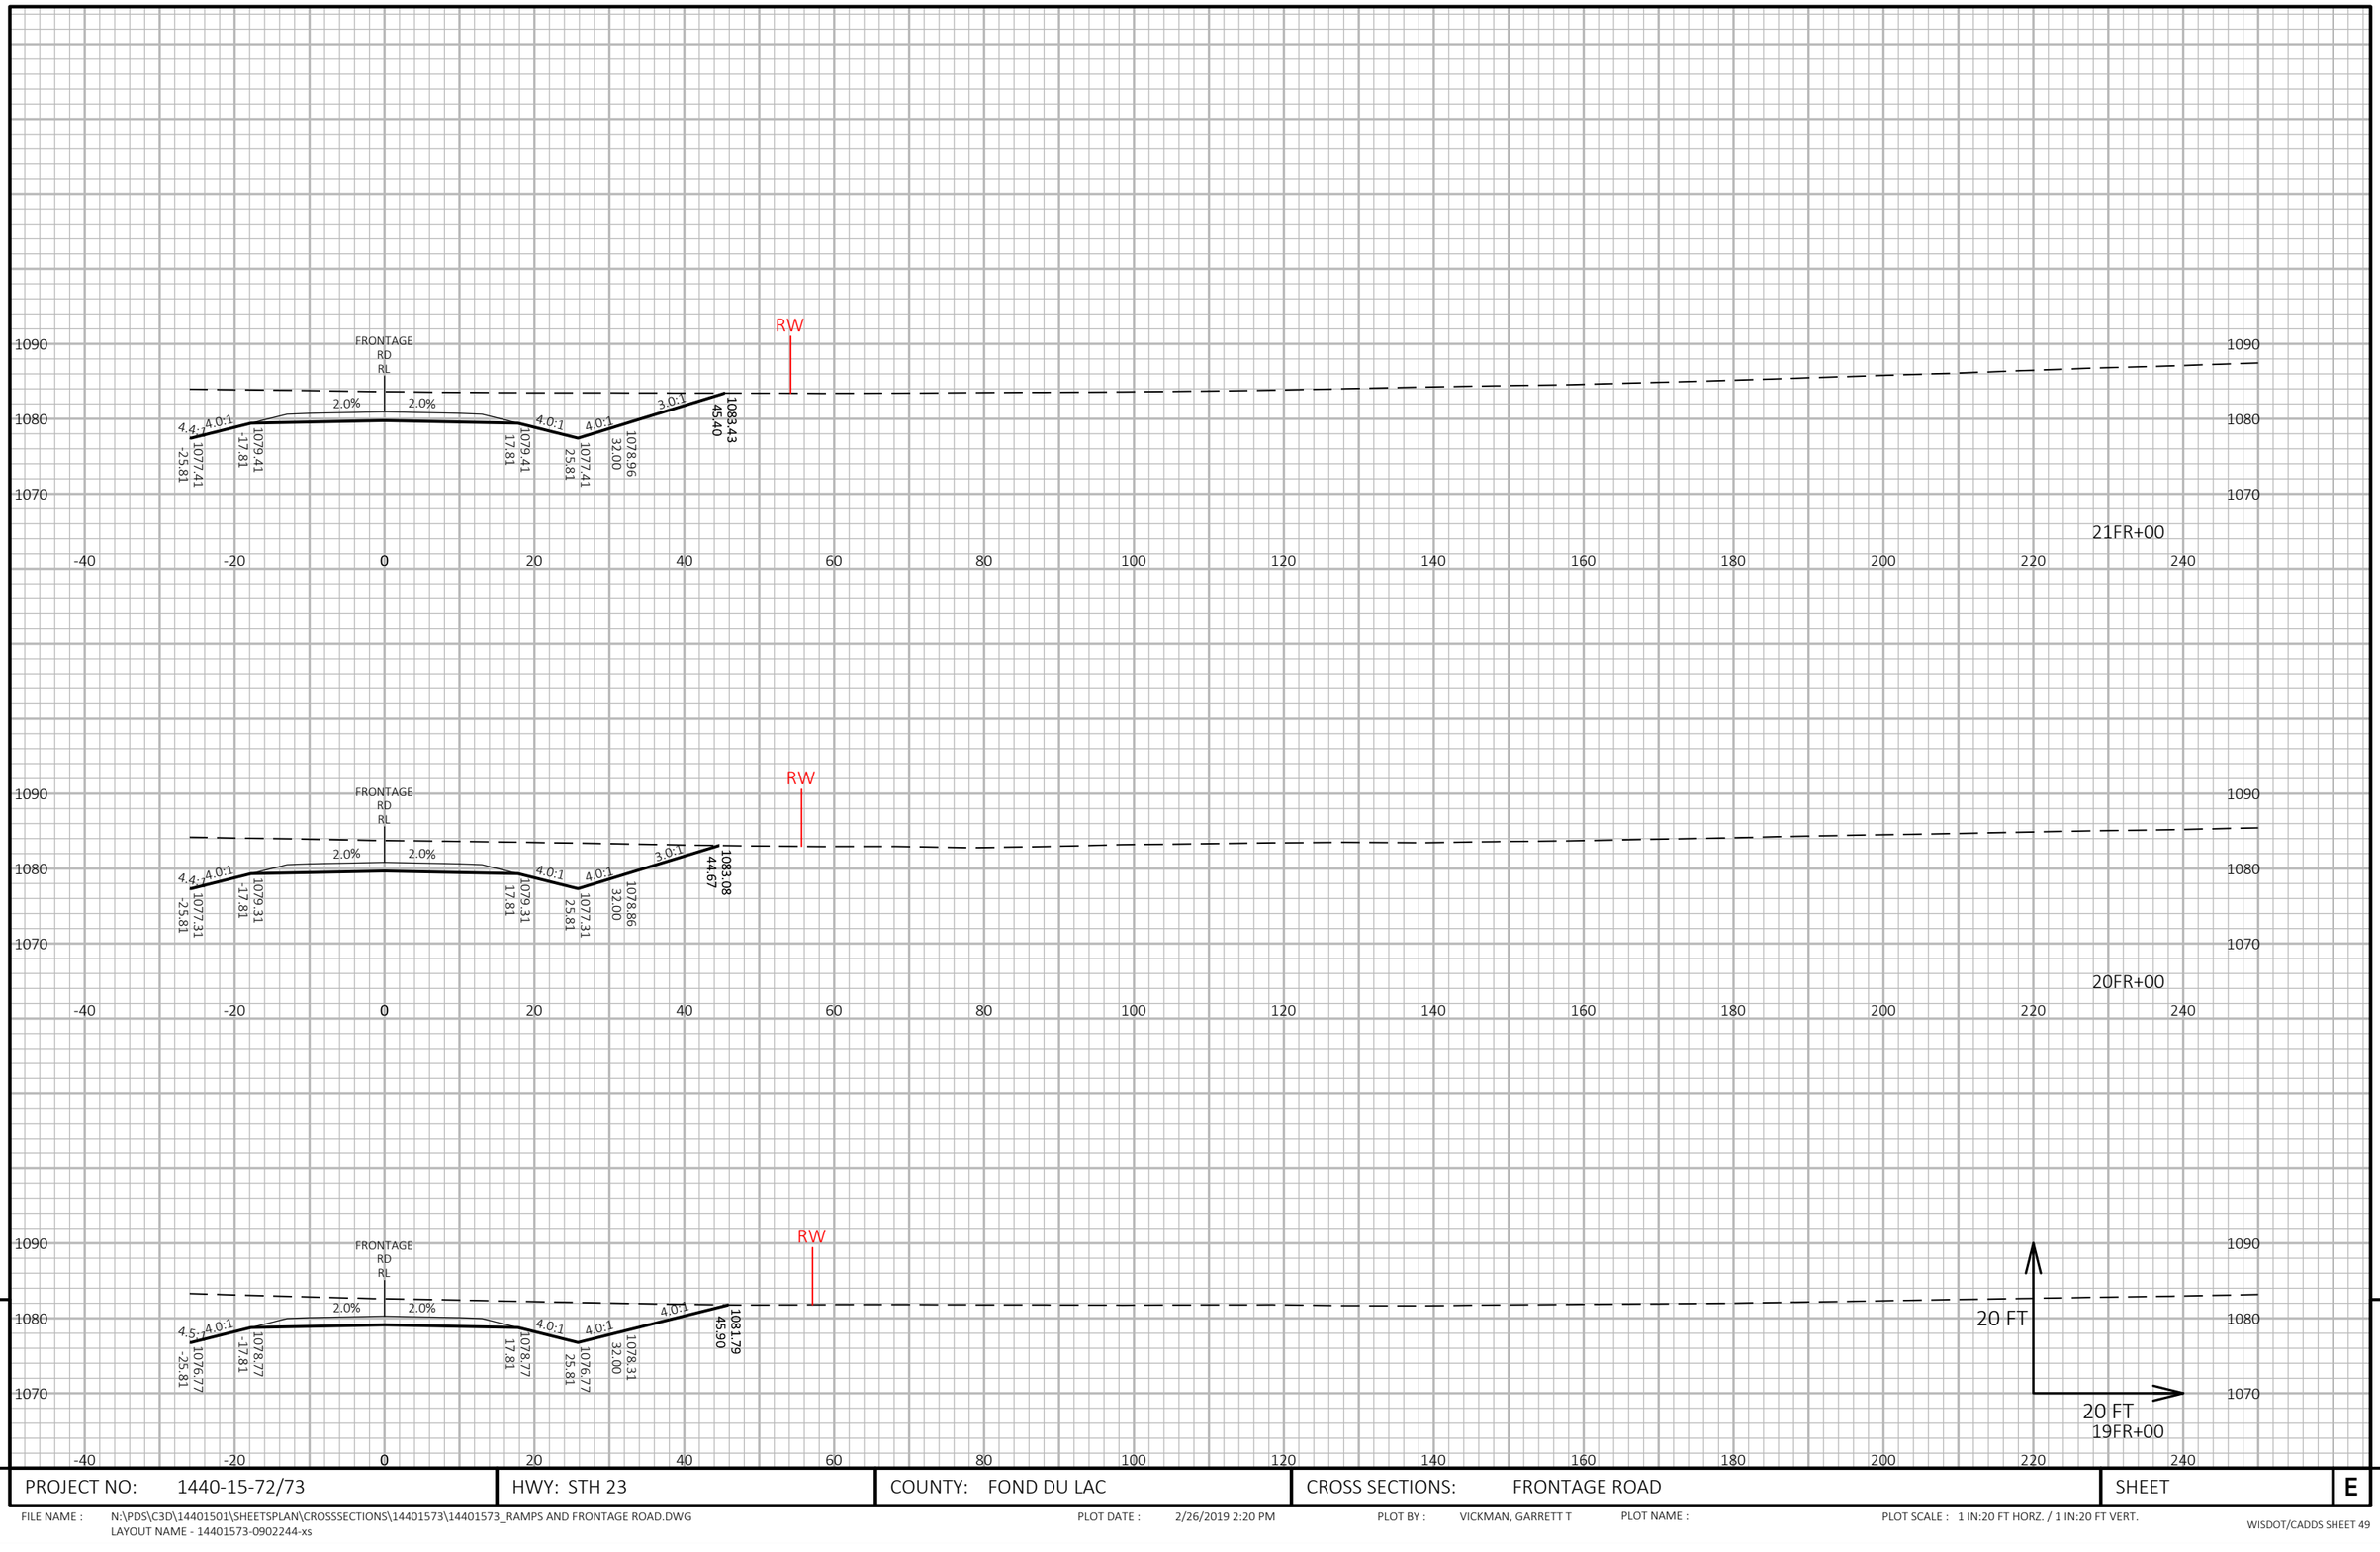


9

9

PROJECT NO: 1440-15-72/73	HWY: STH 23	COUNTY: FOND DU LAC	CROSS SECTIONS: FRONTAGE ROAD	SHEET	E

FILE NAME : N:\PDS\C3D\14401501\SHEETSPLAN\CROSSSECTIONS\14401573\14401573_RAMPS AND FRONTAGE ROAD.DWG
LAYOUT NAME - 14401573-0902244-xs

PLOT DATE : 2/26/2019 2:20 PM PLOT BY : VICKMAN, GARRETT T PLOT NAME : PLOT SCALE : 1 IN:20 FT HORZ. / 1 IN:20 FT VERT.

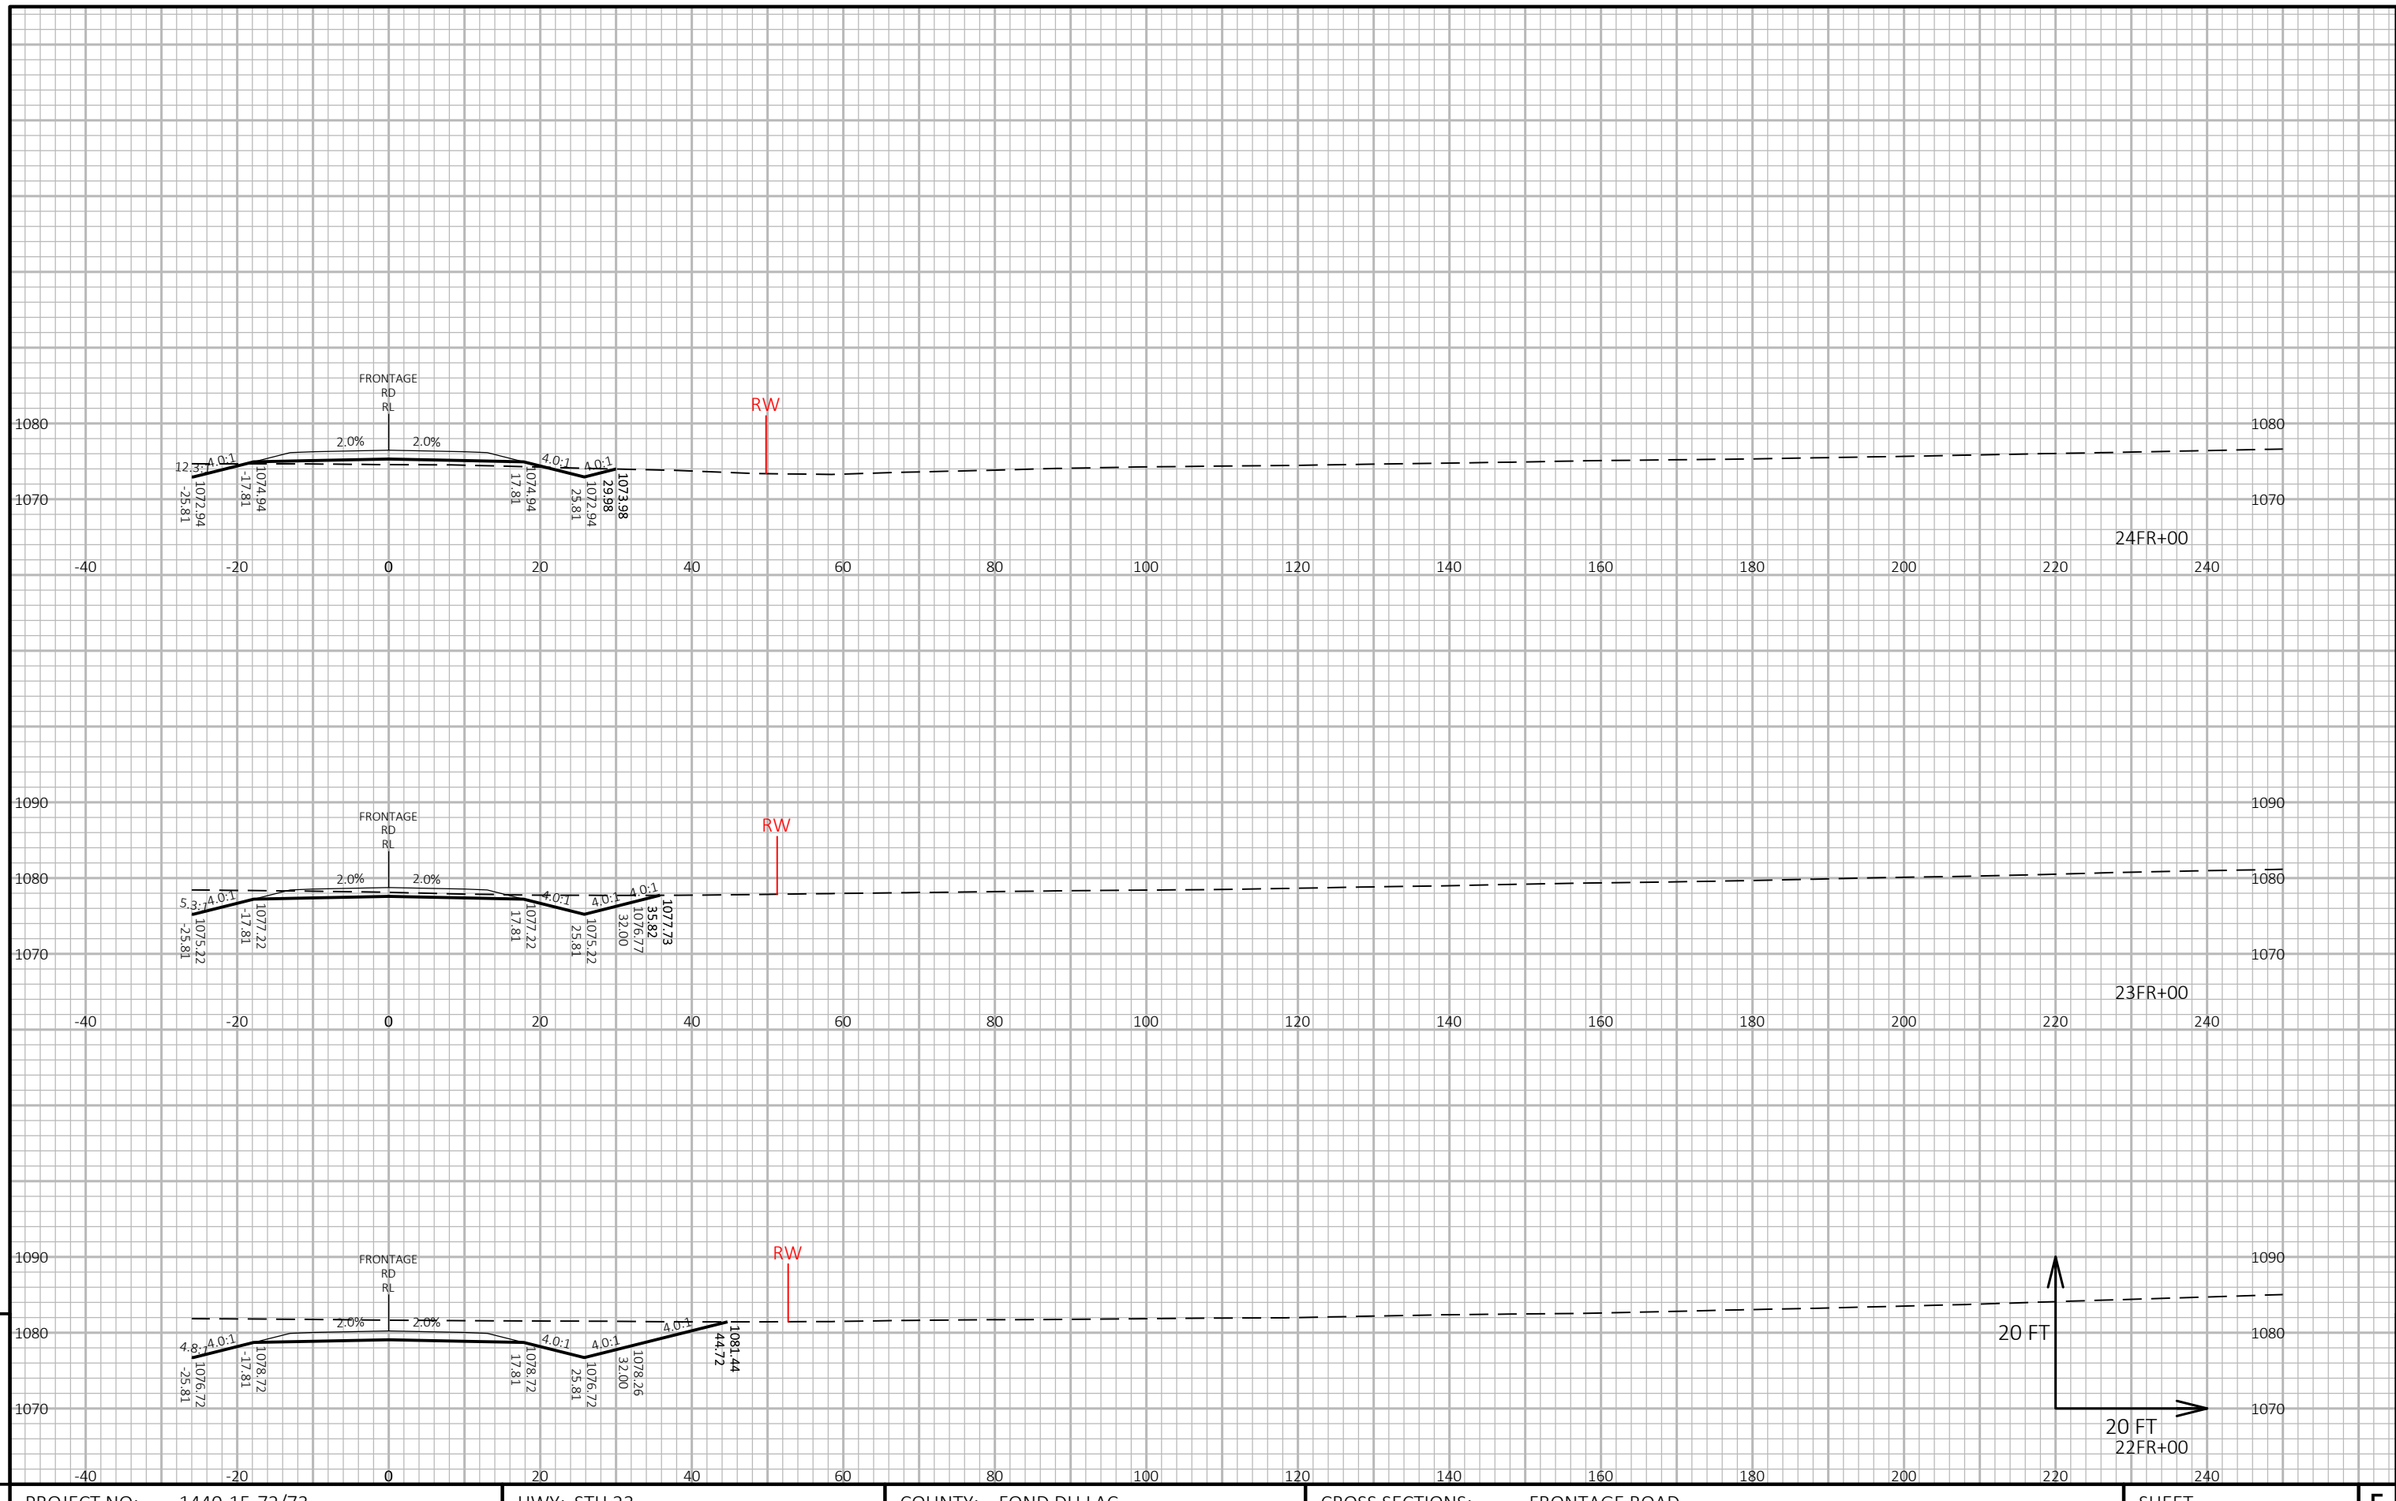



9

PROJECT NO: 1440-15-72/73	HWY: STH 23	COUNTY: FOND DU LAC	CROSS SECTIONS: FRONTAGE ROAD	SHEET	E

FILE NAME : N:\PDS\C3D\14401501\SHEETSPLAN\CROSSSECTIONS\14401573\14401573_RAMPS AND FRONTAGE ROAD.DWG
LAYOUT NAME - 14401573-0902245-xs

PLOT DATE : 2/26/2019 2:20 PM PLOT BY : VICKMAN, GARRETT T PLOT NAME : PLOT SCALE : 1 IN:20 FT HORZ. / 1 IN:20 FT VERT.

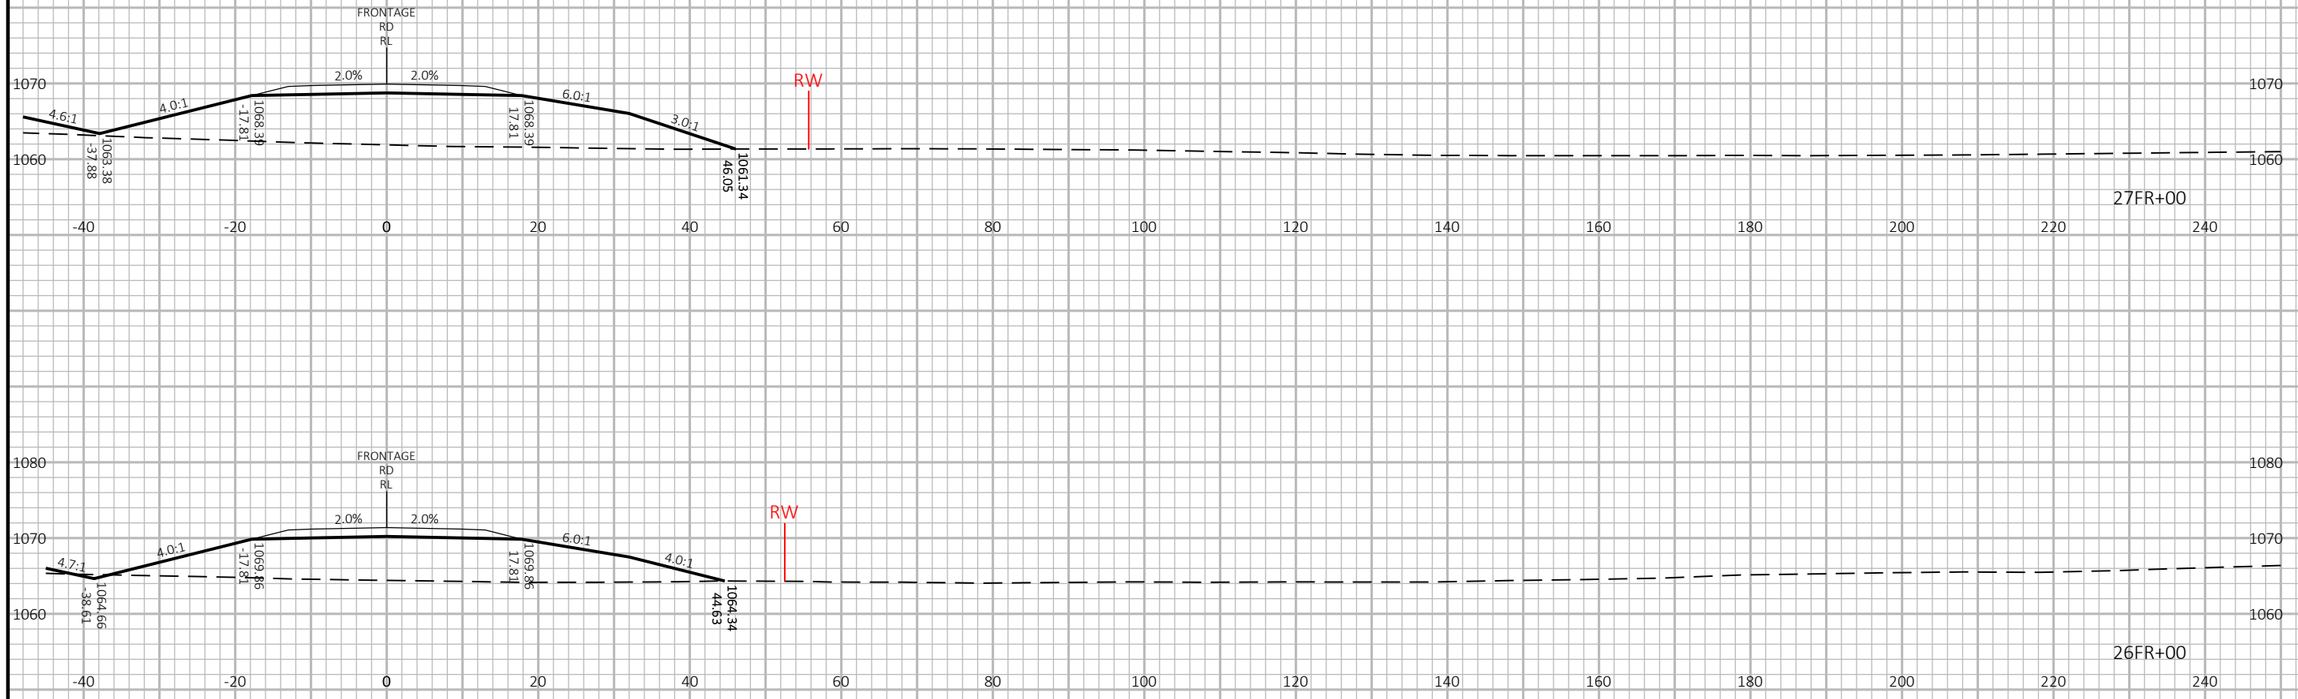

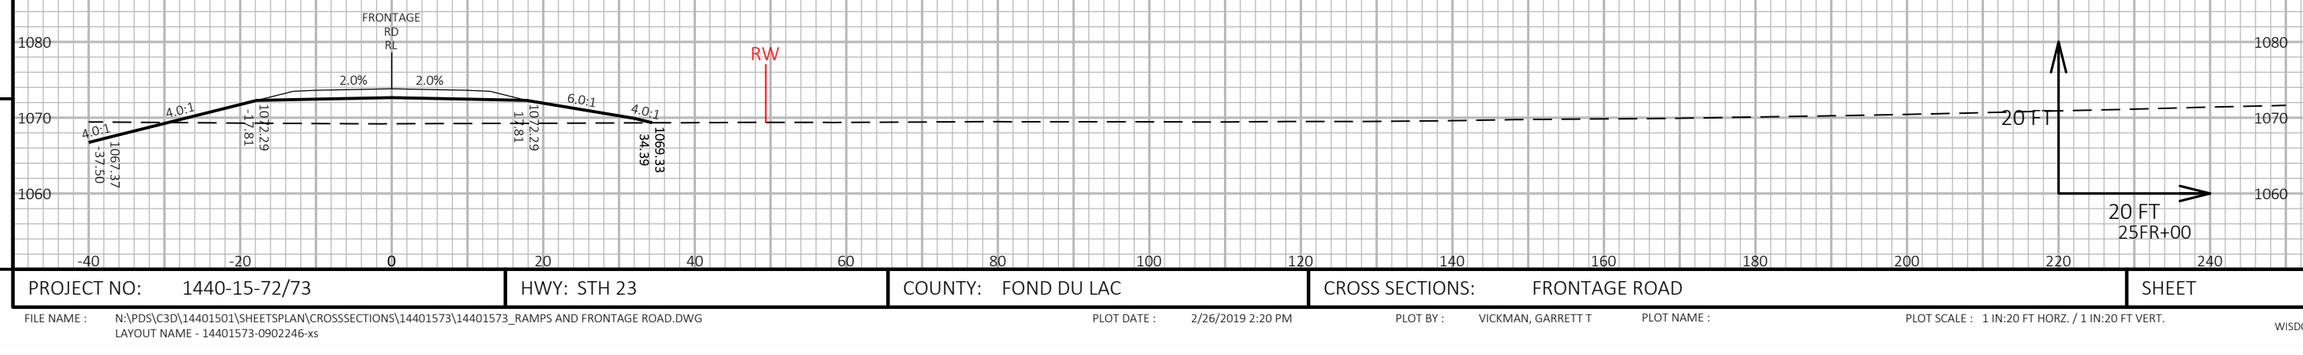


9

9

PROJECT NO: 1440-15-72/73	HWY: STH 23	COUNTY: FOND DU LAC	CROSS SECTIONS: FRONTAGE ROAD	SHEET	E

FILE NAME : N:\PDS\C3D\14401501\SHEETSPLAN\CROSSSECTIONS\14401573\14401573_RAMPS AND FRONTAGE ROAD.DWG
LAYOUT NAME - 14401573-0902246-xs

PLOT DATE : 2/26/2019 2:20 PM PLOT BY : VICKMAN, GARRETT T PLOT NAME : PLOT SCALE : 1 IN:20 FT HORZ. / 1 IN:20 FT VERT.

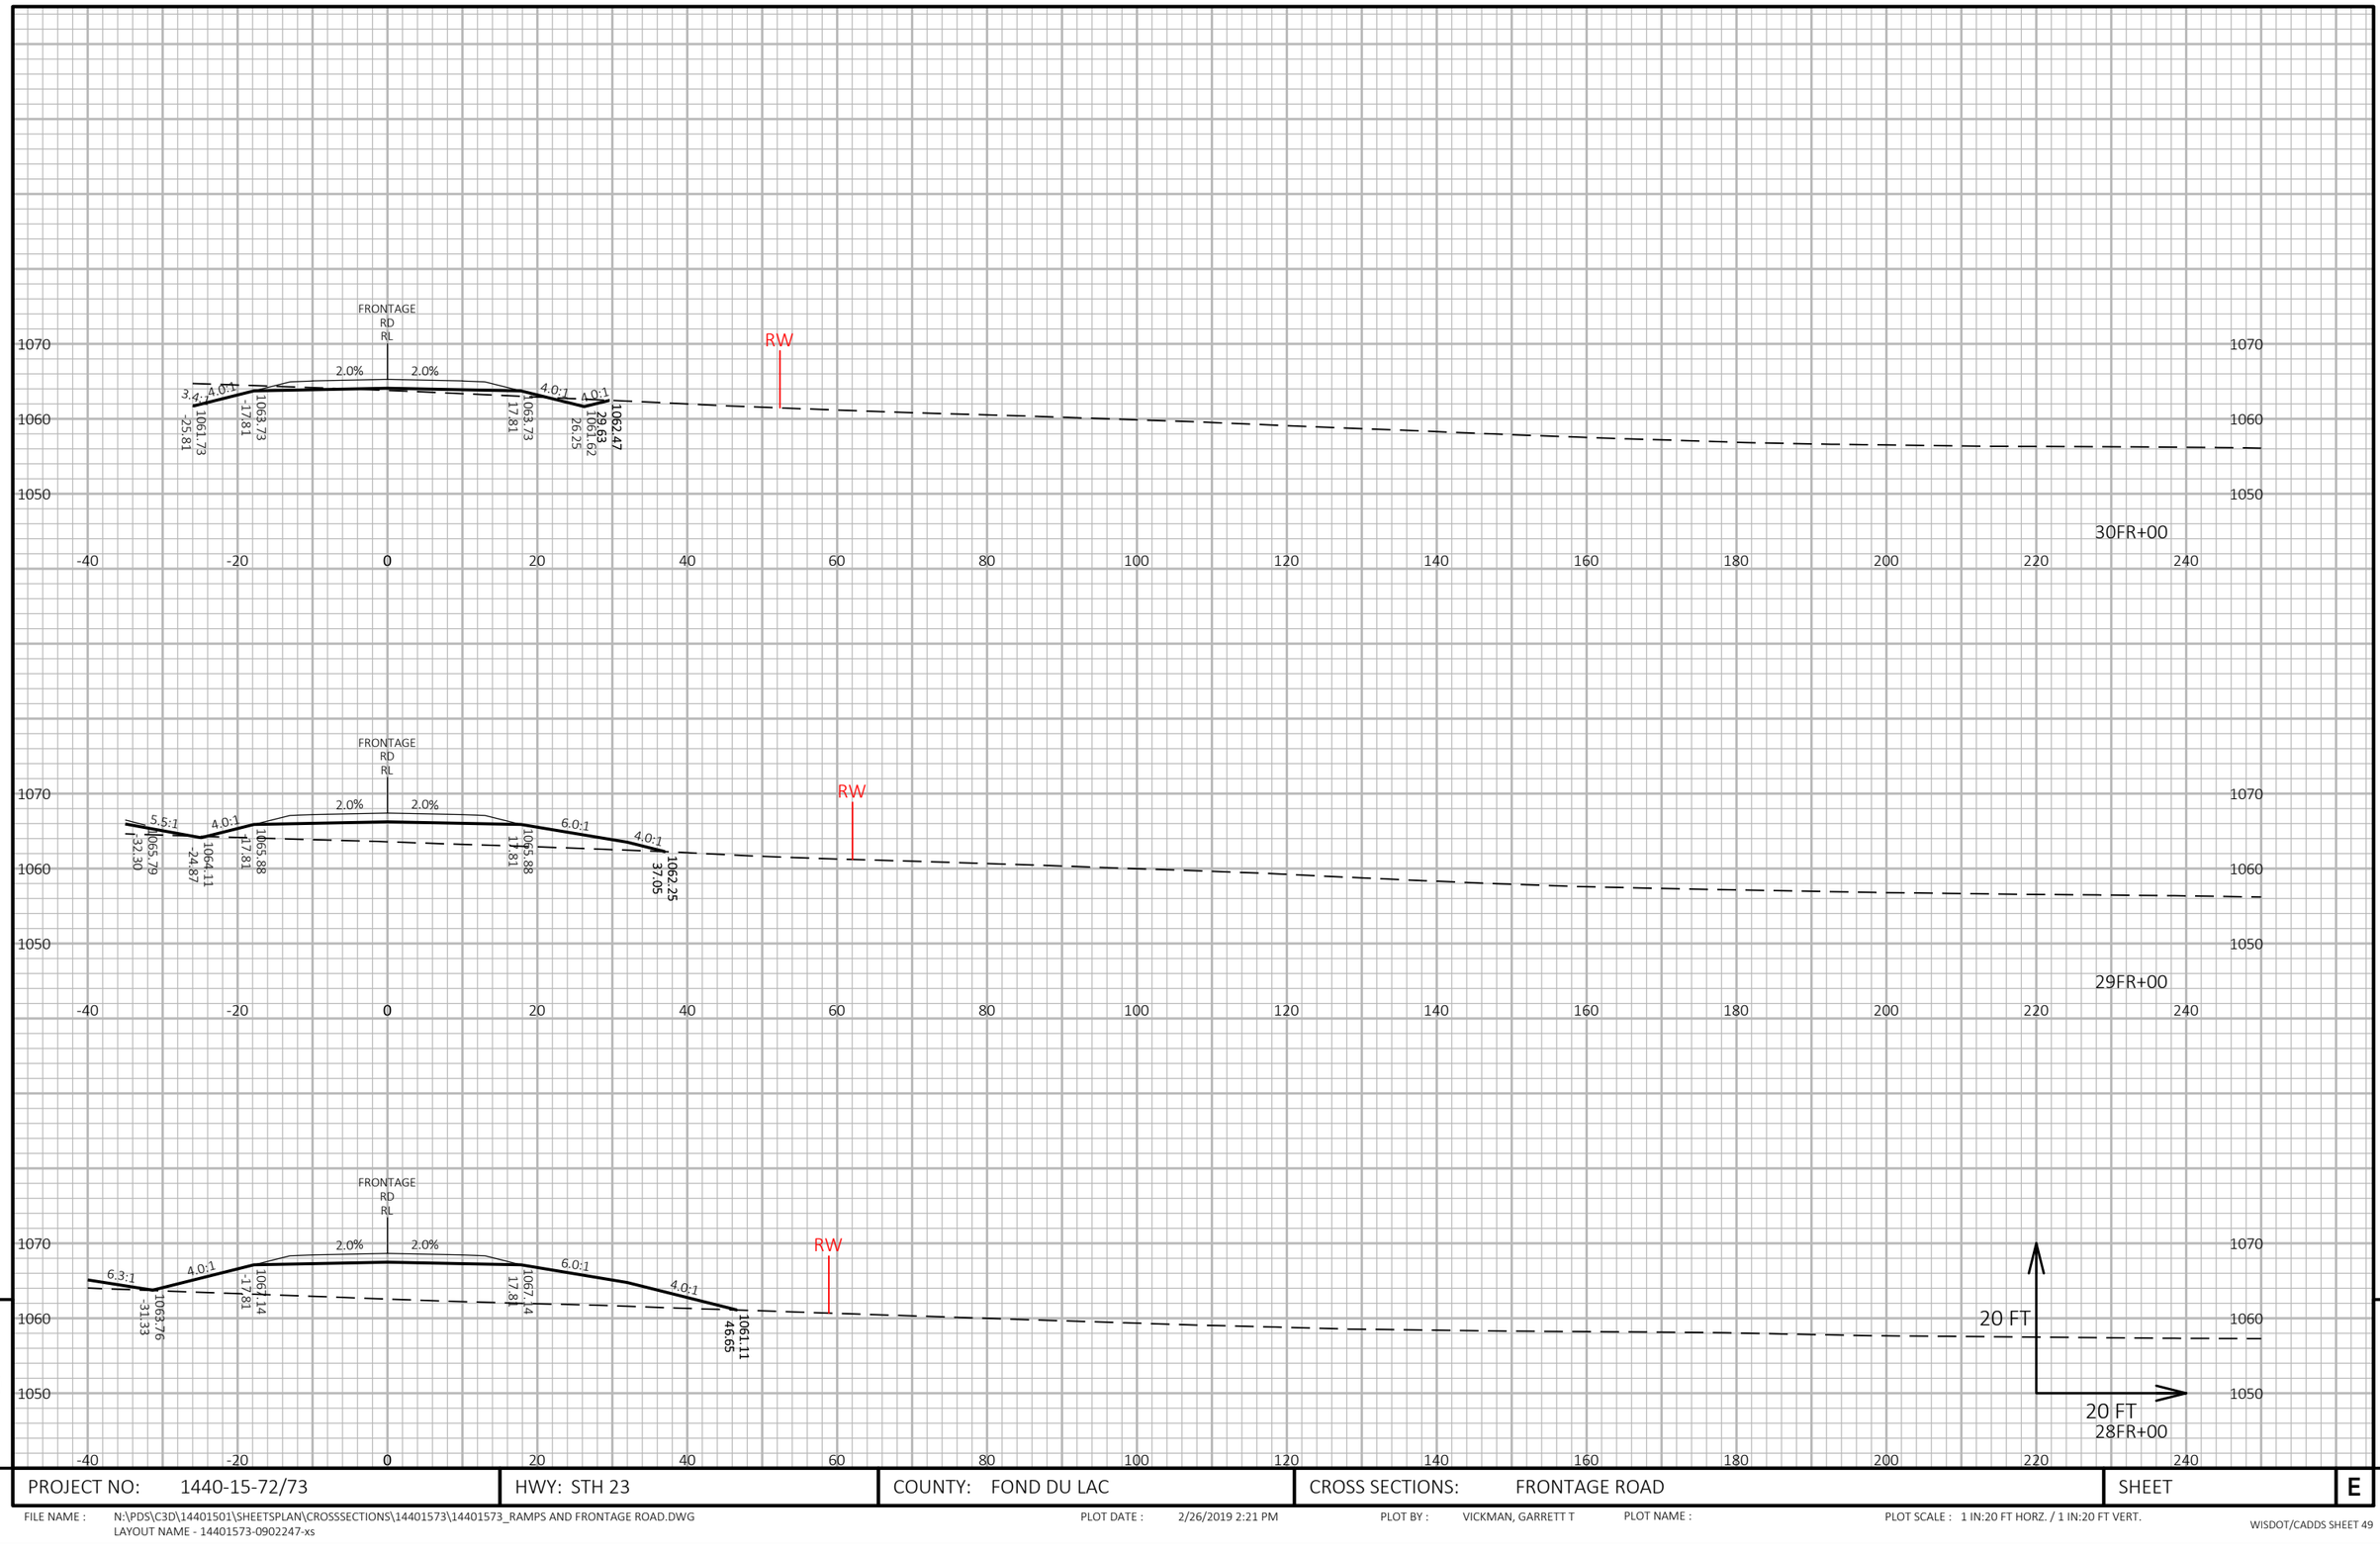


9

9

PROJECT NO: 1440-15-72/73	HWY: STH 23	COUNTY: FOND DU LAC	CROSS SECTIONS: FRONTAGE ROAD	SHEET	E

FILE NAME : N:\PDS\C3D\14401501\SHEETSPLAN\CROSSSECTIONS\14401573\14401573_RAMPS AND FRONTAGE ROAD.DWG
LAYOUT NAME - 14401573-0902247-xs

PLOT DATE : 2/26/2019 2:21 PM PLOT BY : VICKMAN, GARRETT T PLOT NAME : PLOT SCALE : 1 IN:20 FT HORZ. / 1 IN:20 FT VERT.

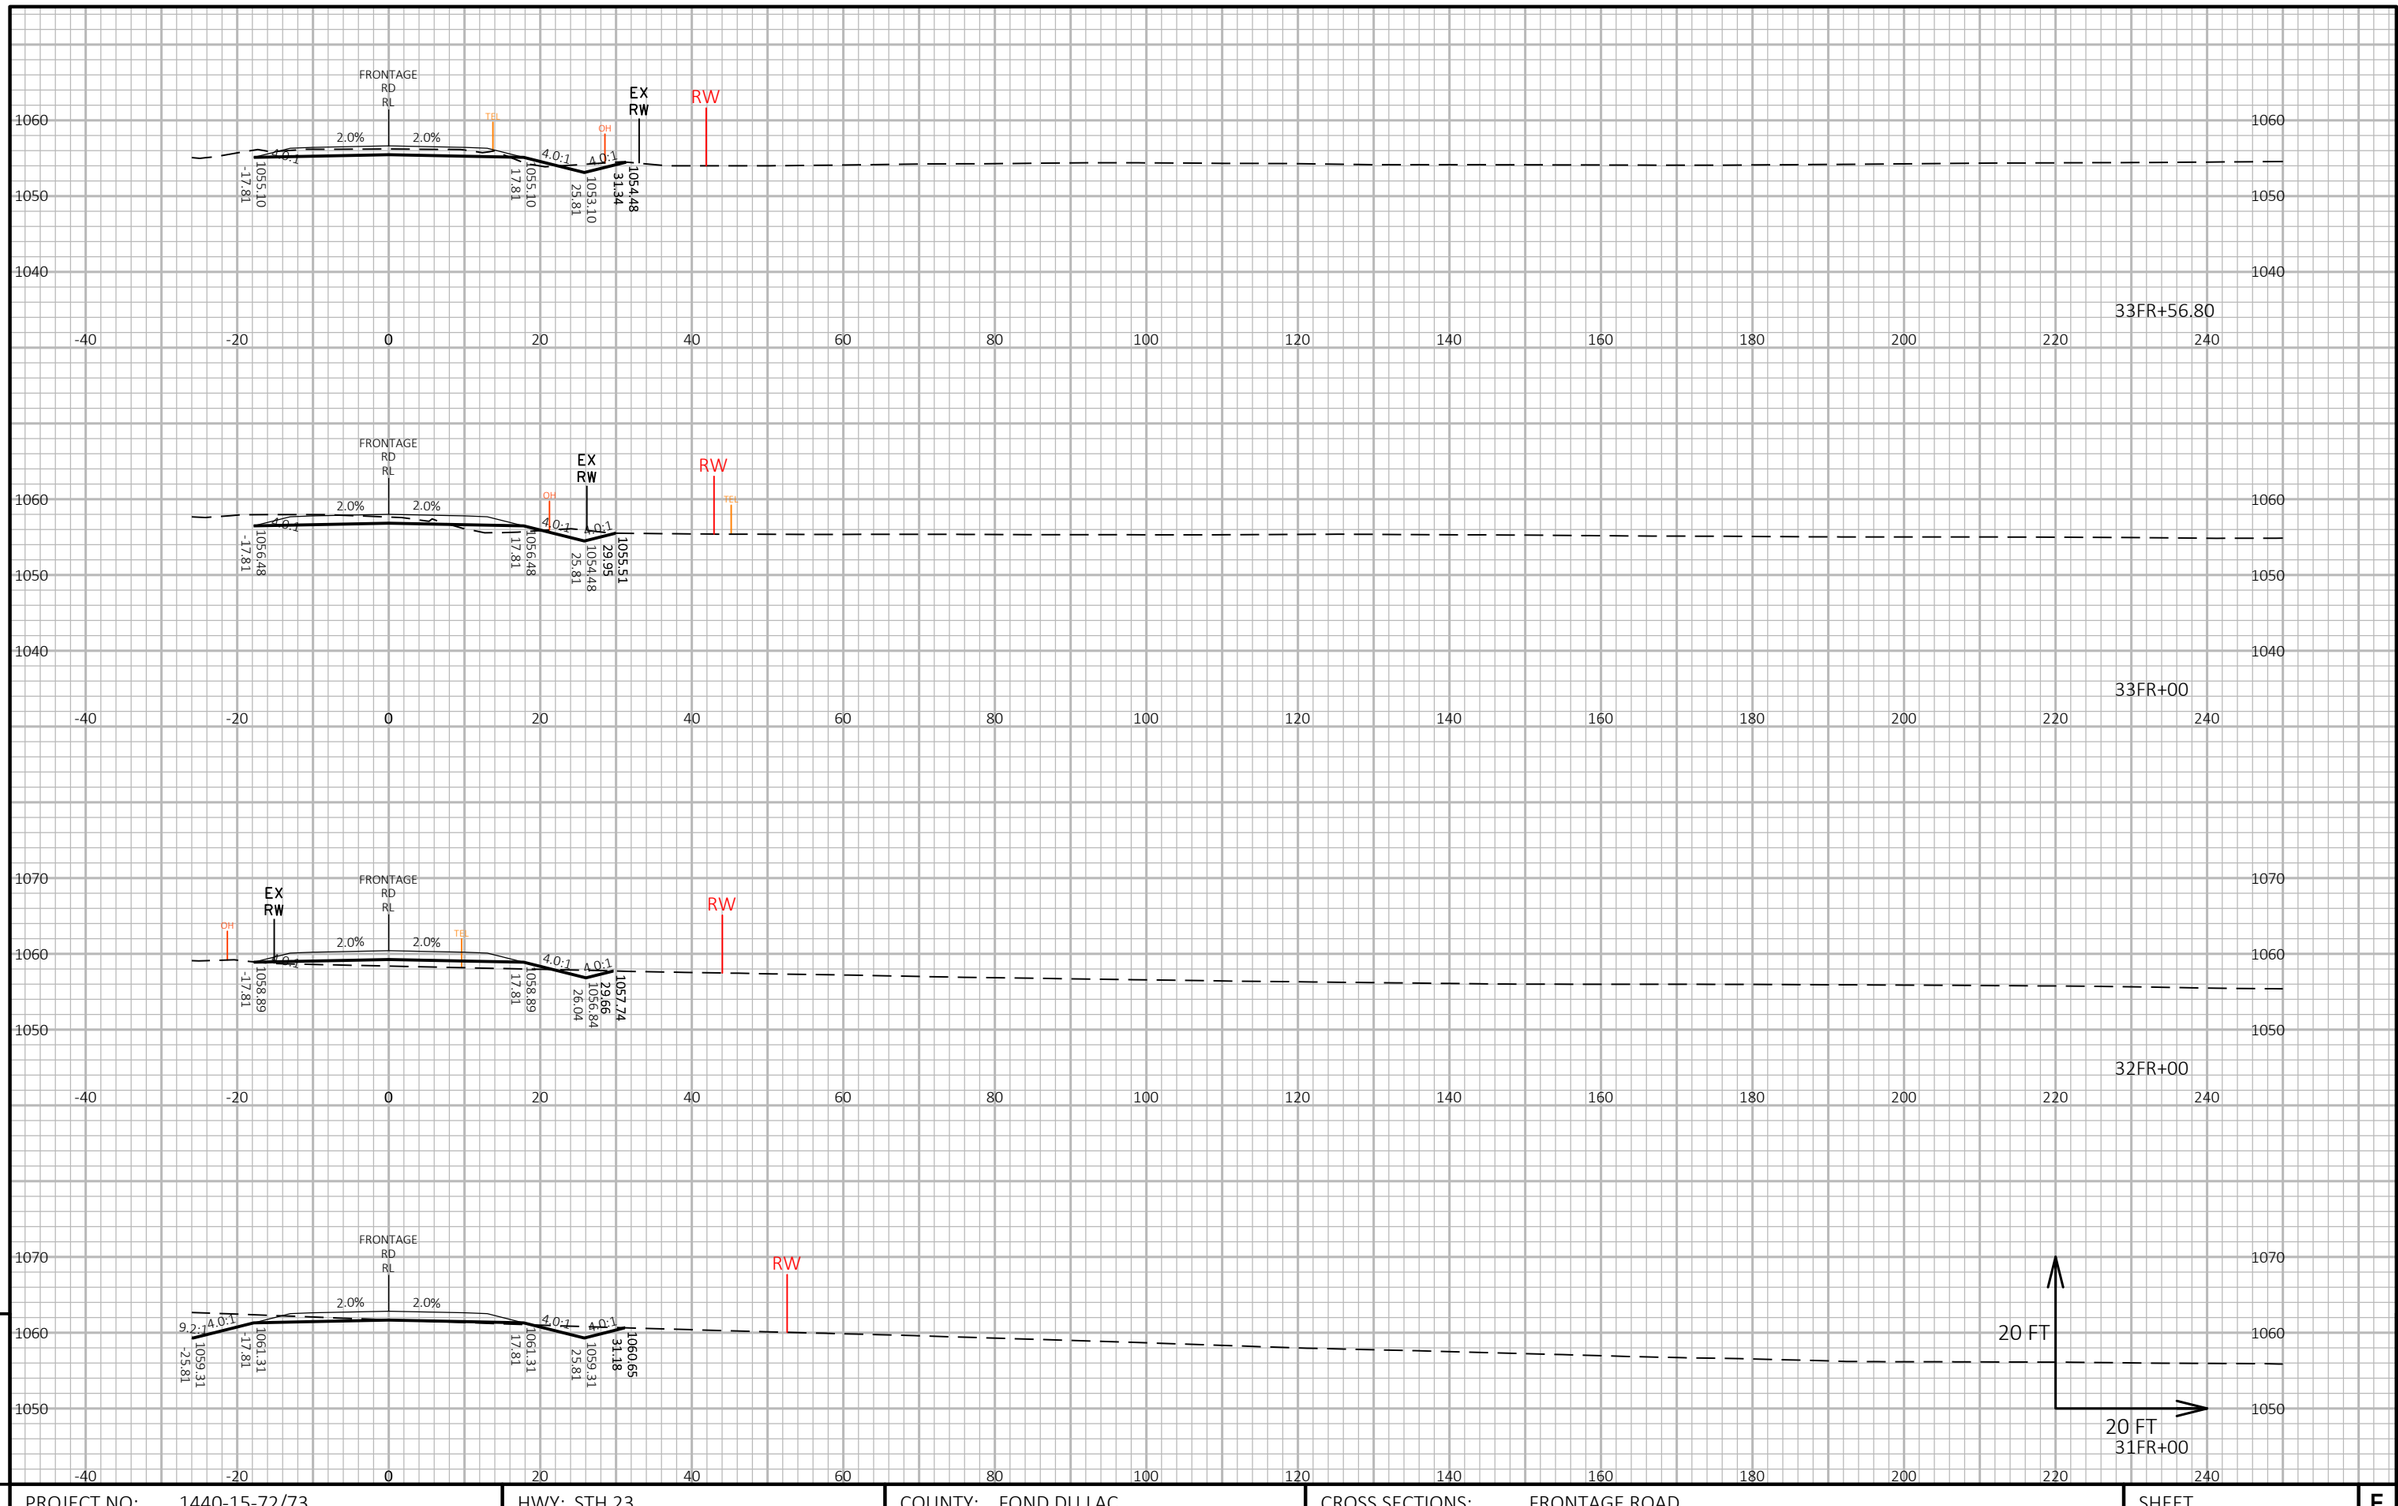


9

9

PROJECT NO: 1440-15-72/73	HWY: STH 23	COUNTY: FOND DU LAC	CROSS SECTIONS: FRONTAGE ROAD	SHEET	E

FILE NAME : N:\PDS\C3D\14401501\SHEETSPLAN\CROSSSECTIONS\14401573\14401573_RAMPS AND FRONTAGE ROAD.DWG
LAYOUT NAME - 14401573-0902248-xs

PLOT DATE : 2/26/2019 2:21 PM PLOT BY : VICKMAN, GARRETT T PLOT NAME : PLOT SCALE : 1 IN:20 FT HORZ. / 1 IN:20 FT VERT.

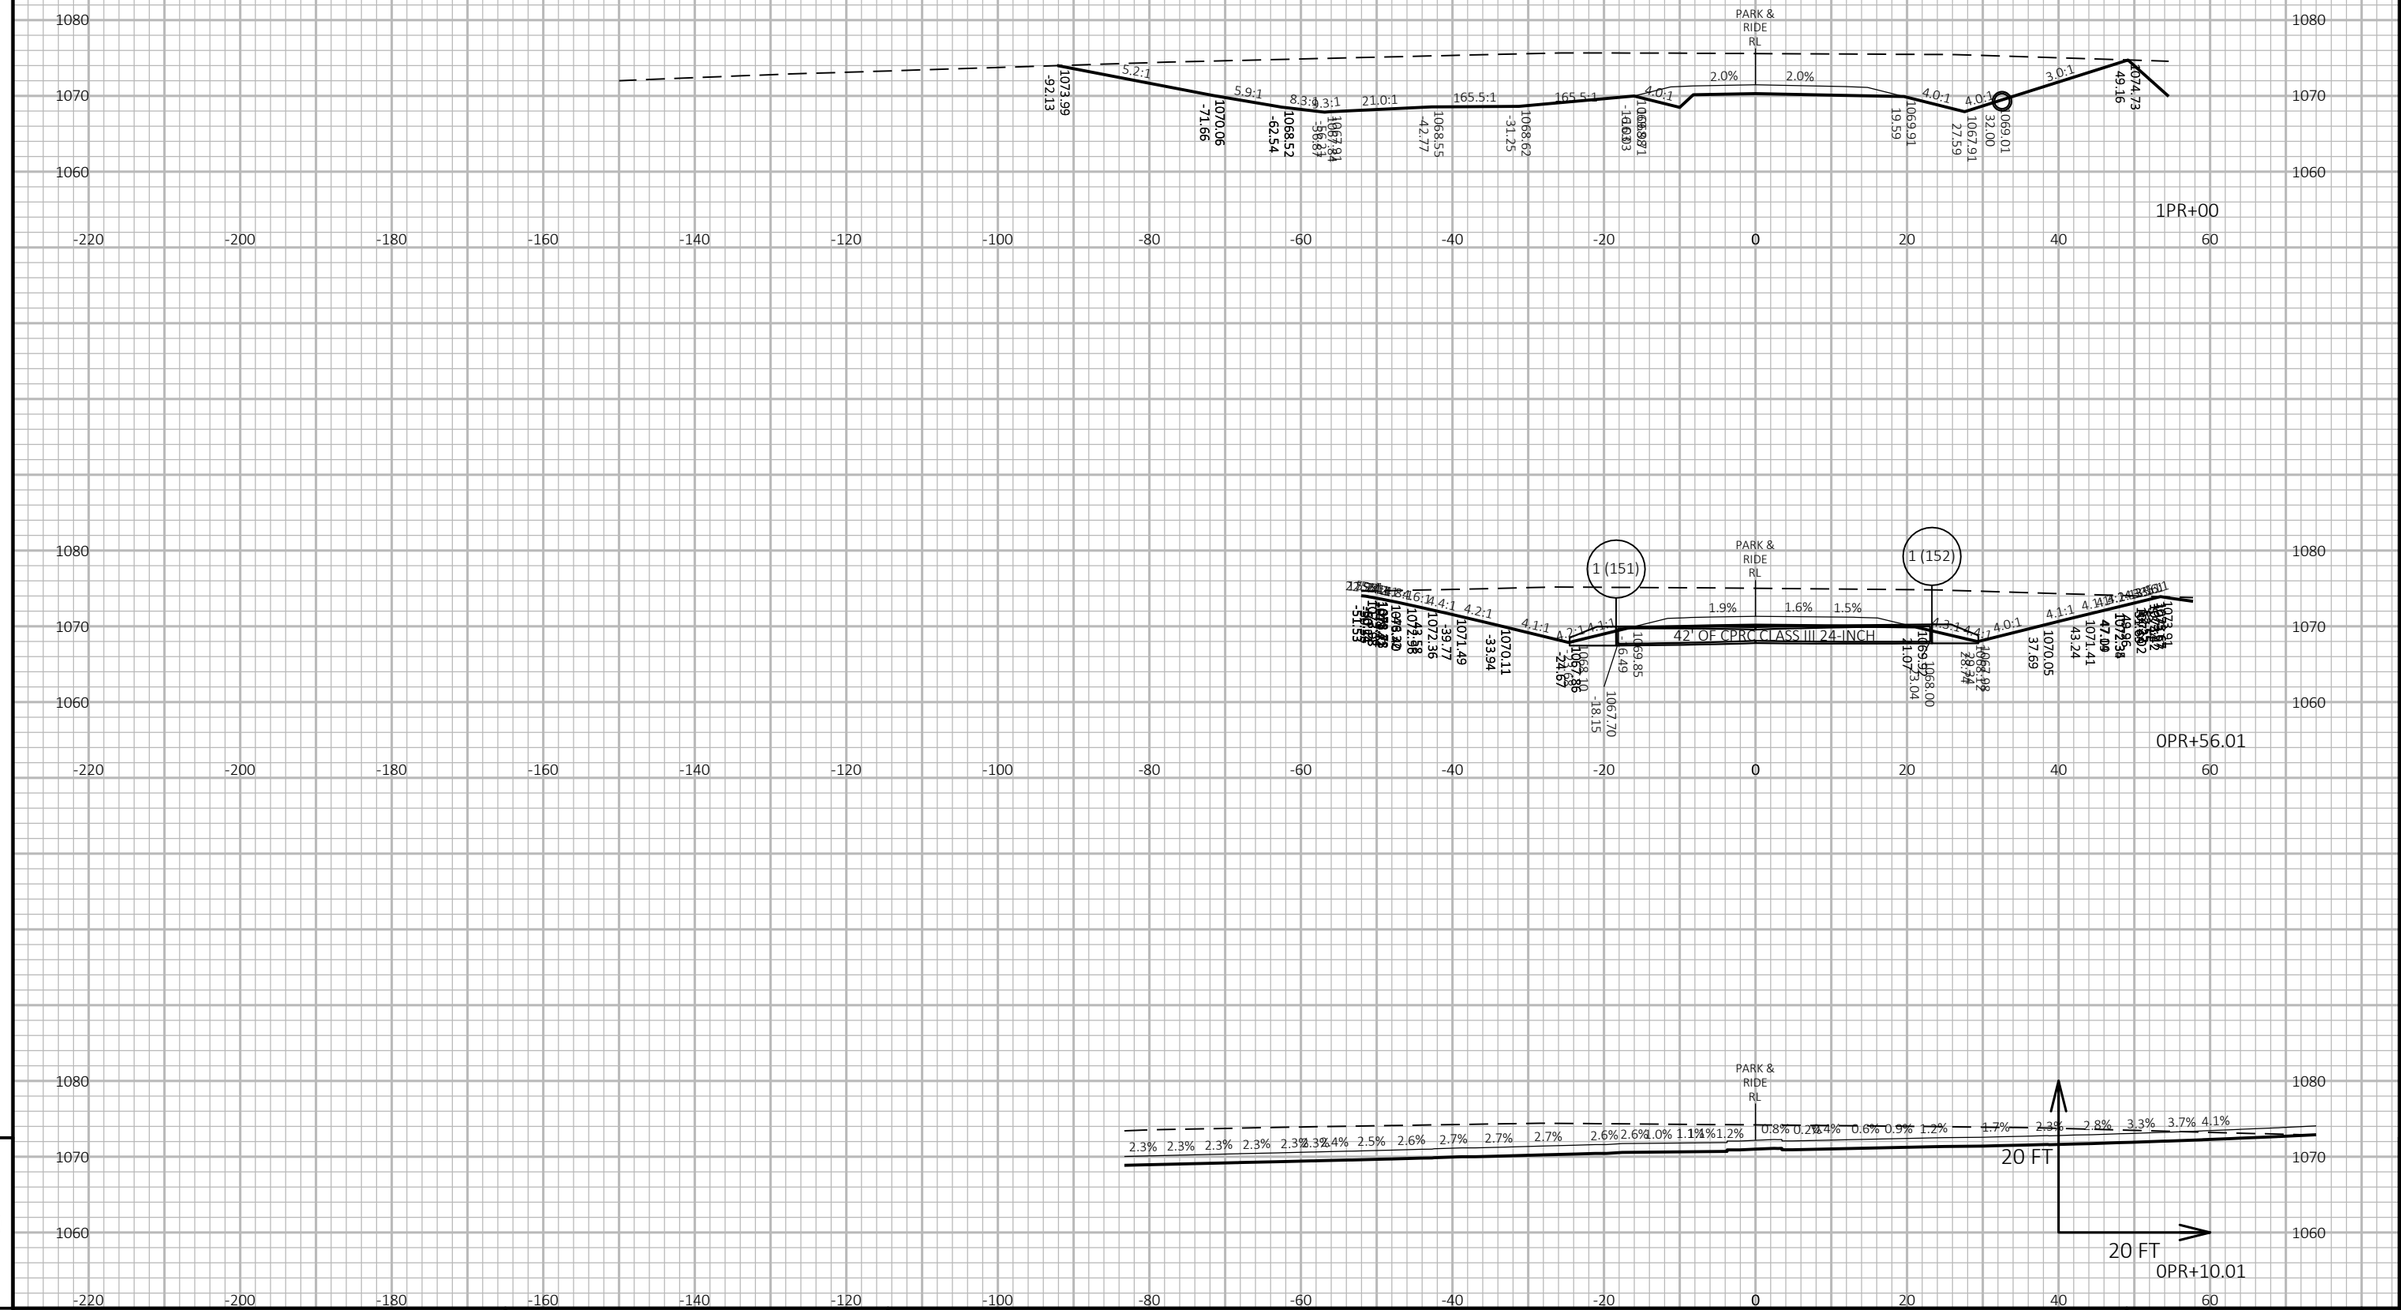


PROJECT NO: 1440-15-72/73	HWY: STH 23	COUNTY: FOND DU LAC	CROSS SECTIONS: PARK AND RIDE	SHEET E

FILE NAME : N:\PDS\C3D\14401501\SHEETSPLAN\CROSSSECTIONS\14401573\14401573_RAMPS AND FRONTAGE ROAD.DWG
LAYOUT NAME - 14401573-0902249-xs

PLOT DATE : 2/26/2019 2:02 PM PLOT BY : VICKMAN, GARRETT T PLOT NAME : PLOT SCALE : 1 IN:20 FT HORZ. / 1 IN:20 FT VERT.

9

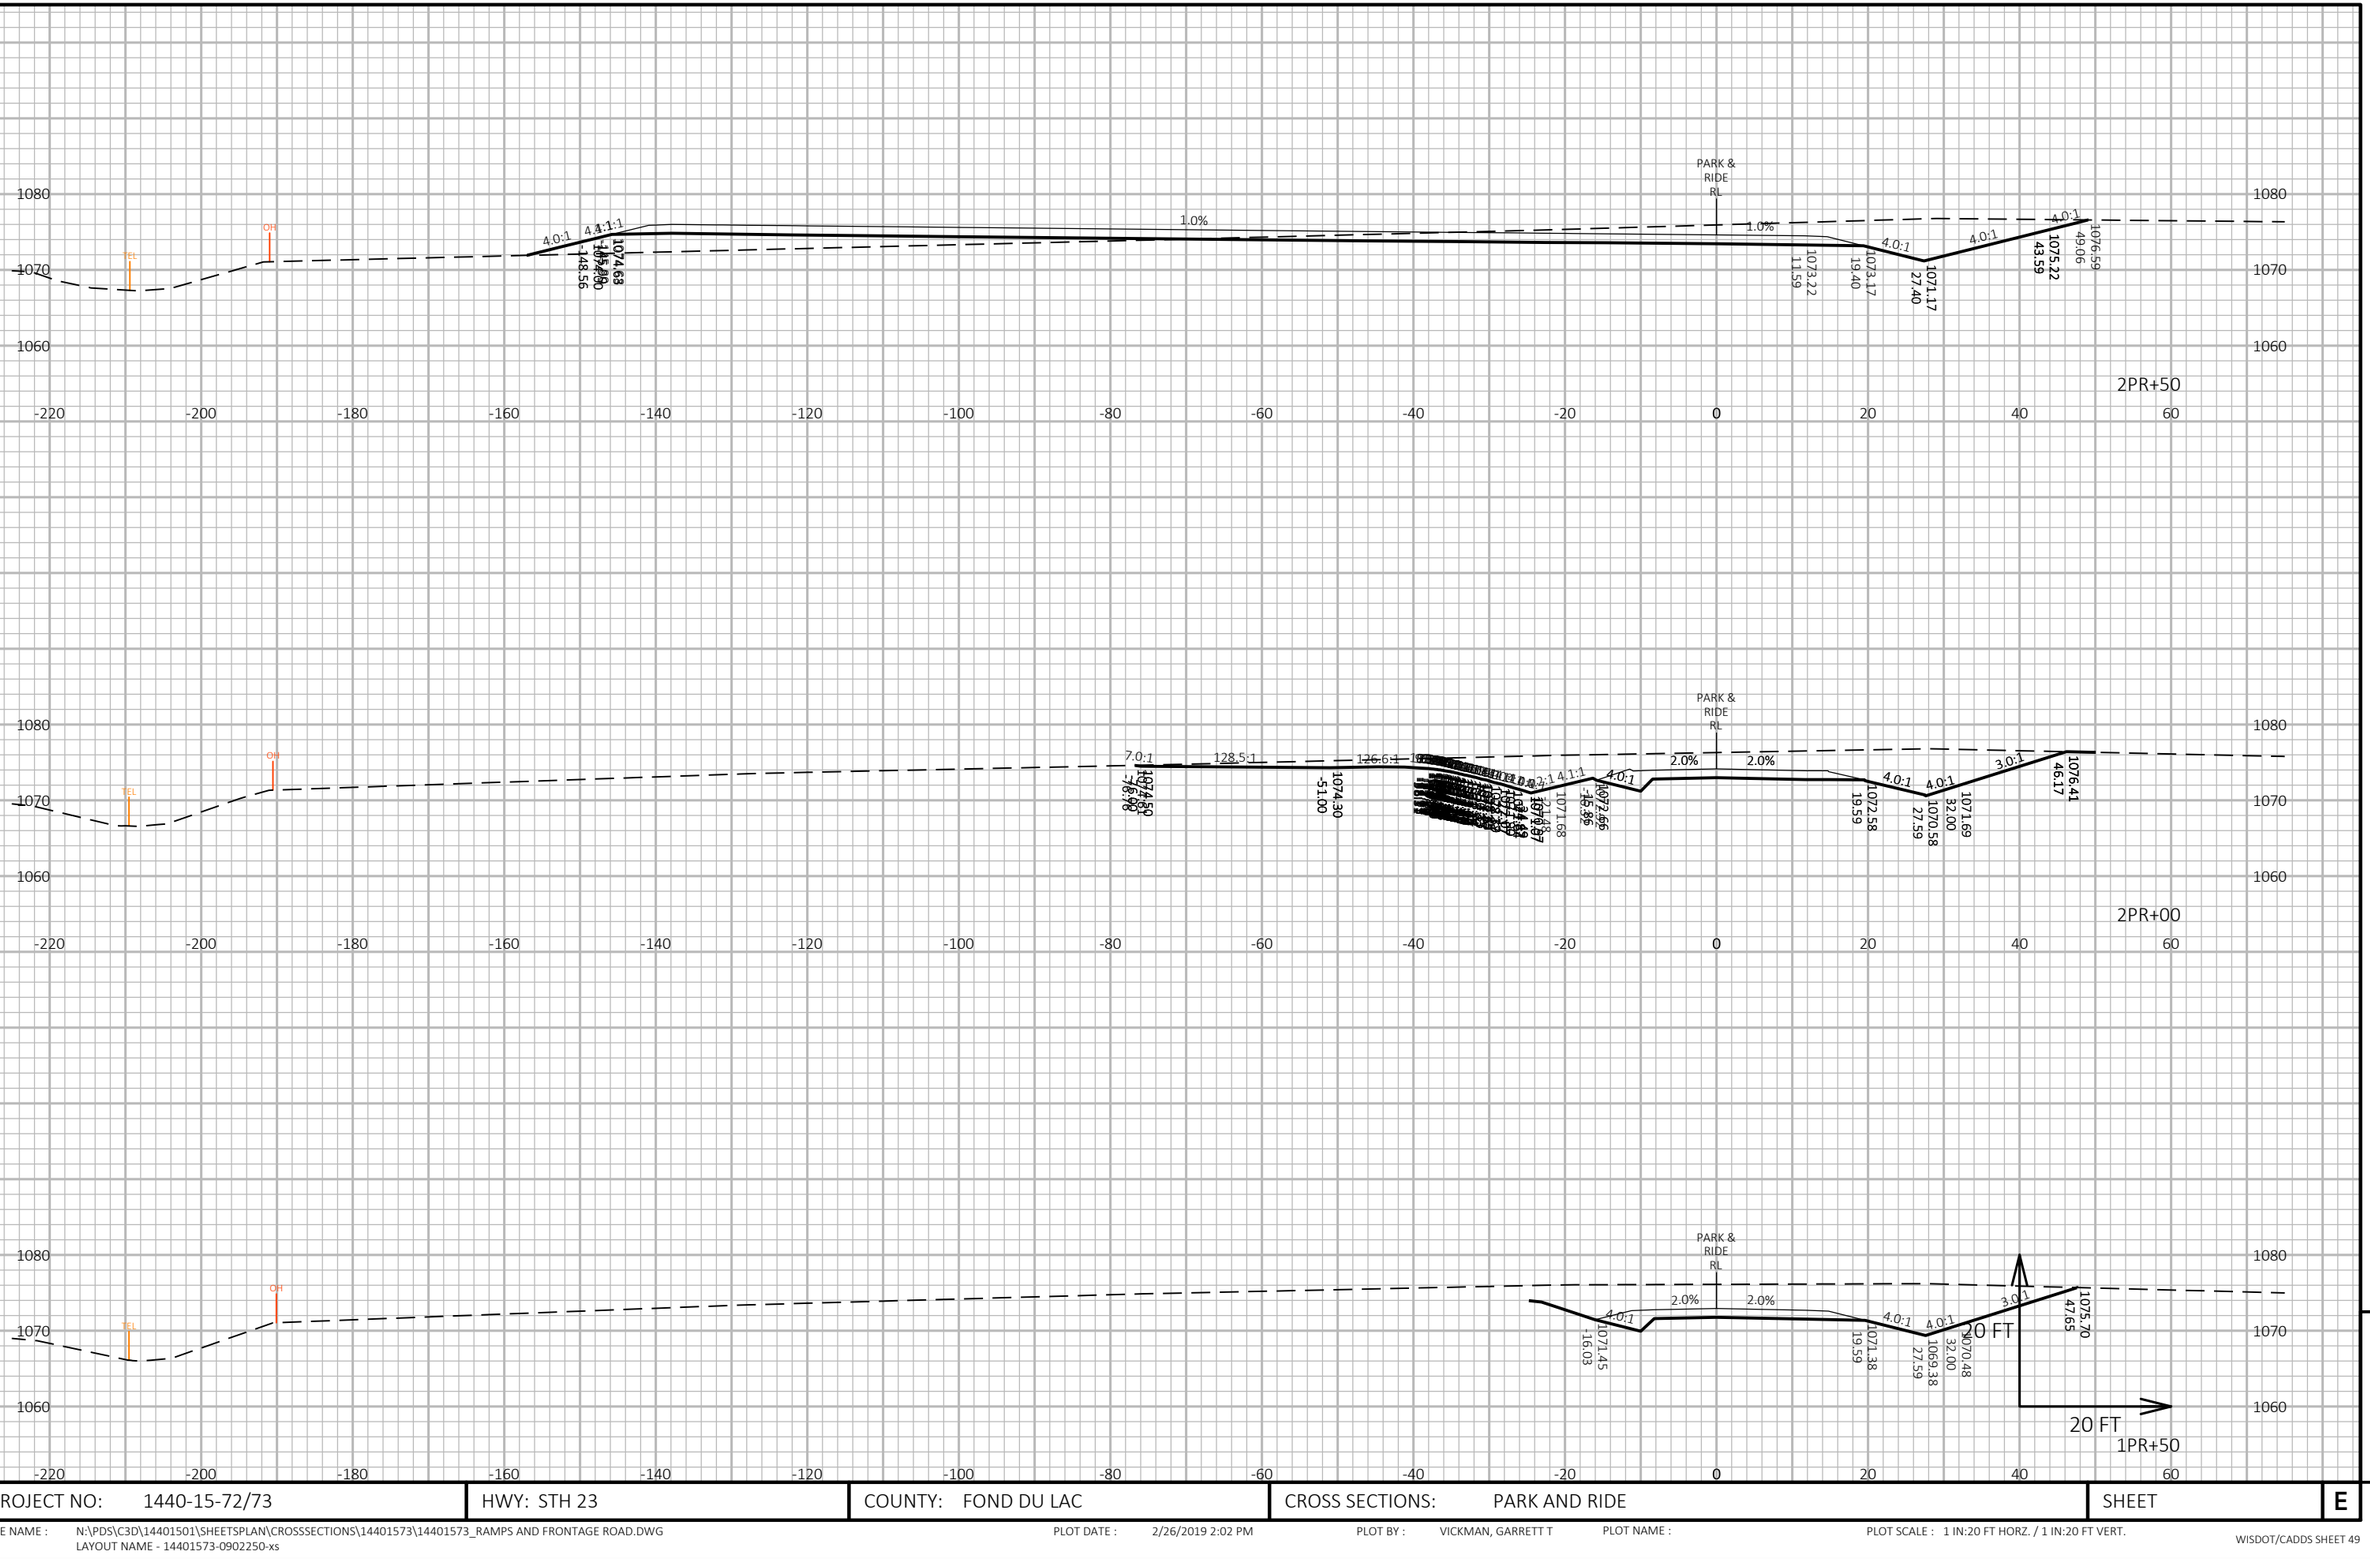


9

9

PROJECT NO: 1440-15-72/73	HWY: STH 23	COUNTY: FOND DU LAC	CROSS SECTIONS: PARK AND RIDE	SHEET	E

FILE NAME : N:\PDS\C3D\14401501\SHEETSPLAN\CROSSSECTIONS\14401573\14401573_RAMPS AND FRONTAGE ROAD.DWG
LAYOUT NAME - 14401573-0902250-xs

PLOT DATE : 2/26/2019 2:02 PM PLOT BY : VICKMAN, GARRETT T PLOT NAME : PLOT SCALE : 1 IN:20 FT HORZ. / 1 IN:20 FT VERT.

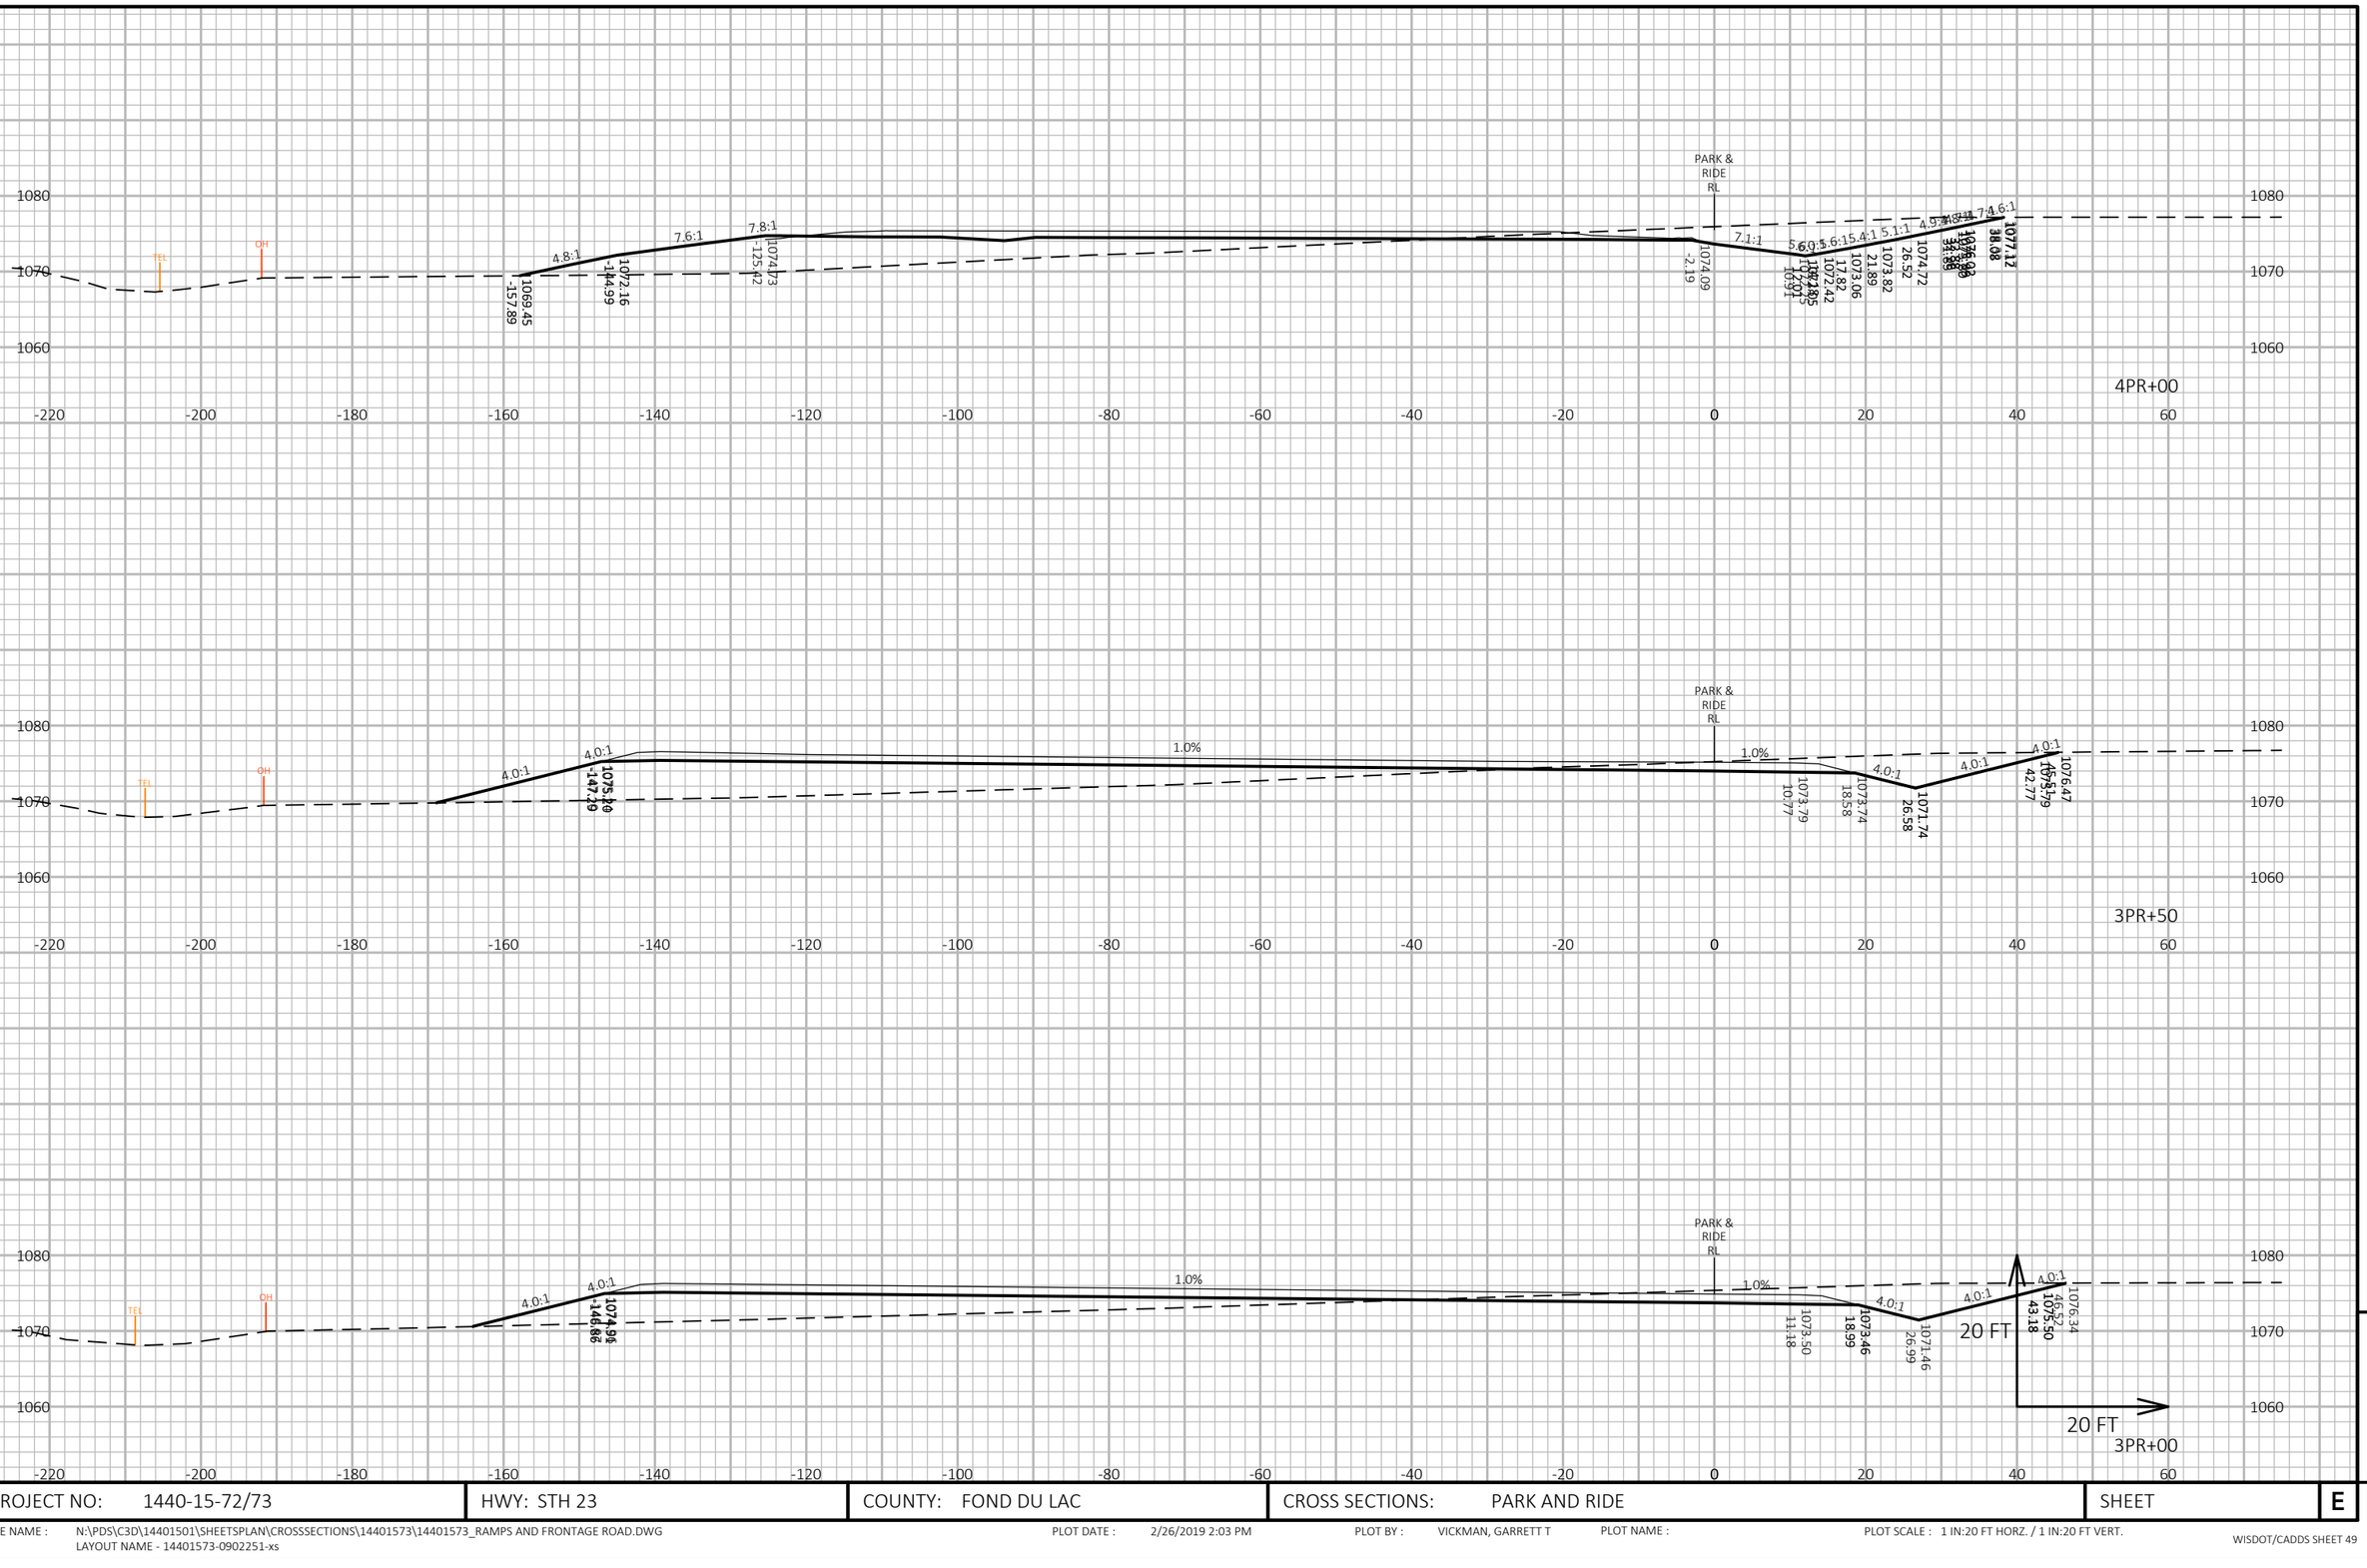


PROJECT NO: 1440-15-72/73	HWY: STH 23	COUNTY: FOND DU LAC	CROSS SECTIONS: PARK AND RIDE	SHEET	E

FILE NAME : N:\PDS\C3D\14401501\SHEETSPLAN\CROSSSECTIONS\14401573\14401573_RAMPS AND FRONTAGE ROAD.DWG
LAYOUT NAME - 14401573-0902251-xs

PLOT DATE : 2/26/2019 2:03 PM PLOT BY : VICKMAN, GARRETT T PLOT NAME : PLOT SCALE : 1 IN:20 FT HORZ. / 1 IN:20 FT VERT.

9

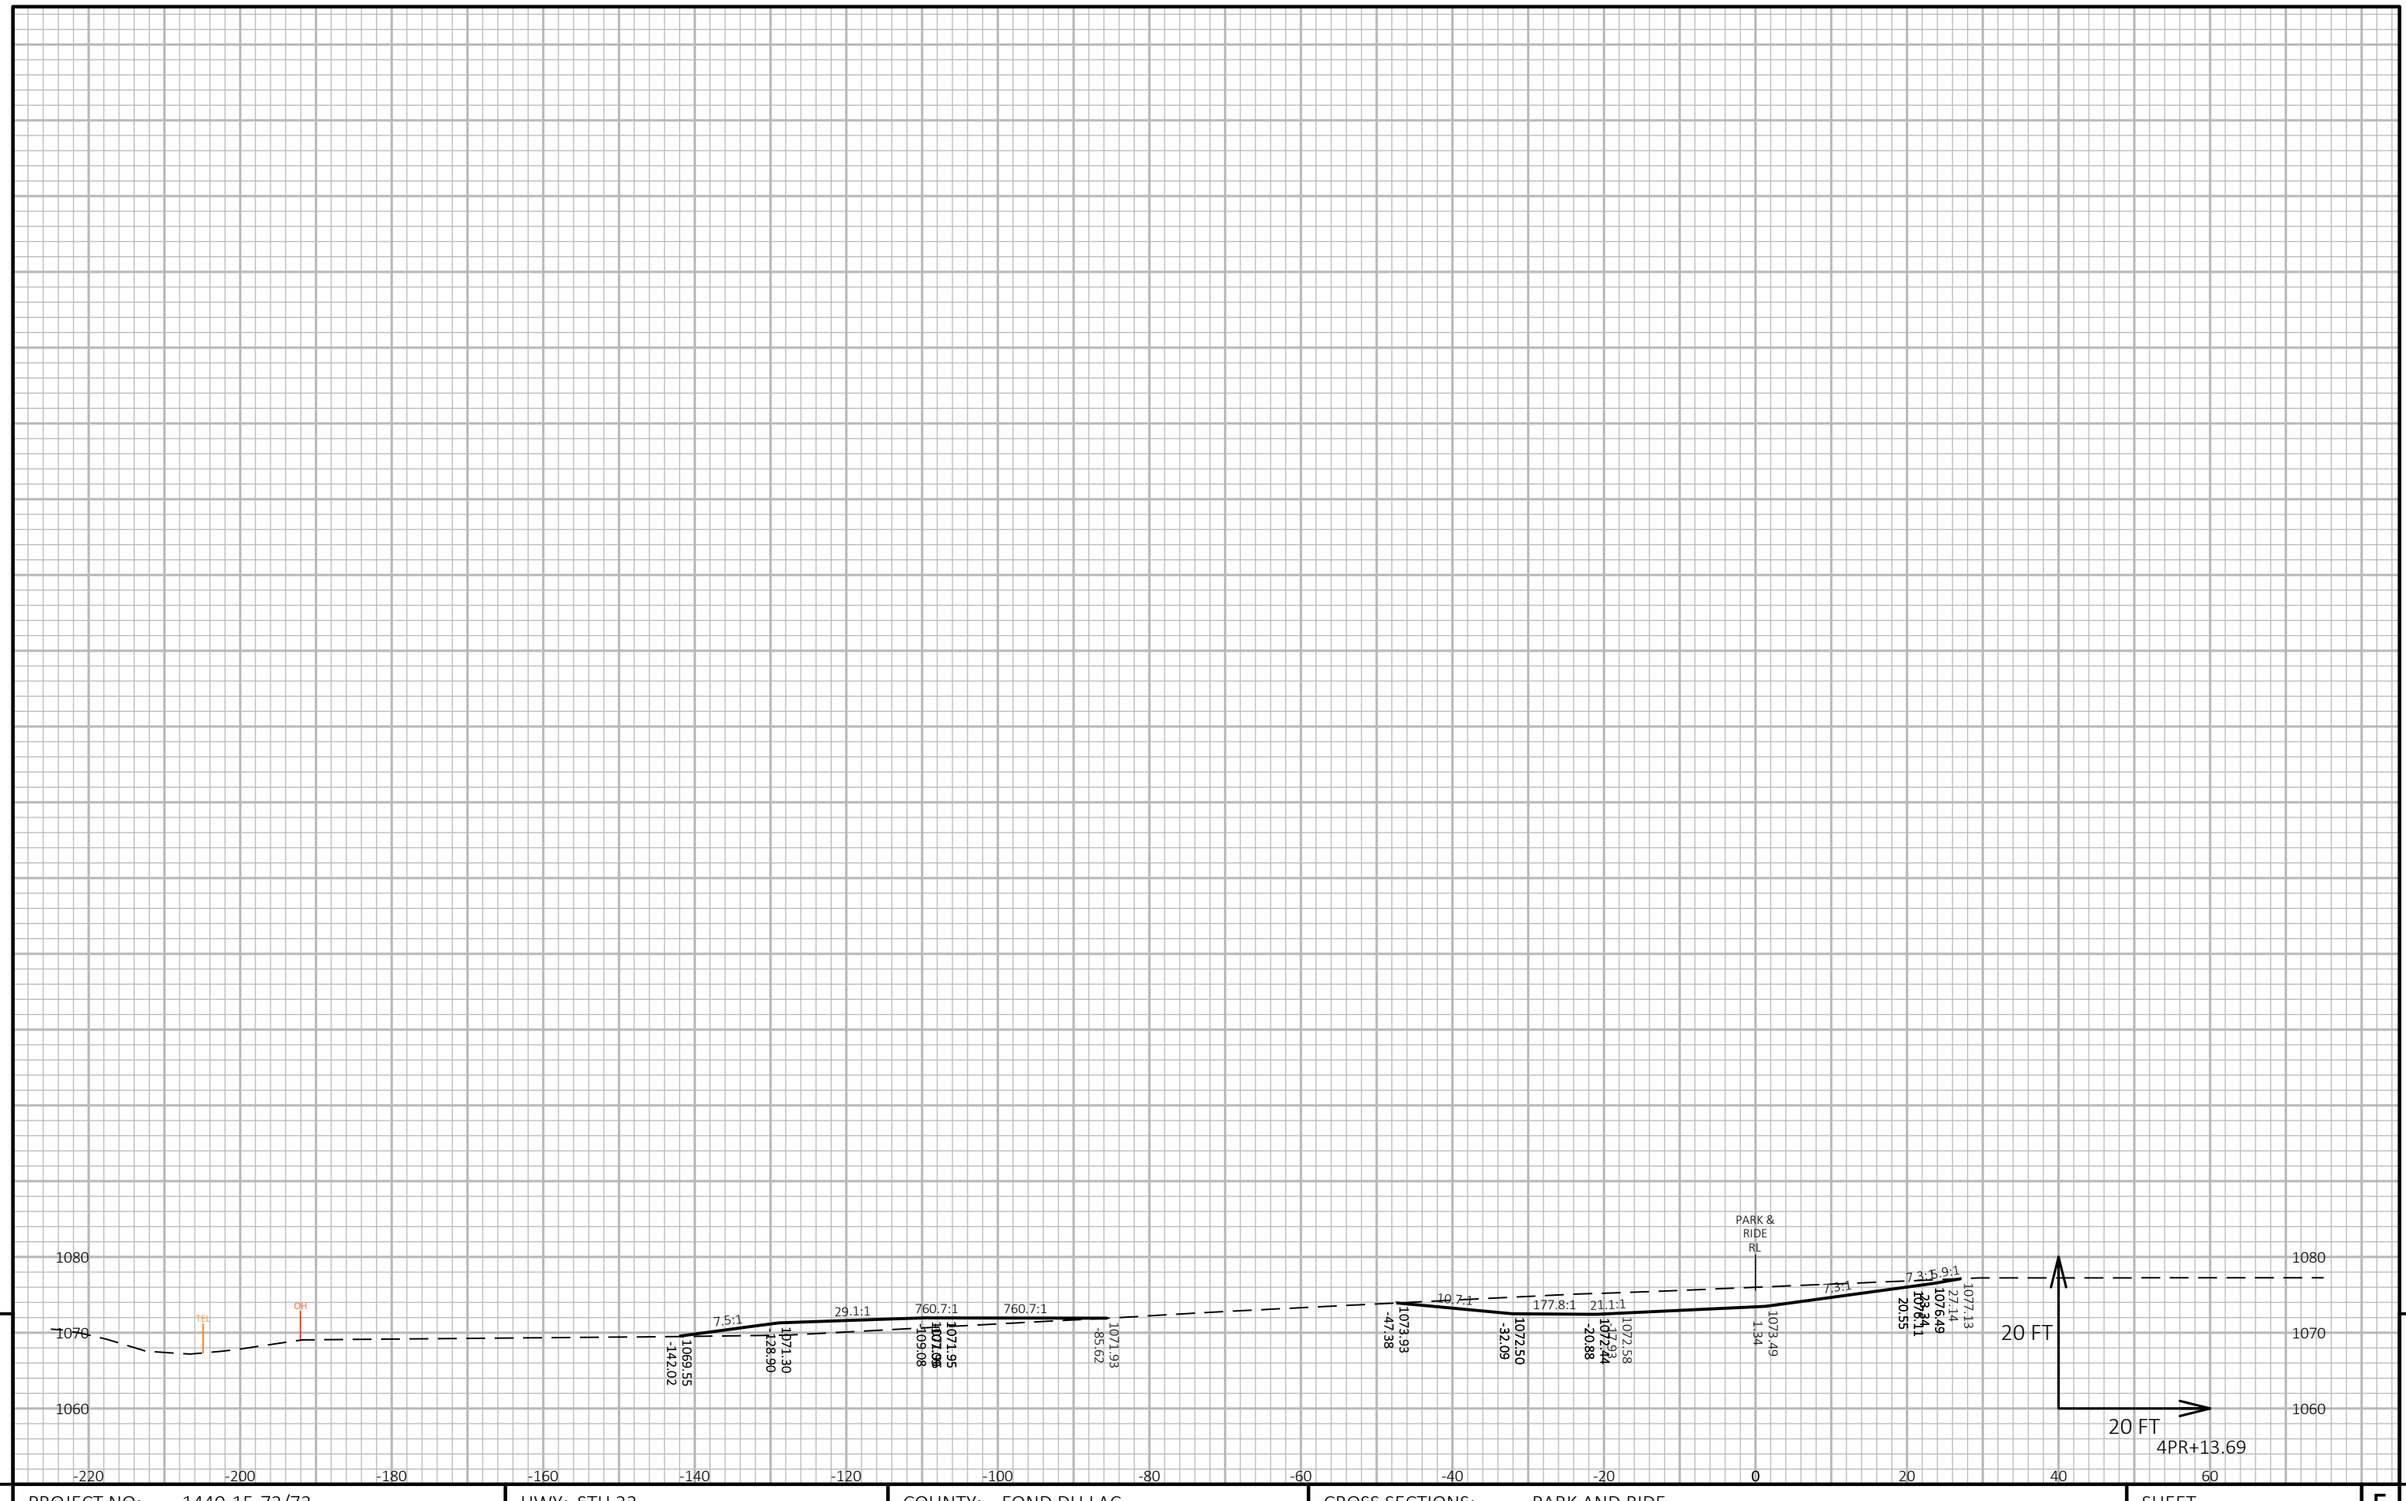


9

9

PROJECT NO: 1440-15-72/73	HWY: STH 23	COUNTY: FOND DU LAC	CROSS SECTIONS: PARK AND RIDE	SHEET	E

FILE NAME : N:\PDS\C3D\14401501\SHEETSPLAN\CROSSSECTIONS\14401573\14401573_RAMPS AND FRONTAGE ROAD.DWG
LAYOUT NAME - 14401573-0902252-xs

PLOT DATE : 2/26/2019 2:03 PM PLOT BY : VICKMAN, GARRETT T PLOT NAME : PLOT SCALE : 1 IN:20 FT HORZ. / 1 IN:20 FT VERT.

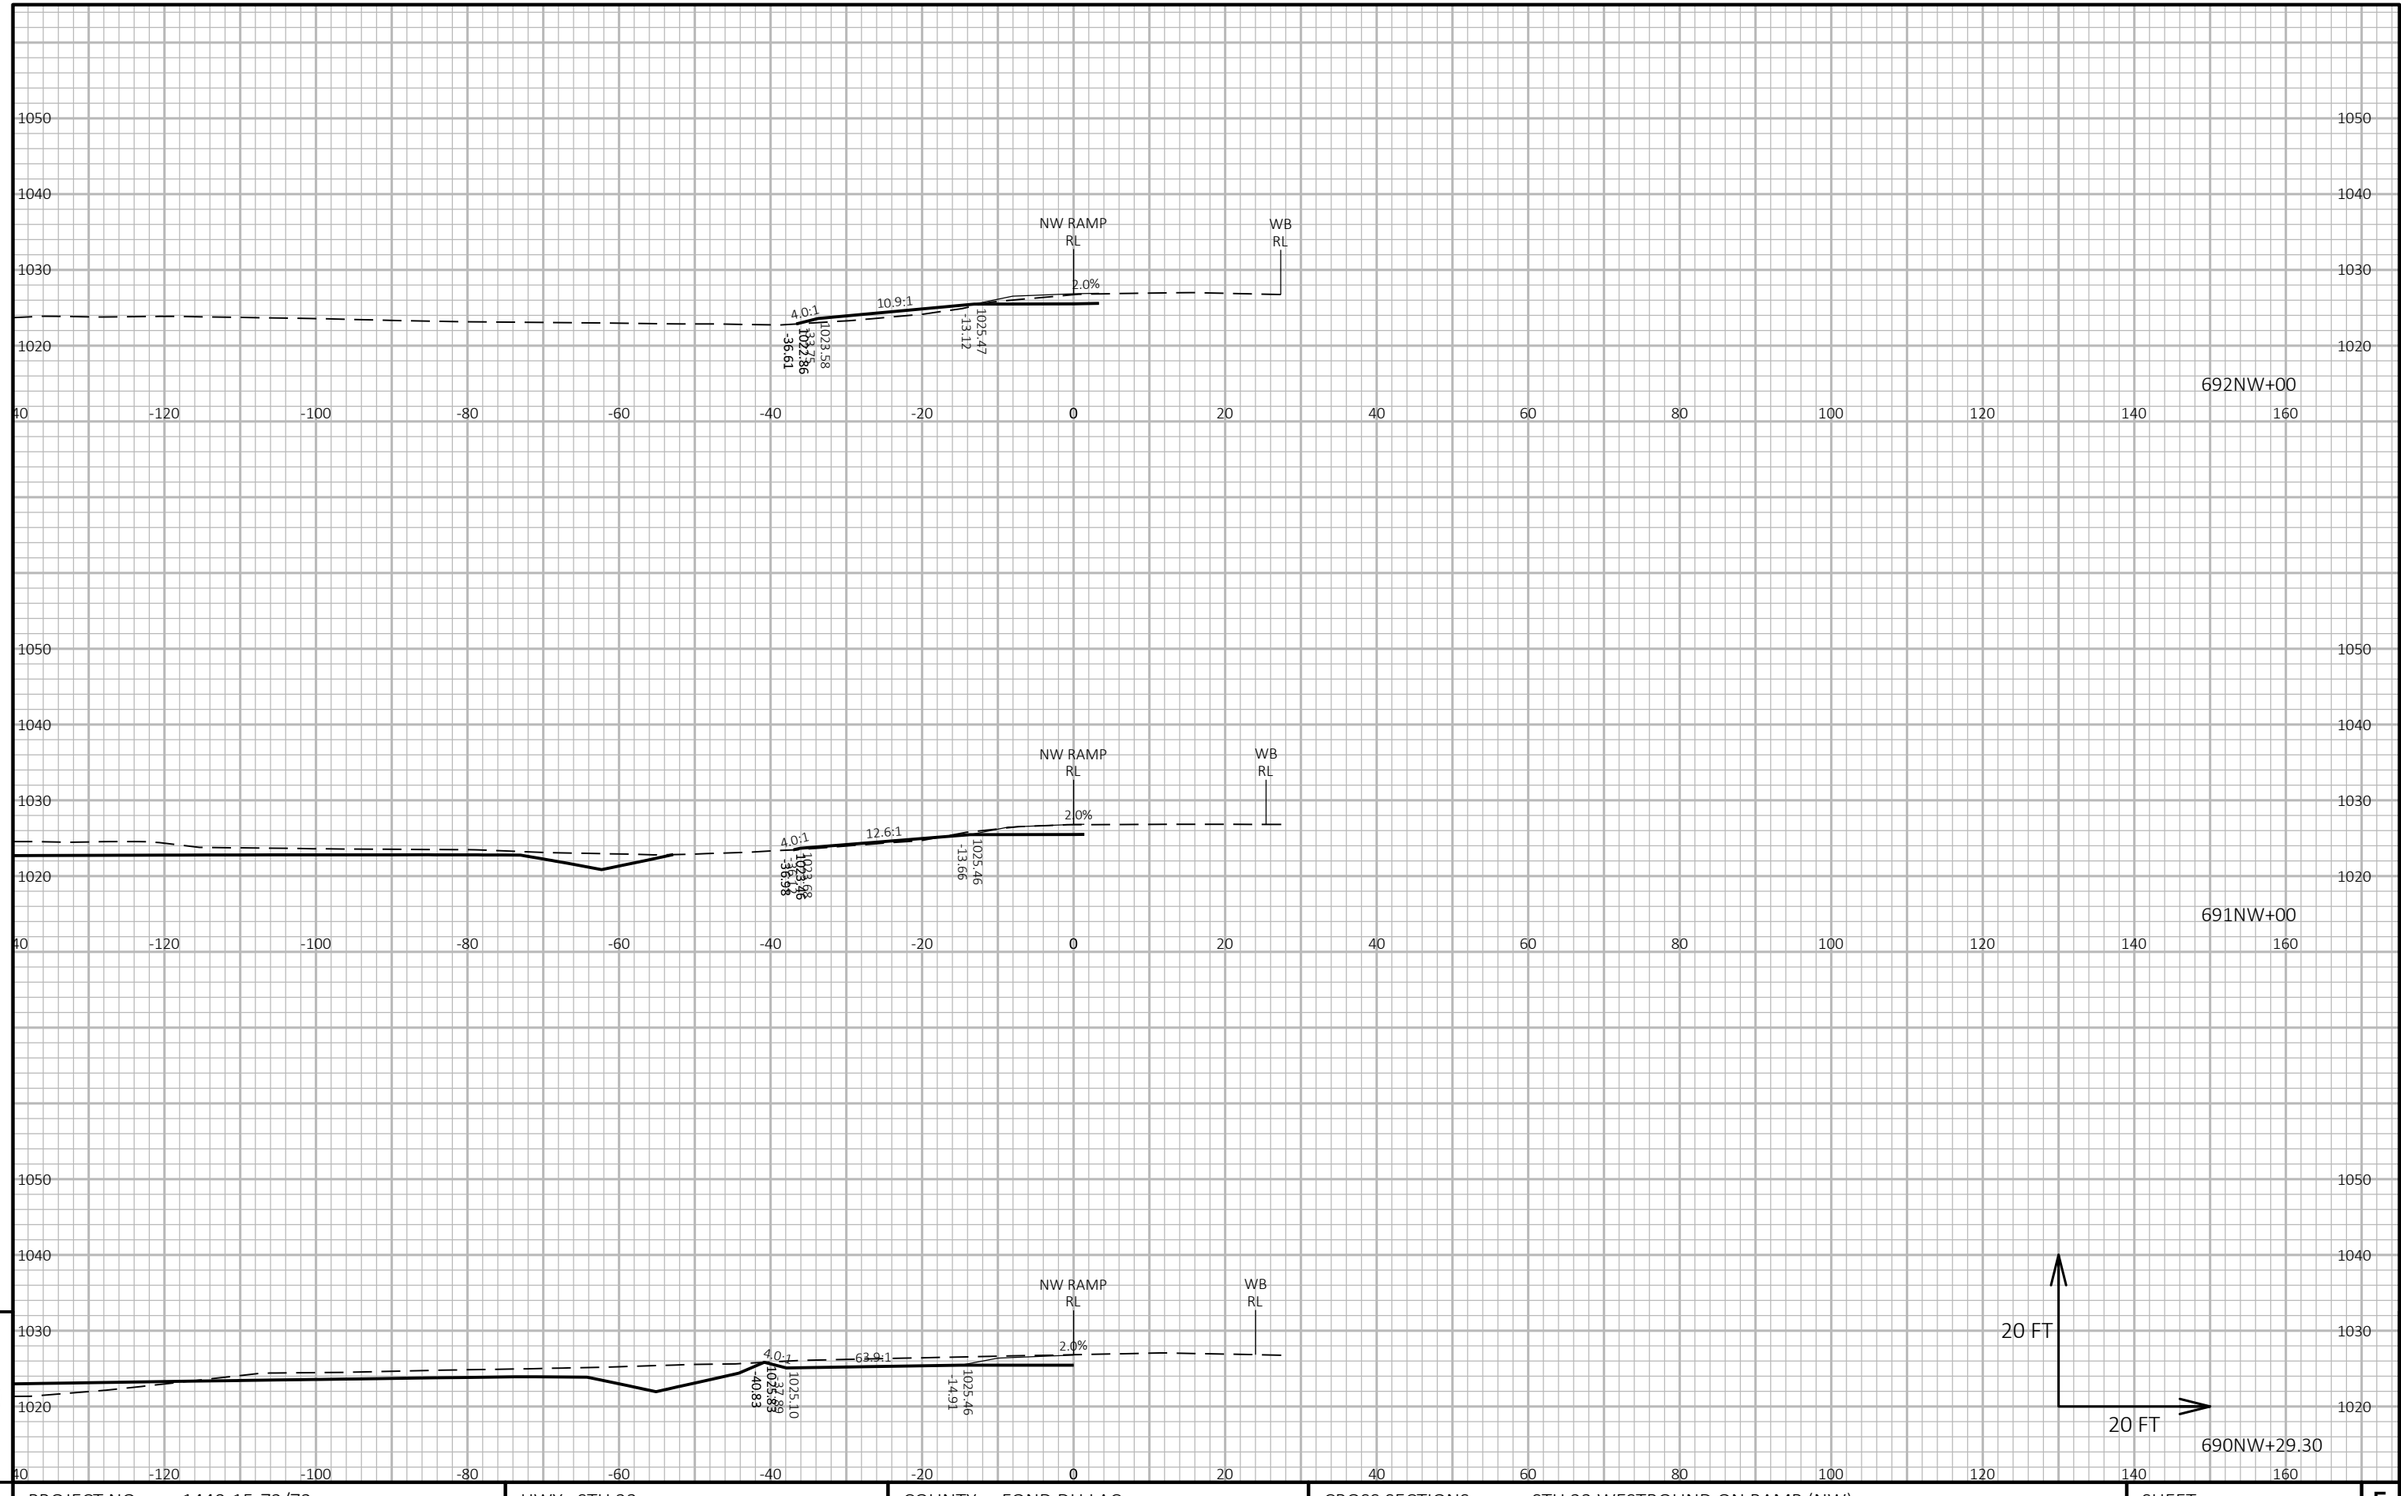


9

9

PROJECT NO: 1440-15-72/73	HWY: STH 23	COUNTY: FOND DU LAC	CROSS SECTIONS: STH 23 WESTBOUND ON RAMP (NW)	SHEET	E

FILE NAME : N:\PDS\C3D\14401501\SHEETSPLAN\CROSSSECTIONS\14401573\14401573_RAMPS AND FRONTAGE ROAD.DWG
LAYOUT NAME - 14401573-0902255-xs

PLOT DATE : 2/26/2019 1:51 PM PLOT BY : VICKMAN, GARRETT T PLOT NAME : PLOT SCALE : 1 IN:20 FT HORZ. / 1 IN:20 FT VERT.

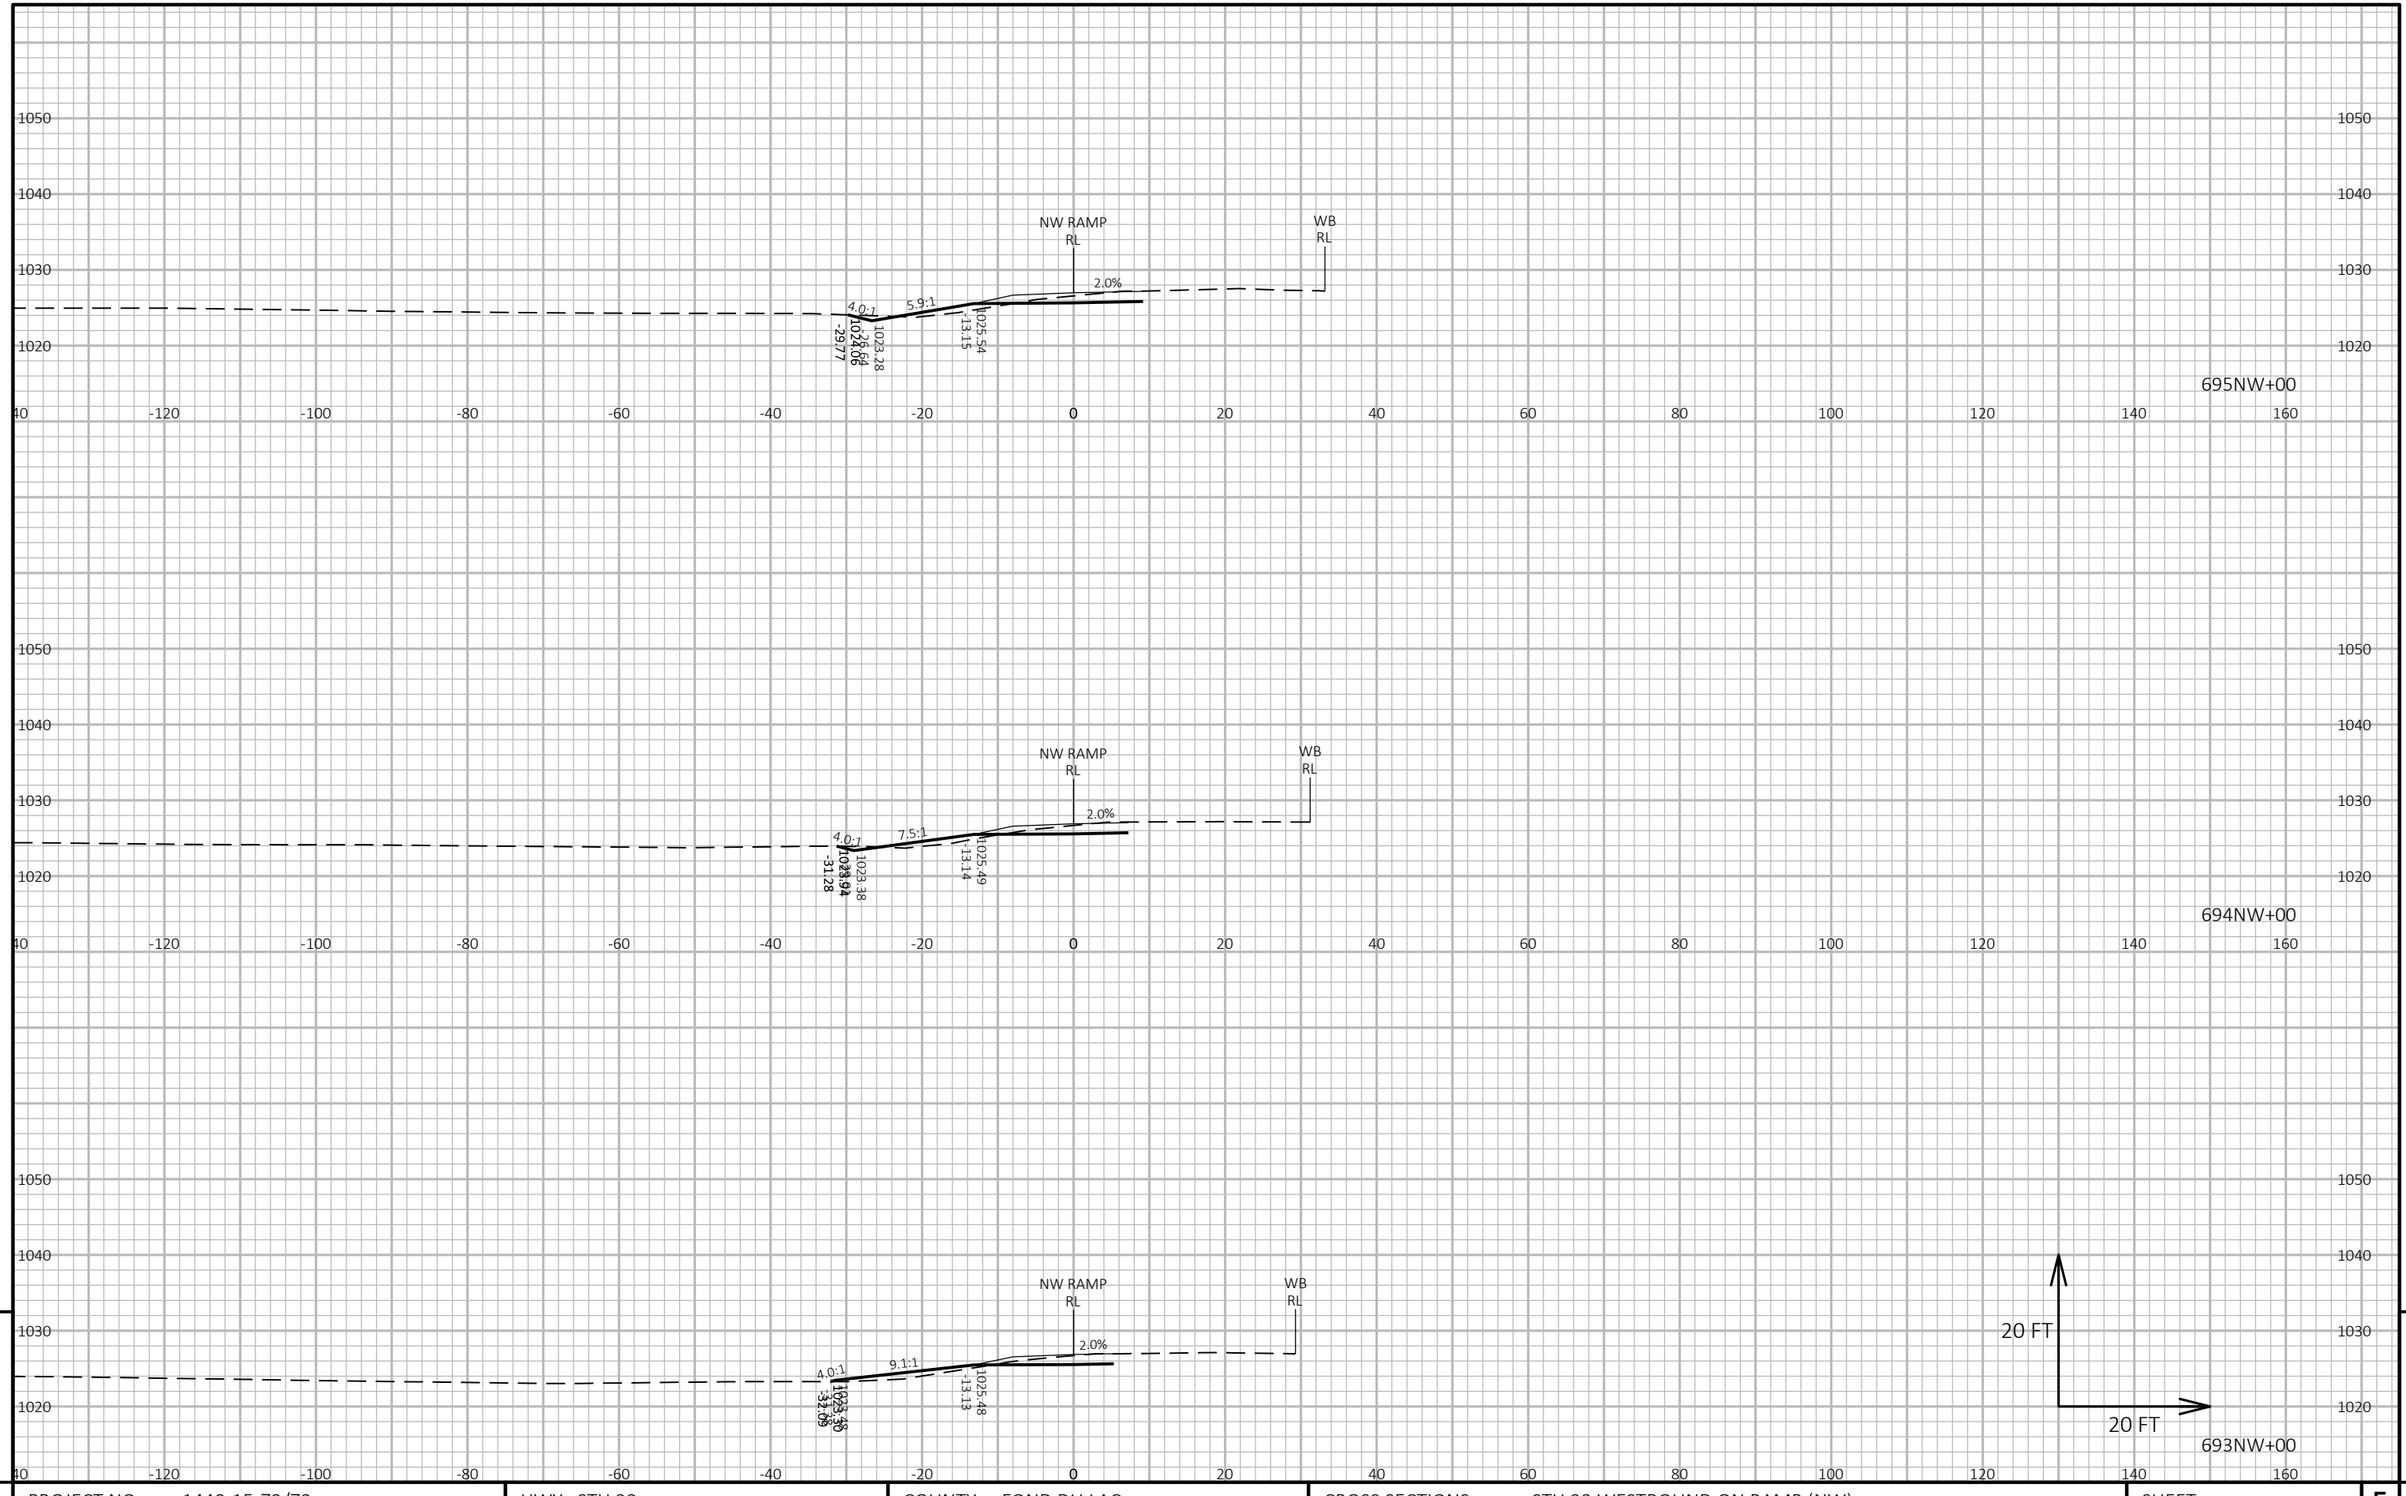


9

9

PROJECT NO: 1440-15-72/73	HWY: STH 23	COUNTY: FOND DU LAC	CROSS SECTIONS: STH 23 WESTBOUND ON RAMP (NW)	SHEET	E

FILE NAME : N:\PDS\C3D\14401501\SHEETSPLAN\CROSSSECTIONS\14401573\14401573_RAMPS AND FRONTAGE ROAD.DWG
LAYOUT NAME - 14401573-0902256-xs

PLOT DATE : 2/26/2019 1:51 PM PLOT BY : VICKMAN, GARRETT T PLOT NAME : PLOT SCALE : 1 IN:20 FT HORZ. / 1 IN:20 FT VERT.

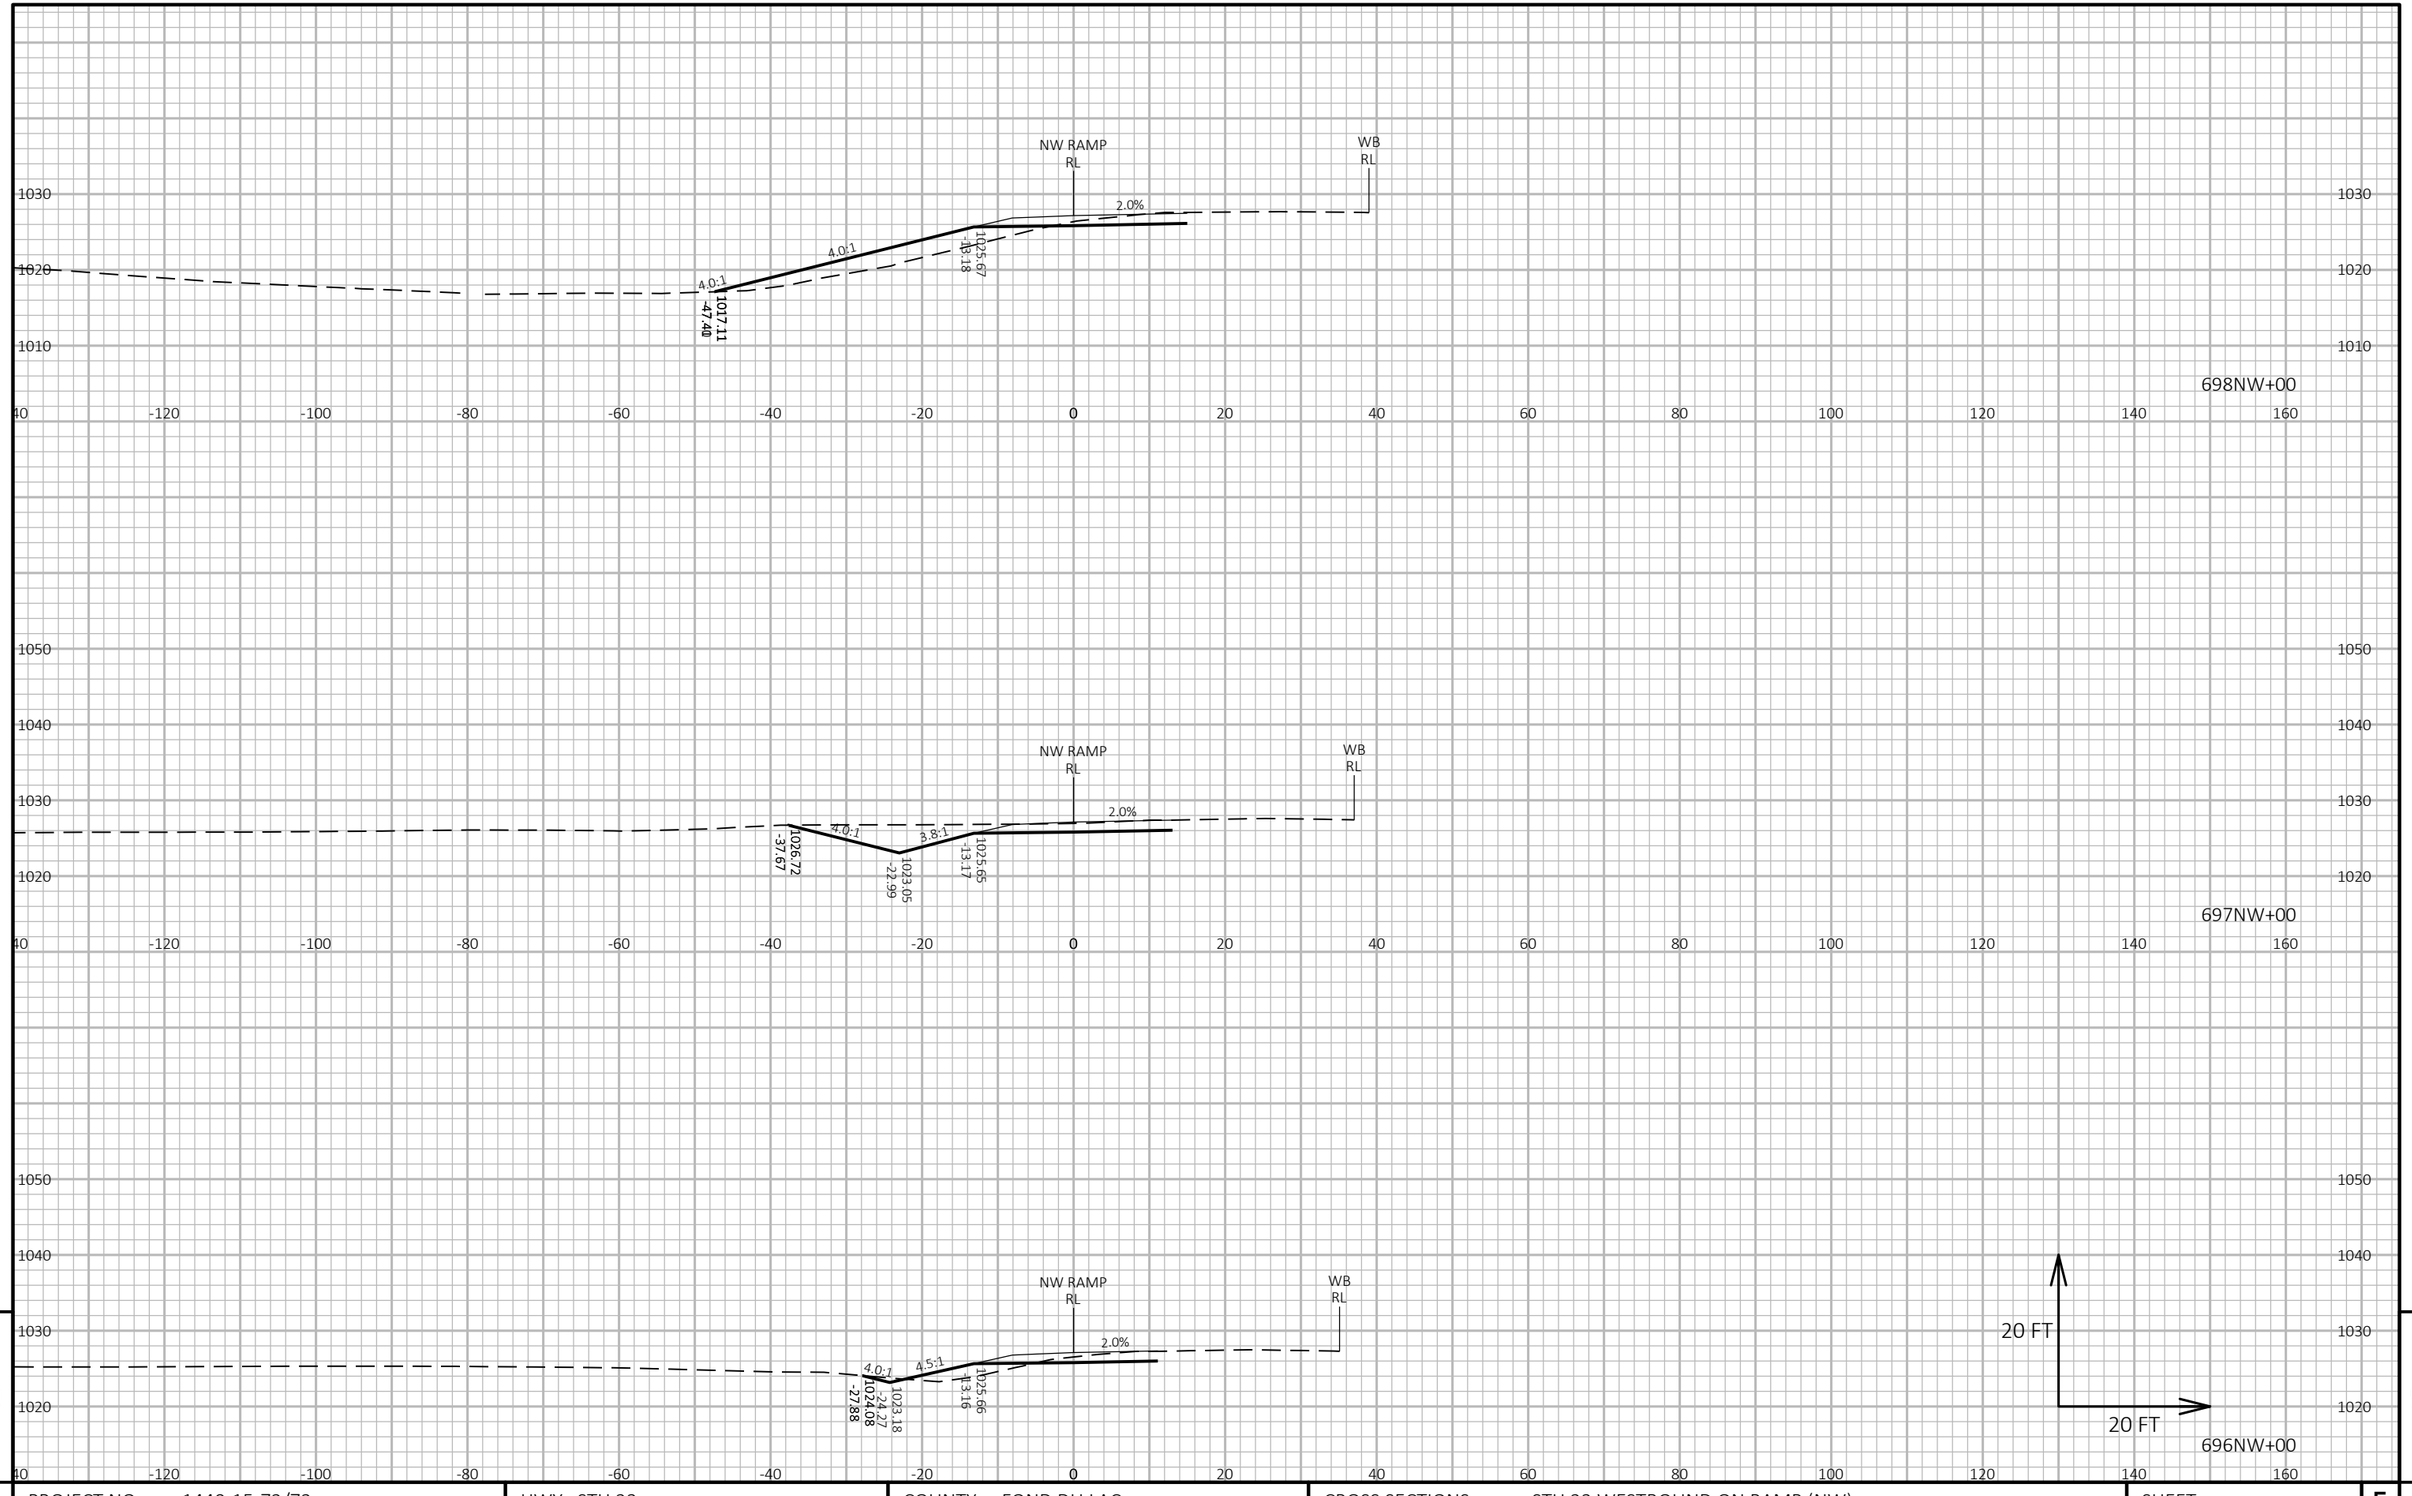


9


9


PROJECT NO: 1440-15-72/73	HWY: STH 23	COUNTY: FOND DU LAC	CROSS SECTIONS: STH 23 WESTBOUND ON RAMP (NW)	SHEET	E

FILE NAME : N:\PDS\C3D\14401501\SHEETSPLAN\CROSSSECTIONS\14401573\14401573_RAMPS AND FRONTAGE ROAD.DWG
LAYOUT NAME - 14401573-0902257-xs

PLOT DATE : 2/26/2019 1:52 PM PLOT BY : VICKMAN, GARRETT T PLOT NAME : PLOT SCALE : 1 IN:20 FT HORZ. / 1 IN:20 FT VERT.

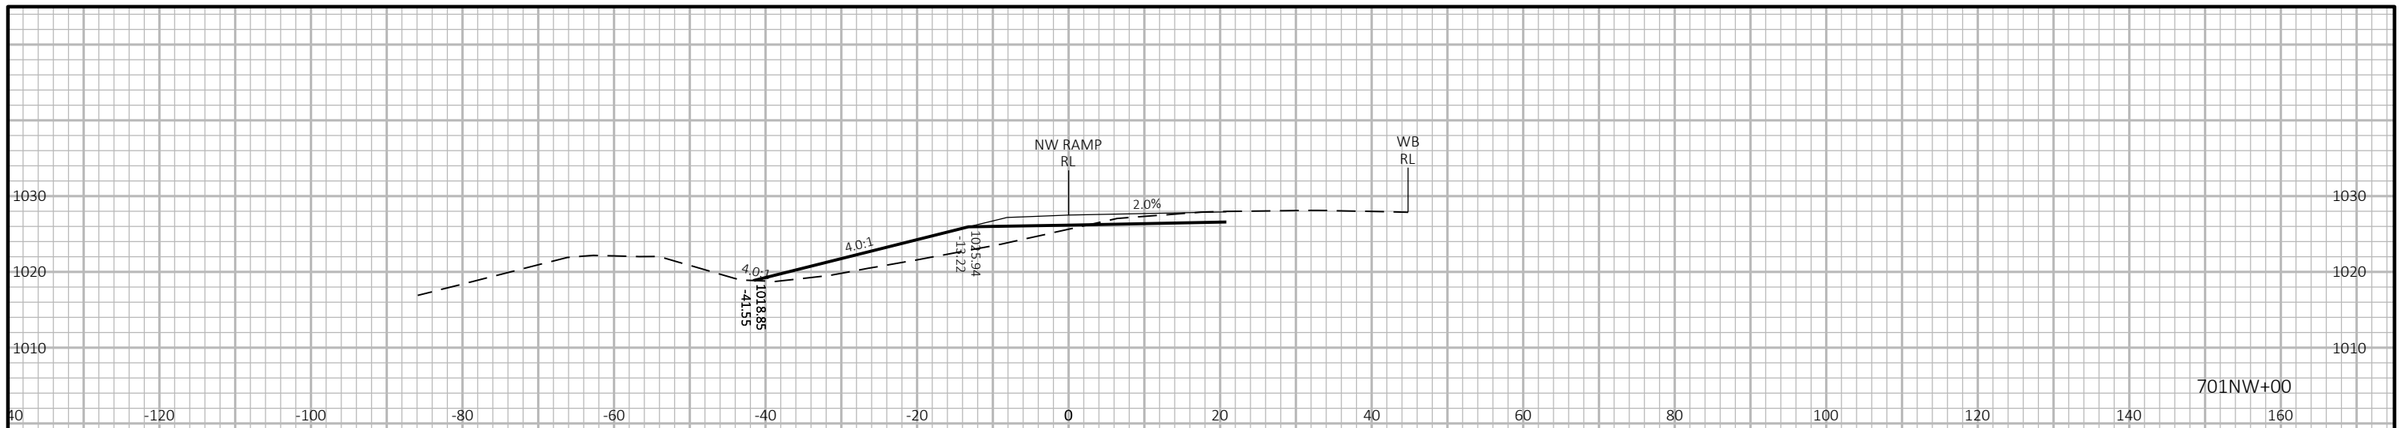

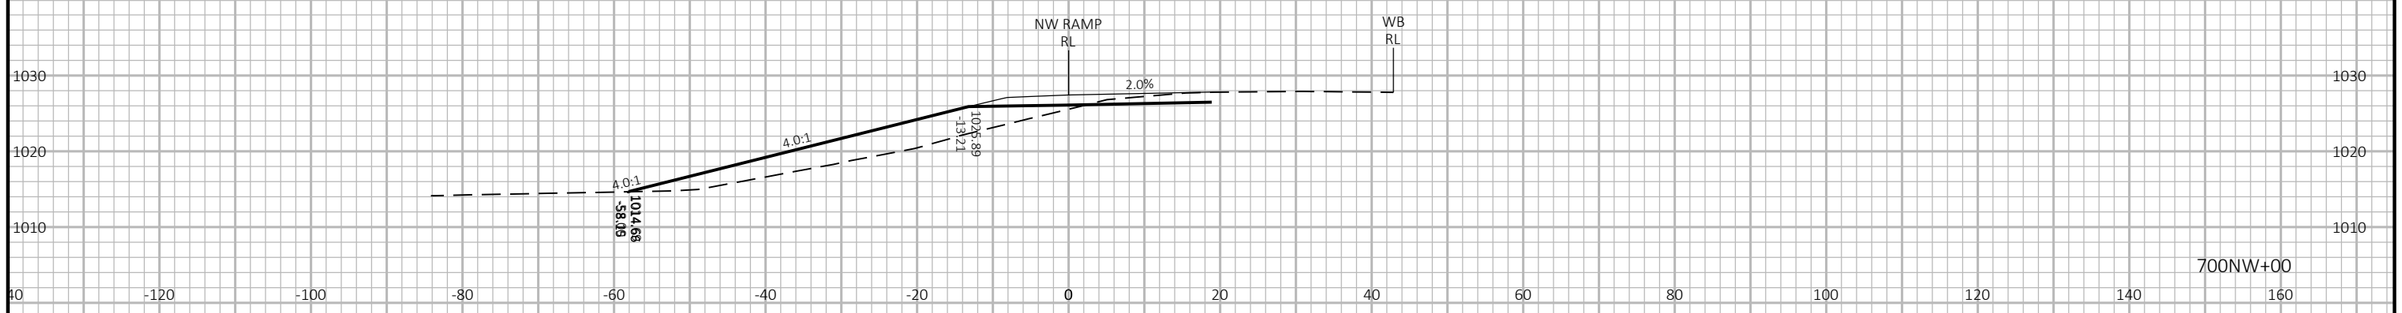

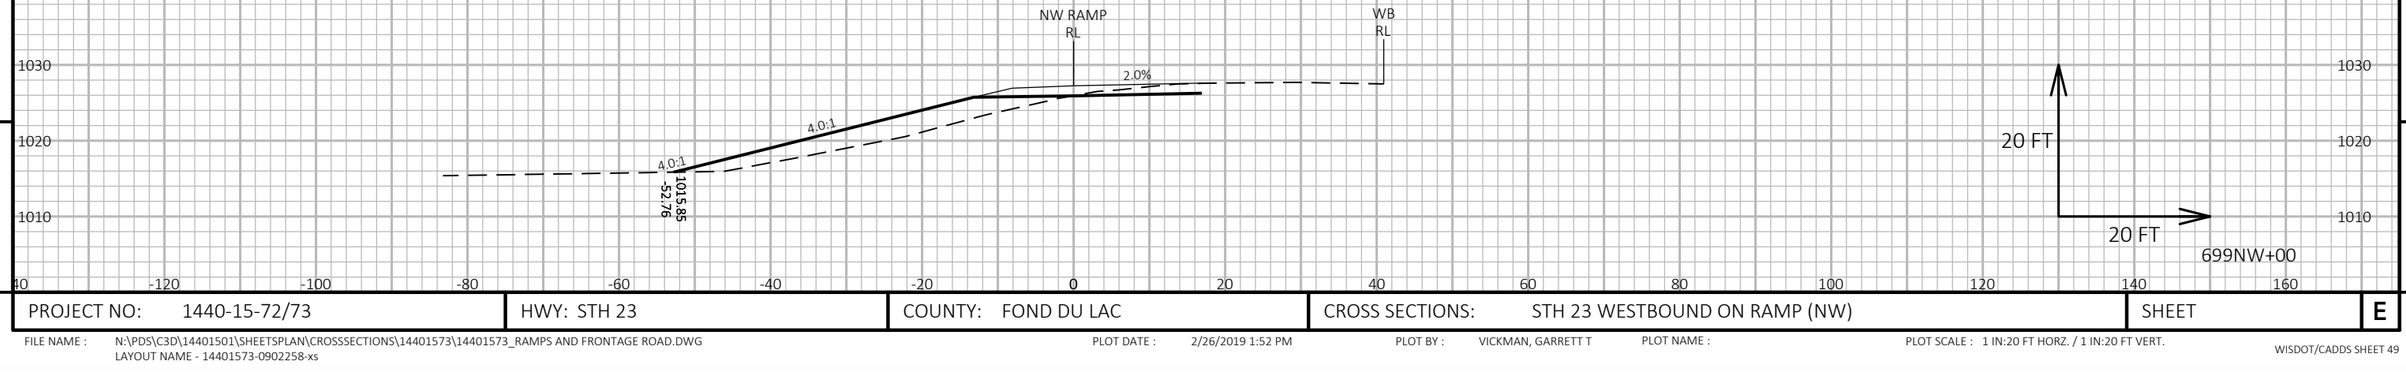


9


9


PROJECT NO: 1440-15-72/73	HWY: STH 23	COUNTY: FOND DU LAC	CROSS SECTIONS: STH 23 WESTBOUND ON RAMP (NW)	SHEET	E

FILE NAME : N:\PDS\C3D\14401501\SHEETSPLAN\CROSSSECTIONS\14401573\14401573_RAMPS AND FRONTAGE ROAD.DWG
LAYOUT NAME - 14401573-0902258-xs

PLOT DATE : 2/26/2019 1:52 PM PLOT BY : VICKMAN, GARRETT T PLOT NAME : PLOT SCALE : 1 IN:20 FT HORZ. / 1 IN:20 FT VERT.

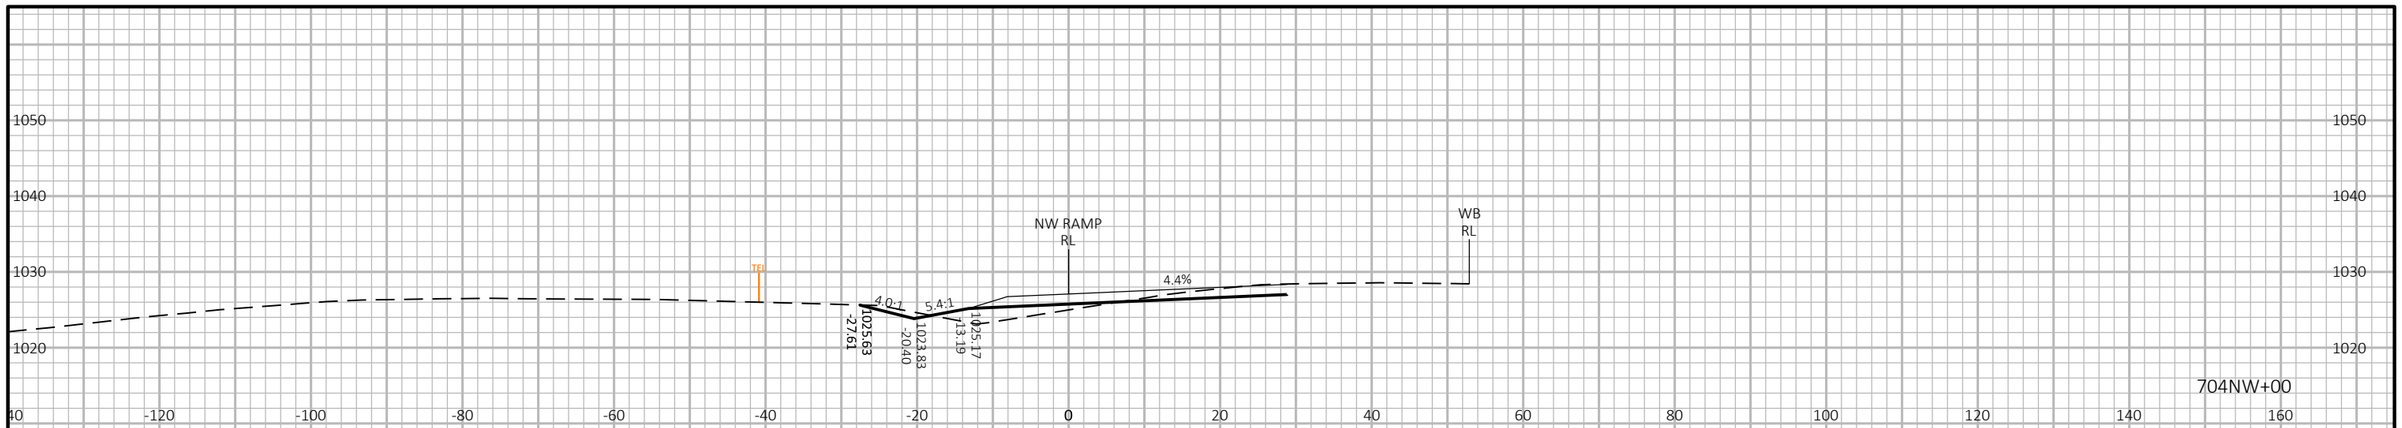

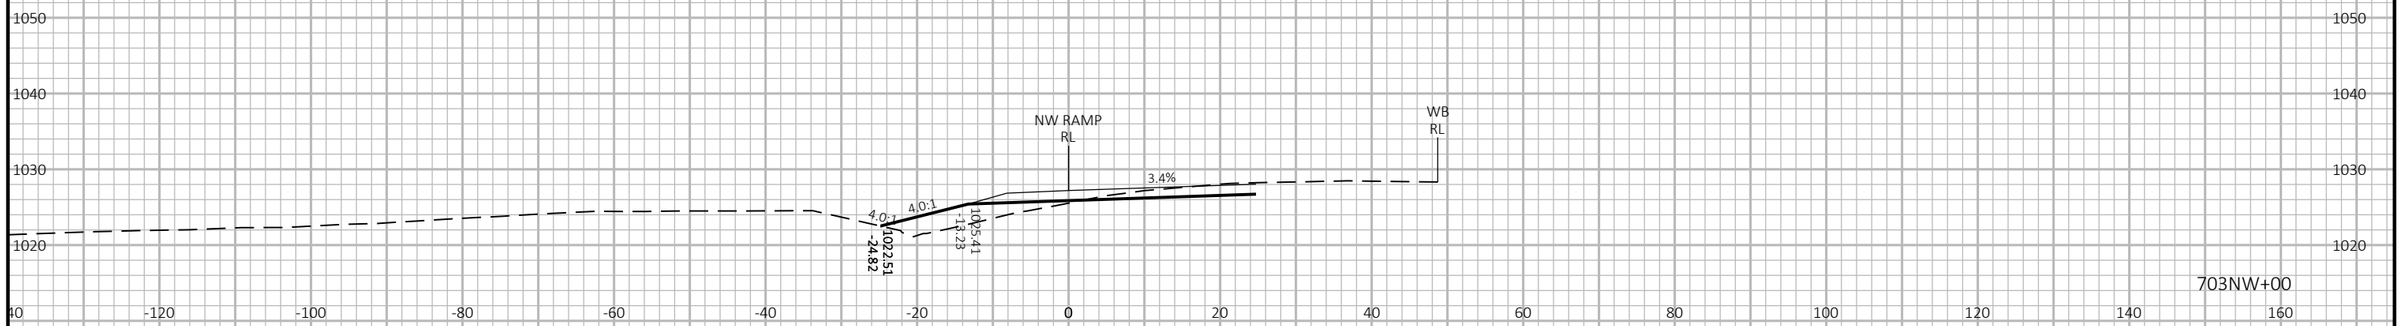

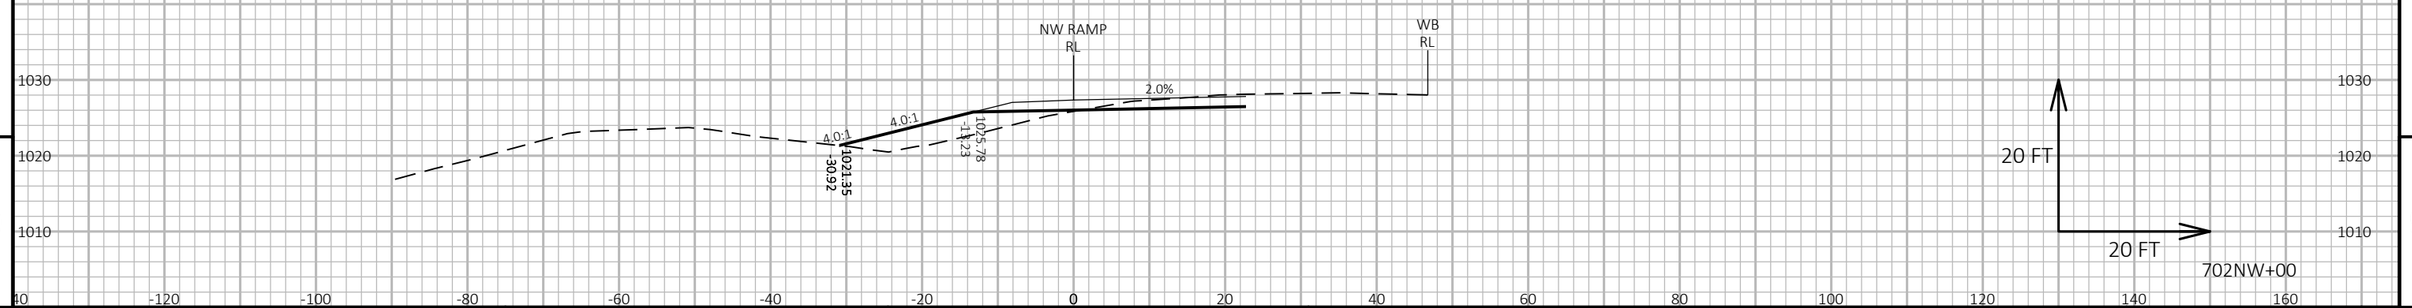

PROJECT NO: 1440-15-72/73	HWY: STH 23	COUNTY: FOND DU LAC	CROSS SECTIONS: STH 23 WESTBOUND ON RAMP (NW)	SHEET	E


FILE NAME : N:\PDS\C3D\14401501\SHEETSPLAN\CROSSSECTIONS\14401573\14401573_RAMPS AND FRONTAGE ROAD.DWG
LAYOUT NAME - 14401573-0902259-xs


PLOT DATE : 2/26/2019 1:53 PM PLOT BY : VICKMAN, GARRETT T PLOT NAME : PLOT SCALE : 1 IN:20 FT HORZ. / 1 IN:20 FT VERT.


WISDOT/CADDS SHEET 49

9

9

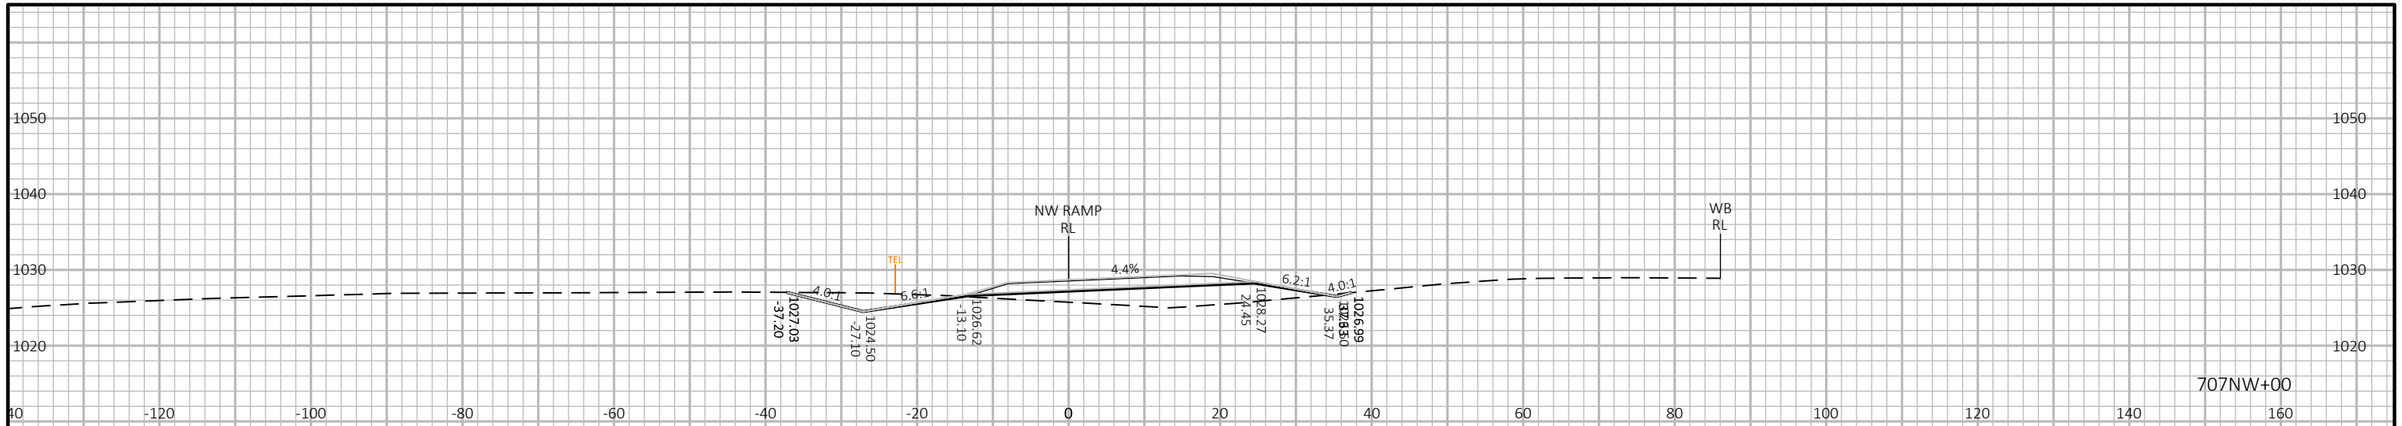

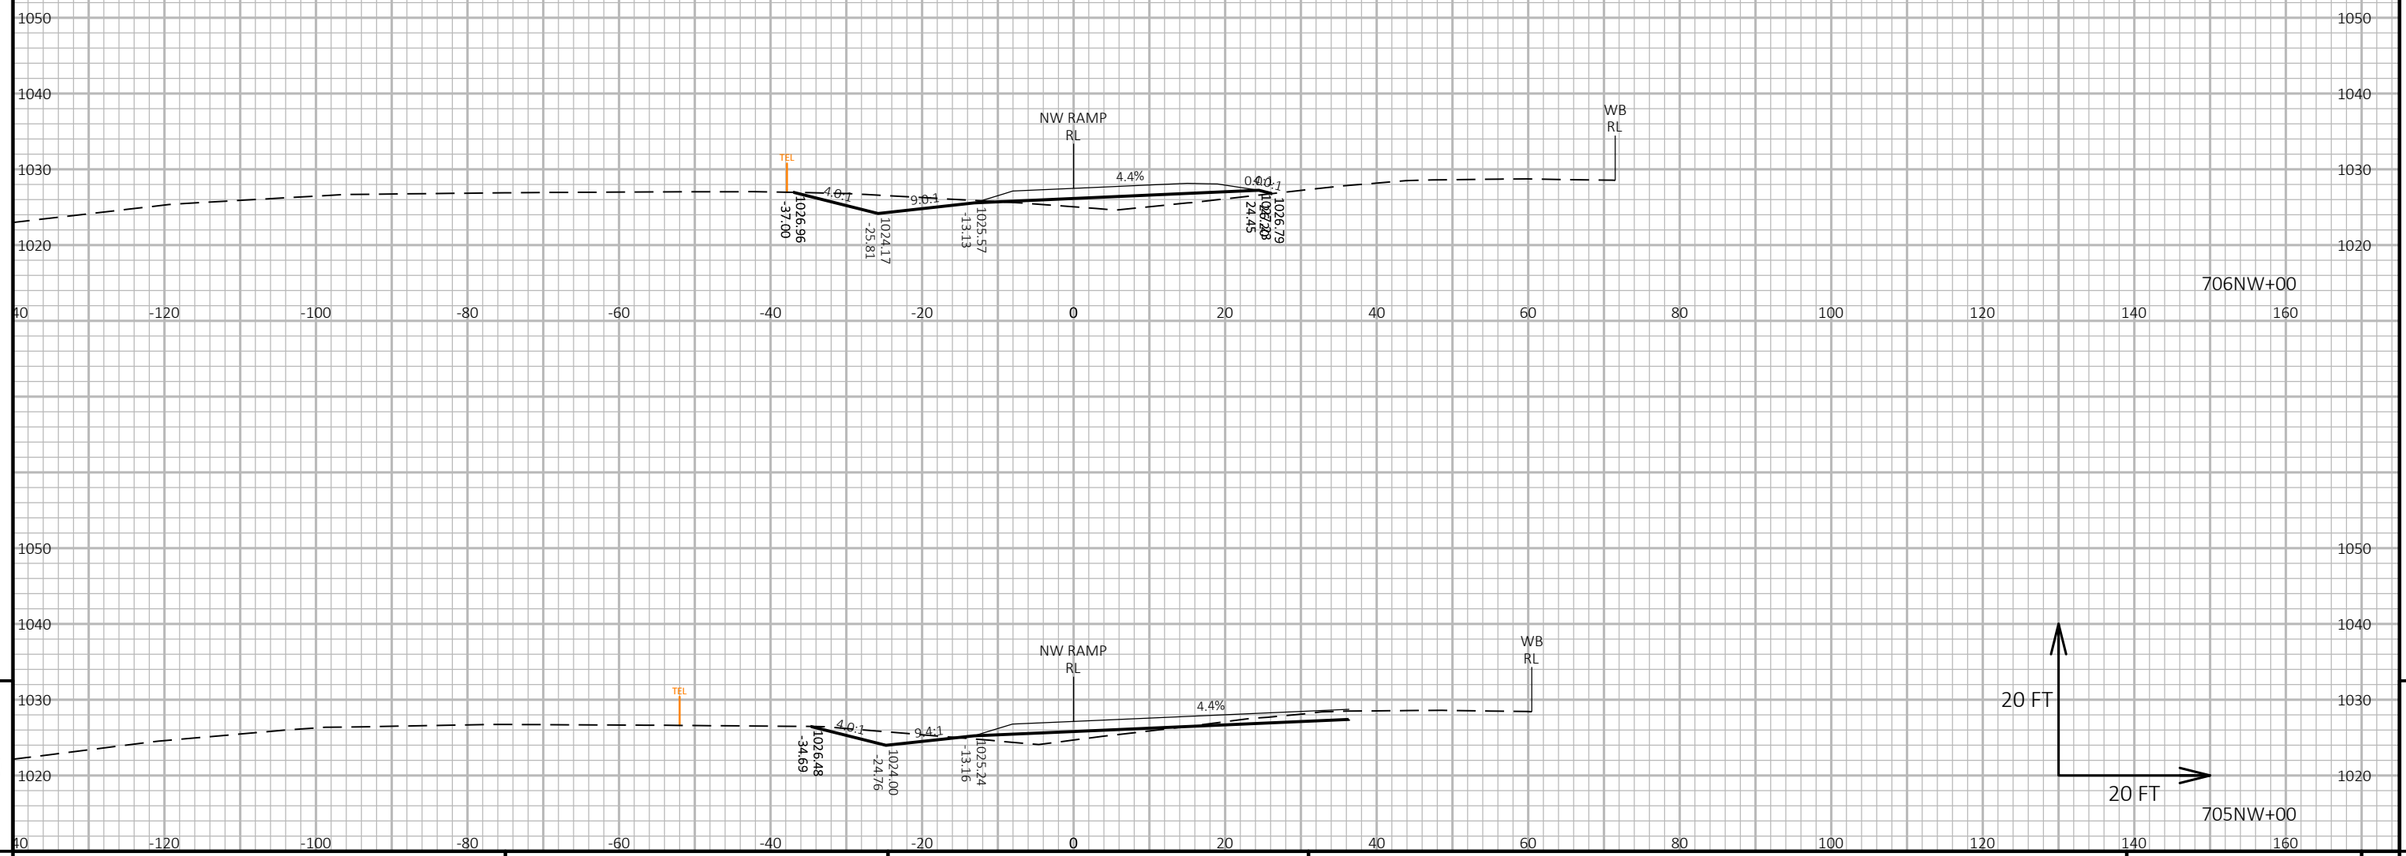

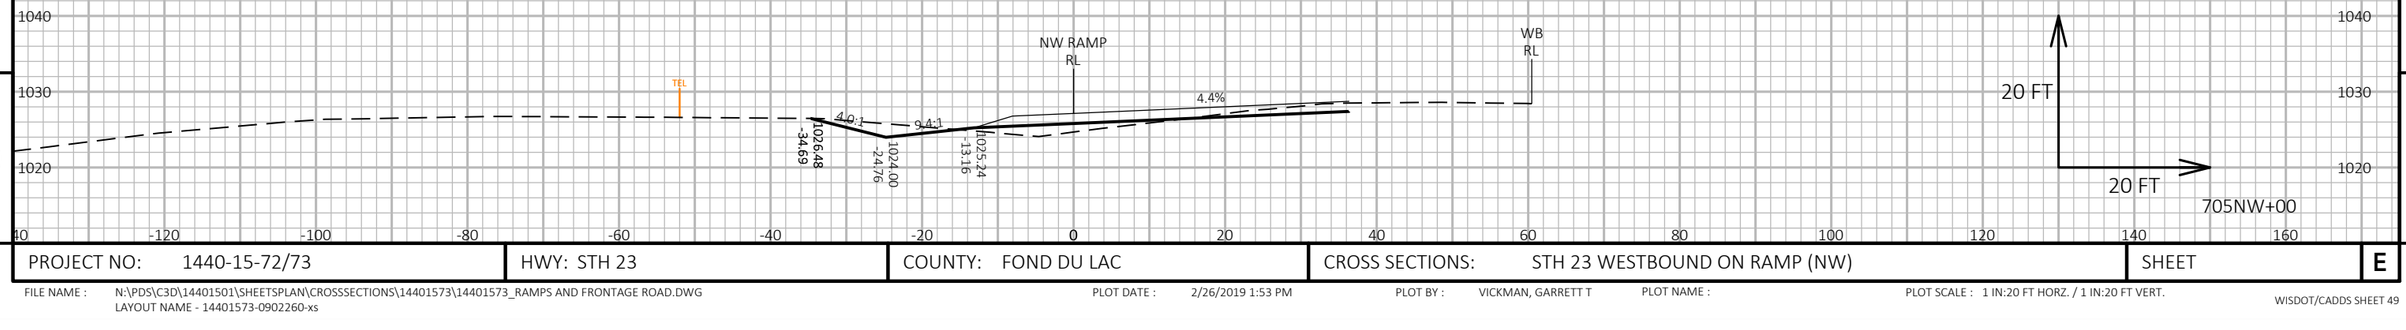


PROJECT NO: 1440-15-72/73	HWY: STH 23	COUNTY: FOND DU LAC	CROSS SECTIONS: STH 23 WESTBOUND ON RAMP (NW)	SHEET	E

FILE NAME : N:\PDS\C3D\14401501\SHEETSPLAN\CROSSSECTIONS\14401573\14401573_RAMPS AND FRONTAGE ROAD.DWG
LAYOUT NAME - 14401573-0902260-xs

PLOT DATE : 2/26/2019 1:53 PM PLOT BY : VICKMAN, GARRETT T PLOT NAME : PLOT SCALE : 1 IN:20 FT HORZ. / 1 IN:20 FT VERT.


WISDOT/CADDS SHEET 49

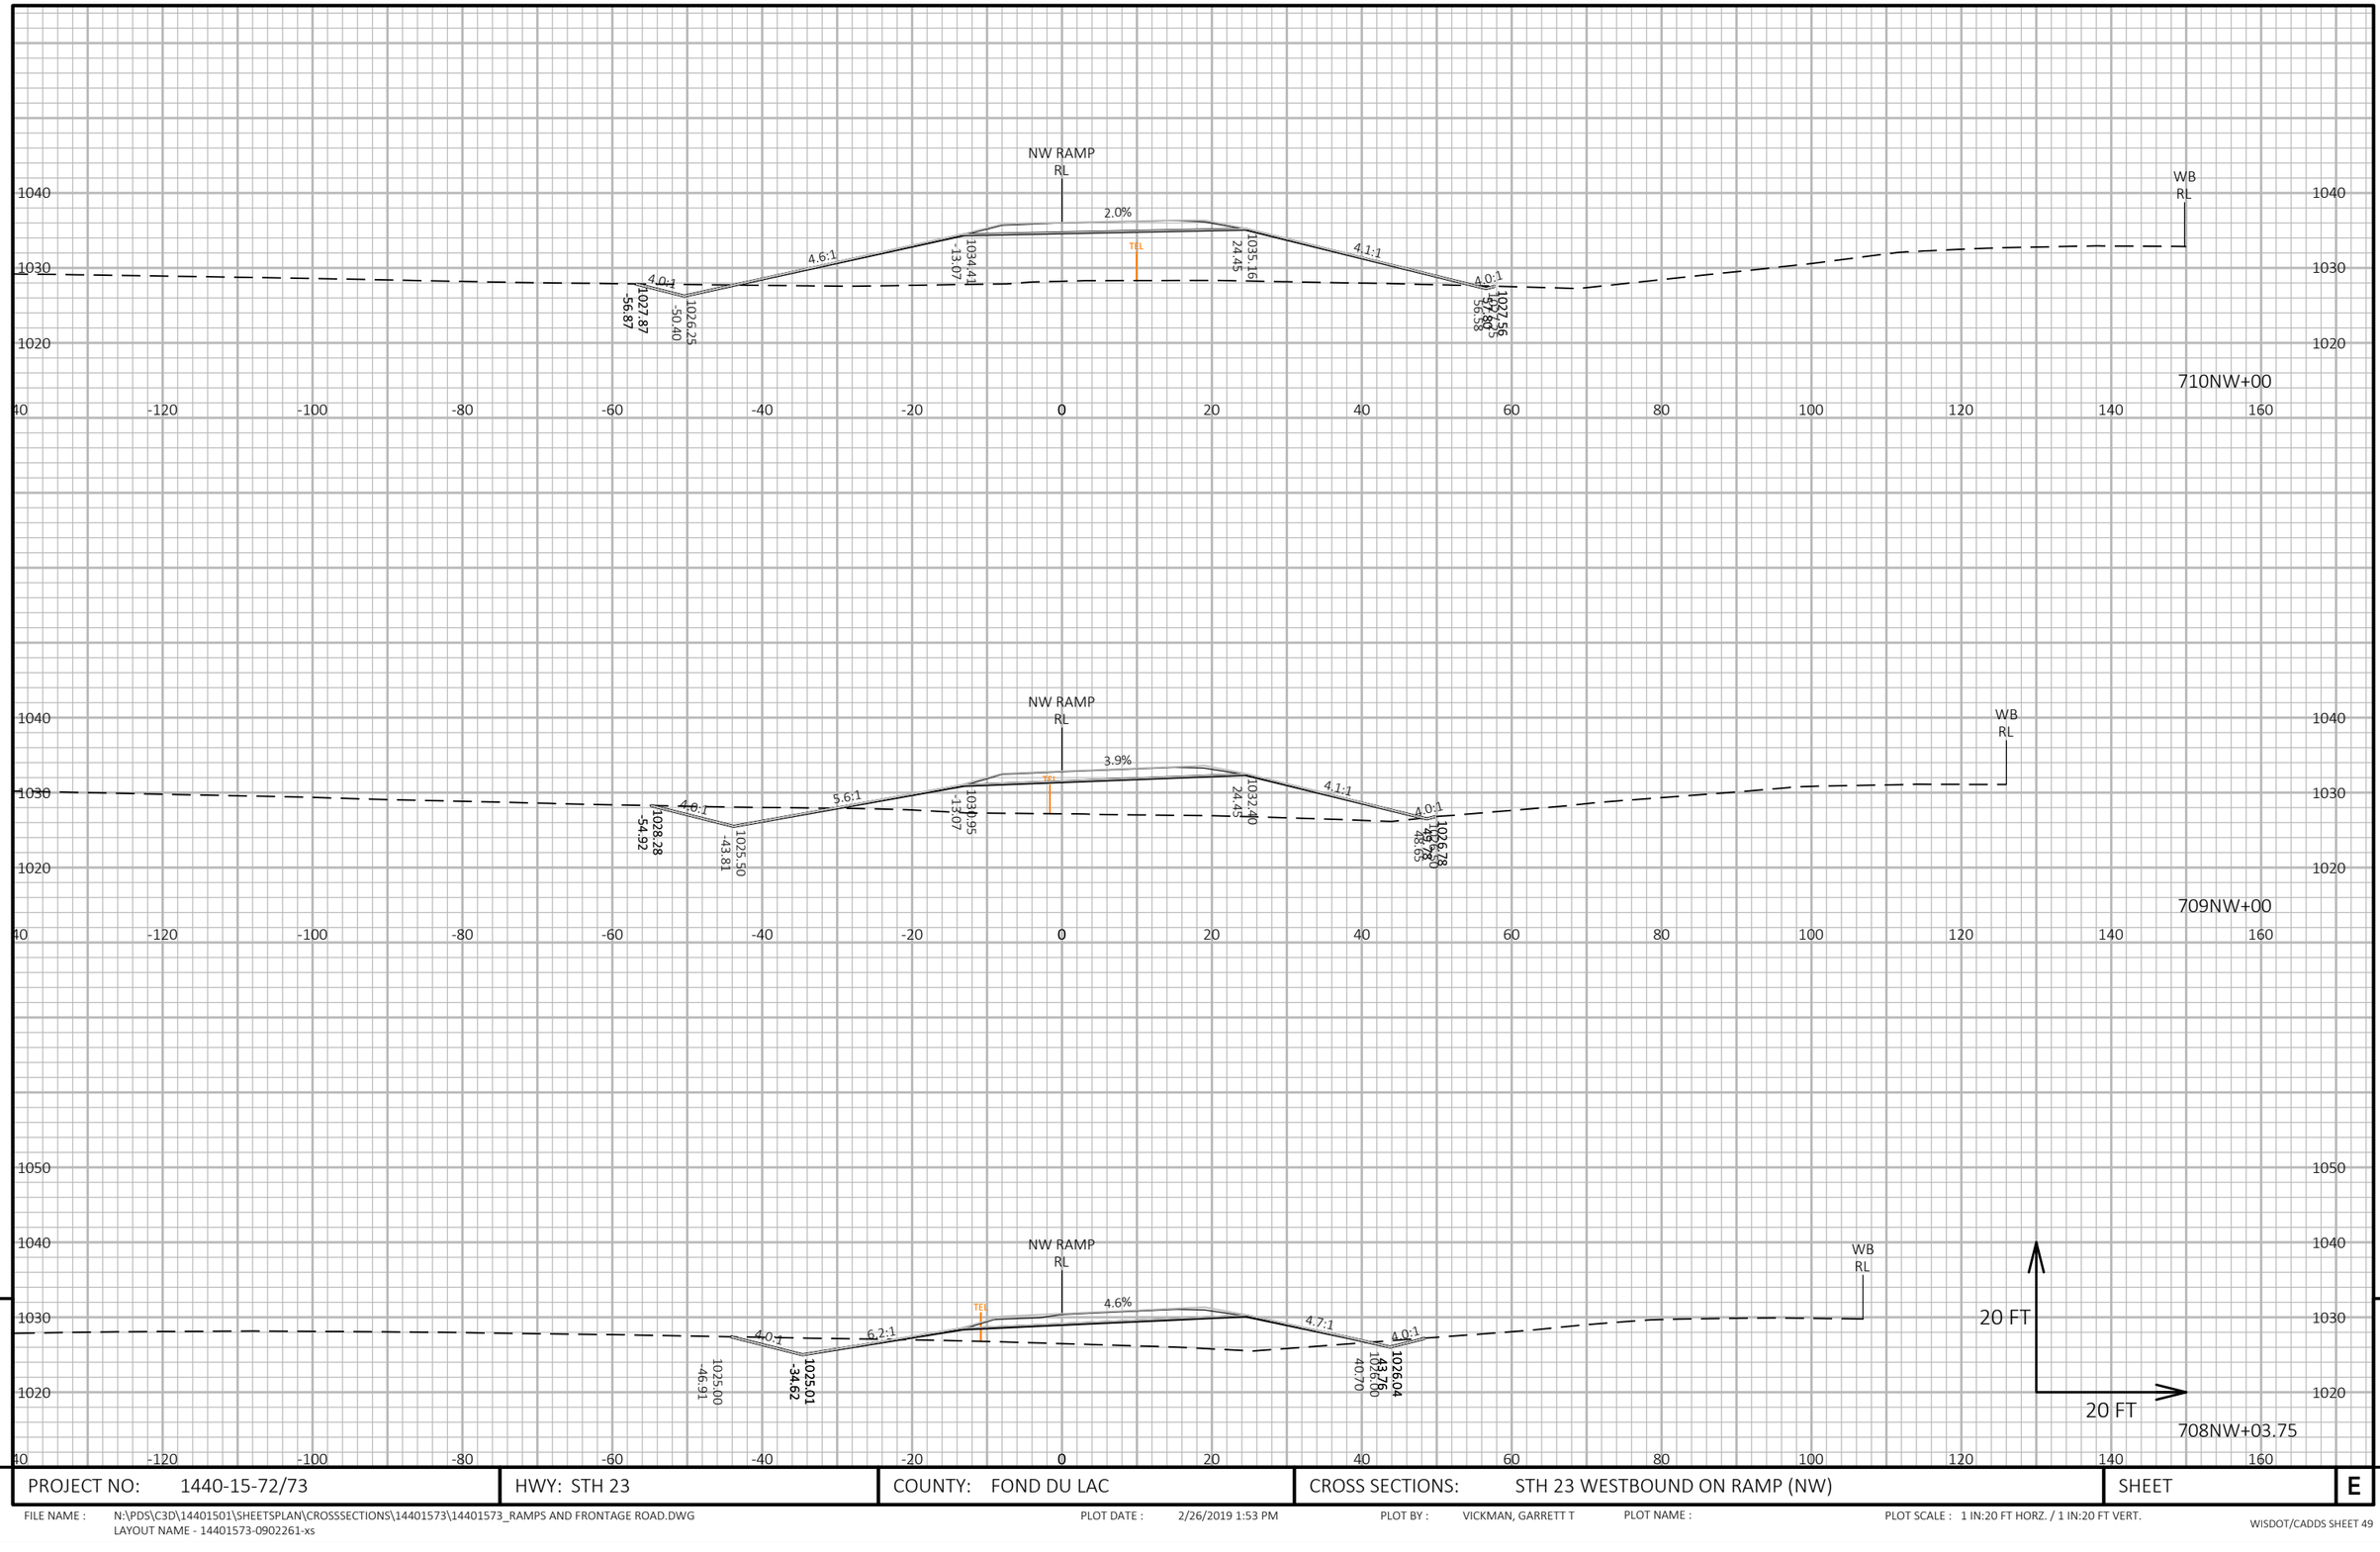

PROJECT NO: 1440-15-72/73	HWY: STH 23	COUNTY: FOND DU LAC	CROSS SECTIONS: STH 23 WESTBOUND ON RAMP (NW)	SHEET E

FILE NAME : N:\PDS\C3D\14401501\SHEETSPLAN\CROSSSECTIONS\14401573\14401573_RAMPS AND FRONTAGE ROAD.DWG
LAYOUT NAME - 14401573-0902261-xs

PLOT DATE : 2/26/2019 1:53 PM PLOT BY : VICKMAN, GARRETT T PLOT NAME : PLOT SCALE : 1 IN:20 FT HORZ. / 1 IN:20 FT VERT.

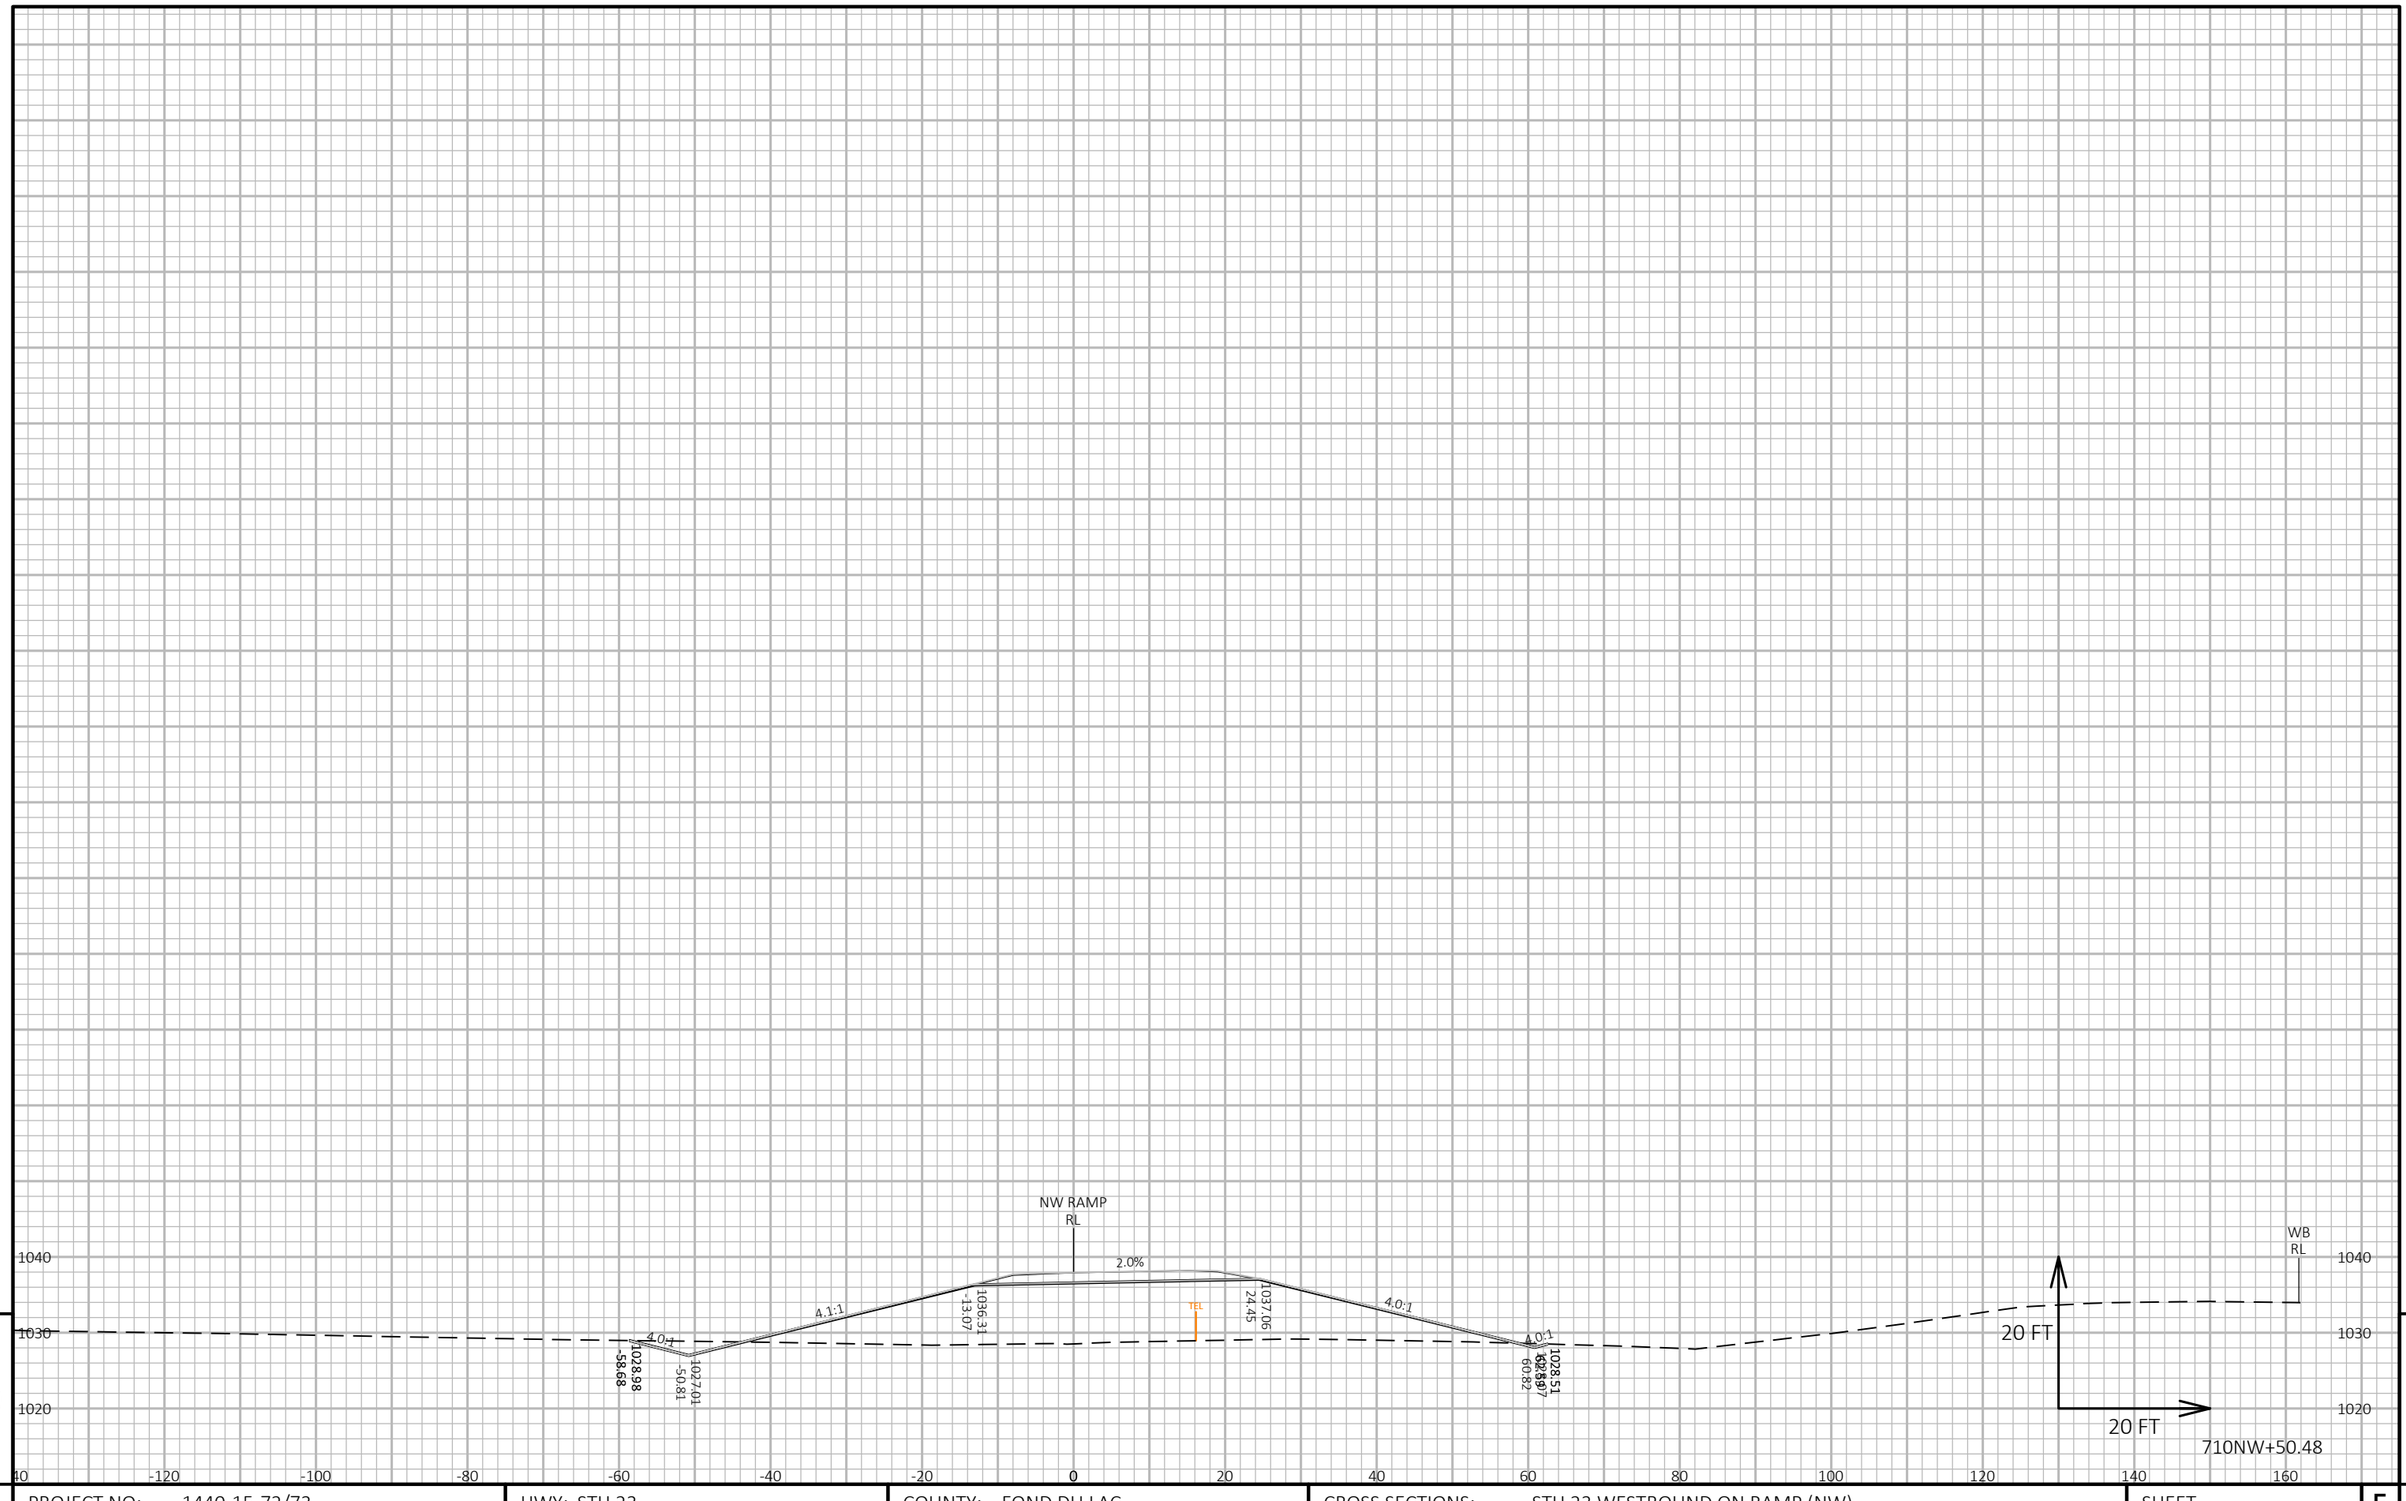


9

9

PROJECT NO: 1440-15-72/73	HWY: STH 23	COUNTY: FOND DU LAC	CROSS SECTIONS: STH 23 WESTBOUND ON RAMP (NW)	SHEET	E

FILE NAME : N:\PDS\C3D\14401501\SHEETSPLAN\CROSSSECTIONS\14401573\14401573_RAMPS AND FRONTAGE ROAD.DWG
LAYOUT NAME - 14401573-0902262-xs


PLOT DATE : 2/26/2019 1:54 PM PLOT BY : VICKMAN, GARRETT T PLOT NAME : PLOT SCALE : 1 IN:20 FT HORZ. / 1 IN:20 FT VERT.

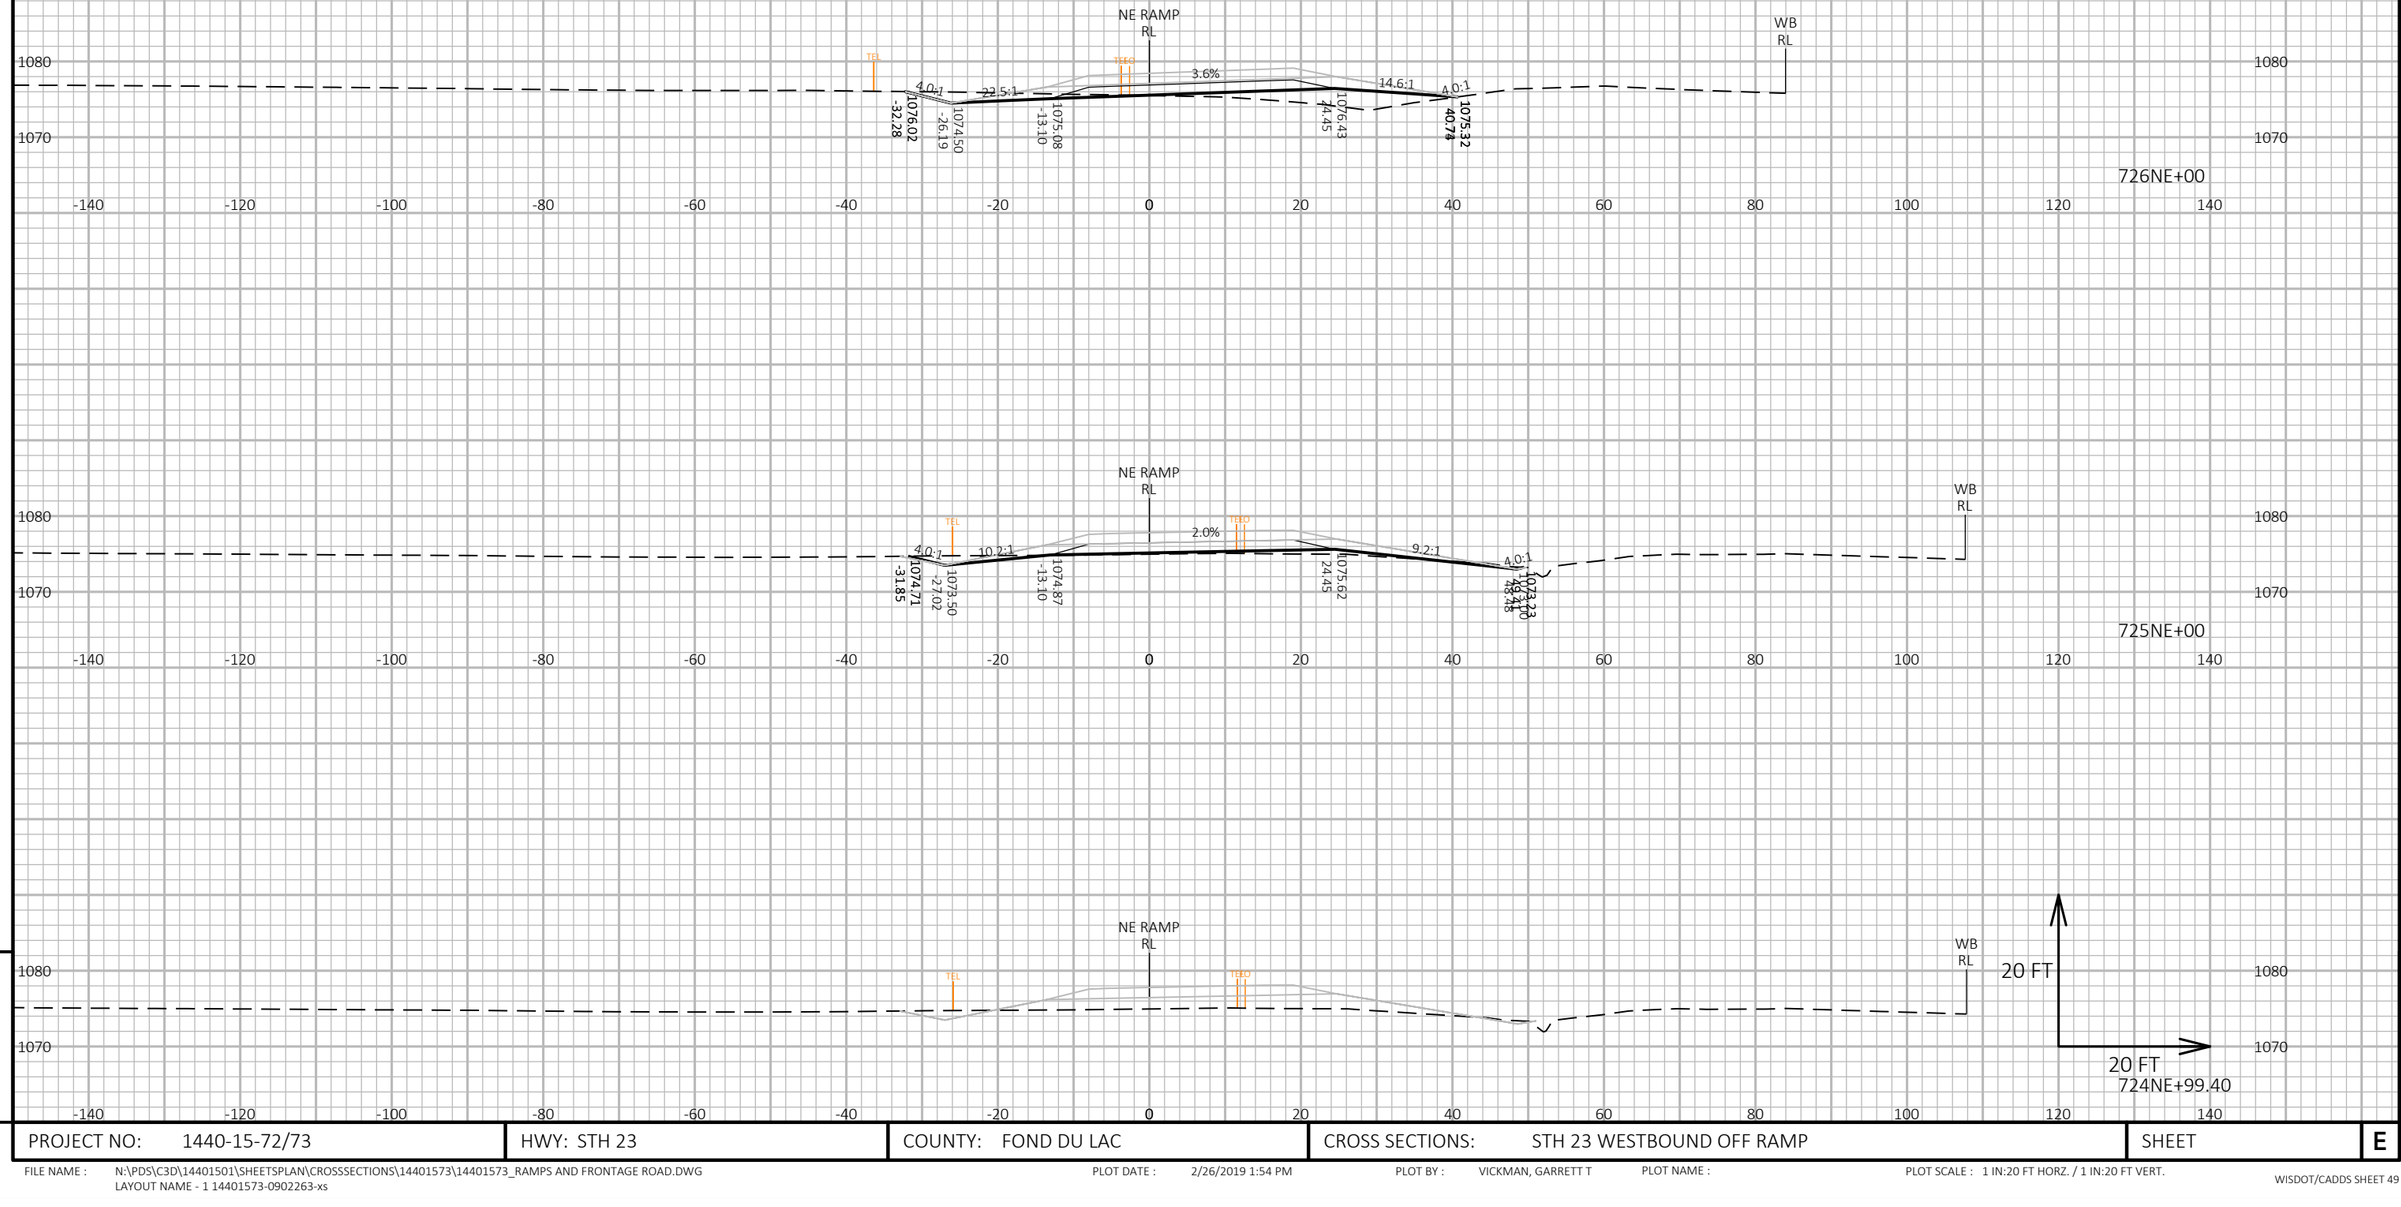

PROJECT NO: 1440-15-72/73	HWY: STH 23	COUNTY: FOND DU LAC	CROSS SECTIONS: STH 23 WESTBOUND OFF RAMP	SHEET	E

FILE NAME : N:\PDS\C3D\14401501\SHEETSPLAN\CROSSSECTIONS\14401573\14401573_RAMPS AND FRONTAGE ROAD.DWG
LAYOUT NAME - 1 14401573-0902263-xs

PLOT DATE : 2/26/2019 1:54 PM PLOT BY : VICKMAN, GARRETT T PLOT NAME : PLOT SCALE : 1 IN:20 FT HORZ. / 1 IN:20 FT VERT.

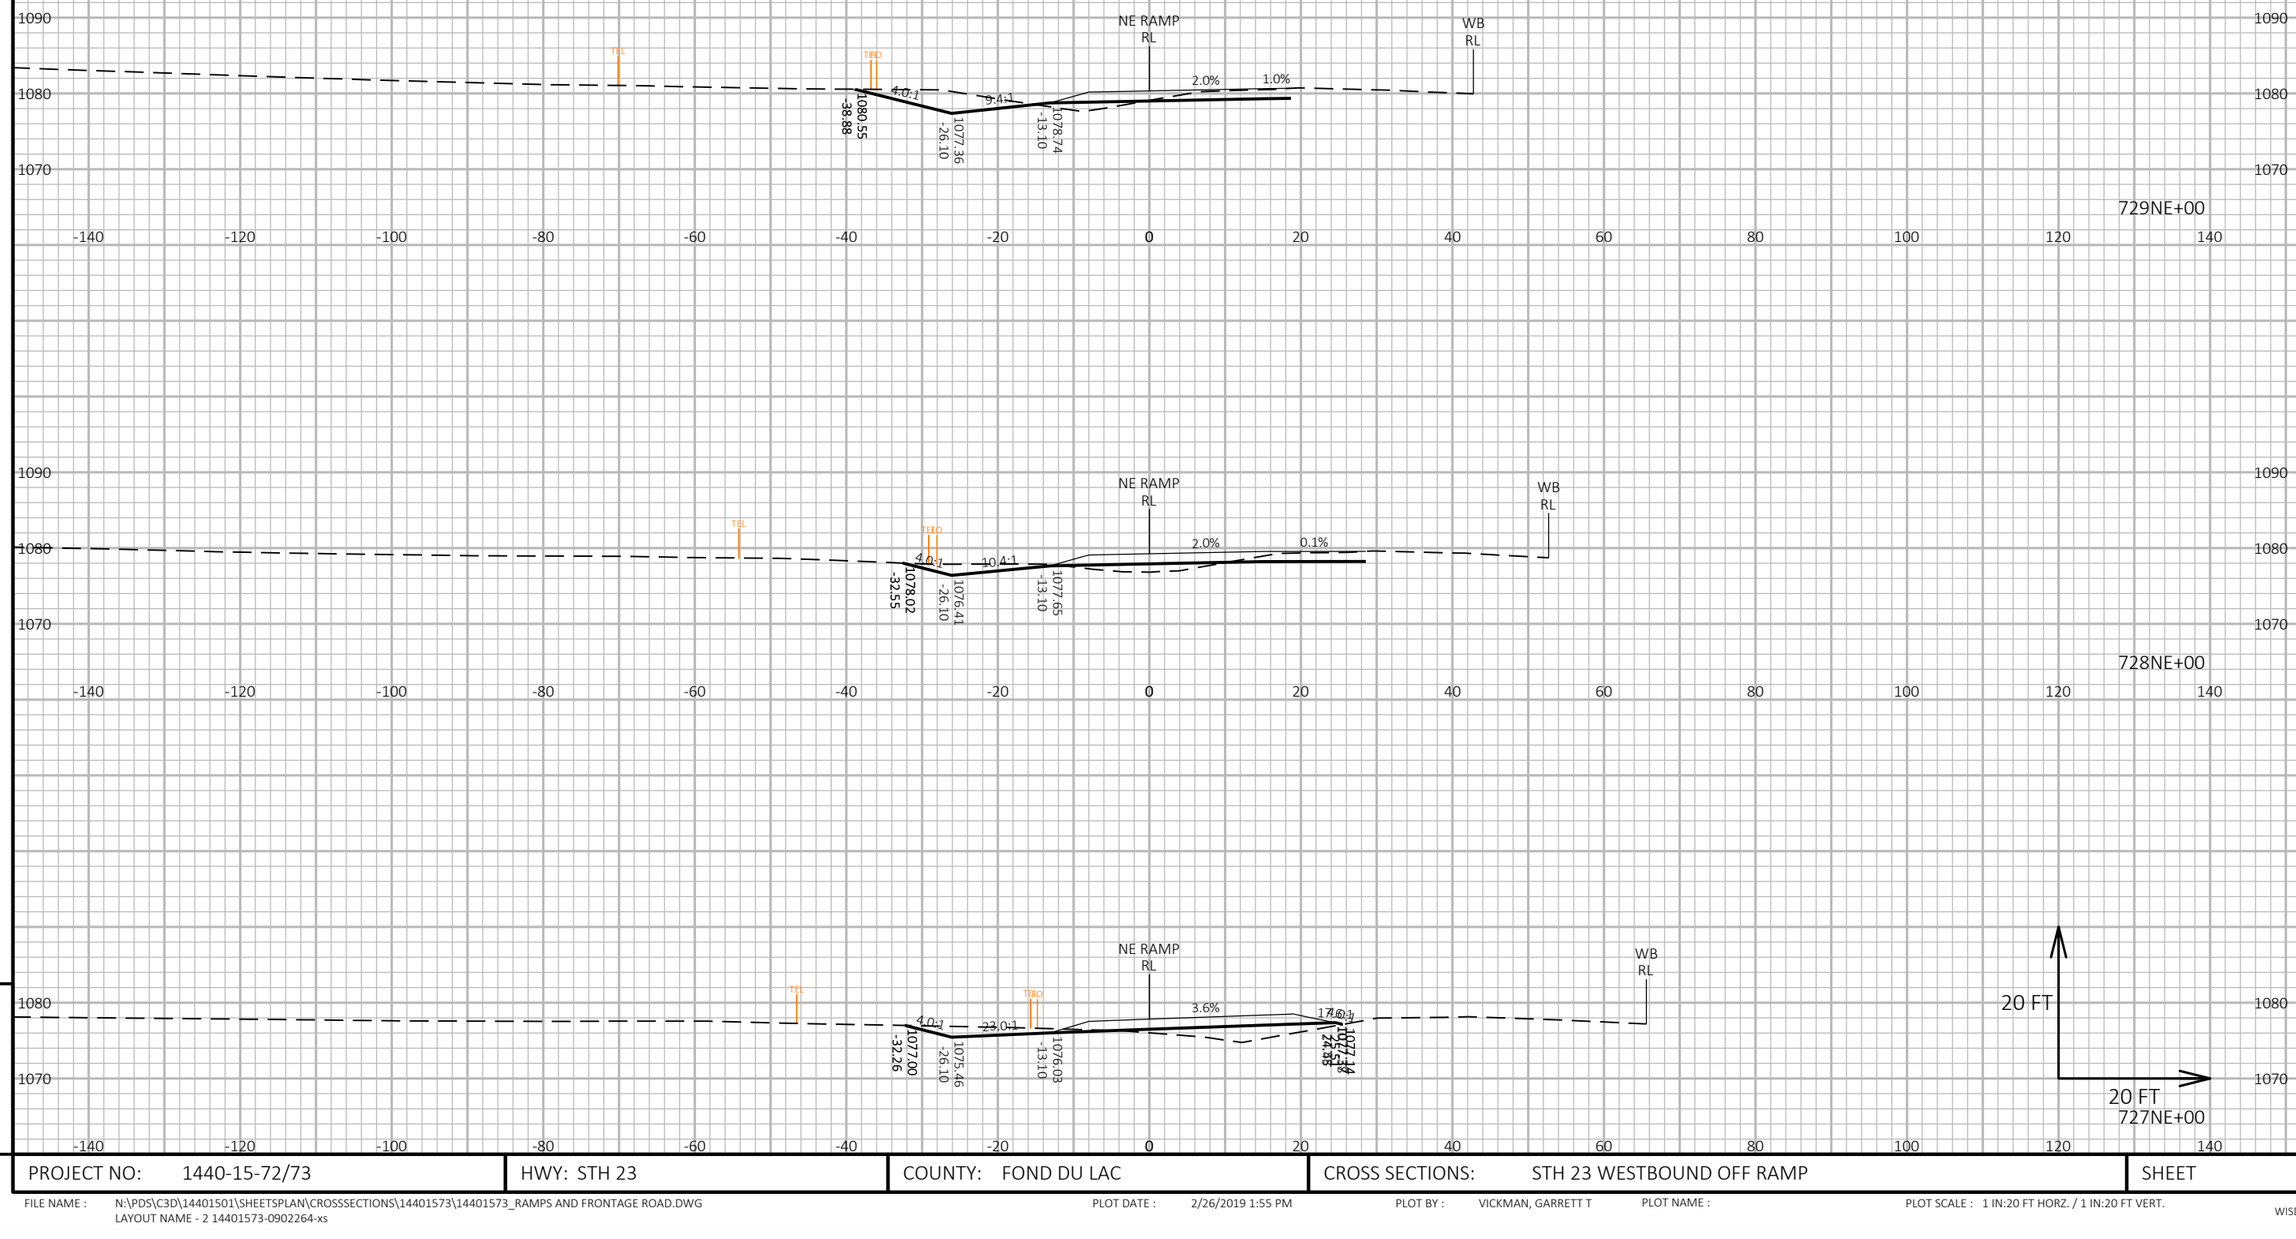


9

9

PROJECT NO: 1440-15-72/73	HWY: STH 23	COUNTY: FOND DU LAC	CROSS SECTIONS: STH 23 WESTBOUND OFF RAMP	SHEET	E

FILE NAME : N:\PDS\C3D\14401501\SHEETSPLAN\CROSSSECTIONS\14401573\14401573_RAMPS AND FRONTAGE ROAD.DWG
LAYOUT NAME - 2 14401573-0902264-xs

PLOT DATE : 2/26/2019 1:55 PM PLOT BY : VICKMAN, GARRETT T PLOT NAME : PLOT SCALE : 1 IN:20 FT HORZ. / 1 IN:20 FT VERT.

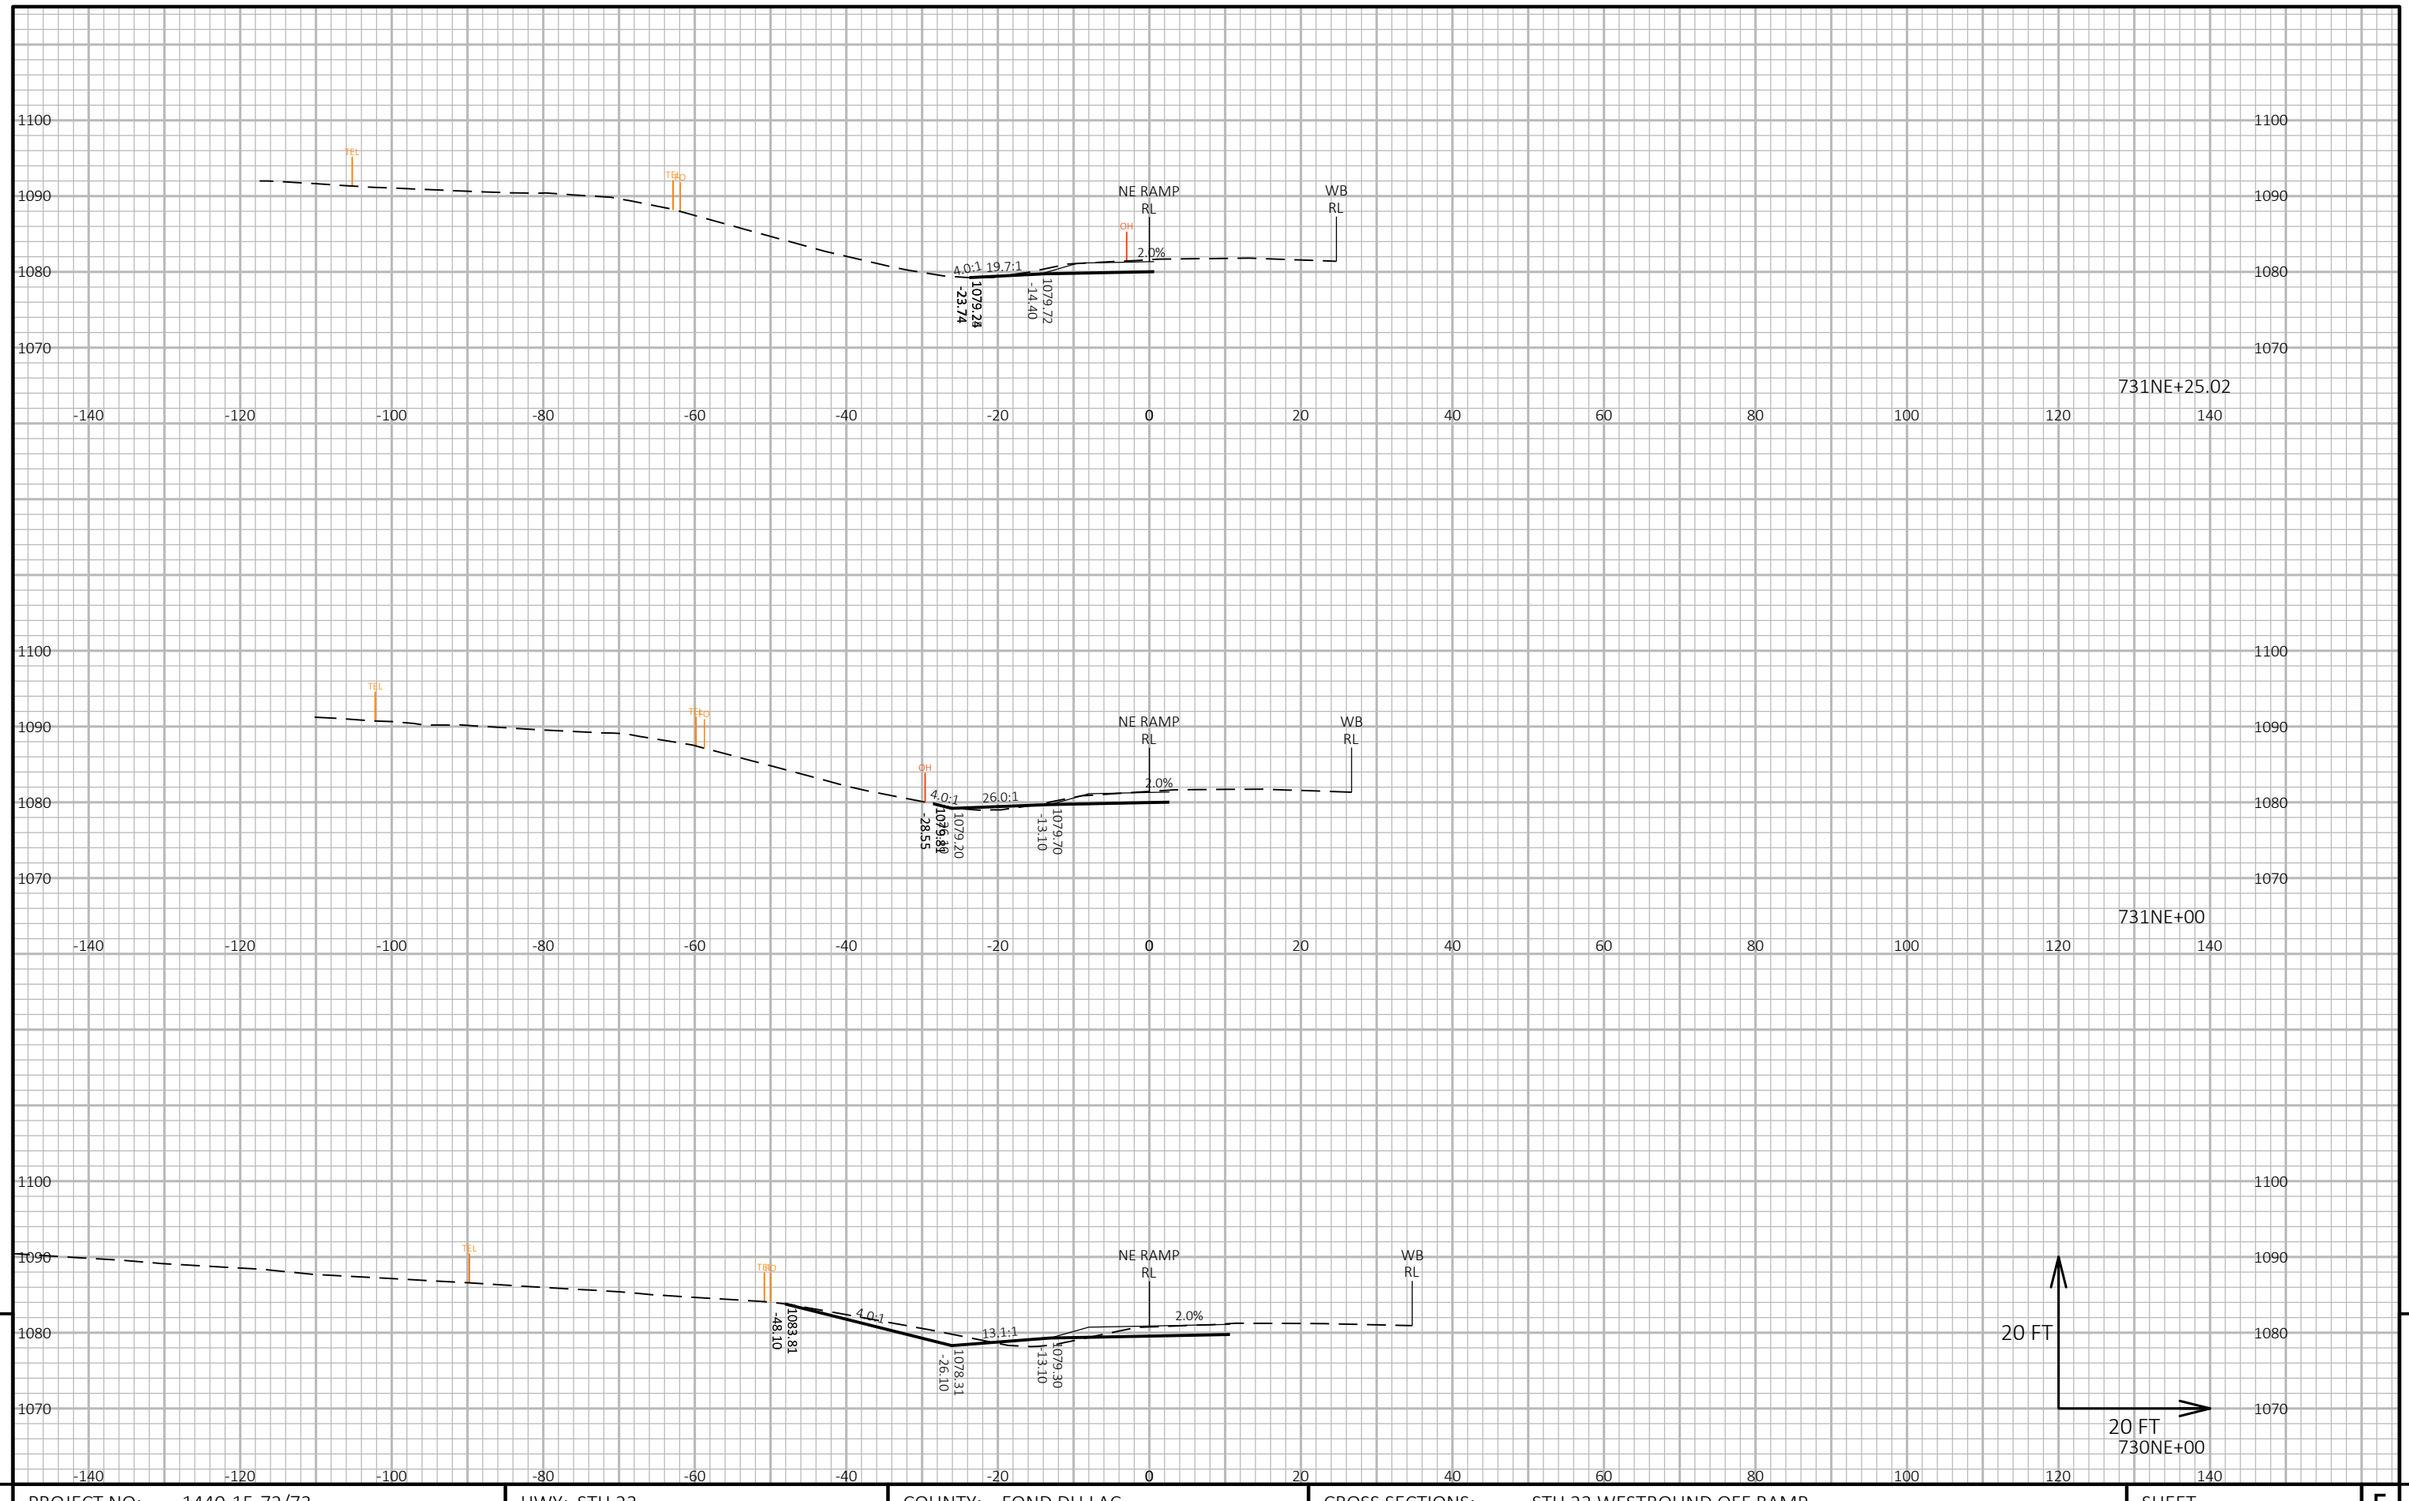


9

9

PROJECT NO: 1440-15-72/73	HWY: STH 23	COUNTY: FOND DU LAC	CROSS SECTIONS: STH 23 WESTBOUND OFF RAMP	SHEET	E

FILE NAME : N:\PDS\C3D\14401501\SHEETSPLAN\CROSSSECTIONS\14401573\14401573_RAMPS AND FRONTAGE ROAD.DWG
LAYOUT NAME - 3 14401573-0902265-xs

PLOT DATE : 2/26/2019 1:55 PM PLOT BY : VICKMAN, GARRETT T PLOT NAME : PLOT SCALE : 1 IN:20 FT HORZ. / 1 IN:20 FT VERT.

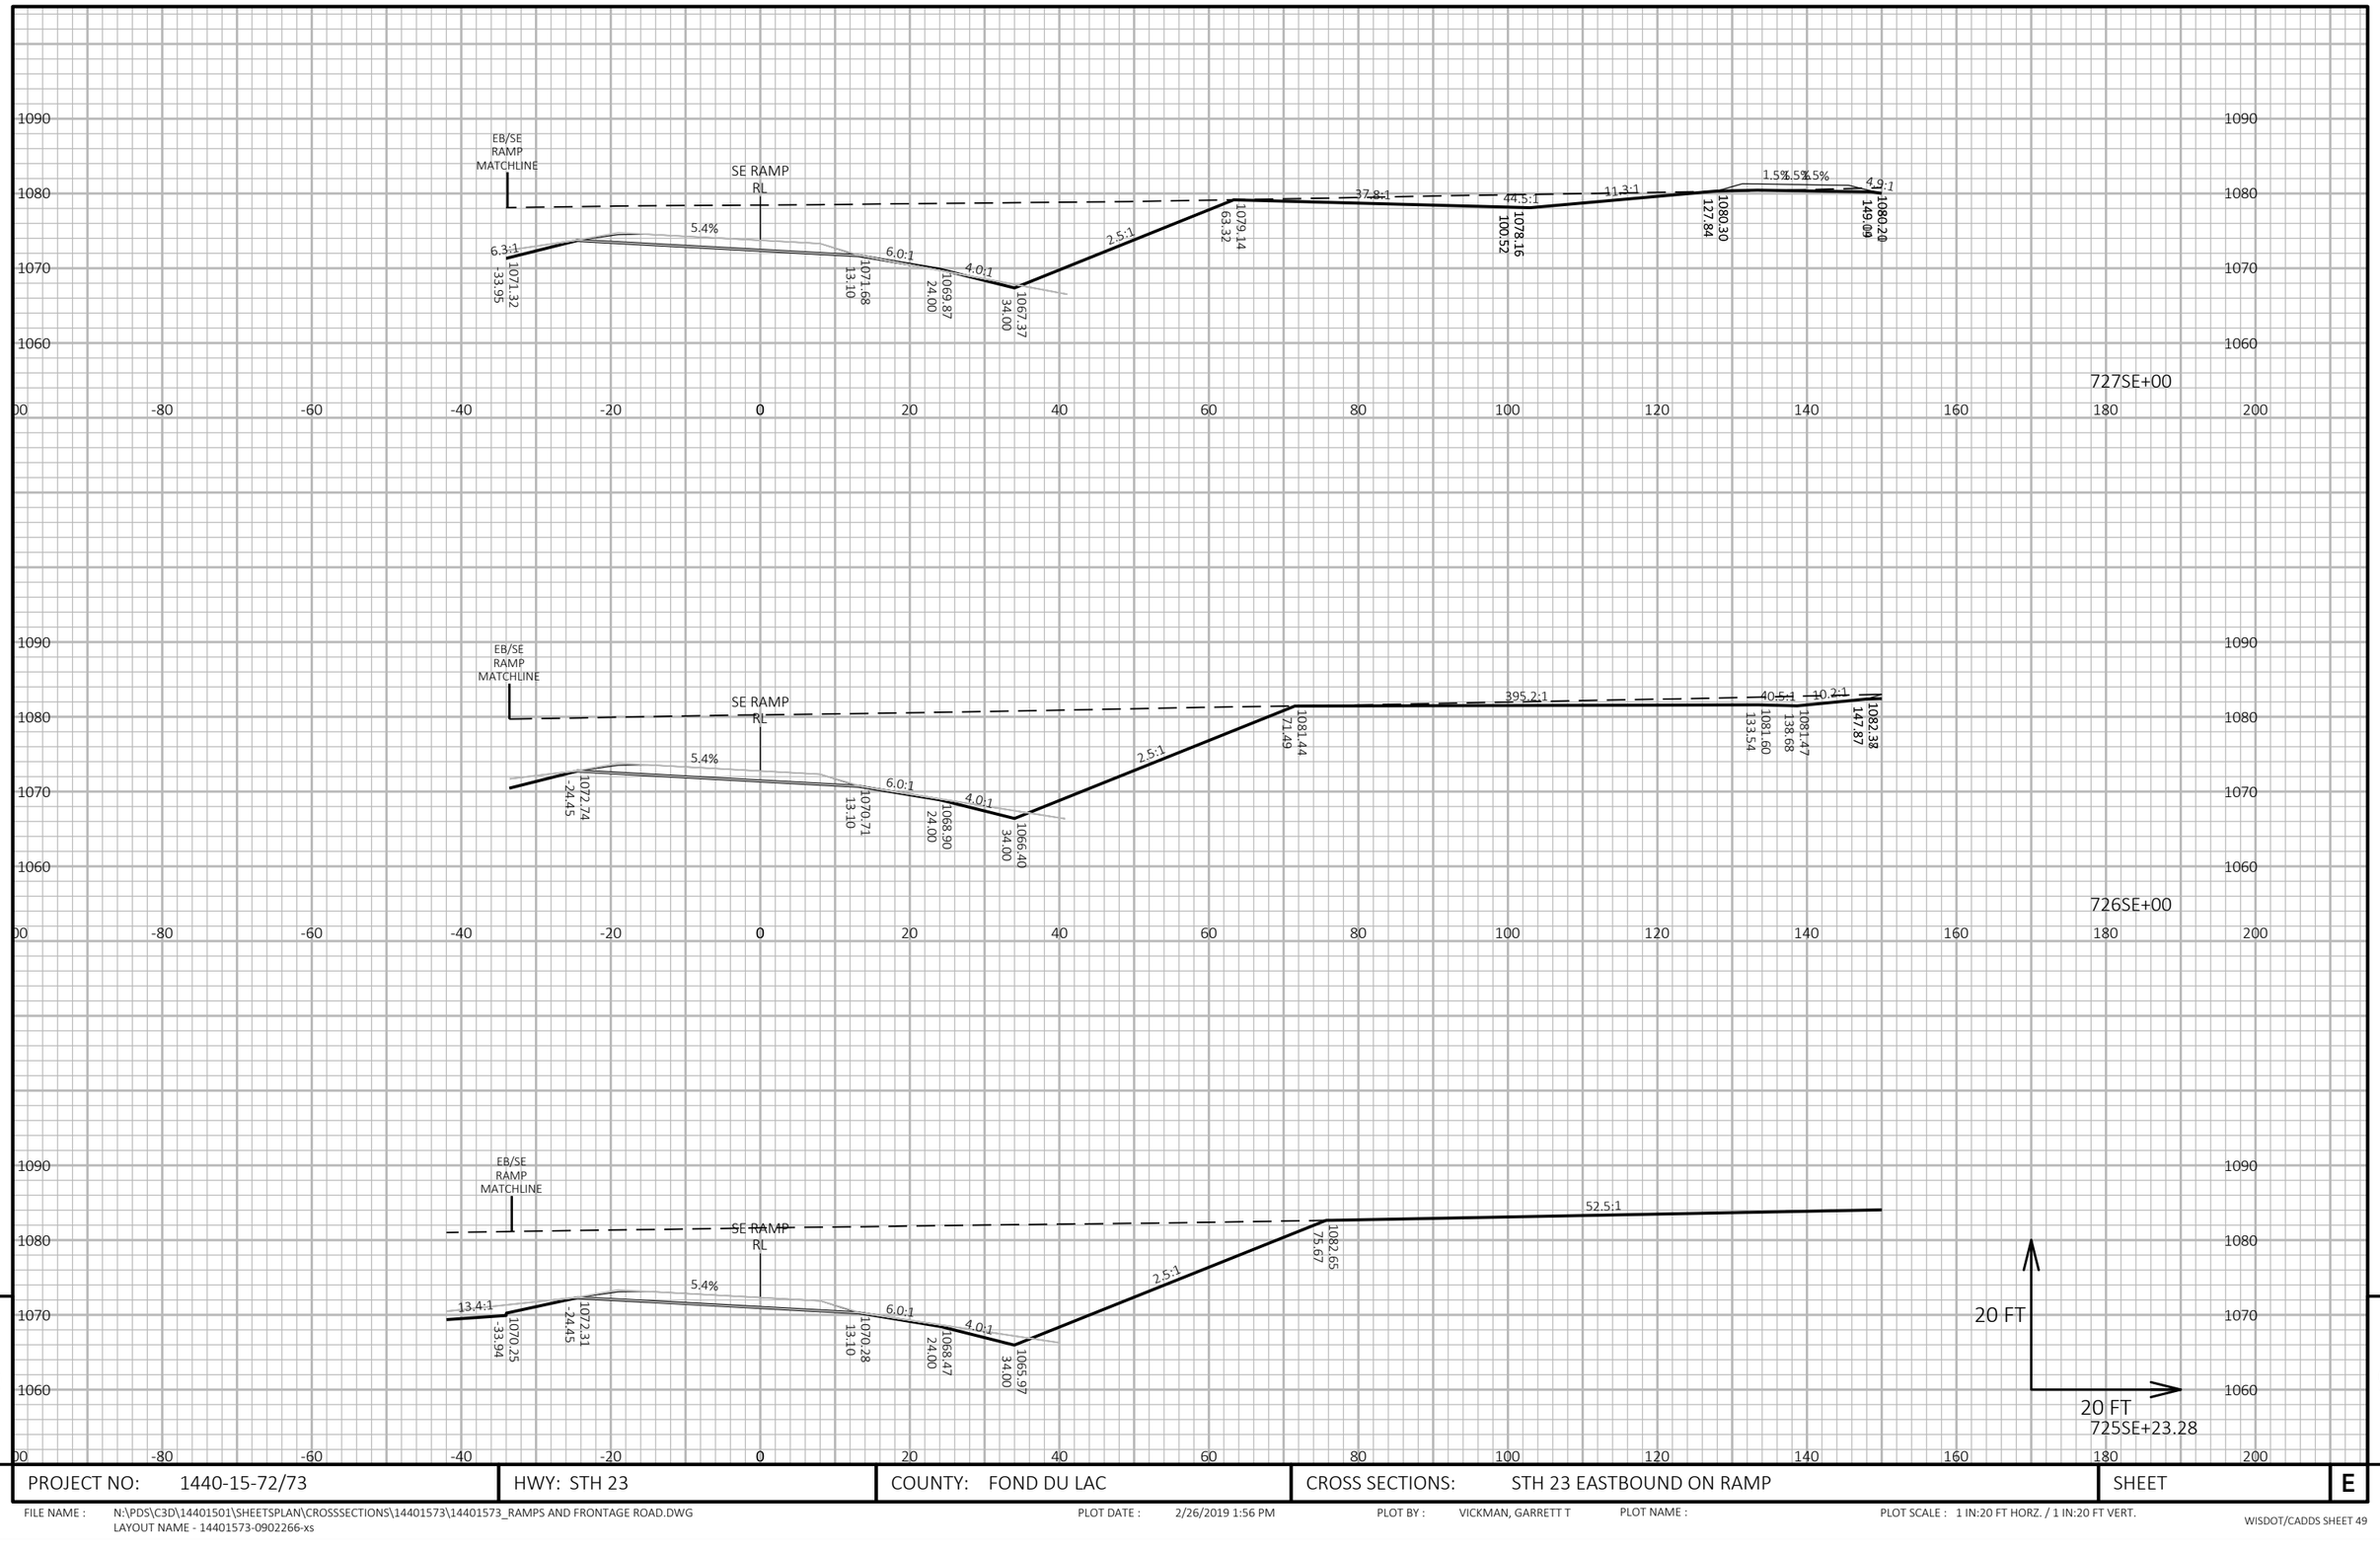


PROJECT NO: 1440-15-72/73	HWY: STH 23	COUNTY: FOND DU LAC	CROSS SECTIONS: STH 23 EASTBOUND ON RAMP	SHEET	E

FILE NAME : N:\PDS\C3D\14401501\SHEETSPLAN\CROSSSECTIONS\14401573\14401573_RAMPS AND FRONTAGE ROAD.DWG
LAYOUT NAME - 14401573-0902266-xs

PLOT DATE : 2/26/2019 1:56 PM PLOT BY : VICKMAN, GARRETT T PLOT NAME : PLOT SCALE : 1 IN:20 FT HORZ. / 1 IN:20 FT VERT.


9

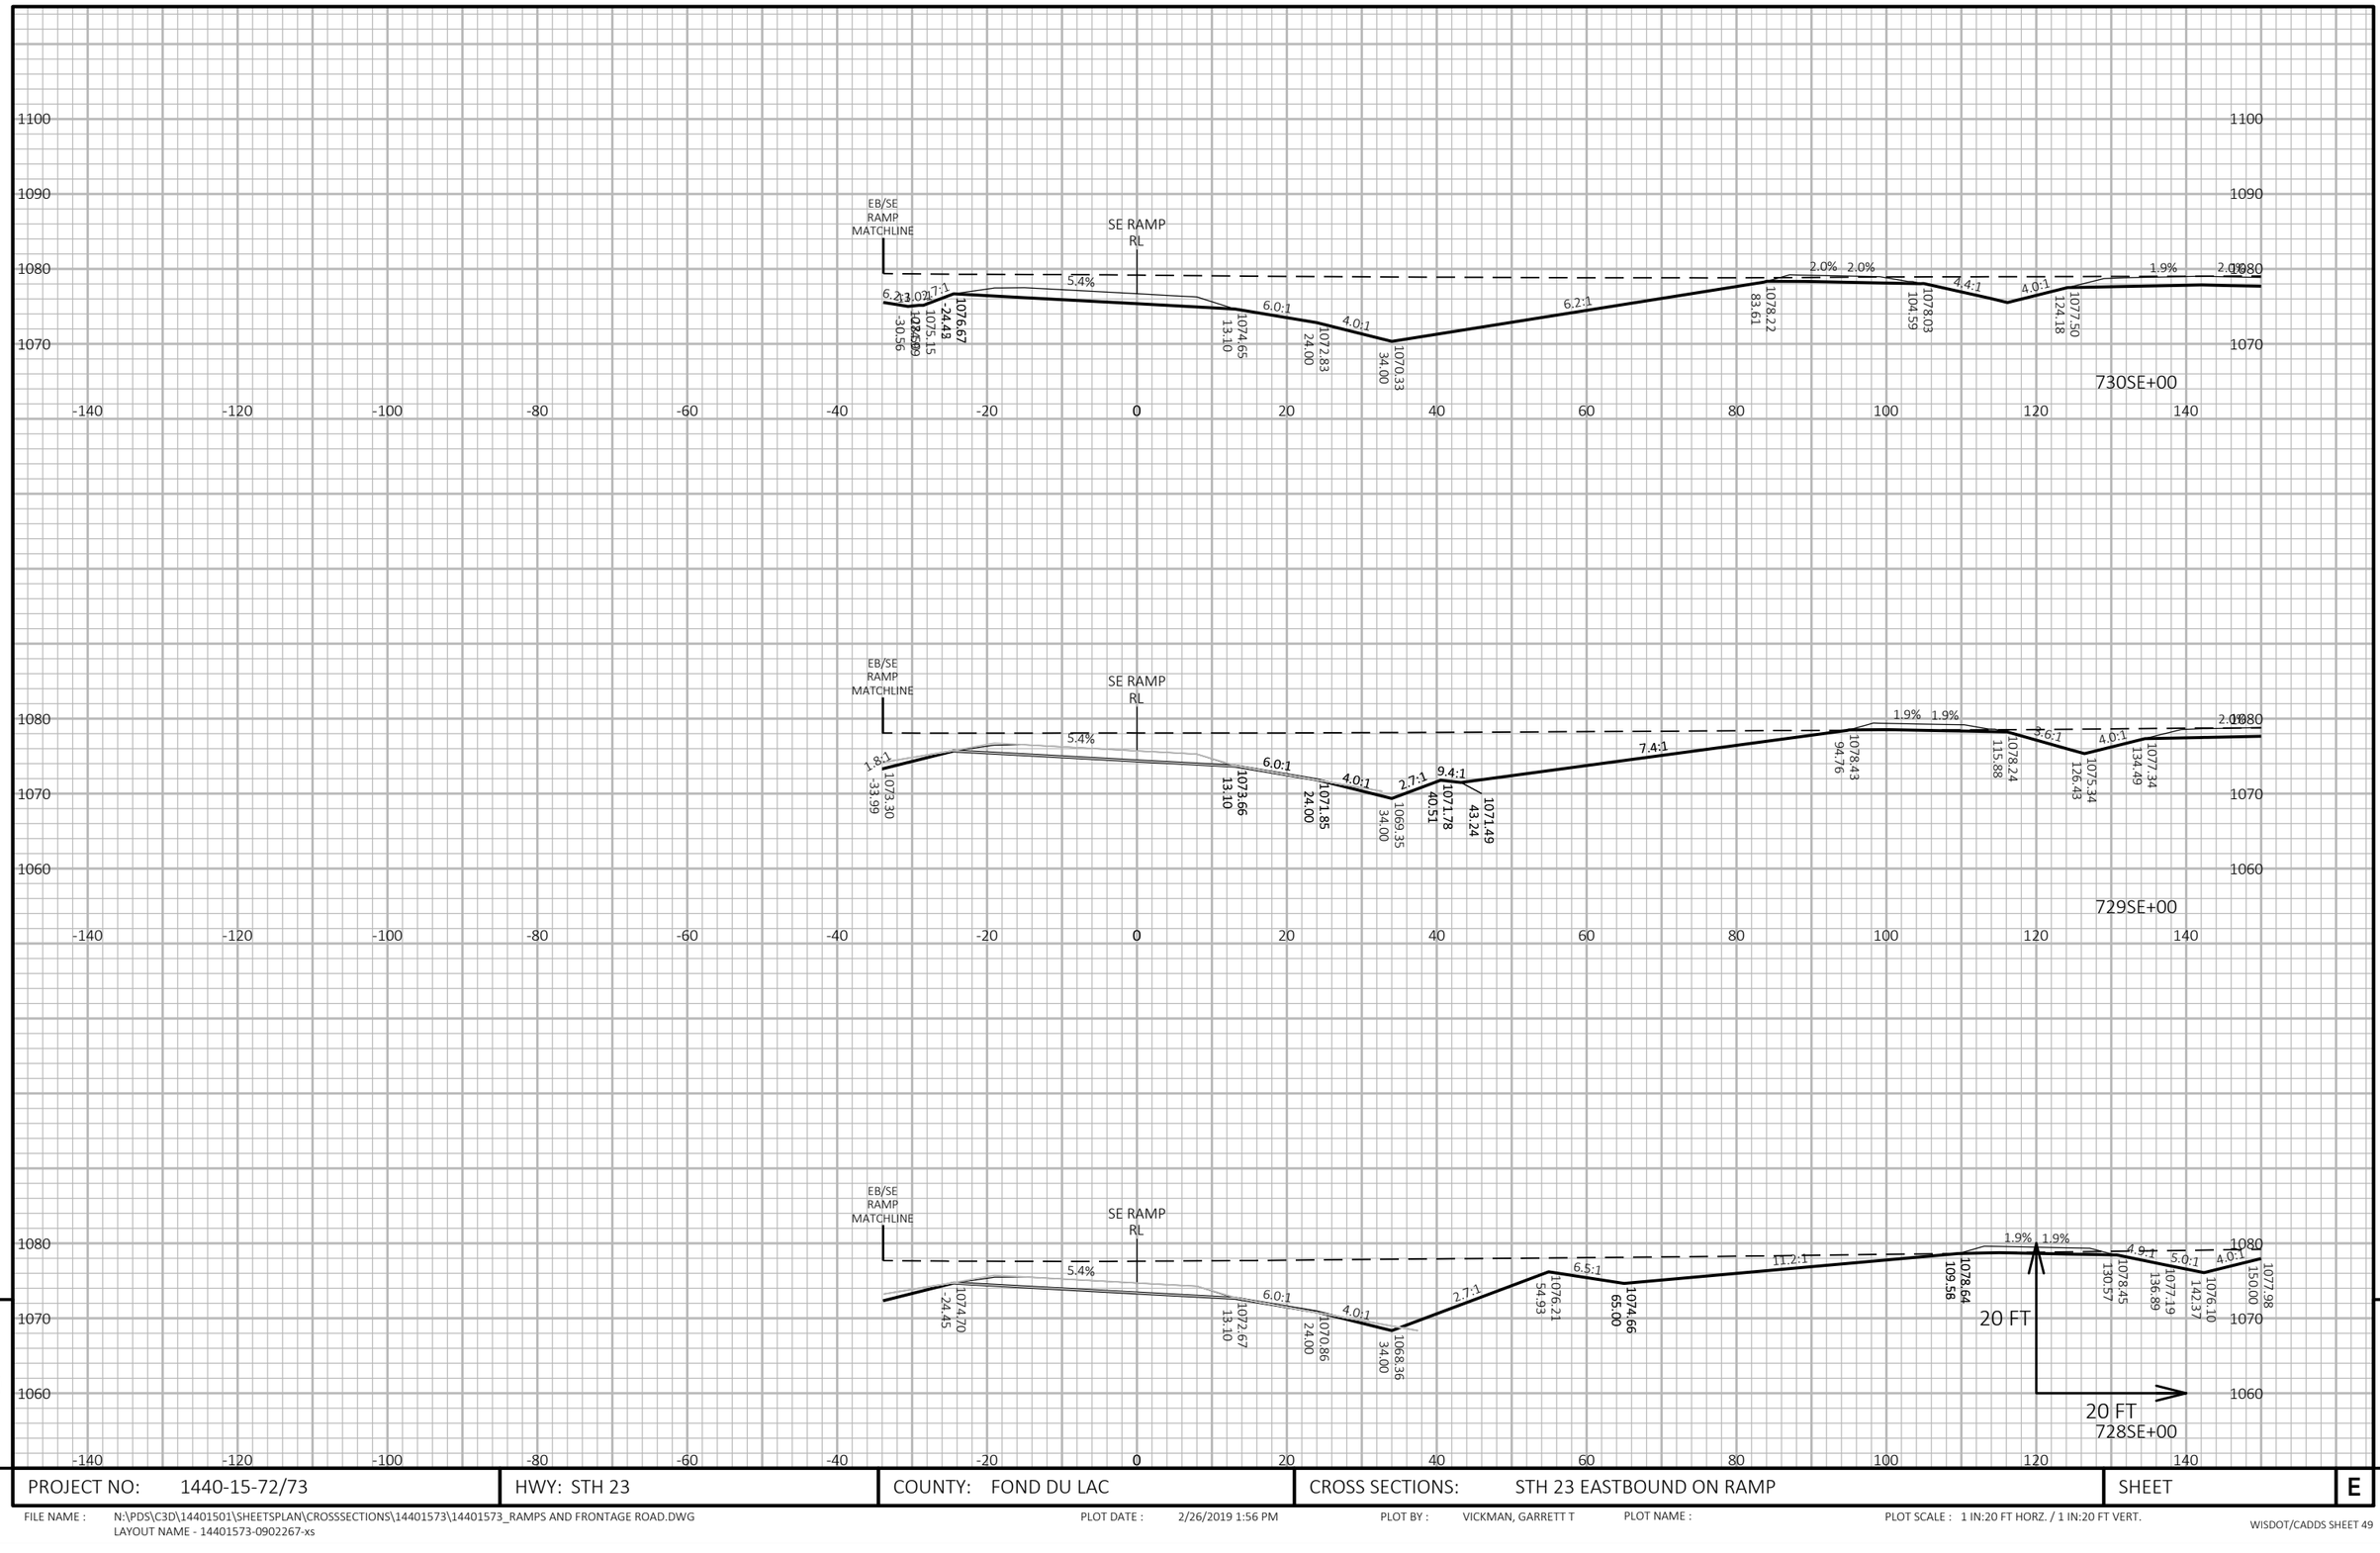

PROJECT NO: 1440-15-72/73	HWY: STH 23	COUNTY: FOND DU LAC	CROSS SECTIONS: STH 23 EASTBOUND ON RAMP	SHEET	E

FILE NAME : N:\PDS\C3D\14401501\SHEETSPLAN\CROSSSECTIONS\14401573\14401573_RAMPS AND FRONTAGE ROAD.DWG
LAYOUT NAME - 14401573-0902267-xs

PLOT DATE : 2/26/2019 1:56 PM PLOT BY : VICKMAN, GARRETT T PLOT NAME : PLOT SCALE : 1 IN:20 FT HORZ. / 1 IN:20 FT VERT.

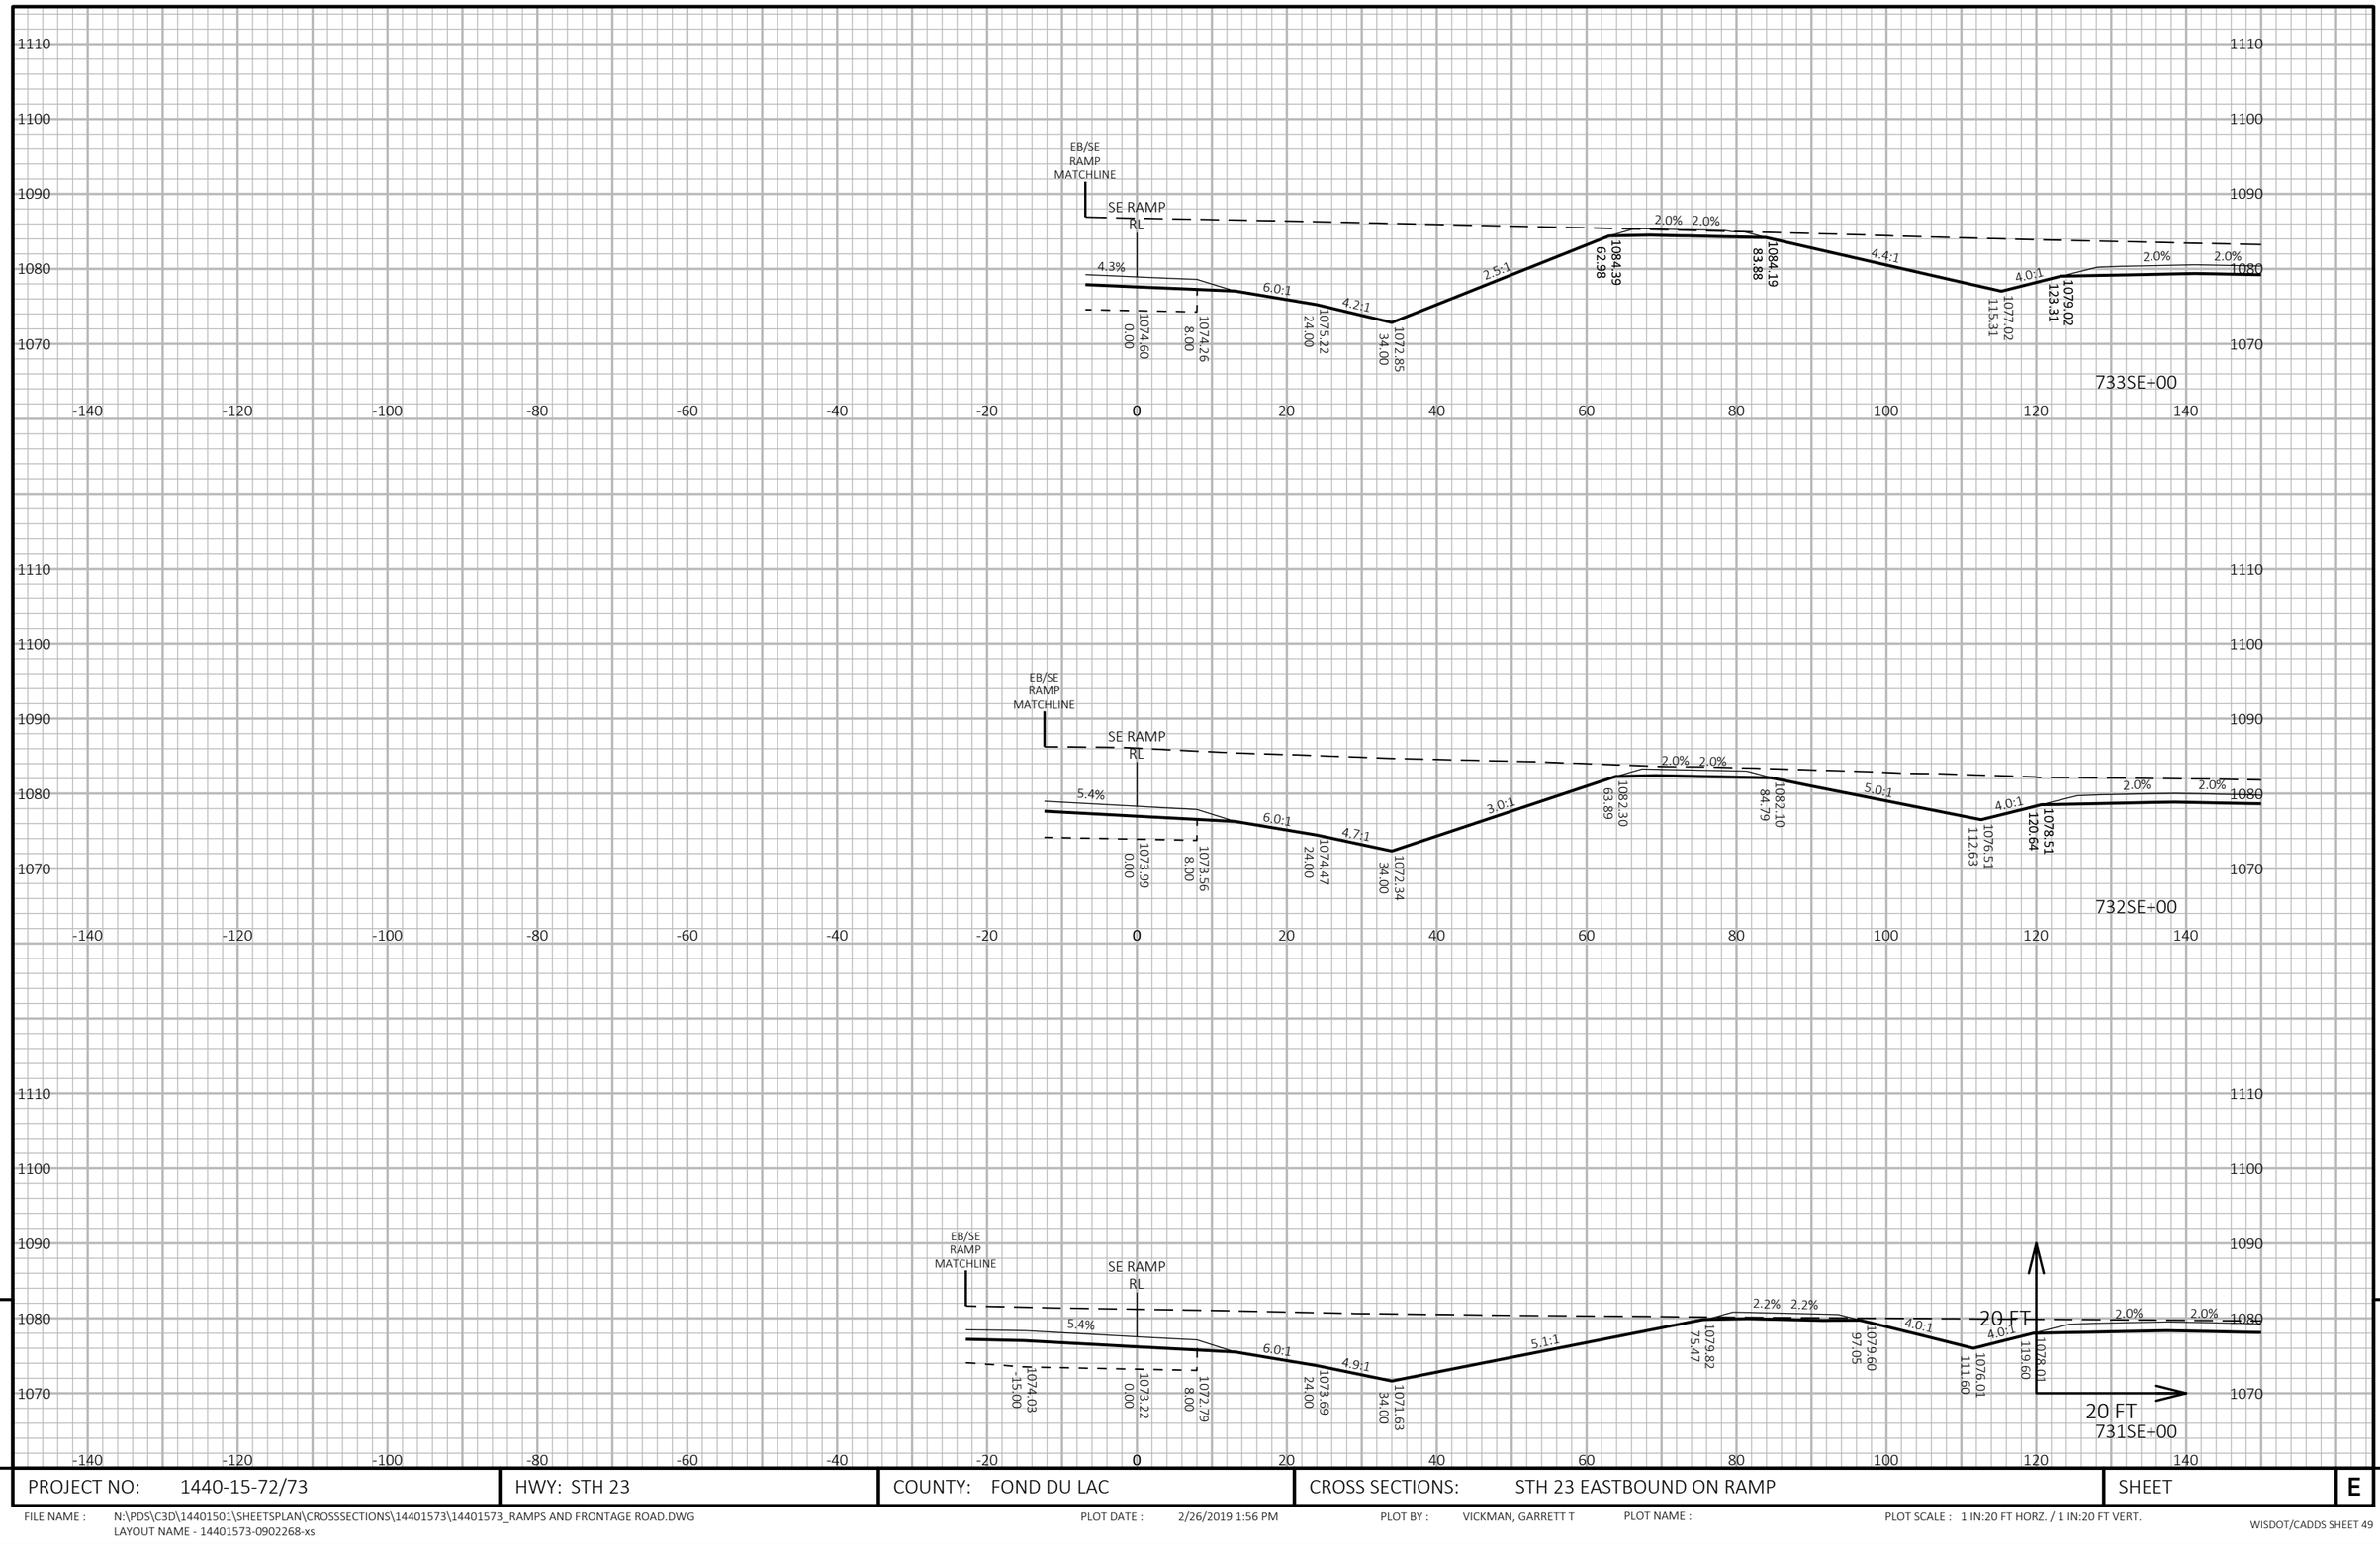


9

9

PROJECT NO: 1440-15-72/73	HWY: STH 23	COUNTY: FOND DU LAC	CROSS SECTIONS: STH 23 EASTBOUND ON RAMP	SHEET	E

FILE NAME : N:\PDS\C3D\14401501\SHEETSPLAN\CROSSSECTIONS\14401573\14401573_RAMPS AND FRONTAGE ROAD.DWG
LAYOUT NAME - 14401573-0902268-xs


PLOT DATE : 2/26/2019 1:56 PM PLOT BY : VICKMAN, GARRETT T PLOT NAME : PLOT SCALE : 1 IN:20 FT HORZ. / 1 IN:20 FT VERT.

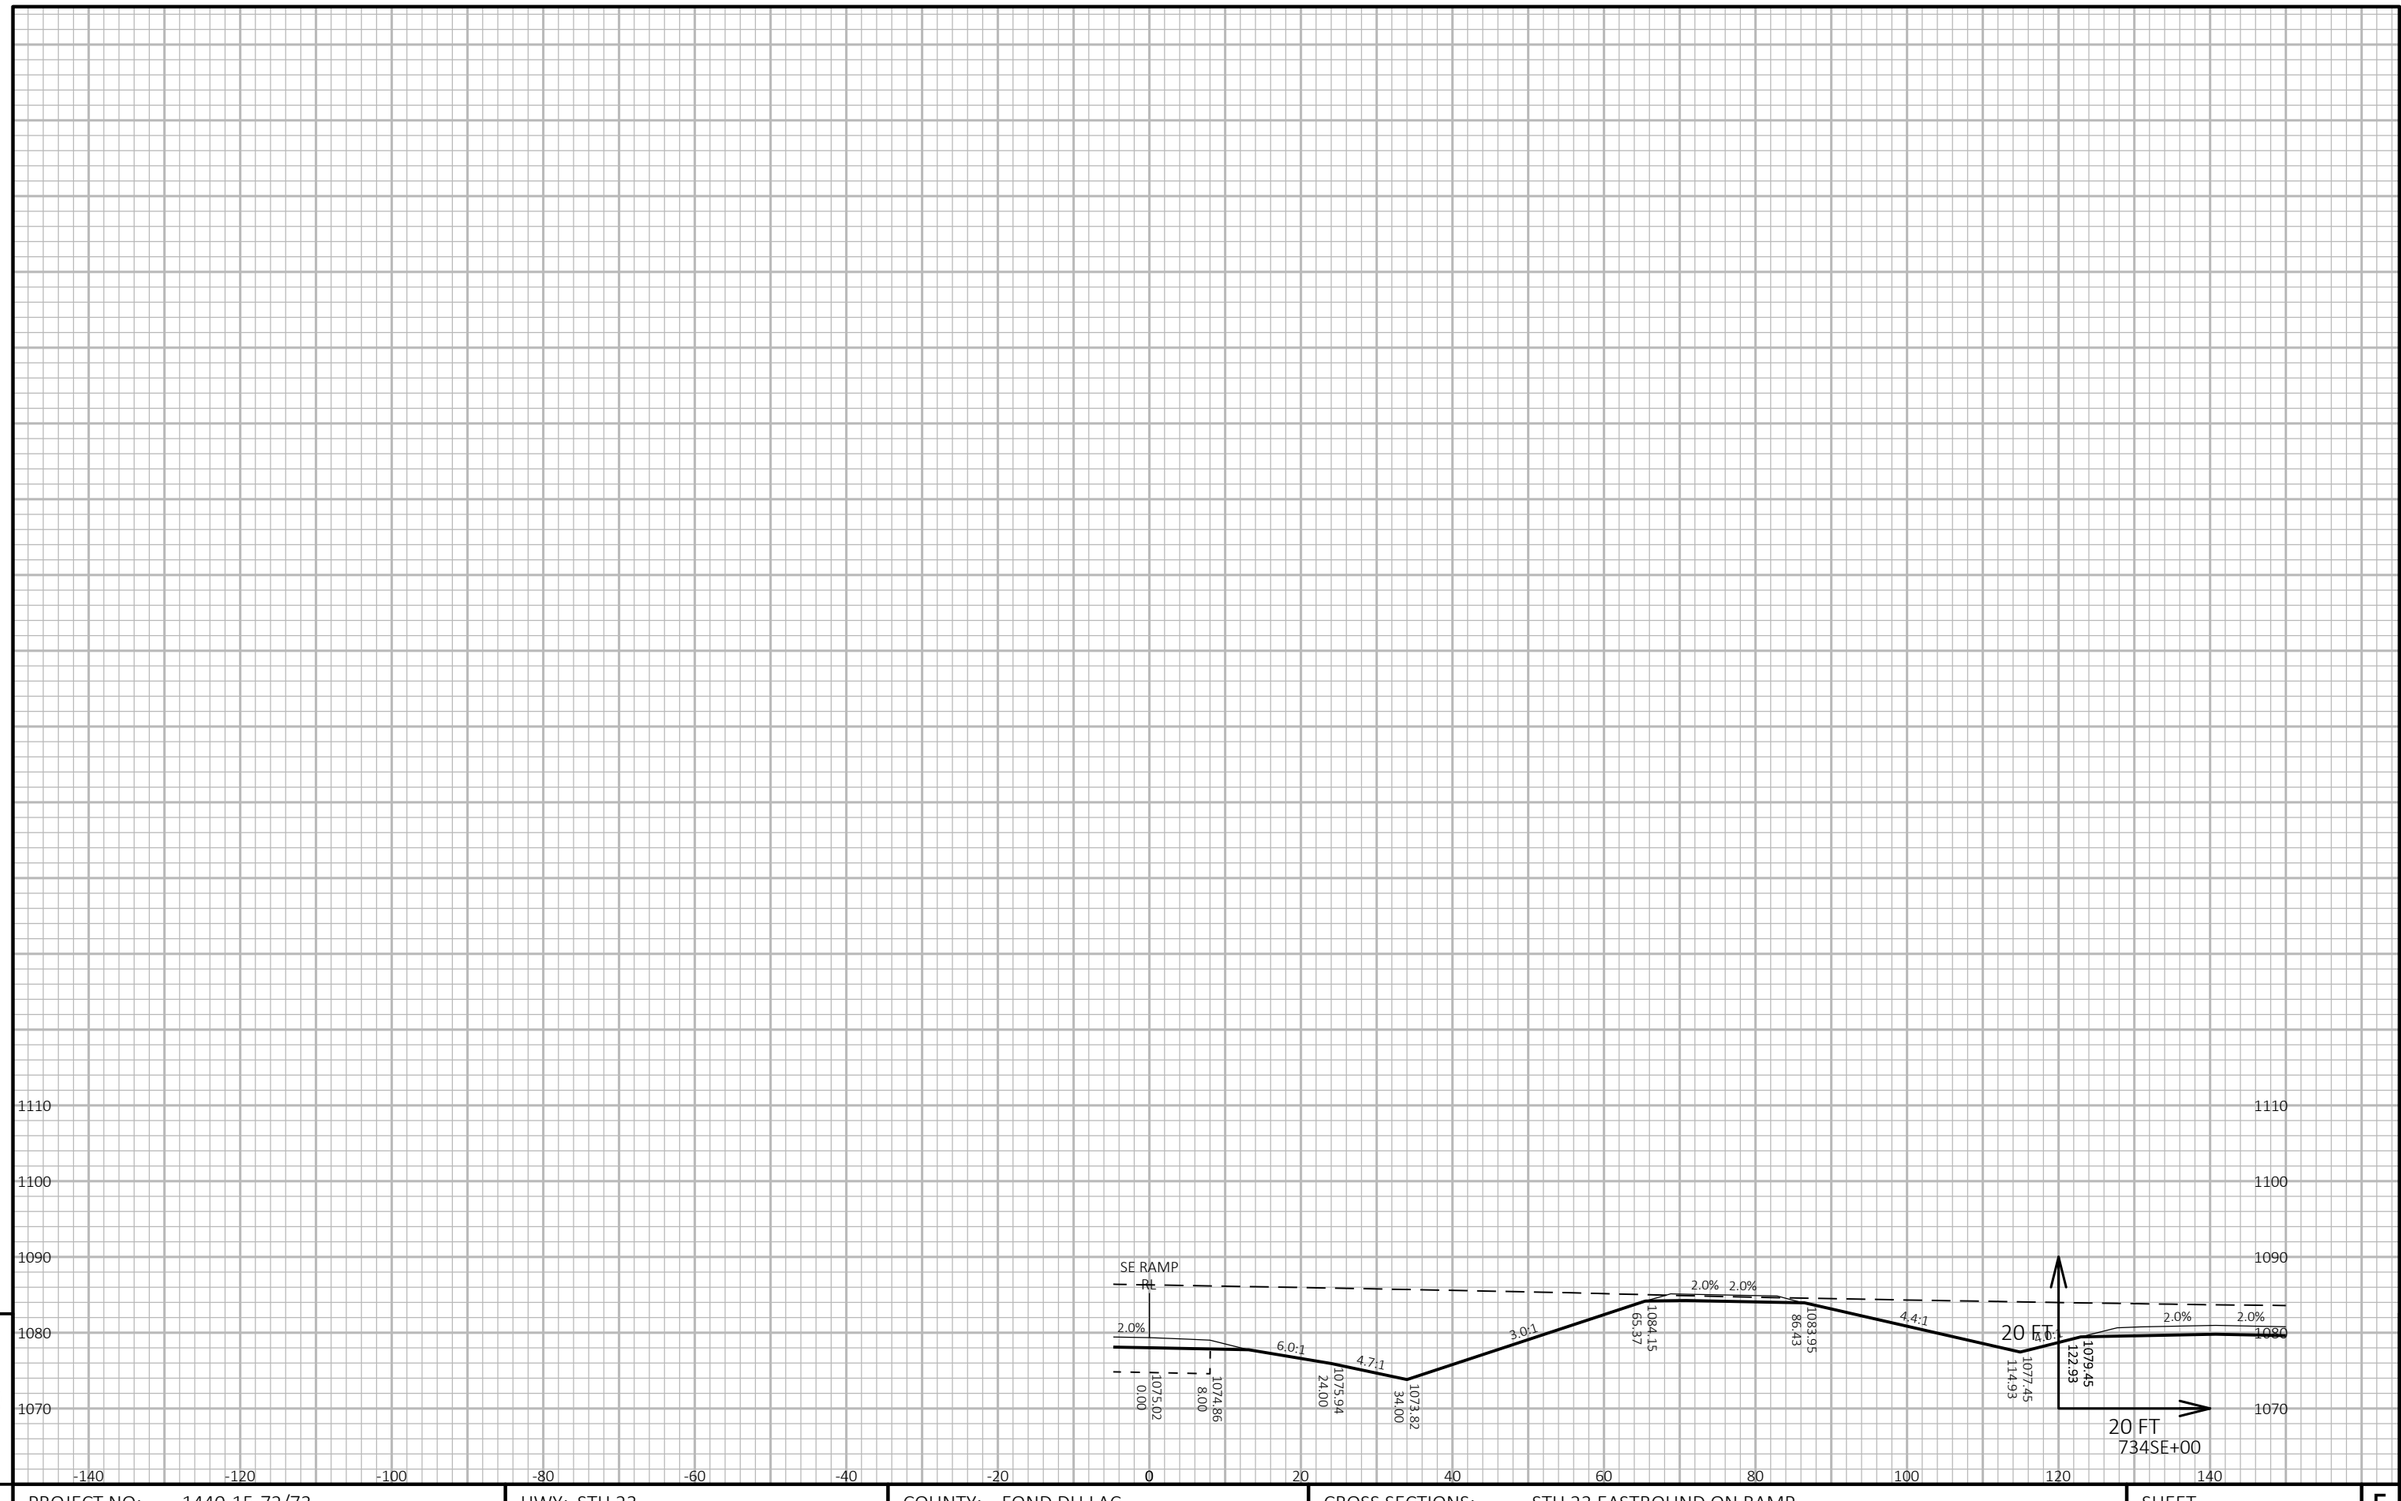

PROJECT NO: 1440-15-72/73	HWY: STH 23	COUNTY: FOND DU LAC	CROSS SECTIONS: STH 23 EASTBOUND ON RAMP	SHEET	E

FILE NAME : N:\PDS\C3D\14401501\SHEETSPLAN\CROSSSECTIONS\14401573\14401573_RAMPS AND FRONTAGE ROAD.DWG
LAYOUT NAME - 14401573-0902269-xs


PLOT DATE : 2/26/2019 1:57 PM PLOT BY : VICKMAN, GARRETT T PLOT NAME : PLOT SCALE : 1 IN:20 FT HORZ. / 1 IN:20 FT VERT.

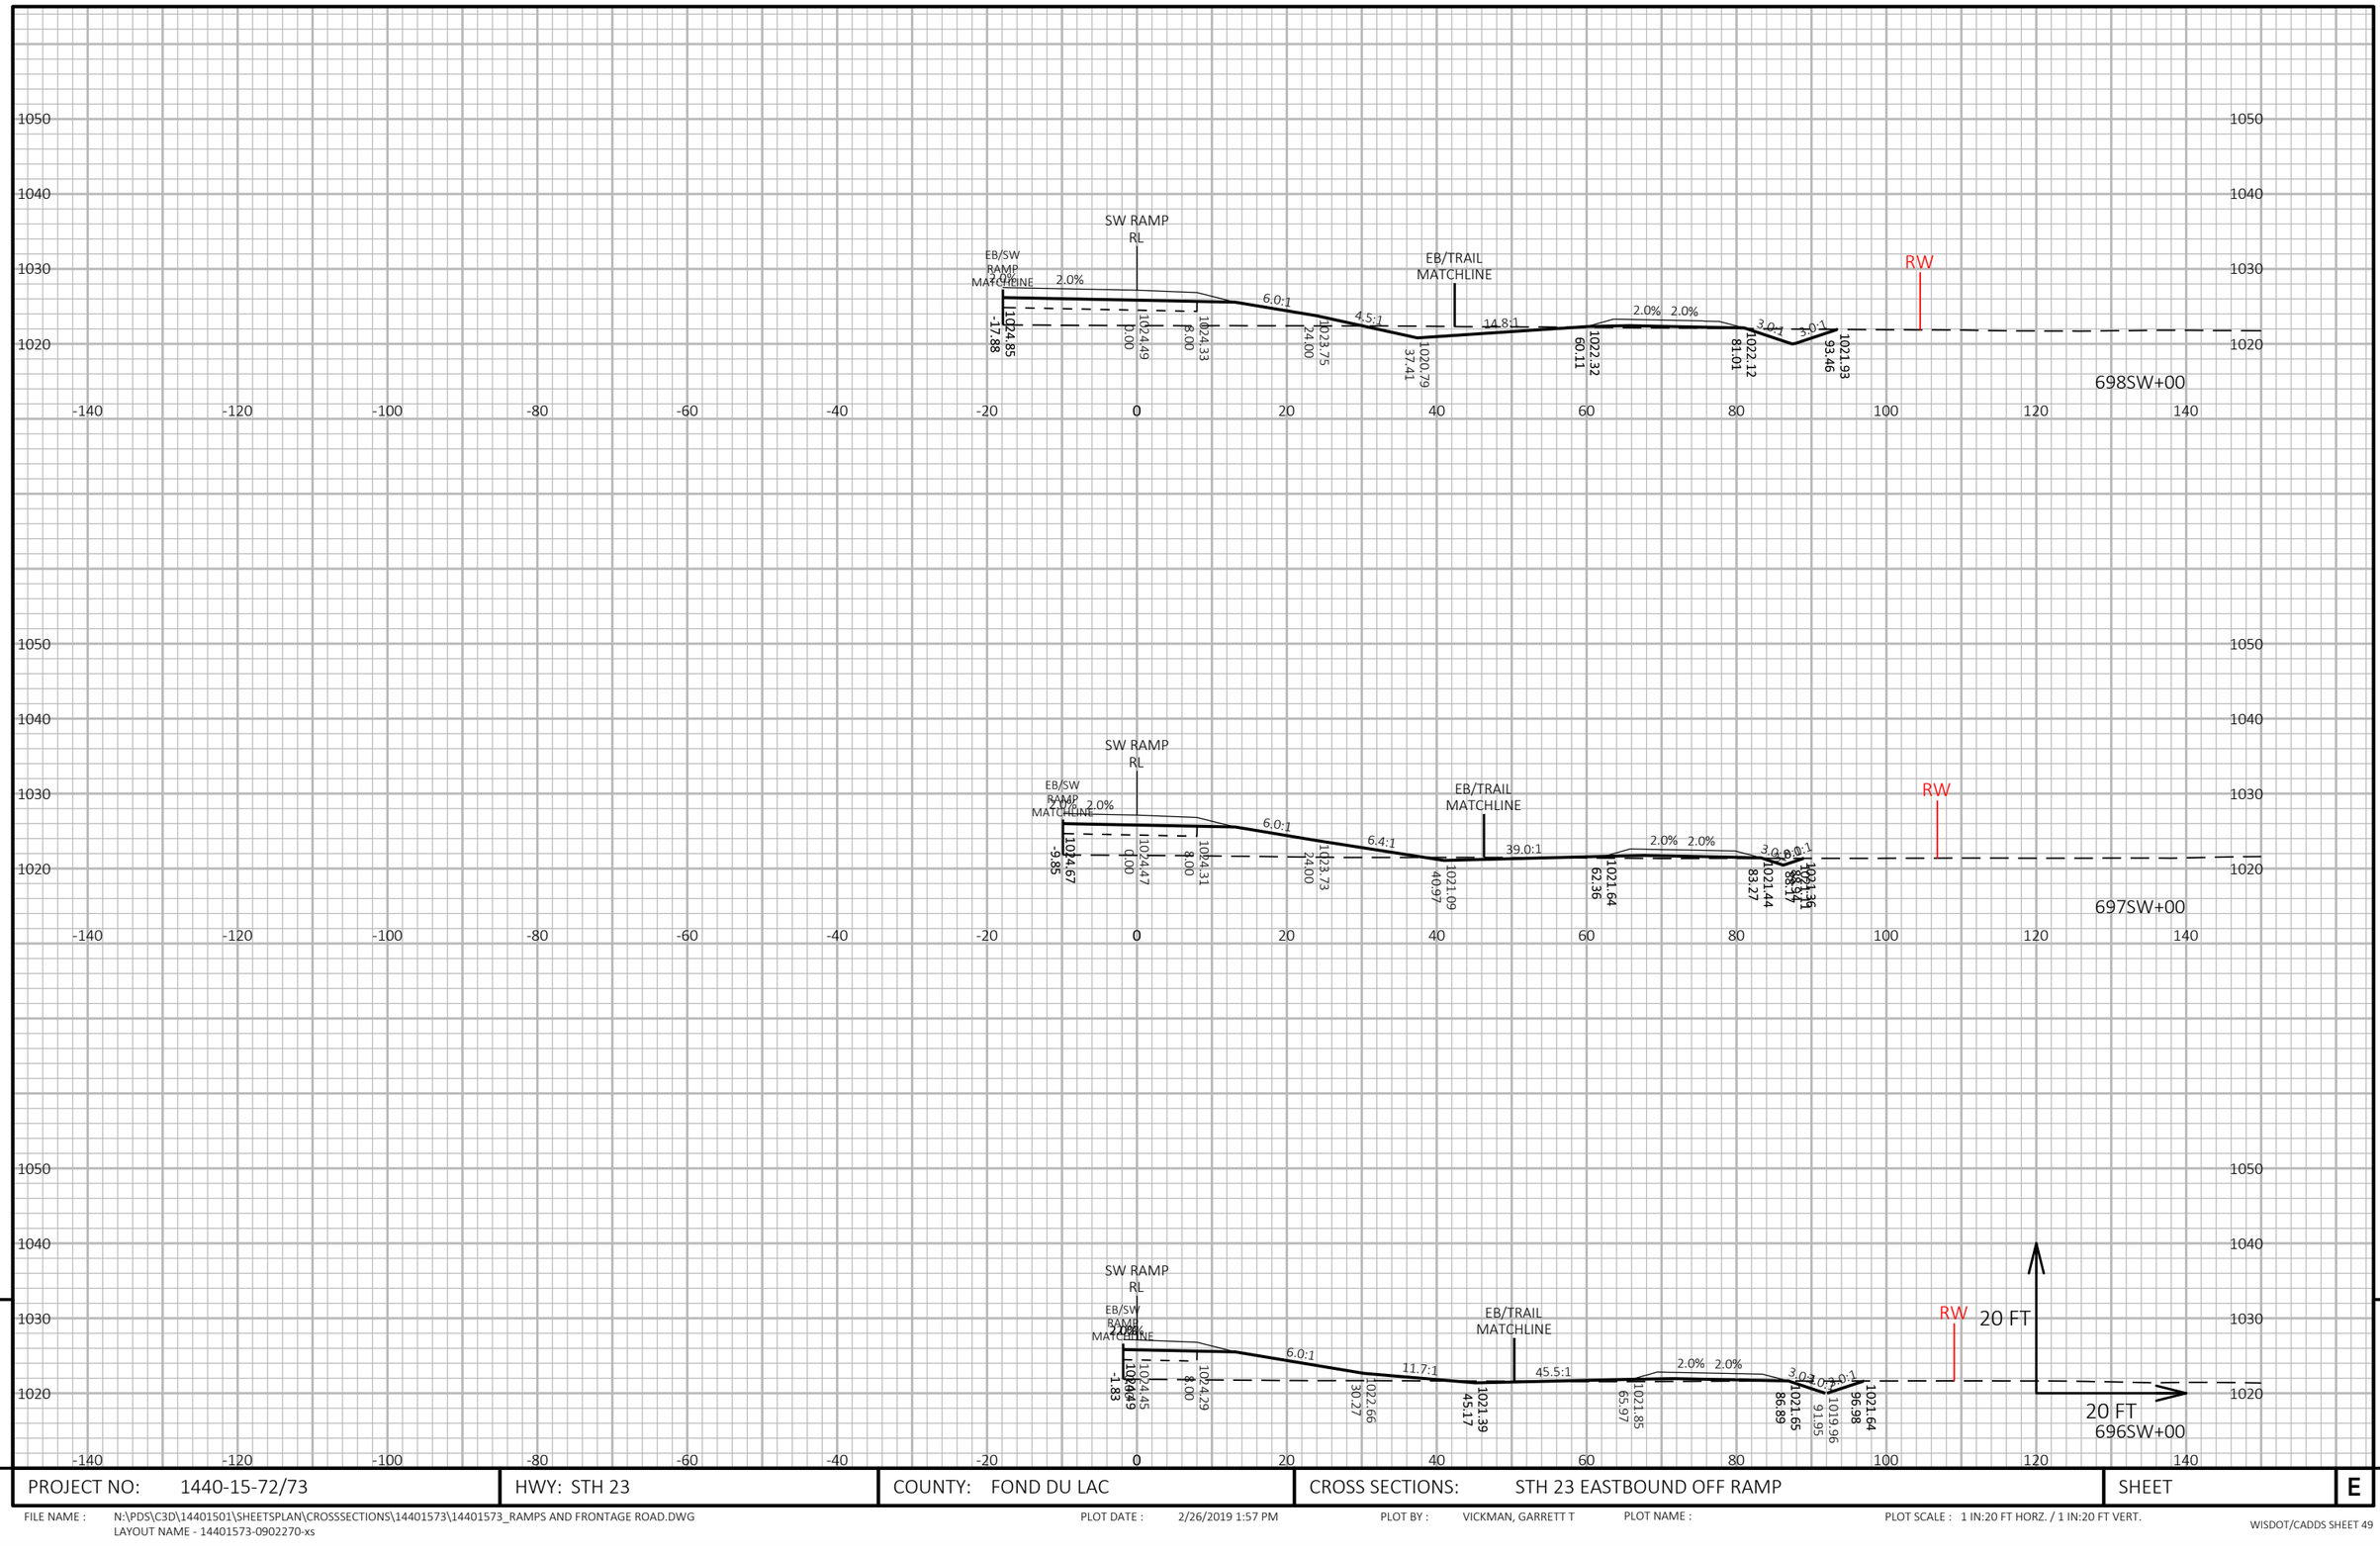

PROJECT NO: 1440-15-72/73	HWY: STH 23	COUNTY: FOND DU LAC	CROSS SECTIONS: STH 23 EASTBOUND OFF RAMP	SHEET	E

FILE NAME : N:\PDS\C3D\14401501\SHEETSPLAN\CROSSSECTIONS\14401573\14401573_RAMPS AND FRONTAGE ROAD.DWG
LAYOUT NAME - 14401573-0902270-xs

PLOT DATE : 2/26/2019 1:57 PM PLOT BY : VICKMAN, GARRETT T PLOT NAME : PLOT SCALE : 1 IN:20 FT HORZ. / 1 IN:20 FT VERT.

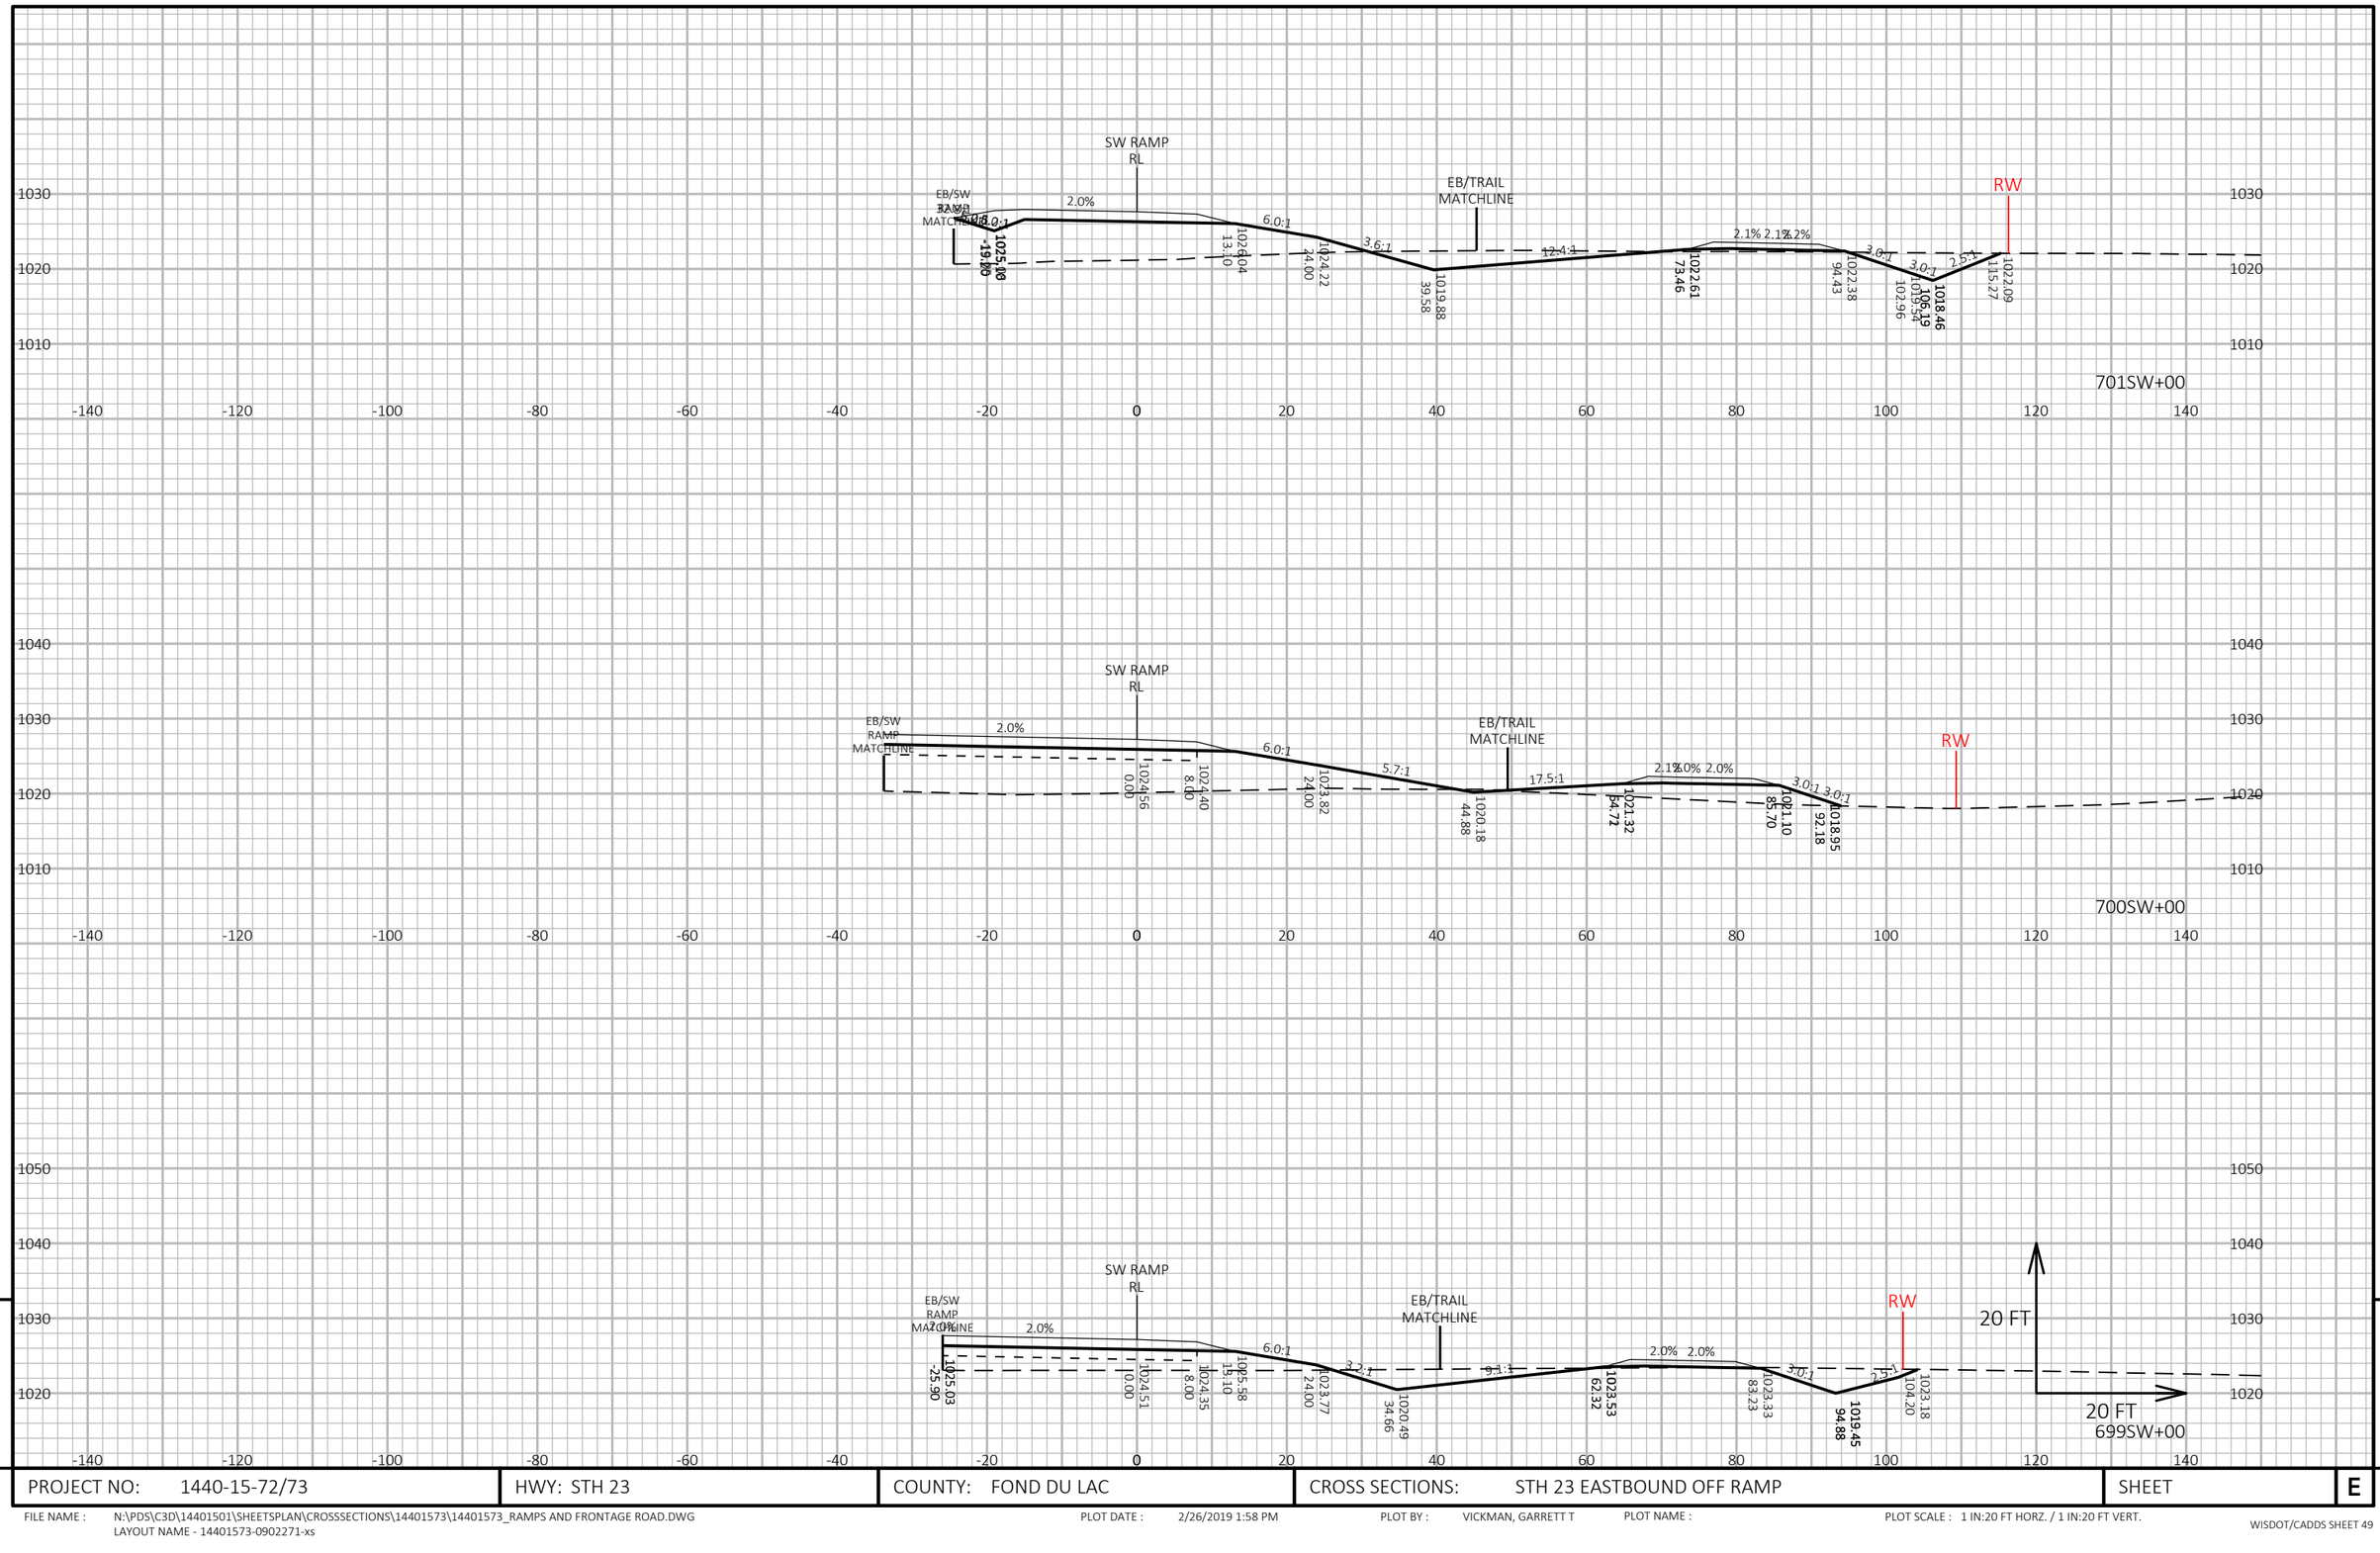


9

9

PROJECT NO: 1440-15-72/73	HWY: STH 23	COUNTY: FOND DU LAC	CROSS SECTIONS: STH 23 EASTBOUND OFF RAMP	SHEET	E

FILE NAME : N:\PDS\C3D\14401501\SHEETSPLAN\CROSSSECTIONS\14401573\14401573_RAMPS AND FRONTAGE ROAD.DWG
LAYOUT NAME - 14401573-0902271-xs

PLOT DATE : 2/26/2019 1:58 PM PLOT BY : VICKMAN, GARRETT T PLOT NAME : PLOT SCALE : 1 IN:20 FT HORZ. / 1 IN:20 FT VERT.

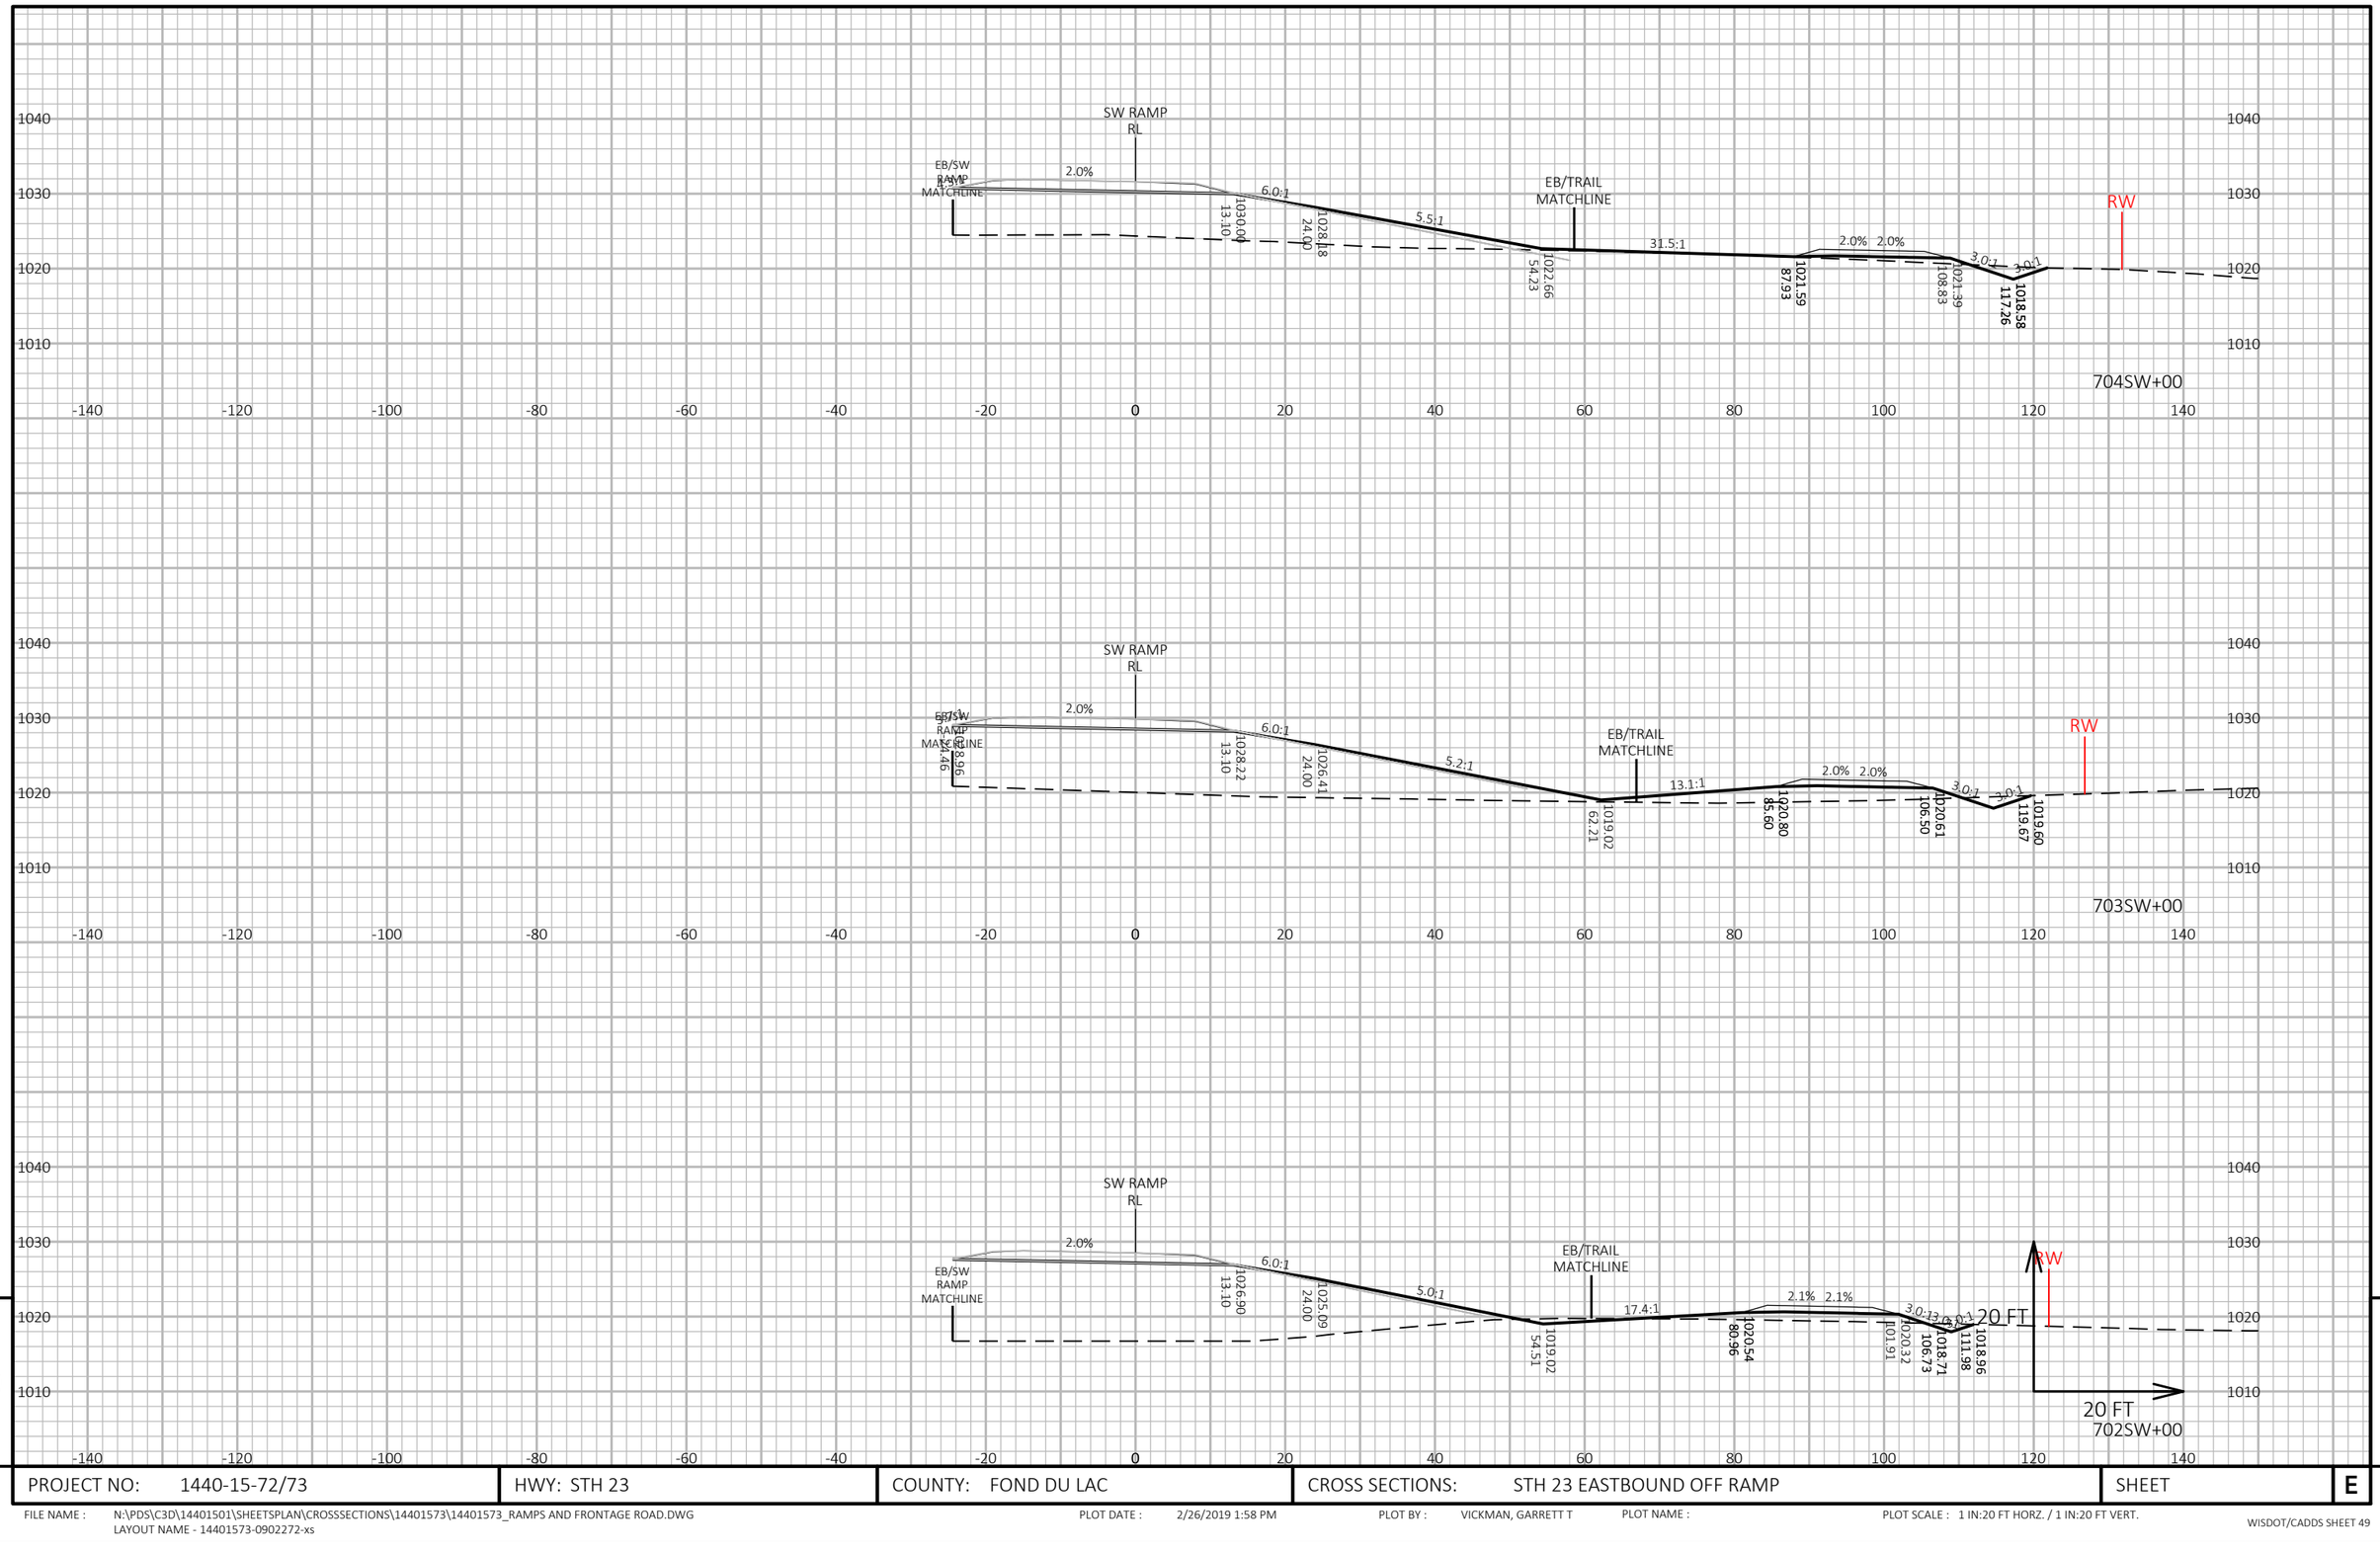


9


9

PROJECT NO: 1440-15-72/73	HWY: STH 23	COUNTY: FOND DU LAC	CROSS SECTIONS: STH 23 EASTBOUND OFF RAMP	SHEET	E

FILE NAME : N:\PDS\C3D\14401501\SHEETSPLAN\CROSSSECTIONS\14401573\14401573_RAMPS AND FRONTAGE ROAD.DWG
LAYOUT NAME - 14401573-0902272-xs

PLOT DATE : 2/26/2019 1:58 PM PLOT BY : VICKMAN, GARRETT T PLOT NAME : PLOT SCALE : 1 IN:20 FT HORZ. / 1 IN:20 FT VERT.

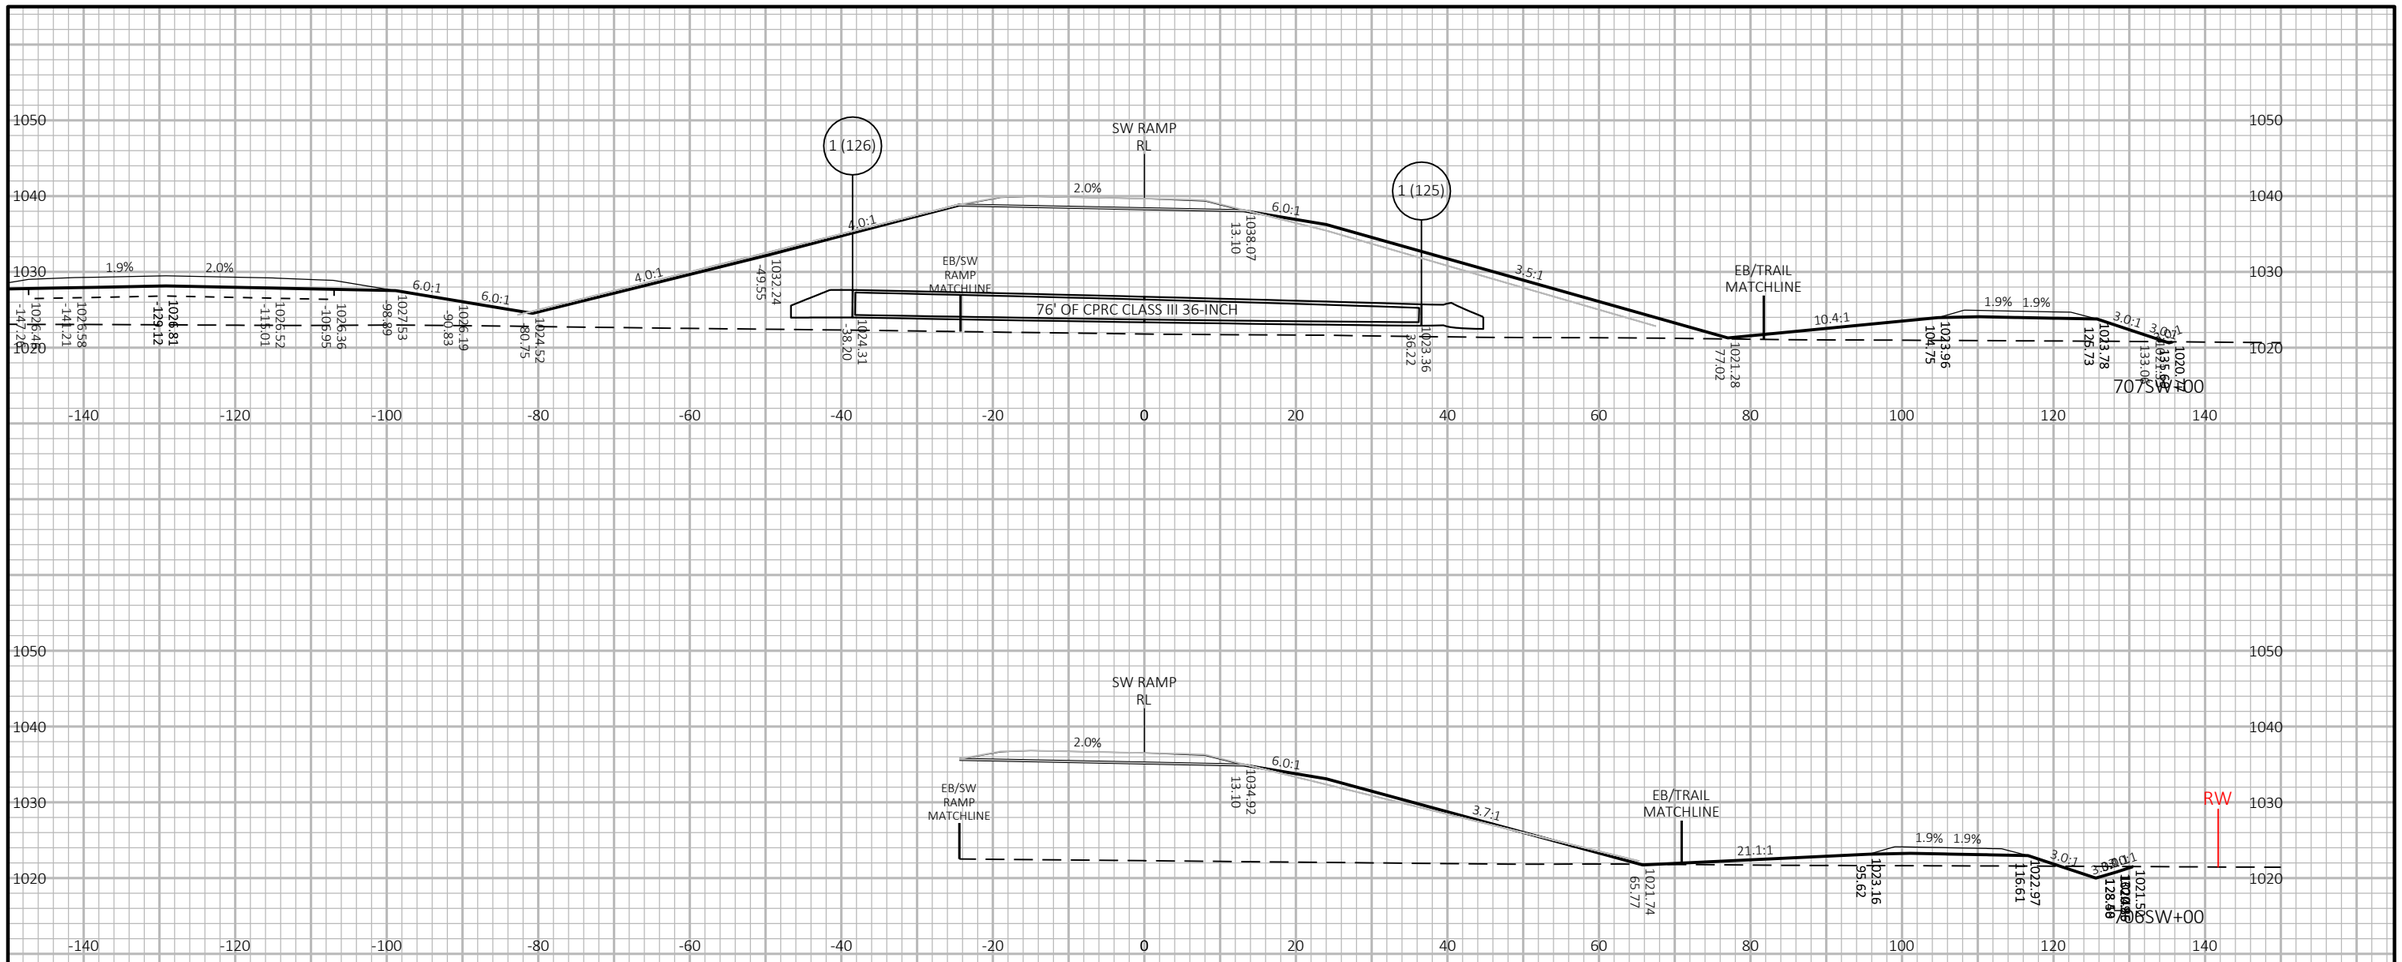

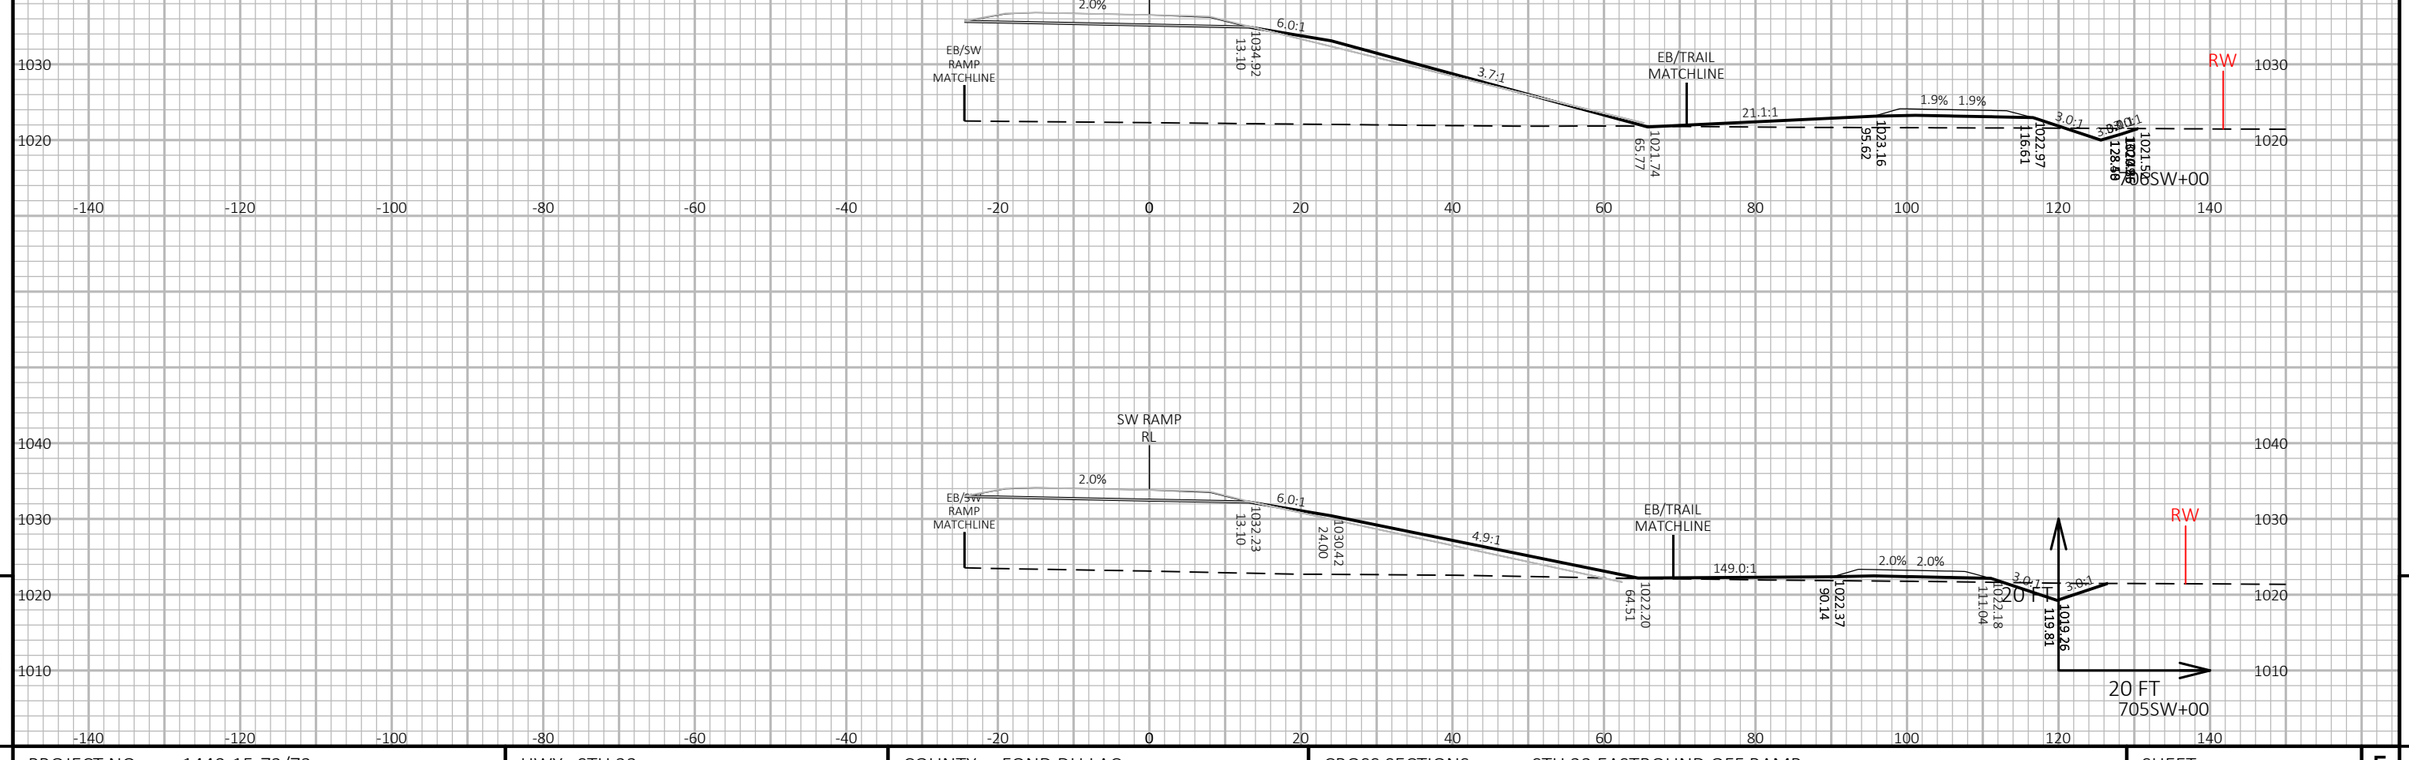


9

9

PROJECT NO: 1440-15-72/73	HWY: STH 23	COUNTY: FOND DU LAC	CROSS SECTIONS: STH 23 EASTBOUND OFF RAMP	SHEET E


FILE NAME : N:\PDS\C3D\14401501\SHEETSPLAN\CROSSSECTIONS\14401573\14401573_RAMPS AND FRONTAGE ROAD.DWG
LAYOUT NAME - 14401573-0902273-xs

PLOT DATE : 2/26/2019 1:59 PM PLOT BY : VICKMAN, GARRETT T PLOT NAME : PLOT SCALE : 1 IN:20 FT HORZ. / 1 IN:20 FT VERT.

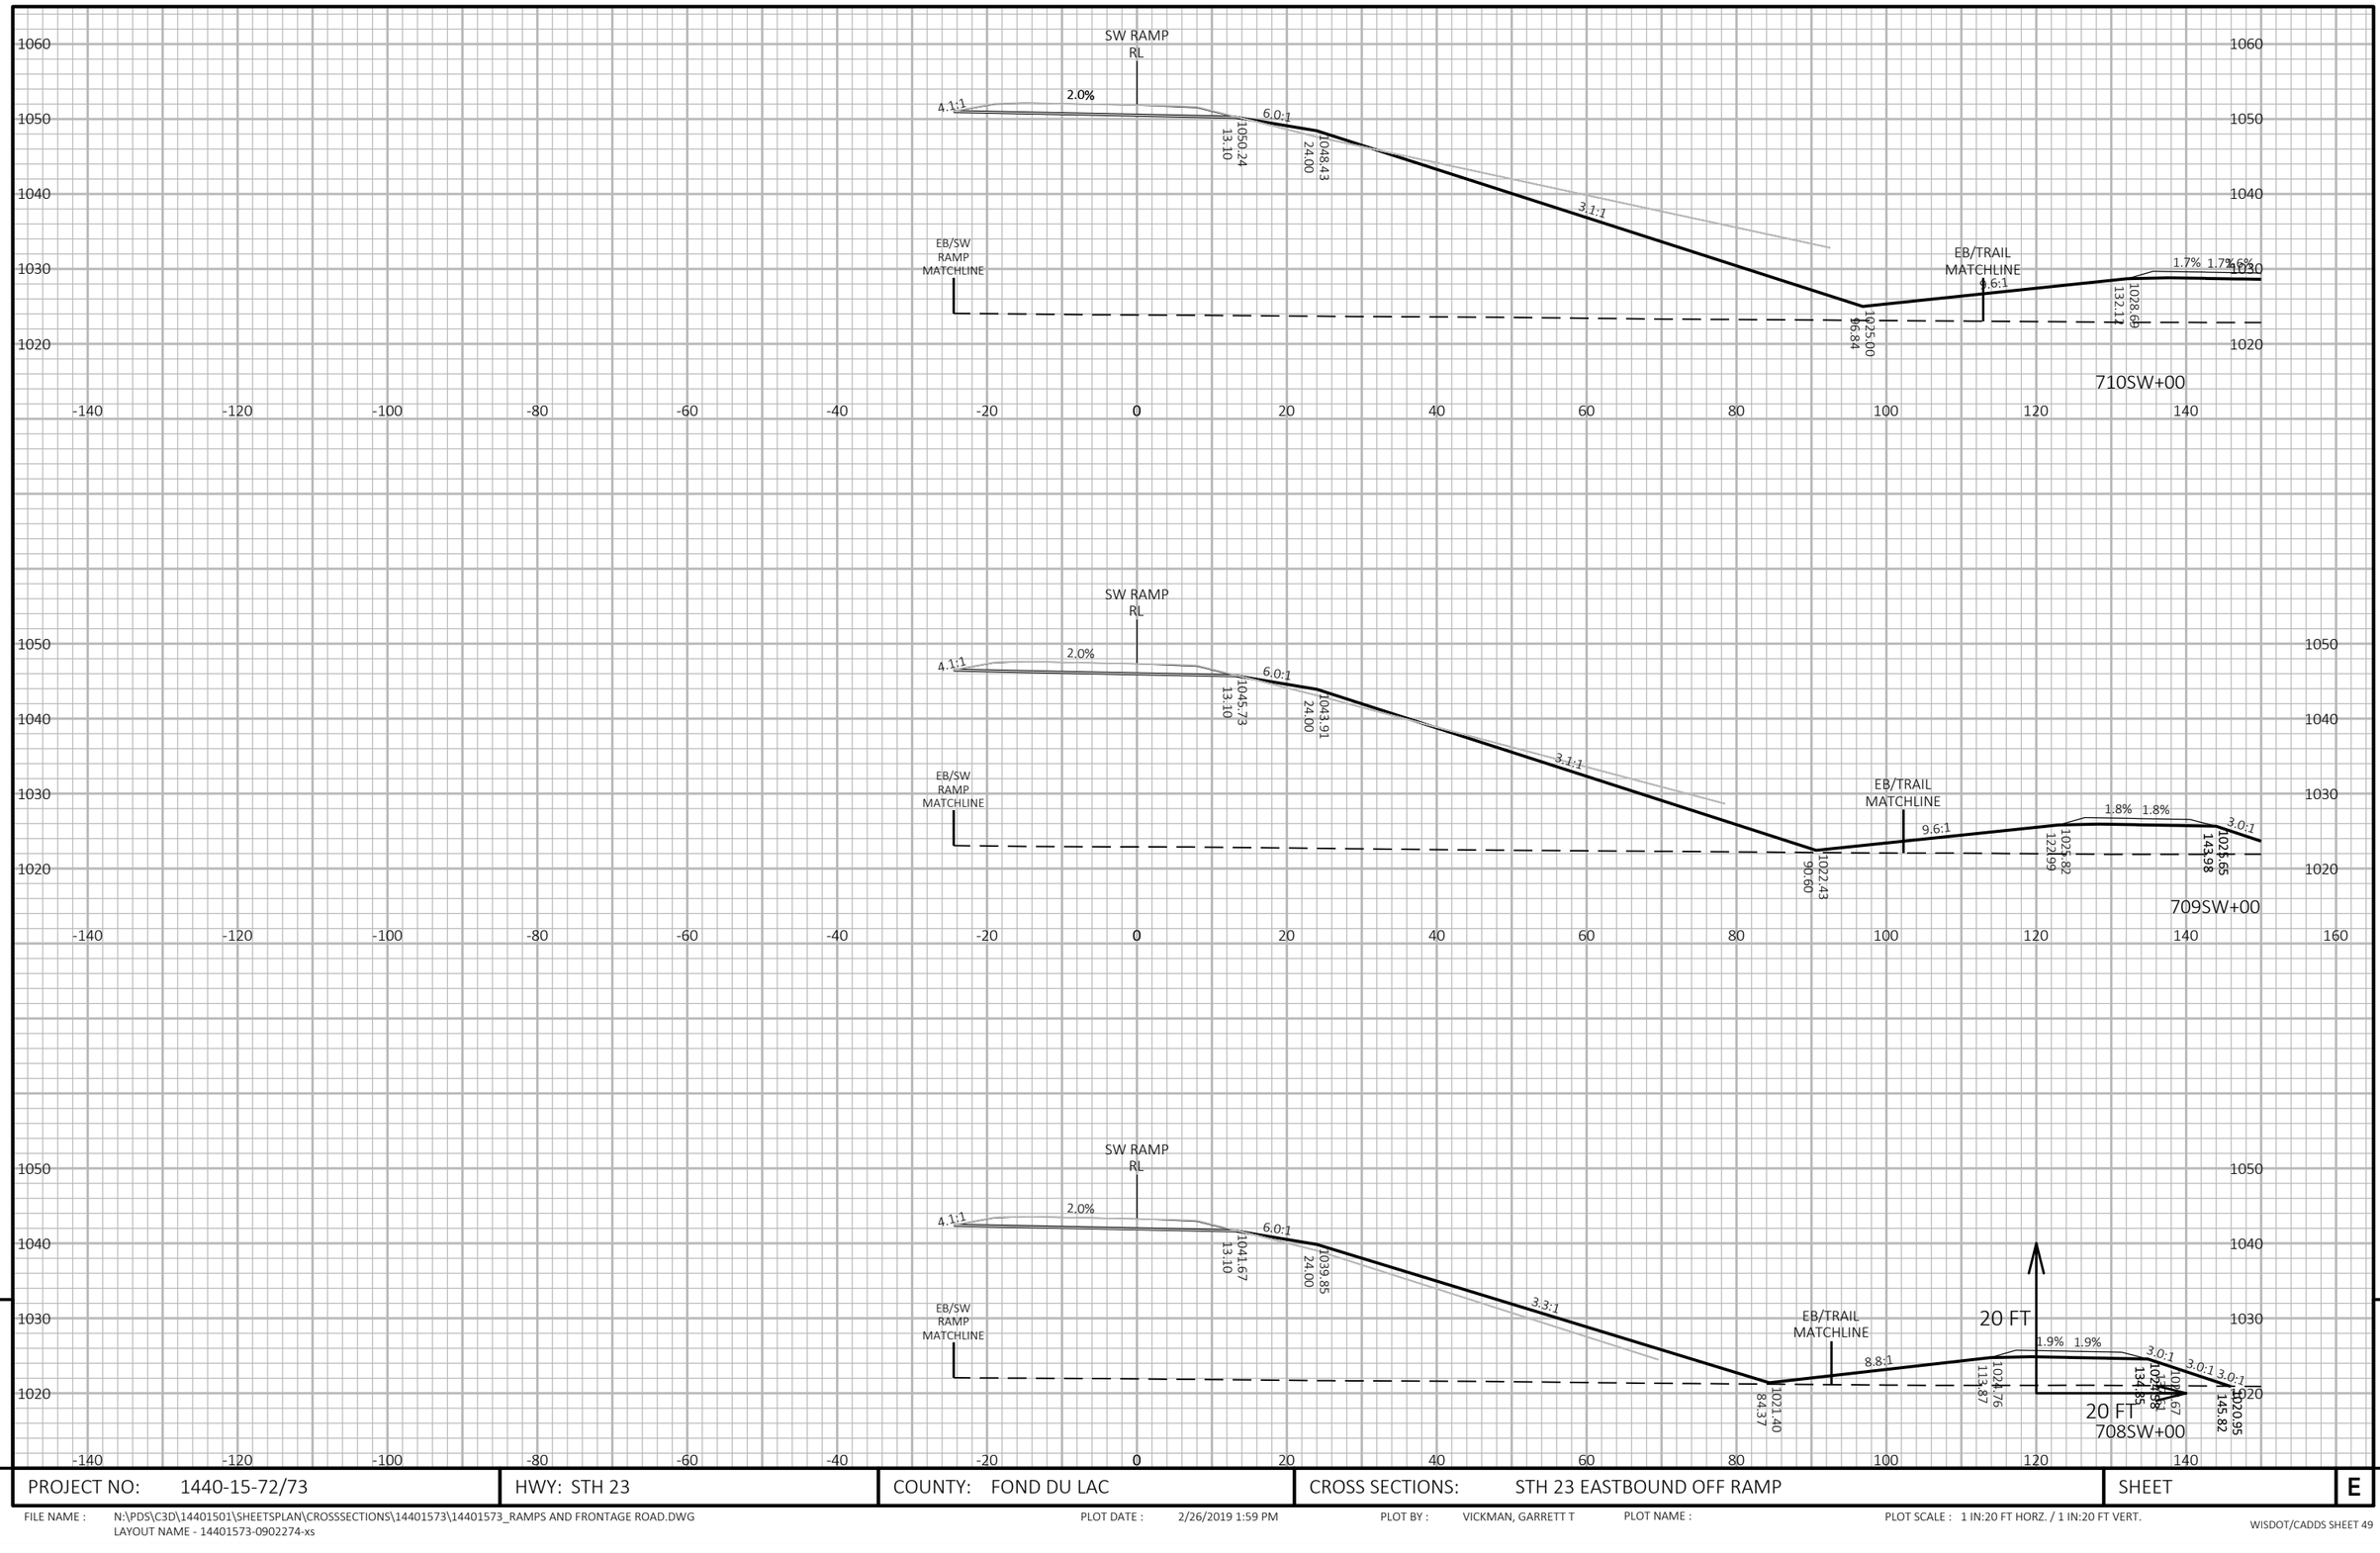


PROJECT NO: 1440-15-72/73	HWY: STH 23	COUNTY: FOND DU LAC	CROSS SECTIONS: STH 23 EASTBOUND OFF RAMP	SHEET	E

FILE NAME : N:\PDS\C3D\14401501\SHEETSPLAN\CROSSSECTIONS\14401573\14401573_RAMPS AND FRONTAGE ROAD.DWG
LAYOUT NAME - 14401573-0902274-xs
PLOT DATE : 2/26/2019 1:59 PM
PLOT BY : VICKMAN, GARRETT T
PLOT NAME :
PLOT SCALE : 1 IN:20 FT HORZ. / 1 IN:20 FT VERT.

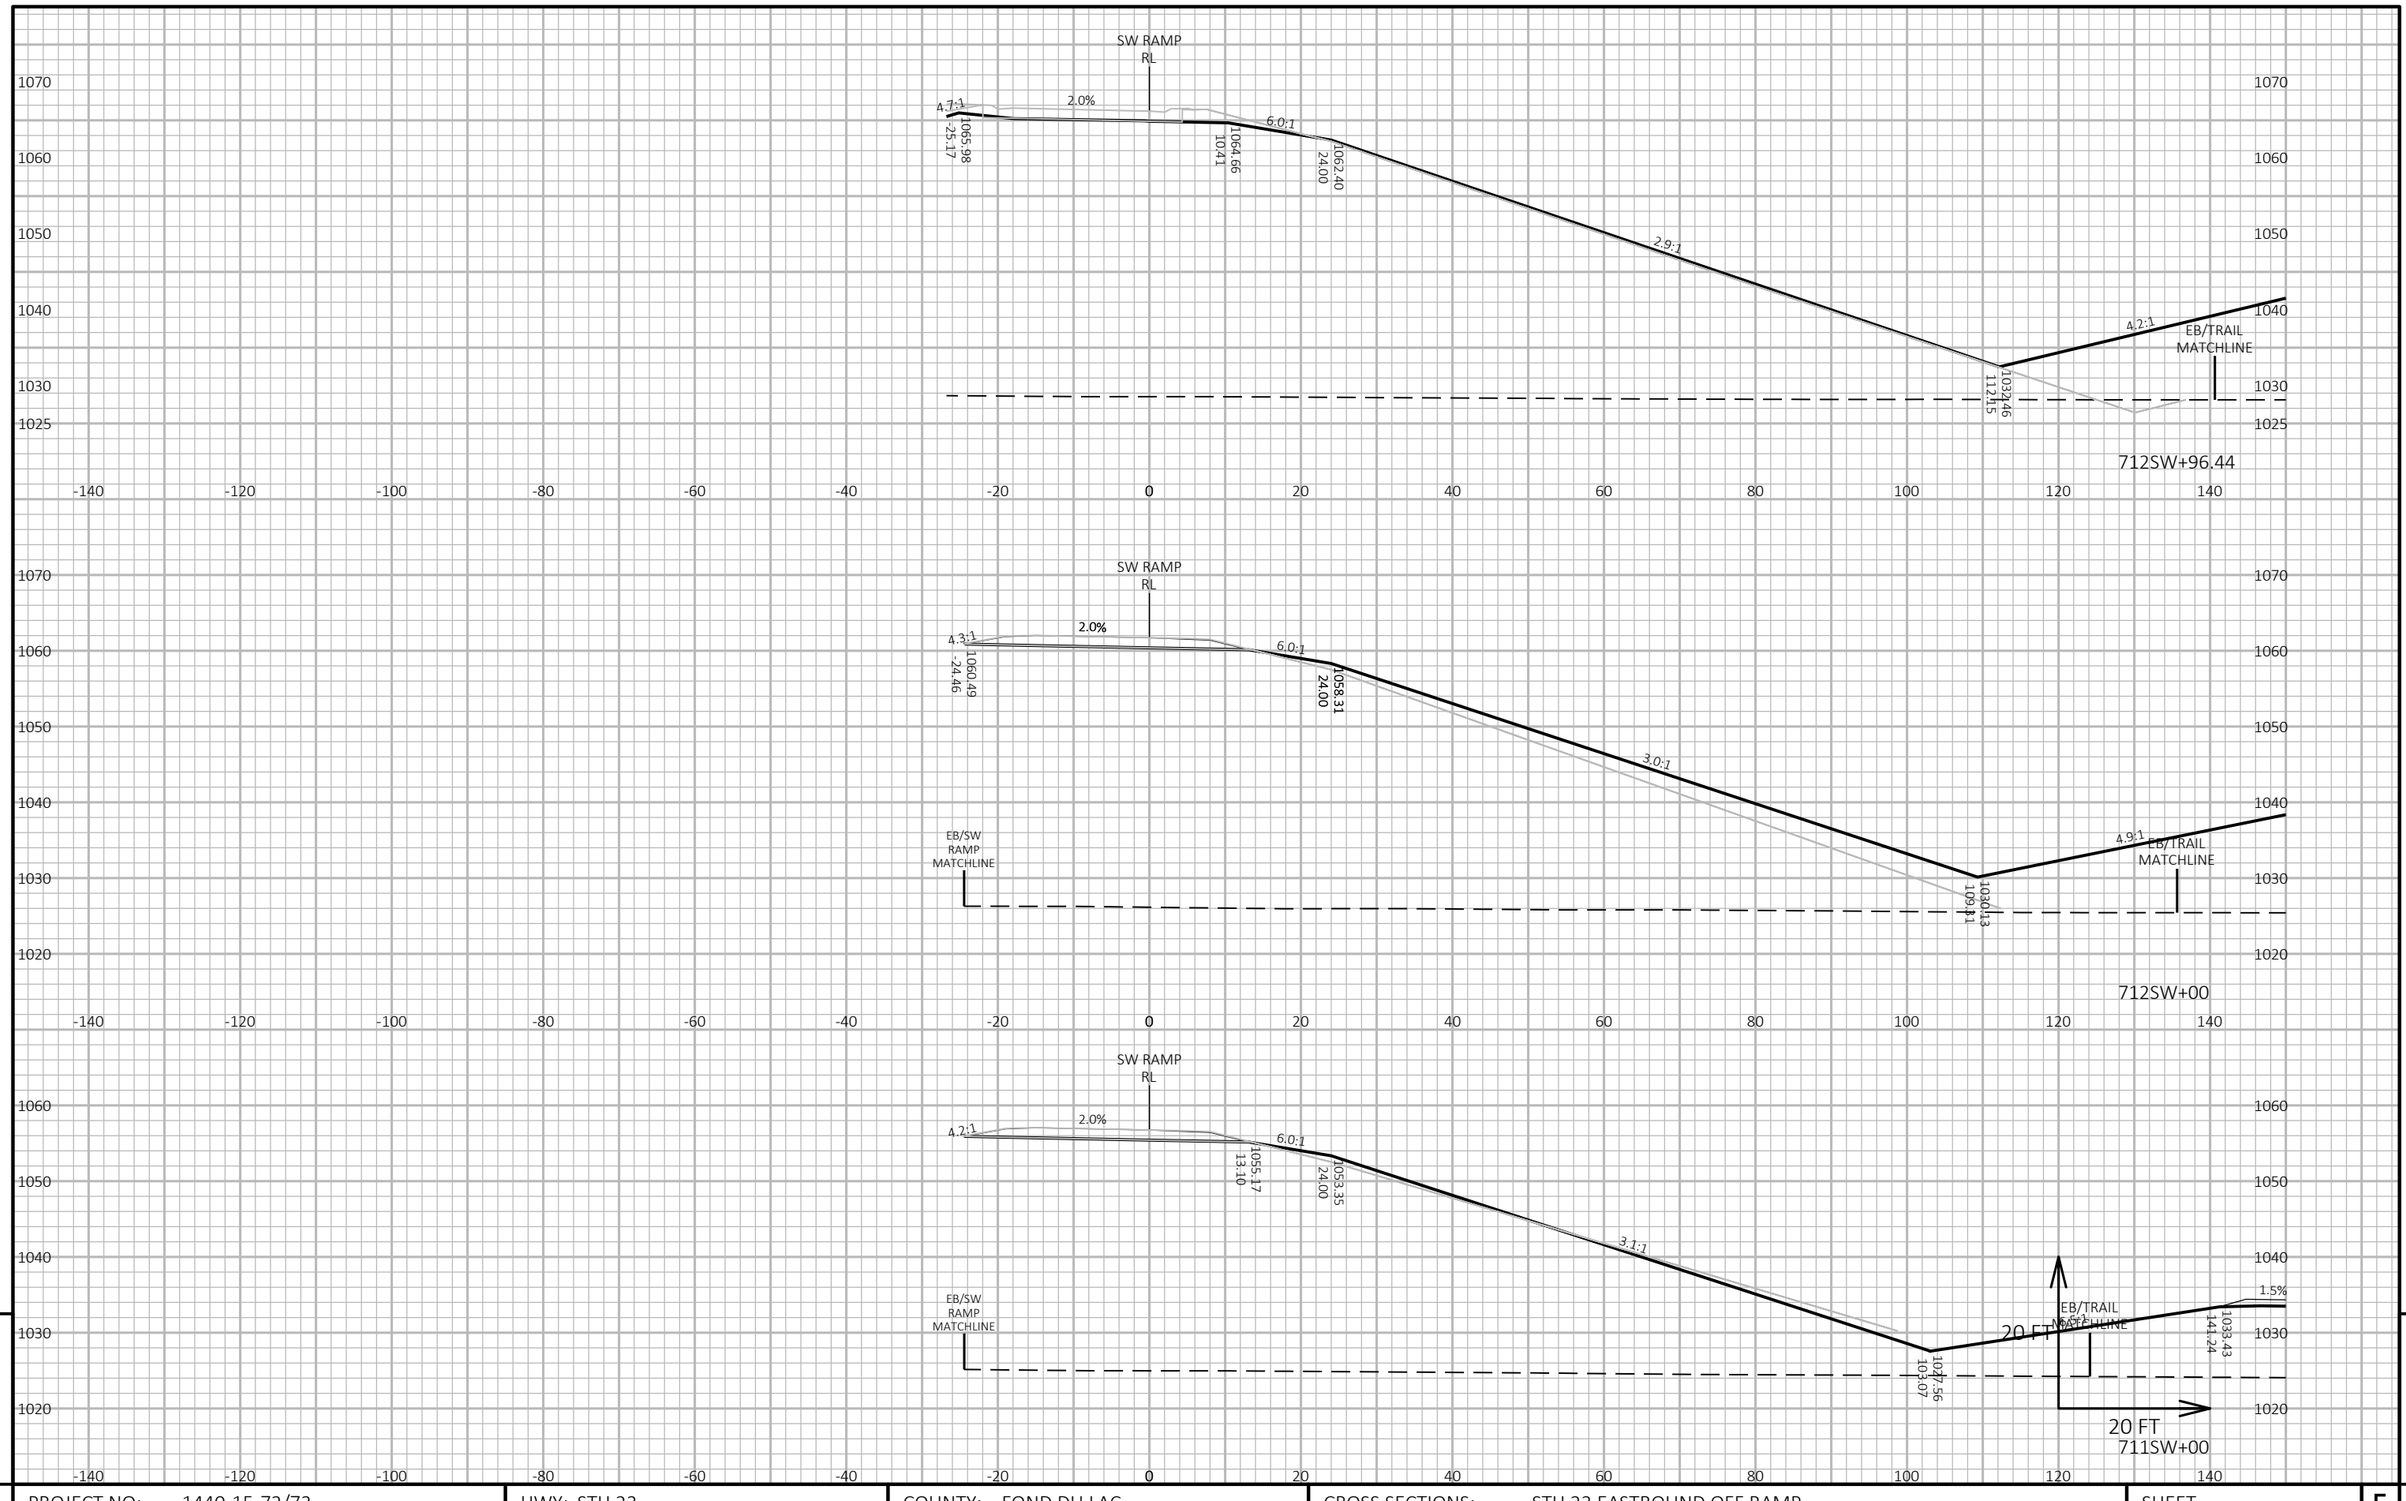

PROJECT NO: 1440-15-72/73	HWY: STH 23	COUNTY: FOND DU LAC	CROSS SECTIONS: STH 23 EASTBOUND OFF RAMP	SHEET	E


FILE NAME : N:\PDS\C3D\14401501\SHEETSPLAN\CROSSSECTIONS\14401573\14401573_RAMPS AND FRONTAGE ROAD.DWG
LAYOUT NAME - 14401573-0902275-xs
PLOT DATE : 2/26/2019 2:00 PM
PLOT BY : VICKMAN, GARRETT T
PLOT NAME :
PLOT SCALE : 1 IN:20 FT HORZ. / 1 IN:20 FT VERT.

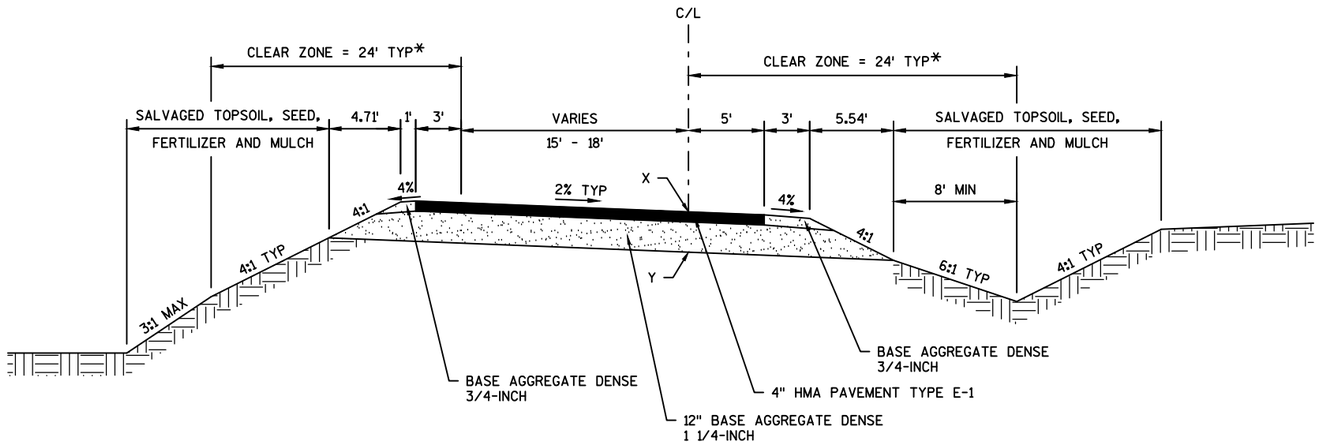

TYPICAL FINISHED SECTION - RAMPS

(LOOKING IN DIRECTION OF TRAVEL)

STA 695+90'SW' - STA 712+97'SW' RAMP SW
STA 718+82'SE' - STA 743+72'SE' RAMP SE
STA 691+82'NW' - STA 718+31'NW' RAMP NW
STA 724+17'NE' - STA 730+95'NE' RAMP NE

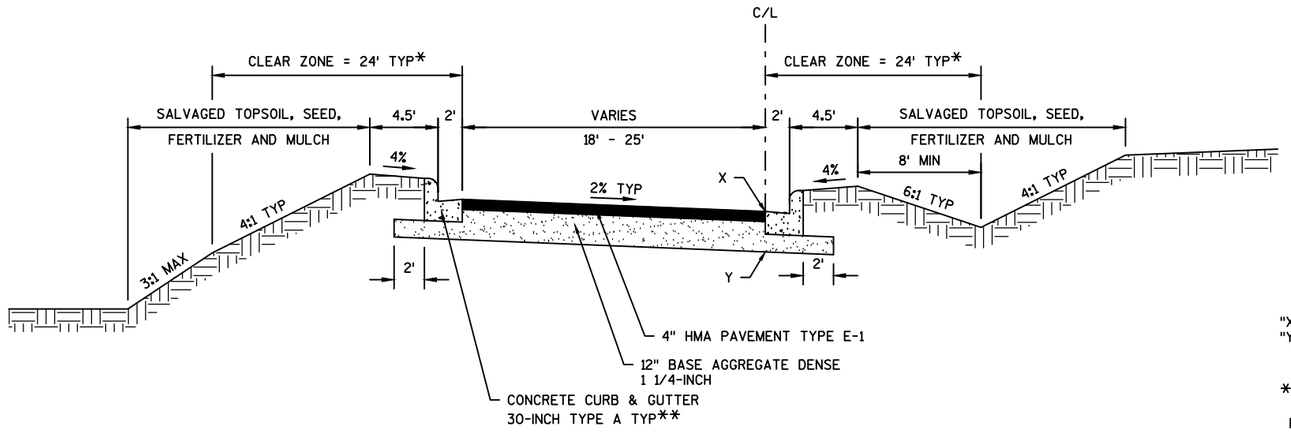

TYPICAL FINISHED SECTION - RAMPS

(LOOKING IN DIRECTION OF TRAVEL)

STA 712+97'SW' - STA 717+00'SW' RAMP SW
STA 718+00'SE' - STA 718+82'SE' RAMP SE
STA 718+40'NW' - STA 719+12'NW' RAMP NW
STA 719+30'NE' - STA 724+17'NE' RAMP NE

"X" = POINT REFERRED TO ON PROFILE
"Y" = POINT REFERRED TO ON CROSS SECTIONS

*CLEAR ZONE = 24' TYP, EXCEPT AS FOLLOWS:

RAMP SW: STA 713+82.69'SW' - STA 714+92.92'SW', LT


RAMP SE: 33.6', STA 719+15.50'SE' - STA 720+87.34'SE', RT
36', STA 722+92.18'SE' - STA 728+00'SE', LT

RAMP NW: 33.6', STA 708+00'NW' - STA 710+35.37'NW', RT
28.8', STA 712+80.51'NW' - STA 717+44.57'NW', LT

RAMP NE: 28.8', STA 721+08.68'NE' - STA 723+30.34'NE', LT

** CONCRETE CURB & GUTTER 4-INCH SLOPED 36-INCH TYPE D FROM
STA 712+97'SW' - STA 715+03'SW', RAMP SW
STA 721+09'NE' - STA 724+16'NE', RAMP NE


PROJECT NO: 1440-15-**72**	HWY: STH 23	COUNTY: FOND DU LAC	PLAN: TYPICAL SECTIONS	SHEET	E

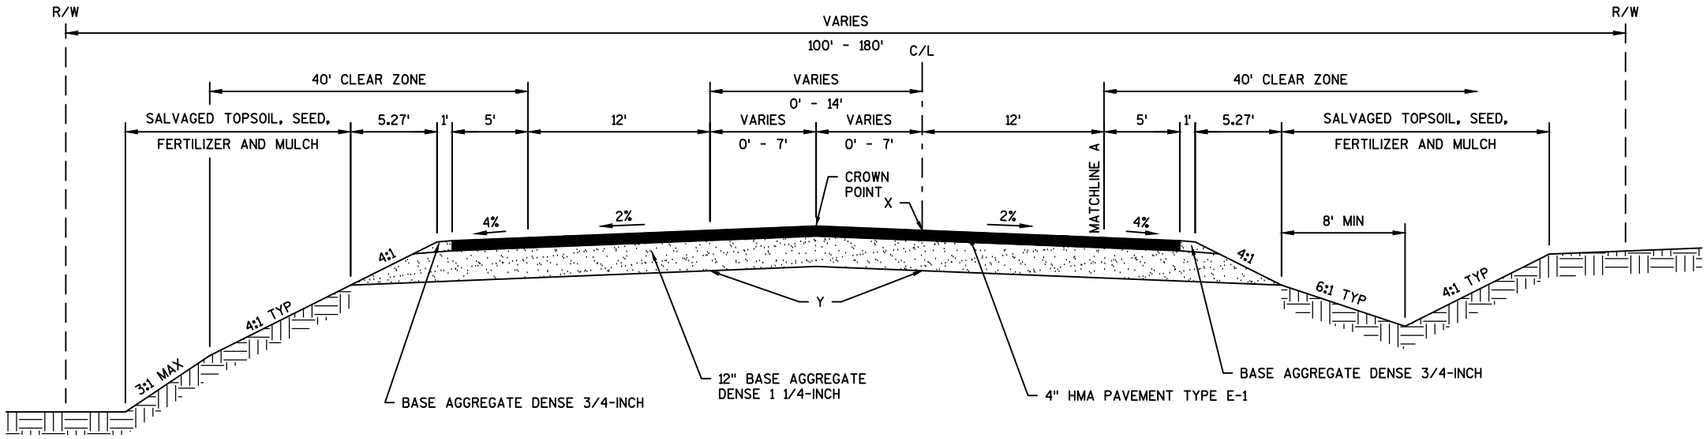

TYPICAL FINISHED SECTION - CTH G


STA 37+00 - STA 42+14
STA 57+96 - STA 63+00

"X" = POINT REFERRED TO ON PROFILE
"Y" = POINT REFERRED TO ON CROSS SECTIONS

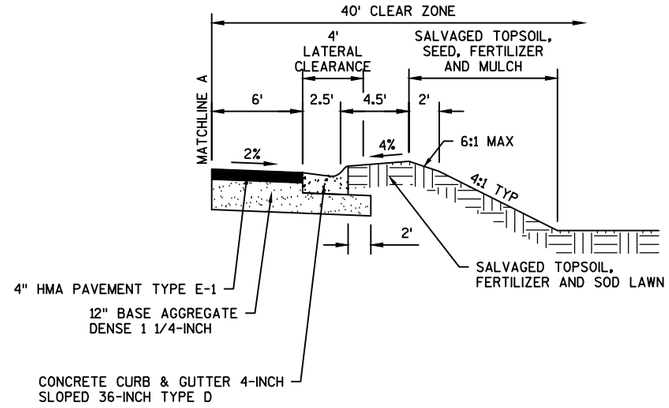

URBAN SHOULDER DETAIL

STA 38+68 - STA 42+14 RT

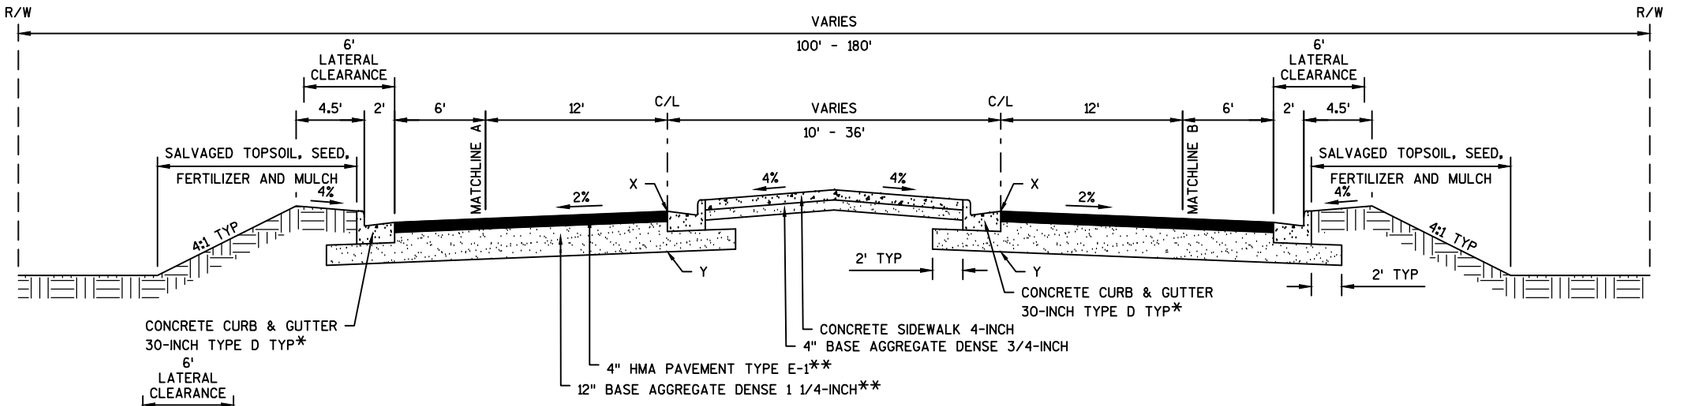


* CONCRETE CURB & GUTTER 4-INCH
SLOPED 36-INCH TYPE D FROM
STA 42+07 - STA 44+53 AND
STA 55+81 - STA 58+04

"X" = POINT REFERRED TO ON PROFILE
"Y" = POINT REFERRED TO ON CROSS SECTIONS

** SEE SDD "CONCRETE PAVEMENT APPROACH SLAB"
STA 48+89 - STA 49+11 LT
STA 48+98 - STA 49+18 RT
STA 51+39 - STA 51+58 LT
STA 51+46 - STA 51+66 RT

TYPICAL FINISHED SECTION - CTH G ROUNDABOUT SPLITTER ISLAND

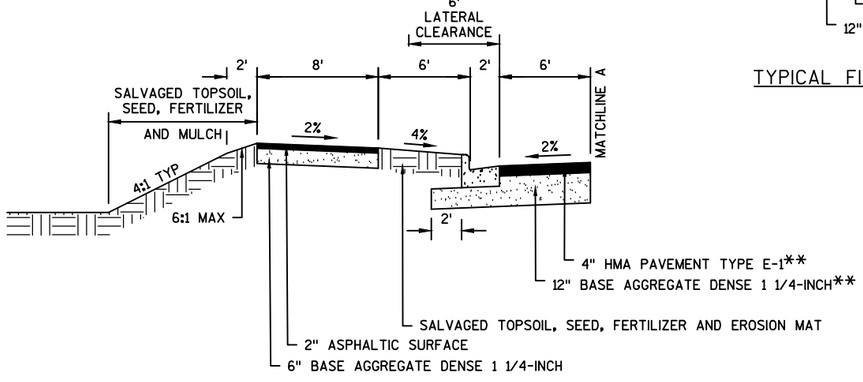

MULTI-USE PATH DETAIL


MATCHLINE B IS A MIRROR IMAGE

STA 43+39 - STA 46+19 LT
STA 47+51 - STA 49+18 LT/RT
STA 53+87 - STA 55+11 LT

STA 43+45 - STA 46+19 RT
STA 51+39 - STA 52+50 LT/RT
STA 53+87 - STA 54+71 RT

SECTION A-A


STA 42+14 - STA 46+19
STA 47+51 - STA 49+18
STA 51+39 - STA 52+50
STA 53+87 - STA 57+96

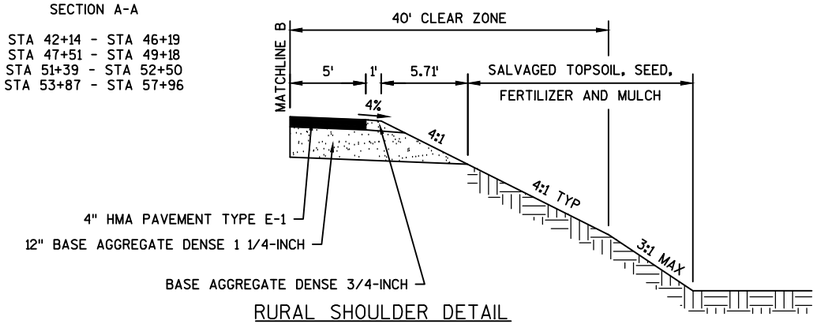

RURAL SHOULDER DETAIL


MATCHLINE A IS A MIRROR IMAGE

STA 42+14 - STA 43+18 LT
STA 54+71 - STA 57+96 RT

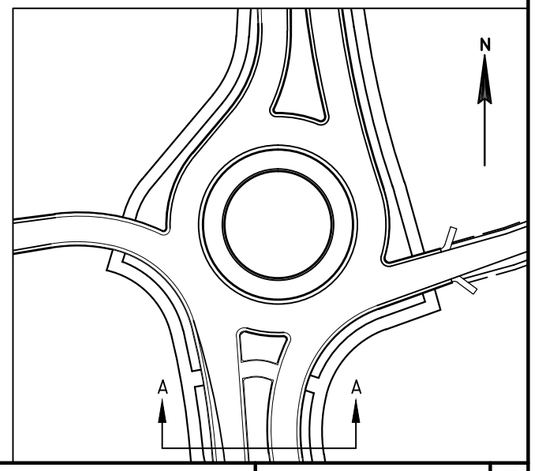

PROJECT NO:1440-15-**72**	HWY: STH 23	COUNTY: FOND DU LAC	PLAN: TYPICAL SECTIONS	SHEET	**E**

2

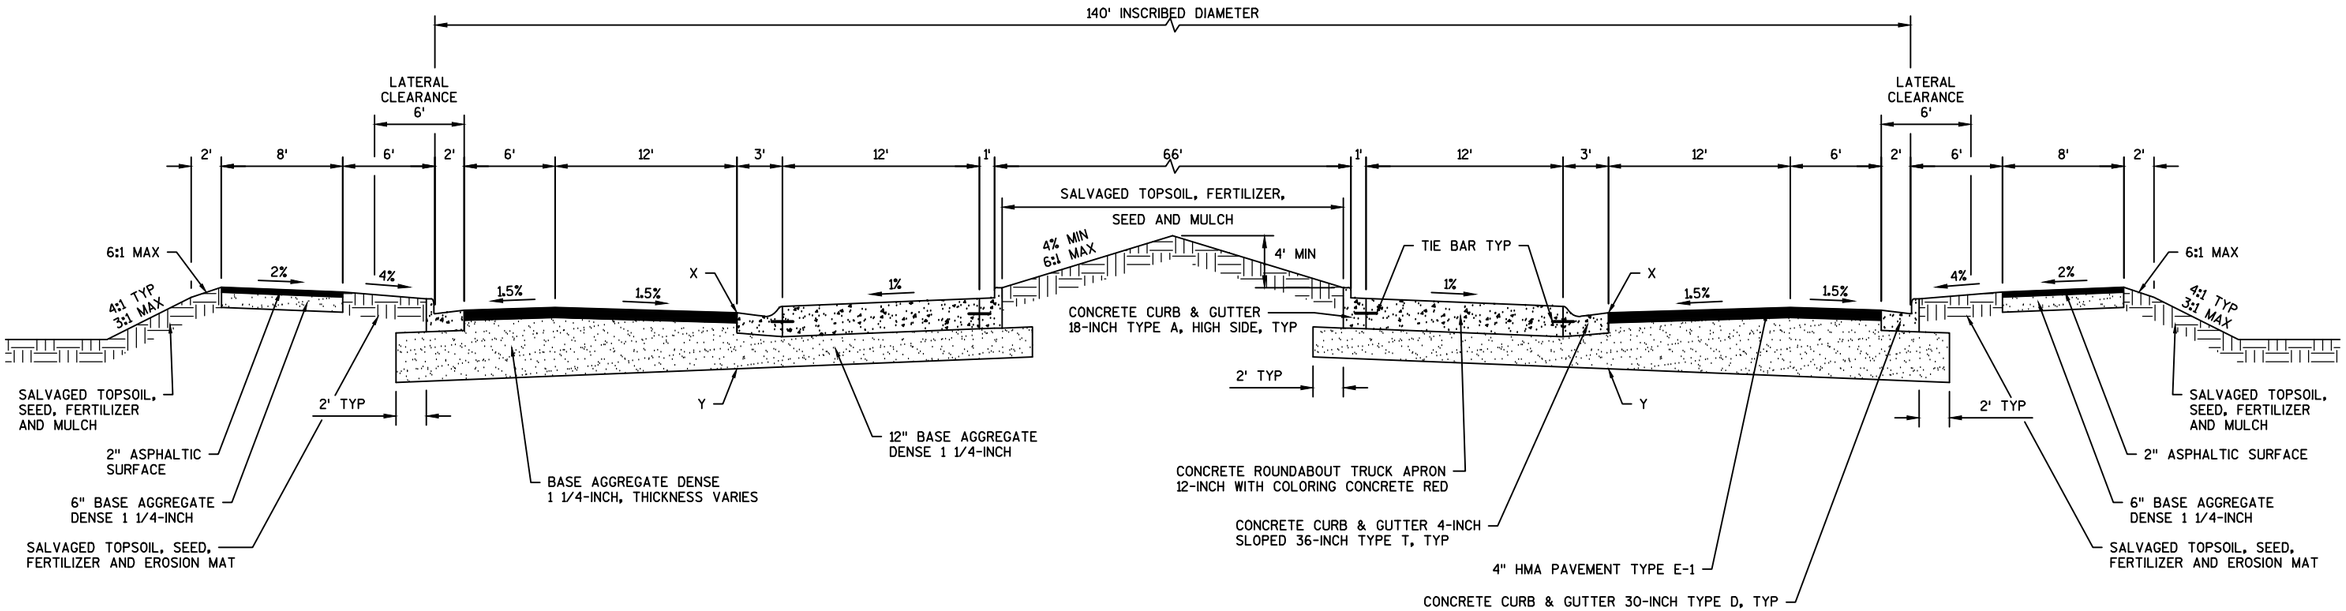


TYPICAL FINISHED SECTION - ROUNDABOUTS


SECTION B-B


CTH G RAMP TERMINALS

"X" = POINT REFERRED TO ON PROFILE
"Y" = POINT REFERRED TO ON CROSS SECTIONS

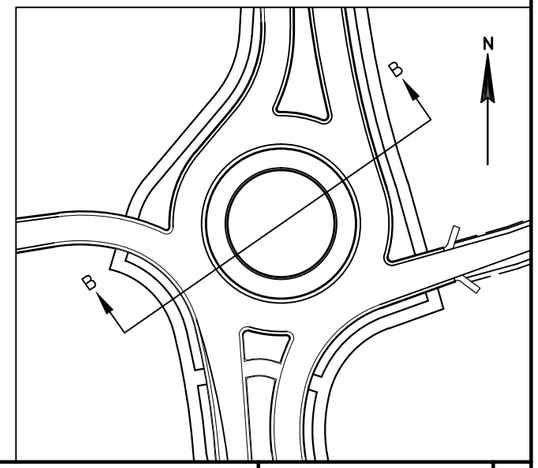


PROJECT NO: 1440-15-**72**	HWY: STH 23	COUNTY: FOND DU LAC	PLAN: TYPICAL SECTIONS	SHEET	**E**

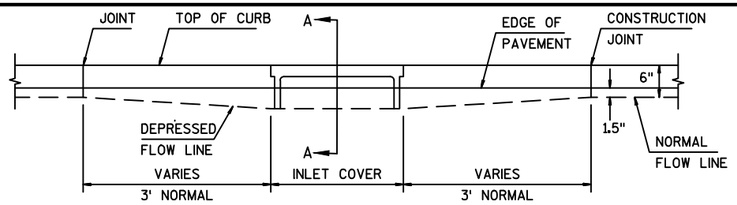

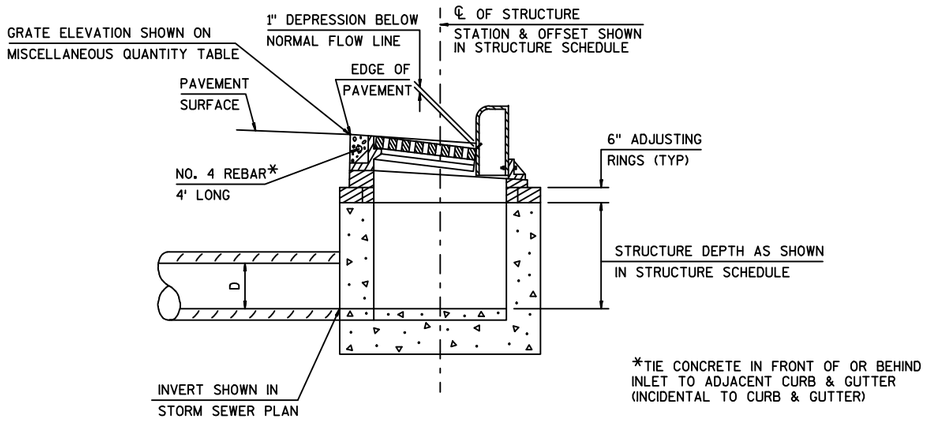


SECTION A-A

DETAIL OF CURB AND GUTTER AT INLETS

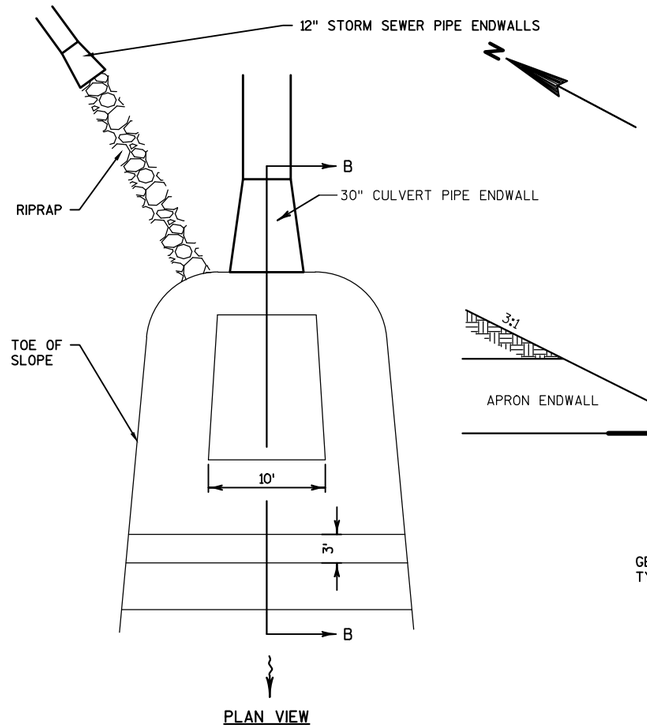

PLAN VIEW

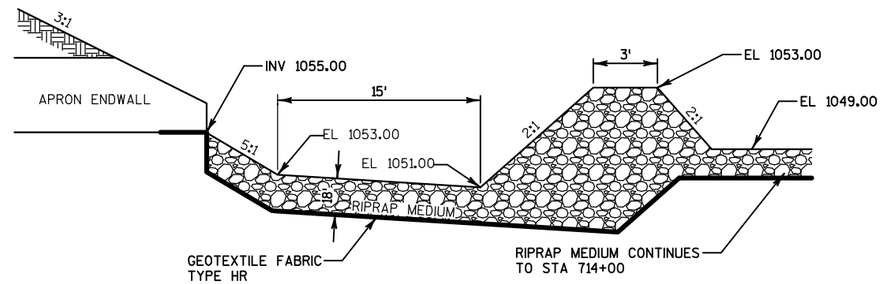


SECTION B-B

NOTE: ELEVATIONS ARE APPROXIMATE AND MAY BE ADJUSTED BY THE ENGINEER


ENERGY DISSIPATION SUMP

CTH G
STA 45+71 LT

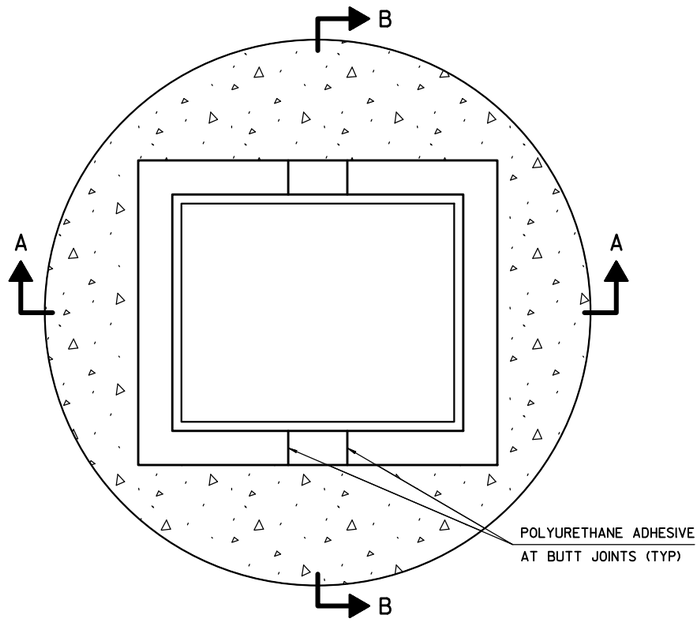

PLAN VIEW

NOTE: ALL CUTS MADE TO RUBBER ADJUSTMENT RINGS WILL BE PERPENDICULAR AND PROVIDE A TIGHT JOINT.

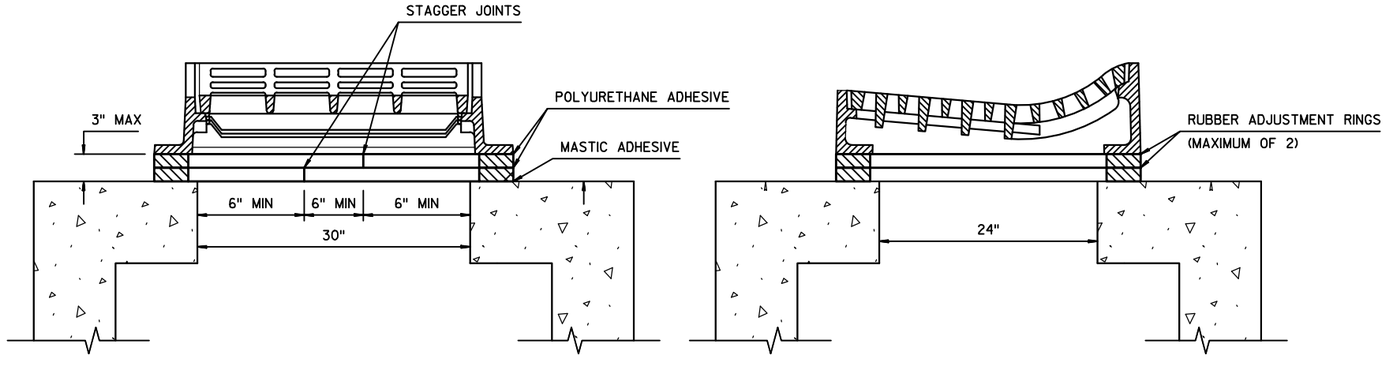


SECTION A-A

SECTION B-B


RUBBER RING CUTTING DETAIL FOR INLETS 4-FT DIAMETER SPECIAL

SEE STORM SEWER TABLE FOR LOCATIONS


PROJECT NO: 1440-15-**72**	HWY: STH 23	COUNTY: FOND DU LAC	CONSTRUCTION DETAILS	SHEET	**E**

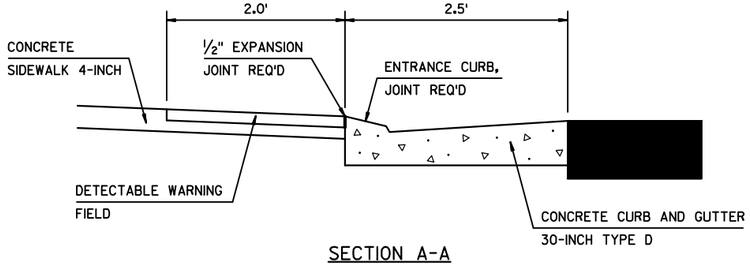

SECTION A-A

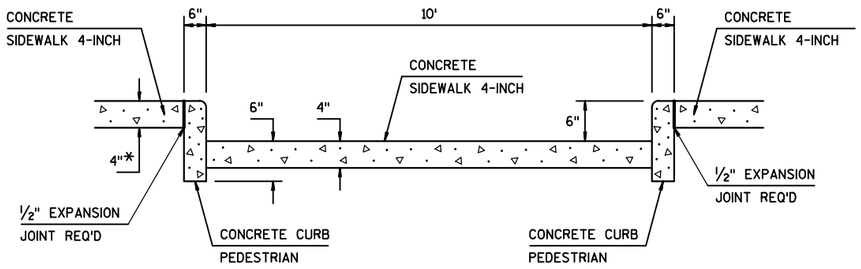

SECTION B-B

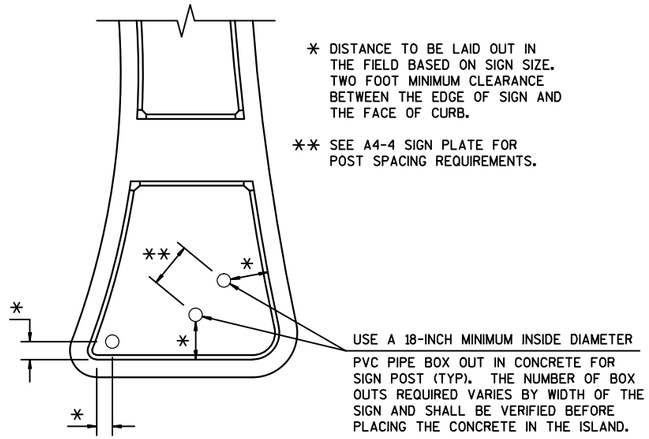


* DISTANCE TO BE LAID OUT IN THE FIELD BASED ON SIGN SIZE. TWO FOOT MINIMUM CLEARANCE BETWEEN THE EDGE OF SIGN AND THE FACE OF CURB.

** SEE A4-4 SIGN PLATE FOR POST SPACING REQUIREMENTS.


USE A 18-INCH MINIMUM INSIDE DIAMETER PVC PIPE BOX OUT IN CONCRETE FOR SIGN POST (TYP). THE NUMBER OF BOX OUTS REQUIRED VARIES BY WIDTH OF THE SIGN AND SHALL BE VERIFIED BEFORE PLACING THE CONCRETE IN THE ISLAND.

ISLAND SIGN LOCATION DETAIL (TYP)


NOTIFY THE REGIONAL TRAFFIC UNIT AT 920-492-5653 A MINIMUM OF TWO WEEK PRIOR TO THE NEED FOR SIGN PLACEMENT TO ALLOW FOR STAKING OF ANY PERMANENT SIGNING REQUIRED ON THE PROJECT.

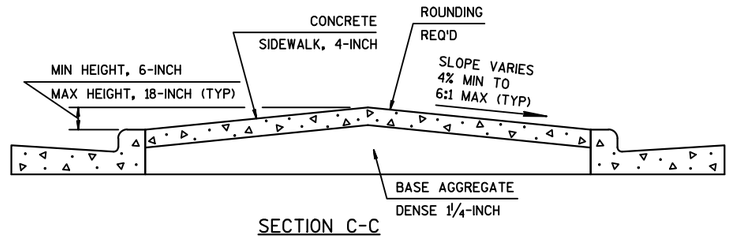

SECTION C-C

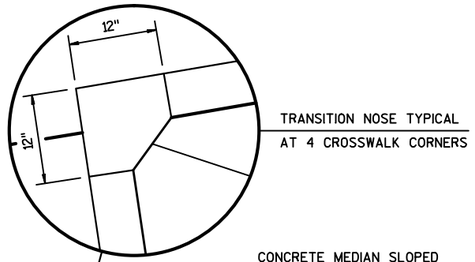

TRANSITION NOSE TYPICAL
AT 4 CROSSWALK CORNERS

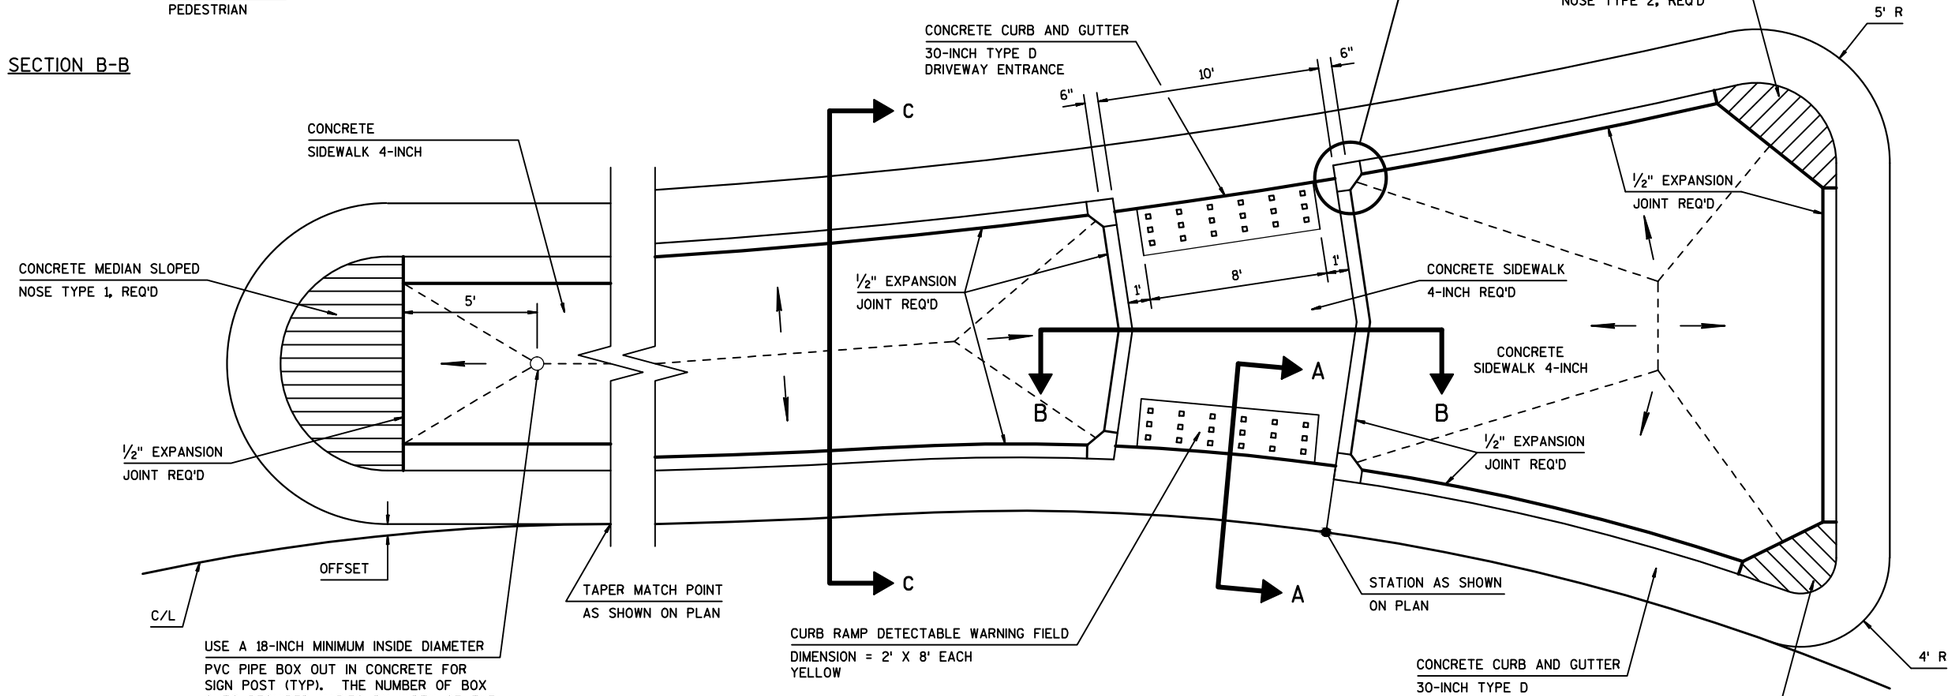

USE A 18-INCH MINIMUM INSIDE DIAMETER PVC PIPE BOX OUT IN CONCRETE FOR SIGN POST (TYP). THE NUMBER OF BOX OUTS REQUIRED VARIES BY WIDTH OF THE SIGN AND SHALL BE VERIFIED BEFORE PLACING THE CONCRETE IN THE ISLAND.

CURB RAMP DETECTABLE WARNING FIELD
DIMENSION = 2' X 8' EACH
YELLOW

NOTE: INSTALL TRANSITION NOSE. (INCIDENTAL TO OTHER PAY ITEMS.) DO NOT MARK TRANSITION NOSE.


SPLITTER ISLAND DETAIL

CTH G
STA 42+14 - STA 46+19
STA 47+51 - STA 49+18
STA 51+39 - STA 52+50
STA 53+87 - STA 57+96

DRAINAGE BREAK POINT
DIRECTION OF DRAINAGE


PROJECT NO:1440-15-**72**	HWY: STH 23	COUNTY: FOND DU LAC	CONSTRUCTION DETAILS	SHEET	**E**

2

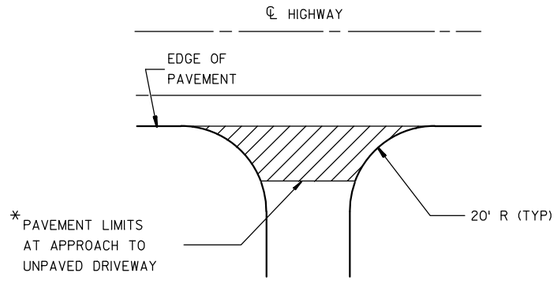


*WHERE DRIVEWAY IS PAVED, APPROACH PAVEMENT SHOULD BE EXTENDED TO MATCH DRIVEWAY PAVEMENT.

PLAN VIEW

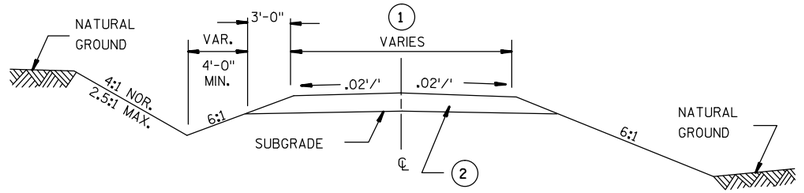

TYPICAL CROSS SECTION

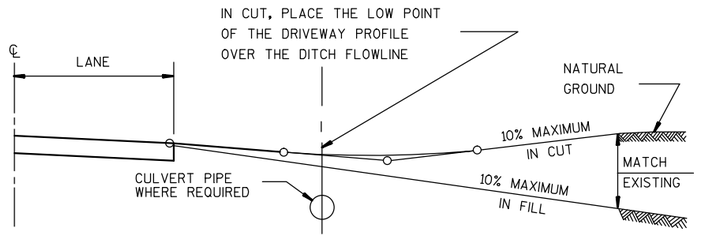


TYPICAL PROFILE

(1) DRIVEWAY WIDTHS:
COMMERCIAL, 35' MAX, 16' MIN
NON-COMMERCIAL, 24' MAX, 16' MIN

(2) DRIVEWAY SURFACE SHALL BE REPLACED IN-KIND WITH MINIMUM SECTION OF:
ASPHALT - 3" ASPHALTIC SURFACE FOR DRIVEWAYS AND FIELD ENTRANCES
ON 6" BASE AGGREGATE DENSE 1 ¼-INCH
CONCRETE - 7" CONCRETE ON 4" BASE AGGREGATE DENSE ¾-INCH
BASE AGGREGATE DENSE - 6" BASE AGGREGATE DENSE ¾-INCH


RURAL DRIVEWAY DETAIL

CTH G
STA 37+44 RT

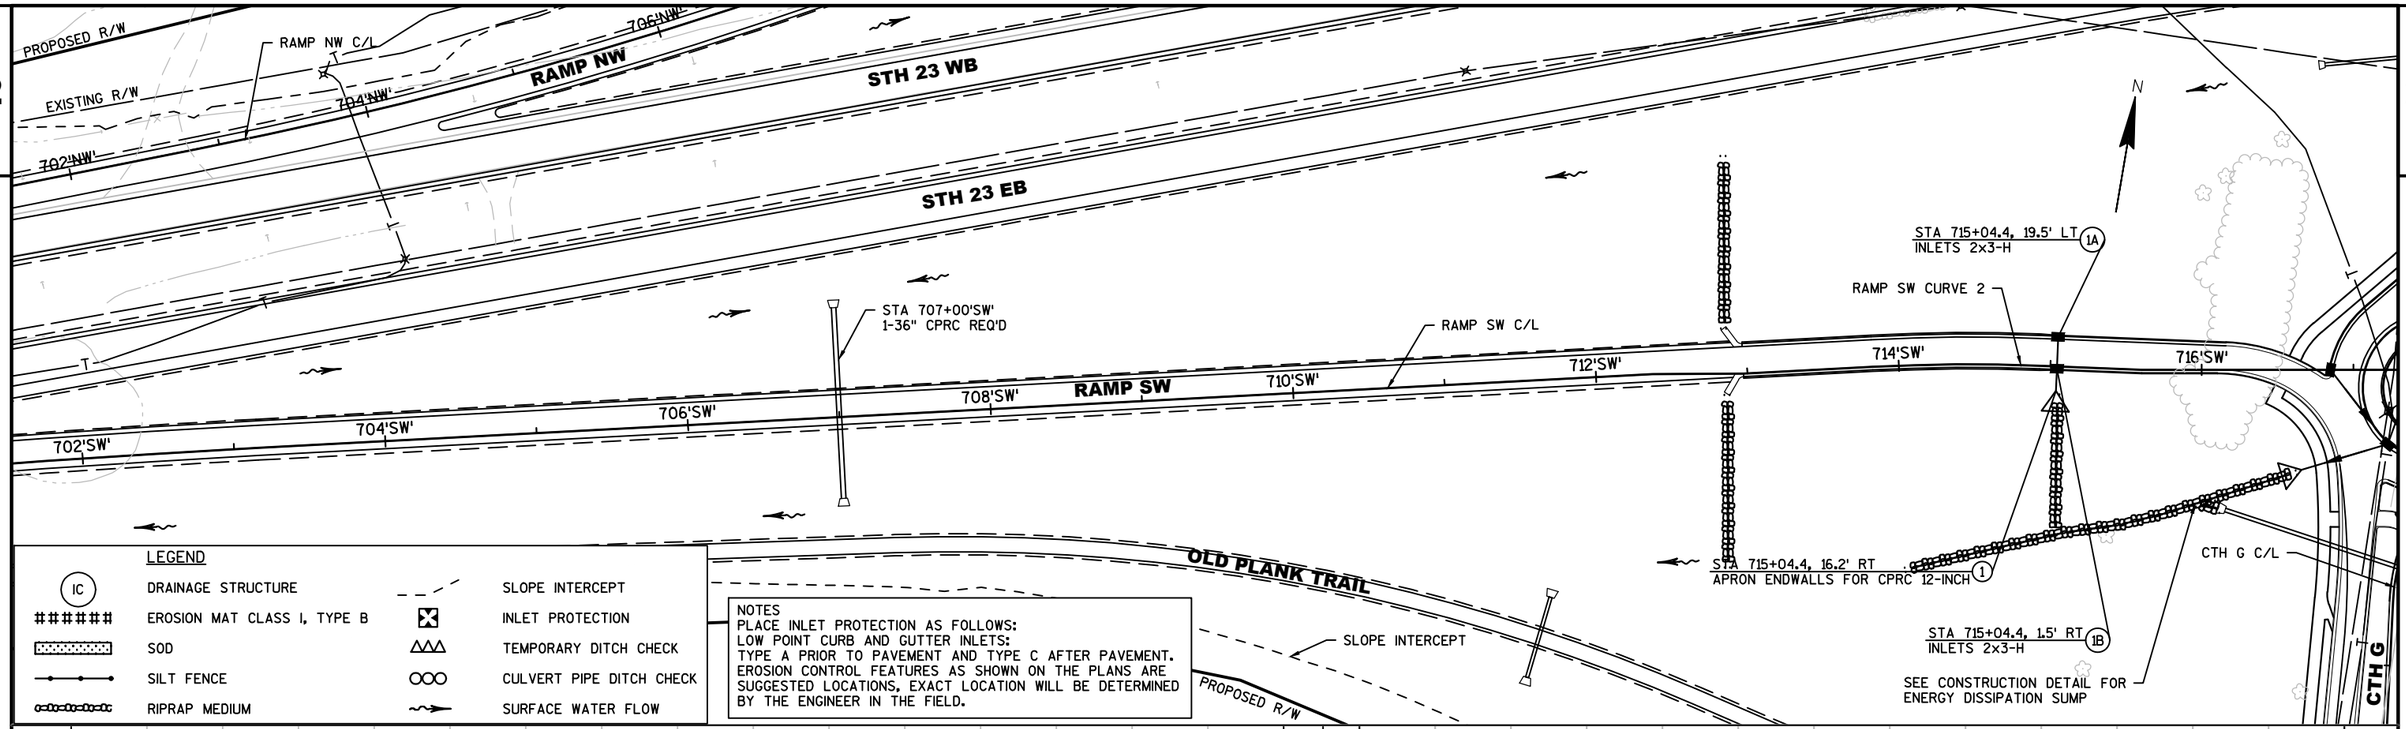


PROJECT NO: 1440-15-**72**	HWY: STH 23	COUNTY: FOND DU LAC	STORM SEWER/EROSION CONTROL - RAMP SW	SCALE, FEET 0 100 200	SHEET	E

FILE NAME : K:\1102721.02\CADD\CIVIL3D\14401500\SHEETSPLAN\022501-SS.DWG
LAYOUT NAME - 022501-SS - 01
PLOT DATE : 5/14/2015 9:38 AM
PLOT BY : BECKENDORF, RANDY
PLOT NAME :
PLOT SCALE : 1 IN:100 FT

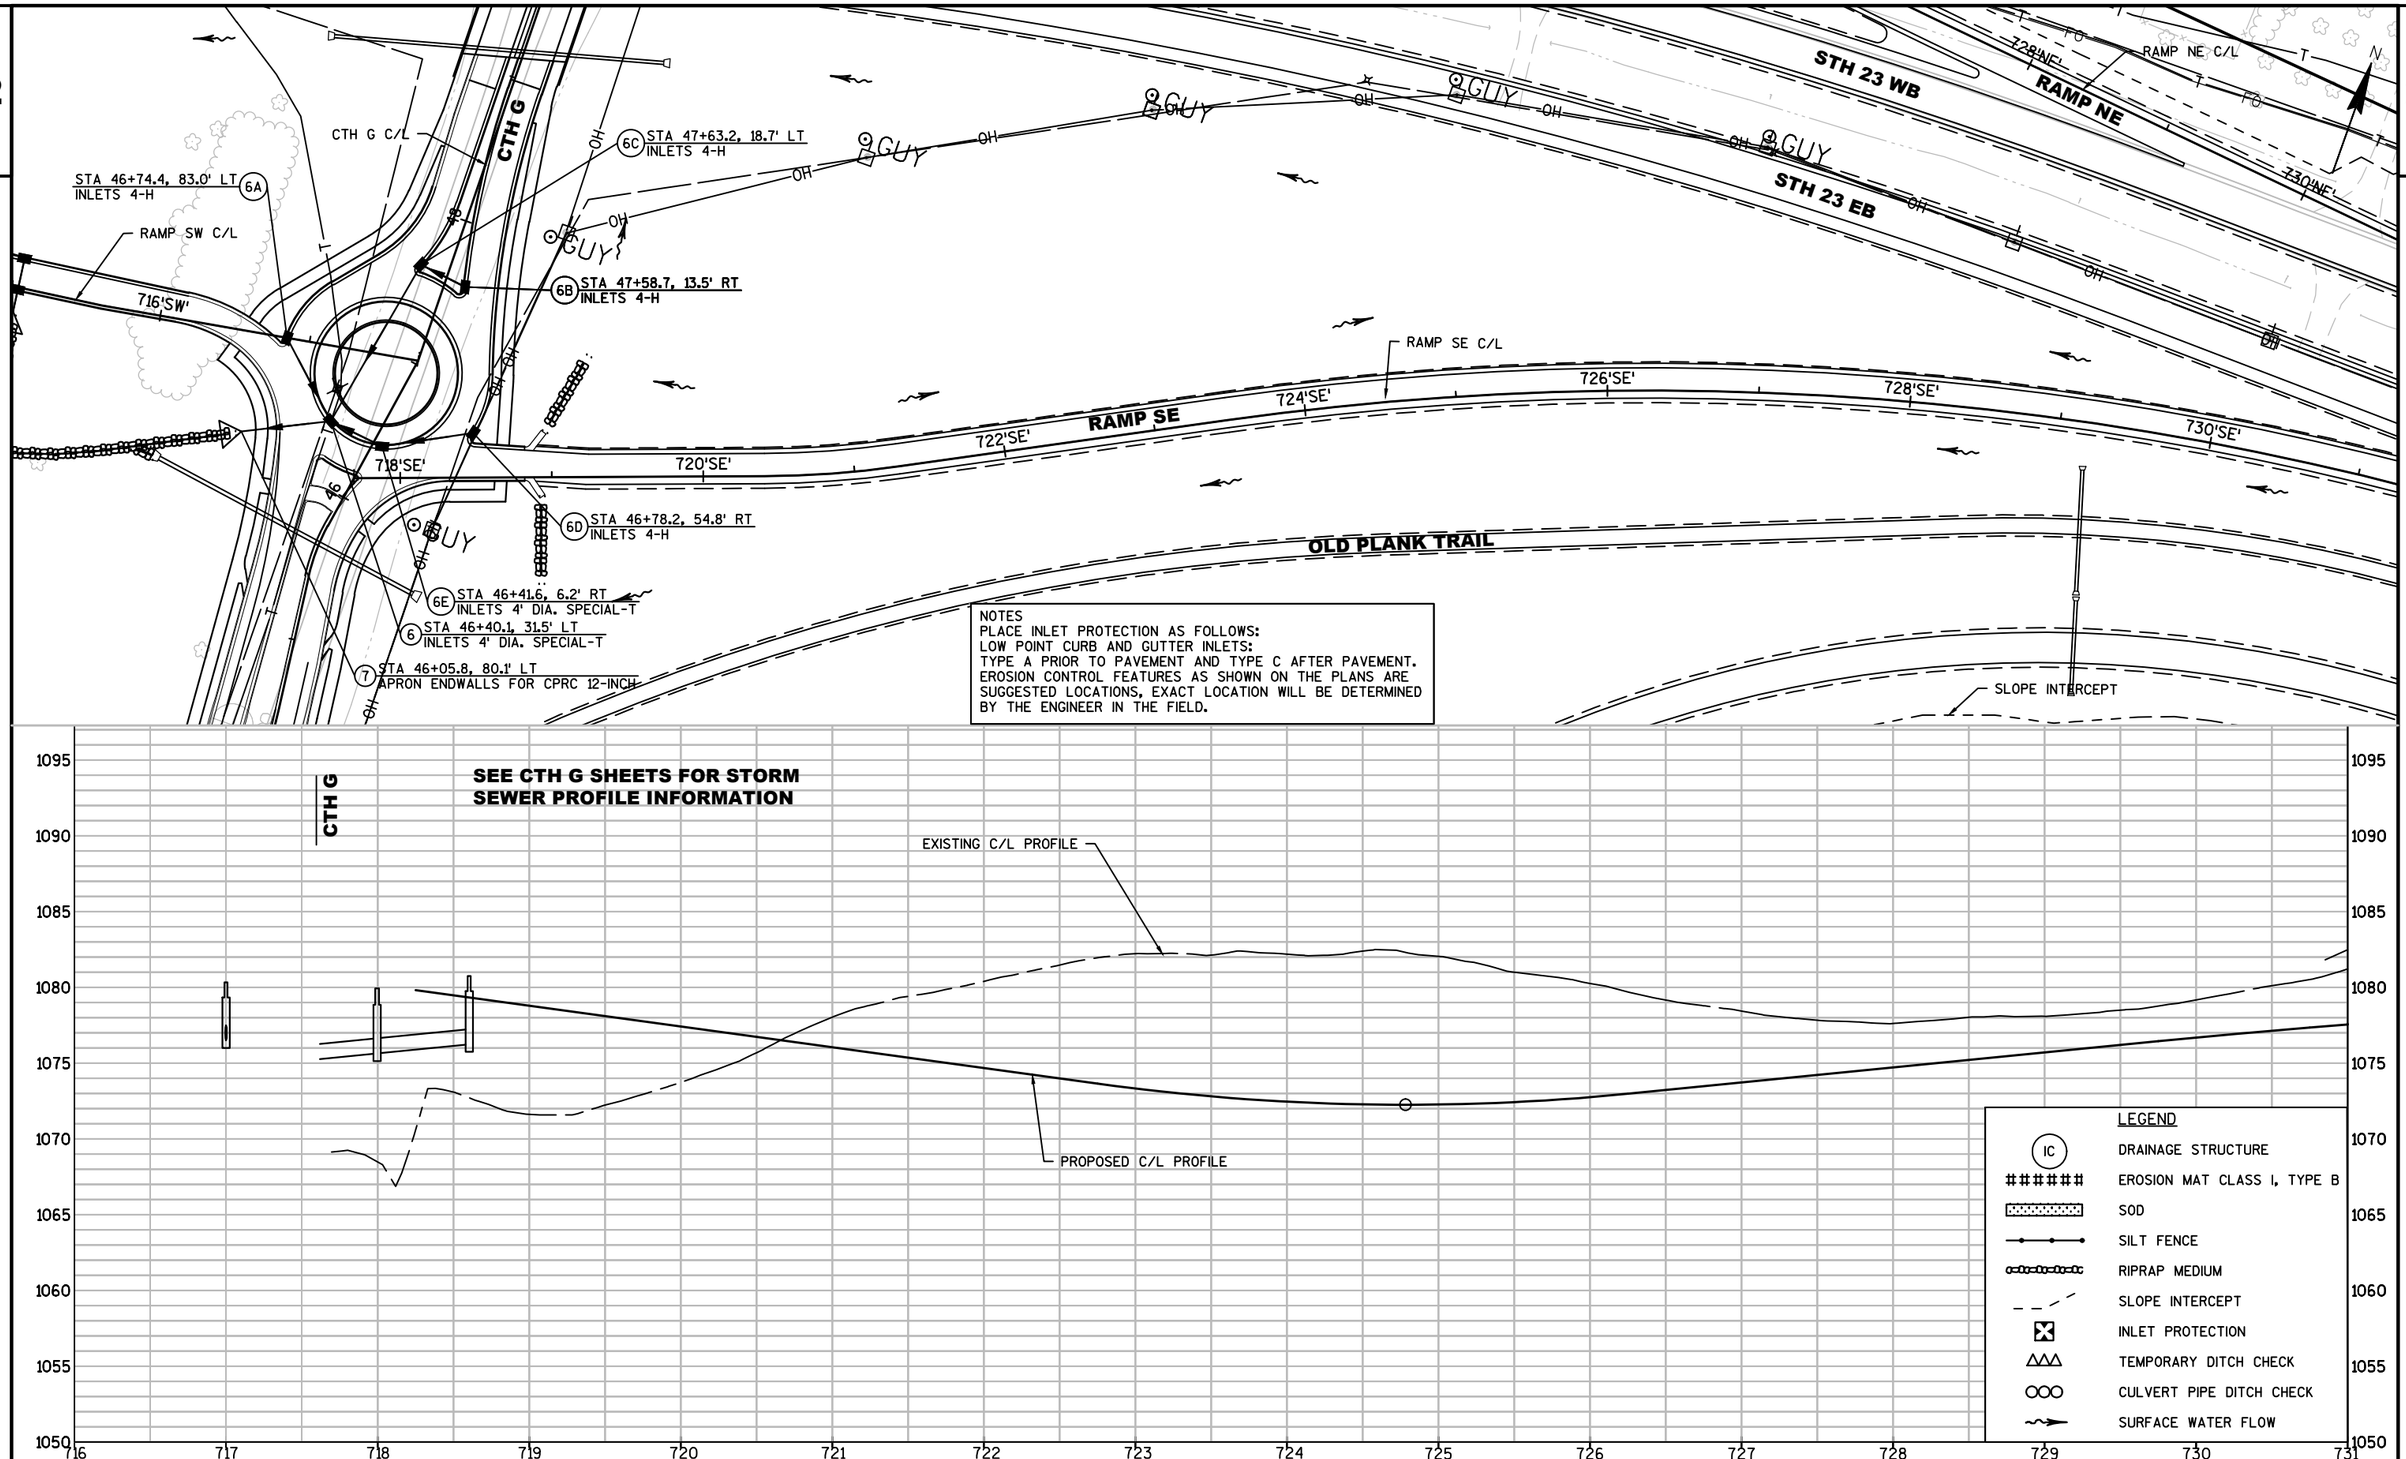


PROJECT NO: 1440-15-**72**	HWY: STH 23	COUNTY: FOND DU LAC	STORM SEWER/ EROSION CONTROL - RAMP SE	SCALE, FEET 0 100 200	SHEET	**E**

FILE NAME : K:\1102721.02\CADD\CIVIL3D\14401500\SHEETSPLAN\022502-SS.DWG
LAYOUT NAME - 022502-SS - 01
PLOT DATE : 5/14/2015 9:39 AM PLOT BY : BECKENDORF, RANDY PLOT NAME : PLOT SCALE : 1 IN:100 FT
WISDOT/CADDS SHEET 41

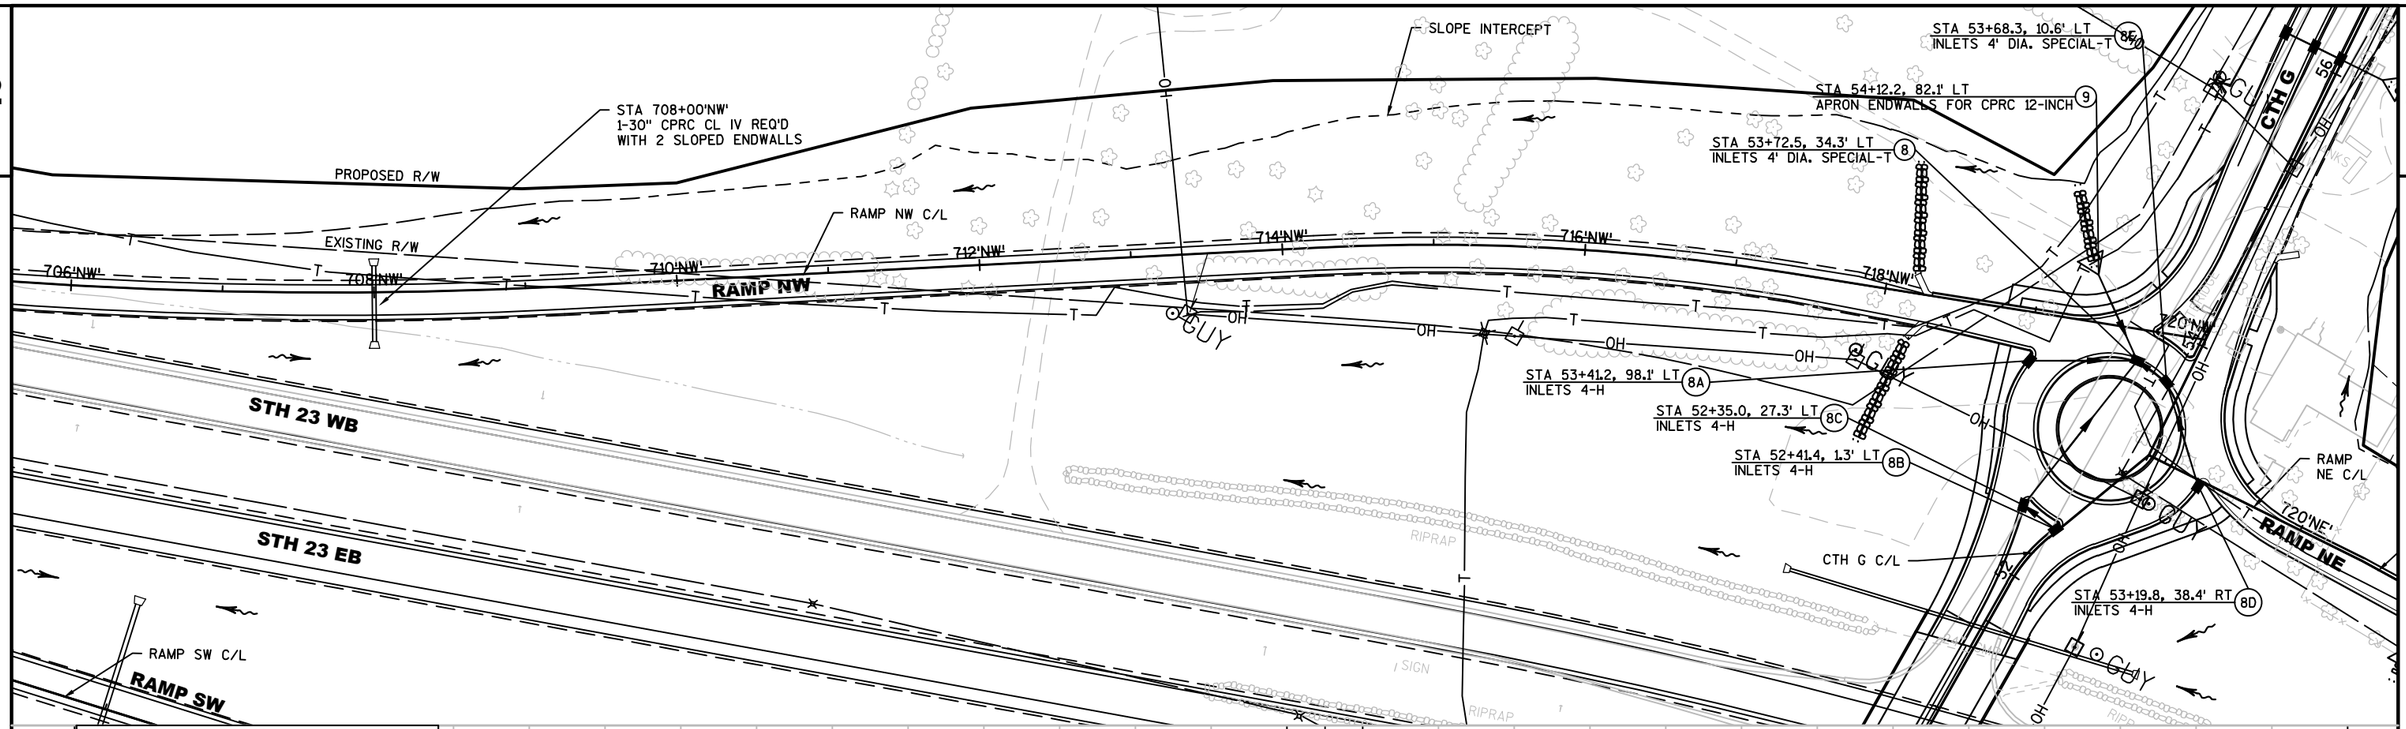


LEGEND

- IC — DRAINAGE STRUCTURE
- ###### — EROSION MAT CLASS I, TYPE B
- SOD
- SILT FENCE
- RIPRAP MEDIUM
- SLOPE INTERCEPT
- INLET PROTECTION
- TEMPORARY DITCH CHECK
- CULVERT PIPE DITCH CHECK
- SURFACE WATER FLOW

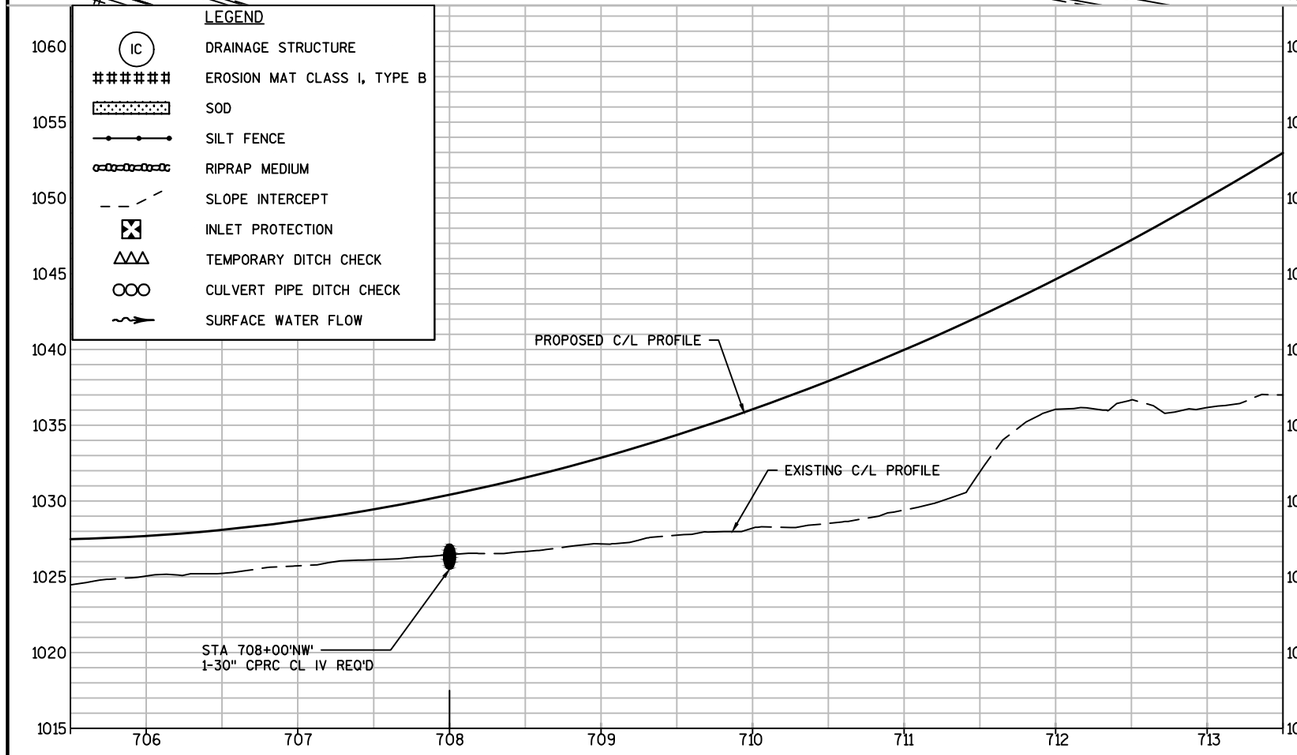

SEE CTH G SHEETS FOR STORM SEWER PROFILE INFORMATION

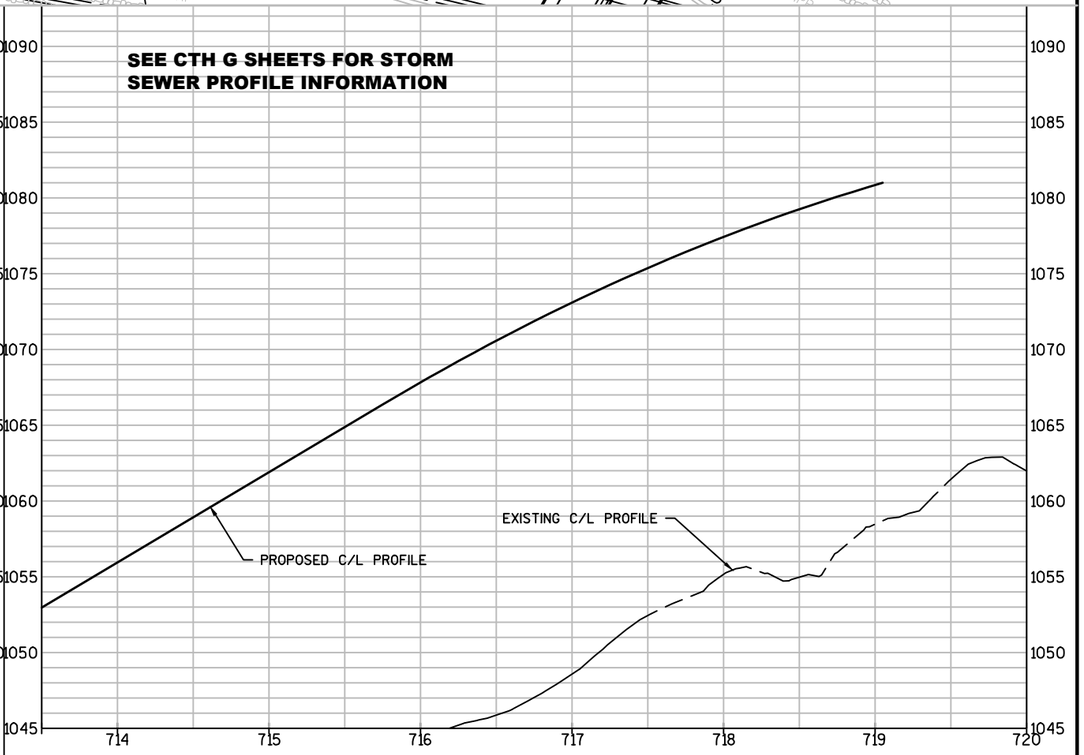


PROJECT NO: 1440-15-**72**	HWY: STH 23	COUNTY: FOND DU LAC	STORM SEWER/EROSION CONTROL - RAMP NW	SCALE, FEET 0 100 200	SHEET	**E**

FILE NAME : K:\1102721.02\CADD\CIVIL3D\14401500\SHEETSPLAN\022503-SS.DWG
LAYOUT NAME - 022503-SS - 01
PLOT DATE : 5/14/2015 9:39 AM PLOT BY : BECKENDORF, RANDY PLOT NAME : PLOT SCALE : 1 IN:100 FT
WISDOT/CADDS SHEET 41

NOTES
PLACE INLET PROTECTION AS FOLLOWS:
LOW POINT CURB AND GUTTER INLETS:
TYPE A PRIOR TO PAVEMENT AND TYPE C AFTER PAVEMENT.
EROSION CONTROL FEATURES AS SHOWN ON THE PLANS ARE SUGGESTED LOCATIONS, EXACT LOCATION WILL BE DETERMINED BY THE ENGINEER IN THE FIELD.

CTH G C/L
STA 53+19.8, 211.6' RT (2A) INLETS 2x3-H
SLOPE INTERCEPT
PROPOSED R/W
EXISTING R/W
RAMP NW C/L
RAMP NE C/L
RAMP NW
RAMP NE
STH 23 WB
STH 23 EB
RAMP SE C/L
RAMP SE
STA 53+19.8, 211.9' RT (2B) INLETS 2x3-H
STA 53+19.8, 213.3' RT (2) APRON ENDWALLS FOR CPRC 12-INCH
STA 53+19.8, 408.5' RT (3B) INLETS 2x3-HM
STA 53+19.8, 407.4' RT (3) APRON ENDWALLS FOR CPRC 12-INCH
STA 53+19.8, 418.3' RT (3A) INLETS 2x3-HM
718'NW'
720'NW'
720'NE'
722'NE'
724'NE'
726'NE'
728'NE'
730'NE'
730'SE'
732'SE'
RIPRAP
SIGN
FEEDER
GUY
MH
OH
HO
FO
T

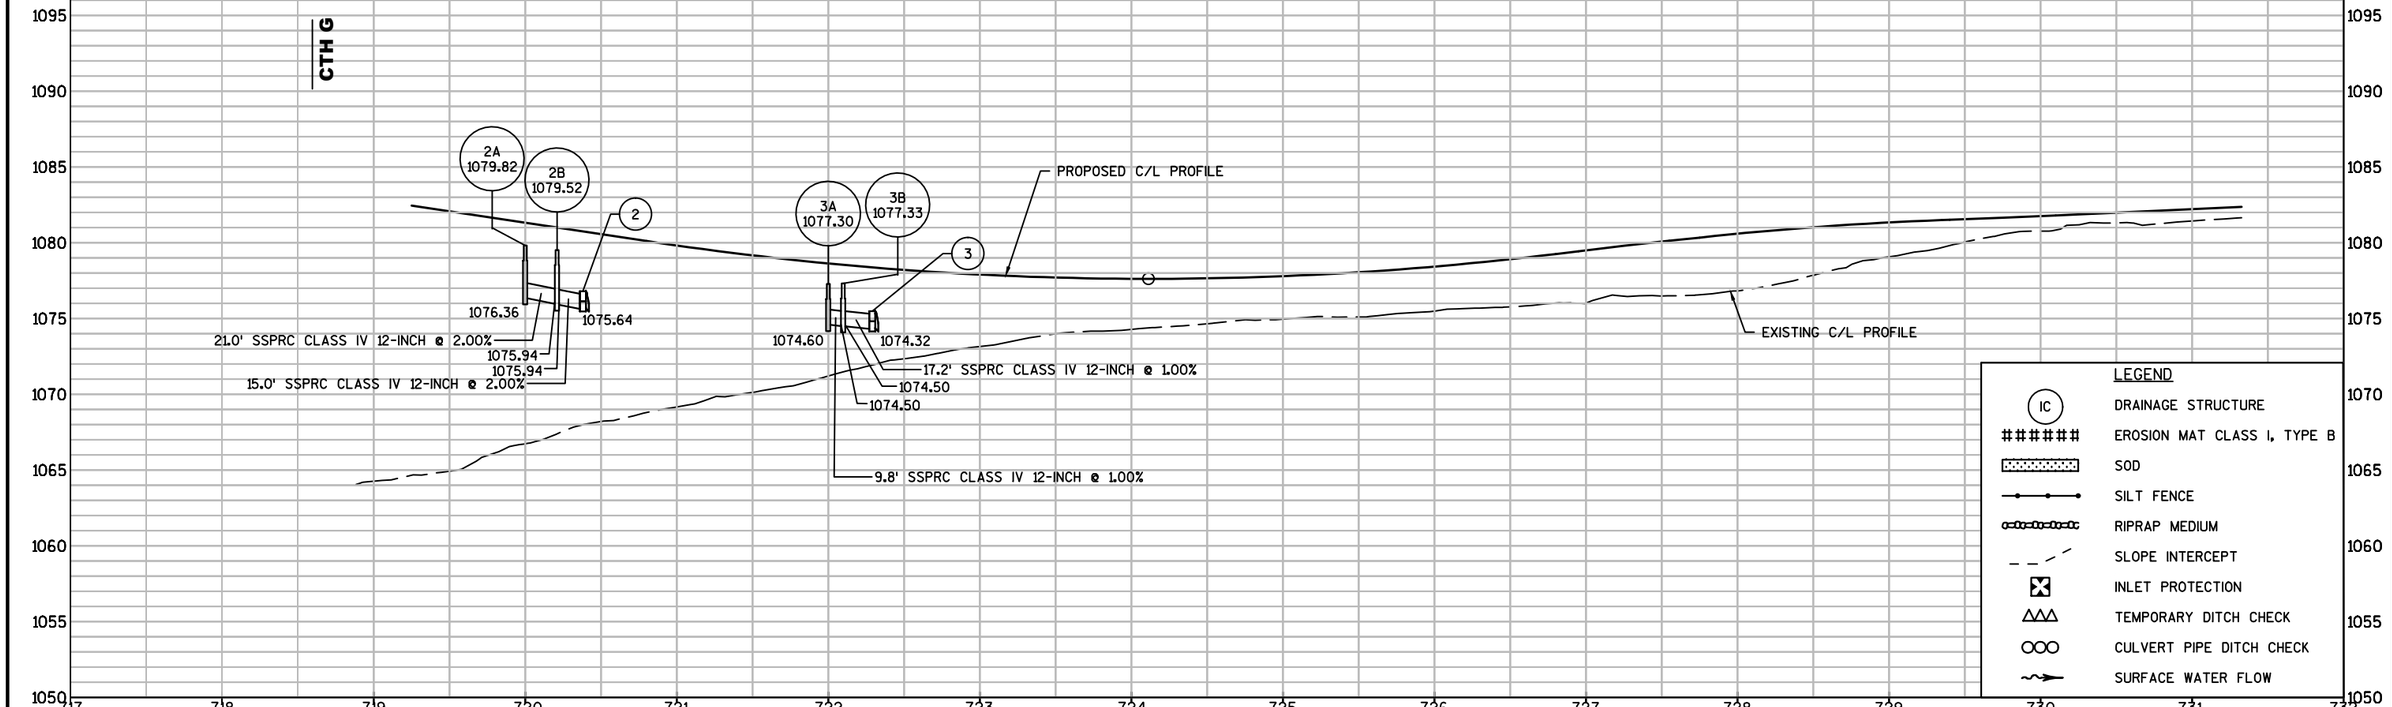

PROJECT NO: 1440-15-**72**	HWY: STH 23	COUNTY: FOND DU LAC	STORM SEWER/EROSION CONTROL - RAMP NE	SCALE, FEET 0 100 200	SHEET **E**

FILE NAME : K:\1102721.02\CADD\CIVIL3D\14401500\SHEETSPLAN\022504-SS.DWG
LAYOUT NAME - 022504-SS - 01
PLOT DATE : 5/14/2015 9:40 AM PLOT BY : BECKENDORF, RANDY PLOT NAME : PLOT SCALE : 1 IN:100 FT

2

LEGEND

- IC — DRAINAGE STRUCTURE
- EROSION MAT CLASS I, TYPE B
- SOD
- SILT FENCE
- RIPRAP MEDIUM
- SLOPE INTERCEPT
- INLET PROTECTION
- TEMPORARY DITCH CHECK
- CULVERT PIPE DITCH CHECK
- SURFACE WATER FLOW

NOTES
PLACE INLET PROTECTION AS FOLLOWS:
LOW POINT CURB AND GUTTER INLETS:
TYPE A PRIOR TO PAVEMENT AND TYPE C AFTER PAVEMENT.
EROSION CONTROL FEATURES AS SHOWN ON THE PLANS ARE SUGGESTED LOCATIONS, EXACT LOCATION WILL BE DETERMINED BY THE ENGINEER IN THE FIELD.

BEGIN CONSTRUCTION
STA. 37+00

STA 37+44
REMOVE 1-18" CMP

STA 37+44
1-35"X24" PACS REQ'D
WITH 2 SLOPED ENDWALLS

STA 39+37
24"X38" CPRCHE
WITH 2 SLOPED ENDWALLS

STA 42+15.6, 12.7' LT (4A)
INLETS 2x3-HM

STA 42+15.7, 5.4' LT (4B)
INLETS 2x3-HM

STA 42+15.7, 19.5' RT (4C)
INLETS 2x3-HM-S

STA 42+15.7, 33.2' RT
APRON ENDWALLS FOR CPRC 12-INCH (4)

STA 44+15.4, 42.5' LT (5A)
INLETS 2x3-HM-S

STA 44+15.4, 21.5' LT (5B)
INLETS 2x3-HM

STA 44+15.4, 1.5' LT (5C)
INLETS 2x3-HM

STA 44+15.4, 19.5' RT (5D)
INLETS 2x3-HM-S

STA 44+15.4, 49.2' RT
APRON ENDWALLS FOR CPRC 12-INCH (5)

SEE CONSTRUCTION DETAIL FOR
ENERGY DISSIPATION SUMP

STA 46+05.8, 80.1' LT
APRON ENDWALLS FOR CPRC 12-INCH (7)

STA 43+93
REMOVE 1-24" CMP

STA 43+33 TO STA 43+43
PROVIDE CURB CUTS FOR
TRAIL CROSSING

STA 45+67
1-30" CPRC REQ'D
WITH 2-AEW

STA 46+40.1, 31.5' LT (6)
INLETS 4' DIA. SPECIAL-T

STA 46+41.6, 6.2' RT (6E)
INLETS 4' DIA. SPECIAL-T

STA 46+78.2, 54.8' RT (6D)
INLETS 4-H

RAMP SW C/L
STA 46+74.4, 83.0' LT (6A)
INLETS 4-H

STA 47+63.2, 18.7' LT (6C)
INLETS 4-H


STA 47+58.7, 13.5' RT (6B)
INLETS 4-H

STA 49+14
1-42" CPRC REQ'D
WITH 2-AEW

RAMP SE C/L

MATCHLINE STA 50+00

OLD PLANK TRAIL
FRONTAGE ROAD
CTH G
RAMP SW
RAMP SE
STH 23 EB
CTH G C/L
PROPOSED R/W
EXISTING R/W
SLOPE INTERCEPT
RIPRAP
N

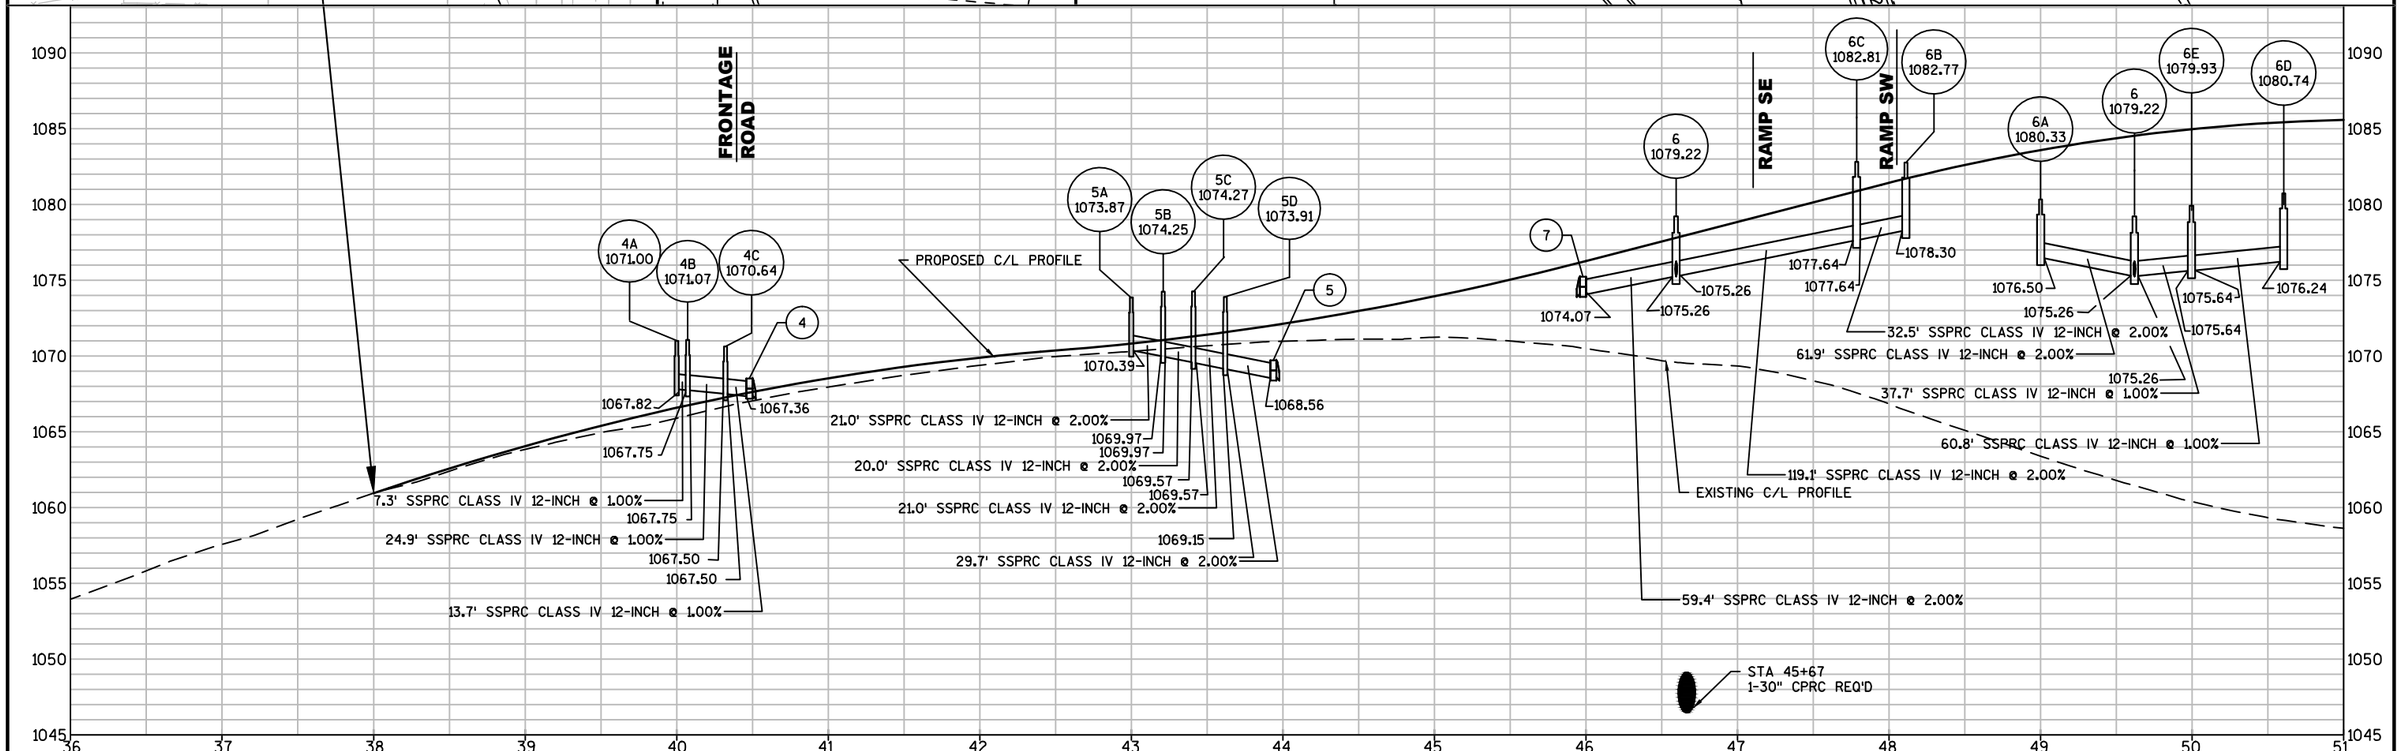

PROJECT NO: 1440-15-**72**	HWY: STH 23	COUNTY: FOND DU LAC	STORM SEWER/EROSION CONTROL - CTH G	SCALE, FEET 0 100 200	SHEET	**E**

FILE NAME : K:\1102721.02\CADD\CIVIL3D\14401500\SHEETSPLAN\022505-SS.DWG
LAYOUT NAME - 022505-SS - 01
PLOT DATE : 5/14/2015 12:16 PM PLOT BY : BECKENDORF, RANDY PLOT NAME :
PLOT SCALE : 1 IN:100 FT
WISDOT/CADDS SHEET 41

NOTES
PLACE INLET PROTECTION AS FOLLOWS:
LOW POINT CURB AND GUTTER INLETS:
TYPE A PRIOR TO PAVEMENT AND TYPE C AFTER PAVEMENT.
EROSION CONTROL FEATURES AS SHOWN ON THE PLANS ARE SUGGESTED LOCATIONS, EXACT LOCATION WILL BE DETERMINED BY THE ENGINEER IN THE FIELD.

N

STA 50+00

MATCHLINE

STH 23 EB

STH 23 WB

RAMP NW C/L

RAMP NW

RAMP NE

CHICKADEE DRIVE

CHICKADEE DR

CTH G

CTH G C/L

EXISTING R/W

PROPOSED R/W

SLOPE INTERCEPT

STA 51+82
REMOVE 1-24" CMP

STA 50+08
REMOVE 1-36"X27" CMP

STA 51+59
1-42" CPRC REQ'D
WITH 2-AEW

STA 53+41.2, 98.1' LT
INLETS 4-H
8A

STA 52+35.0, 27.3' LT
INLETS 4-H
8C

STA 52+41.4, 1.3' LT
INLETS 4-H
8B

STA 53+19.8, 38.4' RT
INLETS 4-H
8D

STA 54+12.2, 82.1' LT
APRON ENDWALLS FOR CPRC 12-INCH
9

STA 56+10.0, 41.5' LT
INLETS 2x3-HM-S
10A

STA 56+10.0, 20.6' LT
INLETS 2x3-HM
10B

STA 56+10.0, 1.5' LT
INLETS 2x3-HM
10C

STA 56+10.0, 29.4' RT
APRON ENDWALLS FOR CPRC 12-INCH
10

STA 53+72.5, 34.3' LT
INLETS 4' DIA. SPECIAL-T
8

STA 55+14
REMOVE 1-18" CMP

STA 53+68.3, 10.6' LT
INLETS 4' DIA. SPECIAL-T
8E

STA 57+94.8, 8.8' LT
INLETS 2x3-HM
11A

STA 57+94.4, 1.5' LT
INLETS 2x3-HM
11B

STA 57+93.8, 25.2' RT
APRON ENDWALLS FOR CPRC 12-INCH
11

END CONSTRUCTION
STA. 63+00

18"

140'

720'NE

720'NW

24" CMP

LEGEND
IC DRAINAGE STRUCTURE
EROSION MAT CLASS I, TYPE B
SOD
SILT FENCE
RIPRAP MEDIUM
SLOPE INTERCEPT
INLET PROTECTION
TEMPORARY DITCH CHECK
CULVERT PIPE DITCH CHECK
SURFACE WATER FLOW


8B 1083.87
8C 1083.72
8 1080.59
8A 1081.75
8 1080.59
8E 1080.59
8D 1082.18
10C 1072.65
10A 1072.05
10B 1072.42
11A 1065.39
11B 1065.79

1079.54
1079.01
1079.01
1076.58
1076.58
1075.33
62.2' SSPRC CLASS IV 12-INCH @ 2.00%
1078.00
1076.58
1077.06
1077.06
1076.58
1078.49
121.4' SSPRC CLASS IV 12-INCH @ 2.00%
71.1' SSPRC CLASS IV 12-INCH @ 2.00%
24.0' SSPRC CLASS IV 12-INCH @ 1.99%
71.6' SSPRC CLASS IV 12-INCH @ 2.00%
20.9' SSPRC CLASS IV 12-INCH @ 2.00%
STA 51+59
1-42" CPRC REQ'D
26.8' SSPRC CLASS IV 12-INCH @ 2.00%
1069.00
1067.58
1068.58
19.1' SSPRC CLASS IV 12-INCH @ 2.00%
1068.20
30.9' SSPRC CLASS IV 12-INCH @ 2.00%
7.3' SSPRC CLASS IV 12-INCH @ 2.00%
1062.29
1061.61
1062.14
1062.14
26.8' SSPRC CLASS IV 12-INCH @ 2.00%
PROPOSED C/L PROFILE
EXISTING C/L PROFILE

PROJECT NO: 1440-15-**72**	HWY: STH 23	COUNTY: FOND DU LAC	STORM SEWER/EROSION CONTROL - CTH G	SCALE, FEET 0 100 200	SHEET **E**

FILE NAME : K:\1102721.02\CADD\CIVIL3D\14401500\SHEETSPLAN\022505-SS.DWG
LAYOUT NAME - 022505-SS - 02
PLOT DATE : 5/14/2015 9:41 AM PLOT BY : BECKENDORF, RANDY PLOT NAME : PLOT SCALE : 1 IN:100 FT
WISDOT/CADDS SHEET 41

2

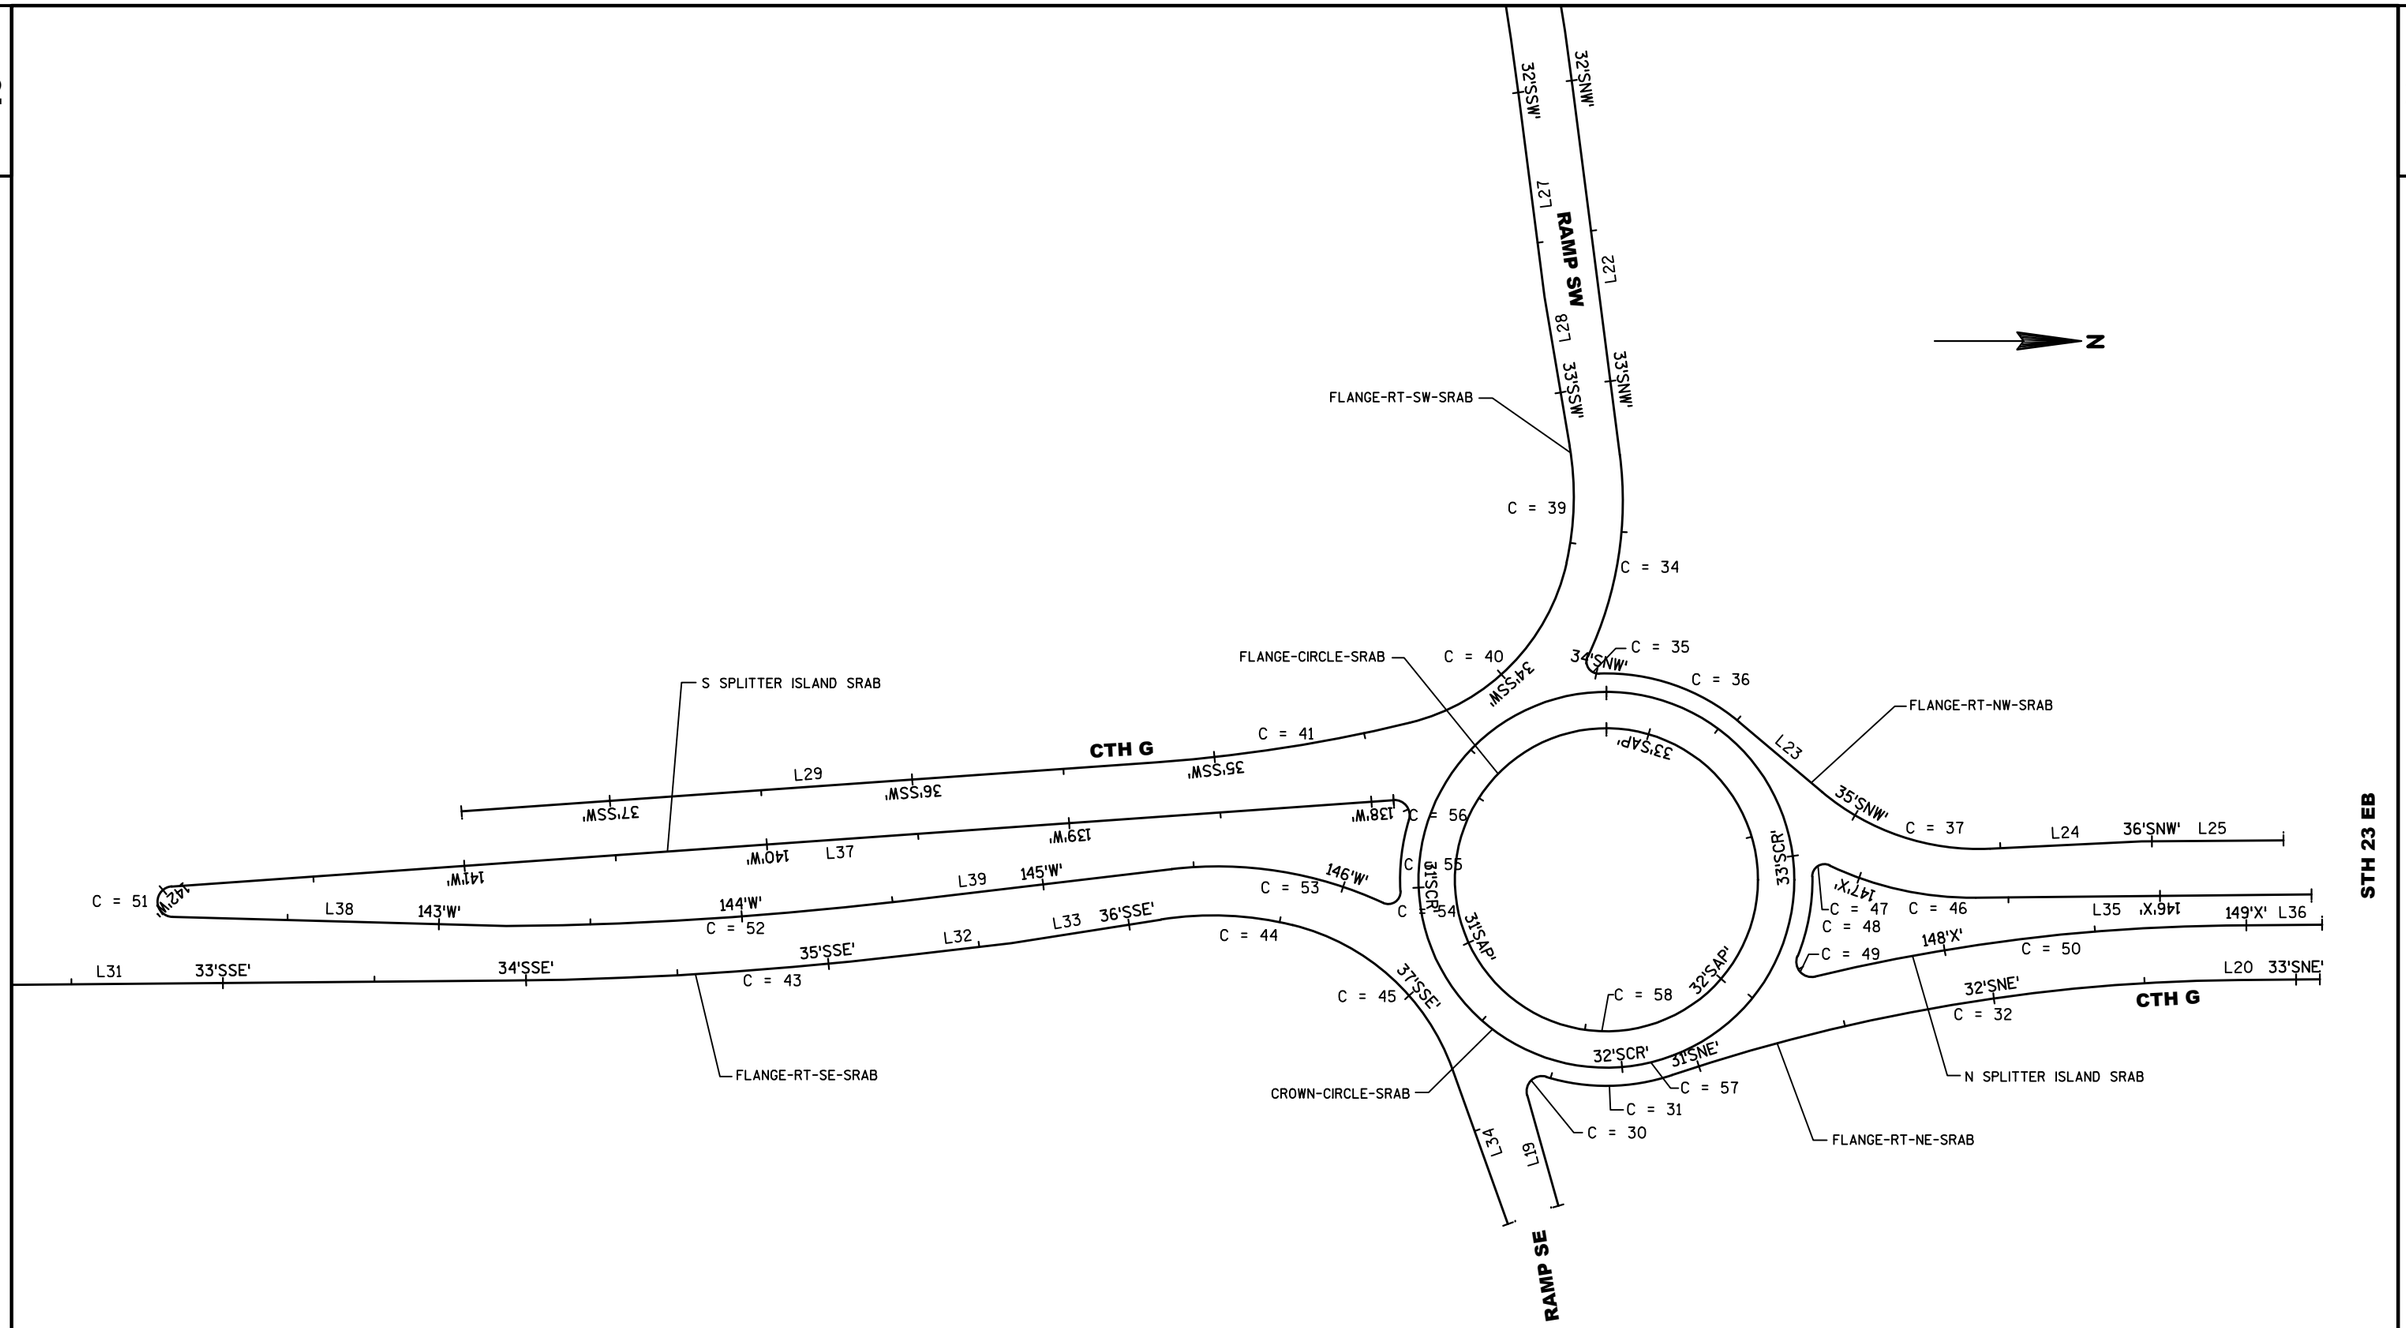


SHEET 1 OF 6

PROJECT NO: 1440-15-**72**	HWY: STH 23	COUNTY: FOND DU LAC	ALIGNMENT PLAN - ROUNDABOUT CURB FLANGES	SHEET	**E**

FILE NAME : K:\1102721.02\CADD\CIVIL3D\14401500\SHEETSPLAN\027201-AD.DWG
LAYOUT NAME - 027201-AD - S-PLAN 1 IN 50 FT (S)
PLOT DATE : 5/14/2015 9:41 AM PLOT BY : BECKENDORF, RANDY PLOT NAME : PLOT SCALE : 1 IN:50 FT

2

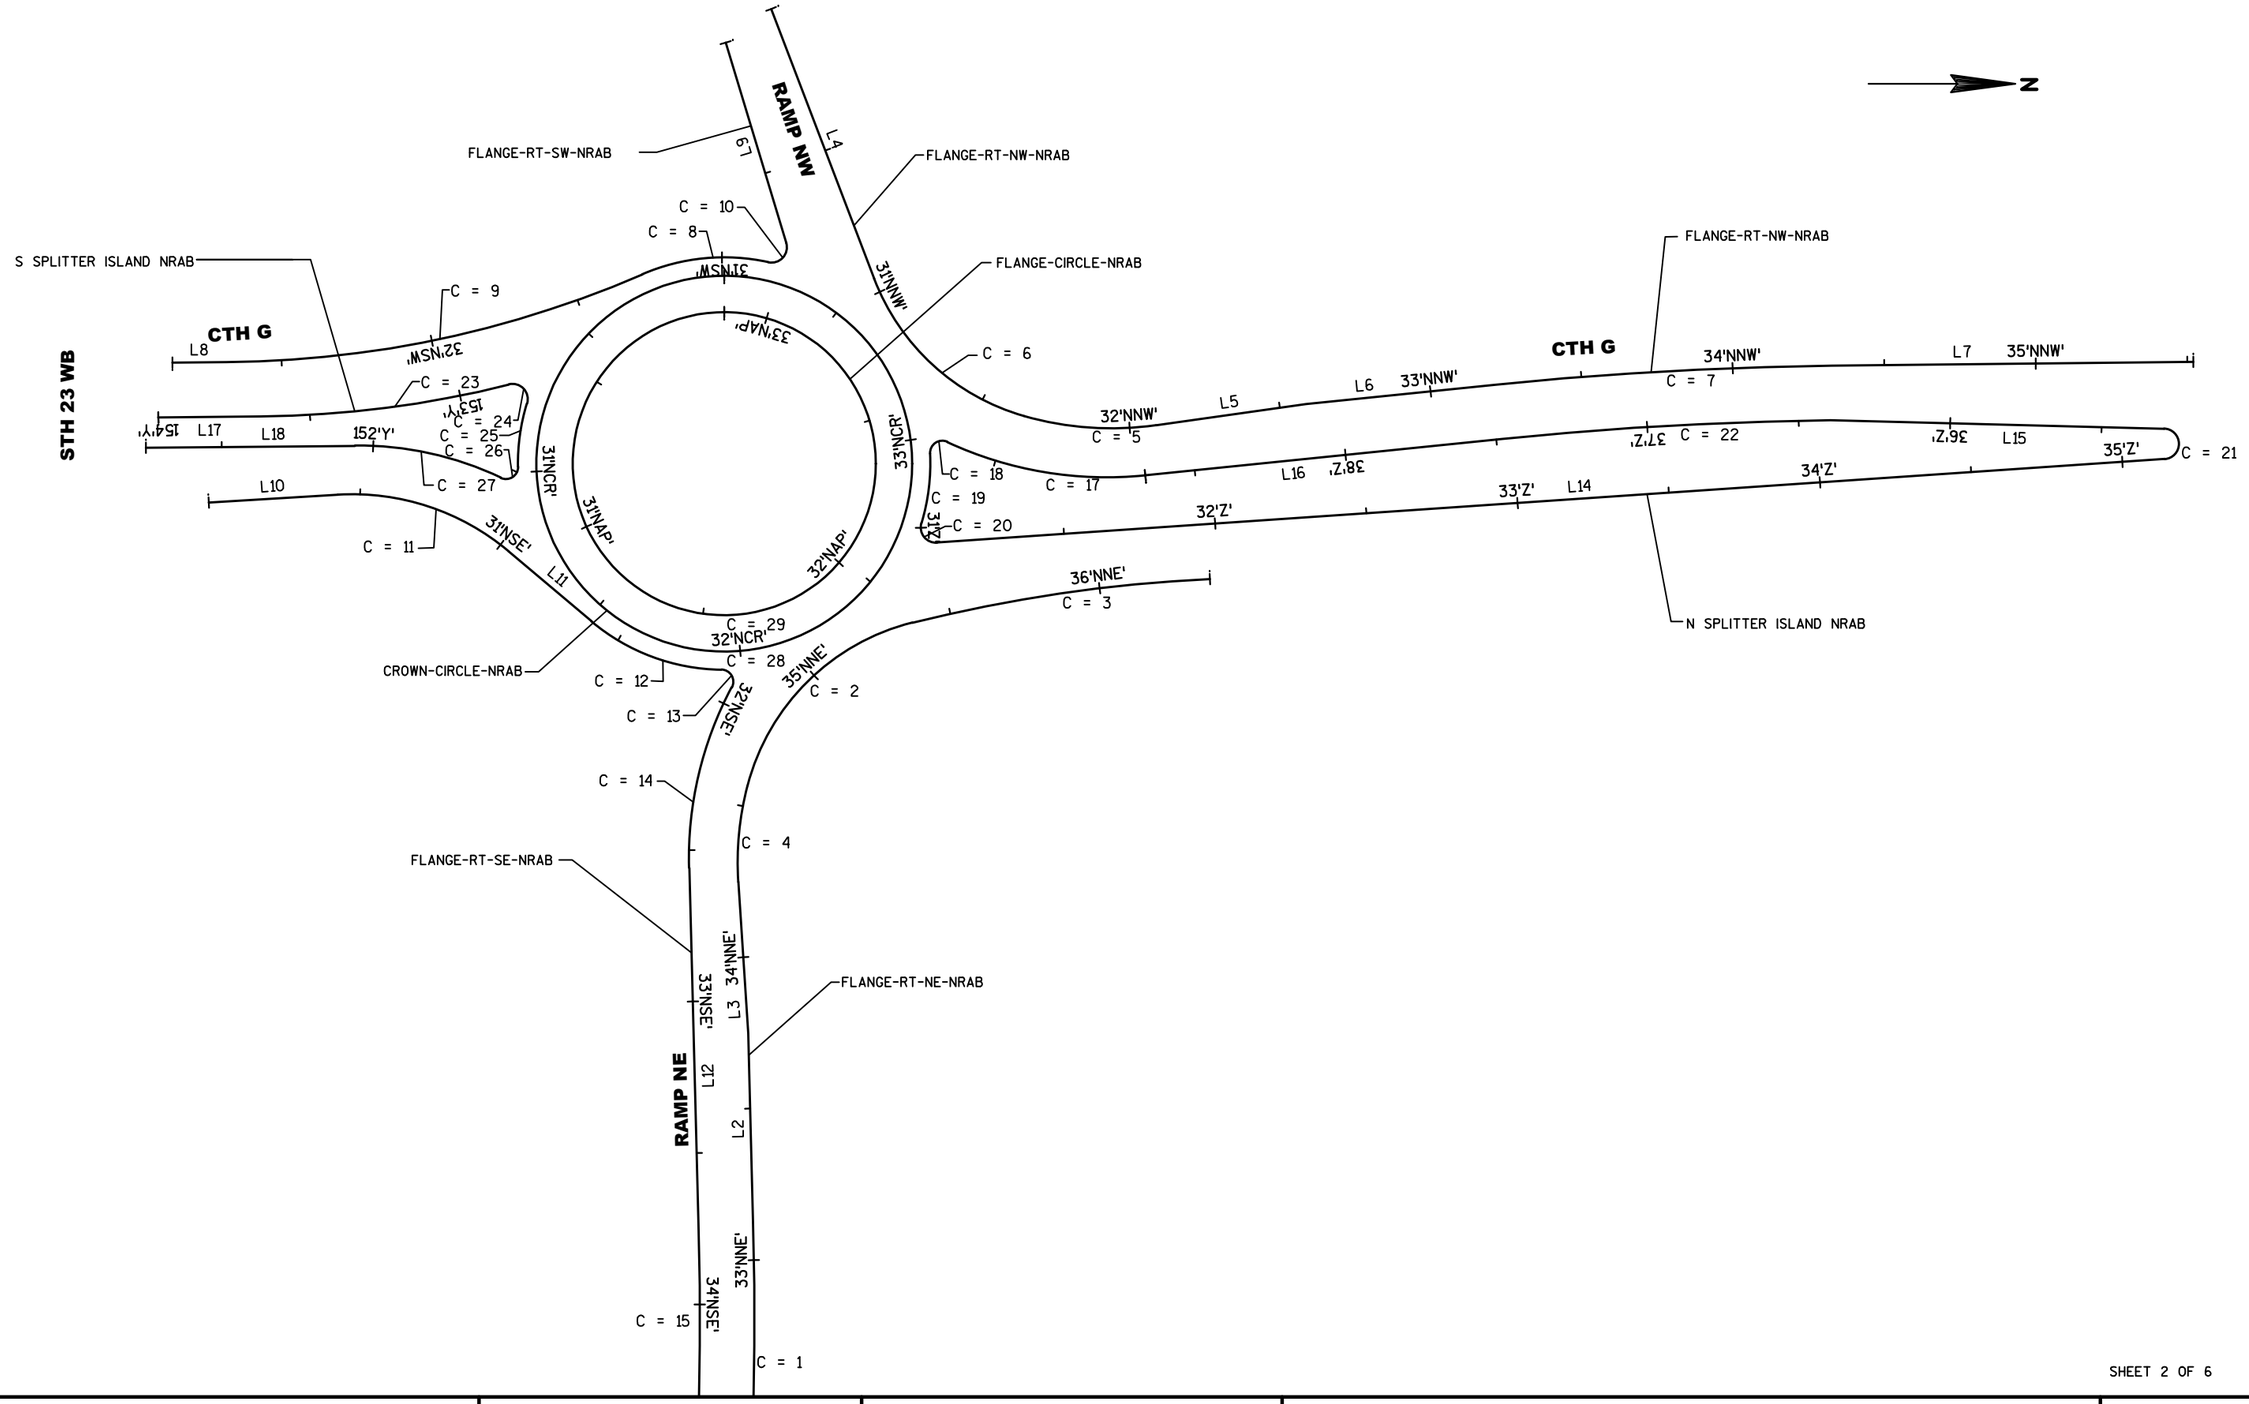

SHEET 2 OF 6

PROJECT NO:1440-15-**72**	HWY: STH 23	COUNTY: FOND DU LAC	ALIGNMENT PLAN - ROUNDABOUT CURB FLANGES	SHEET	**E**

FILE NAME : K:\1102721.02\CADD\CIVIL3D\14401500\SHEETSPLAN\027201-AD.DWG
LAYOUT NAME - 027201-AD - S-PLAN 1 IN 50 FT
PLOT DATE : 5/14/2015 9:41 AM PLOT BY : BECKENDORF, RANDY PLOT NAME : PLOT SCALE : 1 IN:50 FT

FLANGE-RT-SW-SRAB																
NUMBER	BEGIN LINE (STA)	END LINE (STA)	BEGIN LINE (Y,X)	END LINE (Y,X)	PI (STA)	PI (Y,X)	DELTA	DEGREE	TANGENT	LENGTH	EXTERNAL	RADIUS	PC (STA)	PT (STA)	BEARING BACK	BEARING AHEAD
L26	30+00.00	30+90.25	383265.66 889474.32	383285.35 889562.40						90.25'						N77°23'55.9"E
C = 38					31+45.41	383297.39 889616.22	5°16'35"	4°47'12"	55.16'	110.23'	1.27'	1197.00'	30+90.25	32+00.48	N77°23'55.9"E	N82°40'31.2"E
L27	32+00.48	32+68.00	383304.42 889670.93	383313.03 889737.90						67.52'						N82°40'31.2"E
L28	32+68.00	33+18.00	383313.03 889737.90	383321.34 889787.20						50.00'						N80°26'02.7"E
C = 39					33+37.60	383324.59 889806.52	22°10'26"	57°17'45"	19.60'	38.70'	1.90'	100.00'	33+18.00	33+56.70	N80°26'02.7"E	S77°23'31.8"E
C = 40					34+00.14	383310.83 889868.04	63°38'48"	81°51'04"	43.44'	77.76'	12.38'	70.00'	33+56.70	34+34.46	S77°23'31.8"E	S13°44'43.8"E
C = 41					34+76.90	383227.41 889888.45	9°42'11"	11°27'33"	42.44'	84.67'	1.80'	500.00'	34+34.46	35+19.13	S13°44'43.8"E	S4°02'33.1"E
L29	35+19.13	37+49.04	383185.08 889891.44	382955.74 889907.65						229.91'						S4°02'33.1"E

FLANGE-RT-NW-SRAB																
NUMBER	BEGIN LINE (STA)	END LINE (STA)	BEGIN LINE (Y,X)	END LINE (Y,X)	PI (STA)	PI (Y,X)	DELTA	DEGREE	TANGENT	LENGTH	EXTERNAL	RADIUS	PC (STA)	PT (STA)	BEARING BACK	BEARING AHEAD
L21	30+00.00	30+90.25	383283.23 889470.39	383302.92 889558.47						90.25'						N77°23'55.9"E
C = 33					31+46.24	383315.13 889613.11	5°16'35"	4°42'57"	55.99'	111.89'	1.29'	1215.00'	30+90.25	32+02.14	N77°23'55.9"E	N82°40'31.2"E
L22	32+02.14	33+24.48	383322.27 889668.64	383337.87 889789.98						122.34'						N82°40'31.2"E
C = 34					33+59.58	383342.34 889824.79	32°36'20"	47°44'47"	35.10'	68.29'	5.03'	120.00'	33+24.48	33+92.77	N82°40'31.2"E	S64°43'08.9"E
C = 35					33+99.33	383324.56 889862.46	117°13'48"	1432°23'40"	6.56'	8.18'	3.68'	4.00'	33+92.77	34+00.96	S64°43'08.9"E	N1°56'56.9"W
C = 36					34+27.07	383357.21 889861.34	42°01'12"	84°15'31"	26.12'	49.87'	4.84'	68.00'	34+00.96	34+50.83	N1°56'56.9"W	N40°04'15.2"E
L23	34+50.83	34+86.79	383377.20 889878.16	383404.72 889901.31						35.97'						N40°04'15.2"E
C = 37					35+18.18	383428.74 889921.51	42°50'38"	71°37'11"	31.39'	59.82'	5.94'	80.00'	34+86.79	35+46.61	N40°04'15.2"E	N2°46'22.5"W
L24	35+46.61	35+96.61	383460.09 889919.99	383510.03 889917.58						50.00'						N2°46'22.5"W
L25	35+96.61	36+43.44	383510.03 889917.58	383556.85 889917.18						46.82'						N0°29'12.3"W

S SPLITTER ISLAND SRAB																
NUMBER	BEGIN LINE (STA)	END LINE (STA)	BEGIN LINE (Y,X)	END LINE (Y,X)	PI (STA)	PI (Y,X)	DELTA	DEGREE	TANGENT	LENGTH	EXTERNAL	RADIUS	PC (STA)	PT (STA)	BEARING BACK	BEARING AHEAD
L37	137+92.70	141+96.81	383263.23 889903.96	382860.12 889932.45						404.11'						S4°02'33.1"E
C = 51					142+98.43	382758.75 889939.61	174°21'59"	1145°54'56"	101.62'	15.22'	96.75'	5.00'	141+96.81	142+12.02	S4°02'30.9"E	N1°35'29.8"E
L38	142+12.02	143+22.19	382860.34 889942.43	382970.46 889945.49						110.16'						N1°35'29.8"E
C = 52					143+87.54	383035.81 889944.93	6°14'06"	4°46'29"	65.36'	130.58'	1.78'	1200.00'	143+22.19	144+52.77	N0°29'27.5"W	N6°43'33.0"W
L39	144+52.77	145+42.69	383100.72 889937.28	383190.02 889926.75						89.92'						N6°43'33.0"W
C = 53					145+79.43	383226.51 889922.44	31°33'59"	44°04'25"	36.75'	71.62'	5.09'	130.00'	145+42.69	146+14.31	N6°43'34.6"W	N24°50'24.8"E
C = 54					146+20.98	383265.91 889940.68	118°05'10"	1432°23'40"	6.67'	8.24'	3.78'	4.00'	146+14.31	146+22.55	N24°51'18.0"E	S86°46'08.2"W
C = 55					146+34.64	383264.85 889921.96	20°09'04"	84°15'31"	12.08'	23.92'	1.07'	68.00'	146+22.55	146+46.47	S86°46'08.1"W	N73°04'47.4"W
C = 56					146+53.71	383270.47 889903.48	110°43'59"	1145°54'56"	7.24'	9.66'	3.80'	5.00'	146+46.47	146+56.13	N73°04'47.4"W	S3°48'46.5"E

CROWN-CIRCLE-SRAB																
NUMBER	BEGIN LINE (STA)	END LINE (STA)	BEGIN LINE (Y,X)	END LINE (Y,X)	PI (STA)	PI (Y,X)	DELTA	DEGREE	TANGENT	LENGTH	EXTERNAL	RADIUS	PC (STA)	PT (STA)	BEARING BACK	BEARING AHEAD
C = 57					30+00.00	383333.42 889868.19	359°59'57"	92°24'45"	0.00'	389.56'	124.00'	62.00'	30+00.00	33+89.56	S0°00'00.0"E	S0°00'03.3"W

FLANGE-CIRCLE-SRAB																
NUMBER	BEGIN LINE (STA)	END LINE (STA)	BEGIN LINE (Y,X)	END LINE (Y,X)	PI (STA)	PI (Y,X)	DELTA	DEGREE	TANGENT	LENGTH	EXTERNAL	RADIUS	PC (STA)	PT (STA)	BEARING BACK	BEARING AHEAD
C = 58					30+00.00	383333.42 889880.19	359°59'56"	114°35'30"	0.00'	314.16'	100.00'	50.00'	30+00.00	33+14.16	S0°00'04.1"E	S0°00'00.0"E

2

N SPLITTER ISLAND SRAB																
NUMBER	BEGIN LINE (STA)	END LINE (STA)	BEGIN LINE (Y,X)	END LINE (Y,X)	PI (STA)	PI (Y,X)	DELTA	DEGREE	TANGENT	LENGTH	EXTERNAL	RADIUS	PC (STA)	PT (STA)	BEARING BACK	BEARING AHEAD
L35	145+50.00	146+60.75	383566.07 889935.05	383455.32 889936.10						110.75'						S0°32'41.8"E
C = 46					146+86.07	383430.00 889936.34	25°55'32"	52°05'13"	25.32'	49.77'	2.88'	110.00'	146+60.75	147+10.53	S0°32'41.2"E	S25°22'51.2"W
C = 47					147+16.96	383401.32 889922.73	116°14'55"	1432°23'40"	6.43'	8.12'	3.57'	4.00'	147+10.53	147+18.64	S25°22'51.2"W	N89°07'56.3"E
C = 48					147+32.26	383401.62 889942.78	22°38'33"	84°15'31"	13.61'	26.87'	1.35'	68.00'	147+18.64	147+45.52	N89°07'56.3"E	S68°13'31.2"E
C = 49					147+55.20	383392.98 889964.41	125°22'55"	1145°54'56"	9.68'	10.94'	5.90'	5.00'	147+45.52	147+56.46	S68°13'33.5"E	N13°36'28.6"W
C = 50					148+25.15	383469.16 889945.97	13°03'47"	9°32'57"	68.70'	136.80'	3.92'	600.00'	147+56.46	148+93.25	N13°36'28.6"W	N0°32'41.3"W
L36	148+93.25	149+25.01	383537.85 889945.32	383569.60 889945.01						31.75'						N0°32'41.8"W

FLANGE-RT-SE-SRAB																
NUMBER	BEGIN LINE (STA)	END LINE (STA)	BEGIN LINE (Y,X)	END LINE (Y,X)	PI (STA)	PI (Y,X)	DELTA	DEGREE	TANGENT	LENGTH	EXTERNAL	RADIUS	PC (STA)	PT (STA)	BEARING BACK	BEARING AHEAD
L30	30+00.00	30+05.00	382602.99 890009.60	382603.21 890004.61						5.00'						N87°34'32.4"W
C = 42					30+43.01	382604.81 889966.63	87°05'05"	143°14'22"	38.01'	60.80'	15.18'	40.00'	30+05.00	30+65.80	N87°34'32.4"W	N0°29'27.5"W
L31	30+65.80	33+93.59	382642.83 889966.30	382970.61 889963.49						327.80'						N0°29'27.5"W
C = 43					34+59.93	383036.95 889962.92	6°14'06"	4°42'15"	66.34'	132.54'	1.81'	1218.00'	33+93.59	35+26.14	N0°29'27.5"W	N6°43'33.0"W
L32	35+26.14	35+60.72	383102.83 889955.15	383137.17 889951.10						34.58'						N6°43'33.0"W
L33	35+60.72	36+10.72	383137.17 889951.10	383186.57 889943.34						50.00'						N8°55'41.4"W
C = 44					36+32.89	383208.47 889939.90	22°47'19"	52°05'13"	22.17'	43.75'	2.21'	110.00'	36+10.72	36+54.47	N8°55'41.4"W	N13°51'37.1"E
C = 45					36+94.65	383269.00 889954.84	56°21'24"	76°23'40"	40.18'	73.77'	10.08'	75.00'	36+54.47	37+28.24	N13°51'37.1"E	N70°13'01.1"E
L34	37+28.24	37+82.57	383282.59 889992.65	383300.99 890043.77						54.33'						N70°13'01.1"E

FLANGE-RT-NE-SRAB																
NUMBER	BEGIN LINE (STA)	END LINE (STA)	BEGIN LINE (Y,X)	END LINE (Y,X)	PI (STA)	PI (Y,X)	DELTA	DEGREE	TANGENT	LENGTH	EXTERNAL	RADIUS	PC (STA)	PT (STA)	BEARING BACK	BEARING AHEAD
L19	30+00.00	30+37.82	383317.58 890037.79	383307.36 890001.38						37.82'						S74°18'45.7"W
C = 30					30+46.95	383304.89 889992.59	122°36'41"	1145°54'56"	9.13'	10.70'	5.41'	5.00'	30+37.82	30+48.52	S74°18'45.7"W	N16°55'26.6"E
C = 31					30+70.31	383334.47 890001.59	35°32'10"	84°15'31"	21.79'	42.17'	3.41'	68.00'	30+48.52	30+90.69	N16°55'26.6"E	N18°36'43.0"W
C = 32					31+86.61	383446.02 889964.02	18°09'52"	9°32'57"	95.91'	190.22'	7.62'	600.00'	30+90.69	32+80.91	N18°36'43.0"W	N0°26'50.6"W
L20	32+80.91	33+07.82	383541.93 889963.28	383568.84 889963.07						26.91'						N0°26'50.6"W

PROJECT NO:1440-15-**72**	HWY: STH 23	COUNTY: FOND DU LAC	ALIGNMENT PLAN - ROUNDABOUT CURB FLANGES	SHEET	**E**

FILE NAME : K:\1102721.02\CADD\CIVIL3D\14401500\SHEETSPLAN\027201-AD.DWG
LAYOUT NAME - 027201-AD - S-PLAN 1 IN 50 FT (S-TABLE-2)
PLOT DATE : 5/14/2015 9:42 AM PLOT BY : BECKENDORF, RANDY PLOT NAME : PLOT SCALE : 1 IN:50 FT

2

FLANGE-RT-SW-NRAB																
NUMBER	BEGIN LINE (STA)	END LINE (STA)	BEGIN LINE (Y,X)	END LINE (Y,X)	PI (STA)	PI (Y,X)	DELTA	DEGREE	TANGENT	LENGTH	EXTERNAL	RADIUS	PC (STA)	PT (STA)	BEARING BACK	BEARING AHEAD
L9	30+05.00	30+74.10	383961.96 889809.40	383981.98 889875.55						69.10'						N73°09'48.7"E
C = 10					30+82.62	383984.44 889883.70	119°10'19"	1145°54'56"	8.52'	10.40'	4.88'	5.00'	30+74.10	30+84.50	N73°12'32.1"E	S12°22'50.9"W
C = 8					31+06.46	383954.68 889877.17	35°47'09"	84°15'31"	21.95'	42.47'	3.46'	68.00'	30+84.50	31+26.97	S12°22'50.9"W	S23°24'18.4"E
C = 9					31+98.61	383868.79 889914.34	23°00'23"	16°16'38"	71.64'	141.34'	7.22'	352.00'	31+26.97	32+68.32	S23°24'18.4"E	S0°23'55.4"E
L8	32+68.32	32+86.05	383797.15 889914.84	383779.42 889914.97						17.74'						S0°23'55.4"E

FLANGE-RT-NW-NRAB																
NUMBER	BEGIN LINE (STA)	END LINE (STA)	BEGIN LINE (Y,X)	END LINE (Y,X)	PI (STA)	PI (Y,X)	DELTA	DEGREE	TANGENT	LENGTH	EXTERNAL	RADIUS	PC (STA)	PT (STA)	BEARING BACK	BEARING AHEAD
L4	30+00.00	30+95.27	383976.99 889798.31	384011.02 889887.29						95.27'						N69°04'28.0"E
C = 6					31+32.77	384024.41 889922.32	53°07'45"	76°23'40"	37.50'	69.55'	8.85'	75.00'	30+95.27	31+64.81	N69°04'28.0"E	N15°56'43.3"E
C = 5					31+87.10	384081.90 889938.74	23°58'12"	54°34'03"	22.29'	43.93'	2.34'	105.00'	31+64.81	32+08.74	N15°56'43.3"E	N8°01'29.2"W
L5	32+08.74	32+58.74	384103.97 889935.63	384153.48 889928.65						50.00'						N8°01'29.2"W
L6	32+58.74	33+22.09	384153.48 889928.65	384216.50 889922.22						63.35'						N5°49'16.9"W
C = 7					33+77.41	384271.54 889916.61	5°12'05"	4°42'15"	55.32'	110.57'	1.26'	1218.00'	33+22.09	34+32.66	N5°49'16.9"W	N0°37'12.0"W
L7	34+32.66	35+52.00	384326.86 889916.01	384446.19 889914.72						119.34'						N0°37'12.0"W

S SPLITTER ISLAND NRAB																
NUMBER	BEGIN LINE (STA)	END LINE (STA)	BEGIN LINE (Y,X)	END LINE (Y,X)	PI (STA)	PI (Y,X)	DELTA	DEGREE	TANGENT	LENGTH	EXTERNAL	RADIUS	PC (STA)	PT (STA)	BEARING BACK	BEARING AHEAD
L18	151+25.00	151+94.00	383770.69 889943.10	383839.69 889942.45						69.00'						N0°32'41.8"W
C = 27					152+19.29	383864.98 889942.20	25°53'50"	52°05'13"	25.29'	49.72'	2.87'	110.00'	151+94.00	152+43.72	N0°32'42.2"W	N25°21'07.5"E
C = 26					152+50.15	383893.65 889955.79	116°14'55"	1432°23'40"	6.43'	8.12'	3.57'	4.00'	152+43.72	152+51.84	N25°21'07.5"E	S89°06'12.6"W
C = 25					152+62.47	383893.38 889938.73	17°46'14"	84°15'31"	10.63'	21.09'	0.83'	68.00'	152+51.84	152+72.93	S89°06'12.6"W	N73°07'33.1"W
C = 24					152+81.76	383899.03 889920.11	120°56'44"	1145°54'56"	8.83'	10.55'	5.15'	5.00'	152+72.93	152+83.48	N73°07'33.1"W	S14°04'17.4"E
C = 23					153+24.99	383850.21 889932.34	13°31'36"	16°22'13"	41.51'	82.63'	2.45'	350.00'	152+83.48	153+66.11	S14°04'17.4"E	S0°32'41.8"E
L17	153+66.11	154+00.01	383808.70 889932.74	383774.81 889933.06						33.89'						S0°32'41.8"E

CROWN-CIRCLE-NRAB																
NUMBER	BEGIN LINE (STA)	END LINE (STA)	BEGIN LINE (Y,X)	END LINE (Y,X)	PI (STA)	PI (Y,X)	DELTA	DEGREE	TANGENT	LENGTH	EXTERNAL	RADIUS	PC (STA)	PT (STA)	BEARING BACK	BEARING AHEAD
C = 28					30+00.00	383961.54 889886.29	359°59'57"	92°24'45"	0.00'	389.56'	124.00'	62.00'	30+00.00	33+89.56	S0°00'00.0"E	S0°00'03.3"W

FLANGE-CIRCLE-NRAB																
NUMBER	BEGIN LINE (STA)	END LINE (STA)	BEGIN LINE (Y,X)	END LINE (Y,X)	PI (STA)	PI (Y,X)	DELTA	DEGREE	TANGENT	LENGTH	EXTERNAL	RADIUS	PC (STA)	PT (STA)	BEARING BACK	BEARING AHEAD
C = 29					30+00.00	383961.54 889898.29	359°59'56"	114°35'30"	0.00'	314.16'	100.00'	50.00'	30+00.00	33+14.16	S0°00'04.1"E	S0°00'00.0"E

PROJECT NO: 1440-15-**72**	HWY: STH 23	COUNTY: FOND DU LAC	ALIGNMENT PLAN - ROUNDABOUT CURB FLANGES	SHEET	**E**

FILE NAME : K:\1102721.02\CADD\CIVIL3D\14401500\SHEETSPLAN\027201-AD.DWG
LAYOUT NAME - 027201-AD - S-PLAN 1 IN 50 FT (N-TABLE)
PLOT DATE : 5/14/2015 9:42 AM PLOT BY : BECKENDORF, RANDY PLOT NAME : PLOT SCALE : 1 IN:50 FT

2

N SPLITTER ISLAND NRAB																
NUMBER	BEGIN LINE (STA)	END LINE (STA)	BEGIN LINE (Y,X)	END LINE (Y,X)	PI (STA)	PI (Y,X)	DELTA	DEGREE	TANGENT	LENGTH	EXTERNAL	RADIUS	PC (STA)	PT (STA)	BEARING BACK	BEARING AHEAD
C = 17					30+34.33	384066.28 889955.63	30°42'56"	45°50'12"	34.33'	67.01'	4.63'	125.00'	30+00.00	30+67.01	S5°49'17.2"E	S24°53'38.8"W
C = 18					30+73.62	384029.14 889938.40	117°39'59"	1432°23'40"	6.61'	8.21'	3.73'	4.00'	30+67.01	30+75.23	S24°53'38.8"W	N87°13'39.9"E
C = 19					30+86.94	384030.03 889956.70	19°32'47"	84°15'31"	11.71'	23.20'	1.00'	68.00'	30+75.23	30+98.42	N87°13'39.9"E	S73°13'32.8"E
C = 20					31+05.65	384024.56 889974.84	110°40'11"	1145°54'56"	7.23'	9.66'	3.79'	5.00'	30+98.42	31+08.08	S73°13'32.8"E	N3°53'43.8"W
L14	31+08.08	35+14.08	384031.77 889974.35	384436.83 889946.77						406.00'						N3°53'43.8"W
C = 16					36+21.49	384543.99 889939.47	174°40'09"	1145°54'56"	107.40'	15.24'	102.52'	5.00'	35+14.08	35+29.32	N3°53'43.8"W	S1°26'06.8"W
C = 21					36+21.49	384543.99 889939.47	174°40'09"	1145°54'56"	107.40'	15.24'	102.52'	5.00'	35+14.08	35+29.32	N3°53'43.8"W	S1°26'06.8"W
L15	35+29.32	36+39.49	384436.62 889936.78	384326.49 889934.02						110.16'						S1°26'08.1"W
C = 22					36+93.71	384272.27 889934.63	5°10'28"	4°46'29"	54.22'	108.37'	1.22'	1200.00'	36+39.49	37+47.86	S0°38'49.2"E	S5°49'16.9"E
L16	37+47.86	38+66.36	384218.33 889940.13	384100.44 889952.15						118.50'						S5°49'16.9"E

FLANGE-RT-SE-NRAB																
NUMBER	BEGIN LINE (STA)	END LINE (STA)	BEGIN LINE (Y,X)	END LINE (Y,X)	PI (STA)	PI (Y,X)	DELTA	DEGREE	TANGENT	LENGTH	EXTERNAL	RADIUS	PC (STA)	PT (STA)	BEARING BACK	BEARING AHEAD
L10	30+00.00	30+42.64	383791.43 889961.18	383833.99 889958.60						42.64'						N3°27'39.9"W
C = 11					30+74.58	383865.87 889956.68	43°31'55"	71°37'11"	31.94'	60.78'	6.14'	80.00'	30+42.64	31+03.42	N3°27'39.9"W	N40°04'15.2"E
L11	31+03.42	31+39.29	383890.32 889977.24	383917.77 890000.33						35.87'						N40°04'15.2"E
C = 12					31+63.54	383936.32 890015.94	39°15'12"	84°15'31"	24.25'	46.59'	4.19'	68.00'	31+39.29	31+85.88	N40°04'15.2"E	N0°49'02.8"E
C = 13					31+92.44	383967.13 890016.38	117°13'48"	1432°23'40"	6.56'	8.18'	3.68'	4.00'	31+85.88	31+94.06	N0°49'02.8"E	S61°57'09.3"E
C = 14					32+25.69	383949.17 890050.08	29°31'48"	47°44'47"	31.63'	61.85'	4.10'	120.00'	31+94.06	32+55.91	S61°57'09.3"E	N88°31'02.9"E
L12	32+55.91	33+73.89	383949.99 890081.70	383953.04 890199.64						117.98'						N88°31'02.9"E
C = 15					34+83.38	383955.88 890309.09	10°33'27"	4°50'06"	109.49'	218.35'	5.05'	1185.00'	33+73.89	35+92.25	N88°31'02.9"E	S80°55'30.2"E
L13	35+92.25	36+82.50	383938.61 890417.20	383924.37 890506.32						90.25'						S80°55'30.2"E


FLANGE-RT-NE-NRAB																
NUMBER	BEGIN LINE (STA)	END LINE (STA)	BEGIN LINE (Y,X)	END LINE (Y,X)	PI (STA)	PI (Y,X)	DELTA	DEGREE	TANGENT	LENGTH	EXTERNAL	RADIUS	PC (STA)	PT (STA)	BEARING BACK	BEARING AHEAD
L1	30+00.00	30+90.25	383942.15 890509.16	383956.38 890420.04						90.25'						N80°55'30.2"W
C = 1					32+01.40	383973.91 890310.28	10°33'27"	4°45'46"	111.15'	221.67'	5.12'	1203.00'	30+90.25	33+11.92	N80°55'30.2"W	S88°31'02.9"W
L2	33+11.92	33+74.90	383971.04 890199.17	383969.41 890136.21						62.98'						S88°31'02.9"W
L3	33+74.90	34+24.90	383969.41 890136.21	383966.19 890086.32						50.00'						S86°18'36.4"W
C = 4					34+41.02	383965.15 890070.22	18°19'19"	57°17'45"	16.13'	31.98'	1.29'	100.00'	34+24.90	34+56.88	S86°18'36.4"W	N75°22'05.0"W
C = 2					35+01.33	383980.45 890011.61	61°18'31"	76°23'40"	44.45'	80.25'	12.18'	75.00'	34+56.88	35+37.13	N75°22'05.0"W	N14°03'33.8"W
C = 3					35+86.99	384071.94 889988.70	11°23'20"	11°27'33"	49.86'	99.39'	2.48'	500.00'	35+37.13	36+36.52	N14°03'33.8"W	N2°40'14.1"W

STRUCTURE NUMBER	STATION	OFFSET	611.3004 INLETS 4-FT DIAMETER EACH	611.3230 INLETS 2X3-FT EACH	SPV.0060.01 INLET 4-FT DIAMETER SPECIAL EACH	611.0624 INLET COVERS TYPE H EACH	611.0627 INLET COVERS TYPE HM EACH	611.0636 INLET COVERS TYPE HM-S EACH	611.0652 INLET COVERS TYPE T EACH	RIM OR FLANGE ELEV	STR DEPTH FEET	COMMENTS
1A	715+04.4'SW'	19.5' LT	---	1	---	1	---	---	---	1075.03	2.5	FLAT TOP WITH 2' X 3' RECTANGULAR OPENING REQUIRED FOR INLET COVER
1B	715+04.4'SW'	1.5' RT	---	1	---	1	---	---	---	1074.67	2.5	FLAT TOP WITH 2' X 3' RECTANGULAR OPENING REQUIRED FOR INLET COVER
1	715+04.4'SW'	16.2' RT	---	---	---	---	---	---	---			
2A	721+00.0'NE'	1.5' LT	---	1	---	1	---	---	---	1079.82	2.5	FLAT TOP WITH 2' X 3' RECTANGULAR OPENING REQUIRED FOR INLET COVER
2B	721+00.0'NE'	19.5' RT	---	1	---	1	---	---	---	1079.52	2.6	FLAT TOP WITH 2' X 3' RECTANGULAR OPENING REQUIRED FOR INLET COVER
2	721+00.0'NE'	34.5' RT	---	---	---	---	---	---	---			
3A	723+10.0'NE'	19.5' RT	---	1	---	---	1	---	---	1077.30	1.7	
3B	723+00.0'NE'	19.5' RT	---	1	---	---	1	---	---	1077.33	1.8	
3	723+00.0'NE'	36.7' RT	---	---	---	---	---	---	---			
4A	42+15.6	12.7' LT	---	1	---	---	1	---	---	1071.00	2.2	
4B	42+15.7	5.4' LT	---	1	---	---	1	---	---	1071.07	2.3	
4C	42+15.7	19.5' RT	---	1	---	---	---	1	---	1070.64	2.1	
4	42+15.7	33.2' RT	---	---	---	---	---	---	---			
5A	44+15.4	42.5' LT	---	1	---	---	---	1	---	1073.87	2.5	
5B	44+15.4	21.5' LT	---	1	---	---	1	---	---	1074.25	3.3	
5C	44+15.4	1.5' LT	---	1	---	---	1	---	---	1074.27	3.7	
5D	44+15.4	19.5' RT	---	1	---	---	---	1	---	1073.91	3.8	
5	44+15.4	49.2' RT	---	---	---	---	---	---	---			
6A	46+74.4	83.0' LT	1	---	---	1	---	---	---	1080.33	2.8	FLAT TOP WITH 2' X 3' RECTANGULAR OPENING REQUIRED FOR INLET COVER
6B	47+58.7	13.5' RT	1	---	---	1	---	---	---	1082.77	3.5	FLAT TOP WITH 2' X 3' RECTANGULAR OPENING REQUIRED FOR INLET COVER
6C	47+63.2	18.7' LT	1	---	---	1	---	---	---	1082.81	4.2	FLAT TOP WITH 2' X 3' RECTANGULAR OPENING REQUIRED FOR INLET COVER
6D	46+78.2	54.8' RT	1	---	---	1	---	---	---	1080.74	3.5	FLAT TOP WITH 2' X 3' RECTANGULAR OPENING REQUIRED FOR INLET COVER
6E	46+41.6	6.2' RT	---	---	1	---	---	---	1	1079.93	3.2	FLAT TOP WITH 2' X 2.5' RECTANGULAR OPENING REQUIRED FOR INLET COVER
6	46+40.1	31.5' LT	---	---	1	---	---	---	1	1079.22	2.9	FLAT TOP WITH 2' X 2.5' RECTANGULAR OPENING REQUIRED FOR INLET COVER
7	46+05.8	80.1' LT	---		---	---	---	---	---			
8A	53+41.2	98.1' LT	1	---	---	1	---	---	---	1081.75	2.8	FLAT TOP WITH 2' X 3' RECTANGULAR OPENING REQUIRED FOR INLET COVER
8B	52+41.4	1.3' LT	1	---	---	1	---	---	---	1083.87	3.3	FLAT TOP WITH 2' X 3' RECTANGULAR OPENING REQUIRED FOR INLET COVER
8C	52+35.0	27.3' LT	1	---	---	1	---	---	---	1083.72	3.7	FLAT TOP WITH 2' X 3' RECTANGULAR OPENING REQUIRED FOR INLET COVER
8D	53+19.8	38.4' RT	1	---	---	1	---	---	---	1082.18	2.7	FLAT TOP WITH 2' X 3' RECTANGULAR OPENING REQUIRED FOR INLET COVER
8E	53+68.3	10.6' LT	---	---	1	---	---	---	1	1080.59	2.4	FLAT TOP WITH 2' X 2.5' RECTANGULAR OPENING REQUIRED FOR INLET COVER
8	53+72.5	34.3' LT	---	---	1	---	---	---	1	1080.59	2.9	FLAT TOP WITH 2' X 2.5' RECTANGULAR OPENING REQUIRED FOR INLET COVER
9	54+12.2	82.1' LT	---	---	---	---	---	---	---			
10A	56+10.0	41.5' LT	---	1	---	---	---	1	---	1072.05	2.0	
10B	56+10.0	20.6' LT	---	1	---	---	1	---	---	1072.42	2.8	
10C	56+10.0	1.5' LT	---	1	---	---	1	---	---	1072.65	3.5	
10	56+10.0	29.4' RT	---	---	---	---	---	---	---			
11A	57+94.8	8.8' LT	---	1	---	---	1	---	---	1065.39	2.1	
11B	57+94.4	1.5' LT	---	1	---	---	1	---	---	1065.79	2.6	
11	57+93.8	25.2' RT	---	---	---	---	---	---	---			
TOTALS			8	18	4	12	10	4	4			

1. RIM ELEVATIONS ARE GIVEN AT THE FLANGE LINE FOR INLET GRATES OR THE CENTER OF THE STRUCTURE FOR FIELD INLETS.
2. STATIONS AND OFFSETS ARE TO THE CENTER OF STRUCTURES OR TO THE END OF PIPE WHERE THERE IS AN ENDWALL.
3. PIPE LENGTHS ARE MEASURED TO THE CENTER OF STRUCTURES.
4. STR DEPTH = RIM ELEV - INV - CASTING HEIGHT - ADJUSTMENT
   CASTING HEIGHT = 7" FOR TYPE T COVERS; AND 6" FOR TYPE H, HM, AND HM-S COVERS
   ADJUSTMENT = 6" TYPICAL


FROM STR	TO STR	INVERT ELEV	DISCH ELEV	SLOPE (FT/FT)	608.0412 STORM SEWER PIPE REIN. CONC. CLASS IV 12" (LF)	522.1012 AEW FOR CULVERT PIPE REIN. CONC. 12" EACH	COMMENTS
1A	1B	1071.58	1071.16	0.0200	21.0	---	FLAT TOP WITH 2' X 3' RECTANGULAR OPENING REQUIRED FOR INLET COVER
1B	1	1071.16	1070.87	0.0200	14.7	---	FLAT TOP WITH 2' X 3' RECTANGULAR OPENING REQUIRED FOR INLET COVER
1	OUTLET	1070.87			---	1	
2A	2B	1076.36	1075.94	0.0200	21.0	---	FLAT TOP WITH 2' X 3' RECTANGULAR OPENING REQUIRED FOR INLET COVER
2B	2	1075.94	1075.64	0.0200	15.0	---	FLAT TOP WITH 2' X 3' RECTANGULAR OPENING REQUIRED FOR INLET COVER
2	OUTLET	1075.64			---	1	
3A	3B	1074.60	1074.50	0.0100	9.8	---	
3B	3	1074.50	1074.32	0.0100	17.2	---	
3	OUTLET	1074.32			---	1	
4A	4B	1067.82	1067.75	0.0100	7.3	---	
4B	4C	1067.75	1067.50	0.0100	24.9	---	
4C	4	1067.50	1067.36	0.0100	13.7	---	
4	OUTLET	1067.36			---	1	
5A	5B	1070.39	1069.97	0.0200	21.0	---	
5B	5C	1069.97	1069.57	0.0200	20.0	---	
5C	5D	1069.57	1069.15	0.0200	21.0	---	
5D	5	1069.15	1068.56	0.0200	29.7	---	
5	OUTLET	1068.56			---	1	
6A	6	1076.50	1075.26	0.0200	61.9	---	FLAT TOP WITH 2' X 3' RECTANGULAR OPENING REQUIRED FOR INLET COVER
6B	6C	1078.30	1077.64	0.0200	32.5	---	FLAT TOP WITH 2' X 3' RECTANGULAR OPENING REQUIRED FOR INLET COVER
6C	6	1077.64	1075.26	0.0200	119.1	---	FLAT TOP WITH 2' X 3' RECTANGULAR OPENING REQUIRED FOR INLET COVER
6D	6E	1076.24	1075.64	0.0100	60.8	---	FLAT TOP WITH 2' X 3' RECTANGULAR OPENING REQUIRED FOR INLET COVER
6E	6	1075.64	1075.26	0.0100	37.7	---	FLAT TOP WITH 2' X 2.5' RECTANGULAR OPENING REQUIRED FOR INLET COVER
6	7	1075.26	1074.07	0.0200	59.4	---	FLAT TOP WITH 2' X 2.5' RECTANGULAR OPENING REQUIRED FOR INLET COVER
7	OUTLET	1074.07			---	1	
8A	8	1078.00	1076.58	0.0200	71.1	---	FLAT TOP WITH 2' X 3' RECTANGULAR OPENING REQUIRED FOR INLET COVER
8B	8C	1079.54	1079.01	0.0200	26.8	---	FLAT TOP WITH 2' X 3' RECTANGULAR OPENING REQUIRED FOR INLET COVER
8C	8	1079.01	1076.58	0.0200	121.4	---	FLAT TOP WITH 2' X 3' RECTANGULAR OPENING REQUIRED FOR INLET COVER
8D	8E	1078.49	1077.06	0.0200	71.6	---	FLAT TOP WITH 2' X 3' RECTANGULAR OPENING REQUIRED FOR INLET COVER
8E	8	1077.06	1076.58	0.0200	24.0	---	FLAT TOP WITH 2' X 2.5' RECTANGULAR OPENING REQUIRED FOR INLET COVER
8	9	1076.58	1075.33	0.0200	62.2	---	FLAT TOP WITH 2' X 2.5' RECTANGULAR OPENING REQUIRED FOR INLET COVER
9	OUTLET	1075.33			---	1	
10A	10B	1069.00	1068.58	0.0200	20.9	---	
10B	10C	1068.58	1068.20	0.0200	19.1	---	
10C	10	1068.20	1067.58	0.0200	30.9	---	
10	OUTLET	1067.58			---	1	
11A	11B	1062.29	1062.14	0.0200	7.3	---	
11B	11	1062.14	1061.61	0.0200	26.8	---	
11	OUTLET	1061.61			---	1	
TOTALS					1089.9	9.0	


1. RIM ELEVATIONS ARE GIVEN AT THE FLANGE LINE FOR INLET GRATES OR THE CENTER OF THE STRUCTURE FOR FIELD INLETS.
2. STATIONS AND OFFSETS ARE TO THE CENTER OF STRUCTURES OR TO THE END OF PIPE WHERE THERE IS AN ENDWALL.
3. PIPE LENGTHS ARE MEASURED TO THE CENTER OF STRUCTURES.
4. STR DEPTH = RIM ELEV - INV - CASTING HEIGHT - ADJUSTMENT
   CASTING HEIGHT = 7" FOR TYPE T COVERS; AND 6" FOR TYPE H, HM, AND HM-S COVERS
   ADJUSTMENT = 6" TYPICAL

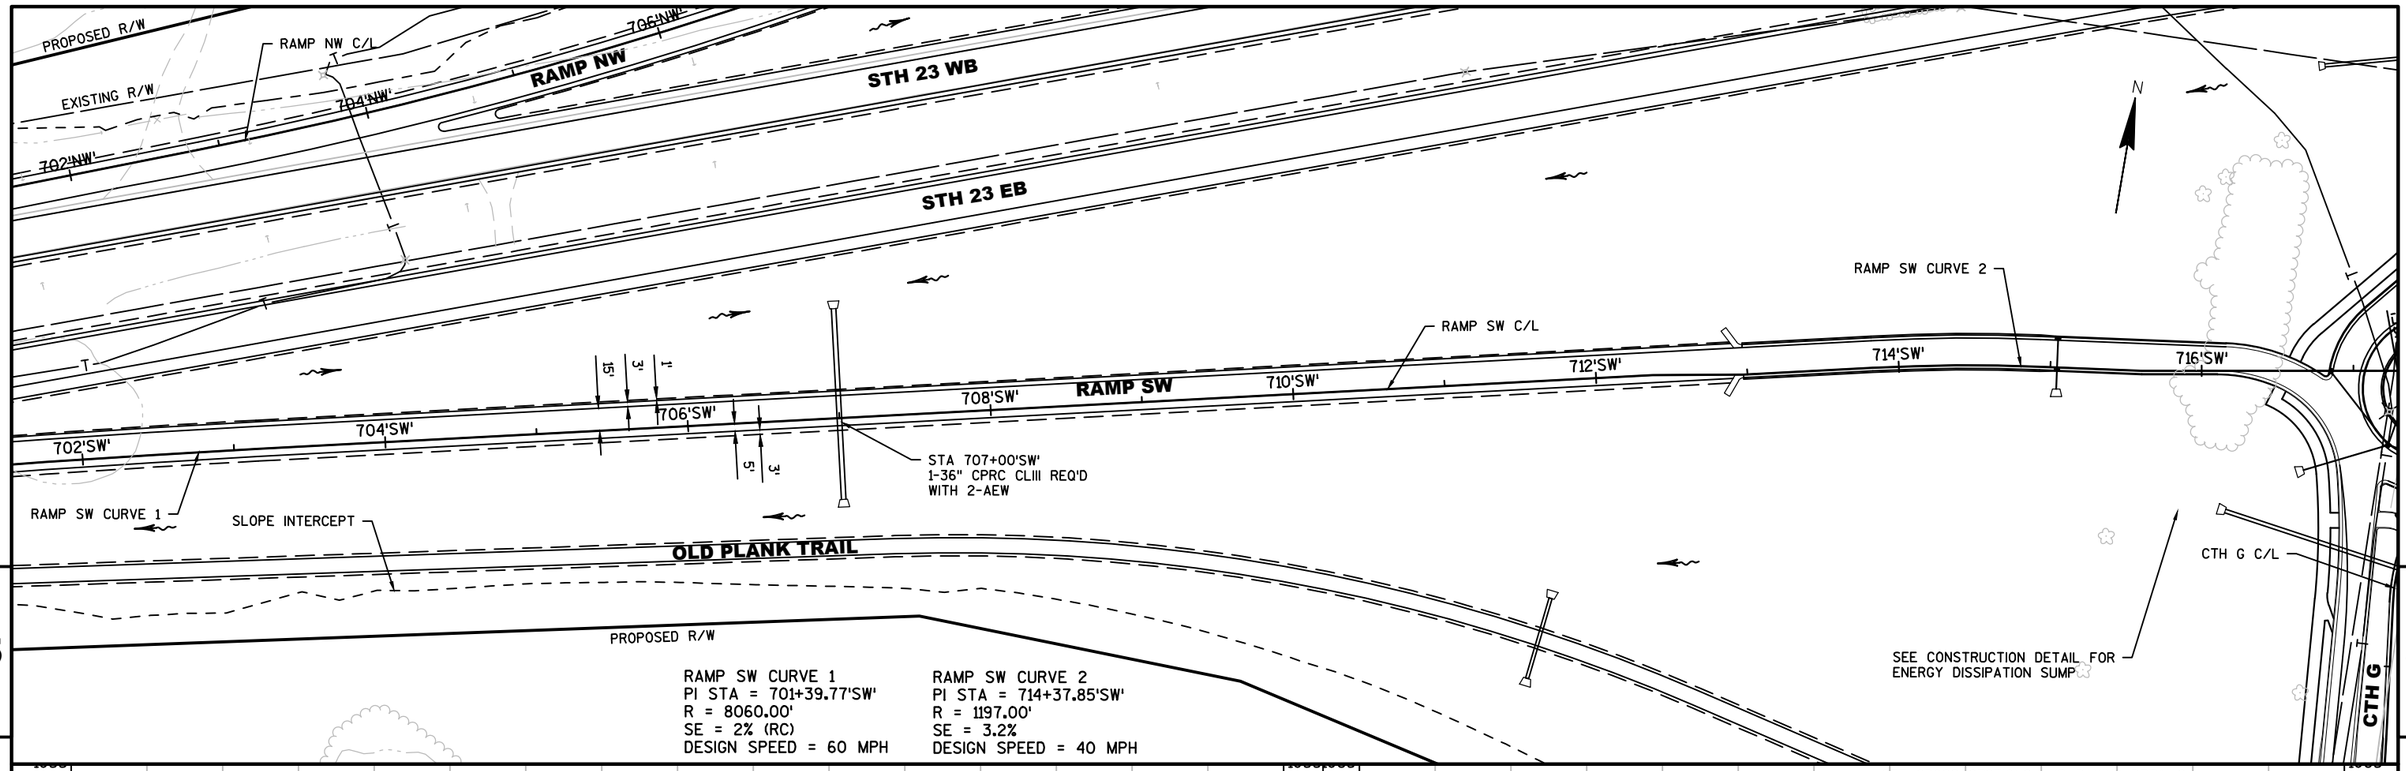


RAMP SW CURVE 1
PI STA = 701+39.77'SW'
R = 8060.00'
SE = 2% (RC)
DESIGN SPEED = 60 MPH

RAMP SW CURVE 2
PI STA = 714+37.85'SW'
R = 1197.00'
SE = 3.2%
DESIGN SPEED = 40 MPH

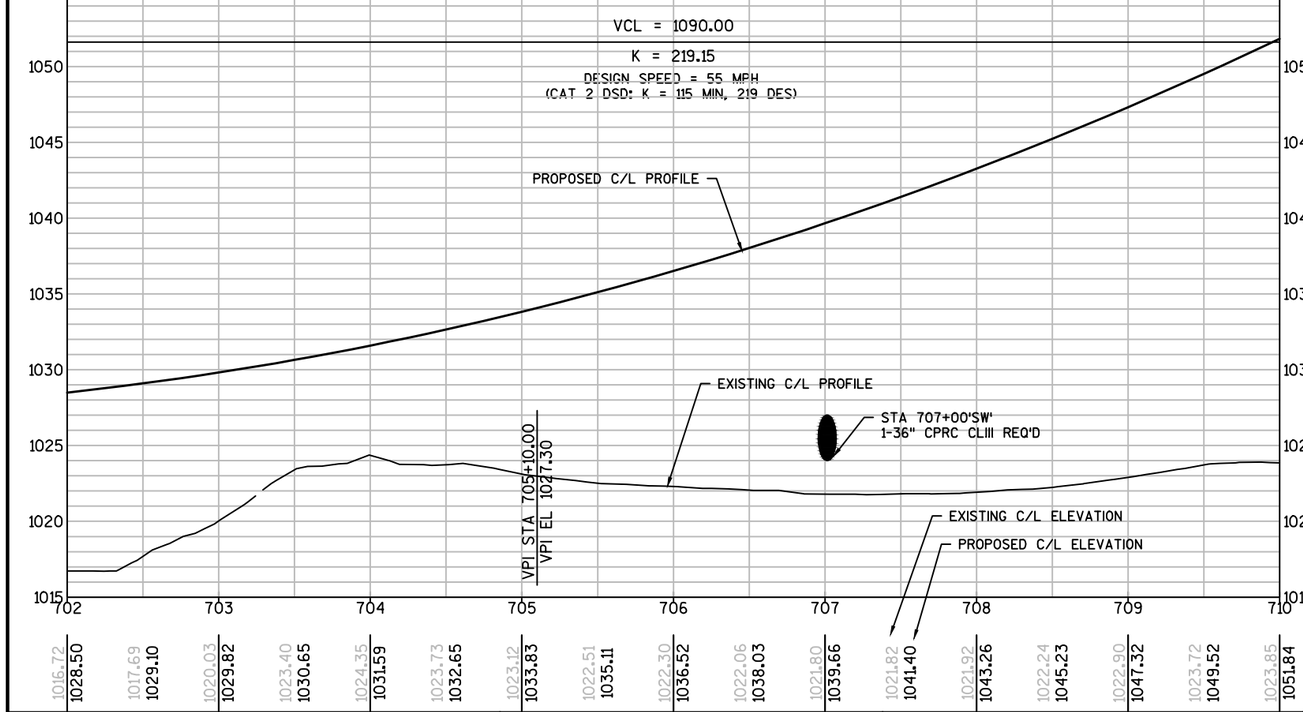


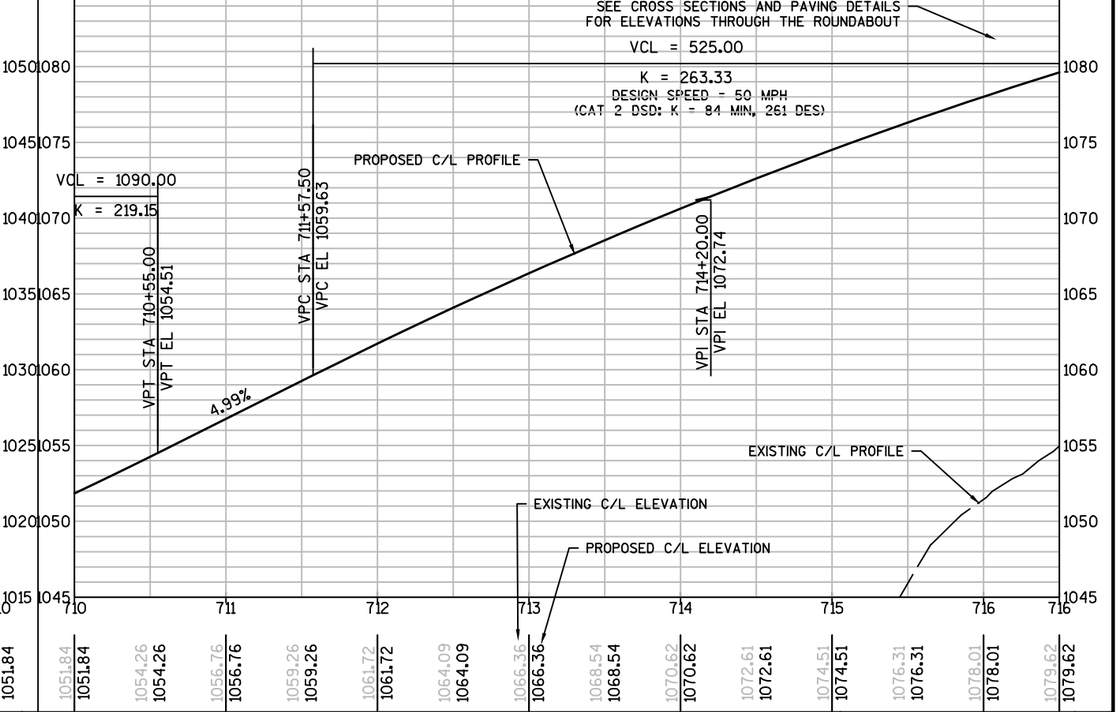

PROJECT NO:1440-15-**72**	HWY: STH 23	COUNTY: FOND DU LAC	PLAN AND PROFILE: RAMP SW	SHEET	**E**

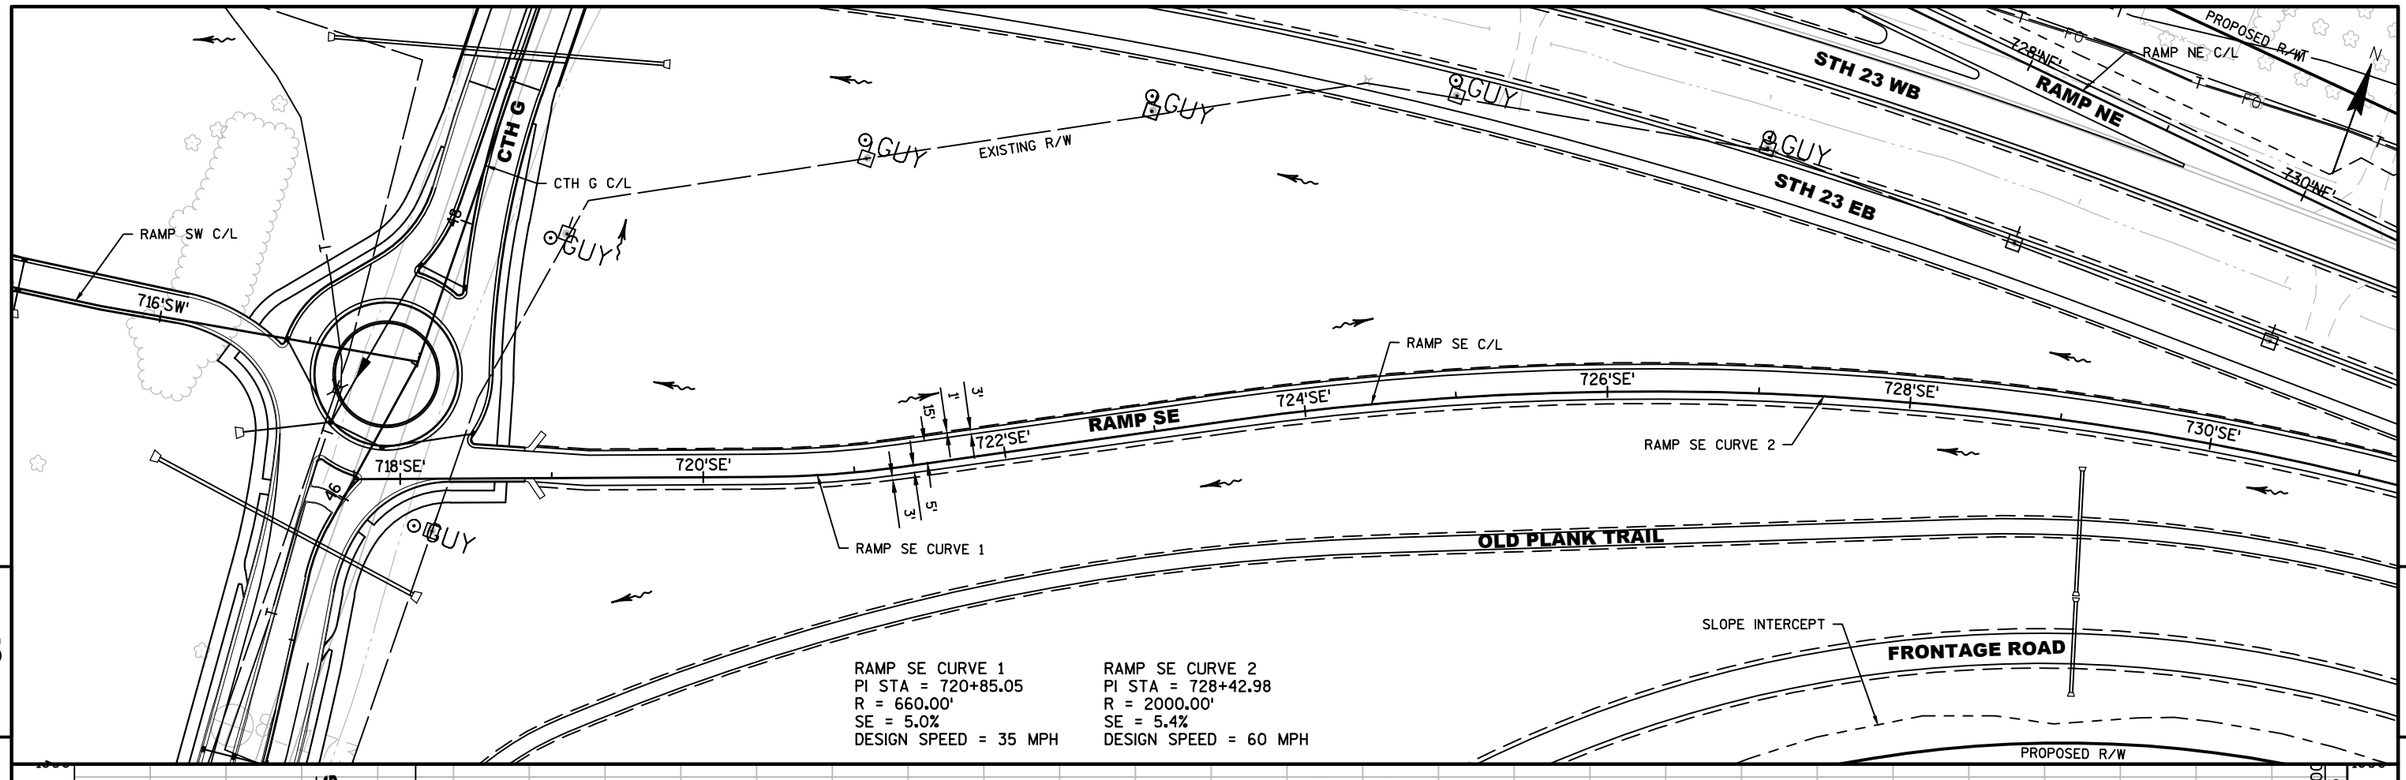


PROJECT NO:1440-15-**72**	HWY: STH 23	COUNTY: FOND DU LAC	PLAN AND PROFILE: RAMP SE	SHEET	E

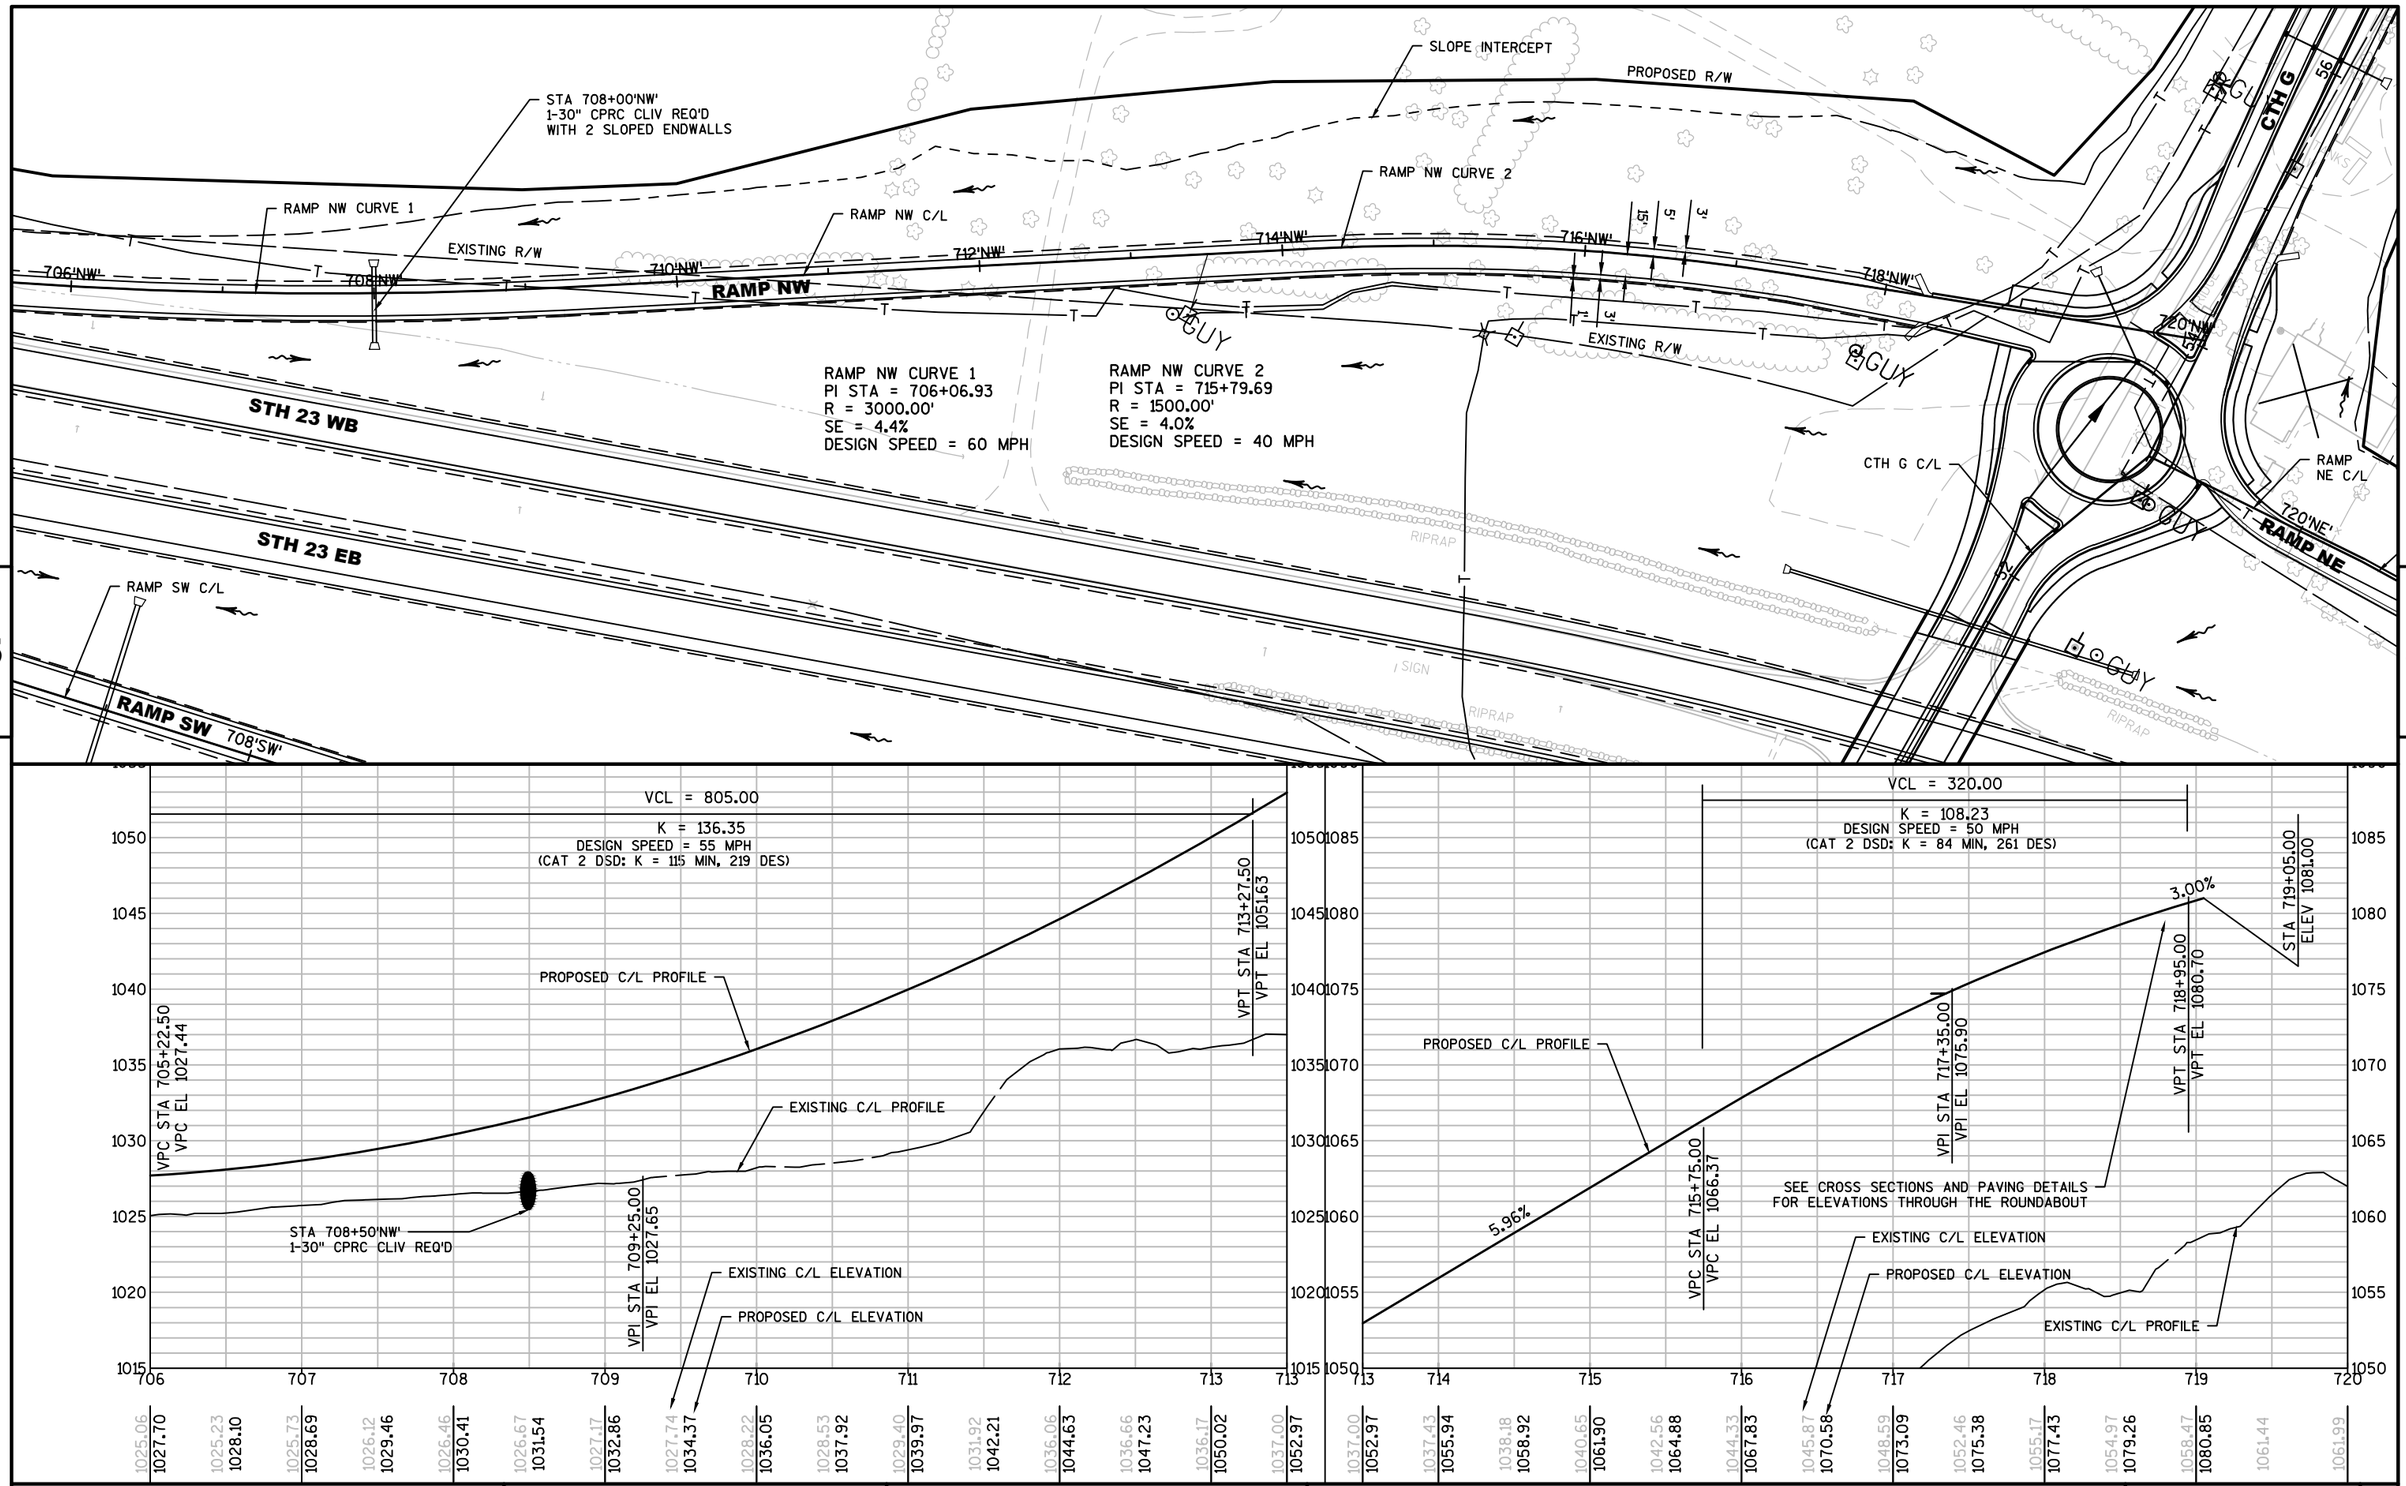


PROJECT NO: 1440-15-**72**	HWY: STH 23	COUNTY: FOND DU LAC	PLAN AND PROFILE: RAMP NW	SHEET	**E**

RAMP NE CURVE 1
PI STA = 722+19.82
R = 1203.00'
SE = 3.2%
DESIGN SPEED = 40 MPH

RAMP NE CURVE 2
PI STA = 726+45.00
R = 3375.00'
SE = 3.6%
DESIGN SPEED = 55 MPH

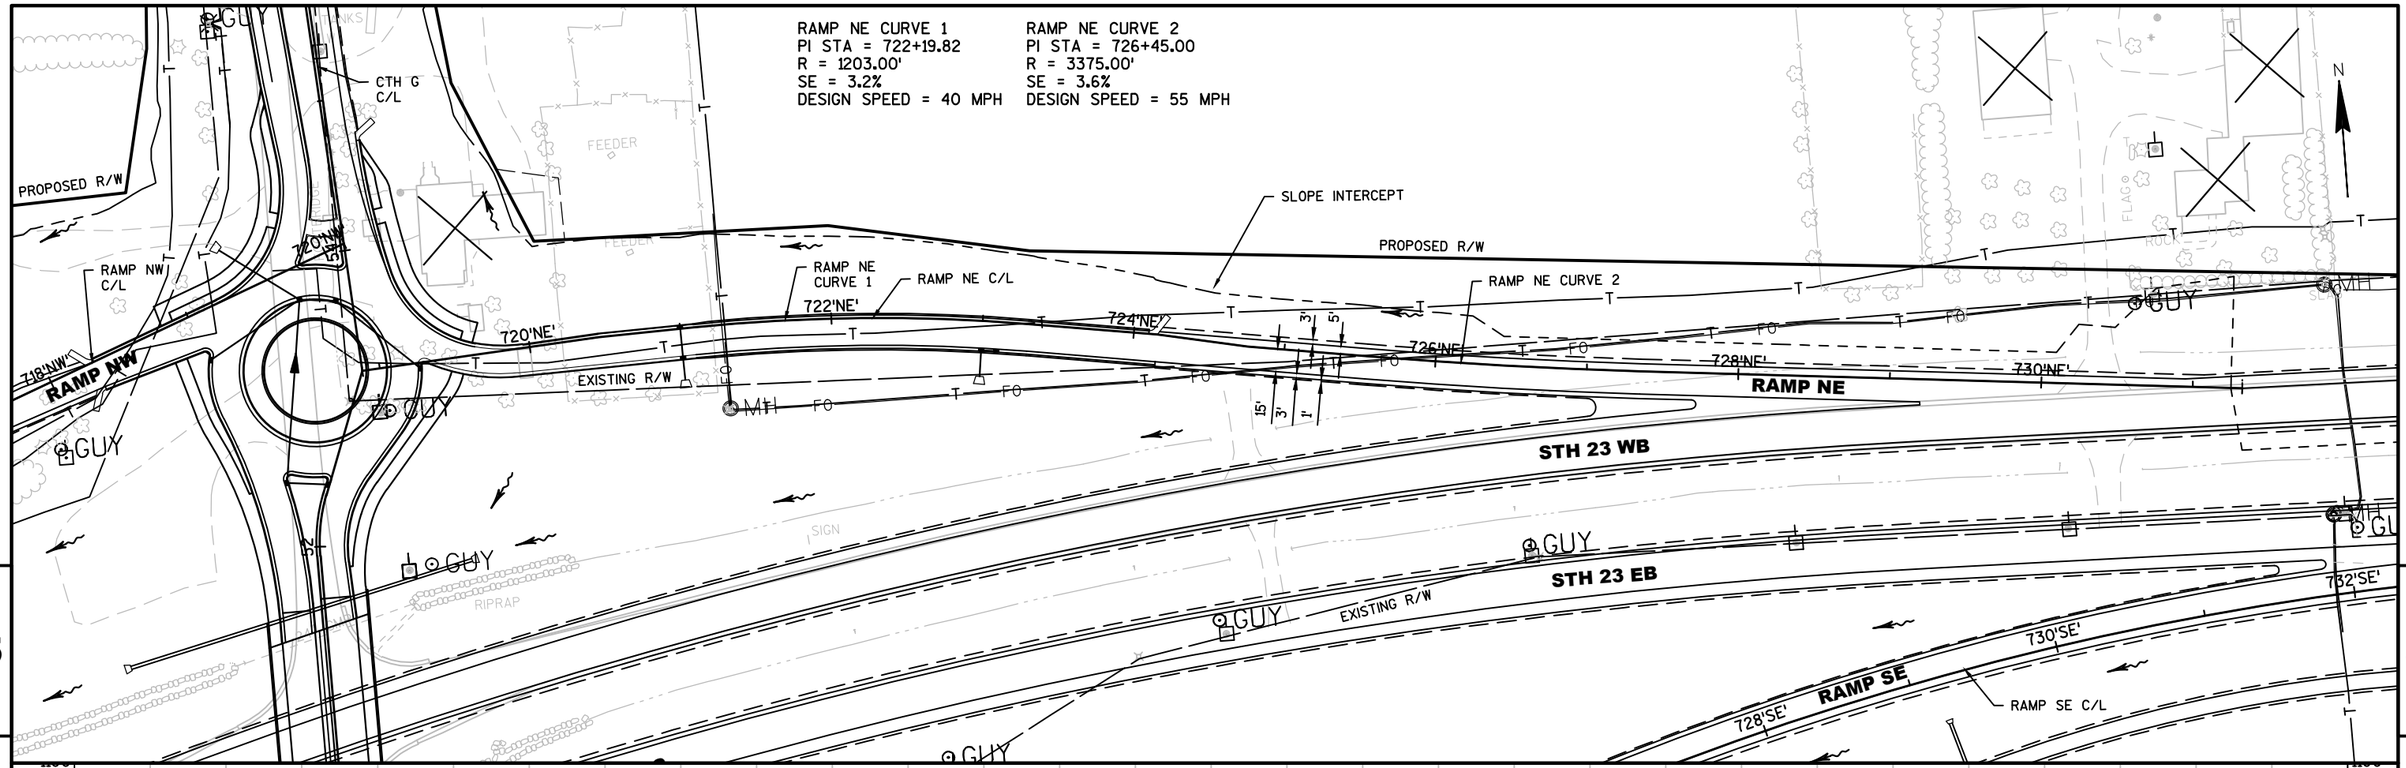

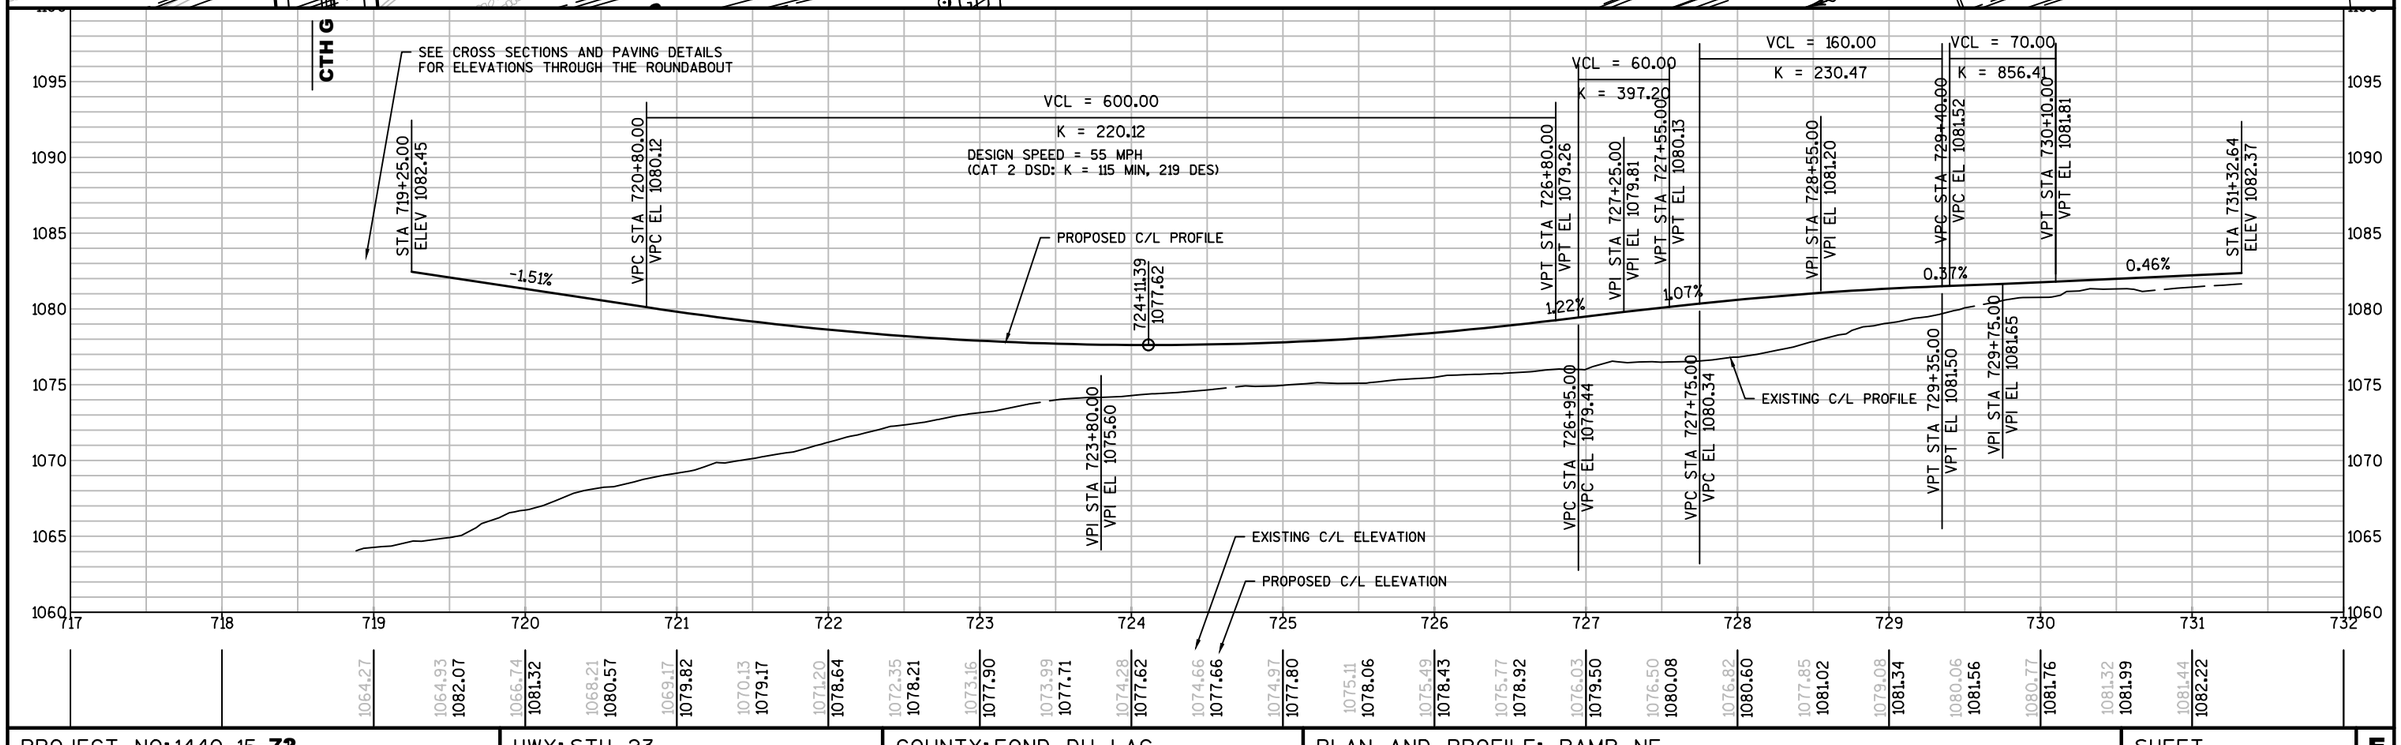

PROJECT NO: 1440-15-**72**	HWY: STH 23	COUNTY: FOND DU LAC	PLAN AND PROFILE: RAMP NE	SHEET	**E**

BEGIN CONSTRUCTION
STA. 37+00

STA 37+44
REMOVE 1-18" CMP

STA 37+44
1-35"X24" PACS REQ'D
WITH 2 SLOPED ENDWALLS

SLOPE INTERCEPT

STA 39+37
1-24"X38" CPRCHE REQ'D
WITH 2-SLOPED ENDWALLS

SLOPE INTERCEPT

STA 43+33 TO STA 43+43
PROVIDE CURB CUTS FOR
TRAIL CROSSING

SEE CONSTRUCTION DETAIL FOR
ENERGY DISSIPATION SUMP

STA 43+93
REMOVE 1-24" CMP

STA 45+67
1-30" CPRC REQ'D
WITH 2-AEW

STA 49+13 TO STA 51+46
BRIDGE B-20-218
SEE STRUCTURE PLANS

STA 49+14
24" CPRC REQ'D
WITH 2-AEW

CTH G CURVE 1
PI STA = 43+87.48
R = 1200.00'
SE = NC
DESIGN SPEED = 45 MPH

CTH G CURVE 2
PI STA = 45+60.70
R = 130.00'
SE = NC
DESIGN SPEED = N/A

EXISTING R/W
PROPOSED R/W
CTH G 'SB' C/L
CTH G C/L
CTH G
FRONTAGE ROAD
OLD PLANK TRAIL
RAMP SW
RAMP SW C/L
RAMP SE
RAMP SE C/L
STH 23 EB
MATCHLINE
60' RADIUS
40' RADIUS
CTH G CURVE 1
CTH G CURVE 2
140'
718'SE'
720'SE'
90°
STA 50+00

VCL = 430.00
K = 172.28

VCL = 340.00
K = 195.46
DESIGN SPEED = 45 MPH
(CAT 2 DSD: K = 79 MIN, 165 DES)

VCL = 830.00
K = 129.41
DESIGN SPEED = 35 MPH
(CAT 2 DSD: K = 29 MIN, 128 DES)

DESIGN SPEED = 60 MPH
(CAT 2 DSD: K = 151 MIN, 455 DES)

STA 37+00.00
ELEV 1060.96

VPC STA 37+10.00
VPC EL 1061.29

VPI STA 39+25.00
VPI EL 1068.47

VPT STA 41+40.00
VPT EL 1070.28
VPC STA 41+60.00
VPC EL 1070.45

VPI STA 43+30.00
VPI EL 1071.88

VPT STA 45+00.00
VPT EL 1076.27

VPC STA 46+95.00
VPC EL 1081.31

3.34%
0.84%
2.58%

PROPOSED NB C/L PROFILE
EXISTING NB C/L PROFILE
EXISTING NB C/L ELEVATION
PROPOSED NB C/L ELEVATION

SEE CROSS SECTIONS AND PAVING DETAILS
FOR ELEVATIONS THROUGH THE ROUNDABOUT

STA 45+67
1-30" CPRC REQ'D

1053.96 1055.83 1057.57 1059.24 1060.96 1060.96 1062.40 1062.58 1063.83 1064.06 1064.95 1065.40 1065.91 1066.59 1067.05 1067.63 1067.95 1068.53 1068.74 1069.29 1069.39 1069.90 1069.97 1070.37 1070.31 1070.83 1070.68 1071.41 1070.98 1072.13 1071.12 1072.97 1071.24 1073.94 1070.99 1075.04 1070.49 1076.27 1069.70 1077.56 1069.34 1078.85 1068.36 1080.14 1066.84 1081.43 1065.10 1082.61 1063.40 1083.59 1061.80 1084.38 1060.39 1084.97 1059.34 1085.38 1058.64 1085.59

PROJECT NO:1440-15-**72**	HWY: STH 23	COUNTY: FOND DU LAC	PLAN AND PROFILE: CTH G	SHEET	**E**

FILE NAME : K:\1102721.02\CADD\CIVIL3D\14401500\SHEETSPLAN\050105-PP.DWG
LAYOUT NAME - 050105-PP - 01

PLOT DATE : 5/14/2015 12:17 PM PLOT BY : BECKENDORF, RANDY PLOT NAME : PLOT SCALE : 1 IN:100 FT

STA 49+13 TO STA 51+46
BRIDGE B-20-218
SEE STRUCTURE PLANS

STA 51+42
REMOVE 1-24" CMP

STA 51+59
24" CPRC REQ'D
WITH 2-AEW

STA 50+08
REMOVE 1-36"X27" CMP

RAMP NW C/L

RAMP NE C/L

REMOVE FENCE

REMOVE FENCE

REMOVE FENCE

STA 55+14
REMOVE 1-18" CMP

SLOPE INTERCEPT

SLOPE INTERCEPT

CTH G C/L

CTH G 'SB' C/L

CTH G

CTH G CURVE 3
PI STA = 60+45.40
R = 5700.00'
SE = RC
DESIGN SPEED = 50 MPH

EXISTING R/W

PROPOSED R/W

EXISTING R/W

PROPOSED R/W

CHICKADEE DRIVE

STH 23 EB

STH 23 WB

RAMP NW

RAMP NE

MATCHLINE

STA 50+00

END CONSTRUCTION
STA. 63+00

VCL = 830.00
K = 129.41
DESIGN SPEED = 35 MPH
(CAT 2 DSD: K = 29 MIN, 128 DES)

50+29.12
1085.62

SEE CROSS SECTIONS AND PAVING DETAILS
FOR ELEVATIONS THROUGH THE ROUNDABOUT

PROPOSED NB C/L PROFILE

-3.83%

EXISTING NB C/L PROFILE

VPT STA 55+25.00
VPT EL 1076.12

VPC STA 58+40.00
VPC EL 1064.05

EXISTING NB C/L ELEVATION

PROPOSED NB C/L ELEVATION

VCL = 420.00
K = 254.14
DESIGN SPEED = 45 MPH
(CAT 2 DSD: K = 79 MIN, 165 DES)

VPI STA 60+50.00
VPI EL 1056.00

VPT STA 62+60.00
VPT EL 1051.42

-2.18%

STA 63+00.00
ELEV 1050.55


50	51	52	53	54	55	56	57	58	59	60	61	62	63	64	65
1058.64	1058.69	1060.44	1061.60	1062.55	1062.45	1063.60	1063.62	1062.86	1061.55	1061.84	1059.41	1059.60	1059.67	1059.86	1059.69	1059.24	1058.64	1057.78	1056.93	1056.08	1055.21	1054.43	1053.62	1052.68	1051.60	1050.55	1049.53	1048.63	1047.85	1047.37
1085.59	1085.60	1085.42	1085.05	1084.49	1083.73	1082.78	1081.64	1080.30	1078.77	1077.05	1075.16	1073.24	1071.33	1069.41	1067.50	1065.58	1063.67	1061.82	1060.07	1058.42	1056.87	1055.41	1054.06	1052.80	1051.64	1050.55				

PROJECT NO:1440-15-**72**	HWY: STH 23	COUNTY: FOND DU LAC	PLAN AND PROFILE: CTH G	SHEET	**E**

FILE NAME : K:\1102721.02\CADD\CIVIL3D\14401500\SHEETSPLAN\050105-PP.DWG
LAYOUT NAME - 050105-PP - 02

PLOT DATE : 5/14/2015 9:46 AM PLOT BY : BECKENDORF, RANDY PLOT NAME : PLOT SCALE : 1 IN:100 FT

WISDOT/CADDS SHEET 44

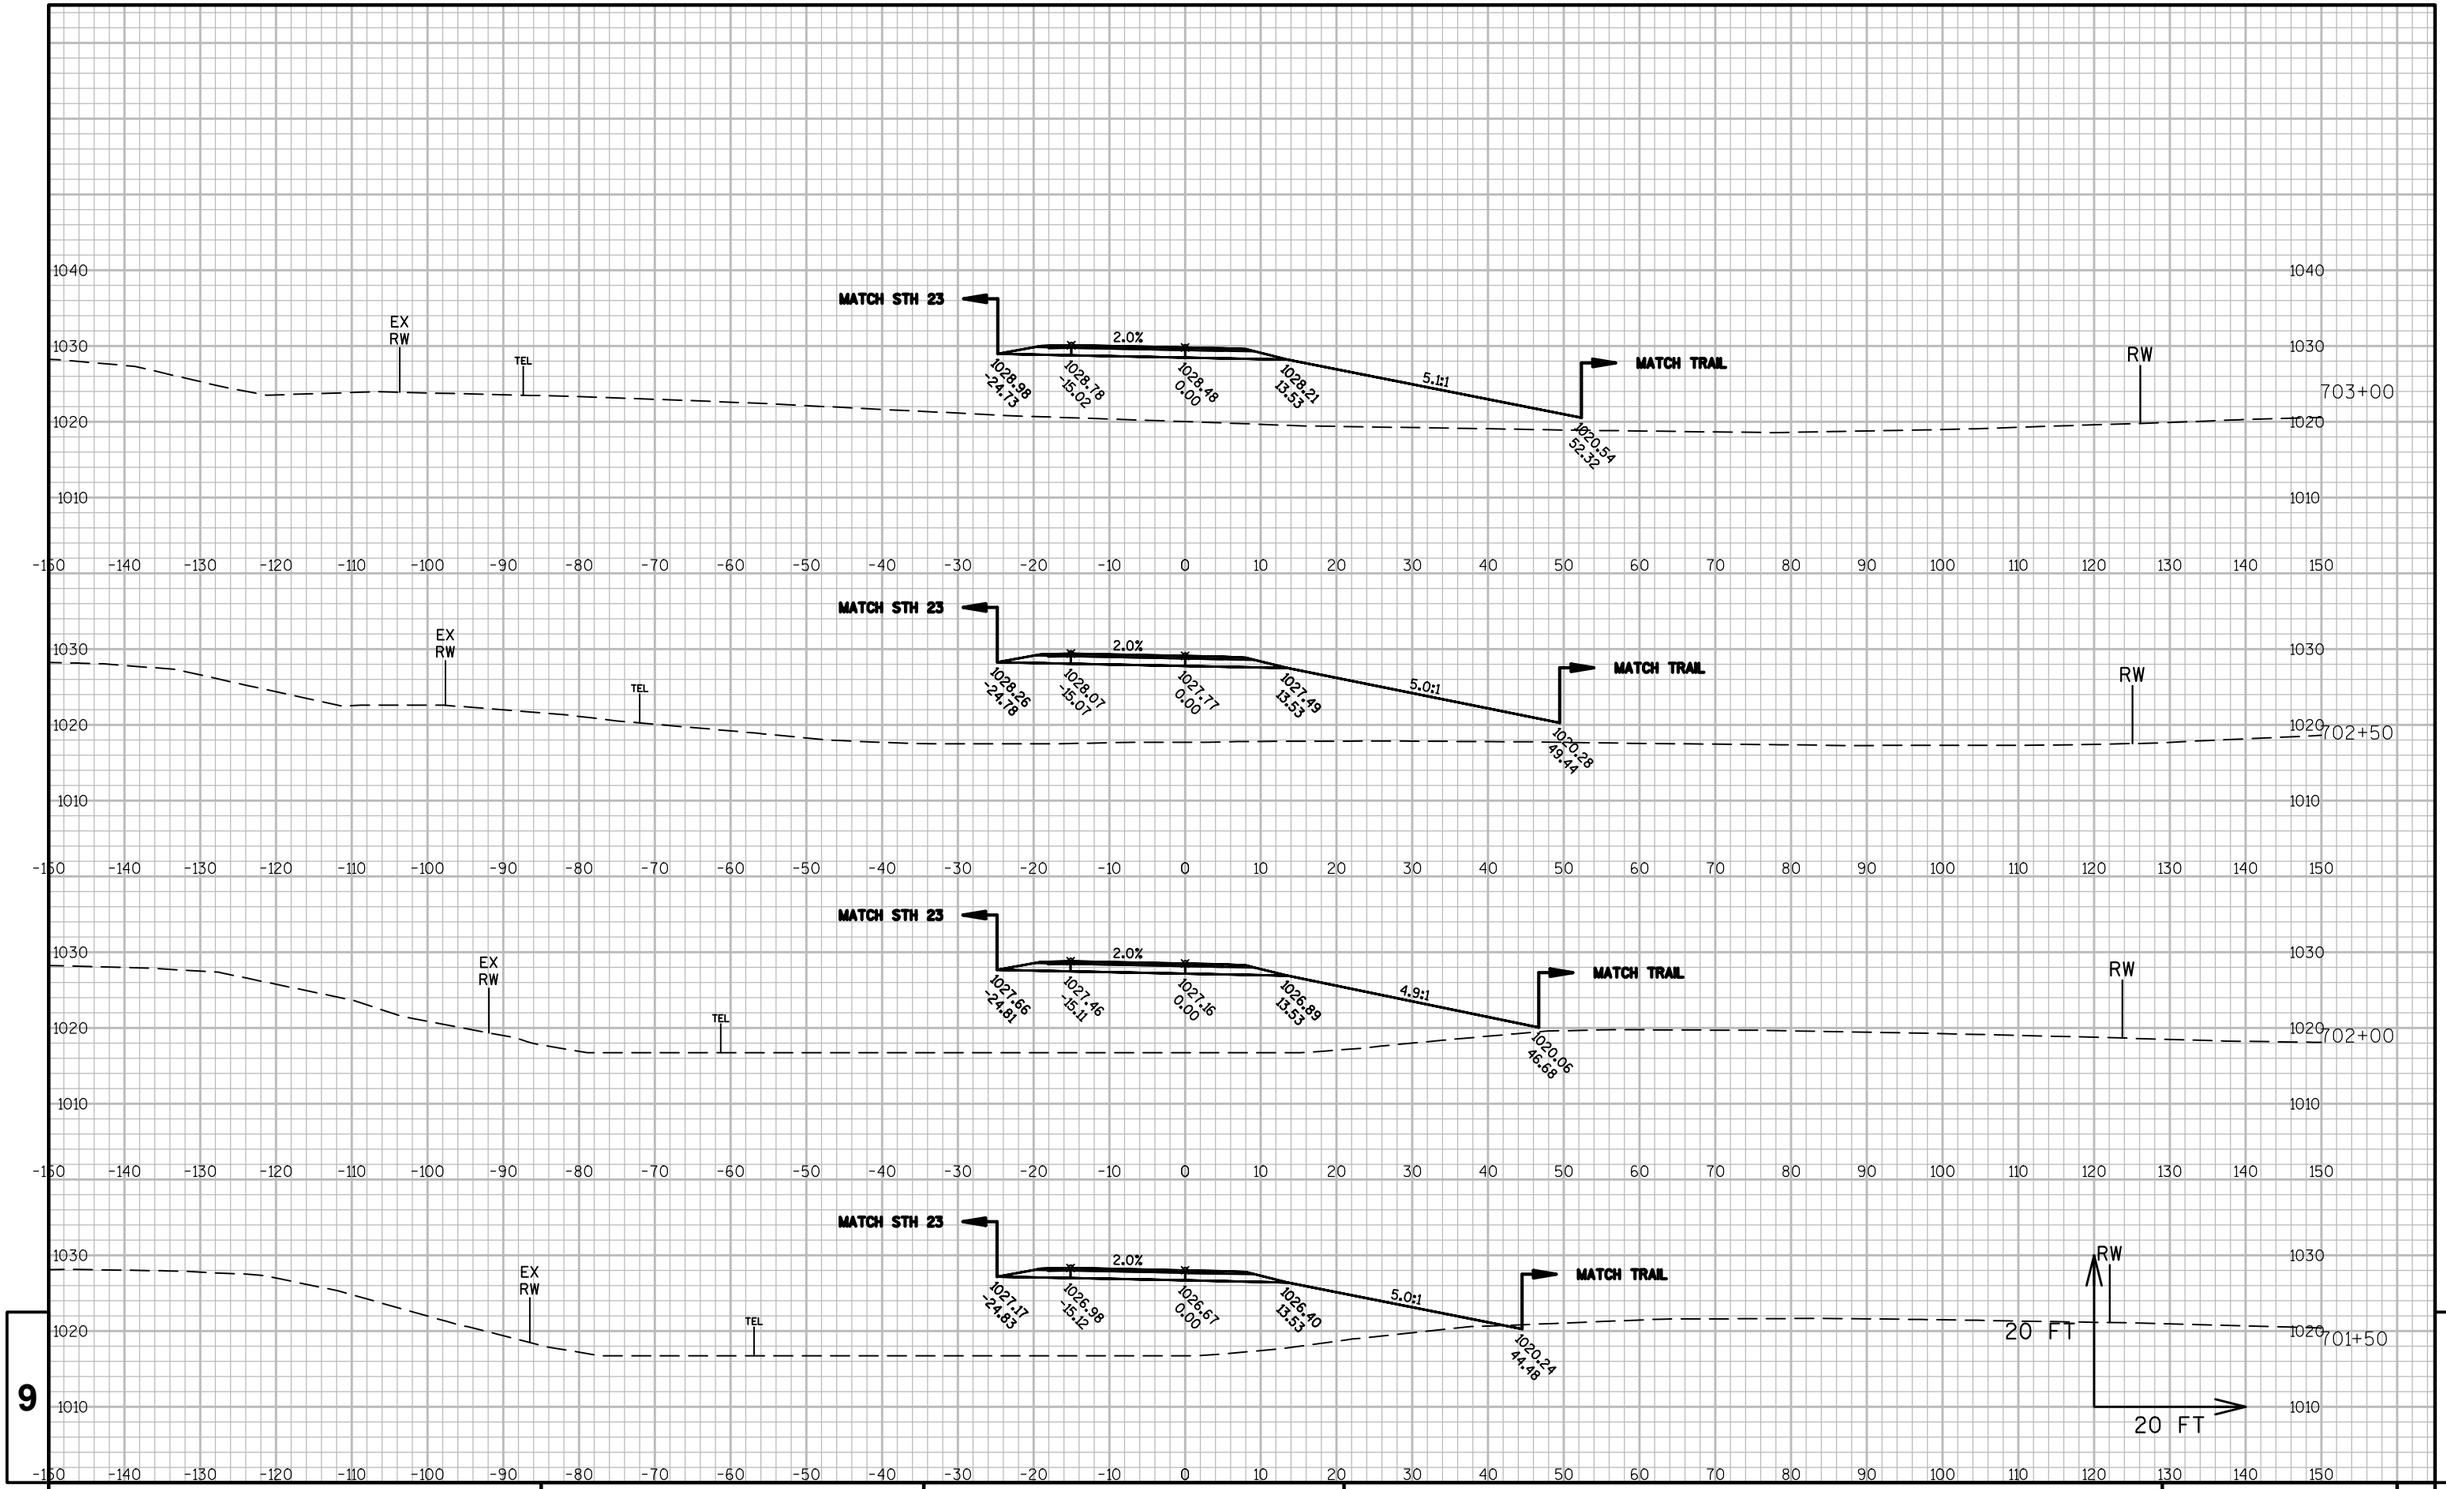


9

9

PROJECT NO: 1440-15-**72**	HWY: STH 23	COUNTY: FOND DU LAC	CROSS SECTIONS: RAMP SW	SHEET	E

FILE NAME : K:\1102721.02\CADD\CIVIL3D\14401500\SHEETSPLAN\090201-XS.DWG
LAYOUT NAME - ****


PLOT DATE : 5/14/2015 9:40 AM PLOT BY : BECKENDORF, RANDY PLOT NAME : PLOT SCALE : **********

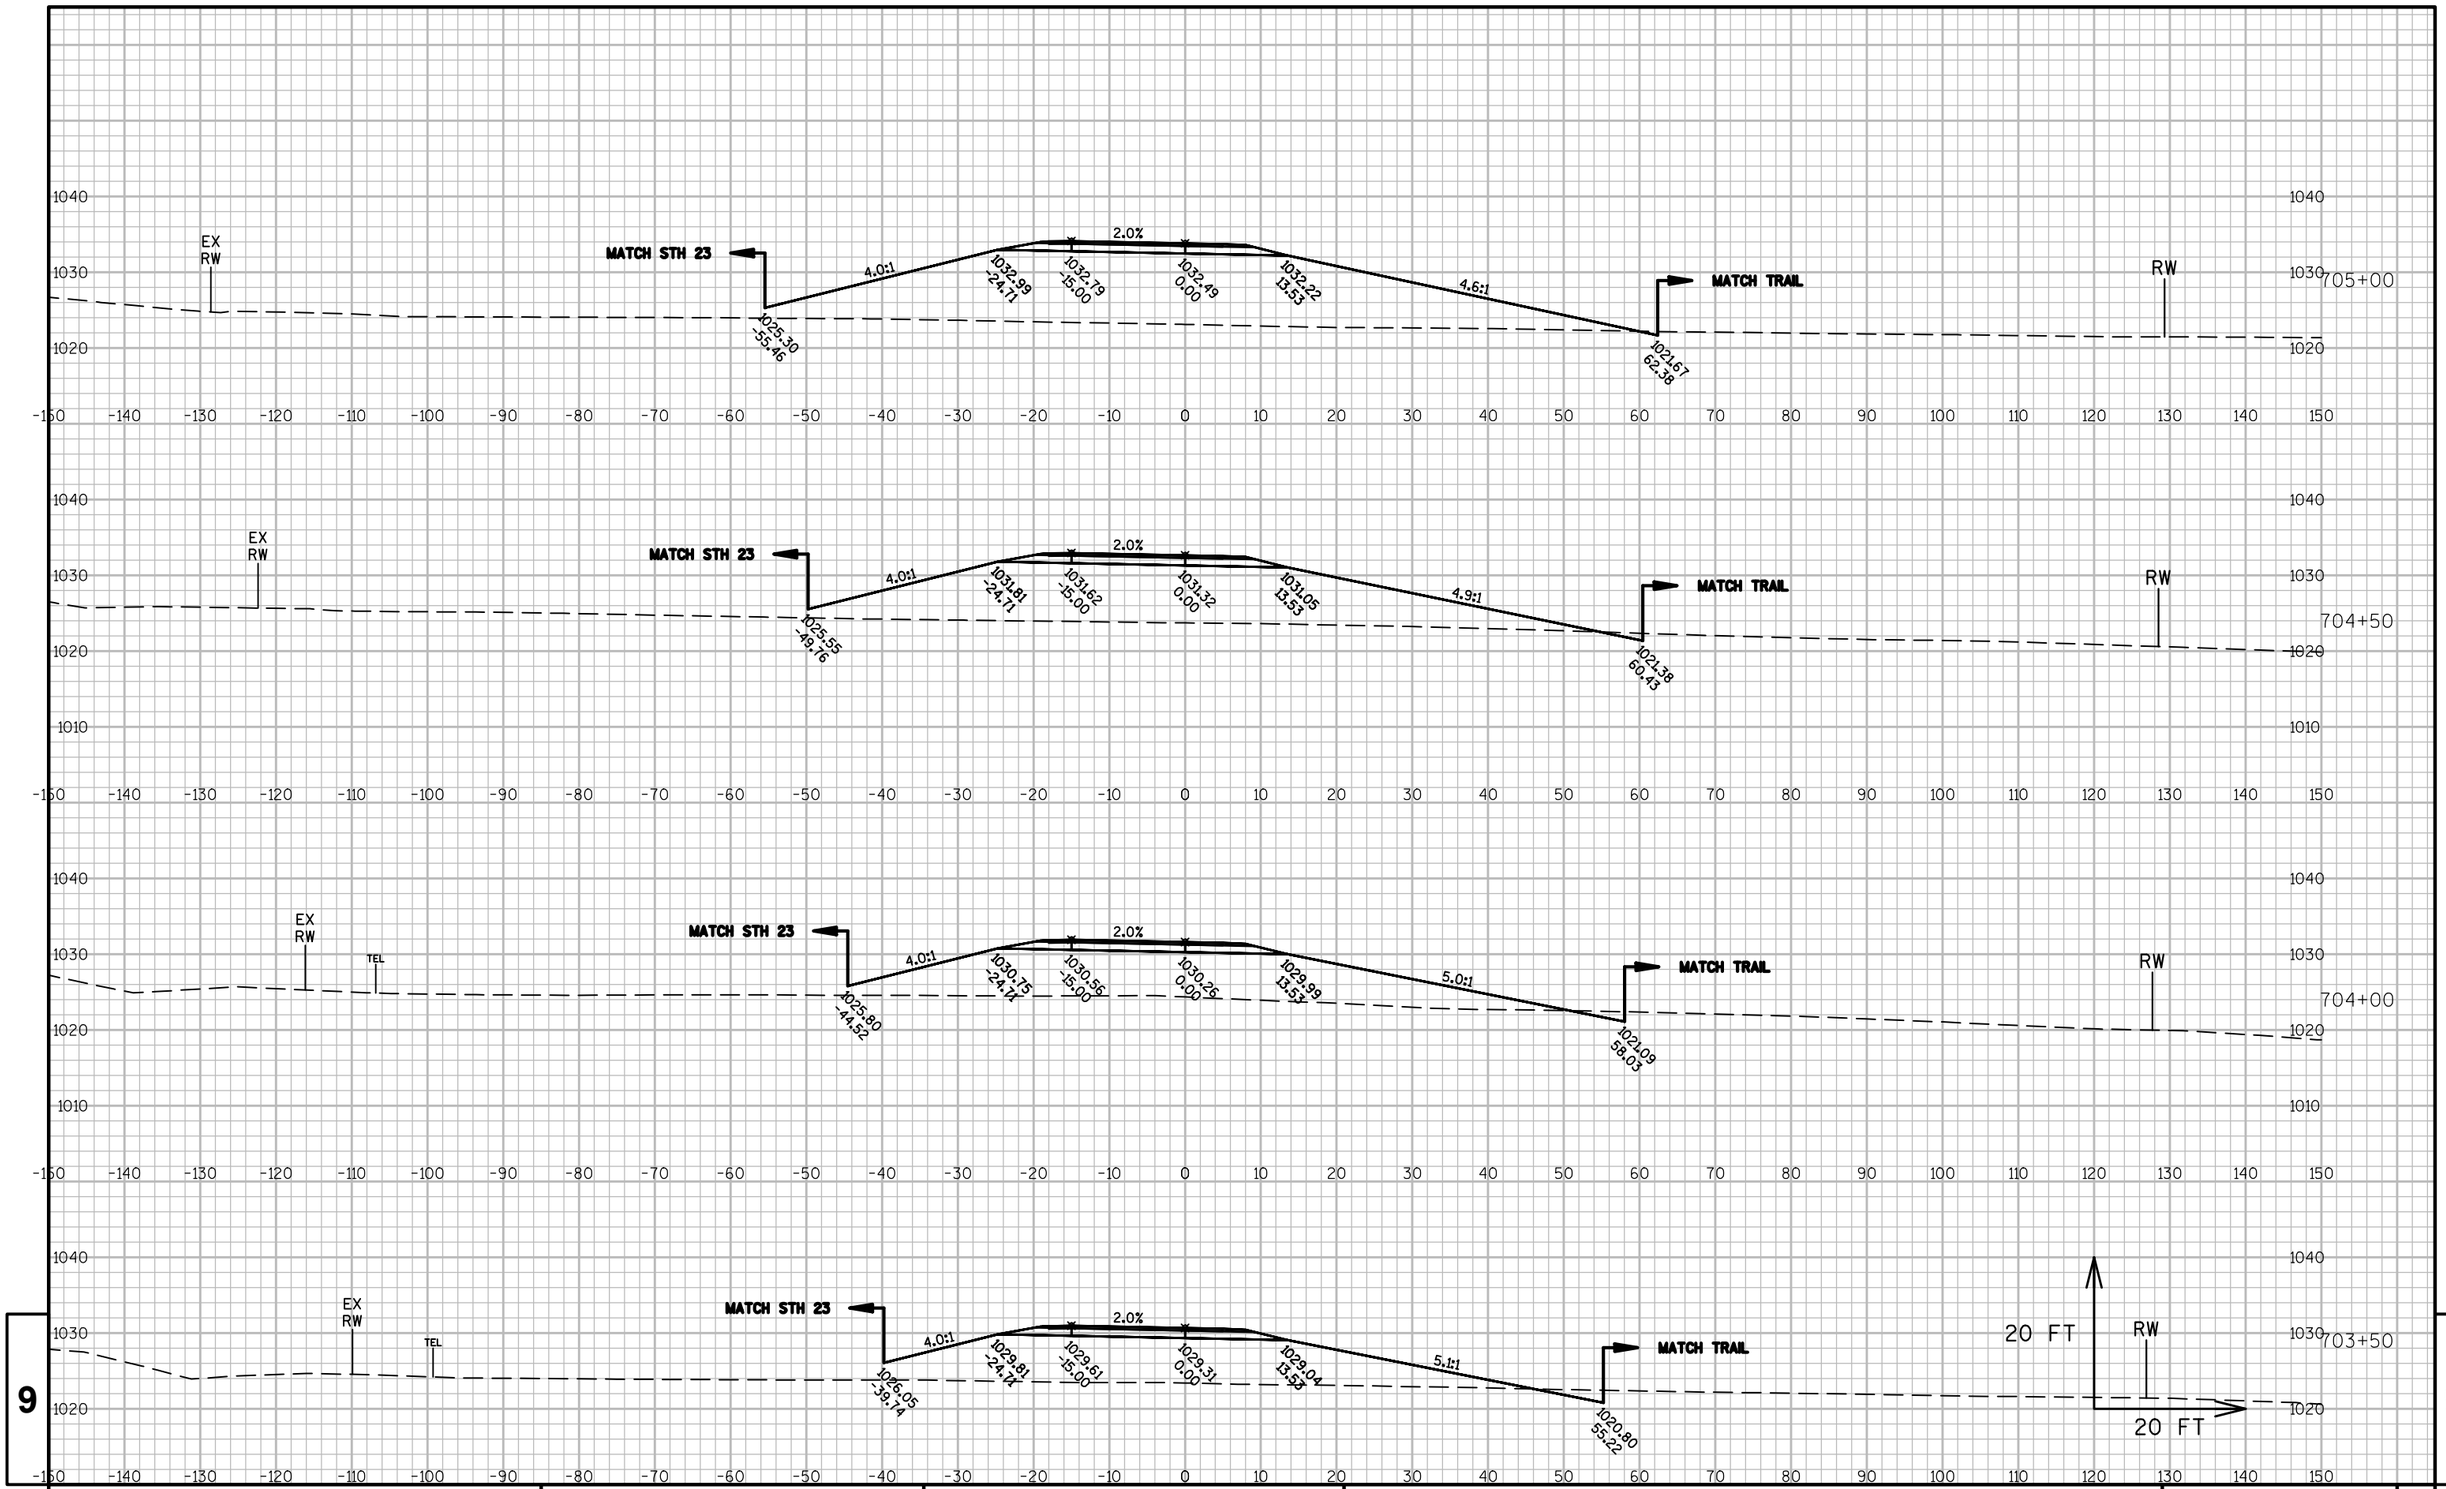

PROJECT NO: 1440-15-**72**	HWY: STH 23	COUNTY: FOND DU LAC	CROSS SECTIONS: RAMP SW	SHEET	E

FILE NAME : K:\1102721.02\CADD\CIVIL3D\14401500\SHEETSPLAN\090201-XS.DWG
LAYOUT NAME - ****


PLOT DATE : 5/14/2015 9:40 AM PLOT BY : BECKENDORF, RANDY PLOT NAME : PLOT SCALE : **********

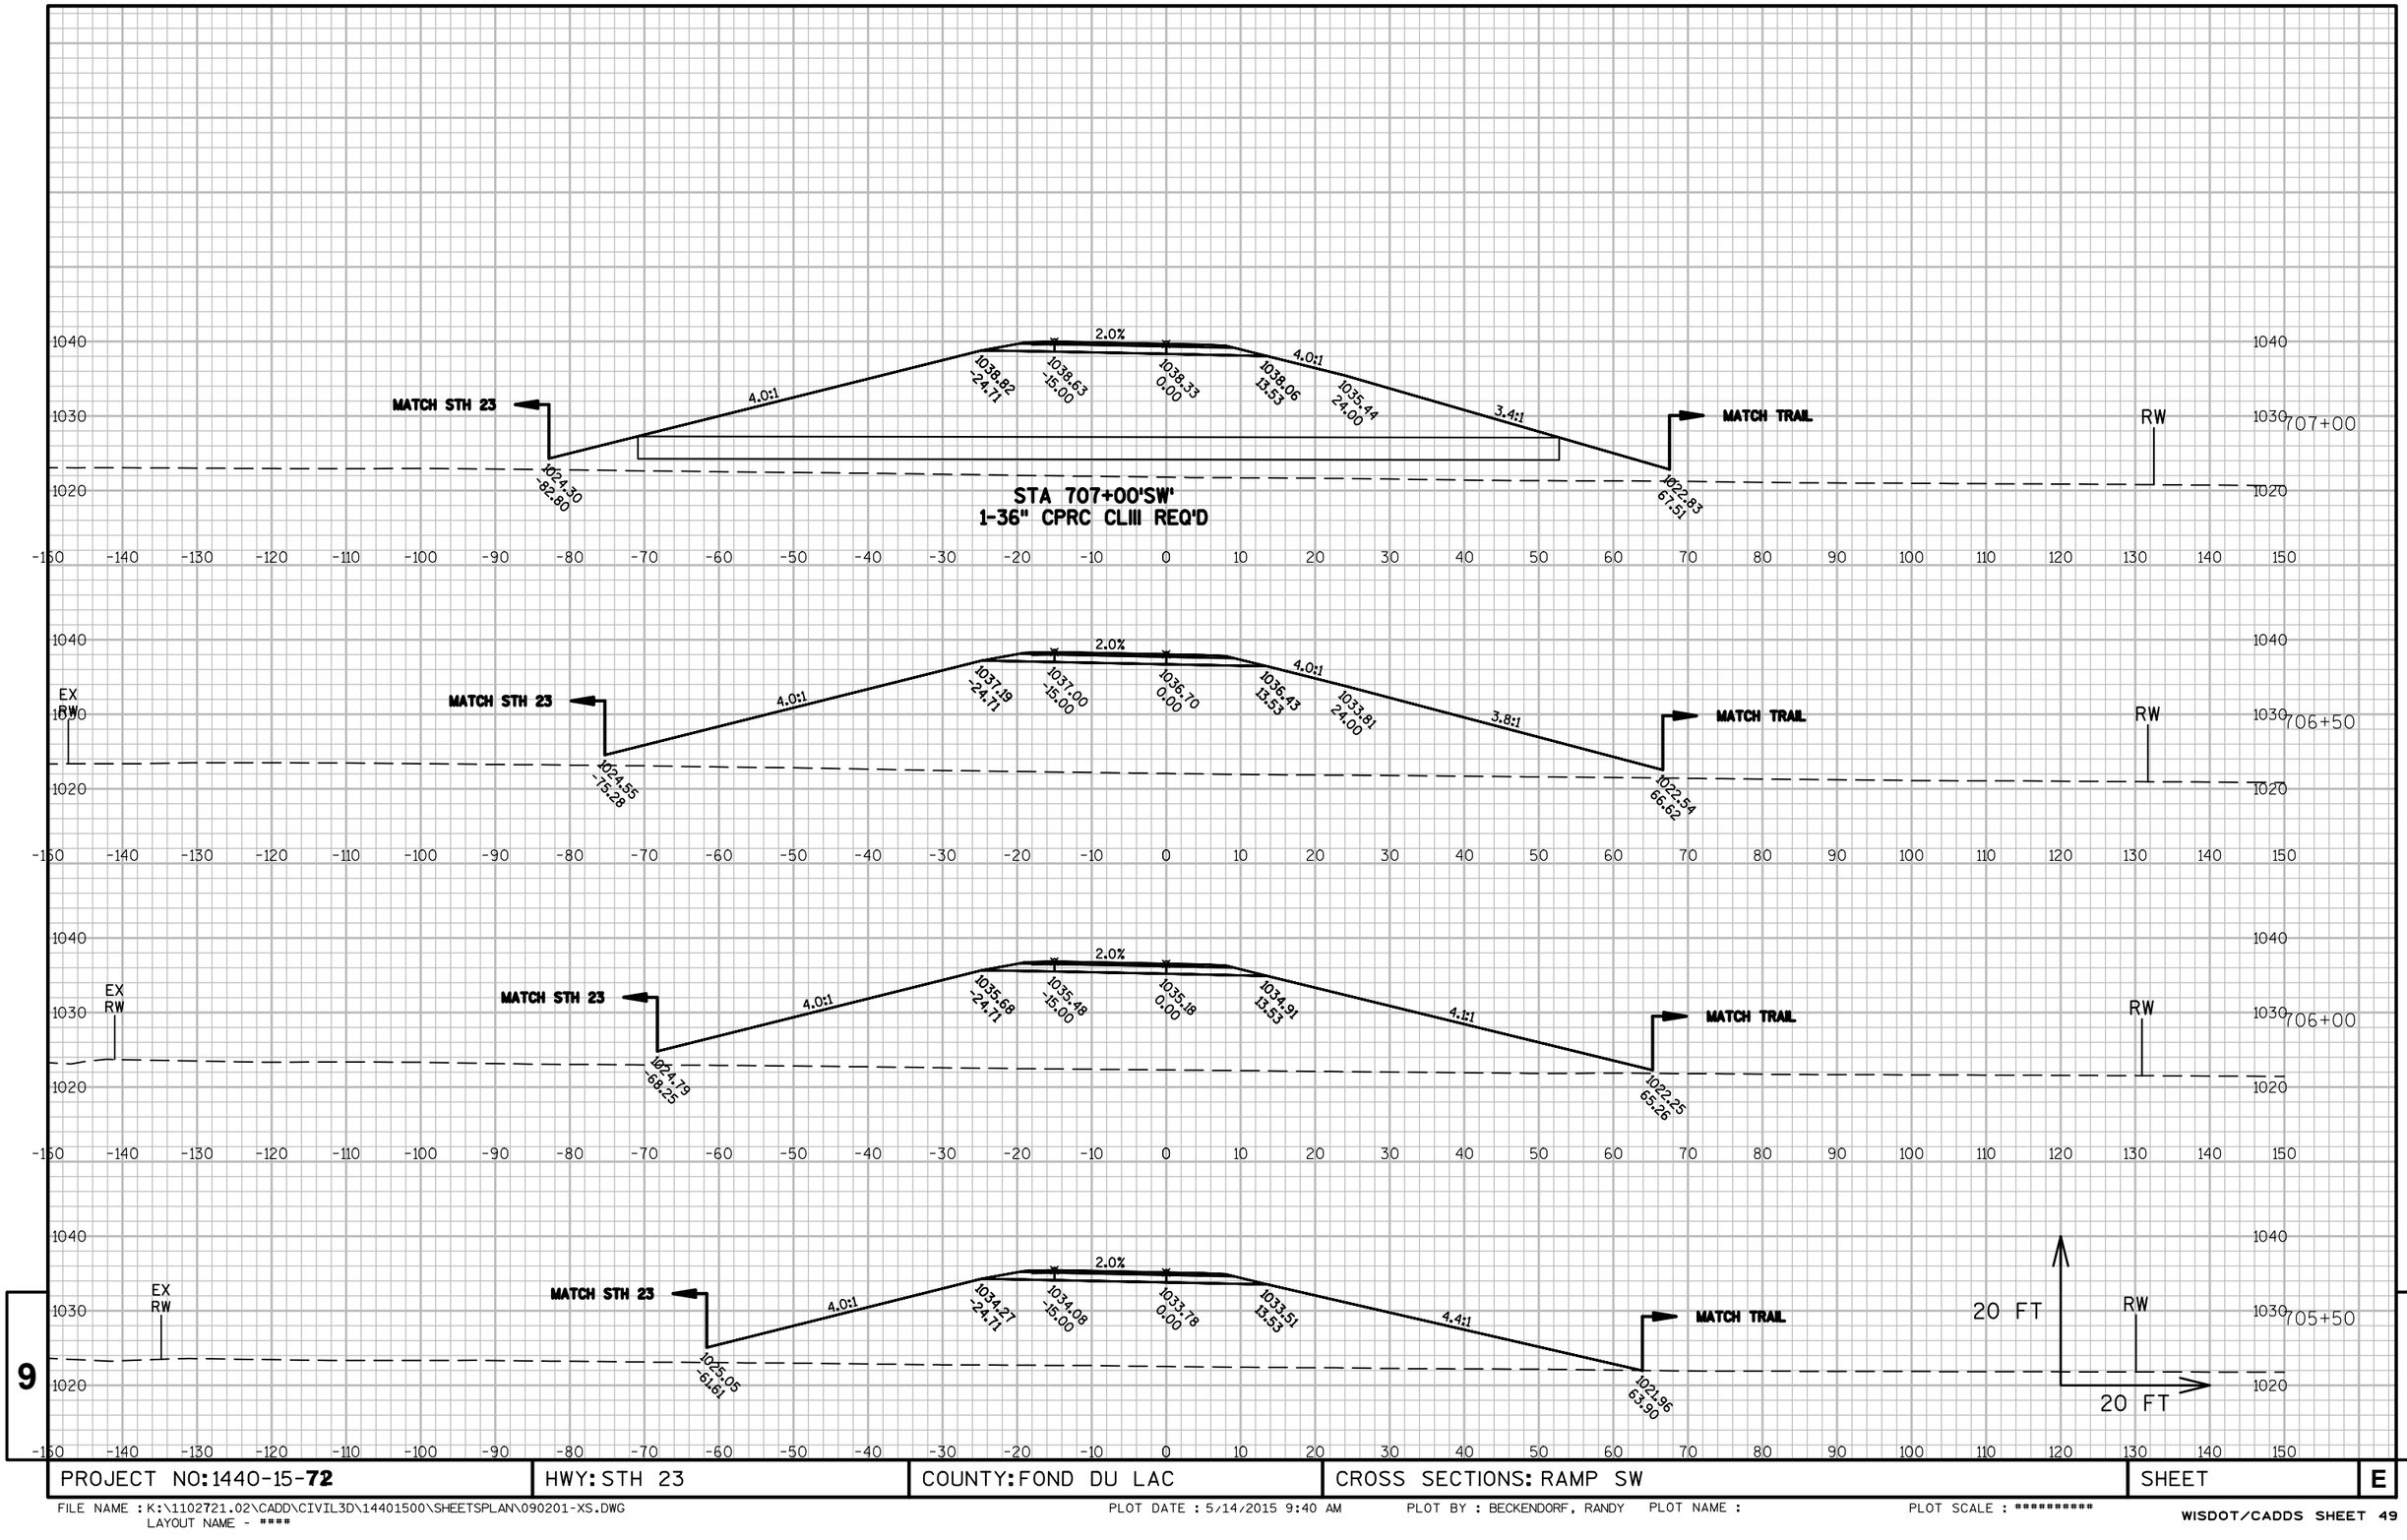

9 9

PROJECT NO: 1440-15-**72**	HWY: STH 23	COUNTY: FOND DU LAC	CROSS SECTIONS: RAMP SW	SHEET	E

FILE NAME : K:\1102721.02\CADD\CIVIL3D\14401500\SHEETSPLAN\090201-XS.DWG
LAYOUT NAME - ****
PLOT DATE : 5/14/2015 9:40 AM PLOT BY : BECKENDORF, RANDY PLOT NAME :
PLOT SCALE : **********

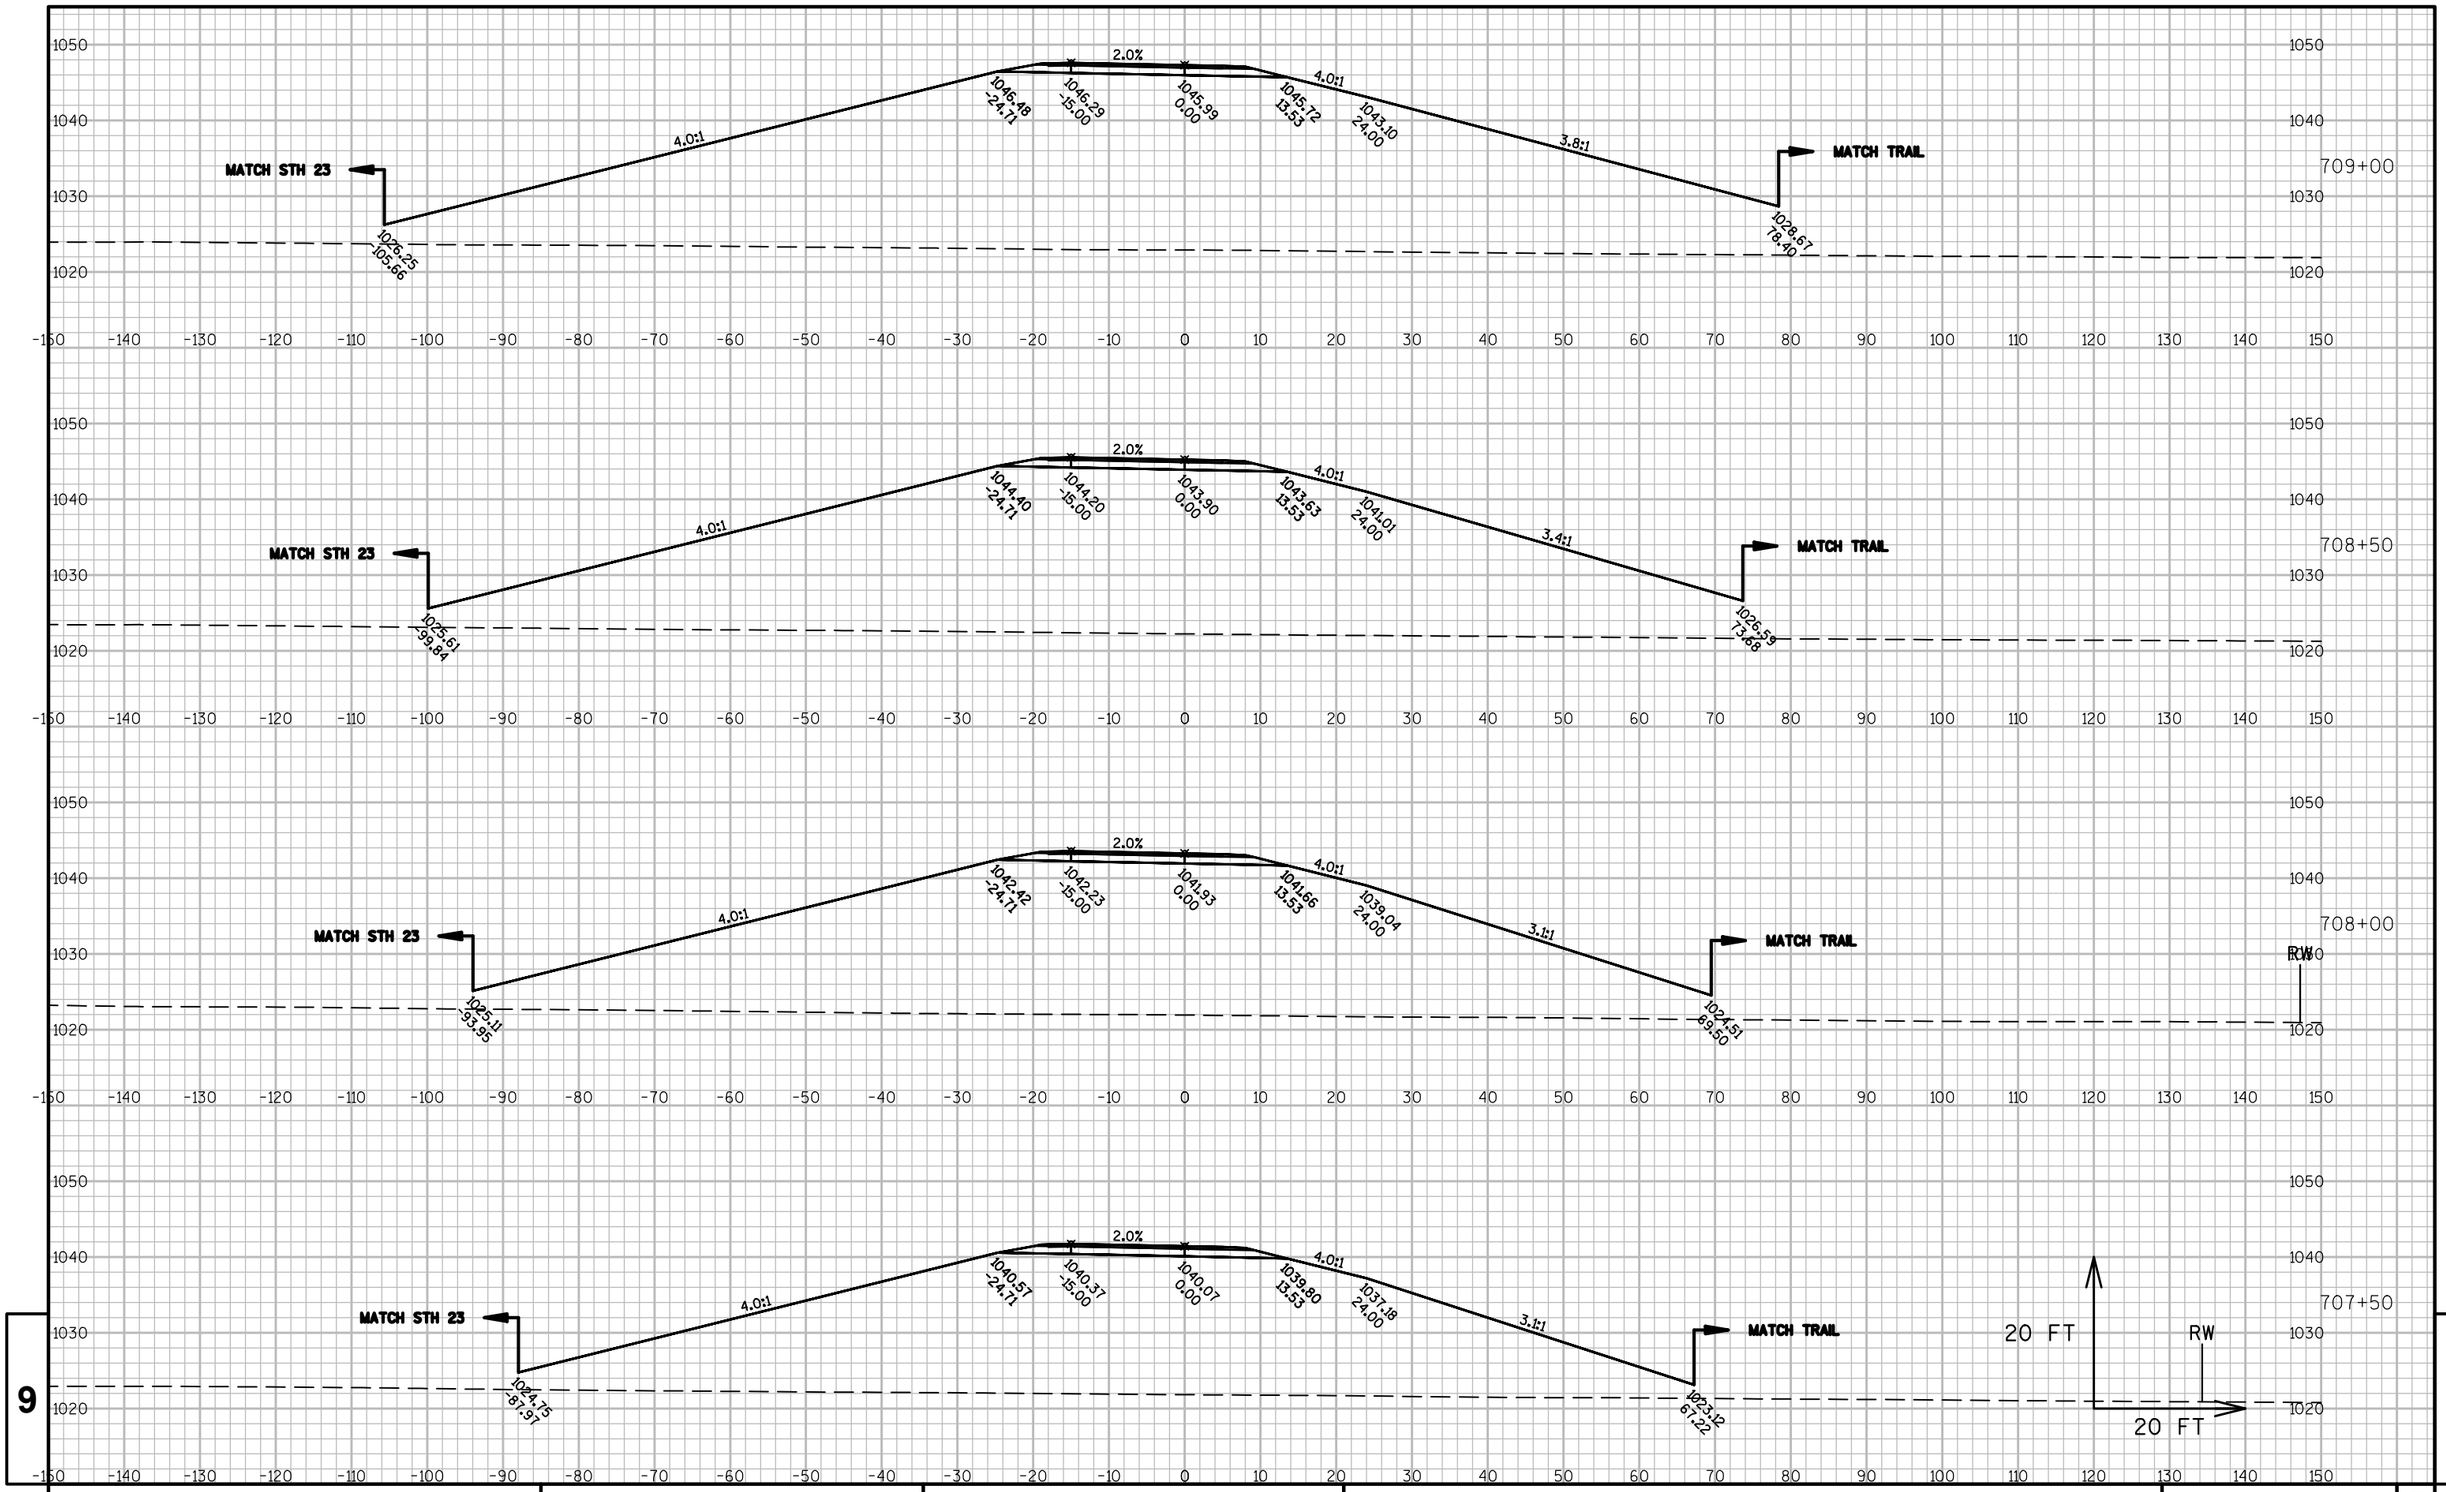


9

9

PROJECT NO: 1440-15-**72**	HWY: STH 23	COUNTY: FOND DU LAC	CROSS SECTIONS: RAMP SW	SHEET	E


FILE NAME : K:\1102721.02\CADD\CIVIL3D\14401500\SHEETSPLAN\090201-XS.DWG
LAYOUT NAME - ****
PLOT DATE : 5/14/2015 9:40 AM PLOT BY : BECKENDORF, RANDY PLOT NAME : PLOT SCALE : **********

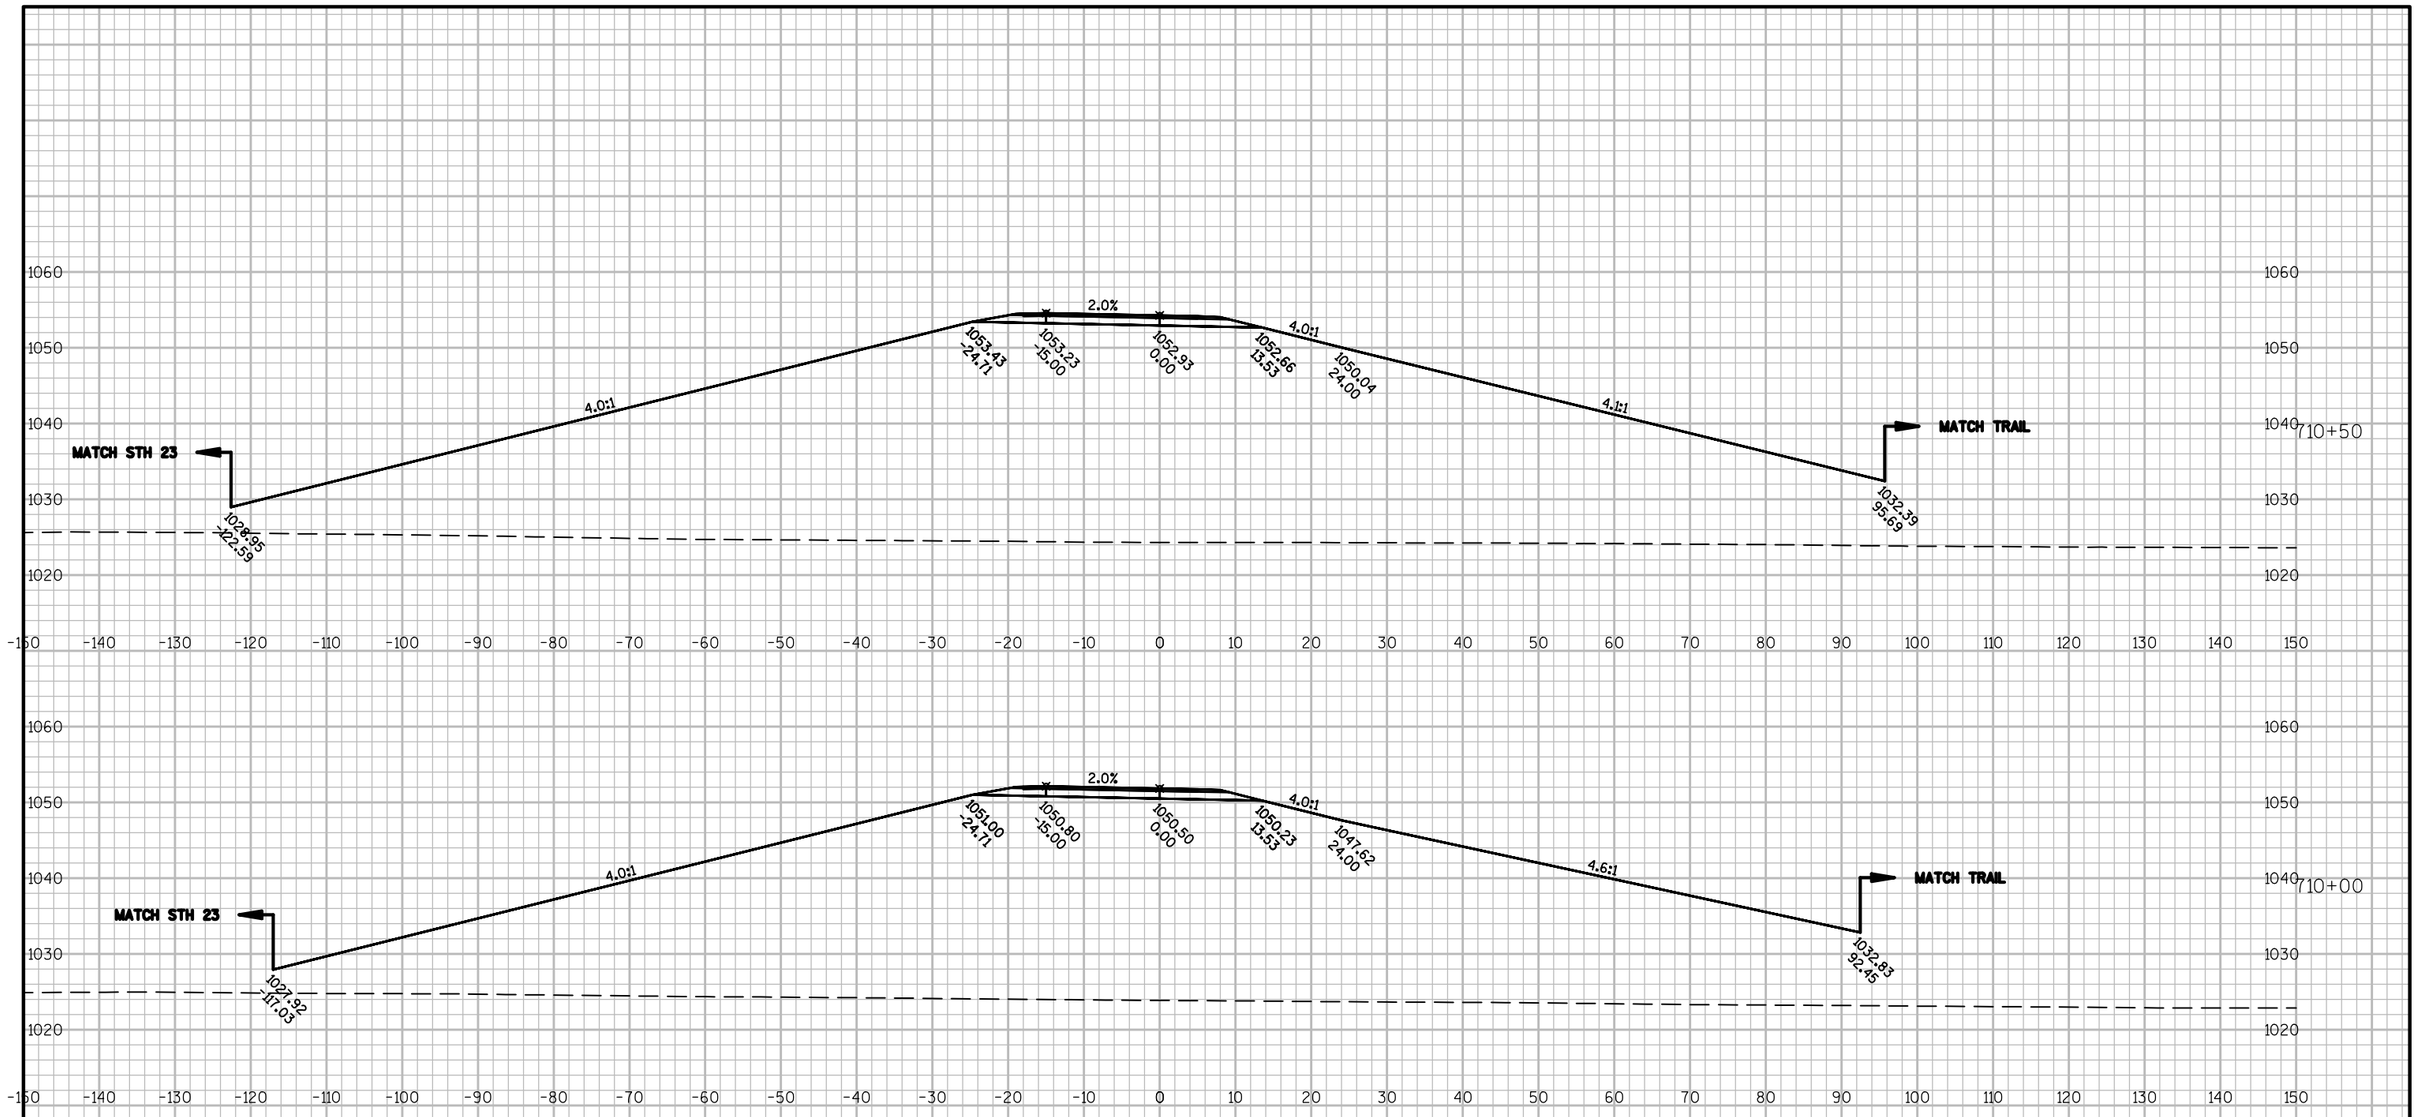

9 9

PROJECT NO: 1440-15-**72**	HWY: STH 23	COUNTY: FOND DU LAC	CROSS SECTIONS: RAMP SW	SHEET	E


FILE NAME : K:\1102721.02\CADD\CIVIL3D\14401500\SHEETSPLAN\090201-XS.DWG
LAYOUT NAME - ****
PLOT DATE : 5/14/2015 9:40 AM PLOT BY : BECKENDORF, RANDY PLOT NAME : PLOT SCALE : **********

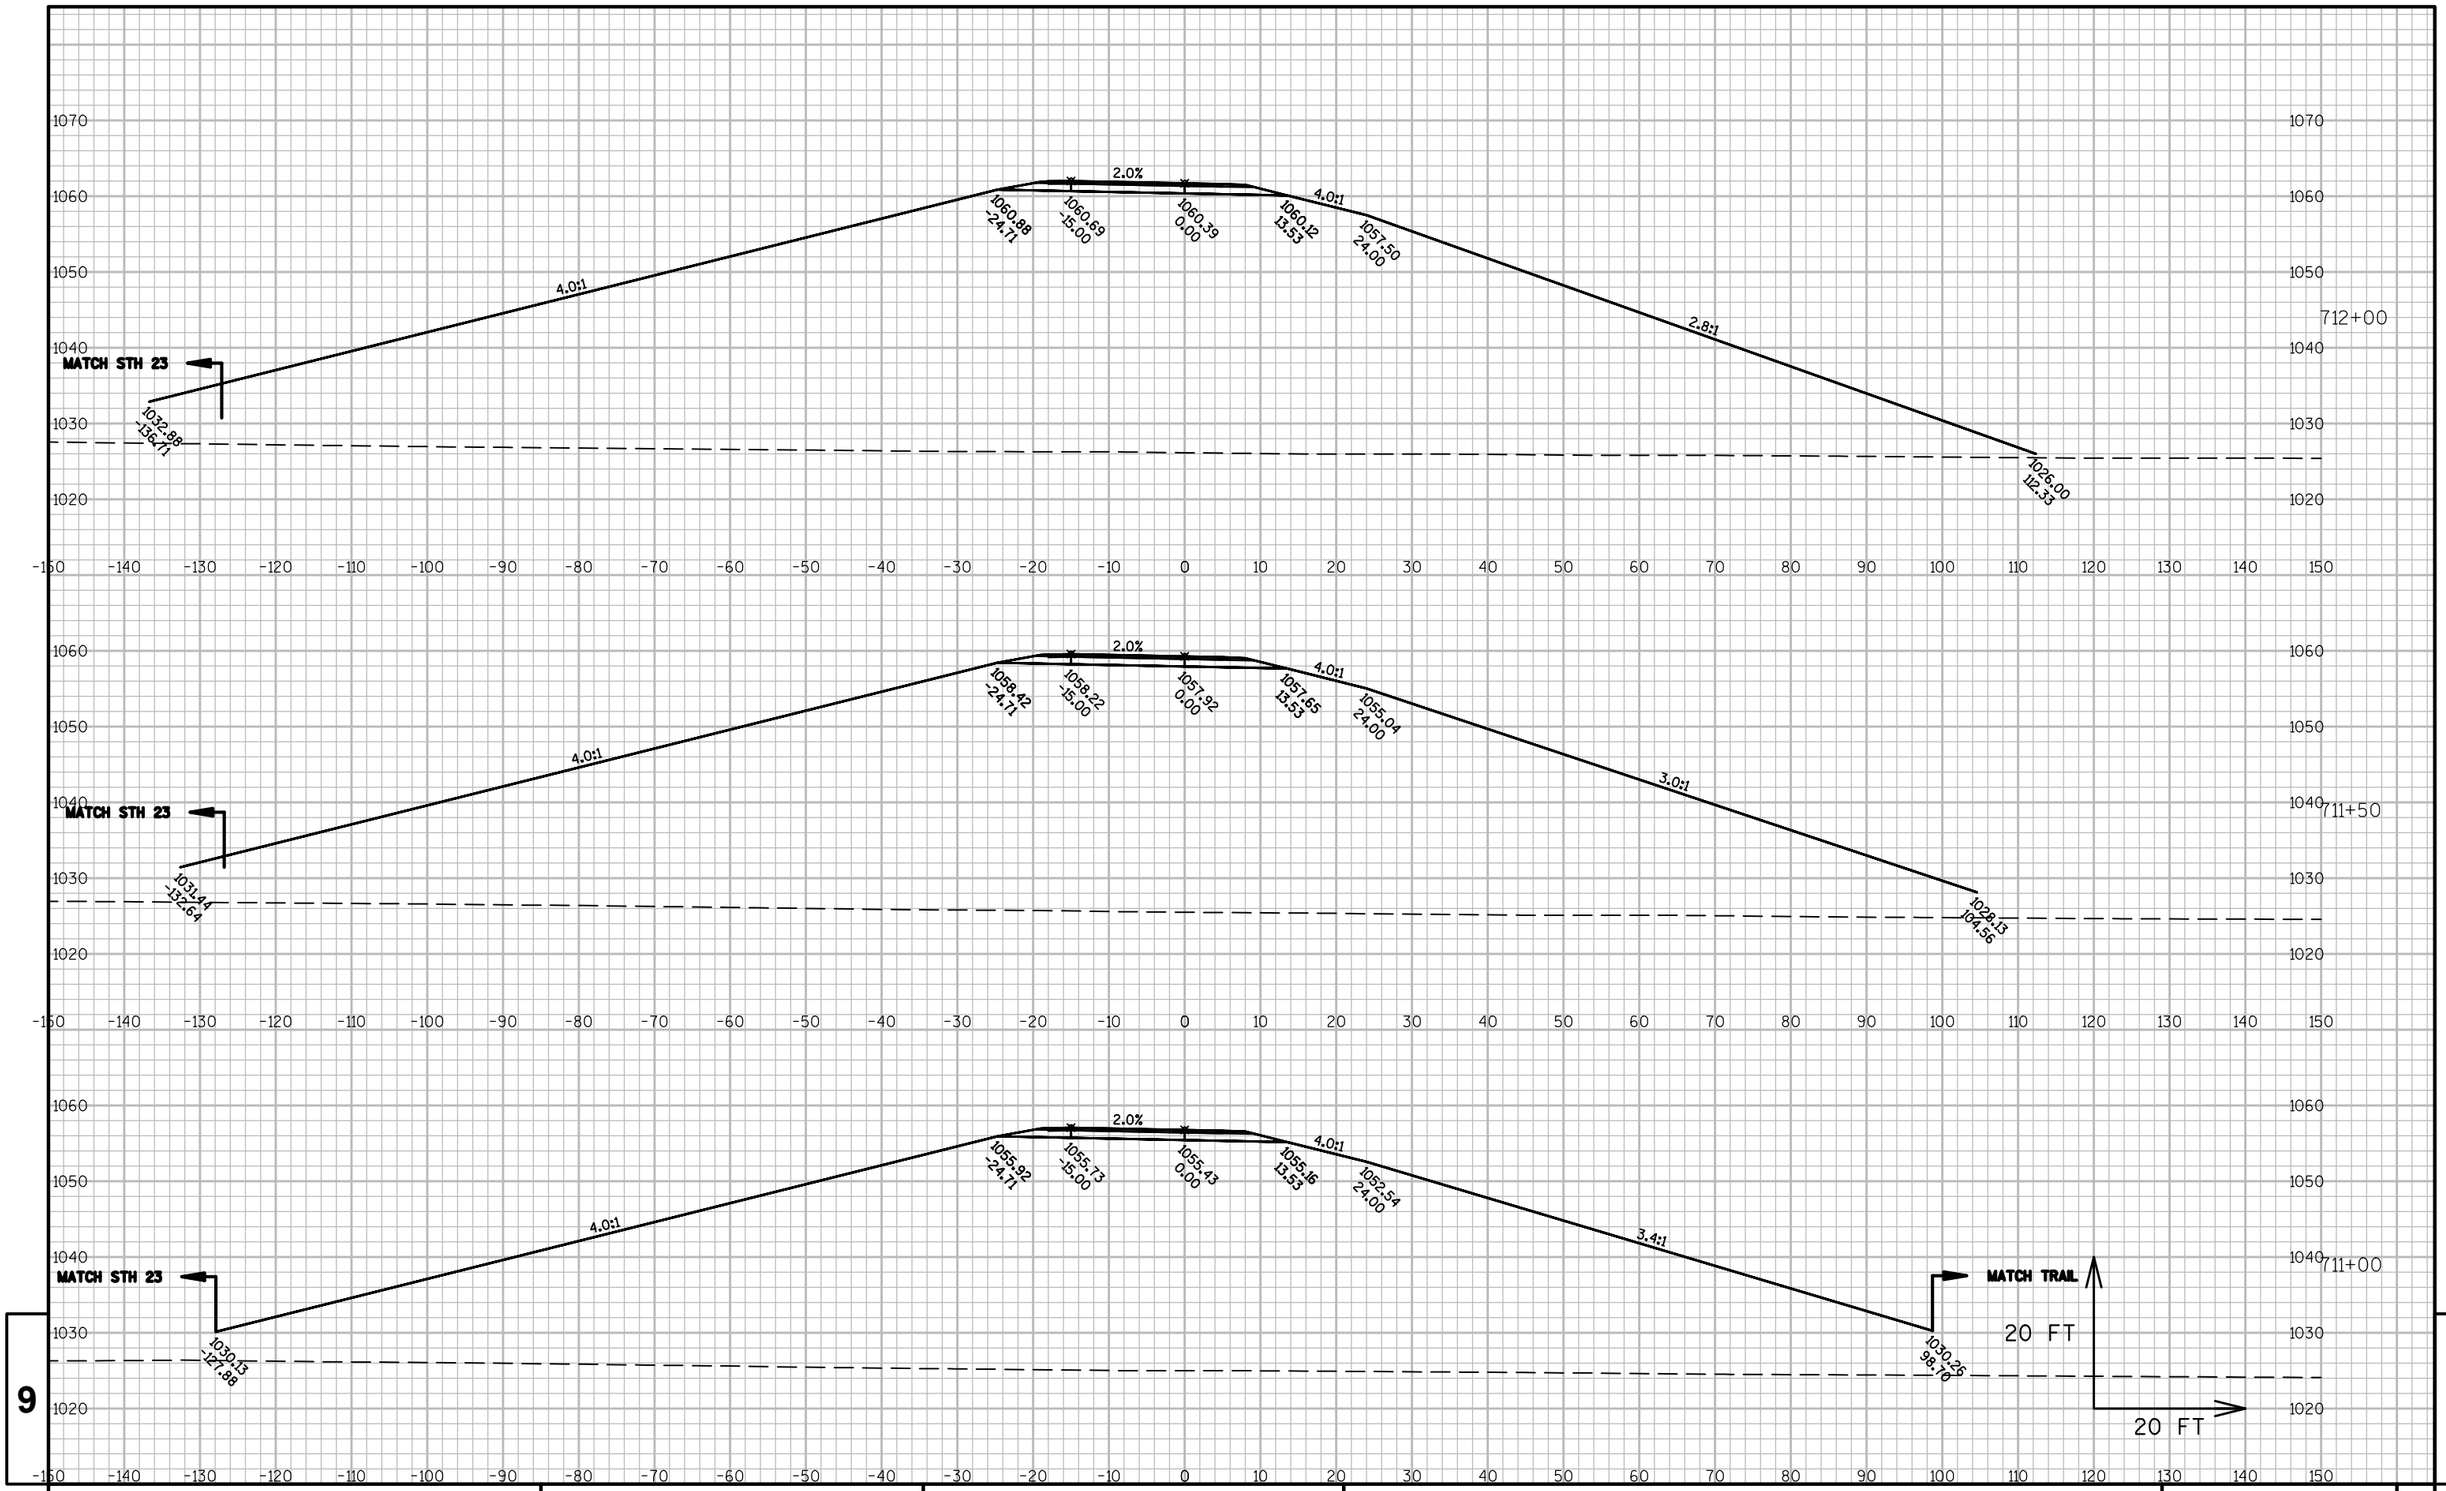

PROJECT NO: 1440-15-**72**	HWY: STH 23	COUNTY: FOND DU LAC	CROSS SECTIONS: RAMP SW	SHEET	E

FILE NAME : K:\1102721.02\CADD\CIVIL3D\14401500\SHEETSPLAN\090201-XS.DWG
LAYOUT NAME - ****

PLOT DATE : 5/14/2015 9:40 AM PLOT BY : BECKENDORF, RANDY PLOT NAME : PLOT SCALE : **********

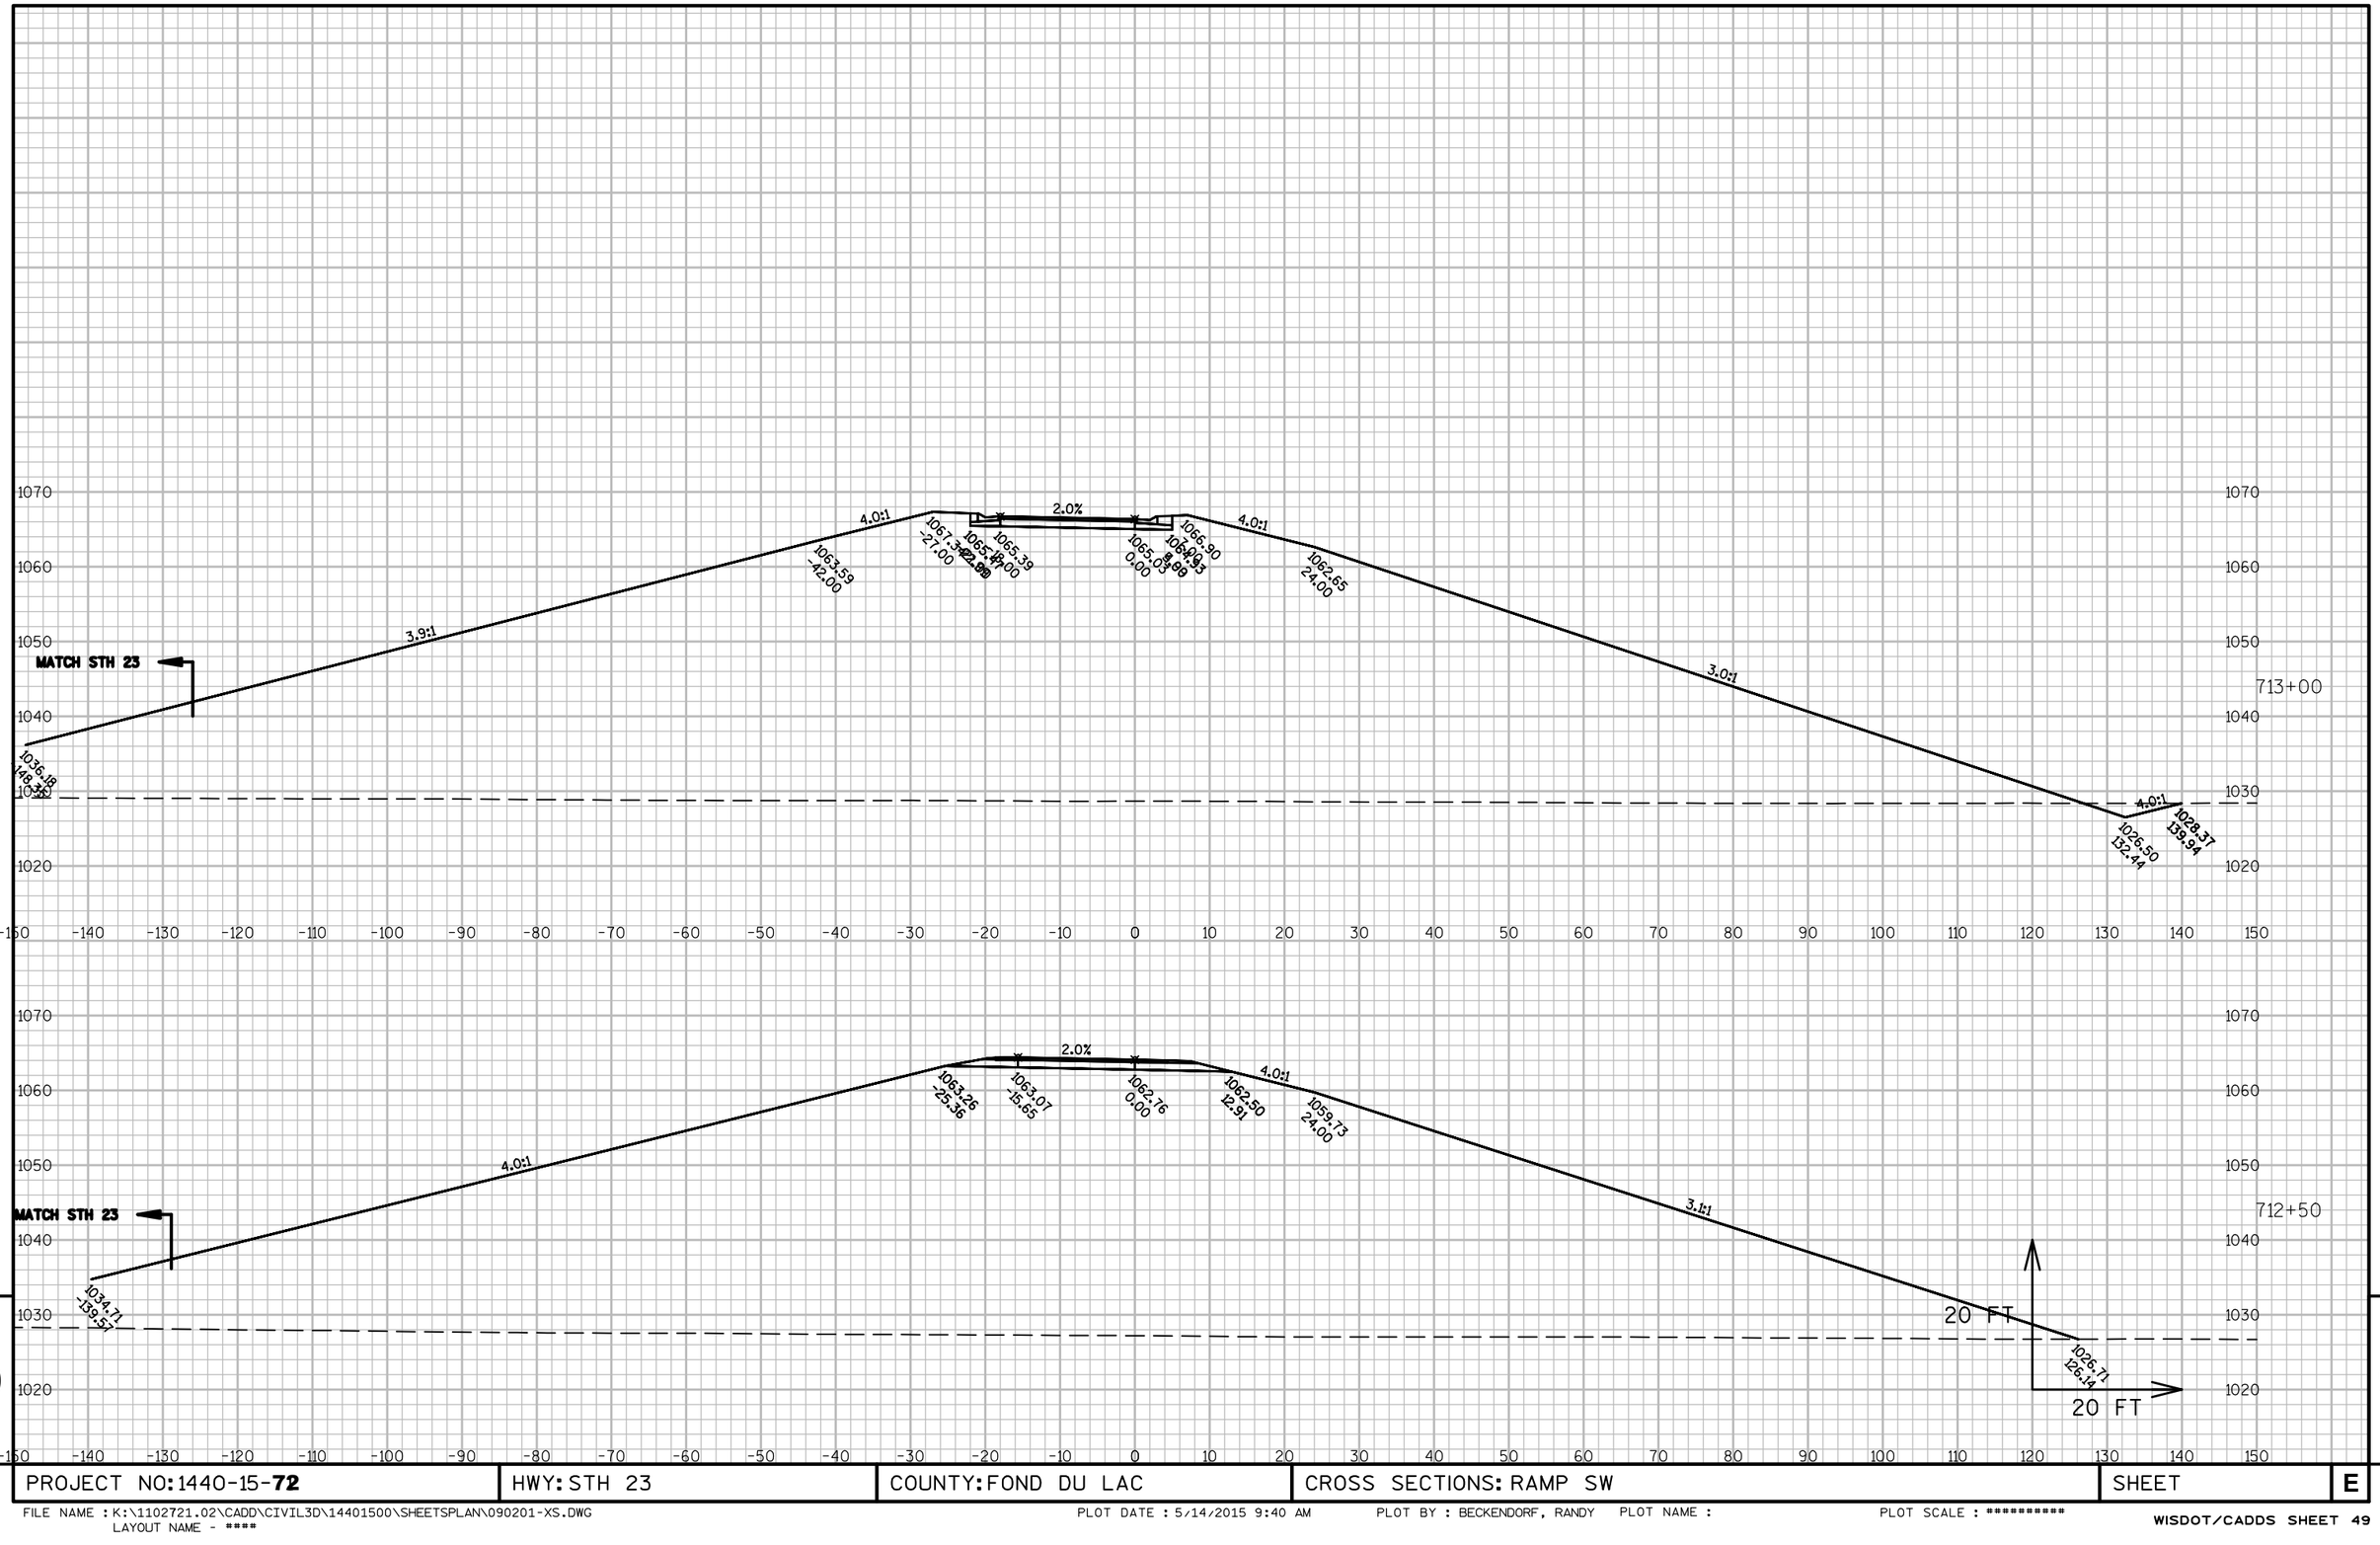

9


9

PROJECT NO: 1440-15-**72**	HWY: STH 23	COUNTY: FOND DU LAC	CROSS SECTIONS: RAMP SW	SHEET	E

FILE NAME : K:\1102721.02\CADD\CIVIL3D\14401500\SHEETSPLAN\090201-XS.DWG
LAYOUT NAME - ****

PLOT DATE : 5/14/2015 9:40 AM PLOT BY : BECKENDORF, RANDY PLOT NAME :

PLOT SCALE : **********

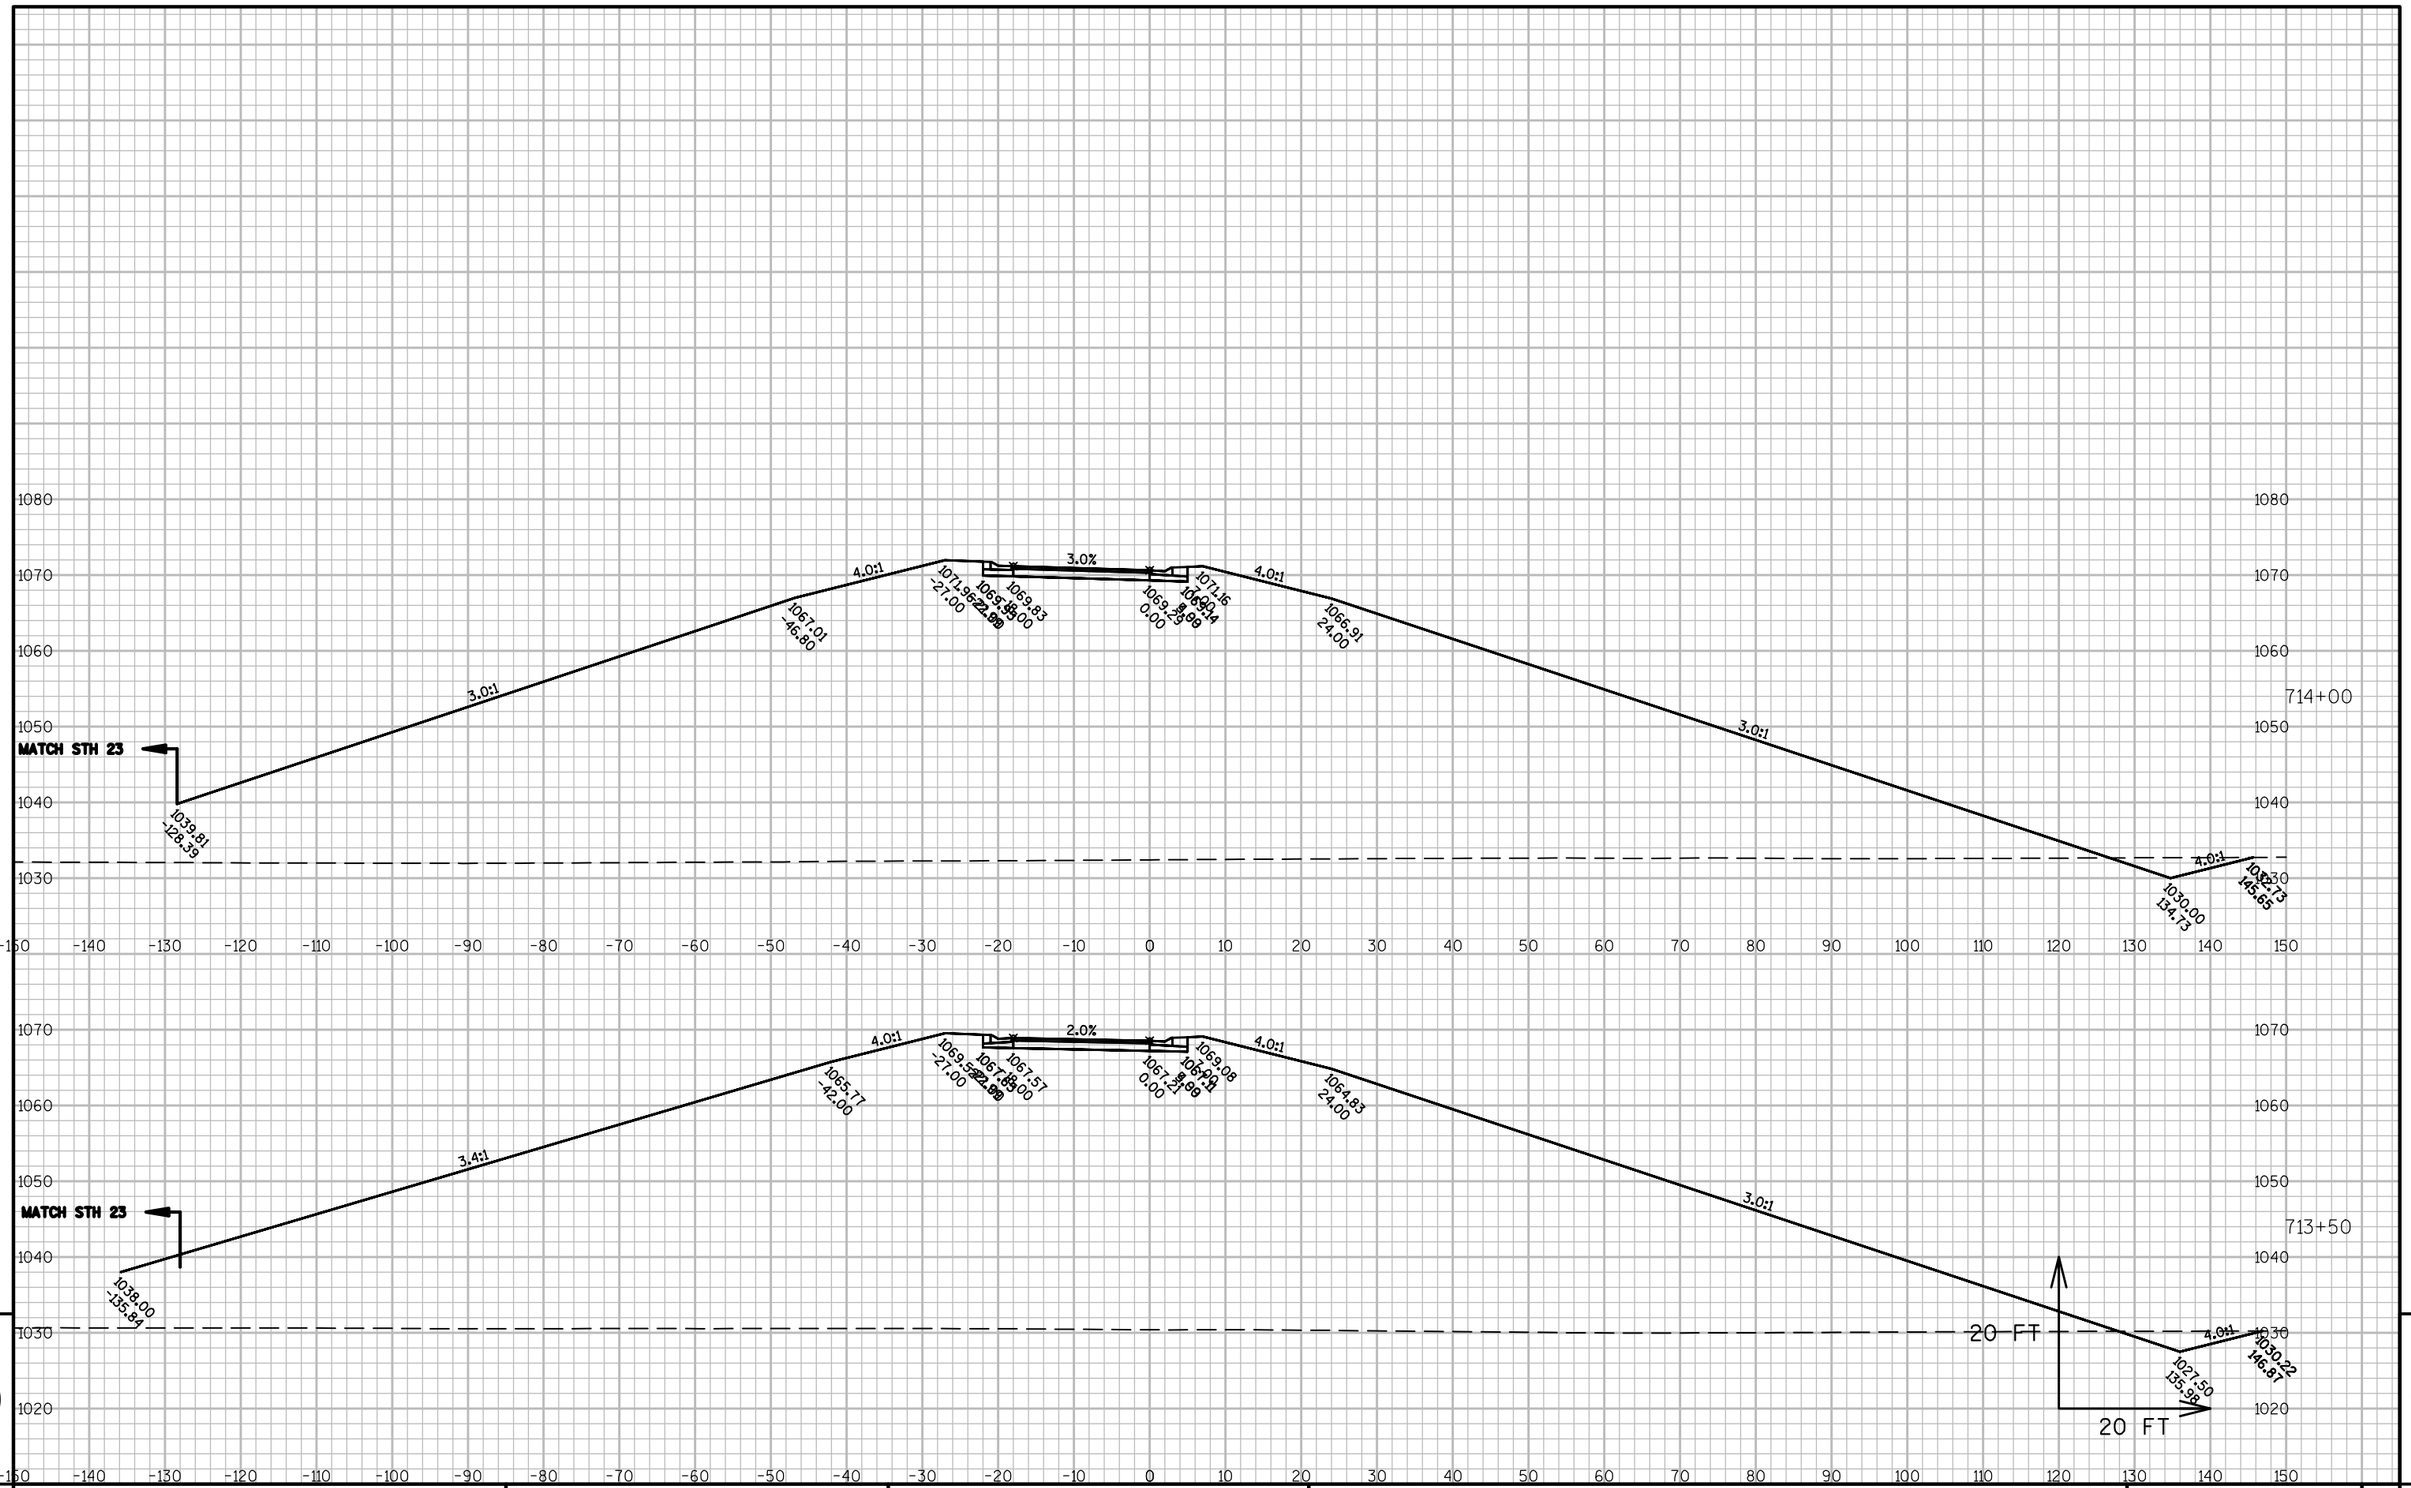


9


9

PROJECT NO: 1440-15-**72**	HWY: STH 23	COUNTY: FOND DU LAC	CROSS SECTIONS: RAMP SW	SHEET	E

FILE NAME : K:\1102721.02\CADD\CIVIL3D\14401500\SHEETSPLAN\090201-XS.DWG
LAYOUT NAME - ****

PLOT DATE : 5/14/2015 9:40 AM PLOT BY : BECKENDORF, RANDY PLOT NAME : PLOT SCALE : **********

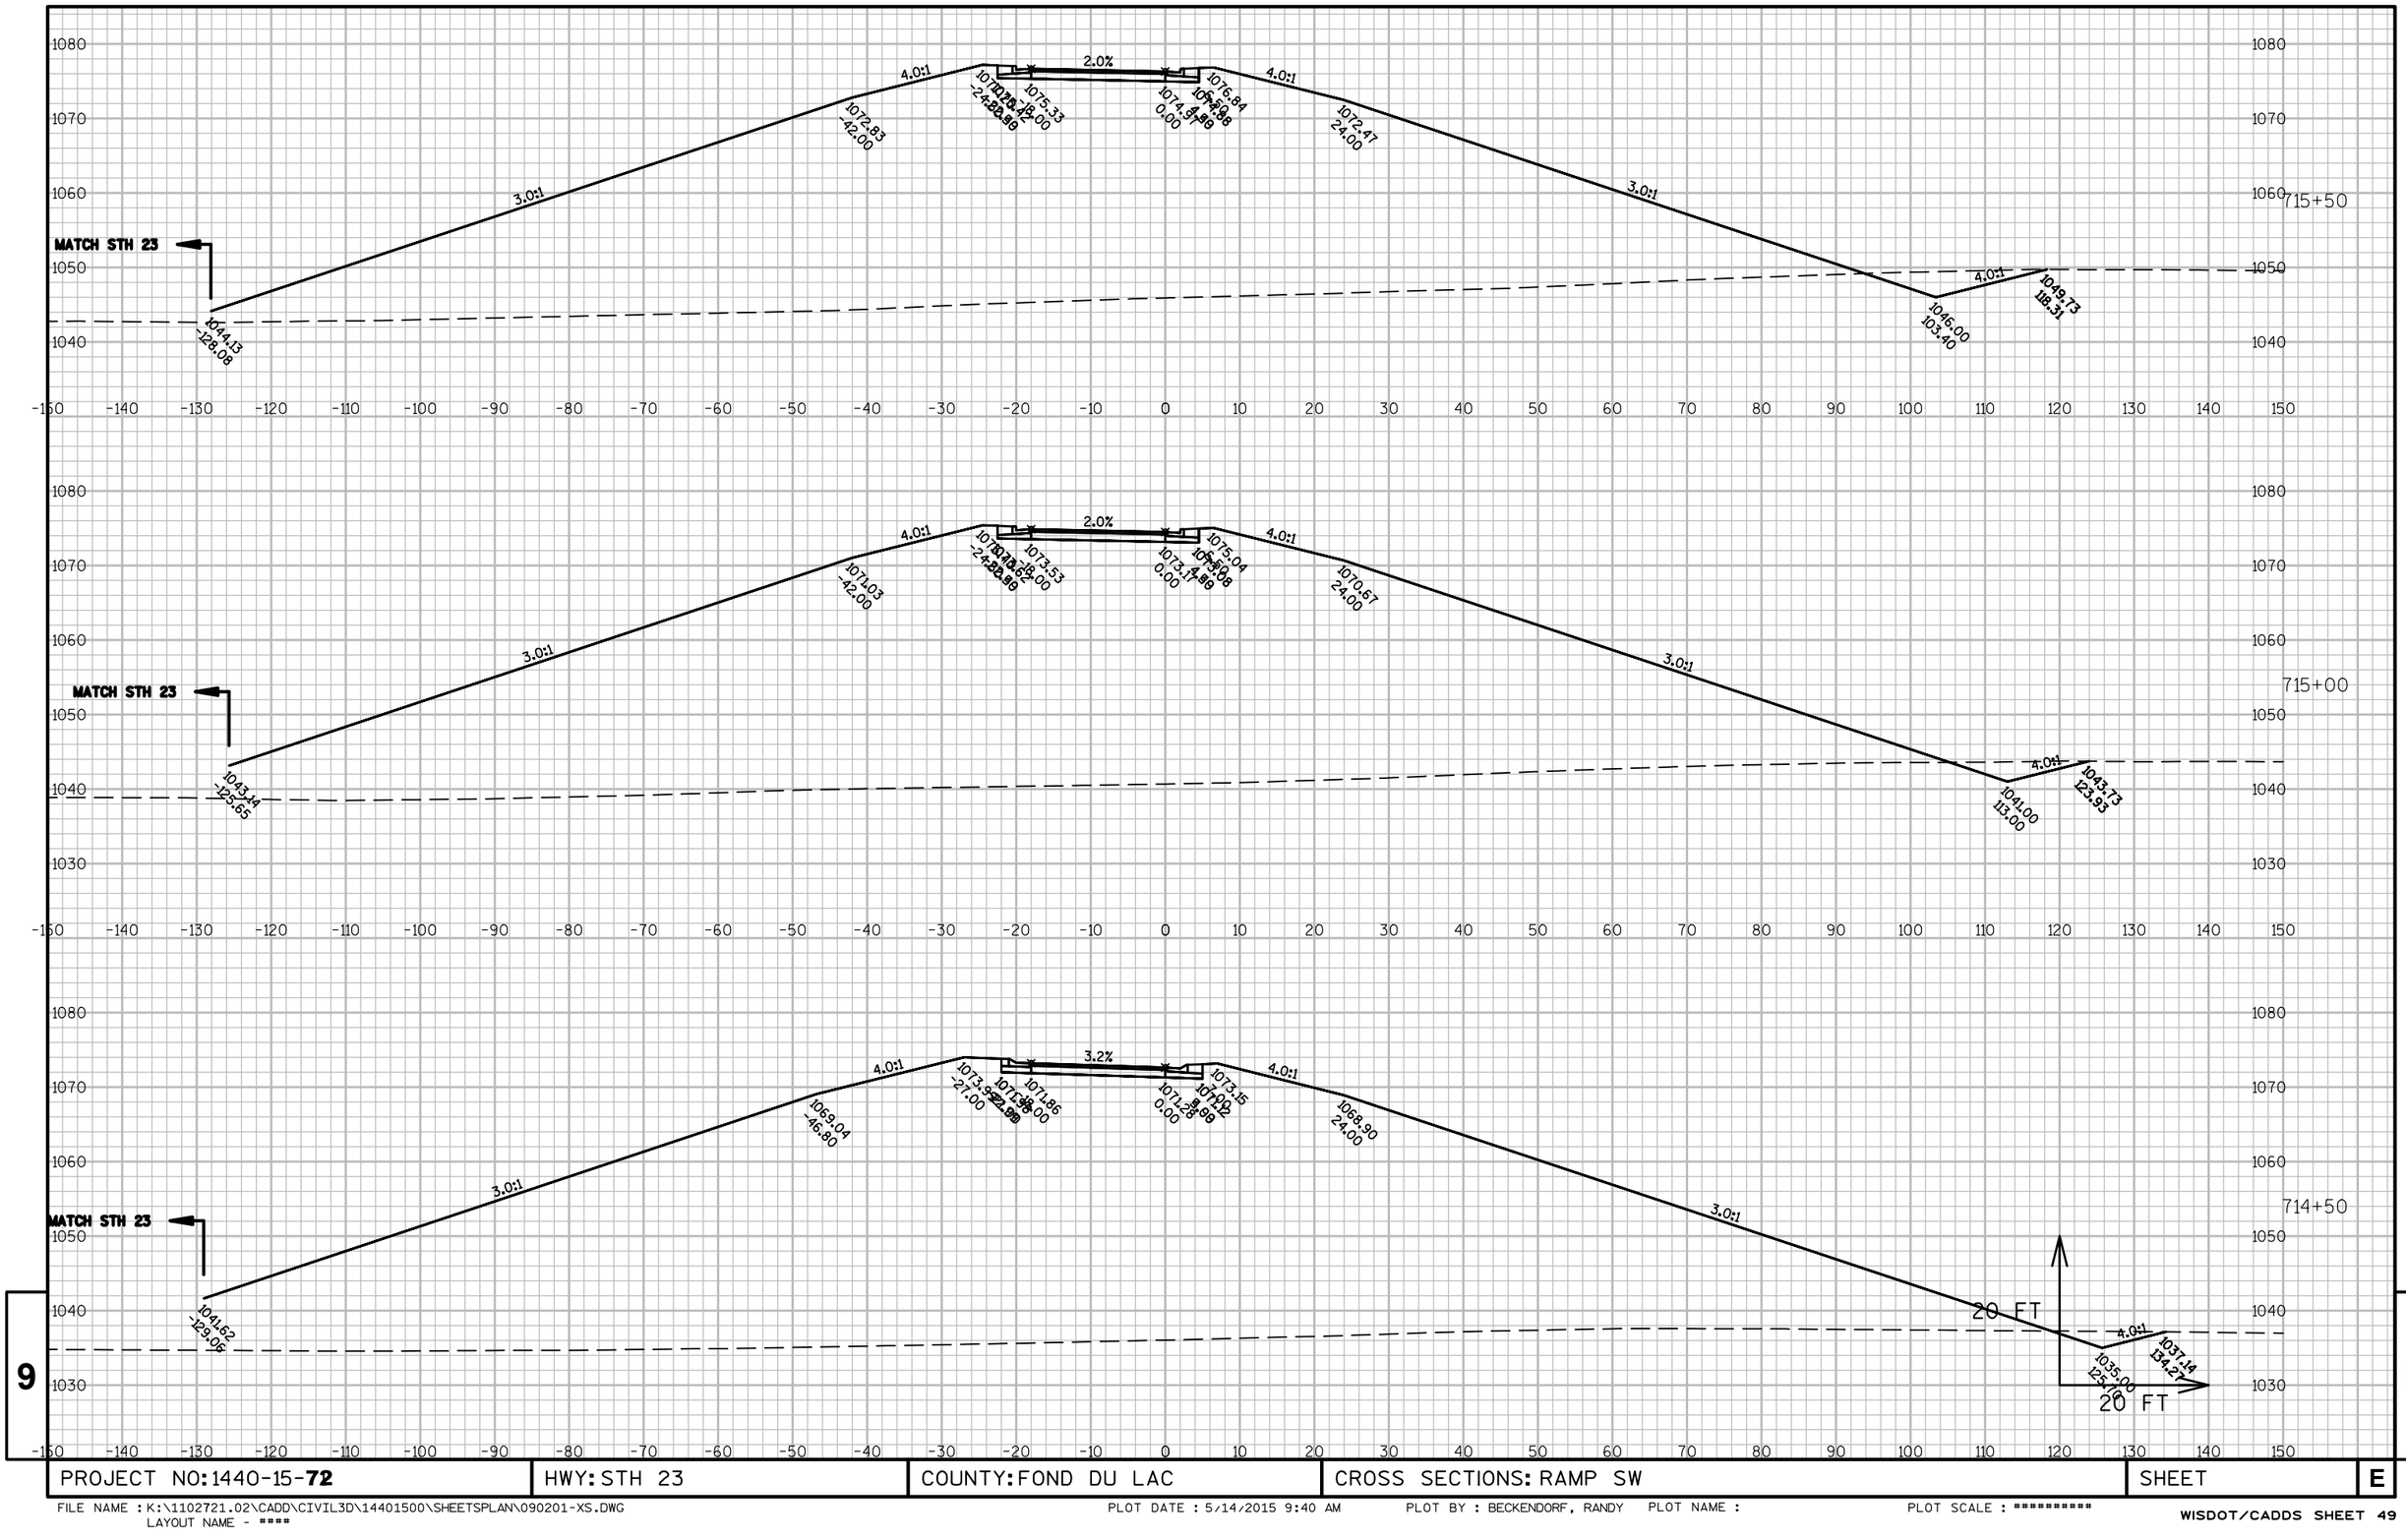
715+50
MATCH STH 23
4.0:1
3.0:1
2.0%
1072.83
-42.00
1075.33
0.00
1076.84
24.00
1044.13
-126.08
1046.00
103.40
1049.73
115.31
715+00
1071.03
-42.00
1073.53
0.00
1075.04
24.00
1043.14
-125.65
1041.00
115.00
1043.73
123.93
714+50
3.2%
1069.04
-46.80
1071.86
0.00
1073.15
24.00
1041.62
-129.06
20 FT
1035.00
125.00
1037.14
134.27
9
PROJECT NO: 1440-15-72
HWY: STH 23
COUNTY: FOND DU LAC
CROSS SECTIONS: RAMP SW
SHEET
E
FILE NAME : K:\1102721.02\CADD\CIVIL3D\14401500\SHEETSPLAN\090201-XS.DWG
LAYOUT NAME - ****
PLOT DATE : 5/14/2015 9:40 AM
PLOT BY : BECKENDORF, RANDY
PLOT NAME :
PLOT SCALE : **********
WISDOT/CADDS SHEET 49

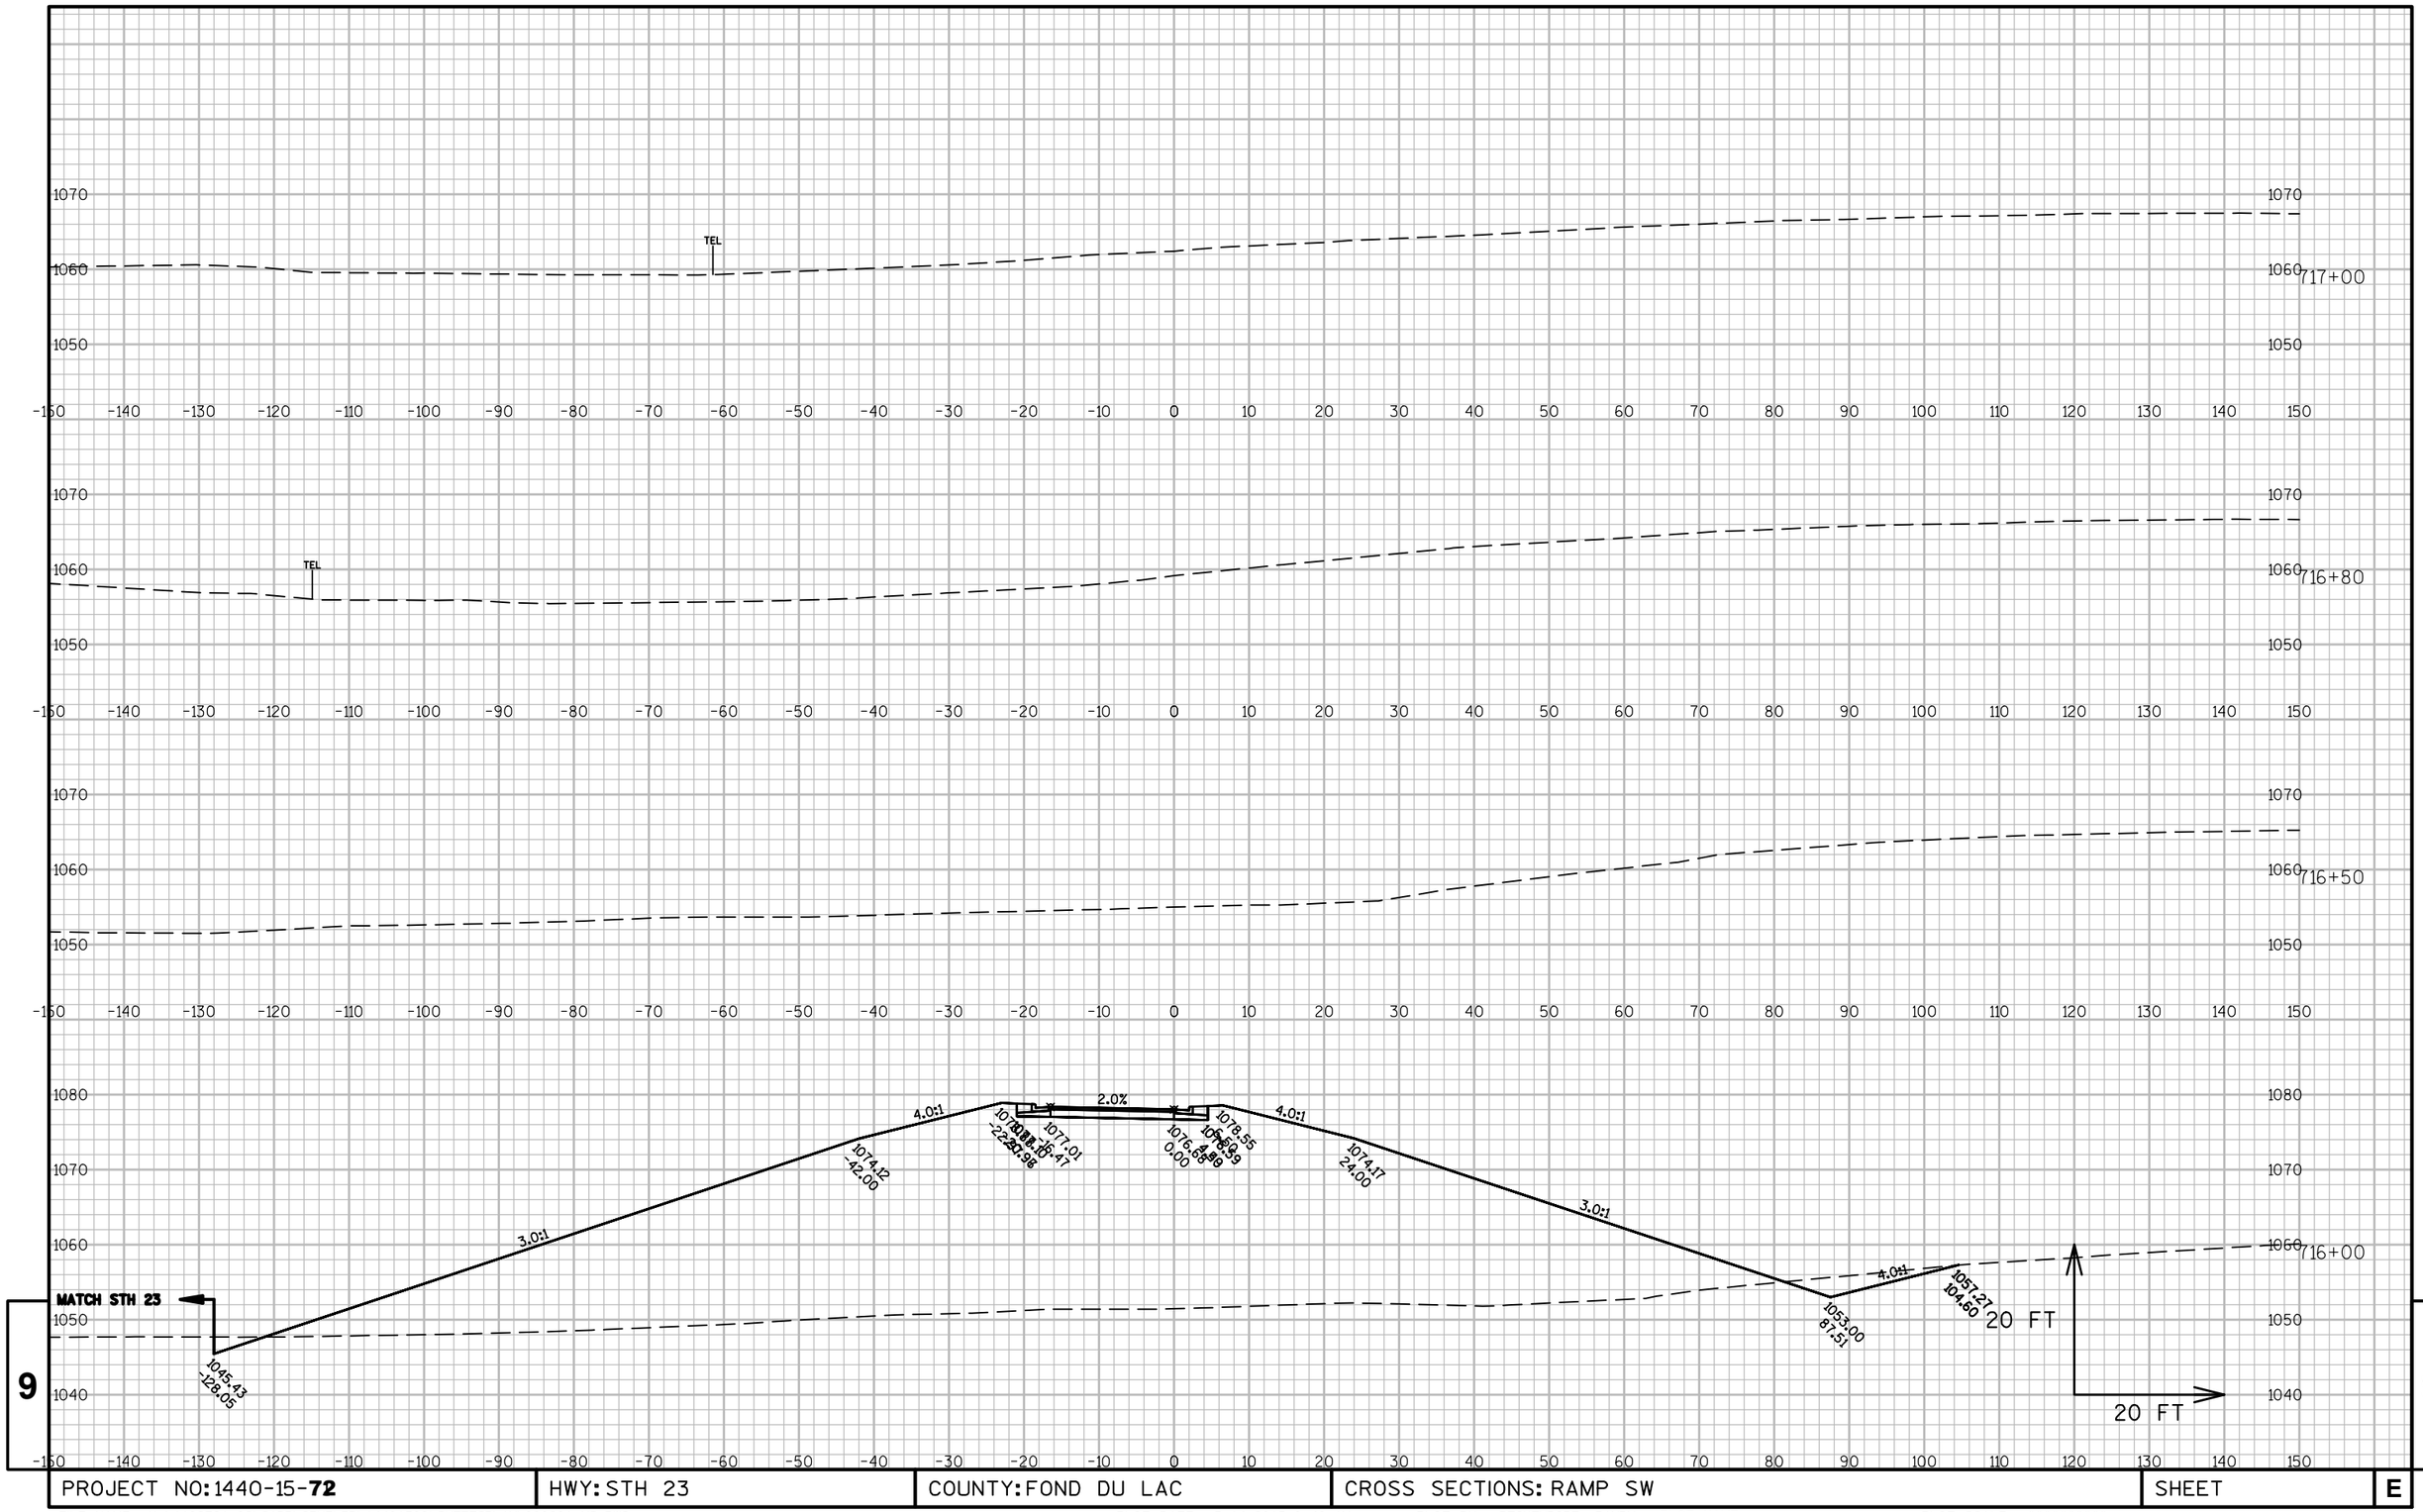


9 9

PROJECT NO: 1440-15-**72**	HWY: STH 23	COUNTY: FOND DU LAC	CROSS SECTIONS: RAMP SW	SHEET	E

FILE NAME : K:\1102721.02\CADD\CIVIL3D\14401500\SHEETSPLAN\090201-XS.DWG
LAYOUT NAME - ****

PLOT DATE : 5/14/2015 9:40 AM PLOT BY : BECKENDORF, RANDY PLOT NAME : PLOT SCALE : **********

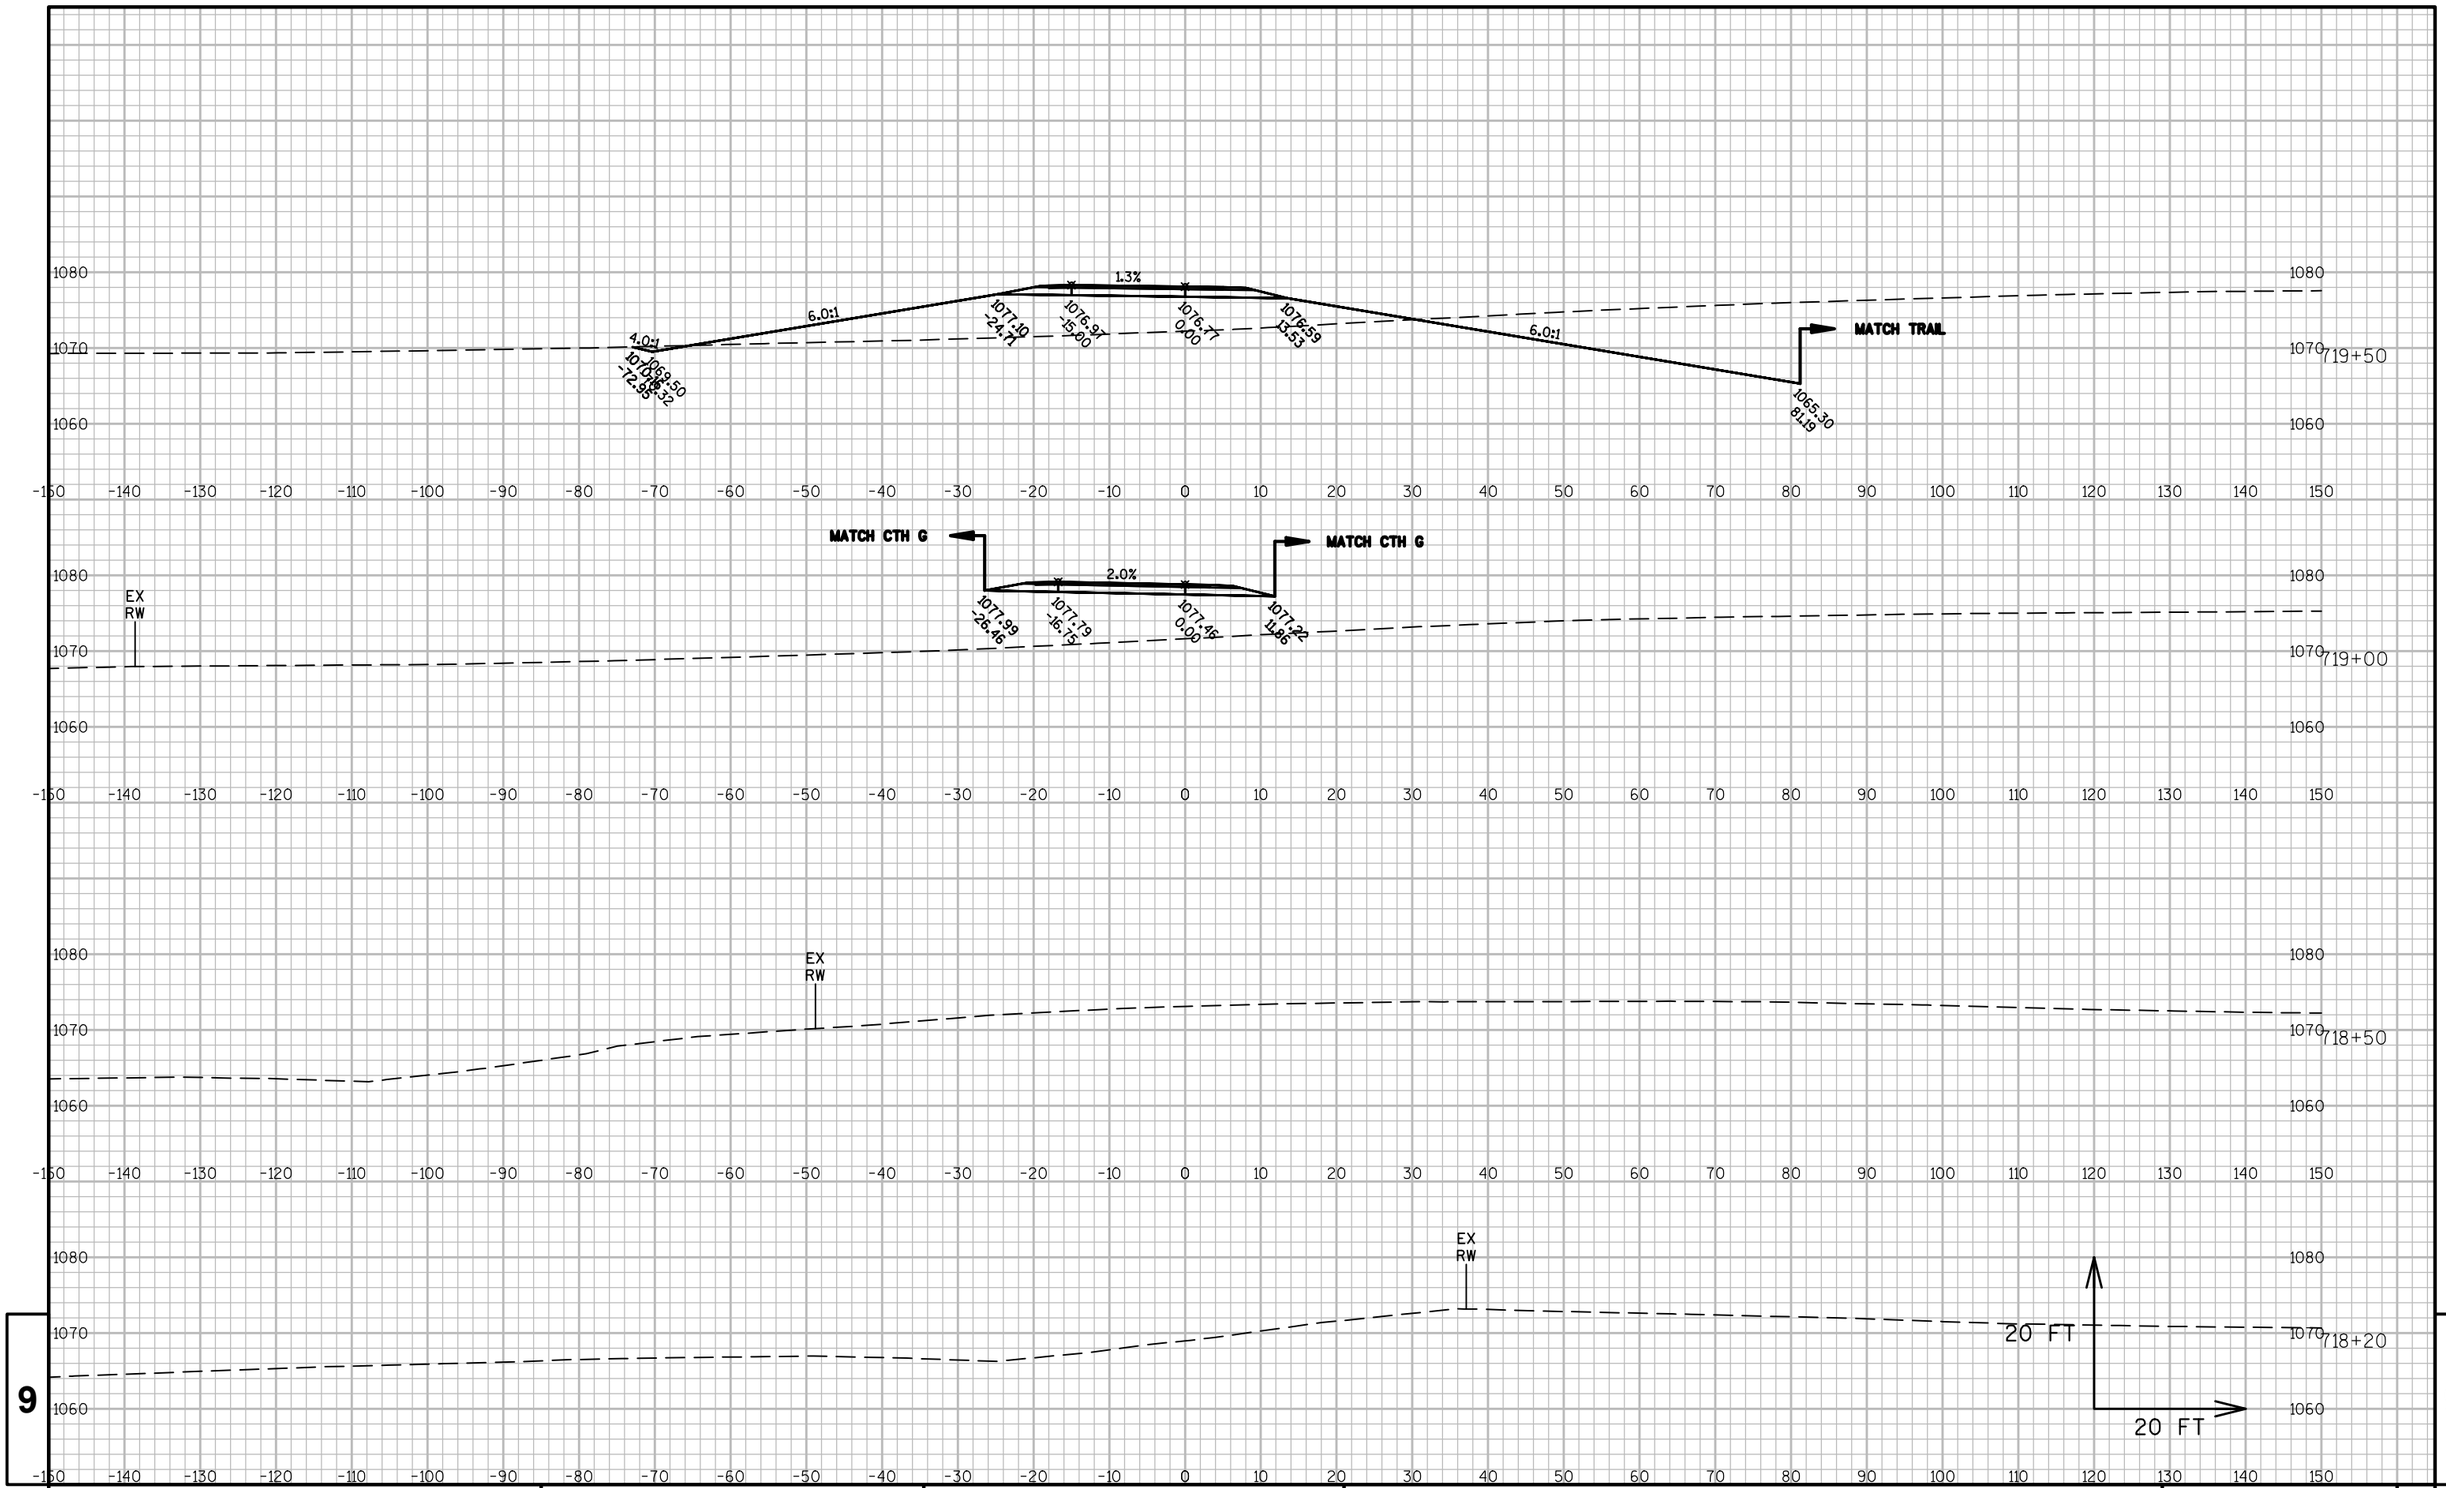


9

9

PROJECT NO: 1440-15-**72**	HWY: STH 23	COUNTY: FOND DU LAC	CROSS SECTIONS: RAMP SE	SHEET	E

FILE NAME : K:\1102721.02\CADD\CIVIL3D\14401500\SHEETSPLAN\090202-XS.DWG
LAYOUT NAME - ****

PLOT DATE : 5/14/2015 9:42 AM PLOT BY : BECKENDORF, RANDY PLOT NAME : PLOT SCALE : **********

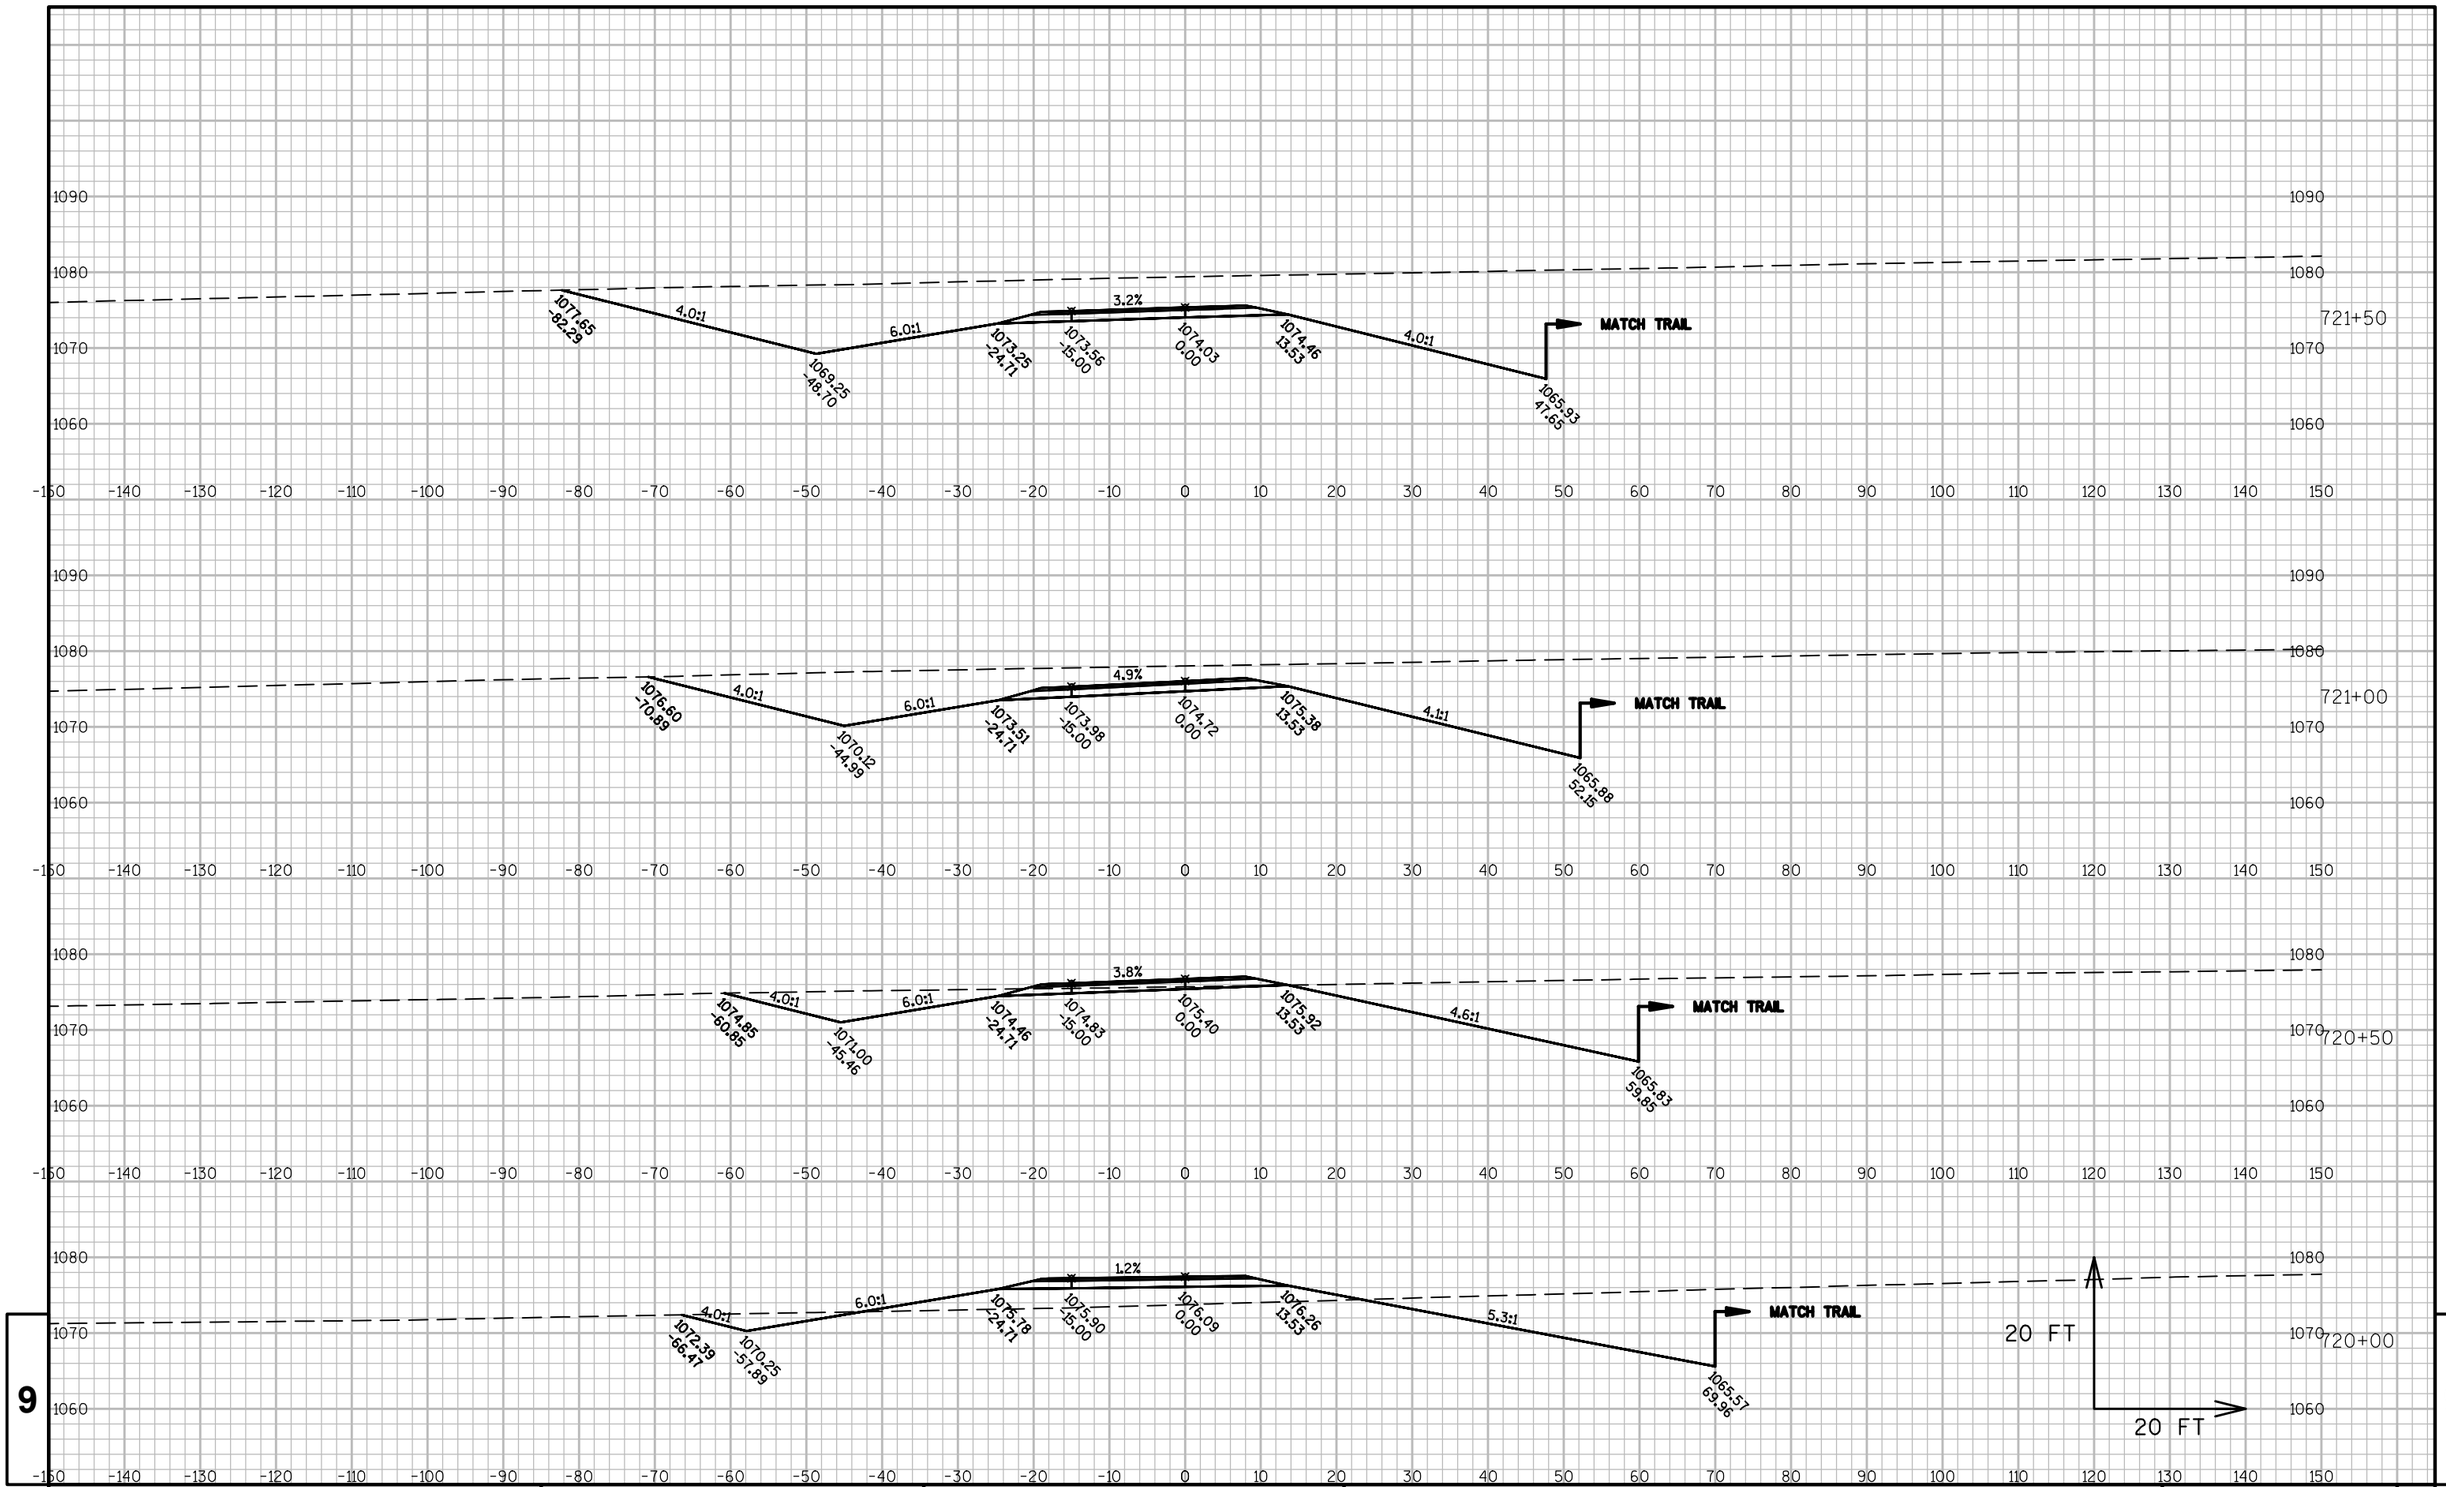


9

9

PROJECT NO: 1440-15-**72**	HWY: STH 23	COUNTY: FOND DU LAC	CROSS SECTIONS: RAMP SE	SHEET	E

FILE NAME : K:\1102721.02\CADD\CIVIL3D\14401500\SHEETSPLAN\090202-XS.DWG
LAYOUT NAME - ****


PLOT DATE : 5/14/2015 9:42 AM PLOT BY : BECKENDORF, RANDY PLOT NAME : PLOT SCALE : **********

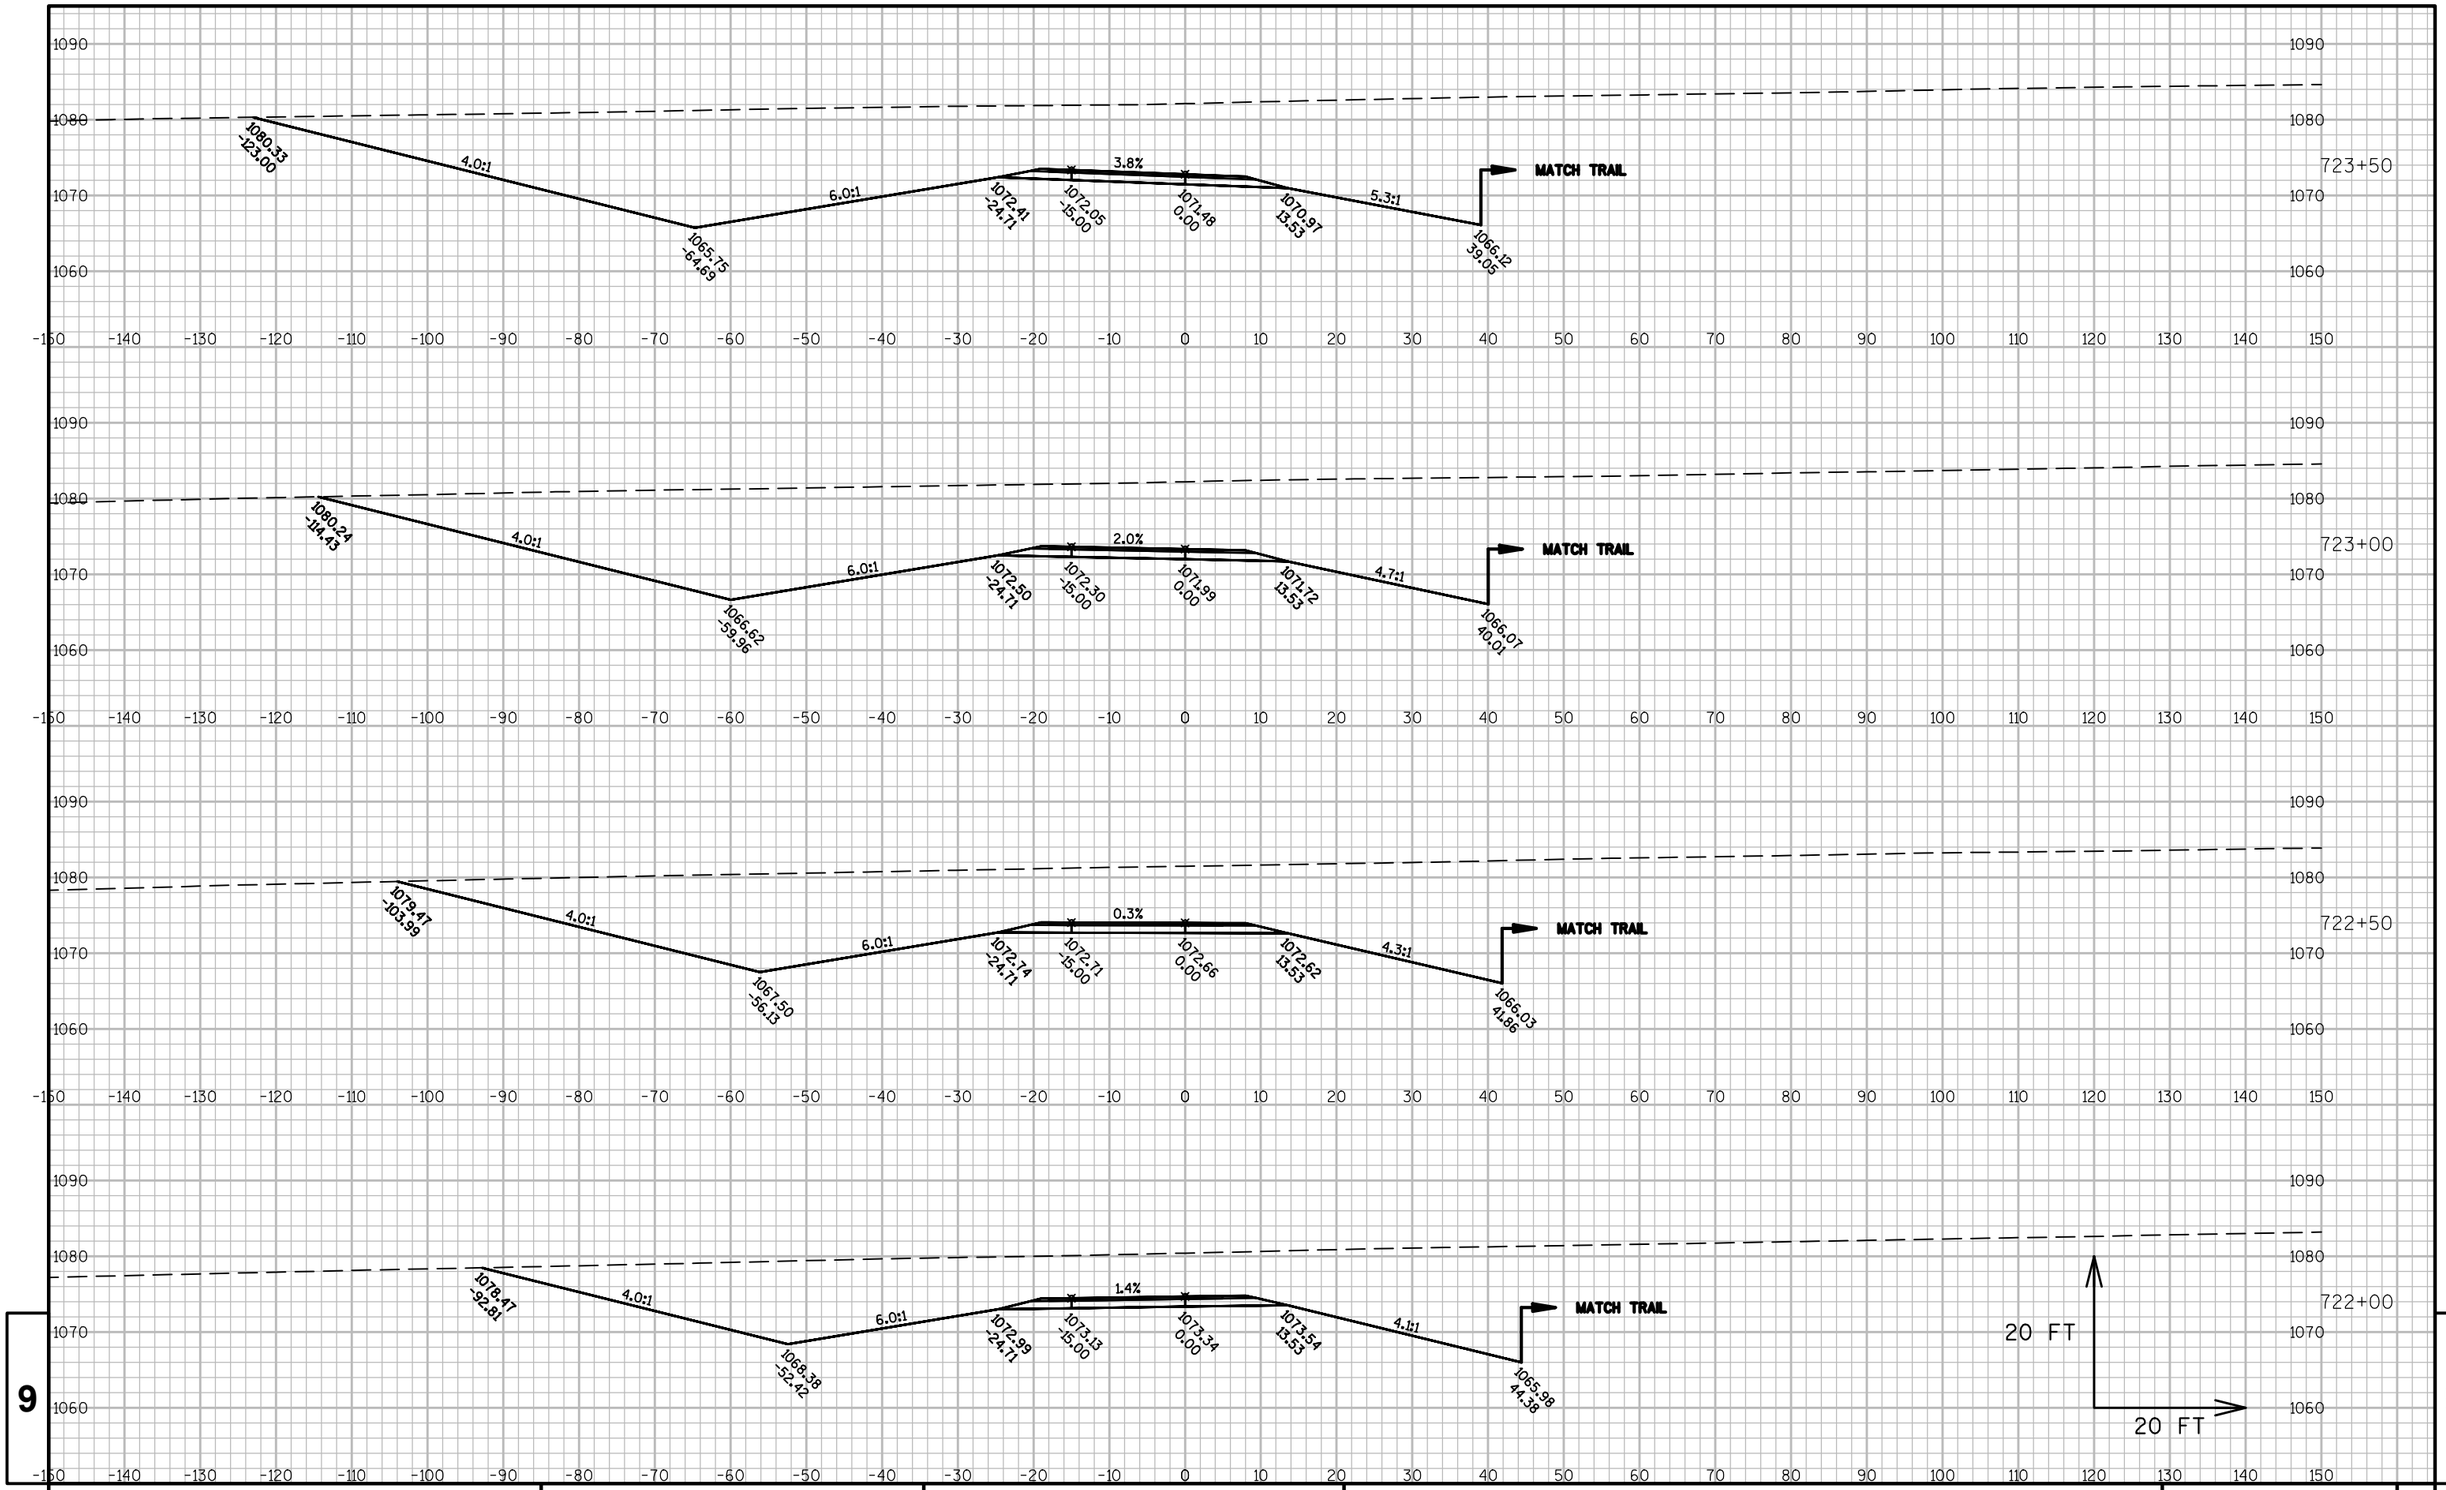

9 9

PROJECT NO: 1440-15-**72**	HWY: STH 23	COUNTY: FOND DU LAC	CROSS SECTIONS: RAMP SE	SHEET	E


FILE NAME : K:\1102721.02\CADD\CIVIL3D\14401500\SHEETSPLAN\090202-XS.DWG
LAYOUT NAME - ****
PLOT DATE : 5/14/2015 9:42 AM PLOT BY : BECKENDORF, RANDY PLOT NAME : PLOT SCALE : **********

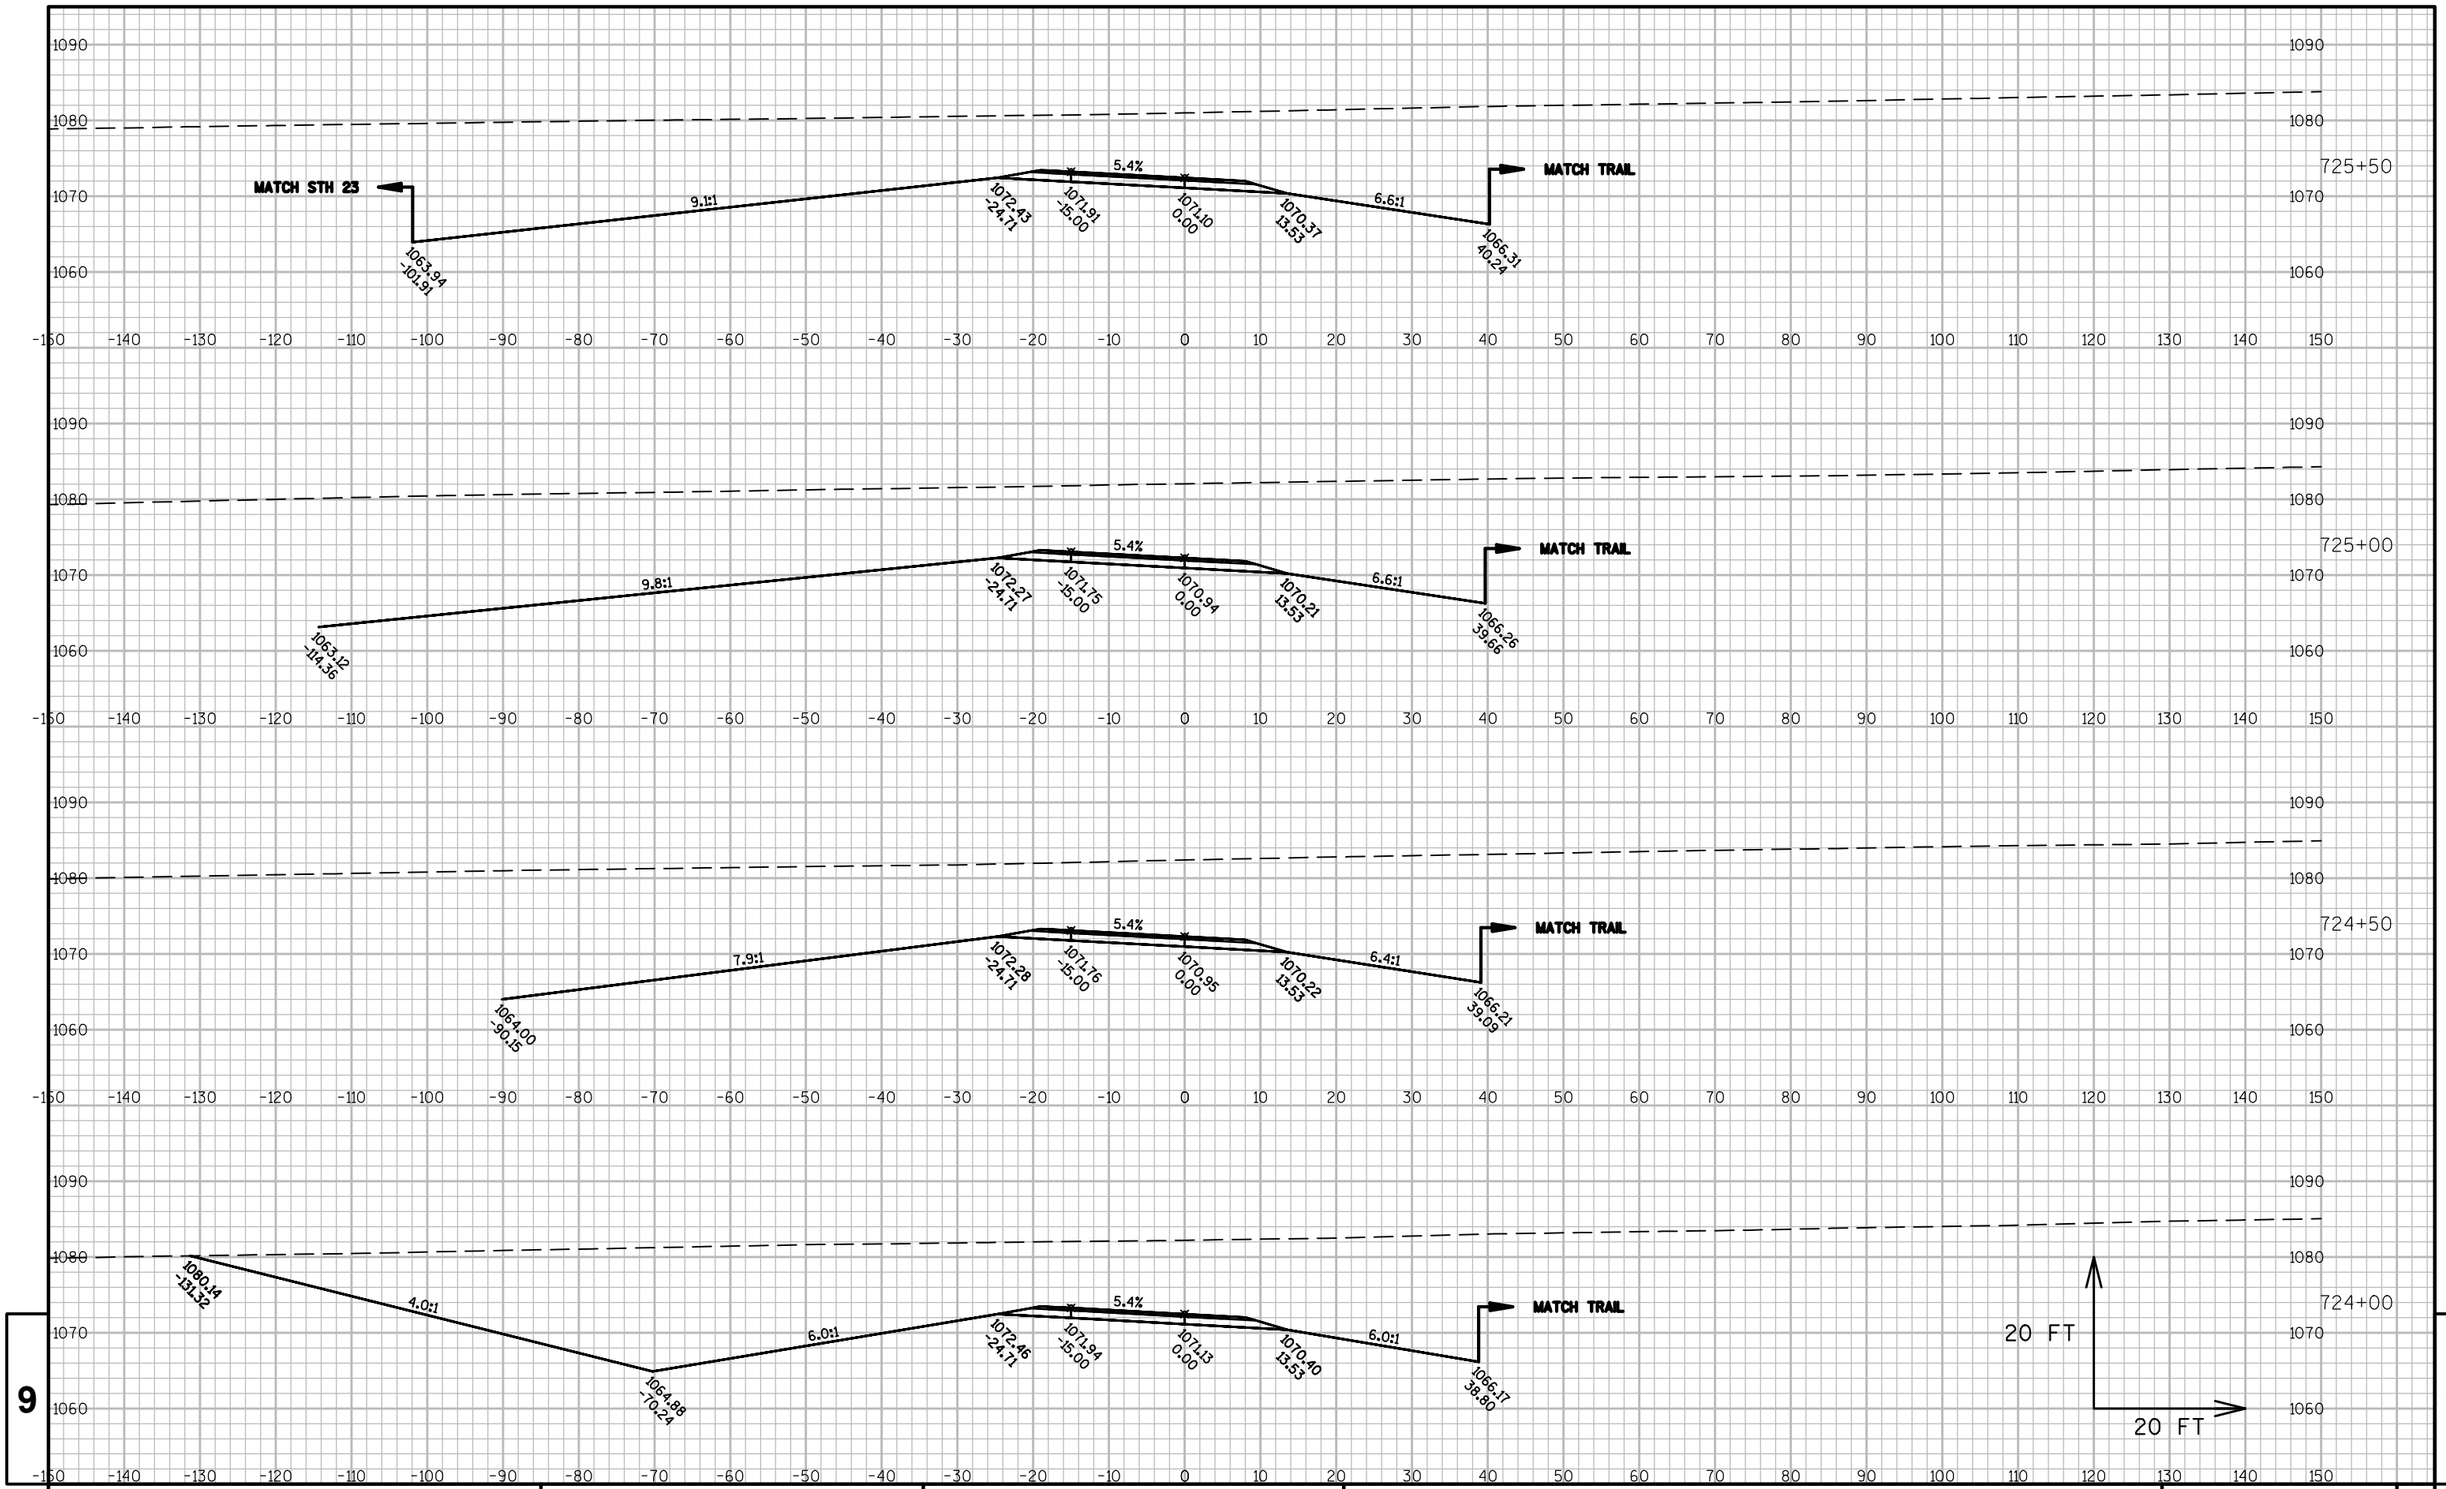

PROJECT NO: 1440-15-**72**	HWY: STH 23	COUNTY: FOND DU LAC	CROSS SECTIONS: RAMP SE	SHEET	E

FILE NAME : K:\1102721.02\CADD\CIVIL3D\14401500\SHEETSPLAN\090202-XS.DWG
LAYOUT NAME - ****


PLOT DATE : 5/14/2015 9:42 AM PLOT BY : BECKENDORF, RANDY PLOT NAME : PLOT SCALE : **********

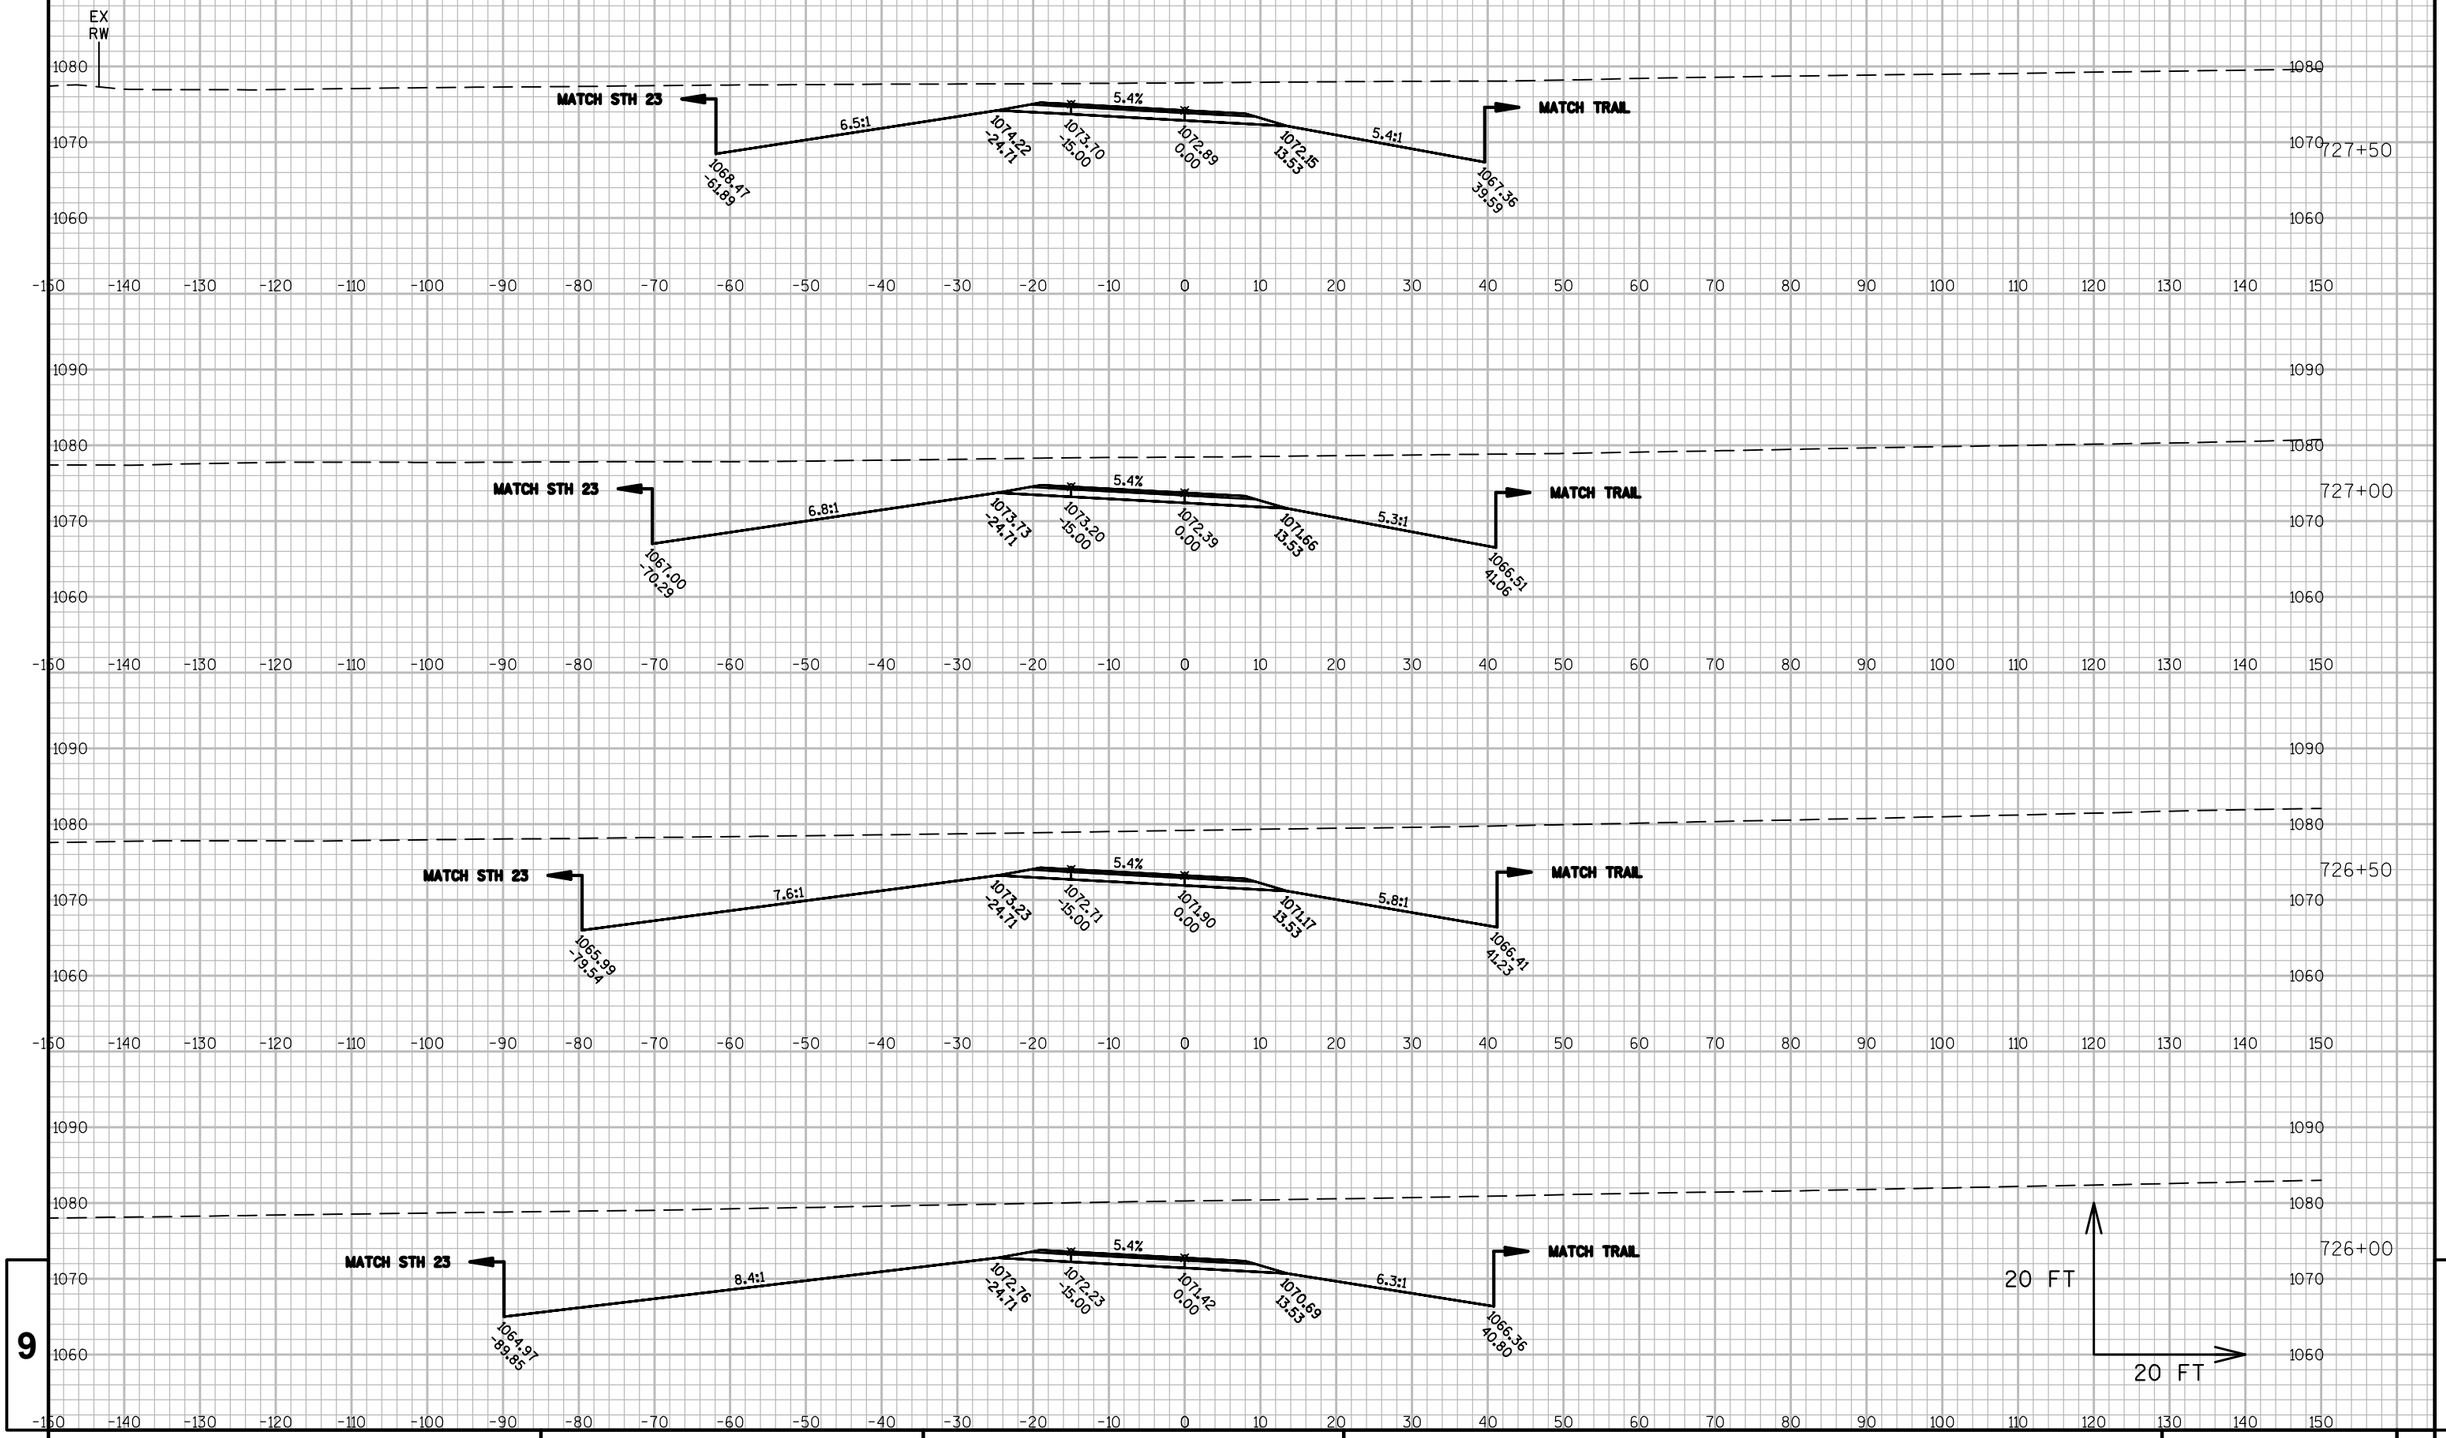

9 9

PROJECT NO: 1440-15-**72**	HWY: STH 23	COUNTY: FOND DU LAC	CROSS SECTIONS: RAMP SE	SHEET	E


FILE NAME : K:\1102721.02\CADD\CIVIL3D\14401500\SHEETSPLAN\090202-XS.DWG
LAYOUT NAME - ****
PLOT DATE : 5/14/2015 9:42 AM PLOT BY : BECKENDORF, RANDY PLOT NAME : PLOT SCALE : **********

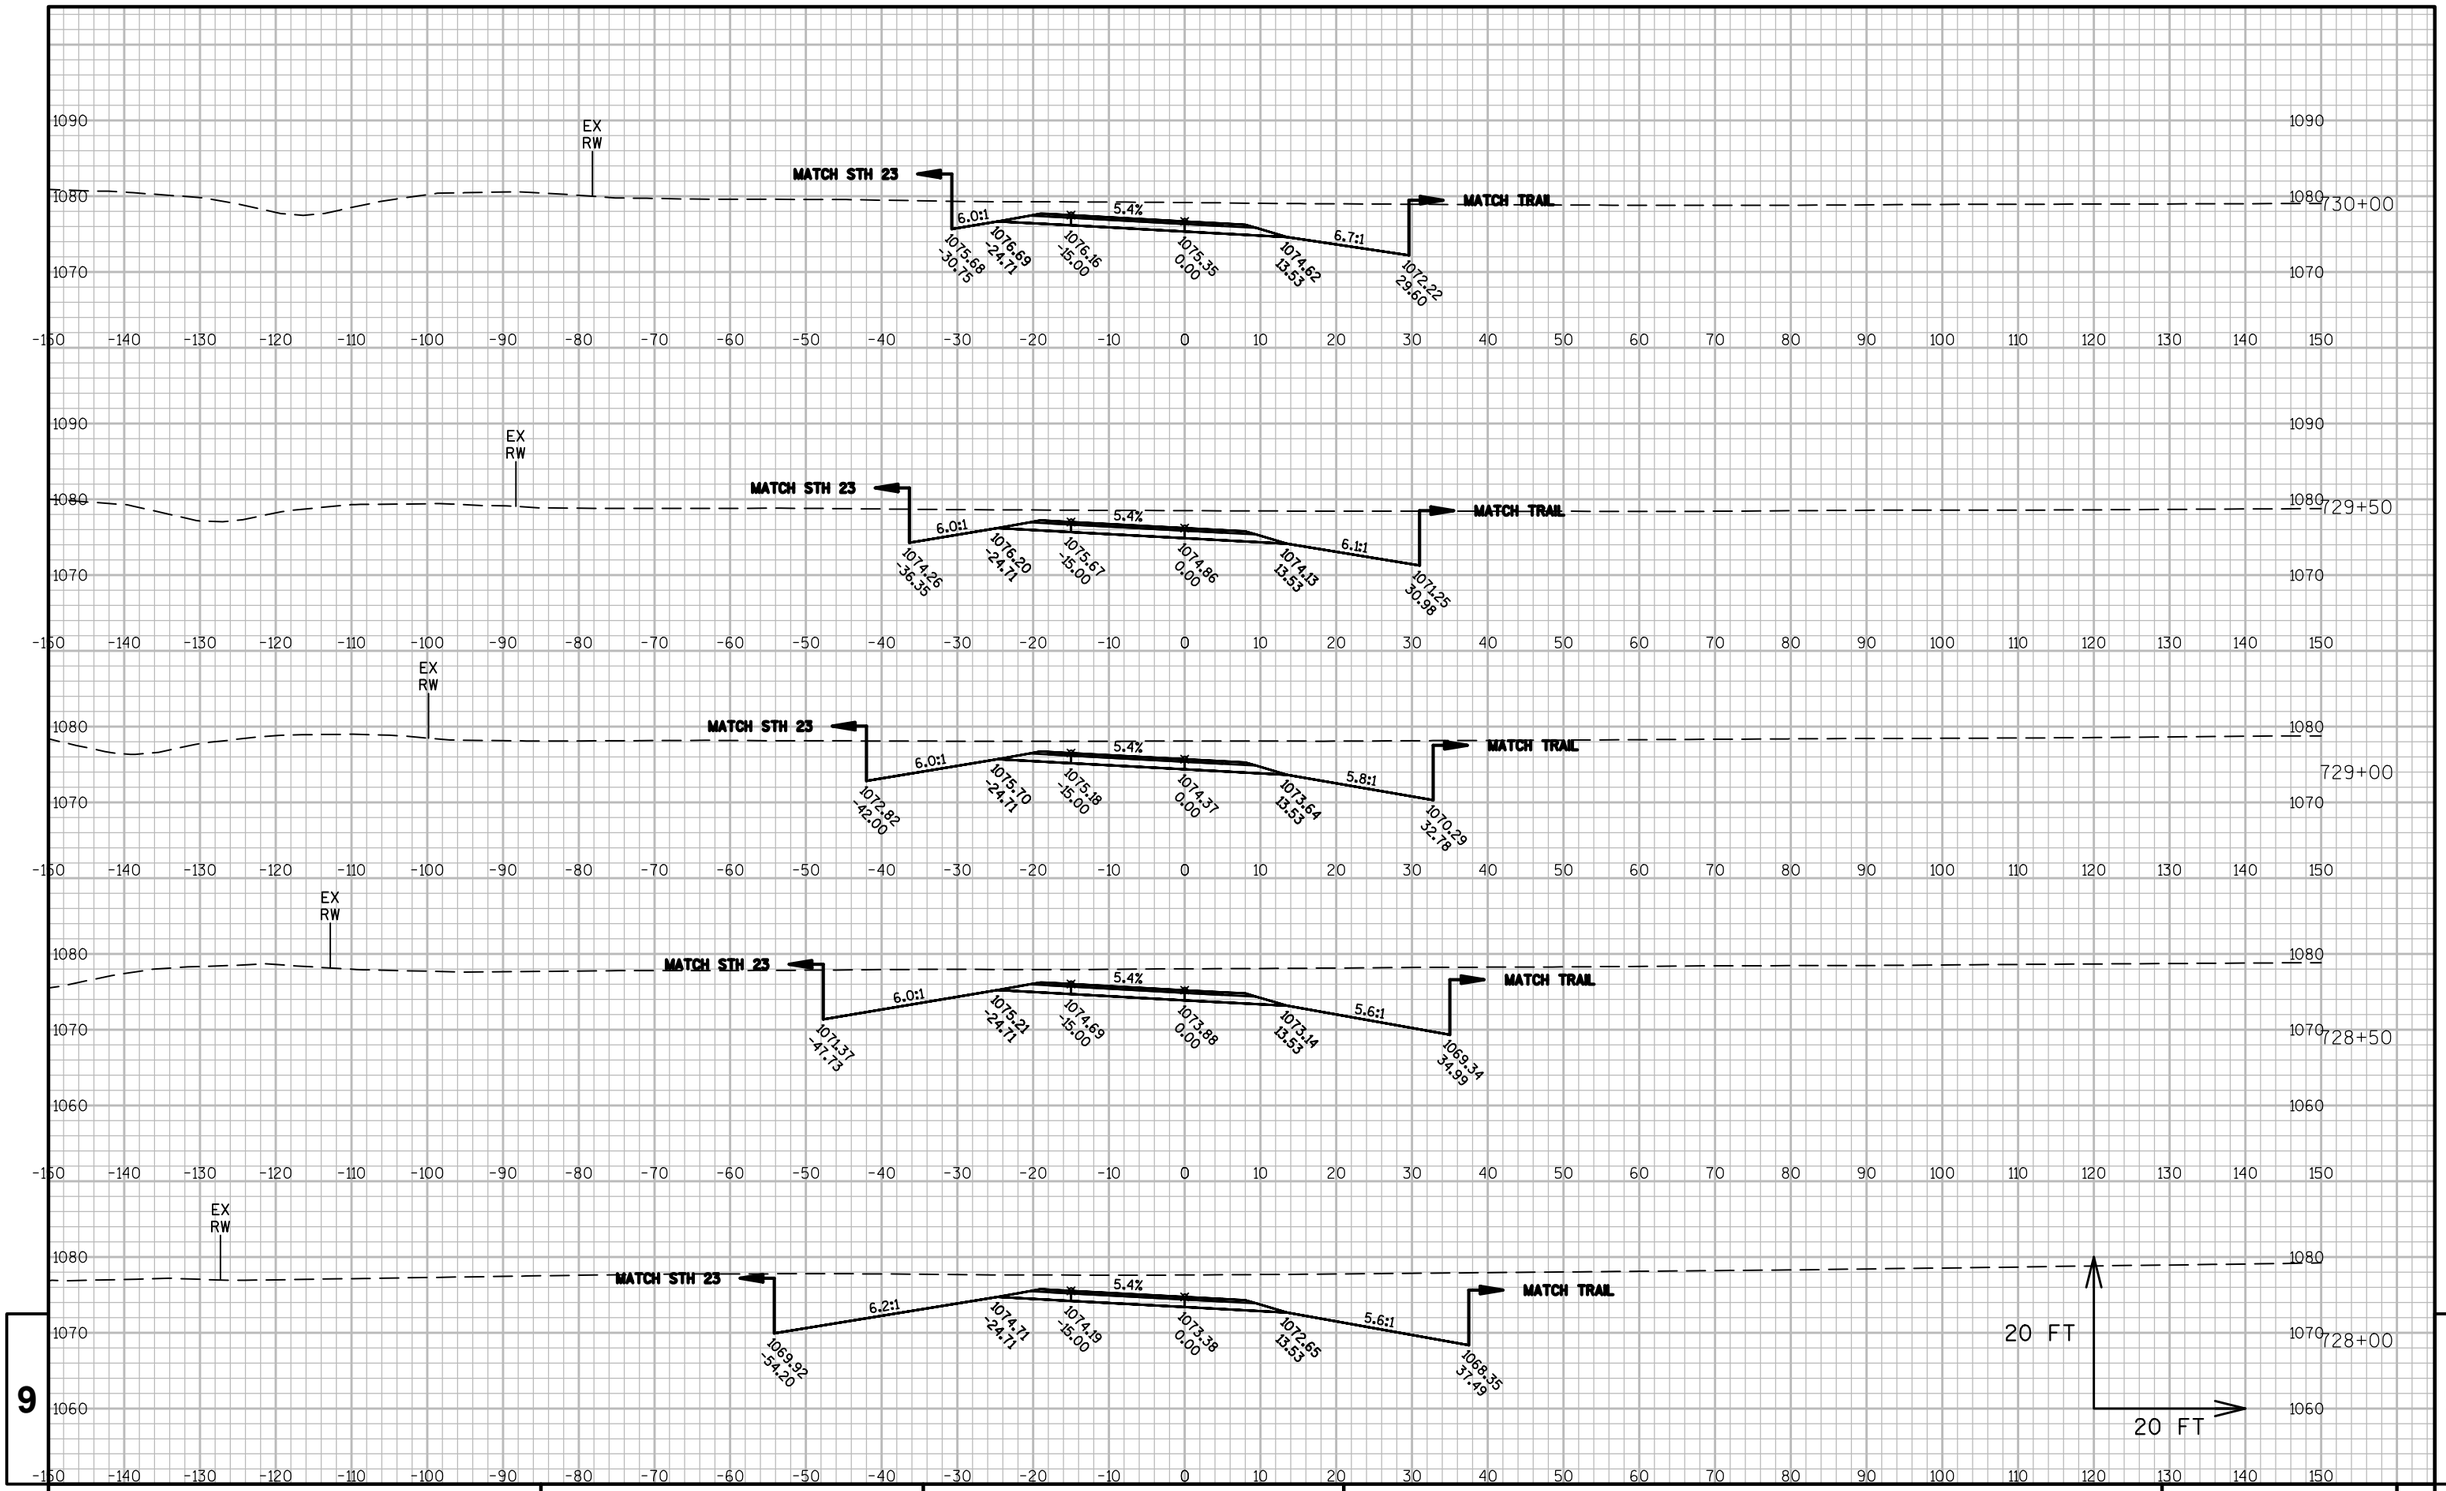

9 9

PROJECT NO: 1440-15-**72**	HWY: STH 23	COUNTY: FOND DU LAC	CROSS SECTIONS: RAMP SE	SHEET	E

FILE NAME : K:\1102721.02\CADD\CIVIL3D\14401500\SHEETSPLAN\090202-XS.DWG
LAYOUT NAME - ****
PLOT DATE : 5/14/2015 9:42 AM PLOT BY : BECKENDORF, RANDY PLOT NAME : PLOT SCALE : **********

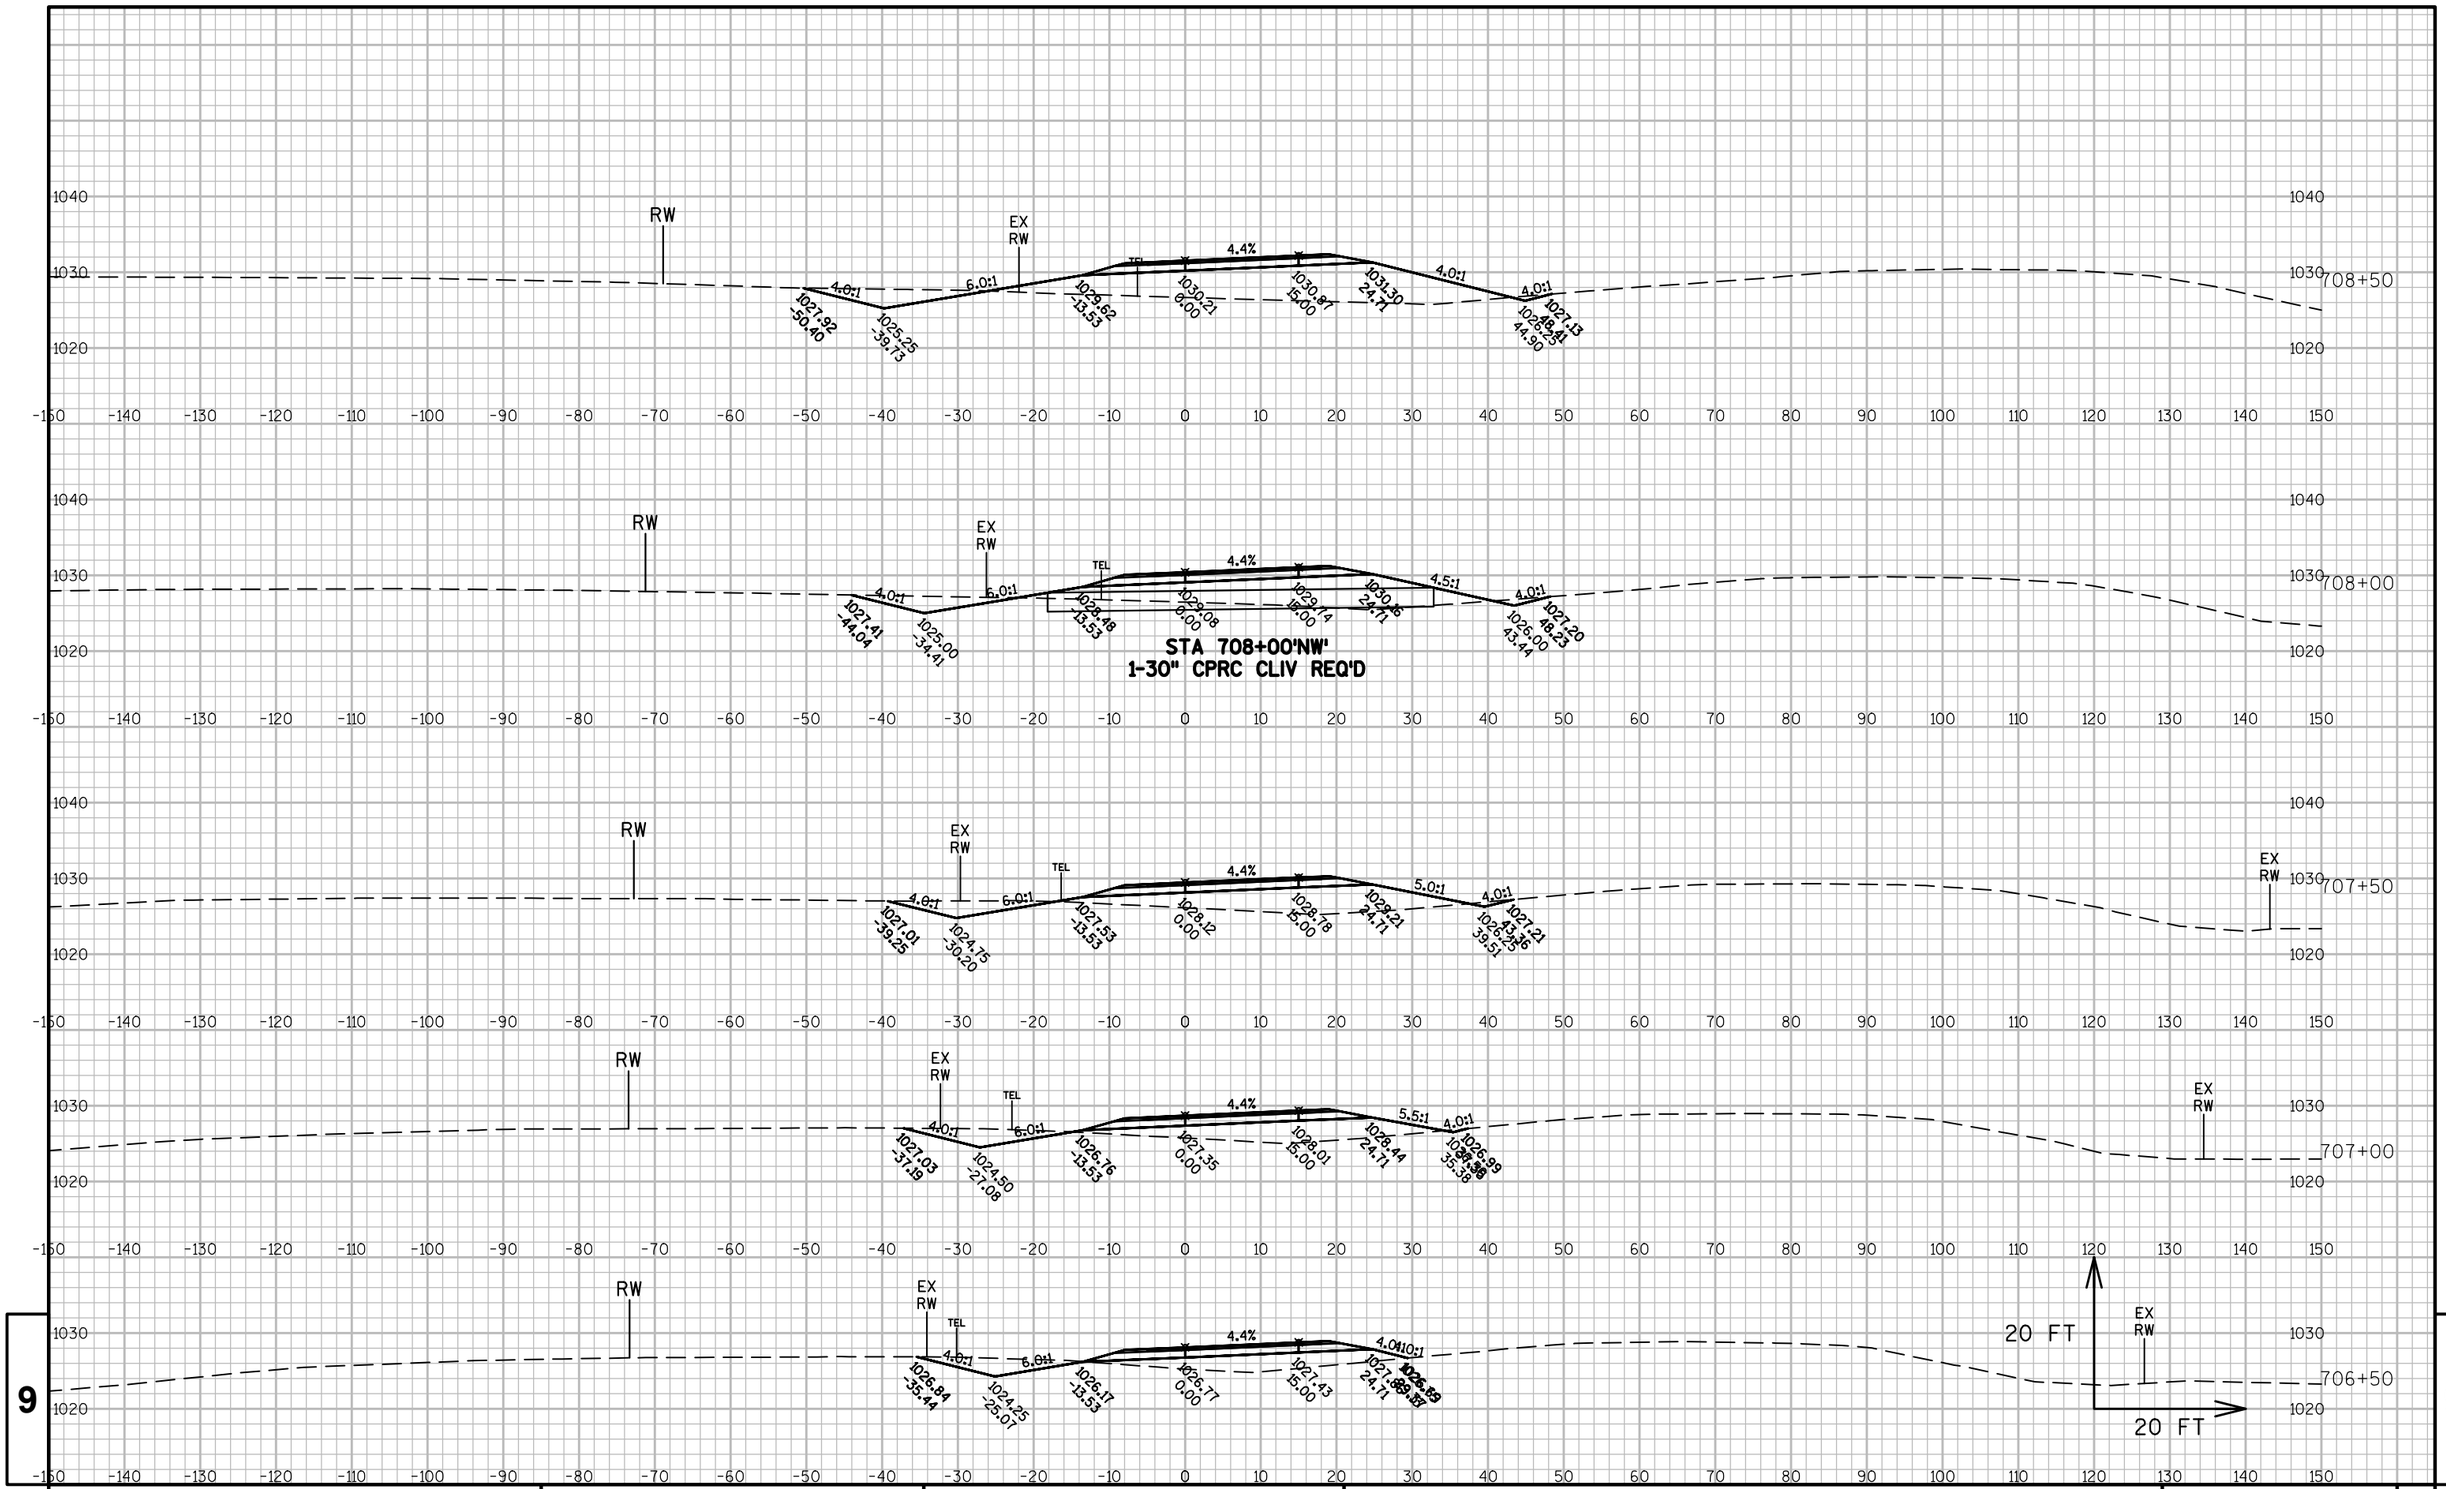


9

9

PROJECT NO: 1440-15-**72**	HWY: STH 23	COUNTY: FOND DU LAC	CROSS SECTIONS: RAMP NW	SHEET	E

FILE NAME : K:\1102721.02\CADD\CIVIL3D\14401500\SHEETSPLAN\090203-XS.DWG
LAYOUT NAME - ****


PLOT DATE : 5/14/2015 9:44 AM PLOT BY : BECKENDORF, RANDY PLOT NAME : PLOT SCALE : **********

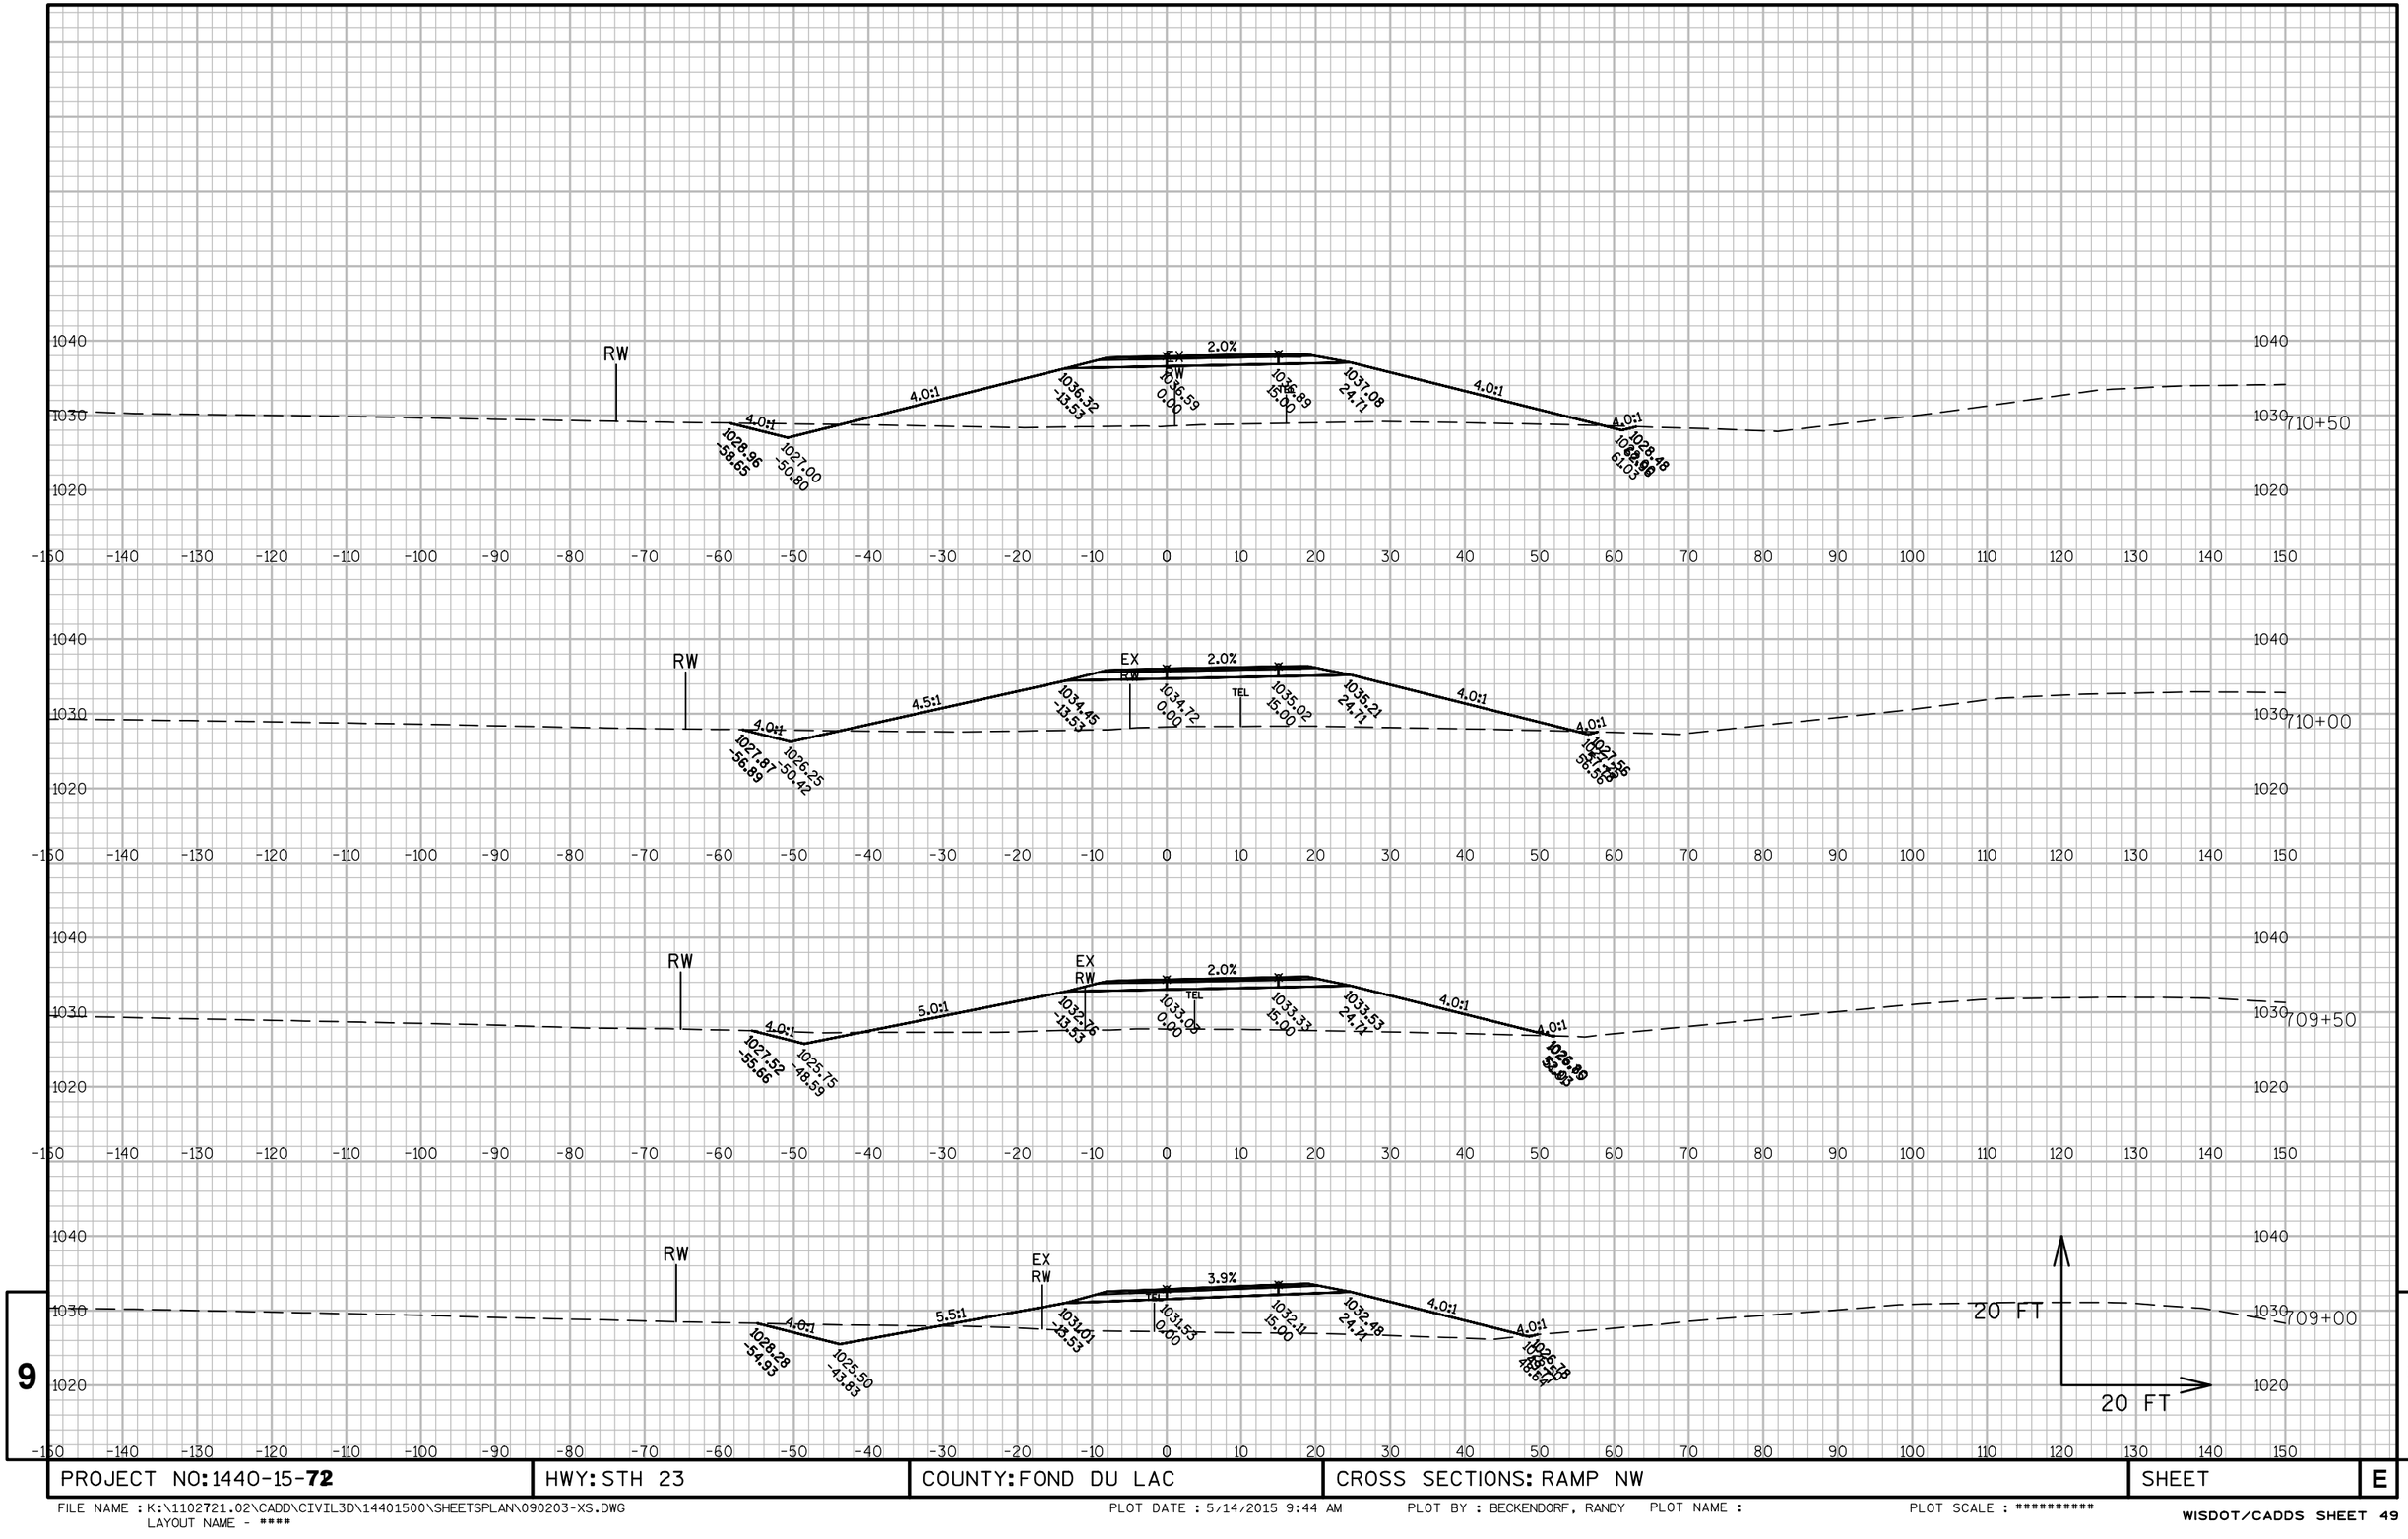

PROJECT NO: 1440-15-**72**	HWY: STH 23	COUNTY: FOND DU LAC	CROSS SECTIONS: RAMP NW	SHEET	E

FILE NAME : K:\1102721.02\CADD\CIVIL3D\14401500\SHEETSPLAN\090203-XS.DWG
LAYOUT NAME - ****

PLOT DATE : 5/14/2015 9:44 AM PLOT BY : BECKENDORF, RANDY PLOT NAME : PLOT SCALE : **********

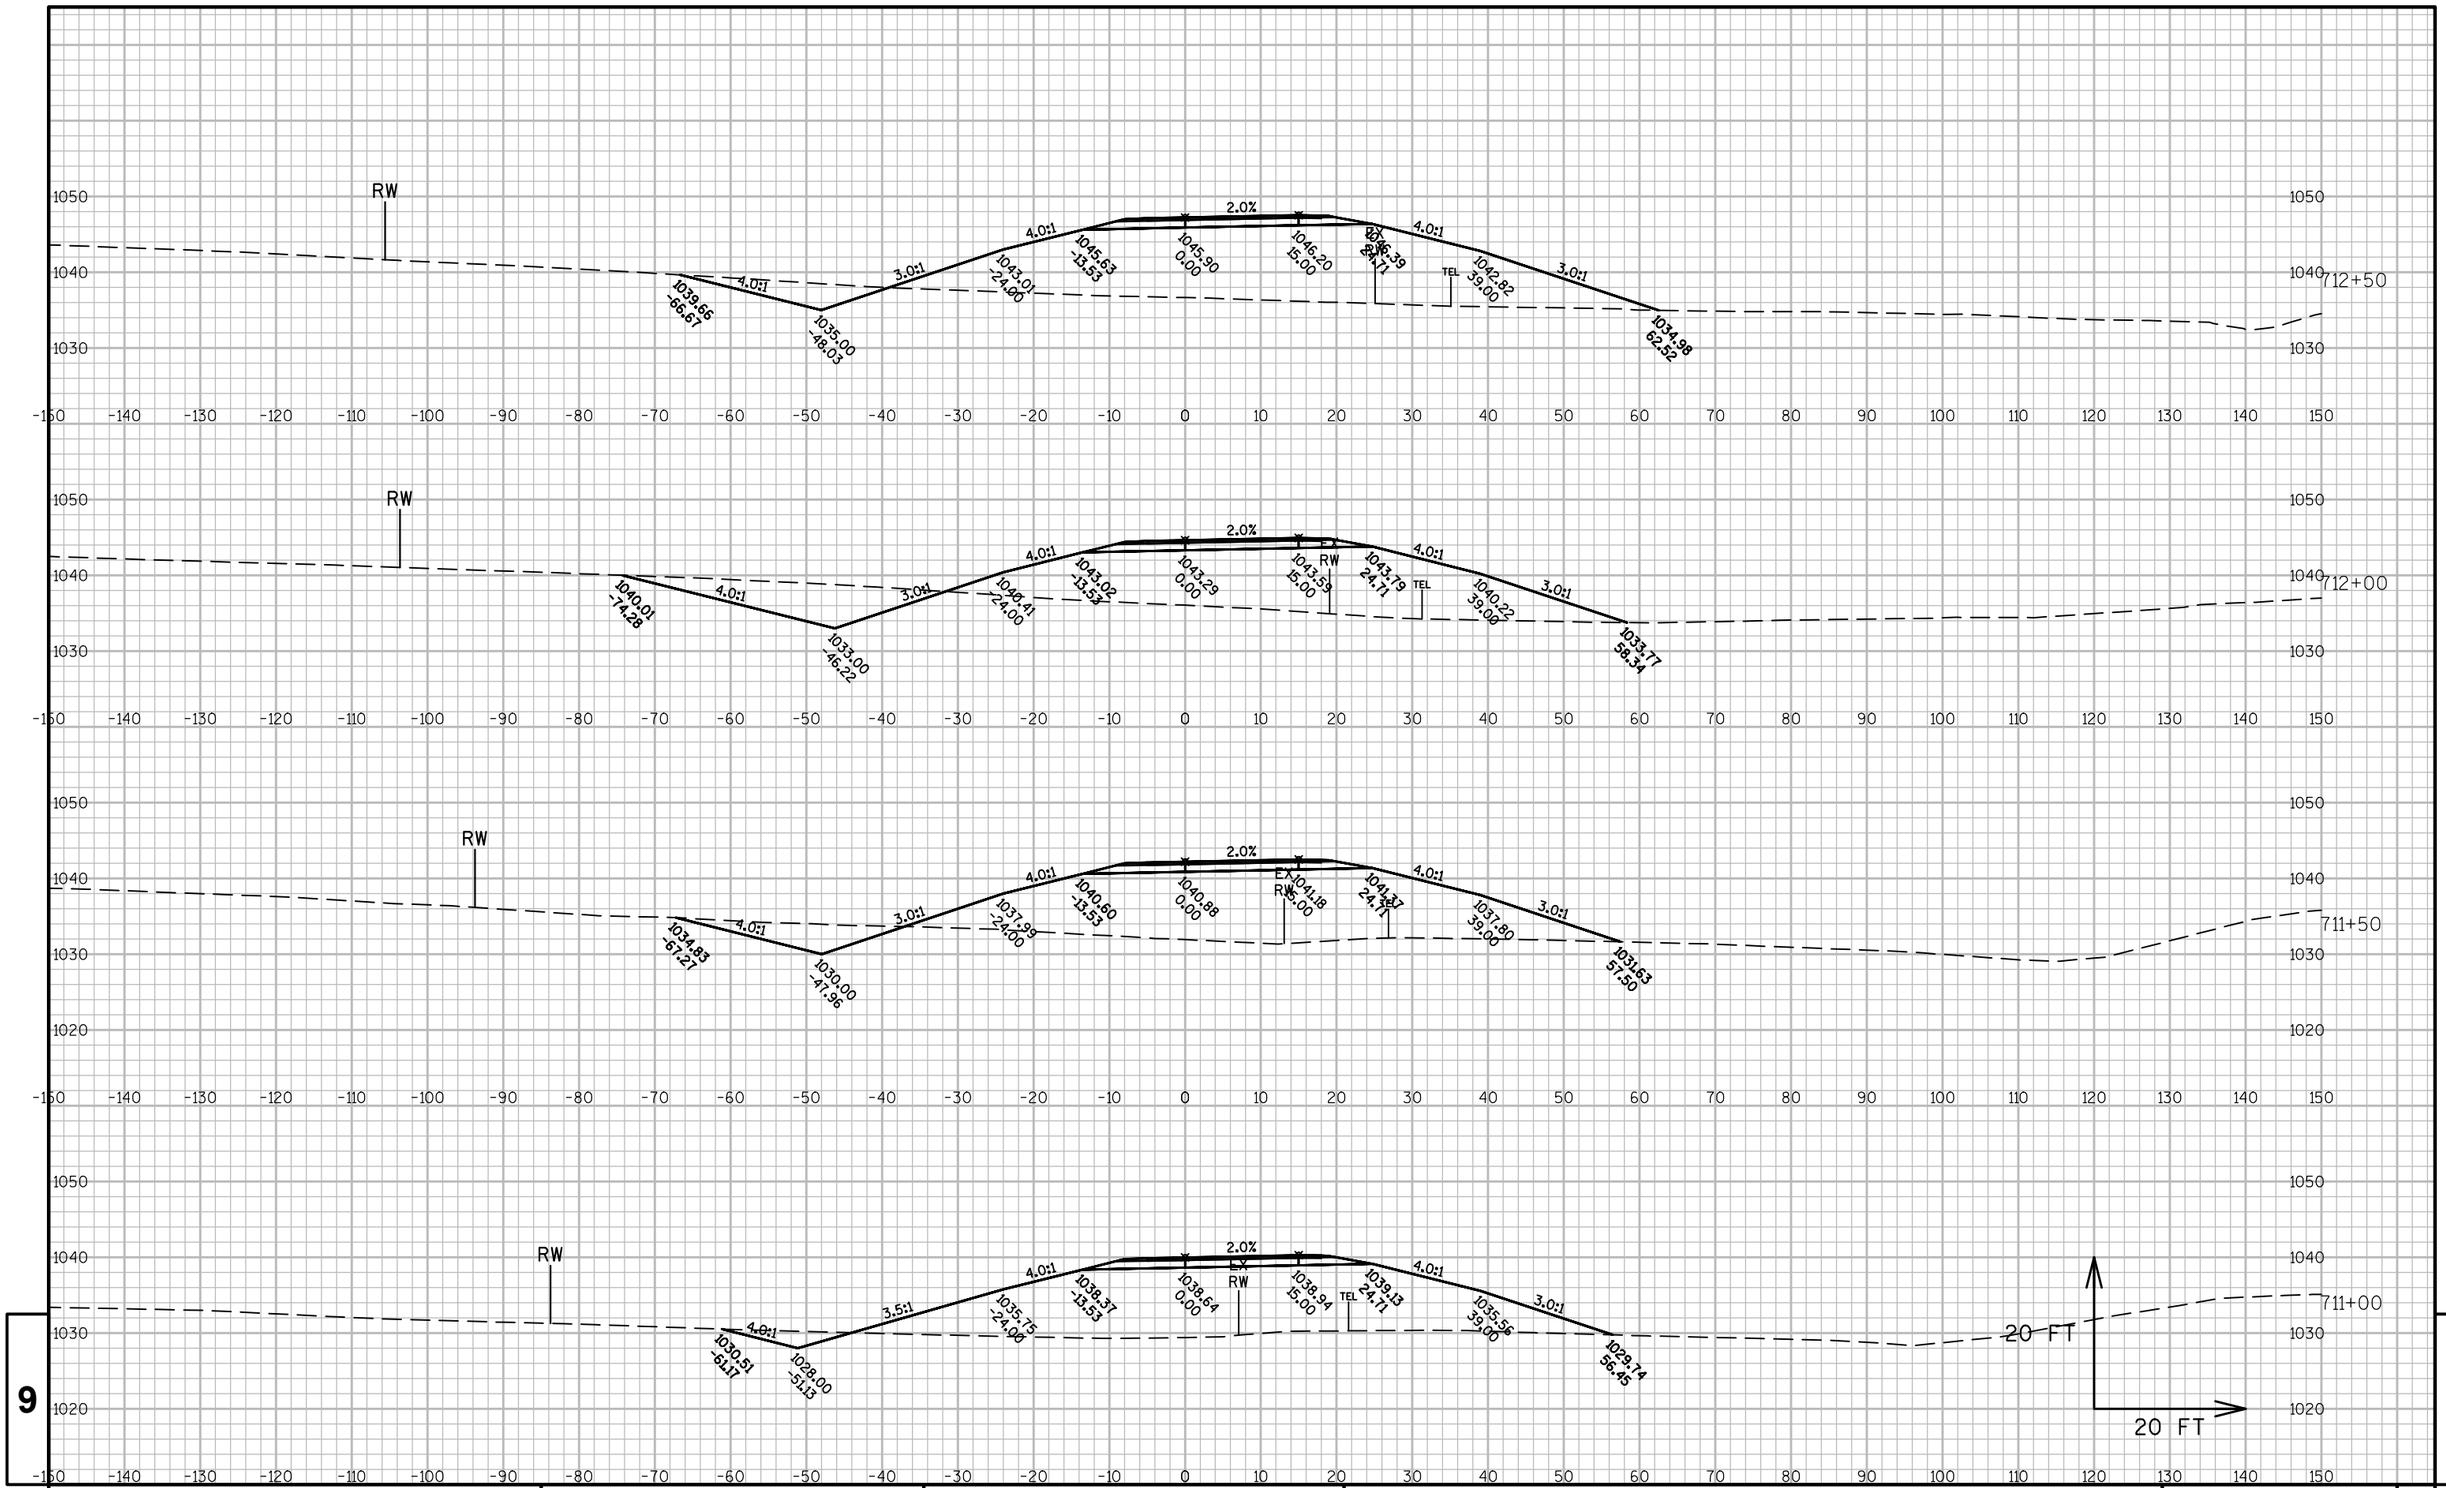


9 9

PROJECT NO: 1440-15-**72**	HWY: STH 23	COUNTY: FOND DU LAC	CROSS SECTIONS: RAMP NW	SHEET	E

FILE NAME : K:\1102721.02\CADD\CIVIL3D\14401500\SHEETSPLAN\090203-XS.DWG
LAYOUT NAME - ****


PLOT DATE : 5/14/2015 9:44 AM PLOT BY : BECKENDORF, RANDY PLOT NAME : PLOT SCALE : **********

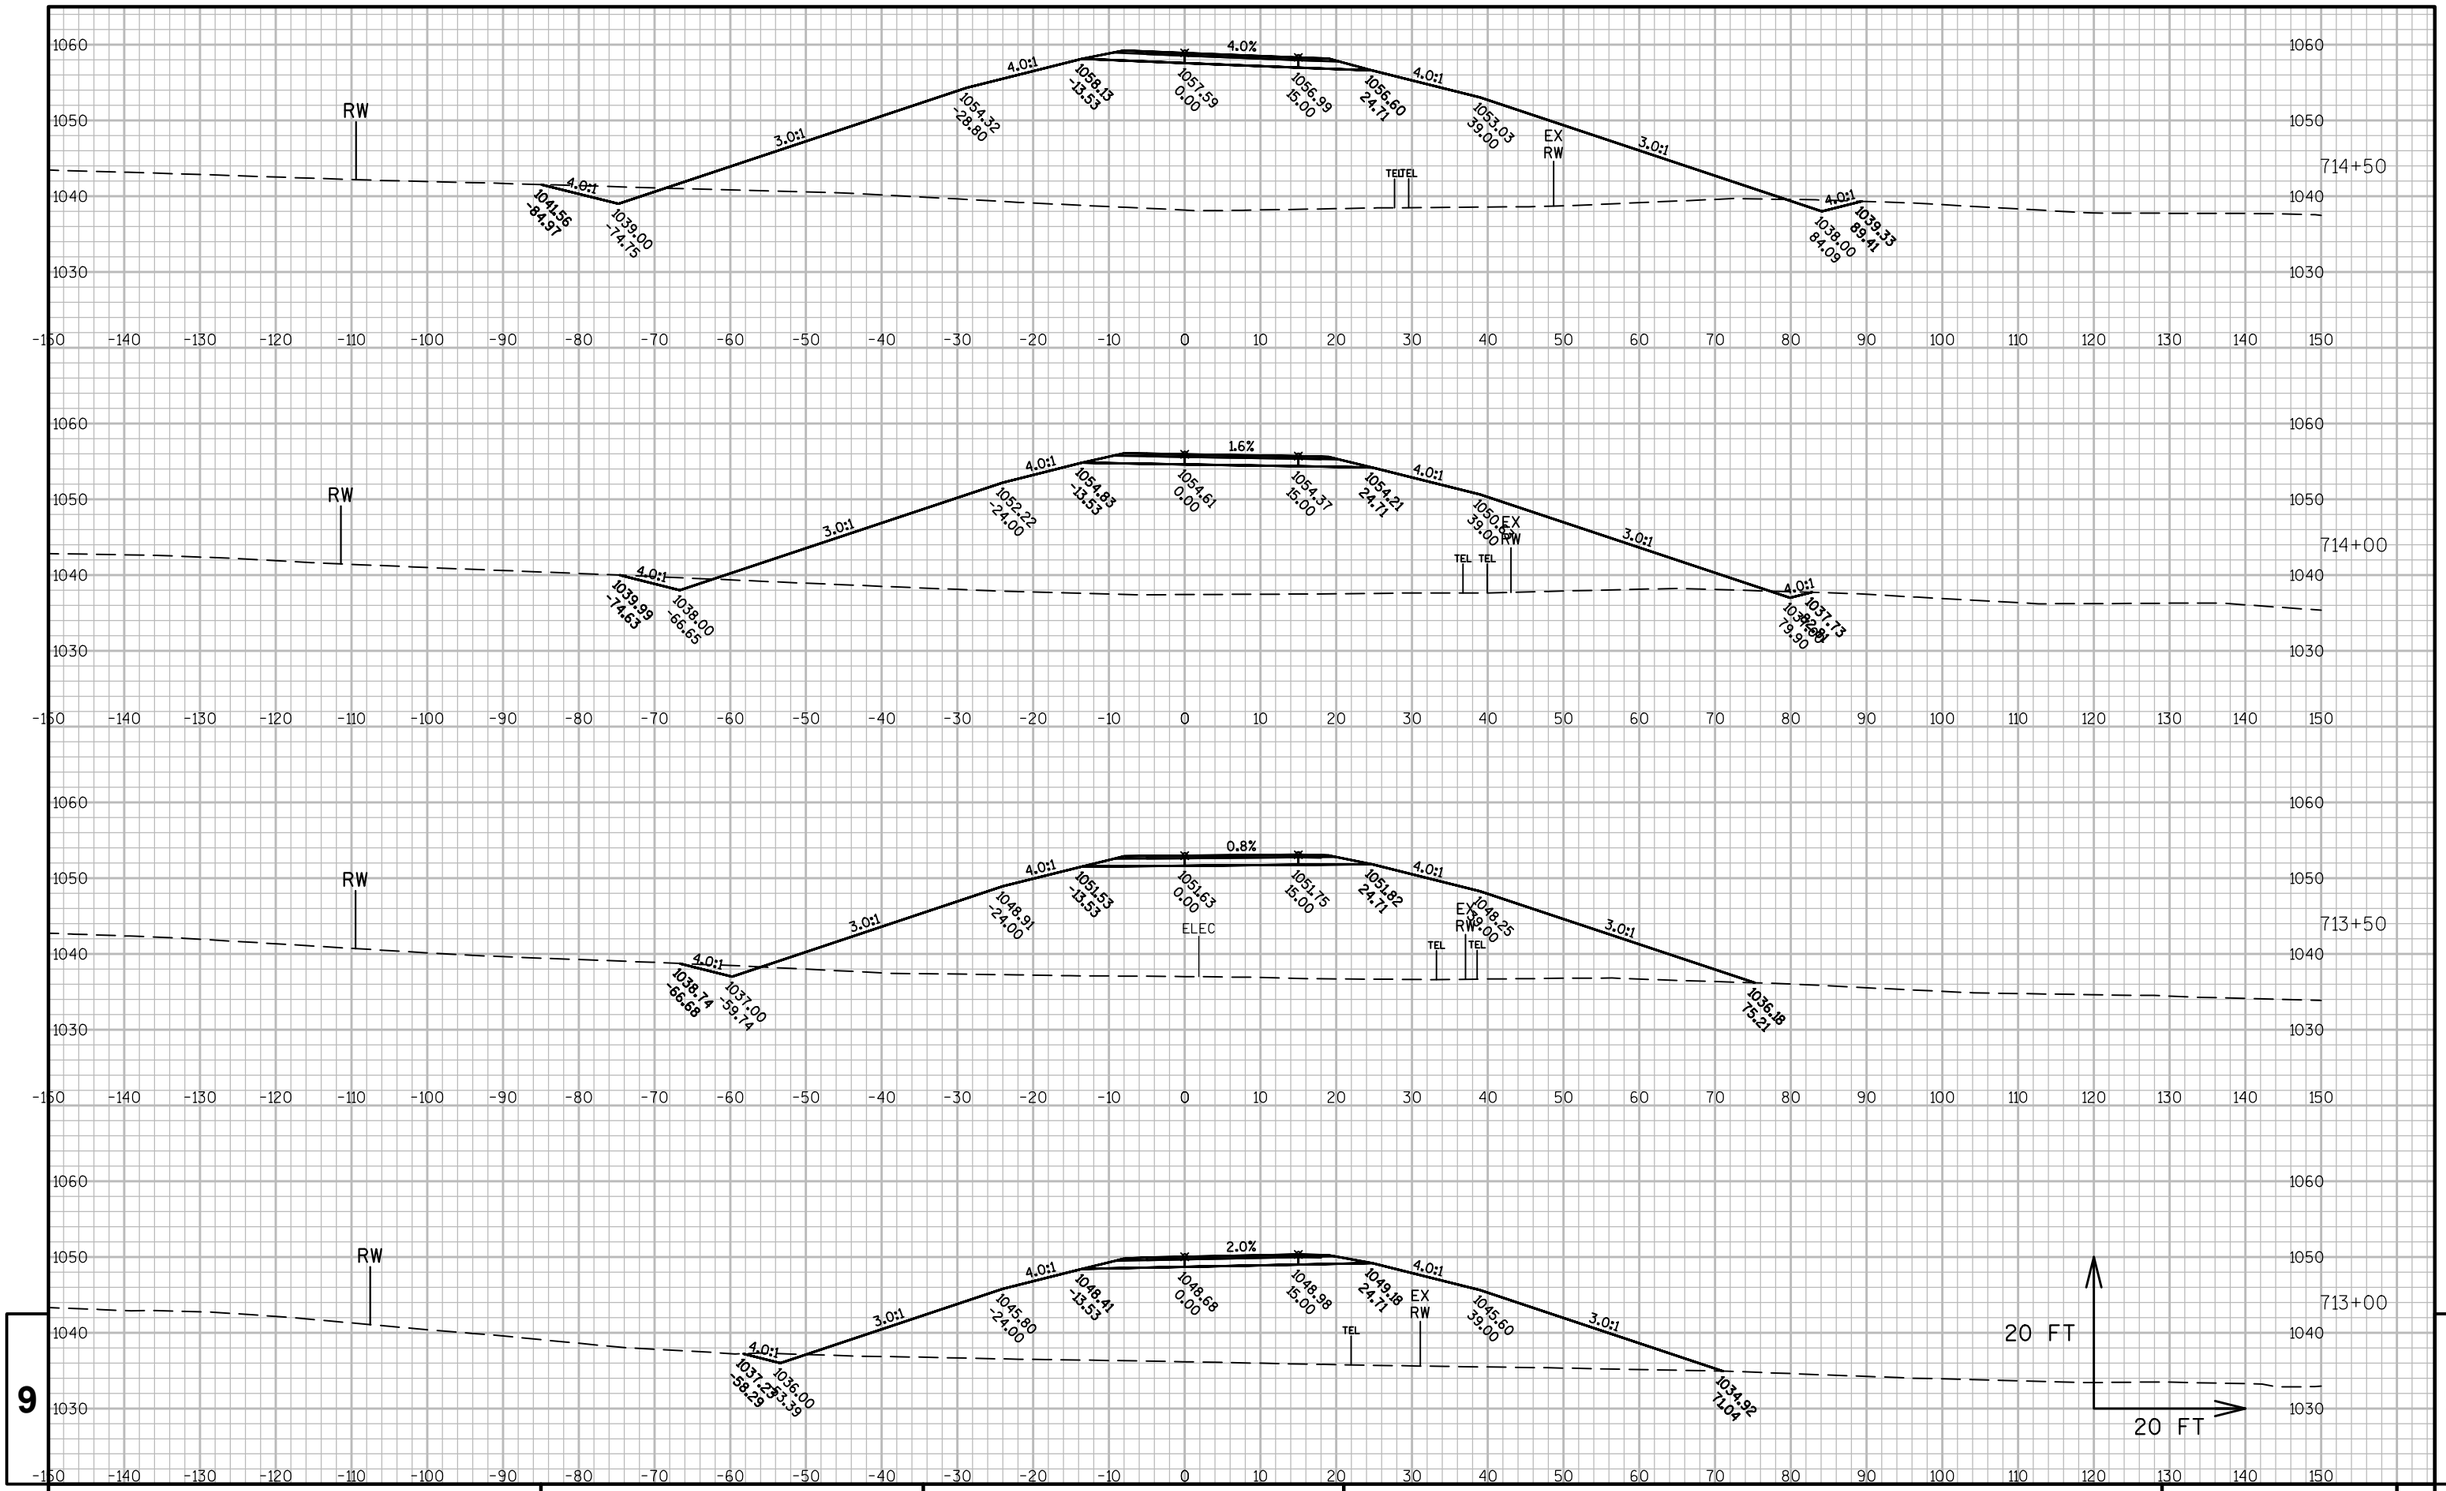

9 9

PROJECT NO: 1440-15-**72**	HWY: STH 23	COUNTY: FOND DU LAC	CROSS SECTIONS: RAMP NW	SHEET	E


FILE NAME : K:\1102721.02\CADD\CIVIL3D\14401500\SHEETSPLAN\090203-XS.DWG
LAYOUT NAME - ****
PLOT DATE : 5/14/2015 9:44 AM
PLOT BY : BECKENDORF, RANDY
PLOT NAME :
PLOT SCALE : **********

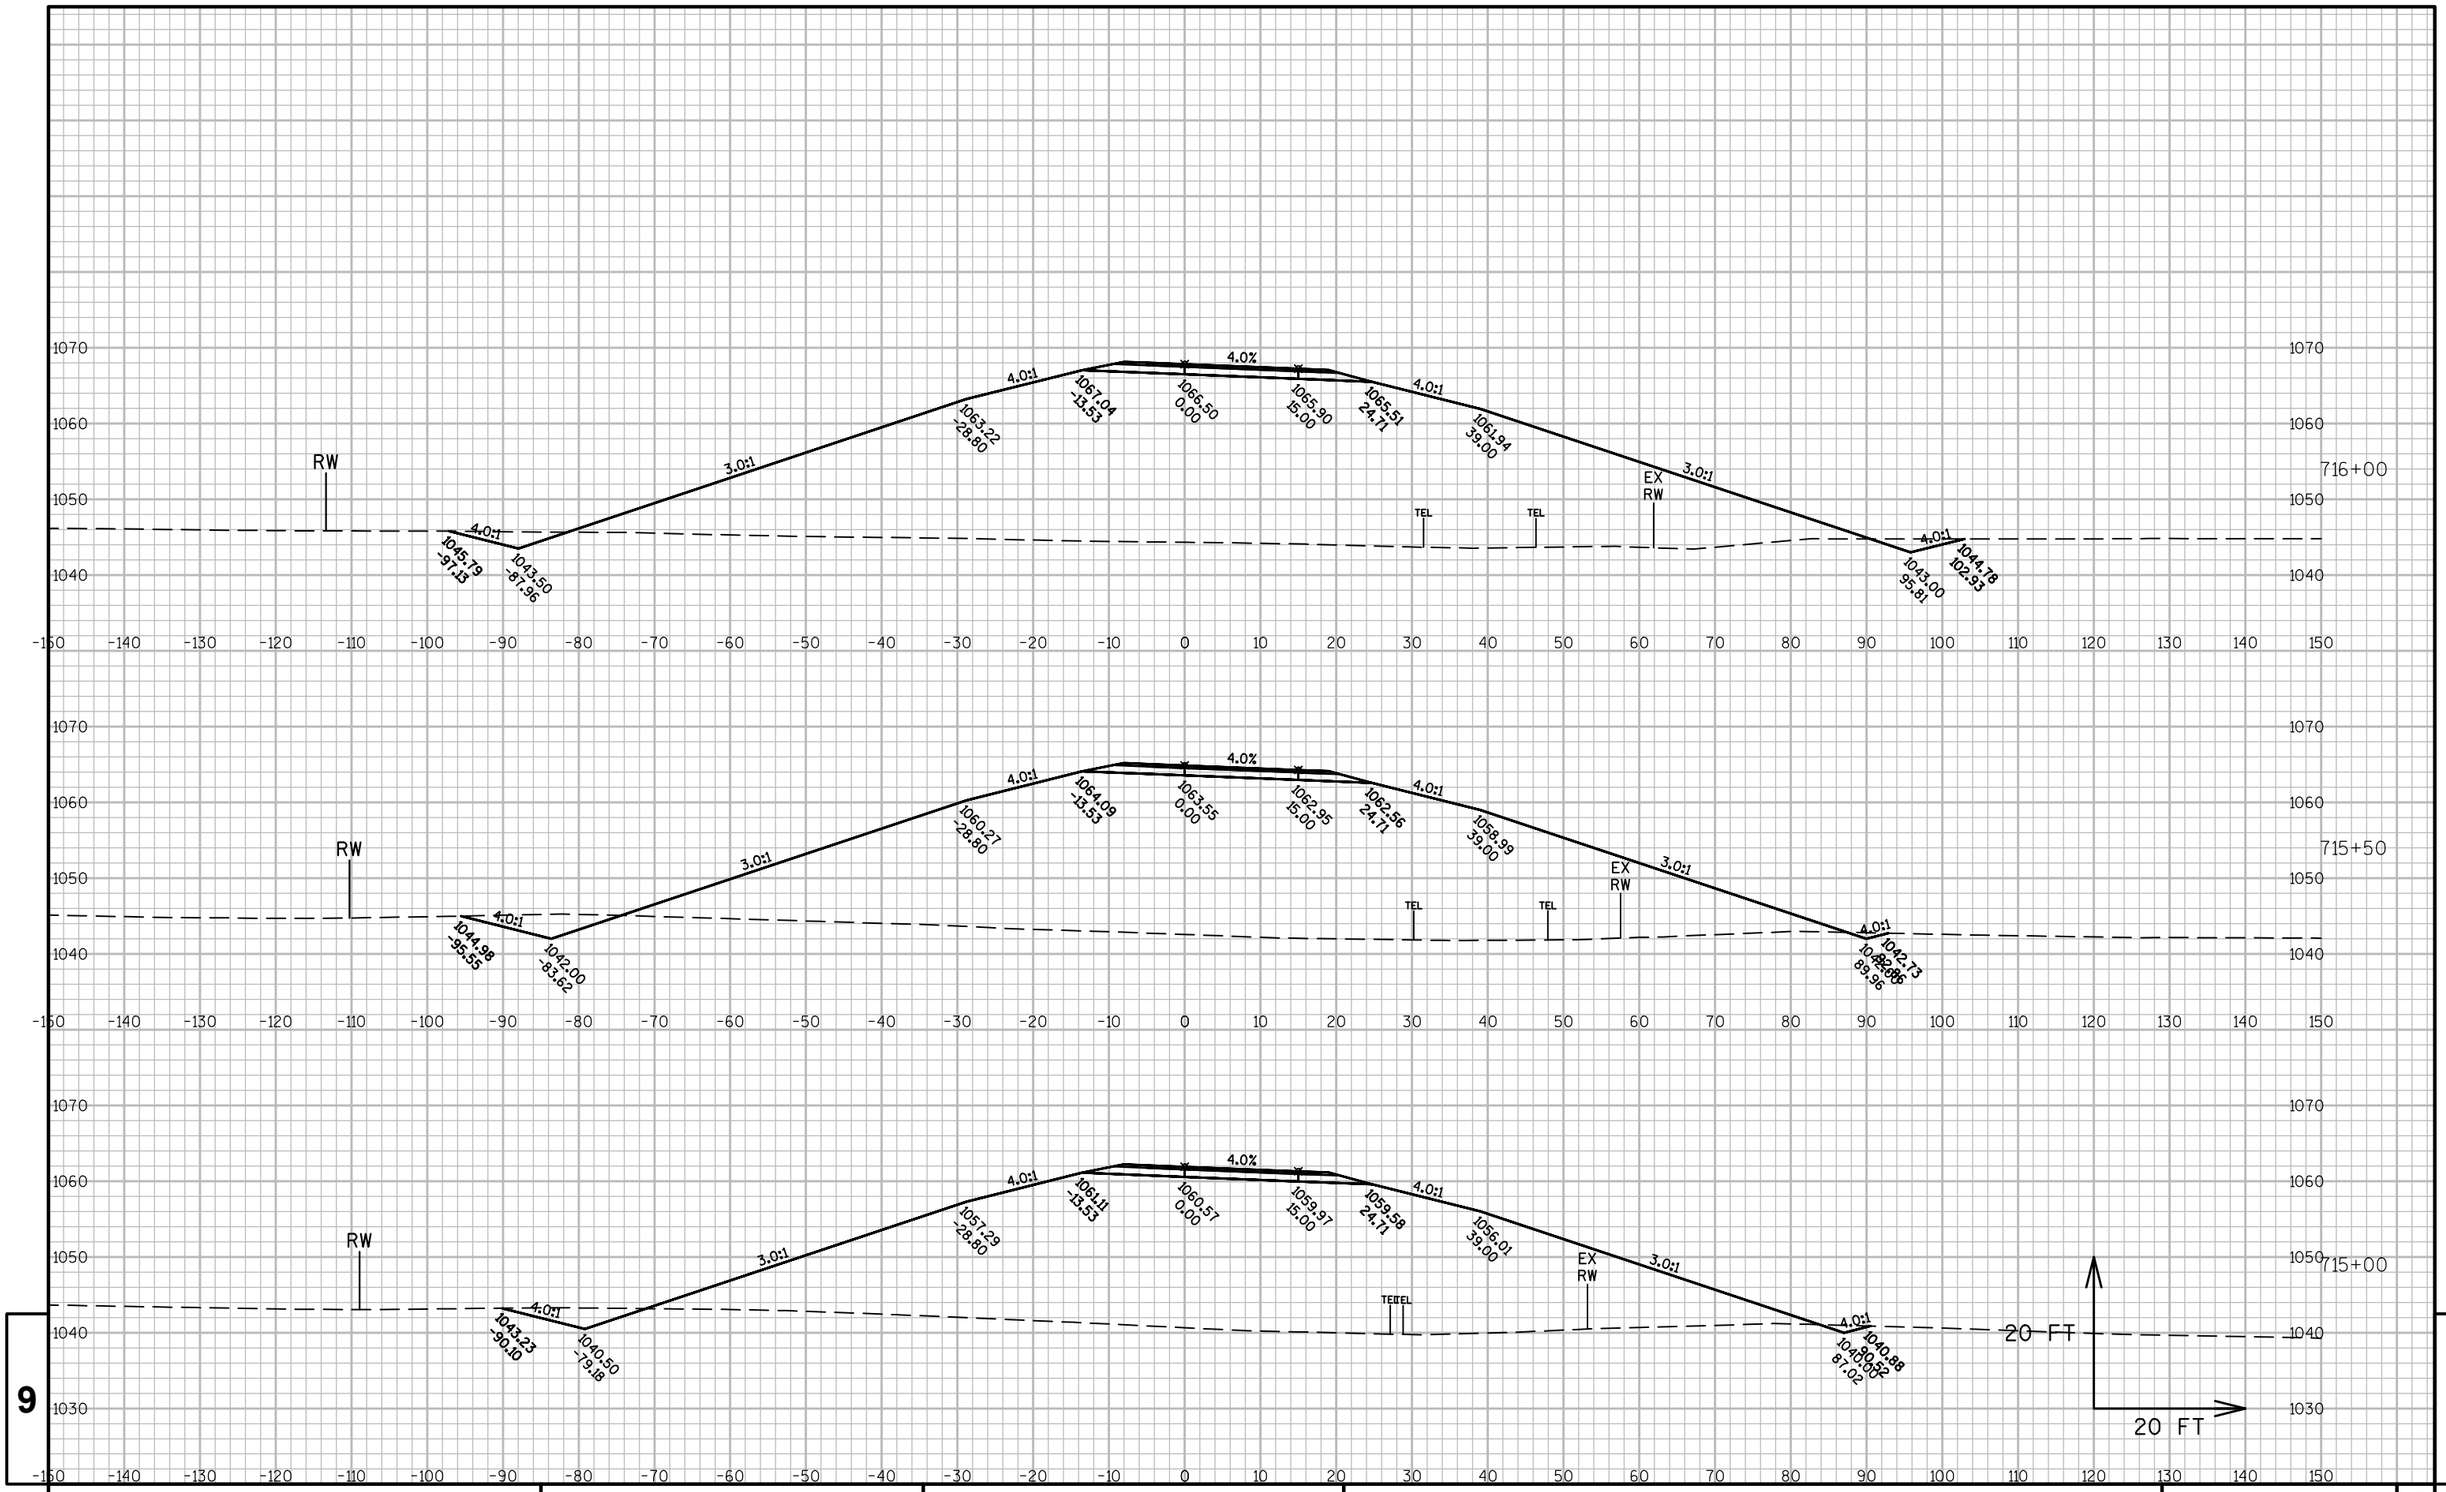

PROJECT NO: 1440-15-**72**	HWY: STH 23	COUNTY: FOND DU LAC	CROSS SECTIONS: RAMP NW	SHEET	E

FILE NAME : K:\1102721.02\CADD\CIVIL3D\14401500\SHEETSPLAN\090203-XS.DWG
LAYOUT NAME - ****

PLOT DATE : 5/14/2015 9:44 AM PLOT BY : BECKENDORF, RANDY PLOT NAME : PLOT SCALE : **********

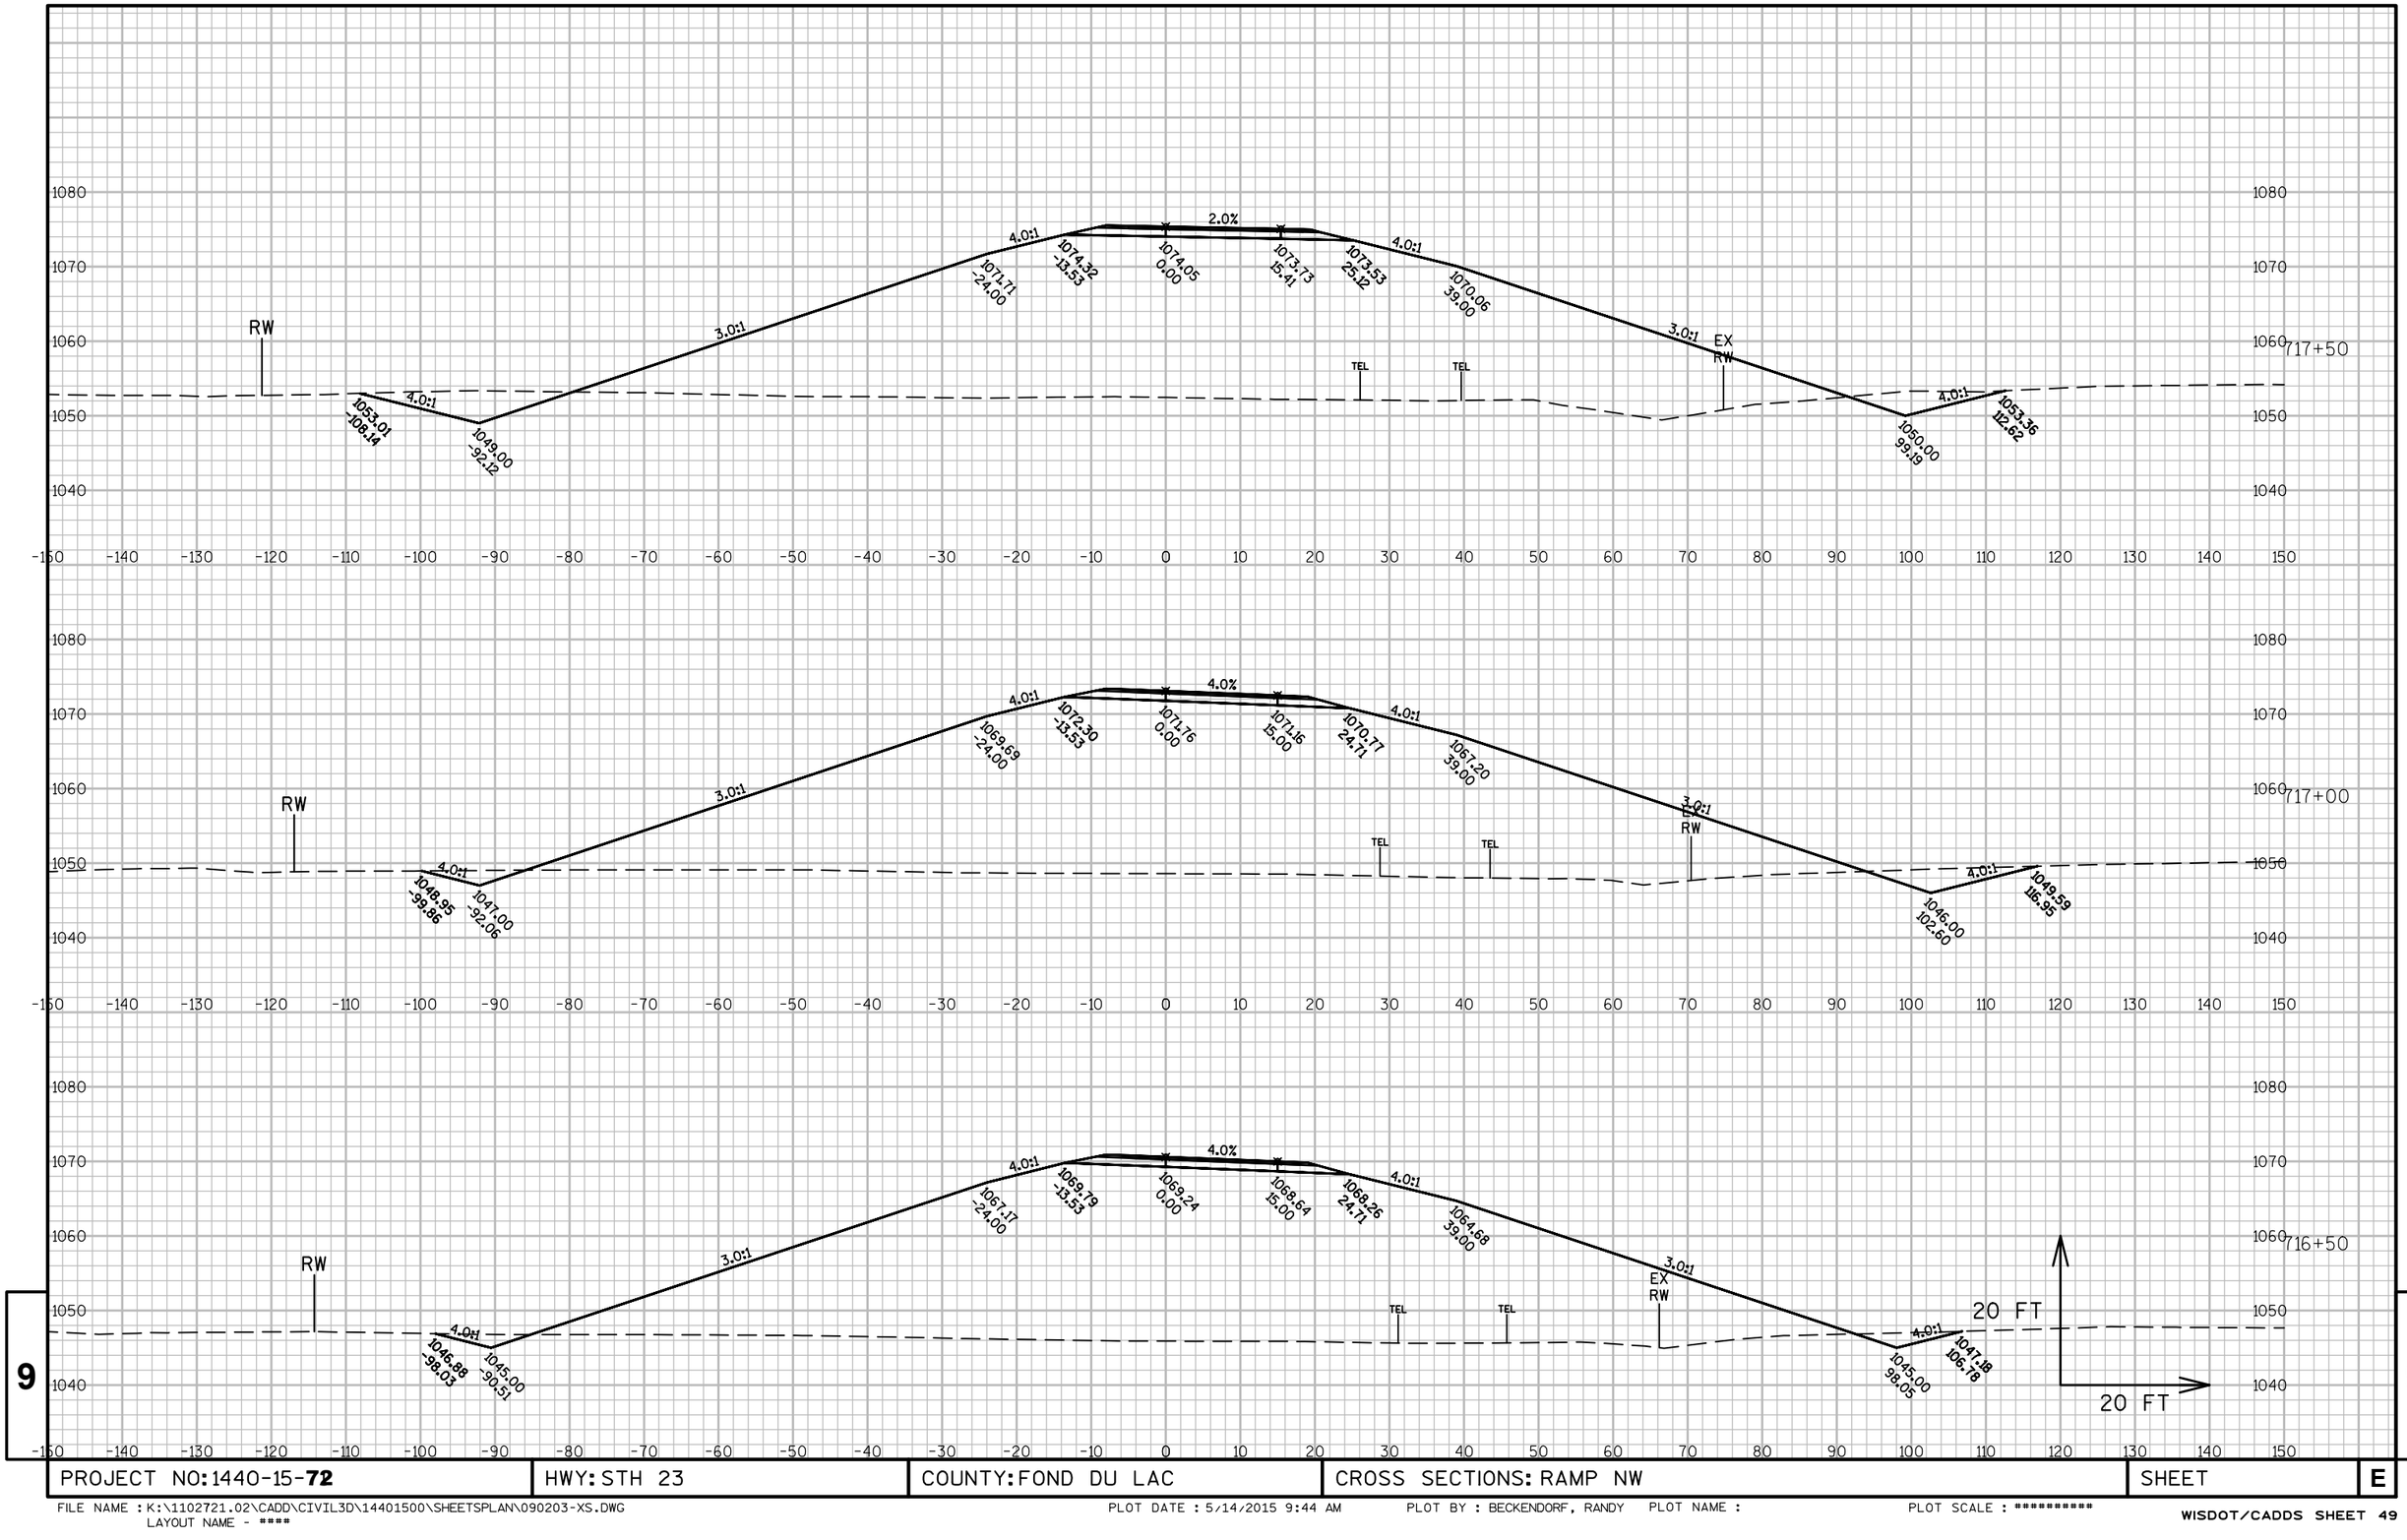

9


9

PROJECT NO: 1440-15-**72**	HWY: STH 23	COUNTY: FOND DU LAC	CROSS SECTIONS: RAMP NW	SHEET	E

FILE NAME : K:\1102721.02\CADD\CIVIL3D\14401500\SHEETSPLAN\090203-XS.DWG
LAYOUT NAME - ****

PLOT DATE : 5/14/2015 9:44 AM PLOT BY : BECKENDORF, RANDY PLOT NAME :


PLOT SCALE : **********

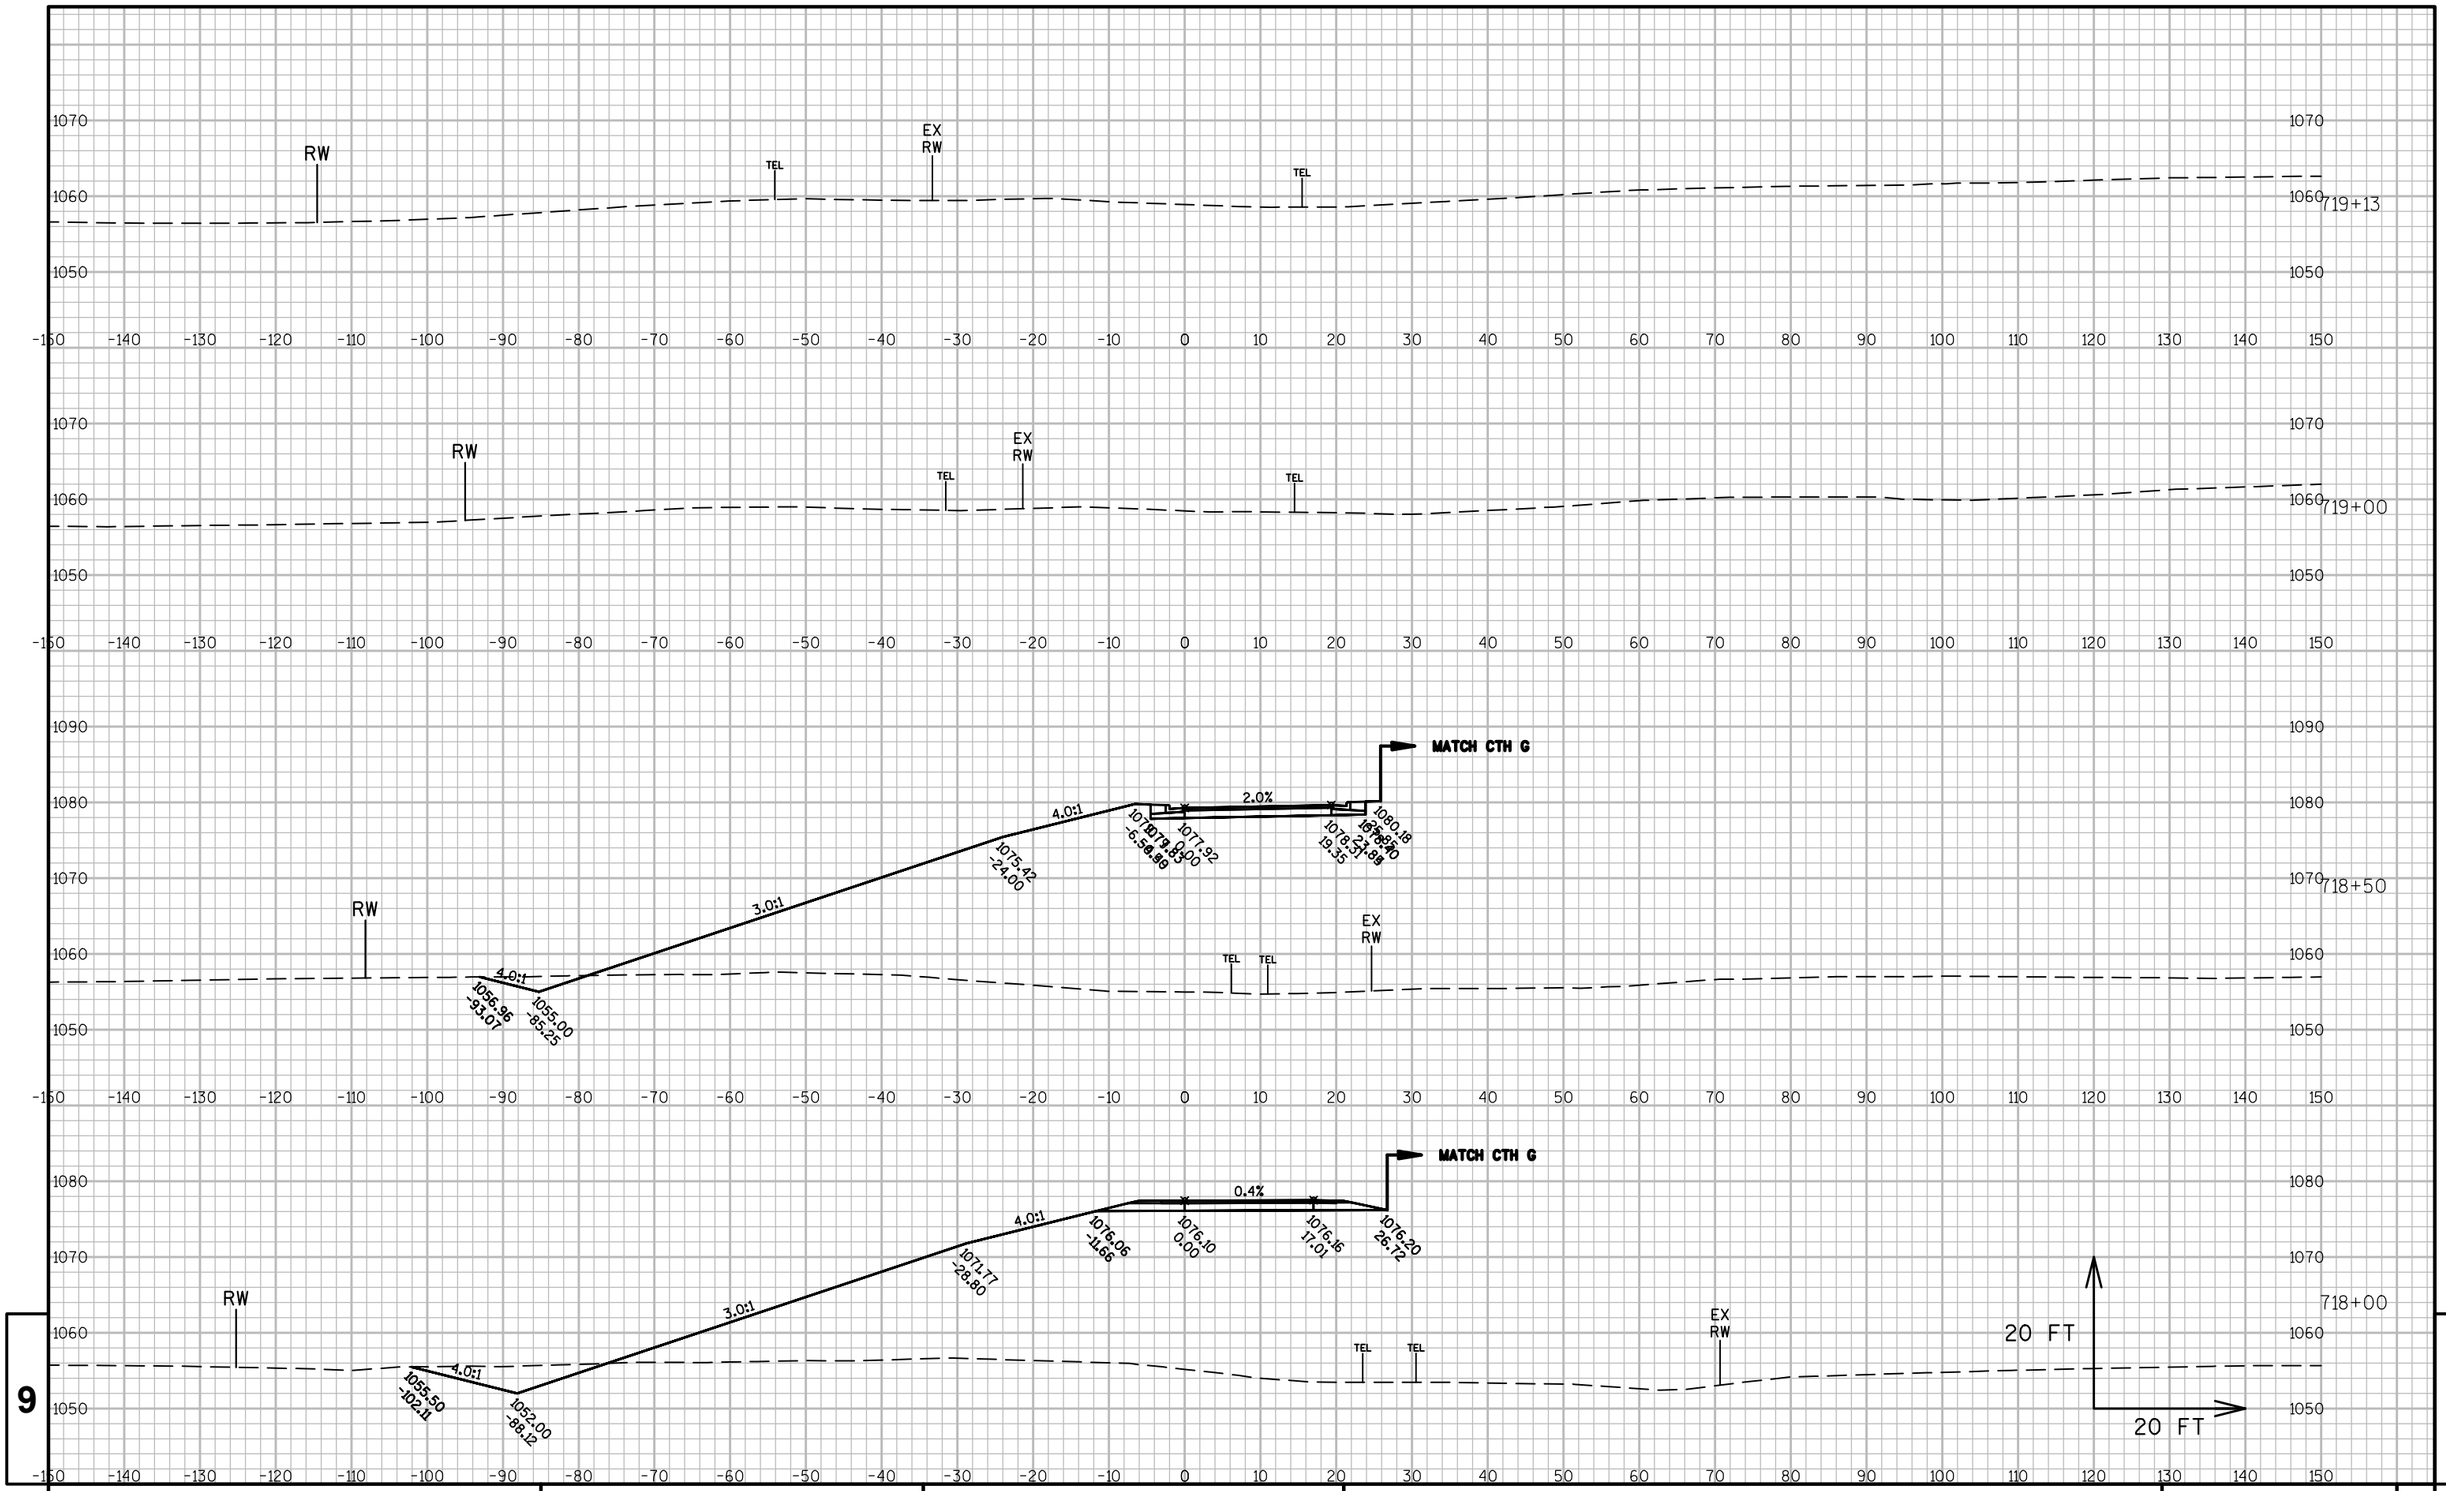

9 9

PROJECT NO: 1440-15-**72**	HWY: STH 23	COUNTY: FOND DU LAC	CROSS SECTIONS: RAMP NW	SHEET	E

FILE NAME : K:\1102721.02\CADD\CIVIL3D\14401500\SHEETSPLAN\090203-XS.DWG
LAYOUT NAME - ****
PLOT DATE : 5/14/2015 9:44 AM PLOT BY : BECKENDORF, RANDY PLOT NAME :
PLOT SCALE : **********

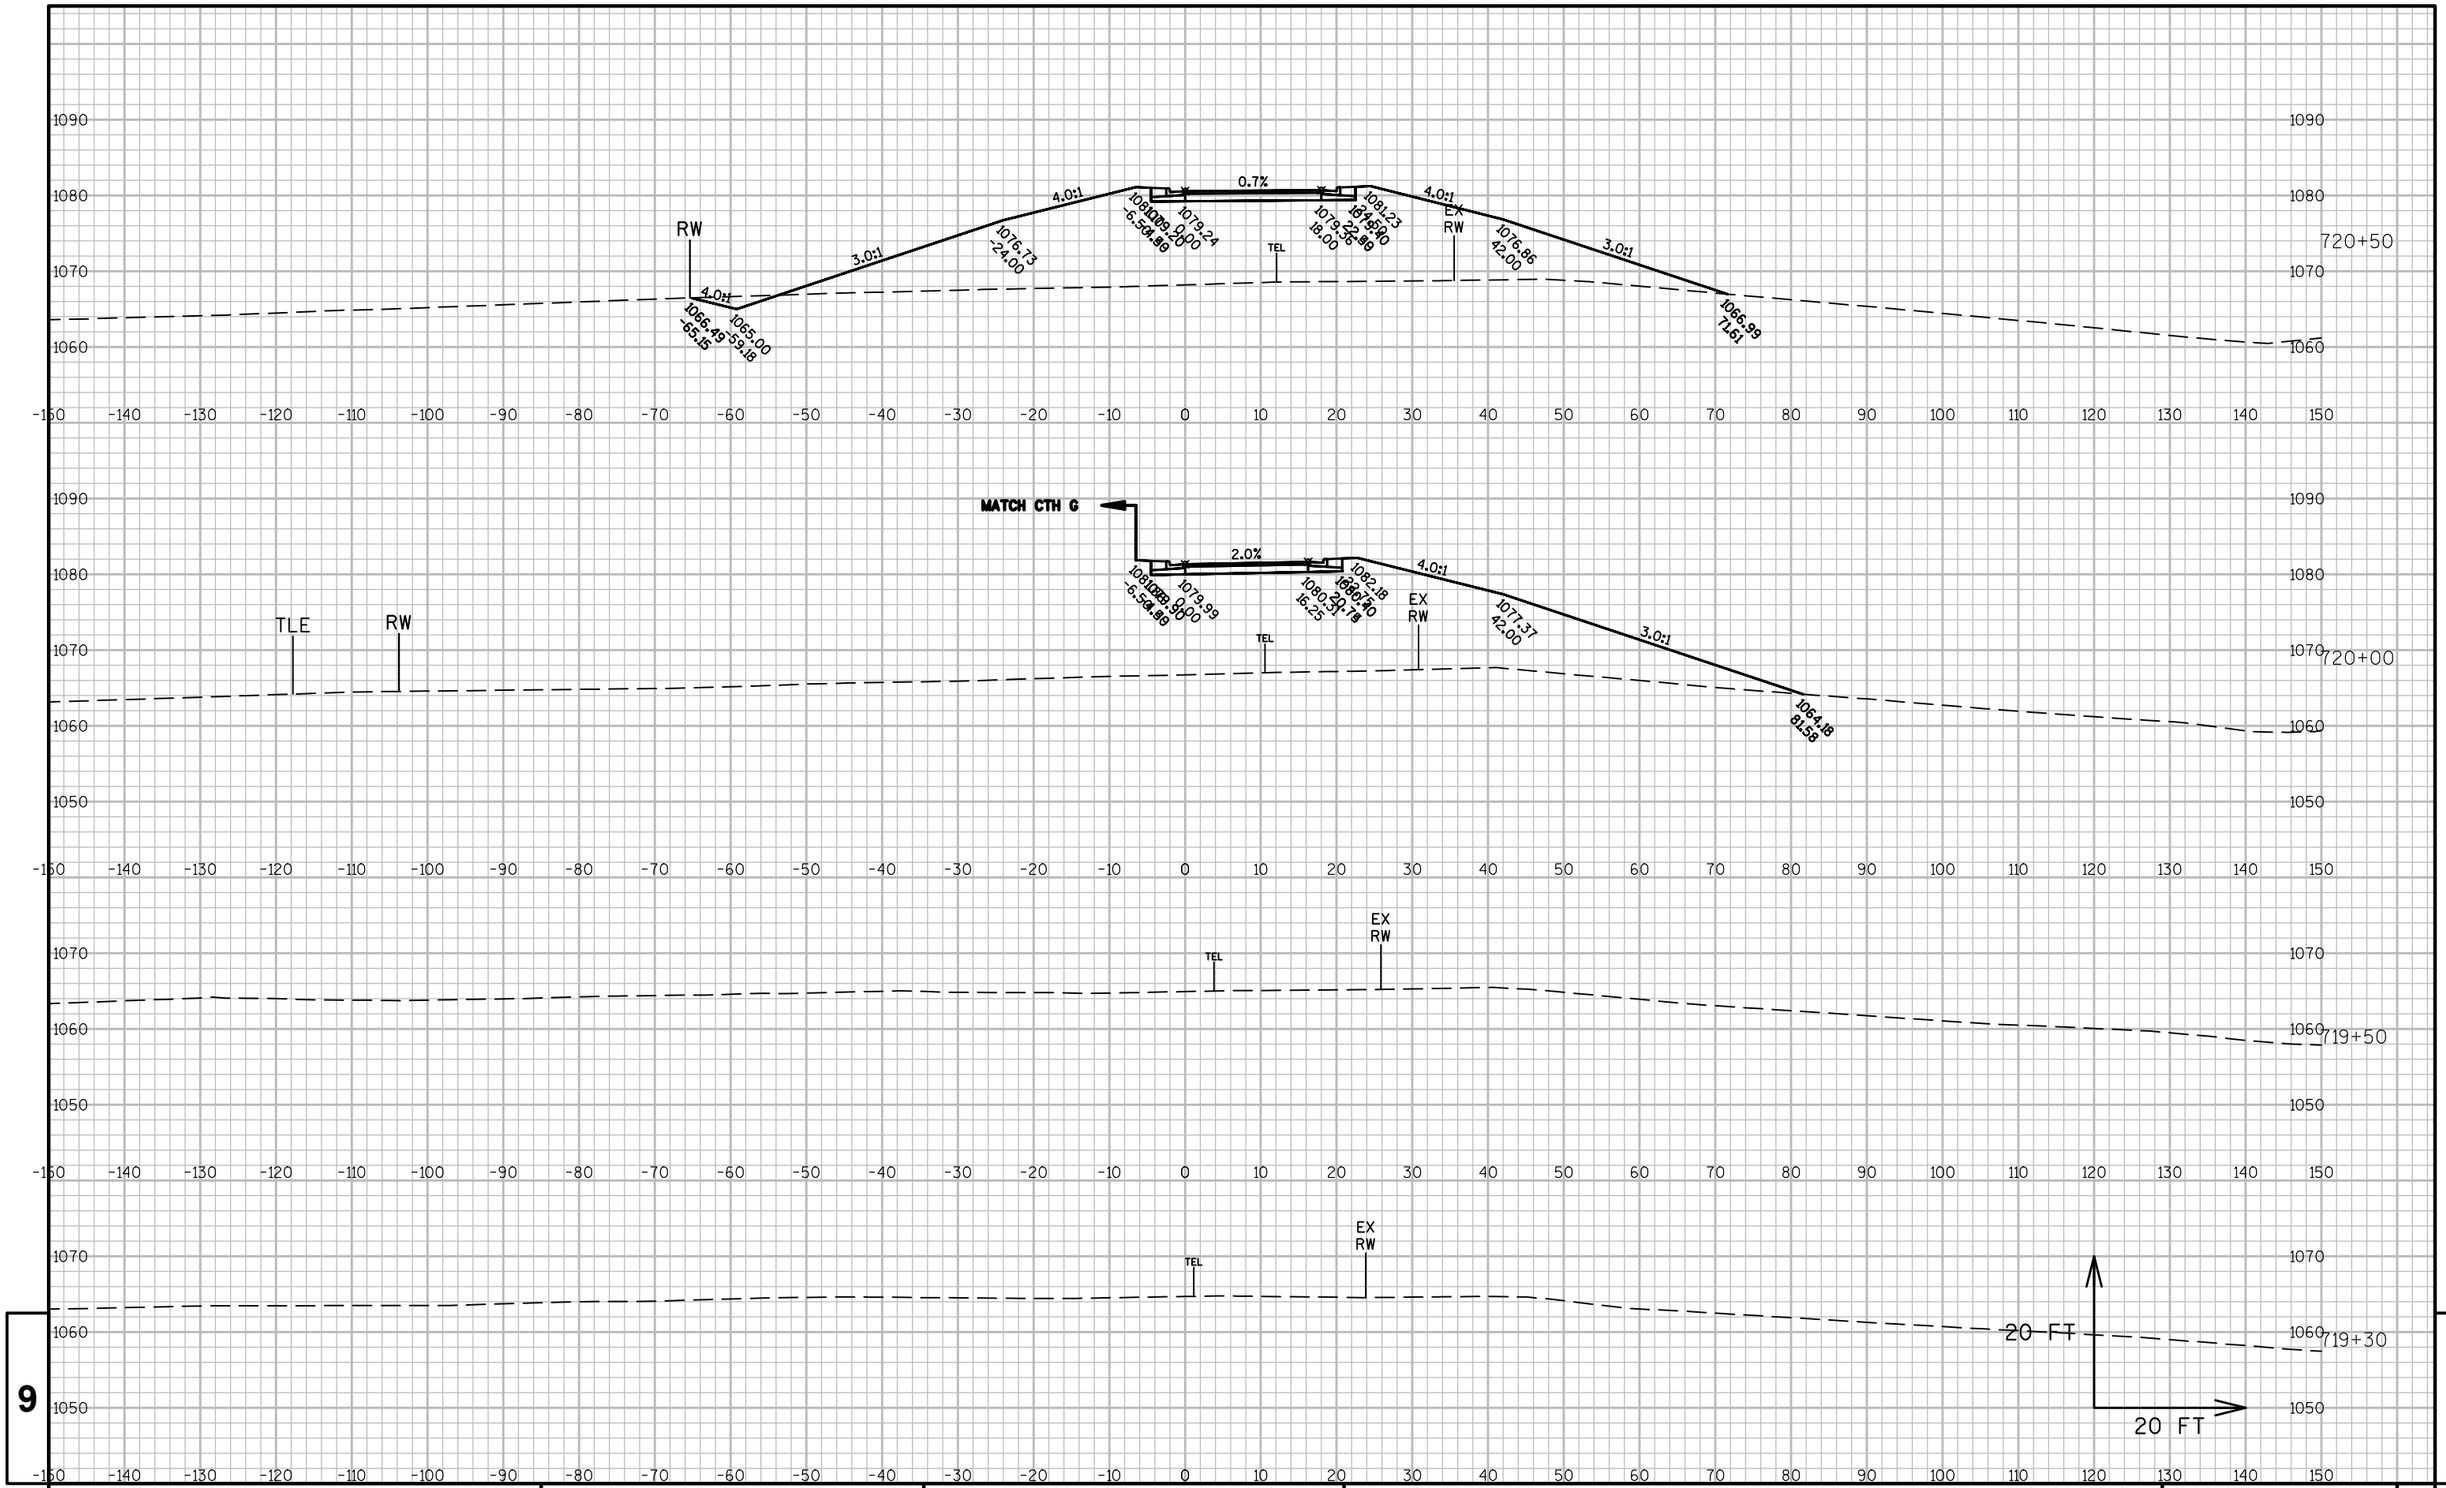

9


9

PROJECT NO: 1440-15-**72**	HWY: STH 23	COUNTY: FOND DU LAC	CROSS SECTIONS: RAMP NE	SHEET	E

FILE NAME : K:\1102721.02\CADD\CIVIL3D\14401500\SHEETSPLAN\090204-XS.DWG
LAYOUT NAME - ****

PLOT DATE : 5/14/2015 9:46 AM PLOT BY : BECKENDORF, RANDY PLOT NAME : PLOT SCALE : **********


WISDOT/CADDS SHEET 49

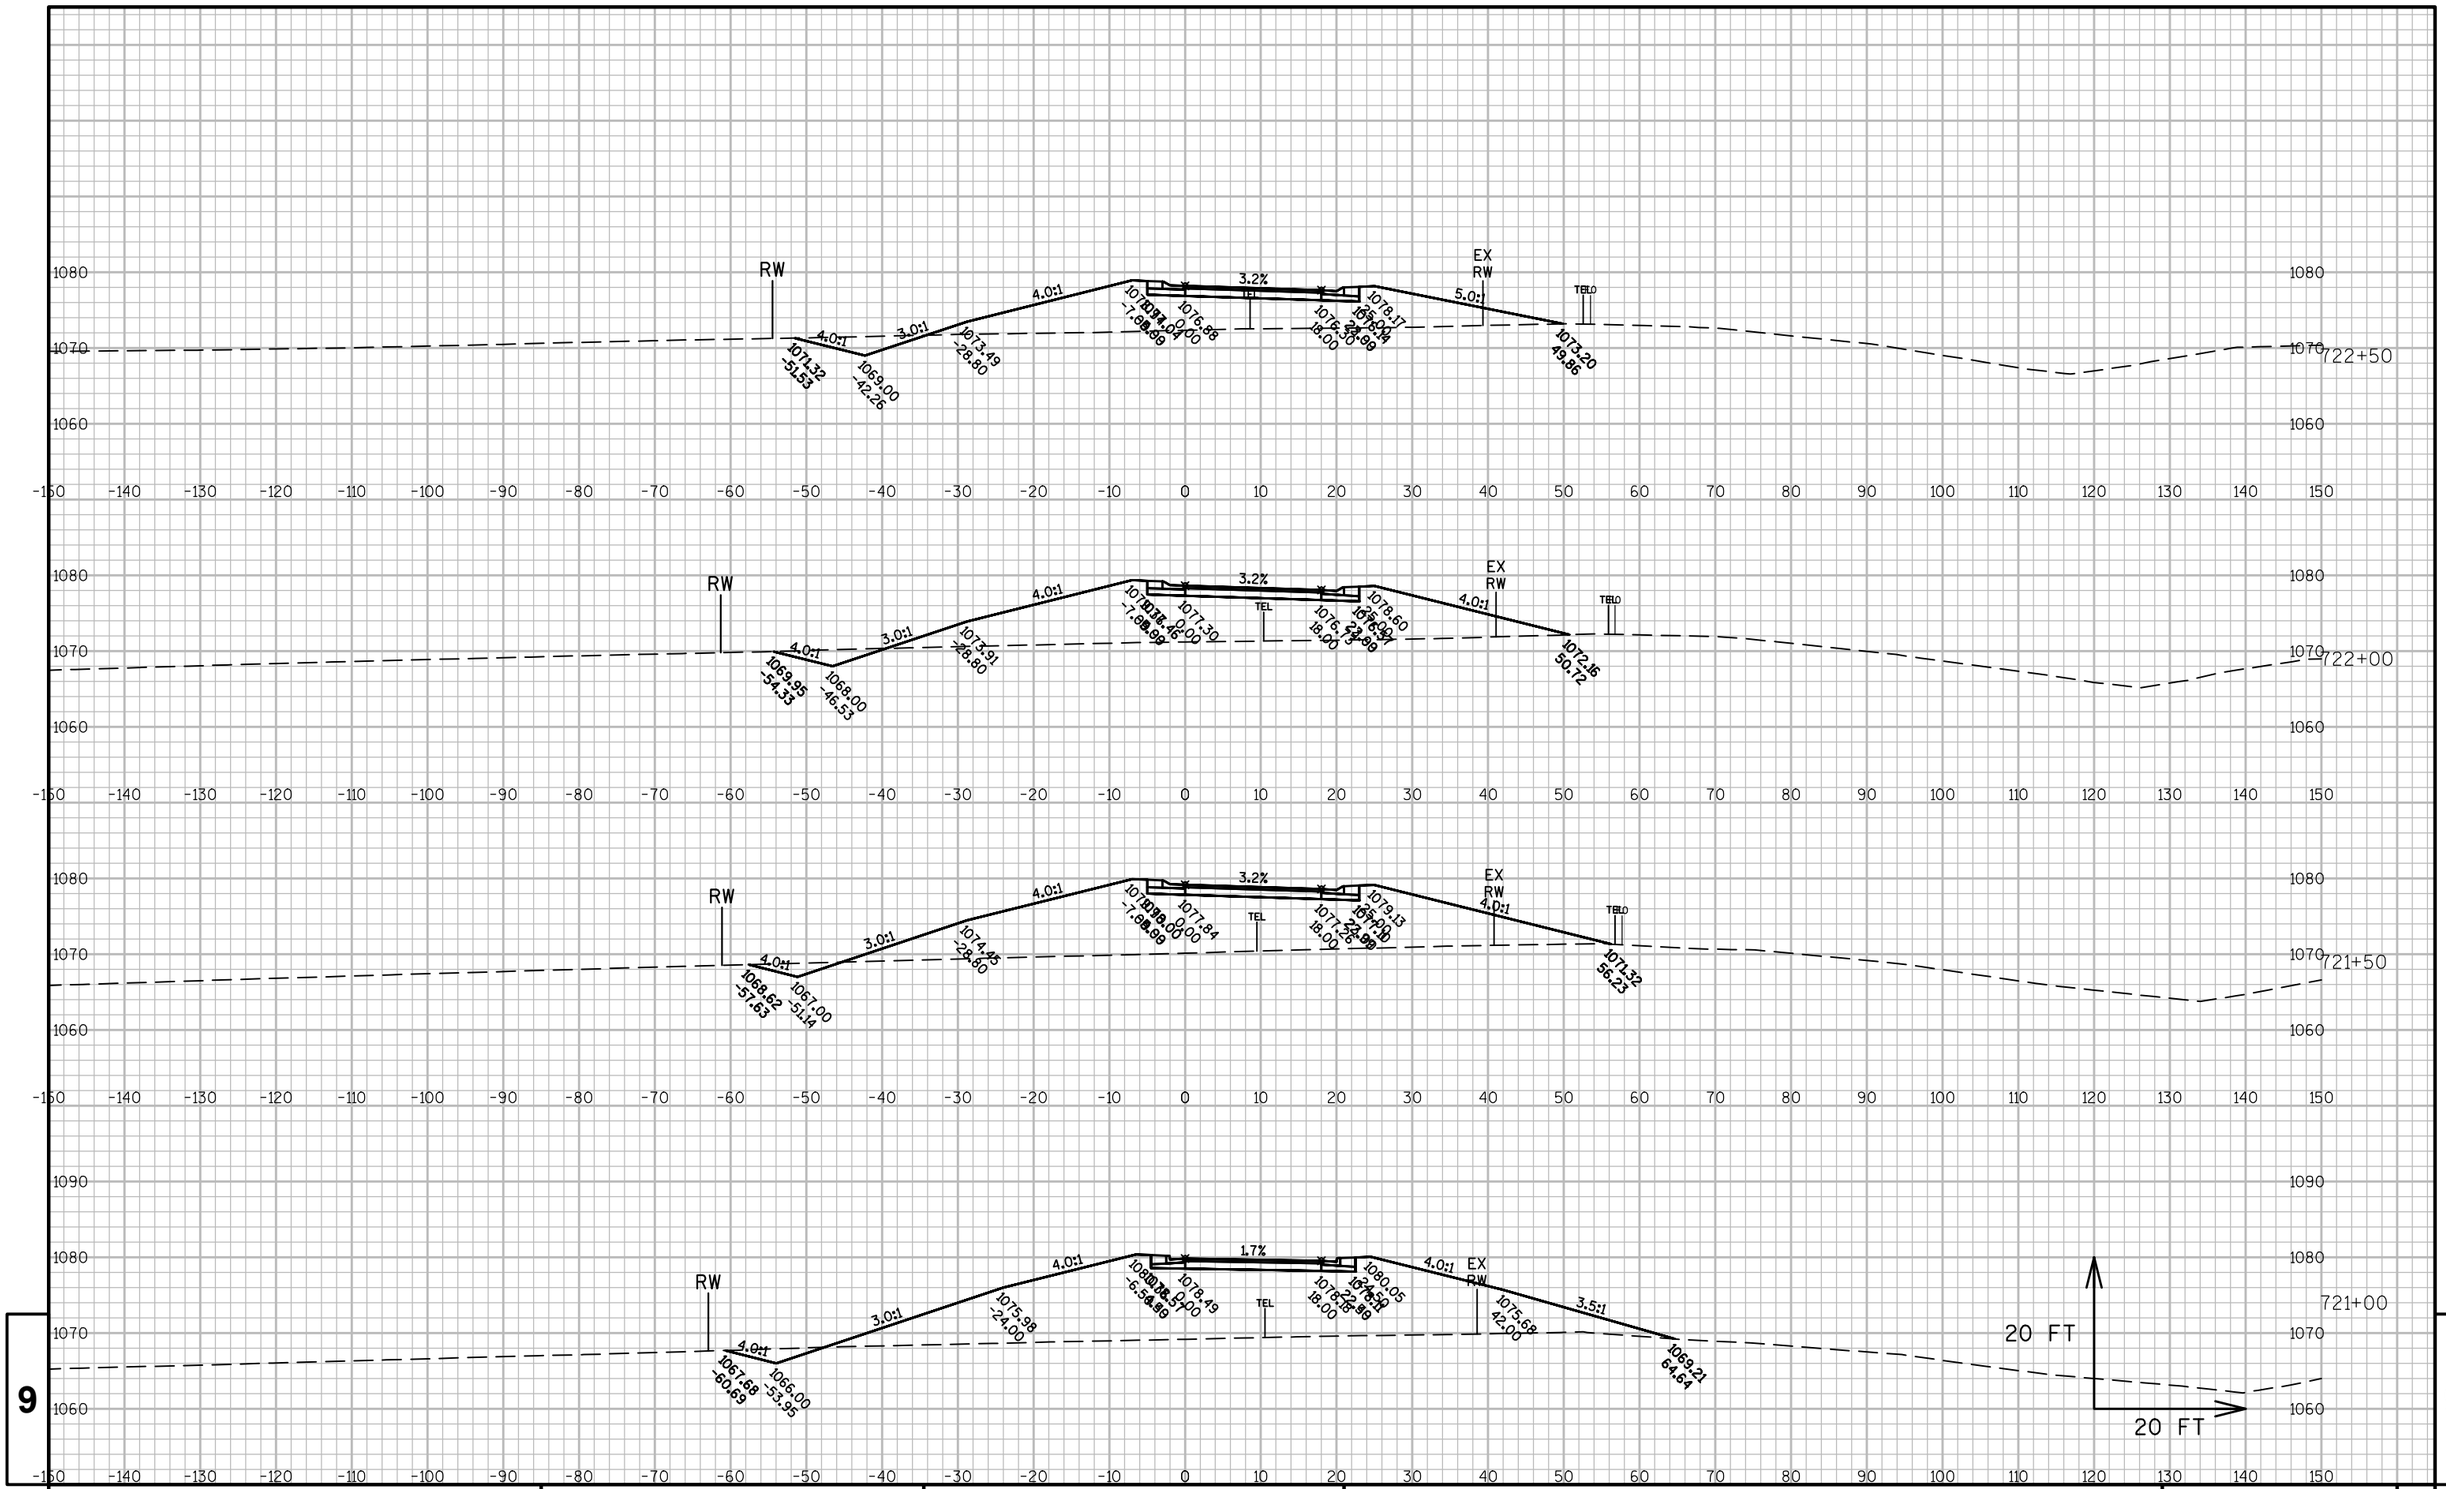

PROJECT NO: 1440-15-**72**	HWY: STH 23	COUNTY: FOND DU LAC	CROSS SECTIONS: RAMP NE	SHEET	E

FILE NAME : K:\1102721.02\CADD\CIVIL3D\14401500\SHEETSPLAN\090204-XS.DWG
LAYOUT NAME - ****

PLOT DATE : 5/14/2015 9:46 AM PLOT BY : BECKENDORF, RANDY PLOT NAME : PLOT SCALE : **********

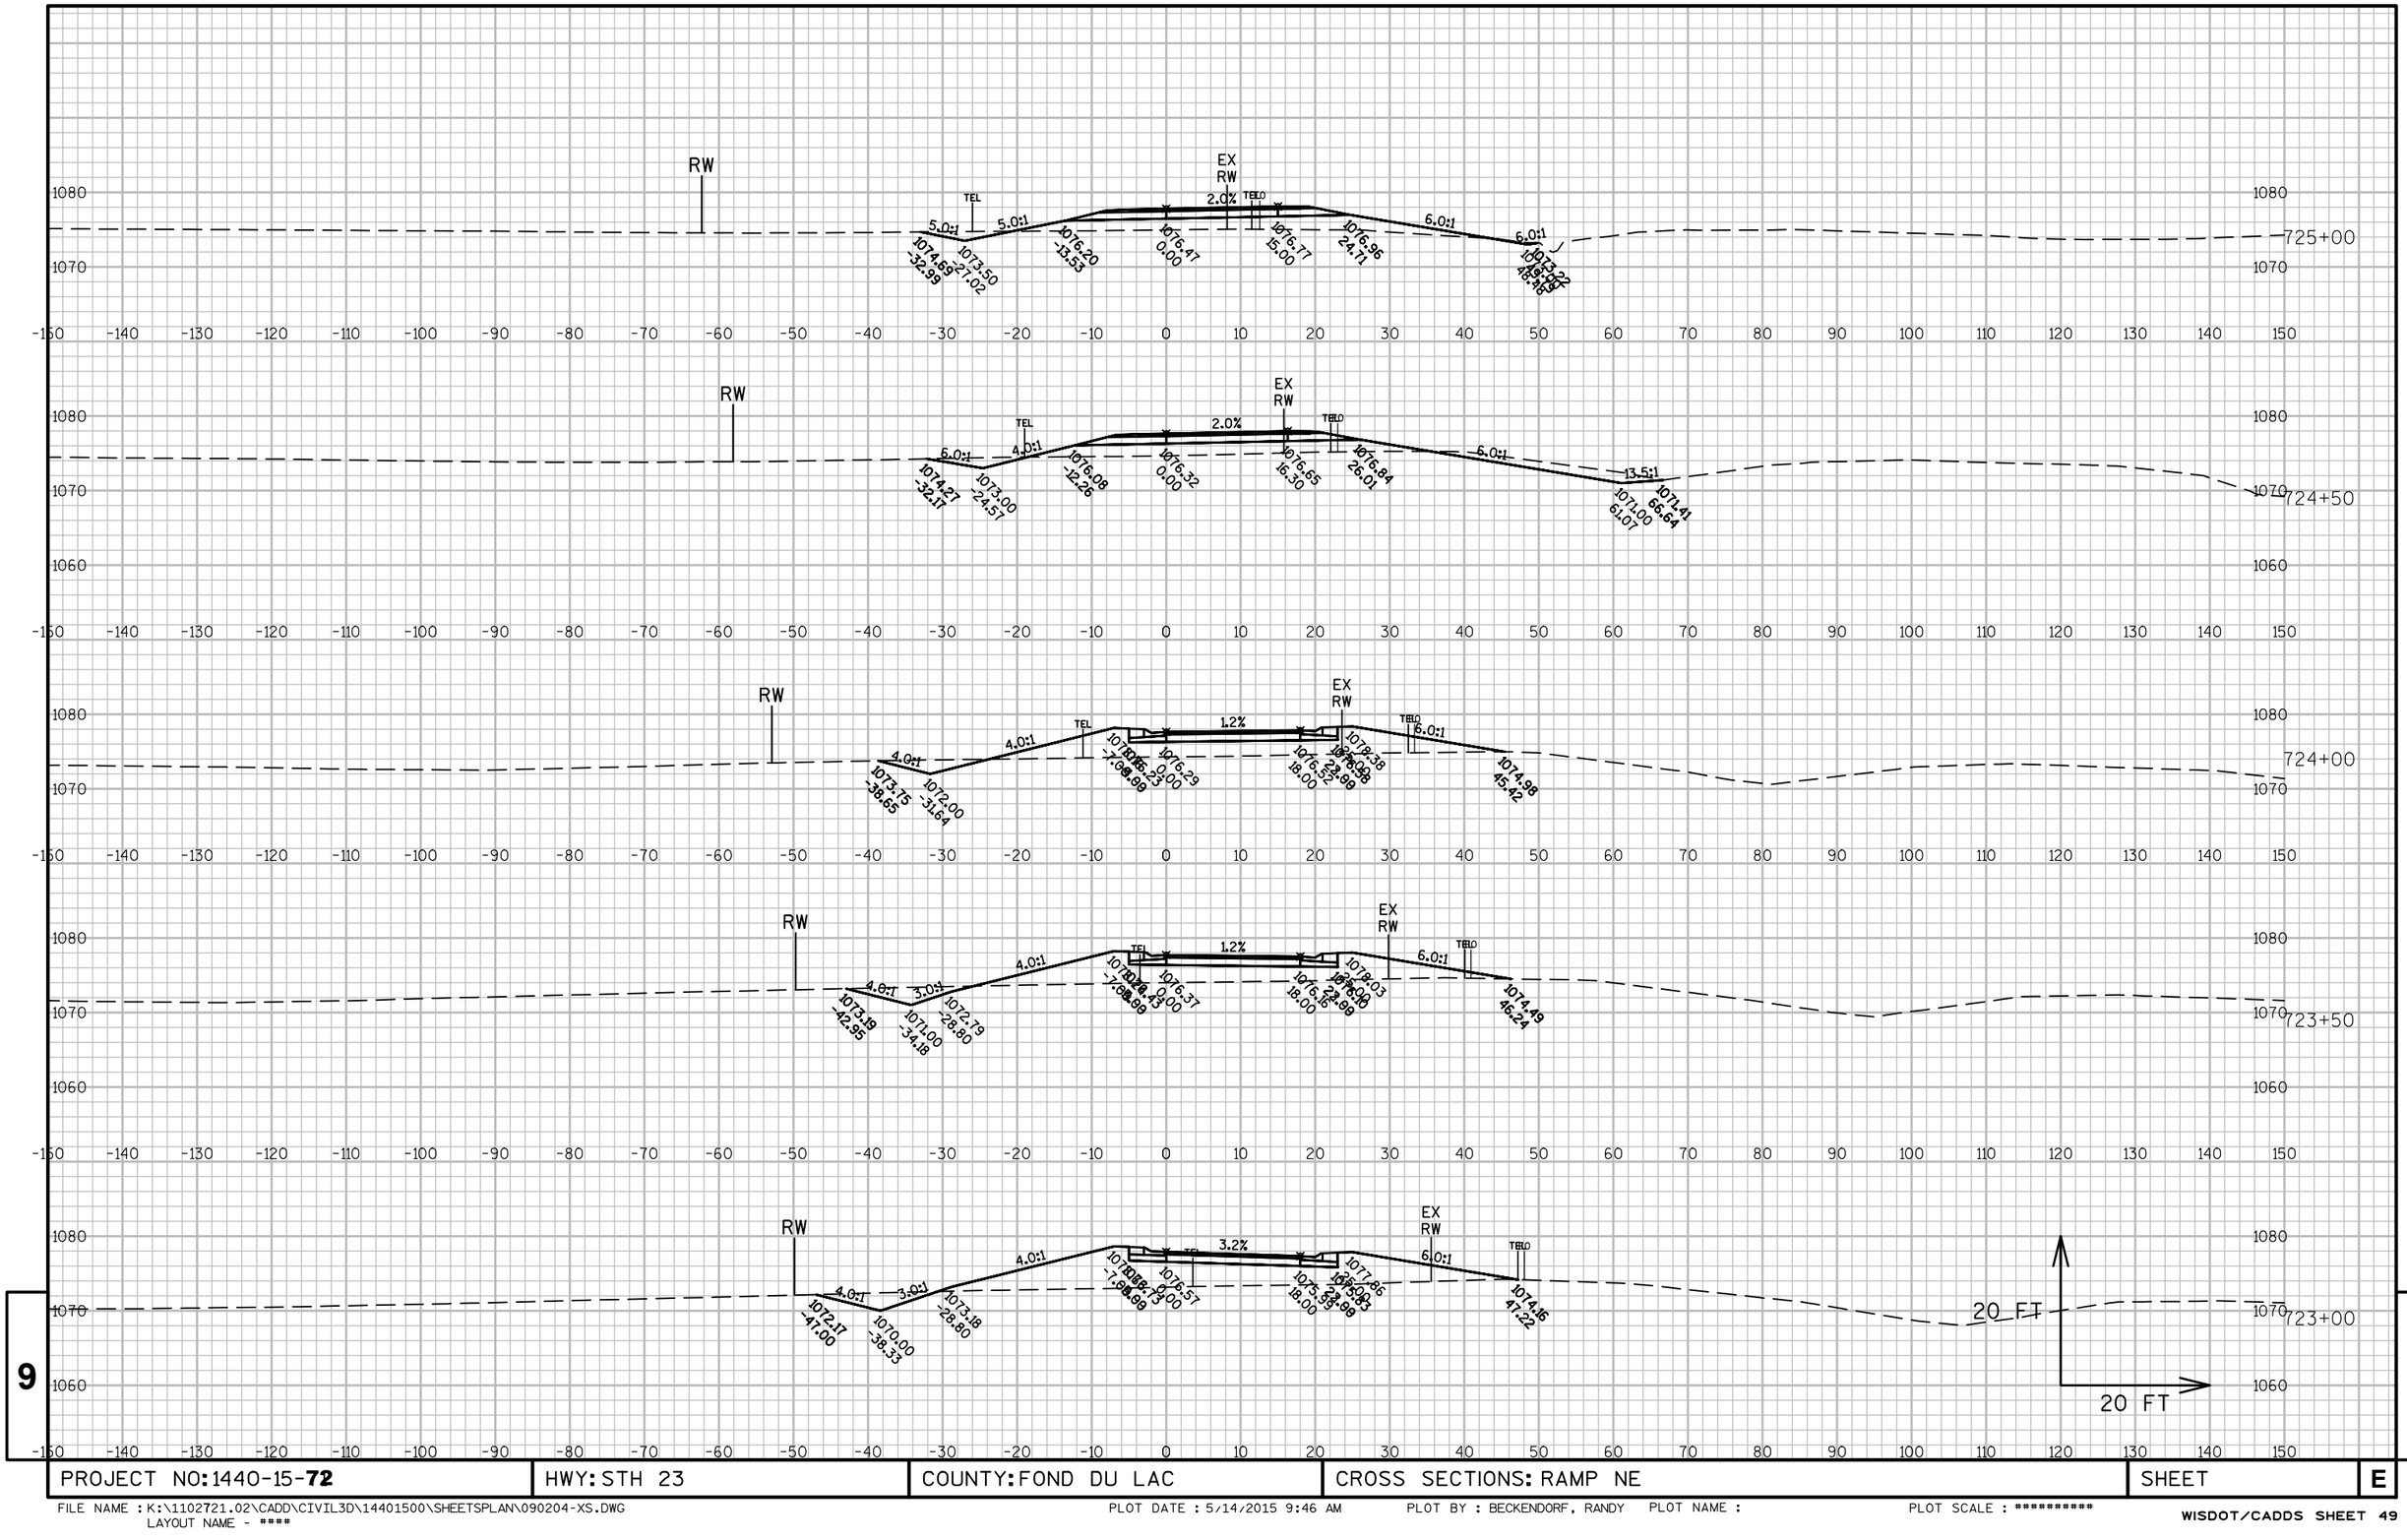


PROJECT NO: 1440-15-**72**	HWY: STH 23	COUNTY: FOND DU LAC	CROSS SECTIONS: RAMP NE	SHEET	E

FILE NAME : K:\1102721.02\CADD\CIVIL3D\14401500\SHEETSPLAN\090204-XS.DWG
LAYOUT NAME - ****

PLOT DATE : 5/14/2015 9:46 AM PLOT BY : BECKENDORF, RANDY PLOT NAME :

PLOT SCALE : **********

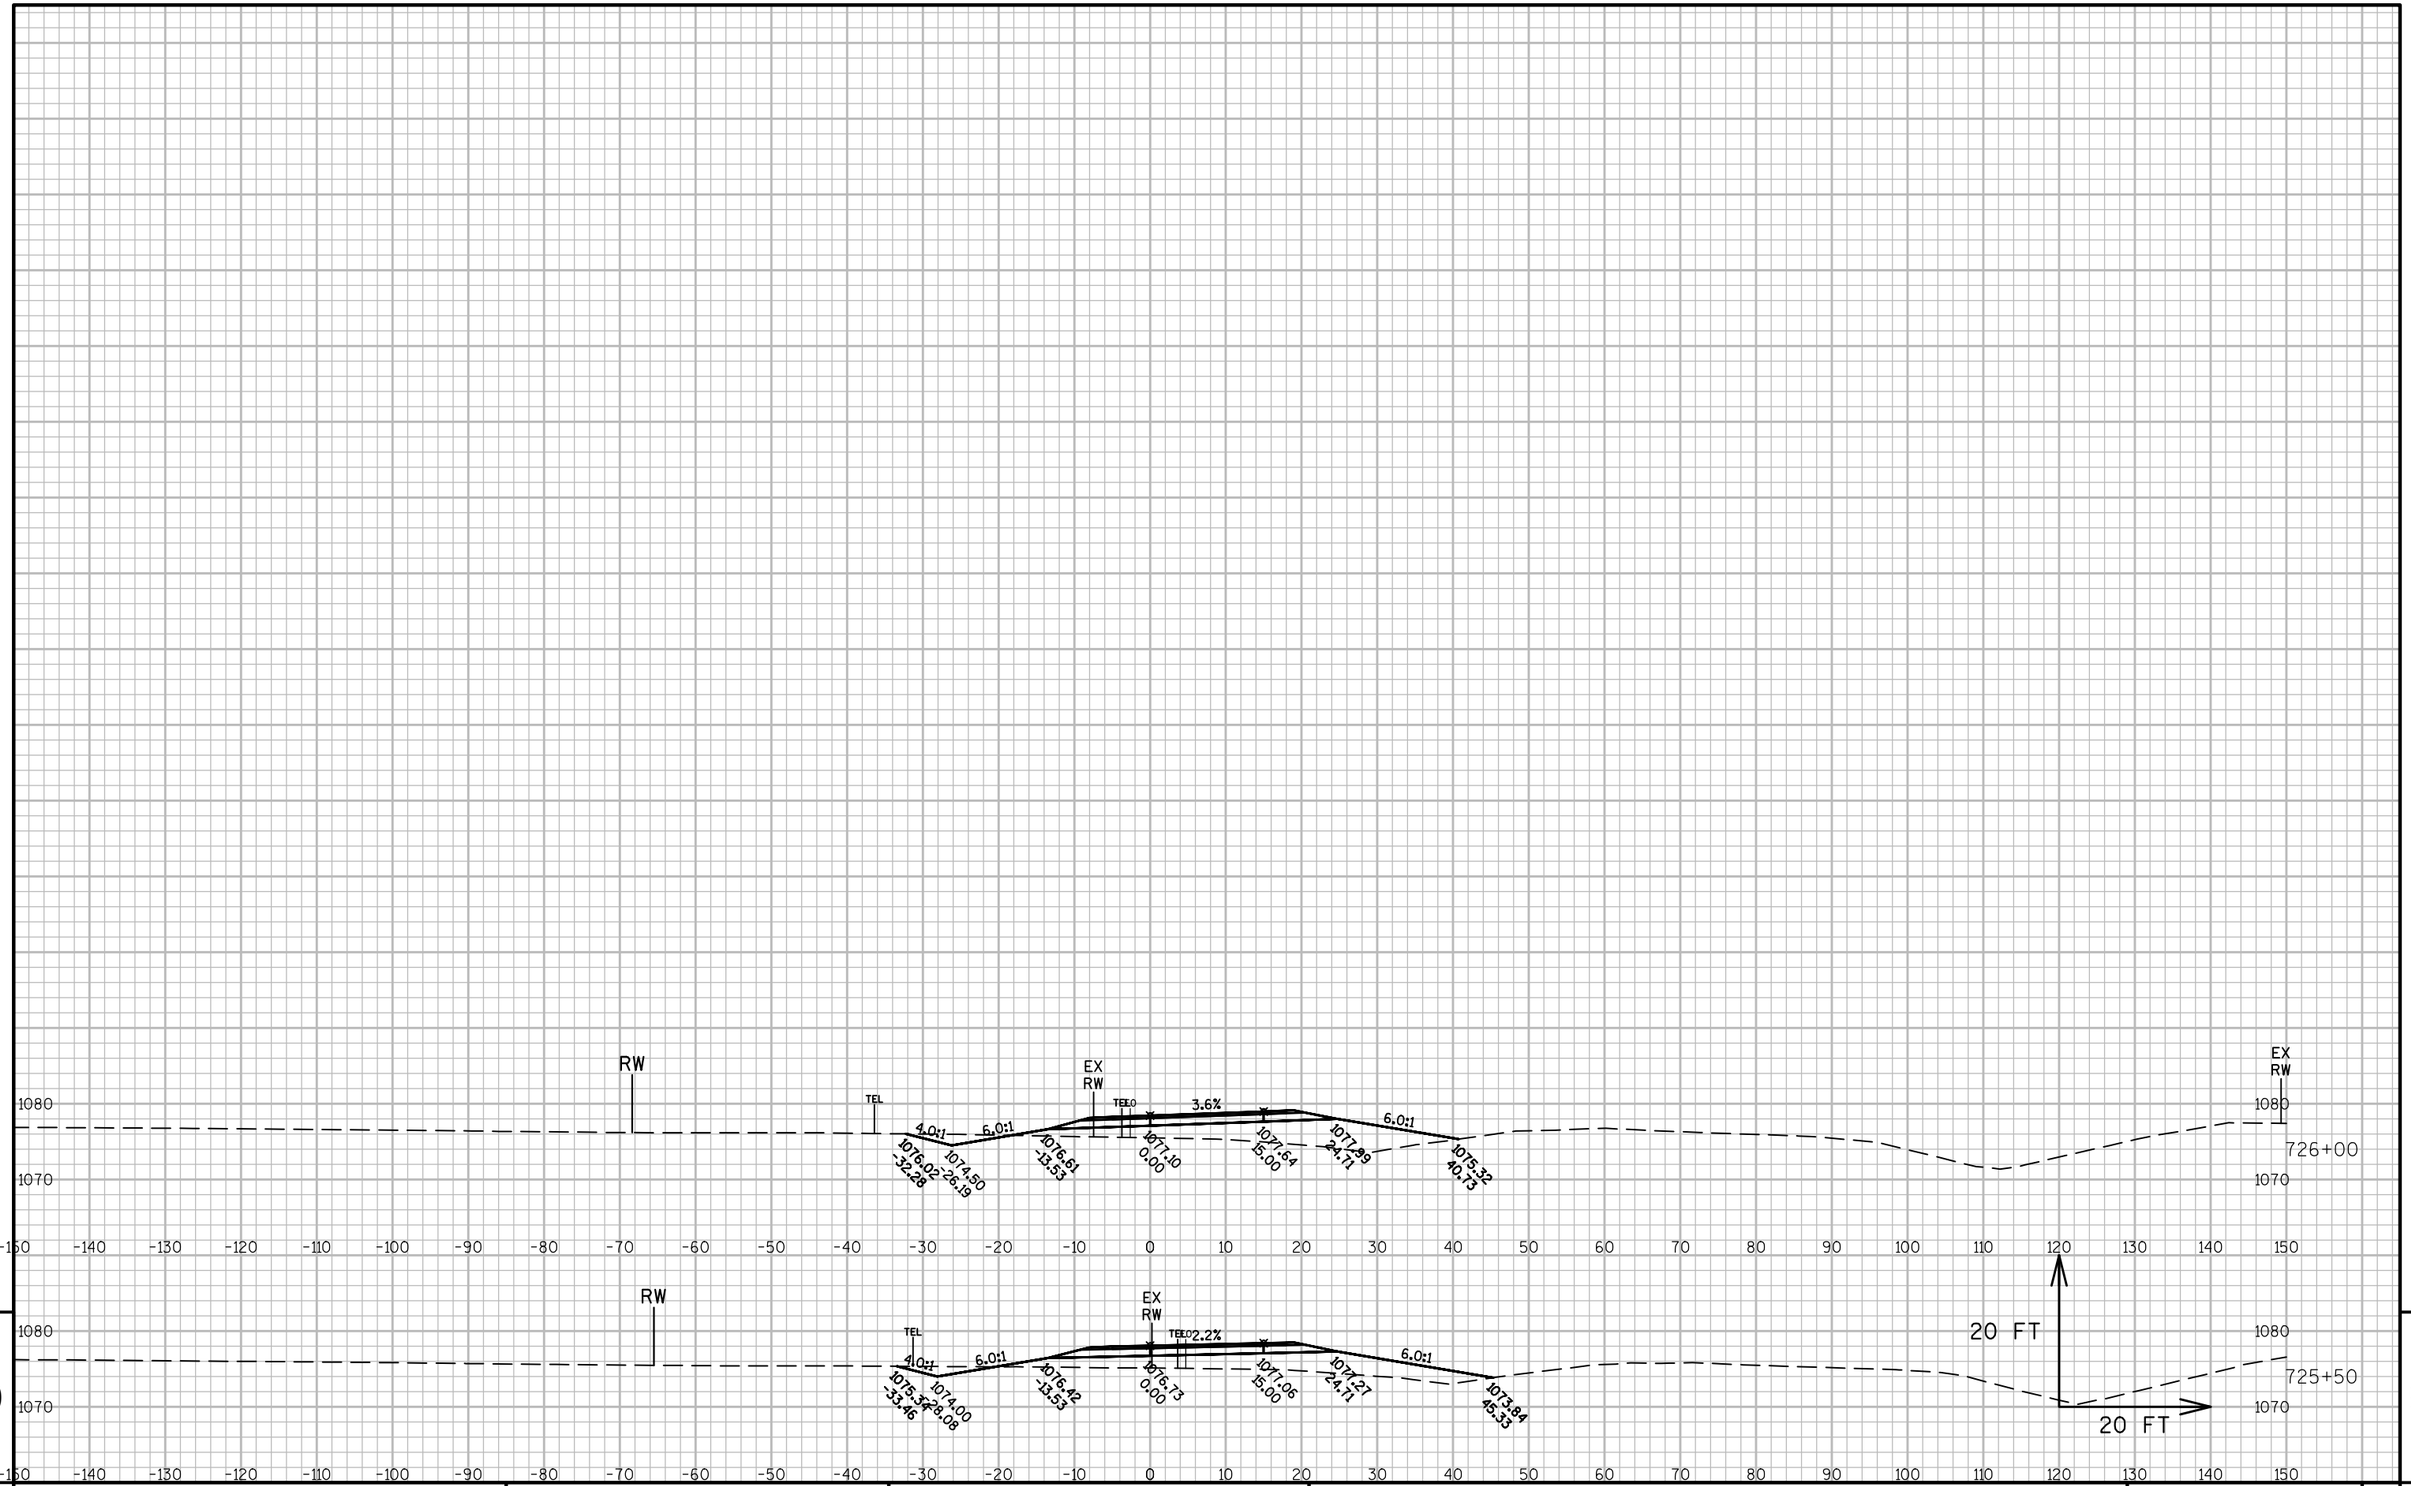


9 9

PROJECT NO: 1440-15-**72**	HWY: STH 23	COUNTY: FOND DU LAC	CROSS SECTIONS: RAMP NE	SHEET	E

FILE NAME : K:\1102721.02\CADD\CIVIL3D\14401500\SHEETSPLAN\090204-XS.DWG
LAYOUT NAME - ****


PLOT DATE : 5/14/2015 9:46 AM PLOT BY : BECKENDORF, RANDY PLOT NAME : PLOT SCALE : **********

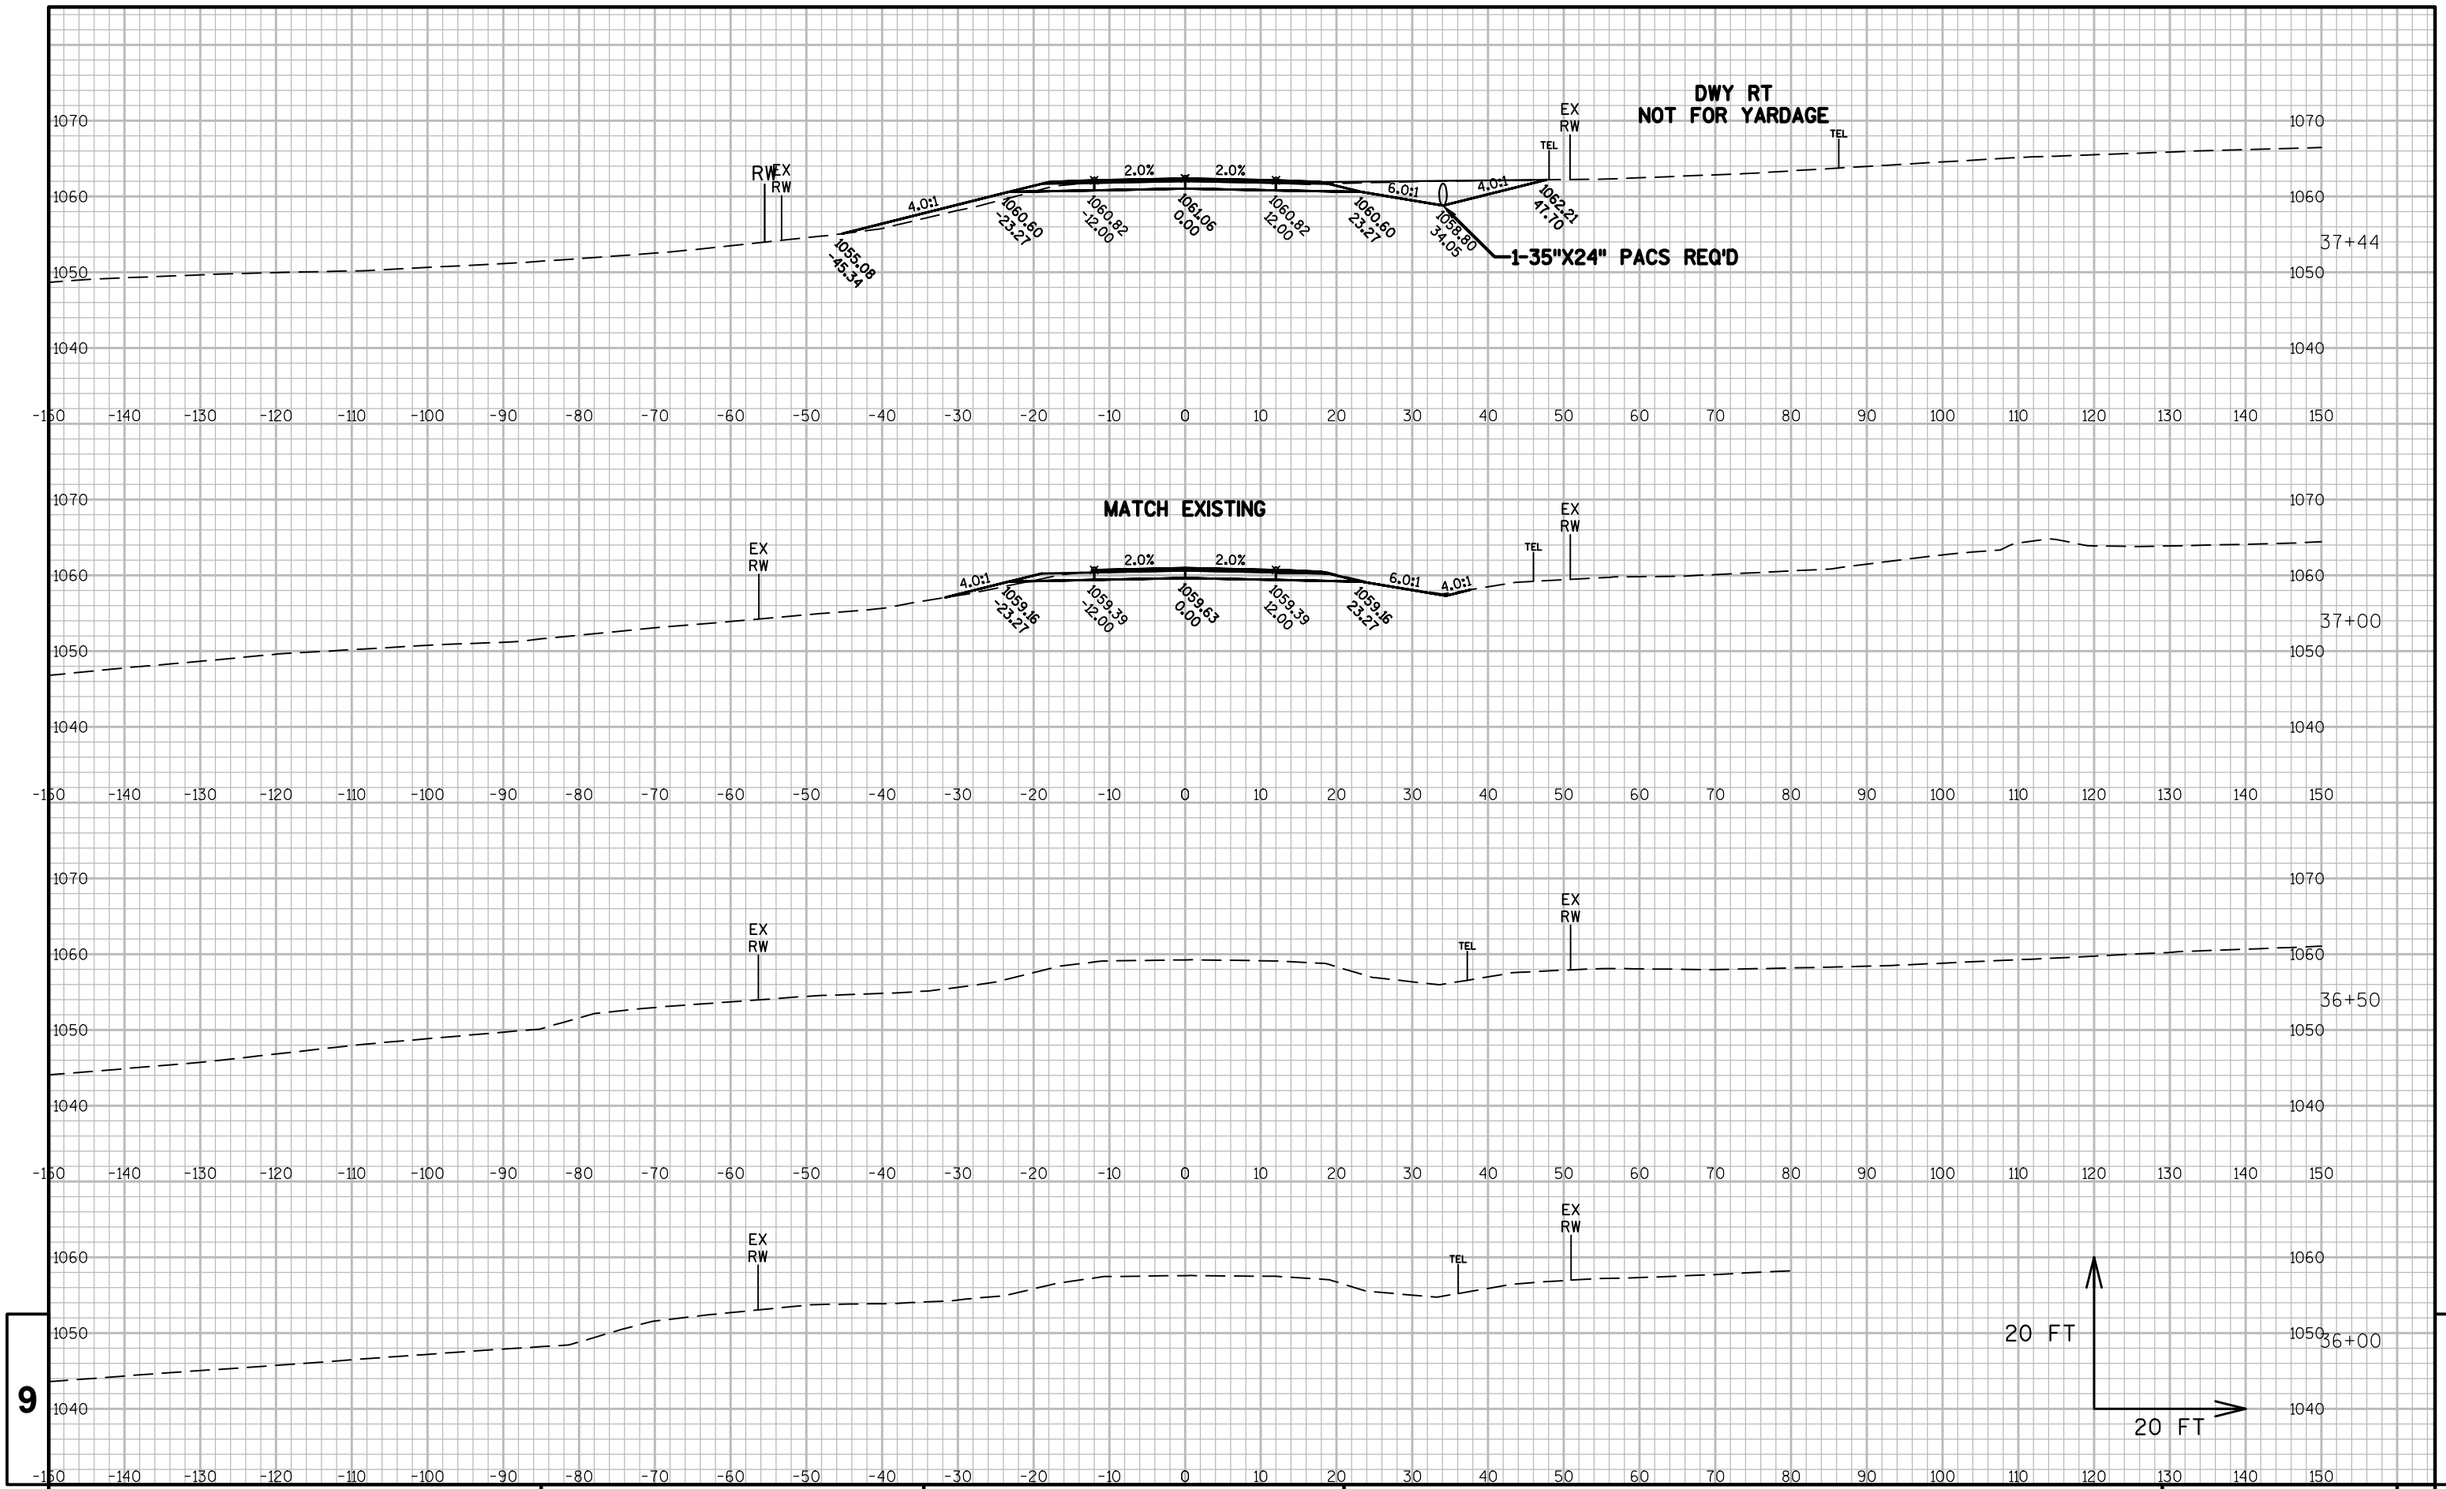

PROJECT NO: 1440-15-**72**	HWY: STH 23	COUNTY: FOND DU LAC	CROSS SECTIONS: CTH G NB	SHEET	**E**

FILE NAME : K:\1102721.02\CADD\CIVIL3D\14401500\SHEETSPLAN\090205-XS.DWG
LAYOUT NAME - ****


PLOT DATE : 5/14/2015 11:34 AM PLOT BY : BECKENDORF, RANDY PLOT NAME : PLOT SCALE : **********

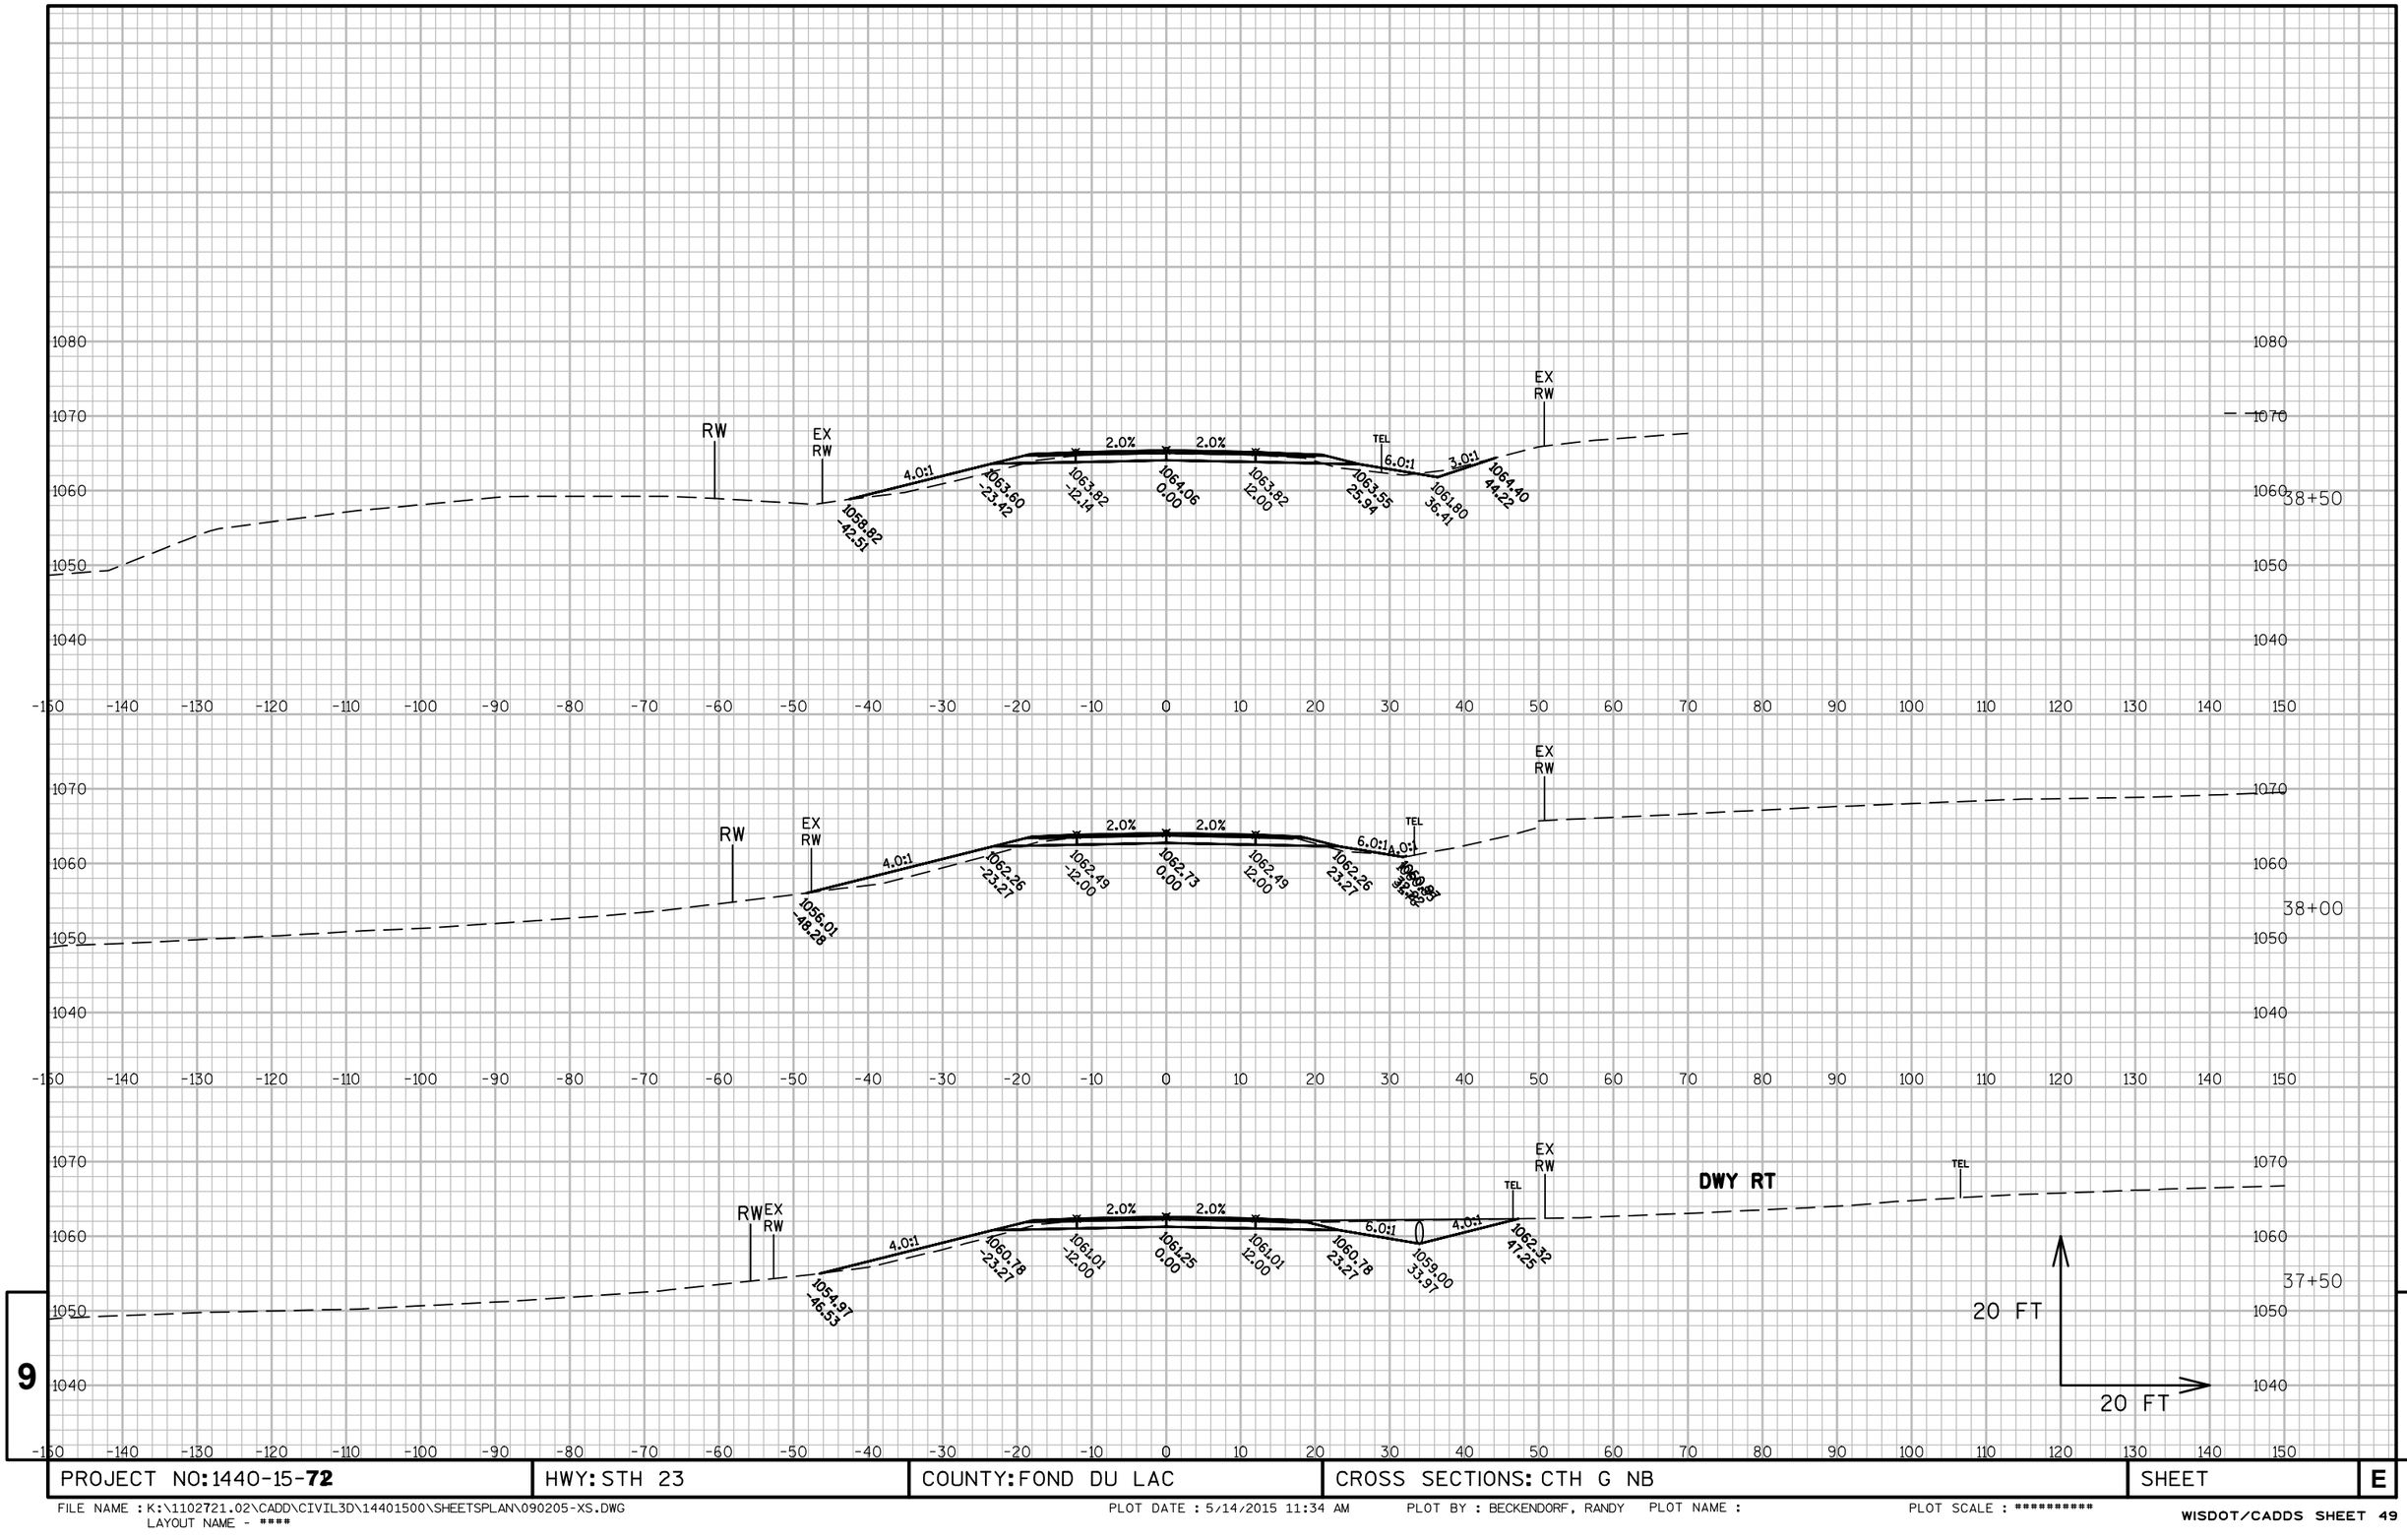

PROJECT NO: 1440-15-**72**	HWY: STH 23	COUNTY: FOND DU LAC	CROSS SECTIONS: CTH G NB	SHEET	E

FILE NAME : K:\1102721.02\CADD\CIVIL3D\14401500\SHEETSPLAN\090205-XS.DWG
LAYOUT NAME - ****

PLOT DATE : 5/14/2015 11:34 AM PLOT BY : BECKENDORF, RANDY PLOT NAME : PLOT SCALE : **********

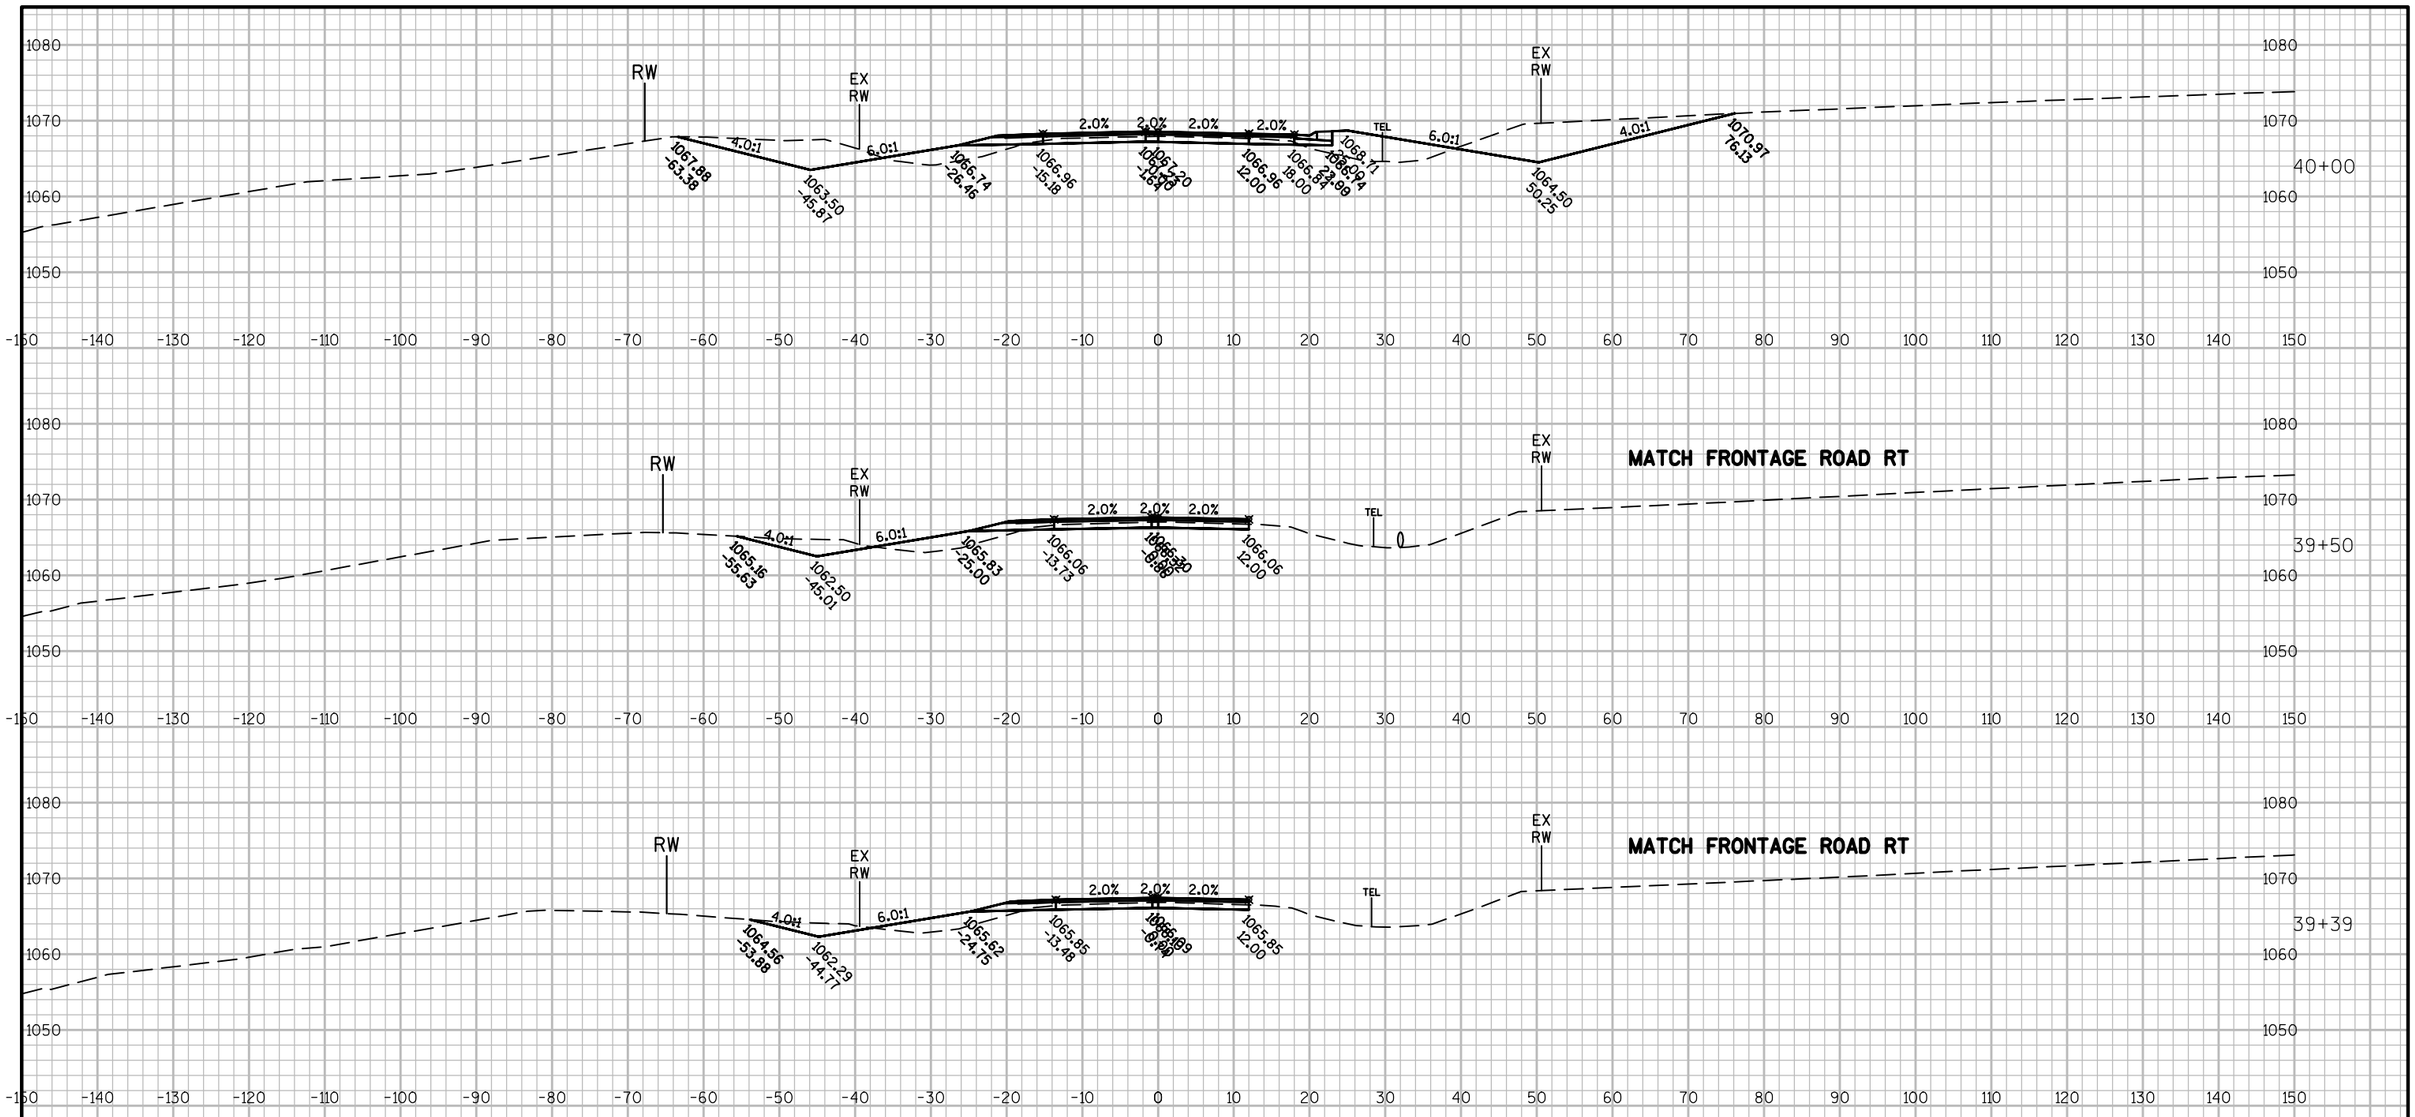


9

9

PROJECT NO: 1440-15-**72**	HWY: STH 23	COUNTY: FOND DU LAC	CROSS SECTIONS: CTH G NB	SHEET	E


FILE NAME : K:\1102721.02\CADD\CIVIL3D\14401500\SHEETSPLAN\090205-XS.DWG
LAYOUT NAME - ****
PLOT DATE : 5/14/2015 11:34 AM PLOT BY : BECKENDORF, RANDY PLOT NAME : PLOT SCALE : **********

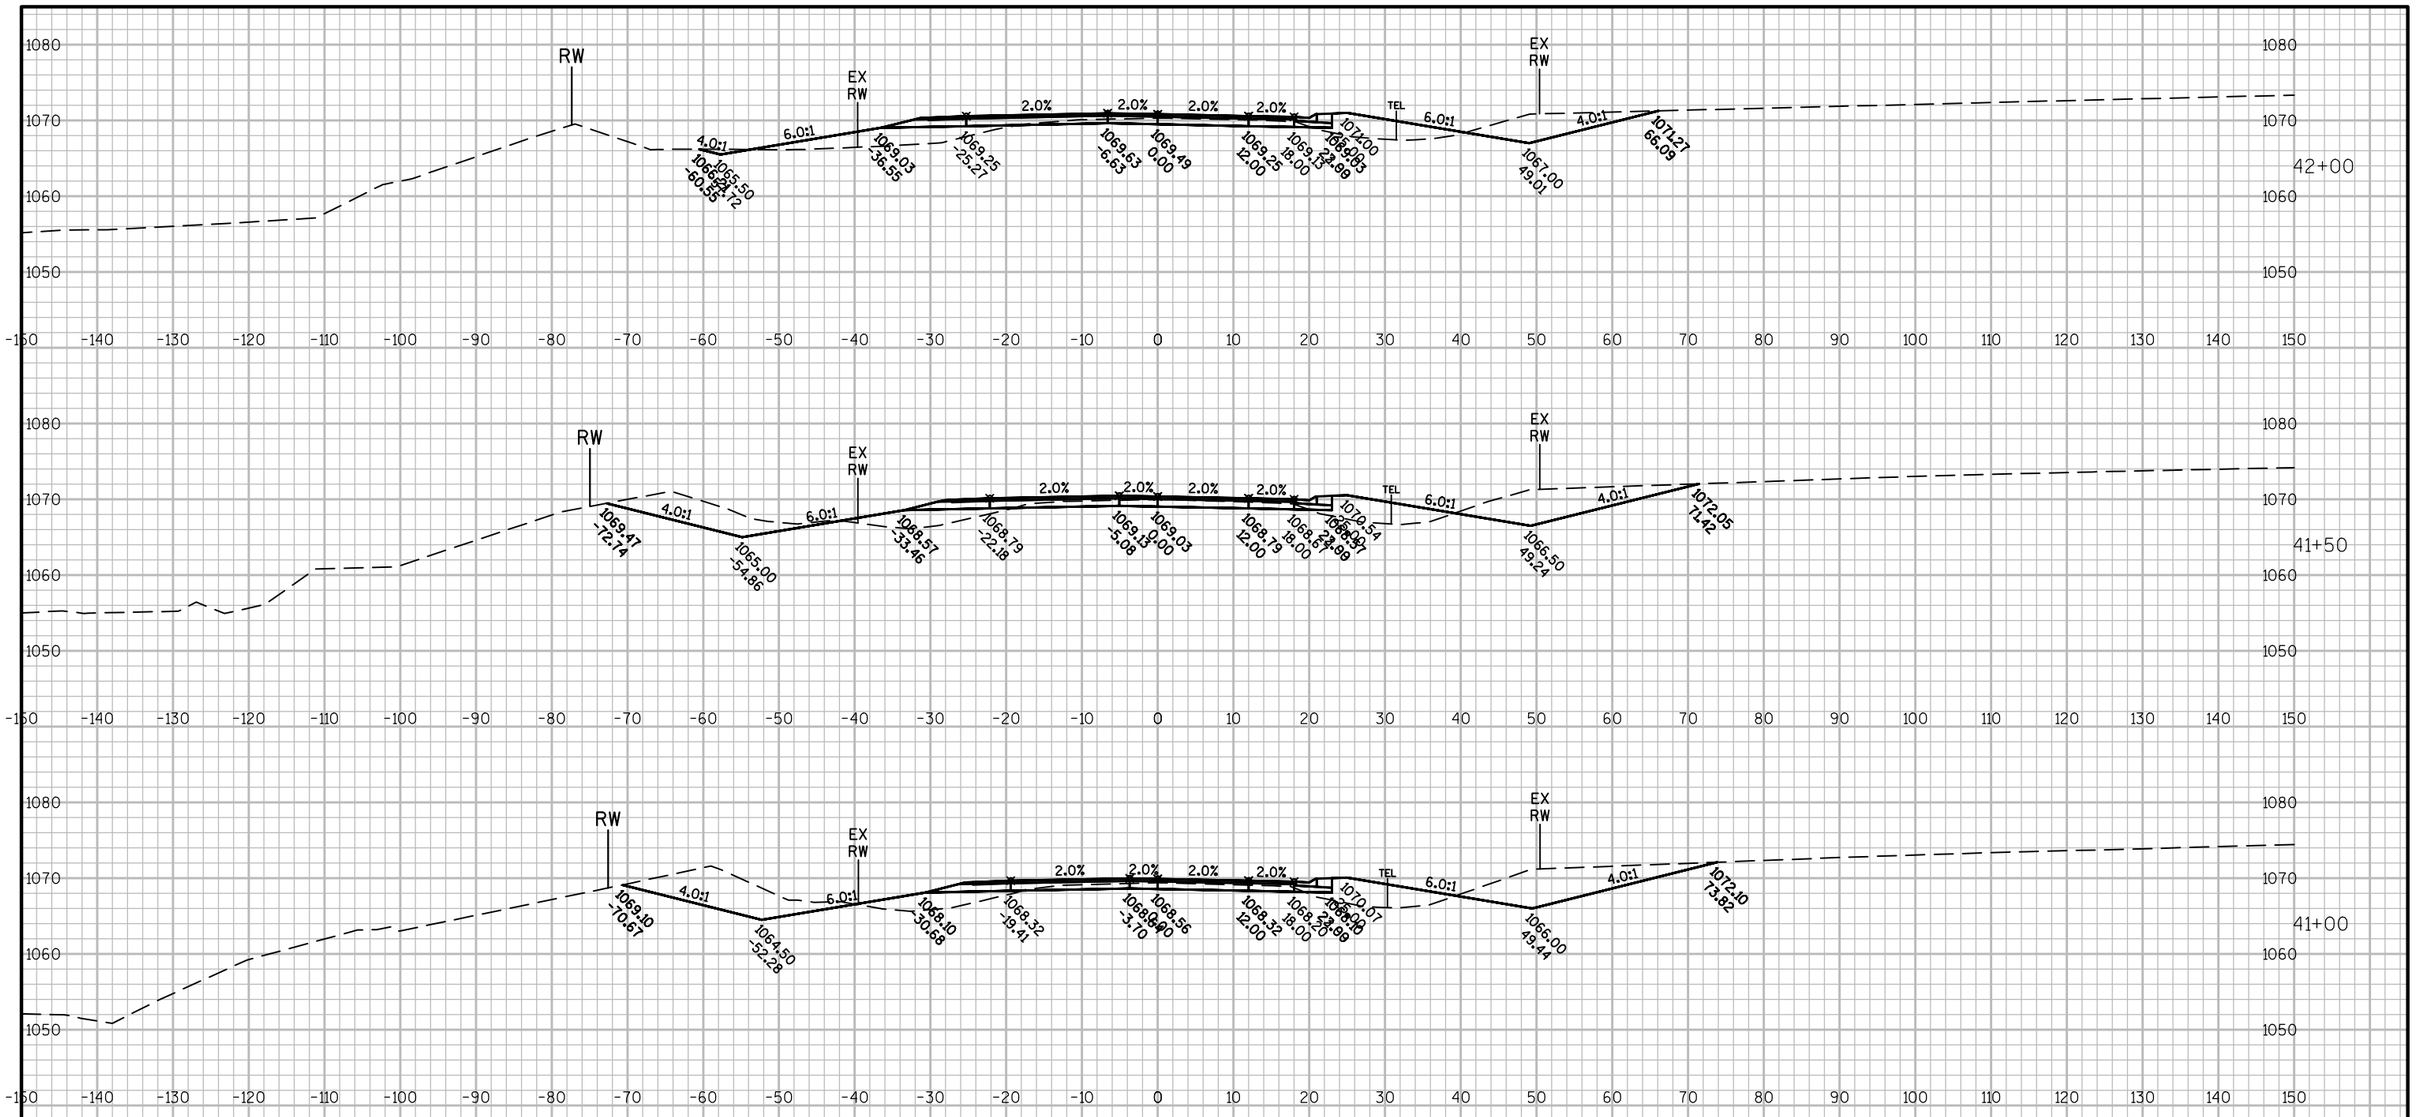

PROJECT NO: 1440-15-**72**	HWY: STH 23	COUNTY: FOND DU LAC	CROSS SECTIONS: CTH G NB	SHEET	**E**

FILE NAME : K:\1102721.02\CADD\CIVIL3D\14401500\SHEETSPLAN\090205-XS.DWG
LAYOUT NAME - ****


PLOT DATE : 5/14/2015 11:34 AM PLOT BY : BECKENDORF, RANDY PLOT NAME : PLOT SCALE : **********

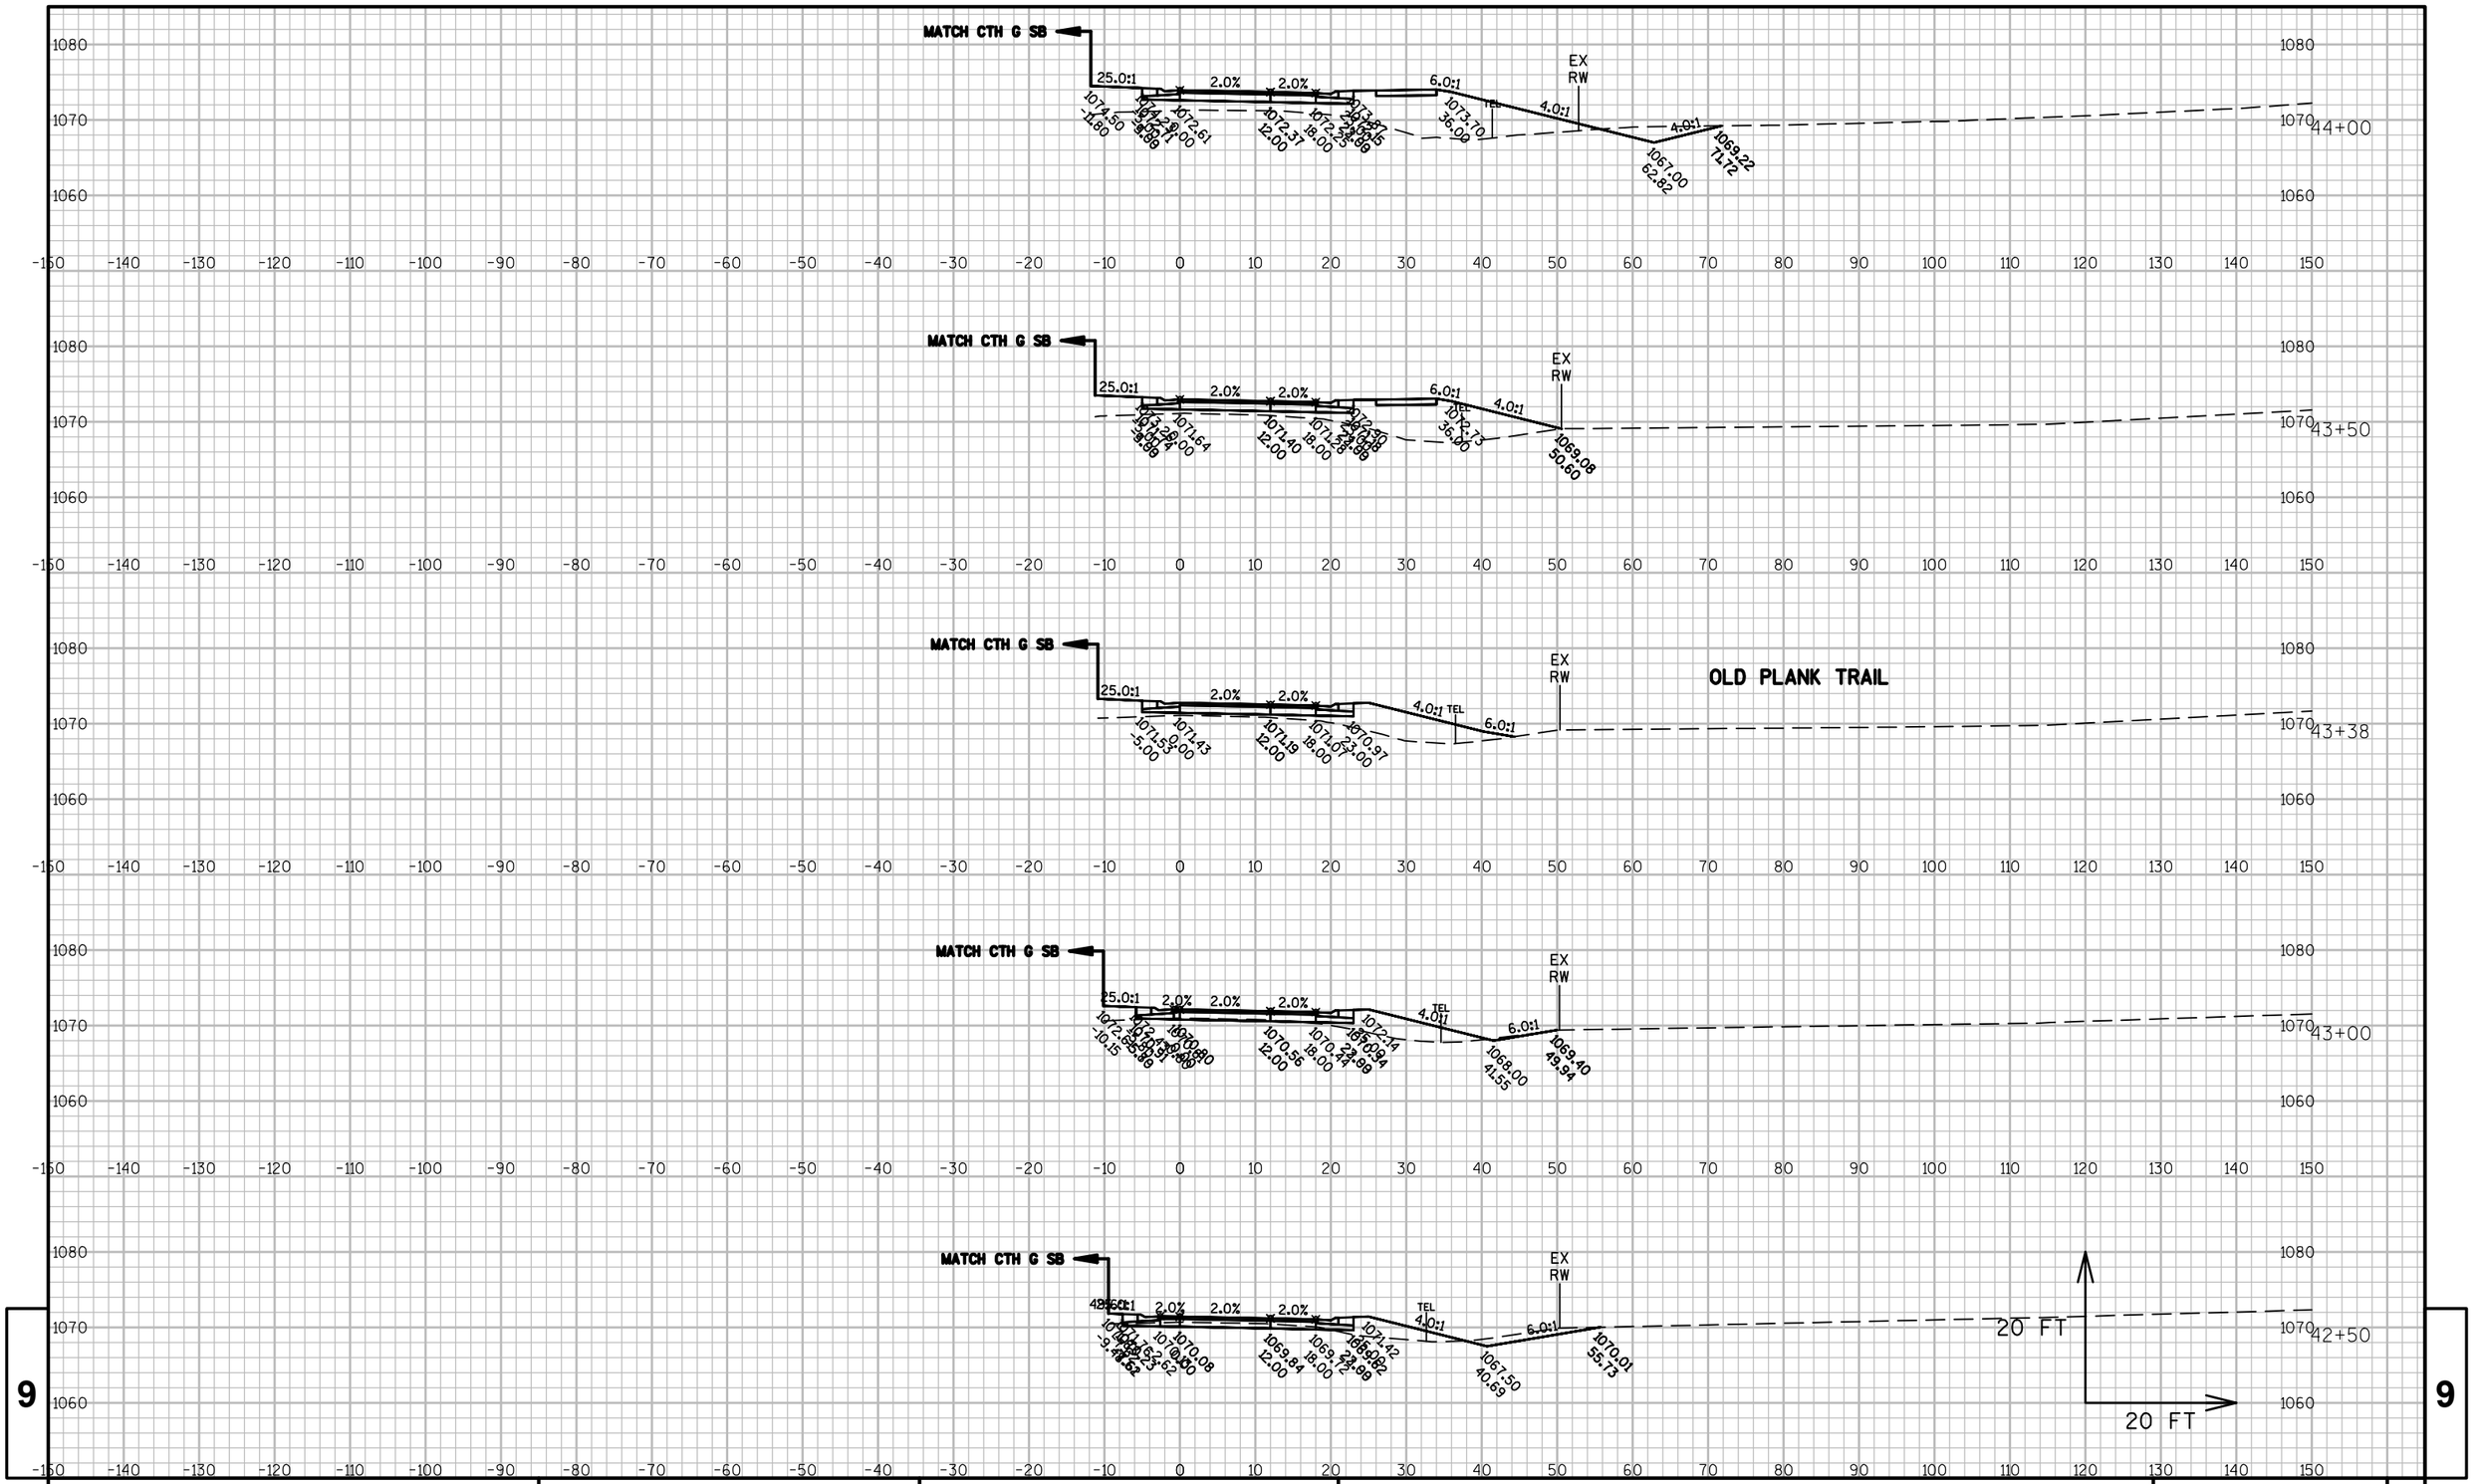


PROJECT NO: 1440-15-**72**	HWY: STH 23	COUNTY: FOND DU LAC	CROSS SECTIONS: CTH G NB	SHEET	E

FILE NAME : K:\1102721.02\CADD\CIVIL3D\14401500\SHEETSPLAN\090205-XS.DWG
LAYOUT NAME - ****

PLOT DATE : 5/14/2015 11:34 AM PLOT BY : BECKENDORF, RANDY PLOT NAME : PLOT SCALE : **********

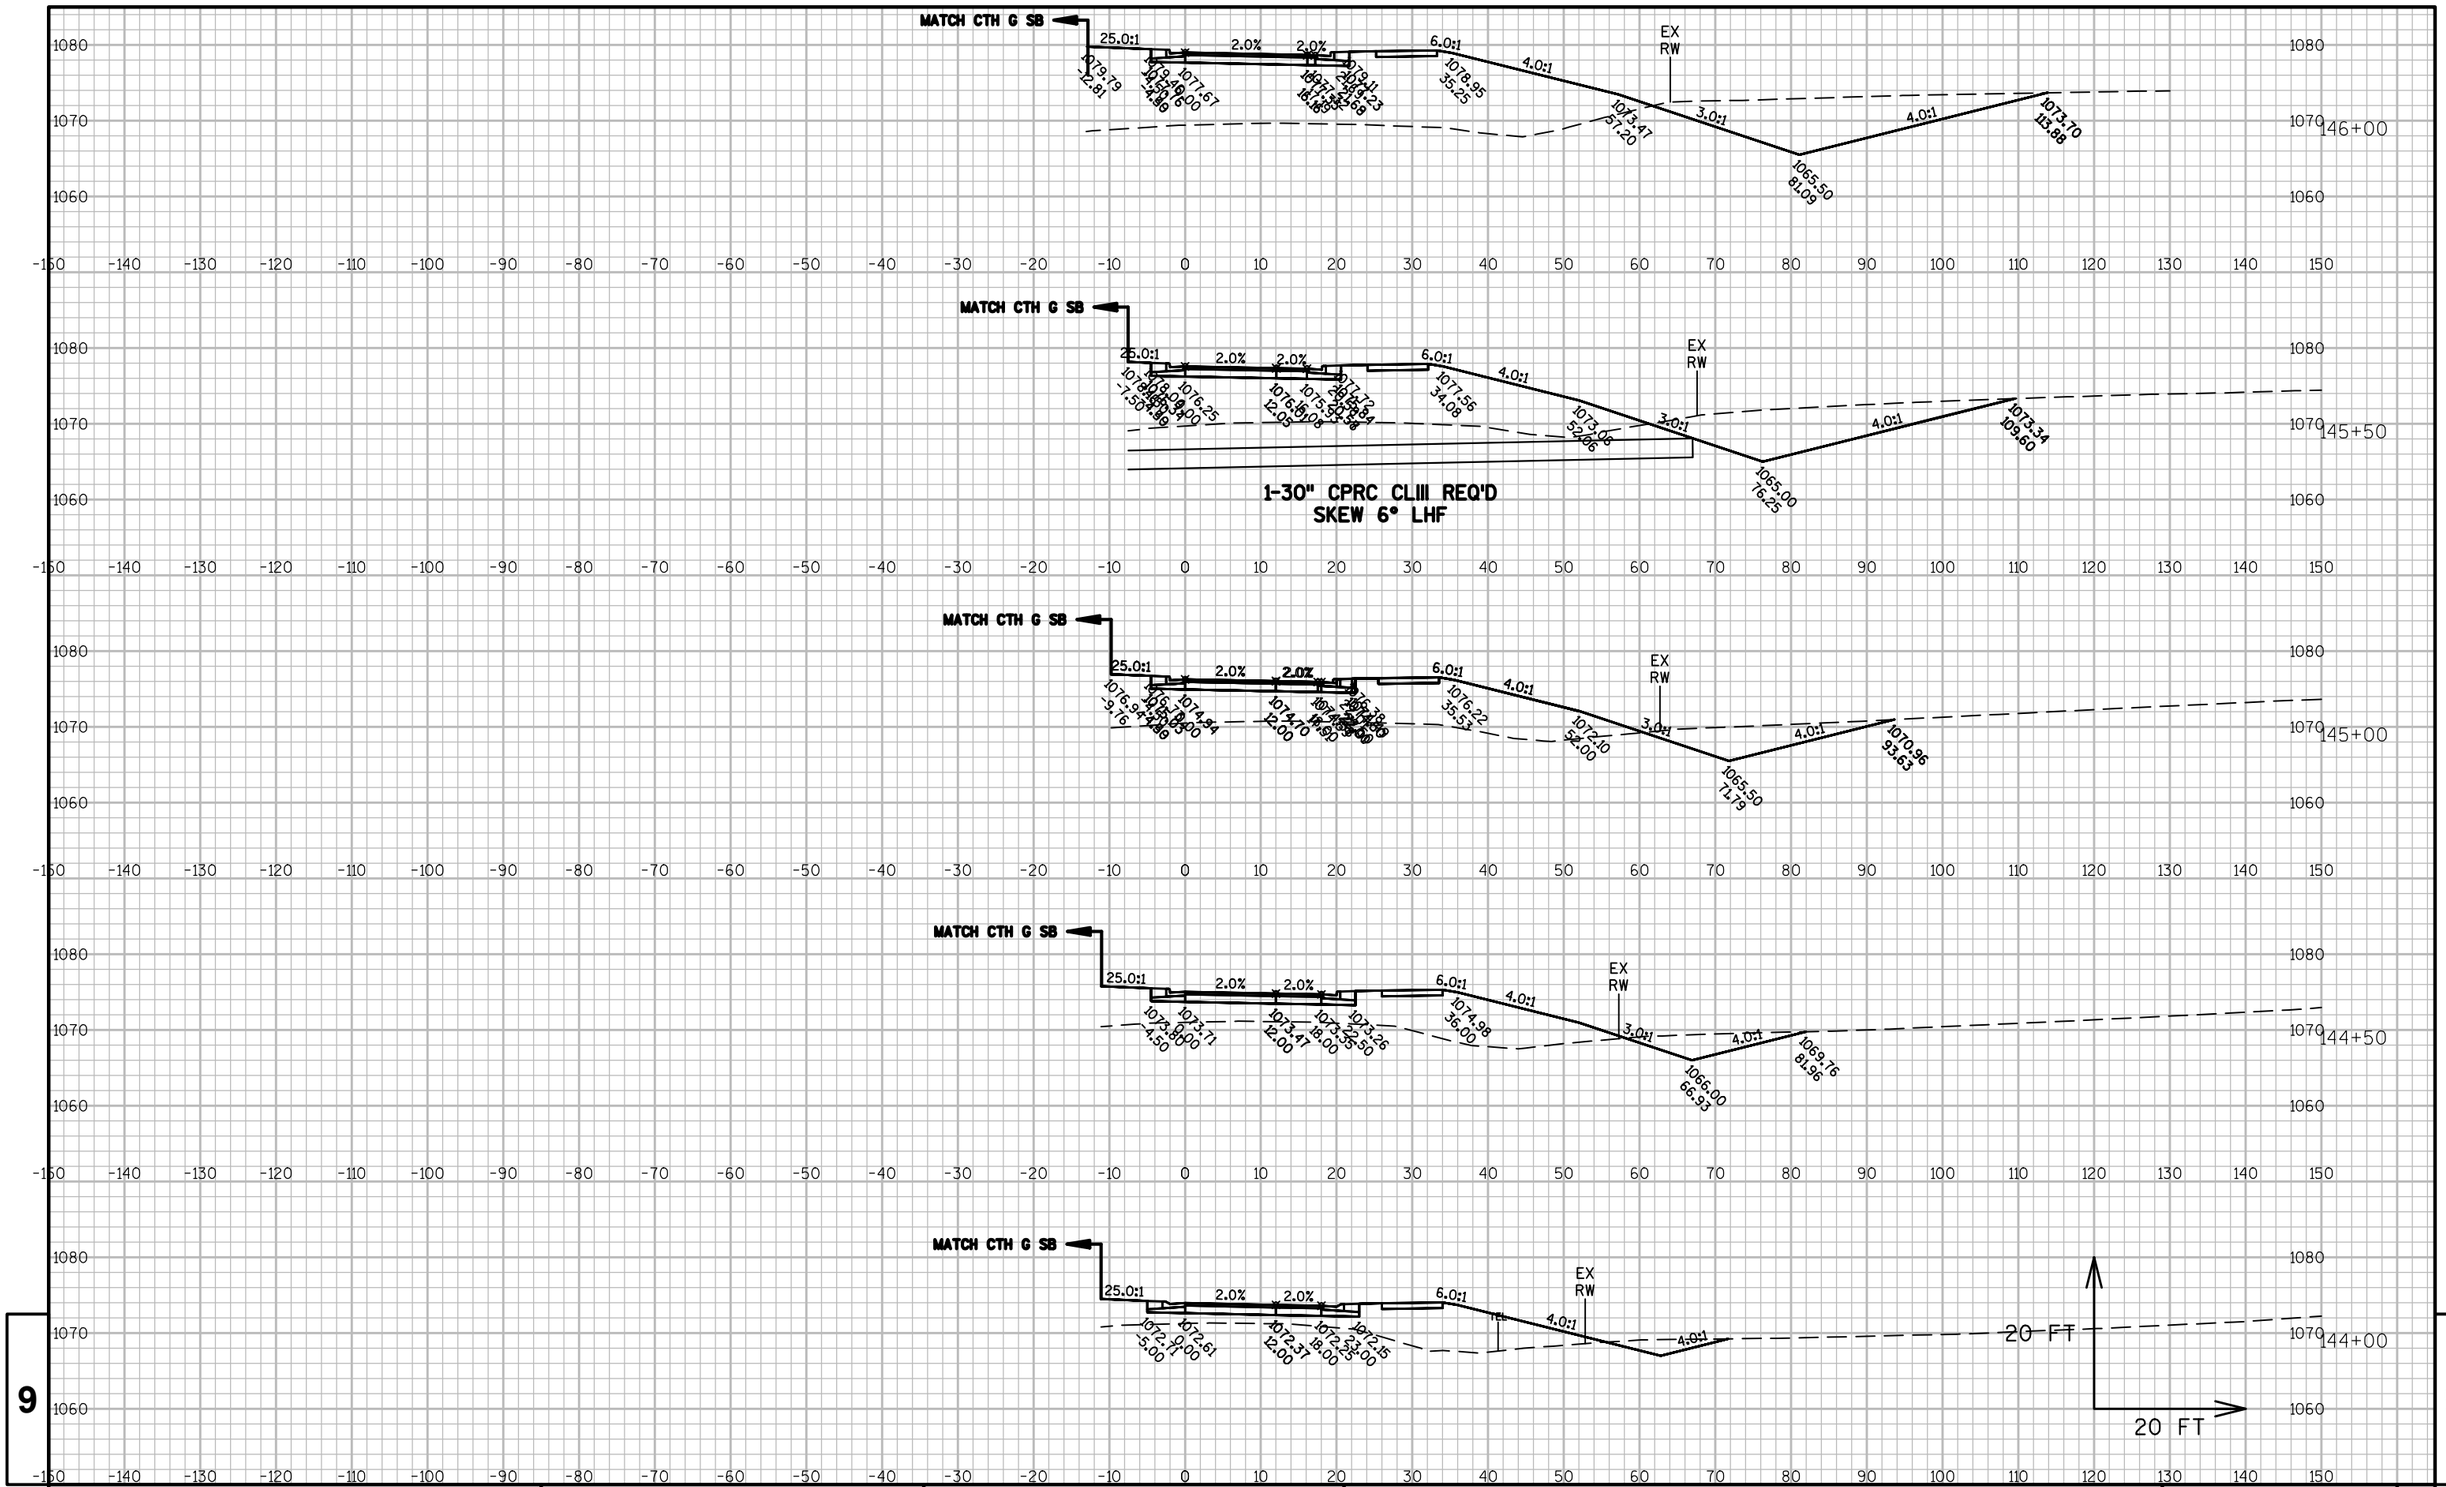

PROJECT NO: 1440-15-**72**	HWY: STH 23	COUNTY: FOND DU LAC	CROSS SECTIONS: CTH G NB ('W' LINE)	SHEET	**E**

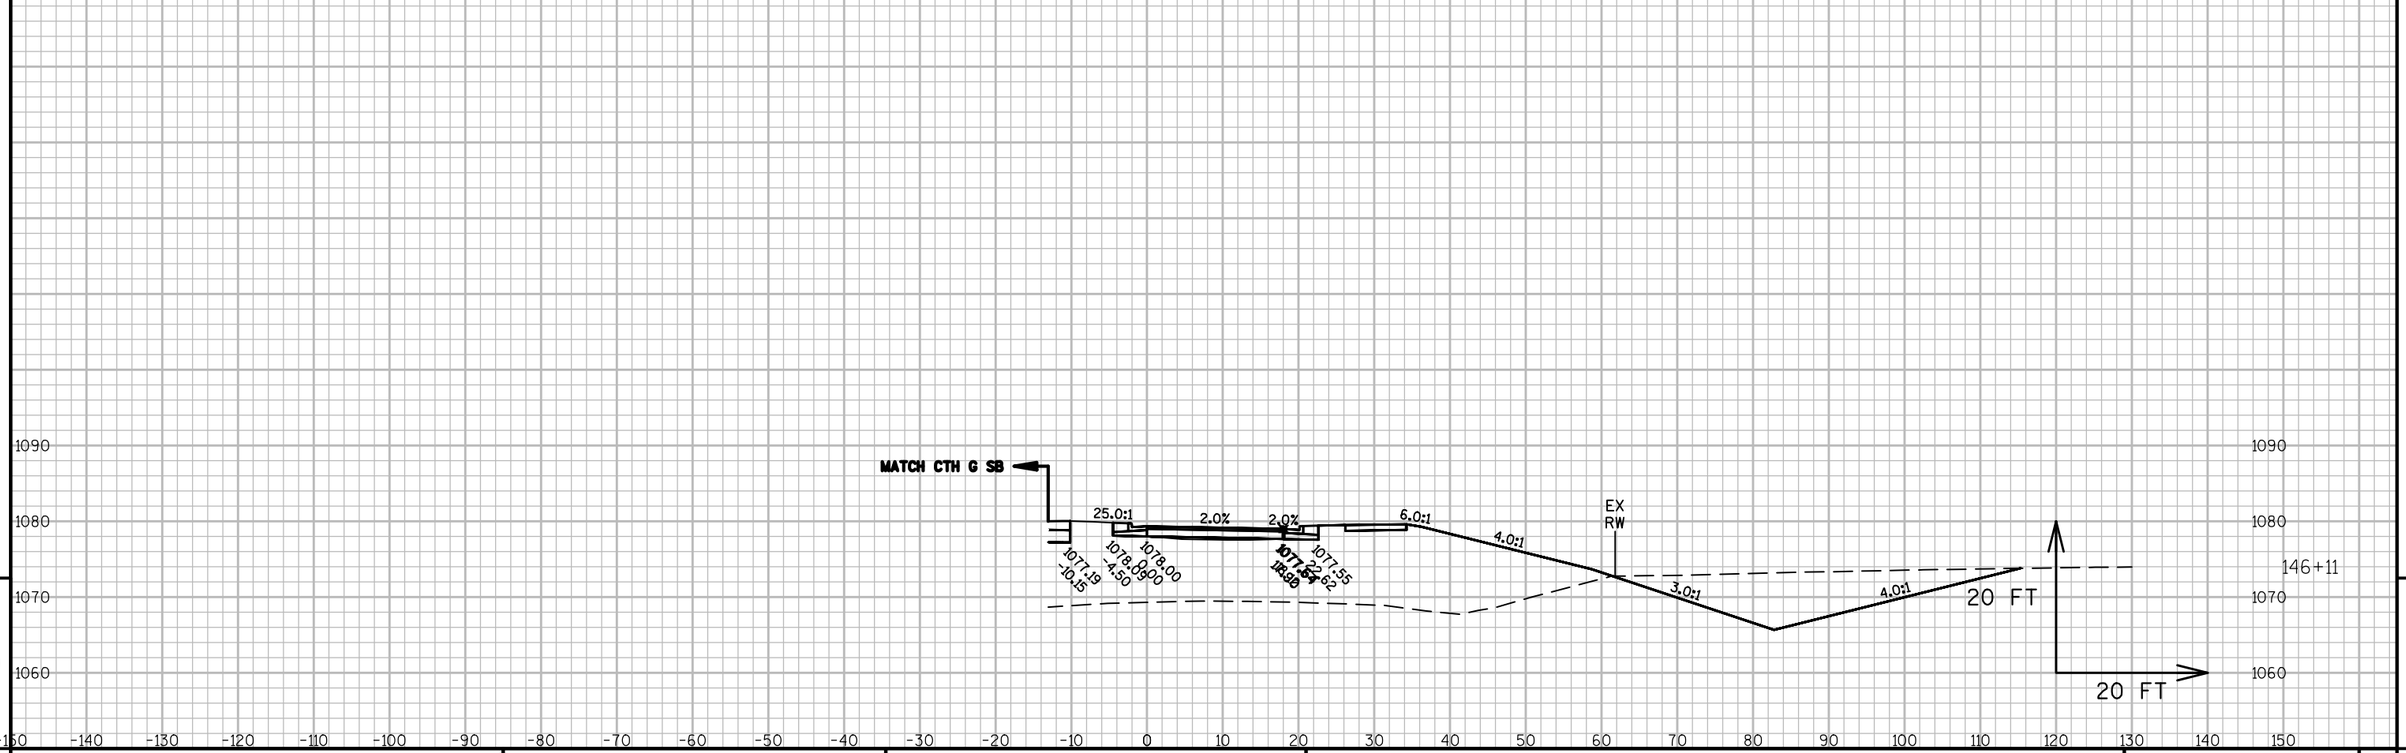


9 9

PROJECT NO: 1440-15-**72**	HWY: STH 23	COUNTY: FOND DU LAC	CROSS SECTIONS: CTH G NB ('W' LINE)	SHEET	E

FILE NAME : K:\1102721.02\CADD\CIVIL3D\14401500\SHEETSPLAN\090205-XS.DWG
LAYOUT NAME - ****


PLOT DATE : 5/14/2015 11:34 AM PLOT BY : BECKENDORF, RANDY PLOT NAME : PLOT SCALE : **********

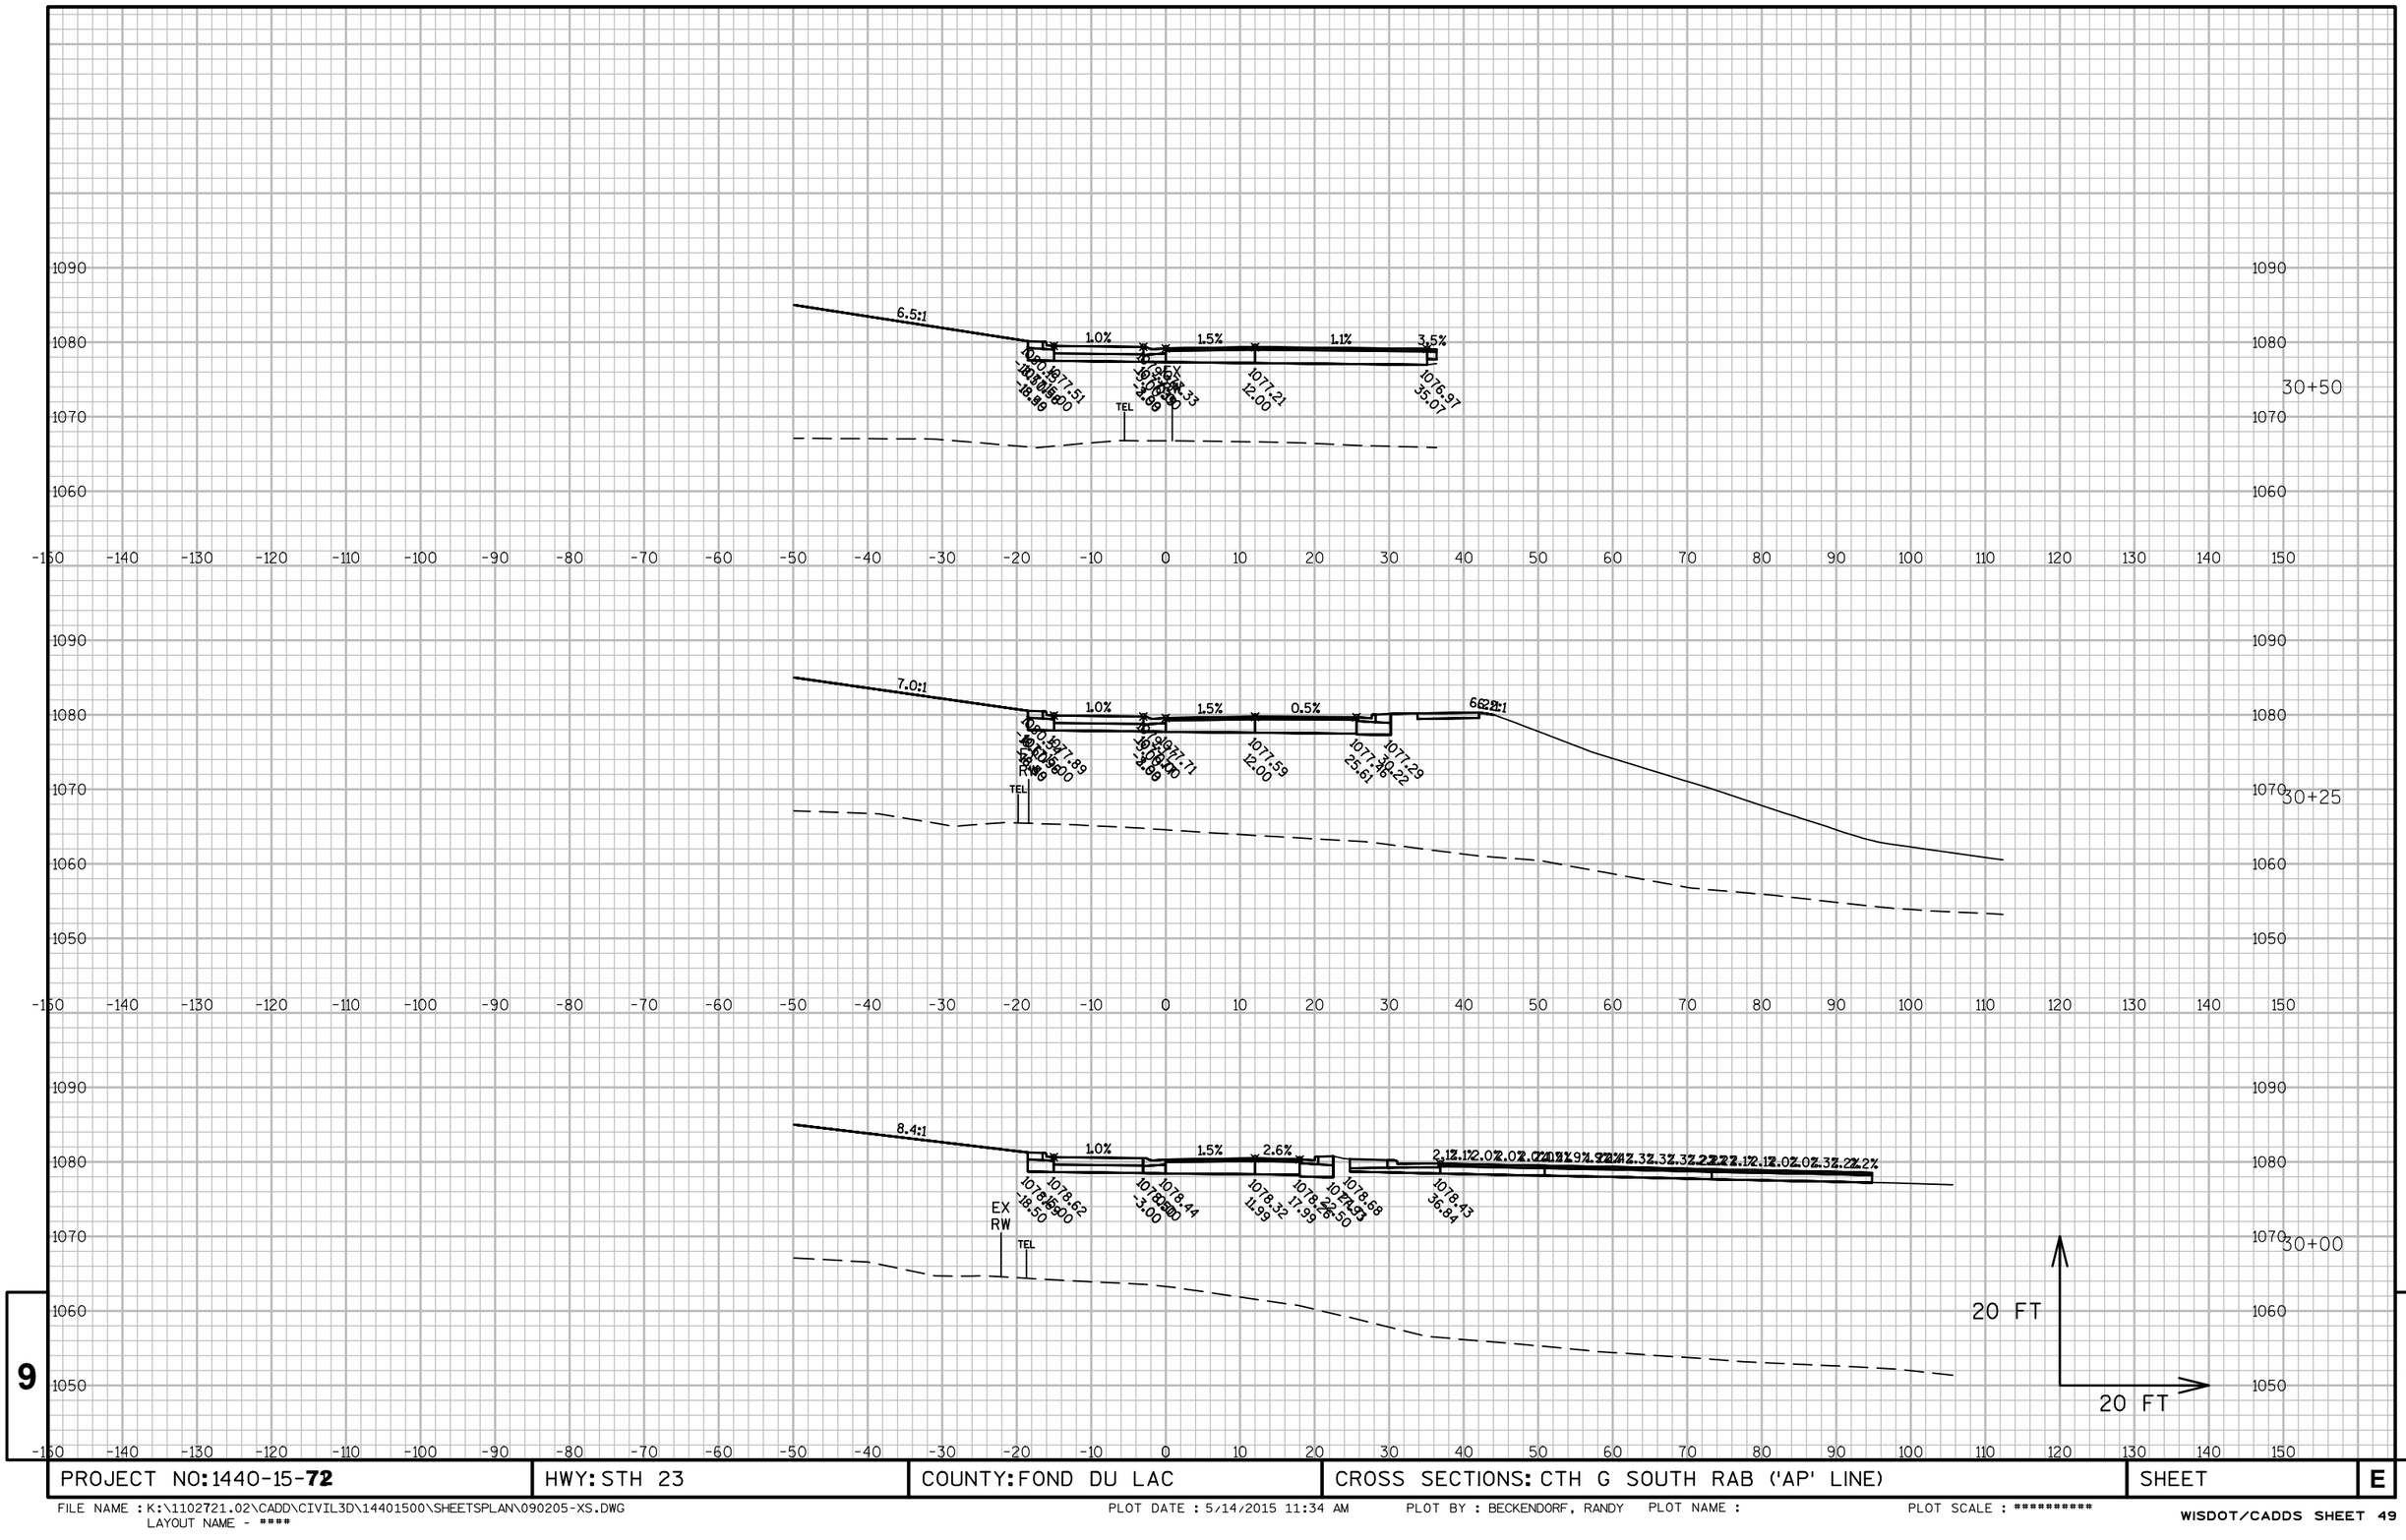

PROJECT NO: 1440-15-**72**	HWY: STH 23	COUNTY: FOND DU LAC	CROSS SECTIONS: CTH G SOUTH RAB ('AP' LINE)	SHEET	E

FILE NAME : K:\1102721.02\CADD\CIVIL3D\14401500\SHEETSPLAN\090205-XS.DWG
LAYOUT NAME - ****


PLOT DATE : 5/14/2015 11:34 AM PLOT BY : BECKENDORF, RANDY PLOT NAME : PLOT SCALE : **********

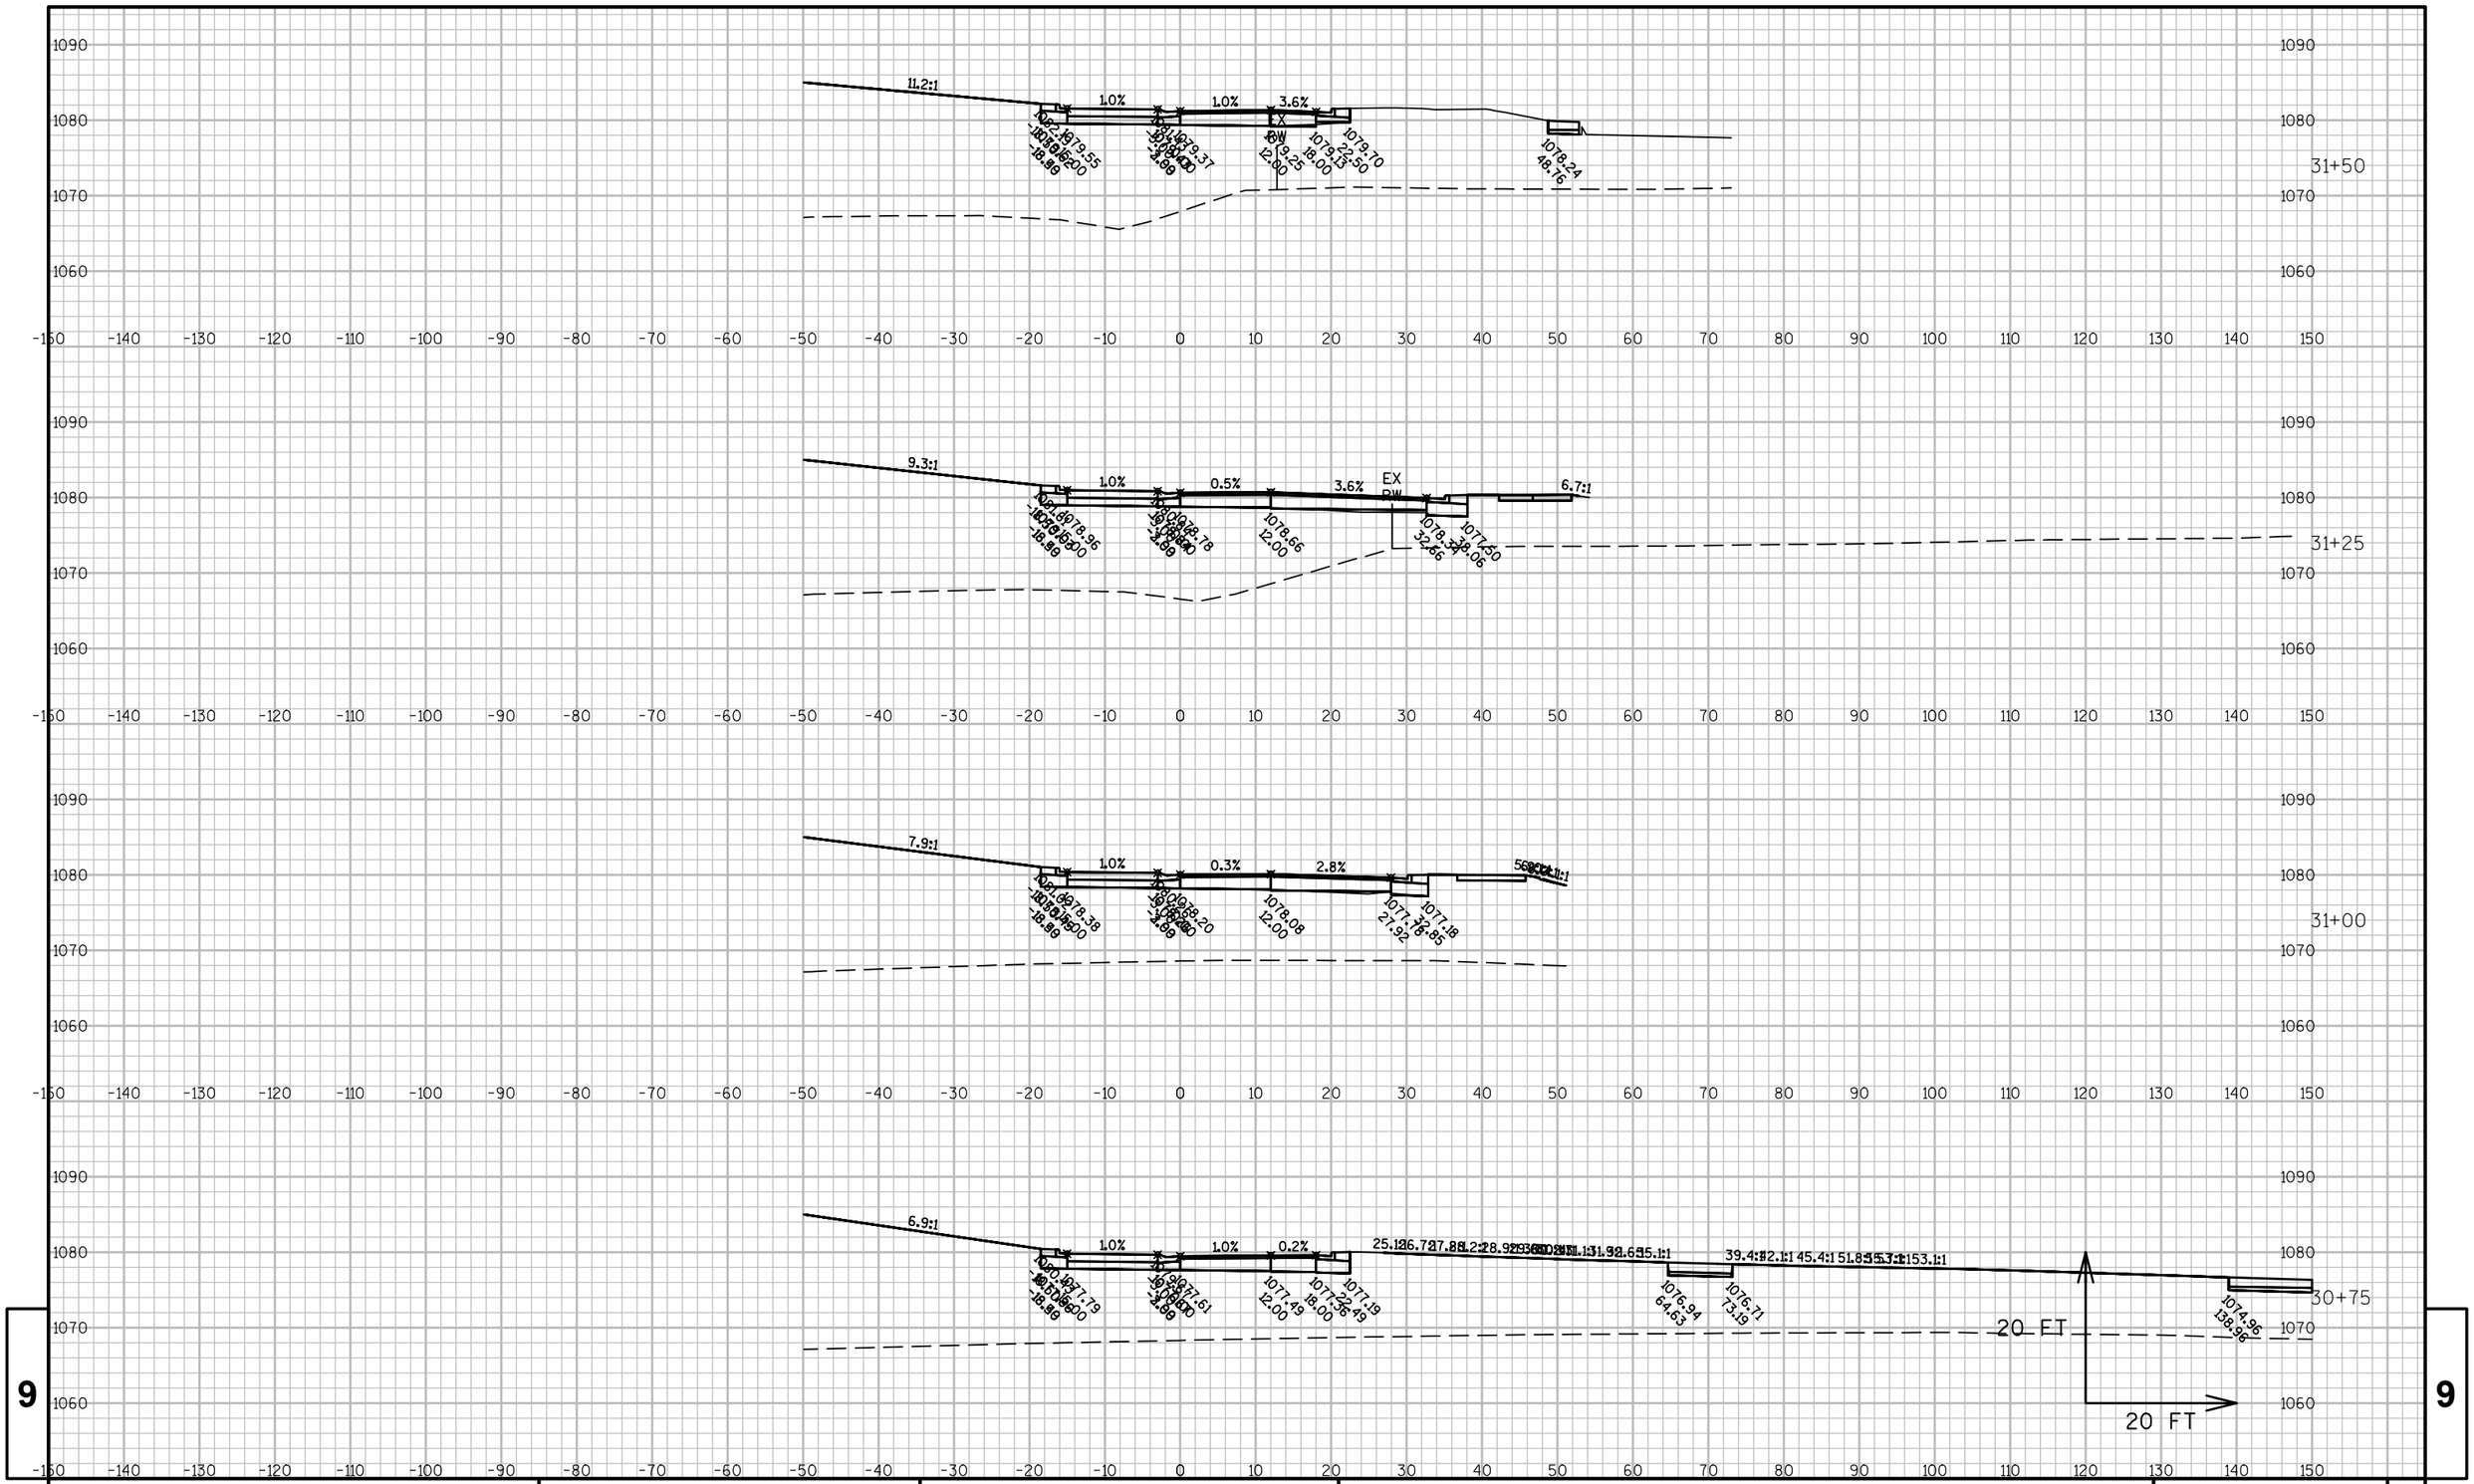

PROJECT NO: 1440-15-**72**	HWY: STH 23	COUNTY: FOND DU LAC	CROSS SECTIONS: CTH G SOUTH RAB ('AP' LINE)	SHEET	**E**

FILE NAME : K:\1102721.02\CADD\CIVIL3D\14401500\SHEETSPLAN\090205-XS.DWG
LAYOUT NAME - ****

PLOT DATE : 5/14/2015 11:34 AM PLOT BY : BECKENDORF, RANDY PLOT NAME : PLOT SCALE : **********

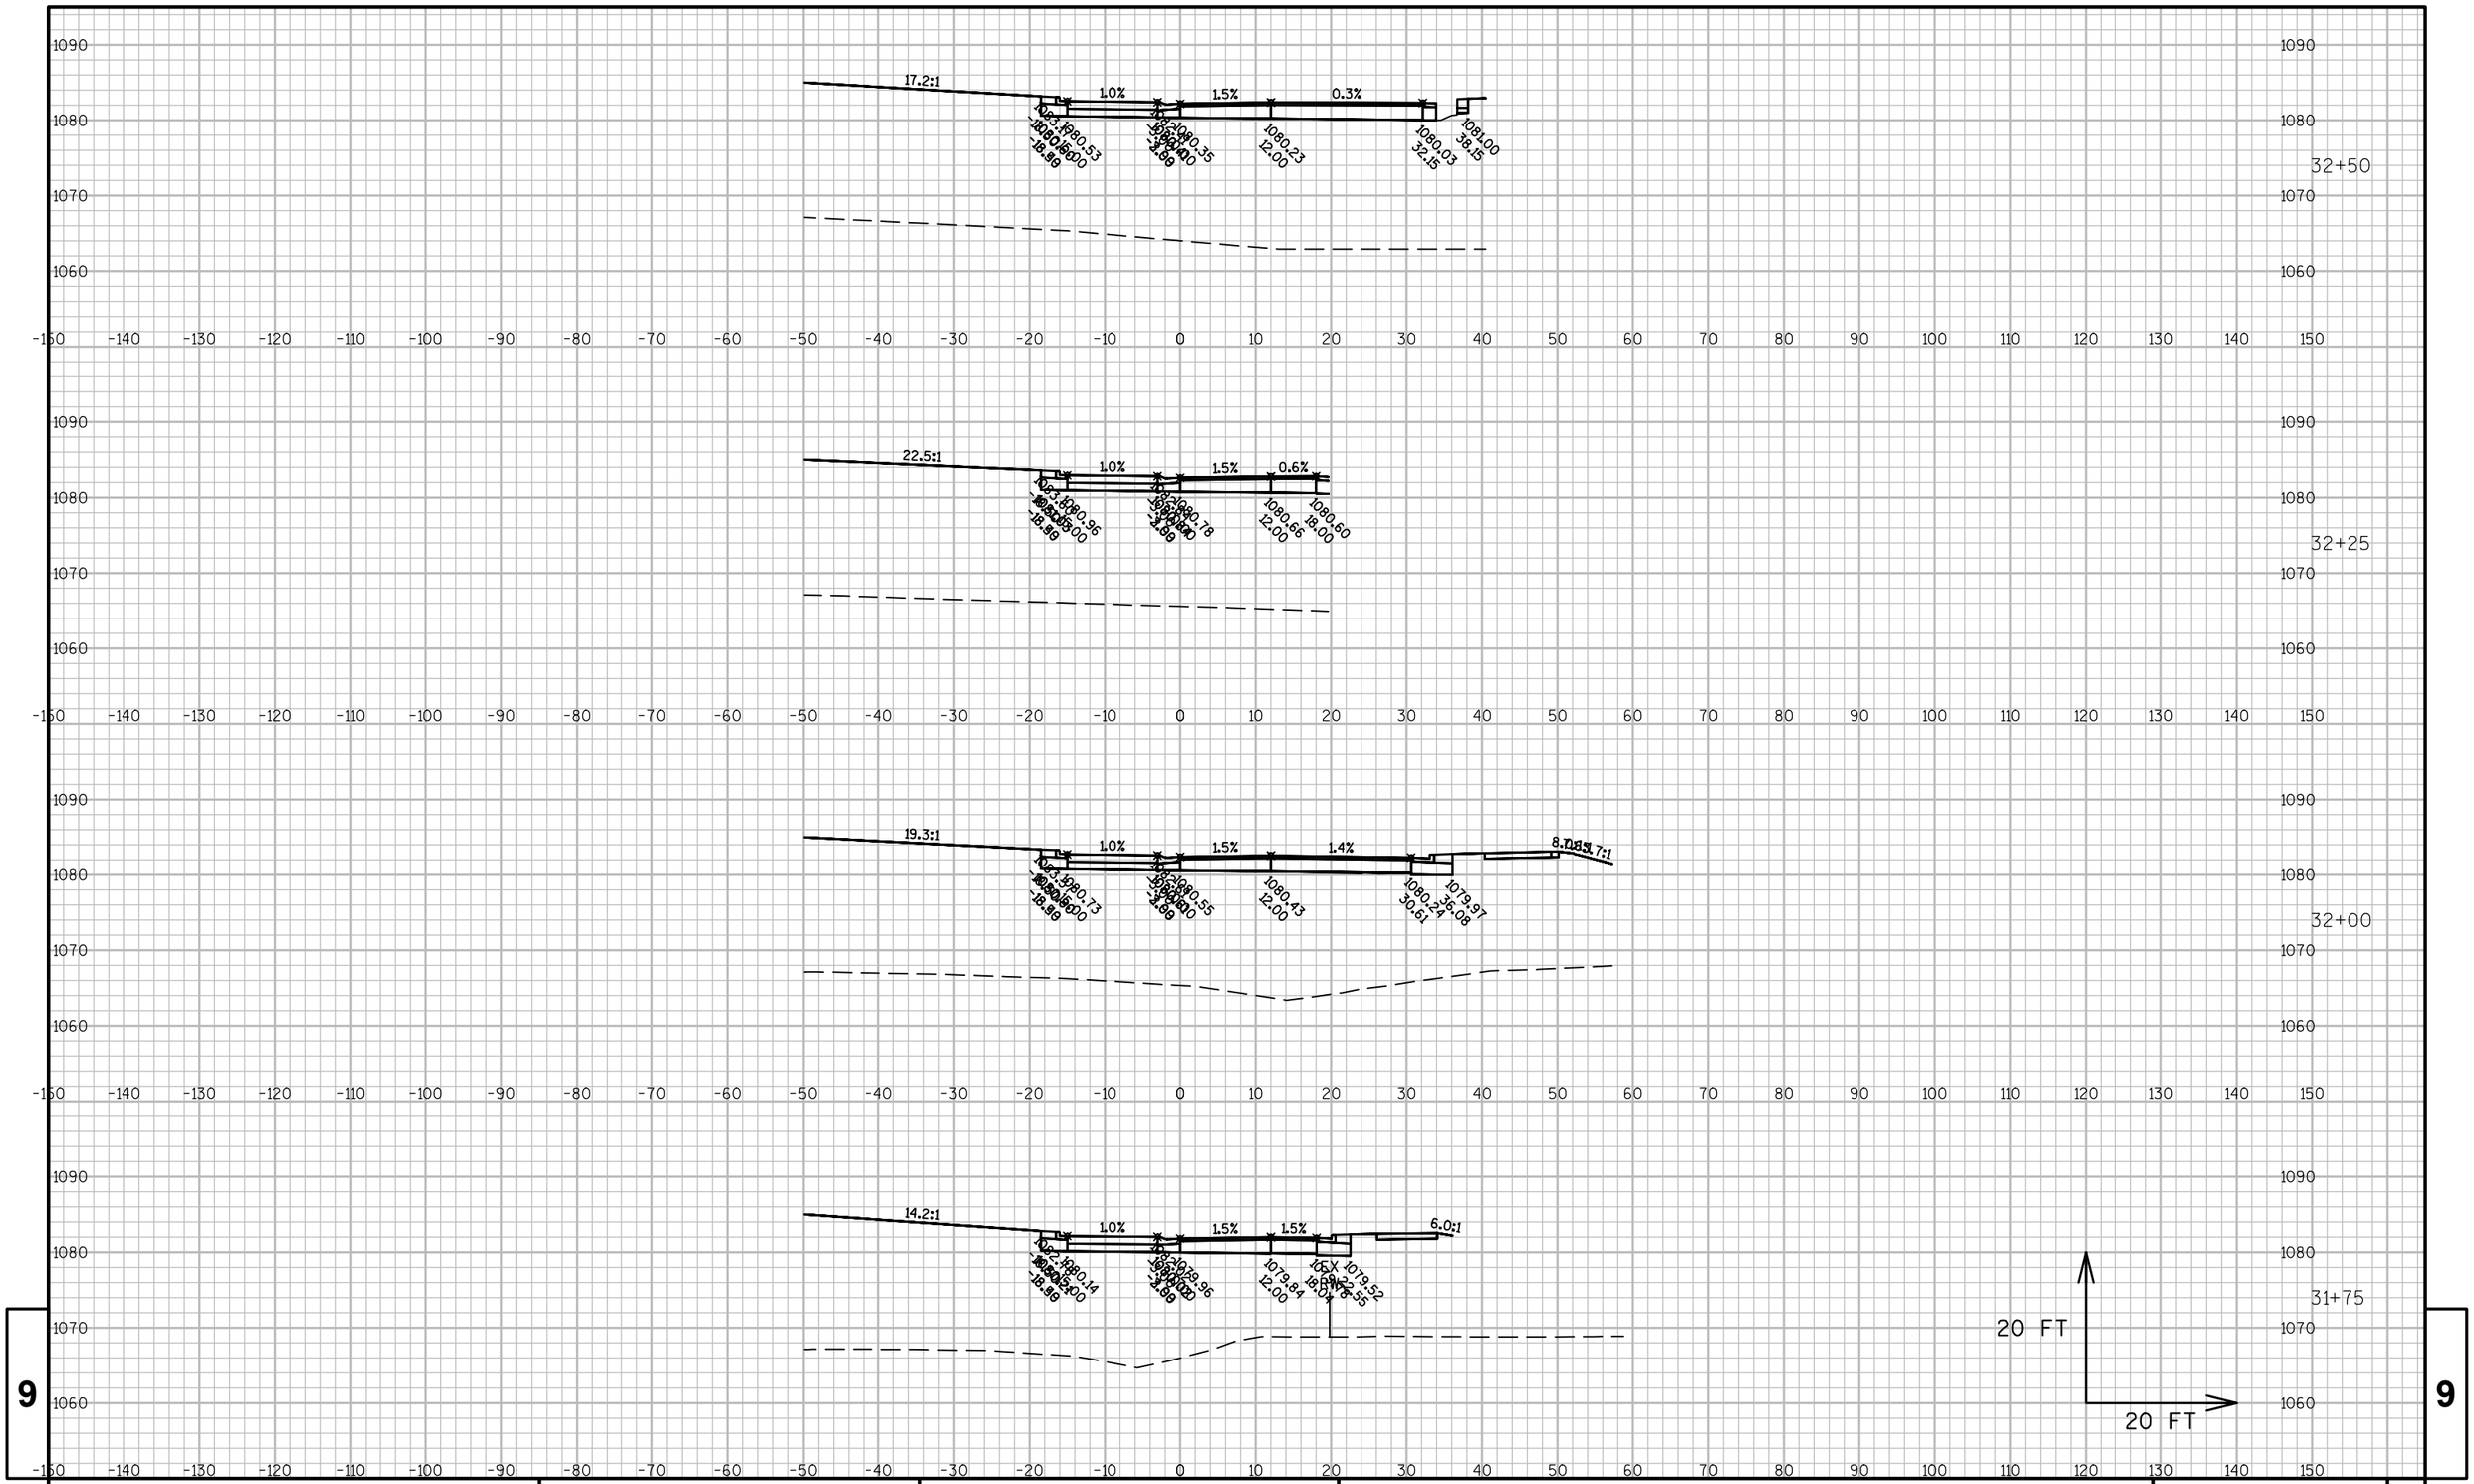


9

9

PROJECT NO: 1440-15-**72**	HWY: STH 23	COUNTY: FOND DU LAC	CROSS SECTIONS: CTH G SOUTH RAB ('AP' LINE)	SHEET	E

FILE NAME : K:\1102721.02\CADD\CIVIL3D\14401500\SHEETSPLAN\090205-XS.DWG
LAYOUT NAME - ****


PLOT DATE : 5/14/2015 11:34 AM PLOT BY : BECKENDORF, RANDY PLOT NAME : PLOT SCALE : **********

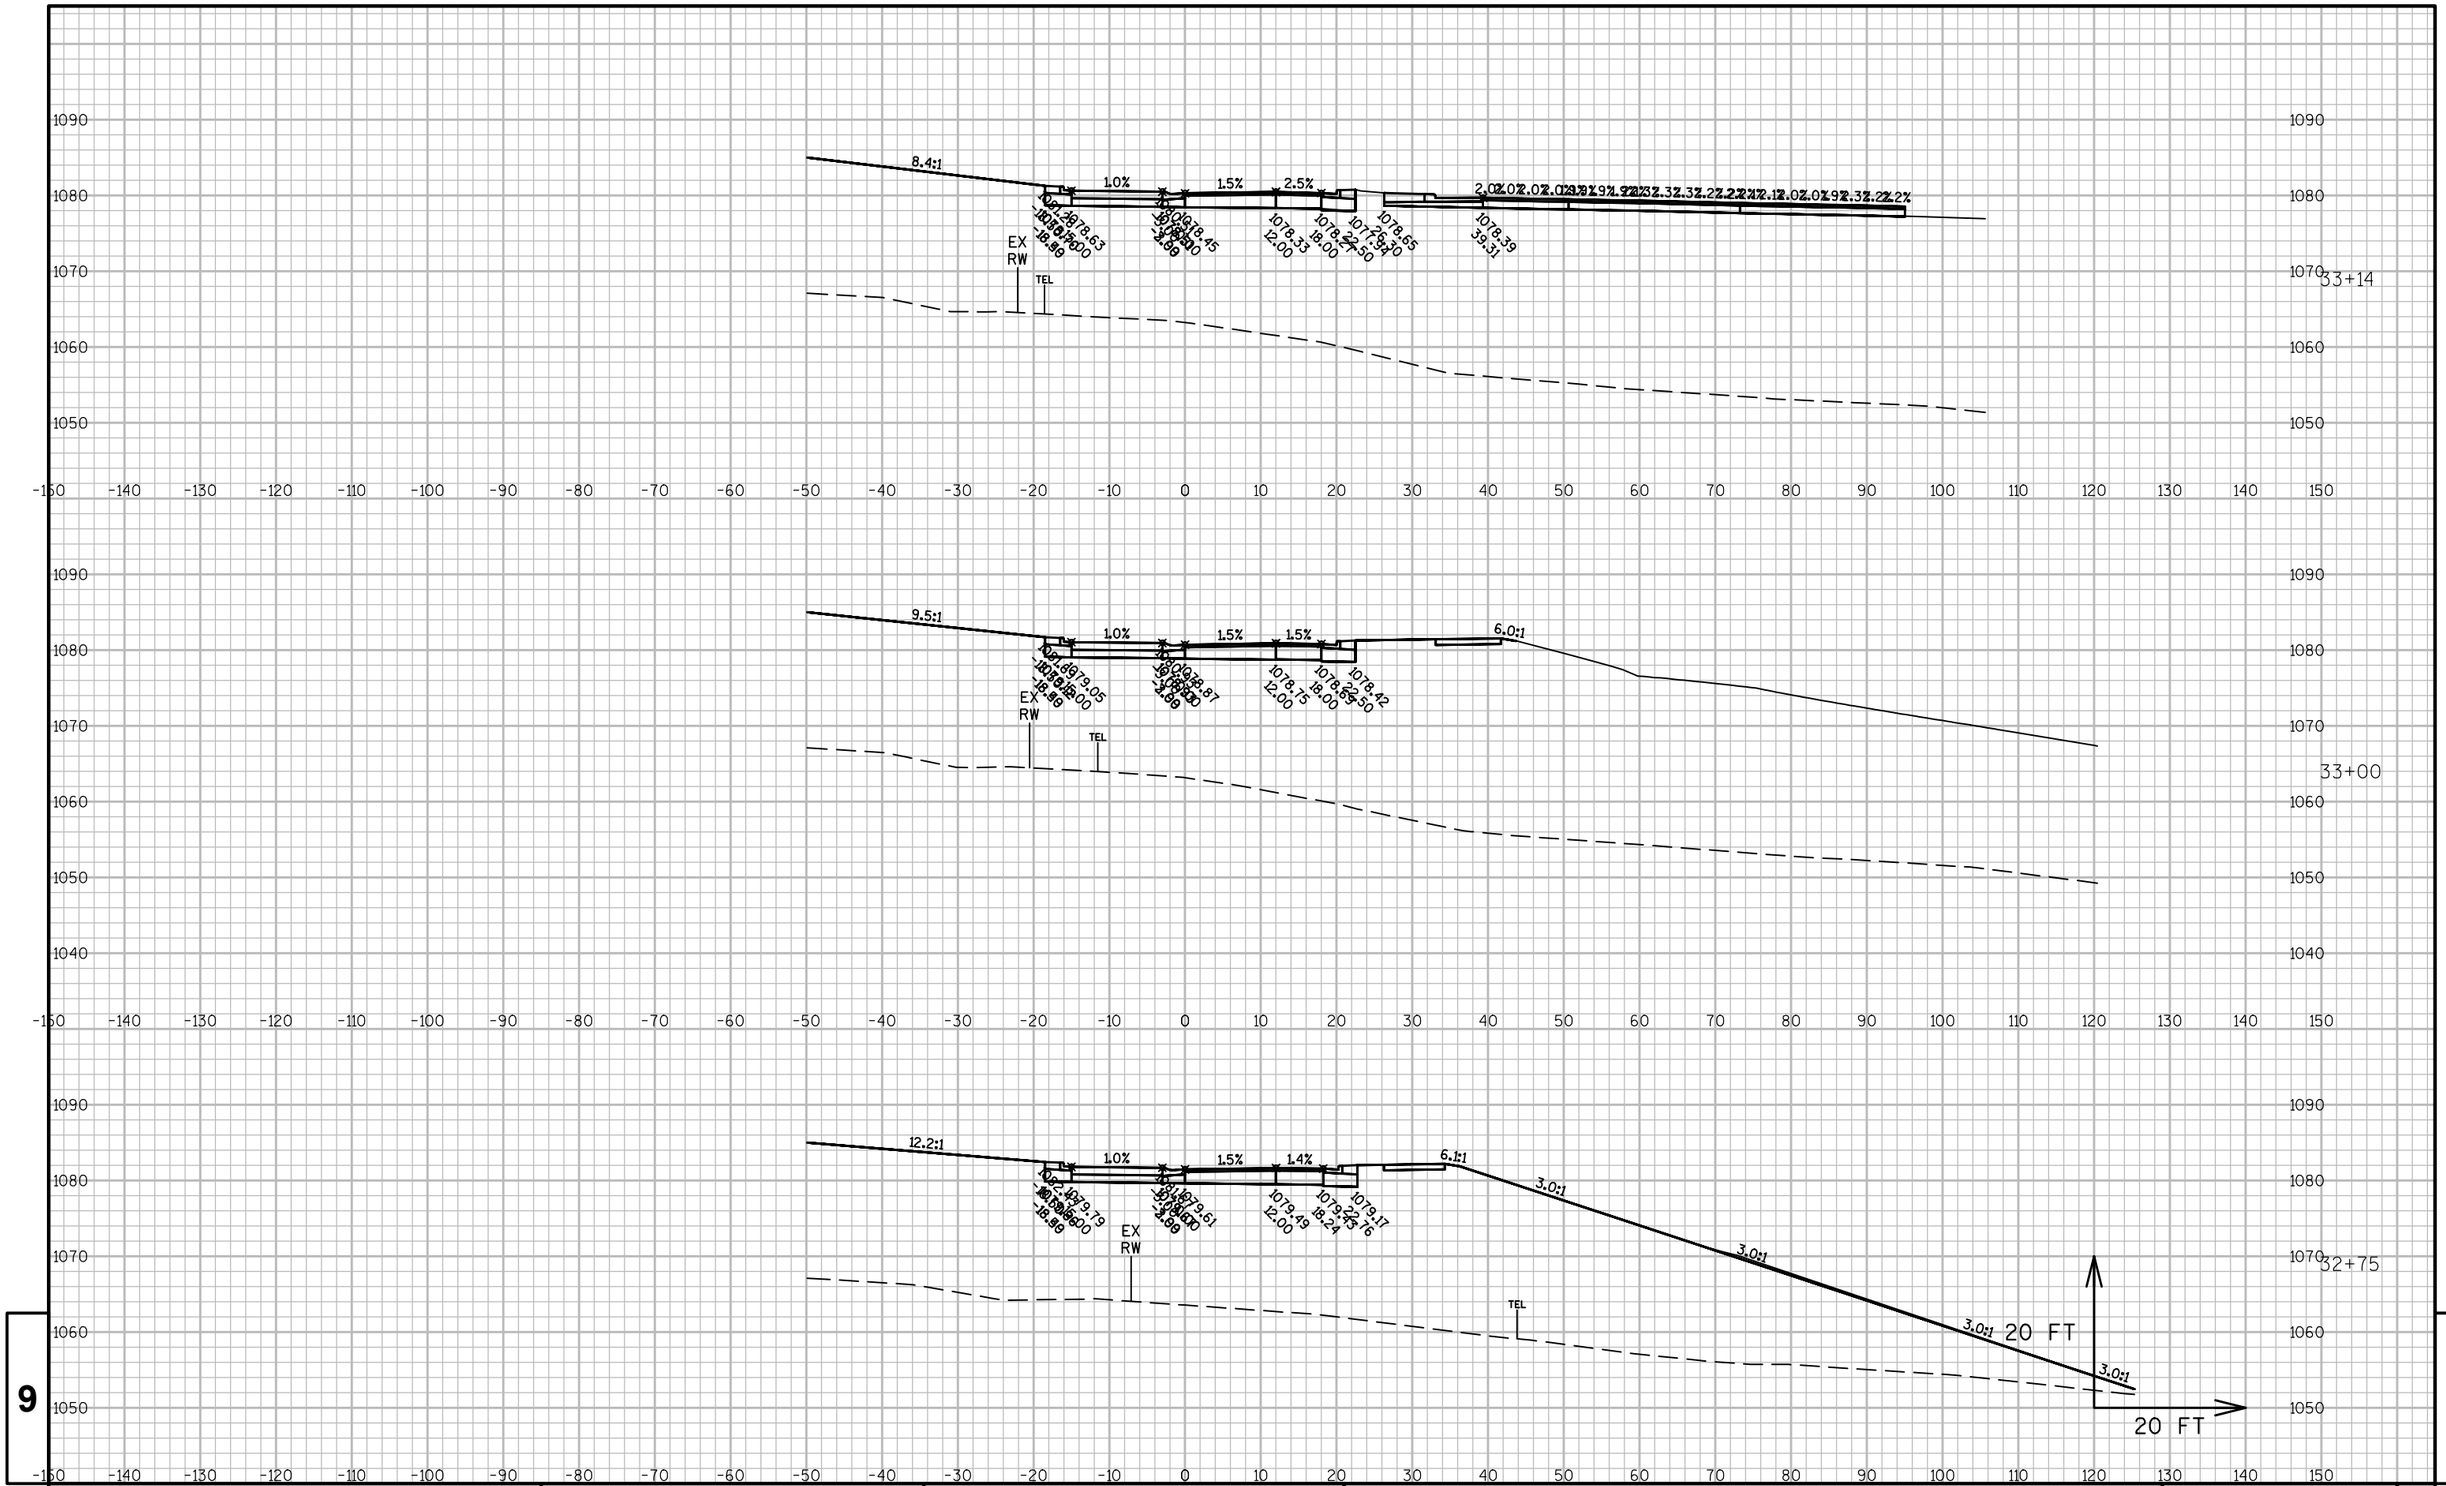

9

9


PROJECT NO: 1440-15-**72**	HWY: STH 23	COUNTY: FOND DU LAC	CROSS SECTIONS: CTH G SOUTH RAB ('AP' LINE)	SHEET	E

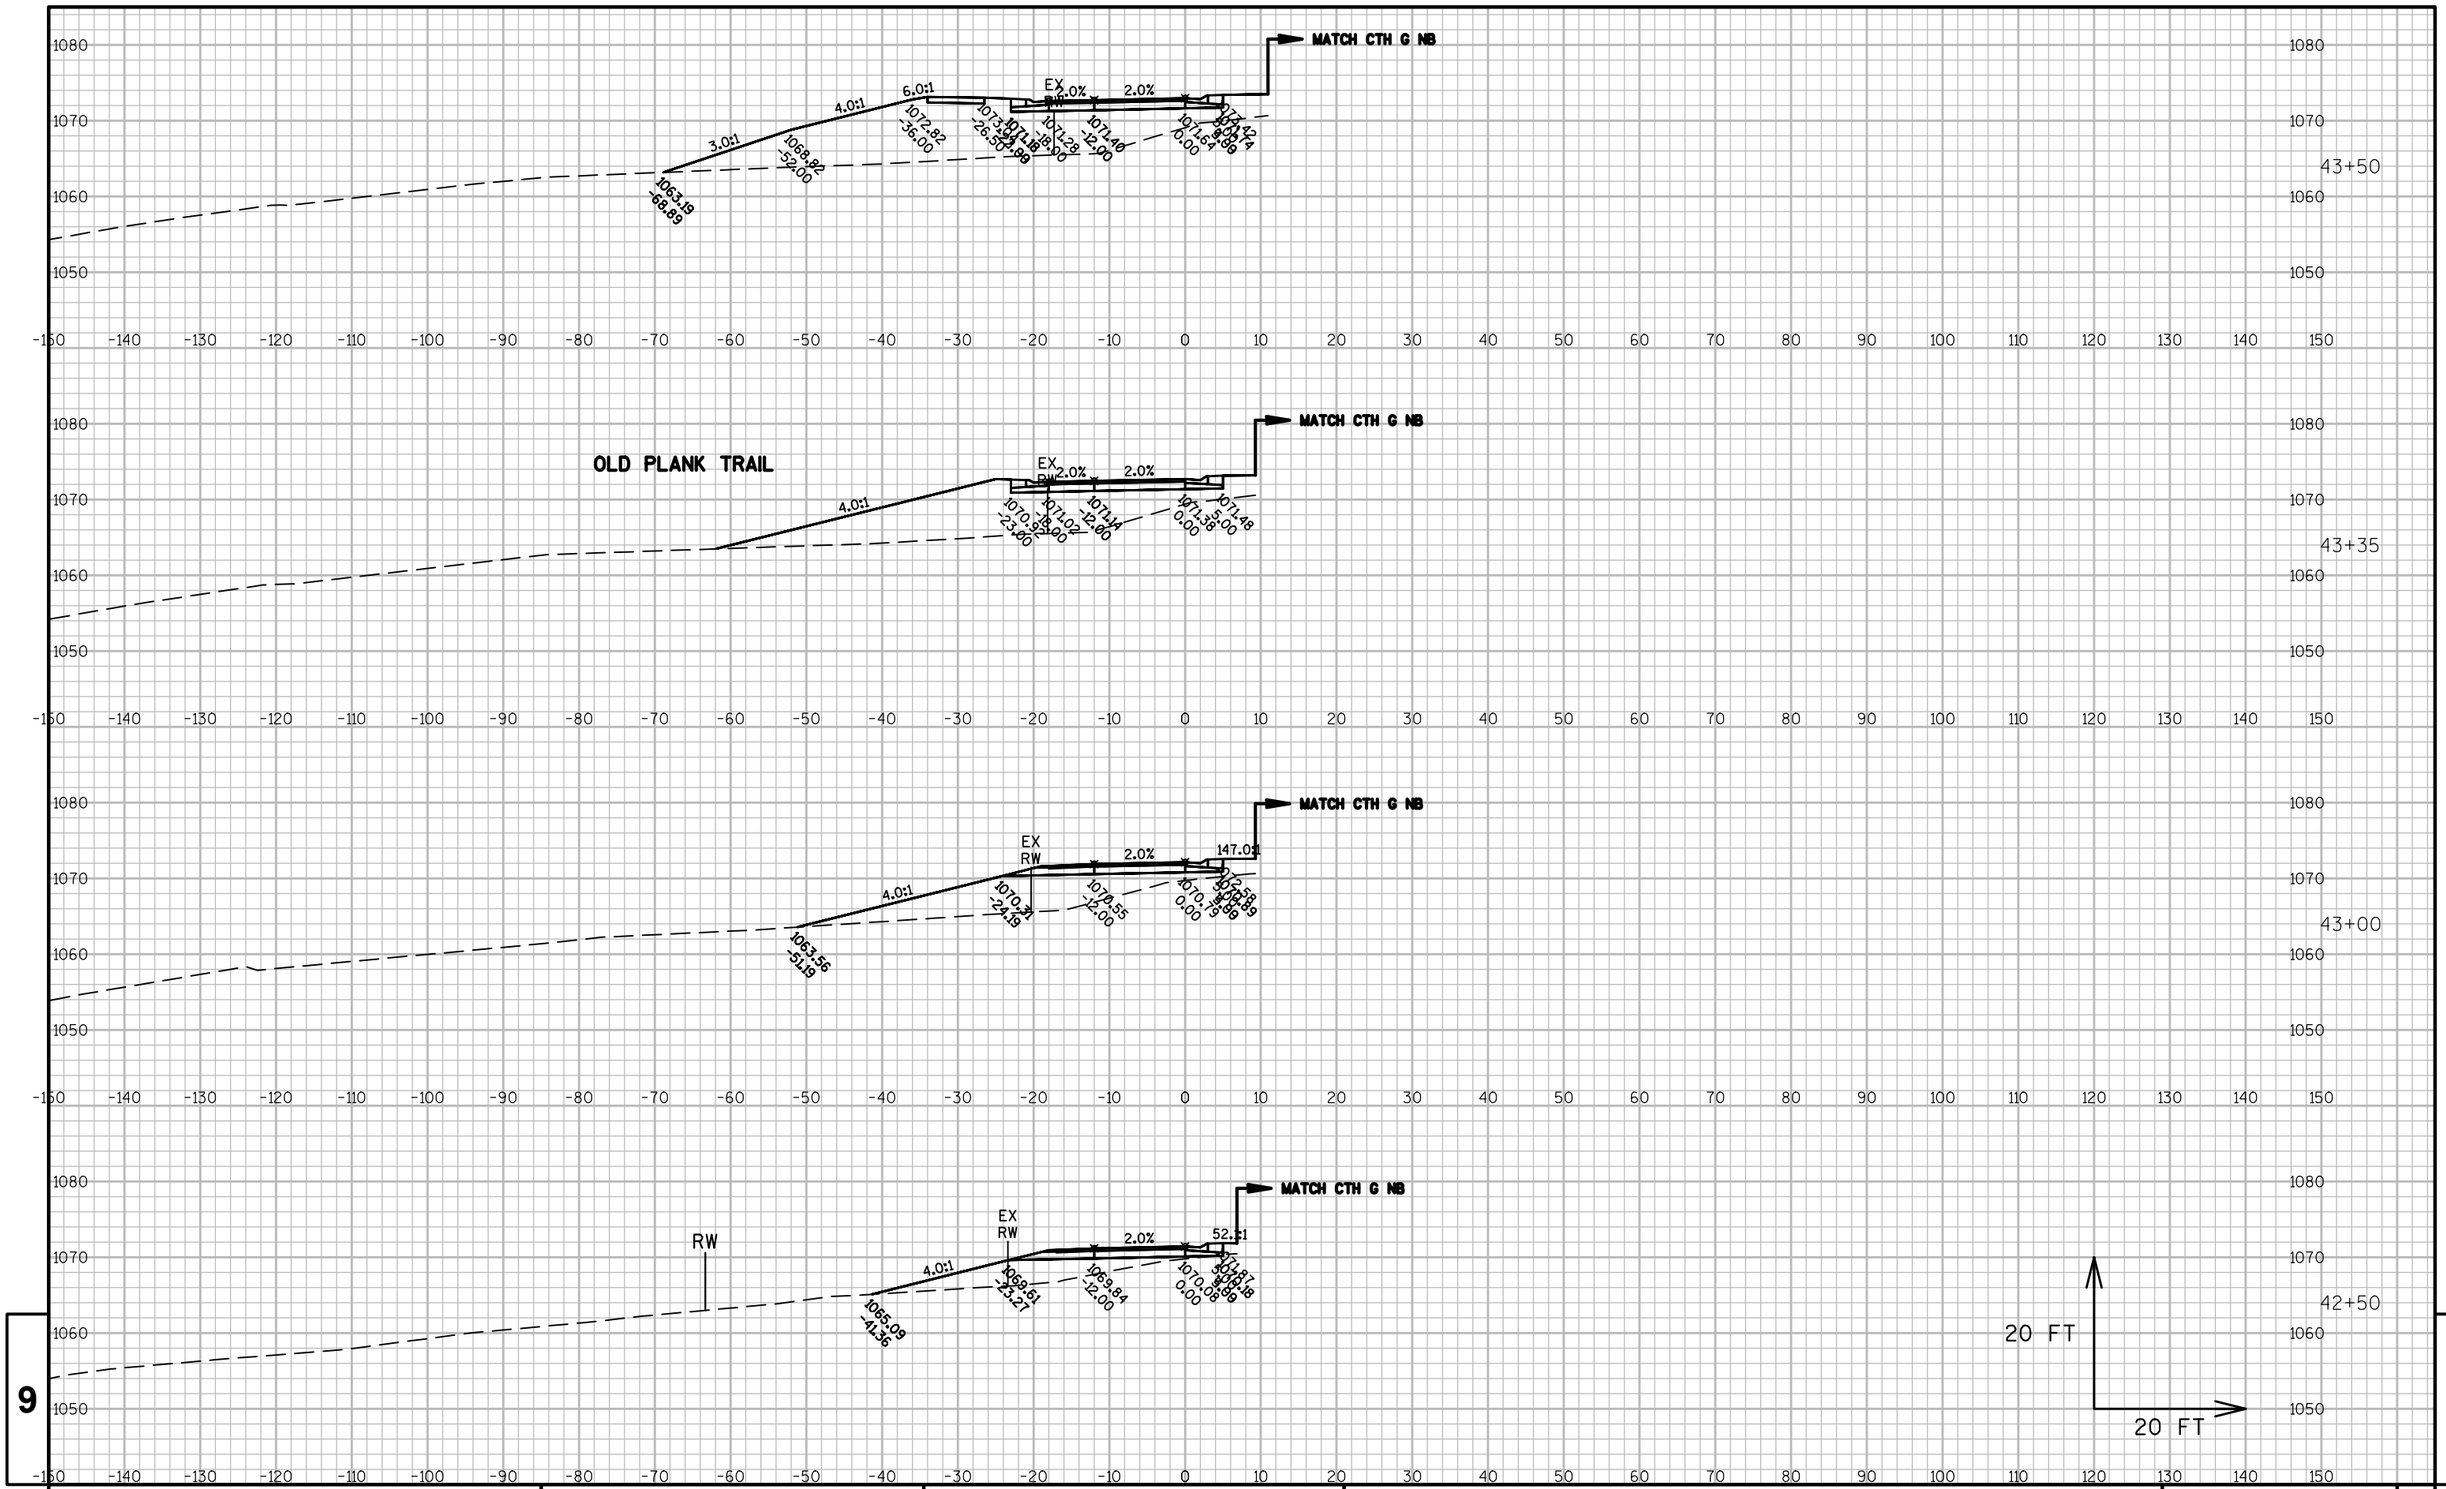

9 9

PROJECT NO: 1440-15-**72**	HWY: STH 23	COUNTY: FOND DU LAC	CROSS SECTIONS: CTH G SB	SHEET	E

FILE NAME : K:\1102721.02\CADD\CIVIL3D\14401500\SHEETSPLAN\090205-XS.DWG
LAYOUT NAME - ****
PLOT DATE : 5/14/2015 11:34 AM PLOT BY : BECKENDORF, RANDY PLOT NAME : PLOT SCALE : **********

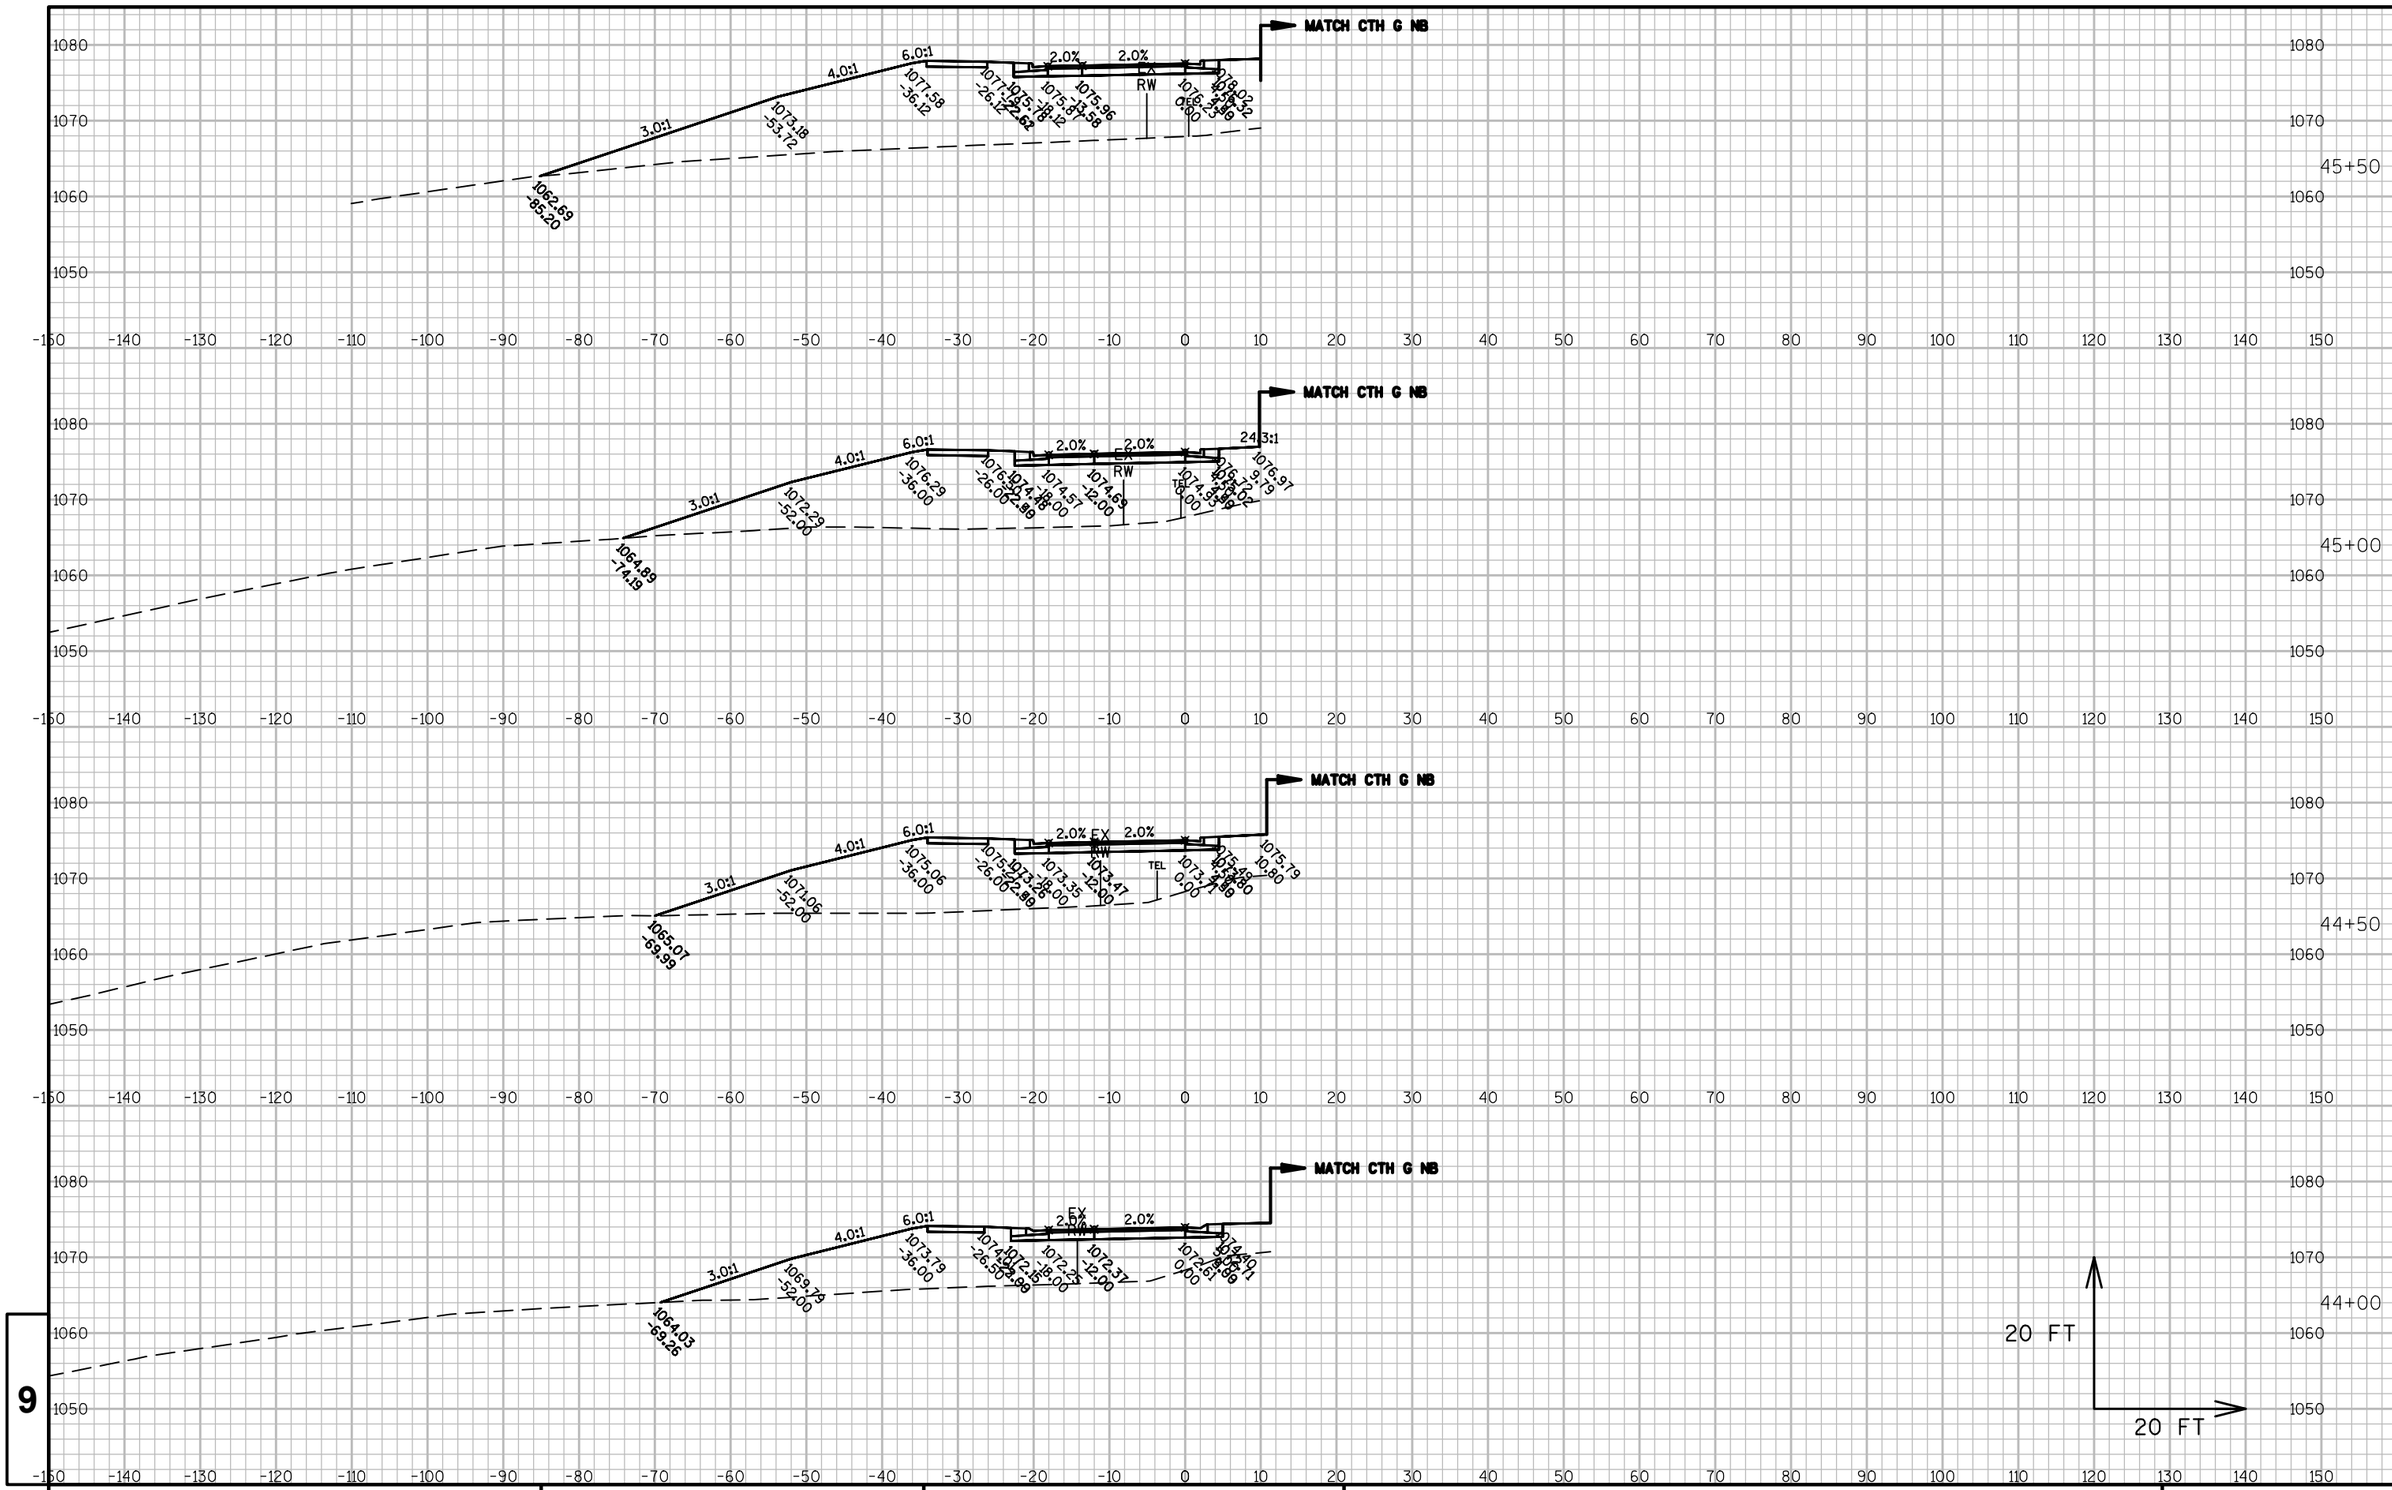


9

PROJECT NO: 1440-15-**72**	HWY: STH 23	COUNTY: FOND DU LAC	CROSS SECTIONS: CTH G SB	SHEET	E

9

FILE NAME : K:\1102721.02\CADD\CIVIL3D\14401500\SHEETSPLAN\090205-XS.DWG
LAYOUT NAME - ****

PLOT DATE : 5/14/2015 11:34 AM PLOT BY : BECKENDORF, RANDY PLOT NAME : PLOT SCALE : **********

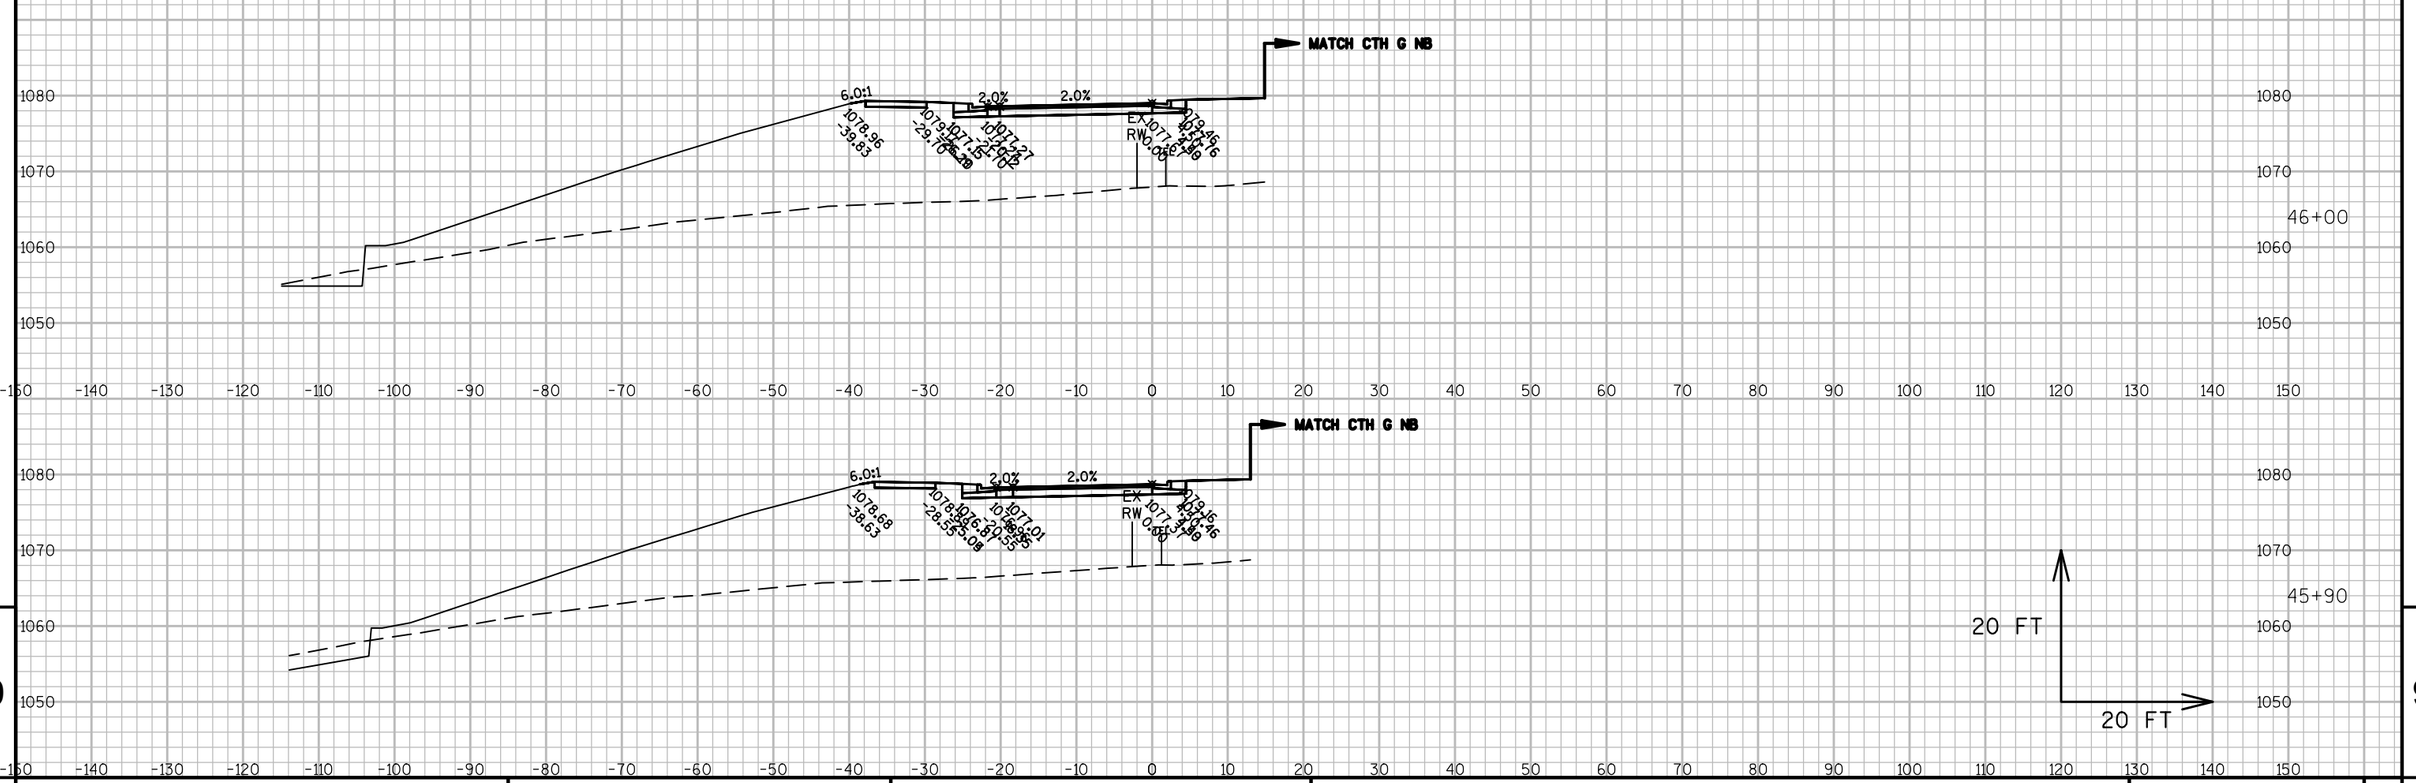

9


9

PROJECT NO: 1440-15-**72**	HWY: STH 23	COUNTY: FOND DU LAC	CROSS SECTIONS: CTH G SB	SHEET	E

FILE NAME : K:\1102721.02\CADD\CIVIL3D\14401500\SHEETSPLAN\090205-XS.DWG
LAYOUT NAME - ****

PLOT DATE : 5/14/2015 11:34 AM PLOT BY : BECKENDORF, RANDY PLOT NAME :

PLOT SCALE : **********

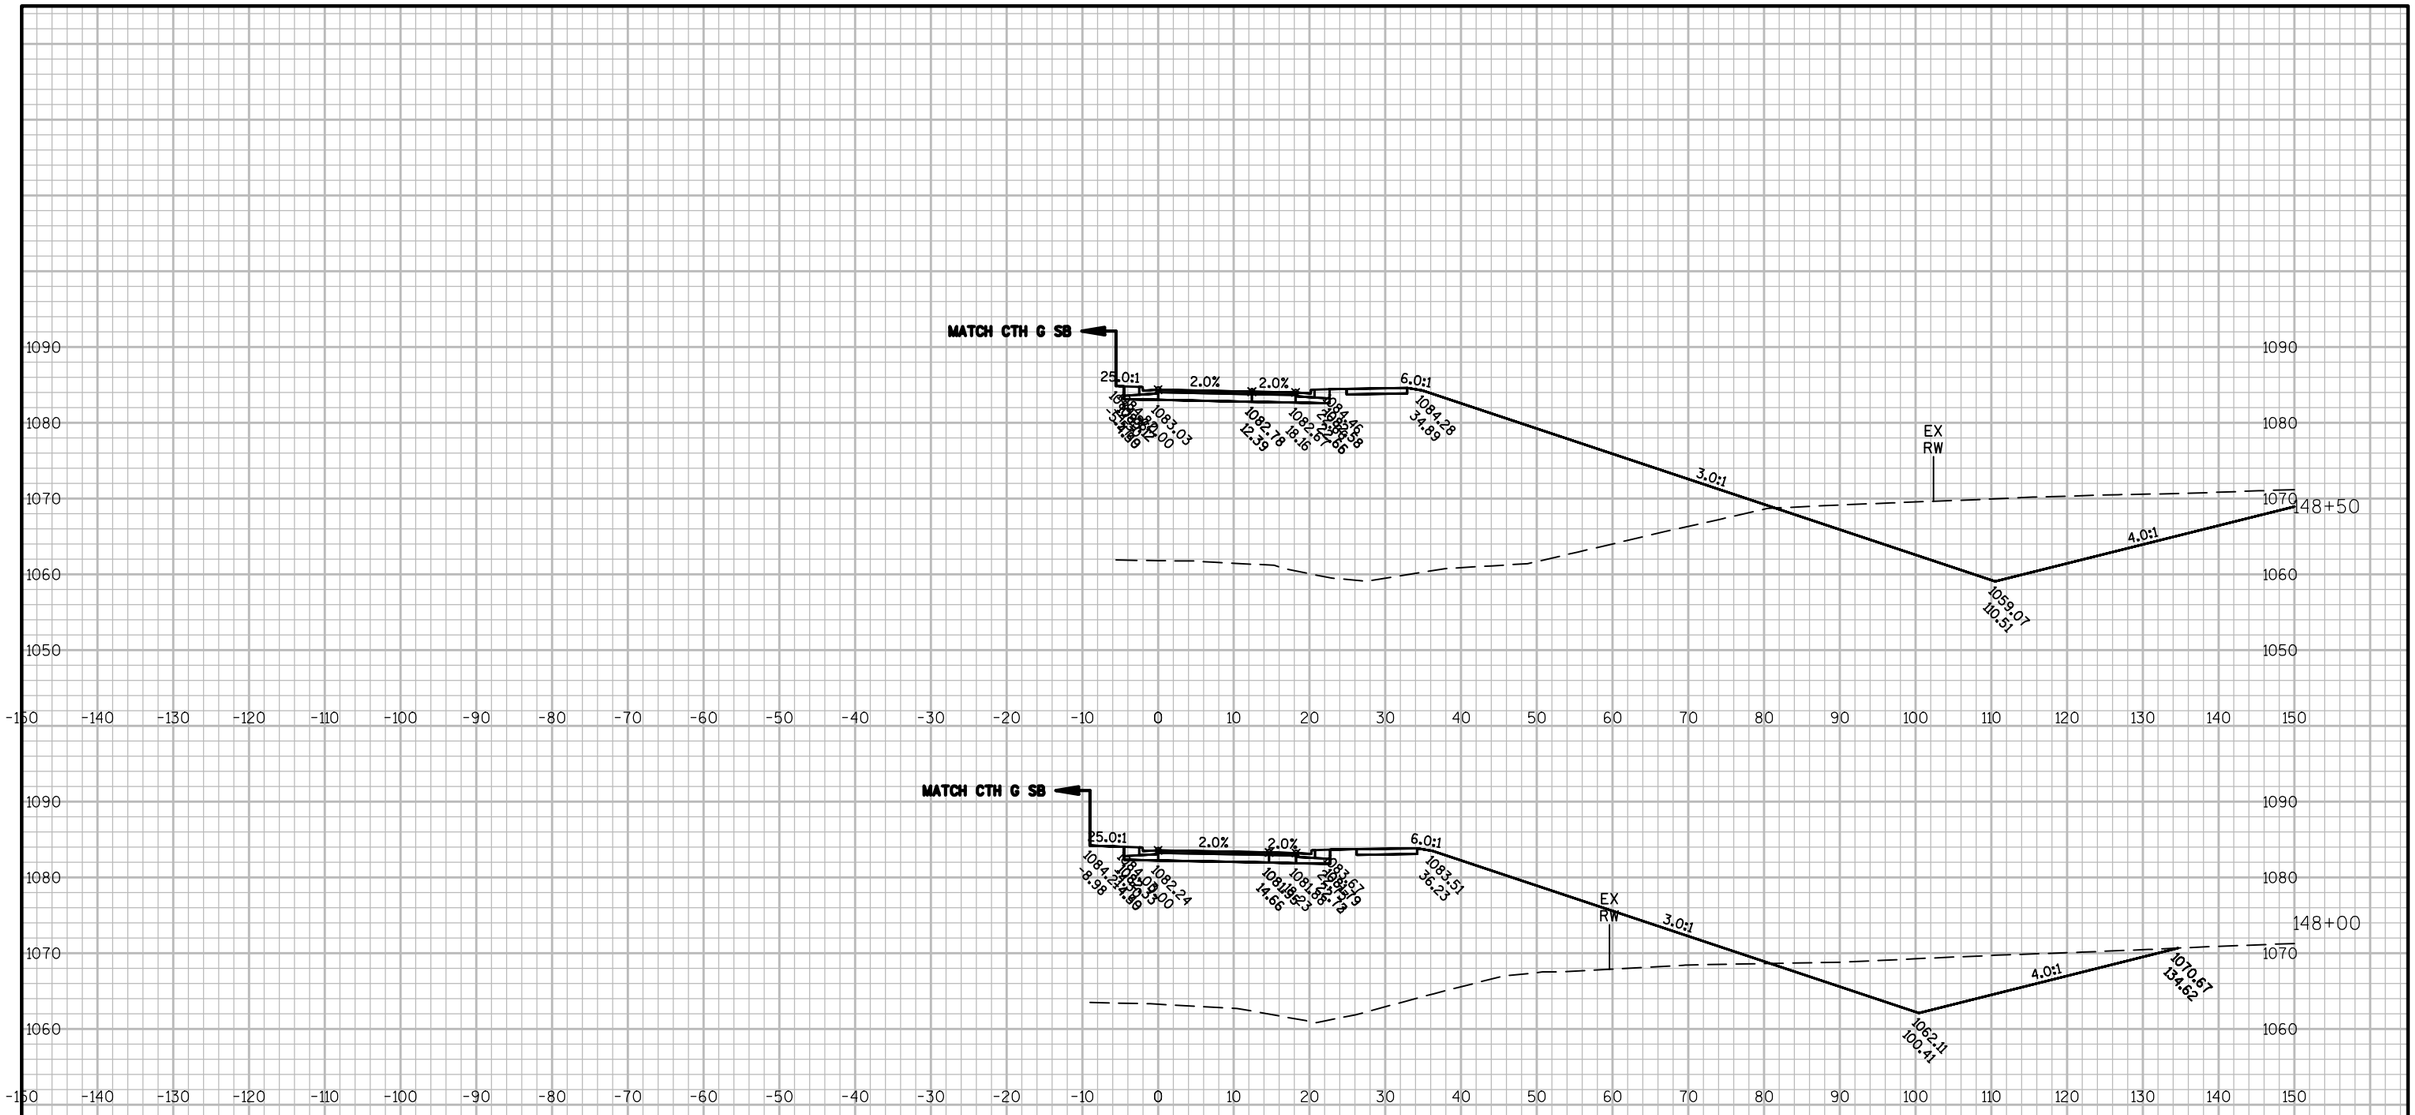

9

9

PROJECT NO: 1440-15-**72**	HWY: STH 23	COUNTY: FOND DU LAC	CROSS SECTIONS: CTH G NB ('X' LINE)	SHEET	E

FILE NAME : K:\1102721.02\CADD\CIVIL3D\14401500\SHEETSPLAN\090205-XS.DWG
LAYOUT NAME - ****

PLOT DATE : 5/14/2015 11:35 AM PLOT BY : BECKENDORF, RANDY PLOT NAME : PLOT SCALE : **********




9 9

PROJECT NO: 1440-15-**72**	HWY: STH 23	COUNTY: FOND DU LAC	CROSS SECTIONS: CTH G NB ('X' LINE)	SHEET	E

FILE NAME : K:\1102721.02\CADD\CIVIL3D\14401500\SHEETSPLAN\090205-XS.DWG
LAYOUT NAME - ****

PLOT DATE : 5/14/2015 11:35 AM PLOT BY : BECKENDORF, RANDY PLOT NAME : PLOT SCALE : **********

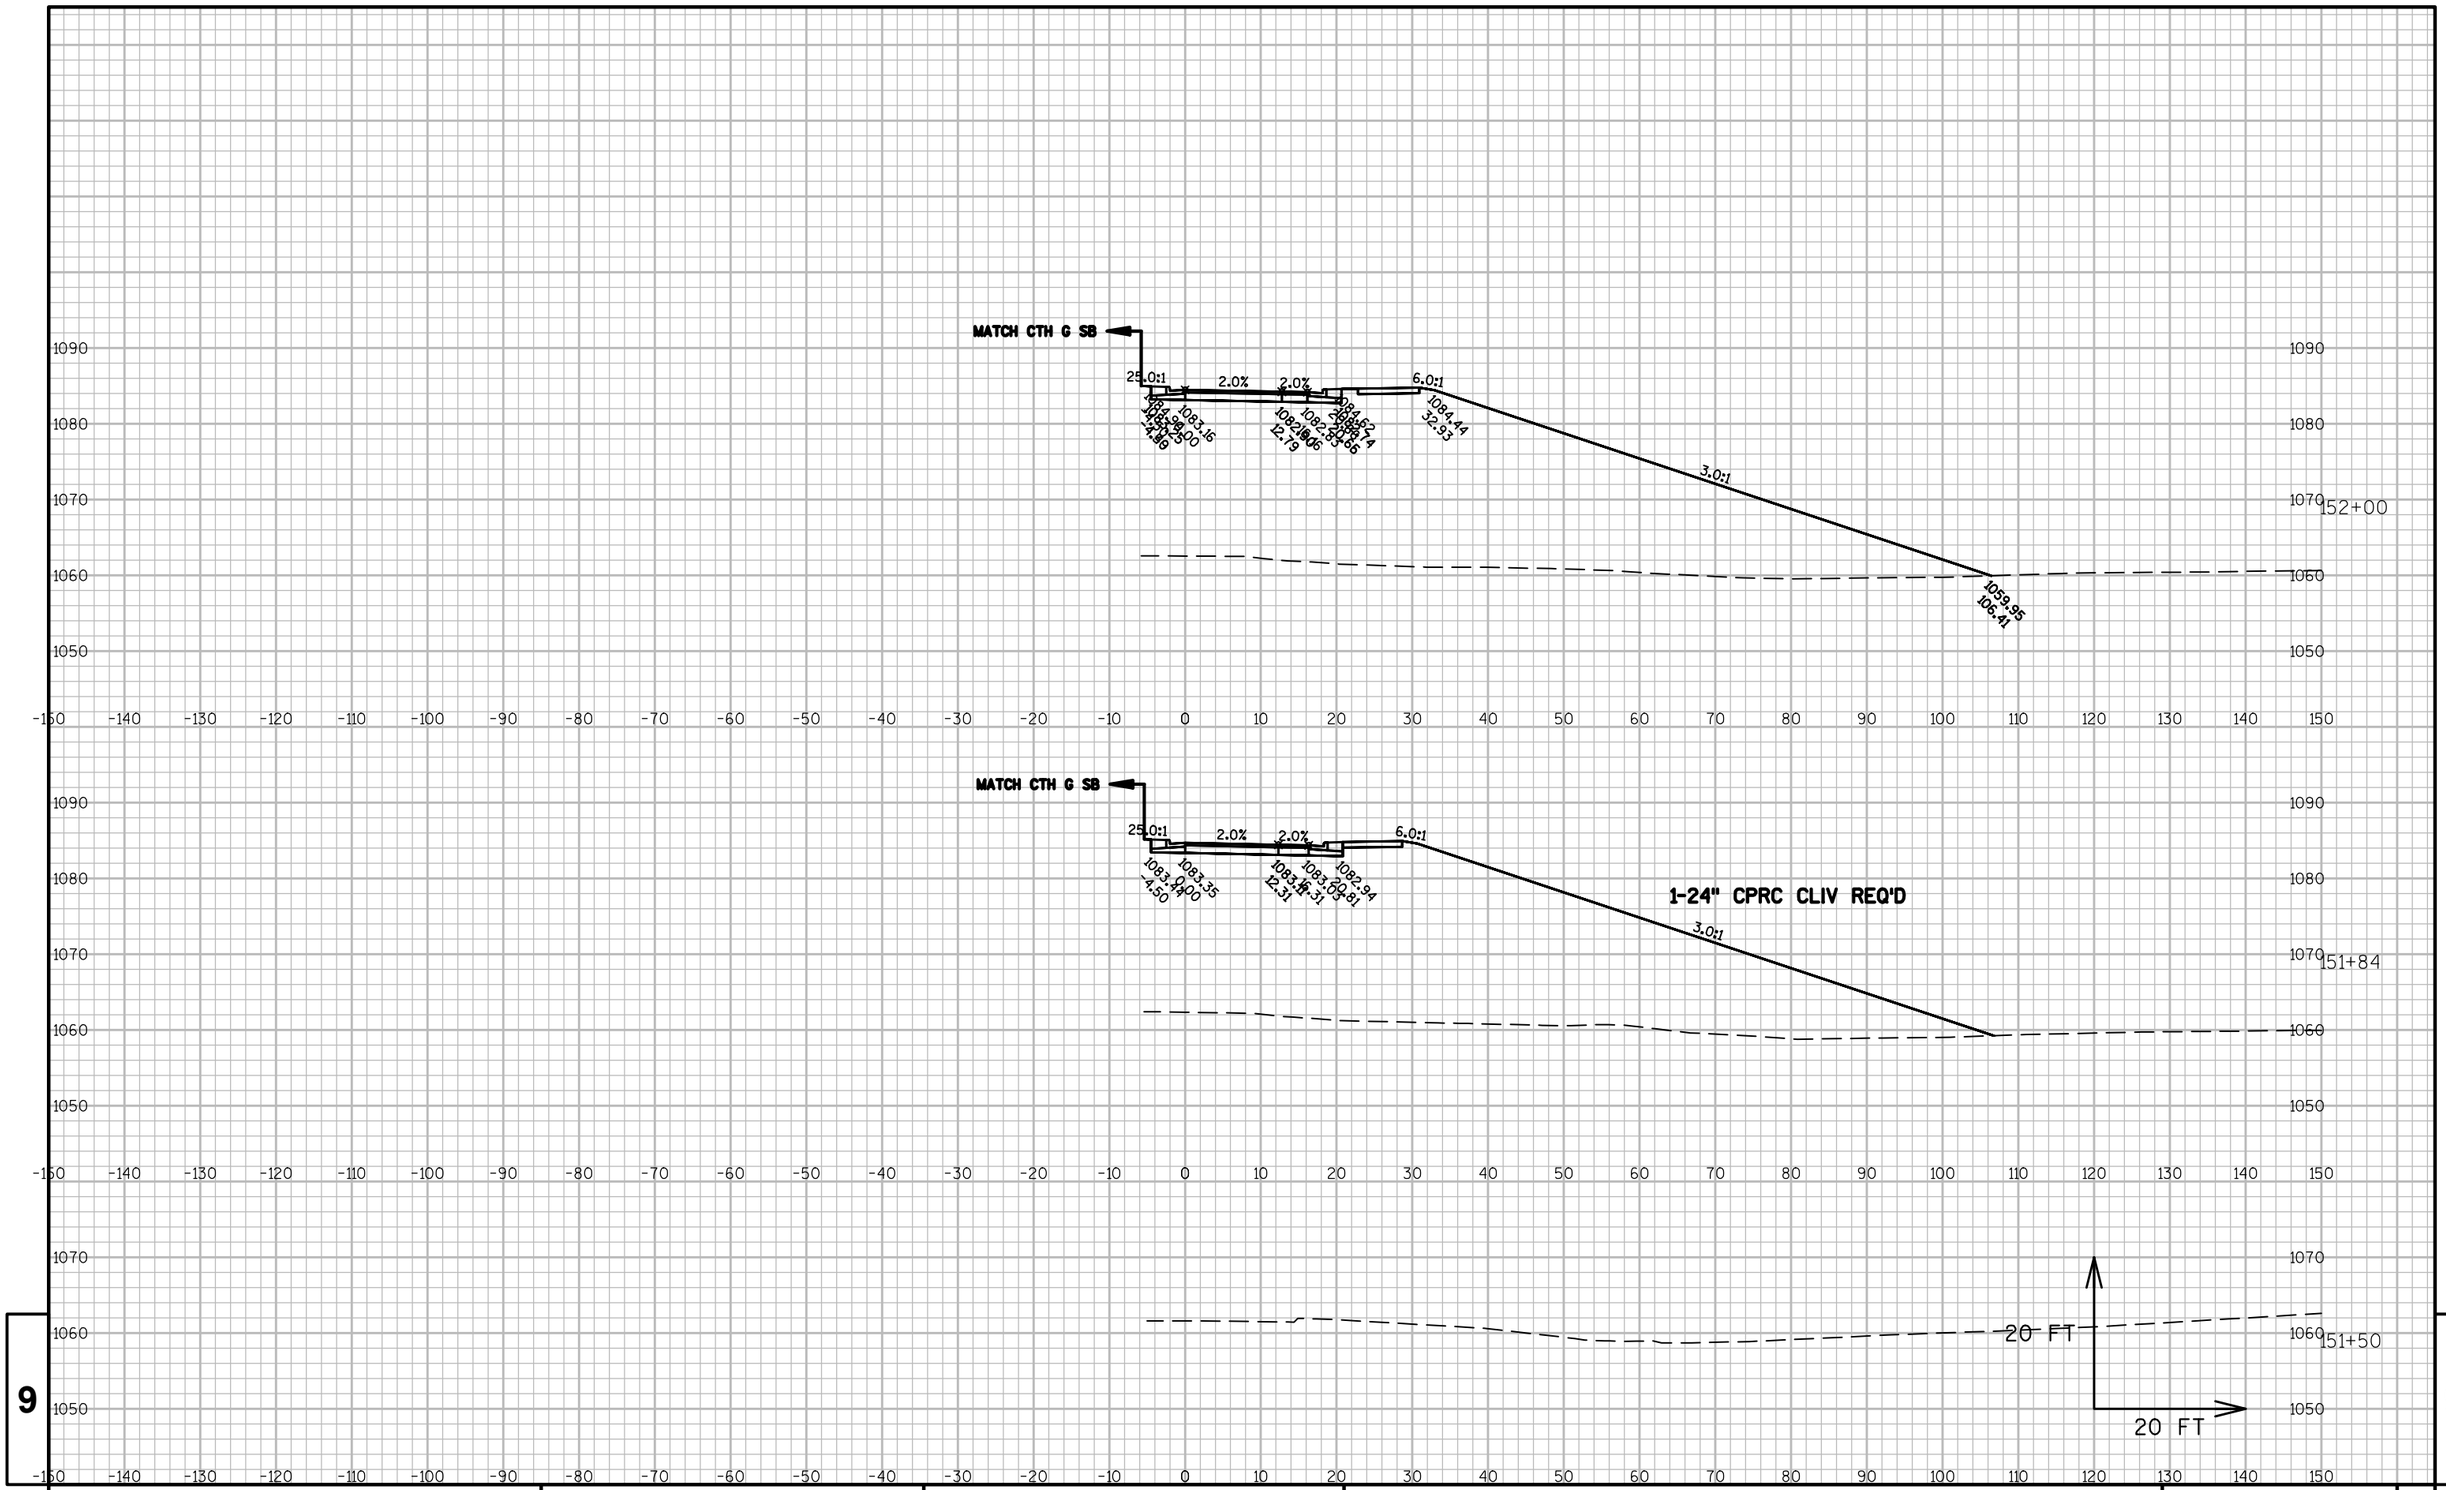


9

9

PROJECT NO: 1440-15-**72**	HWY: STH 23	COUNTY: FOND DU LAC	CROSS SECTIONS: CTH G NB ('Y' LINE)	SHEET	E

FILE NAME : K:\1102721.02\CADD\CIVIL3D\14401500\SHEETSPLAN\090205-XS.DWG
LAYOUT NAME - ****

PLOT DATE : 5/14/2015 11:35 AM PLOT BY : BECKENDORF, RANDY PLOT NAME : PLOT SCALE : **********

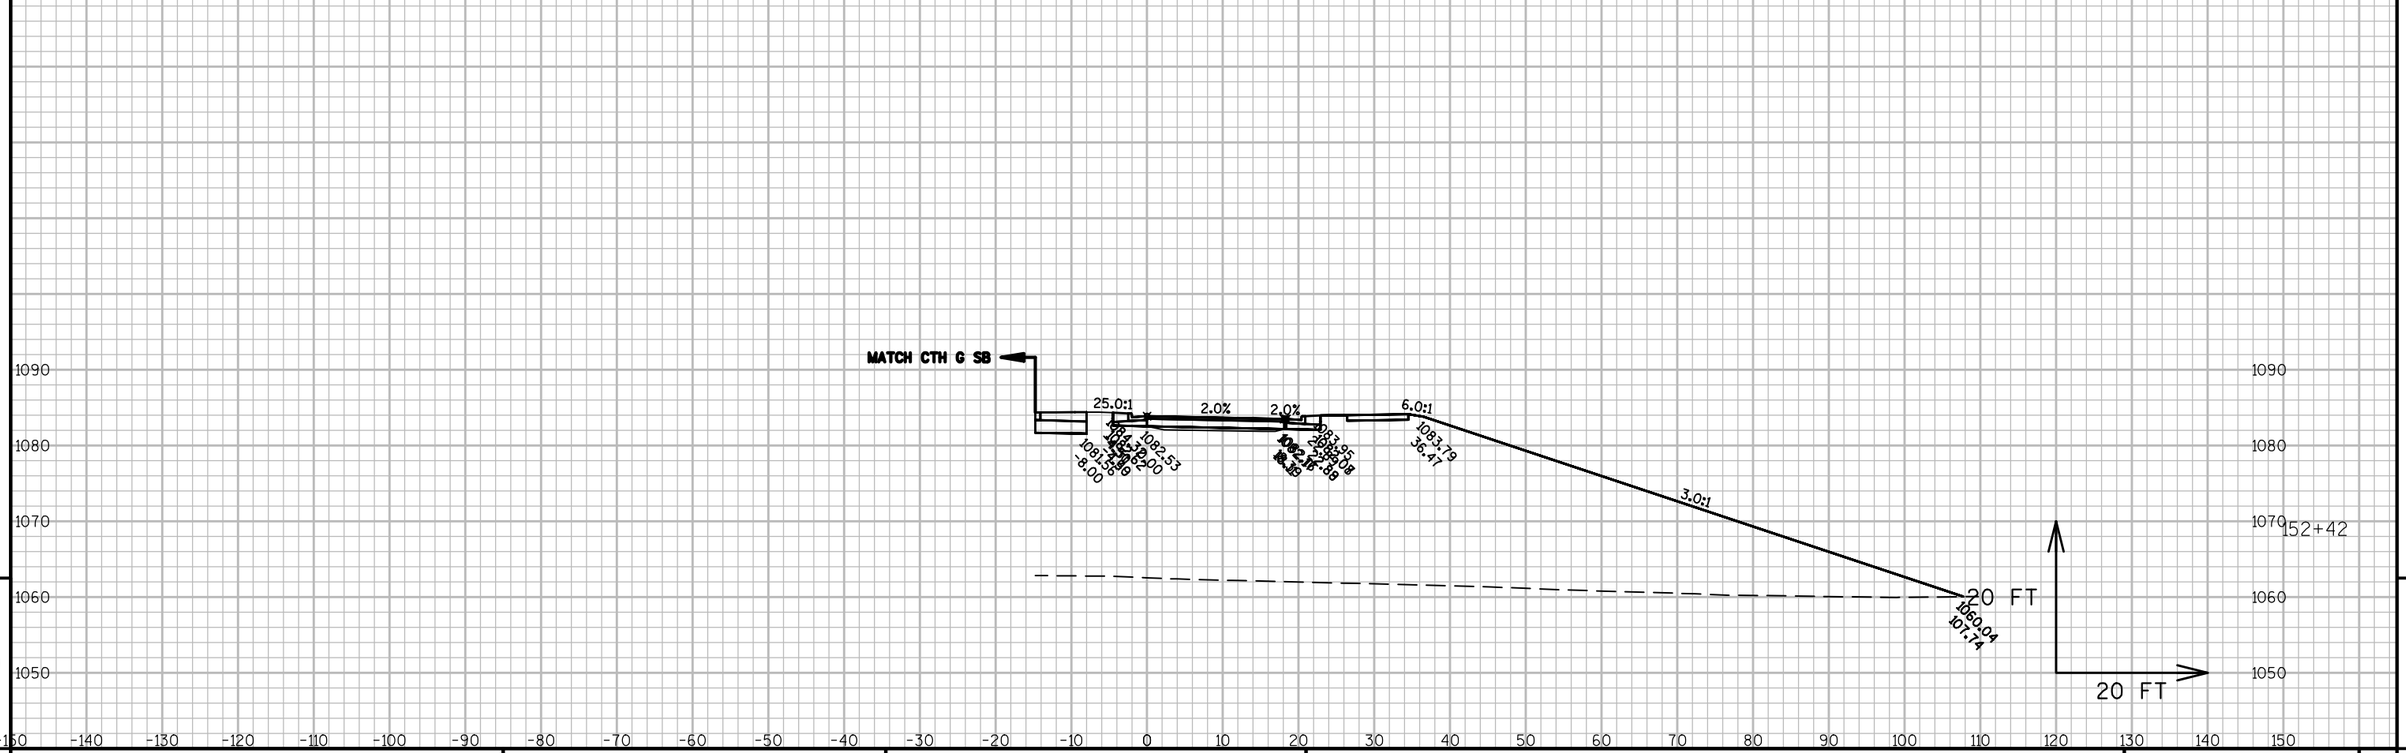


9 9

PROJECT NO: 1440-15-**72**	HWY: STH 23	COUNTY: FOND DU LAC	CROSS SECTIONS: CTH G NB ('Y' LINE)	SHEET	E

FILE NAME : K:\1102721.02\CADD\CIVIL3D\14401500\SHEETSPLAN\090205-XS.DWG
LAYOUT NAME - ****

PLOT DATE : 5/14/2015 11:35 AM PLOT BY : BECKENDORF, RANDY PLOT NAME : PLOT SCALE : **********

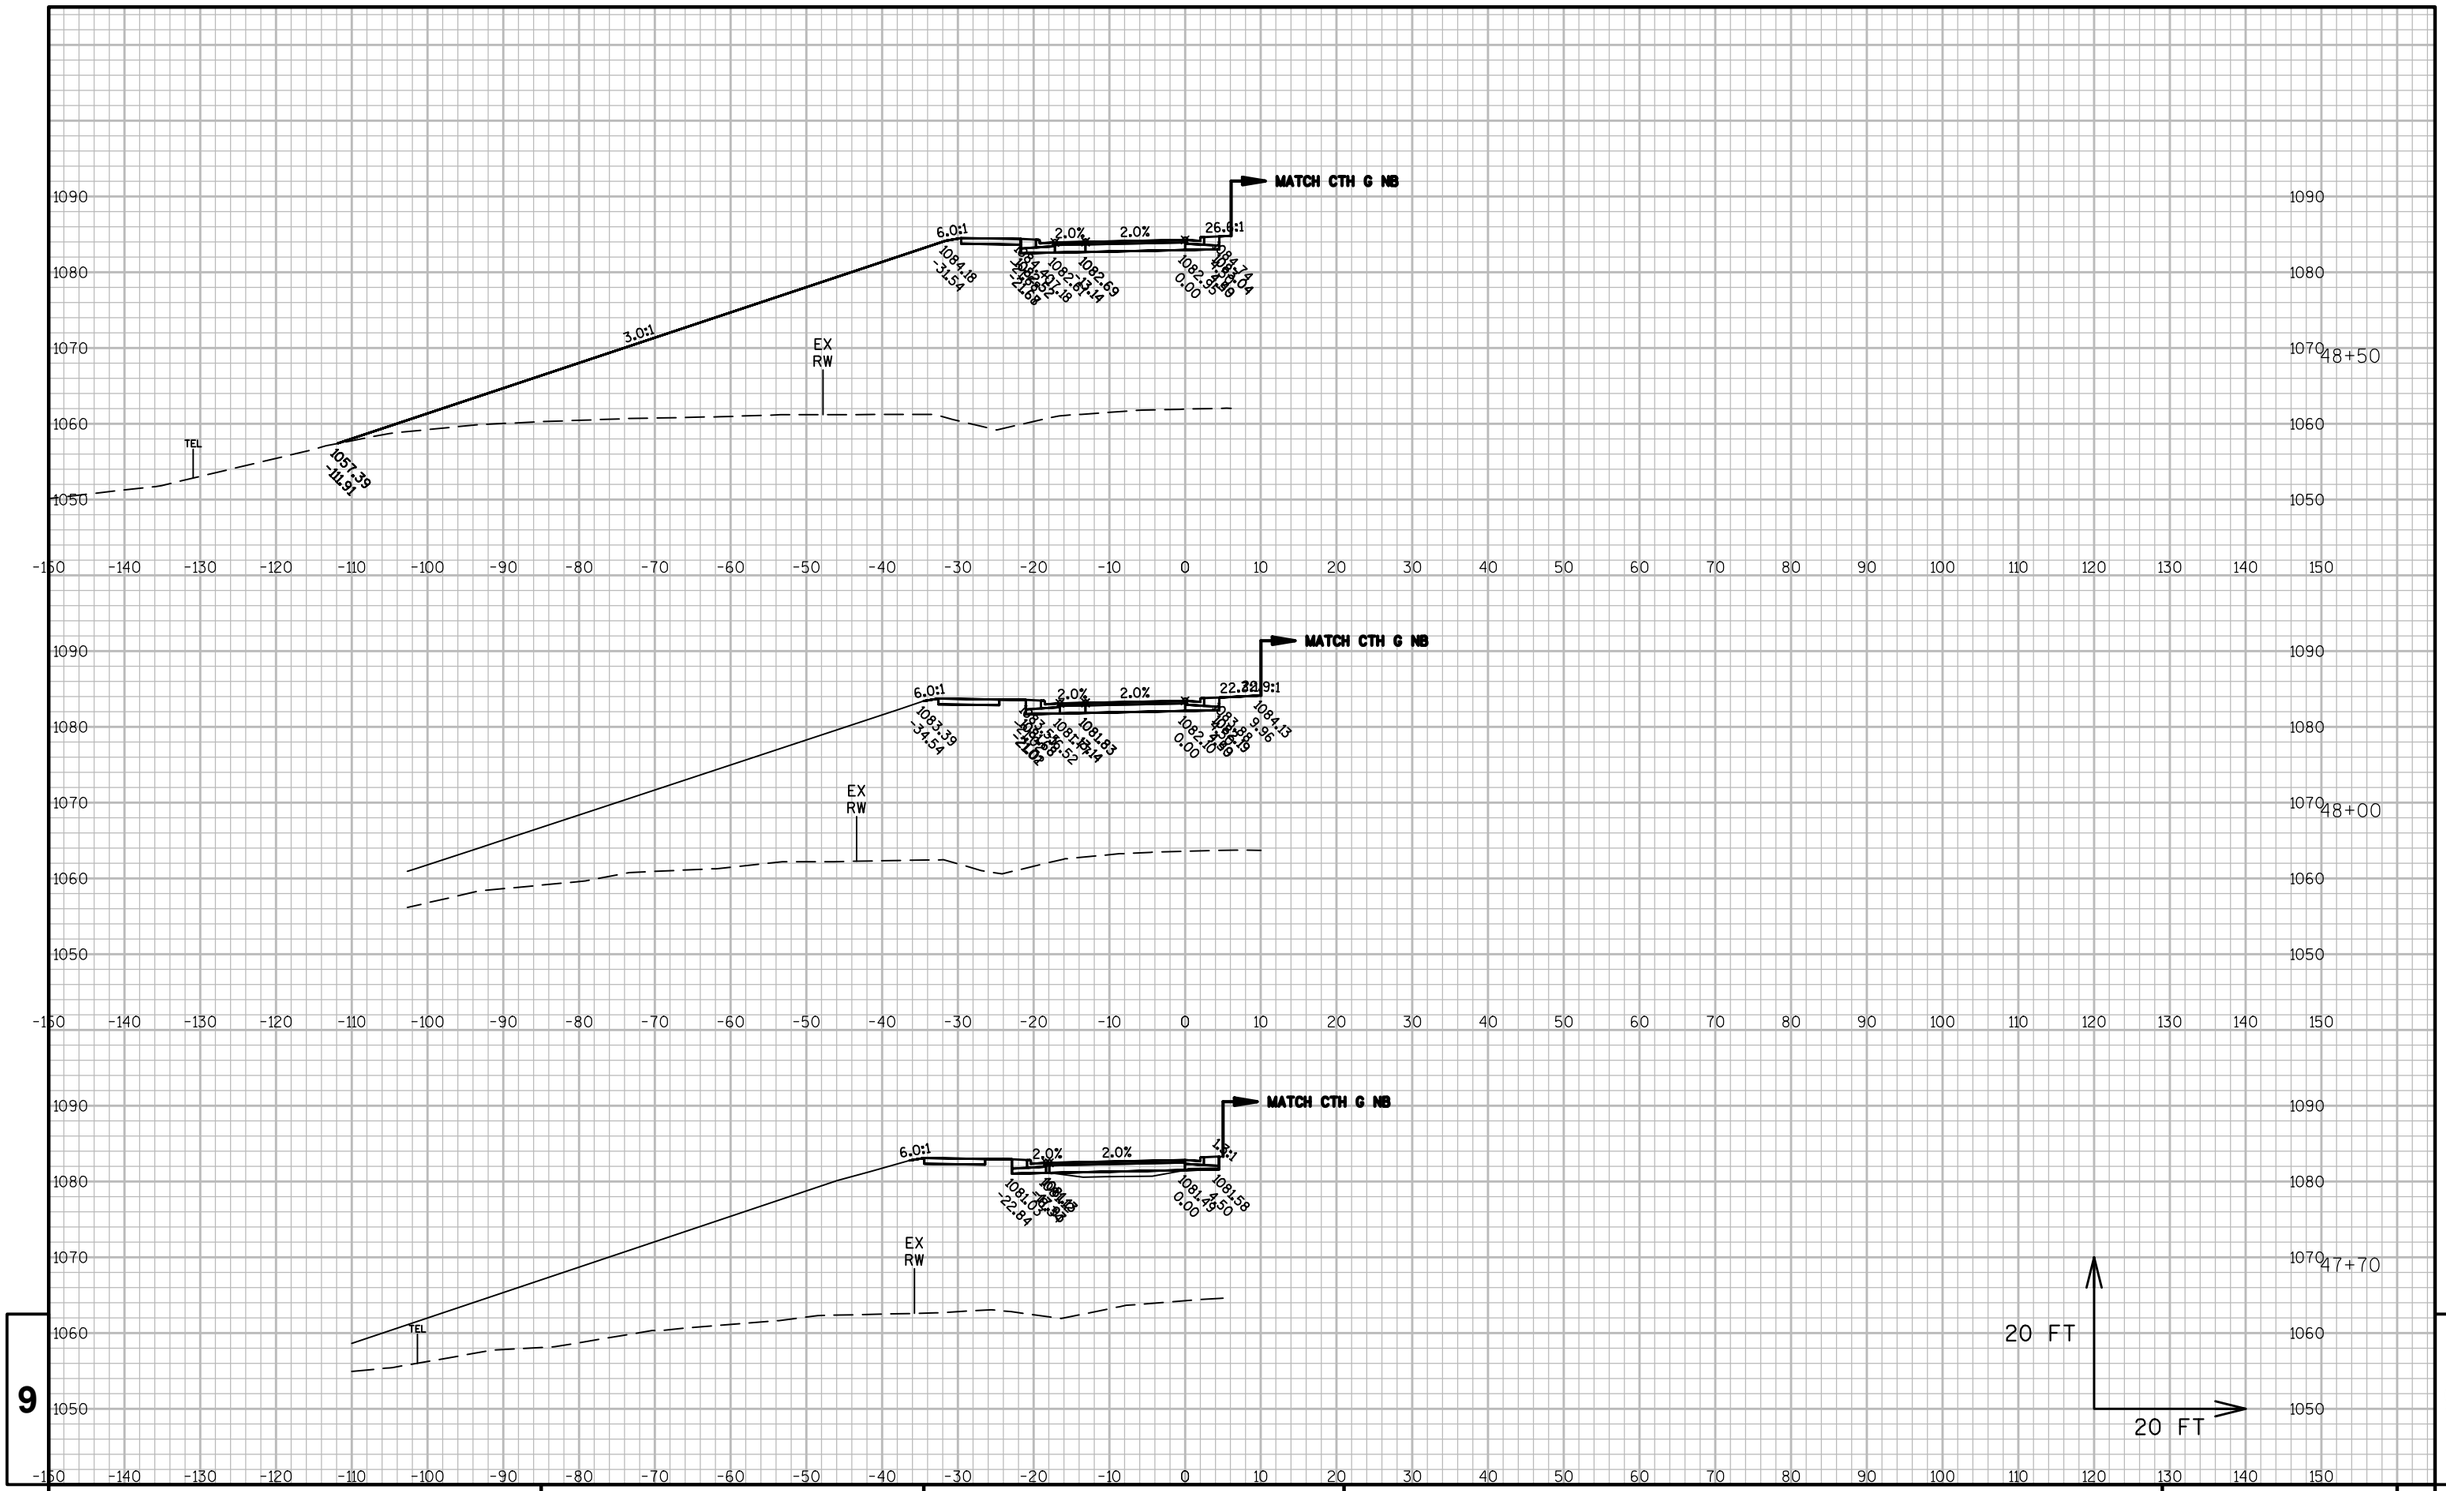


9

9


PROJECT NO: 1440-15-**72**	HWY: STH 23	COUNTY: FOND DU LAC	CROSS SECTIONS: CTH G SB	SHEET	E

FILE NAME : K:\1102721.02\CADD\CIVIL3D\14401500\SHEETSPLAN\090205-XS.DWG
LAYOUT NAME - ****
PLOT DATE : 5/14/2015 11:35 AM PLOT BY : BECKENDORF, RANDY PLOT NAME : PLOT SCALE : **********

STA 49+13.45 - STA 51+46.03
STRUCTURE B-20-218 REQ'D
SEE STRUCTURAL DRAWINGS

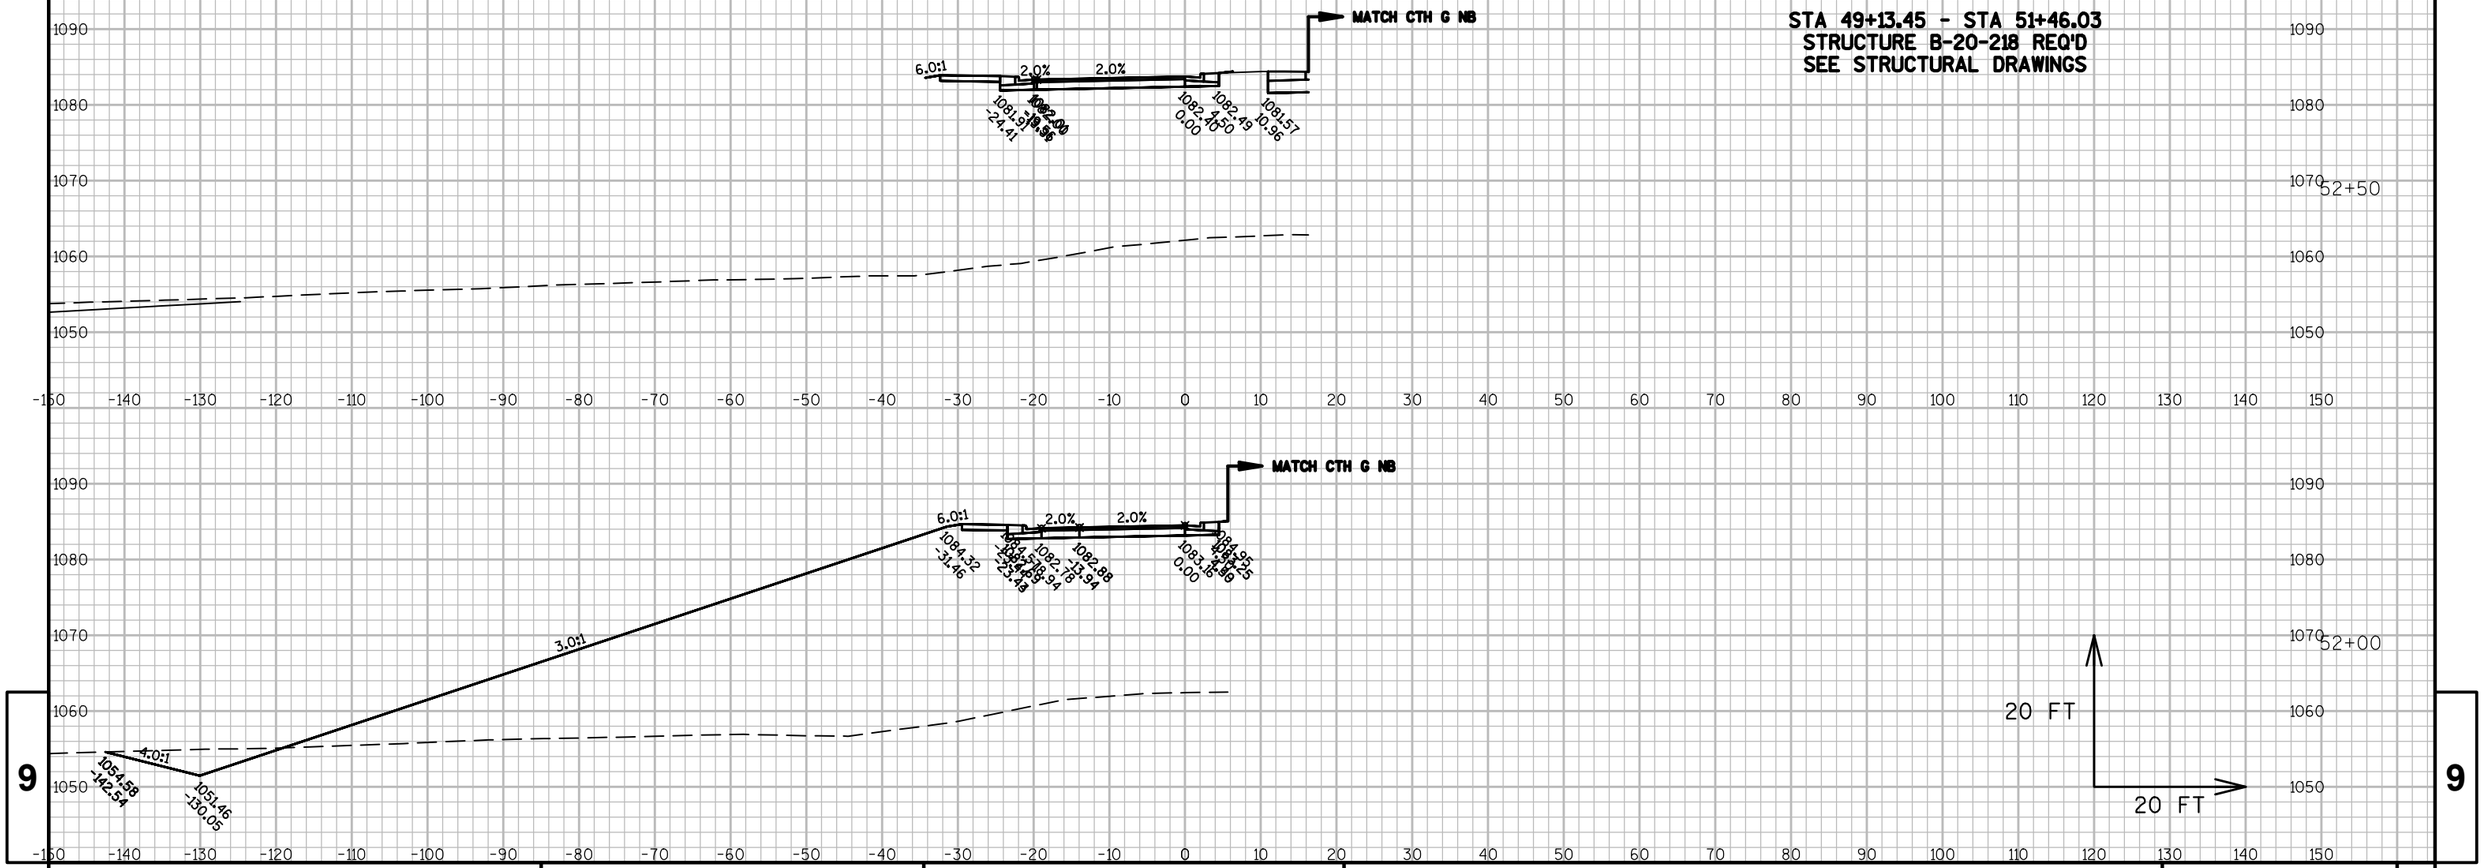

PROJECT NO: 1440-15-**72**	HWY: STH 23	COUNTY: FOND DU LAC	CROSS SECTIONS: CTH G SB	SHEET	E

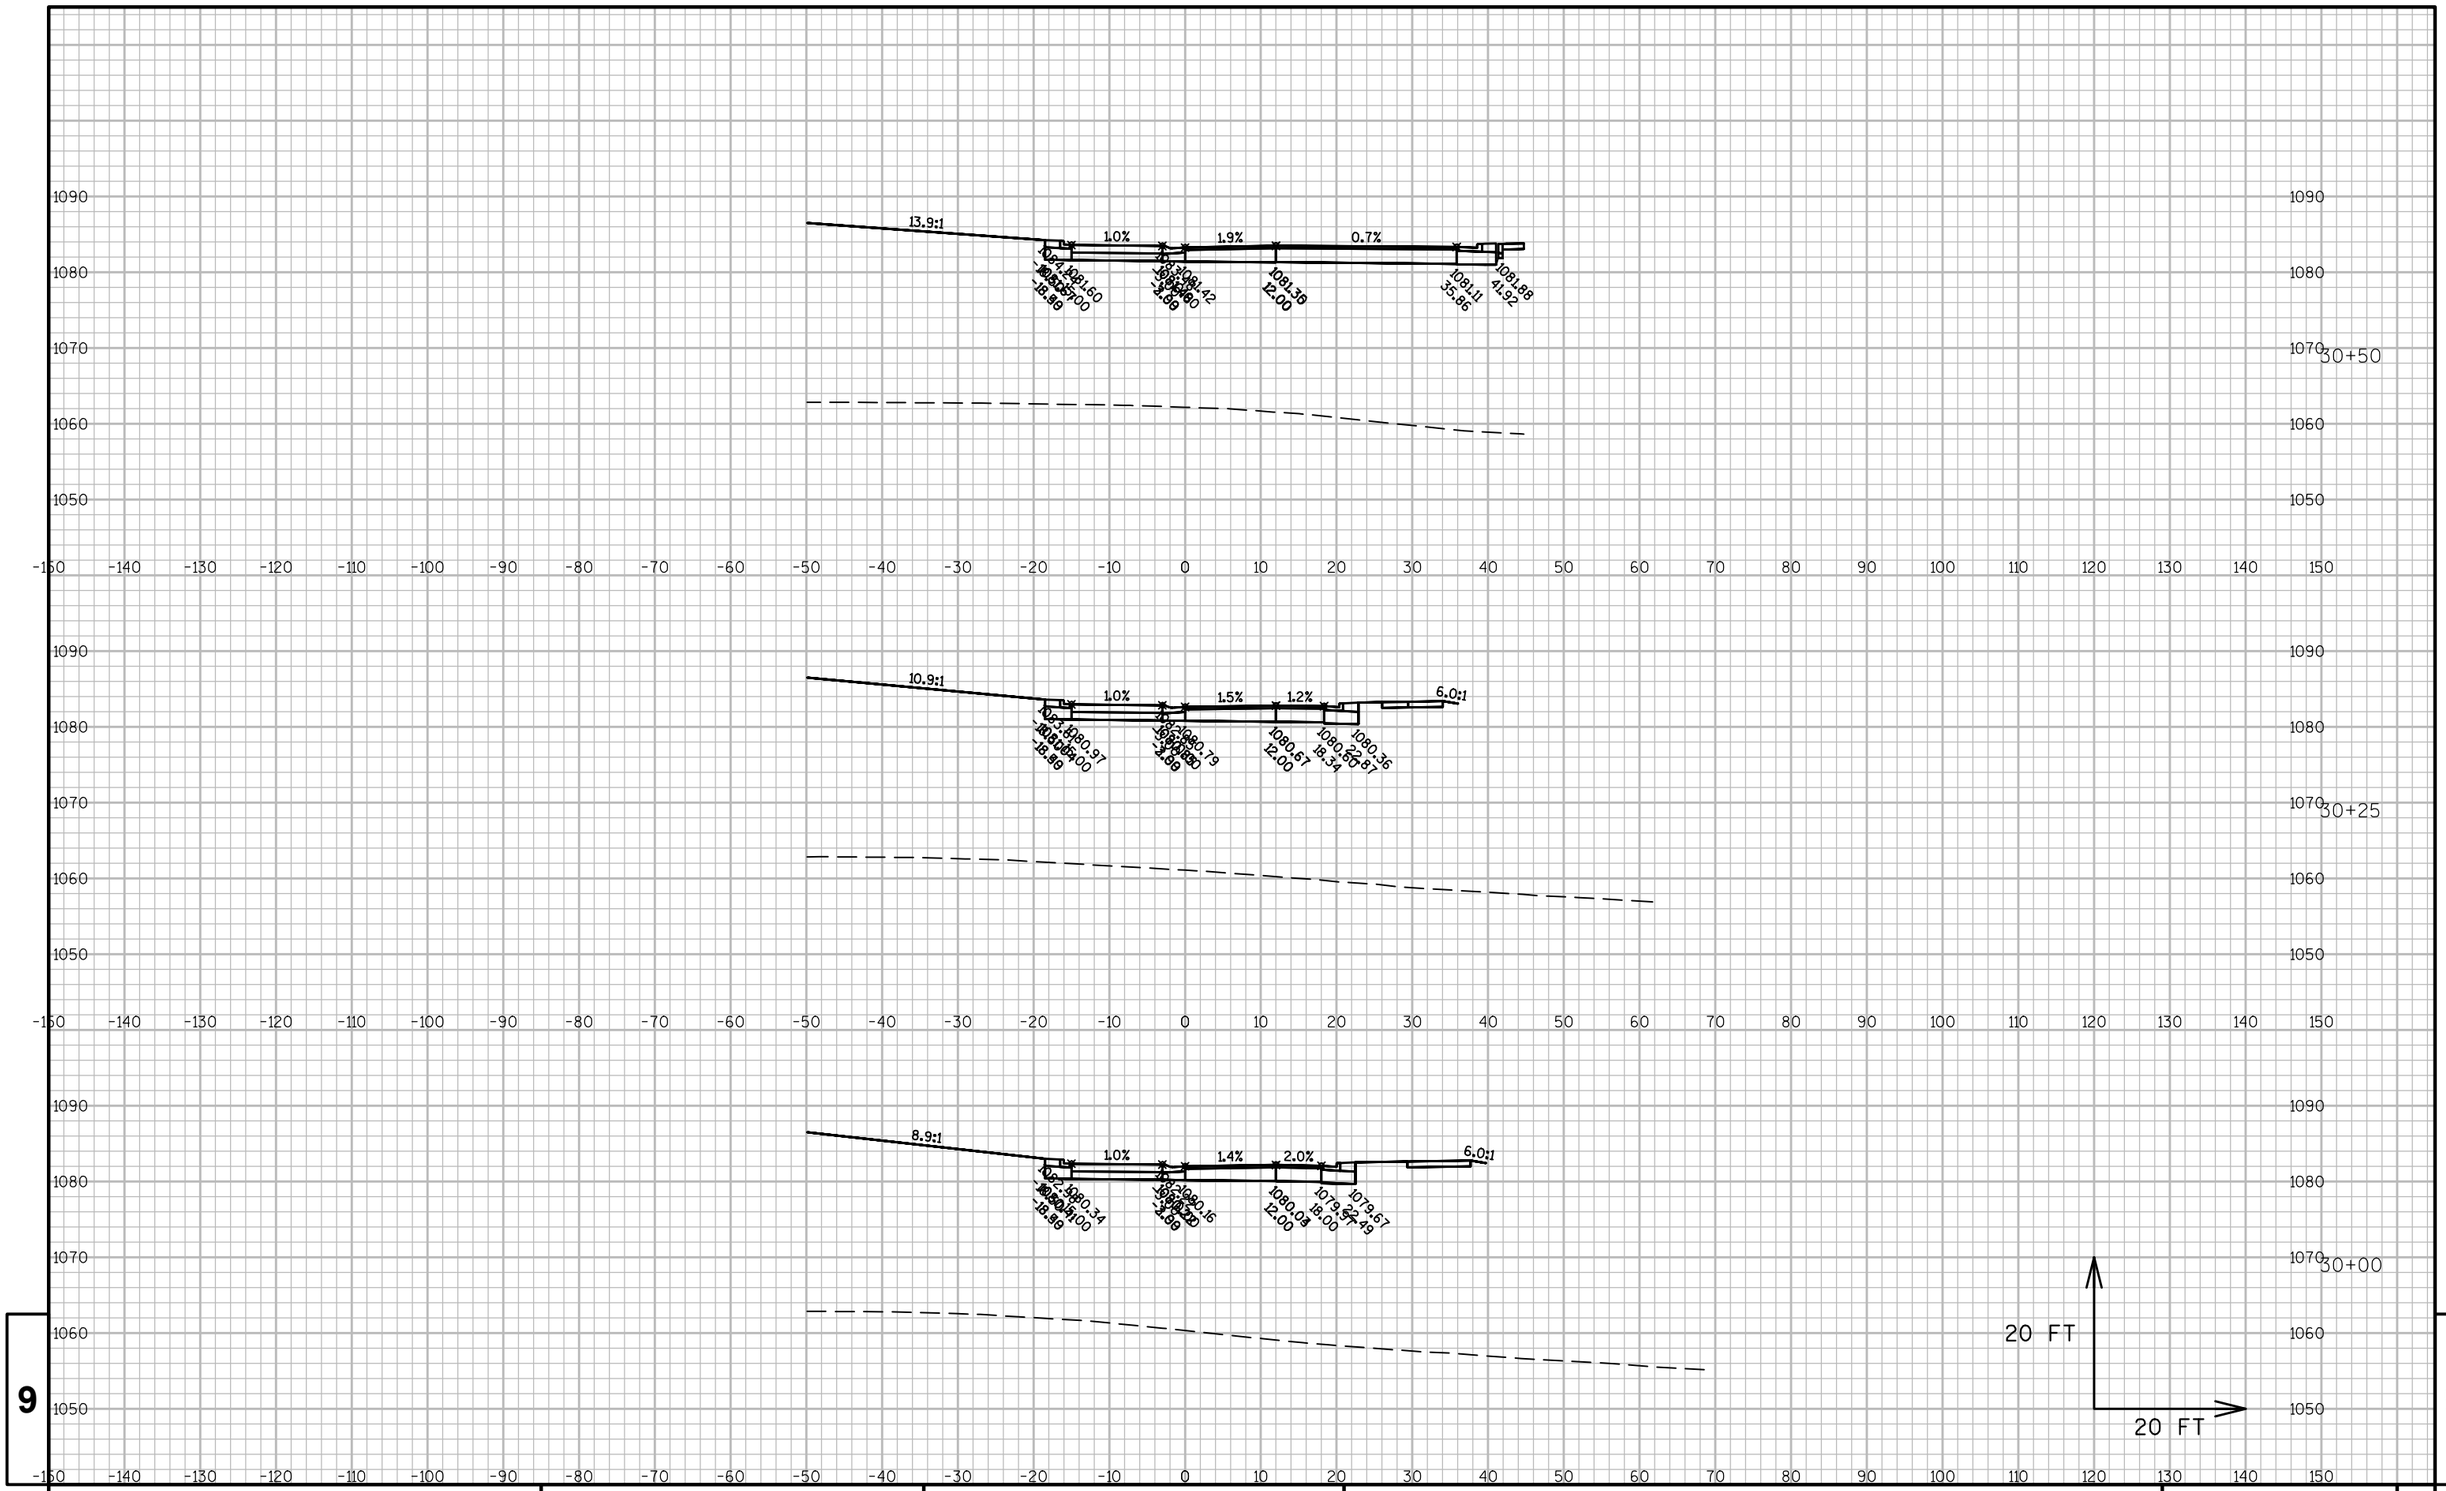


PROJECT NO: 1440-15-**72**	HWY: STH 23	COUNTY: FOND DU LAC	CROSS SECTIONS: CTH G NORTH RAB ('AP' LINE)	SHEET	E

FILE NAME : K:\1102721.02\CADD\CIVIL3D\14401500\SHEETSPLAN\090205-XS.DWG
LAYOUT NAME - ****

PLOT DATE : 5/14/2015 11:35 AM PLOT BY : BECKENDORF, RANDY PLOT NAME : PLOT SCALE : **********


WISDOT/CADDS SHEET 49

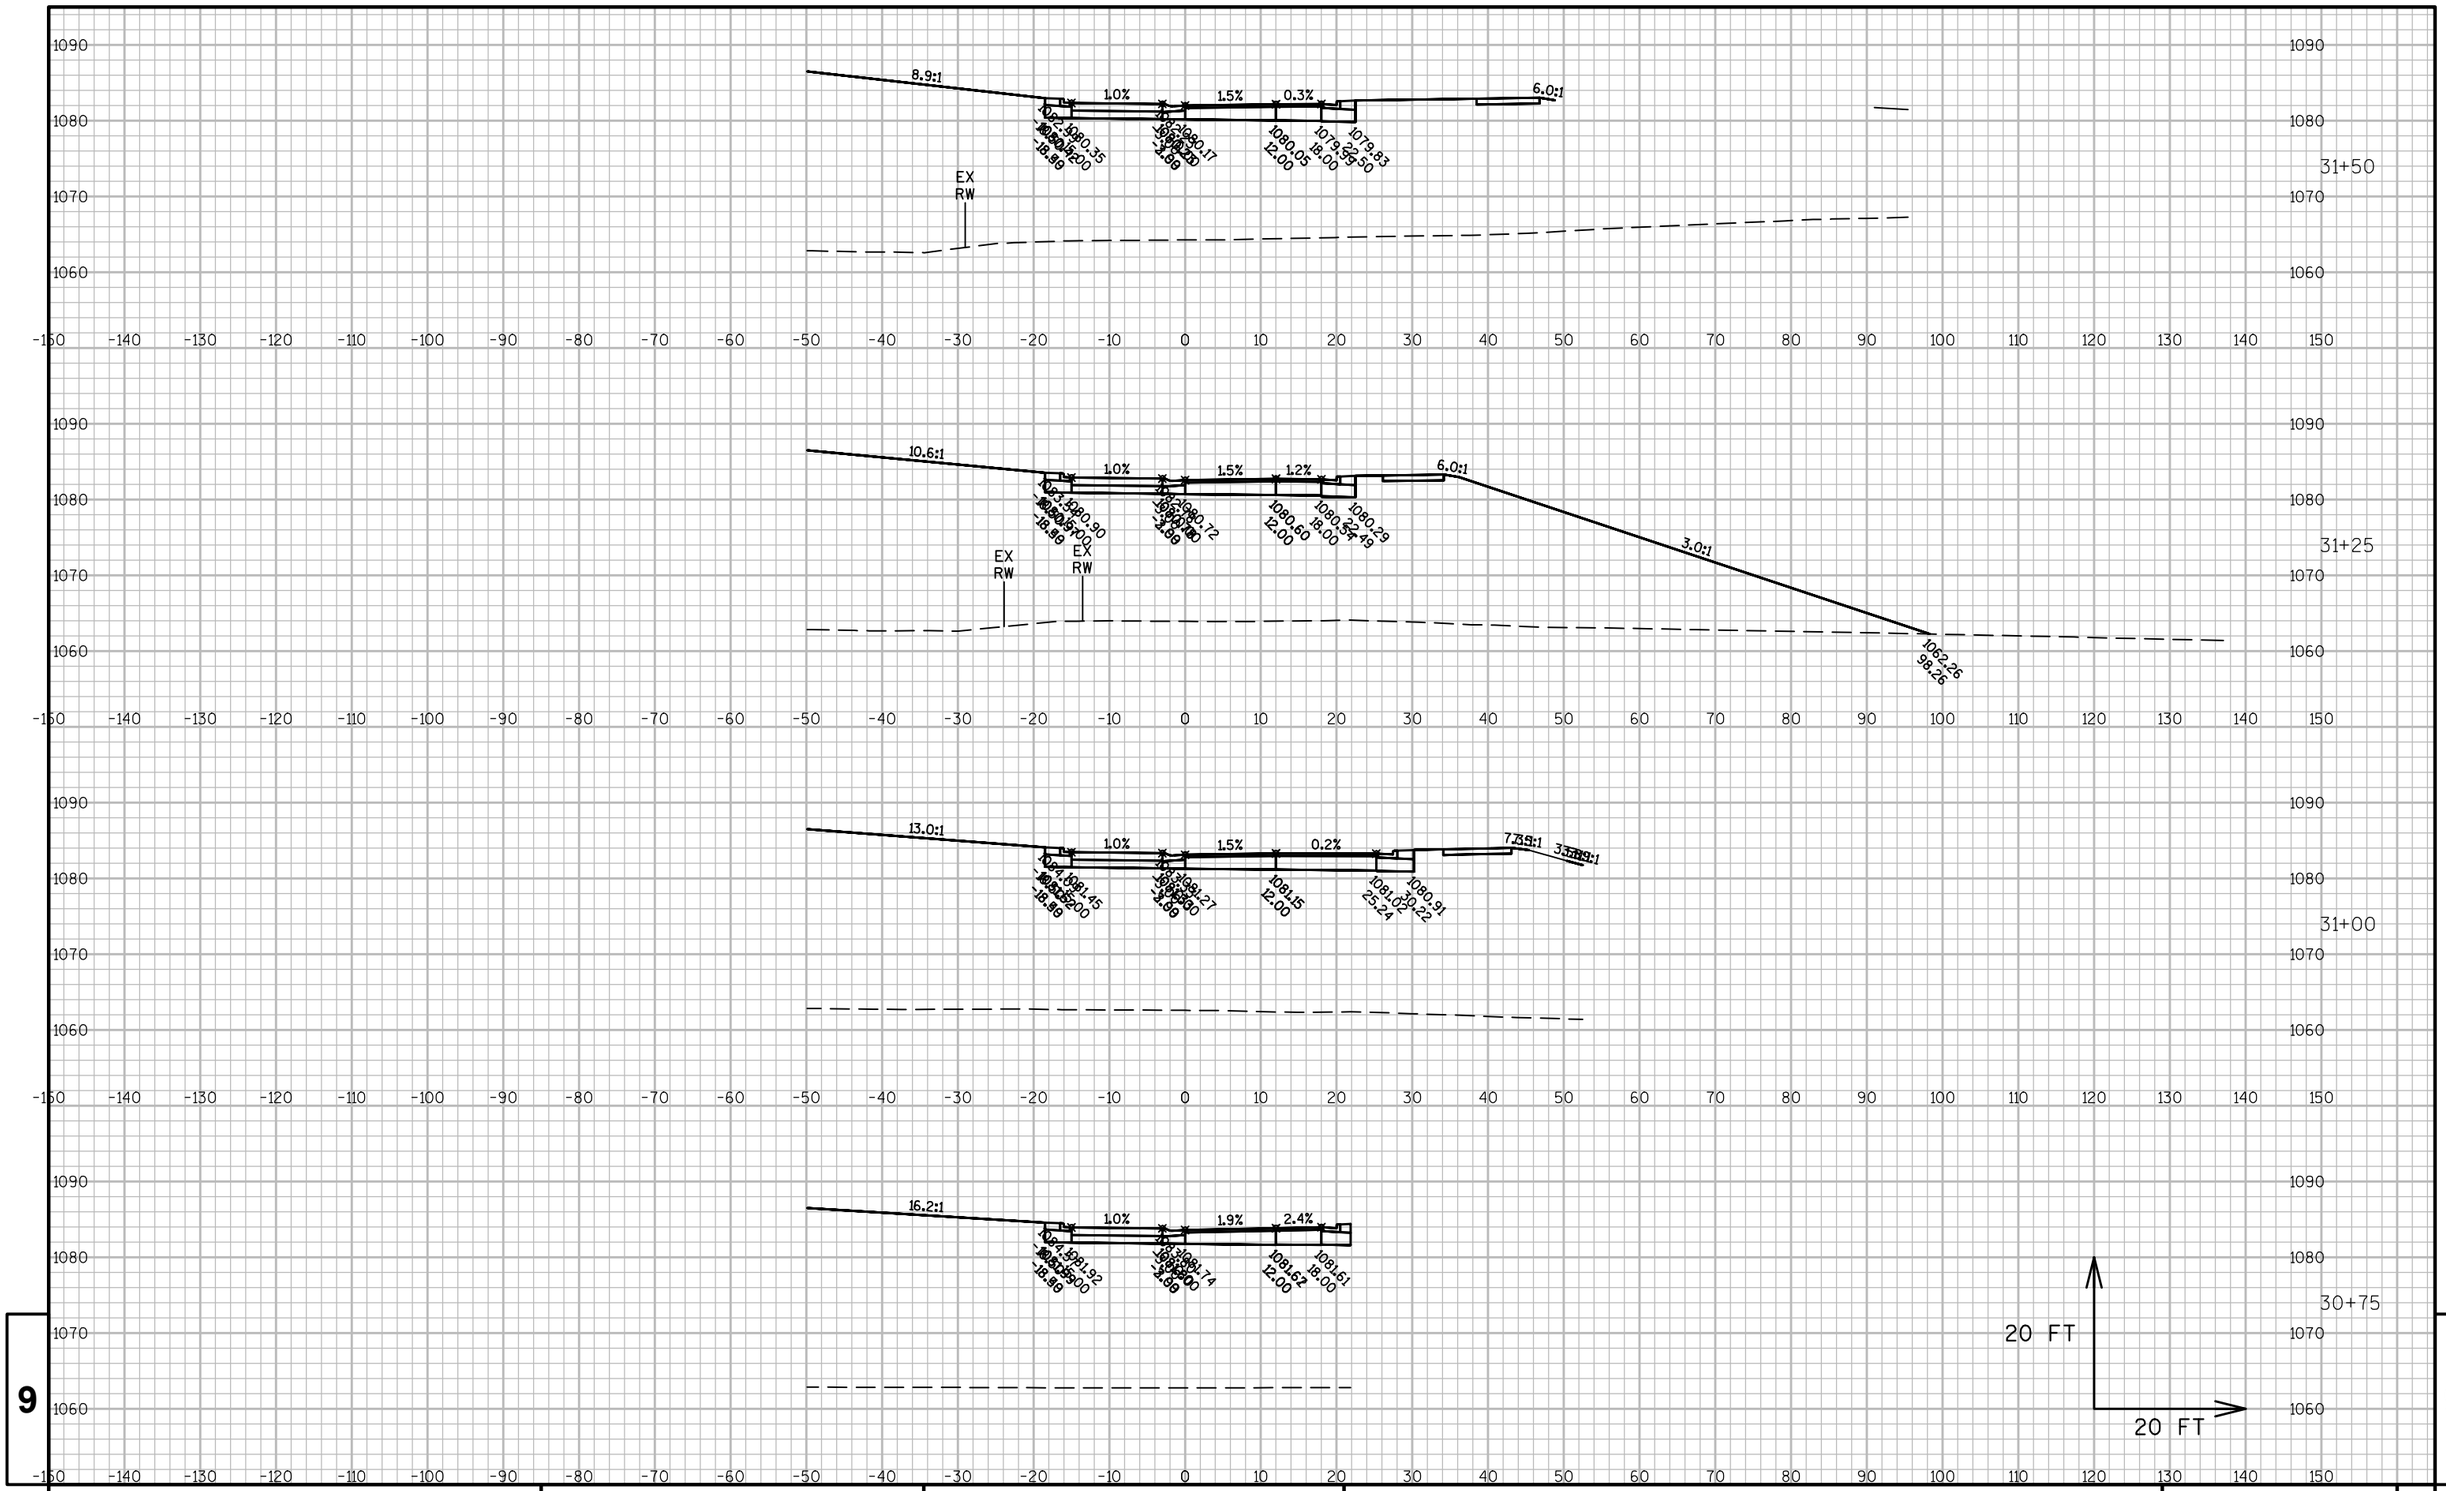

9 9

PROJECT NO: 1440-15-**72**	HWY: STH 23	COUNTY: FOND DU LAC	CROSS SECTIONS: CTH G NORTH RAB ('AP' LINE)	SHEET	E


FILE NAME : K:\1102721.02\CADD\CIVIL3D\14401500\SHEETSPLAN\090205-XS.DWG
LAYOUT NAME - ****
PLOT DATE : 5/14/2015 11:35 AM PLOT BY : BECKENDORF, RANDY PLOT NAME : PLOT SCALE : **********

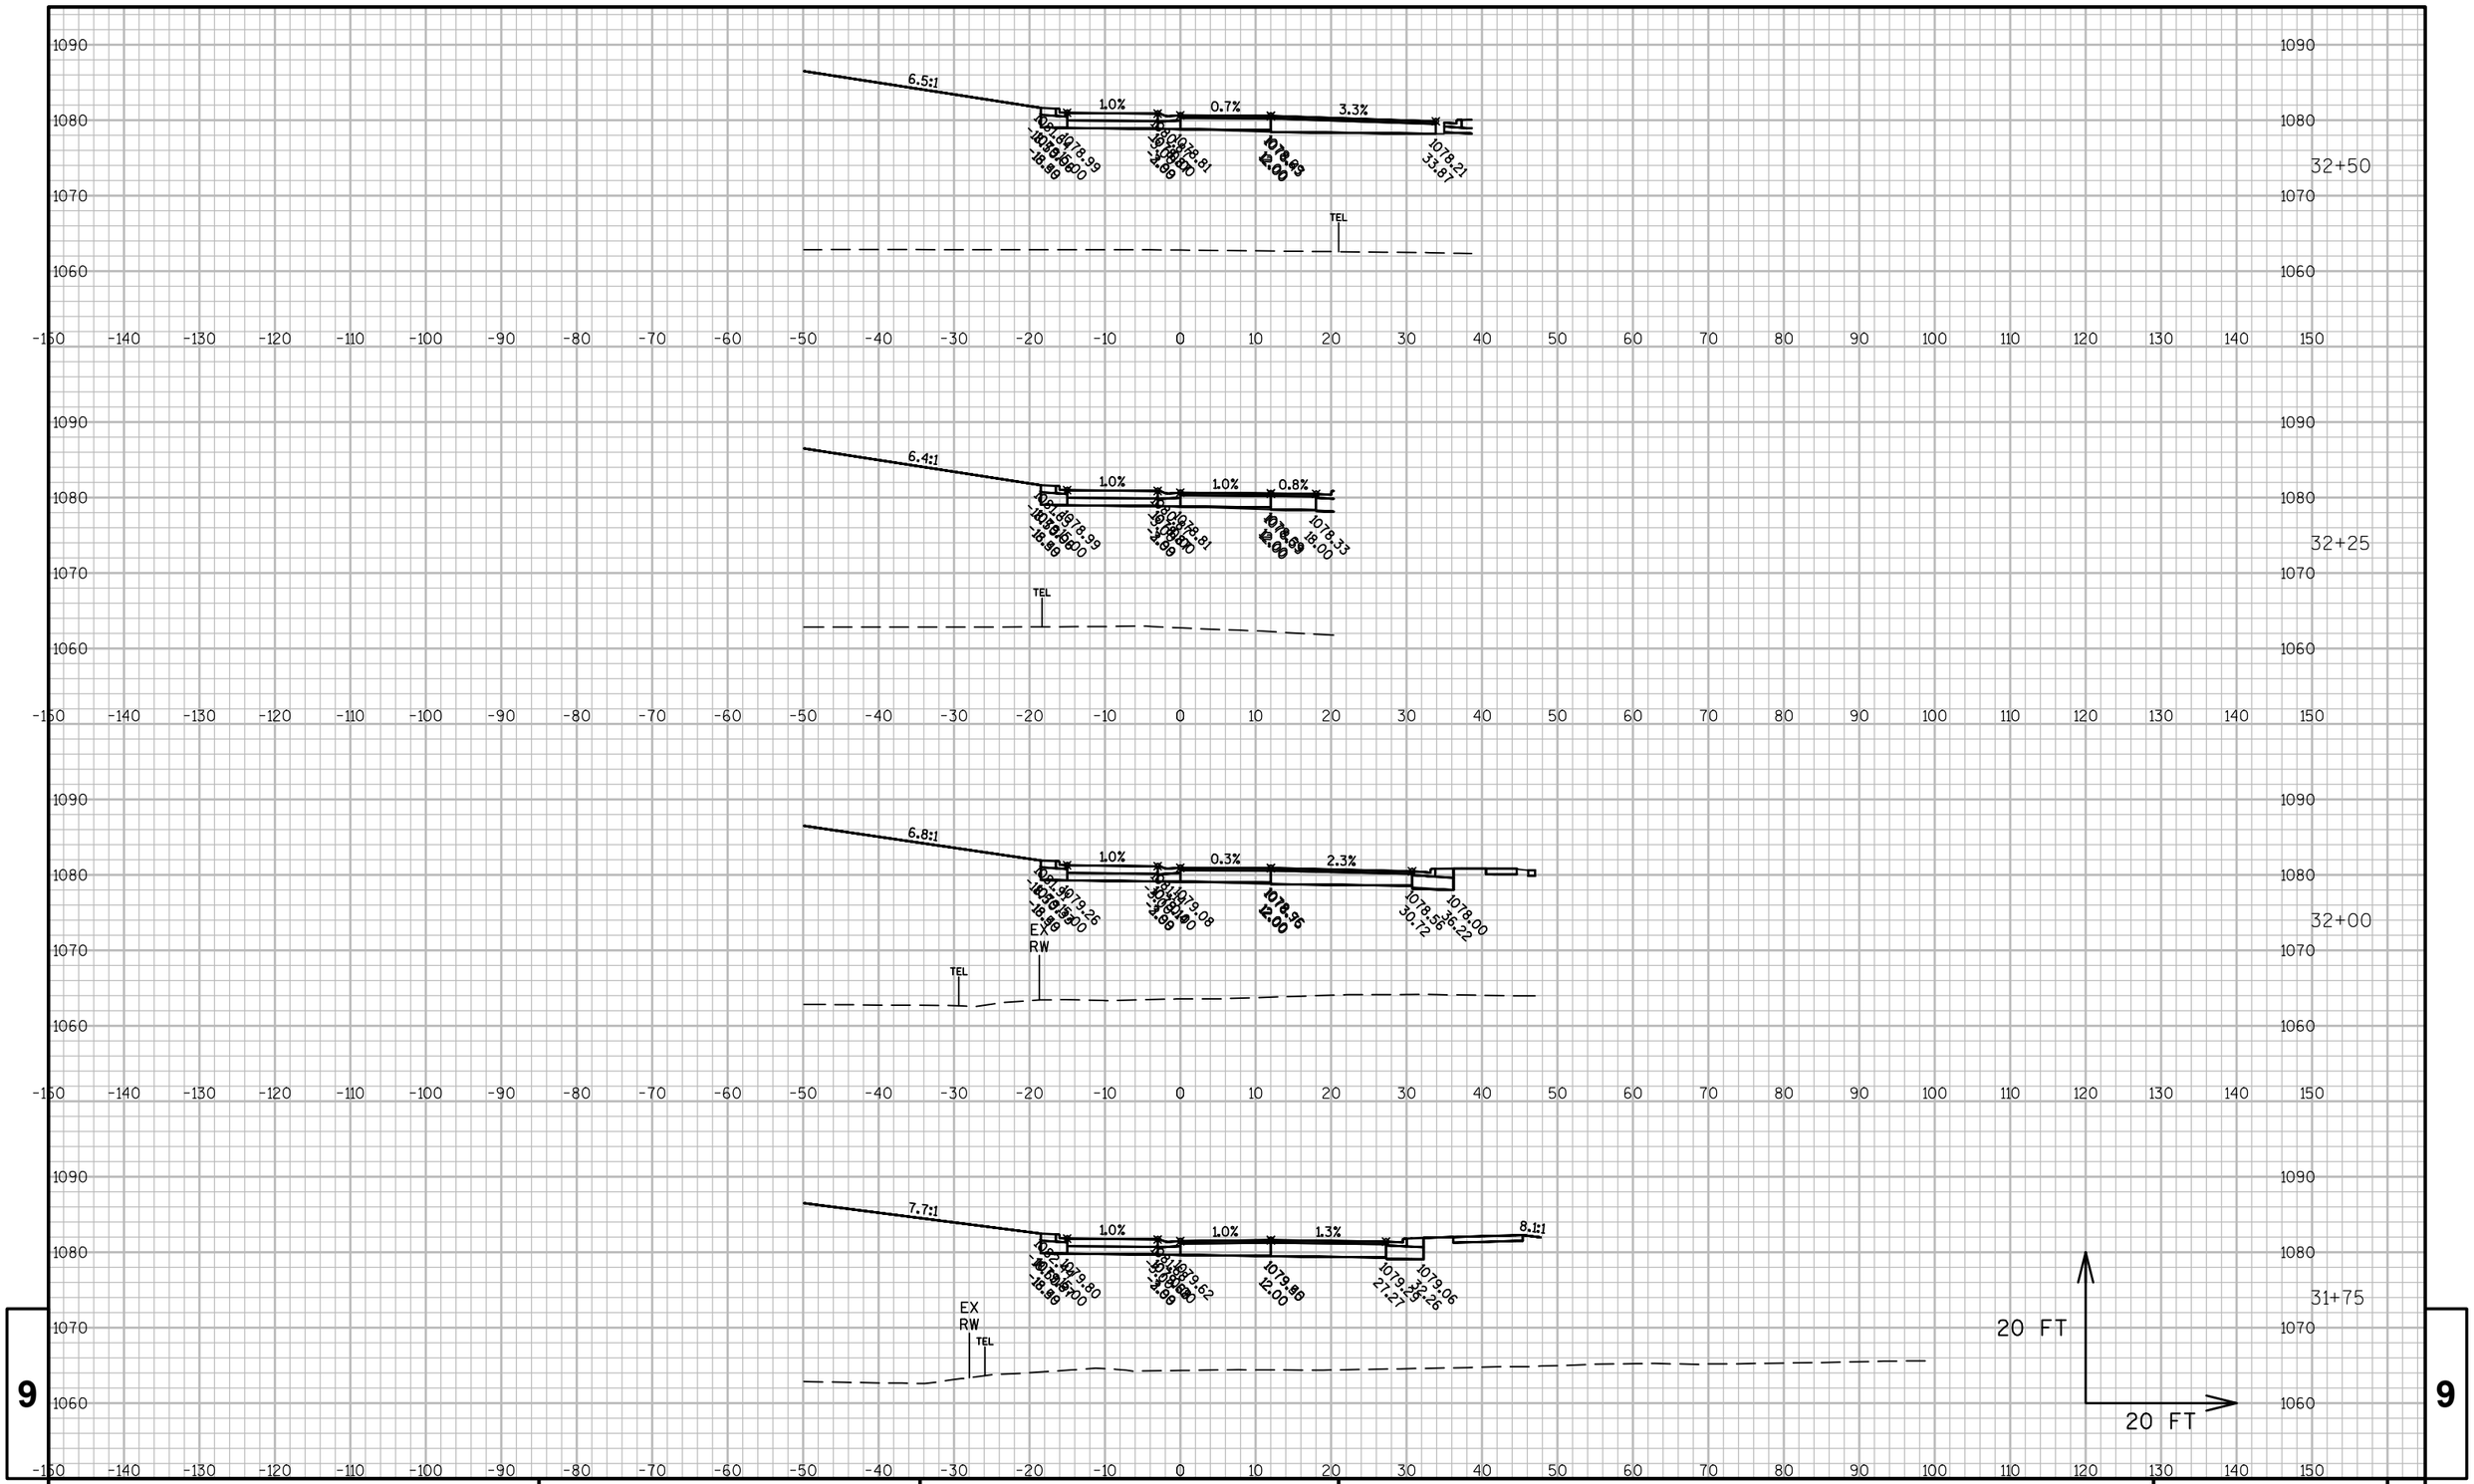

PROJECT NO: 1440-15-**72**	HWY: STH 23	COUNTY: FOND DU LAC	CROSS SECTIONS: CTH G NORTH RAB ('AP' LINE)	SHEET	E

FILE NAME : K:\1102721.02\CADD\CIVIL3D\14401500\SHEETSPLAN\090205-XS.DWG
LAYOUT NAME - ****

PLOT DATE : 5/14/2015 11:35 AM PLOT BY : BECKENDORF, RANDY PLOT NAME : PLOT SCALE : **********

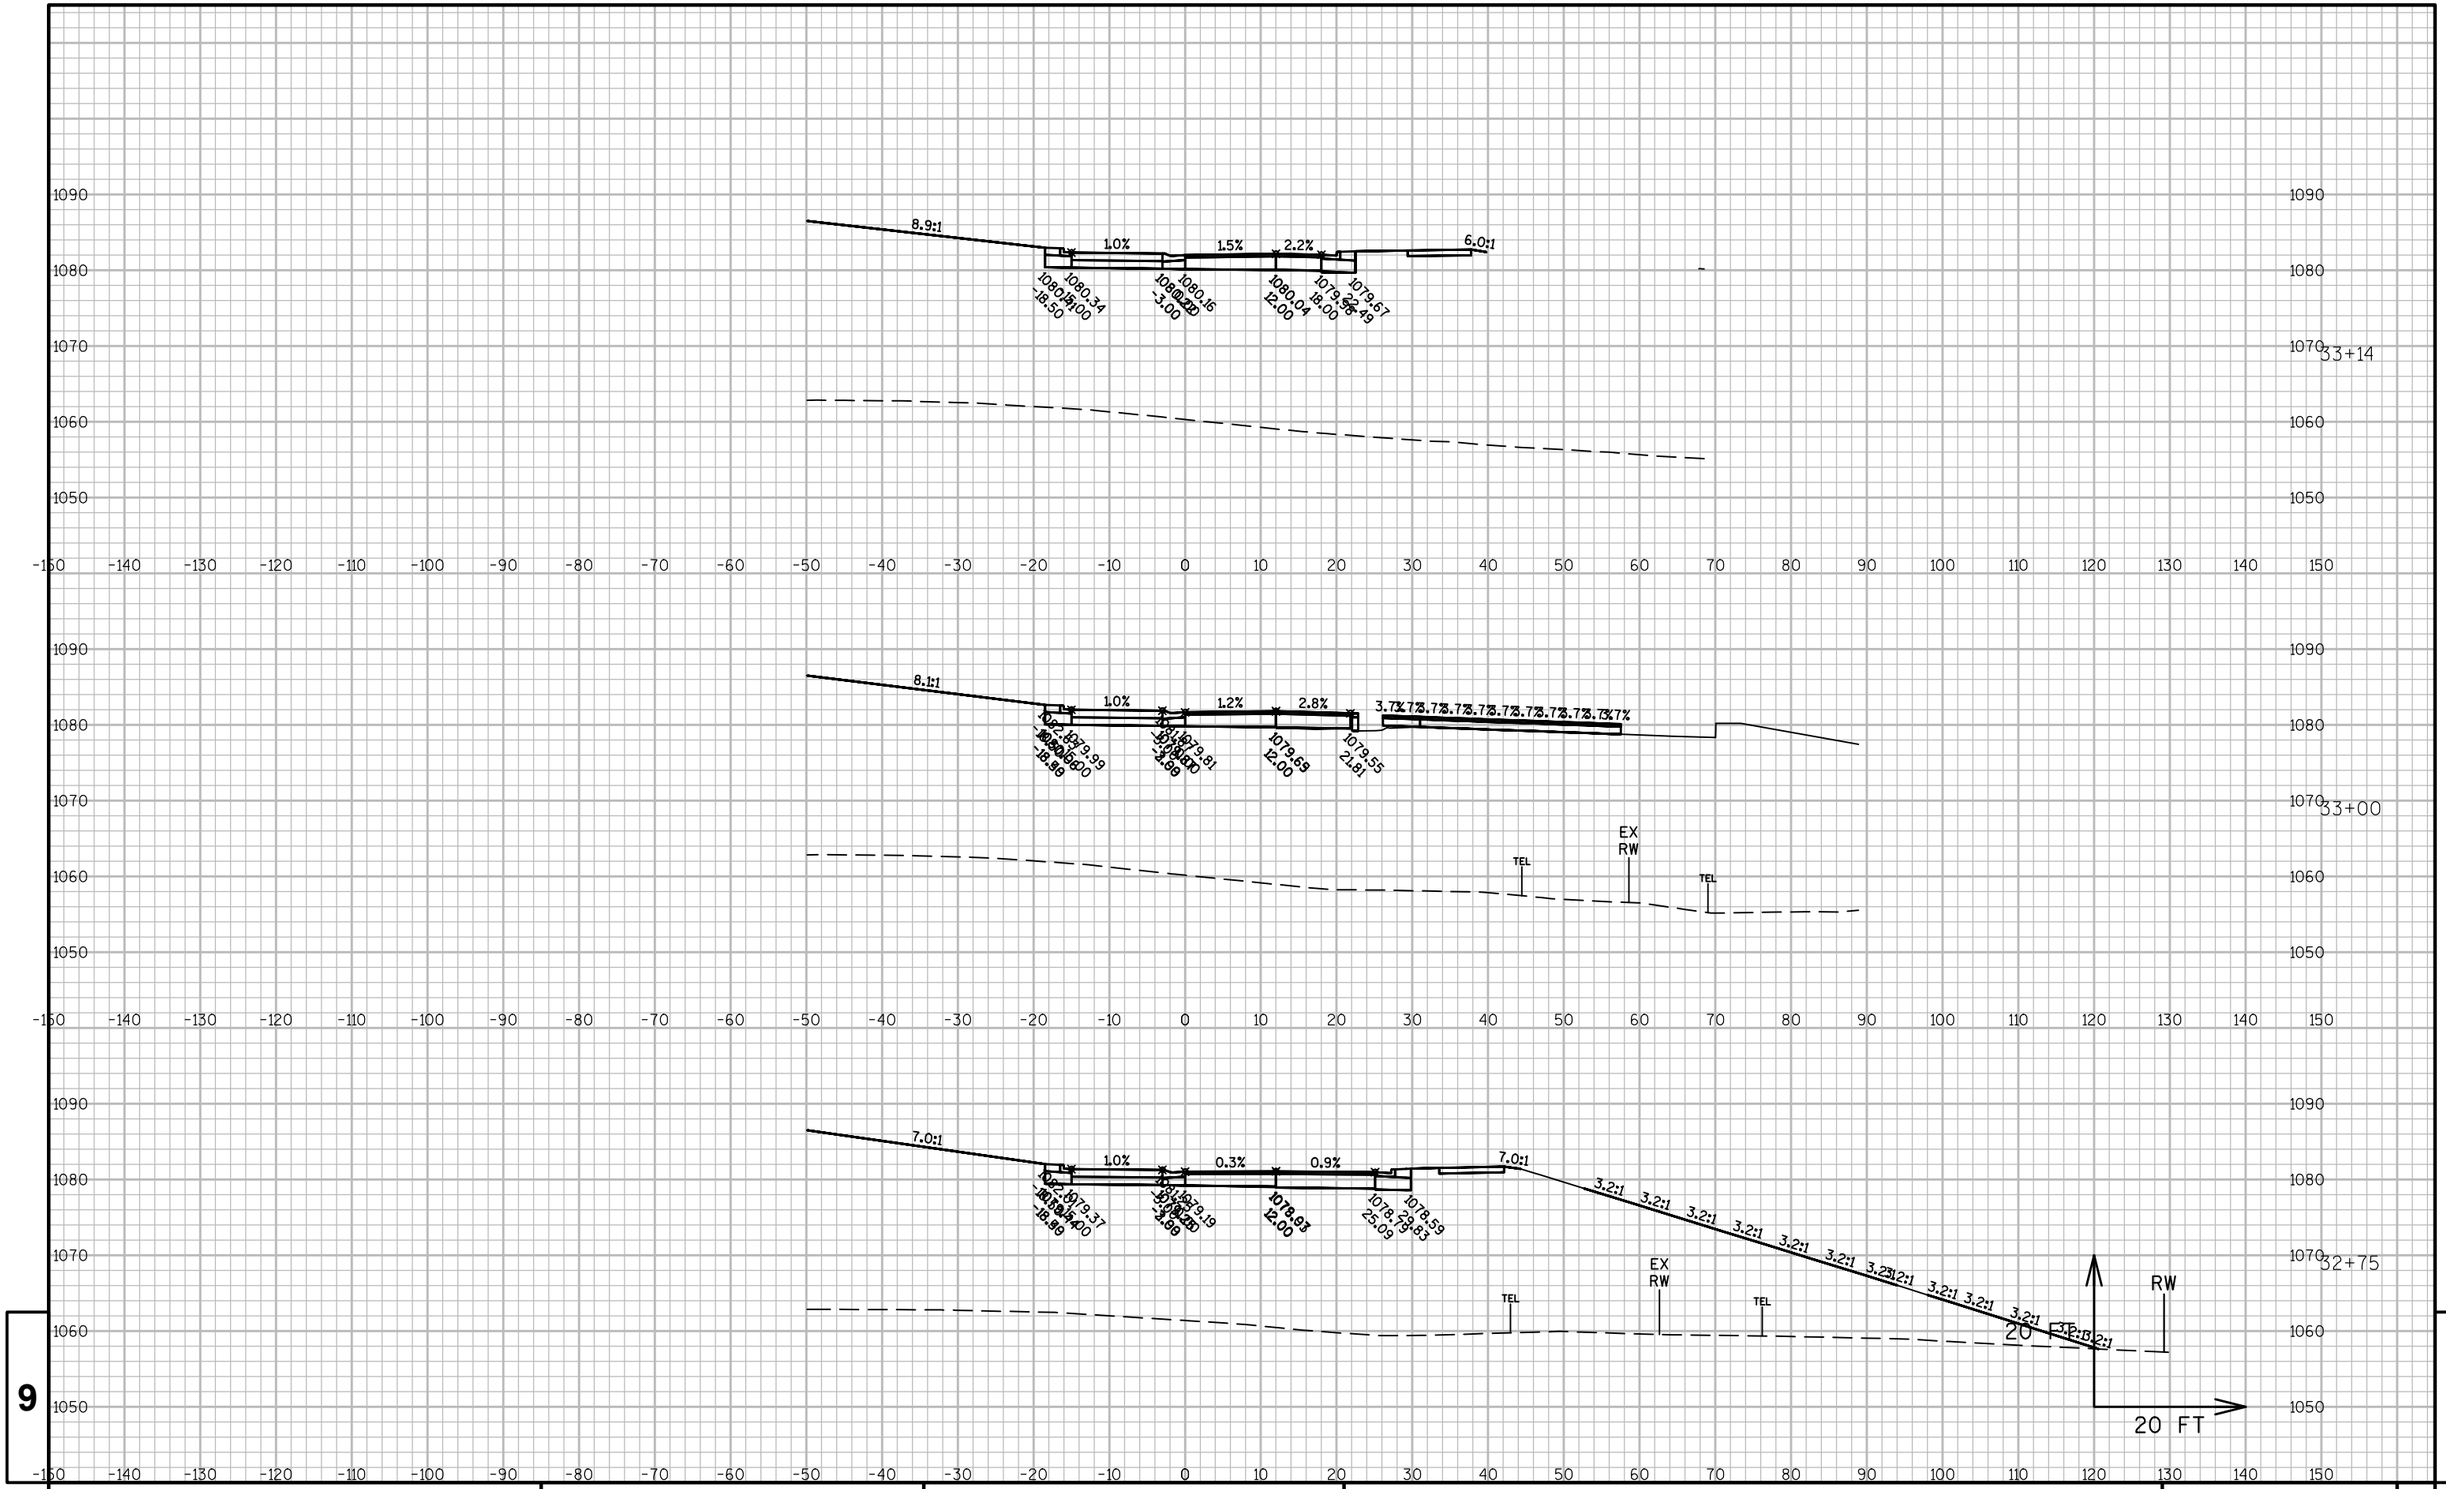


9

9

PROJECT NO: 1440-15-**72**	HWY: STH 23	COUNTY: FOND DU LAC	CROSS SECTIONS: CTH G NORTH RAB ('AP' LINE)	SHEET	E

FILE NAME : K:\1102721.02\CADD\CIVIL3D\14401500\SHEETSPLAN\090205-XS.DWG
LAYOUT NAME - ****

PLOT DATE : 5/14/2015 11:35 AM PLOT BY : BECKENDORF, RANDY PLOT NAME : PLOT SCALE : **********

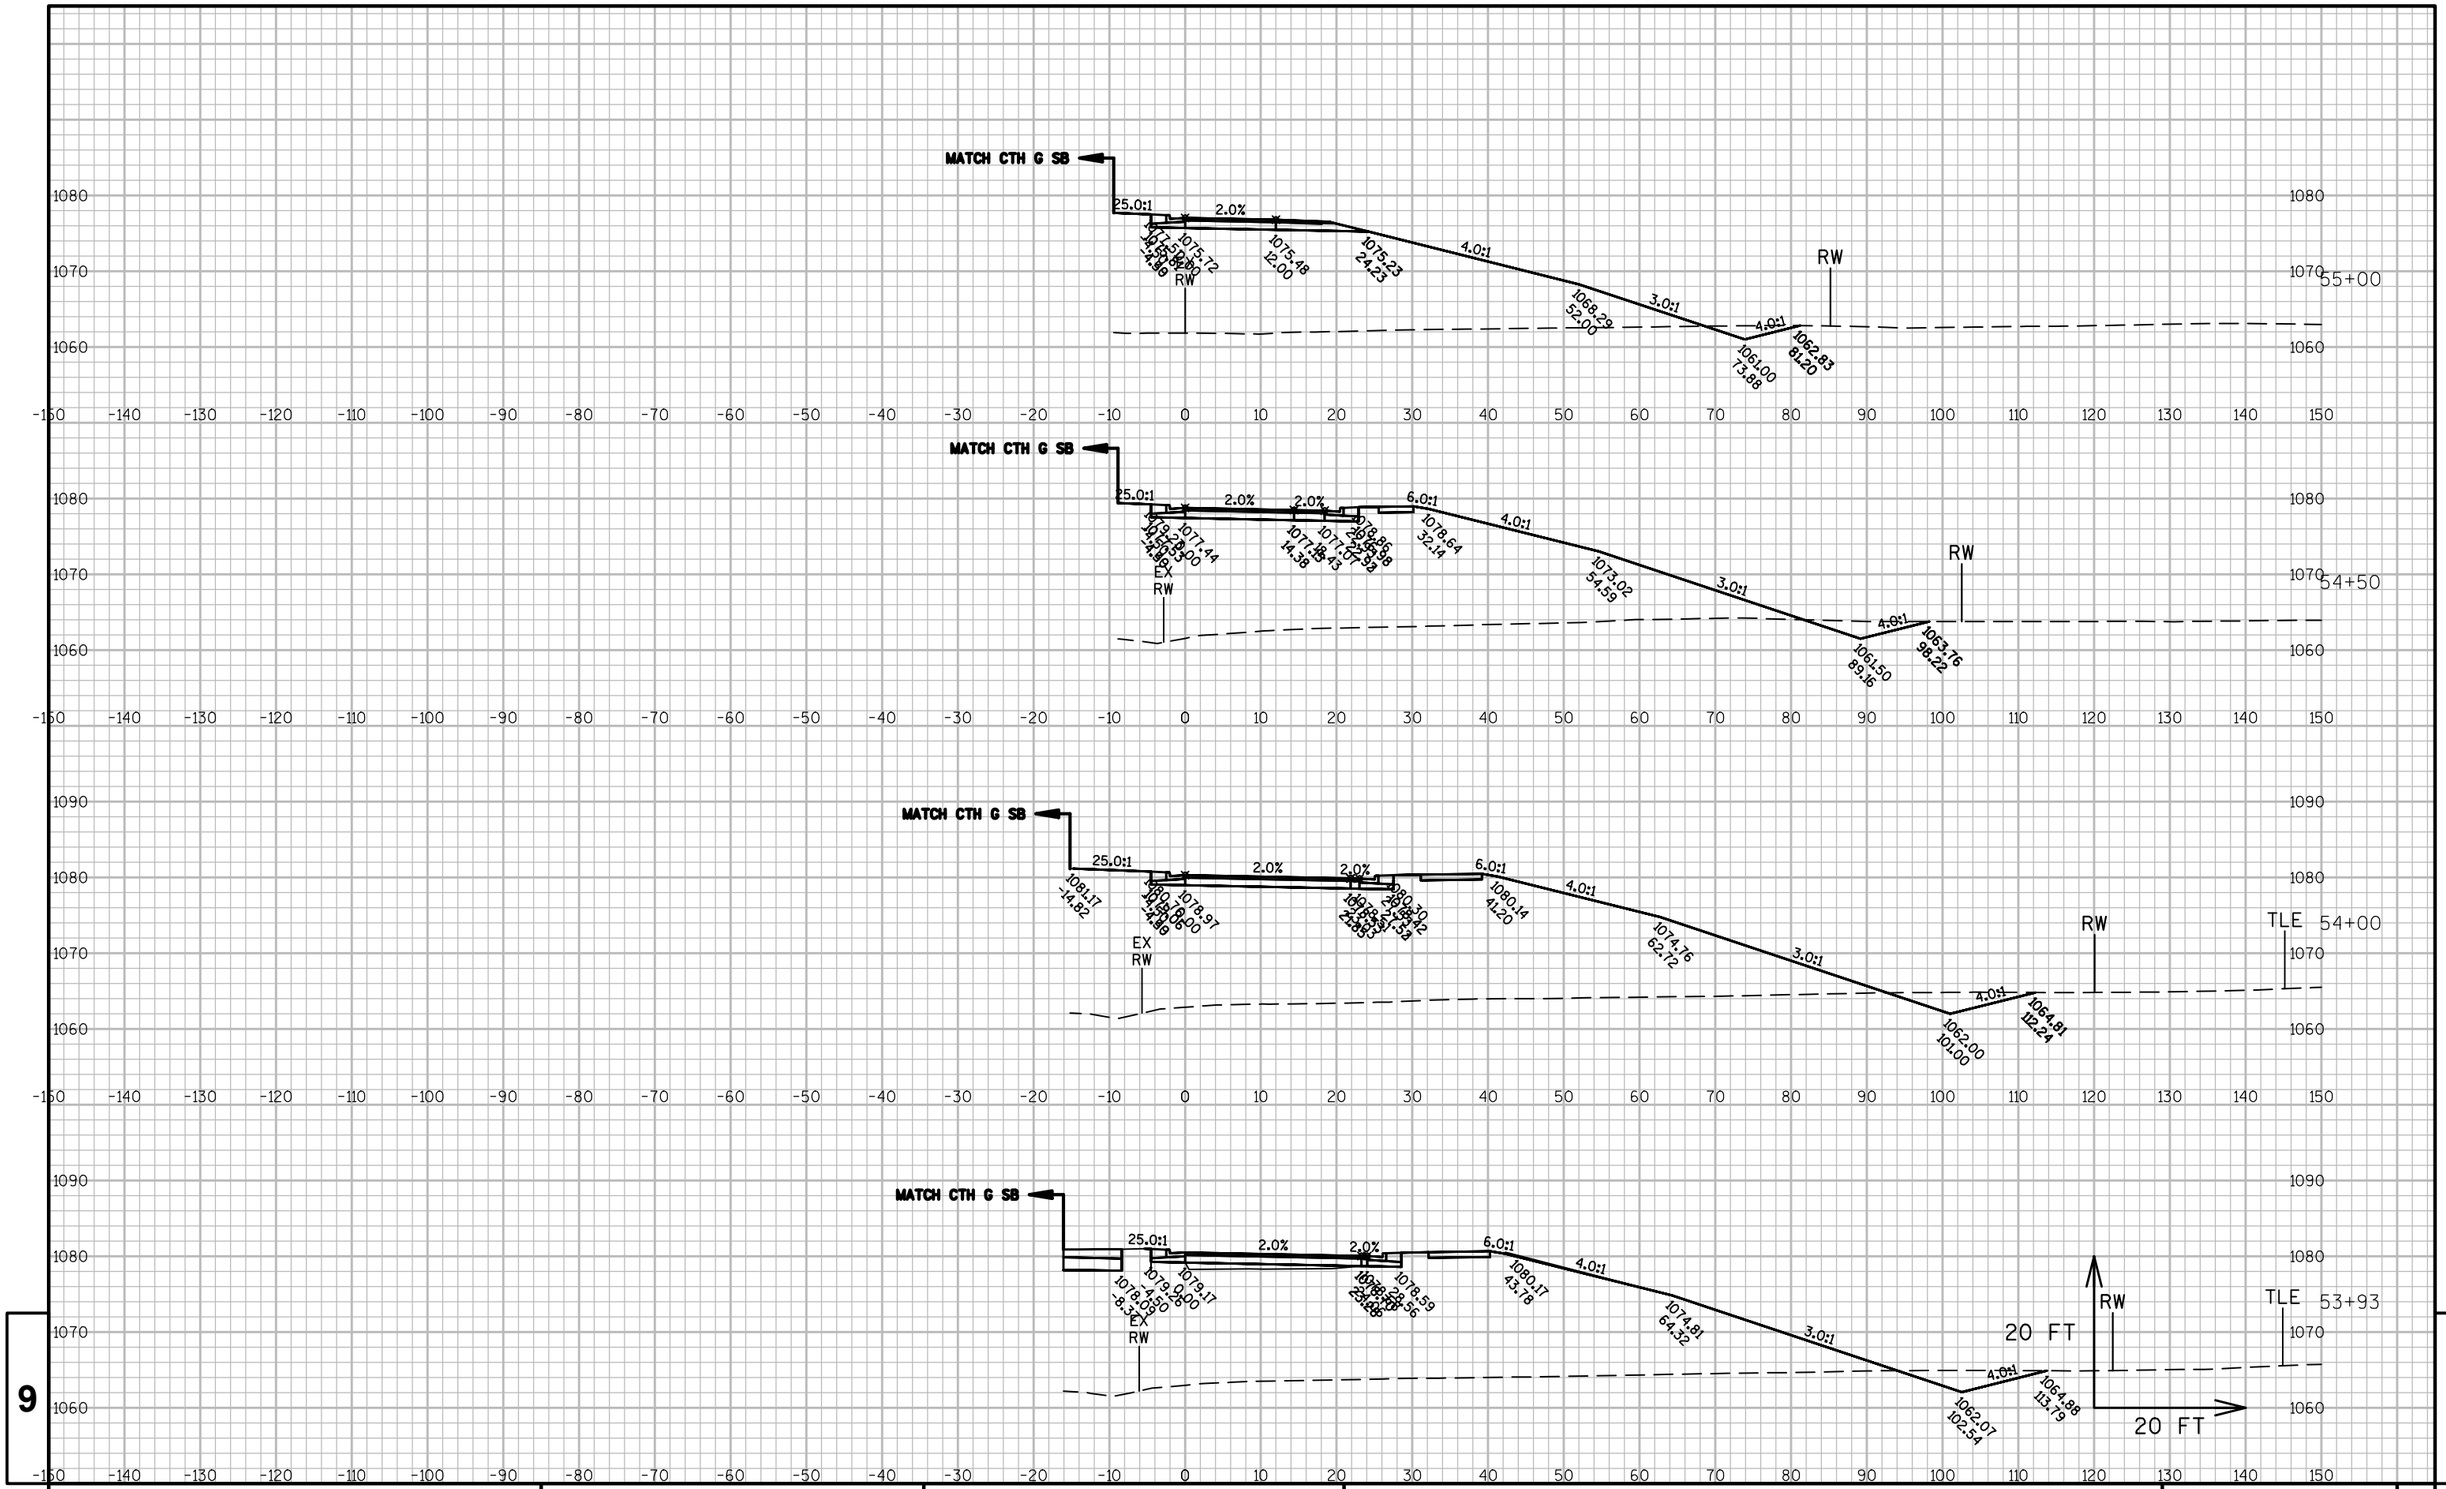


9

9

PROJECT NO: 1440-15-**72**	HWY: STH 23	COUNTY: FOND DU LAC	CROSS SECTIONS: CTH G NB	SHEET	E

FILE NAME : K:\1102721.02\CADD\CIVIL3D\14401500\SHEETSPLAN\090205-XS.DWG
LAYOUT NAME - ****

PLOT DATE : 5/14/2015 11:36 AM PLOT BY : BECKENDORF, RANDY PLOT NAME : PLOT SCALE : **********

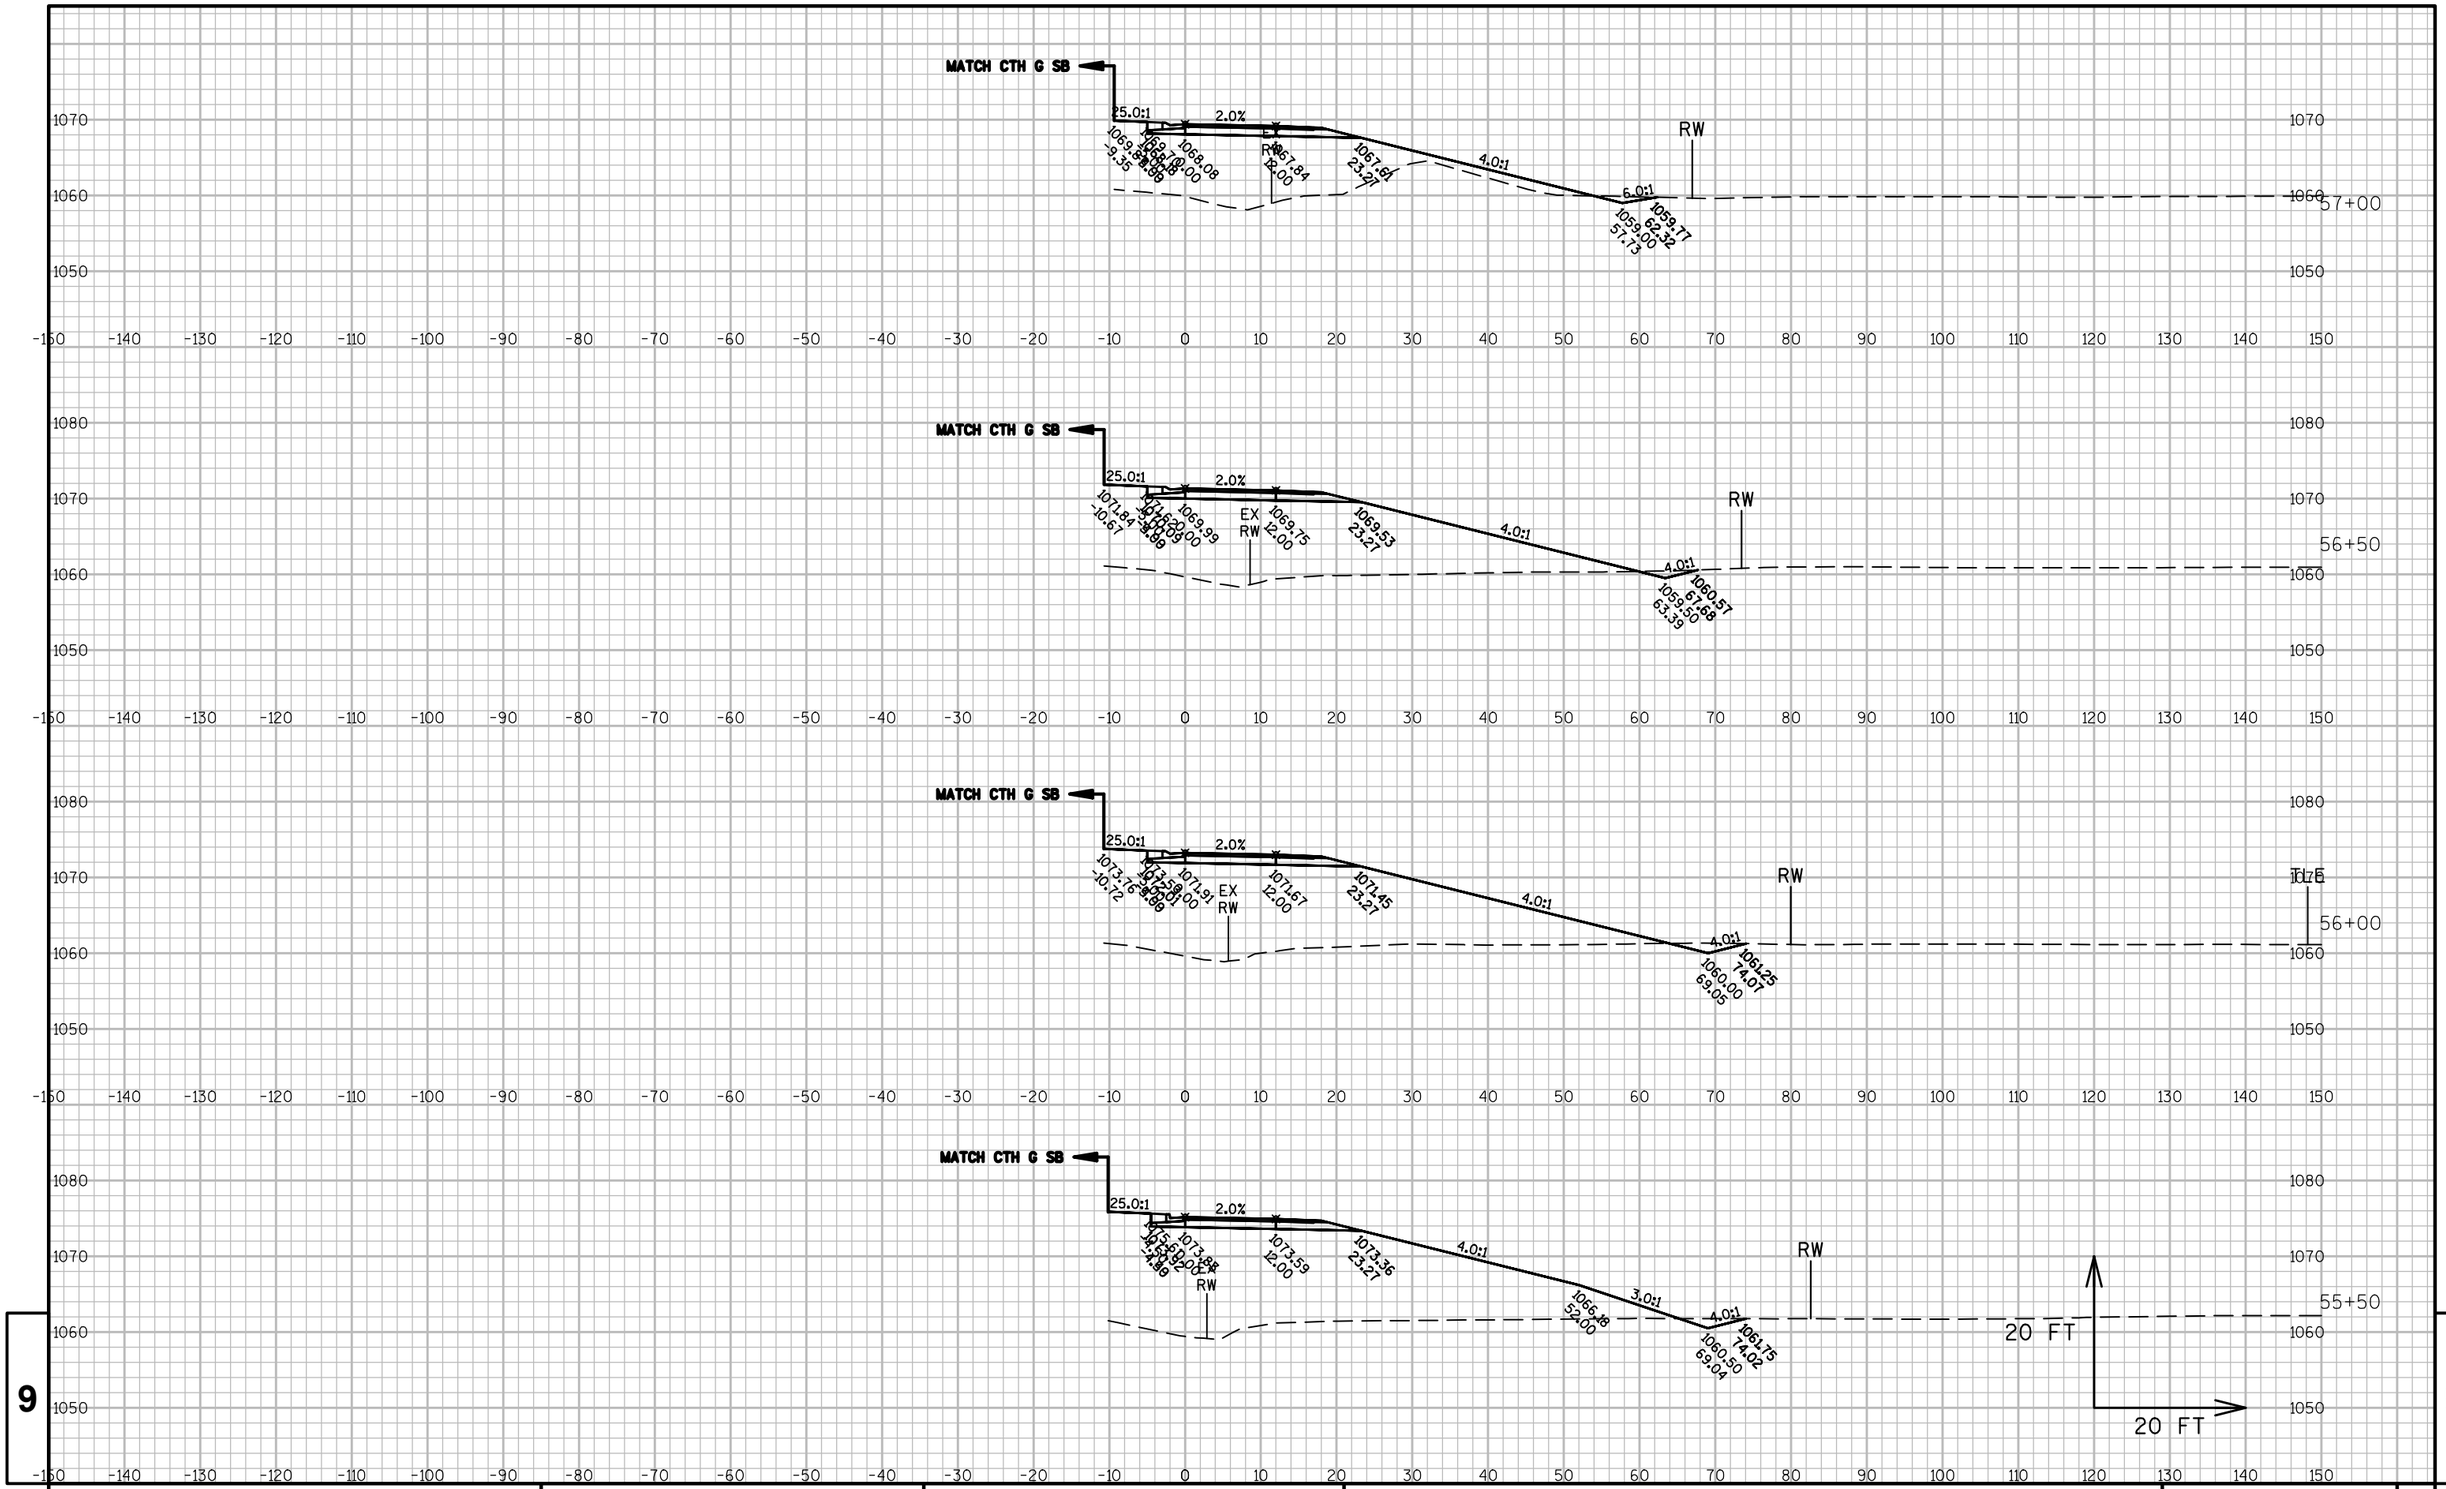

9


9

PROJECT NO: 1440-15-**72**	HWY: STH 23	COUNTY: FOND DU LAC	CROSS SECTIONS: CTH G NB	SHEET	E

FILE NAME : K:\1102721.02\CADD\CIVIL3D\14401500\SHEETSPLAN\090205-XS.DWG
LAYOUT NAME - ****

PLOT DATE : 5/14/2015 11:36 AM PLOT BY : BECKENDORF, RANDY PLOT NAME :


PLOT SCALE : **********

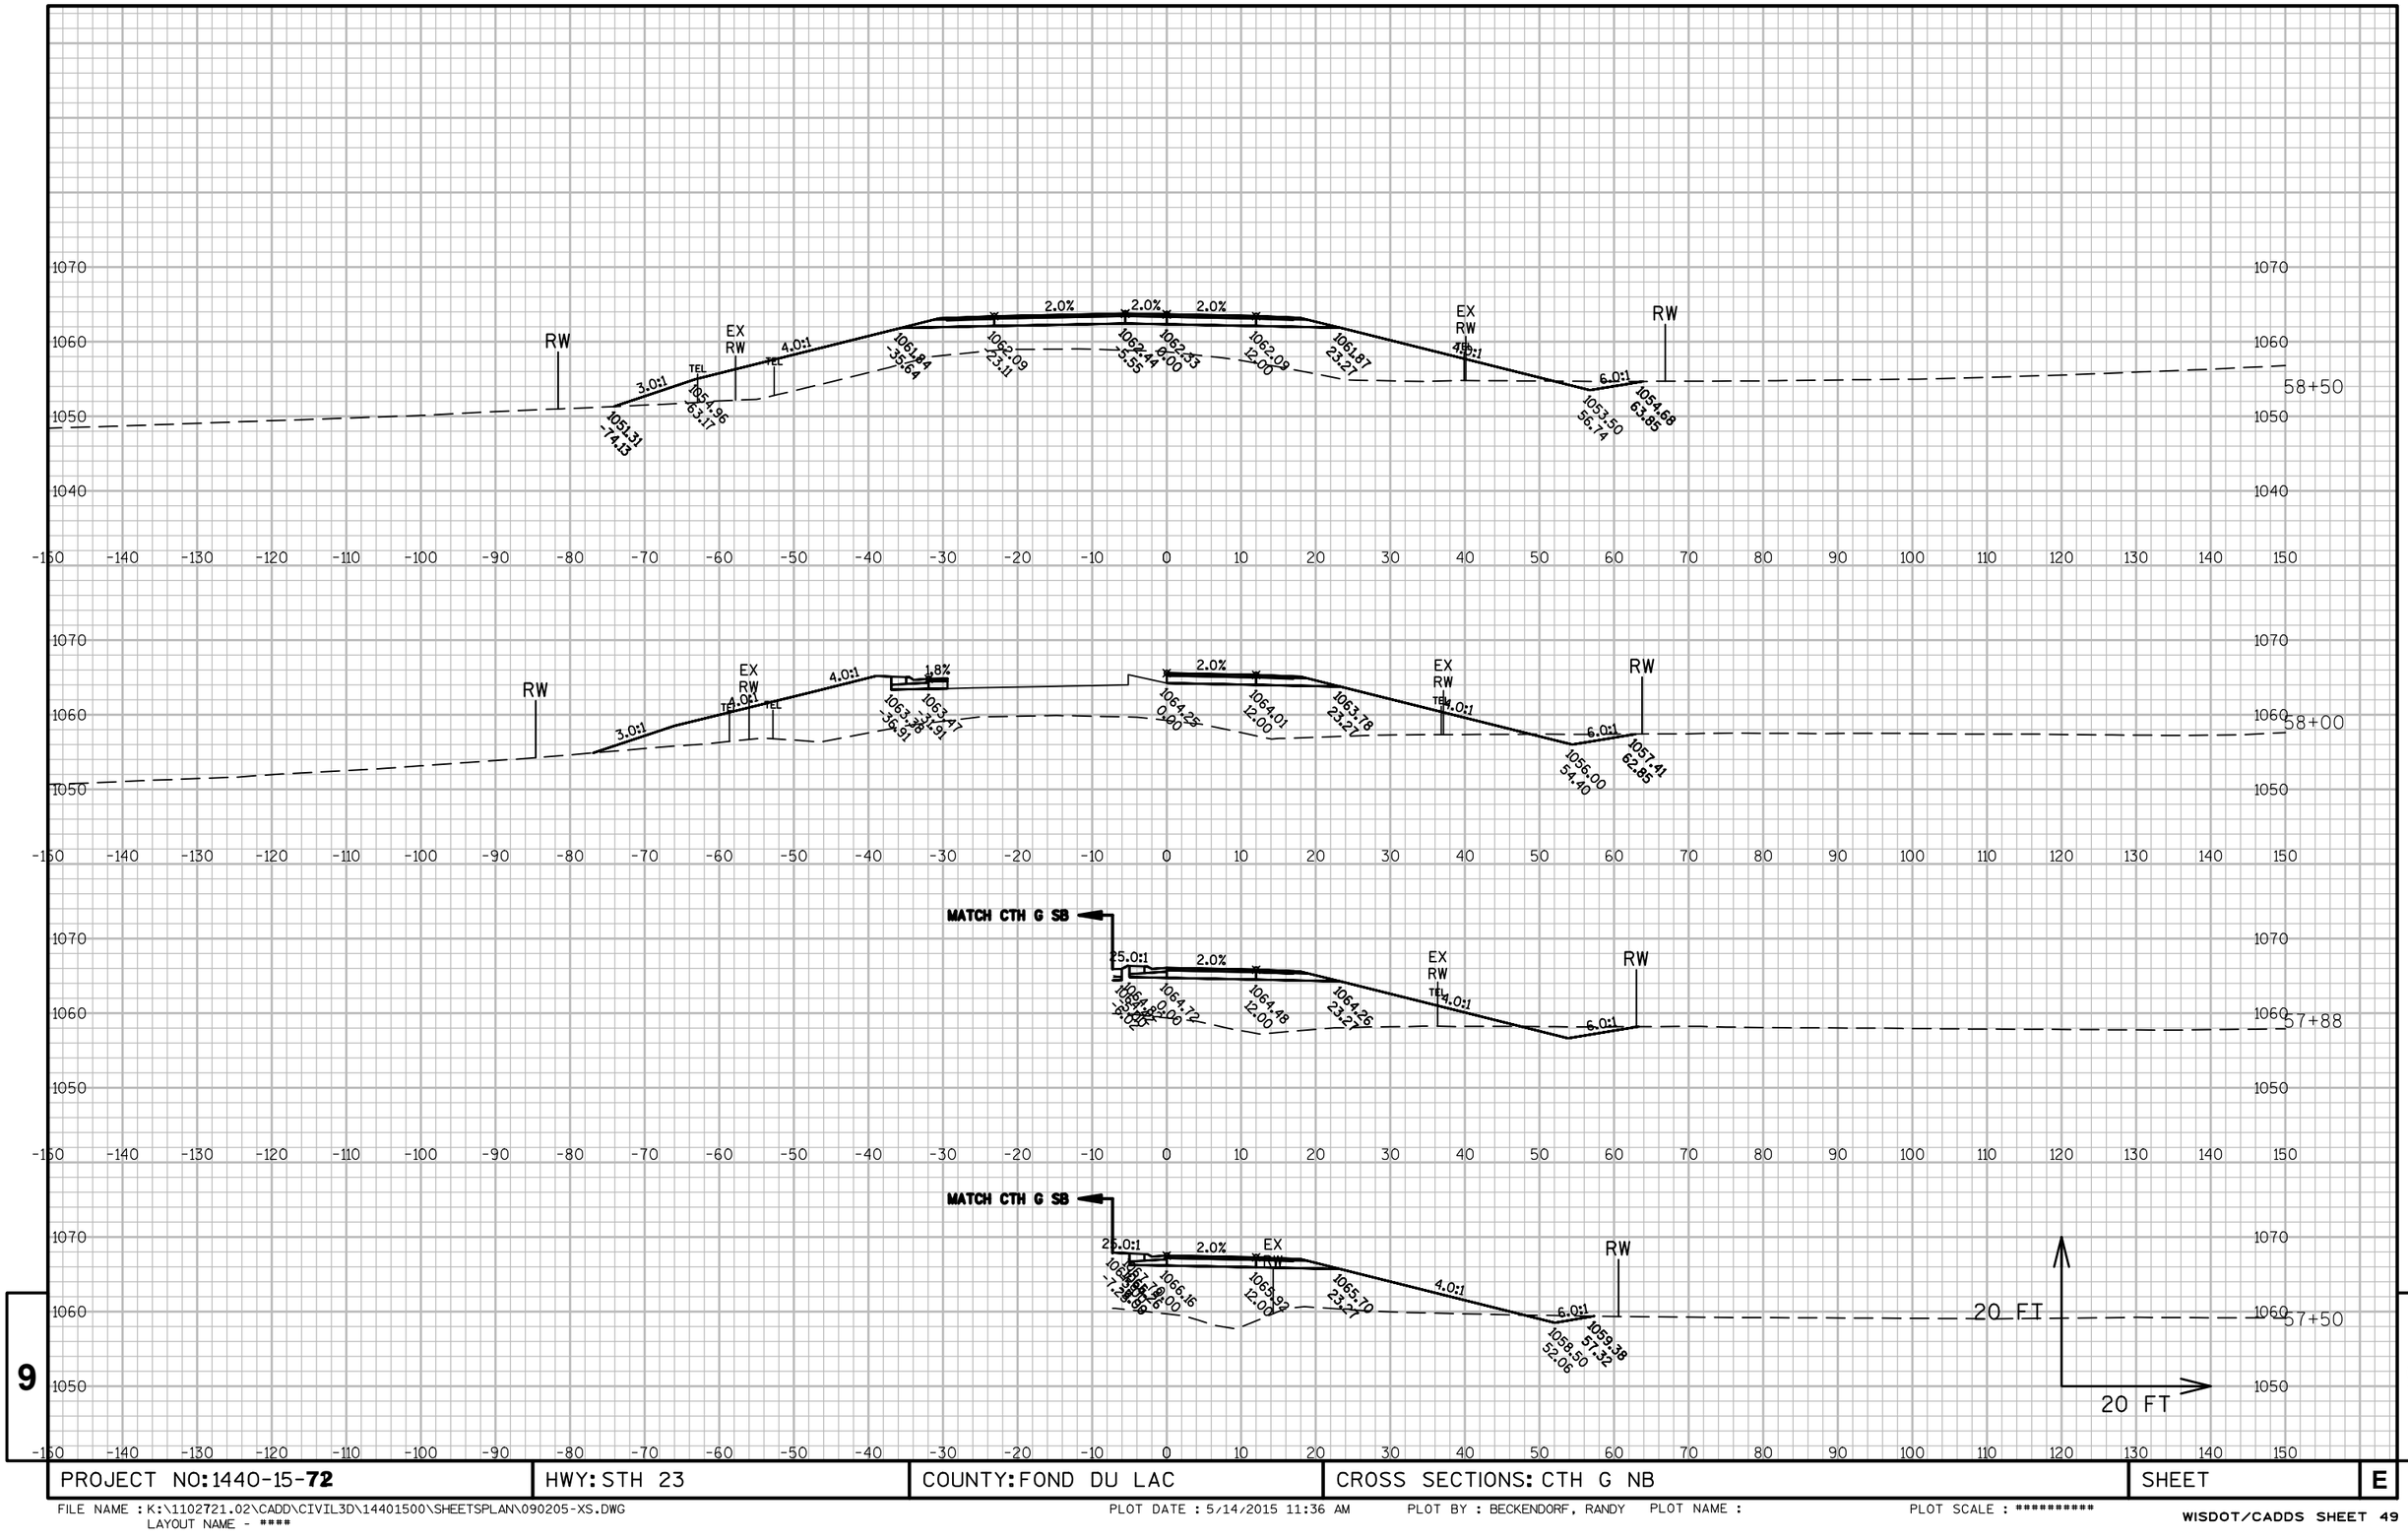

PROJECT NO: 1440-15-**72**	HWY: STH 23	COUNTY: FOND DU LAC	CROSS SECTIONS: CTH G NB	SHEET	E

FILE NAME : K:\1102721.02\CADD\CIVIL3D\14401500\SHEETSPLAN\090205-XS.DWG
LAYOUT NAME - ****

PLOT DATE : 5/14/2015 11:36 AM PLOT BY : BECKENDORF, RANDY PLOT NAME : PLOT SCALE : **********

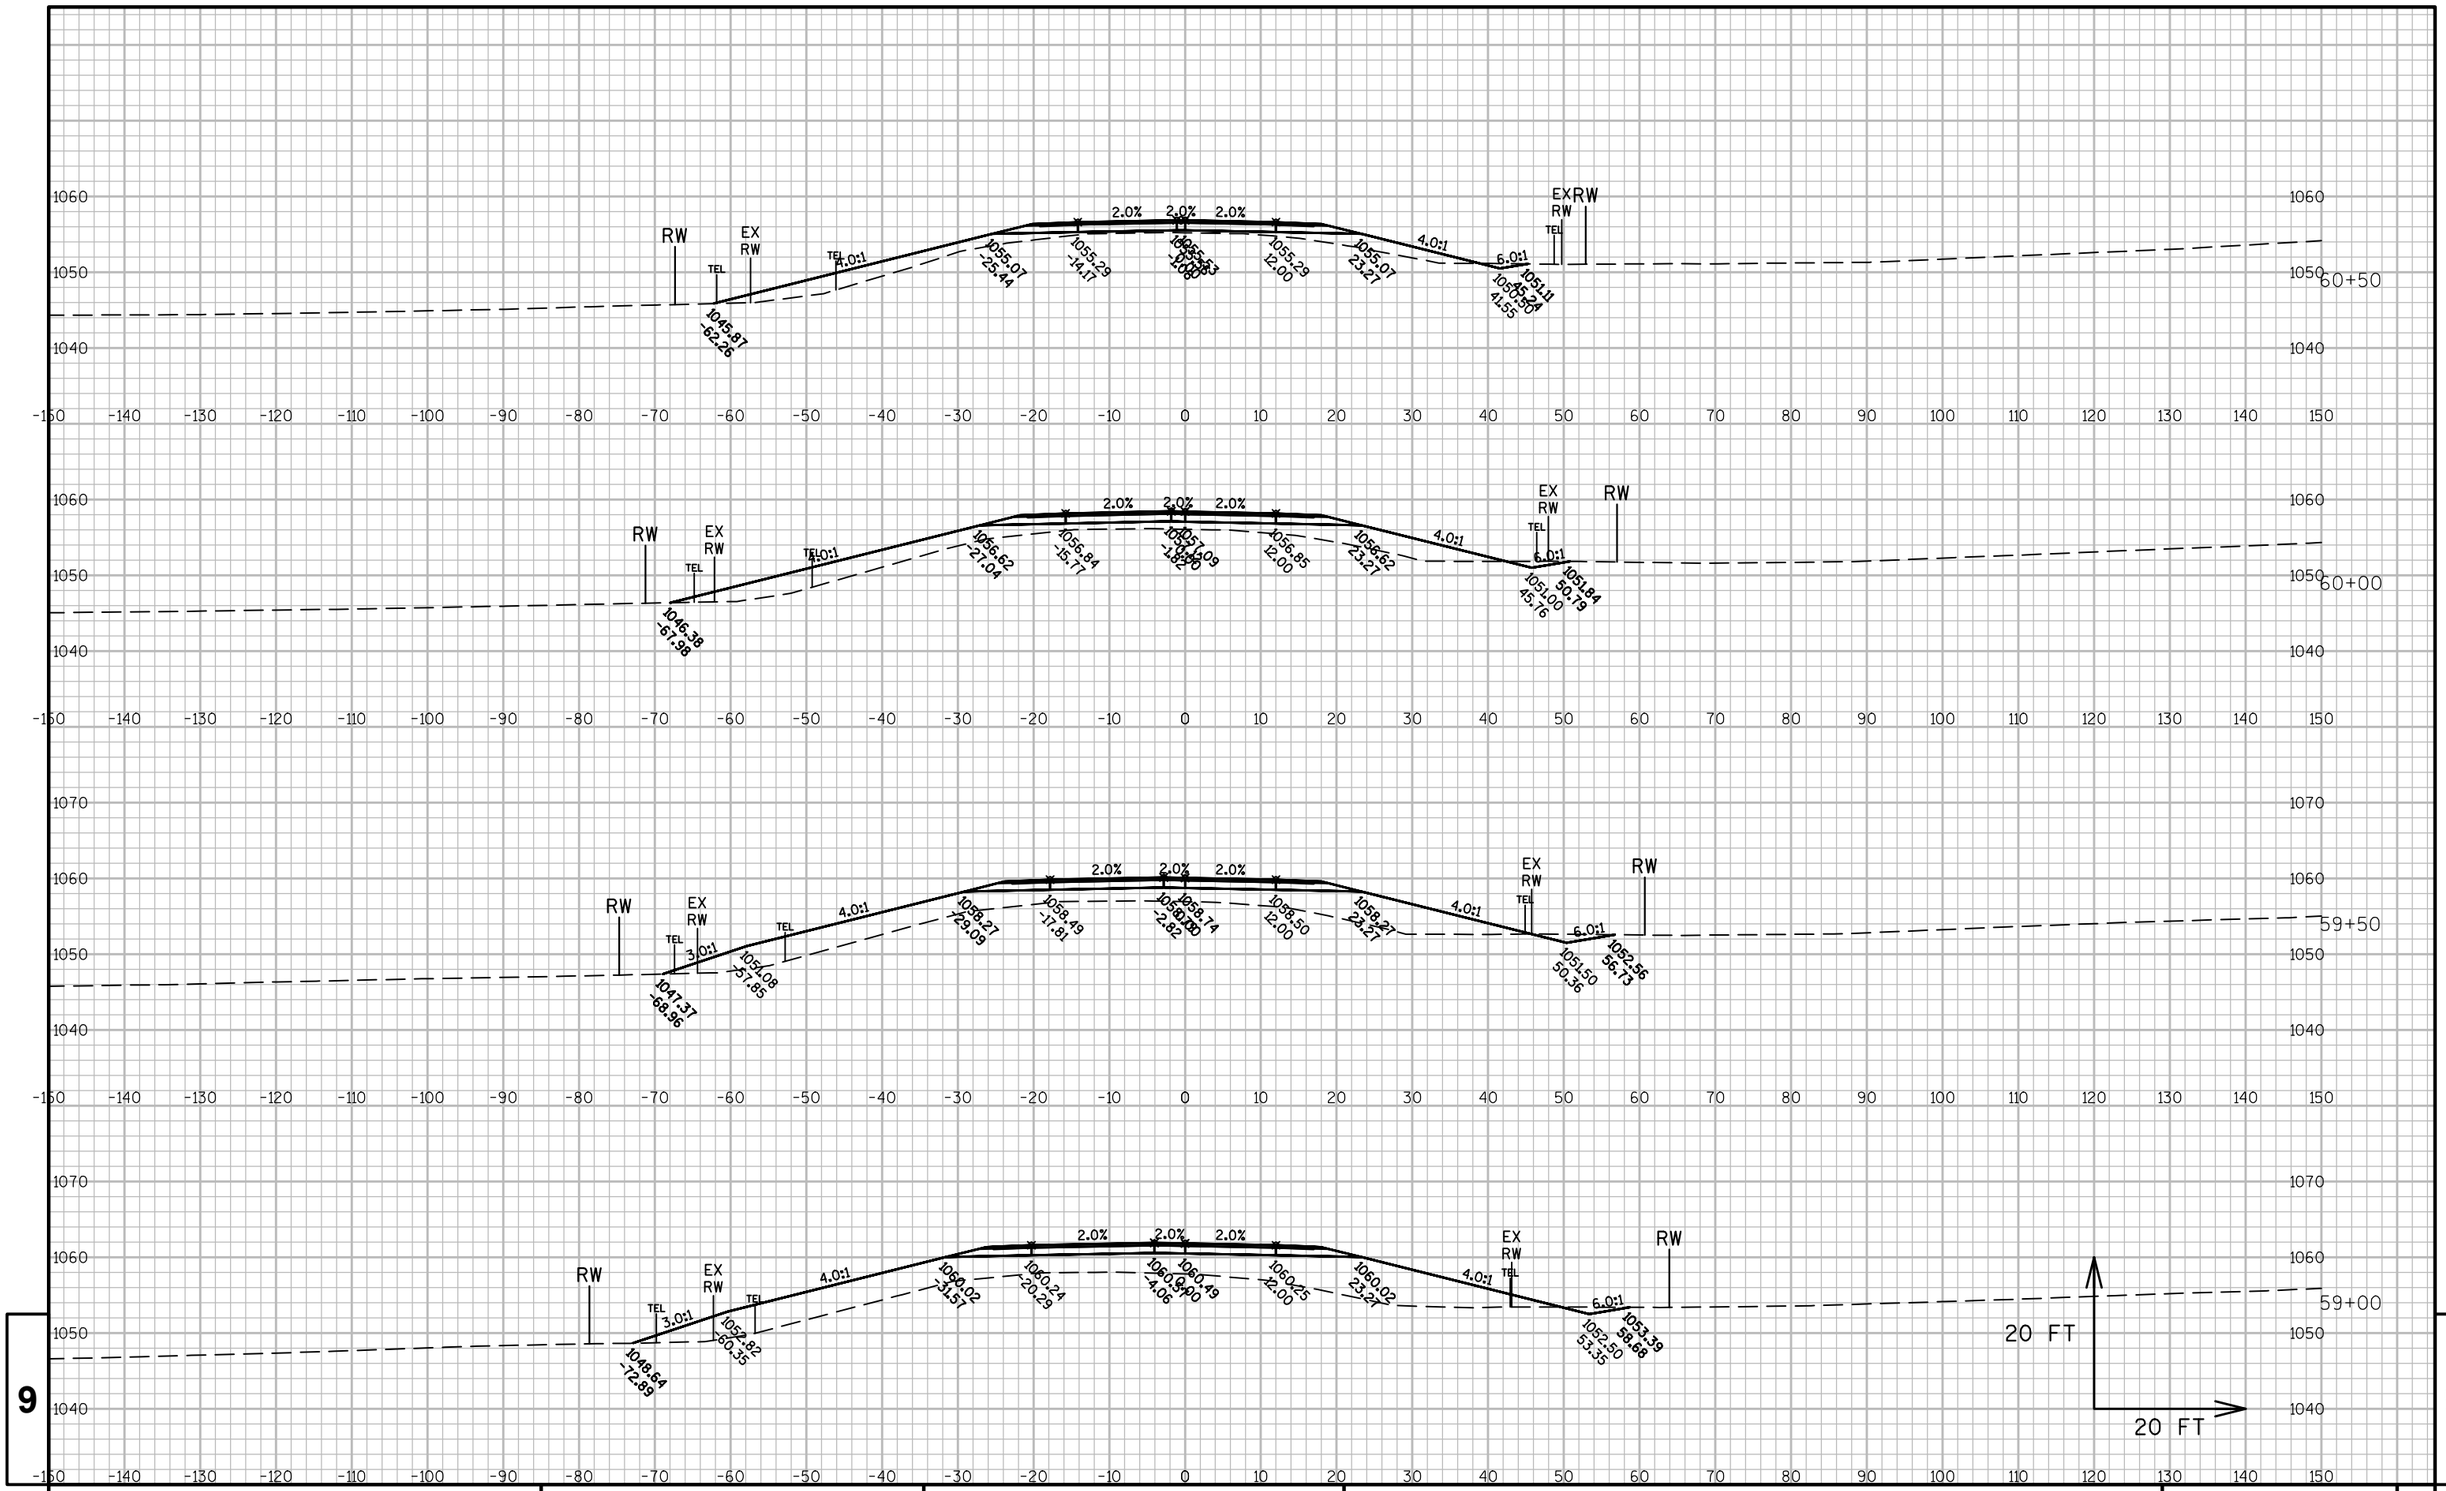


9

PROJECT NO: 1440-15-**72**	HWY: STH 23	COUNTY: FOND DU LAC	CROSS SECTIONS: CTH G NB	SHEET	E

9

FILE NAME : K:\1102721.02\CADD\CIVIL3D\14401500\SHEETSPLAN\090205-XS.DWG
LAYOUT NAME - ****


PLOT DATE : 5/14/2015 11:36 AM PLOT BY : BECKENDORF, RANDY PLOT NAME : PLOT SCALE : **********

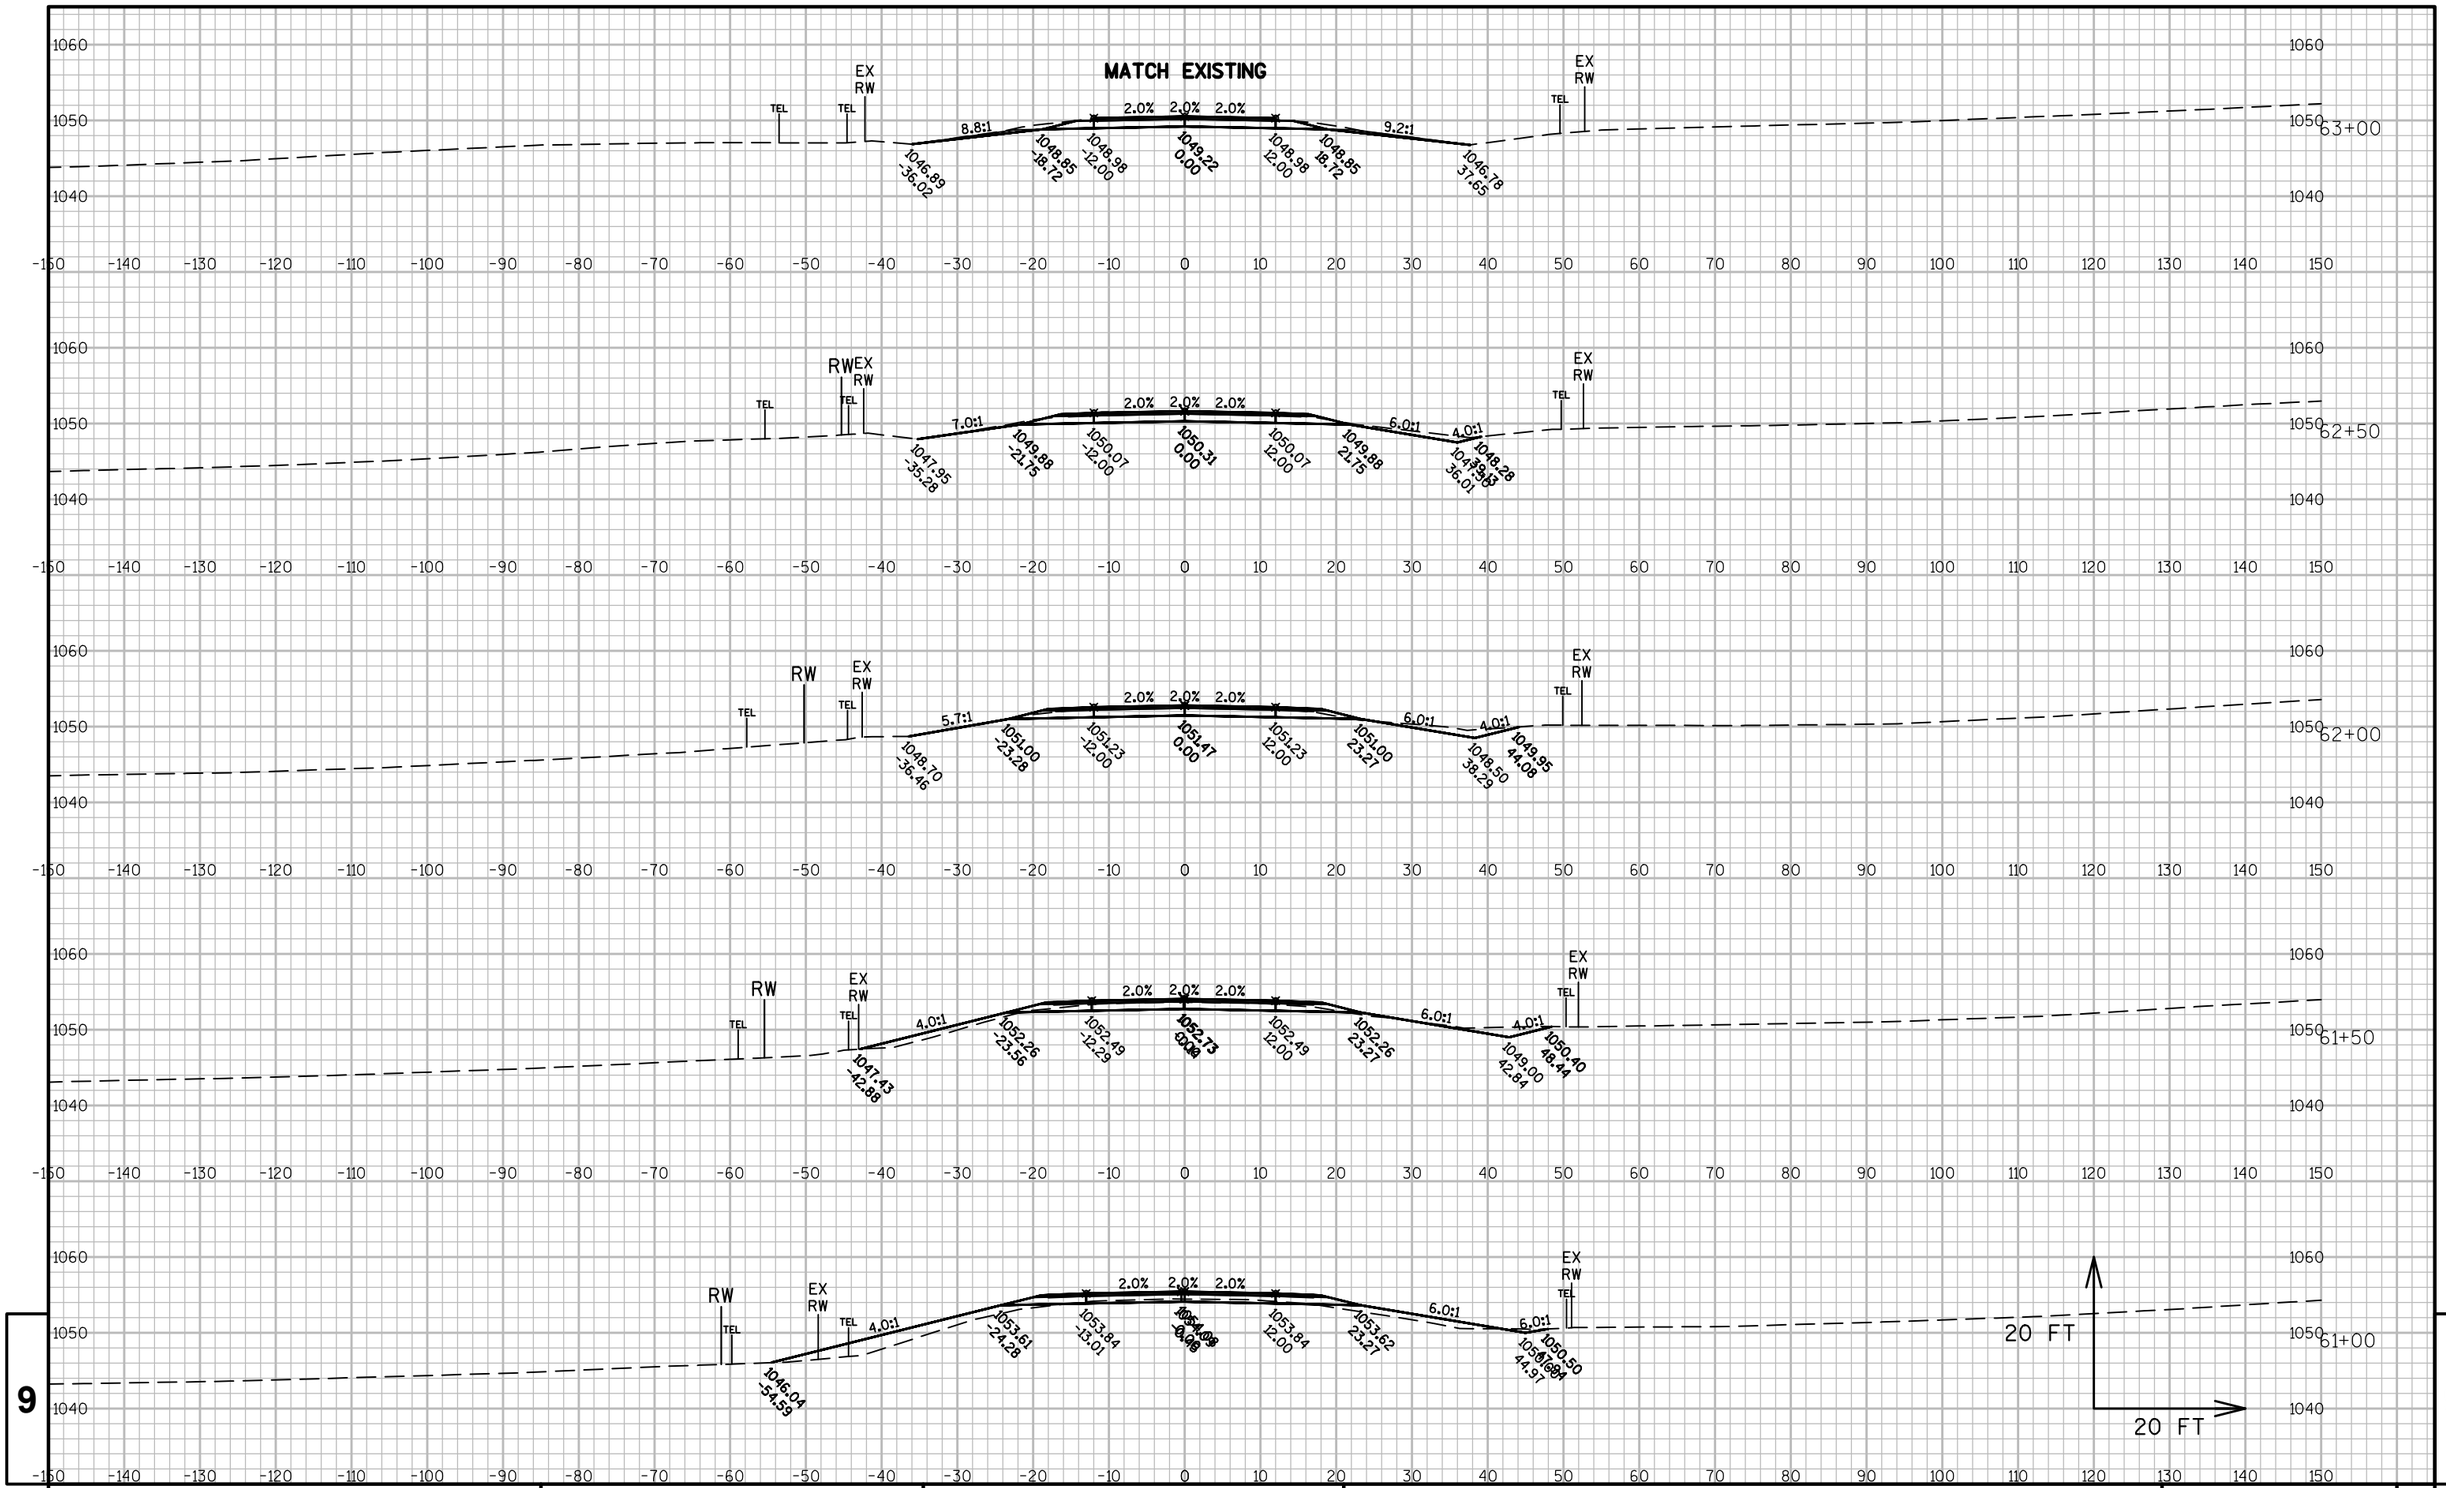

PROJECT NO: 1440-15-**72**	HWY: STH 23	COUNTY: FOND DU LAC	CROSS SECTIONS: CTH G NB	SHEET	E

FILE NAME : K:\1102721.02\CADD\CIVIL3D\14401500\SHEETSPLAN\090205-XS.DWG
LAYOUT NAME - ****

PLOT DATE : 5/14/2015 11:36 AM PLOT BY : BECKENDORF, RANDY PLOT NAME : PLOT SCALE : **********

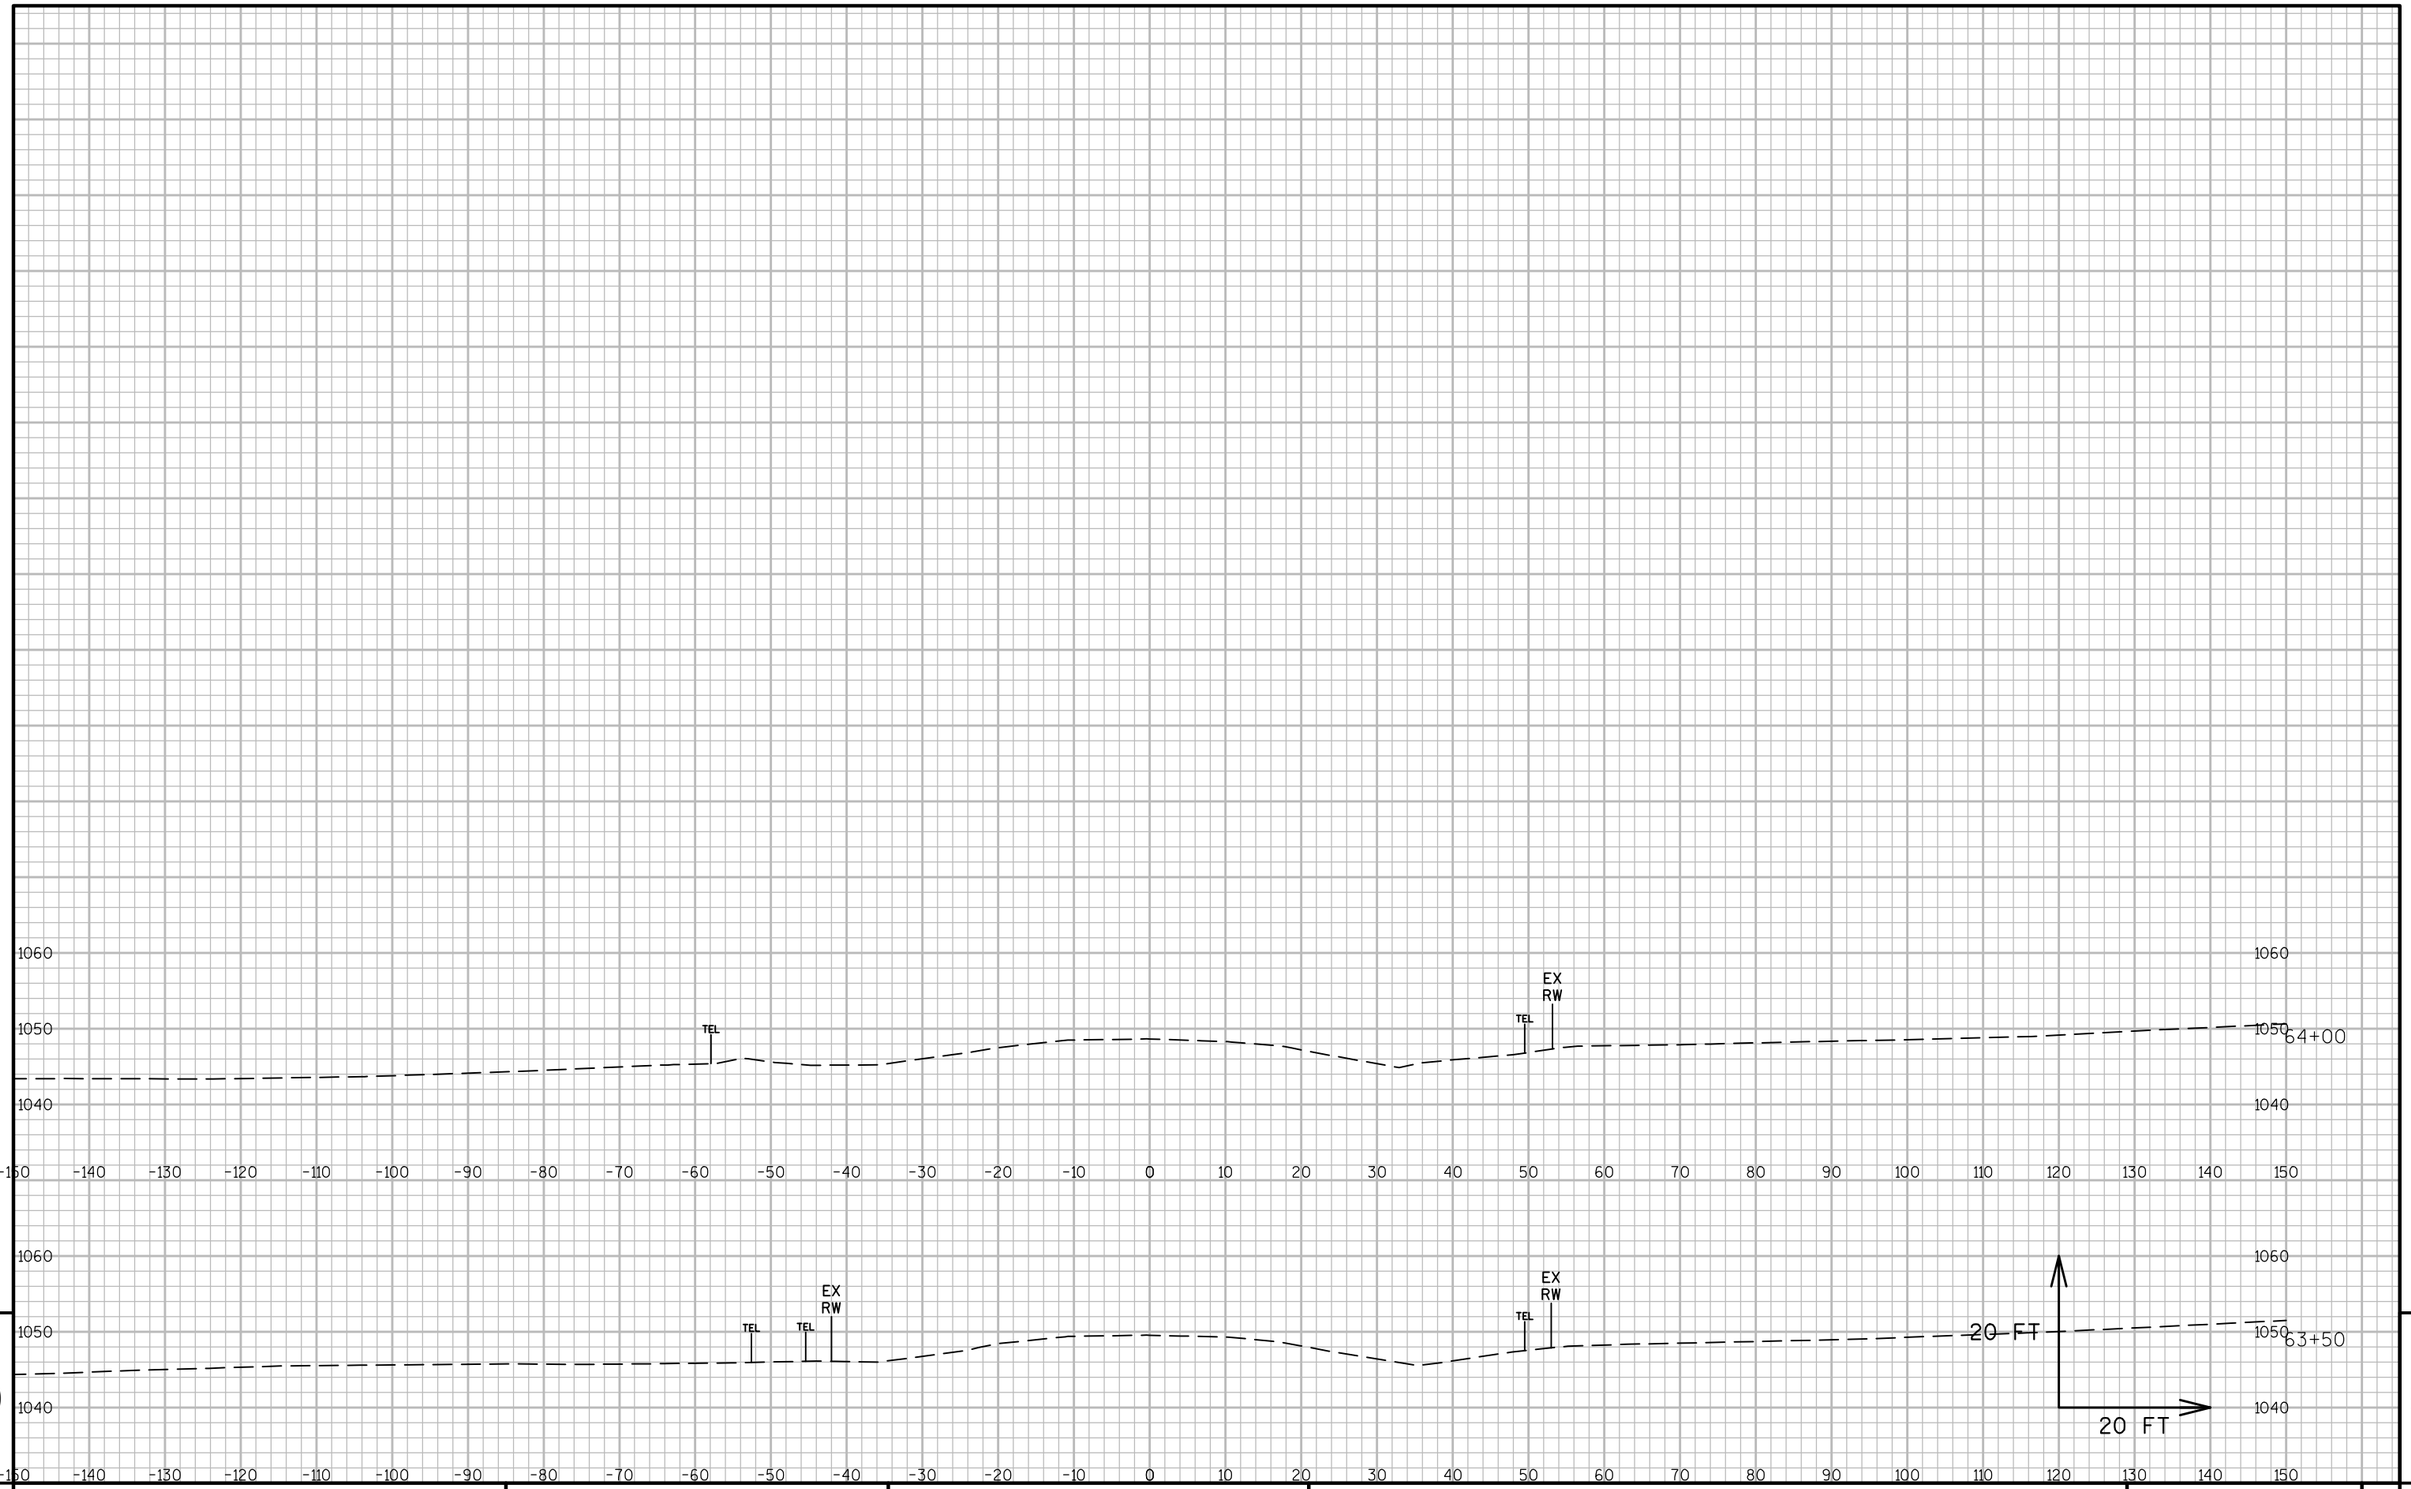


9 9

PROJECT NO: 1440-15-**72**	HWY: STH 23	COUNTY: FOND DU LAC	CROSS SECTIONS: CTH G NB	SHEET	E

FILE NAME : K:\1102721.02\CADD\CIVIL3D\14401500\SHEETSPLAN\090205-XS.DWG
LAYOUT NAME - ****


PLOT DATE : 5/14/2015 11:36 AM PLOT BY : BECKENDORF, RANDY PLOT NAME : PLOT SCALE : **********

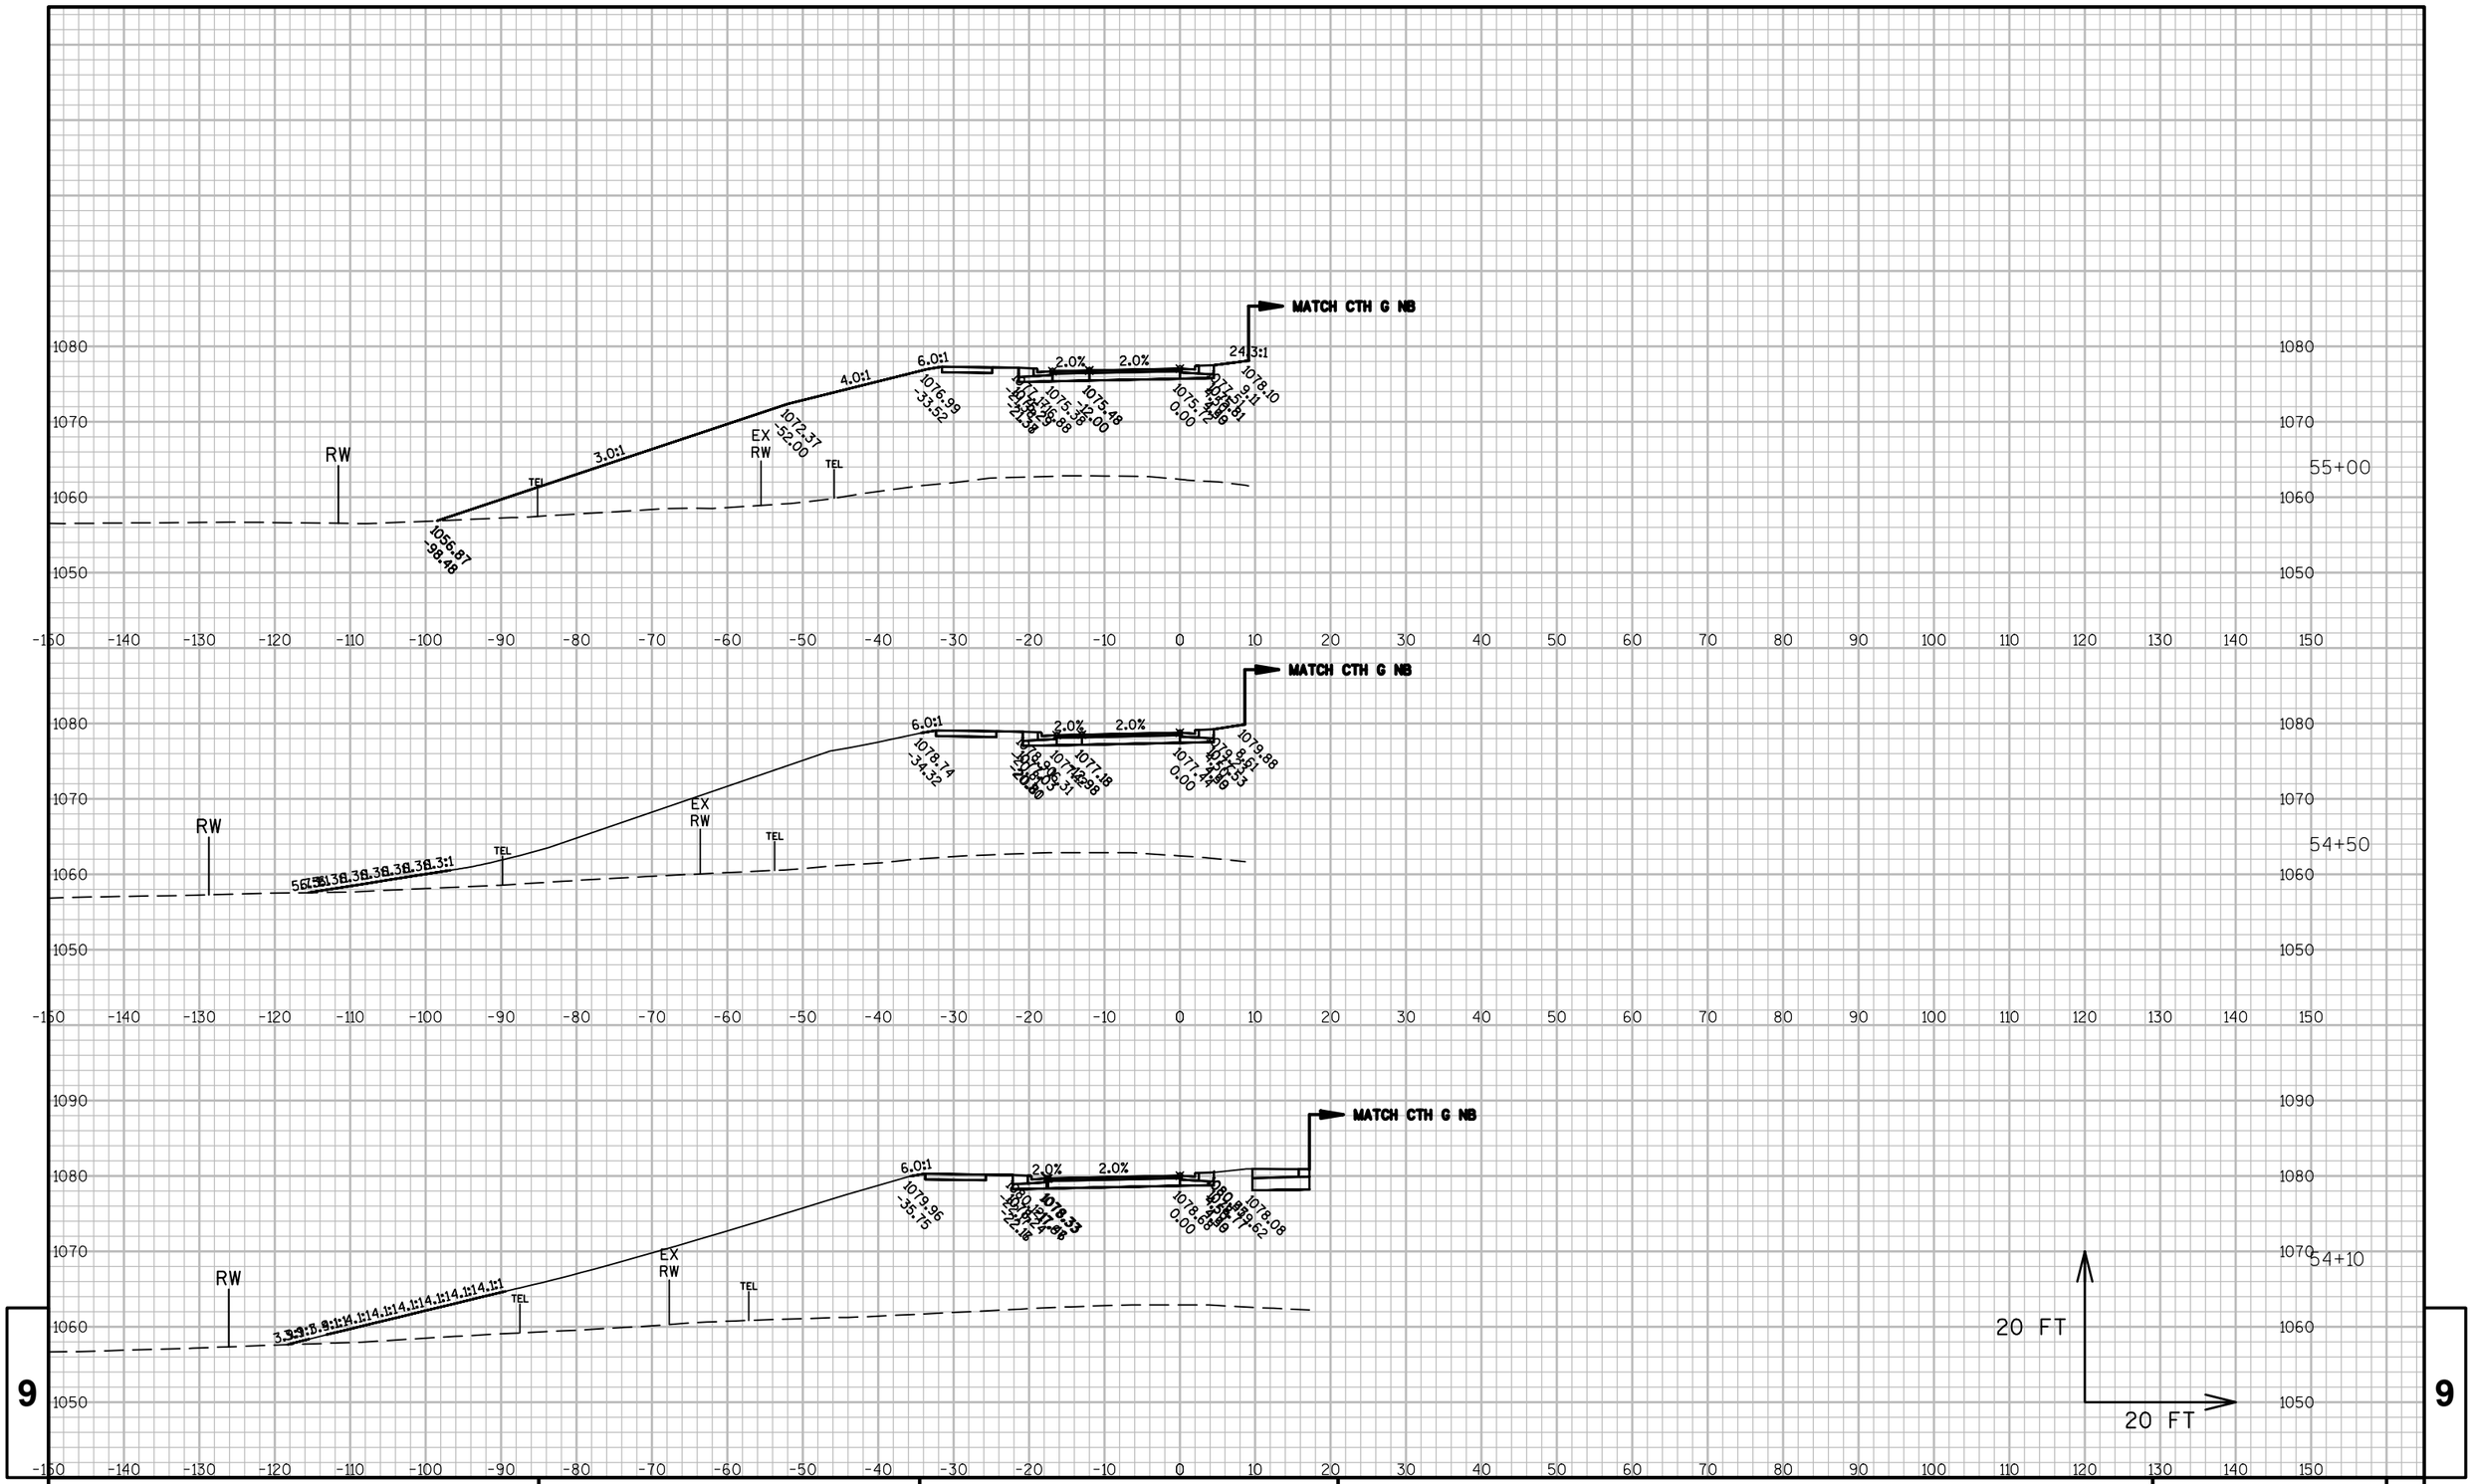

PROJECT NO: 1440-15-**72**	HWY: STH 23	COUNTY: FOND DU LAC	CROSS SECTIONS: CTH G SB	SHEET	E

FILE NAME : K:\1102721.02\CADD\CIVIL3D\14401500\SHEETSPLAN\090205-XS.DWG
LAYOUT NAME - ****

PLOT DATE : 5/14/2015 11:36 AM PLOT BY : BECKENDORF, RANDY PLOT NAME : PLOT SCALE : **********

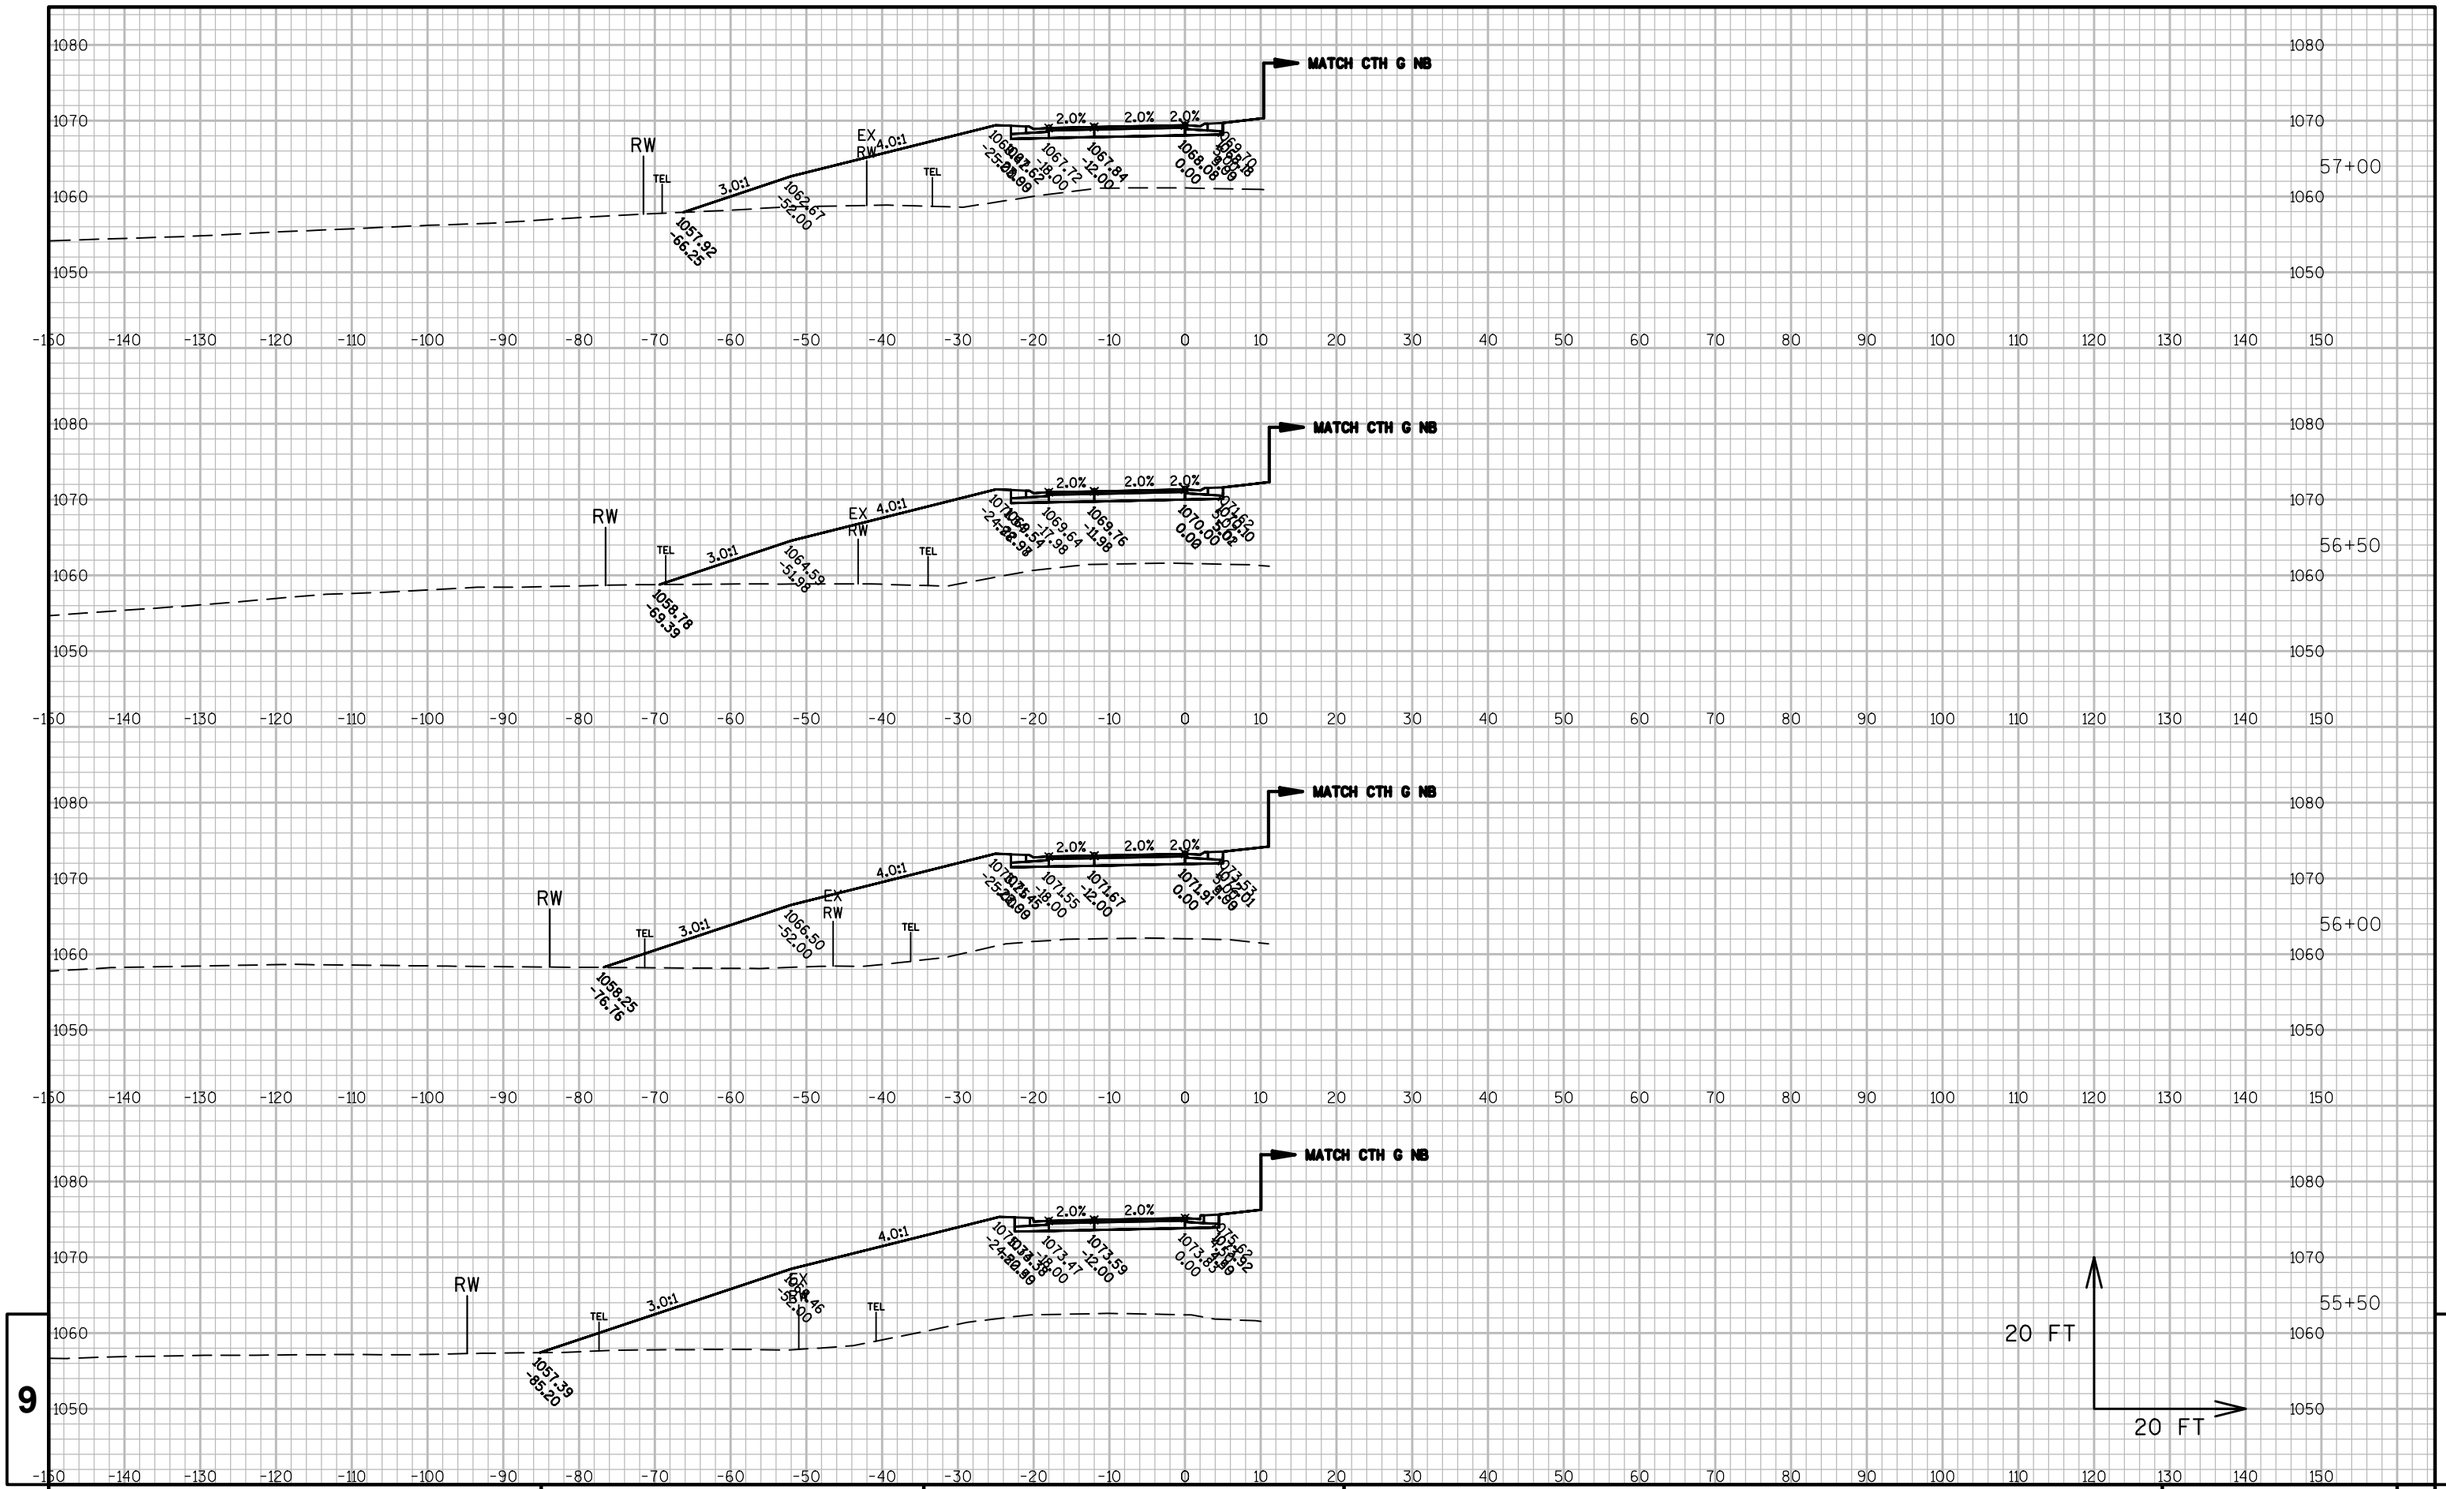


9

PROJECT NO: 1440-15-**72**	HWY: STH 23	COUNTY: FOND DU LAC	CROSS SECTIONS: CTH G SB	SHEET	E

9

FILE NAME : K:\1102721.02\CADD\CIVIL3D\14401500\SHEETSPLAN\090205-XS.DWG
LAYOUT NAME - ****
PLOT DATE : 5/14/2015 11:36 AM PLOT BY : BECKENDORF, RANDY PLOT NAME : PLOT SCALE : **********

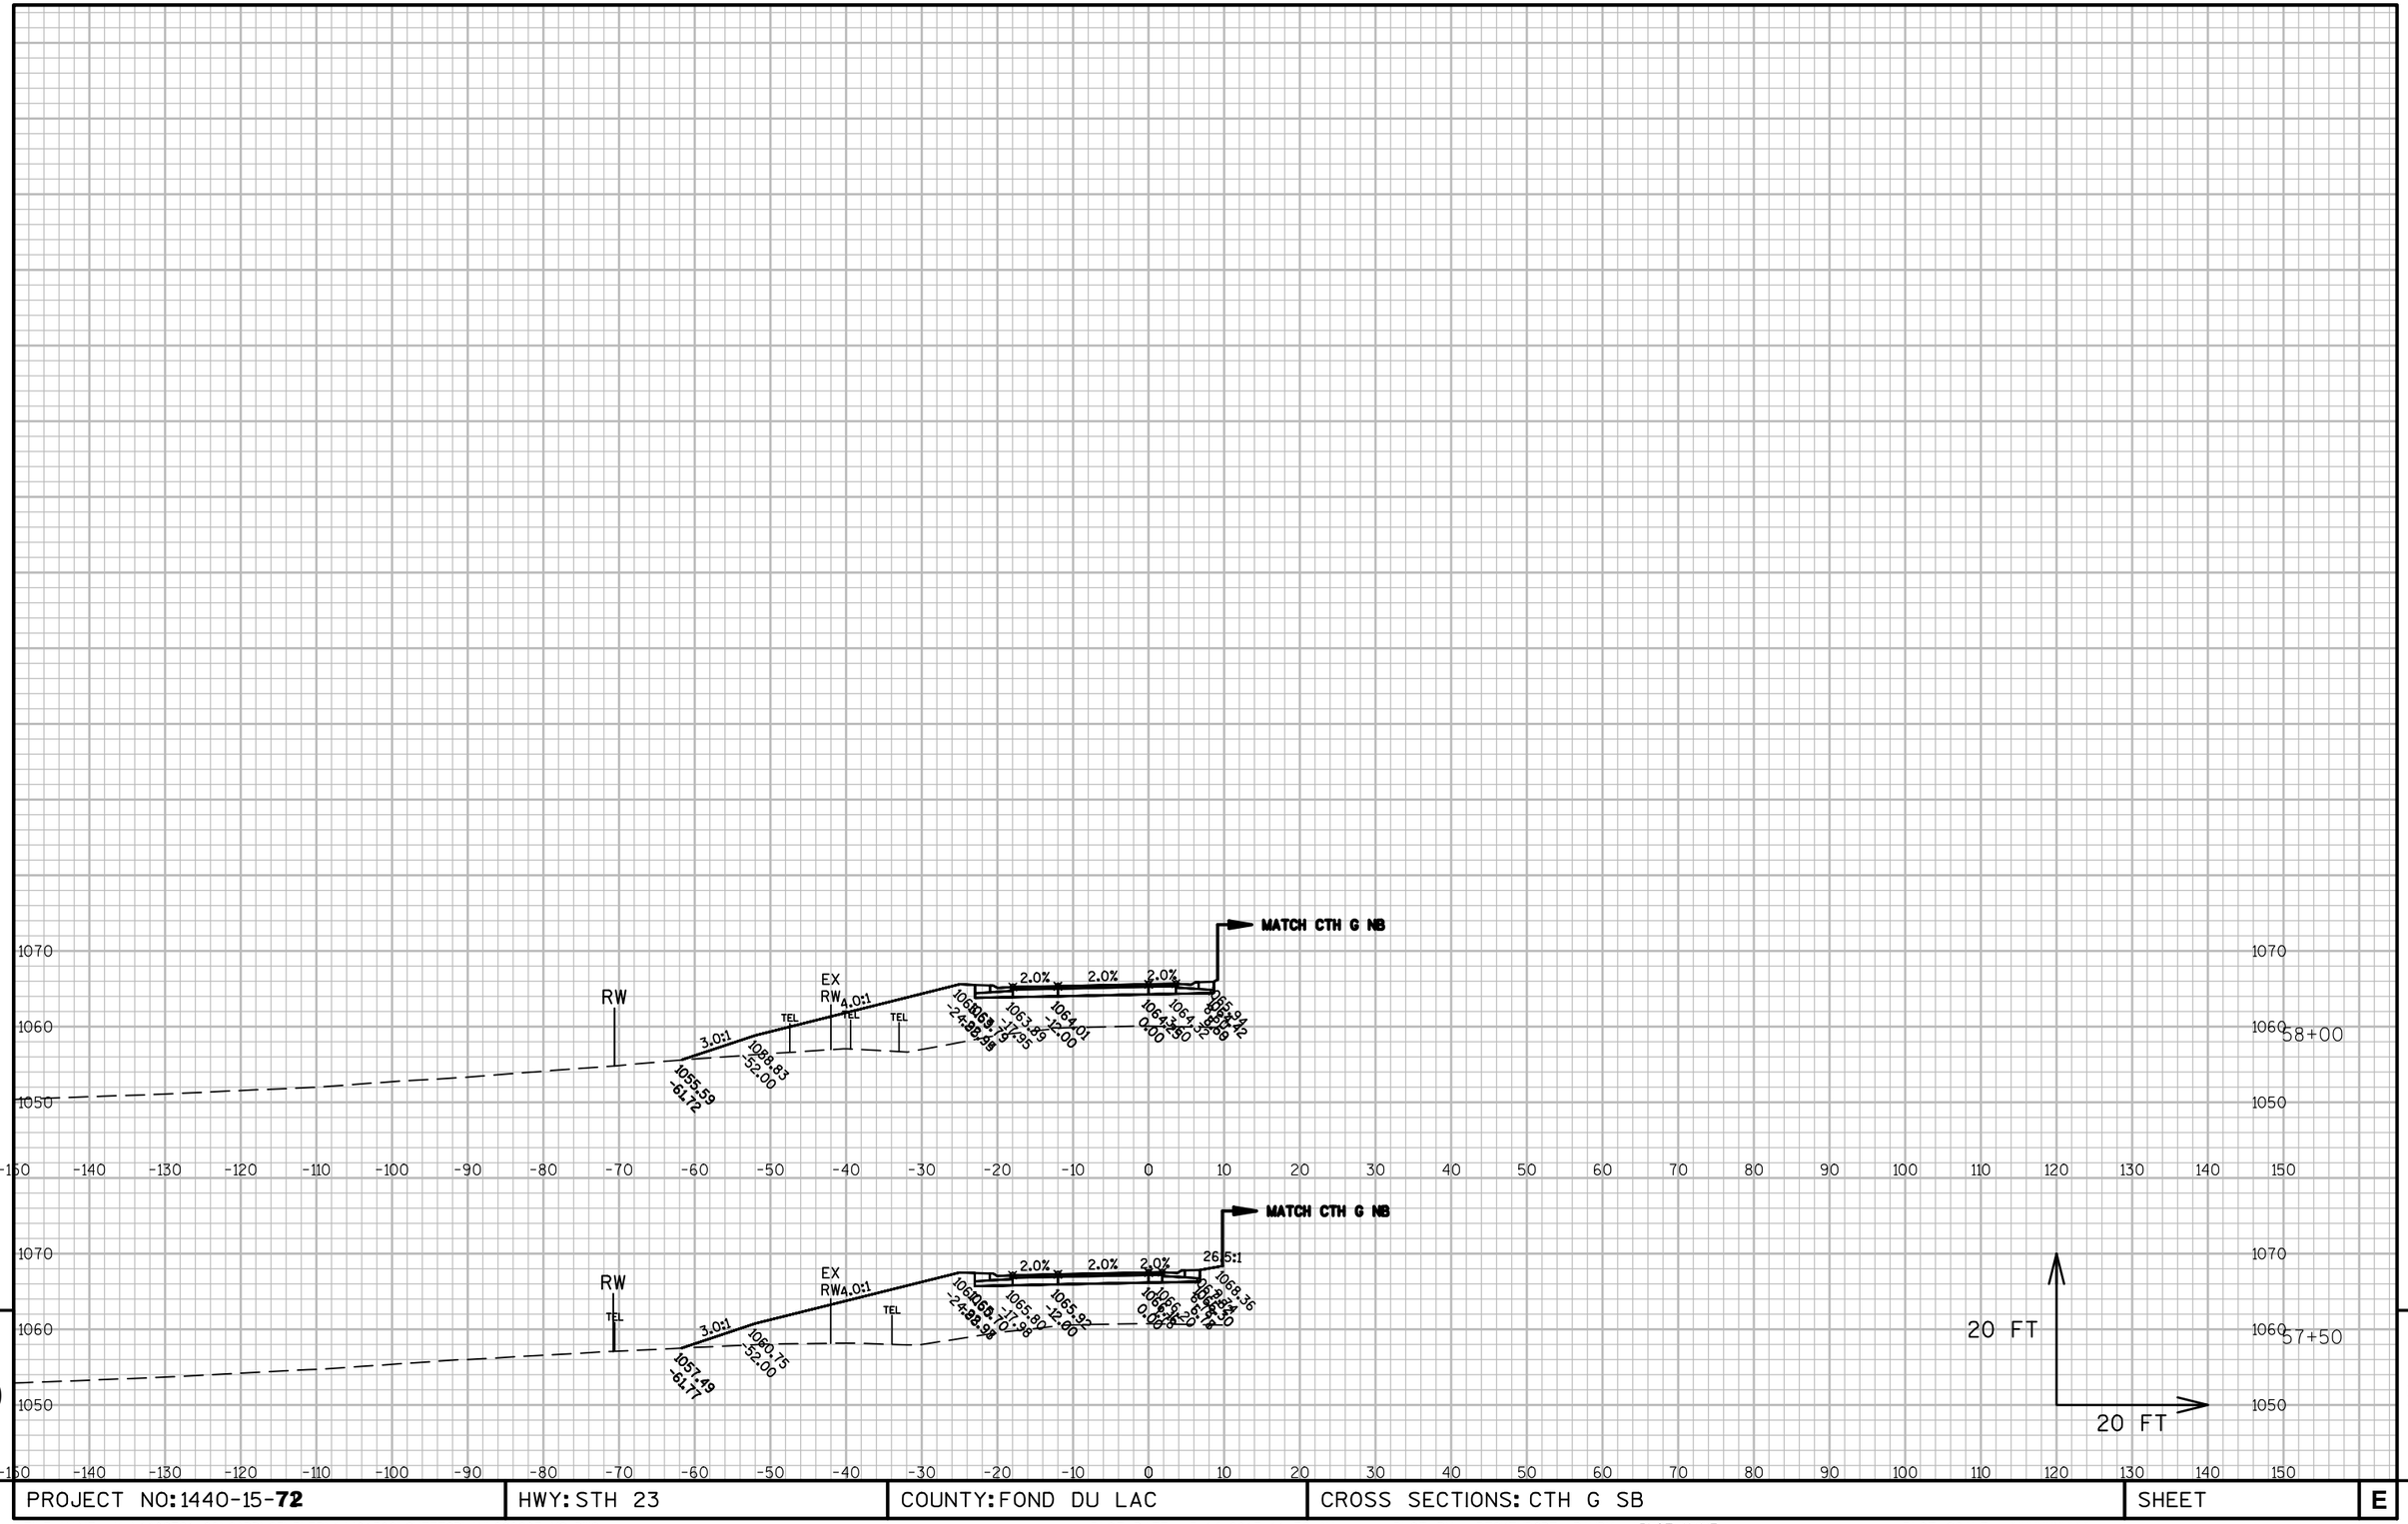

9

9

PROJECT NO: 1440-15-**72**	HWY: STH 23	COUNTY: FOND DU LAC	CROSS SECTIONS: CTH G SB	SHEET	E

2

RECORDED POSITION
DO NOT DISTURB
ANY MONUMENT
THAT MAY BE PRESENT

T 15 N
R 19 E
13

5'SCH' 10'SCH' 15'SCH' N 0°02'00" E 20'SCH' 25'SCH' 30'SCH' 32'SCH' HICKORY RD

P.L. P.L.

Y=380400.68
X=887262.05

Y=383100.68
X=887263.62

R/W

N 67°25'56" E 730+00

N 69°06'23" E 690+00

N 69°57'49" E 735+00

695+00

740+00

700+00

N 70°18'39" E

N 15°40'14" E

N 00°25'18" E

N 17°02'30" E 745+00

705+00

ALLIANT ENERGY (ELEC)

AT&T (COMM)

RAMP

STH 23

FUTURE STH 23 WB

FUTURE STH 23 EB

FUTURE TRAIL

SW 1/4 OF THE NW 1/4
SECTION 13, T15N, R19E

NW 1/4 OF THE SW 1/4
SECTION 13, T15N, R19E

SW 1/4 OF THE SW 1/4
SECTION 13, T15N, R19E

(TS-1) (TS-2) (TS-3) (TS-4) (TS-5) (TS-6) (TS-7) (TS-8) (TS-9)

SELECT CLEARING AND GRUBBING TO BE COORDINATED WITH THE PROJECT ENGINEER DURING CONSTRUCTION

CLEARING AND GRUBBING

EXISTING STREAM INVERT +/- 1003.50

EXISTING STREAM (DO NOT DISTURB)

N

NOTE

PROPOSED STH 23 AND TRAIL ALIGNMENTS FOR REFERENCE ONLY. FUTURE CONSTRUCTION BY OTHERS.

LEGEND

100	EXISTING MAJOR (2') CONTOUR
	EXISTING MINOR (0.5') CONTOUR
P.L.	PROPERTY LINE
	EXISTING WETLANDS
	EXISTING WETLAND BOUNDARY
	EXISTING TREE TO BE REMOVED
	SLOPE INTERCEPT (PROPOSED WORK AREA)
	LIMITS OF PREPARATION OF UPLAND TOPSOIL
(TS-1)	TOPSOIL SAMPLE LOCATION

TOPSOIL SAMPLES	
LOCATION	DEPTH
TS-1	9"
TS-2	9"
TS-3	10"
TS-4	6"
TS-5	8"
TS-6	8"
TS-7	7"
TS-8	10"
TS-9	10"

PROJECT NO: 1440-15-72	HWY: STH 23	COUNTY: FOND DU LAC	SCHAEFER WETLAND MITIGATION SITE - EXISTING CONDITIONS	SHEET	E

FILE NAME : P:\48xx\4853-4854.DP.14.SHB-FDL\CADDS\Plan\14401572 Schaefer\021201_ex conditions.dgn PLOT DATE : 3/19/2015 PLOT BY : sgc PLOT NAME : PLOT SCALE : 1:200

2

5'SCH' 10'SCH' 15'SCH' 20'SCH' 25'SCH' 30'SCH' 32'SCH'

HICKORY RD

STH 23

STH 23 WB

STH 23 EB

R/W

730+00 690+00 690+80 735+00 695+00 695+00 740+00 700+00 700+00 745+00 705+00 705+00

TRAIL

FLAT BOTTOM WEIR
THROUGH BERM
ELEV= 1010.00

MATCH EXISTING STREAM
INVERT +/- 1003.50

FLAT BOTTOM WEIR
THROUGH BERM
ELEV= 1014.00

N

LEGEND

- 100 — PROPOSED MAJOR (2' CONTOUR)
- PROPOSED MINOR (0.5' CONTOUR)
- 100 — EXISTING MAJOR (2' CONTOUR)
- EXISTING MINOR (0.5' CONTOUR)
- SLOPE INTERCEPT
- LIMITS OF PREPARATION OF UPLAND TOPSOIL

NOTE

CLEARING & GRUBBING SHOWN ON EXISTING CONDITIONS MAP

PROJECT NO: 1440-15-72	HWY: STH 23	COUNTY: FOND DU LAC	SCHAEFER SITE - GRADING SHEET OVERVIEW	SHEET	E

FILE NAME : P:\48xx\4853-4854.DP.14.SHB-FDL\CADDS\Exhibits\DT1078 SCHAEFER\021601_cm.dgn PLOT DATE : 3/19/2015 PLOT BY : sgc PLOT NAME : PLOT SCALE : 1:200