PROJECT ID: **5630-06-72**

WITH:

COUNTY: **SAUK**

ORDER OF SHEETS

Section No.	1	Title
Section No.	2	Typical Sections and Details
Section No.	3	Estimate of Quantities
Section No.	3	Miscellaneous Quantities
Section No.	4	Right of Way Plat
Section No.	5	Plan and Profile
Section No.	6	Standard Detail Drawings
Section No.	7	Sign Plates
Section No.	8	Structure Plans
Section No.	9	Computer Earthwork Data
Section No.	9	Cross Sections

TOTAL SHEETS =



N

DESIGN DESIGNATION

A.A.D.T.	2014	=	5022
A.A.D.T.	2045	=	6310
D.H.V.		=	688
D.D.		=	60/40
T.		=	8.9%
DESIGN SPEED		=	60 MPH
ESALS		=	

CONVENTIONAL SYMBOLS

PLAN

- CORPORATE LIMITS
- PROPERTY LINE
- LOT LINE
- LIMITED HIGHWAY EASEMENT
- EXISTING RIGHT OF WAY
- PROPOSED OR NEW R/W LINE
- SLOPE INTERCEPT
- REFERENCE LINE (300'E&B')
- EXISTING CULVERT
- PROPOSED CULVERT (Box or Pipe)
- COMBUSTIBLE FLUIDS (CAUTION)
- MARSH AREA
- WOODED OR SHRUB AREA

PROFILE

- GRADE LINE
- ORIGINAL GROUND
- MARSH OR ROCK PROFILE (To be noted as such) (ROCK)
- SPECIAL DITCH (LABEL)
- GRADE ELEVATION (95.36)
- CULVERT (Profile View)

UTILITIES

- ELECTRIC (E)
- FIBER OPTIC (FO)
- GAS (G)
- SANITARY SEWER (SAN)
- STORM SEWER (SS)
- TELEPHONE (T)
- WATER (W)
- UTILITY PEDESTAL
- POWER POLE
- TELEPHONE POLE

STATE OF WISCONSIN
DEPARTMENT OF TRANSPORTATION

PLAN OF PROPOSED IMPROVEMENT

SAUK CITY - IH 39

EAGLE VIEW COURT - WEYNAND ROAD

STH 78


SAUK COUNTY

STATE PROJECT NUMBER
5630-06-72

STATE PROJECT	FEDERAL PROJECT	
	PROJECT	CONTRACT
5630-06-72		

TRANS 220
PROJECT PLAN
FOR
DESIGN OF UTILITY FACILITY
ALTERATIONS OR RELOCATIONS

Date: 04/22/2019

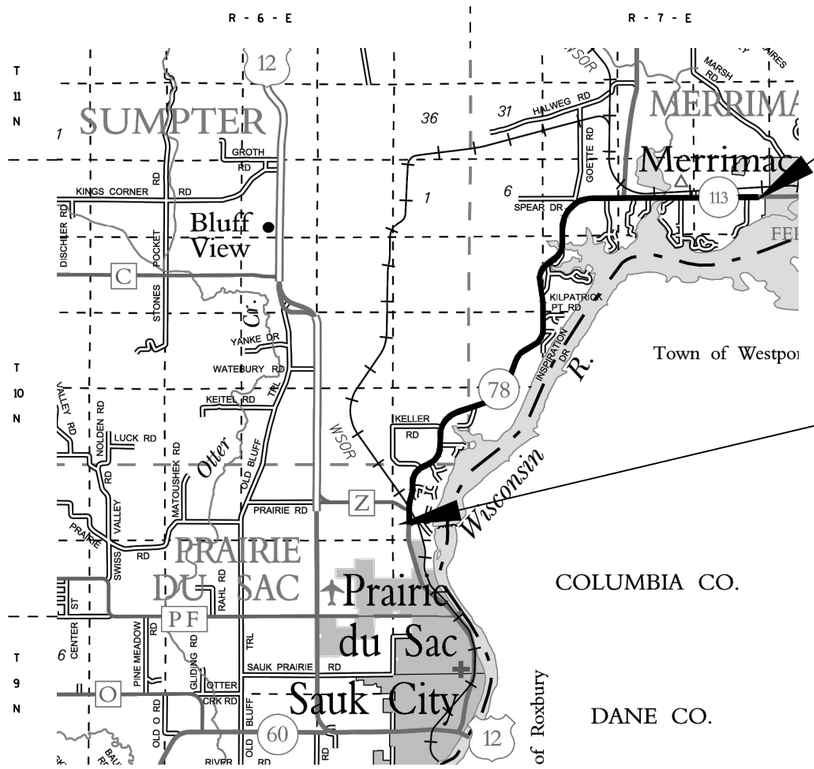

END PROJECT
STA 527+00
X = 677,893.24
Y = 201,879.61

BEGIN PROJECT 5630-03-72
STA 76+00
X = 656,681.88
Y = 175,315.03

LAYOUT
SCALE 0 2 MI

TOTAL NET LENGTH OF CENTERLINE = 8.542 MI.

HORIZONTAL POSITIONS SHOWN ON THIS PLAN ARE WISCONSIN COORDINATE REFERENCE SYSTEM (WISCRS), COUNTY COUNTY, NAD83 (YEAR), IN U.S. SURVEY FEET. POSITIONS SHOWN ARE GRID COORDINATES, GRID BEARINGS, AND GRID DISTANCES. GRID DISTANCES ARE THE SAME AS GROUND DISTANCES. ELEVATIONS ARE REFERENCED TO NAVD 88 (YEAR). GPS DERIVED ELEVATIONS ARE BASED ON GEOID 12A.

STATE OF WISCONSIN
DEPARTMENT OF TRANSPORTATION

PREPARED BY

Surveyor	
Designer	K. LORENZ
Project Manager	A. FULCER
Regional Examiner	
Regional Supervisor	D. SEGERSTROM

APPROVED FOR THE DEPARTMENT

DATE: _____ _____ (Signature)

E

GENERAL NOTES

THE LOCATIONS OF EXISTING UTILITIES AS SHOWN ON THE PLANS ARE APPROXIMATE.
THERE MAY BE OTHER UTILITY INSTALLATIONS WITHIN THE PROJECT THAT ARE NOT SHOWN.

EXISTING PERMANENT SIGNS ARE TO REMAIN IN PLACE UNLESS SPECIALLY CALLED FOR
REMOVAL ON MISCELLANEOUS QUANTITIY TABLE.

ANY MESH MATERIAL THAT IS FOUND IN THE EXISTING CONCRETE PAVEMENT SHALL BE INCIDENTAL TO THE
REMOVAL OF THE PAVEMENT ITEM IN THAT SECTION.

CONTRACTOR WILL BE RESPONSIBLE FOR RESHAPING, SEEDING AND MULCHING ANY PREVIOUSLY GRASSED
AREAS WHICH ARE DISTURBED BY HIS OPERATION OUTSIDE OF THE NORMAL CONSTRUCTION LIMITS.

THE CONTRACTOR IS TO WORK WITH UTMOST CARE AND PROTECT ALL SURVEY MARKERS.
REMOVAL OF ANY SURVEY MARKER IS TO BE WITH THE APPROVAL OF THE ENGINEER.
DETAILS OF CONSTRUCTION NOT SHOWN ON THE PLAN SHALL BE DETERWINED IN THE FIELD
BY THE ENGINEER.

NO TREES OR SHRUBS ARE TO BE REMOVED WITHOUT THE APPROVAL OF THE ENGINEER.

ALL DISTURBED AREAS, NOT OTHERWISE SURFACED, ARE TO BE TOPSOILED, FERTILIZED, SEEDED
AND COVERED WITH MULCH OR EROSION MAT, AS SHOWN ON THE PLANS.

THE EXACT LOCATIONS OF ALL EROSION CONTROL ITEMS SHALL BE DETERMINED BY THE ENGINEER.

THE CONTRACTOR SHALL NOTIFY DIGGERS HOTLINE AND ALL UTILITIES IN THE VICINITY OF THE PROJECT
TO LOCATE THEIR FACILITIES AT LEAST THREE WORKING DAYS PRIOR TO BEGINNING WORK. ALL
DIMENSIONS TO FLANGE LINE OF CURB UNLESS OTHERWISE NOTED IN PLANS.

ALL DIMENSIONS TO FLANGE LINE OF CURB UNLESS OTHERWISE NOTED IN PLANS.

UTILITIES

ATC MANAGEMENT, INC. - ELECTRICITY
801 O'KEEFE ROAD
P.O. BOX 6113
DE PERE, WI 54115-6113
ATTN: MIKE OLSEN
PHONE: 920-338-6582
E-MAIL: MOLSEN@ATCLLC.COM

ALLIANT ENERGY - ELECTRICITY/GAS
4902 NORTH BILTMORE LANE
MADISON, WI 53713
ATTN: MICHAEL BROLIN
PHONE: 608-458-4871
E-MAIL: MICHAELBROLIN@ALLIANTENERGY.COM

BLUFFVIEW SANITARY DISTRICT - SEWER
S8398 US HWY 12
PRAIRIE DU SAC, WI 53578
ATTN: ROBIN MEIER
PHONE: 608-643-4759
E-MAIL: BLUFFSD@MERR.COM

CHARTER COMMUNICATIONS - COMMUNICATION LINE
2701 DANIELS ST.
MADISON, WI 53718
ATTN: BRANDON STORM
PHONE: 608-274-3822
E-MAIL: BRANDON.STORM@CHARTER.COM

FRONTIER COMMUNICATIONS OF WI LLC - COMMUNICATION LINE
107 PLEASANTVIEW DR
PLYMOUTH, WI 53073
ATTN: RUSS RYAN
PHONE: 920-583-3275
E-MAIL: RUSSELL.W.RYAN@FTR.COM

MADISON GAS AND ELECTRIC COMPANY - ELECTRICITY/GAS
P.O. BOX 1231
MADISON, WI 53701-1231
ATTN: JANE ROSSING
PHONE: 608-252-7099
E-MAIL: GROSSING@MGE.COM

MERRIMAC MUNICIPAL WATER UTILITY - WATER
P.O. BOX 26
MERRIMAC, WI 53561-0026

PRAIRIE DU SAC MUN ELECTRIC & WTR - SEWER/WATER/ELECTRICITY
335 GALENA ST
PRAIRIE DU SAC, WI 53578
ATTN: ALAN WILDMAN
PHONE: 608-643-2421
E-MAIL: AWILDMAN@WPPIENERGY.ORG

ROXBURY SANITARY DISTRICT #1 - SEWER
7216 ST DOMINIC RD
SAUK CITY, WI 53583
ATTN: GAIL LAMBERTY
PHONE: 608-643-8017
E-MAIL: GAIL@SHOPSTOP.NET

SAUK COUNTY BUILDING SERVICES - COMMUNICATION LINE
510 BROADWAY
BARABOO, WI 53913
ATTN: IAN CRAMMOND
PHONE: 608-355-4415
E-MAIL: ICRAMMOND@CO.SAUK.WI.US

SPRINT COMMUNICATIONS CO LP - COMMUNICATION LINE
1901 N. ROSELLE RD., SUITE 500
SCHAUMBURG, IL 60195
ATTN: JAMES BURTON
PHONE: 708-955-6659
E-MAIL: JAMES.M.BURTON@SPRINT.COM

TDS METROCOM LLC - COMMUNICATION LINE
SUITE 218A
10 COLLEGE AVE
APPLETON, WI 54911
ATTN: STEVE JAKUBIEC
PHONE: 920-882-4166
E-MAIL: STEVE.JAKUBIEC@TDSTELECOM.COM

SW REGION SURVEY CONTACT PERSON

PATRICK STANKIEWICZ
WISCONSIN DEPARTMENT OF TRANSPORTATION
SOUTHWEST REGION
2101 WRIGHT STREET
MADISON, WI 53704
PHONE: 608-246-7918
E-MAIL: PATRICK.STANKIEWICZ@DOT.WI.GOV

DNR AREA LIAISON

WISCONSIN DEPARTMENT OF NATURAL RESOURCES
3911 FISH HATCHERY ROAD
FITCHBURG, WI 53711
ATTN: ANDY BARTA
PHONE: 608-235-2955
E-MAIL: ANDREW.BARTA@WISCONSIN.GOV

DIGGERS HOTLINE
Dial 811 or (800)242-8511
www.DiggersHotline.com

EMERGENCY CONTACT NUMBERS FOR WISCONSIN POWER AND LIGHT COMPANY

ELECTRIC 24 HOUR EMERGENCY SERVICE: 1-800-862-6261
GAS 24 HOUR EMERGENCY SERVICE: 1-800-862-6263

EMERGENCY CONTACT NUMBERS FOR WISCONSIN PUBLIC SERVICE

ELECTRIC 24 HOUR EMERGENCY SERVICE: 1-800-450-7240
GAS 24 HOUR EMERGENCY SERVICE: 1-800-450-7280

EMERGENCY CONTACT NUMBERS FOR WE ENERGIES


ELECTRIC 24 HOUR EMERGENCY SERVICE: 1-800-662-4797
GAS 24 HOUR EMERGENCY SERVICE: 1-800-261-5325

2




PROJECT NO: 5630-06-72	HWY: STH 78	COUNTY: SAUK	PROJECT OVERVIEW	SHEET	E

FILE NAME : N:\PDS\C3D\56300602\SHEETSPLAN\020201-PO.DWG
LAYOUT NAME - 020201-po
PLOT DATE : 12/20/2018 2:30 PM
PLOT BY : DUMS, ALEXANDER T
PLOT NAME :
PLOT SCALE : 1 IN:3000 FT
WISDOT/CADDS SHEET 42

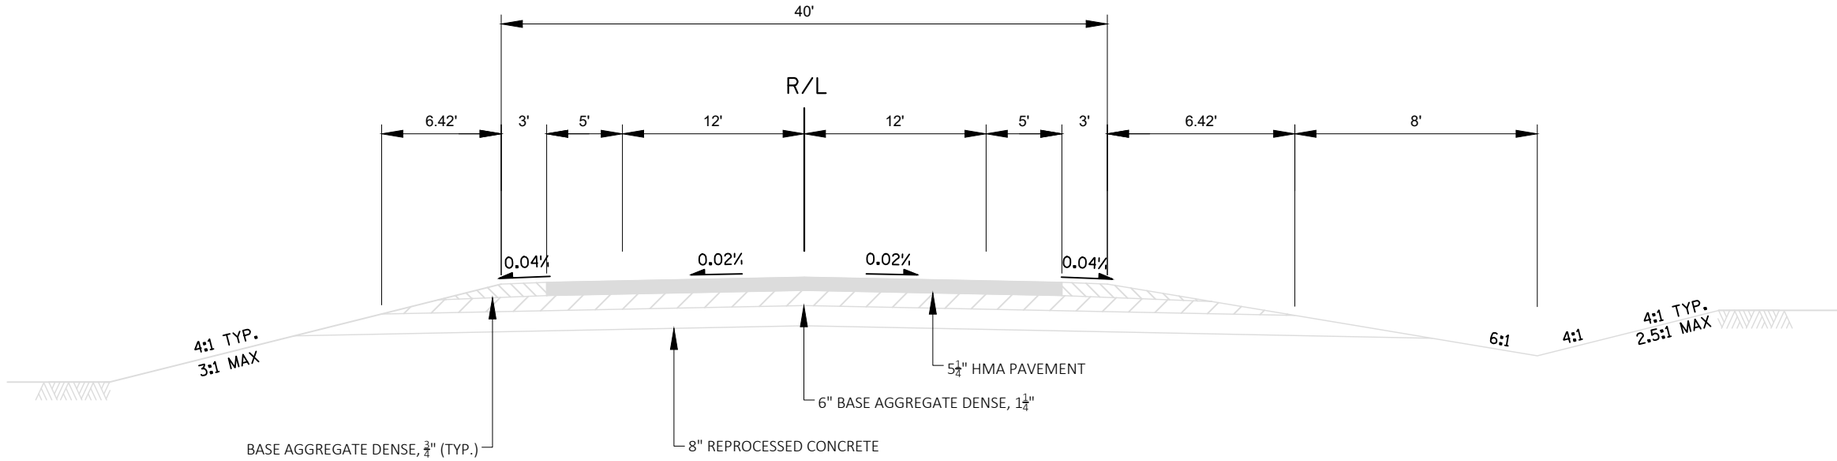

EXISTING TYPICAL SECTION STH 78

STA 76+00 TO STA 125+00

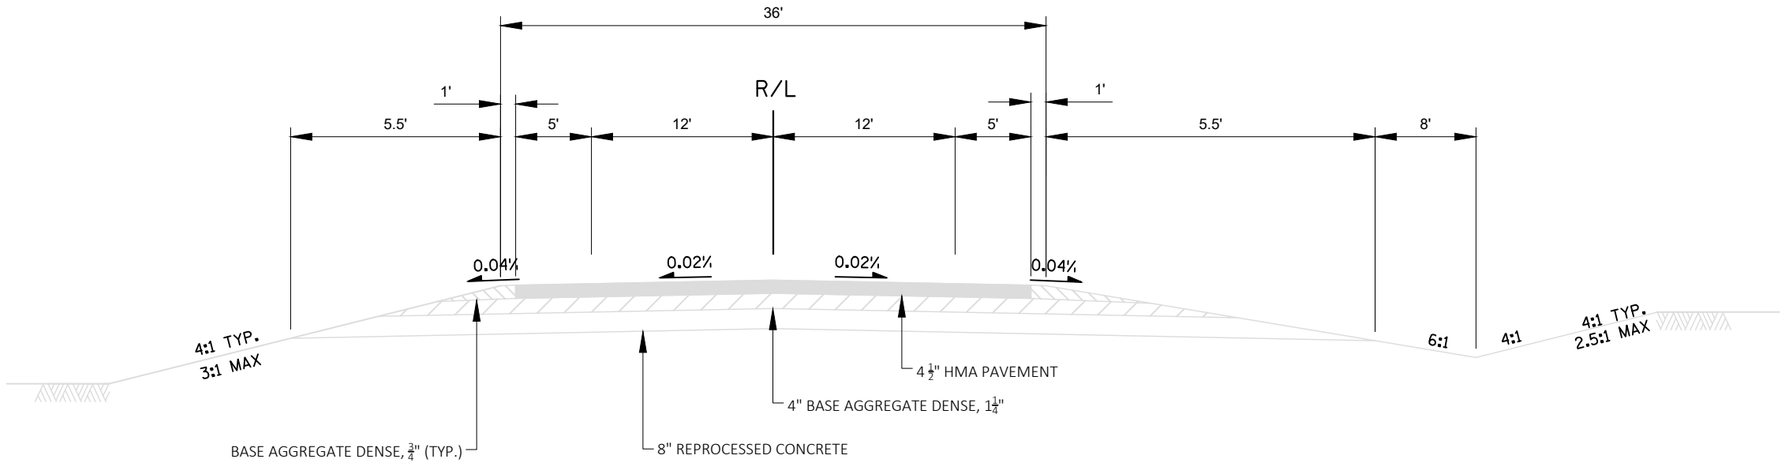

EXISTING TYPICAL SECTION STH 78


STA 125+00 TO STA 527+00

PROJECT NO: 5630-06-72	HWY: STH 78	COUNTY: SAUK	EXISTING TYPICAL SECTIONS	SHEET	E

FILE NAME : N:\PDS\C3D\56300602\SHEETSPLAN\020301-TS.DWG
5630-06-02 - STH 78 PLANSET - 020301-TS

PLOT DATE : 2/21/2019 8:59 AM PLOT BY : DUMS, ALEXANDER T PLOT NAME : PLOT SCALE : 1 IN:10 FT

WISDOT/CADDS SHEET 42

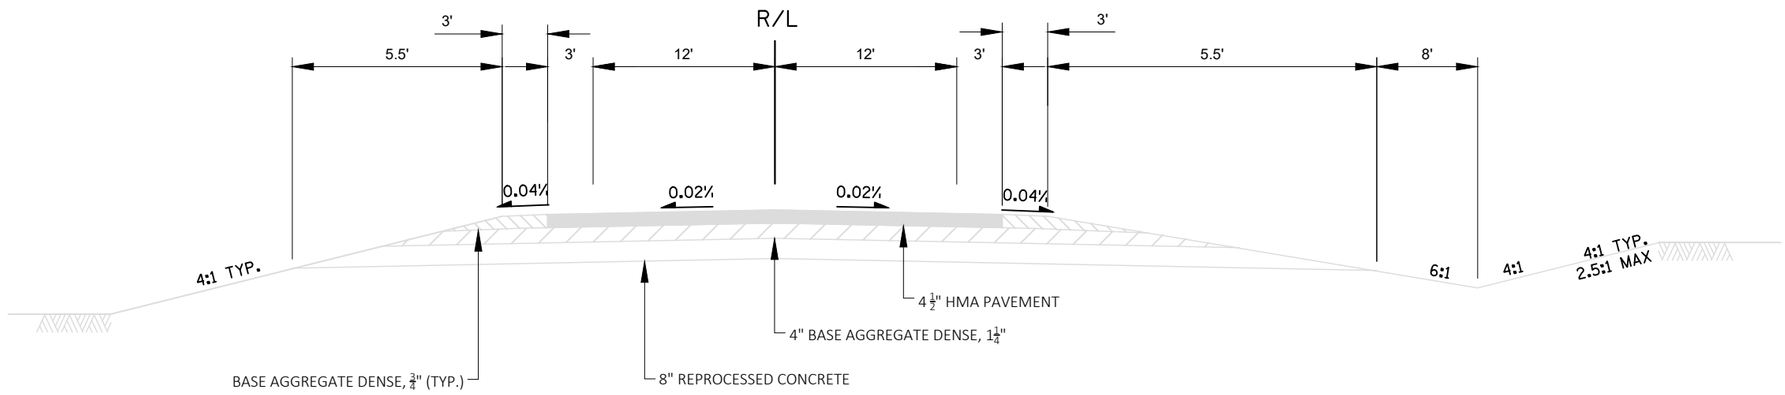

EXISTING TYPICAL SECTION CTH Z AND STH 113


STA 9'Z'+00 TO STA 25'Z'+00



EXISTING TYPICAL SECTION RURAL SIDEROADS


PROJECT NO: 5630-06-72	HWY: STH 78	COUNTY: SAUK	EXISTING TYPICAL SECTIONS	SHEET	E

FILE NAME : N:\PDS\C3D\56300602\SHEETSPLAN\020301-TS.DWG
5630-06-02 - STH 78 PLANSET - 020302-TS
PLOT DATE : 2/21/2019 8:59 AM PLOT BY : DUMS, ALEXANDER T PLOT NAME : PLOT SCALE : 1 IN:10 FT
WISDOT/CADDS SHEET 42

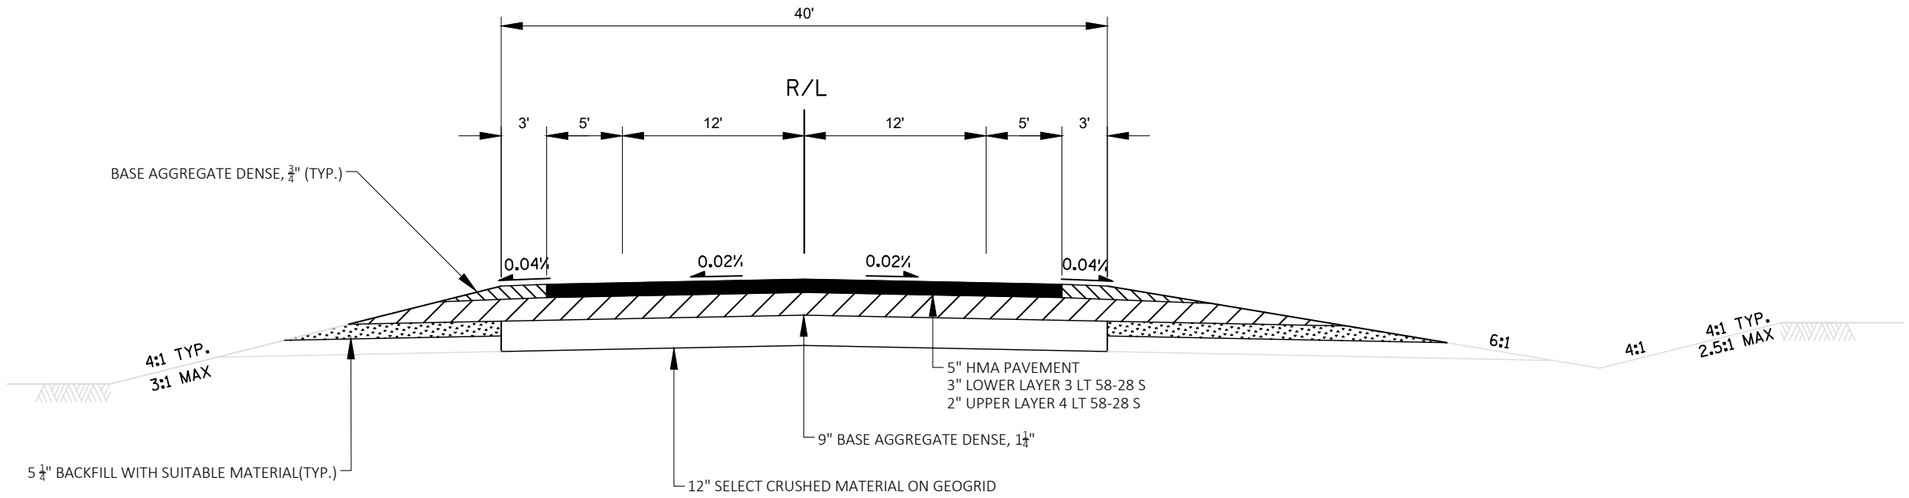

PROPOSED TYPICAL SECTION STH 78


STA 76+00 TO STA 125+00

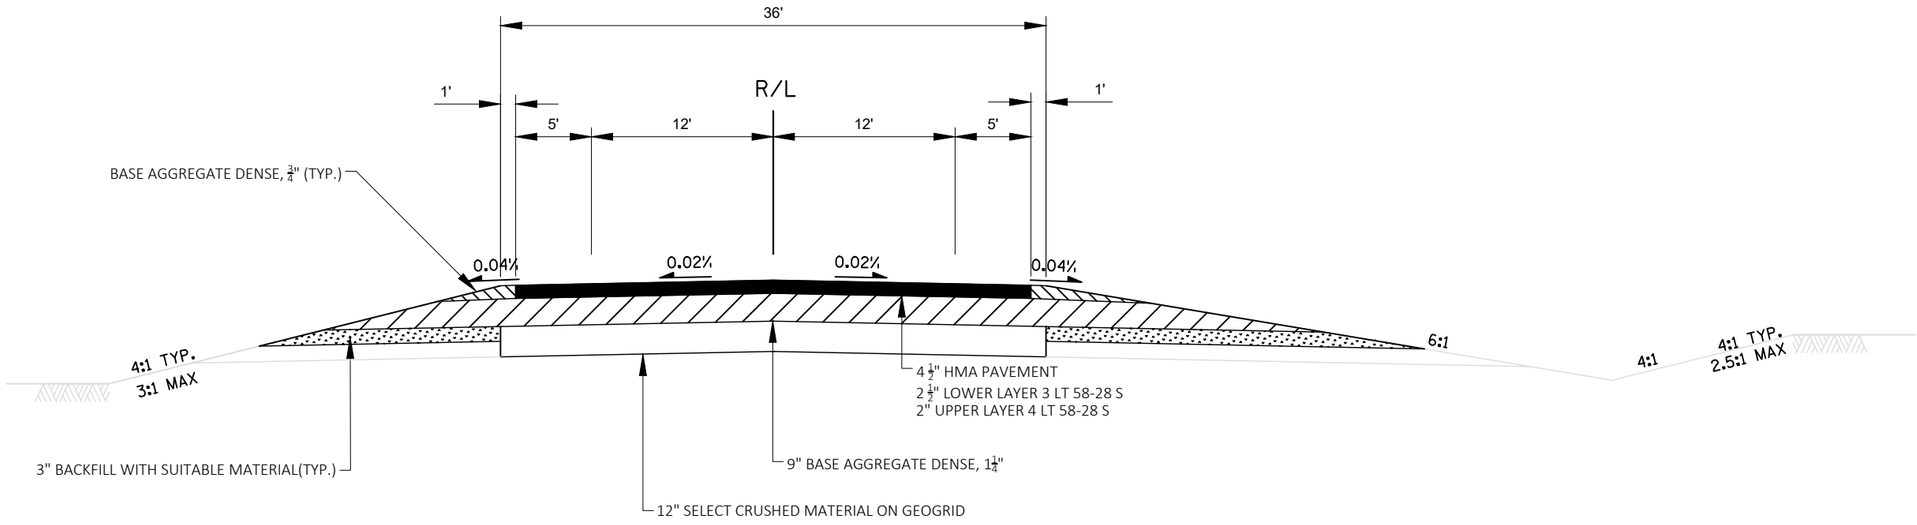

PROPOSED TYPICAL SECTION STH 78


STA 125+00 TO STA 527+00

PROJECT NO: 5630-06-72	HWY: STH 78	COUNTY: SAUK	PROPOSED TYPICAL SECTIONS	SHEET	E

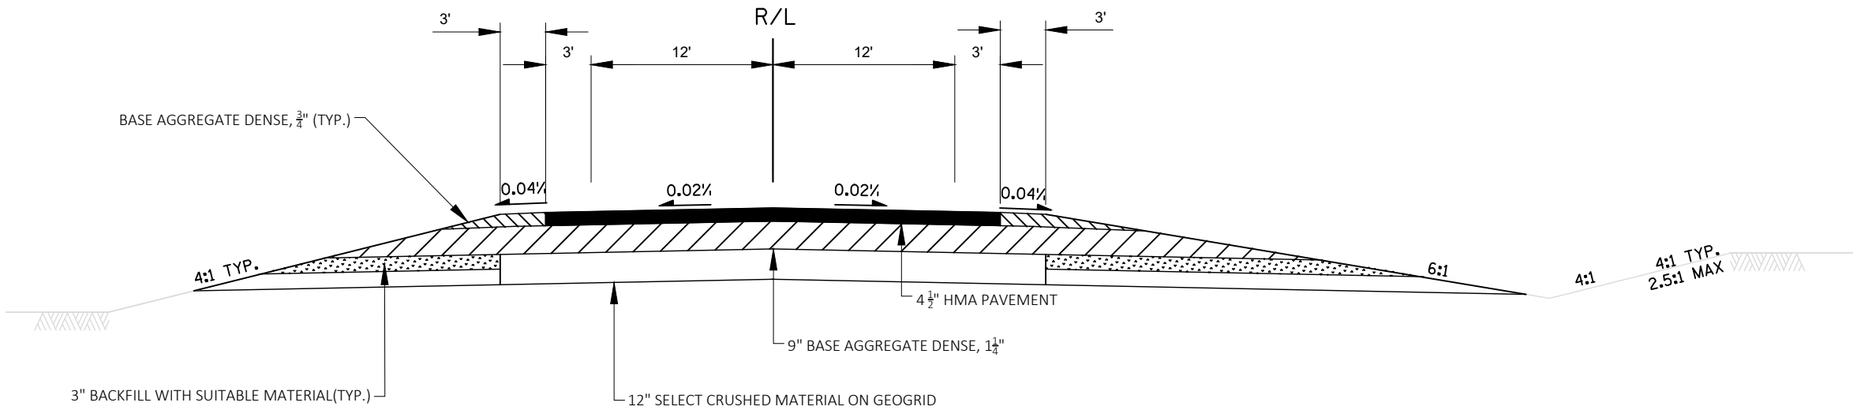


PROPOSED TYPICAL SECTION CTH Z AND STH 113

STA 9'Z'+00 TO STA 25'Z'+00

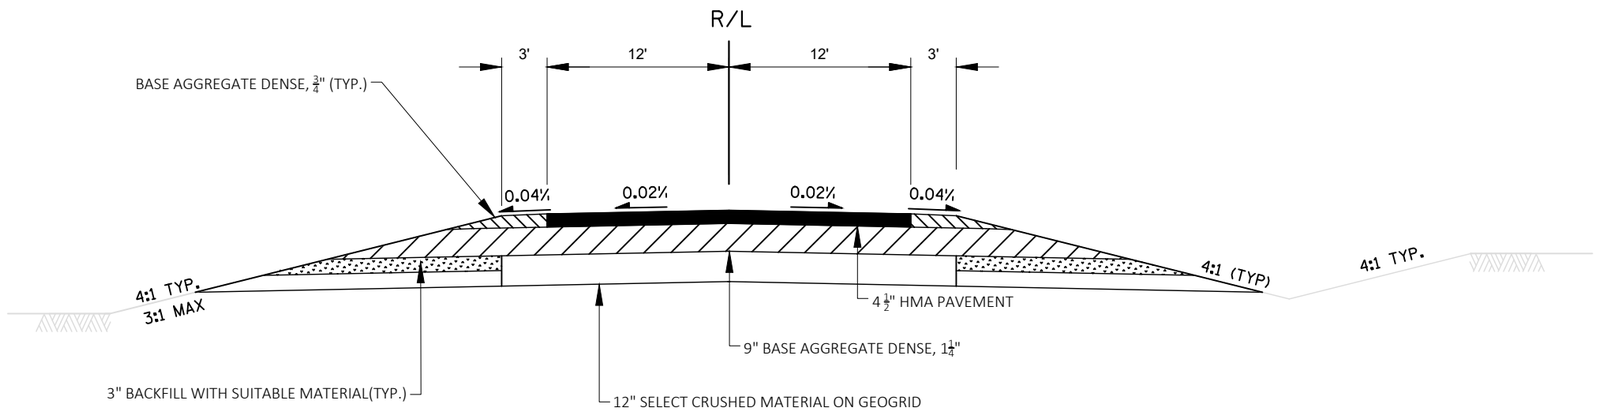


PROPOSED TYPICAL SECTION RURAL SIDEROADS

PROJECT NO: 5630-06-72	HWY: STH 78	COUNTY: SAUK	PROPOSED TYPICAL SECTIONS	SHEET	E

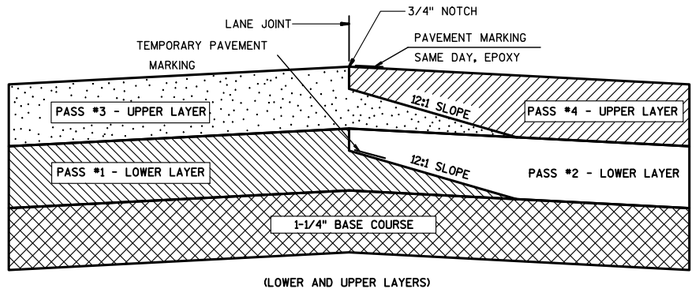


TYPICAL PAVEMENT CROSS SECTIONS OF TAPERED AND NOTCHED LONGITUDINAL JOINTS

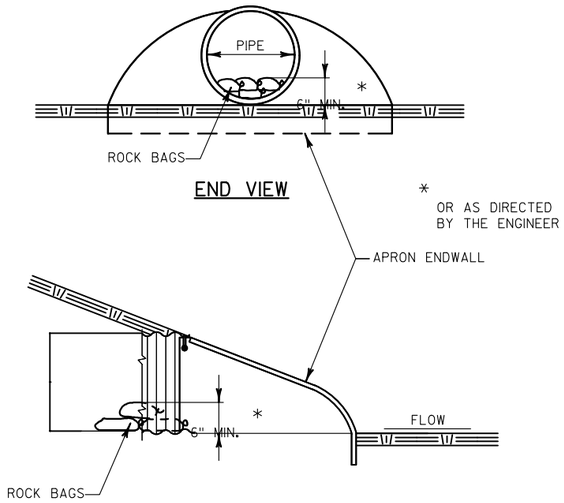


ESTIMATED BAG SIZE = 24" X 12" X 6"	
PIPE SIZE	ESTIMATED NO. OF BAGS
12"	1
15"	2
18"	2
24"	3
30"	5
36"	7
42"	7
48"	10
54"	10
60"	13
72"	16
30"X19"	5
38"X24"	7
53"X34"	10
60"X38"	13
76"X48"	18

ROCK BAG AT CULVERT INVERT DETAIL

AT INLET LOCATIONS

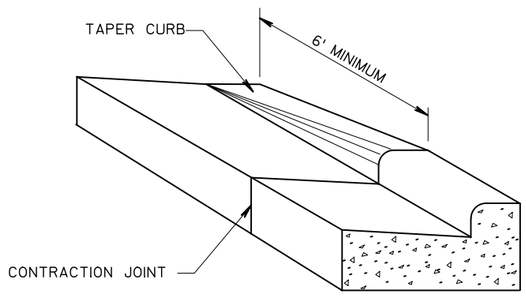

DETAIL OF CURB & GUTTER TERMINI

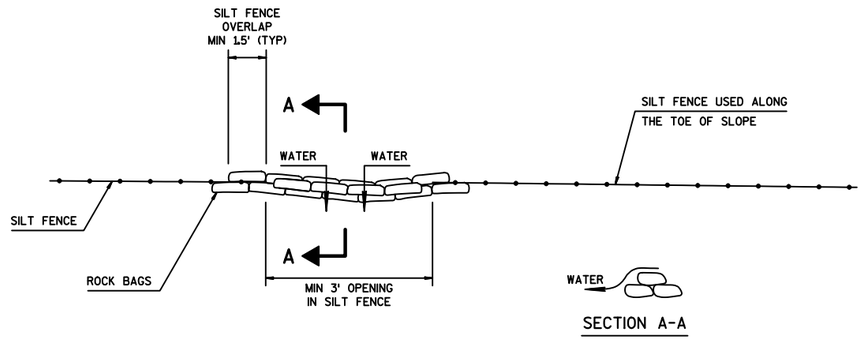

ROCK BAGS USED FOR SILT FENCE RELIEF DETAIL


PAID AS ROCK BAGS

PROJECT NO: 5630-06-72	HWY: STH 78	COUNTY: SAUK	CONSTRUCTION DETAILS	SHEET	E

STATION & OFFSET TABLE					
POINT	STATION	OFFSET	Y COORDS	X COORDS	ELEVATION
40	117+44.13	17.00 LT	179345.88	652883.07	
41	119+04.13	25.00 LT	179505.94	652876.45	
42	122+19.01	17.00 RT	179820.44	652921.18	
43	123+52.54	25.00 RT	179953.90	652930.34	
44	124+34.54	24.00 LT	180036.32	652882.05	834.52
45	124+69.90	38.64 LT	180071.80	652867.72	834.32
46	124+84.54	74.00 LT	180086.75	652832.49	834.97
47	124+34.54	74.00 LT	180036.75	652832.05	
48	125+66.54	24.00 LT	180168.31	652883.19	834.12
49	125+38.26	35.72 LT	180140.14	652871.23	833.95
50	125+26.54	64.00 LT	180128.67	652842.85	834.14
51	125+66.54	64.00 LT	180168.66	652843.19	
52	126+02.54	25.00 RT	180203.89	652932.50	
53	128+02.54	17.00 RT	180403.95	652926.23	
54	129+16.54	24.00 LT	180520.02	652890.37	
55	130+04.04	17.00 LT	180607.38	652907.83	
56	124+88.09	104.59 LT	180090.56	652801.93	
57	125+20.81	142.37 LT	180123.61	652764.43	
58	126+09.86	410.04 LT	180214.98	652497.54	
59	126+57.65	467.84 LT	180263.26	652440.16	835.64

STATION & OFFSET TABLE					
POINT	STATION	OFFSET	Y COORDS	X COORDS	ELEVATION
60	126+73.41	478.67 LT	180279.12	652429.46	835.56
61	126+92.23	475.20 LT	180297.91	652433.10	834.69
62	126+78.62	454.23 LT	180284.12	652453.95	
63	127+01.20	534.94 LT	180307.39	652373.43	835.63
64	126+97.71	516.13 LT	180303.74	652392.22	835.47
65	127+08.56	500.37 LT	180314.45	652408.07	834.72
66	127+22.17	521.34 LT	180328.24	652387.22	
67	127+34.47	602.75 LT	180341.25	652305.92	


CTH Z TYPE A2 MODIFIED INTERSECTION REQ'D

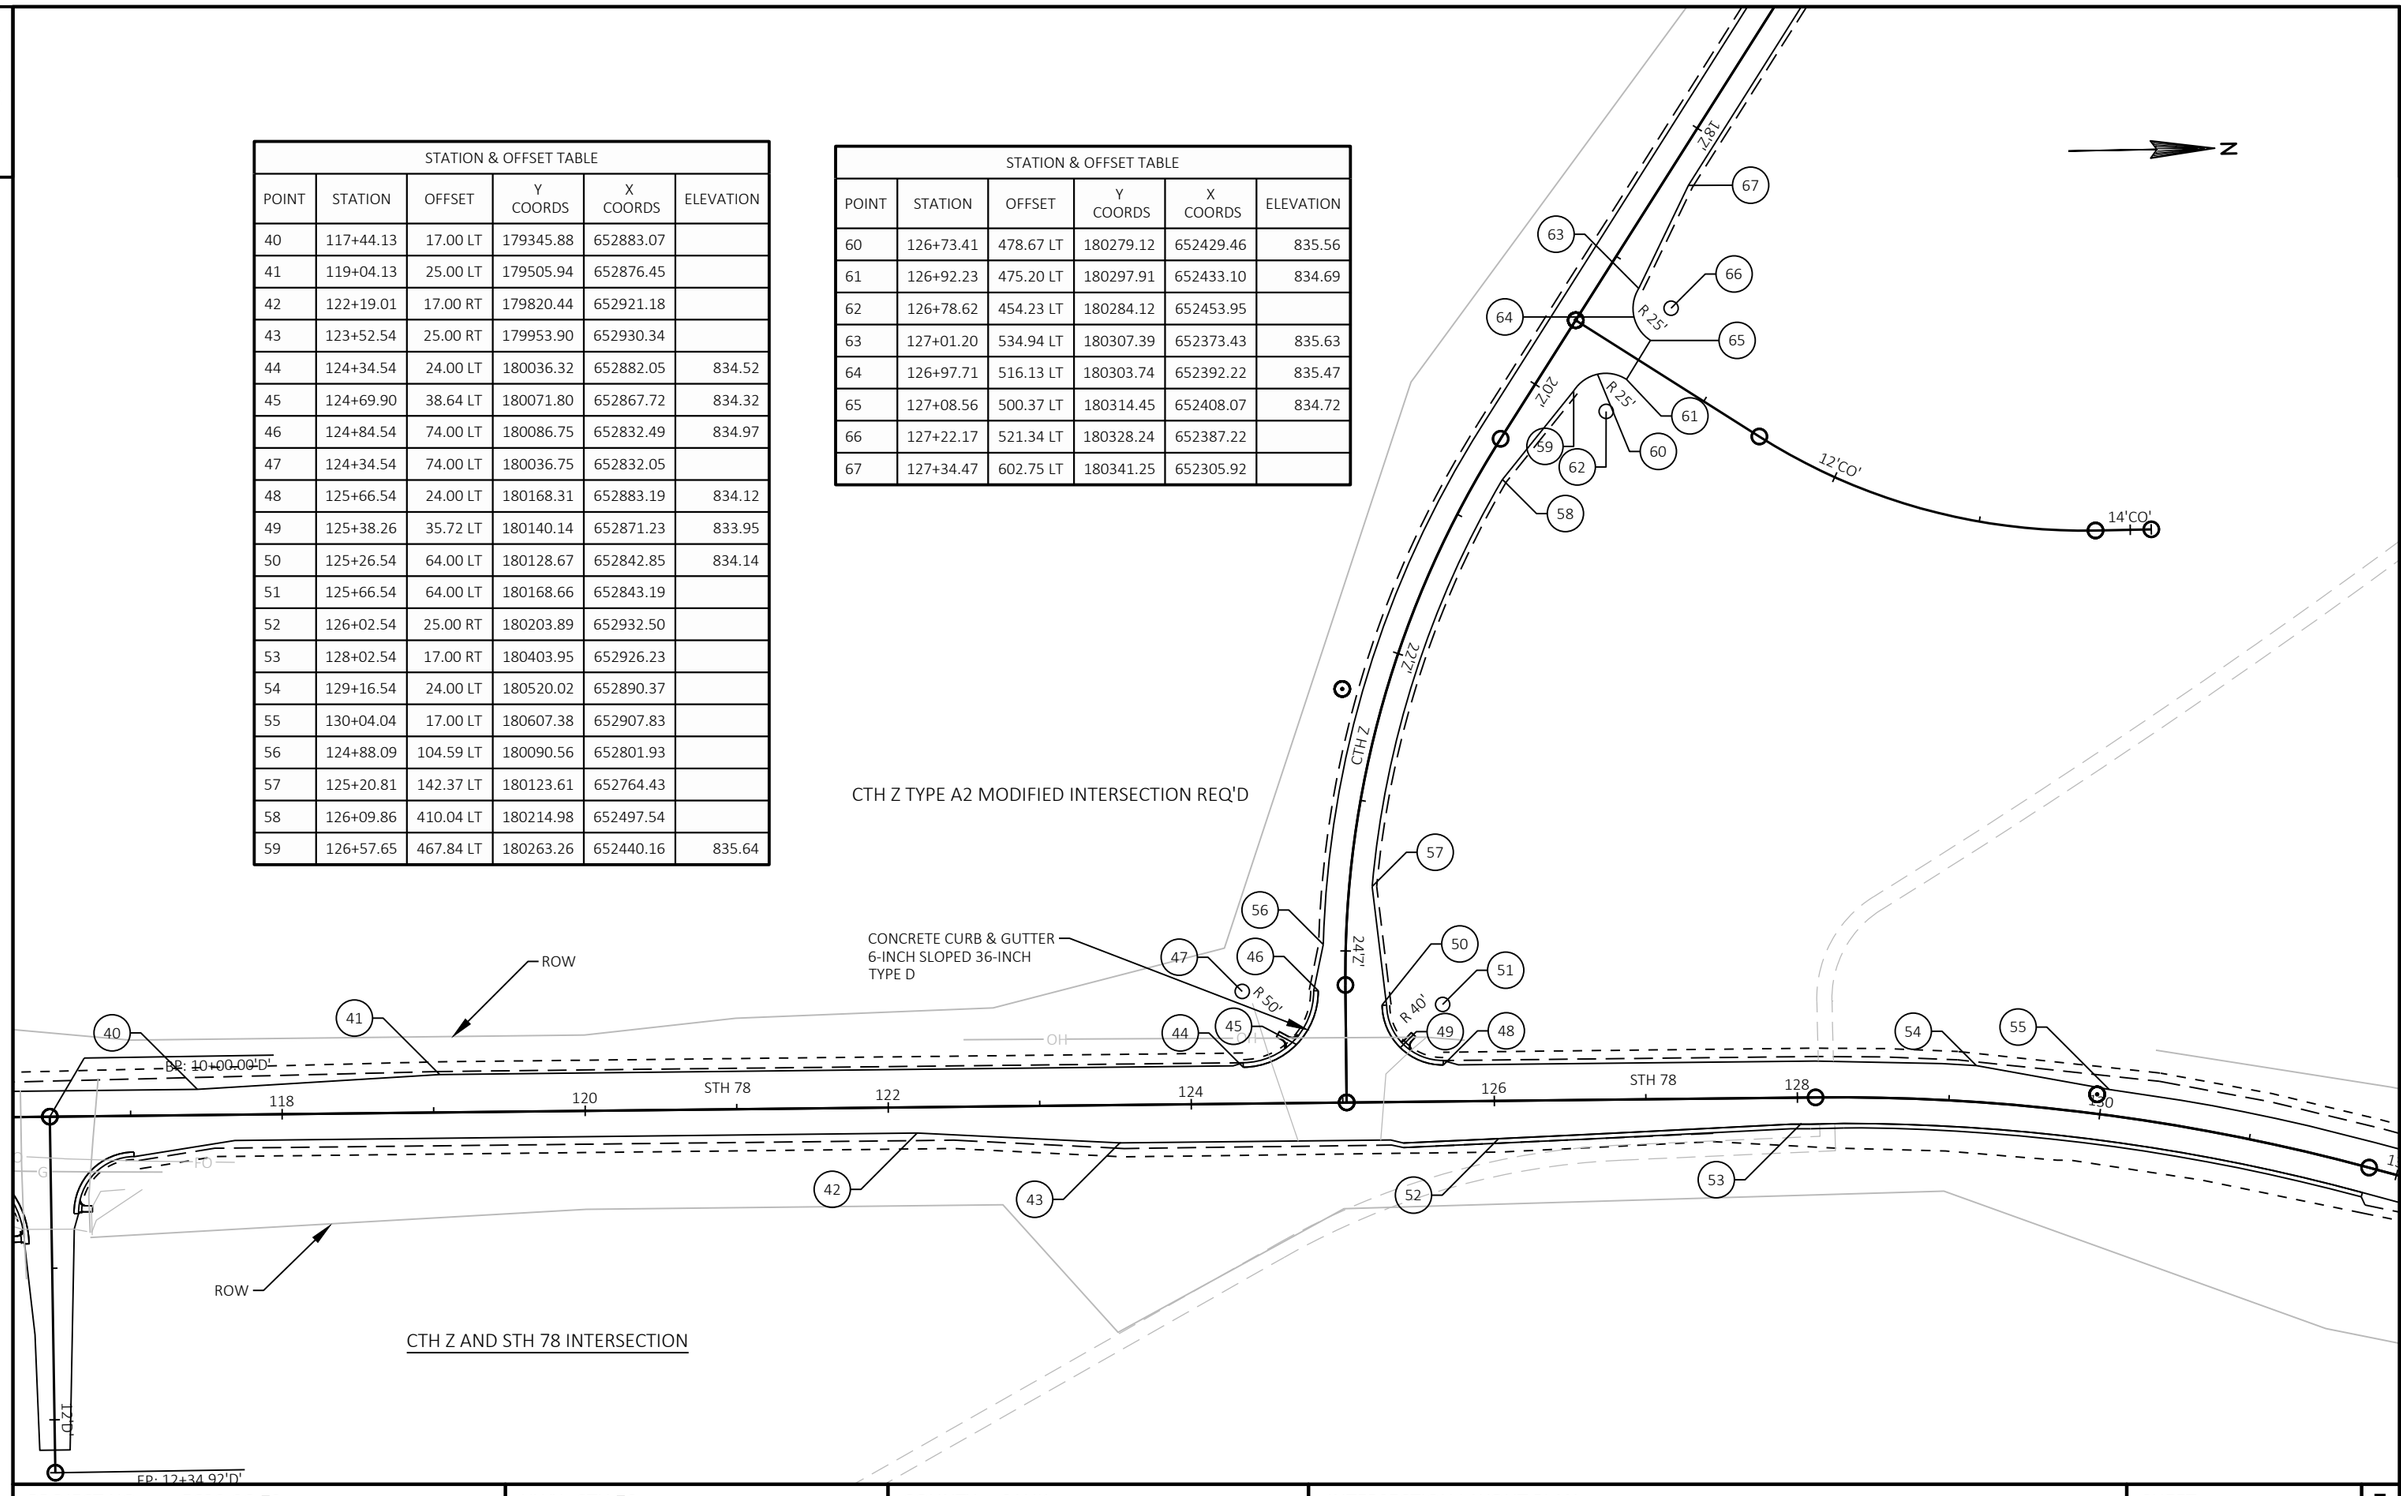

PROJECT NO: 5630-06-72	HWY: STH 78	COUNTY: SAUK	INTERSECTION LAYOUT PLAN	SHEET	E

FILE NAME : N:\PDS\C3D\56300602\SHEETSPLAN\021101-ID.DWG
LAYOUT NAME - 021101-id


PLOT DATE : 3/27/2019 3:29 PM PLOT BY : DUMS, ALEXANDER T PLOT NAME : PLOT SCALE : 1 IN:100 FT

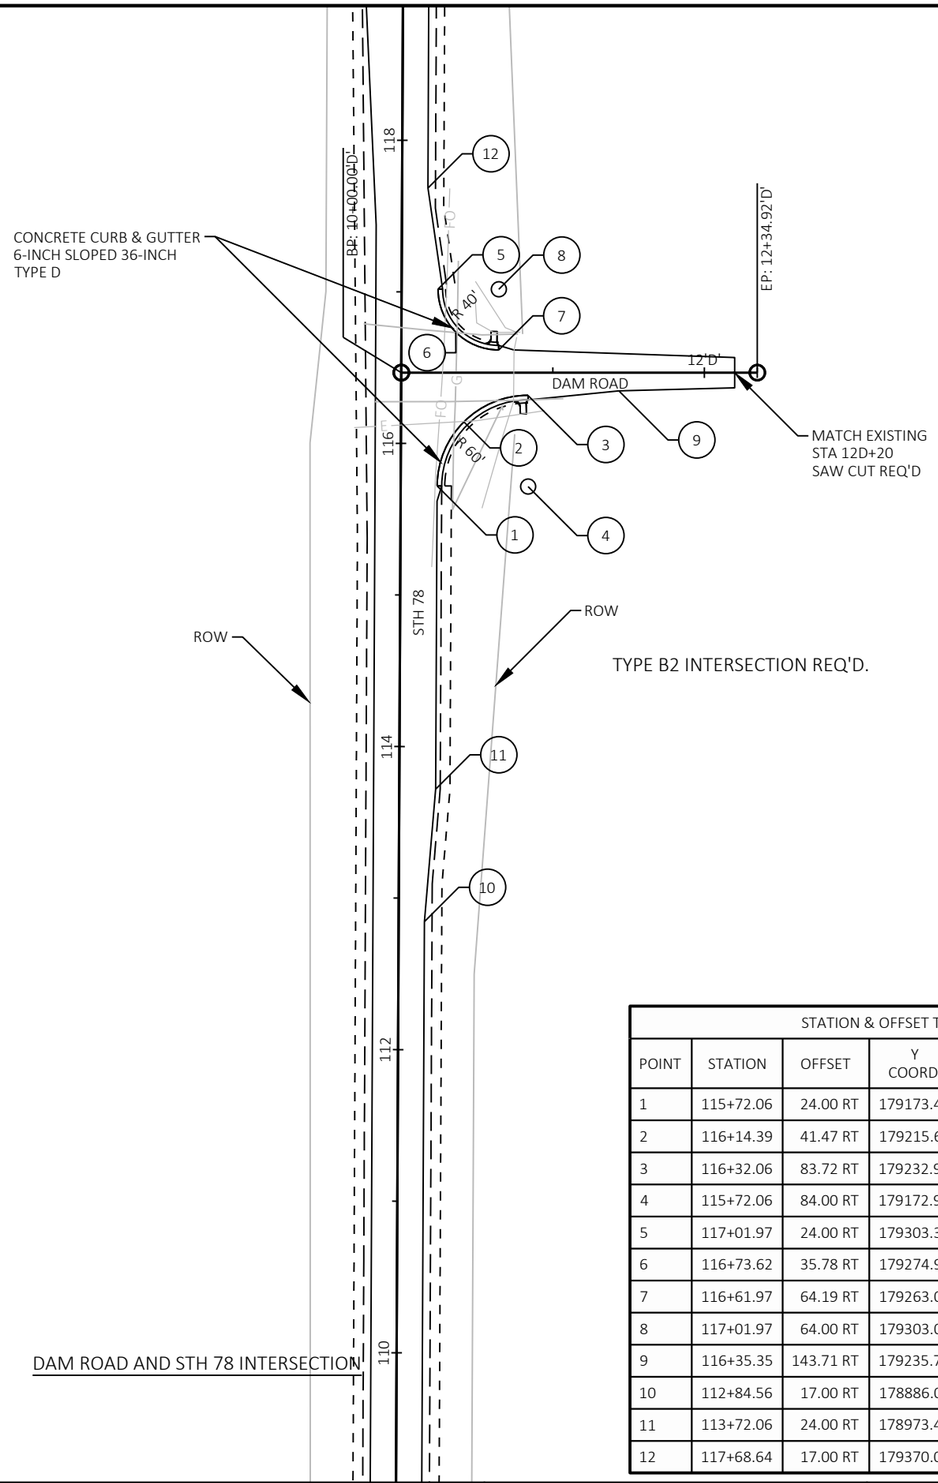

DAM ROAD AND STH 78 INTERSECTION

STATION & OFFSET TABLE					
POINT	STATION	OFFSET	Y COORDS	X COORDS	ELEVATION
1	115+72.06	24.00 RT	179173.46	652922.58	836.82
2	116+14.39	41.47 RT	179215.63	652940.41	836.04
3	116+32.06	83.72 RT	179232.94	652982.82	834.37
4	115+72.06	84.00 RT	179172.94	652982.57	
5	117+01.97	24.00 RT	179303.36	652923.70	836.72
6	116+73.62	35.78 RT	179274.91	652935.24	836.38
7	116+61.97	64.19 RT	179263.02	652963.55	835.17
8	117+01.97	64.00 RT	179303.01	652963.70	
9	116+35.35	143.71 RT	179235.70	653042.83	
10	112+84.56	17.00 RT	178886.03	652913.09	
11	113+72.06	24.00 RT	178973.46	652920.84	
12	117+68.64	17.00 RT	179370.09	652917.28	

STATION & OFFSET TABLE					
POINT	STATION	OFFSET	Y COORDS	X COORDS	ELEVATION
20	139+96.37	24.00 RT	181572.85	653146.27	859.02
21	140+35.84	40.69 RT	181612.43	653162.70	858.53
22	140+51.35	80.64 RT	181628.20	653202.55	857.43
23	139+96.37	79.00 RT	181573.21	653201.27	
24	141+31.58	24.00 RT	181708.05	653145.38	859.41
25	140+96.76	38.12 RT	181673.33	653159.73	858.86
26	140+81.61	72.52 RT	181658.40	653194.23	857.74
27	141+31.58	74.00 RT	181708.39	653195.38	
28	140+52.56	140.71 RT	181629.82	653262.60	
29	137+08.88	17.00 RT	181283.44	653118.96	
30	137+96.37	24.00 RT	181370.37	653138.42	
31	141+98.25	17.00 RT	181774.68	653137.93	

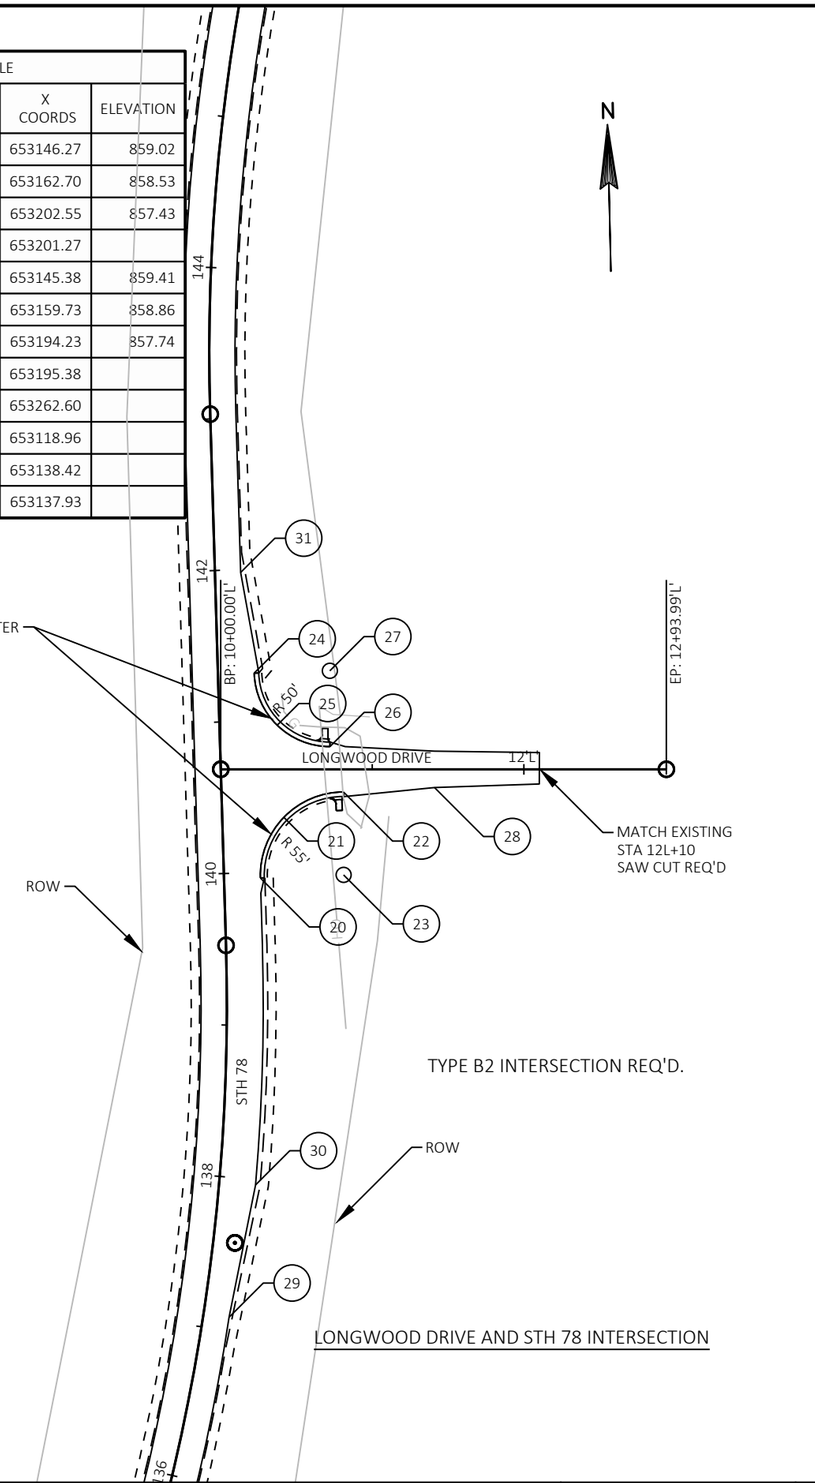


LONGWOOD DRIVE AND STH 78 INTERSECTION

2

PROJECT NO: 5630-06-72	HWY: STH 78	COUNTY: SAUK	INTERSECTION LAYOUT PLAN	SHEET	E


FILE NAME : N:\PDS\C3D\56300602\SHEETSPLAN\021101-ID.DWG
LAYOUT NAME - 021102-id
PLOT DATE : 3/27/2019 3:30 PM
PLOT BY : DUMS, ALEXANDER T
PLOT NAME :
PLOT SCALE : 1 IN:100 FT
WISDOT/CADDS SHEET 44

STATION & OFFSET TABLE					
POINT	STATION	OFFSET	Y COORDS	X COORDS	ELEVATION
80	154+64.41	17.00 LT	182918.64	653571.62	
81	155+47.27	24.38 LT	182977.67	653632.00	869.22
82	155+74.80	39.88 LT	183007.01	653645.18	869.60
83	155+84.18	70.67 LT	183037.63	653634.87	869.94
84	155+42.66	68.09 LT	183009.35	653601.51	
85	156+69.53	24.73 LT	183049.31	653733.76	869.24
86	156+20.77	50.53 LT	183043.23	653677.71	869.62
87	156+11.78	87.14 LT	183067.97	653649.13	870.55
88	156+68.92	84.42 LT	183099.37	653701.23	
89	157+11.07	17.00 LT	183064.77	653773.75	
90	155+85.06	87.73 LT	183051.97	653625.60	
91	156+08.07	103.06 LT	183078.76	653636.76	

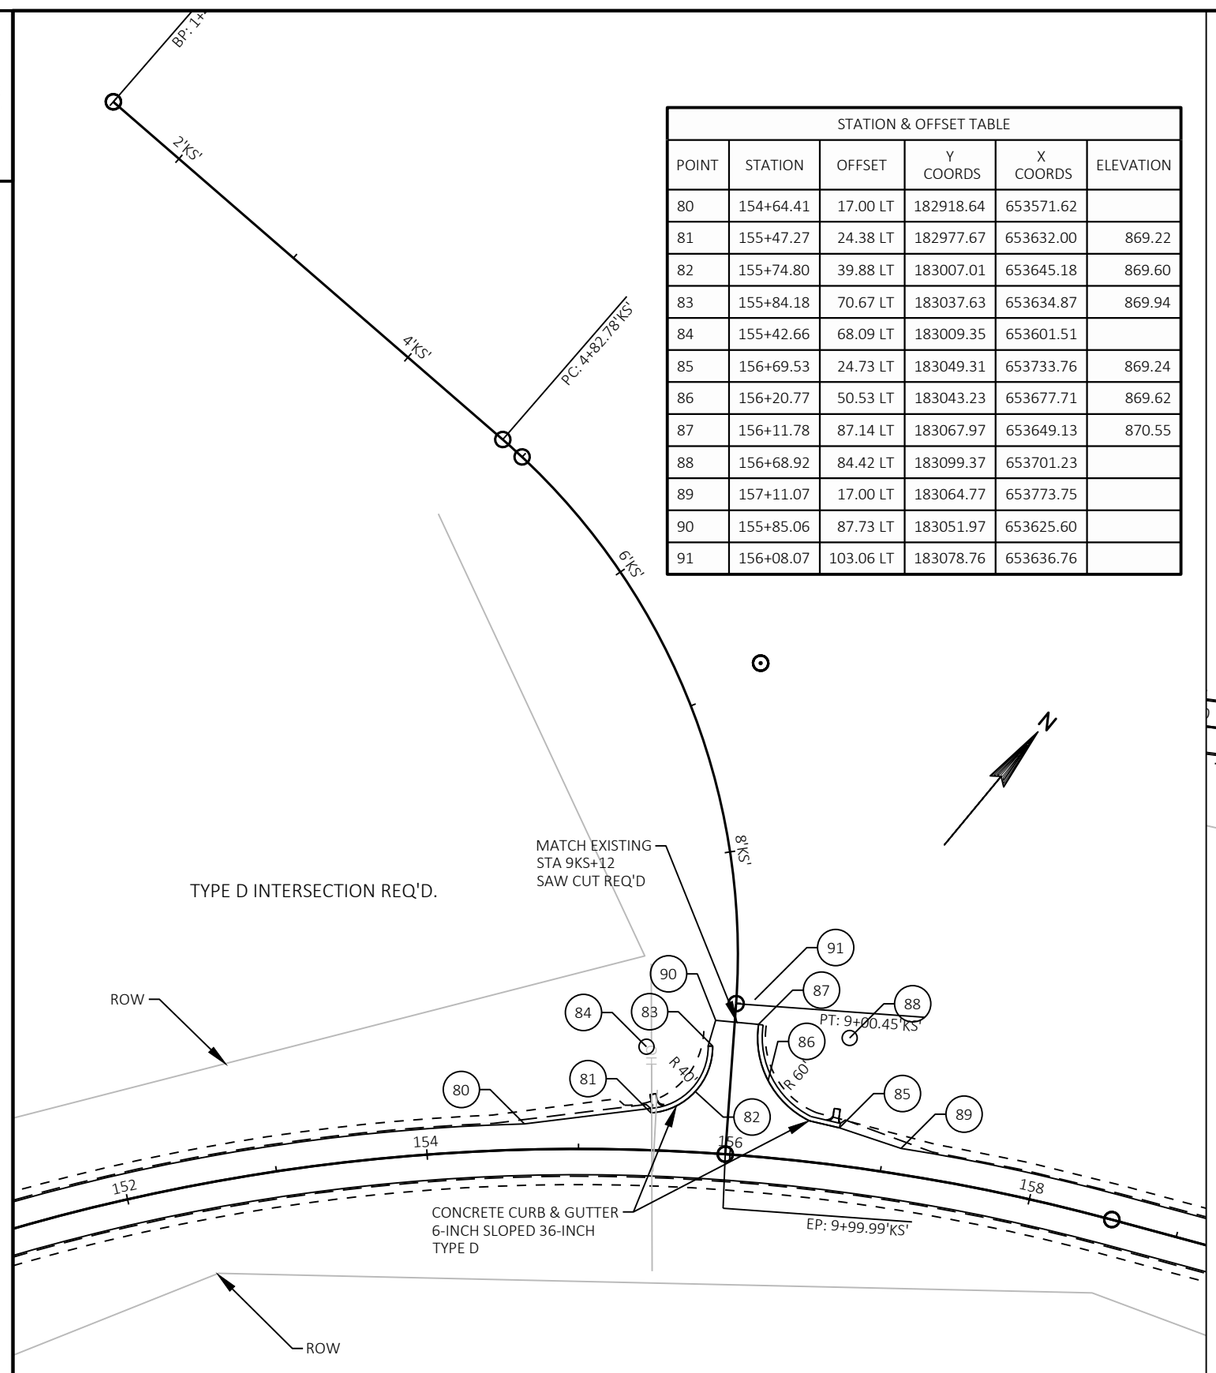

KELLER ROAD (SOUTH) AND STH 78 INTERSECTION


STATION & OFFSET TABLE					
POINT	STATION	OFFSET	Y COORDS	X COORDS	ELEVATION
100	162+30.06	17.00 RT	183256.66	654258.34	
101	163+33.04	22.00 RT	183299.10	654353.90	865.87
102	163+73.67	39.61 RT	183304.44	654398.72	865.53
103	163+89.61	81.55 RT	183277.02	654434.57	864.95
104	163+33.04	82.00 RT	183246.57	654382.87	
105	164+56.84	22.00 RT	183364.84	654461.13	865.19
106	164+30.12	33.10 RT	183340.51	654444.56	865.53
107	164+18.62	60.03 RT	183311.43	654449.12	865.18
108	164+56.84	62.00 RT	183331.73	654483.58	
109	165+18.38	17.00 RT	183405.11	654509.09	

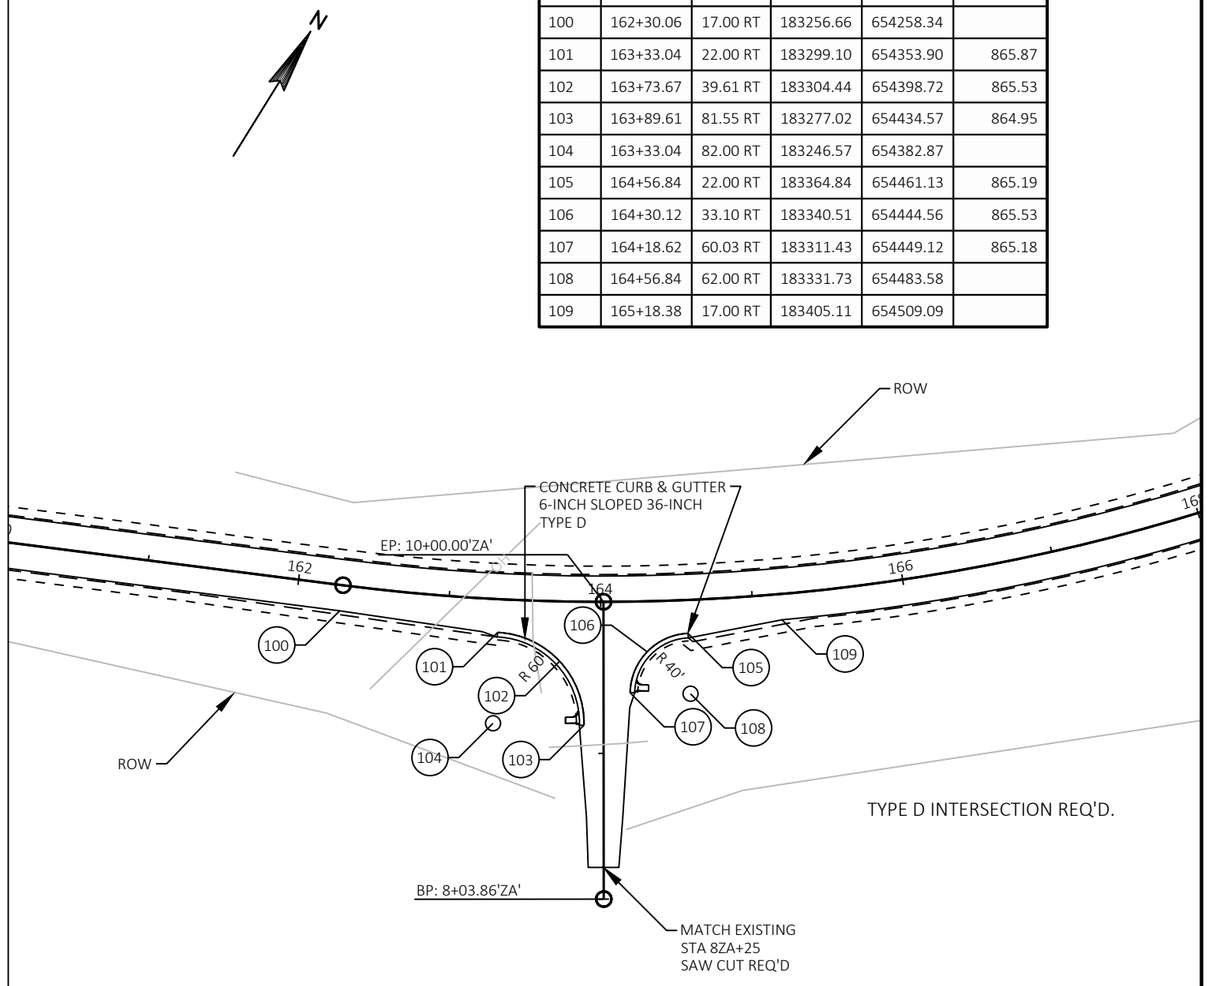

ZANDER DRIVE AND STH 78 INTERSECTION

PROJECT NO: 5630-06-72	HWY: STH 78	COUNTY: SAUK	INTERSECTION LAYOUT PLAN	SHEET	E


STATION & OFFSET TABLE					
POINT	STATION	OFFSET	Y COORDS	X COORDS	ELEVATION
110	174+74.51	17.00 RT	184200.85	655024.41	
111	175+62.00	24.00 RT	184286.79	655047.85	
112	177+62.00	24.00 RT	184489.15	655064.44	857.26
113	178+04.15	41.29 RT	184530.92	655082.63	855.98
114	178+22.01	83.19 RT	184547.87	655124.90	854.33
115	177+62.00	84.00 RT	184487.86	655124.43	
116	178+91.76	24.00 RT	184618.88	655067.21	856.03
117	178+63.28	35.91 RT	184590.15	655078.51	856.19
118	178+51.76	64.54 RT	184578.02	655106.89	854.99
119	178+91.76	64.00 RT	184618.02	655107.20	
120	179+58.42	17.00 RT	184685.67	655061.64	
121	178+49.81	142.83 RT	184574.40	655185.12	
122	178+25.82	143.15 RT	184550.40	655184.93	

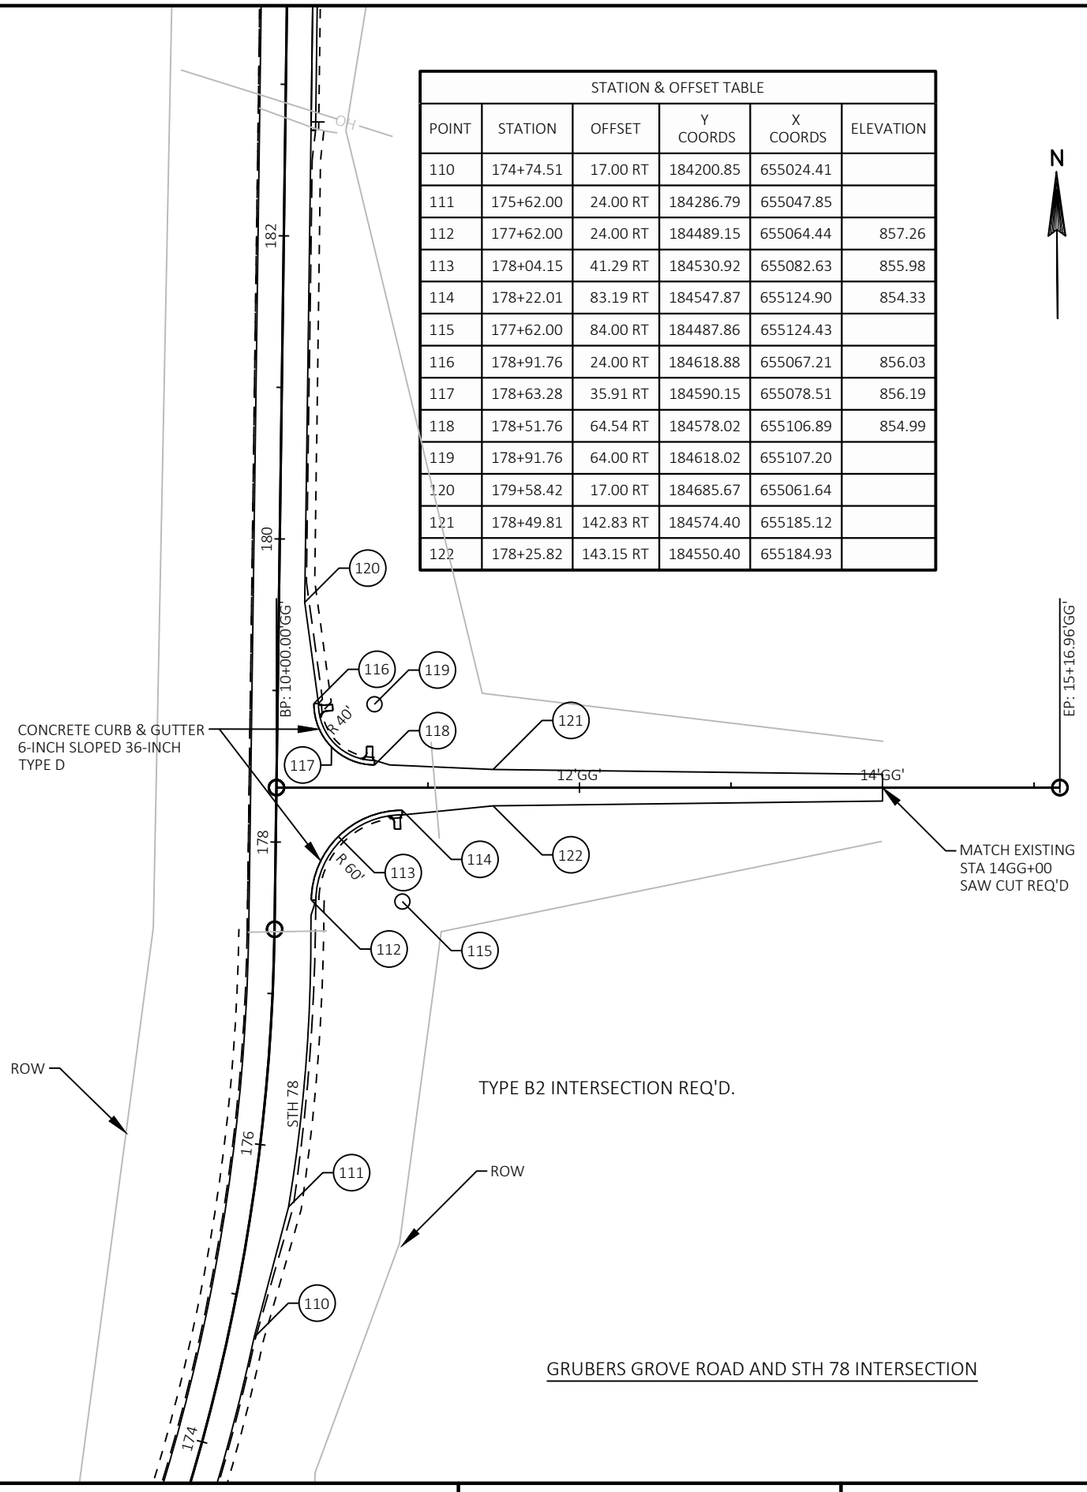

TYPE B2 INTERSECTION REQ'D.

GRUBERS GROVE ROAD AND STH 78 INTERSECTION

STATION & OFFSET TABLE					
POINT	STATION	OFFSET	Y COORDS	X COORDS	ELEVATION
130	189+82.50	17.00 LT	185707.75	655113.17	
131	190+49.94	24.06 LT	185774.92	655126.96	839.28
132	190+74.38	36.42 LT	185802.43	655123.35	838.42
133	190+86.79	61.07 LT	185822.70	655104.39	836.12
134	190+43.89	68.74 LT	185783.19	655082.62	
135	191+69.05	25.00 LT	185888.32	655168.32	834.92
136	191+30.40	43.63 LT	185858.66	655136.41	836.60
137	191+15.82	84.42 LT	185859.11	655092.92	834.76
138	191+71.85	83.58 LT	185913.34	655115.27	
139	192+70.06	17.00 LT	185978.43	655217.15	
140	191+06.30	149.47 LT	185872.42	655028.45	
141	190+84.20	147.48 LT	185849.27	655022.13	

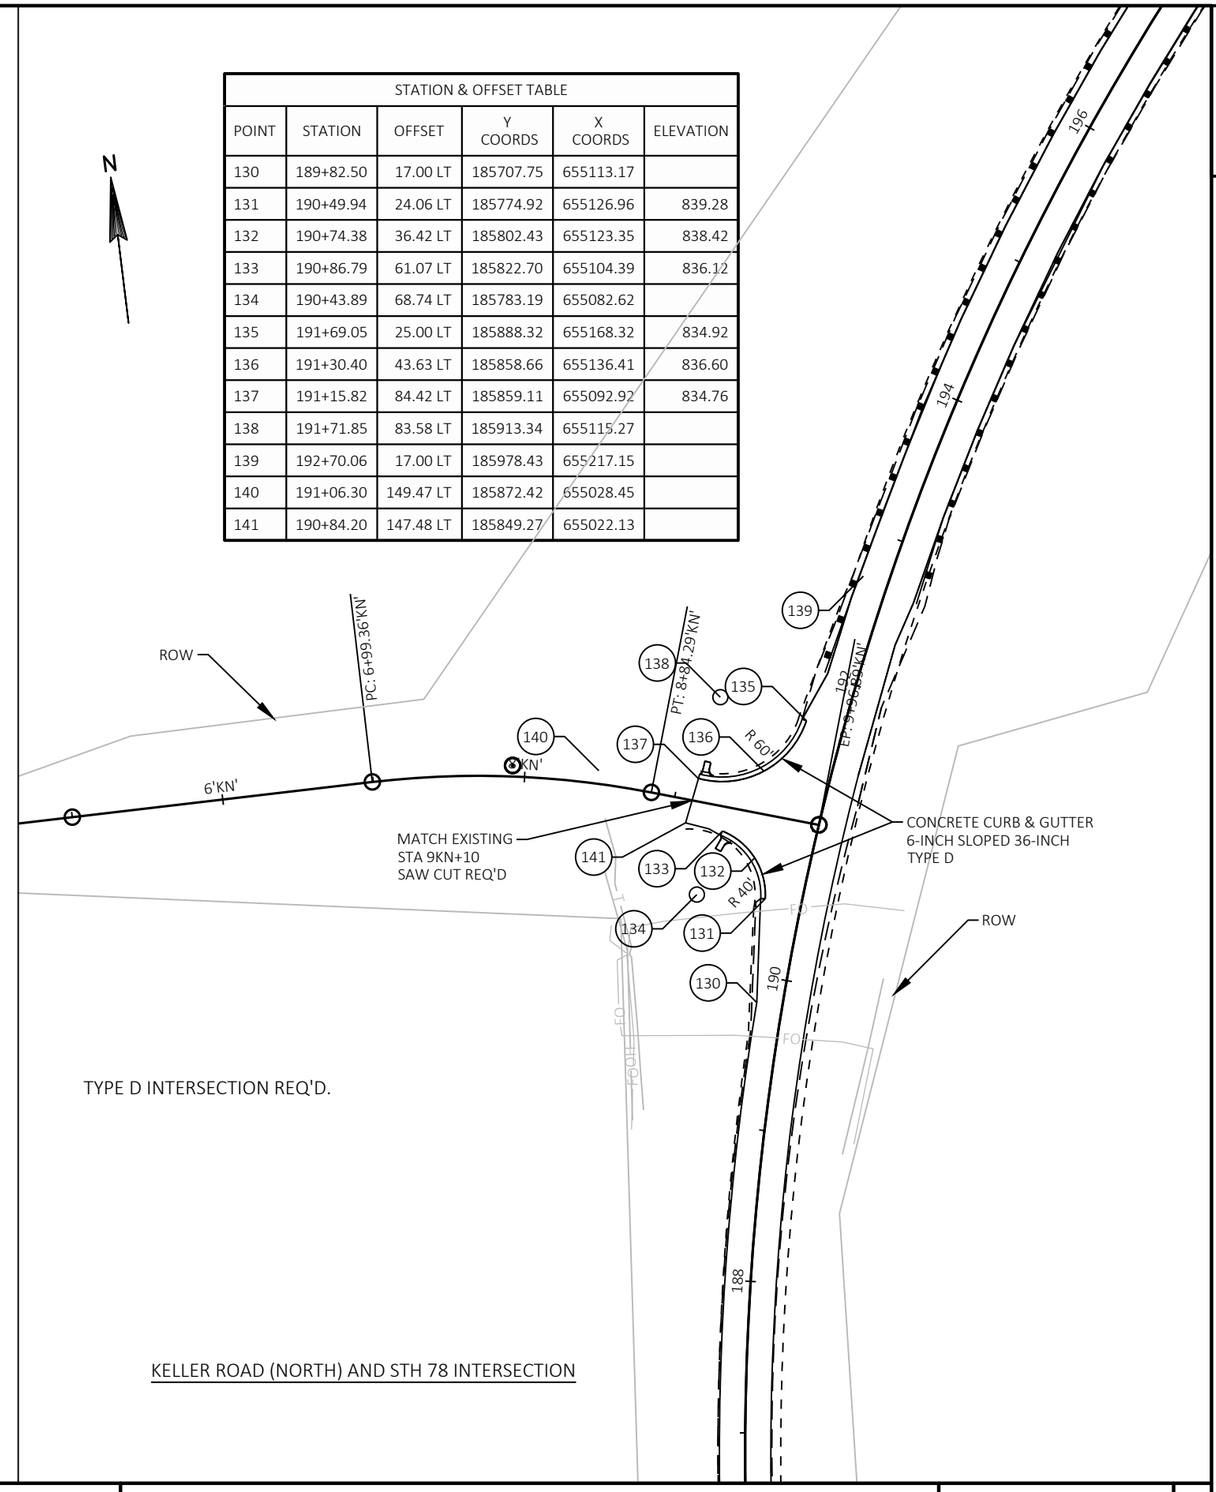



TYPE D INTERSECTION REQ'D.

KELLER ROAD (NORTH) AND STH 78 INTERSECTION

PROJECT NO: 5630-06-72	HWY: STH 78	COUNTY: SAUK	INTERSECTION LAYOUT PLAN	SHEET	E

STATION & OFFSET TABLE					
POINT	STATION	OFFSET	Y COORDS	X COORDS	ELEVATION
170	215+24.80	17.00 RT	187144.45	657059.94	
171	216+12.30	24.00 RT	187165.82	657145.08	
172	218+12.30	24.00 RT	187229.81	657334.56	835.13
173	218+54.74	41.57 RT	187226.74	657380.40	835.37
174	218+72.30	84.00 RT	187192.17	657410.61	836.14
175	218+12.30	84.00 RT	187172.97	657353.76	
176	218+74.07	143.12 RT	187136.72	657431.20	
177	218+98.01	144.82 RT	187142.77	657454.43	
178	219+02.30	64.00 RT	187220.71	657432.63	836.54
179	219+14.00	35.72 RT	187251.25	657434.67	836.15
180	219+42.30	24.00 RT	187271.41	657457.73	836.47
181	219+42.30	84.00 RT	187214.56	657476.93	
182	220+09.00	17.00 RT	187299.38	657518.68	

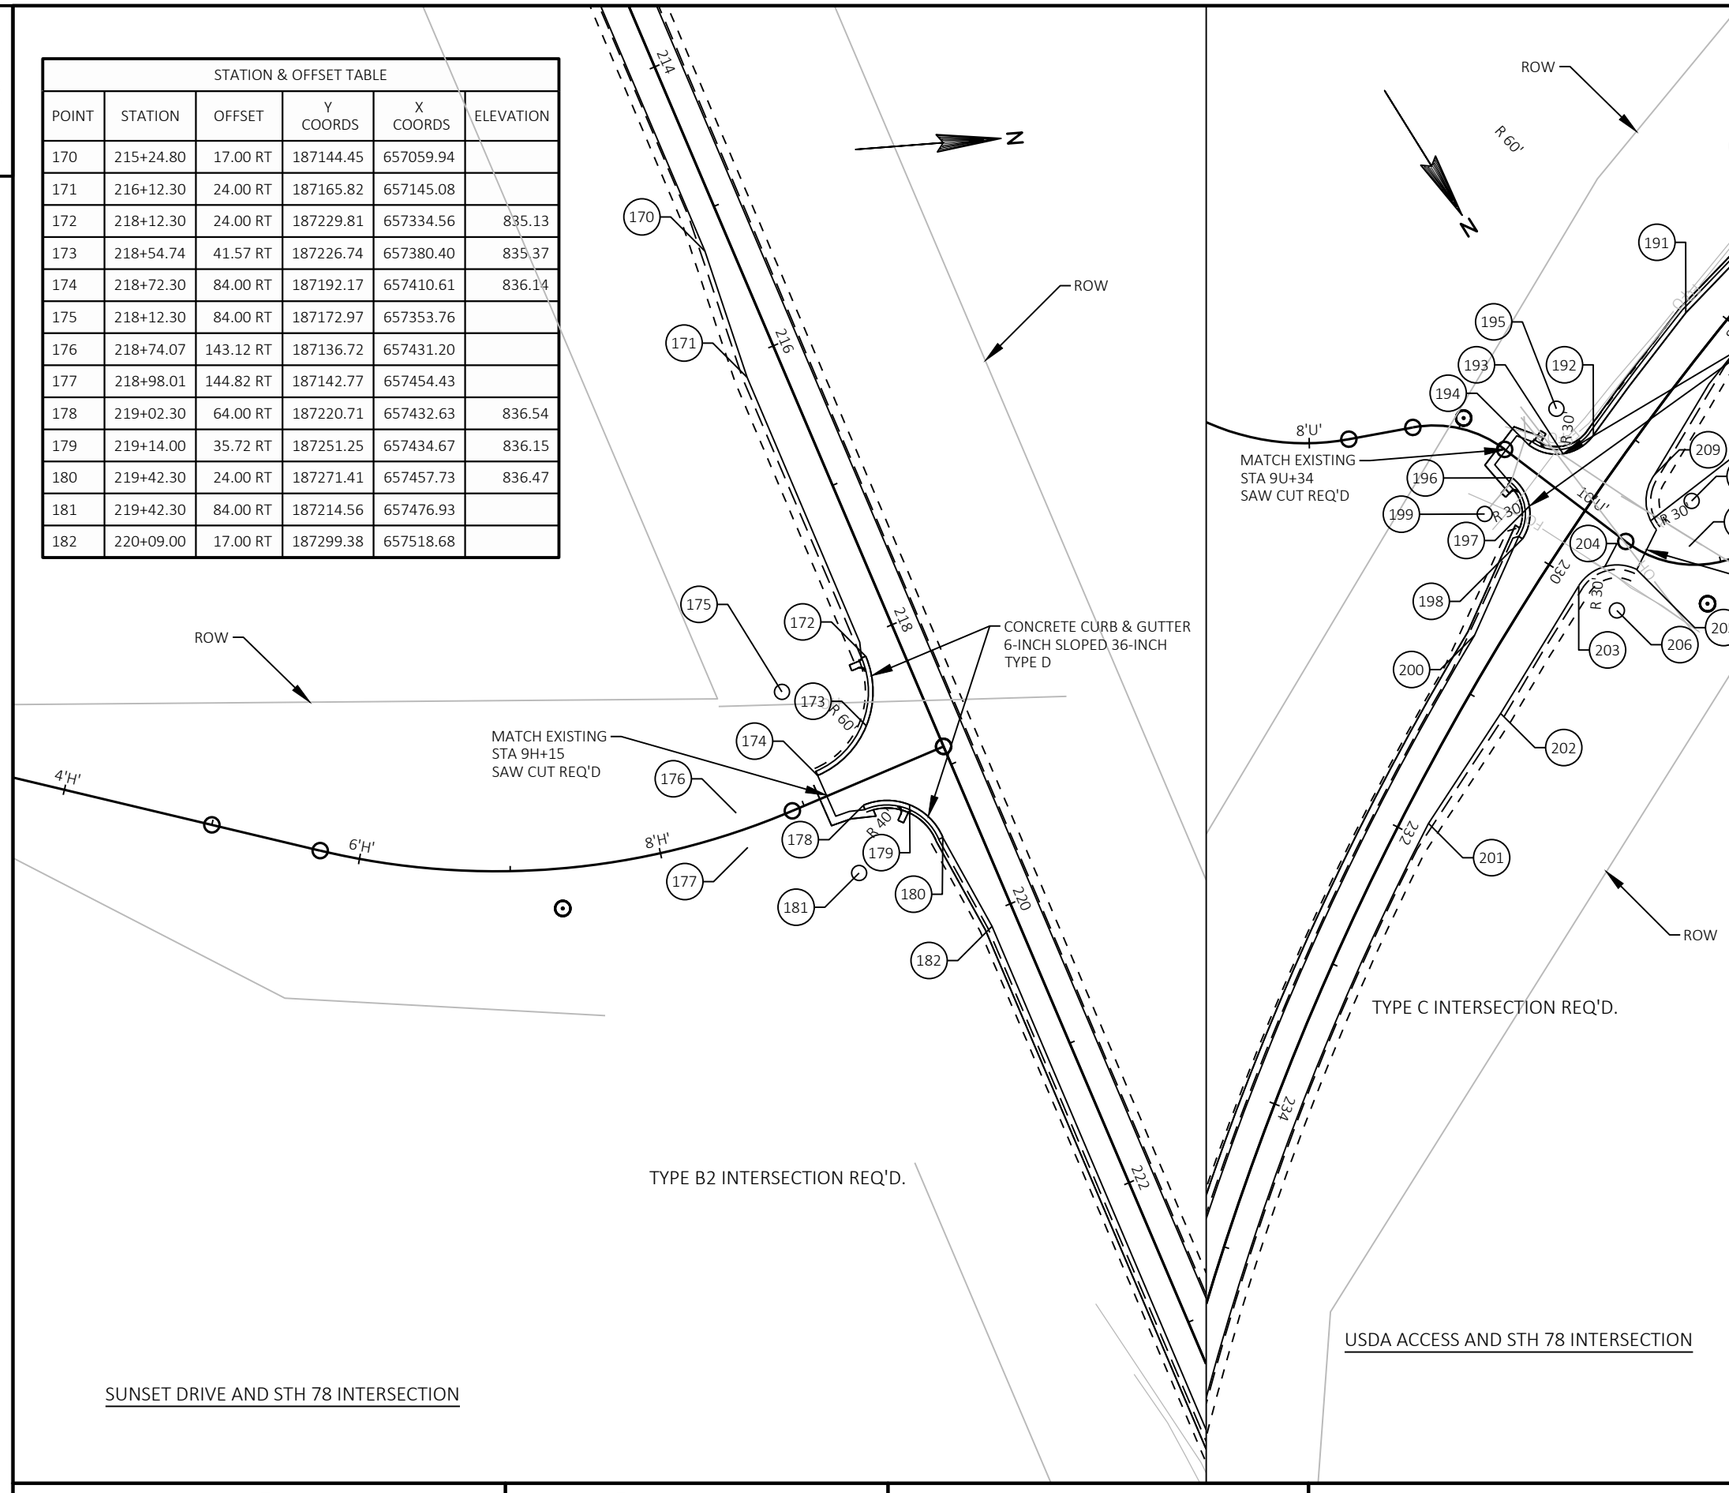


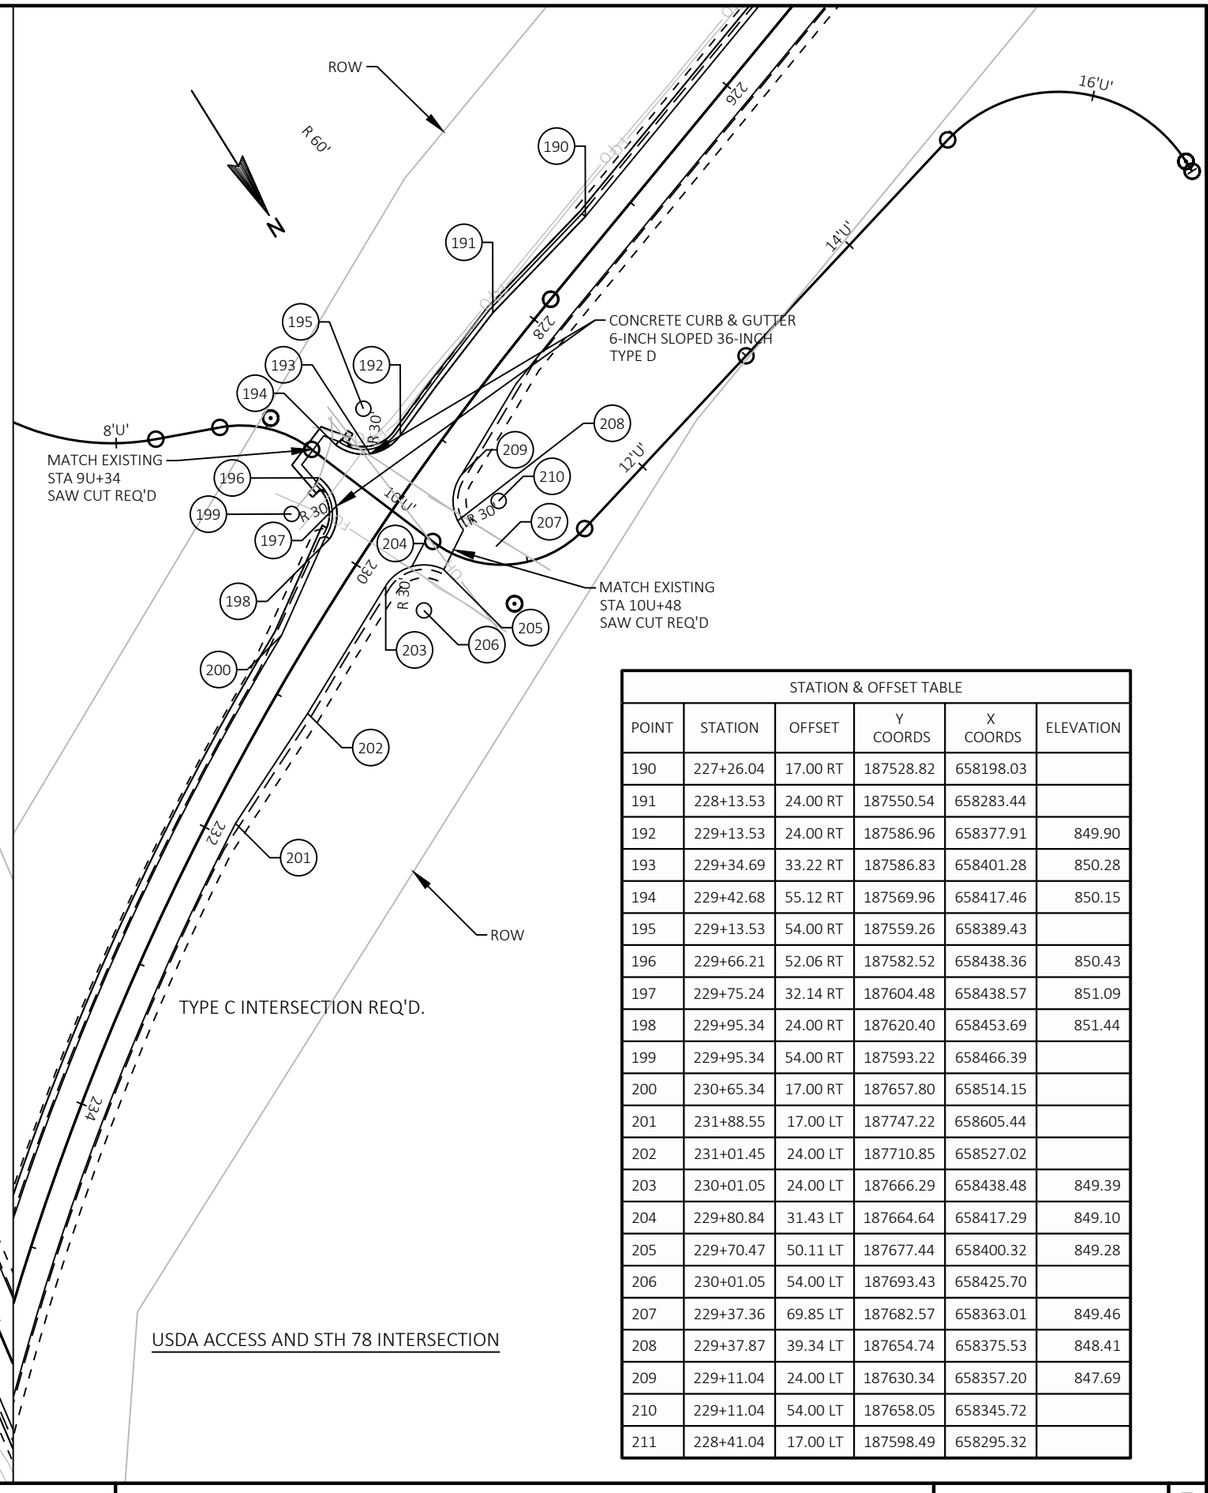

STATION & OFFSET TABLE					
POINT	STATION	OFFSET	Y COORDS	X COORDS	ELEVATION
190	227+26.04	17.00 RT	187528.82	658198.03	
191	228+13.53	24.00 RT	187550.54	658283.44	
192	229+13.53	24.00 RT	187586.96	658377.91	849.90
193	229+34.69	33.22 RT	187586.83	658401.28	850.28
194	229+42.68	55.12 RT	187569.96	658417.46	850.15
195	229+13.53	54.00 RT	187559.26	658389.43	
196	229+66.21	52.06 RT	187582.52	658438.36	850.43
197	229+75.24	32.14 RT	187604.48	658438.57	851.09
198	229+95.34	24.00 RT	187620.40	658453.69	851.44
199	229+95.34	54.00 RT	187593.22	658466.39	
200	230+65.34	17.00 RT	187657.80	658514.15	
201	231+88.55	17.00 LT	187747.22	658605.44	
202	231+01.45	24.00 LT	187710.85	658527.02	
203	230+01.05	24.00 LT	187666.29	658438.48	849.39
204	229+80.84	31.43 LT	187664.64	658417.29	849.10
205	229+70.47	50.11 LT	187677.44	658400.32	849.28
206	230+01.05	54.00 LT	187693.43	658425.70	
207	229+37.36	69.85 LT	187682.57	658363.01	849.46
208	229+37.87	39.34 LT	187654.74	658375.53	848.41
209	229+11.04	24.00 LT	187630.34	658357.20	847.69
210	229+11.04	54.00 LT	187658.05	658345.72	
211	228+41.04	17.00 LT	187598.49	658295.32	


PROJECT NO: 5630-06-72	HWY: STH 78	COUNTY: SAUK	INTERSECTION LAYOUT PLAN	SHEET	E

FILE NAME : N:\PDS\C3D\56300602\SHEETSPLAN\021101-ID.DWG
LAYOUT NAME - 021105-id
PLOT DATE : 3/27/2019 3:30 PM
PLOT BY : DUMS, ALEXANDER T
PLOT NAME :
PLOT SCALE : 1 IN:100 FT

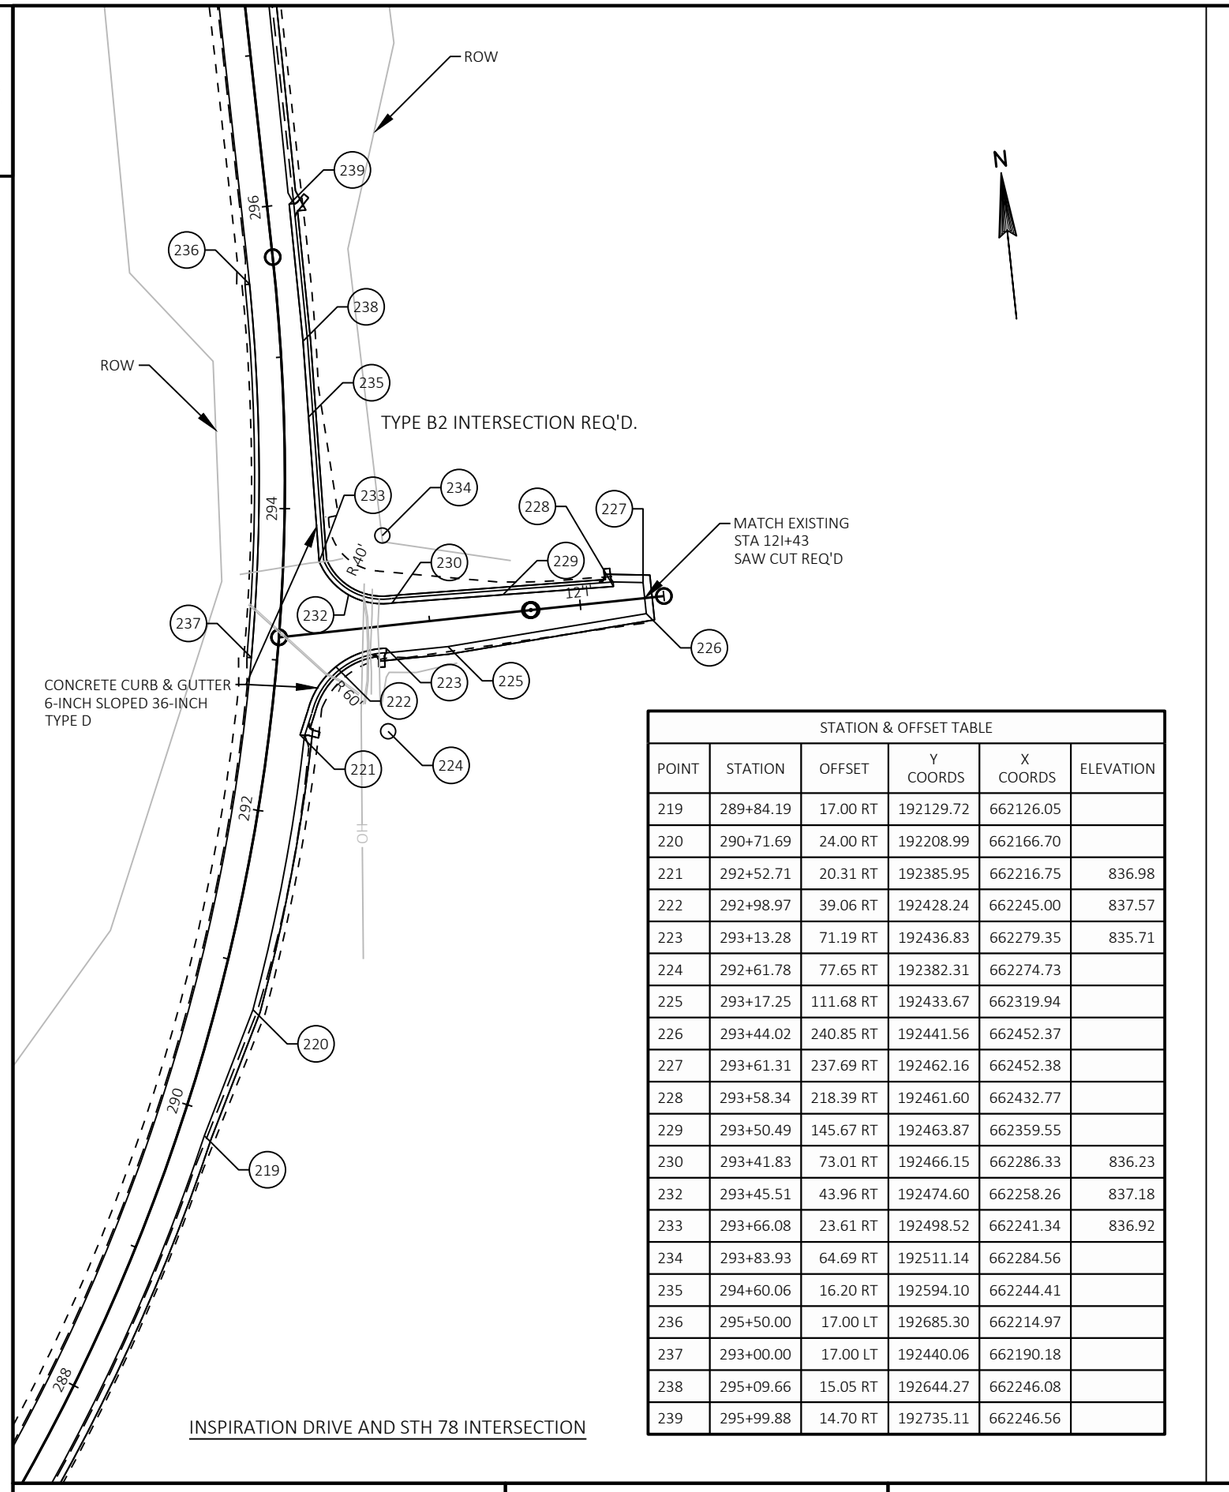

STATION & OFFSET TABLE					
POINT	STATION	OFFSET	Y COORDS	X COORDS	ELEVATION
219	289+84.19	17.00 RT	192129.72	662126.05	
220	290+71.69	24.00 RT	192208.99	662166.70	
221	292+52.71	20.31 RT	192385.95	662216.75	836.98
222	292+98.97	39.06 RT	192428.24	662245.00	837.57
223	293+13.28	71.19 RT	192436.83	662279.35	835.71
224	292+61.78	77.65 RT	192382.31	662274.73	
225	293+17.25	111.68 RT	192433.67	662319.94	
226	293+44.02	240.85 RT	192441.56	662452.37	
227	293+61.31	237.69 RT	192462.16	662452.38	
228	293+58.34	218.39 RT	192461.60	662432.77	
229	293+50.49	145.67 RT	192463.87	662359.55	
230	293+41.83	73.01 RT	192466.15	662286.33	836.23
232	293+45.51	43.96 RT	192474.60	662258.26	837.18
233	293+66.08	23.61 RT	192498.52	662241.34	836.92
234	293+83.93	64.69 RT	192511.14	662284.56	
235	294+60.06	16.20 RT	192594.10	662244.41	
236	295+50.00	17.00 LT	192685.30	662214.97	
237	293+00.00	17.00 LT	192440.06	662190.18	
238	295+09.66	15.05 RT	192644.27	662246.08	
239	295+99.88	14.70 RT	192735.11	662246.56	


INSPIRATION DRIVE AND STH 78 INTERSECTION

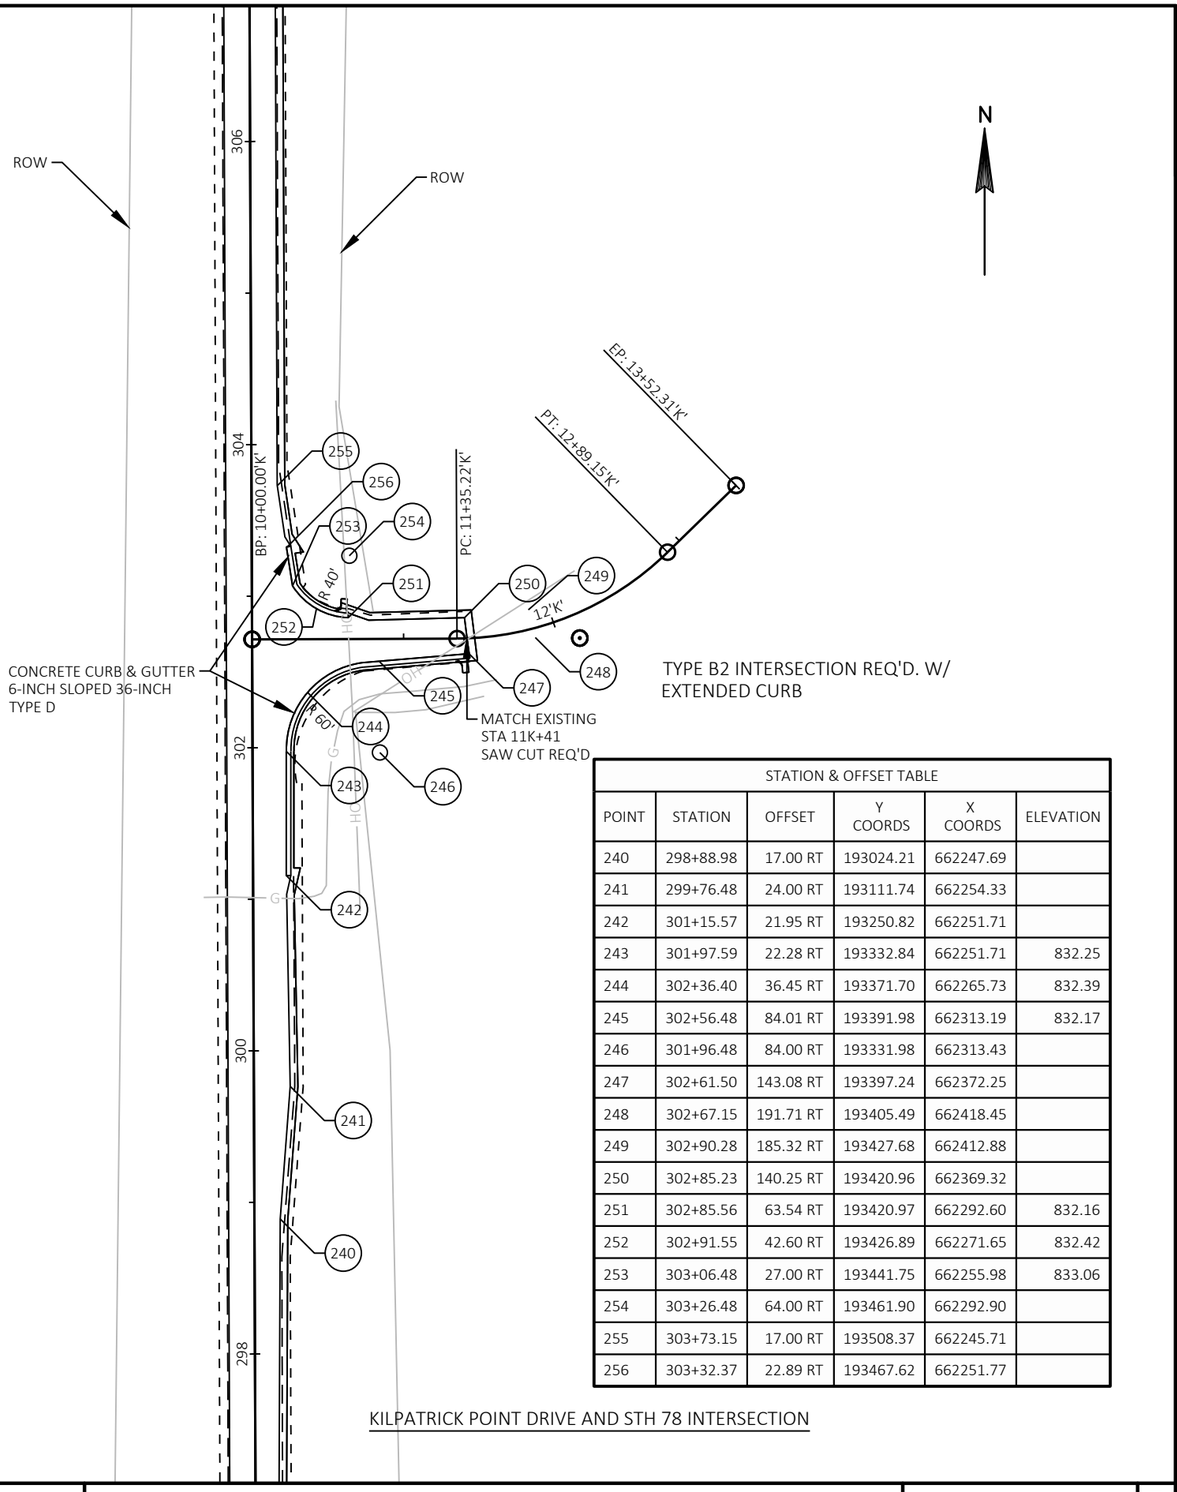

STATION & OFFSET TABLE					
POINT	STATION	OFFSET	Y COORDS	X COORDS	ELEVATION
240	298+88.98	17.00 RT	193024.21	662247.69	
241	299+76.48	24.00 RT	193111.74	662254.33	
242	301+15.57	21.95 RT	193250.82	662251.71	
243	301+97.59	22.28 RT	193332.84	662251.71	832.25
244	302+36.40	36.45 RT	193371.70	662265.73	832.39
245	302+56.48	84.01 RT	193391.98	662313.19	832.17
246	301+96.48	84.00 RT	193331.98	662313.43	
247	302+61.50	143.08 RT	193397.24	662372.25	
248	302+67.15	191.71 RT	193405.49	662418.45	
249	302+90.28	185.32 RT	193427.68	662412.88	
250	302+85.23	140.25 RT	193420.96	662369.32	
251	302+85.56	63.54 RT	193420.97	662292.60	832.16
252	302+91.55	42.60 RT	193426.89	662271.65	832.42
253	303+06.48	27.00 RT	193441.75	662255.98	833.06
254	303+26.48	64.00 RT	193461.90	662292.90	
255	303+73.15	17.00 RT	193508.37	662245.71	
256	303+32.37	22.89 RT	193467.62	662251.77	


KILPATRICK POINT DRIVE AND STH 78 INTERSECTION

PROJECT NO: 5630-06-72	HWY: STH 78	COUNTY: SAUK	INTERSECTION LAYOUT PLAN	SHEET	E

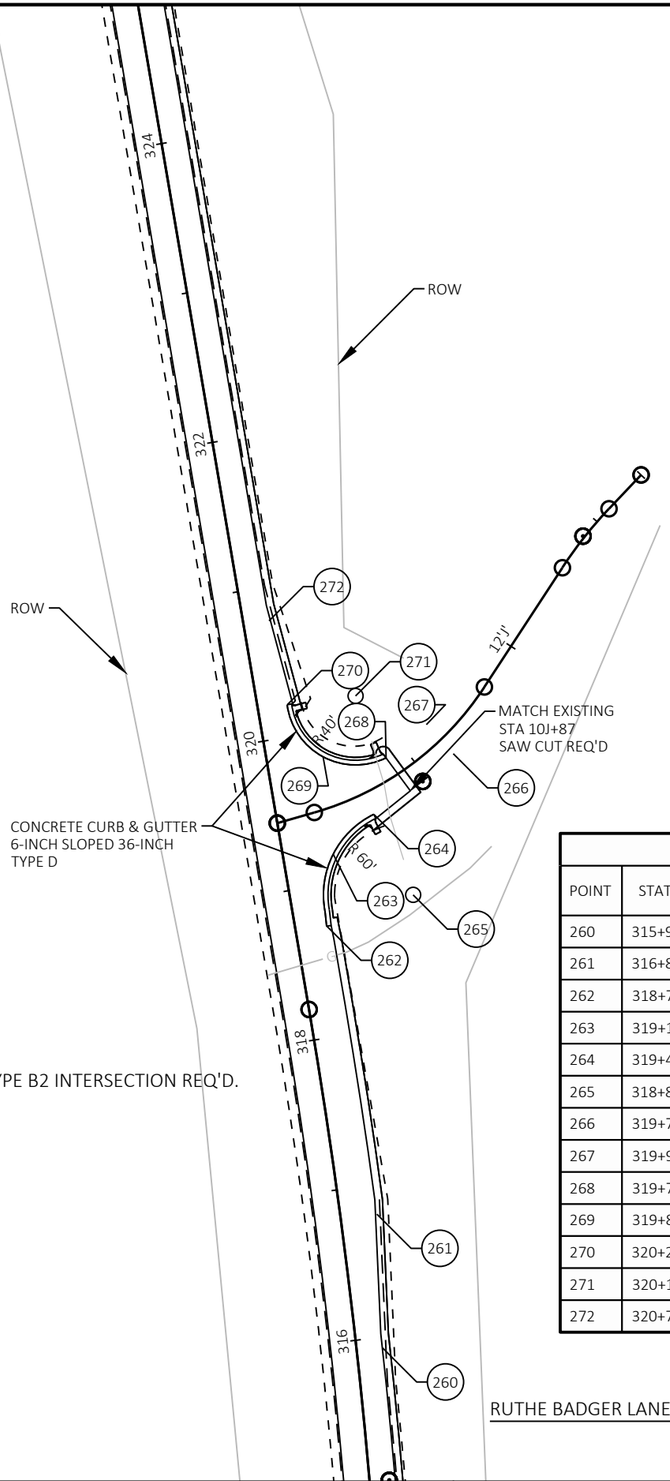

STATION & OFFSET TABLE					
POINT	STATION	OFFSET	Y COORDS	X COORDS	ELEVATION
260	315+93.10	17.00 RT	194729.27	662219.56	
261	316+80.60	24.00 RT	194817.45	662215.92	
262	318+72.75	20.72 RT	195007.58	662182.83	851.93
263	319+18.65	32.91 RT	195054.88	662187.13	851.75
264	319+40.16	63.80 RT	195081.27	662213.97	851.55
265	318+83.44	80.36 RT	195028.14	662239.82	
266	319+70.87	122.18 RT	195121.34	662266.37	
267	319+92.71	107.86 RT	195140.48	662248.59	
268	319+75.61	77.97 RT	195118.60	662222.00	851.21
269	319+83.29	37.06 RT	195119.30	662180.37	851.56
270	320+21.04	19.50 RT	195153.56	662156.72	851.66
271	320+19.25	64.99 RT	195159.43	662201.87	
272	320+77.68	17.00 RT	195208.98	662144.75	


RUTHE BADGER LANE (SOUTH) AND STH 78 INTERSECTION

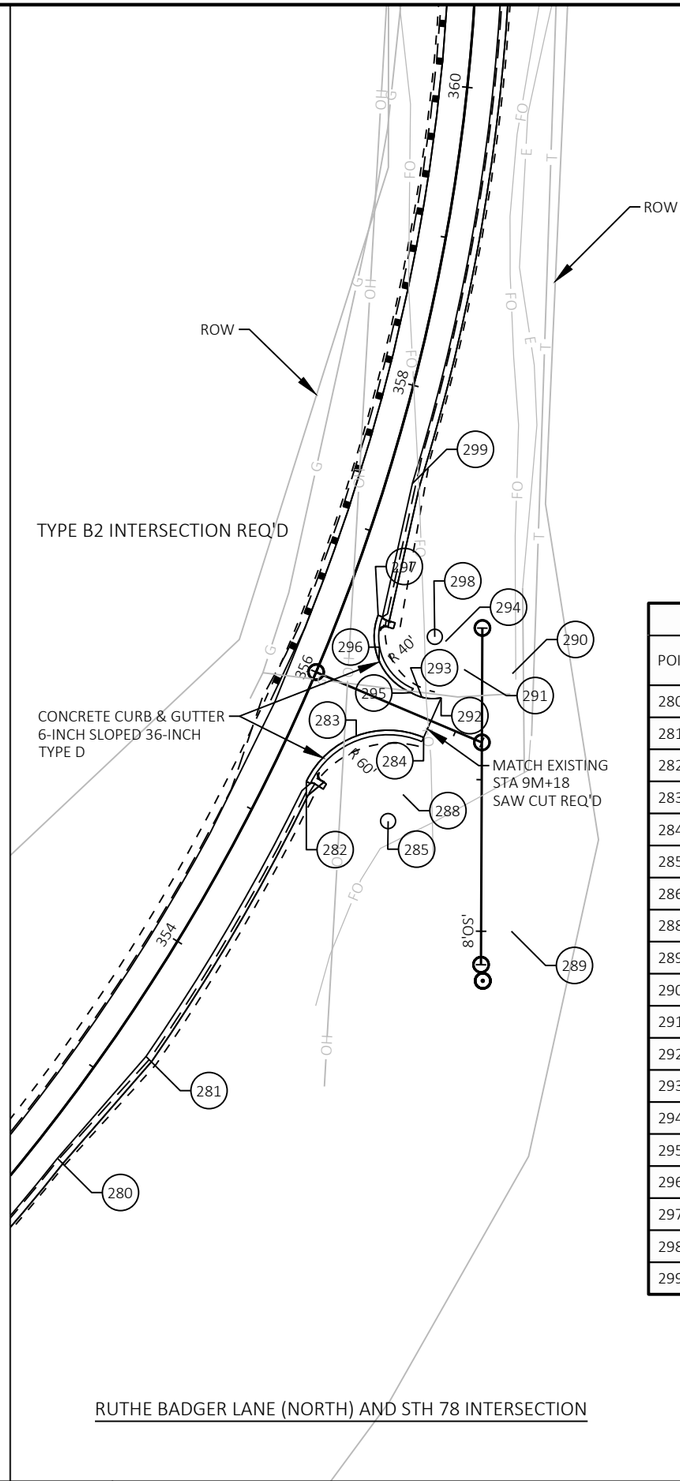

STATION & OFFSET TABLE					
POINT	STATION	OFFSET	Y COORDS	X COORDS	ELEVATION
280	352+38.12	17.00 RT	197796.94	663291.08	
281	353+25.62	24.00 RT	197864.18	663349.52	
282	355+32.19	24.00 RT	198045.61	663455.35	782.00
283	355+72.32	41.14 RT	198075.60	663488.26	782.80
284	355+88.69	82.24 RT	198074.66	663532.78	786.48
285	355+32.19	84.00 RT	198019.43	663509.34	
286	355+82.68	106.56 RT	198059.03	663552.49	788.55
288	355+51.08	85.23 RT	198037.02	663519.08	
289	356+06.00	189.22 RT	197946.78	663590.73	
290	356+45.61	120.55 RT	198116.77	663591.41	
291	356+37.27	89.72 RT	198119.56	663559.42	784.55
292	356+15.71	82.70 RT	198100.90	663544.35	784.99
293	356+11.40	70.78 RT	198101.23	663531.60	784.49
294	356+49.39	71.68 RT	198138.06	663547.22	
295	356+11.46	63.09 RT	198104.24	663524.52	784.02
296	356+22.61	35.48 RT	198125.39	663503.35	781.95
297	356+49.66	24.00 RT	198155.32	663502.78	781.48
298	356+49.66	64.00 RT	198141.06	663540.15	
299	357+37.89	17.00 RT	198242.27	663525.34	


RUTHE BADGER LANE (NORTH) AND STH 78 INTERSECTION

STATION & OFFSET TABLE					
POINT	STATION	OFFSET	Y COORDS	X COORDS	ELEVATION
310	362+02.77	17.00 RT	198706.22	663585.84	
311	363+20.78	17.00 RT	198824.23	663585.40	
312	363+98.59	21.67 RT	198902.06	663589.79	788.92
313	364+43.65	38.66 RT	198947.18	663606.61	789.28
314	364+63.38	82.58 RT	198967.08	663650.45	787.44
315	363+90.27	84.00 RT	198893.97	663652.14	
316	364+38.89	181.36 RT	198942.95	663749.32	
317	364+53.33	184.14 RT	198957.40	663752.04	
318	364+98.99	69.13 RT	199002.63	663636.86	789.58
319	365+09.00	42.94 RT	199012.54	663610.64	791.03
320	365+30.54	25.00 RT	199034.02	663592.62	792.05
321	365+54.13	75.21 RT	199057.80	663642.75	
322	365+84.39	17.00 RT	199087.84	663584.42	
323	363+00.00	17.00 LT	198803.32	663551.48	
324	362+00.00	17.00 LT	198703.33	663551.85	

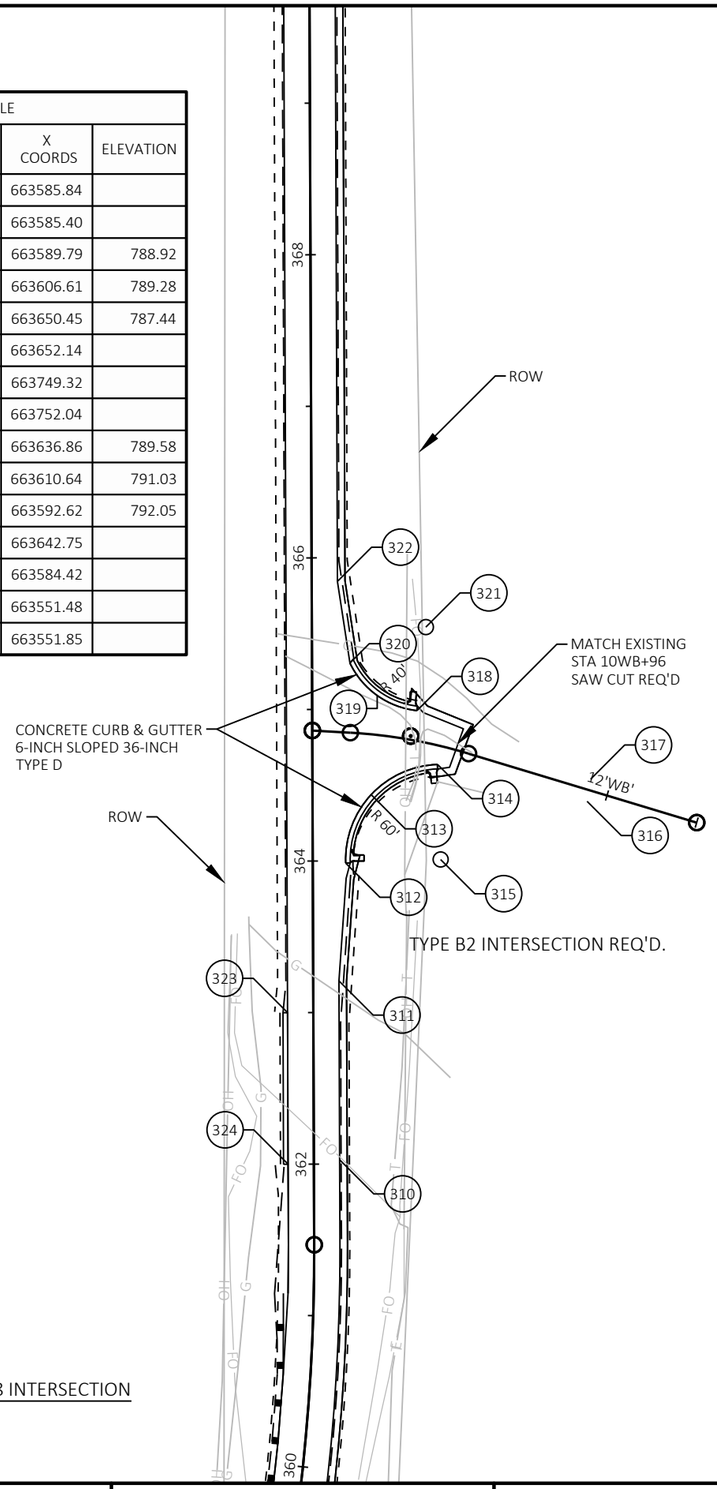

WEIGANDS BAY ROAD AND STH 78 INTERSECTION


STATION & OFFSET TABLE					
POINT	STATION	OFFSET	Y COORDS	X COORDS	ELEVATION
330	395+72.54	17.00 LT	201607.04	664789.56	
331	394+84.04	24.00 LT	201573.49	664706.47	
332	393+85.10	22.00 LT	201523.31	664619.96	827.94
333	393+44.13	39.27 LT	201516.84	664575.43	828.90
334	393+27.30	80.81 LT	201543.15	664538.93	829.99
335	393+85.10	82.00 LT	201575.12	664589.70	
336	393+27.29	140.79 LT	201594.12	664507.29	
337	393+05.04	144.43 LT	201584.58	664485.26	
338	392+98.25	61.36 LT	201510.70	664523.91	830.13
339	392+86.87	33.54 LT	201481.02	664529.18	829.58
340	392+59.37	22.00 LT	201456.09	664512.22	829.75
341	392+59.37	62.00 LT	201489.39	664490.06	
342	391+92.76	17.00 LT	201413.87	664459.68	

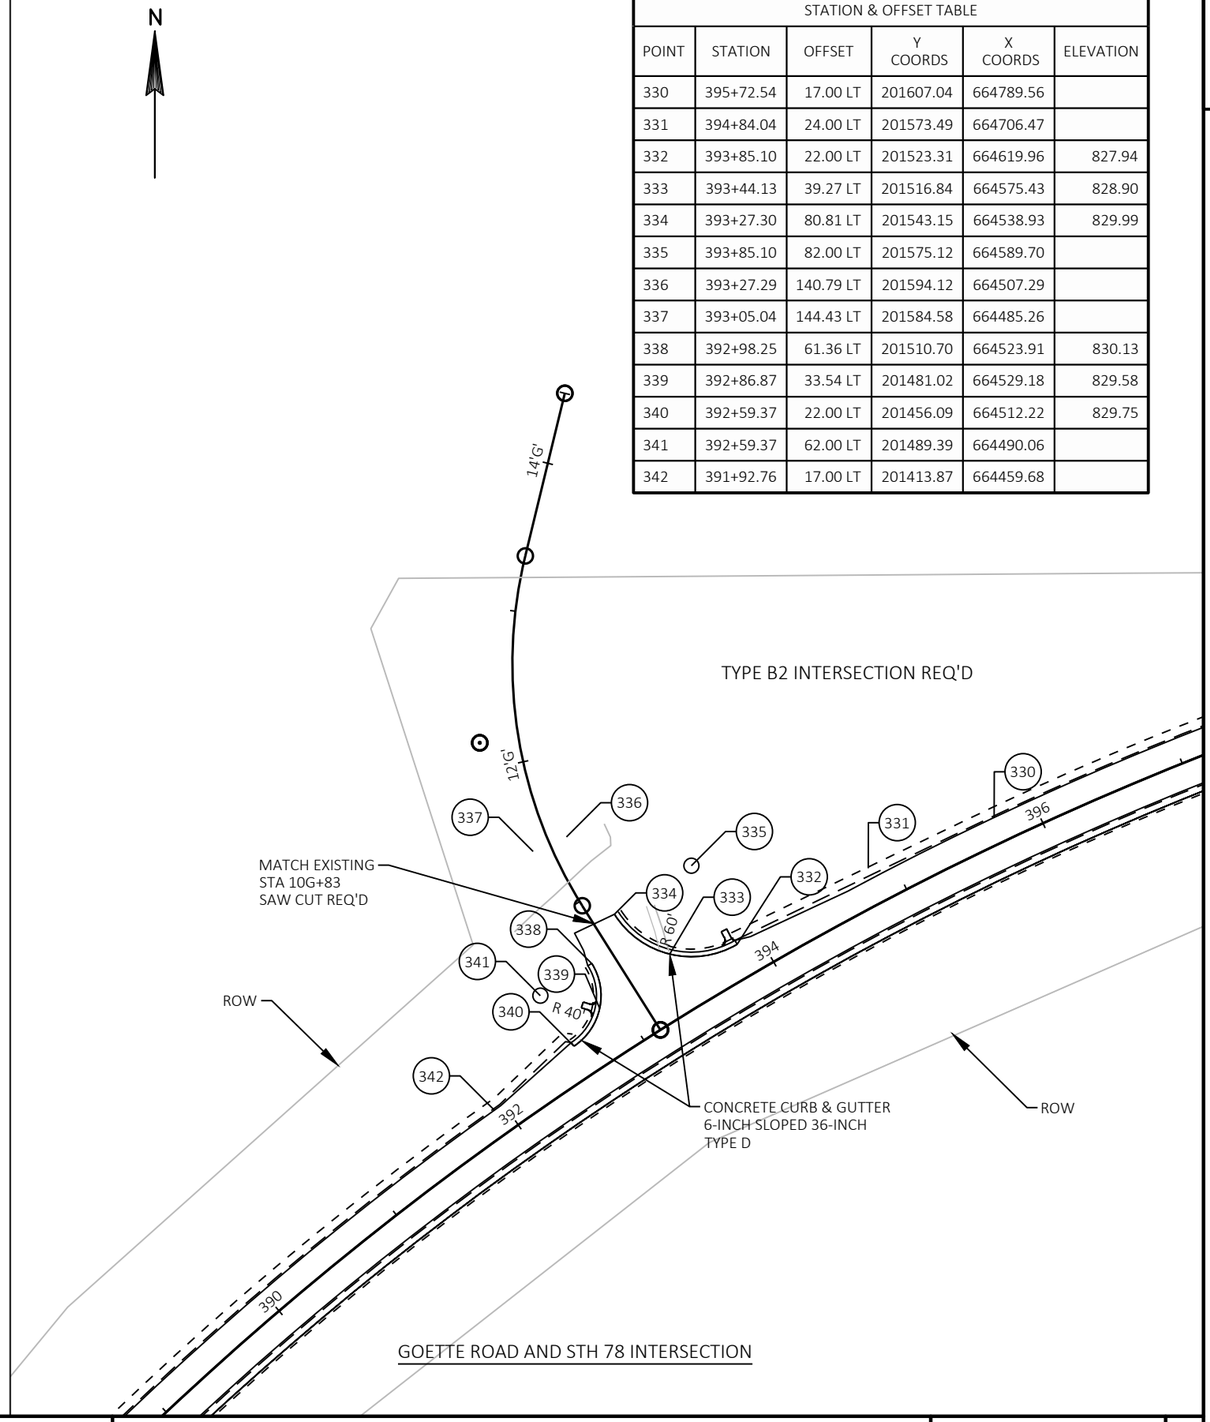

GOETTE ROAD AND STH 78 INTERSECTION


PROJECT NO: 5630-06-72	HWY: STH 78	COUNTY: SAUK	INTERSECTION LAYOUT PLAN	SHEET	E

STATION & OFFSET TABLE					
POINT	STATION	OFFSET	Y COORDS	X COORDS	ELEVATION
360	411+41.24	17.00 RT	201787.87	666335.16	
361	412+28.74	24.00 RT	201781.85	666422.73	
362	413+50.00	24.00 RT	201783.22	666543.98	
363	414+28.74	24.00 RT	201784.10	666622.72	841.04
364	414+70.99	41.67 RT	201766.91	666665.16	840.85
365	414+88.74	84.27 RT	201724.51	666683.39	841.15
366	414+28.74	84.00 RT	201724.11	666623.39	
367	415+18.83	63.82 RT	201745.30	666713.25	840.69
368	415+30.34	35.65 RT	201773.60	666724.44	840.83
369	415+58.83	24.00 RT	201785.57	666752.80	841.03
370	415+58.83	64.00 RT	201745.57	666753.25	
371	416+25.50	17.00 RT	201793.32	666819.39	

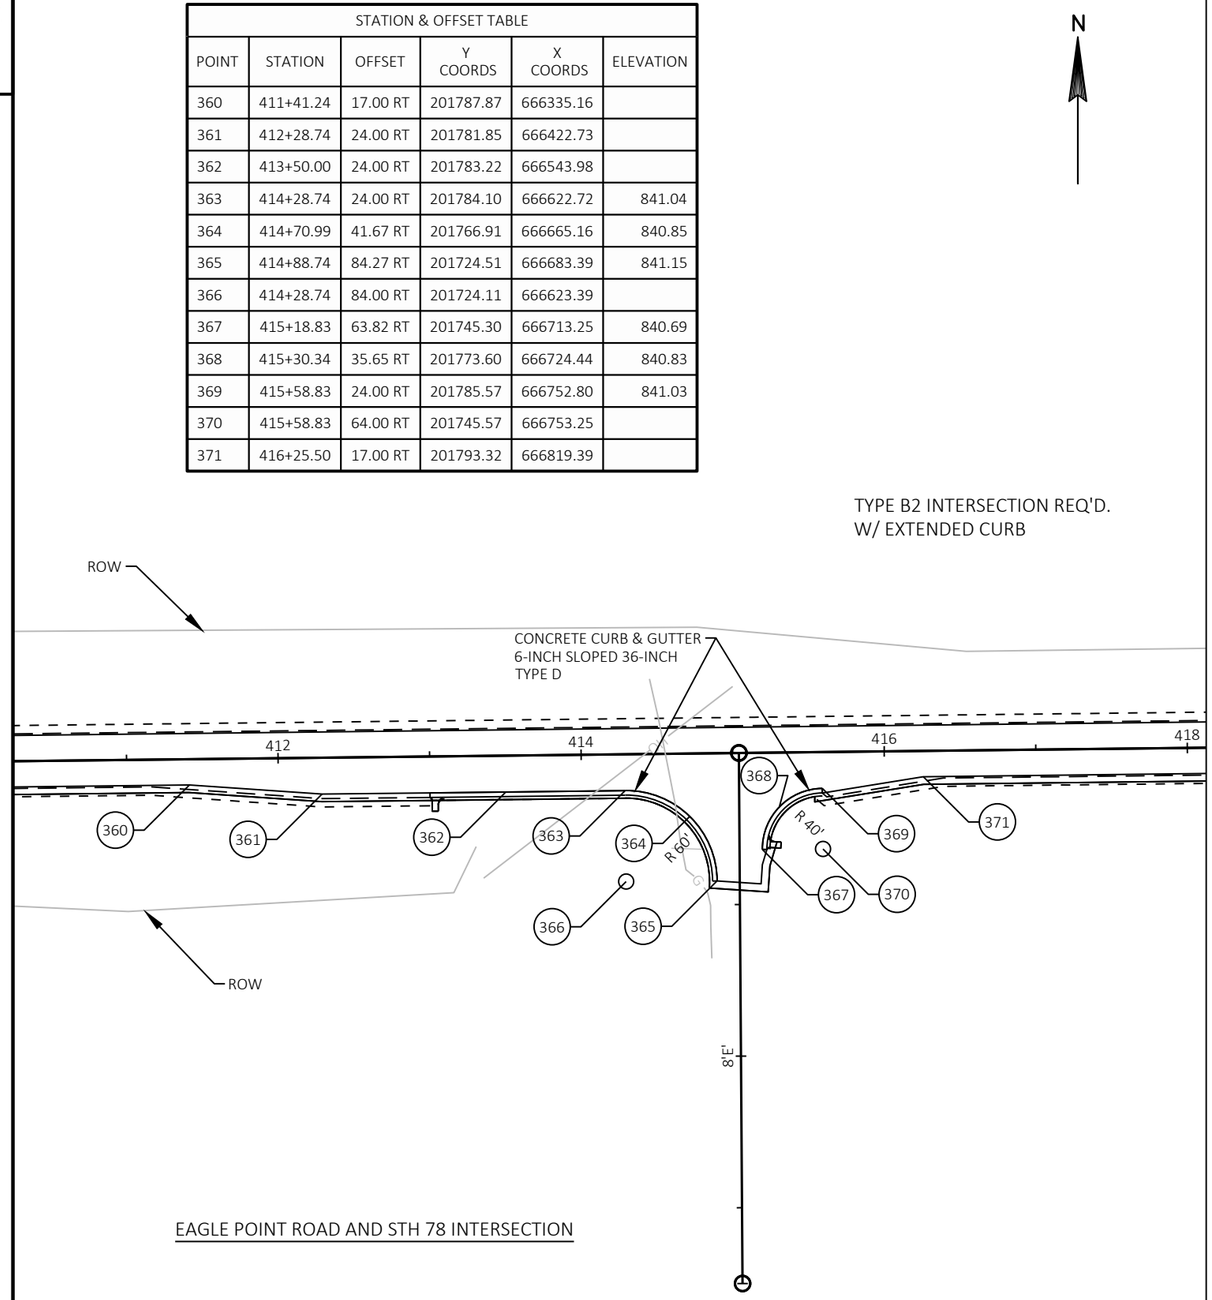


EAGLE POINT ROAD AND STH 78 INTERSECTION

STATION & OFFSET TABLE					
POINT	STATION	OFFSET	Y COORDS	X COORDS	ELEVATION
380	423+90.53	17.00 RT	201801.93	667584.37	
381	425+24.07	25.00 RT	201795.43	667717.99	
382	427+74.07	25.00 RT	201798.24	667967.97	
383	430+85.95	24.00 RT	201802.75	668279.82	
384	431+81.13	17.00 LT	201844.82	668374.54	
385	430+93.63	24.00 LT	201850.84	668286.96	
386	427+43.63	24.00 LT	201846.90	667936.98	
387	427+14.50	36.59 LT	201859.16	667907.71	830.45
388	427+03.71	66.44 LT	201888.88	667896.59	829.98
389	427+43.63	64.00 LT	201886.89	667936.53	
390	426+98.63	166.94 LT	201989.32	667890.37	
391	426+70.14	120.54 LT	201942.60	667862.42	
392	426+61.90	70.95 LT	201892.92	667854.74	830.08
393	426+46.25	37.58 LT	201859.38	667839.46	830.40
394	426+11.99	24.00 LT	201845.42	667805.35	831.01
395	426+11.99	74.00 LT	201895.41	667804.79	
396	425+45.33	17.00 LT	201837.67	667738.78	

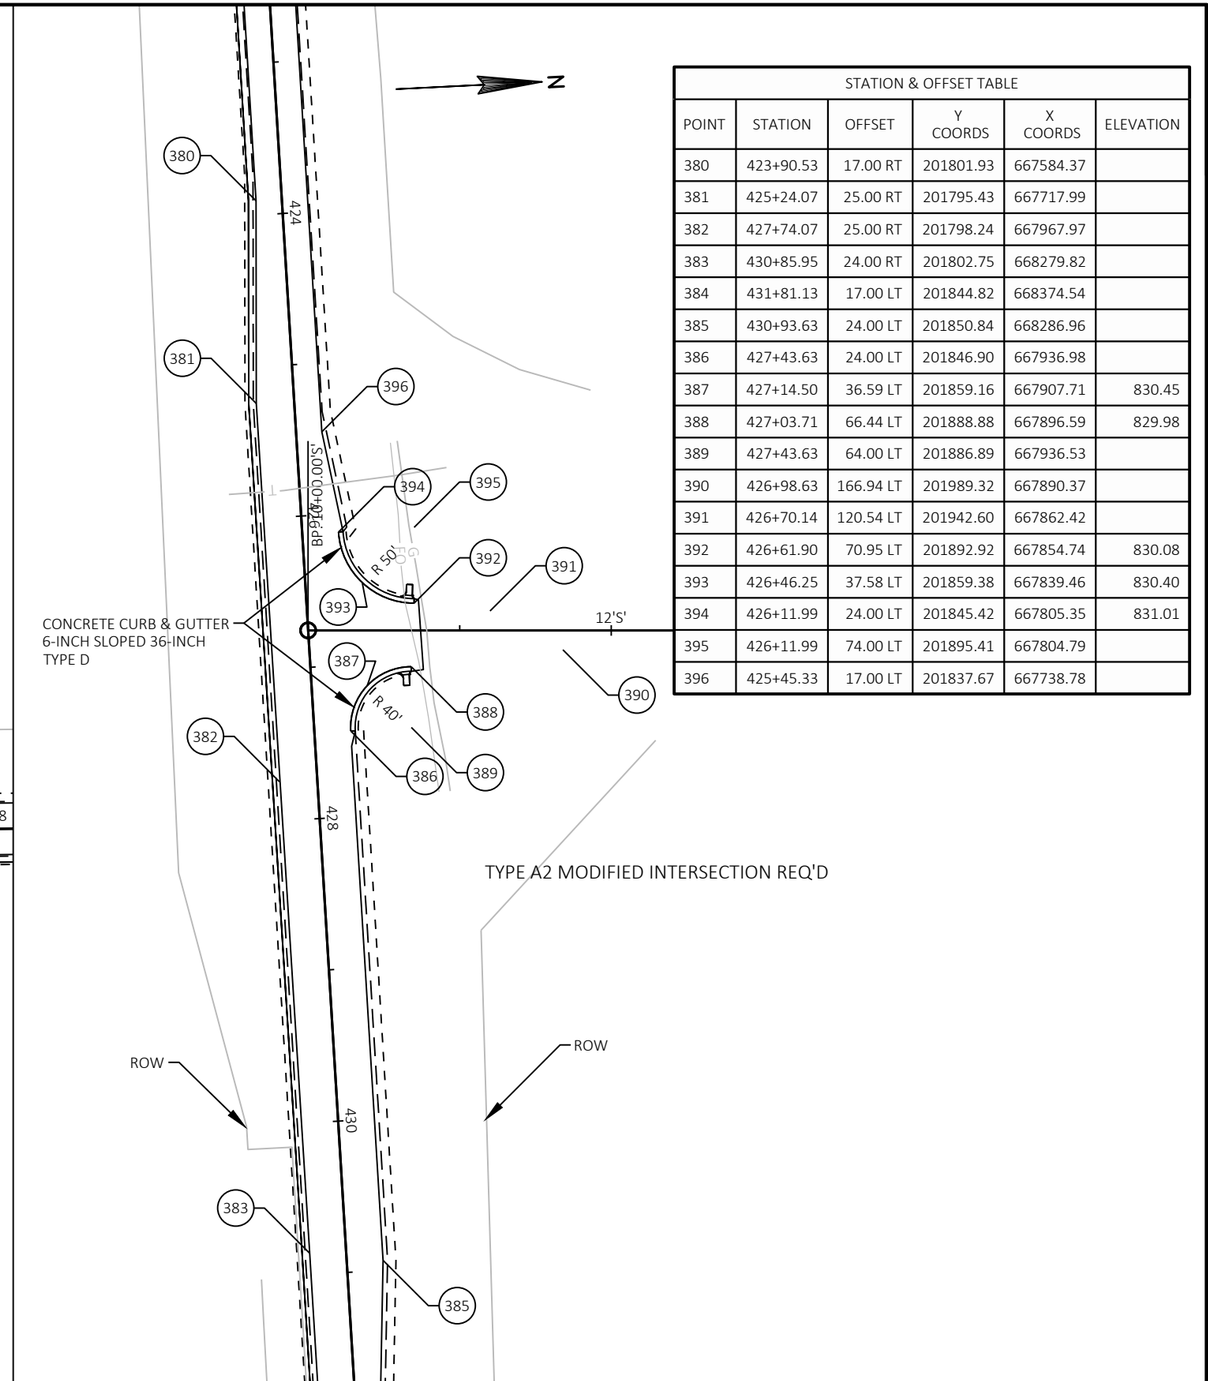

STH 113 AND STH 78 INTERSECTION

PROJECT NO: 5630-06-72	HWY: STH 78	COUNTY: SAUK	INTERSECTION LAYOUT PLAN	SHEET	E

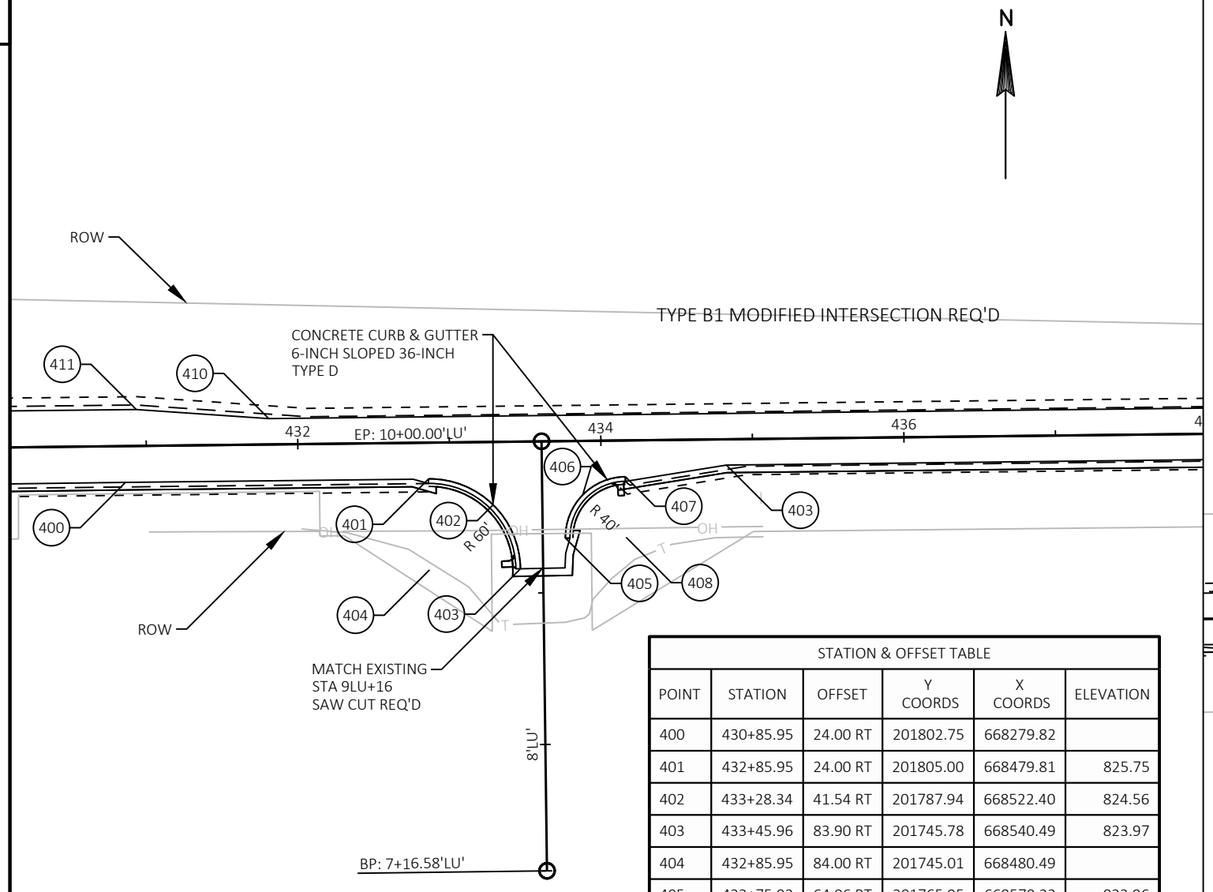


STATION & OFFSET TABLE

POINT	STATION	OFFSET	Y COORDS	X COORDS	ELEVATION
400	430+85.95	24.00 RT	201802.75	668279.82	
401	432+85.95	24.00 RT	201805.00	668479.81	825.75
402	433+28.34	41.54 RT	201787.94	668522.40	824.56
403	433+45.96	83.90 RT	201745.78	668540.49	823.97
404	432+85.95	84.00 RT	201745.01	668480.49	
405	433+75.92	64.06 RT	201765.95	668570.23	823.96
406	433+87.61	35.74 RT	201794.41	668581.60	823.79
407	434+15.92	24.00 RT	201806.47	668609.77	823.56
408	434+15.92	64.00 RT	201766.47	668610.22	
409	434+82.59	17.00 RT	201814.21	668676.36	
410	431+81.13	17.00 LT	201844.82	668374.54	
411	430+93.63	24.00 LT	201850.83	668286.96	

LUCILLE LANE AND STH 78 INTERSECTION

STATION & OFFSET TABLE

POINT	STATION	OFFSET	Y COORDS	X COORDS	ELEVATION
412	440+45.65	17.00 RT	201820.55	669239.38	
413	441+33.40	24.00 RT	201814.54	669327.21	
414	443+33.40	24.00 RT	201816.79	669527.19	807.05
415	443+73.63	41.49 RT	201799.75	669567.62	805.89
416	443+88.27	82.84 RT	201758.57	669582.73	805.71
417	443+33.40	79.00 RT	201761.79	669527.81	
418	443+87.07	142.91 RT	201698.49	669582.20	
419	444+13.26	144.54 RT	201697.08	669606.16	
420	444+20.26	71.28 RT	201770.31	669613.47	805.49
421	444+35.85	37.70 RT	201803.82	669629.21	804.46
422	444+70.23	24.00 RT	201817.37	669663.64	803.59
423	444+70.23	74.00 RT	201767.38	669663.43	
424	445+36.85	17.00 RT	201824.09	669730.29	
425	448+00.00	17.00 RT	201822.94	669993.44	

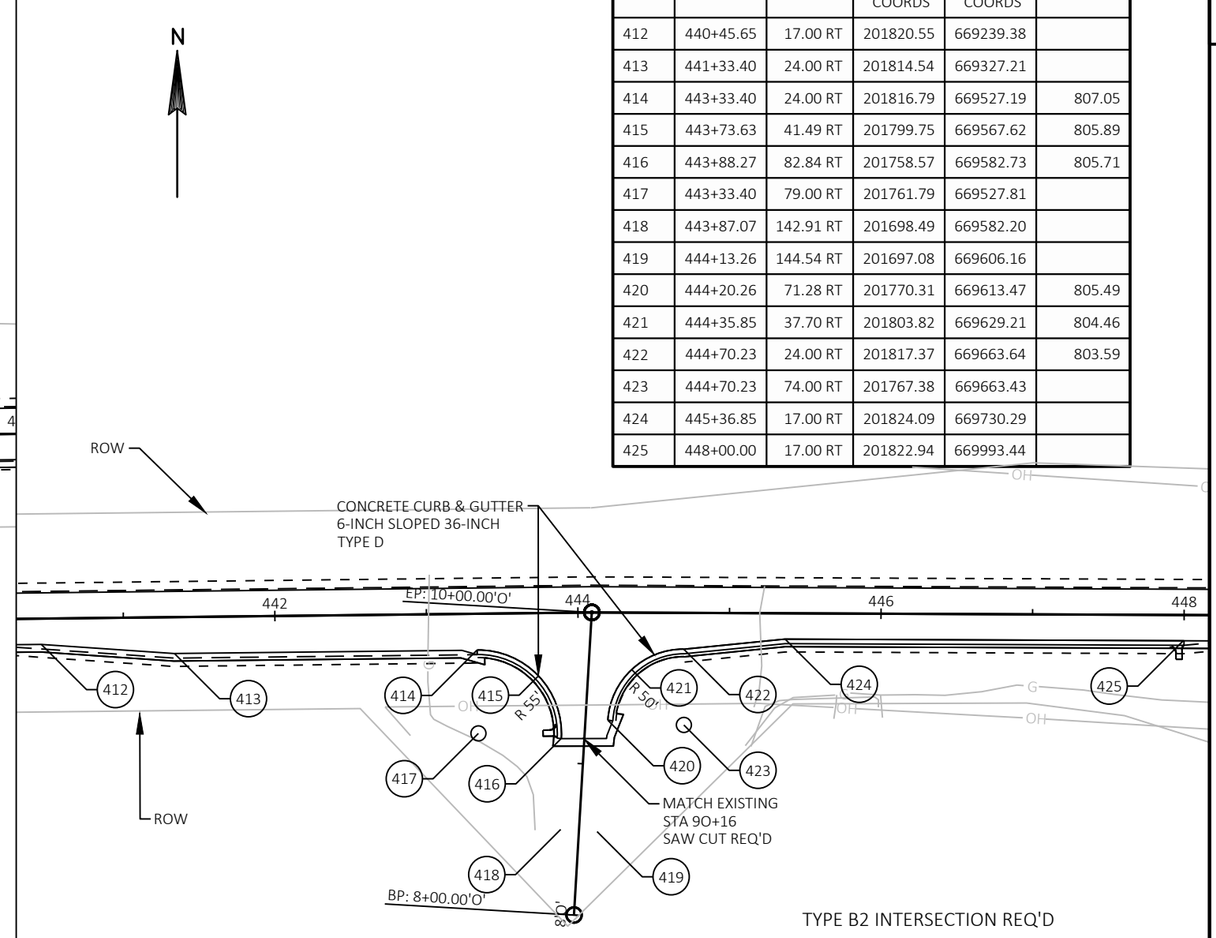

TYPE B2 INTERSECTION REQ'D


OAK ROAD AND STH 78 INTERSECTION

PROJECT NO: 5630-06-72	HWY: STH 78	COUNTY: SAUK	INTERSECTION LAYOUT PLAN	SHEET	E

STATION & OFFSET TABLE					
POINT	STATION	OFFSET	Y COORDS	X COORDS	ELEVATION
430	456+00.00	17.00 RT	201819.47	670793.43	
431	458+42.84	17.00 RT	201818.42	671036.27	
432	459+52.01	24.00 RT	201810.94	671145.41	801.16
433	459+94.39	41.53 RT	201793.23	671187.71	802.53
434	460+12.01	83.89 RT	201750.79	671205.15	803.01
435	459+52.01	84.00 RT	201750.94	671145.15	
442	460+42.02	92.05 RT	201742.50	671235.13	
444	460+41.97	64.08 RT	201770.47	671235.20	804.17
445	460+53.66	35.74 RT	201798.76	671247.01	804.67
446	460+81.97	24.00 RT	201810.38	671275.37	805.73
447	460+81.97	64.00 RT	201770.38	671275.20	
448	461+41.97	17.00 RT	201817.12	671335.40	
449	462+87.31	17.00 RT	201816.49	671480.74	
450	463+74.81	24.00 RT	201809.11	671568.21	

STATION & OFFSET TABLE					
POINT	STATION	OFFSET	Y COORDS	X COORDS	ELEVATION
449	462+87.31	17.00 RT	201816.49	671480.74	
450	463+74.81	24.00 RT	201809.11	671568.21	
451	465+74.81	24.00 RT	201808.24	671768.20	818.55
452	466+16.99	41.33 RT	201790.72	671810.31	819.09
453	466+34.80	83.30 RT	201748.67	671827.94	819.58
454	465+74.81	84.00 RT	201748.24	671767.94	
455	466+63.45	63.76 RT	201768.35	671857.80	819.94
456	466+75.25	35.63 RT	201796.64	671869.22	820.15
457	467+03.50	24.00 RT	201808.65	671897.31	820.70
458	467+03.50	64.00 RT	201768.65	671897.85	
459	467+70.12	17.00 RT	201816.54	671963.83	

N

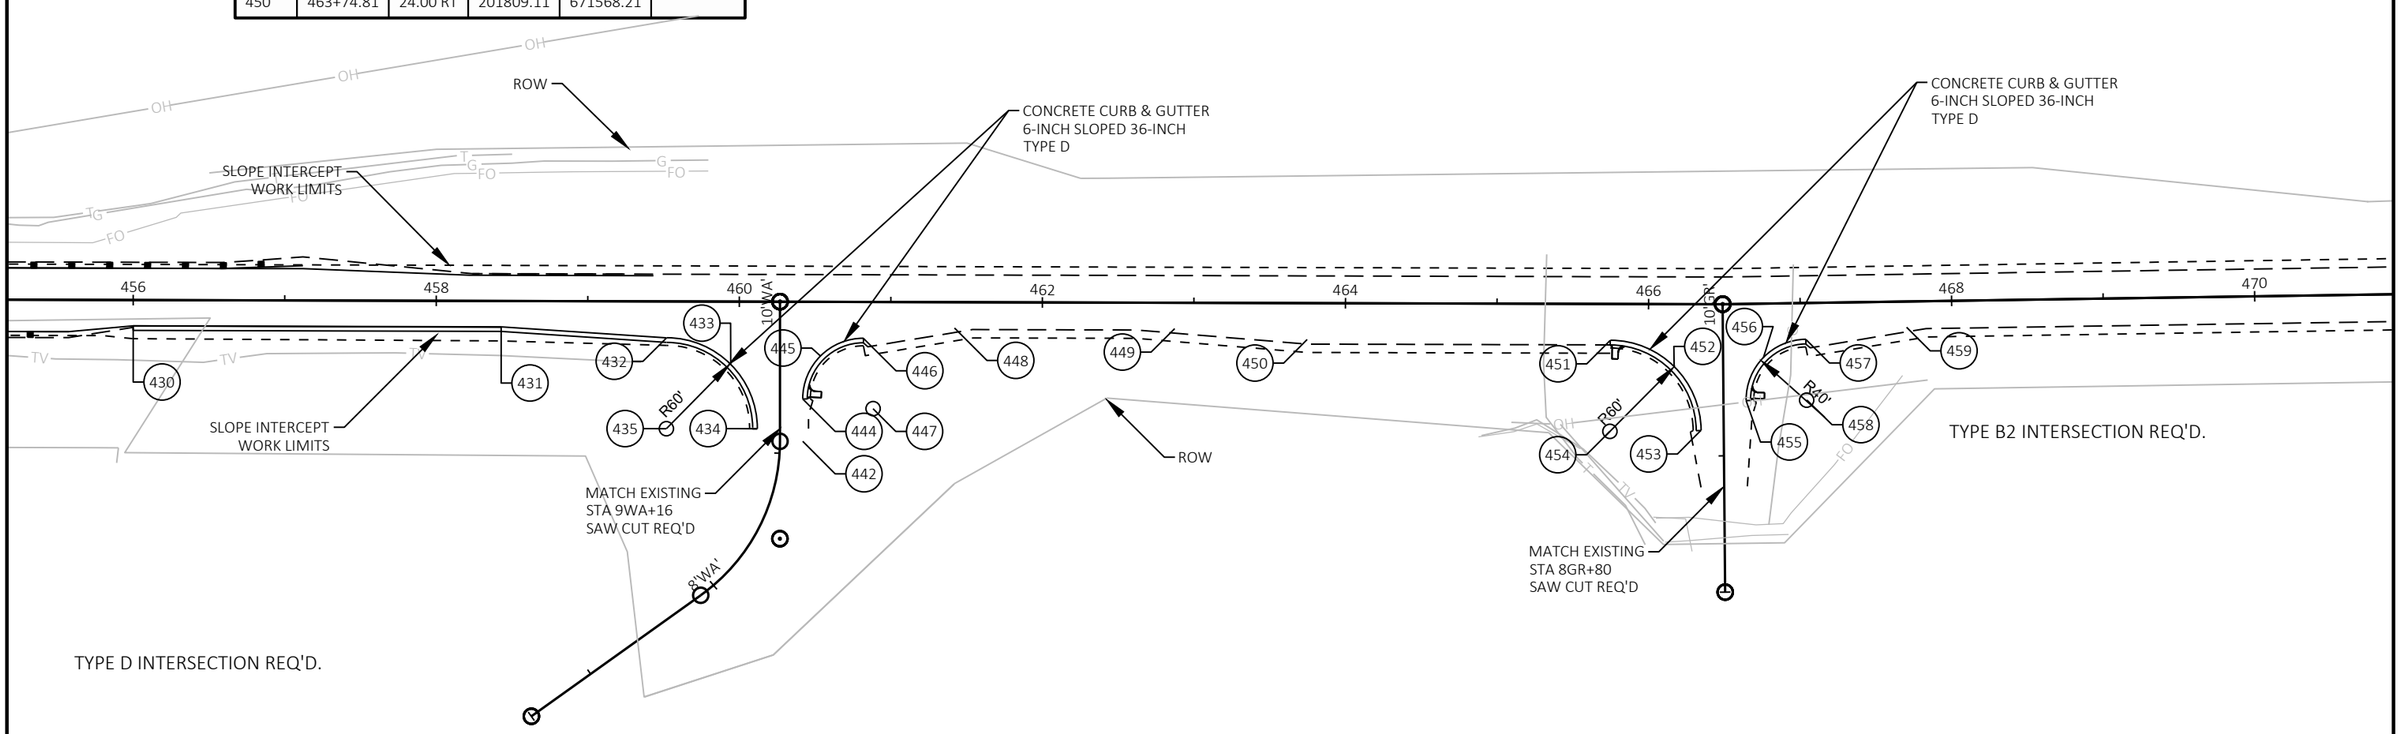


WALLEYE LANE AND STH 78 INTERSECTION

GRANDVIEW AVENUE AND STH 78 INTERSECTION

PROJECT NO: 5630-06-72	HWY: STH 78	COUNTY: SAUK	INTERSECTION LAYOUT PLAN	SHEET	E

FILE NAME : N:\PDS\C3D\56300602\SHEETSPLAN\021101-ID.DWG
LAYOUT NAME - 021111-id
PLOT DATE : 4/16/2019 2:51 PM
PLOT BY : DUMS, ALEXANDER T
PLOT NAME :
PLOT SCALE : 1 IN:100 FT
WISDOT/CADDS SHEET 44

2

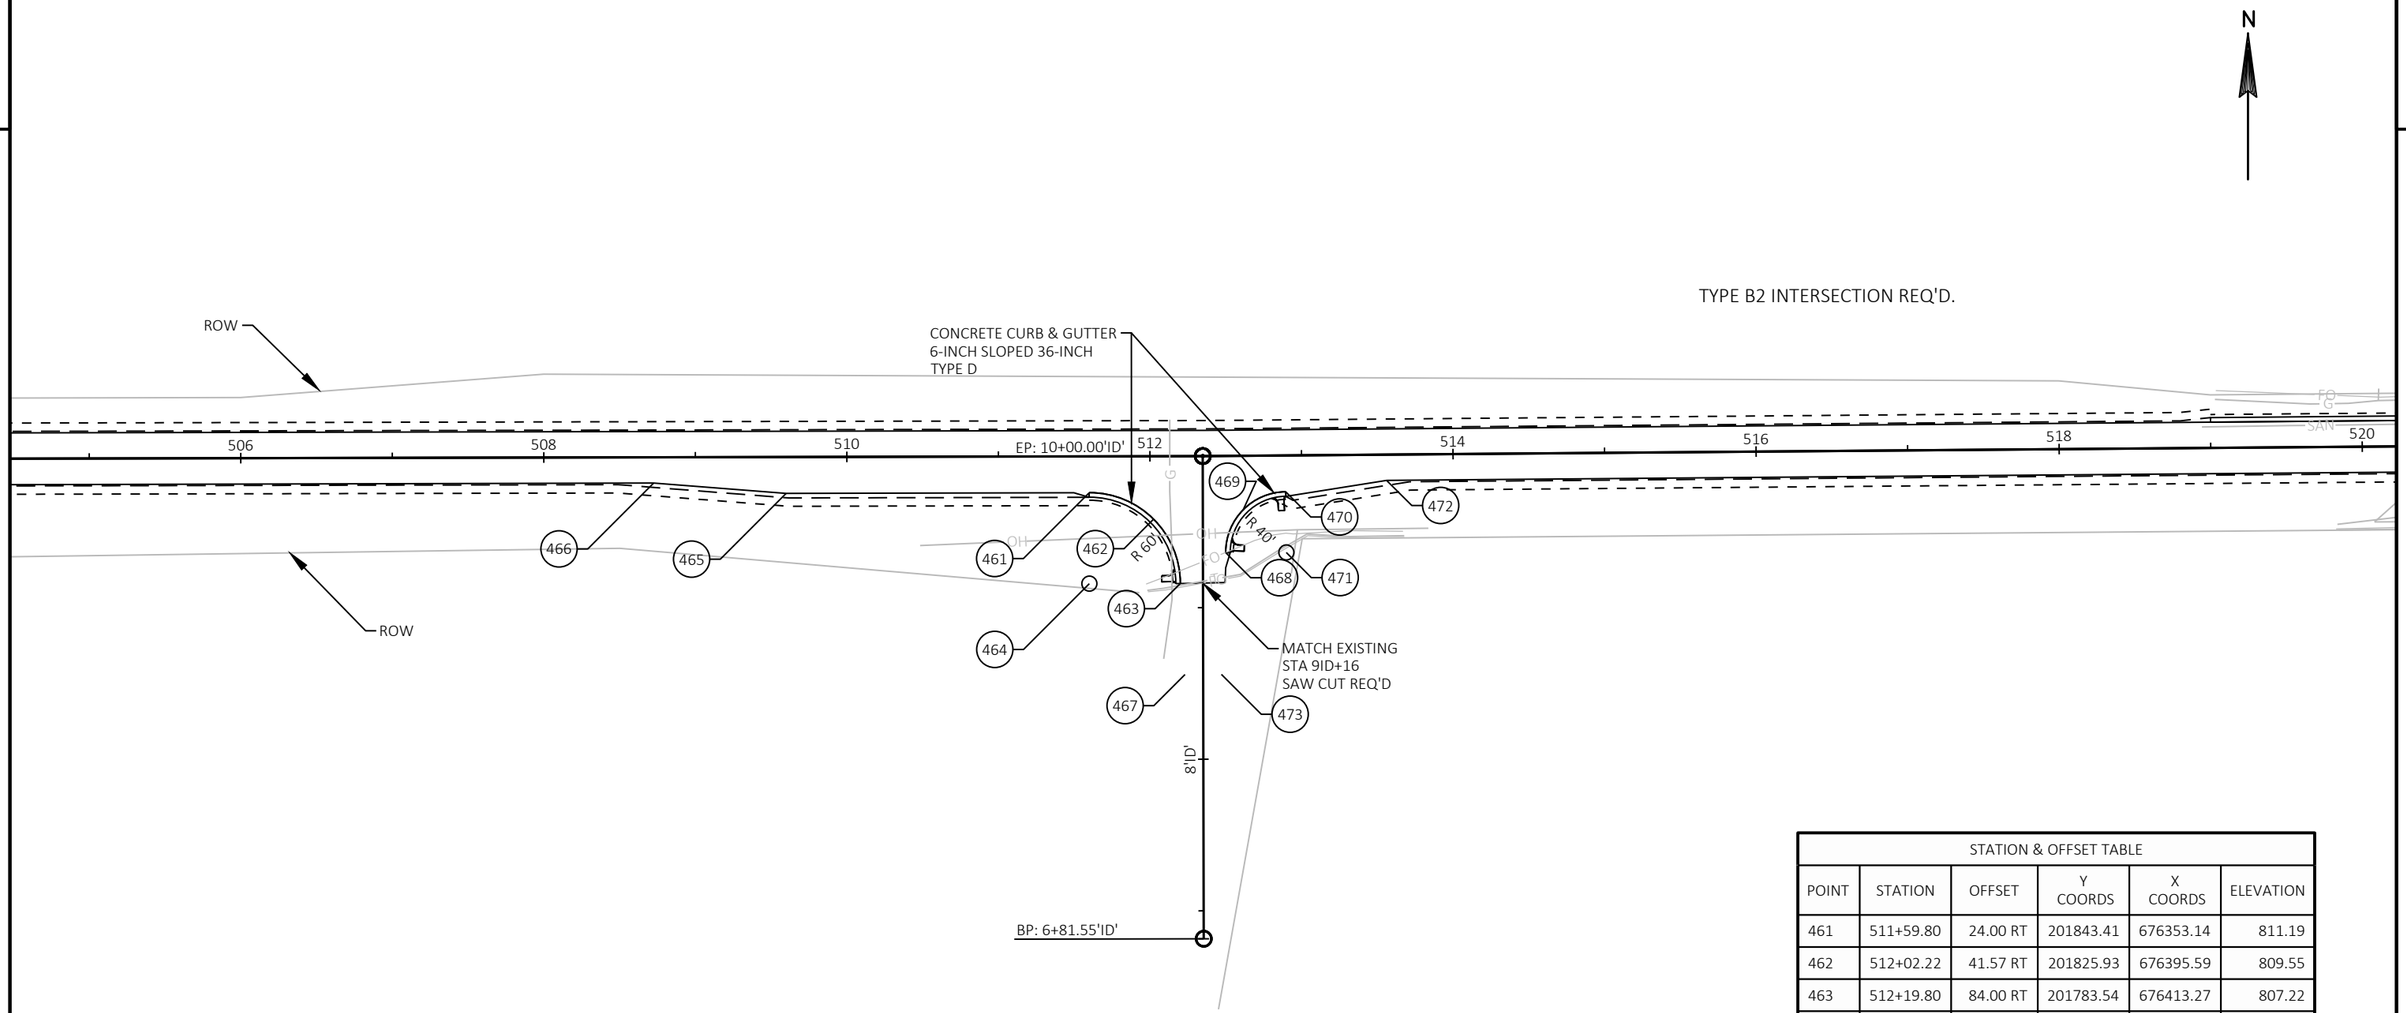

STATION & OFFSET TABLE

POINT	STATION	OFFSET	Y COORDS	X COORDS	ELEVATION
461	511+59.80	24.00 RT	201843.41	676353.14	811.19
462	512+02.22	41.57 RT	201825.93	676395.59	809.55
463	512+19.80	84.00 RT	201783.54	676413.27	807.22
464	511+59.80	84.00 RT	201783.41	676353.26	
465	509+59.80	24.00 RT	201842.99	676153.14	
466	508+72.30	17.00 RT	201849.81	676065.62	
467	512+22.80	144.00 RT	201723.55	676416.39	
468	512+49.41	63.77 RT	201803.93	676443.22	807.69
469	512+61.21	35.64 RT	201832.15	676454.79	808.49
470	512+89.41	24.00 RT	201844.02	676482.89	808.33
471	512+89.41	64.00 RT	201804.02	676483.22	
472	513+56.07	17.00 RT	201851.57	676549.49	
473	512+45.92	144.07 RT	201723.60	676440.39	

IDLEWILD ROAD AND STH 78 INTERSECTION

PROJECT NO: 5630-06-72	HWY: STH 78	COUNTY: SAUK	INTERSECTION LAYOUT PLAN	SHEET	E

2

2

N

80 85 90 95 100 105

N

110 115 120 125

106+50.00

LEGEND

- EROSION MAT CLASS I, TYPE A
- SILT FENCE
- SLOPE INTERCEPT
- ASPH — ASPHALTIC FLUME
- TEMPORARY DITCH CHECK
- CULVERT PIPE DITCH CHECK
- SURFACE WATER FLOW


PROJECT NO: 5630-06-72	HWY: STH 78	COUNTY: SAUK	EROSION CONTROL	SHEET	E

FILE NAME : N:\PDS\C3D\56300602\SHEETSPLAN\022001-EC.DWG
LAYOUT NAME - 022001-ec

PLOT DATE : 2/22/2019 8:46 AM PLOT BY : DUMS, ALEXANDER T PLOT NAME : PLOT SCALE : 1 IN:200 FT

2

2

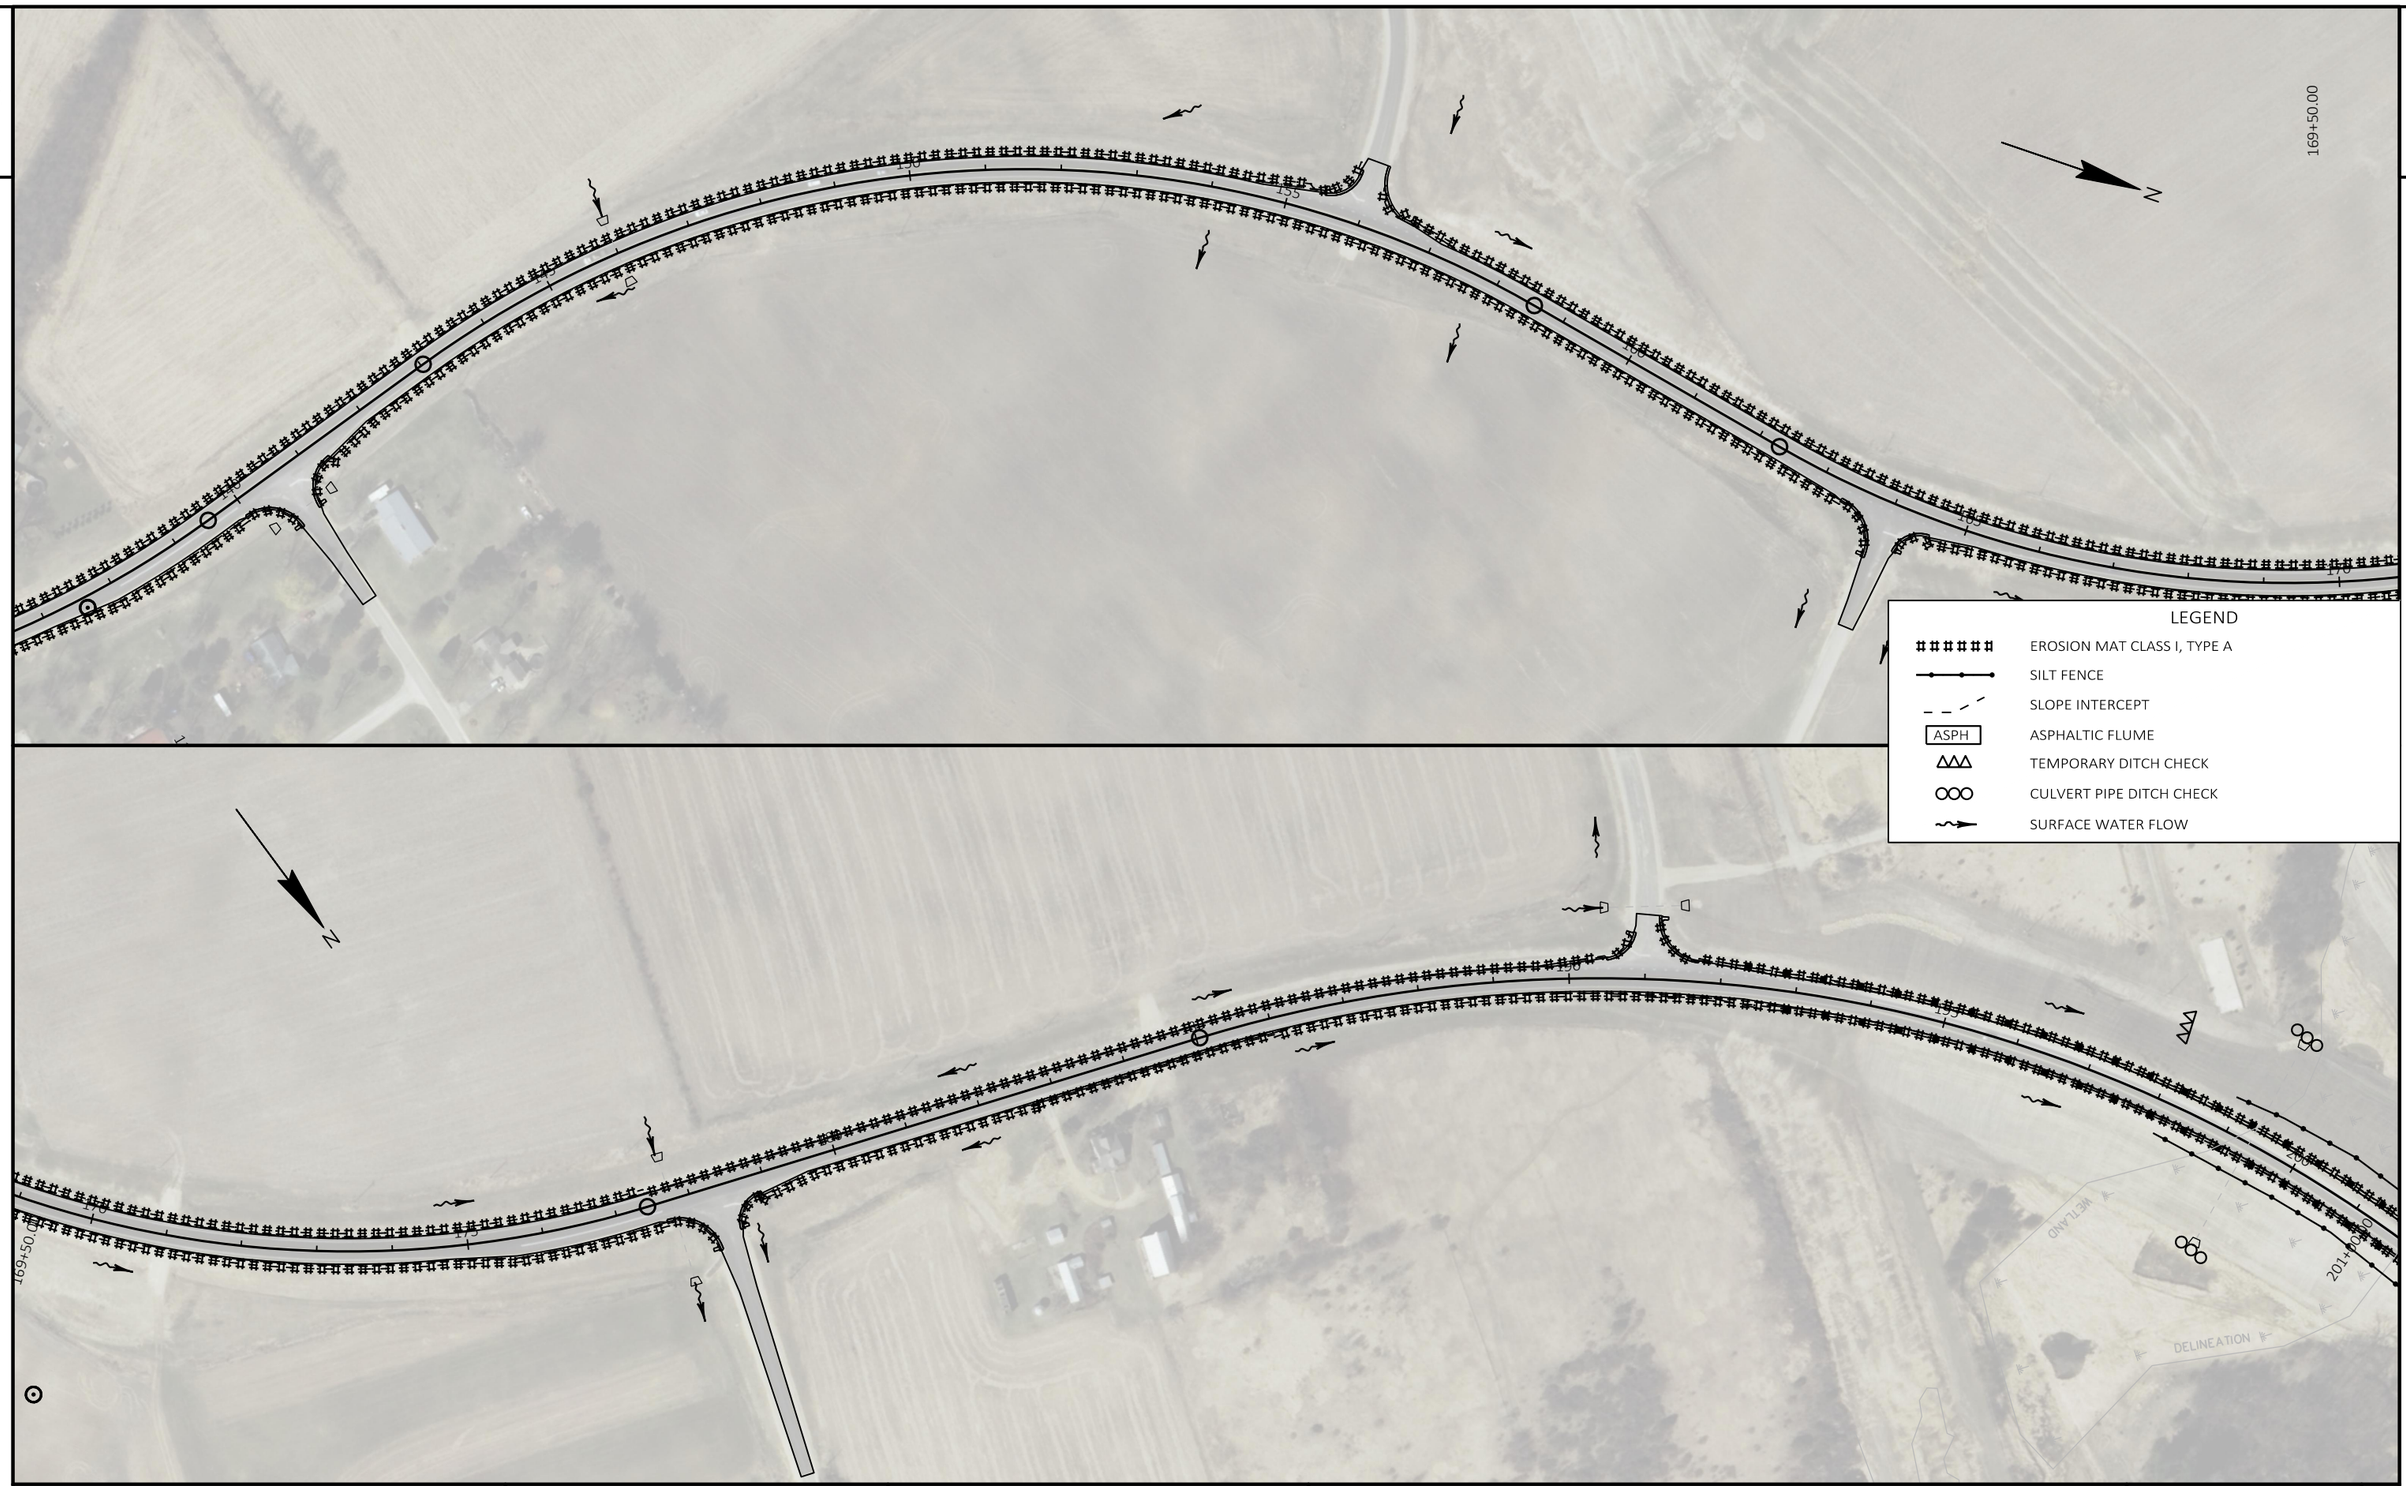

PROJECT NO: 5630-06-72	HWY: STH 78	COUNTY: SAUK	EROSION CONTROL	SHEET	E

FILE NAME : N:\PDS\C3D\56300602\SHEETSPLAN\022001-EC.DWG
LAYOUT NAME - 022002-ec

PLOT DATE : 2/22/2019 8:46 AM PLOT BY : DUMS, ALEXANDER T PLOT NAME : PLOT SCALE : ##########

2

2

201+00.00

232+50.00

232+50.00

264+00

LEGEND

- EROSION MAT CLASS I, TYPE A
- SILT FENCE
- SLOPE INTERCEPT
- ASPH — ASPHALTIC FLUME
- TEMPORARY DITCH CHECK
- CULVERT PIPE DITCH CHECK
- SURFACE WATER FLOW

PROJECT NO: 5630-06-72	HWY: STH 78	COUNTY: SAUK	EROSION CONTROL	SHEET	E

FILE NAME : N:\PDS\C3D\56300602\SHEETSPLAN\022001-EC.DWG
LAYOUT NAME - 022003-ec

PLOT DATE : 2/22/2019 8:46 AM PLOT BY : DUMS, ALEXANDER T PLOT NAME : PLOT SCALE : ##########

2

2

295+50.00

264+00.00

N

327+00

LEGEND

- EROSION MAT CLASS I, TYPE A
- SILT FENCE
- SLOPE INTERCEPT
- ASPH — ASPHALTIC FLUME
- TEMPORARY DITCH CHECK
- CULVERT PIPE DITCH CHECK
- SURFACE WATER FLOW

PROJECT NO: 5630-06-72	HWY: STH 78	COUNTY: SAUK	EROSION CONTROL	SHEET	E

FILE NAME : N:\PDS\C3D\56300602\SHEETSPLAN\022001-EC.DWG
LAYOUT NAME - 022004-ec

PLOT DATE : 2/22/2019 8:46 AM PLOT BY : DUMS, ALEXANDER T PLOT NAME : PLOT SCALE : ##########

2

2



LEGEND

- EROSION MAT CLASS I, TYPE A
- SILT FENCE
- SLOPE INTERCEPT
- ASPH — ASPHALTIC FLUME
- TEMPORARY DITCH CHECK
- CULVERT PIPE DITCH CHECK
- SURFACE WATER FLOW

PROJECT NO: 5630-06-72	HWY: STH 78	COUNTY: SAUK	EROSION CONTROL	SHEET	E

FILE NAME : N:\PDS\C3D\56300602\SHEETSPLAN\022001-EC.DWG
LAYOUT NAME - 022005-ec

PLOT DATE : 2/22/2019 8:47 AM PLOT BY : DUMS, ALEXANDER T PLOT NAME : PLOT SCALE : ##########

2

2

N

390+00.00

LEGEND

- EROSION MAT CLASS I, TYPE A
- SILT FENCE
- SLOPE INTERCEPT
- ASPH — ASPHALTIC FLUME
- TEMPORARY DITCH CHECK
- CULVERT PIPE DITCH CHECK
- SURFACE WATER FLOW

N

425 430 435 440 445 450

PROJECT NO: 5630-06-72	HWY: STH 78	COUNTY: SAUK	EROSION CONTROL	SHEET	E

FILE NAME : N:\PDS\C3D\56300602\SHEETSPLAN\022001-EC.DWG
LAYOUT NAME - 022006-ec

PLOT DATE : 2/22/2019 8:47 AM PLOT BY : DUMS, ALEXANDER T PLOT NAME : PLOT SCALE : ##########

2

2

N

LEGEND

- EROSION MAT CLASS I, TYPE A
- SILT FENCE
- SLOPE INTERCEPT
- ASPH — ASPHALTIC FLUME
- TEMPORARY DITCH CHECK
- CULVERT PIPE DITCH CHECK
- SURFACE WATER FLOW

N

PROJECT NO: 5630-06-72	HWY: STH 78	COUNTY: SAUK	EROSION CONTROL	SHEET	E

FILE NAME : N:\PDS\C3D\56300602\SHEETSPLAN\022001-EC.DWG
LAYOUT NAME - 022007-ec

PLOT DATE : 2/22/2019 8:47 AM PLOT BY : DUMS, ALEXANDER T PLOT NAME : PLOT SCALE : ##########

2

2

N

516+00.00

LEGEND

- EROSION MAT CLASS I, TYPE A
- SILT FENCE
- SLOPE INTERCEPT
- ASPH — ASPHALTIC FLUME
- TEMPORARY DITCH CHECK
- CULVERT PIPE DITCH CHECK
- SURFACE WATER FLOW

N

PROJECT NO: 5630-06-72	HWY: STH 78	COUNTY: SAUK	EROSION CONTROL	SHEET	E

FILE NAME : N:\PDS\C3D\56300602\SHEETSPLAN\022001-EC.DWG
LAYOUT NAME - 022008-ec

PLOT DATE : 2/22/2019 8:47 AM PLOT BY : DUMS, ALEXANDER T PLOT NAME : PLOT SCALE : ##########

2

REMOVE
SPEED LIMIT 35
FIRE TRUCKS ENTERING
SPEED LIMIT 35
R2-1
24" X 30"
2
REMOVE
W1-2L
36" X 36"
4
SPEED LIMIT 35
W3-5
36" X 36"
6
REMOVE
REDUCED SPEED AHEAD
35 M.P.H.
NO PASSING ZONE
W14-3
48" X 36"
N
GRAVEL
75
80
85
90
95
100
105
3
NORTH
78
J4-1
24" X 36"
REMOVE
NORTH
78
MERRIMAC 10
PORTAGE 27
5
MERRIMAC 10
PORTAGE 27
D2-2
78" X 24"
STA. 74+50 RT.
REMOVE
STOP
SCHOOL BUS
FLASHING
RED LIGHTS
1
REMOVE
SPEED LIMIT 55
SPEED LIMIT 55
R2-1
24" X 30"
NO PASSING ZONE
7
STOP
SCHOOL BUS
FLASHING
RED LIGHTS
R59-51
36" X 36"
NO PASSING ZONE
REMOVE
BEGIN PROJECT 5630-03-71
STATION 76+00
(MATCH EXISTING - SAWCUT REQUIRED)

LEGEND
- EXISTING SIGN MOUNTED ON POST(S)
- PROPOSED SIGN MOUNTED ON POST(S)
- (1) DENOTES SIGN NUMBER
- # CONTACT PRAIRE DU SAC FOR REMOVAL OF SIGNS
- + CONTACT SAUK COUNTY HIGHWAY FOR REMOVAL OF SIGNS
- ✳ NO PASSING SIGNS SHALL BE INSTALLED WHERE REQUIRED AFTER NO PASSING ZONES ARE LOCATED.
- ✳✳✳ RAILROAD RESPONSIBILITY

NOTES:
1. ALL ROUTE MARKER ASSEMBLIES SHALL BE ONE PIECE PLYWOOD AS SHOWN ON SIGN PLATE A2-15.
2. TO LOCATE PERMANENT SIGNING IN THE FIELD THE ENGINEER SHALL CONTACT SW REGION-MADISON OFFICE TRAFFIC SECTION, DENNIS OLSON AT (608) 246-3254 AT LEAST 5 WORKING DAYS PRIOR TO BEGINNING PERMANENT SIGN INSTALLATION.

BUSINESS NORTH 12 78
J2-2
48" X 57"
REMOVE
BUSINESS NORTH 12 78
REMOVE
SOUTH BUSINESS 78 12
SOUTH BUSINESS 78 12
J4-2
48" X 36"
REMOVE
NORTH SOUTH 78 78
13
REMOVE
NO PASSING ZONE
11
NO PASSING ZONE
W14-3
48" X 36"
#
Dam Road
GRAVEL
105
110
115
120
125
130
135
BUSINESS END 78 12 COUNTY Z
J3-3
72" X 57"
16
STOP
R1-1
36" X 36"
15
SEE SHEET 9 FOR CONTINUATION
CTH Z
17
BUSINESS 12 COUNTY Z
J4-2
48" X 36"
14CO
BUSINESS 12 COUNTY Z
J3-2
48" X 57"
20
RAILROAD CROSSING
✳✳✳
RAILROAD CROSSING
EXEMPT
R15-3
24" X 12"
21
22
TO BE MOVED
REMOVE
24
W10-1
36" X 36"
REMOVE
JCT BUSINESS 12 COUNTY Z
JCT BUSINESS 12 COUNTY Z
J1-2
48" X 51"
25
REMOVE
STOP
JCT
BUSINESS
12
JCT
COUNTY
Z
J1-1
24" X 39"
8
REMOVE
NO PASSING ZONE
REMOVE
DEAD END
10
DEAD END
W14-1
30" X 30"
DAM RD
REMOVE
9
STOP
R1-1
36" X 36"
REMOVE
12
R R
W10-1
36" X 36"
REMOVE
+
REMOVE
STOP
14
BUSINESS 12 COUNTY Z
J3-2
48" X 57"
REMOVE
BUSINESS 12
BUSINESS 12
REMOVE
RAILROAD CROSSING
✳✳✳
23
NORTH
78
J4-1
24" X 36"
REMOVE
REMOVE
45 MPH
REMOVE
STOP AHEAD
REMOVE

PROJECT NO: 5630-03-71	HWY: STH 78	COUNTY: SAUK	PERMANENT SIGNING	SHEET	E

FILE NAME : r:\Support\CADDS\Projects\d1_56300300\023201_ps.dgn
PLOT DATE : 24-SEP-2008 07:49
PLOT BY : dotj3j
PLOT NAME :
PLOT SCALE : 199.999724:1.000000
WISDOT/CADDS SHEET 42


2

LEGEND

- EXISTING SIGN MOUNTED ON POST(S)
- PROPOSED SIGN MOUNTED ON POST(S)
- (1) DENOTES SIGN NUMBER
- \+ CONTACT SAUK COUNTY HIGHWAY FOR REMOVAL OF SIGNS
- # CONTACT PRAIRE DU SAC FOR REMOVAL OF SIGNS
- * NO PASSING SIGNS SHALL BE INSTALLED WHERE REQUIRED AFTER NO PASSING ZONES ARE LOCATED.

NOTES:

1. ALL ROUTE MARKER ASSEMBLIES SHALL BE ONE PIECE PLYWOOD AS SHOWN ON SIGN PLATE A2-15.
2. TO LOCATE PERMANENT SIGNING IN THE FIELD THE ENGINEER SHALL CONTACT SW REGION-MADISON OFFICE TRAFFIC SECTION, DENNIS OLSON AT (608) 246-3254 AT LEAST 5 WORKING DAYS PRIOR TO BEGINNING PERMANENT SIGN INSTALLATION.

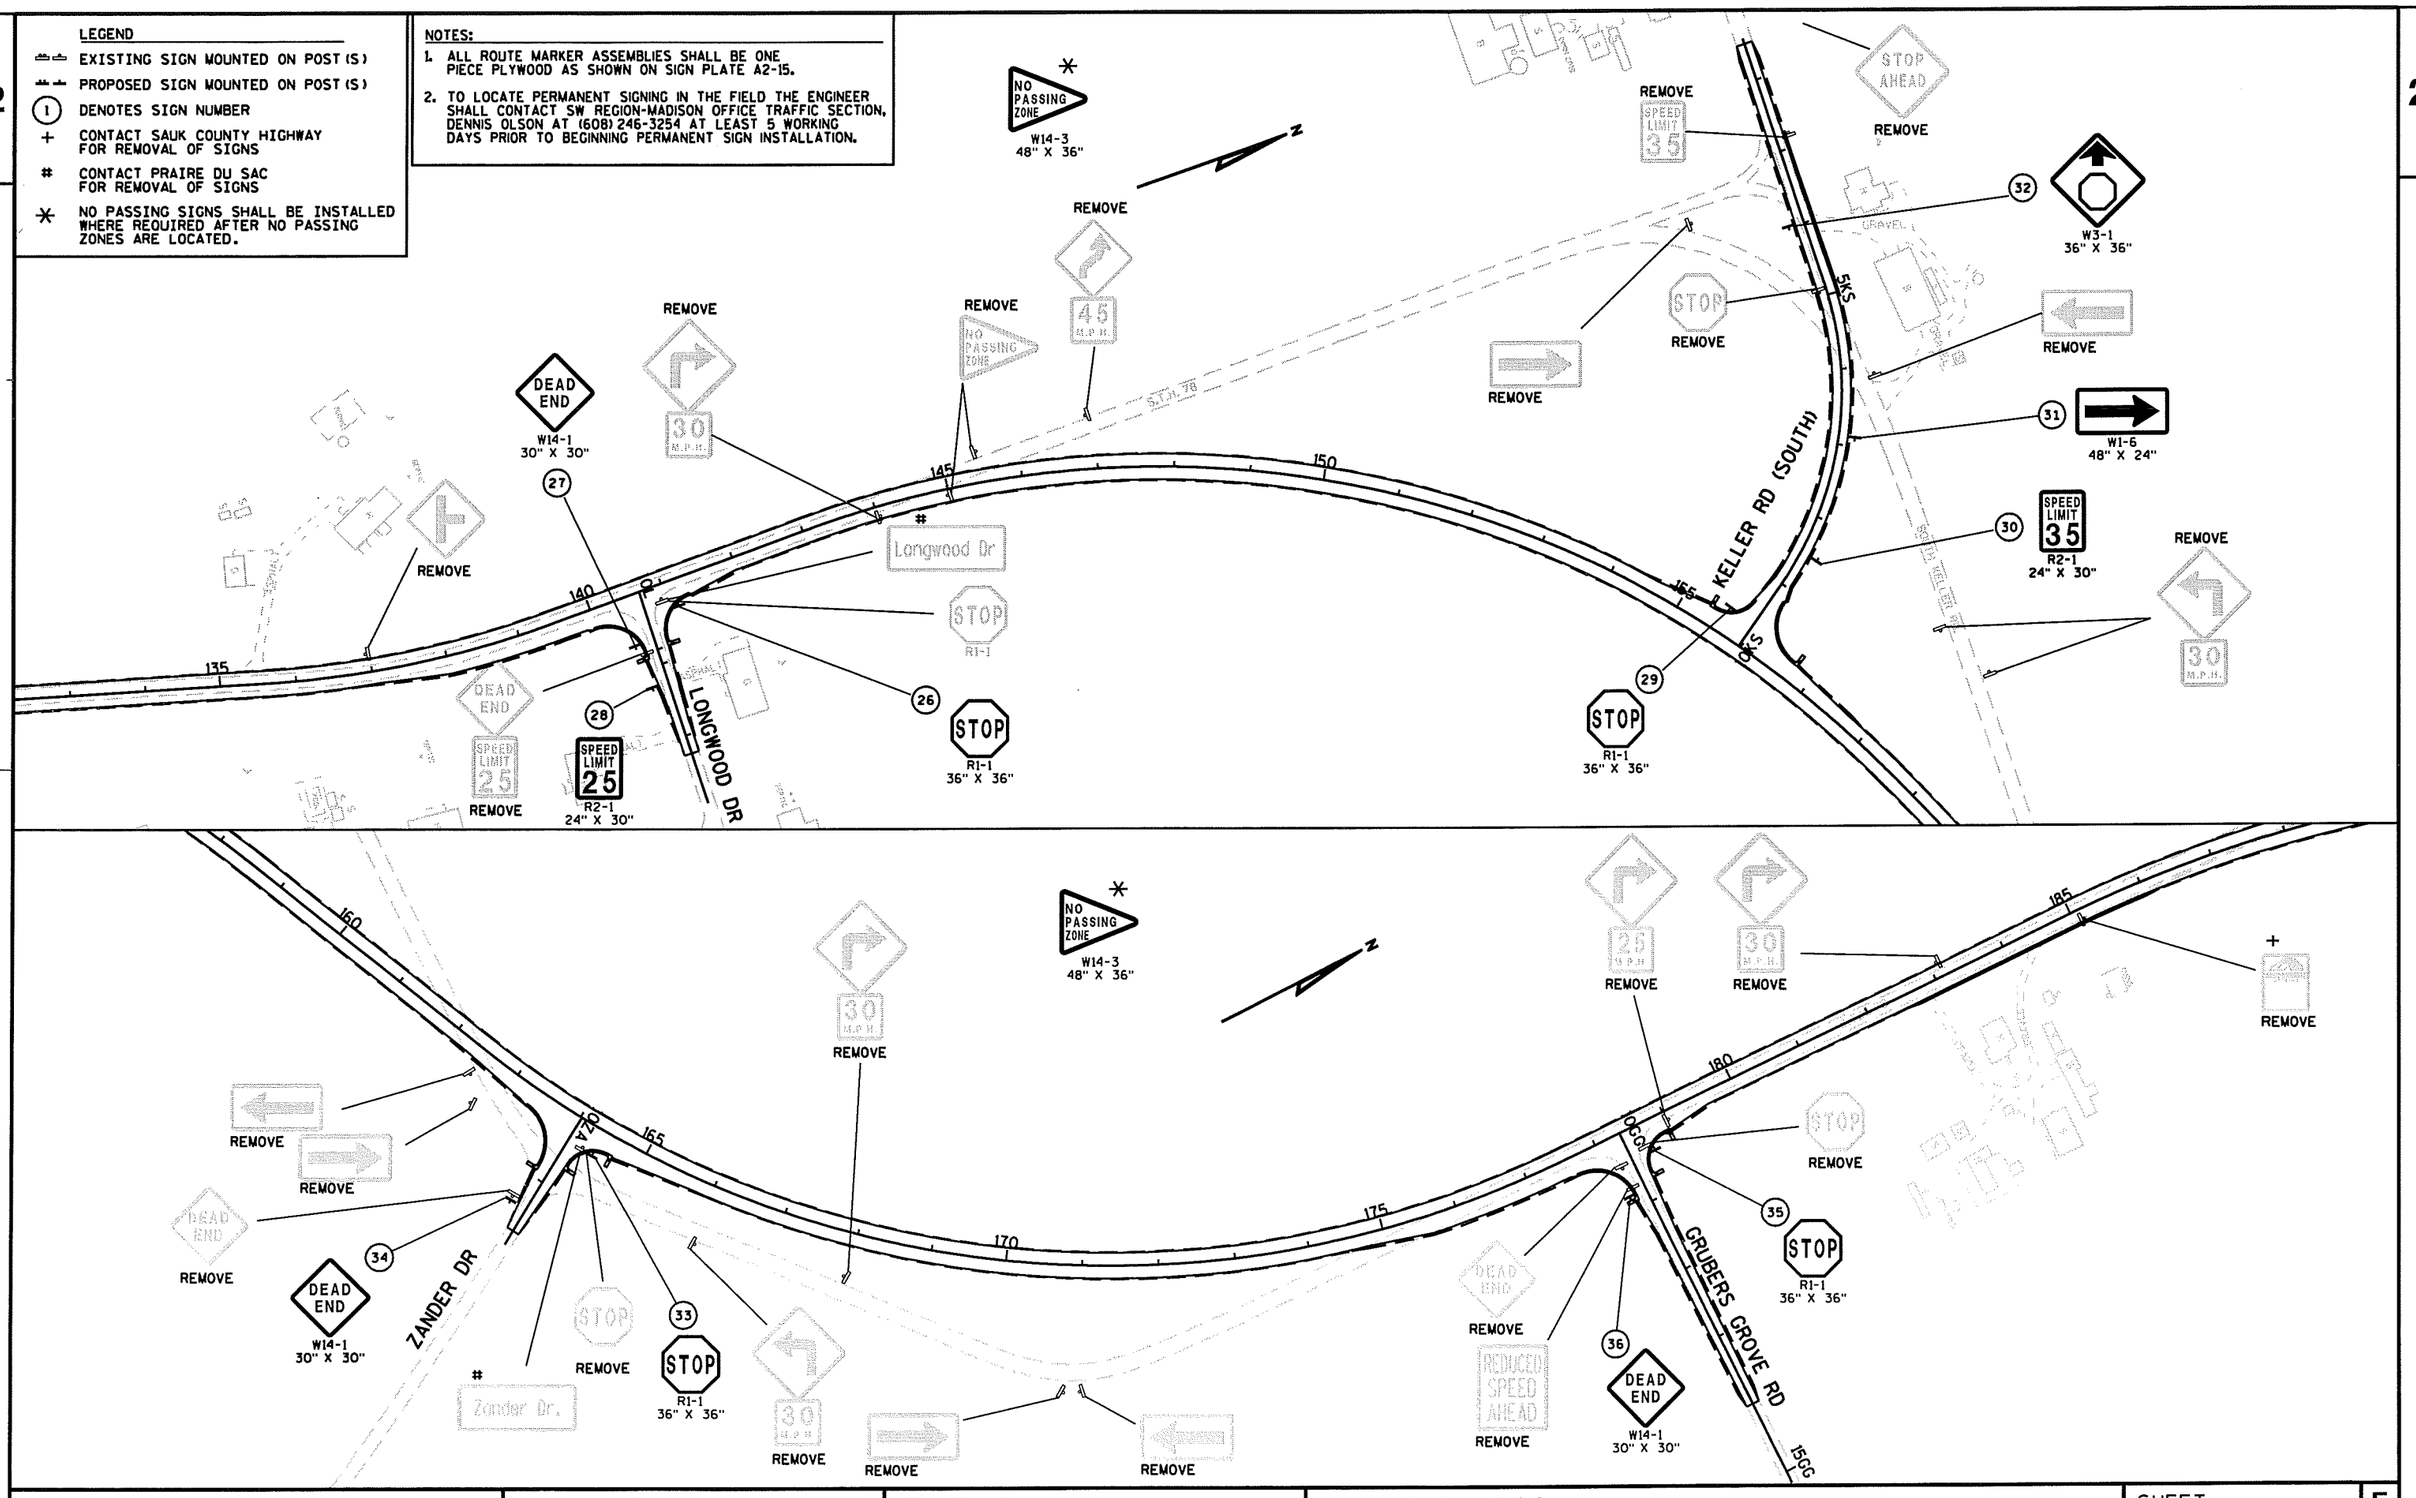

PROJECT NO: 5630-03-71	HWY: STH 78	COUNTY: SAUK	PERMANENT SIGNING	SHEET E

NOTES:

1. ALL ROUTE MARKER ASSEMBLIES SHALL BE ONE PIECE PLYWOOD AS SHOWN ON SIGN PLATE A2-15.
2. TO LOCATE PERMANENT SIGNING IN THE FIELD THE ENGINEER SHALL CONTACT SW REGION-MADISON OFFICE TRAFFIC SECTION, DENNIS OLSON AT (608) 246-3254 AT LEAST 5 WORKING DAYS PRIOR TO BEGINNING PERMANENT SIGN INSTALLATION.

LEGEND

- EXISTING SIGN MOUNTED ON POST(S)
- PROPOSED SIGN MOUNTED ON POST(S)
- (1) DENOTES SIGN NUMBER
- ## CONTACT MERRIMAC FOR REMOVAL OF SIGNS
- * NO PASSING SIGNS SHALL BE INSTALLED WHERE REQUIRED AFTER NO PASSING ZONES ARE LOCATED.

N

REMOVE SPEED LIMIT 35

Keller Rd. Hwy 78

SPEED LIMIT 35 R2-1 24" X 30" (38)

REMOVE STOP

9BG 25BS

5KN KELLER RD (NORTH)

* NO PASSING ZONE W14-3 48" X 36"

STOP R1-1 36" X 36" (37)

REMOVE

GRAVEL

195 200 205

BADGER PERIMETER ROAD (SOUTH) 30BS 35BS 40BS

36" X 18" NO TRESPASSING US GOVERNMENT PROPERTY (39)

REMOVE

REMOVE

SIGNS OFF SHEET

25 M.P.H. REMOVE

35 M.P.H. REMOVE

NO PASSING ZONE REMOVE

NO PASSING ZONE REMOVE

185

BADGER PERIMETER ROAD (SOUTH) 40BS 45BS 50BS

36" X 18" NO TRESPASSING US GOVERNMENT PROPERTY (40)

36" X 18" NO TRESPASSING US GOVERNMENT PROPERTY (41)

210 215 220 225

10H

160

STOP R1-1 36" X 36" (44)

REUSE USDA Access (45)

REMOVE STOP

235

230

10U

* NO PASSING ZONE W14-3 48" X 36"

REMOVE 35 M.P.H.

STOP R1-1 36" X 36" (42)

REMOVE TRUCK ENTRANCE

REMOVE 45 M.P.H.

USDA

71

REMOVE STOP

40 M.P.H. REMOVE

TRUCK ENTRANCE REMOVE

STOP R1-1 36" X 36" (43)

6' 6'

W5-56A 18" X 18" W5-56A 18" X 18" W5-56A 18" X 18"

4'

INSTALLATION DETAIL FOR W5-56A SIGNS

SIGNS OFF SHEET AT CUL-DU-SAC STA. 10CS+50

STH 78 ACCESS #1 5H

PROJECT NO: 5630-03-71	HWY: STH 78	COUNTY: SAUK	PERMANENT SIGNING	SHEET E

FILE NAME : r:\Support\CADDS\Projects\d1_56300300\023203_ps.dgn PLOT DATE : 24-SEP-2008 07:50 PLOT BY : dotj3j PLOT NAME : PLOT SCALE : 200.000011:1.000000 WISDOT/CADDS SHEET 42

2

REMOVE

45 M.P.H.

NO PASSING ZONE *

W14-3
48" X 36"

REMOVE

240 245 250 255 260 265

46

ROAD TO
SAUK
County Park
1 MILE

D7-68
60" X 42"

REMOVE

REMOVE

47

W1-4R
36" X 36"

REMOVE

N

NO PASSING ZONE *

W14-3
48" X 36"

REMOVE

45 M.P.H.

36" X 18"
NO TRESPASSING
US GOVERNMENT
PROPERTY

48

20BN

10BN

15BN

BADGER PERIMETER ROAD (NORTH)

STOP

REMOVE

Inspiration Dr

295

49

STOP

R1-1
36" X 36"

INSPIRATION DR

50

DEAD END

W14-1
30" X 30"

REMOVE

REMOVE

265 270 275 280 285 290

REMOVE

45 M.P.H.

REMOVE

35 M.P.H.

REMOVE

REMOVE

LEGEND


- EXISTING SIGN MOUNTED ON POST(S)
- PROPOSED SIGN MOUNTED ON POST(S)
- (1) DENOTES SIGN NUMBER
- \+ CONTACT SAUK COUNTY HIGHWAY FOR REMOVAL OF SIGNS
- ## CONTACT MERRIMAC FOR REMOVAL OF SIGNS
- * NO PASSING SIGNS SHALL BE INSTALLED WHERE REQUIRED AFTER NO PASSING ZONES ARE LOCATED.

NOTES:

1. ALL ROUTE MARKER ASSEMBLIES SHALL BE ONE PIECE PLYWOOD AS SHOWN ON SIGN PLATE A2-15.
2. TO LOCATE PERMANENT SIGNING IN THE FIELD THE ENGINEER SHALL CONTACT SW REGION-MADISON OFFICE TRAFFIC SECTION, DENNIS OLSON AT (608) 246-3254 AT LEAST 5 WORKING DAYS PRIOR TO BEGINNING PERMANENT SIGN INSTALLATION.

PROJECT NO: 5630-03-71	HWY: STH 78	COUNTY: SAUK	PERMANENT SIGNING	SHEET E

FILE NAME : r:\Support\CADDS\Projects\d1_56300300\023204_ps.dgn PLOT DATE : 24-SEP-2008 07:50 PLOT BY : dotj3j PLOT NAME : PLOT SCALE : 199.999675:1.000000 WISDOT/CADDS SHEET 42

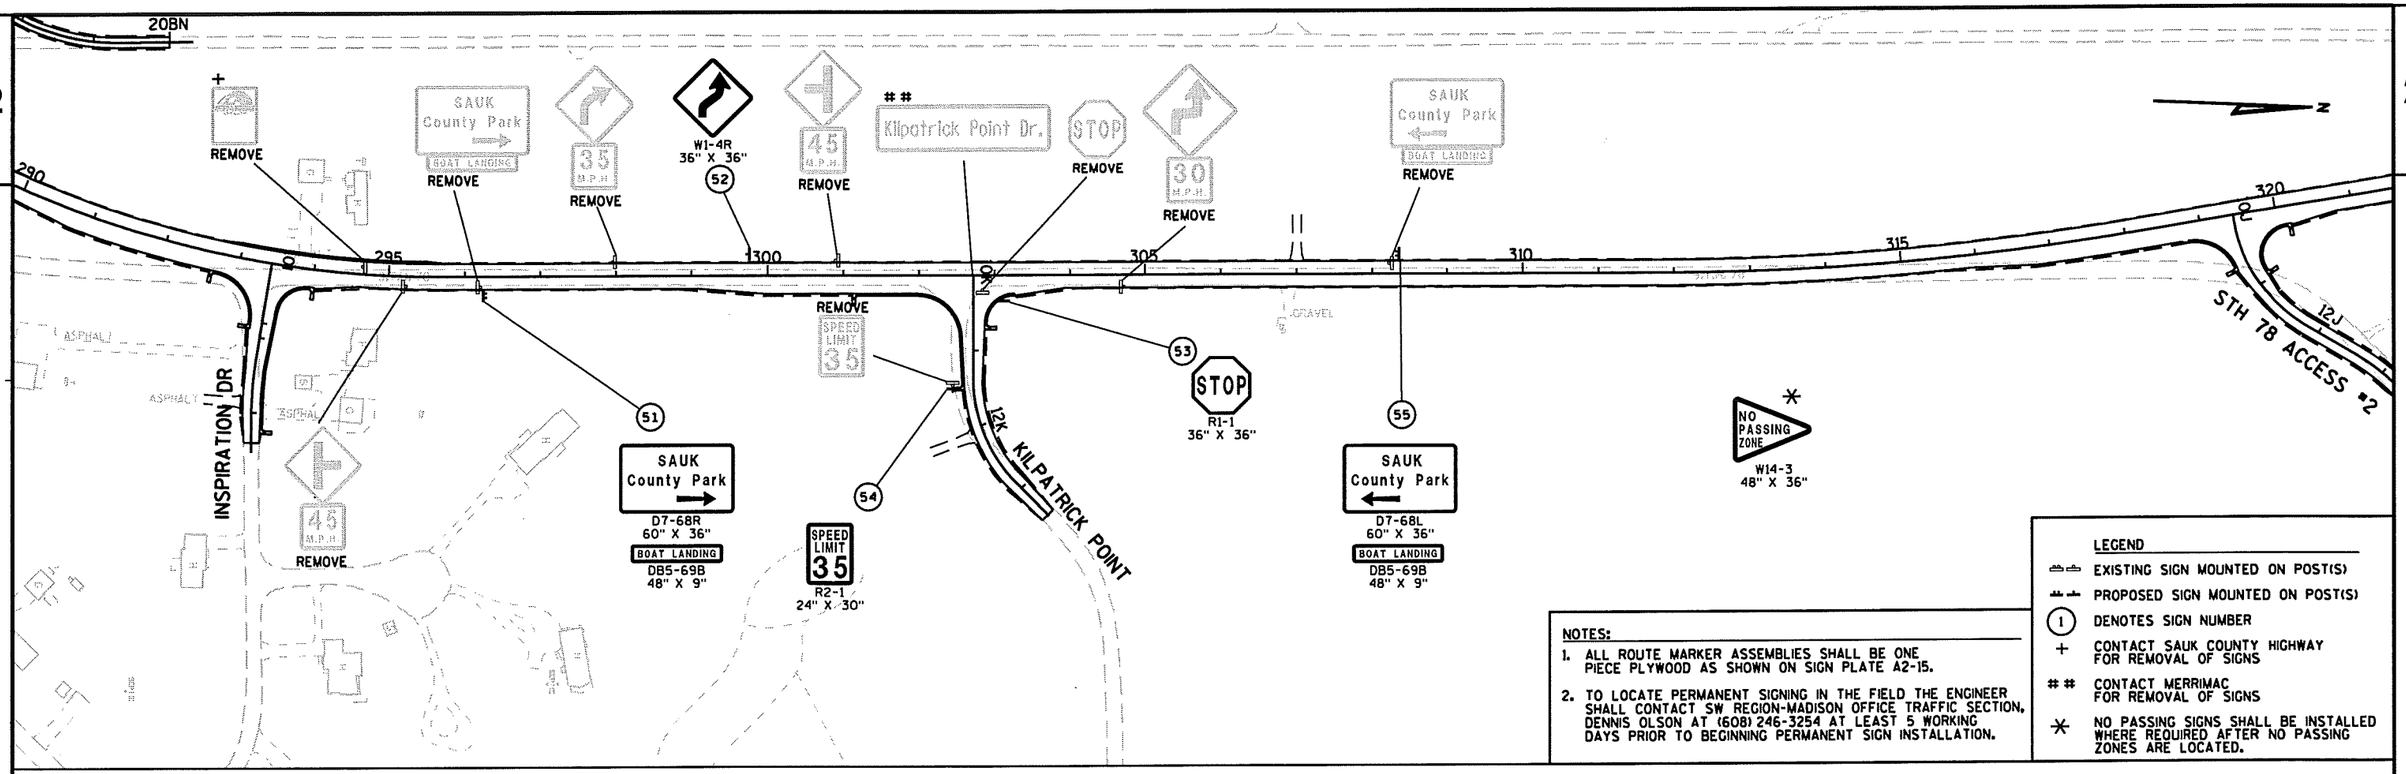


NOTES:

1. ALL ROUTE MARKER ASSEMBLIES SHALL BE ONE PIECE PLYWOOD AS SHOWN ON SIGN PLATE A2-15.
2. TO LOCATE PERMANENT SIGNING IN THE FIELD THE ENGINEER SHALL CONTACT SW REGION-MADISON OFFICE TRAFFIC SECTION, DENNIS OLSON AT (608) 246-3254 AT LEAST 5 WORKING DAYS PRIOR TO BEGINNING PERMANENT SIGN INSTALLATION.

LEGEND

- EXISTING SIGN MOUNTED ON POST(S)
- PROPOSED SIGN MOUNTED ON POST(S)
- (1) DENOTES SIGN NUMBER
- + CONTACT SAUK COUNTY HIGHWAY FOR REMOVAL OF SIGNS
- ## CONTACT MERRIMAC FOR REMOVAL OF SIGNS
- * NO PASSING SIGNS SHALL BE INSTALLED WHERE REQUIRED AFTER NO PASSING ZONES ARE LOCATED.

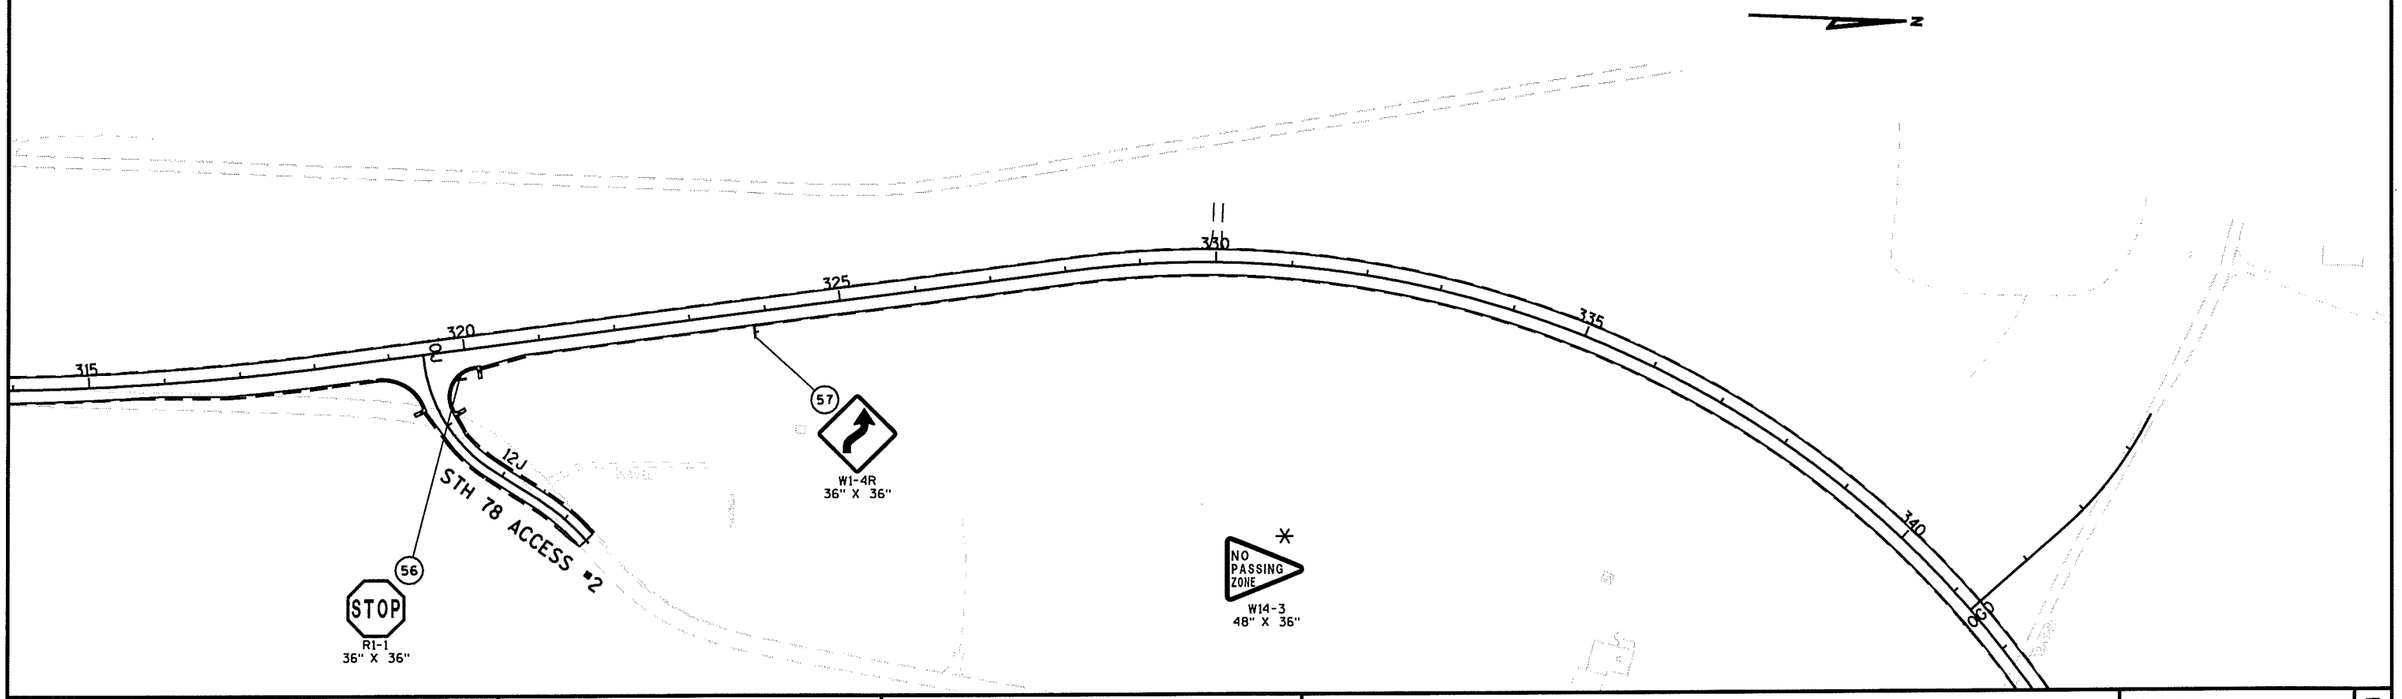

PROJECT NO: 5630-03-71	HWY: STH 78	COUNTY: SAUK	PERMANENT SIGNING	SHEET E

FILE NAME : r:\Support\CADDS\Projects\d1_56300300\023205_ps.dgn PLOT DATE : 24-SEP-2008 07:50 PLOT BY : dotj3j PLOT NAME : PLOT SCALE : 199.999758:1.000000 WISDOT/CADDS SHEET 42

2

2

NO PASSING ZONE
W14-3
48" X 36"

ROAD TO SAUK County Park 1 MILE
D7-68
60" X 42"
61

REMOVE
SCHOOL BUS STOP AHEAD

REMOVE
NO PASSING ZONE

340
345
350
355
360
365
OBD
OWB
GRAVEL
S.T.H. 78
WEIGANDS BAY NORTH

58 STOP
R1-1
36" X 36"

59 W1-6
48" X 24"

60 PLACE IN FIELD
W1-6
48" X 24"

62 STOP
R1-1
36" X 36"

REMOVE
STOP

LEGEND
- EXISTING SIGN MOUNTED ON POST(S)
- PROPOSED SIGN MOUNTED ON POST(S)
- (1) DENOTES SIGN NUMBER
- * NO PASSING SIGNS SHALL BE INSTALLED WHERE REQUIRED AFTER NO PASSING ZONES ARE LOCATED.

30 M.P.H.
REMOVE

REMOVE
NO PASSING ZONE

W1-4R
36" X 36"
63

REMOVE
NO PASSING ZONE

30 M.P.H.
REMOVE

REMOVE
STOP

REMOVE
STOP

Weigands Bay North Rd

370
375
380
385
390
OWB
WEIGANDS BAY NORTH
GRAVEL
S.T.H. 78
5SP
8SP

62 STOP
R1-1
36" X 36"

REMOVE
STOP

64 W1-2R
36" X 36"

* NO PASSING ZONE
W14-3
48" X 36"

NOTES:
1. ALL ROUTE MARKER ASSEMBLIES SHALL BE ONE PIECE PLYWOOD AS SHOWN ON SIGN PLATE A2-15.
2. TO LOCATE PERMANENT SIGNING IN THE FIELD THE ENGINEER SHALL CONTACT SW REGION-MADISON OFFICE TRAFFIC SECTION, DENNIS OLSON AT (608) 246-3254 AT LEAST 5 WORKING DAYS PRIOR TO BEGINNING PERMANENT SIGN INSTALLATION.

LEGEND
- EXISTING SIGN MOUNTED ON POST(S)
- PROPOSED SIGN MOUNTED ON POST(S)
- (1) DENOTES SIGN NUMBER
- ## CONTACT MERRIMAC FOR REMOVAL OF SIGNS
- ** NO STATIONING FOR OLD ROAD
- * NO PASSING SIGNS SHALL BE INSTALLED WHERE REQUIRED AFTER NO PASSING ZONES ARE LOCATED.

PROJECT NO: 5630-03-71	HWY: STH 78	COUNTY: SAUK	PERMANENT SIGNING	SHEET E

FILE NAME : r:\Support\CADDS\Projects\d1_56300300\023206_ps.dgn PLOT DATE : 24-SEP-2008 07:50 PLOT BY : dotj3j PLOT NAME : PLOT SCALE : 200.000420:1.000000 WISDOT/CADDS SHEET 42

REMOVE
STOP R1-1 36" X 36" (65)
NO PASSING ZONE — REMOVE
30 M.P.H. — REMOVE
NO PASSING ZONE — REMOVE
NO PASSING ZONE * W14-3 48" X 36"
W1-2L 36" X 36" (68)
STOP R1-1 36" X 36" (69)
Eagle Point Dr.
STOP — REMOVE
5SP
8SP
14G
10SG
405
410
415
10E
400
GRAVEL
REMOVE
ASPHALT
W1-6 48" X 24" (67)
GOETTE RD
395
STOP R1-1 36" X 36" (66)
10G
390
JCT 113 — REMOVE
EAGLE POINT RD
7E

SIGNS OFF SHEET ON STH 113

NORTH | SOUTH | SOUTH — 78 | 113 | 78 — J2-3 72" X 57" (81) STA. 18S+50 LT
JCT 78 — J1-1 24" X 39" (83) STA. 22S+00 LT
JCT 78 — REMOVE (83) STA. 26S+00 LT
Baraboo 8 — D2-1 66" X 15" (80) STA. 14S+00 RT
W3-1 36" X 36" (82) STA. 20S+00 LT
STOP AHEAD — REMOVE (82) STA. 24S+00 LT
NORTH | SOUTH | SOUTH — 78 | 113 | 78 — REMOVE (81) STA. 21S+00 LT

LEGEND
- EXISTING SIGN MOUNTED ON POST(S)
- PROPOSED SIGN MOUNTED ON POST(S)
- (1) DENOTES SIGN NUMBER
- ## CONTACT MERRIMAC FOR REMOVAL OF SIGNS
- * NO PASSING SIGNS SHALL BE INSTALLED WHERE REQUIRED AFTER NO PASSING ZONES ARE LOCATED.

NORTH | NORTH | SOUTH — 113 | 78 | 113 — REMOVE
SOUTH — 78 — Praire Du Sac 8 — D2-1 96" X 15" (72)
NORTH | SOUTH | SOUTH — 78 | 113 | 78 — J3-3 72" X 57" (77)
NORTH | SOUTH — 78 | 78 — REMOVE
NORTH — 113 — J4-1 24" X 36" (79)
STH 113
13S
Gentleman Ferry Elected Women Pleading — MOVE TO STA 435+25, RT
R R — W10-1 36" X 36" (78)
NORTH — 113 — J3-1 24" X 57" — REMOVE
NO PASSING ZONE — REMOVE
DO NOT ENTER — REMOVE
Praire Du Sac / Baraboo — REMOVE
NO PASSING ZONE — REMOVE
SOUTH | NORTH — 78 | 113 — REMOVE
SOUTH | NORTH — 78 | 113 — J2-2 48" X 57" (93)
Praire Du Sac / Baraboo — D1-2 96" X 30" (88)
420
425
430
435
440
445
10S
10J
N
Hwy 78 / Oak Rd
STOP — REMOVE
Portage / Baraboo — REMOVE
REMOVE
(70) JCT 113 — J1-1 24" X 39"
(71) NORTH | NORTH | SOUTH — 113 | 78 | 113 — J2-3 72" X 57"
(73) Portage / Baraboo — D1-2 66" X 30"
SOUTH — 78 — J4-1 24" X 36" (74)
STOP — REMOVE
STOP R1-1 36" X 36" (76)
NORTH — 113 — J3-1 24" X 57" (75)
NORTH | SOUTH — 113 | 113 — REMOVE
(80) W1-7 48" X 24"
NORTH | SOUTH — 78 | 113 — J4-2 48" X 36" (86)
(87) WAYSIDE 1/2 MILE — D5-61 48" X 24" — TOILET DB5-69A 48" X 9"
NORTH | SOUTH — 78 | 113 — REMOVE
WAYSIDE 1/2 MILE — TOILET — REMOVE
NO PASSING ZONE — REMOVE
DEAD END — REMOVE
8LU
DEAD END (90) W14-1 30" X 30"
LUCILLE LN
(89) STOP R1-1 36" X 36"
STOP — REMOVE
NO PASSING ZONE * W14-3 48" X 36"
Lucille Lane
(91) REMOVE
Merrimac 3 / Portage 20 — REMOVE
REUSE
(92) Merrimac 3 / Portage 20 — D2-2 78" X 24"
DEAD END — REMOVE
DEAD END (95) W14-1 30" X 30"
OAK RD
8O
(94) STOP R1-1 36" X 36"

NOTES:
1. ALL ROUTE MARKER ASSEMBLIES SHALL BE ONE PIECE PLYWOOD AS SHOWN ON SIGN PLATE A2-15.
2. TO LOCATE PERMANENT SIGNING IN THE FIELD THE ENGINEER SHALL CONTACT SW REGION-MADISON OFFICE TRAFFIC SECTION, DENNIS OLSON AT (608) 246-3254 AT LEAST 5 WORKING DAYS PRIOR TO BEGINNING PERMANENT SIGN INSTALLATION.

LEGEND
- EXISTING SIGN MOUNTED ON POST(S)
- PROPOSED SIGN MOUNTED ON POST(S)
- (1) DENOTES SIGN NUMBER
- + CONTACT SAUK COUNTY HIGHWAY FOR REMOVAL OF SIGNS
- ## CONTACT MERRIMAC FOR REMOVAL OF SIGNS
- * NO PASSING SIGNS SHALL BE INSTALLED WHERE REQUIRED AFTER NO PASSING ZONES ARE LOCATED.

PROJECT NO: 5630-03-71	HWY: STH 78	COUNTY: SAUK	PERMANENT SIGNING	SHEET E

FILE NAME : r:\Support\CADDS\Projects\d1_56300300\023207_ps.dgn PLOT DATE : 24-SEP-2008 07:50 PLOT BY : dotj3j PLOT NAME : PLOT SCALE : 199.999618:1.000000
WISDOT/CADDS SHEET 42

NOTES:

1. ALL ROUTE MARKER ASSEMBLIES SHALL BE ONE PIECE PLYWOOD AS SHOWN ON SIGN PLATE A2-15.
2. TO LOCATE PERMANENT SIGNING IN THE FIELD THE ENGINEER SHALL CONTACT SW REGION-MADISON OFFICE TRAFFIC SECTION, DENNIS OLSON AT (608) 246-3254 AT LEAST 5 WORKING DAYS PRIOR TO BEGINNING PERMANENT SIGN INSTALLATION.

LEGEND

- EXISTING SIGN MOUNTED ON POST(S)
- PROPOSED SIGN MOUNTED ON POST(S)
- (1) DENOTES SIGN NUMBER
- # # CONTACT MERRIMAC FOR REMOVAL OF SIGNS
- * NO PASSING SIGNS SHALL BE INSTALLED WHERE REQUIRED AFTER NO PASSING ZONES ARE LOCATED.

N

R7-1R 18" X 24" (97)
REMOVE
R7-1D 18" X 24" (99)
R9-56 18" X 24" (101)
R7-1D 18" X 24" (103)
R7-1L 18" X 24" (105)
WAYSIDE D5-62L 48" X 24" (109)
Walleye Lane
Hwy 78 / Grandview Ave.
* NO PASSING ZONE W14-3 48" X 36"
STOP R1-1 36" X 36" (112)

450 455 460 465 470 475

10WA 10GR

WALLEYE LN 7WA

GRANDVIEW AVE

R7-1R 18" X 24" (96)
R7-1D 18" X 24" (98)
R9-56 18" X 24" (100)
R7-1D 18" X 24" (102)
R7-1L 18" X 24" (104)
WAYSIDE D5-62R 48" X 24" (106)
STOP R1-1 36" X 36" (107)
DEAD END W14-1 30" X 30" (108)
DEAD END W14-1 30" X 30" (111)
STOP R1-1 36" X 36" (110)

WAYSIDE 1/2 MILE D5-61 48" X 24" (113)

480 485 490 495 500 505


Praire Du Sac 9
Baraboo 10
D2-2 90" X 24" (114)

* NO PASSING ZONE W14-3 48" X 36"

PROJECT NO: 5630-03-71	HWY: STH 78	COUNTY: SAUK	PERMANENT SIGNING	SHEET E

FILE NAME : r:\Support\CADDS\Projects\d1_56300300\023208_ps.dgn PLOT DATE : 24-SEP-2008 07:50 PLOT BY : dotj3j PLOT NAME : PLOT SCALE : 199.999986:1.000000 WISDOT/CADDS SHEET 42

2

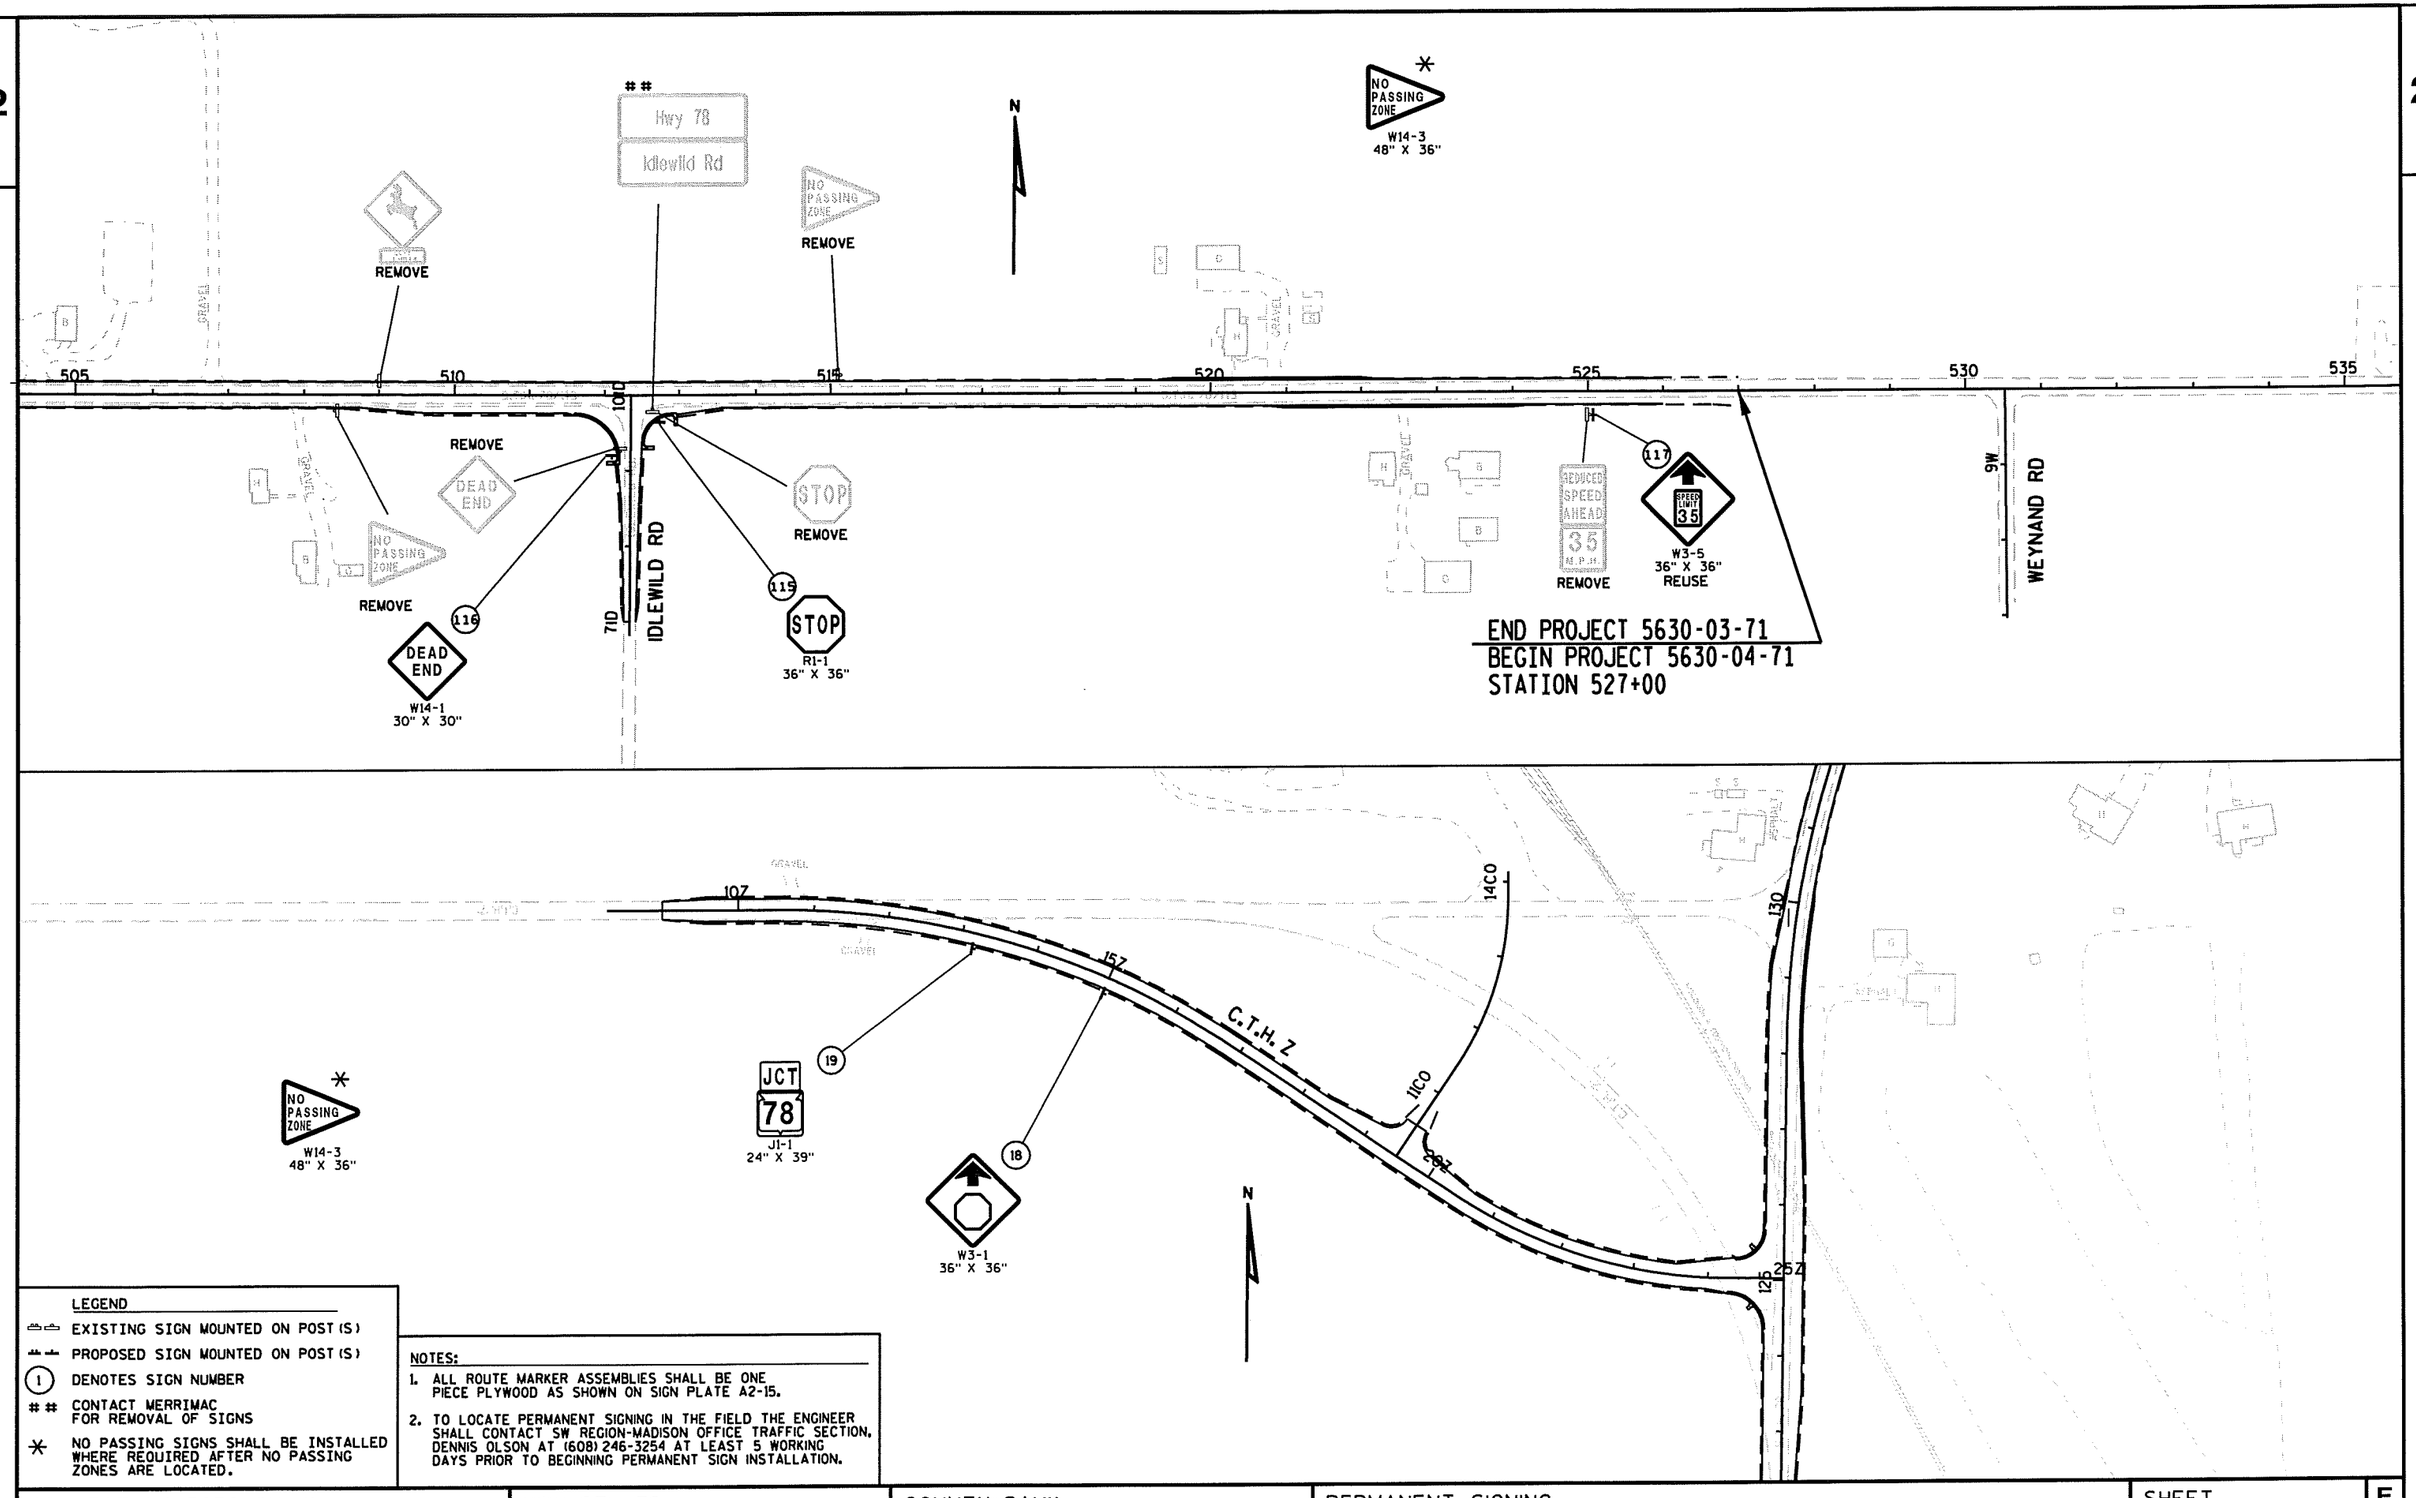

LEGEND


- EXISTING SIGN MOUNTED ON POST(S)
- PROPOSED SIGN MOUNTED ON POST(S)
- (1) DENOTES SIGN NUMBER
- ## CONTACT MERRIMAC FOR REMOVAL OF SIGNS
- * NO PASSING SIGNS SHALL BE INSTALLED WHERE REQUIRED AFTER NO PASSING ZONES ARE LOCATED.

NOTES:

1. ALL ROUTE MARKER ASSEMBLIES SHALL BE ONE PIECE PLYWOOD AS SHOWN ON SIGN PLATE A2-15.
2. TO LOCATE PERMANENT SIGNING IN THE FIELD THE ENGINEER SHALL CONTACT SW REGION-MADISON OFFICE TRAFFIC SECTION, DENNIS OLSON AT (608) 246-3254 AT LEAST 5 WORKING DAYS PRIOR TO BEGINNING PERMANENT SIGN INSTALLATION.

PROJECT NO: 5630-03-71	HWY: STH 78	COUNTY: SAUK	PERMANENT SIGNING	SHEET E

FILE NAME : r:\Support\CADDS\Projects\d1_56300300\023209_ps.dgn PLOT DATE : 24-SEP-2008 07:50 PLOT BY : dotjjj PLOT NAME : PLOT SCALE : 199.999982:1.000000 WISDOT/CADDS SHEET 42

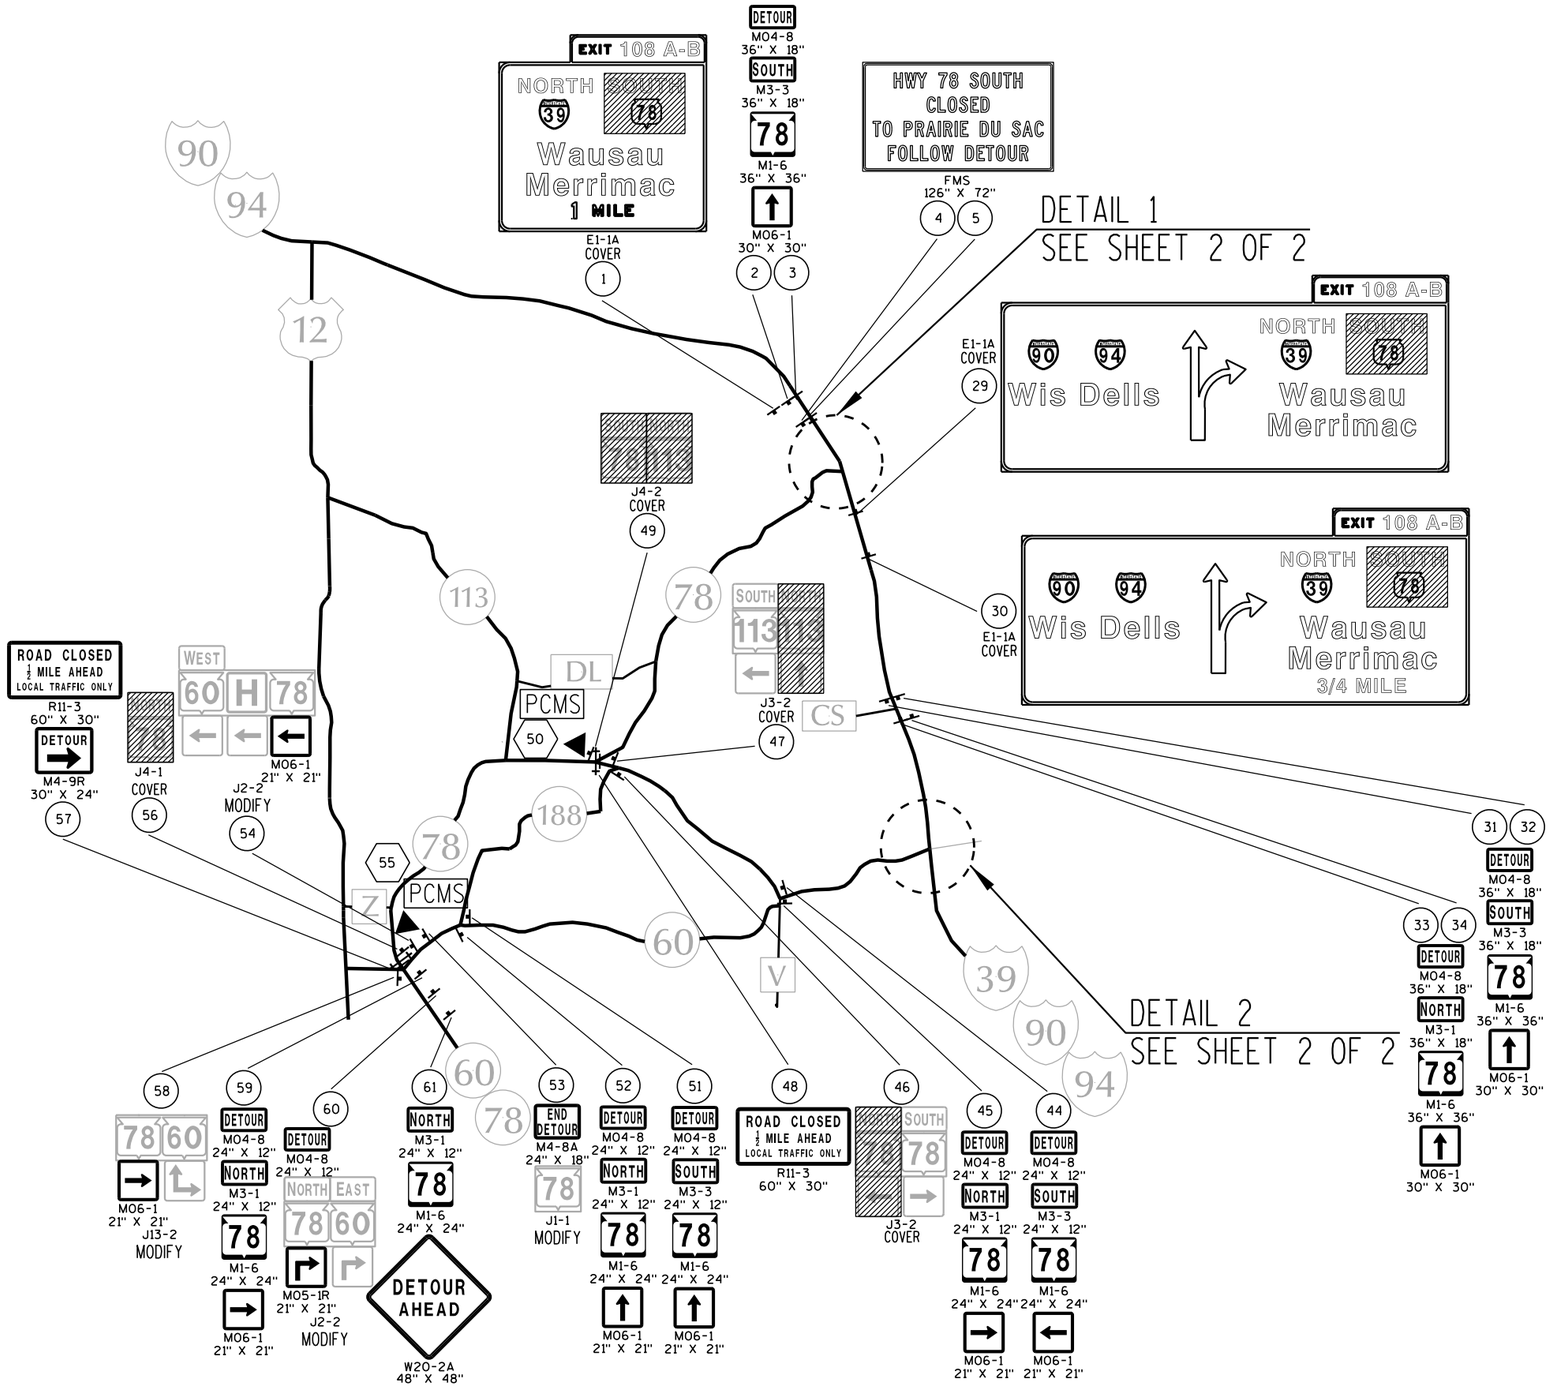

LEGEND

- (X) SIGN NUMBER, REFER TO MISCELLANEOUS QUANTITY SHEET
- ▲ PCMS (X) PORTABLE CHANGEABLE MESSAGE SIGN
- SIGN MOUNTED ON TYPE III BARRICADE
- POST MOUNTED SIGN

N

PLAN SHEET PRODUCED BY WisDOT-NE REGION

PROJECT NO: 5630-06-72	HWY: STH 78	COUNTY: SAUK	DETOUR SIGNING DETAIL	SHEET	E

EXIT 108 A-B
NORTH SOUTH
39 78
Wausau
Merrimac
E1-1A COVER
6

DETOUR M04-8 36" X 18"
SOUTH M3-3 36" X 18"
78 M1-6 36" X 36"
M06-1 30" X 30"
7 8

90
94

DETOUR M04-8 36" X 18"
SOUTH M3-3 36" X 18"
78 M1-6 36" X 36"
M06-2 30" X 30"
11 12

DETOUR M04-8 36" X 18"
SOUTH M3-3 36" X 18"
78 M1-6 36" X 36"
M06-2 30" X 30"
14

LEFT EXIT 84
78
Merrimac
EXIT ONLY
E6-51A COVER
15

DETOUR M04-8 36" X 18"
SOUTH M3-3 36" X 18"
78 M1-6 36" X 36"
M06-2 30" X 30"
16

N

PCMS
21

39

9
E6-51A COVER
EXIT 108 A
78 SOUTH
Merrimac

78

13
J4-1 COVER

17 18
HWY 78 SOUTH CLOSED
TO PRAIRIE DU SAC
FOLLOW DETOUR
FMS 126" X 72"

19 20
DETOUR M04-8 36" X 18"
SOUTH M3-3 36" X 18"
78 M1-6 36" X 36"
M05-2R 30" X 30"

22 23
SOUTH M3-3 36" X 18"
78 M1-6 36" X 36"
DETOUR AHEAD W20-2A 48" X 48"

10
J4-1 COVER

DETOUR M04-8 36" X 18"
SOUTH M3-3 36" X 18"
78 M1-6 36" X 36"
25

EXIT 108 A
78 SOUTH
Merrimac
E6-51A COVER
24

39
90
94

26
END DETOUR M4-8A 30" X 24"
NORTH M3-1 36" X 18"
78 M1-6 36" X 36"

28
EXIT 108 A
78 SOUTH
Merrimac
E6-51A COVER

27
END DETOUR M4-8A 30" X 24"
NORTH M3-1 36" X 18"
78 M1-6 36" X 36"

LEGEND

- (X) SIGN NUMBER. REFER TO MISCELLANEOUS QUANTITY SHEET
- ▲ PCMS (X) PORTABLE CHANGEABLE MESSAGE SIGN
- SIGN MOUNTED ON TYPE III BARRICADE
- POST MOUNTED SIGN

DETAIL 1

N

36 36A
DETOUR M04-8 36" X 18"
SOUTH M3-3 36" X 18"
78 M1-6 36" X 36"
M05-2R 30" X 30"

35
DETOUR M04-8 36" X 18"
NORTH M3-1 36" X 18"
78 M1-6 36" X 36"

DETOUR M04-8 24" X 12"
SOUTH M3-3 24" X 12"
78 M1-6 24" X 24"
42

DETOUR M04-8 36" X 18"
SOUTH M3-3 36" X 18"
78 M1-6 36" X 36"
M06-2 30" X 30"
37

60

41
DETOUR M04-8 24" X 12"
NORTH M3-1 24" X 12"
78 M1-6 24" X 24"
M06-1 21" X 21"

60

40
DETOUR M04-8 24" X 12"
NORTH M3-1 24" X 12"
78 M1-6 24" X 24"
M05-1L 21" X 21"

43
DETOUR M04-8 24" X 12"
NORTH M3-1 24" X 12"
78 M1-6 24" X 24"
M06-1 21" X 21"

39
DETOUR M04-8 24" X 12"
SOUTH M3-3 24" X 12"
78 M1-6 24" X 24"
M06-1 21" X 21"

38
DETOUR M04-8 24" X 12"
SOUTH M3-3 24" X 12"
78 M1-6 24" X 24"
M05-1L 21" X 21"

39
90
94


DETAIL 2


SHEET 2 OF 2

PLAN SHEET PRODUCED BY WisDOT-NE REGION

PROJECT NO: 5630-06-72	HWY: STH 78	COUNTY: SAUK	DETOUR SIGNING DETAIL	SHEET	E

FILE NAME : N:\spo\traffic\A Work Zone\Detours\Workshare Projects\Sauk County - STH 78\027002_dt.dgn PLOT DATE : 20-DEC-2018 14:34 PLOT BY : dotj1f PLOT NAME : PLOT SCALE : 200:1
WISDOT/CADDS SHEET 42

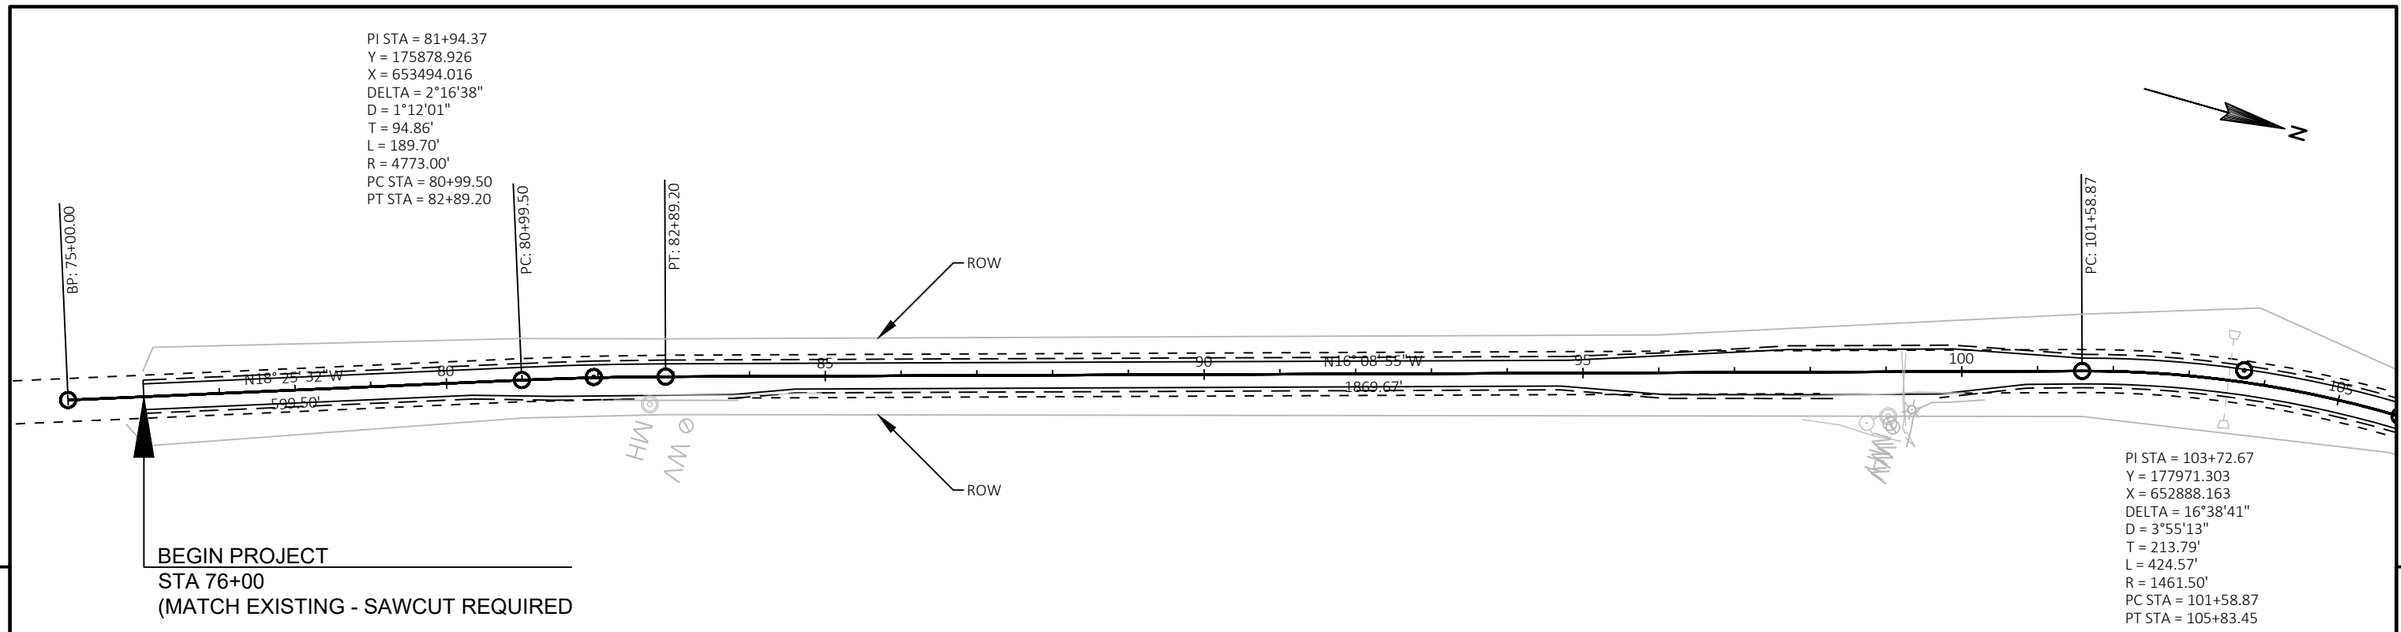


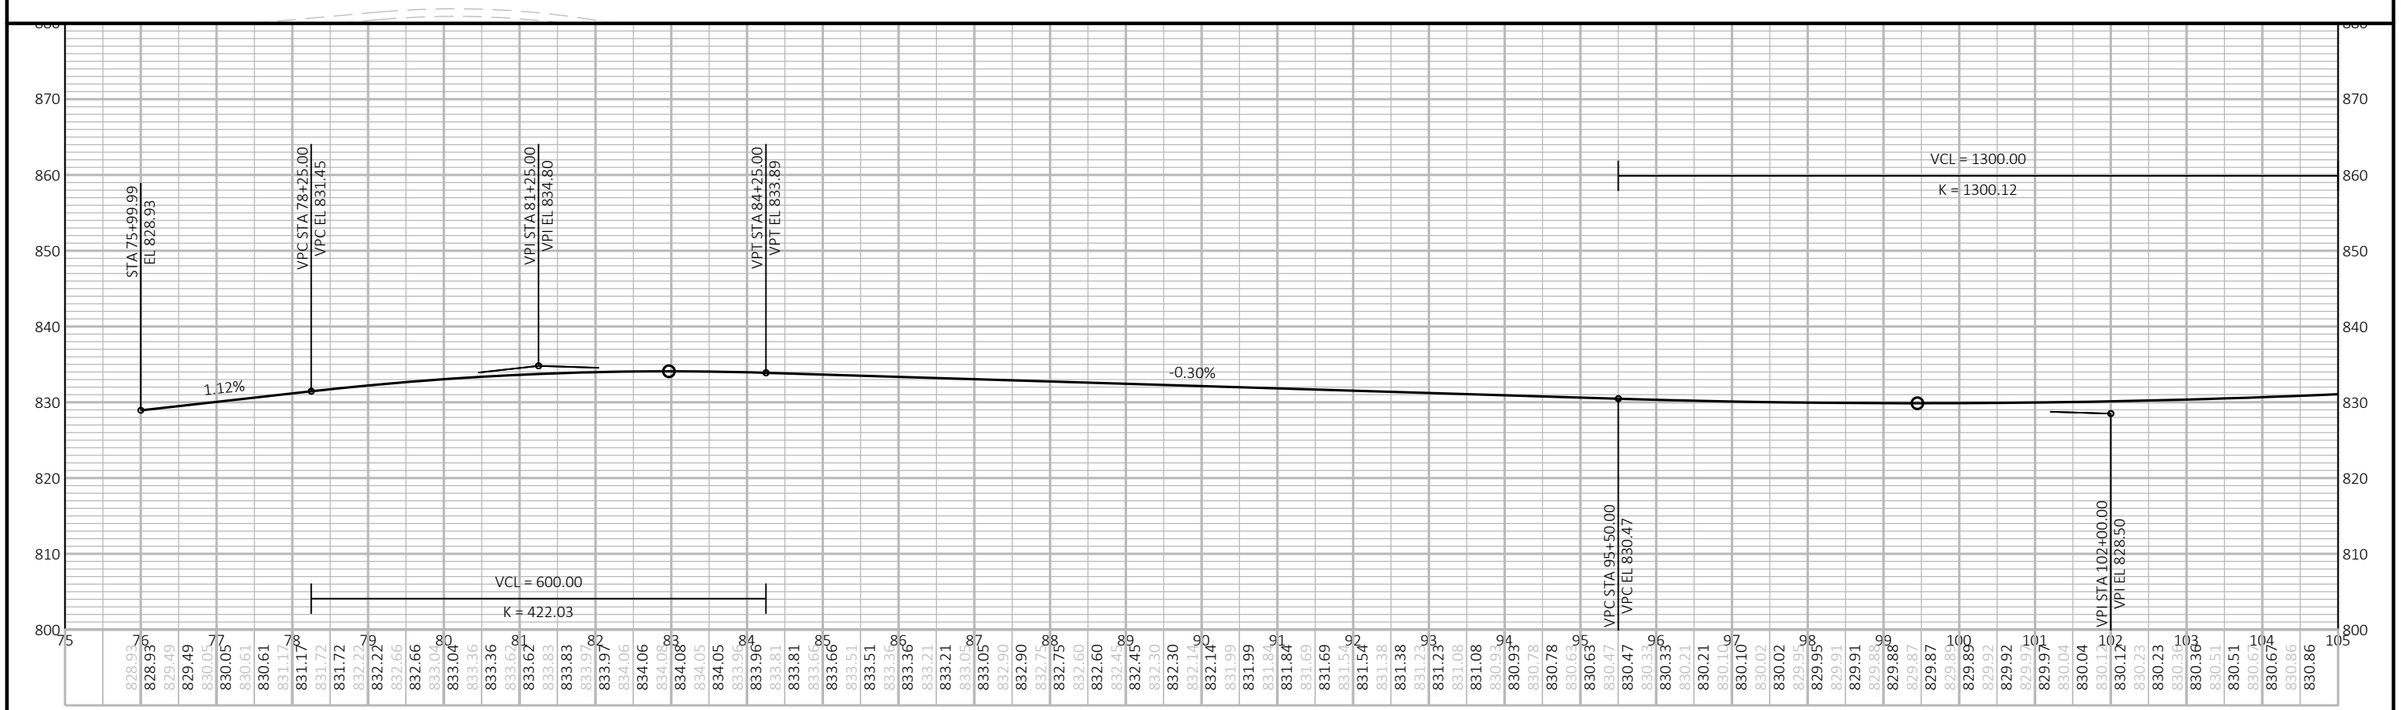

PROJECT NO: 5630-06-72	HWY: STH 78	COUNTY: SAUK	PLAN AND PROFILE: STH 78	SHEET	E

FILE NAME : N:\PDS\C3D\56300602\SHEETSPLAN\050101-PP.DWG
LAYOUT NAME - 050101-pp


PLOT DATE : 4/16/2019 2:39 PM PLOT BY : DUMS, ALEXANDER T PLOT NAME : PLOT SCALE : 1 IN:200 FT

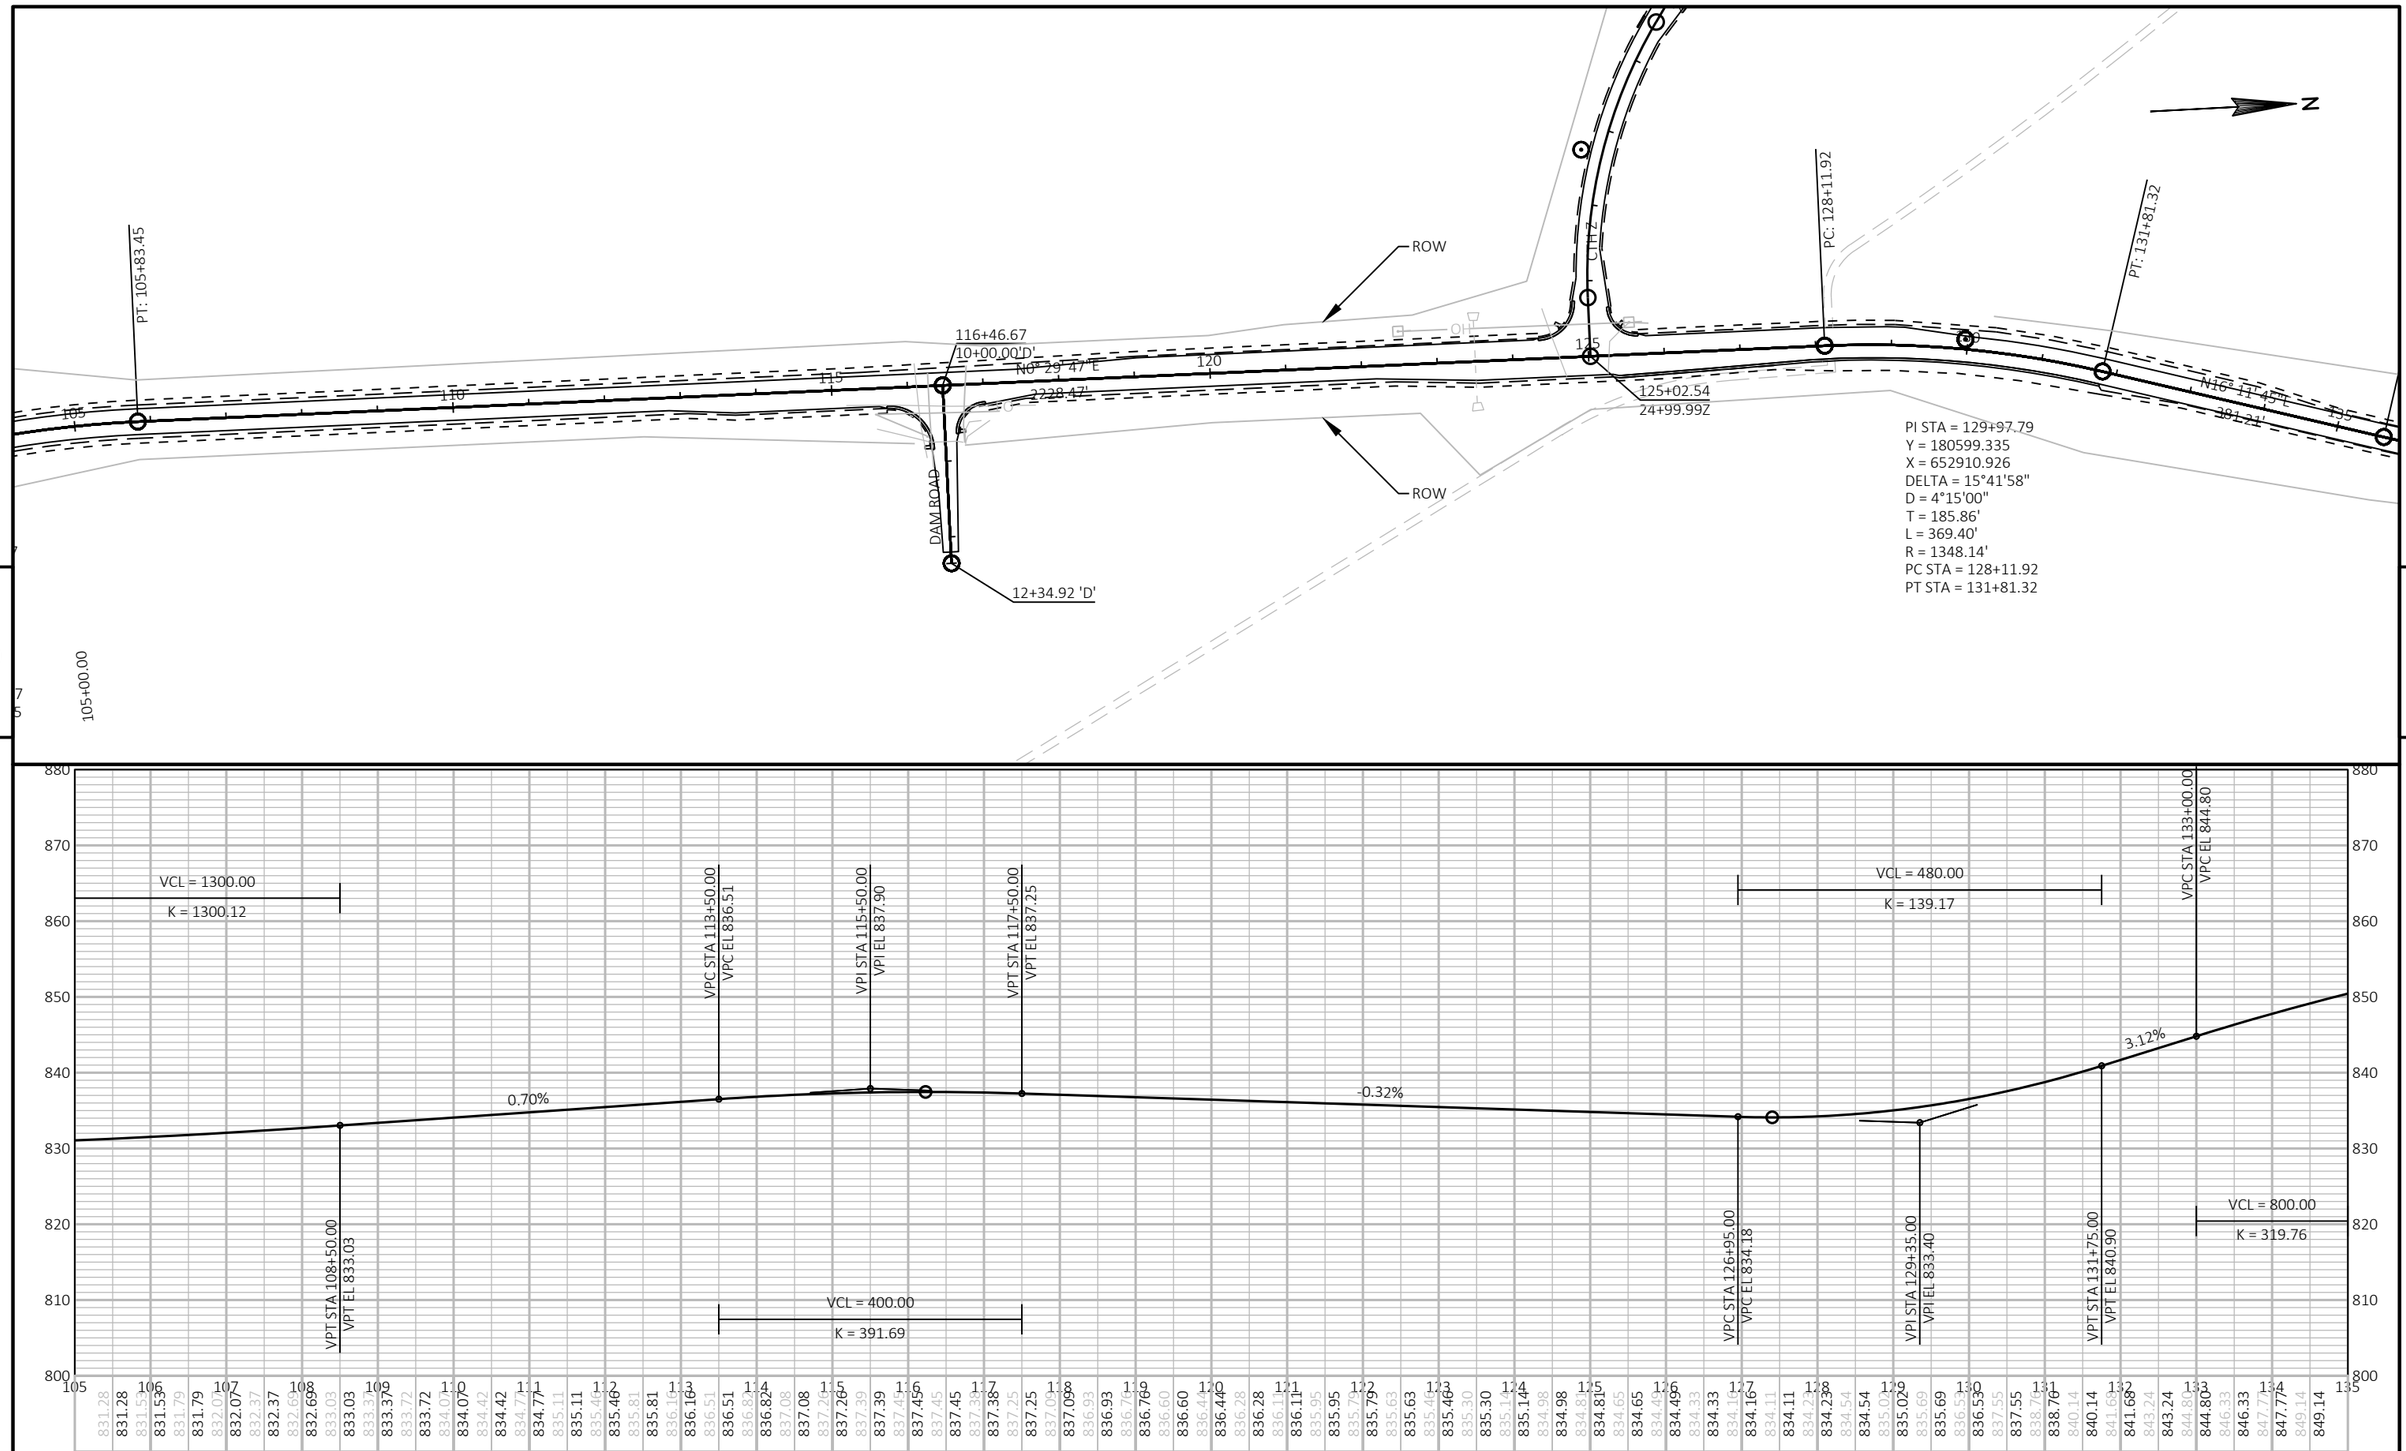


PROJECT NO: 5630-06-72	HWY: STH 78	COUNTY: SAUK	PLAN AND PROFILE: STH 78	SHEET	E

FILE NAME : N:\PDS\C3D\56300602\SHEETSPLAN\050101-PP.DWG
LAYOUT NAME - 050102-pp

PLOT DATE : 4/16/2019 2:39 PM PLOT BY : DUMS, ALEXANDER T PLOT NAME : PLOT SCALE : 1 IN:200 FT

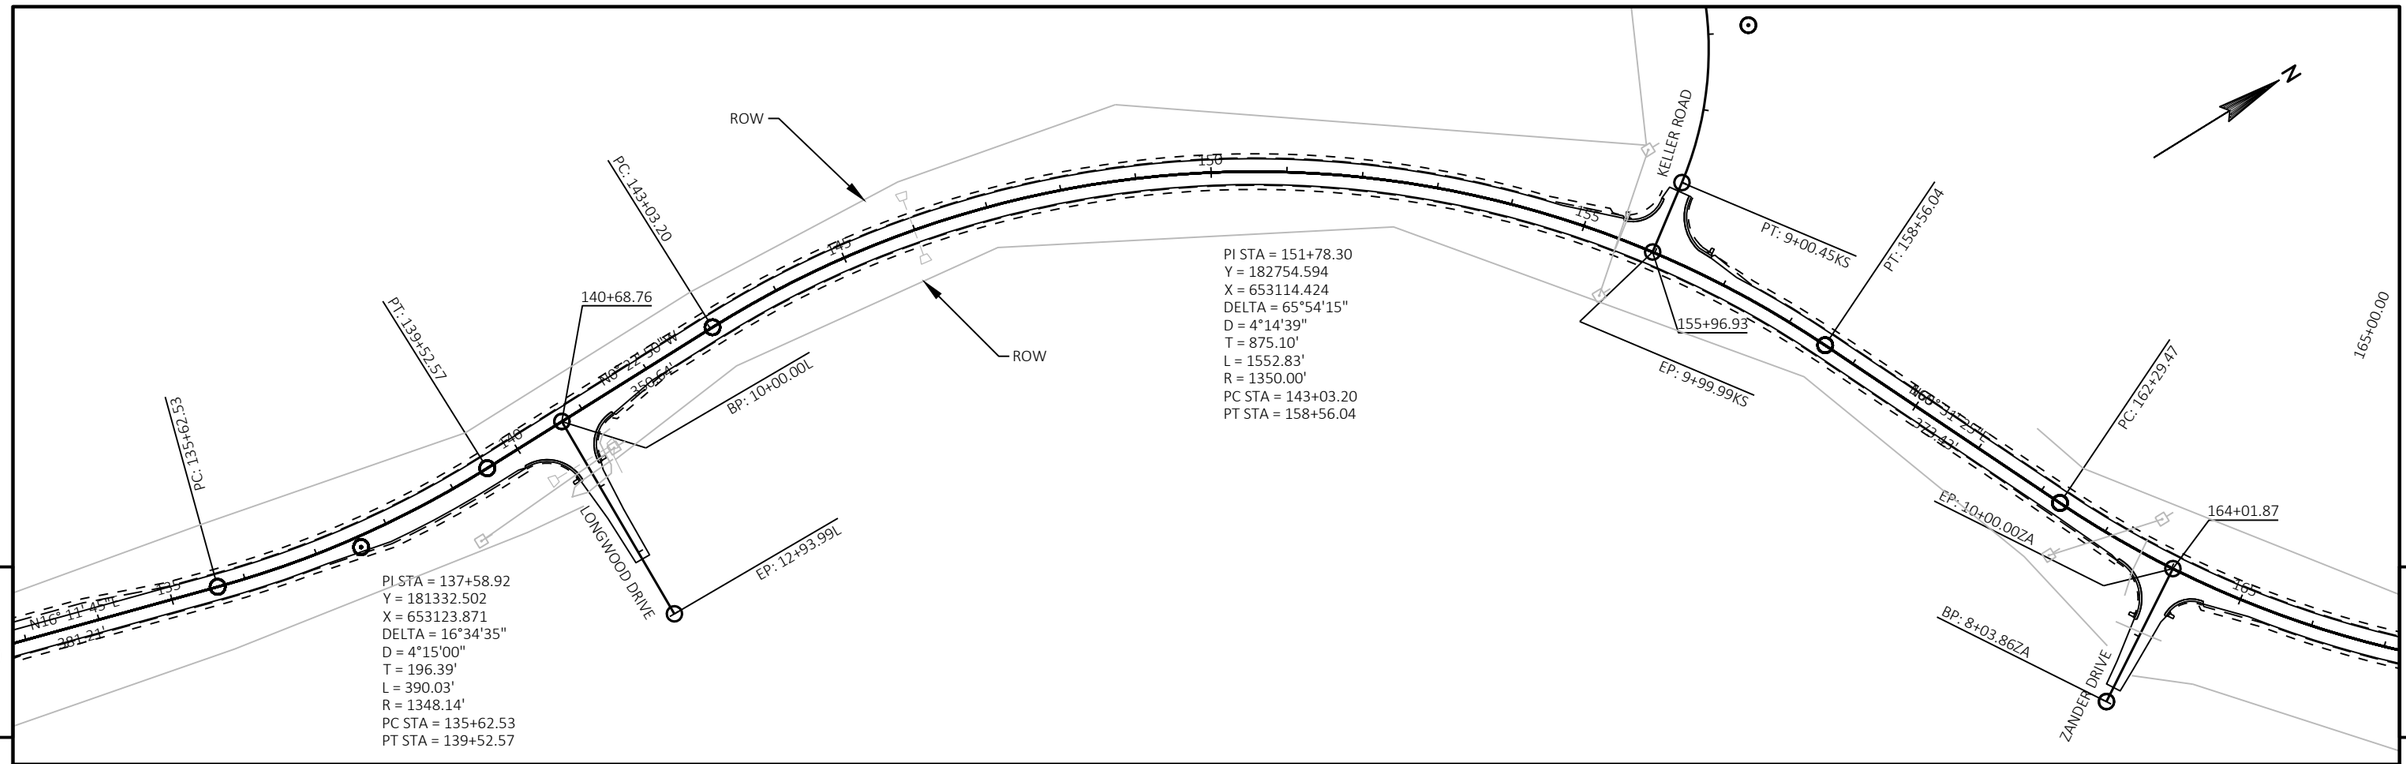


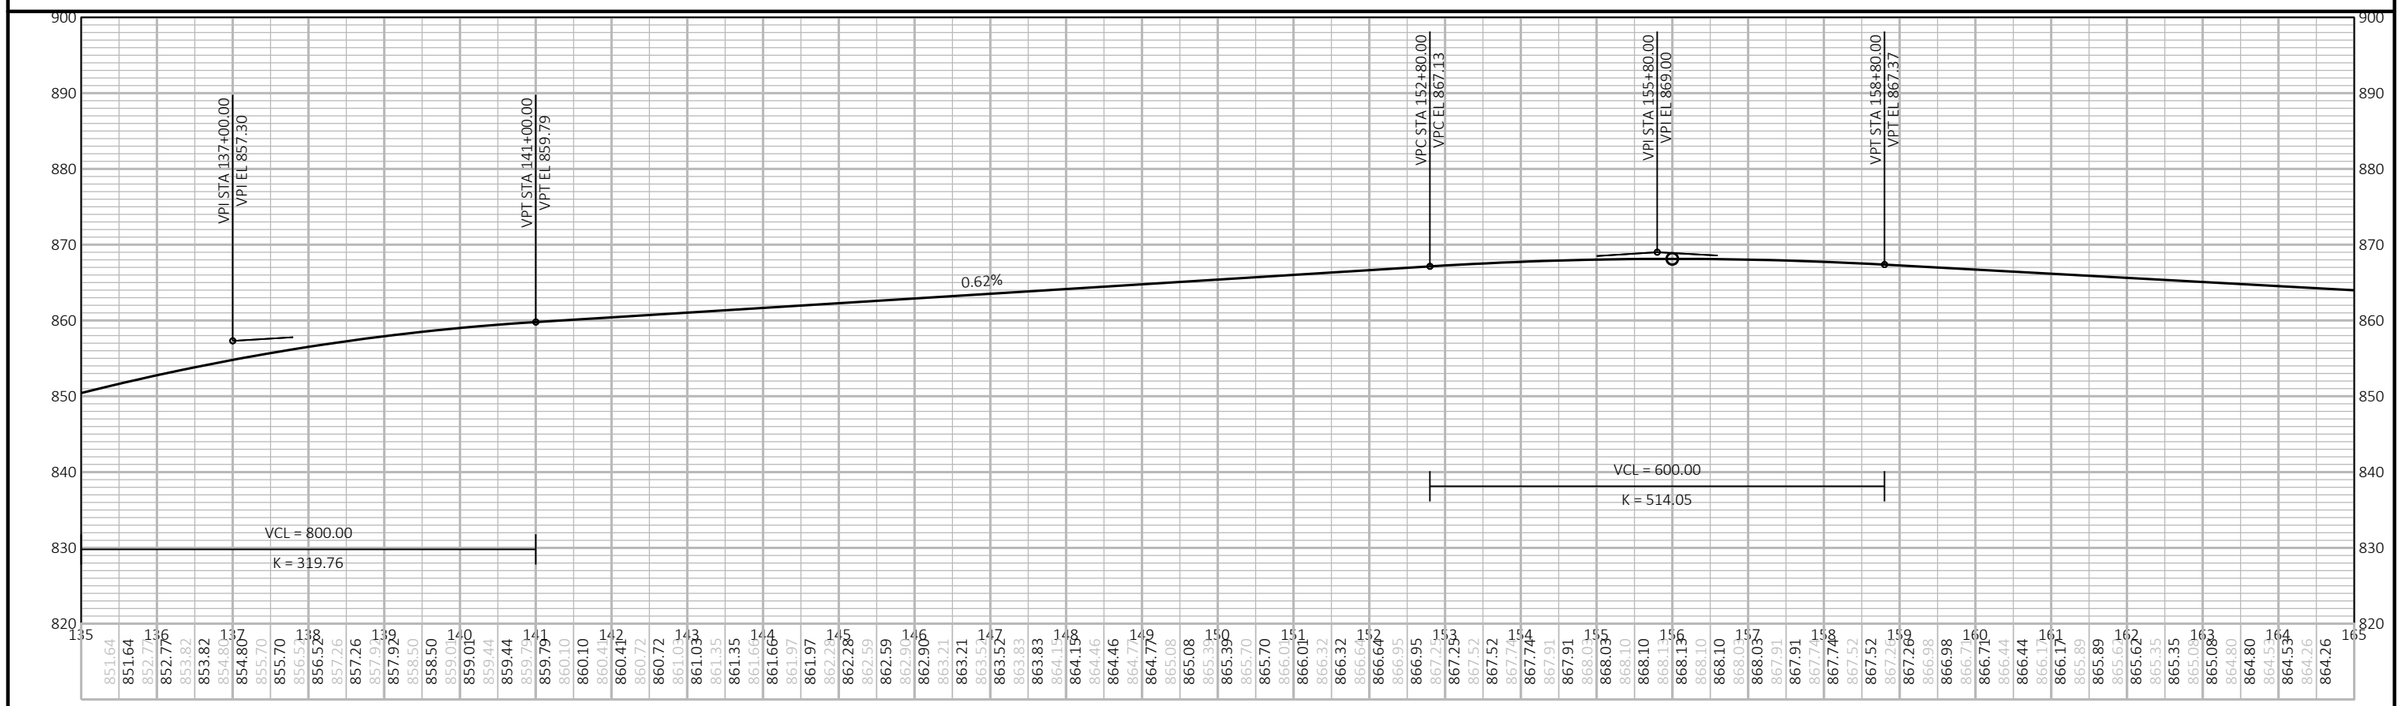


PROJECT NO: 5630-06-72	HWY: STH 78	COUNTY: SAUK	PLAN AND PROFILE: STH 78	SHEET	E

FILE NAME : N:\PDS\C3D\56300602\SHEETSPLAN\050101-PP.DWG
LAYOUT NAME - 050103-pp

PLOT DATE : 4/16/2019 2:39 PM PLOT BY : DUMS, ALEXANDER T PLOT NAME : PLOT SCALE : 1 IN:200 FT

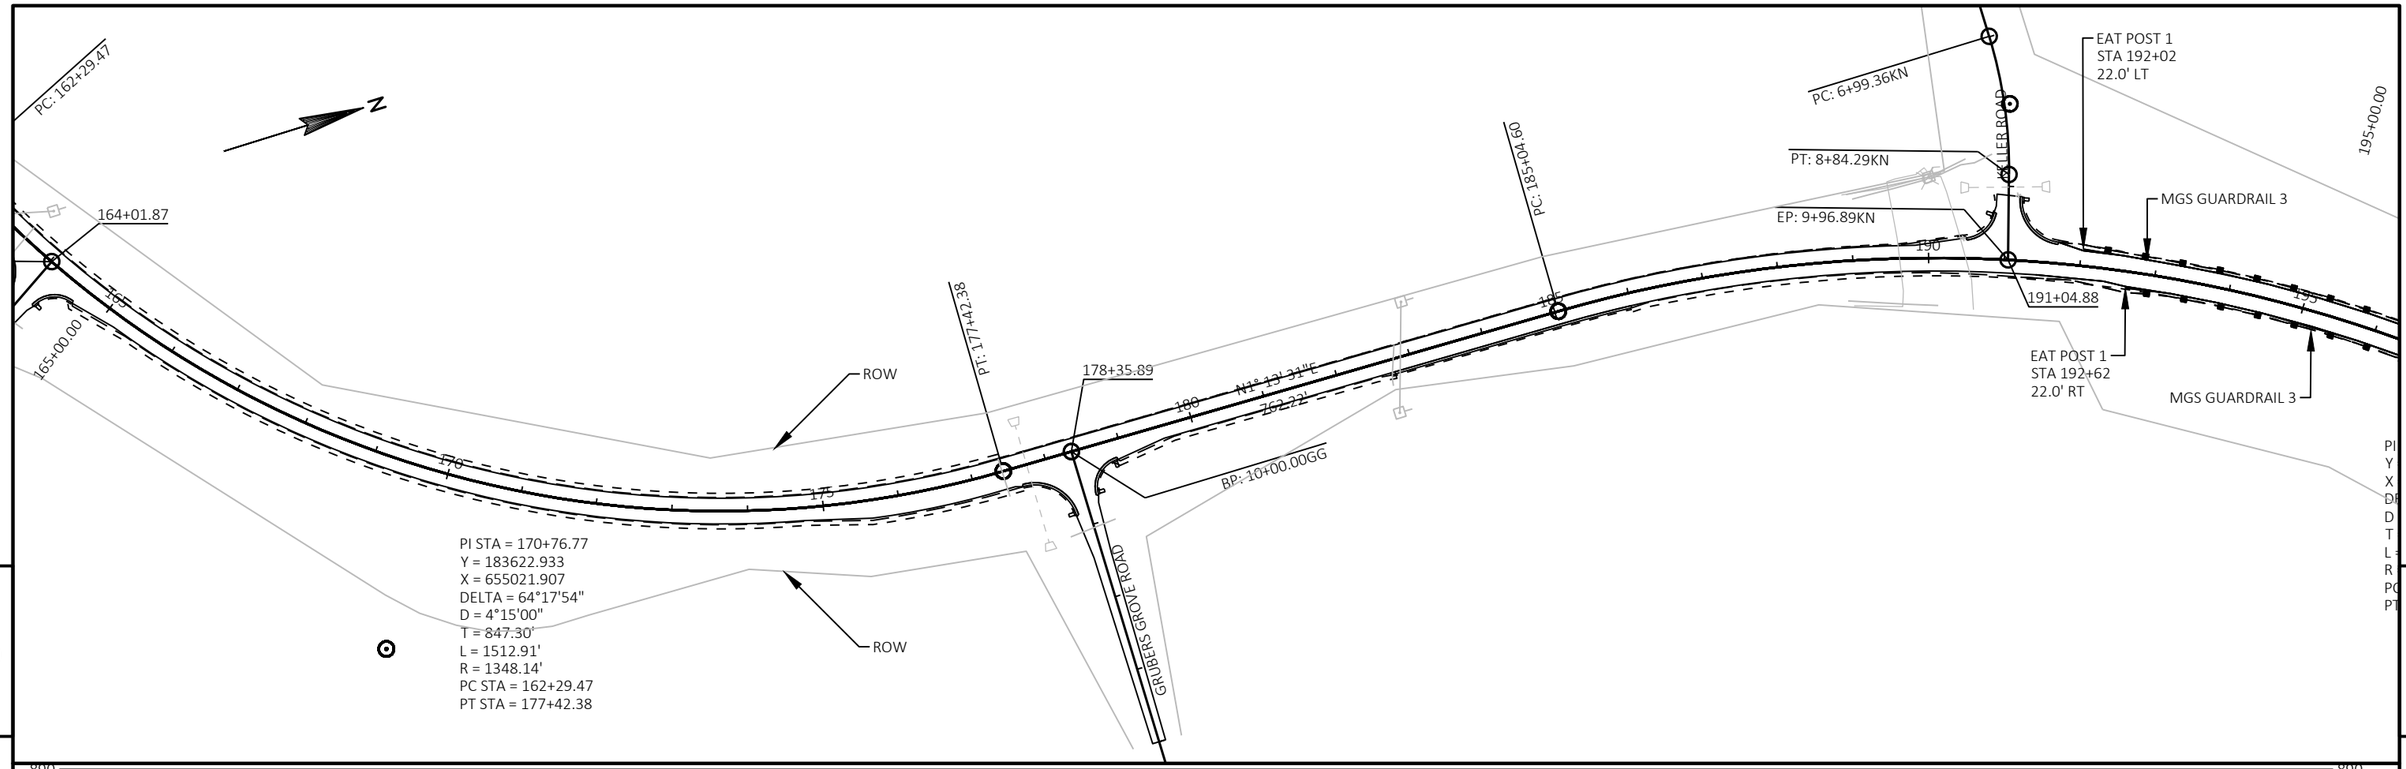


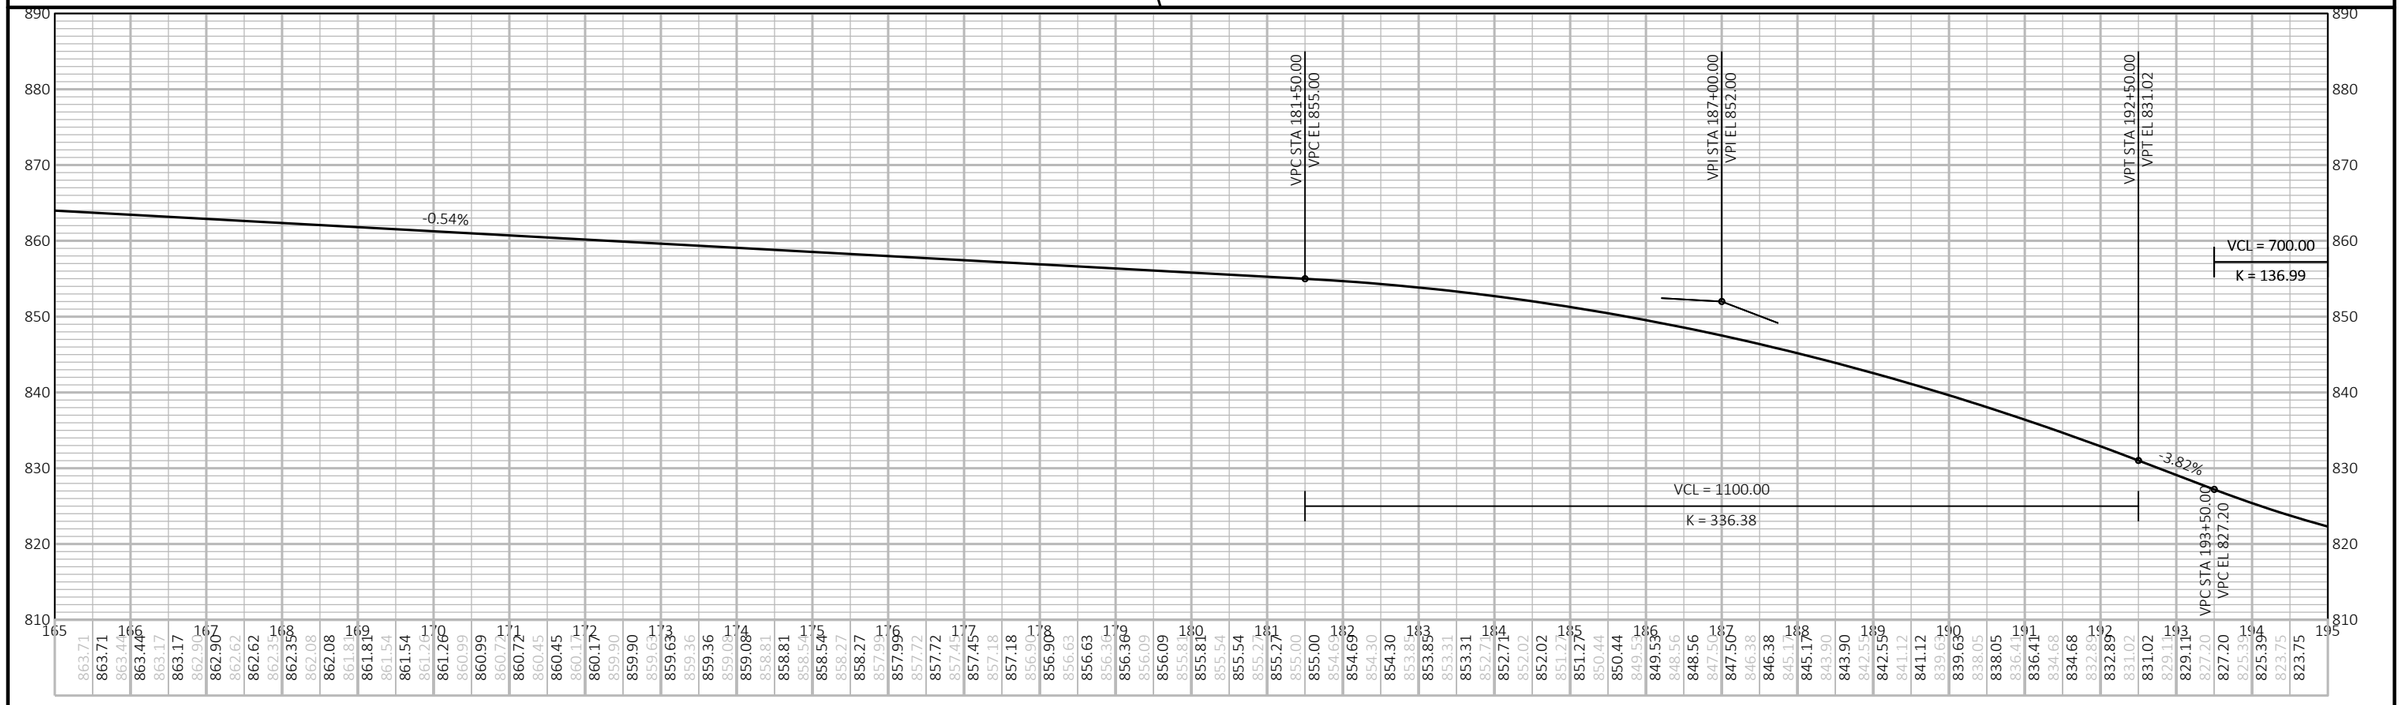

PROJECT NO: 5630-06-72	HWY: STH 78	COUNTY: SAUK	PLAN AND PROFILE: STH 78	SHEET	E

FILE NAME : N:\PDS\C3D\56300602\SHEETSPLAN\050101-PP.DWG
LAYOUT NAME - 050104-pp


PLOT DATE : 4/16/2019 2:39 PM PLOT BY : DUMS, ALEXANDER T PLOT NAME : PLOT SCALE : 1 IN:200 FT

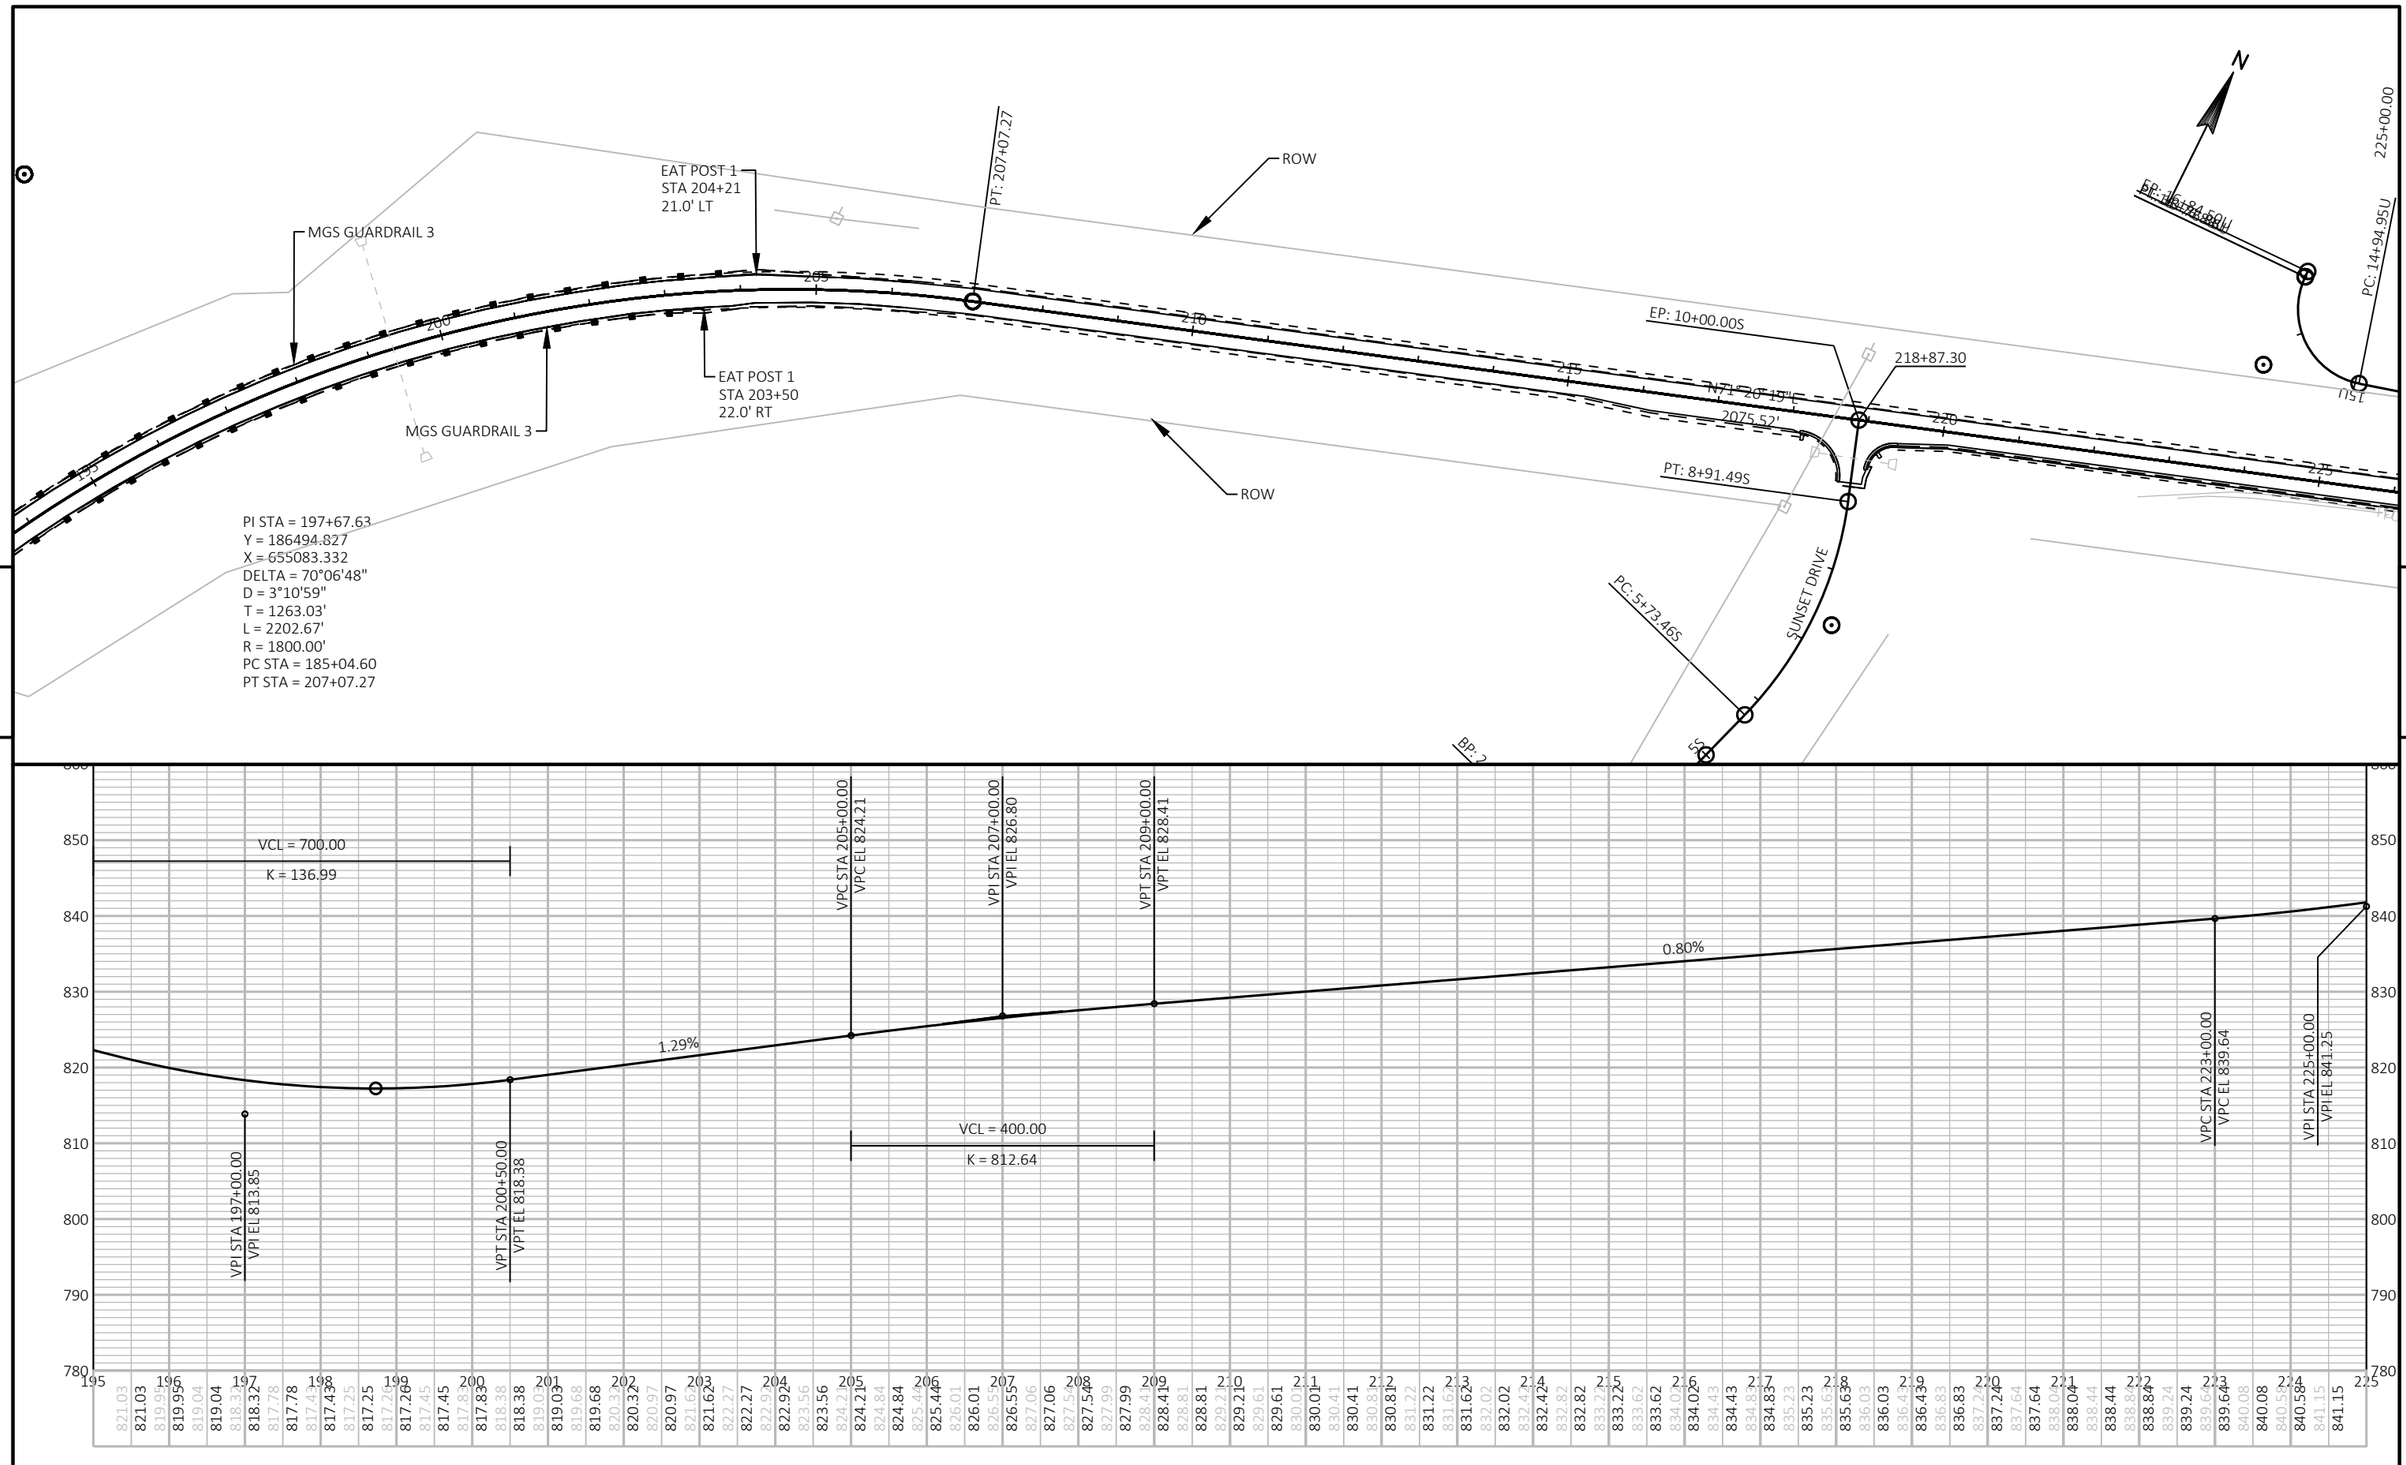


PROJECT NO: 5630-06-72	HWY: STH 78	COUNTY: SAUK	PLAN AND PROFILE: STH 78	SHEET	E

FILE NAME : N:\PDS\C3D\56300602\SHEETSPLAN\050101-PP.DWG
LAYOUT NAME - 050105-pp

PLOT DATE : 4/16/2019 2:39 PM PLOT BY : DUMS, ALEXANDER T PLOT NAME : PLOT SCALE : 1 IN:200 FT

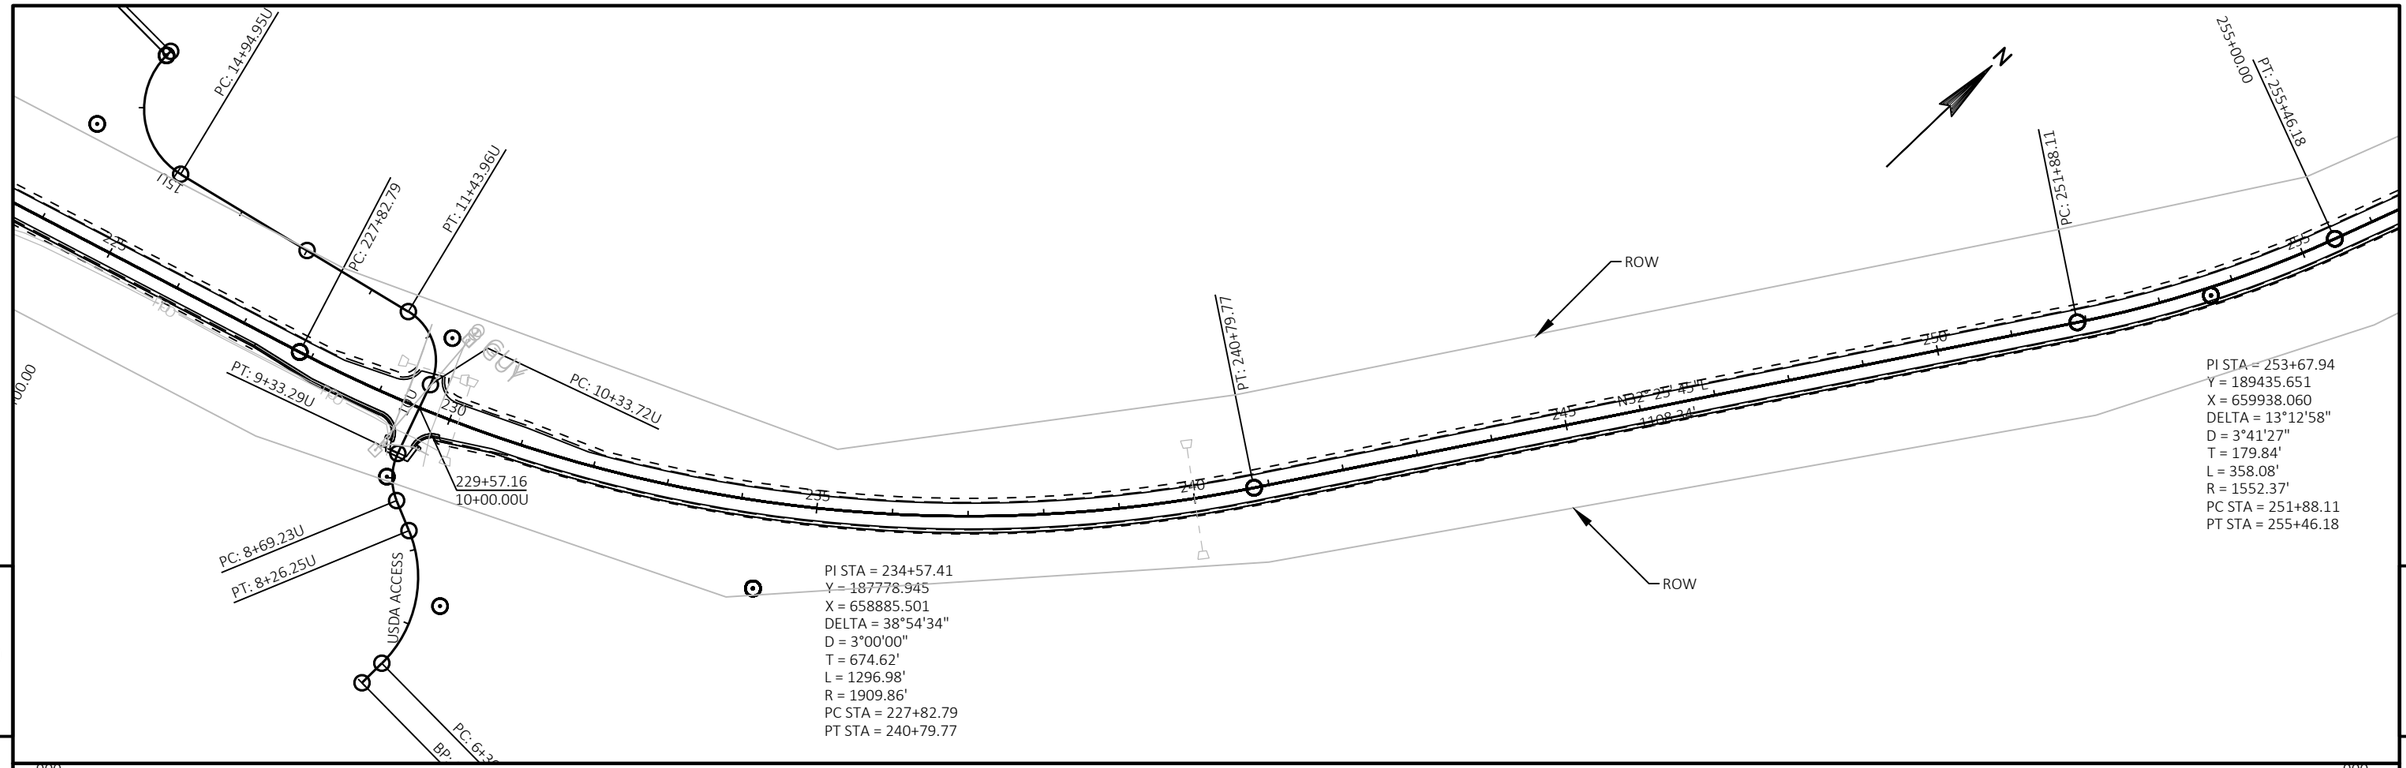


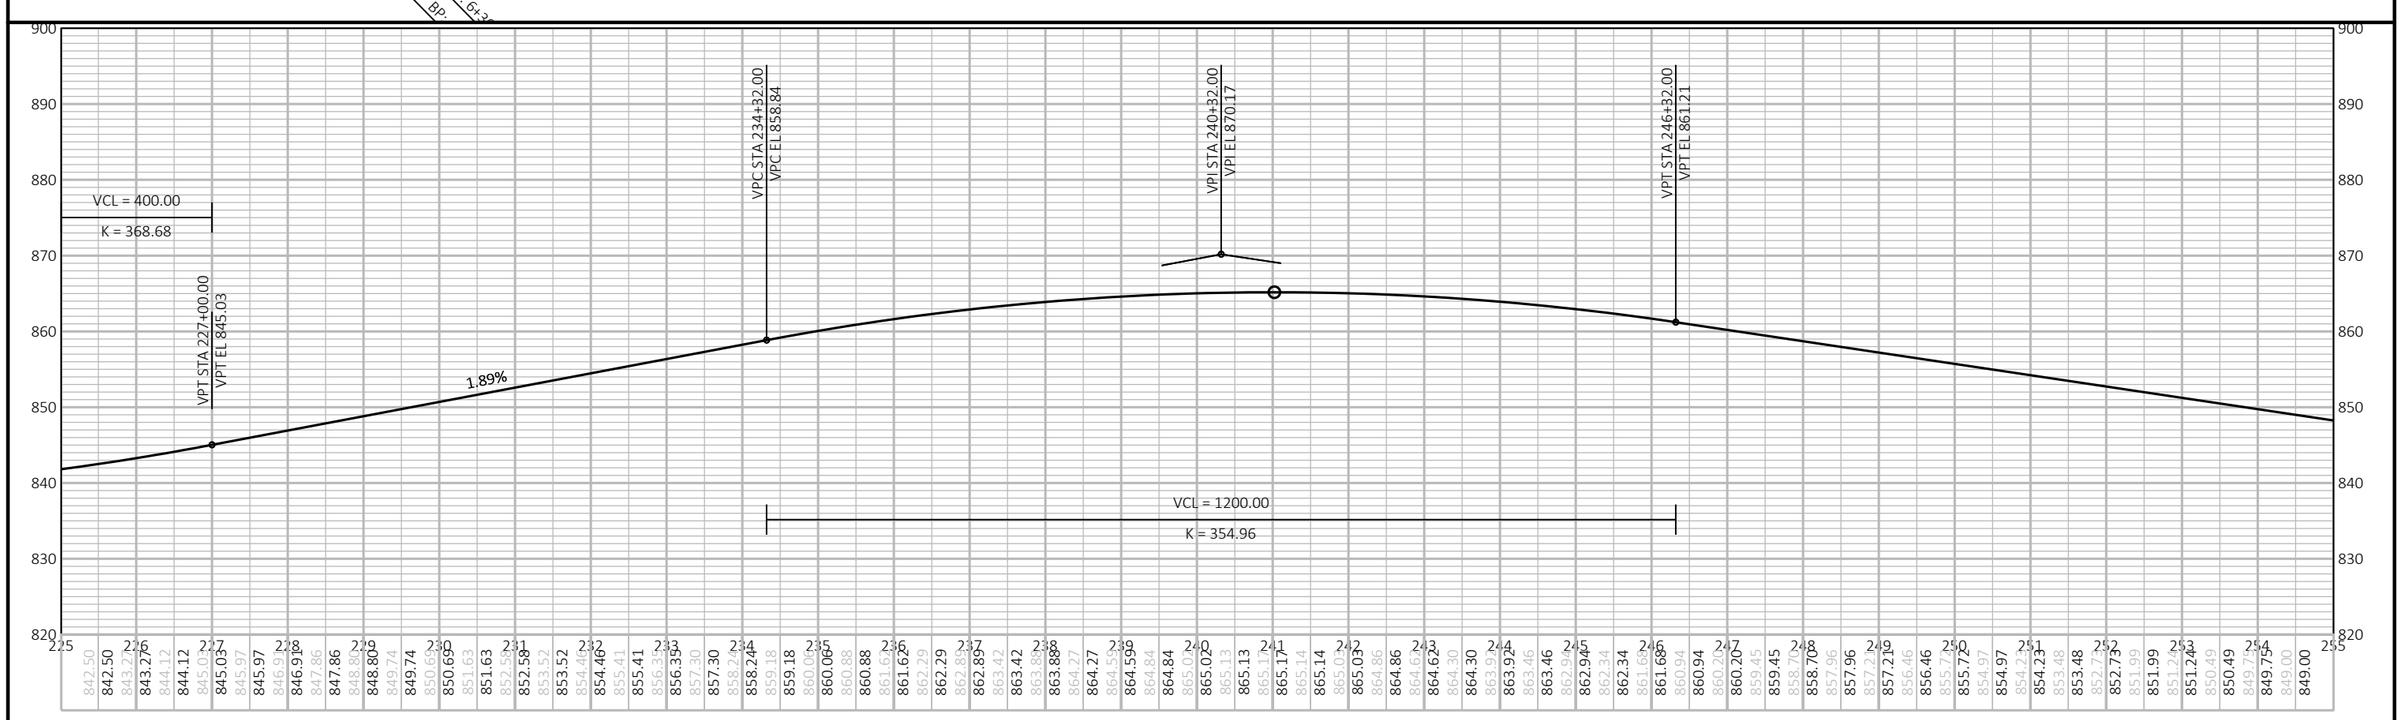

PROJECT NO: 5630-06-72	HWY: STH 78	COUNTY: SAUK	PLAN AND PROFILE: STH 78	SHEET	E

FILE NAME : N:\PDS\C3D\56300602\SHEETSPLAN\050101-PP.DWG
LAYOUT NAME - 050106-pp


PLOT DATE : 4/16/2019 2:39 PM PLOT BY : DUMS, ALEXANDER T PLOT NAME : PLOT SCALE : 1 IN:200 FT

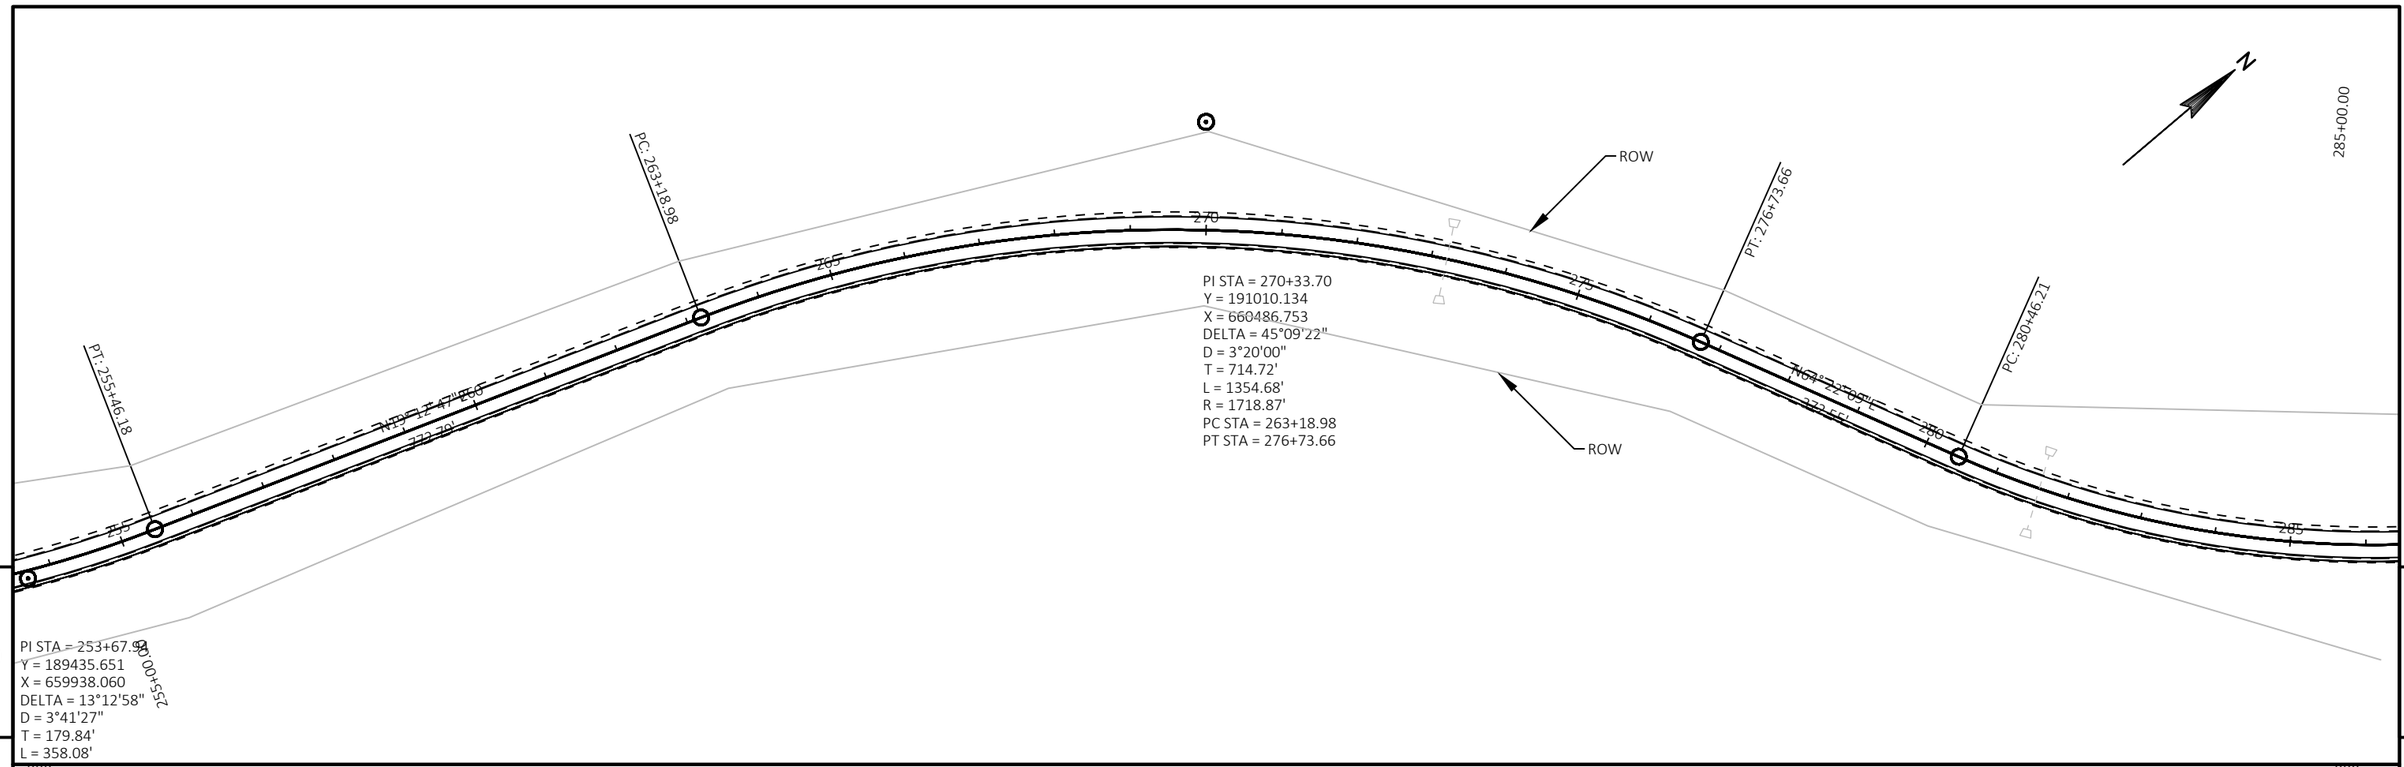

PROJECT NO: 5630-06-72	HWY: STH 78	COUNTY: SAUK	PLAN AND PROFILE: STH 78	SHEET	E

FILE NAME : N:\PDS\C3D\56300602\SHEETSPLAN\050101-PP.DWG
LAYOUT NAME - 050107-pp


PLOT DATE : 4/16/2019 2:39 PM PLOT BY : DUMS, ALEXANDER T PLOT NAME : PLOT SCALE : 1 IN:200 FT

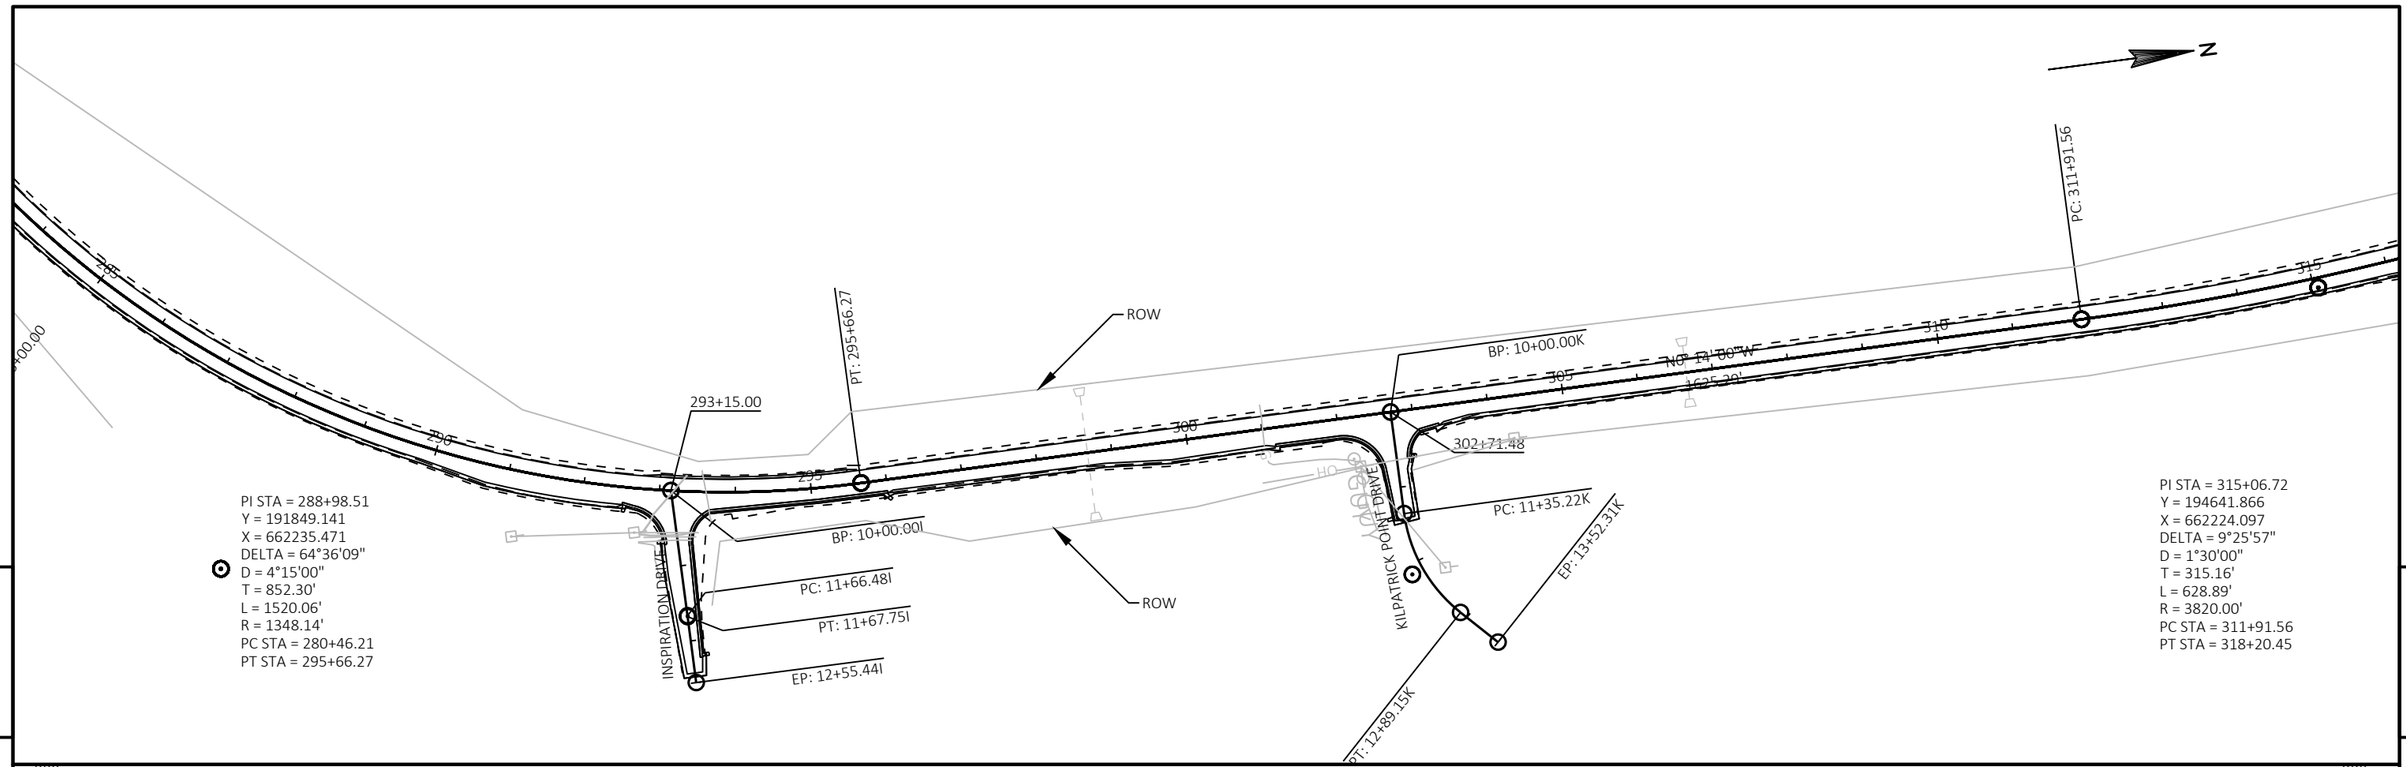


PROJECT NO: 5630-06-72	HWY: STH 78	COUNTY: SAUK	PLAN AND PROFILE: STH 78	SHEET	E

FILE NAME : N:\PDS\C3D\56300602\SHEETSPLAN\050101-PP.DWG
LAYOUT NAME - 050108-pp

PLOT DATE : 4/16/2019 2:40 PM PLOT BY : DUMS, ALEXANDER T PLOT NAME : PLOT SCALE : 1 IN:200 FT

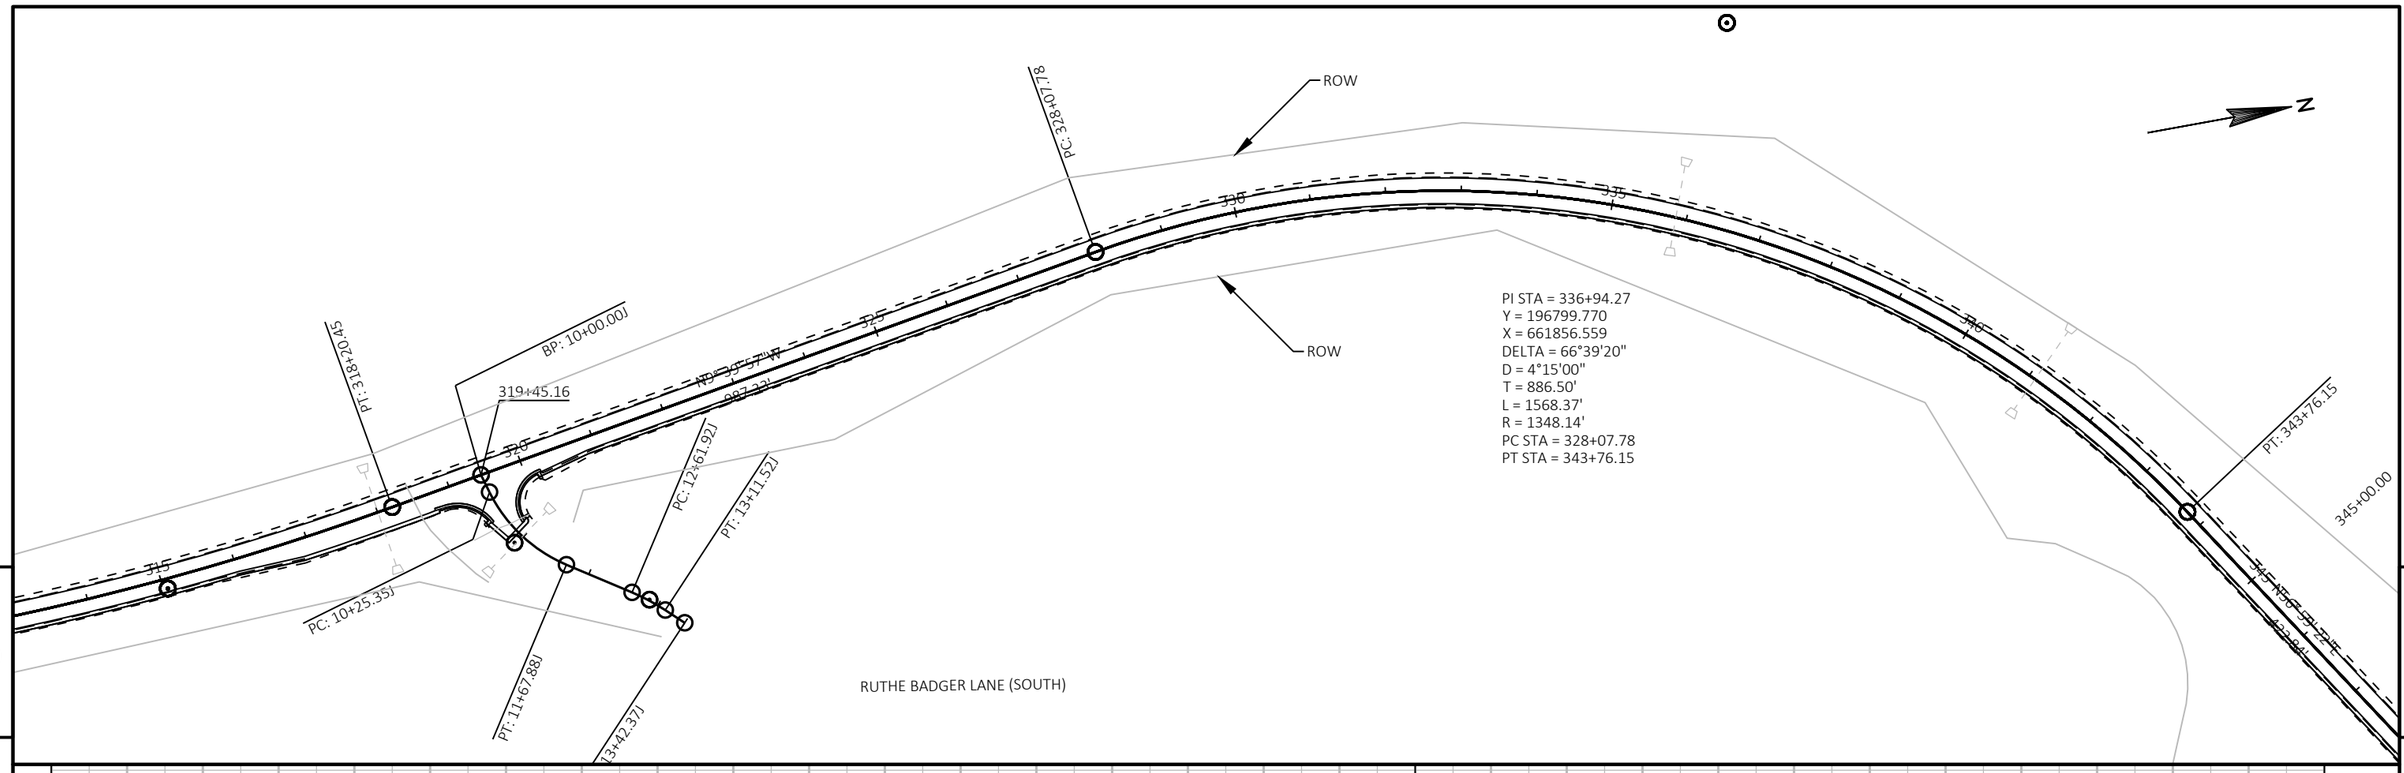

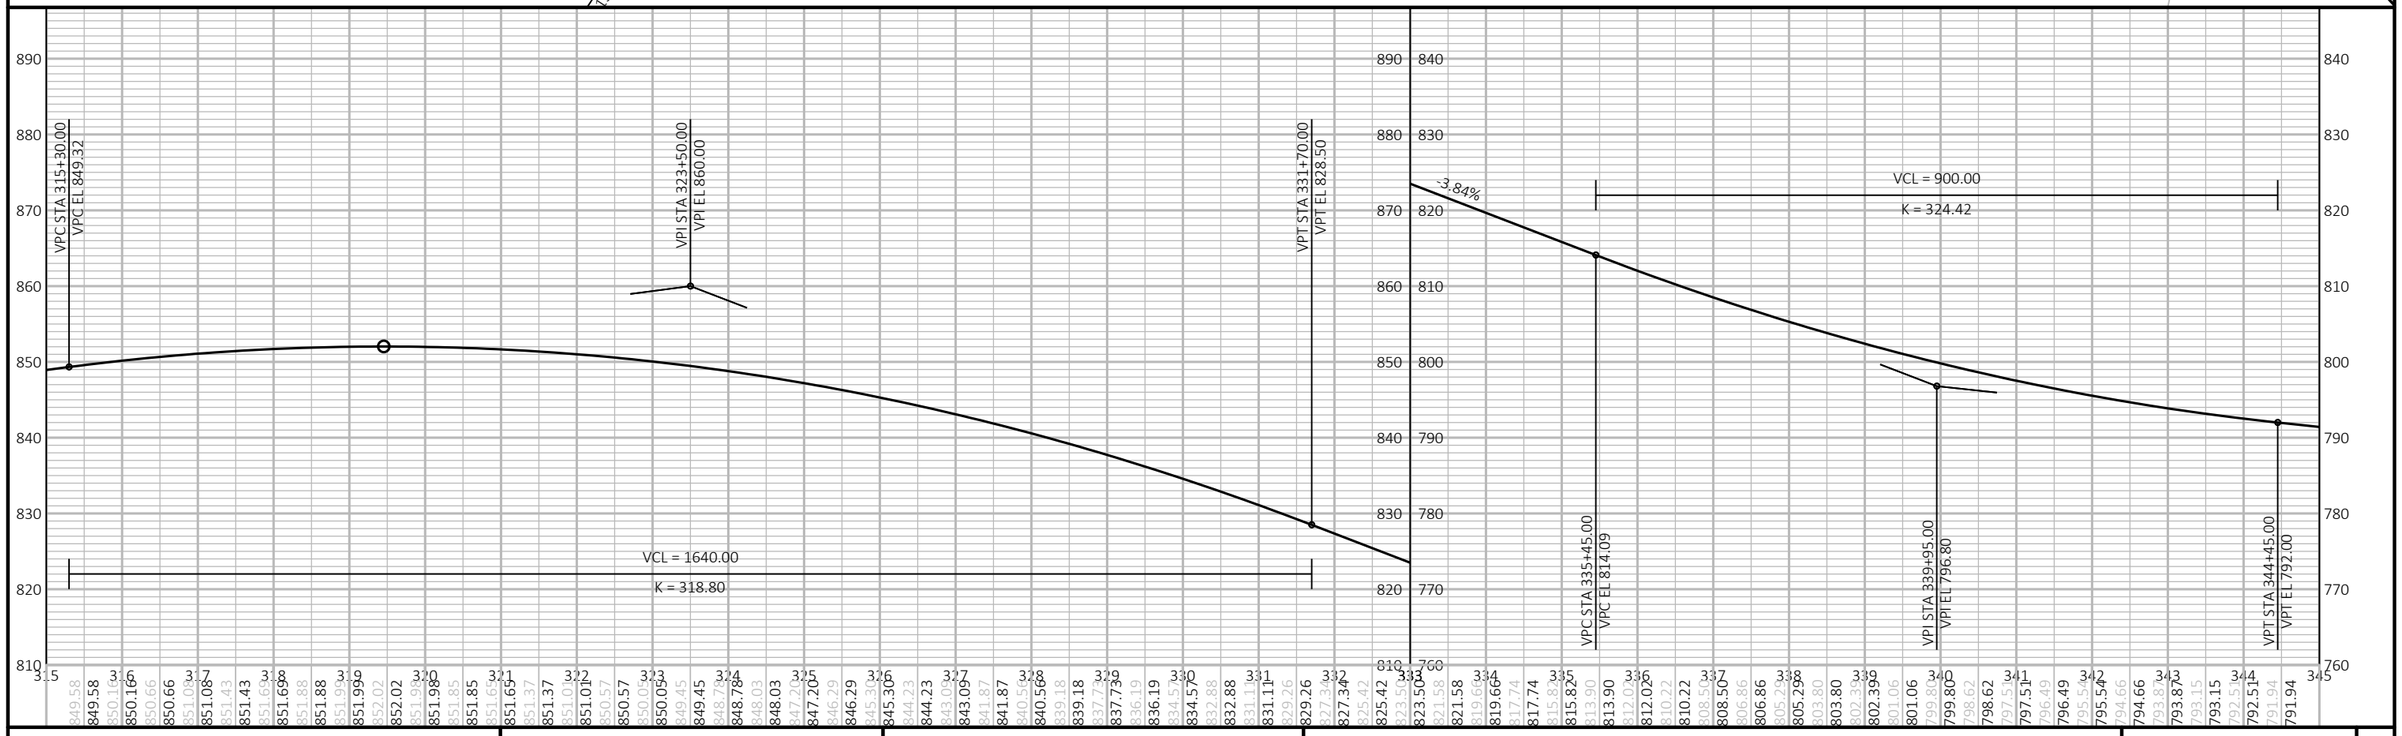

PROJECT NO: 5630-06-72	HWY: STH 78	COUNTY: SAUK	PLAN AND PROFILE: STH 78	SHEET E

FILE NAME : N:\PDS\C3D\56300602\SHEETSPLAN\050101-PP.DWG
LAYOUT NAME - 050109-pp

PLOT DATE : 4/16/2019 2:40 PM PLOT BY : DUMS, ALEXANDER T PLOT NAME : PLOT SCALE : 1 IN:200 FT

PT: 343+76.1

345+00.00

PC: 347+98.98

PI STA = 355+35.07
Y = 197914.098
X = 663571.788
DELTA = 57°12'10"
D = 4°14'39"
T = 736.08'
L = 1347.81'
R = 1350.00'
PC STA = 347+98.98
PT STA = 361+46.79

EAT POST 1
STA 355+71
20.0' LT

EAT POST 1
STA 361+14
20.0' LT

MGS GUARDRAIL 3

EP: 10+00.00M

BP: 8+81.13M

356+00.00

OLD STH 78 ACCESS #3

PT: 361+46.79

PC: 10+25.14WB

WELGANDS BAY ROAD

BP: 10+00.00WB

364+86.06

PT: 11+04.51WB

EP: 12+61.83WB


ROW

PC: 371+36.38

375+00.00

ROW

N

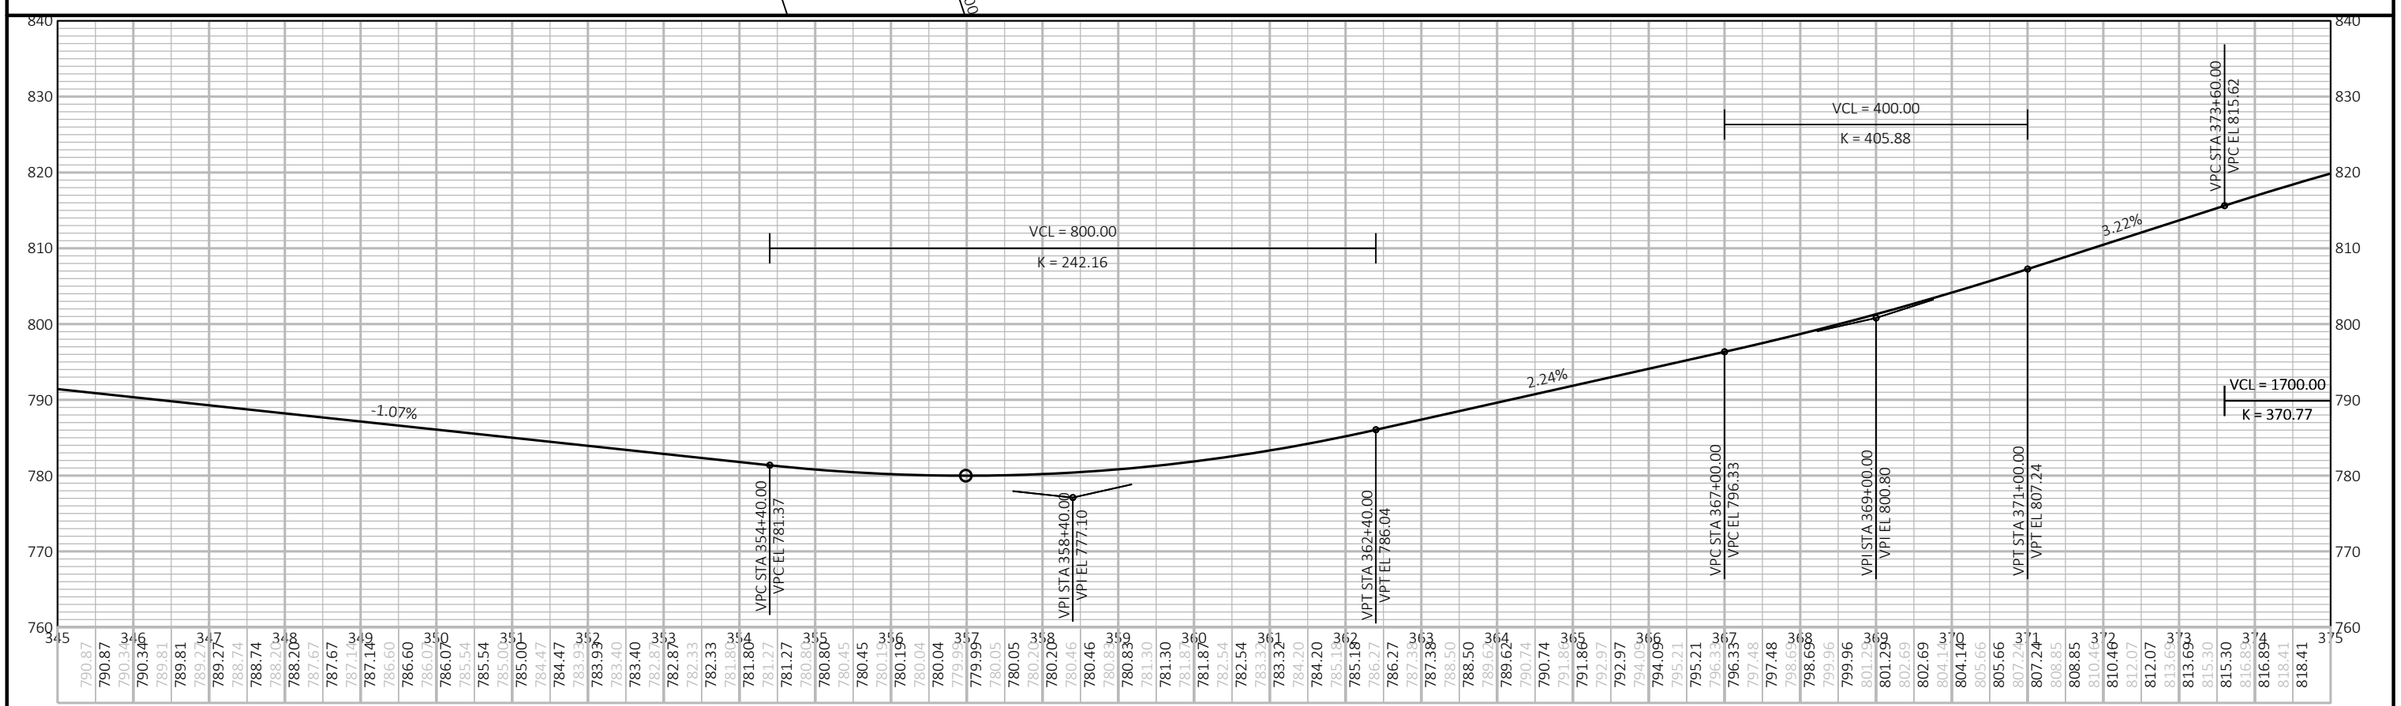

PROJECT NO: 5630-06-72	HWY: STH 78	COUNTY: SAUK	PLAN AND PROFILE: STH 78	SHEET	E


FILE NAME : N:\PDS\C3D\56300602\SHEETSPLAN\050101-PP.DWG
LAYOUT NAME - 050110-pp


PLOT DATE : 4/16/2019 2:40 PM

PLOT BY : DUMS, ALEXANDER T

PLOT NAME :

PLOT SCALE : 1 IN:200 FT

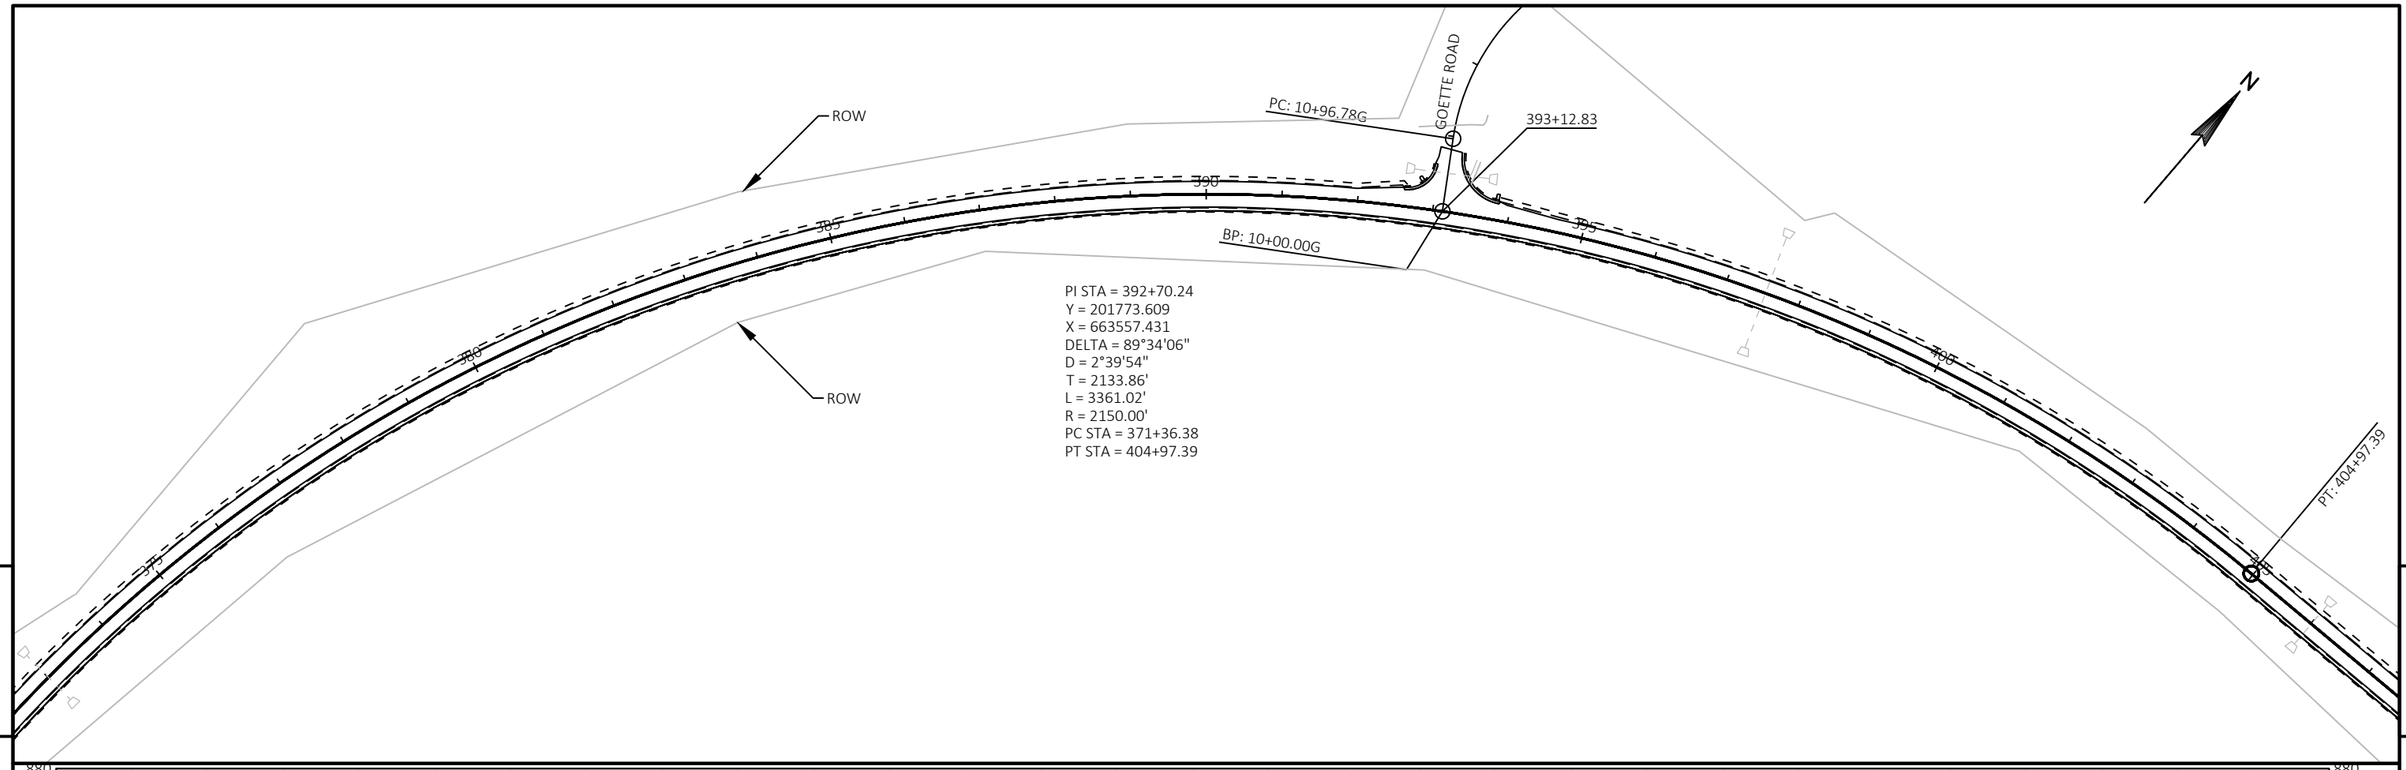


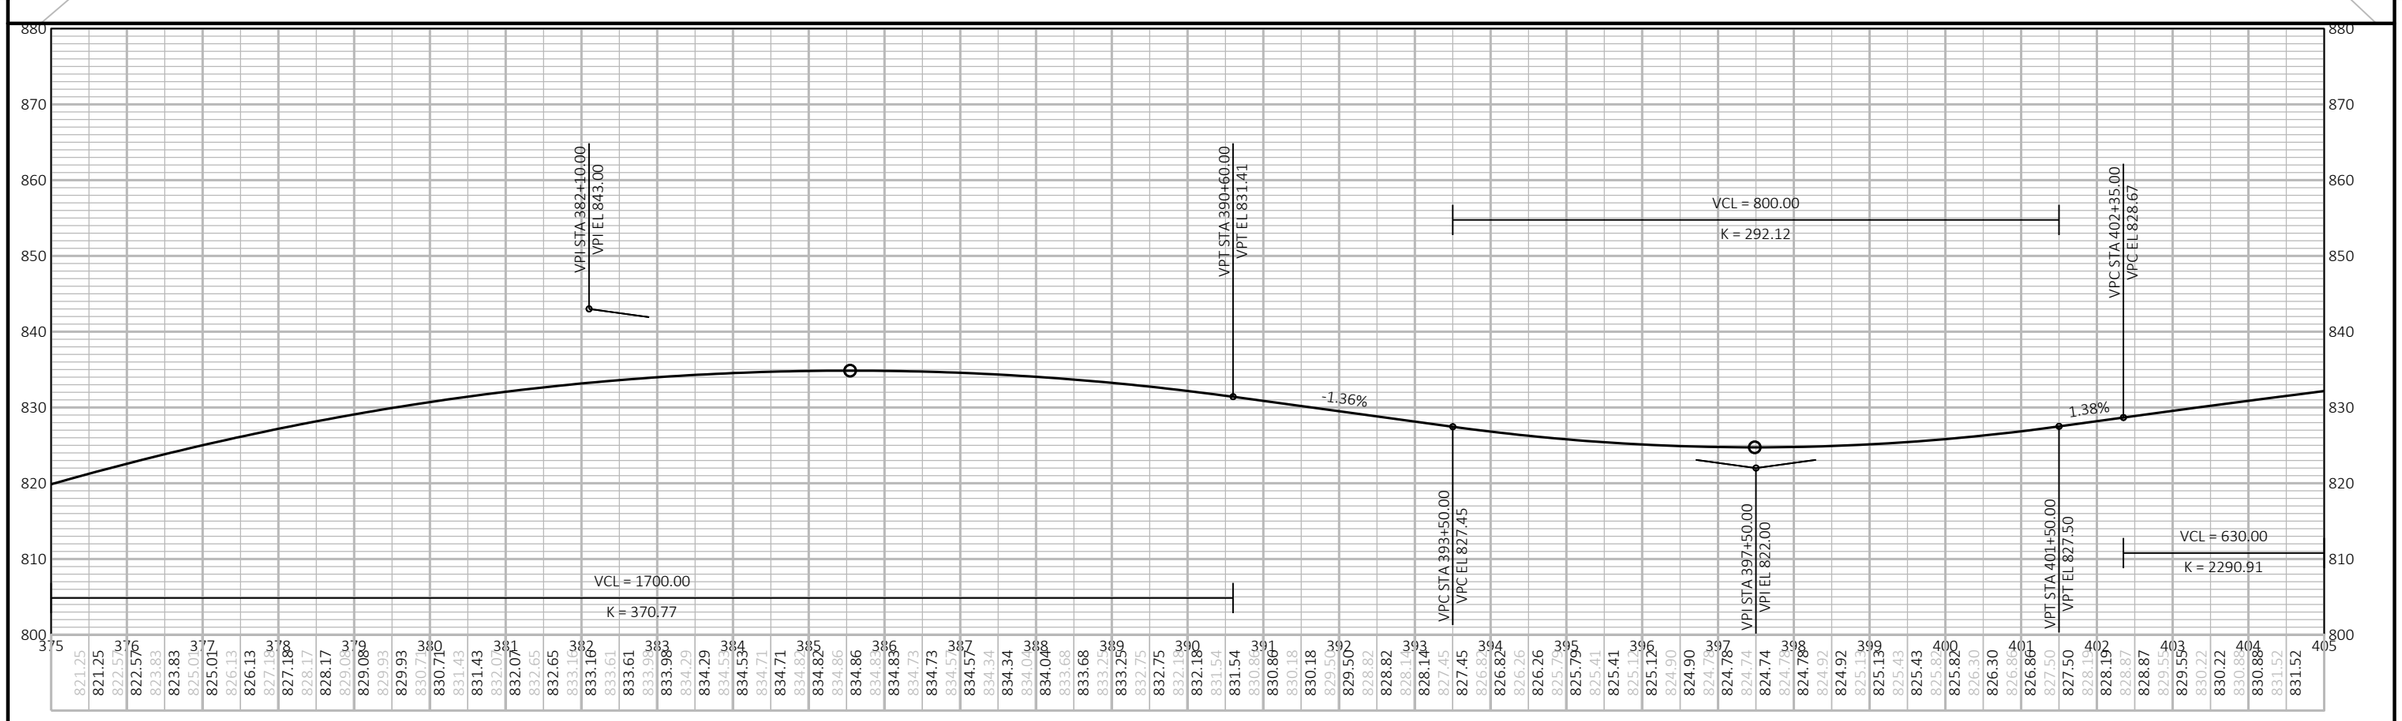


PROJECT NO: 5630-06-72	HWY: STH 78	COUNTY: SAUK	PLAN AND PROFILE: STH 78	SHEET	E


FILE NAME : N:\PDS\C3D\56300602\SHEETSPLAN\050101-PP.DWG
LAYOUT NAME - 050111-pp


PLOT DATE : 4/16/2019 2:40 PM PLOT BY : DUMS, ALEXANDER T PLOT NAME : PLOT SCALE : 1 IN:200 FT

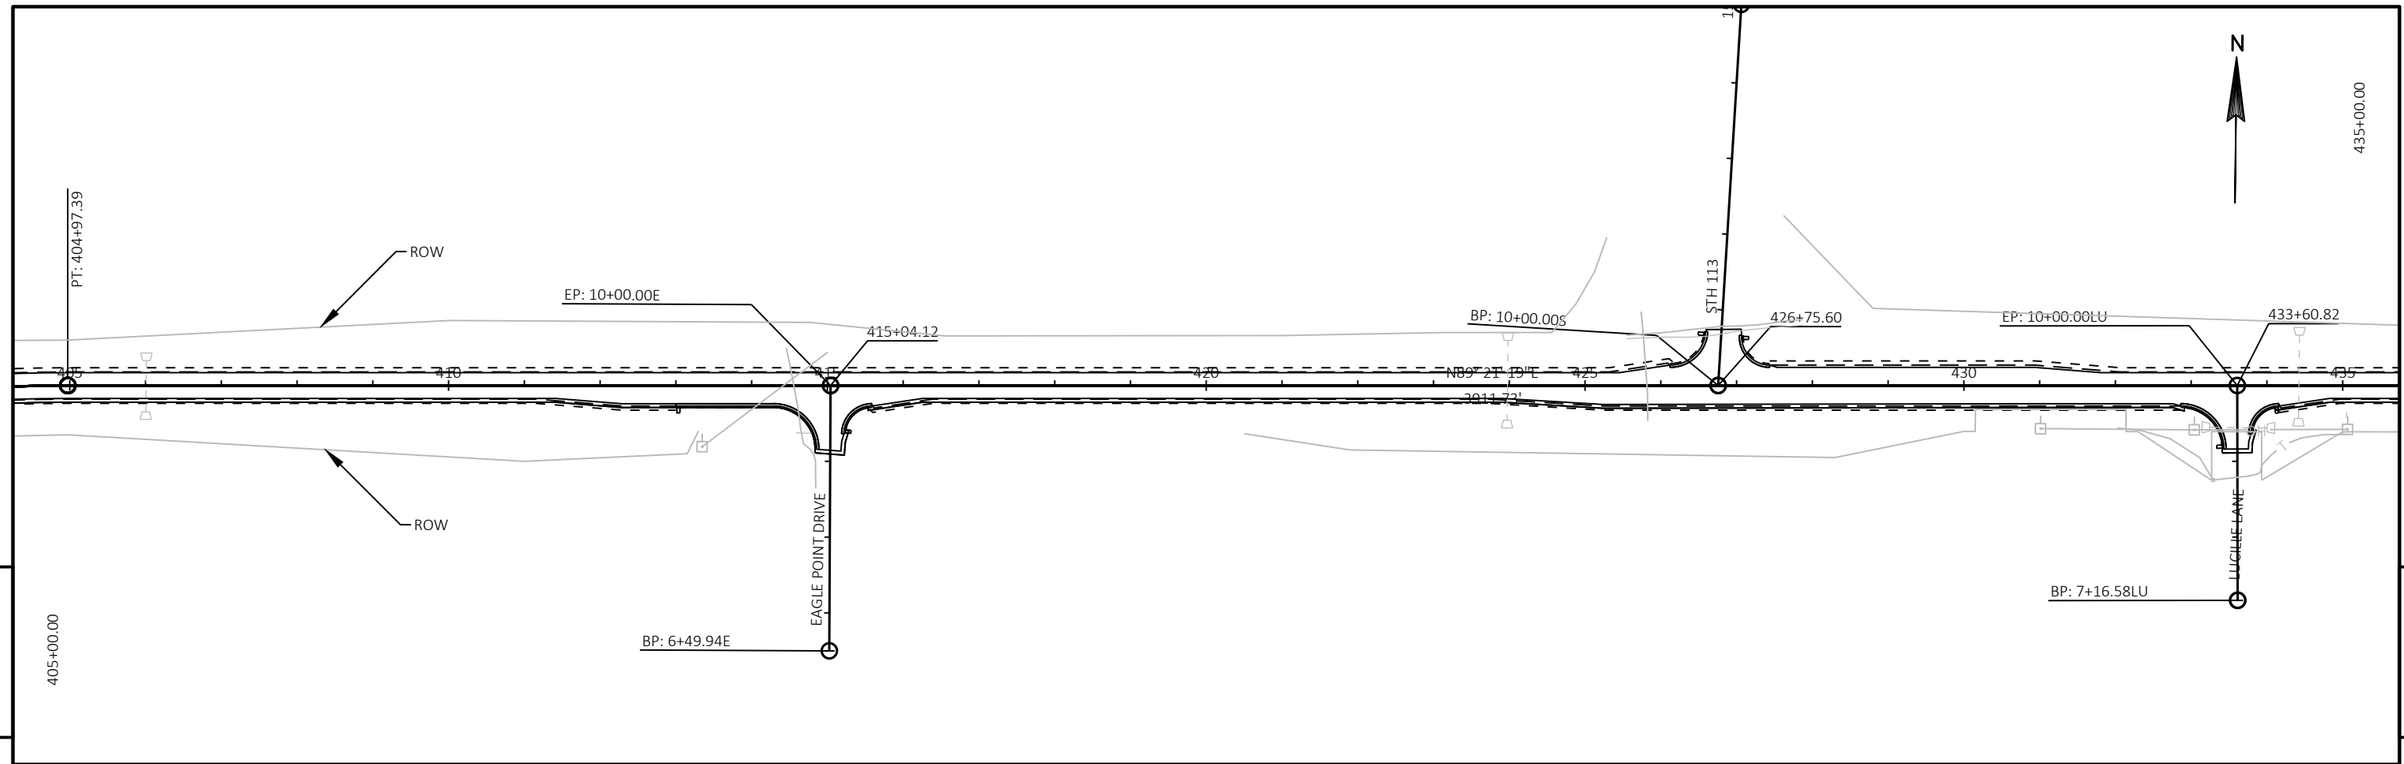

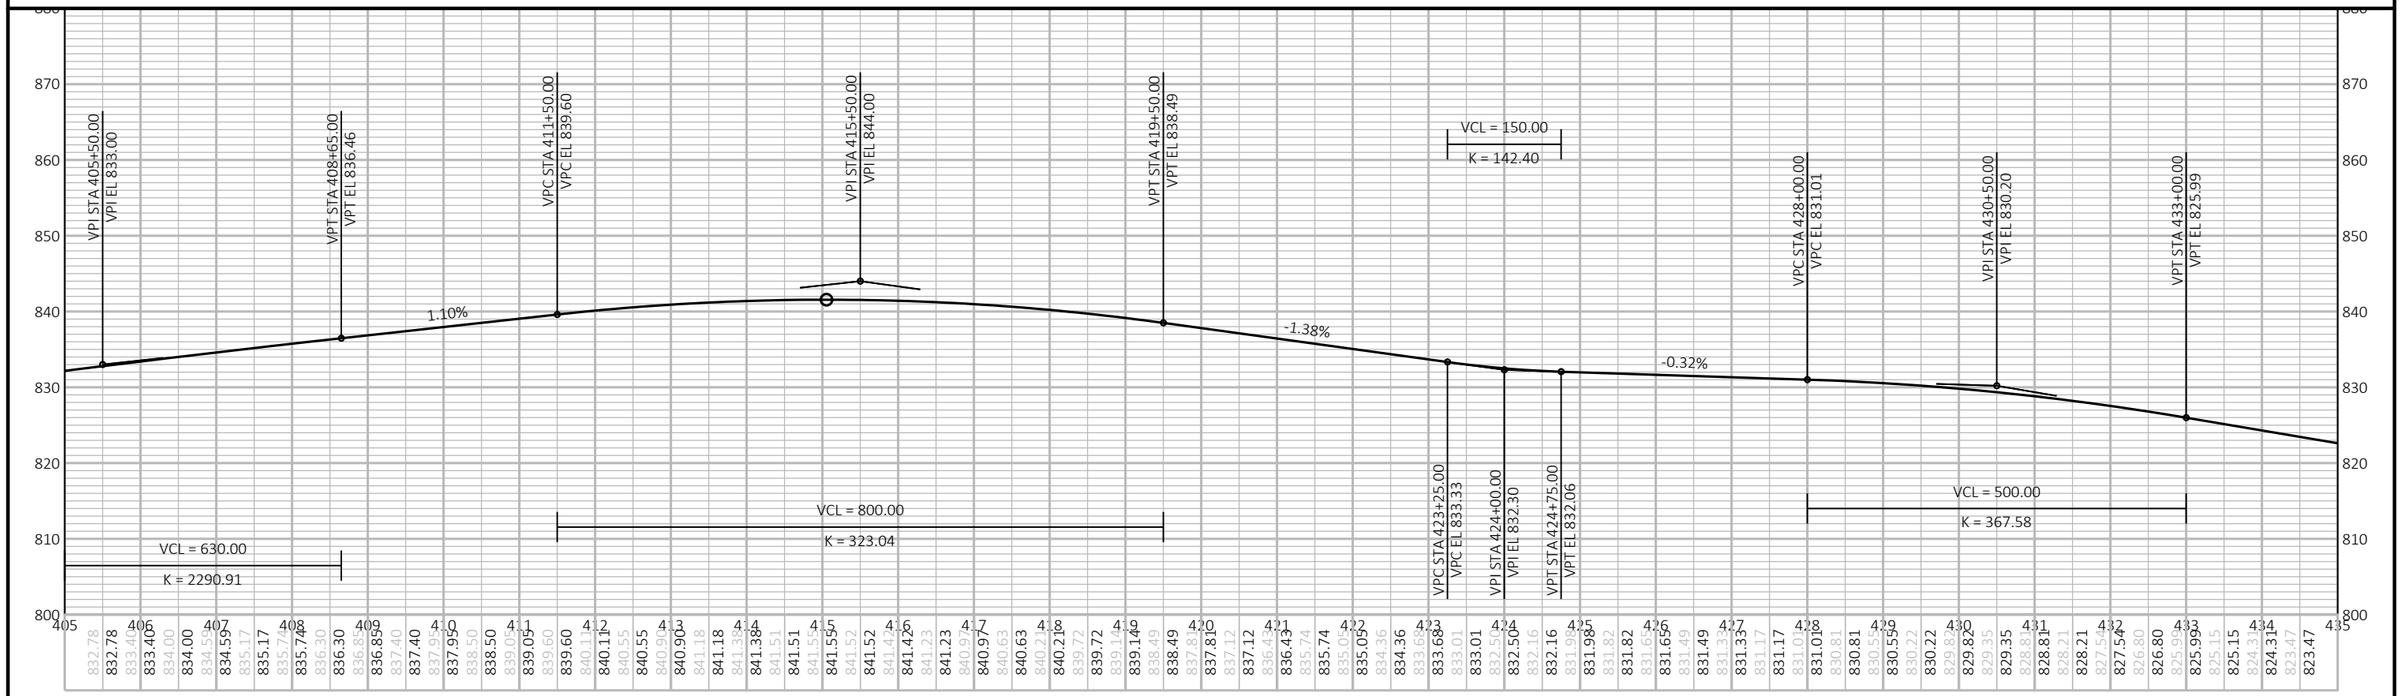

PROJECT NO: 5630-06-72	HWY: STH 78	COUNTY: SAUK	PLAN AND PROFILE: STH 78	SHEET	E

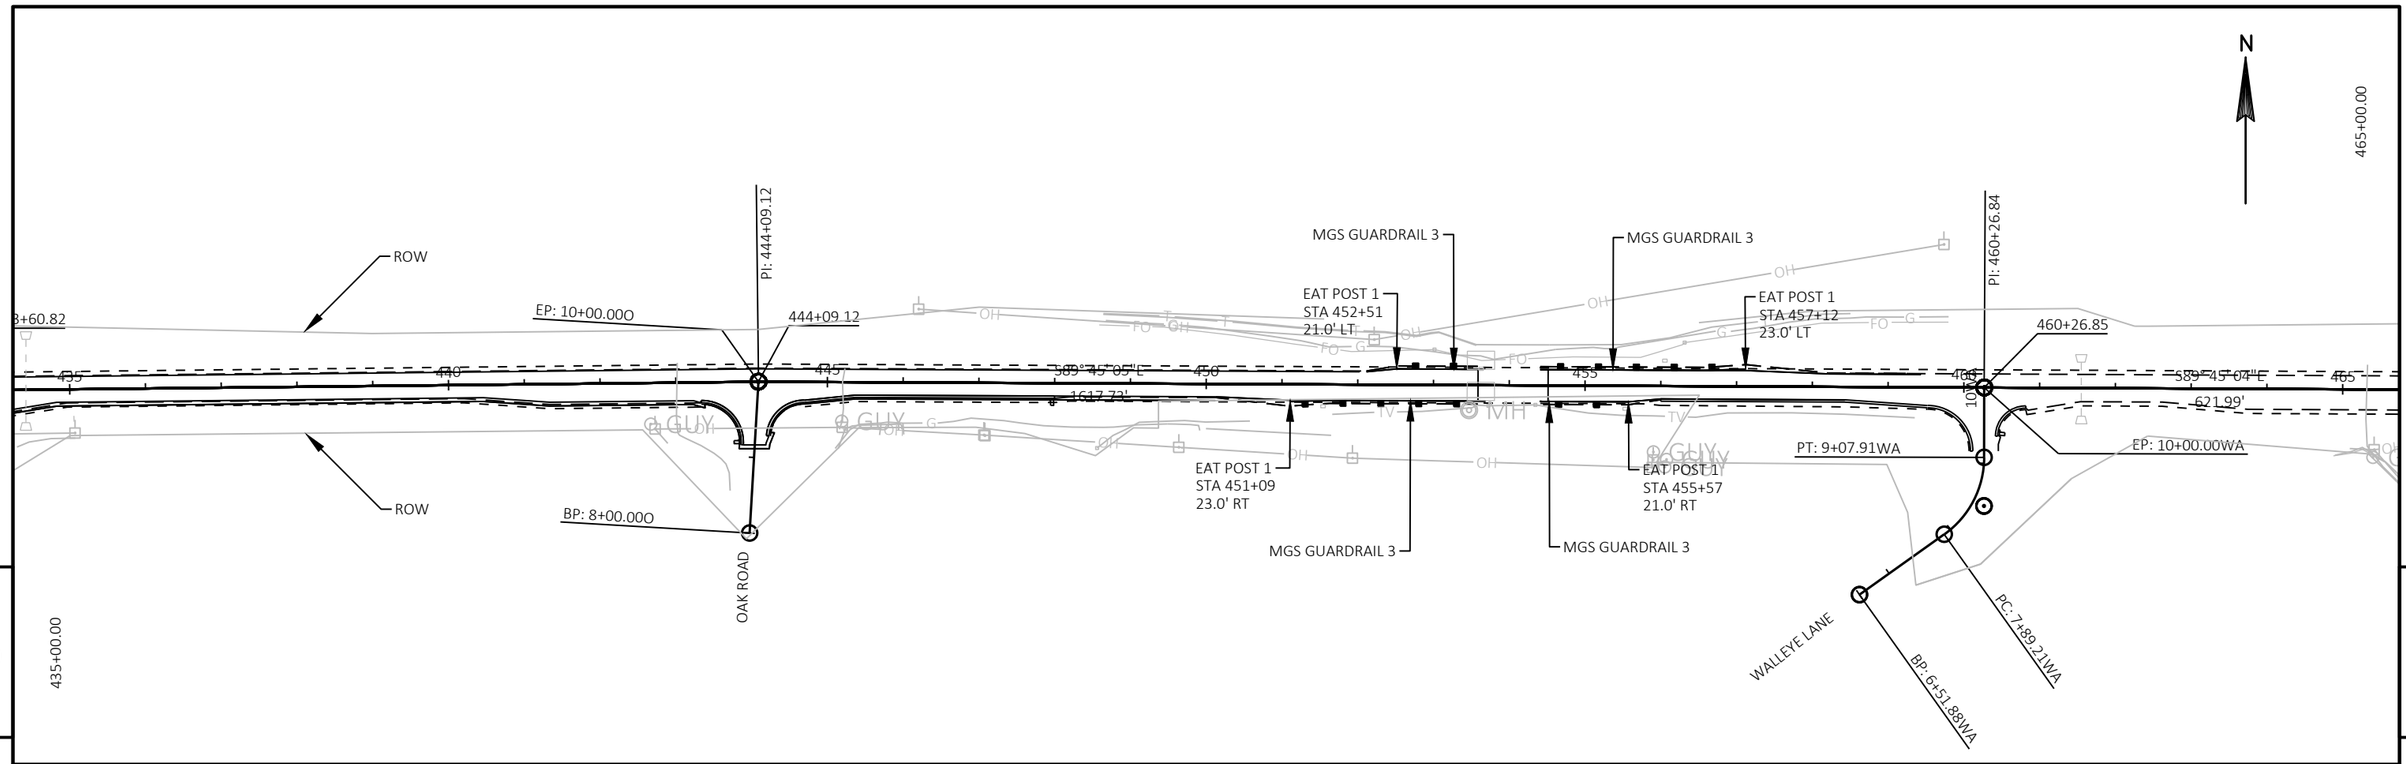


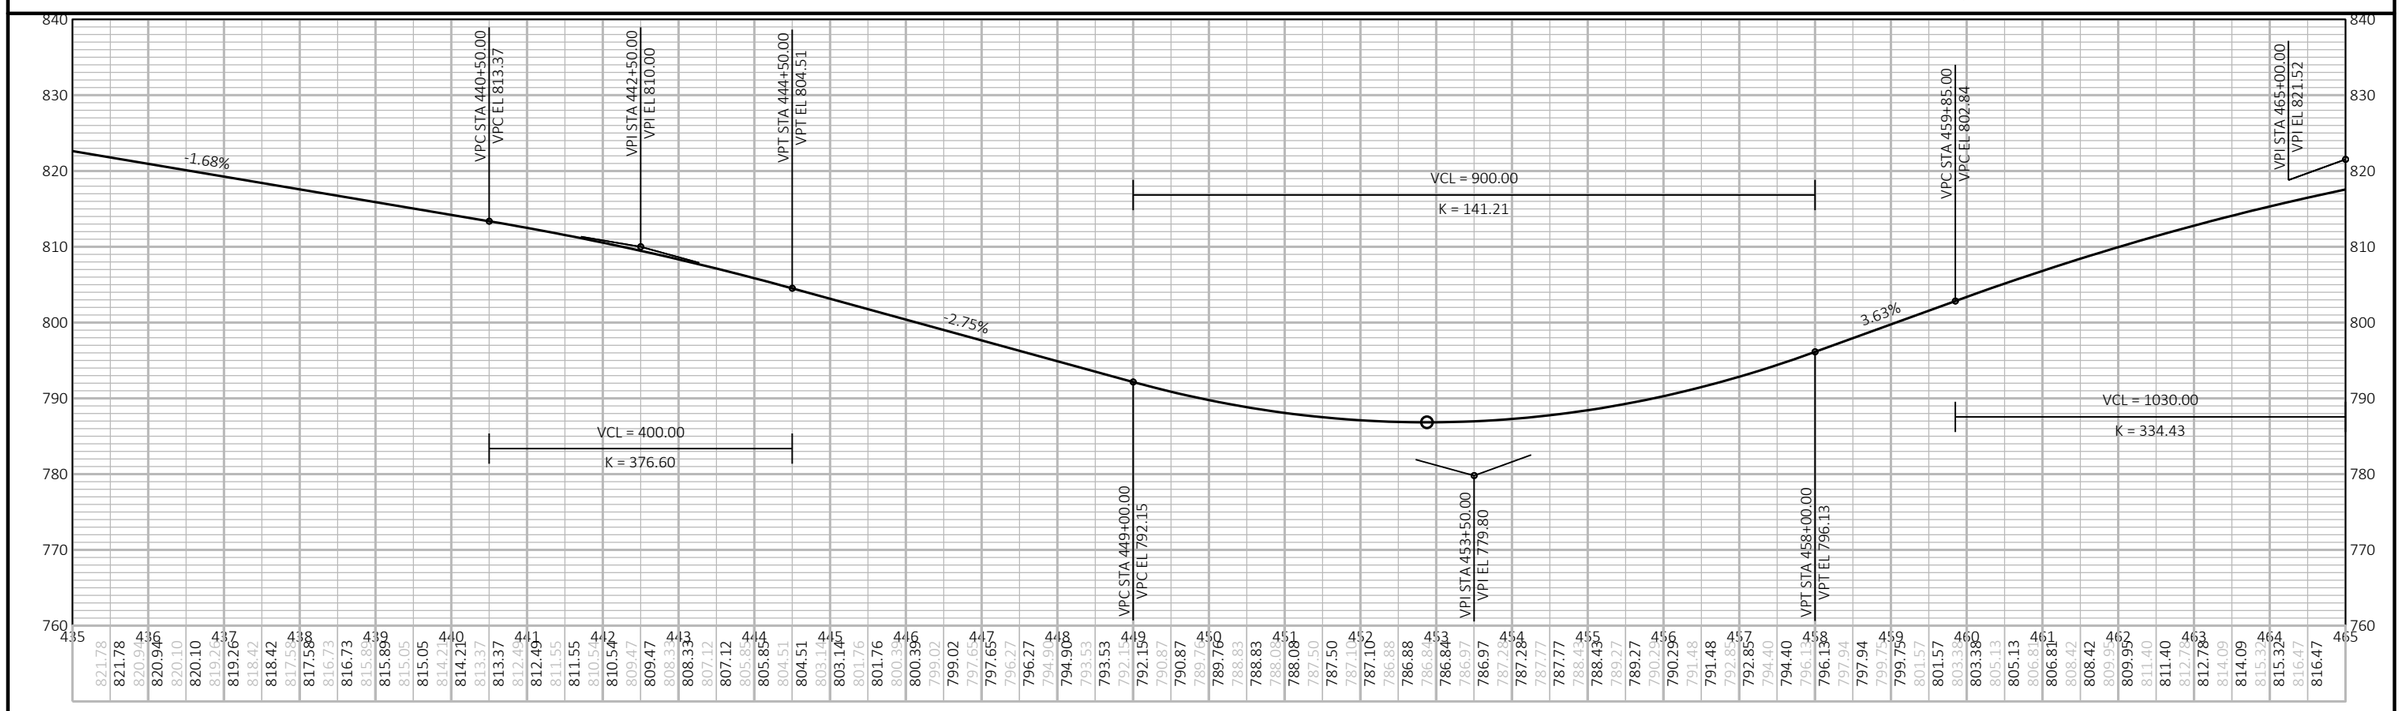


PROJECT NO: 5630-06-72	HWY: STH 78	COUNTY: SAUK	PLAN AND PROFILE: STH 78	SHEET	E

FILE NAME : N:\PDS\C3D\56300602\SHEETSPLAN\050101-PP.DWG
LAYOUT NAME - 050113-pp


PLOT DATE : 4/16/2019 2:40 PM PLOT BY : DUMS, ALEXANDER T PLOT NAME : PLOT SCALE : 1 IN:200 FT

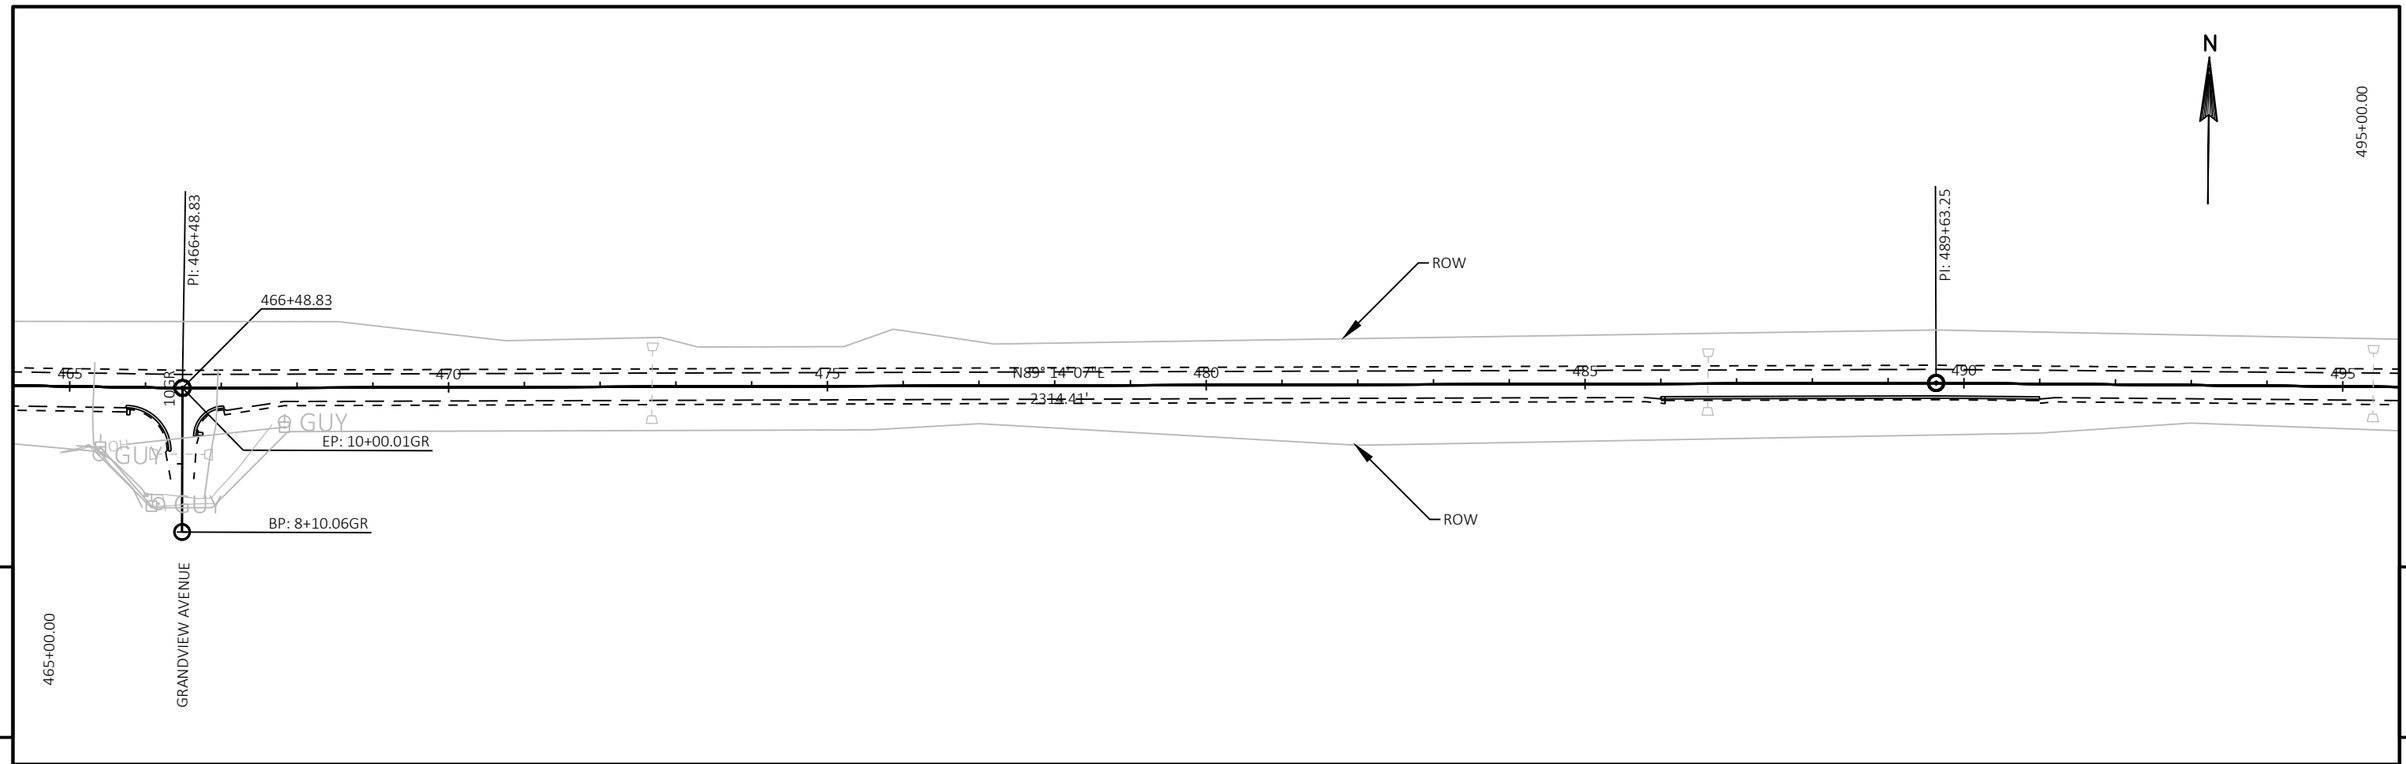

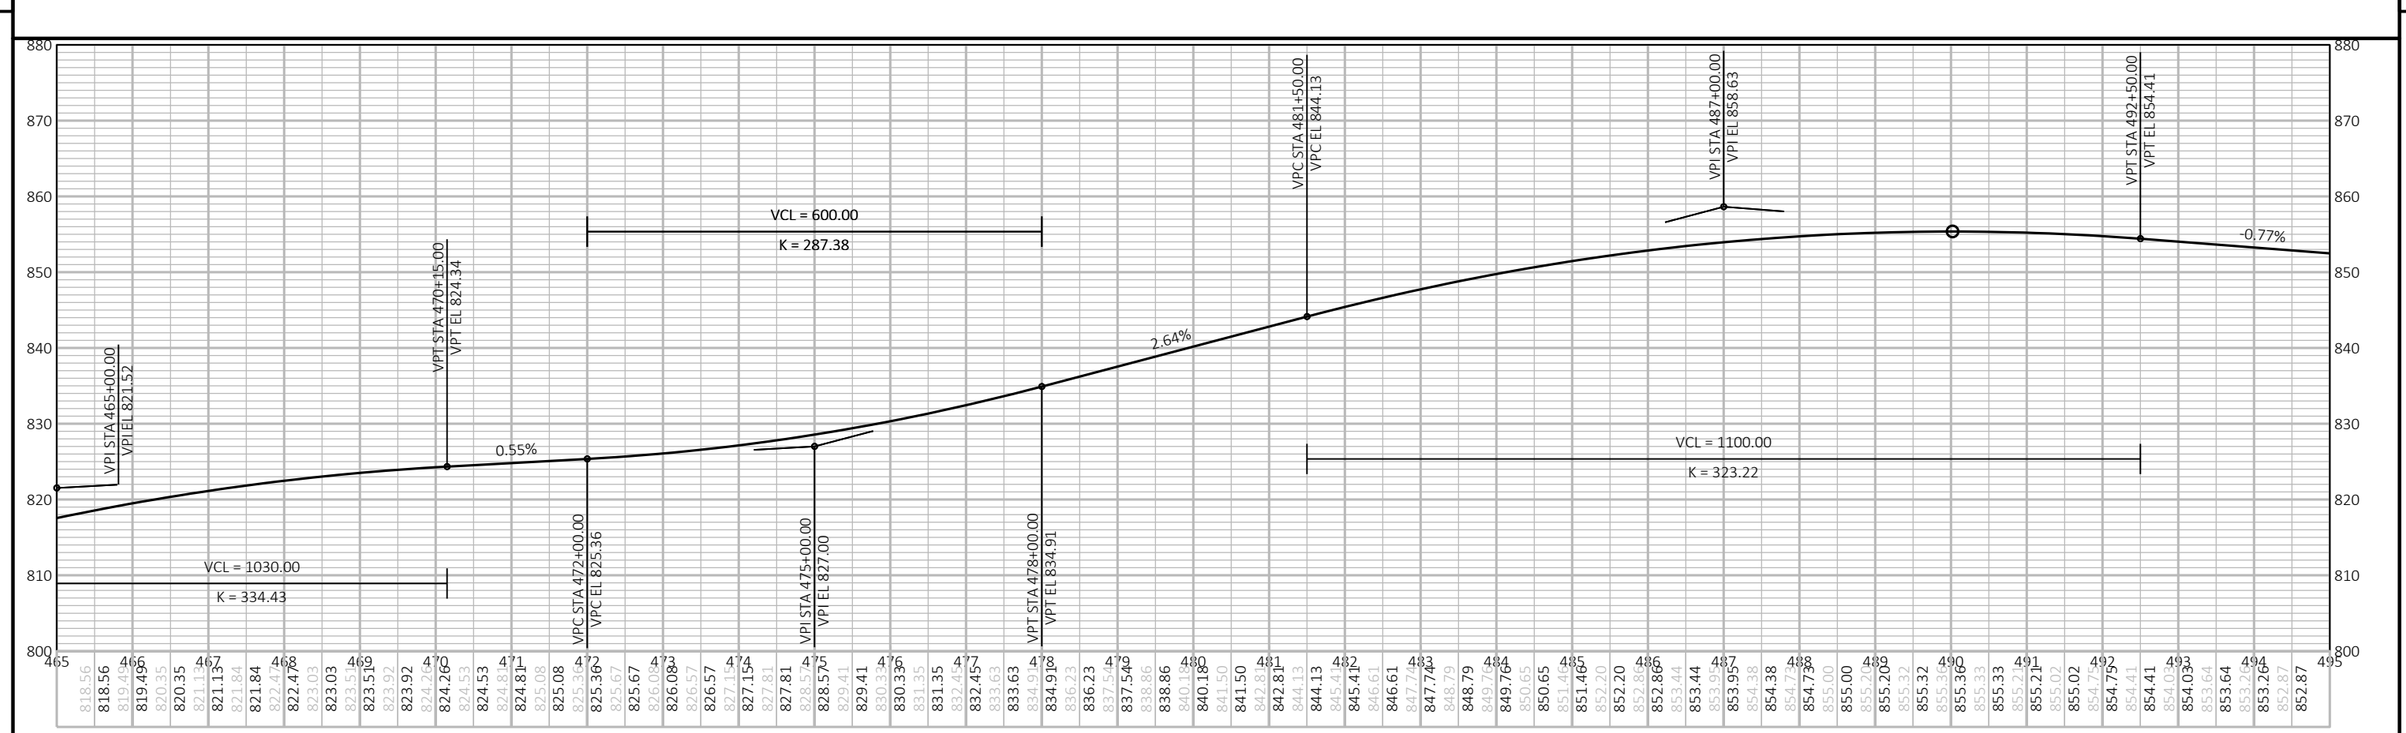

PROJECT NO: 5630-06-72	HWY: STH 78	COUNTY: SAUK	PLAN AND PROFILE: STH 78	SHEET	E


FILE NAME : N:\PDS\C3D\56300602\SHEETSPLAN\050101-PP.DWG
LAYOUT NAME - 050114-pp
PLOT DATE : 4/16/2019 2:40 PM
PLOT BY : DUMS, ALEXANDER T
PLOT NAME :
PLOT SCALE : 1 IN:200 FT
WISDOT/CADDS SHEET 44

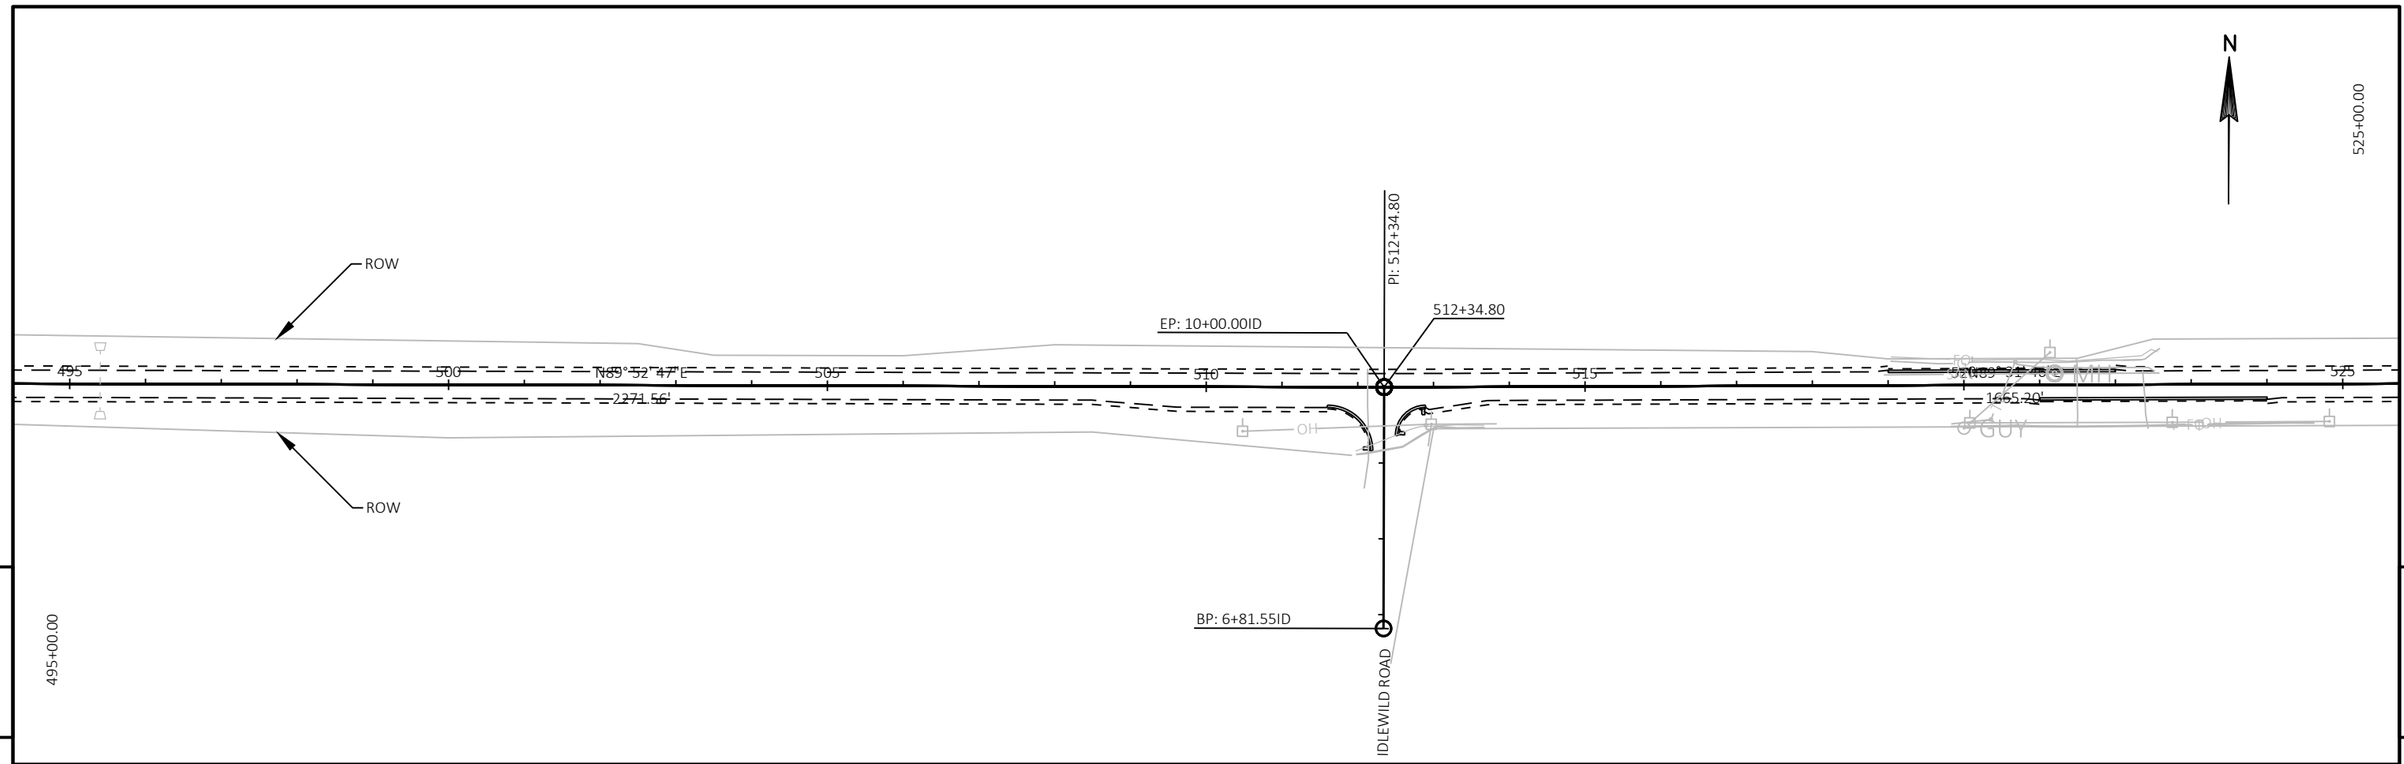

PROJECT NO: 5630-06-72	HWY: STH 78	COUNTY: SAUK	PLAN AND PROFILE: STH 78	SHEET	E

FILE NAME : N:\PDS\C3D\56300602\SHEETSPLAN\050101-PP.DWG
LAYOUT NAME - 050115-pp

PLOT DATE : 4/16/2019 2:40 PM PLOT BY : DUMS, ALEXANDER T PLOT NAME : PLOT SCALE : 1 IN:200 FT

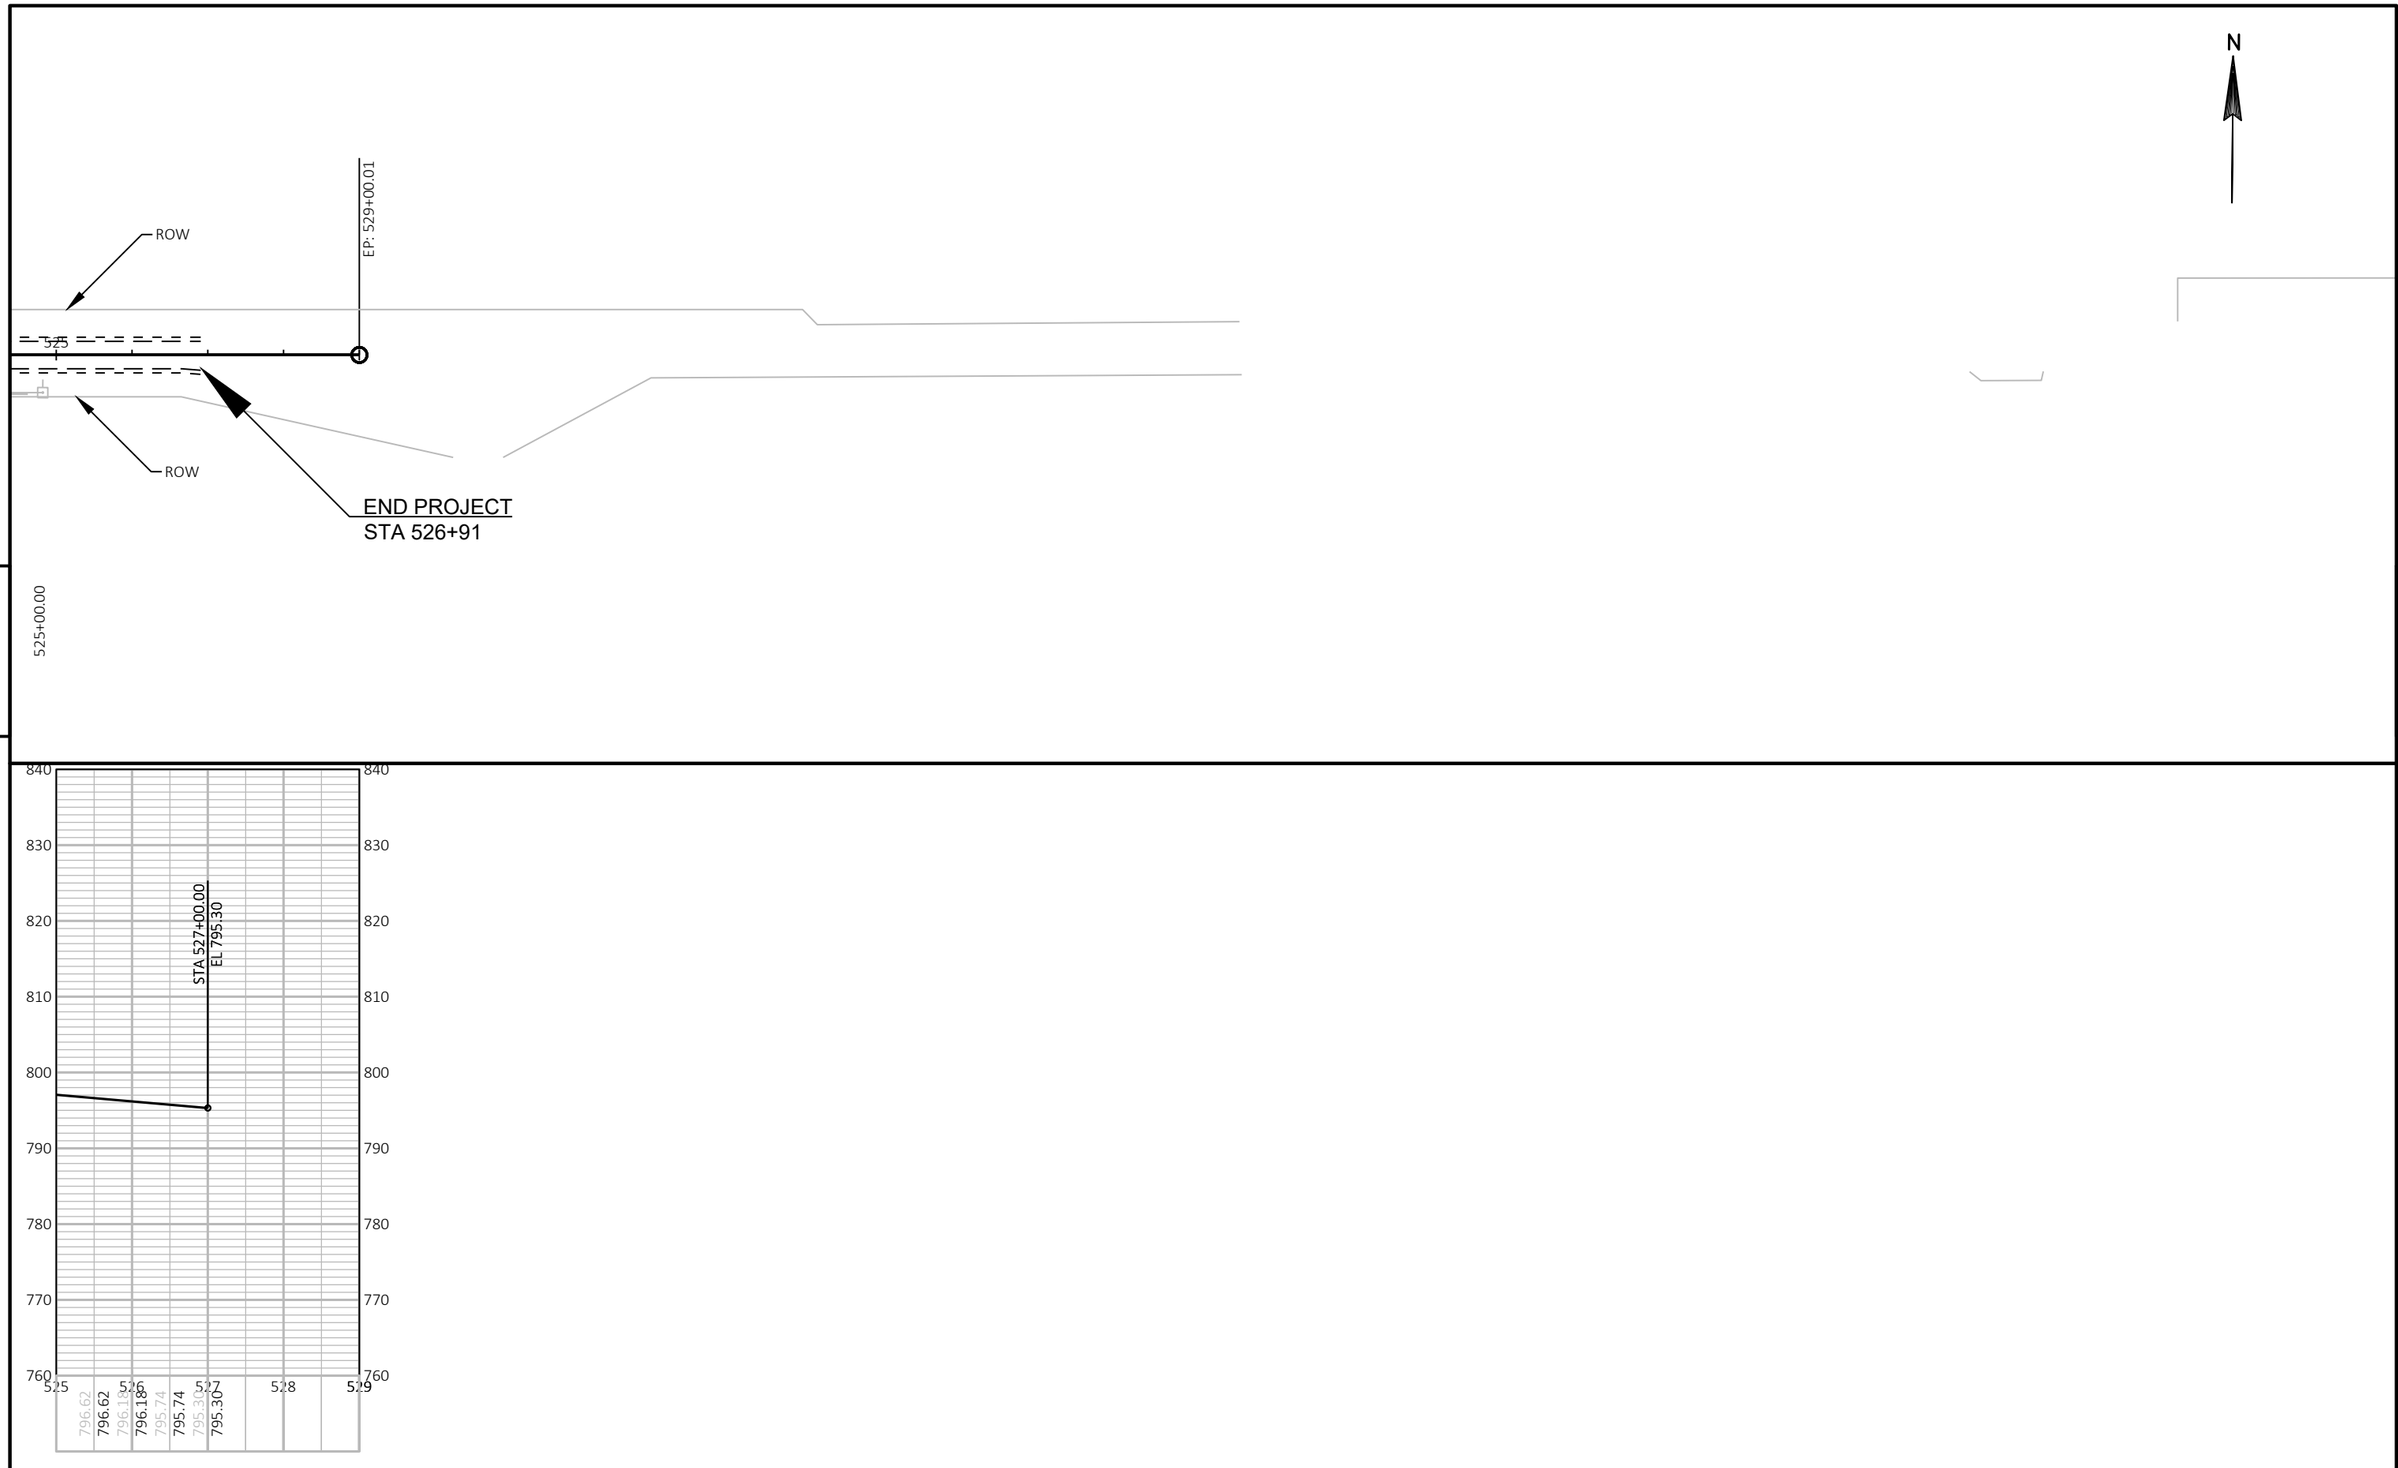


5 5

PROJECT NO: 5630-06-72	HWY: STH 78	COUNTY: SAUK	PLAN AND PROFILE: STH 78	SHEET	E

FILE NAME : N:\PDS\C3D\56300602\SHEETSPLAN\050101-PP.DWG
LAYOUT NAME - 050116-pp

PLOT DATE : 4/16/2019 2:40 PM PLOT BY : DUMS, ALEXANDER T PLOT NAME : PLOT SCALE : 1 IN:200 FT

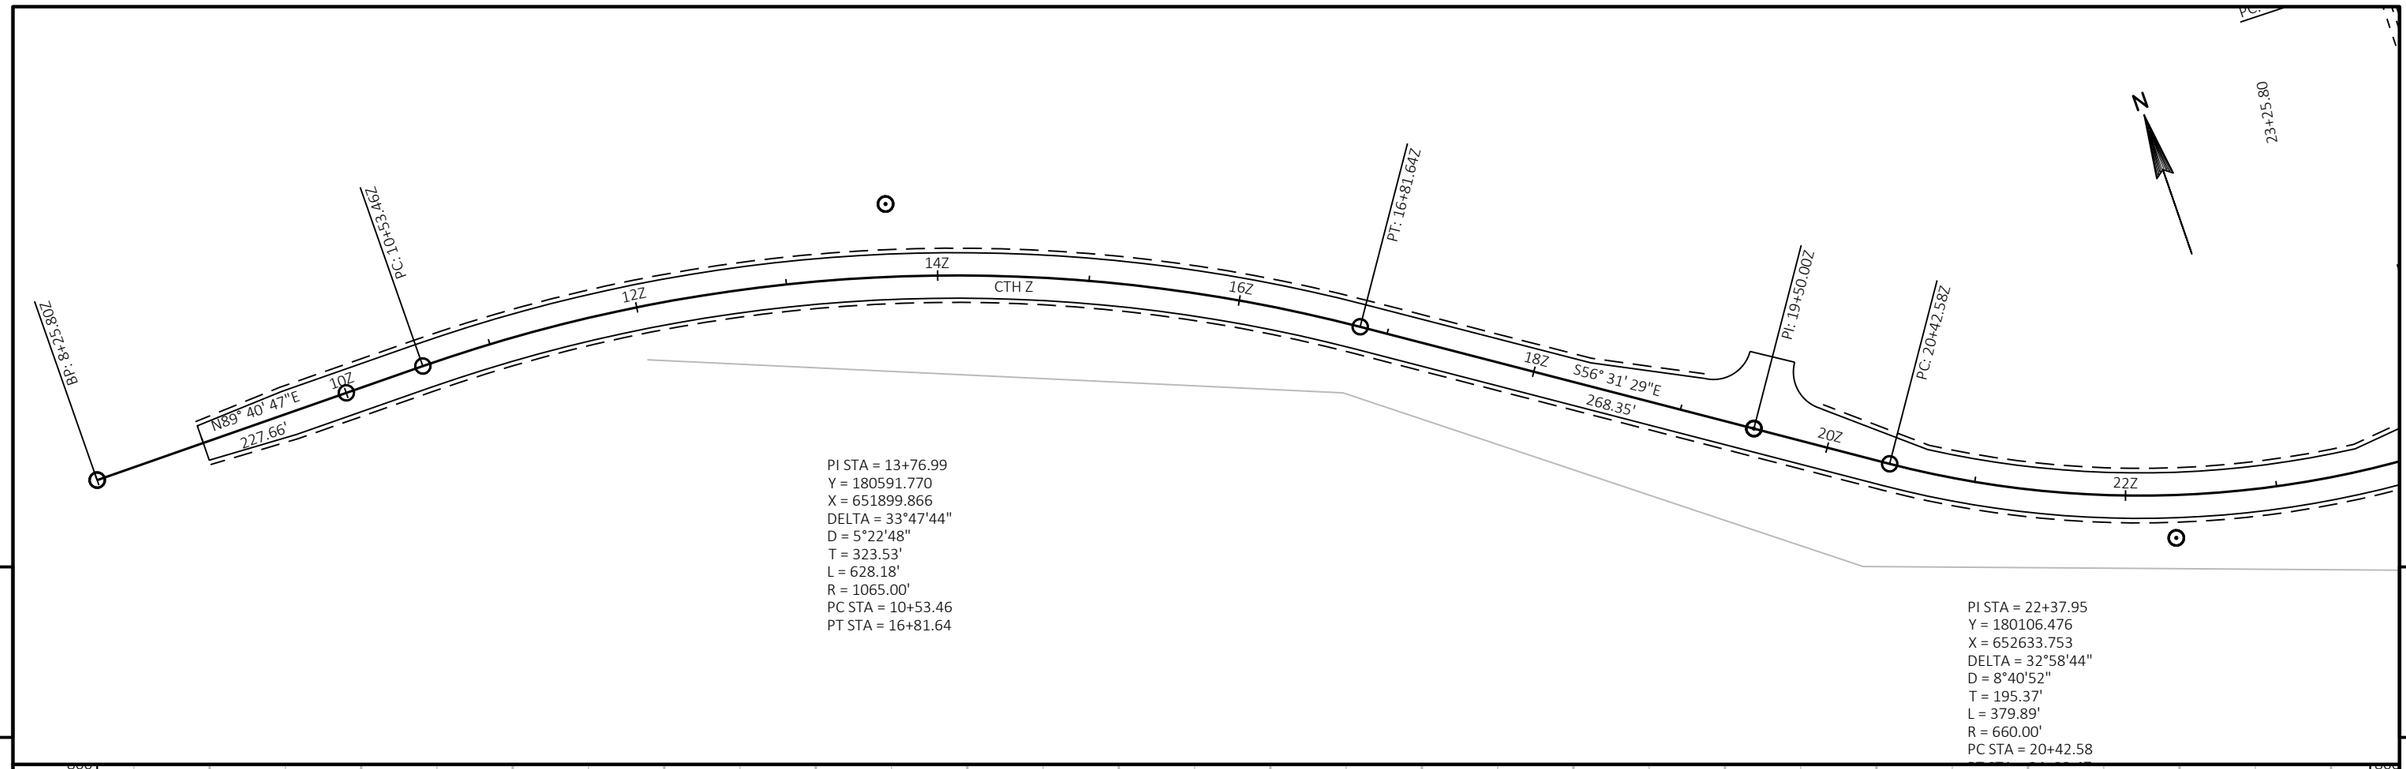


5

5

PROJECT NO: 5630-06-72	HWY: STH 78	COUNTY: SAUK	PLAN AND PROFILE: CTH Z PLAN AND PROFILE	SHEET	E

FILE NAME : N:\PDS\C3D\56300602\SHEETSPLAN\050201-PP.DWG
LAYOUT NAME - 050201-pp


PLOT DATE : 3/27/2019 2:57 PM PLOT BY : DUMS, ALEXANDER T PLOT NAME : PLOT SCALE : 1 IN:100 FT

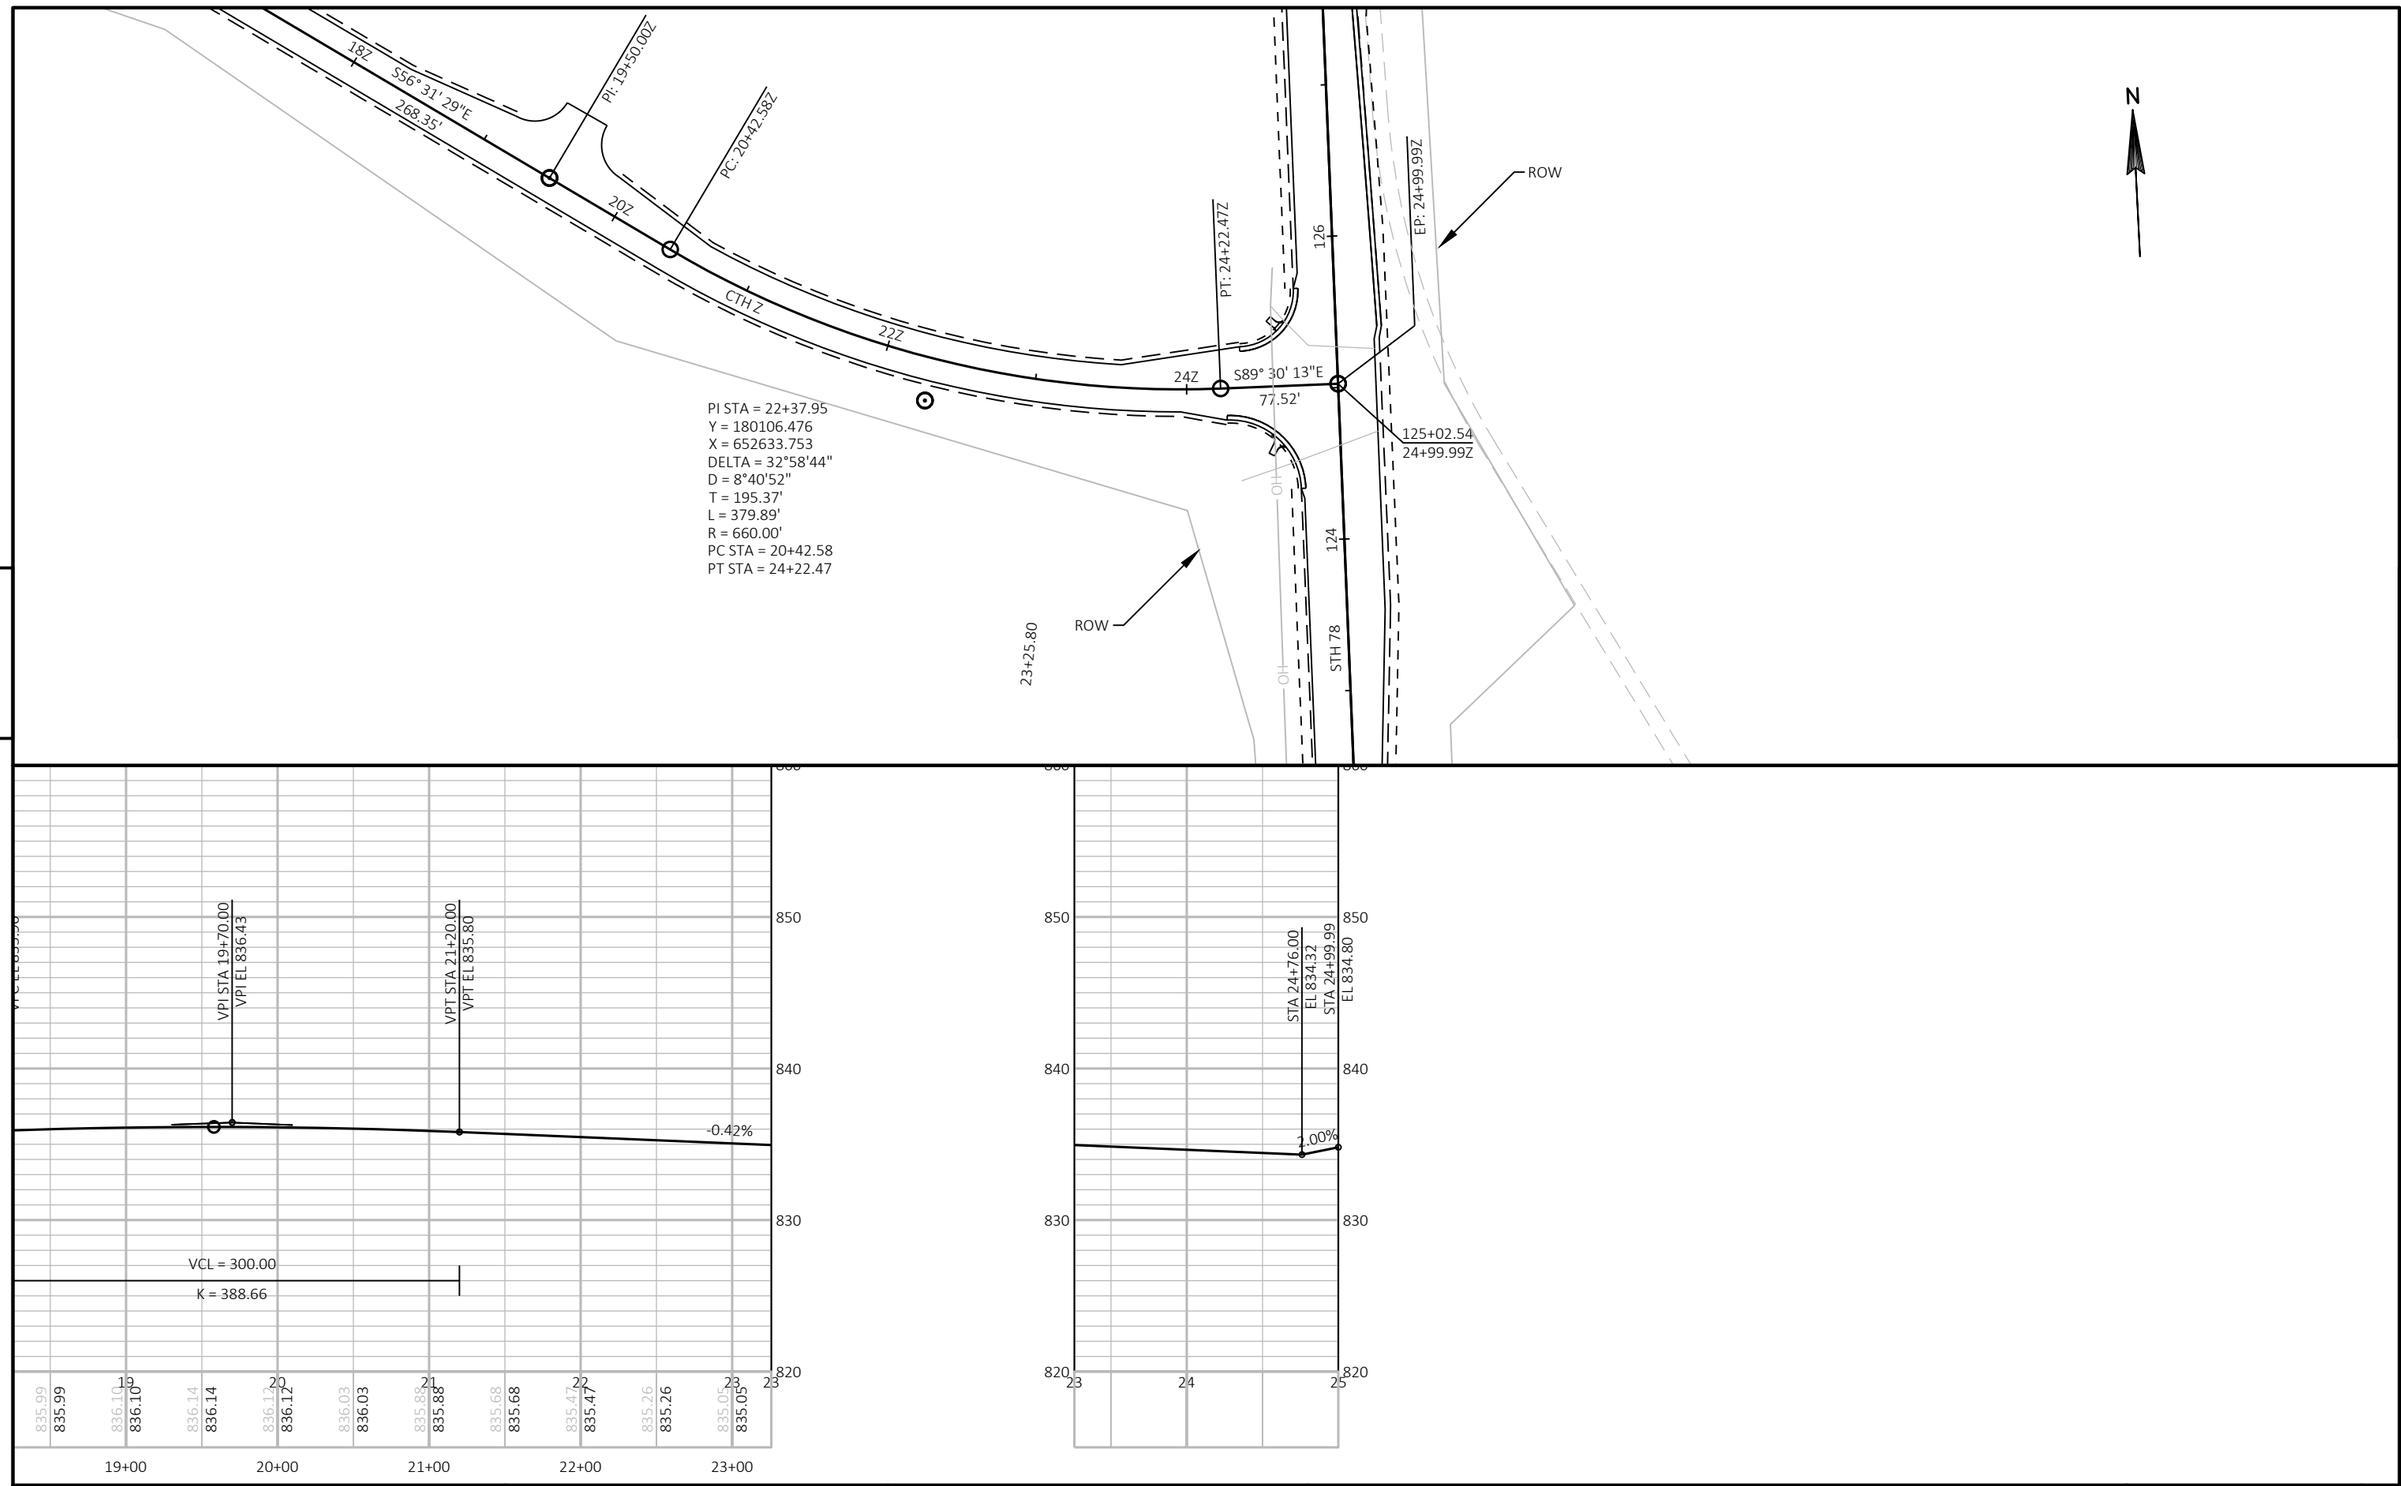


PROJECT NO: 5630-06-72	HWY: STH 78	COUNTY: SAUK	PLAN AND PROFILE: CTH Z PLAN AND PROFILE	SHEET E

FILE NAME : N:\PDS\C3D\56300602\SHEETSPLAN\050201-PP.DWG
LAYOUT NAME - 050202-pp

PLOT DATE : 3/27/2019 2:57 PM PLOT BY : DUMS, ALEXANDER T PLOT NAME : PLOT SCALE : 1 IN:100 FT

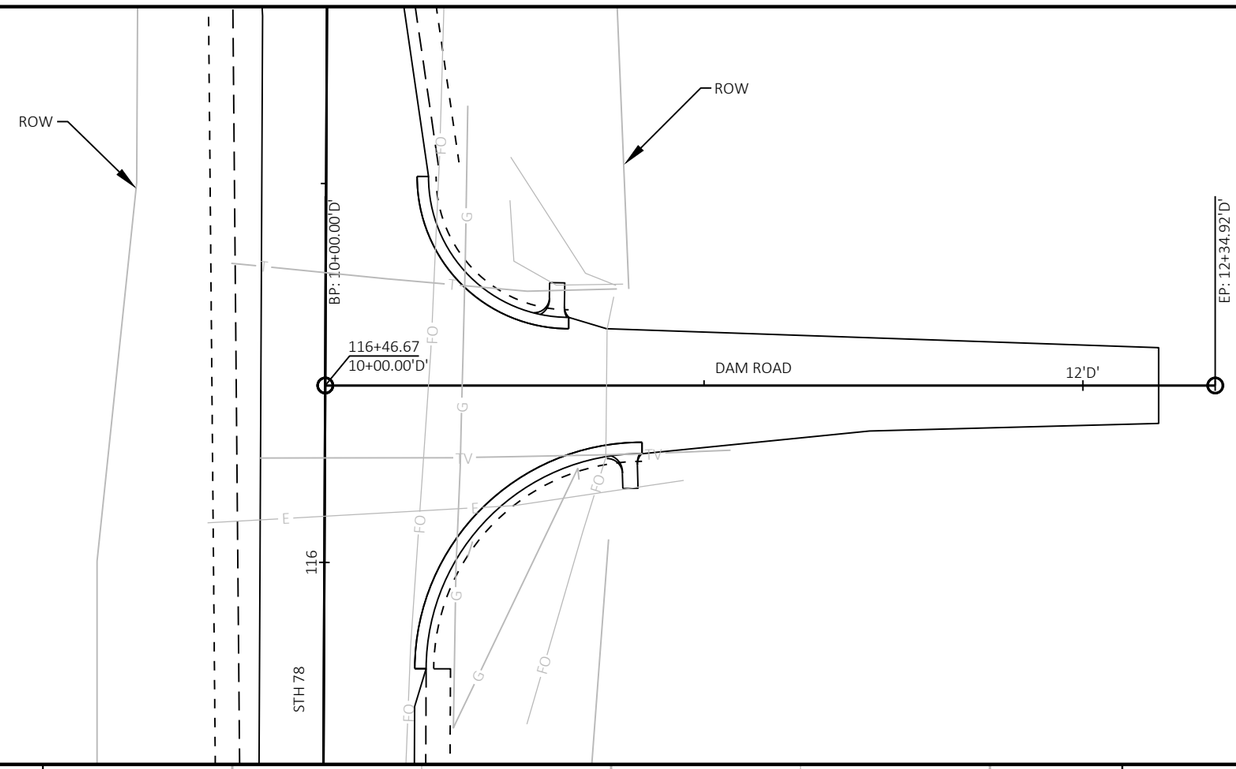


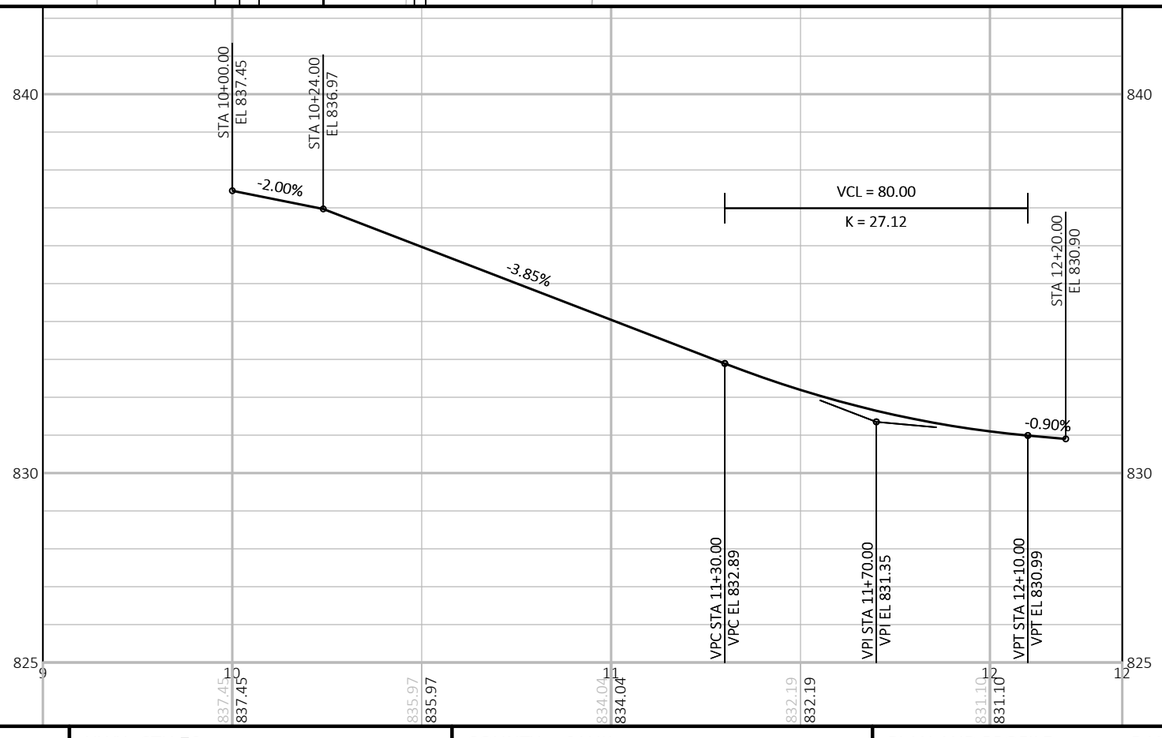

PROJECT NO: 5630-06-72	HWY: STH 78	COUNTY: SAUK	PLAN AND PROFILE: DAM ROAD	SHEET	E

FILE NAME : N:\PDS\C3D\56300602\SHEETSPLAN\050201-PP.DWG
LAYOUT NAME - 050301-pp


PLOT DATE : 3/27/2019 2:54 PM PLOT BY : DUMS, ALEXANDER T PLOT NAME : PLOT SCALE : 1 IN:40 FT

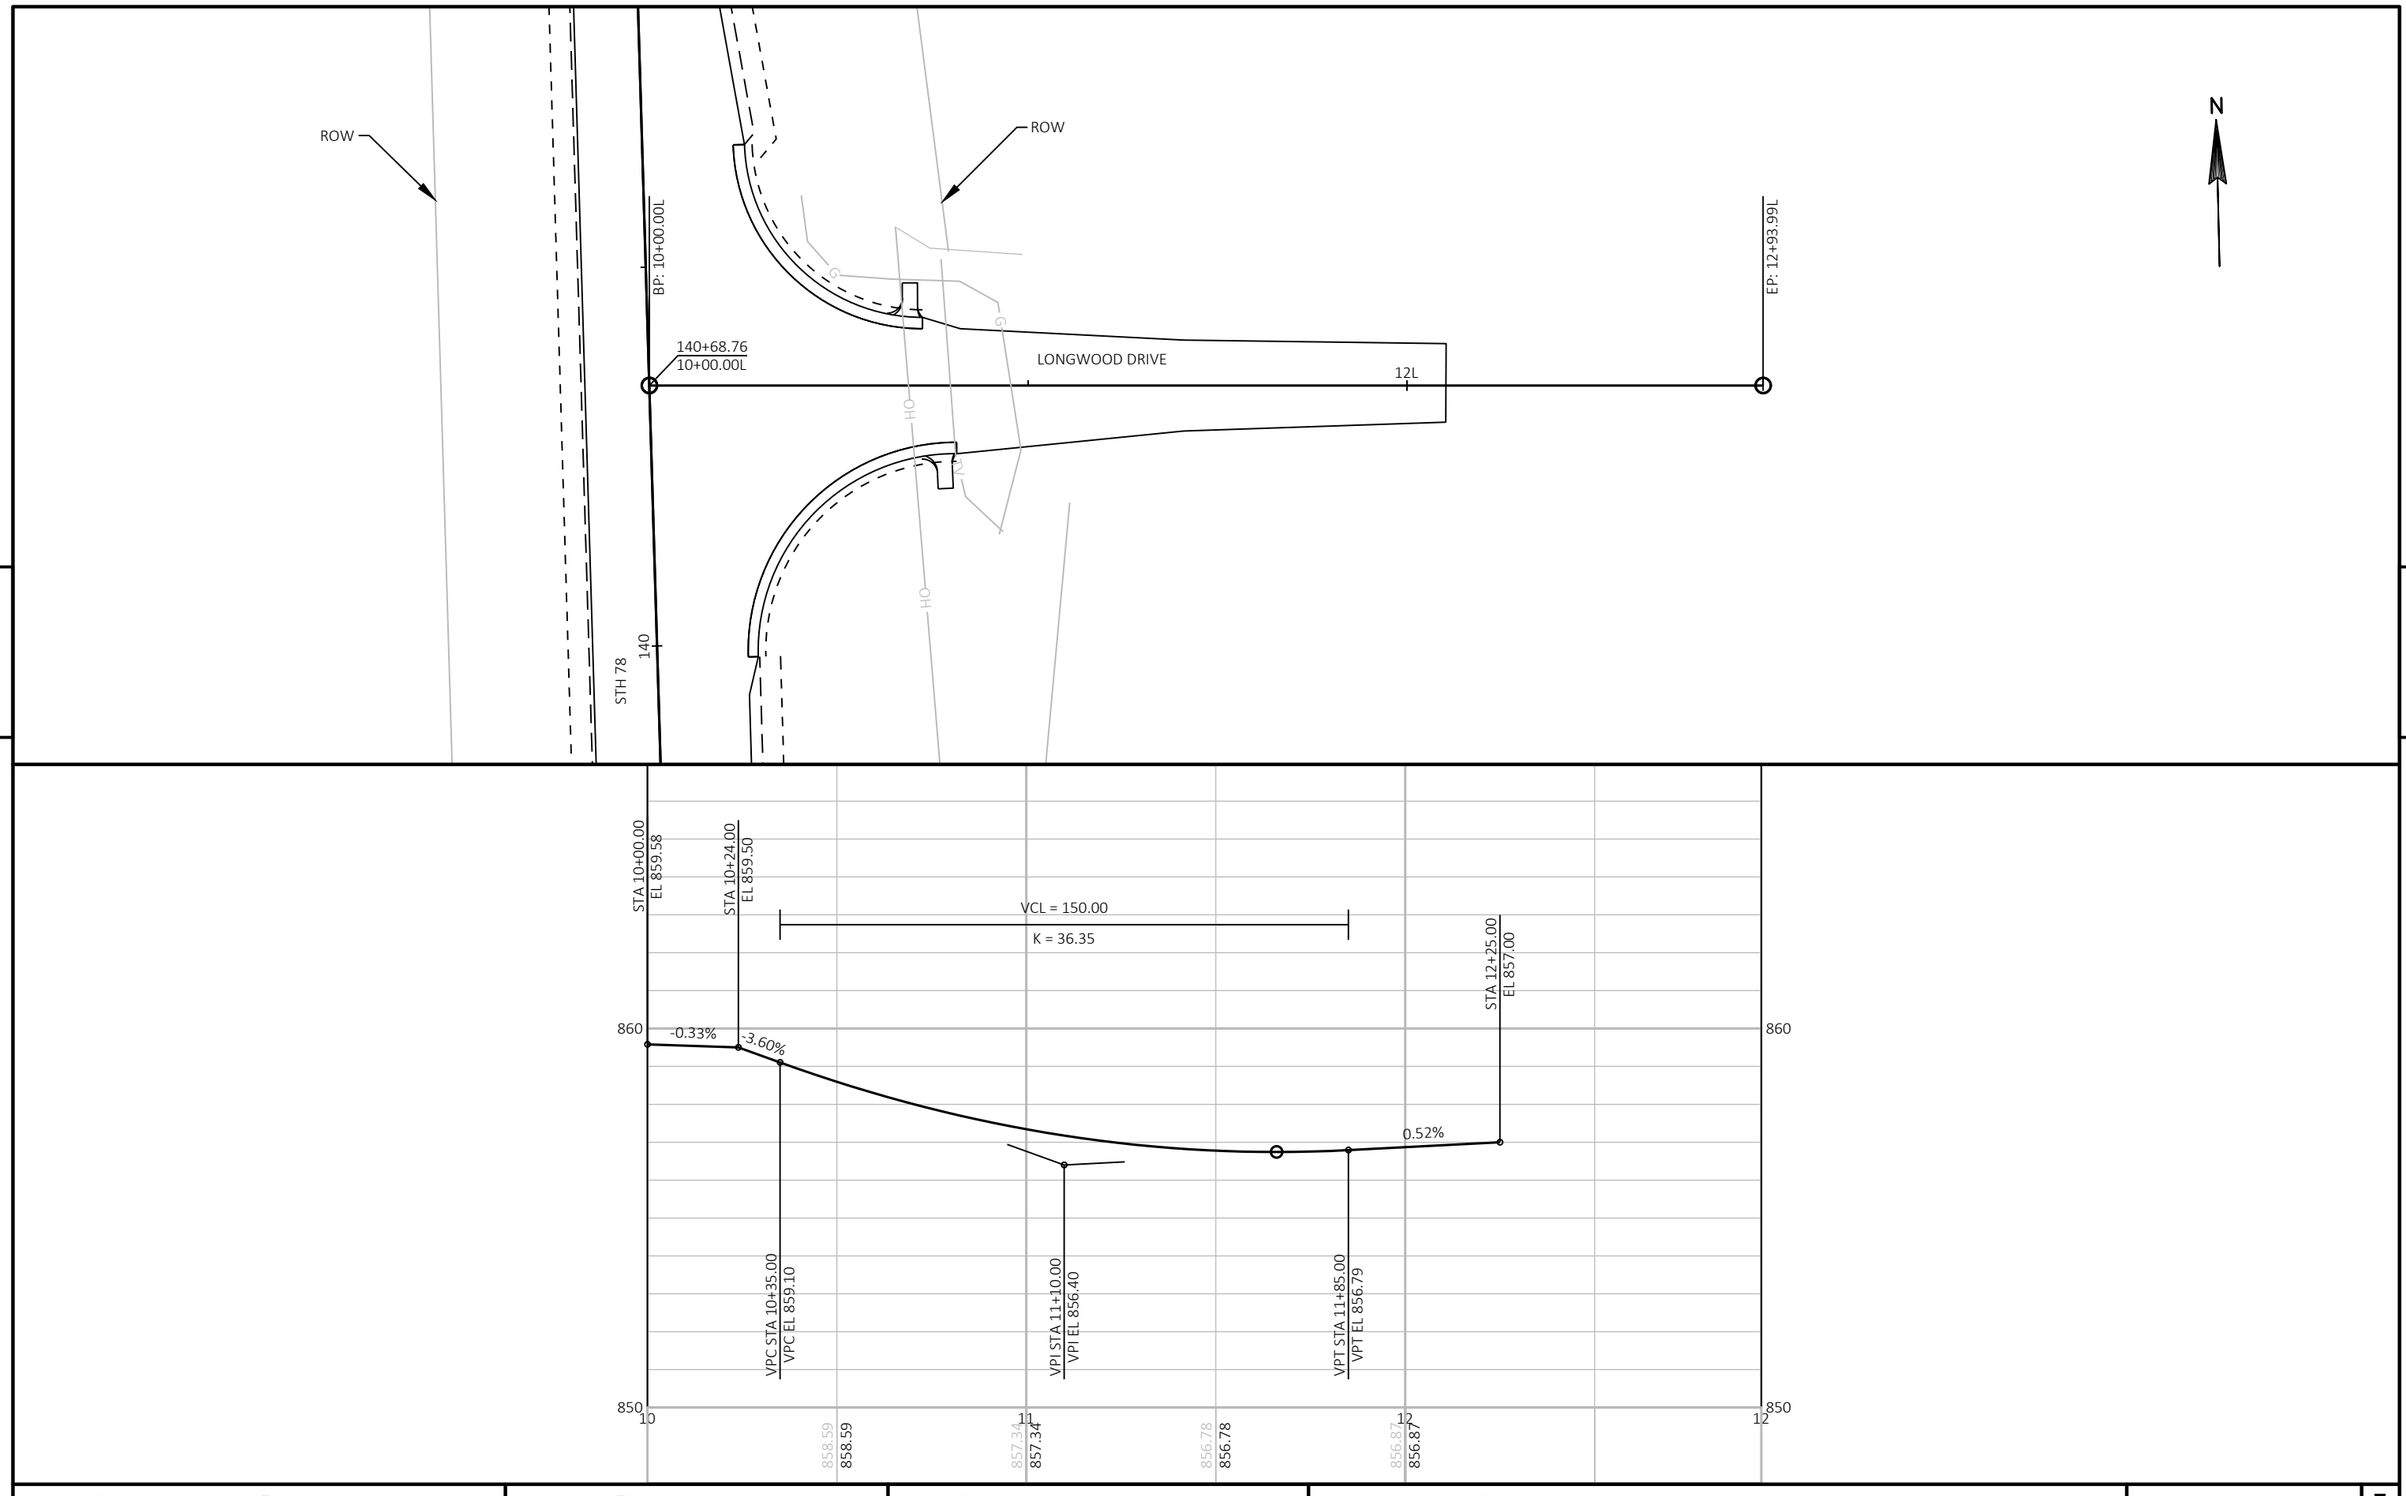

PROJECT NO: 5630-06-72	HWY: STH 78	COUNTY: SAUK	PLAN AND PROFILE: LONGWOOD DRIVE	SHEET	E

FILE NAME : N:\PDS\C3D\56300602\SHEETSPLAN\050201-PP.DWG
LAYOUT NAME - 050302-pp


PLOT DATE : 3/27/2019 2:54 PM PLOT BY : DUMS, ALEXANDER T PLOT NAME : PLOT SCALE : 1 IN:40 FT

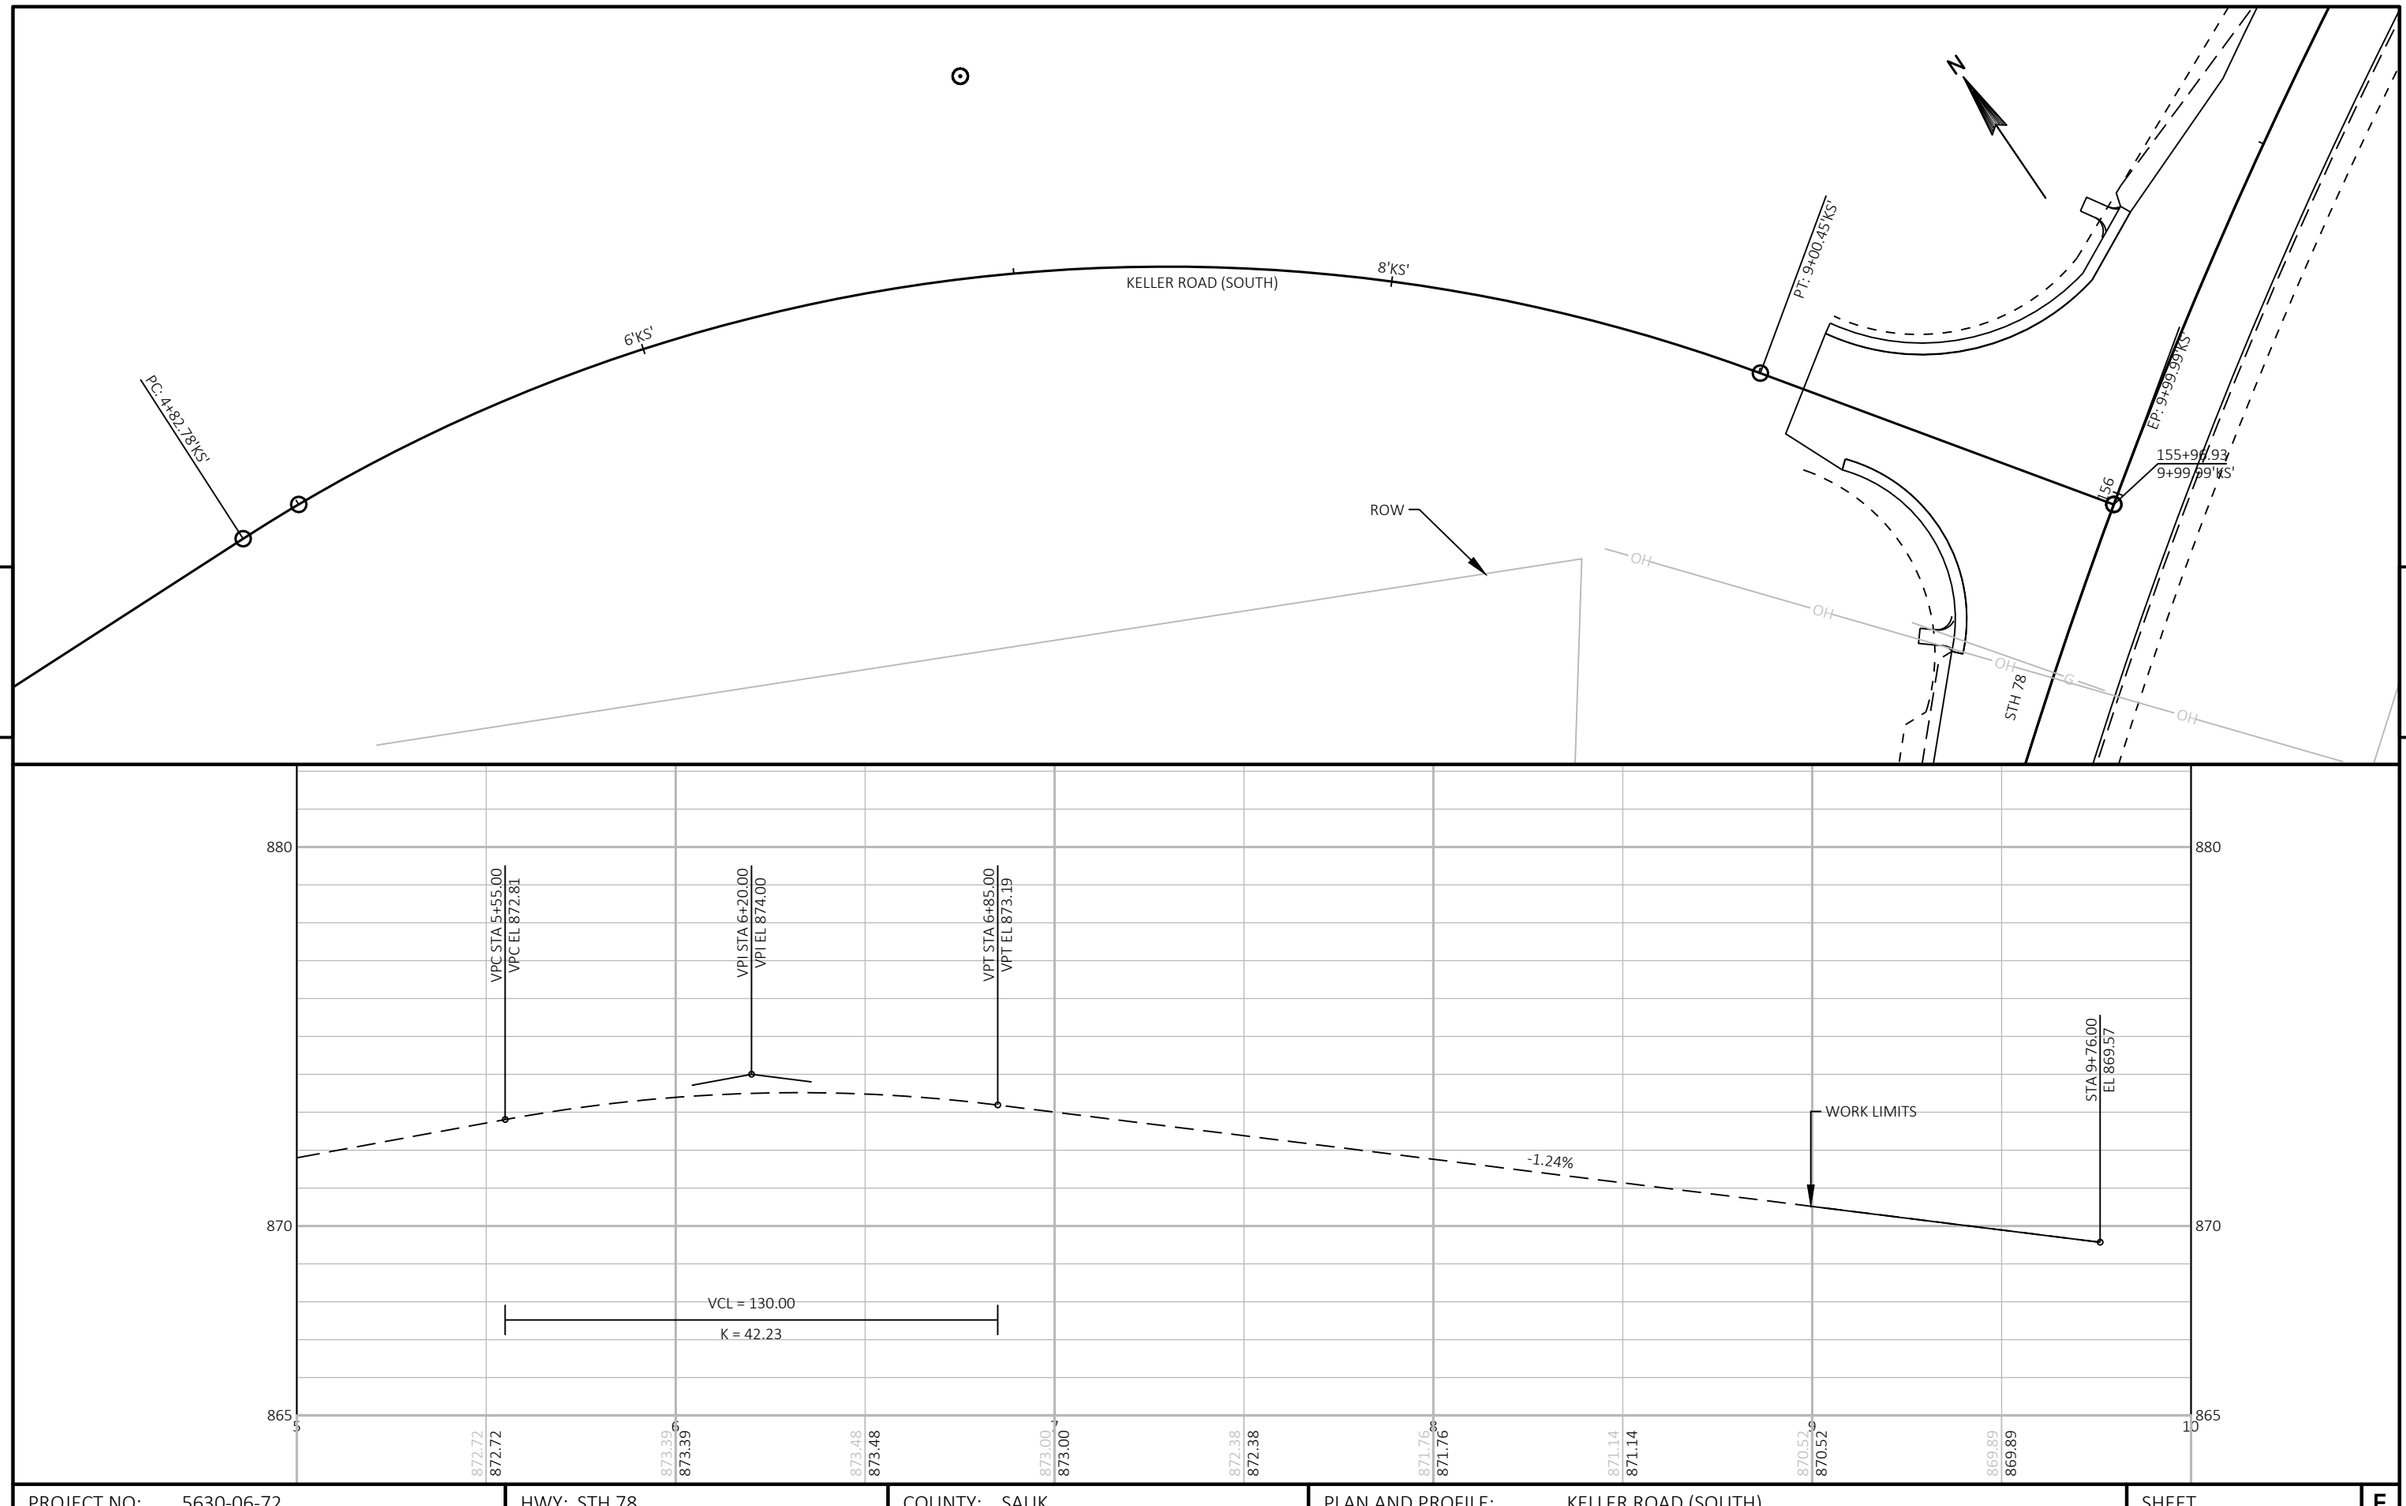


PROJECT NO: 5630-06-72	HWY: STH 78	COUNTY: SAUK	PLAN AND PROFILE: KELLER ROAD (SOUTH)	SHEET	E

FILE NAME : N:\PDS\C3D\56300602\SHEETSPLAN\050201-PP.DWG
LAYOUT NAME - 050303-pp

PLOT DATE : 3/27/2019 2:54 PM PLOT BY : DUMS, ALEXANDER T PLOT NAME : PLOT SCALE : 1 IN:40 FT

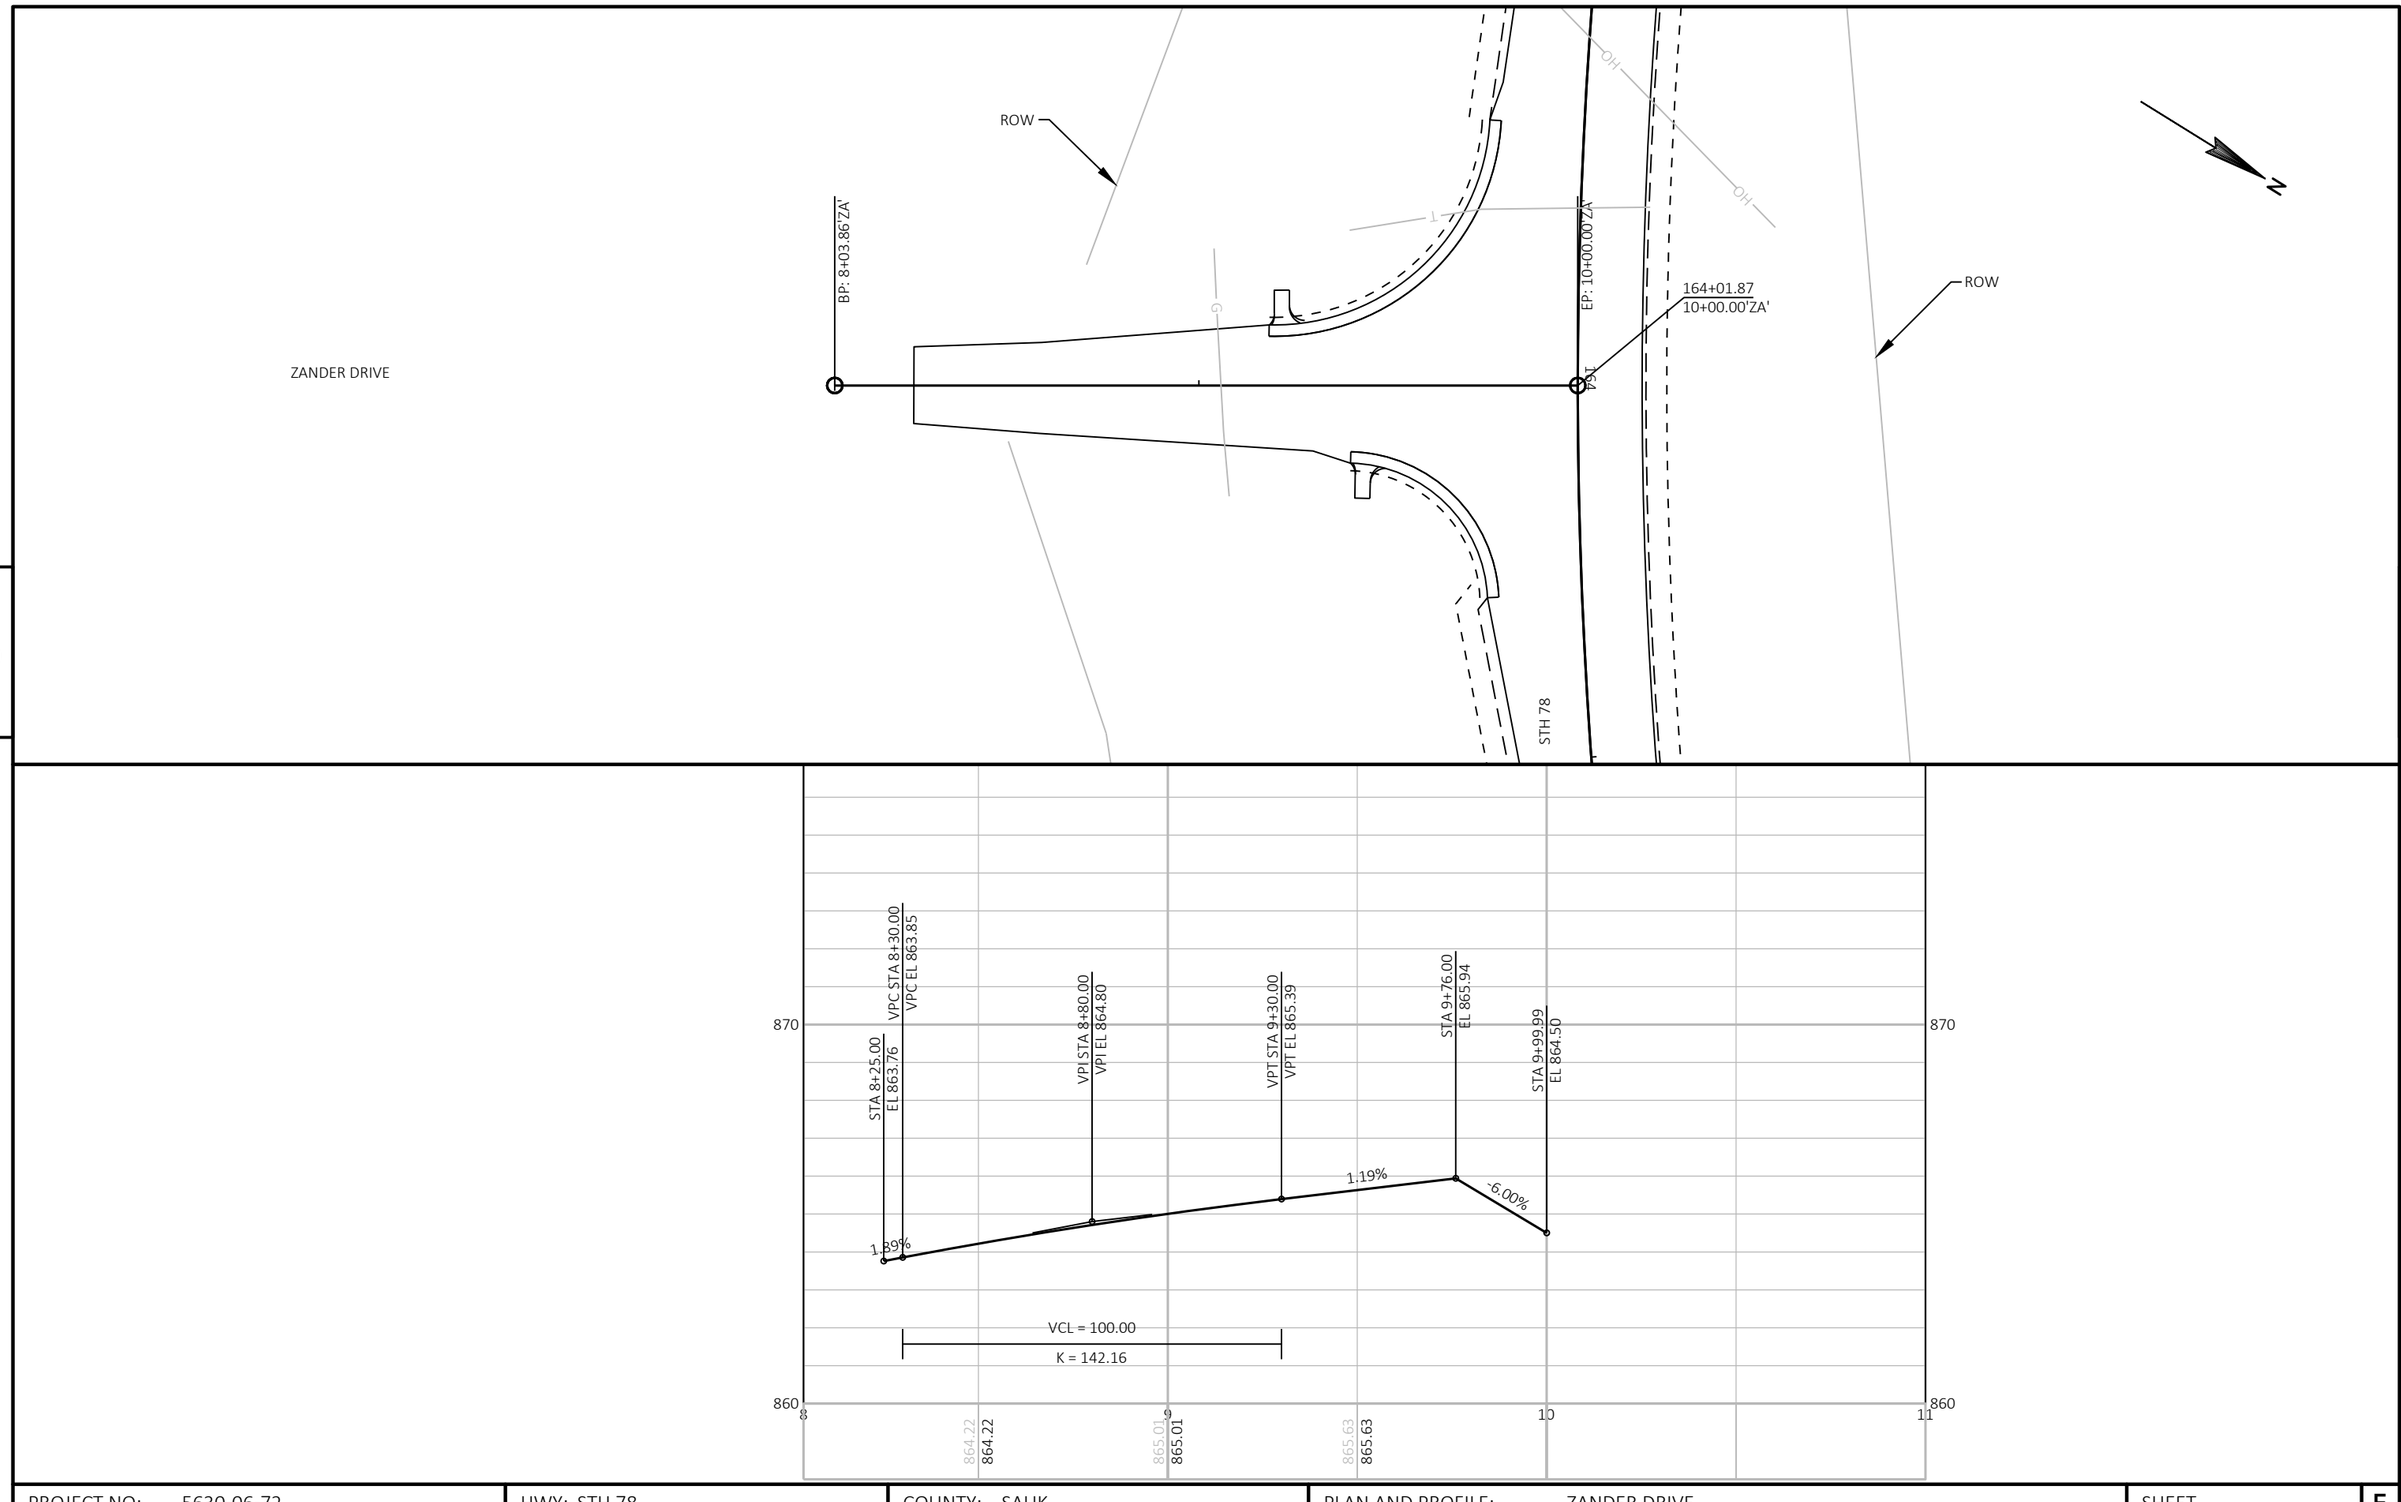


PROJECT NO: 5630-06-72	HWY: STH 78	COUNTY: SAUK	PLAN AND PROFILE: ZANDER DRIVE	SHEET	E

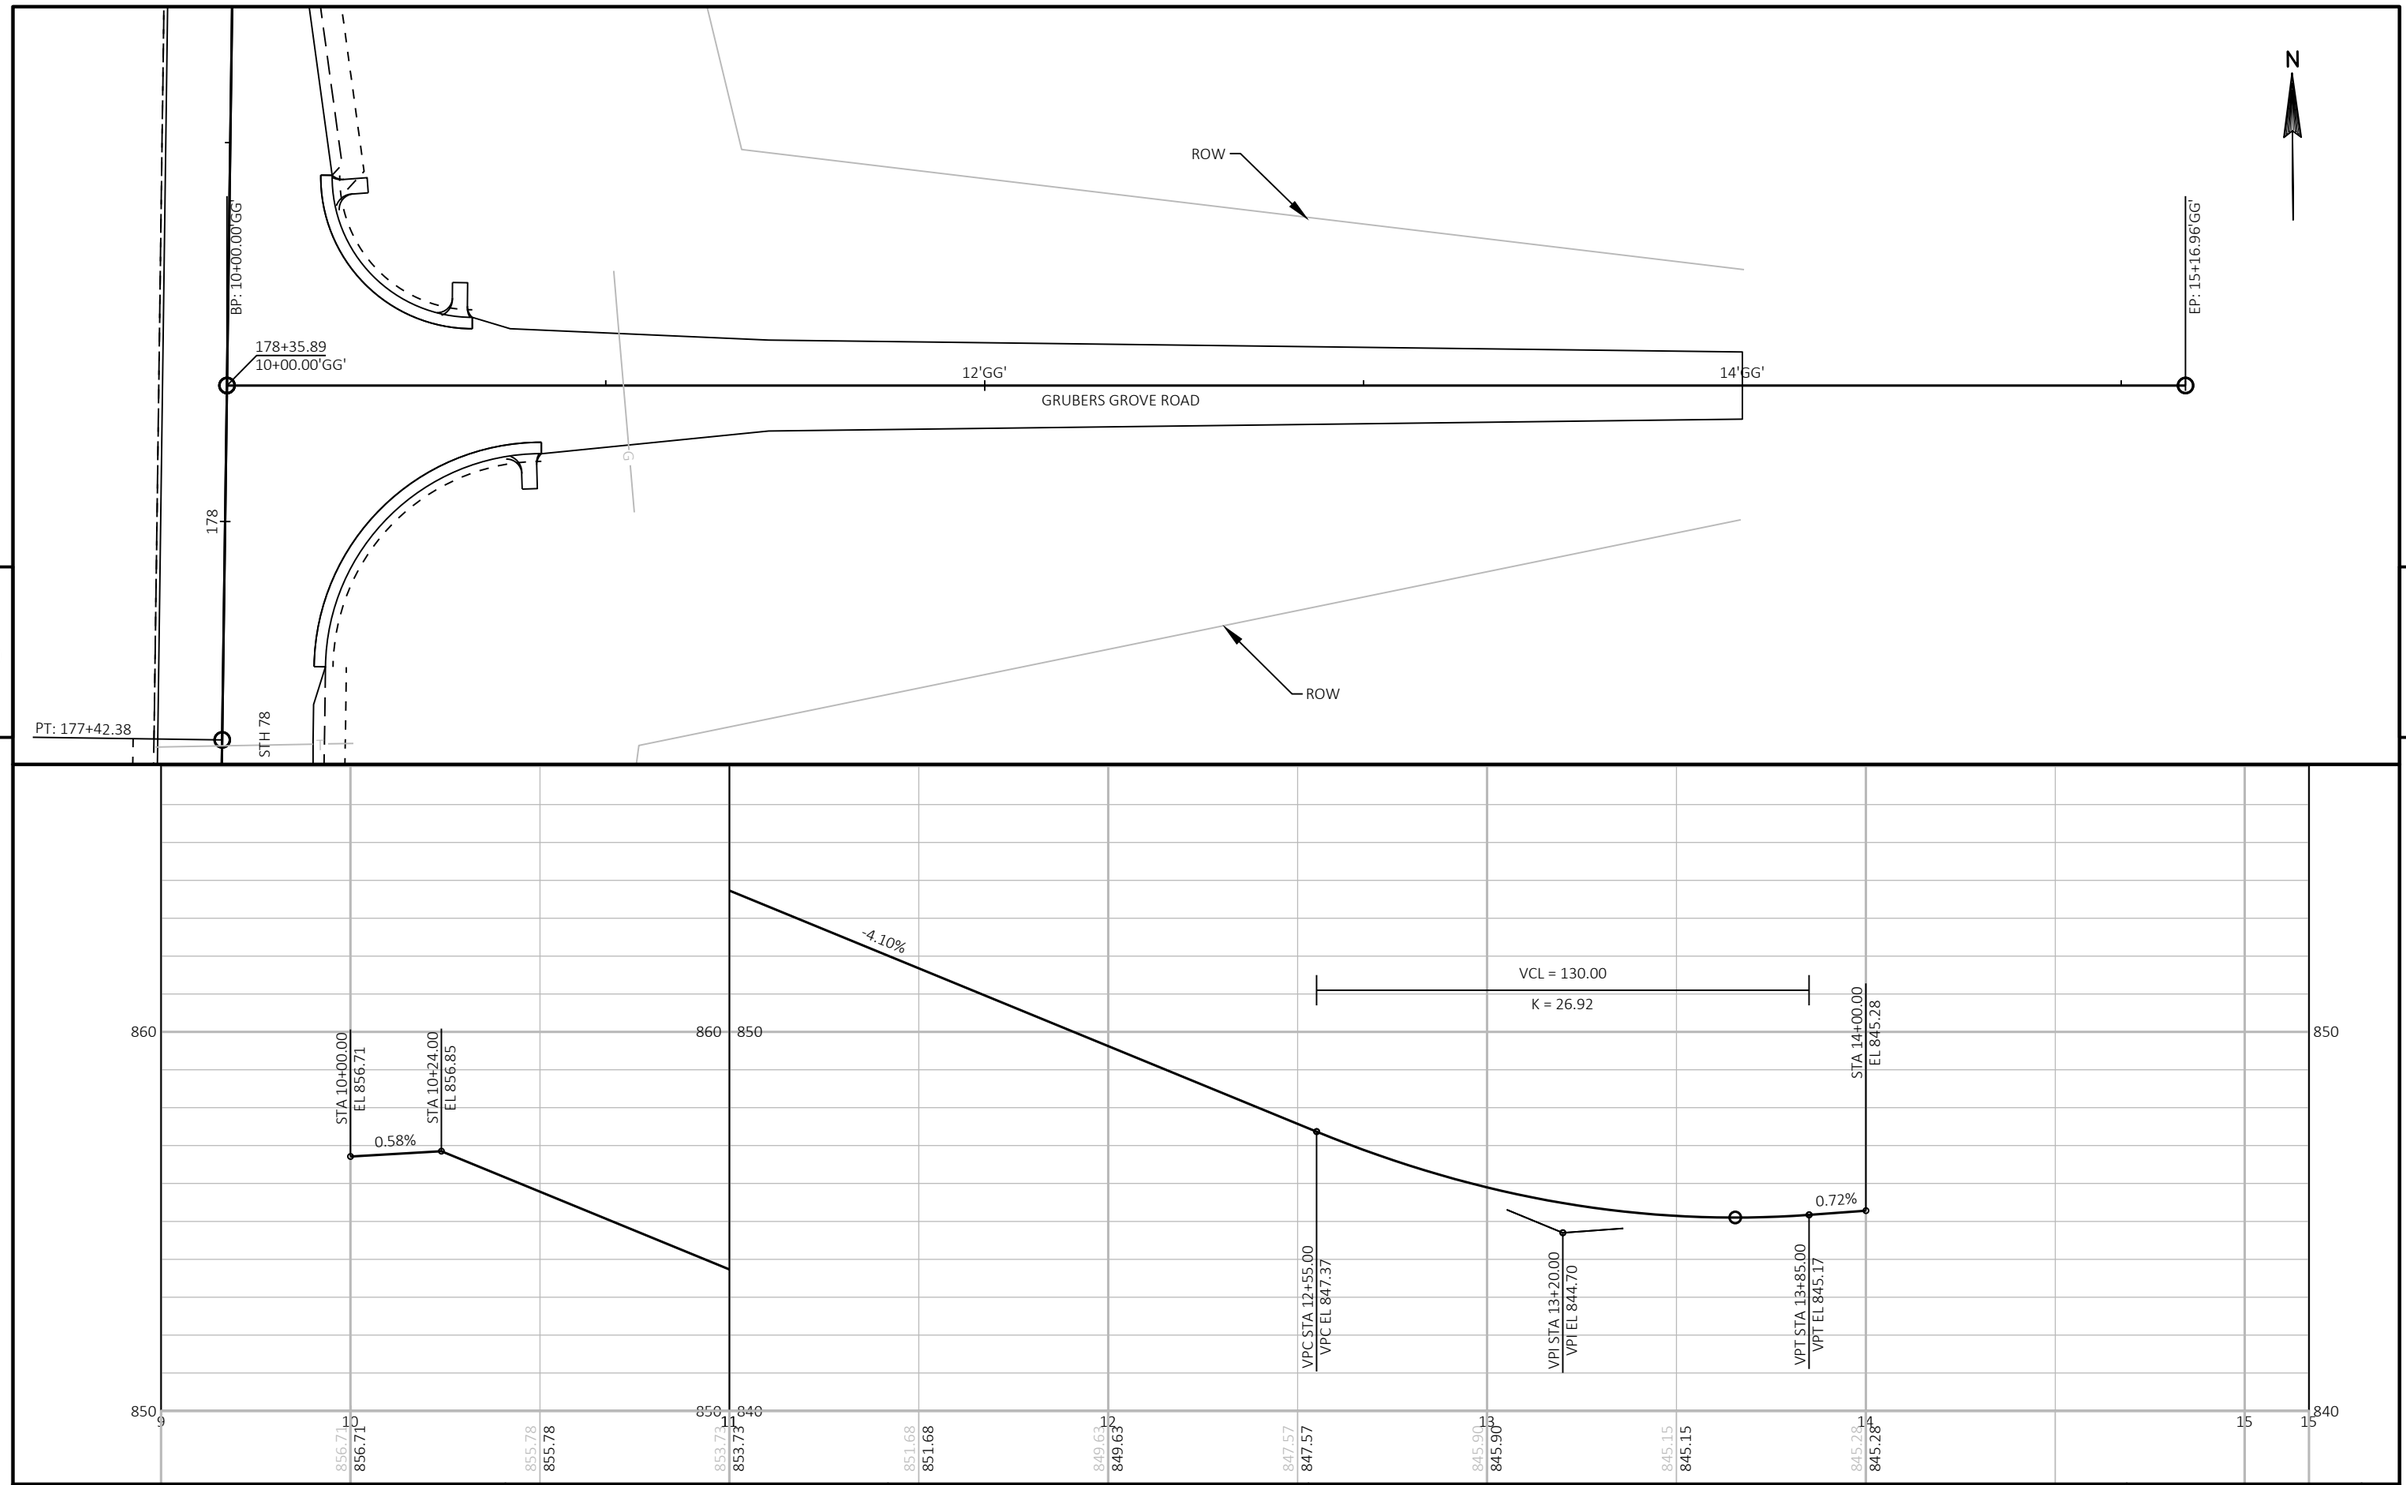

PROJECT NO: 5630-06-72	HWY: STH 78	COUNTY: SAUK	PLAN AND PROFILE: GRUBERS GROVE ROAD	SHEET	E


FILE NAME : N:\PDS\C3D\56300602\SHEETSPLAN\050201-PP.DWG
LAYOUT NAME - 050305-pp
PLOT DATE : 3/27/2019 2:54 PM
PLOT BY : DUMS, ALEXANDER T
PLOT NAME :
PLOT SCALE : 1 IN:40 FT
WISDOT/CADDS SHEET 44

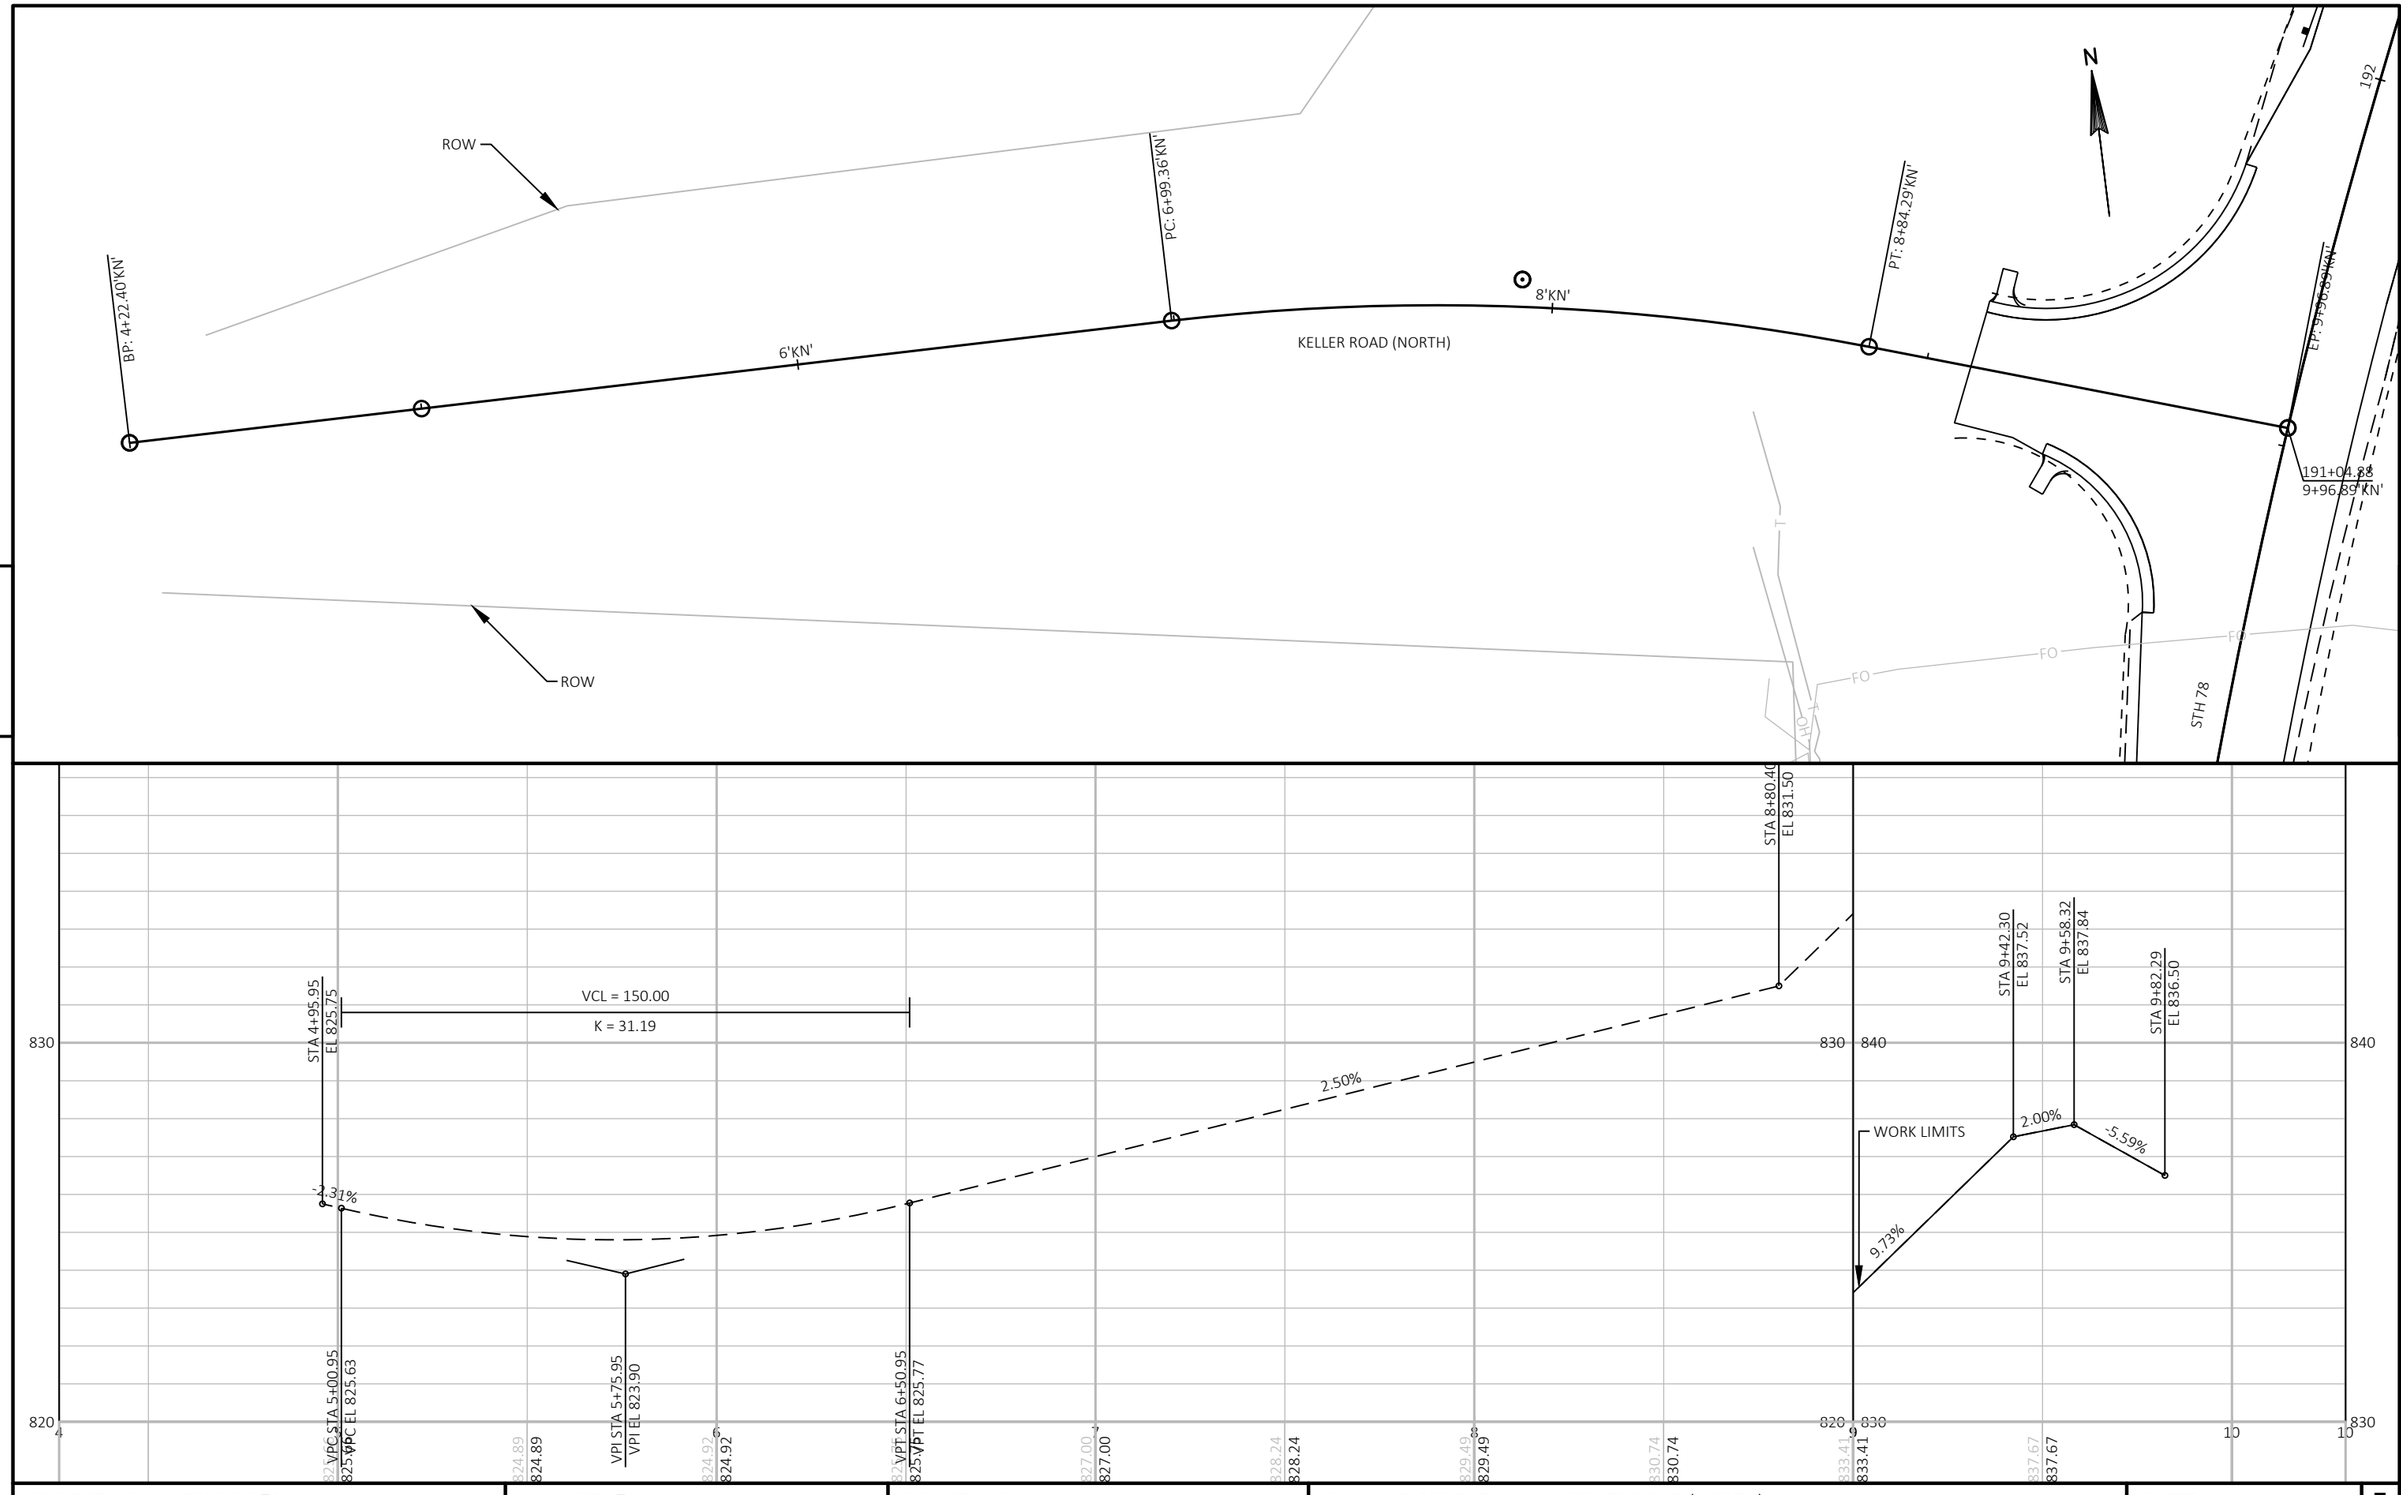


PROJECT NO: 5630-06-72	HWY: STH 78	COUNTY: SAUK	PLAN AND PROFILE: KELLER ROAD (NORTH)	SHEET E

FILE NAME : N:\PDS\C3D\56300602\SHEETSPLAN\050201-PP.DWG
LAYOUT NAME - 050306-pp

PLOT DATE : 3/27/2019 2:54 PM PLOT BY : DUMS, ALEXANDER T PLOT NAME : PLOT SCALE : 1 IN:40 FT

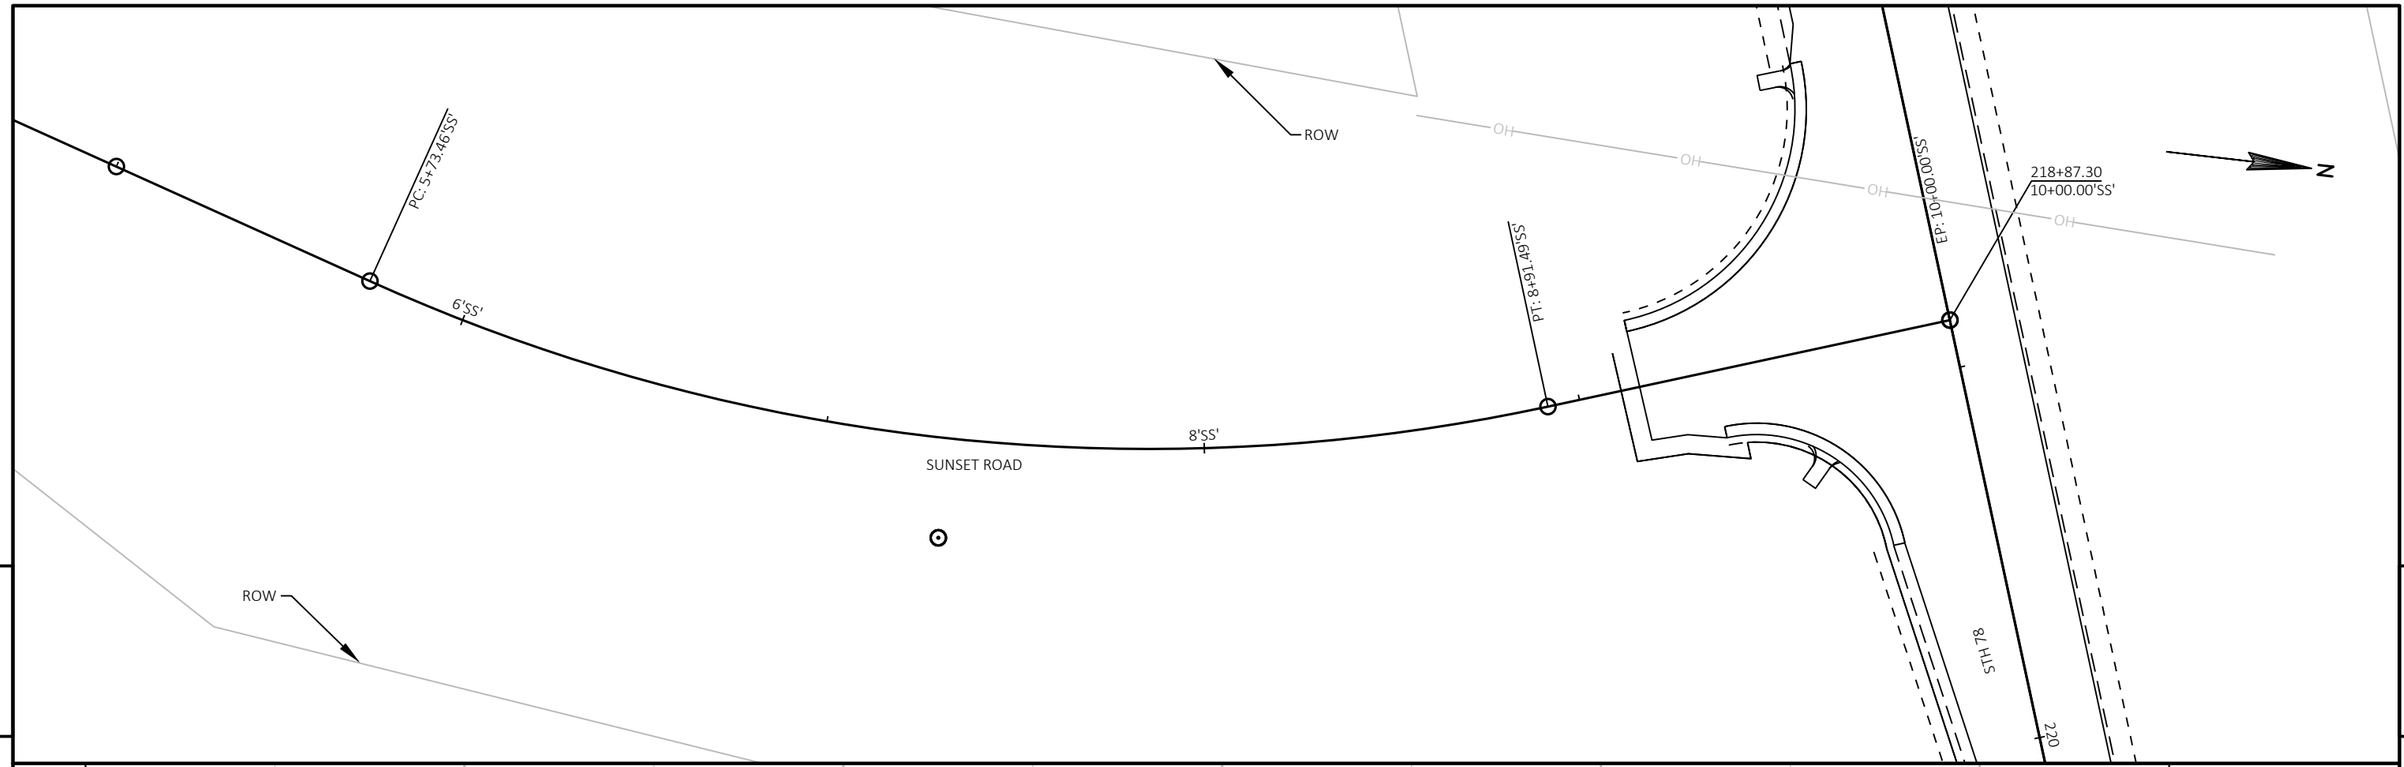


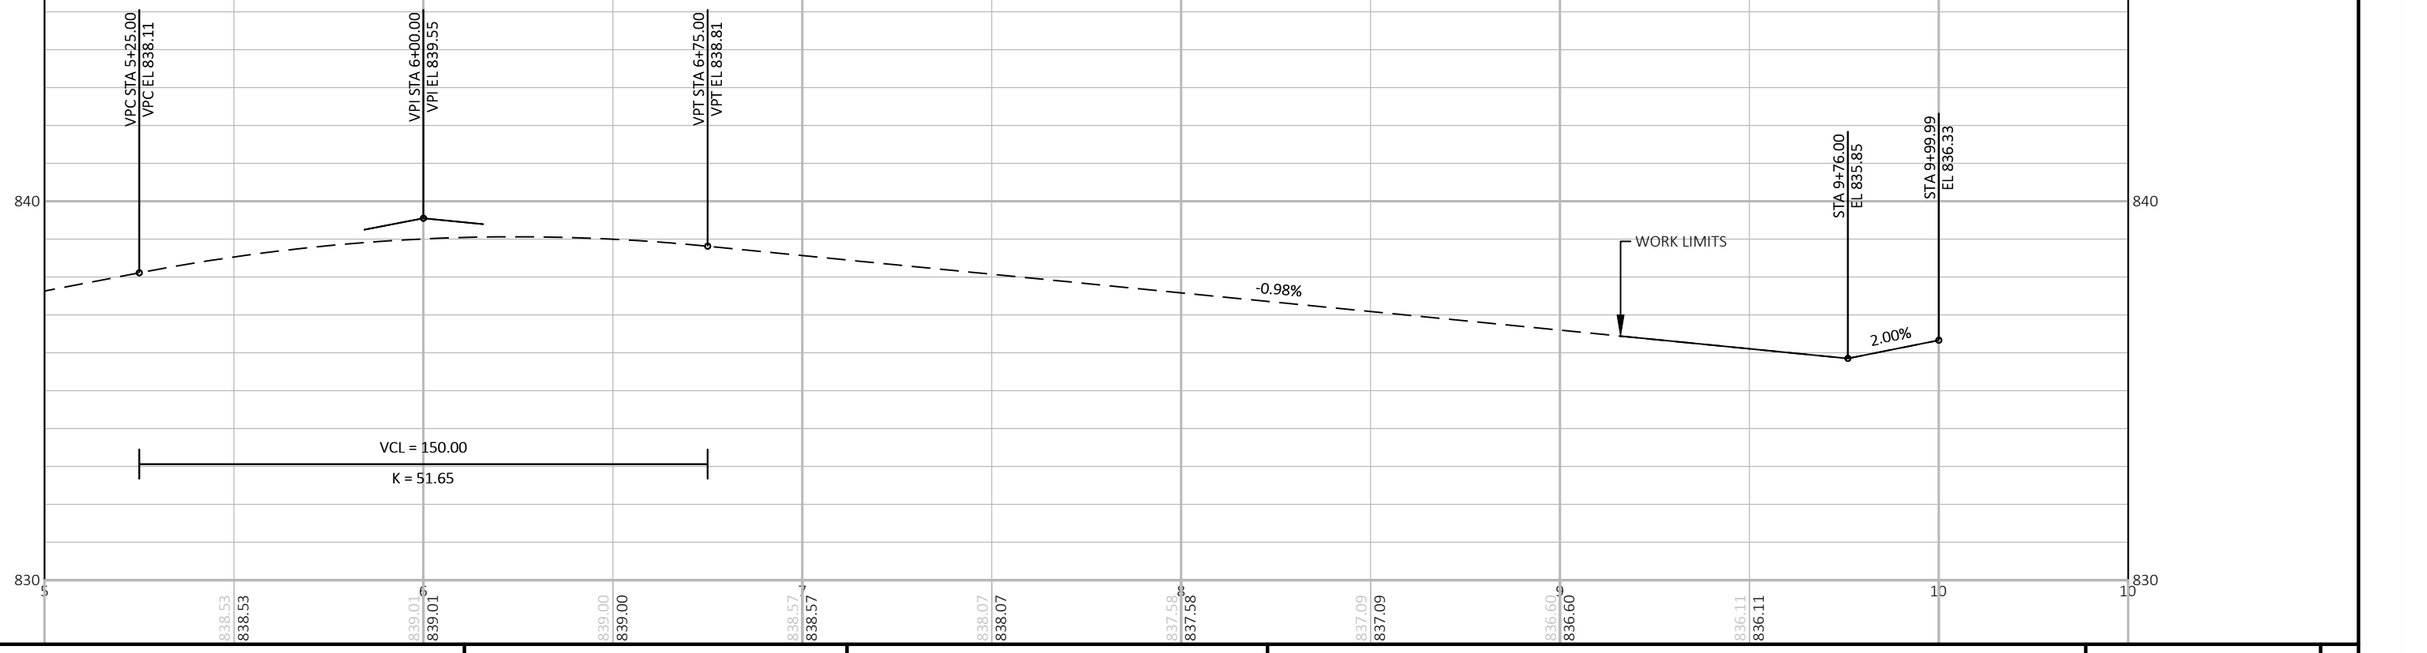


PROJECT NO: 5630-06-72	HWY: STH 78	COUNTY: SAUK	PLAN AND PROFILE: SUNSET DRIVE	SHEET	E

FILE NAME : N:\PDS\C3D\56300602\SHEETSPLAN\050201-PP.DWG
LAYOUT NAME - 050307-pp

PLOT DATE : 3/27/2019 2:54 PM PLOT BY : DUMS, ALEXANDER T PLOT NAME : PLOT SCALE : 1 IN:40 FT

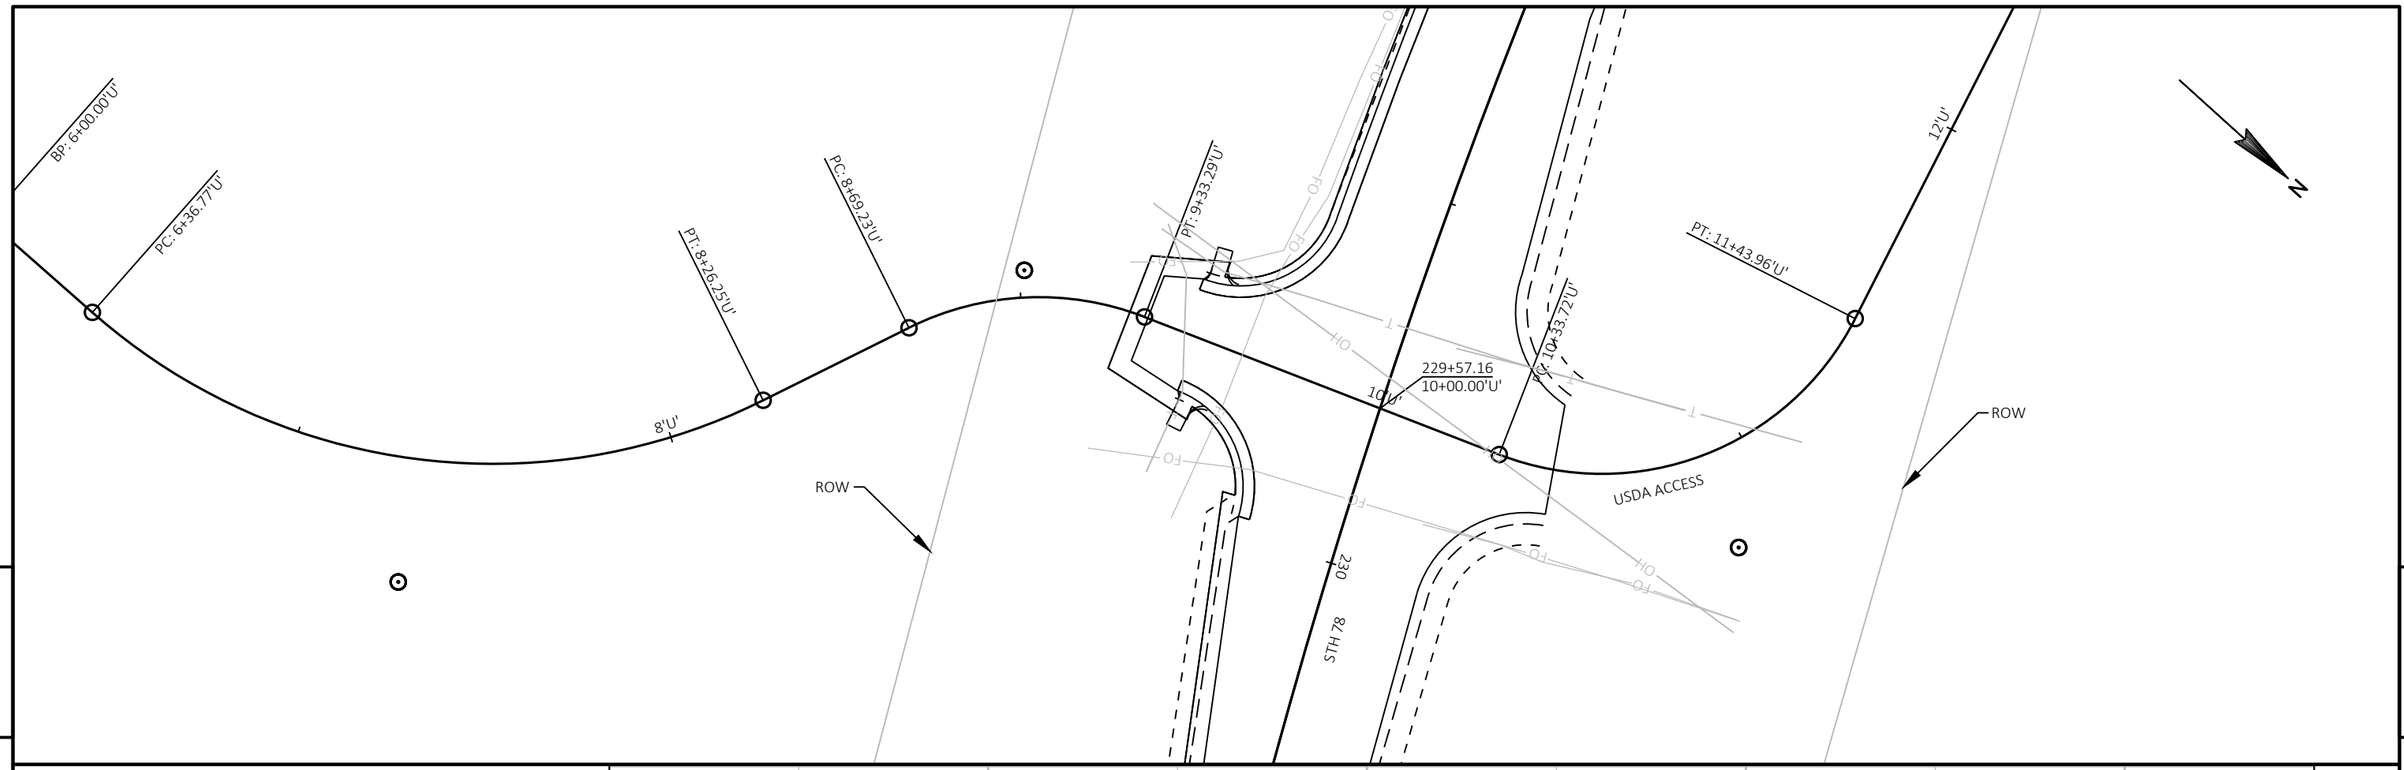


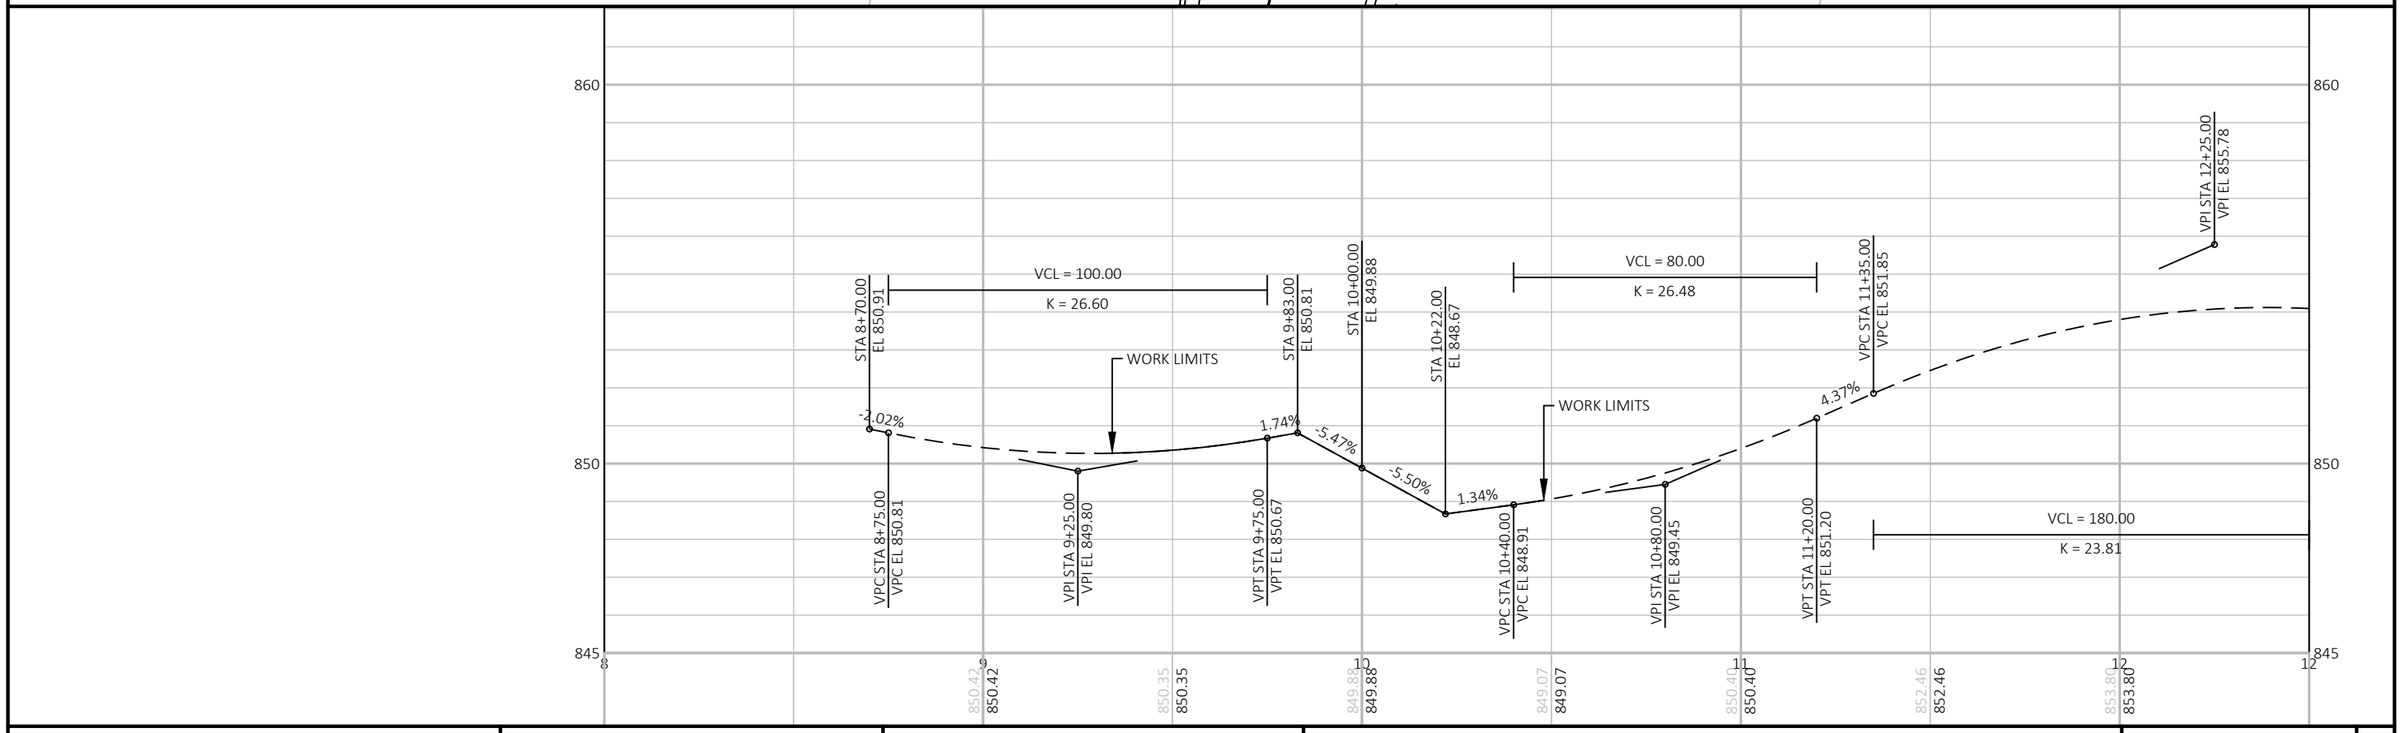

PROJECT NO: 5630-06-72	HWY: STH 78	COUNTY: SAUK	PLAN AND PROFILE: USDA ACCESS	SHEET	E

FILE NAME : N:\PDS\C3D\56300602\SHEETSPLAN\050201-PP.DWG
LAYOUT NAME - 050308-pp


PLOT DATE : 3/27/2019 2:54 PM PLOT BY : DUMS, ALEXANDER T PLOT NAME : PLOT SCALE : 1 IN:40 FT

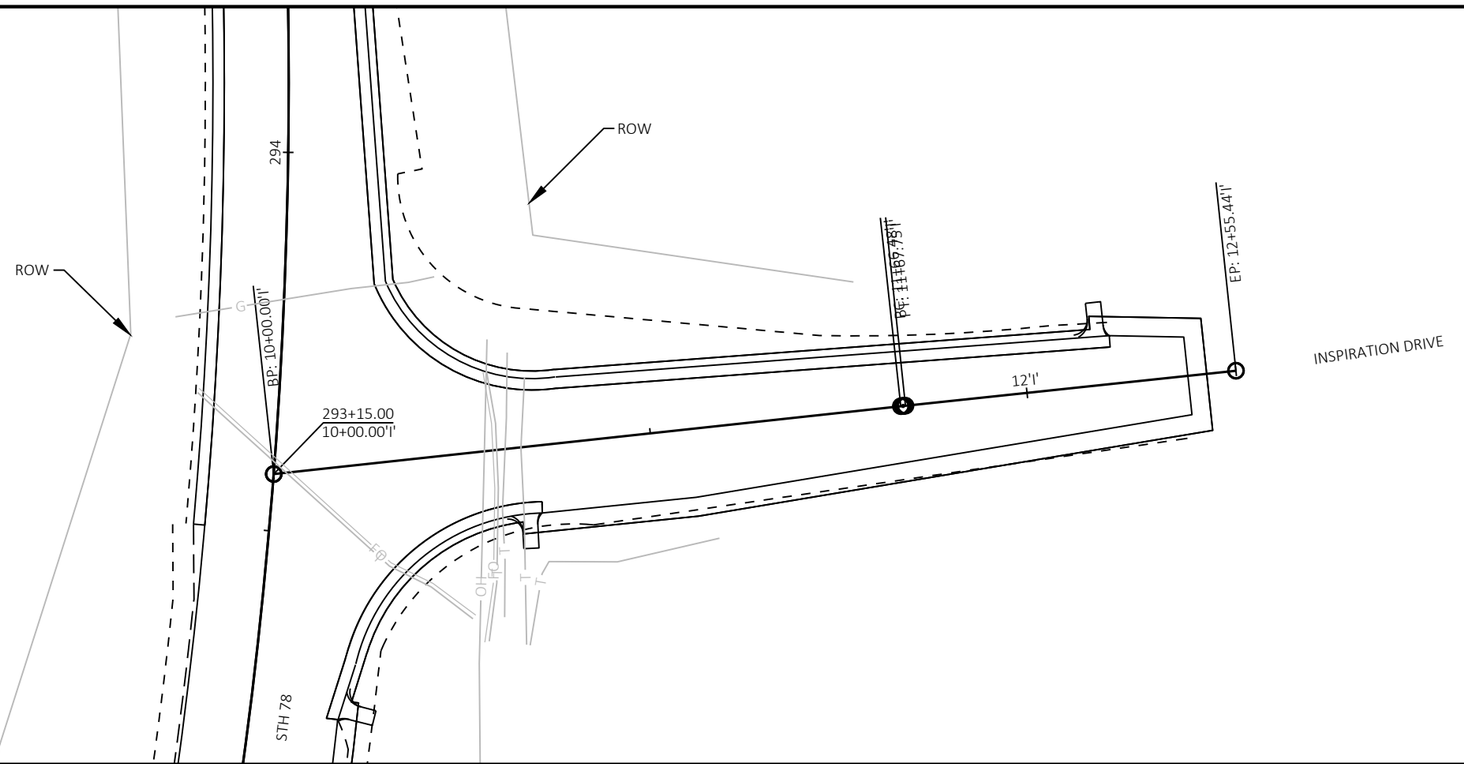




PROJECT NO: 5630-06-72	HWY: STH 78	COUNTY: SAUK	PLAN AND PROFILE: INSPIRATION DRIVE	SHEET	E

FILE NAME : N:\PDS\C3D\56300602\SHEETSPLAN\050201-PP.DWG
LAYOUT NAME - 050309-pp
PLOT DATE : 3/27/2019 2:55 PM
PLOT BY : DUMS, ALEXANDER T
PLOT NAME :
PLOT SCALE : 1 IN:40 FT
WISDOT/CADDS SHEET 44

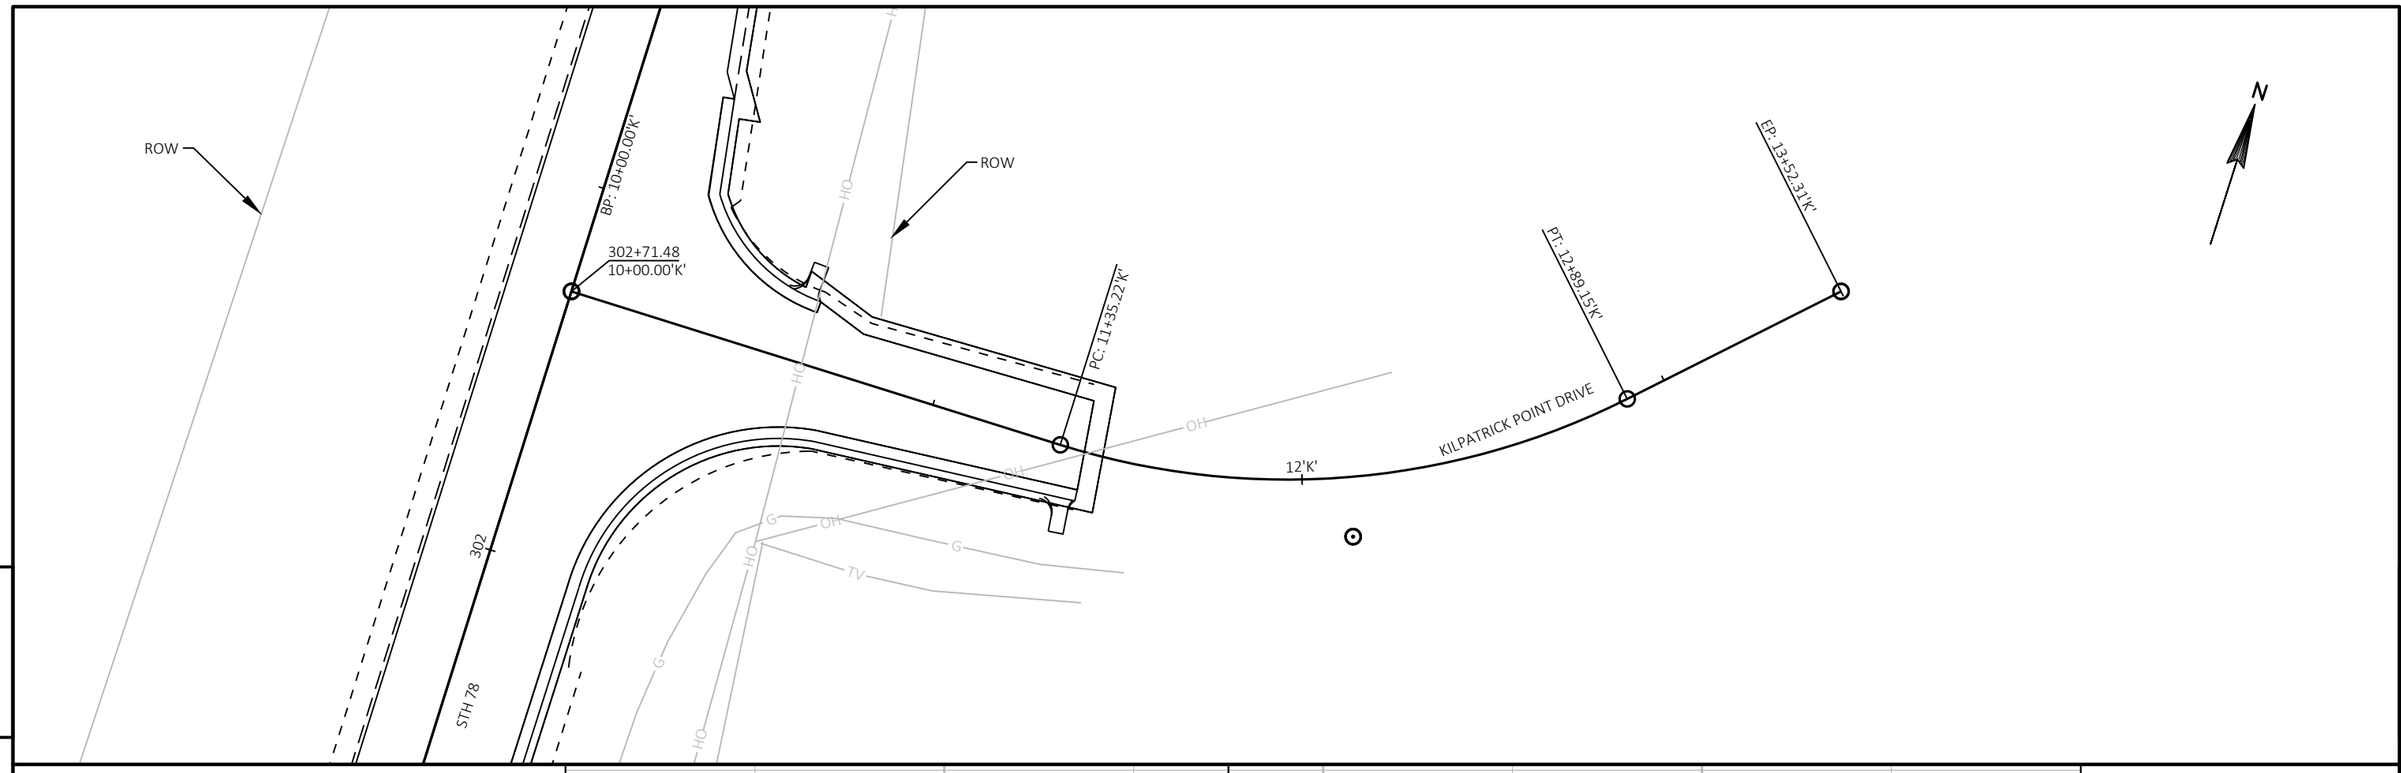


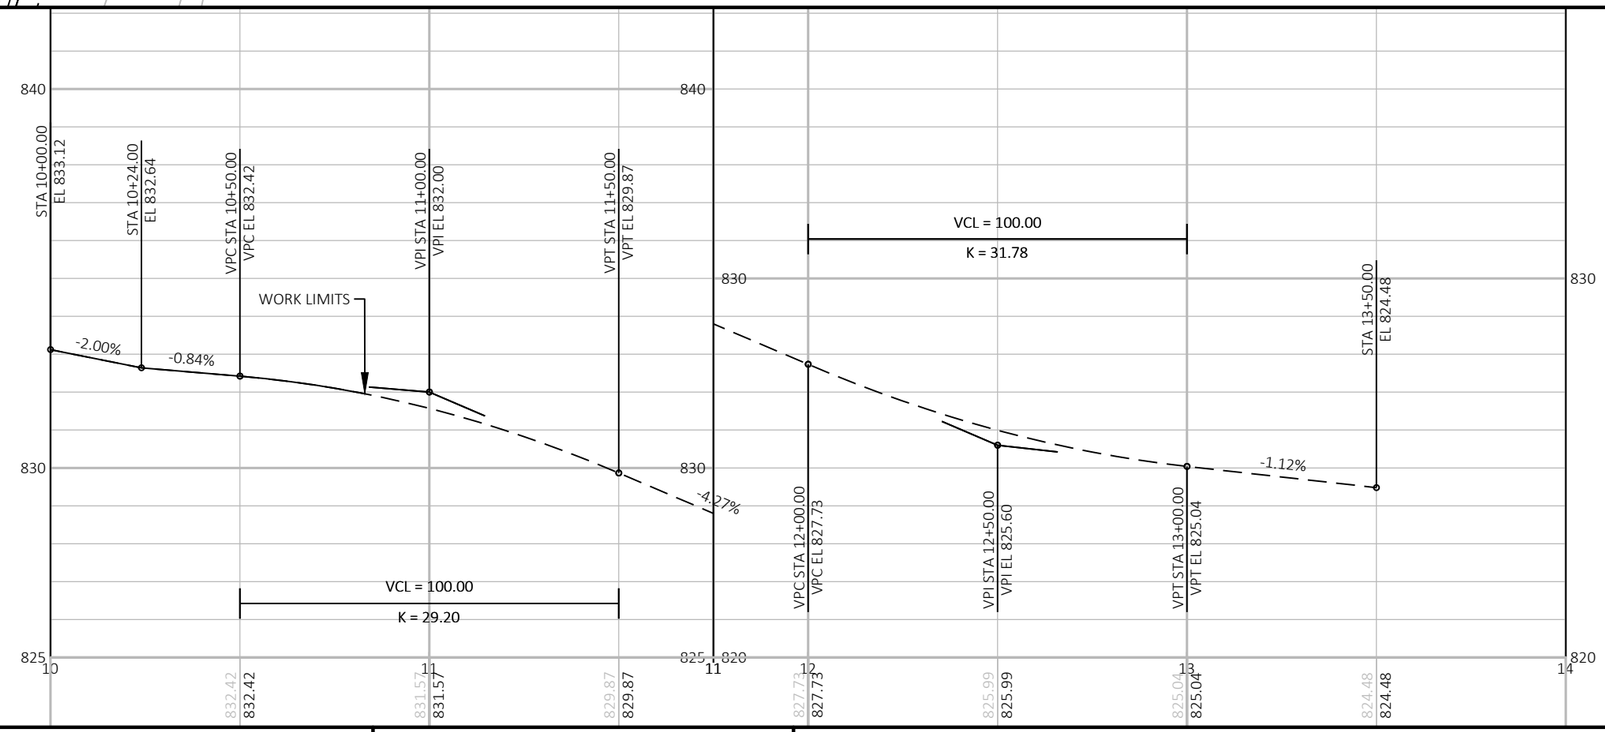


PROJECT NO: 5630-06-72	HWY: STH 78	COUNTY: SAUK	PLAN AND PROFILE: KILPATRICK POINT DRIVE	SHEET	E


FILE NAME : N:\PDS\C3D\56300602\SHEETSPLAN\050201-PP.DWG
LAYOUT NAME - 050310-pp


PLOT DATE : 3/27/2019 2:55 PM PLOT BY : DUMS, ALEXANDER T PLOT NAME : PLOT SCALE : 1 IN:40 FT

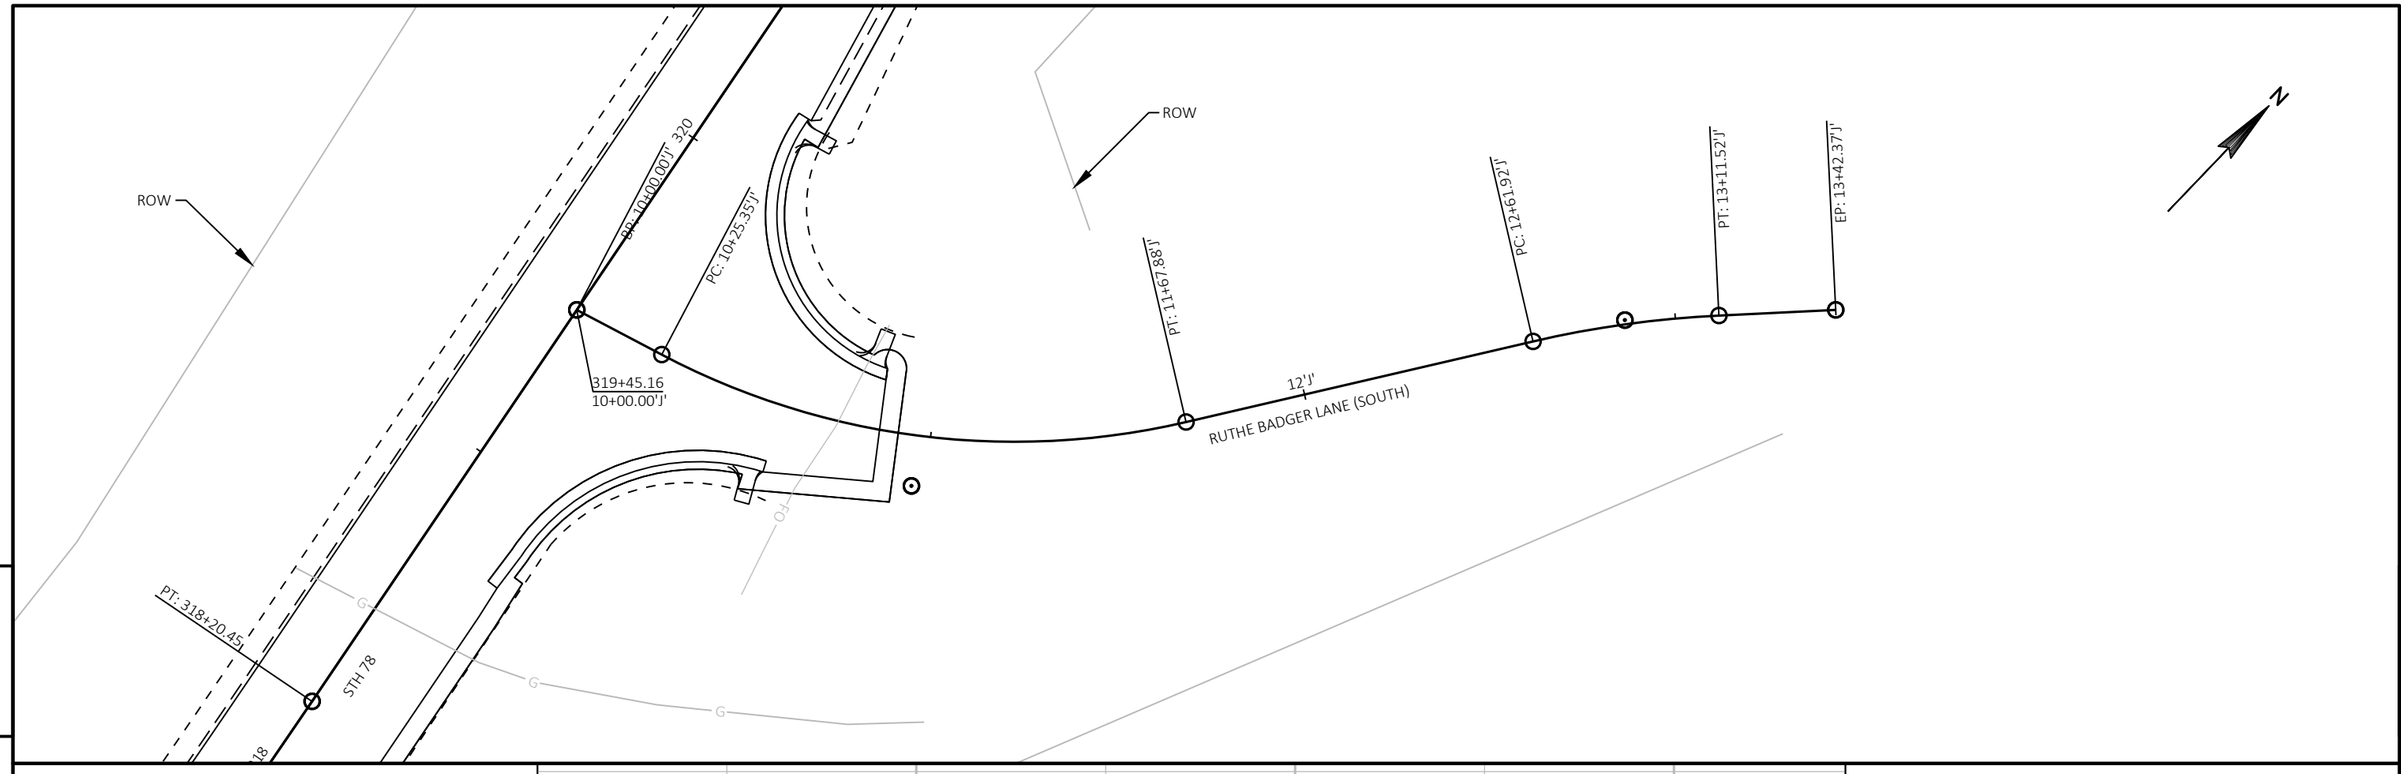

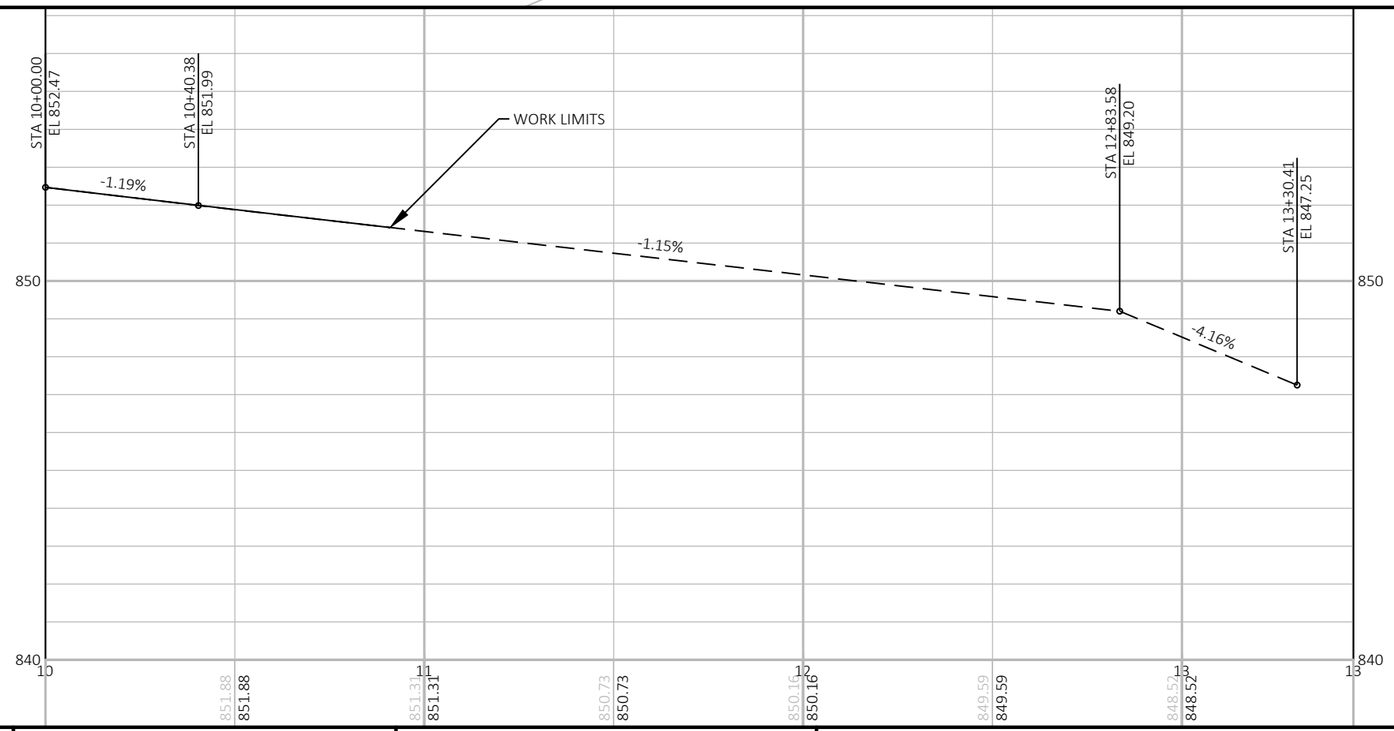

PROJECT NO: 5630-06-72	HWY: STH 78	COUNTY: SAUK	PLAN AND PROFILE: RUTHE BADGER LANE (SOUTH)	SHEET	E

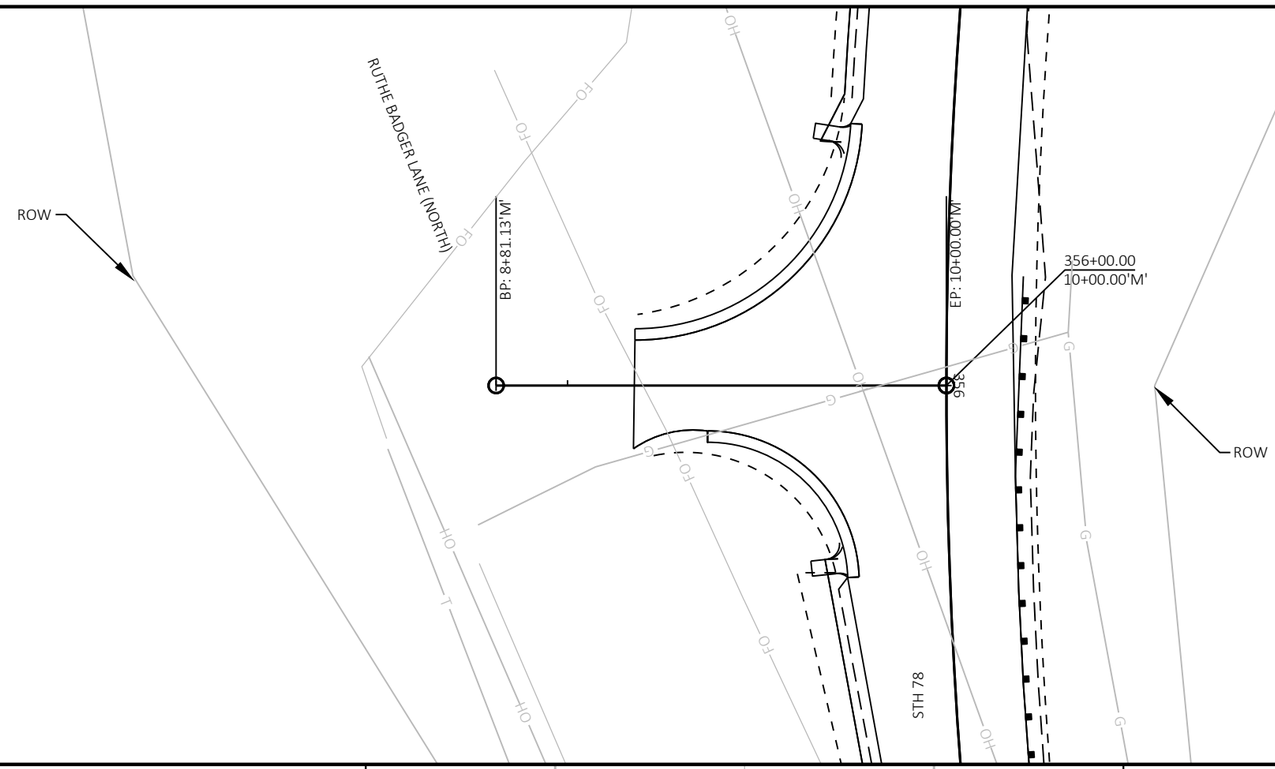


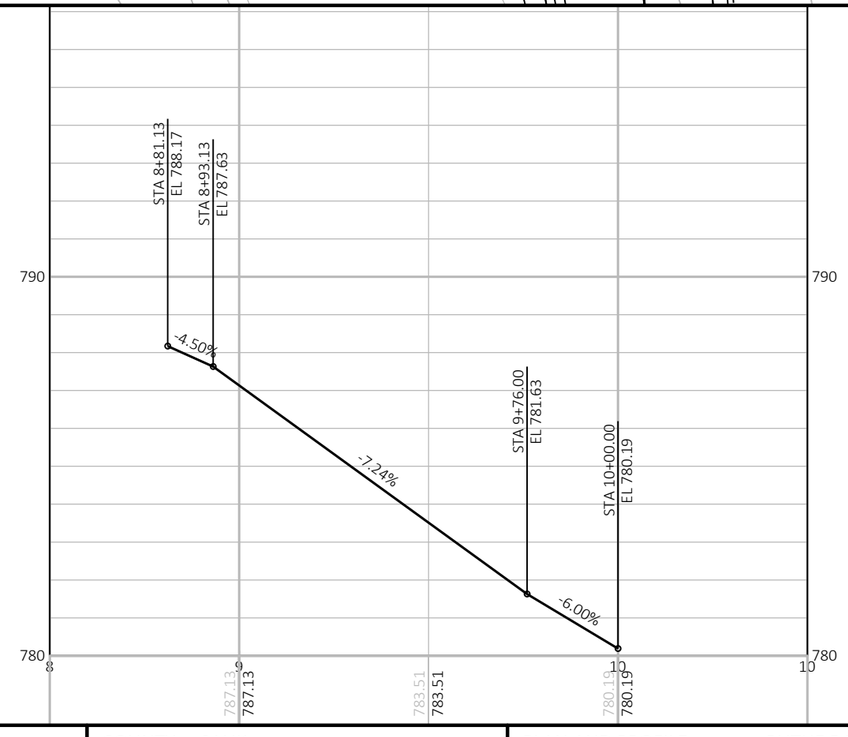


PROJECT NO: 5630-06-72	HWY: STH 78	COUNTY: SAUK	PLAN AND PROFILE: RUTHE BADGER LANE (NORTH)	SHEET	E

FILE NAME : N:\PDS\C3D\56300602\SHEETSPLAN\050201-PP.DWG
LAYOUT NAME - 050312-pp

PLOT DATE : 3/27/2019 2:55 PM PLOT BY : DUMS, ALEXANDER T PLOT NAME : PLOT SCALE : 1 IN:40 FT

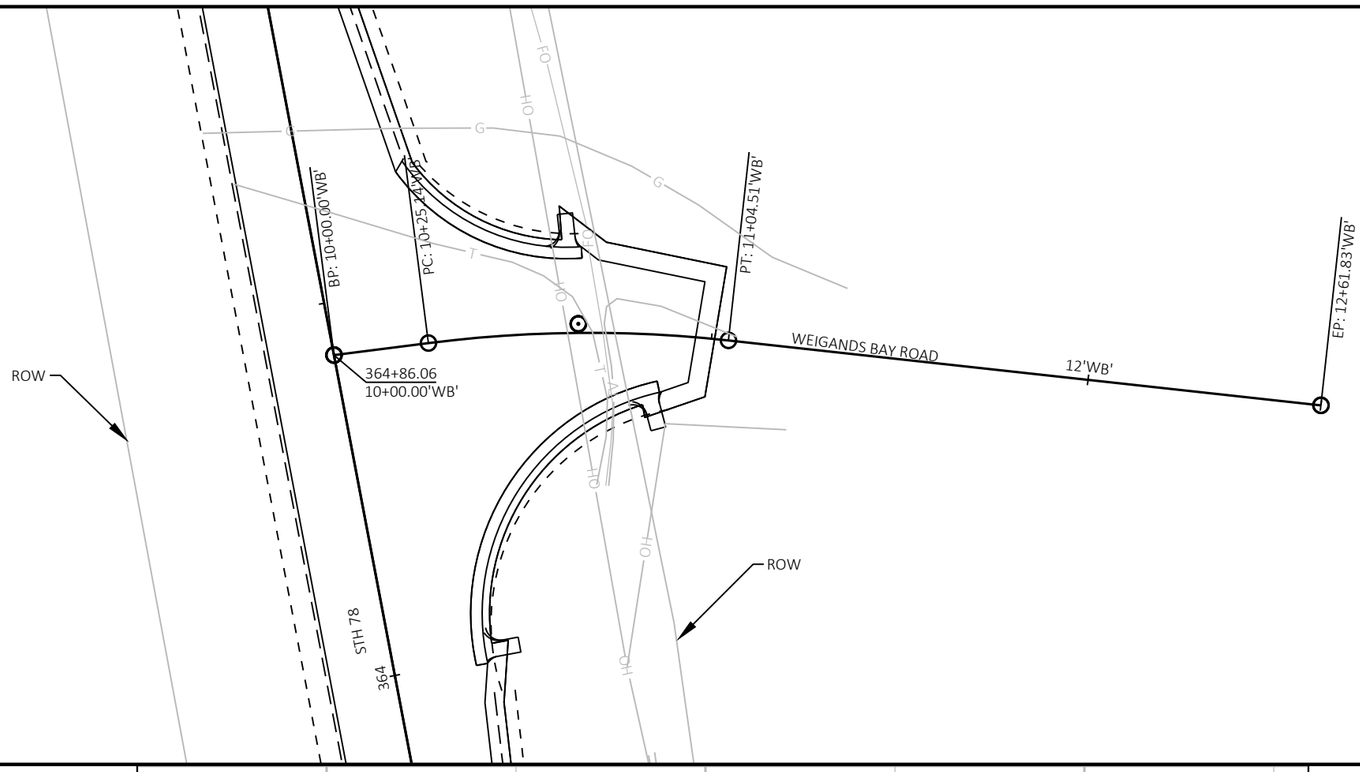


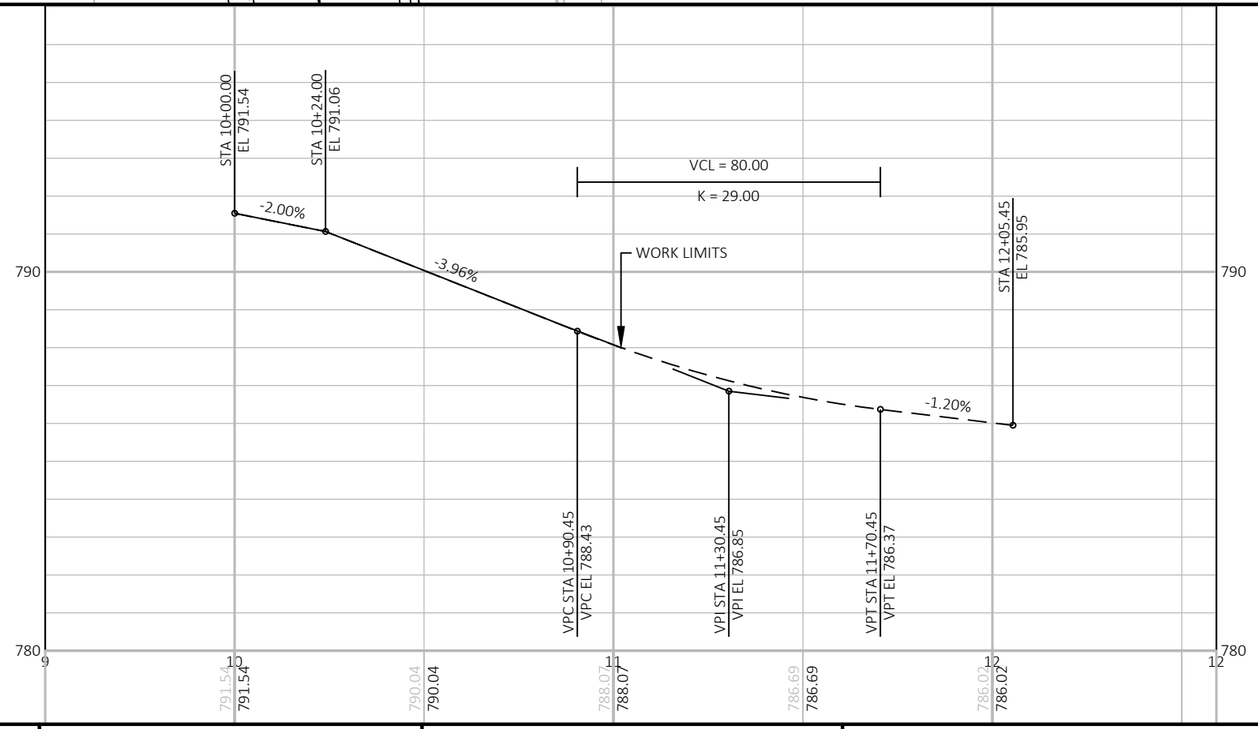


PROJECT NO: 5630-06-72	HWY: STH 78	COUNTY: SAUK	PLAN AND PROFILE: WELGANDS BAY ROAD	SHEET	E

FILE NAME : N:\PDS\C3D\56300602\SHEETSPLAN\050201-PP.DWG
LAYOUT NAME - 050313-pp

PLOT DATE : 3/27/2019 2:55 PM PLOT BY : DUMS, ALEXANDER T PLOT NAME : PLOT SCALE : 1 IN:40 FT

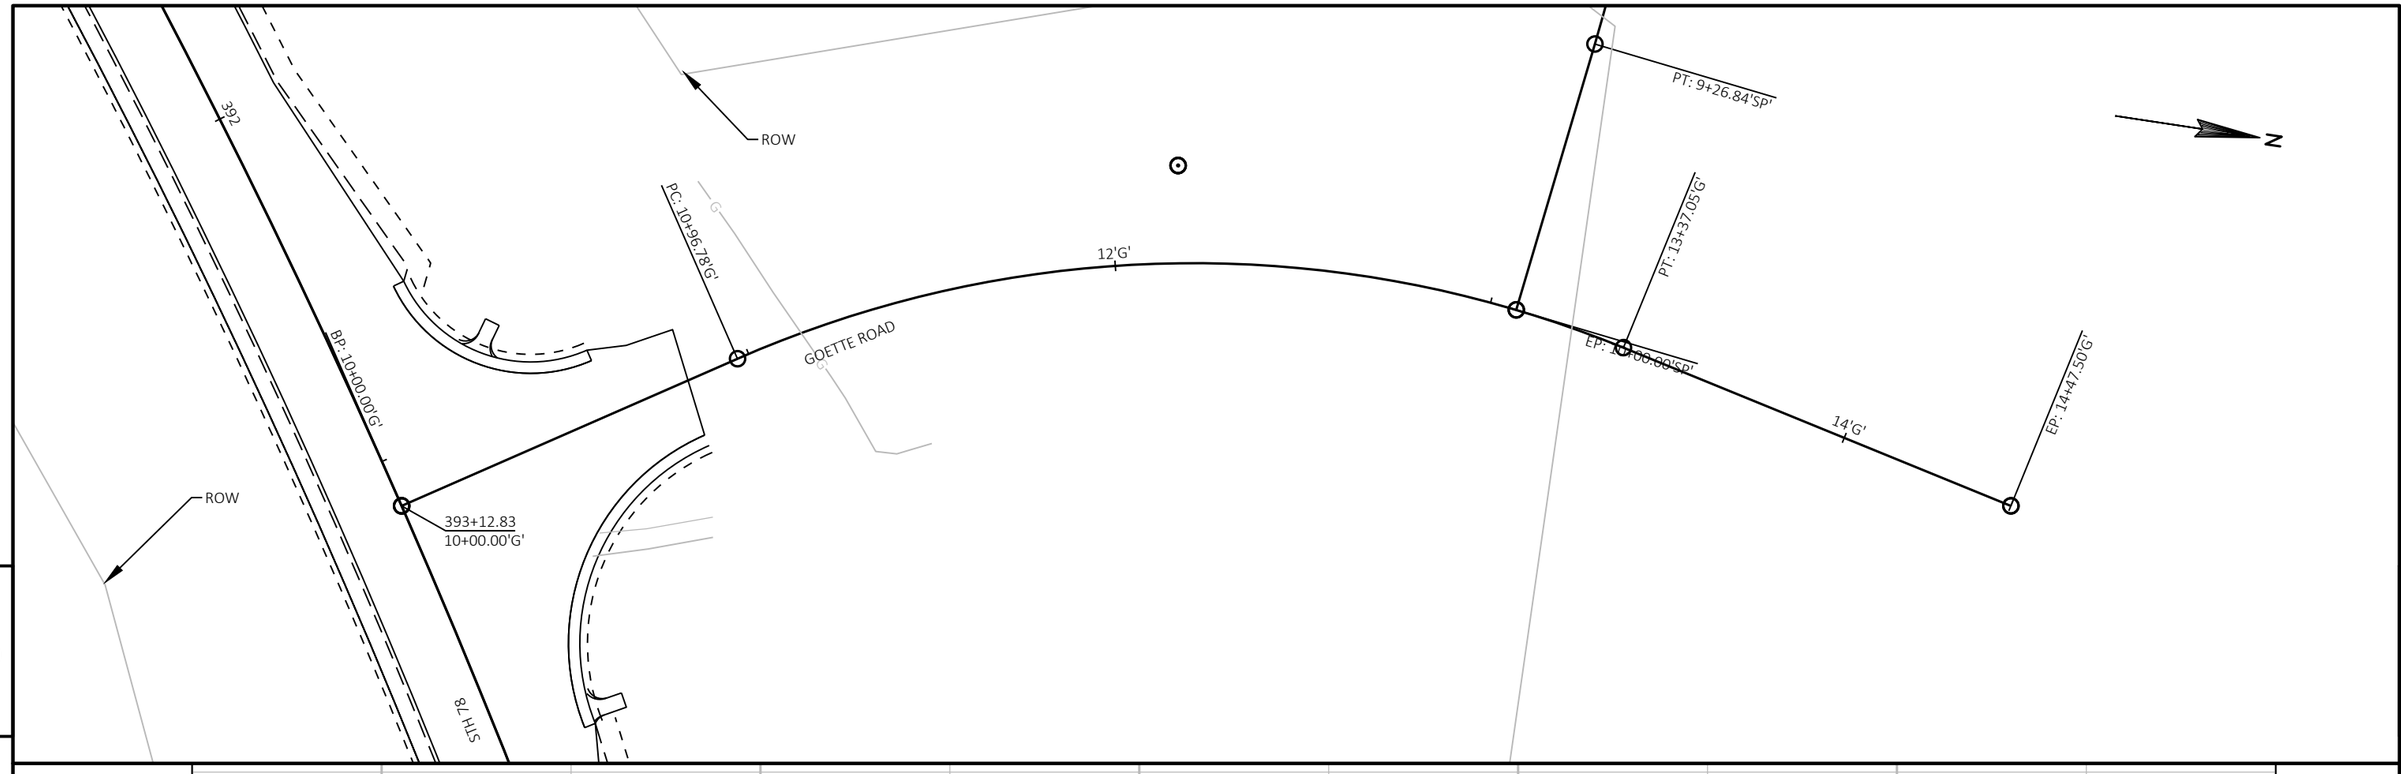


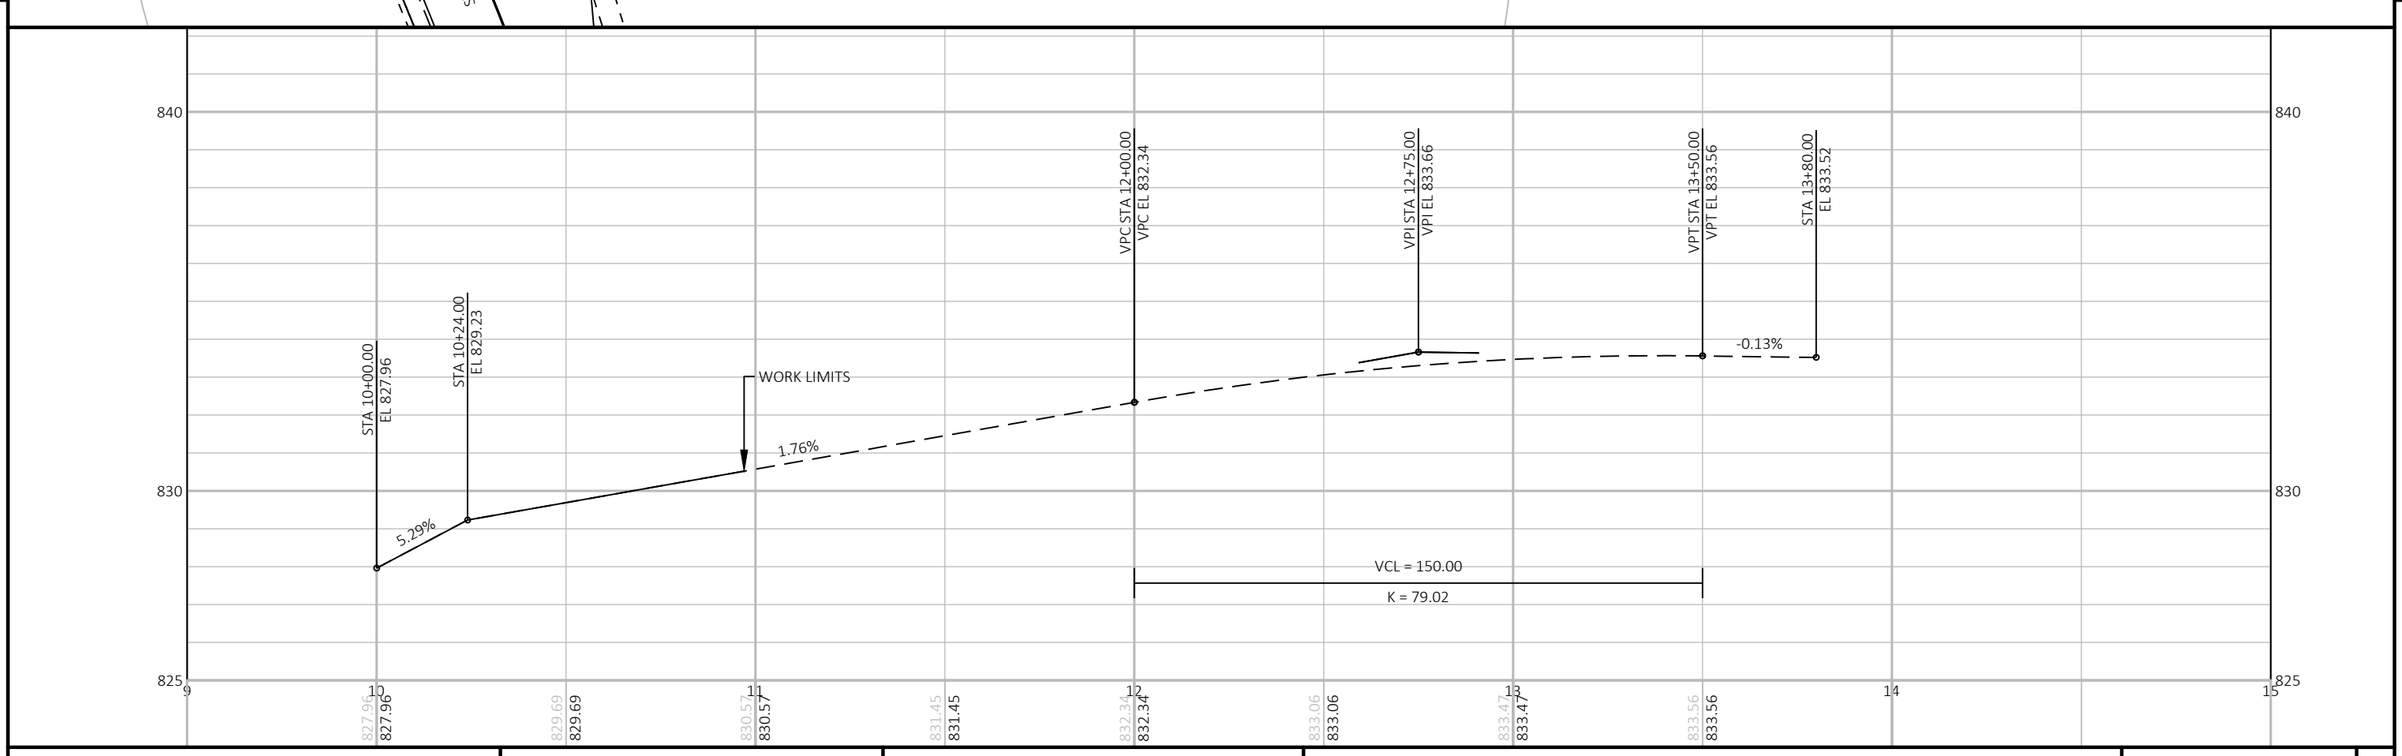


PROJECT NO: 5630-06-72	HWY: STH 78	COUNTY: SAUK	PLAN AND PROFILE: GOETTE ROAD	SHEET	E

FILE NAME : N:\PDS\C3D\56300602\SHEETSPLAN\050201-PP.DWG
LAYOUT NAME - 050314-pp


PLOT DATE : 3/27/2019 2:55 PM PLOT BY : DUMS, ALEXANDER T PLOT NAME : PLOT SCALE : 1 IN:40 FT

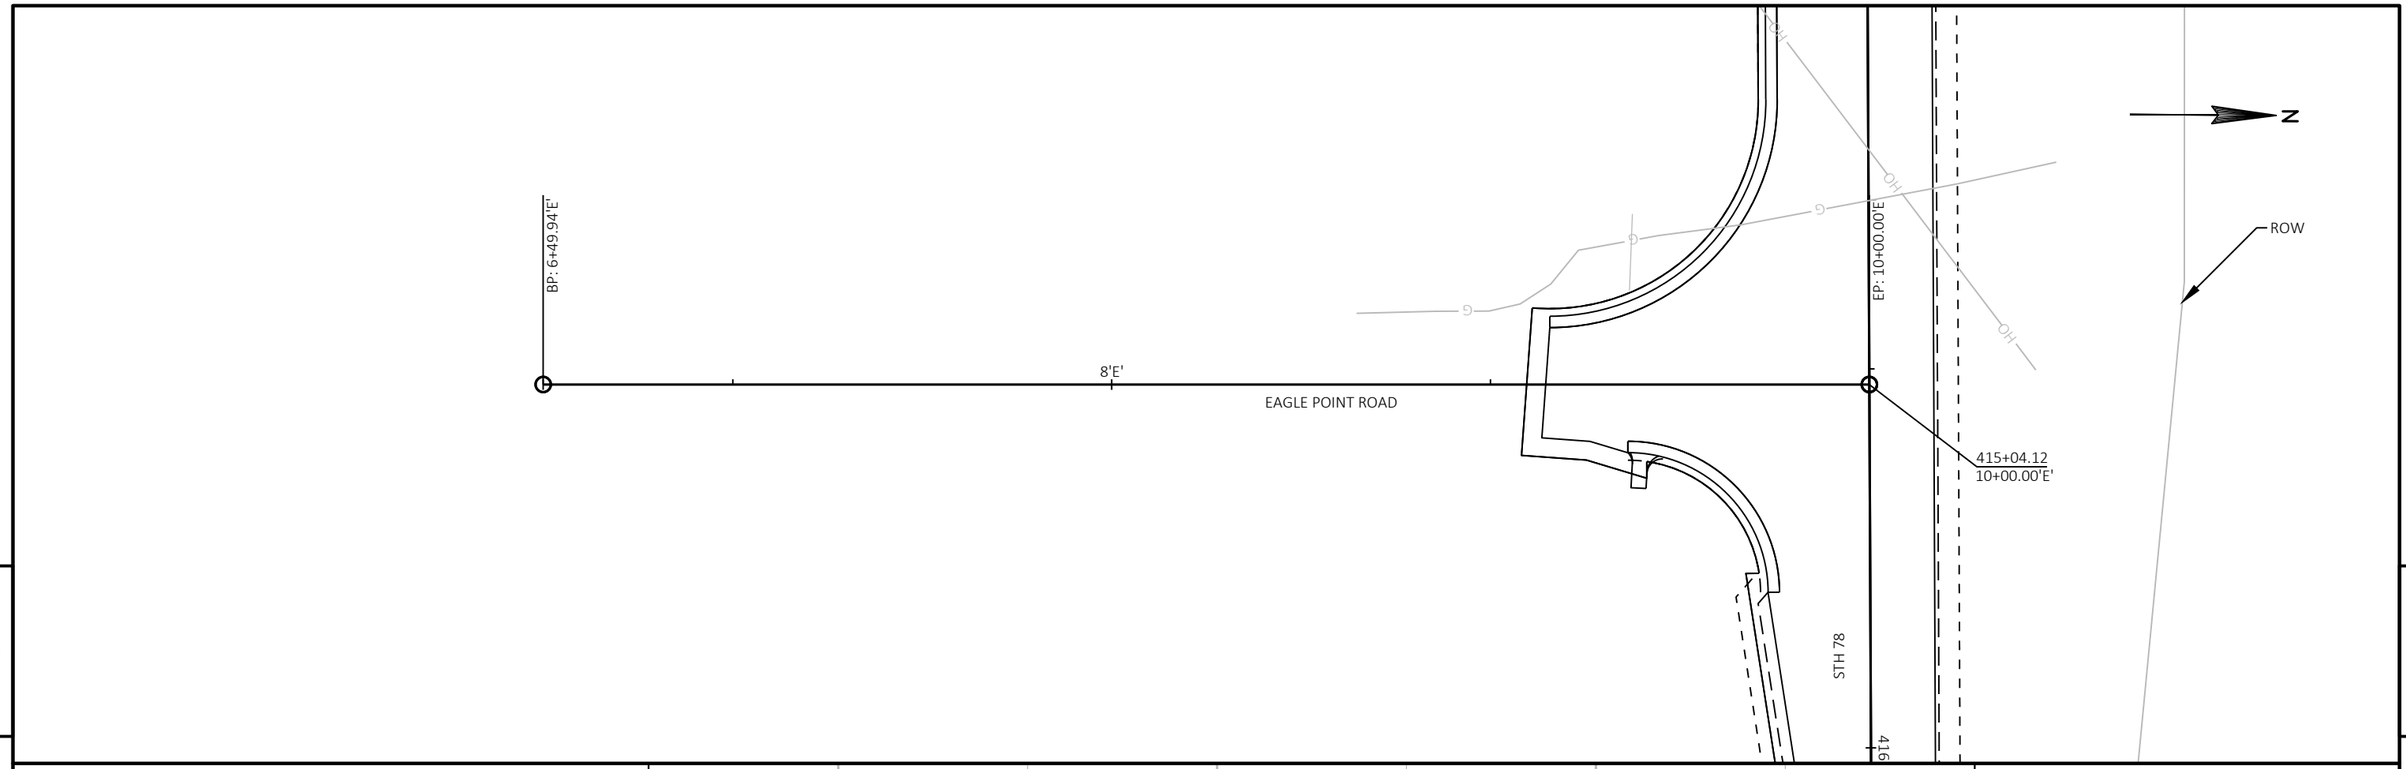

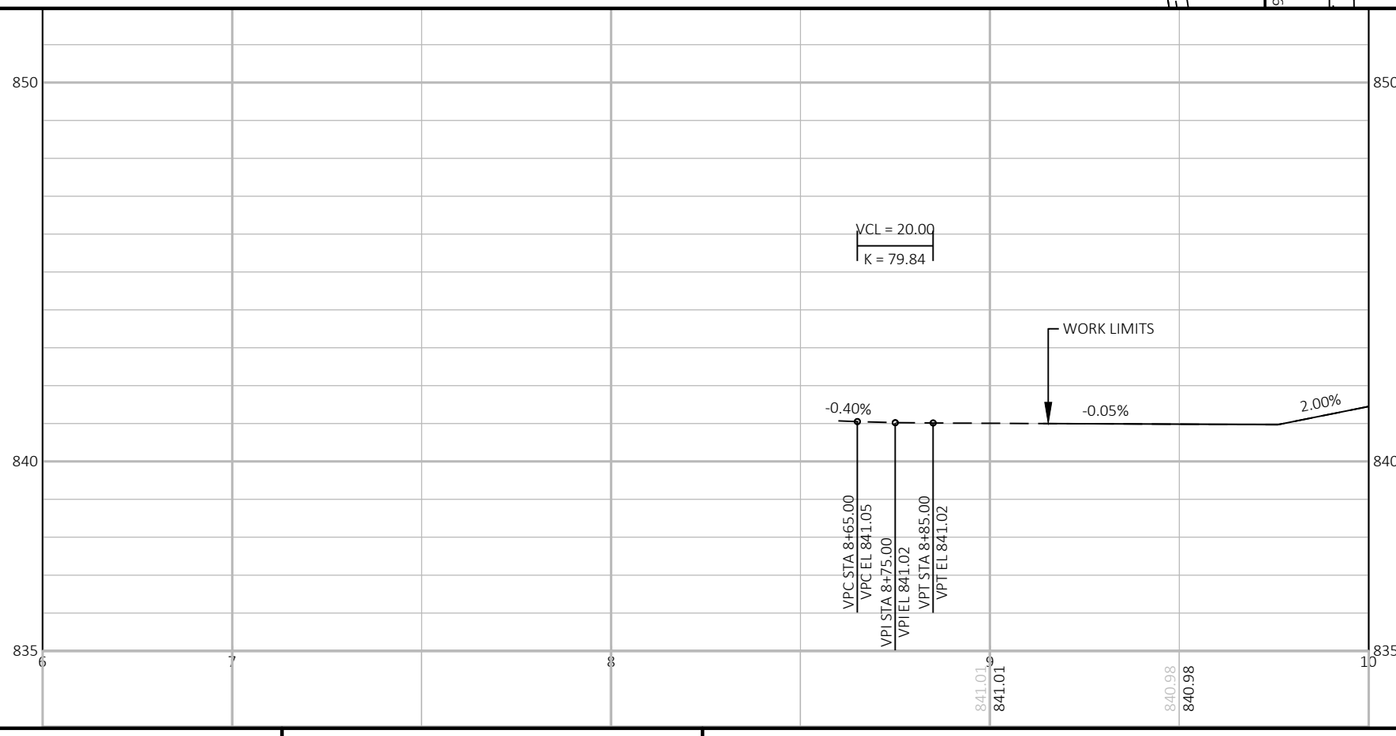


PROJECT NO: 5630-06-72	HWY: STH 78	COUNTY: SAUK	PLAN AND PROFILE: EAGLE POINT DRIVE	SHEET	E


FILE NAME : N:\PDS\C3D\56300602\SHEETSPLAN\050201-PP.DWG
LAYOUT NAME - 050315-pp
PLOT DATE : 3/27/2019 2:55 PM
PLOT BY : DUMS, ALEXANDER T
PLOT NAME :
PLOT SCALE : 1 IN:40 FT
WISDOT/CADDS SHEET 44

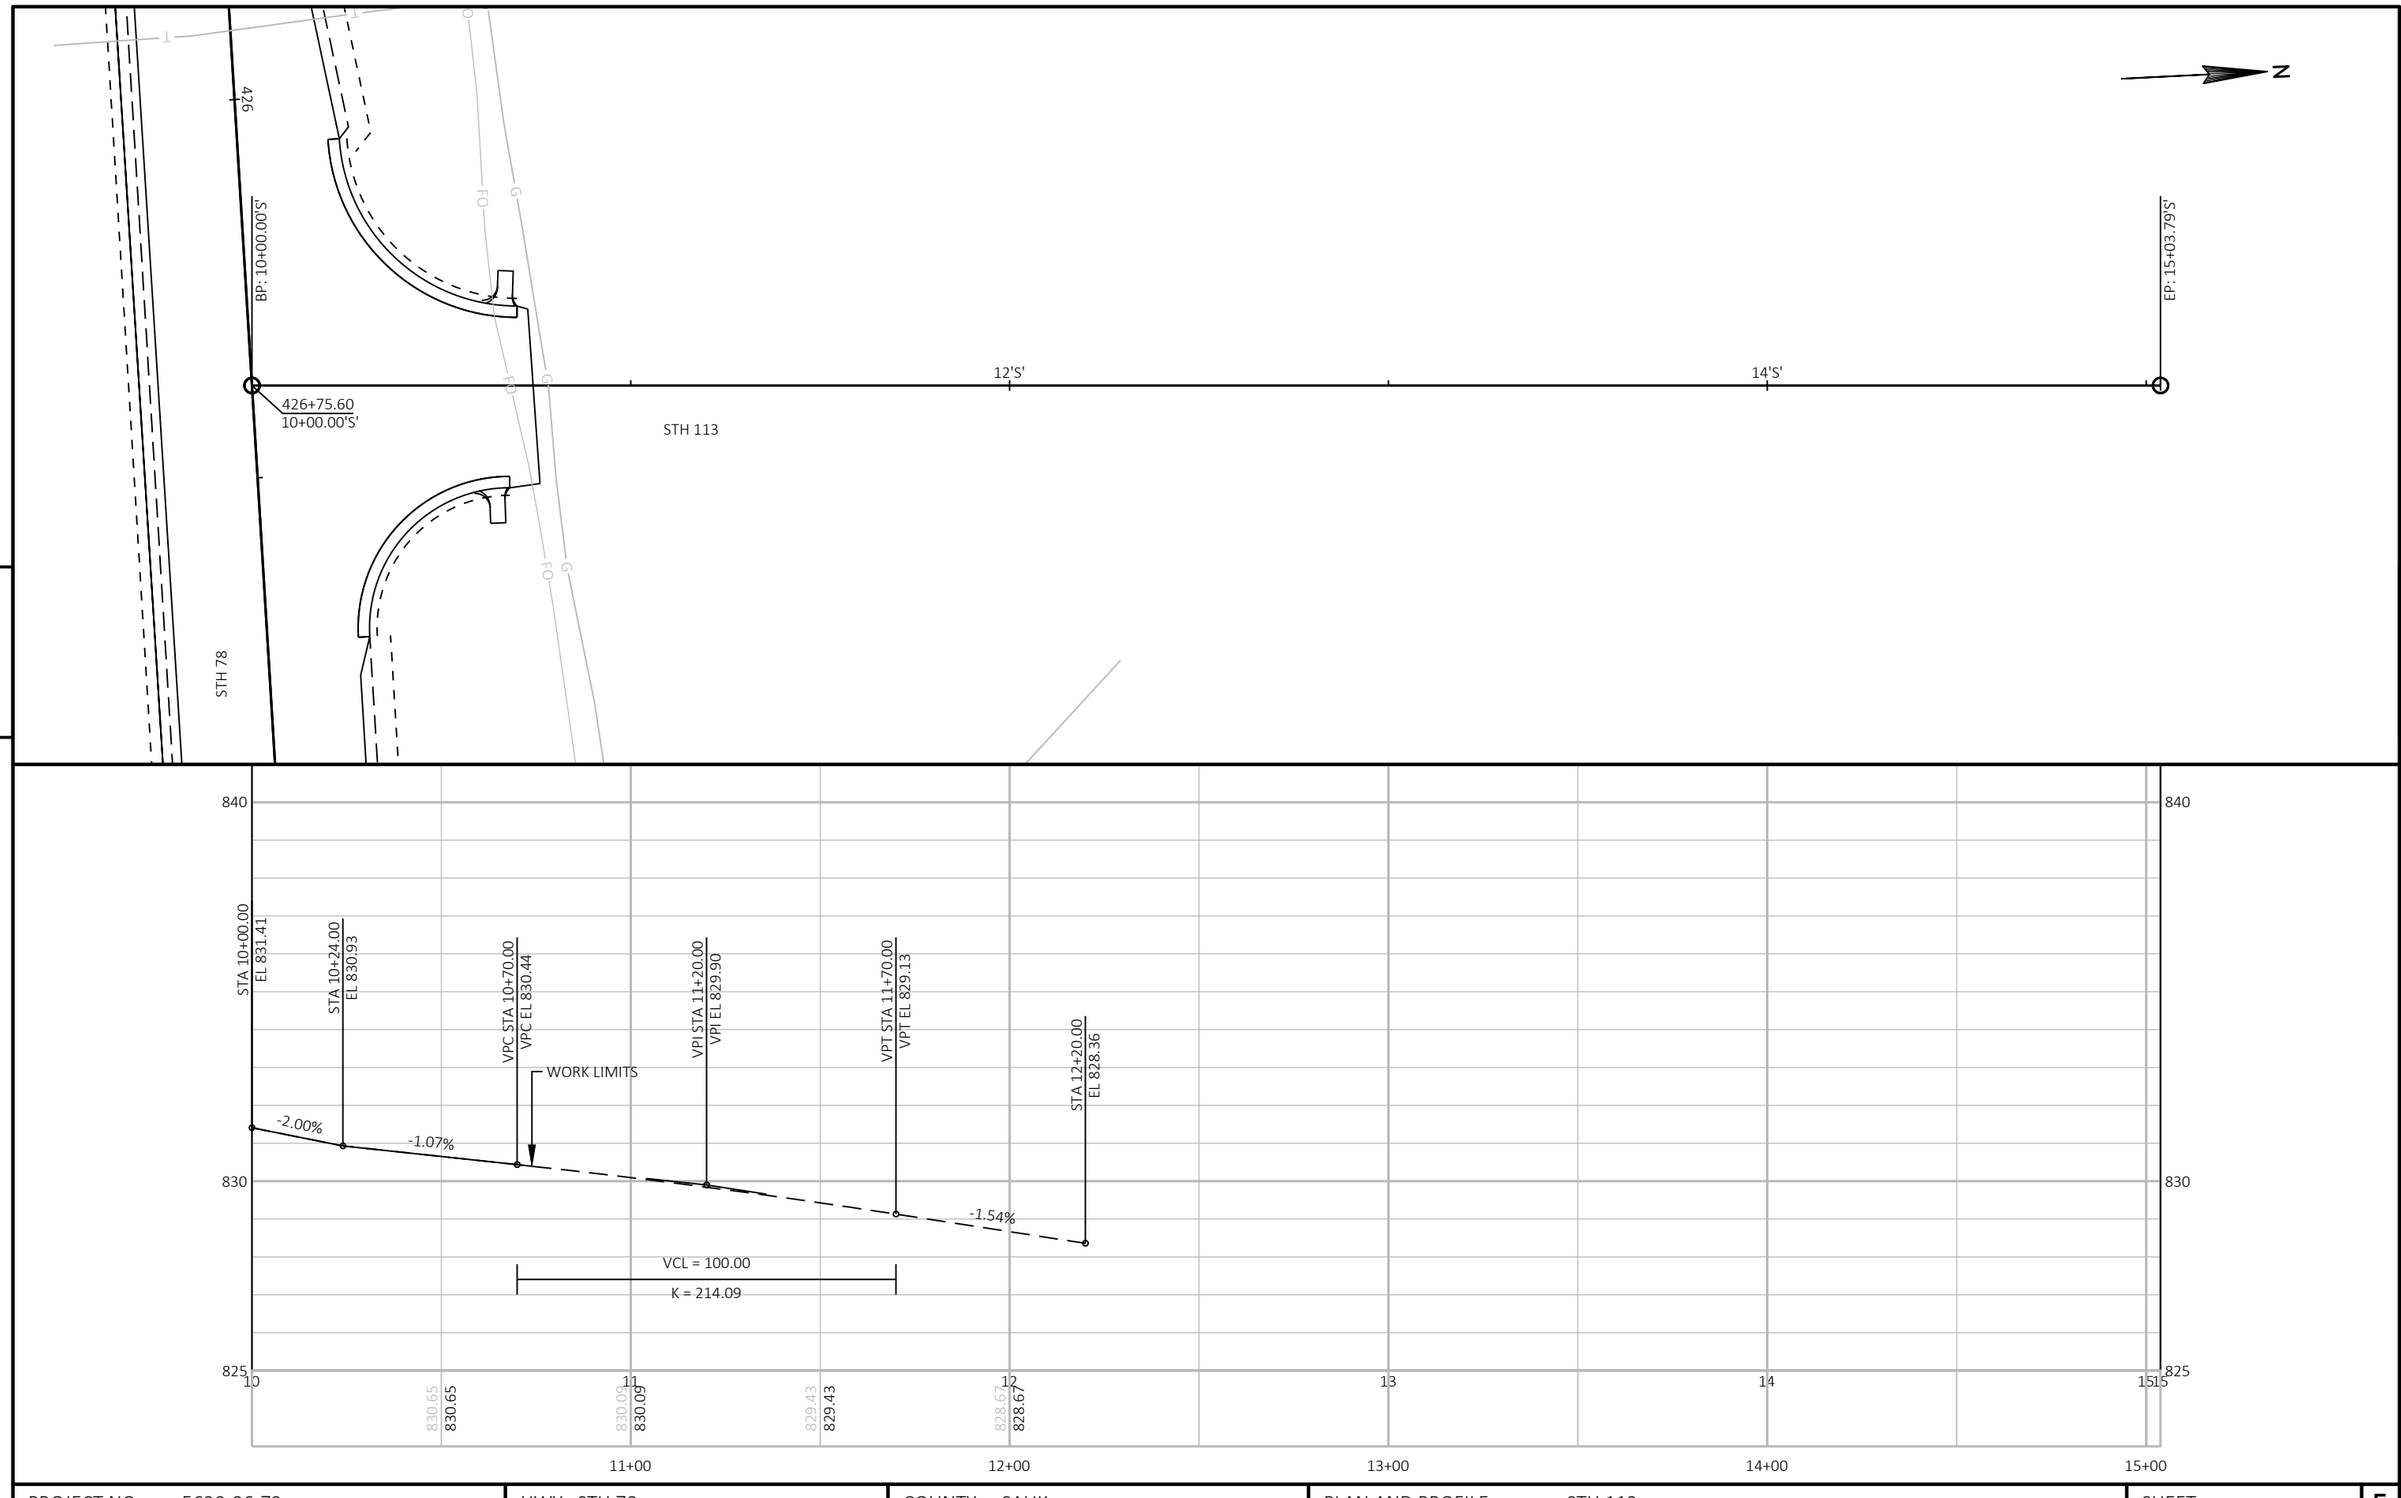

PROJECT NO: 5630-06-72	HWY: STH 78	COUNTY: SAUK	PLAN AND PROFILE: STH 113	SHEET	E

FILE NAME : N:\PDS\C3D\56300602\SHEETSPLAN\050201-PP.DWG
LAYOUT NAME - 050316-pp
PLOT DATE : 3/27/2019 2:55 PM
PLOT BY : DUMS, ALEXANDER T
PLOT NAME :
PLOT SCALE : 1 IN:40 FT
WISDOT/CADDS SHEET 44

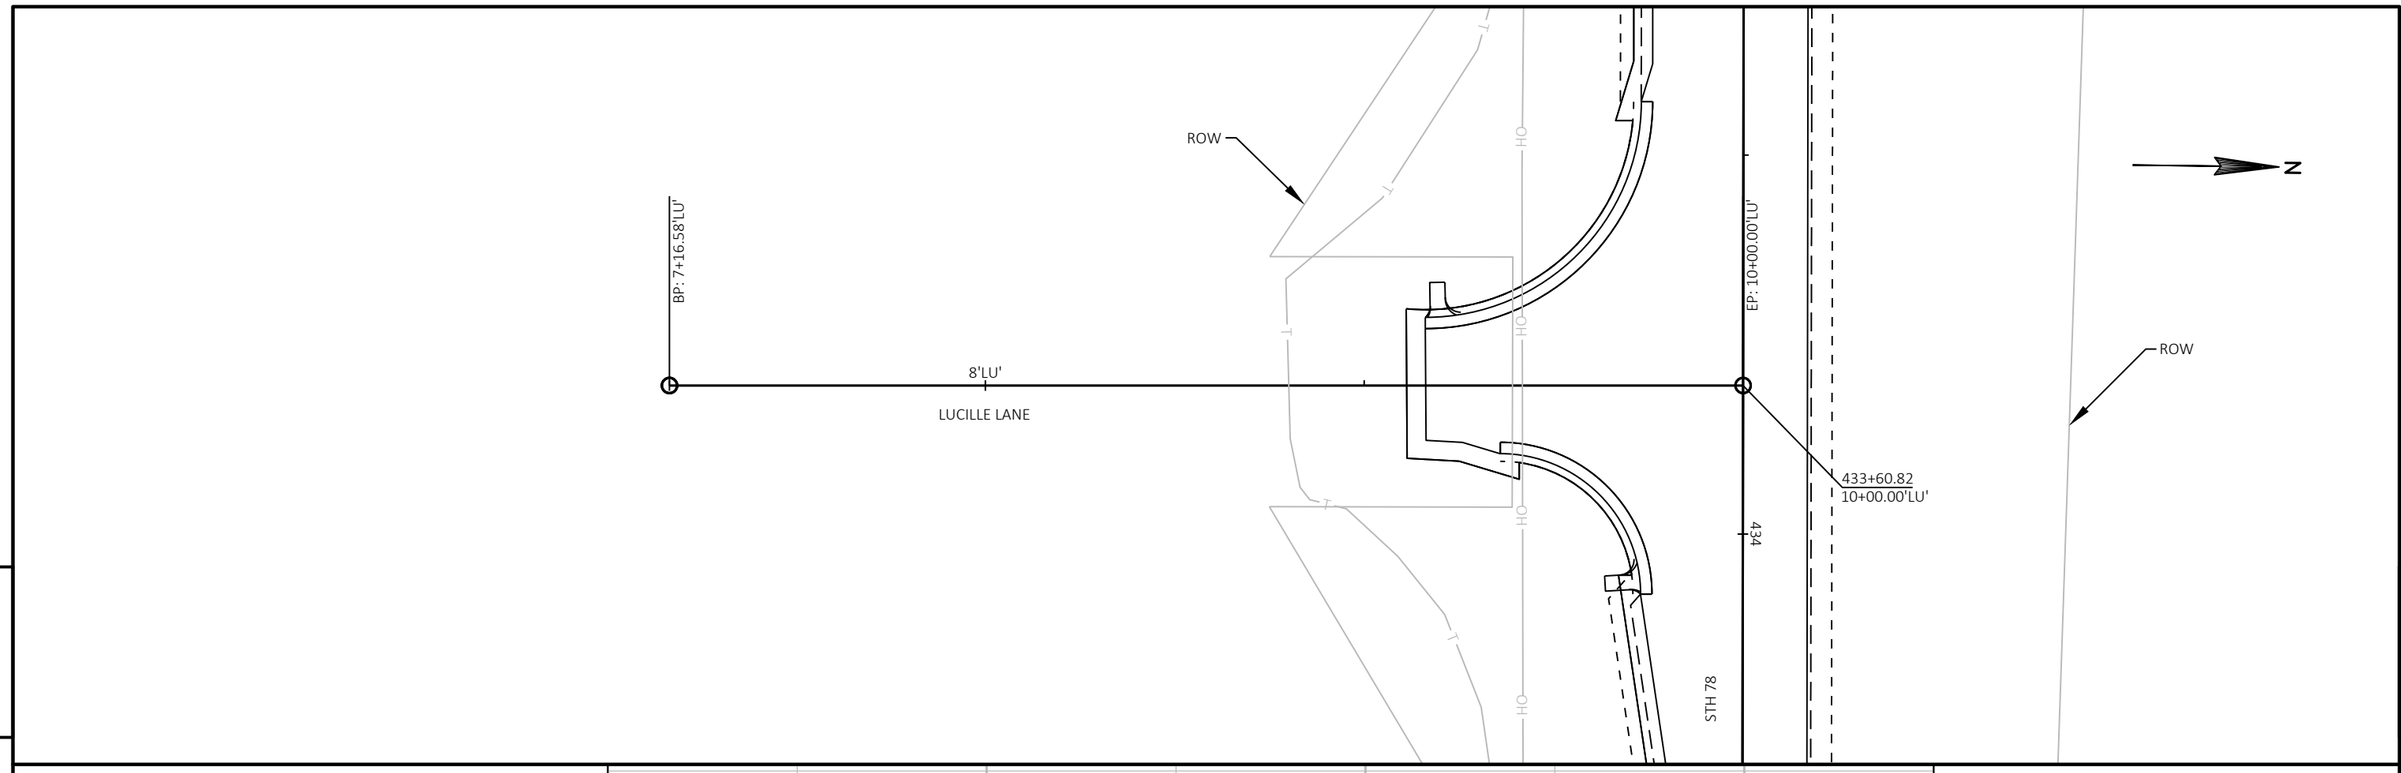


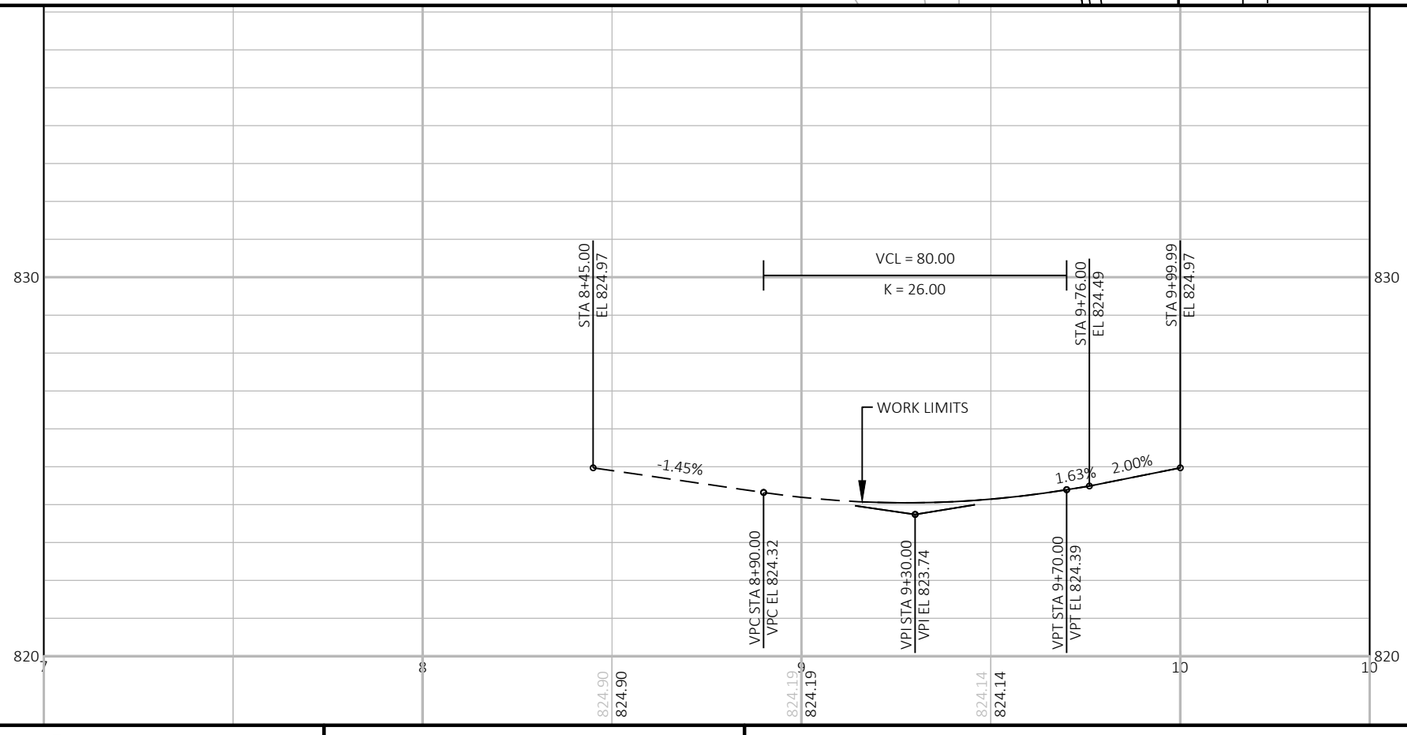


PROJECT NO: 5630-06-72	HWY: STH 78	COUNTY: SAUK	PLAN AND PROFILE: LUCILLE LANE	SHEET	E

FILE NAME : N:\PDS\C3D\56300602\SHEETSPLAN\050201-PP.DWG
LAYOUT NAME - 050317-pp

PLOT DATE : 3/27/2019 2:55 PM PLOT BY : DUMS, ALEXANDER T PLOT NAME : PLOT SCALE : 1 IN:40 FT

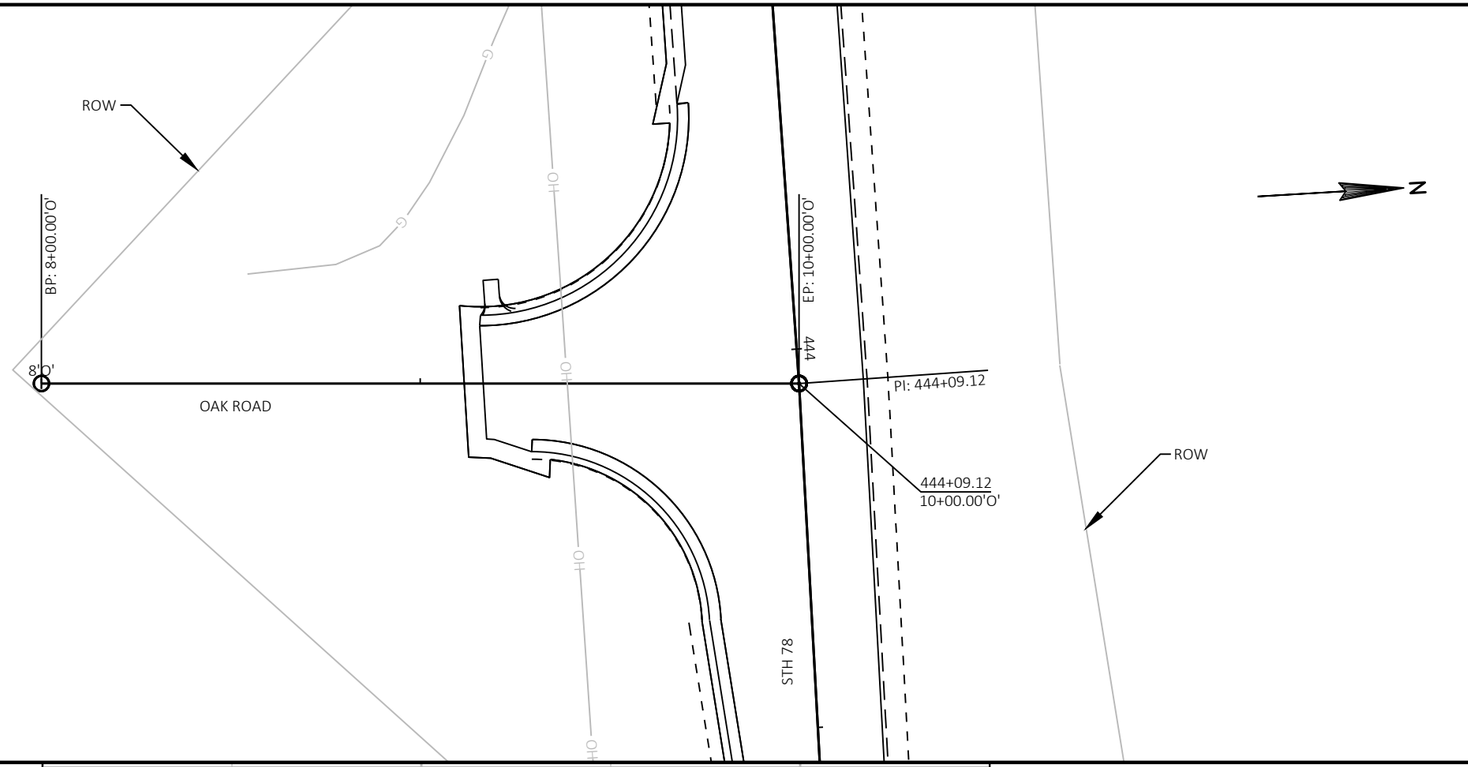


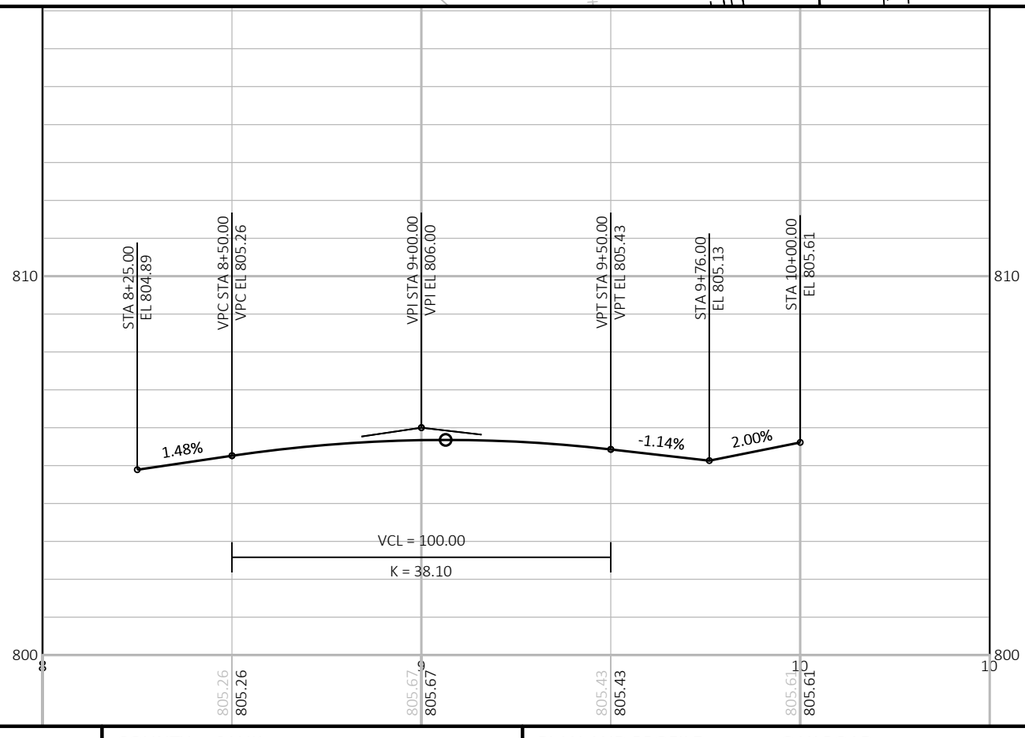

PROJECT NO: 5630-06-72	HWY: STH 78	COUNTY: SAUK	PLAN AND PROFILE: OAK ROAD	SHEET	E

FILE NAME : N:\PDS\C3D\56300602\SHEETSPLAN\050201-PP.DWG
LAYOUT NAME - 050318-pp


PLOT DATE : 3/27/2019 2:55 PM PLOT BY : DUMS, ALEXANDER T PLOT NAME : PLOT SCALE : 1 IN:40 FT

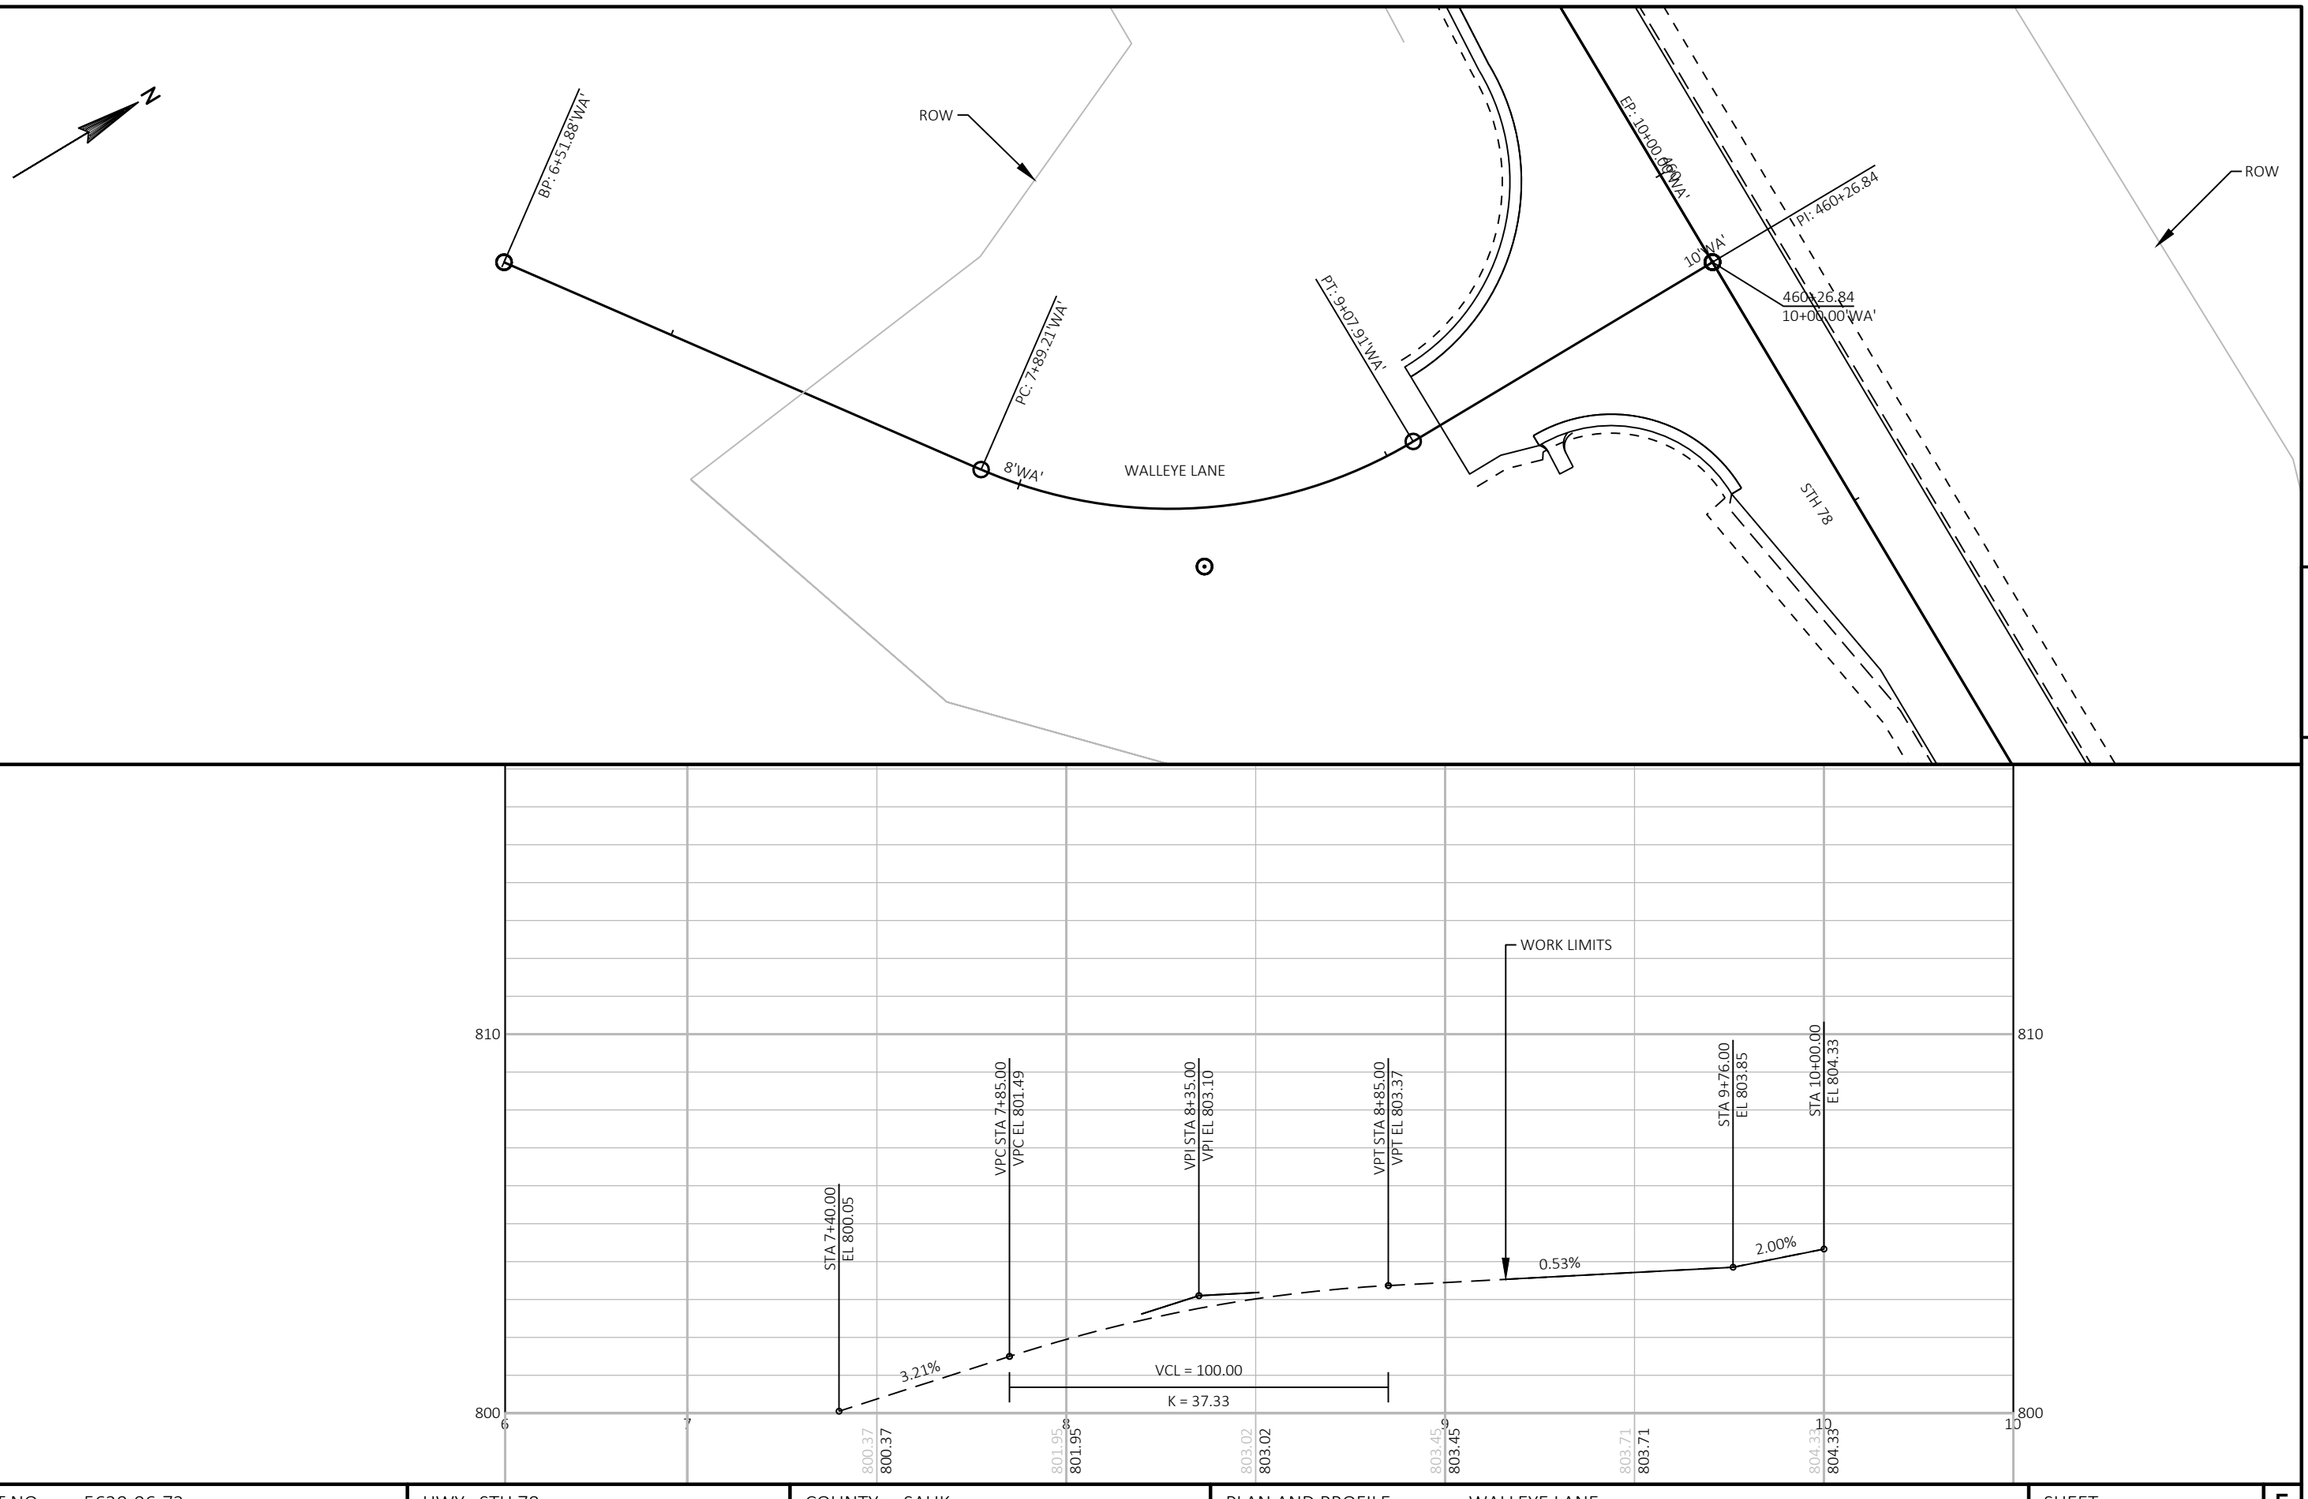


PROJECT NO: 5630-06-72	HWY: STH 78	COUNTY: SAUK	PLAN AND PROFILE: WALLEYE LANE	SHEET	E

FILE NAME : N:\PDS\C3D\56300602\SHEETSPLAN\050201-PP.DWG
LAYOUT NAME - 050319-pp

PLOT DATE : 3/27/2019 2:55 PM PLOT BY : DUMS, ALEXANDER T PLOT NAME : PLOT SCALE : 1 IN:40 FT

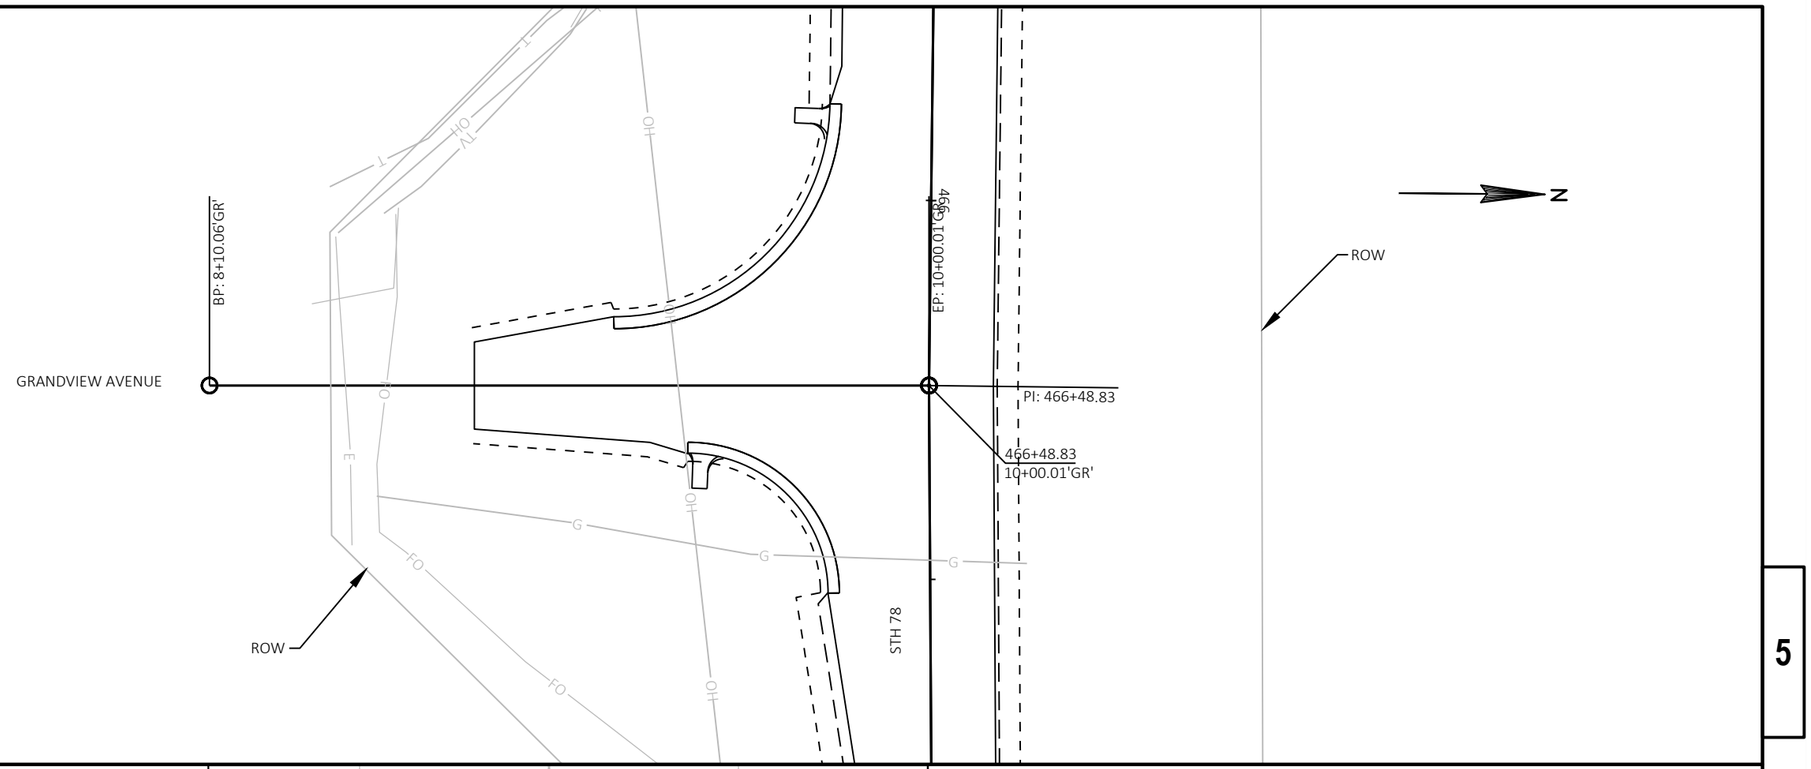


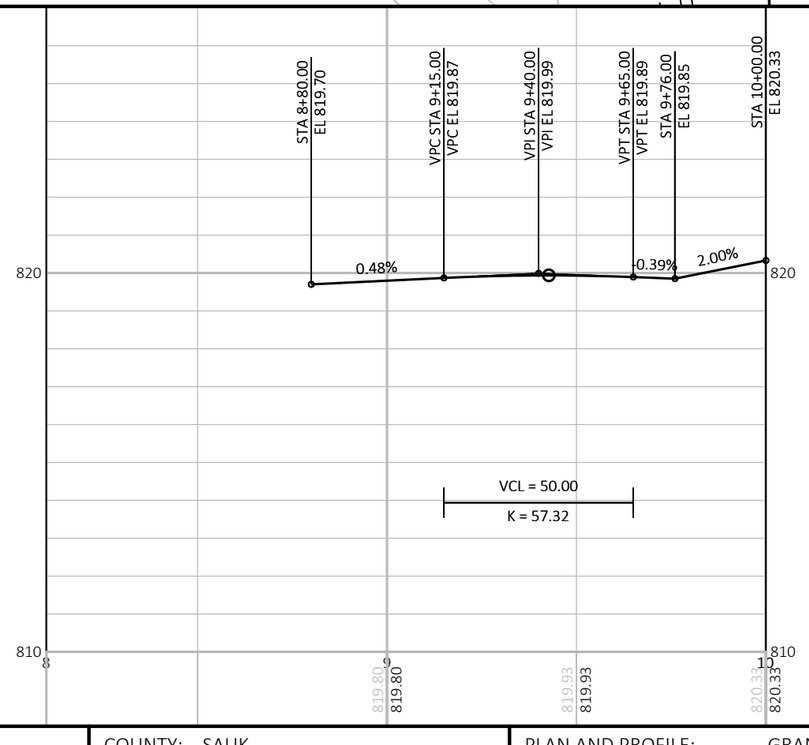


PROJECT NO: 5630-06-72	HWY: STH 78	COUNTY: SAUK	PLAN AND PROFILE: GRANDVIEW AVENUE	SHEET	E

FILE NAME : N:\PDS\C3D\56300602\SHEETSPLAN\050201-PP.DWG
LAYOUT NAME - 050320-pp

PLOT DATE : 3/27/2019 2:55 PM PLOT BY : DUMS, ALEXANDER T PLOT NAME : PLOT SCALE : 1 IN:40 FT

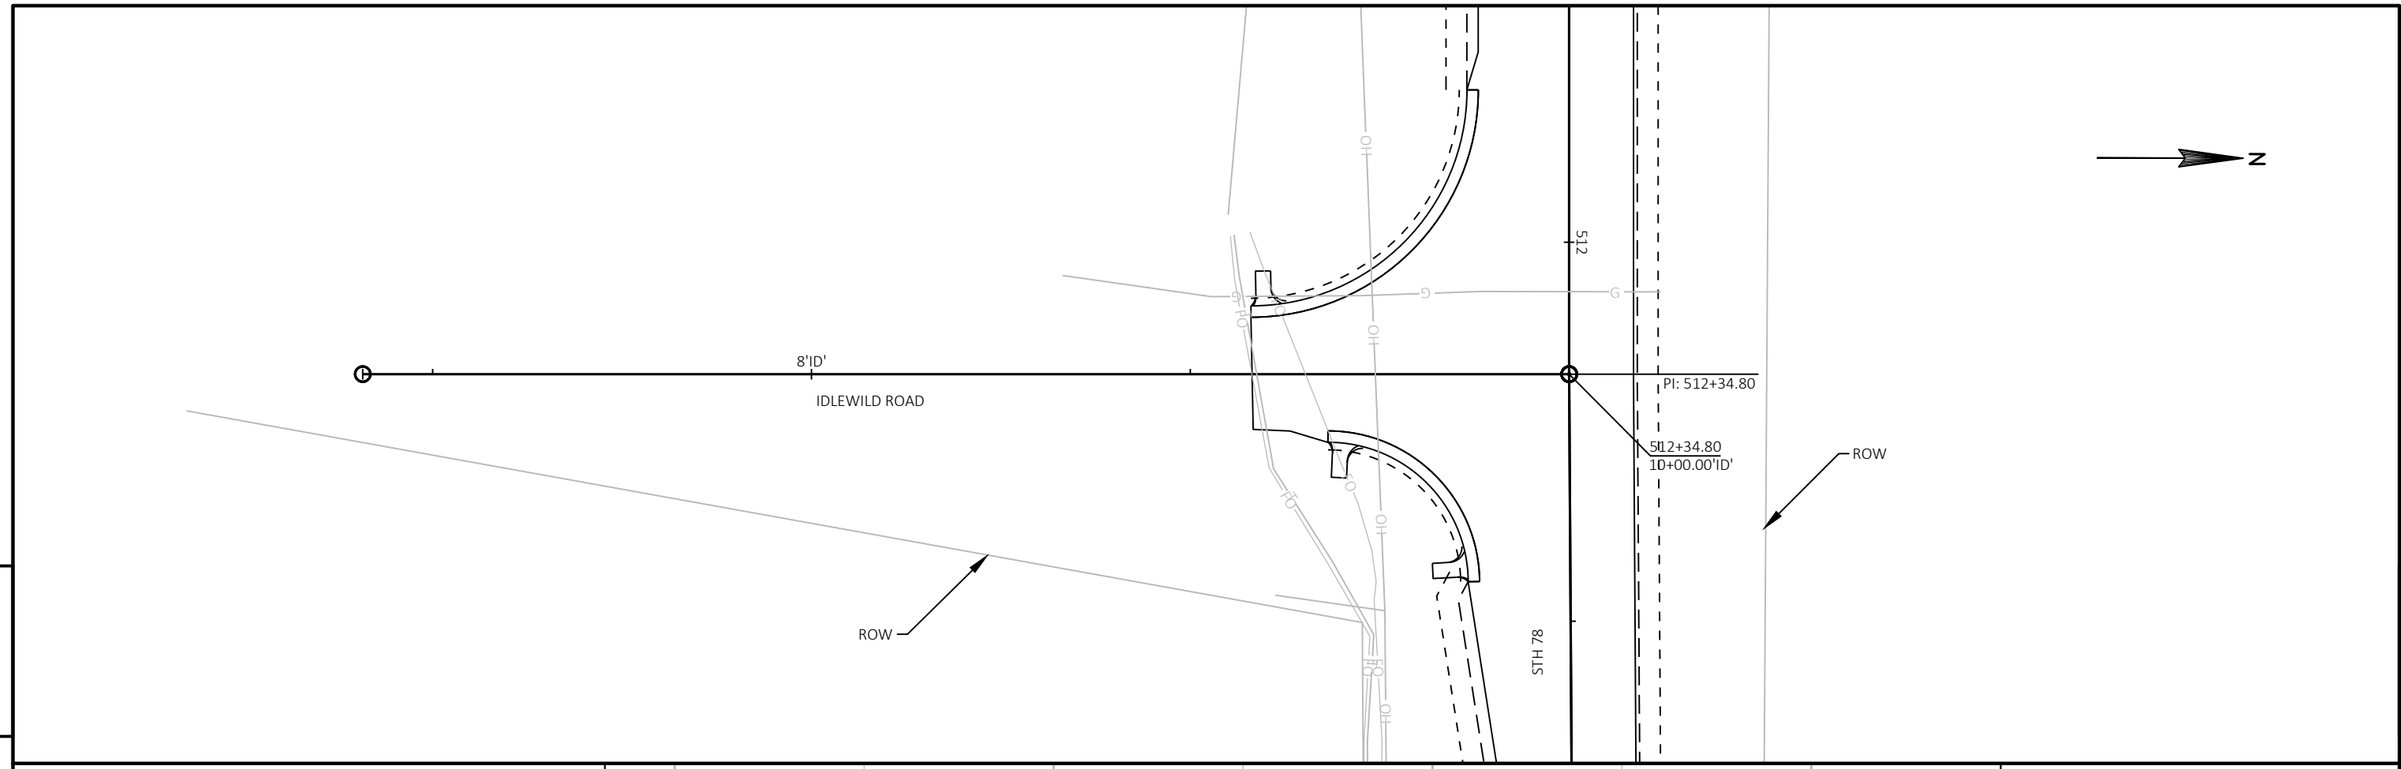

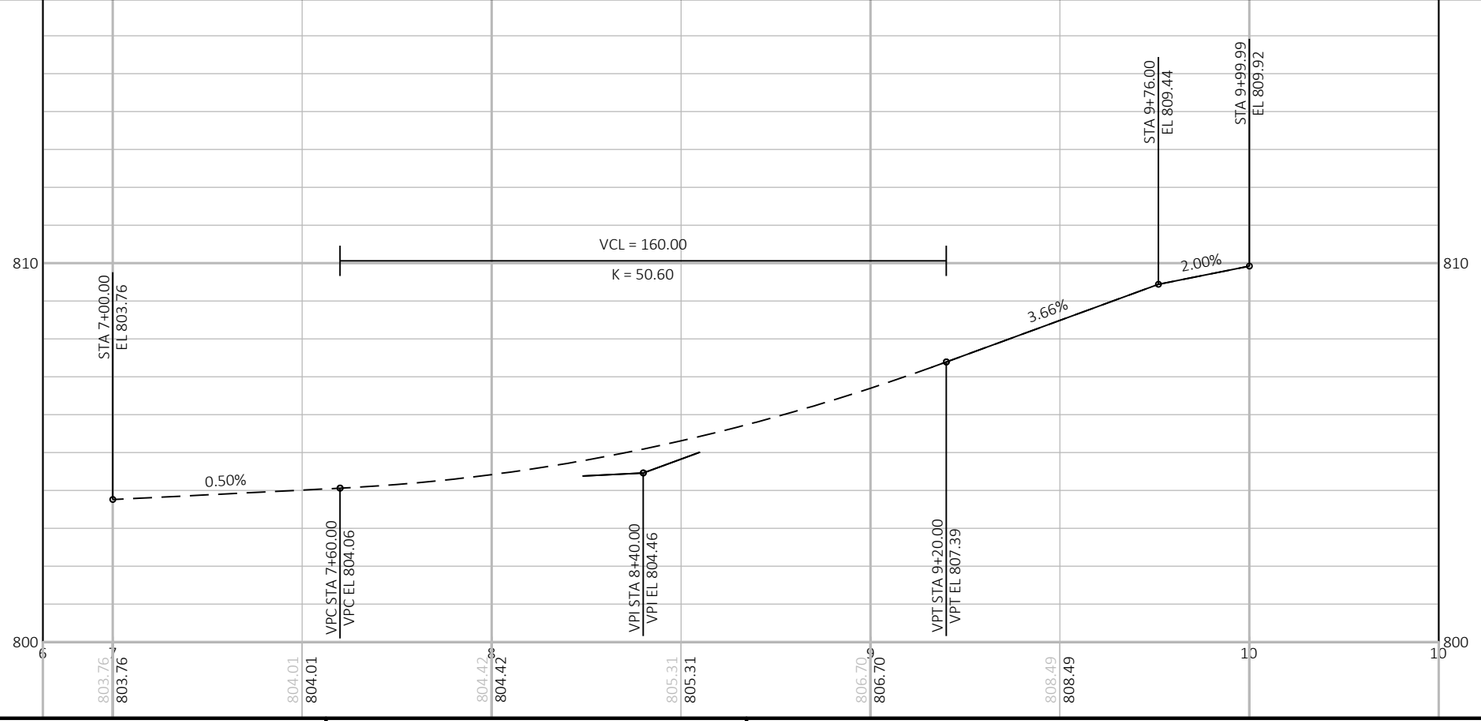


PROJECT NO: 5630-06-72	HWY: STH 78	COUNTY: SAUK	PLAN AND PROFILE: IDLEWILD ROAD	SHEET	E

FILE NAME : N:\PDS\C3D\56300602\SHEETSPLAN\050201-PP.DWG
LAYOUT NAME - 050321-pp

PLOT DATE : 3/27/2019 2:56 PM PLOT BY : DUMS, ALEXANDER T PLOT NAME : PLOT SCALE : 1 IN:40 FT

NOTES

1. Sign is Type II - Type F Reflective
2. Color:
   Background - Orange
   Message - Black
3. Message Series - C

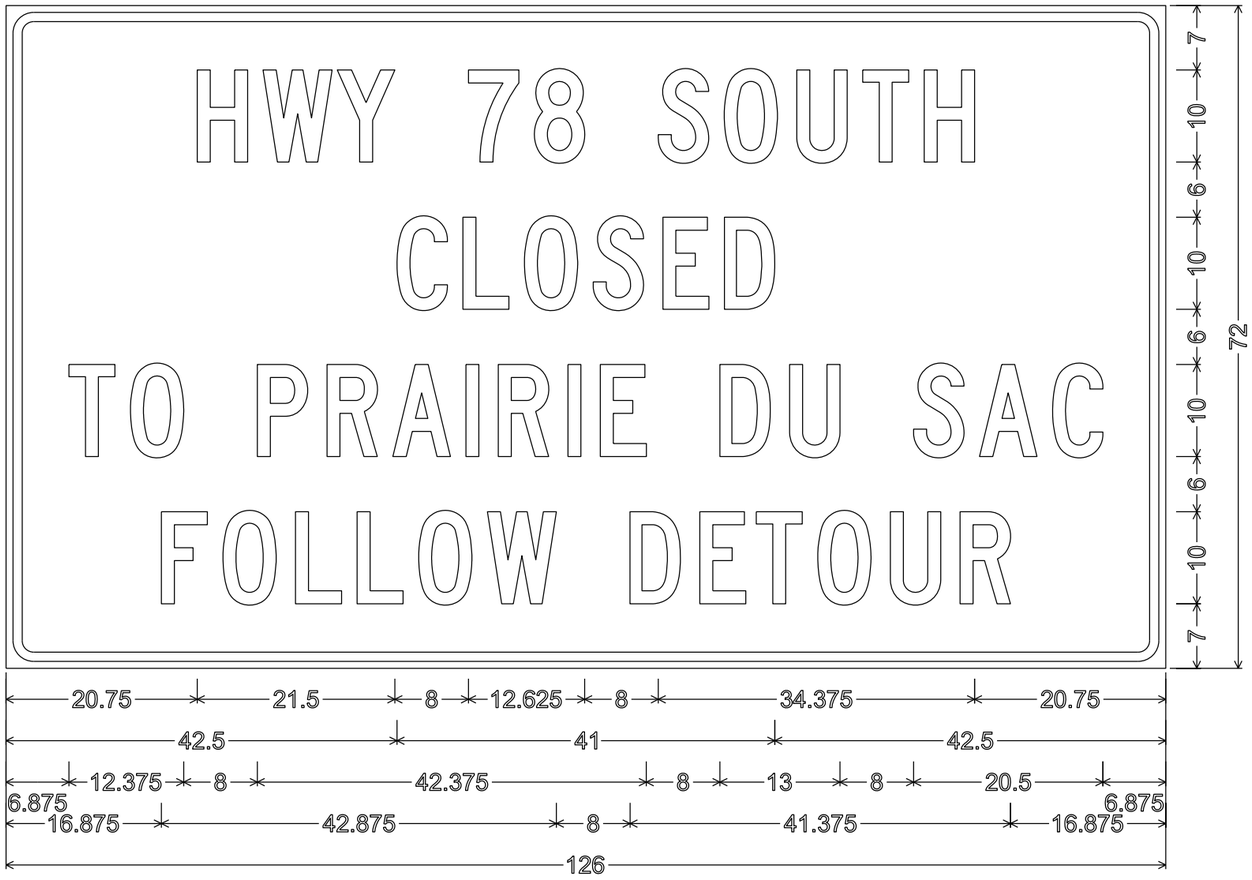


3.000" Radius, 1.000" Border, 0.750" Indent

7

7

PROJECT NO: 5630-06-72	HWY: STH 78	COUNTY: SAUK	TEMPORARY SIGNING	SHEET NO:	E

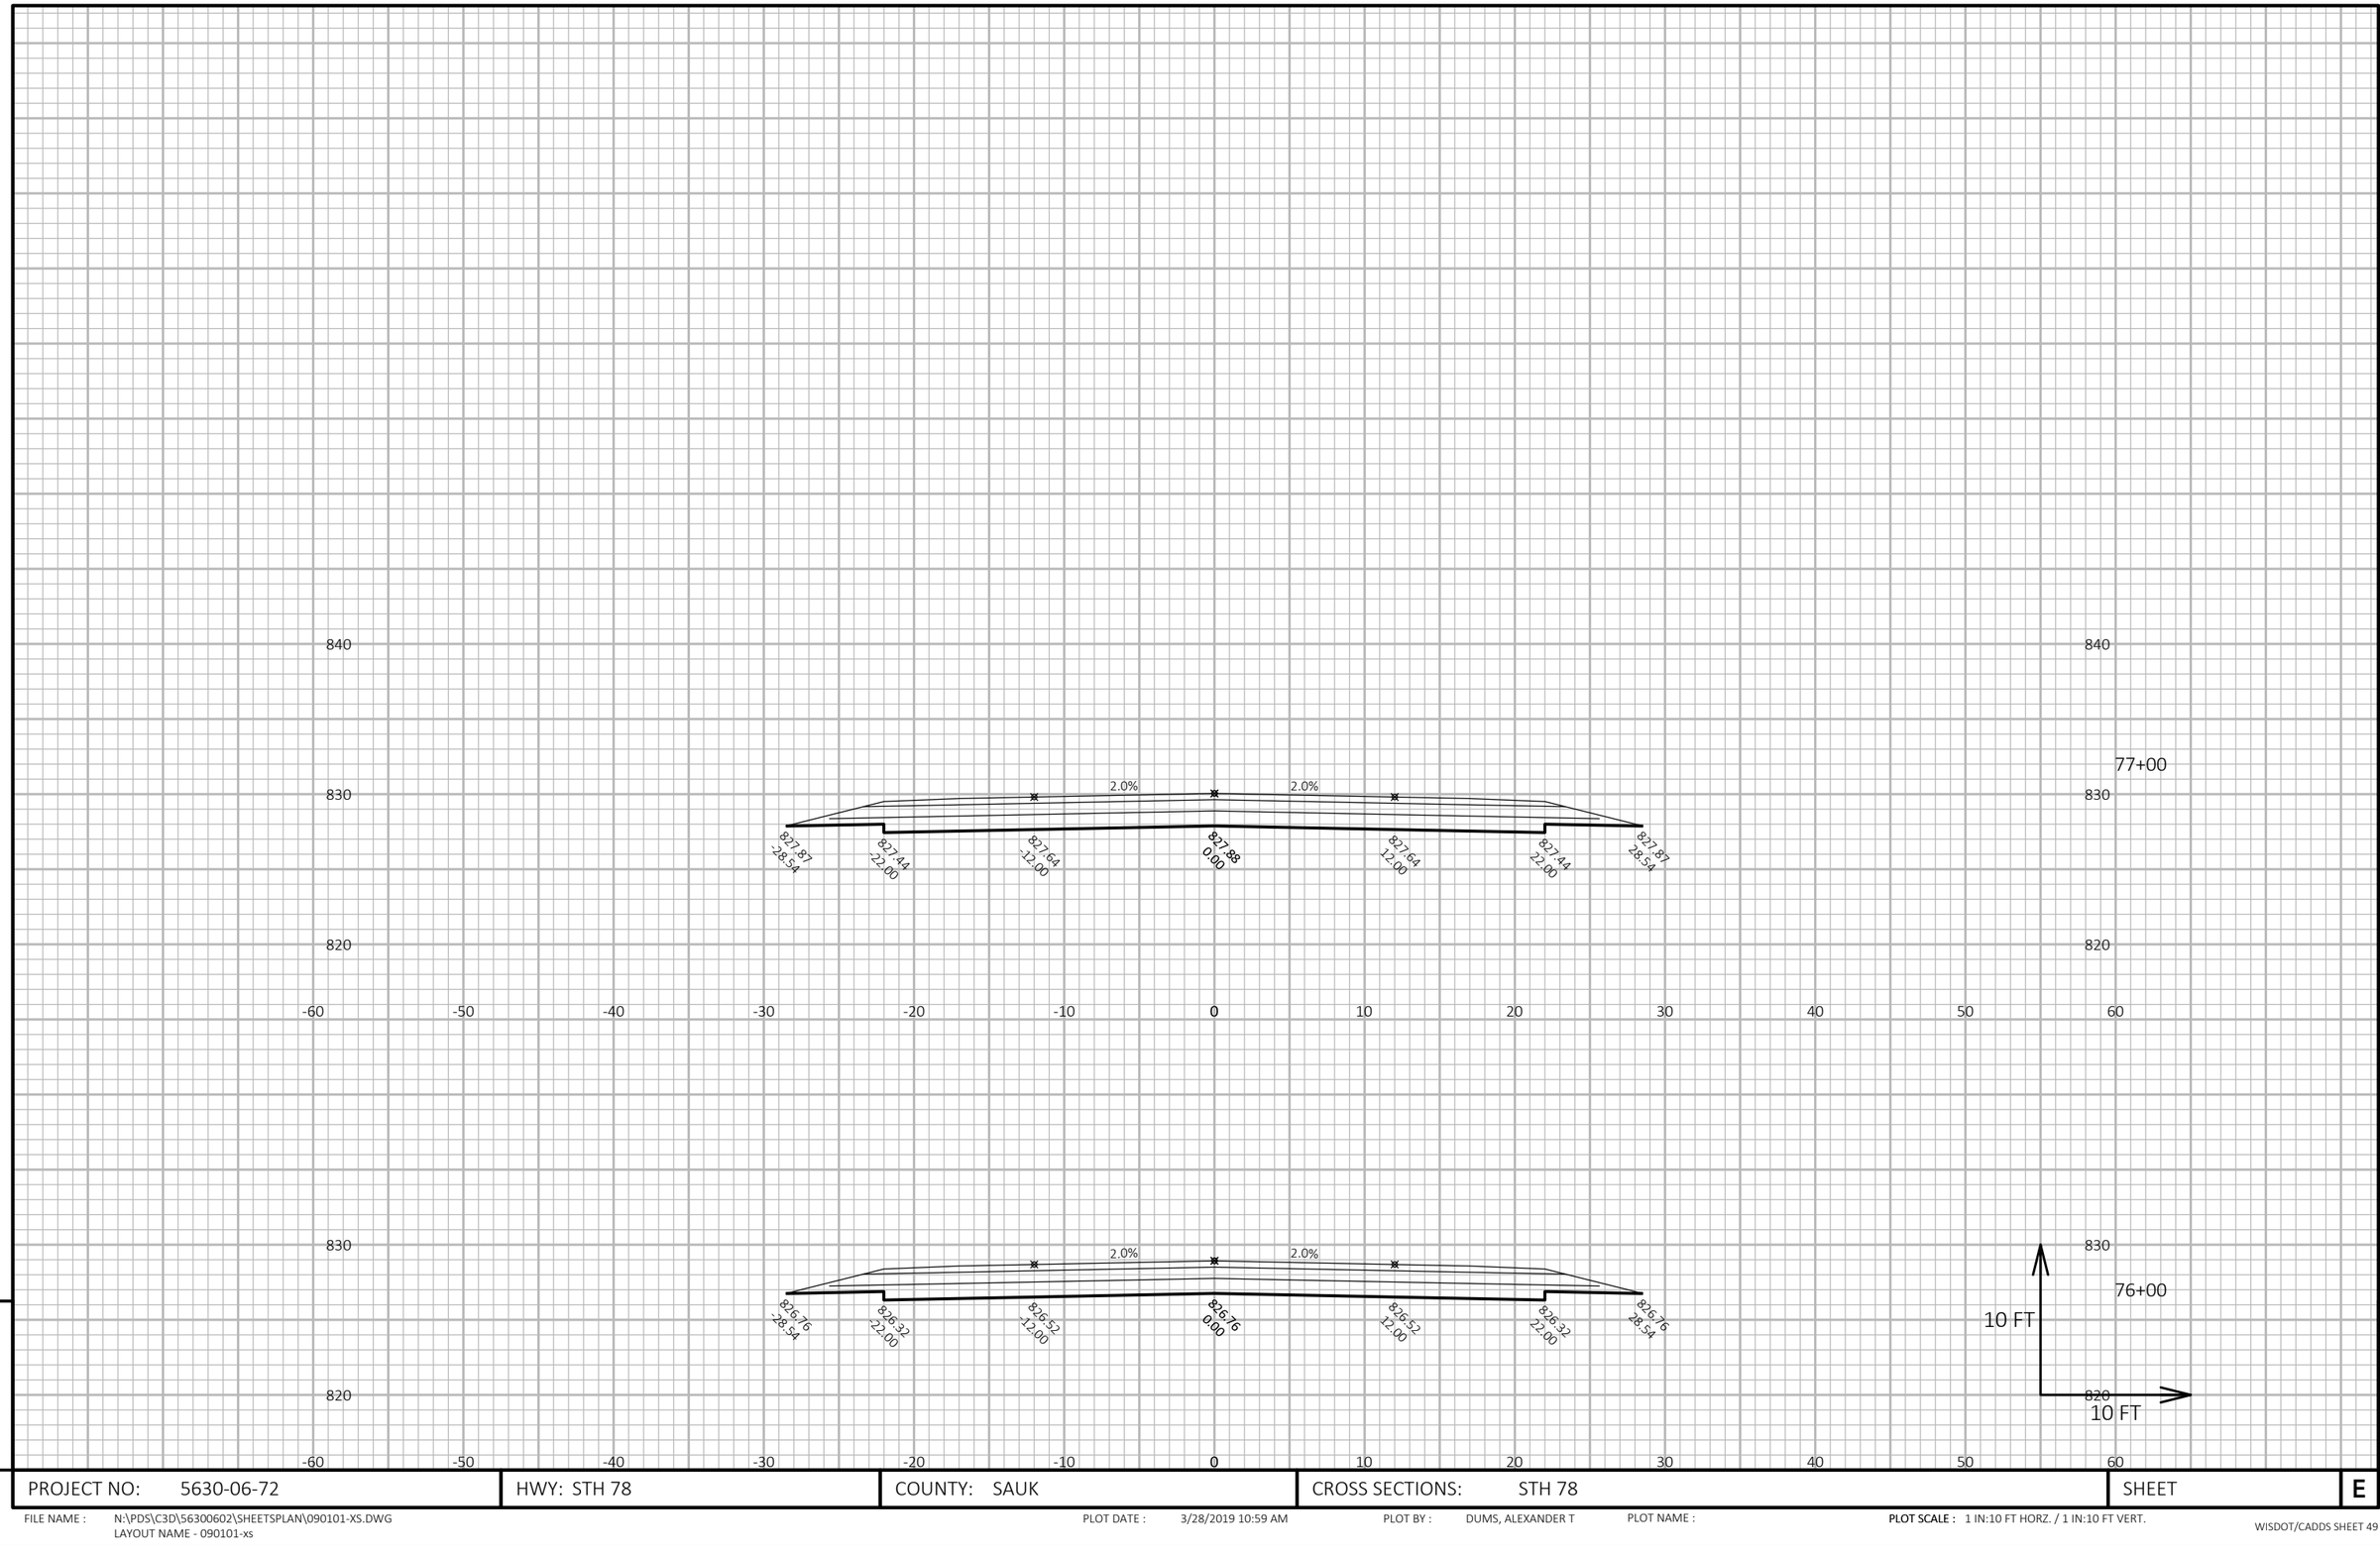

9

9

PROJECT NO: 5630-06-72	HWY: STH 78	COUNTY: SAUK	CROSS SECTIONS: STH 78	SHEET	E


FILE NAME : N:\PDS\C3D\56300602\SHEETSPLAN\090101-XS.DWG
LAYOUT NAME - 090101-xs

PLOT DATE : 3/28/2019 10:59 AM

PLOT BY : DUMS, ALEXANDER T

PLOT NAME :

PLOT SCALE : 1 IN:10 FT HORZ. / 1 IN:10 FT VERT.

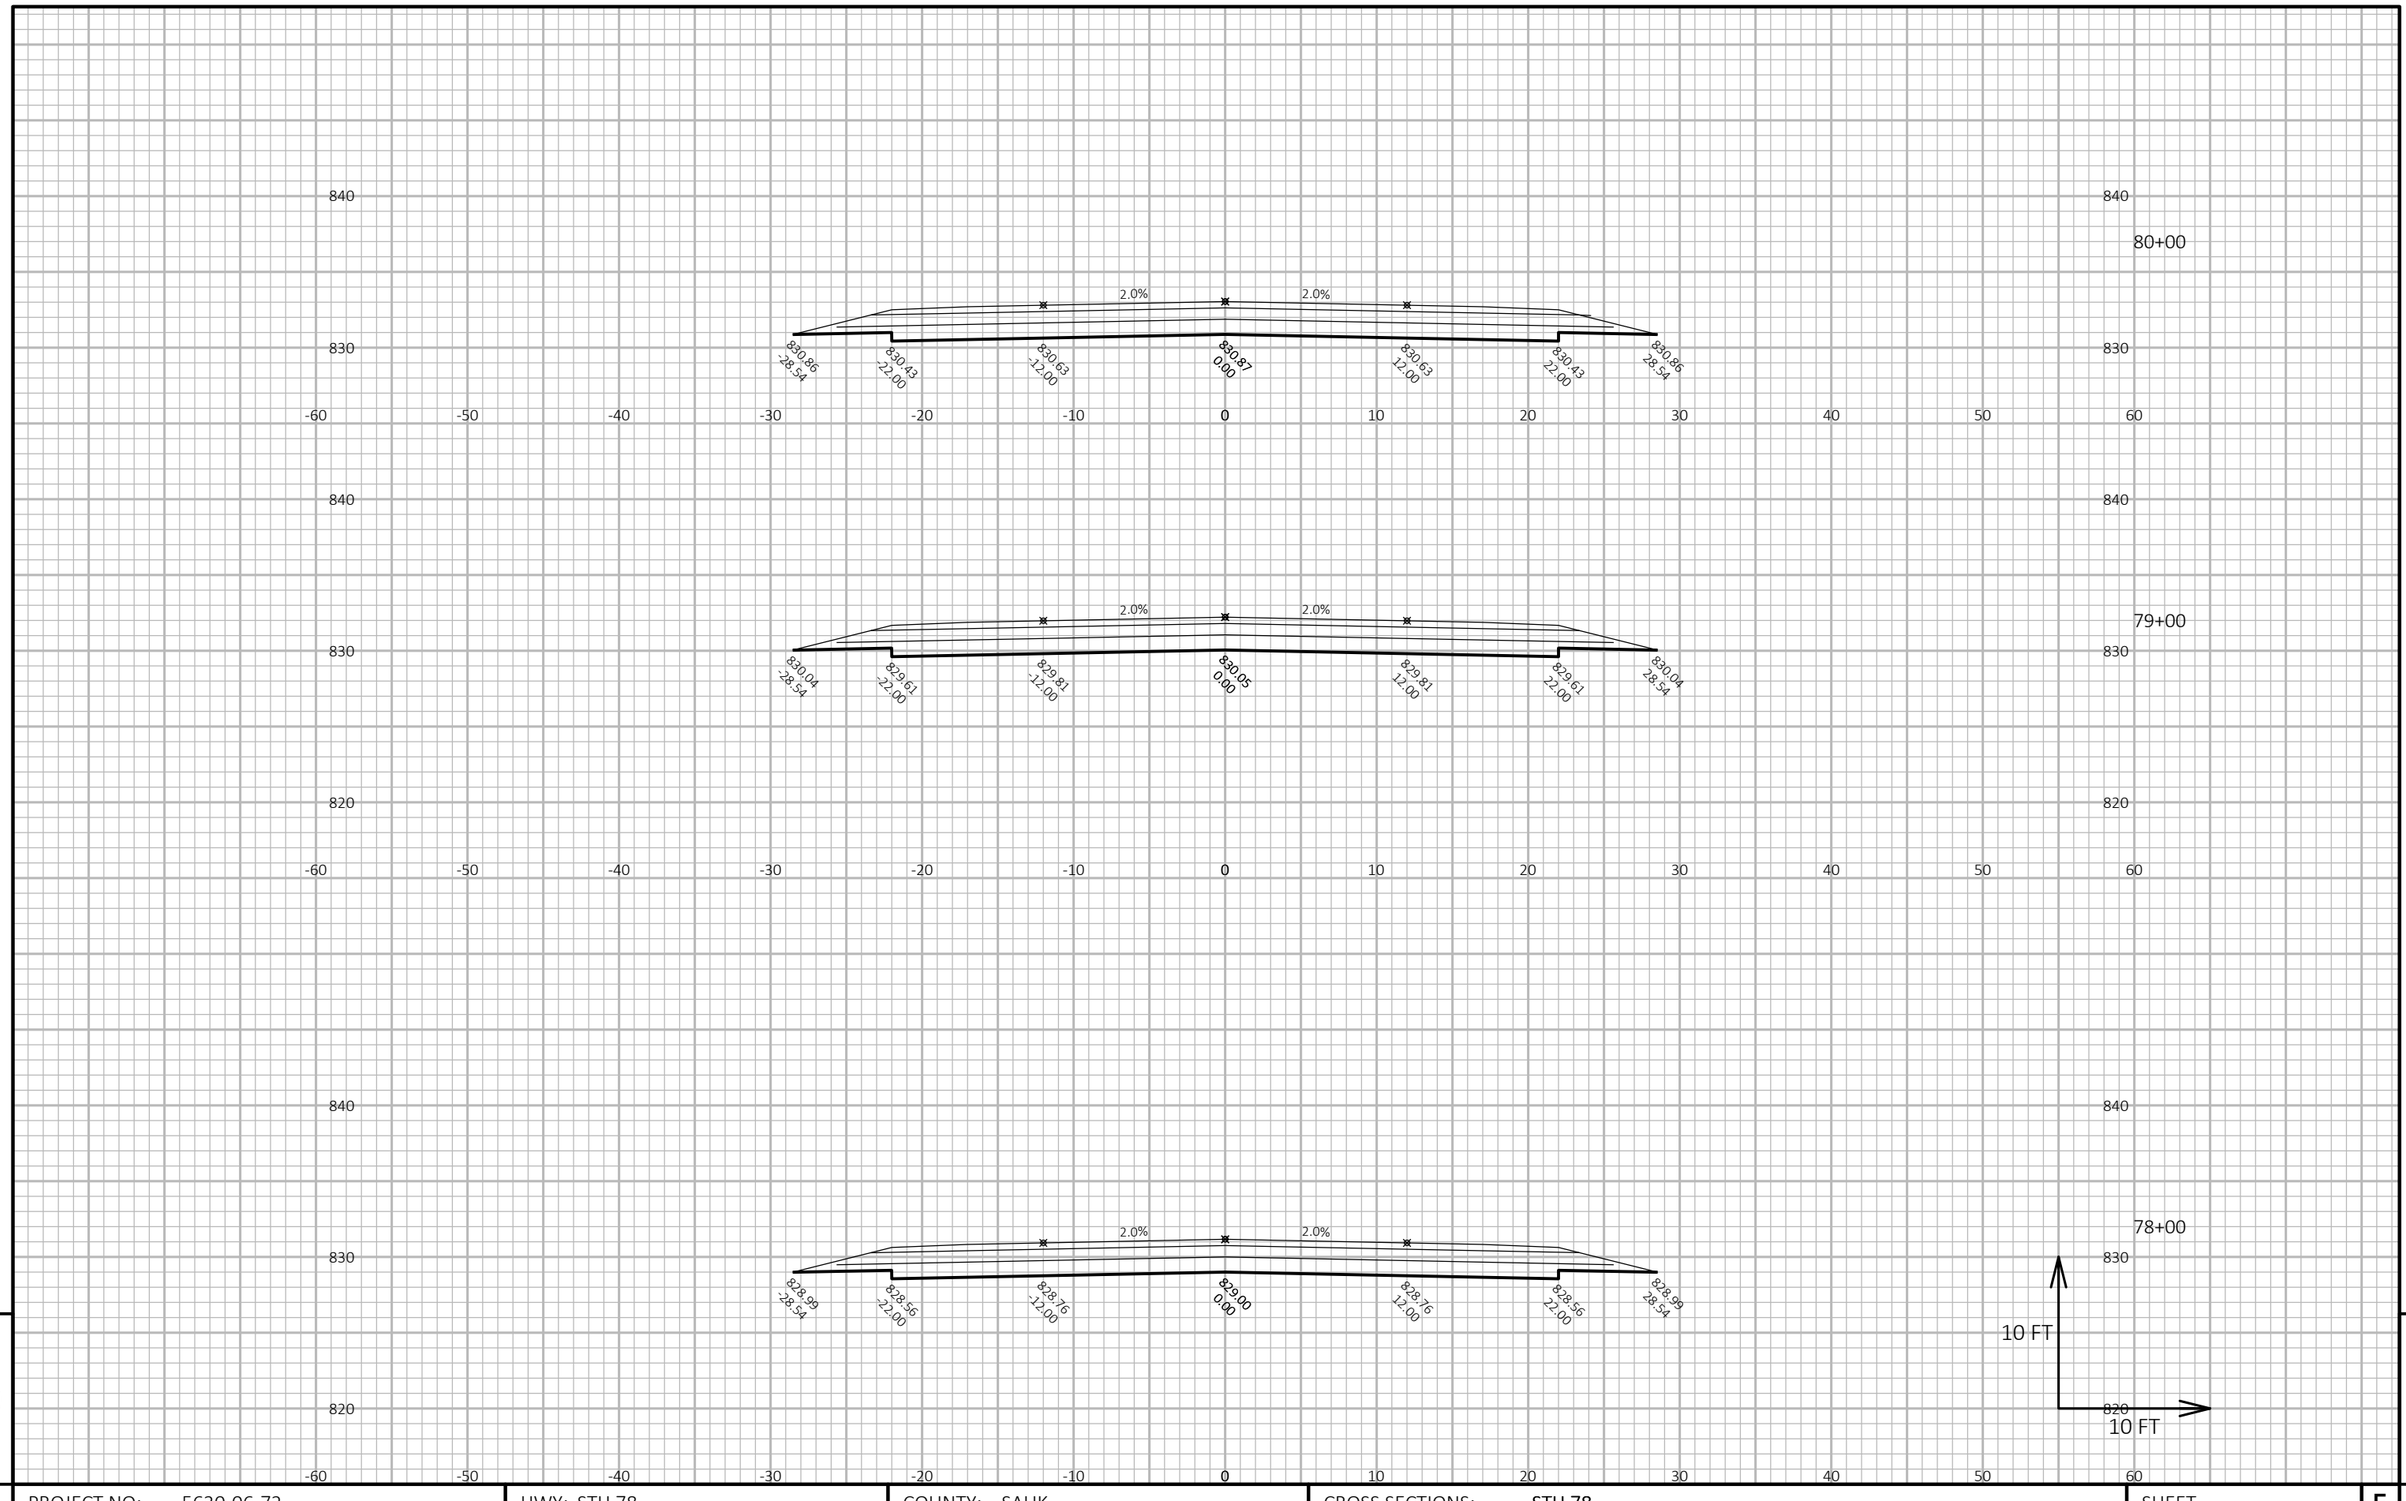

9


9

PROJECT NO: 5630-06-72	HWY: STH 78	COUNTY: SAUK	CROSS SECTIONS: STH 78	SHEET	E

FILE NAME : N:\PDS\C3D\56300602\SHEETSPLAN\090101-XS.DWG
LAYOUT NAME - 090102-xs

PLOT DATE : 3/28/2019 10:59 AM PLOT BY : DUMS, ALEXANDER T PLOT NAME :

PLOT SCALE : 1 IN:10 FT HORZ. / 1 IN:10 FT VERT.

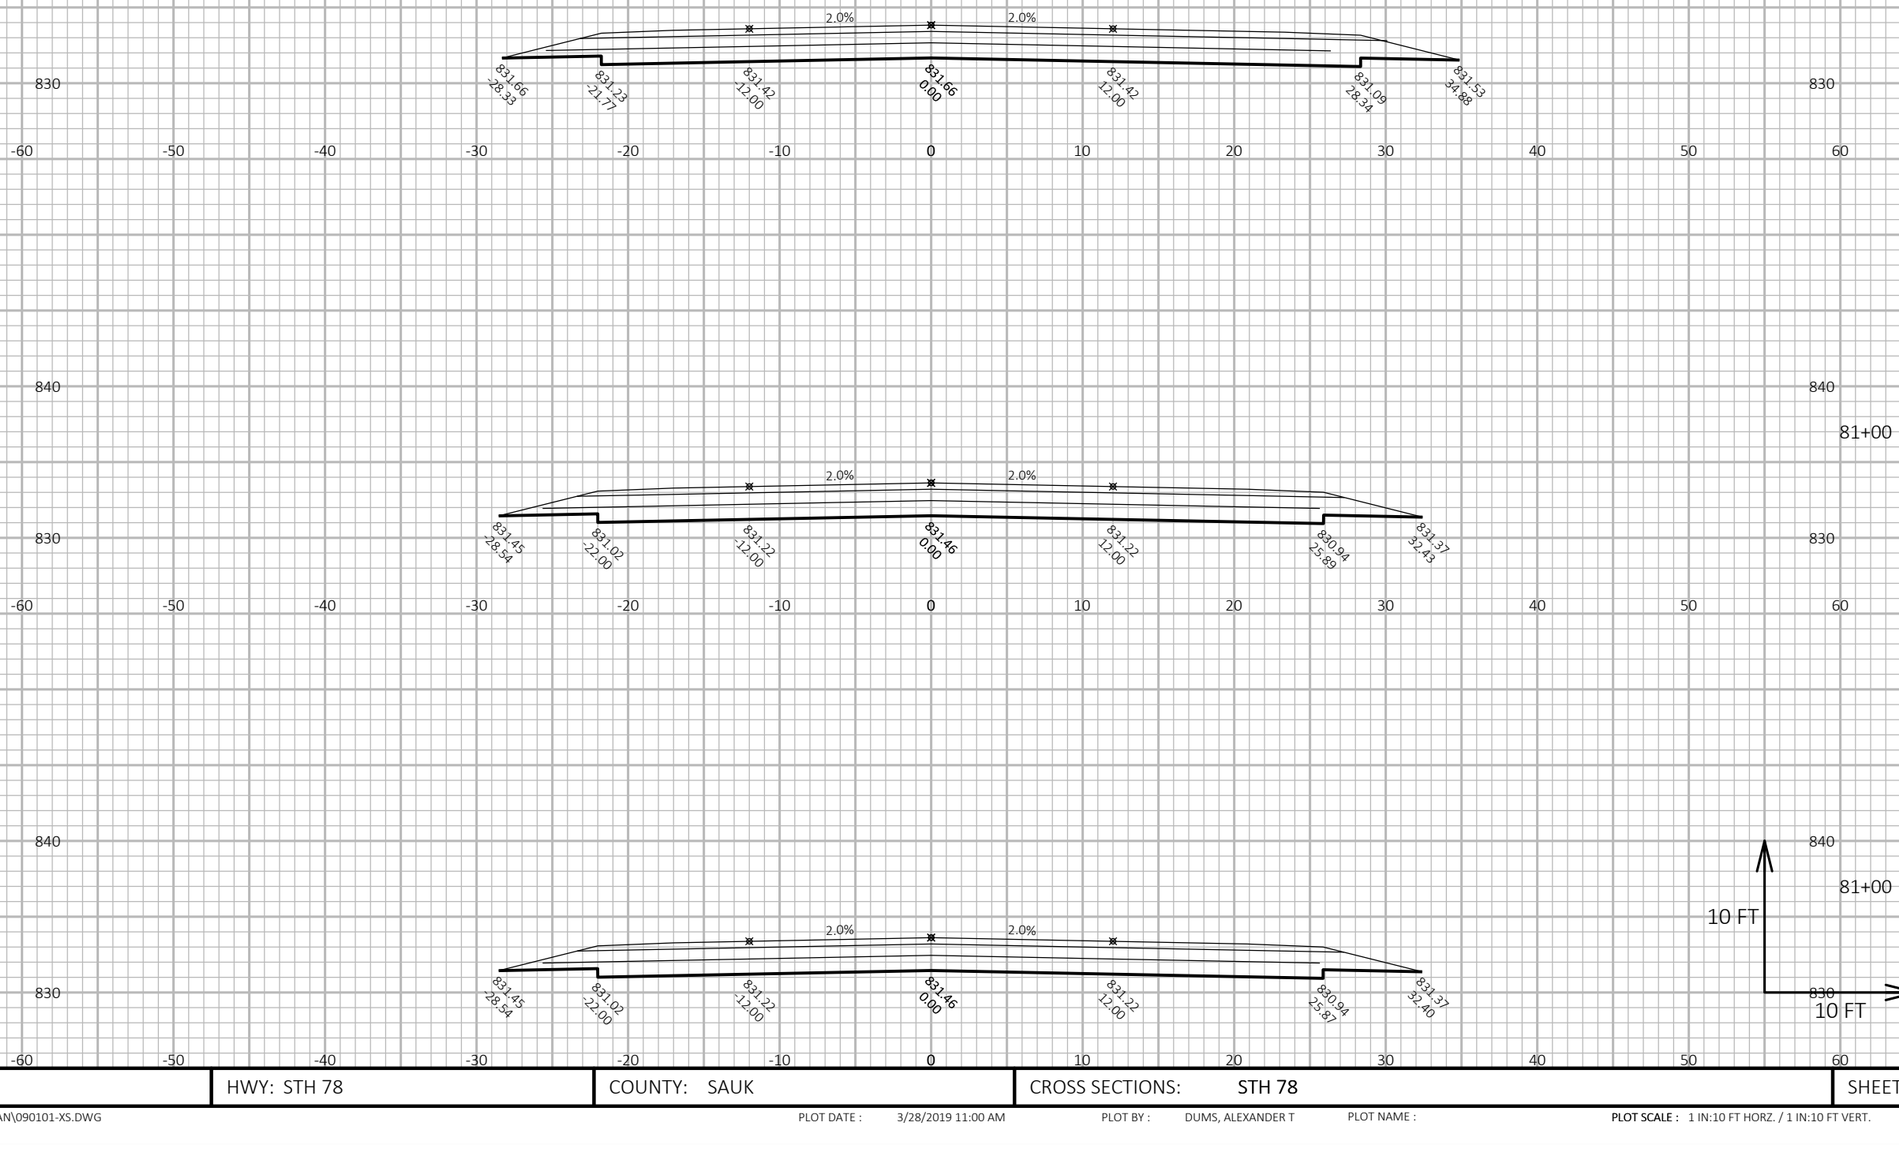

9


9

PROJECT NO: 5630-06-72	HWY: STH 78	COUNTY: SAUK	CROSS SECTIONS: STH 78	SHEET	E

FILE NAME : N:\PDS\C3D\56300602\SHEETSPLAN\090101-XS.DWG
LAYOUT NAME - 090103-xs

PLOT DATE : 3/28/2019 11:00 AM PLOT BY : DUMS, ALEXANDER T PLOT NAME :

PLOT SCALE : 1 IN:10 FT HORZ. / 1 IN:10 FT VERT.

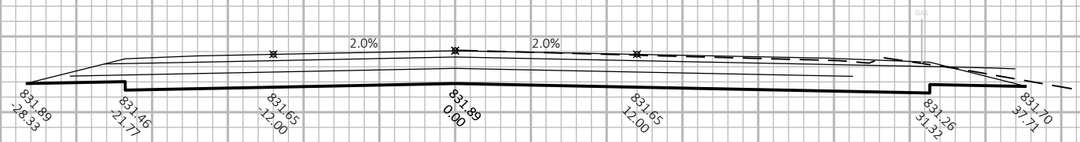


82+50



82+00



81+94

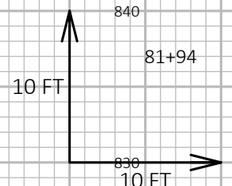

9

9

PROJECT NO: 5630-06-72	HWY: STH 78	COUNTY: SAUK	CROSS SECTIONS: STH 78	SHEET	E


FILE NAME : N:\PDS\C3D\56300602\SHEETSPLAN\090101-XS.DWG
LAYOUT NAME - 090104-xs

PLOT DATE : 3/28/2019 11:00 AM


PLOT BY : DUMS, ALEXANDER T

PLOT NAME :


PLOT SCALE : 1 IN:10 FT HORZ. / 1 IN:10 FT VERT.

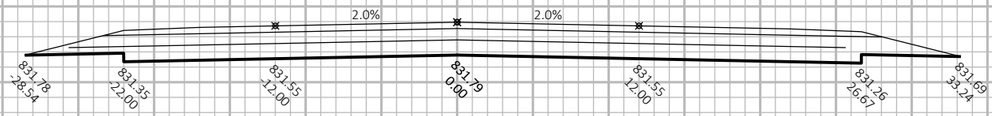

84+00

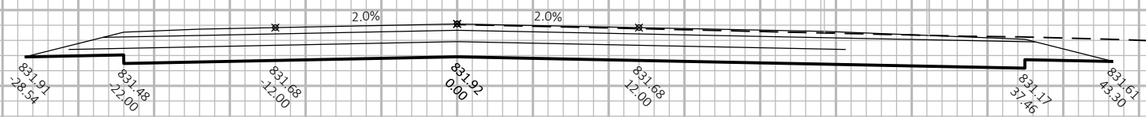

83+00

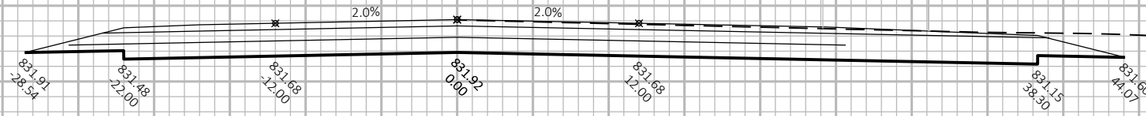

82+89



9


9

PROJECT NO: 5630-06-72	HWY: STH 78	COUNTY: SAUK	CROSS SECTIONS: STH 78	SHEET	E

FILE NAME : N:\PDS\C3D\56300602\SHEETSPLAN\090101-XS.DWG
LAYOUT NAME - 090105-xs

PLOT DATE : 3/28/2019 11:00 AM PLOT BY : DUMS, ALEXANDER T PLOT NAME :

PLOT SCALE : 1 IN:10 FT HORZ. / 1 IN:10 FT VERT.

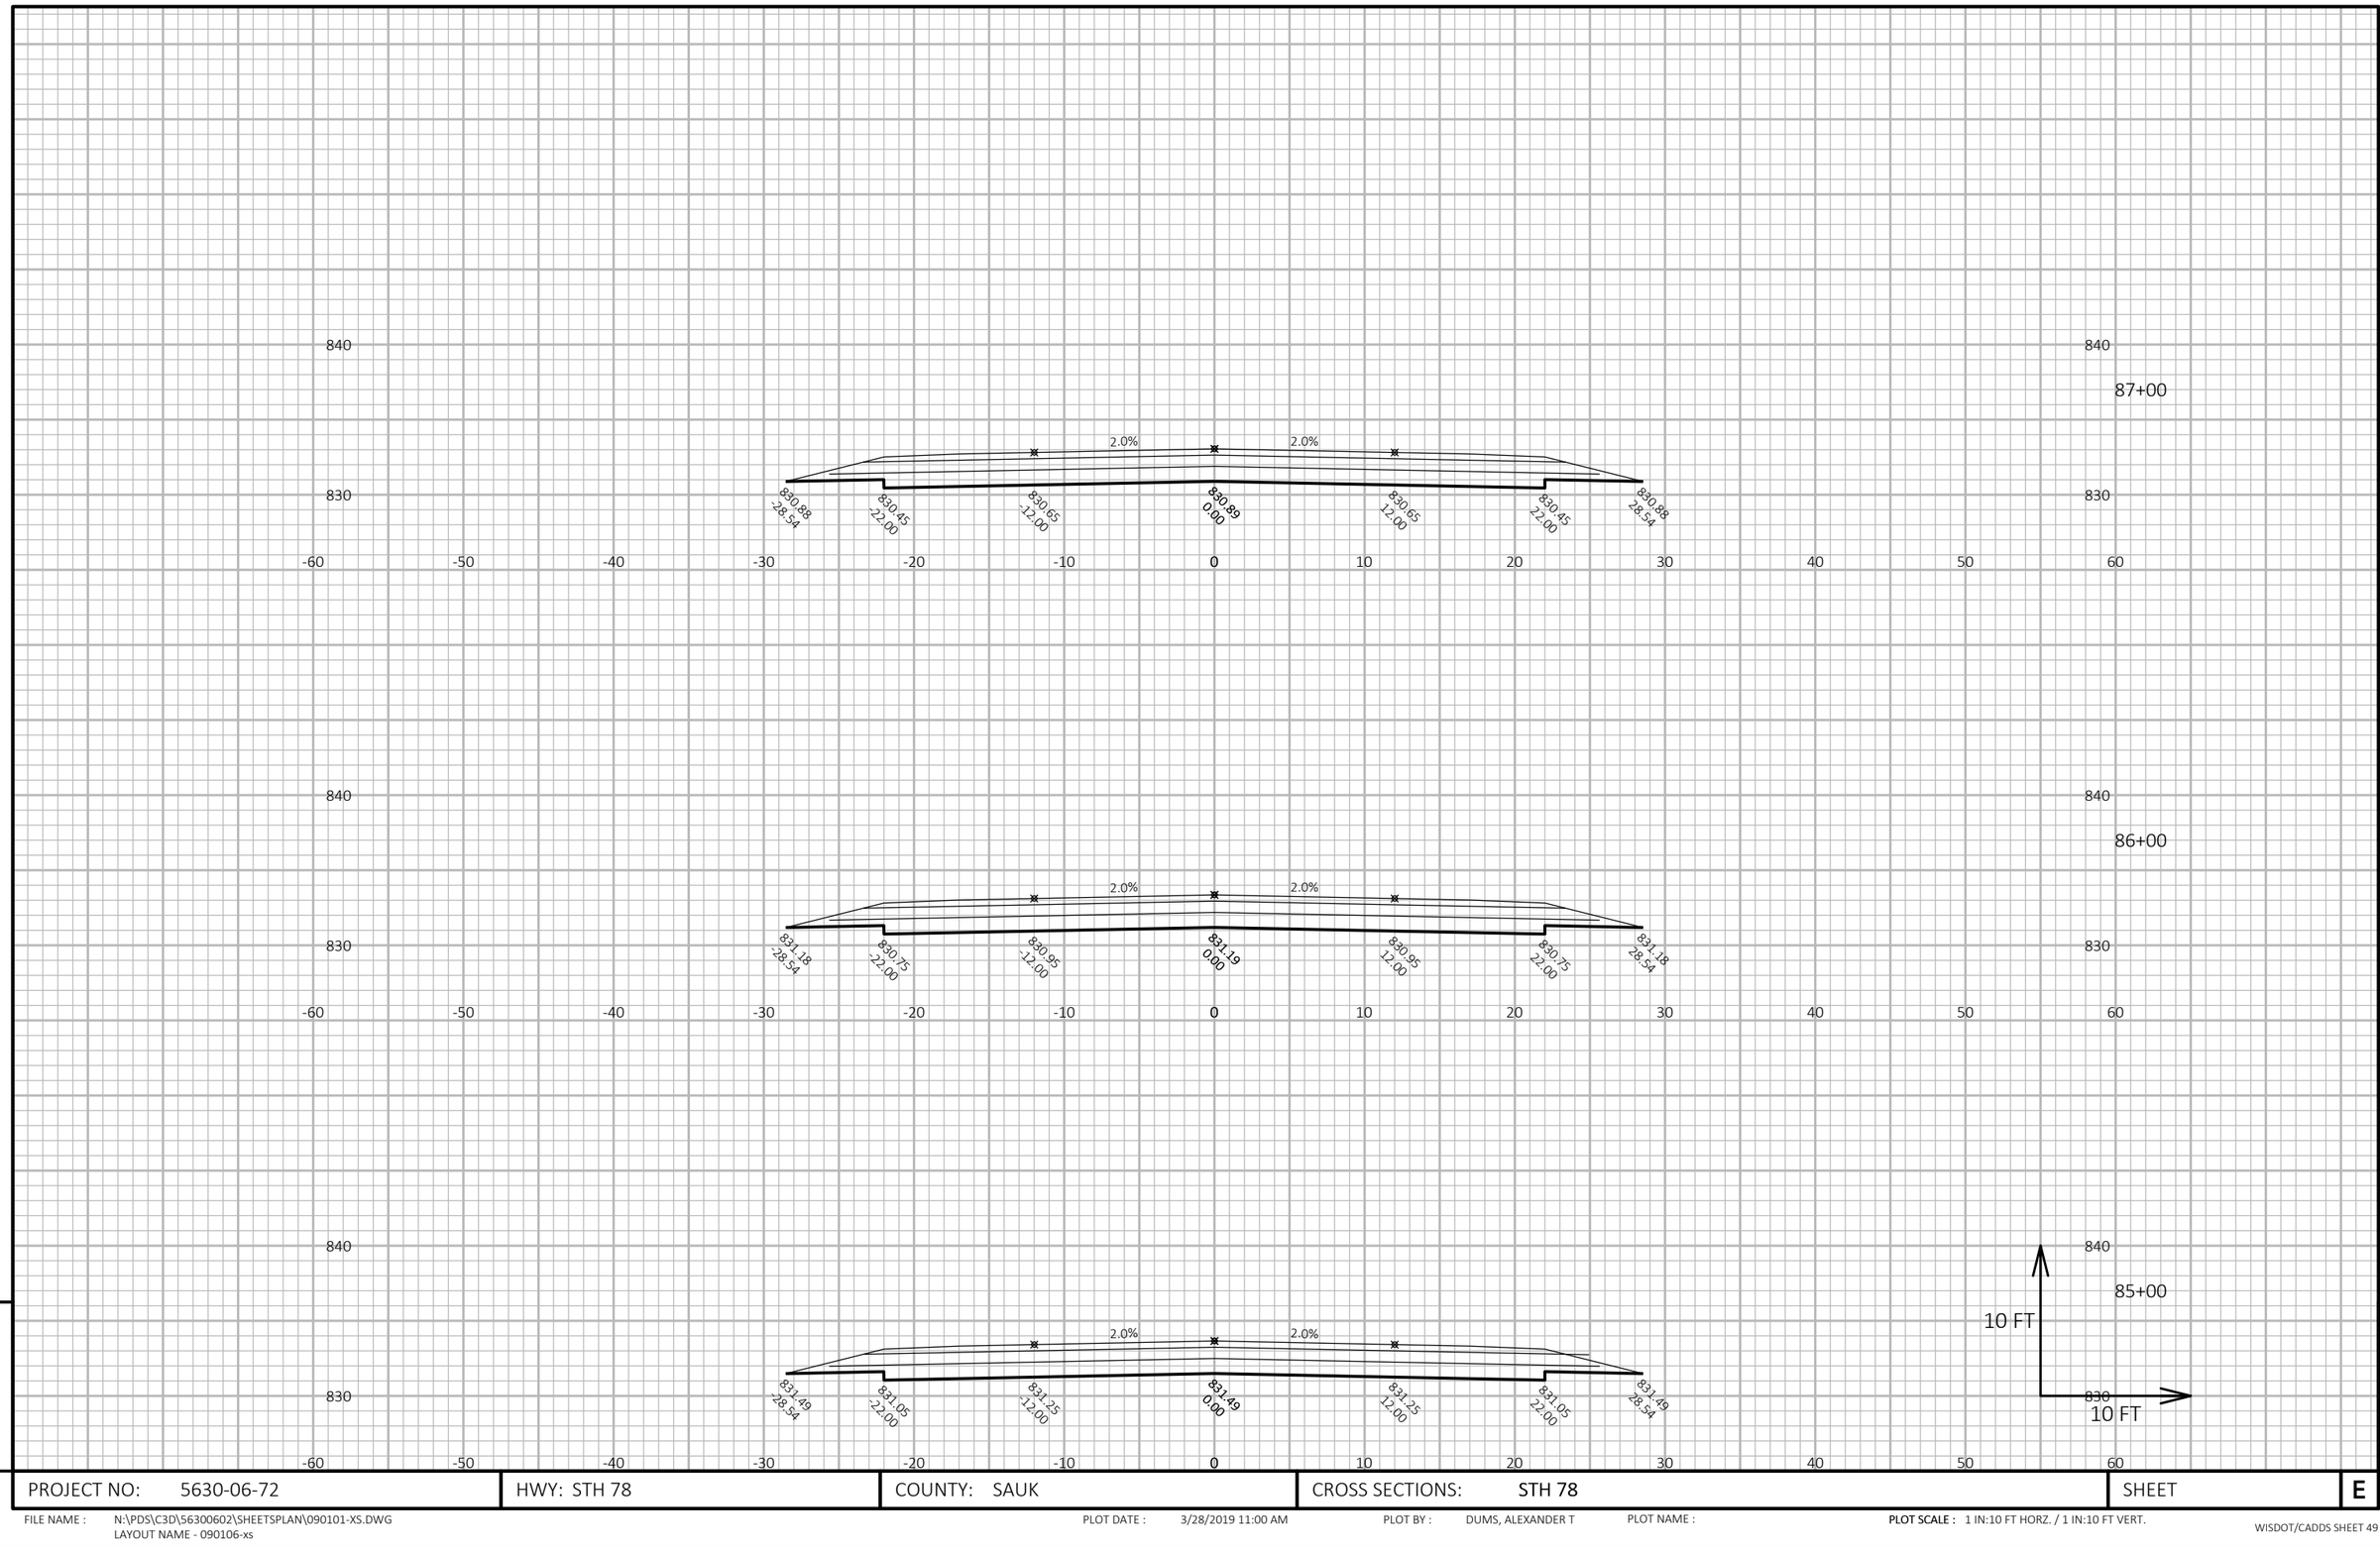

9


9

PROJECT NO: 5630-06-72	HWY: STH 78	COUNTY: SAUK	CROSS SECTIONS: STH 78	SHEET	E

FILE NAME : N:\PDS\C3D\56300602\SHEETSPLAN\090101-XS.DWG
LAYOUT NAME - 090106-xs

PLOT DATE : 3/28/2019 11:00 AM PLOT BY : DUMS, ALEXANDER T PLOT NAME :

PLOT SCALE : 1 IN:10 FT HORZ. / 1 IN:10 FT VERT.

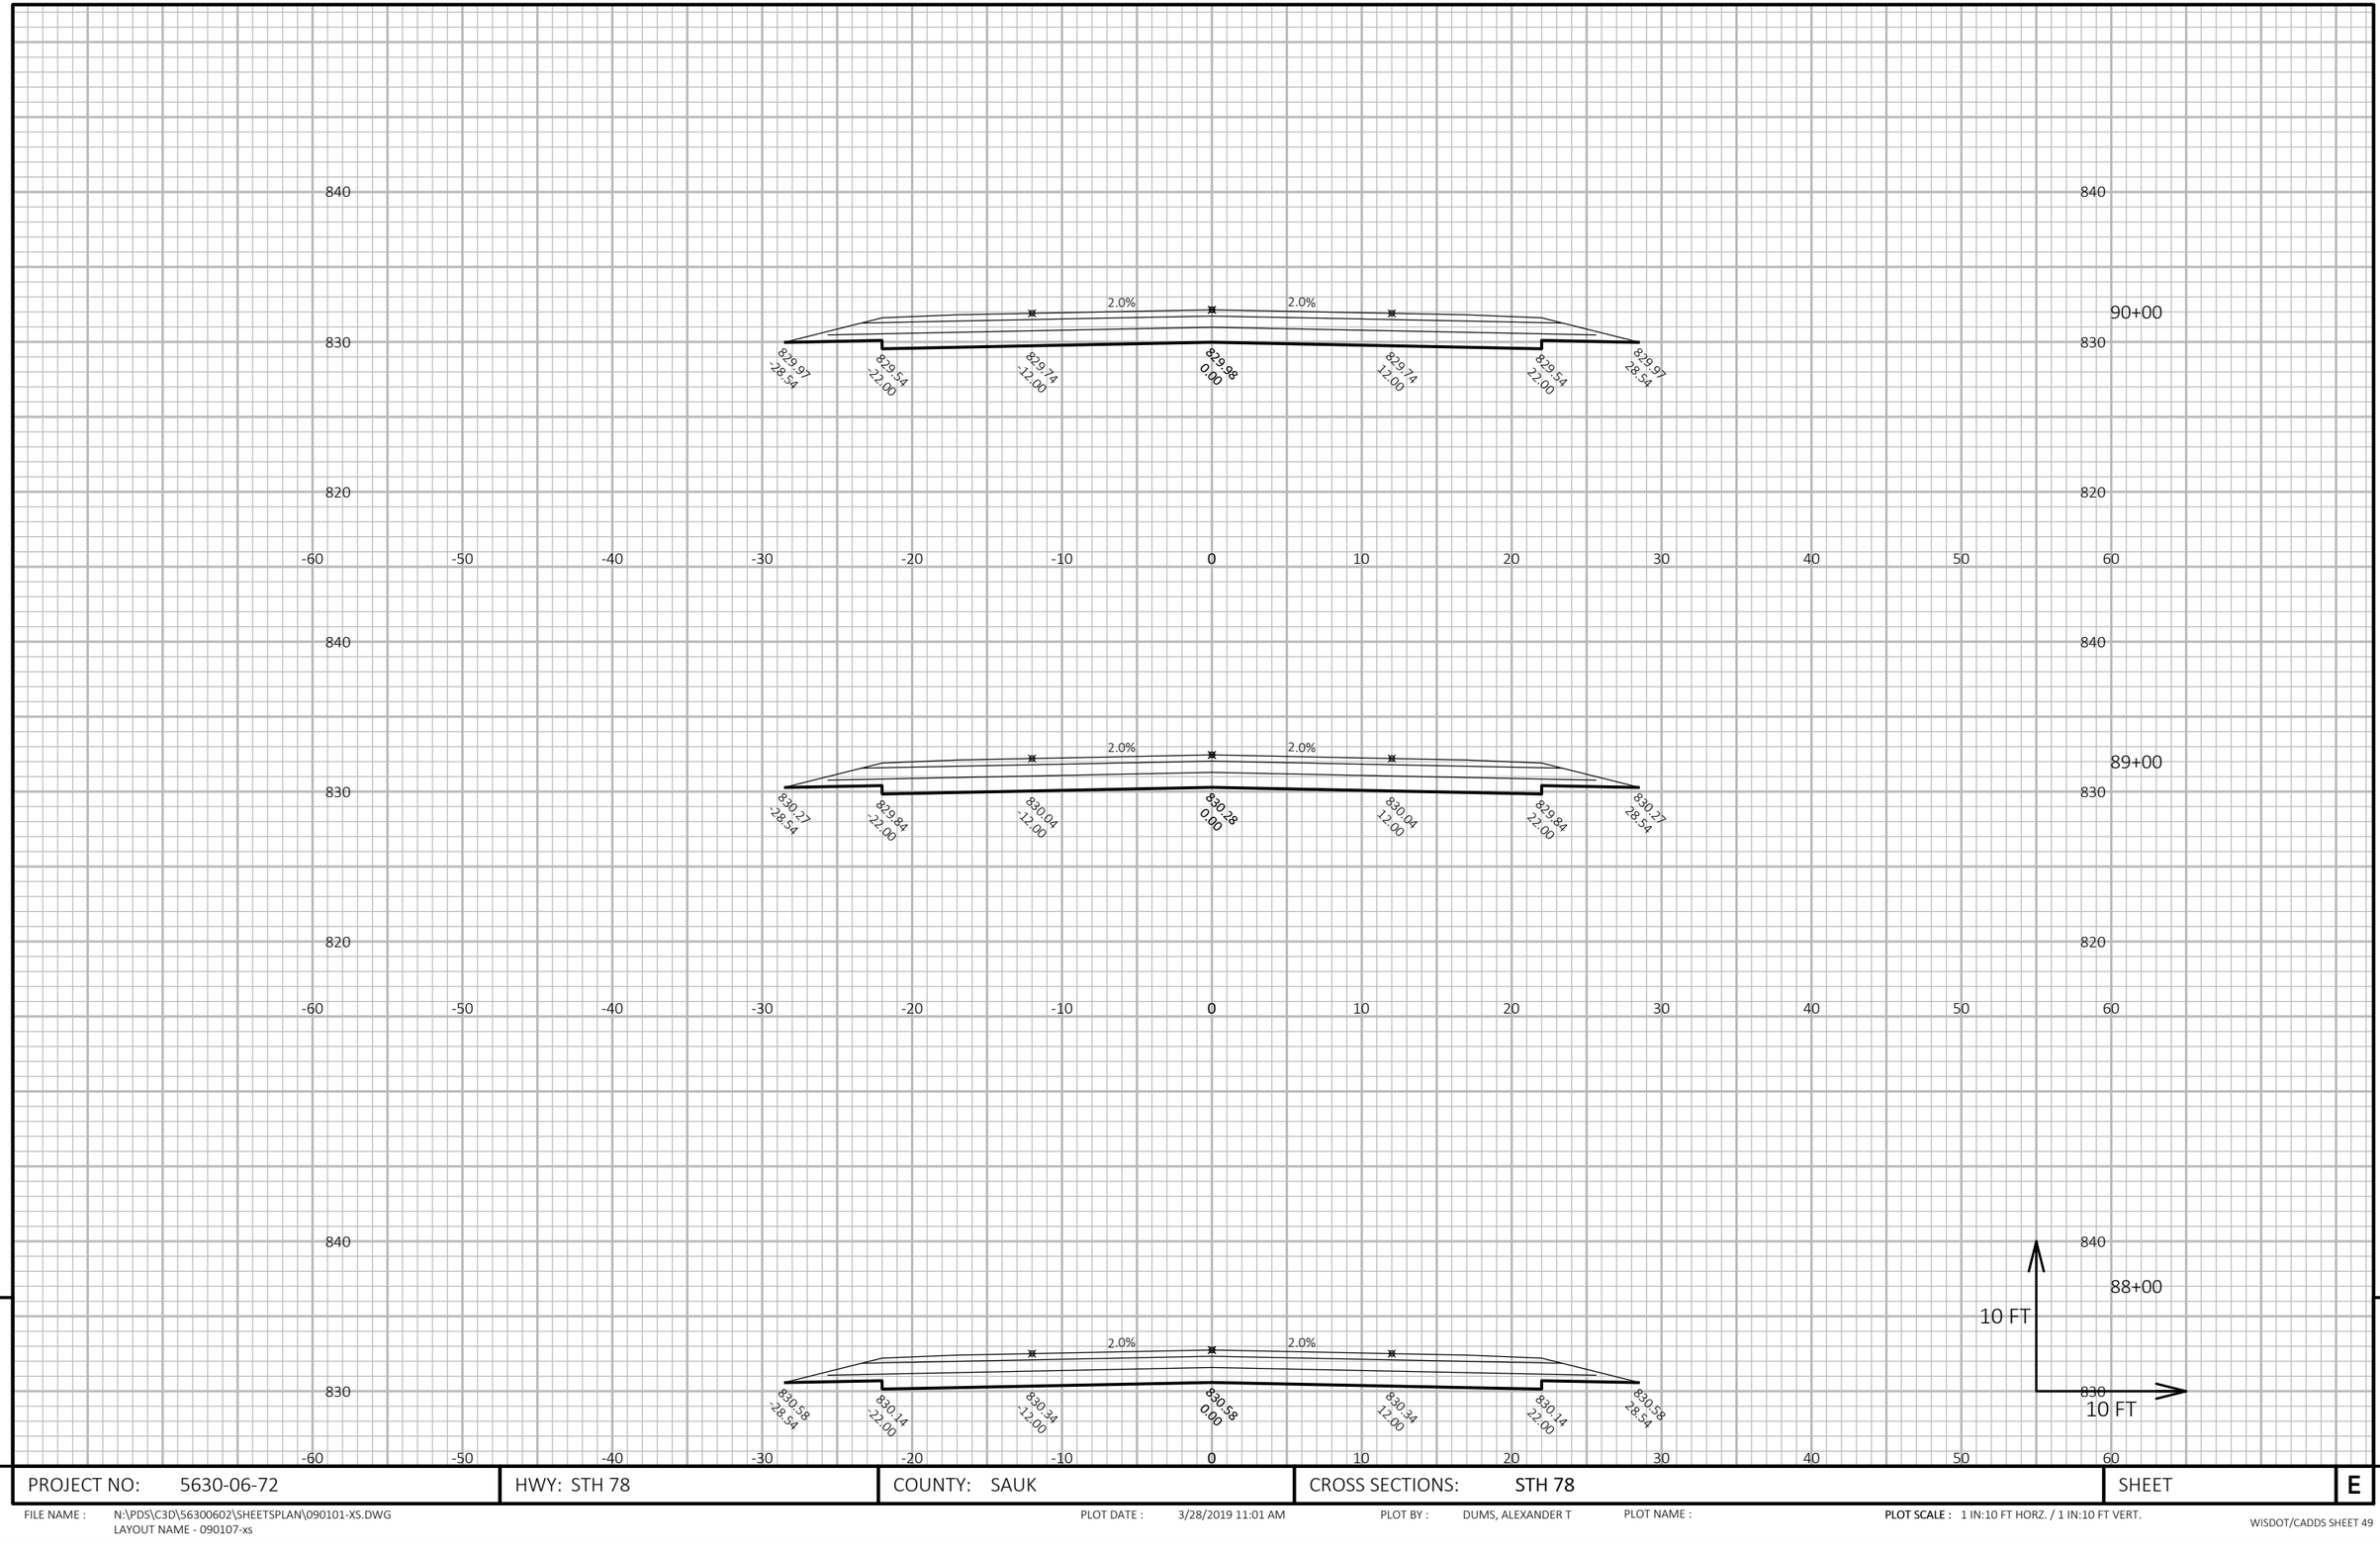

9

9

PROJECT NO: 5630-06-72	HWY: STH 78	COUNTY: SAUK	CROSS SECTIONS: STH 78	SHEET	E


FILE NAME : N:\PDS\C3D\56300602\SHEETSPLAN\090101-XS.DWG
LAYOUT NAME - 090107-xs

PLOT DATE : 3/28/2019 11:01 AM

PLOT BY : DUMS, ALEXANDER T

PLOT NAME :

PLOT SCALE : 1 IN:10 FT HORZ. / 1 IN:10 FT VERT.

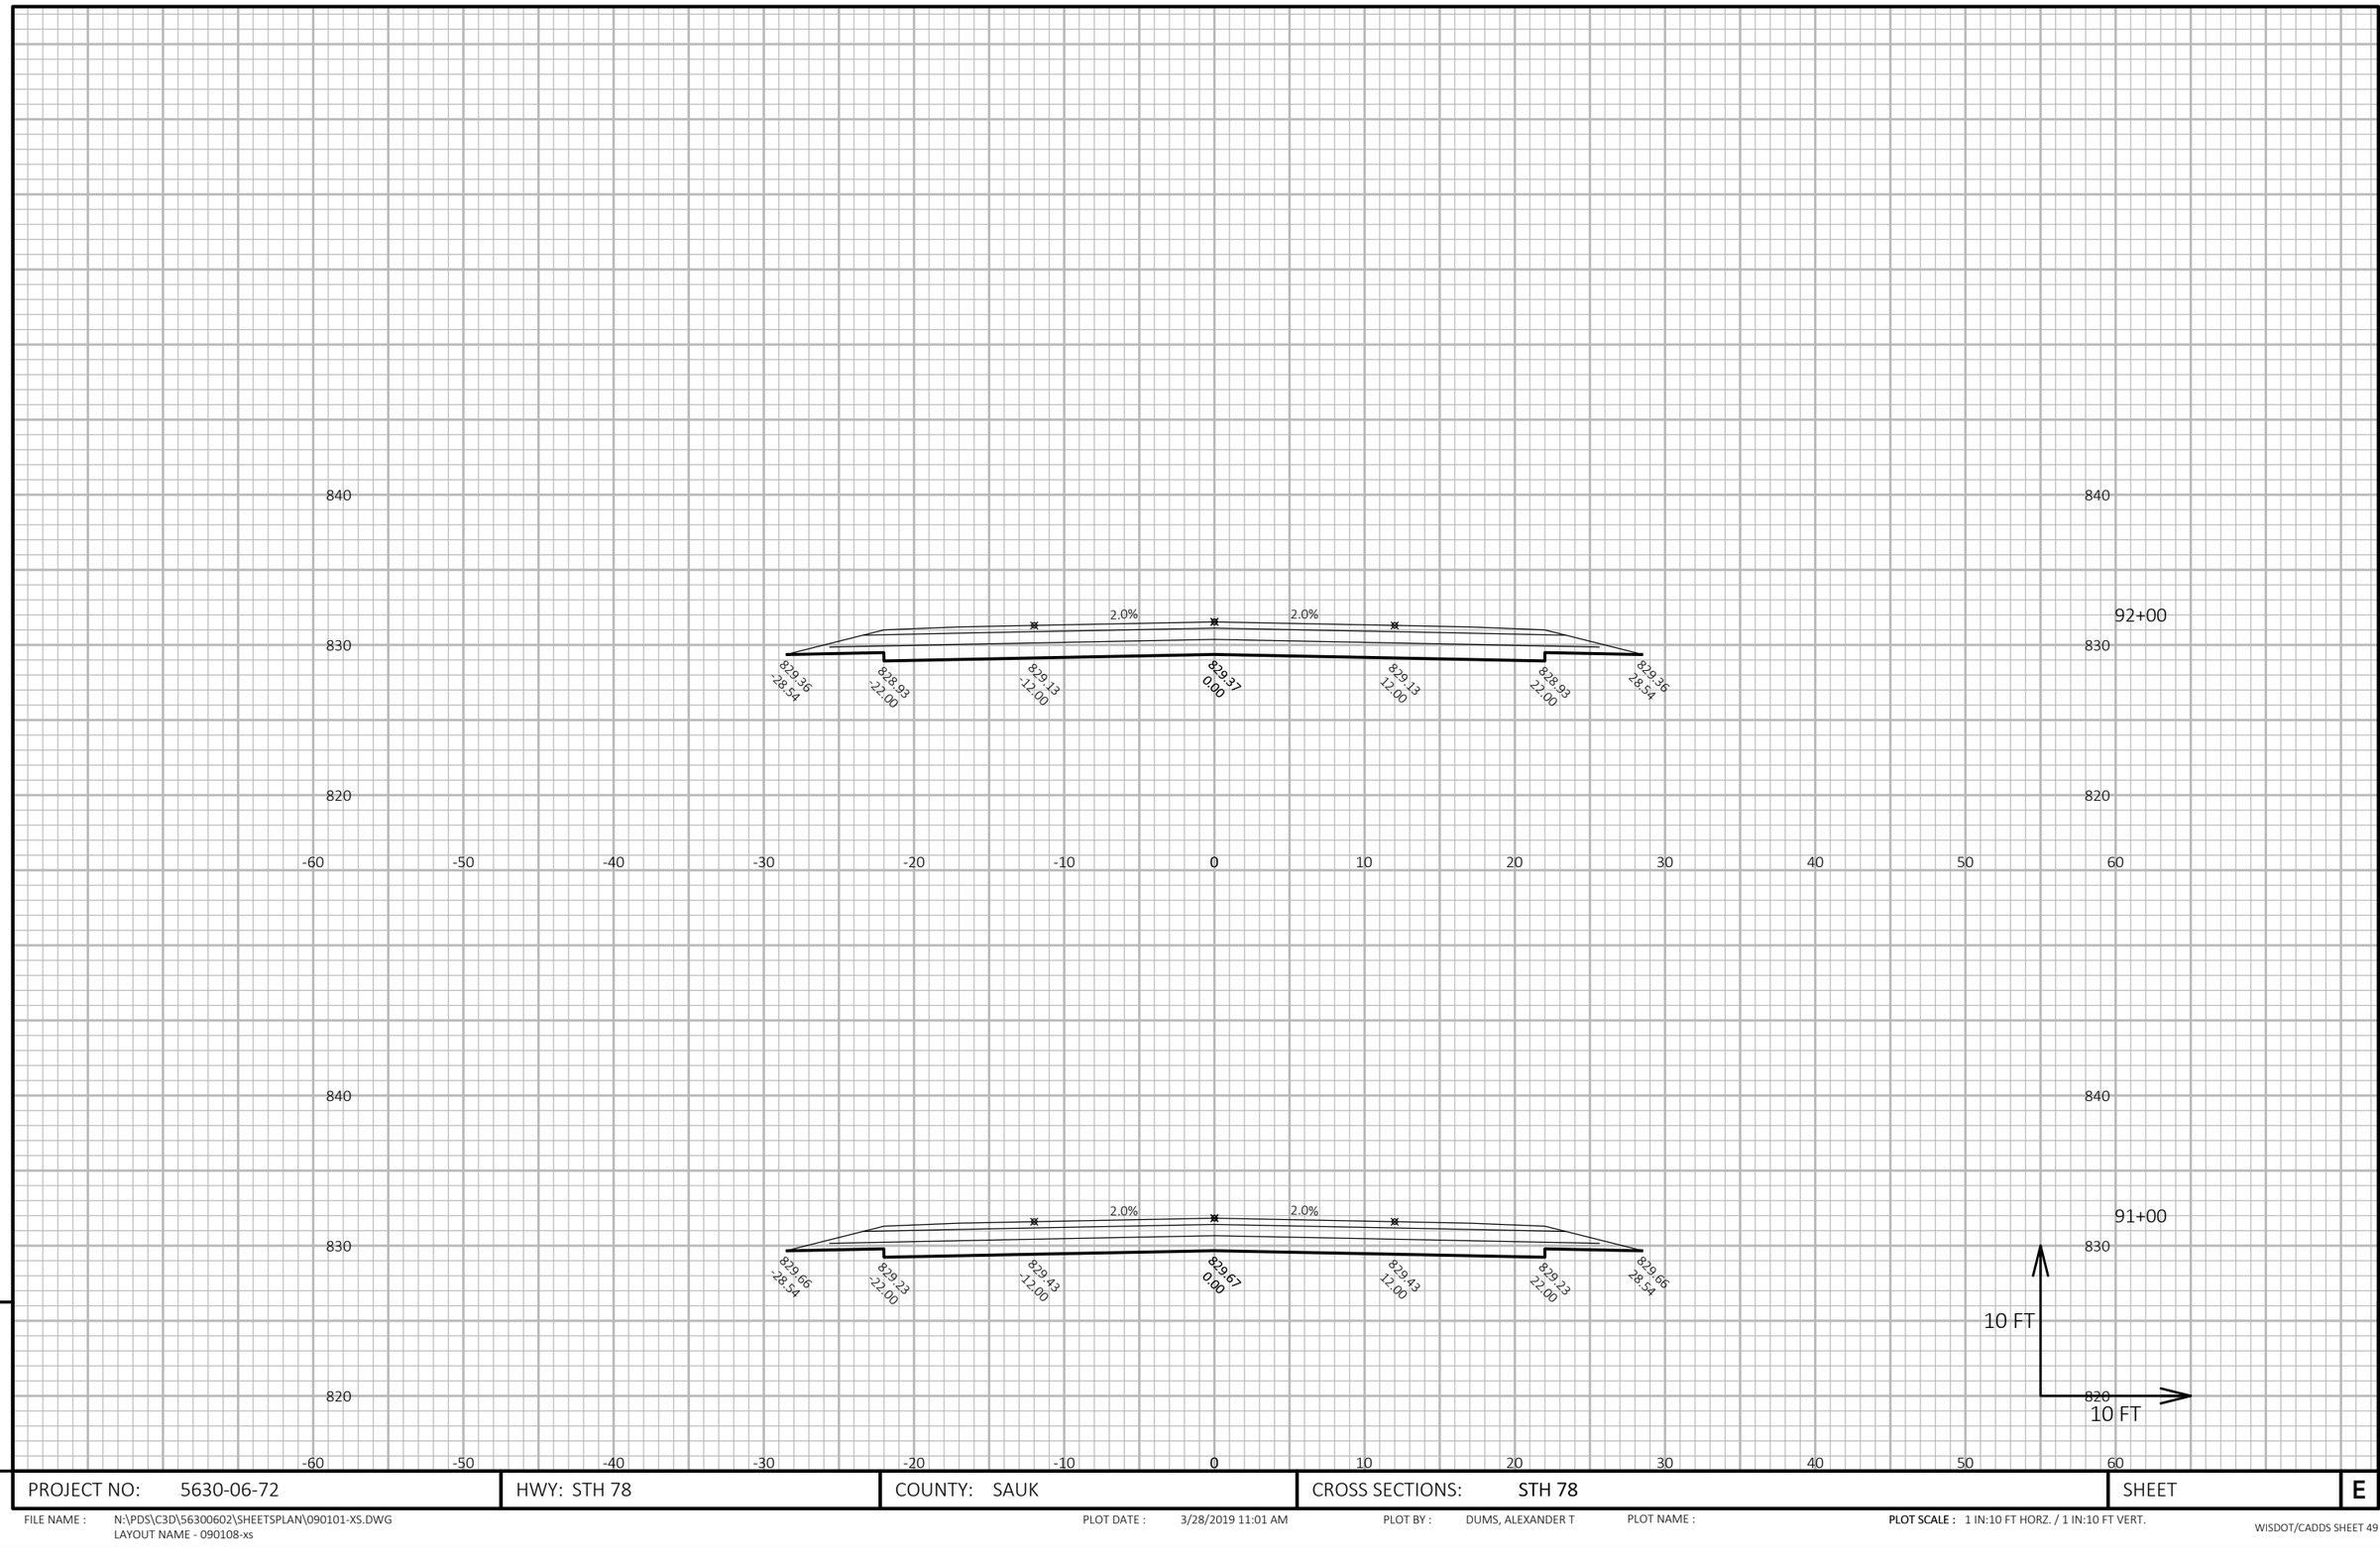

9

9

PROJECT NO: 5630-06-72	HWY: STH 78	COUNTY: SAUK	CROSS SECTIONS: STH 78	SHEET	E


FILE NAME : N:\PDS\C3D\56300602\SHEETSPLAN\090101-XS.DWG
LAYOUT NAME - 090108-xs

PLOT DATE : 3/28/2019 11:01 AM

PLOT BY : DUMS, ALEXANDER T

PLOT NAME :

PLOT SCALE : 1 IN:10 FT HORZ. / 1 IN:10 FT VERT.

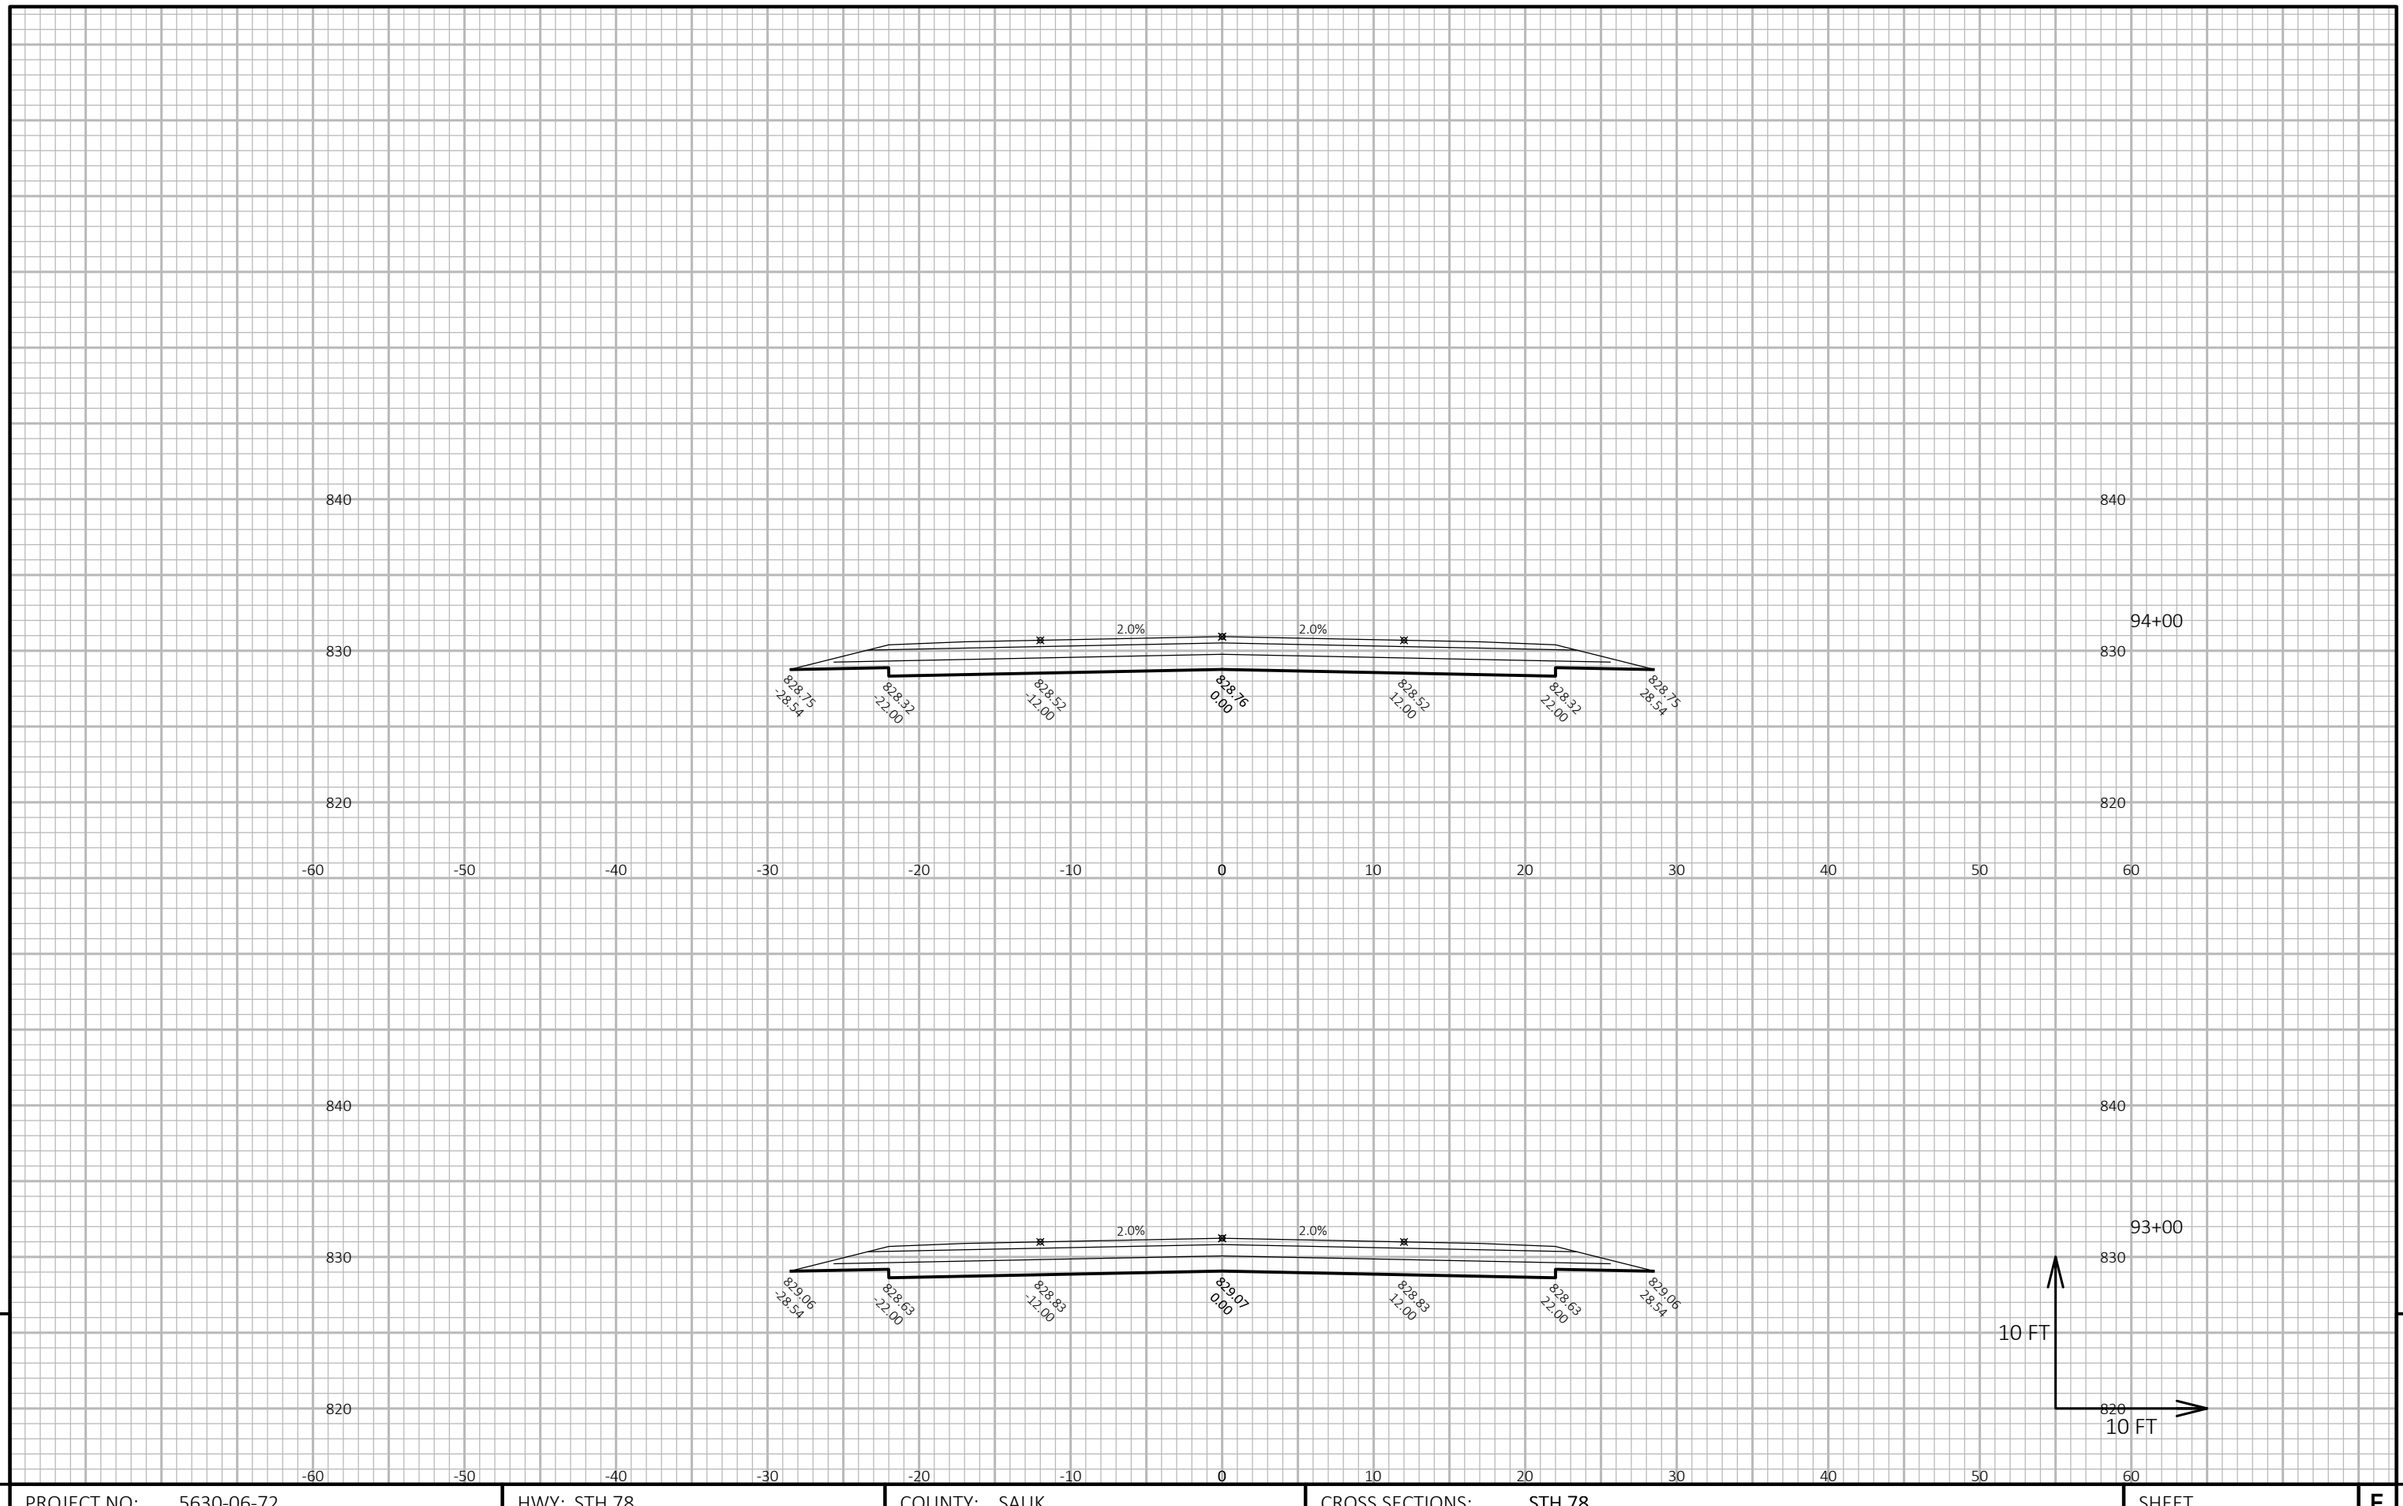

9


9

PROJECT NO: 5630-06-72	HWY: STH 78	COUNTY: SAUK	CROSS SECTIONS: STH 78	SHEET	E

FILE NAME : N:\PDS\C3D\56300602\SHEETSPLAN\090101-XS.DWG
LAYOUT NAME - 090109-xs

PLOT DATE : 3/28/2019 11:01 AM PLOT BY : DUMS, ALEXANDER T PLOT NAME :

PLOT SCALE : 1 IN:10 FT HORZ. / 1 IN:10 FT VERT.

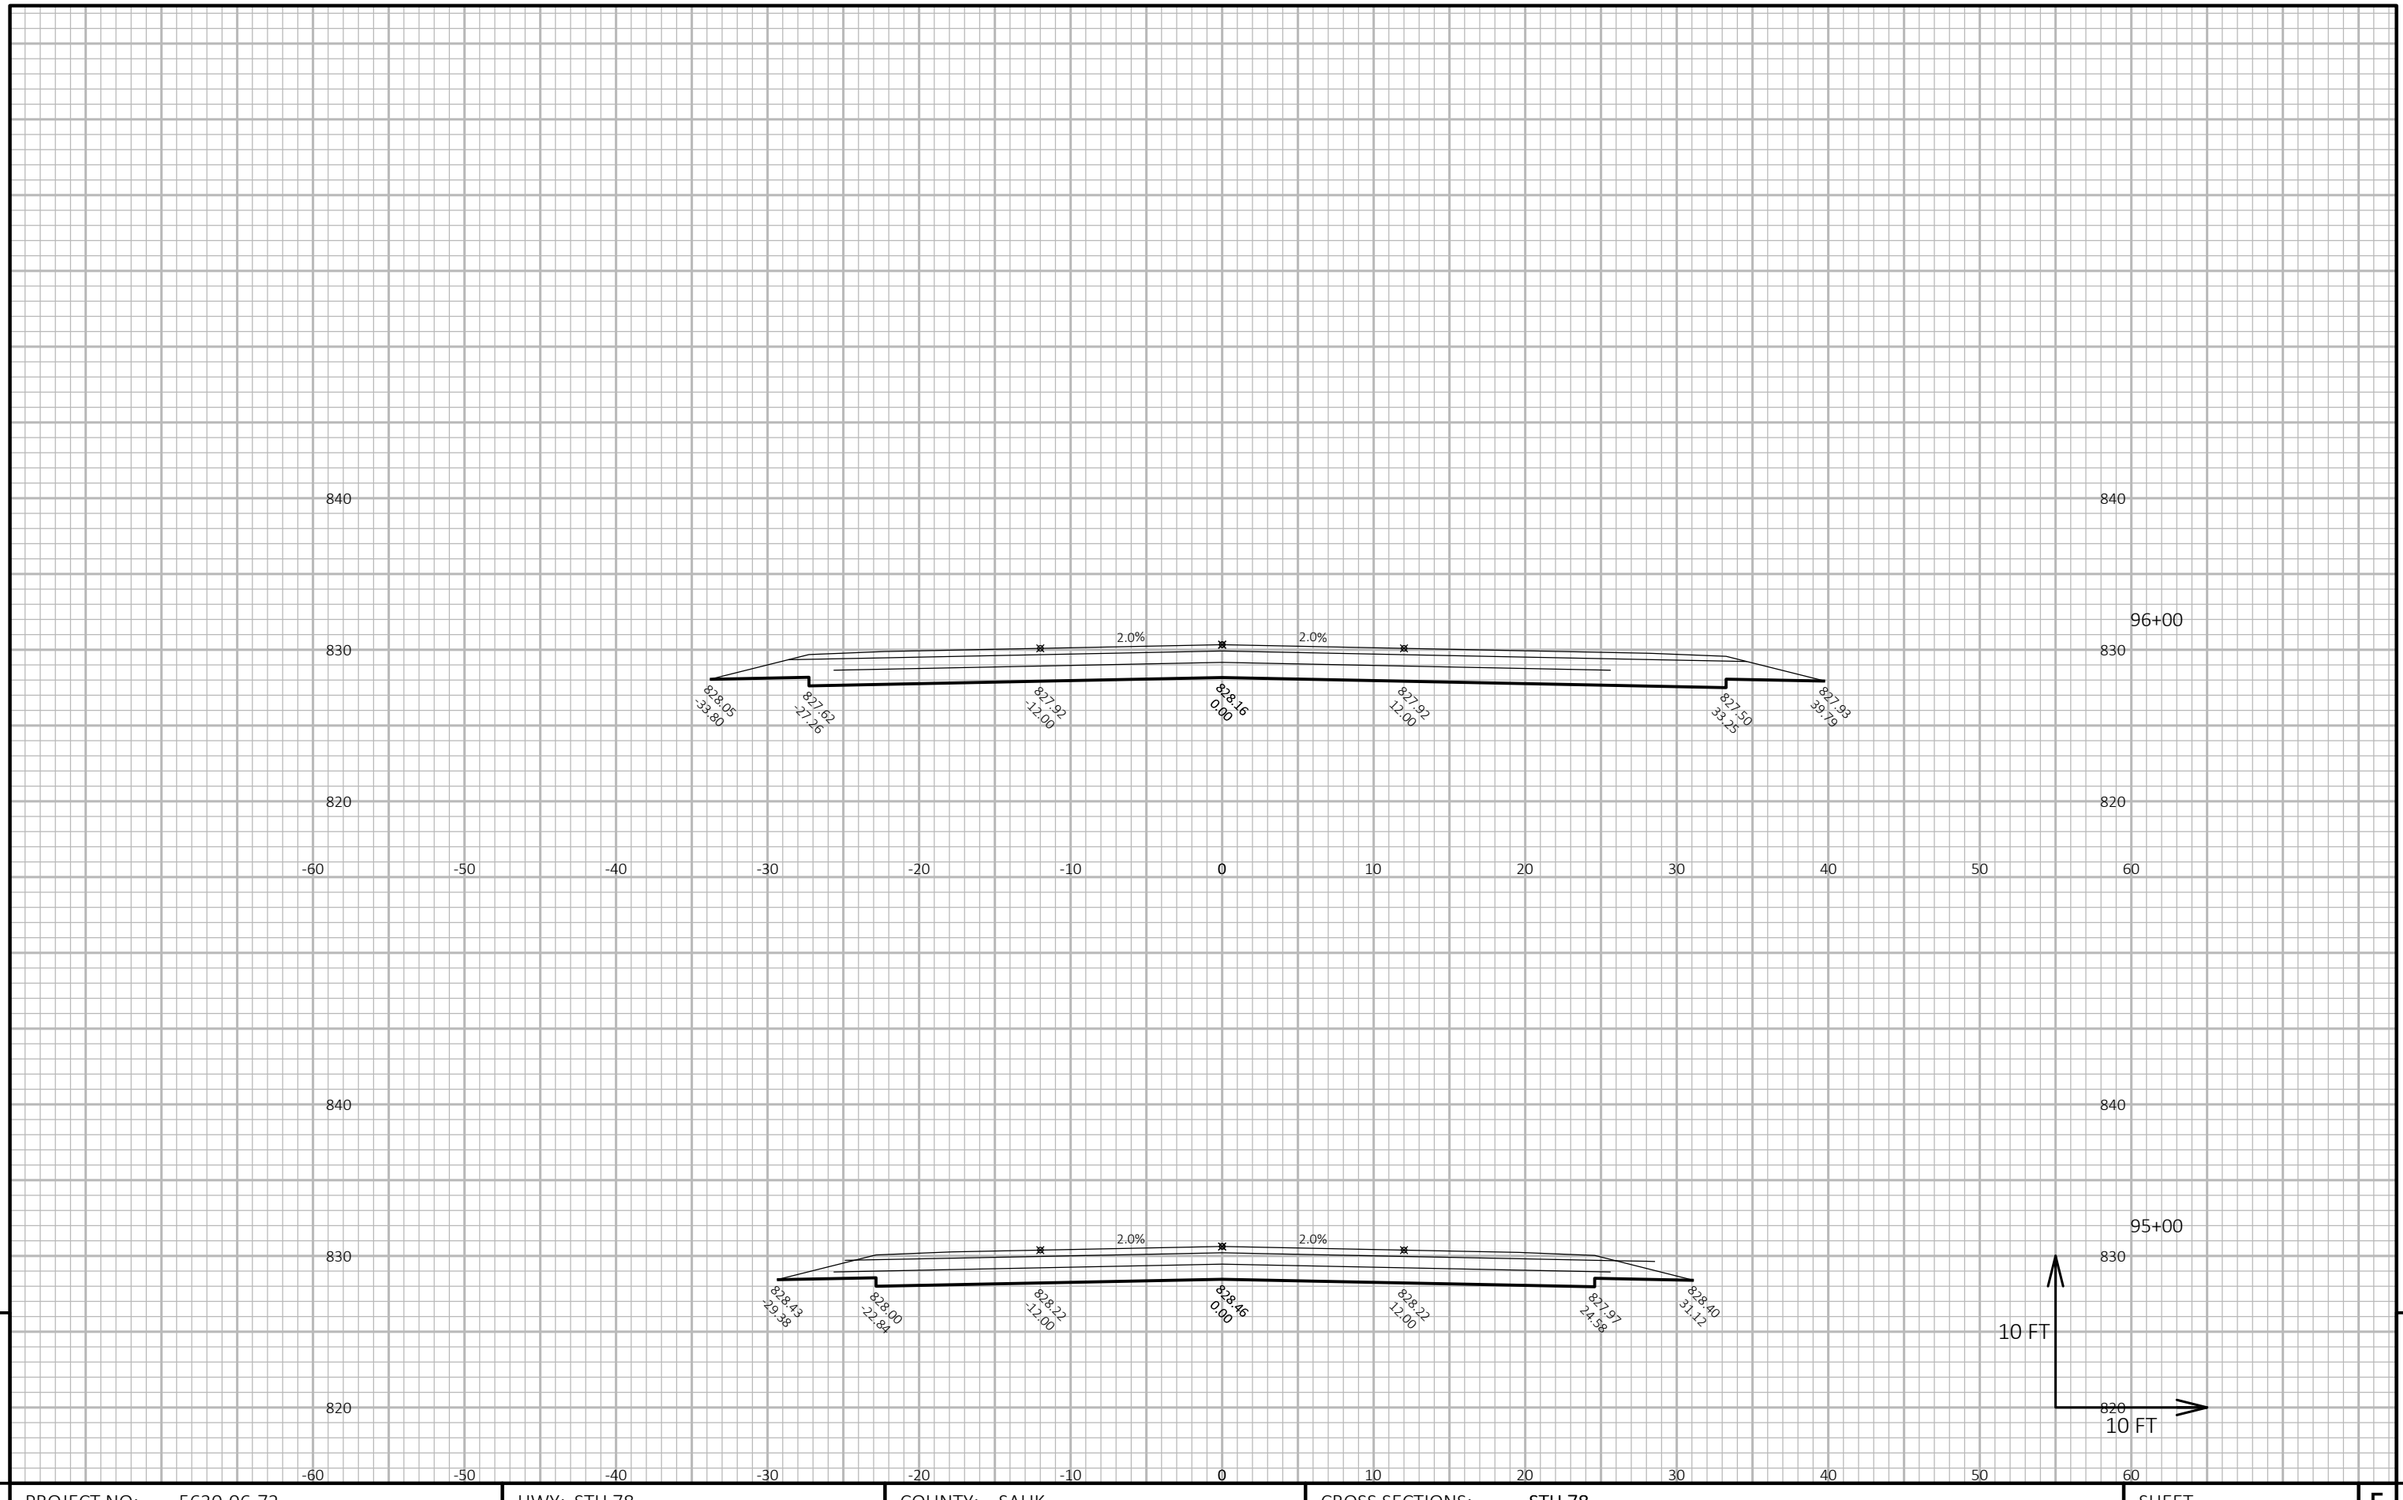

9


9

PROJECT NO: 5630-06-72	HWY: STH 78	COUNTY: SAUK	CROSS SECTIONS: STH 78	SHEET	E

FILE NAME : N:\PDS\C3D\56300602\SHEETSPLAN\090101-XS.DWG
LAYOUT NAME - 090110-xs

PLOT DATE : 3/28/2019 11:01 AM PLOT BY : DUMS, ALEXANDER T PLOT NAME :

PLOT SCALE : 1 IN:10 FT HORZ. / 1 IN:10 FT VERT.

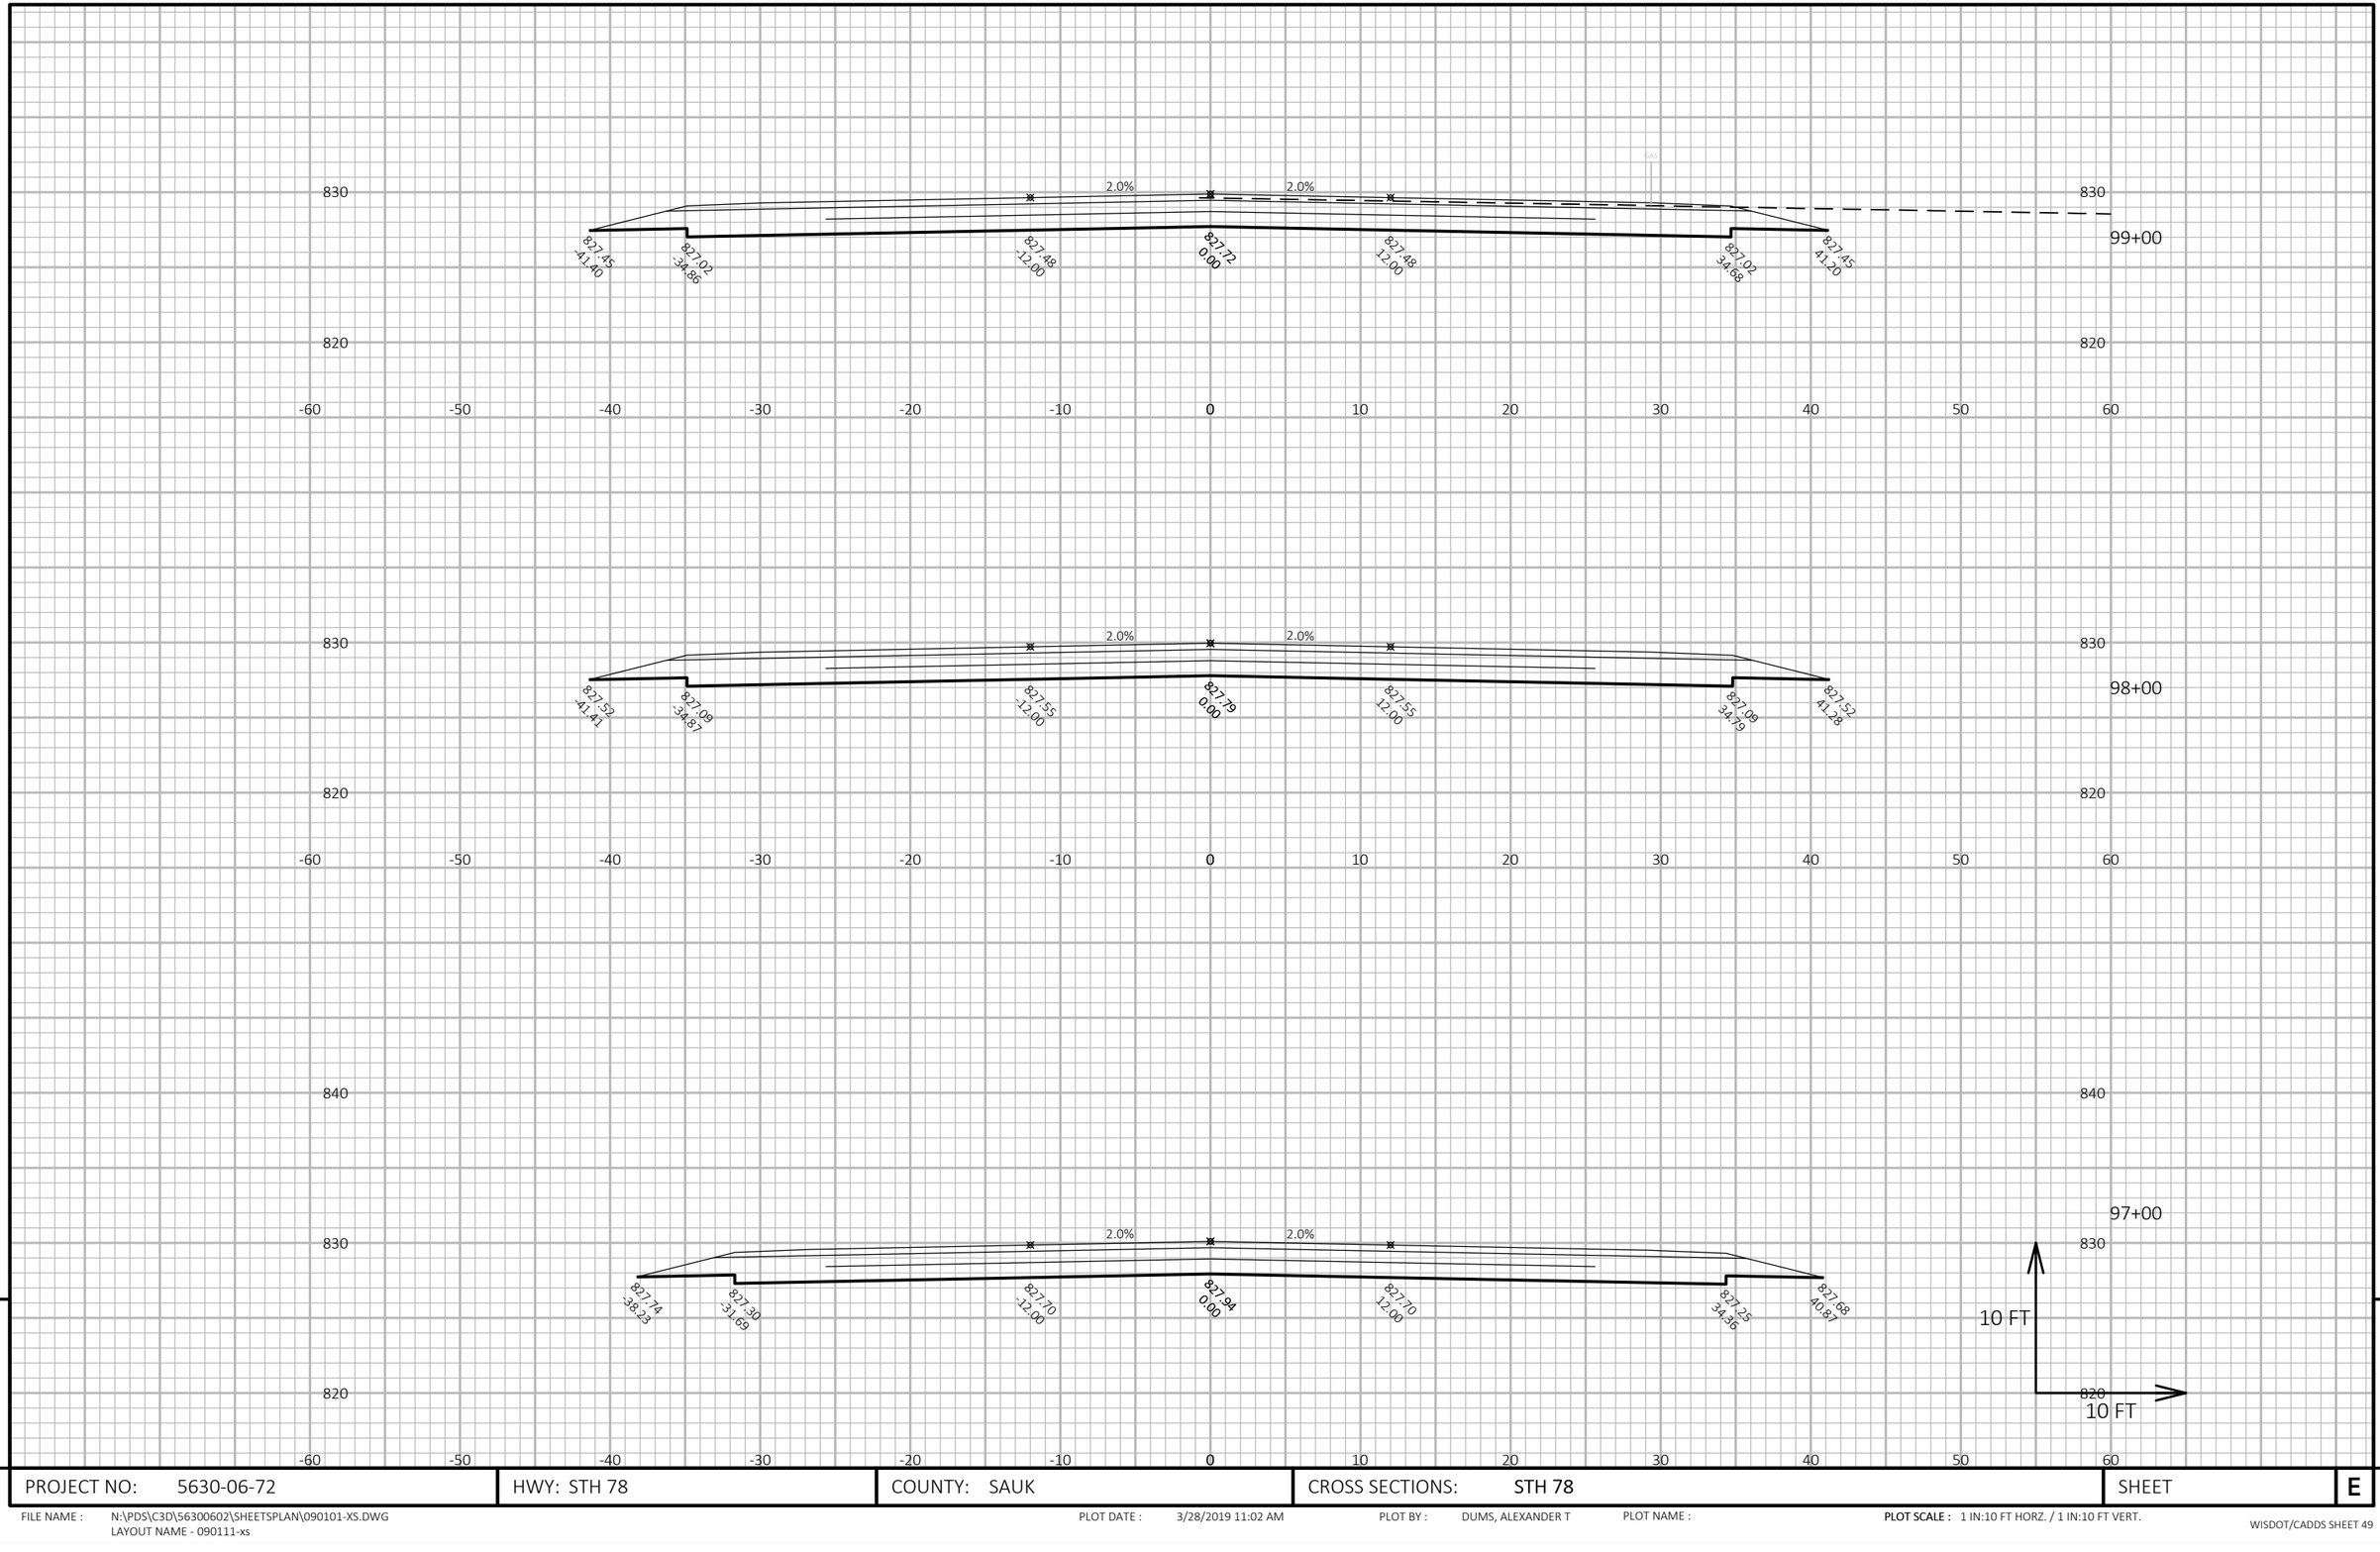

9


9

PROJECT NO: 5630-06-72	HWY: STH 78	COUNTY: SAUK	CROSS SECTIONS: STH 78	SHEET	E


FILE NAME : N:\PDS\C3D\56300602\SHEETSPLAN\090101-XS.DWG
LAYOUT NAME - 090111-xs

PLOT DATE : 3/28/2019 11:02 AM PLOT BY : DUMS, ALEXANDER T PLOT NAME :


PLOT SCALE : 1 IN:10 FT HORZ. / 1 IN:10 FT VERT.

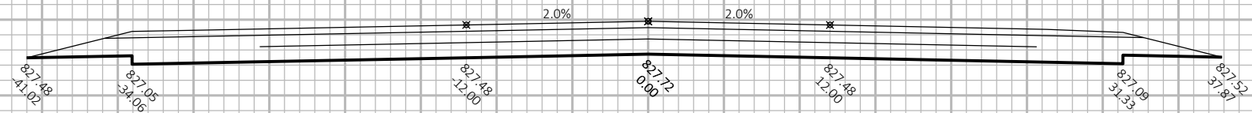


100+00

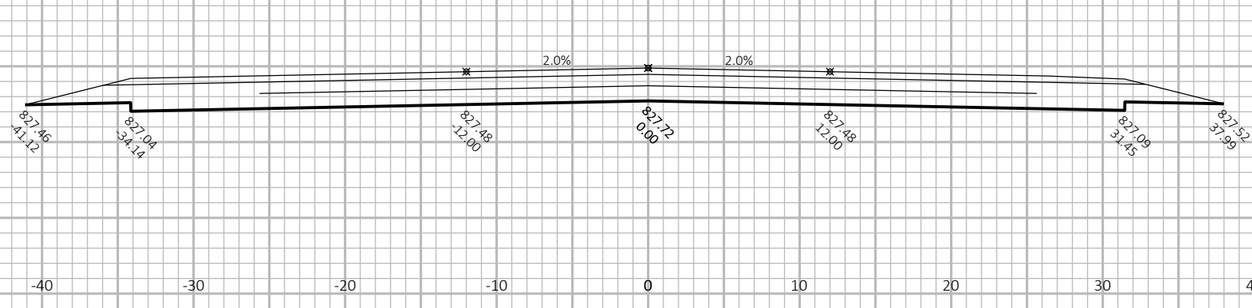

99+99

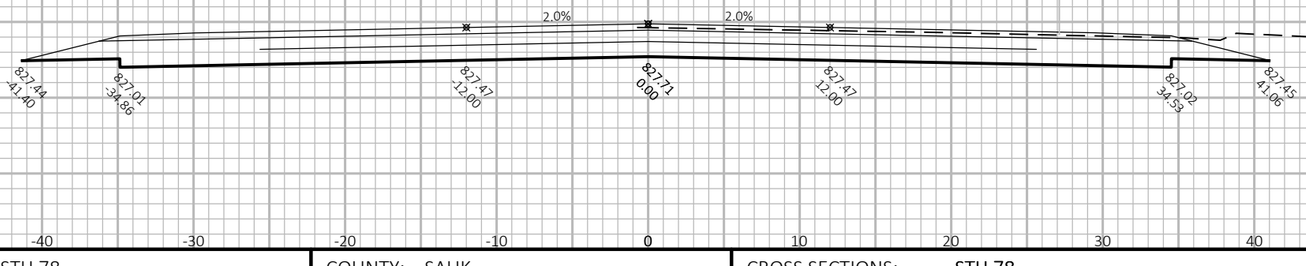

99+46

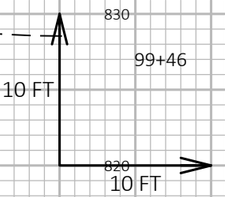


PROJECT NO: 5630-06-72	HWY: STH 78	COUNTY: SAUK	CROSS SECTIONS: STH 78	SHEET	E

FILE NAME : N:\PDS\C3D\56300602\SHEETSPLAN\090101-XS.DWG
LAYOUT NAME - 090112-xs

PLOT DATE : 3/28/2019 11:02 AM PLOT BY : DUMS, ALEXANDER T PLOT NAME :

PLOT SCALE : 1 IN:10 FT HORZ. / 1 IN:10 FT VERT.

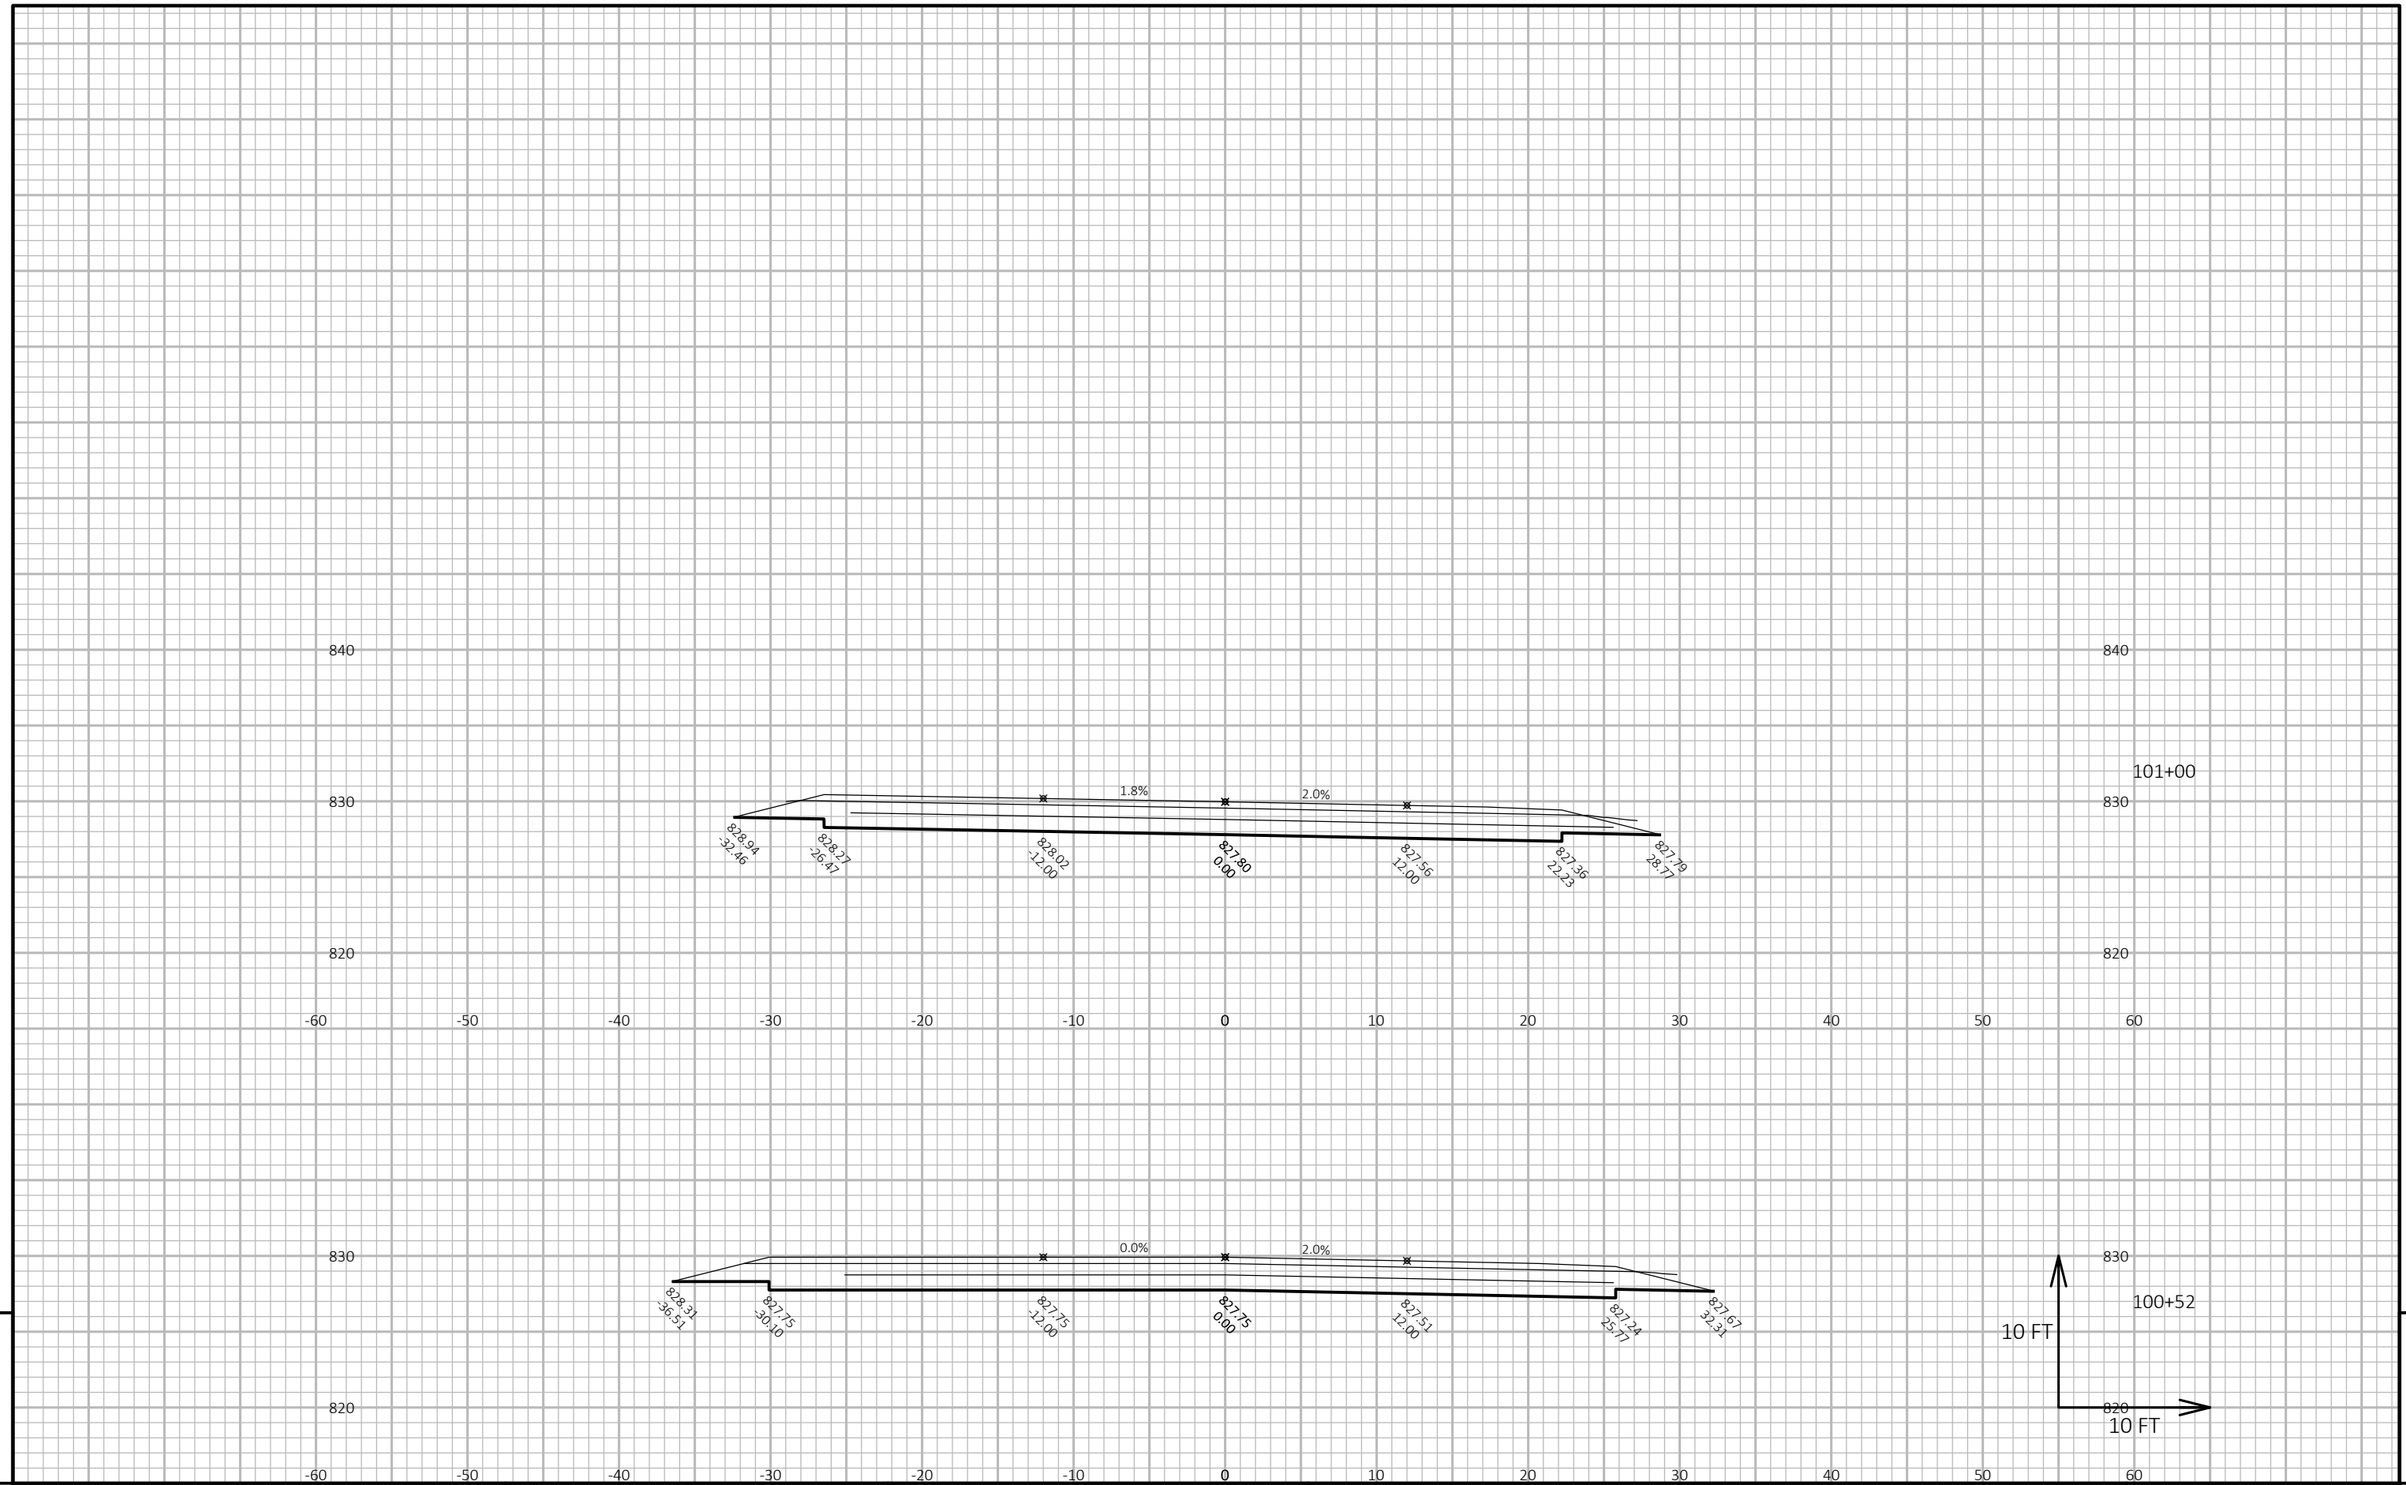

9

9

PROJECT NO: 5630-06-72	HWY: STH 78	COUNTY: SAUK	CROSS SECTIONS: STH 78	SHEET	E


FILE NAME : N:\PDS\C3D\56300602\SHEETSPLAN\090101-XS.DWG
LAYOUT NAME - 090113-xs

PLOT DATE : 3/28/2019 11:02 AM

PLOT BY : DUMS, ALEXANDER T

PLOT NAME :

PLOT SCALE : 1 IN:10 FT HORZ. / 1 IN:10 FT VERT.

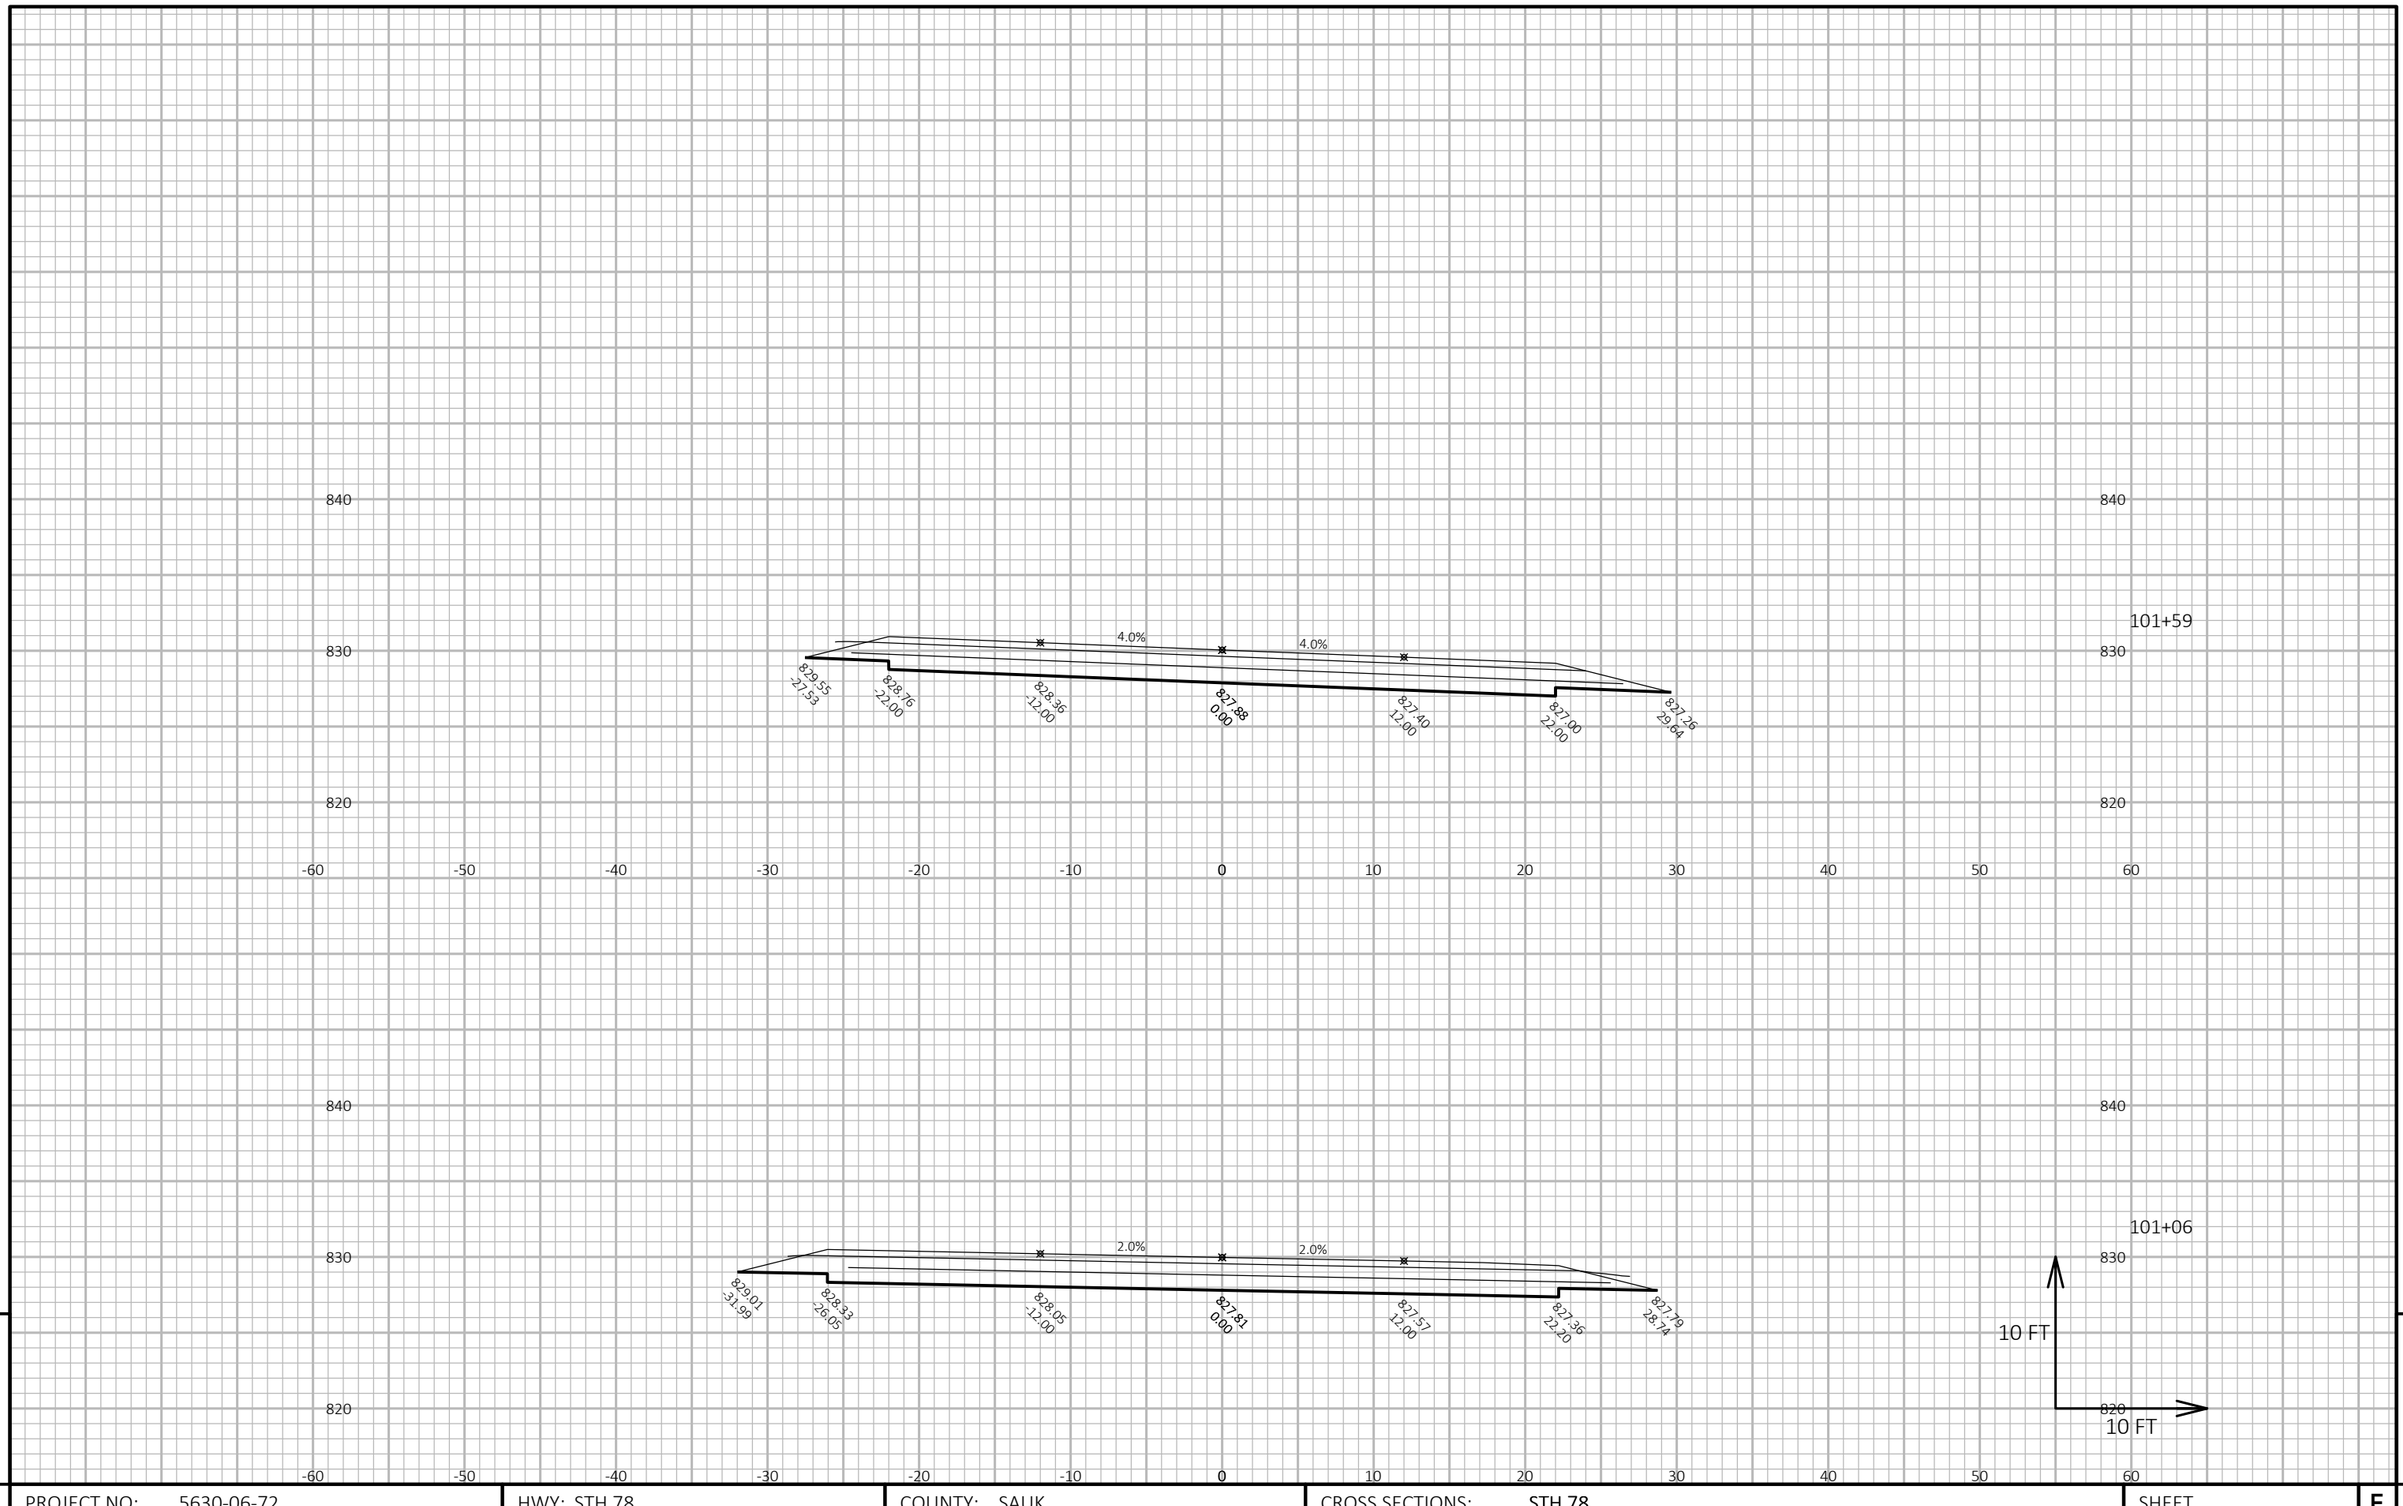

9


9

PROJECT NO: 5630-06-72	HWY: STH 78	COUNTY: SAUK	CROSS SECTIONS: STH 78	SHEET	E

FILE NAME : N:\PDS\C3D\56300602\SHEETSPLAN\090101-XS.DWG
LAYOUT NAME - 090114-xs

PLOT DATE : 3/28/2019 11:02 AM PLOT BY : DUMS, ALEXANDER T PLOT NAME :

PLOT SCALE : 1 IN:10 FT HORZ. / 1 IN:10 FT VERT.

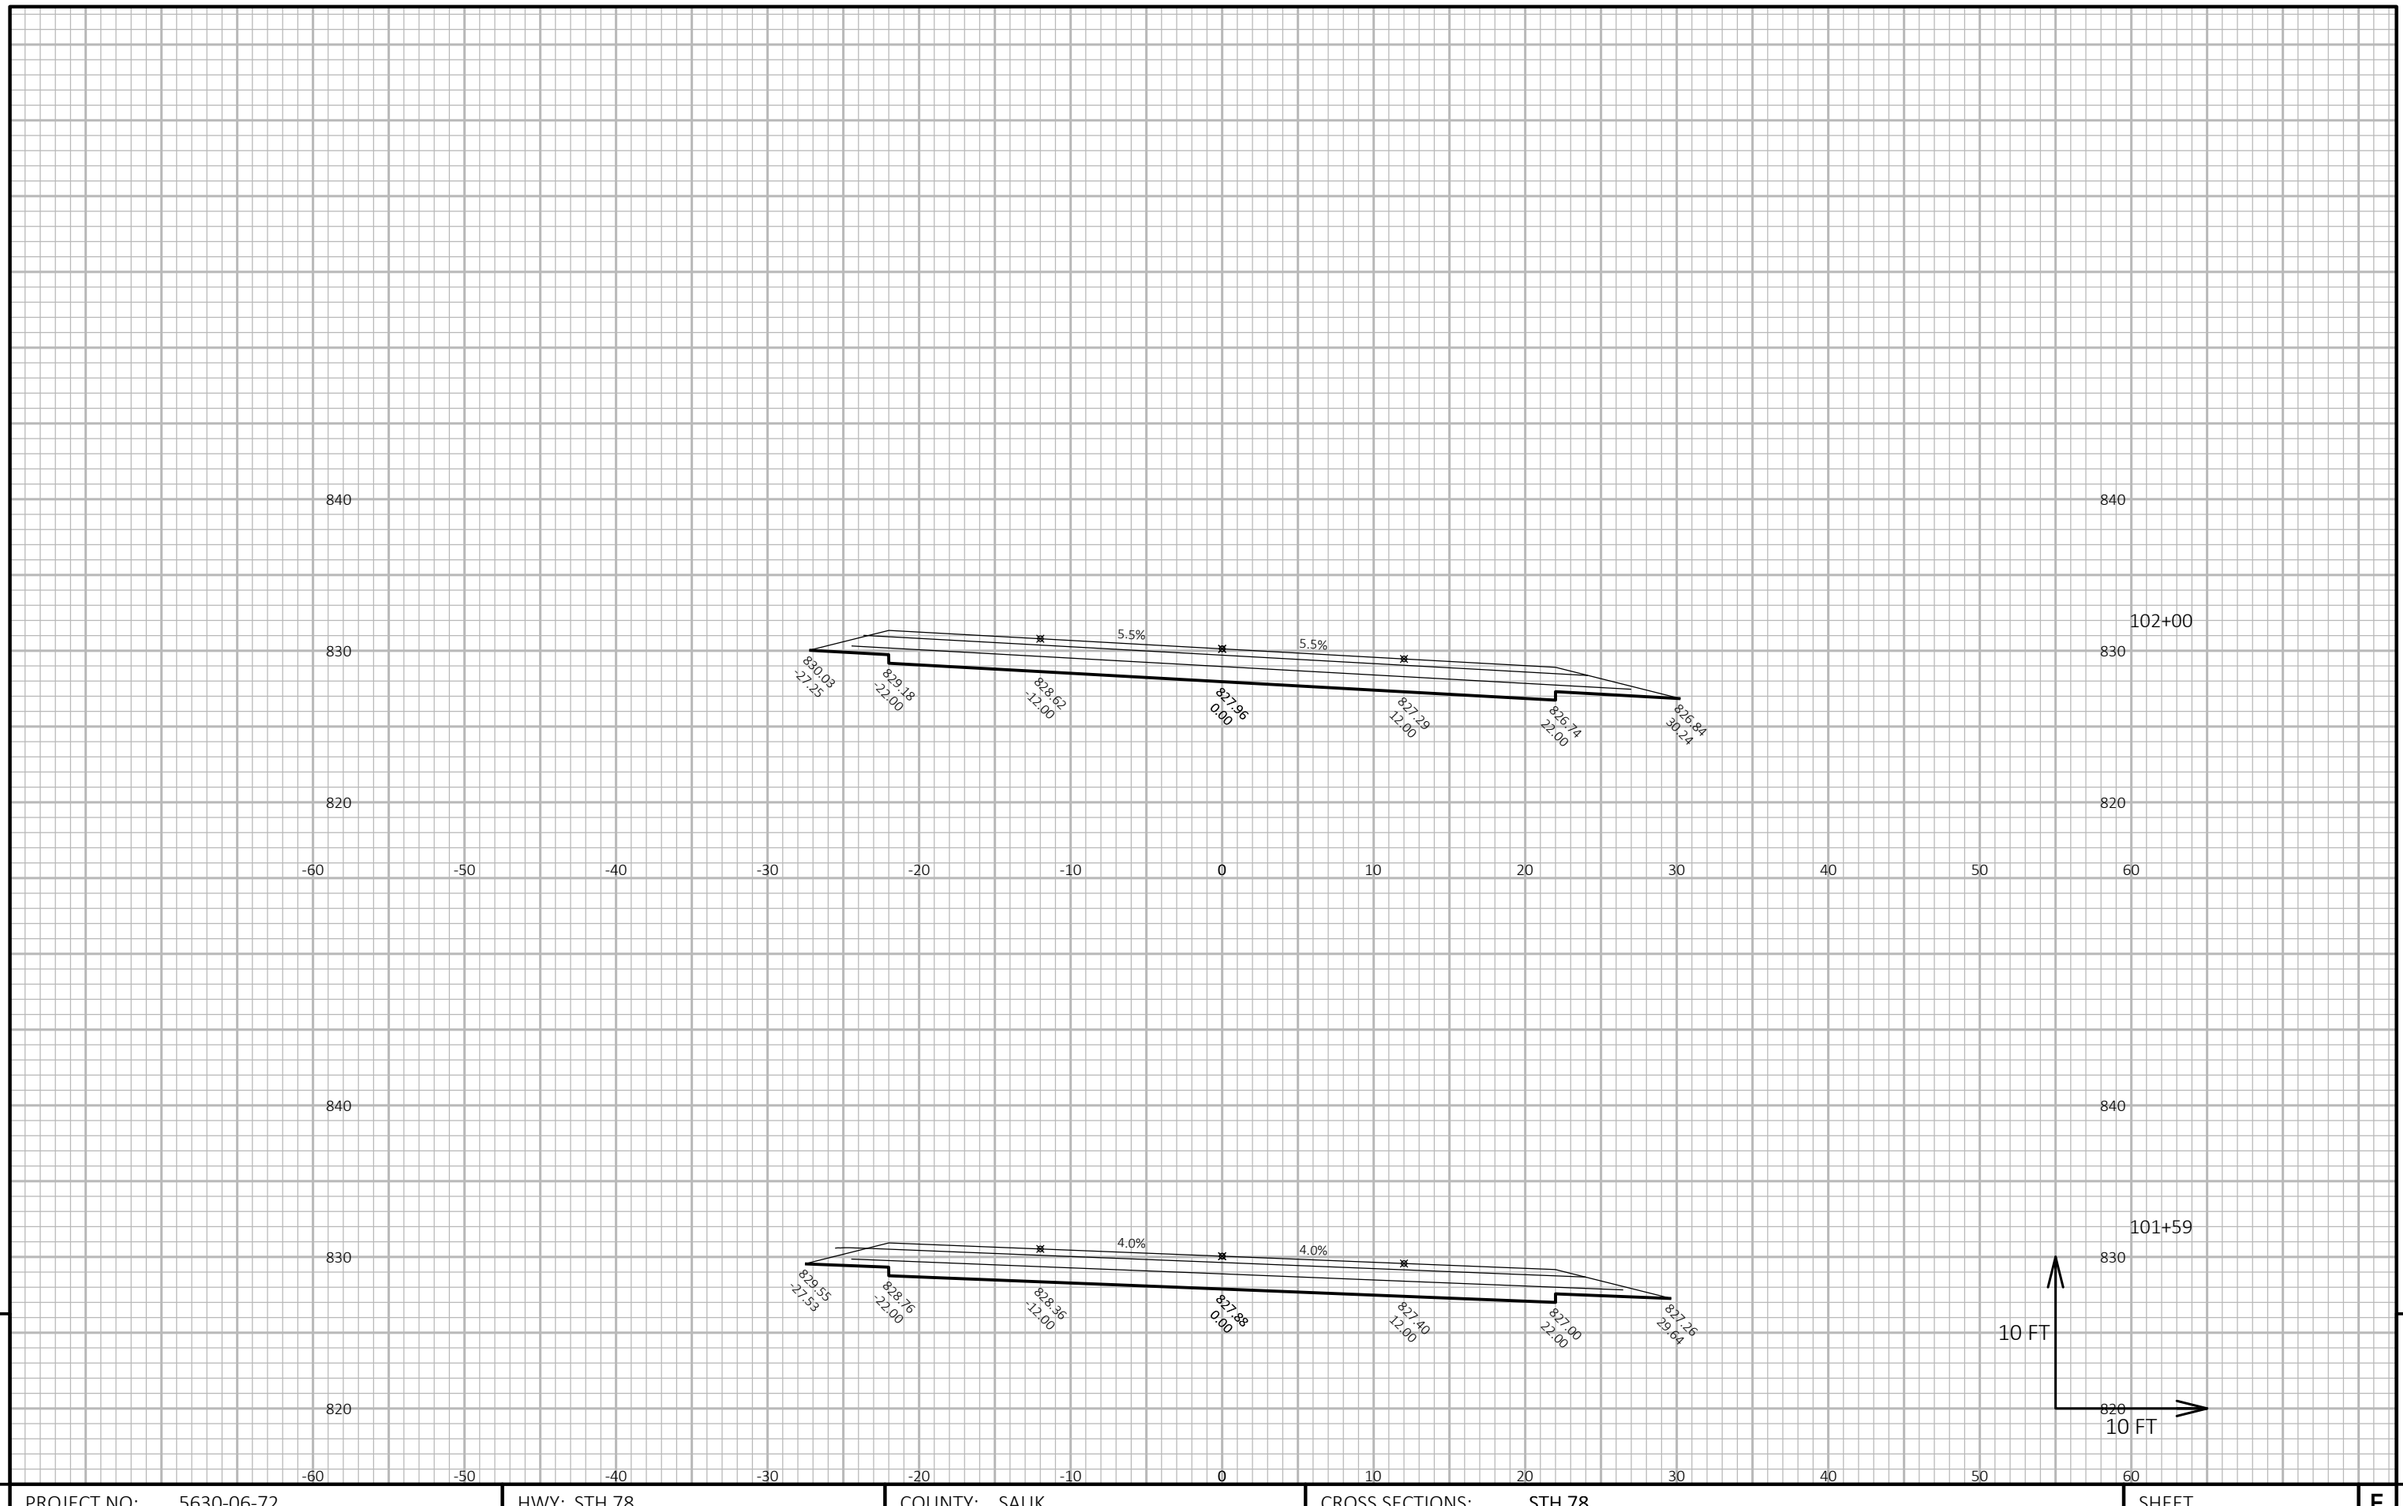

9


9

PROJECT NO: 5630-06-72	HWY: STH 78	COUNTY: SAUK	CROSS SECTIONS: STH 78	SHEET	E

FILE NAME : N:\PDS\C3D\56300602\SHEETSPLAN\090101-XS.DWG
LAYOUT NAME - 090115-xs

PLOT DATE : 3/28/2019 11:03 AM PLOT BY : DUMS, ALEXANDER T PLOT NAME :

PLOT SCALE : 1 IN:10 FT HORZ. / 1 IN:10 FT VERT.

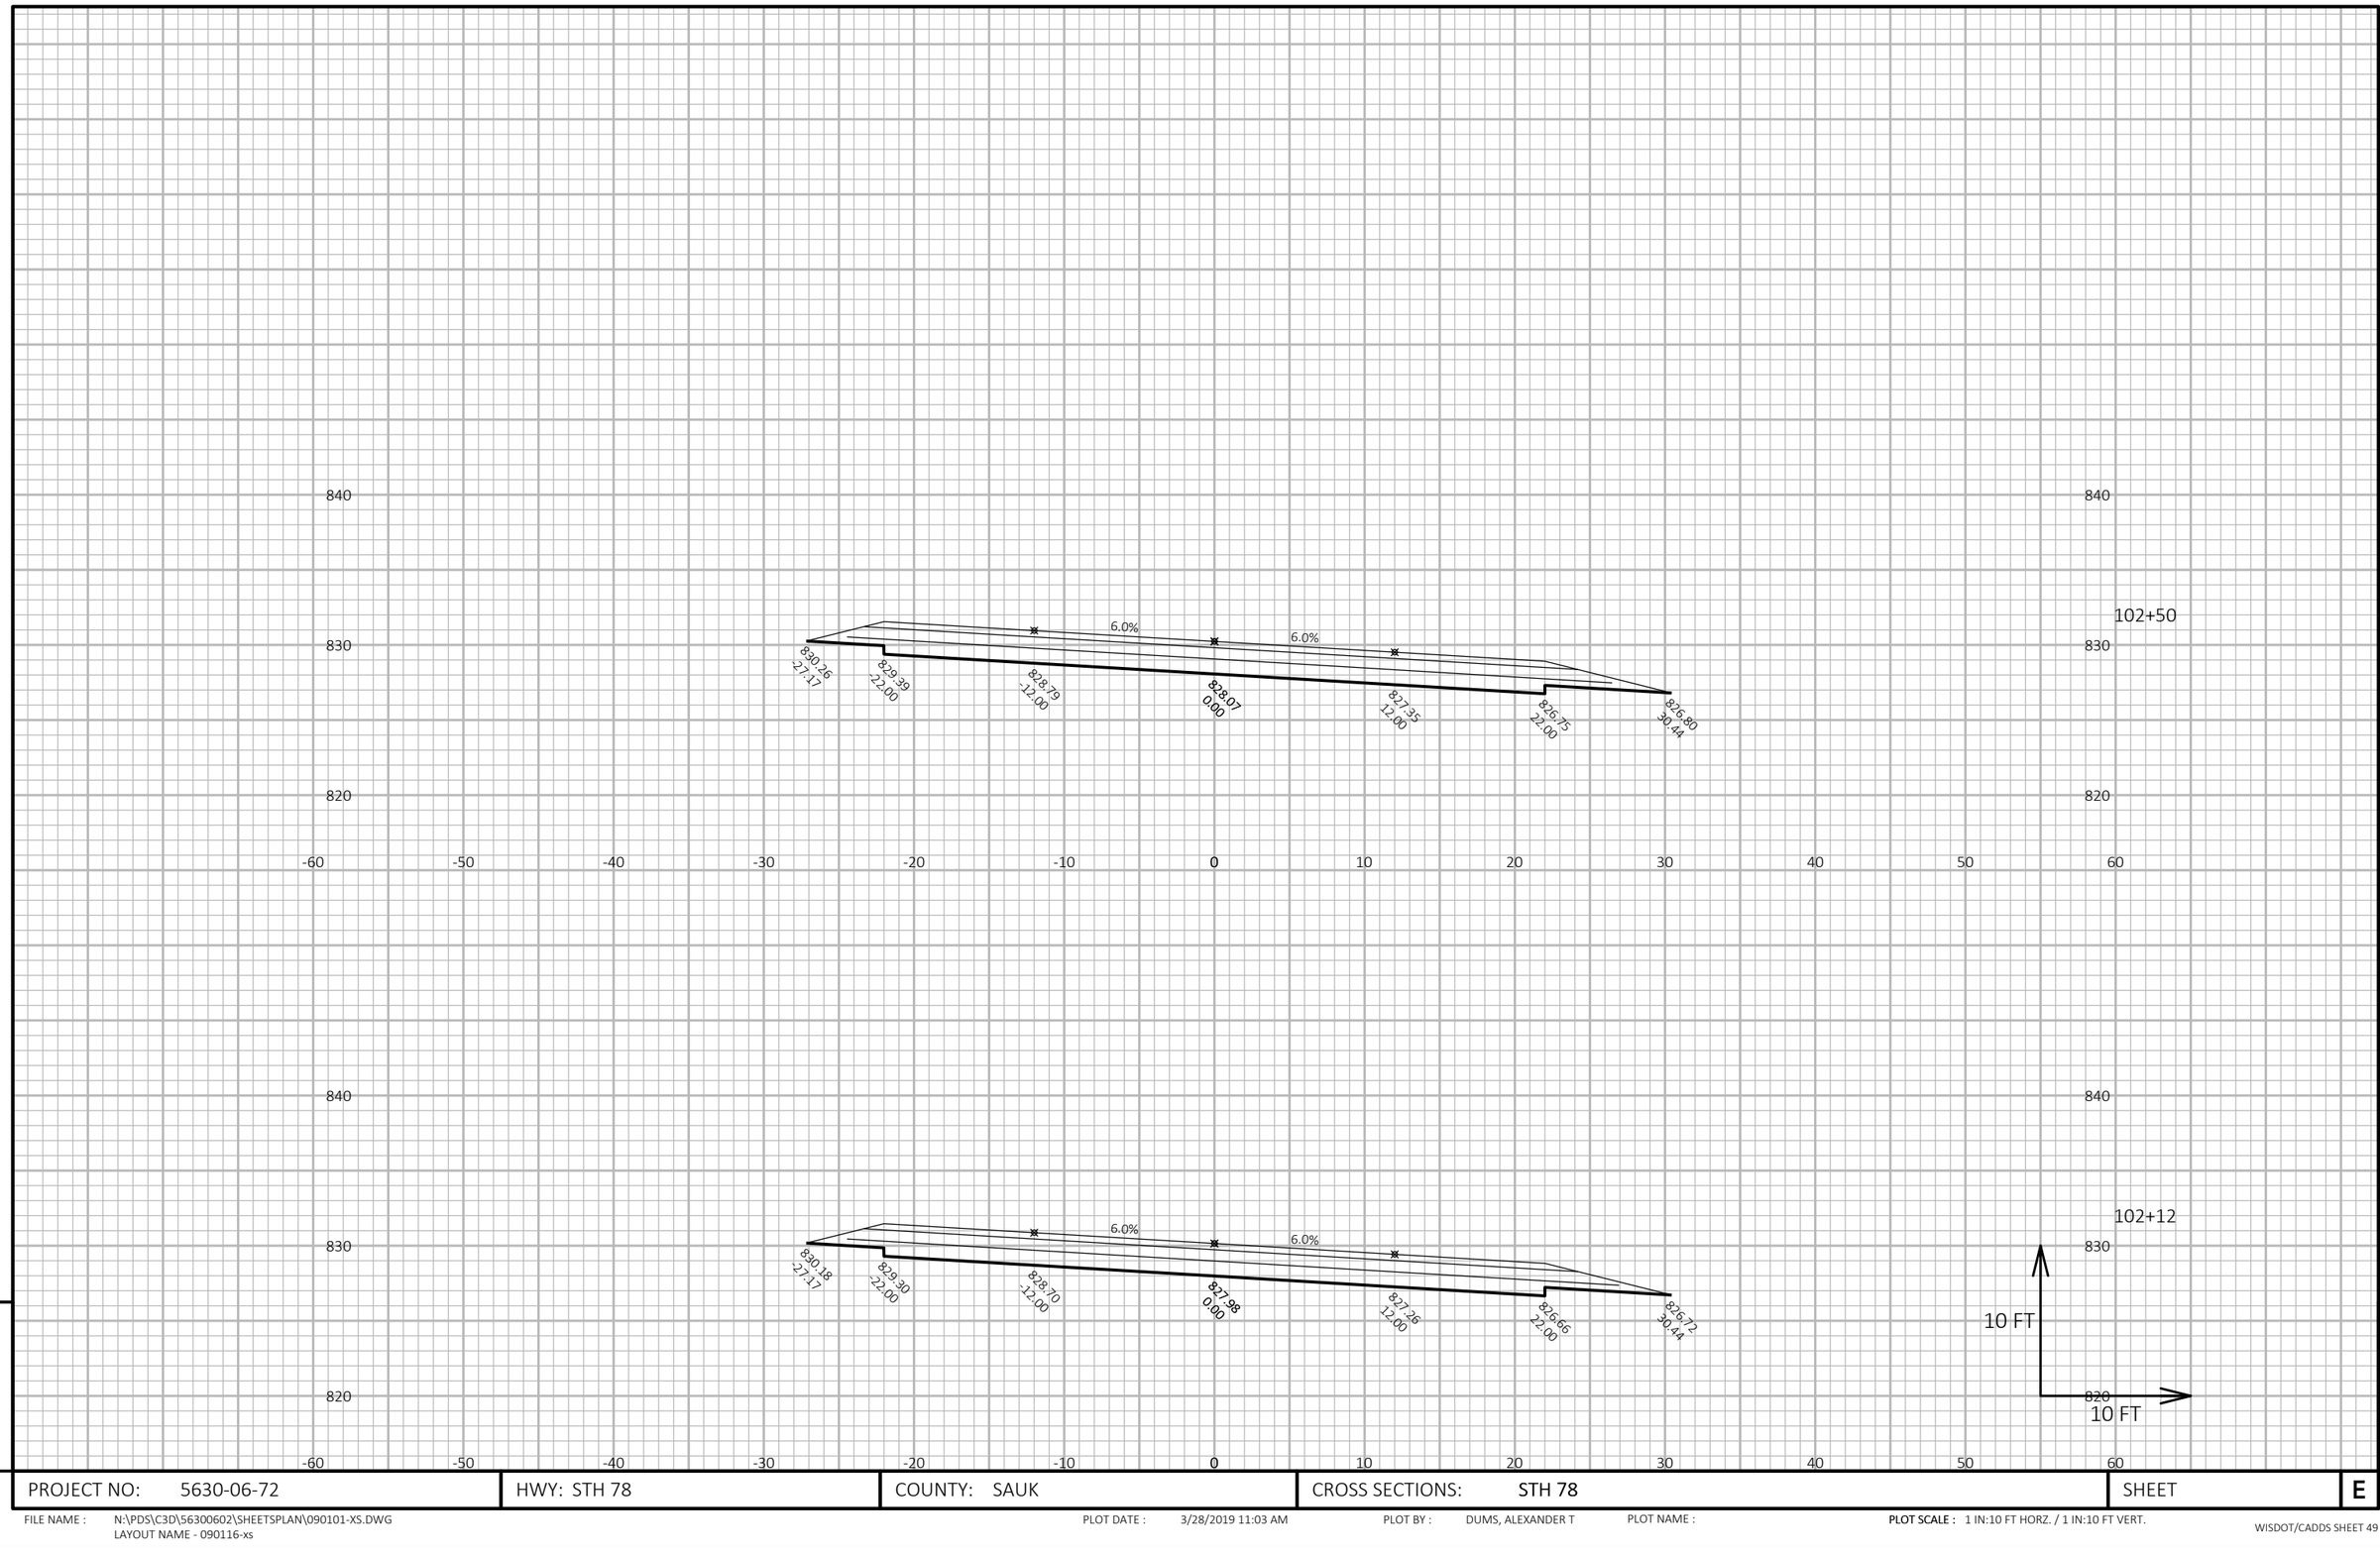

9

9

PROJECT NO: 5630-06-72	HWY: STH 78	COUNTY: SAUK	CROSS SECTIONS: STH 78	SHEET	E


FILE NAME : N:\PDS\C3D\56300602\SHEETSPLAN\090101-XS.DWG
LAYOUT NAME - 090116-xs

PLOT DATE : 3/28/2019 11:03 AM

PLOT BY : DUMS, ALEXANDER T

PLOT NAME :

PLOT SCALE : 1 IN:10 FT HORZ. / 1 IN:10 FT VERT.

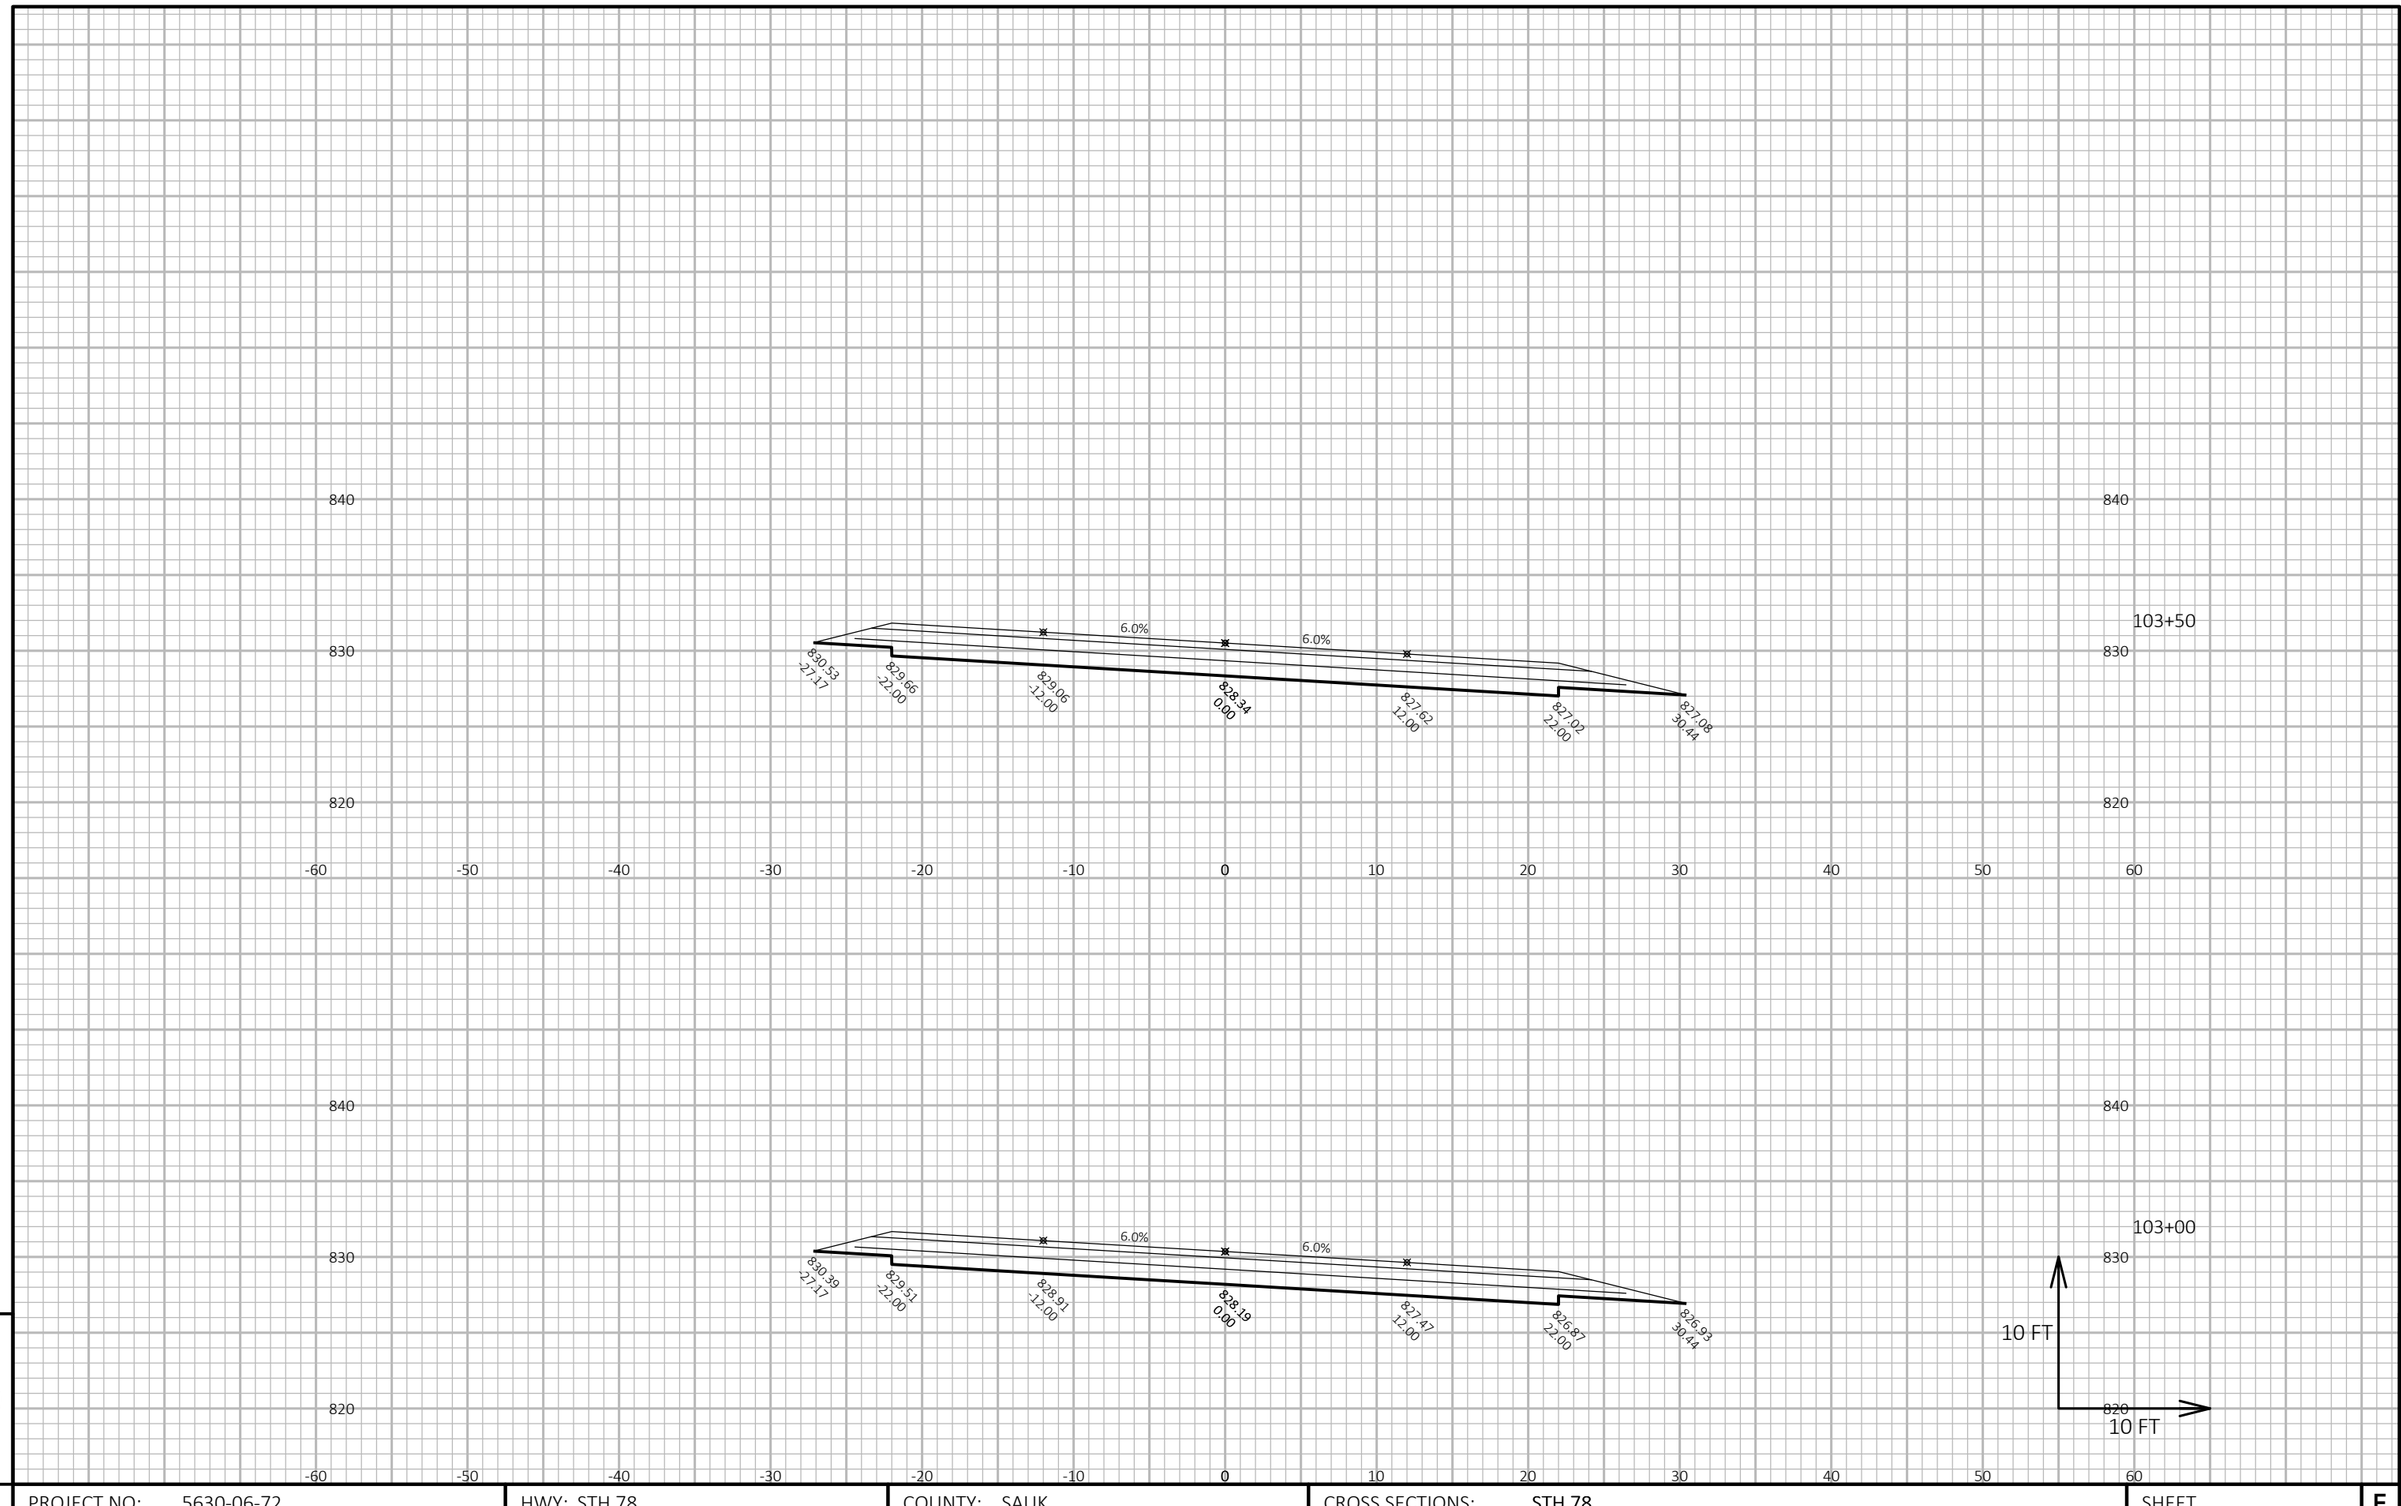

9

9

PROJECT NO: 5630-06-72	HWY: STH 78	COUNTY: SAUK	CROSS SECTIONS: STH 78	SHEET	E


FILE NAME : N:\PDS\C3D\56300602\SHEETSPLAN\090101-XS.DWG
LAYOUT NAME - 090117-xs

PLOT DATE : 3/28/2019 11:03 AM

PLOT BY : DUMS, ALEXANDER T

PLOT NAME :

PLOT SCALE : 1 IN:10 FT HORZ. / 1 IN:10 FT VERT.

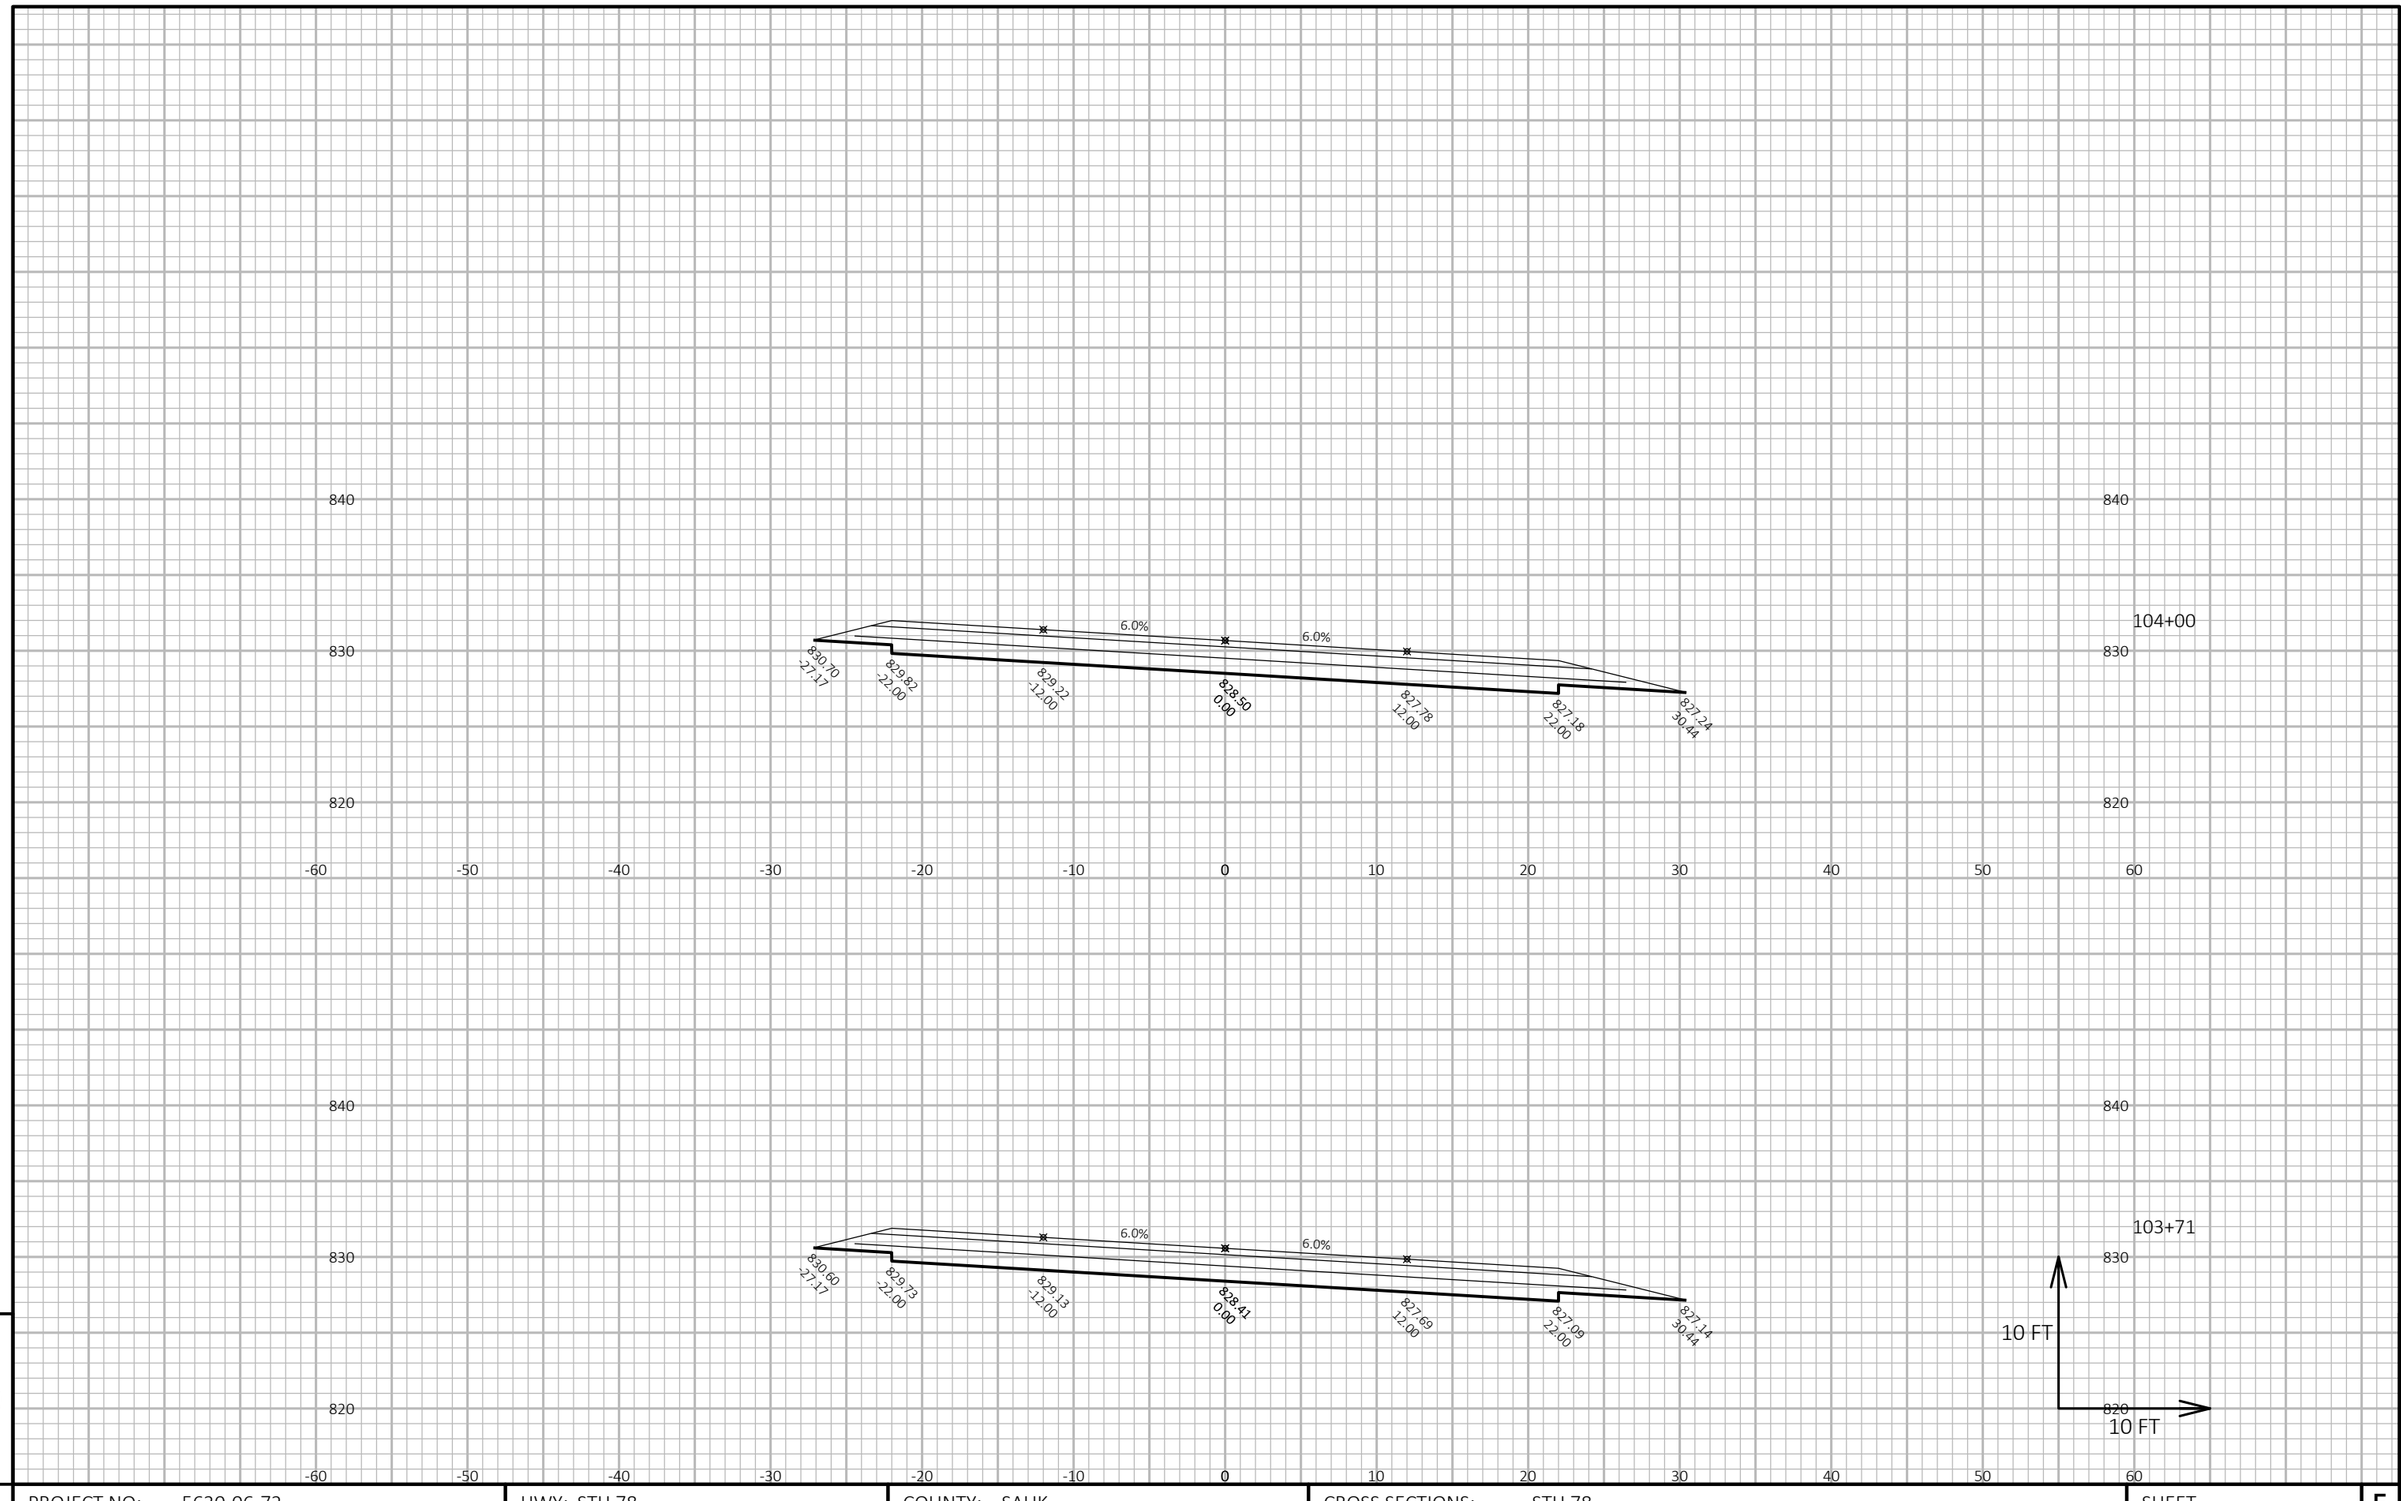

9


9

PROJECT NO: 5630-06-72	HWY: STH 78	COUNTY: SAUK	CROSS SECTIONS: STH 78	SHEET	E

FILE NAME : N:\PDS\C3D\56300602\SHEETSPLAN\090101-XS.DWG
LAYOUT NAME - 090118-xs

PLOT DATE : 3/28/2019 11:03 AM PLOT BY : DUMS, ALEXANDER T PLOT NAME :

PLOT SCALE : 1 IN:10 FT HORZ. / 1 IN:10 FT VERT.

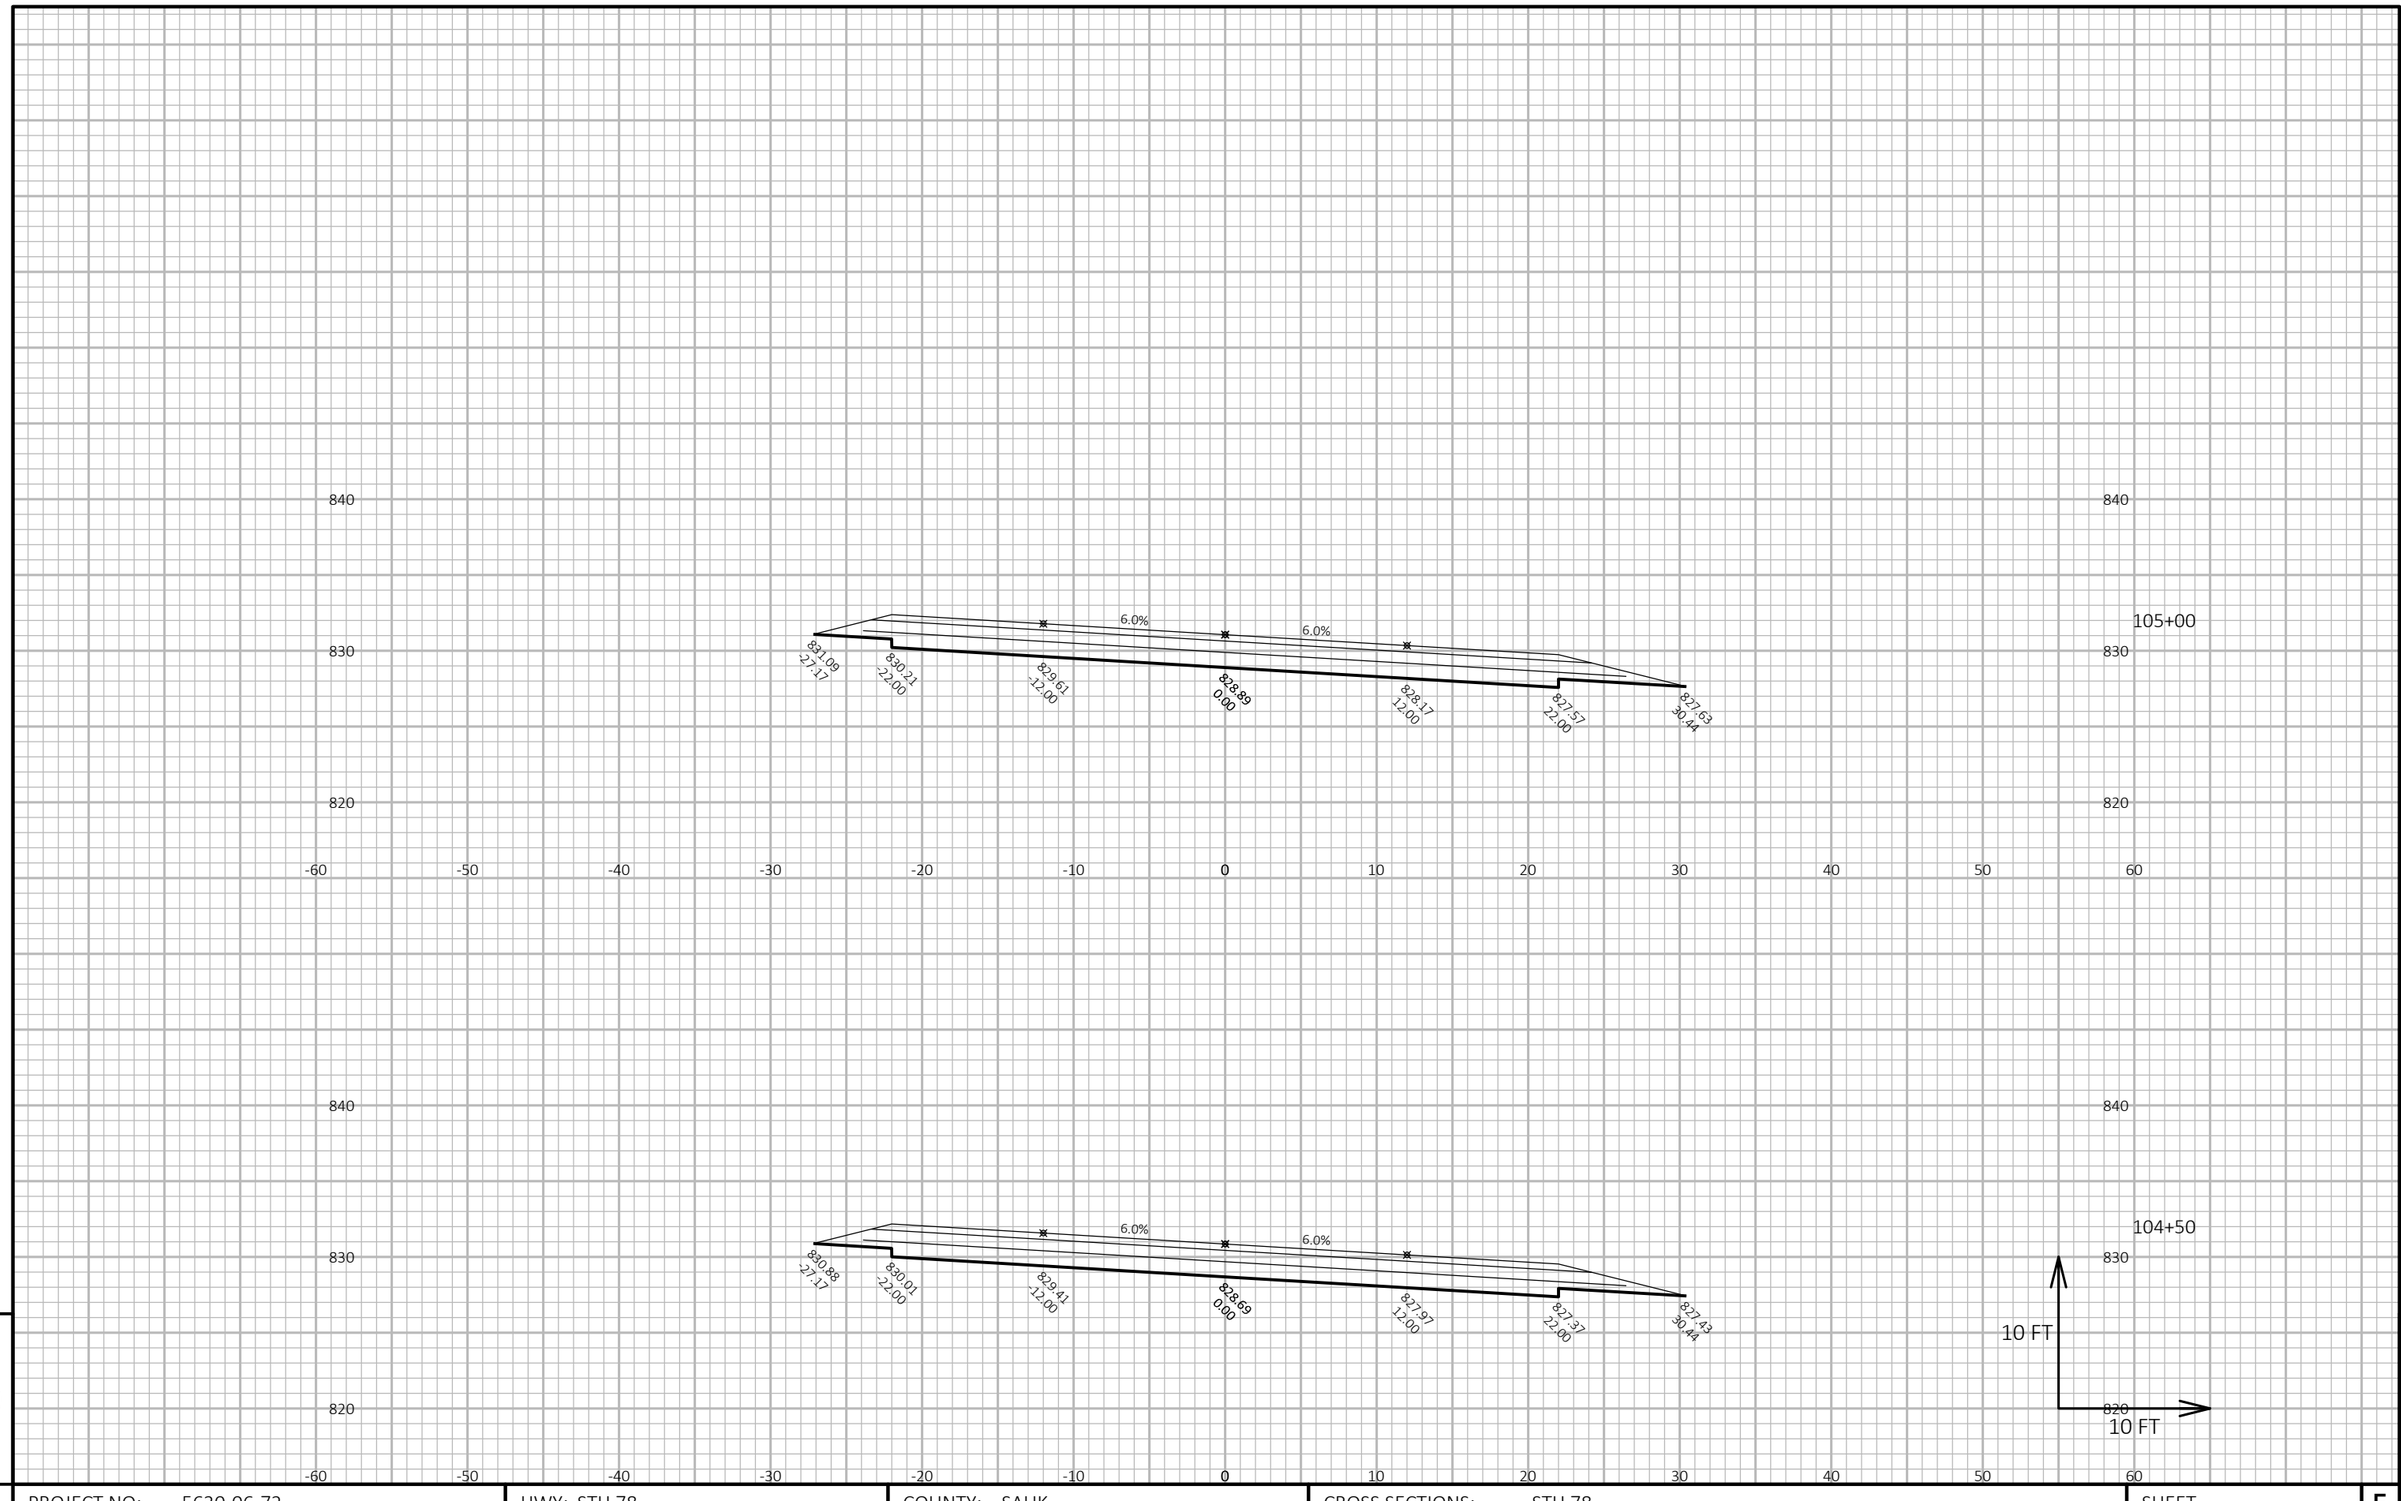

9

9

PROJECT NO: 5630-06-72	HWY: STH 78	COUNTY: SAUK	CROSS SECTIONS: STH 78	SHEET	E


FILE NAME : N:\PDS\C3D\56300602\SHEETSPLAN\090101-XS.DWG
LAYOUT NAME - 090119-xs

PLOT DATE : 3/28/2019 11:04 AM

PLOT BY : DUMS, ALEXANDER T

PLOT NAME :

PLOT SCALE : 1 IN:10 FT HORZ. / 1 IN:10 FT VERT.

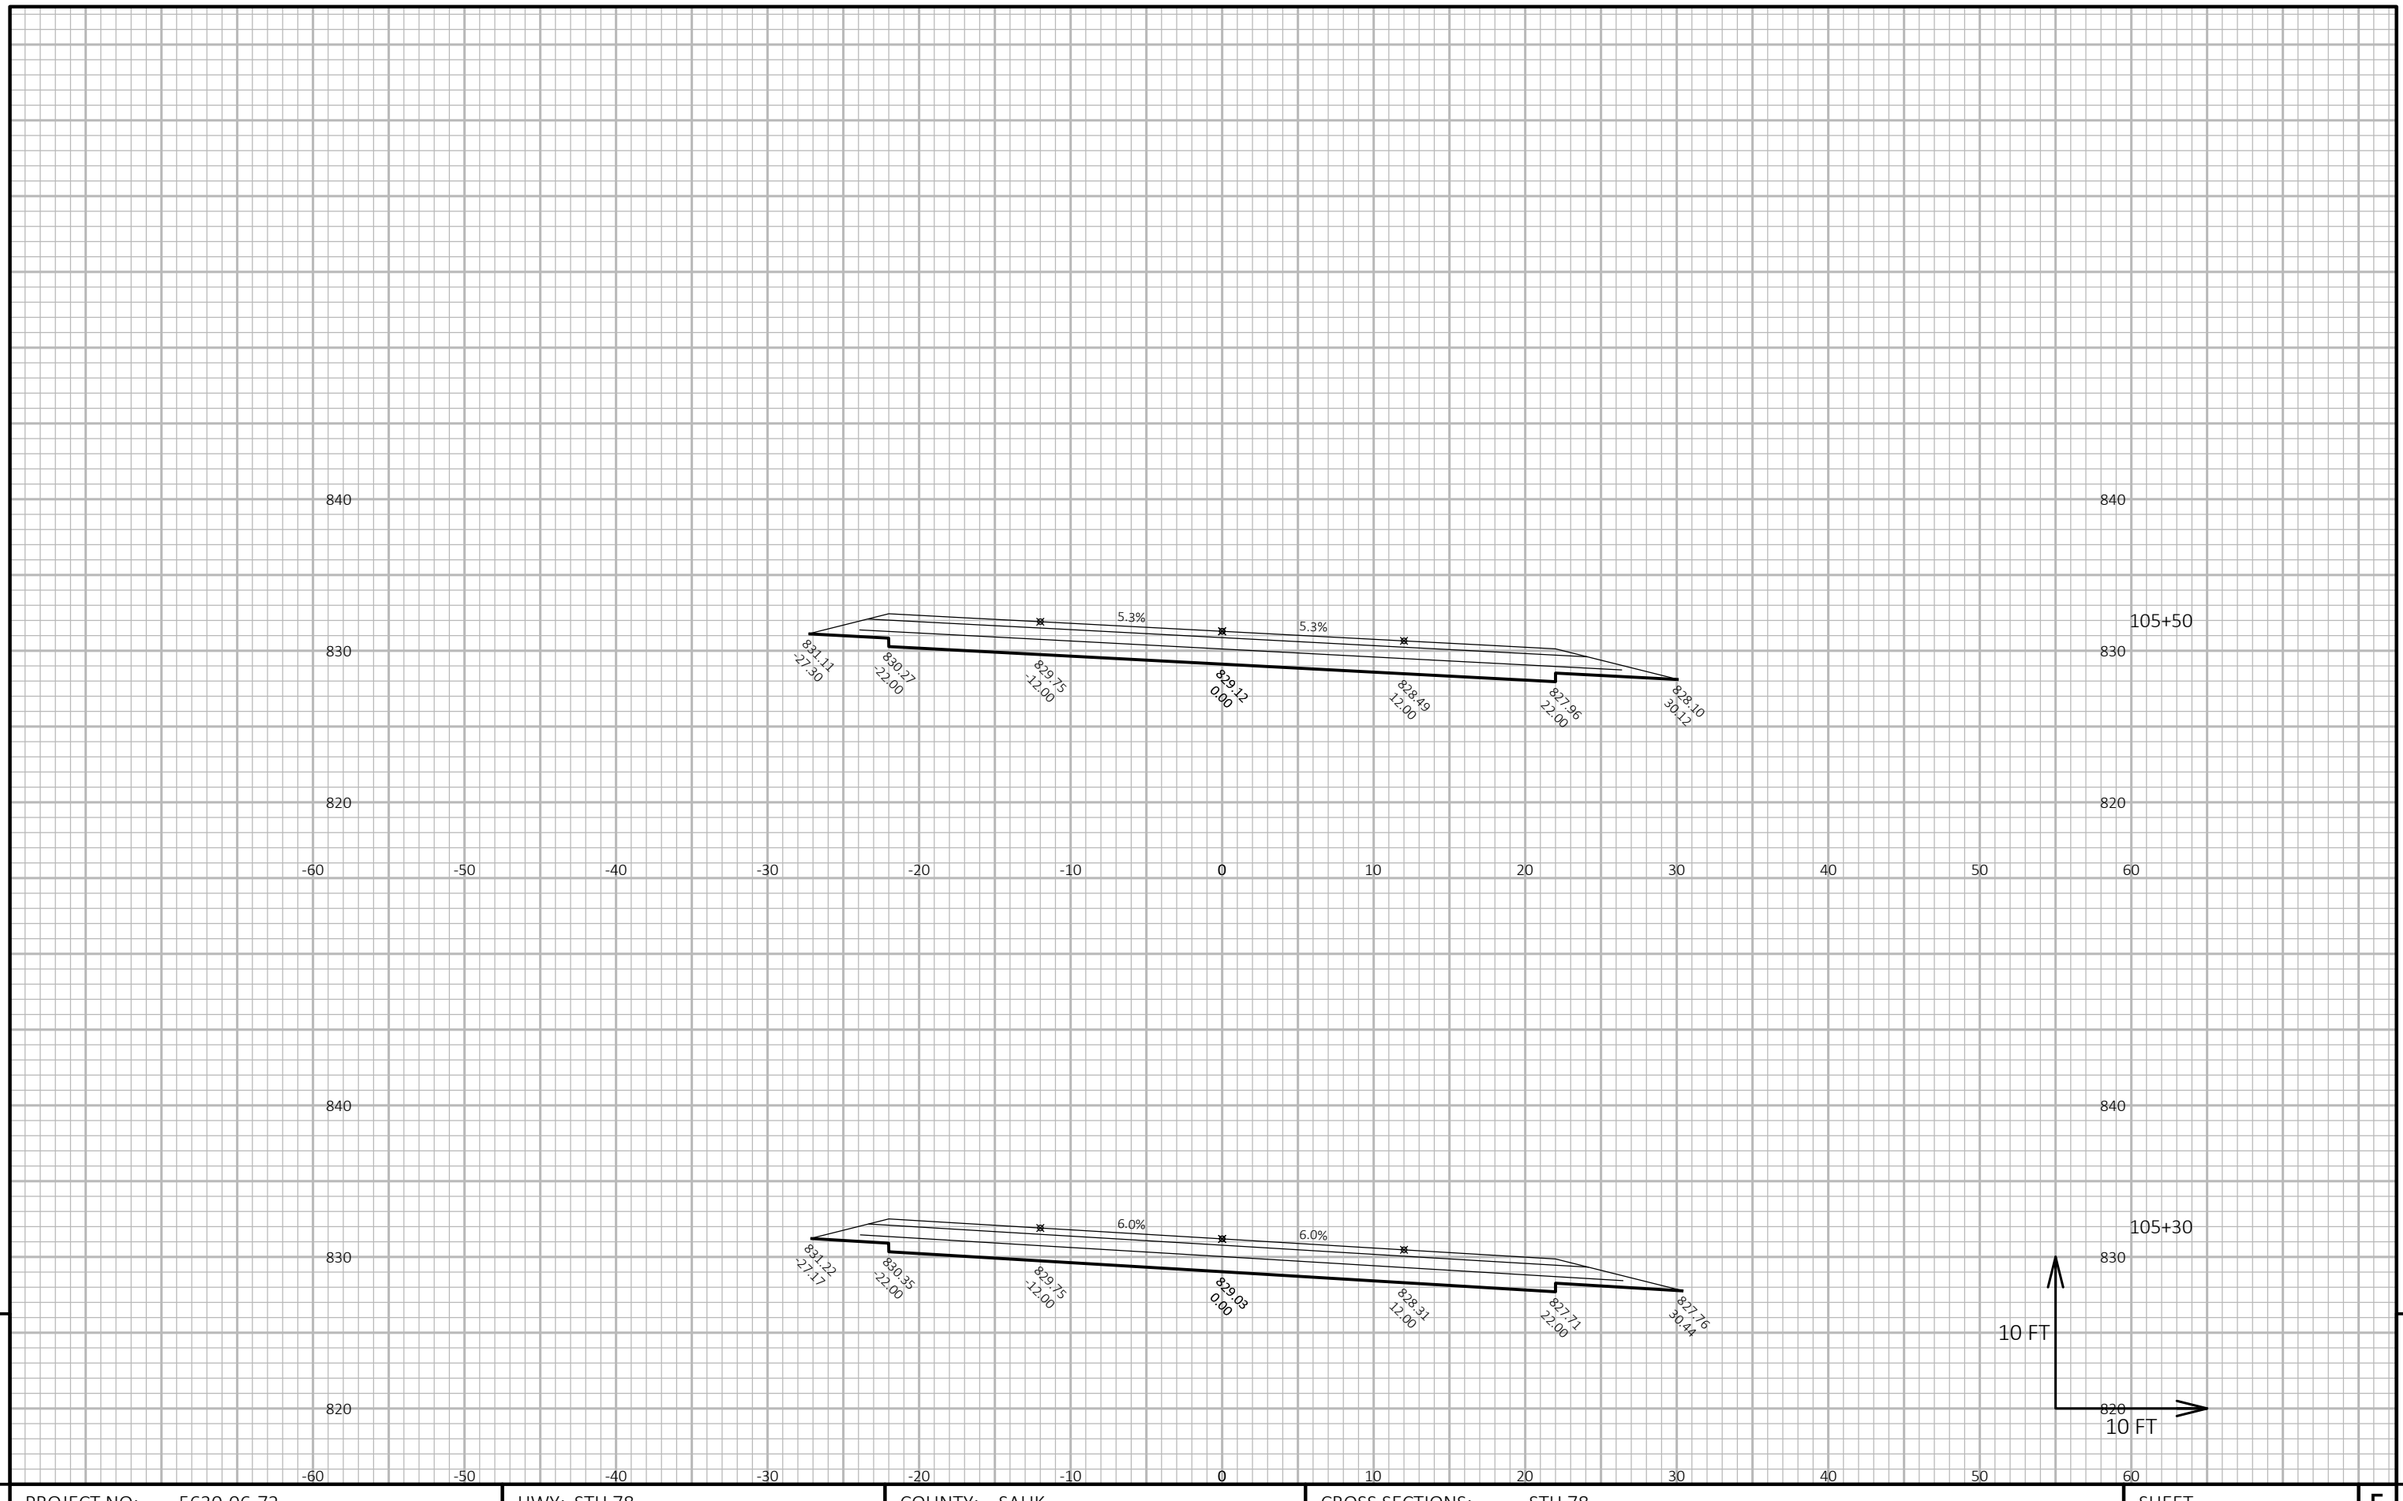

9

9

PROJECT NO: 5630-06-72	HWY: STH 78	COUNTY: SAUK	CROSS SECTIONS: STH 78	SHEET	E


FILE NAME : N:\PDS\C3D\56300602\SHEETSPLAN\090101-XS.DWG
LAYOUT NAME - 090120-xs

PLOT DATE : 3/28/2019 11:04 AM

PLOT BY : DUMS, ALEXANDER T

PLOT NAME :

PLOT SCALE : 1 IN:10 FT HORZ. / 1 IN:10 FT VERT.

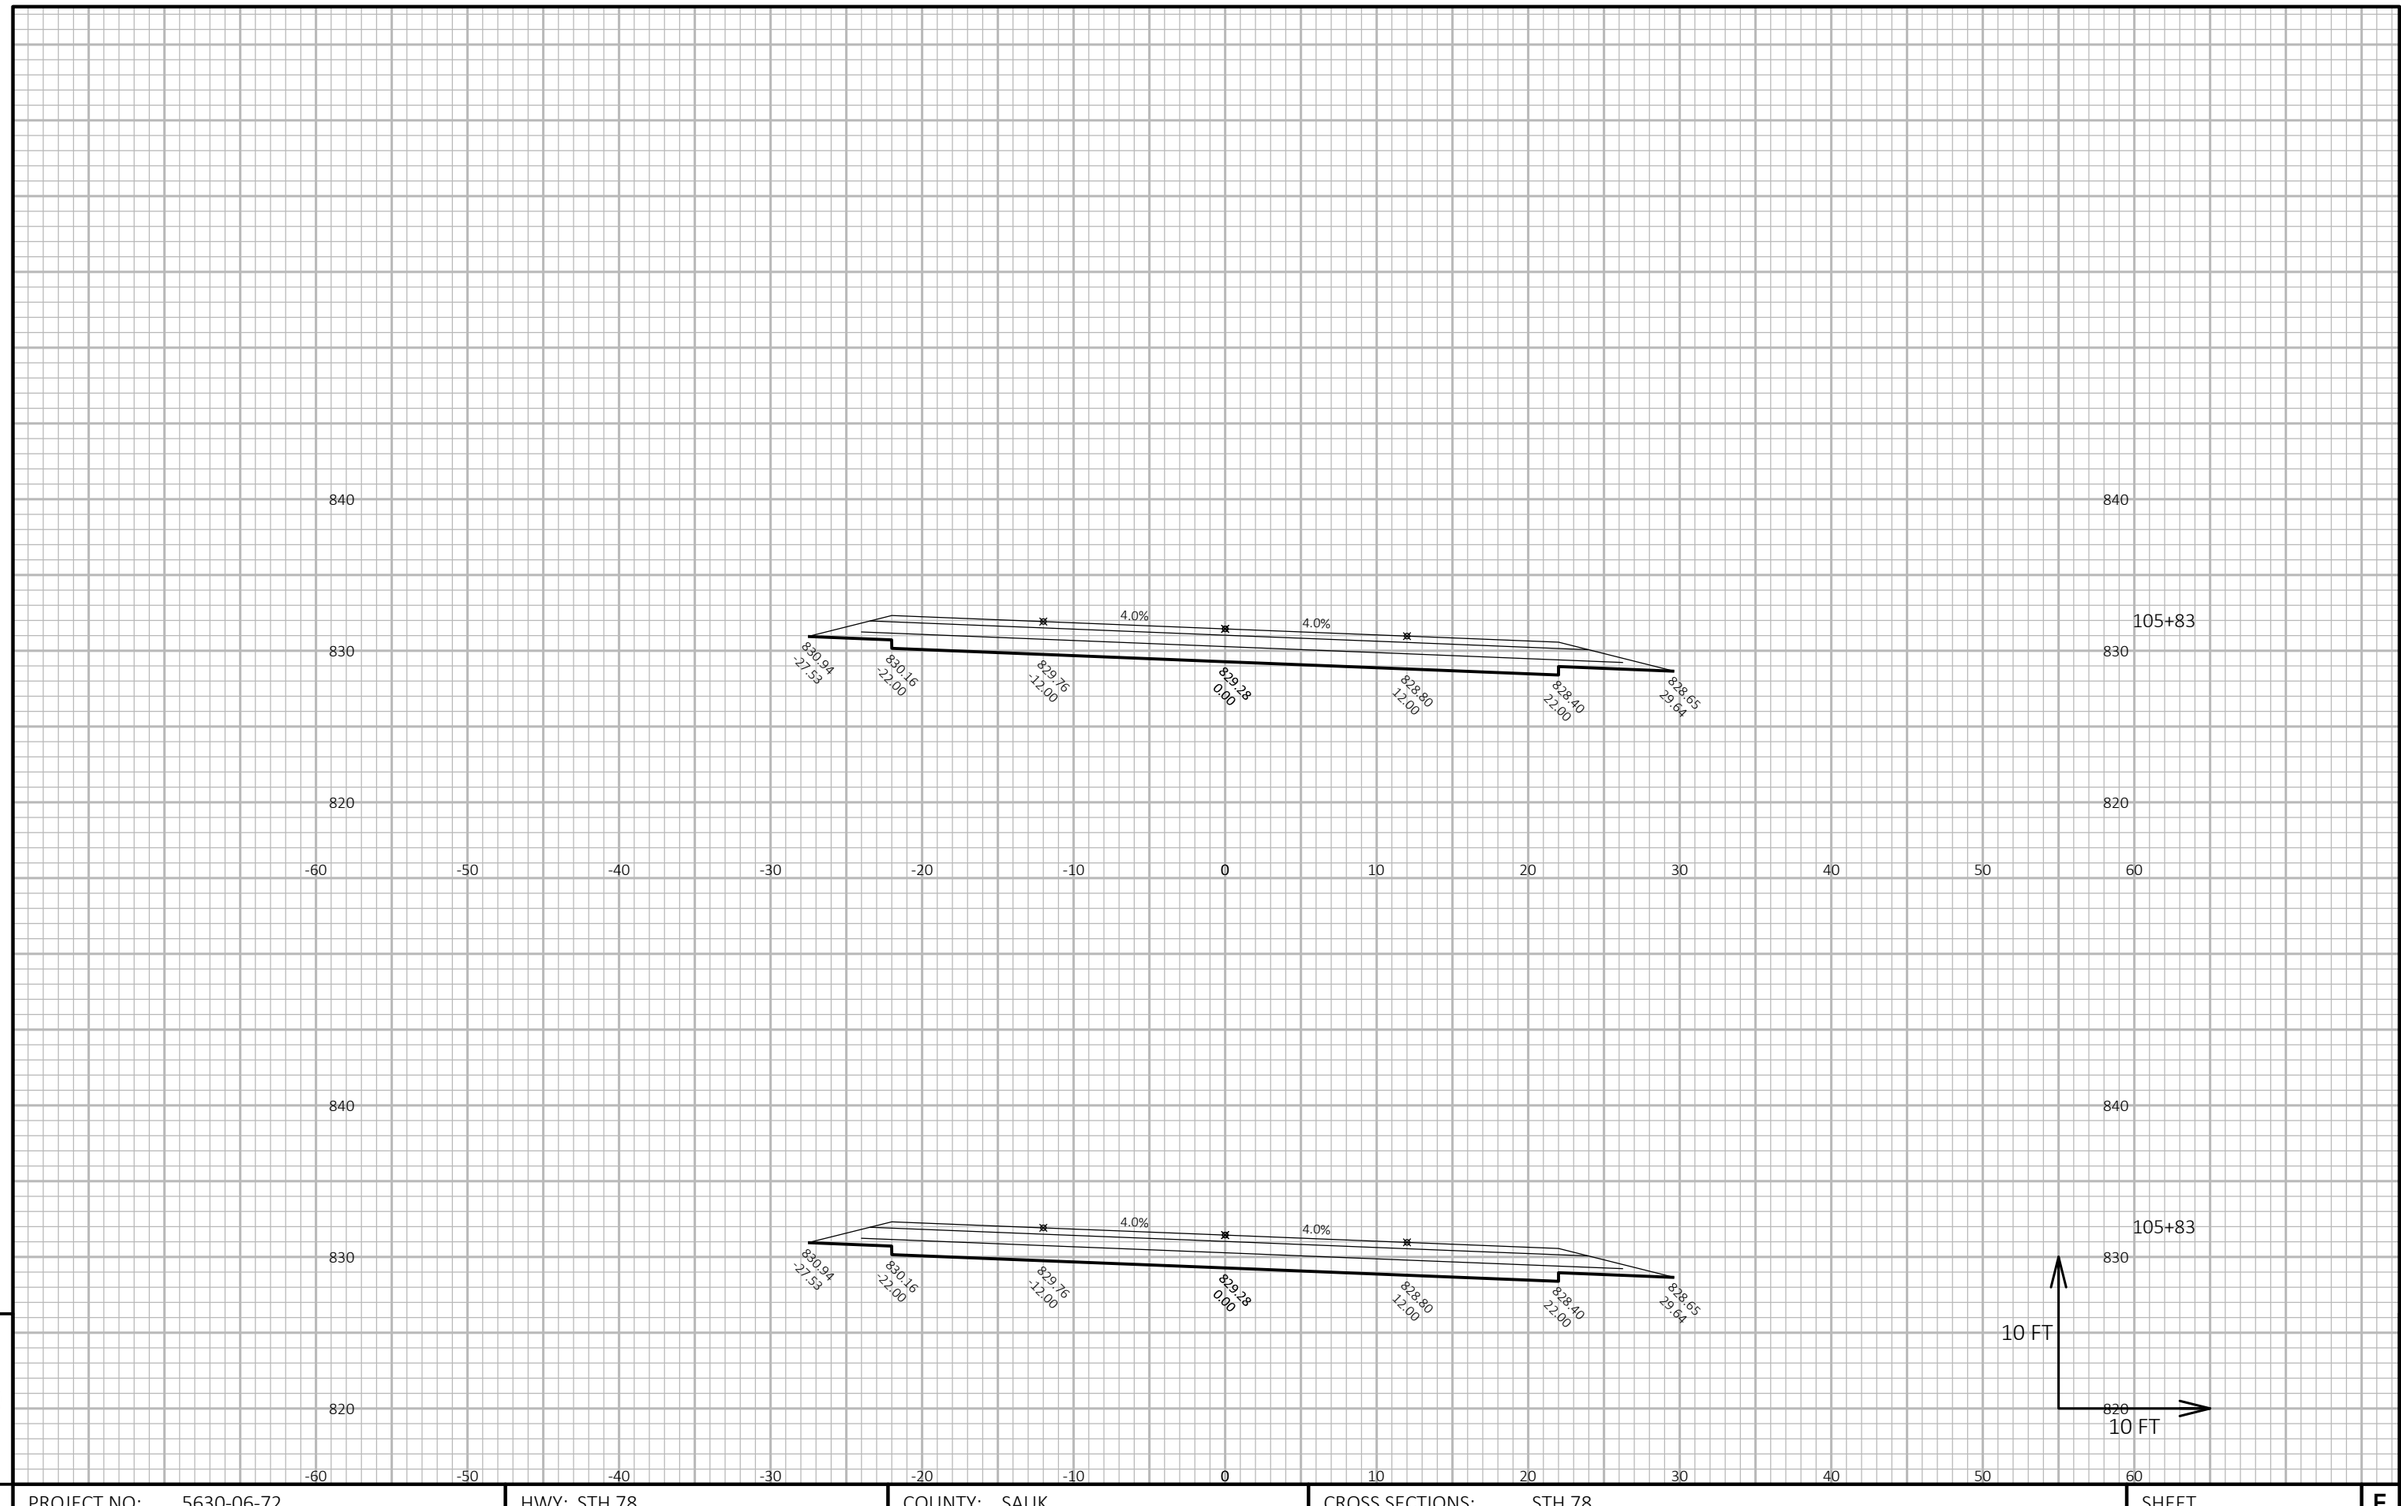

9

9

PROJECT NO: 5630-06-72	HWY: STH 78	COUNTY: SAUK	CROSS SECTIONS: STH 78	SHEET	E


FILE NAME : N:\PDS\C3D\56300602\SHEETSPLAN\090101-XS.DWG
LAYOUT NAME - 090121-xs

PLOT DATE : 3/28/2019 11:04 AM

PLOT BY : DUMS, ALEXANDER T

PLOT NAME :

PLOT SCALE : 1 IN:10 FT HORZ. / 1 IN:10 FT VERT.

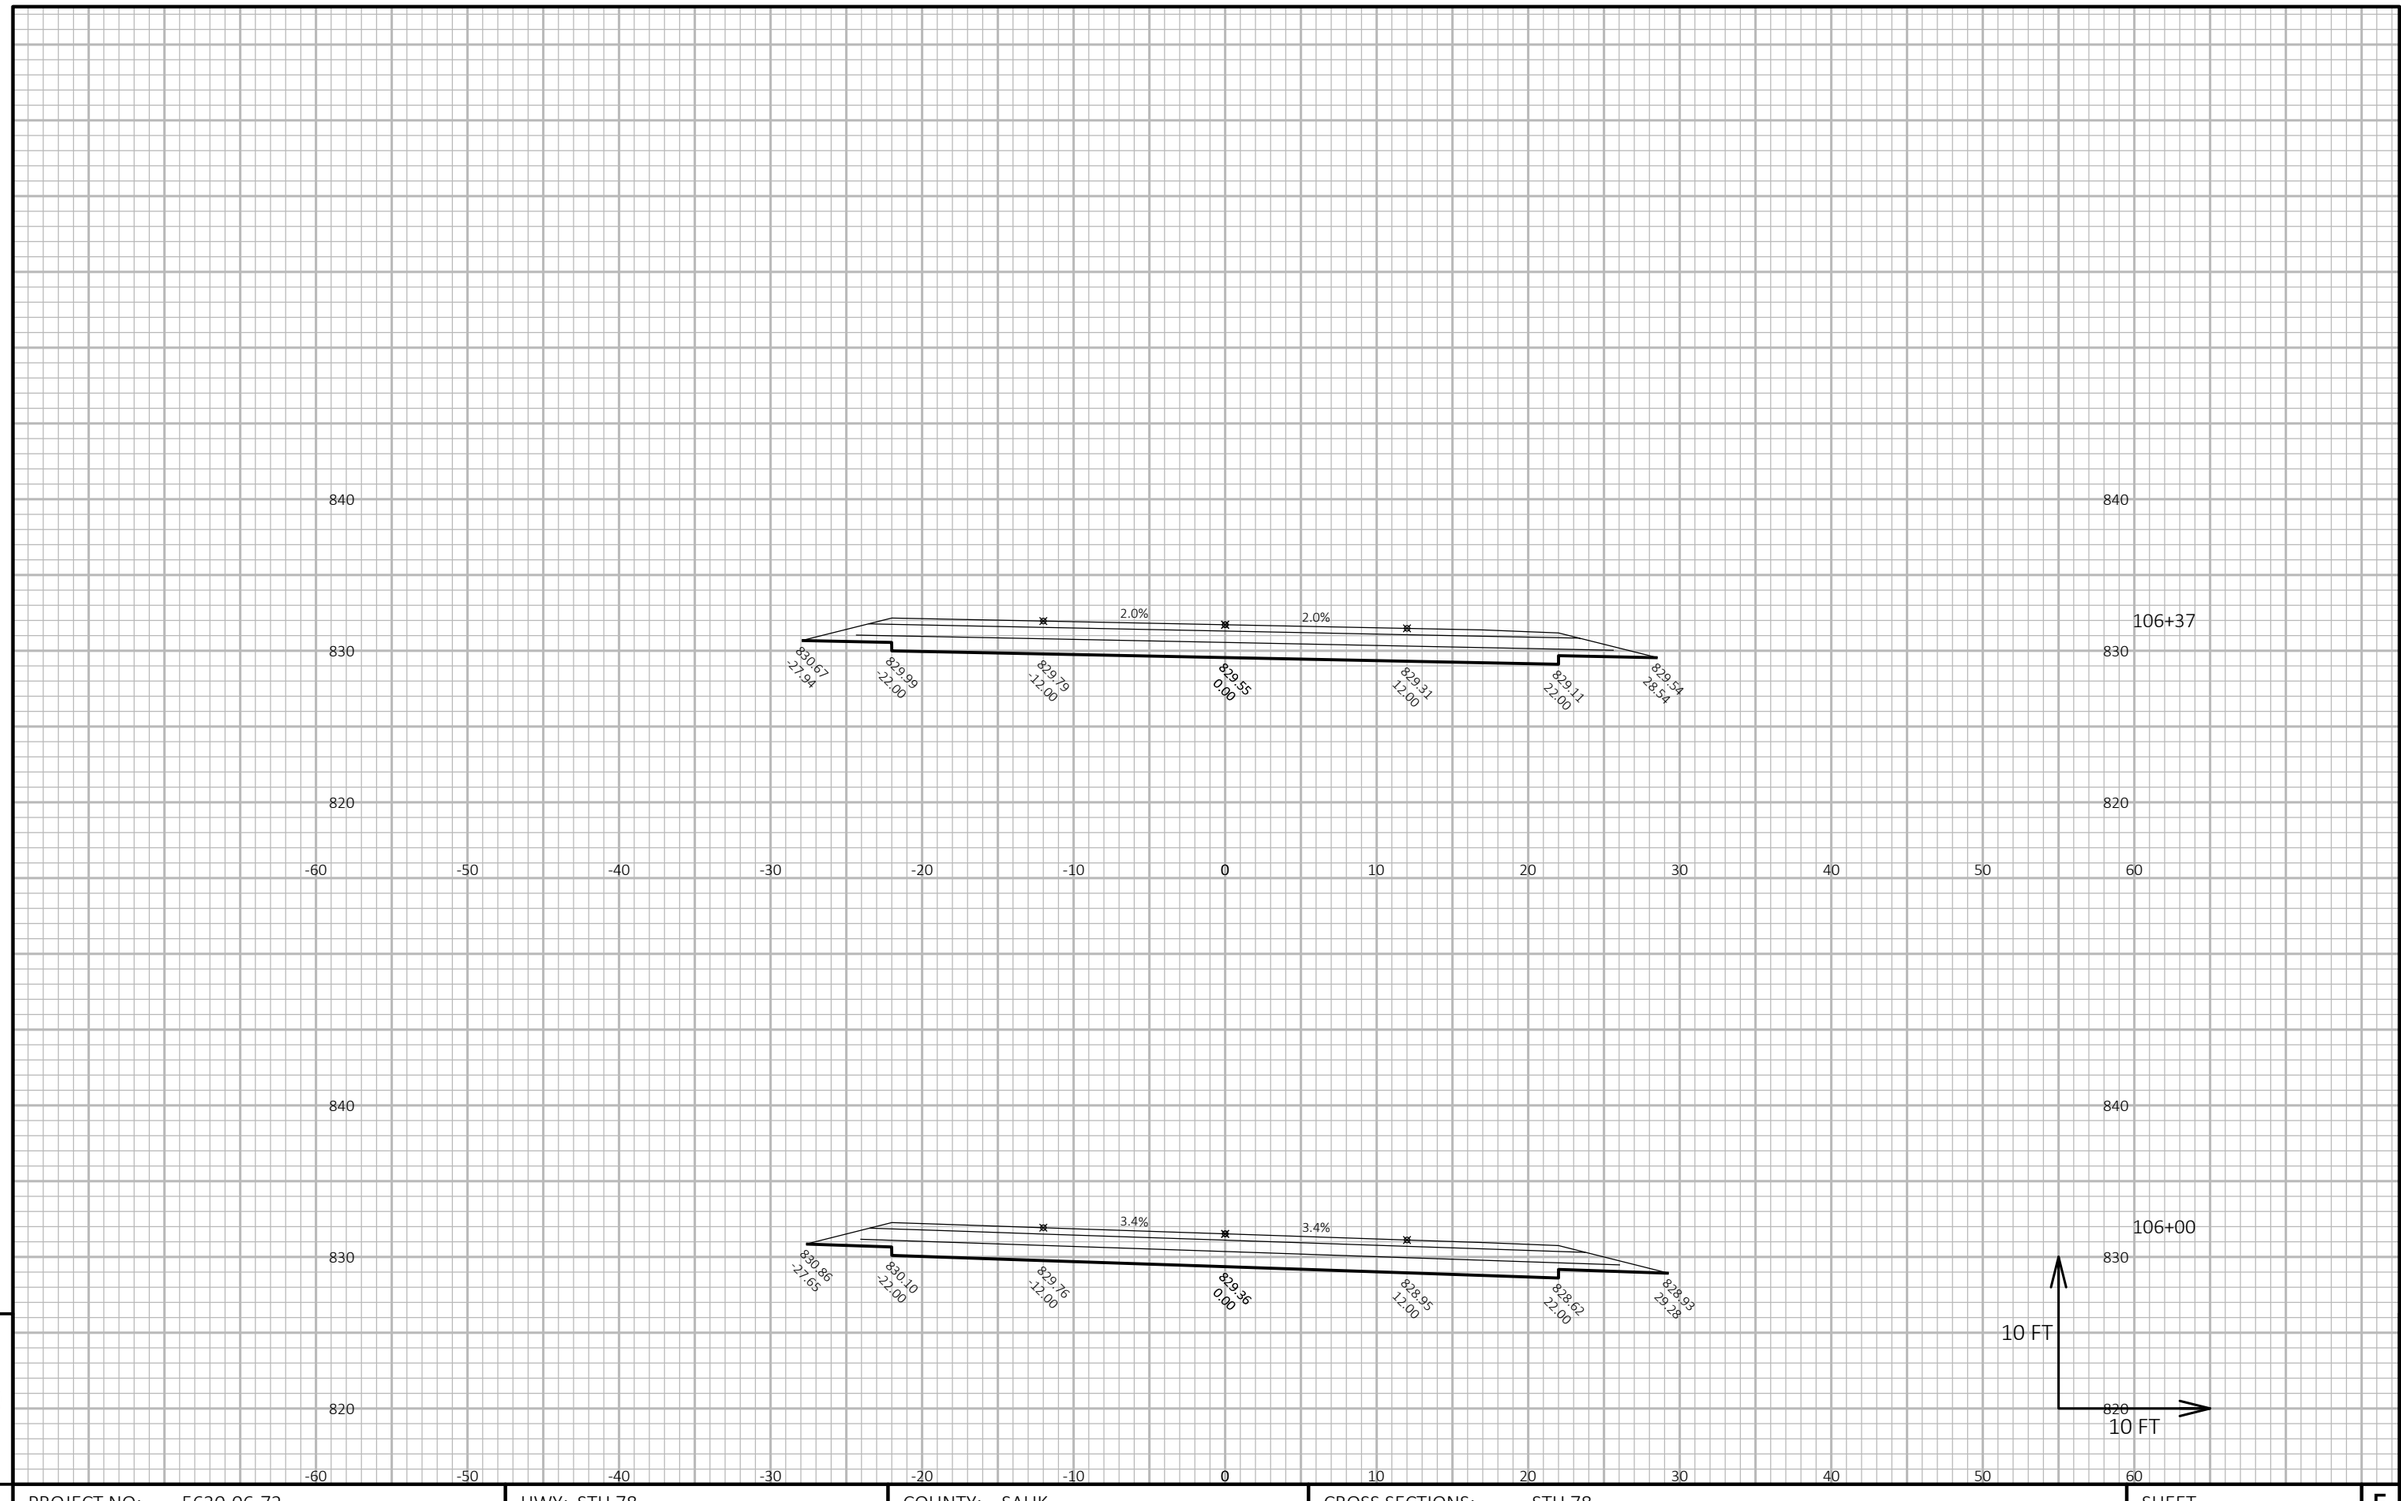


PROJECT NO: 5630-06-72	HWY: STH 78	COUNTY: SAUK	CROSS SECTIONS: STH 78	SHEET	E

FILE NAME : N:\PDS\C3D\56300602\SHEETSPLAN\090101-XS.DWG
LAYOUT NAME - 090122-xs

PLOT DATE : 3/28/2019 11:04 AM PLOT BY : DUMS, ALEXANDER T PLOT NAME :

PLOT SCALE : 1 IN:10 FT HORZ. / 1 IN:10 FT VERT.

9

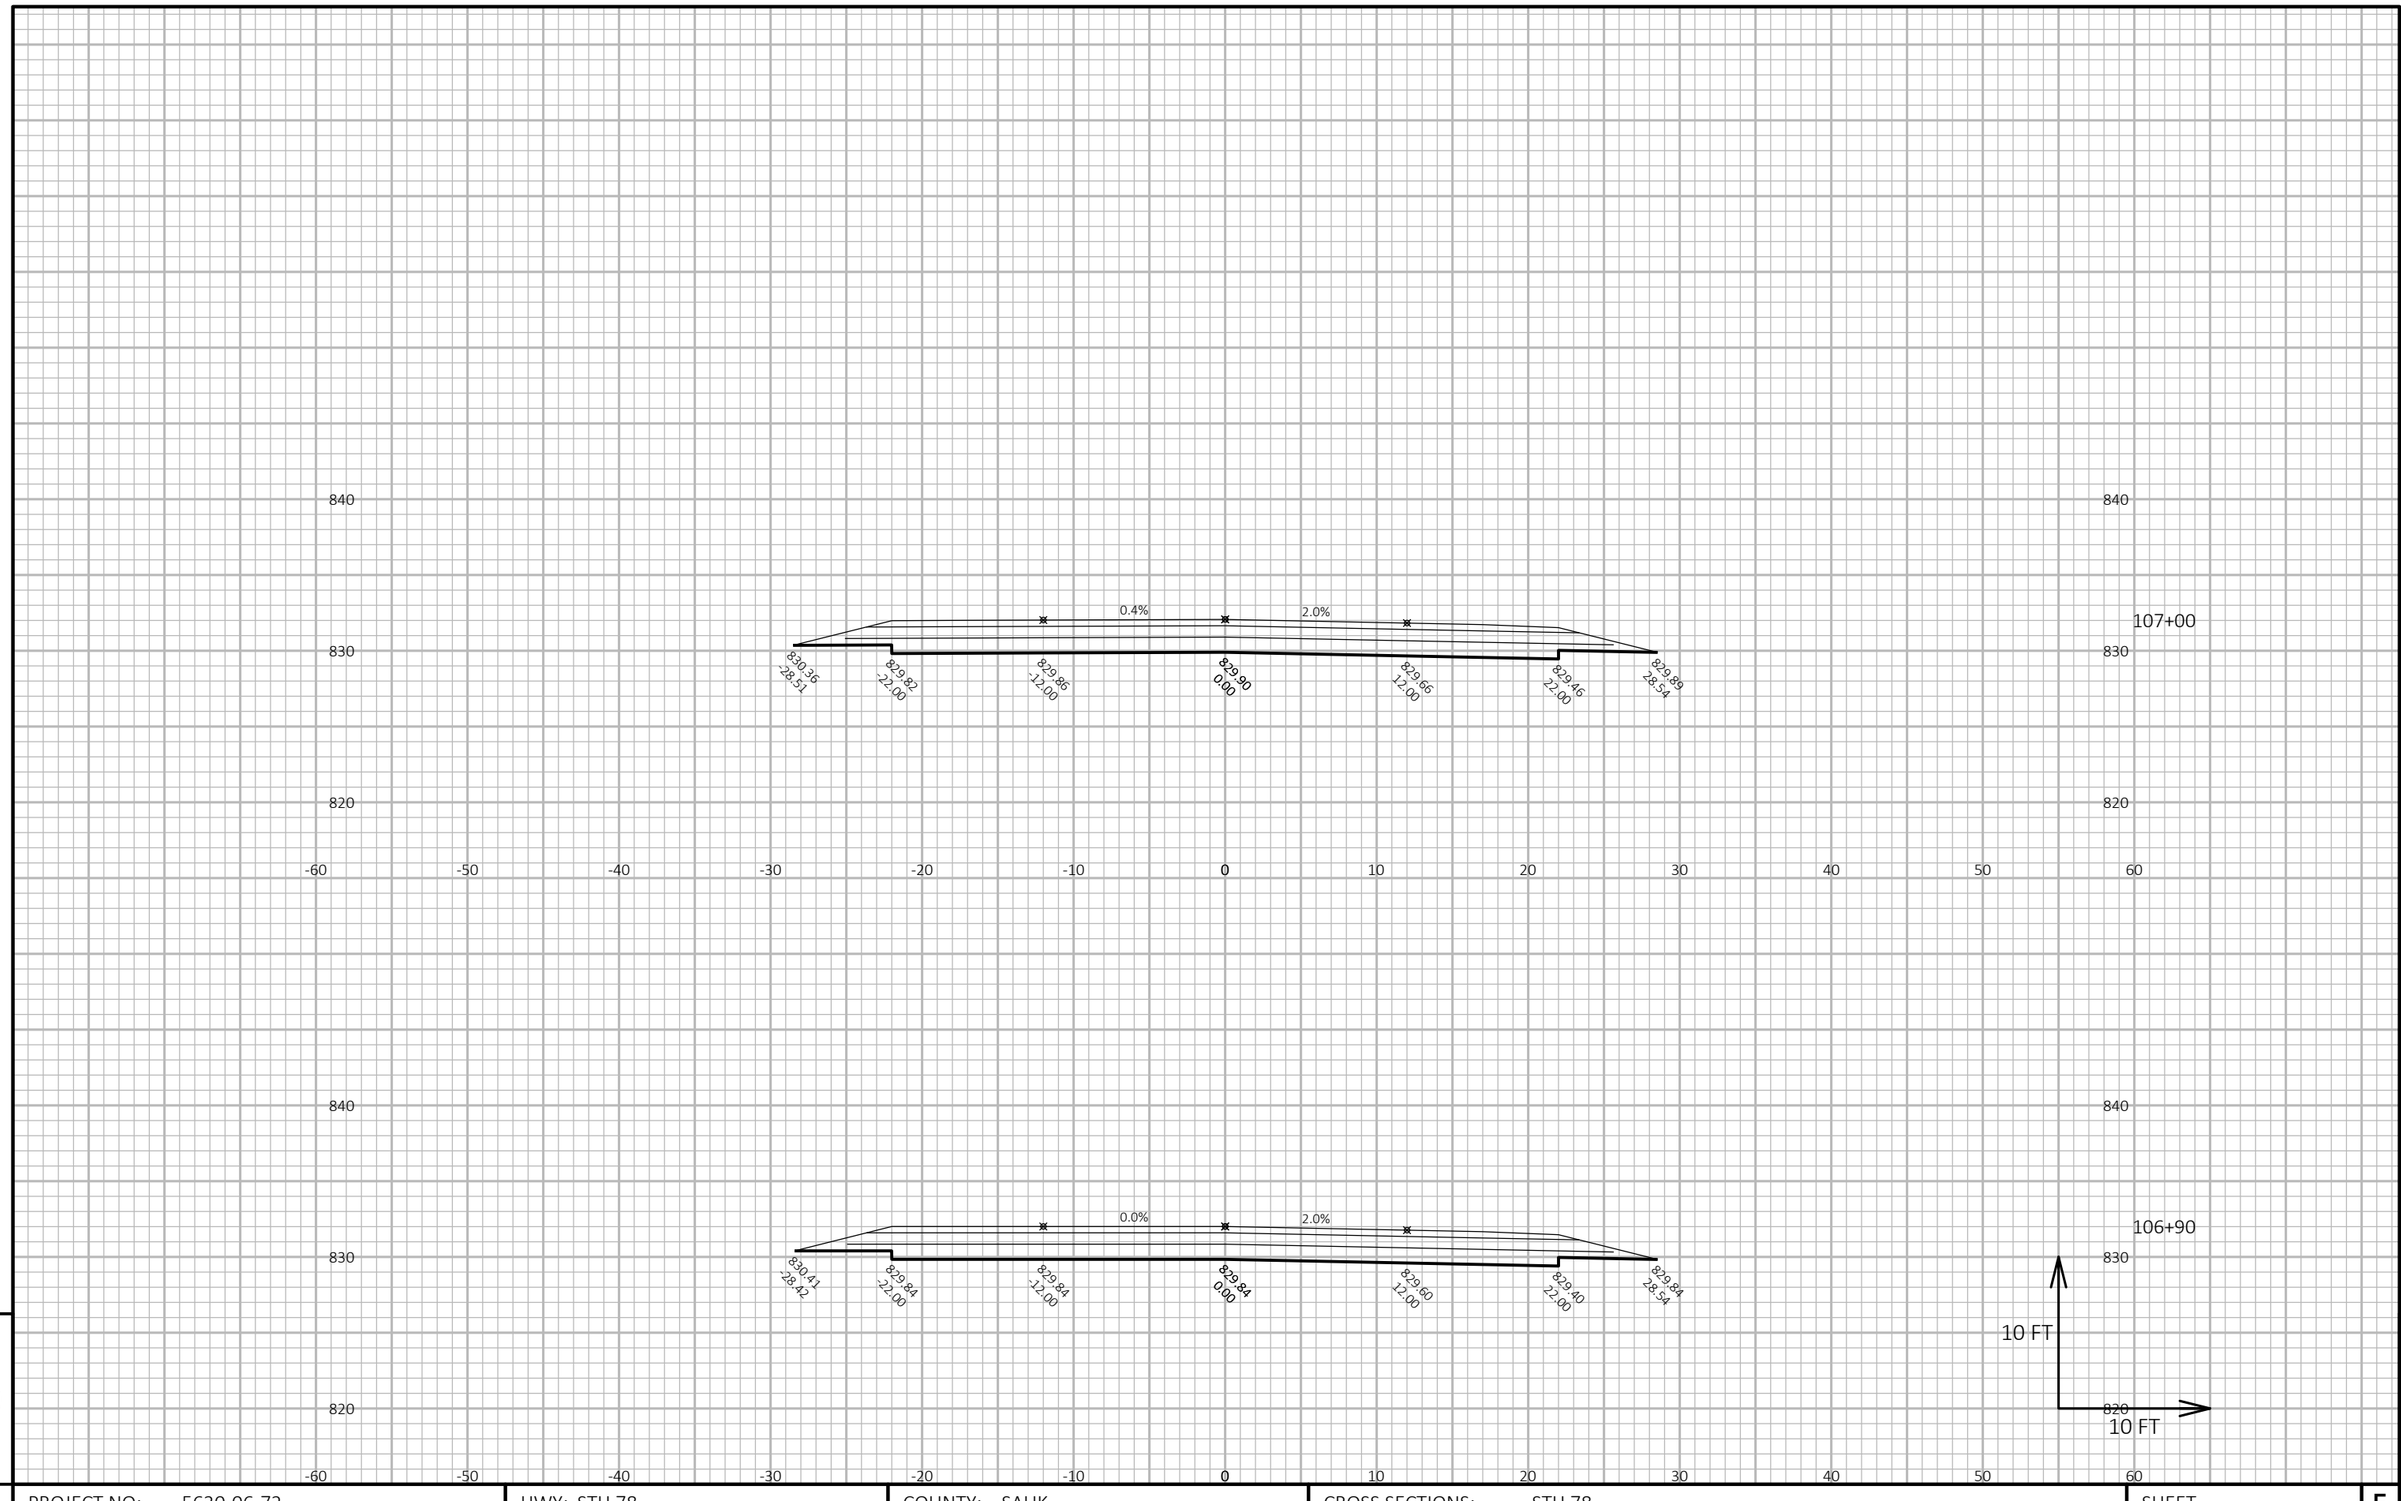

9

9

PROJECT NO: 5630-06-72	HWY: STH 78	COUNTY: SAUK	CROSS SECTIONS: STH 78	SHEET	E


FILE NAME : N:\PDS\C3D\56300602\SHEETSPLAN\090101-XS.DWG
LAYOUT NAME - 090123-xs

PLOT DATE : 3/28/2019 11:05 AM

PLOT BY : DUMS, ALEXANDER T

PLOT NAME :

PLOT SCALE : 1 IN:10 FT HORZ. / 1 IN:10 FT VERT.

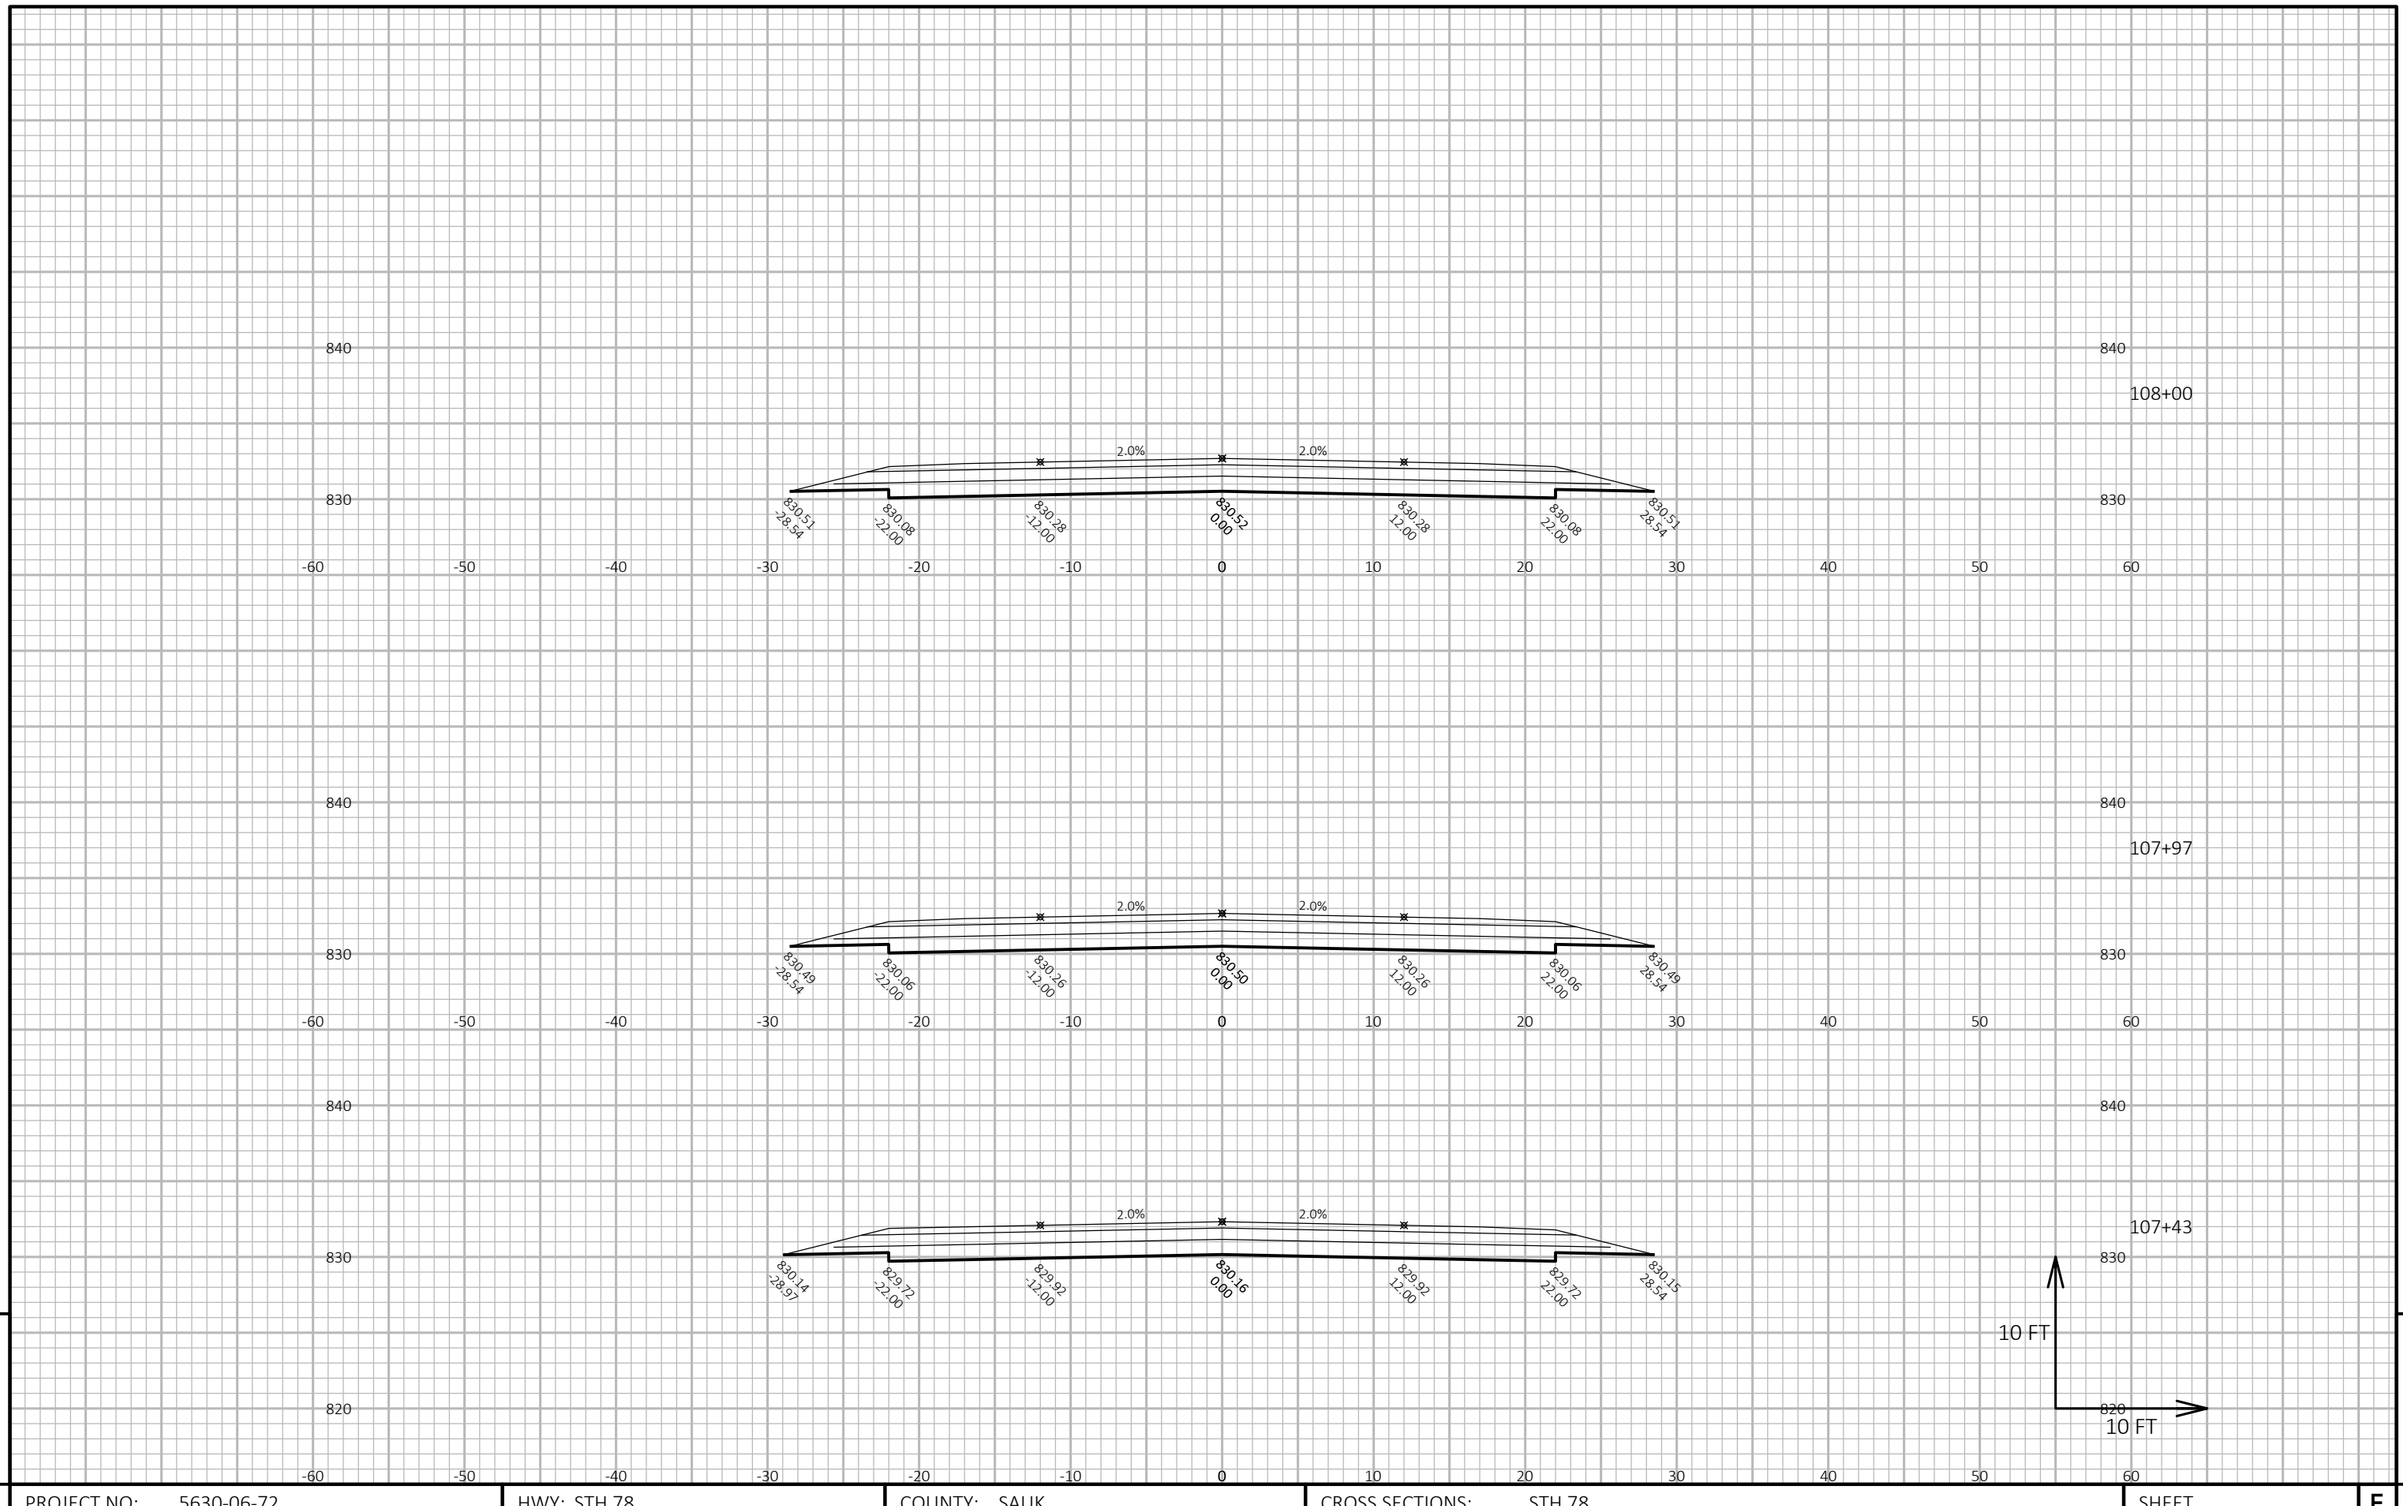

9

9

PROJECT NO: 5630-06-72	HWY: STH 78	COUNTY: SAUK	CROSS SECTIONS: STH 78	SHEET	E


FILE NAME : N:\PDS\C3D\56300602\SHEETSPLAN\090101-XS.DWG
LAYOUT NAME - 090124-xs

PLOT DATE : 3/28/2019 11:05 AM

PLOT BY : DUMS, ALEXANDER T

PLOT NAME :

PLOT SCALE : 1 IN:10 FT HORZ. / 1 IN:10 FT VERT.

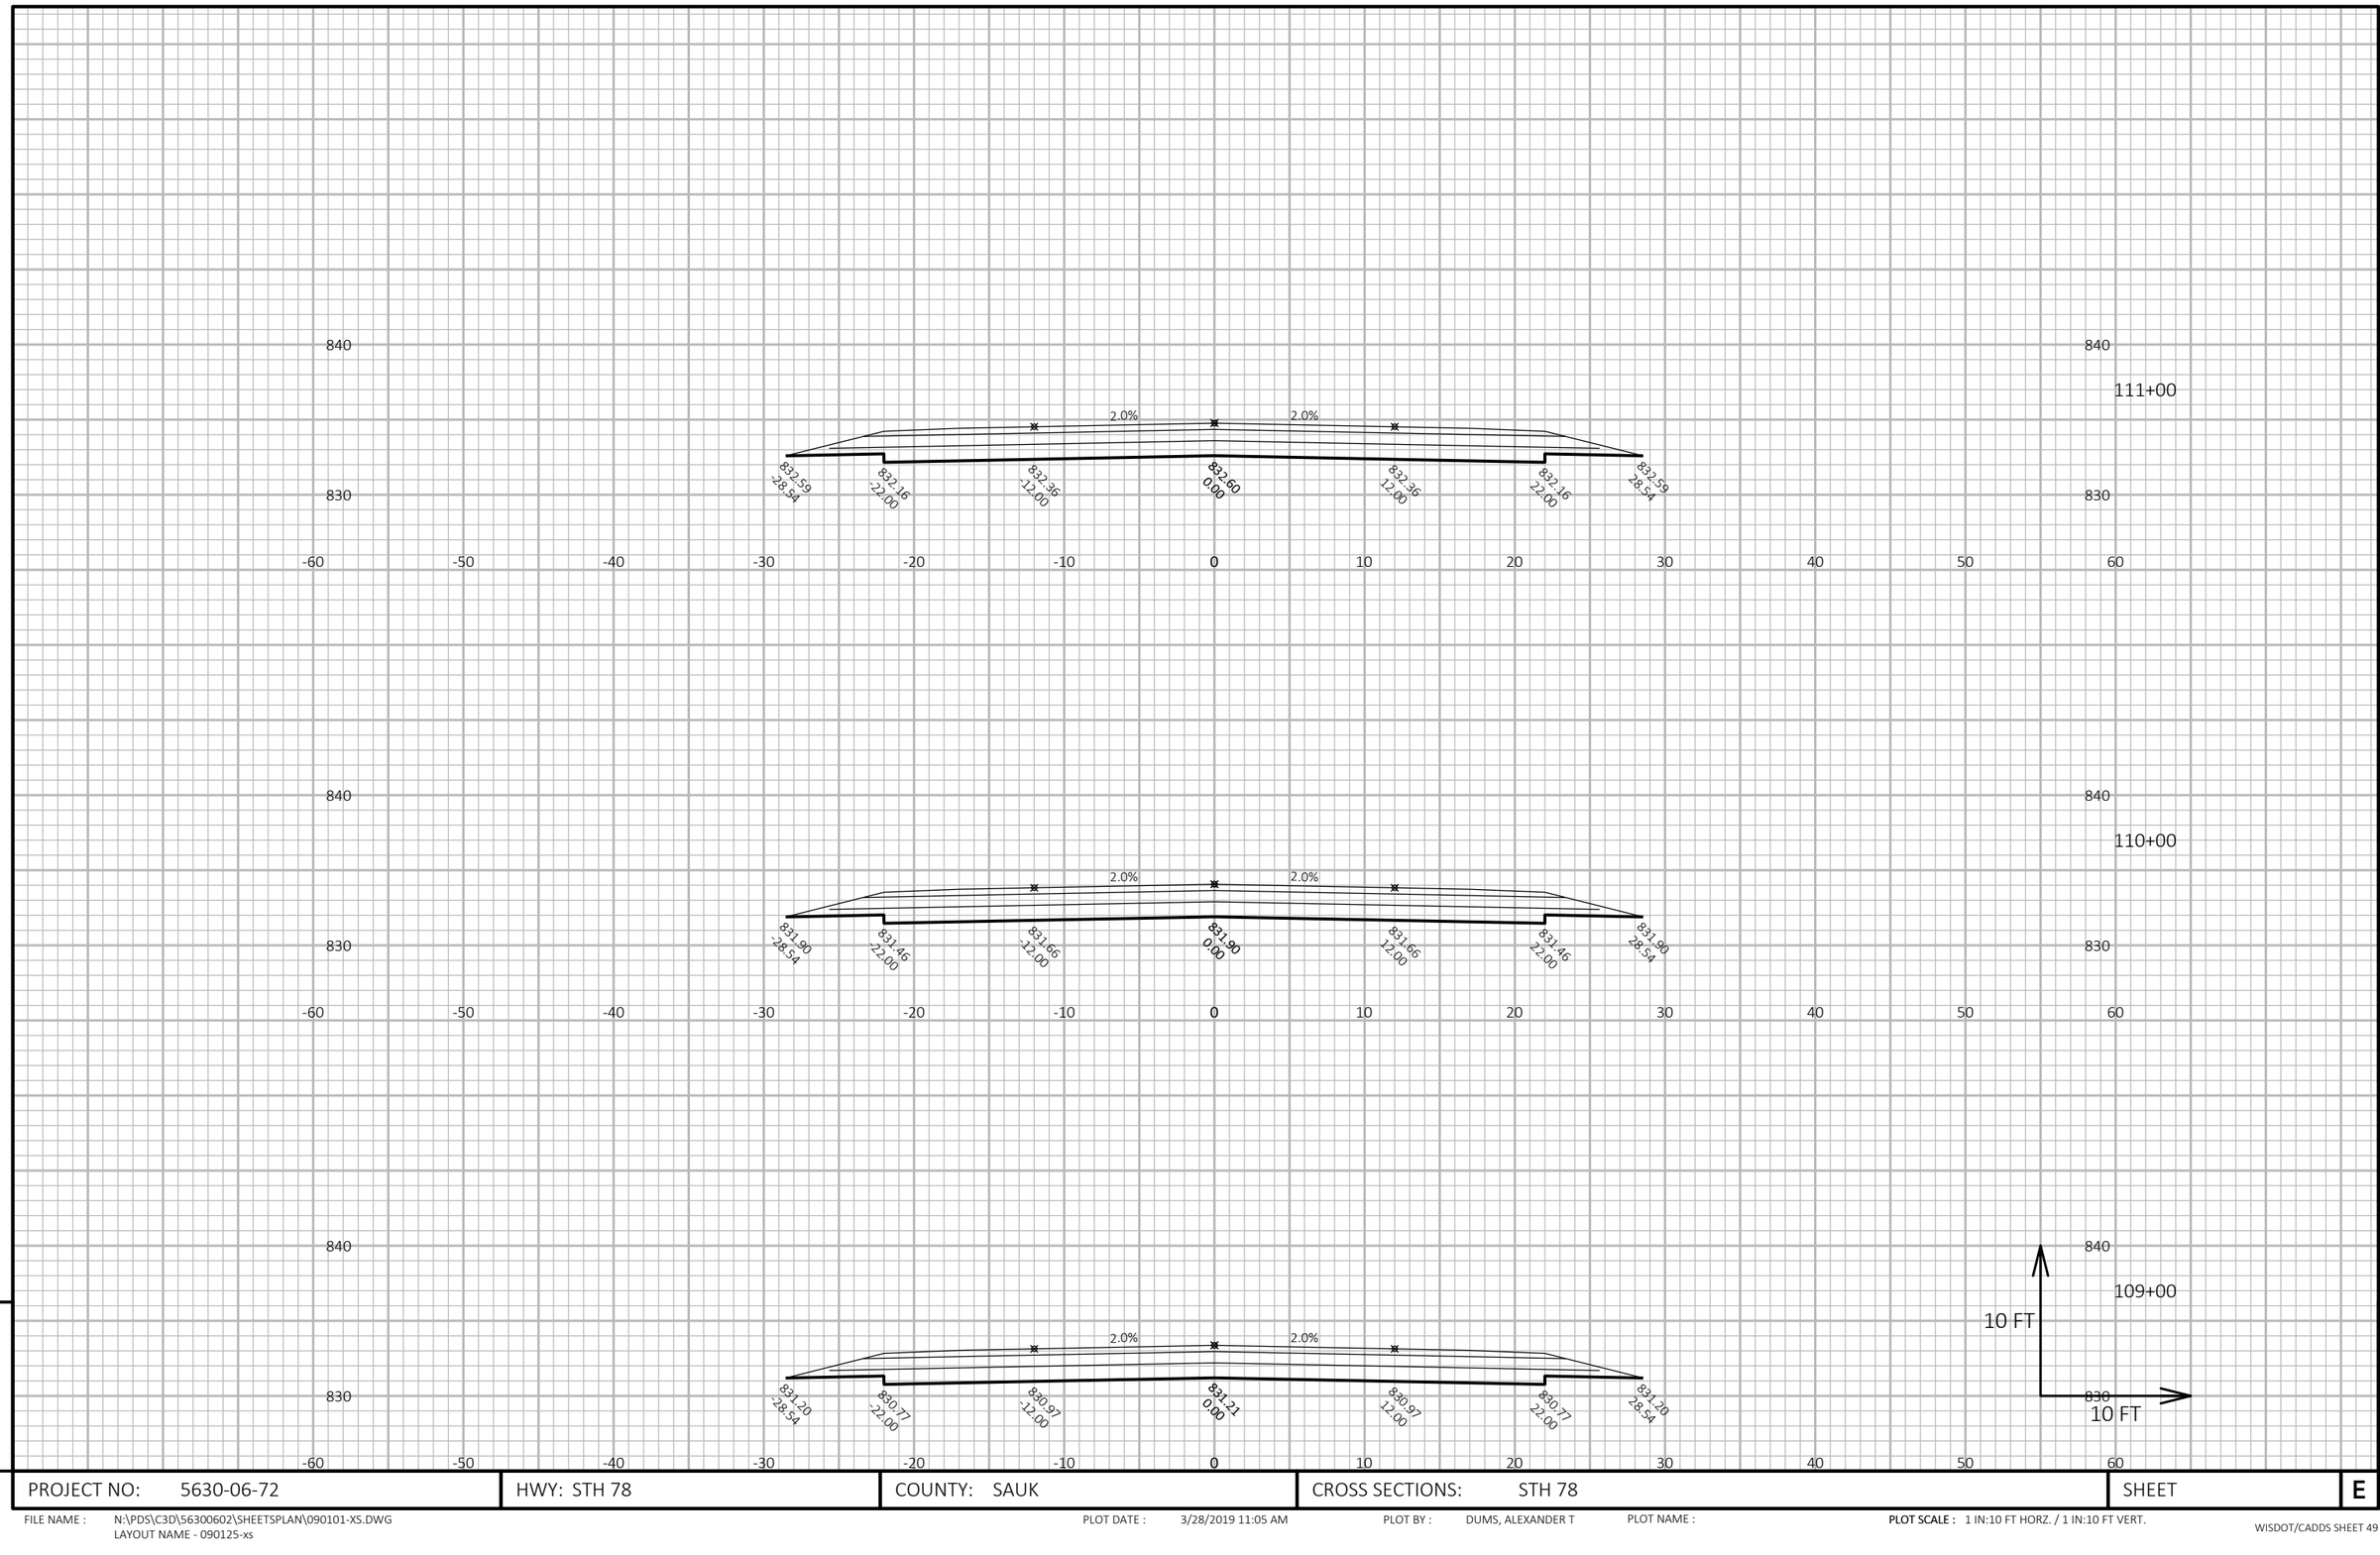

9


9

PROJECT NO: 5630-06-72	HWY: STH 78	COUNTY: SAUK	CROSS SECTIONS: STH 78	SHEET	E

FILE NAME : N:\PDS\C3D\56300602\SHEETSPLAN\090101-XS.DWG
LAYOUT NAME - 090125-xs

PLOT DATE : 3/28/2019 11:05 AM PLOT BY : DUMS, ALEXANDER T PLOT NAME :

PLOT SCALE : 1 IN:10 FT HORZ. / 1 IN:10 FT VERT.

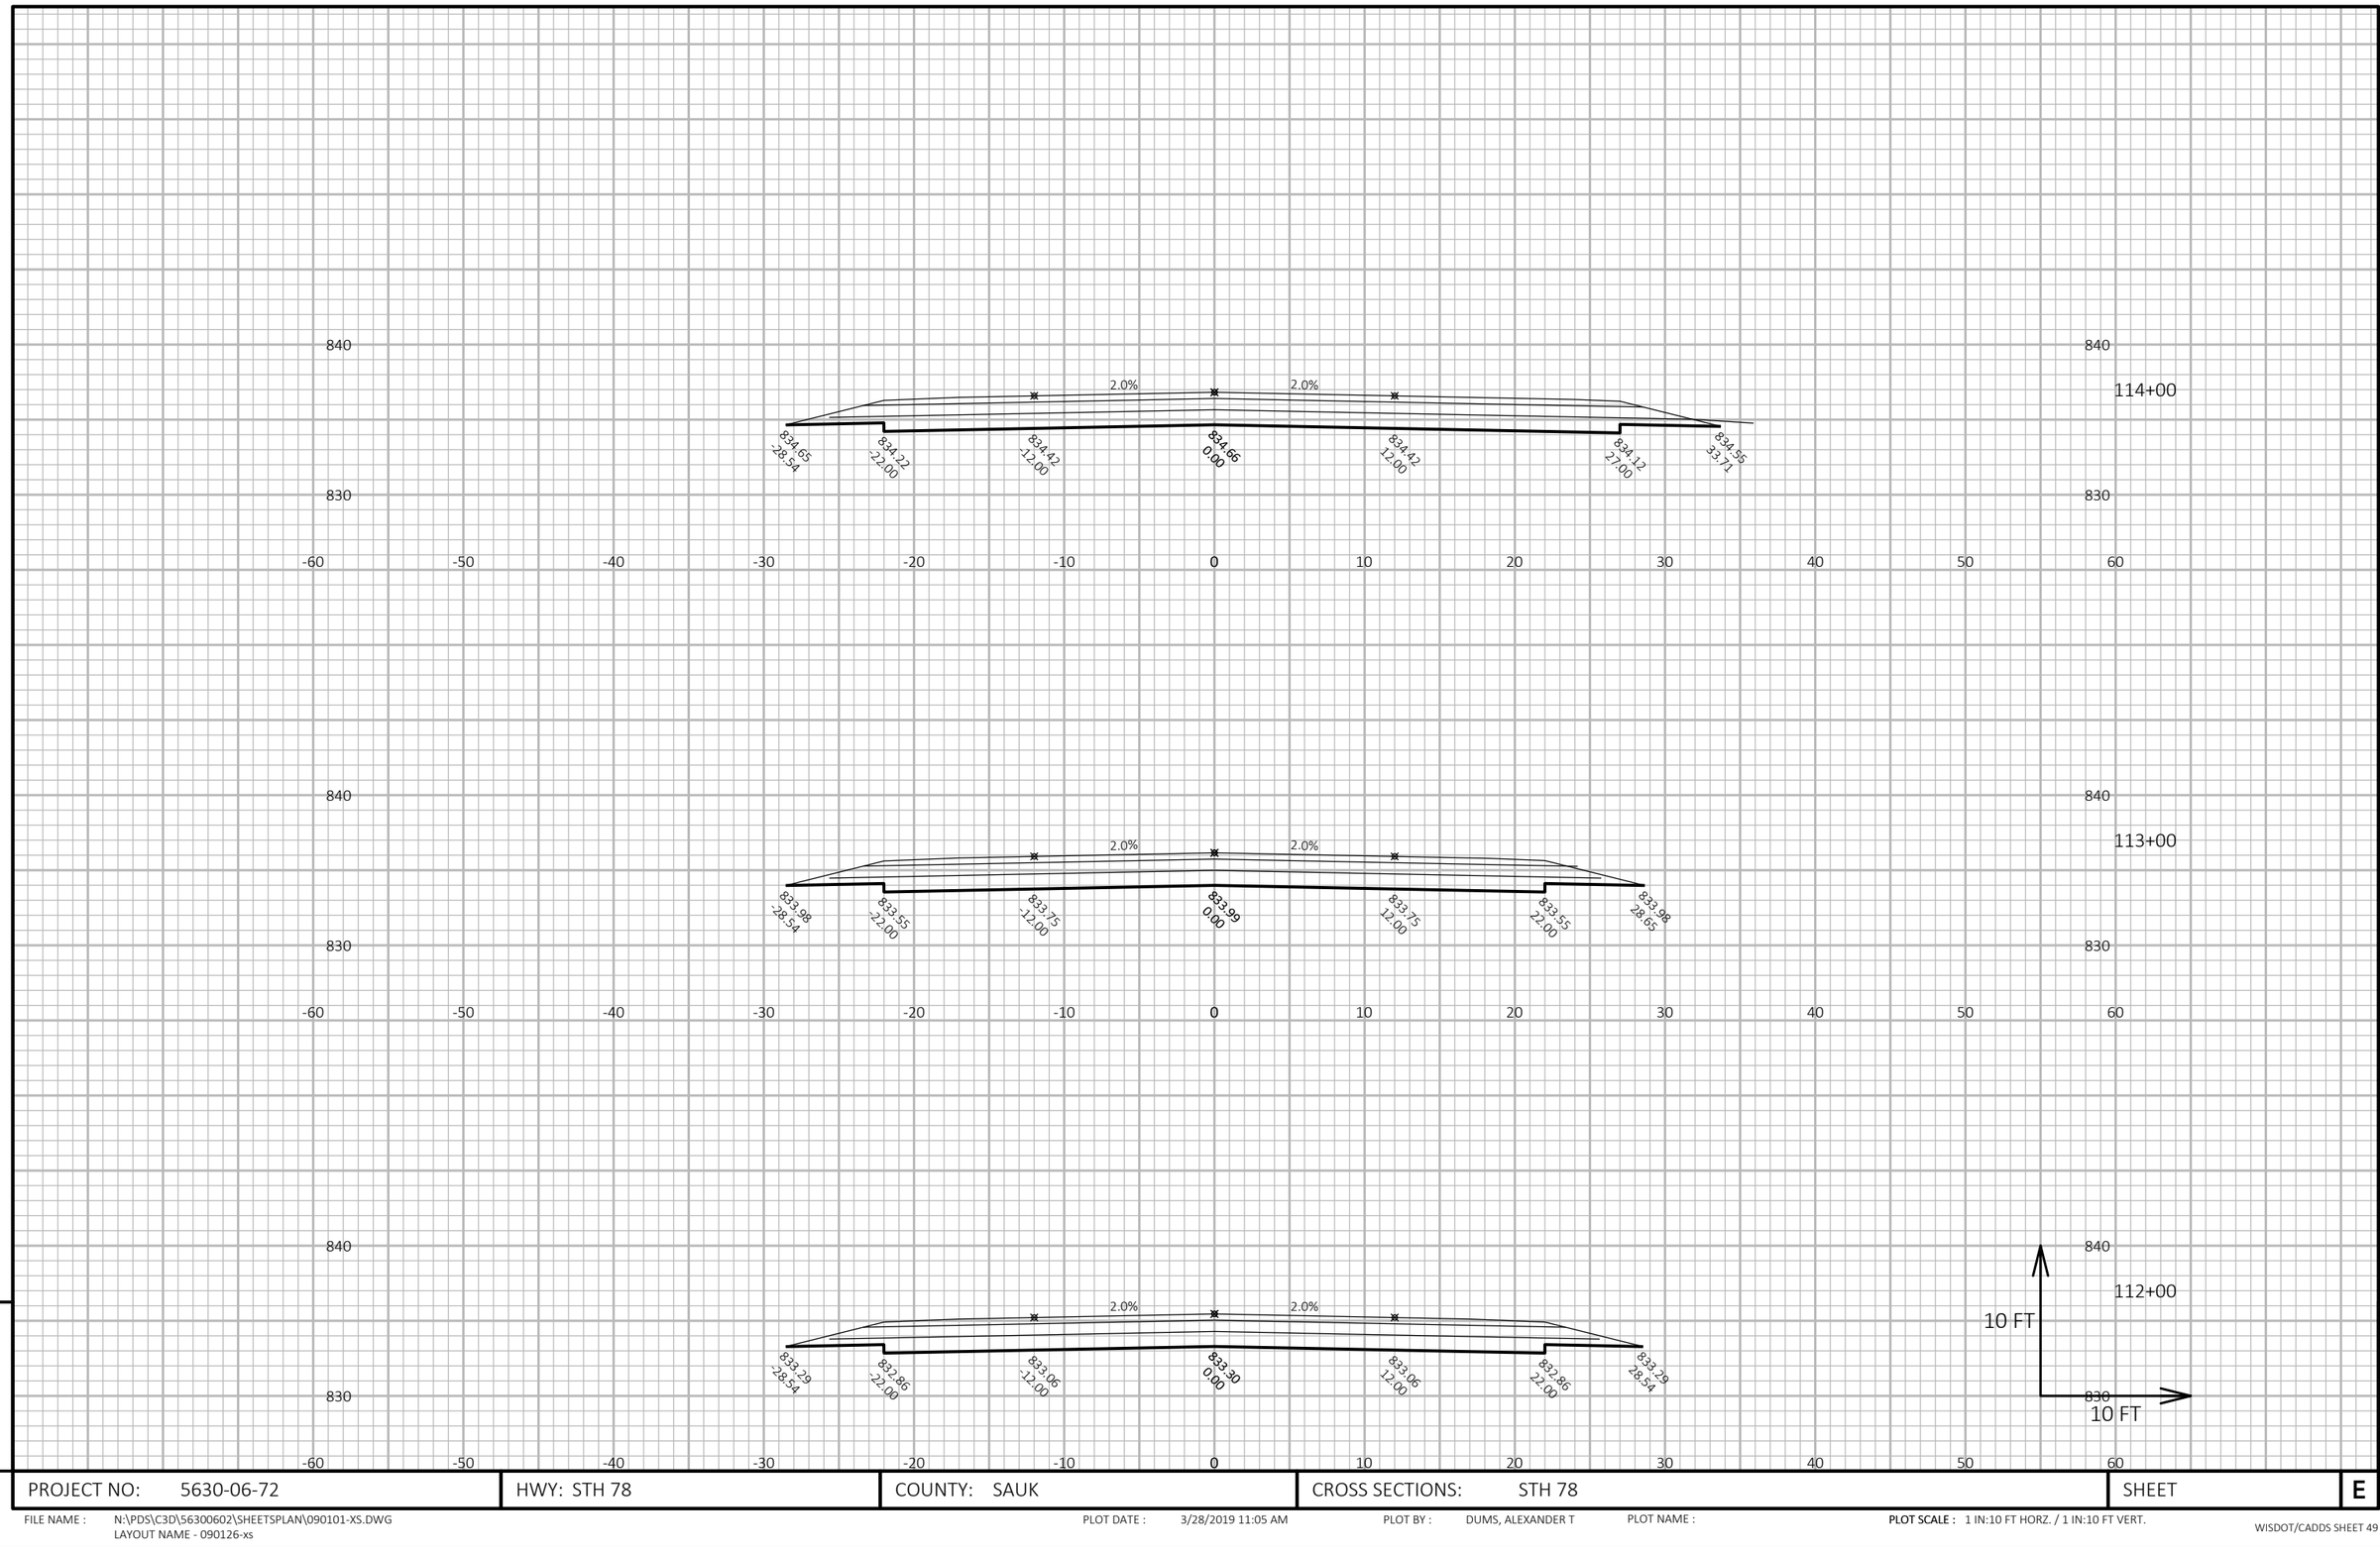

9


9

PROJECT NO: 5630-06-72	HWY: STH 78	COUNTY: SAUK	CROSS SECTIONS: STH 78	SHEET	E


FILE NAME : N:\PDS\C3D\56300602\SHEETSPLAN\090101-XS.DWG
LAYOUT NAME - 090126-xs

PLOT DATE : 3/28/2019 11:05 AM PLOT BY : DUMS, ALEXANDER T PLOT NAME :


PLOT SCALE : 1 IN:10 FT HORZ. / 1 IN:10 FT VERT.

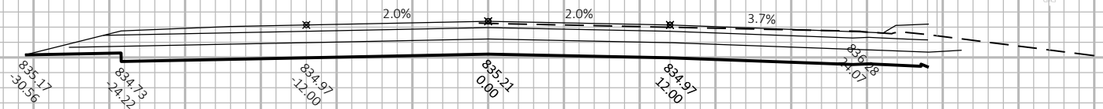


117+00

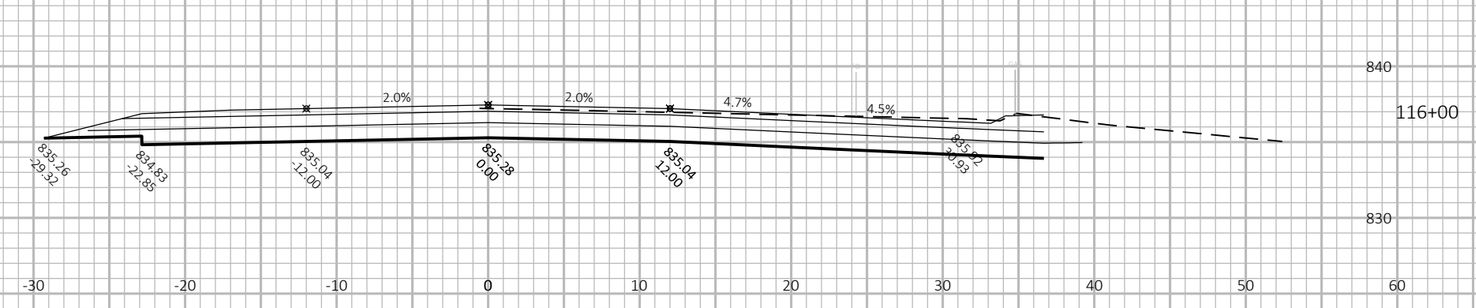

116+00

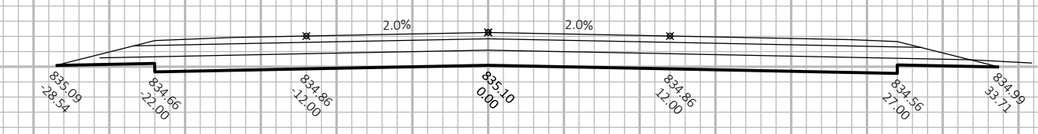

115+00

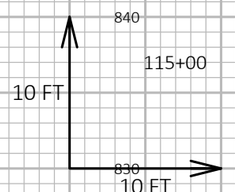

PROJECT NO: 5630-06-72	HWY: STH 78	COUNTY: SAUK	CROSS SECTIONS: STH 78	SHEET	E


FILE NAME : N:\PDS\C3D\56300602\SHEETSPLAN\090101-XS.DWG
LAYOUT NAME - 090127-xs

PLOT DATE : 3/28/2019 11:06 AM

PLOT BY : DUMS, ALEXANDER T

PLOT NAME :

PLOT SCALE : 1 IN:10 FT HORZ. / 1 IN:10 FT VERT.

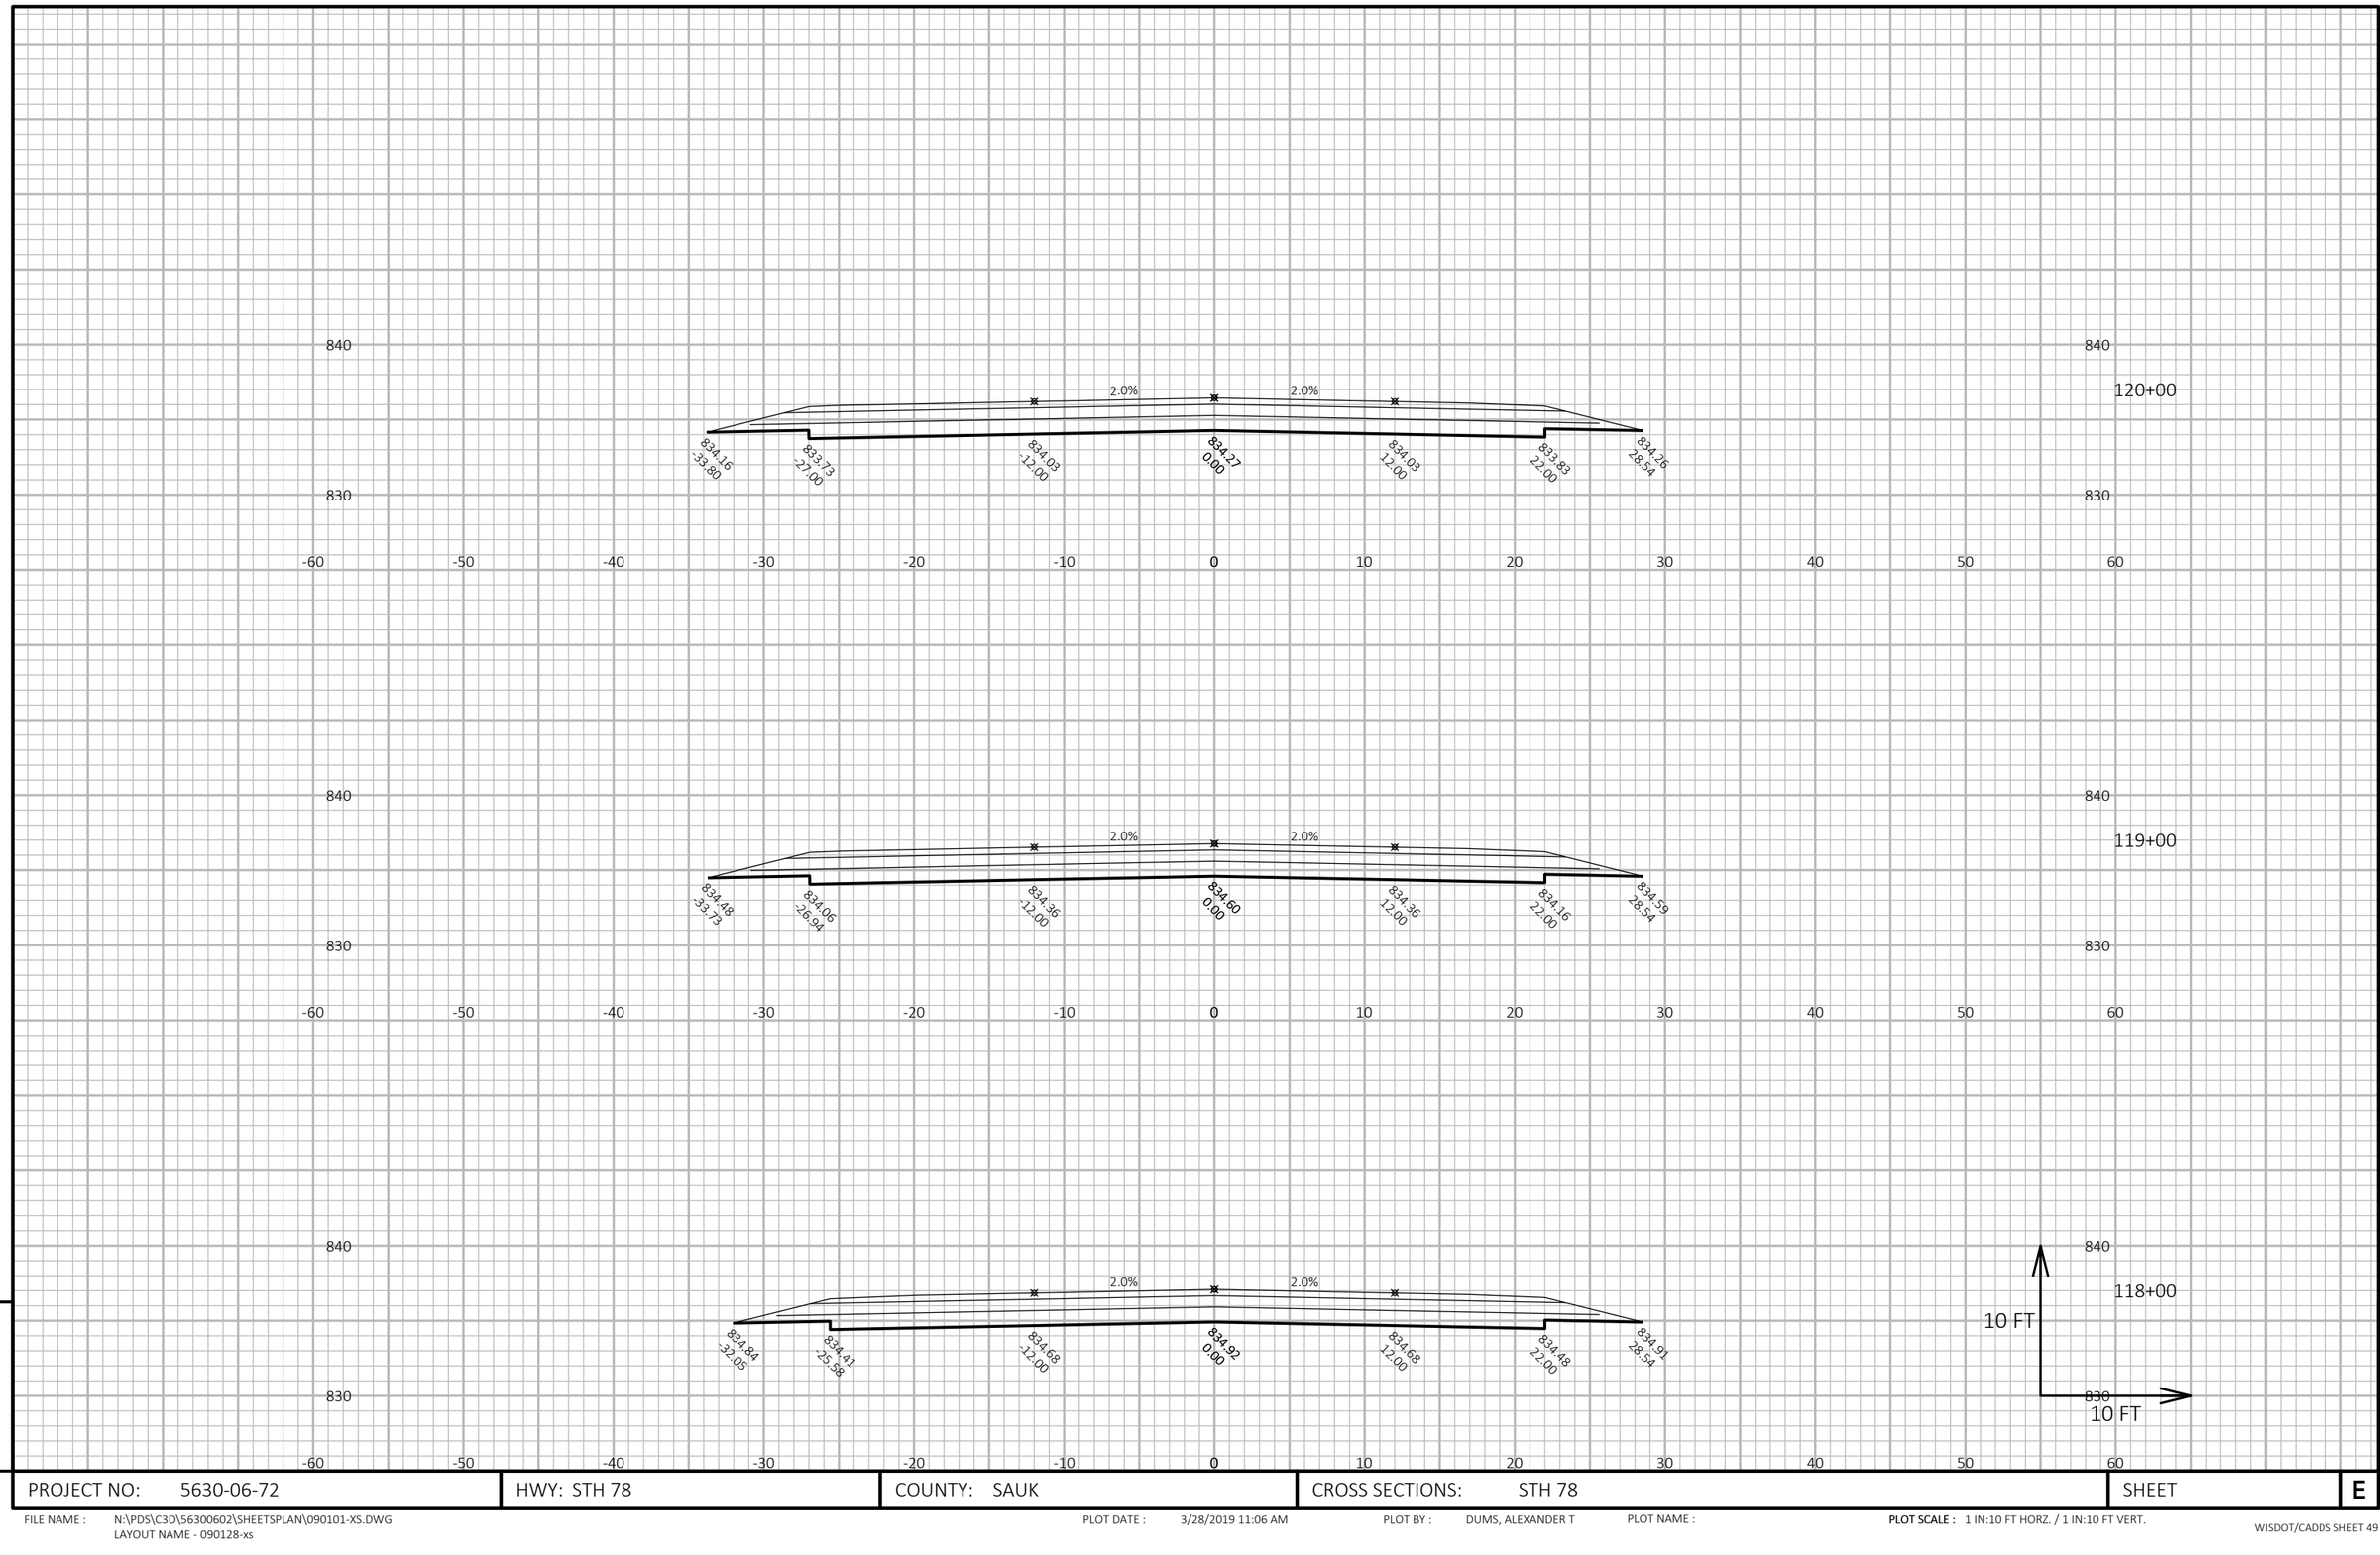

9


9

PROJECT NO: 5630-06-72	HWY: STH 78	COUNTY: SAUK	CROSS SECTIONS: STH 78	SHEET	E

FILE NAME : N:\PDS\C3D\56300602\SHEETSPLAN\090101-XS.DWG
LAYOUT NAME - 090128-xs

PLOT DATE : 3/28/2019 11:06 AM PLOT BY : DUMS, ALEXANDER T PLOT NAME :

PLOT SCALE : 1 IN:10 FT HORZ. / 1 IN:10 FT VERT.

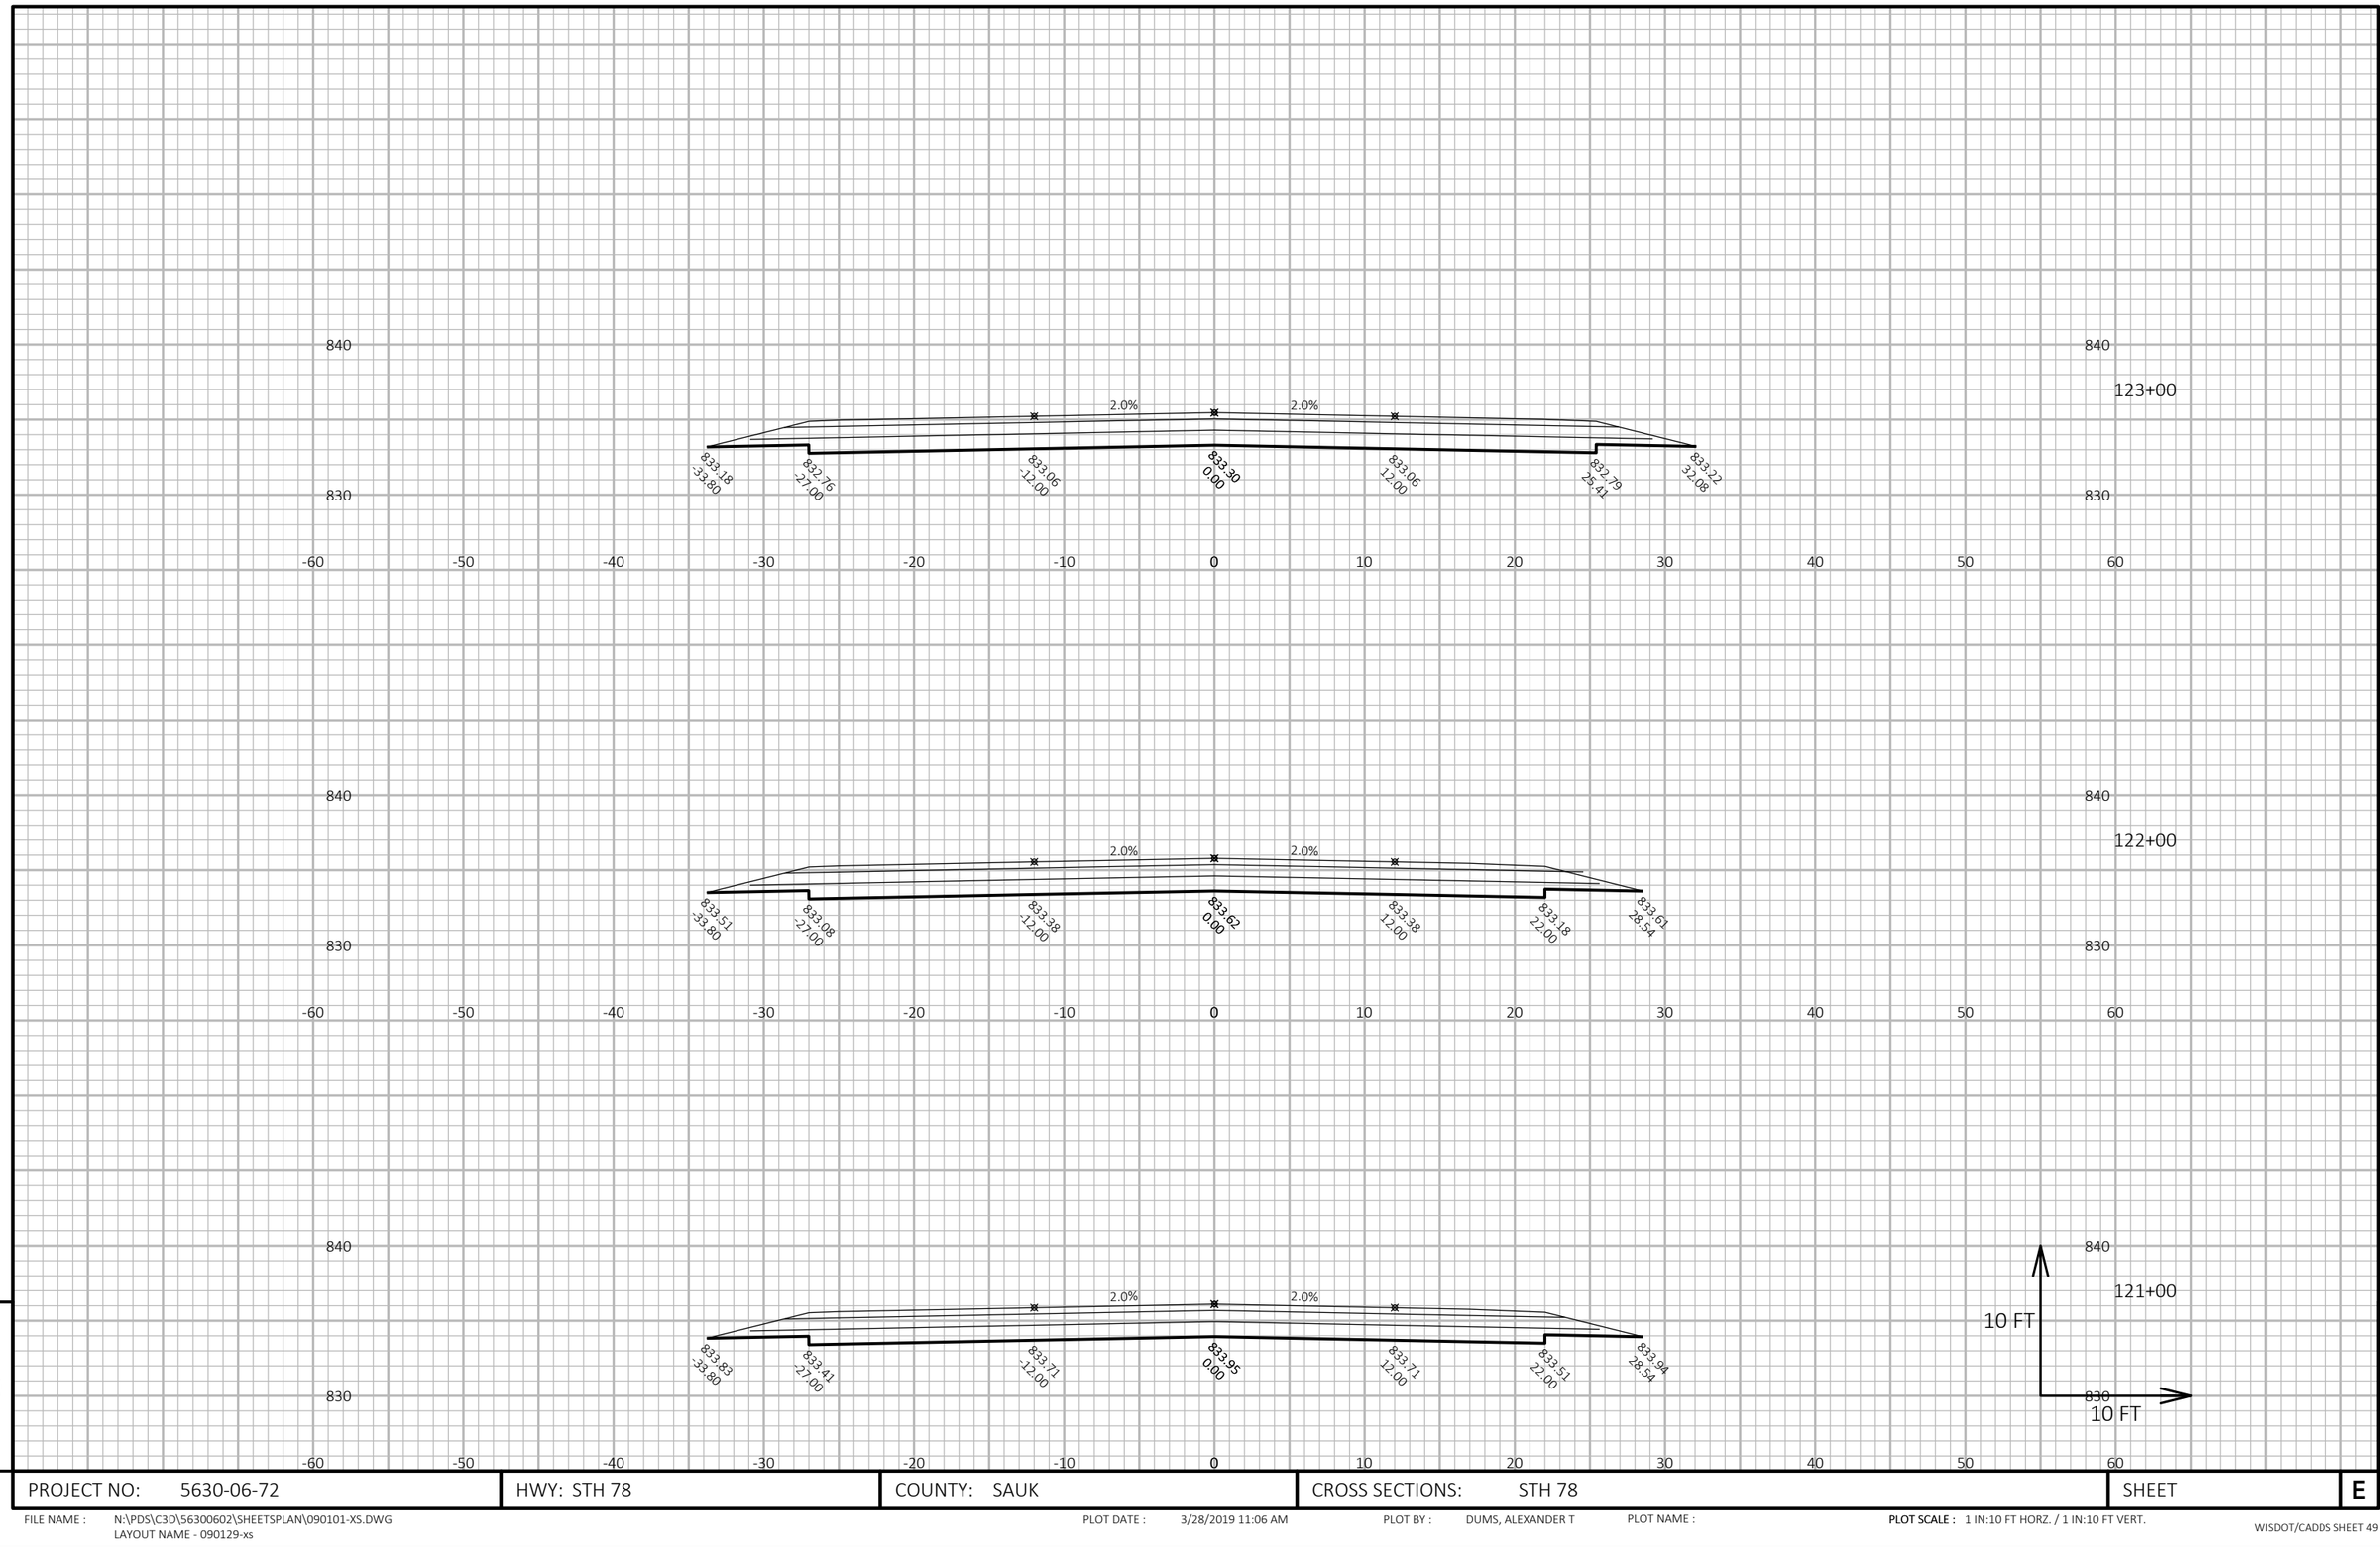

9

PROJECT NO: 5630-06-72	HWY: STH 78	COUNTY: SAUK	CROSS SECTIONS: STH 78	SHEET	E

FILE NAME : N:\PDS\C3D\56300602\SHEETSPLAN\090101-XS.DWG
LAYOUT NAME - 090129-xs


PLOT DATE : 3/28/2019 11:06 AM

PLOT BY : DUMS, ALEXANDER T

PLOT NAME :

PLOT SCALE : 1 IN:10 FT HORZ. / 1 IN:10 FT VERT.

9

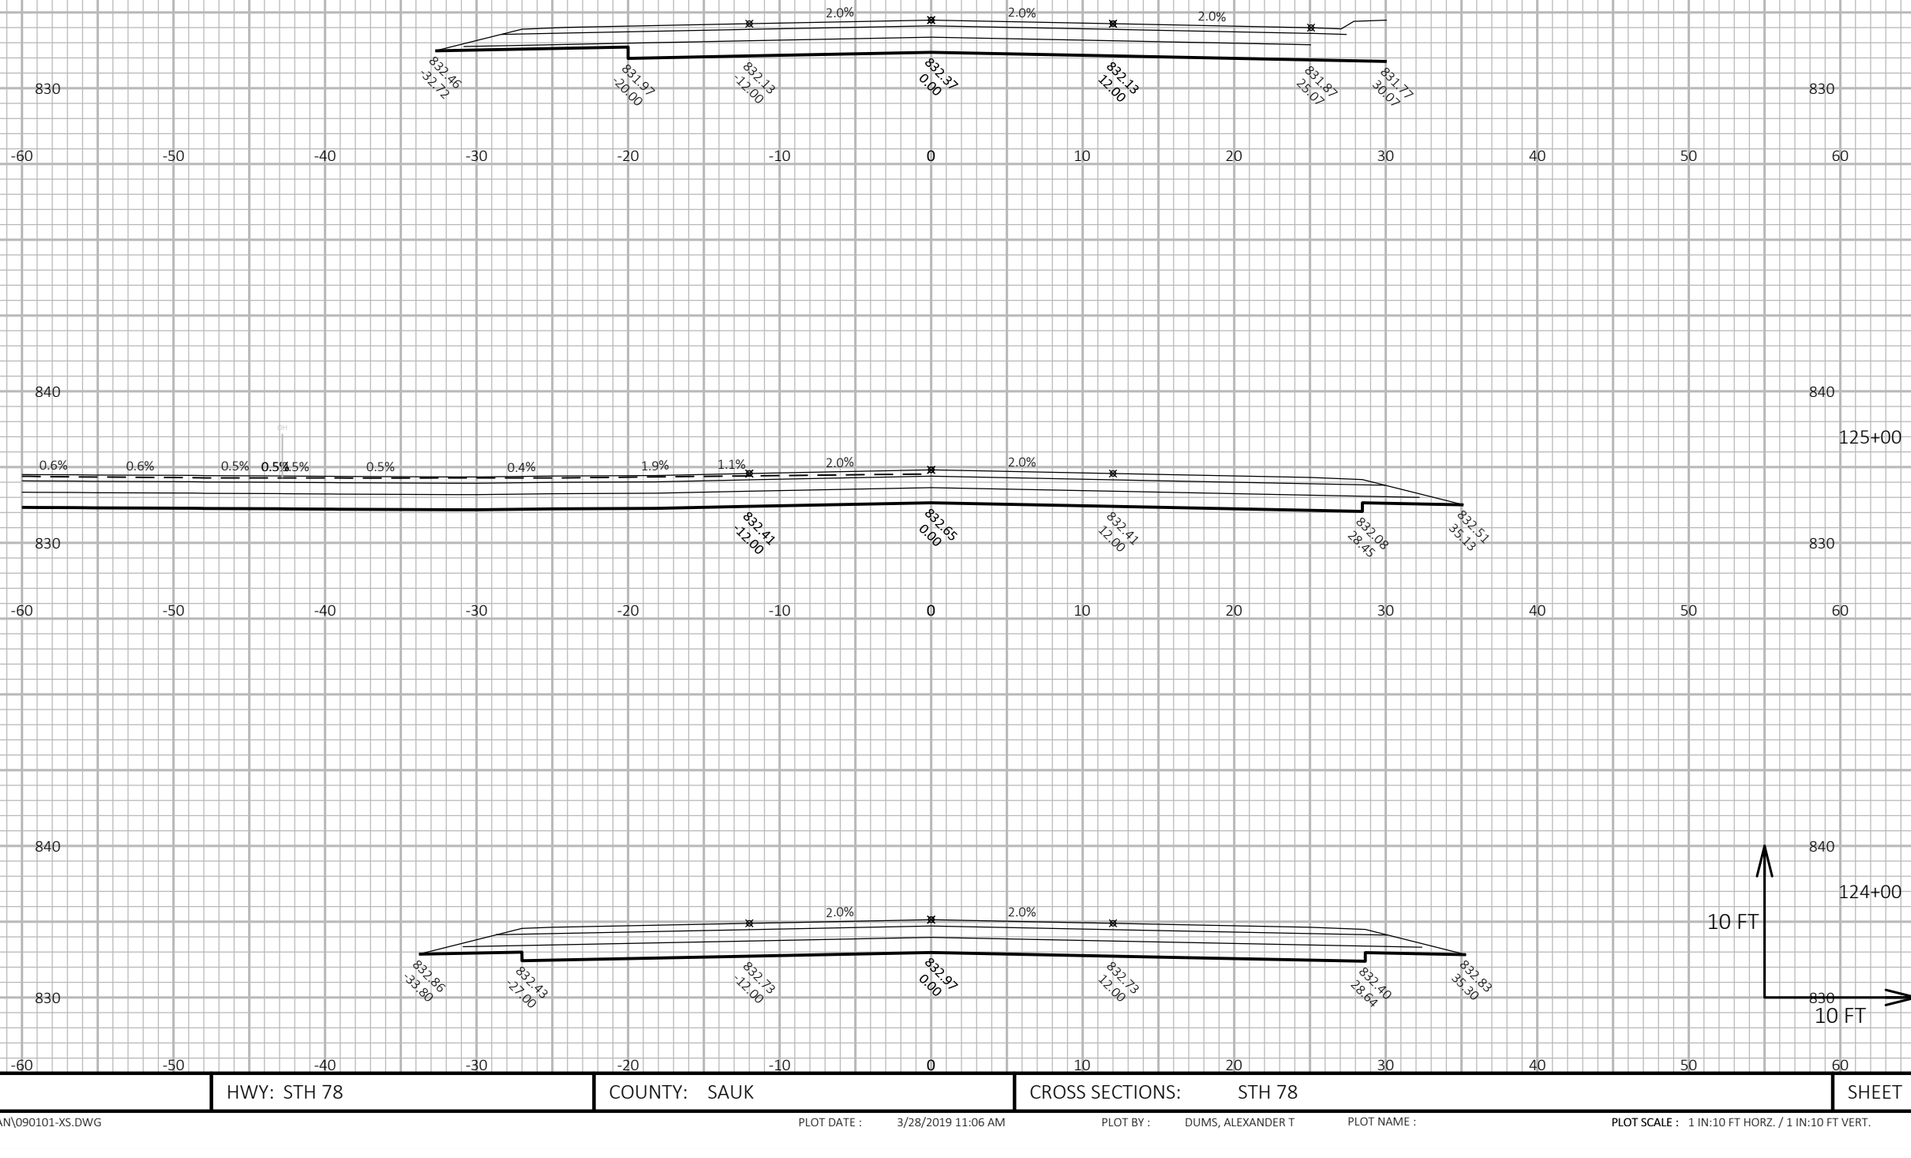

9


PROJECT NO: 5630-06-72	HWY: STH 78	COUNTY: SAUK	CROSS SECTIONS: STH 78	SHEET	E

9


FILE NAME : N:\PDS\C3D\56300602\SHEETSPLAN\090101-XS.DWG
LAYOUT NAME - 090130-xs

PLOT DATE : 3/28/2019 11:06 AM PLOT BY : DUMS, ALEXANDER T PLOT NAME :


PLOT SCALE : 1 IN:10 FT HORZ. / 1 IN:10 FT VERT.

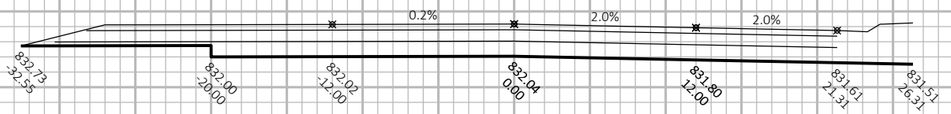

127+00

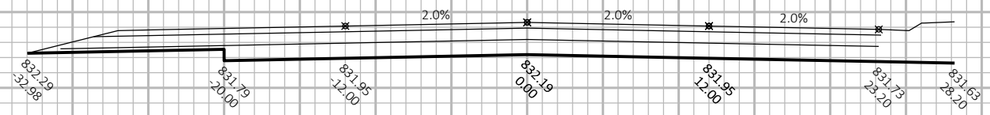

126+52

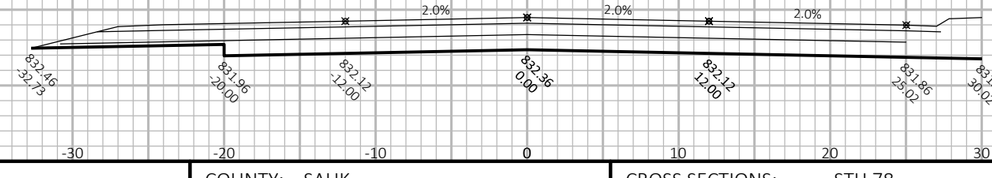

126+00

10 FT

10 FT

9

9

PROJECT NO: 5630-06-72	HWY: STH 78	COUNTY: SAUK	CROSS SECTIONS: STH 78	SHEET	E


FILE NAME : N:\PDS\C3D\56300602\SHEETSPLAN\090101-XS.DWG
LAYOUT NAME - 090131-xs

PLOT DATE : 3/28/2019 11:07 AM

PLOT BY : DUMS, ALEXANDER T

PLOT NAME :

PLOT SCALE : 1 IN:10 FT HORZ. / 1 IN:10 FT VERT.

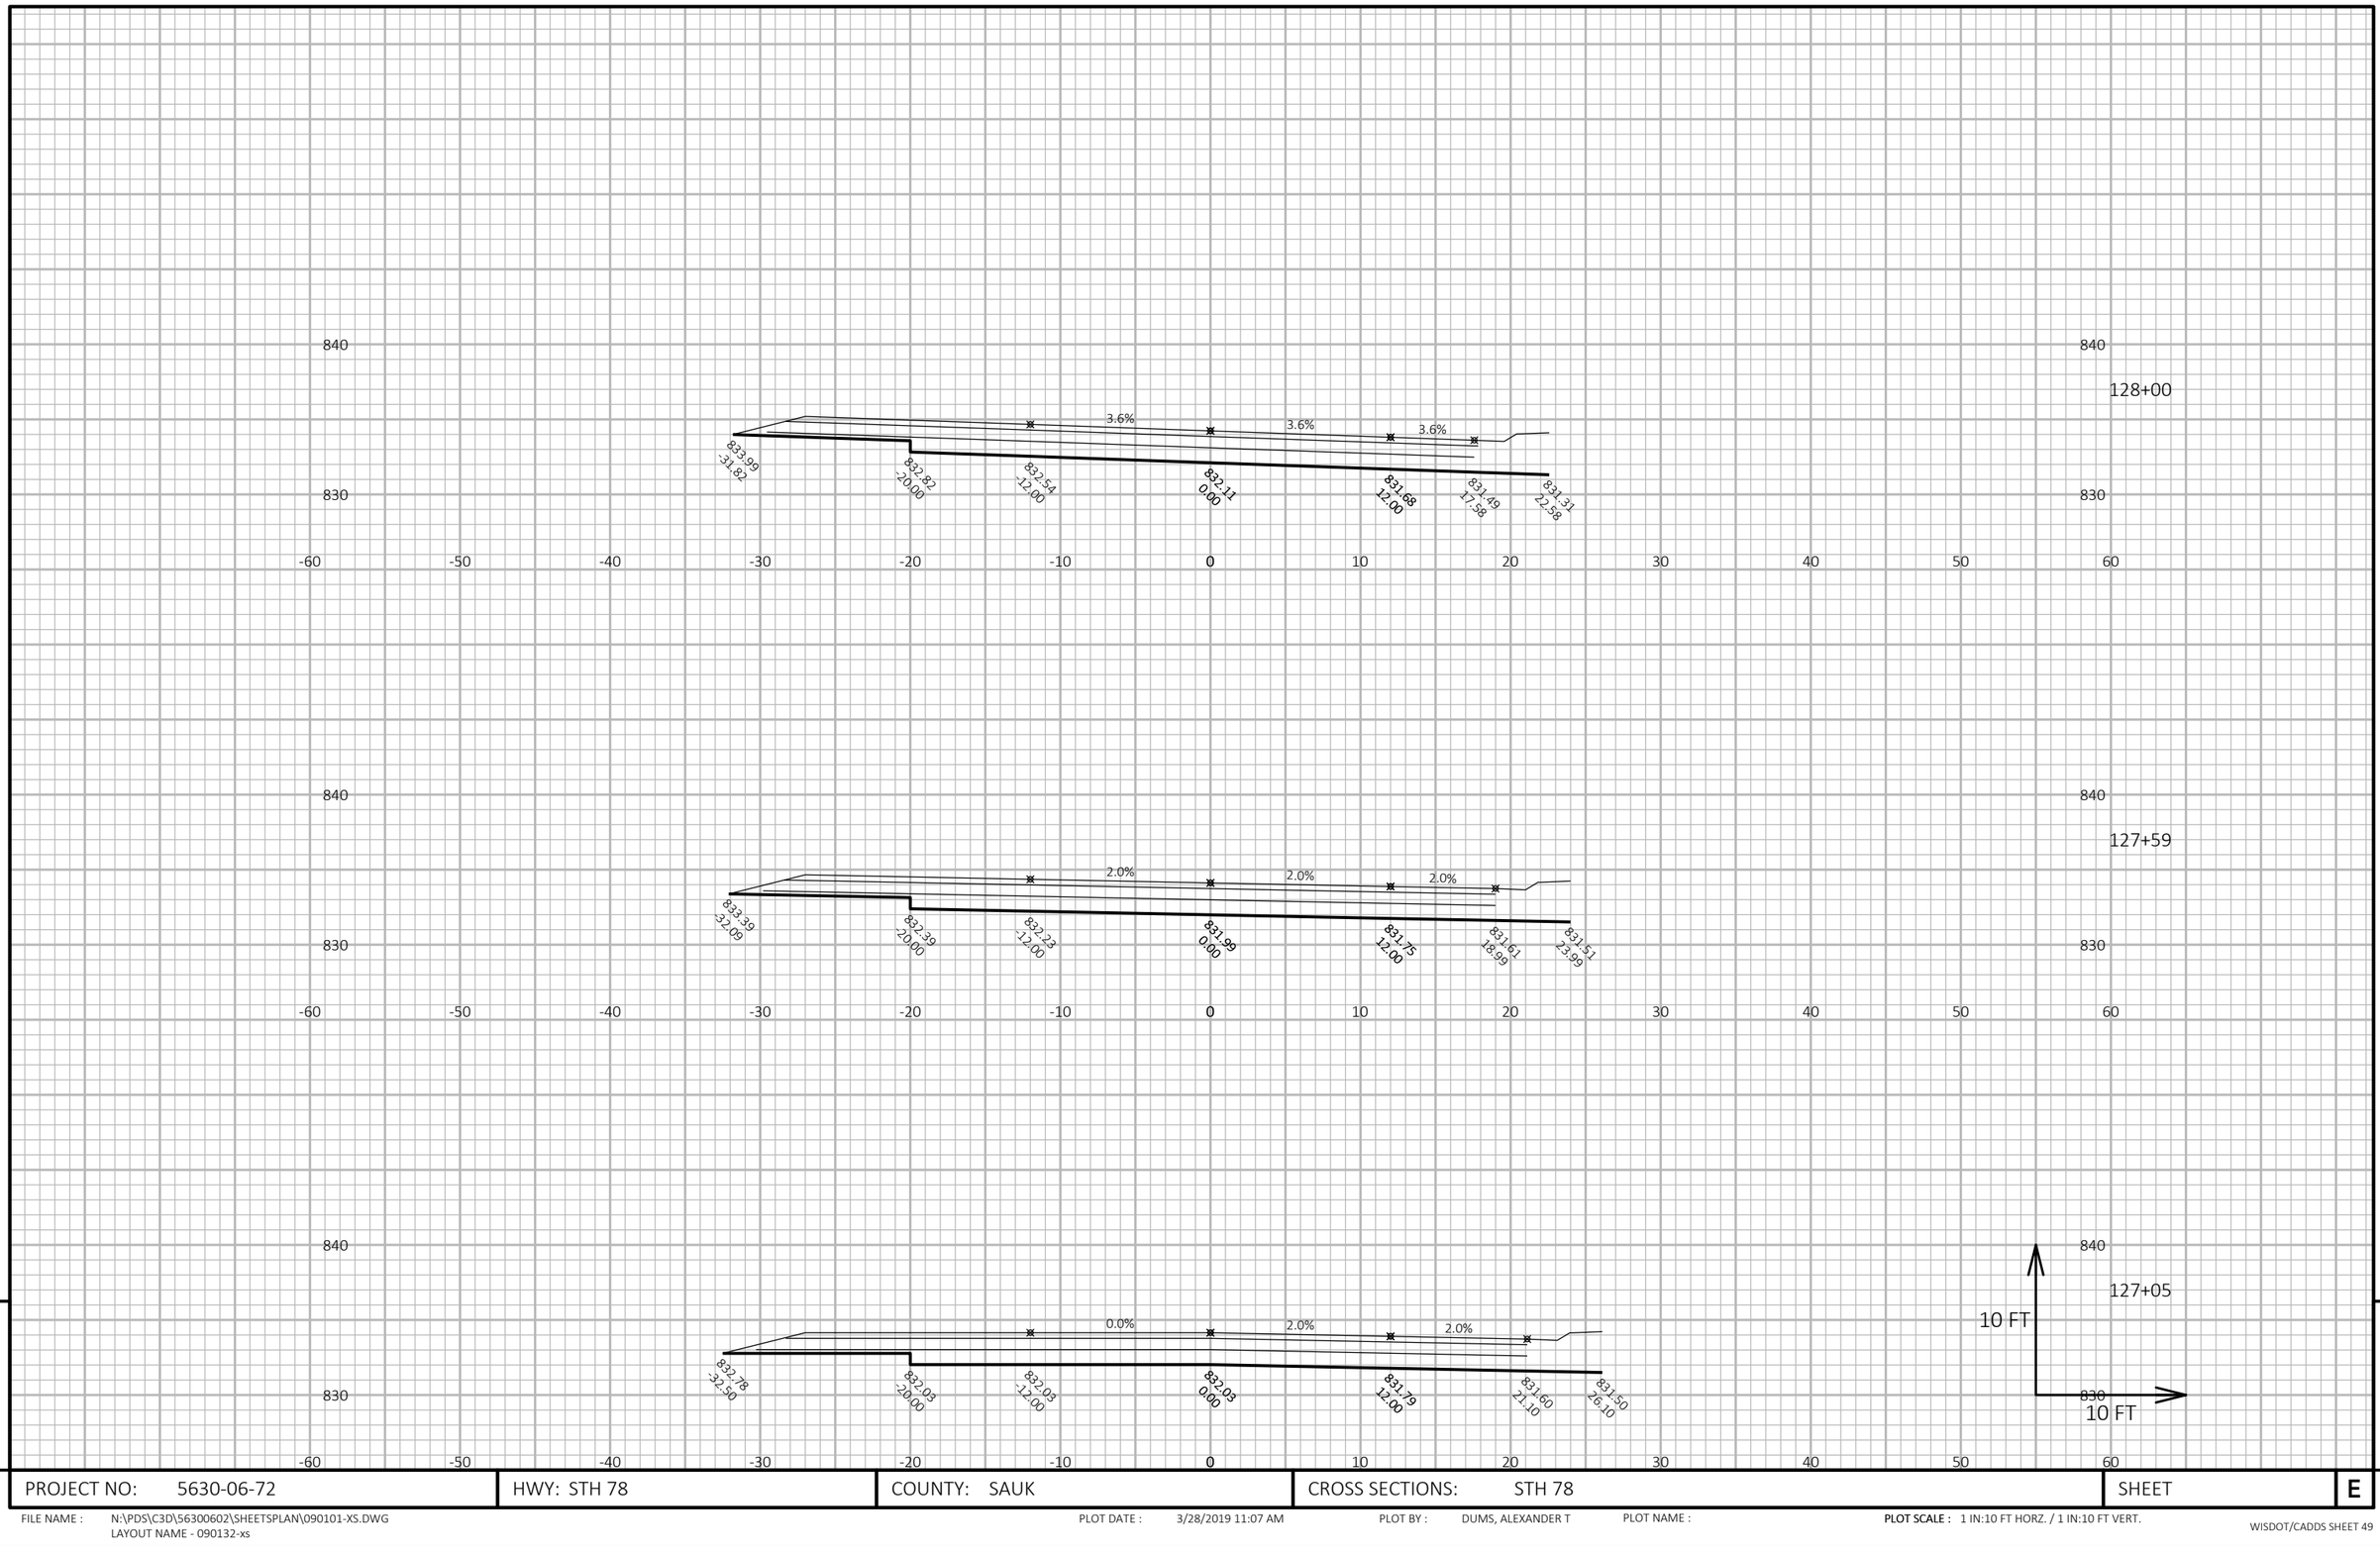

9

9

PROJECT NO: 5630-06-72	HWY: STH 78	COUNTY: SAUK	CROSS SECTIONS: STH 78	SHEET	E


FILE NAME : N:\PDS\C3D\56300602\SHEETSPLAN\090101-XS.DWG
LAYOUT NAME - 090132-xs

PLOT DATE : 3/28/2019 11:07 AM

PLOT BY : DUMS, ALEXANDER T

PLOT NAME :


PLOT SCALE : 1 IN:10 FT HORZ. / 1 IN:10 FT VERT.

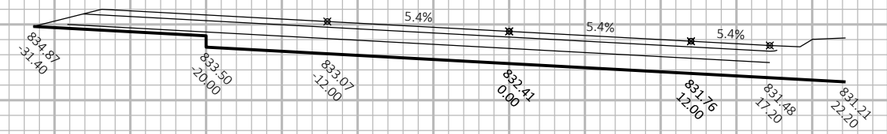

128+50



128+12

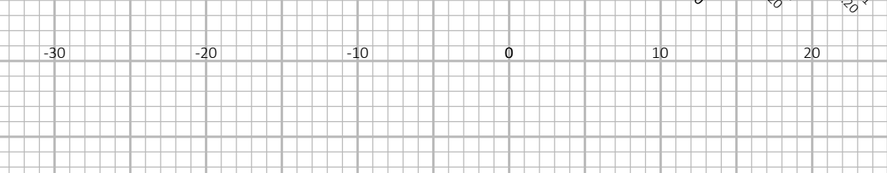



9

9

PROJECT NO: 5630-06-72	HWY: STH 78	COUNTY: SAUK	CROSS SECTIONS: STH 78	SHEET	E


FILE NAME : N:\PDS\C3D\56300602\SHEETSPLAN\090101-XS.DWG
LAYOUT NAME - 090133-xs

PLOT DATE : 3/28/2019 11:07 AM


PLOT BY : DUMS, ALEXANDER T

PLOT NAME :


PLOT SCALE : 1 IN:10 FT HORZ. / 1 IN:10 FT VERT.

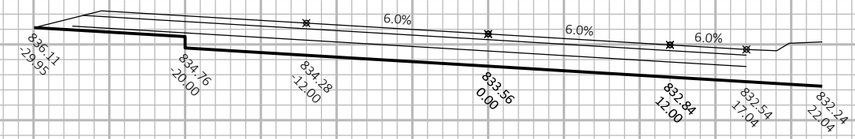


129+50

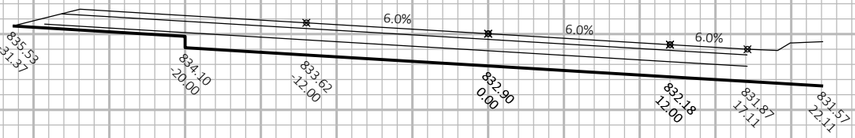

129+00

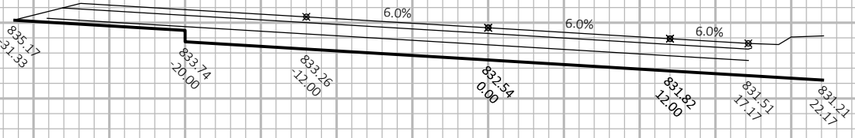

128+65

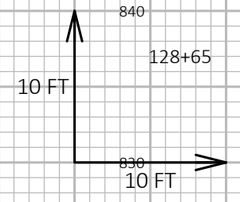

9

9

PROJECT NO: 5630-06-72	HWY: STH 78	COUNTY: SAUK	CROSS SECTIONS: STH 78	SHEET	E


FILE NAME : N:\PDS\C3D\56300602\SHEETSPLAN\090101-XS.DWG
LAYOUT NAME - 090134-xs

PLOT DATE : 3/28/2019 11:07 AM

PLOT BY : DUMS, ALEXANDER T

PLOT NAME :

PLOT SCALE : 1 IN:10 FT HORZ. / 1 IN:10 FT VERT.

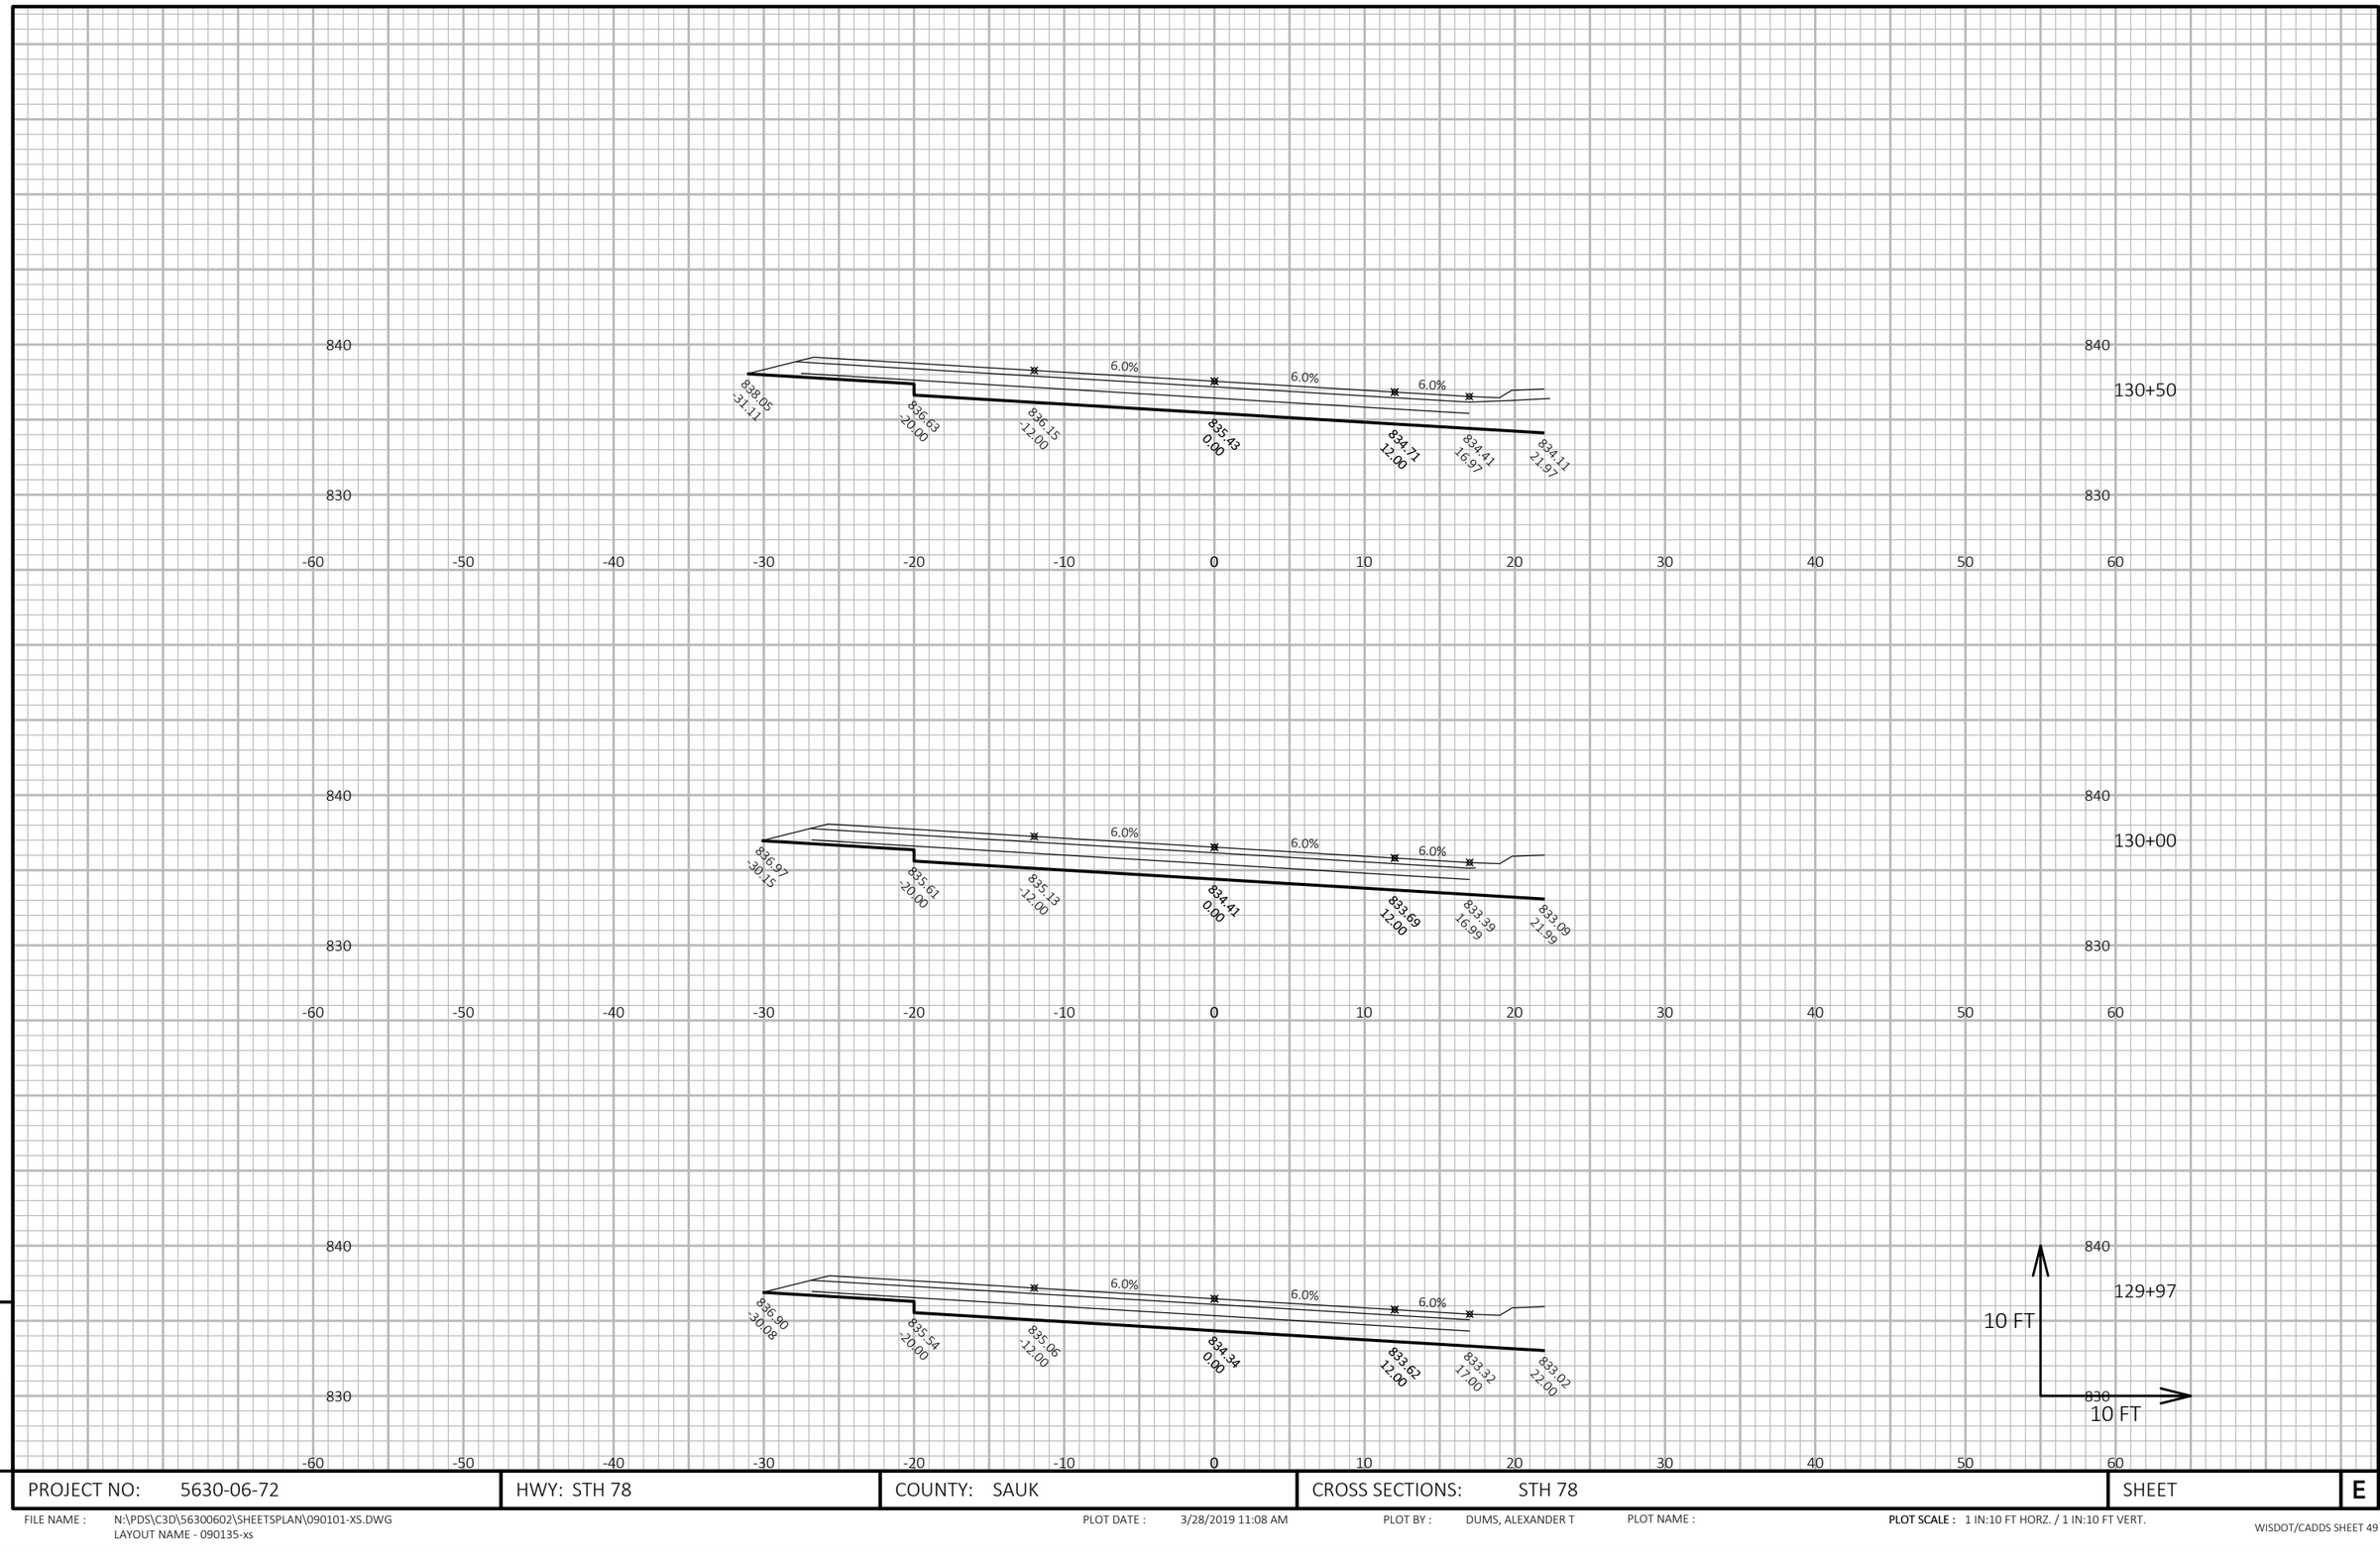

9

9

PROJECT NO: 5630-06-72	HWY: STH 78	COUNTY: SAUK	CROSS SECTIONS: STH 78	SHEET	E


FILE NAME : N:\PDS\C3D\56300602\SHEETSPLAN\090101-XS.DWG
LAYOUT NAME - 090135-xs

PLOT DATE : 3/28/2019 11:08 AM

PLOT BY : DUMS, ALEXANDER T

PLOT NAME :

PLOT SCALE : 1 IN:10 FT HORZ. / 1 IN:10 FT VERT.

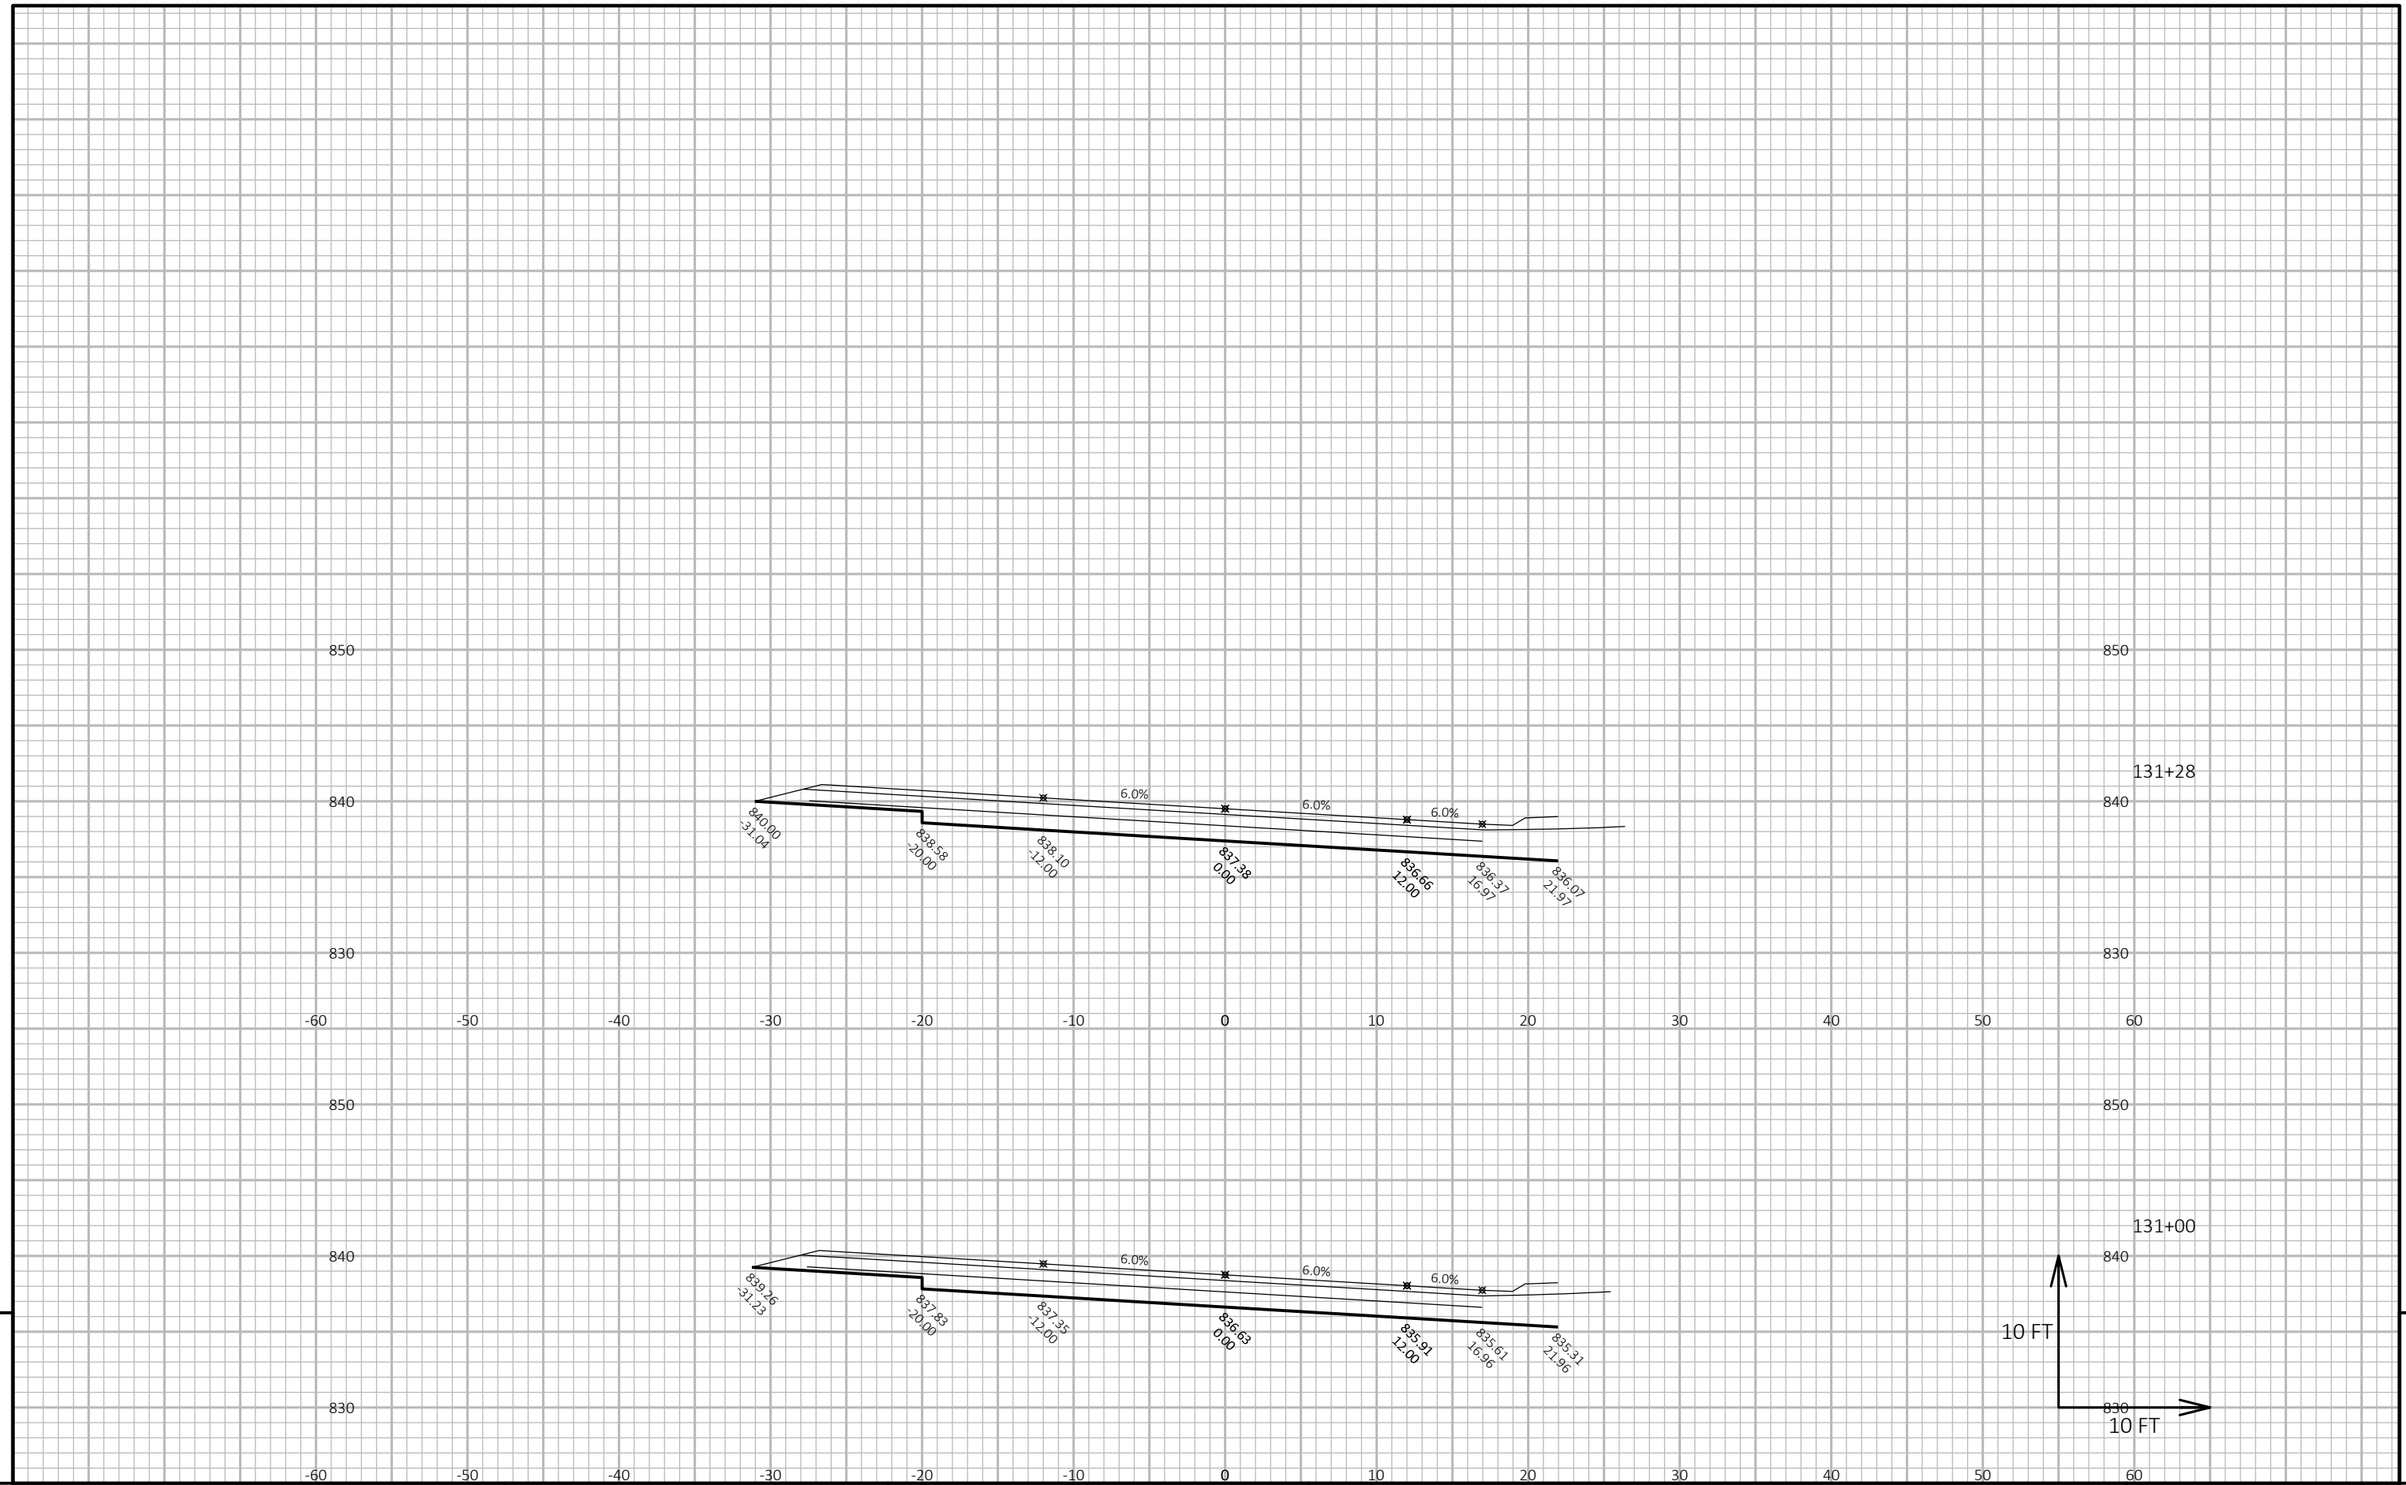


PROJECT NO: 5630-06-72	HWY: STH 78	COUNTY: SAUK	CROSS SECTIONS: STH 78	SHEET	E

FILE NAME : N:\PDS\C3D\56300602\SHEETSPLAN\090101-XS.DWG
LAYOUT NAME - 090136-xs

PLOT DATE : 3/28/2019 11:08 AM PLOT BY : DUMS, ALEXANDER T PLOT NAME :

PLOT SCALE : 1 IN:10 FT HORZ. / 1 IN:10 FT VERT.

WISDOT/CADDS SHEET 49

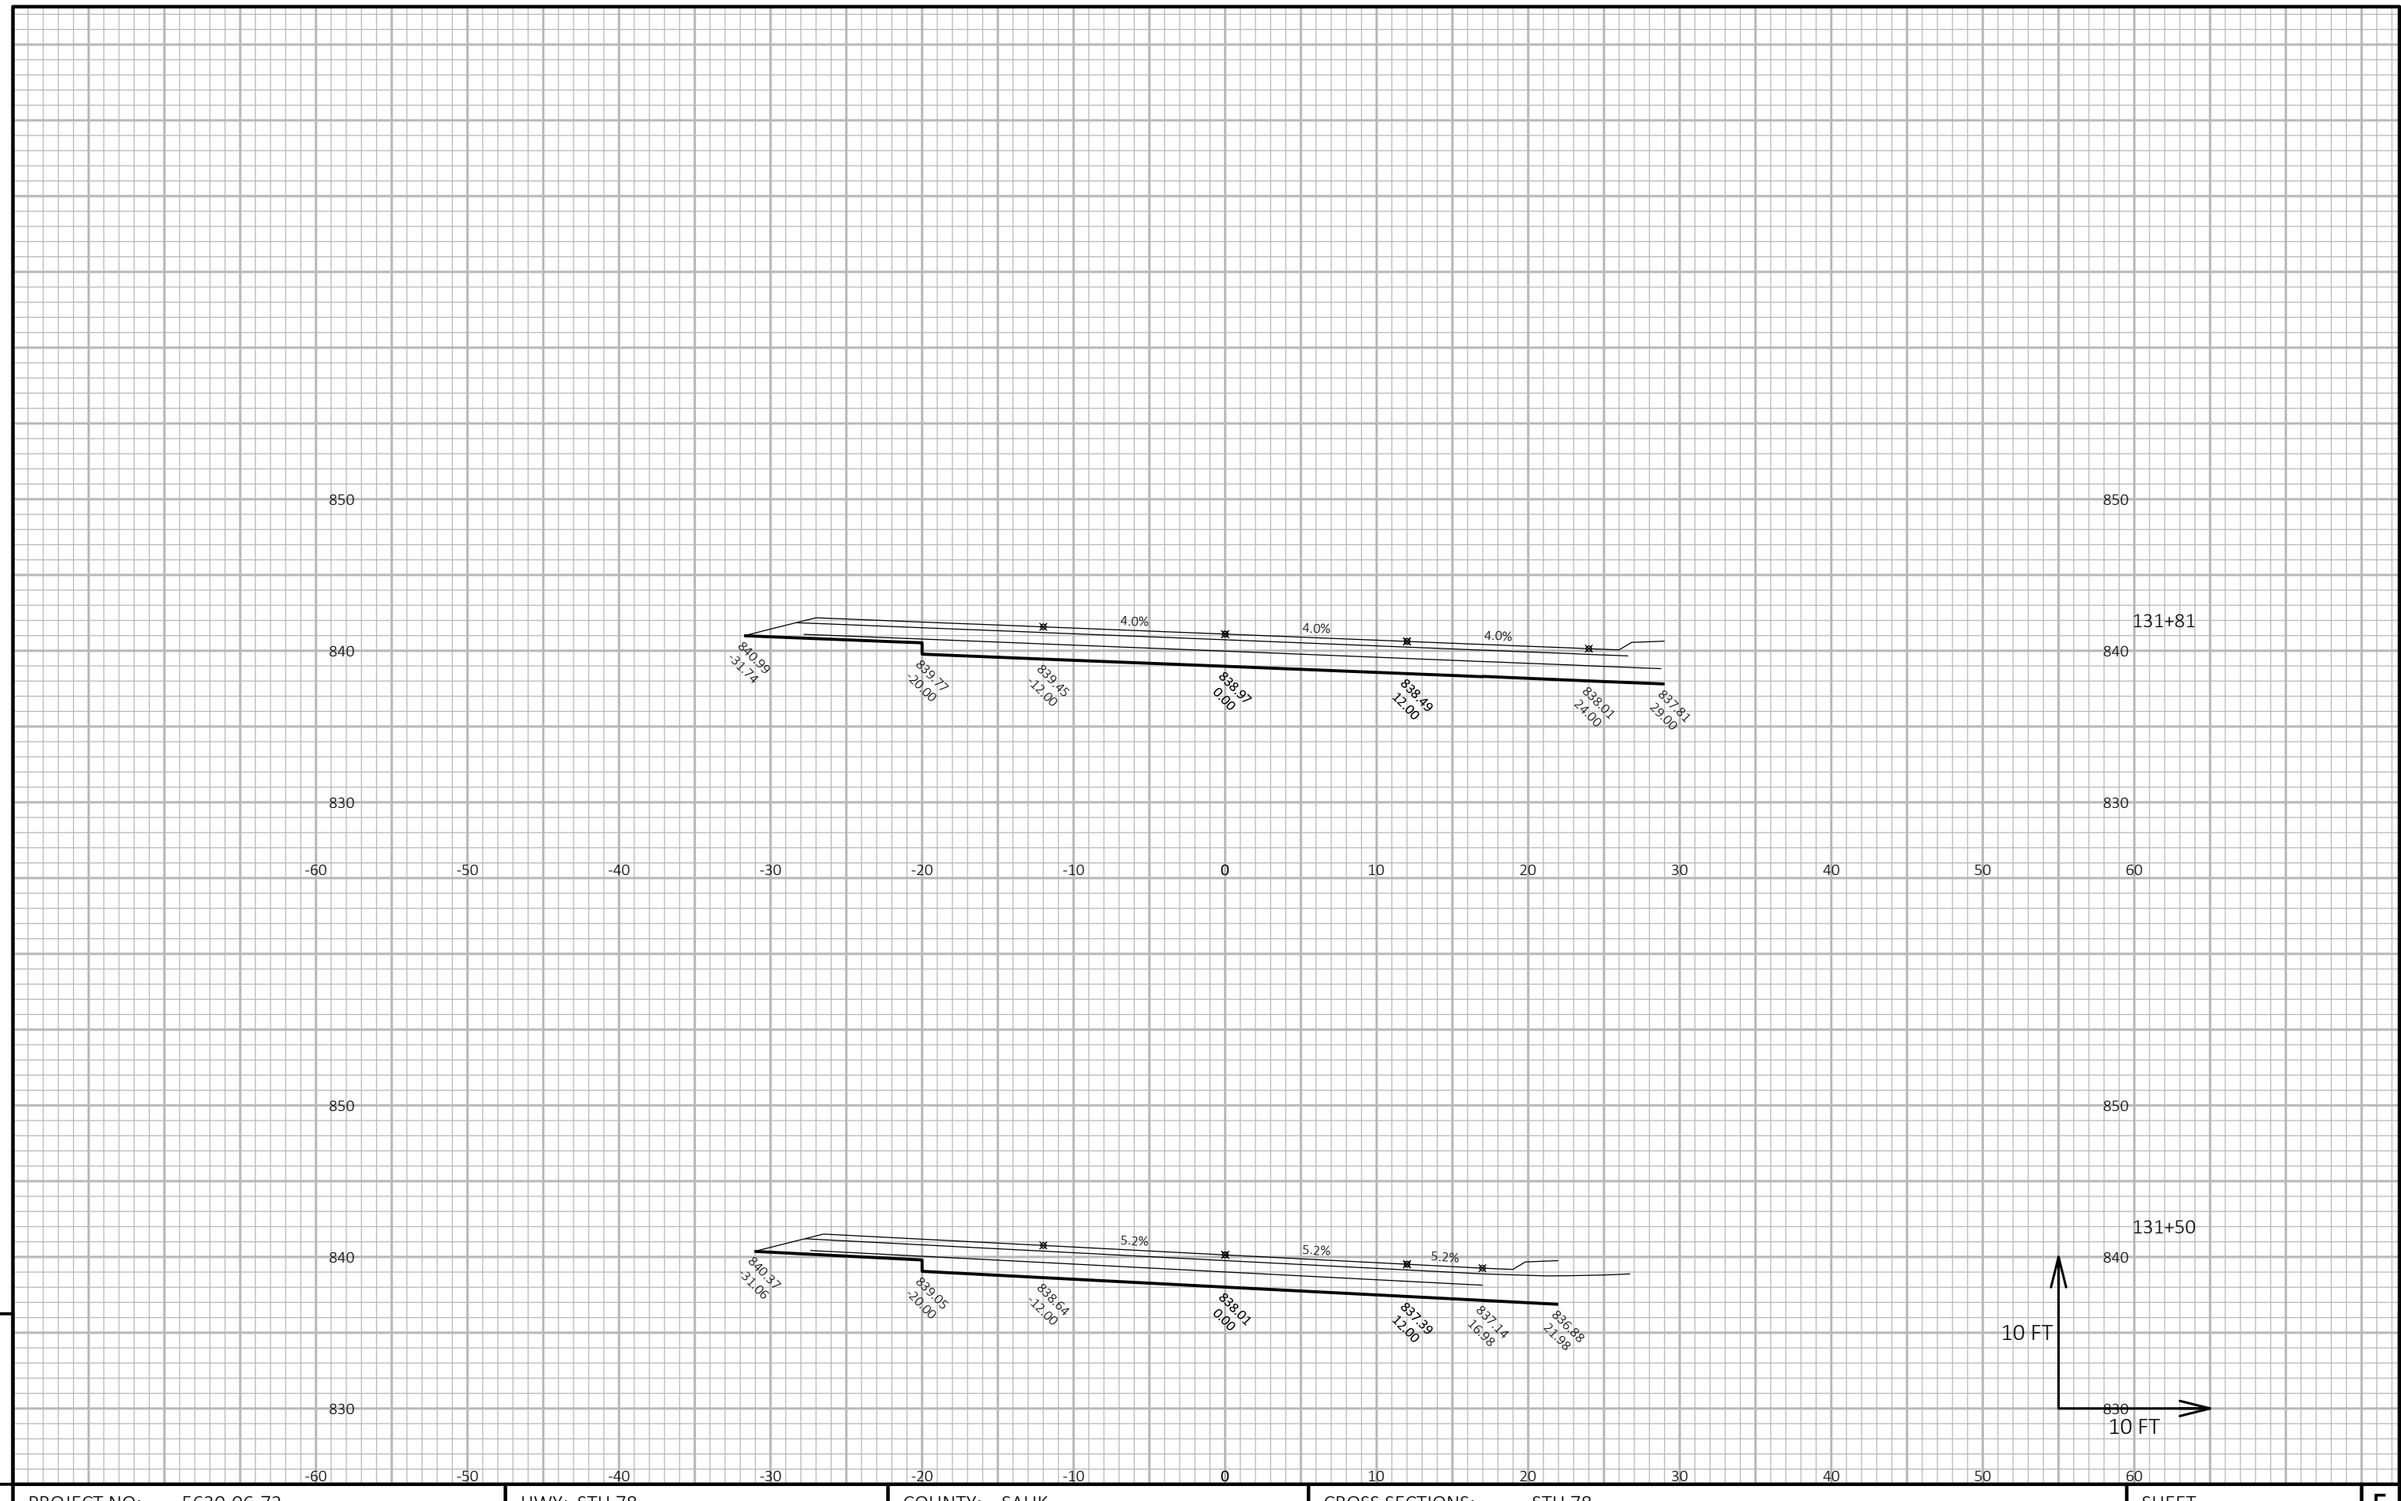

9

9

PROJECT NO: 5630-06-72	HWY: STH 78	COUNTY: SAUK	CROSS SECTIONS: STH 78	SHEET	E


FILE NAME : N:\PDS\C3D\56300602\SHEETSPLAN\090101-XS.DWG
LAYOUT NAME - 090137-xs

PLOT DATE : 3/28/2019 11:08 AM

PLOT BY : DUMS, ALEXANDER T

PLOT NAME :

PLOT SCALE : 1 IN:10 FT HORZ. / 1 IN:10 FT VERT.

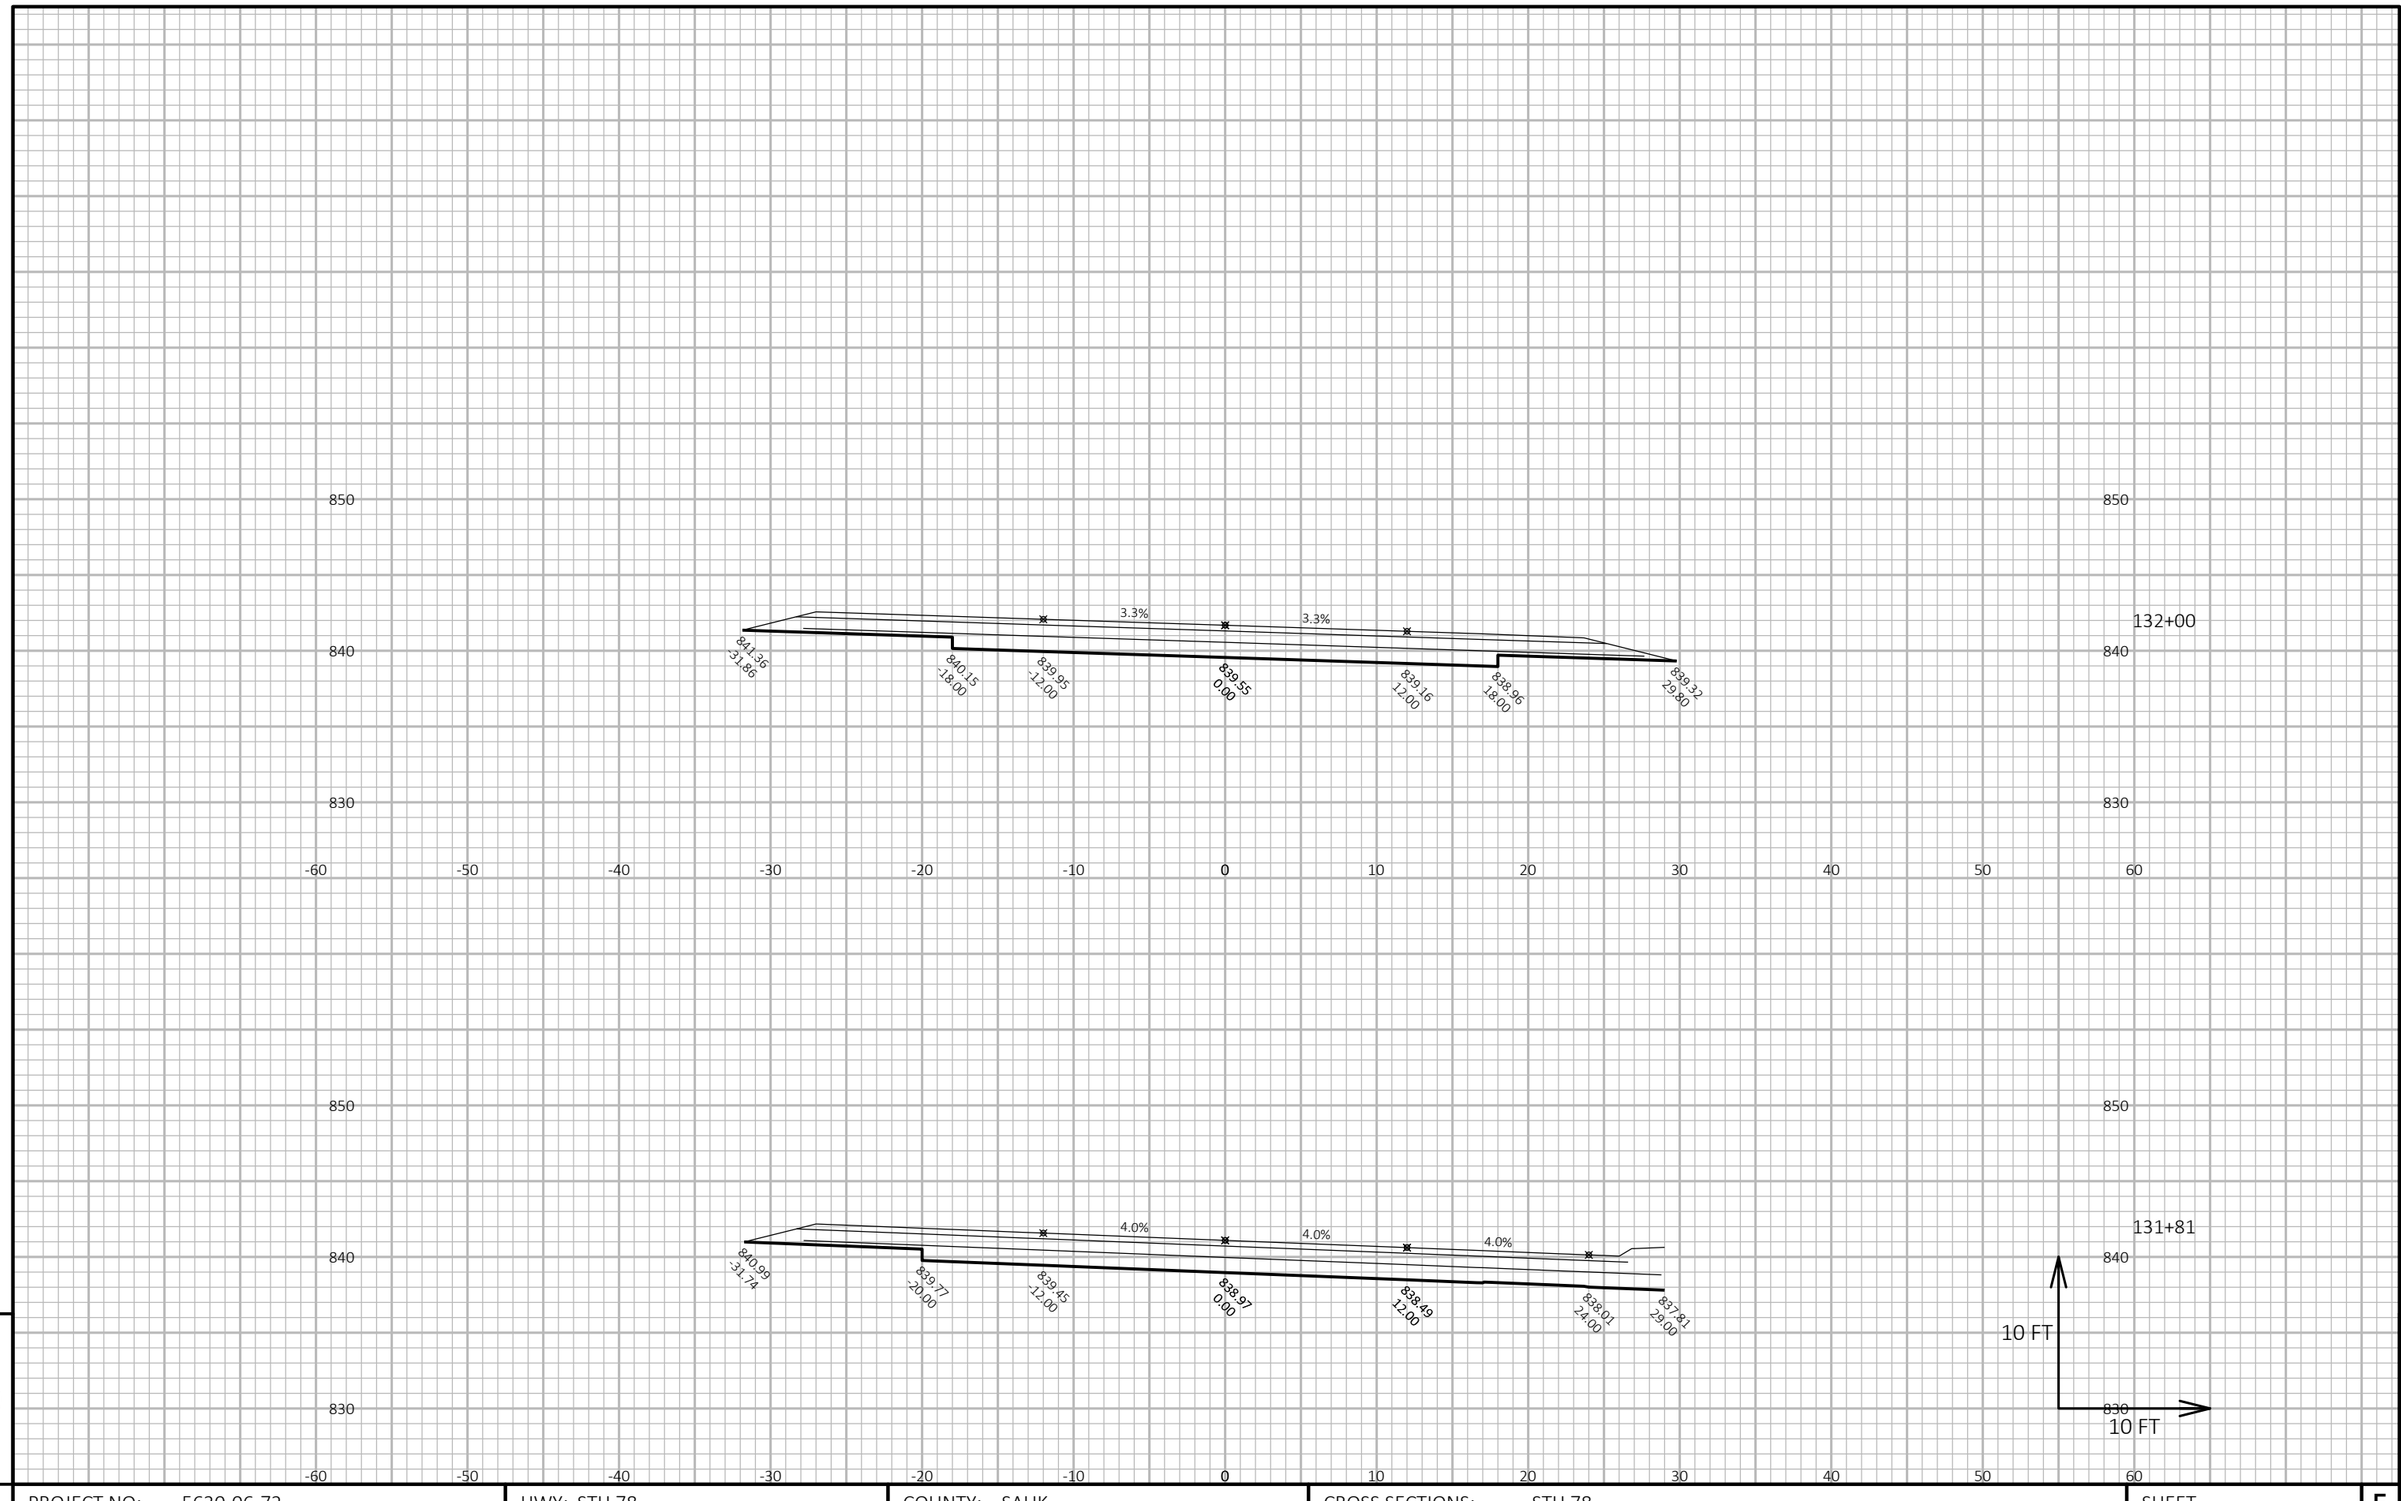

9


9

PROJECT NO: 5630-06-72	HWY: STH 78	COUNTY: SAUK	CROSS SECTIONS: STH 78	SHEET	E


FILE NAME : N:\PDS\C3D\56300602\SHEETSPLAN\090101-XS.DWG
LAYOUT NAME - 090138-xs

PLOT DATE : 3/28/2019 11:08 AM PLOT BY : DUMS, ALEXANDER T PLOT NAME :


PLOT SCALE : 1 IN:10 FT HORZ. / 1 IN:10 FT VERT.

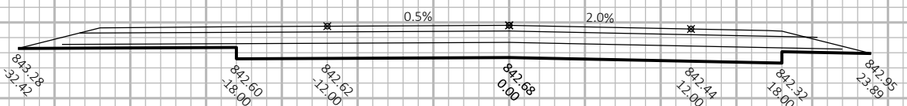


133+00

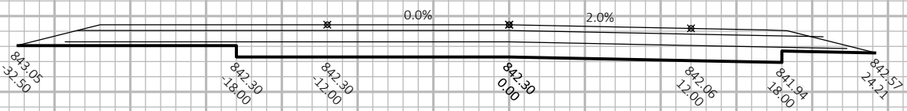

132+88

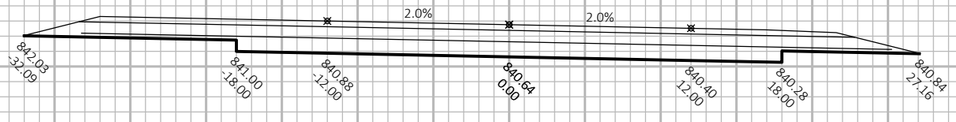

132+35

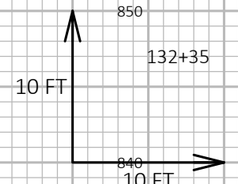

9

9

PROJECT NO: 5630-06-72	HWY: STH 78	COUNTY: SAUK	CROSS SECTIONS: STH 78	SHEET	E


FILE NAME : N:\PDS\C3D\56300602\SHEETSPLAN\090101-XS.DWG
LAYOUT NAME - 090139-xs

PLOT DATE : 3/28/2019 11:09 AM

PLOT BY : DUMS, ALEXANDER T

PLOT NAME :

PLOT SCALE : 1 IN:10 FT HORZ. / 1 IN:10 FT VERT.

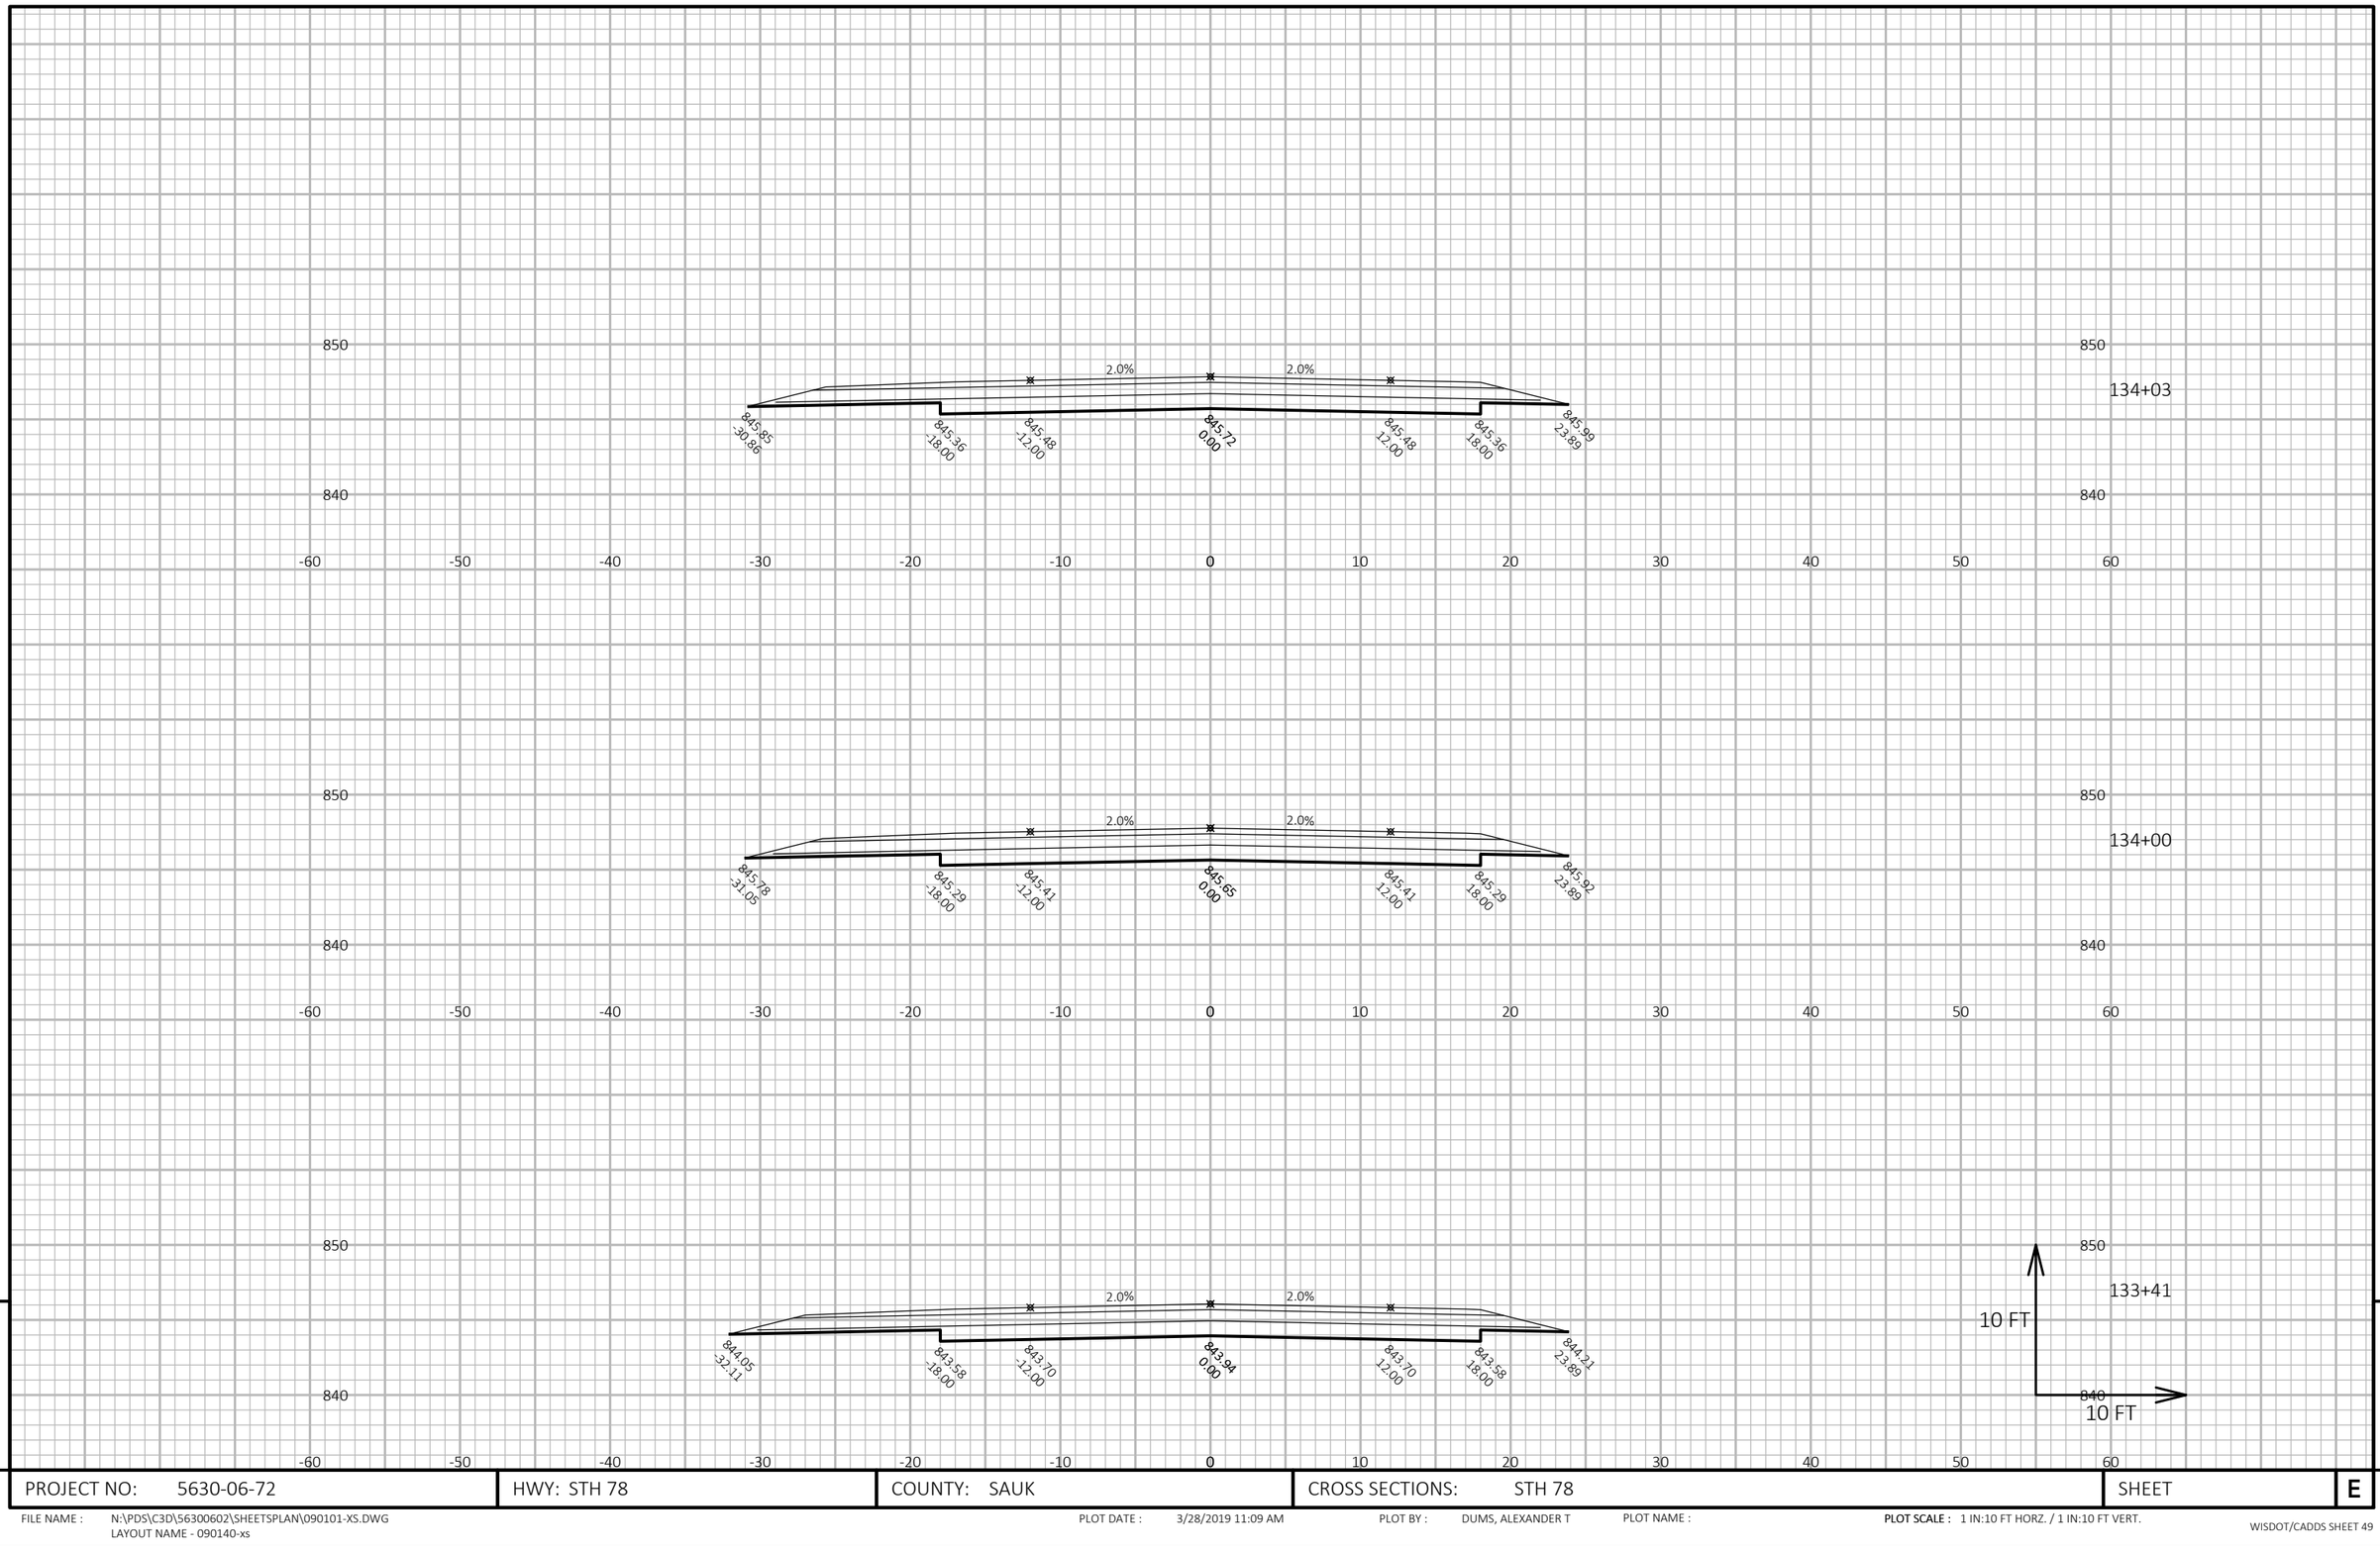

9

9

PROJECT NO: 5630-06-72	HWY: STH 78	COUNTY: SAUK	CROSS SECTIONS: STH 78	SHEET	E


FILE NAME : N:\PDS\C3D\56300602\SHEETSPLAN\090101-XS.DWG
LAYOUT NAME - 090140-xs

PLOT DATE : 3/28/2019 11:09 AM

PLOT BY : DUMS, ALEXANDER T

PLOT NAME :

PLOT SCALE : 1 IN:10 FT HORZ. / 1 IN:10 FT VERT.

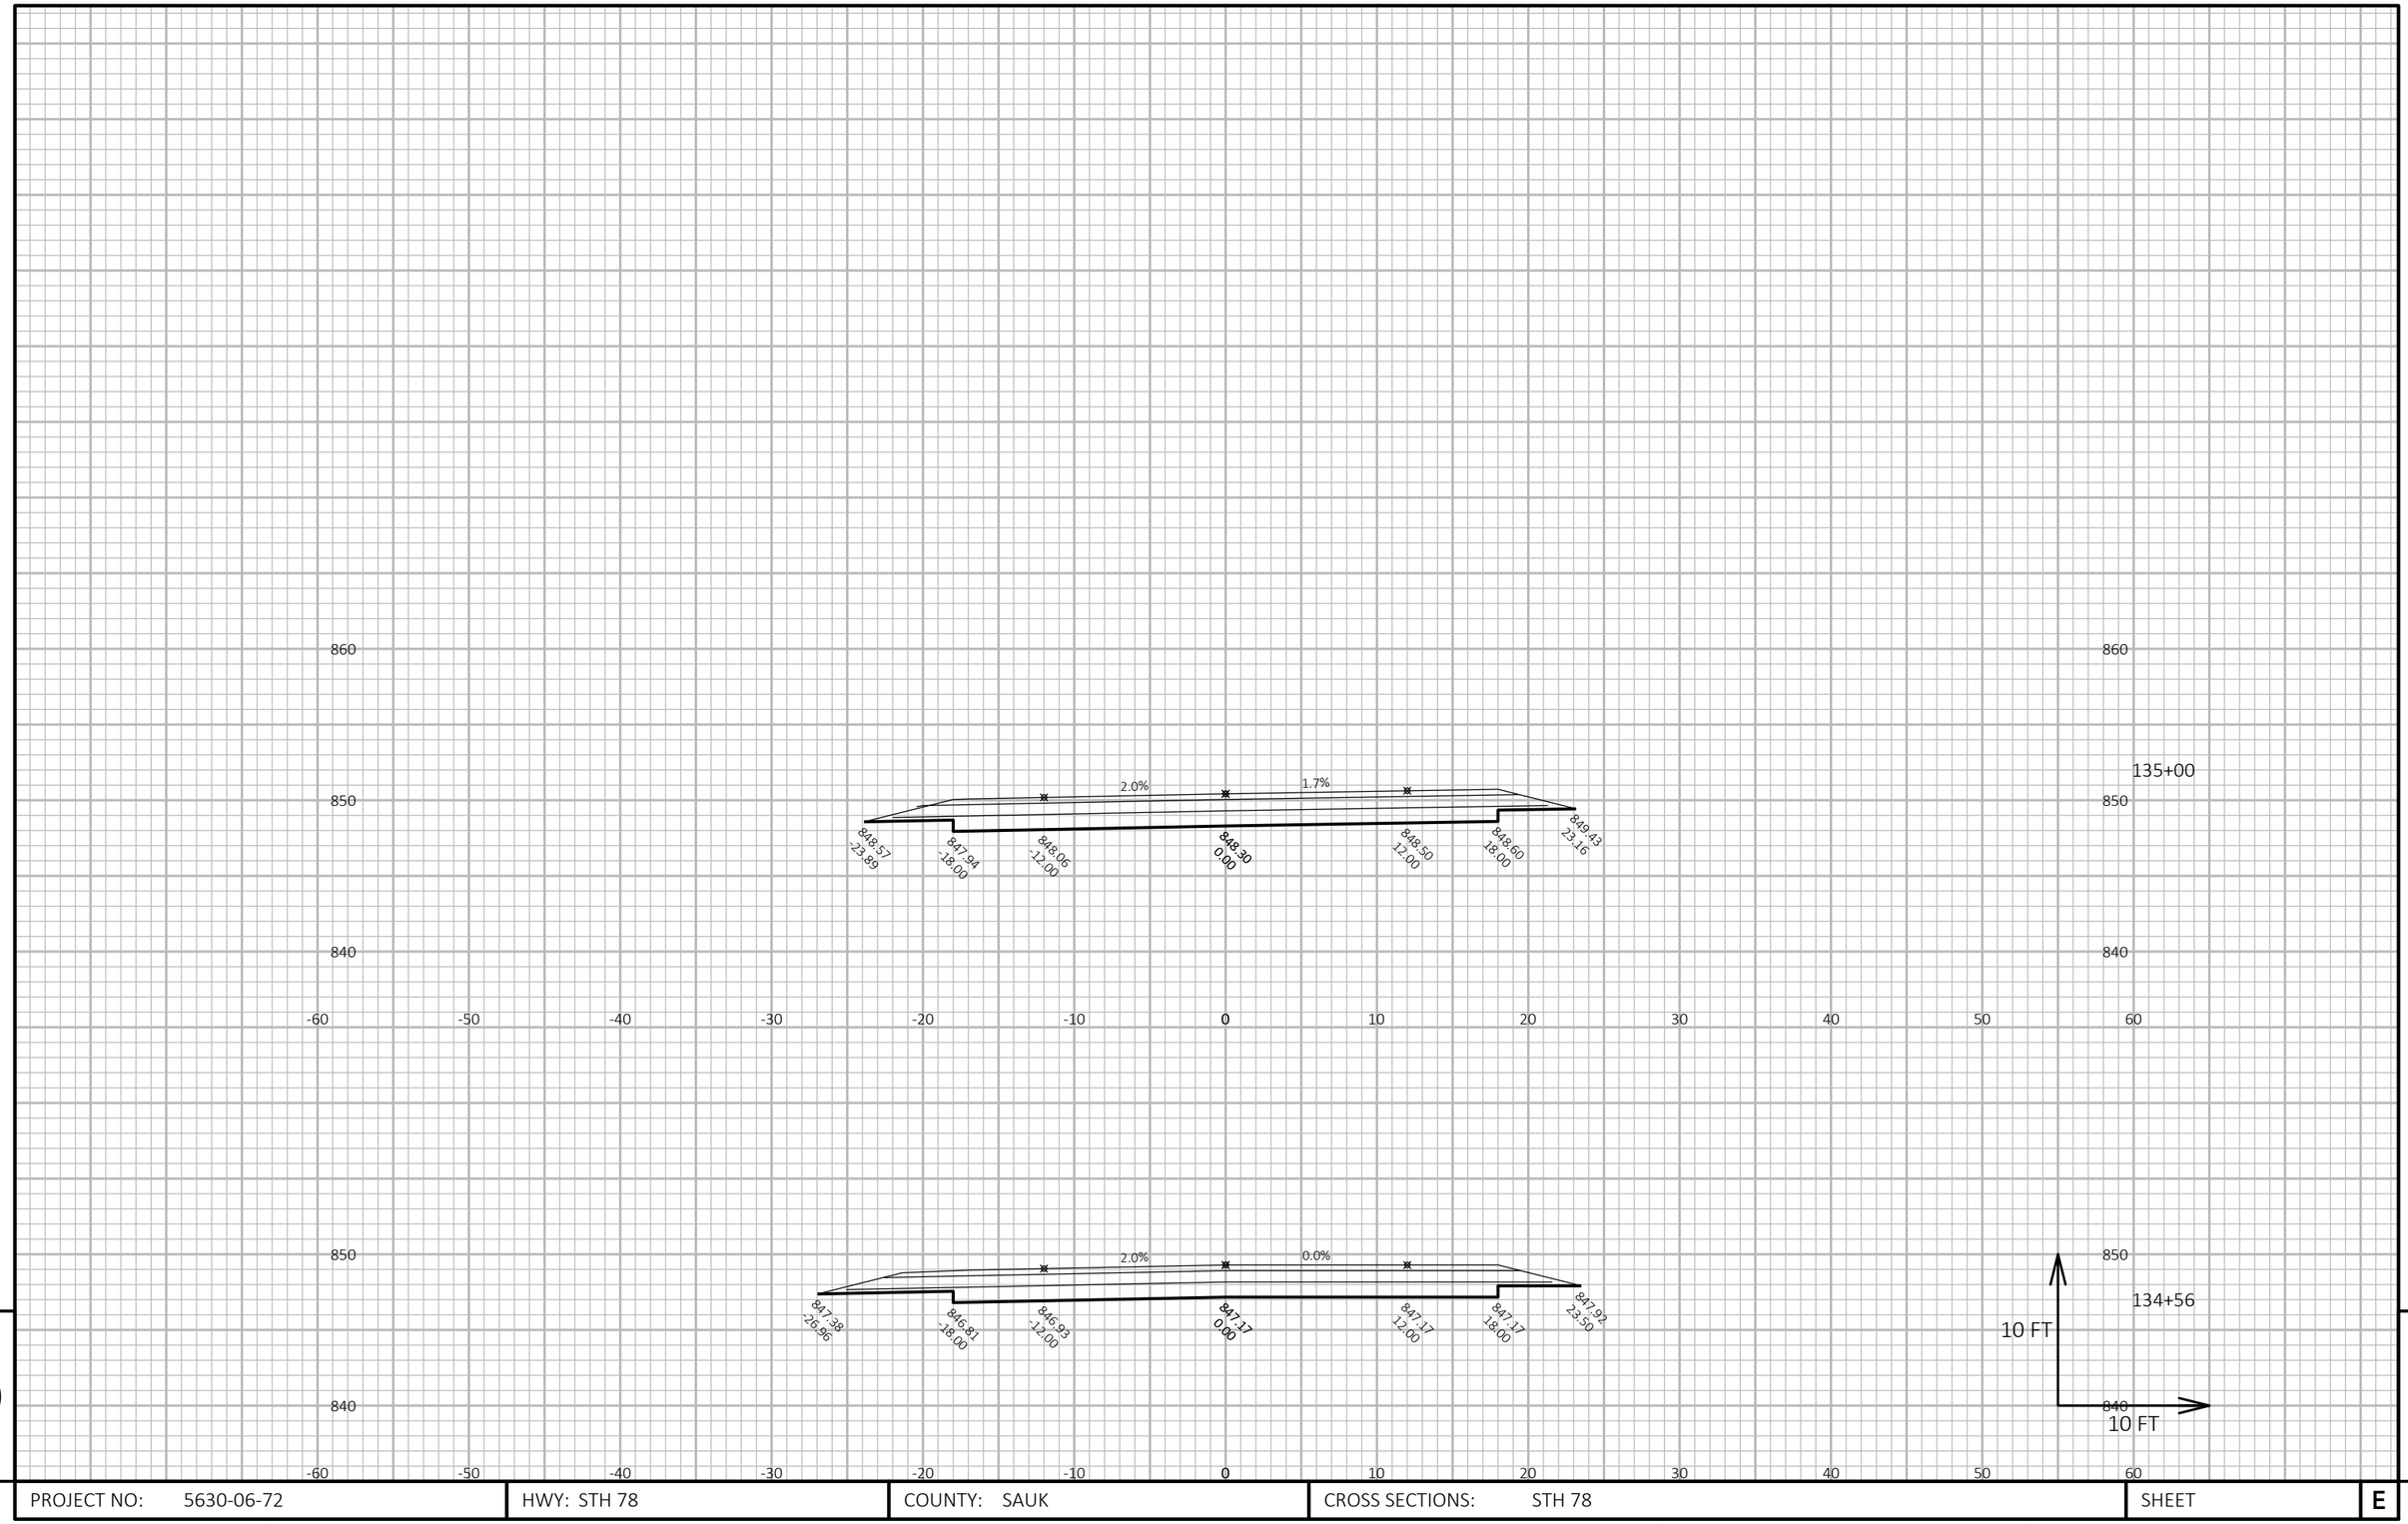

9

9

PROJECT NO: 5630-06-72	HWY: STH 78	COUNTY: SAUK	CROSS SECTIONS: STH 78	SHEET	E

FILE NAME : N:\PDS\C3D\56300602\SHEETSPLAN\090101-XS.DWG
LAYOUT NAME - 090141-xs


PLOT DATE : 3/28/2019 11:09 AM


PLOT BY : DUMS, ALEXANDER T


PLOT NAME :

PLOT SCALE : 1 IN:10 FT HORZ. / 1 IN:10 FT VERT.

WISDOT/CADDS SHEET 49

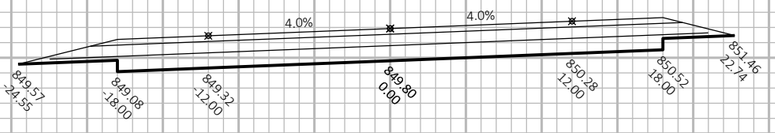

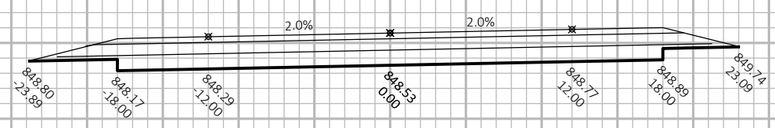


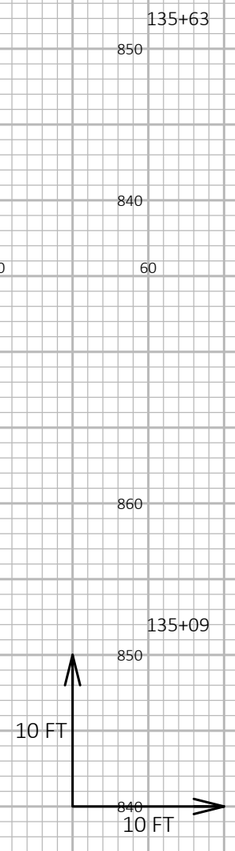



PROJECT NO: 5630-06-72	HWY: STH 78	COUNTY: SAUK	CROSS SECTIONS: STH 78	SHEET	E

FILE NAME : N:\PDS\C3D\56300602\SHEETSPLAN\090101-XS.DWG
LAYOUT NAME - 090142-xs

PLOT DATE : 3/28/2019 11:09 AM PLOT BY : DUMS, ALEXANDER T PLOT NAME : **PLOT SCALE :** 1 IN:10 FT HORZ. / 1 IN:10 FT VERT.

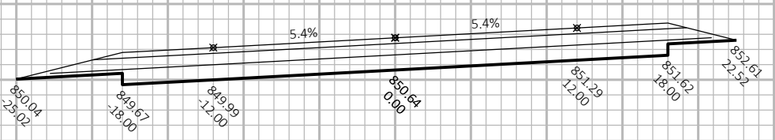

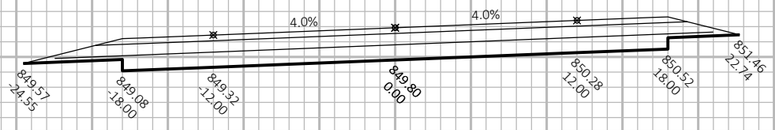

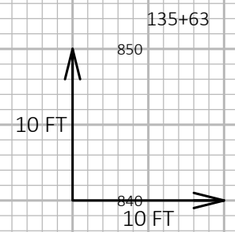

PROJECT NO: 5630-06-72	HWY: STH 78	COUNTY: SAUK	CROSS SECTIONS: STH 78	SHEET	E

FILE NAME : N:\PDS\C3D\56300602\SHEETSPLAN\090101-XS.DWG
LAYOUT NAME - 090143-xs

PLOT DATE : 3/28/2019 11:10 AM

PLOT BY : DUMS, ALEXANDER T

PLOT NAME :

PLOT SCALE : 1 IN:10 FT HORZ. / 1 IN:10 FT VERT.

9

PROJECT NO: 5630-06-72	HWY: STH 78	COUNTY: SAUK	CROSS SECTIONS: STH 78	SHEET	E

FILE NAME : N:\PDS\C3D\56300602\SHEETSPLAN\090101-XS.DWG
LAYOUT NAME - 090144-xs

PLOT DATE : 3/28/2019 11:10 AM


PLOT BY : DUMS, ALEXANDER T

PLOT NAME :

PLOT SCALE : 1 IN:10 FT HORZ. / 1 IN:10 FT VERT.

WISDOT/CADDS SHEET 49

9

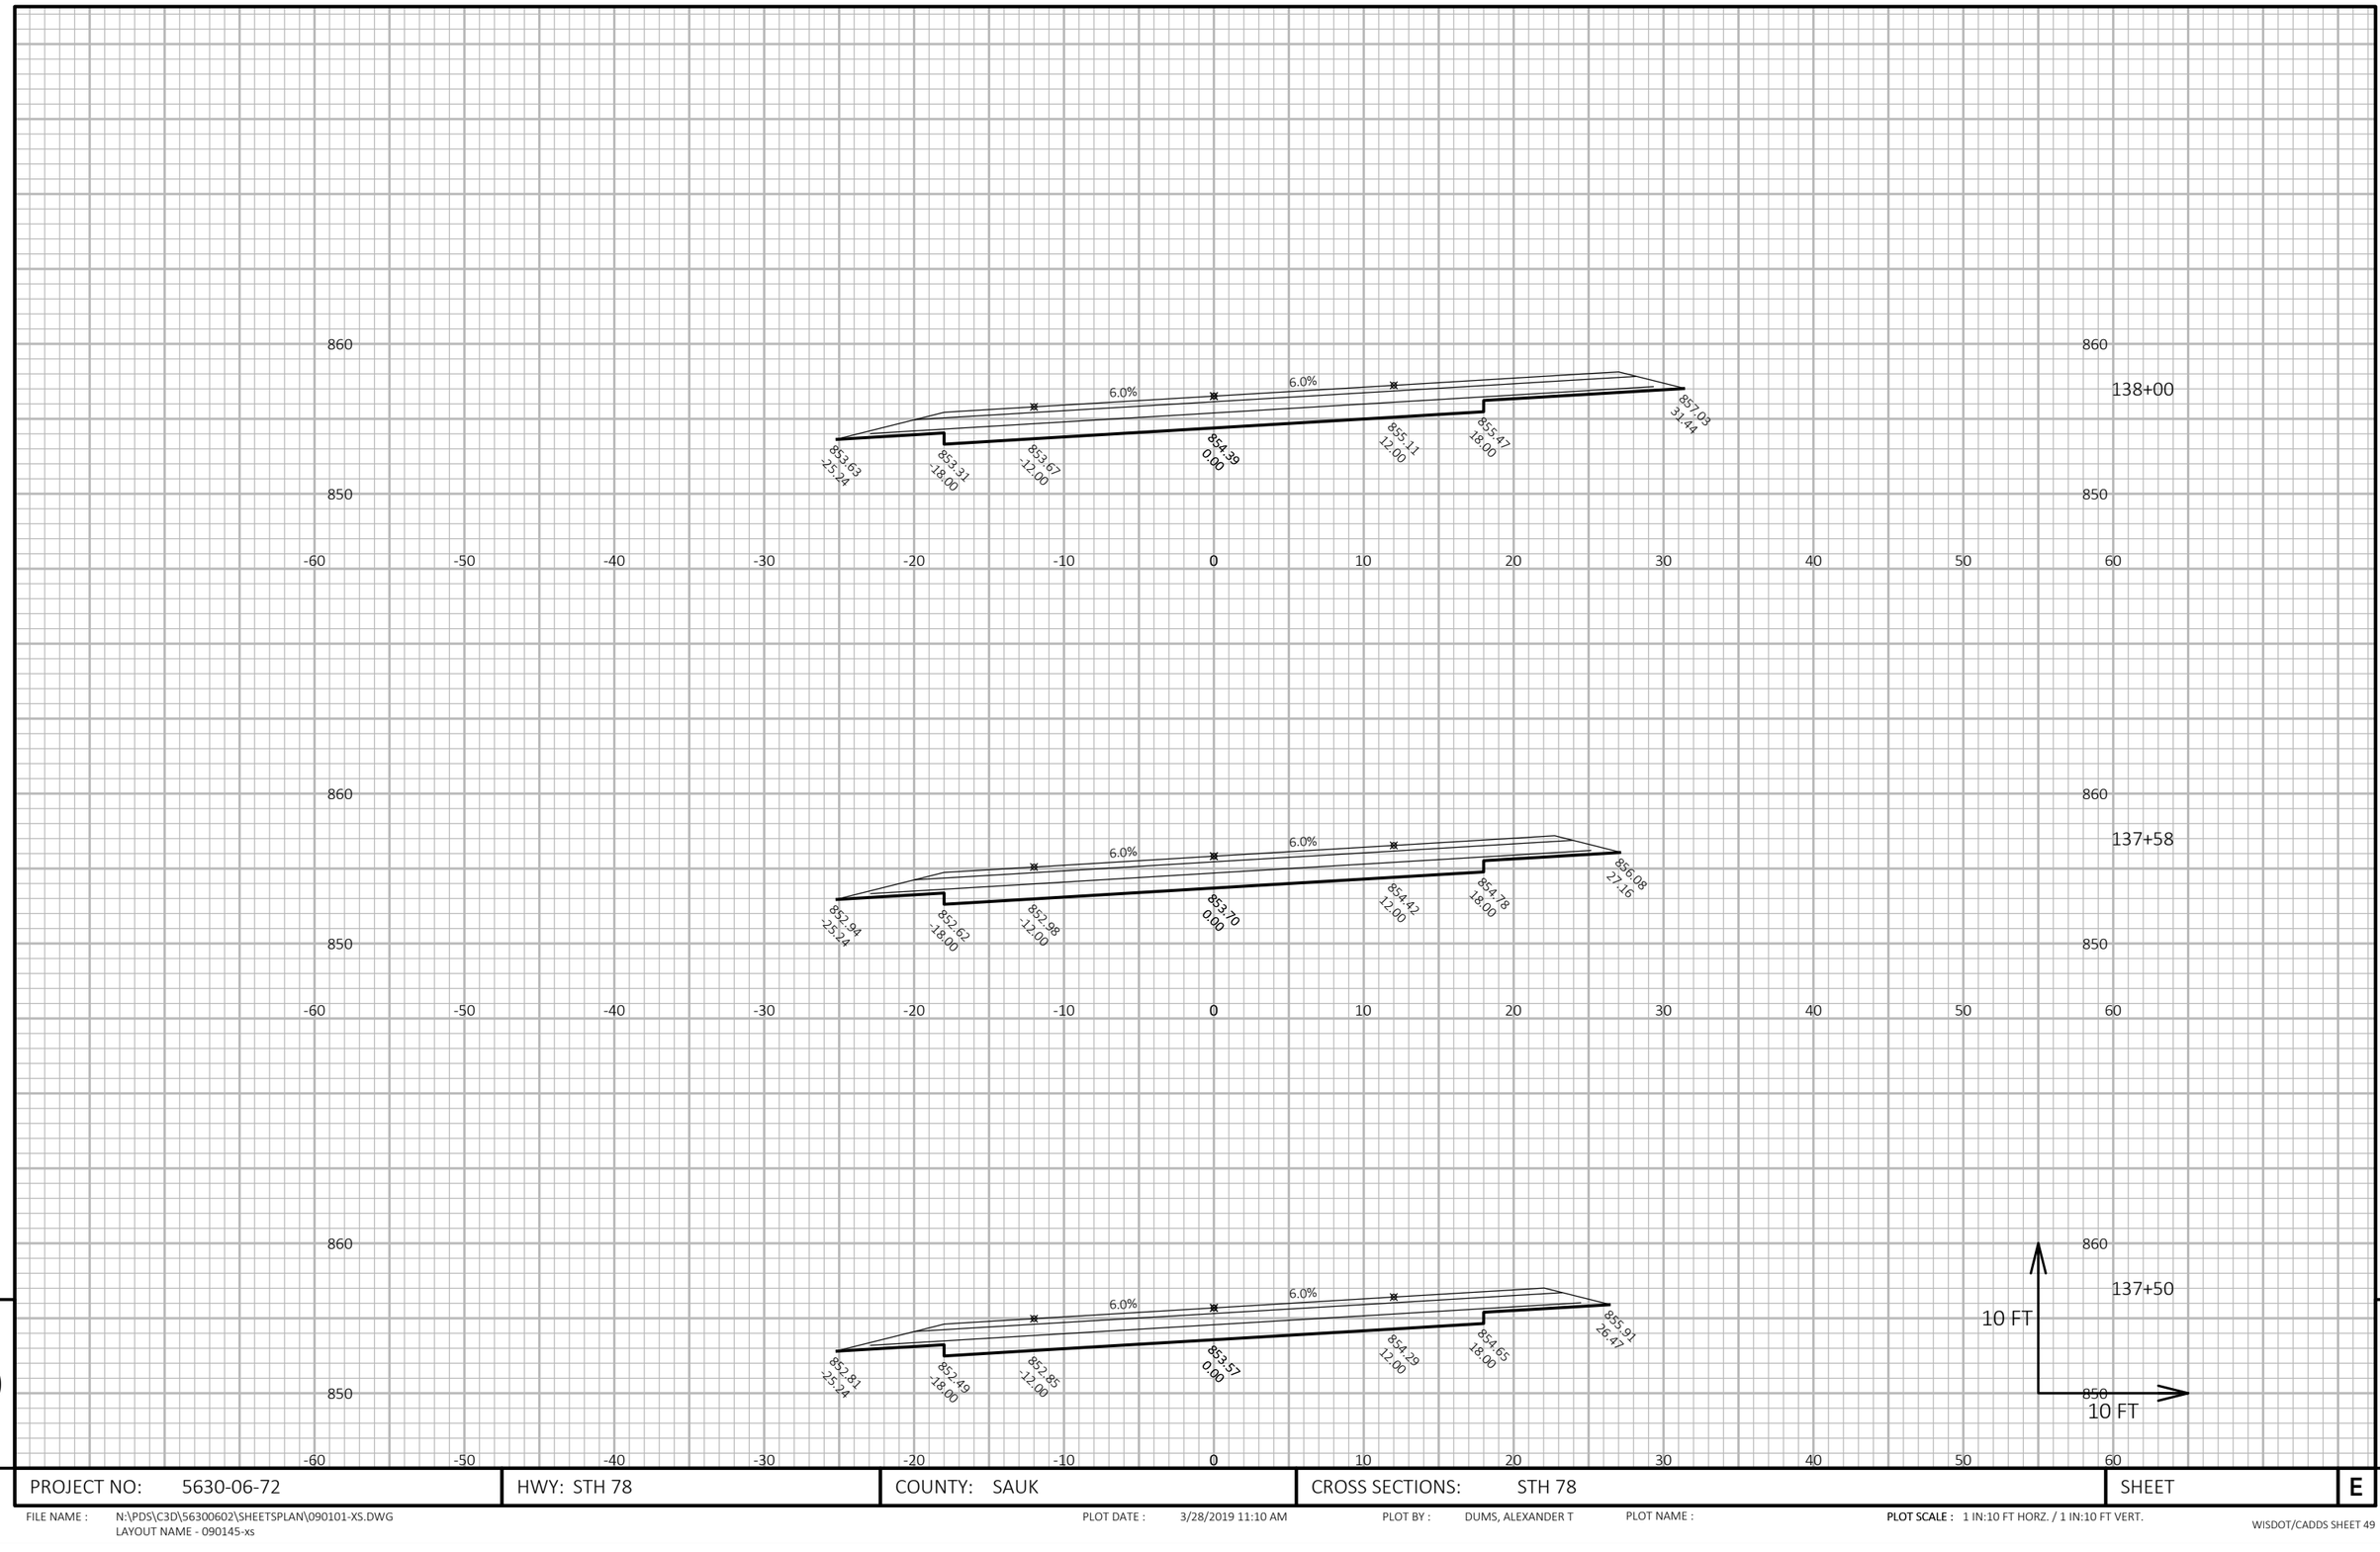

9

PROJECT NO: 5630-06-72	HWY: STH 78	COUNTY: SAUK	CROSS SECTIONS: STH 78	SHEET	E

FILE NAME : N:\PDS\C3D\56300602\SHEETSPLAN\090101-XS.DWG
LAYOUT NAME - 090145-xs

PLOT DATE : 3/28/2019 11:10 AM PLOT BY : DUMS, ALEXANDER T PLOT NAME :

PLOT SCALE : 1 IN:10 FT HORZ. / 1 IN:10 FT VERT.

9

9

PROJECT NO: 5630-06-72	HWY: STH 78	COUNTY: SAUK	CROSS SECTIONS: STH 78	SHEET	E

9


FILE NAME : N:\PDS\C3D\56300602\SHEETSPLAN\090101-XS.DWG
LAYOUT NAME - 090146-xs

PLOT DATE : 3/28/2019 11:10 AM


PLOT BY : DUMS, ALEXANDER T

PLOT NAME :


PLOT SCALE : 1 IN:10 FT HORZ. / 1 IN:10 FT VERT.

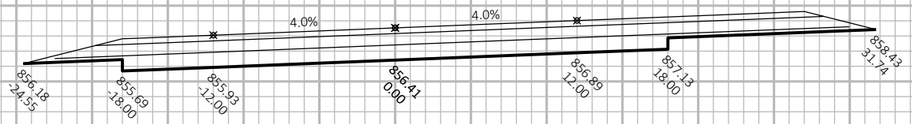

139+53

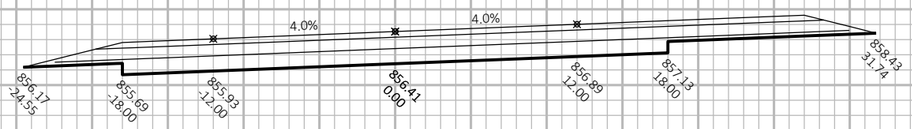

139+53

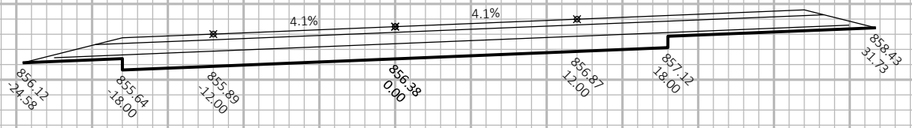

139+50

10 FT

10 FT

9

9

PROJECT NO: 5630-06-72	HWY: STH 78	COUNTY: SAUK	CROSS SECTIONS: STH 78	SHEET	E


FILE NAME : N:\PDS\C3D\56300602\SHEETSPLAN\090101-XS.DWG
LAYOUT NAME - 090147-xs


PLOT DATE : 3/28/2019 11:11 AM


PLOT BY : DUMS, ALEXANDER T

PLOT NAME :

PLOT SCALE : 1 IN:10 FT HORZ. / 1 IN:10 FT VERT.

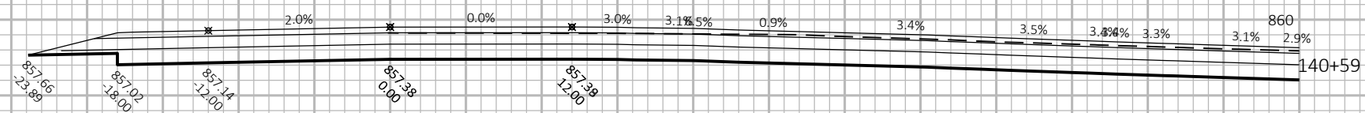

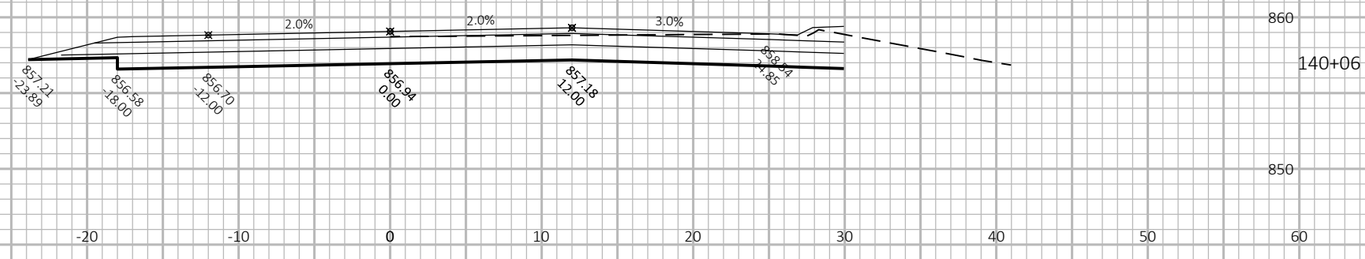

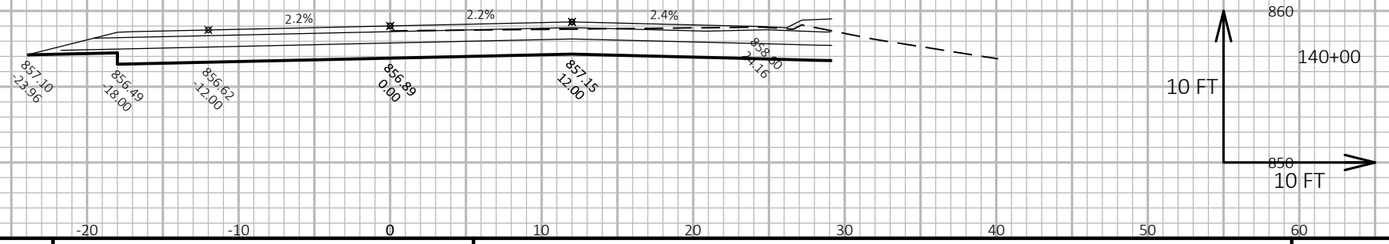

9

9

PROJECT NO: 5630-06-72	HWY: STH 78	COUNTY: SAUK	CROSS SECTIONS: STH 78	SHEET	E


FILE NAME : N:\PDS\C3D\56300602\SHEETSPLAN\090101-XS.DWG
LAYOUT NAME - 090148-xs

PLOT DATE : 3/28/2019 11:11 AM

PLOT BY : DUMS, ALEXANDER T

PLOT NAME :

PLOT SCALE : 1 IN:10 FT HORZ. / 1 IN:10 FT VERT.

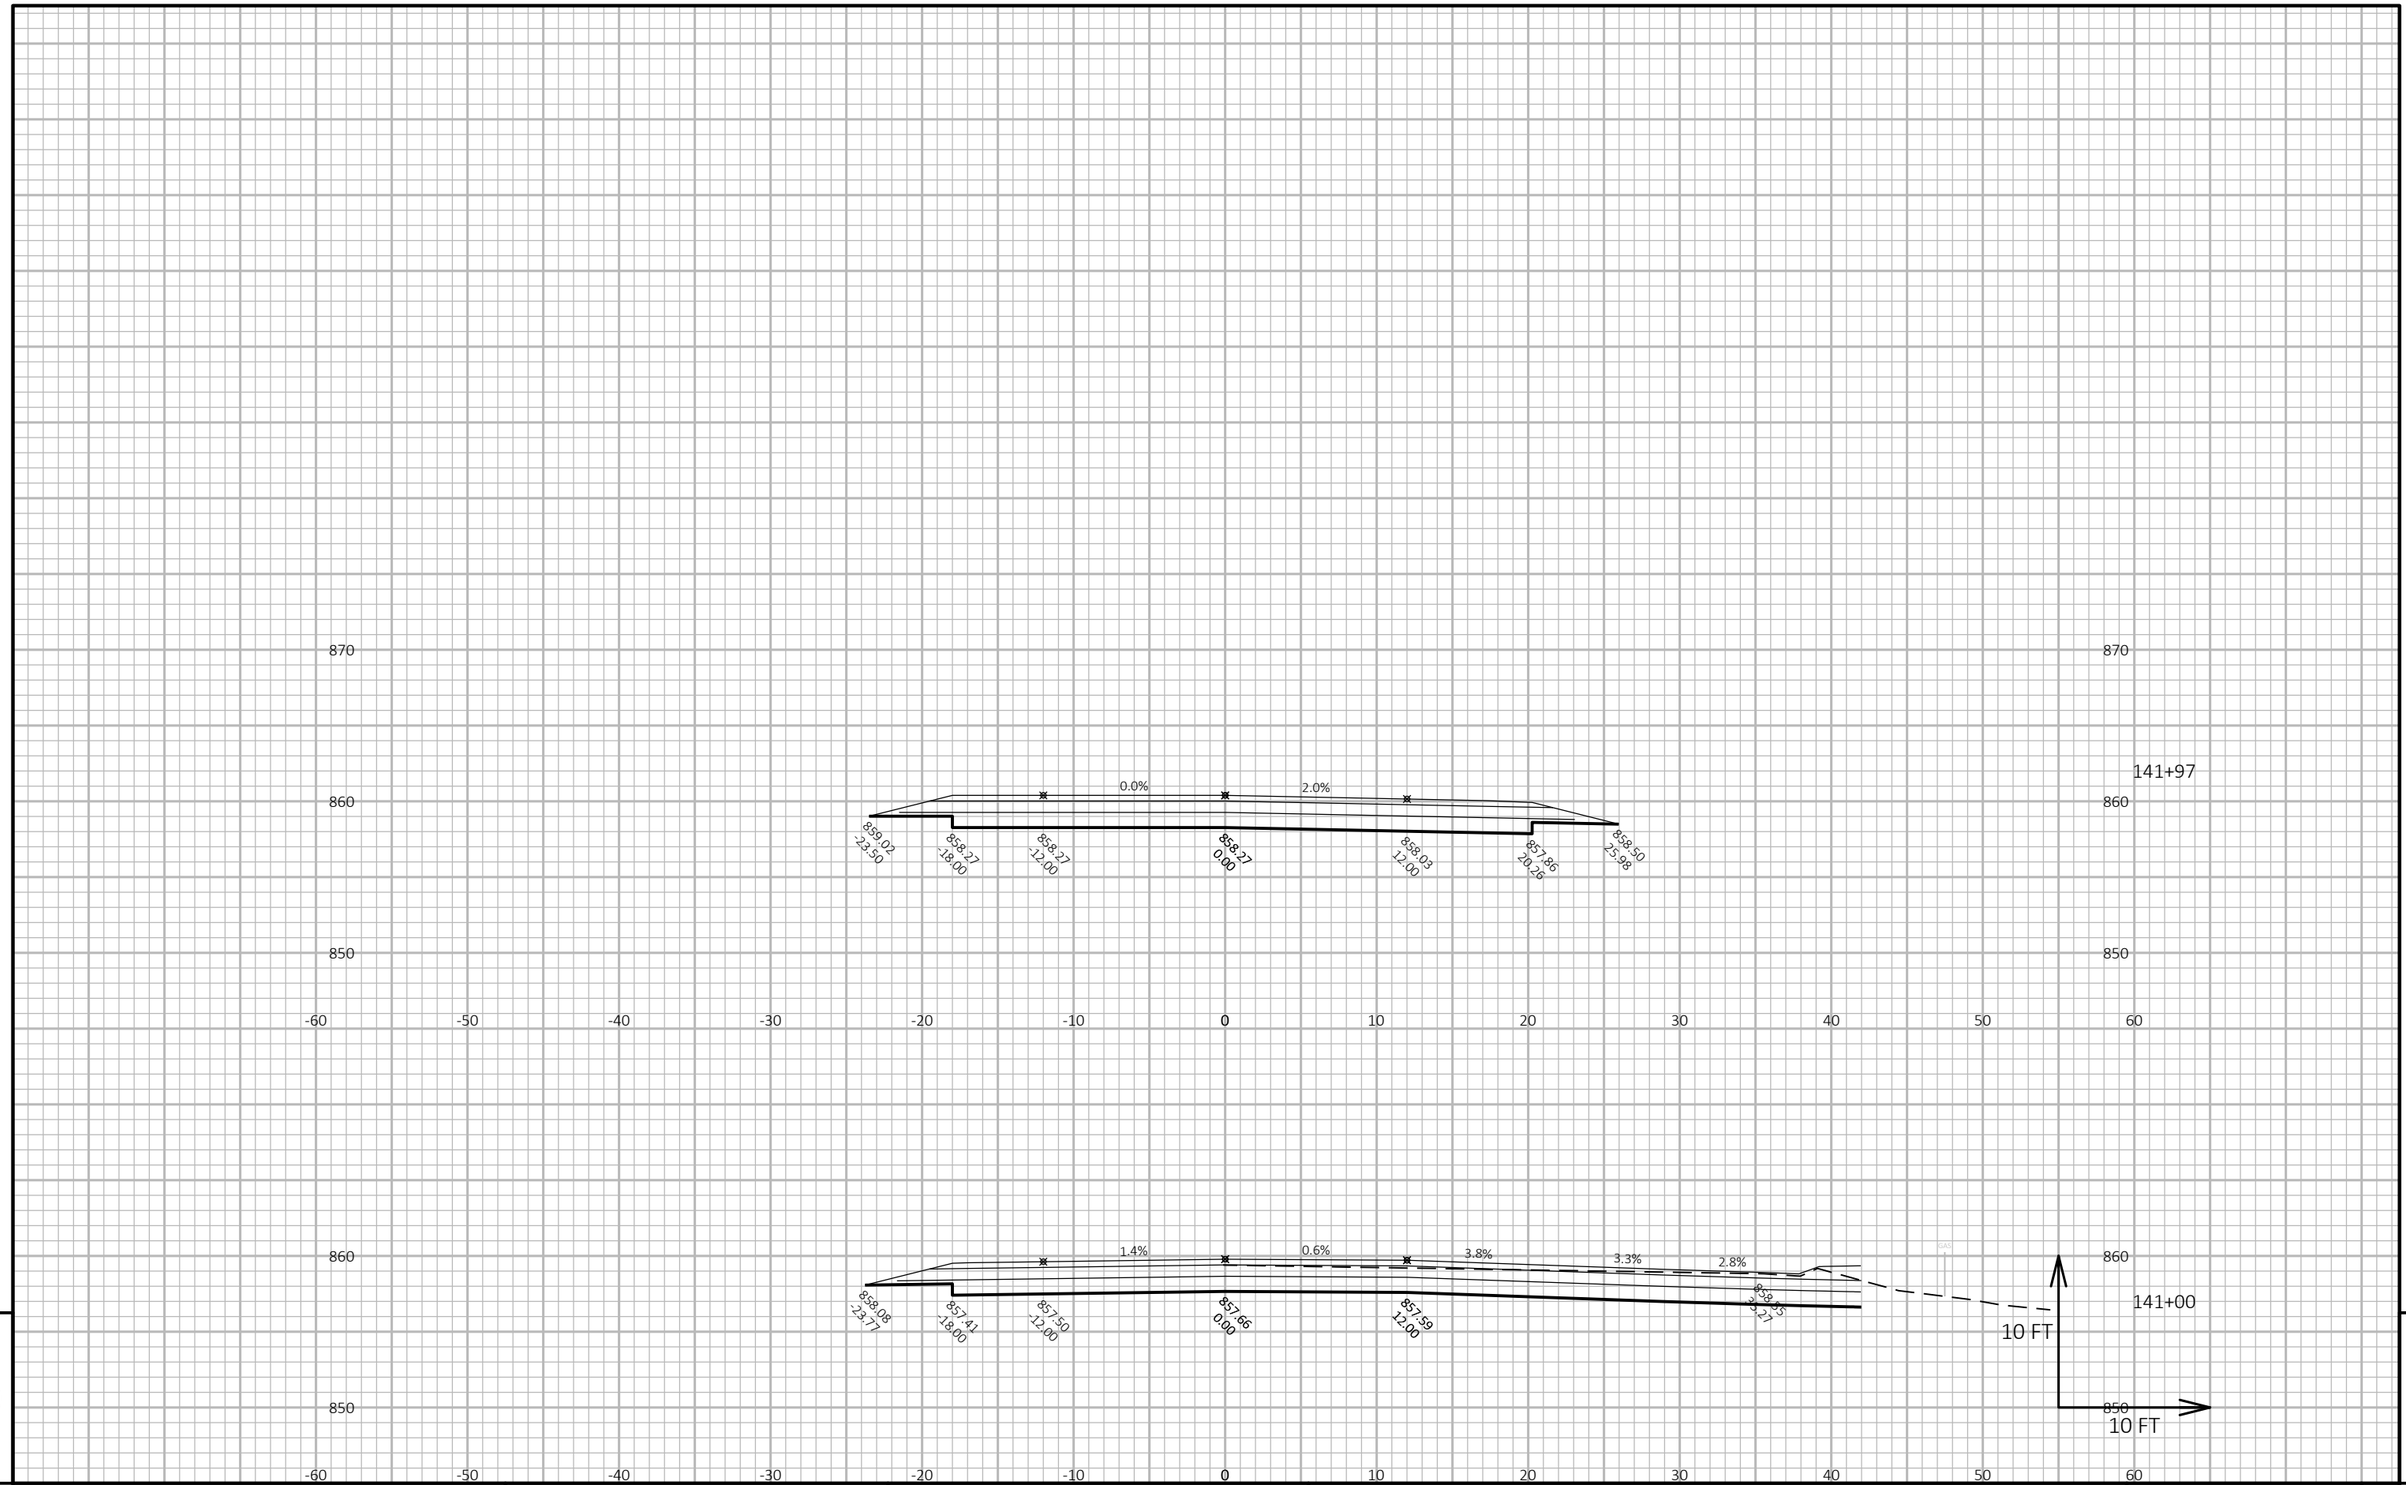

9

9

PROJECT NO: 5630-06-72	HWY: STH 78	COUNTY: SAUK	CROSS SECTIONS: STH 78	SHEET	E


FILE NAME : N:\PDS\C3D\56300602\SHEETSPLAN\090101-XS.DWG
LAYOUT NAME - 090149-xs


PLOT DATE : 3/28/2019 11:11 AM

PLOT BY : DUMS, ALEXANDER T

PLOT NAME :

PLOT SCALE : 1 IN:10 FT HORZ. / 1 IN:10 FT VERT.

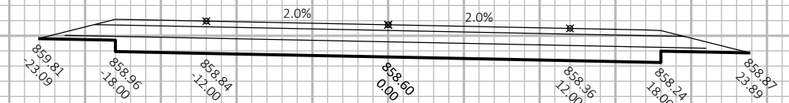

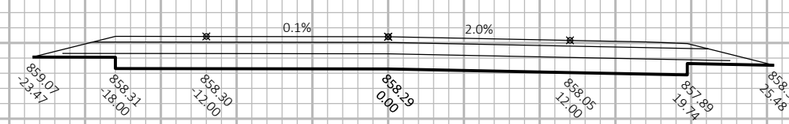

142+50

142+00

10 FT


10 FT


PROJECT NO: 5630-06-72	HWY: STH 78	COUNTY: SAUK	CROSS SECTIONS: STH 78	SHEET	E


FILE NAME : N:\PDS\C3D\56300602\SHEETSPLAN\090101-XS.DWG
LAYOUT NAME - 090150-xs

PLOT DATE : 3/28/2019 11:11 AM PLOT BY : DUMS, ALEXANDER T PLOT NAME :

PLOT SCALE : 1 IN:10 FT HORZ. / 1 IN:10 FT VERT.

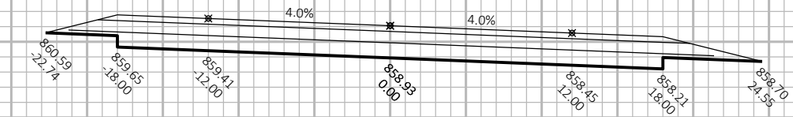

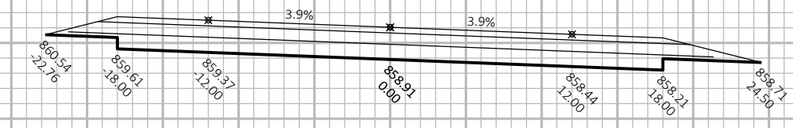

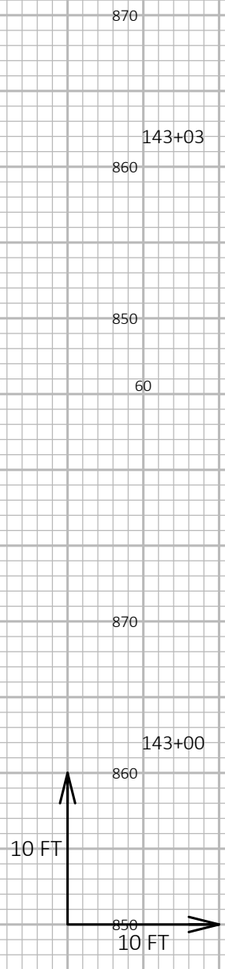

PROJECT NO: 5630-06-72	HWY: STH 78	COUNTY: SAUK	CROSS SECTIONS: STH 78	SHEET	E


FILE NAME : N:\PDS\C3D\56300602\SHEETSPLAN\090101-XS.DWG
LAYOUT NAME - 090151-xs

PLOT DATE : 3/28/2019 11:11 AM

PLOT BY : DUMS, ALEXANDER T

PLOT NAME :

PLOT SCALE : 1 IN:10 FT HORZ. / 1 IN:10 FT VERT.

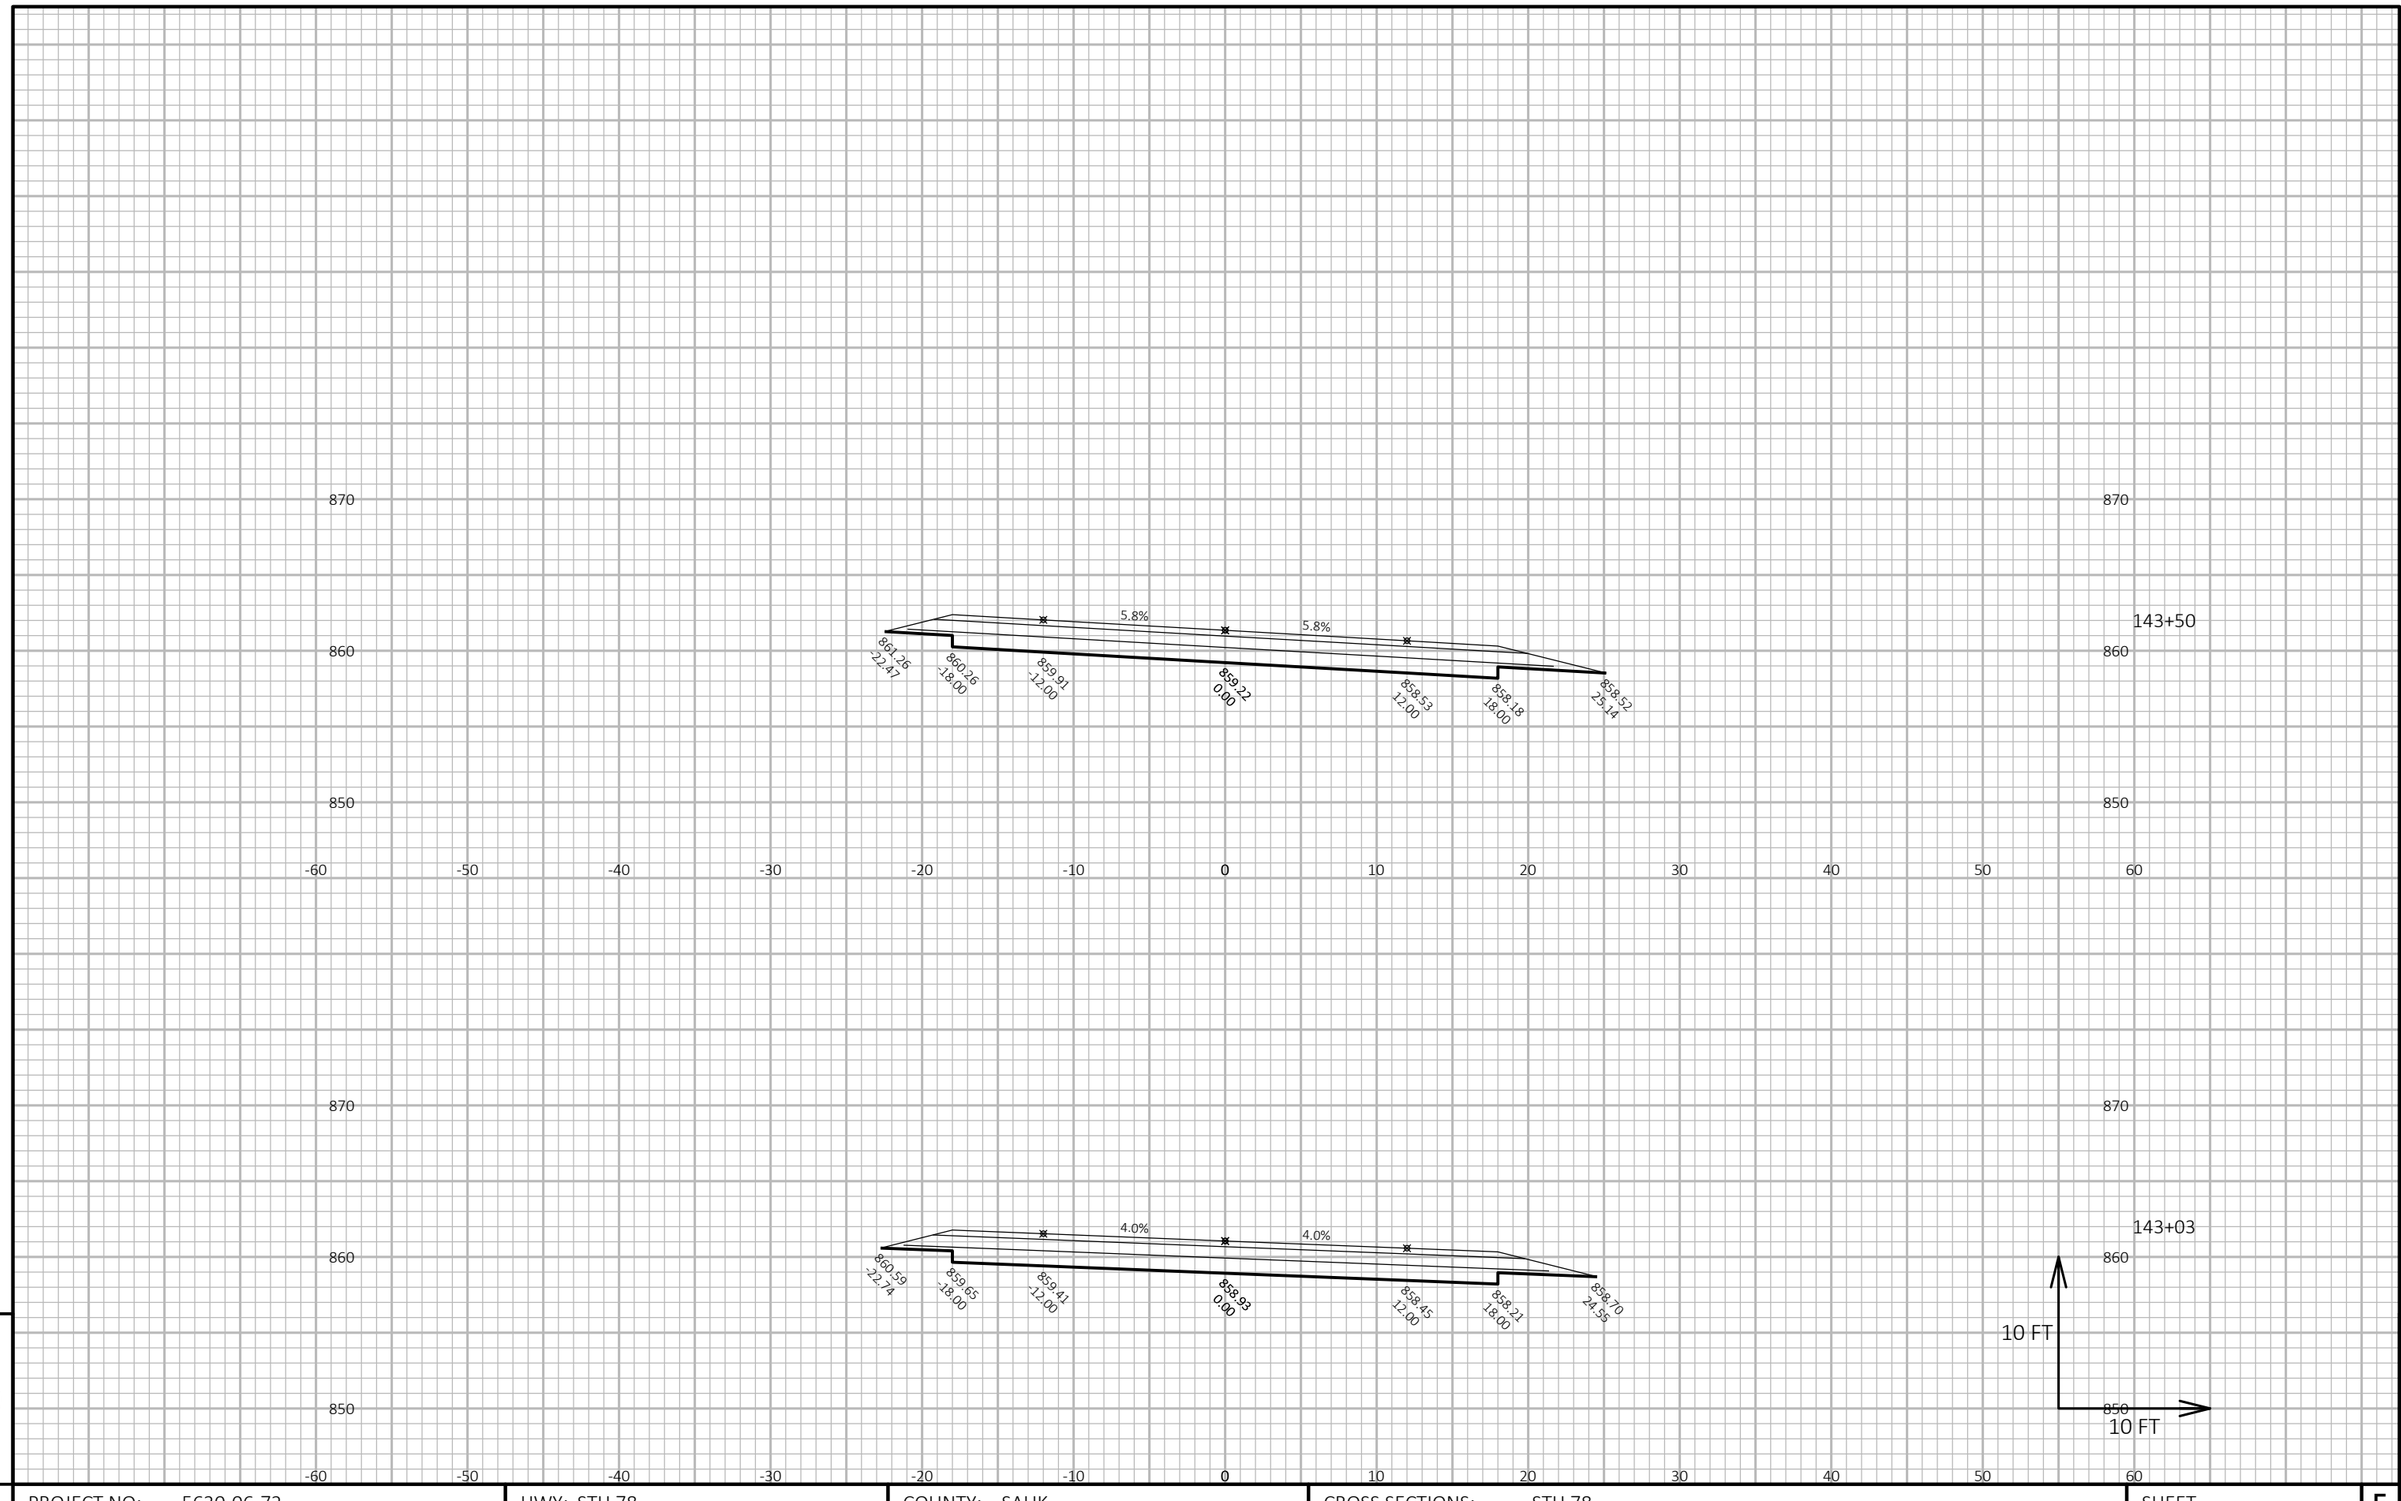

9

9

PROJECT NO: 5630-06-72	HWY: STH 78	COUNTY: SAUK	CROSS SECTIONS: STH 78	SHEET	E


FILE NAME : N:\PDS\C3D\56300602\SHEETSPLAN\090101-XS.DWG
LAYOUT NAME - 090152-xs

PLOT DATE : 3/28/2019 11:11 AM

PLOT BY : DUMS, ALEXANDER T

PLOT NAME :

PLOT SCALE : 1 IN:10 FT HORZ. / 1 IN:10 FT VERT.

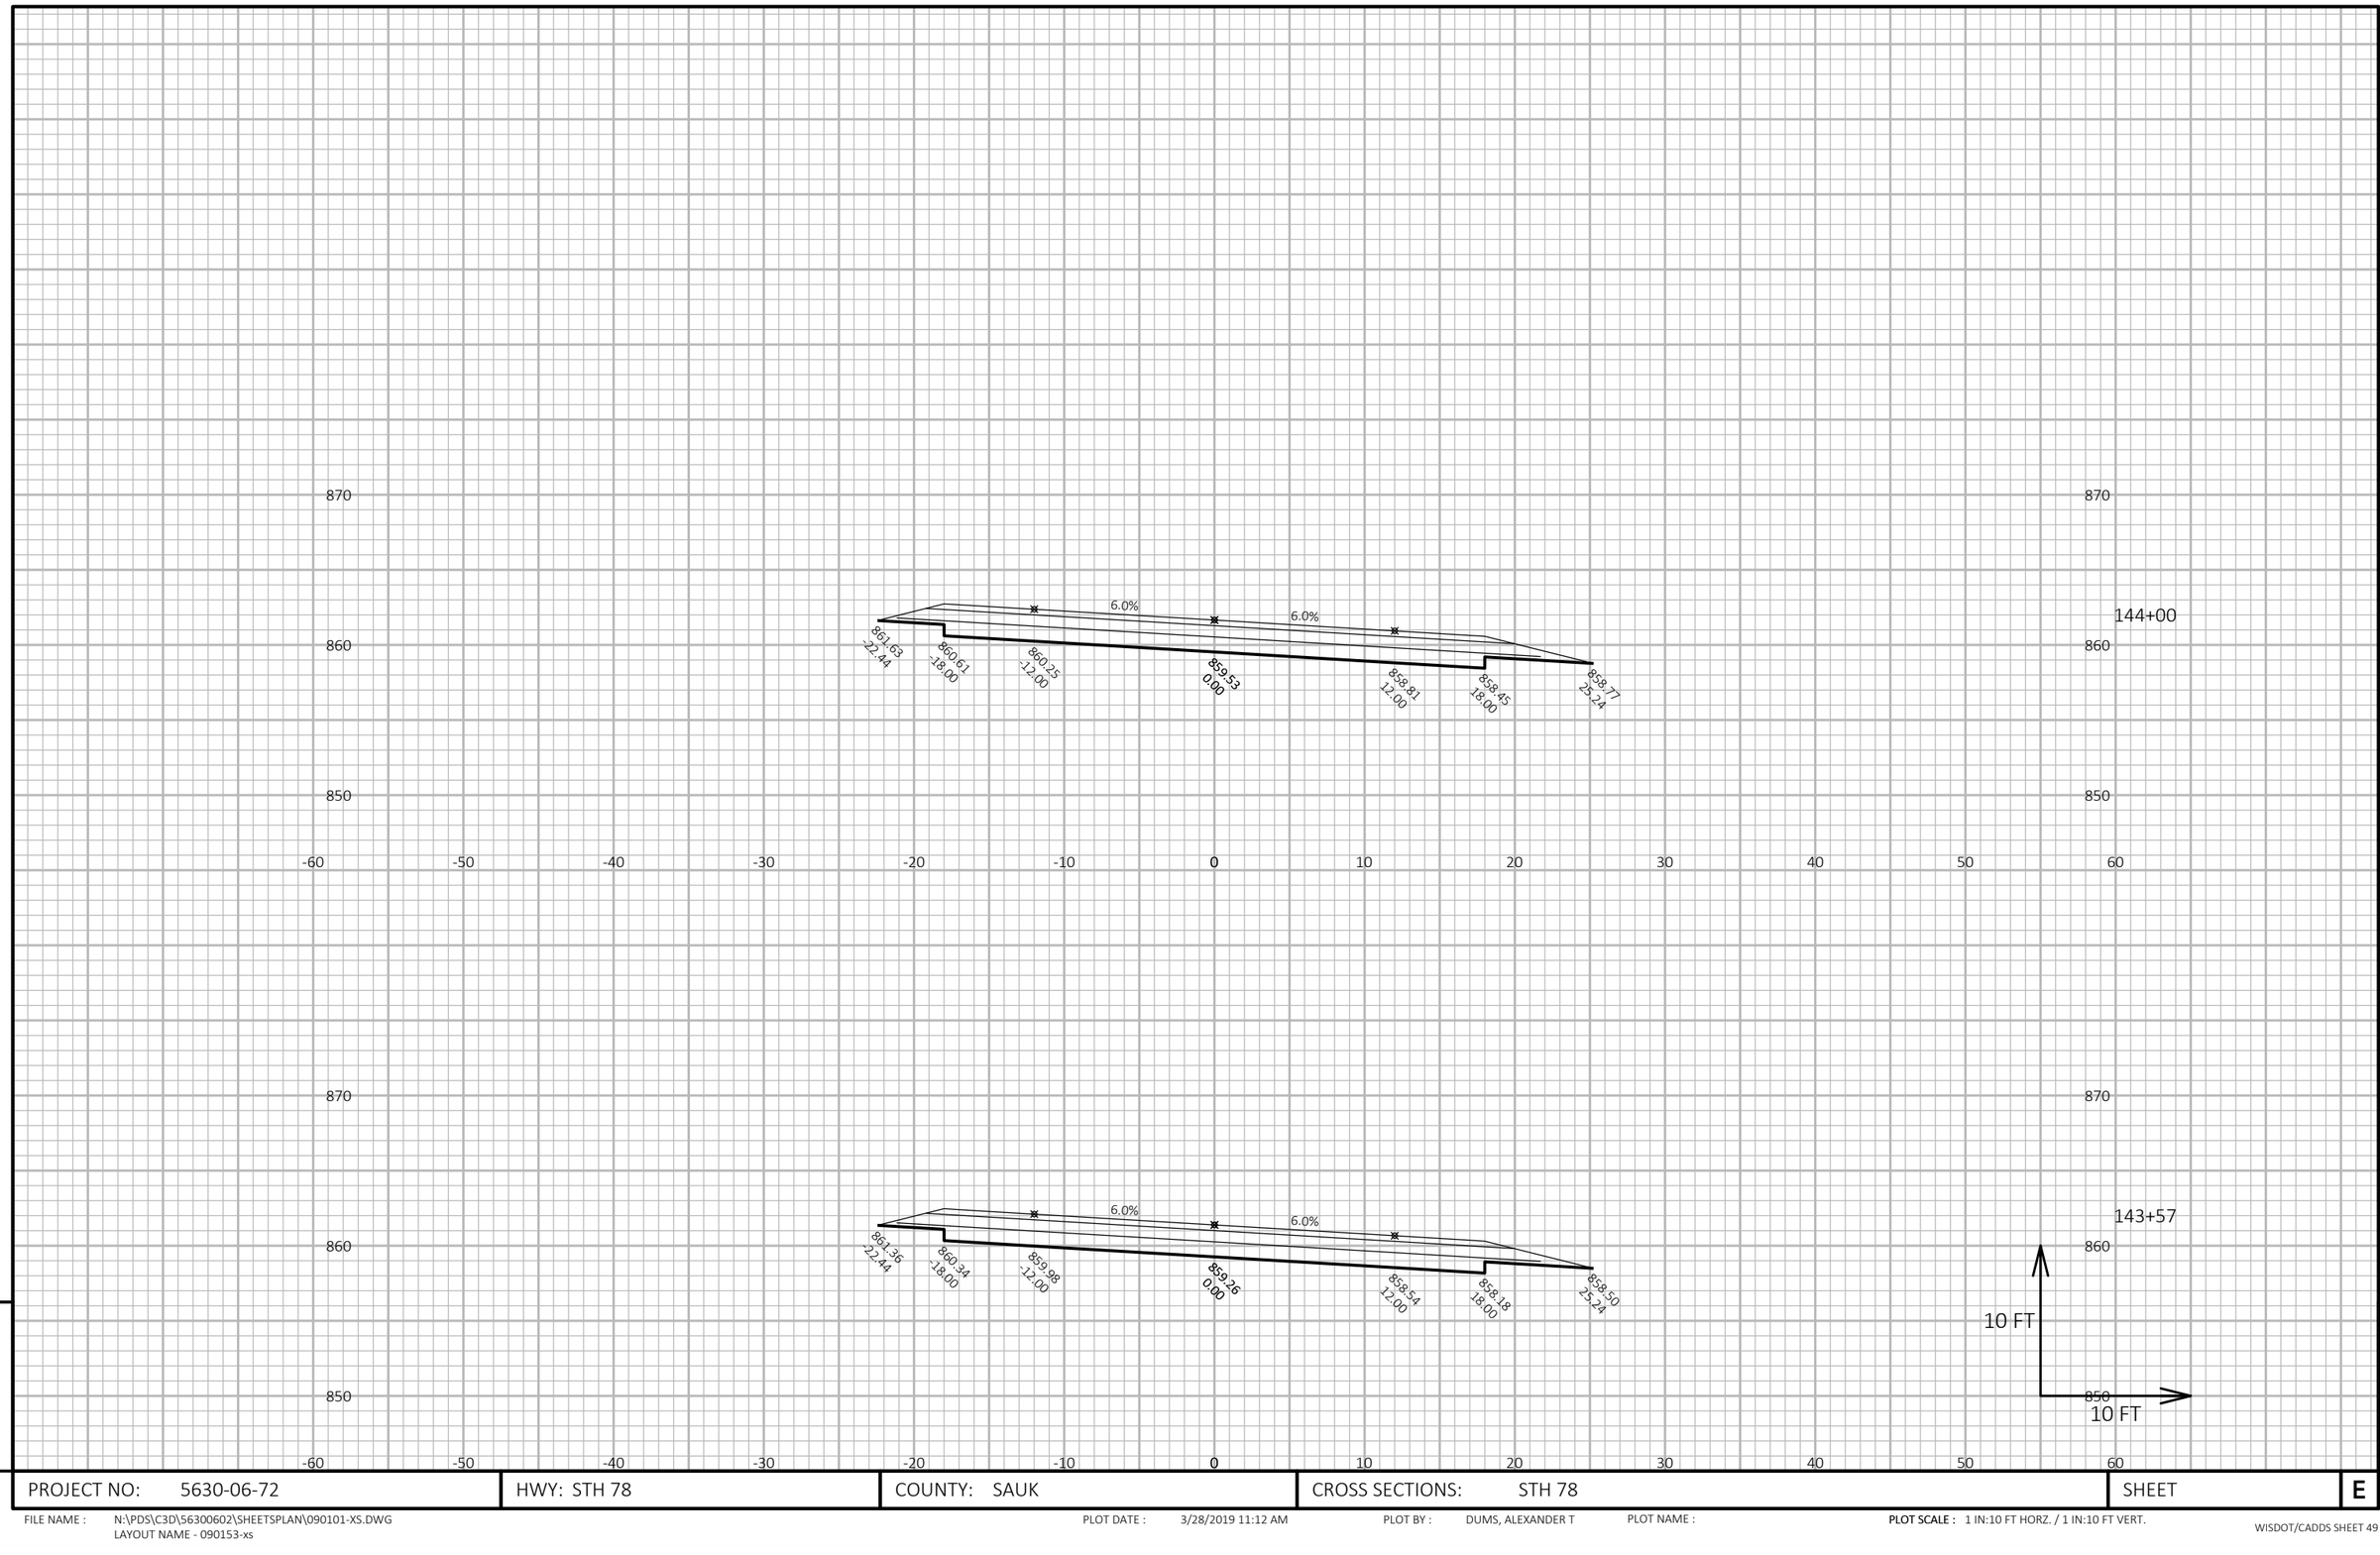

9

9

PROJECT NO: 5630-06-72	HWY: STH 78	COUNTY: SAUK	CROSS SECTIONS: STH 78	SHEET	E


FILE NAME : N:\PDS\C3D\56300602\SHEETSPLAN\090101-XS.DWG
LAYOUT NAME - 090153-xs

PLOT DATE : 3/28/2019 11:12 AM

PLOT BY : DUMS, ALEXANDER T

PLOT NAME :

PLOT SCALE : 1 IN:10 FT HORZ. / 1 IN:10 FT VERT.

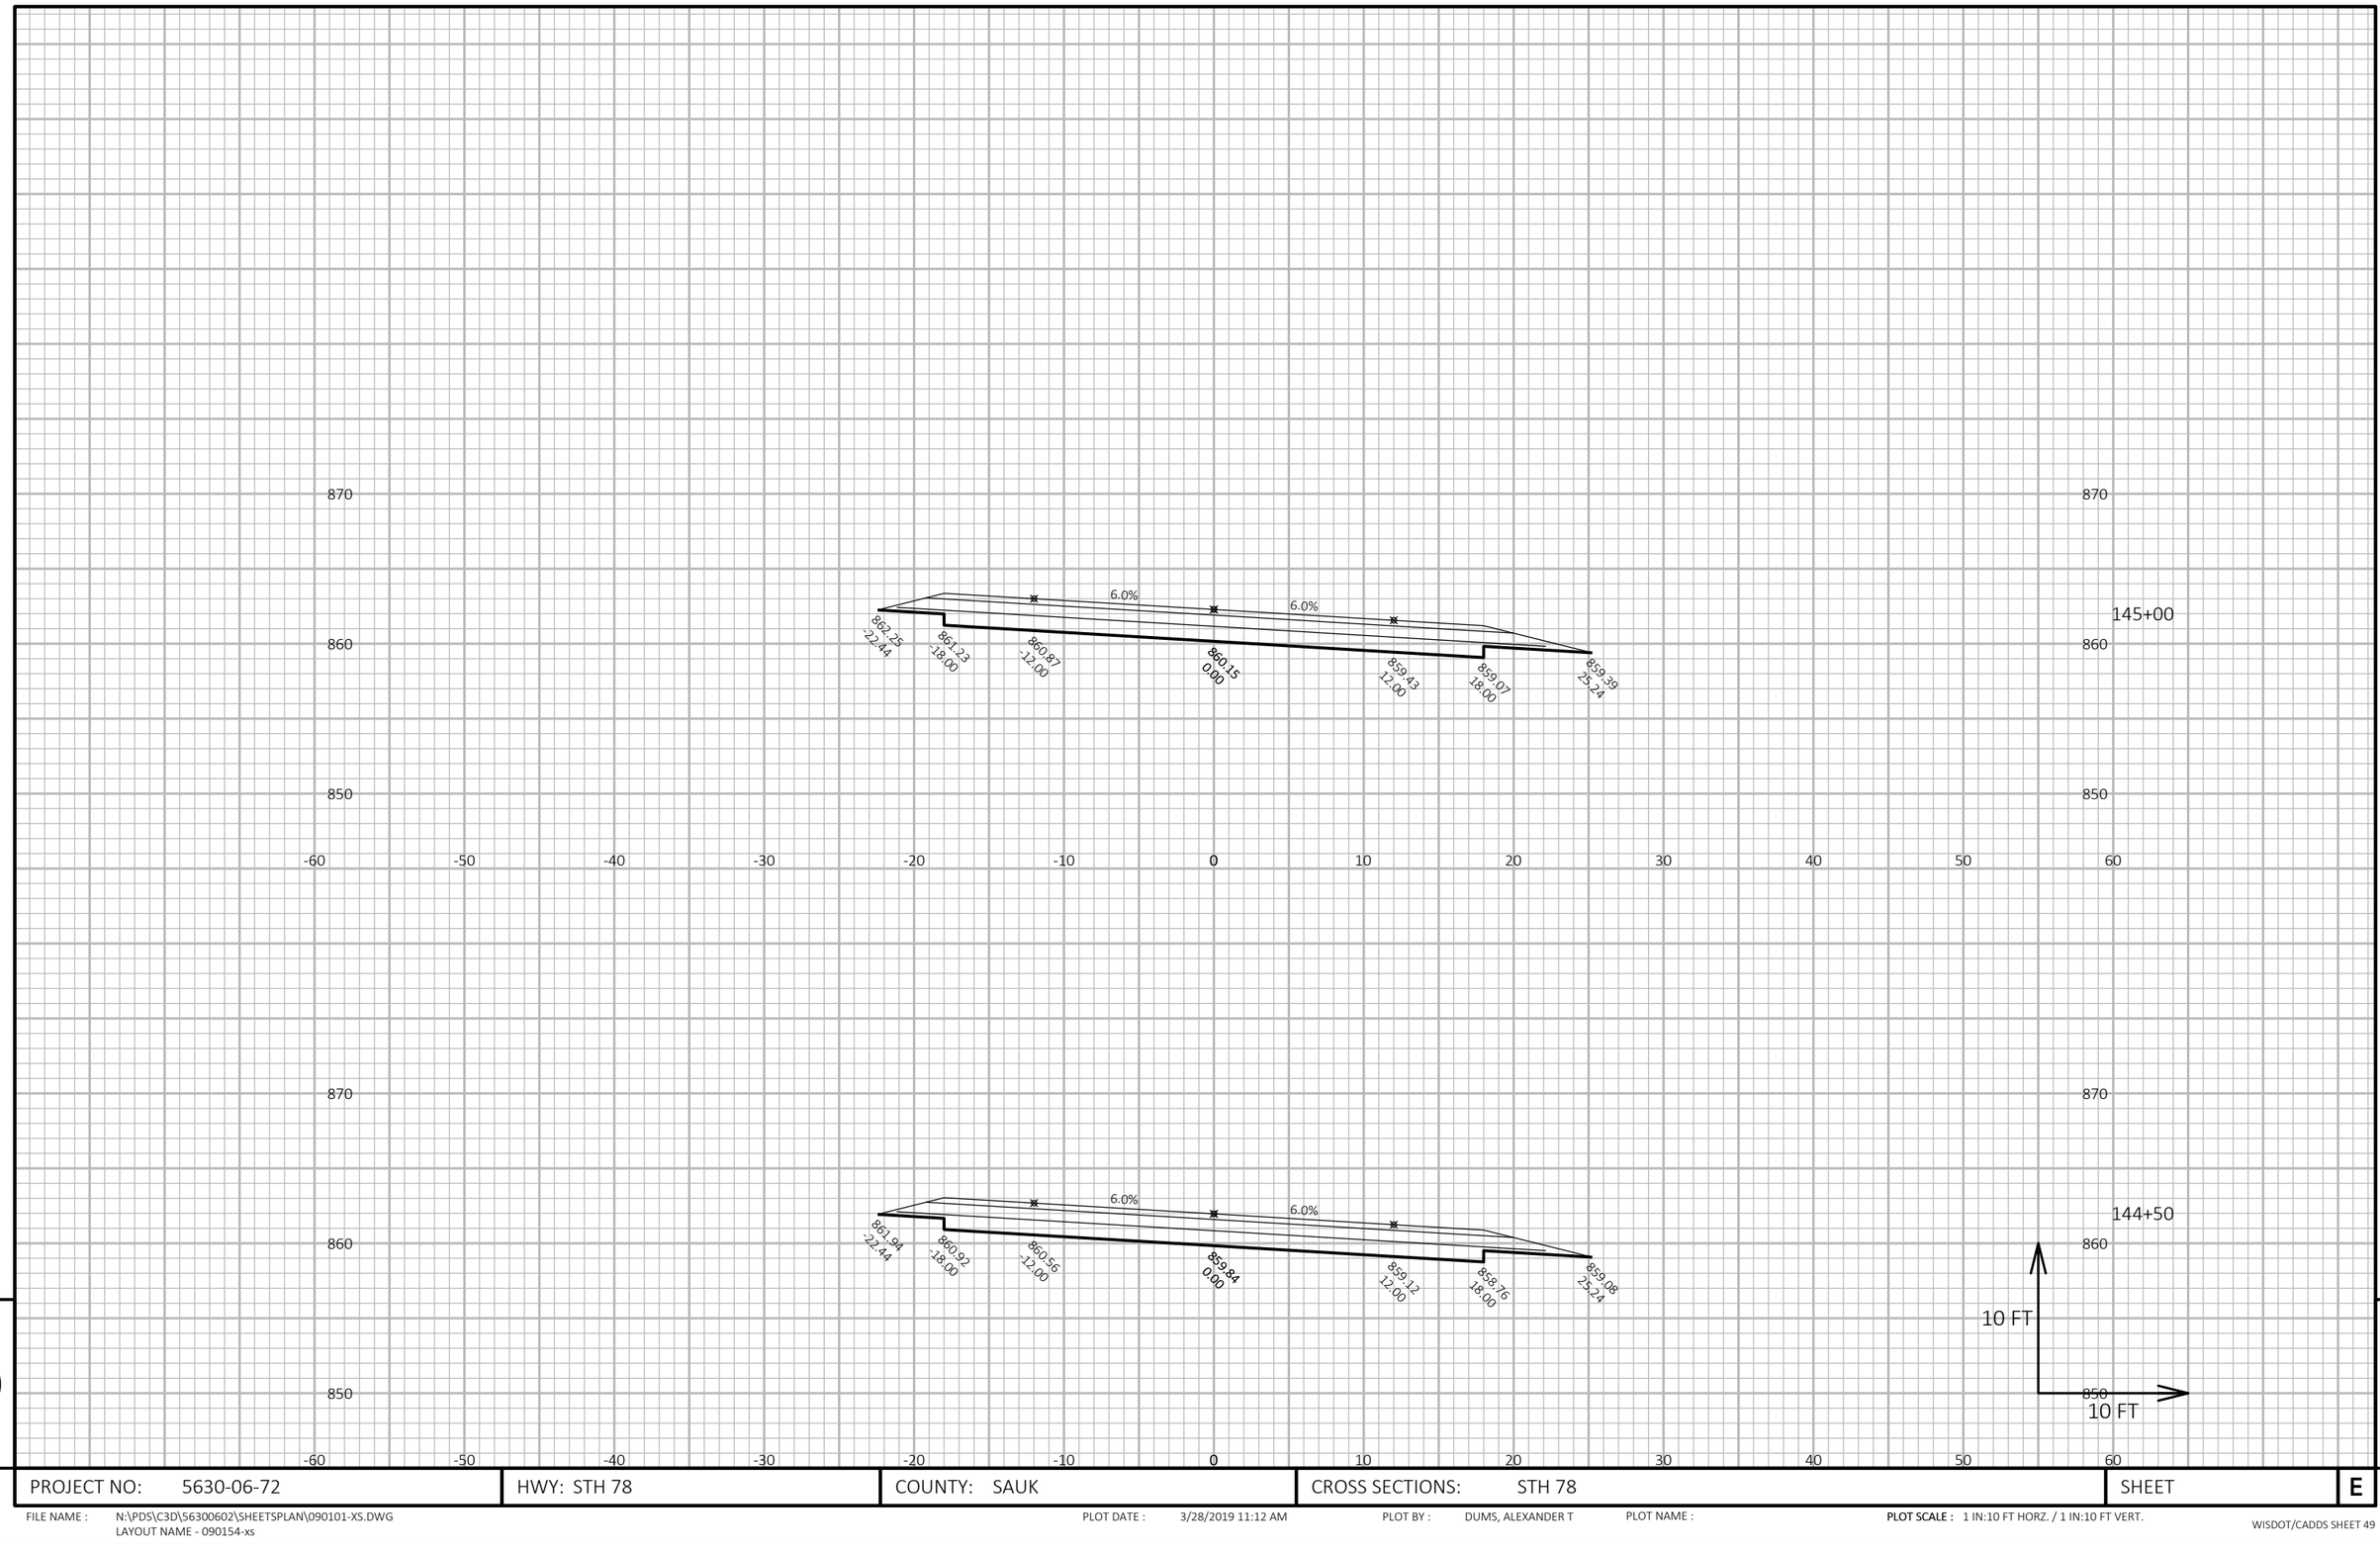

9

9

PROJECT NO: 5630-06-72	HWY: STH 78	COUNTY: SAUK	CROSS SECTIONS: STH 78	SHEET	E


FILE NAME : N:\PDS\C3D\56300602\SHEETSPLAN\090101-XS.DWG
LAYOUT NAME - 090154-xs

PLOT DATE : 3/28/2019 11:12 AM

PLOT BY : DUMS, ALEXANDER T

PLOT NAME :

PLOT SCALE : 1 IN:10 FT HORZ. / 1 IN:10 FT VERT.

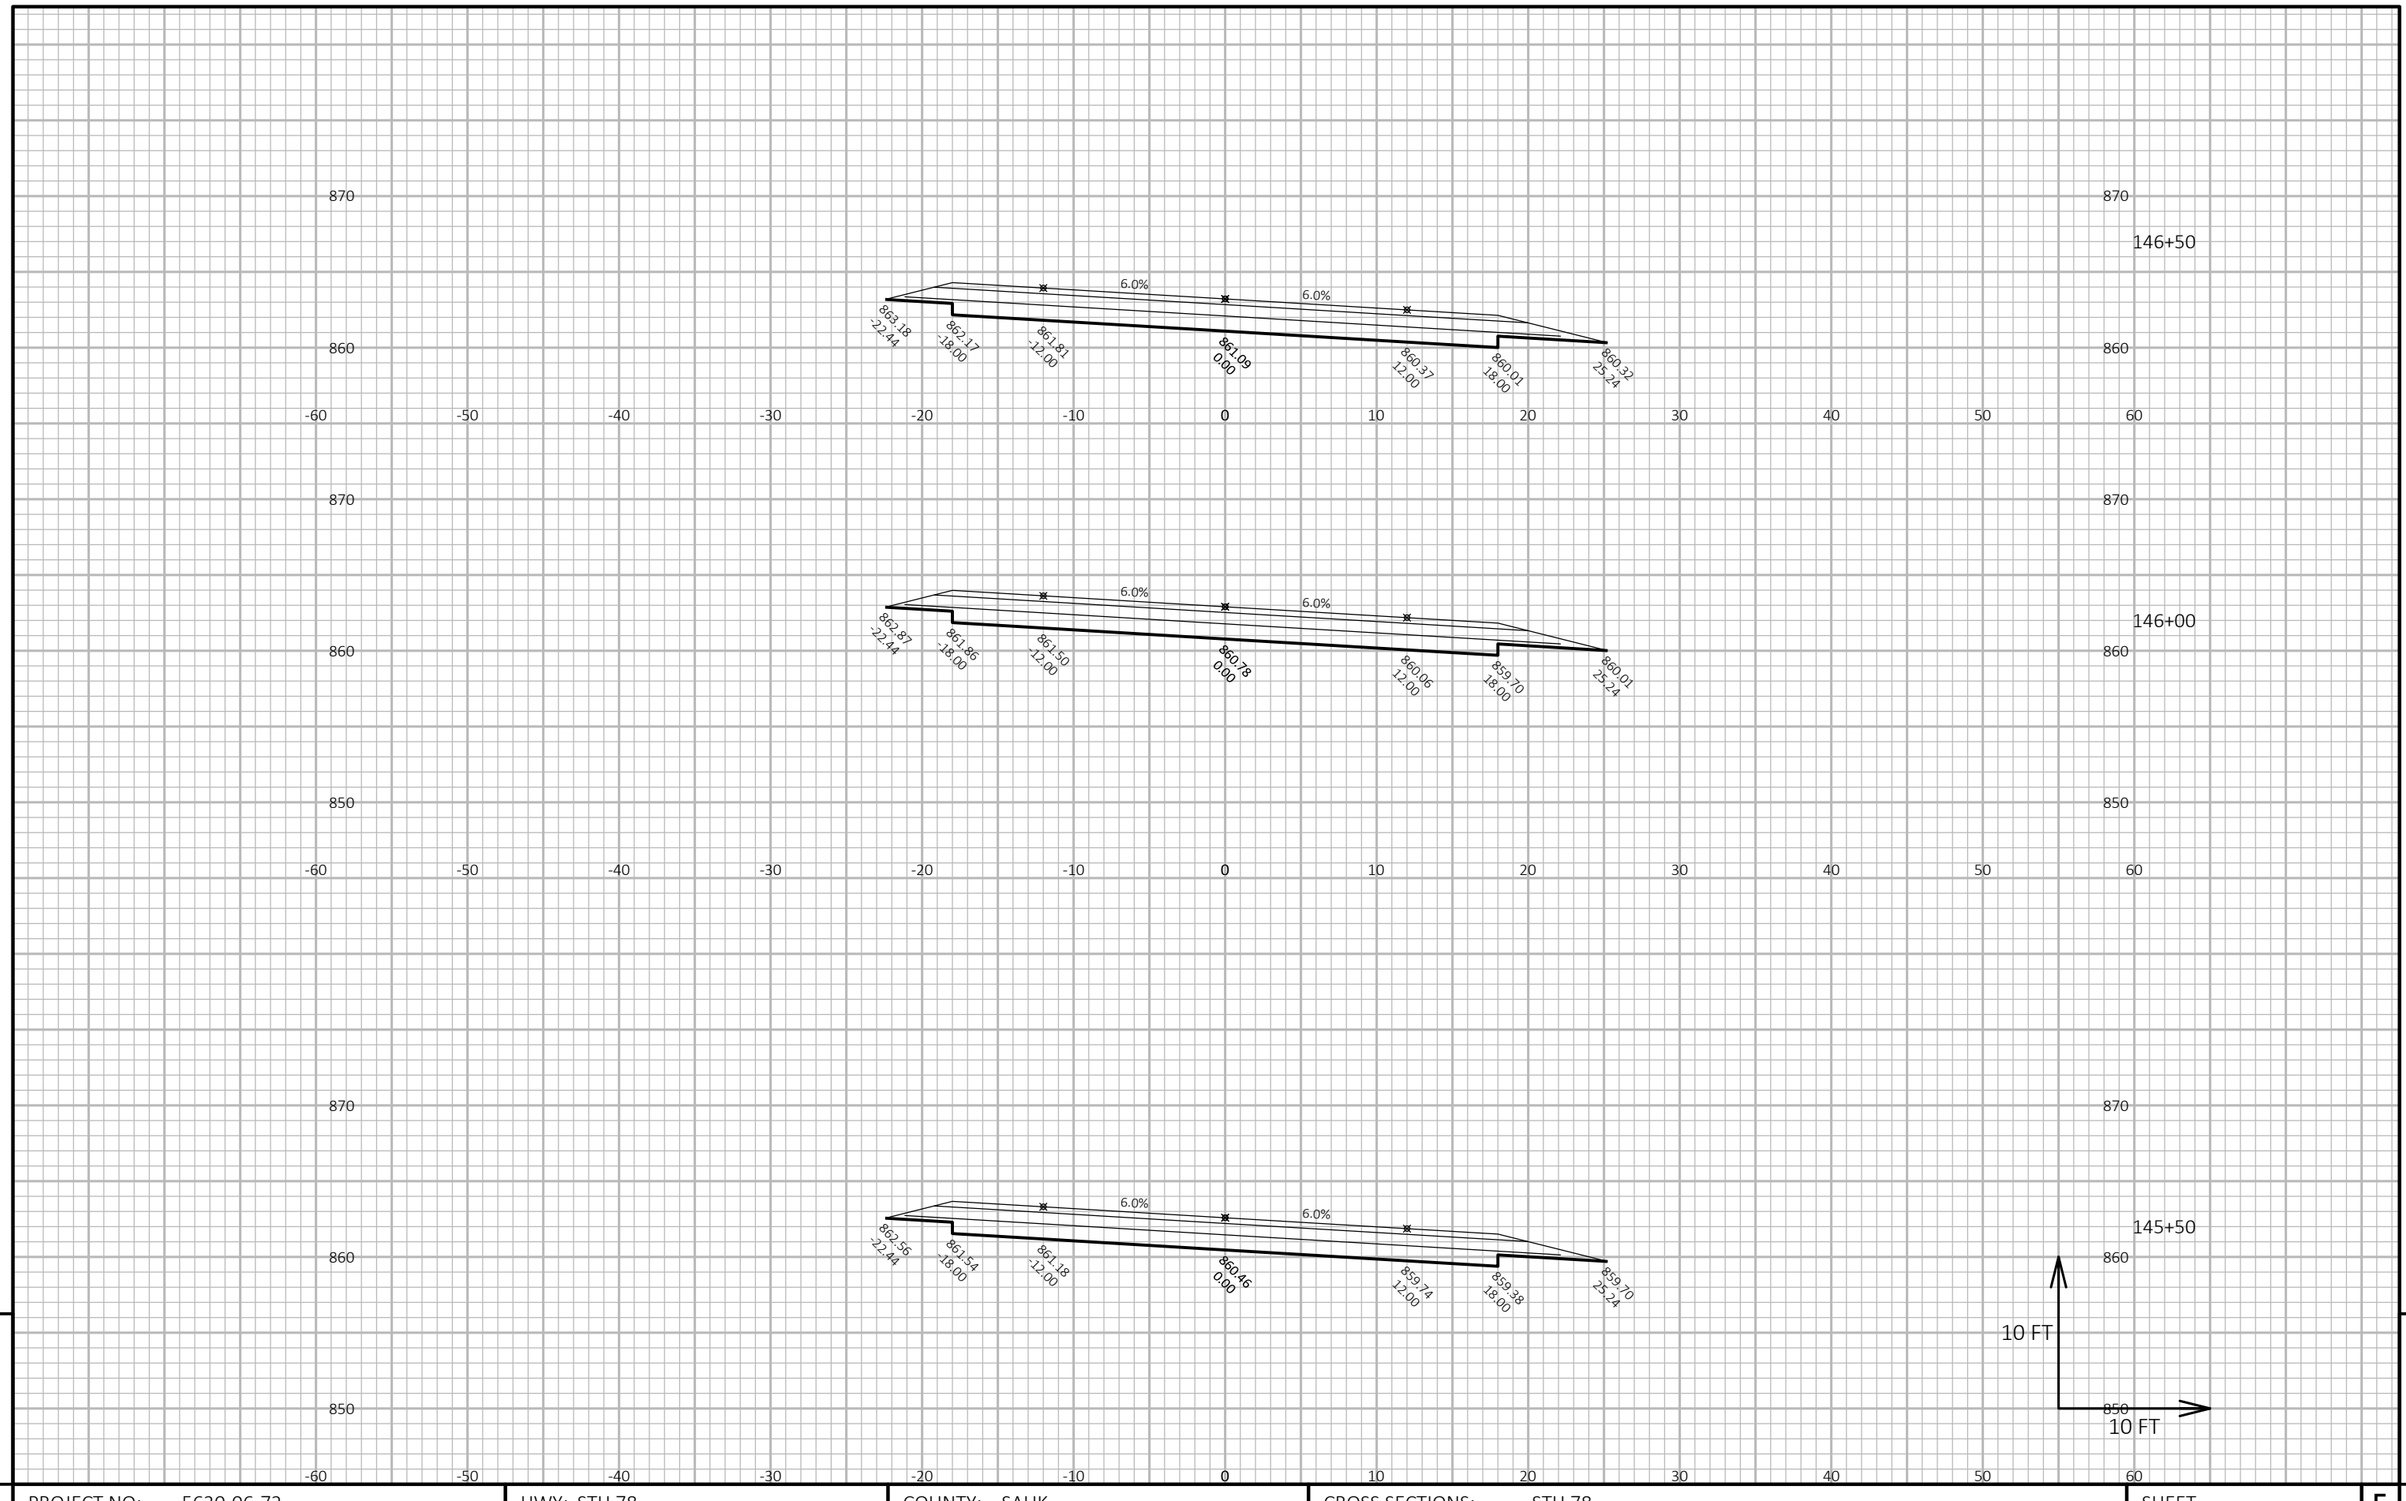

9

9

PROJECT NO: 5630-06-72	HWY: STH 78	COUNTY: SAUK	CROSS SECTIONS: STH 78	SHEET	E


FILE NAME : N:\PDS\C3D\56300602\SHEETSPLAN\090101-XS.DWG
LAYOUT NAME - 090155-xs

PLOT DATE : 3/28/2019 11:12 AM

PLOT BY : DUMS, ALEXANDER T

PLOT NAME :

PLOT SCALE : 1 IN:10 FT HORZ. / 1 IN:10 FT VERT.

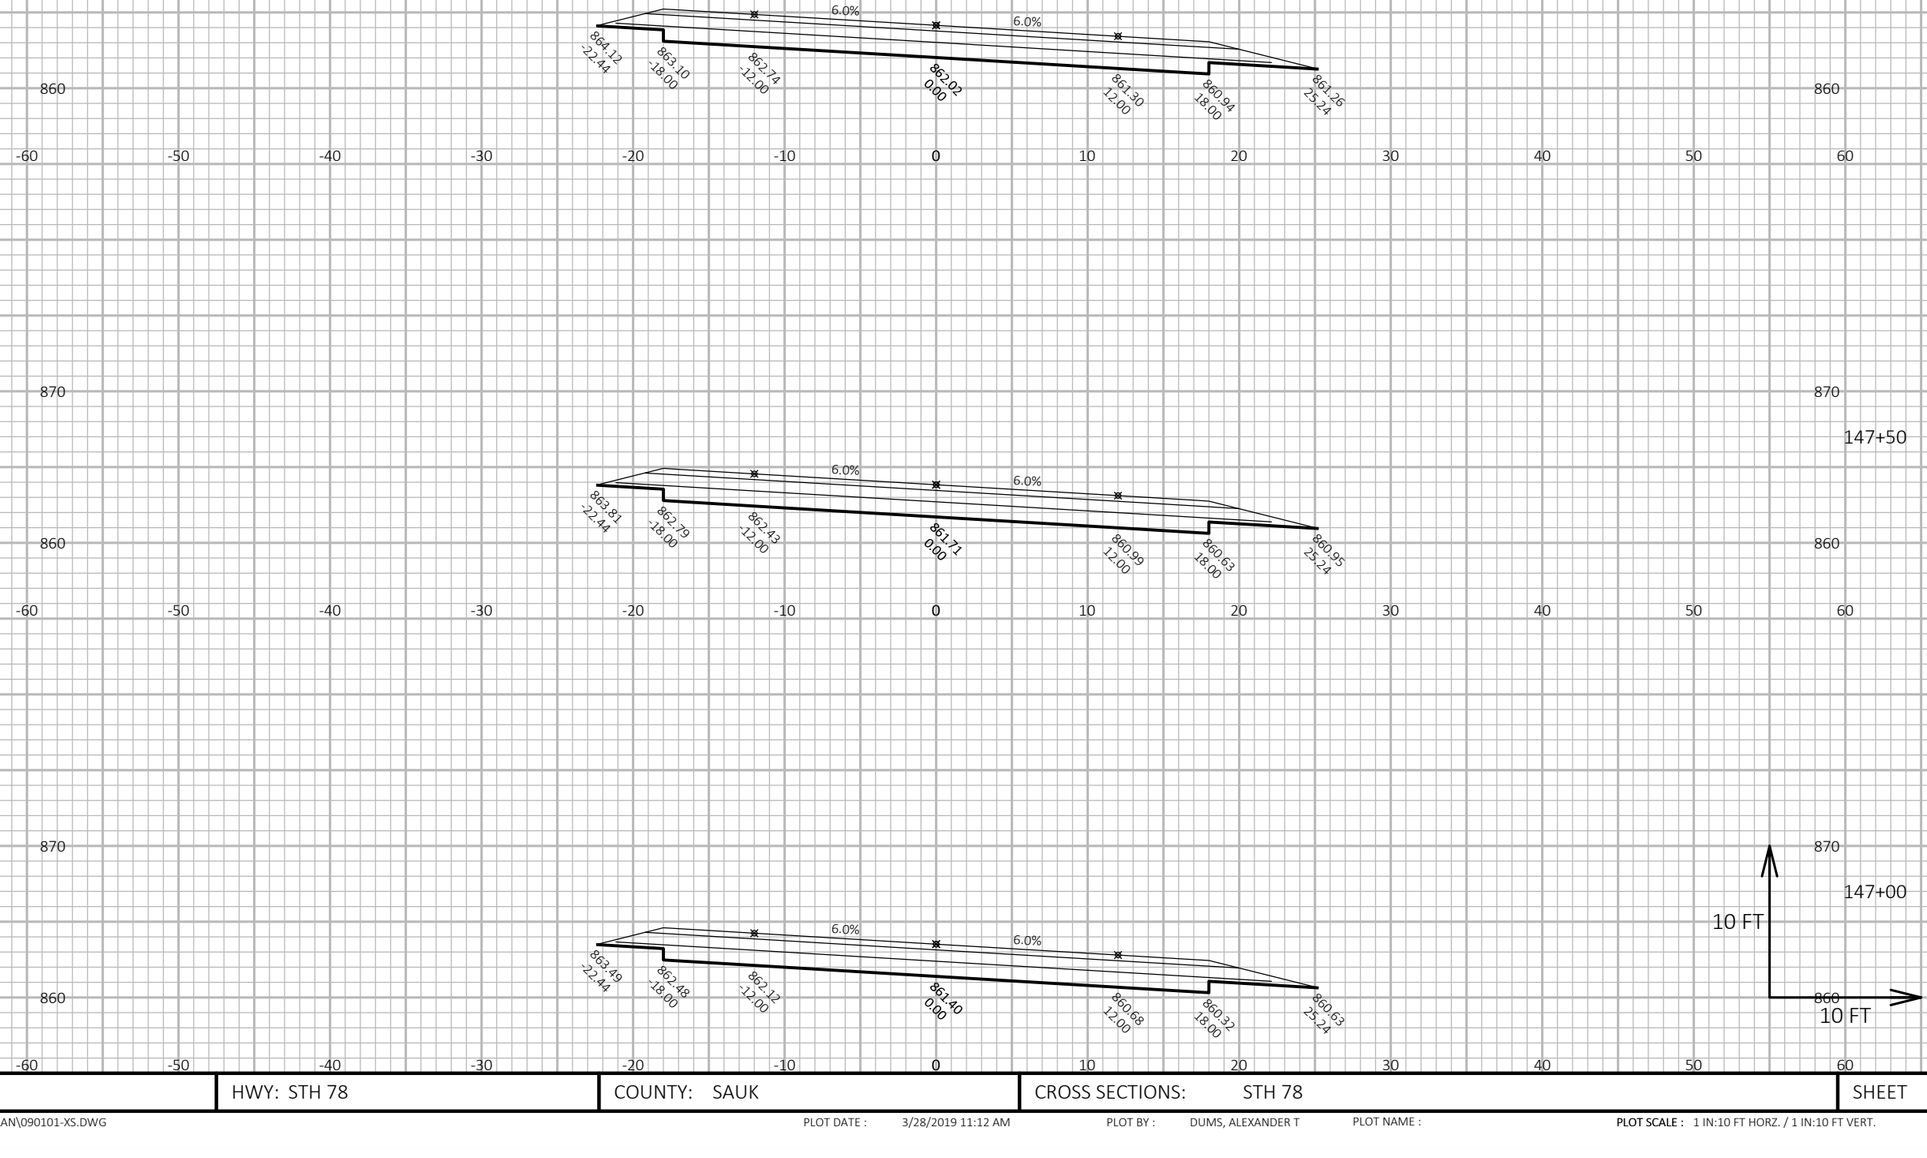

9


PROJECT NO: 5630-06-72	HWY: STH 78	COUNTY: SAUK	CROSS SECTIONS: STH 78	SHEET	E

FILE NAME : N:\PDS\C3D\56300602\SHEETSPLAN\090101-XS.DWG
LAYOUT NAME - 090156-xs

PLOT DATE : 3/28/2019 11:12 AM PLOT BY : DUMS, ALEXANDER T PLOT NAME :

PLOT SCALE : 1 IN:10 FT HORZ. / 1 IN:10 FT VERT.

9

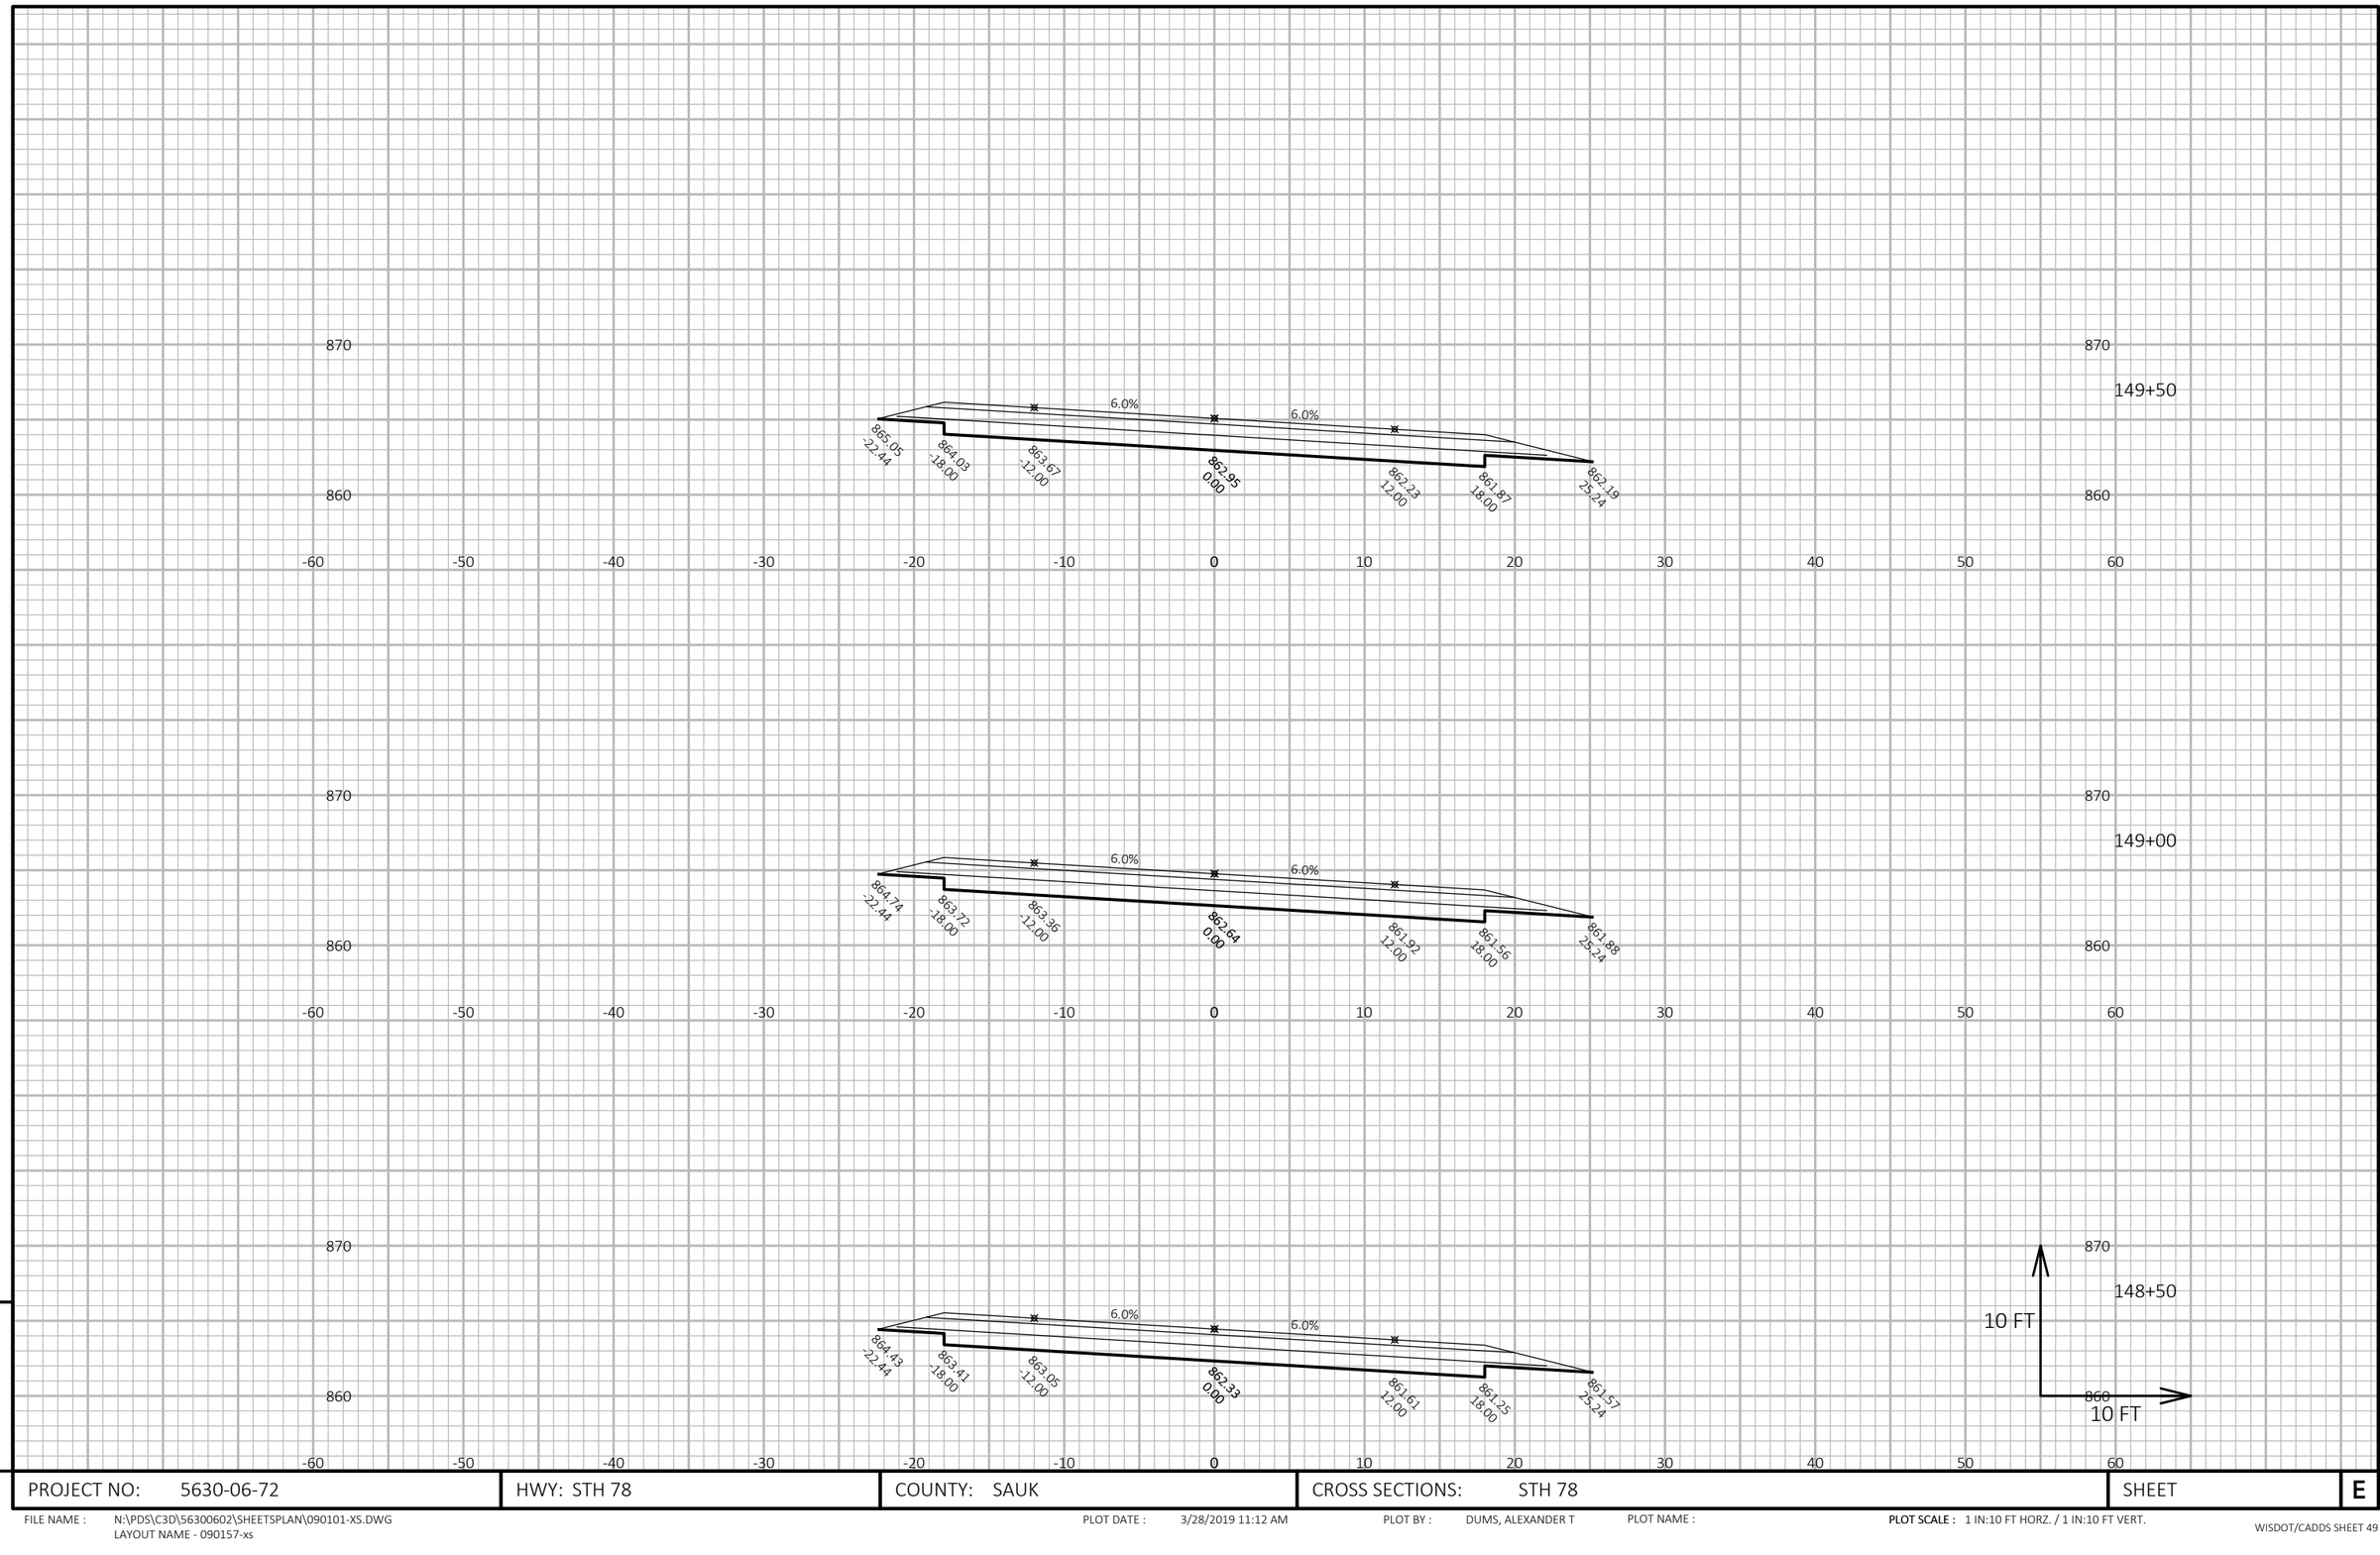

9

9

PROJECT NO: 5630-06-72	HWY: STH 78	COUNTY: SAUK	CROSS SECTIONS: STH 78	SHEET	E


FILE NAME : N:\PDS\C3D\56300602\SHEETSPLAN\090101-XS.DWG
LAYOUT NAME - 090157-xs

PLOT DATE : 3/28/2019 11:12 AM

PLOT BY : DUMS, ALEXANDER T

PLOT NAME :

PLOT SCALE : 1 IN:10 FT HORZ. / 1 IN:10 FT VERT.

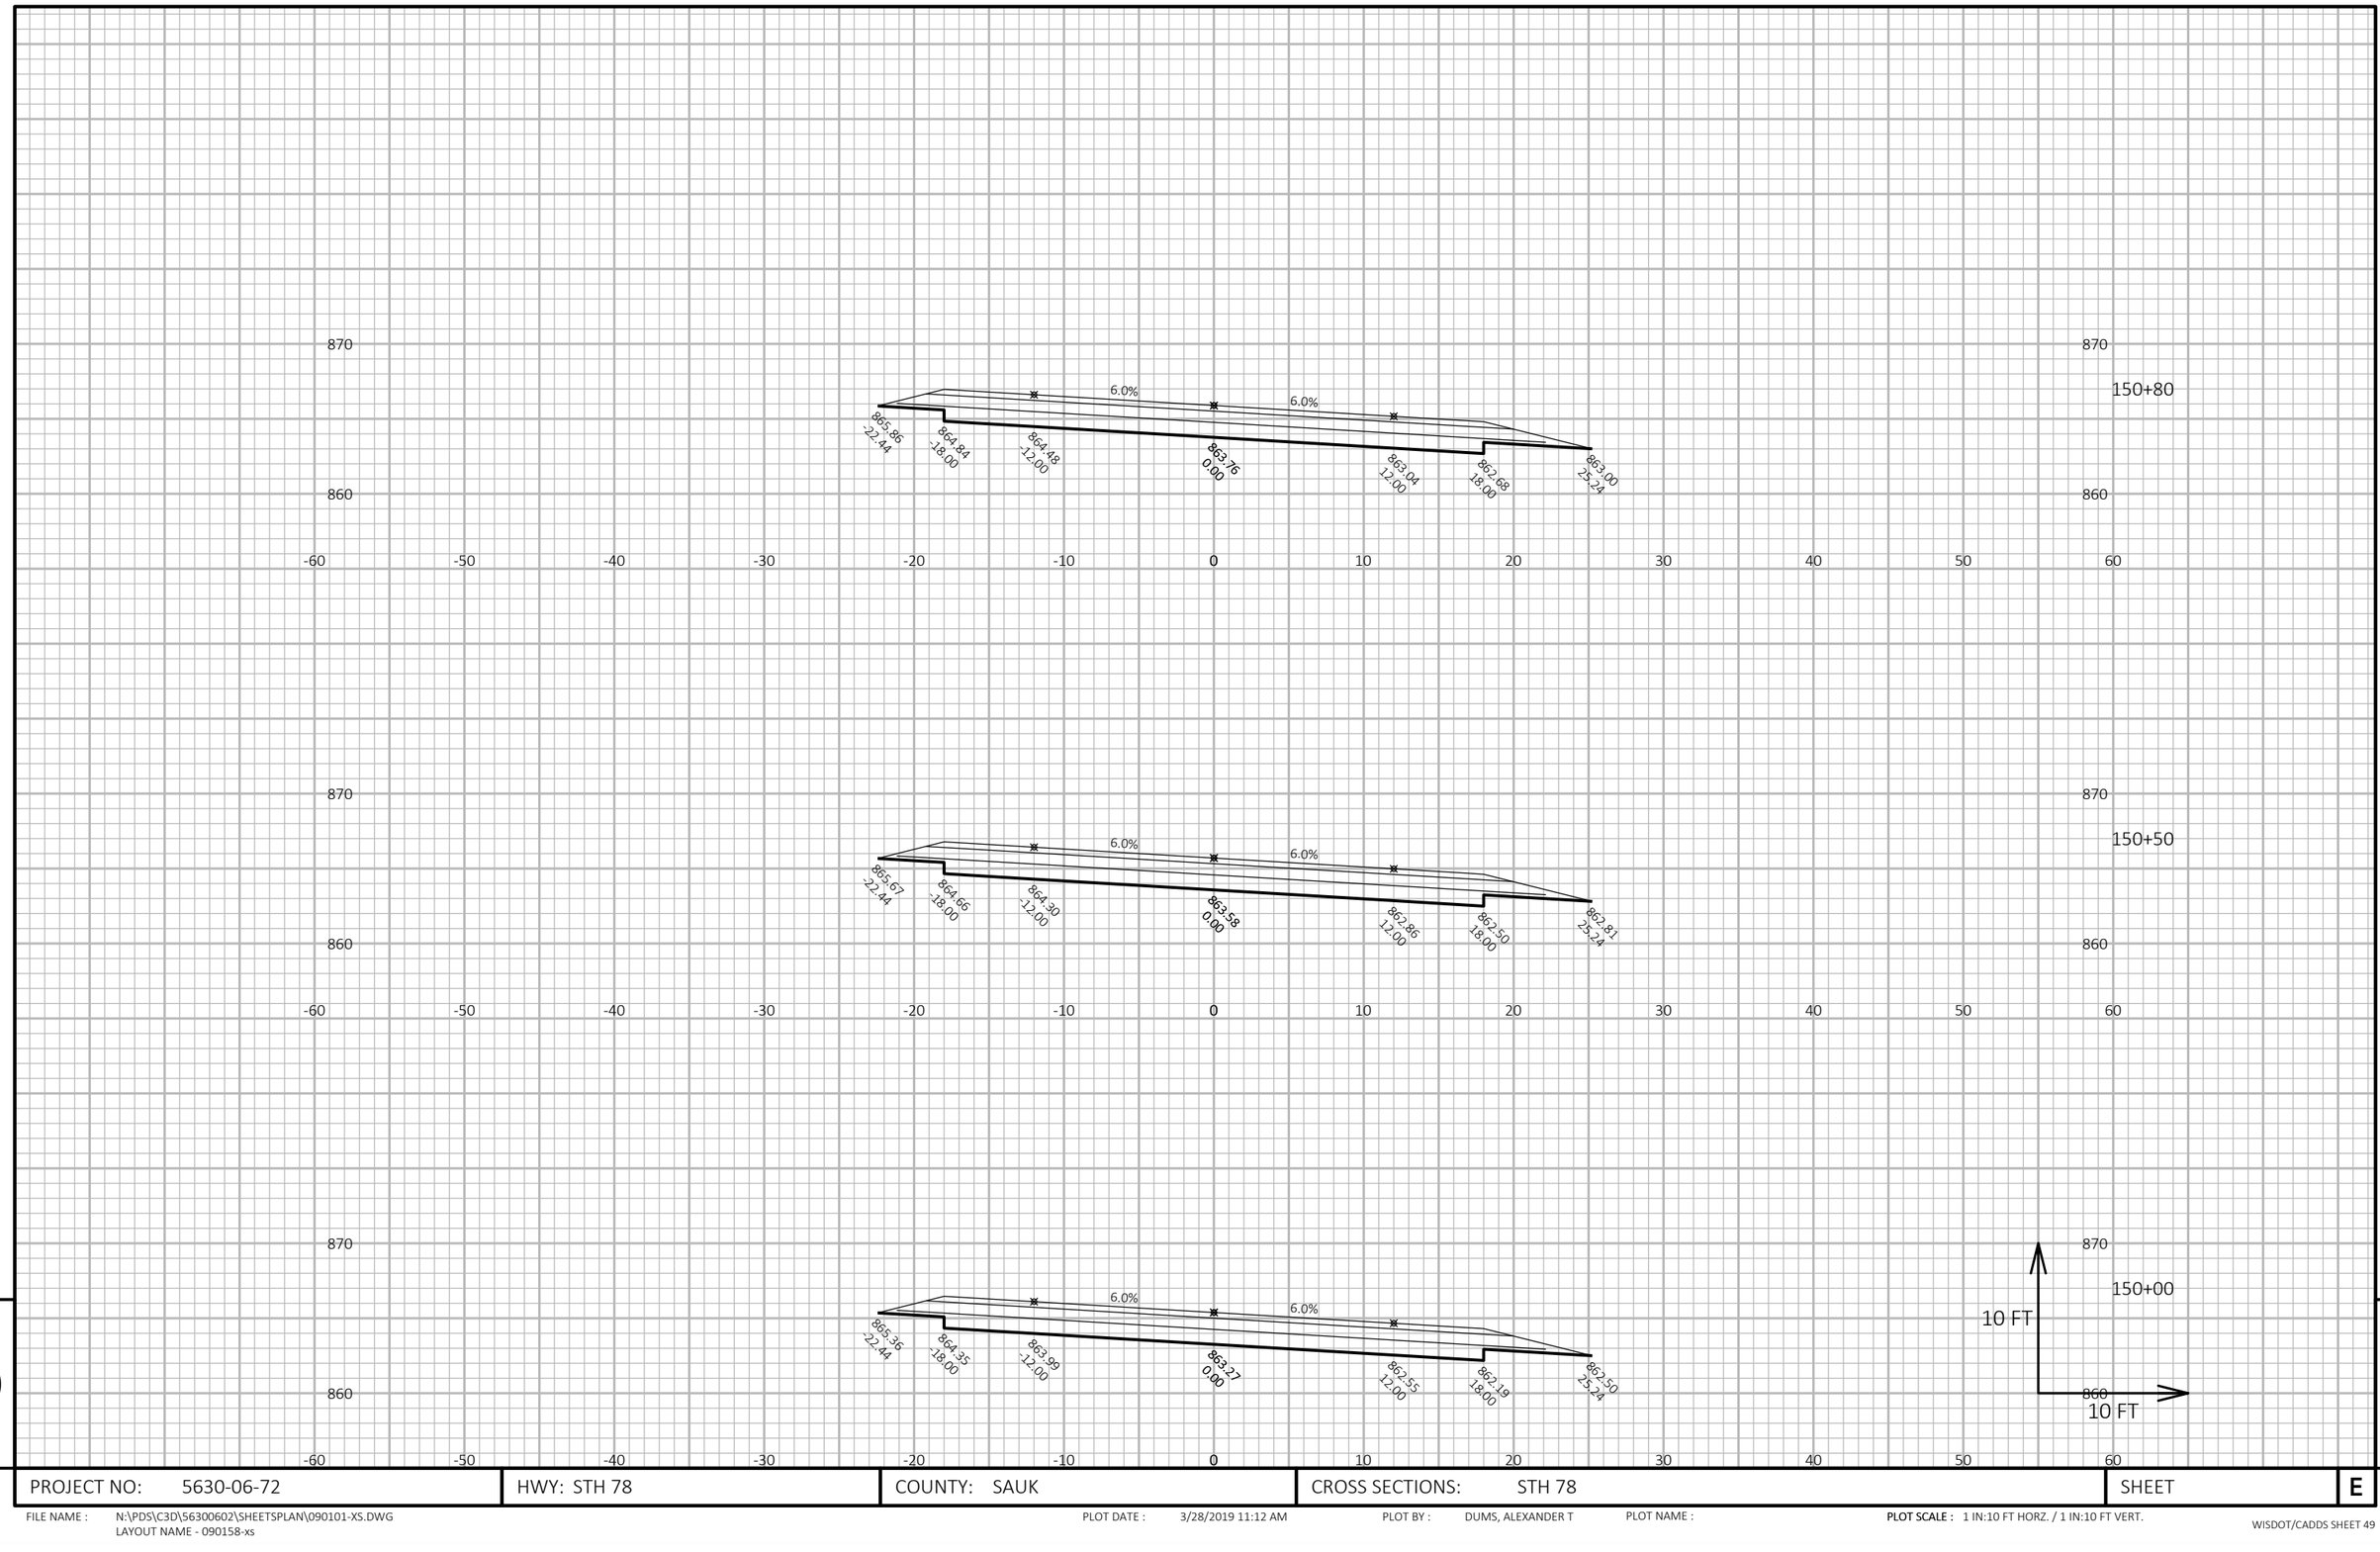

9


9

PROJECT NO: 5630-06-72	HWY: STH 78	COUNTY: SAUK	CROSS SECTIONS: STH 78	SHEET	E

FILE NAME : N:\PDS\C3D\56300602\SHEETSPLAN\090101-XS.DWG
LAYOUT NAME - 090158-xs

PLOT DATE : 3/28/2019 11:12 AM PLOT BY : DUMS, ALEXANDER T PLOT NAME :

PLOT SCALE : 1 IN:10 FT HORZ. / 1 IN:10 FT VERT.

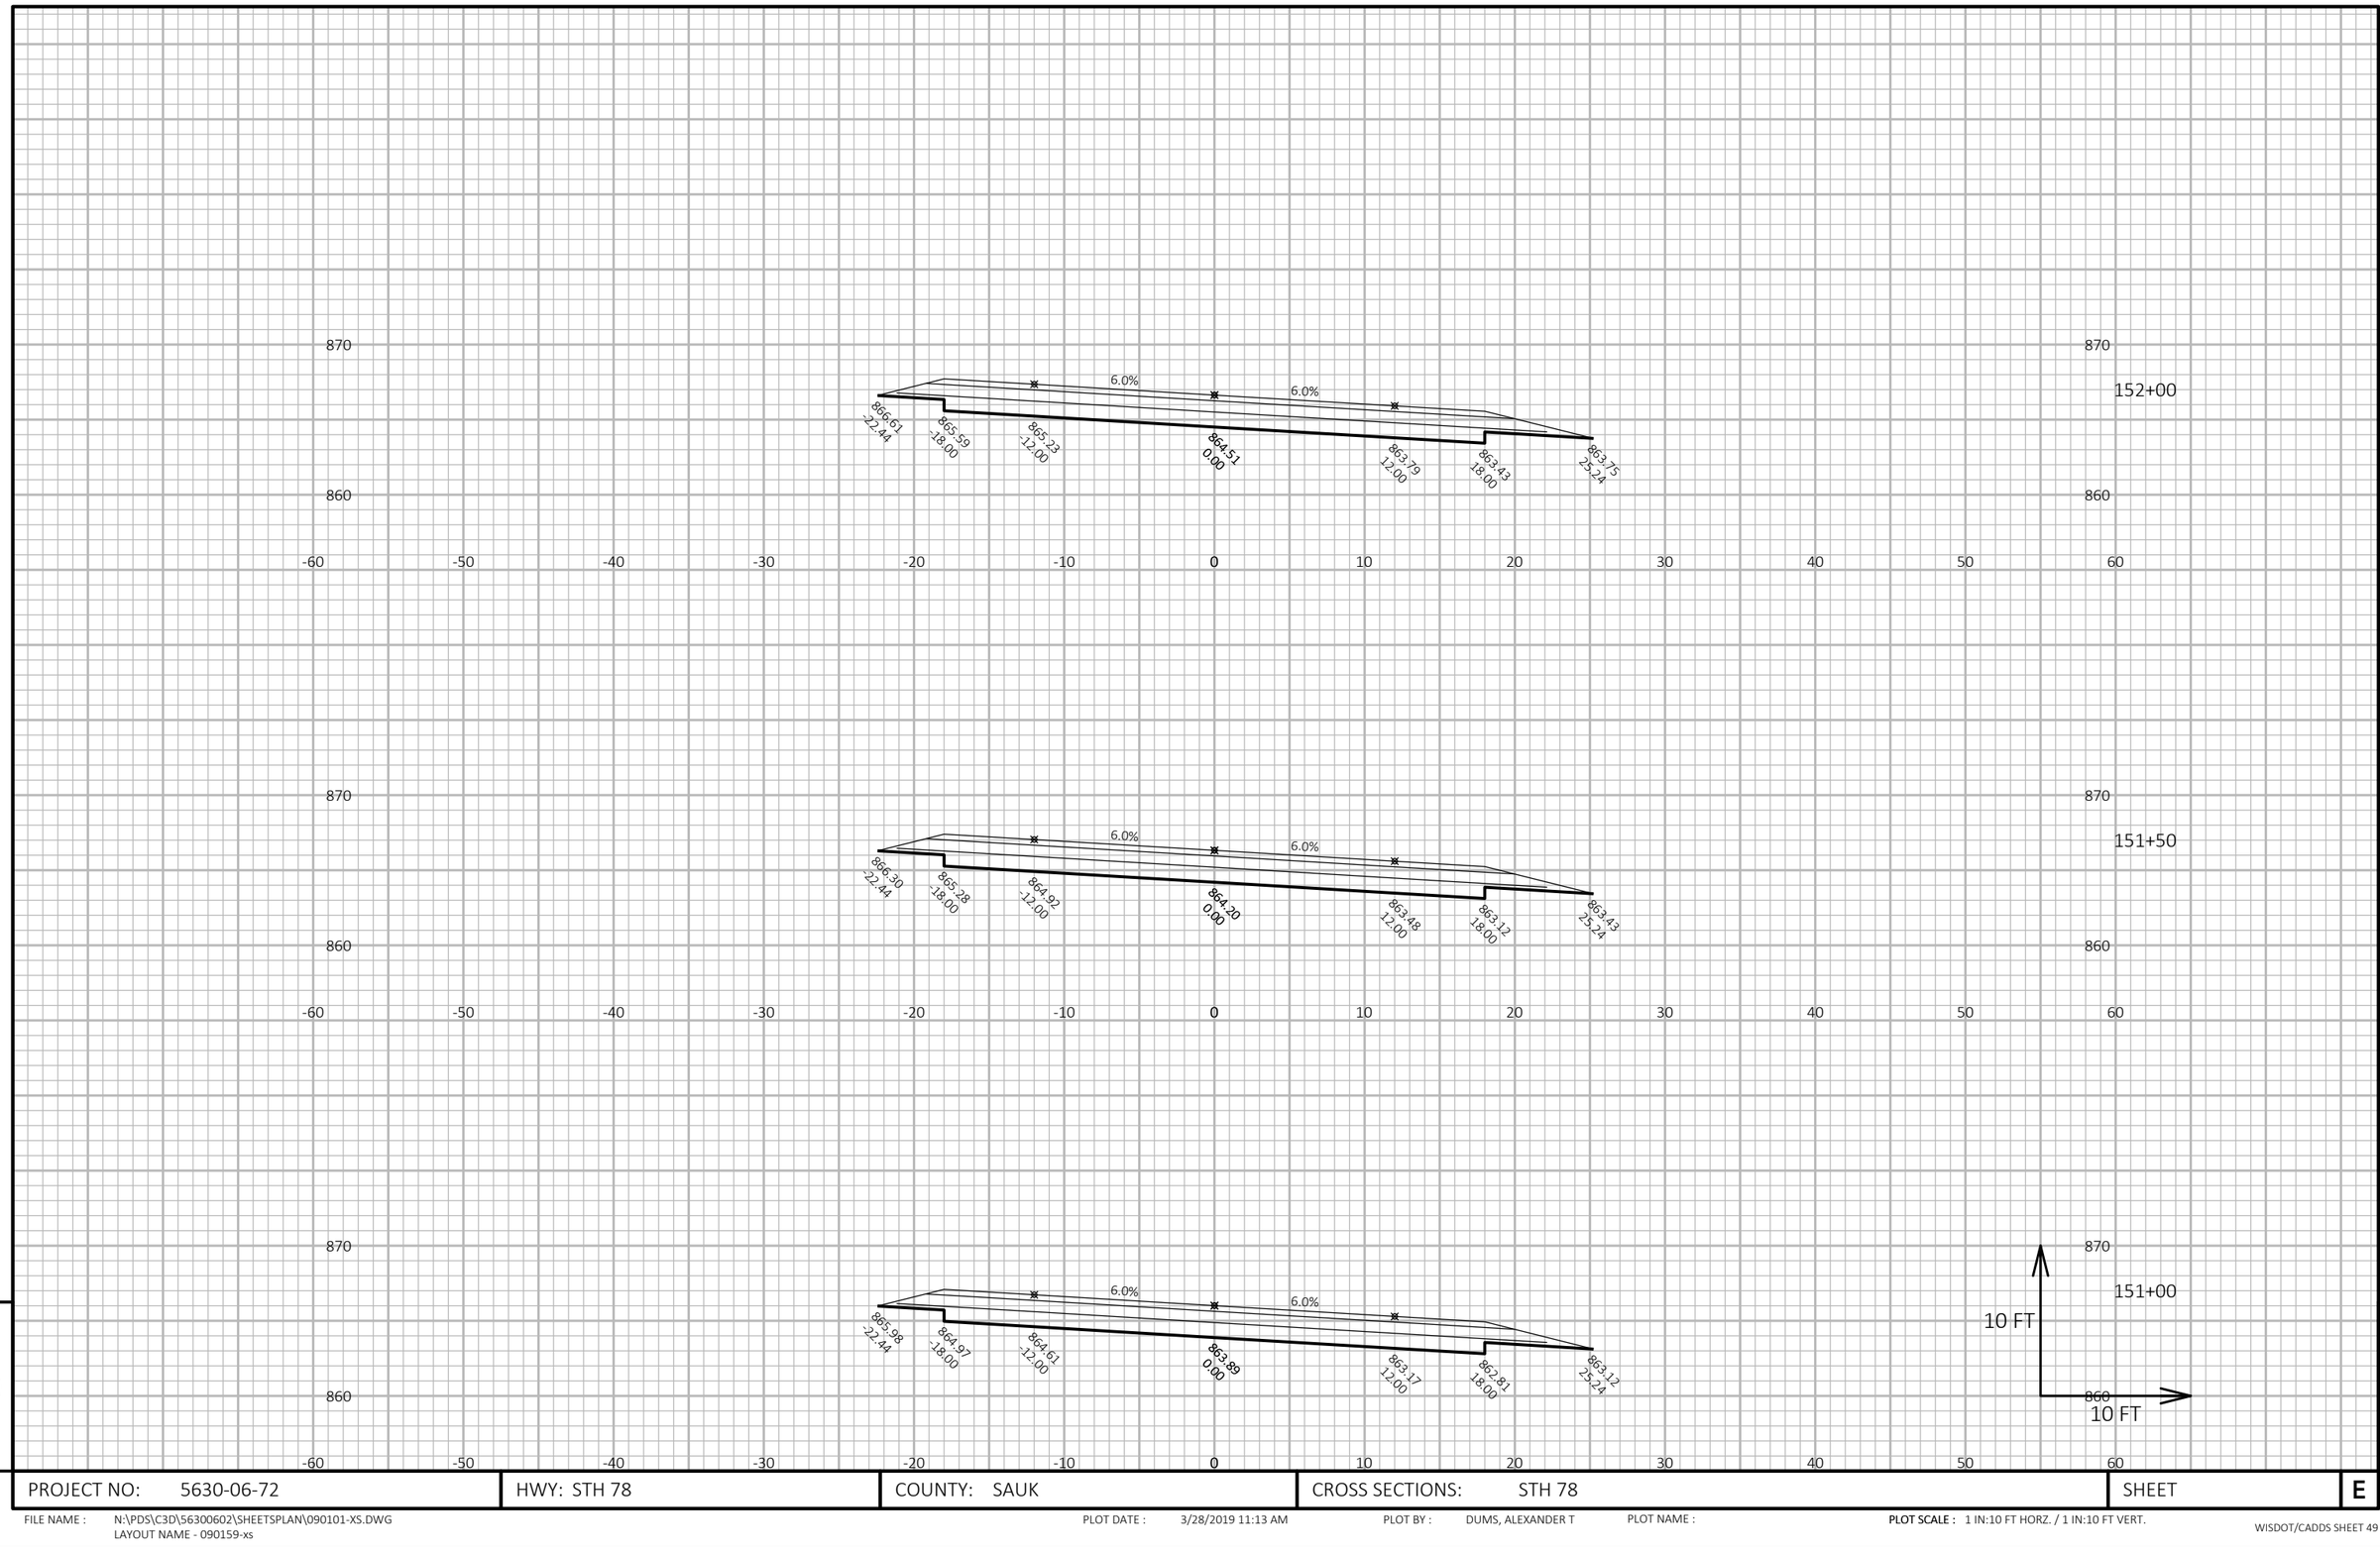

9

9

PROJECT NO: 5630-06-72	HWY: STH 78	COUNTY: SAUK	CROSS SECTIONS: STH 78	SHEET	E

FILE NAME : N:\PDS\C3D\56300602\SHEETSPLAN\090101-XS.DWG
LAYOUT NAME - 090159-xs

PLOT DATE : 3/28/2019 11:13 AM PLOT BY : DUMS, ALEXANDER T PLOT NAME :

PLOT SCALE : 1 IN:10 FT HORZ. / 1 IN:10 FT VERT.

9


9

PROJECT NO: 5630-06-72	HWY: STH 78	COUNTY: SAUK	CROSS SECTIONS: STH 78	SHEET	E

FILE NAME : N:\PDS\C3D\56300602\SHEETSPLAN\090101-XS.DWG
LAYOUT NAME - 090160-xs

PLOT DATE : 3/28/2019 11:13 AM PLOT BY : DUMS, ALEXANDER T PLOT NAME :

PLOT SCALE : 1 IN:10 FT HORZ. / 1 IN:10 FT VERT.

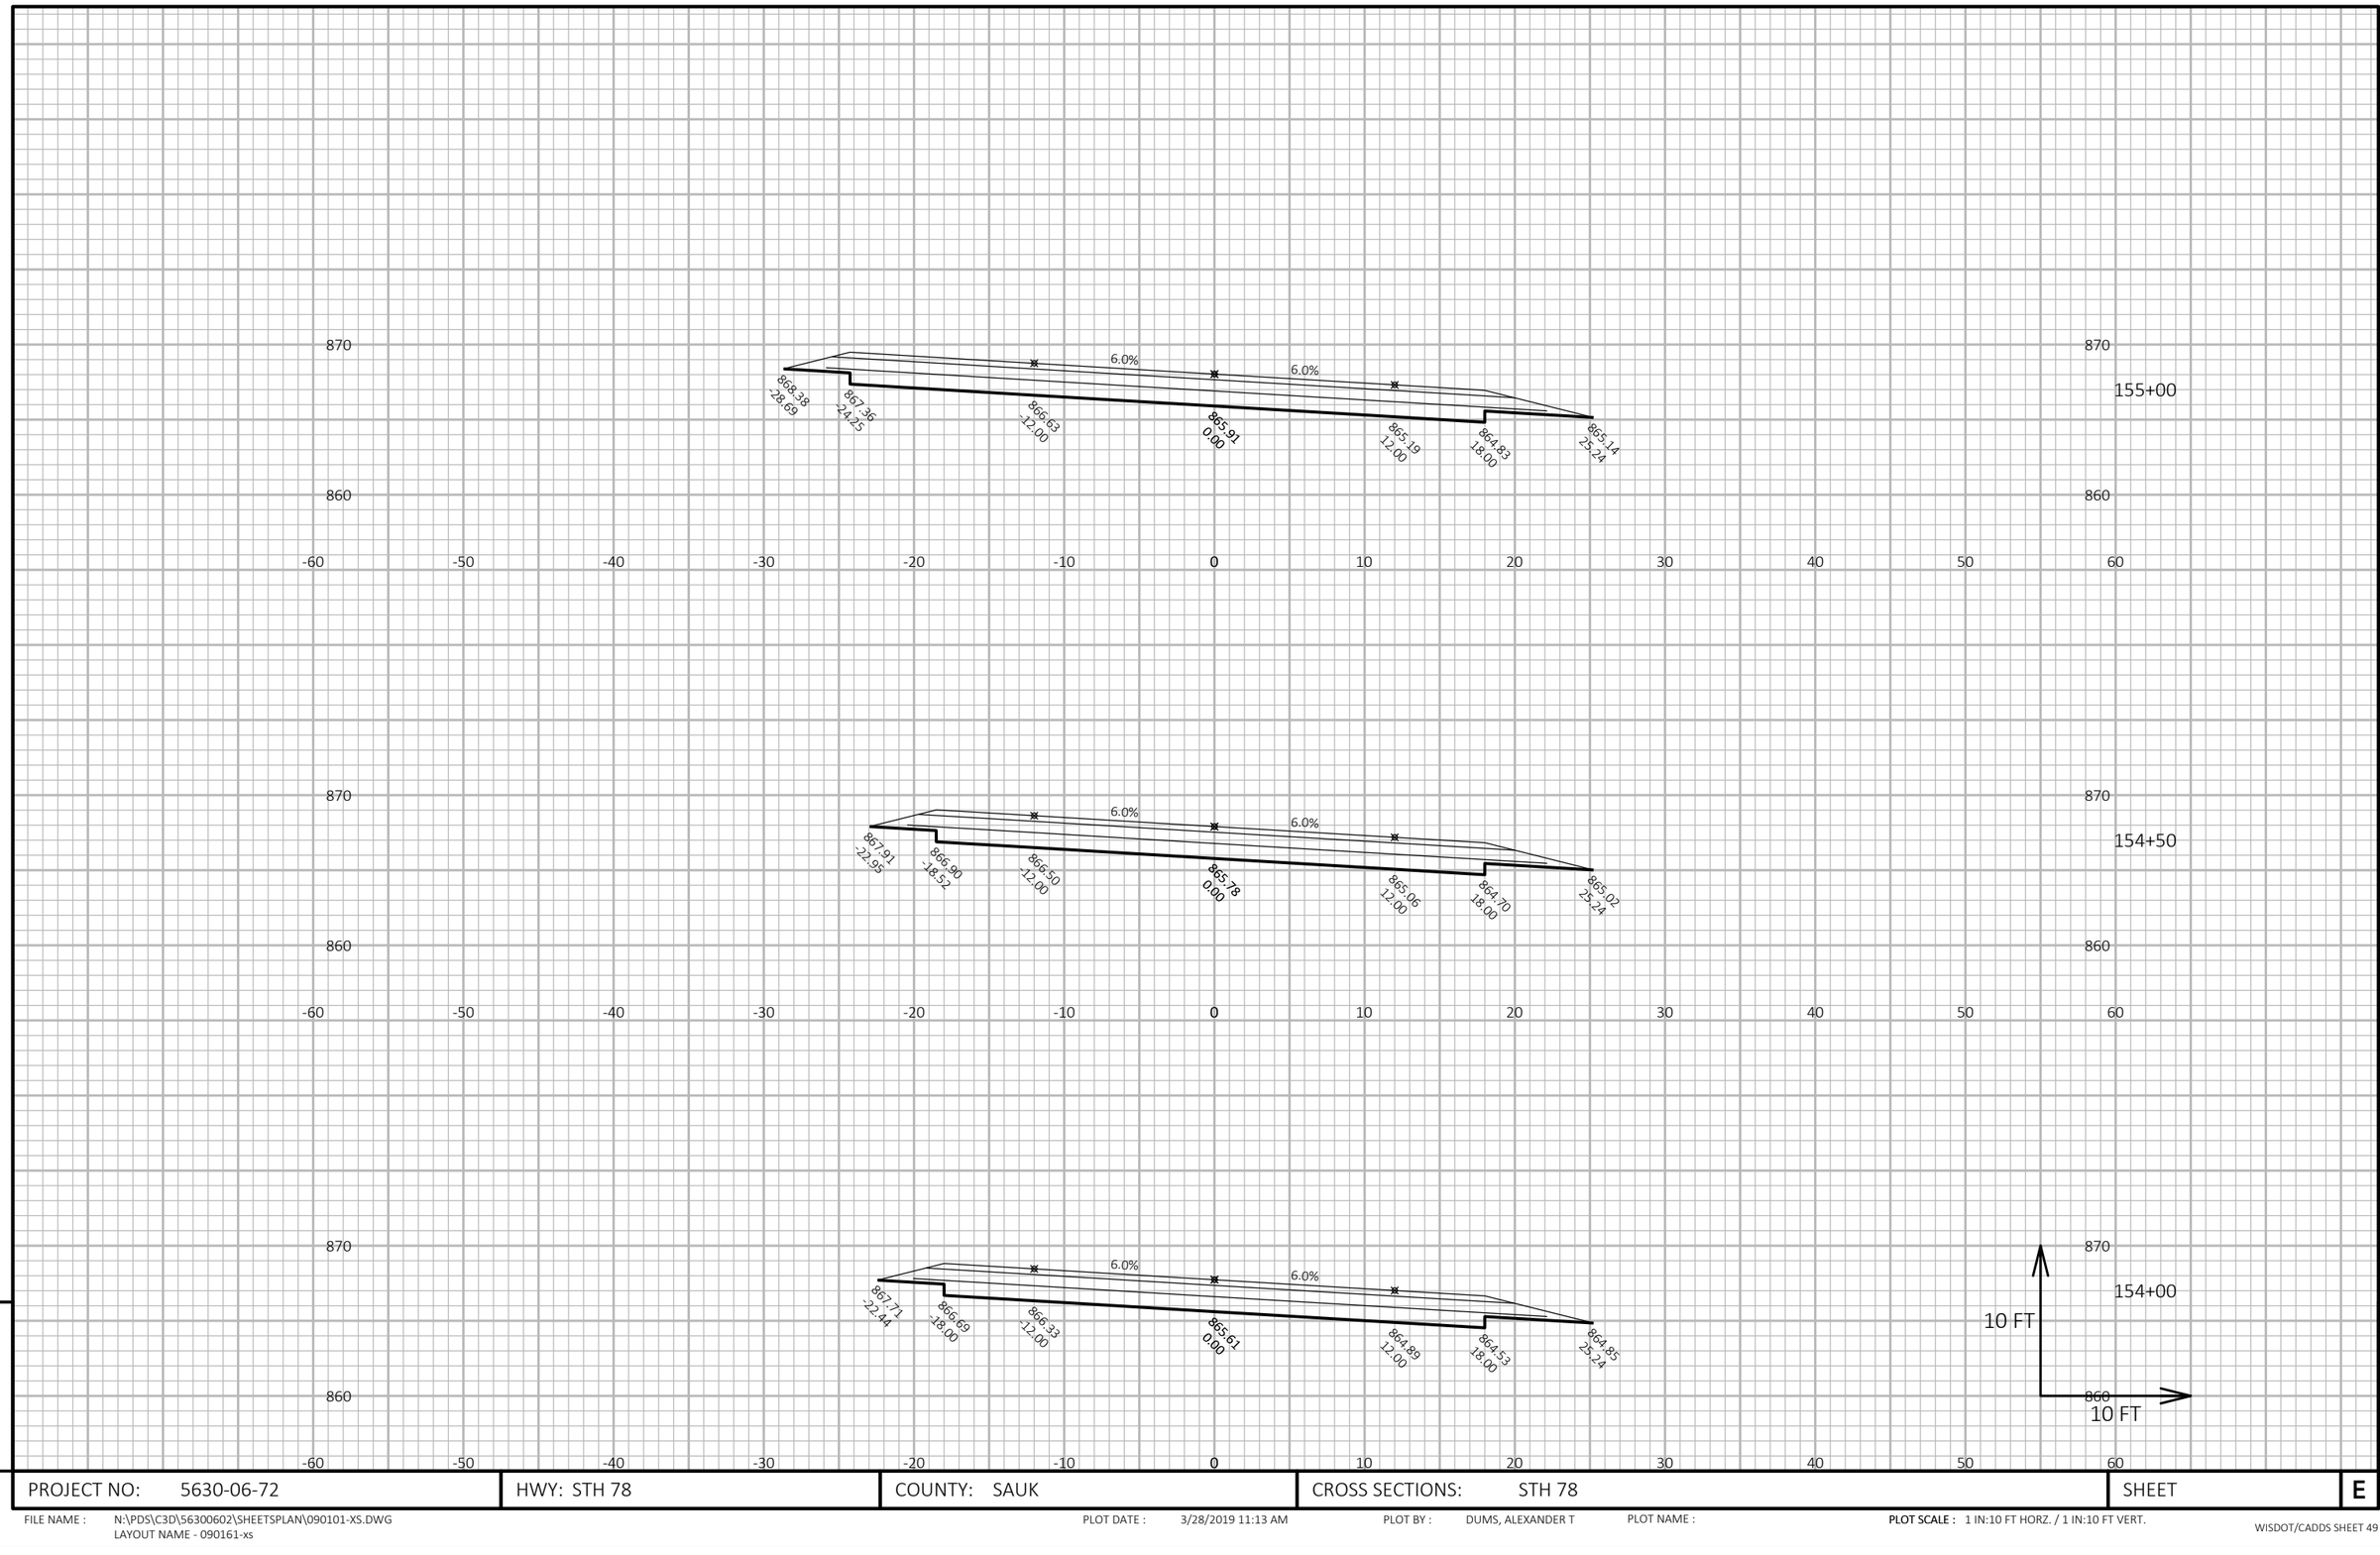

9

9

PROJECT NO: 5630-06-72	HWY: STH 78	COUNTY: SAUK	CROSS SECTIONS: STH 78	SHEET	E


FILE NAME : N:\PDS\C3D\56300602\SHEETSPLAN\090101-XS.DWG
LAYOUT NAME - 090161-xs

PLOT DATE : 3/28/2019 11:13 AM

PLOT BY : DUMS, ALEXANDER T

PLOT NAME :

PLOT SCALE : 1 IN:10 FT HORZ. / 1 IN:10 FT VERT.

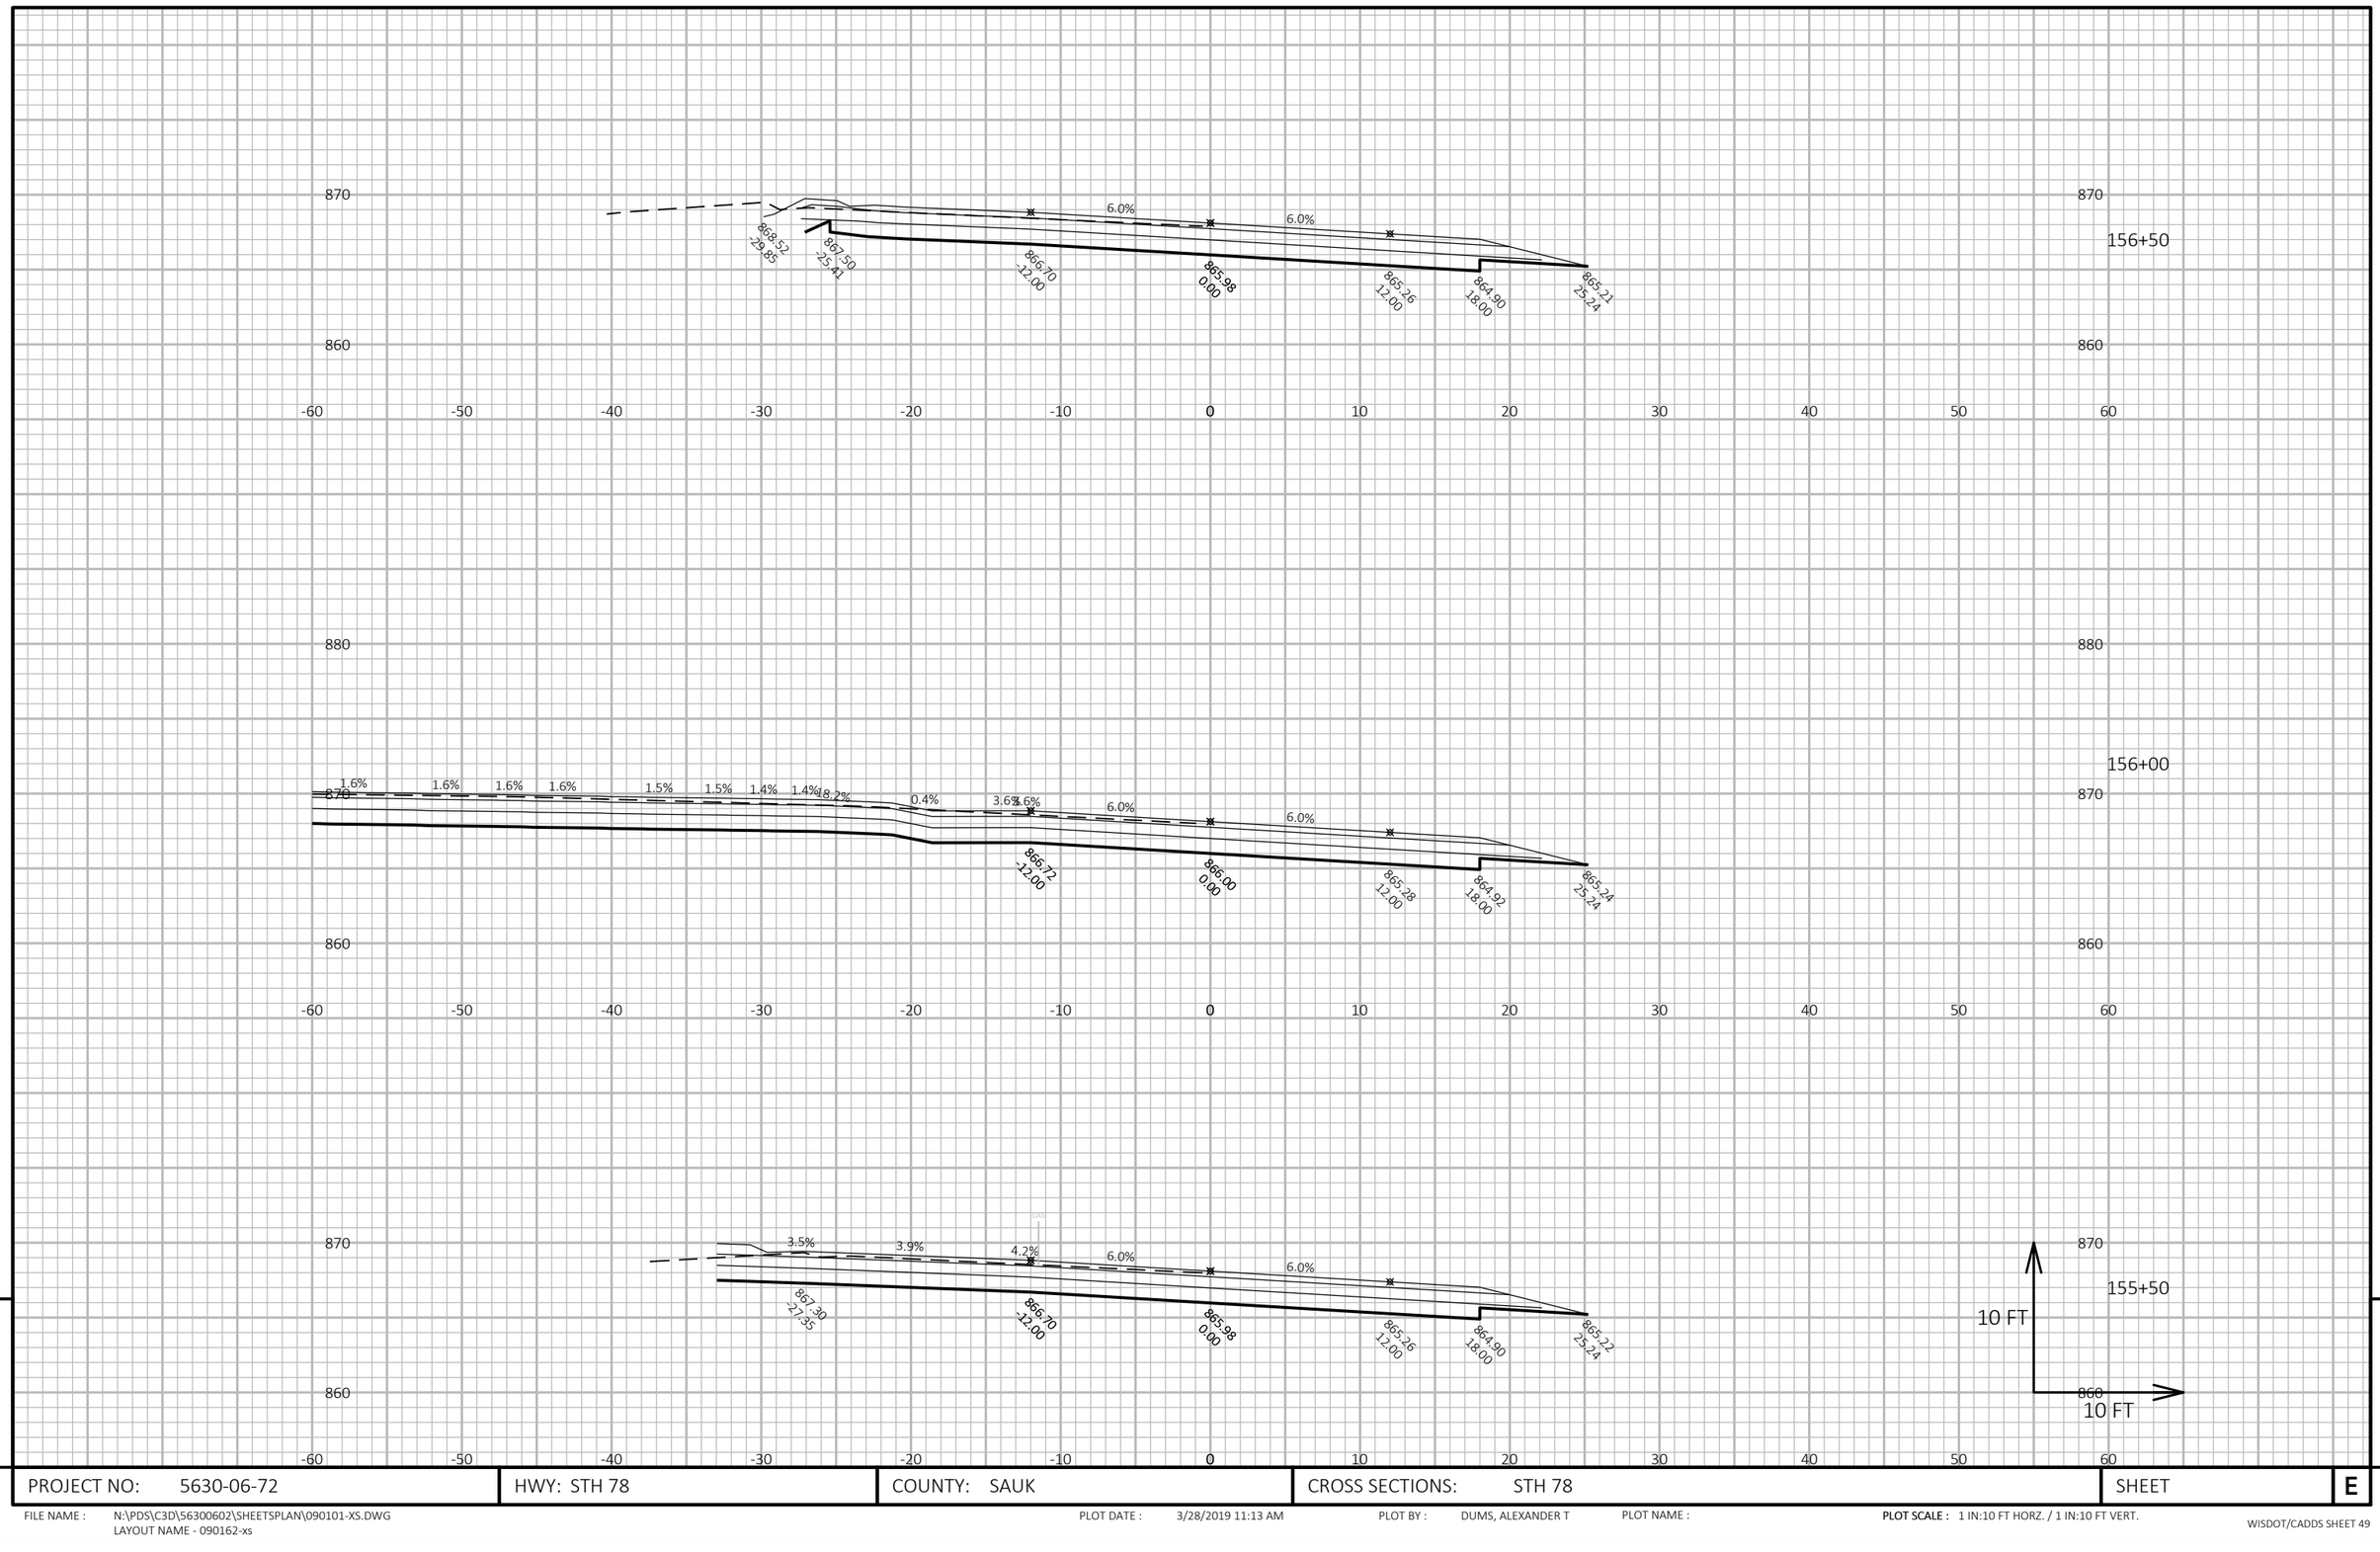

PROJECT NO: 5630-06-72	HWY: STH 78	COUNTY: SAUK	CROSS SECTIONS: STH 78	SHEET	E


FILE NAME : N:\PDS\C3D\56300602\SHEETSPLAN\090101-XS.DWG
LAYOUT NAME - 090162-xs

PLOT DATE : 3/28/2019 11:13 AM PLOT BY : DUMS, ALEXANDER T PLOT NAME :

PLOT SCALE : 1 IN:10 FT HORZ. / 1 IN:10 FT VERT.

WISDOT/CADDS SHEET 49

9

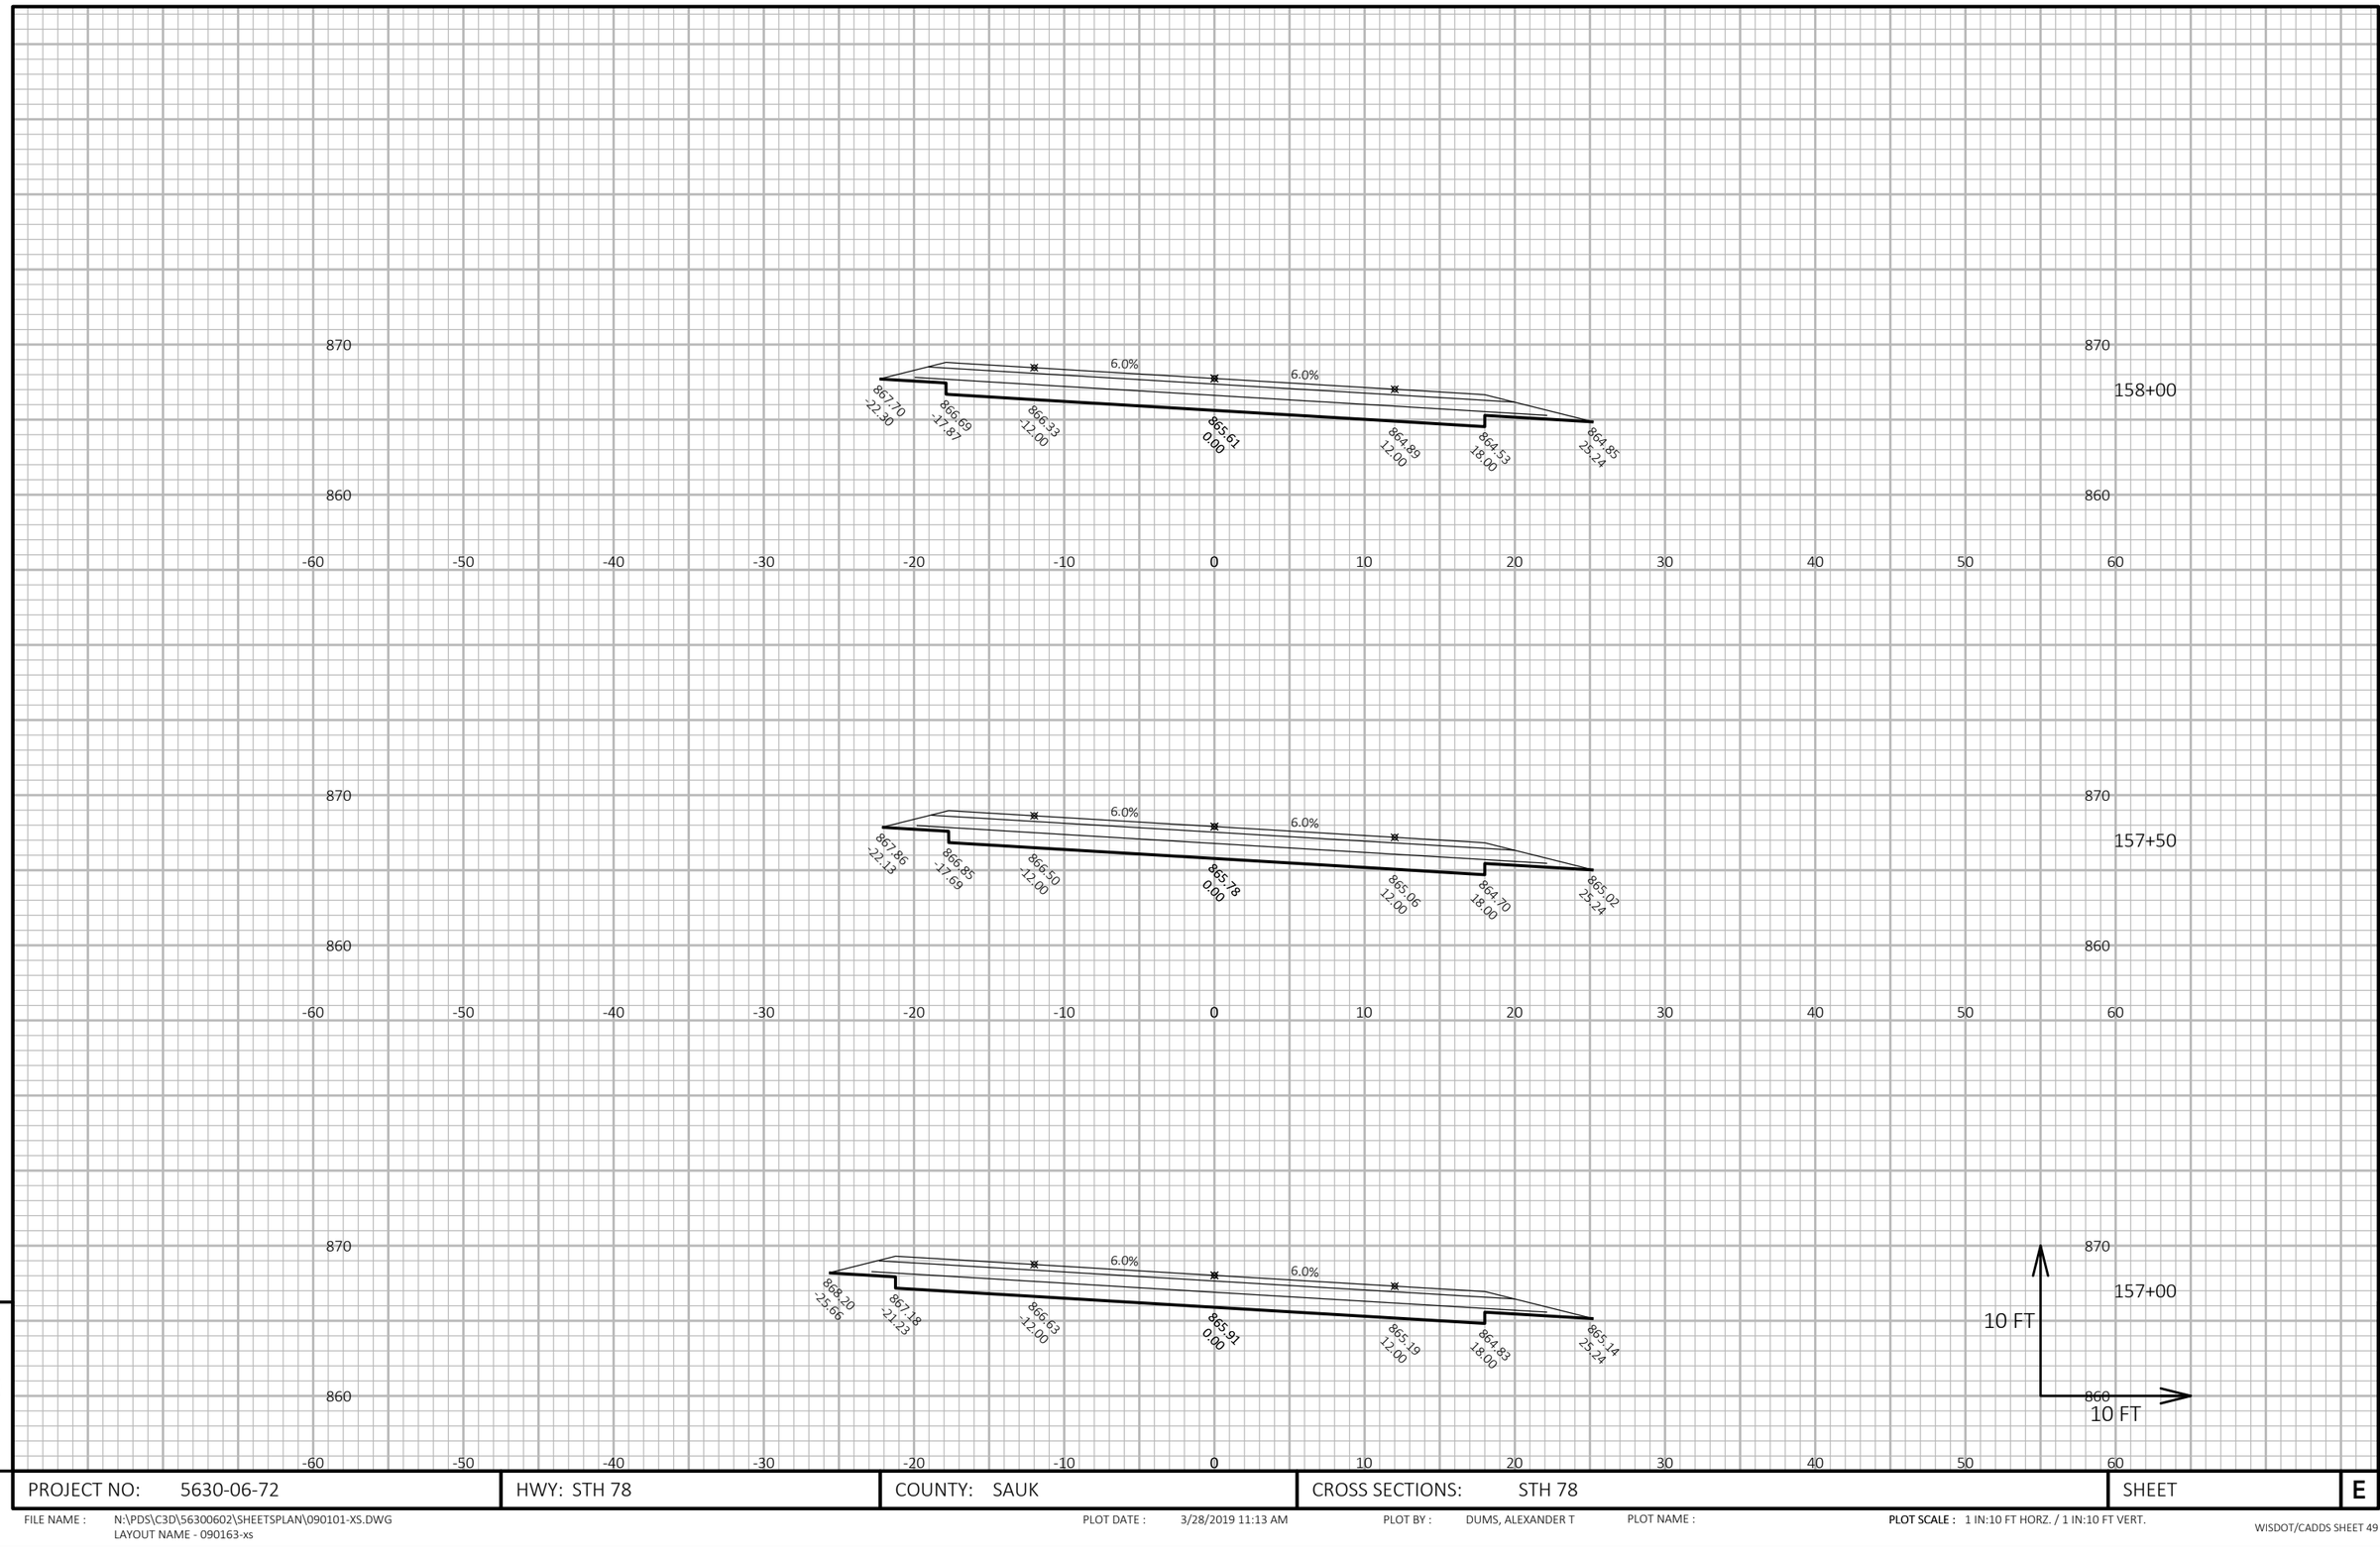

PROJECT NO: 5630-06-72	HWY: STH 78	COUNTY: SAUK	CROSS SECTIONS: STH 78	SHEET	E

FILE NAME : N:\PDS\C3D\56300602\SHEETSPLAN\090101-XS.DWG
LAYOUT NAME - 090163-xs

PLOT DATE : 3/28/2019 11:13 AM


PLOT BY : DUMS, ALEXANDER T

PLOT NAME :


PLOT SCALE : 1 IN:10 FT HORZ. / 1 IN:10 FT VERT.

9


9

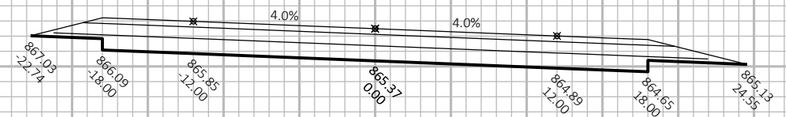


158+56

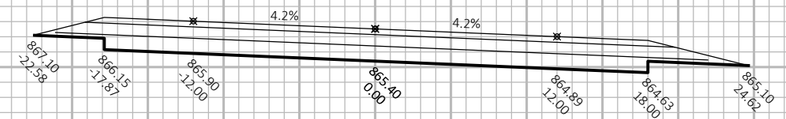

158+50

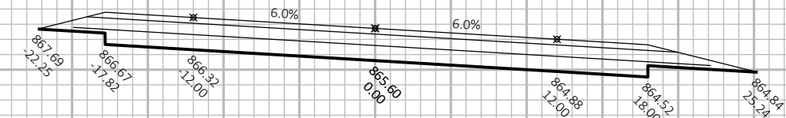

158+03

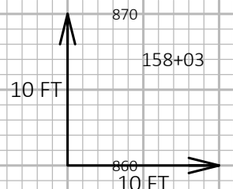

9

9

PROJECT NO: 5630-06-72	HWY: STH 78	COUNTY: SAUK	CROSS SECTIONS: STH 78	SHEET	E

FILE NAME : N:\PDS\C3D\56300602\SHEETSPLAN\090101-XS.DWG
LAYOUT NAME - 090164-xs

PLOT DATE : 3/28/2019 11:13 AM


PLOT BY : DUMS, ALEXANDER T

PLOT NAME :


PLOT SCALE : 1 IN:10 FT HORZ. / 1 IN:10 FT VERT.




159+09

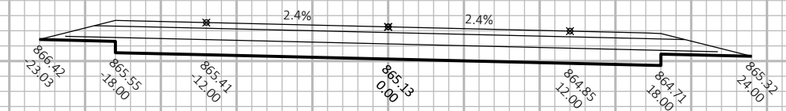

159+00

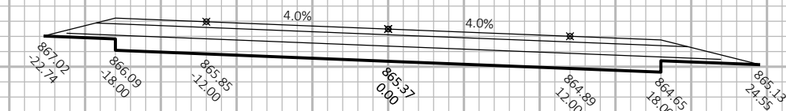

158+56

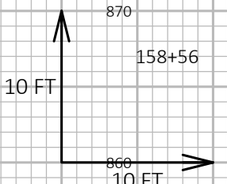

9

9

PROJECT NO: 5630-06-72	HWY: STH 78	COUNTY: SAUK	CROSS SECTIONS: STH 78	SHEET	E


FILE NAME : N:\PDS\C3D\56300602\SHEETSPLAN\090101-XS.DWG
LAYOUT NAME - 090165-xs

PLOT DATE : 3/28/2019 11:14 AM


PLOT BY : DUMS, ALEXANDER T

PLOT NAME :


PLOT SCALE : 1 IN:10 FT HORZ. / 1 IN:10 FT VERT.

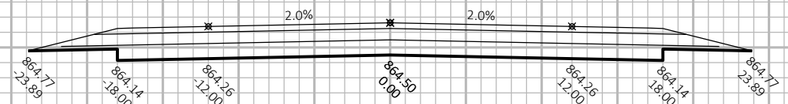


160+16

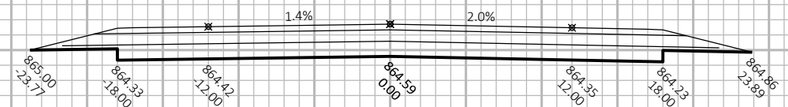

160+00

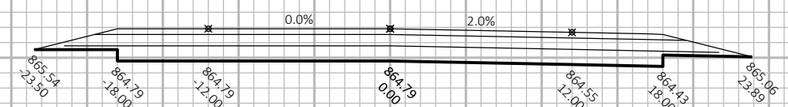

159+63

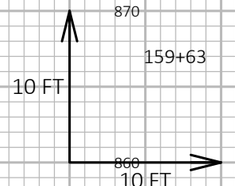

9

9

PROJECT NO: 5630-06-72	HWY: STH 78	COUNTY: SAUK	CROSS SECTIONS: STH 78	SHEET	E


FILE NAME : N:\PDS\C3D\56300602\SHEETSPLAN\090101-XS.DWG
LAYOUT NAME - 090166-xs

PLOT DATE : 3/28/2019 11:14 AM


PLOT BY : DUMS, ALEXANDER T

PLOT NAME :


PLOT SCALE : 1 IN:10 FT HORZ. / 1 IN:10 FT VERT.

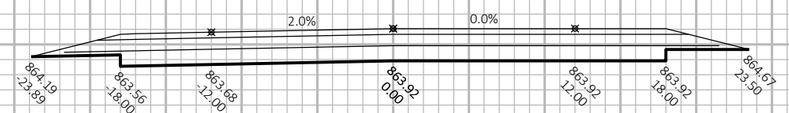


161+23

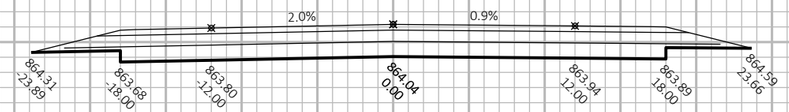

161+00

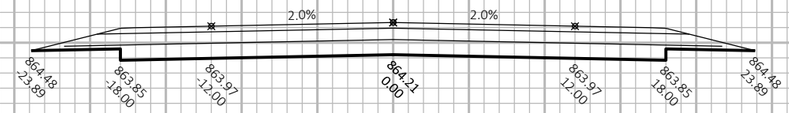

160+69

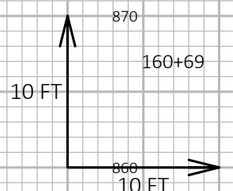

9

9

PROJECT NO: 5630-06-72	HWY: STH 78	COUNTY: SAUK	CROSS SECTIONS: STH 78	SHEET	E


FILE NAME : N:\PDS\C3D\56300602\SHEETSPLAN\090101-XS.DWG
LAYOUT NAME - 090167-xs

PLOT DATE : 3/28/2019 11:14 AM

PLOT BY : DUMS, ALEXANDER T

PLOT NAME :


PLOT SCALE : 1 IN:10 FT HORZ. / 1 IN:10 FT VERT.

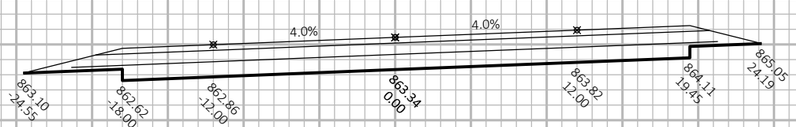


162+29



162+00

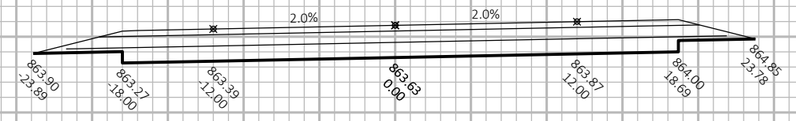

161+76

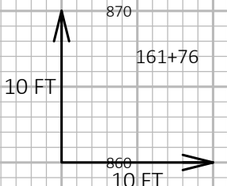

9

9

PROJECT NO: 5630-06-72	HWY: STH 78	COUNTY: SAUK	CROSS SECTIONS: STH 78	SHEET	E


FILE NAME : N:\PDS\C3D\56300602\SHEETSPLAN\090101-XS.DWG
LAYOUT NAME - 090168-xs

PLOT DATE : 3/28/2019 11:14 AM

PLOT BY : DUMS, ALEXANDER T

PLOT NAME :

PLOT SCALE : 1 IN:10 FT HORZ. / 1 IN:10 FT VERT.

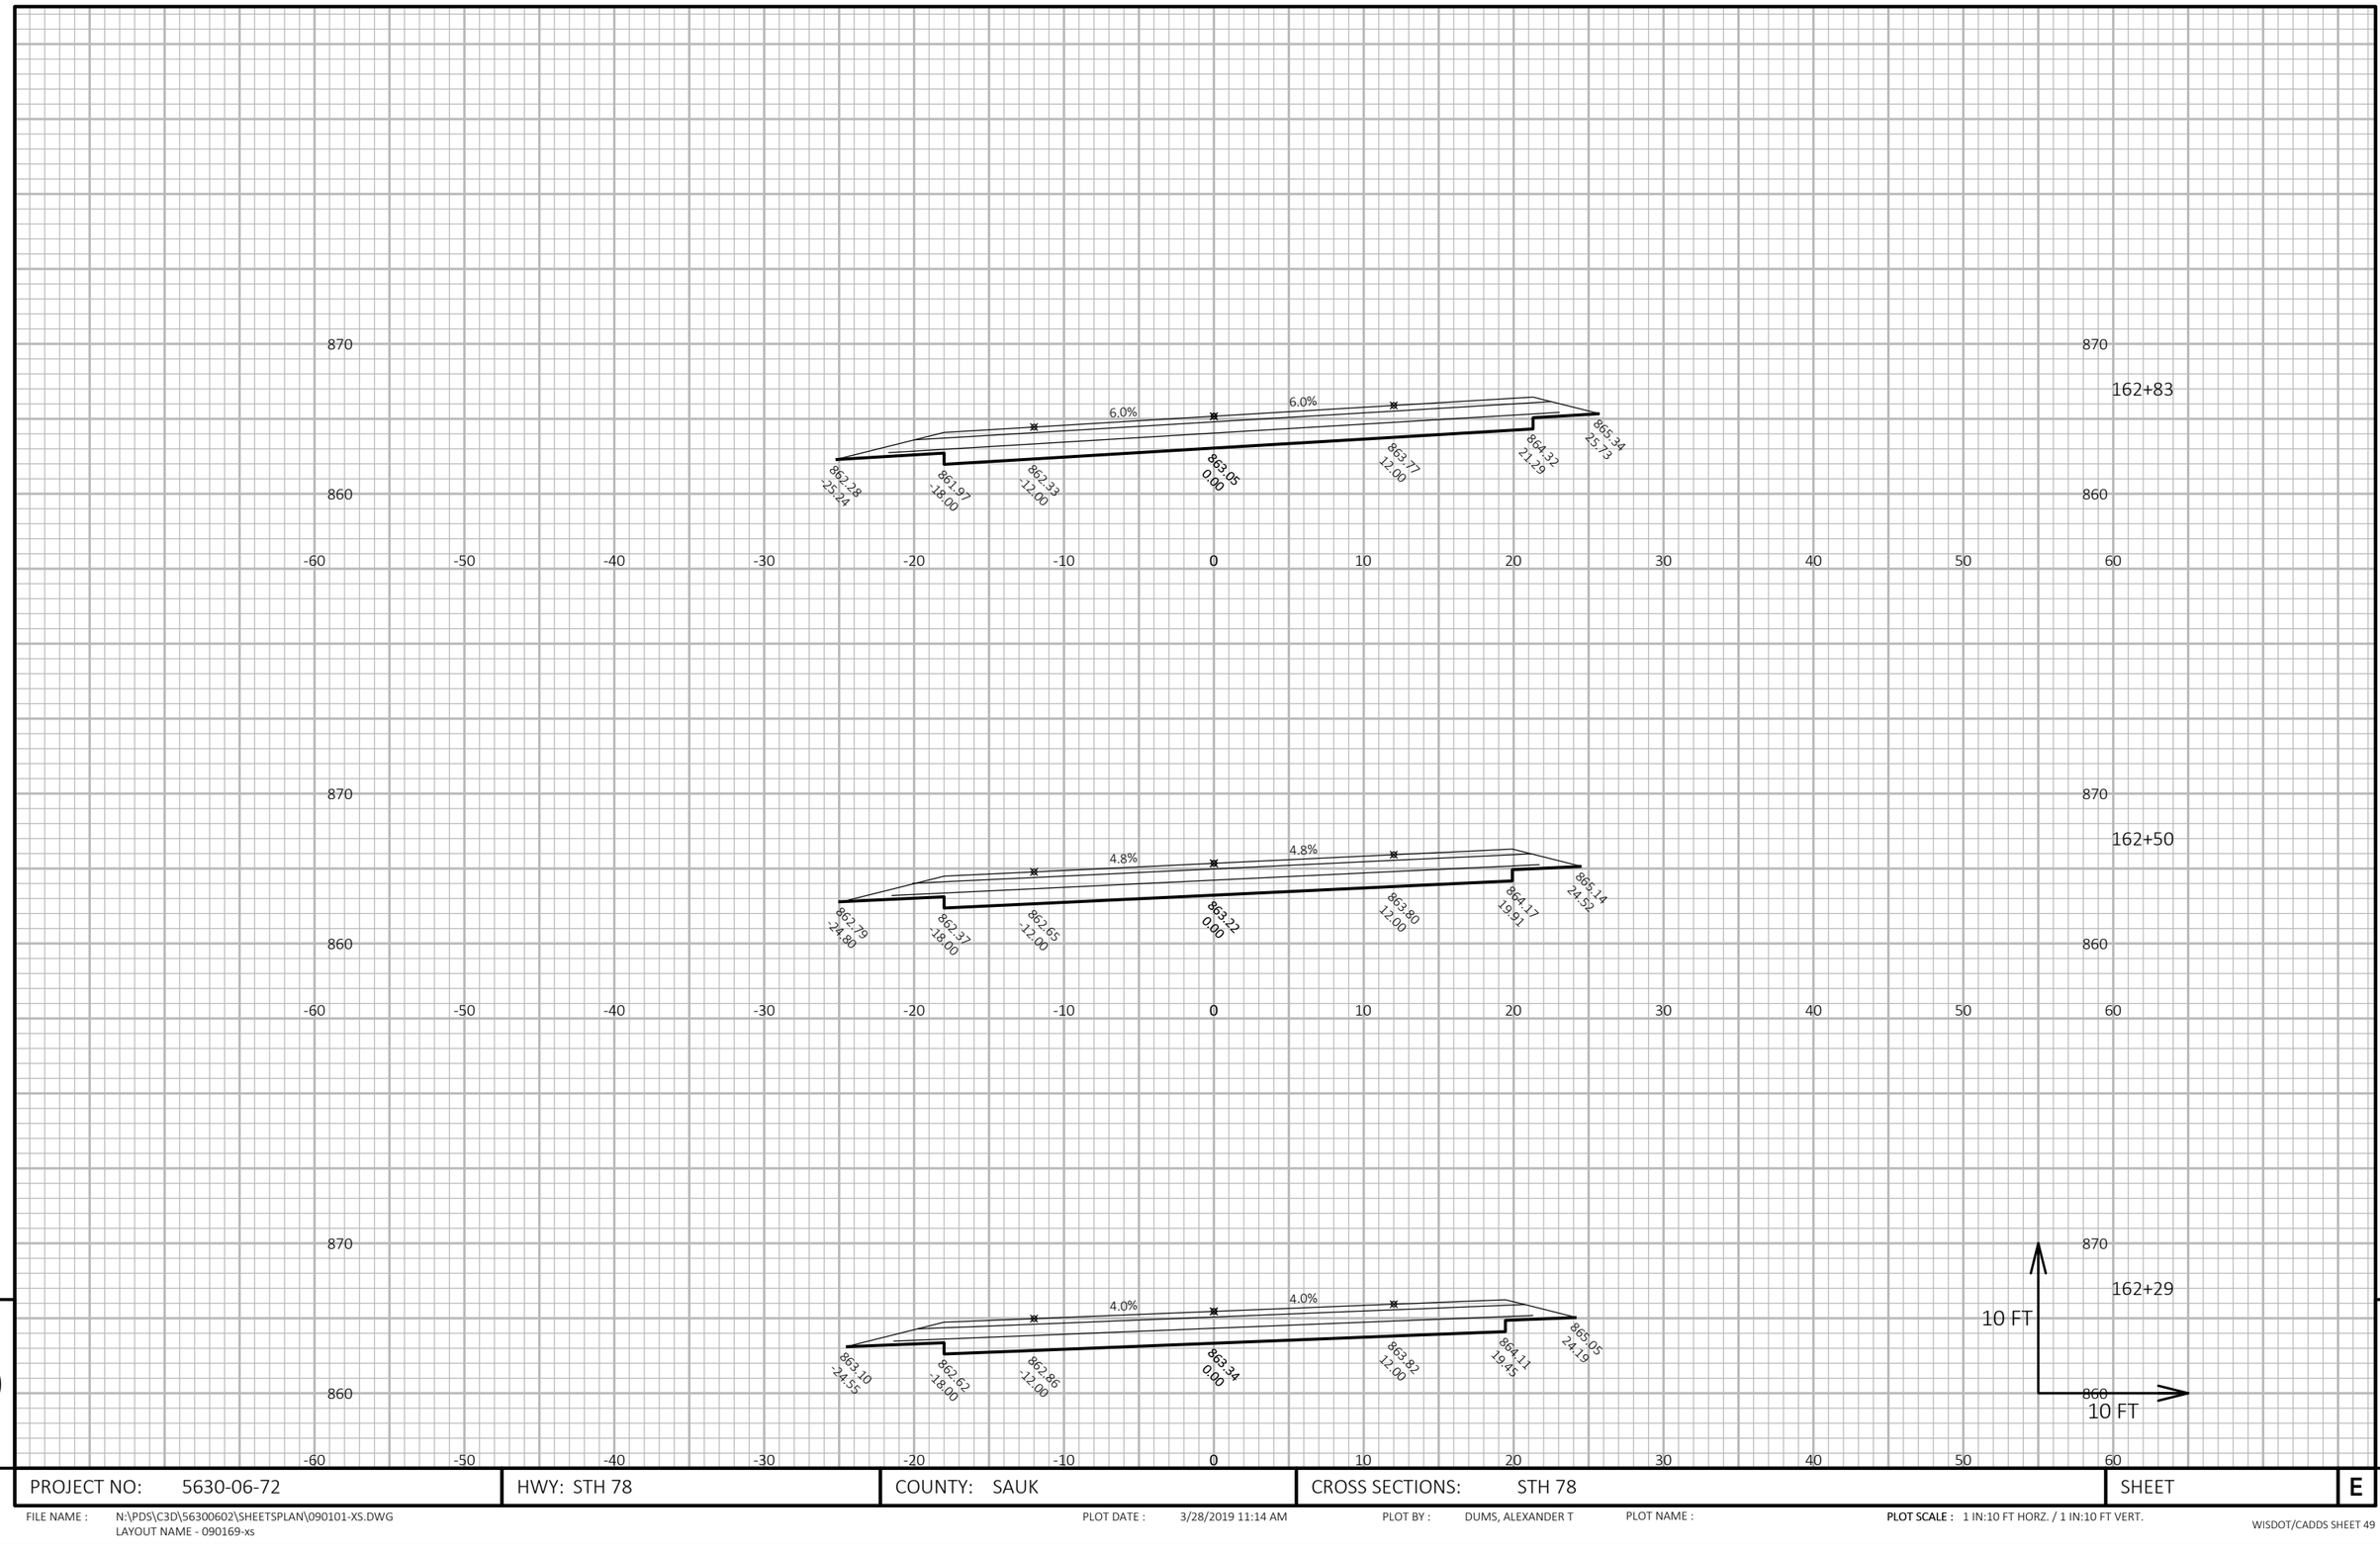

9

PROJECT NO: 5630-06-72	HWY: STH 78	COUNTY: SAUK	CROSS SECTIONS: STH 78	SHEET	E

9


FILE NAME : N:\PDS\C3D\56300602\SHEETSPLAN\090101-XS.DWG
LAYOUT NAME - 090169-xs

PLOT DATE : 3/28/2019 11:14 AM

PLOT BY : DUMS, ALEXANDER T

PLOT NAME :

PLOT SCALE : 1 IN:10 FT HORZ. / 1 IN:10 FT VERT.

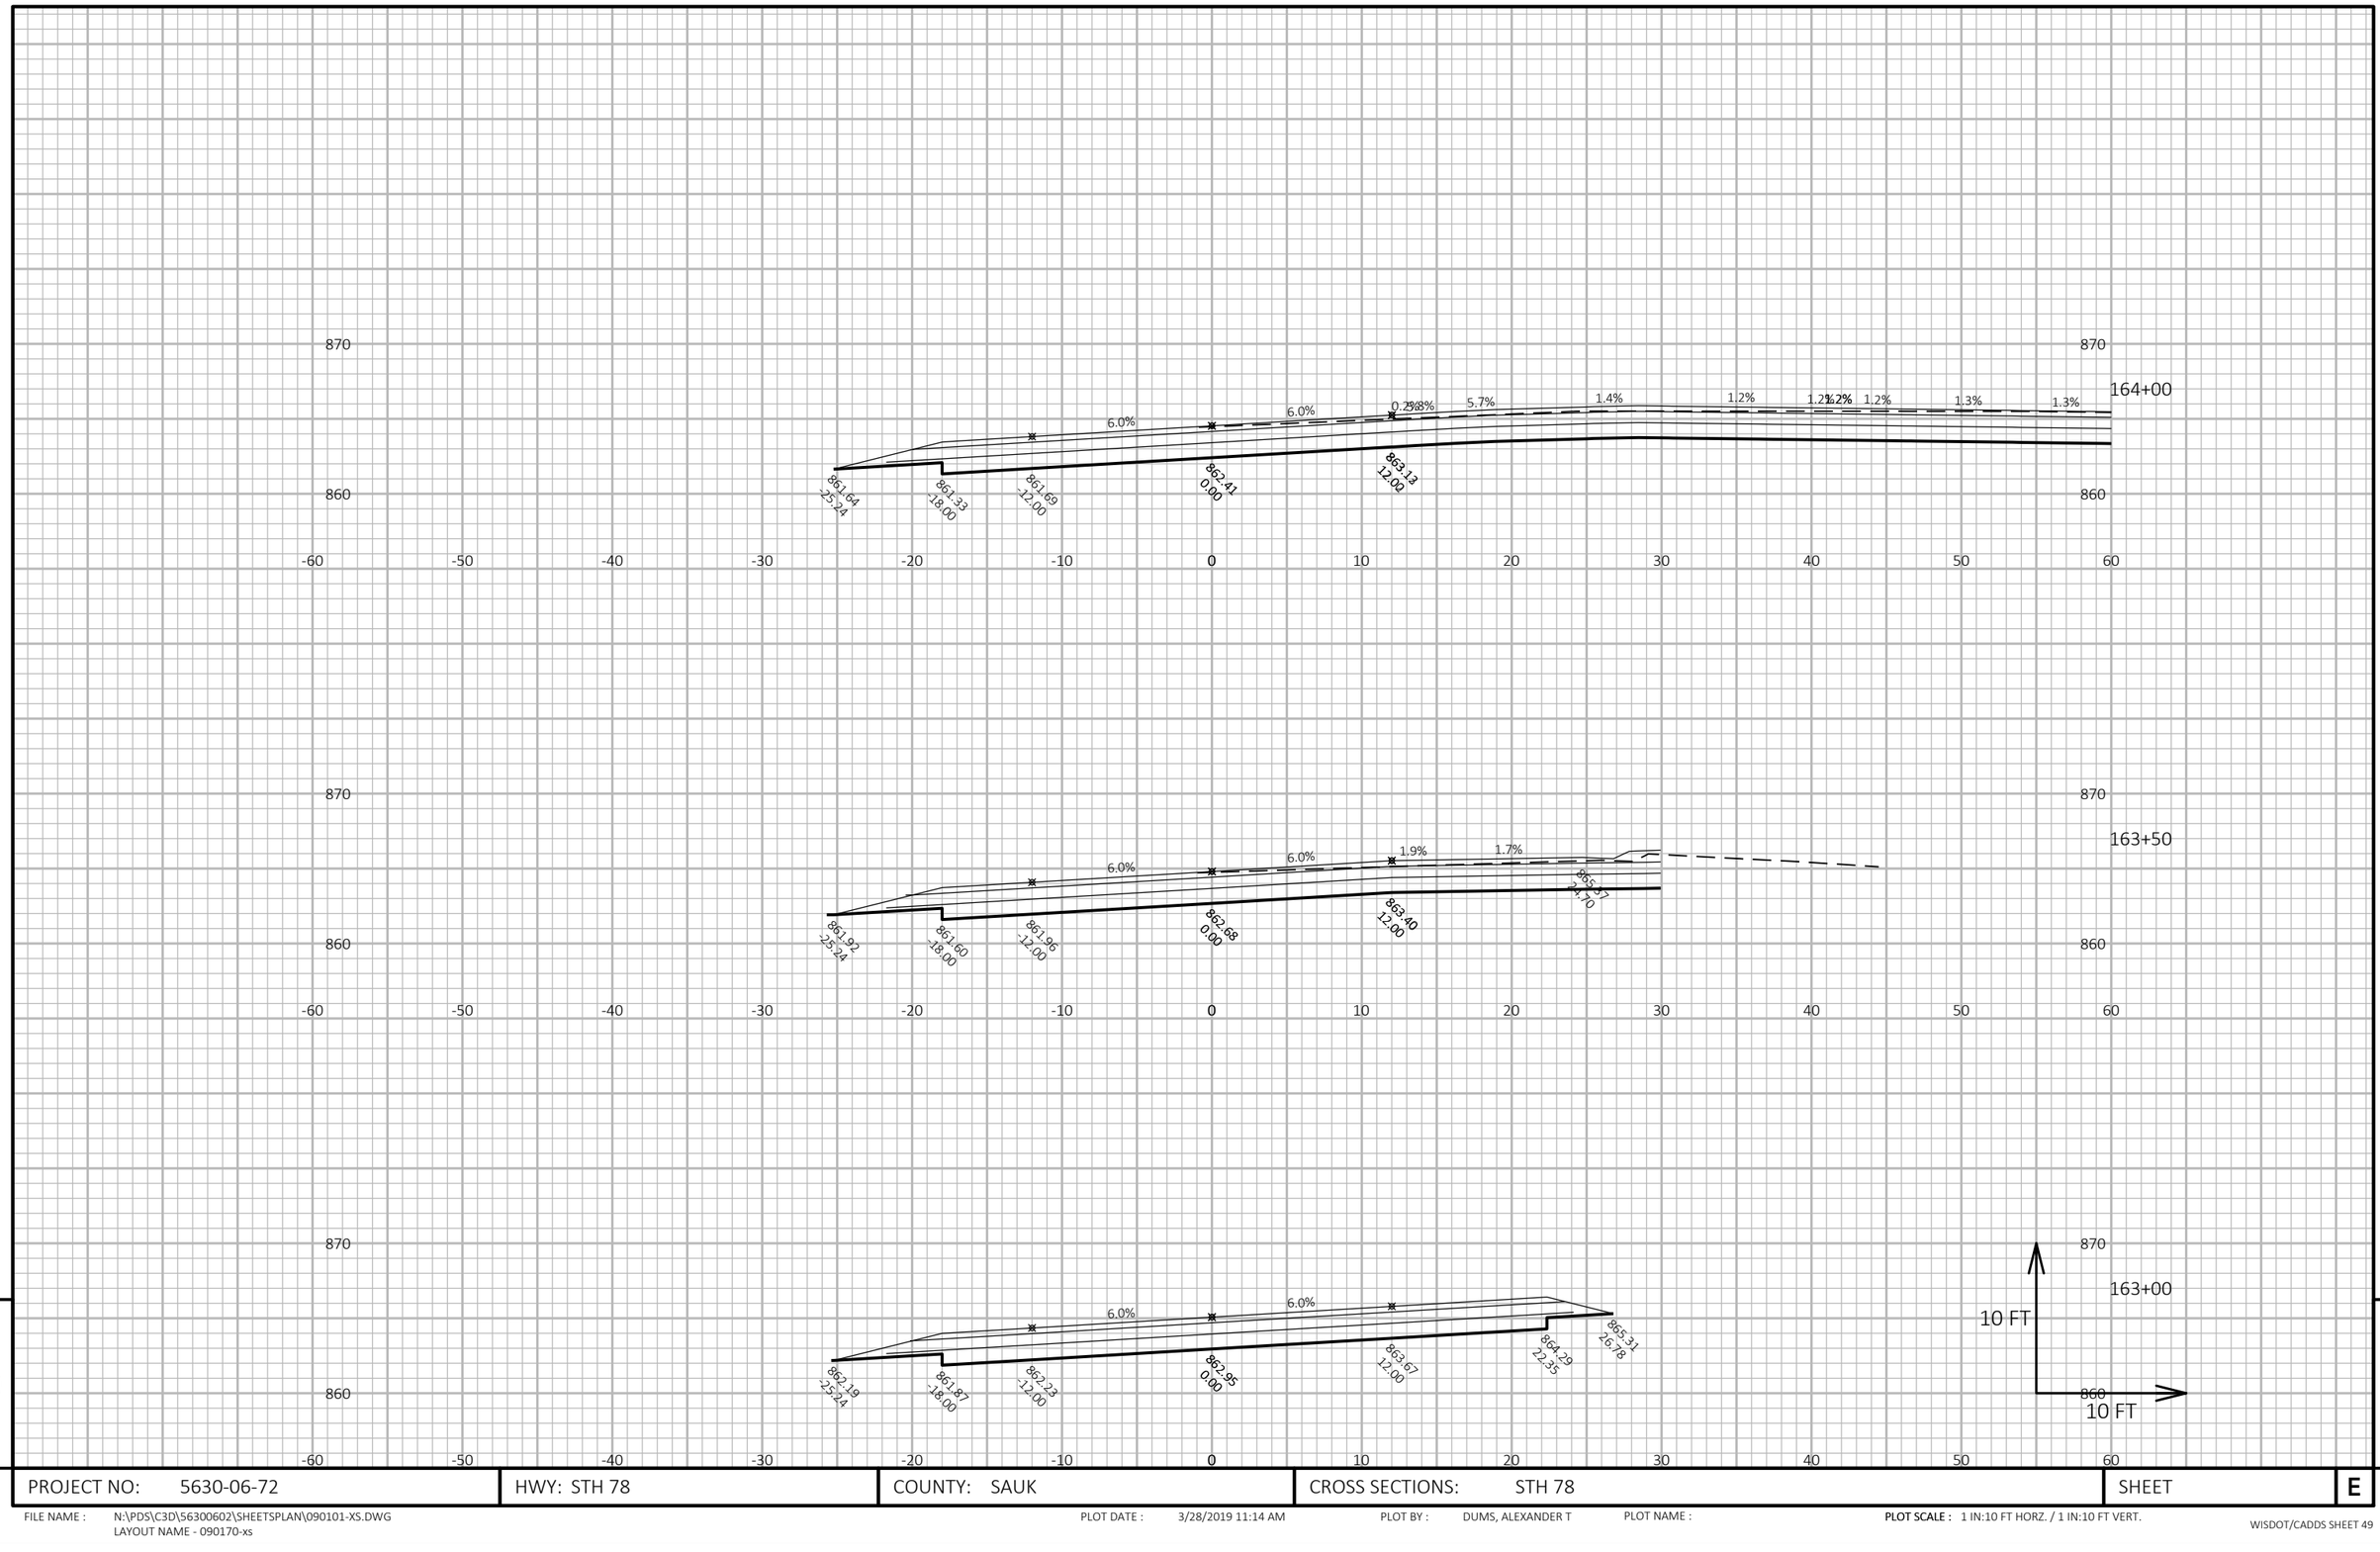

9

9

PROJECT NO: 5630-06-72	HWY: STH 78	COUNTY: SAUK	CROSS SECTIONS: STH 78	SHEET	E


FILE NAME : N:\PDS\C3D\56300602\SHEETSPLAN\090101-XS.DWG
LAYOUT NAME - 090170-xs

PLOT DATE : 3/28/2019 11:14 AM

PLOT BY : DUMS, ALEXANDER T

PLOT NAME :

PLOT SCALE : 1 IN:10 FT HORZ. / 1 IN:10 FT VERT.

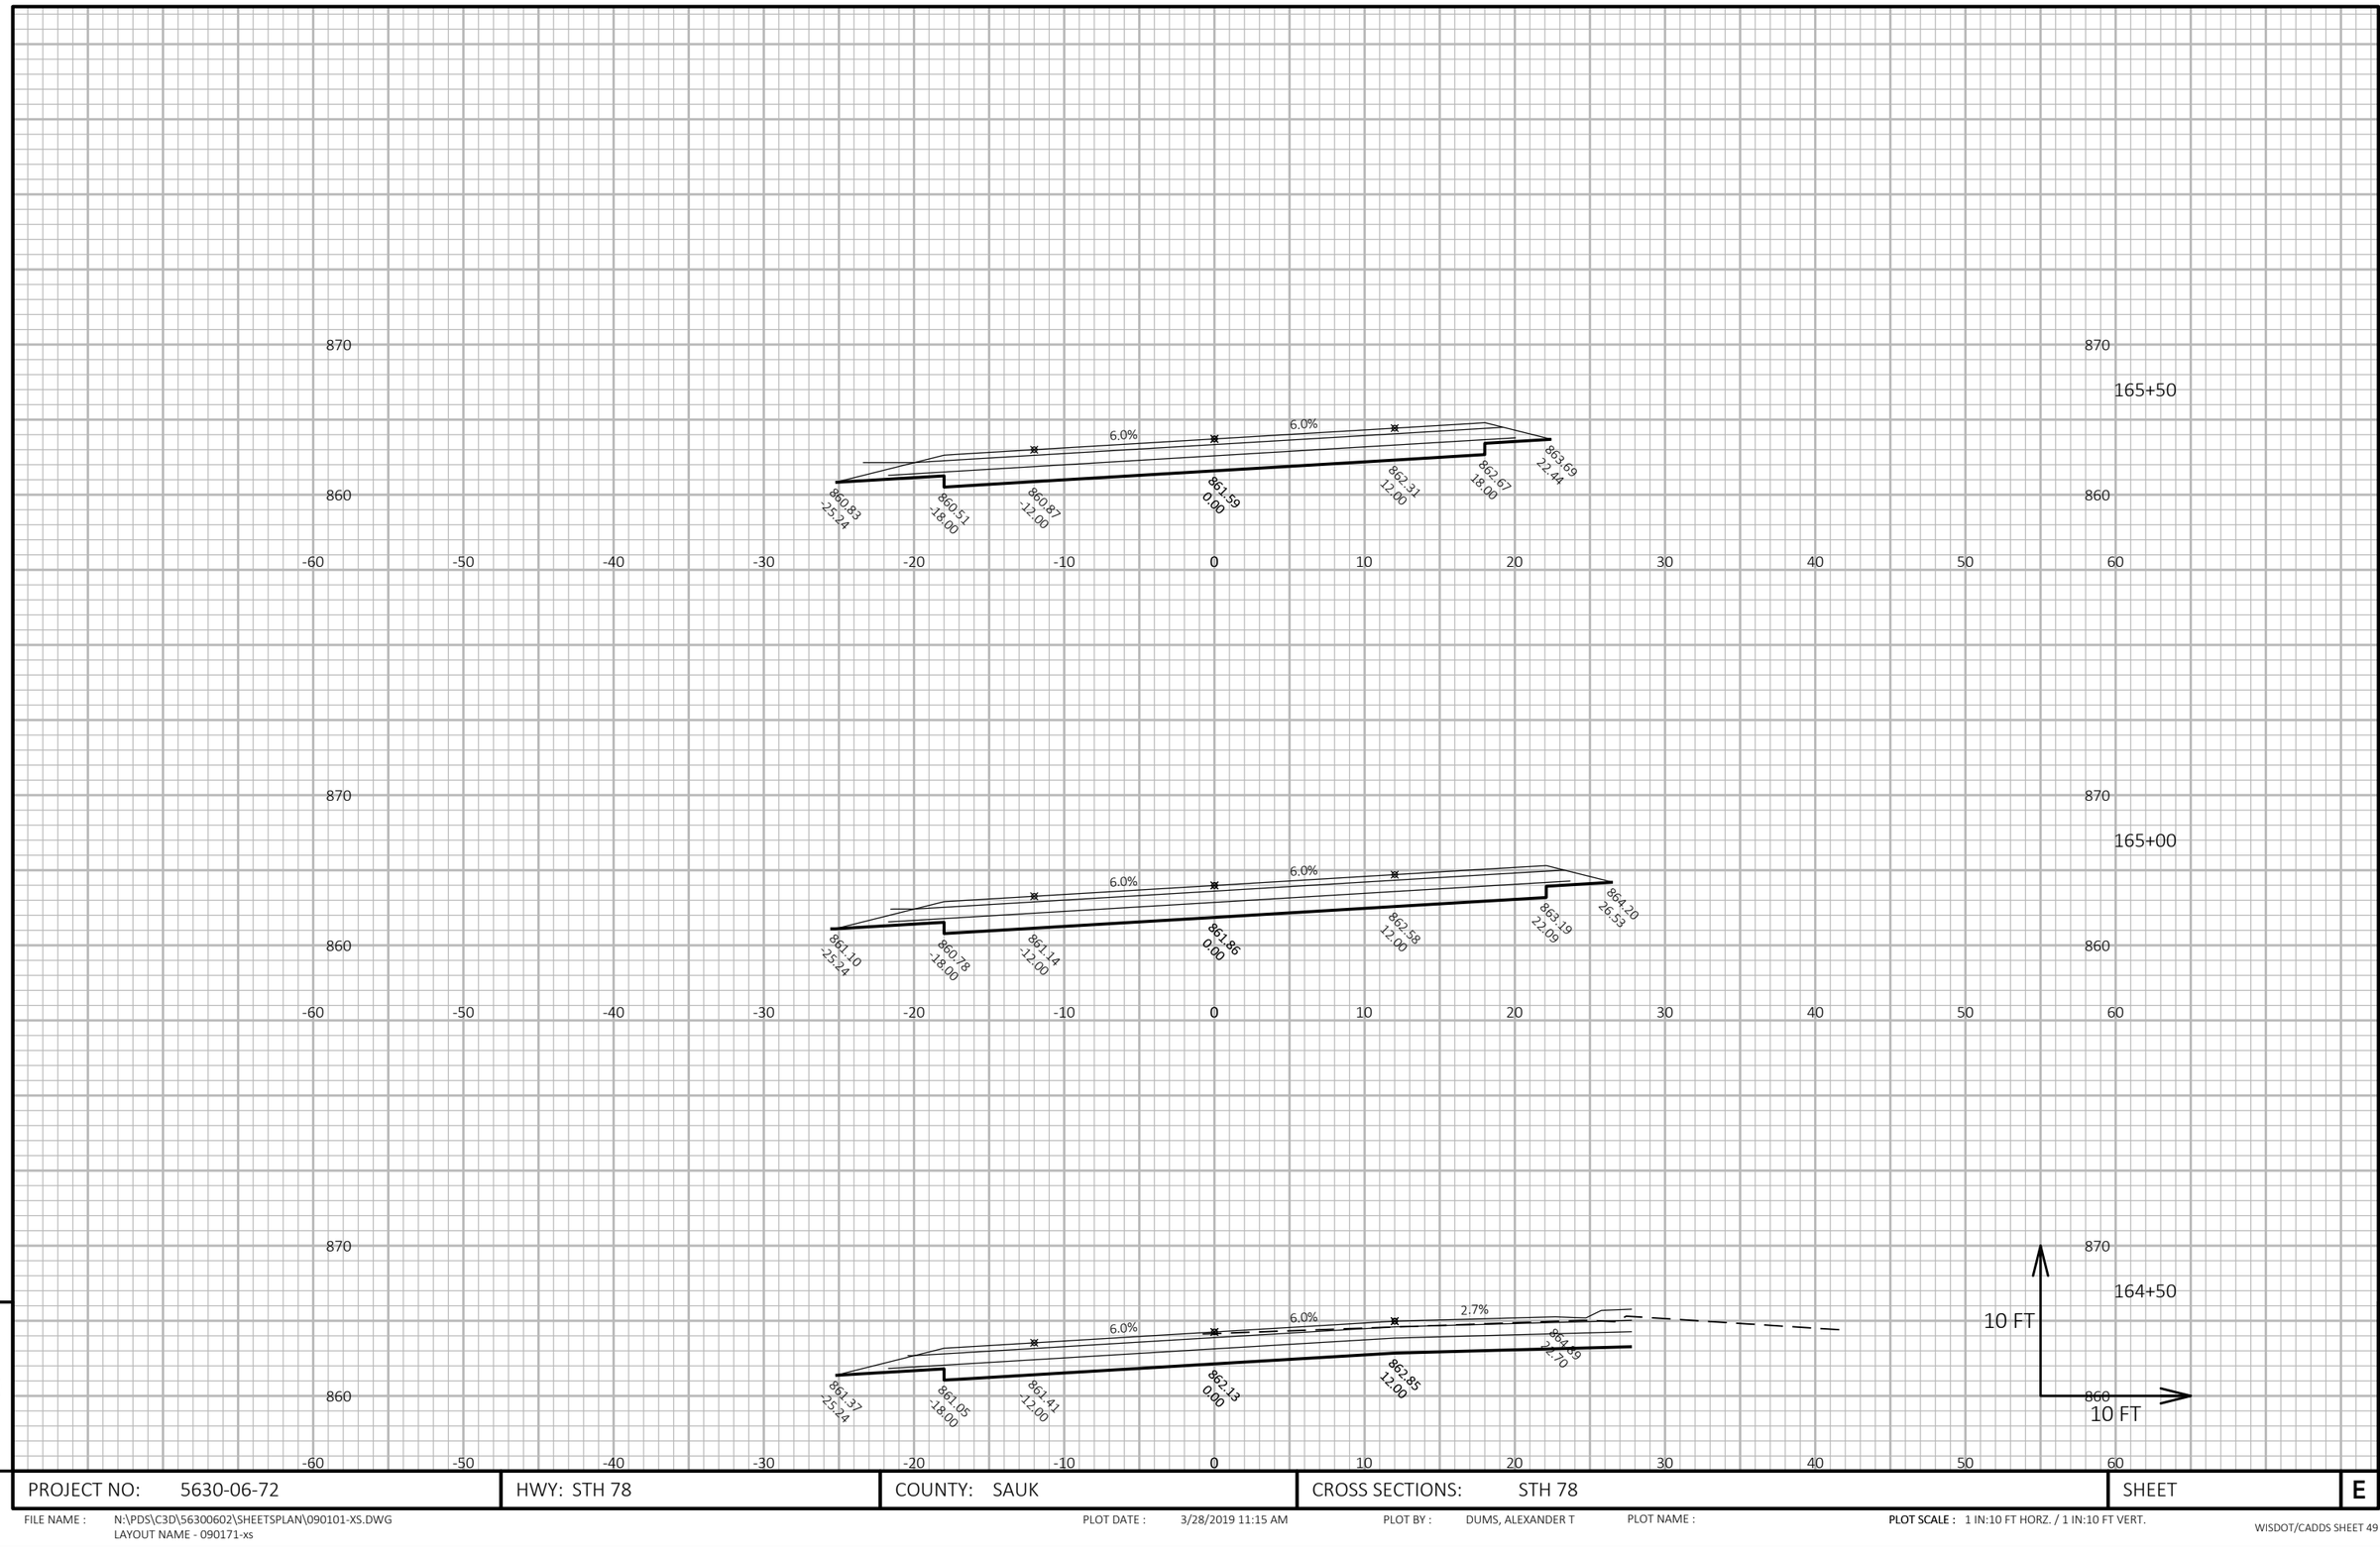

9


9

PROJECT NO: 5630-06-72	HWY: STH 78	COUNTY: SAUK	CROSS SECTIONS: STH 78	SHEET	E

FILE NAME : N:\PDS\C3D\56300602\SHEETSPLAN\090101-XS.DWG
LAYOUT NAME - 090171-xs

PLOT DATE : 3/28/2019 11:15 AM PLOT BY : DUMS, ALEXANDER T PLOT NAME :

PLOT SCALE : 1 IN:10 FT HORZ. / 1 IN:10 FT VERT.

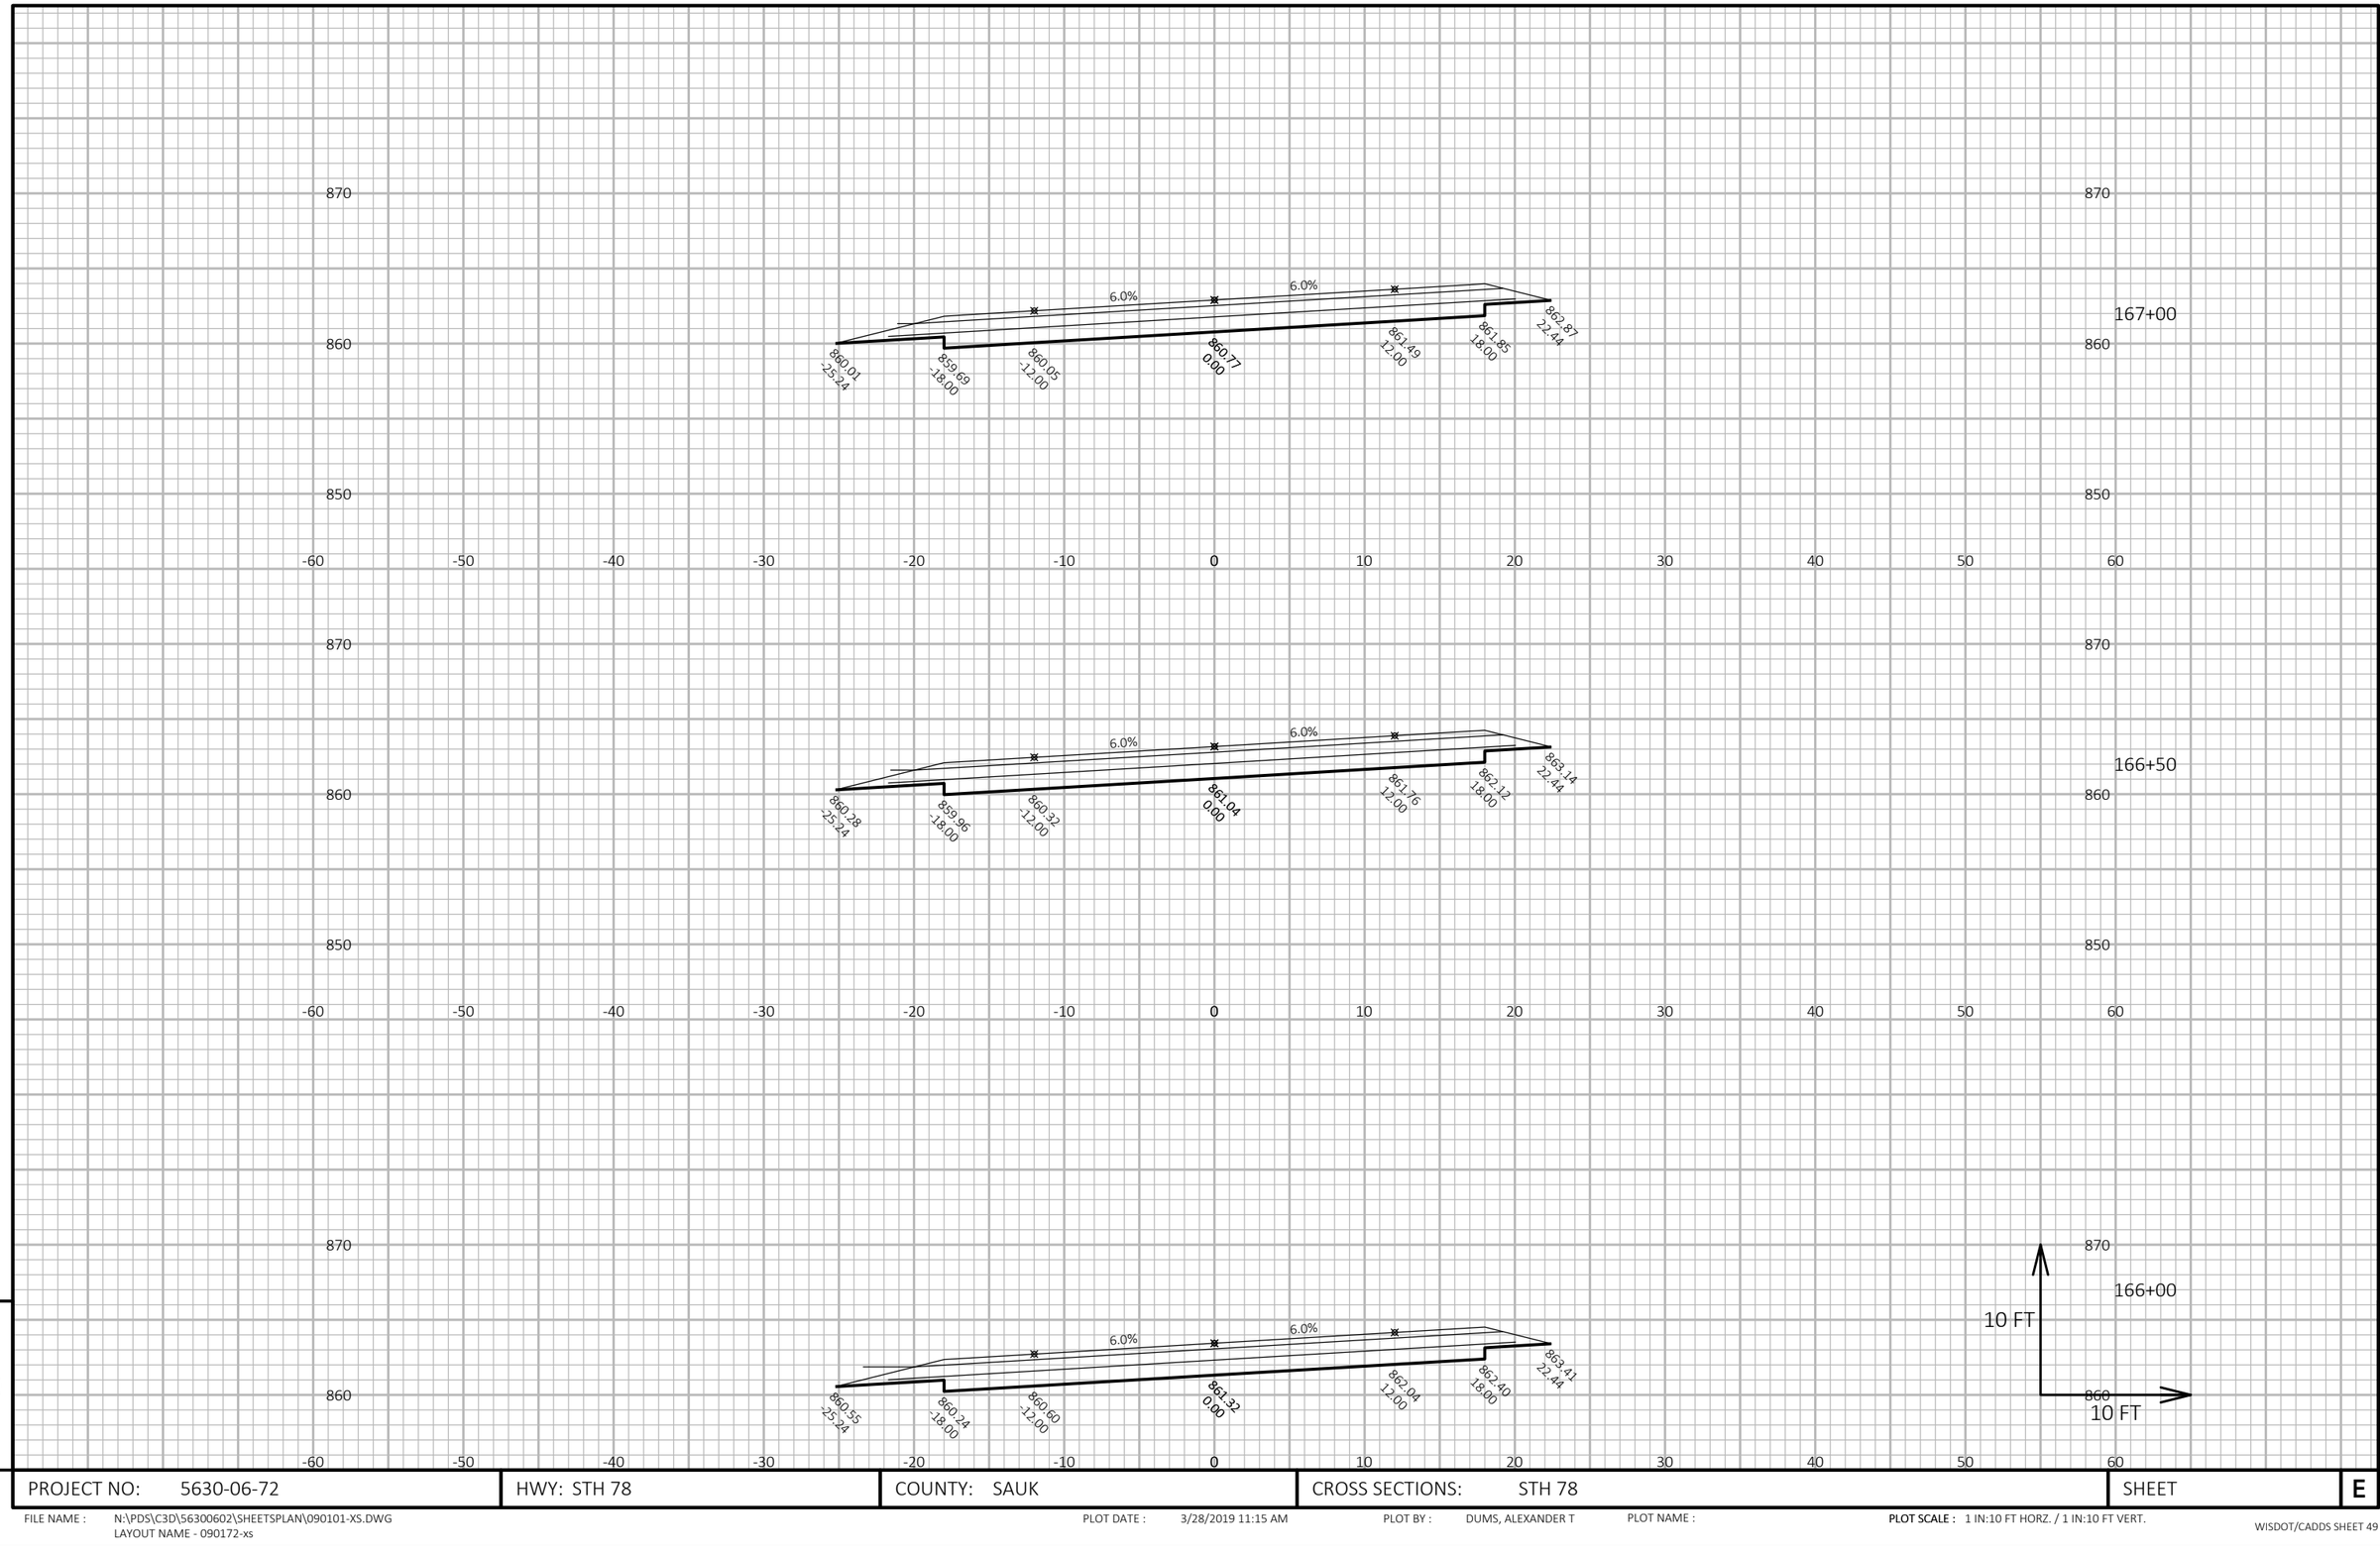


9

PROJECT NO: 5630-06-72	HWY: STH 78	COUNTY: SAUK	CROSS SECTIONS: STH 78	SHEET	E

9

FILE NAME : N:\PDS\C3D\56300602\SHEETSPLAN\090101-XS.DWG
LAYOUT NAME - 090172-xs

PLOT DATE : 3/28/2019 11:15 AM PLOT BY : DUMS, ALEXANDER T PLOT NAME : PLOT SCALE : 1 IN:10 FT HORZ. / 1 IN:10 FT VERT.

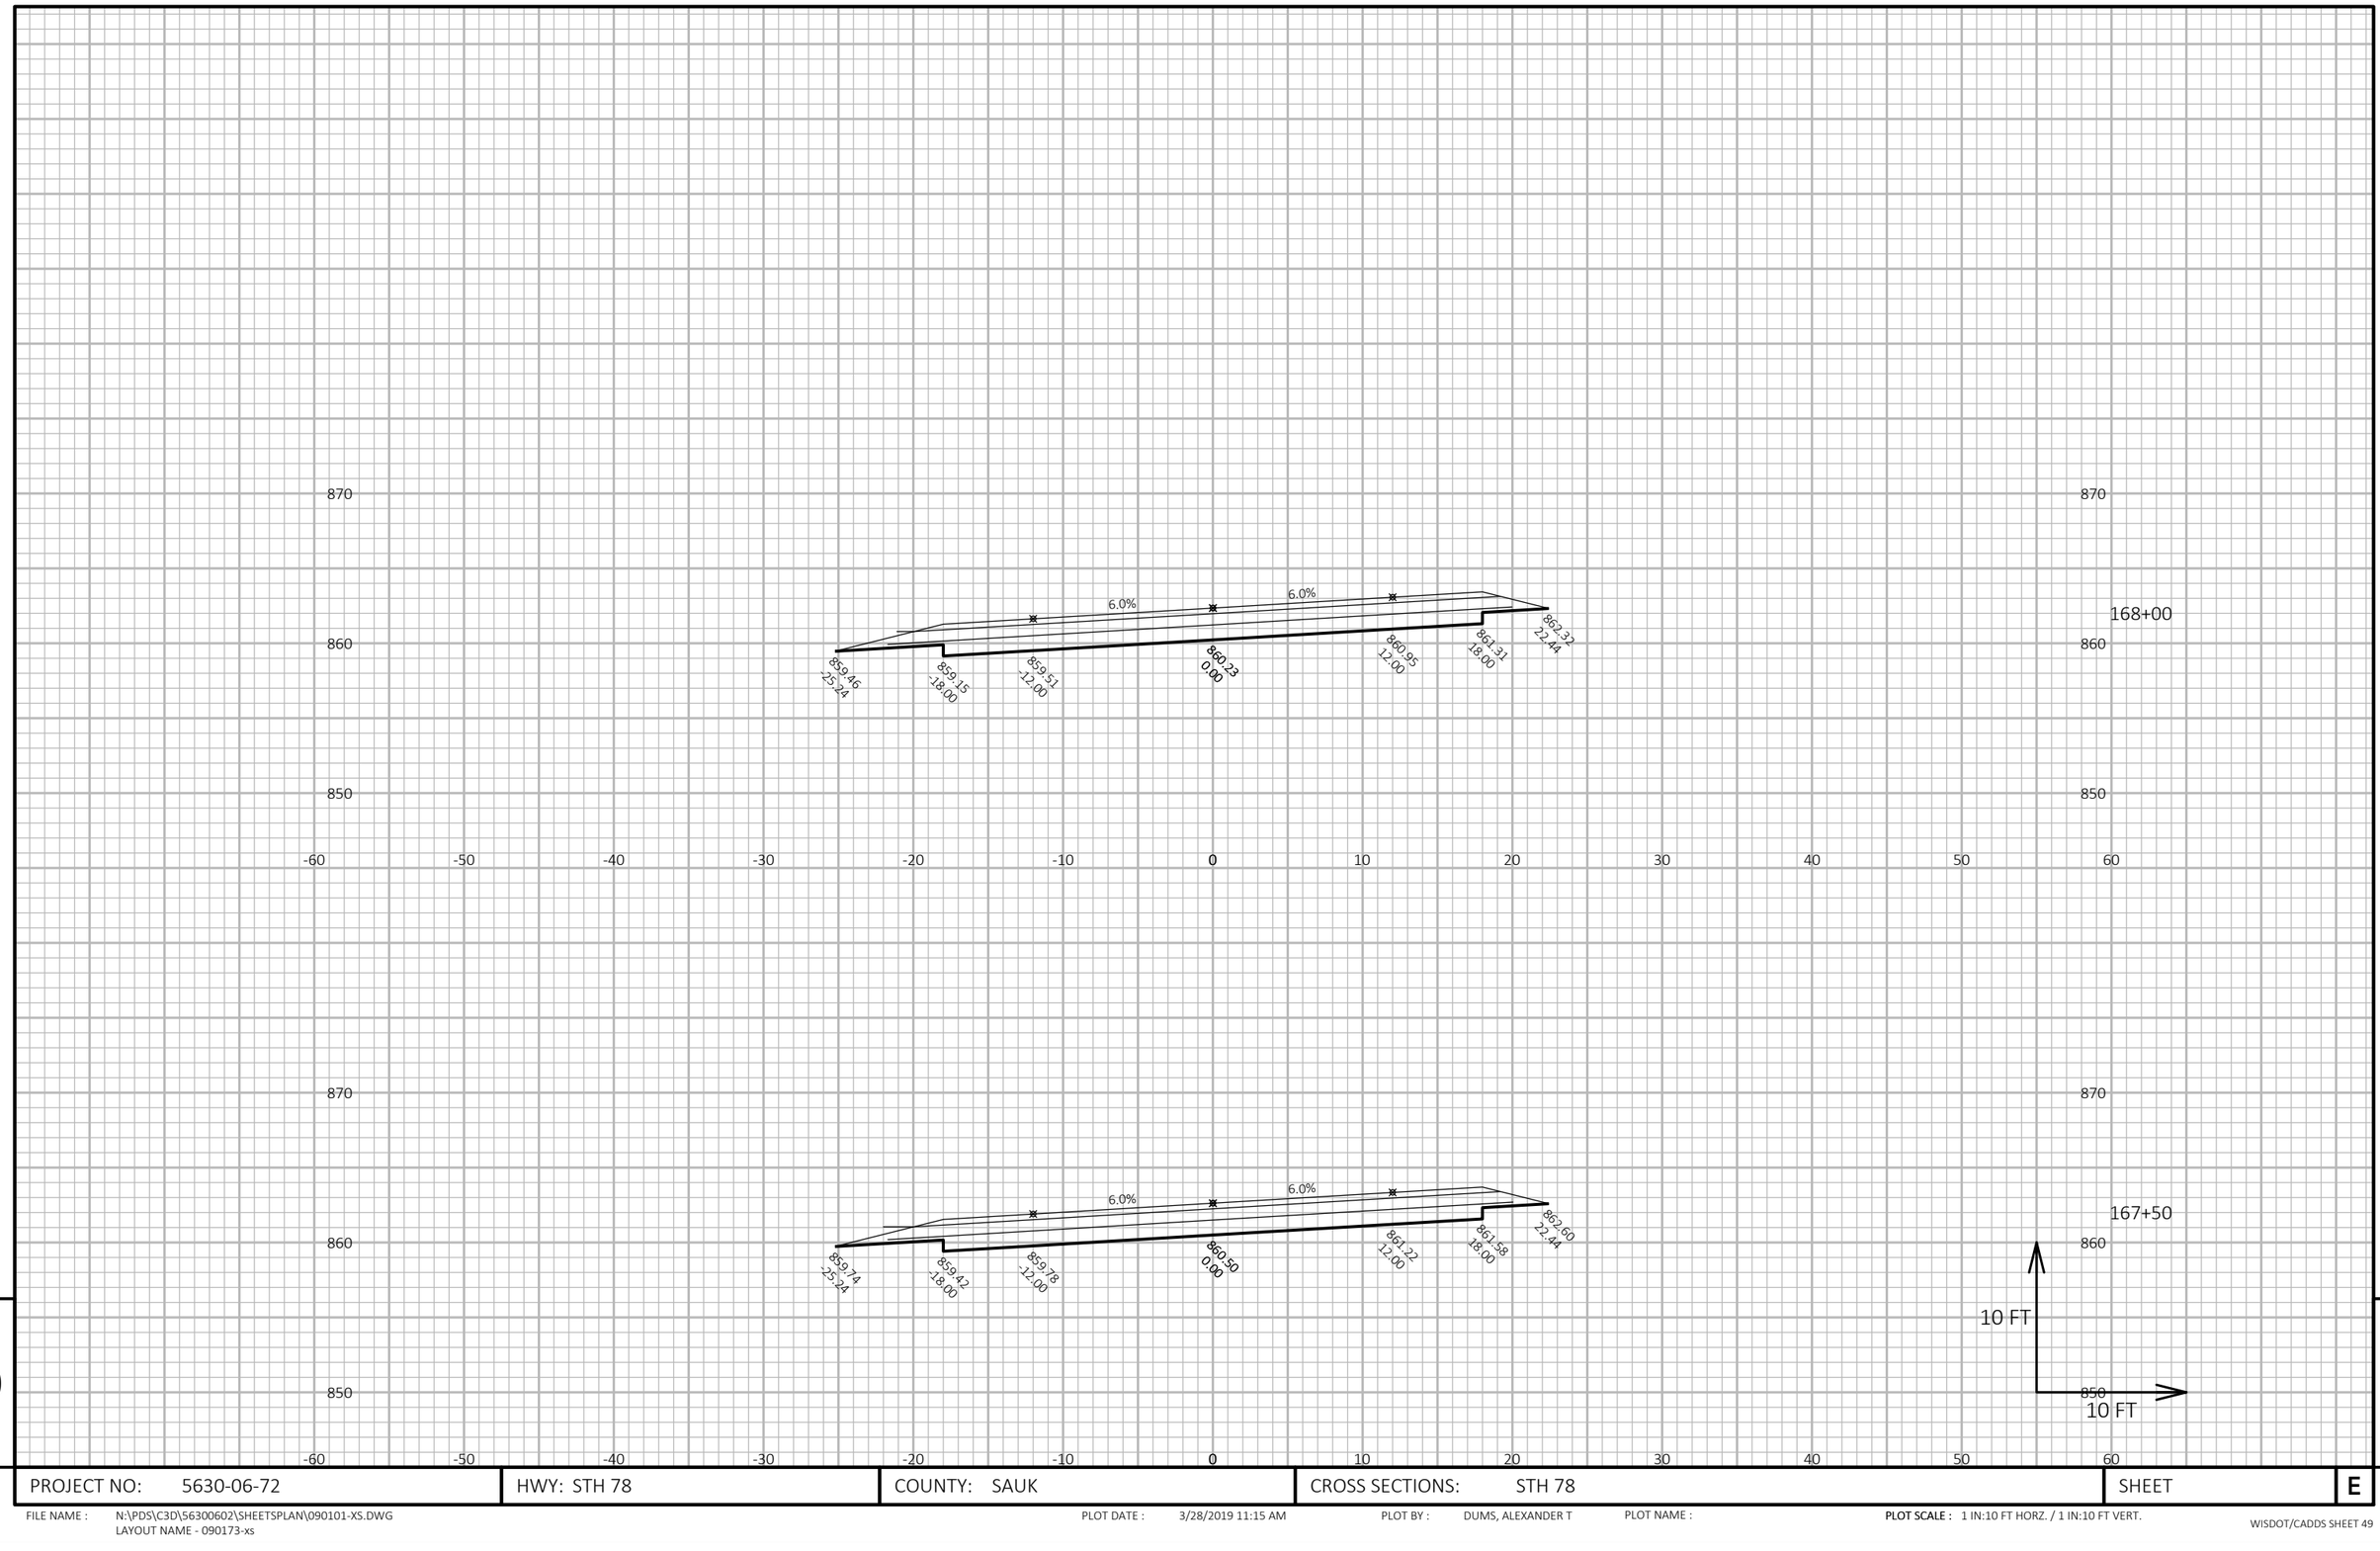

9

9

PROJECT NO: 5630-06-72	HWY: STH 78	COUNTY: SAUK	CROSS SECTIONS: STH 78	SHEET	E


FILE NAME : N:\PDS\C3D\56300602\SHEETSPLAN\090101-XS.DWG
LAYOUT NAME - 090173-xs

PLOT DATE : 3/28/2019 11:15 AM

PLOT BY : DUMS, ALEXANDER T

PLOT NAME :

PLOT SCALE : 1 IN:10 FT HORZ. / 1 IN:10 FT VERT.

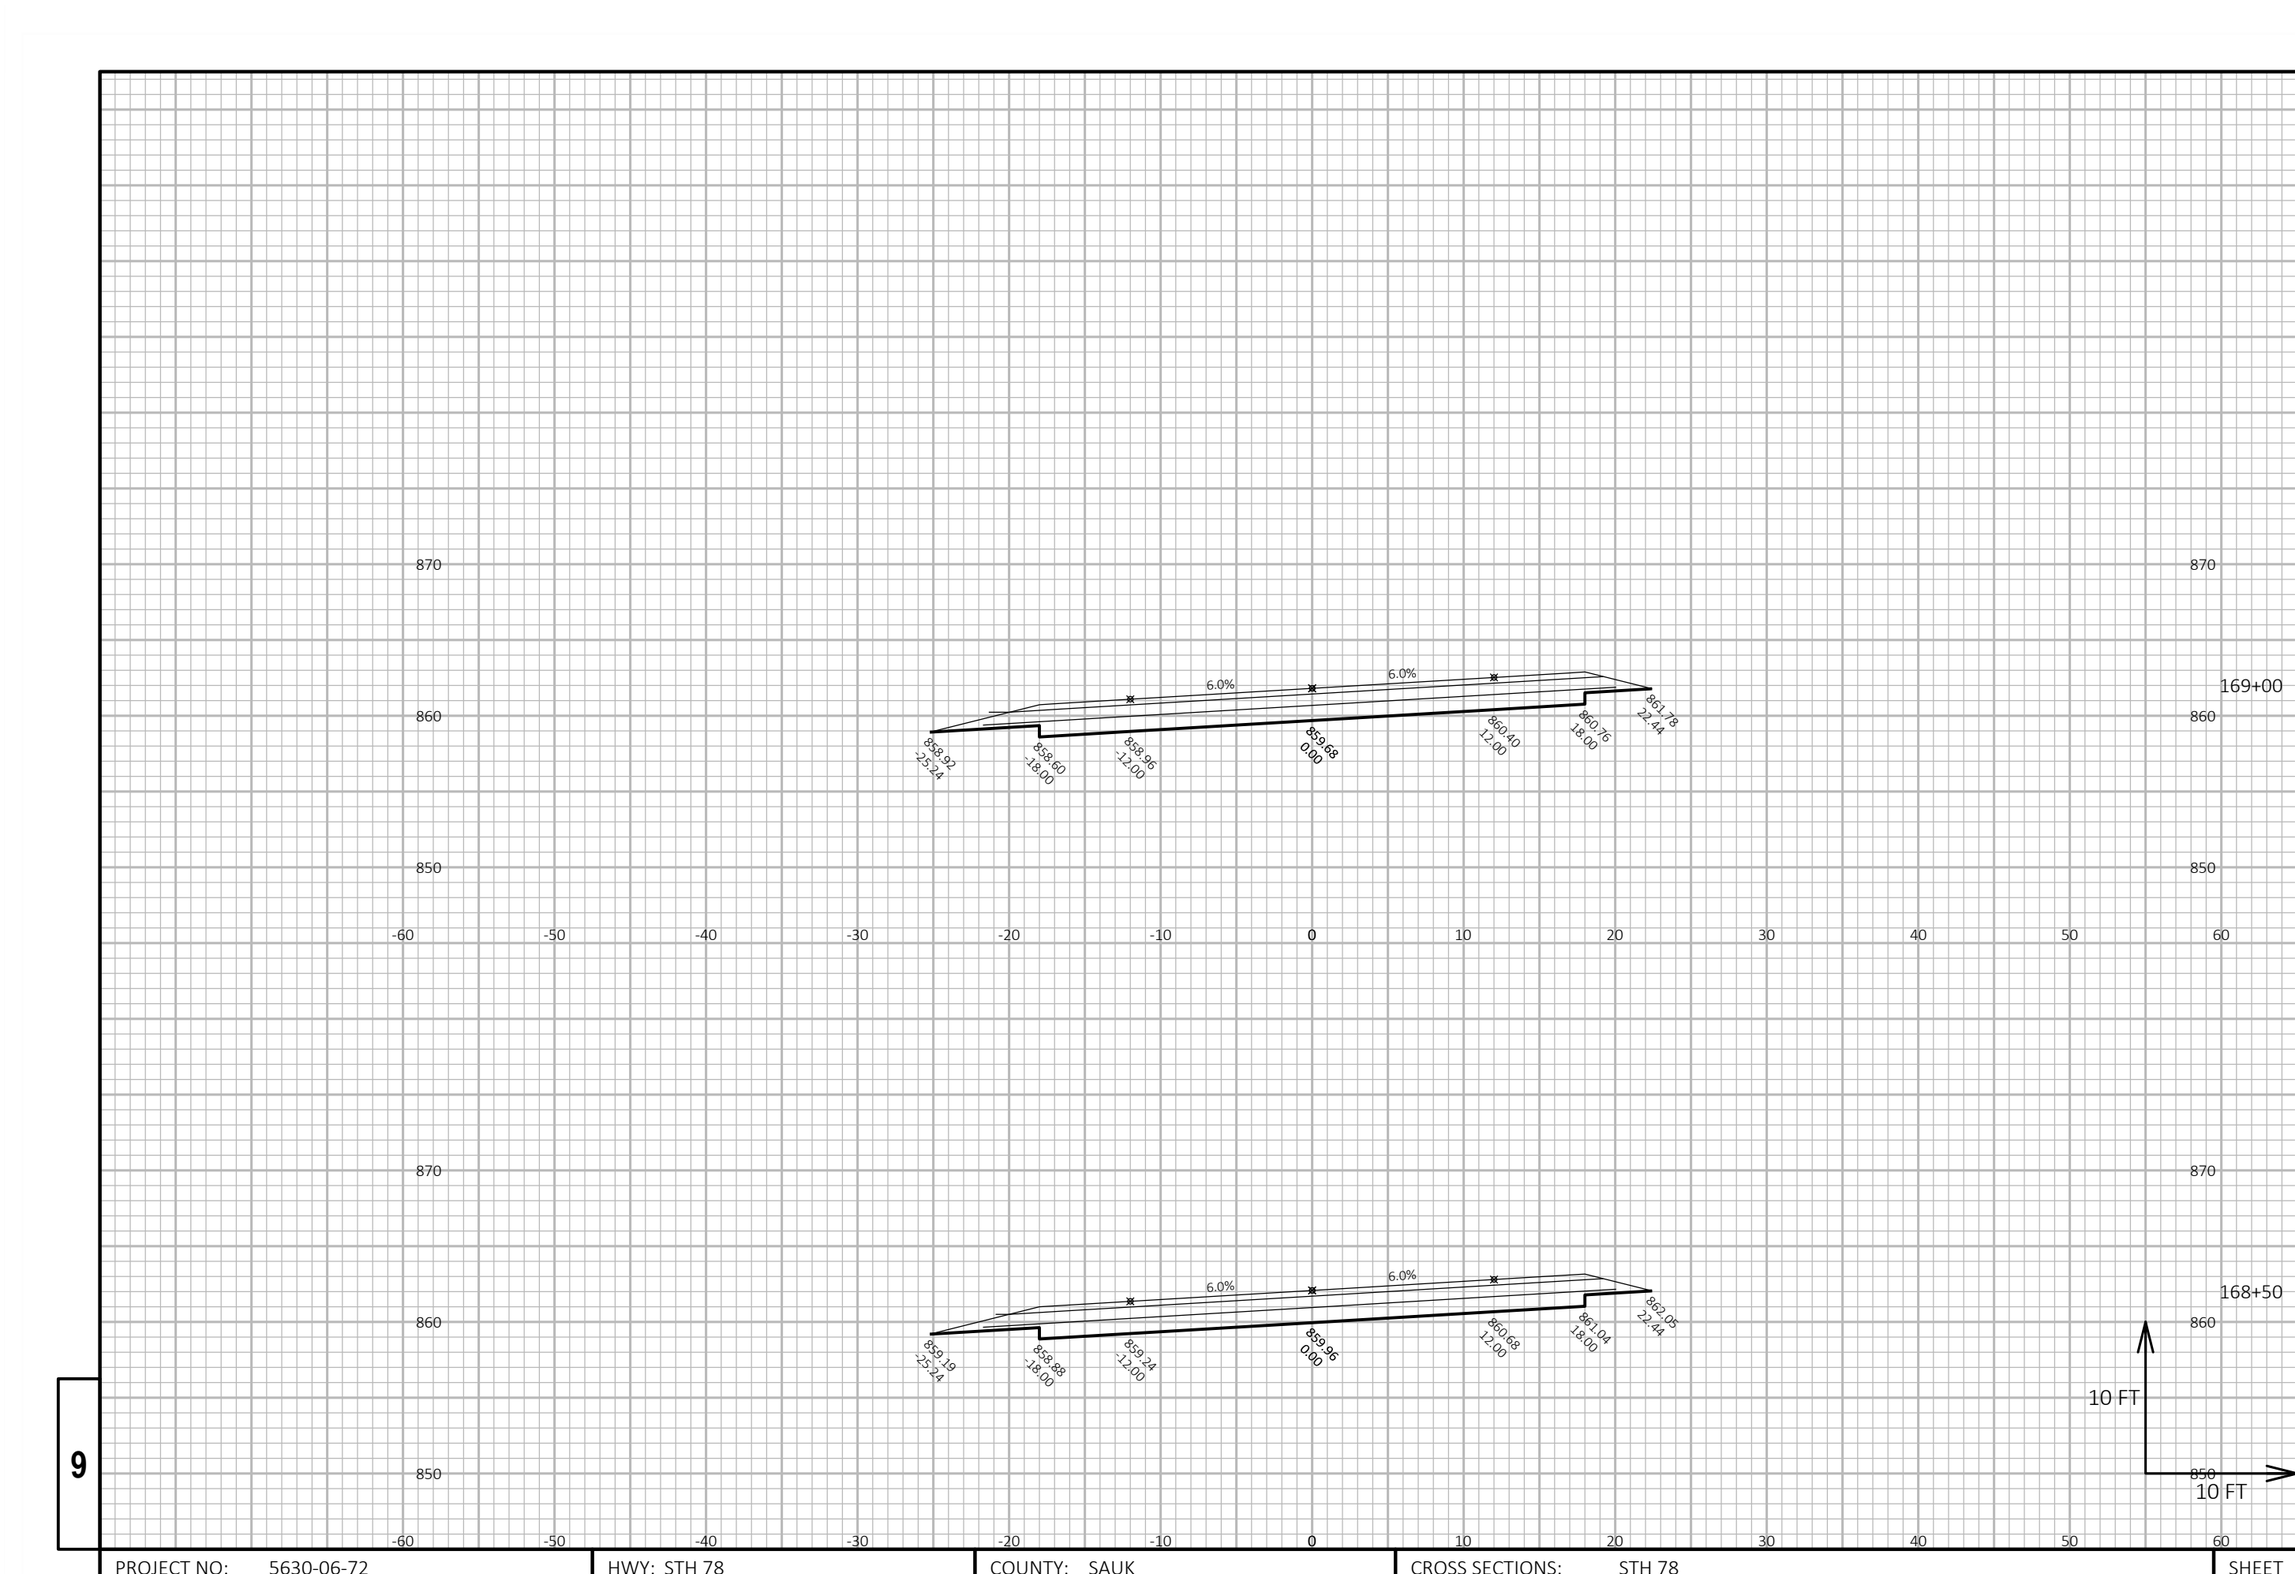

9

9

PROJECT NO: 5630-06-72	HWY: STH 78	COUNTY: SAUK	CROSS SECTIONS: STH 78	SHEET	E


FILE NAME : N:\PDS\C3D\56300602\SHEETSPLAN\090101-XS.DWG
LAYOUT NAME - 090174-xs

PLOT DATE : 3/28/2019 11:15 AM

PLOT BY : DUMS, ALEXANDER T

PLOT NAME :

PLOT SCALE : 1 IN:10 FT HORZ. / 1 IN:10 FT VERT.

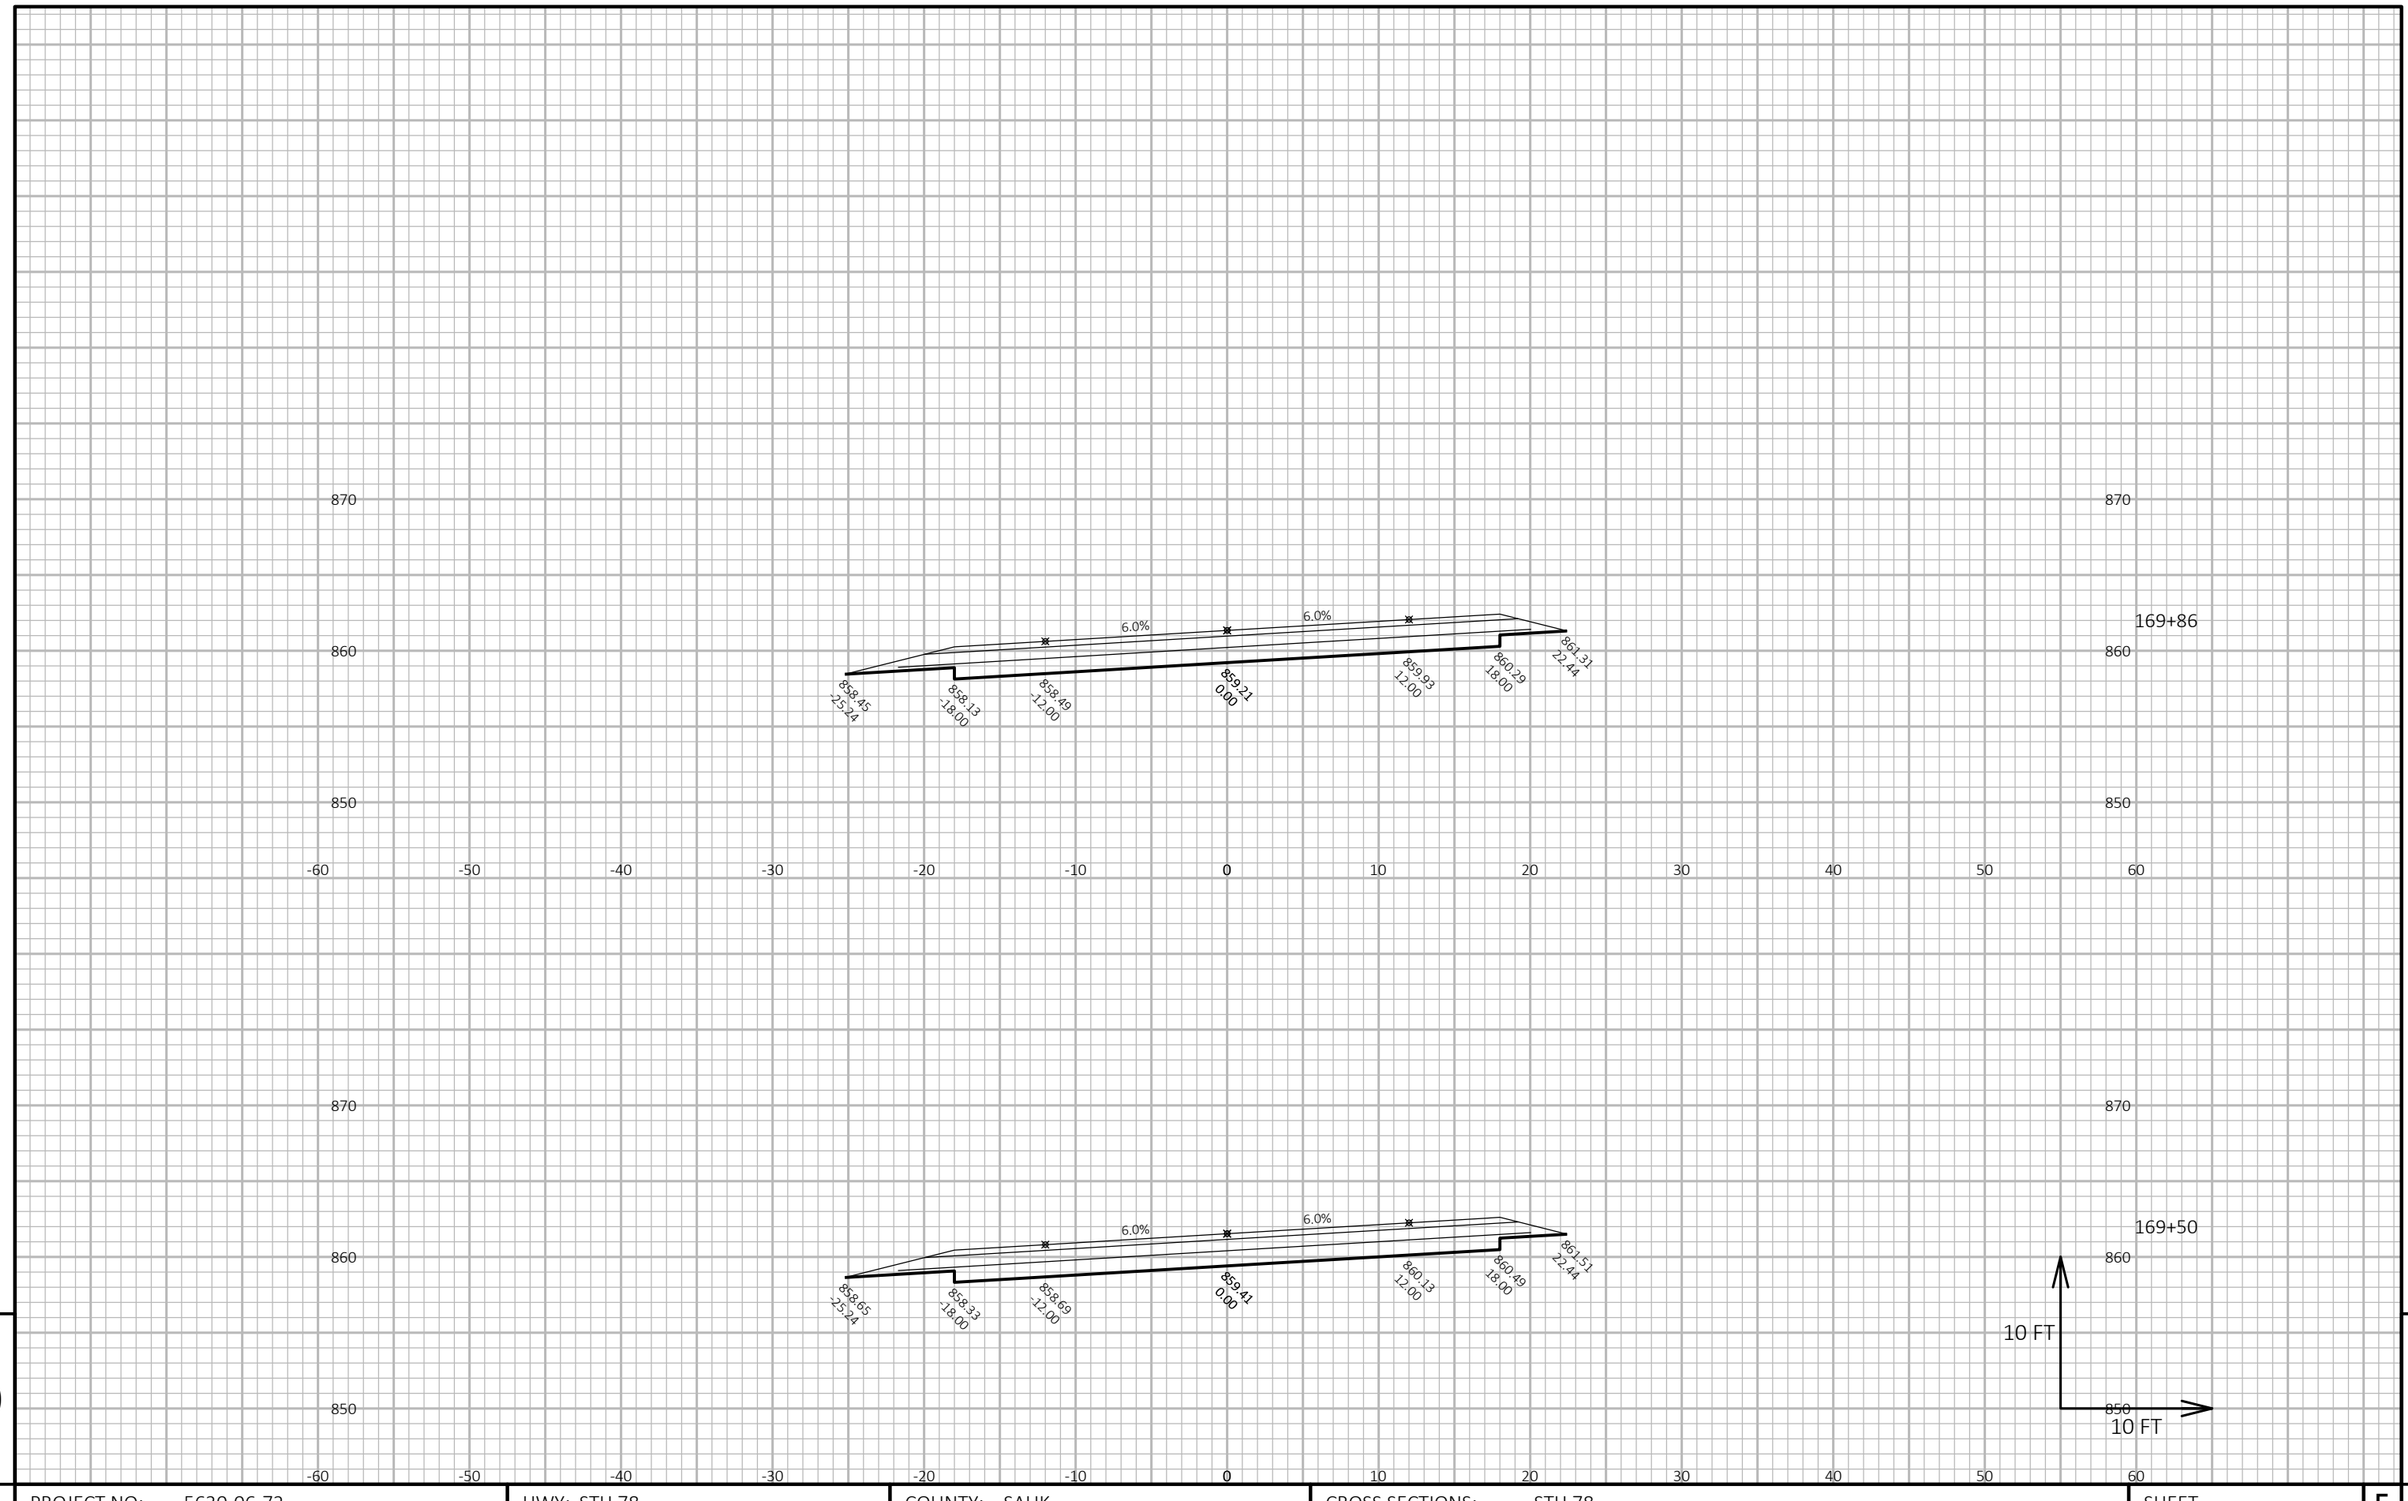

9

9

PROJECT NO: 5630-06-72	HWY: STH 78	COUNTY: SAUK	CROSS SECTIONS: STH 78	SHEET	E


FILE NAME : N:\PDS\C3D\56300602\SHEETSPLAN\090101-XS.DWG
LAYOUT NAME - 090175-xs

PLOT DATE : 3/28/2019 11:15 AM

PLOT BY : DUMS, ALEXANDER T

PLOT NAME :

PLOT SCALE : 1 IN:10 FT HORZ. / 1 IN:10 FT VERT.

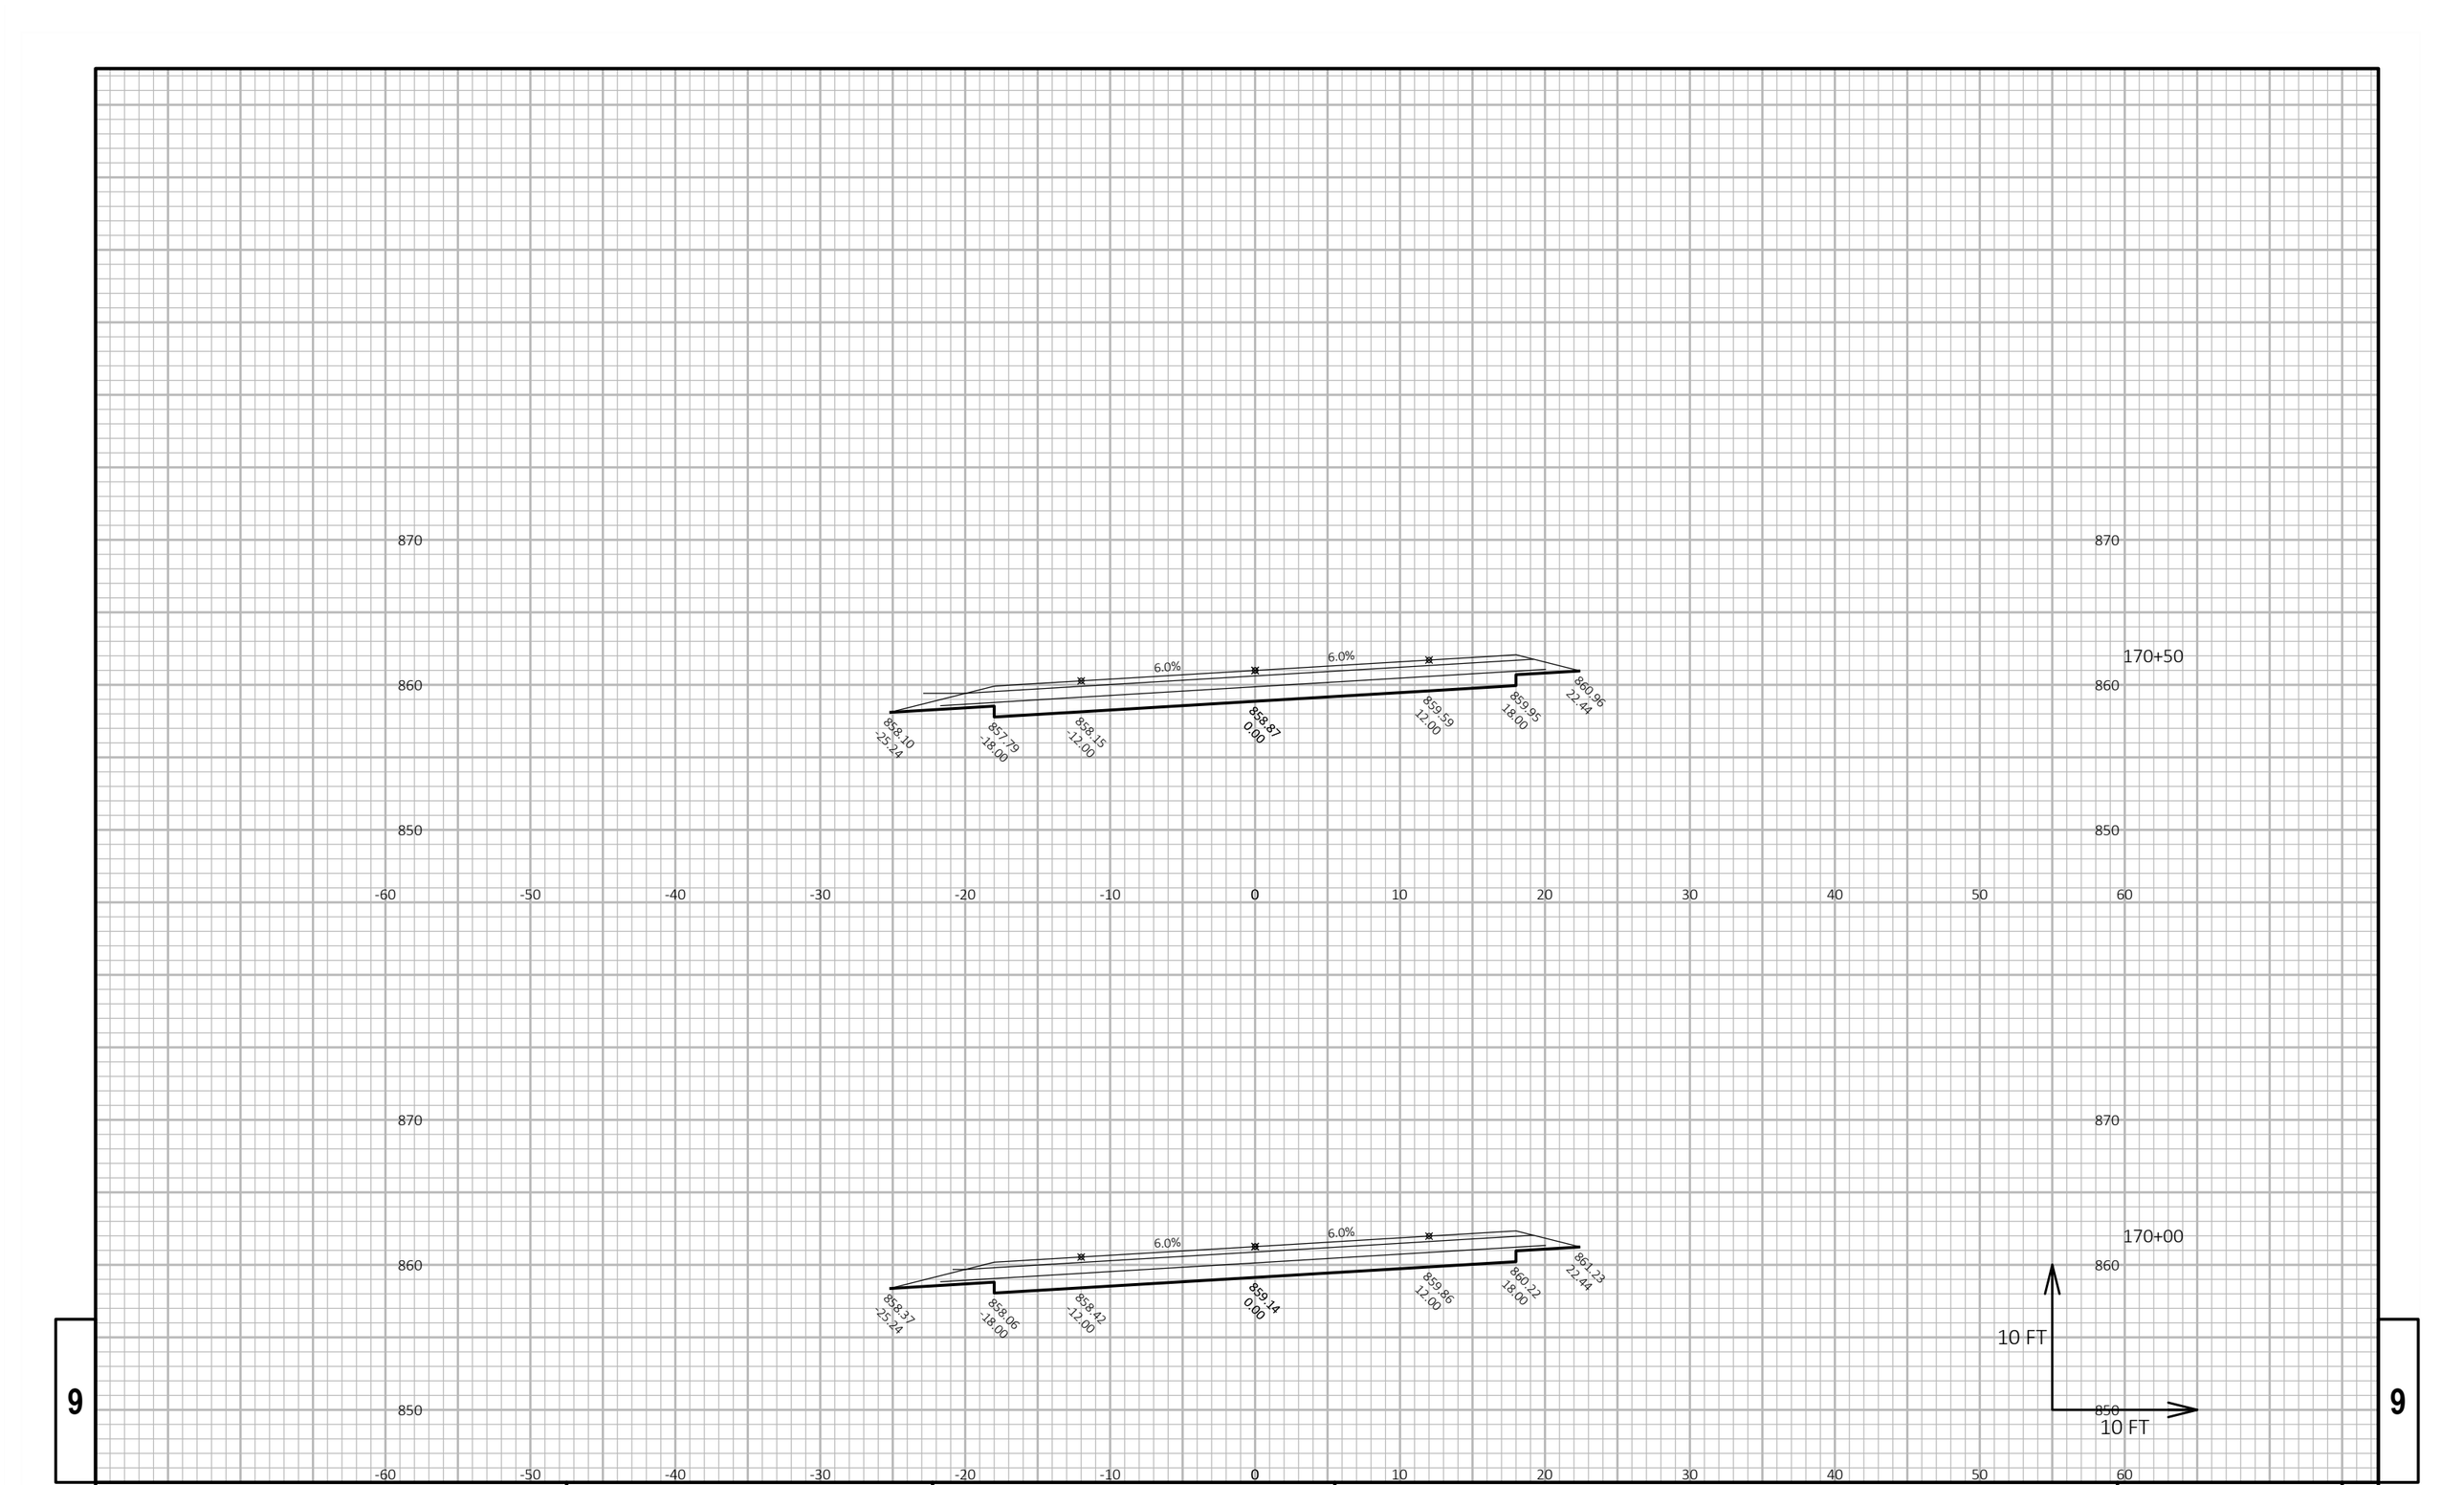

PROJECT NO: 5630-06-72	HWY: STH 78	COUNTY: SAUK	CROSS SECTIONS: STH 78	SHEET	E

FILE NAME : N:\PDS\C3D\56300602\SHEETSPLAN\090101-XS.DWG
LAYOUT NAME - 090176-xs


PLOT DATE : 3/28/2019 11:15 AM

PLOT BY : DUMS, ALEXANDER T

PLOT NAME :

PLOT SCALE : 1 IN:10 FT HORZ. / 1 IN:10 FT VERT.

WISDOT/CADDS SHEET 49

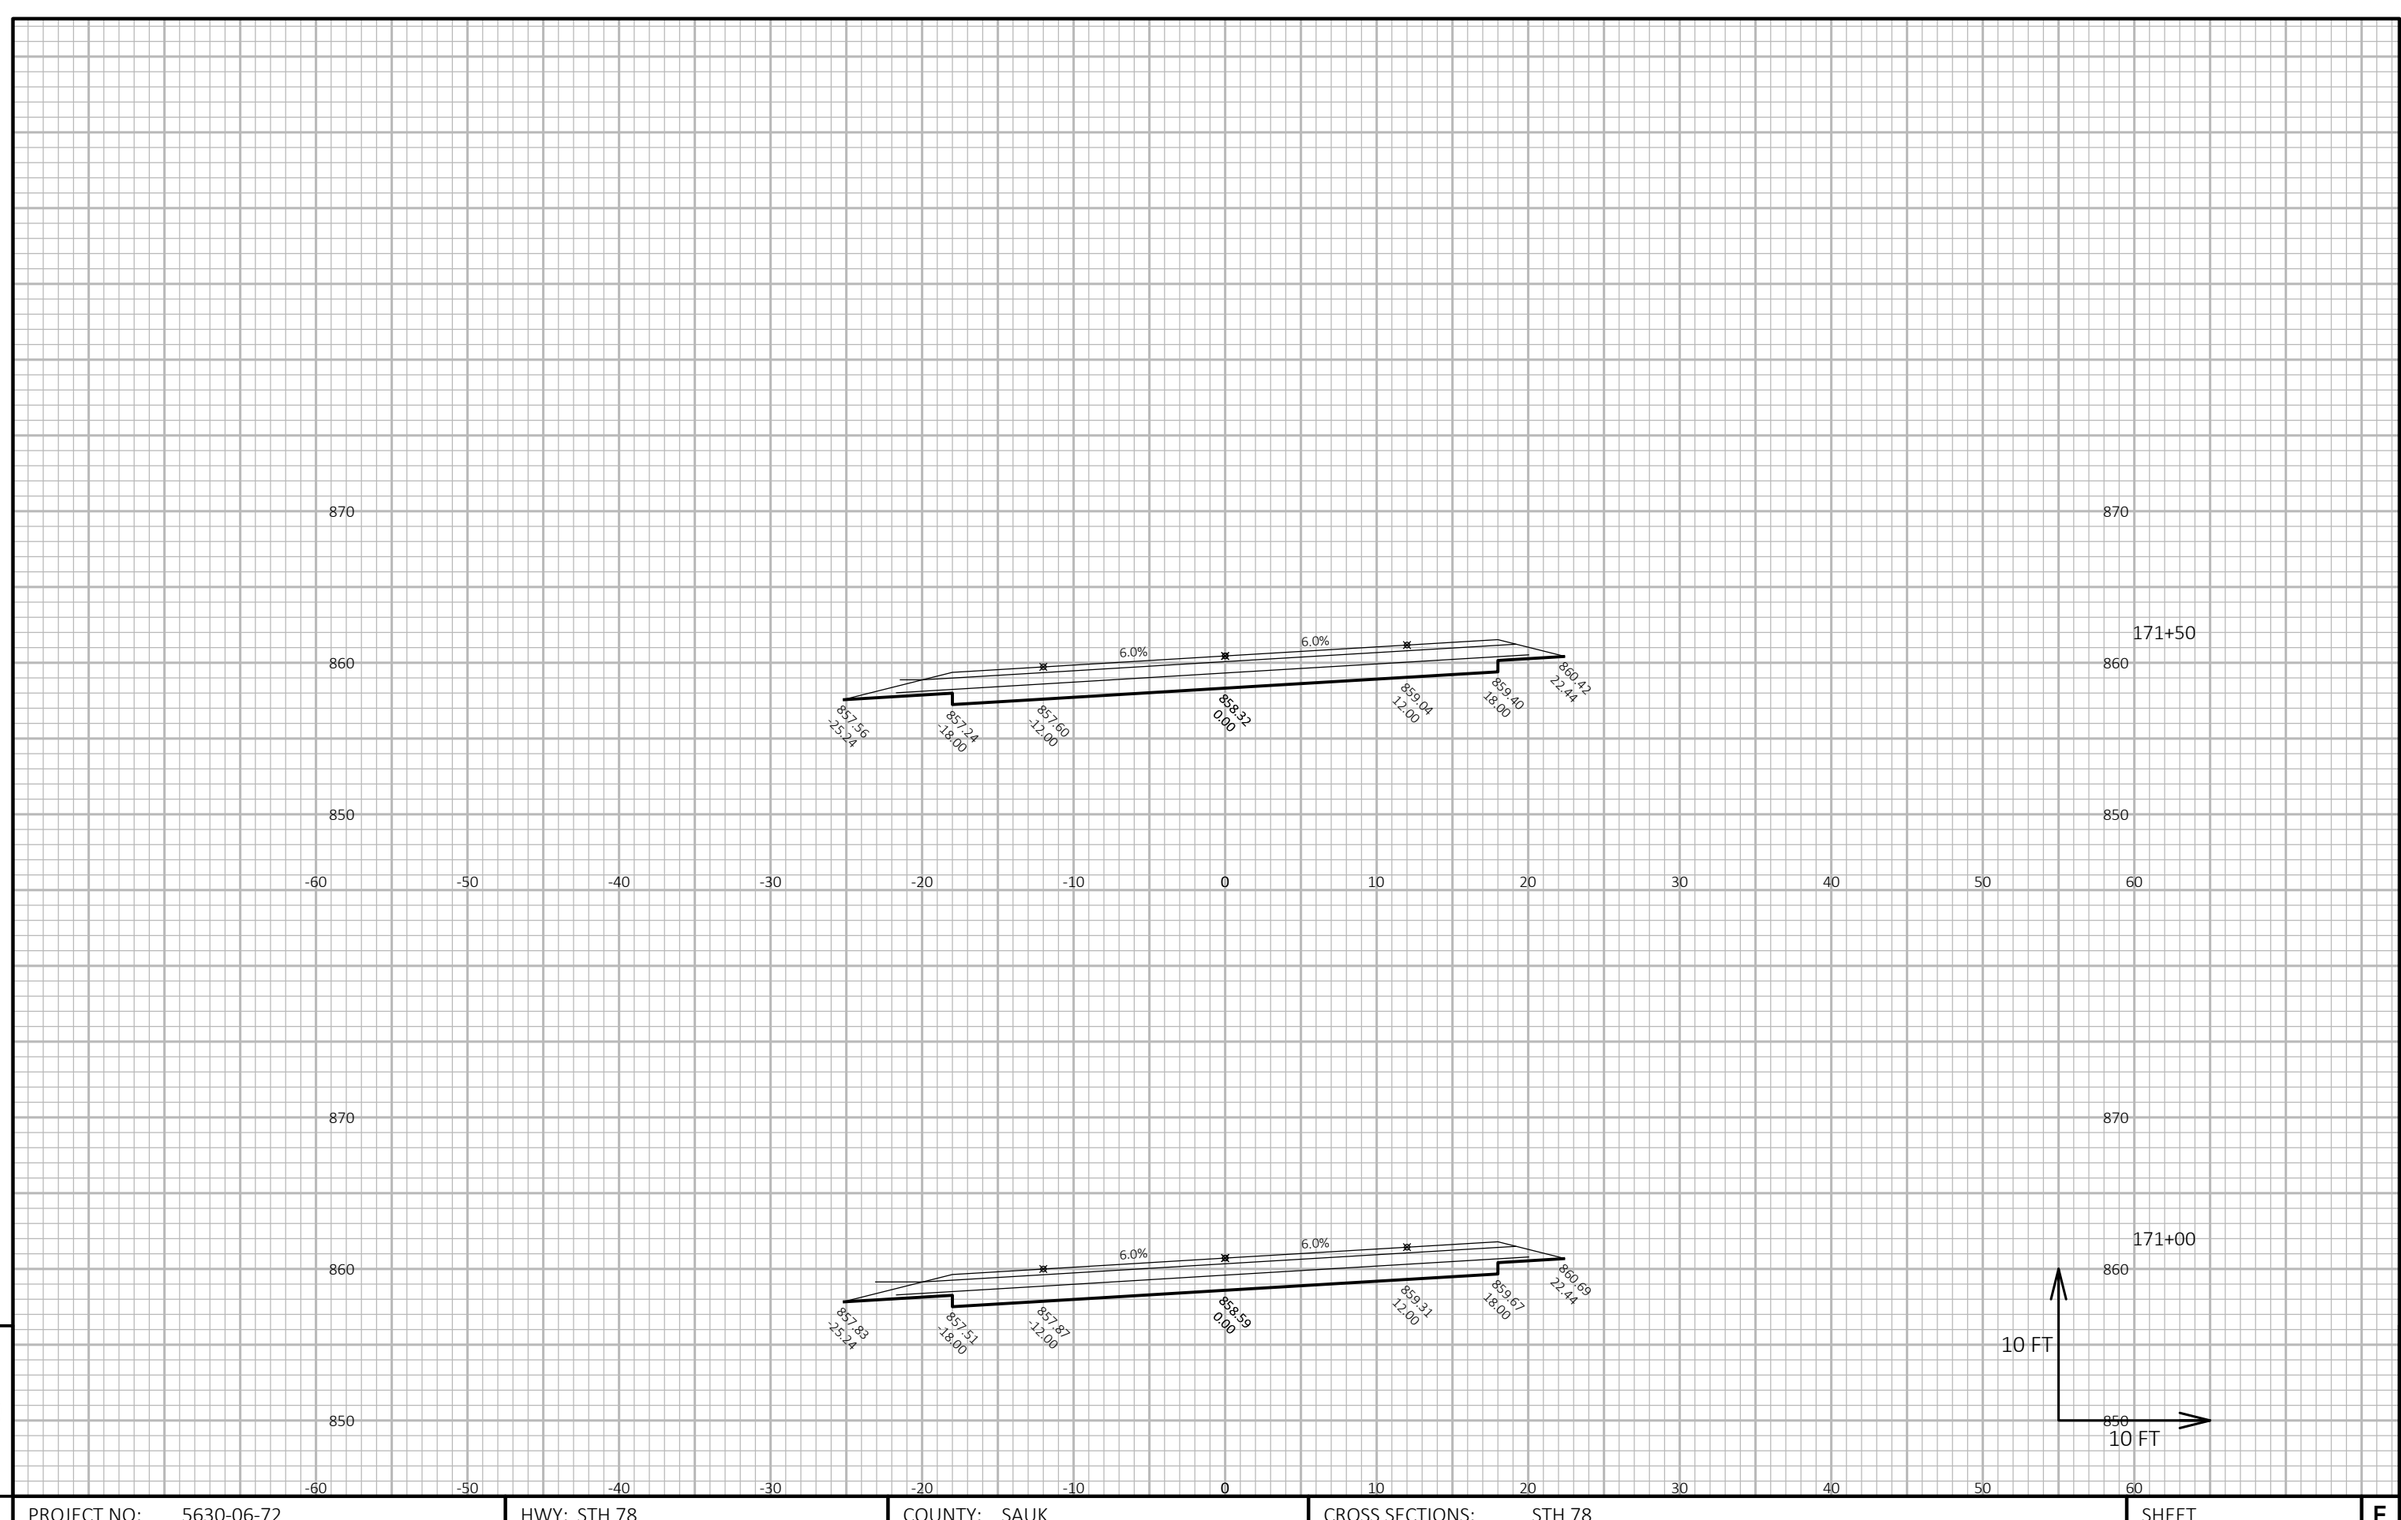

9

9

PROJECT NO: 5630-06-72	HWY: STH 78	COUNTY: SAUK	CROSS SECTIONS: STH 78	SHEET	E


FILE NAME : N:\PDS\C3D\56300602\SHEETSPLAN\090101-XS.DWG
LAYOUT NAME - 090177-xs

PLOT DATE : 3/28/2019 11:16 AM

PLOT BY : DUMS, ALEXANDER T

PLOT NAME :

PLOT SCALE : 1 IN:10 FT HORZ. / 1 IN:10 FT VERT.

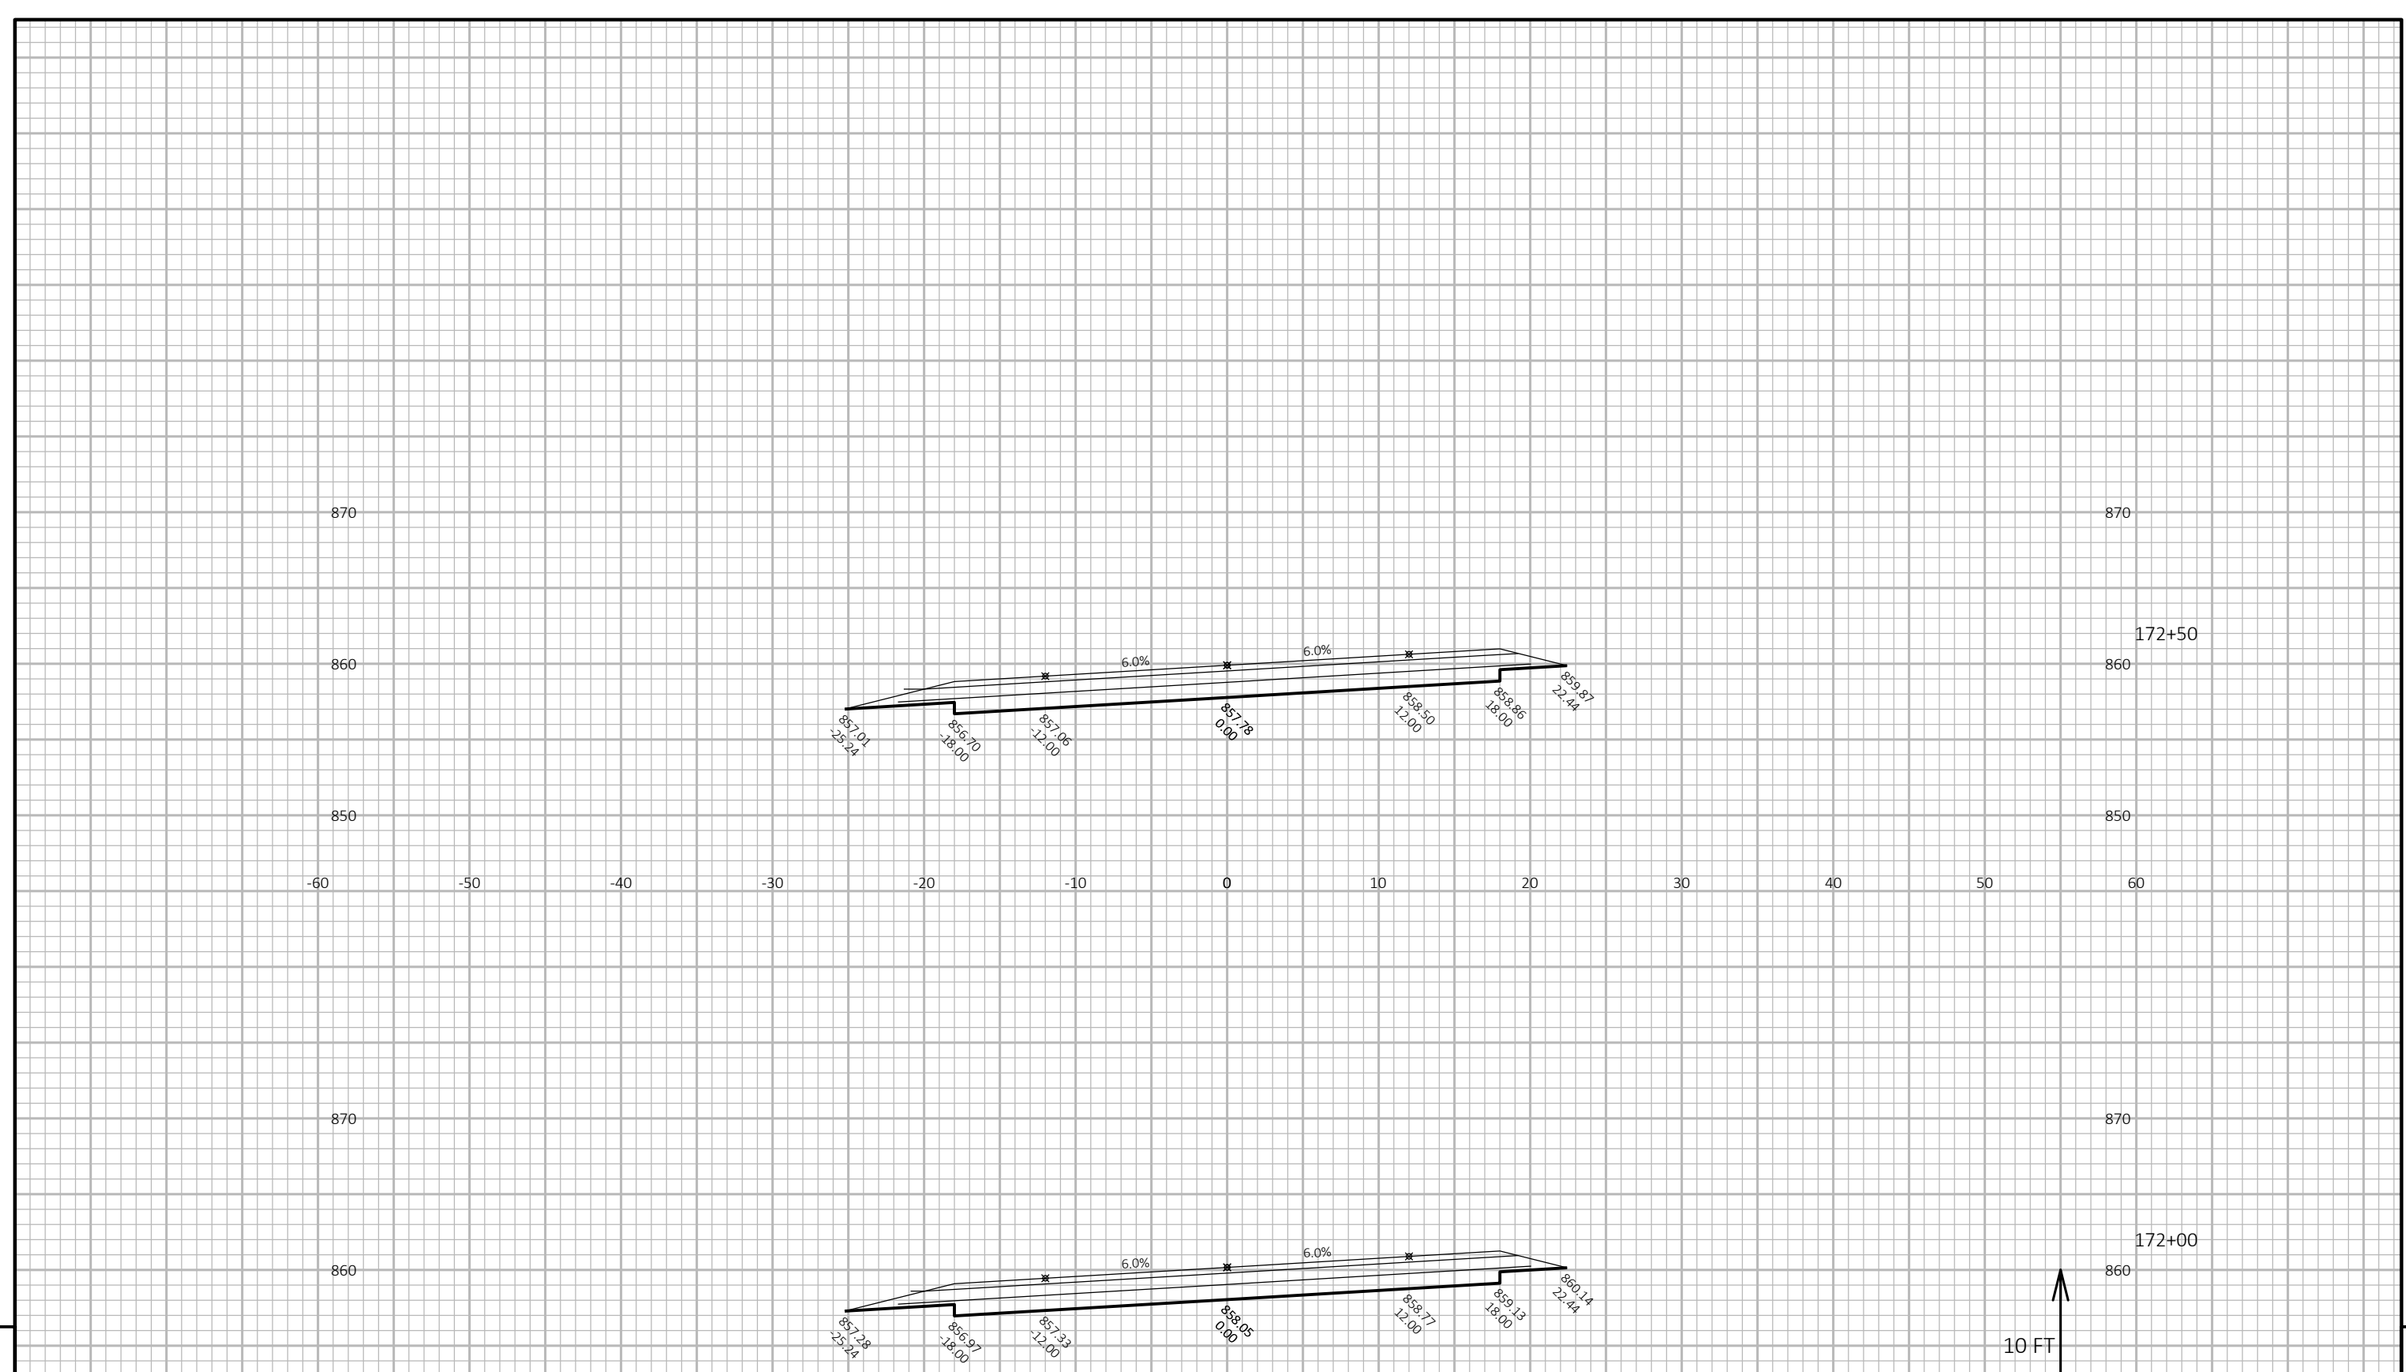

9

9

PROJECT NO: 5630-06-72	HWY: STH 78	COUNTY: SAUK	CROSS SECTIONS: STH 78	SHEET	E


FILE NAME : N:\PDS\C3D\56300602\SHEETSPLAN\090101-XS.DWG
LAYOUT NAME - 090178-xs

PLOT DATE : 3/28/2019 11:16 AM

PLOT BY : DUMS, ALEXANDER T

PLOT NAME :

PLOT SCALE : 1 IN:10 FT HORZ. / 1 IN:10 FT VERT.

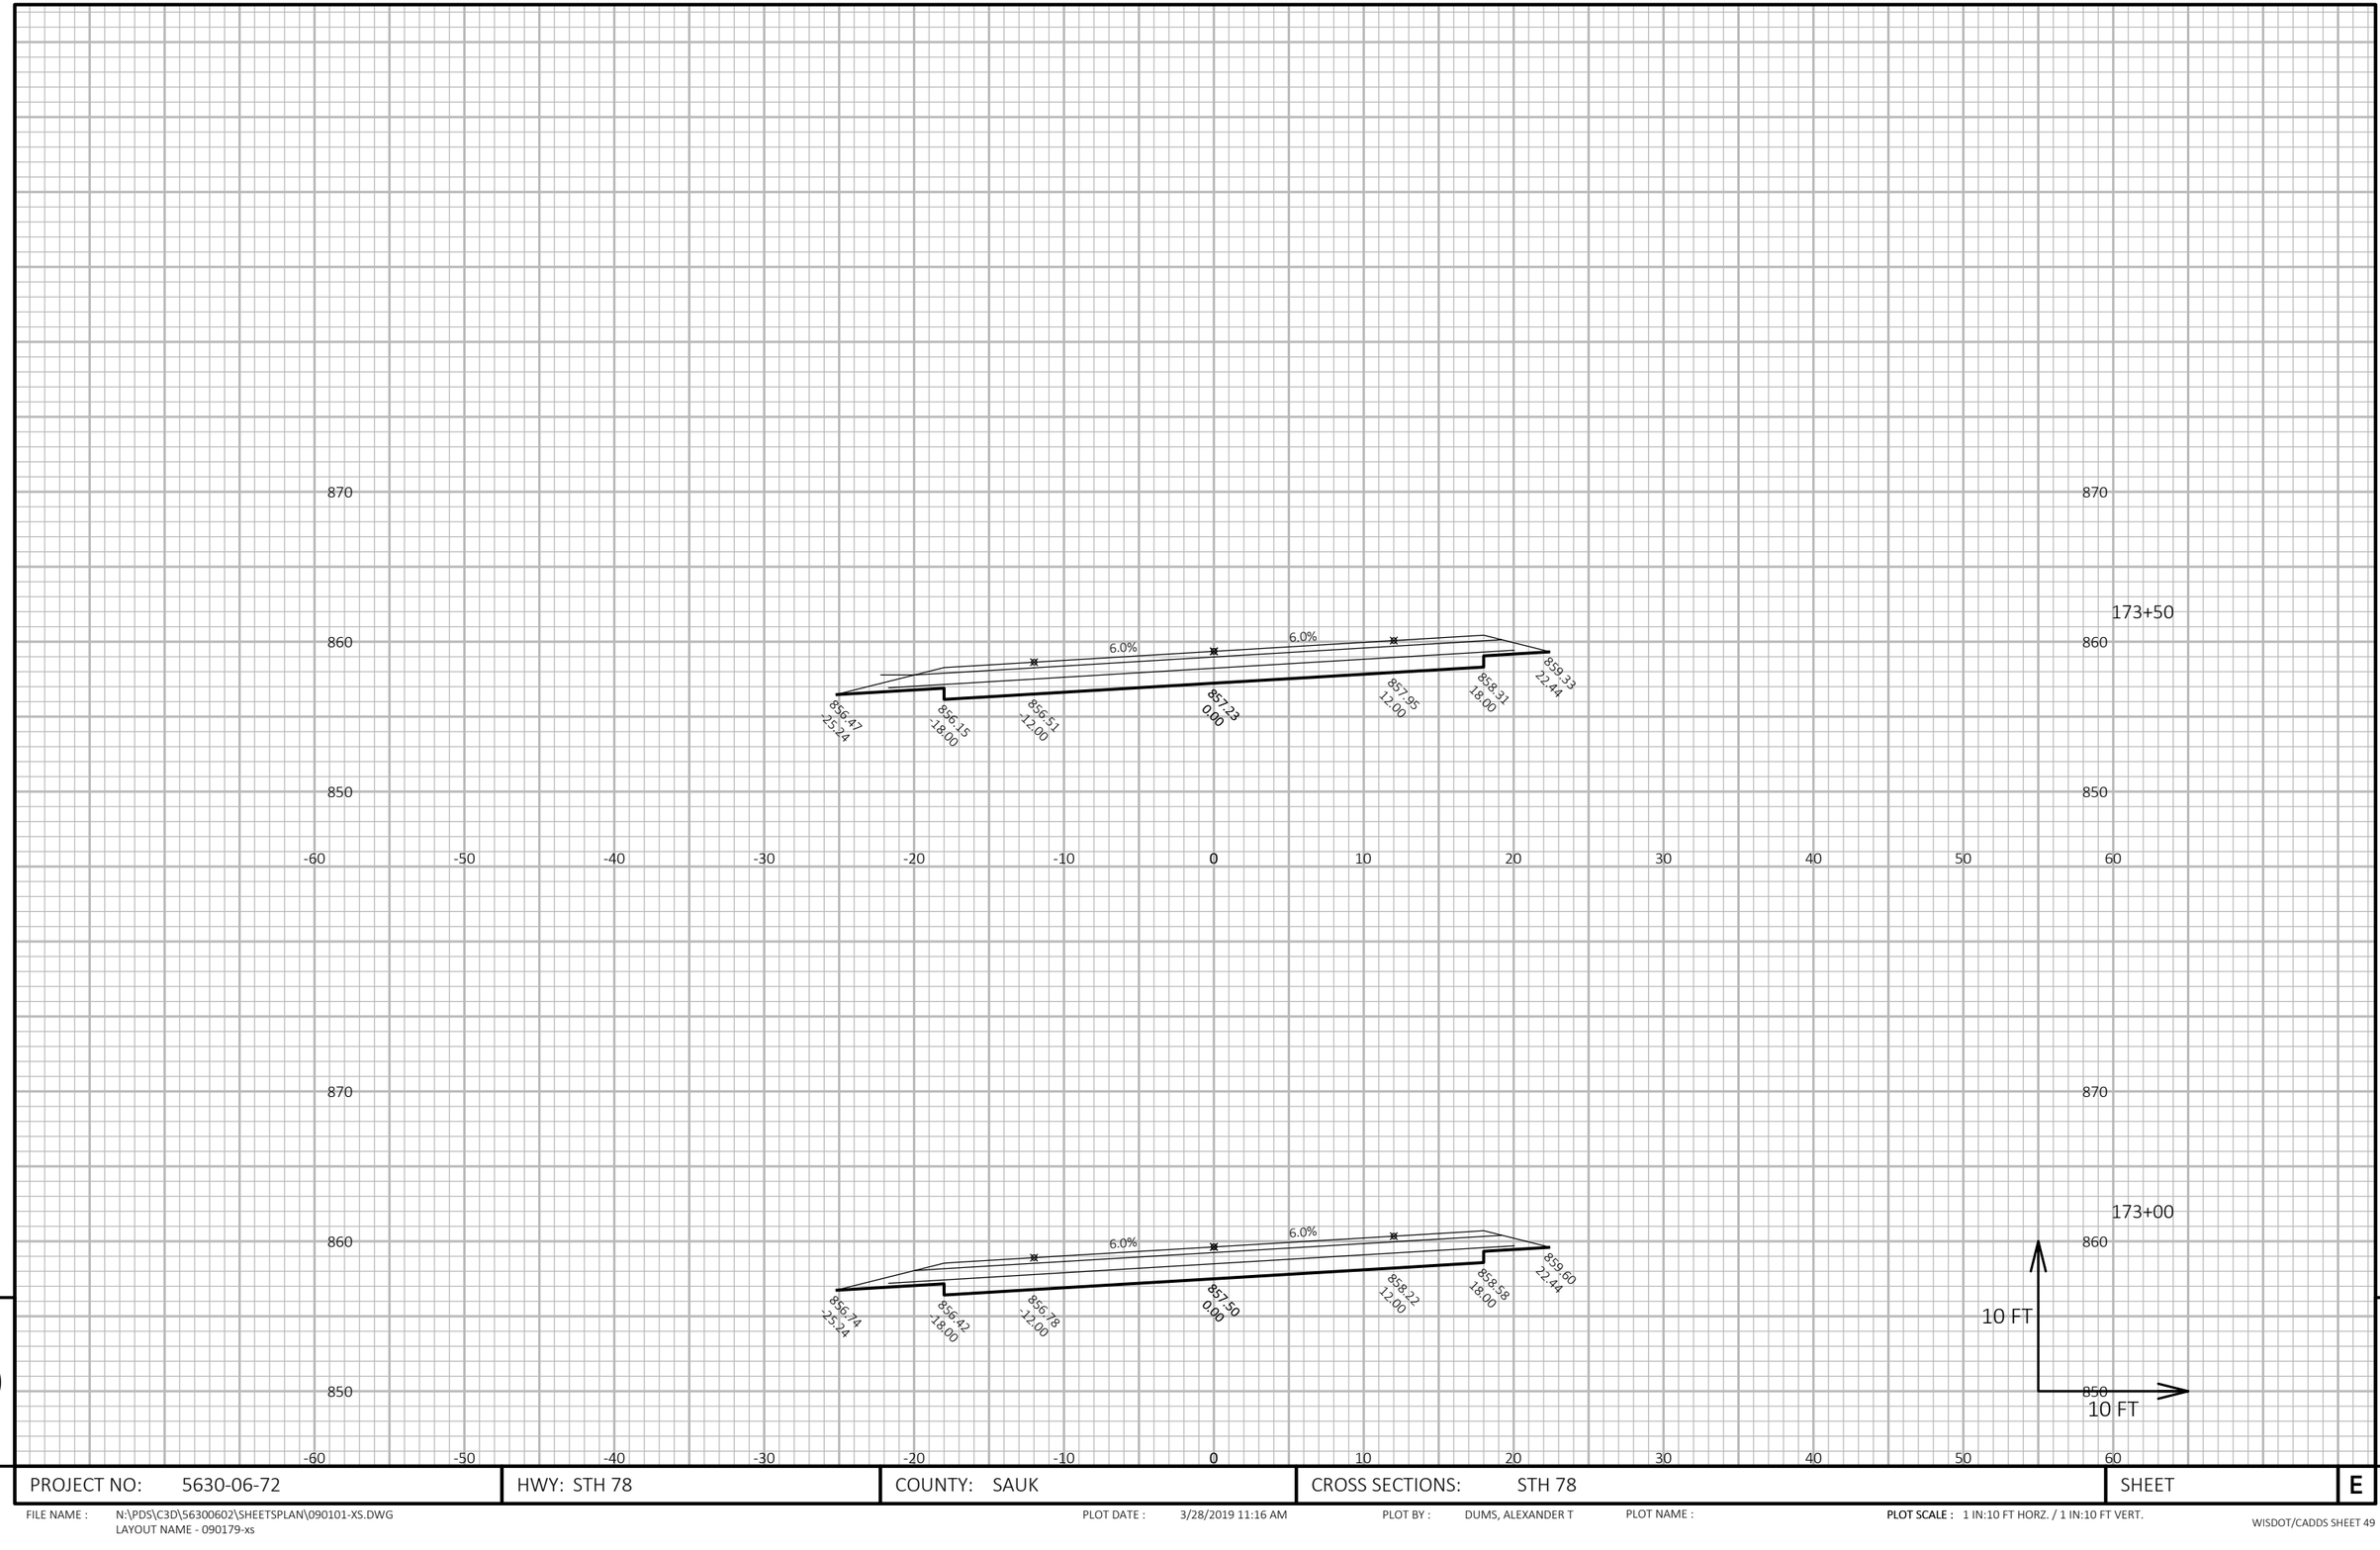

9

9

PROJECT NO: 5630-06-72	HWY: STH 78	COUNTY: SAUK	CROSS SECTIONS: STH 78	SHEET	E


FILE NAME : N:\PDS\C3D\56300602\SHEETSPLAN\090101-XS.DWG
LAYOUT NAME - 090179-xs

PLOT DATE : 3/28/2019 11:16 AM


PLOT BY : DUMS, ALEXANDER T

PLOT NAME :


PLOT SCALE : 1 IN:10 FT HORZ. / 1 IN:10 FT VERT.

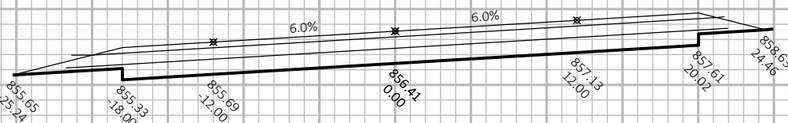


175+00

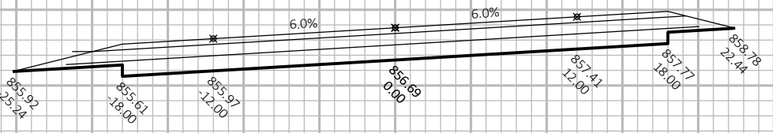

174+50

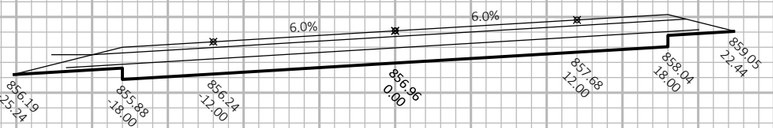

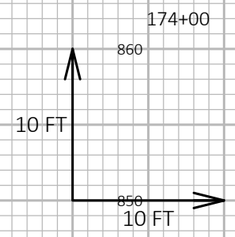

9


9

PROJECT NO: 5630-06-72	HWY: STH 78	COUNTY: SAUK	CROSS SECTIONS: STH 78	SHEET	E

FILE NAME : N:\PDS\C3D\56300602\SHEETSPLAN\090101-XS.DWG
LAYOUT NAME - 090180-xs

PLOT DATE : 3/28/2019 11:16 AM PLOT BY : DUMS, ALEXANDER T PLOT NAME :

PLOT SCALE : 1 IN:10 FT HORZ. / 1 IN:10 FT VERT.

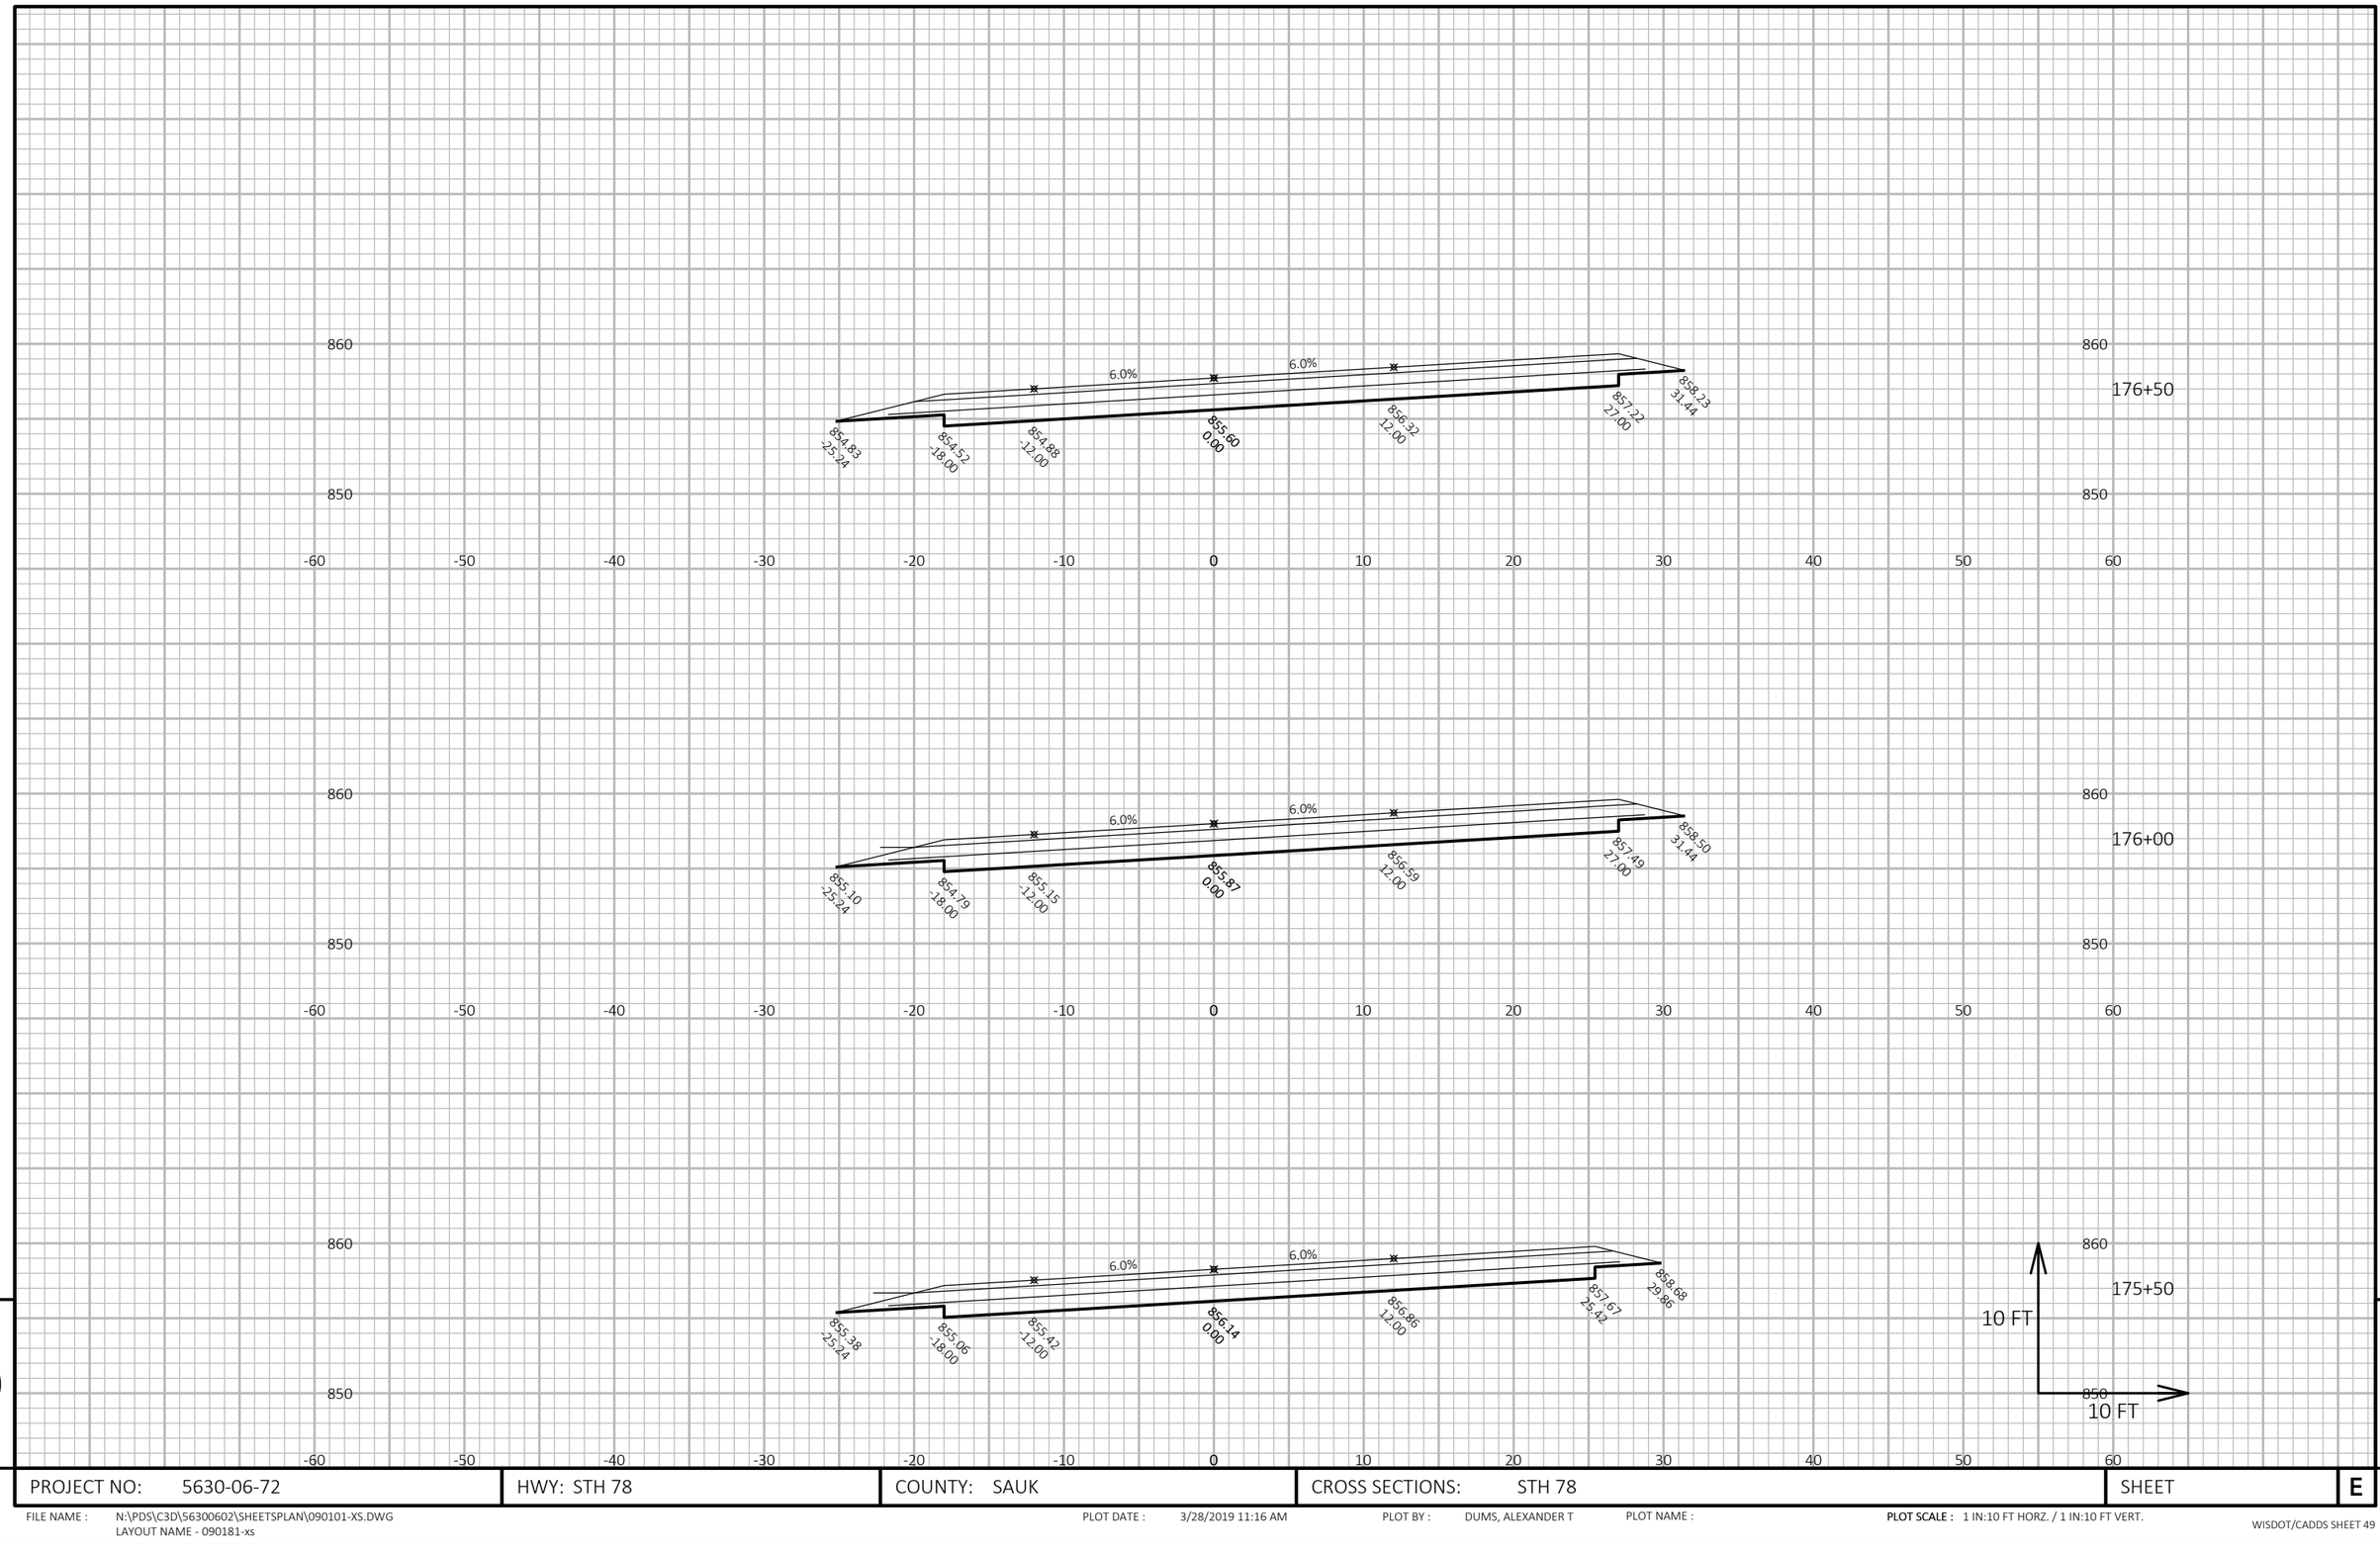

9

9

PROJECT NO: 5630-06-72	HWY: STH 78	COUNTY: SAUK	CROSS SECTIONS: STH 78	SHEET	E


FILE NAME : N:\PDS\C3D\56300602\SHEETSPLAN\090101-XS.DWG
LAYOUT NAME - 090181-xs

PLOT DATE : 3/28/2019 11:16 AM


PLOT BY : DUMS, ALEXANDER T

PLOT NAME :


PLOT SCALE : 1 IN:10 FT HORZ. / 1 IN:10 FT VERT.

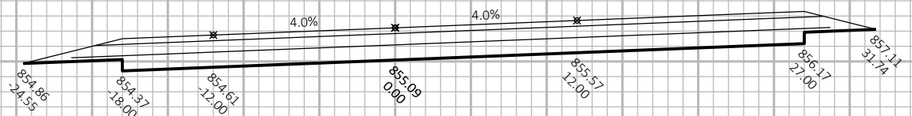


177+42

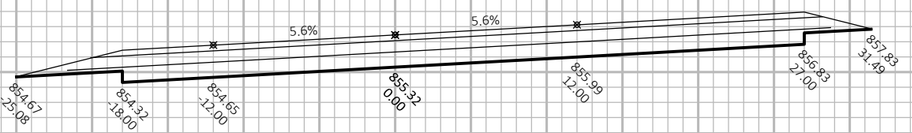

177+00

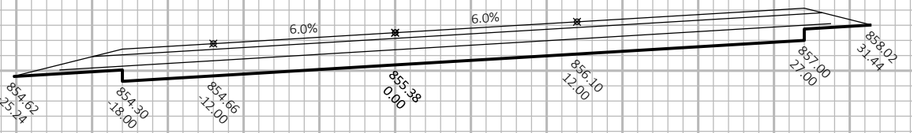

176+89

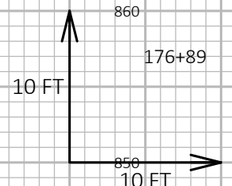

9


9

PROJECT NO: 5630-06-72	HWY: STH 78	COUNTY: SAUK	CROSS SECTIONS: STH 78	SHEET	E


FILE NAME : N:\PDS\C3D\56300602\SHEETSPLAN\090101-XS.DWG
LAYOUT NAME - 090182-xs

PLOT DATE : 3/28/2019 11:16 AM PLOT BY : DUMS, ALEXANDER T PLOT NAME :


PLOT SCALE : 1 IN:10 FT HORZ. / 1 IN:10 FT VERT.

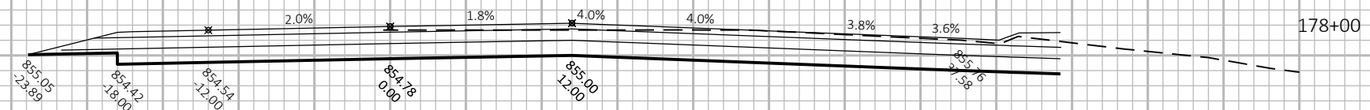


178+00

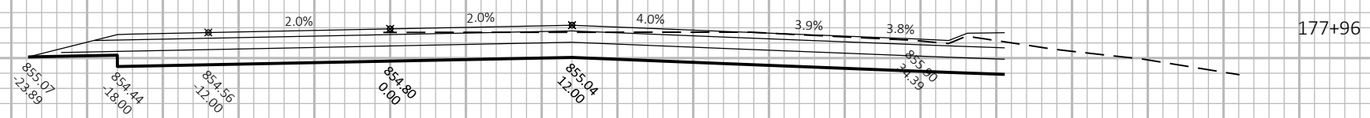

177+96

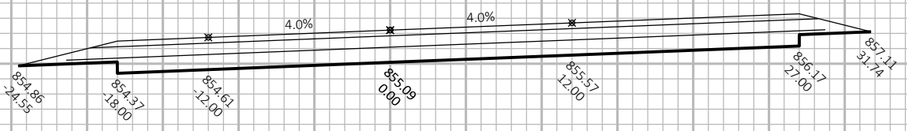

177+42

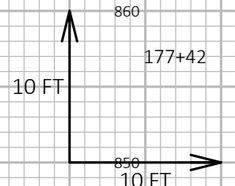

860
850
-60
-50
-40
-30
-20
-10
0
10
20
30
40
50
60

9

9

PROJECT NO: 5630-06-72	HWY: STH 78	COUNTY: SAUK	CROSS SECTIONS: STH 78	SHEET	E


FILE NAME : N:\PDS\C3D\56300602\SHEETSPLAN\090101-XS.DWG
LAYOUT NAME - 090183-xs

PLOT DATE : 3/28/2019 11:17 AM


PLOT BY : DUMS, ALEXANDER T

PLOT NAME :


PLOT SCALE : 1 IN:10 FT HORZ. / 1 IN:10 FT VERT.

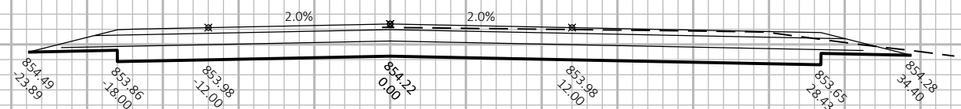

179+02

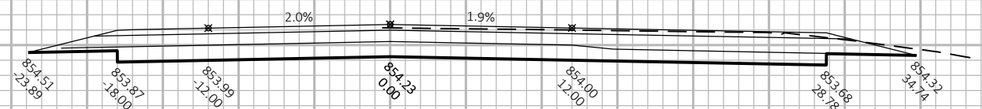


179+00

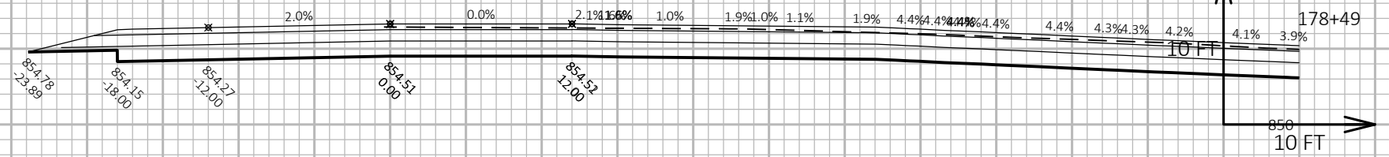


178+49

PROJECT NO: 5630-06-72	HWY: STH 78	COUNTY: SAUK	CROSS SECTIONS: STH 78	SHEET	E


FILE NAME : N:\PDS\C3D\56300602\SHEETSPLAN\090101-XS.DWG
LAYOUT NAME - 090184-xs
PLOT DATE : 3/28/2019 11:17 AM
PLOT BY : DUMS, ALEXANDER T
PLOT NAME :
PLOT SCALE : 1 IN:10 FT HORZ. / 1 IN:10 FT VERT.
WISDOT/CADDS SHEET 49

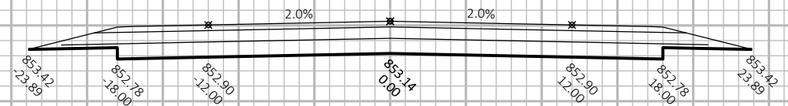


181+00

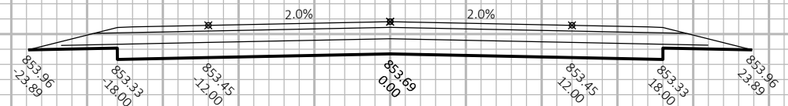

180+00

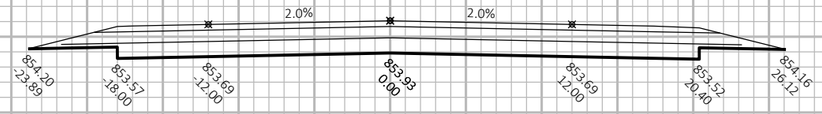

179+56

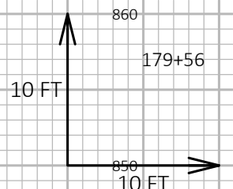

9

9

PROJECT NO: 5630-06-72	HWY: STH 78	COUNTY: SAUK	CROSS SECTIONS: STH 78	SHEET	E


FILE NAME : N:\PDS\C3D\56300602\SHEETSPLAN\090101-XS.DWG
LAYOUT NAME - 090185-xs


PLOT DATE : 3/28/2019 11:17 AM


PLOT BY : DUMS, ALEXANDER T


PLOT NAME :

PLOT SCALE : 1 IN:10 FT HORZ. / 1 IN:10 FT VERT.

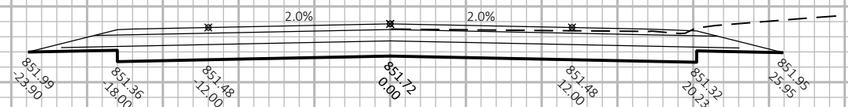

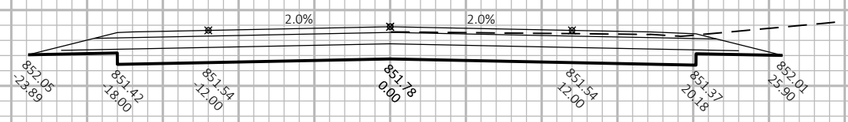

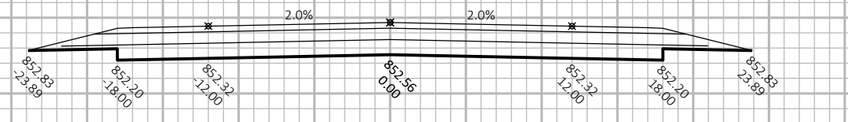

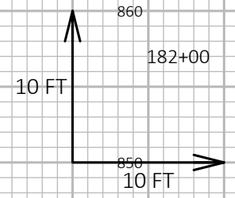

9


9

PROJECT NO: 5630-06-72	HWY: STH 78	COUNTY: SAUK	CROSS SECTIONS: STH 78	SHEET	E


FILE NAME : N:\PDS\C3D\56300602\SHEETSPLAN\090101-XS.DWG
LAYOUT NAME - 090186-xs

PLOT DATE : 3/28/2019 11:17 AM PLOT BY : DUMS, ALEXANDER T PLOT NAME :


PLOT SCALE : 1 IN:10 FT HORZ. / 1 IN:10 FT VERT.

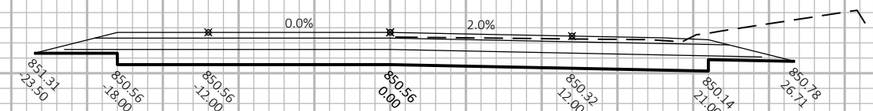


184+01

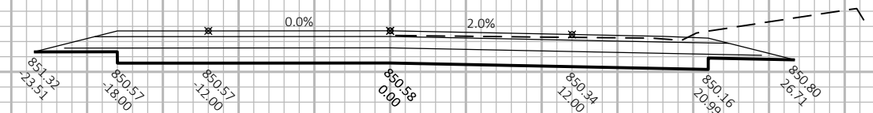

184+00

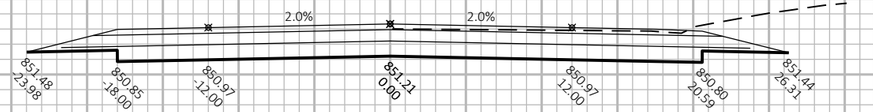

183+48

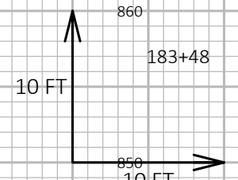


PROJECT NO: 5630-06-72	HWY: STH 78	COUNTY: SAUK	CROSS SECTIONS: STH 78	SHEET	E

FILE NAME : N:\PDS\C3D\56300602\SHEETSPLAN\090101-XS.DWG
LAYOUT NAME - 090187-xs

PLOT DATE : 3/28/2019 11:17 AM PLOT BY : DUMS, ALEXANDER T PLOT NAME :

PLOT SCALE : 1 IN:10 FT HORZ. / 1 IN:10 FT VERT.

9 9

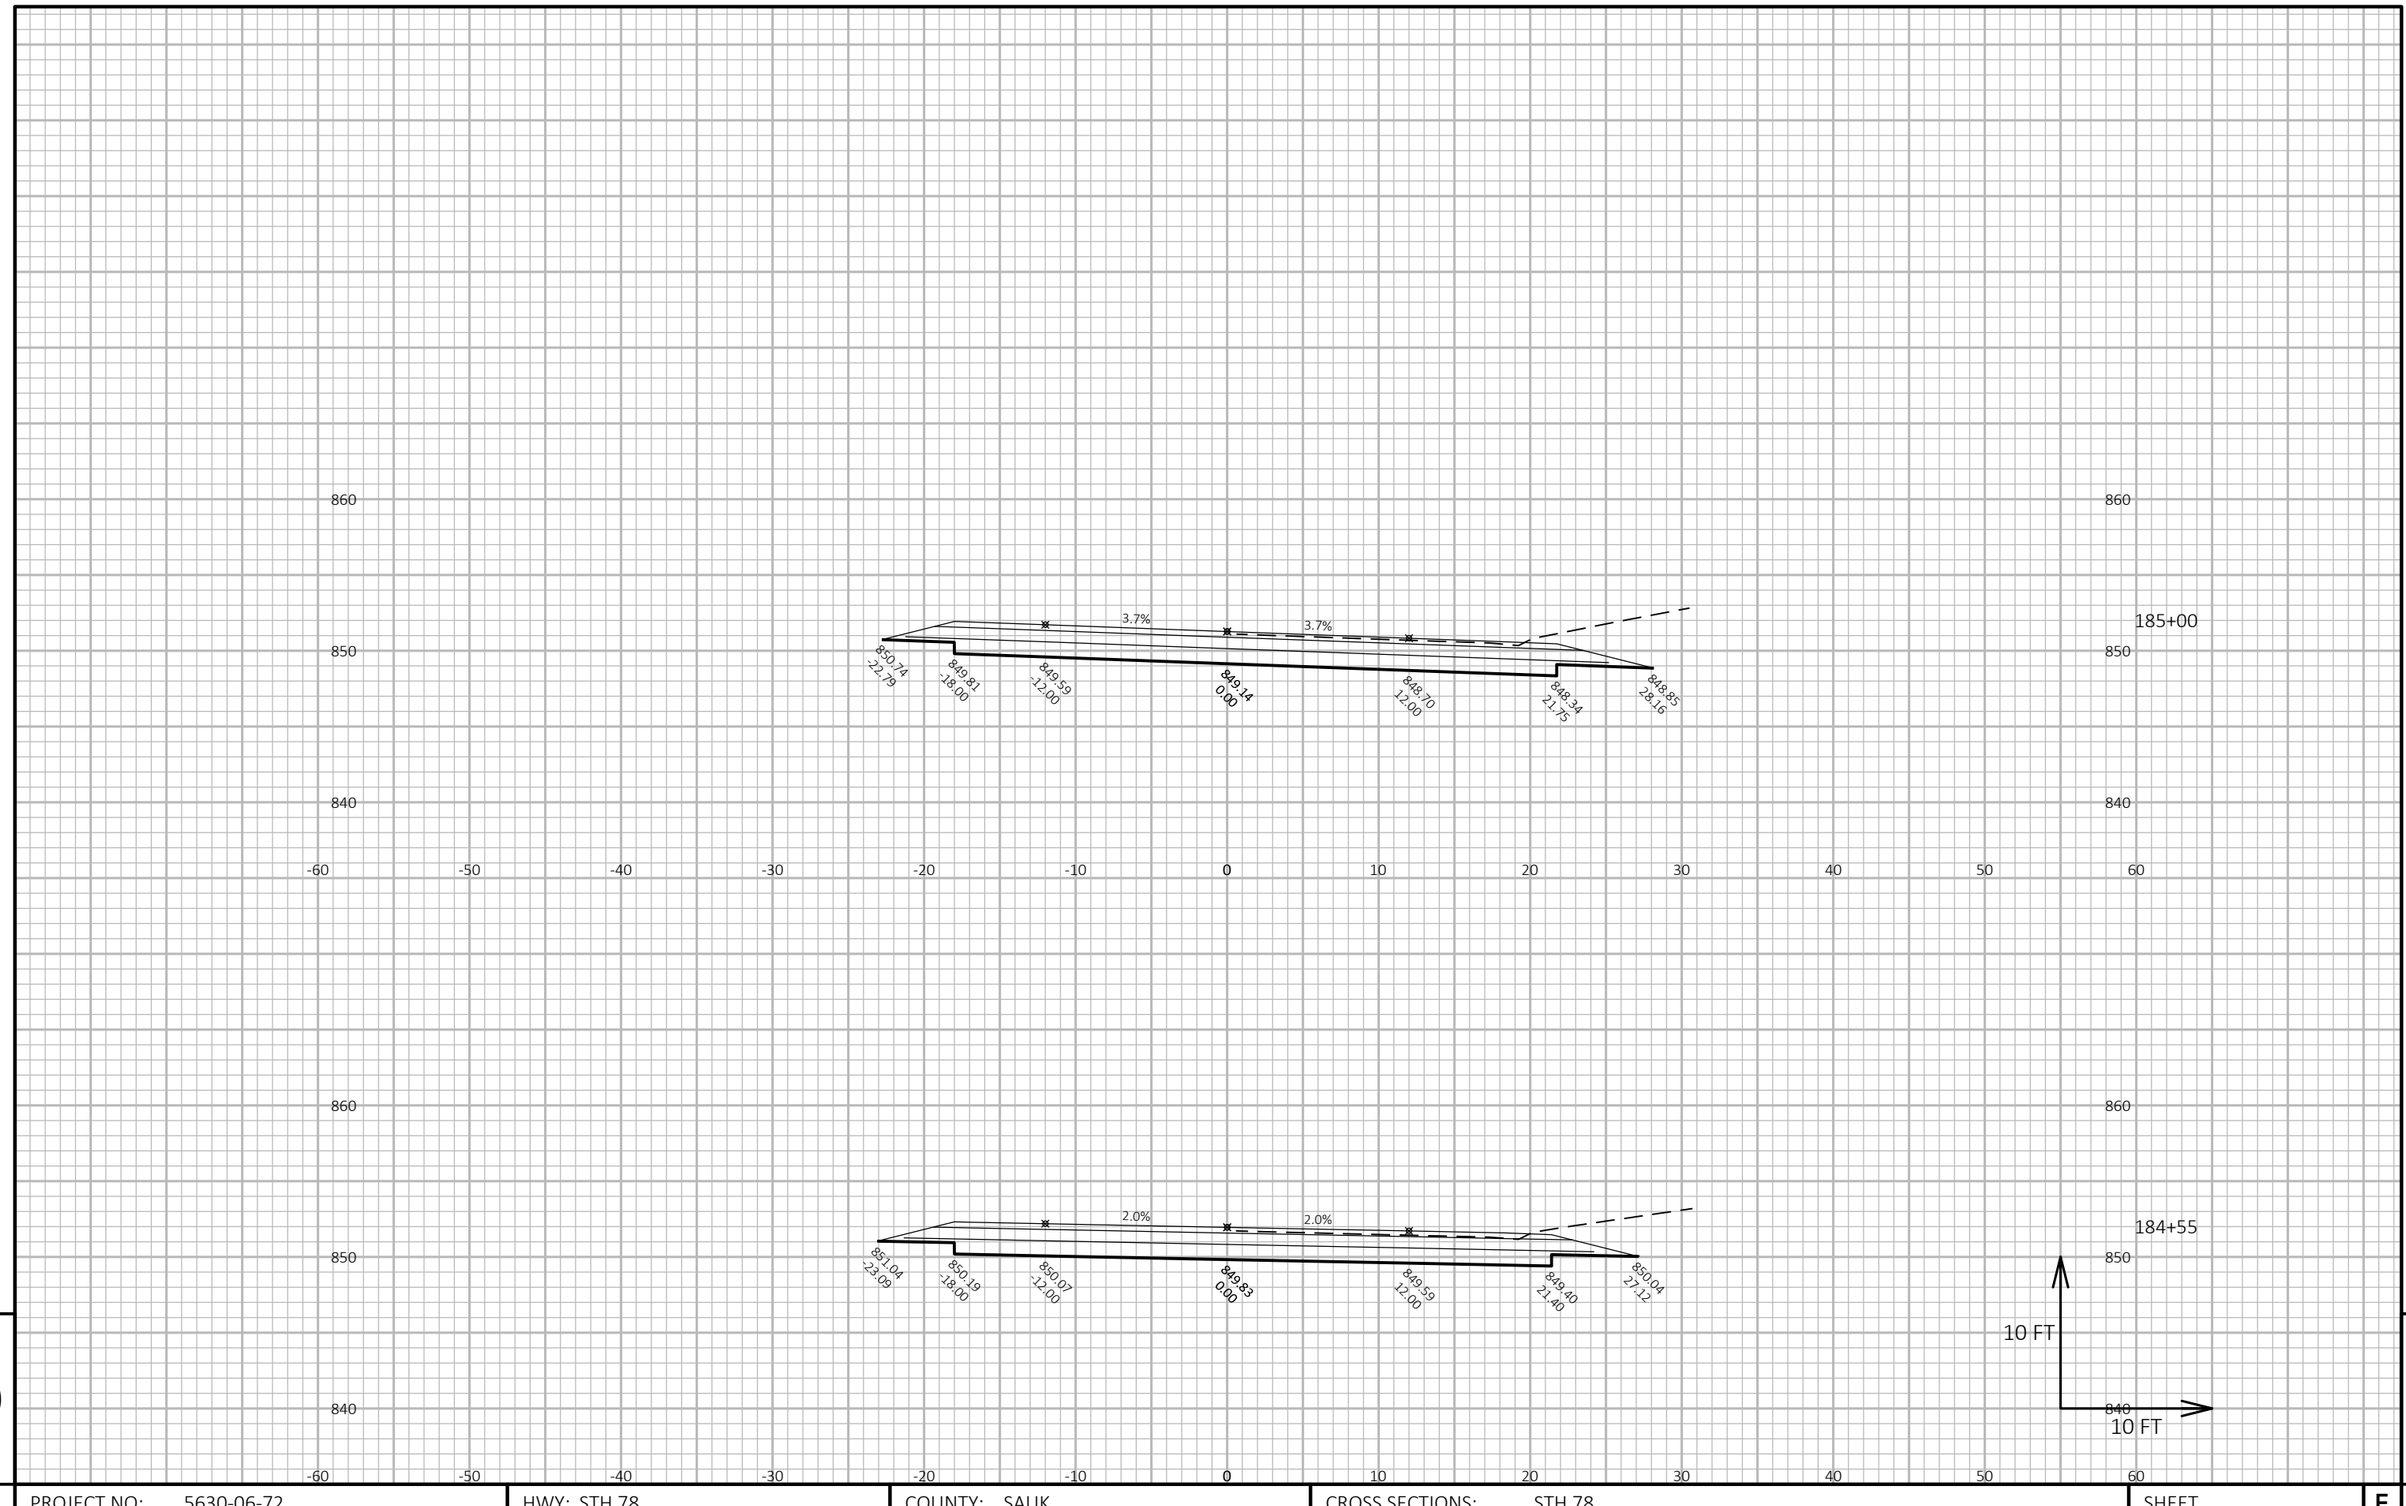

9


9

PROJECT NO: 5630-06-72	HWY: STH 78	COUNTY: SAUK	CROSS SECTIONS: STH 78	SHEET	E

FILE NAME : N:\PDS\C3D\56300602\SHEETSPLAN\090101-XS.DWG
LAYOUT NAME - 090188-xs

PLOT DATE : 3/28/2019 11:17 AM PLOT BY : DUMS, ALEXANDER T PLOT NAME :

PLOT SCALE : 1 IN:10 FT HORZ. / 1 IN:10 FT VERT.

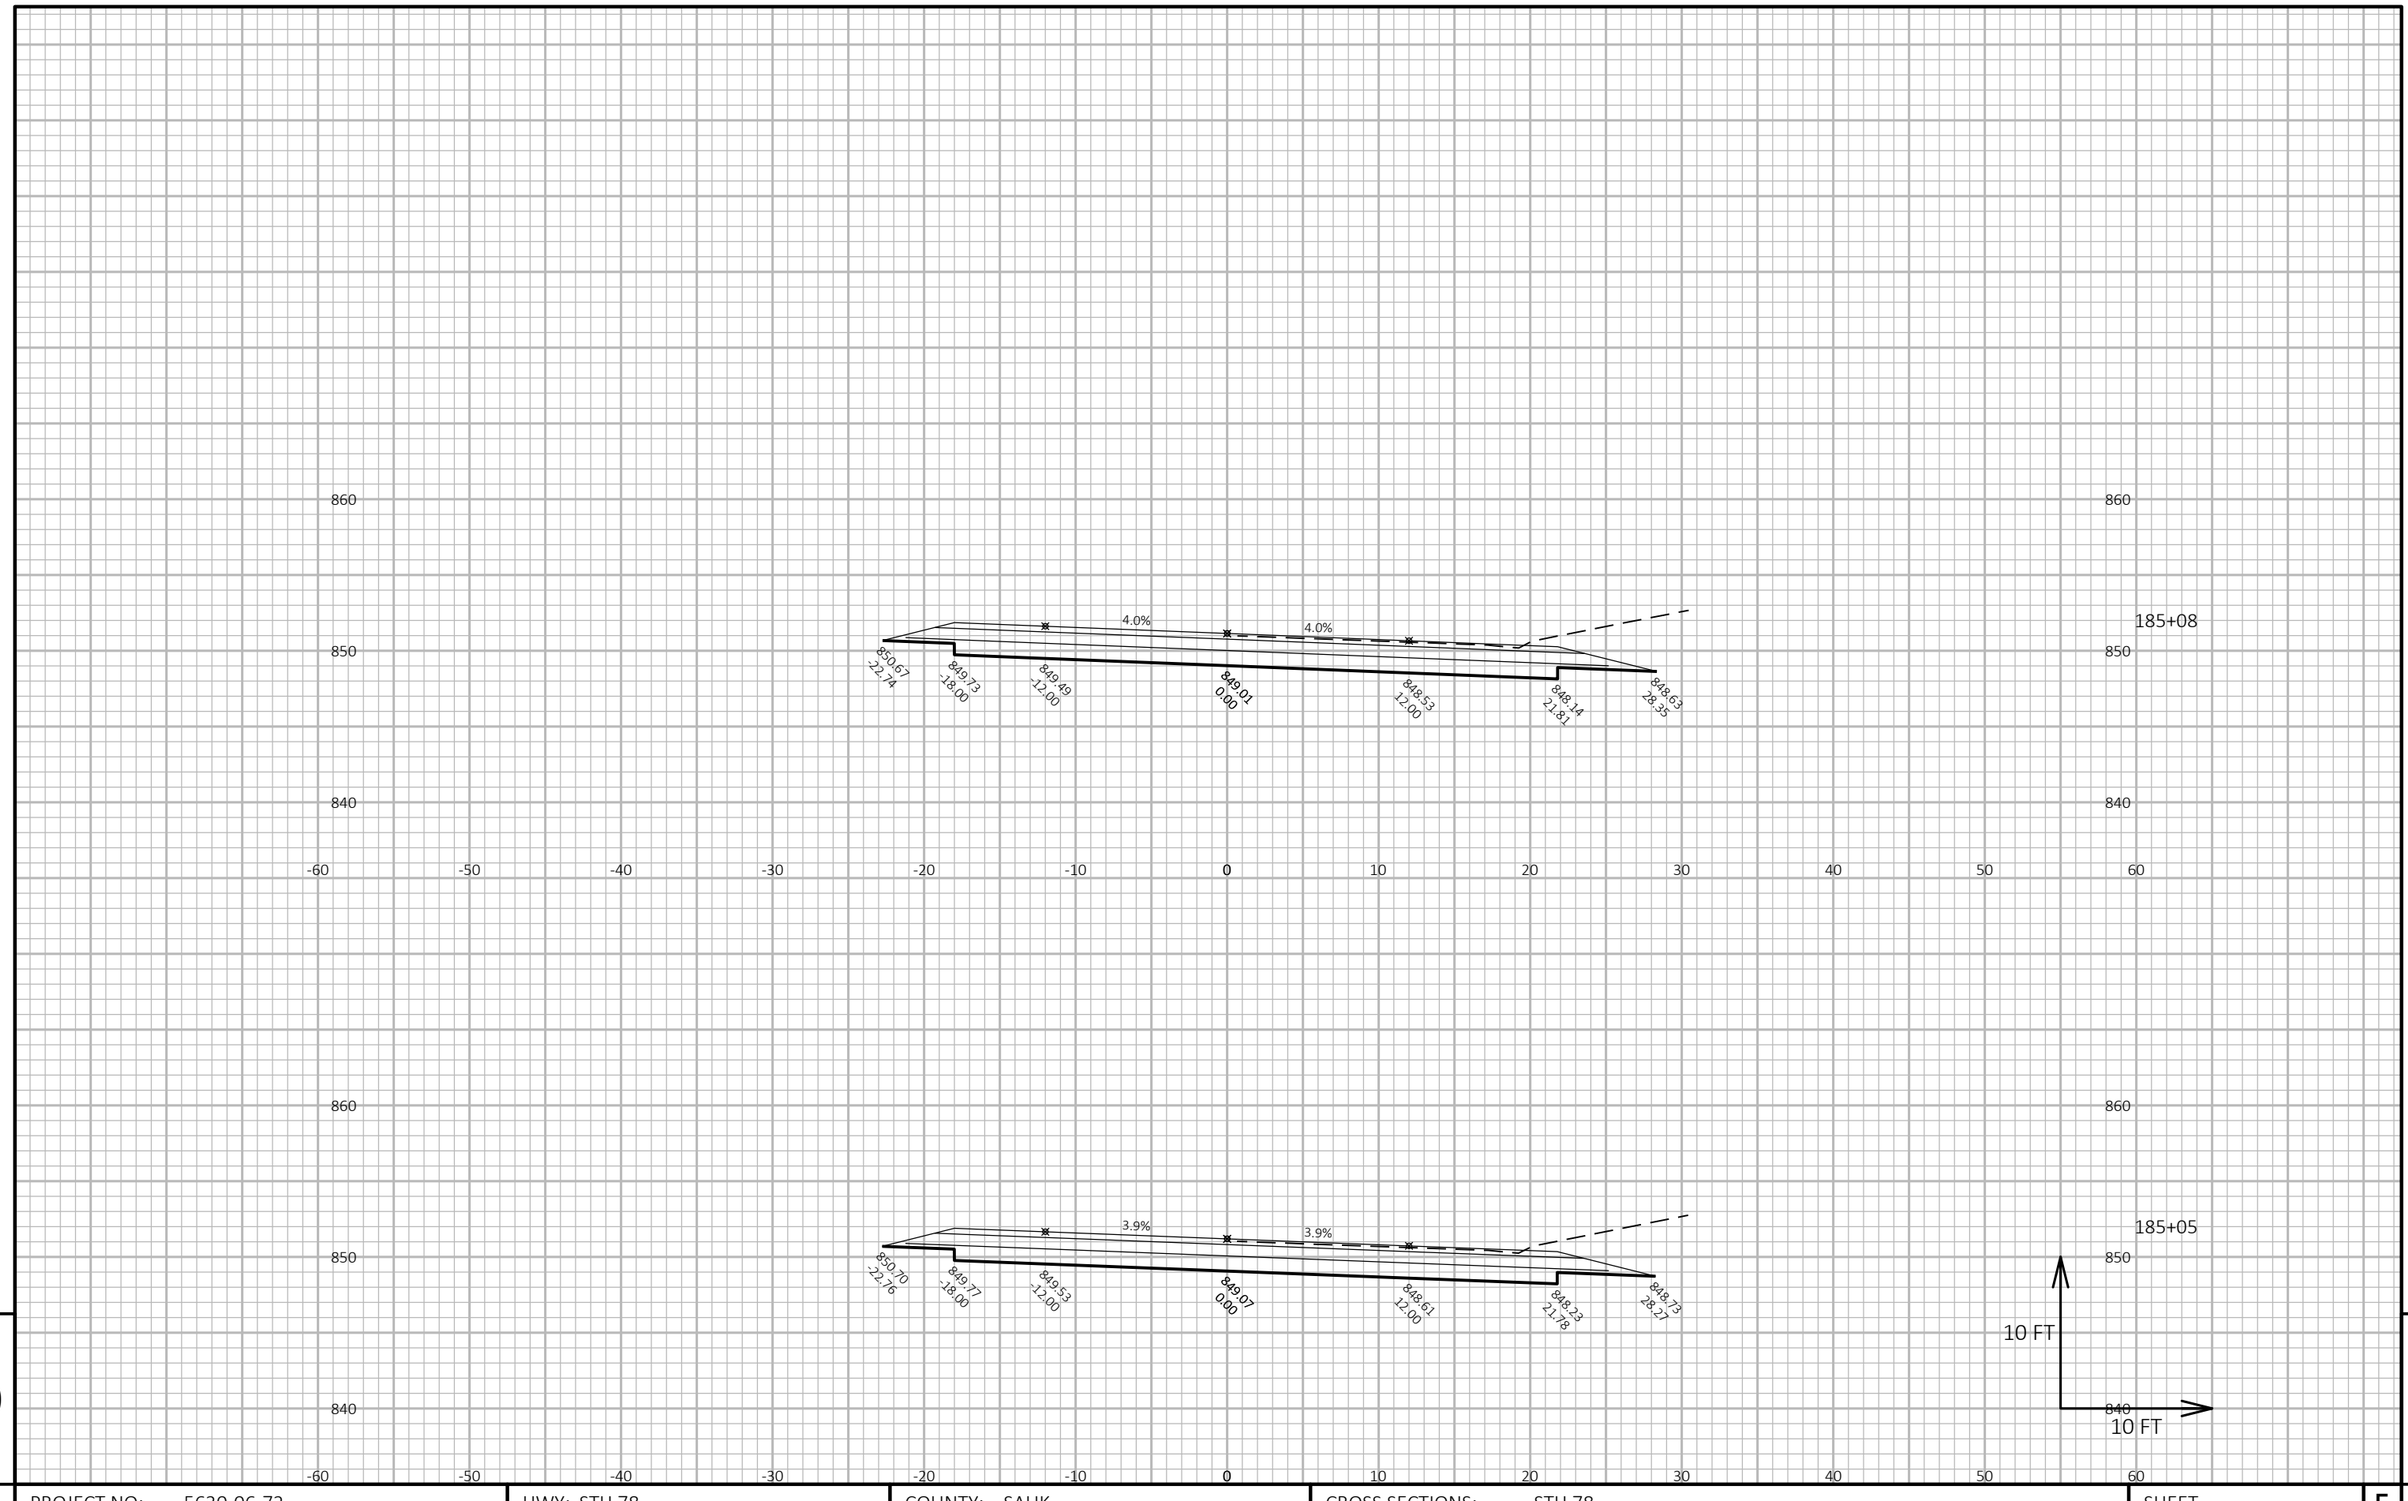

9


9

PROJECT NO: 5630-06-72	HWY: STH 78	COUNTY: SAUK	CROSS SECTIONS: STH 78	SHEET	E

FILE NAME : N:\PDS\C3D\56300602\SHEETSPLAN\090101-XS.DWG
LAYOUT NAME - 090189-xs

PLOT DATE : 3/28/2019 11:18 AM PLOT BY : DUMS, ALEXANDER T PLOT NAME :

PLOT SCALE : 1 IN:10 FT HORZ. / 1 IN:10 FT VERT.

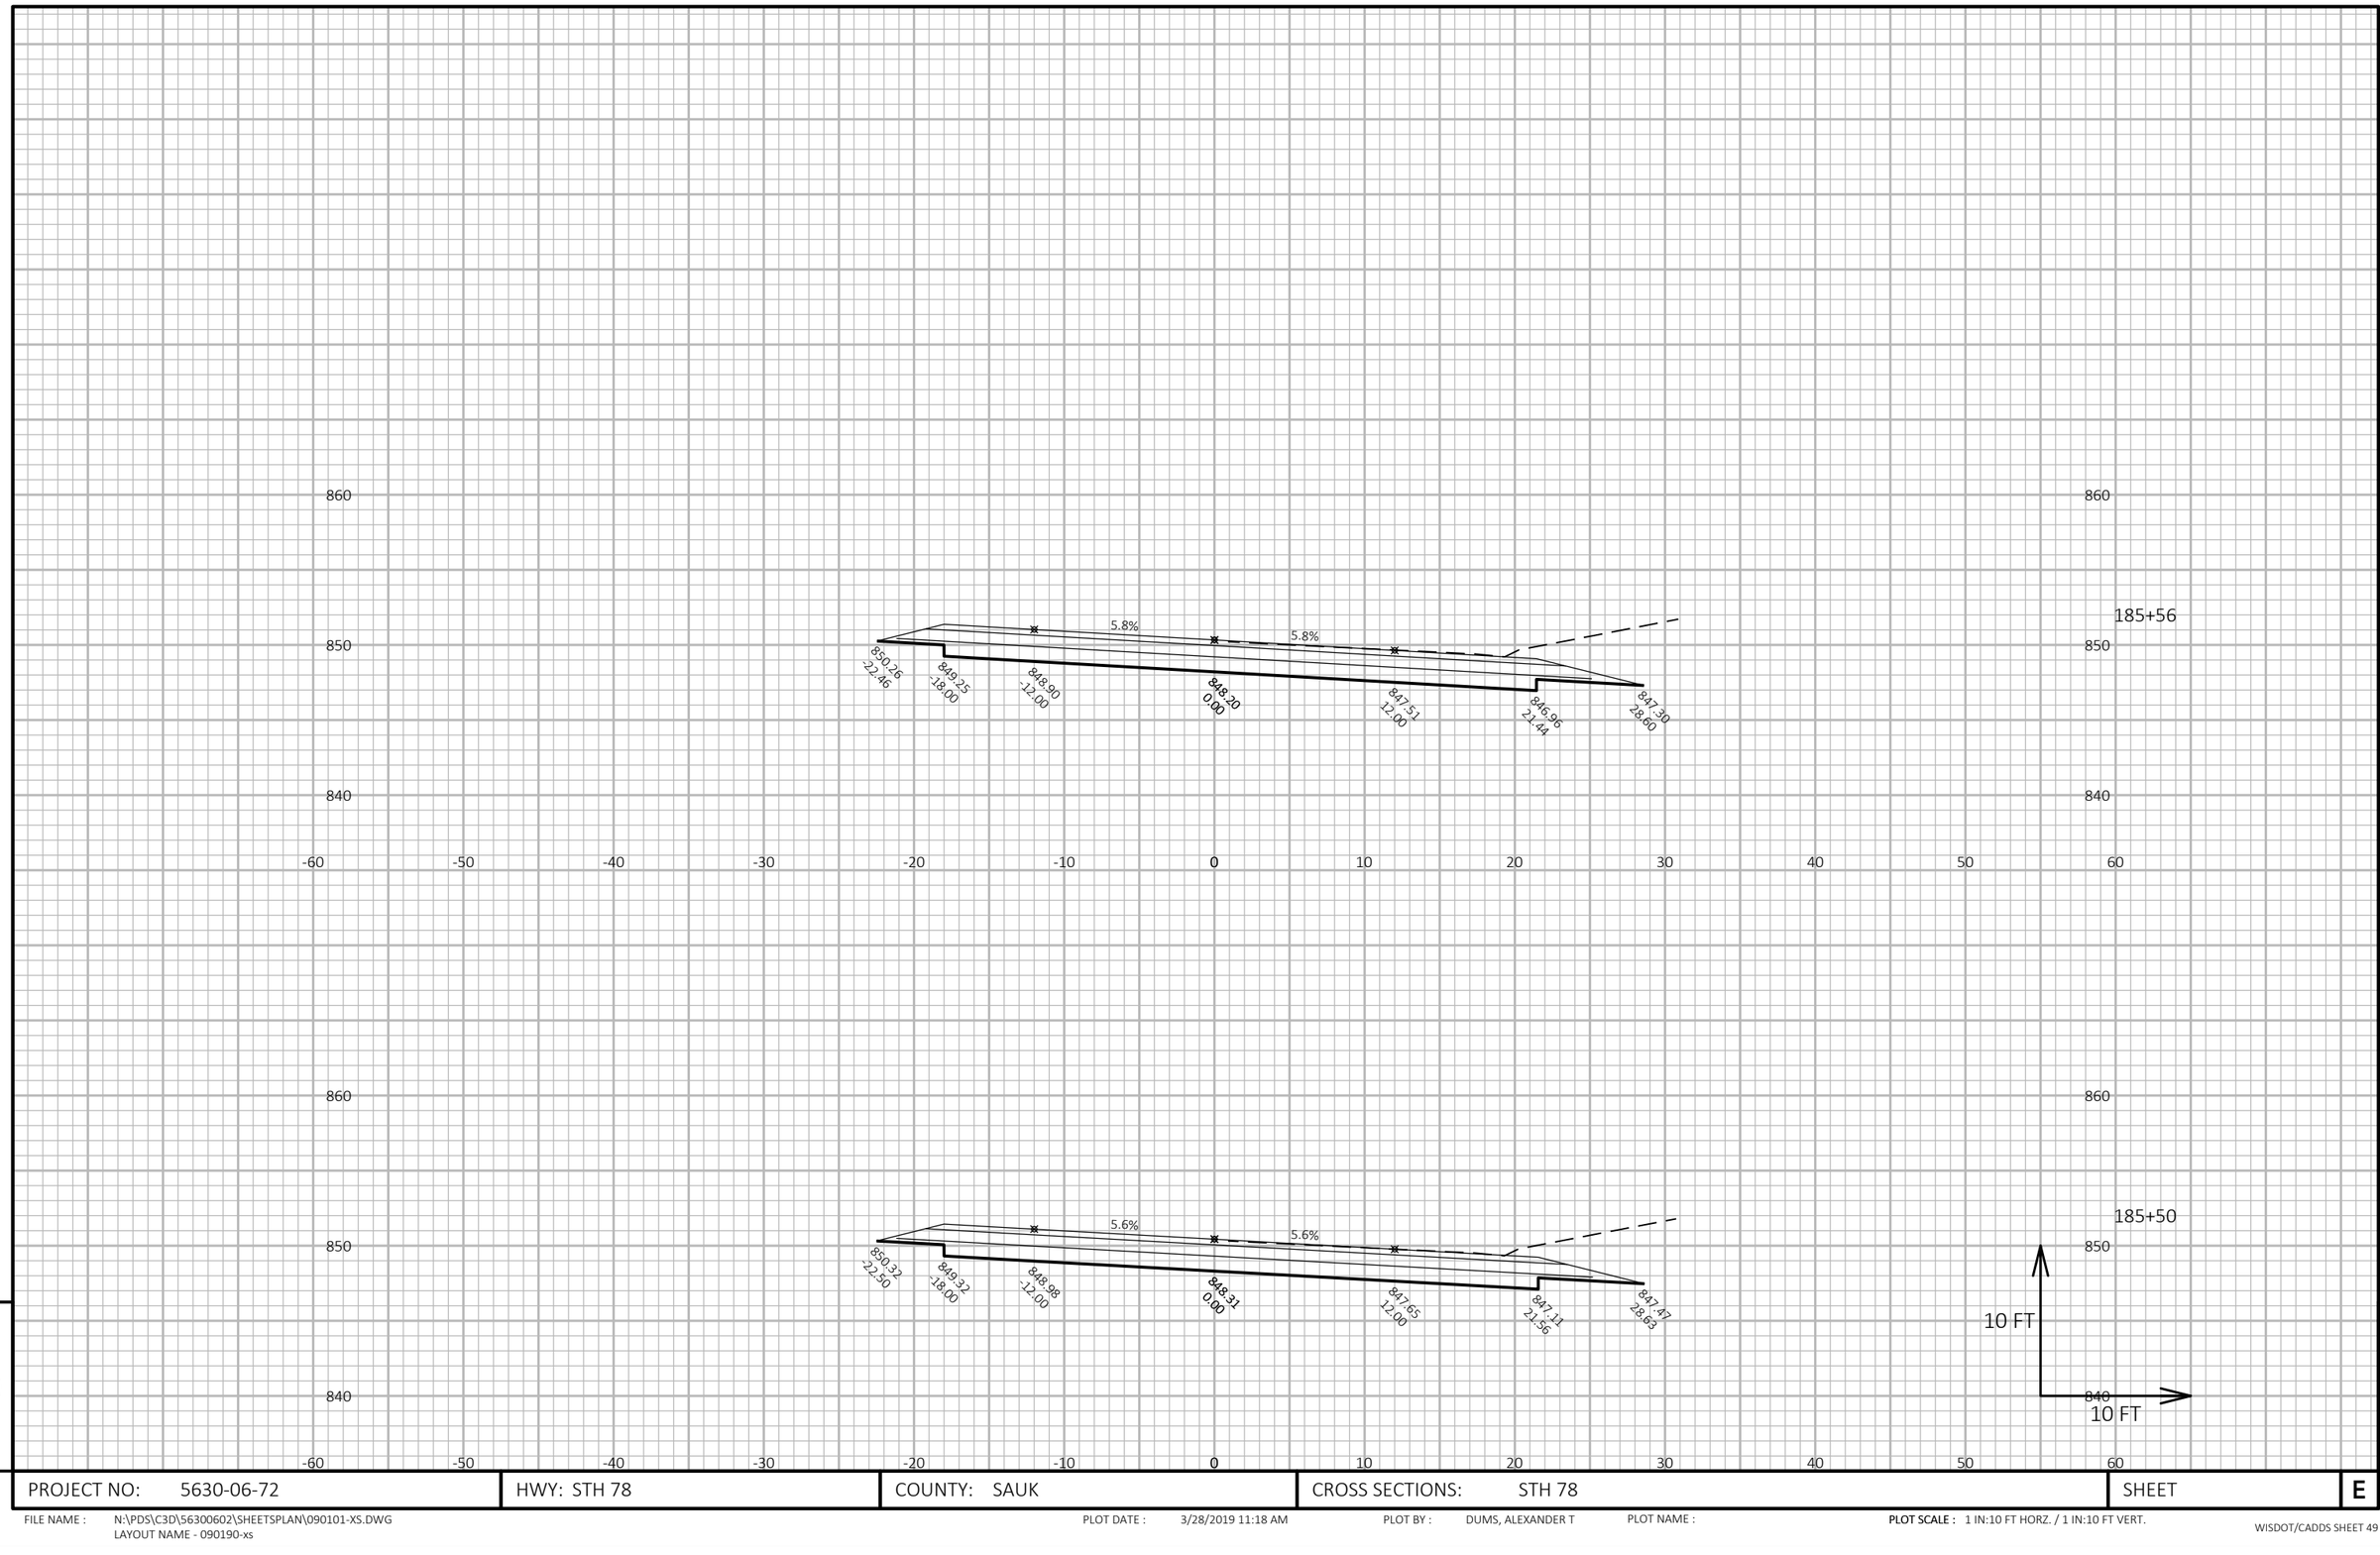

9


9

PROJECT NO: 5630-06-72	HWY: STH 78	COUNTY: SAUK	CROSS SECTIONS: STH 78	SHEET	E


FILE NAME : N:\PDS\C3D\56300602\SHEETSPLAN\090101-XS.DWG
LAYOUT NAME - 090190-xs

PLOT DATE : 3/28/2019 11:18 AM PLOT BY : DUMS, ALEXANDER T PLOT NAME :


PLOT SCALE : 1 IN:10 FT HORZ. / 1 IN:10 FT VERT.

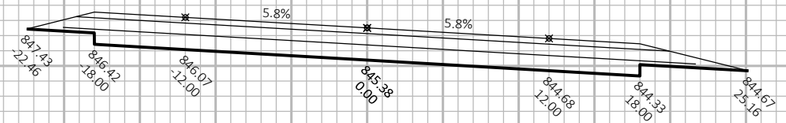


187+00

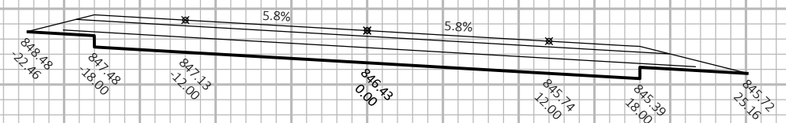

186+50

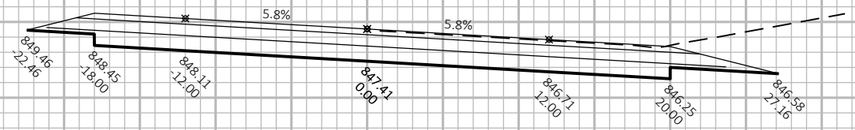

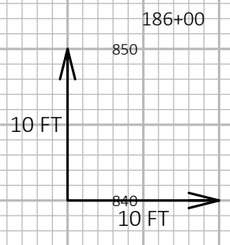

9

9

PROJECT NO: 5630-06-72	HWY: STH 78	COUNTY: SAUK	CROSS SECTIONS: STH 78	SHEET	E

FILE NAME : N:\PDS\C3D\56300602\SHEETSPLAN\090101-XS.DWG
LAYOUT NAME - 090191-xs

PLOT DATE : 3/28/2019 11:18 AM

PLOT BY : DUMS, ALEXANDER T


PLOT NAME :

PLOT SCALE : 1 IN:10 FT HORZ. / 1 IN:10 FT VERT.

PROJECT NO: 5630-06-72	HWY: STH 78	COUNTY: SAUK	CROSS SECTIONS: STH 78	SHEET	E

FILE NAME : N:\PDS\C3D\56300602\SHEETSPLAN\090101-XS.DWG
LAYOUT NAME - 090192-xs
PLOT DATE : 3/28/2019 11:18 AM
PLOT BY : DUMS, ALEXANDER T
PLOT NAME :
PLOT SCALE : 1 IN:10 FT HORZ. / 1 IN:10 FT VERT.
WISDOT/CADDS SHEET 49

9

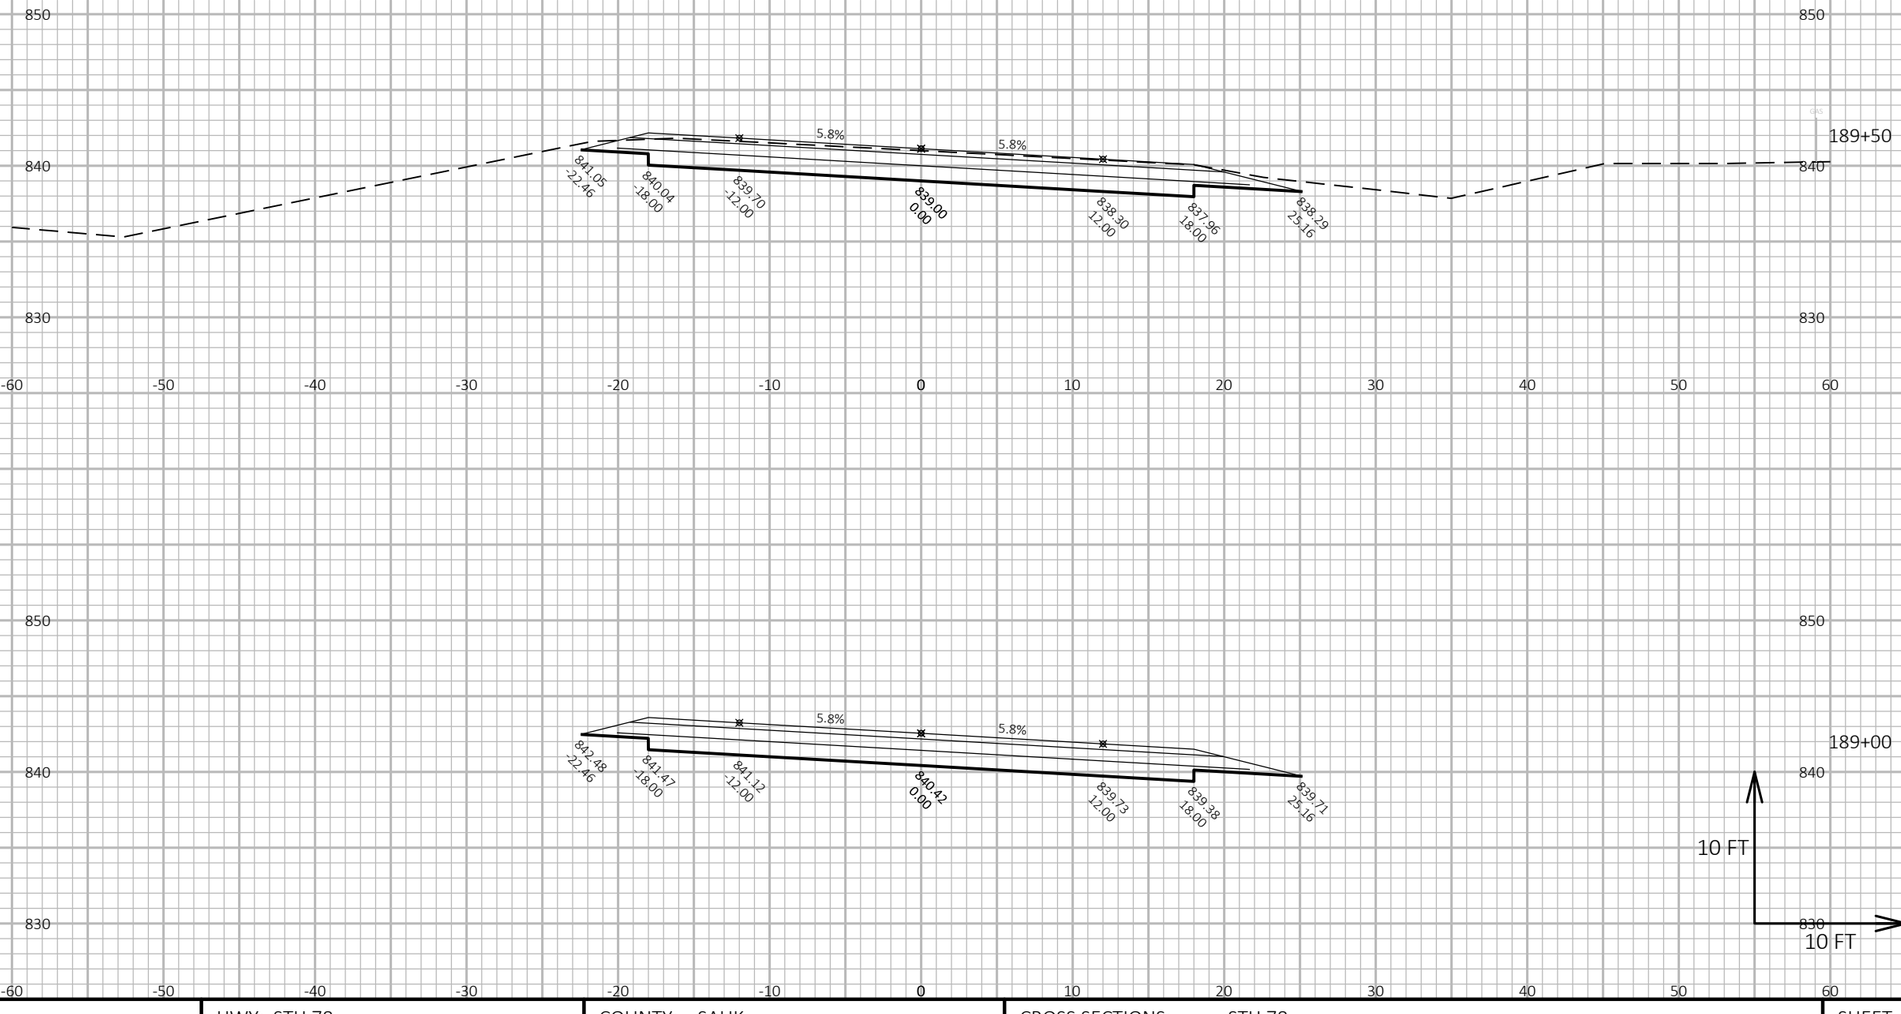

9

PROJECT NO: 5630-06-72	HWY: STH 78	COUNTY: SAUK	CROSS SECTIONS: STH 78	SHEET	E

9


FILE NAME : N:\PDS\C3D\56300602\SHEETSPLAN\090101-XS.DWG
LAYOUT NAME - 090193-xs

PLOT DATE : 3/28/2019 11:18 AM

PLOT BY : DUMS, ALEXANDER T

PLOT NAME :

PLOT SCALE : 1 IN:10 FT HORZ. / 1 IN:10 FT VERT.

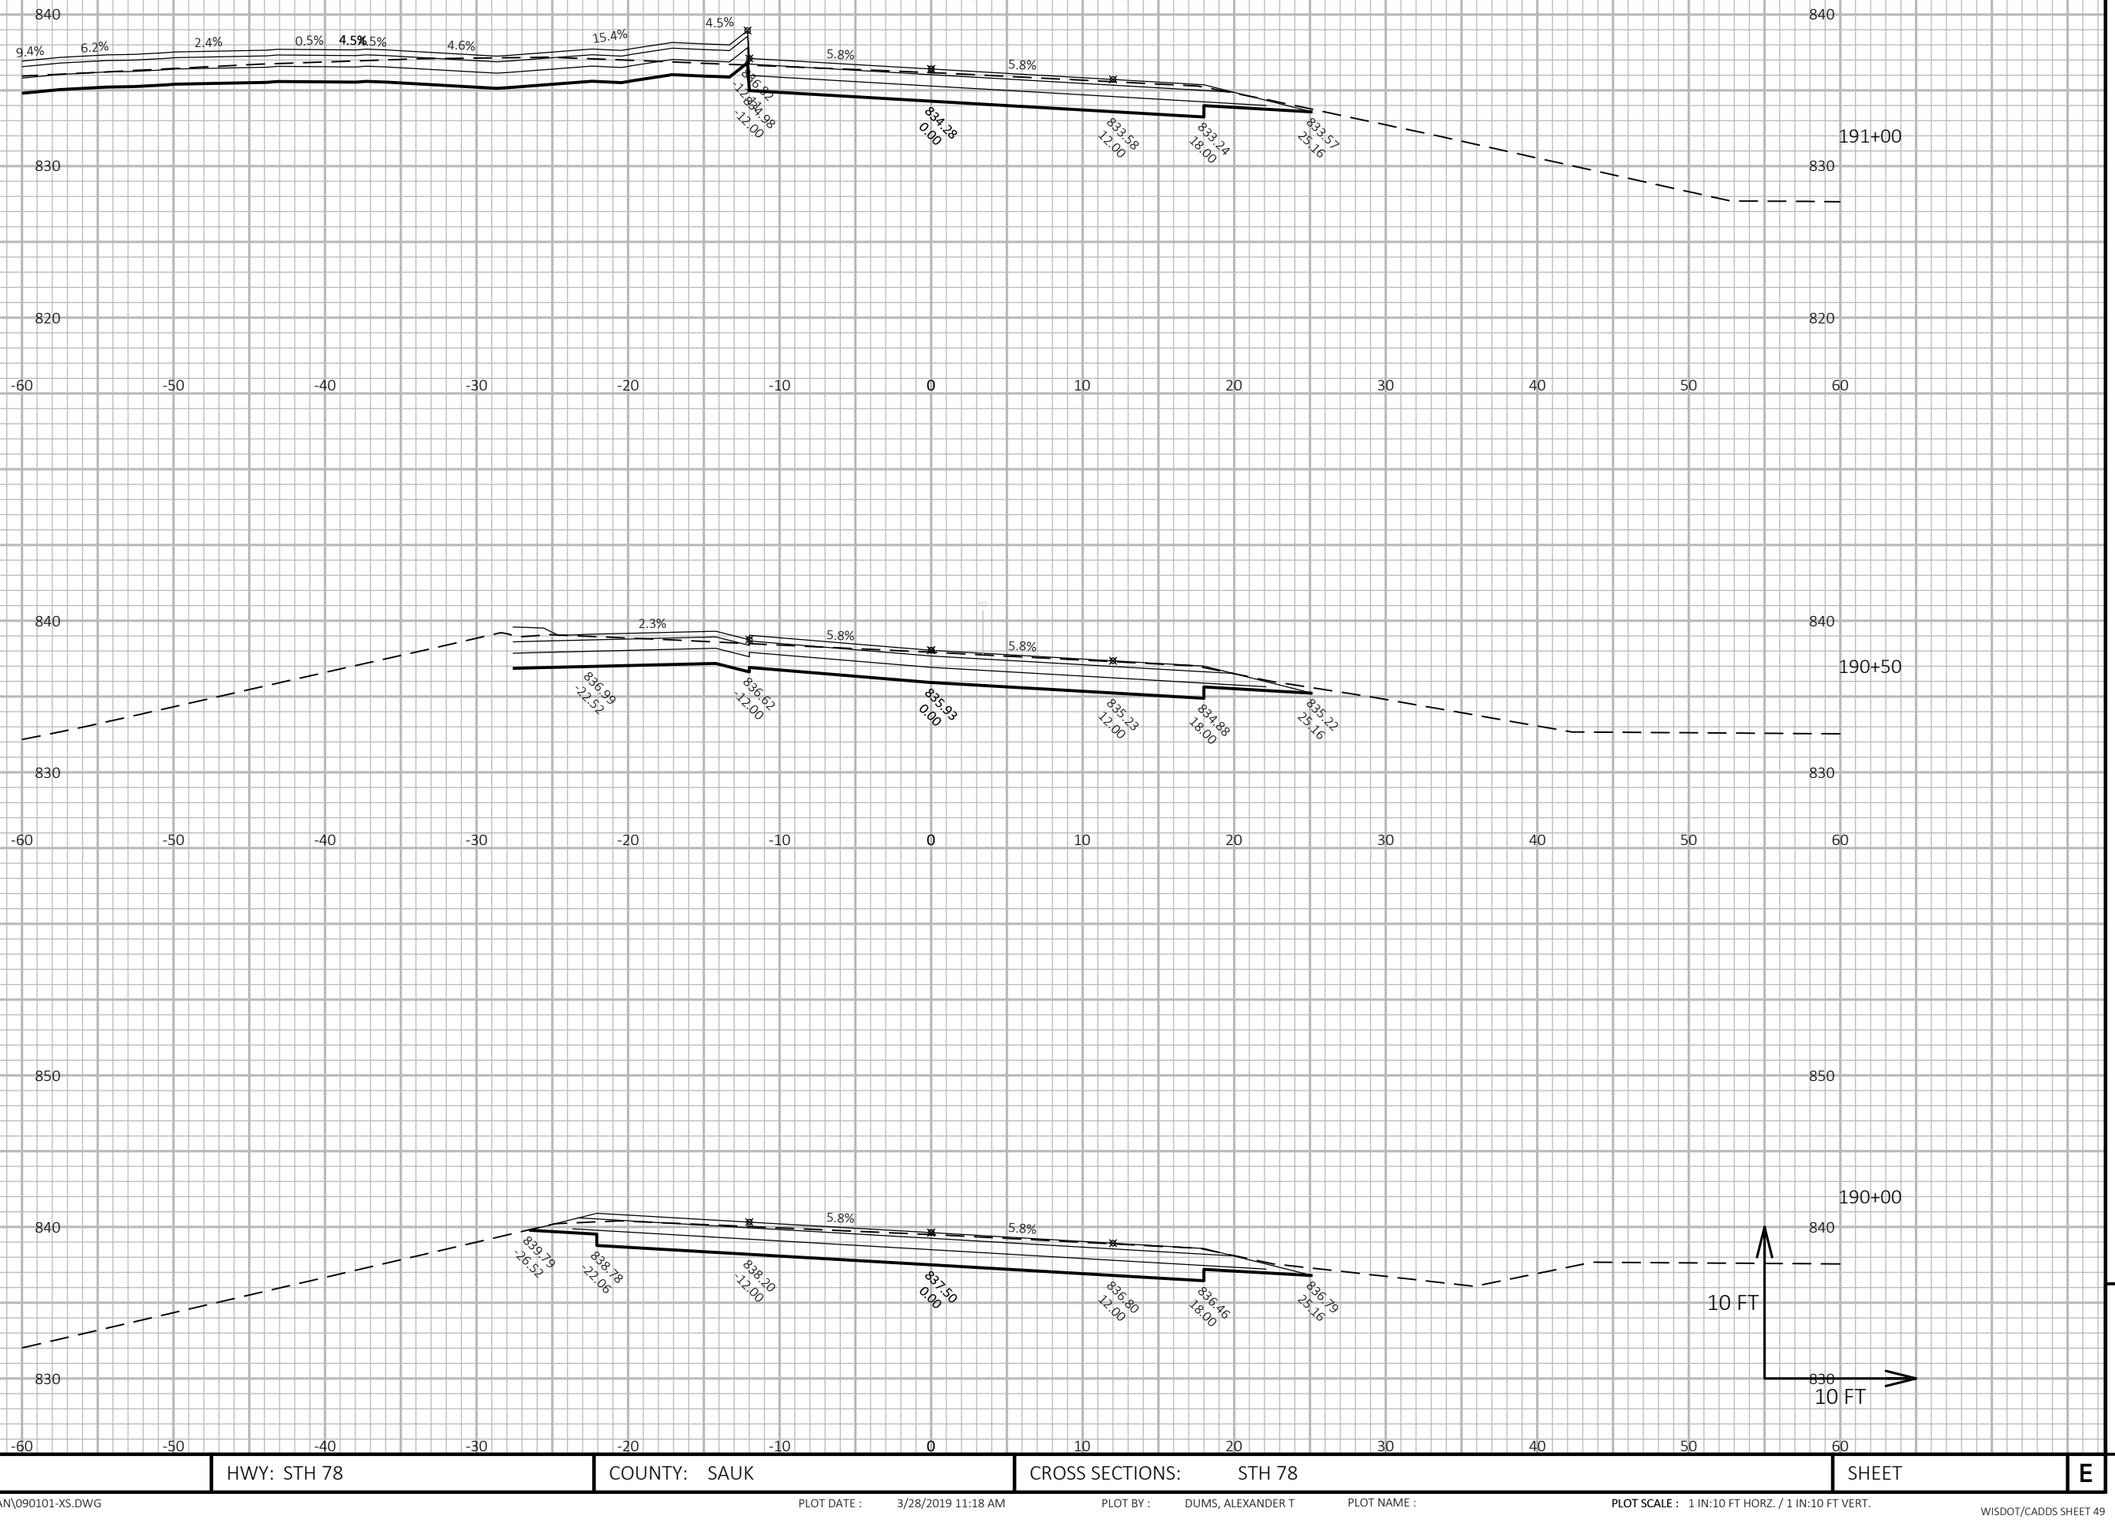


9

PROJECT NO: 5630-06-72	HWY: STH 78	COUNTY: SAUK	CROSS SECTIONS: STH 78	SHEET	E

9

FILE NAME : N:\PDS\C3D\56300602\SHEETSPLAN\090101-XS.DWG
LAYOUT NAME - 090194-xs

PLOT DATE : 3/28/2019 11:18 AM PLOT BY : DUMS, ALEXANDER T PLOT NAME : **PLOT SCALE :** 1 IN:10 FT HORZ. / 1 IN:10 FT VERT.

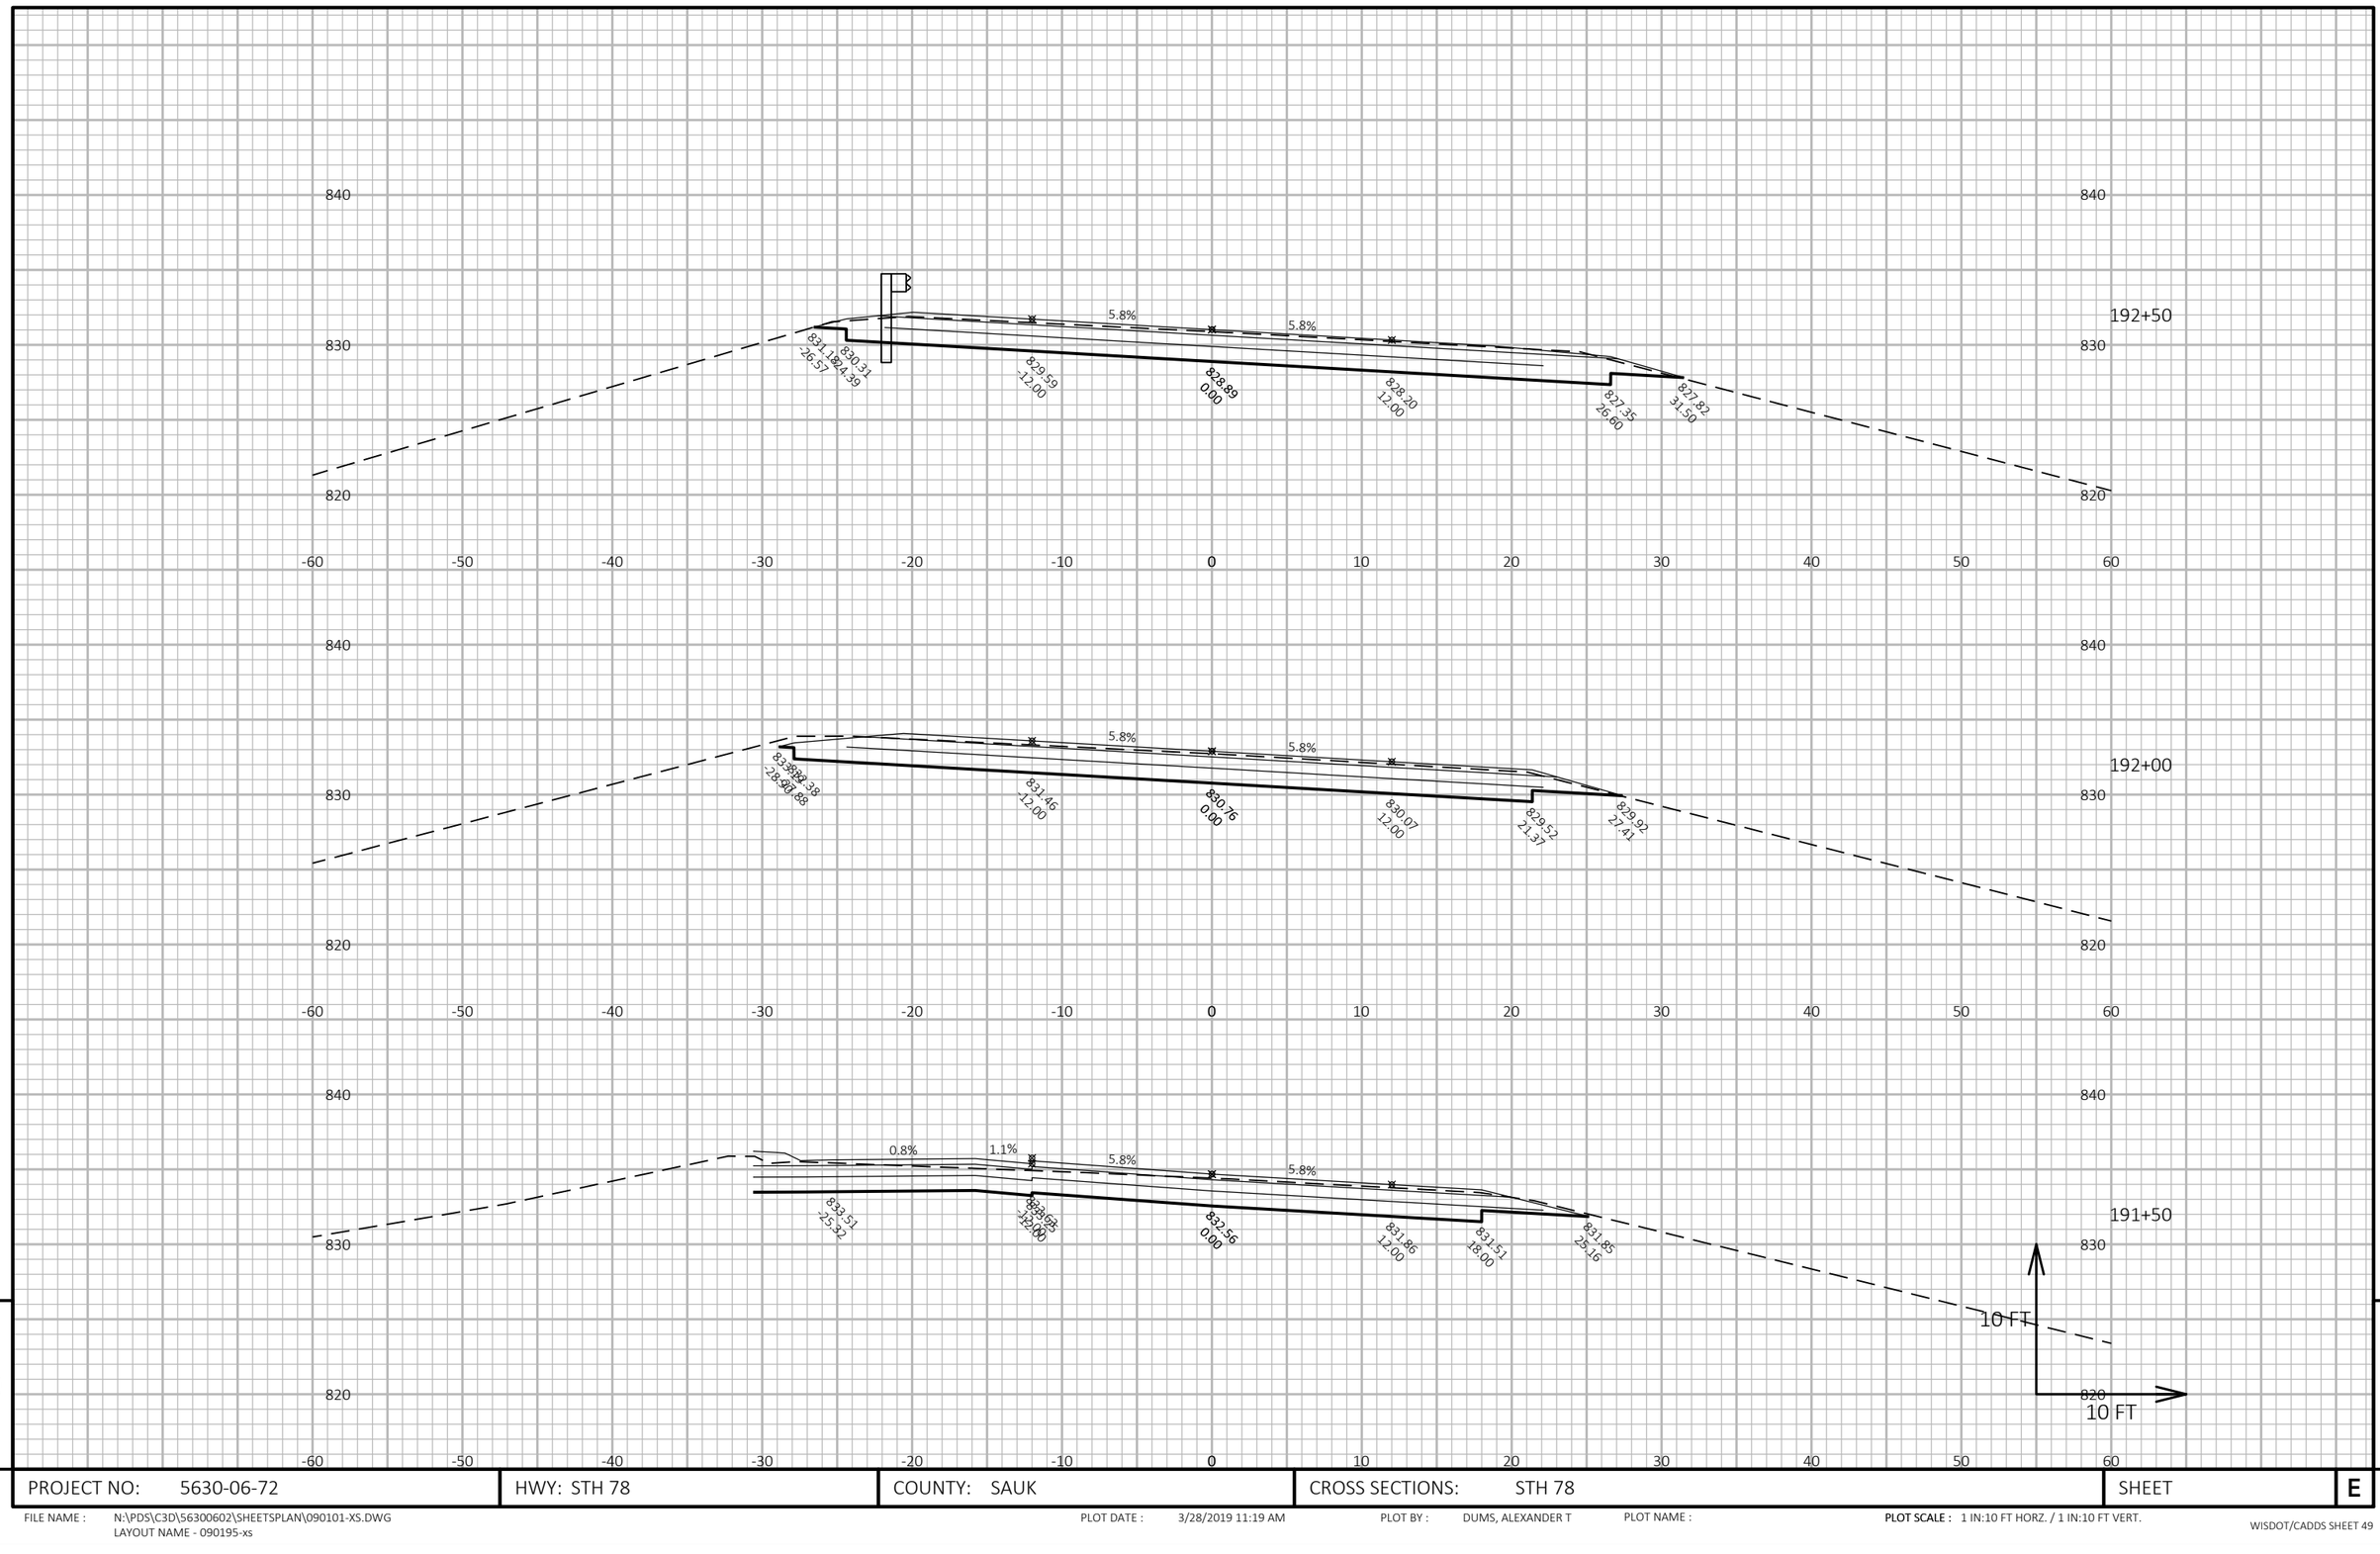

PROJECT NO: 5630-06-72	HWY: STH 78	COUNTY: SAUK	CROSS SECTIONS: STH 78	SHEET E

FILE NAME : N:\PDS\C3D\56300602\SHEETSPLAN\090101-XS.DWG
LAYOUT NAME - 090195-xs


PLOT DATE : 3/28/2019 11:19 AM

PLOT BY : DUMS, ALEXANDER T

PLOT NAME :

PLOT SCALE : 1 IN:10 FT HORZ. / 1 IN:10 FT VERT.


WISDOT/CADDS SHEET 49

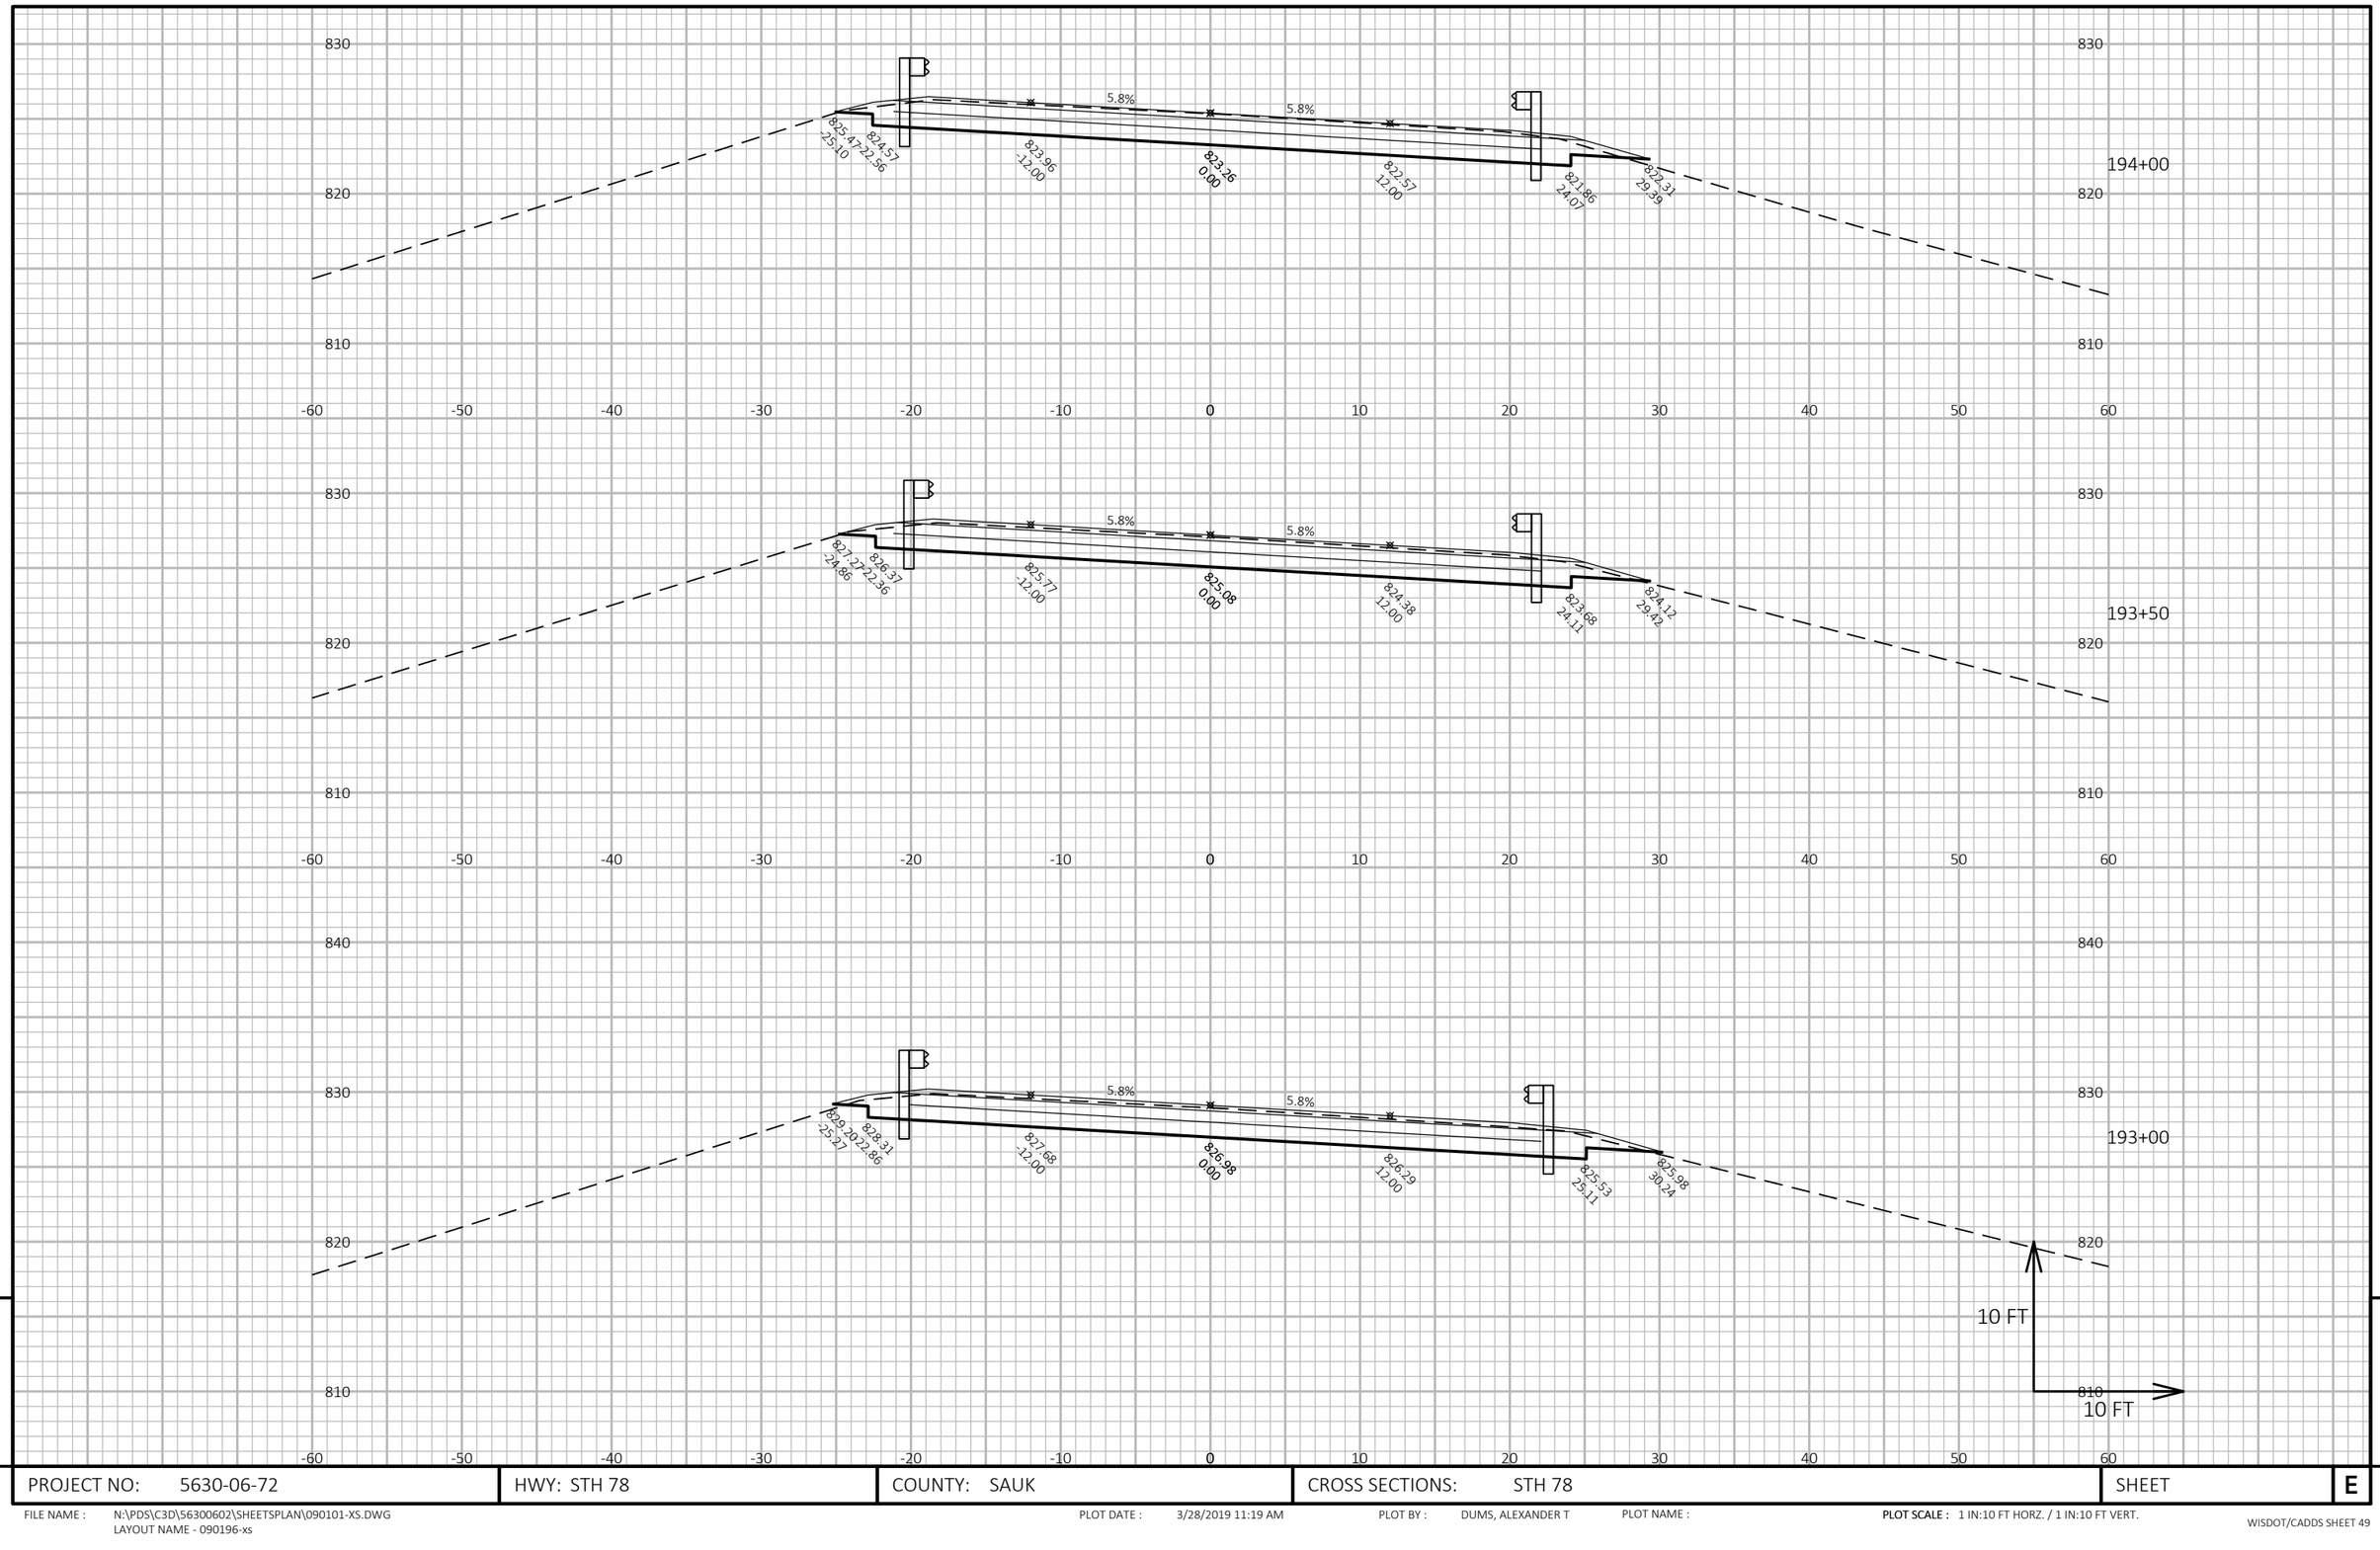

PROJECT NO: 5630-06-72	HWY: STH 78	COUNTY: SAUK	CROSS SECTIONS: STH 78	SHEET E

FILE NAME : N:\PDS\C3D\56300602\SHEETSPLAN\090101-XS.DWG
LAYOUT NAME - 090196-xs

PLOT DATE : 3/28/2019 11:19 AM PLOT BY : DUMS, ALEXANDER T PLOT NAME : **PLOT SCALE :** 1 IN:10 FT HORZ. / 1 IN:10 FT VERT.

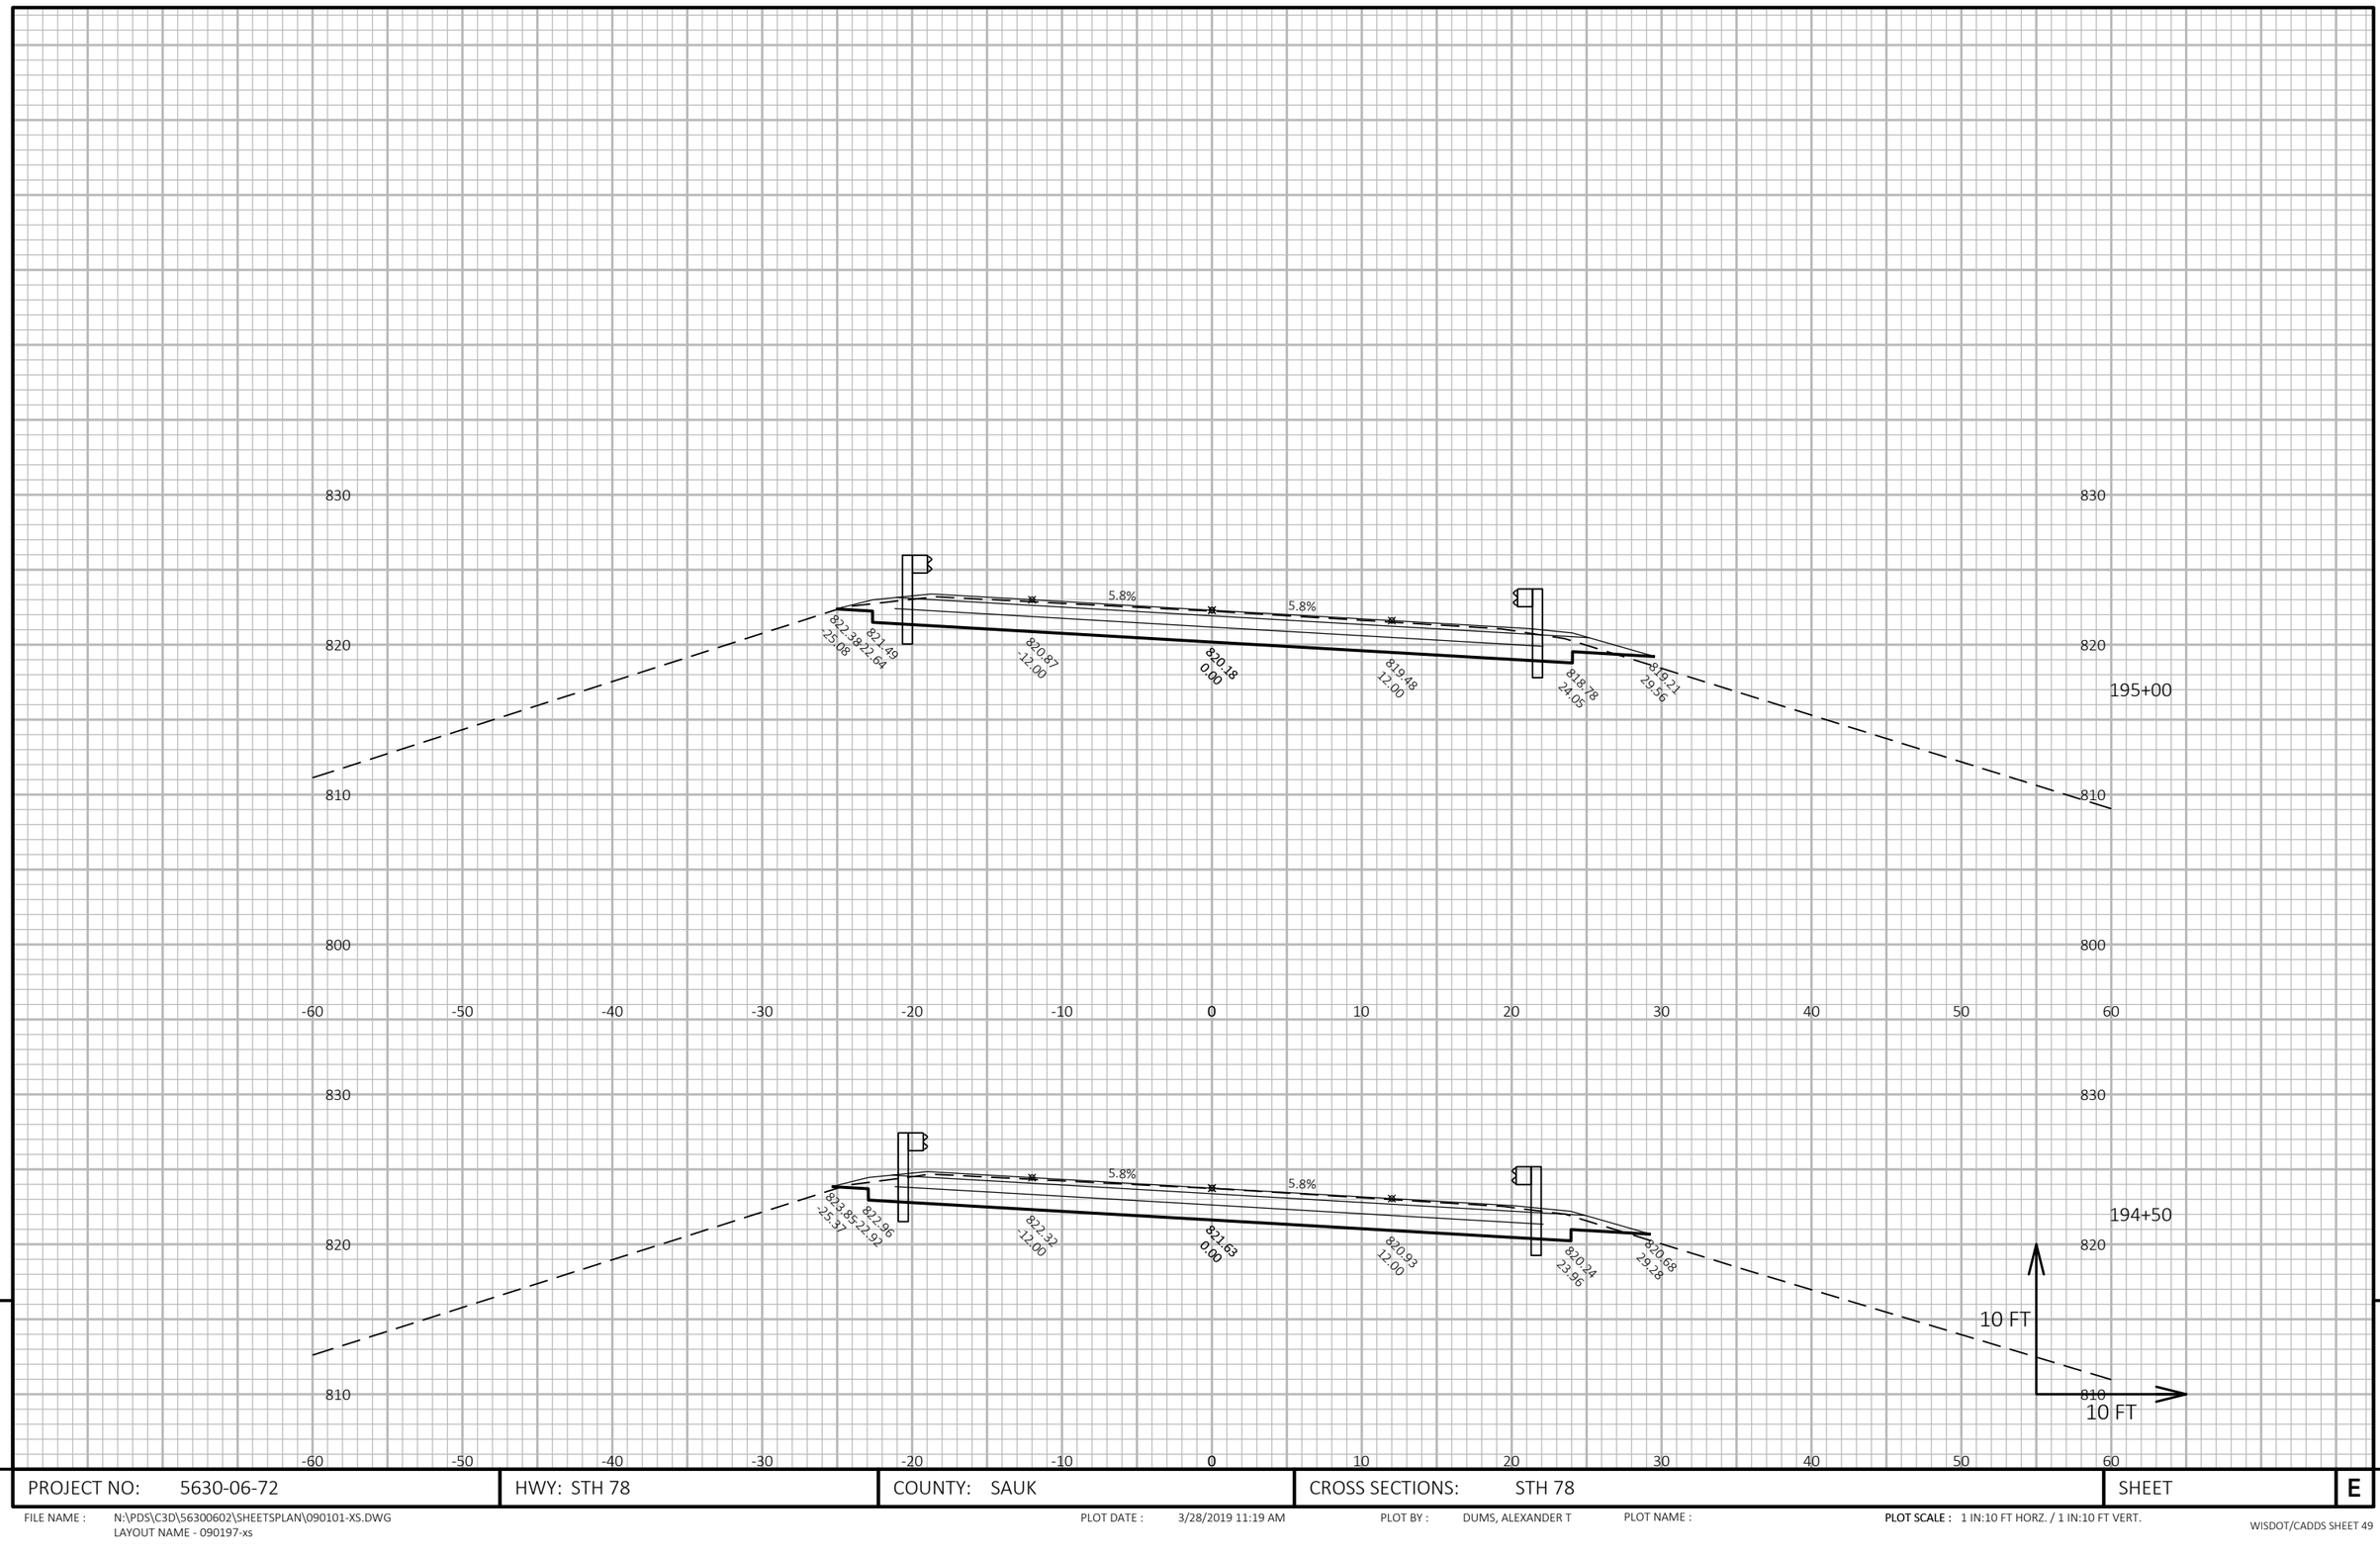


9

PROJECT NO: 5630-06-72	HWY: STH 78	COUNTY: SAUK	CROSS SECTIONS: STH 78	SHEET	E

9

FILE NAME : N:\PDS\C3D\56300602\SHEETSPLAN\090101-XS.DWG
LAYOUT NAME - 090197-xs

PLOT DATE : 3/28/2019 11:19 AM PLOT BY : DUMS, ALEXANDER T PLOT NAME : **PLOT SCALE :** 1 IN:10 FT HORZ. / 1 IN:10 FT VERT.

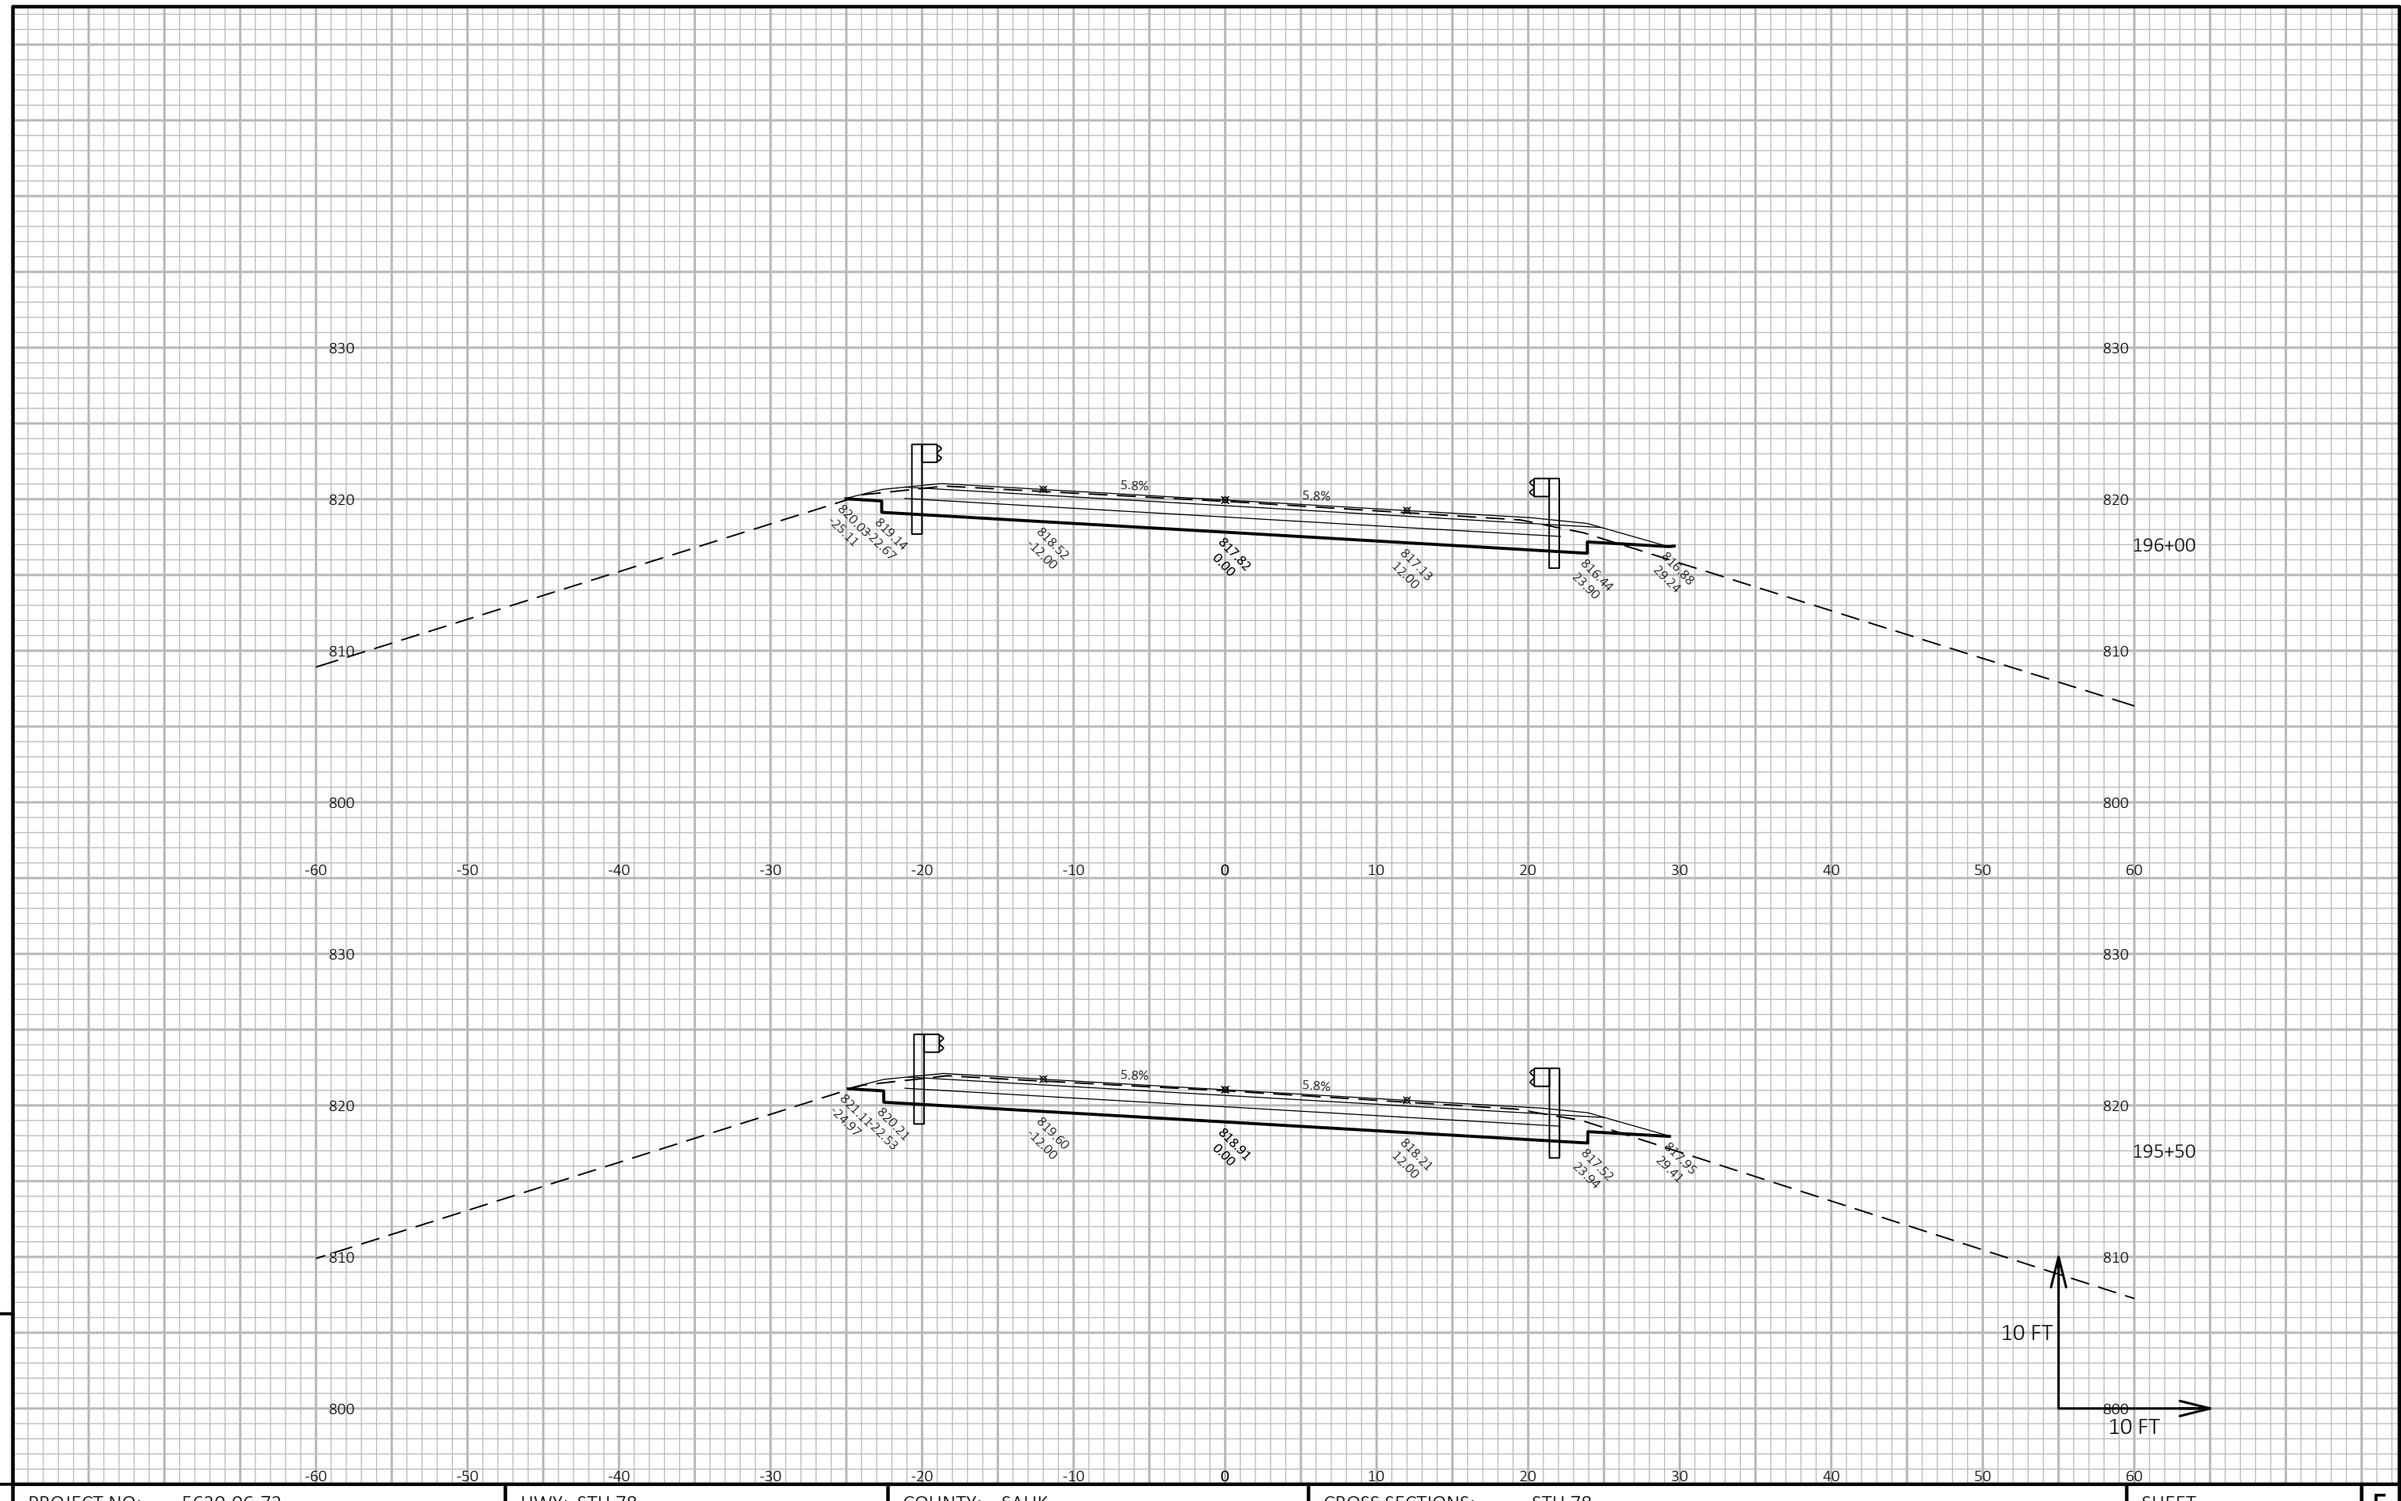

9

9

PROJECT NO: 5630-06-72	HWY: STH 78	COUNTY: SAUK	CROSS SECTIONS: STH 78	SHEET	E


FILE NAME : N:\PDS\C3D\56300602\SHEETSPLAN\090101-XS.DWG
LAYOUT NAME - 090198-xs

PLOT DATE : 3/28/2019 11:19 AM

PLOT BY : DUMS, ALEXANDER T

PLOT NAME :

PLOT SCALE : 1 IN:10 FT HORZ. / 1 IN:10 FT VERT.

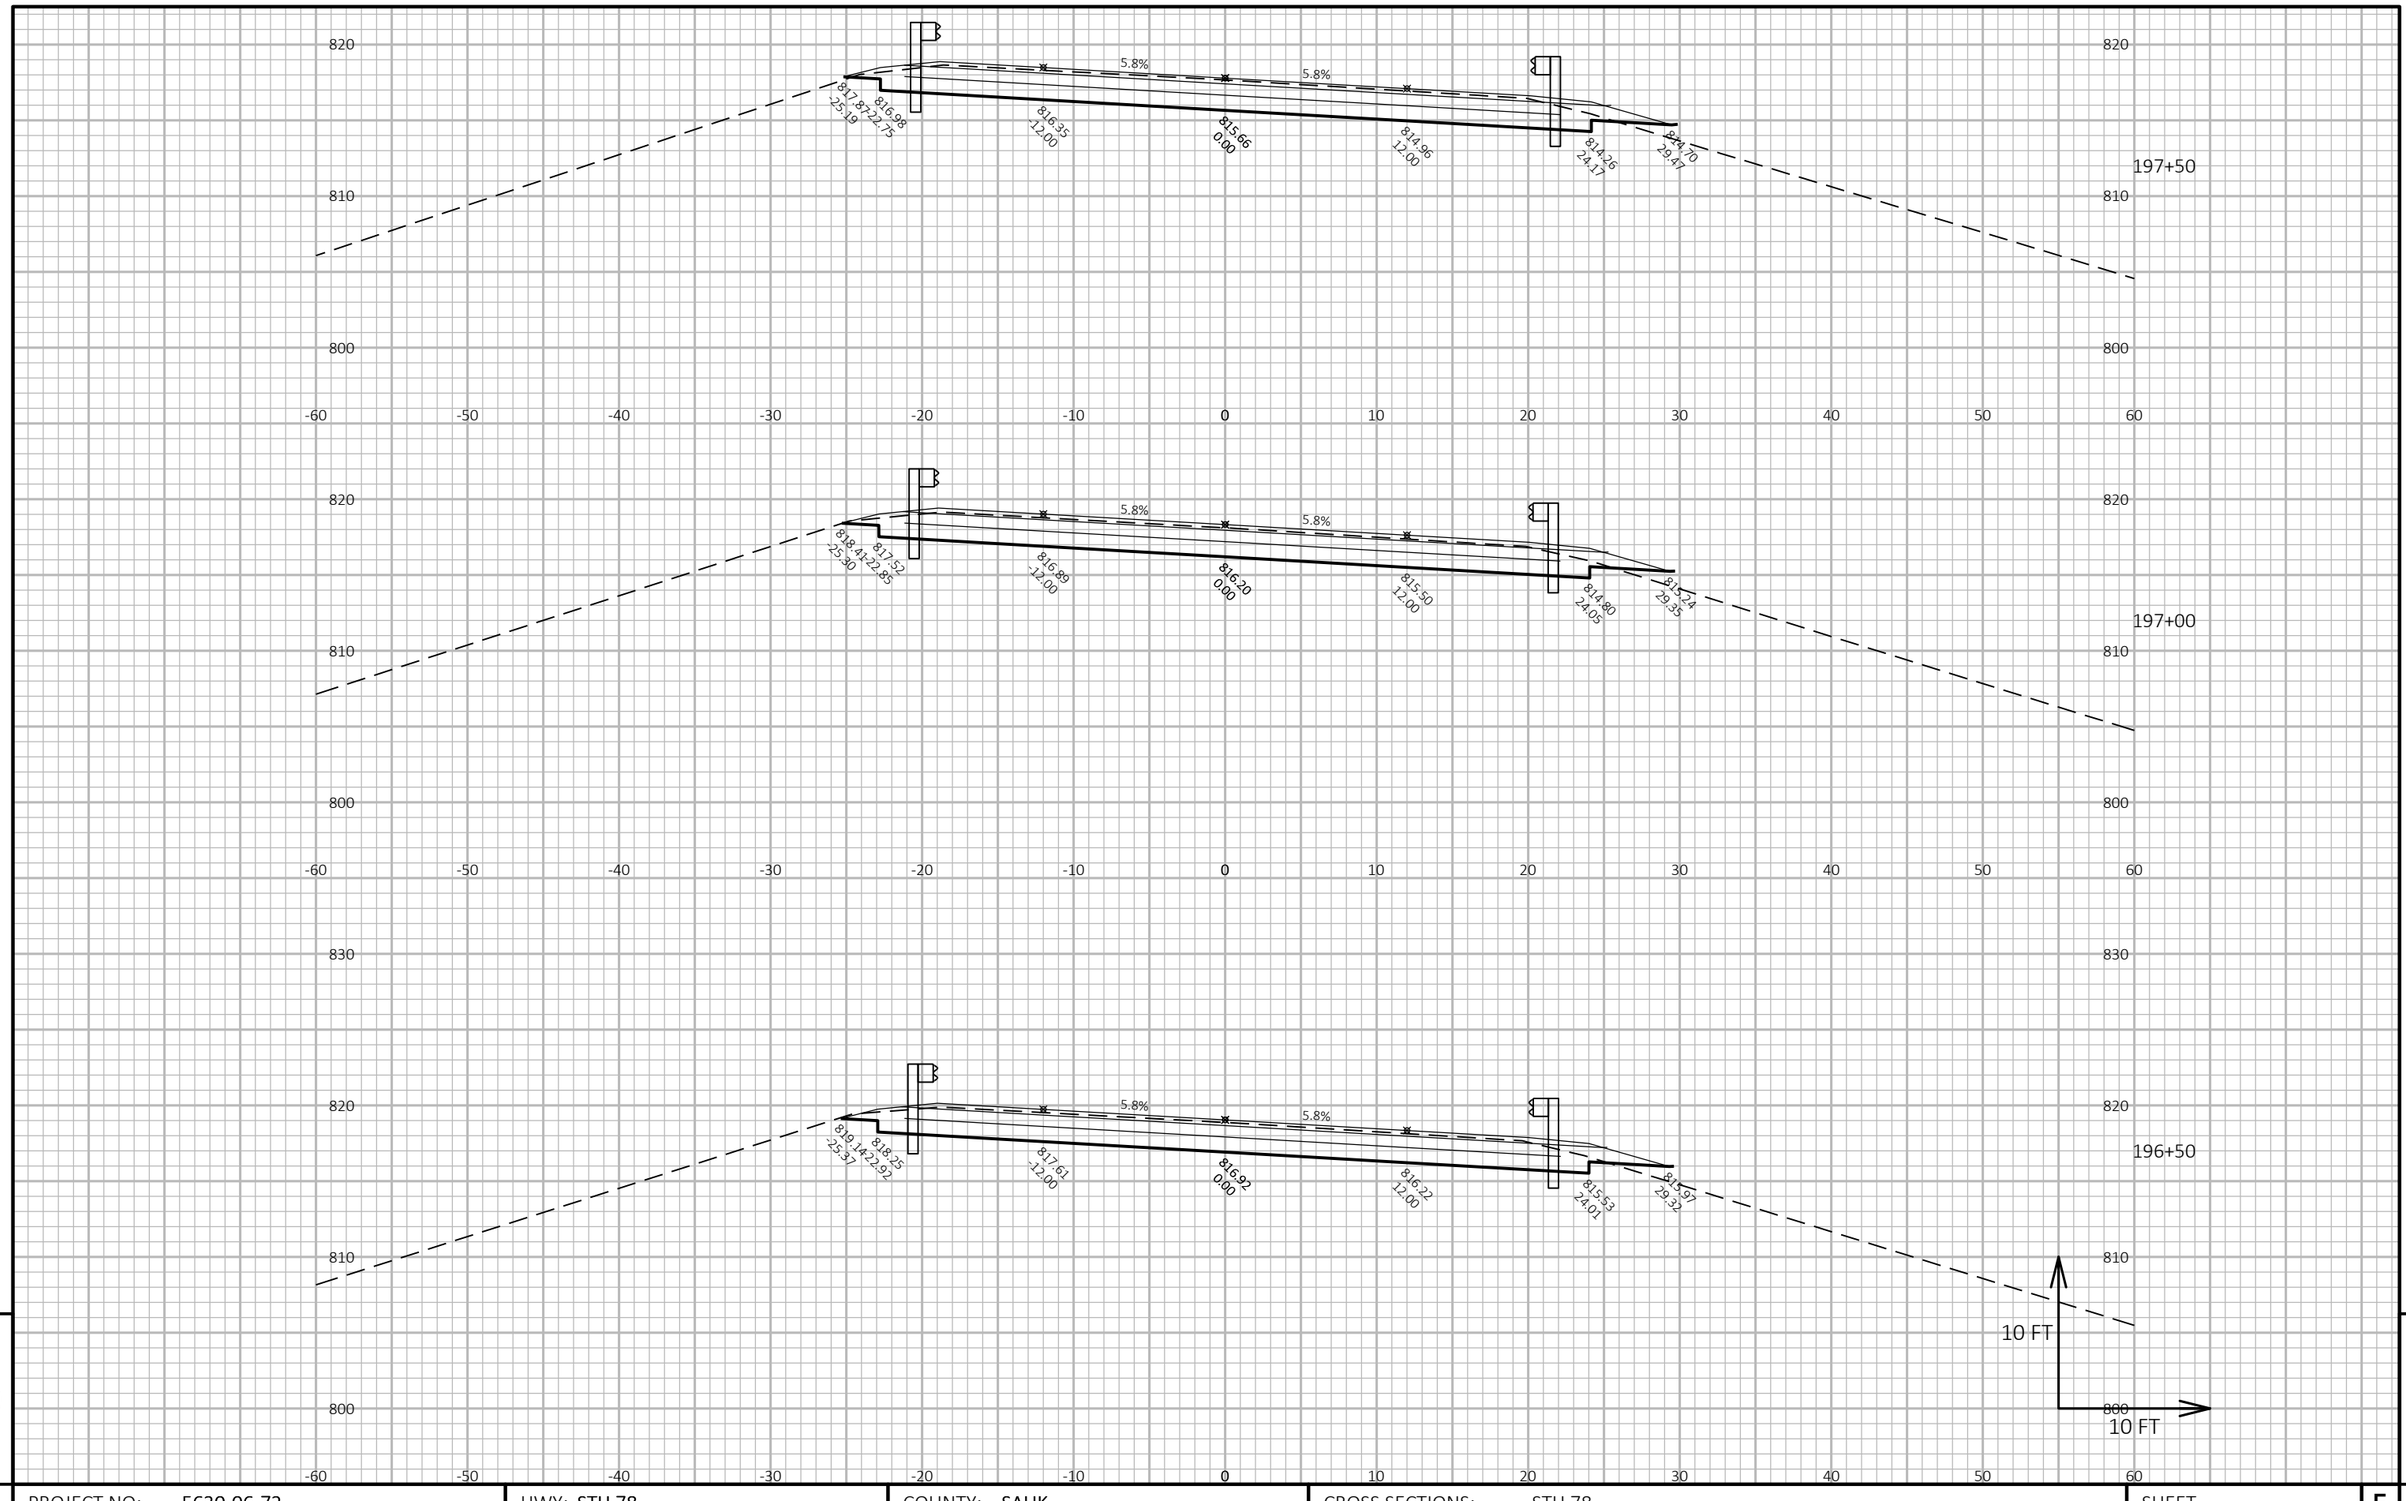

9

9

PROJECT NO: 5630-06-72	HWY: STH 78	COUNTY: SAUK	CROSS SECTIONS: STH 78	SHEET	E


FILE NAME : N:\PDS\C3D\56300602\SHEETSPLAN\090201-XS.DWG
LAYOUT NAME - 090201-xs

PLOT DATE : 3/28/2019 8:01 AM

PLOT BY : LORENZ, KELSEY ANN

PLOT NAME :

PLOT SCALE : 1 IN:10 FT HORZ. / 1 IN:10 FT VERT.

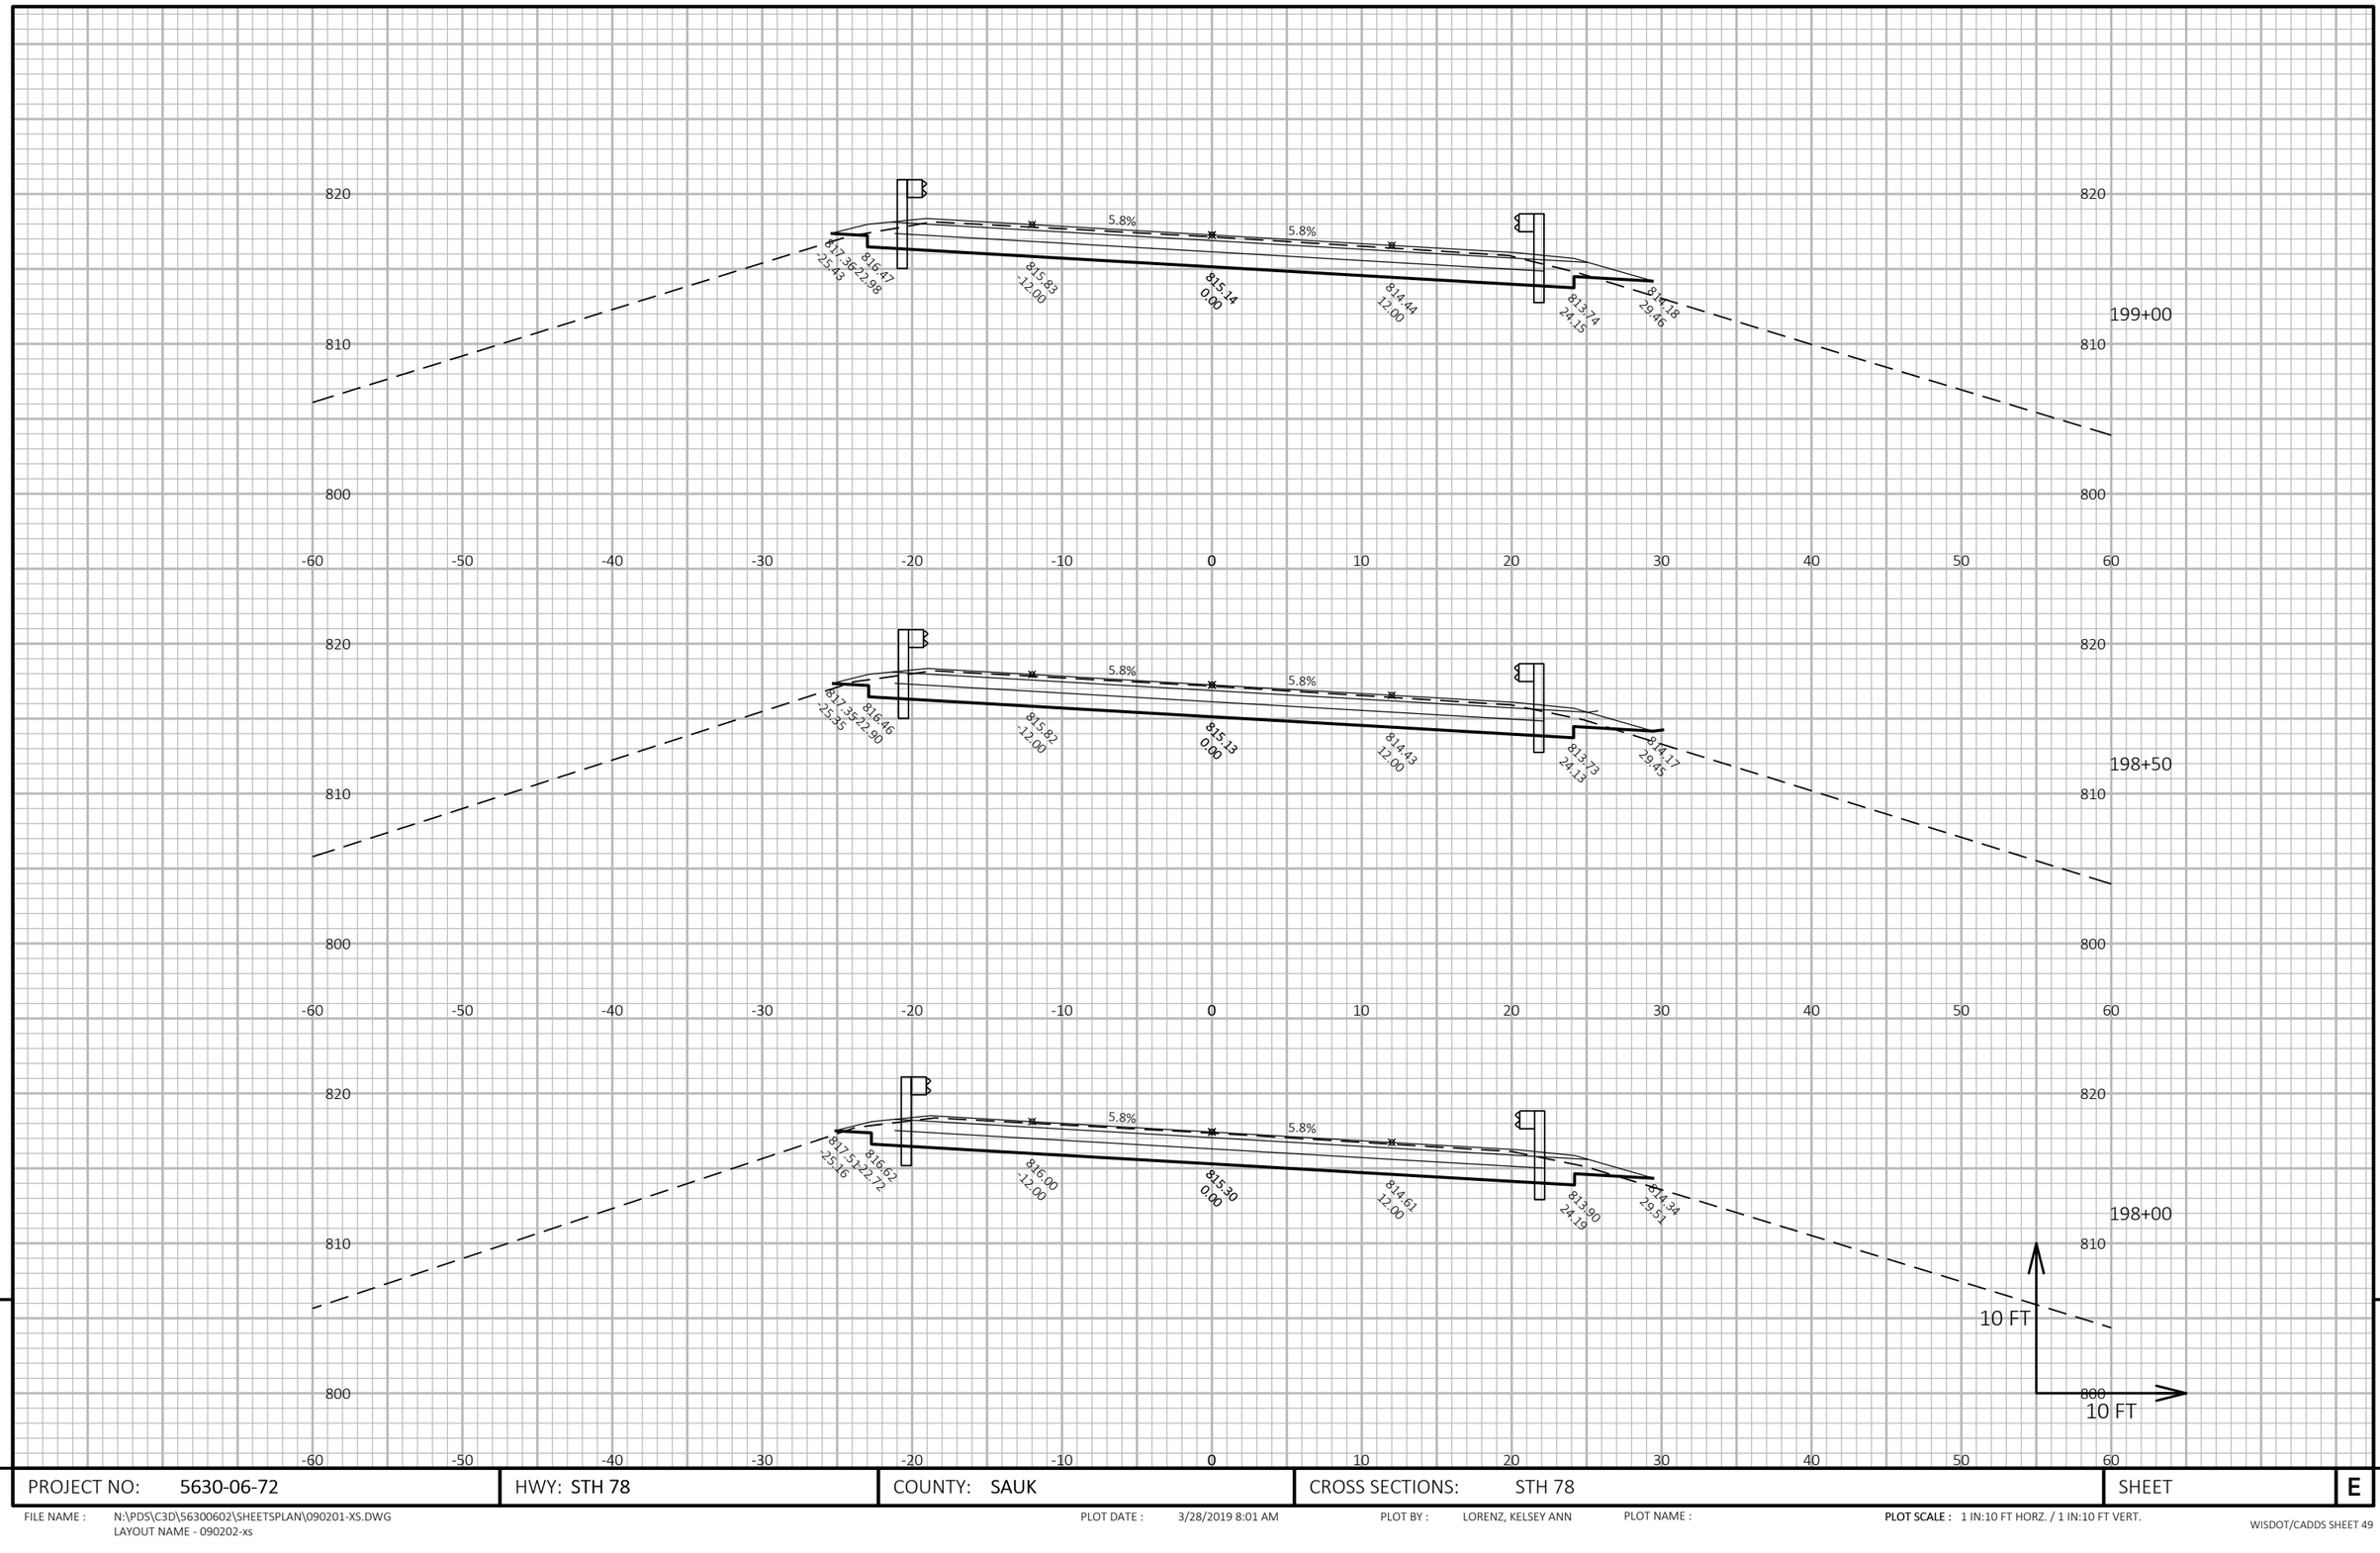

9

9

PROJECT NO: 5630-06-72	HWY: STH 78	COUNTY: SAUK	CROSS SECTIONS: STH 78	SHEET	E


FILE NAME : N:\PDS\C3D\56300602\SHEETSPLAN\090201-XS.DWG
LAYOUT NAME - 090202-xs

PLOT DATE : 3/28/2019 8:01 AM

PLOT BY : LORENZ, KELSEY ANN

PLOT NAME :


PLOT SCALE : 1 IN:10 FT HORZ. / 1 IN:10 FT VERT.

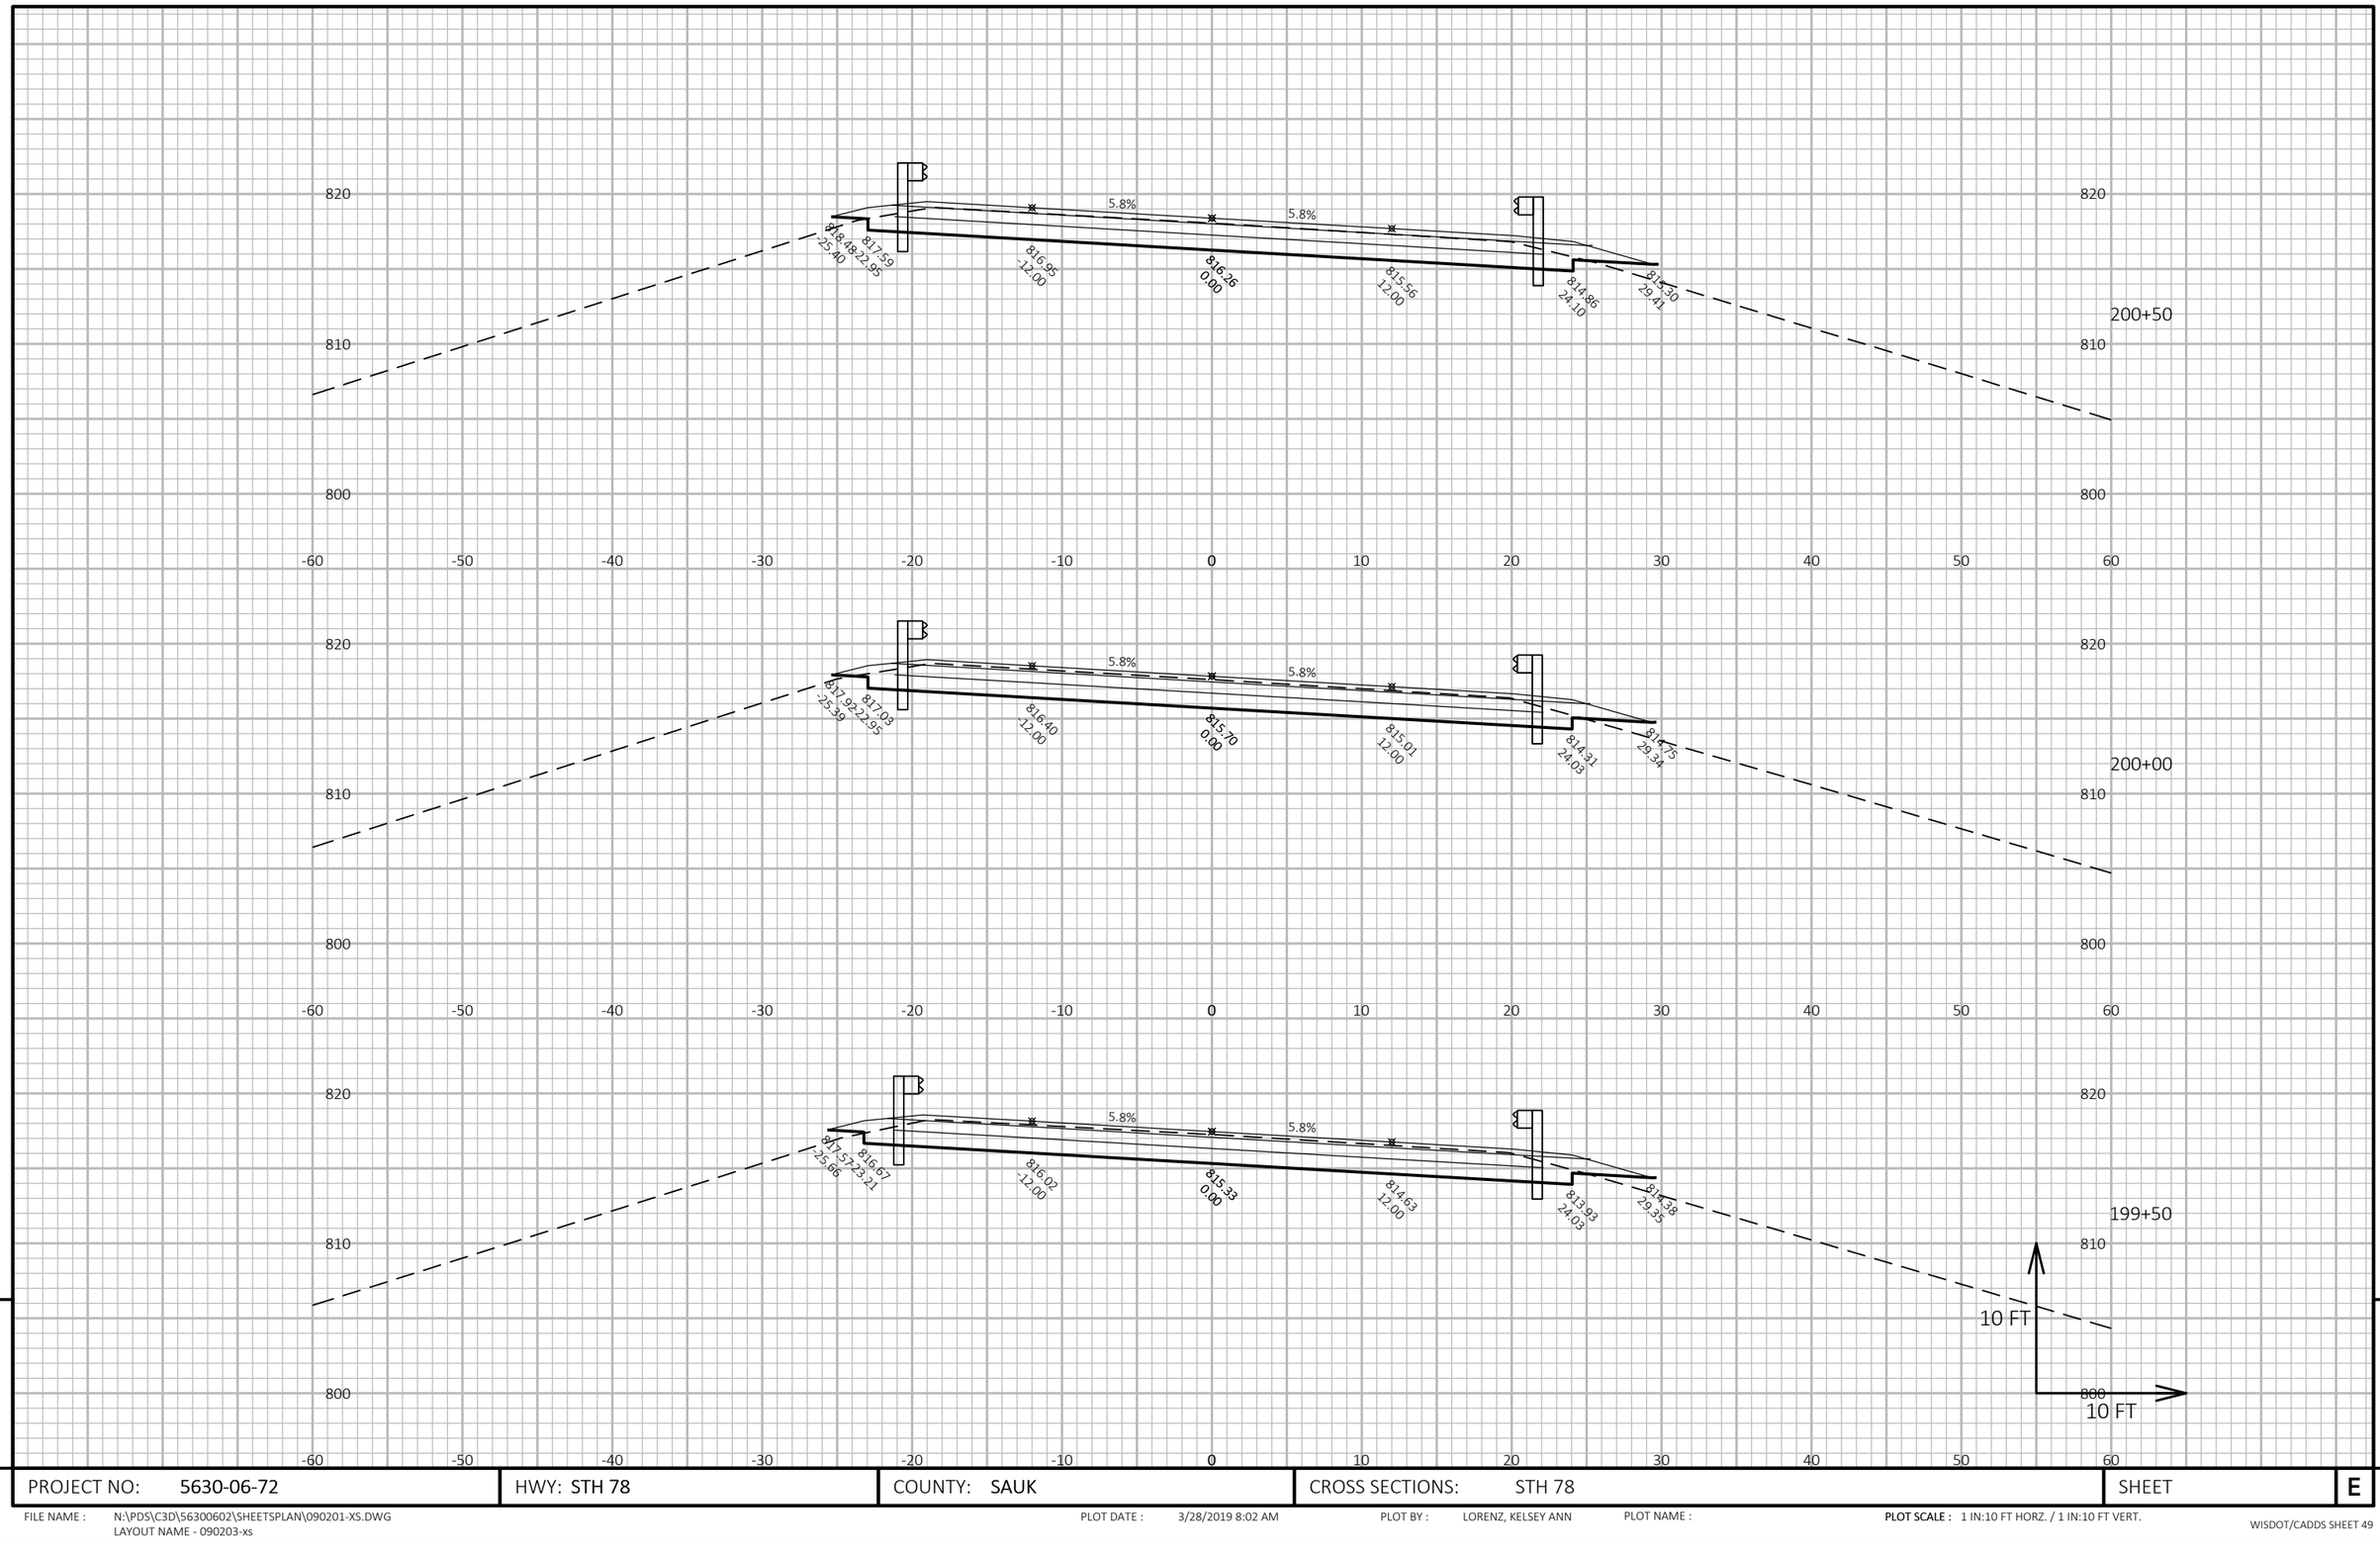

PROJECT NO: 5630-06-72	HWY: STH 78	COUNTY: SAUK	CROSS SECTIONS: STH 78	SHEET E

FILE NAME : N:\PDS\C3D\56300602\SHEETSPLAN\090201-XS.DWG
LAYOUT NAME - 090203-xs

PLOT DATE : 3/28/2019 8:02 AM PLOT BY : LORENZ, KELSEY ANN PLOT NAME : PLOT SCALE : 1 IN:10 FT HORZ. / 1 IN:10 FT VERT.

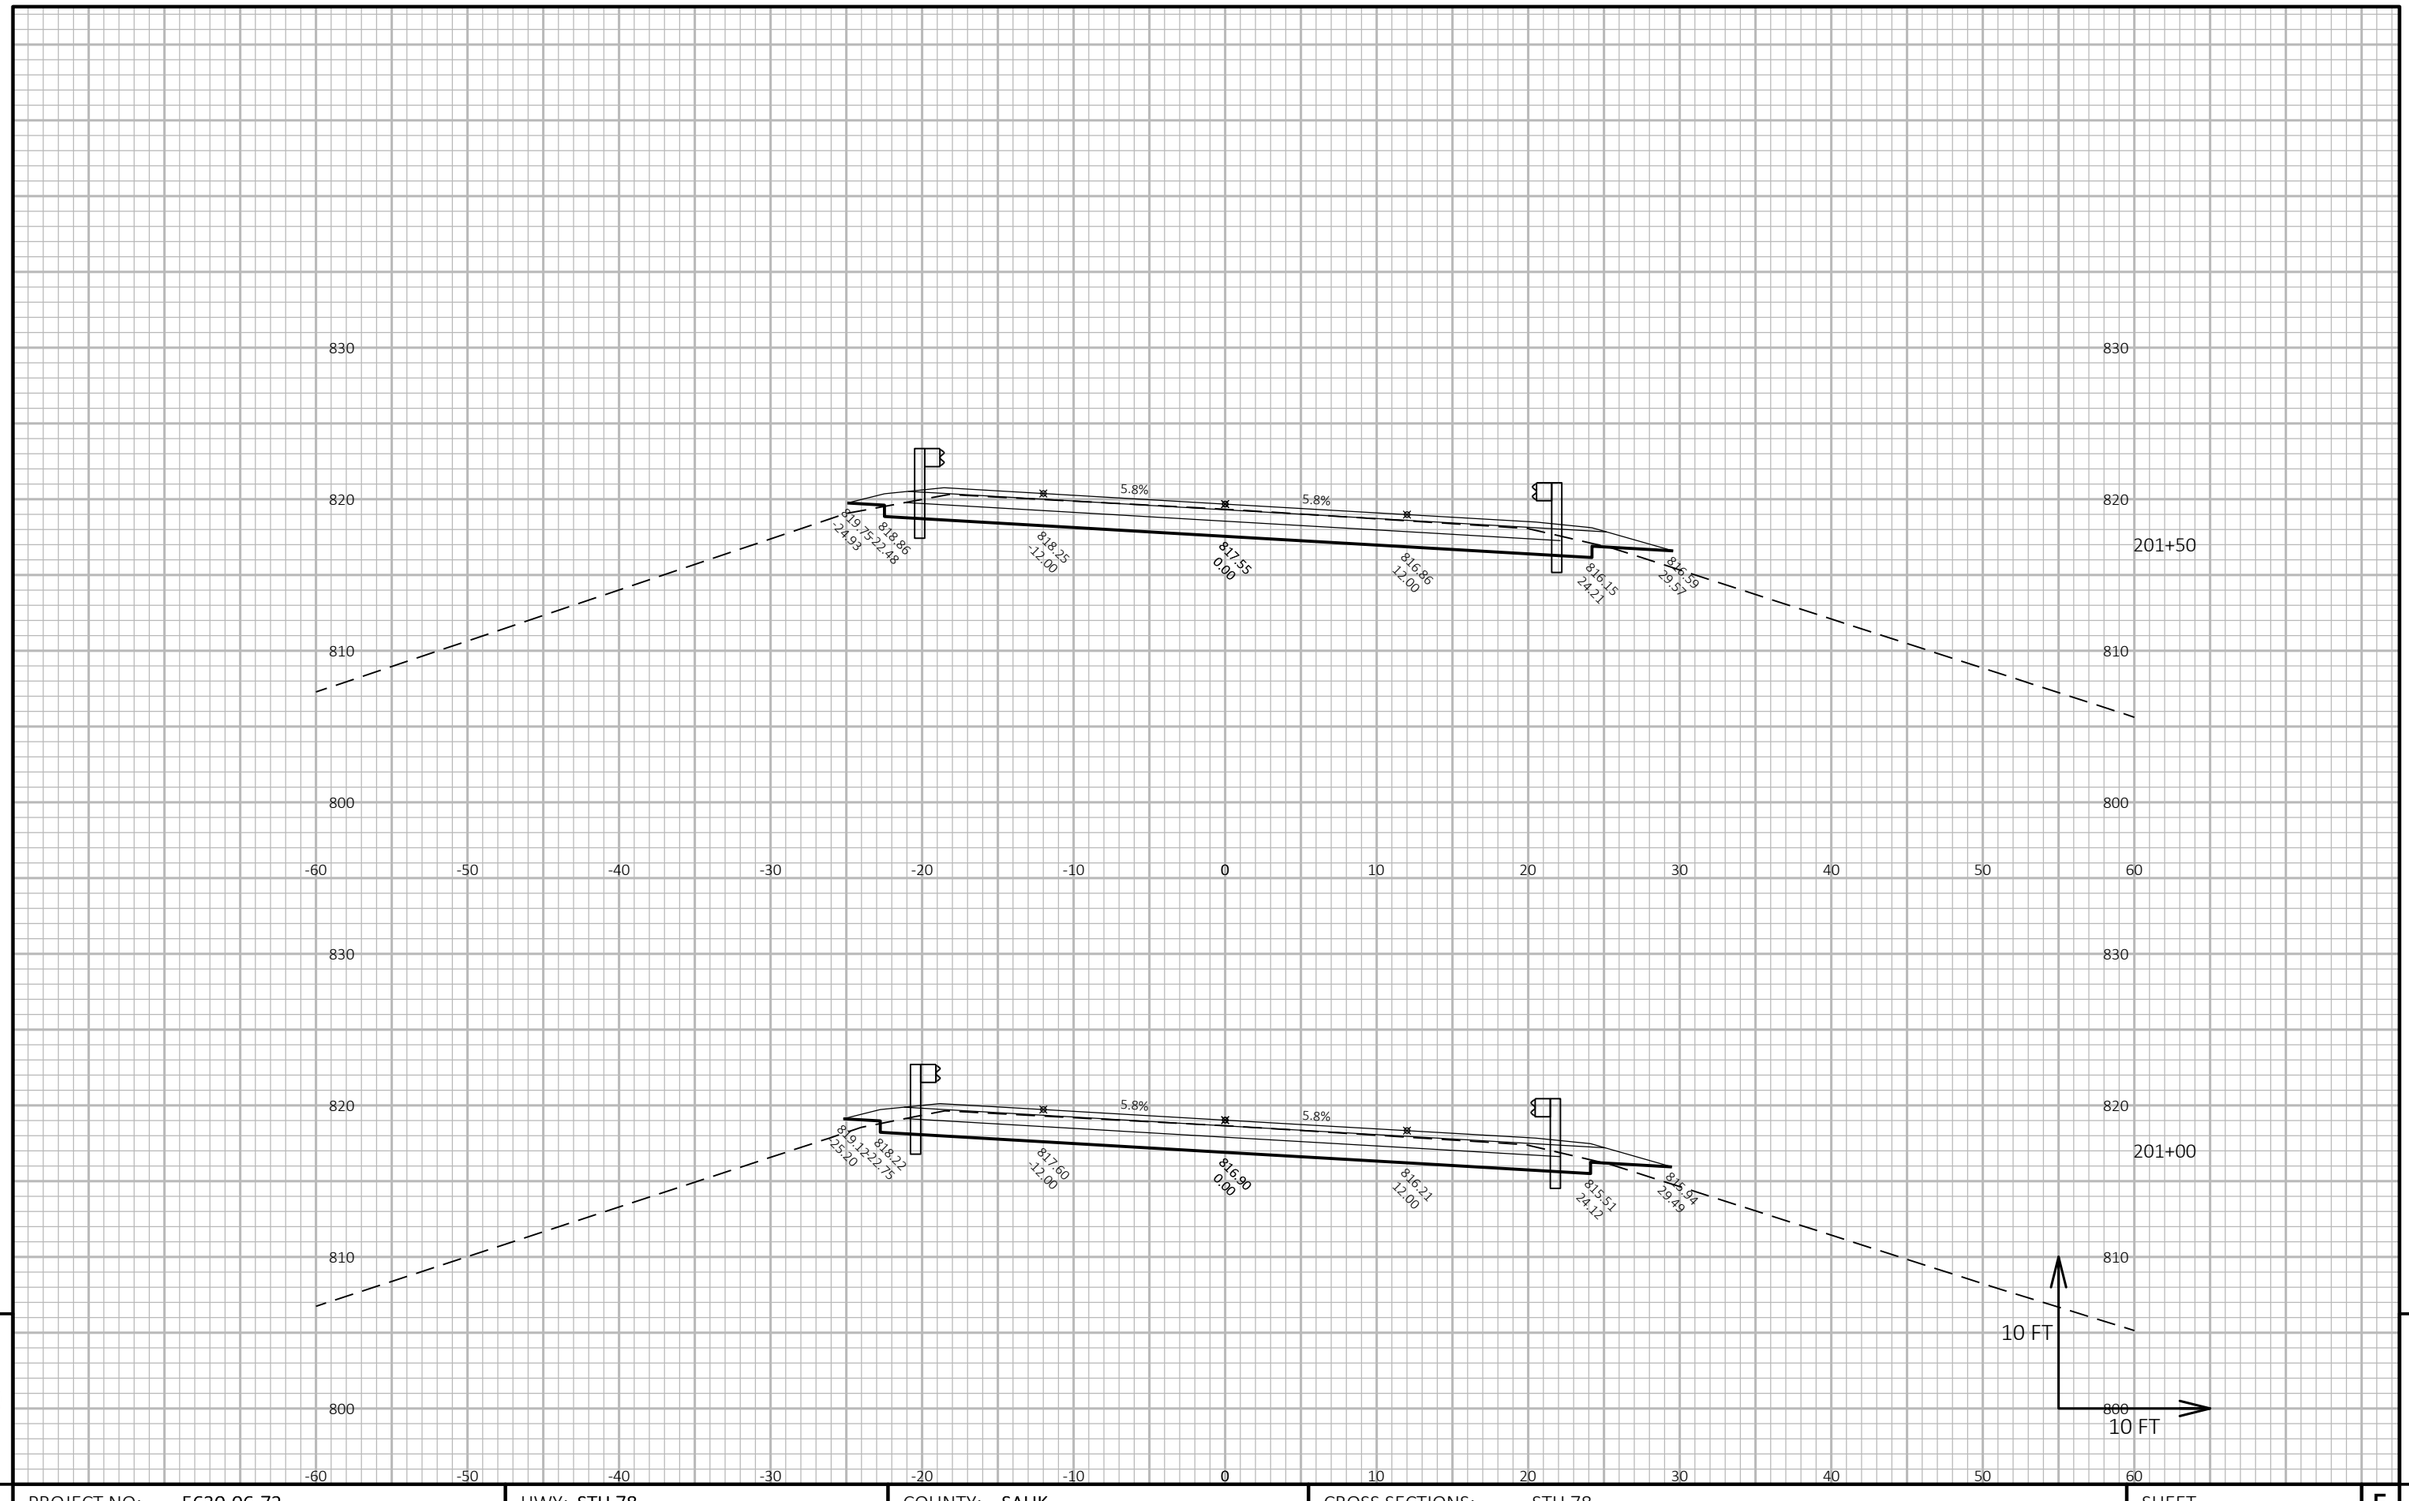

9

9

PROJECT NO: 5630-06-72	HWY: STH 78	COUNTY: SAUK	CROSS SECTIONS: STH 78	SHEET	E


FILE NAME : N:\PDS\C3D\56300602\SHEETSPLAN\090201-XS.DWG
LAYOUT NAME - 090204-xs

PLOT DATE : 3/28/2019 8:02 AM

PLOT BY : LORENZ, KELSEY ANN

PLOT NAME :

PLOT SCALE : 1 IN:10 FT HORZ. / 1 IN:10 FT VERT.

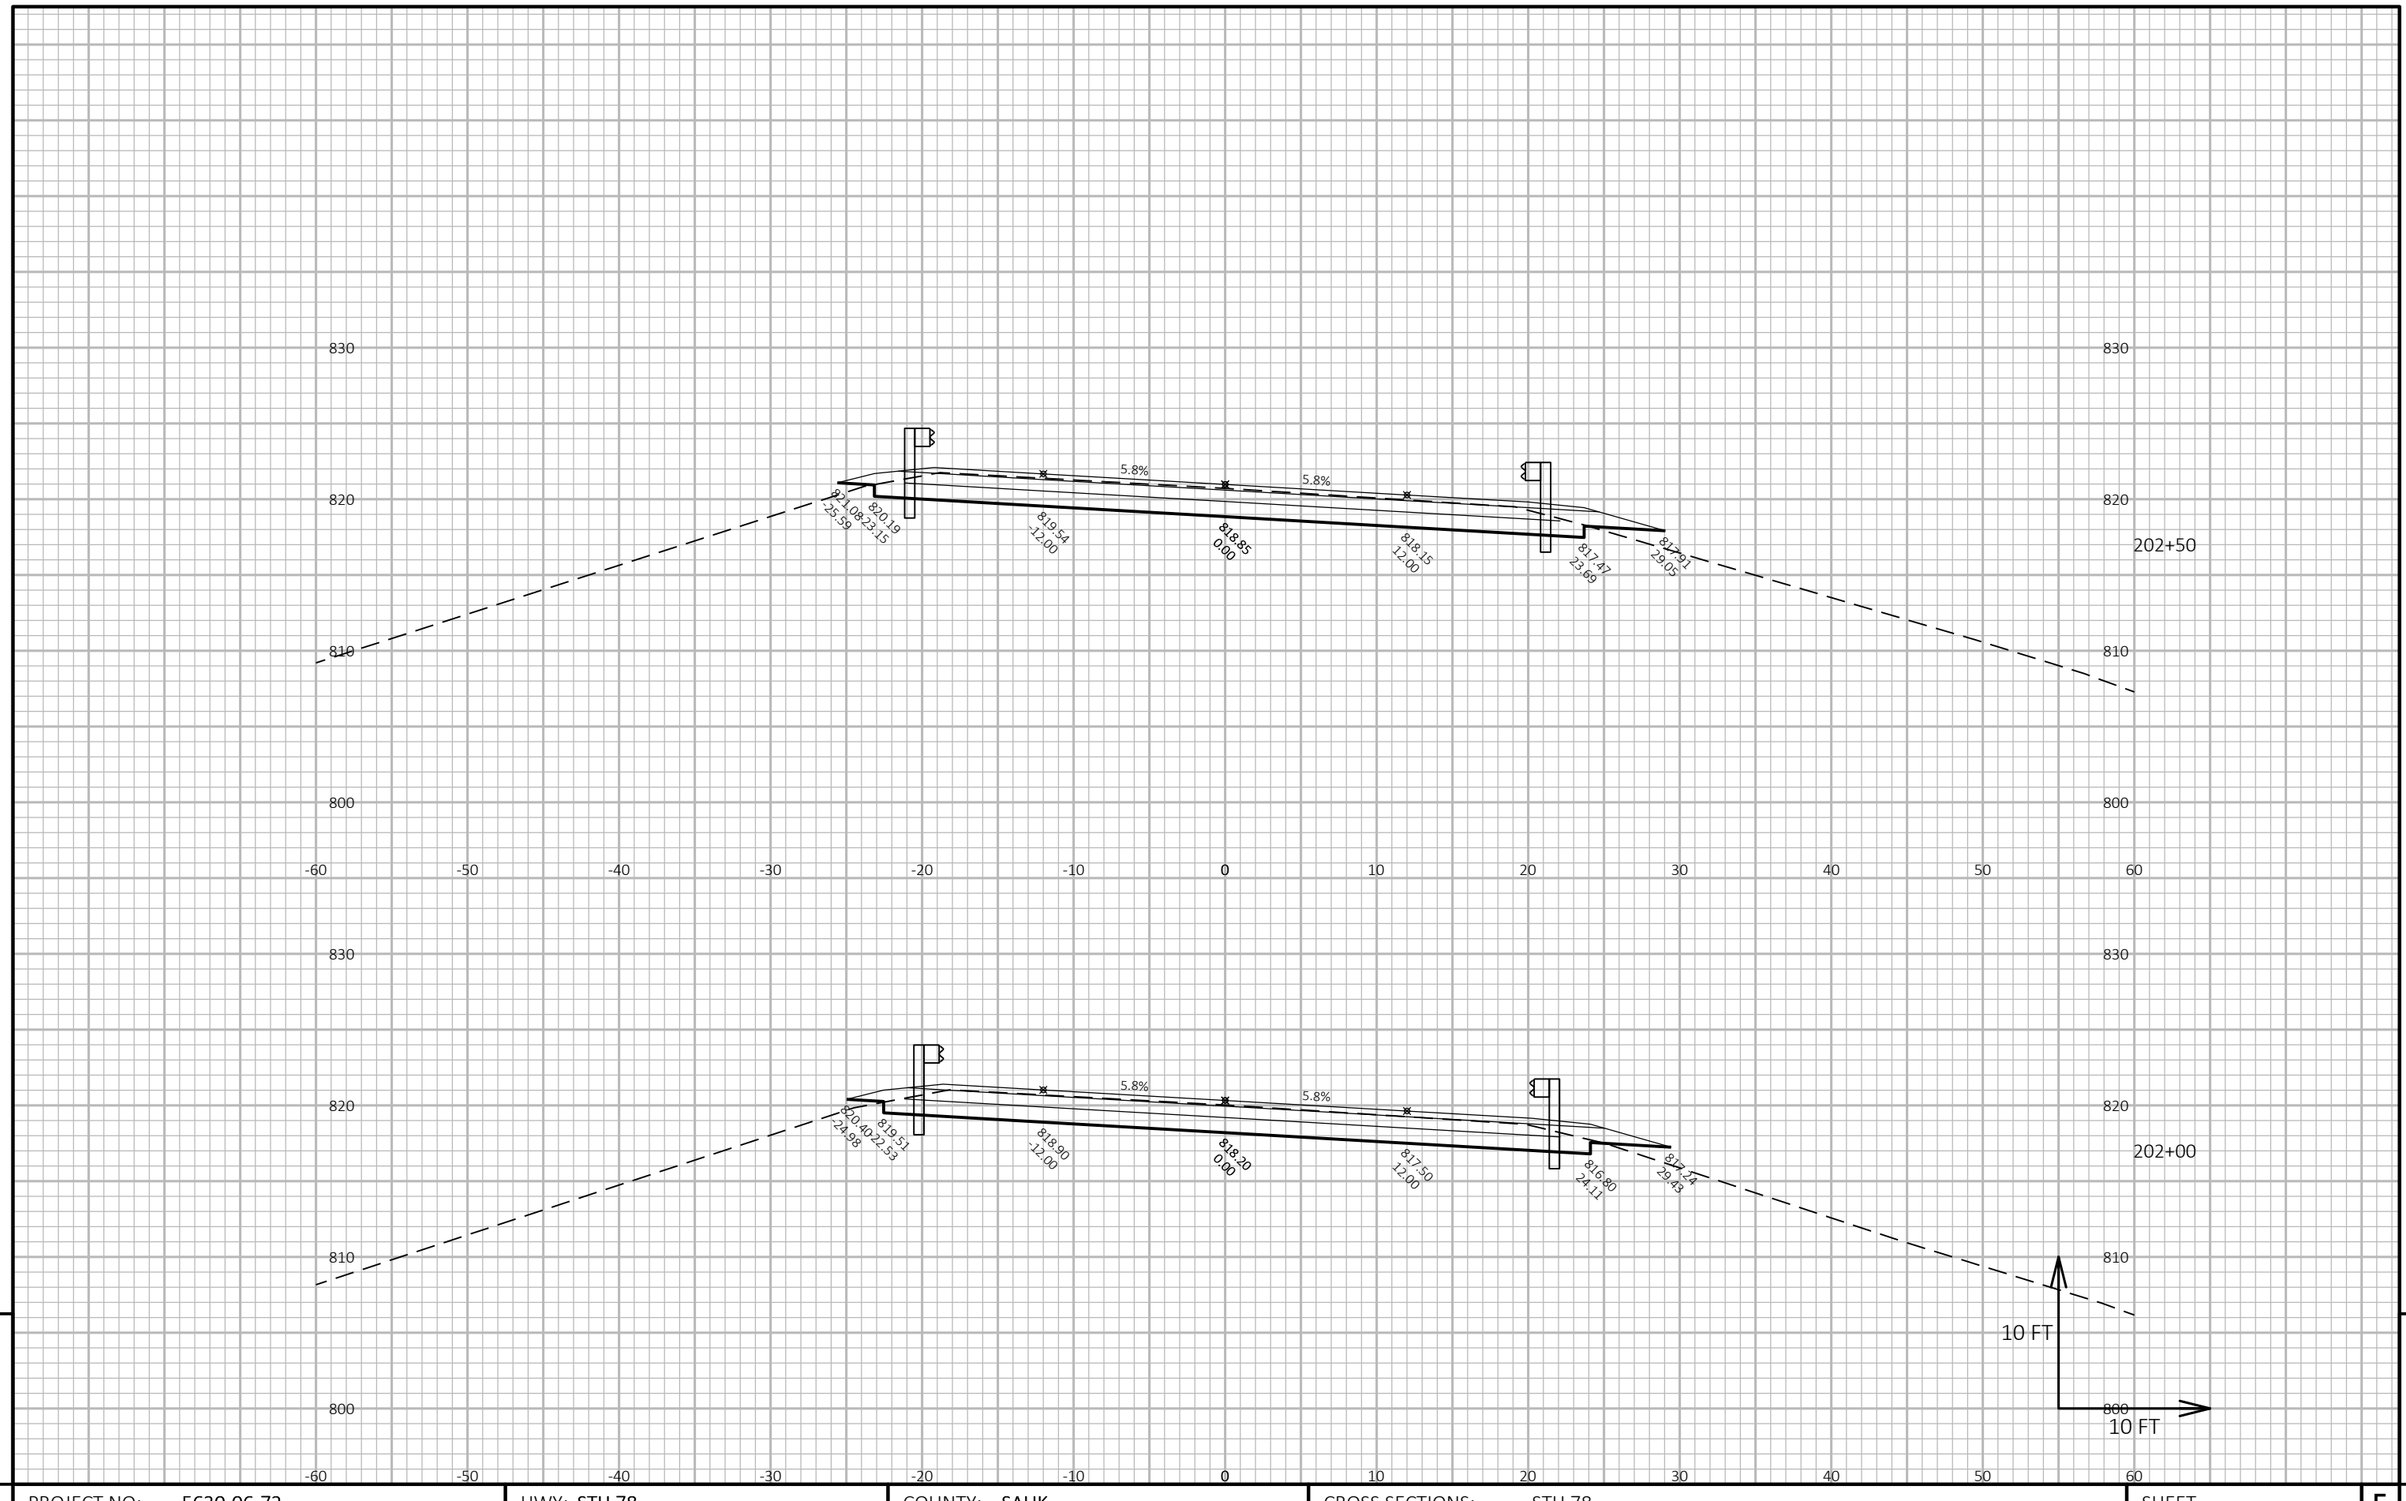

9

9

PROJECT NO: 5630-06-72	HWY: STH 78	COUNTY: SAUK	CROSS SECTIONS: STH 78	SHEET	E


FILE NAME : N:\PDS\C3D\56300602\SHEETSPLAN\090201-XS.DWG
LAYOUT NAME - 090205-xs

PLOT DATE : 3/28/2019 8:02 AM

PLOT BY : LORENZ, KELSEY ANN

PLOT NAME :


PLOT SCALE : 1 IN:10 FT HORZ. / 1 IN:10 FT VERT.

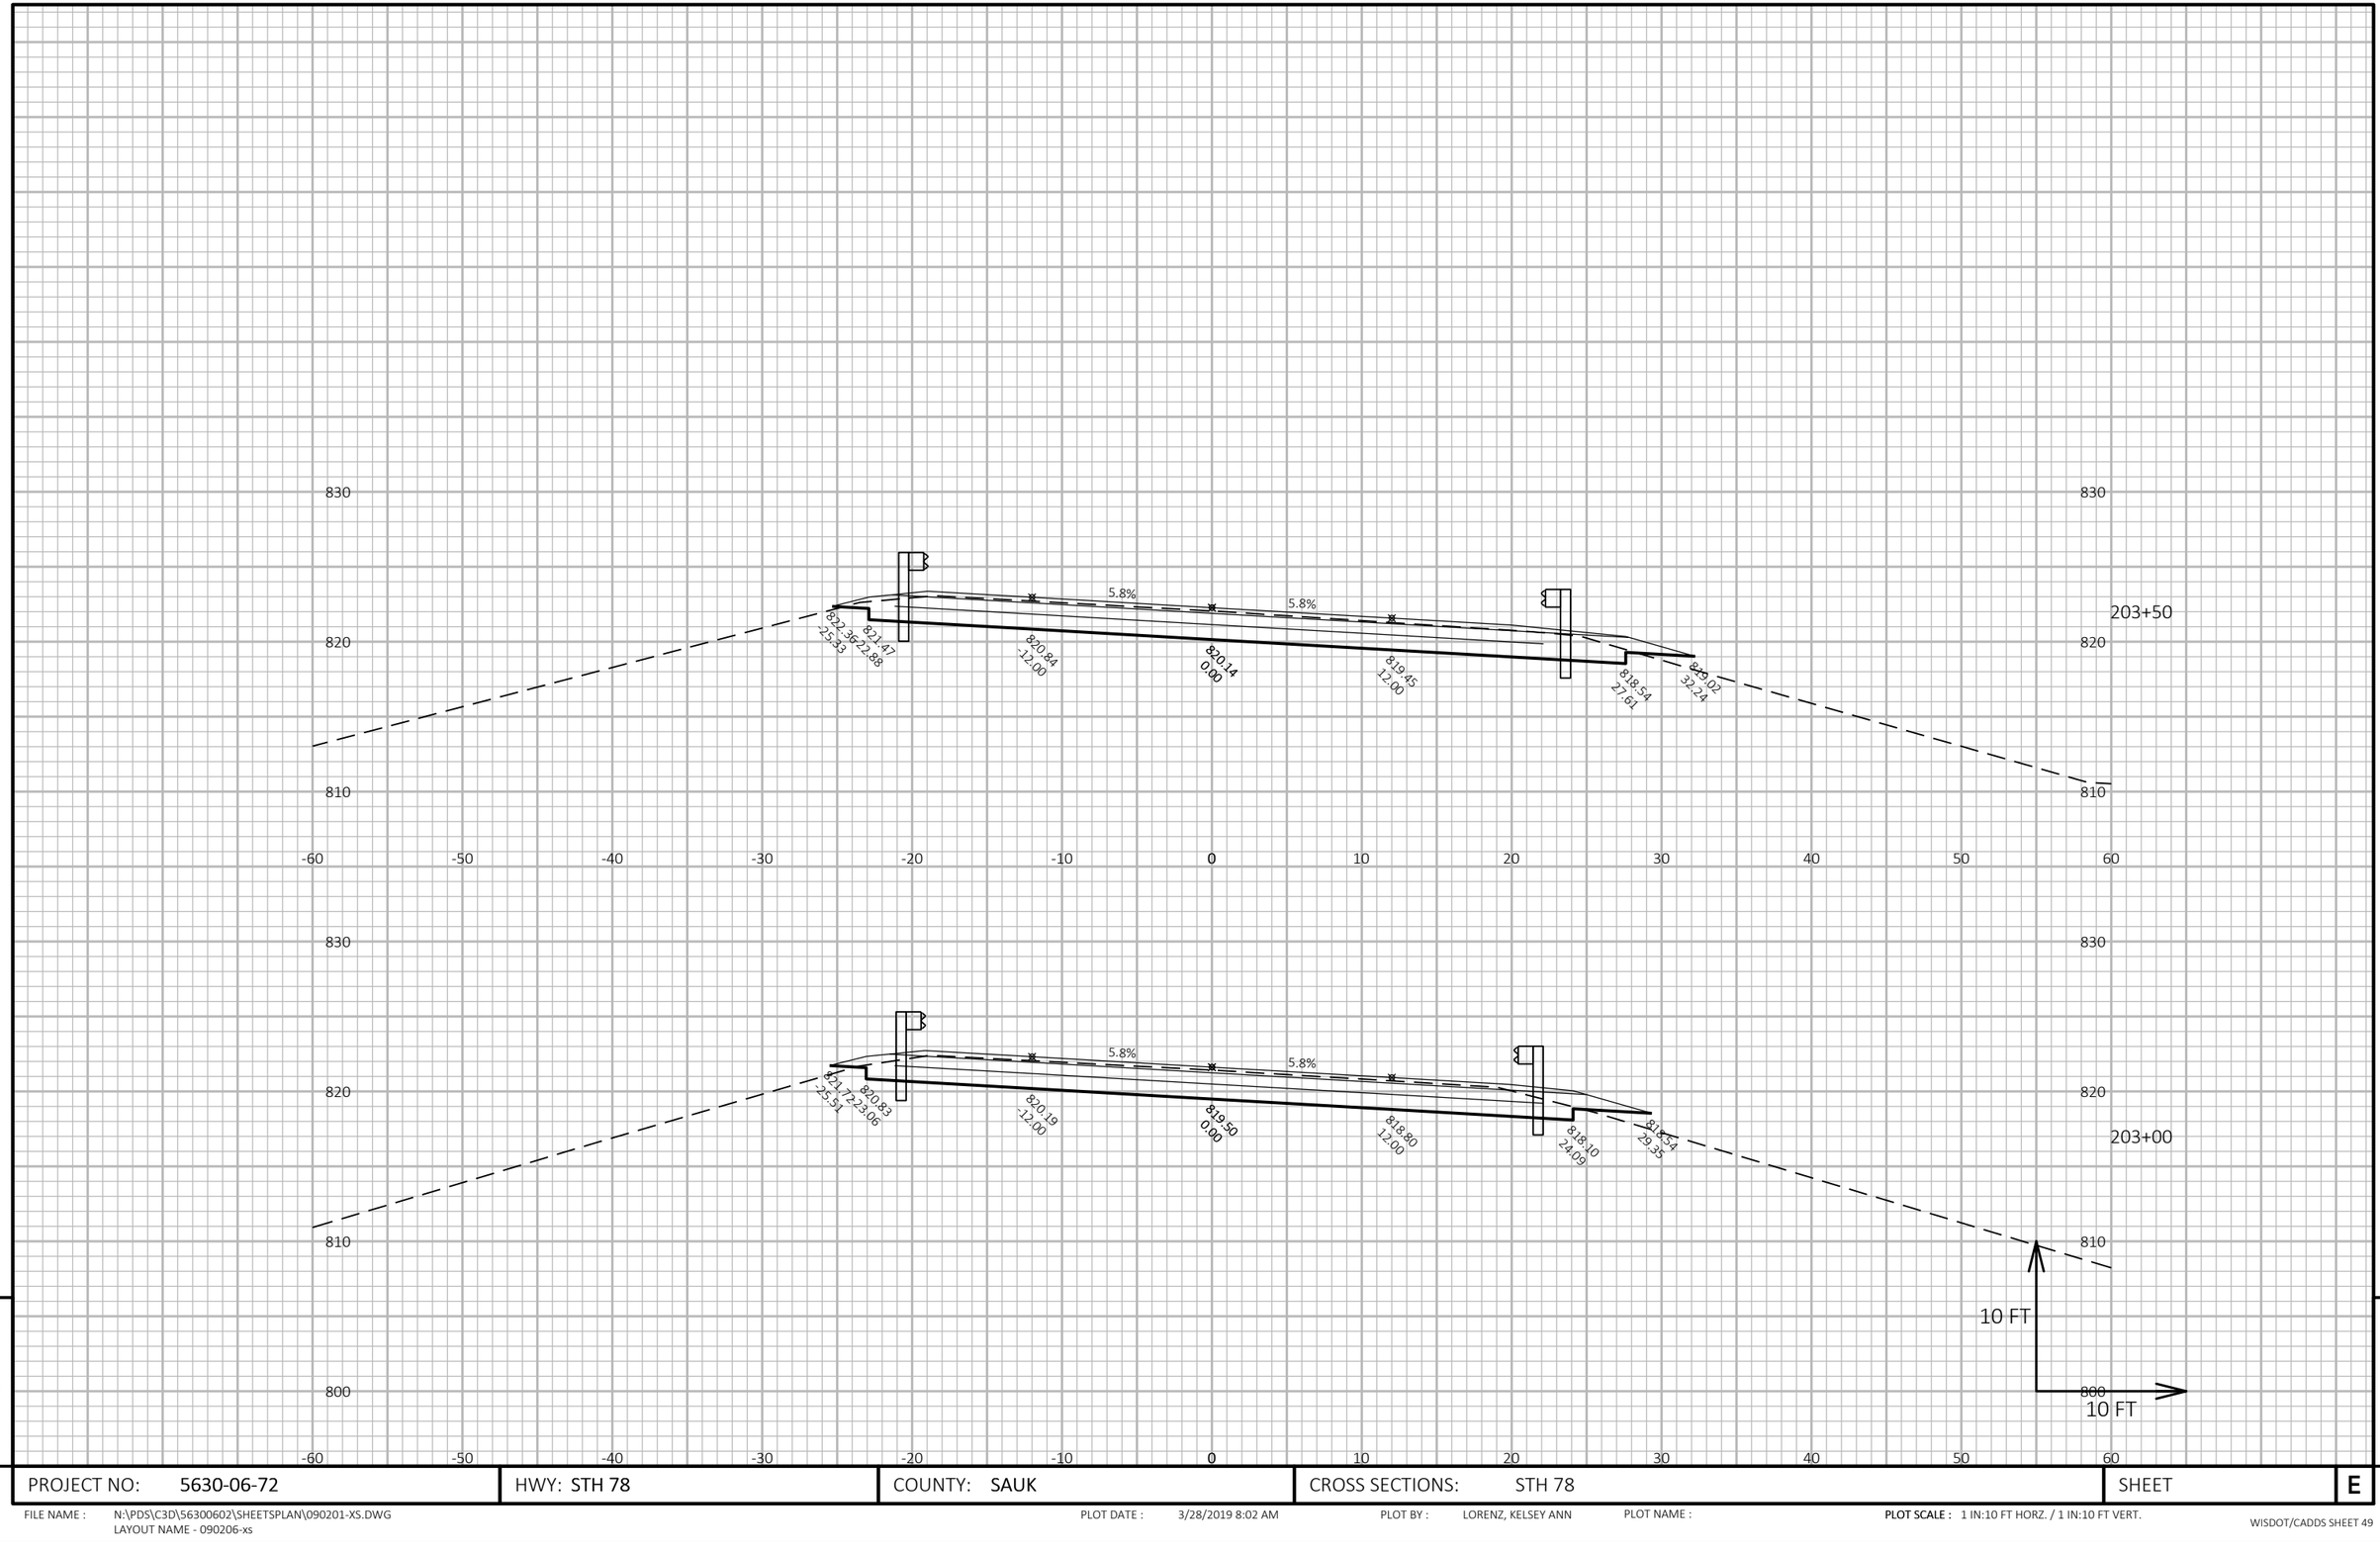

PROJECT NO: 5630-06-72	HWY: STH 78	COUNTY: SAUK	CROSS SECTIONS: STH 78	SHEET	E

FILE NAME : N:\PDS\C3D\56300602\SHEETSPLAN\090201-XS.DWG
LAYOUT NAME - 090206-xs

PLOT DATE : 3/28/2019 8:02 AM PLOT BY : LORENZ, KELSEY ANN PLOT NAME : PLOT SCALE : 1 IN:10 FT HORZ. / 1 IN:10 FT VERT.

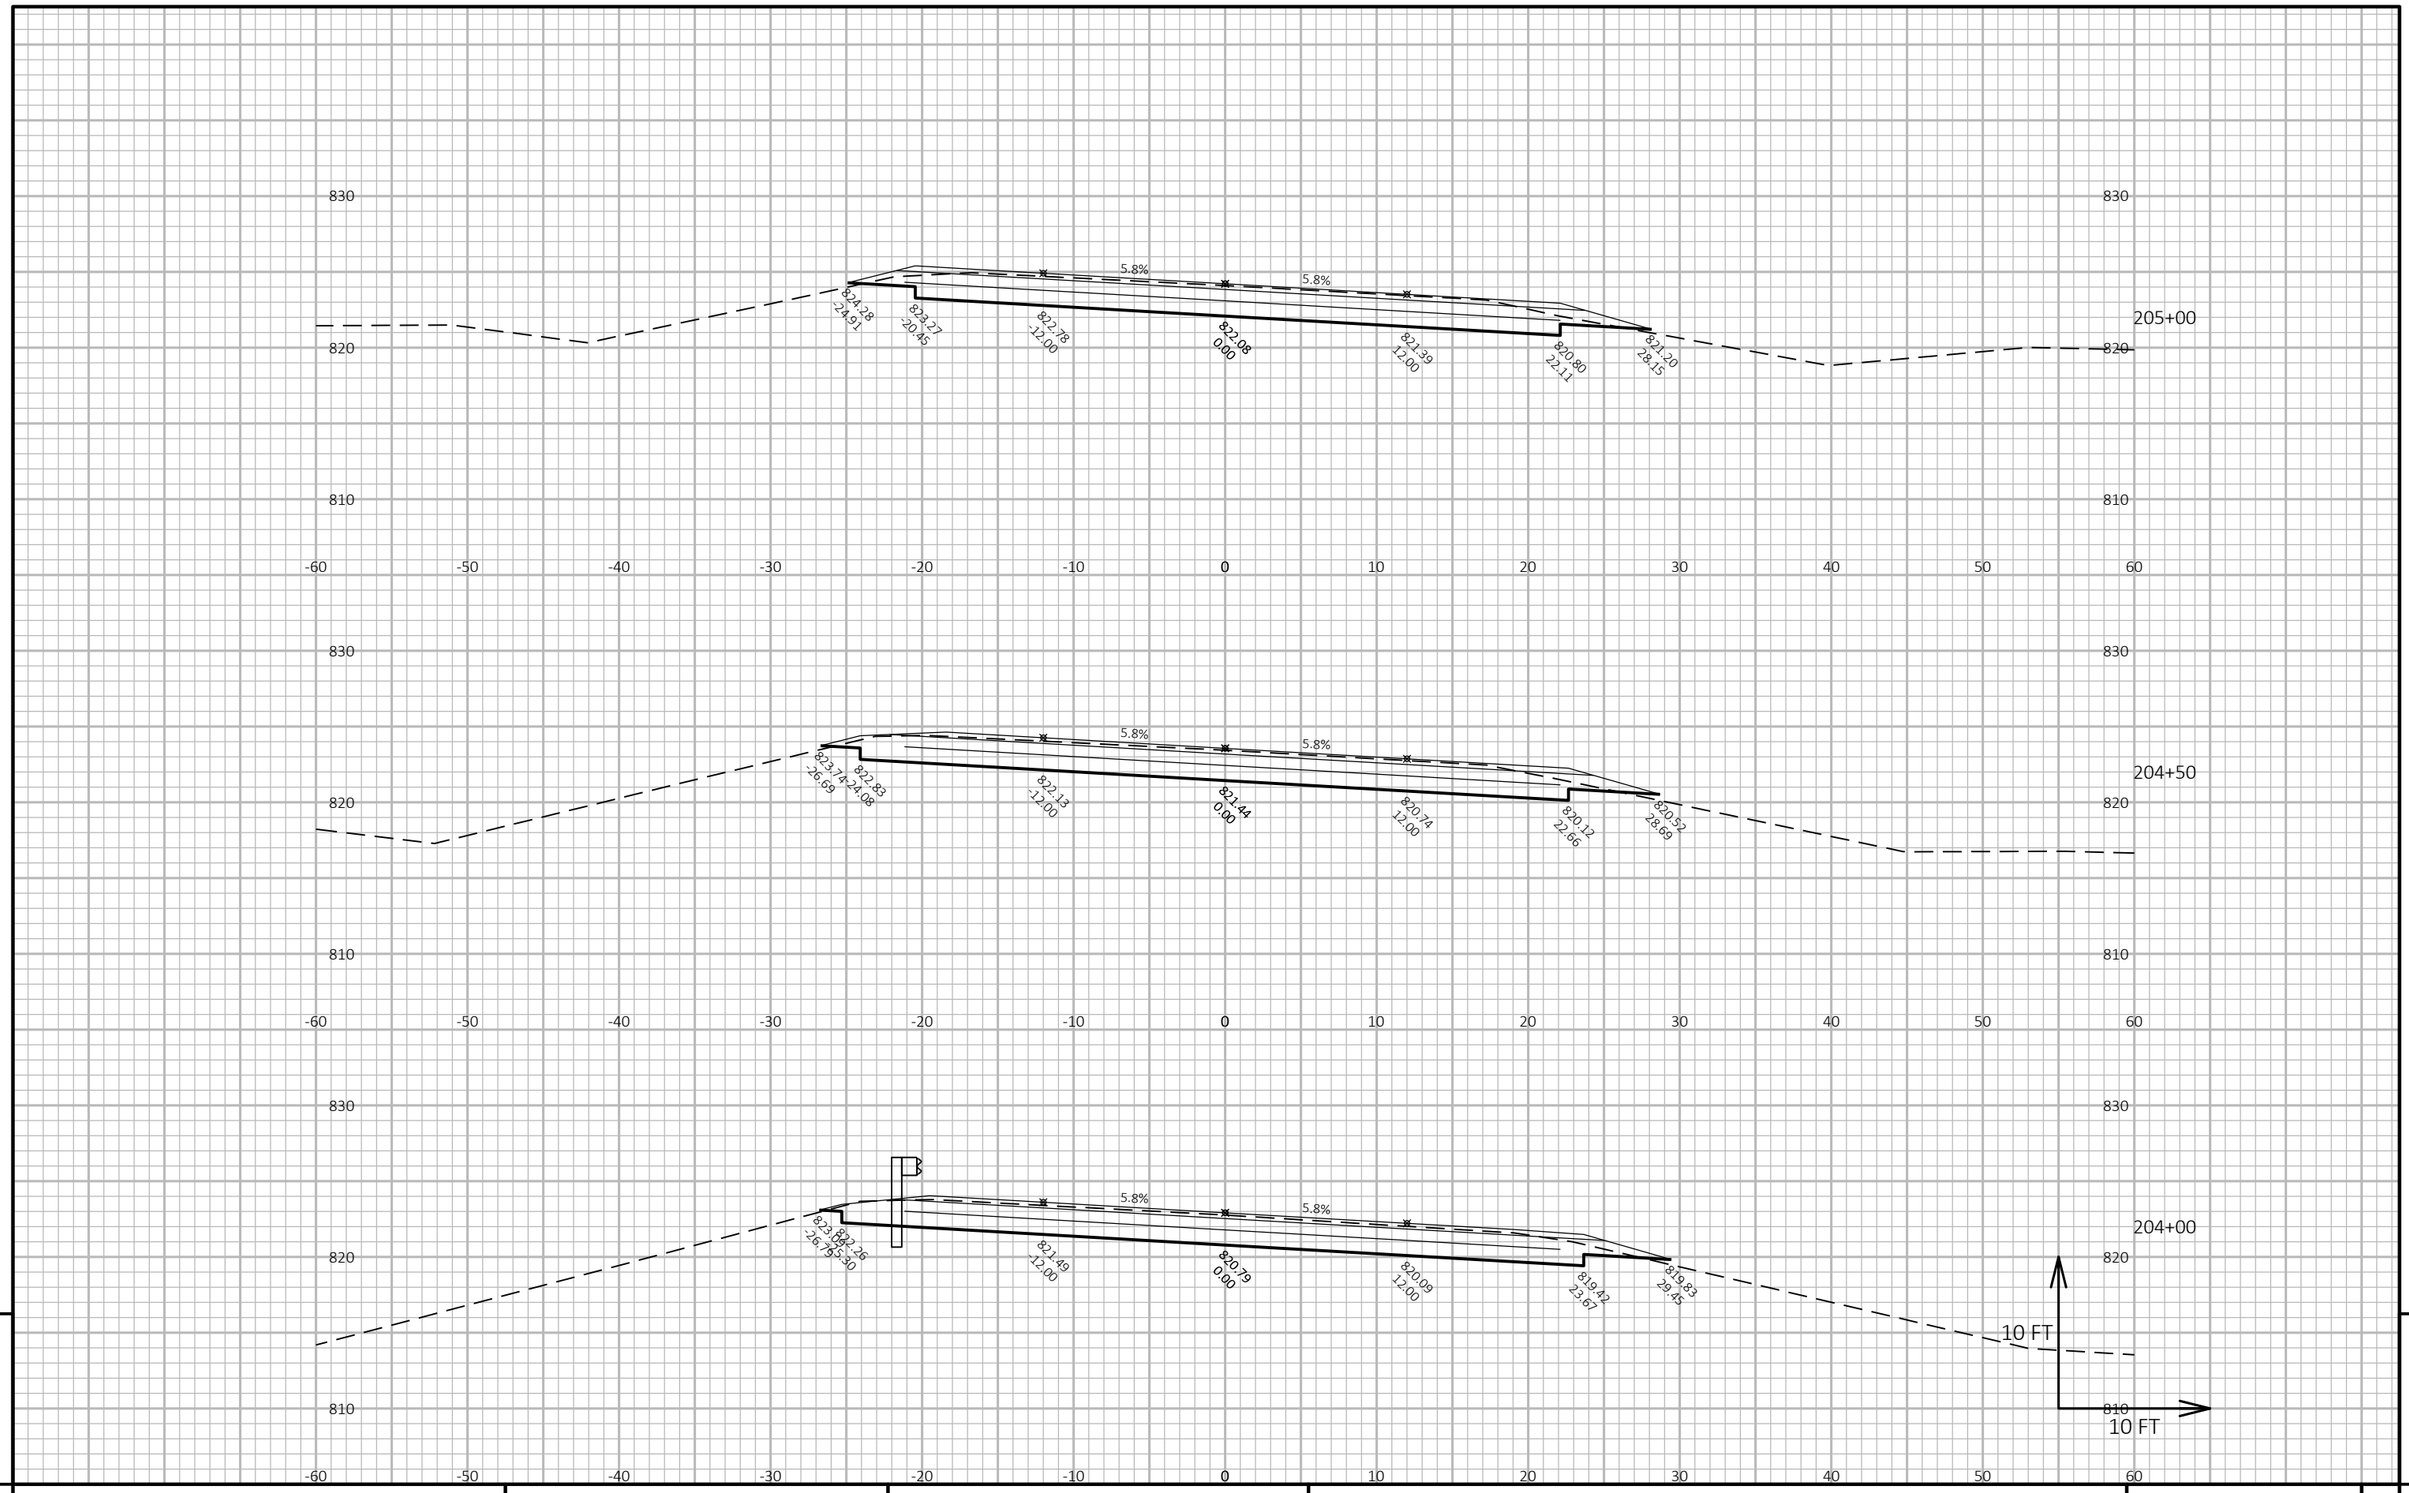


PROJECT NO: 5630-06-72	HWY: STH 78	COUNTY: SAUK	CROSS SECTIONS: STH 78	SHEET E

FILE NAME : N:\PDS\C3D\56300602\SHEETSPLAN\090201-XS.DWG
LAYOUT NAME - 090207-xs

PLOT DATE : 3/28/2019 8:02 AM PLOT BY : LORENZ, KELSEY ANN PLOT NAME : PLOT SCALE : 1 IN:10 FT HORZ. / 1 IN:10 FT VERT.

WISDOT/CADDS SHEET 49

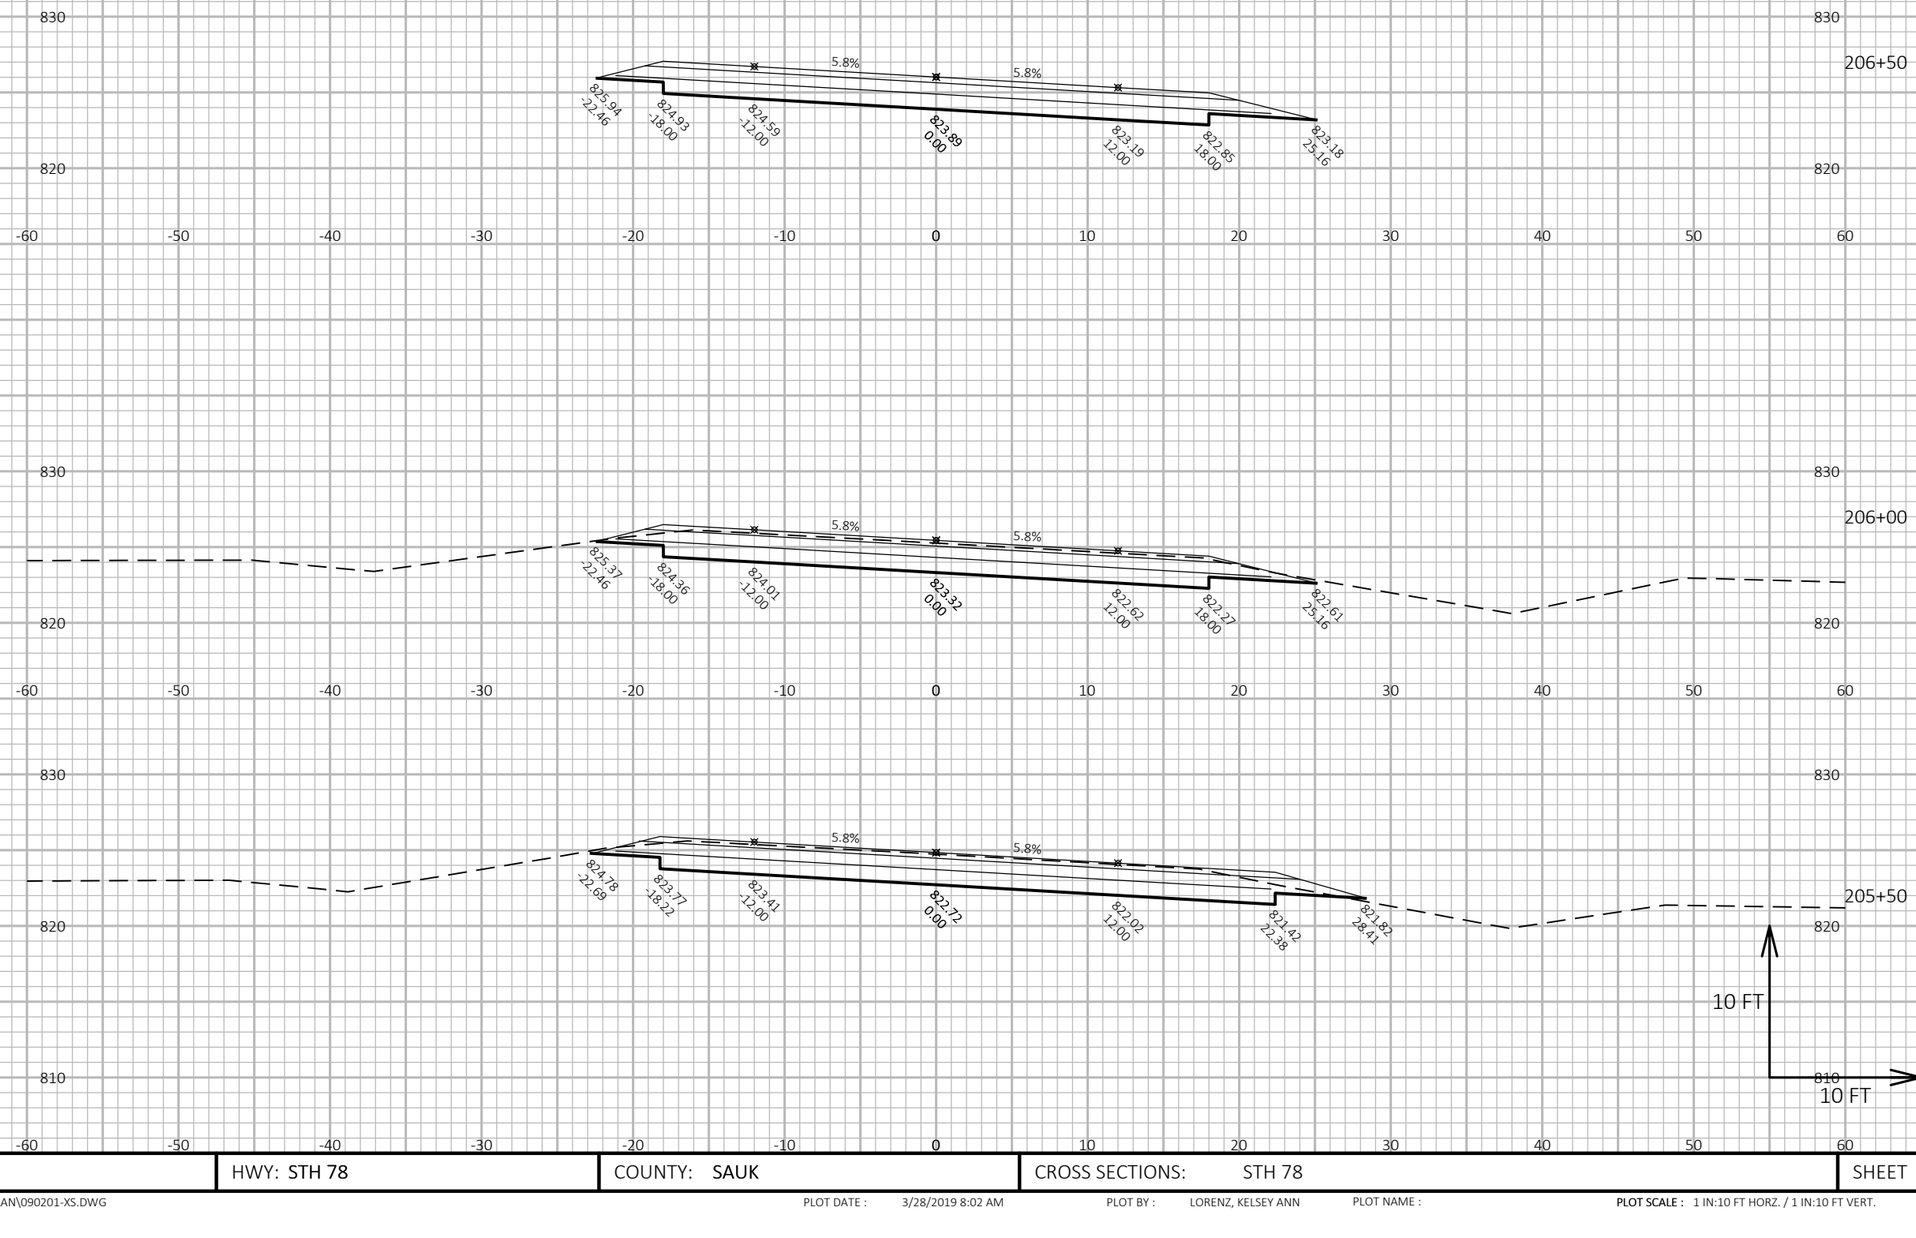

PROJECT NO: 5630-06-72	HWY: STH 78	COUNTY: SAUK	CROSS SECTIONS: STH 78	SHEET	E


FILE NAME : N:\PDS\C3D\56300602\SHEETSPLAN\090201-XS.DWG
LAYOUT NAME - 090208-xs

PLOT DATE : 3/28/2019 8:02 AM


PLOT BY : LORENZ, KELSEY ANN

PLOT NAME :


PLOT SCALE : 1 IN:10 FT HORZ. / 1 IN:10 FT VERT.

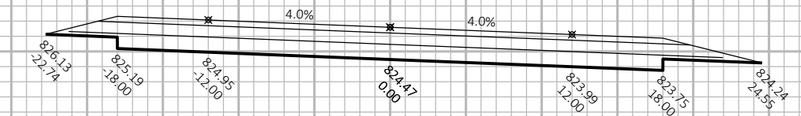


207+04

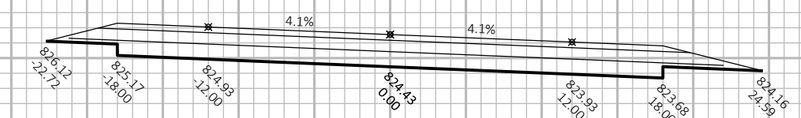

207+00

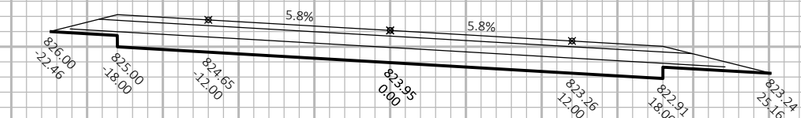

206+56

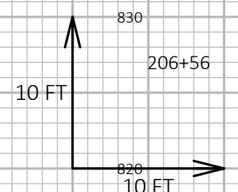

9

9

PROJECT NO: 5630-06-72	HWY: STH 78	COUNTY: SAUK	CROSS SECTIONS: STH 78	SHEET	E


FILE NAME : N:\PDS\C3D\56300602\SHEETSPLAN\090201-XS.DWG
LAYOUT NAME - 090209-xs

PLOT DATE : 3/28/2019 8:03 AM


PLOT BY : LORENZ, KELSEY ANN

PLOT NAME :


PLOT SCALE : 1 IN:10 FT HORZ. / 1 IN:10 FT VERT.

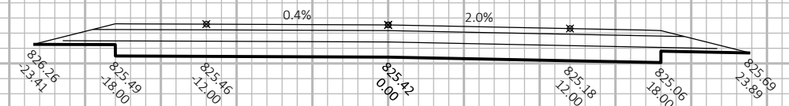


208+00

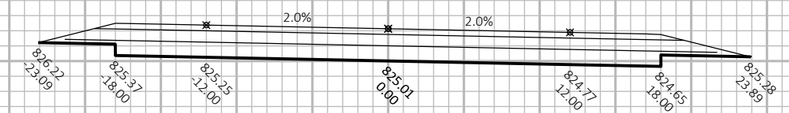

207+57

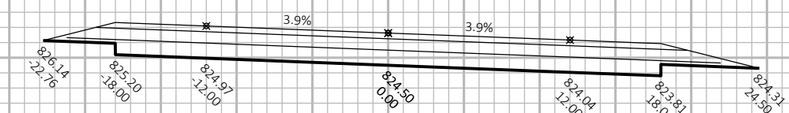

207+07

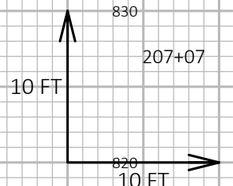

9

9

PROJECT NO: 5630-06-72	HWY: STH 78	COUNTY: SAUK	CROSS SECTIONS: STH 78	SHEET	E


FILE NAME : N:\PDS\C3D\56300602\SHEETSPLAN\090201-XS.DWG
LAYOUT NAME - 090210-xs

PLOT DATE : 3/28/2019 8:03 AM


PLOT BY : LORENZ, KELSEY ANN

PLOT NAME :


PLOT SCALE : 1 IN:10 FT HORZ. / 1 IN:10 FT VERT.

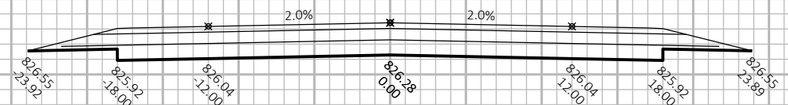


209+00

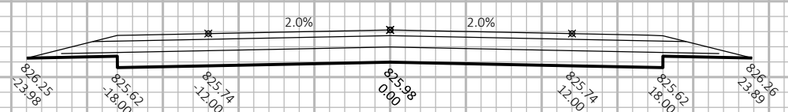

208+64

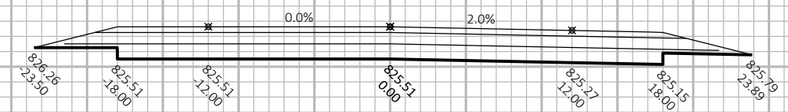

208+11

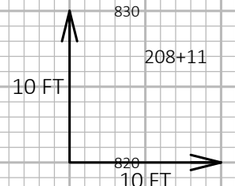

9

9

PROJECT NO: 5630-06-72	HWY: STH 78	COUNTY: SAUK	CROSS SECTIONS: STH 78	SHEET	E


FILE NAME : N:\PDS\C3D\56300602\SHEETSPLAN\090201-XS.DWG
LAYOUT NAME - 090211-xs

PLOT DATE : 3/28/2019 8:03 AM


PLOT BY : LORENZ, KELSEY ANN

PLOT NAME :


PLOT SCALE : 1 IN:10 FT HORZ. / 1 IN:10 FT VERT.

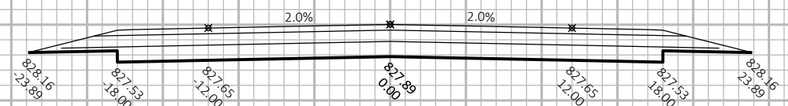


211+00

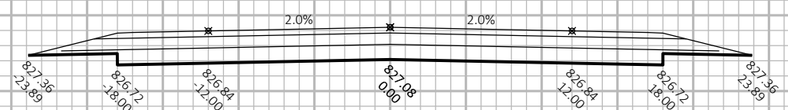

210+00

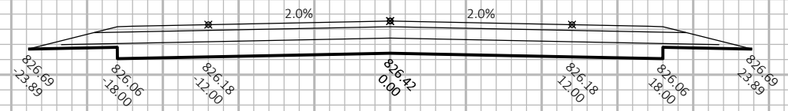

209+18

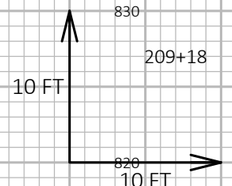

9

9

PROJECT NO: 5630-06-72	HWY: STH 78	COUNTY: SAUK	CROSS SECTIONS: STH 78	SHEET	E


FILE NAME : N:\PDS\C3D\56300602\SHEETSPLAN\090201-XS.DWG
LAYOUT NAME - 090212-xs

PLOT DATE : 3/28/2019 8:03 AM


PLOT BY : LORENZ, KELSEY ANN

PLOT NAME :


PLOT SCALE : 1 IN:10 FT HORZ. / 1 IN:10 FT VERT.

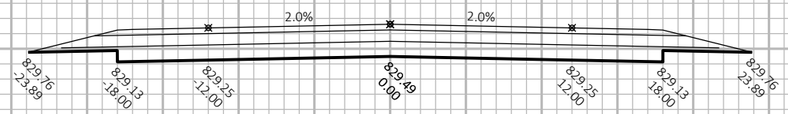

213+00

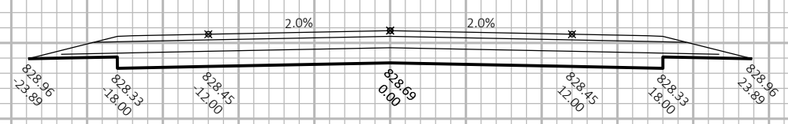

212+00

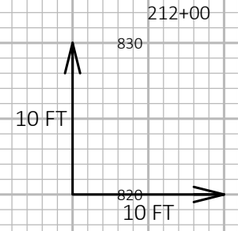

9

9

PROJECT NO: 5630-06-72	HWY: STH 78	COUNTY: SAUK	CROSS SECTIONS: STH 78	SHEET	E


FILE NAME : N:\PDS\C3D\56300602\SHEETSPLAN\090201-XS.DWG
LAYOUT NAME - 090213-xs

PLOT DATE : 3/28/2019 8:03 AM

PLOT BY : LORENZ, KELSEY ANN

PLOT NAME :

PLOT SCALE : 1 IN:10 FT HORZ. / 1 IN:10 FT VERT.

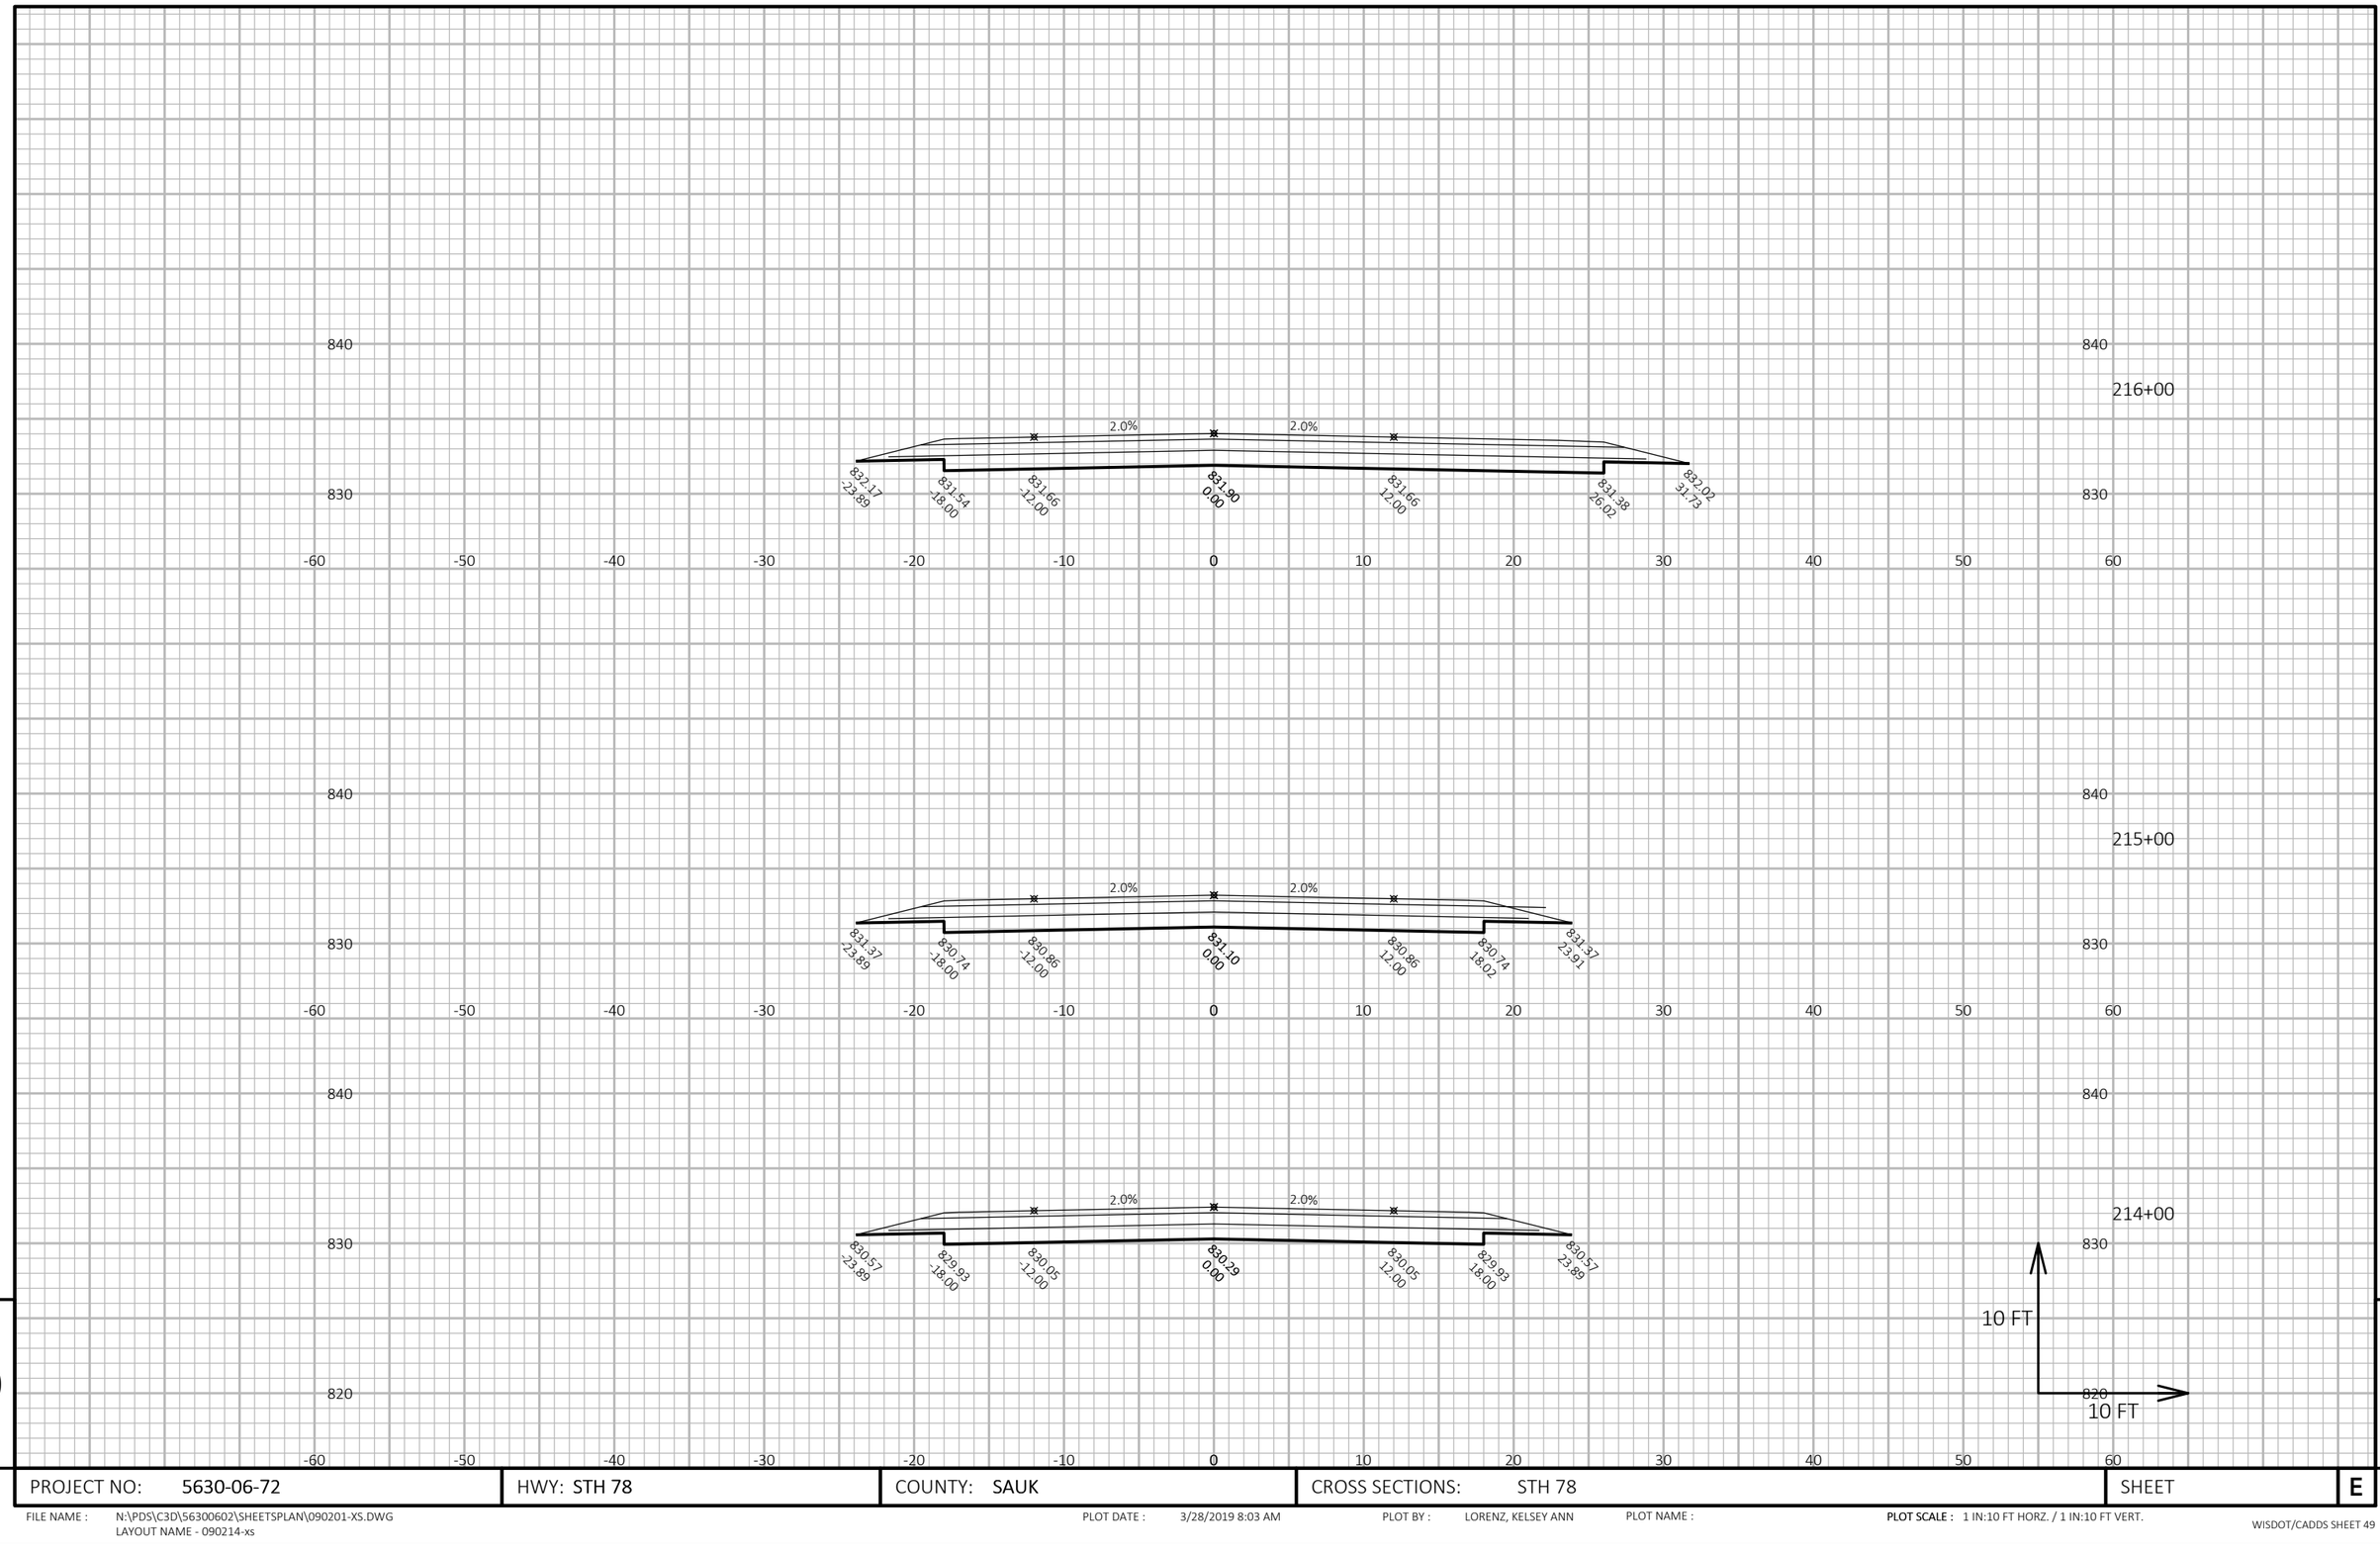

9

9

PROJECT NO: 5630-06-72	HWY: STH 78	COUNTY: SAUK	CROSS SECTIONS: STH 78	SHEET	E


FILE NAME : N:\PDS\C3D\56300602\SHEETSPLAN\090201-XS.DWG
LAYOUT NAME - 090214-xs


PLOT DATE : 3/28/2019 8:03 AM


PLOT BY : LORENZ, KELSEY ANN

PLOT NAME :

PLOT SCALE : 1 IN:10 FT HORZ. / 1 IN:10 FT VERT.

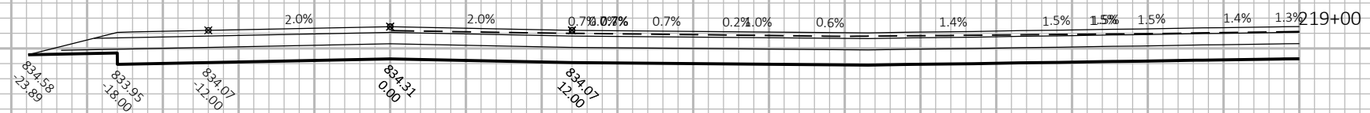

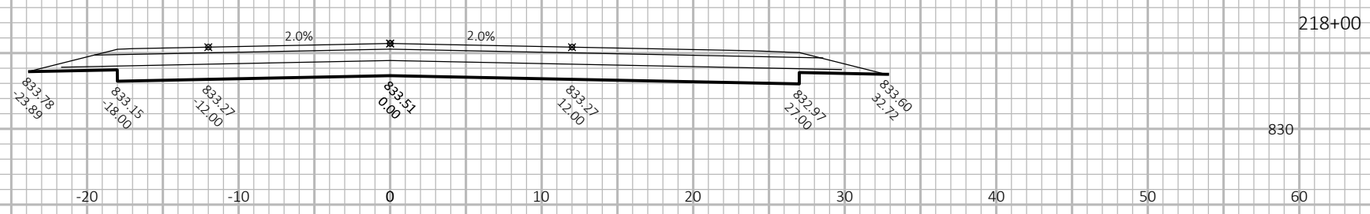

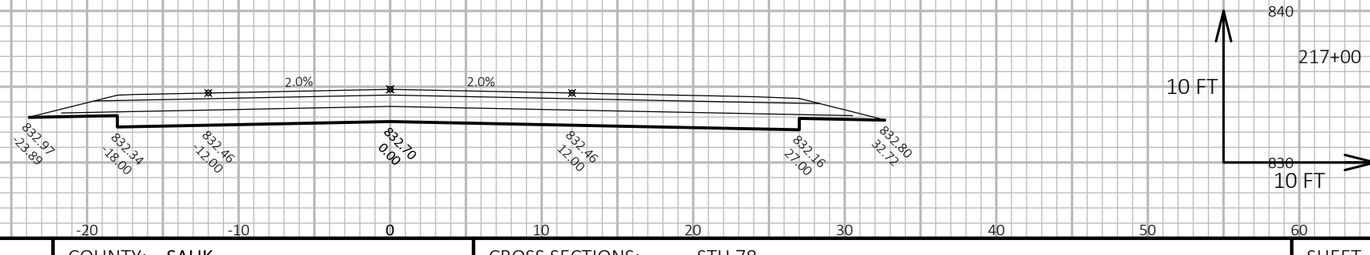

9

9

PROJECT NO: 5630-06-72	HWY: STH 78	COUNTY: SAUK	CROSS SECTIONS: STH 78	SHEET	E


FILE NAME : N:\PDS\C3D\56300602\SHEETSPLAN\090201-XS.DWG
LAYOUT NAME - 090215-xs

PLOT DATE : 3/28/2019 8:03 AM

PLOT BY : LORENZ, KELSEY ANN

PLOT NAME :

PLOT SCALE : 1 IN:10 FT HORZ. / 1 IN:10 FT VERT.

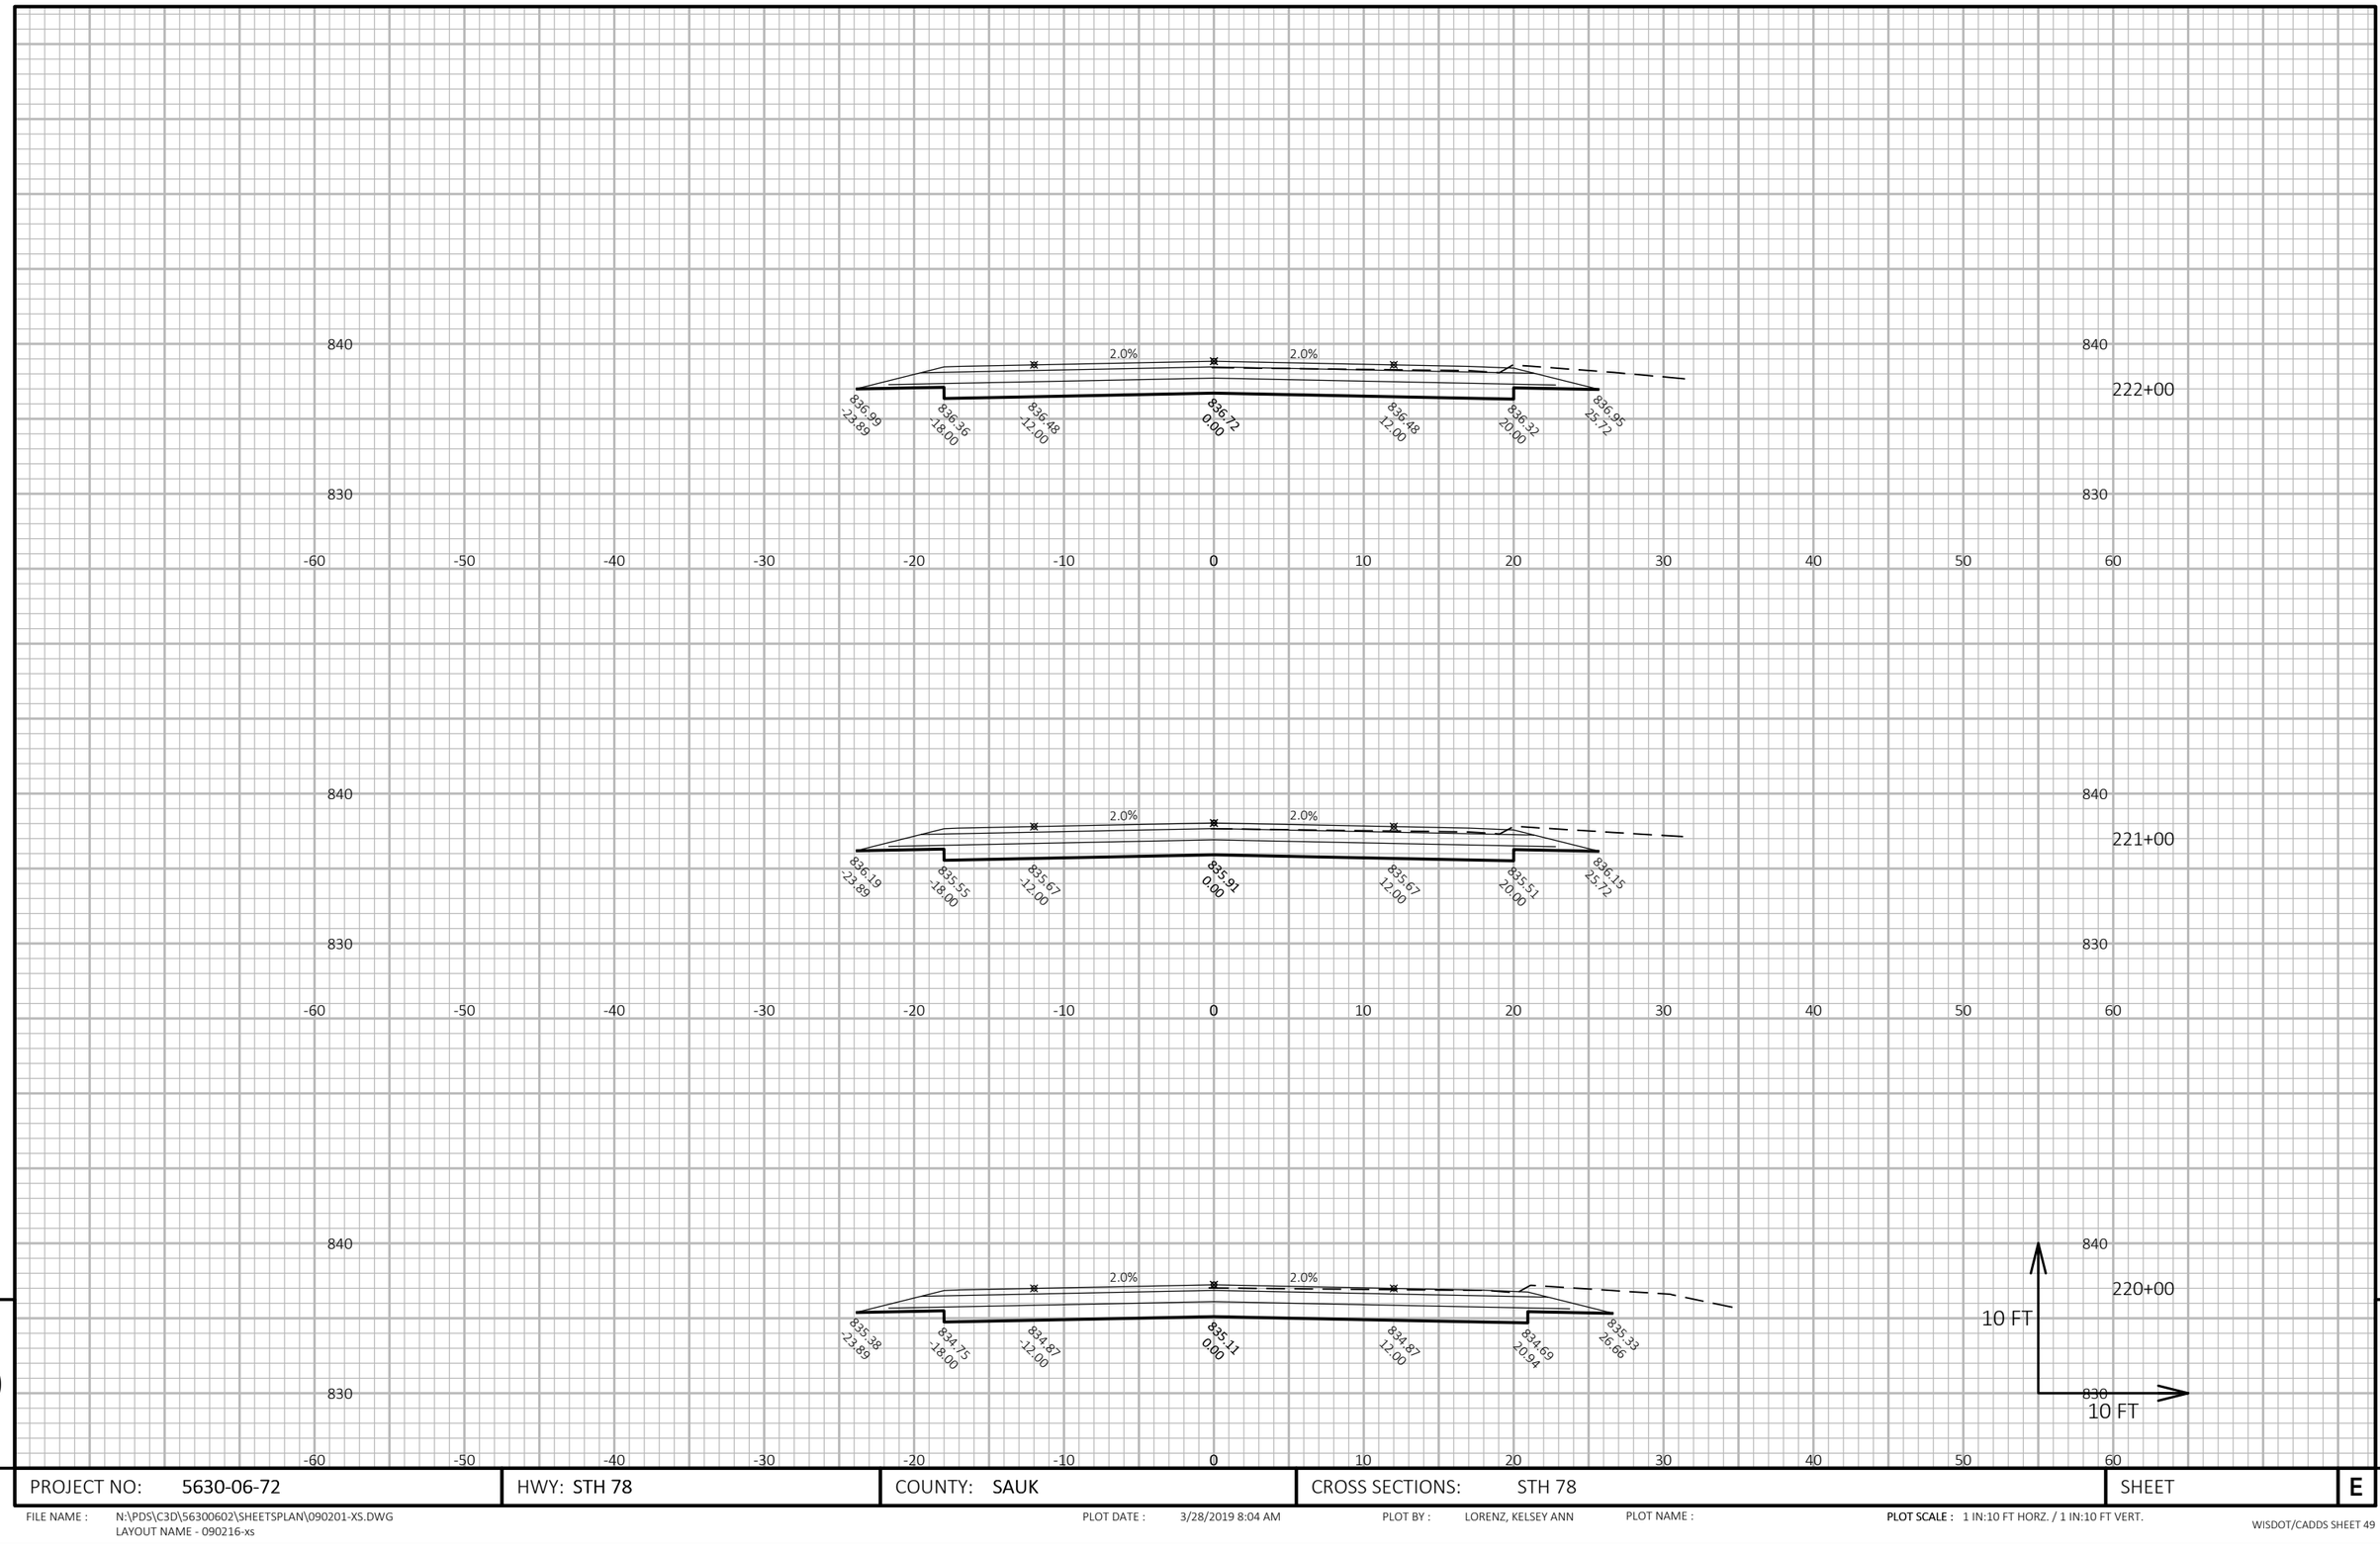

9

9

PROJECT NO: 5630-06-72	HWY: STH 78	COUNTY: SAUK	CROSS SECTIONS: STH 78	SHEET	E


FILE NAME : N:\PDS\C3D\56300602\SHEETSPLAN\090201-XS.DWG
LAYOUT NAME - 090216-xs

PLOT DATE : 3/28/2019 8:04 AM

PLOT BY : LORENZ, KELSEY ANN

PLOT NAME :

PLOT SCALE : 1 IN:10 FT HORZ. / 1 IN:10 FT VERT.

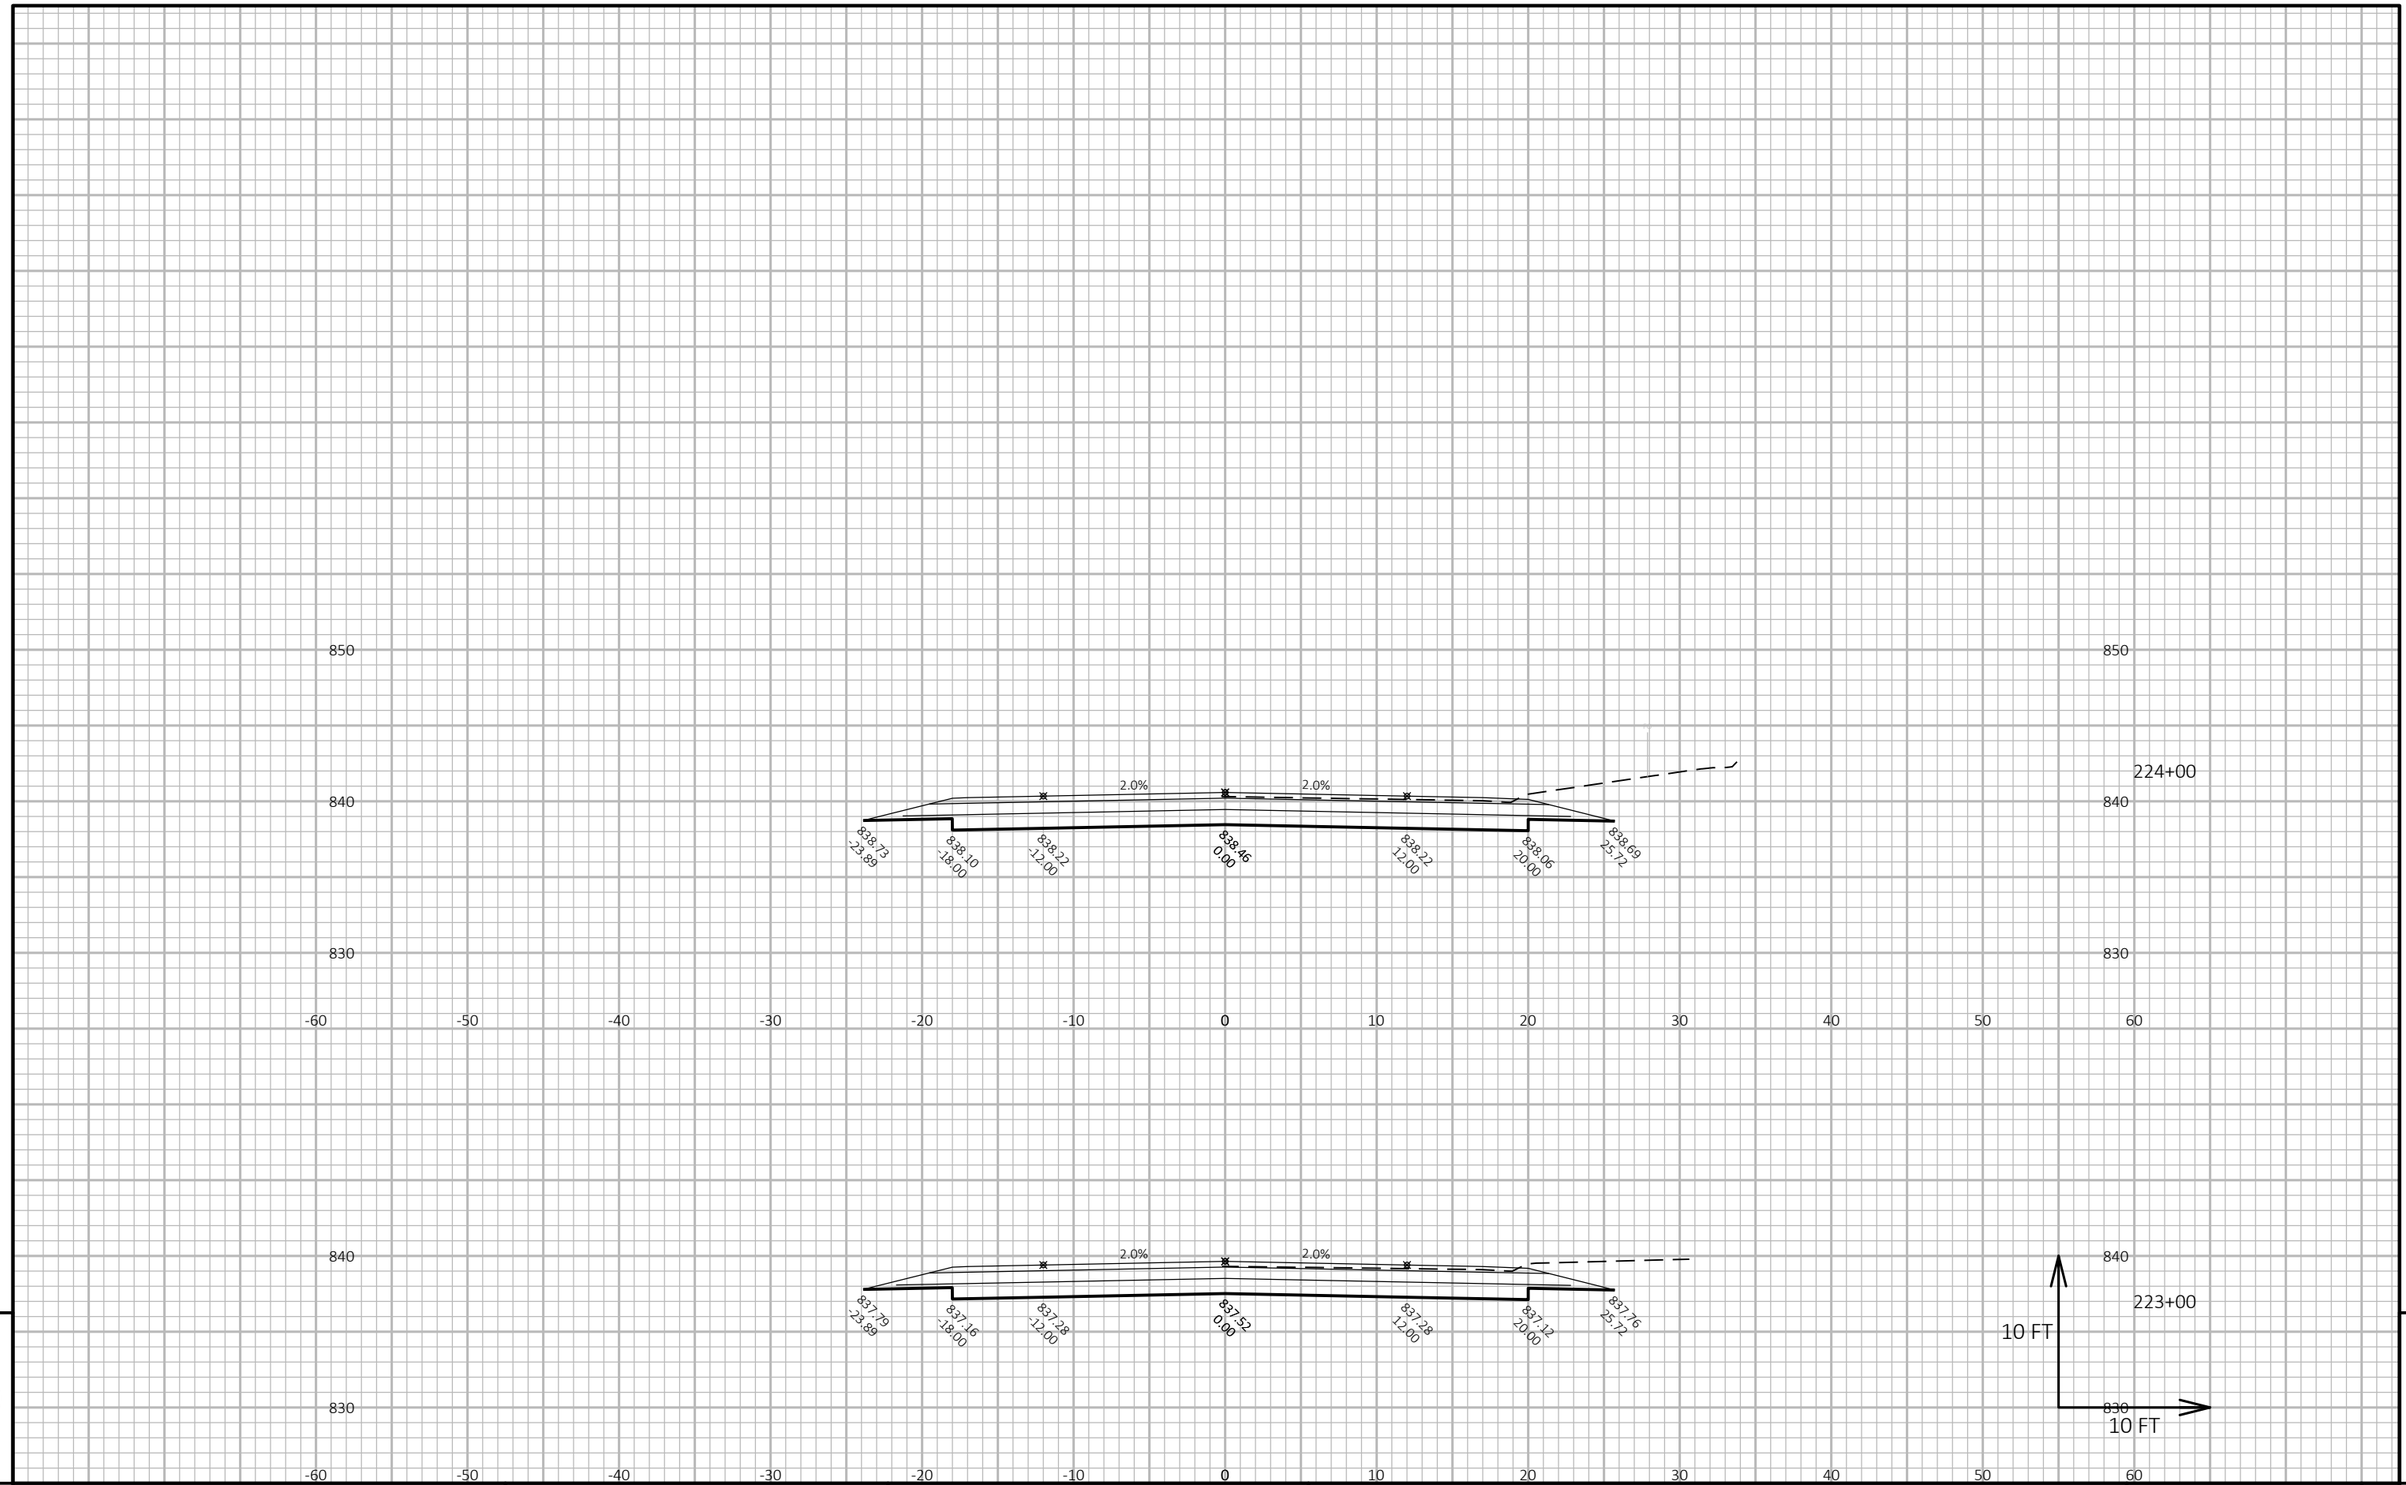

9

9

PROJECT NO: 5630-06-72	HWY: STH 78	COUNTY: SAUK	CROSS SECTIONS: STH 78	SHEET	E


FILE NAME : N:\PDS\C3D\56300602\SHEETSPLAN\090201-XS.DWG
LAYOUT NAME - 090217-xs

PLOT DATE : 3/28/2019 8:04 AM


PLOT BY : LORENZ, KELSEY ANN

PLOT NAME :


PLOT SCALE : 1 IN:10 FT HORZ. / 1 IN:10 FT VERT.

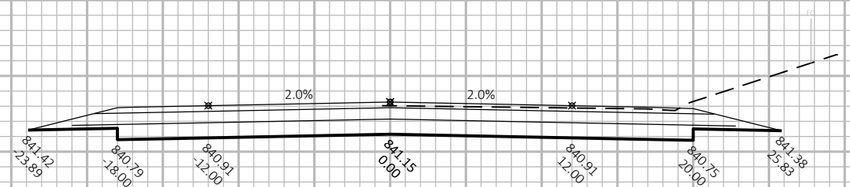


226+00

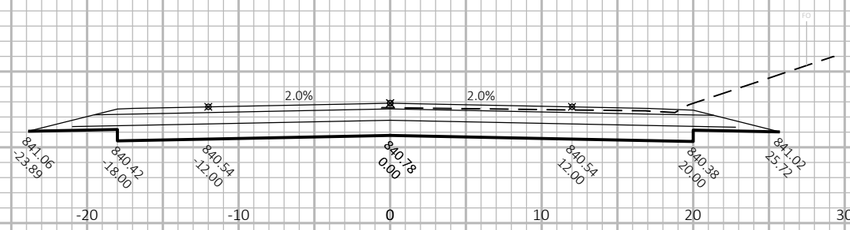

225+77

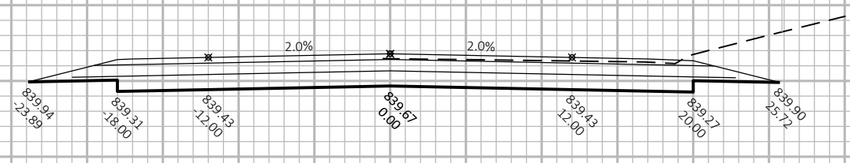

225+00

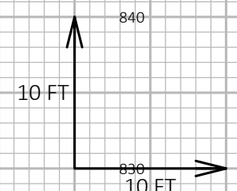

9

9

PROJECT NO: 5630-06-72	HWY: STH 78	COUNTY: SAUK	CROSS SECTIONS: STH 78	SHEET	E


FILE NAME : N:\PDS\C3D\56300602\SHEETSPLAN\090201-XS.DWG
LAYOUT NAME - 090218-xs

PLOT DATE : 3/28/2019 8:04 AM


PLOT BY : LORENZ, KELSEY ANN

PLOT NAME :

PLOT SCALE : 1 IN:10 FT HORZ. / 1 IN:10 FT VERT.

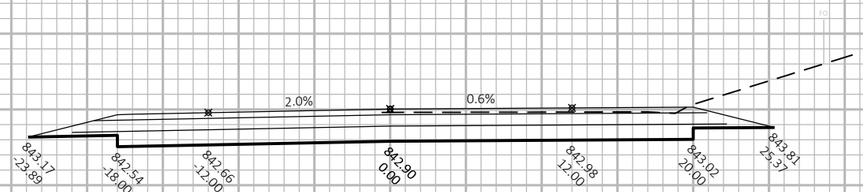


227+00

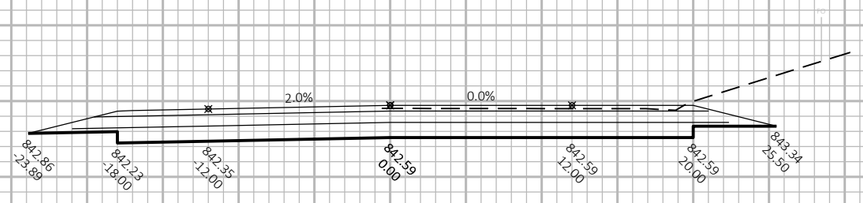

226+83



226+30

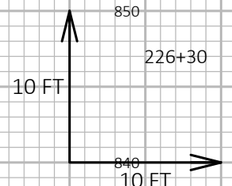

9

9

PROJECT NO: 5630-06-72	HWY: STH 78	COUNTY: SAUK	CROSS SECTIONS: STH 78	SHEET	E


FILE NAME : N:\PDS\C3D\56300602\SHEETSPLAN\090201-XS.DWG
LAYOUT NAME - 090219-xs

PLOT DATE : 3/28/2019 8:04 AM


PLOT BY : LORENZ, KELSEY ANN

PLOT NAME :


PLOT SCALE : 1 IN:10 FT HORZ. / 1 IN:10 FT VERT.

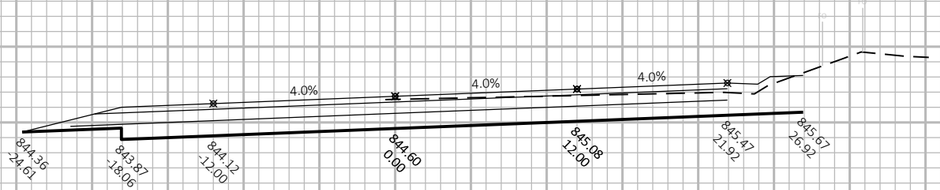


227+90

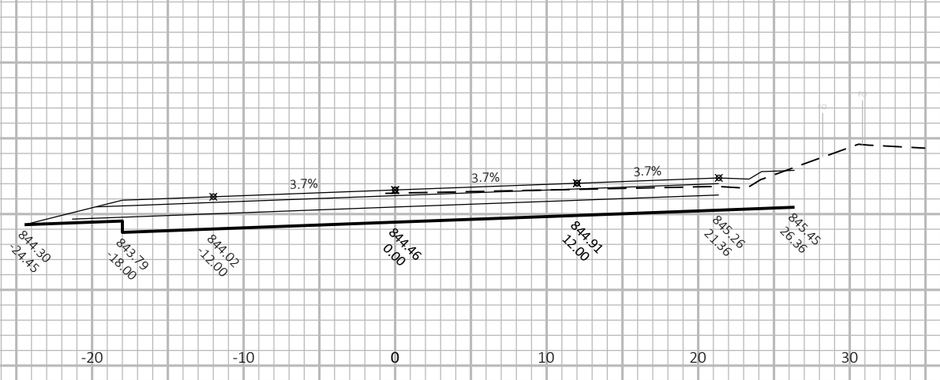

227+83

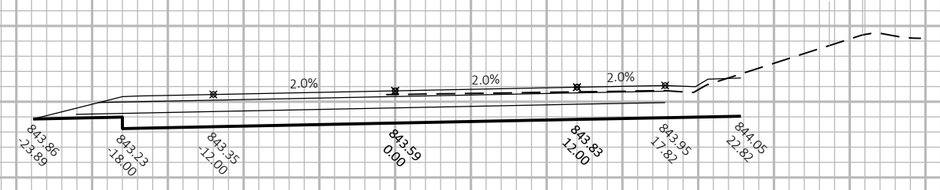

227+37

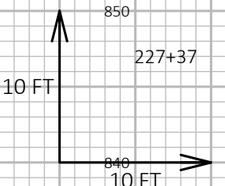

9

9

PROJECT NO: 5630-06-72	HWY: STH 78	COUNTY: SAUK	CROSS SECTIONS: STH 78	SHEET	E


FILE NAME : N:\PDS\C3D\56300602\SHEETSPLAN\090201-XS.DWG
LAYOUT NAME - 090220-xs

PLOT DATE : 3/28/2019 8:04 AM


PLOT BY : LORENZ, KELSEY ANN

PLOT NAME :


PLOT SCALE : 1 IN:10 FT HORZ. / 1 IN:10 FT VERT.

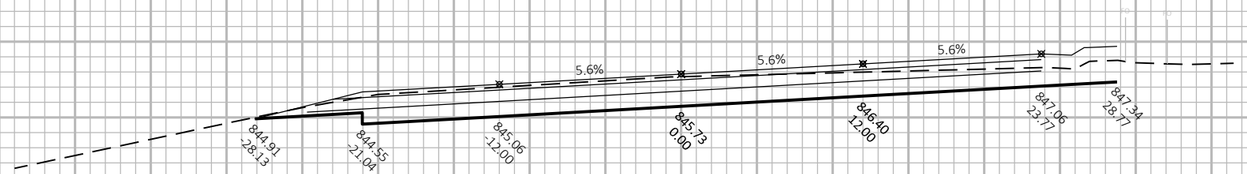


228+50

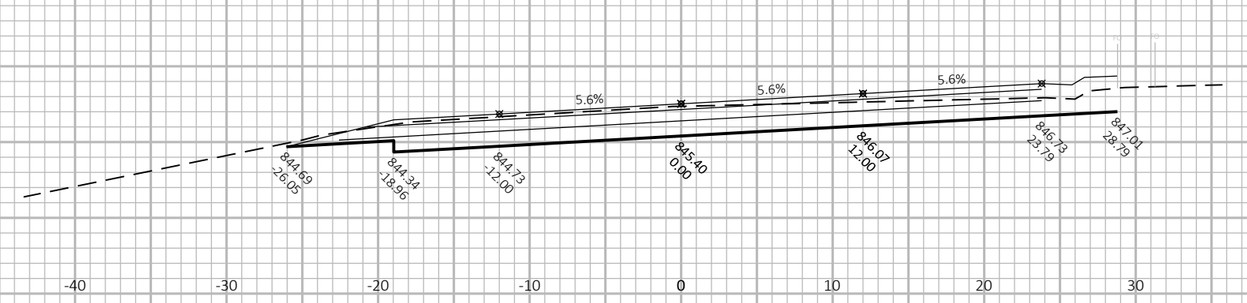

228+32

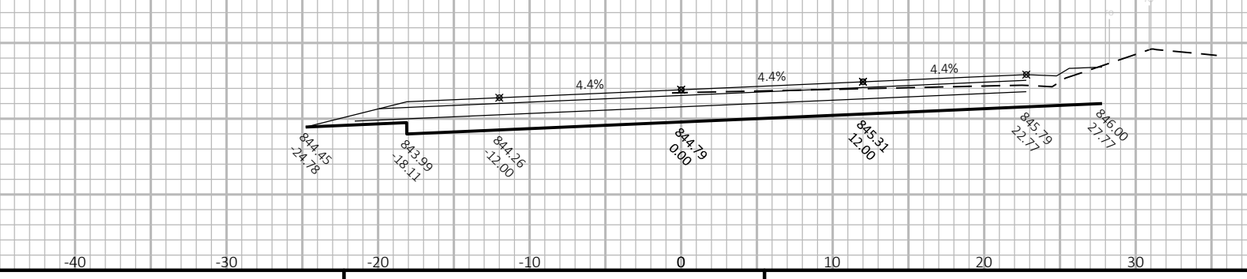

228+00

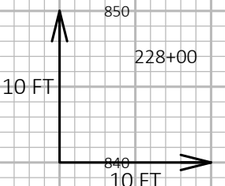

9


9

PROJECT NO: 5630-06-72	HWY: STH 78	COUNTY: SAUK	CROSS SECTIONS: STH 78	SHEET	E

FILE NAME : N:\PDS\C3D\56300602\SHEETSPLAN\090201-XS.DWG
LAYOUT NAME - 090221-xs

PLOT DATE : 3/28/2019 8:04 AM PLOT BY : LORENZ, KELSEY ANN PLOT NAME :

PLOT SCALE : 1 IN:10 FT HORZ. / 1 IN:10 FT VERT.

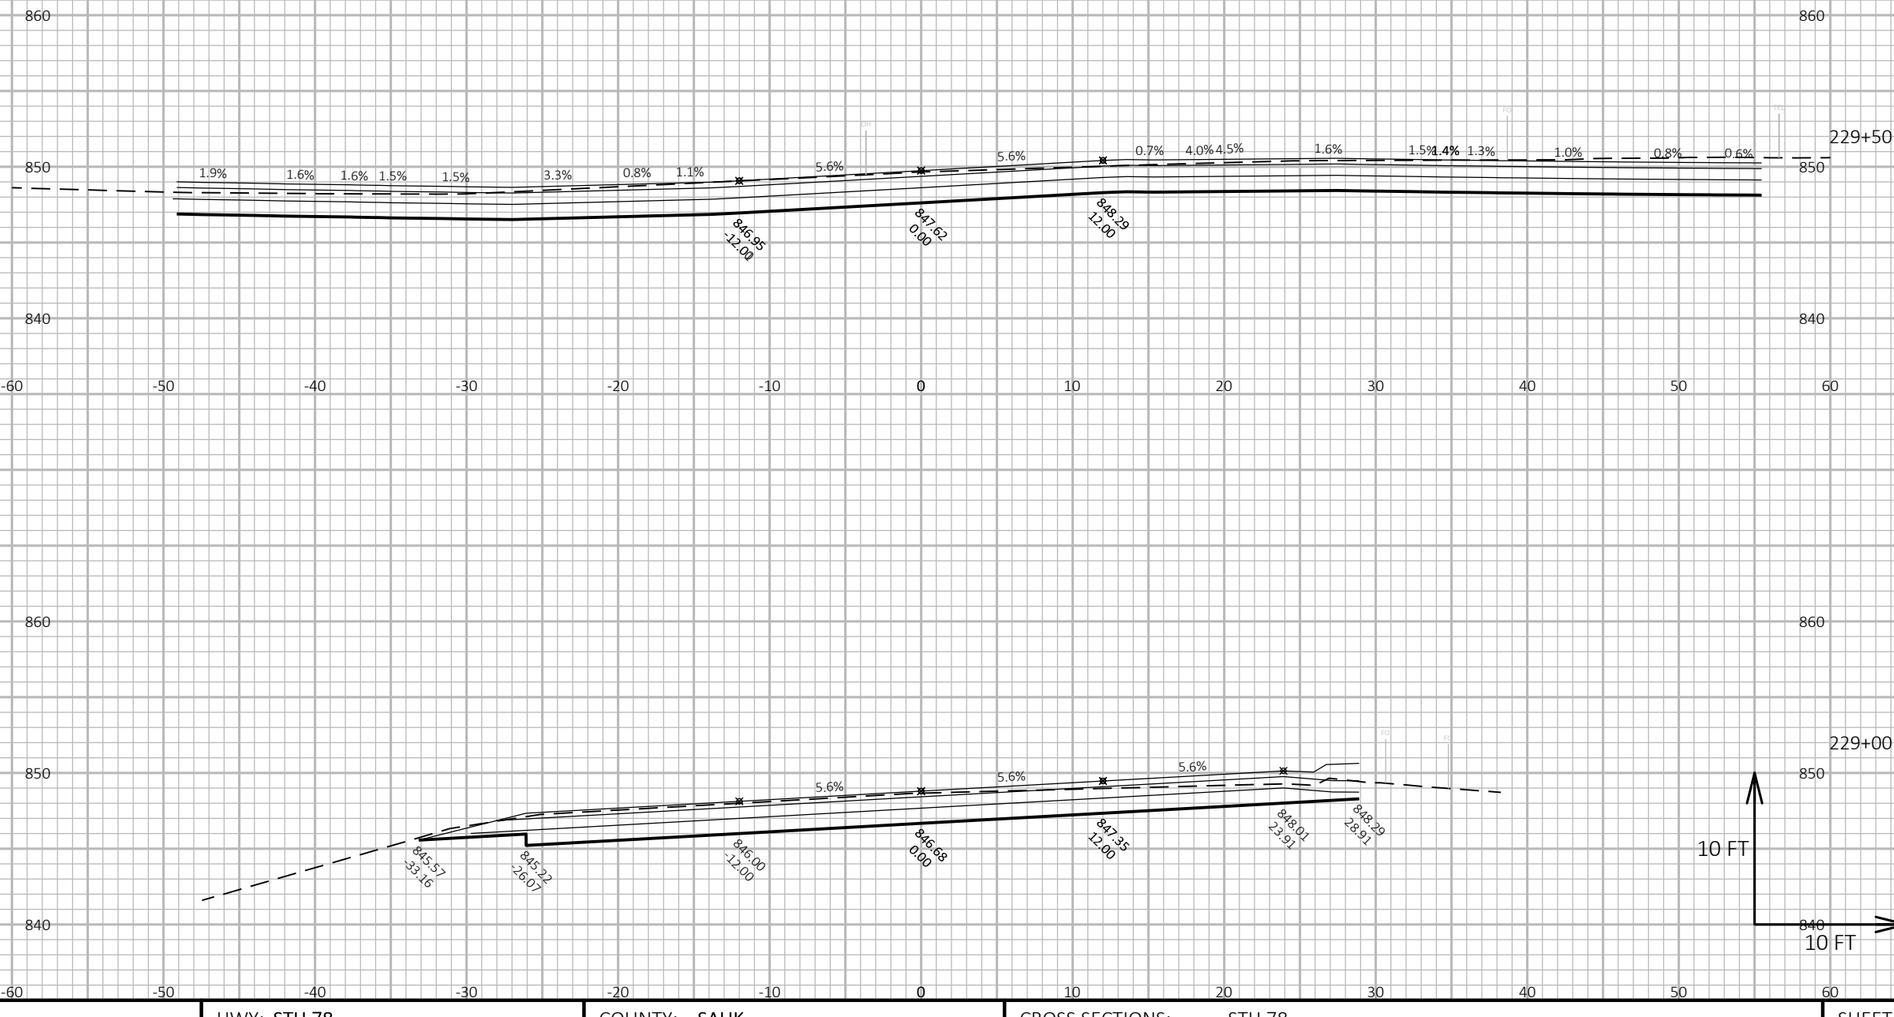

9

9

PROJECT NO: 5630-06-72	HWY: STH 78	COUNTY: SAUK	CROSS SECTIONS: STH 78	SHEET	E


FILE NAME : N:\PDS\C3D\56300602\SHEETSPLAN\090201-XS.DWG
LAYOUT NAME - 090222-xs

PLOT DATE : 3/28/2019 8:04 AM

PLOT BY : LORENZ, KELSEY ANN

PLOT NAME :

PLOT SCALE : 1 IN:10 FT HORZ. / 1 IN:10 FT VERT.

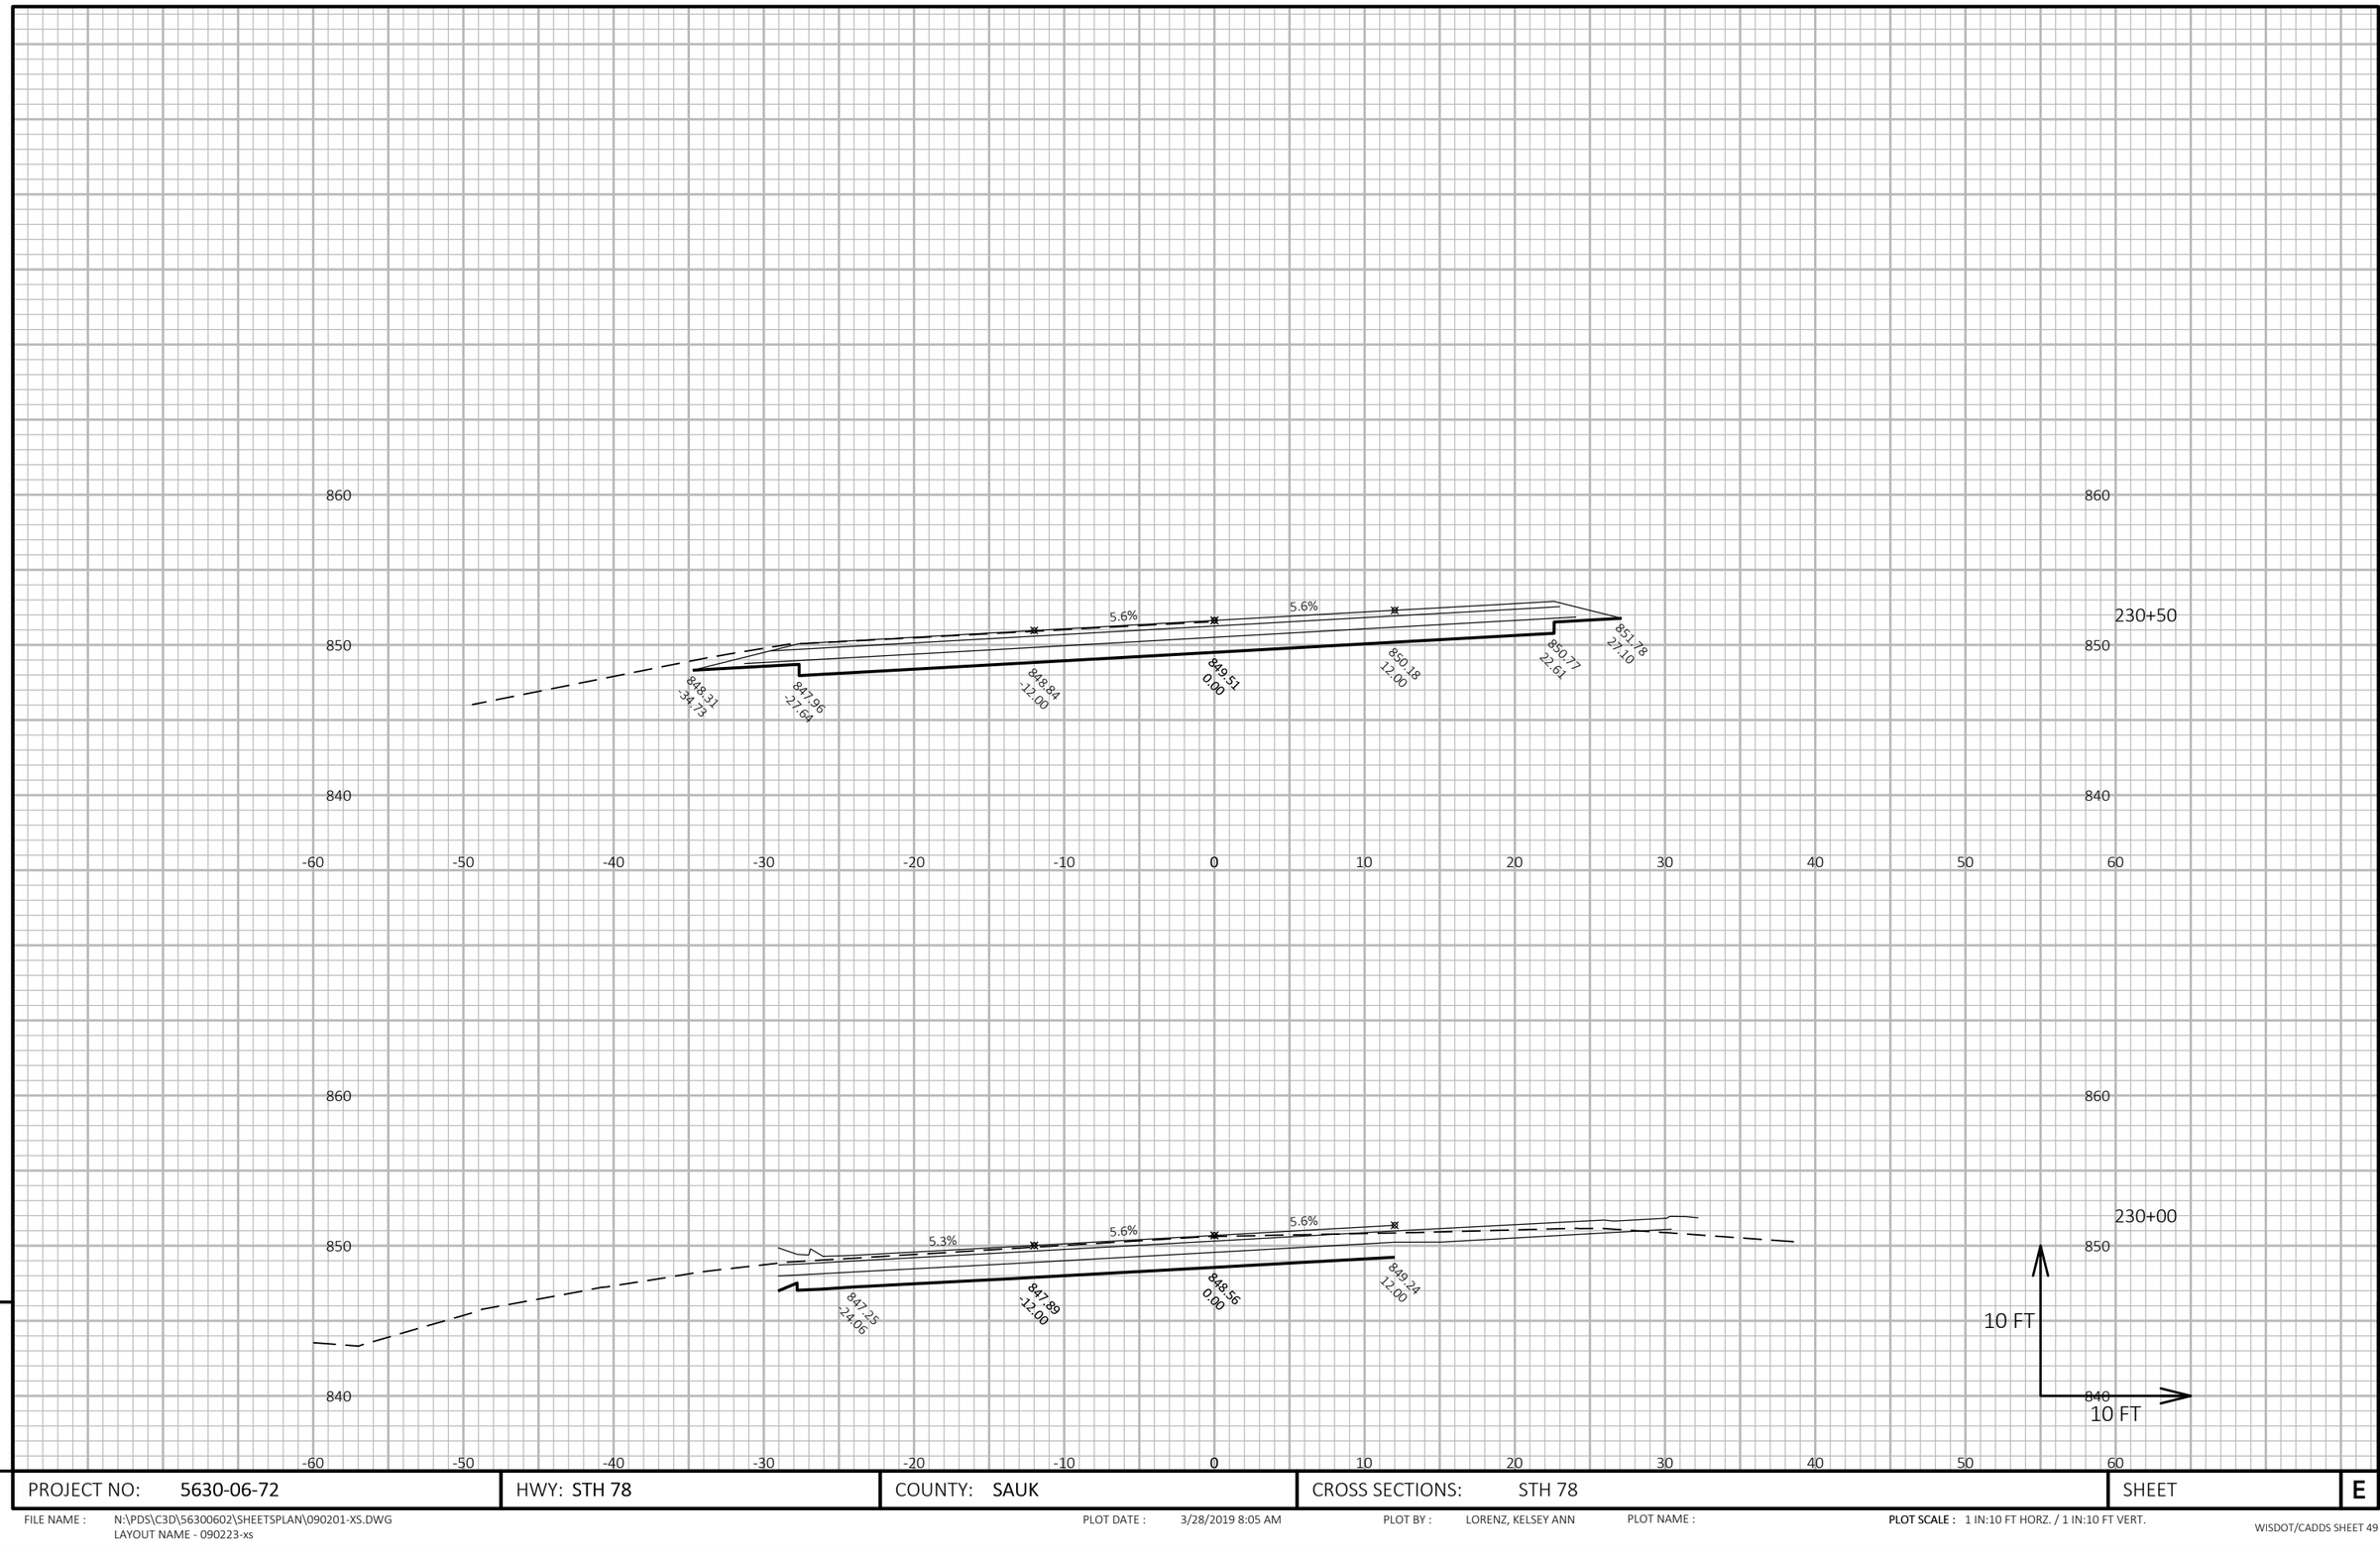

9

9

PROJECT NO: 5630-06-72	HWY: STH 78	COUNTY: SAUK	CROSS SECTIONS: STH 78	SHEET	E


FILE NAME : N:\PDS\C3D\56300602\SHEETSPLAN\090201-XS.DWG
LAYOUT NAME - 090223-xs

PLOT DATE : 3/28/2019 8:05 AM

PLOT BY : LORENZ, KELSEY ANN

PLOT NAME :

PLOT SCALE : 1 IN:10 FT HORZ. / 1 IN:10 FT VERT.

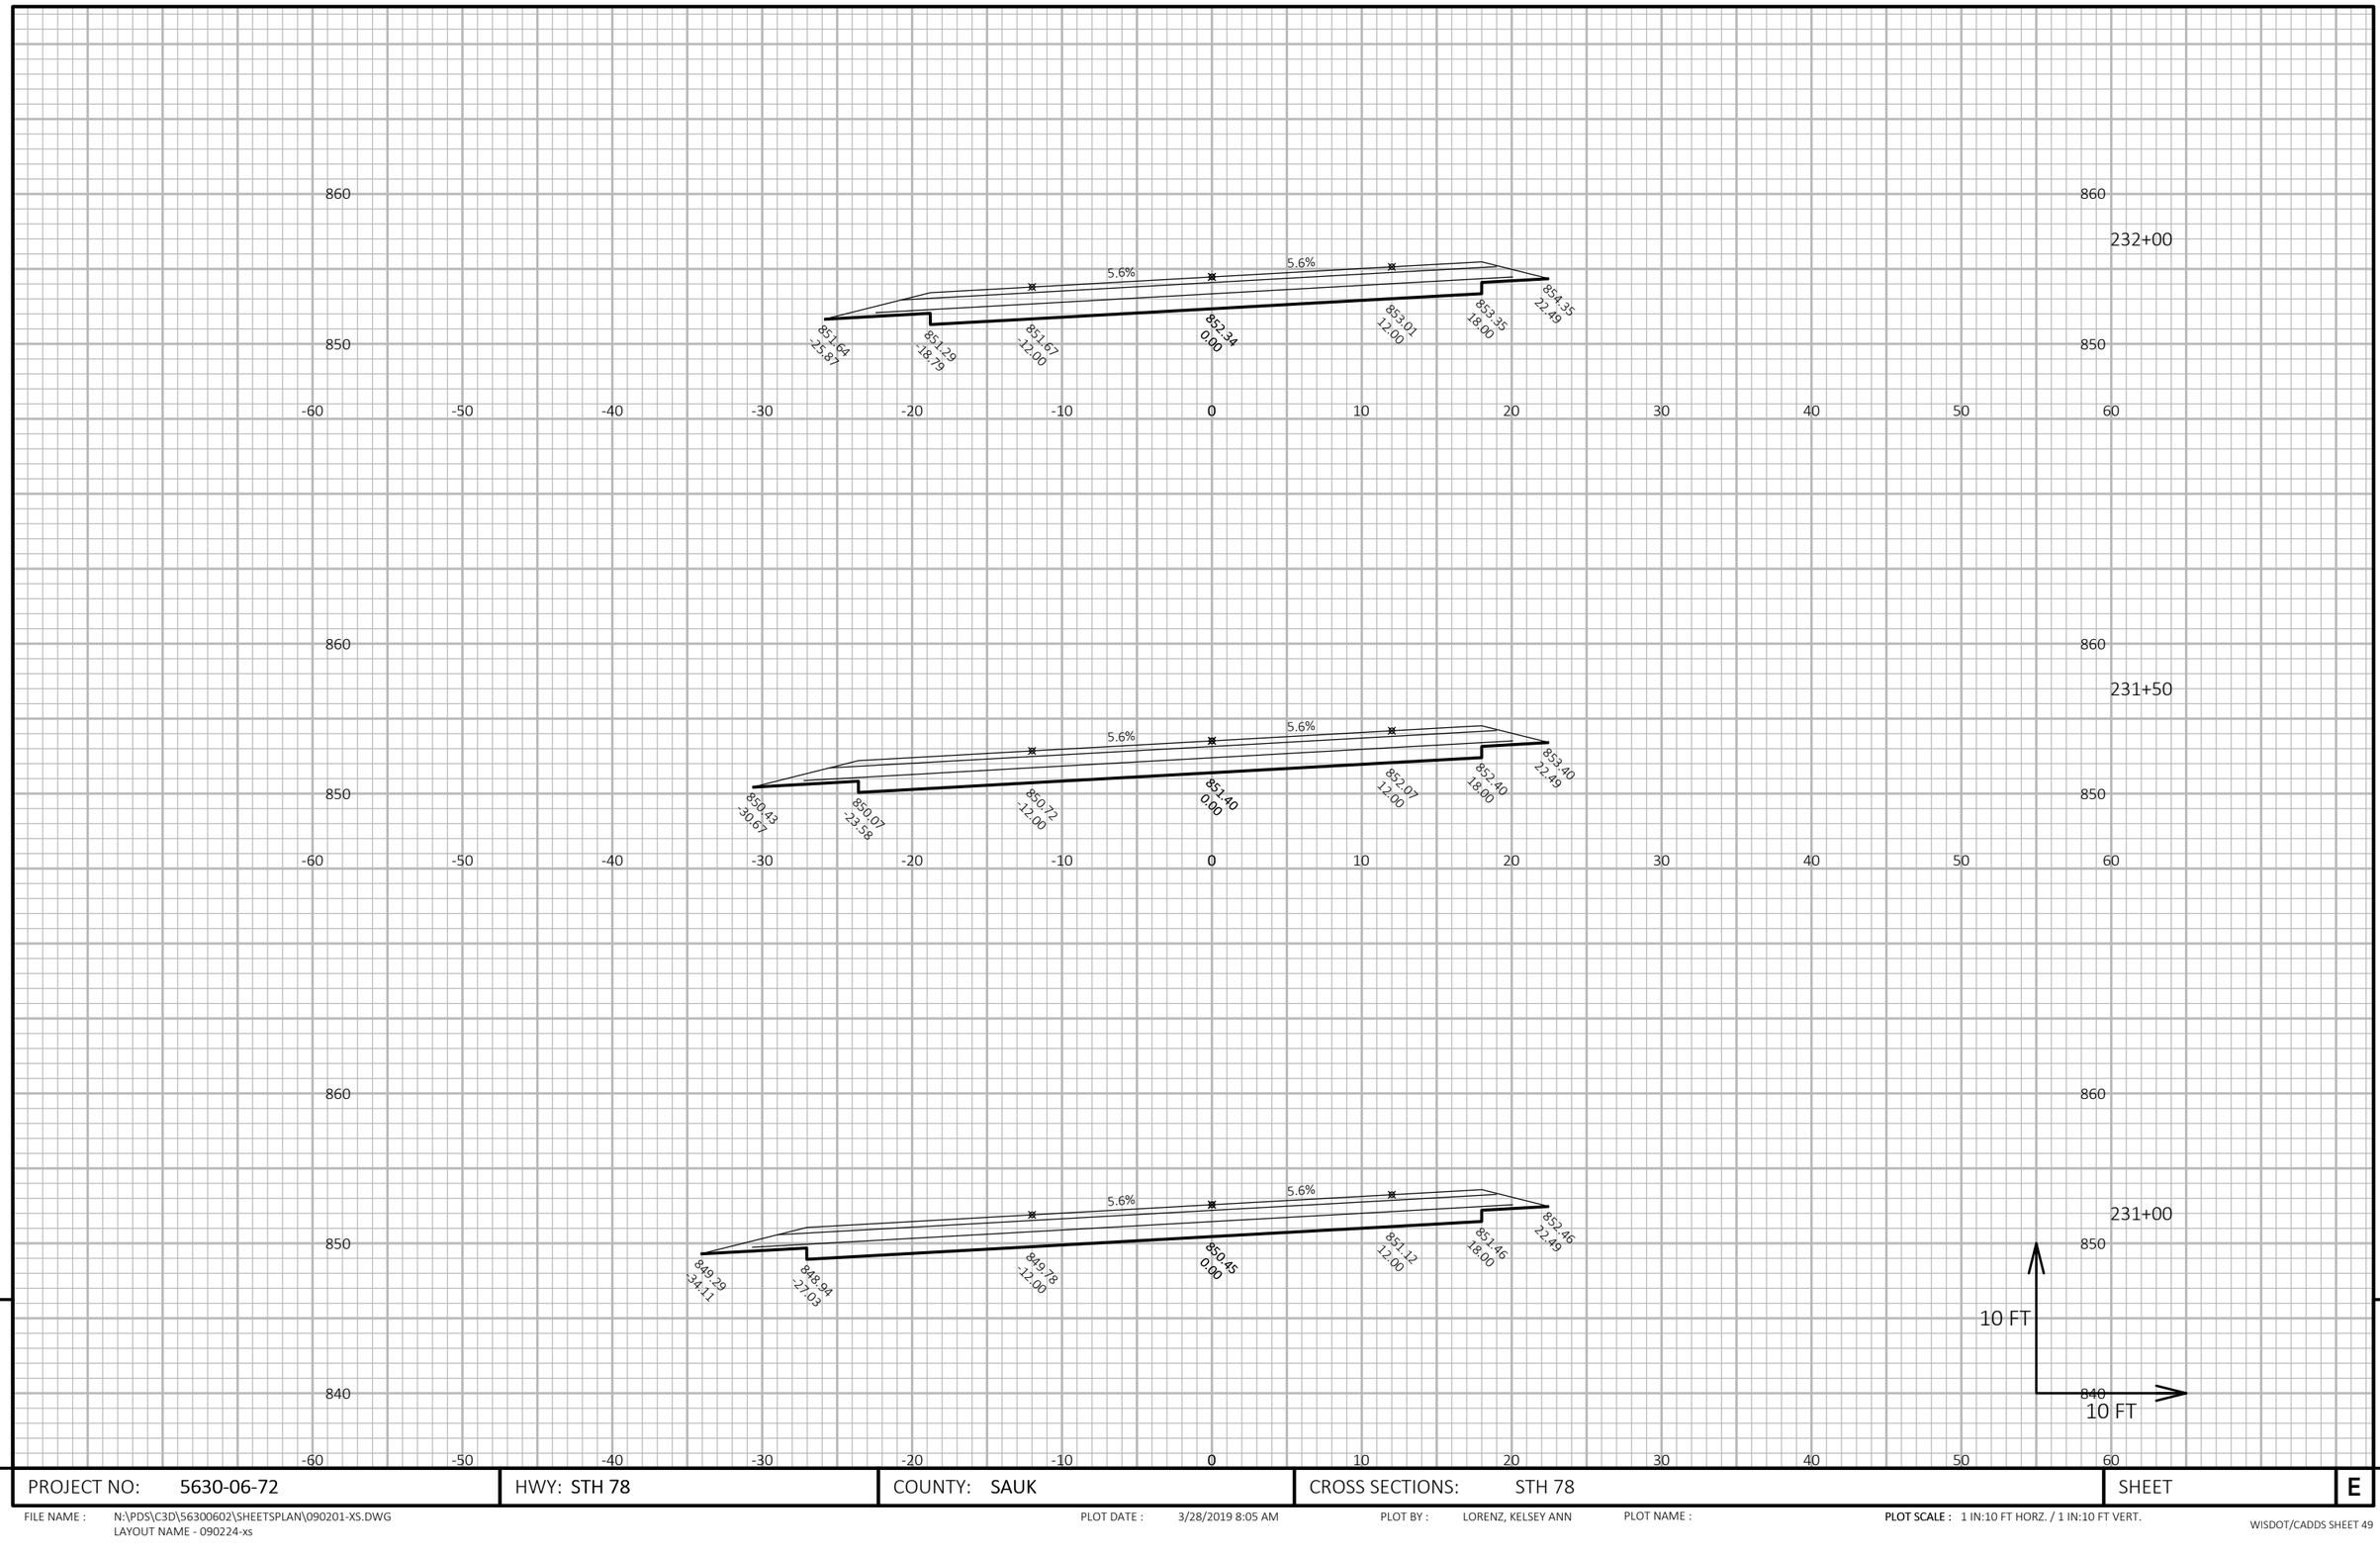

9

9

PROJECT NO: 5630-06-72	HWY: STH 78	COUNTY: SAUK	CROSS SECTIONS: STH 78	SHEET	E


FILE NAME : N:\PDS\C3D\56300602\SHEETSPLAN\090201-XS.DWG
LAYOUT NAME - 090224-xs

PLOT DATE : 3/28/2019 8:05 AM


PLOT BY : LORENZ, KELSEY ANN

PLOT NAME :


PLOT SCALE : 1 IN:10 FT HORZ. / 1 IN:10 FT VERT.

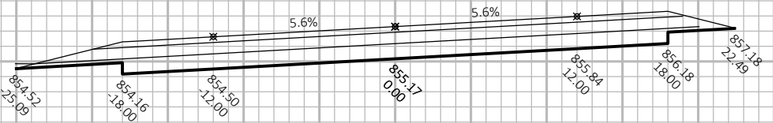


233+50

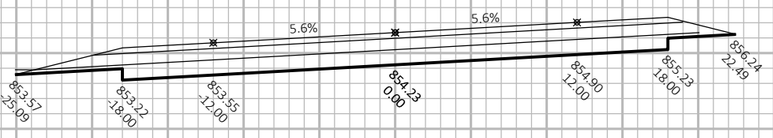

233+00

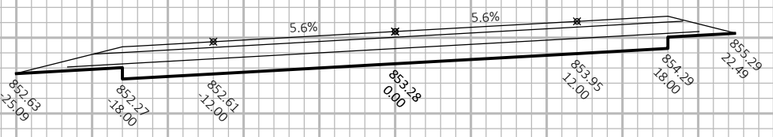

232+50

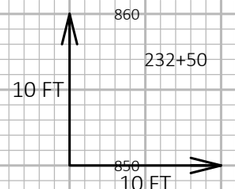

9

9

PROJECT NO: 5630-06-72	HWY: STH 78	COUNTY: SAUK	CROSS SECTIONS: STH 78	SHEET	E


FILE NAME : N:\PDS\C3D\56300602\SHEETSPLAN\090201-XS.DWG
LAYOUT NAME - 090225-xs

PLOT DATE : 3/28/2019 8:05 AM

PLOT BY : LORENZ, KELSEY ANN

PLOT NAME :

PLOT SCALE : 1 IN:10 FT HORZ. / 1 IN:10 FT VERT.

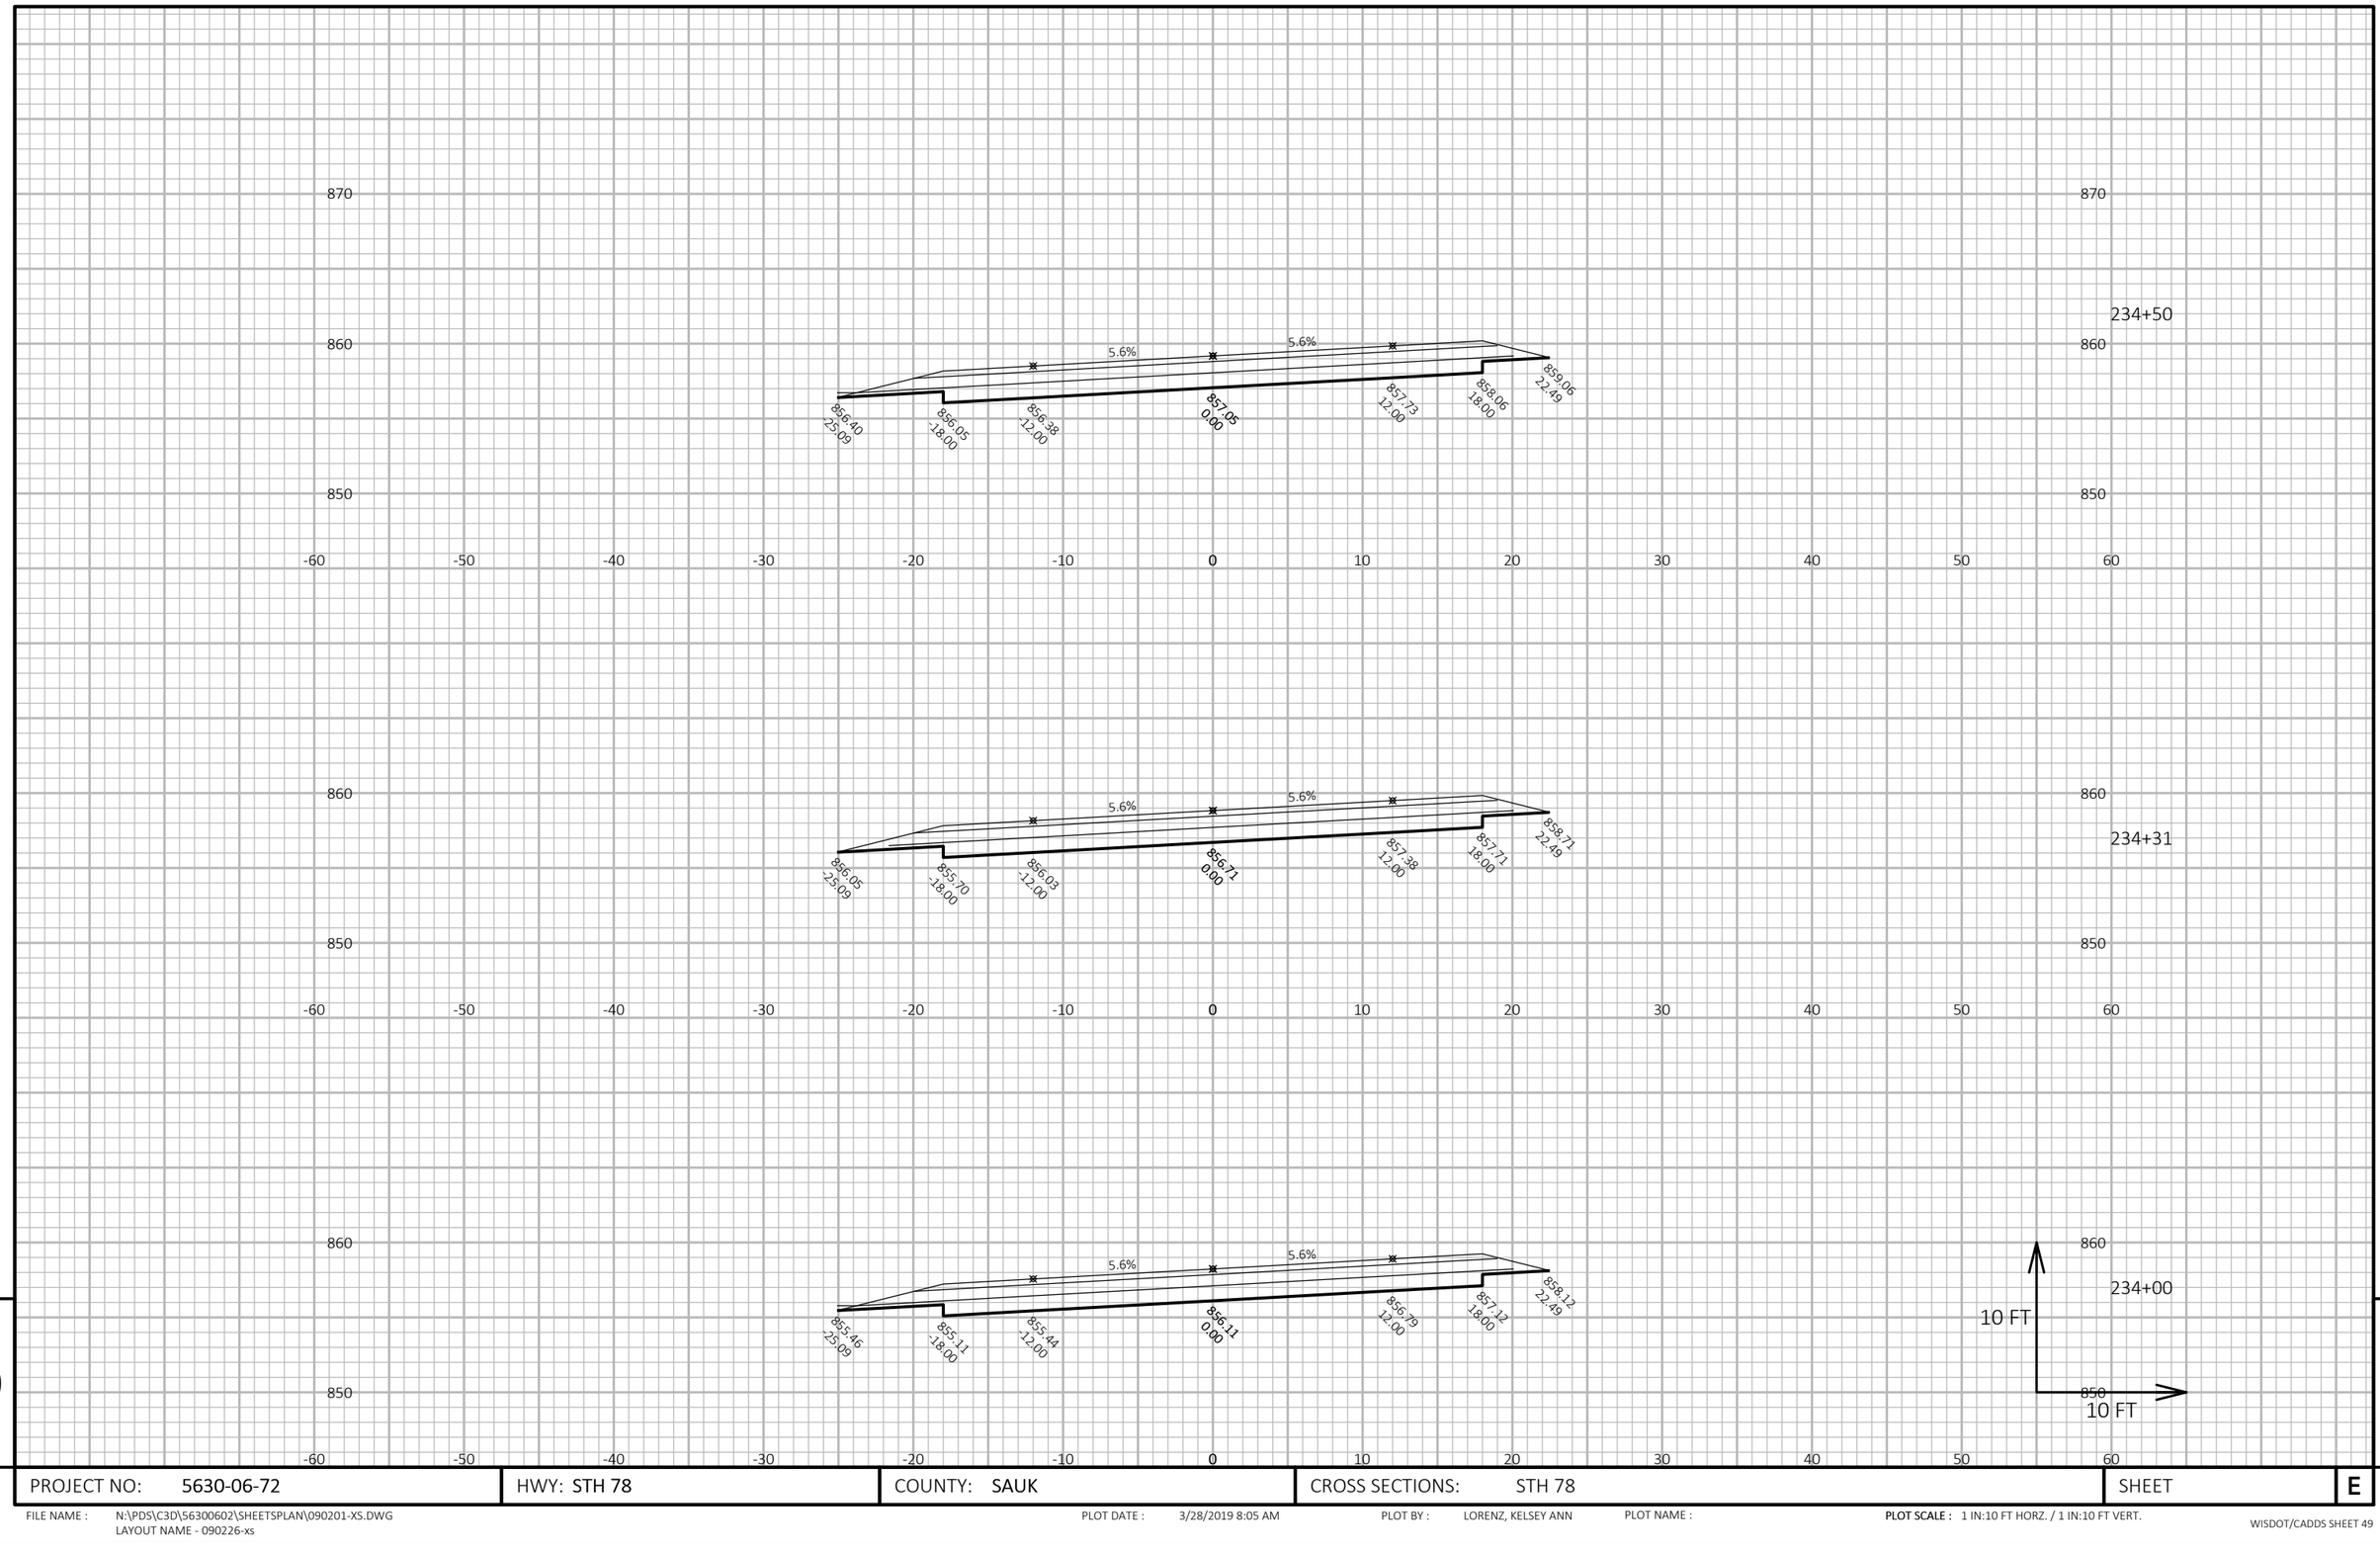

9

PROJECT NO: 5630-06-72	HWY: STH 78	COUNTY: SAUK	CROSS SECTIONS: STH 78	SHEET	E

FILE NAME : N:\PDS\C3D\56300602\SHEETSPLAN\090201-XS.DWG
LAYOUT NAME - 090226-xs


PLOT DATE : 3/28/2019 8:05 AM

PLOT BY : LORENZ, KELSEY ANN

PLOT NAME :

PLOT SCALE : 1 IN:10 FT HORZ. / 1 IN:10 FT VERT.

9

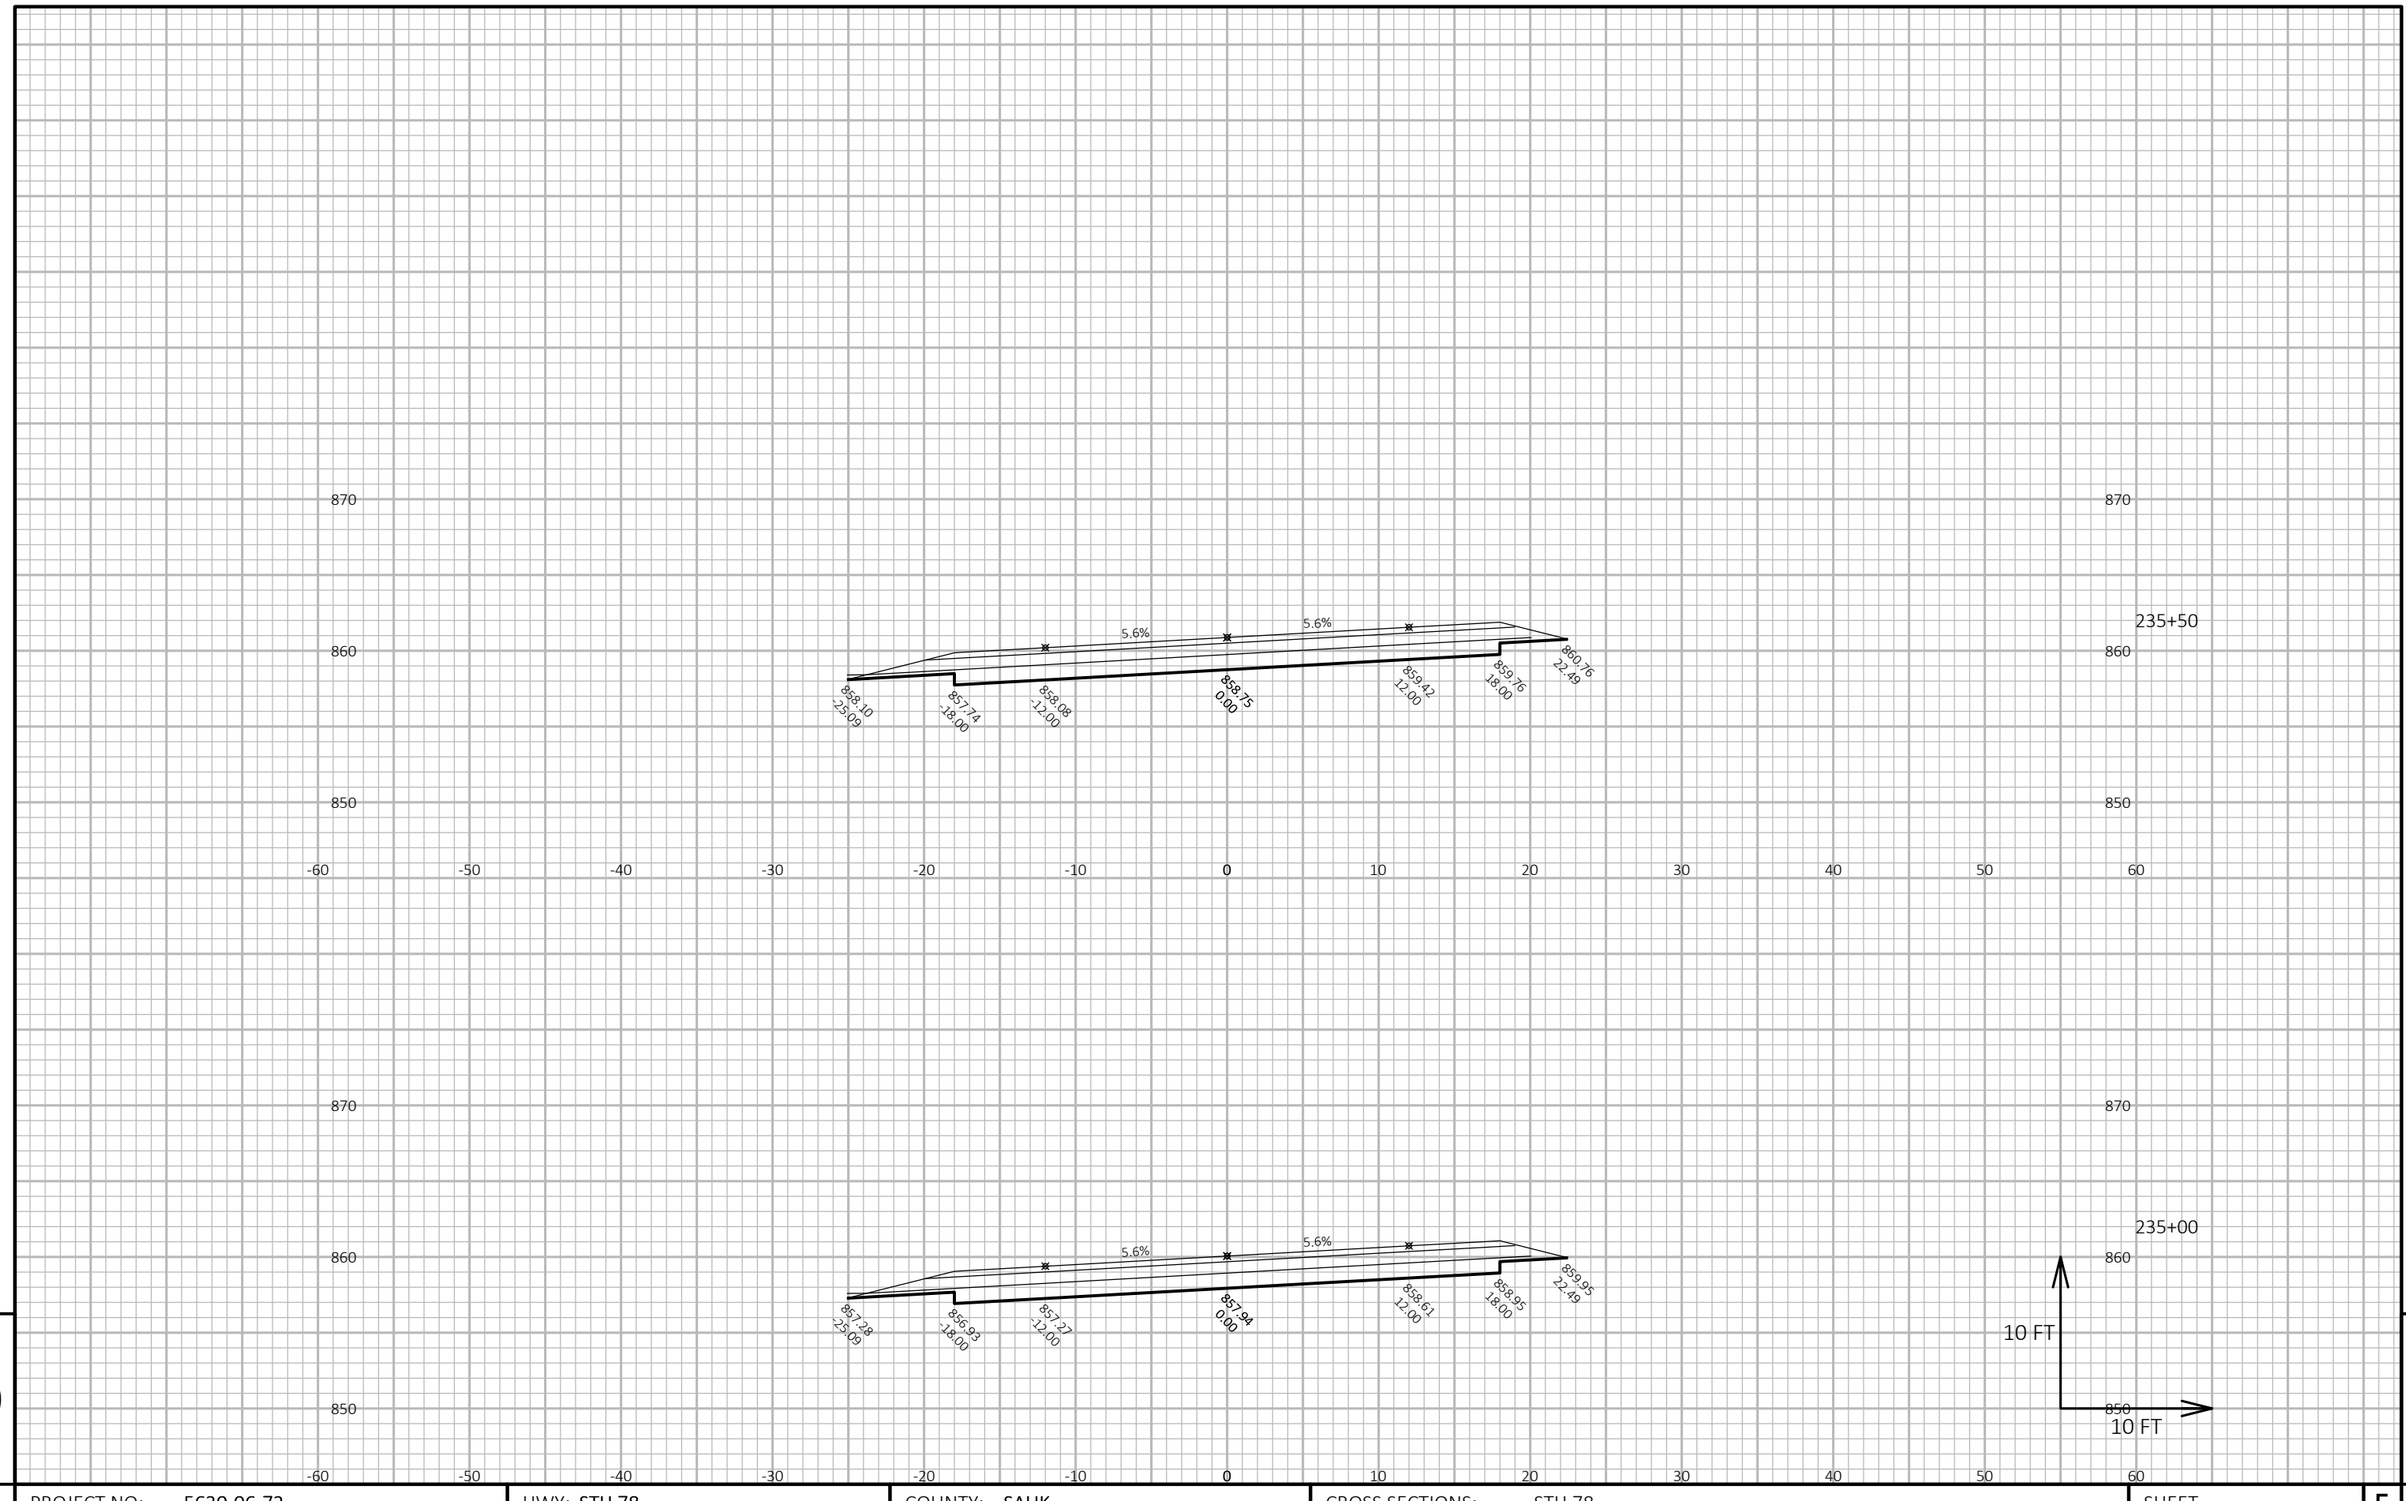

9

9

PROJECT NO: 5630-06-72	HWY: STH 78	COUNTY: SAUK	CROSS SECTIONS: STH 78	SHEET	E


FILE NAME : N:\PDS\C3D\56300602\SHEETSPLAN\090201-XS.DWG
LAYOUT NAME - 090227-xs

PLOT DATE : 3/28/2019 8:05 AM

PLOT BY : LORENZ, KELSEY ANN

PLOT NAME :

PLOT SCALE : 1 IN:10 FT HORZ. / 1 IN:10 FT VERT.

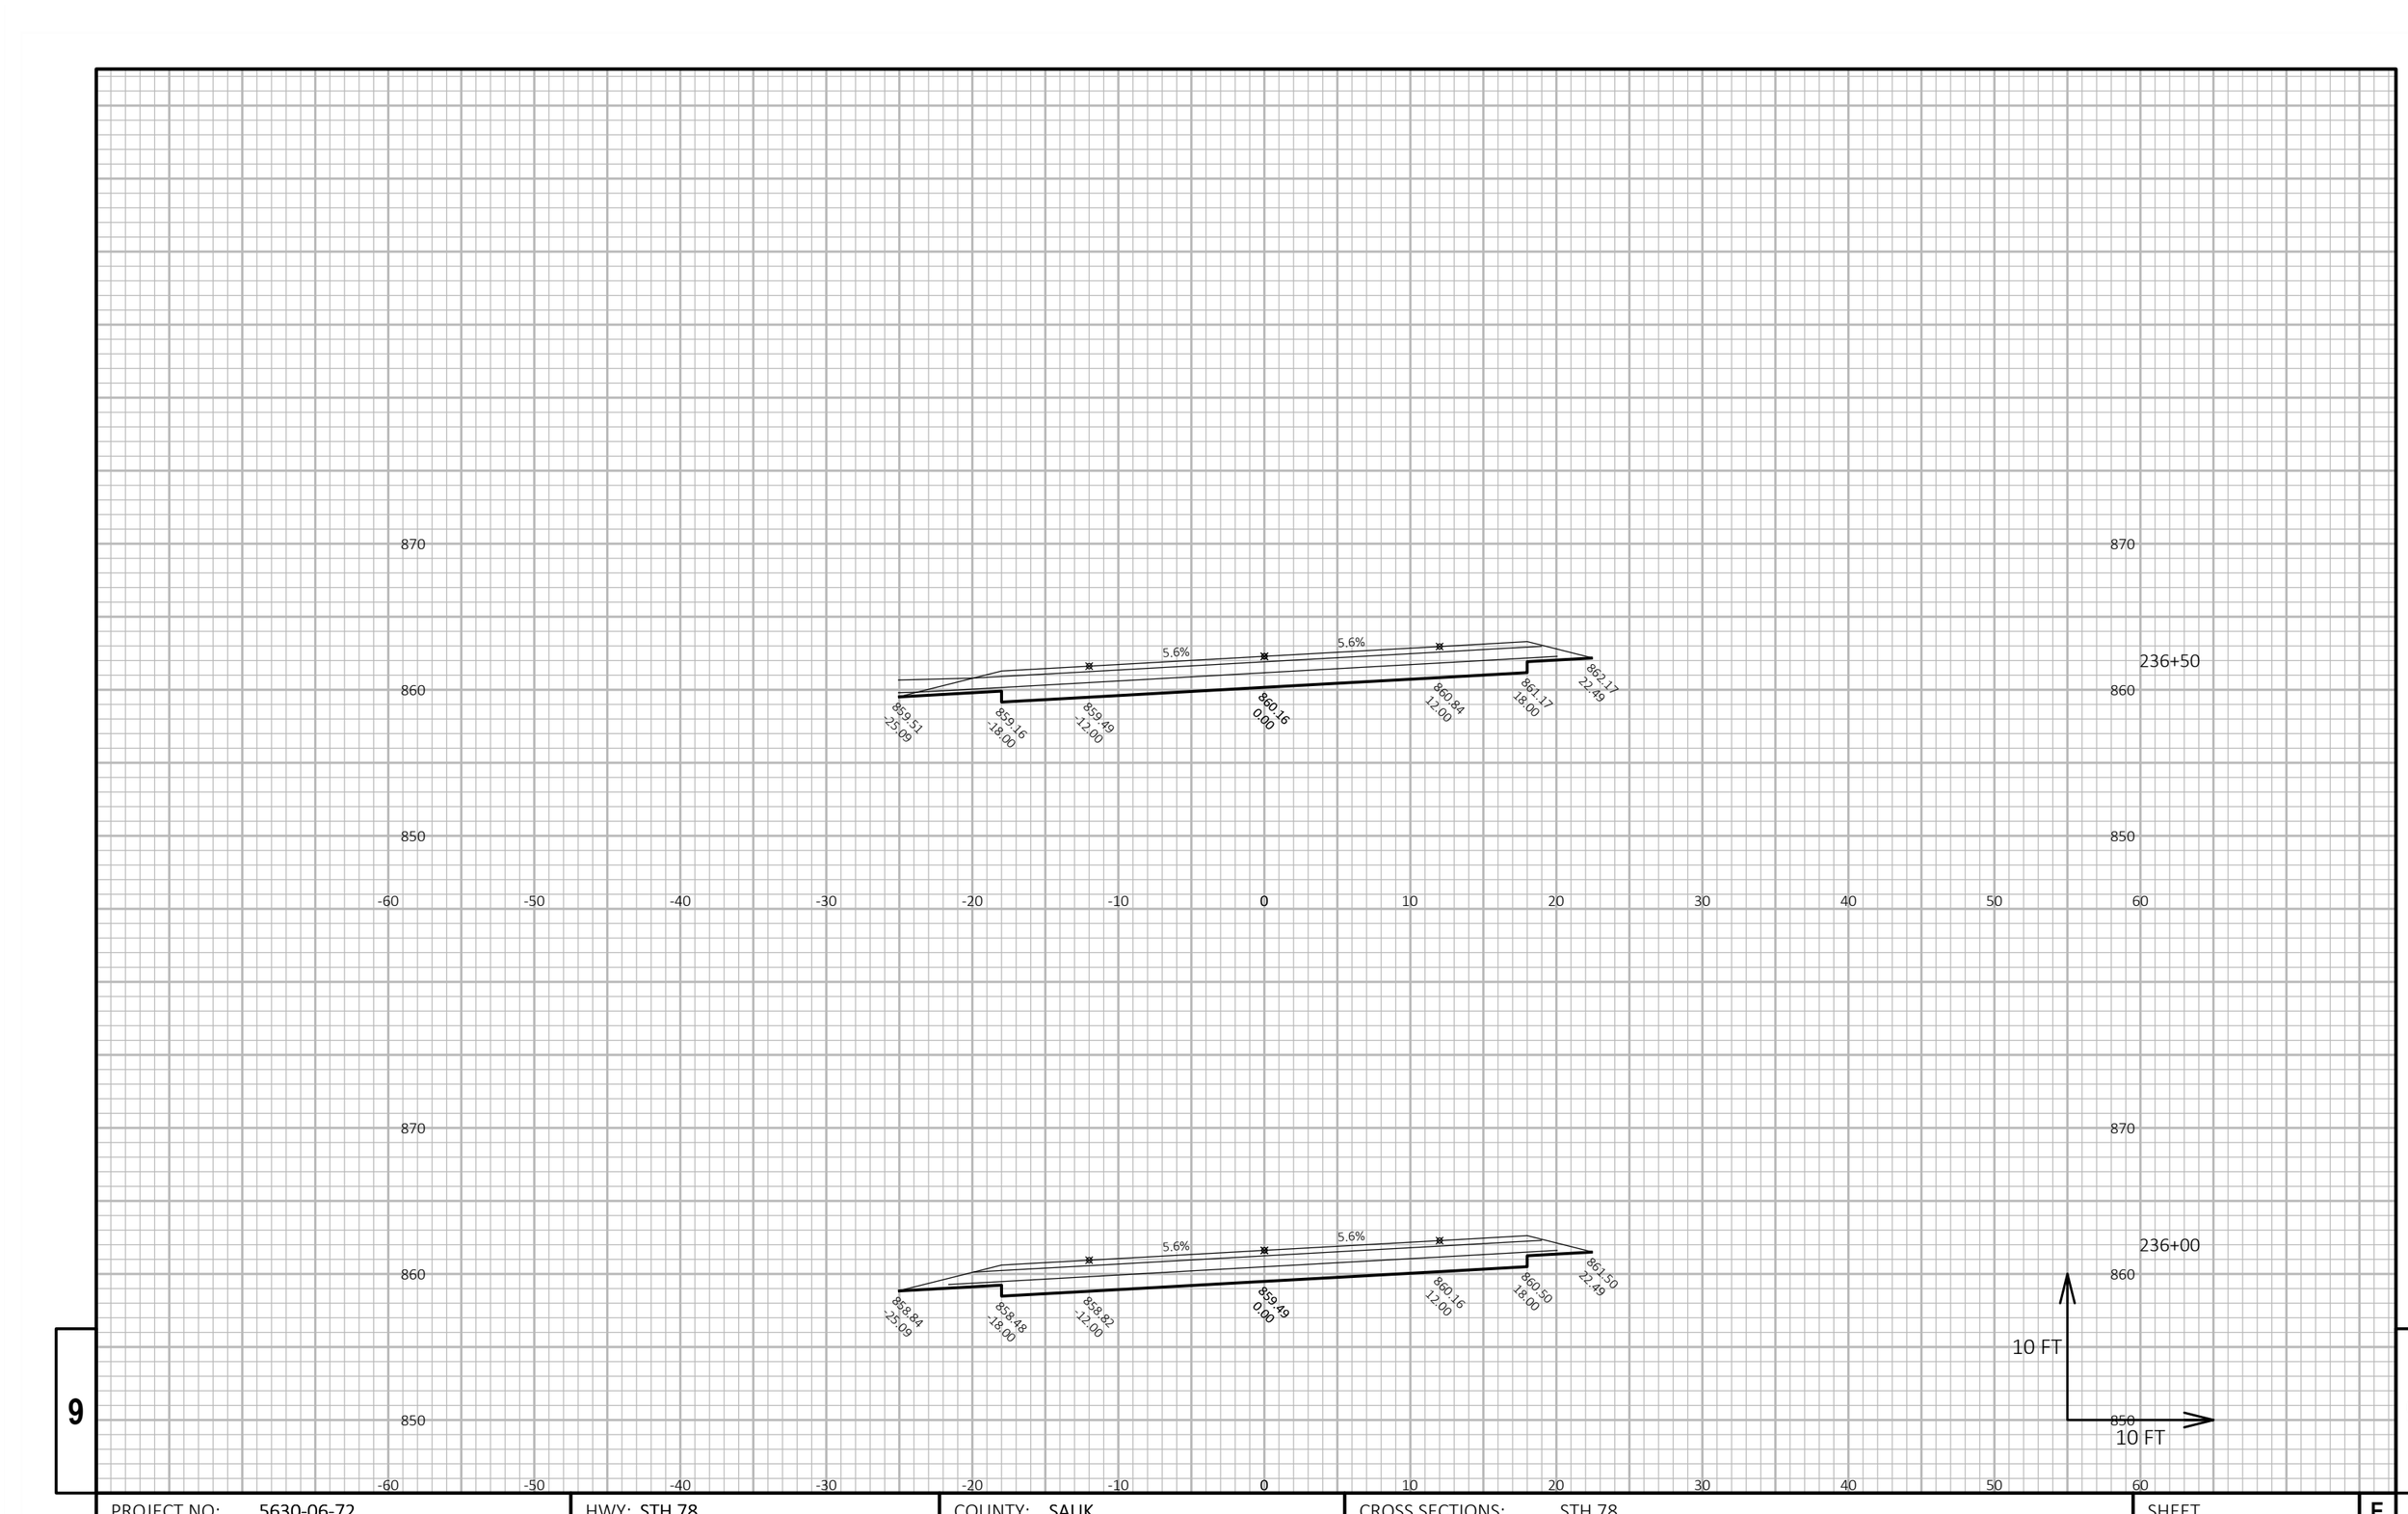

9

9

PROJECT NO: 5630-06-72	HWY: STH 78	COUNTY: SAUK	CROSS SECTIONS: STH 78	SHEET	E


FILE NAME : N:\PDS\C3D\56300602\SHEETSPLAN\090201-XS.DWG
LAYOUT NAME - 090228-xs

PLOT DATE : 3/28/2019 8:05 AM


PLOT BY : LORENZ, KELSEY ANN

PLOT NAME :


PLOT SCALE : 1 IN:10 FT HORZ. / 1 IN:10 FT VERT.

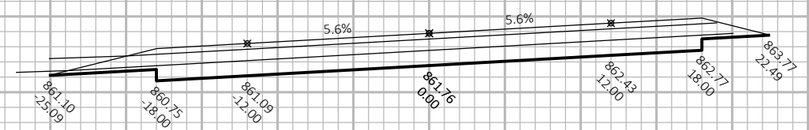


238+00

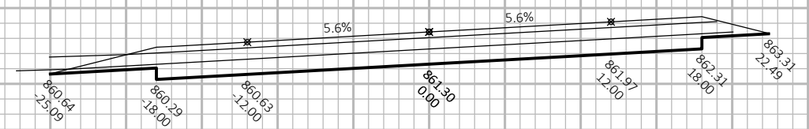

237+50

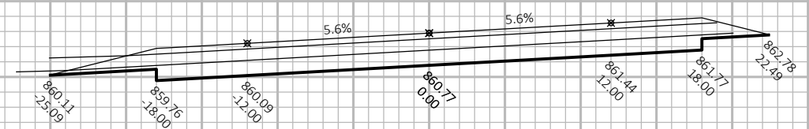

237+00

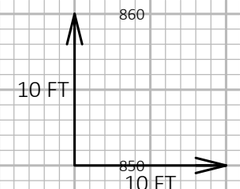

9

9

PROJECT NO: 5630-06-72	HWY: STH 78	COUNTY: SAUK	CROSS SECTIONS: STH 78	SHEET	E


FILE NAME : N:\PDS\C3D\56300602\SHEETSPLAN\090201-XS.DWG
LAYOUT NAME - 090229-xs

PLOT DATE : 3/28/2019 8:05 AM

PLOT BY : LORENZ, KELSEY ANN

PLOT NAME :

PLOT SCALE : 1 IN:10 FT HORZ. / 1 IN:10 FT VERT.

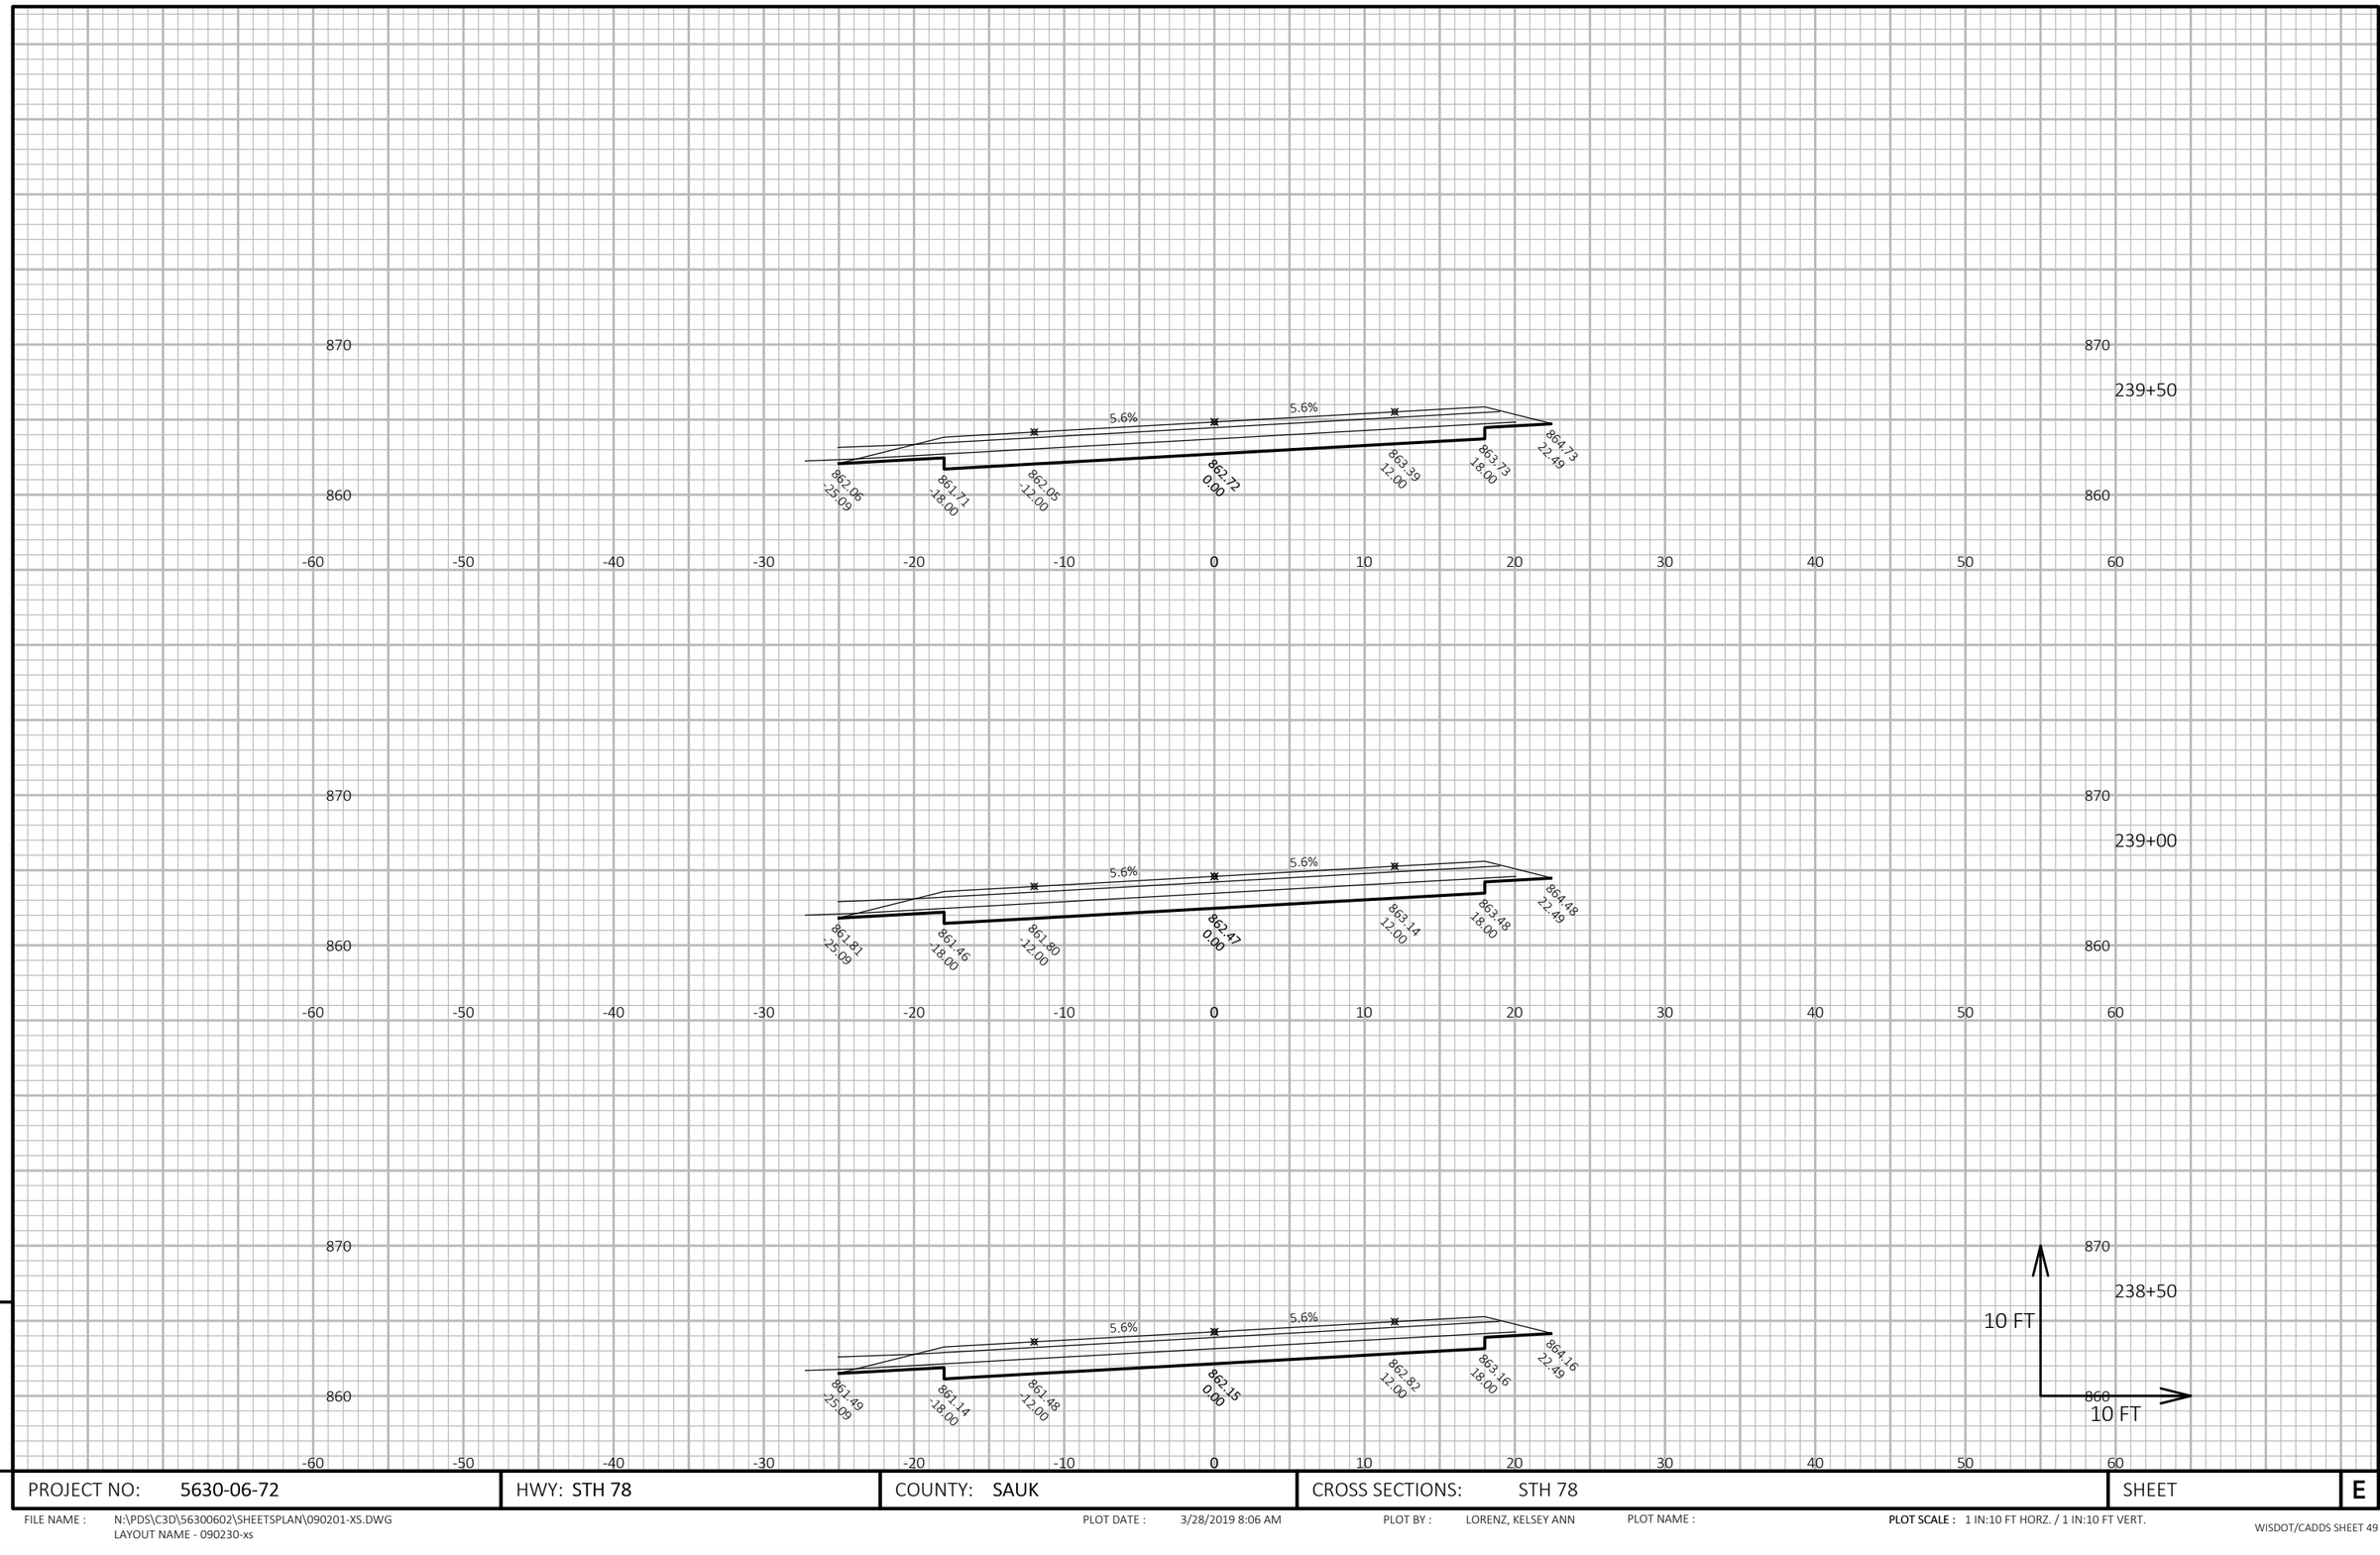

9

9

PROJECT NO: 5630-06-72	HWY: STH 78	COUNTY: SAUK	CROSS SECTIONS: STH 78	SHEET	E


FILE NAME : N:\PDS\C3D\56300602\SHEETSPLAN\090201-XS.DWG
LAYOUT NAME - 090230-xs

PLOT DATE : 3/28/2019 8:06 AM


PLOT BY : LORENZ, KELSEY ANN

PLOT NAME :


PLOT SCALE : 1 IN:10 FT HORZ. / 1 IN:10 FT VERT.

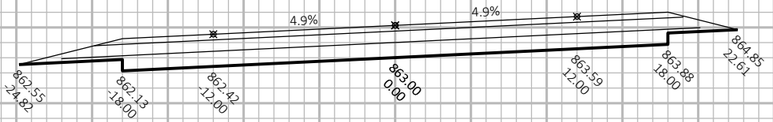


240+50

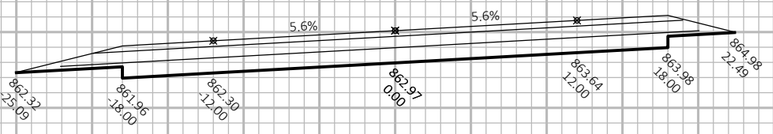

240+30

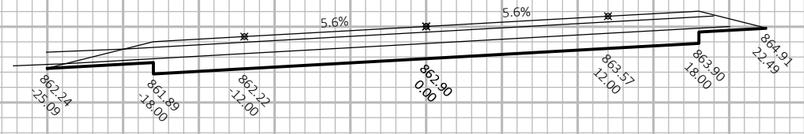

240+00

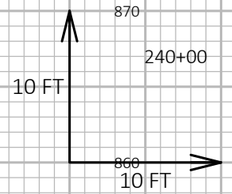

9

9

PROJECT NO: 5630-06-72	HWY: STH 78	COUNTY: SAUK	CROSS SECTIONS: STH 78	SHEET	E


FILE NAME : N:\PDS\C3D\56300602\SHEETSPLAN\090201-XS.DWG
LAYOUT NAME - 090231-xs

PLOT DATE : 3/28/2019 8:06 AM


PLOT BY : LORENZ, KELSEY ANN

PLOT NAME :


PLOT SCALE : 1 IN:10 FT HORZ. / 1 IN:10 FT VERT.

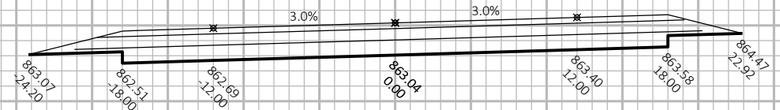


241+00

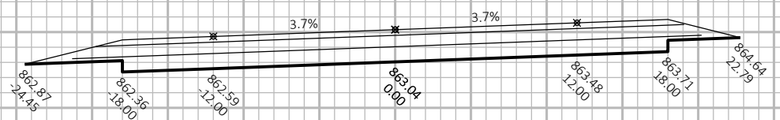

240+80

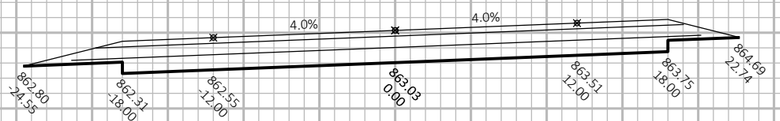

240+73

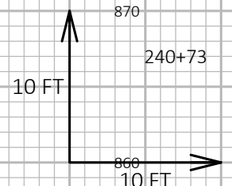

9

9

PROJECT NO: 5630-06-72	HWY: STH 78	COUNTY: SAUK	CROSS SECTIONS: STH 78	SHEET	E


FILE NAME : N:\PDS\C3D\56300602\SHEETSPLAN\090201-XS.DWG
LAYOUT NAME - 090232-xs

PLOT DATE : 3/28/2019 8:06 AM


PLOT BY : LORENZ, KELSEY ANN

PLOT NAME :

PLOT SCALE : 1 IN:10 FT HORZ. / 1 IN:10 FT VERT.

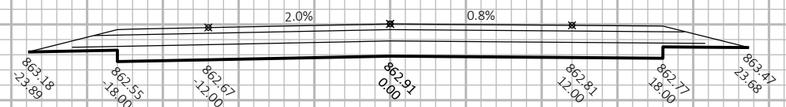


242+00

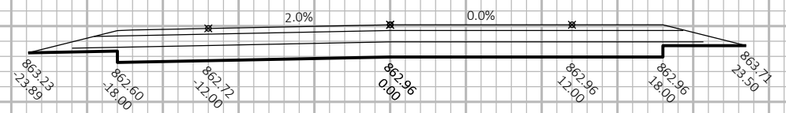

241+79



241+26

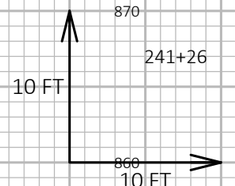

9

9

PROJECT NO: 5630-06-72	HWY: STH 78	COUNTY: SAUK	CROSS SECTIONS: STH 78	SHEET	E


FILE NAME : N:\PDS\C3D\56300602\SHEETSPLAN\090201-XS.DWG
LAYOUT NAME - 090233-xs

PLOT DATE : 3/28/2019 8:06 AM


PLOT BY : LORENZ, KELSEY ANN

PLOT NAME :


PLOT SCALE : 1 IN:10 FT HORZ. / 1 IN:10 FT VERT.

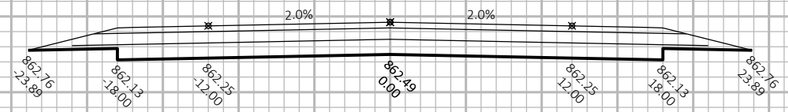


243+00

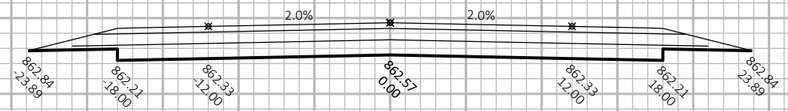

242+86

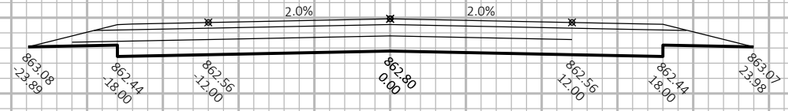

242+32

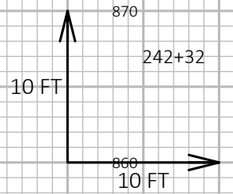


9

9

PROJECT NO: 5630-06-72	HWY: STH 78	COUNTY: SAUK	CROSS SECTIONS: STH 78	SHEET	E

FILE NAME : N:\PDS\C3D\56300602\SHEETSPLAN\090201-XS.DWG
LAYOUT NAME - 090234-xs

PLOT DATE : 3/28/2019 8:06 AM PLOT BY : LORENZ, KELSEY ANN PLOT NAME : **PLOT SCALE :** 1 IN:10 FT HORZ. / 1 IN:10 FT VERT.

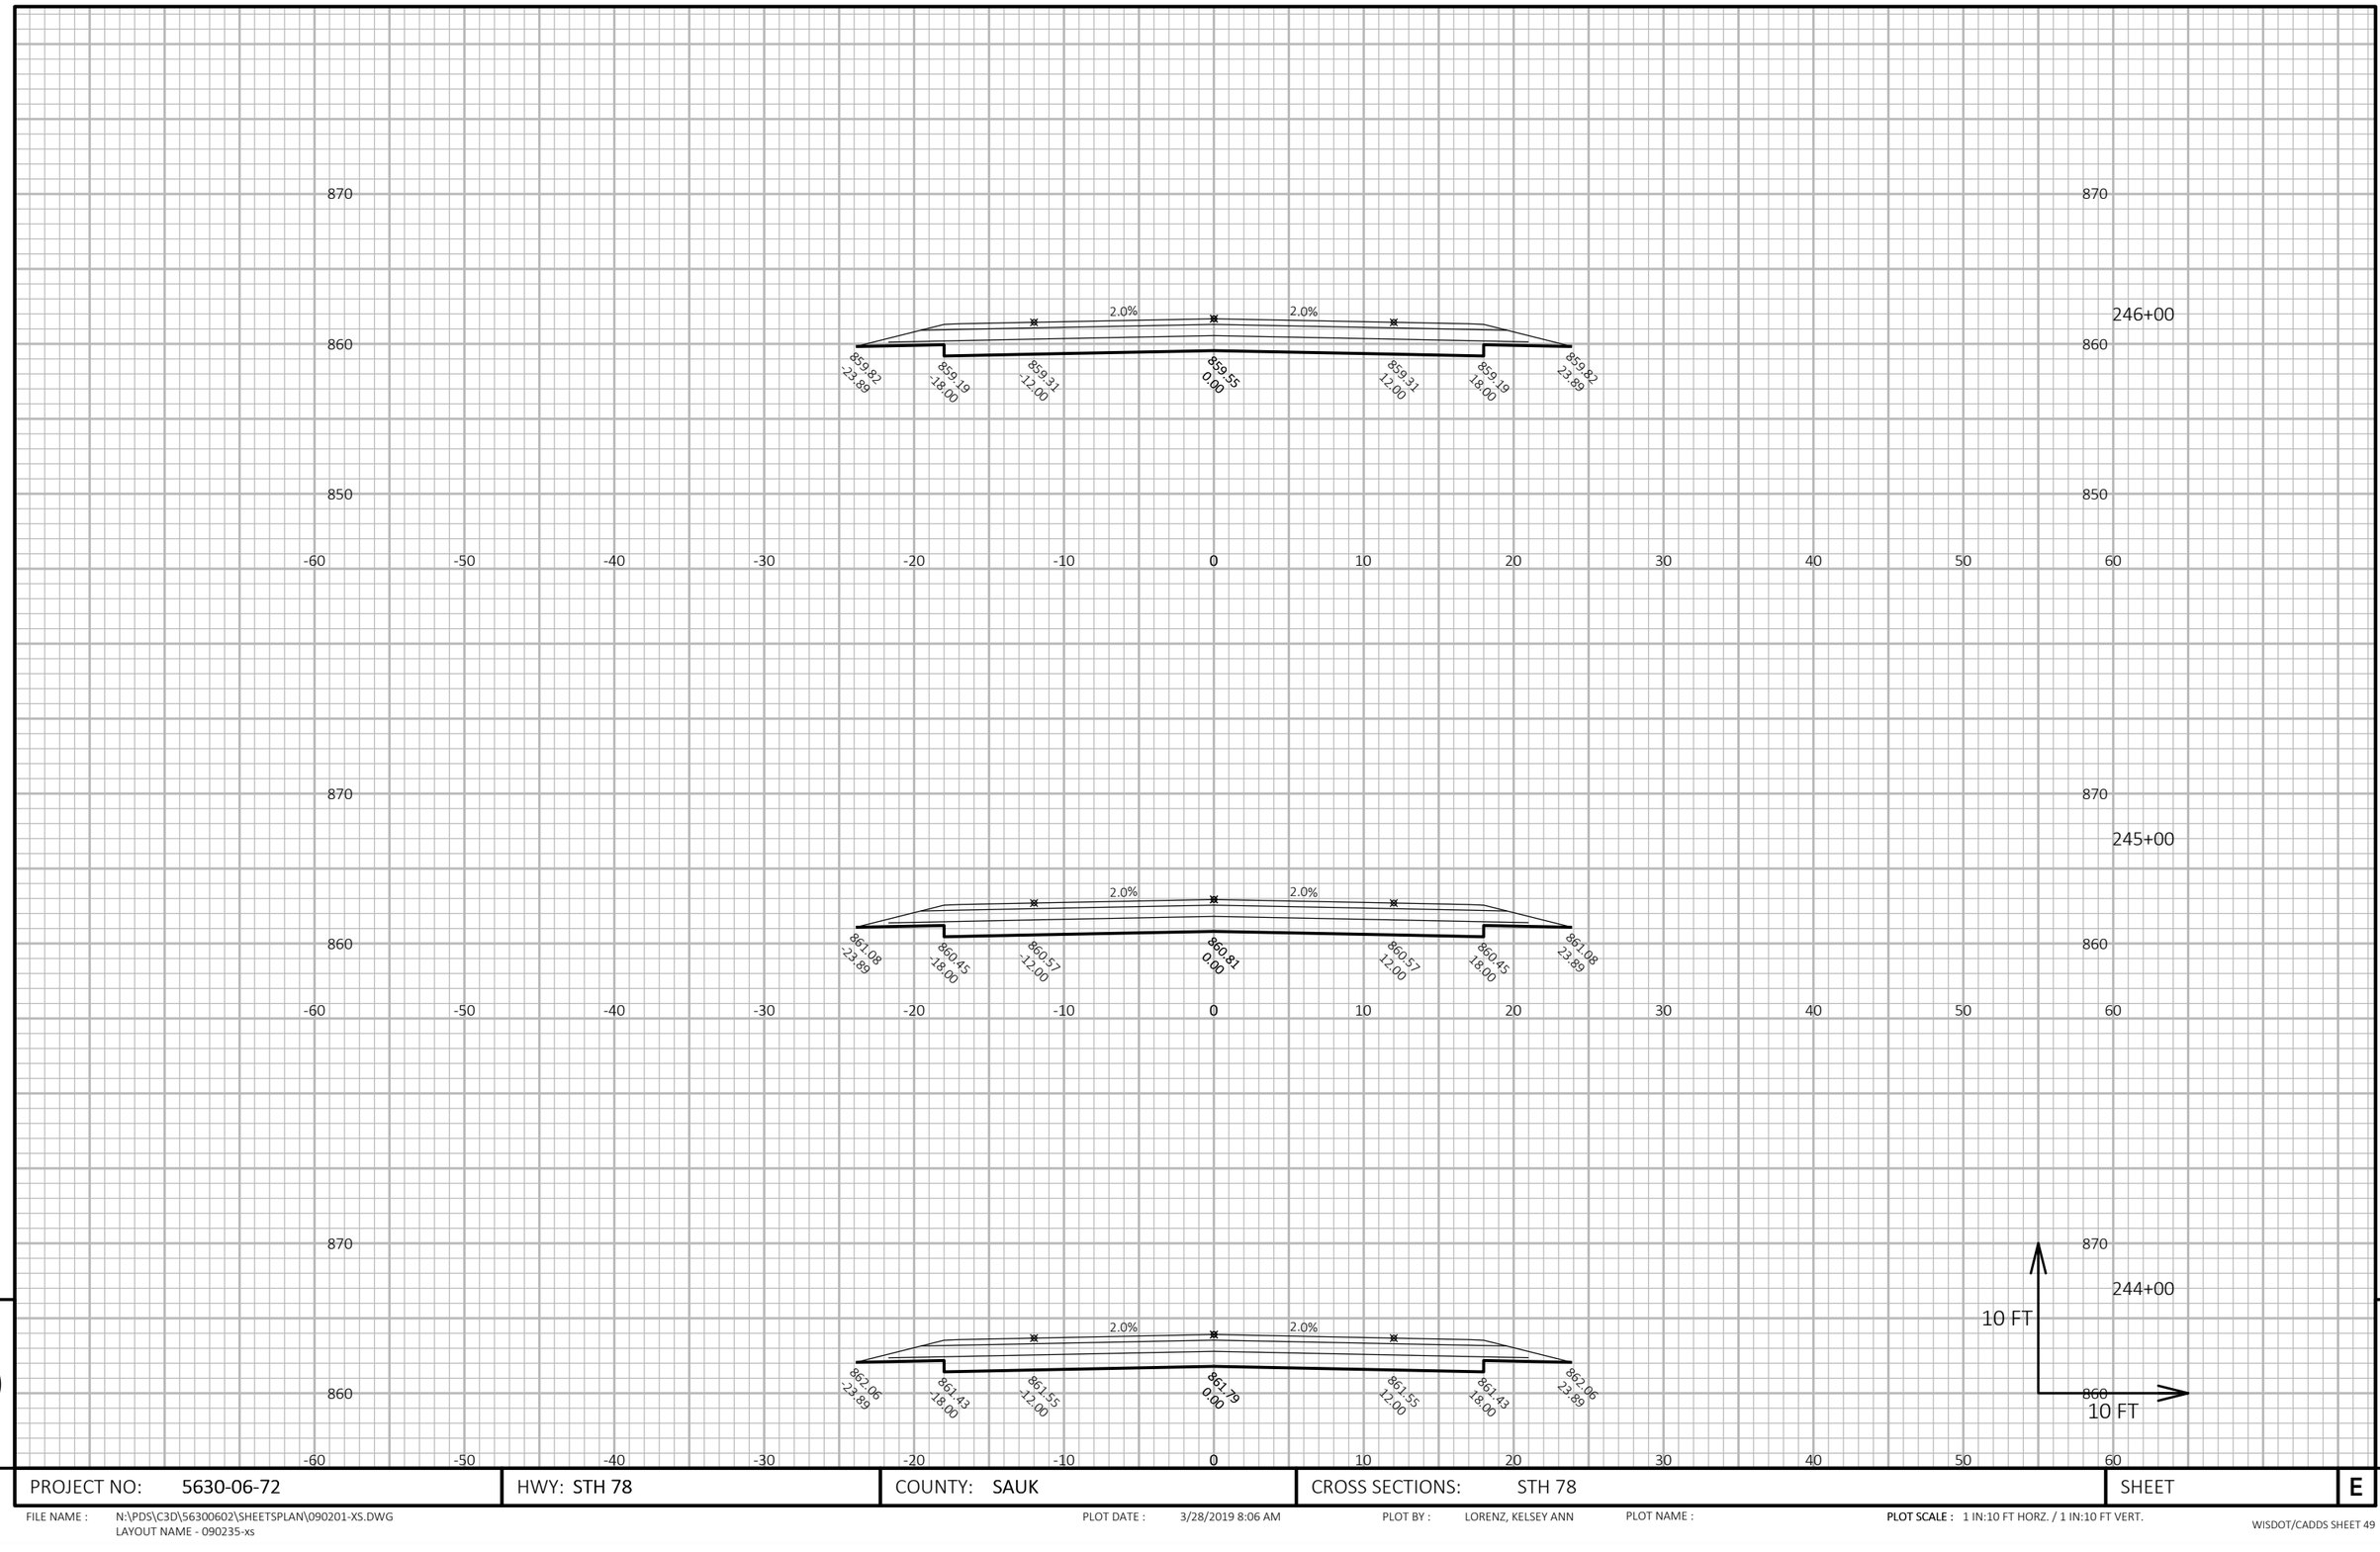

9

9

PROJECT NO: 5630-06-72	HWY: STH 78	COUNTY: SAUK	CROSS SECTIONS: STH 78	SHEET	E


FILE NAME : N:\PDS\C3D\56300602\SHEETSPLAN\090201-XS.DWG
LAYOUT NAME - 090235-xs

PLOT DATE : 3/28/2019 8:06 AM


PLOT BY : LORENZ, KELSEY ANN

PLOT NAME :


PLOT SCALE : 1 IN:10 FT HORZ. / 1 IN:10 FT VERT.

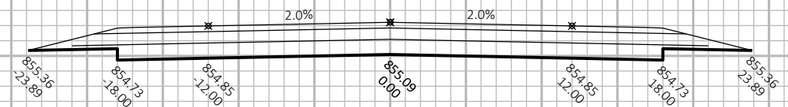


249+00

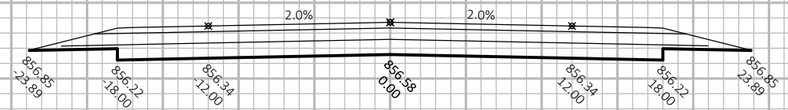

248+00

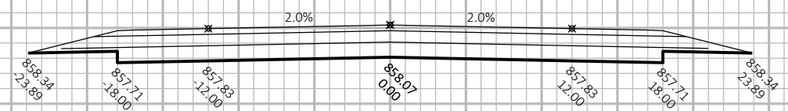

247+00

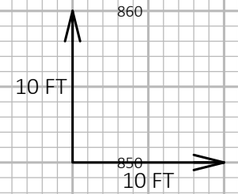


9

9


PROJECT NO: 5630-06-72	HWY: STH 78	COUNTY: SAUK	CROSS SECTIONS: STH 78	SHEET	E

FILE NAME : N:\PDS\C3D\56300602\SHEETSPLAN\090201-XS.DWG
LAYOUT NAME - 090236-xs


PLOT DATE : 3/28/2019 8:06 AM PLOT BY : LORENZ, KELSEY ANN PLOT NAME : **PLOT SCALE :** 1 IN:10 FT HORZ. / 1 IN:10 FT VERT.

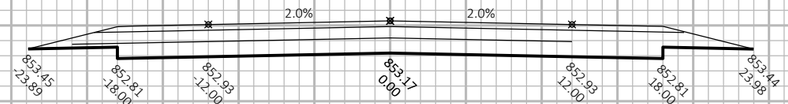


250+28

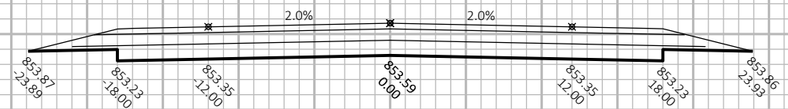

250+00

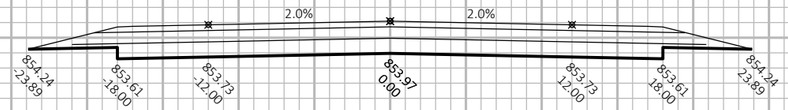

249+75

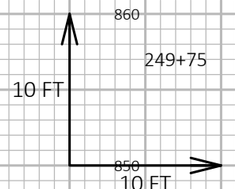

9

9

PROJECT NO: 5630-06-72	HWY: STH 78	COUNTY: SAUK	CROSS SECTIONS: STH 78	SHEET	E


FILE NAME : N:\PDS\C3D\56300602\SHEETSPLAN\090201-XS.DWG
LAYOUT NAME - 090237-xs

PLOT DATE : 3/28/2019 8:07 AM


PLOT BY : LORENZ, KELSEY ANN

PLOT NAME :


PLOT SCALE : 1 IN:10 FT HORZ. / 1 IN:10 FT VERT.

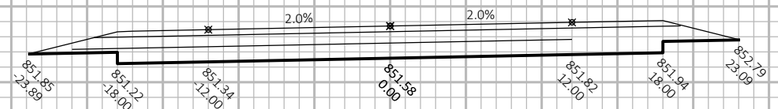


251+35

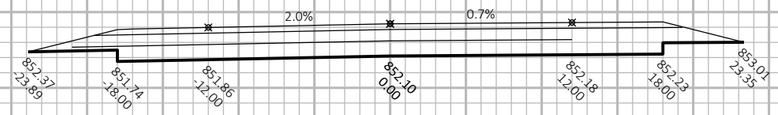

251+00

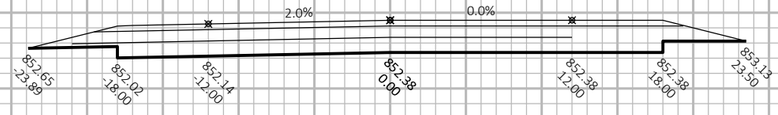

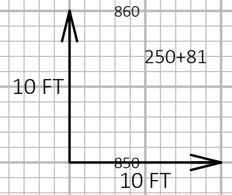

250+81

9

9

PROJECT NO: 5630-06-72	HWY: STH 78	COUNTY: SAUK	CROSS SECTIONS: STH 78	SHEET	E


FILE NAME : N:\PDS\C3D\56300602\SHEETSPLAN\090201-XS.DWG
LAYOUT NAME - 090238-xs

PLOT DATE : 3/28/2019 8:07 AM

PLOT BY : LORENZ, KELSEY ANN

PLOT NAME :

PLOT SCALE : 1 IN:10 FT HORZ. / 1 IN:10 FT VERT.

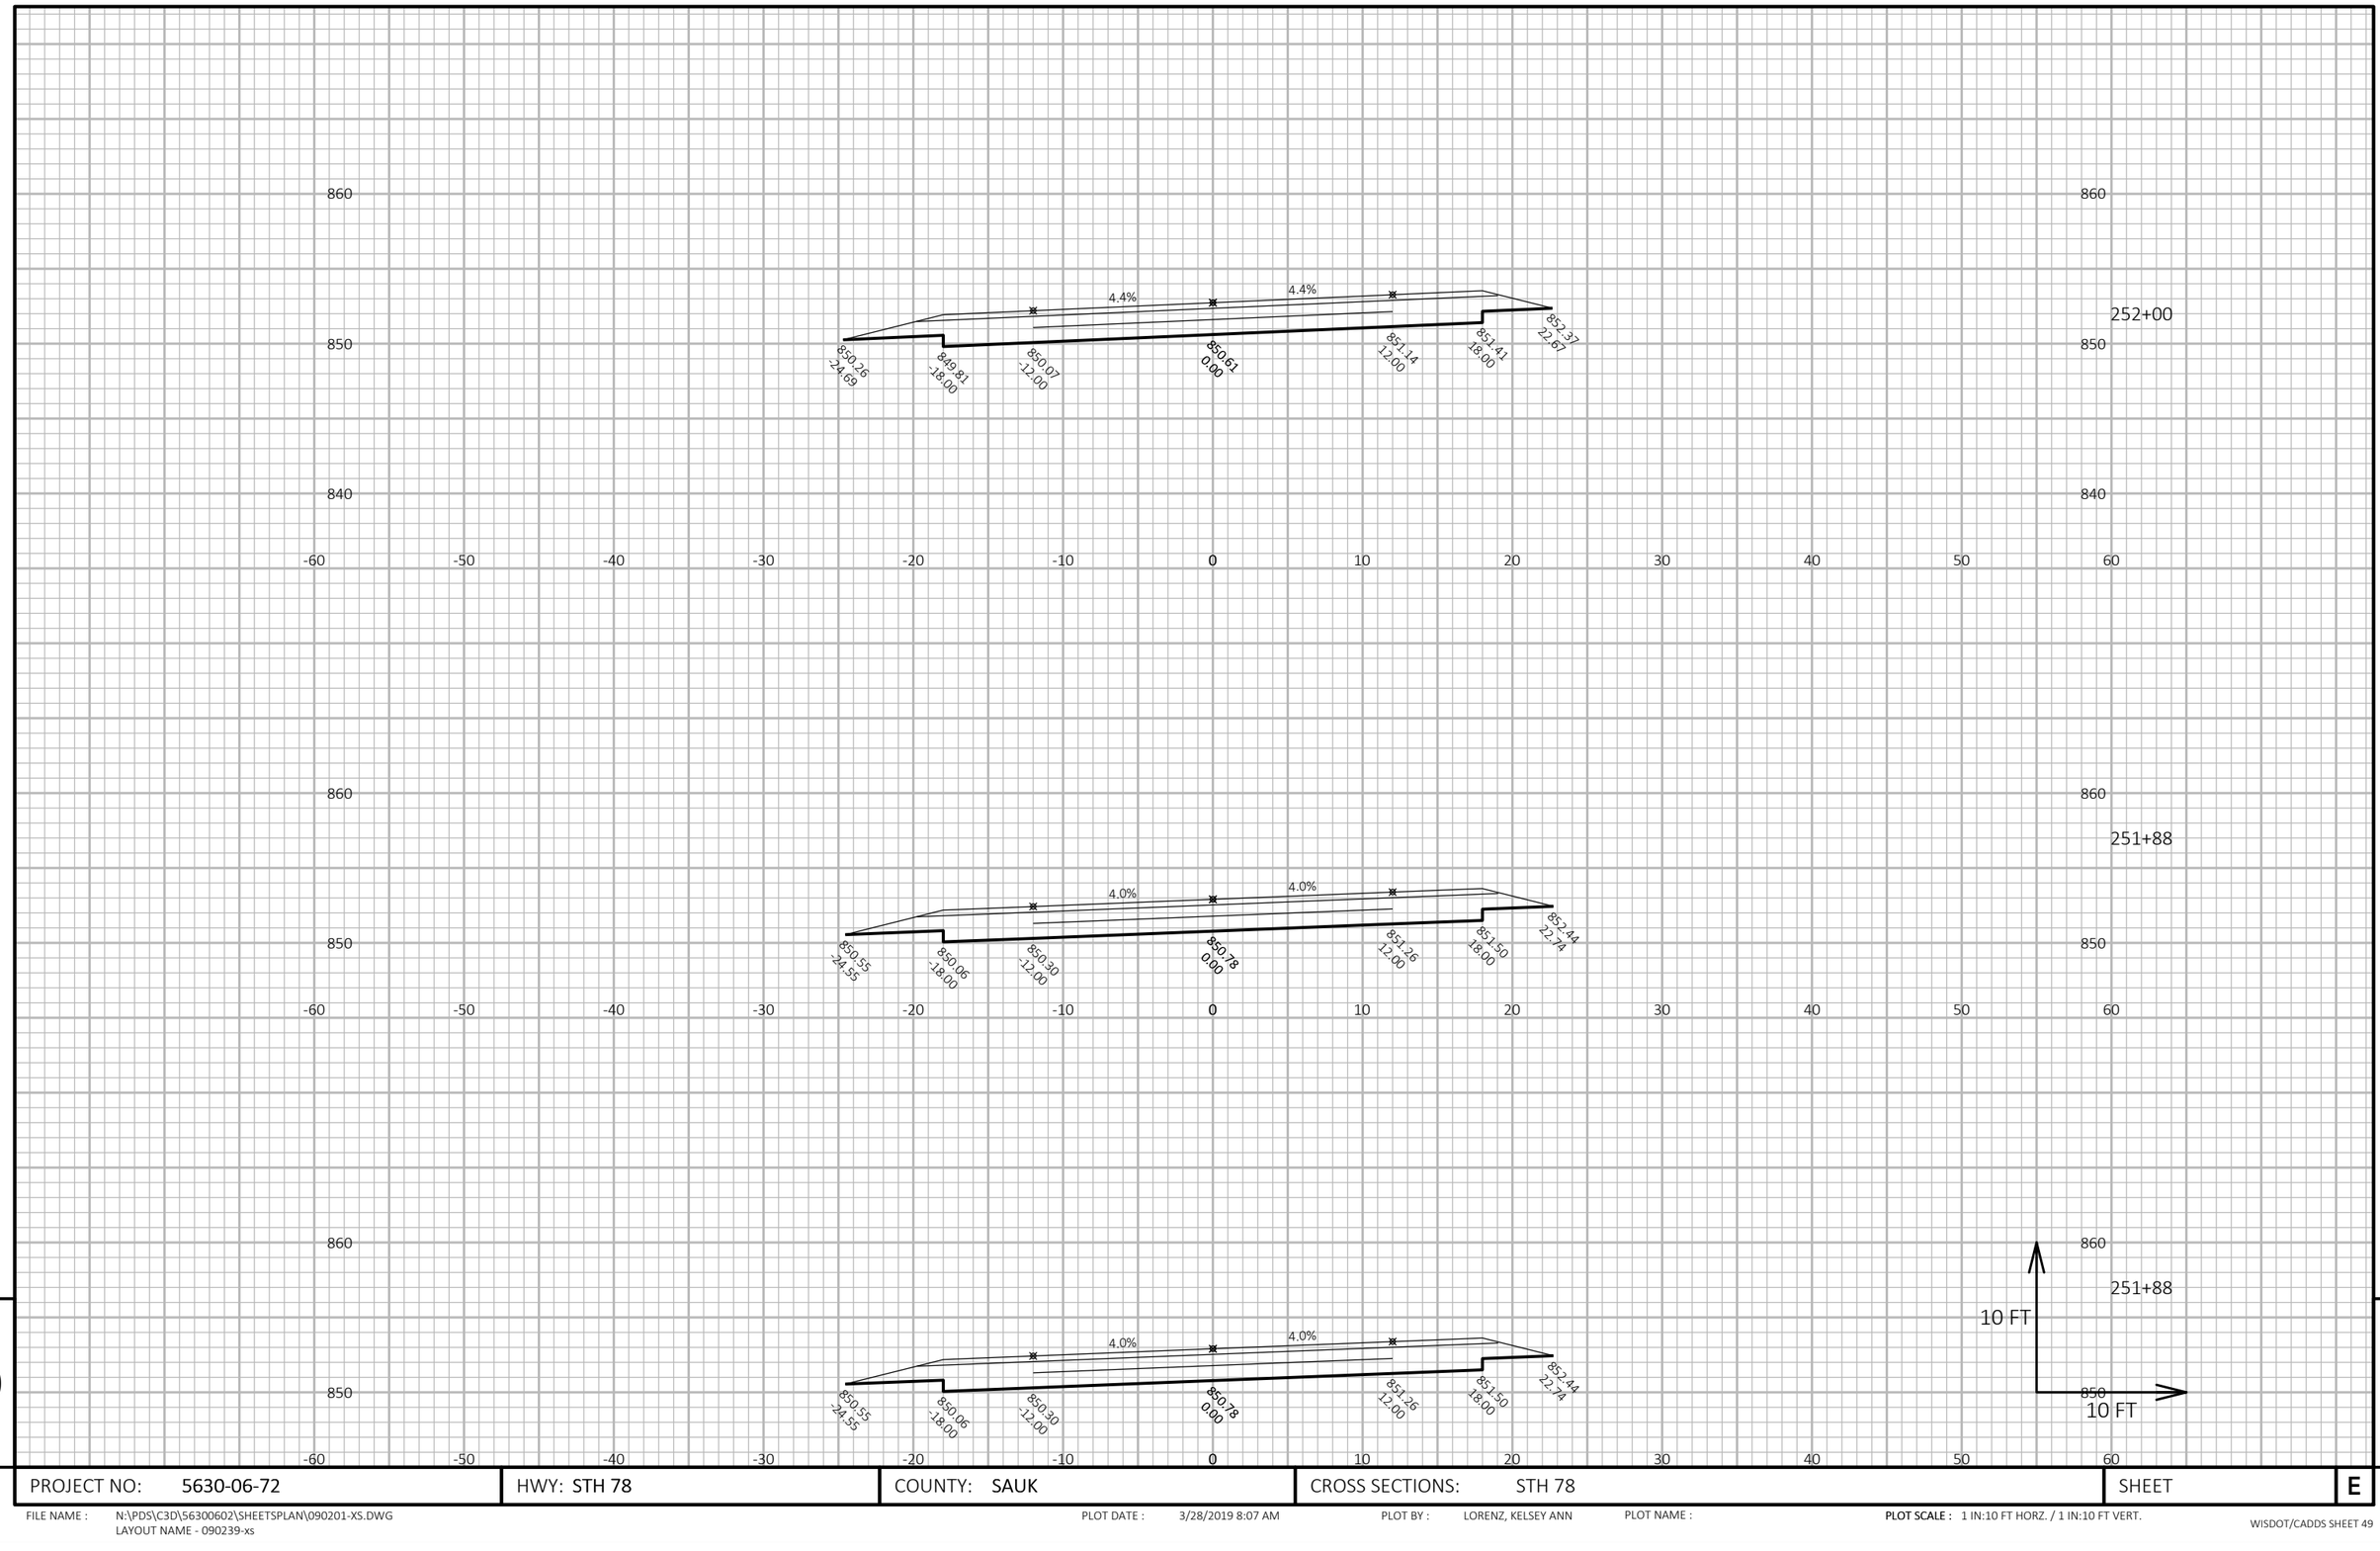

9

PROJECT NO: 5630-06-72	HWY: STH 78	COUNTY: SAUK	CROSS SECTIONS: STH 78	SHEET	E

9


FILE NAME : N:\PDS\C3D\56300602\SHEETSPLAN\090201-XS.DWG
LAYOUT NAME - 090239-xs


PLOT DATE : 3/28/2019 8:07 AM


PLOT BY : LORENZ, KELSEY ANN

PLOT NAME :

PLOT SCALE : 1 IN:10 FT HORZ. / 1 IN:10 FT VERT.

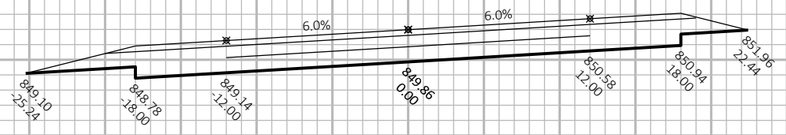

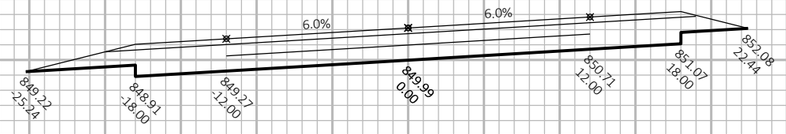


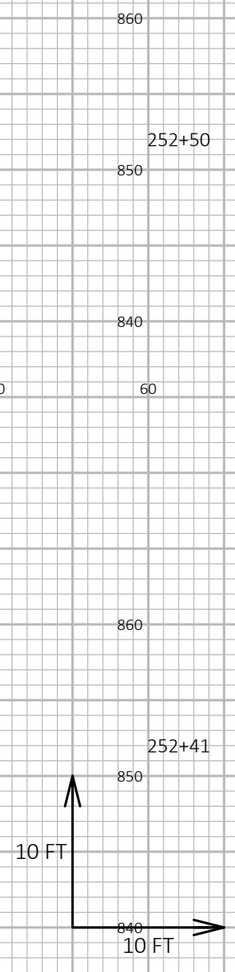



PROJECT NO: 5630-06-72	HWY: STH 78	COUNTY: SAUK	CROSS SECTIONS: STH 78	SHEET	E

FILE NAME : N:\PDS\C3D\56300602\SHEETSPLAN\090201-XS.DWG
LAYOUT NAME - 090240-xs

PLOT DATE : 3/28/2019 8:07 AM PLOT BY : LORENZ, KELSEY ANN PLOT NAME : **PLOT SCALE :** 1 IN:10 FT HORZ. / 1 IN:10 FT VERT.

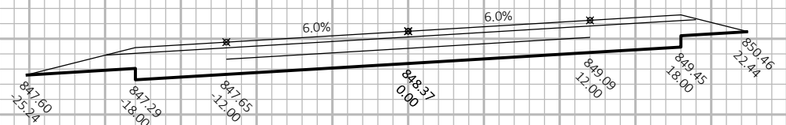

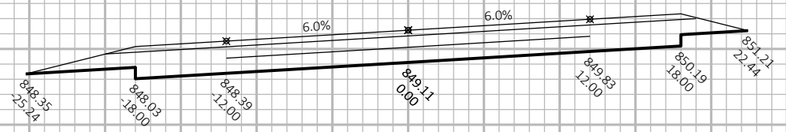

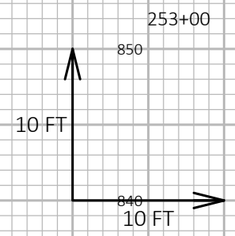


PROJECT NO: 5630-06-72	HWY: STH 78	COUNTY: SAUK	CROSS SECTIONS: STH 78	SHEET	E

FILE NAME : N:\PDS\C3D\56300602\SHEETSPLAN\090201-XS.DWG
LAYOUT NAME - 090241-xs

PLOT DATE : 3/28/2019 8:07 AM PLOT BY : LORENZ, KELSEY ANN PLOT NAME :

PLOT SCALE : 1 IN:10 FT HORZ. / 1 IN:10 FT VERT.

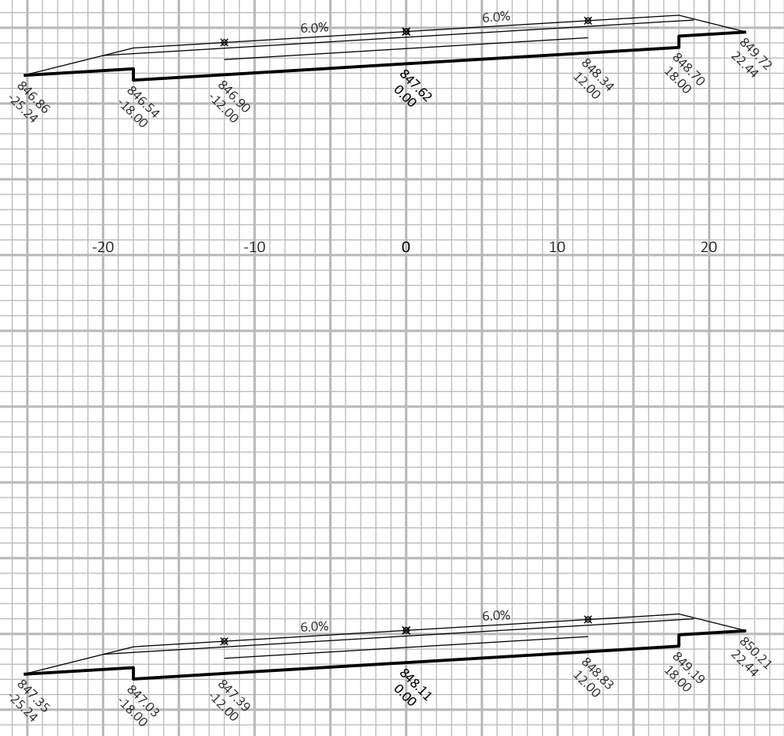

9

9

PROJECT NO: 5630-06-72	HWY: STH 78	COUNTY: SAUK	CROSS SECTIONS: STH 78	SHEET	E


FILE NAME : N:\PDS\C3D\56300602\SHEETSPLAN\090201-XS.DWG
LAYOUT NAME - 090242-xs

PLOT DATE : 3/28/2019 8:07 AM


PLOT BY : LORENZ, KELSEY ANN

PLOT NAME :


PLOT SCALE : 1 IN:10 FT HORZ. / 1 IN:10 FT VERT.

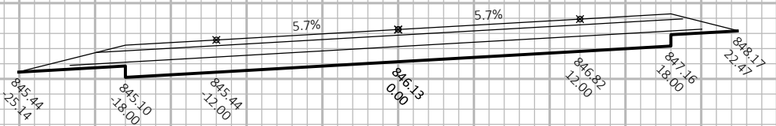


255+00

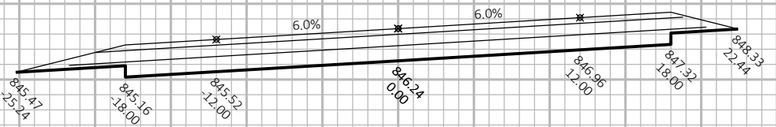

254+93

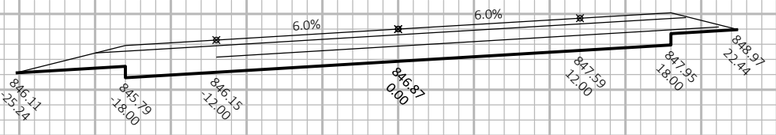

254+50

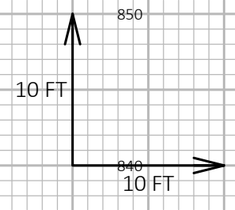

9

9

PROJECT NO: 5630-06-72	HWY: STH 78	COUNTY: SAUK	CROSS SECTIONS: STH 78	SHEET	E

FILE NAME : N:\PDS\C3D\56300602\SHEETSPLAN\090201-XS.DWG
LAYOUT NAME - 090243-xs

PLOT DATE : 3/28/2019 8:07 AM


PLOT BY : LORENZ, KELSEY ANN

PLOT NAME :


PLOT SCALE : 1 IN:10 FT HORZ. / 1 IN:10 FT VERT.




256+00

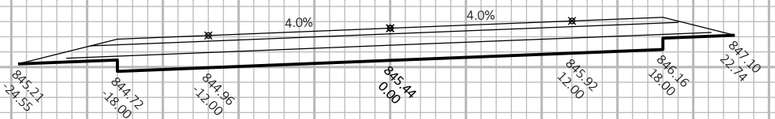

255+46

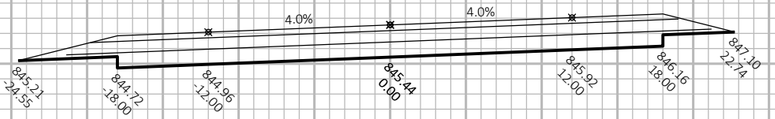

255+46

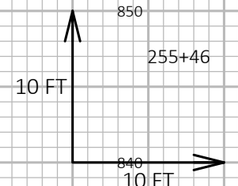

9

9

PROJECT NO: 5630-06-72	HWY: STH 78	COUNTY: SAUK	CROSS SECTIONS: STH 78	SHEET	E


FILE NAME : N:\PDS\C3D\56300602\SHEETSPLAN\090201-XS.DWG
LAYOUT NAME - 090244-xs

PLOT DATE : 3/28/2019 8:08 AM


PLOT BY : LORENZ, KELSEY ANN

PLOT NAME :


PLOT SCALE : 1 IN:10 FT HORZ. / 1 IN:10 FT VERT.

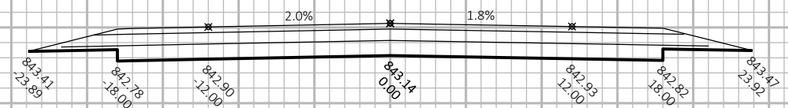


257+00

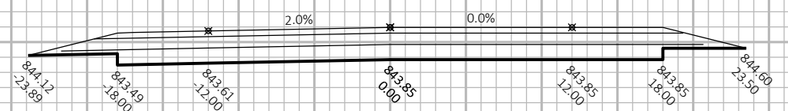

256+53

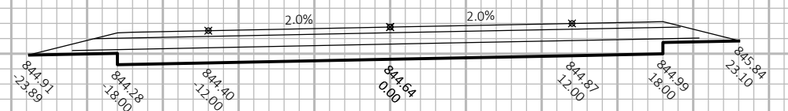

256+00

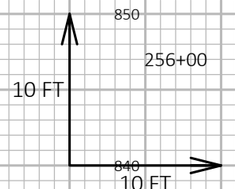

9

9

PROJECT NO: 5630-06-72	HWY: STH 78	COUNTY: SAUK	CROSS SECTIONS: STH 78	SHEET	E


FILE NAME : N:\PDS\C3D\56300602\SHEETSPLAN\090201-XS.DWG
LAYOUT NAME - 090245-xs

PLOT DATE : 3/28/2019 8:08 AM


PLOT BY : LORENZ, KELSEY ANN

PLOT NAME :


PLOT SCALE : 1 IN:10 FT HORZ. / 1 IN:10 FT VERT.

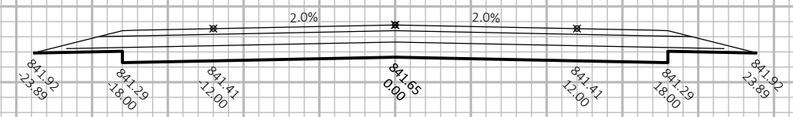


258+00

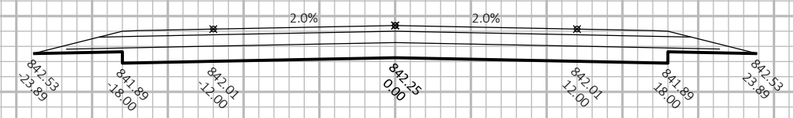

257+60

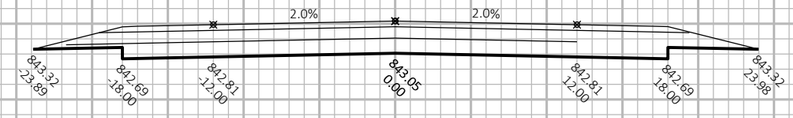

257+06

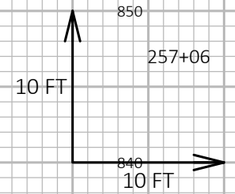

9

9

PROJECT NO: 5630-06-72	HWY: STH 78	COUNTY: SAUK	CROSS SECTIONS: STH 78	SHEET	E


FILE NAME : N:\PDS\C3D\56300602\SHEETSPLAN\090201-XS.DWG
LAYOUT NAME - 090246-xs

PLOT DATE : 3/28/2019 8:08 AM

PLOT BY : LORENZ, KELSEY ANN

PLOT NAME :

PLOT SCALE : 1 IN:10 FT HORZ. / 1 IN:10 FT VERT.

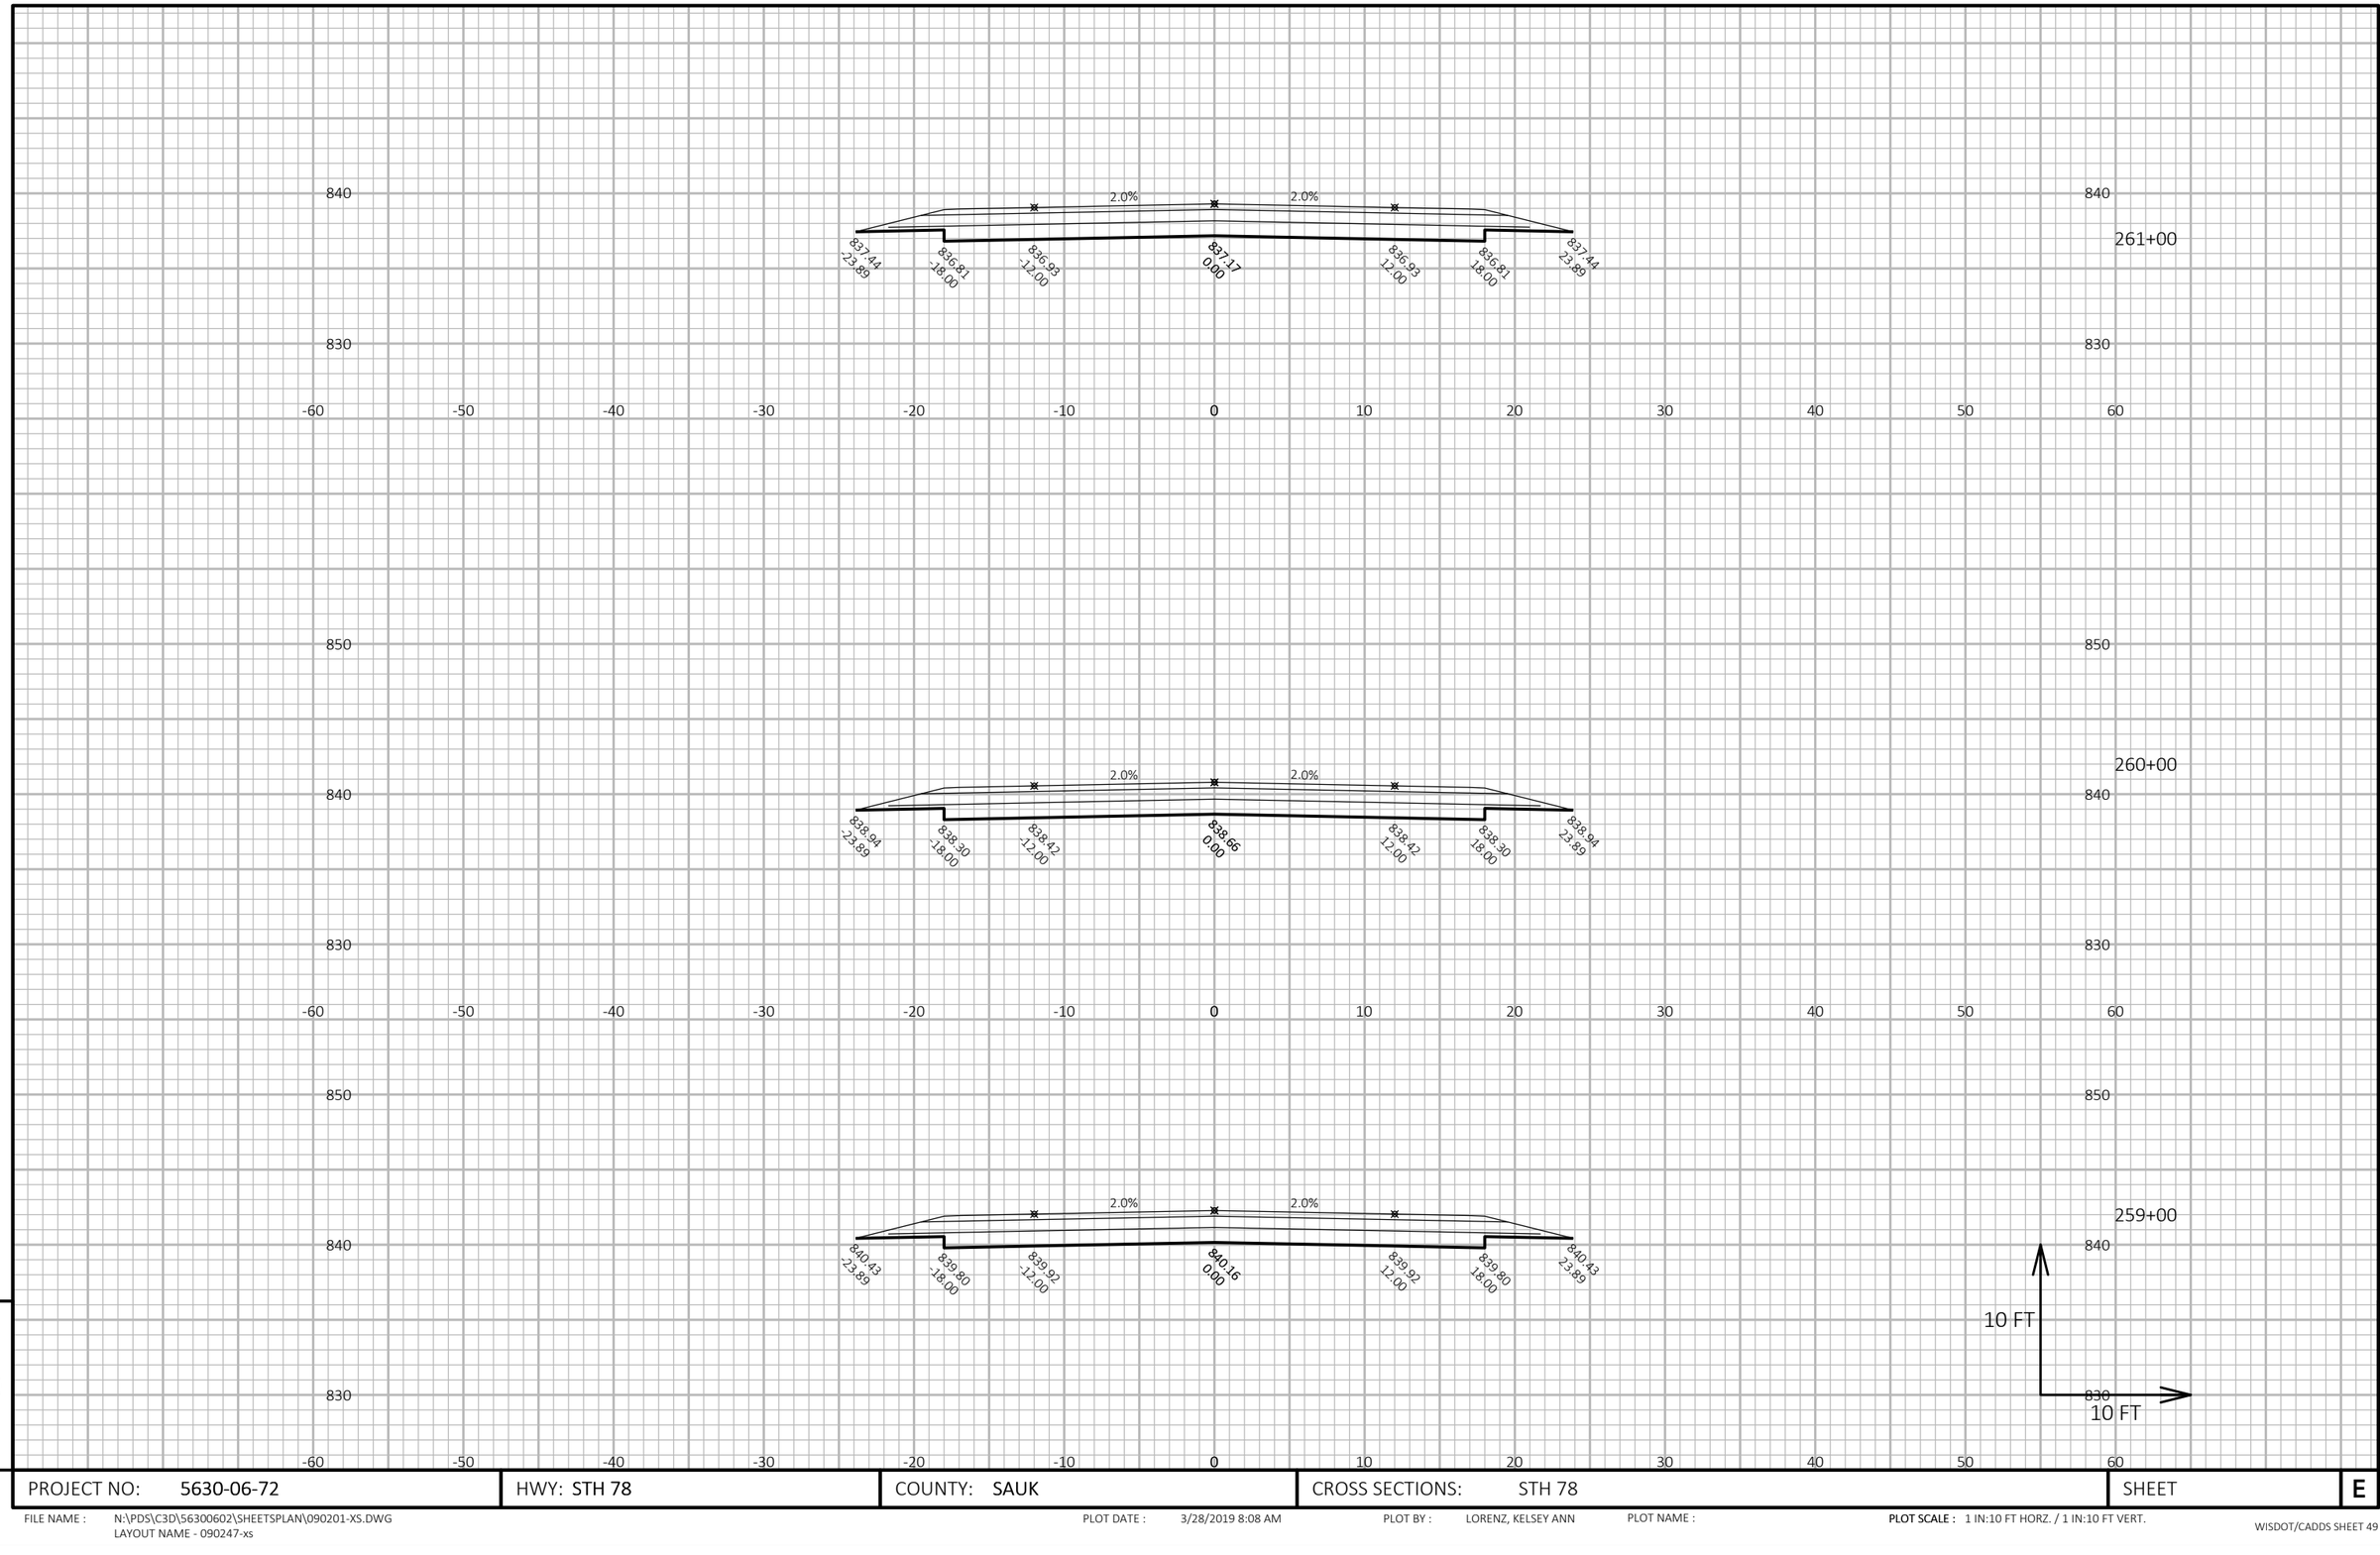

9

9

PROJECT NO: 5630-06-72	HWY: STH 78	COUNTY: SAUK	CROSS SECTIONS: STH 78	SHEET	E

FILE NAME : N:\PDS\C3D\56300602\SHEETSPLAN\090201-XS.DWG
LAYOUT NAME - 090247-xs

PLOT DATE : 3/28/2019 8:08 AM

PLOT BY : LORENZ, KELSEY ANN


PLOT NAME :

PLOT SCALE : 1 IN:10 FT HORZ. / 1 IN:10 FT VERT.


WISDOT/CADDS SHEET 49




262+00

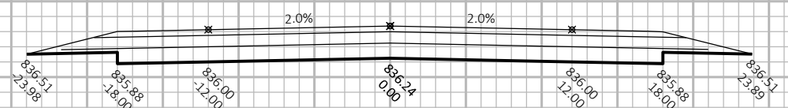

261+62

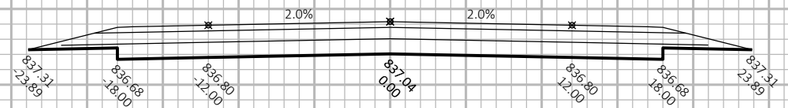

261+09

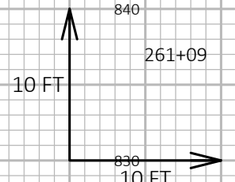

9

9

PROJECT NO: 5630-06-72	HWY: STH 78	COUNTY: SAUK	CROSS SECTIONS: STH 78	SHEET	E


FILE NAME : N:\PDS\C3D\56300602\SHEETSPLAN\090201-XS.DWG
LAYOUT NAME - 090248-xs

PLOT DATE : 3/28/2019 8:08 AM

PLOT BY : LORENZ, KELSEY ANN

PLOT NAME :

PLOT SCALE : 1 IN:10 FT HORZ. / 1 IN:10 FT VERT.

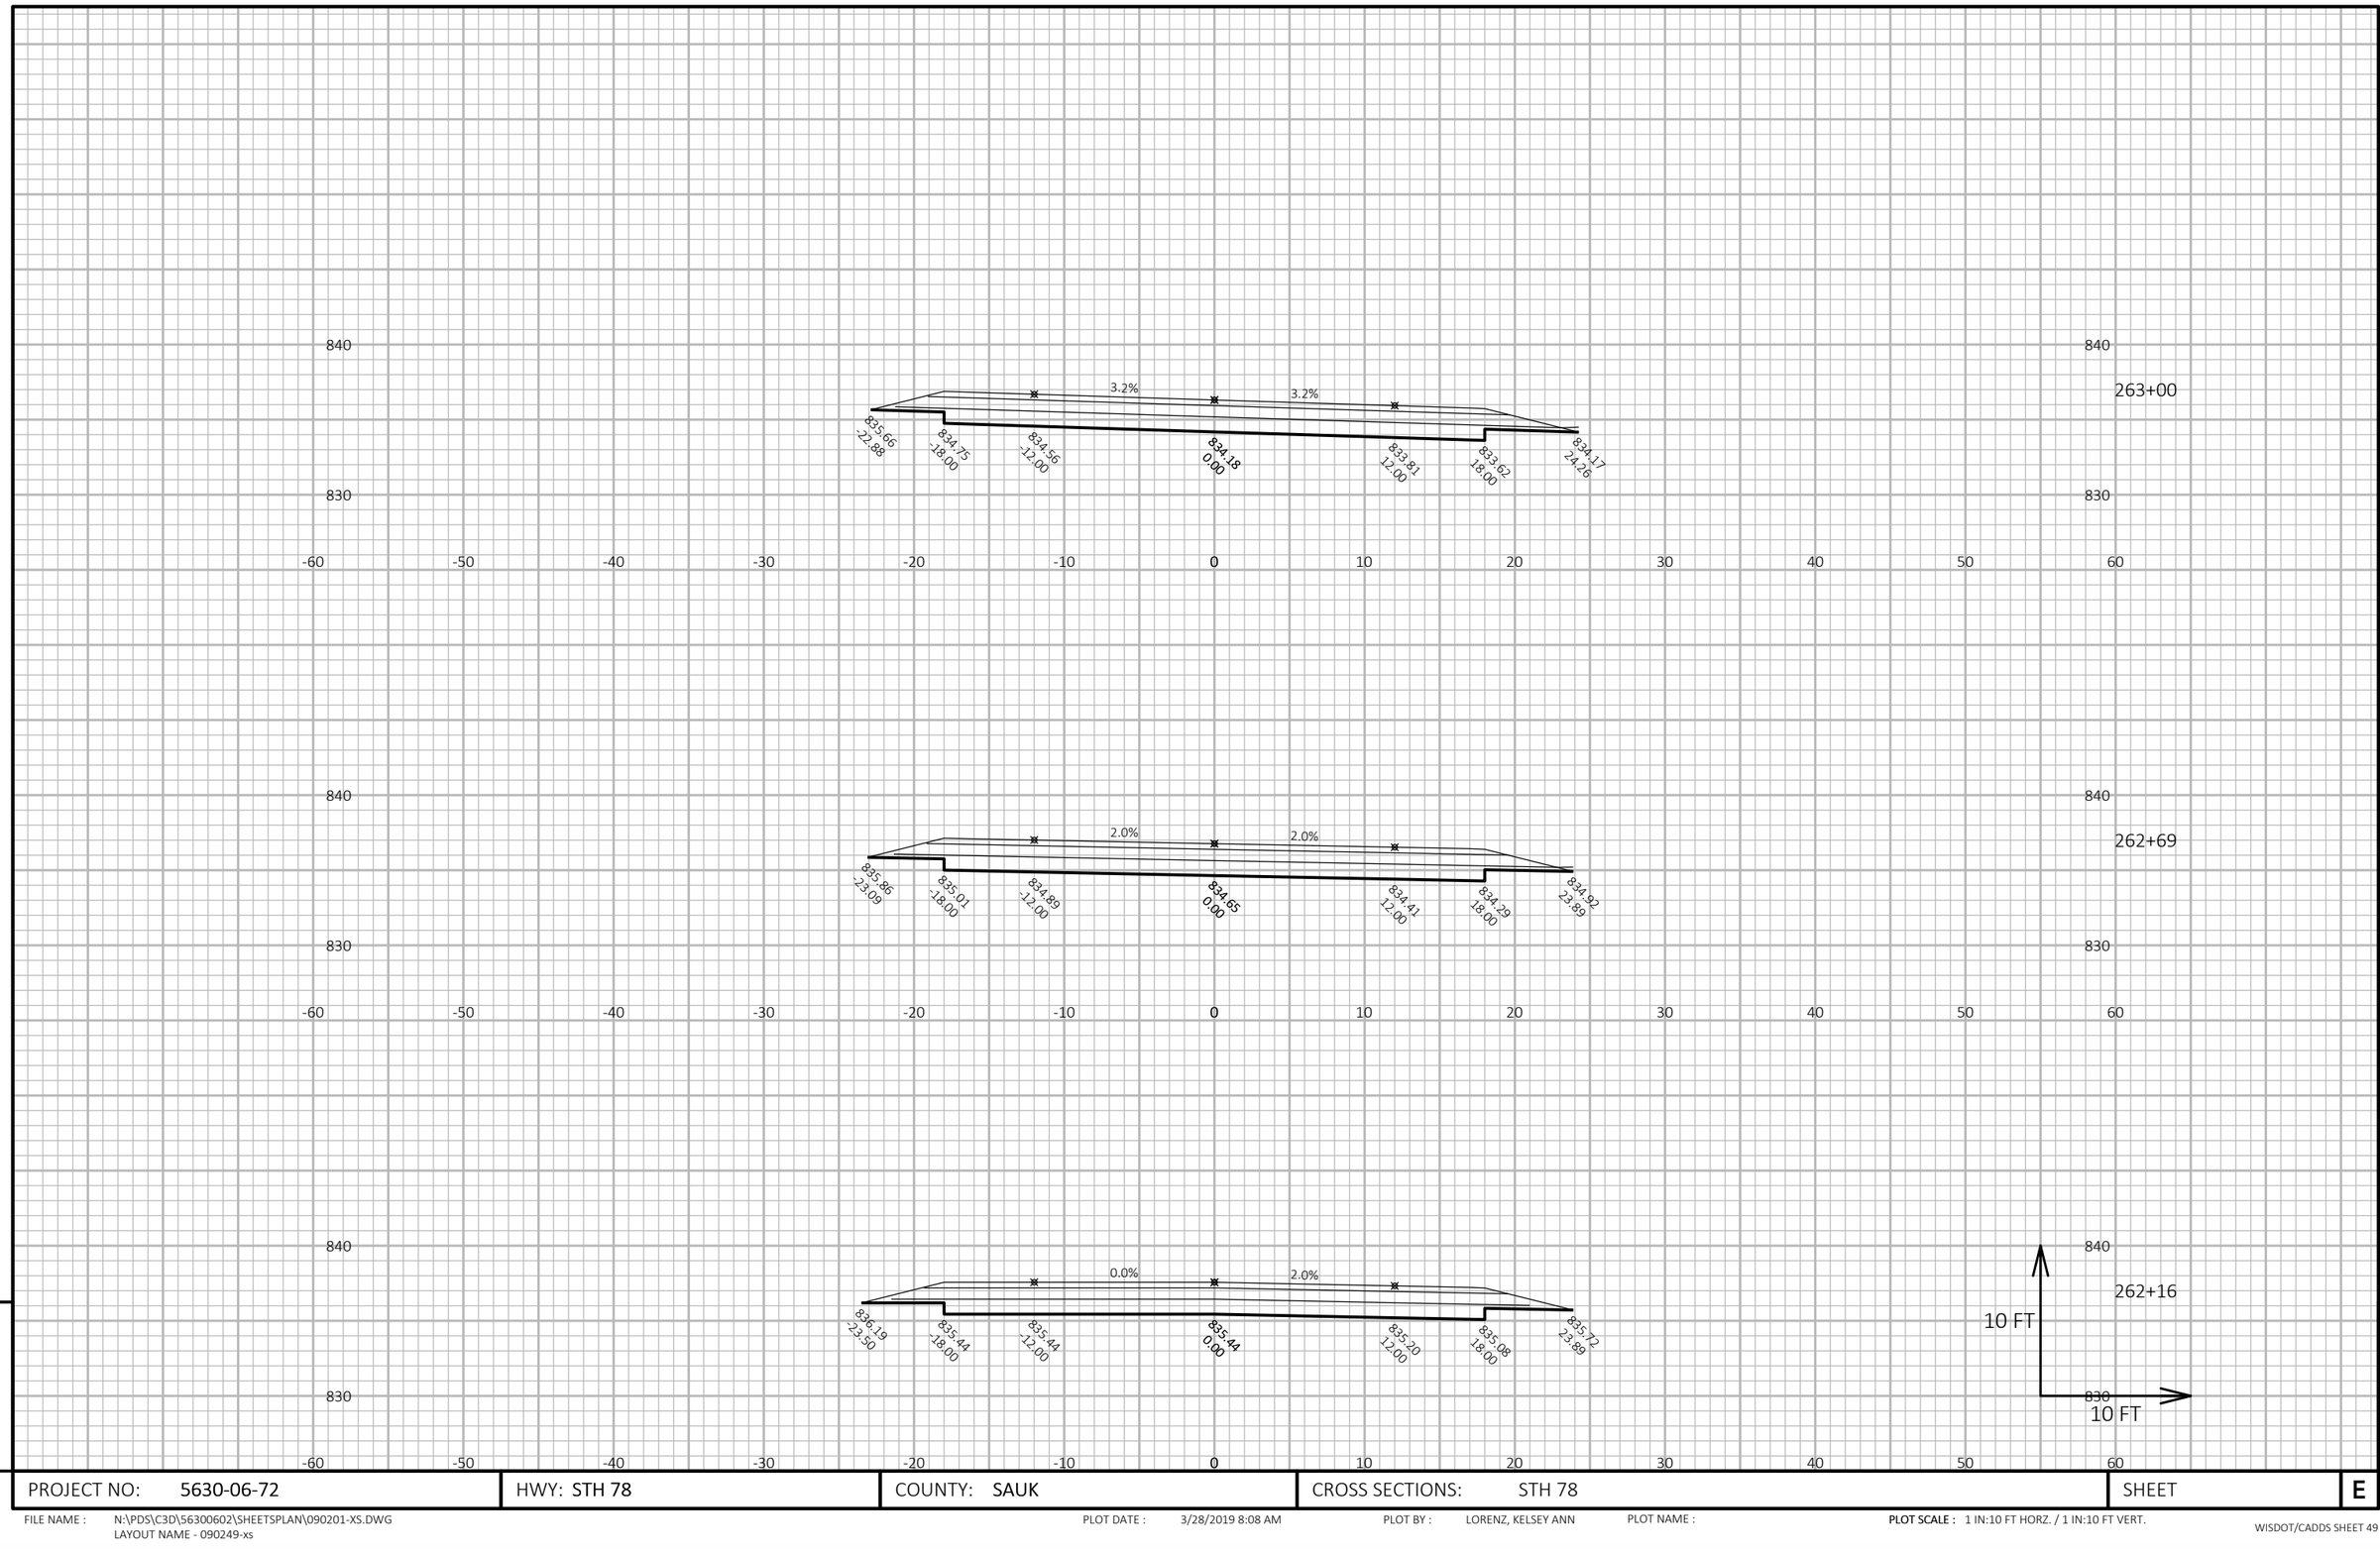

9

9

PROJECT NO: 5630-06-72	HWY: STH 78	COUNTY: SAUK	CROSS SECTIONS: STH 78	SHEET	E


FILE NAME : N:\PDS\C3D\56300602\SHEETSPLAN\090201-XS.DWG
LAYOUT NAME - 090249-xs

PLOT DATE : 3/28/2019 8:08 AM

PLOT BY : LORENZ, KELSEY ANN

PLOT NAME :

PLOT SCALE : 1 IN:10 FT HORZ. / 1 IN:10 FT VERT.

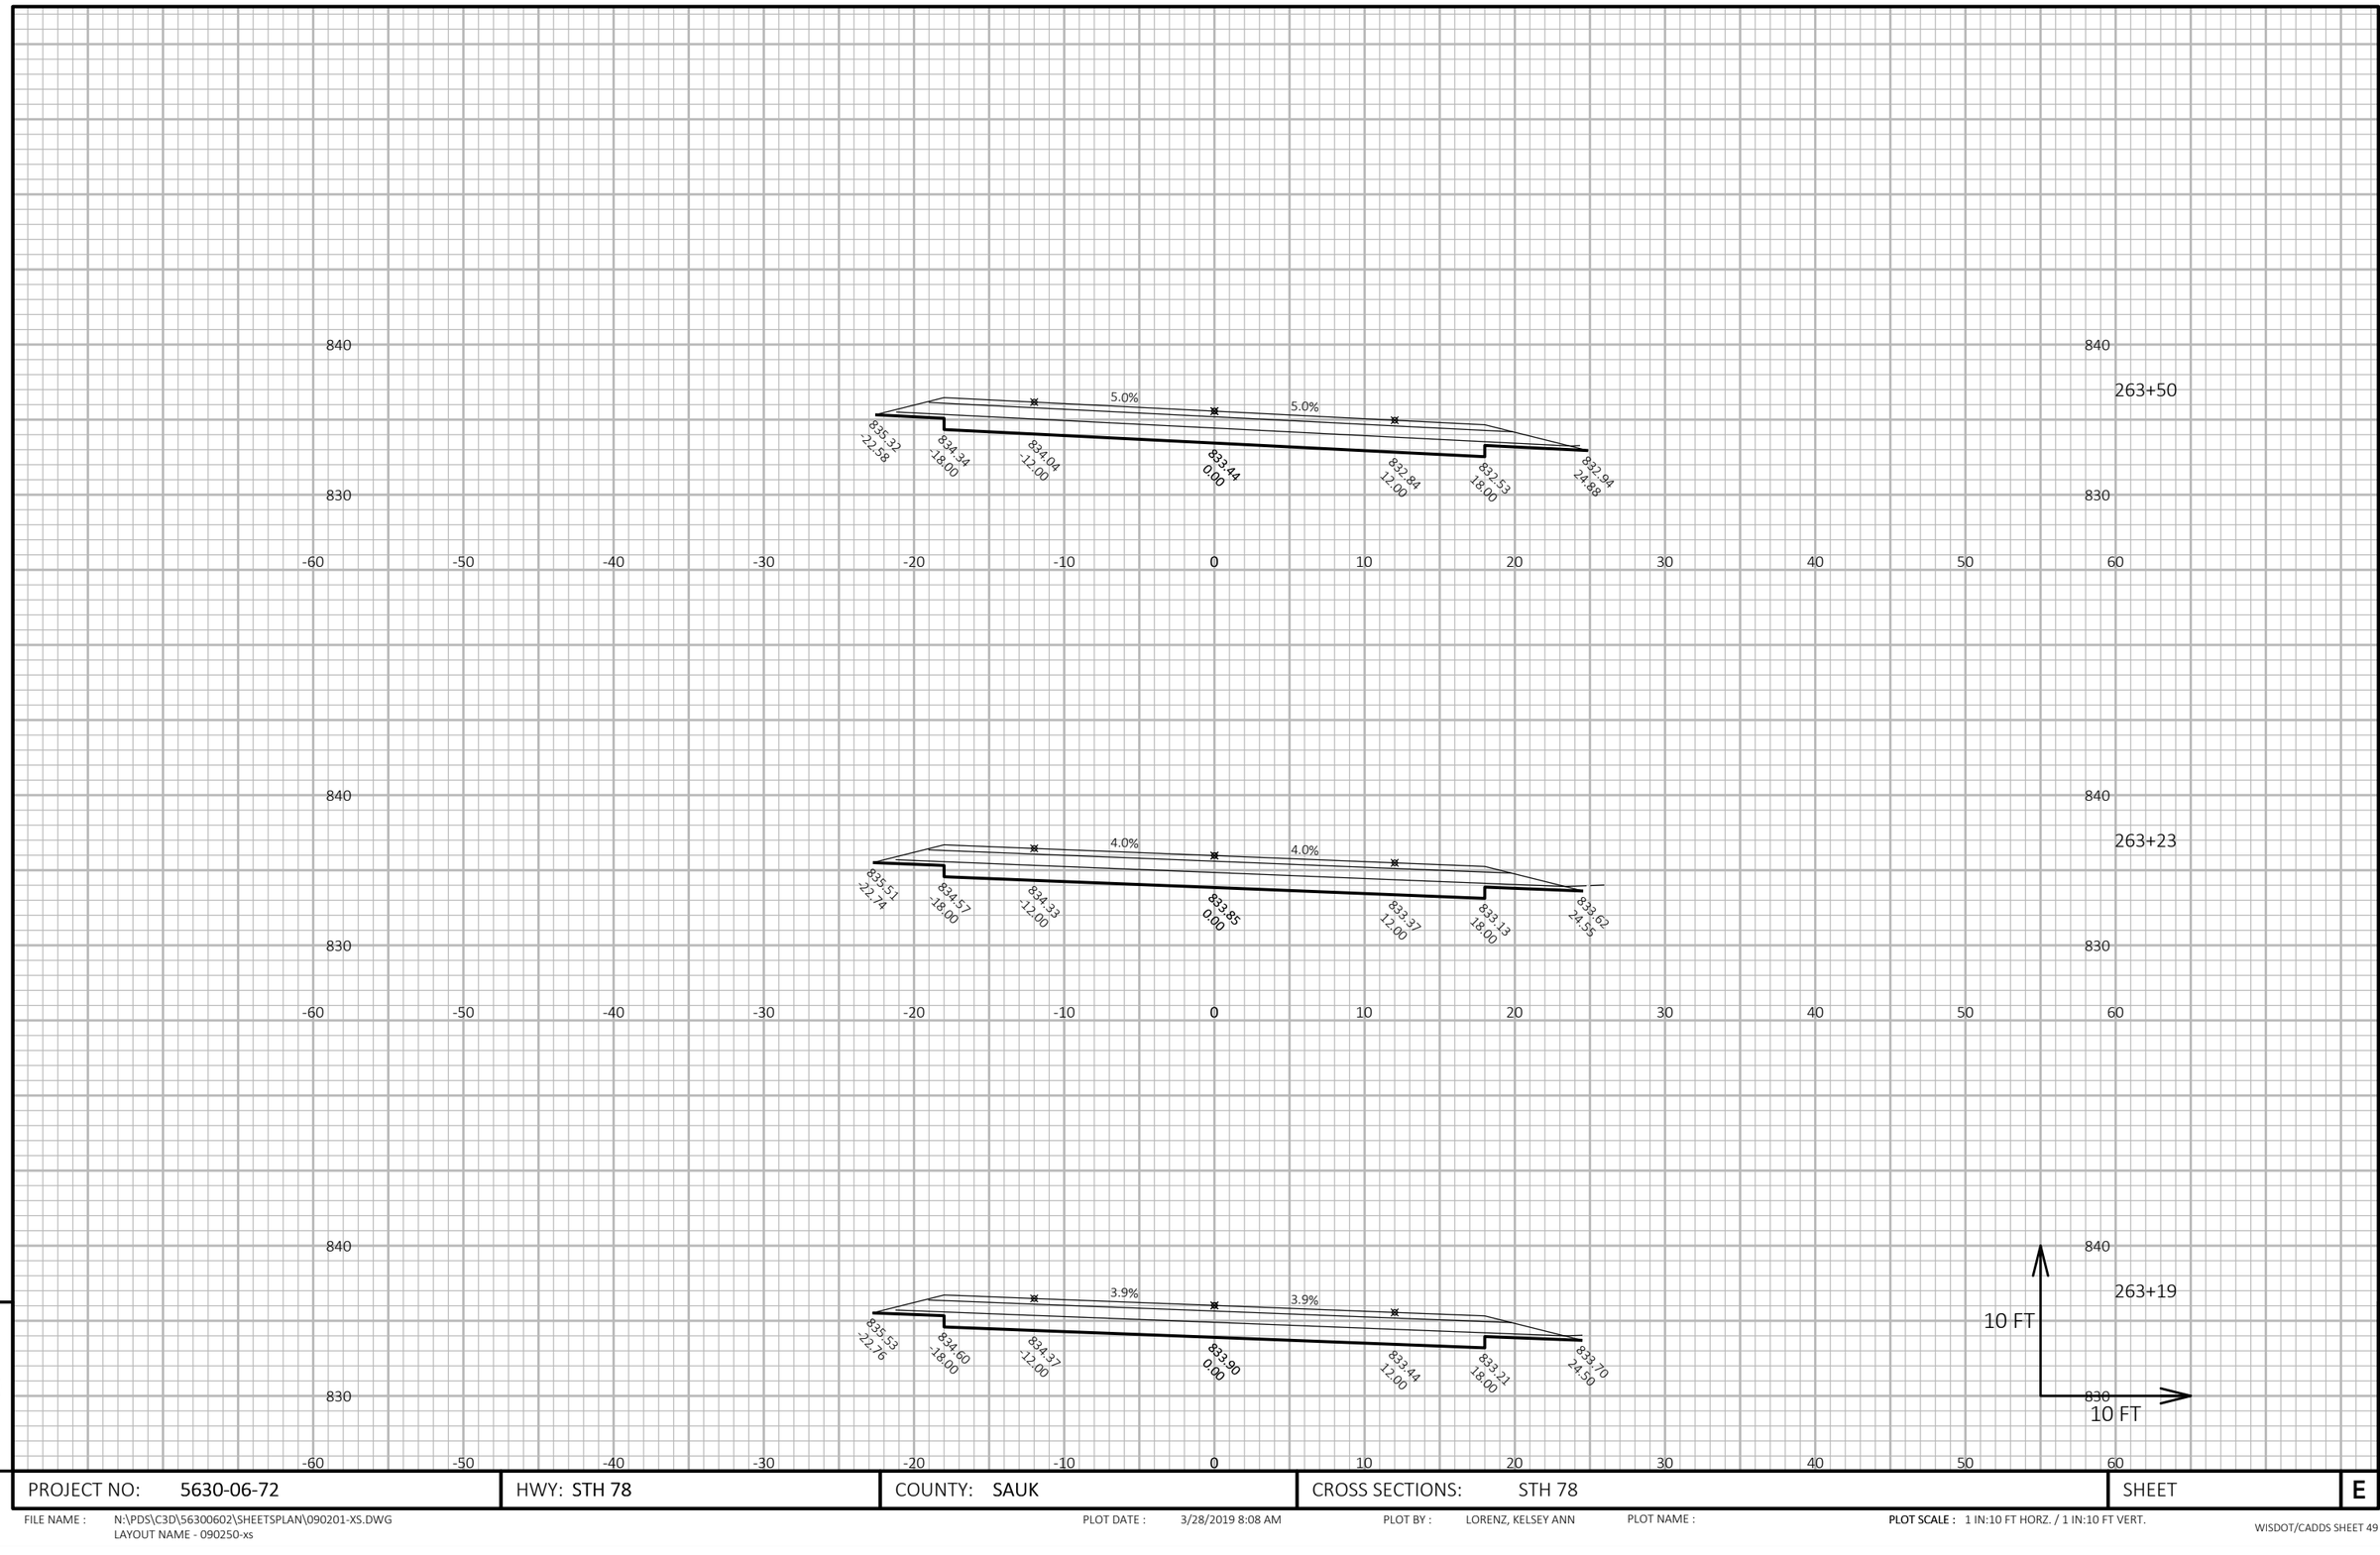

9


PROJECT NO: 5630-06-72	HWY: STH 78	COUNTY: SAUK	CROSS SECTIONS: STH 78	SHEET	E

9


FILE NAME : N:\PDS\C3D\56300602\SHEETSPLAN\090201-XS.DWG
LAYOUT NAME - 090250-xs

PLOT DATE : 3/28/2019 8:08 AM PLOT BY : LORENZ, KELSEY ANN PLOT NAME :


PLOT SCALE : 1 IN:10 FT HORZ. / 1 IN:10 FT VERT.

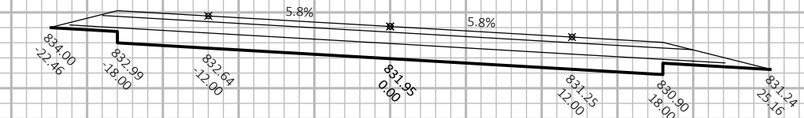


264+50

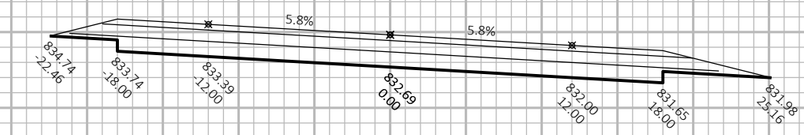

264+00

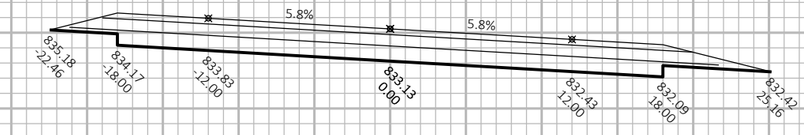

263+71

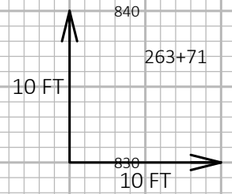


9

9

PROJECT NO: 5630-06-72	HWY: STH 78	COUNTY: SAUK	CROSS SECTIONS: STH 78	SHEET	E

FILE NAME : N:\PDS\C3D\56300602\SHEETSPLAN\090201-XS.DWG
LAYOUT NAME - 090251-xs

PLOT DATE : 3/28/2019 8:08 AM PLOT BY : LORENZ, KELSEY ANN PLOT NAME : **PLOT SCALE :** 1 IN:10 FT HORZ. / 1 IN:10 FT VERT.

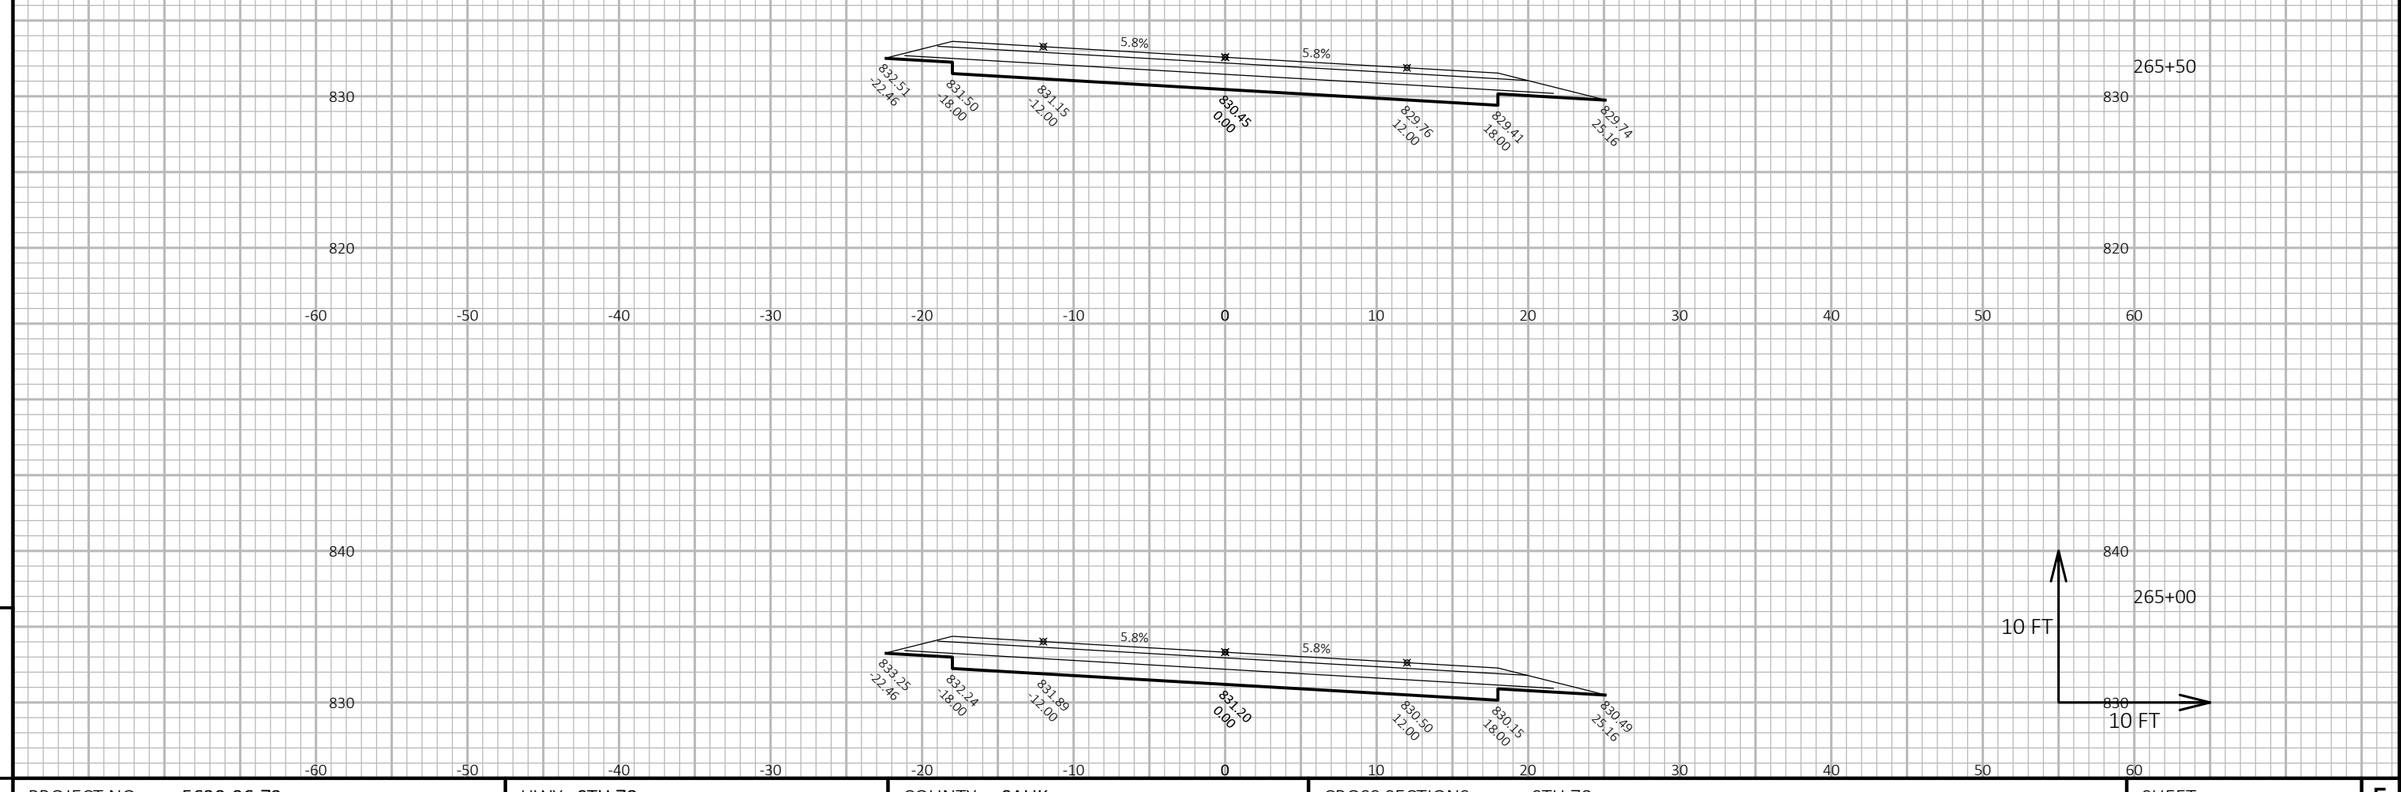

9

PROJECT NO: 5630-06-72	HWY: STH 78	COUNTY: SAUK	CROSS SECTIONS: STH 78	SHEET	E

9


FILE NAME : N:\PDS\C3D\56300602\SHEETSPLAN\090201-XS.DWG
LAYOUT NAME - 090252-xs

PLOT DATE : 3/28/2019 8:09 AM

PLOT BY : LORENZ, KELSEY ANN

PLOT NAME :

PLOT SCALE : 1 IN:10 FT HORZ. / 1 IN:10 FT VERT.

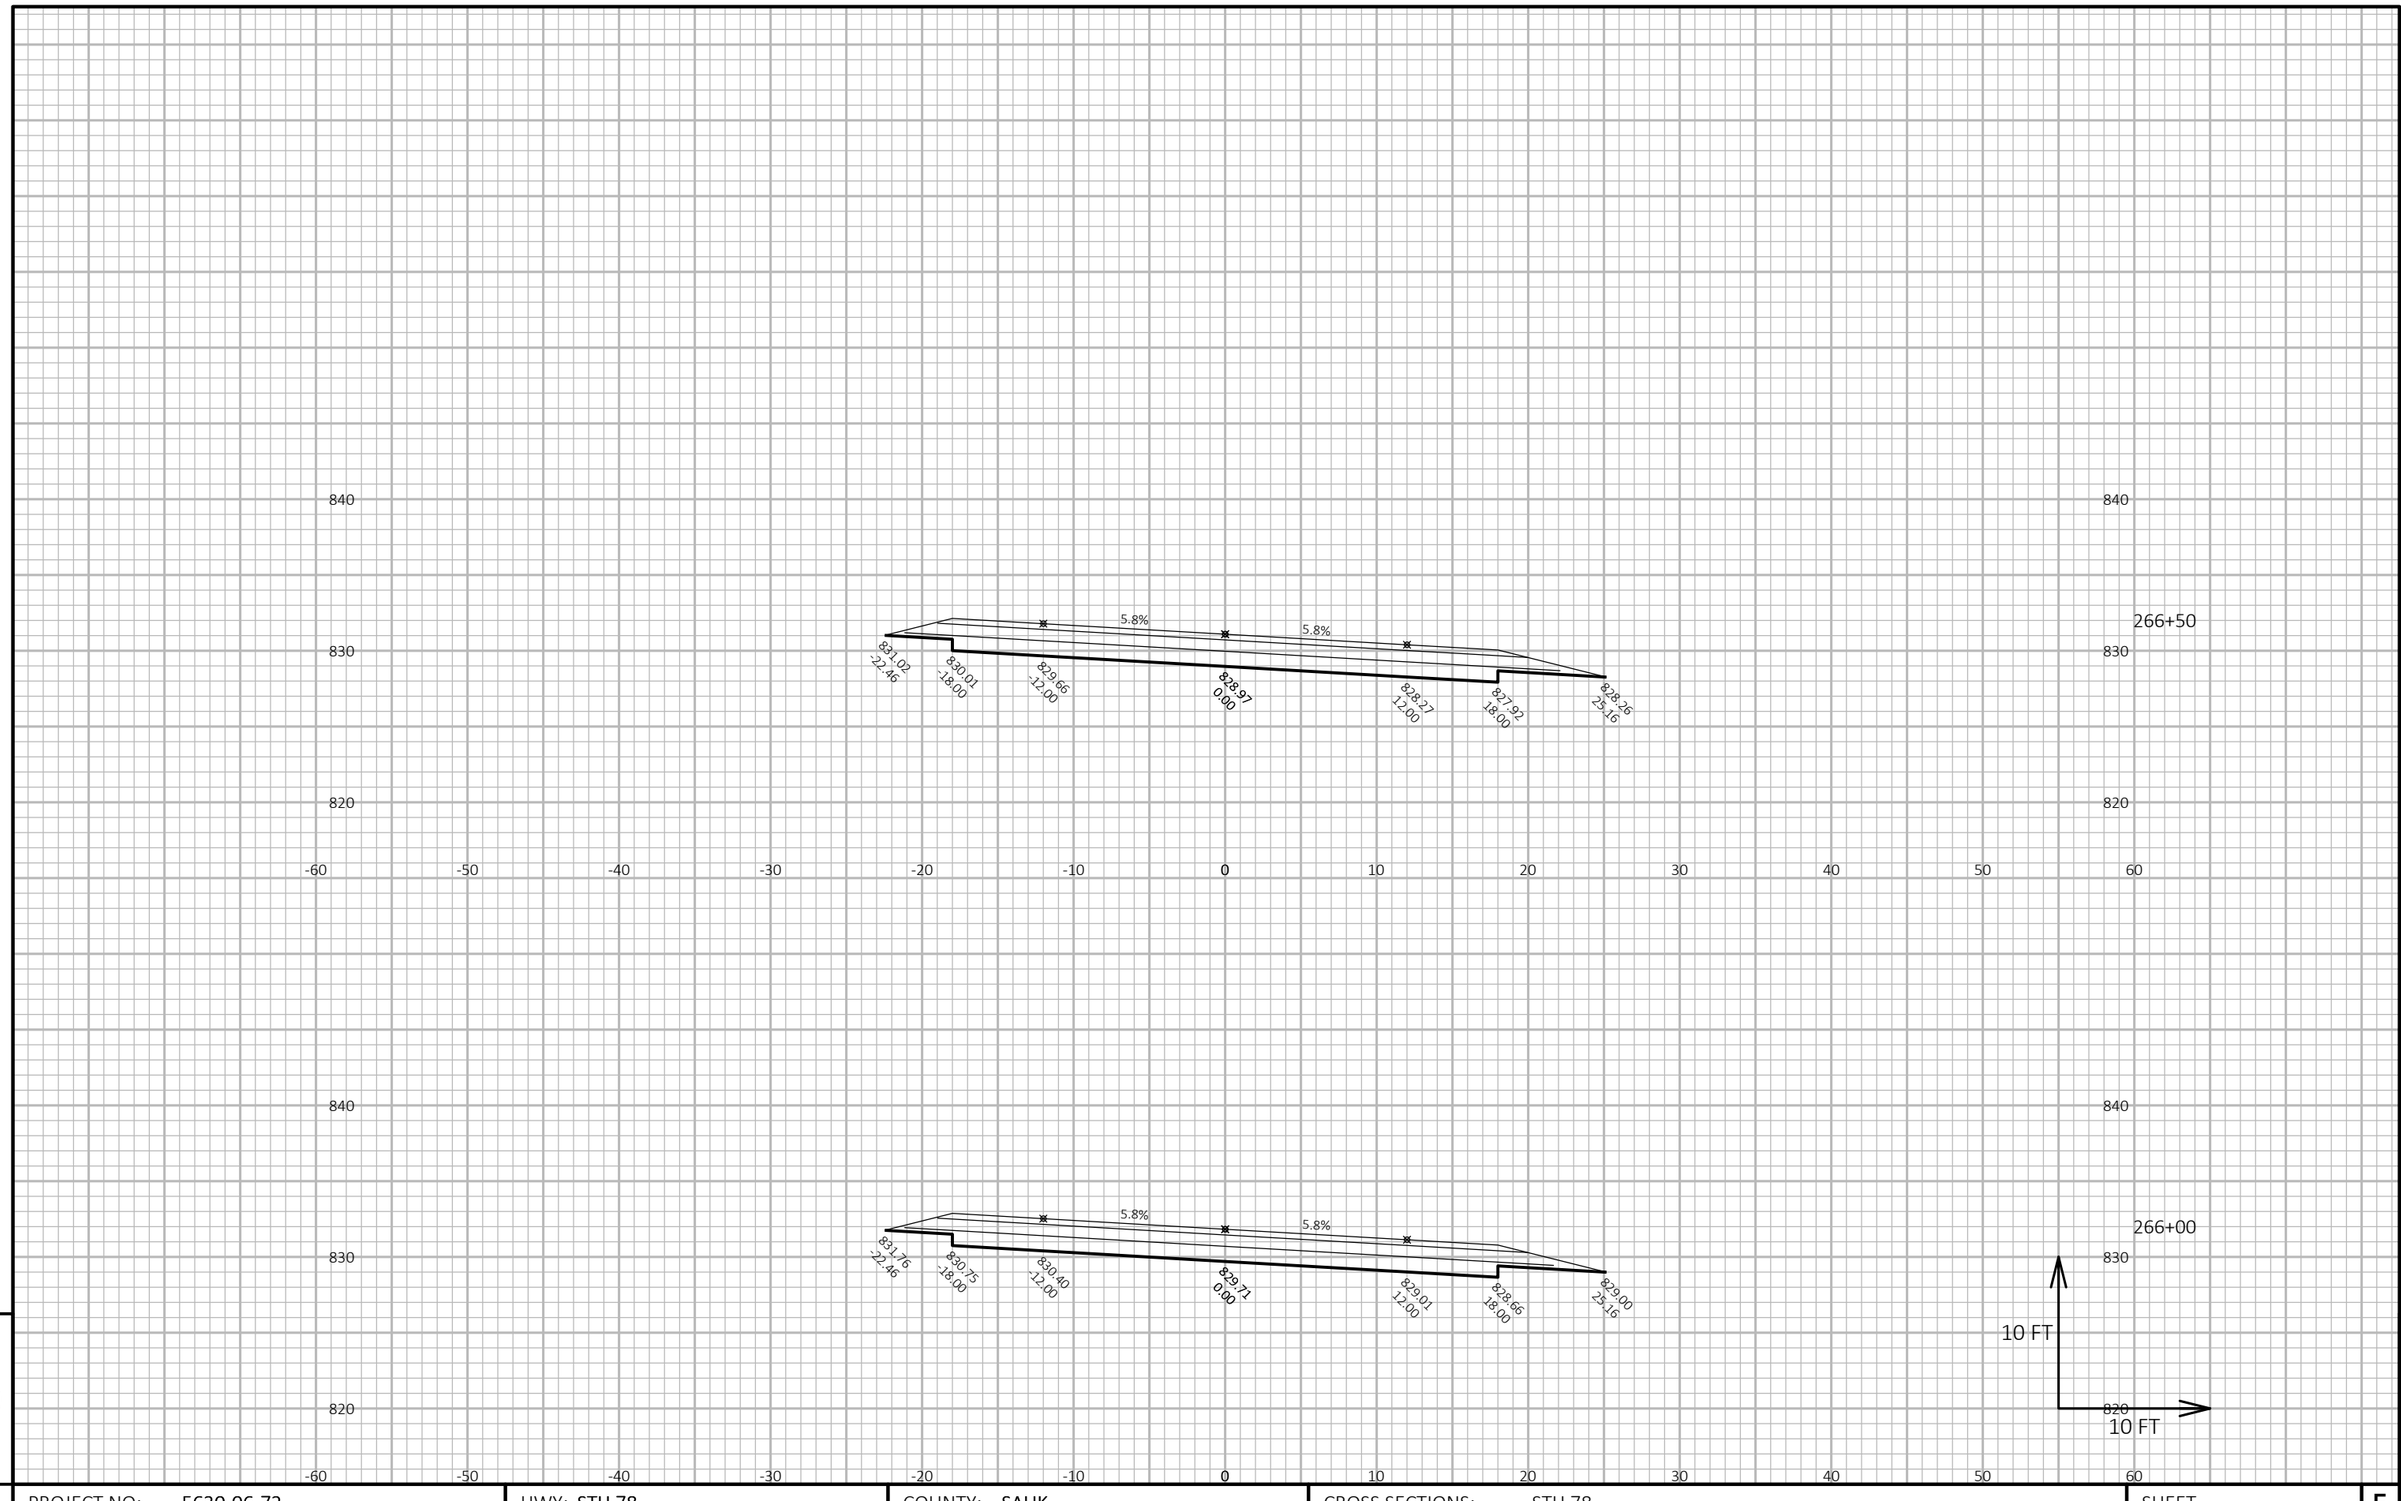

9

9

PROJECT NO: 5630-06-72	HWY: STH 78	COUNTY: SAUK	CROSS SECTIONS: STH 78	SHEET	E


FILE NAME : N:\PDS\C3D\56300602\SHEETSPLAN\090201-XS.DWG
LAYOUT NAME - 090253-xs

PLOT DATE : 3/28/2019 8:09 AM

PLOT BY : LORENZ, KELSEY ANN

PLOT NAME :

PLOT SCALE : 1 IN:10 FT HORZ. / 1 IN:10 FT VERT.

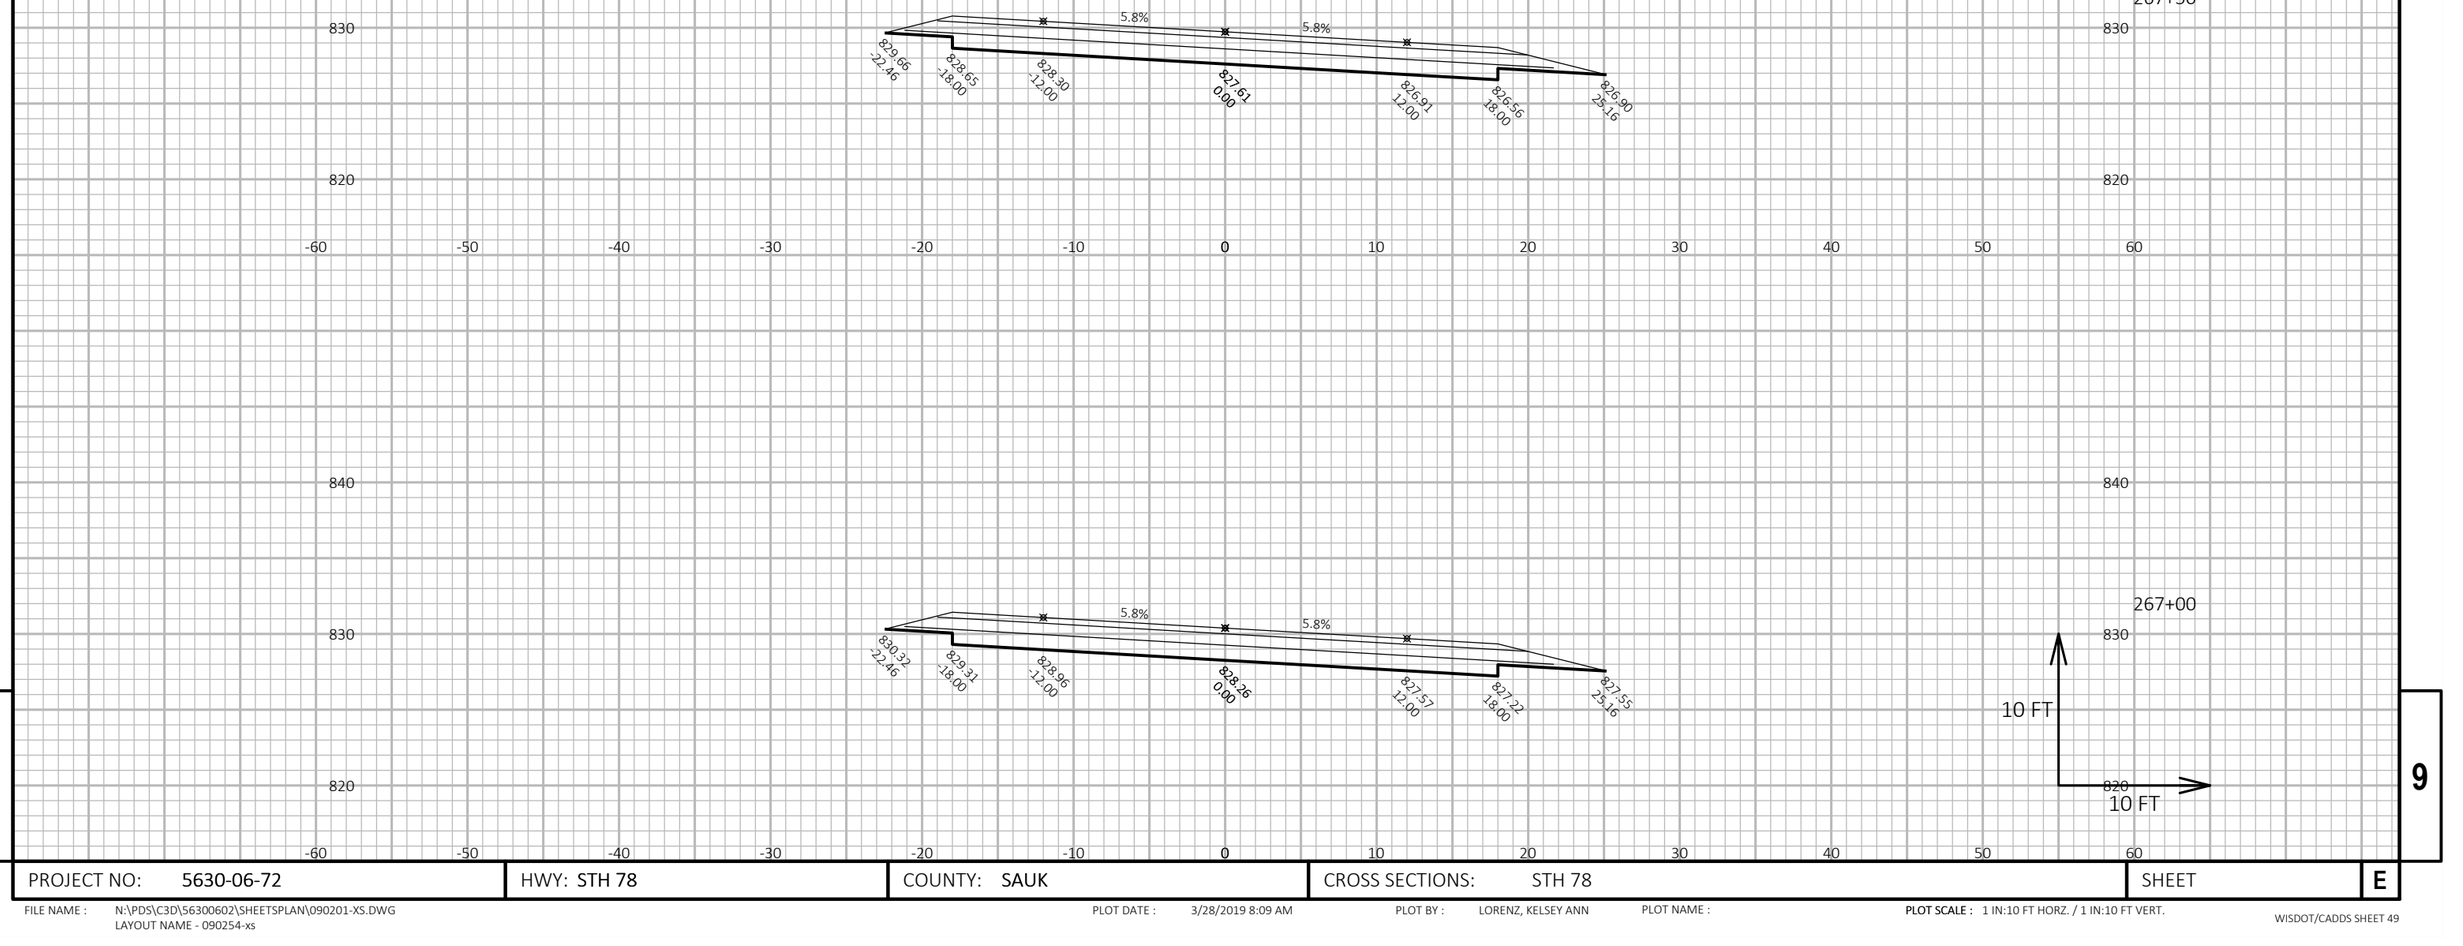

9

9

PROJECT NO: 5630-06-72	HWY: STH 78	COUNTY: SAUK	CROSS SECTIONS: STH 78	SHEET	E


FILE NAME : N:\PDS\C3D\56300602\SHEETSPLAN\090201-XS.DWG
LAYOUT NAME - 090254-xs

PLOT DATE : 3/28/2019 8:09 AM


PLOT BY : LORENZ, KELSEY ANN

PLOT NAME :


PLOT SCALE : 1 IN:10 FT HORZ. / 1 IN:10 FT VERT.

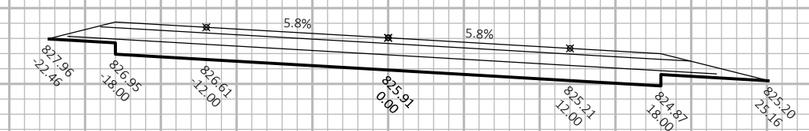


269+00

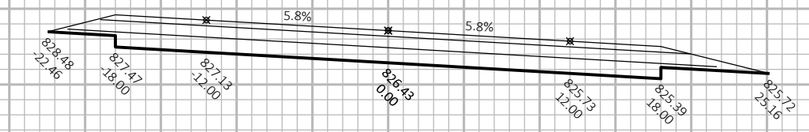

268+50

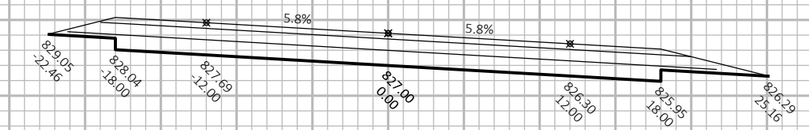

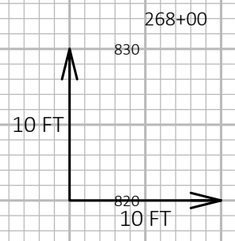

9

9

PROJECT NO: 5630-06-72	HWY: STH 78	COUNTY: SAUK	CROSS SECTIONS: STH 78	SHEET	E


FILE NAME : N:\PDS\C3D\56300602\SHEETSPLAN\090201-XS.DWG
LAYOUT NAME - 090255-xs

PLOT DATE : 3/28/2019 8:09 AM

PLOT BY : LORENZ, KELSEY ANN

PLOT NAME :

PLOT SCALE : 1 IN:10 FT HORZ. / 1 IN:10 FT VERT.

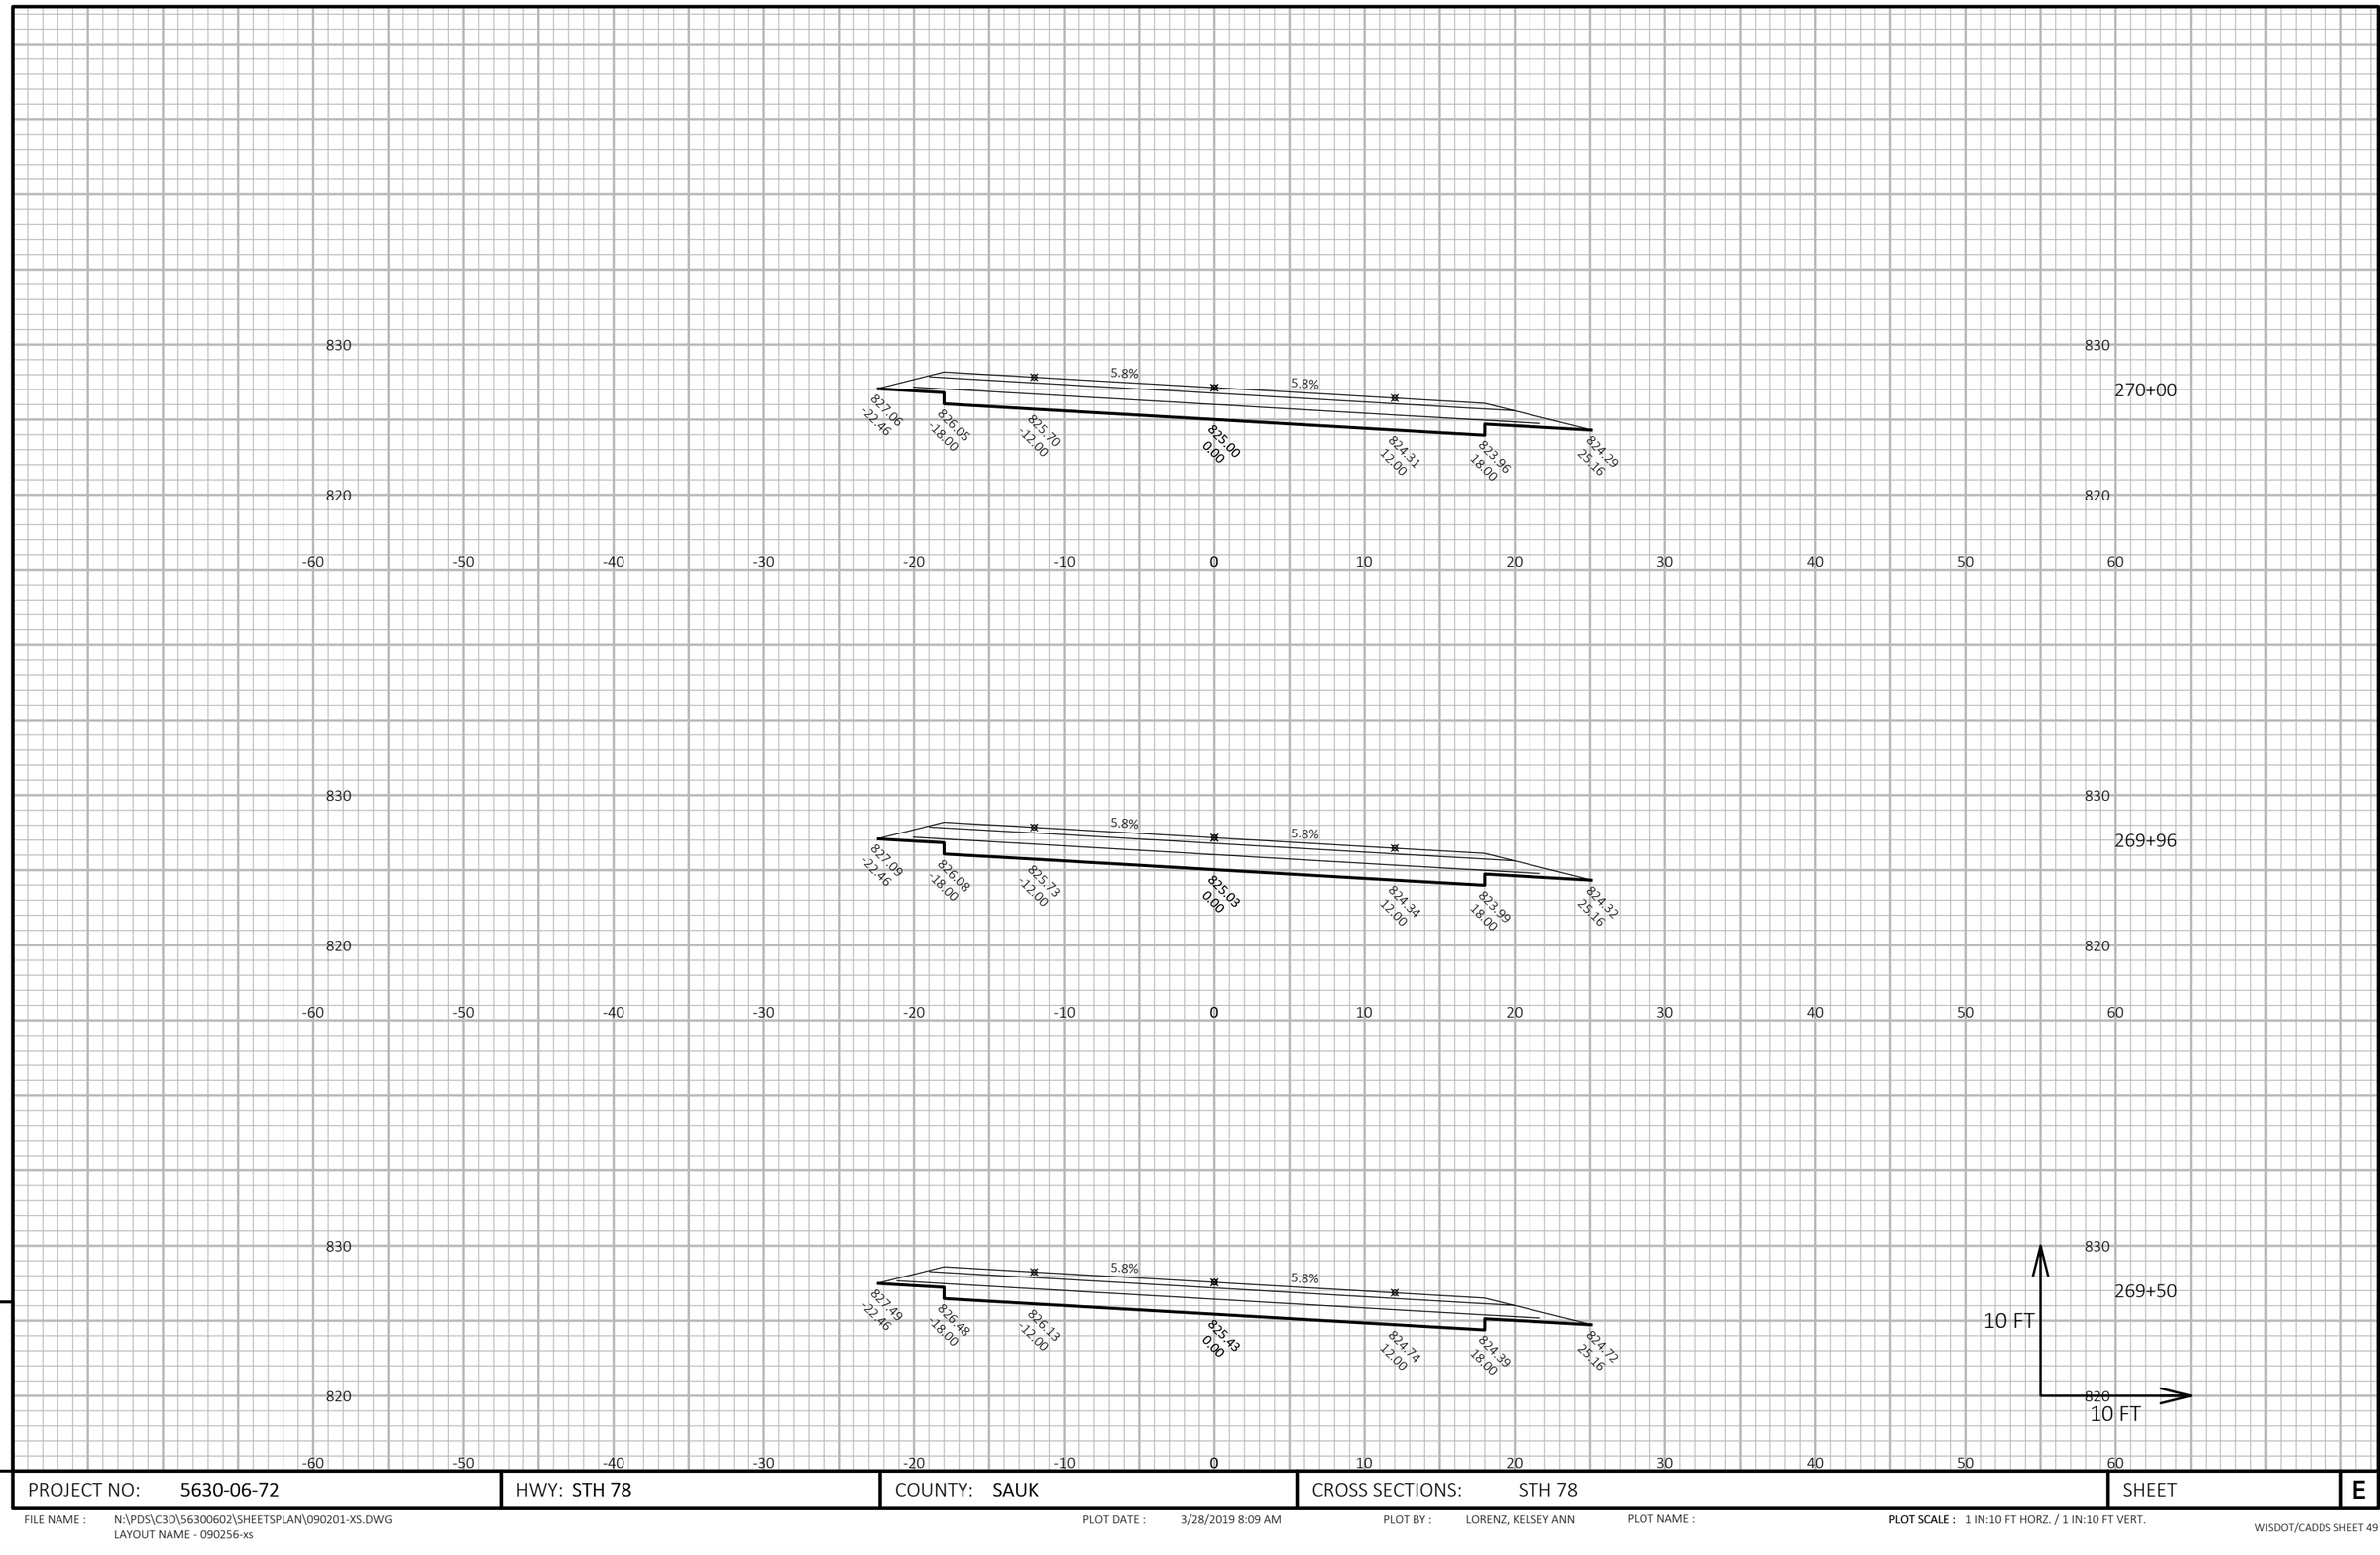

9

9

PROJECT NO: 5630-06-72	HWY: STH 78	COUNTY: SAUK	CROSS SECTIONS: STH 78	SHEET	E


FILE NAME : N:\PDS\C3D\56300602\SHEETSPLAN\090201-XS.DWG
LAYOUT NAME - 090256-xs

PLOT DATE : 3/28/2019 8:09 AM

PLOT BY : LORENZ, KELSEY ANN

PLOT NAME :

PLOT SCALE : 1 IN:10 FT HORZ. / 1 IN:10 FT VERT.

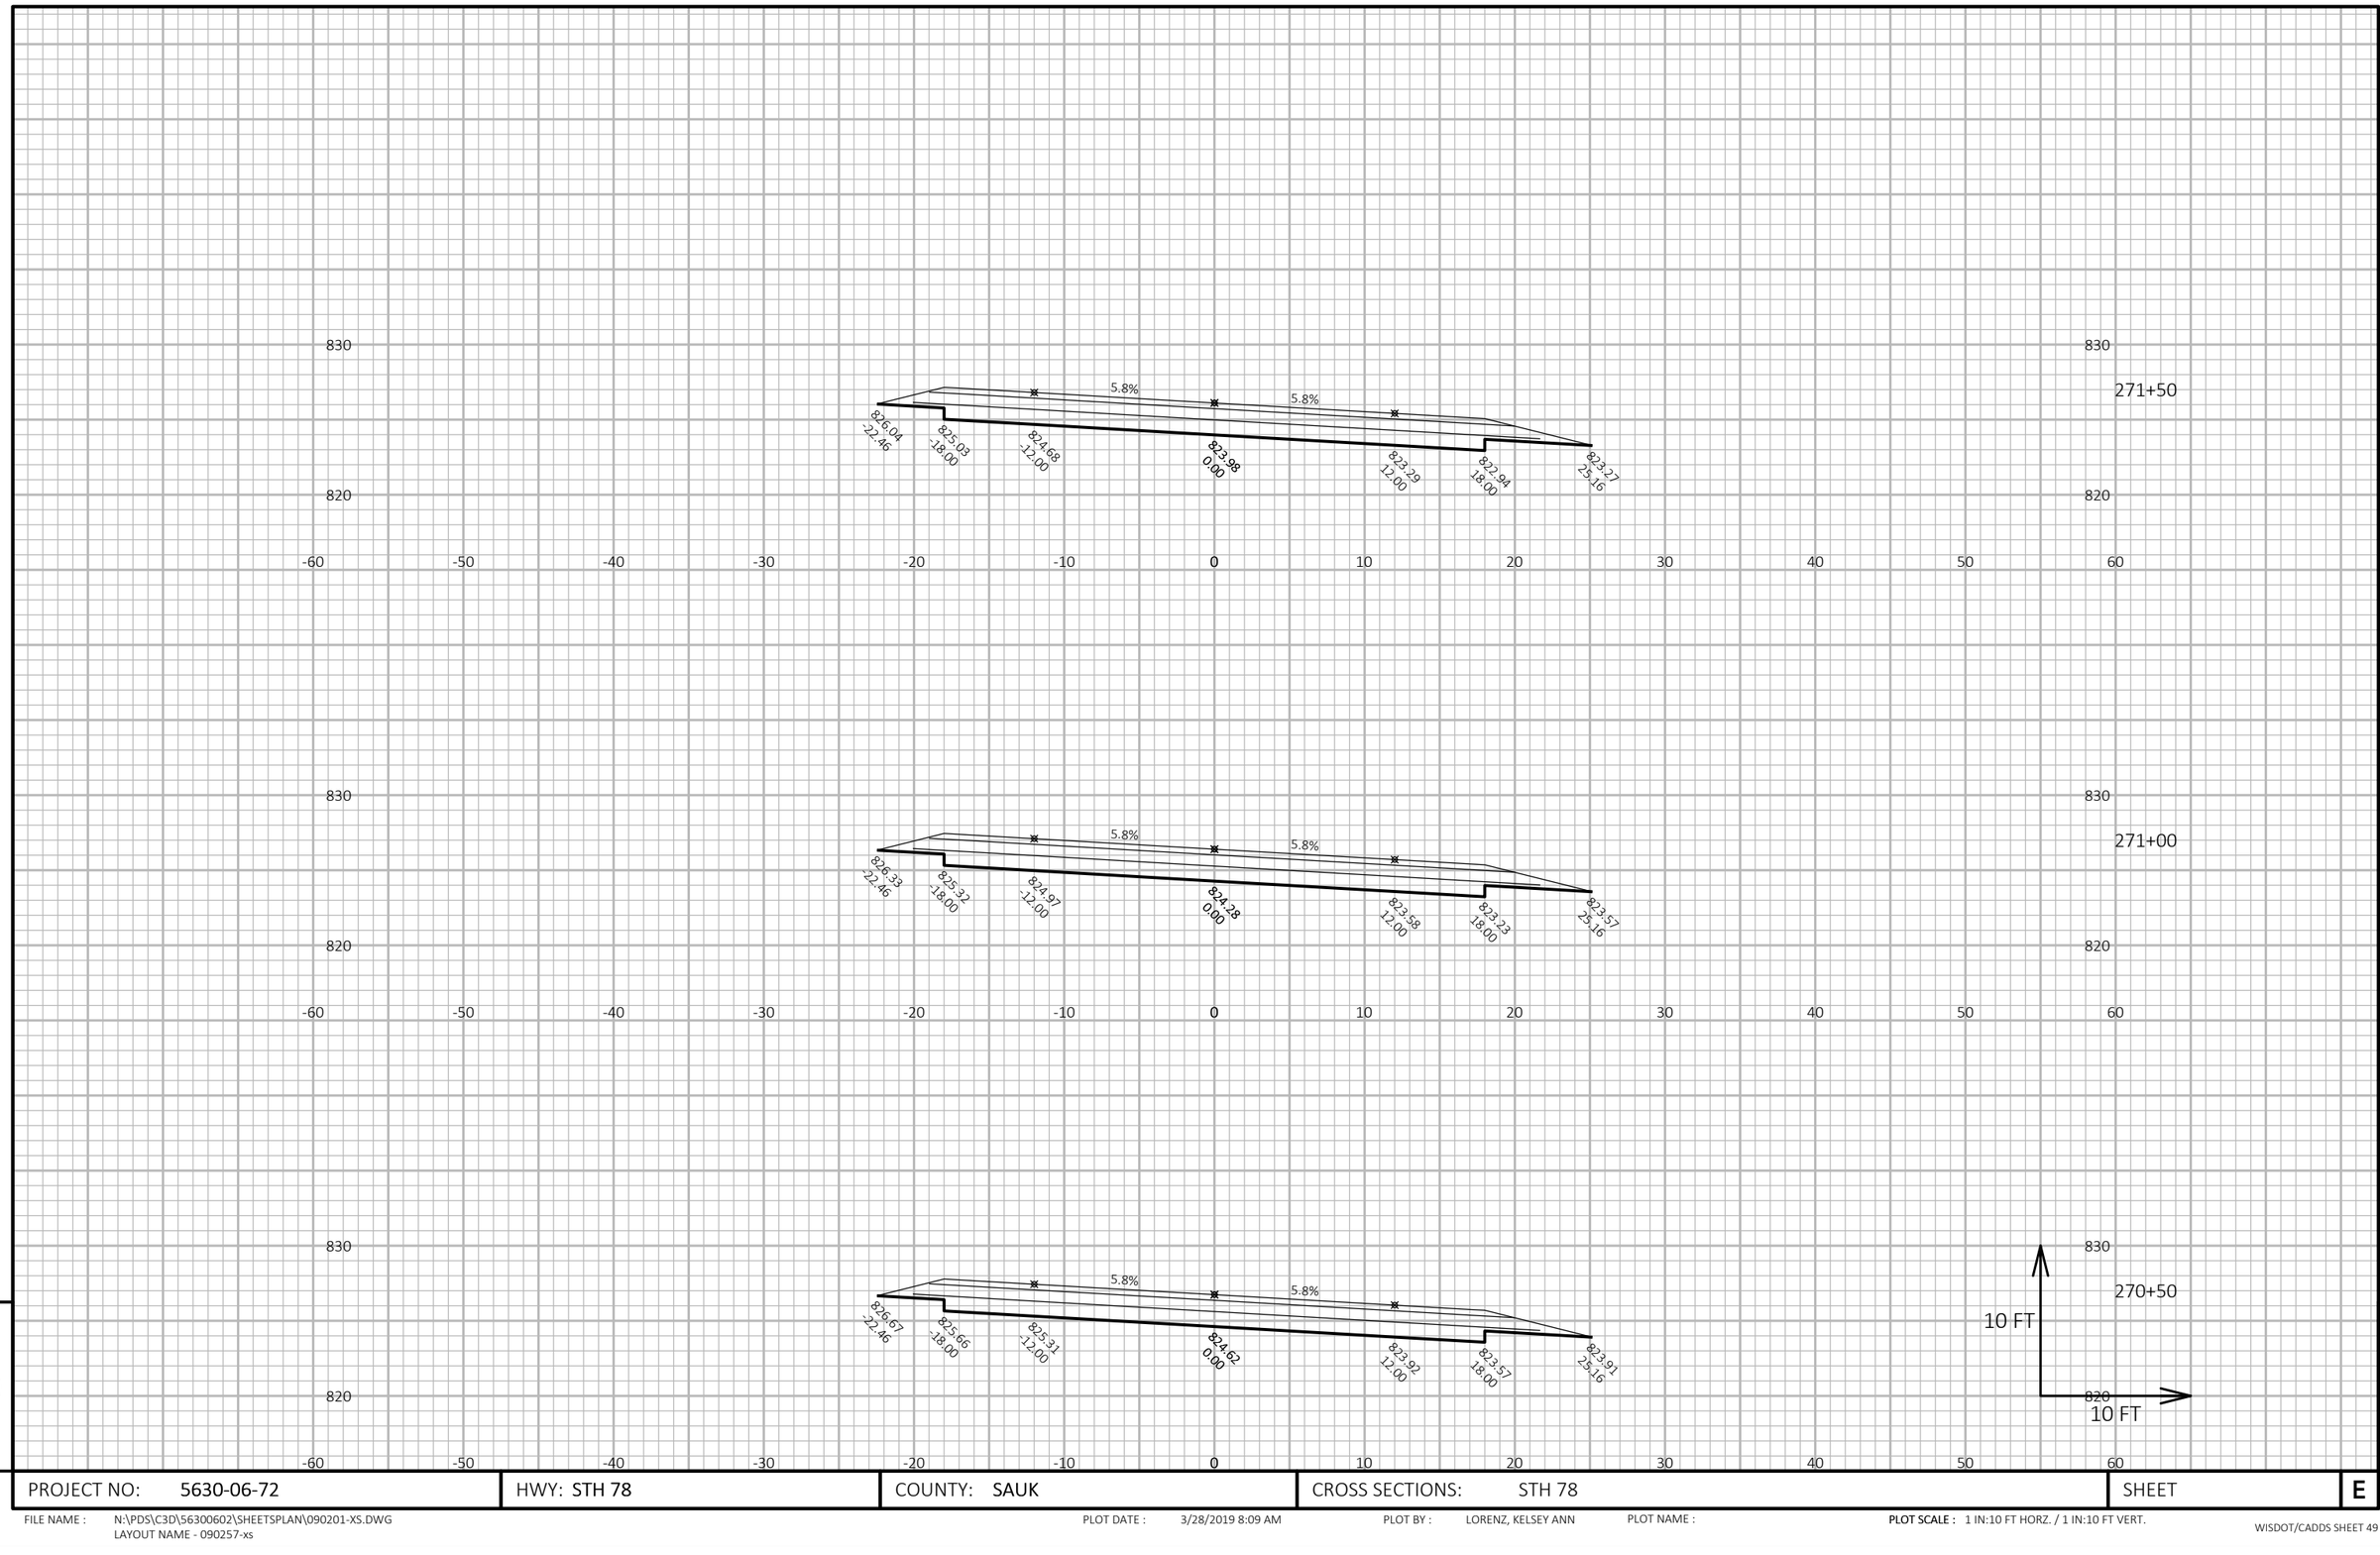


9

PROJECT NO: 5630-06-72	HWY: STH 78	COUNTY: SAUK	CROSS SECTIONS: STH 78	SHEET	E

FILE NAME : N:\PDS\C3D\56300602\SHEETSPLAN\090201-XS.DWG
LAYOUT NAME - 090257-xs

PLOT DATE : 3/28/2019 8:09 AM PLOT BY : LORENZ, KELSEY ANN PLOT NAME : **PLOT SCALE :** 1 IN:10 FT HORZ. / 1 IN:10 FT VERT.

9

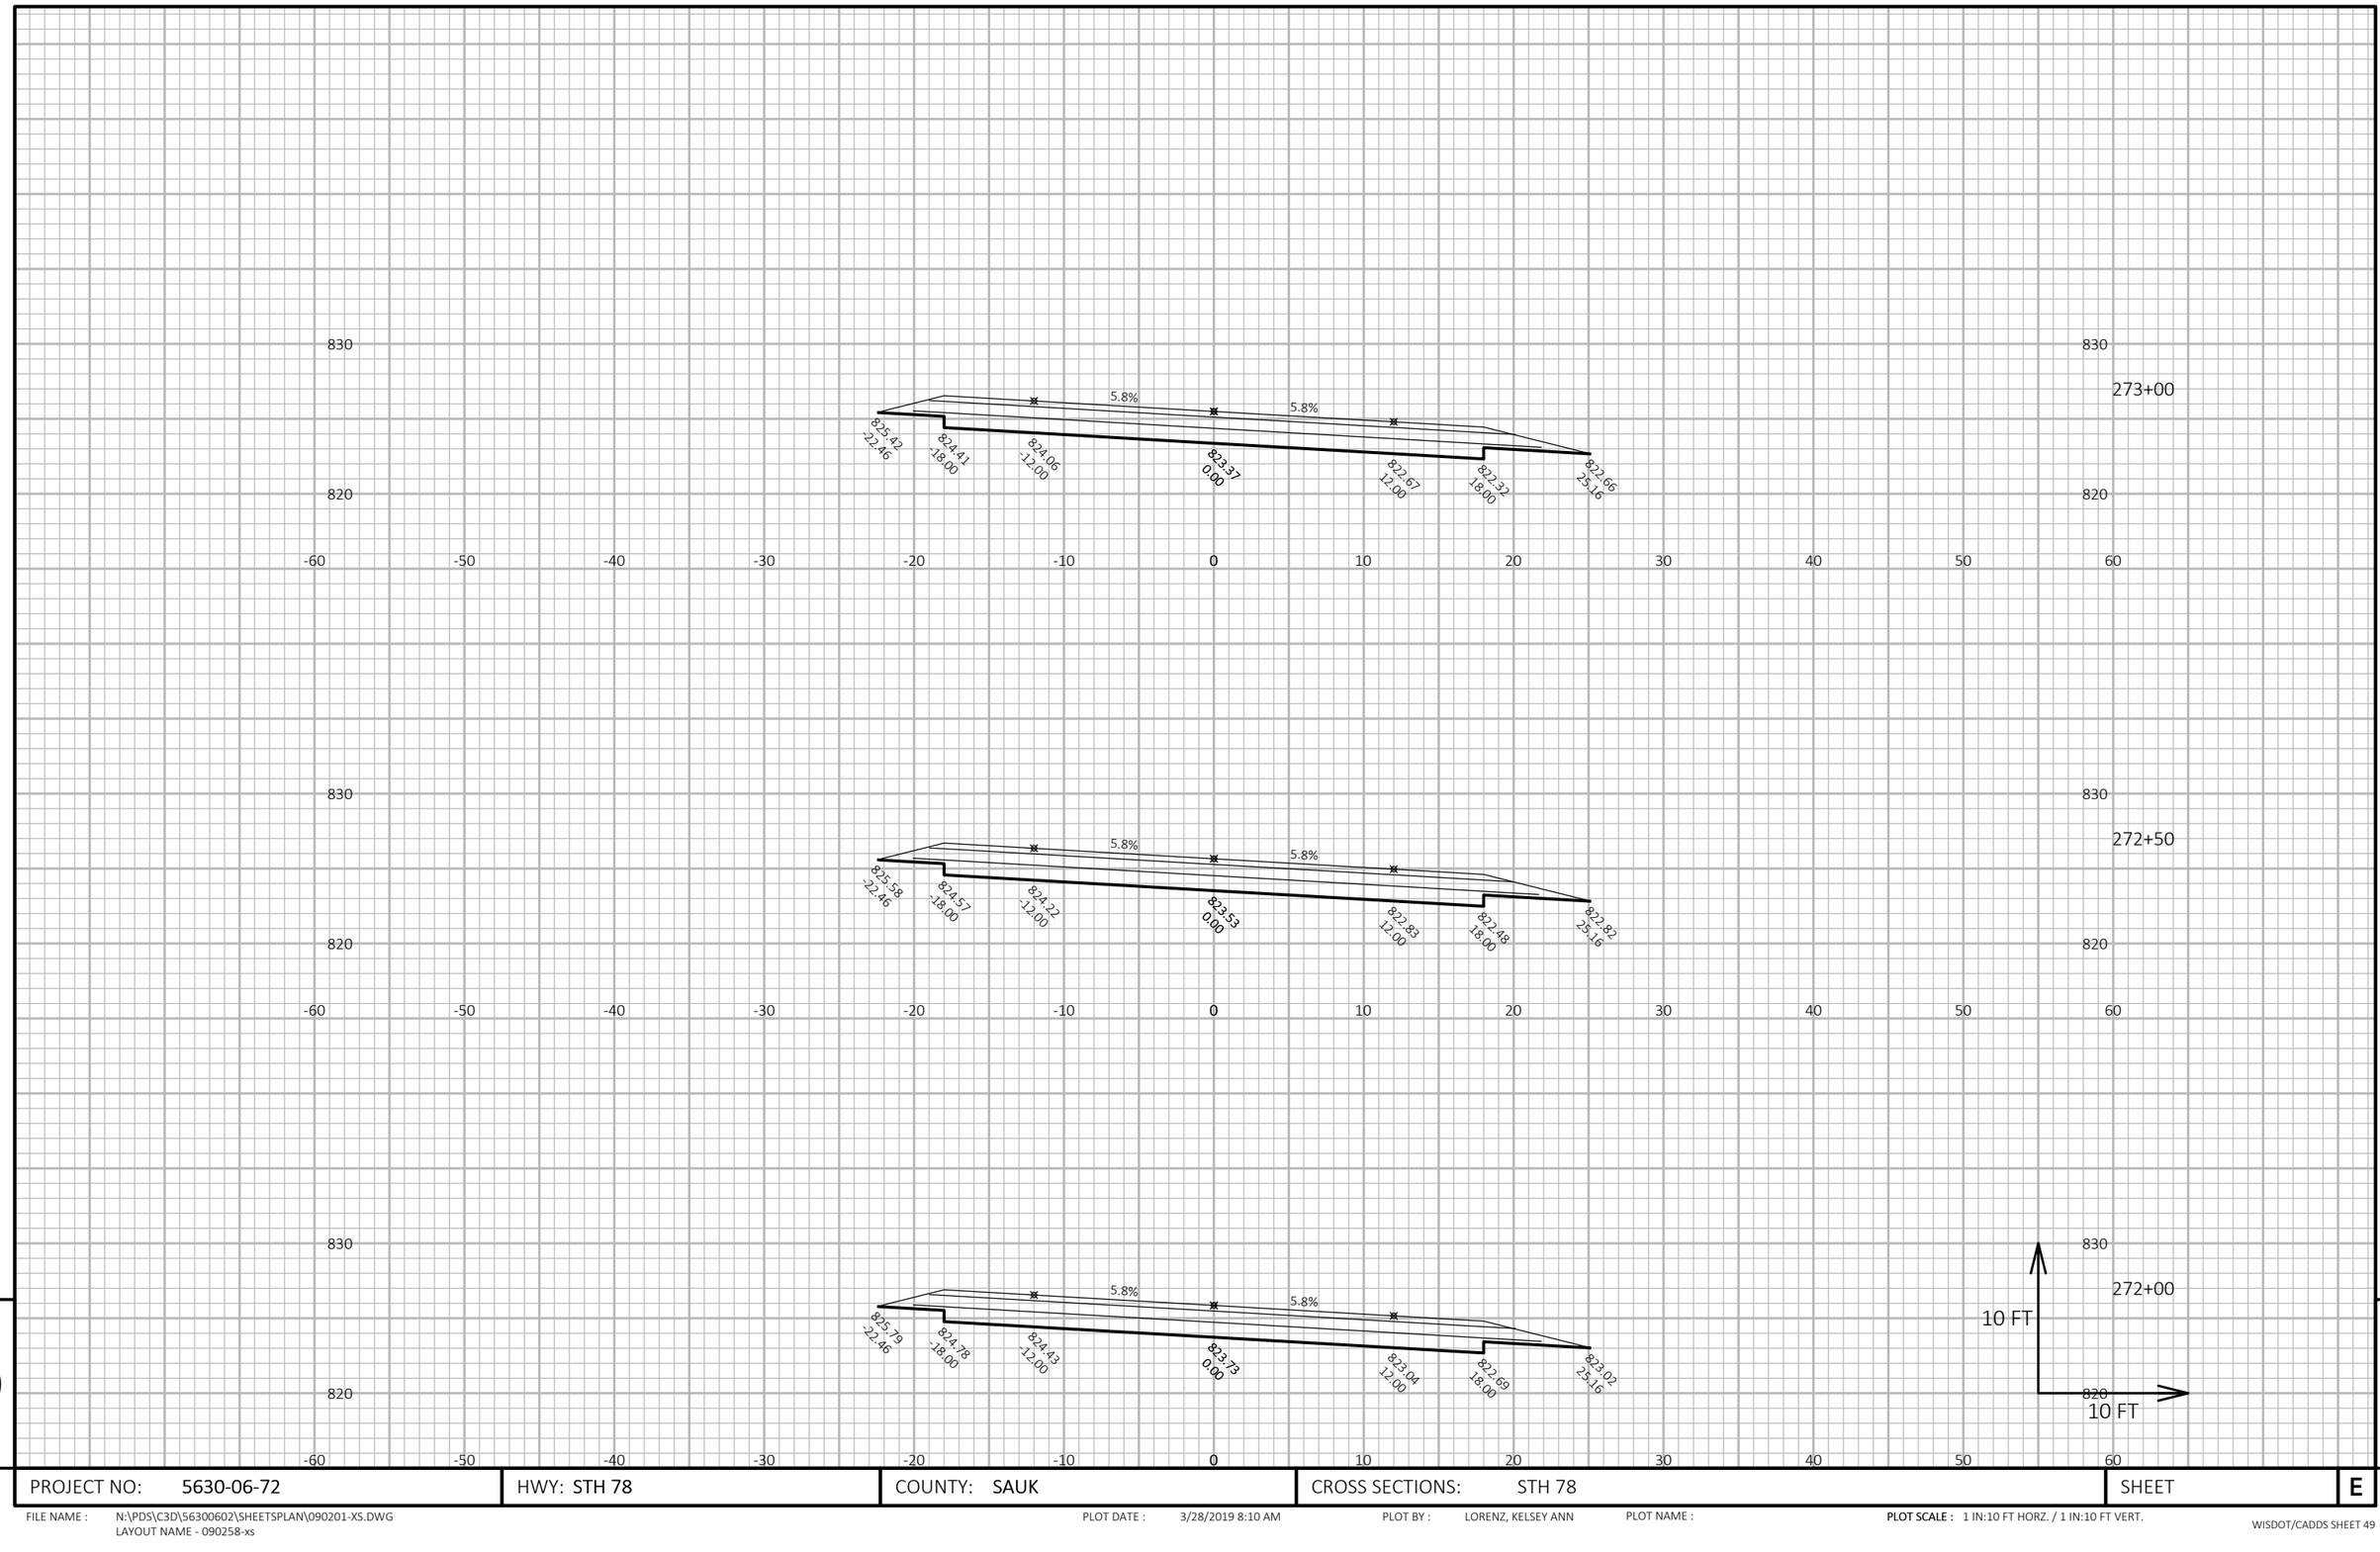

9

9

PROJECT NO: 5630-06-72	HWY: STH 78	COUNTY: SAUK	CROSS SECTIONS: STH 78	SHEET	E


FILE NAME : N:\PDS\C3D\56300602\SHEETSPLAN\090201-XS.DWG
LAYOUT NAME - 090258-xs

PLOT DATE : 3/28/2019 8:10 AM

PLOT BY : LORENZ, KELSEY ANN

PLOT NAME :

PLOT SCALE : 1 IN:10 FT HORZ. / 1 IN:10 FT VERT.

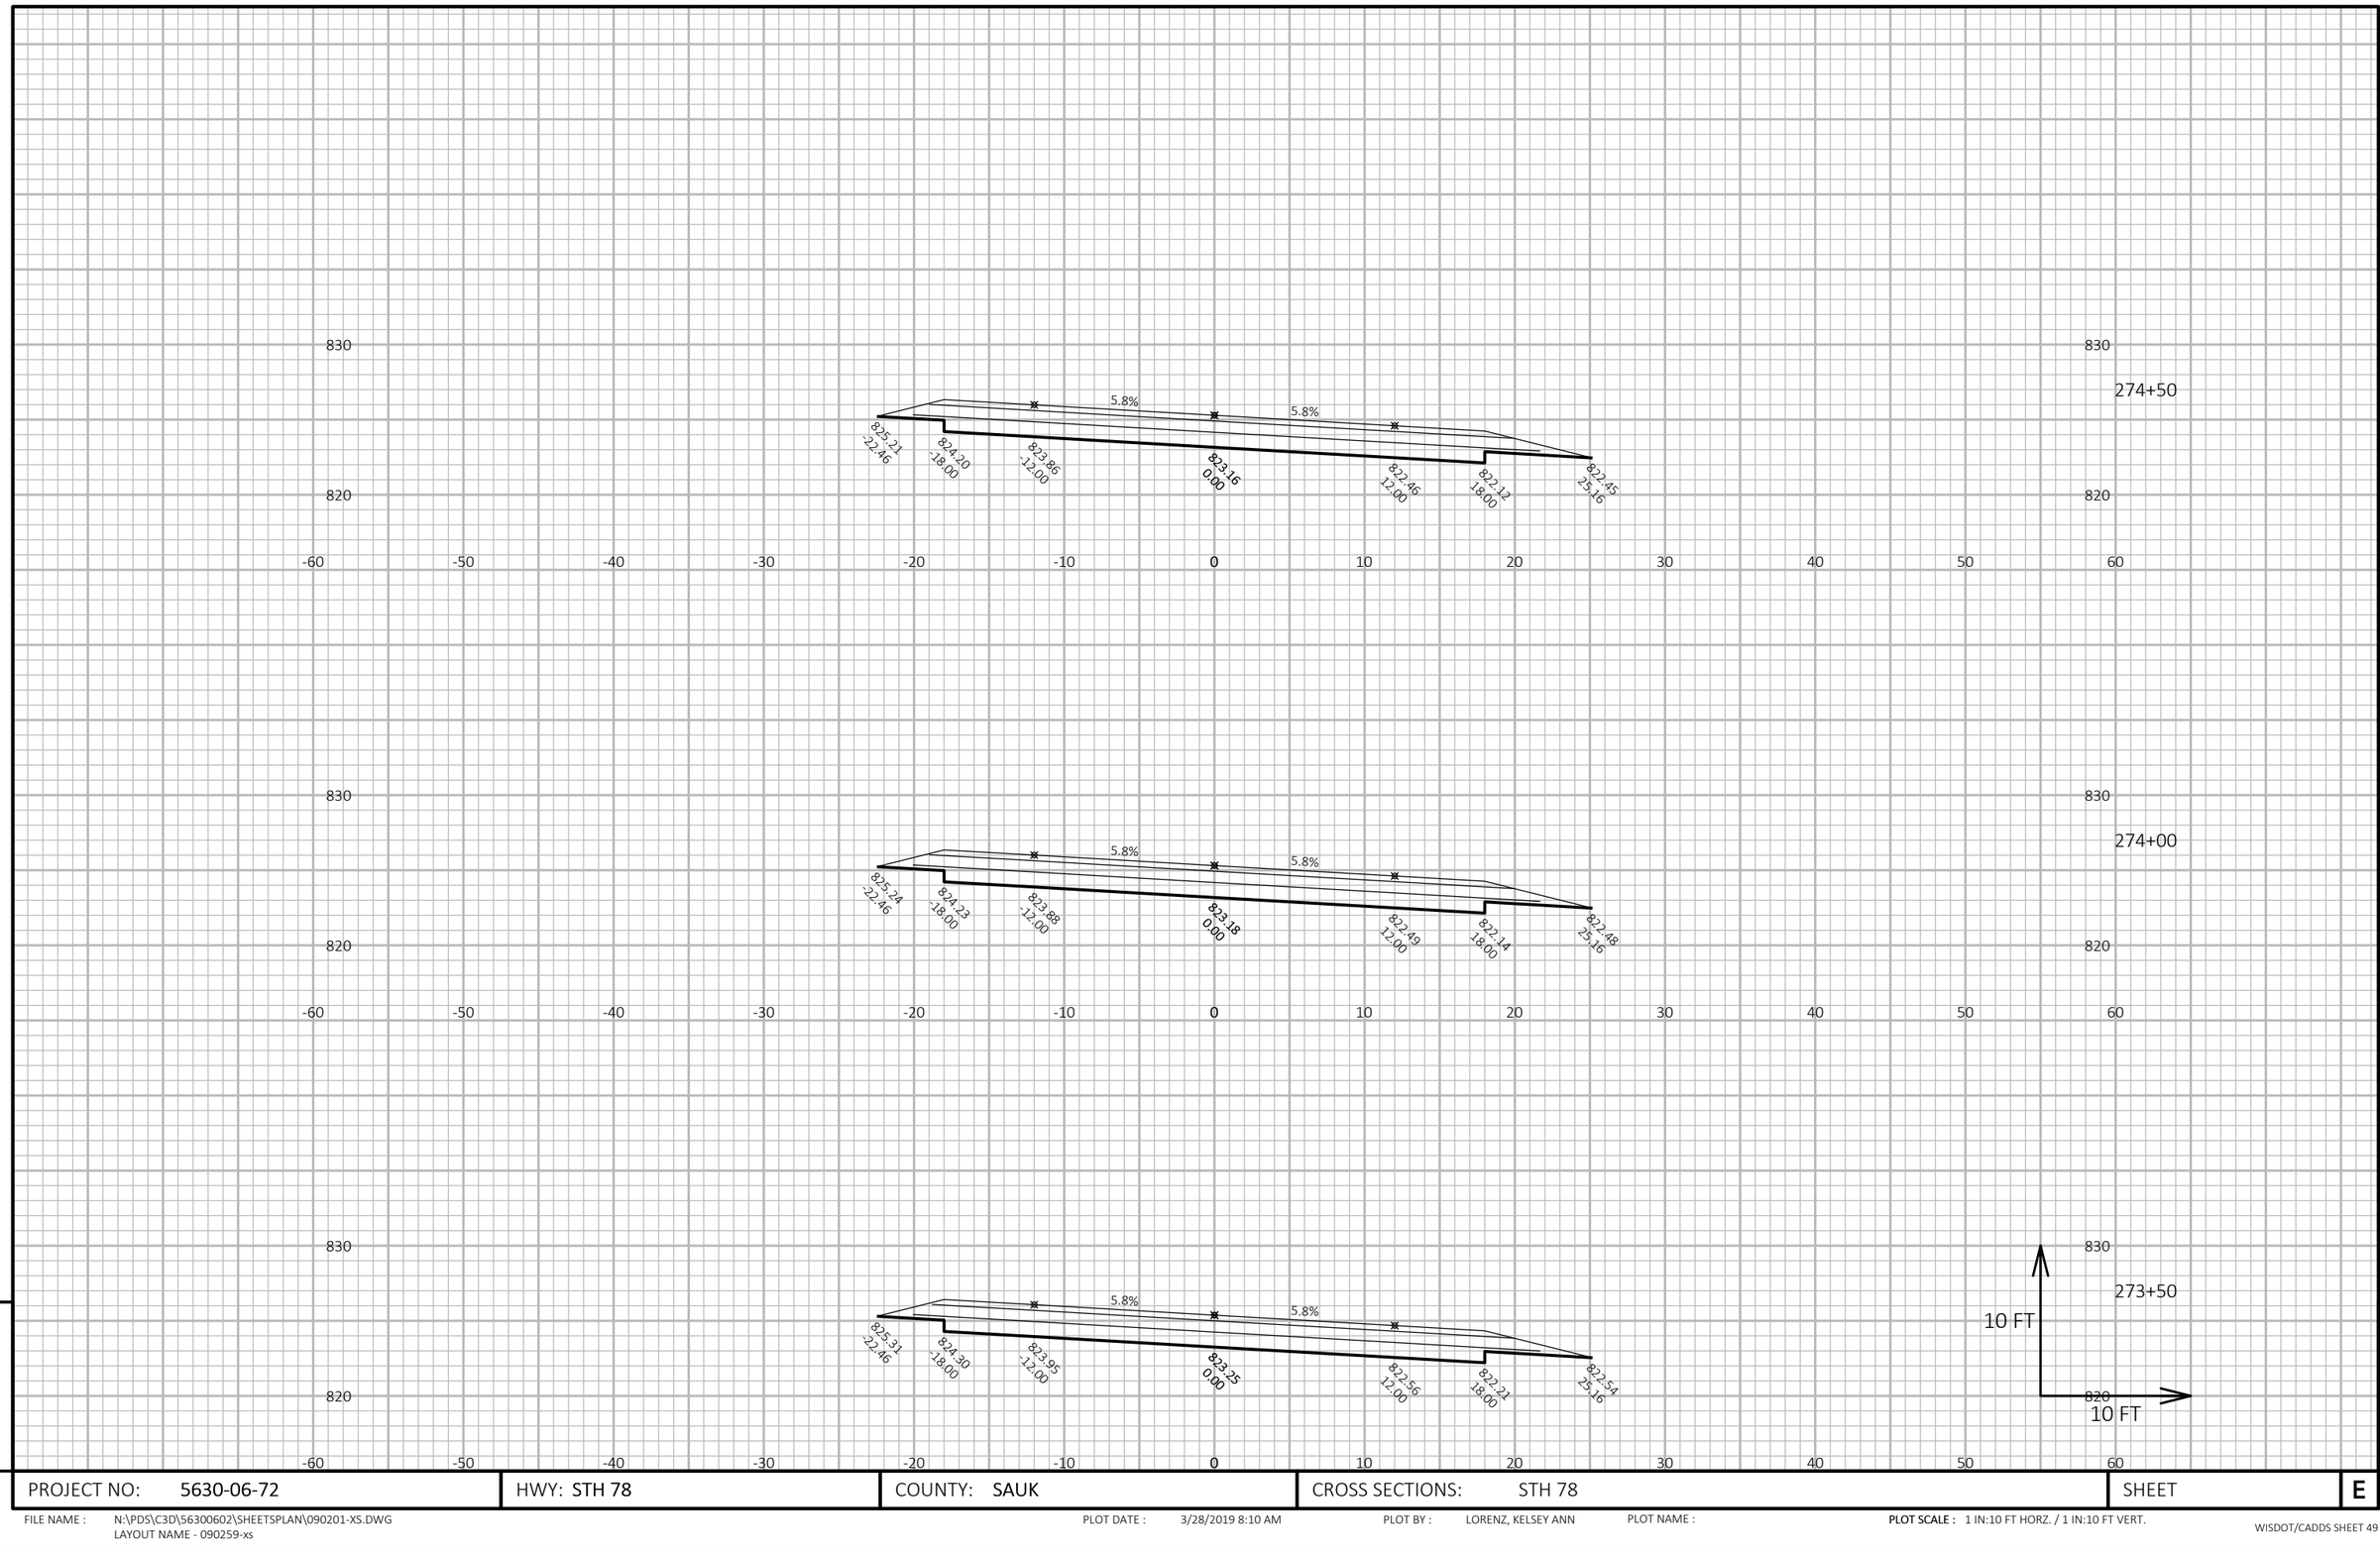

9

9

PROJECT NO: 5630-06-72	HWY: STH 78	COUNTY: SAUK	CROSS SECTIONS: STH 78	SHEET	E


FILE NAME : N:\PDS\C3D\56300602\SHEETSPLAN\090201-XS.DWG
LAYOUT NAME - 090259-xs

PLOT DATE : 3/28/2019 8:10 AM


PLOT BY : LORENZ, KELSEY ANN

PLOT NAME :

PLOT SCALE : 1 IN:10 FT HORZ. / 1 IN:10 FT VERT.

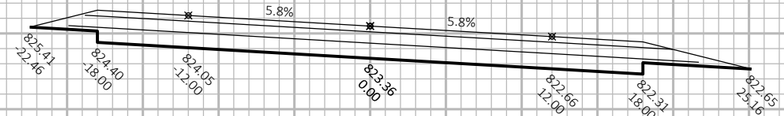


276+00

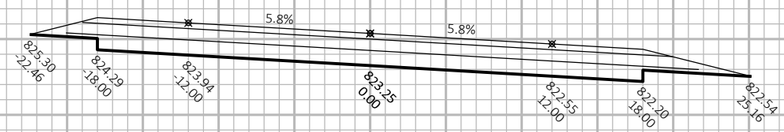

275+50



275+00

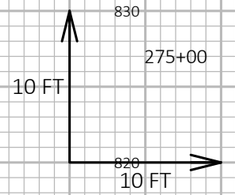

9

9

PROJECT NO: 5630-06-72	HWY: STH 78	COUNTY: SAUK	CROSS SECTIONS: STH 78	SHEET	E


FILE NAME : N:\PDS\C3D\56300602\SHEETSPLAN\090201-XS.DWG
LAYOUT NAME - 090260-xs

PLOT DATE : 3/28/2019 8:10 AM

PLOT BY : LORENZ, KELSEY ANN

PLOT NAME :

PLOT SCALE : 1 IN:10 FT HORZ. / 1 IN:10 FT VERT.

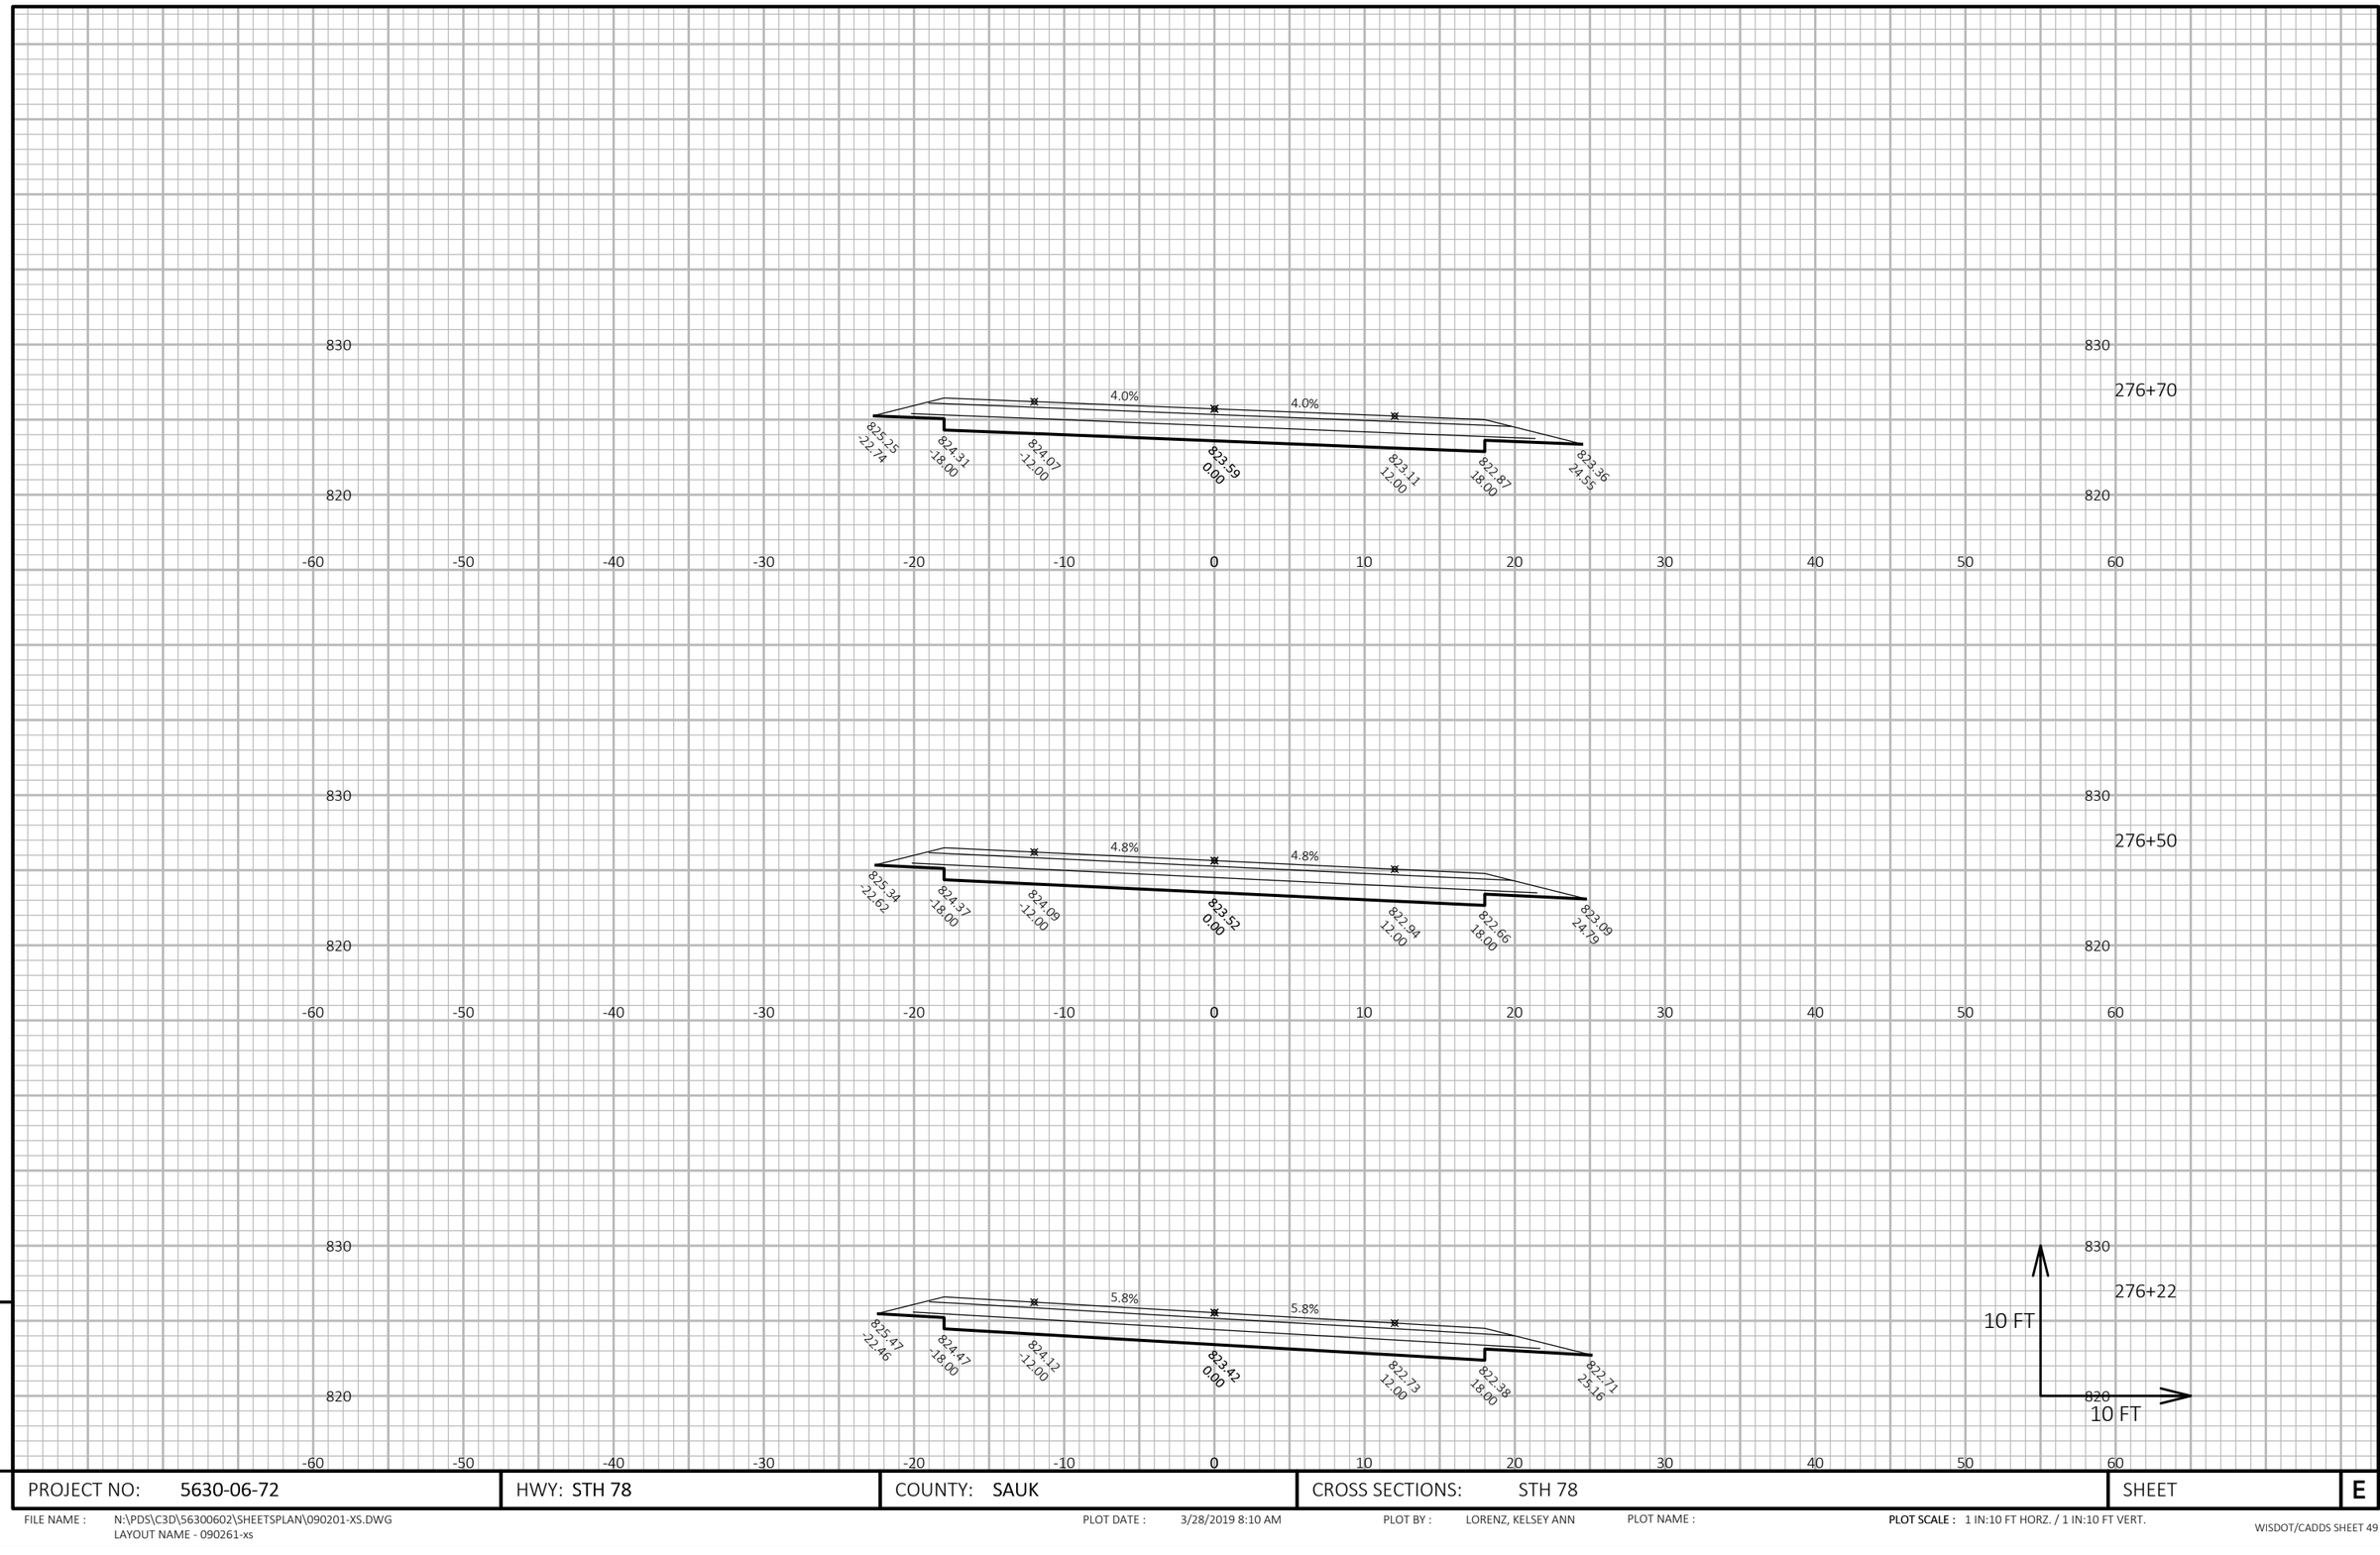

9

PROJECT NO: 5630-06-72	HWY: STH 78	COUNTY: SAUK	CROSS SECTIONS: STH 78	SHEET	E

FILE NAME : N:\PDS\C3D\56300602\SHEETSPLAN\090201-XS.DWG
LAYOUT NAME - 090261-xs


PLOT DATE : 3/28/2019 8:10 AM

PLOT BY : LORENZ, KELSEY ANN

PLOT NAME :

PLOT SCALE : 1 IN:10 FT HORZ. / 1 IN:10 FT VERT.


9

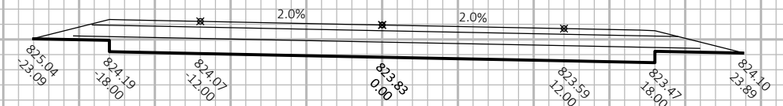


277+24



277+00

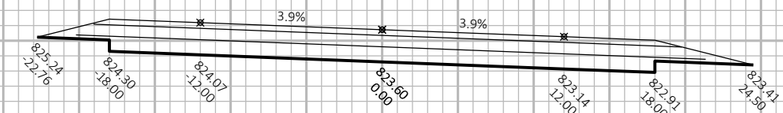

276+74

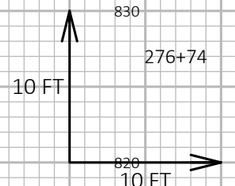

9

9

PROJECT NO: 5630-06-72	HWY: STH 78	COUNTY: SAUK	CROSS SECTIONS: STH 78	SHEET	E


FILE NAME : N:\PDS\C3D\56300602\SHEETSPLAN\090201-XS.DWG
LAYOUT NAME - 090262-xs

PLOT DATE : 3/28/2019 8:10 AM


PLOT BY : LORENZ, KELSEY ANN

PLOT NAME :


PLOT SCALE : 1 IN:10 FT HORZ. / 1 IN:10 FT VERT.

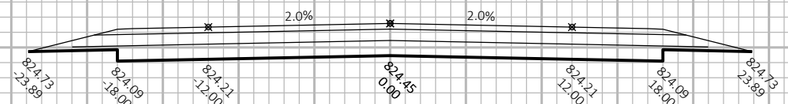


278+30

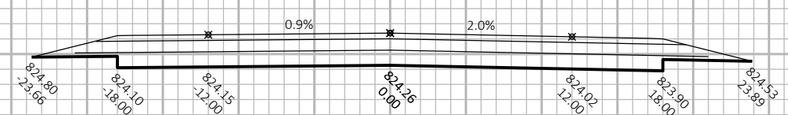

278+00

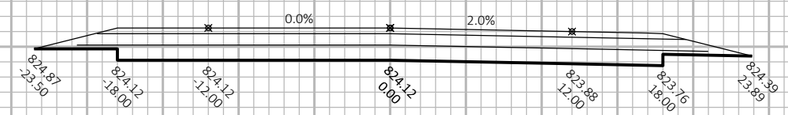

277+77

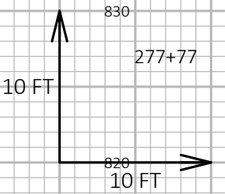

9

9

PROJECT NO: 5630-06-72	HWY: STH 78	COUNTY: SAUK	CROSS SECTIONS: STH 78	SHEET	E


FILE NAME : N:\PDS\C3D\56300602\SHEETSPLAN\090201-XS.DWG
LAYOUT NAME - 090263-xs

PLOT DATE : 3/28/2019 8:10 AM


PLOT BY : LORENZ, KELSEY ANN

PLOT NAME :


PLOT SCALE : 1 IN:10 FT HORZ. / 1 IN:10 FT VERT.

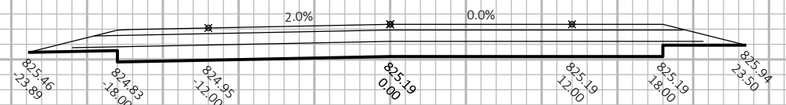


279+40

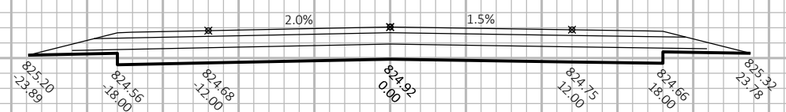

279+00

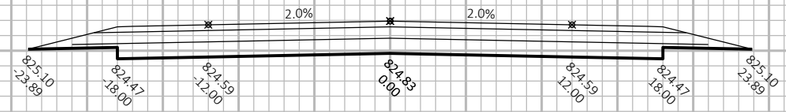

278+86

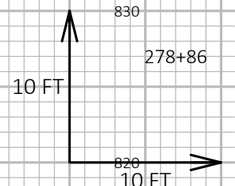

9

9

PROJECT NO: 5630-06-72	HWY: STH 78	COUNTY: SAUK	CROSS SECTIONS: STH 78	SHEET	E


FILE NAME : N:\PDS\C3D\56300602\SHEETSPLAN\090201-XS.DWG
LAYOUT NAME - 090264-xs

PLOT DATE : 3/28/2019 8:11 AM


PLOT BY : LORENZ, KELSEY ANN

PLOT NAME :


PLOT SCALE : 1 IN:10 FT HORZ. / 1 IN:10 FT VERT.

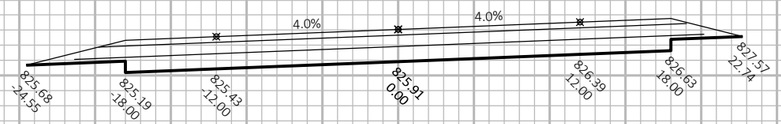


280+46

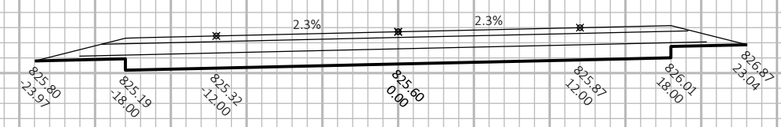

280+00

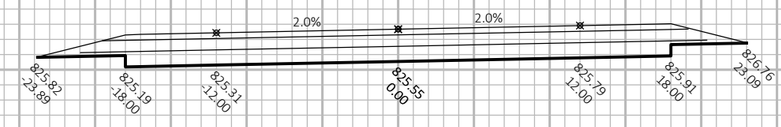

279+93

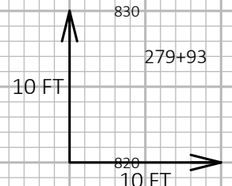

9

9

PROJECT NO: 5630-06-72	HWY: STH 78	COUNTY: SAUK	CROSS SECTIONS: STH 78	SHEET	E


FILE NAME : N:\PDS\C3D\56300602\SHEETSPLAN\090201-XS.DWG
LAYOUT NAME - 090265-xs

PLOT DATE : 3/28/2019 8:11 AM


PLOT BY : LORENZ, KELSEY ANN

PLOT NAME :


PLOT SCALE : 1 IN:10 FT HORZ. / 1 IN:10 FT VERT.

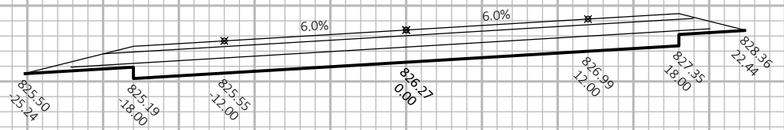


281+00

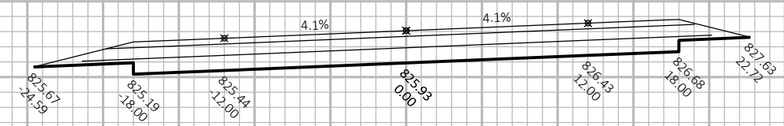

280+50

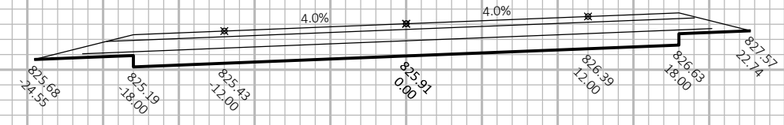

280+46

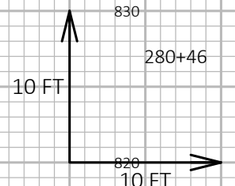

9

9

PROJECT NO: 5630-06-72	HWY: STH 78	COUNTY: SAUK	CROSS SECTIONS: STH 78	SHEET	E


FILE NAME : N:\PDS\C3D\56300602\SHEETSPLAN\090201-XS.DWG
LAYOUT NAME - 090266-xs

PLOT DATE : 3/28/2019 8:11 AM

PLOT BY : LORENZ, KELSEY ANN

PLOT NAME :

PLOT SCALE : 1 IN:10 FT HORZ. / 1 IN:10 FT VERT.

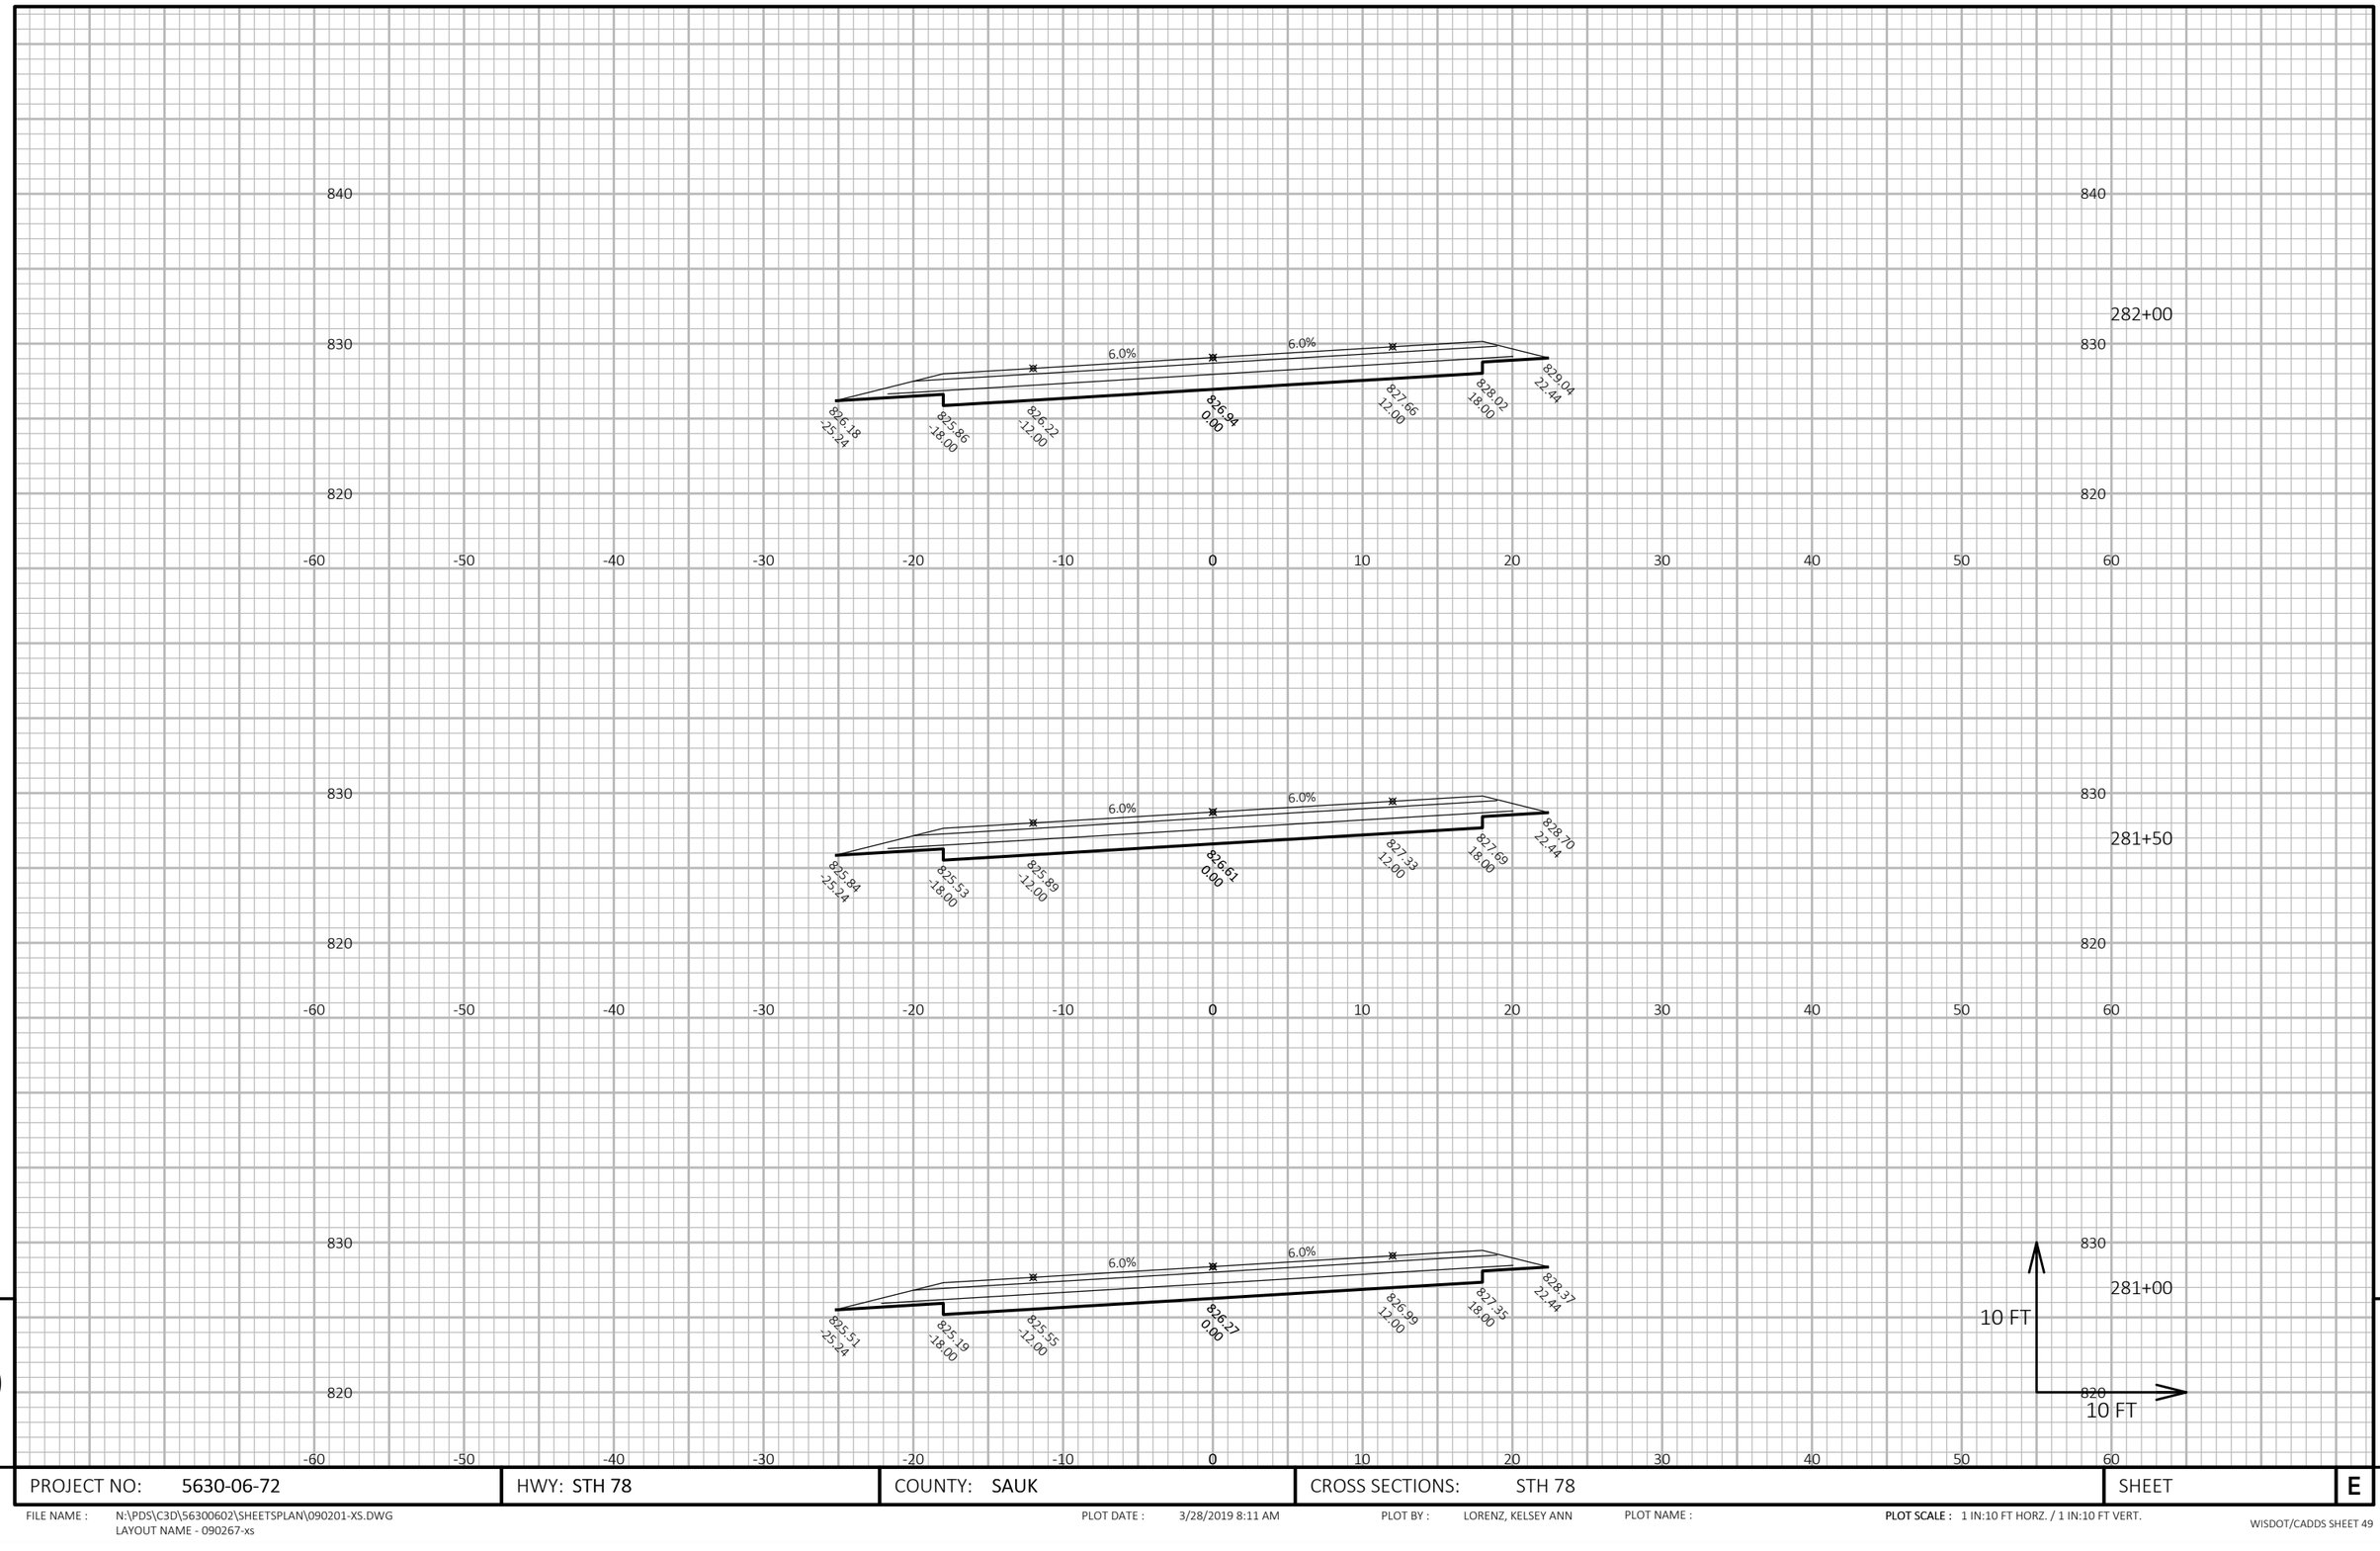

9

9

PROJECT NO: 5630-06-72	HWY: STH 78	COUNTY: SAUK	CROSS SECTIONS: STH 78	SHEET	E


FILE NAME : N:\PDS\C3D\56300602\SHEETSPLAN\090201-XS.DWG
LAYOUT NAME - 090267-xs

PLOT DATE : 3/28/2019 8:11 AM

PLOT BY : LORENZ, KELSEY ANN

PLOT NAME :

PLOT SCALE : 1 IN:10 FT HORZ. / 1 IN:10 FT VERT.

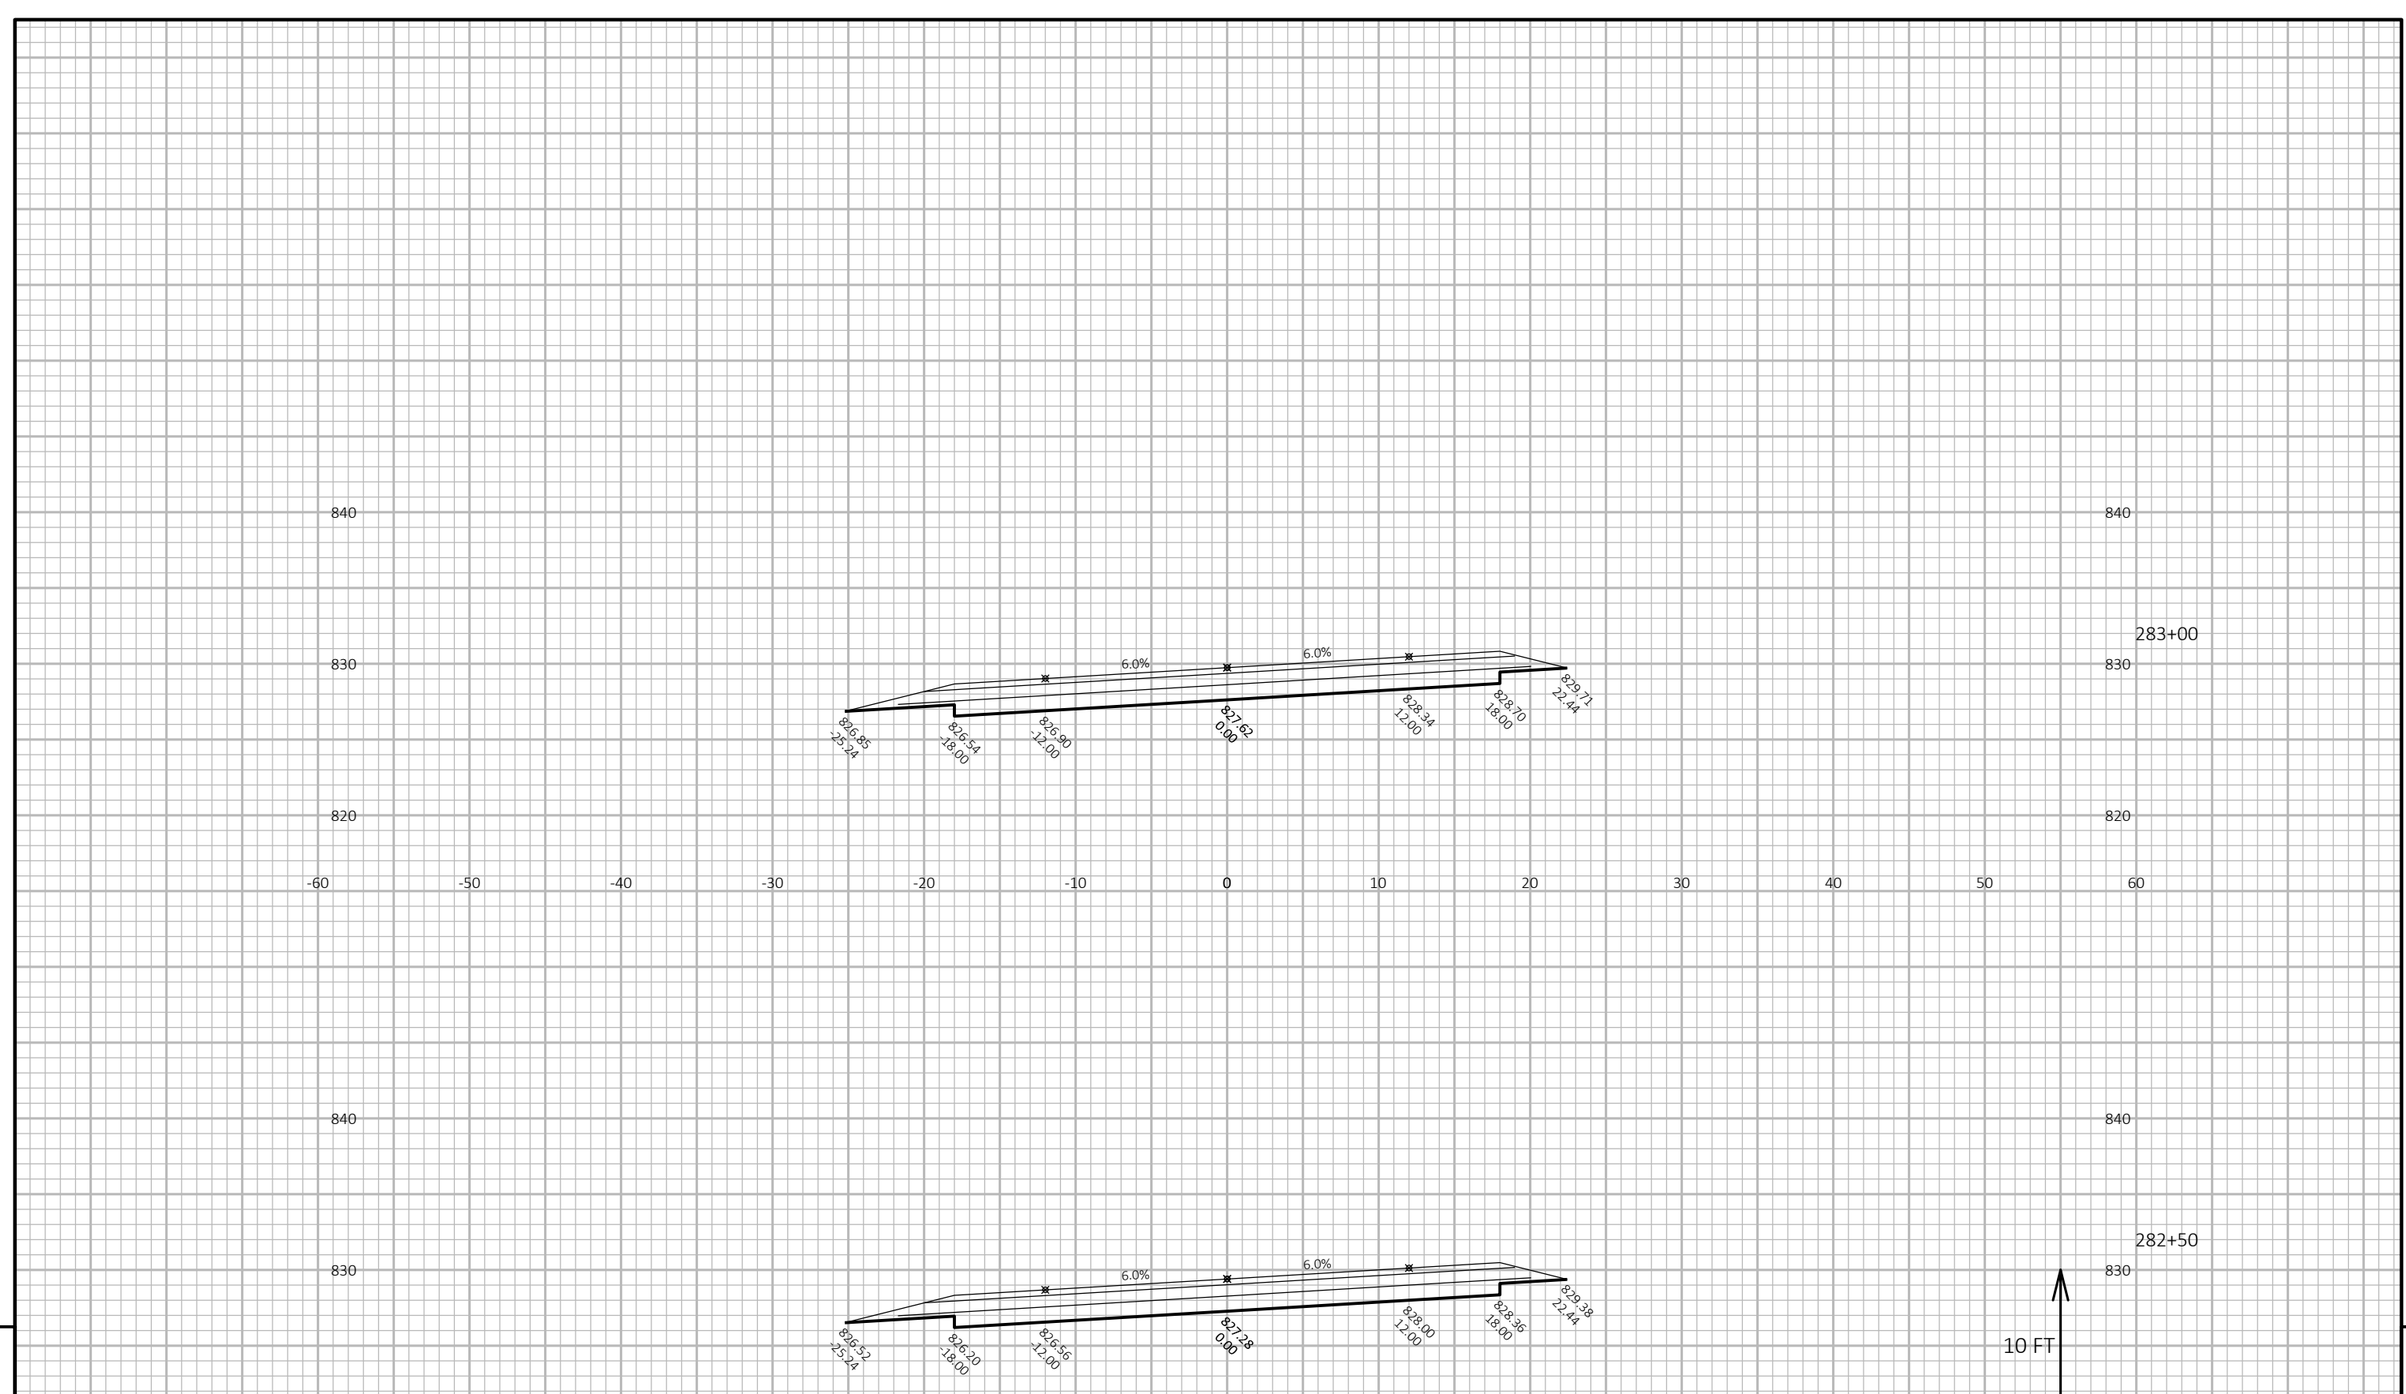

9

9

PROJECT NO: 5630-06-72	HWY: STH 78	COUNTY: SAUK	CROSS SECTIONS: STH 78	SHEET	E


FILE NAME : N:\PDS\C3D\56300602\SHEETSPLAN\090201-XS.DWG
LAYOUT NAME - 090268-xs


PLOT DATE : 3/28/2019 8:11 AM


PLOT BY : LORENZ, KELSEY ANN

PLOT NAME :

PLOT SCALE : 1 IN:10 FT HORZ. / 1 IN:10 FT VERT.

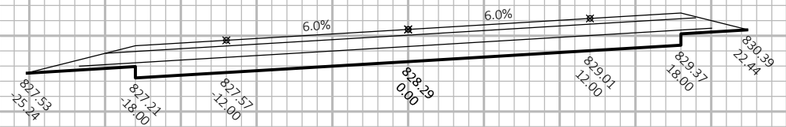

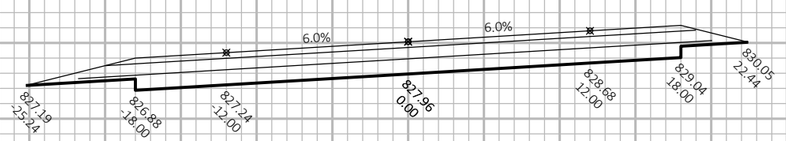


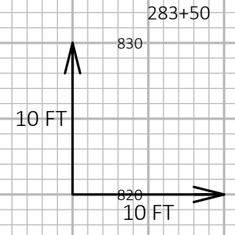

PROJECT NO: 5630-06-72	HWY: STH 78	COUNTY: SAUK	CROSS SECTIONS: STH 78	SHEET	E

FILE NAME : N:\PDS\C3D\56300602\SHEETSPLAN\090201-XS.DWG
LAYOUT NAME - 090269-xs

PLOT DATE : 3/28/2019 8:11 AM PLOT BY : LORENZ, KELSEY ANN PLOT NAME : **PLOT SCALE :** 1 IN:10 FT HORZ. / 1 IN:10 FT VERT.

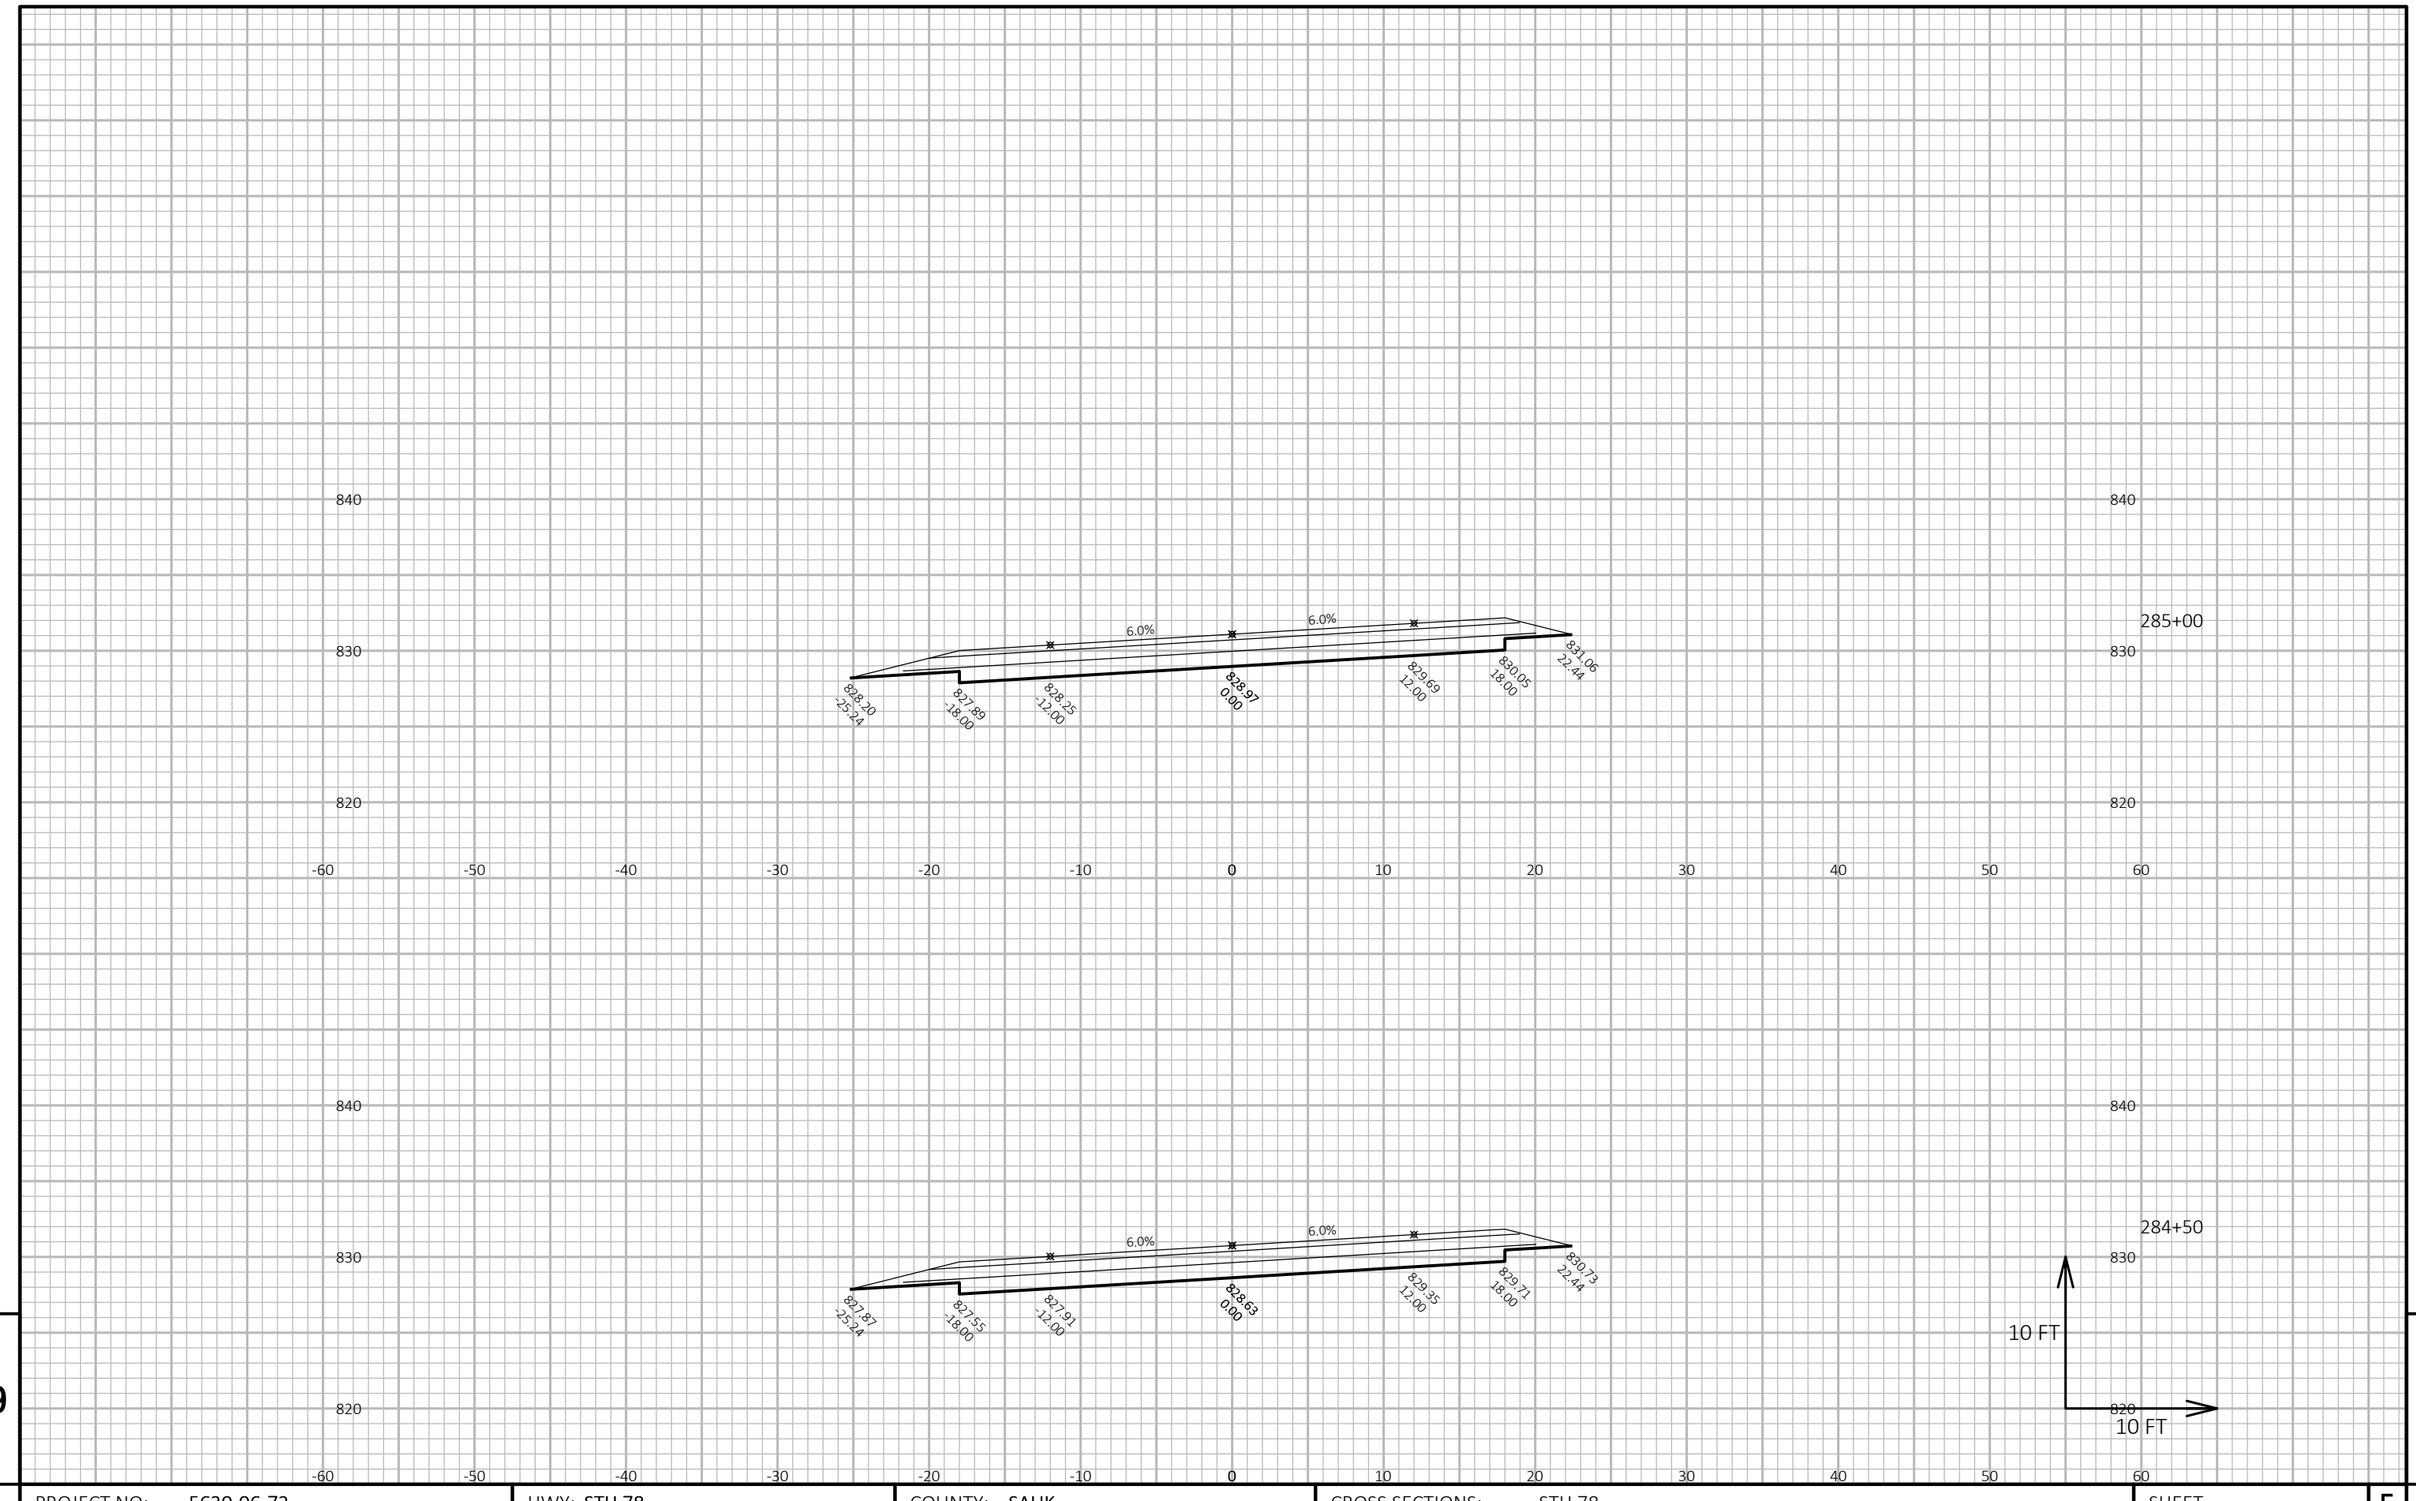

9

9

PROJECT NO: 5630-06-72	HWY: STH 78	COUNTY: SAUK	CROSS SECTIONS: STH 78	SHEET	E


FILE NAME : N:\PDS\C3D\56300602\SHEETSPLAN\090201-XS.DWG
LAYOUT NAME - 090270-xs


PLOT DATE : 3/28/2019 8:11 AM


PLOT BY : LORENZ, KELSEY ANN

PLOT NAME :

PLOT SCALE : 1 IN:10 FT HORZ. / 1 IN:10 FT VERT.

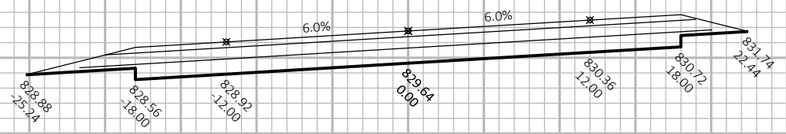

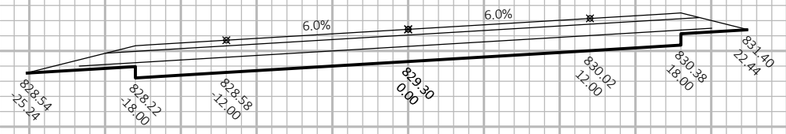

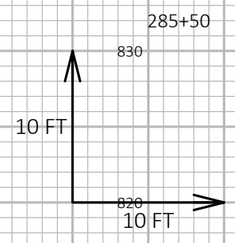

9

9

PROJECT NO: 5630-06-72	HWY: STH 78	COUNTY: SAUK	CROSS SECTIONS: STH 78	SHEET	E


FILE NAME : N:\PDS\C3D\56300602\SHEETSPLAN\090201-XS.DWG
LAYOUT NAME - 090271-xs

PLOT DATE : 3/28/2019 8:12 AM

PLOT BY : LORENZ, KELSEY ANN

PLOT NAME :

PLOT SCALE : 1 IN:10 FT HORZ. / 1 IN:10 FT VERT.

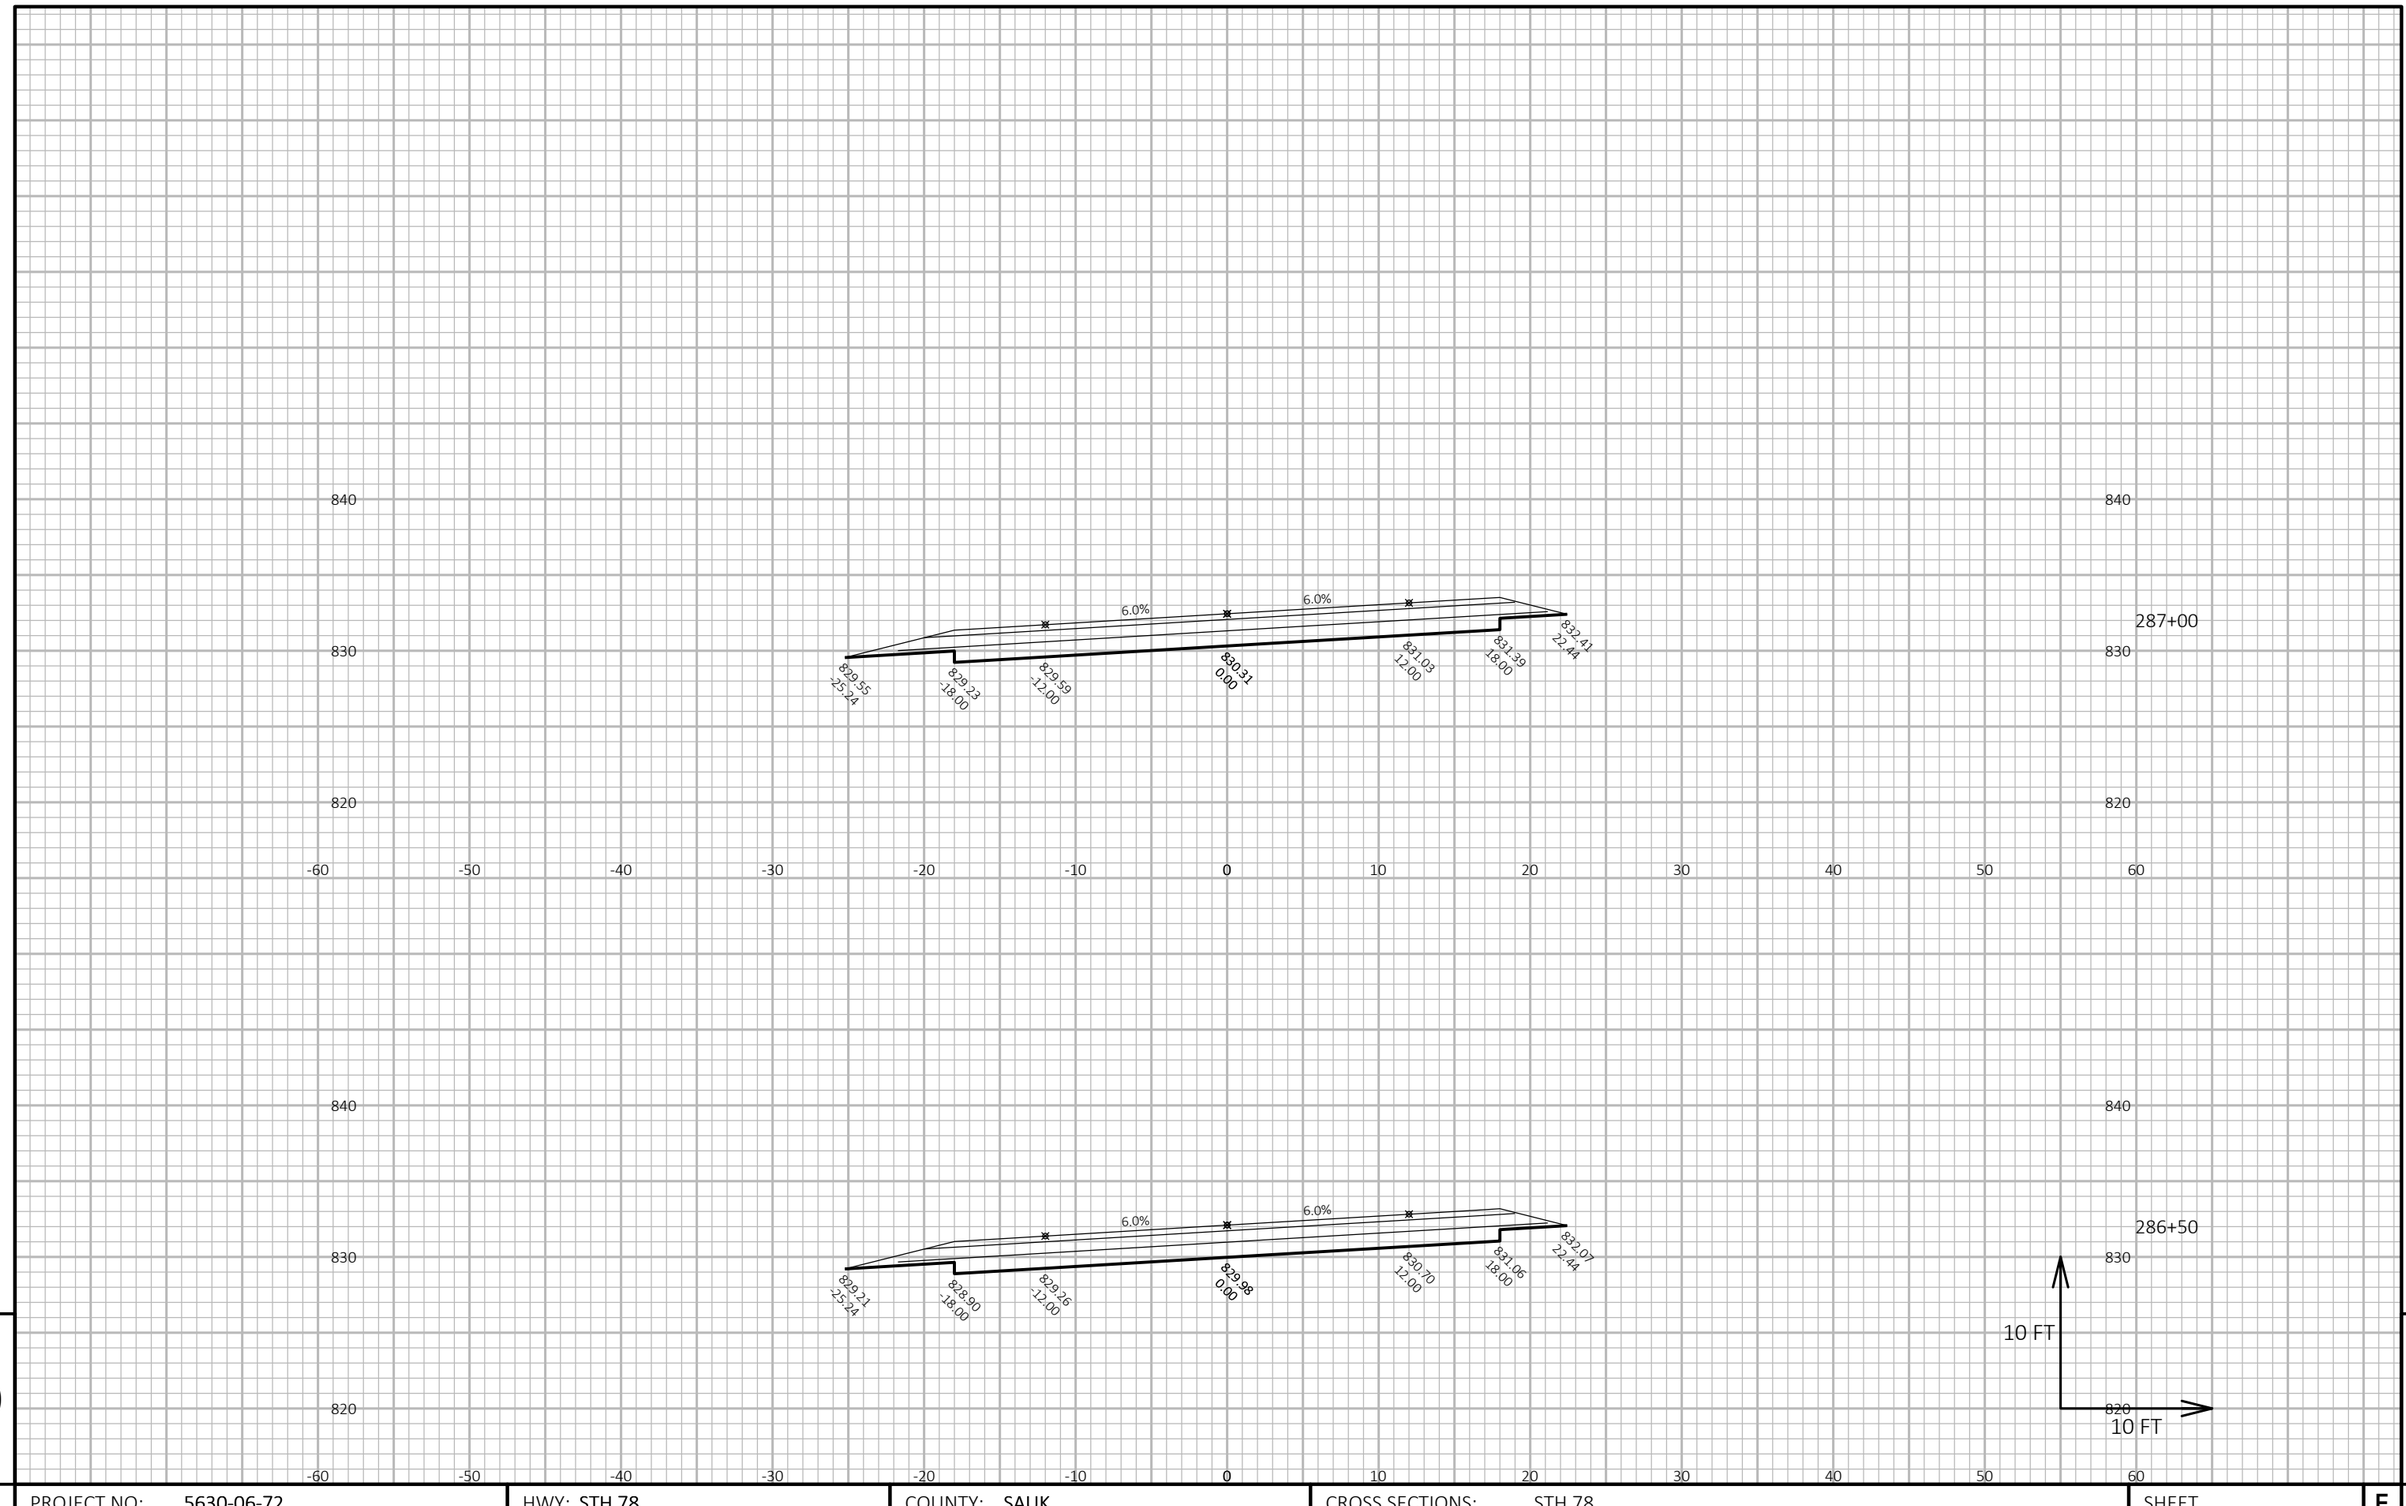

9

9

PROJECT NO: 5630-06-72	HWY: STH 78	COUNTY: SAUK	CROSS SECTIONS: STH 78	SHEET	E


FILE NAME : N:\PDS\C3D\56300602\SHEETSPLAN\090201-XS.DWG
LAYOUT NAME - 090272-xs

PLOT DATE : 3/28/2019 8:12 AM


PLOT BY : LORENZ, KELSEY ANN

PLOT NAME :


PLOT SCALE : 1 IN:10 FT HORZ. / 1 IN:10 FT VERT.

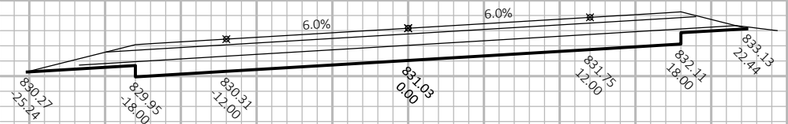

288+06

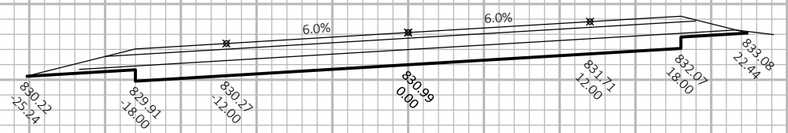

288+00

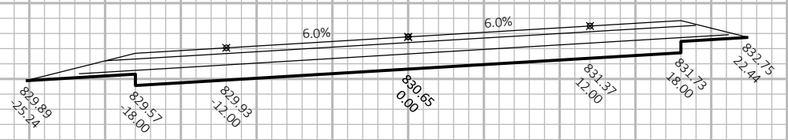

287+50



9

9

PROJECT NO: 5630-06-72	HWY: STH 78	COUNTY: SAUK	CROSS SECTIONS: STH 78	SHEET	E


FILE NAME : N:\PDS\C3D\56300602\SHEETSPLAN\090201-XS.DWG
LAYOUT NAME - 090273-xs

PLOT DATE : 3/28/2019 8:12 AM

PLOT BY : LORENZ, KELSEY ANN

PLOT NAME :

PLOT SCALE : 1 IN:10 FT HORZ. / 1 IN:10 FT VERT.

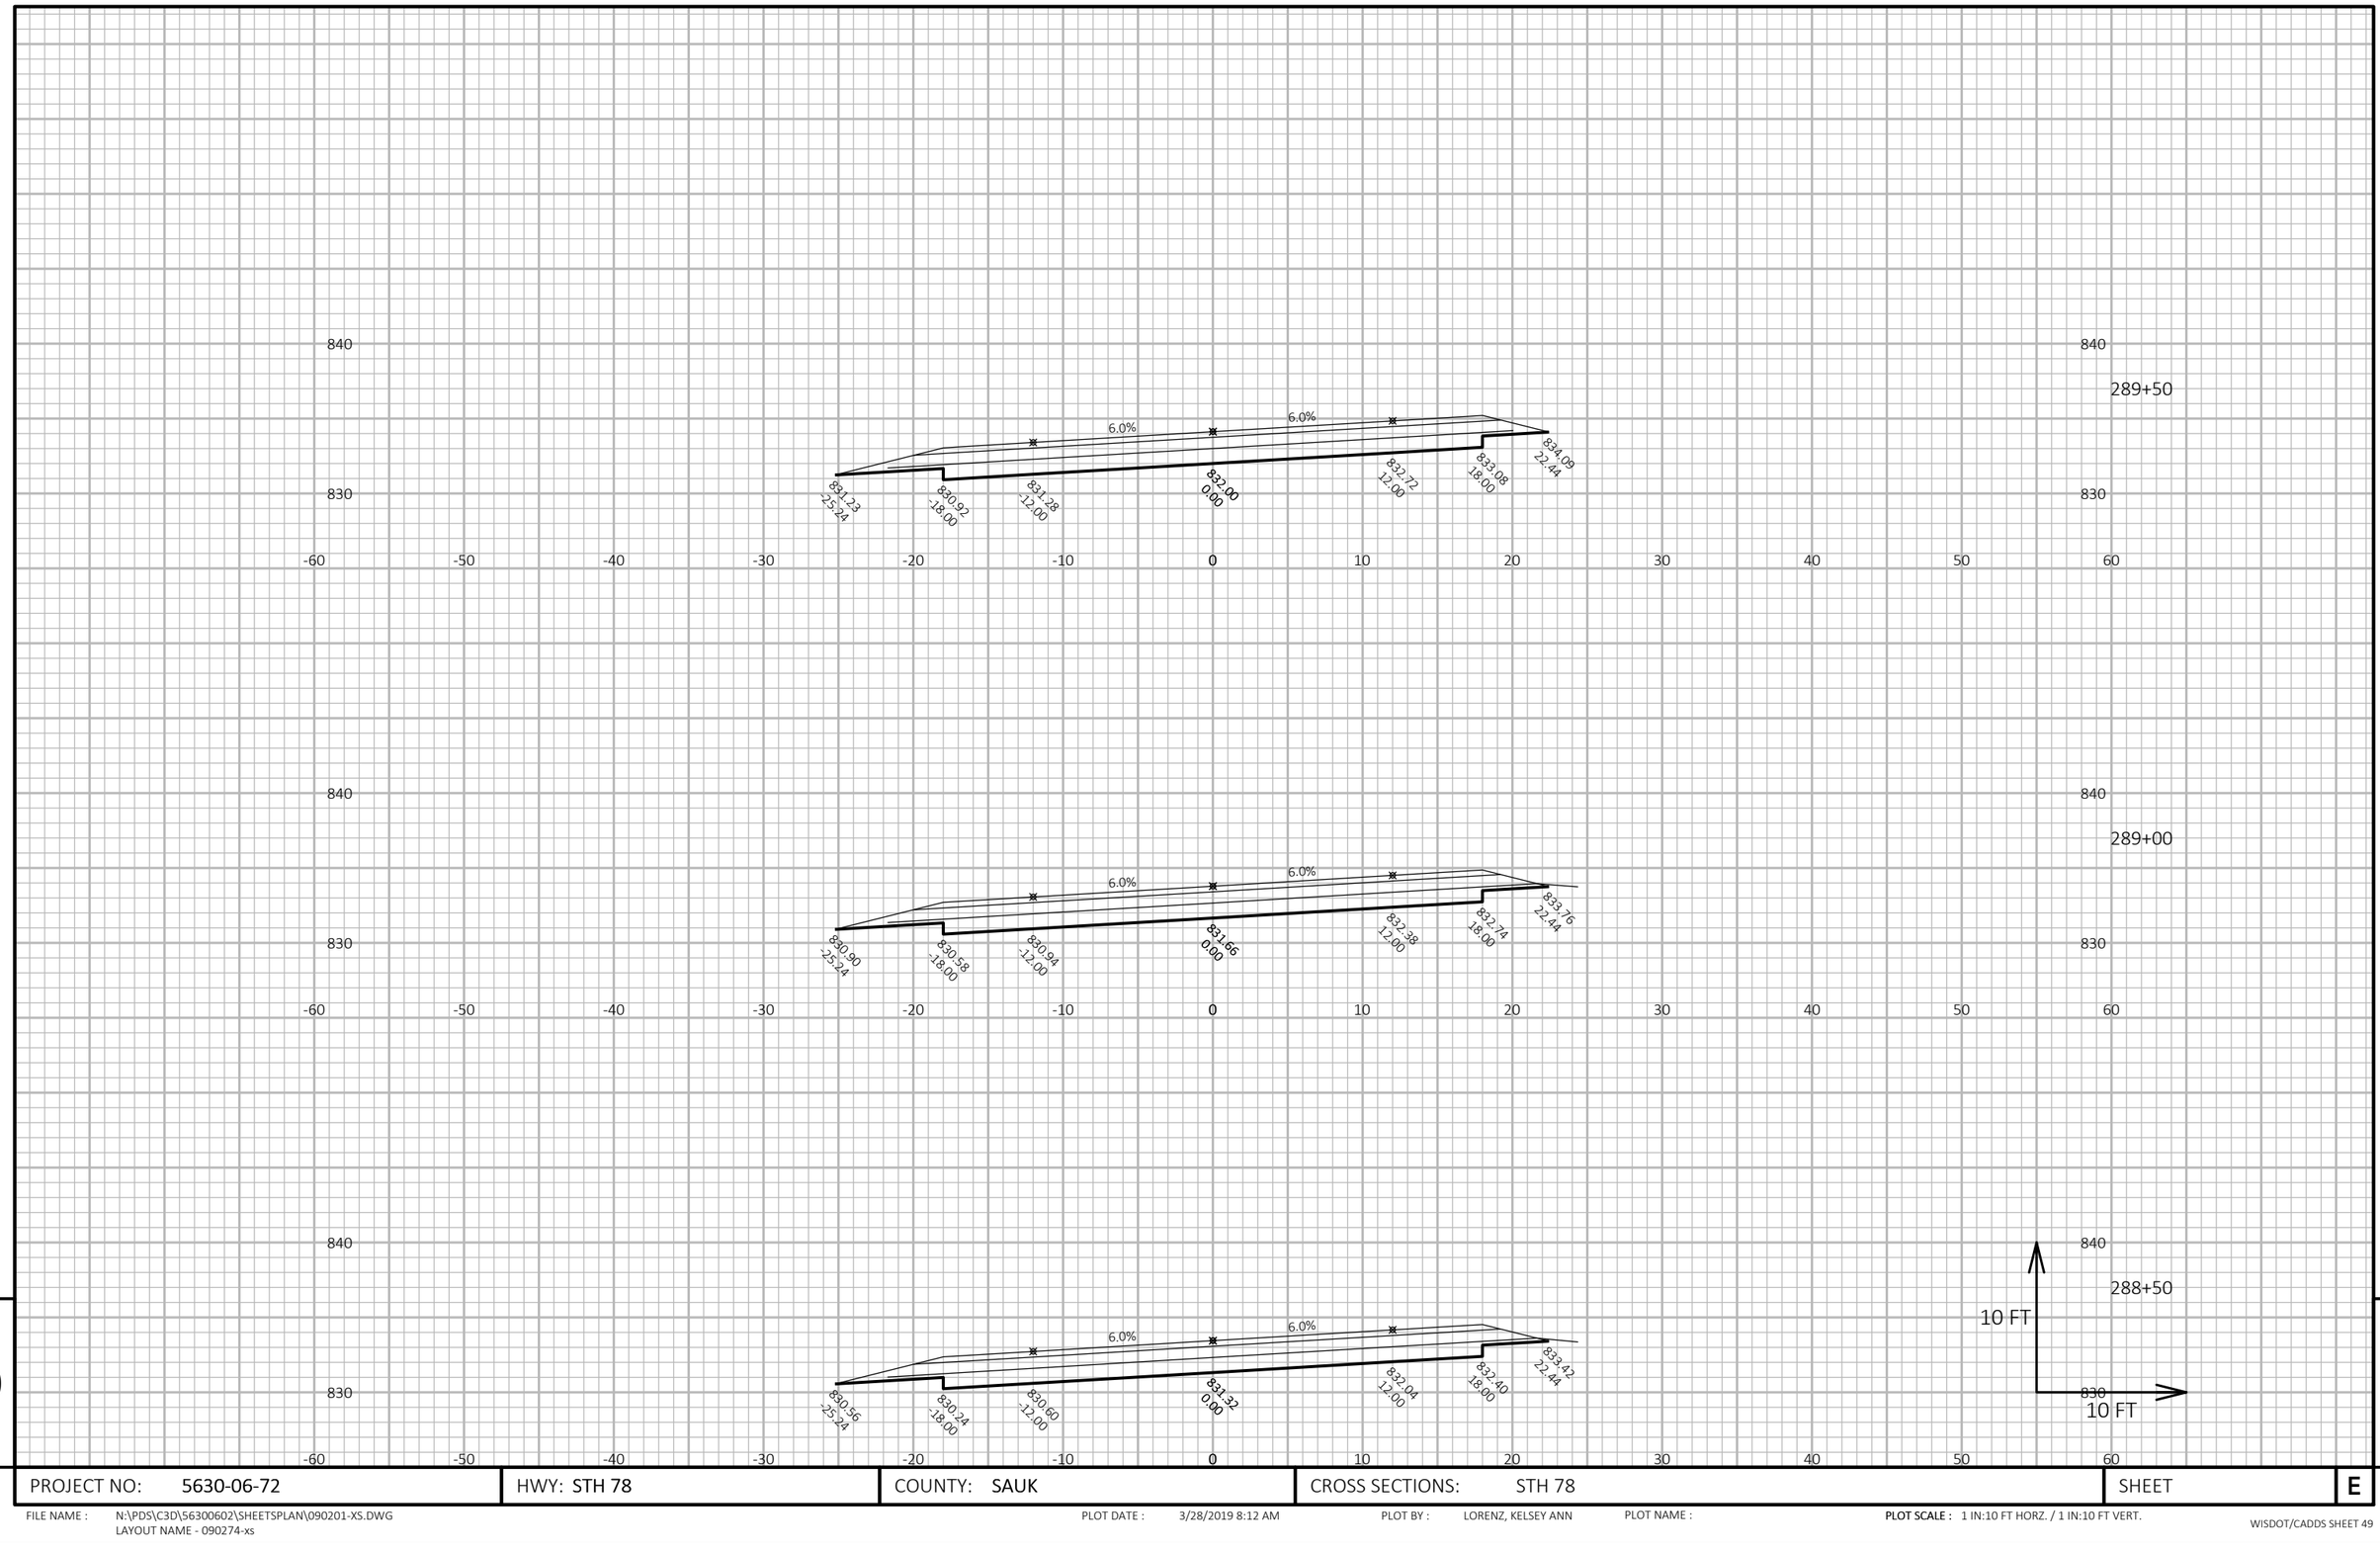

9

PROJECT NO: 5630-06-72	HWY: STH 78	COUNTY: SAUK	CROSS SECTIONS: STH 78	SHEET	E

FILE NAME : N:\PDS\C3D\56300602\SHEETSPLAN\090201-XS.DWG
LAYOUT NAME - 090274-xs


PLOT DATE : 3/28/2019 8:12 AM

PLOT BY : LORENZ, KELSEY ANN

PLOT NAME :

PLOT SCALE : 1 IN:10 FT HORZ. / 1 IN:10 FT VERT.

9

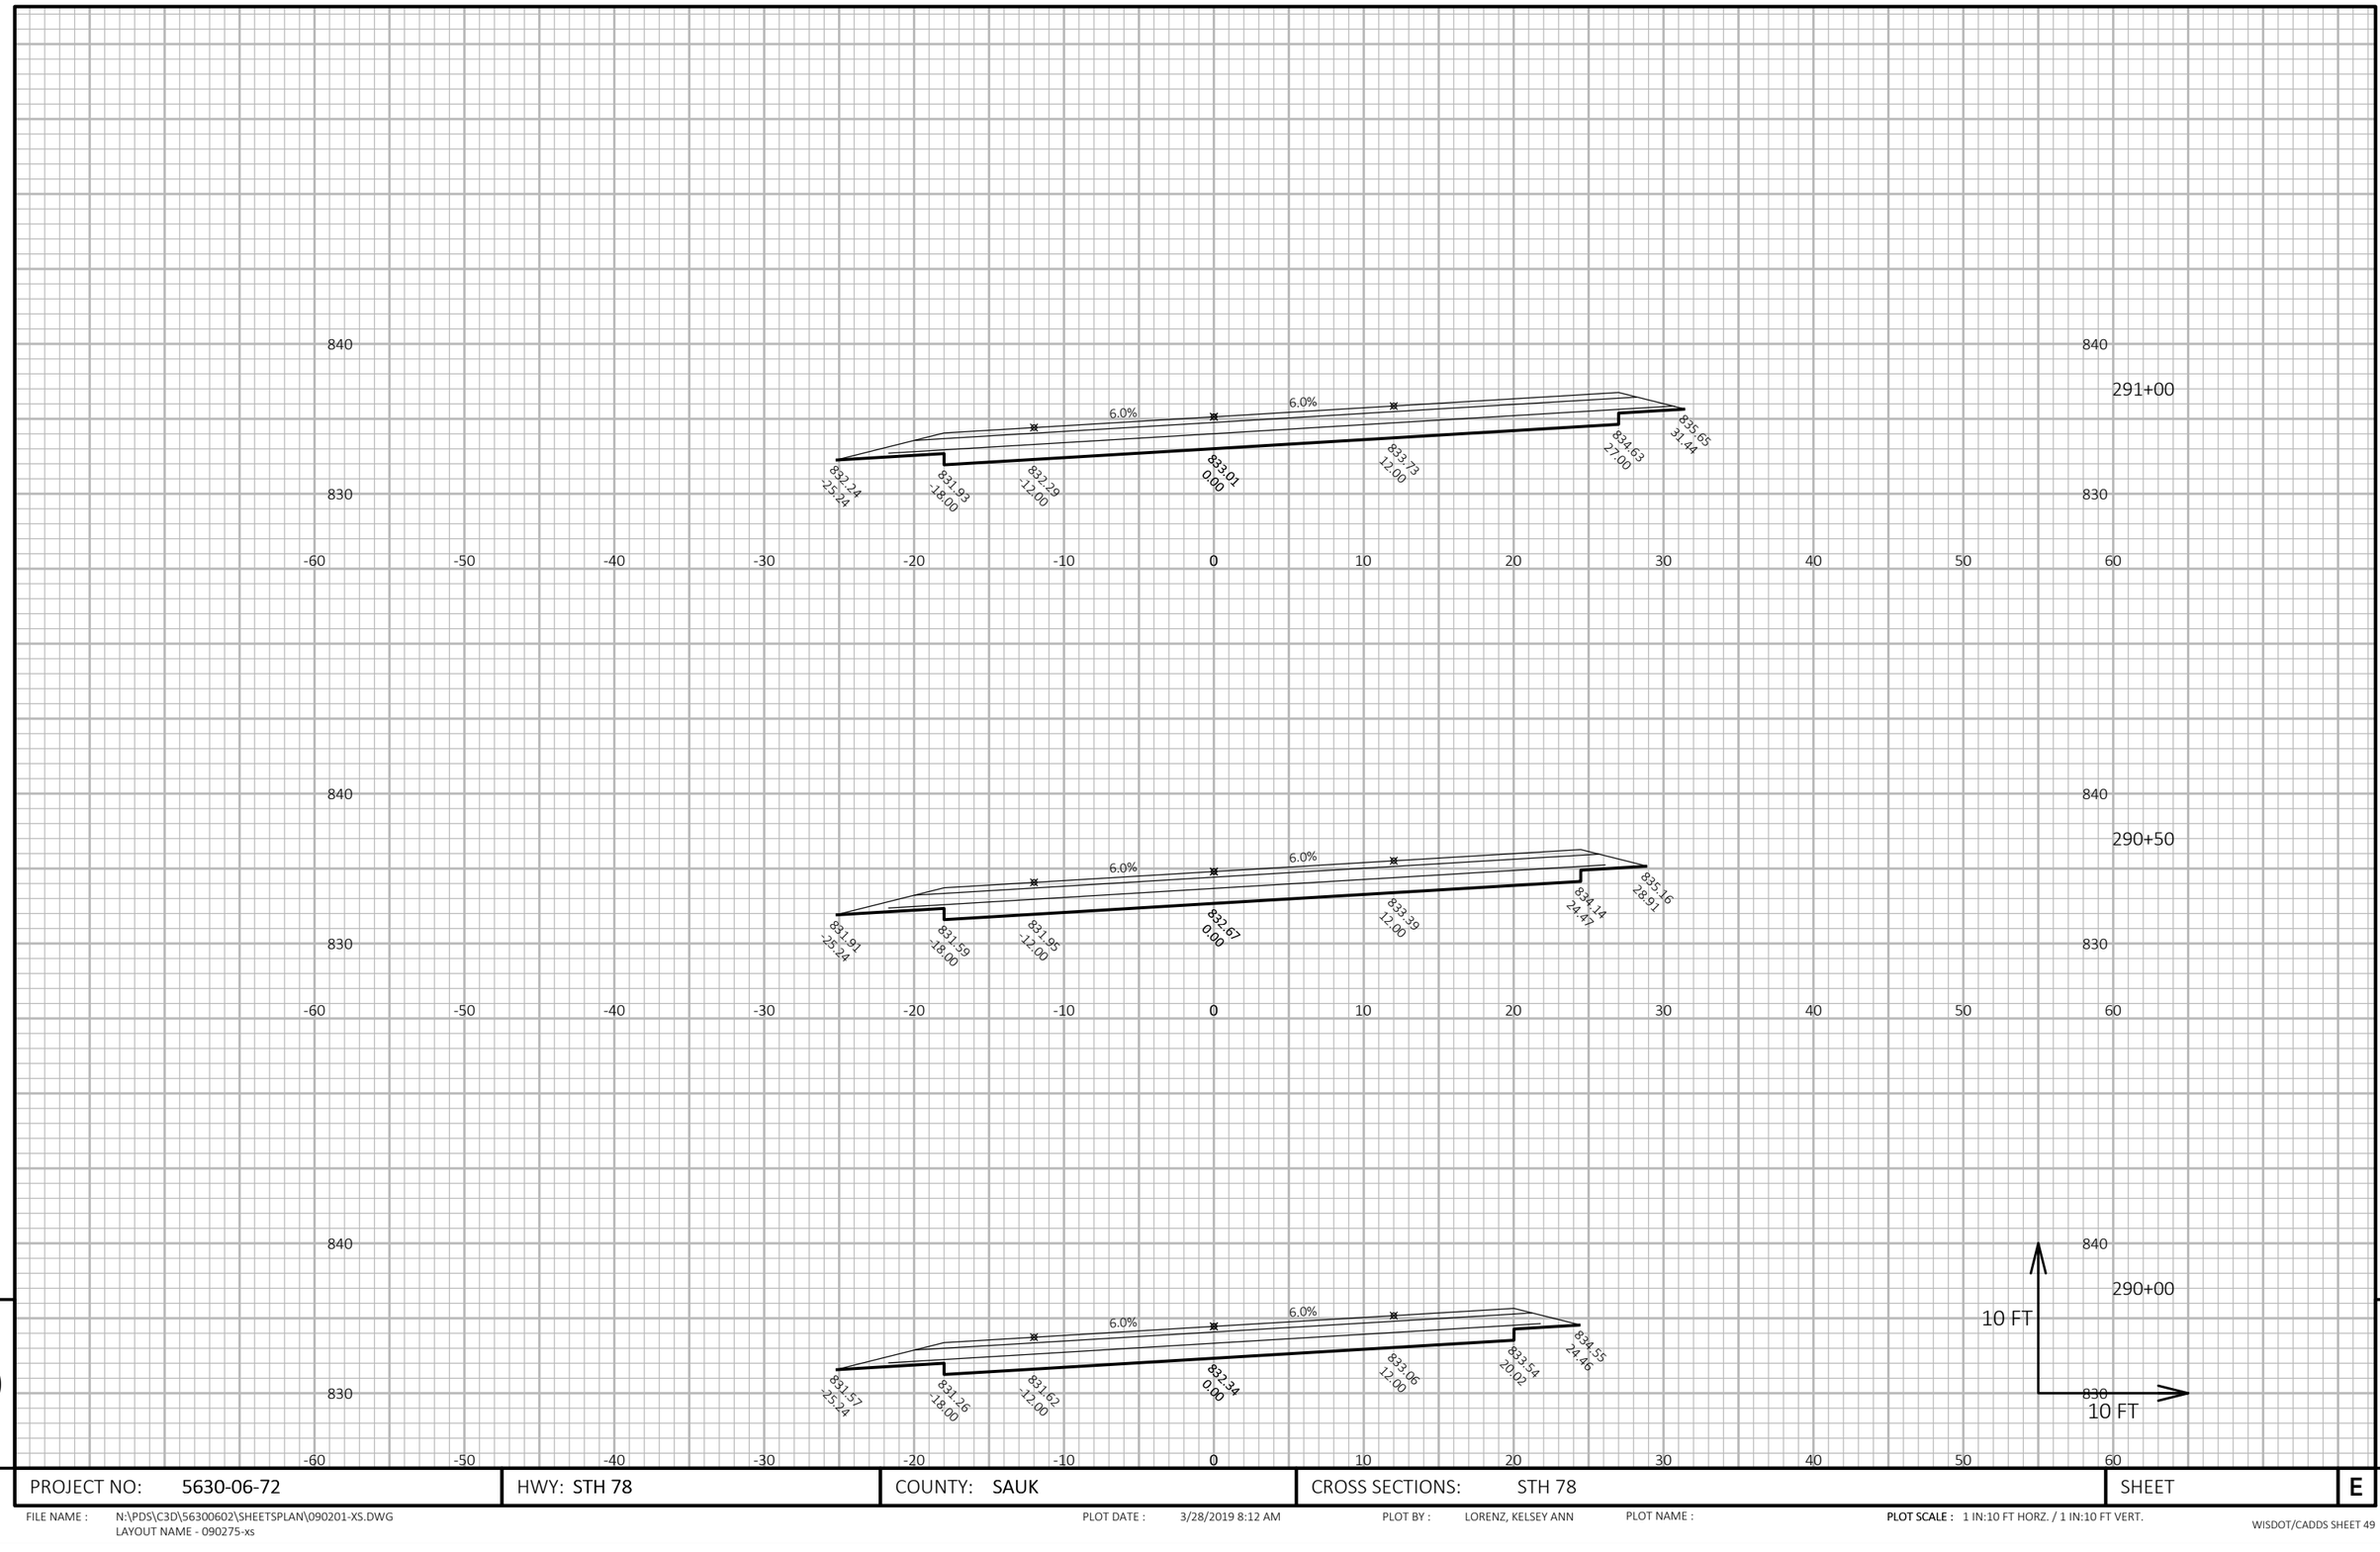

9

PROJECT NO: 5630-06-72	HWY: STH 78	COUNTY: SAUK	CROSS SECTIONS: STH 78	SHEET	E

FILE NAME : N:\PDS\C3D\56300602\SHEETSPLAN\090201-XS.DWG
LAYOUT NAME - 090275-xs


PLOT DATE : 3/28/2019 8:12 AM

PLOT BY : LORENZ, KELSEY ANN

PLOT NAME :

PLOT SCALE : 1 IN:10 FT HORZ. / 1 IN:10 FT VERT.

9

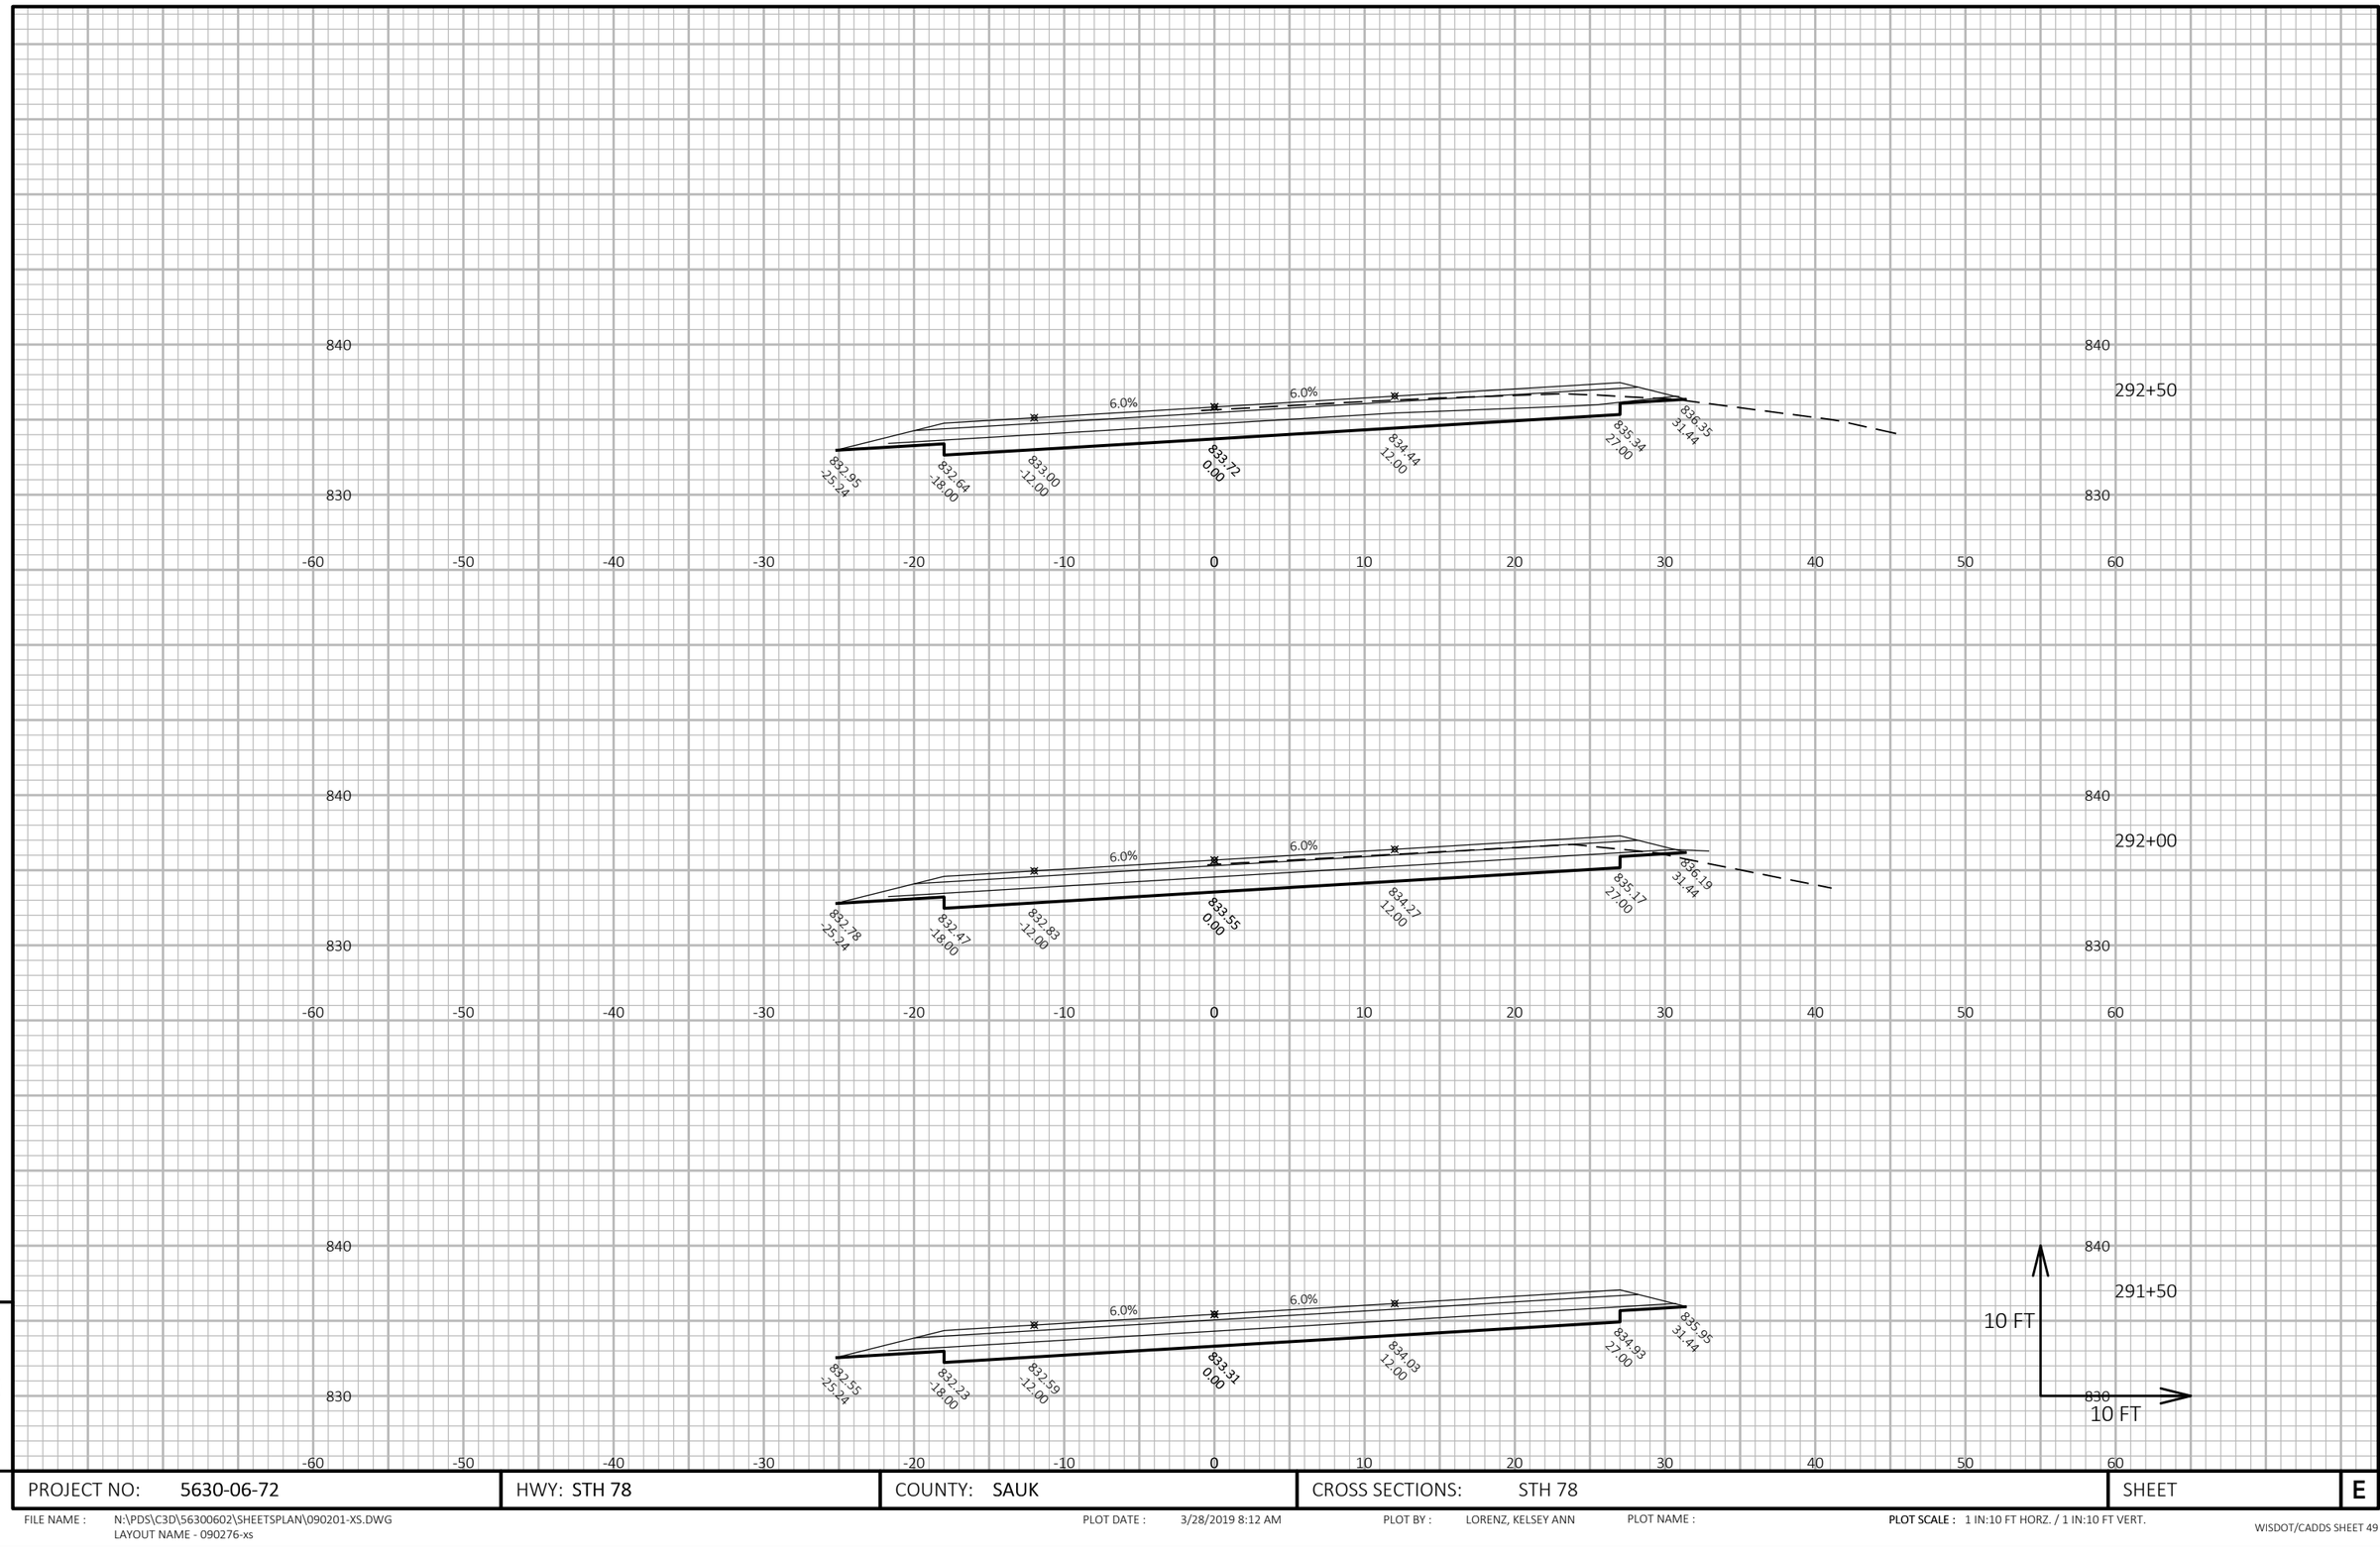

9

9

PROJECT NO: 5630-06-72	HWY: STH 78	COUNTY: SAUK	CROSS SECTIONS: STH 78	SHEET	E


FILE NAME : N:\PDS\C3D\56300602\SHEETSPLAN\090201-XS.DWG
LAYOUT NAME - 090276-xs

PLOT DATE : 3/28/2019 8:12 AM

PLOT BY : LORENZ, KELSEY ANN

PLOT NAME :

PLOT SCALE : 1 IN:10 FT HORZ. / 1 IN:10 FT VERT.

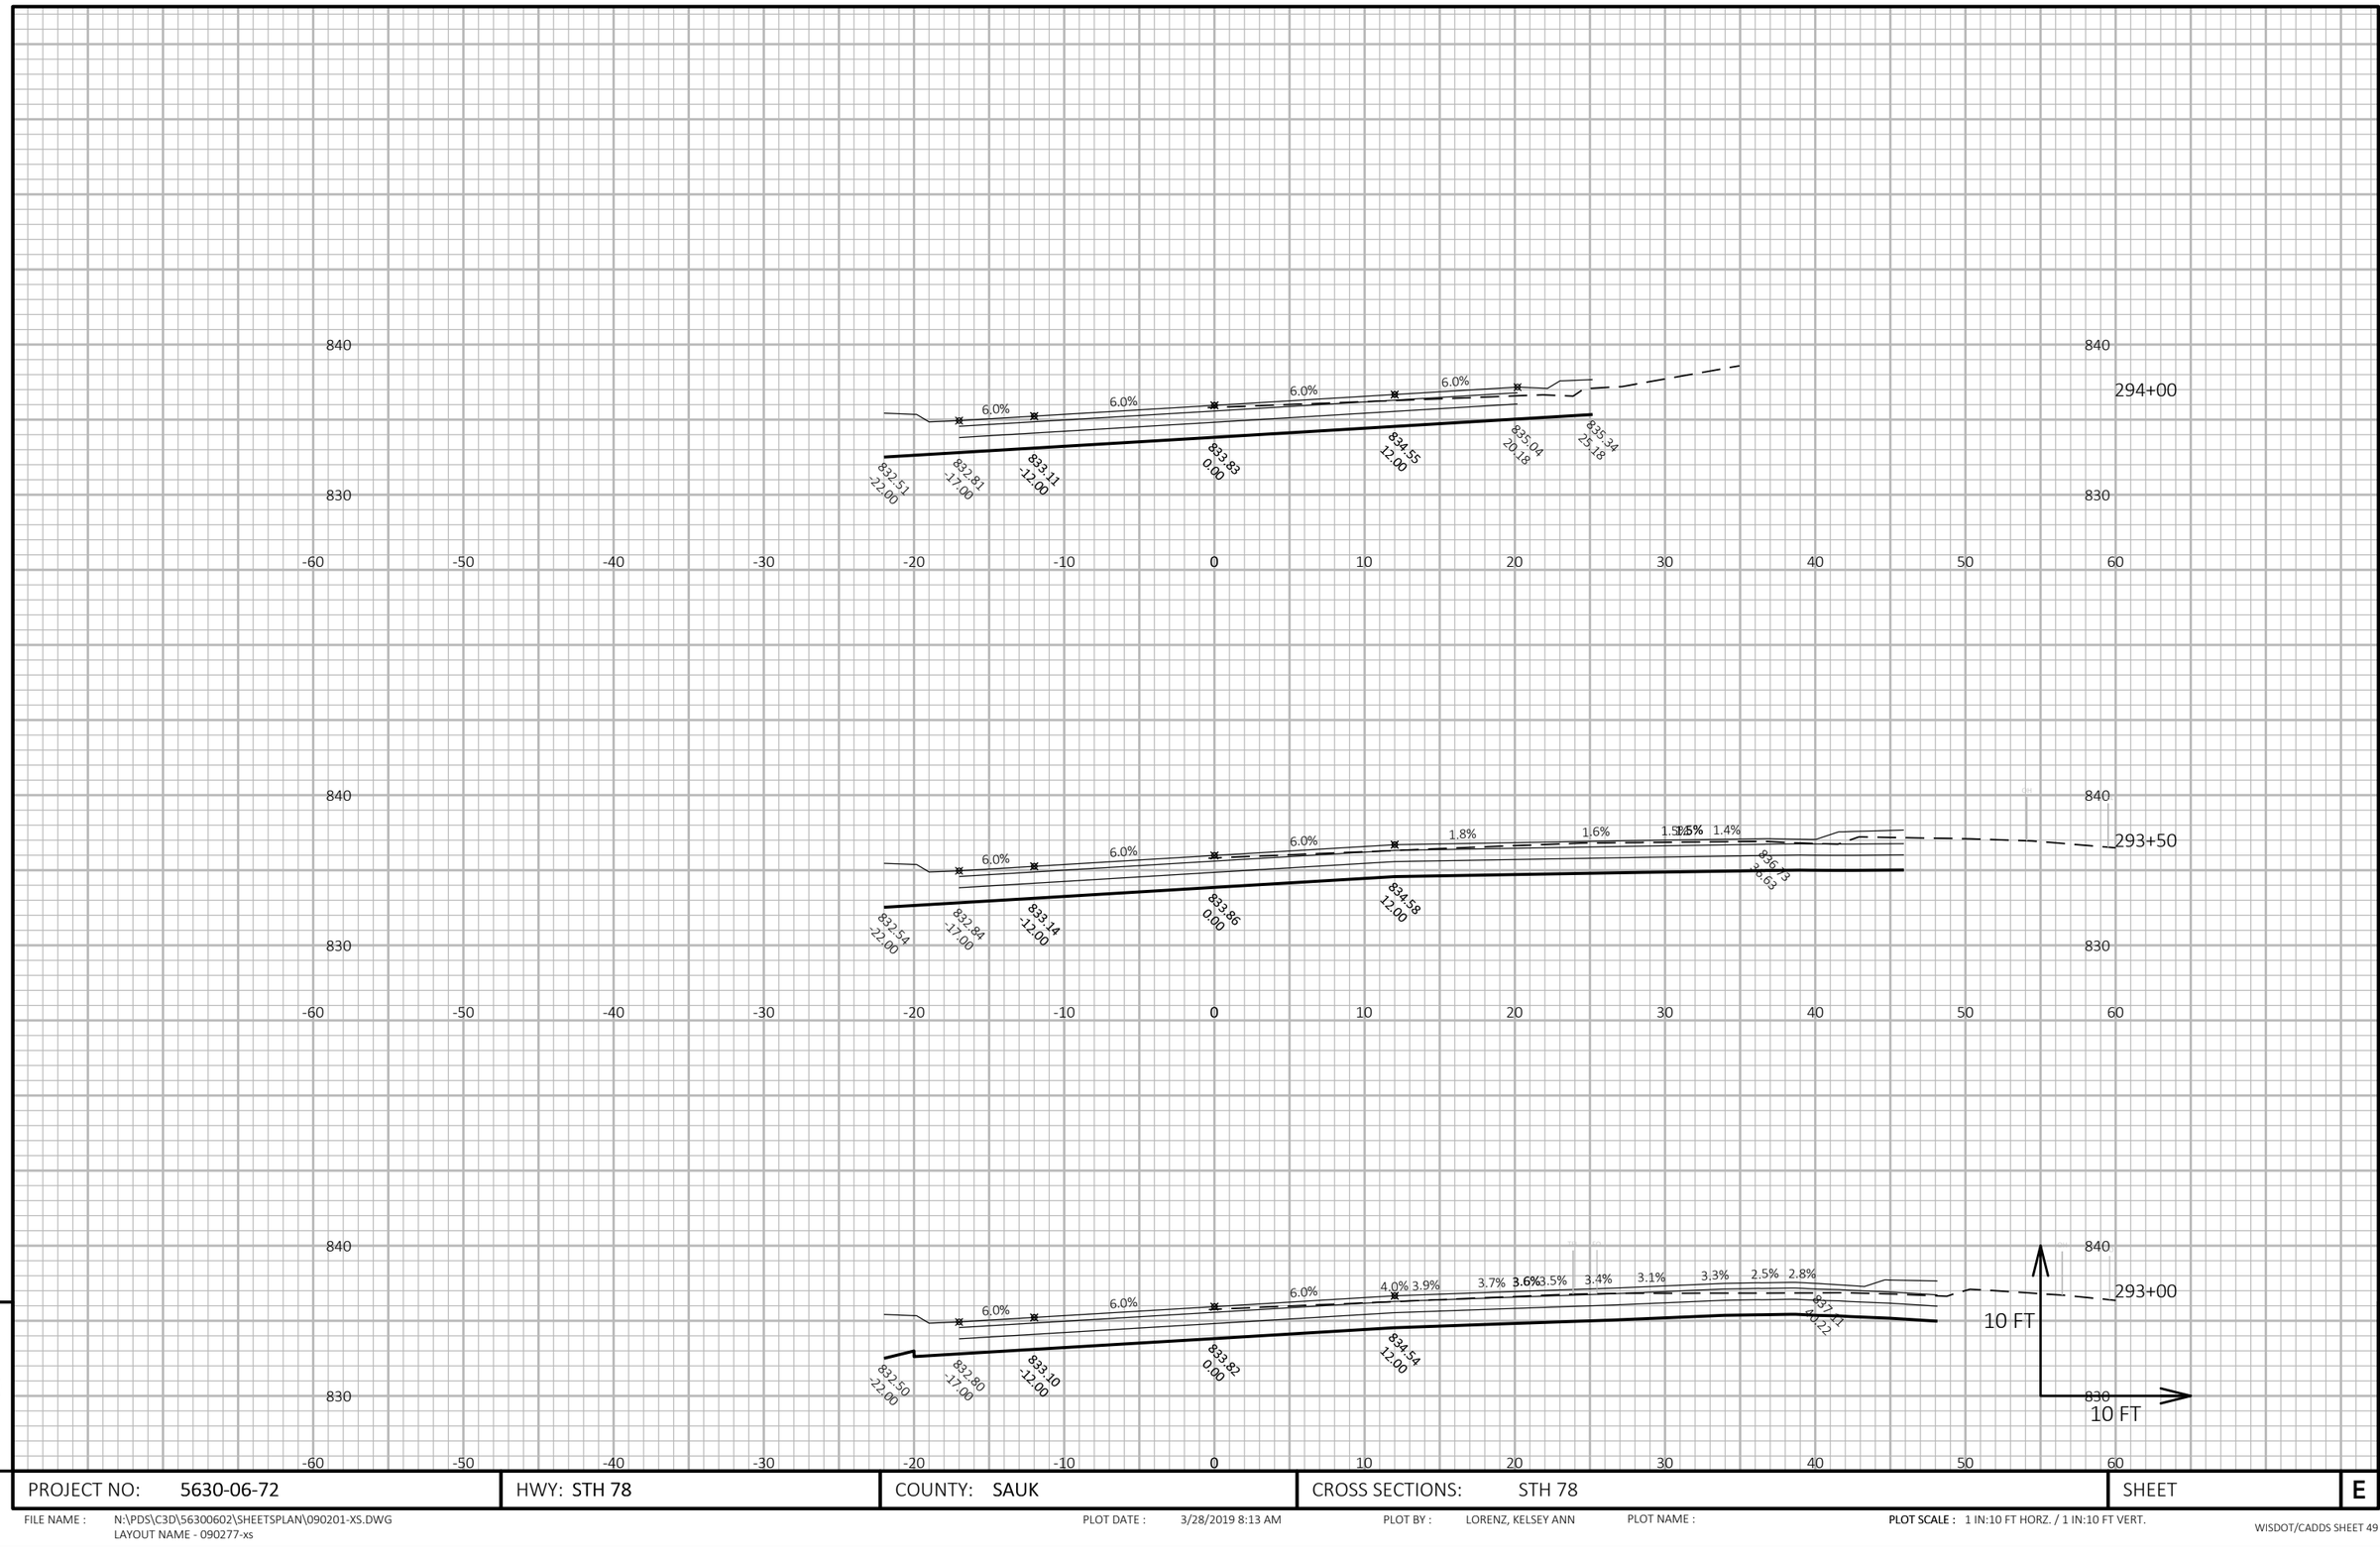

9

9

PROJECT NO: 5630-06-72	HWY: STH 78	COUNTY: SAUK	CROSS SECTIONS: STH 78	SHEET	E


FILE NAME : N:\PDS\C3D\56300602\SHEETSPLAN\090201-XS.DWG
LAYOUT NAME - 090277-xs

PLOT DATE : 3/28/2019 8:13 AM


PLOT BY : LORENZ, KELSEY ANN

PLOT NAME :


PLOT SCALE : 1 IN:10 FT HORZ. / 1 IN:10 FT VERT.

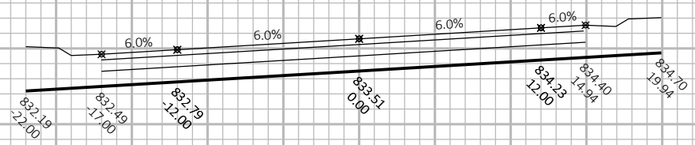


295+13

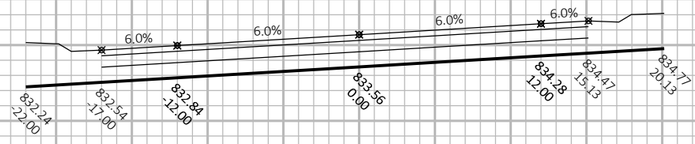

295+00

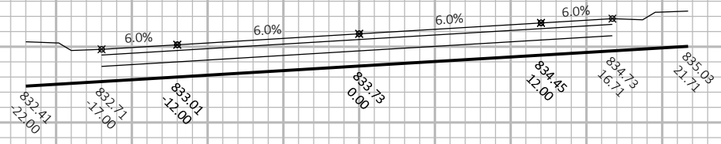

294+50

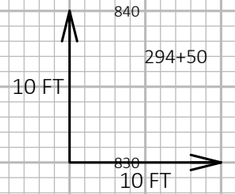

9

9

PROJECT NO: 5630-06-72	HWY: STH 78	COUNTY: SAUK	CROSS SECTIONS: STH 78	SHEET	E


FILE NAME : N:\PDS\C3D\56300602\SHEETSPLAN\090201-XS.DWG
LAYOUT NAME - 090278-xs

PLOT DATE : 3/28/2019 8:13 AM

PLOT BY : LORENZ, KELSEY ANN

PLOT NAME :

PLOT SCALE : 1 IN:10 FT HORZ. / 1 IN:10 FT VERT.

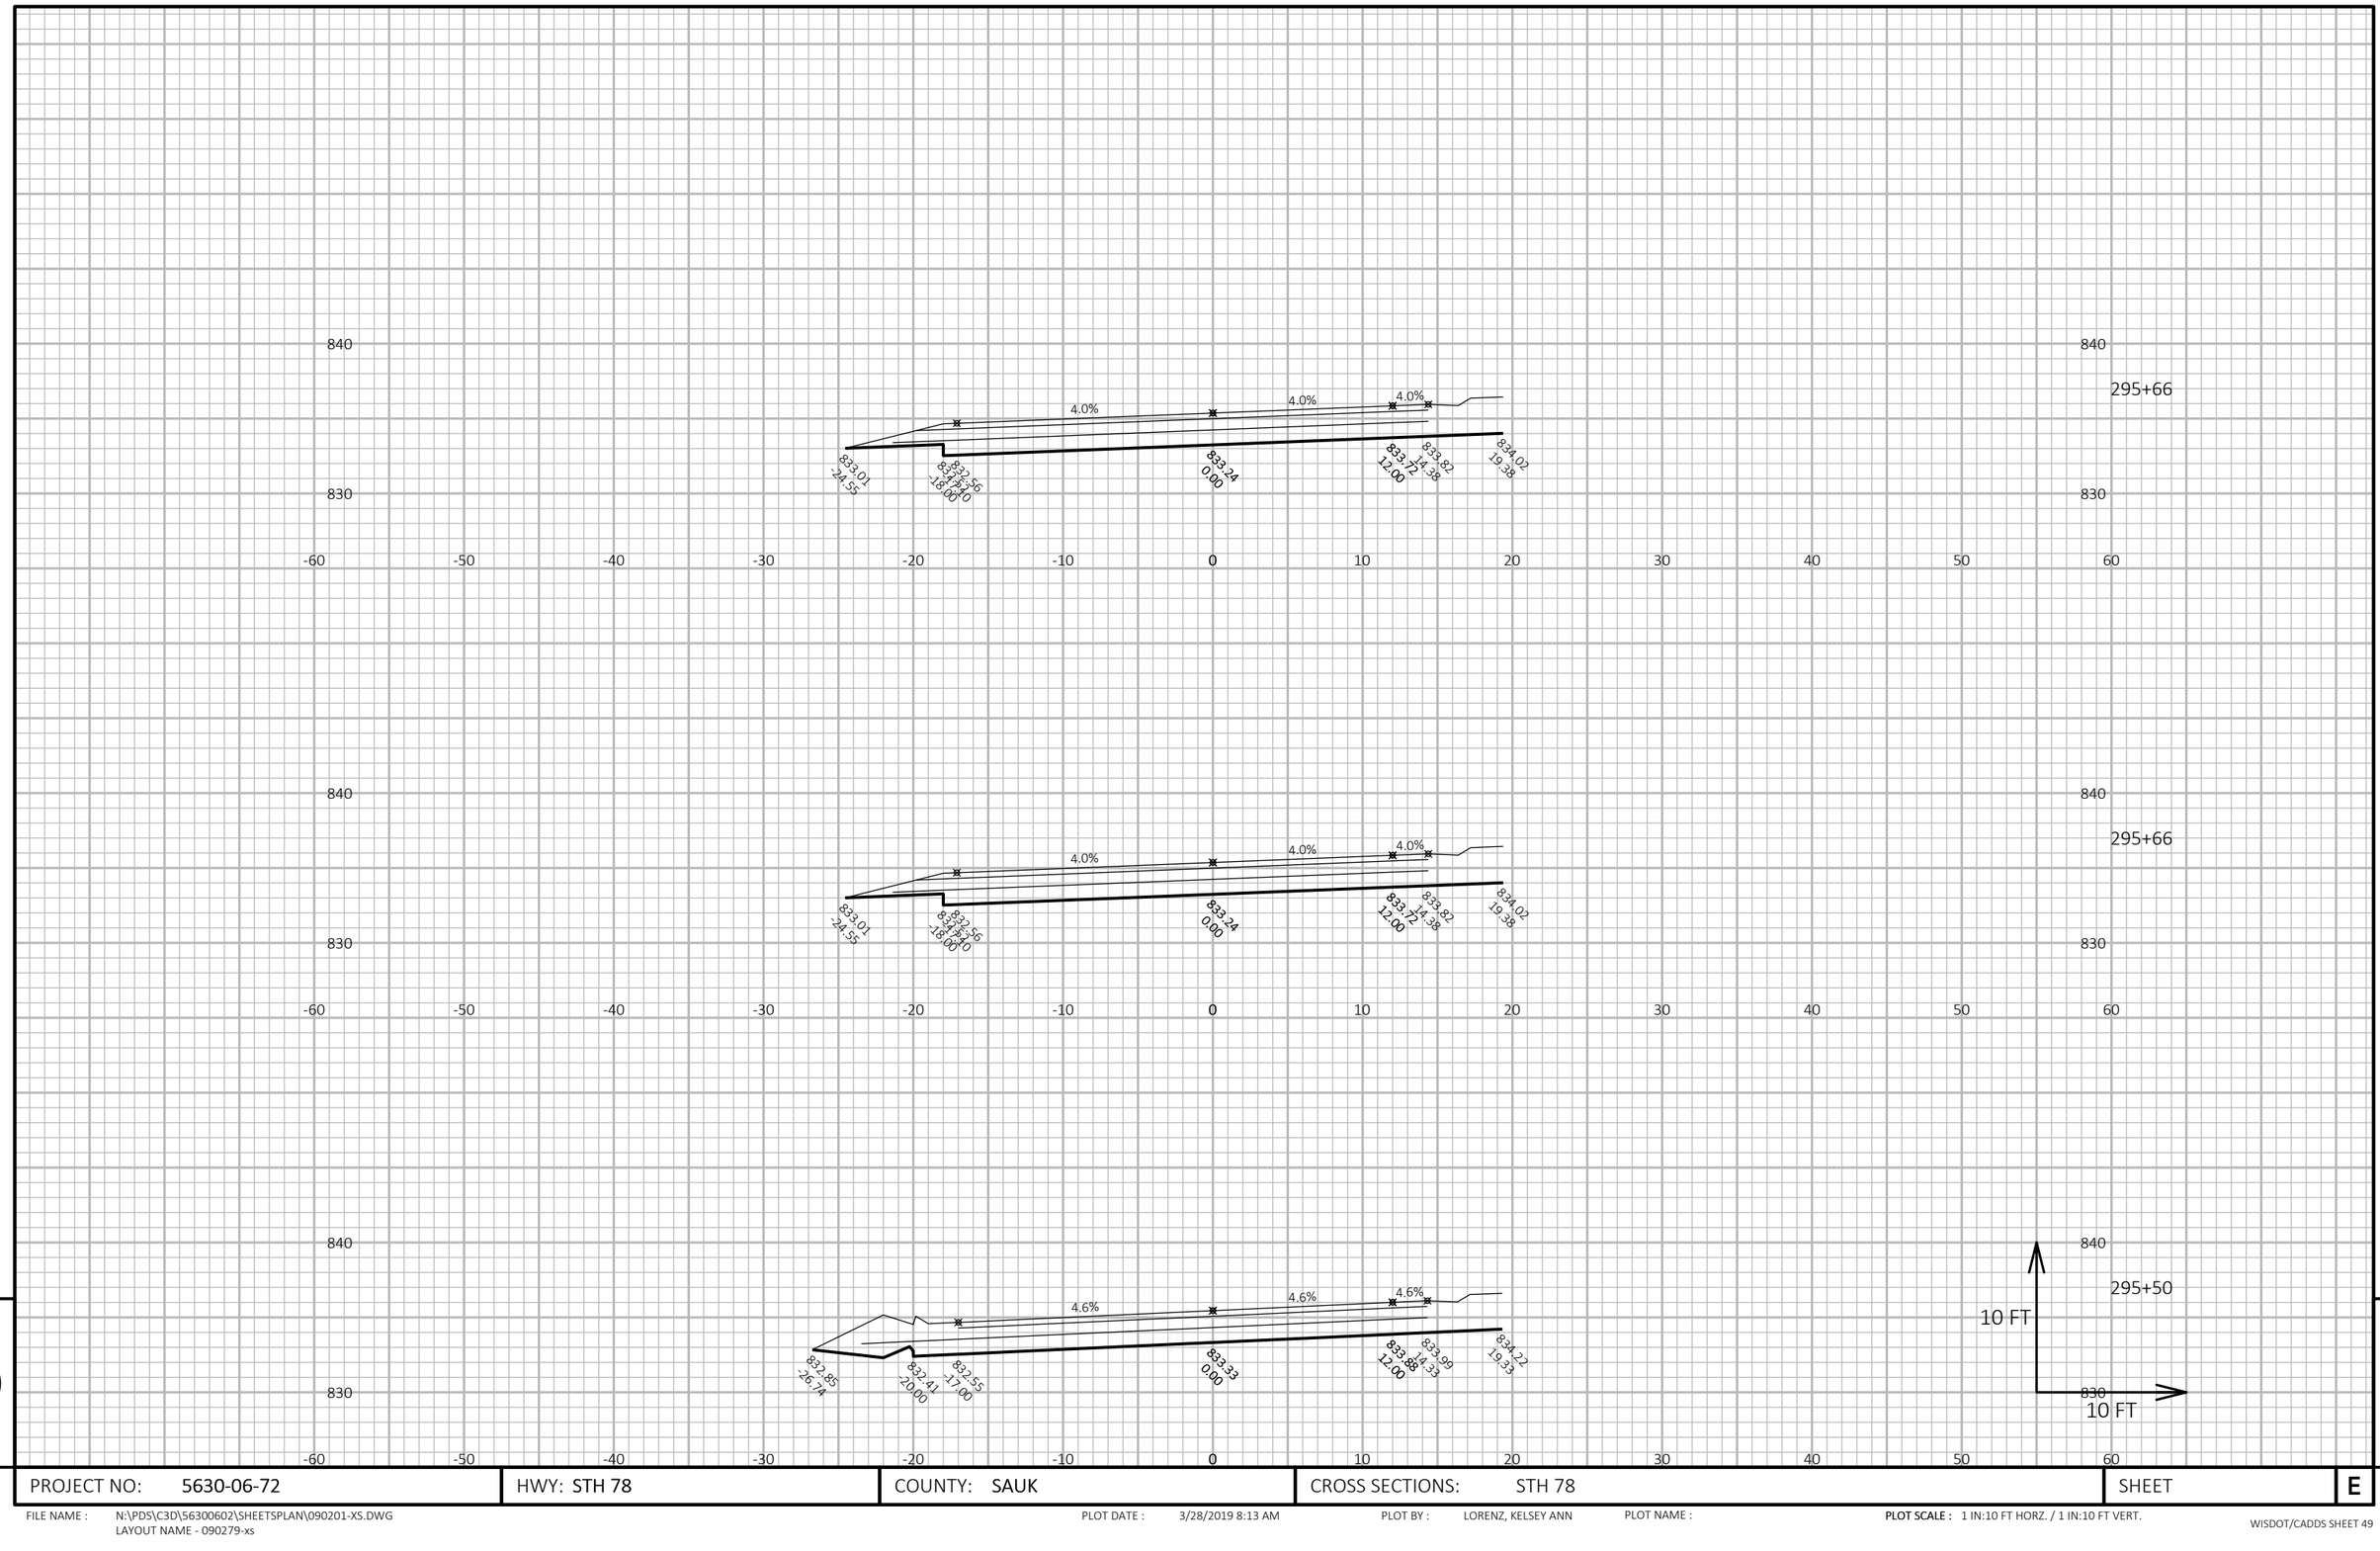

PROJECT NO: 5630-06-72	HWY: STH 78	COUNTY: SAUK	CROSS SECTIONS: STH 78	SHEET	E


FILE NAME : N:\PDS\C3D\56300602\SHEETSPLAN\090201-XS.DWG
LAYOUT NAME - 090279-xs

PLOT DATE : 3/28/2019 8:13 AM

PLOT BY : LORENZ, KELSEY ANN

PLOT NAME :

PLOT SCALE : 1 IN:10 FT HORZ. / 1 IN:10 FT VERT.

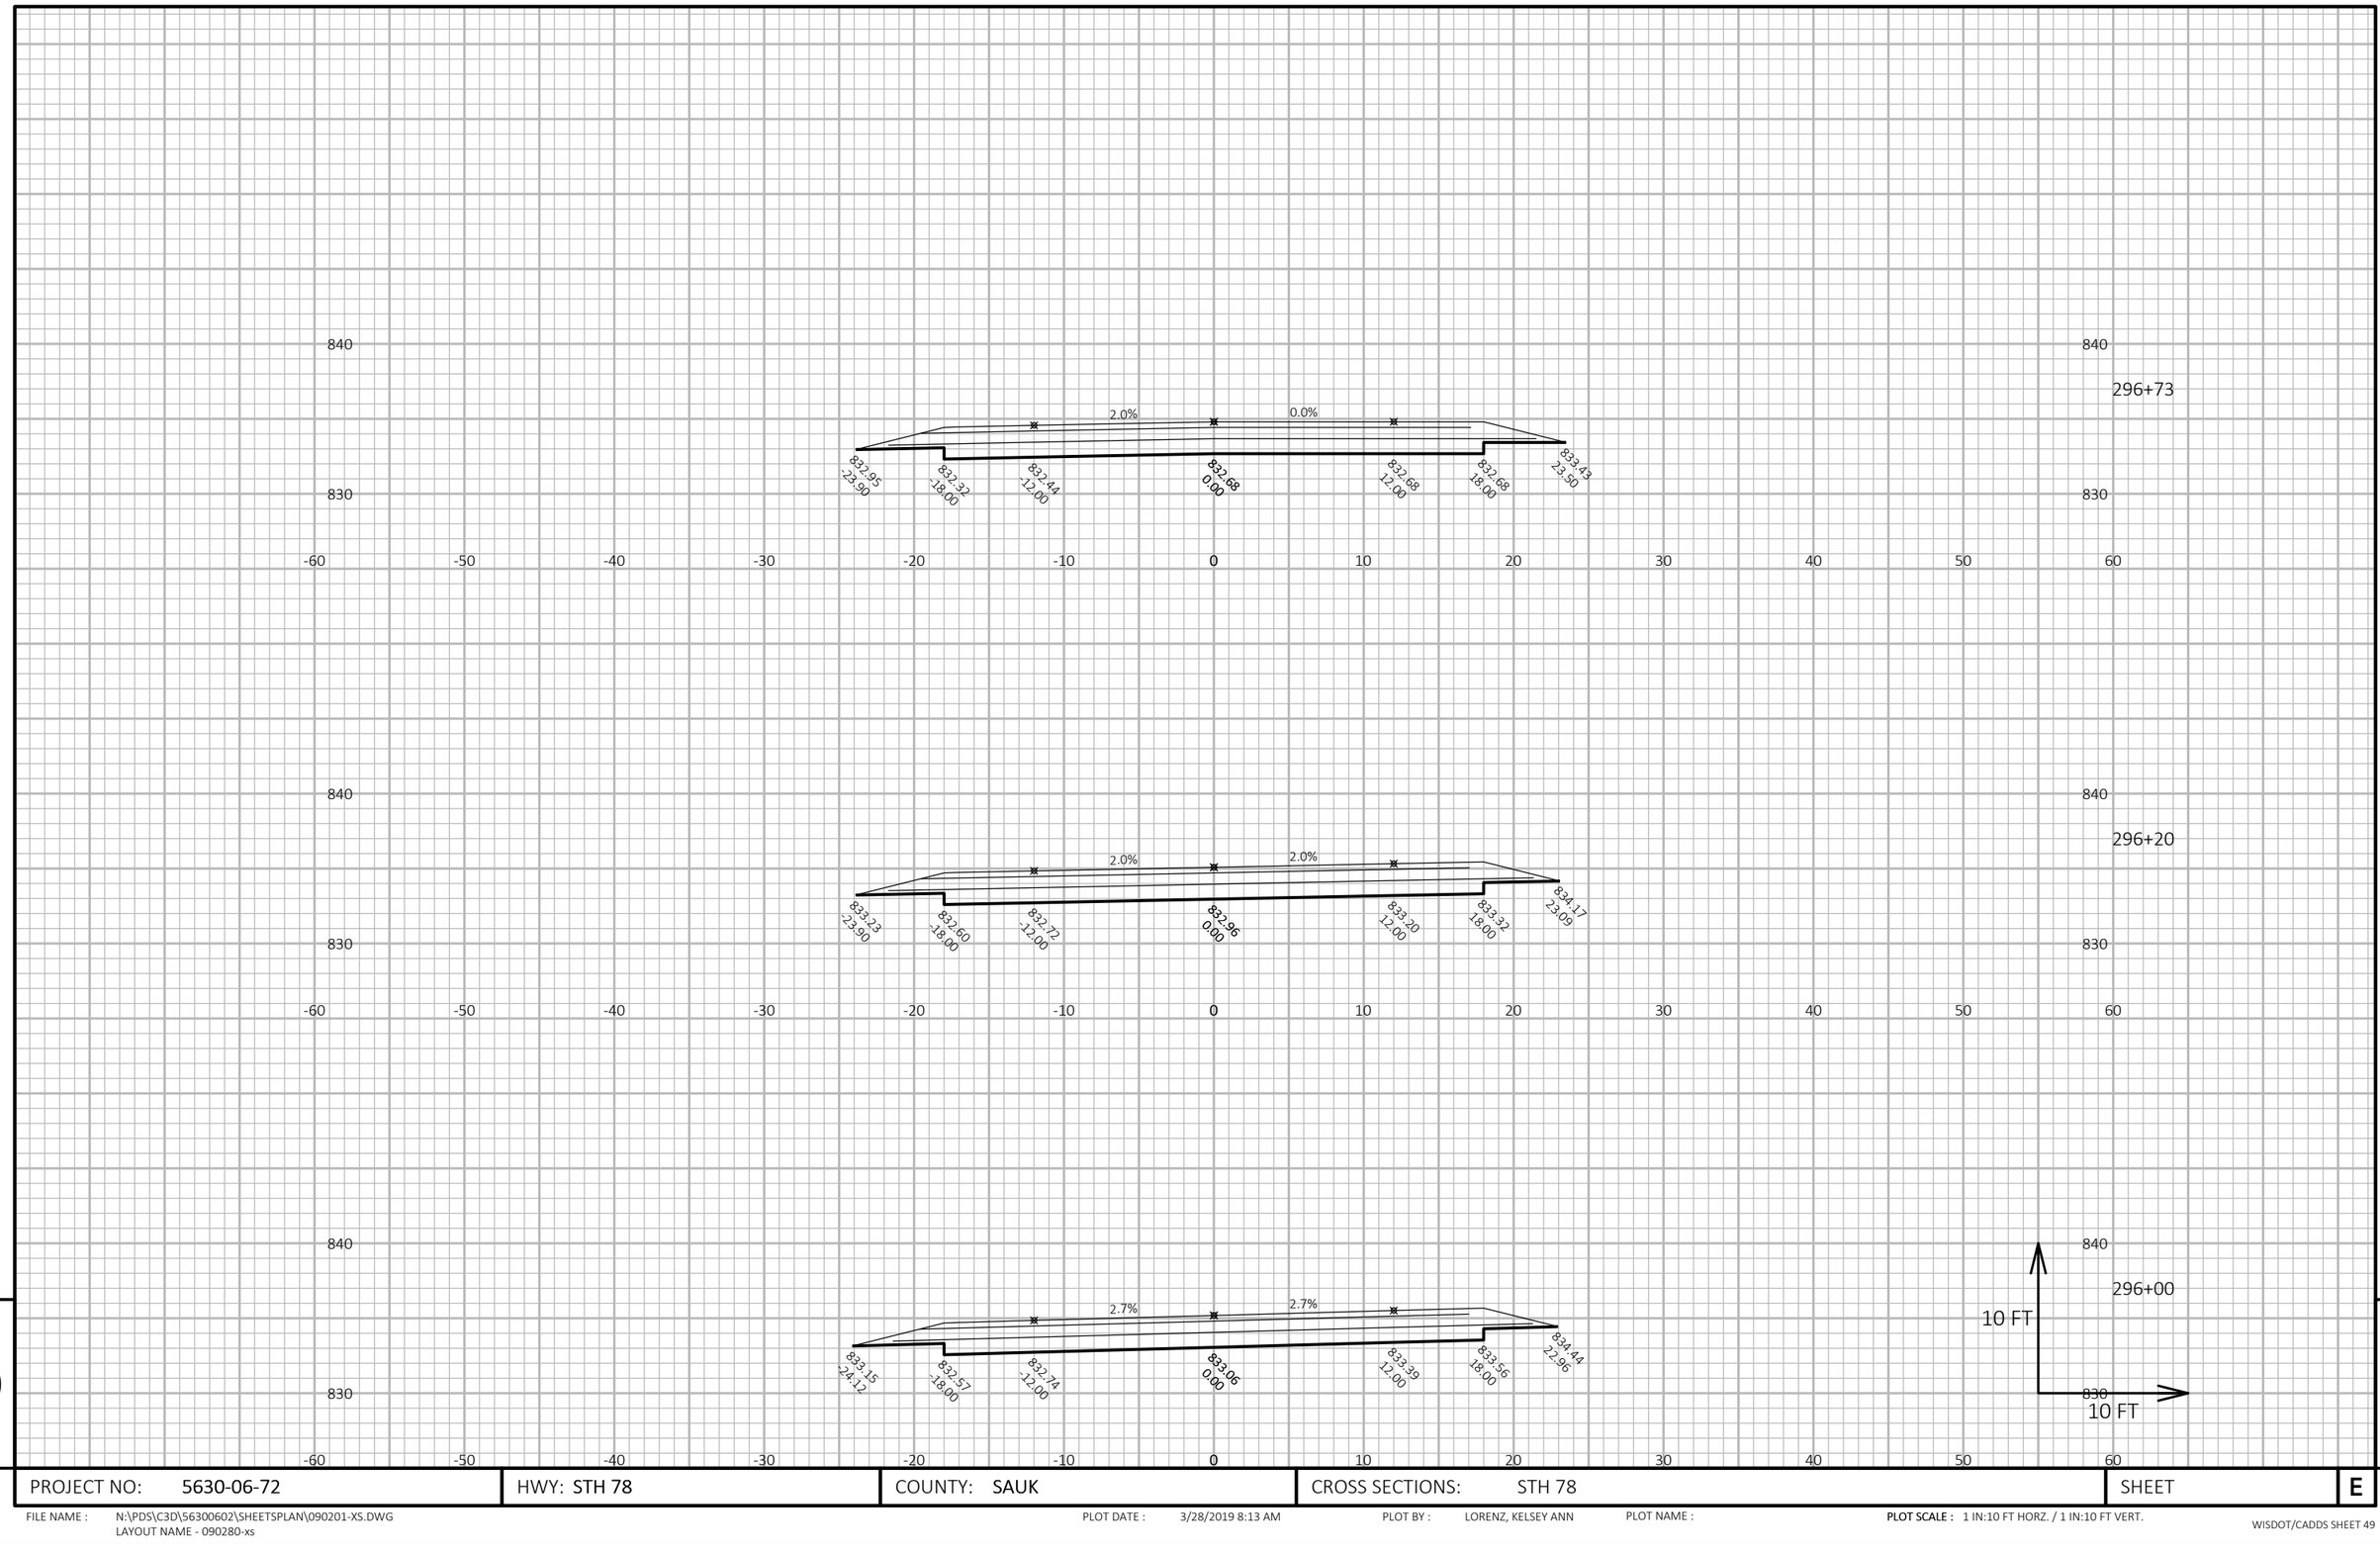

9

9

PROJECT NO: 5630-06-72	HWY: STH 78	COUNTY: SAUK	CROSS SECTIONS: STH 78	SHEET	E


FILE NAME : N:\PDS\C3D\56300602\SHEETSPLAN\090201-XS.DWG
LAYOUT NAME - 090280-xs


PLOT DATE : 3/28/2019 8:13 AM


PLOT BY : LORENZ, KELSEY ANN

PLOT NAME :

PLOT SCALE : 1 IN:10 FT HORZ. / 1 IN:10 FT VERT.

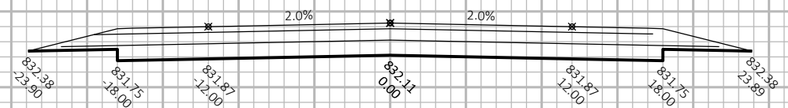

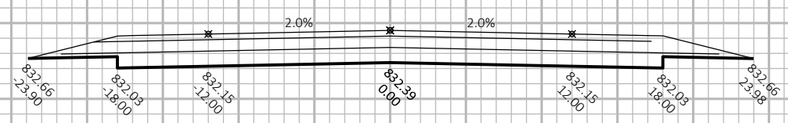

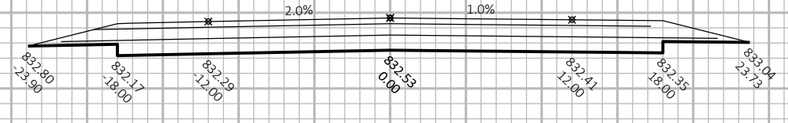



9

9

PROJECT NO: 5630-06-72	HWY: STH 78	COUNTY: SAUK	CROSS SECTIONS: STH 78	SHEET	E


FILE NAME : N:\PDS\C3D\56300602\SHEETSPLAN\090201-XS.DWG
LAYOUT NAME - 090281-xs

PLOT DATE : 3/28/2019 8:13 AM

PLOT BY : LORENZ, KELSEY ANN

PLOT NAME :

PLOT SCALE : 1 IN:10 FT HORZ. / 1 IN:10 FT VERT.

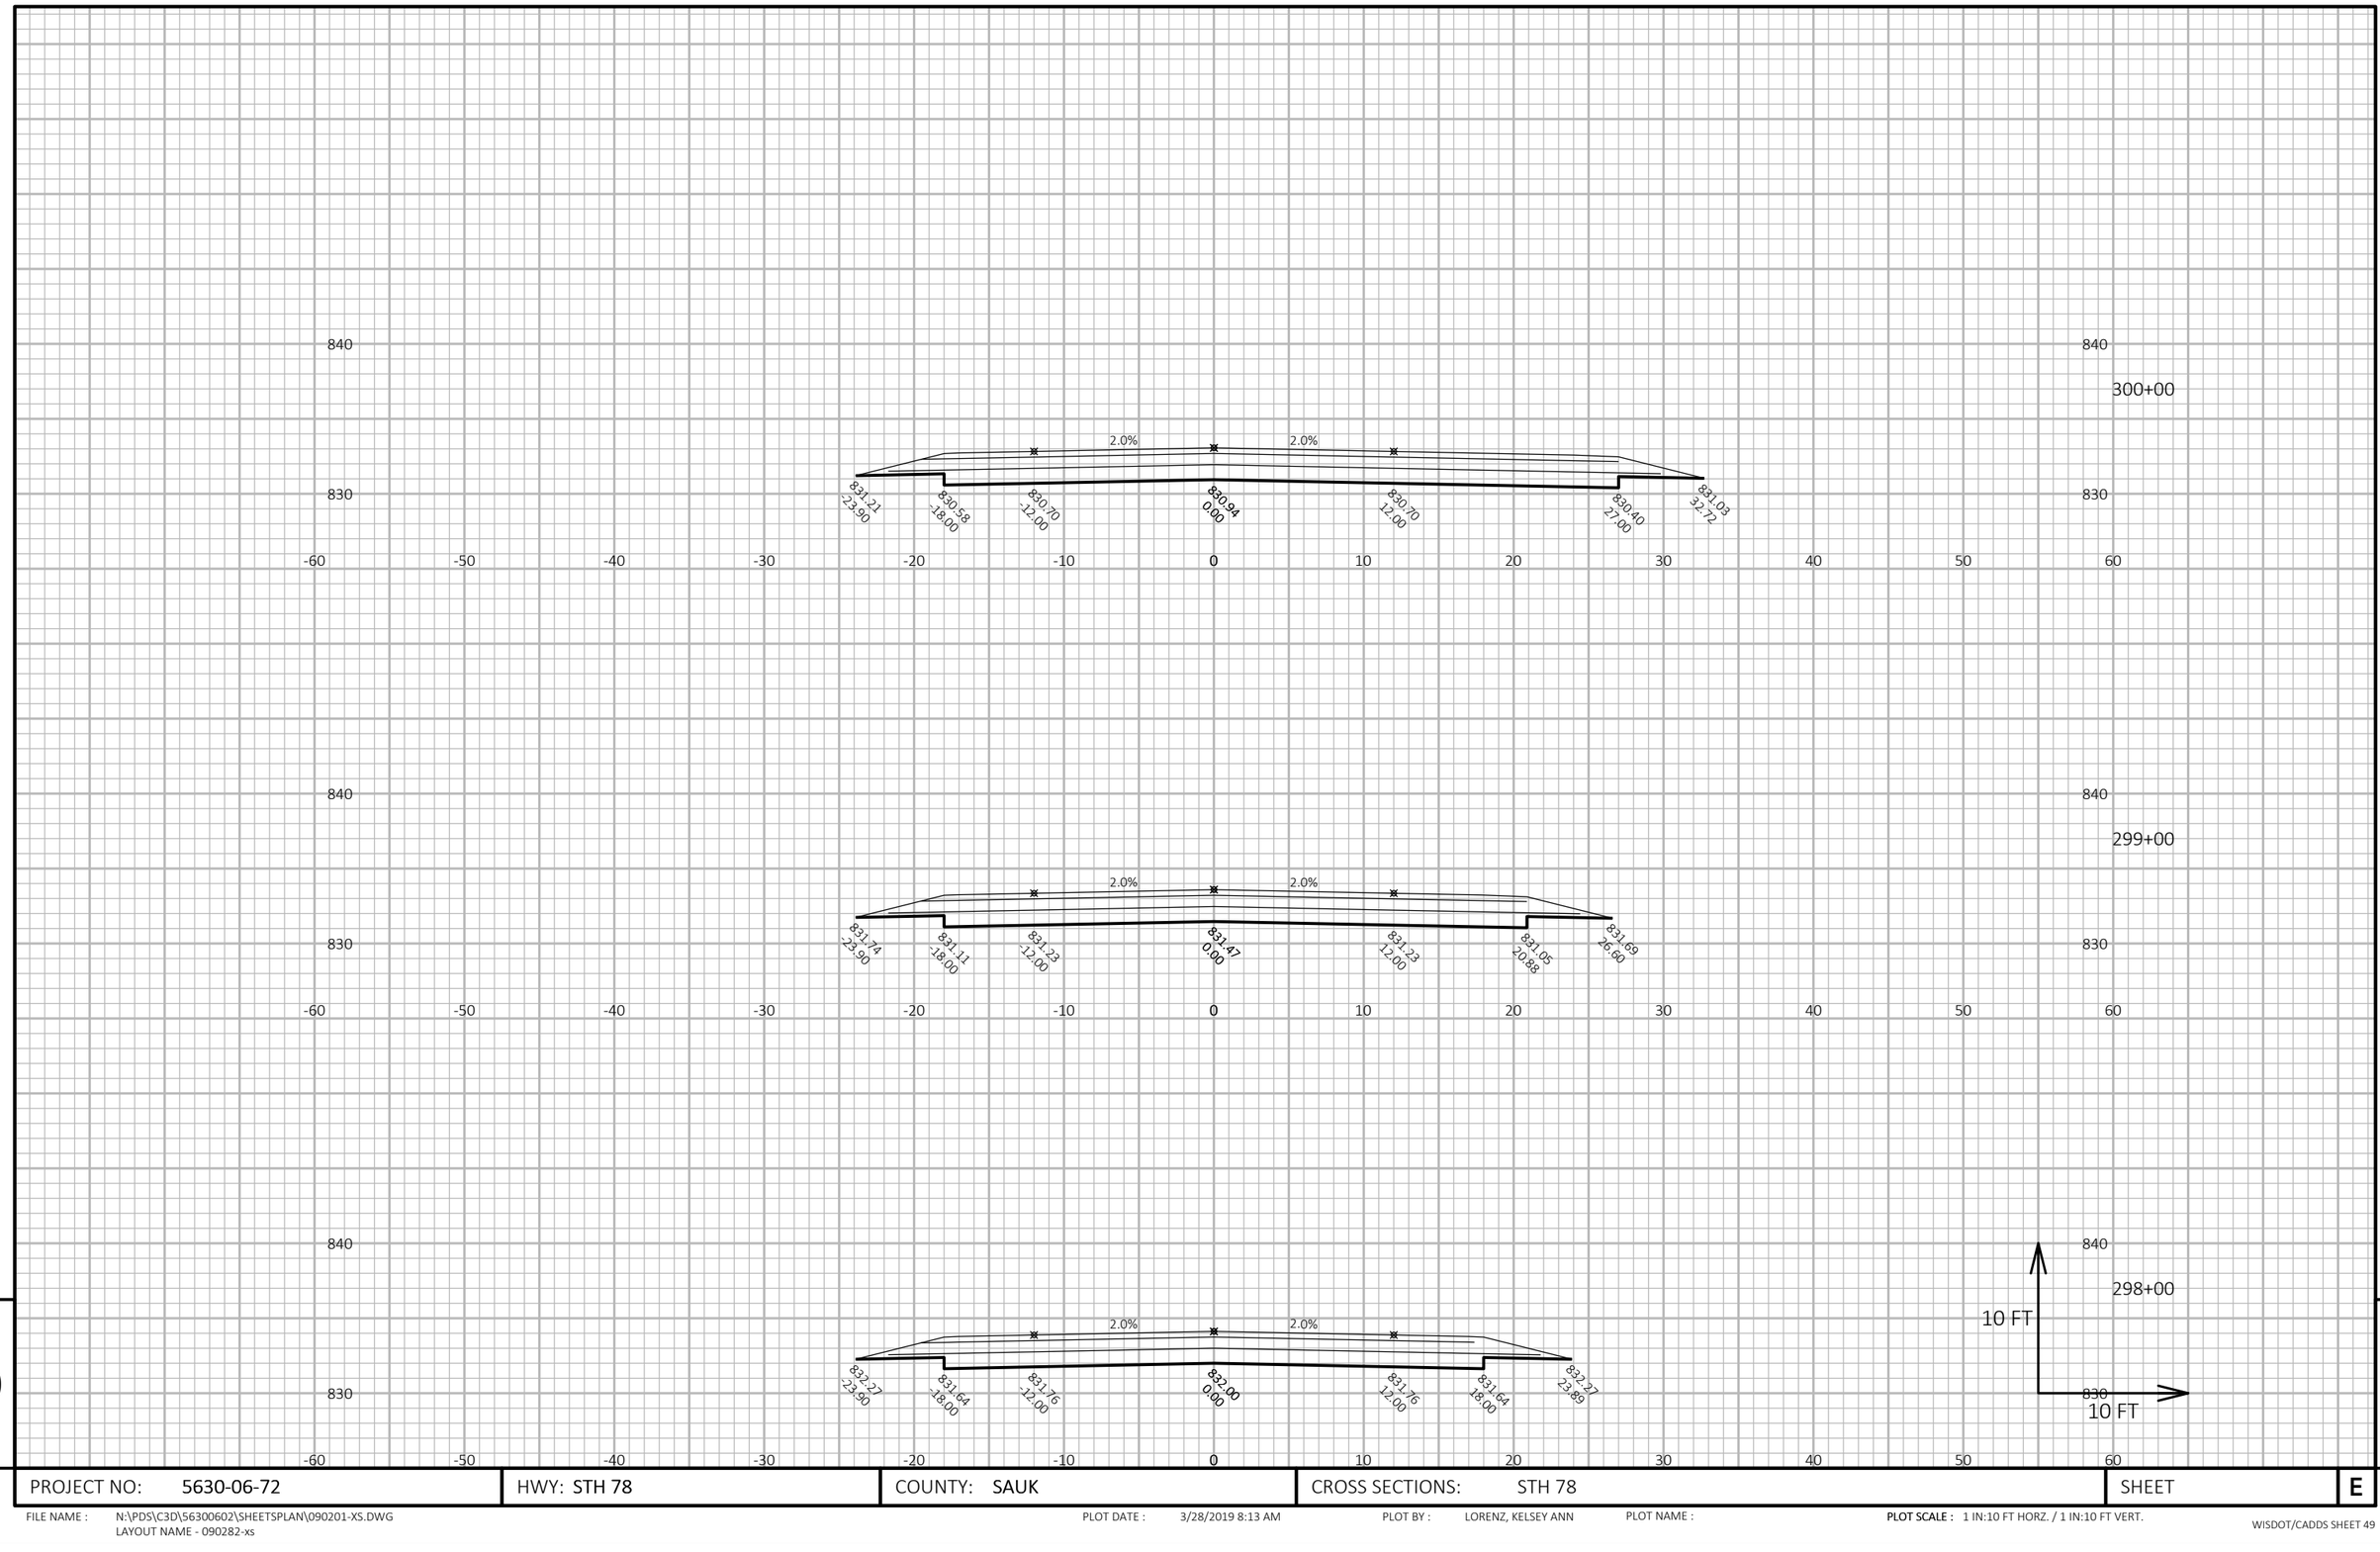

9

9

PROJECT NO: 5630-06-72	HWY: STH 78	COUNTY: SAUK	CROSS SECTIONS: STH 78	SHEET	E


FILE NAME : N:\PDS\C3D\56300602\SHEETSPLAN\090201-XS.DWG
LAYOUT NAME - 090282-xs

PLOT DATE : 3/28/2019 8:13 AM

PLOT BY : LORENZ, KELSEY ANN

PLOT NAME :

PLOT SCALE : 1 IN:10 FT HORZ. / 1 IN:10 FT VERT.

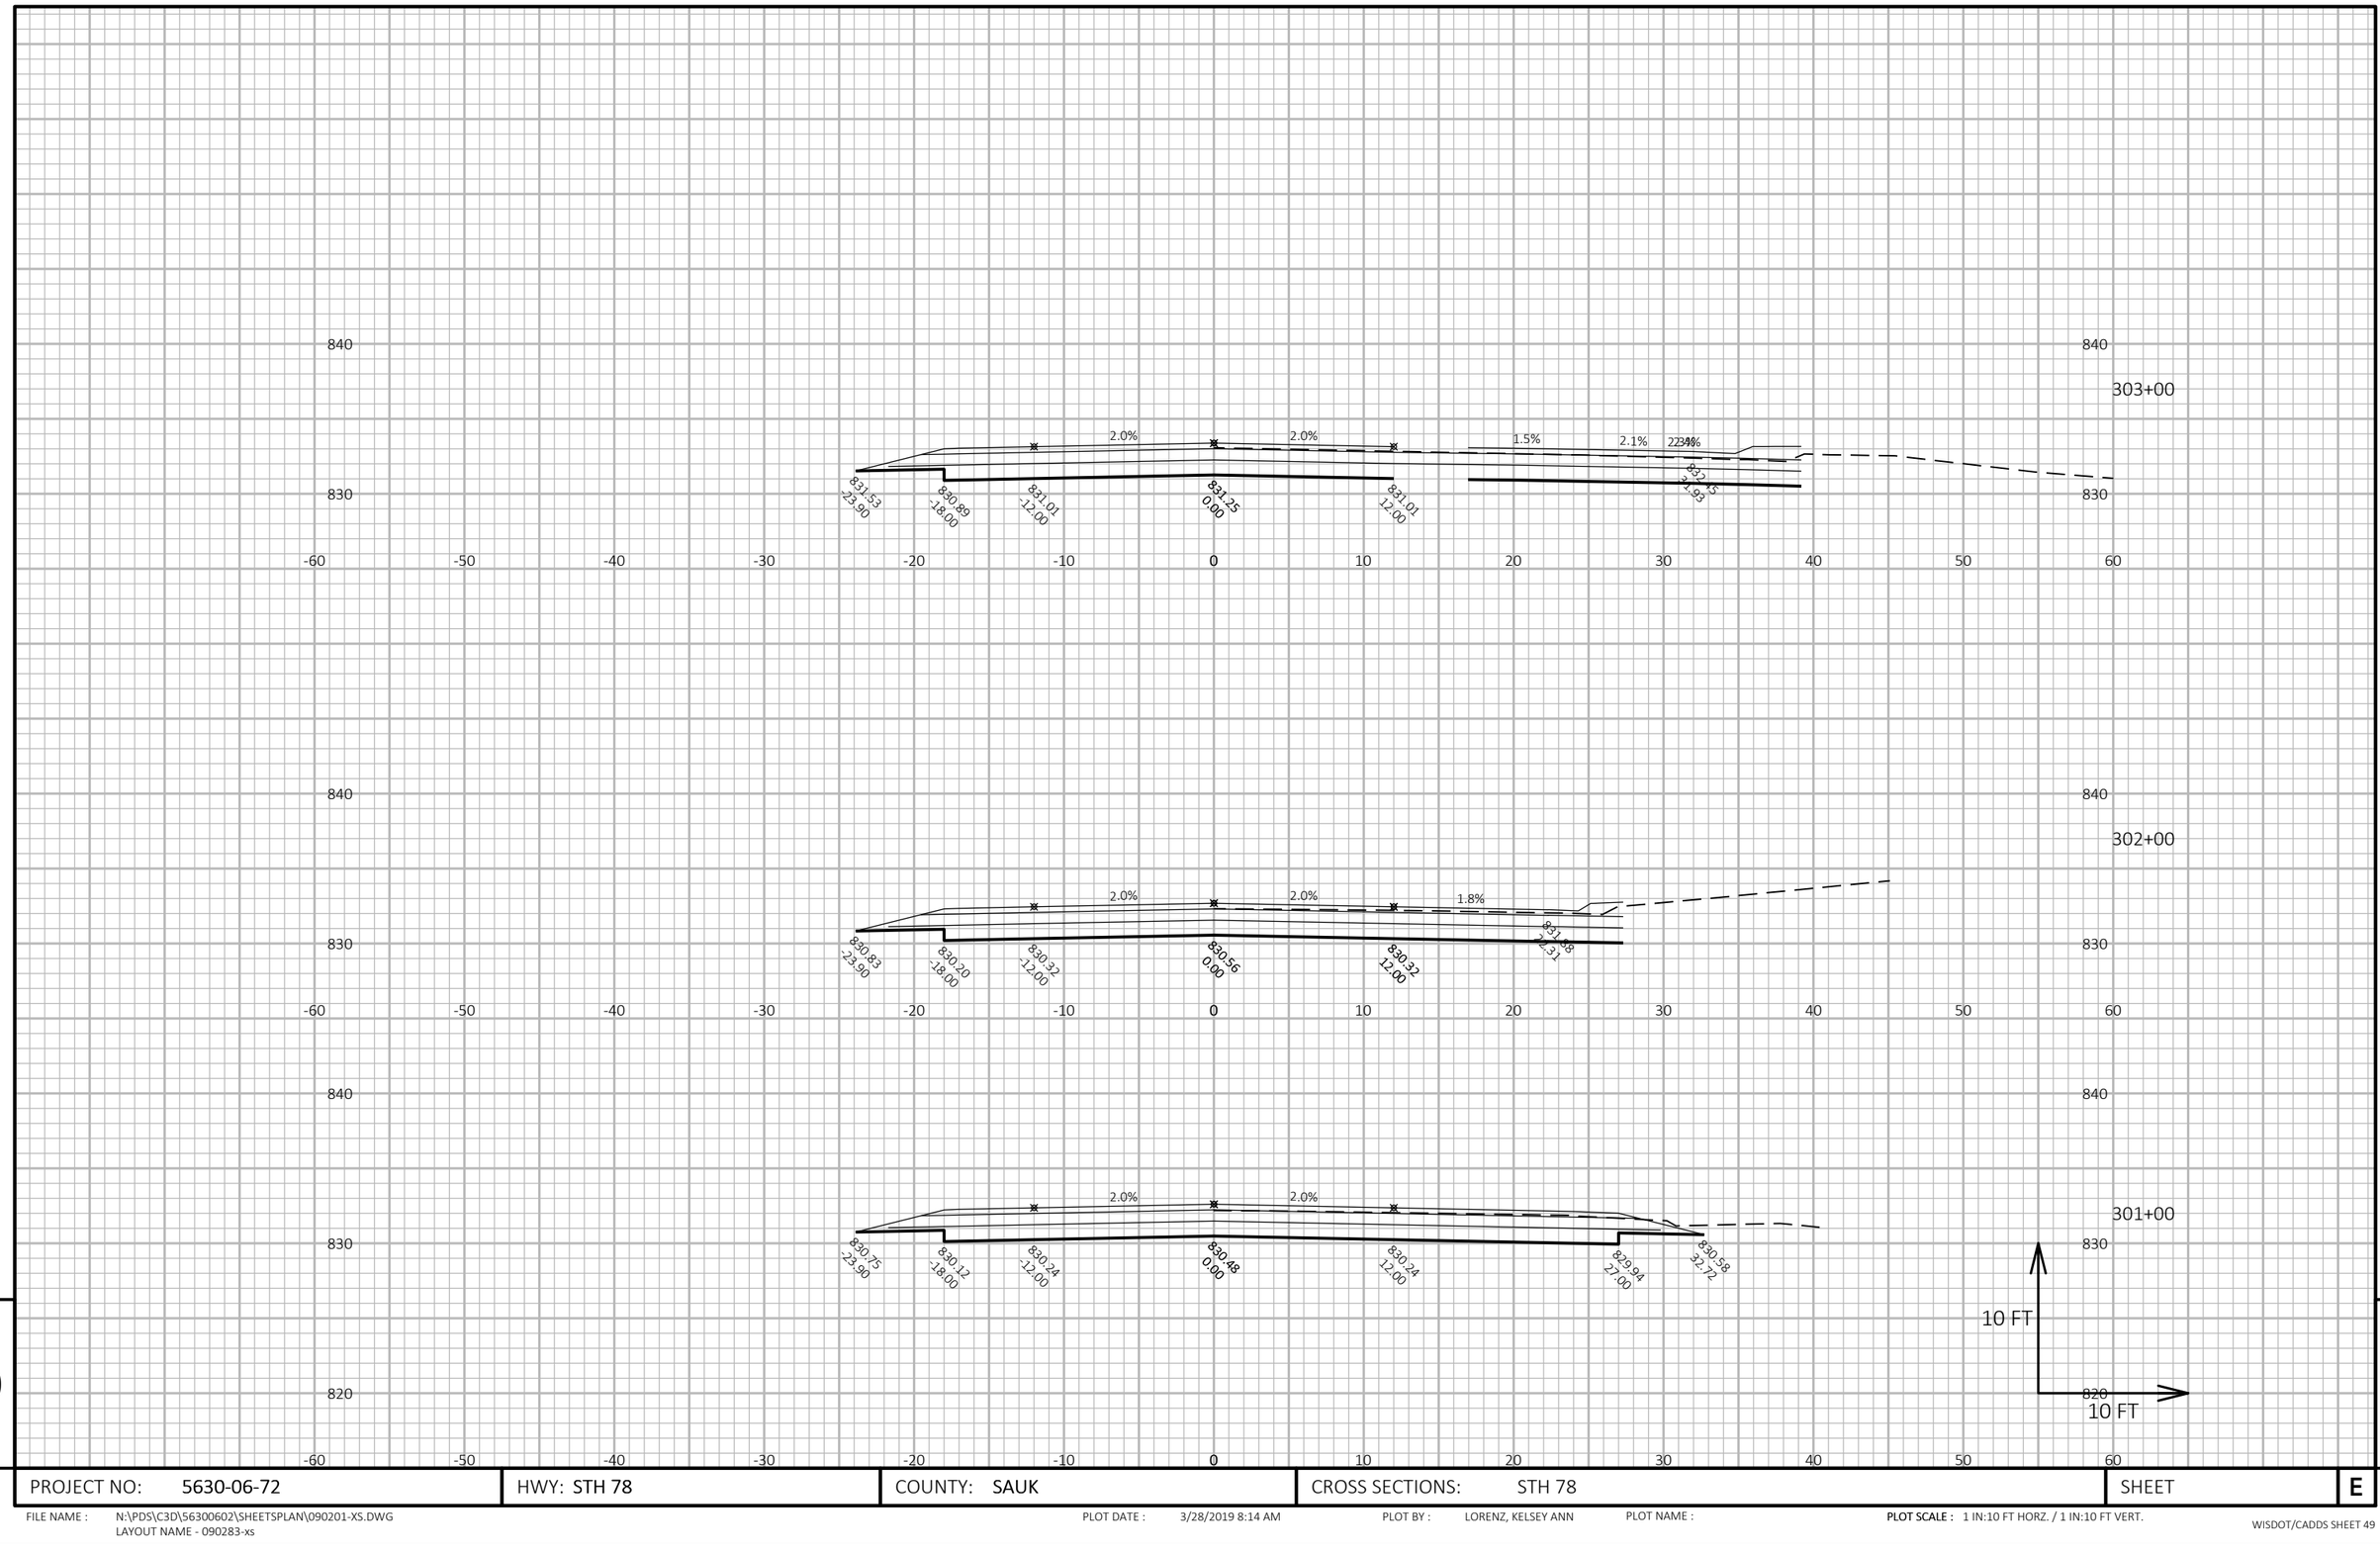

9

9

PROJECT NO: 5630-06-72	HWY: STH 78	COUNTY: SAUK	CROSS SECTIONS: STH 78	SHEET	E


FILE NAME : N:\PDS\C3D\56300602\SHEETSPLAN\090201-XS.DWG
LAYOUT NAME - 090283-xs

PLOT DATE : 3/28/2019 8:14 AM


PLOT BY : LORENZ, KELSEY ANN

PLOT NAME :


PLOT SCALE : 1 IN:10 FT HORZ. / 1 IN:10 FT VERT.

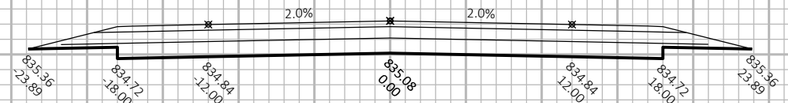


306+00

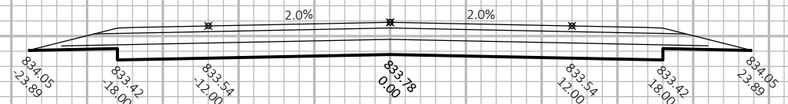

305+00

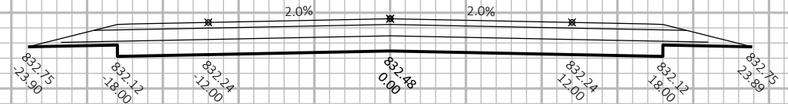

304+00

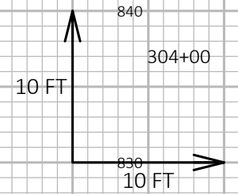

9

9

PROJECT NO: 5630-06-72	HWY: STH 78	COUNTY: SAUK	CROSS SECTIONS: STH 78	SHEET	E


FILE NAME : N:\PDS\C3D\56300602\SHEETSPLAN\090201-XS.DWG
LAYOUT NAME - 090284-xs

PLOT DATE : 3/28/2019 8:14 AM

PLOT BY : LORENZ, KELSEY ANN

PLOT NAME :

PLOT SCALE : 1 IN:10 FT HORZ. / 1 IN:10 FT VERT.

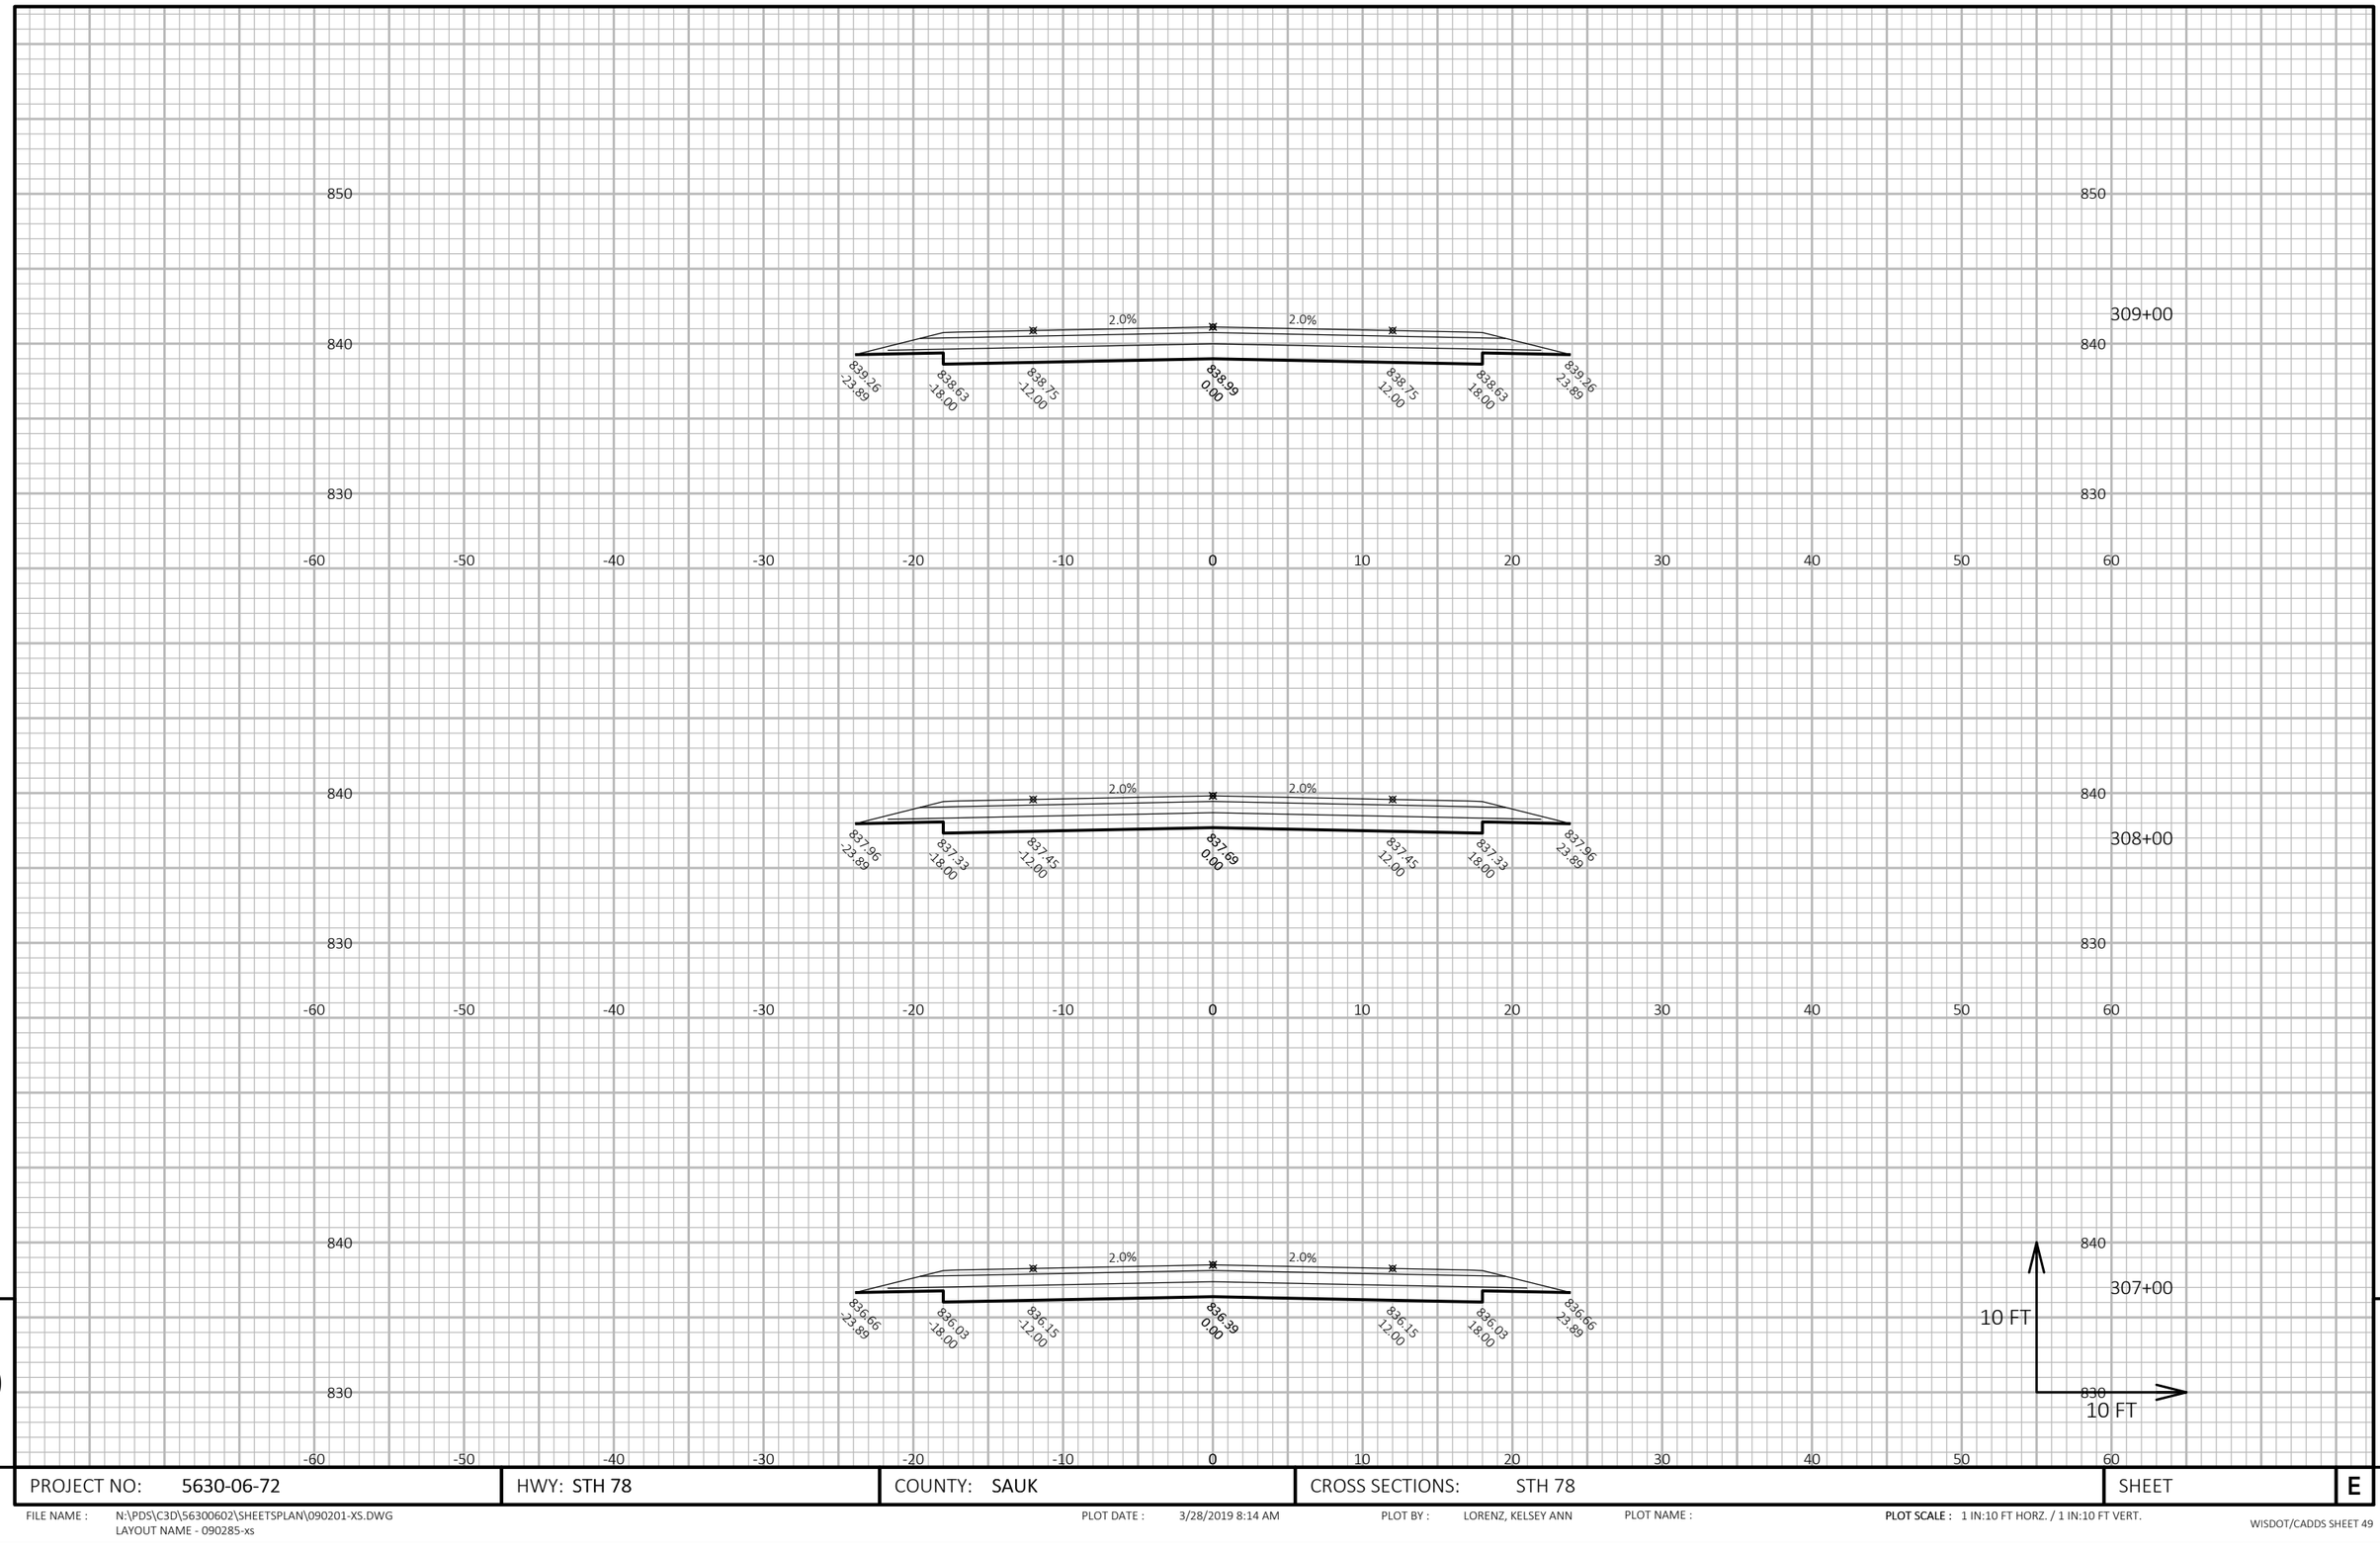

9

9

PROJECT NO: 5630-06-72	HWY: STH 78	COUNTY: SAUK	CROSS SECTIONS: STH 78	SHEET	E


FILE NAME : N:\PDS\C3D\56300602\SHEETSPLAN\090201-XS.DWG
LAYOUT NAME - 090285-xs

PLOT DATE : 3/28/2019 8:14 AM

PLOT BY : LORENZ, KELSEY ANN

PLOT NAME :

PLOT SCALE : 1 IN:10 FT HORZ. / 1 IN:10 FT VERT.

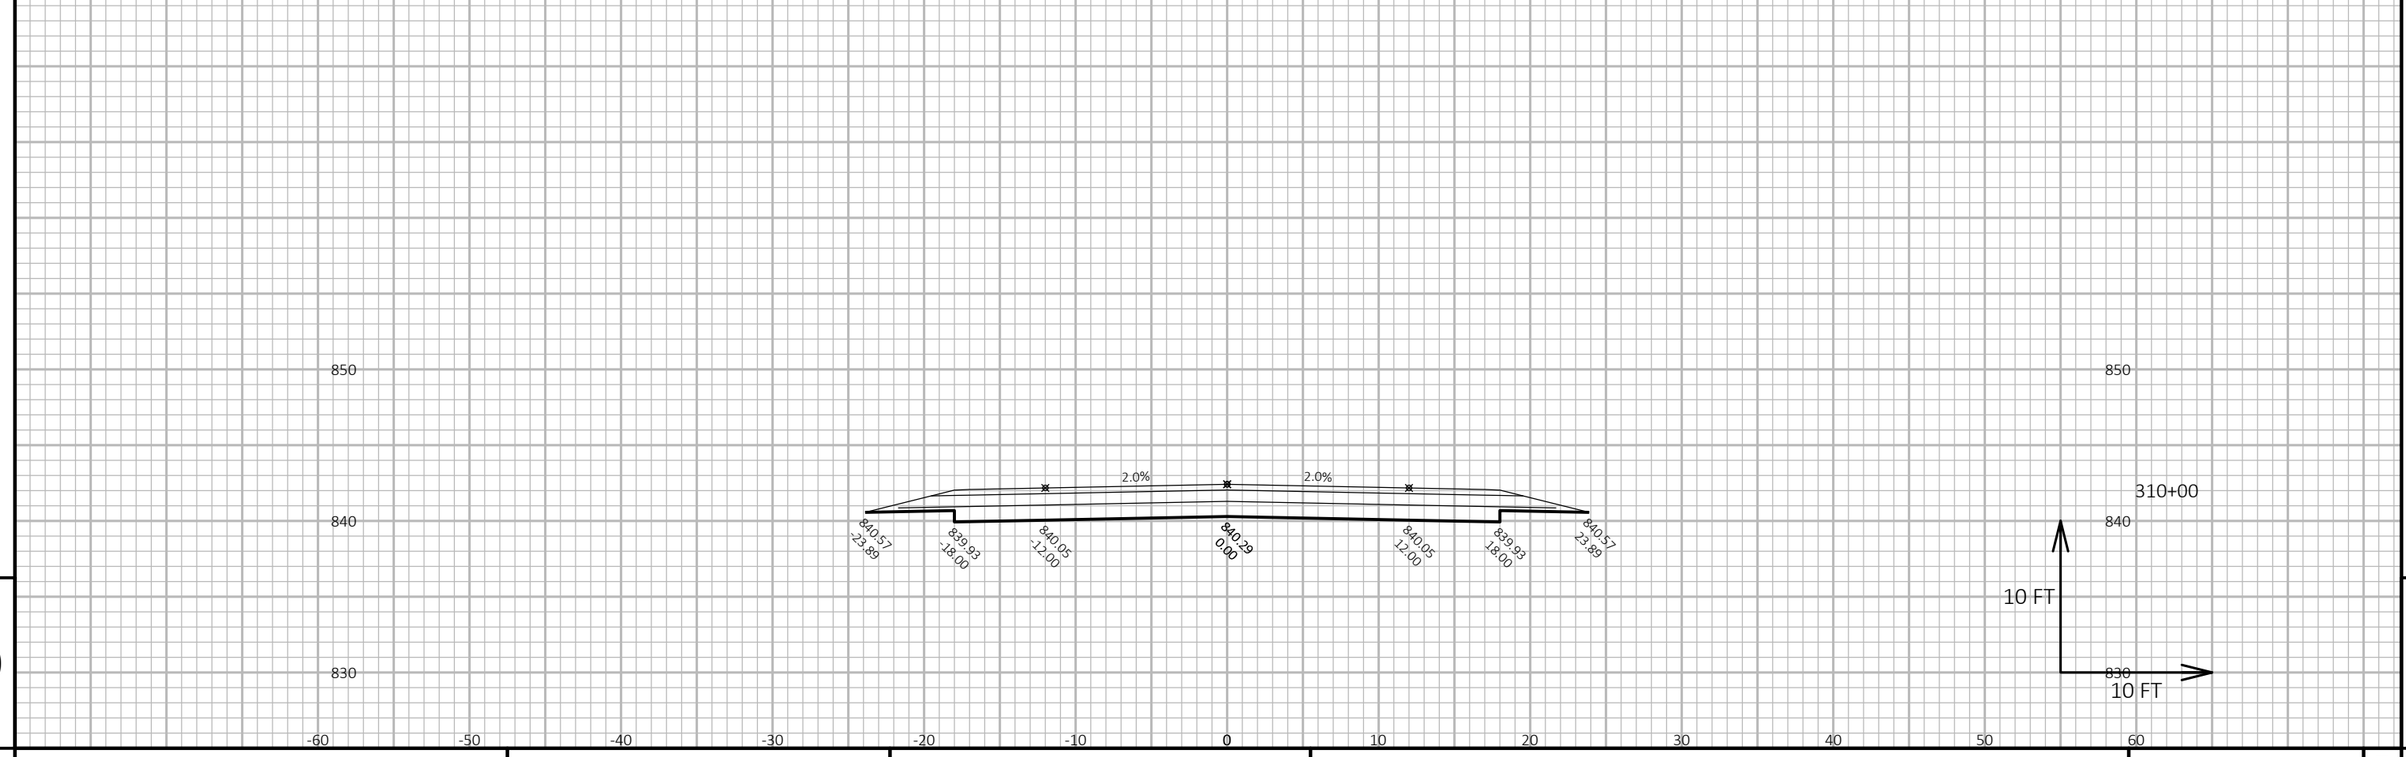

9

9

PROJECT NO: 5630-06-72	HWY: STH 78	COUNTY: SAUK	CROSS SECTIONS: STH 78	SHEET	E

FILE NAME : N:\PDS\C3D\56300602\SHEETSPLAN\090201-XS.DWG
LAYOUT NAME - 090286-xs

PLOT DATE : 3/28/2019 8:14 AM


PLOT BY : LORENZ, KELSEY ANN

PLOT NAME :


PLOT SCALE : 1 IN:10 FT HORZ. / 1 IN:10 FT VERT.




311+24

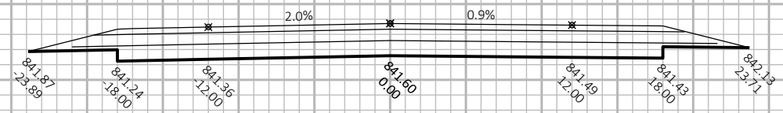

311+00

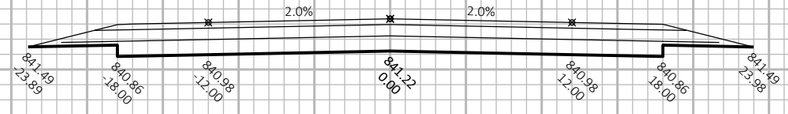

310+71

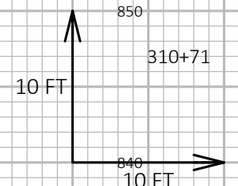

9

9

PROJECT NO: 5630-06-72	HWY: STH 78	COUNTY: SAUK	CROSS SECTIONS: STH 78	SHEET	E


FILE NAME : N:\PDS\C3D\56300602\SHEETSPLAN\090301-XS.DWG
LAYOUT NAME - 090301-xs

PLOT DATE : 3/28/2019 8:16 AM

PLOT BY : LORENZ, KELSEY ANN

PLOT NAME :

PLOT SCALE : 1 IN:10 FT HORZ. / 1 IN:10 FT VERT.

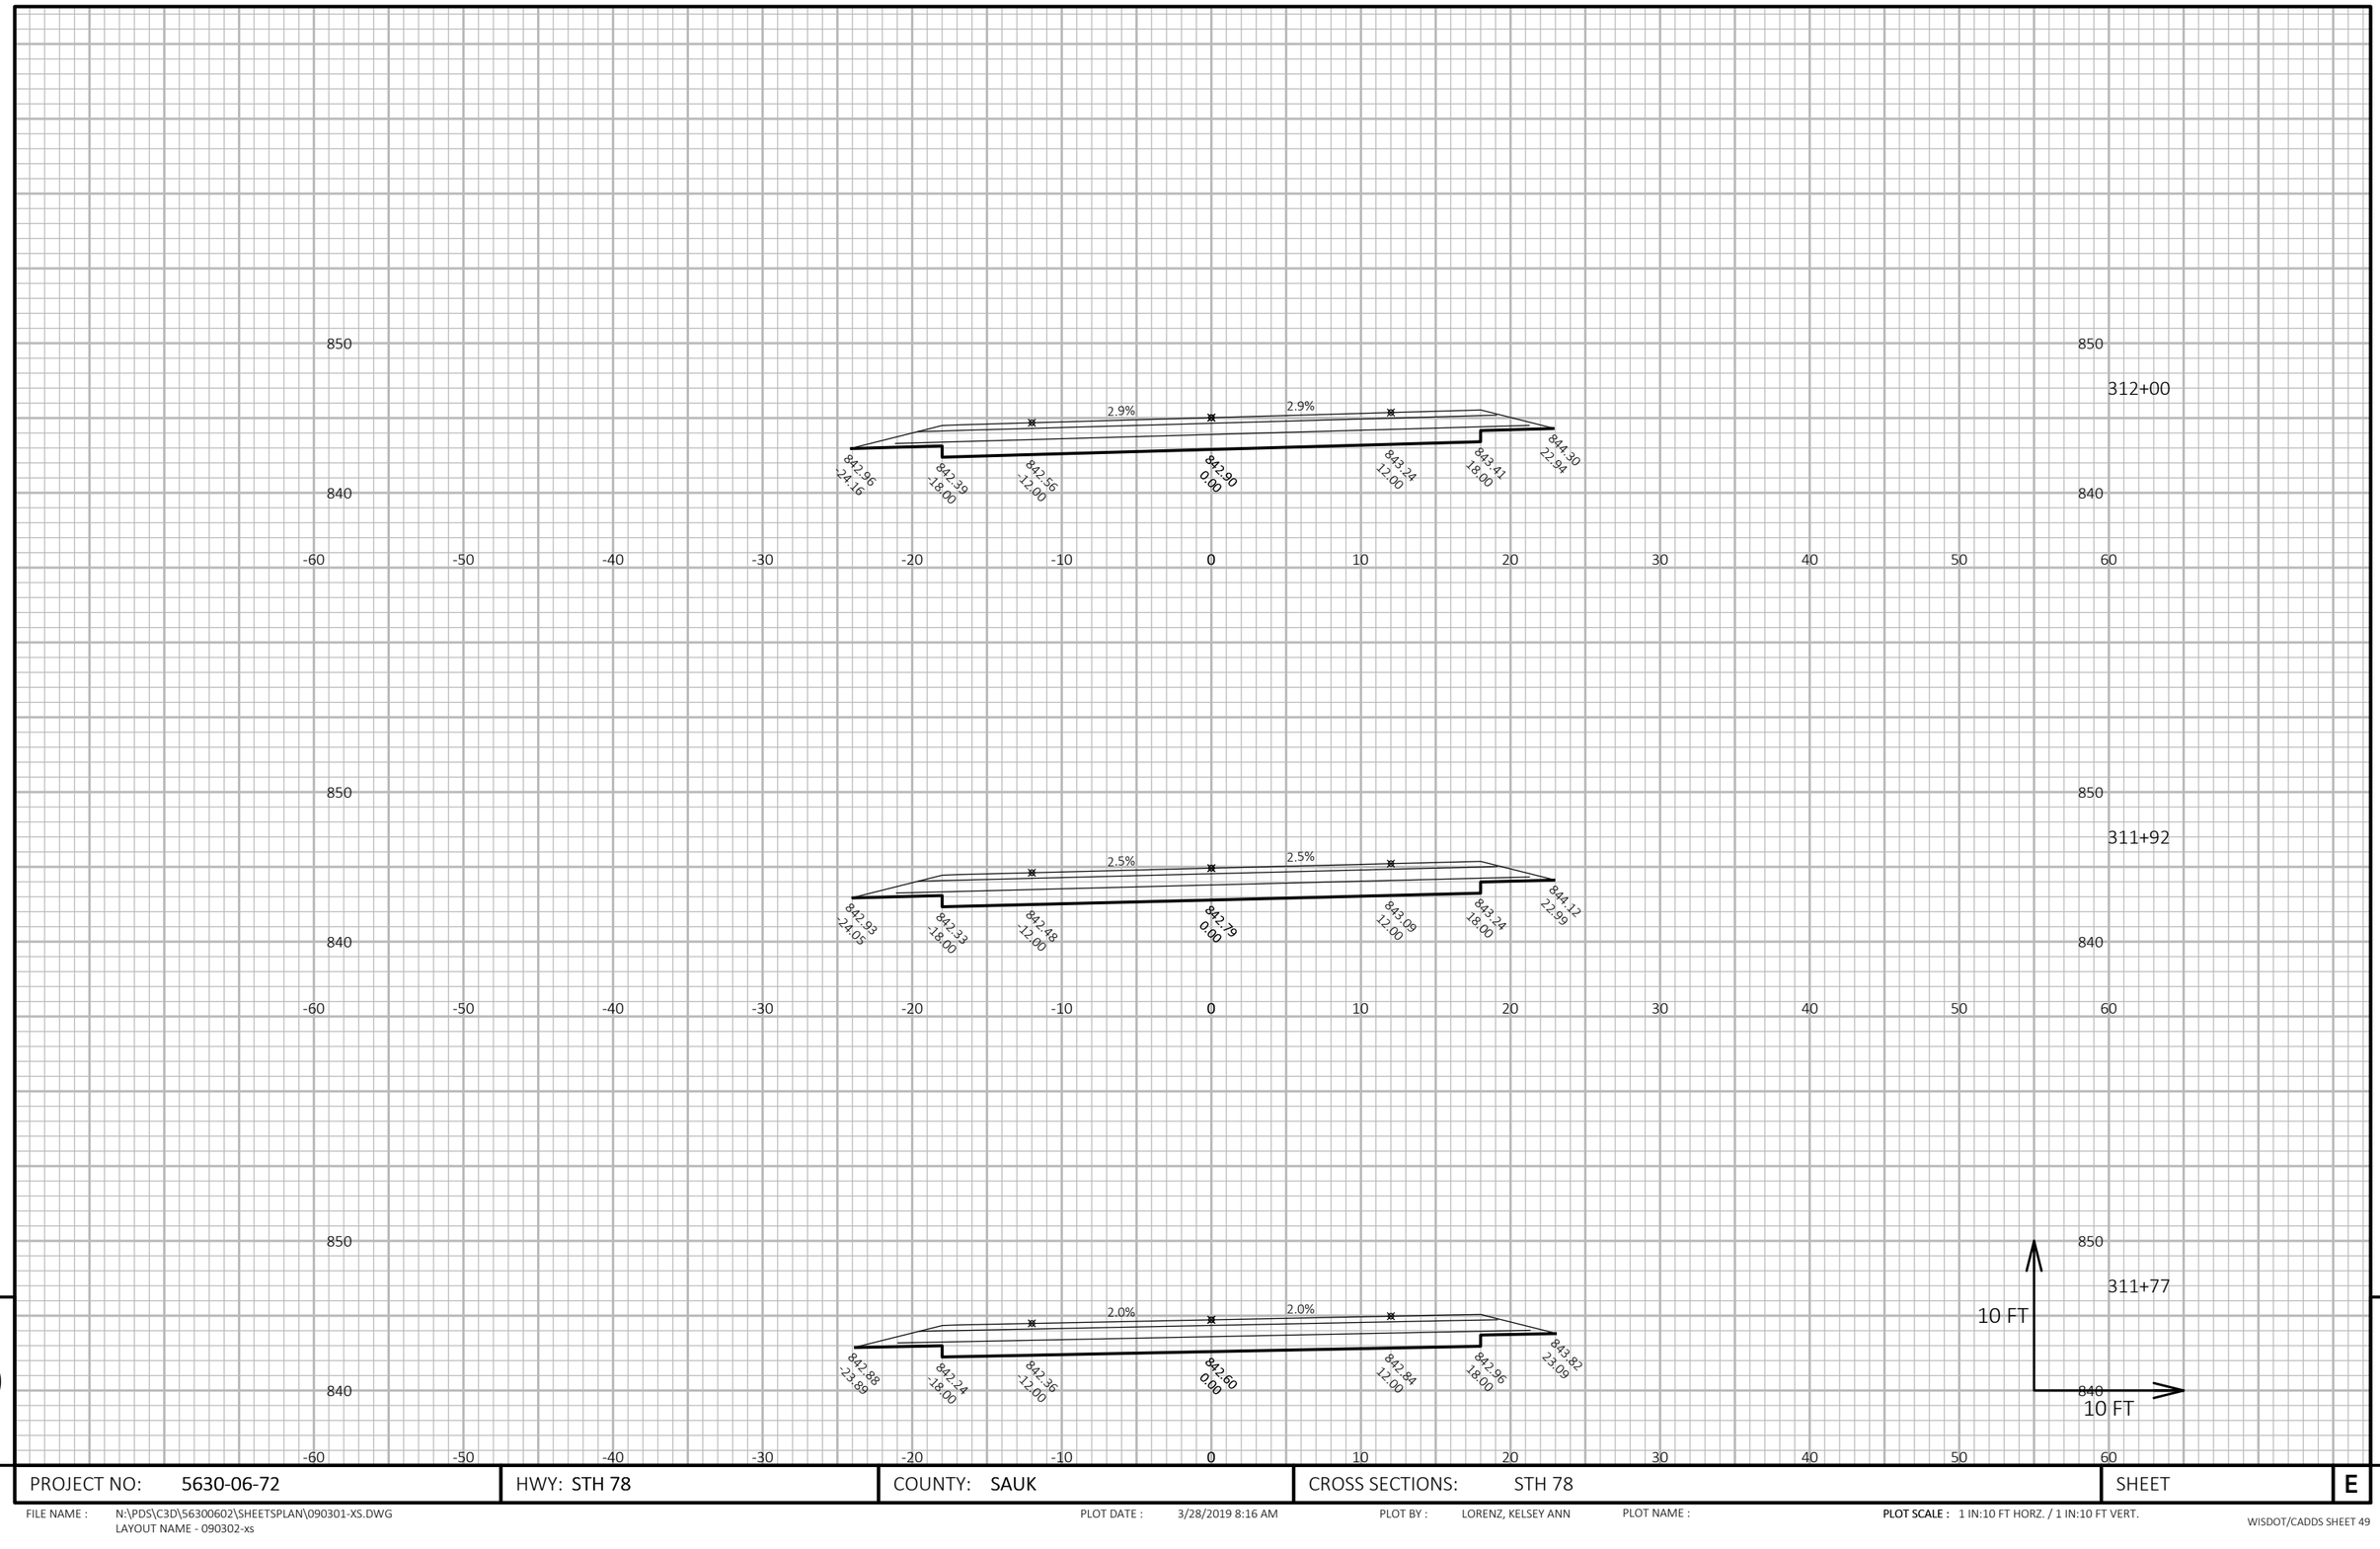

9

9

PROJECT NO: 5630-06-72	HWY: STH 78	COUNTY: SAUK	CROSS SECTIONS: STH 78	SHEET	E


FILE NAME : N:\PDS\C3D\56300602\SHEETSPLAN\090301-XS.DWG
LAYOUT NAME - 090302-xs

PLOT DATE : 3/28/2019 8:16 AM


PLOT BY : LORENZ, KELSEY ANN

PLOT NAME :


PLOT SCALE : 1 IN:10 FT HORZ. / 1 IN:10 FT VERT.

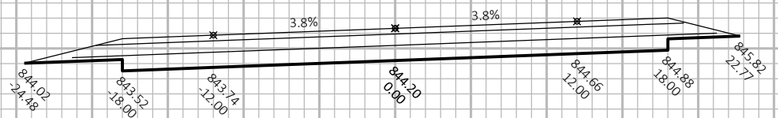


313+00

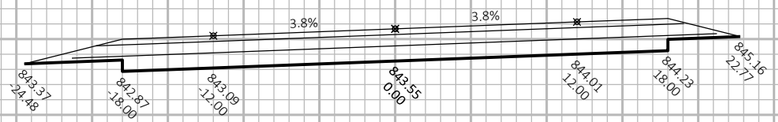

312+50

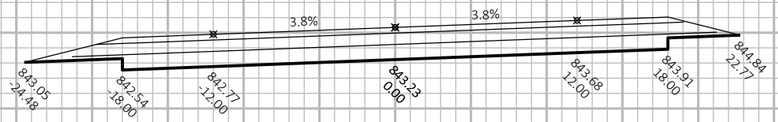

312+25

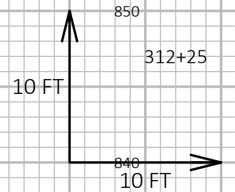

PROJECT NO: 5630-06-72	HWY: STH 78	COUNTY: SAUK	CROSS SECTIONS: STH 78	SHEET	E


FILE NAME : N:\PDS\C3D\56300602\SHEETSPLAN\090301-XS.DWG
LAYOUT NAME - 090303-xs

PLOT DATE : 3/28/2019 8:16 AM


PLOT BY : LORENZ, KELSEY ANN

PLOT NAME :


PLOT SCALE : 1 IN:10 FT HORZ. / 1 IN:10 FT VERT.

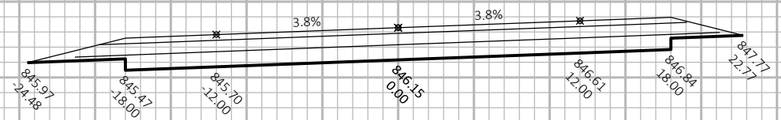


314+50

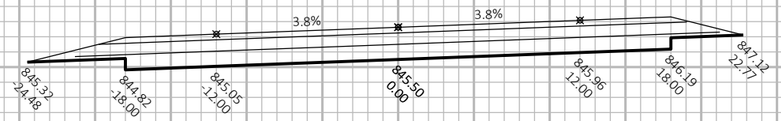

314+00

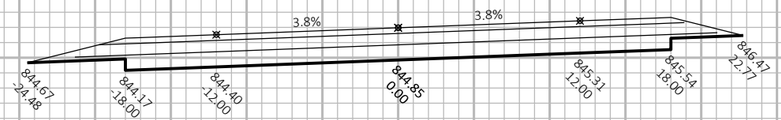

313+50

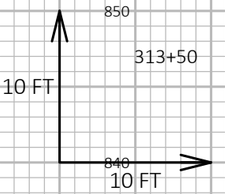


9

9

PROJECT NO: 5630-06-72	HWY: STH 78	COUNTY: SAUK	CROSS SECTIONS: STH 78	SHEET	E

FILE NAME : N:\PDS\C3D\56300602\SHEETSPLAN\090301-XS.DWG
LAYOUT NAME - 090304-xs

PLOT DATE : 3/28/2019 8:16 AM PLOT BY : LORENZ, KELSEY ANN PLOT NAME : **PLOT SCALE :** 1 IN:10 FT HORZ. / 1 IN:10 FT VERT.

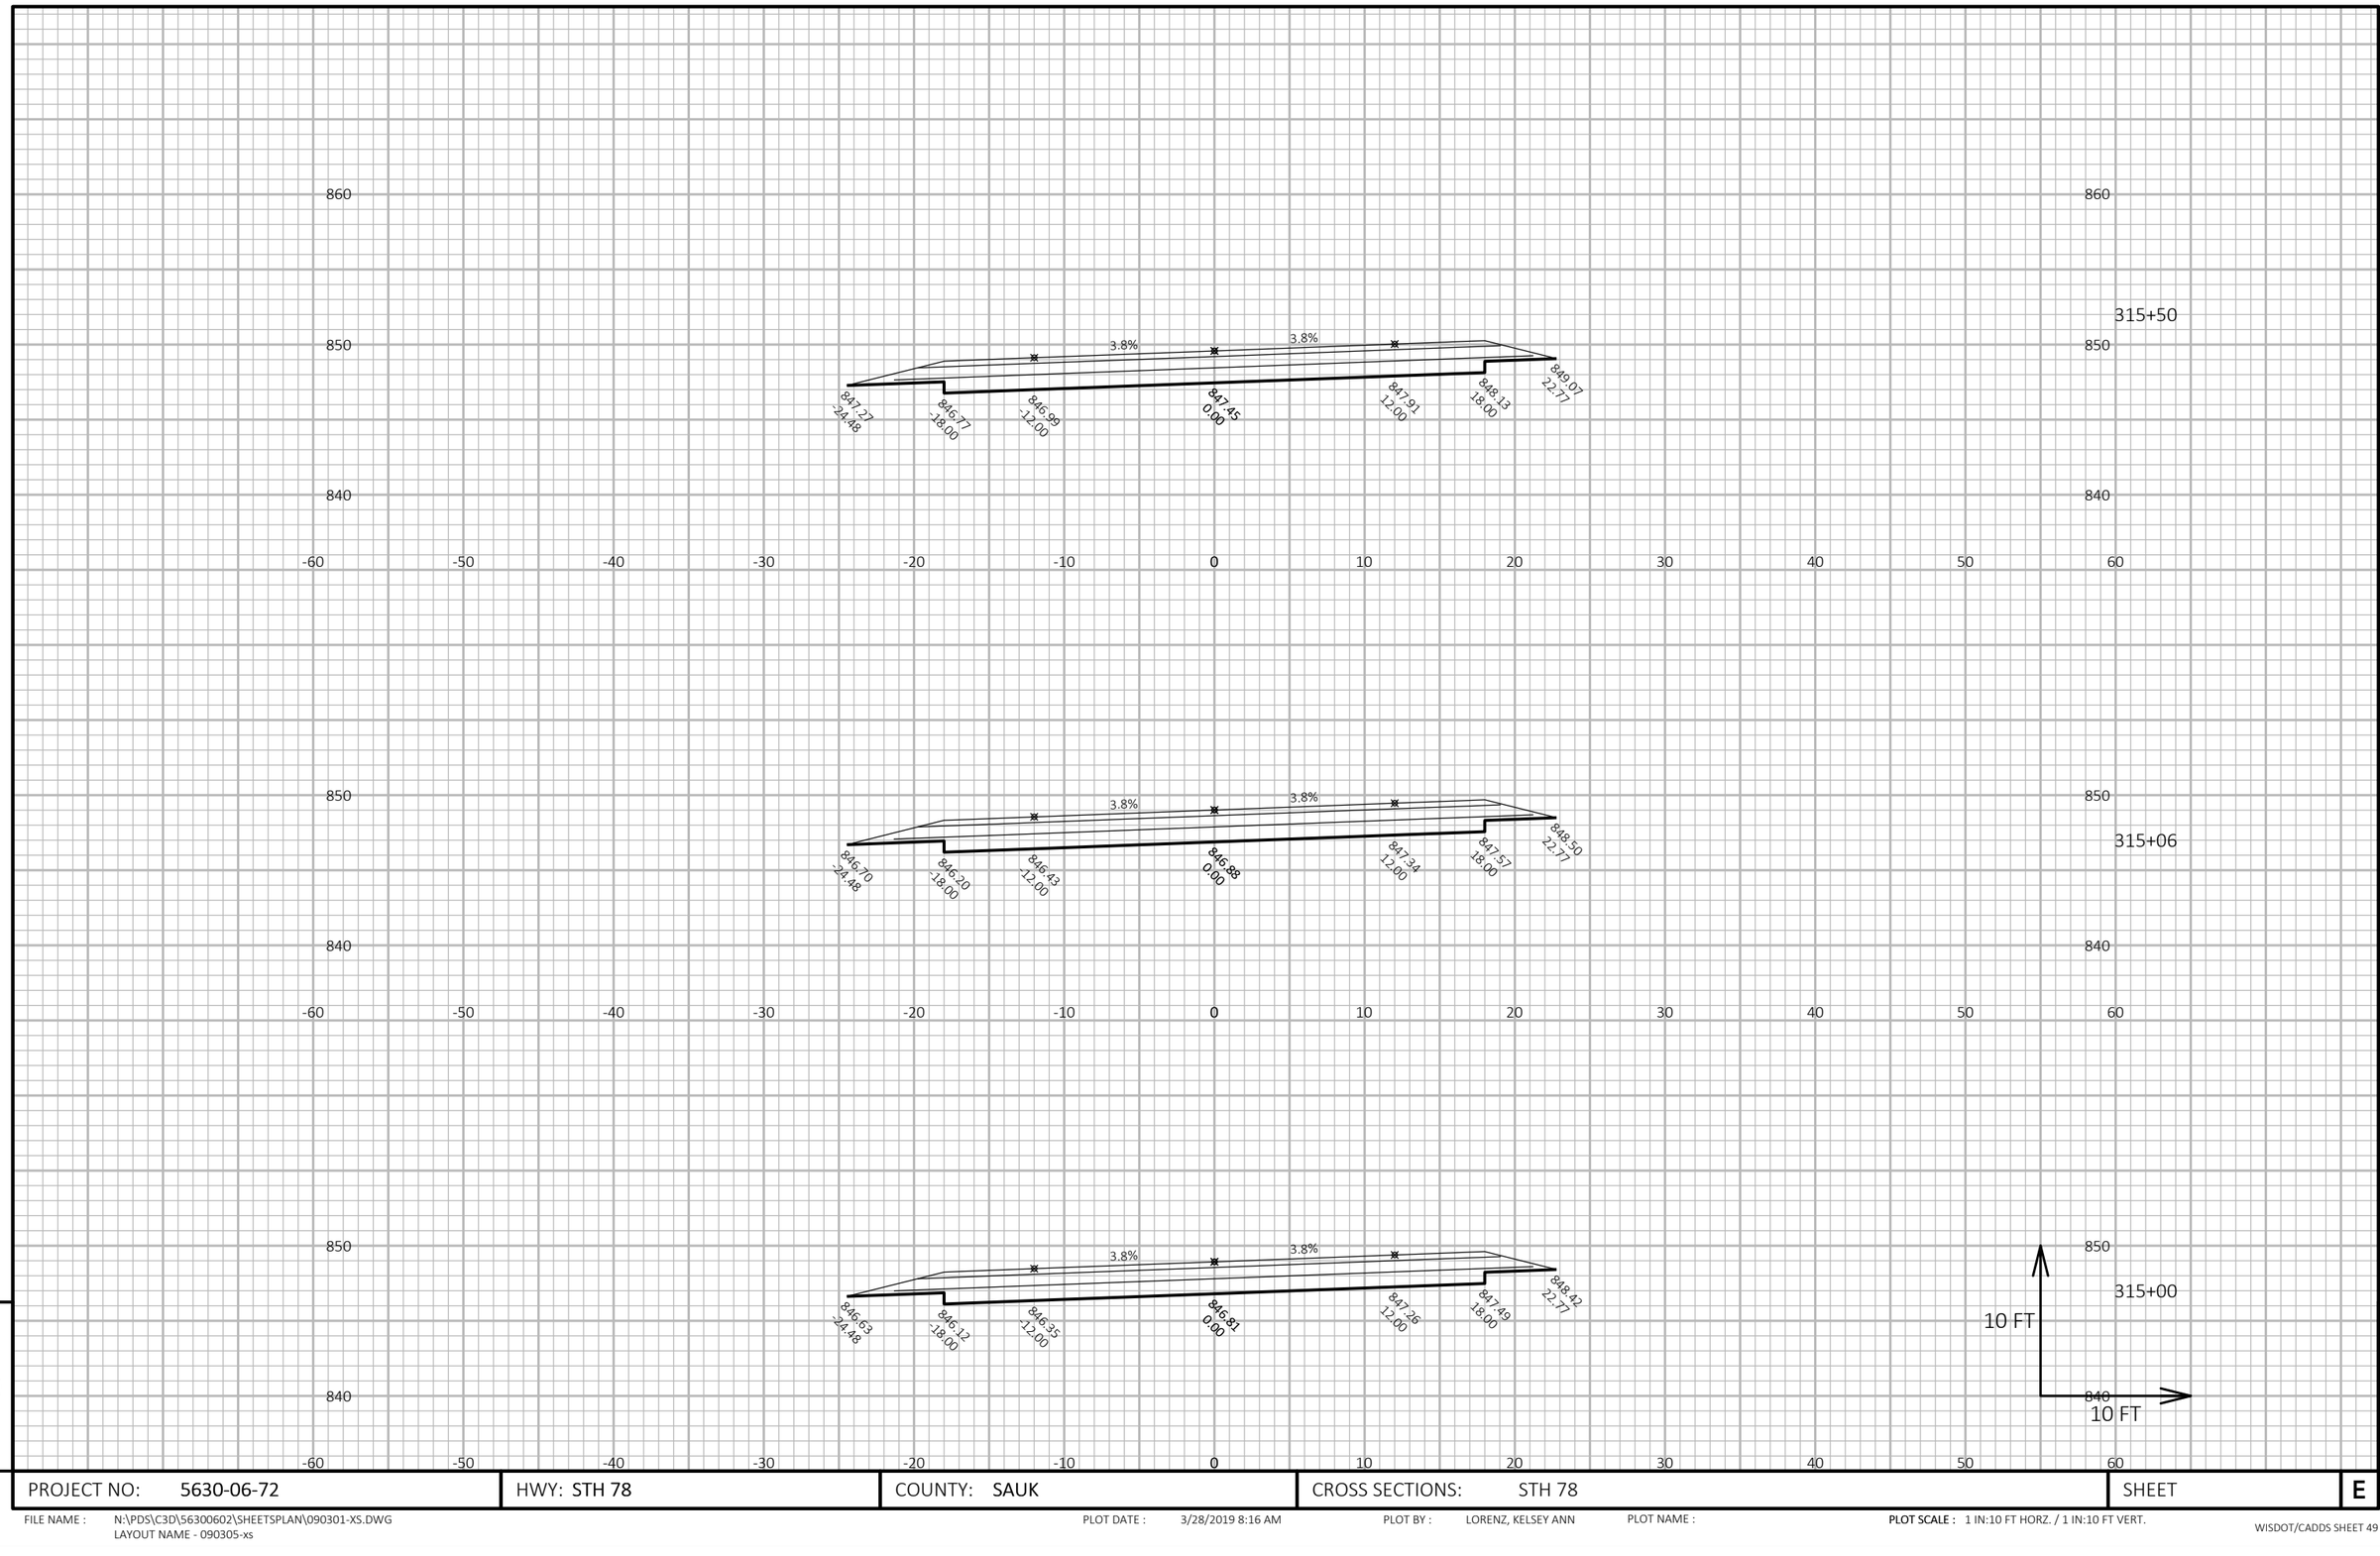

9

9

PROJECT NO: 5630-06-72	HWY: STH 78	COUNTY: SAUK	CROSS SECTIONS: STH 78	SHEET	E


FILE NAME : N:\PDS\C3D\56300602\SHEETSPLAN\090301-XS.DWG
LAYOUT NAME - 090305-xs

PLOT DATE : 3/28/2019 8:16 AM


PLOT BY : LORENZ, KELSEY ANN

PLOT NAME :

PLOT SCALE : 1 IN:10 FT HORZ. / 1 IN:10 FT VERT.

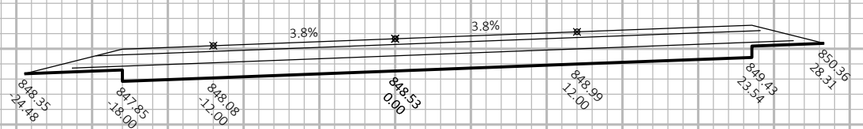

316+50

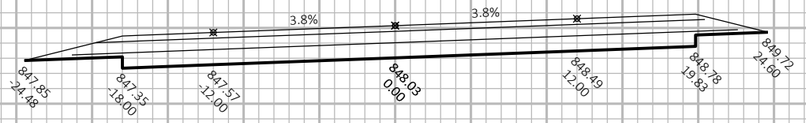

316+00



9

9

PROJECT NO: 5630-06-72	HWY: STH 78	COUNTY: SAUK	CROSS SECTIONS: STH 78	SHEET	E


FILE NAME : N:\PDS\C3D\56300602\SHEETSPLAN\090301-XS.DWG
LAYOUT NAME - 090306-xs

PLOT DATE : 3/28/2019 8:16 AM

PLOT BY : LORENZ, KELSEY ANN

PLOT NAME :

PLOT SCALE : 1 IN:10 FT HORZ. / 1 IN:10 FT VERT.

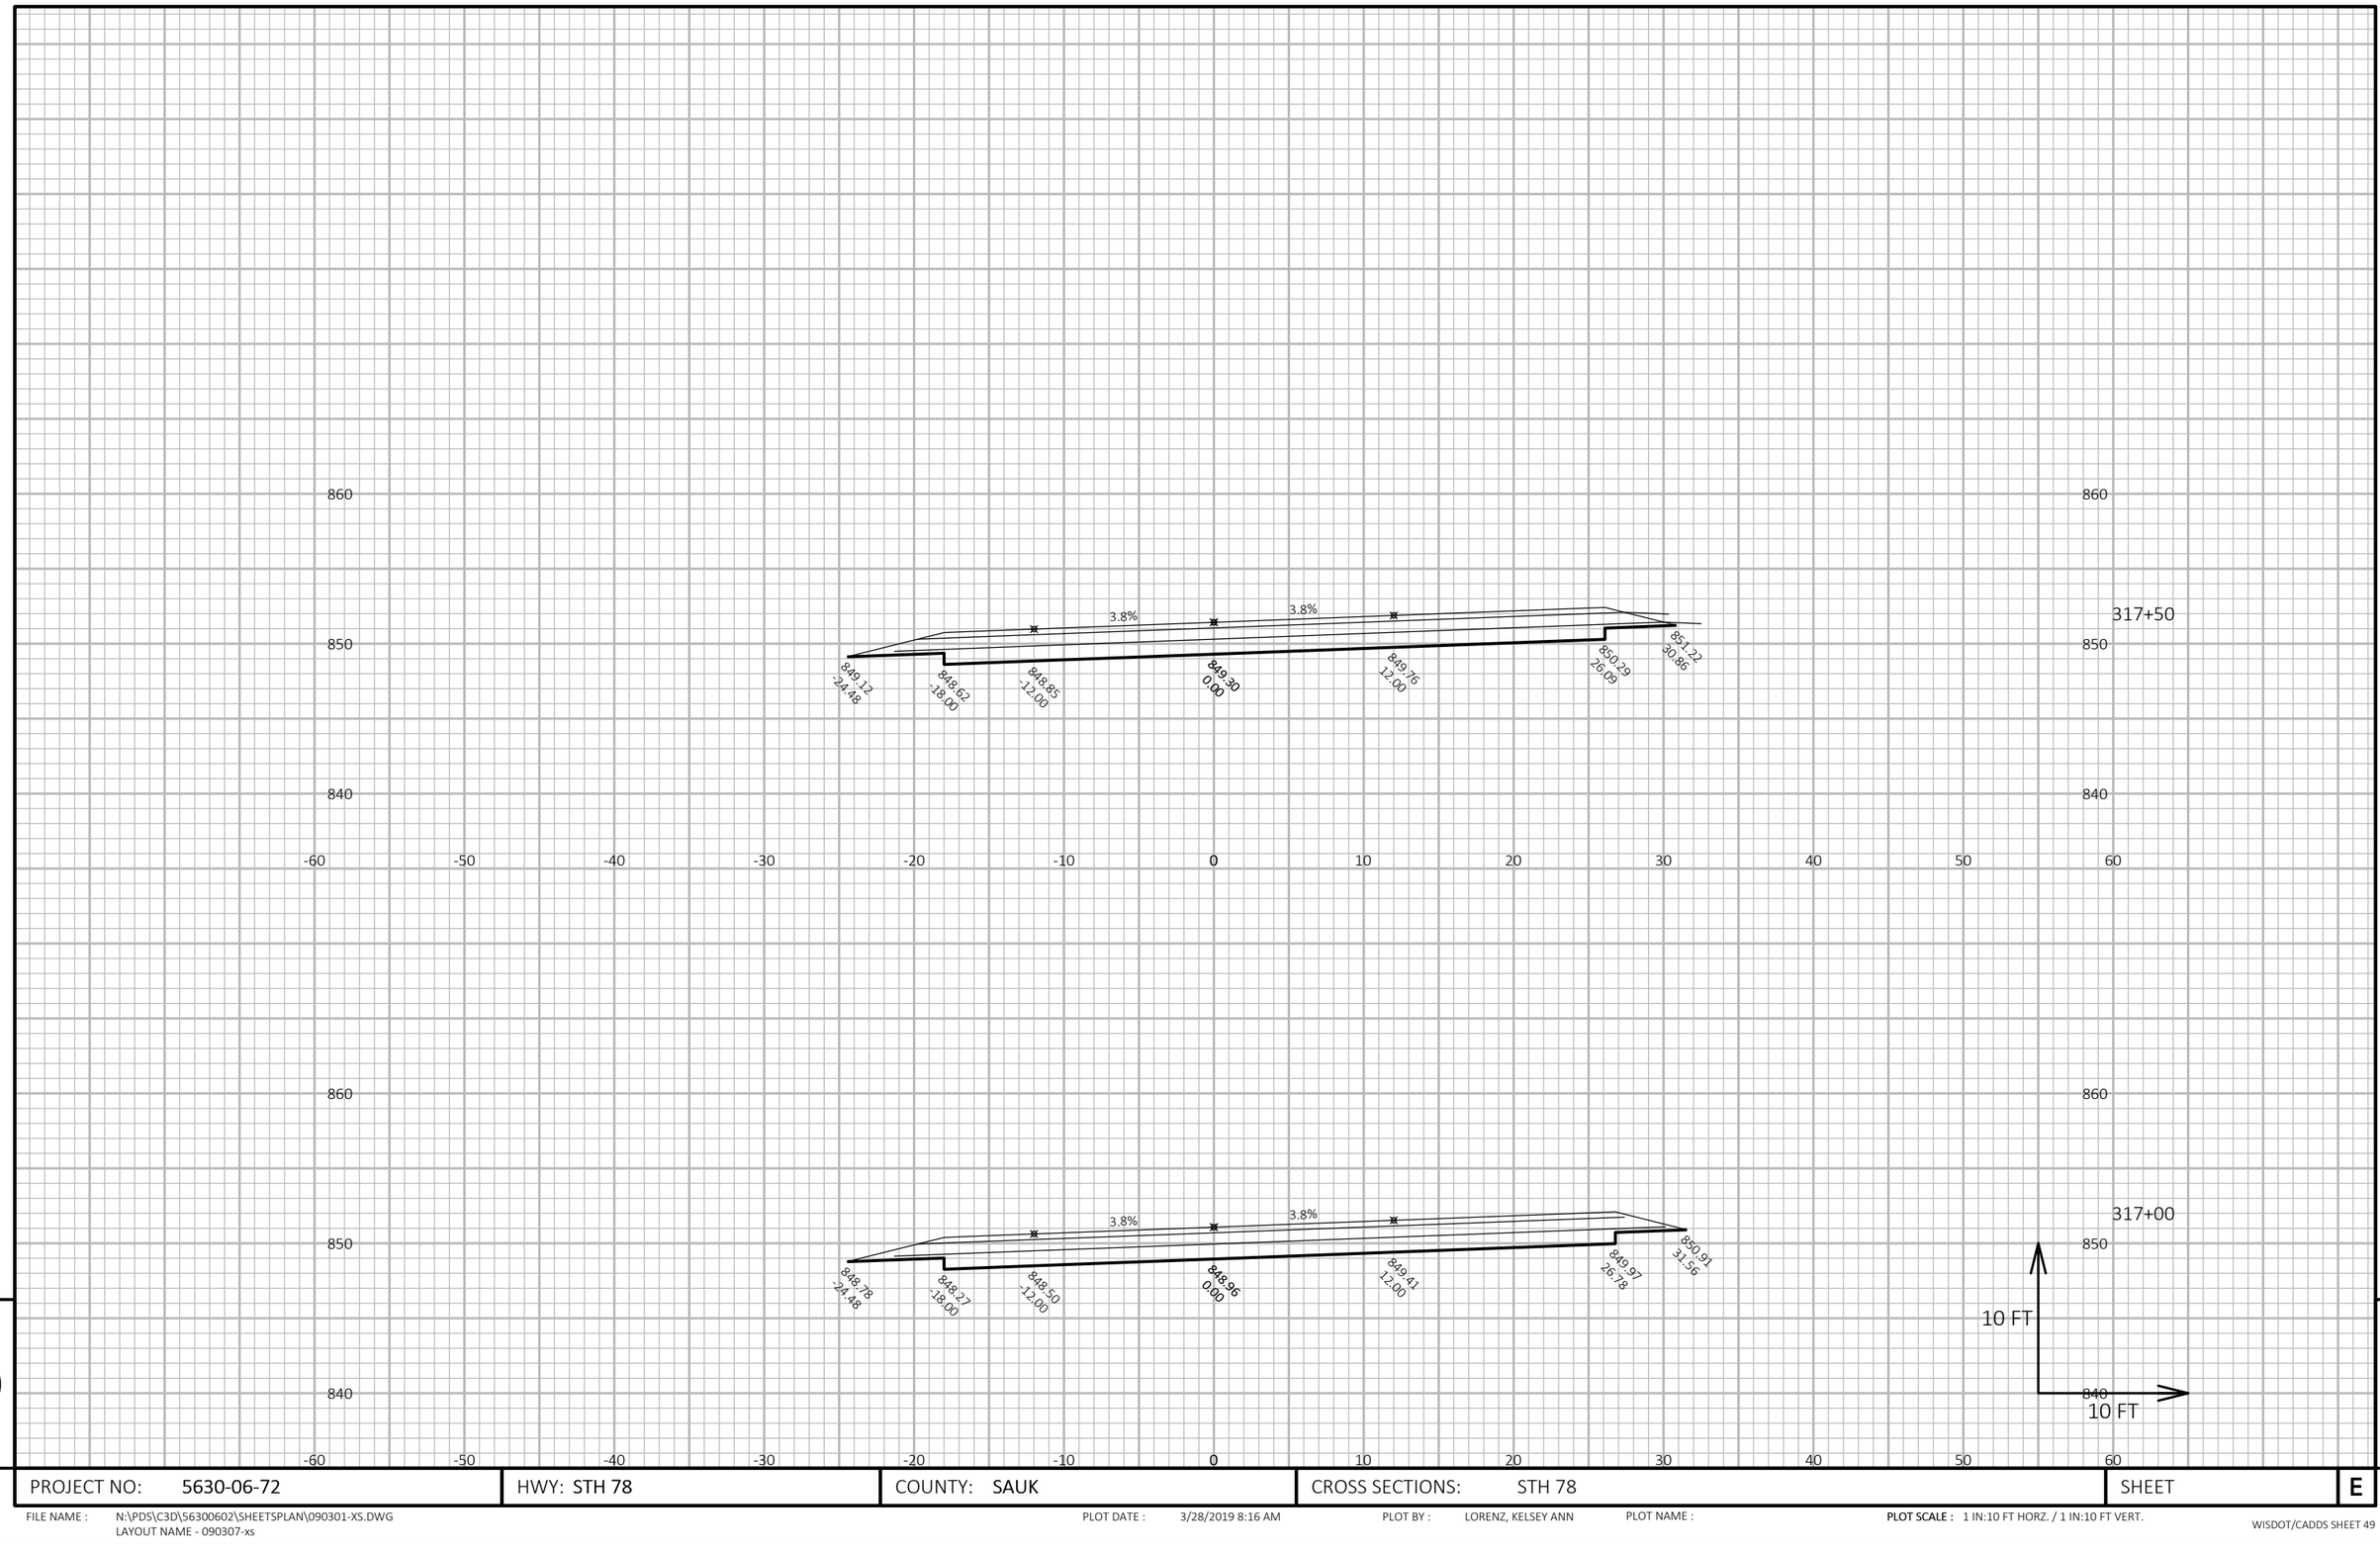


9

PROJECT NO: 5630-06-72	HWY: STH 78	COUNTY: SAUK	CROSS SECTIONS: STH 78	SHEET	E

FILE NAME : N:\PDS\C3D\56300602\SHEETSPLAN\090301-XS.DWG
LAYOUT NAME - 090307-xs

PLOT DATE : 3/28/2019 8:16 AM PLOT BY : LORENZ, KELSEY ANN PLOT NAME : **PLOT SCALE :** 1 IN:10 FT HORZ. / 1 IN:10 FT VERT.

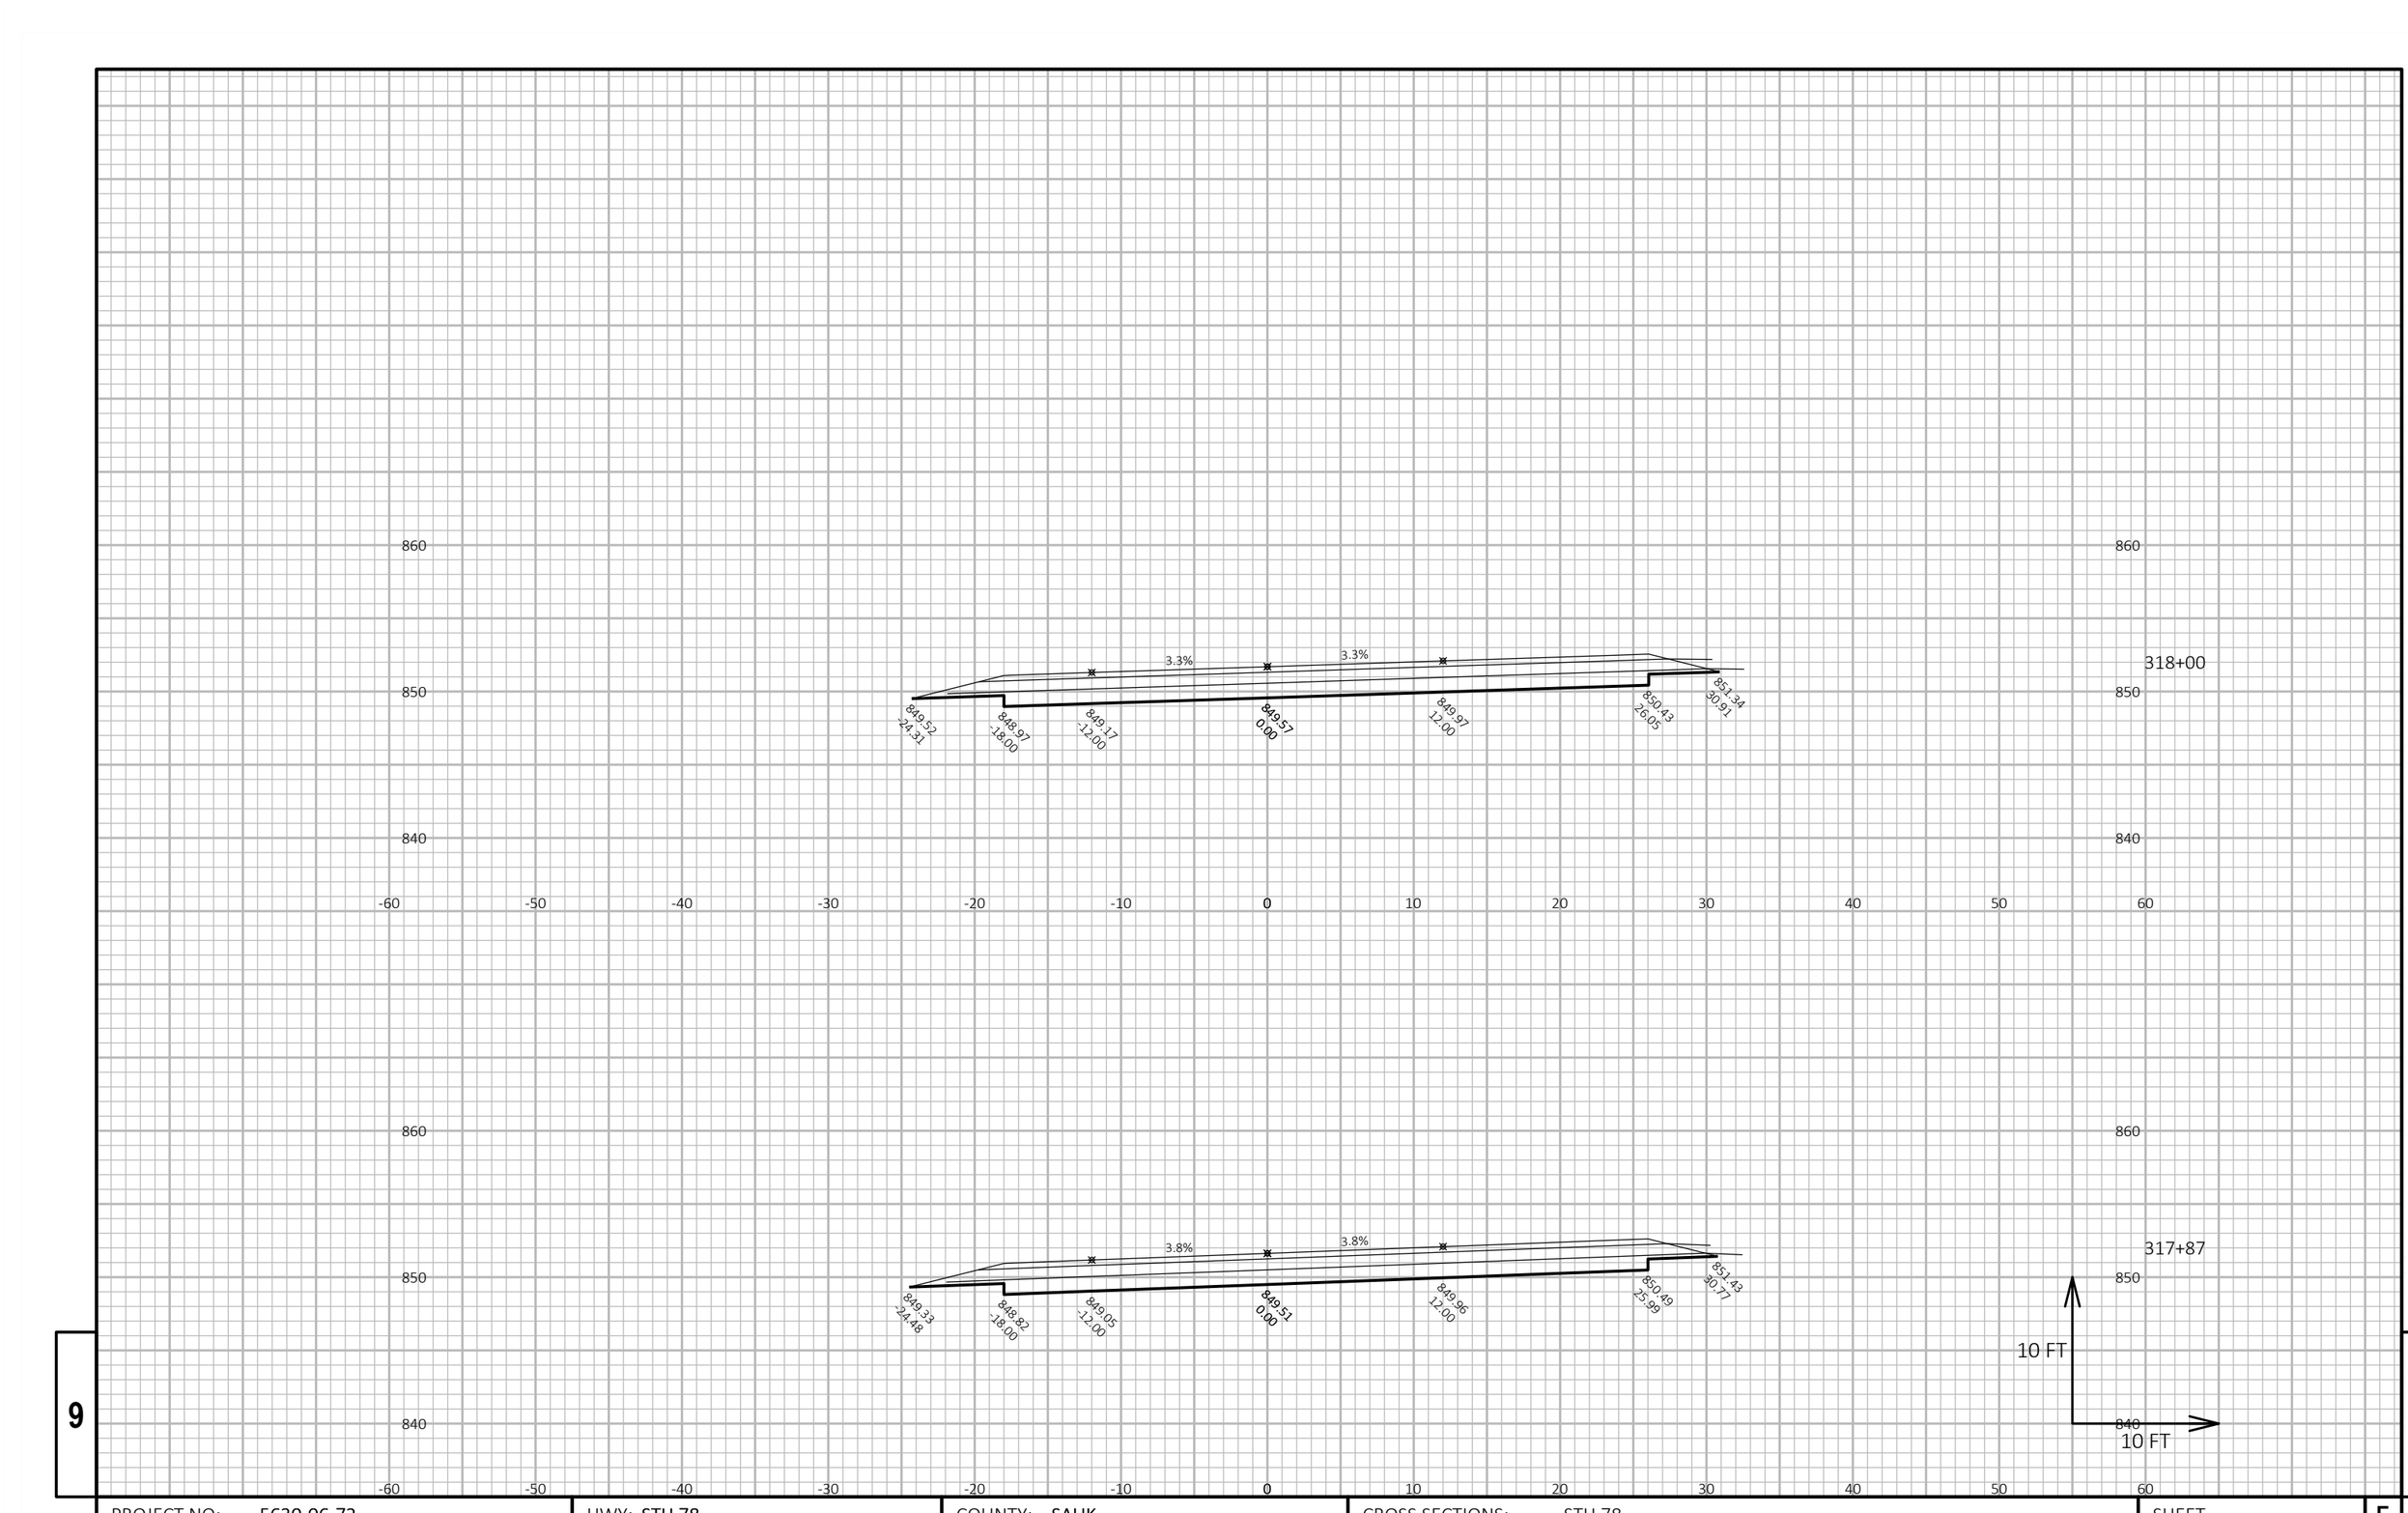

9

9

PROJECT NO: 5630-06-72	HWY: STH 78	COUNTY: SAUK	CROSS SECTIONS: STH 78	SHEET	E


FILE NAME : N:\PDS\C3D\56300602\SHEETSPLAN\090301-XS.DWG
LAYOUT NAME - 090308-xs

PLOT DATE : 3/28/2019 8:16 AM

PLOT BY : LORENZ, KELSEY ANN

PLOT NAME :

PLOT SCALE : 1 IN:10 FT HORZ. / 1 IN:10 FT VERT.

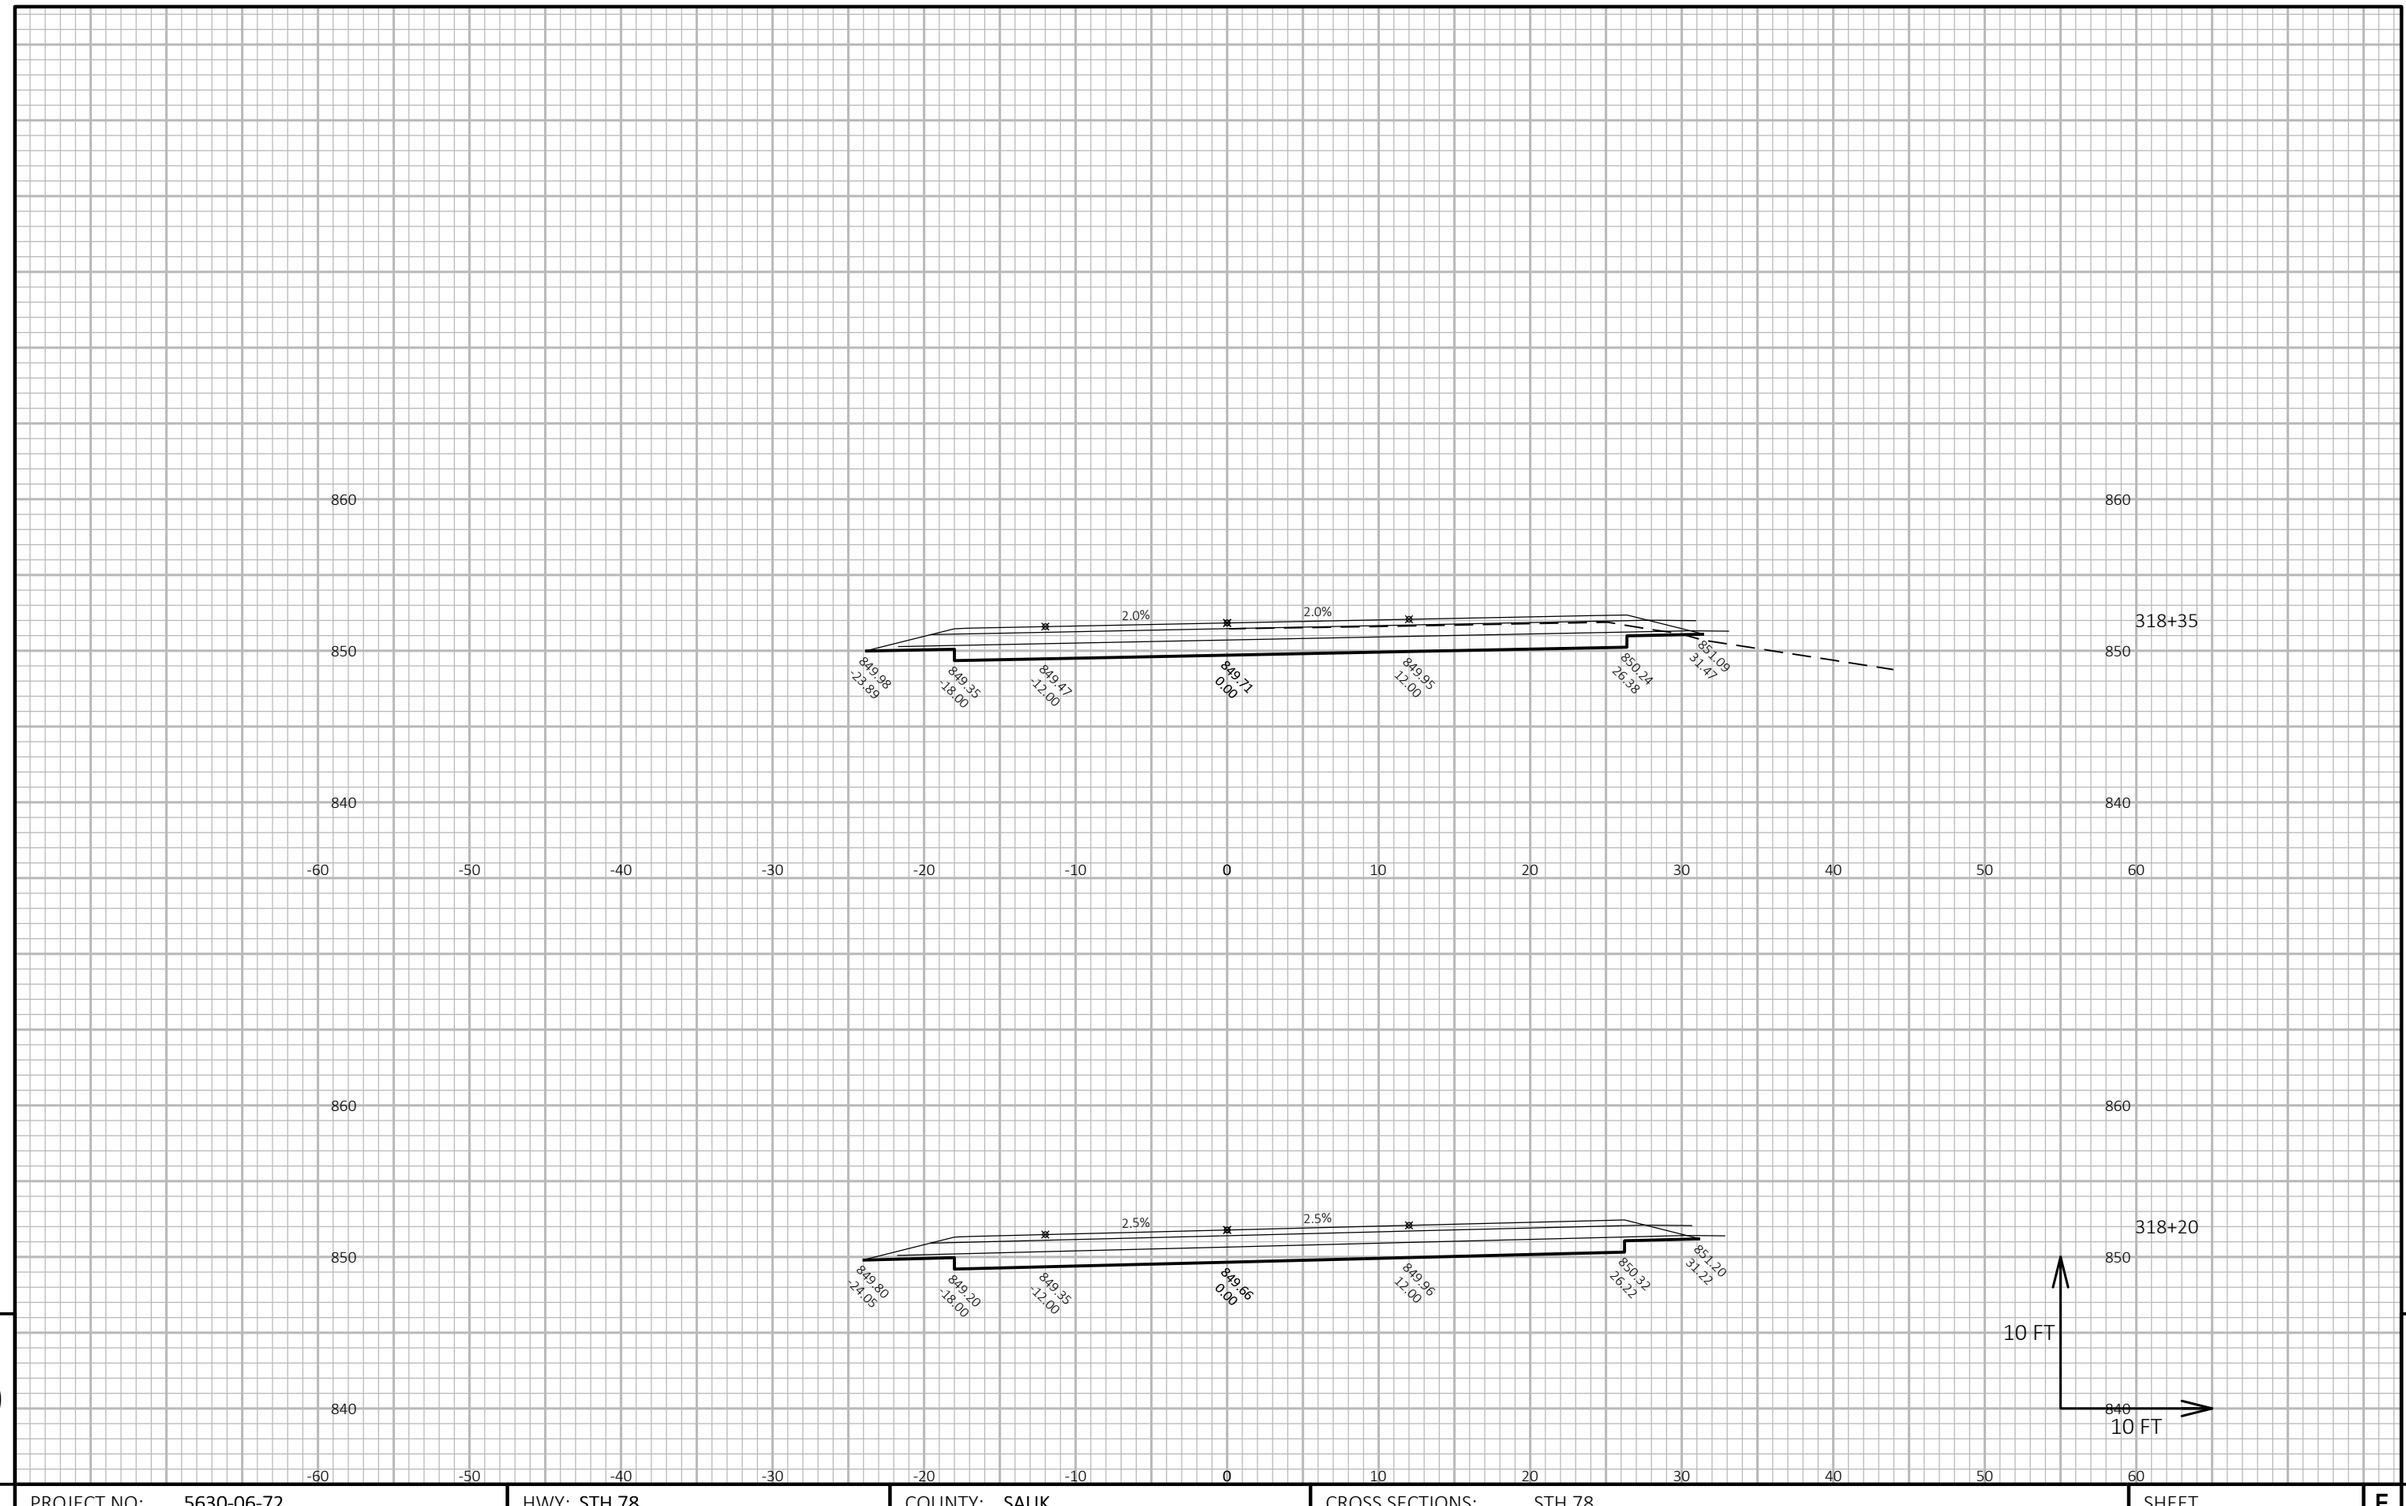

9

9

PROJECT NO: 5630-06-72	HWY: STH 78	COUNTY: SAUK	CROSS SECTIONS: STH 78	SHEET	E


FILE NAME : N:\PDS\C3D\56300602\SHEETSPLAN\090301-XS.DWG
LAYOUT NAME - 090309-xs

PLOT DATE : 3/28/2019 8:17 AM

PLOT BY : LORENZ, KELSEY ANN

PLOT NAME :

PLOT SCALE : 1 IN:10 FT HORZ. / 1 IN:10 FT VERT.

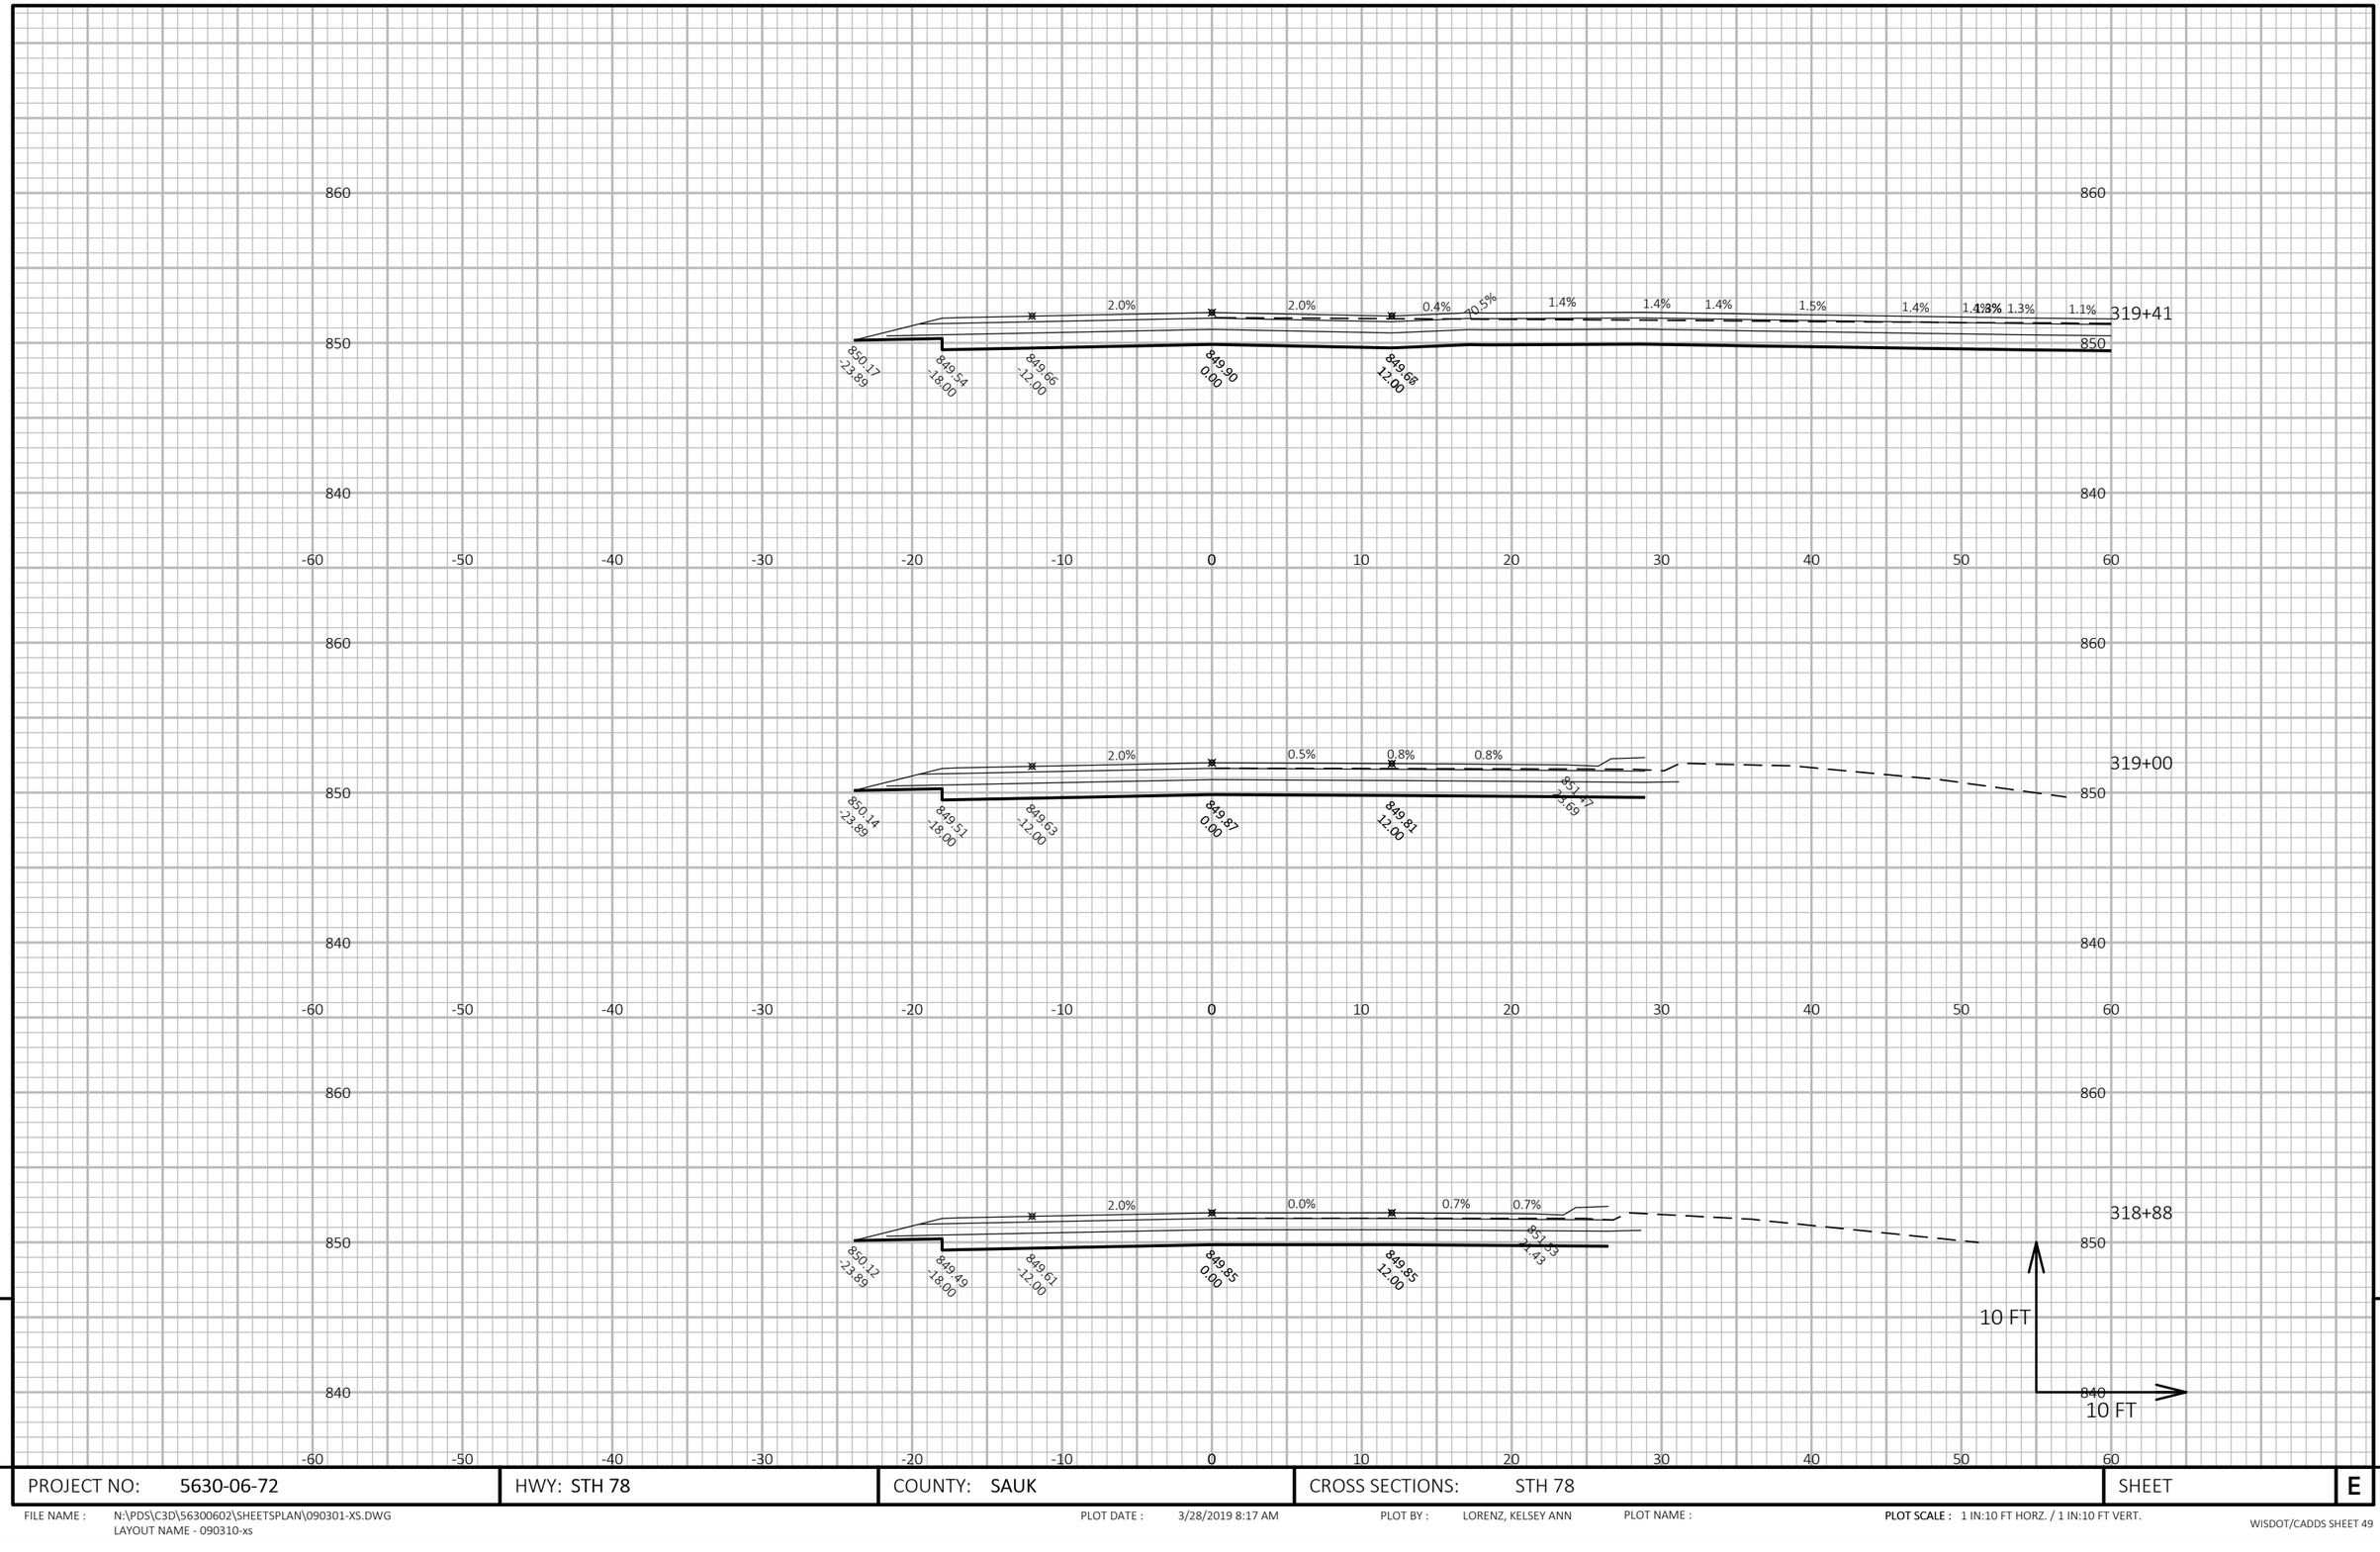

9

9

PROJECT NO: 5630-06-72	HWY: STH 78	COUNTY: SAUK	CROSS SECTIONS: STH 78	SHEET	E


FILE NAME : N:\PDS\C3D\56300602\SHEETSPLAN\090301-XS.DWG
LAYOUT NAME - 090310-xs

PLOT DATE : 3/28/2019 8:17 AM

PLOT BY : LORENZ, KELSEY ANN

PLOT NAME :

PLOT SCALE : 1 IN:10 FT HORZ. / 1 IN:10 FT VERT.

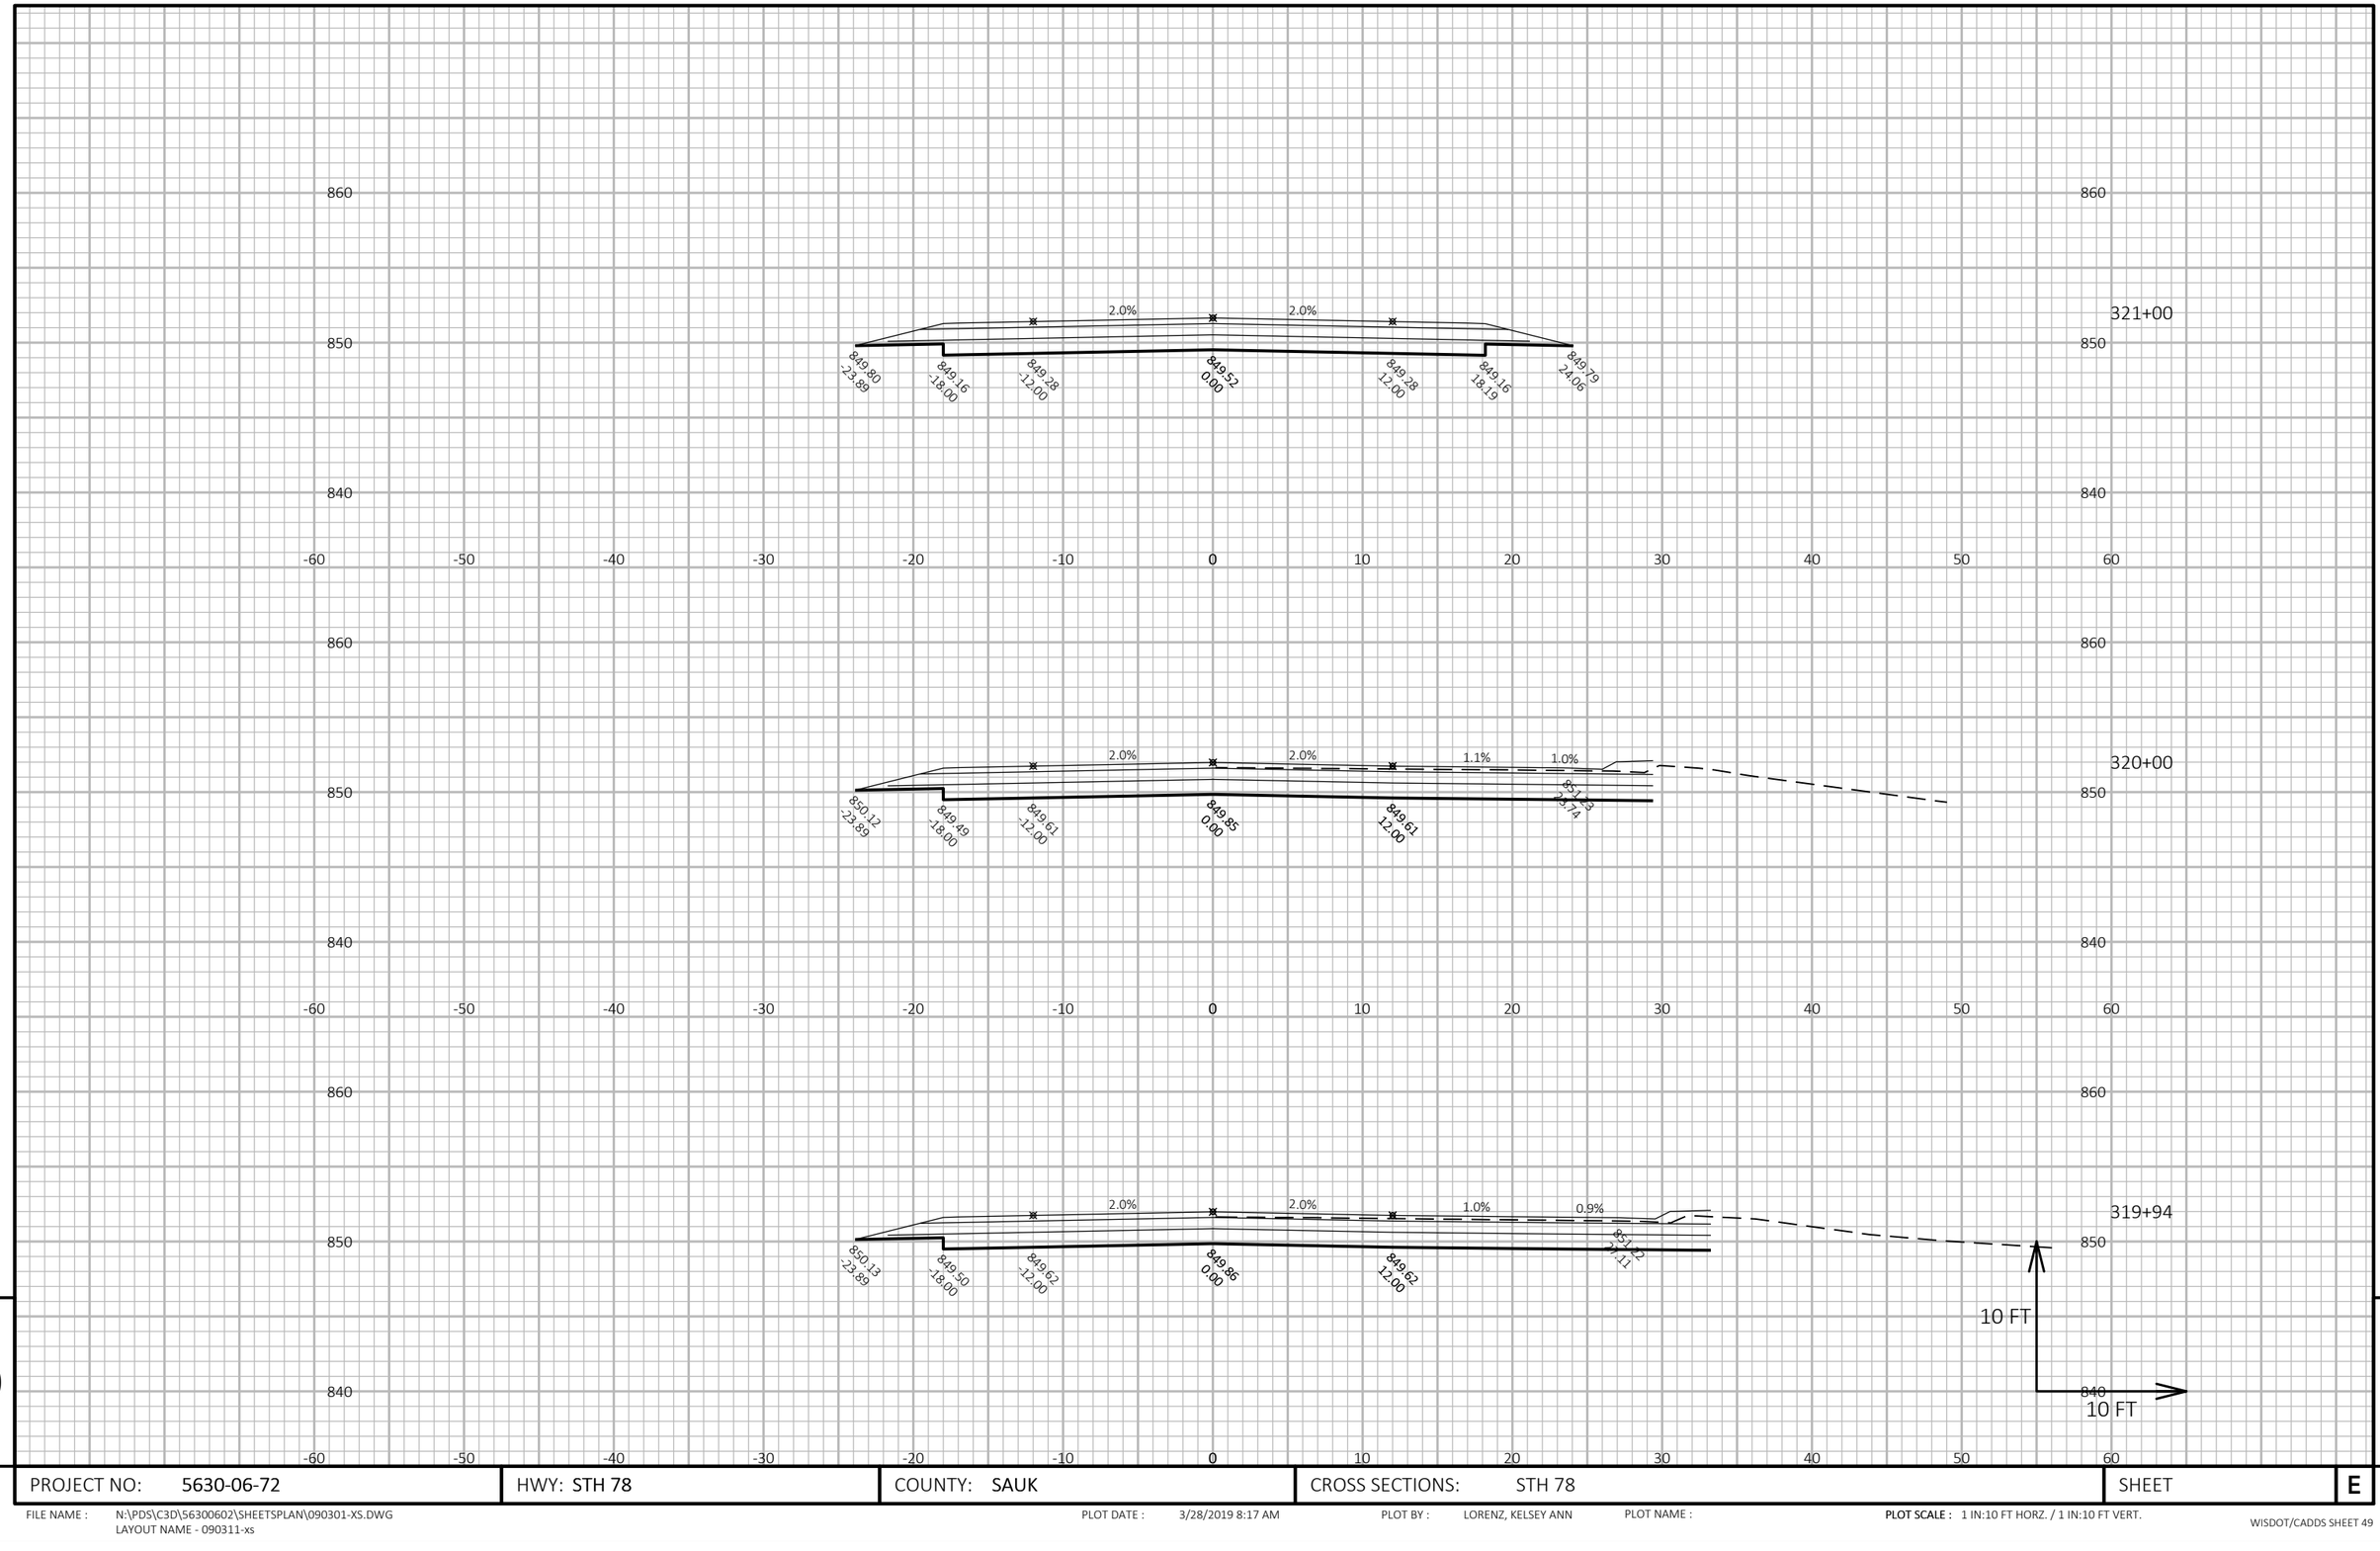

9

9

PROJECT NO: 5630-06-72	HWY: STH 78	COUNTY: SAUK	CROSS SECTIONS: STH 78	SHEET	E


FILE NAME : N:\PDS\C3D\56300602\SHEETSPLAN\090301-XS.DWG
LAYOUT NAME - 090311-xs


PLOT DATE : 3/28/2019 8:17 AM


PLOT BY : LORENZ, KELSEY ANN

PLOT NAME :


PLOT SCALE : 1 IN:10 FT HORZ. / 1 IN:10 FT VERT.

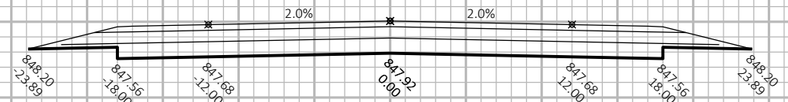

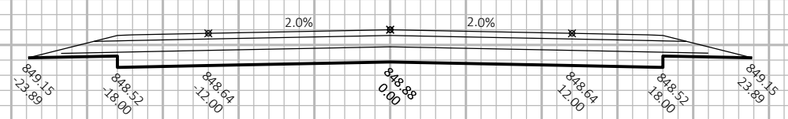


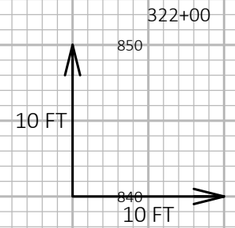


PROJECT NO: 5630-06-72	HWY: STH 78	COUNTY: SAUK	CROSS SECTIONS: STH 78	SHEET	E

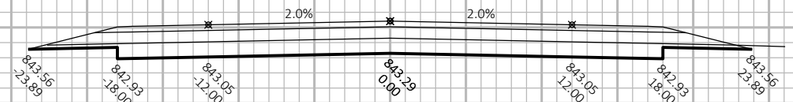


325+94

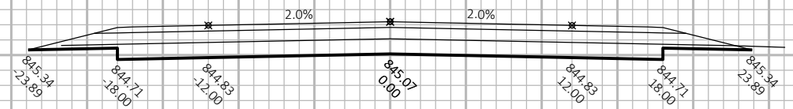

325+00

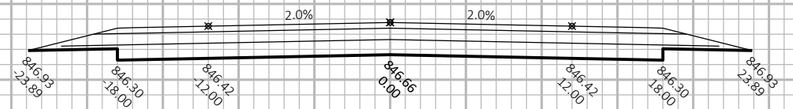

324+00

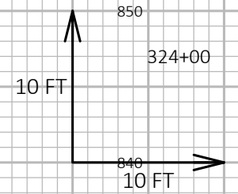

9

9

PROJECT NO: 5630-06-72	HWY: STH 78	COUNTY: SAUK	CROSS SECTIONS: STH 78	SHEET	E


FILE NAME : N:\PDS\C3D\56300602\SHEETSPLAN\090301-XS.DWG
LAYOUT NAME - 090313-xs

PLOT DATE : 3/28/2019 8:17 AM


PLOT BY : LORENZ, KELSEY ANN

PLOT NAME :


PLOT SCALE : 1 IN:10 FT HORZ. / 1 IN:10 FT VERT.

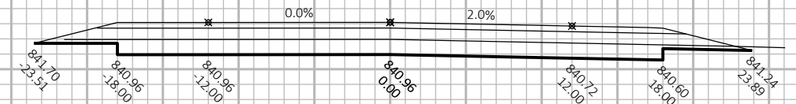


327+00

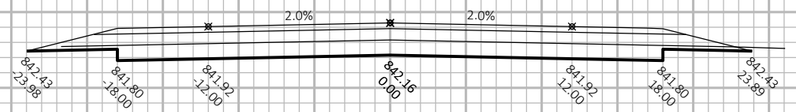

326+48

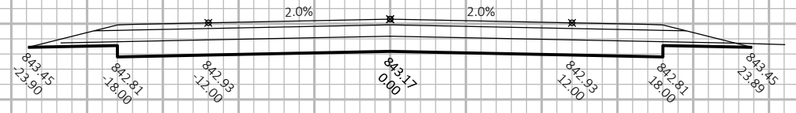

326+00

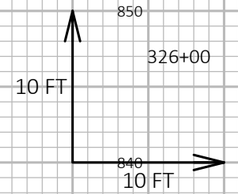


9

9

PROJECT NO: 5630-06-72	HWY: STH 78	COUNTY: SAUK	CROSS SECTIONS: STH 78	SHEET	E

FILE NAME : N:\PDS\C3D\56300602\SHEETSPLAN\090301-XS.DWG
LAYOUT NAME - 090314-xs

PLOT DATE : 3/28/2019 8:17 AM PLOT BY : LORENZ, KELSEY ANN PLOT NAME : **PLOT SCALE :** 1 IN:10 FT HORZ. / 1 IN:10 FT VERT.

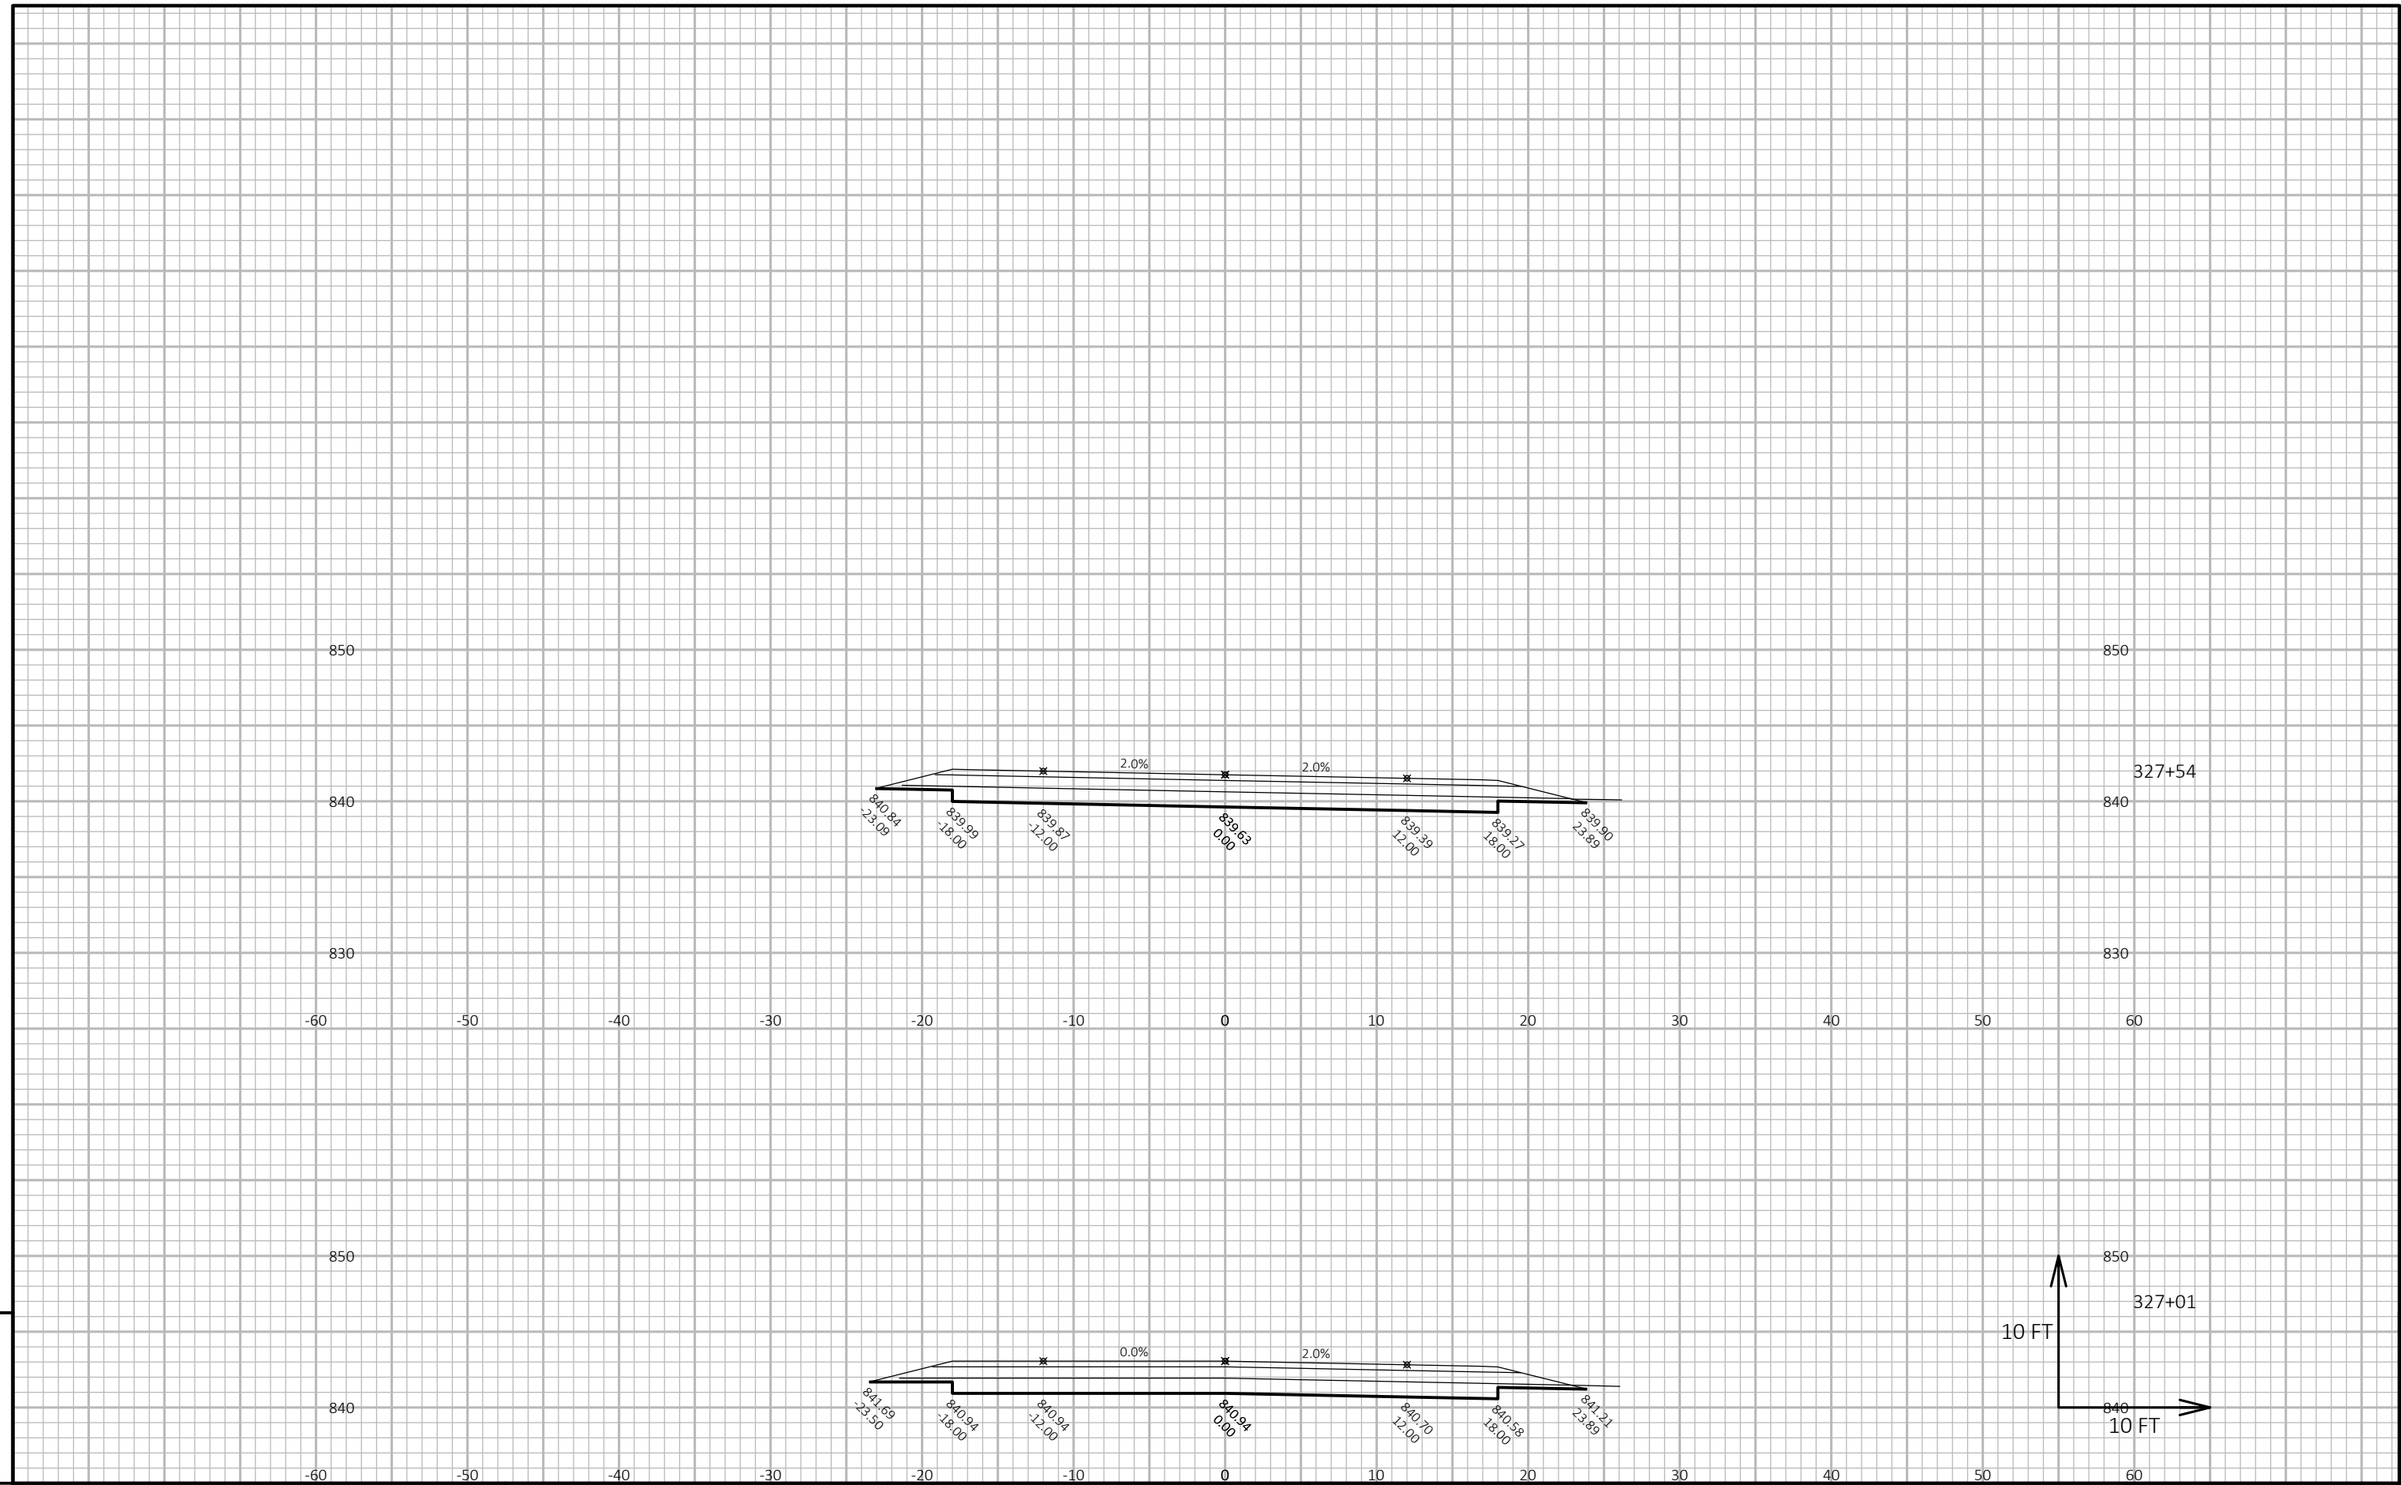


9


PROJECT NO: 5630-06-72	HWY: STH 78	COUNTY: SAUK	CROSS SECTIONS: STH 78	SHEET	E


9

FILE NAME : N:\PDS\C3D\56300602\SHEETSPLAN\090301-XS.DWG
LAYOUT NAME - 090315-xs

PLOT DATE : 3/28/2019 8:17 AM PLOT BY : LORENZ, KELSEY ANN PLOT NAME : **PLOT SCALE :** 1 IN:10 FT HORZ. / 1 IN:10 FT VERT.

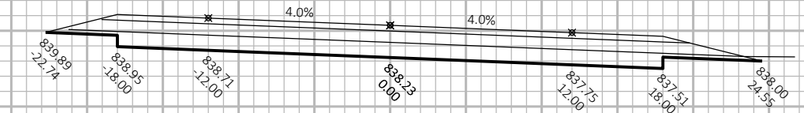

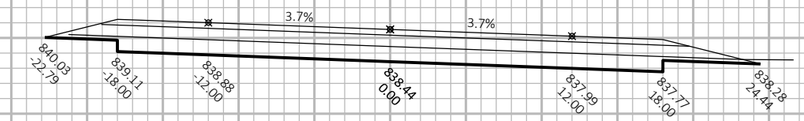


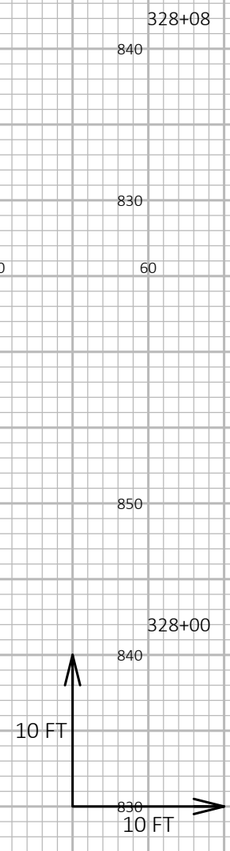

PROJECT NO: 5630-06-72	HWY: STH 78	COUNTY: SAUK	CROSS SECTIONS: STH 78	SHEET	E

FILE NAME : N:\PDS\C3D\56300602\SHEETSPLAN\090301-XS.DWG
LAYOUT NAME - 090316-xs

PLOT DATE : 3/28/2019 8:17 AM PLOT BY : LORENZ, KELSEY ANN PLOT NAME : **PLOT SCALE :** 1 IN:10 FT HORZ. / 1 IN:10 FT VERT.

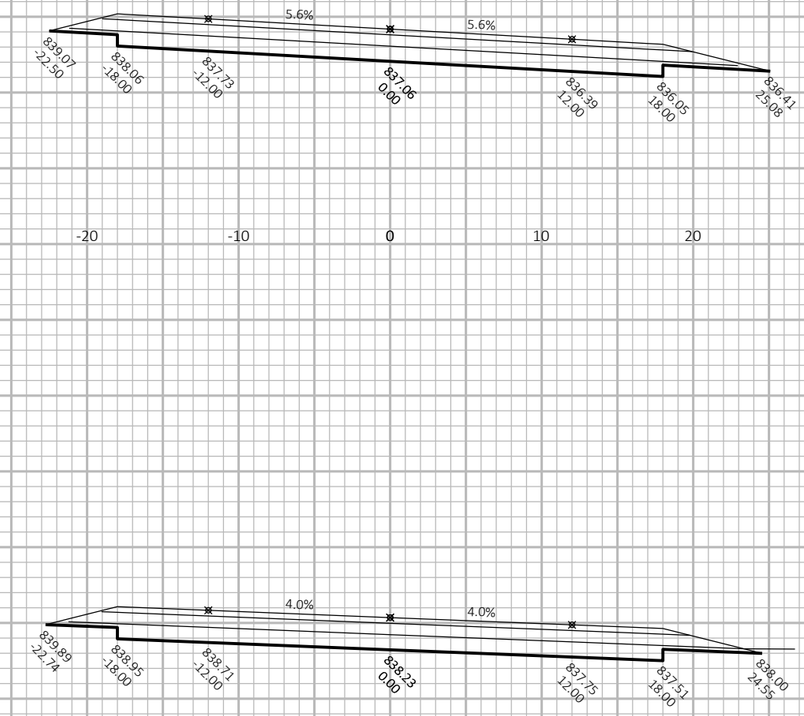

9

9

PROJECT NO: 5630-06-72	HWY: STH 78	COUNTY: SAUK	CROSS SECTIONS: STH 78	SHEET	E


FILE NAME : N:\PDS\C3D\56300602\SHEETSPLAN\090301-XS.DWG
LAYOUT NAME - 090317-xs

PLOT DATE : 3/28/2019 8:17 AM

PLOT BY : LORENZ, KELSEY ANN

PLOT NAME :

PLOT SCALE : 1 IN:10 FT HORZ. / 1 IN:10 FT VERT.

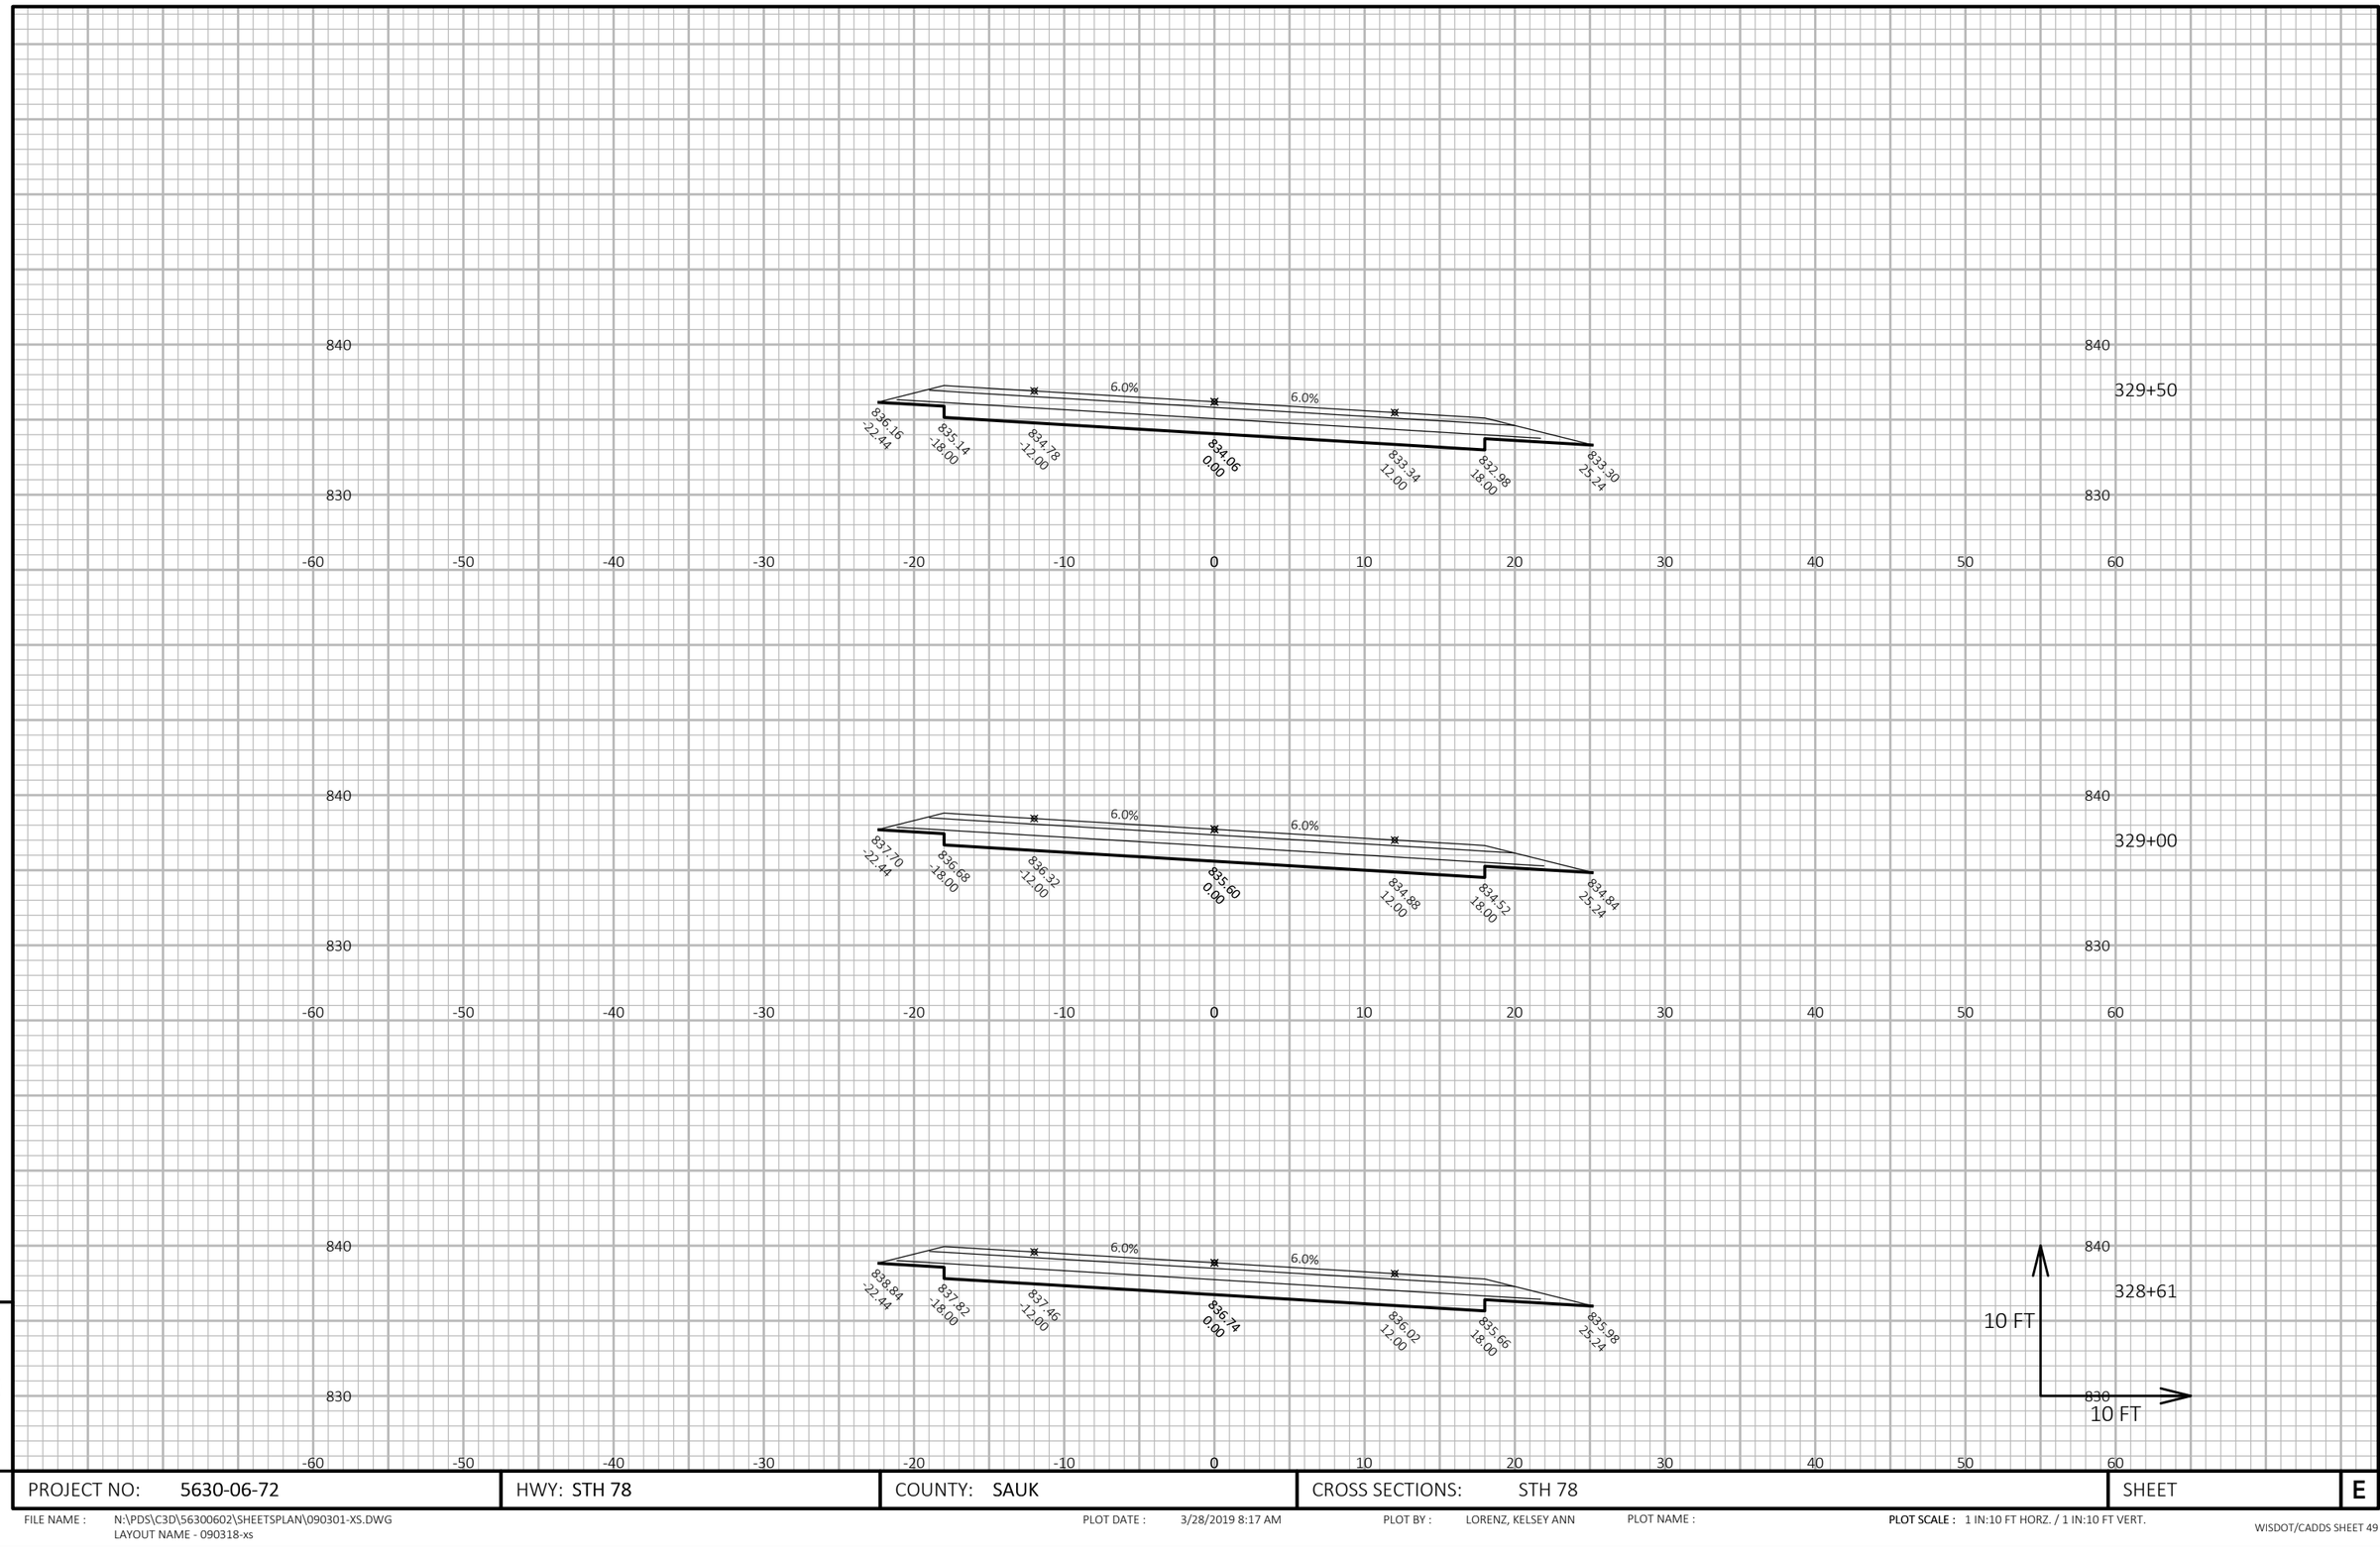

9

PROJECT NO: 5630-06-72	HWY: STH 78	COUNTY: SAUK	CROSS SECTIONS: STH 78	SHEET	E

9


FILE NAME : N:\PDS\C3D\56300602\SHEETSPLAN\090301-XS.DWG
LAYOUT NAME - 090318-xs

PLOT DATE : 3/28/2019 8:17 AM

PLOT BY : LORENZ, KELSEY ANN

PLOT NAME :

PLOT SCALE : 1 IN:10 FT HORZ. / 1 IN:10 FT VERT.

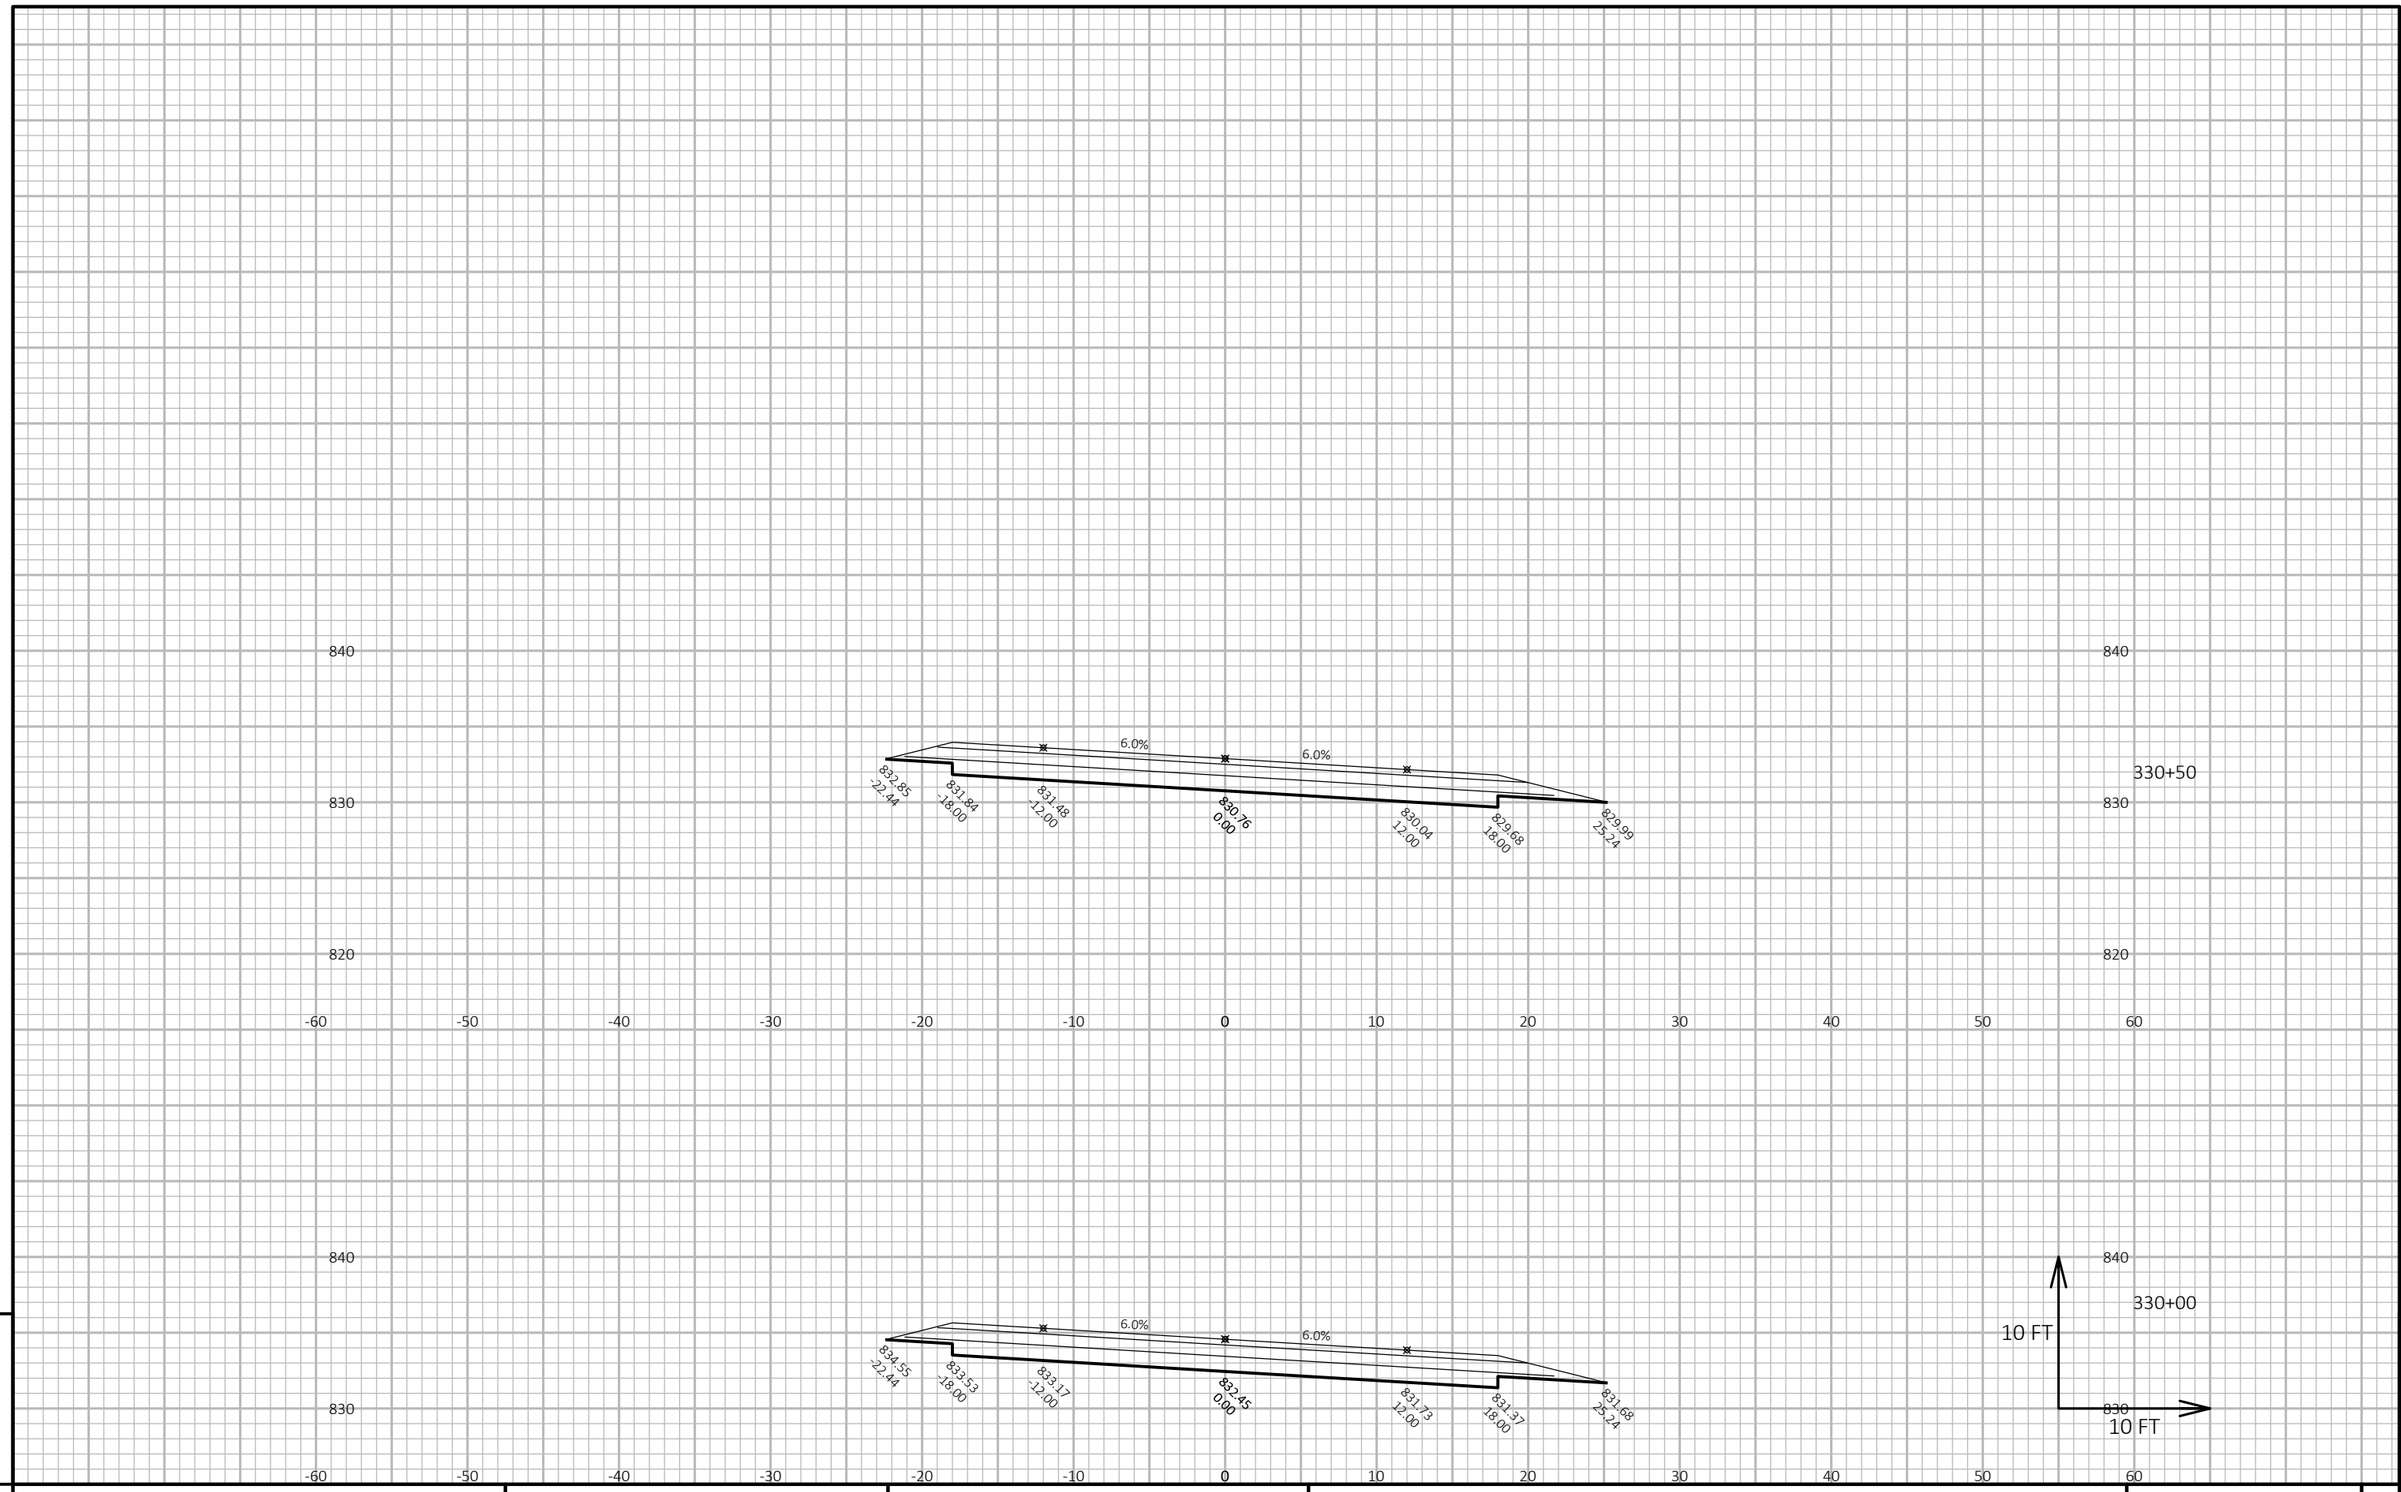

9

PROJECT NO: 5630-06-72	HWY: STH 78	COUNTY: SAUK	CROSS SECTIONS: STH 78	SHEET	E

9

FILE NAME : N:\PDS\C3D\56300602\SHEETSPLAN\090301-XS.DWG
LAYOUT NAME - 090319-xs


PLOT DATE : 3/28/2019 8:17 AM

PLOT BY : LORENZ, KELSEY ANN

PLOT NAME :

PLOT SCALE : 1 IN:10 FT HORZ. / 1 IN:10 FT VERT.

WISDOT/CADDS SHEET 49

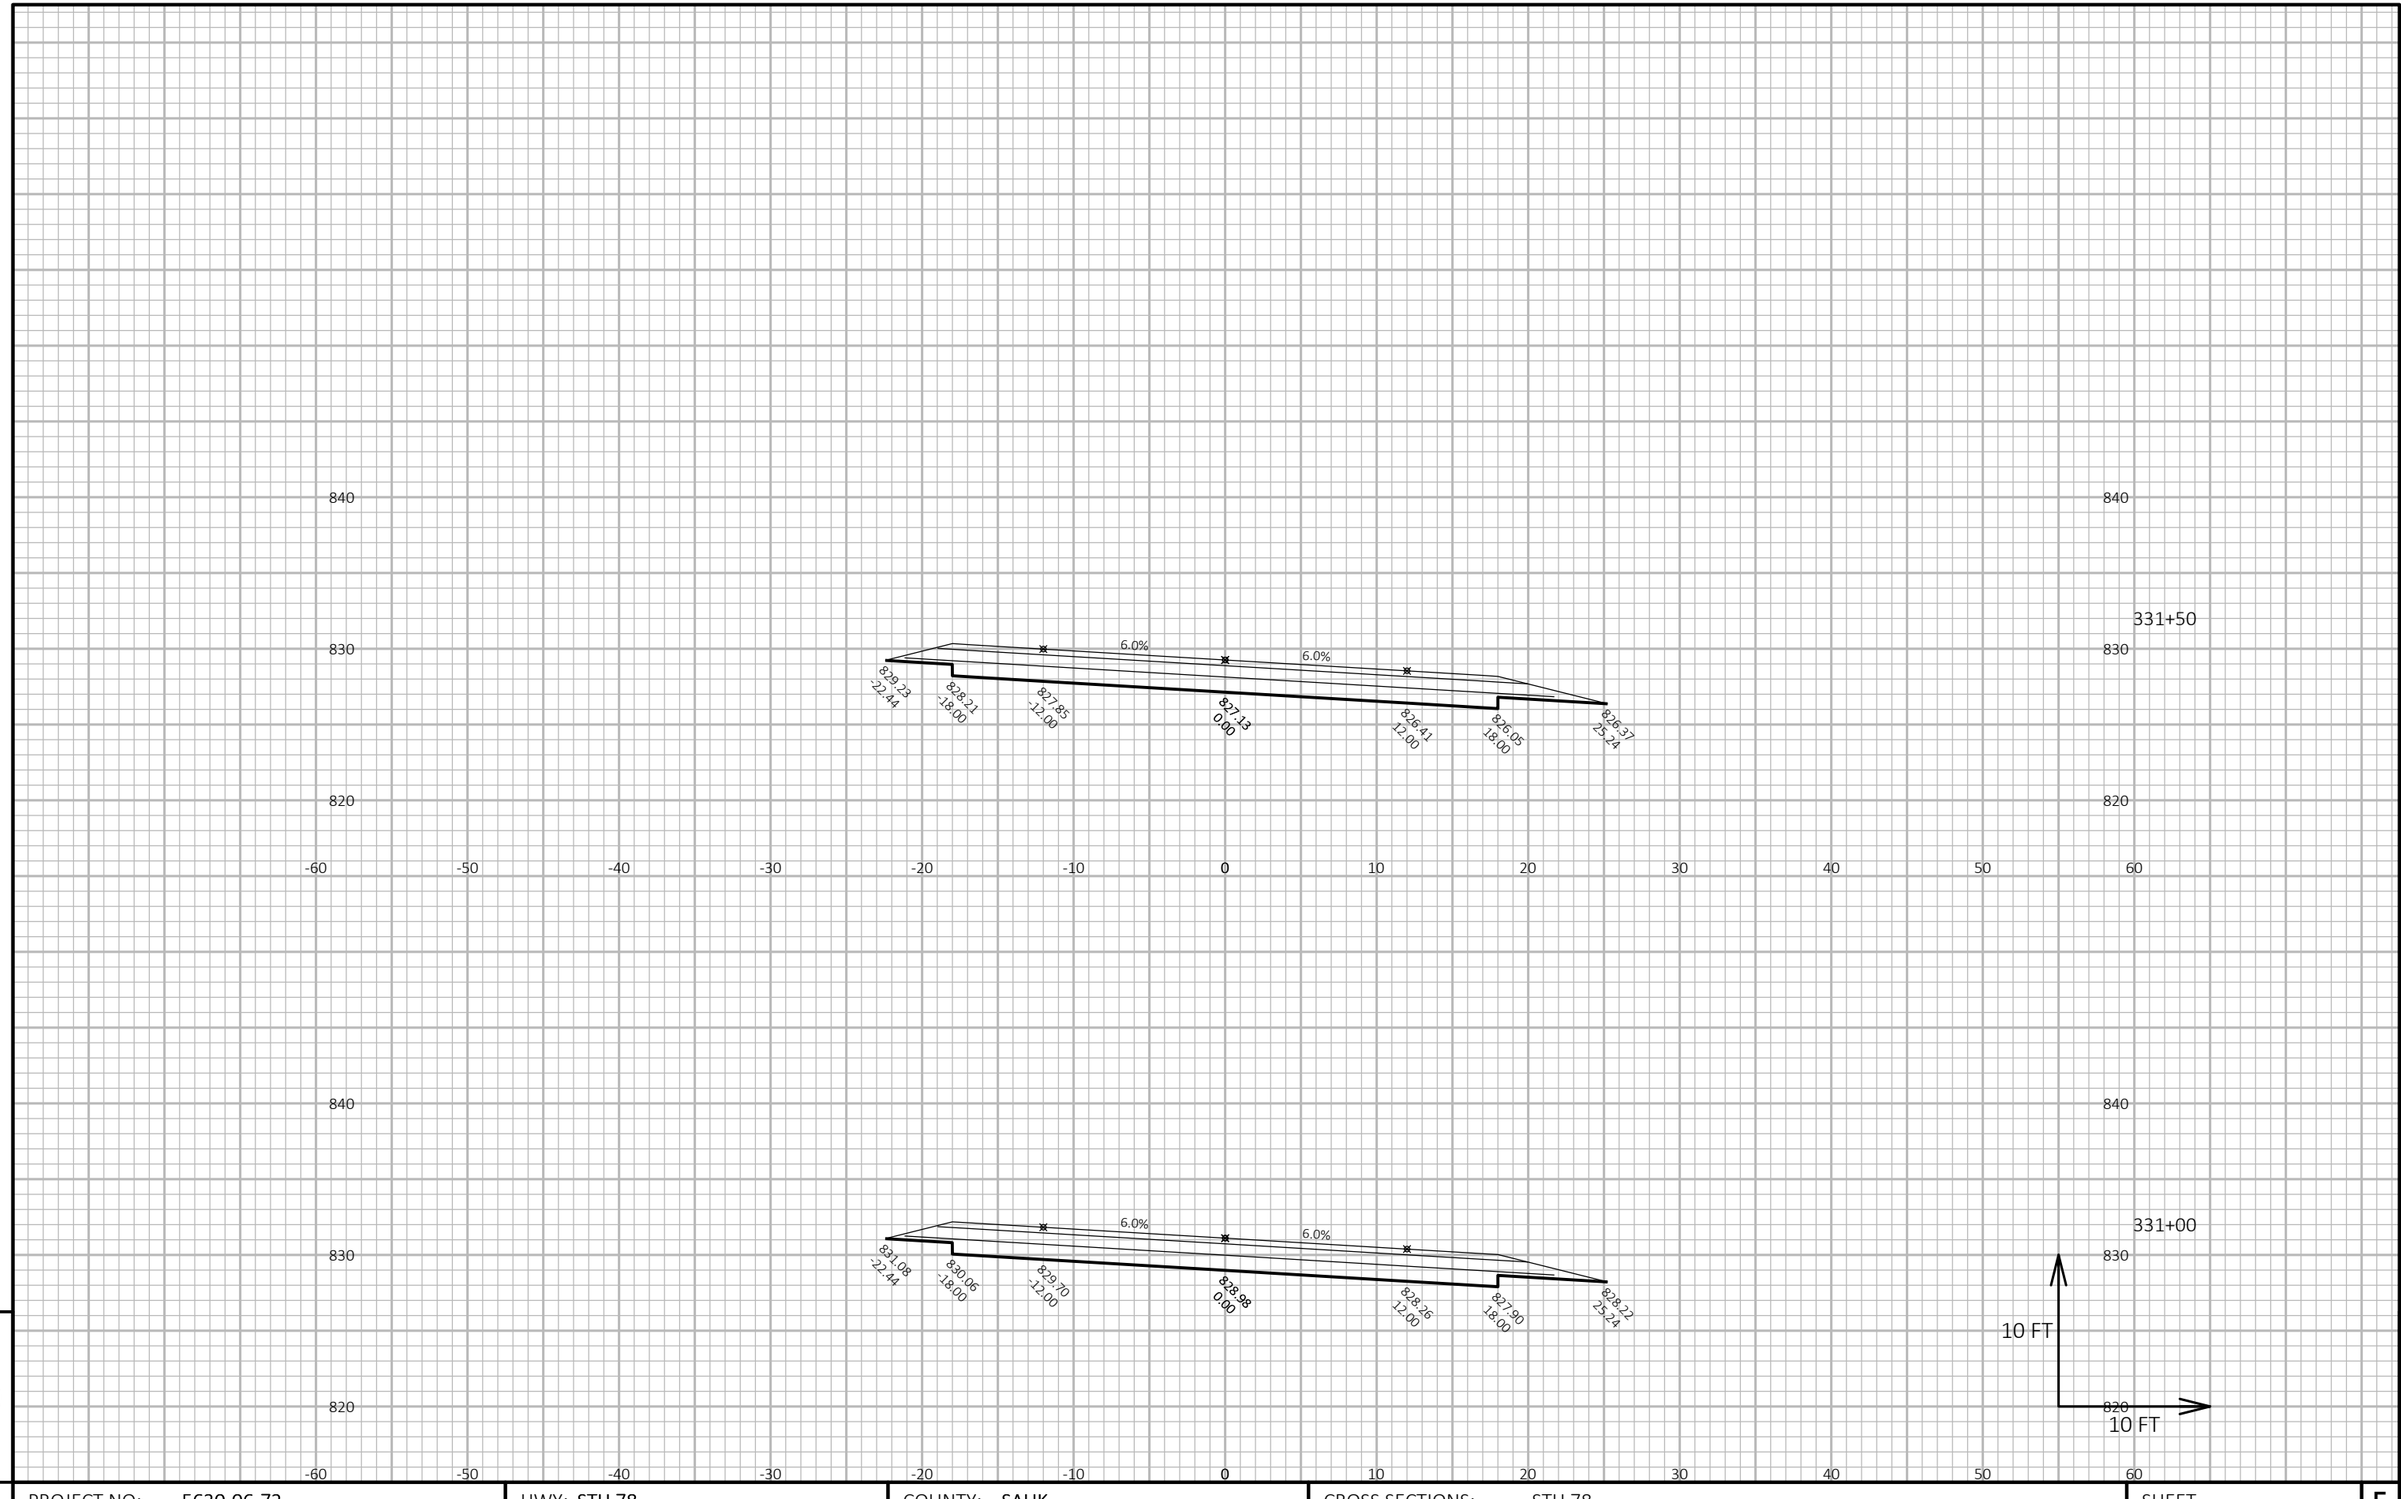

9

9

PROJECT NO: 5630-06-72	HWY: STH 78	COUNTY: SAUK	CROSS SECTIONS: STH 78	SHEET	E

FILE NAME : N:\PDS\C3D\56300602\SHEETSPLAN\090301-XS.DWG
LAYOUT NAME - 090320-xs

PLOT DATE : 3/28/2019 8:18 AM

PLOT BY : LORENZ, KELSEY ANN

PLOT NAME :

PLOT SCALE : 1 IN:10 FT HORZ. / 1 IN:10 FT VERT.

9

9

PROJECT NO: 5630-06-72	HWY: STH 78	COUNTY: SAUK	CROSS SECTIONS: STH 78	SHEET	E


FILE NAME : N:\PDS\C3D\56300602\SHEETSPLAN\090301-XS.DWG
LAYOUT NAME - 090321-xs

PLOT DATE : 3/28/2019 8:18 AM

PLOT BY : LORENZ, KELSEY ANN

PLOT NAME :

PLOT SCALE : 1 IN:10 FT HORZ. / 1 IN:10 FT VERT.

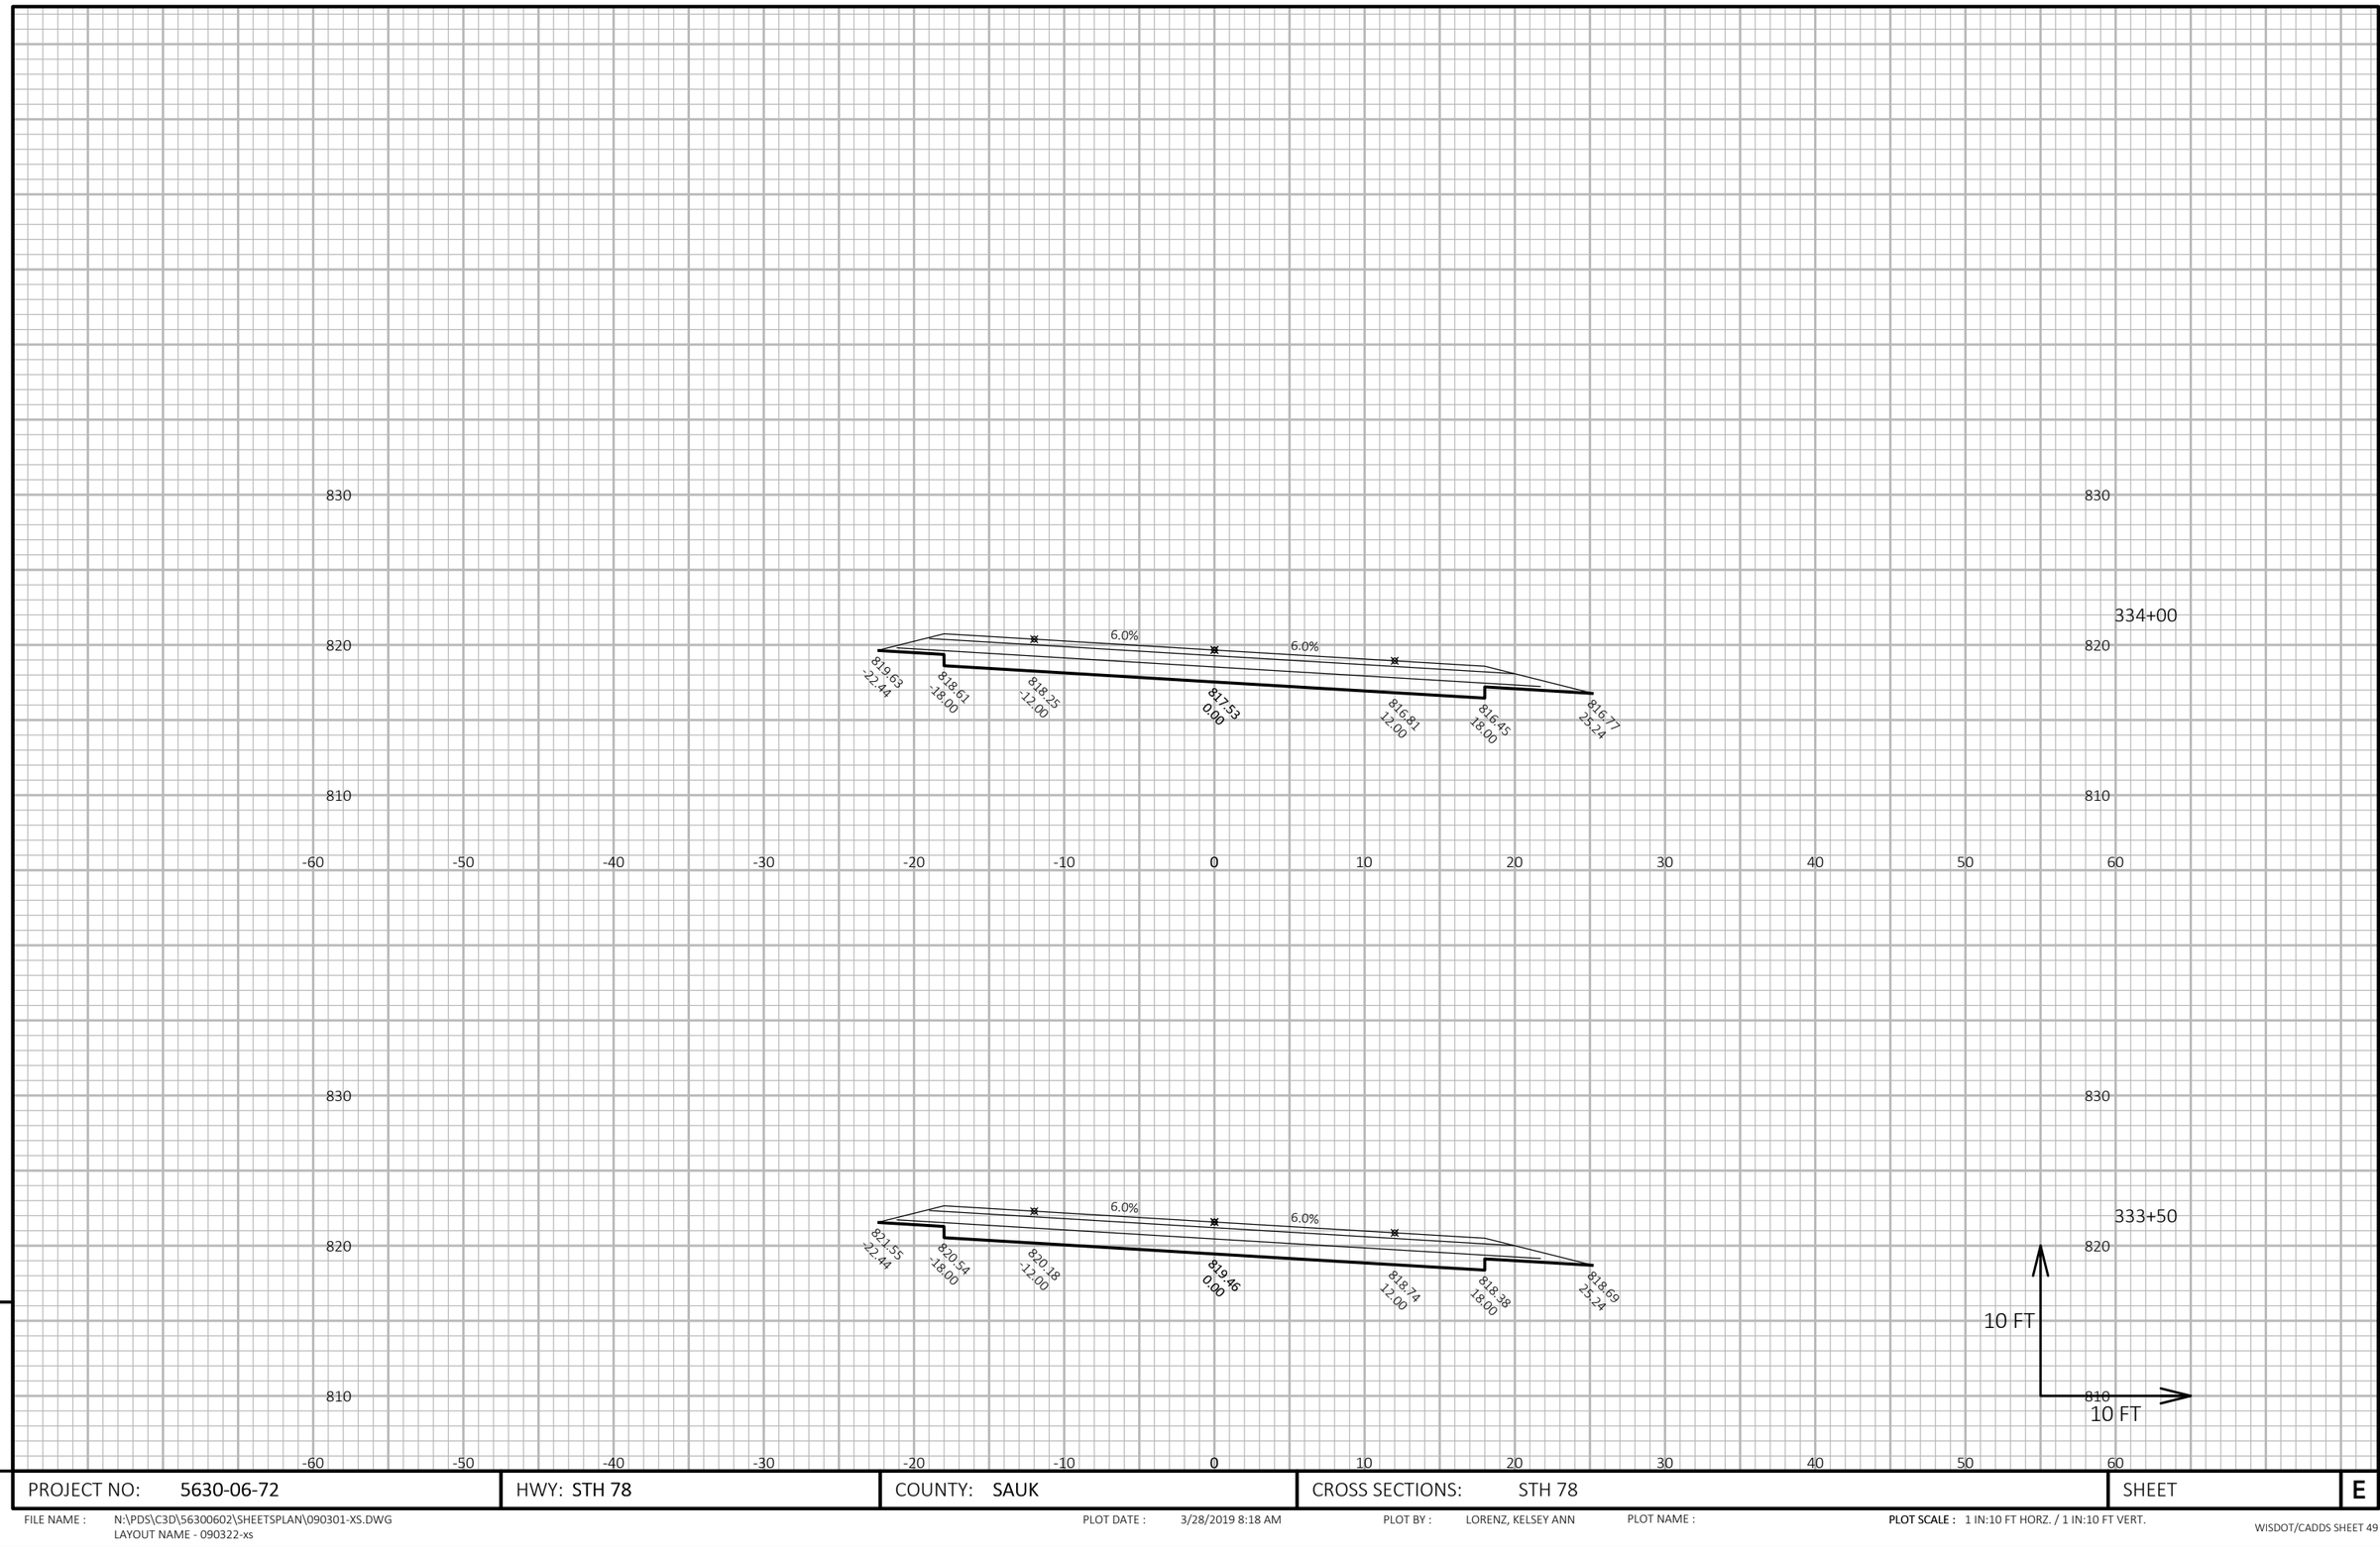

9


9

PROJECT NO: 5630-06-72	HWY: STH 78	COUNTY: SAUK	CROSS SECTIONS: STH 78	SHEET	E


FILE NAME : N:\PDS\C3D\56300602\SHEETSPLAN\090301-XS.DWG
LAYOUT NAME - 090322-xs

PLOT DATE : 3/28/2019 8:18 AM PLOT BY : LORENZ, KELSEY ANN PLOT NAME :


PLOT SCALE : 1 IN:10 FT HORZ. / 1 IN:10 FT VERT.

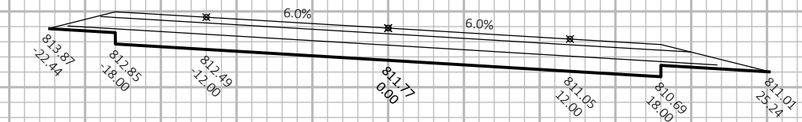

335+50

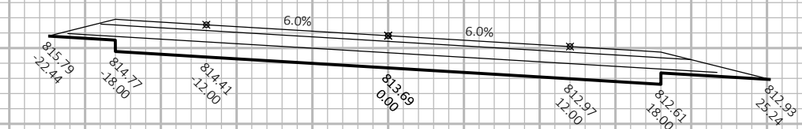

335+00

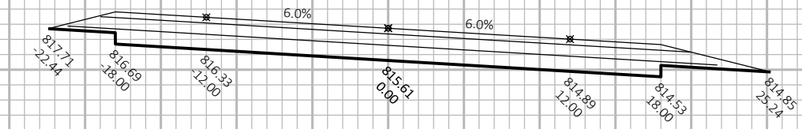

334+50

10 FT

10 FT

9

9

PROJECT NO: 5630-06-72	HWY: STH 78	COUNTY: SAUK	CROSS SECTIONS: STH 78	SHEET	E


FILE NAME : N:\PDS\C3D\56300602\SHEETSPLAN\090301-XS.DWG
LAYOUT NAME - 090323-xs

PLOT DATE : 3/28/2019 8:18 AM

PLOT BY : LORENZ, KELSEY ANN

PLOT NAME :

PLOT SCALE : 1 IN:10 FT HORZ. / 1 IN:10 FT VERT.

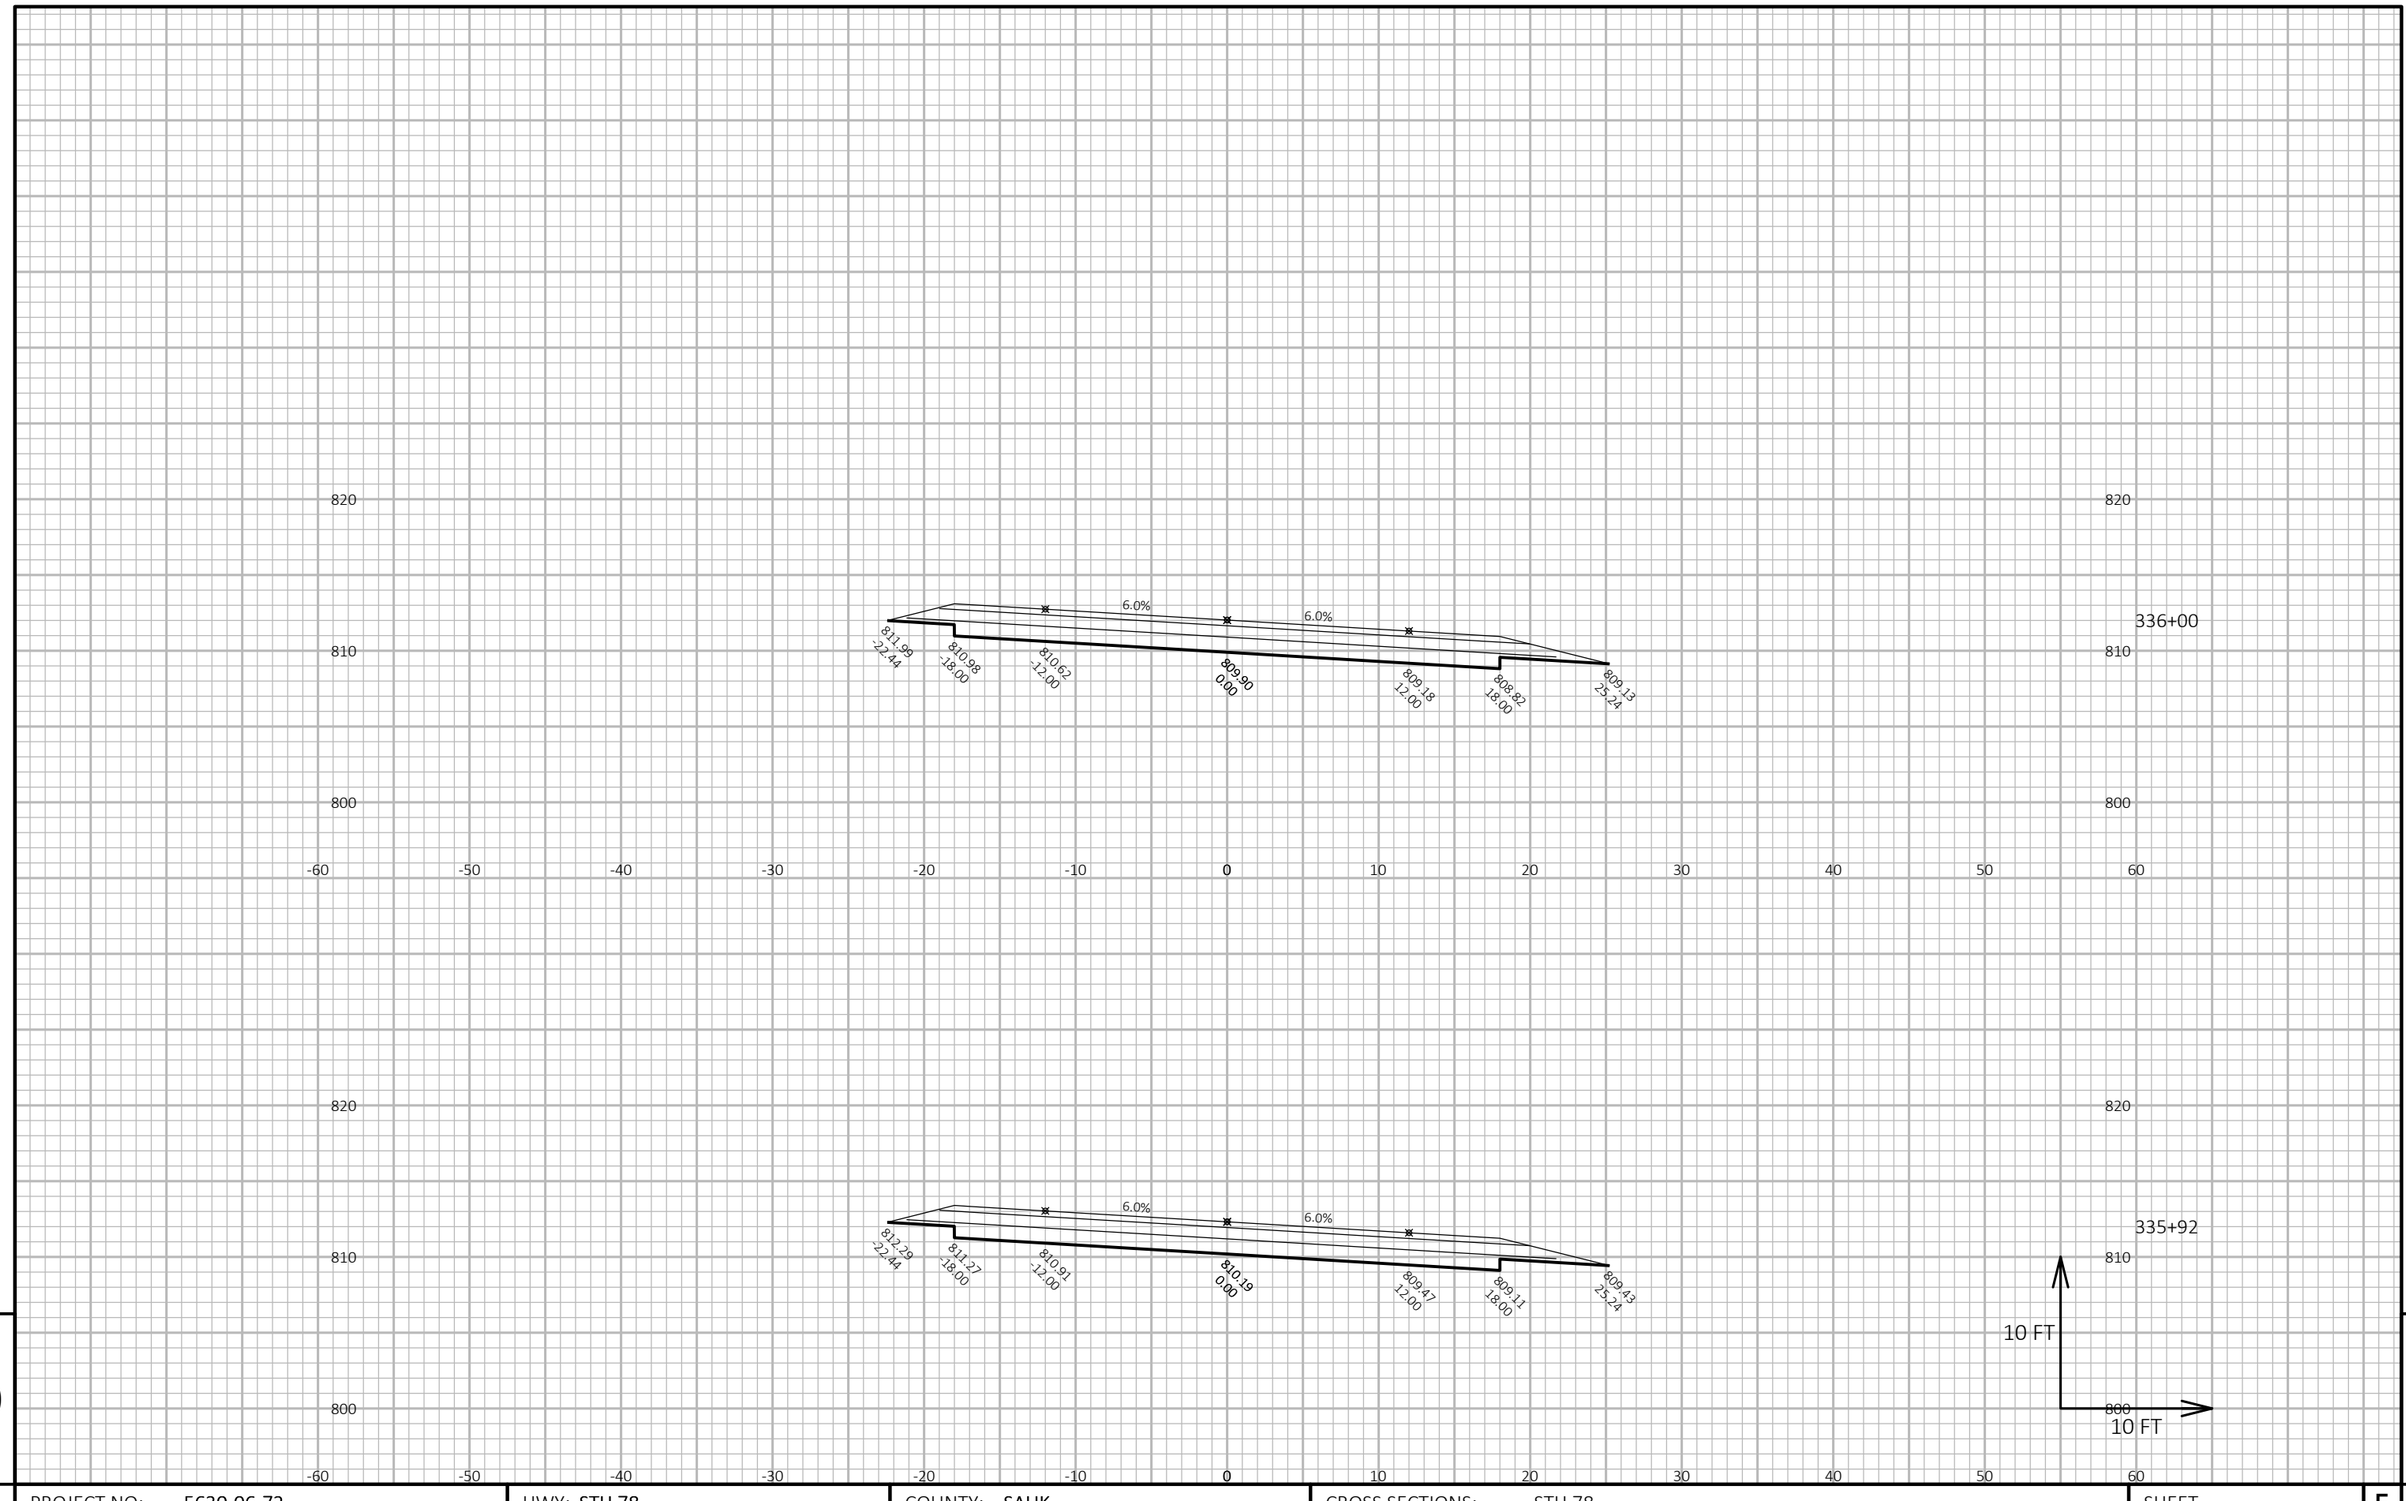

9

9

PROJECT NO: 5630-06-72	HWY: STH 78	COUNTY: SAUK	CROSS SECTIONS: STH 78	SHEET	E


FILE NAME : N:\PDS\C3D\56300602\SHEETSPLAN\090301-XS.DWG
LAYOUT NAME - 090324-xs

PLOT DATE : 3/28/2019 8:18 AM

PLOT BY : LORENZ, KELSEY ANN

PLOT NAME :

PLOT SCALE : 1 IN:10 FT HORZ. / 1 IN:10 FT VERT.

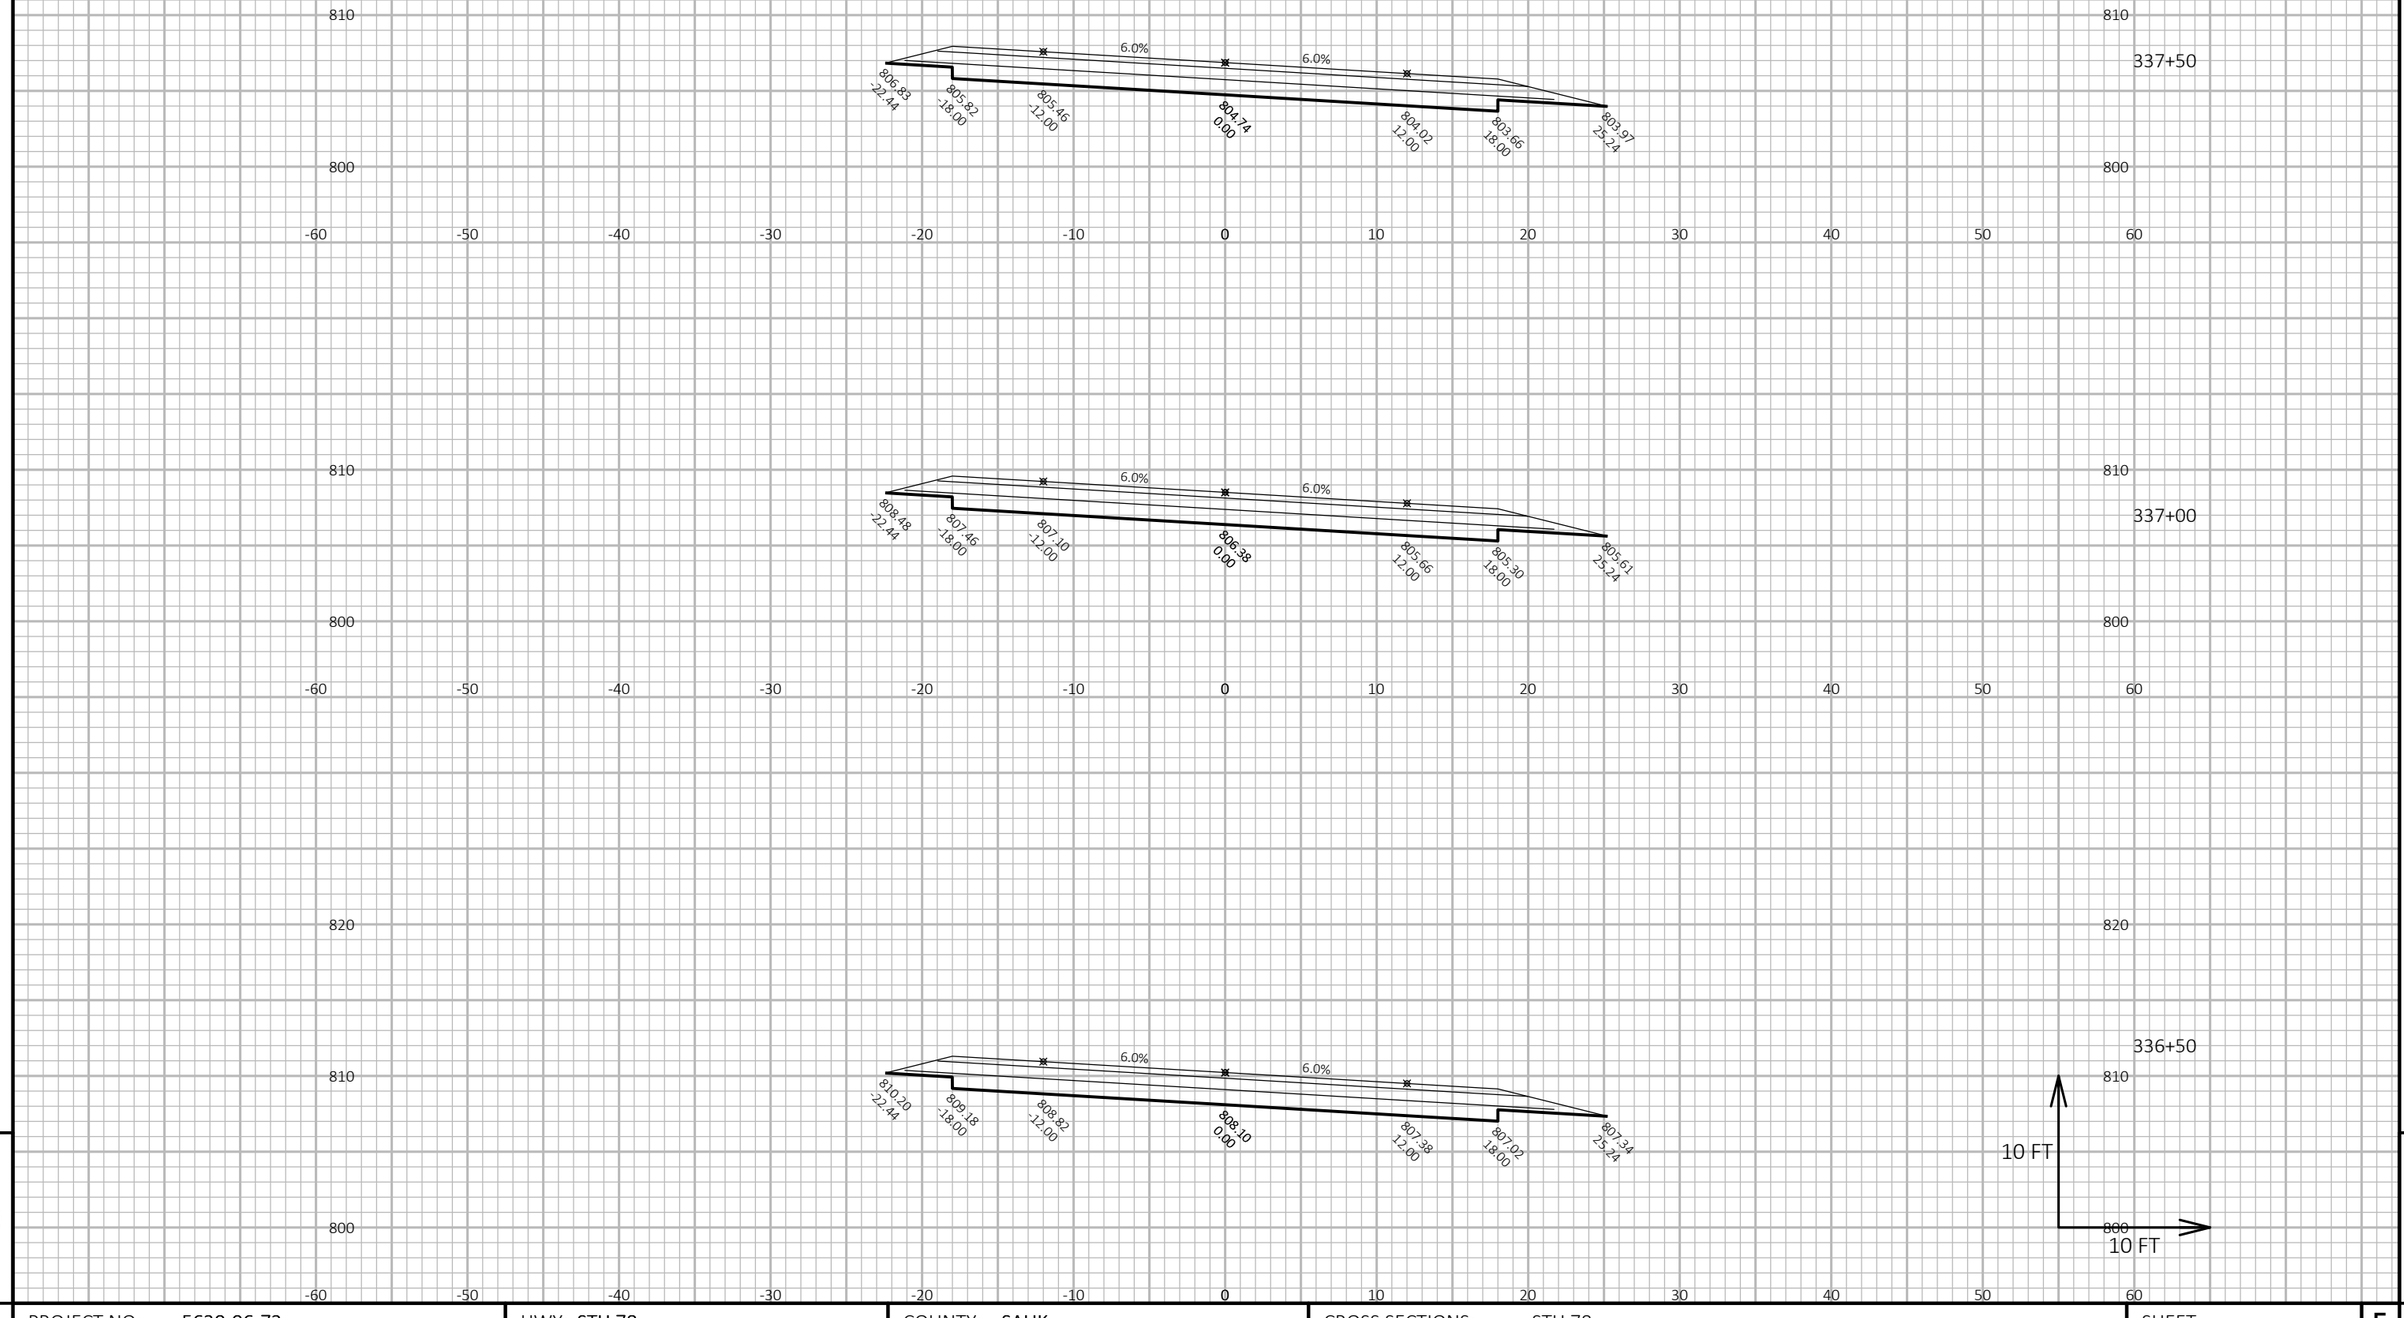

9

PROJECT NO: 5630-06-72	HWY: STH 78	COUNTY: SAUK	CROSS SECTIONS: STH 78	SHEET	E

FILE NAME : N:\PDS\C3D\56300602\SHEETSPLAN\090301-XS.DWG
LAYOUT NAME - 090325-xs


PLOT DATE : 3/28/2019 8:18 AM

PLOT BY : LORENZ, KELSEY ANN

PLOT NAME :

PLOT SCALE : 1 IN:10 FT HORZ. / 1 IN:10 FT VERT.

9

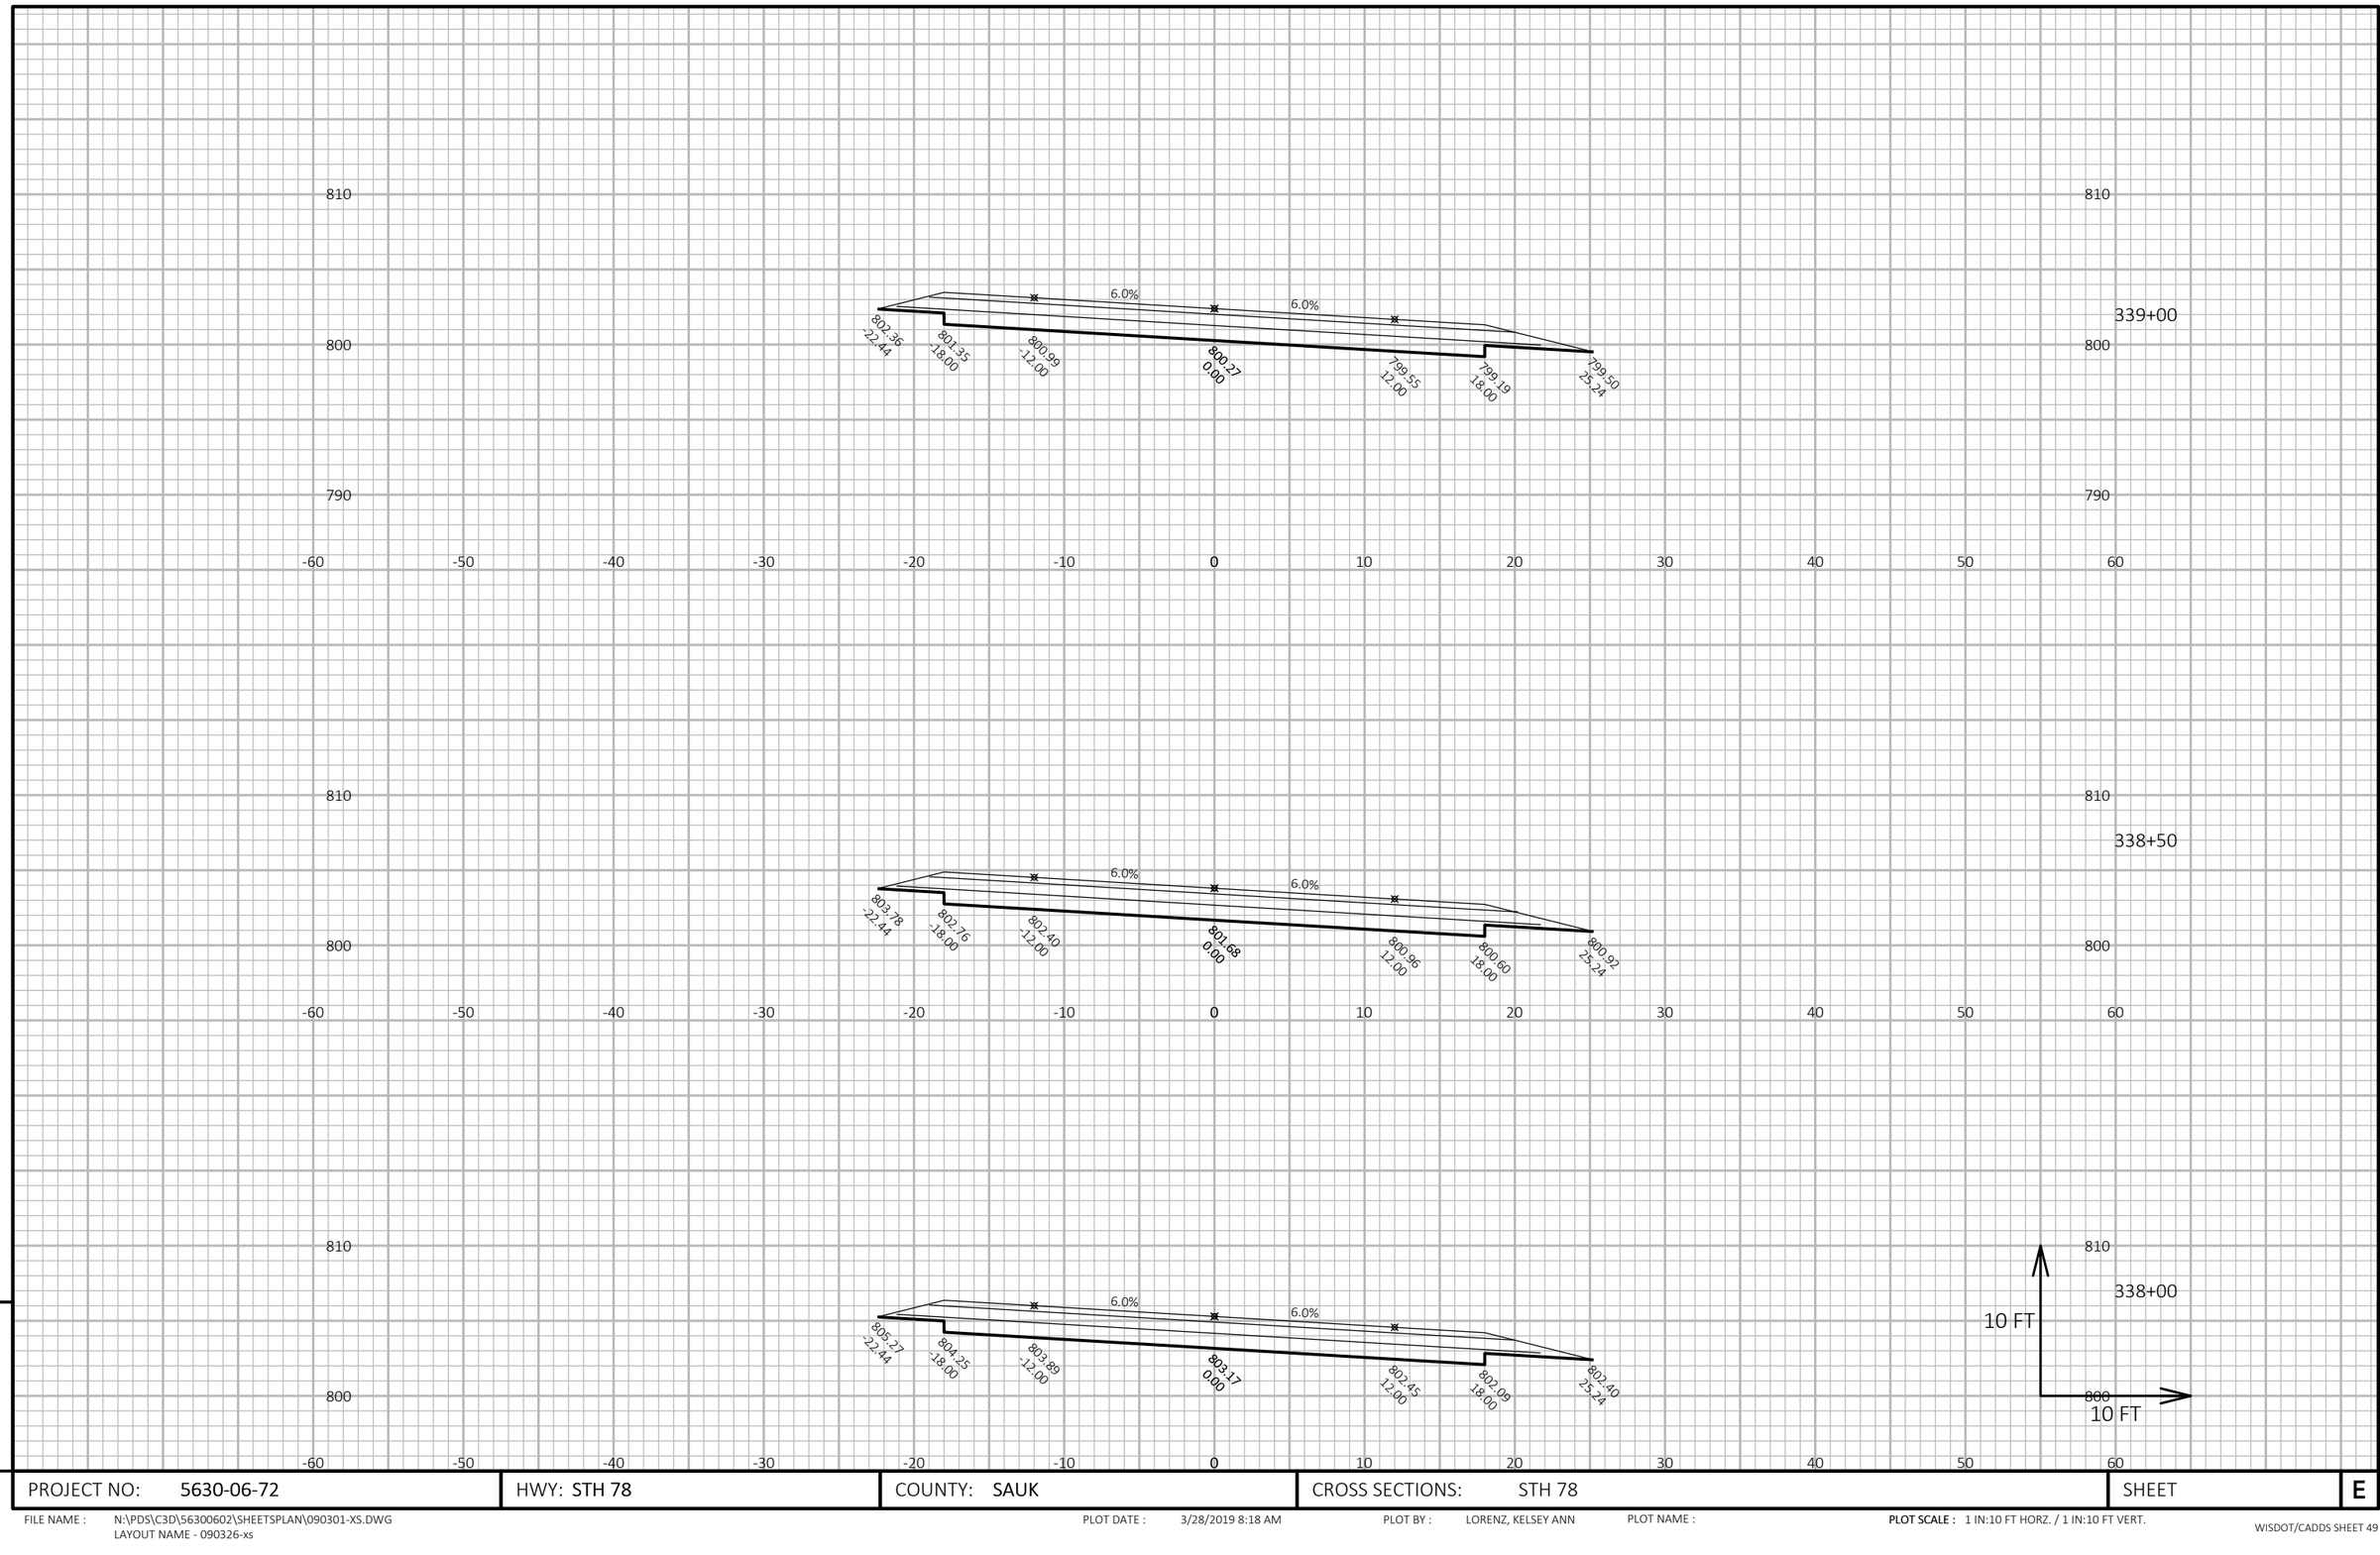

9

9

PROJECT NO: 5630-06-72	HWY: STH 78	COUNTY: SAUK	CROSS SECTIONS: STH 78	SHEET	E


FILE NAME : N:\PDS\C3D\56300602\SHEETSPLAN\090301-XS.DWG
LAYOUT NAME - 090326-xs

PLOT DATE : 3/28/2019 8:18 AM

PLOT BY : LORENZ, KELSEY ANN

PLOT NAME :

PLOT SCALE : 1 IN:10 FT HORZ. / 1 IN:10 FT VERT.

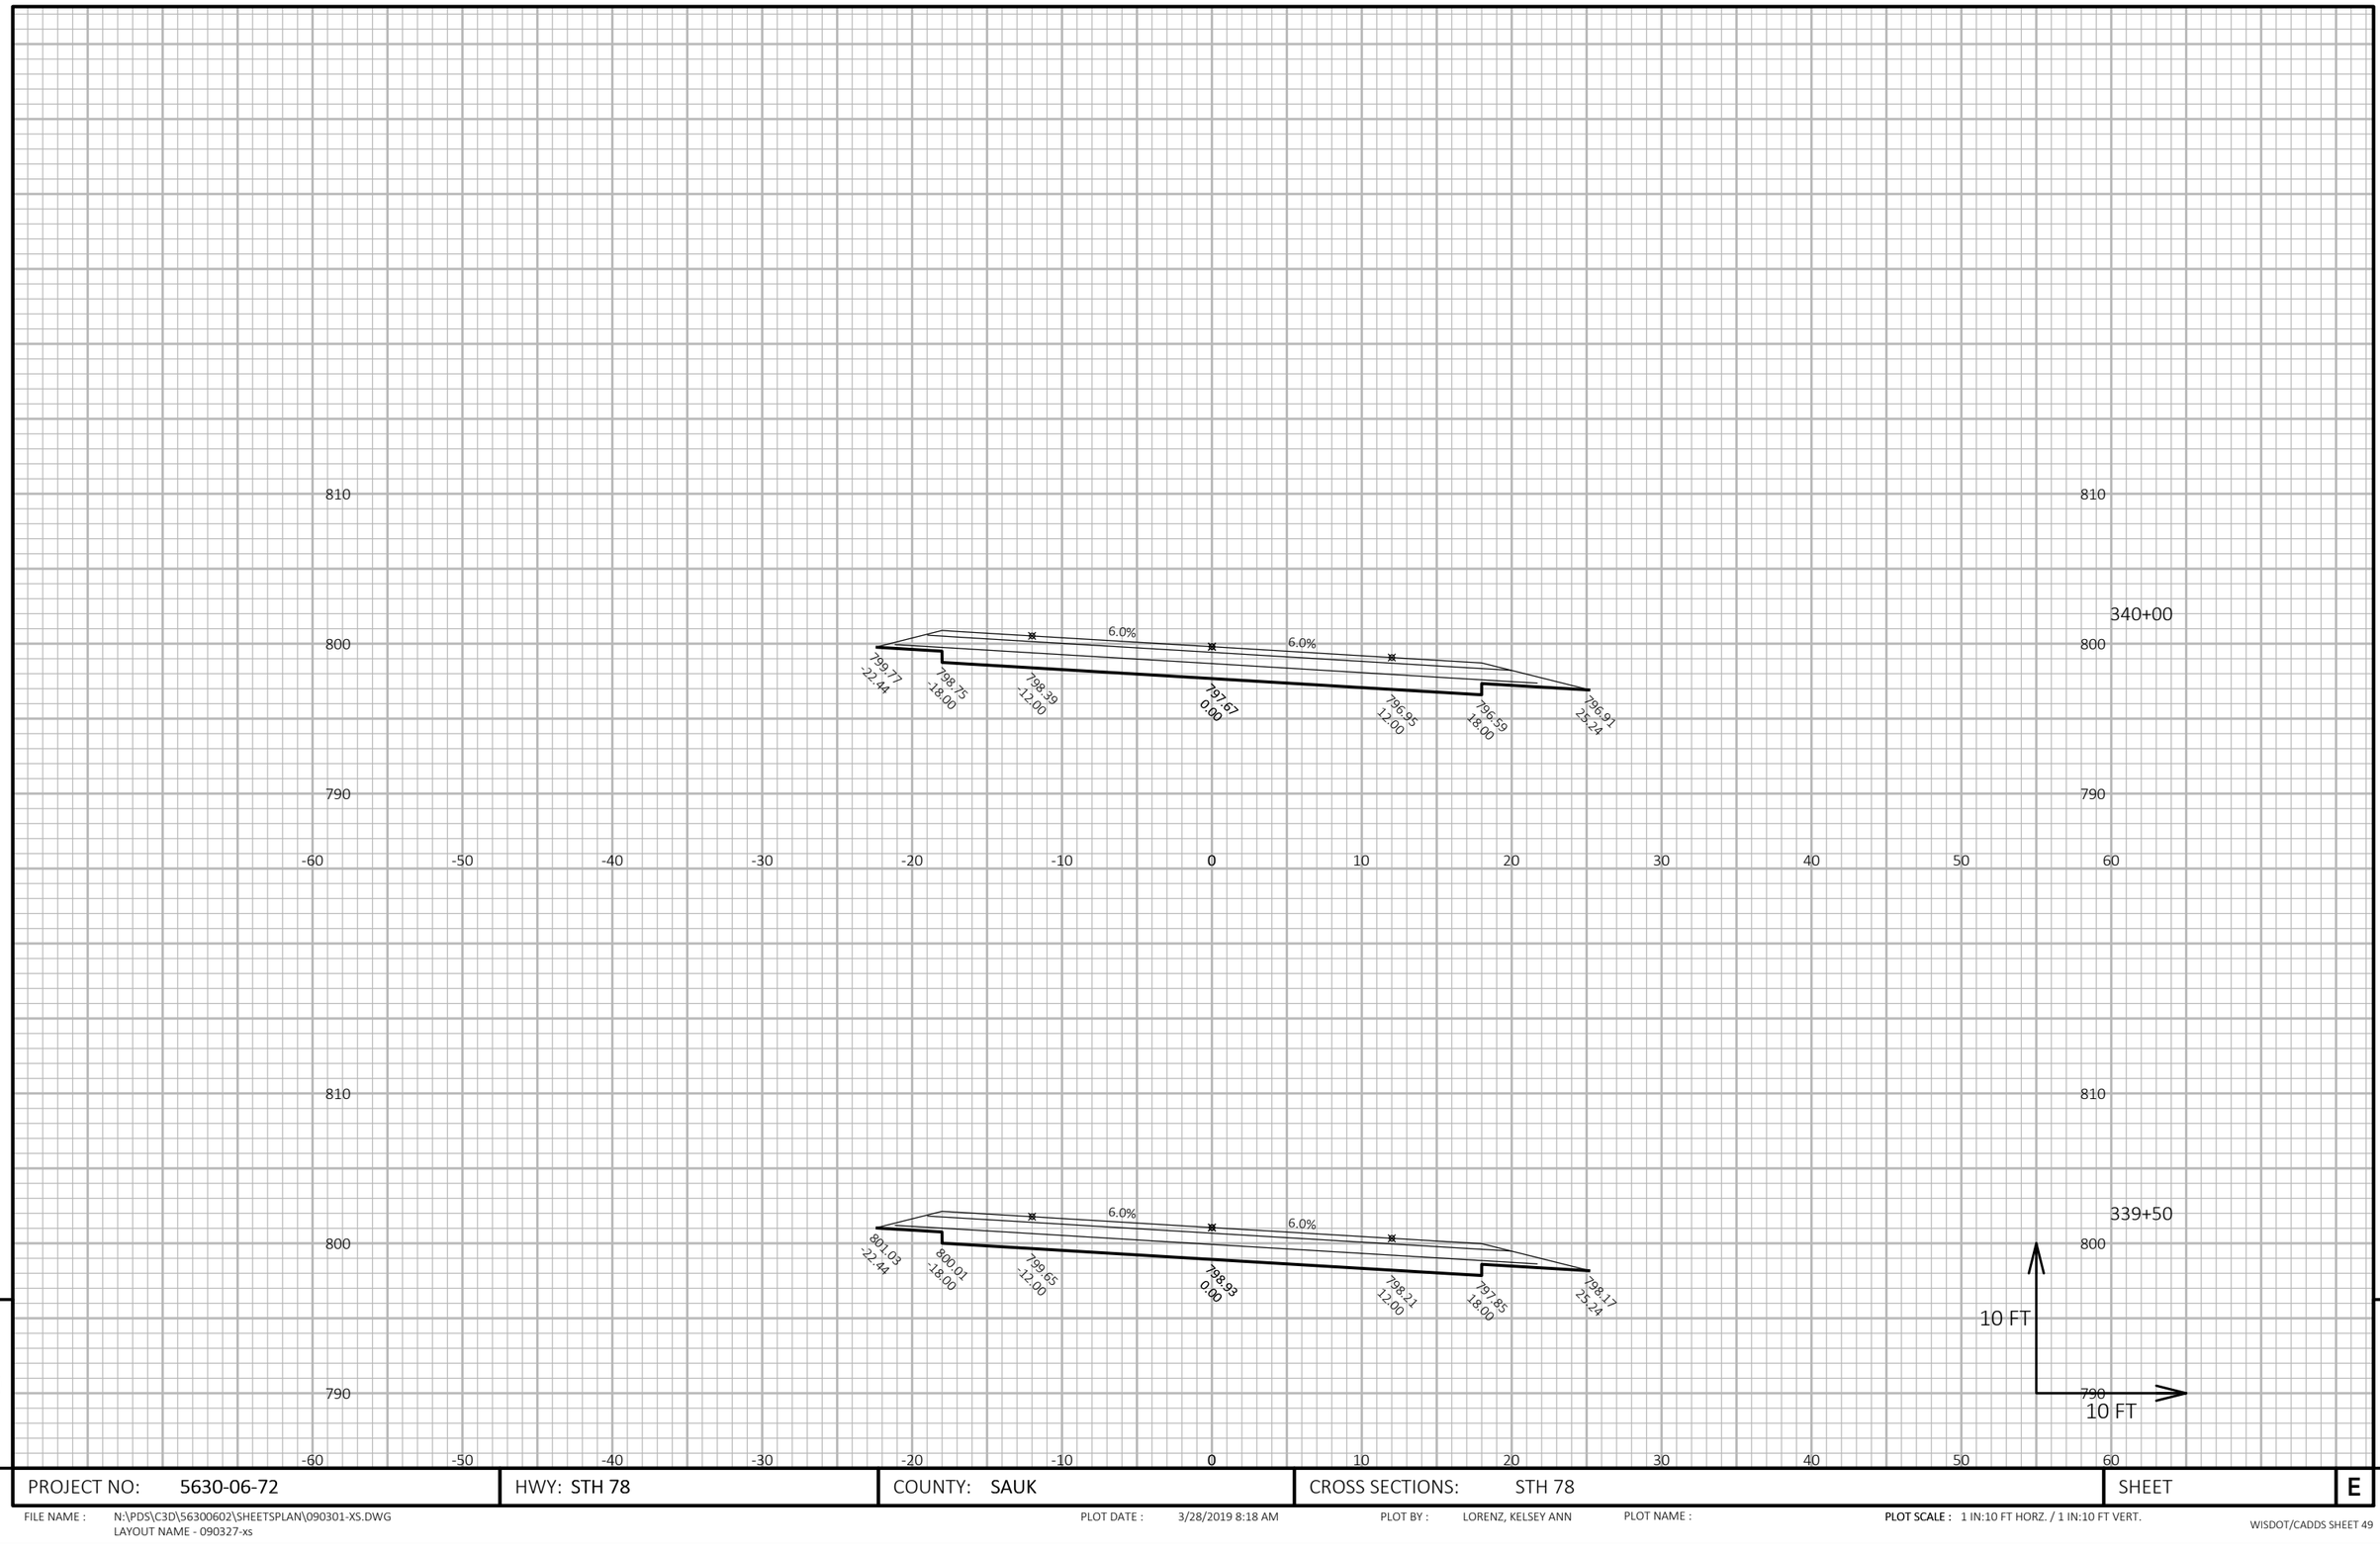

9

9

PROJECT NO: 5630-06-72	HWY: STH 78	COUNTY: SAUK	CROSS SECTIONS: STH 78	SHEET	E


FILE NAME : N:\PDS\C3D\56300602\SHEETSPLAN\090301-XS.DWG
LAYOUT NAME - 090327-xs

PLOT DATE : 3/28/2019 8:18 AM

PLOT BY : LORENZ, KELSEY ANN

PLOT NAME :

PLOT SCALE : 1 IN:10 FT HORZ. / 1 IN:10 FT VERT.

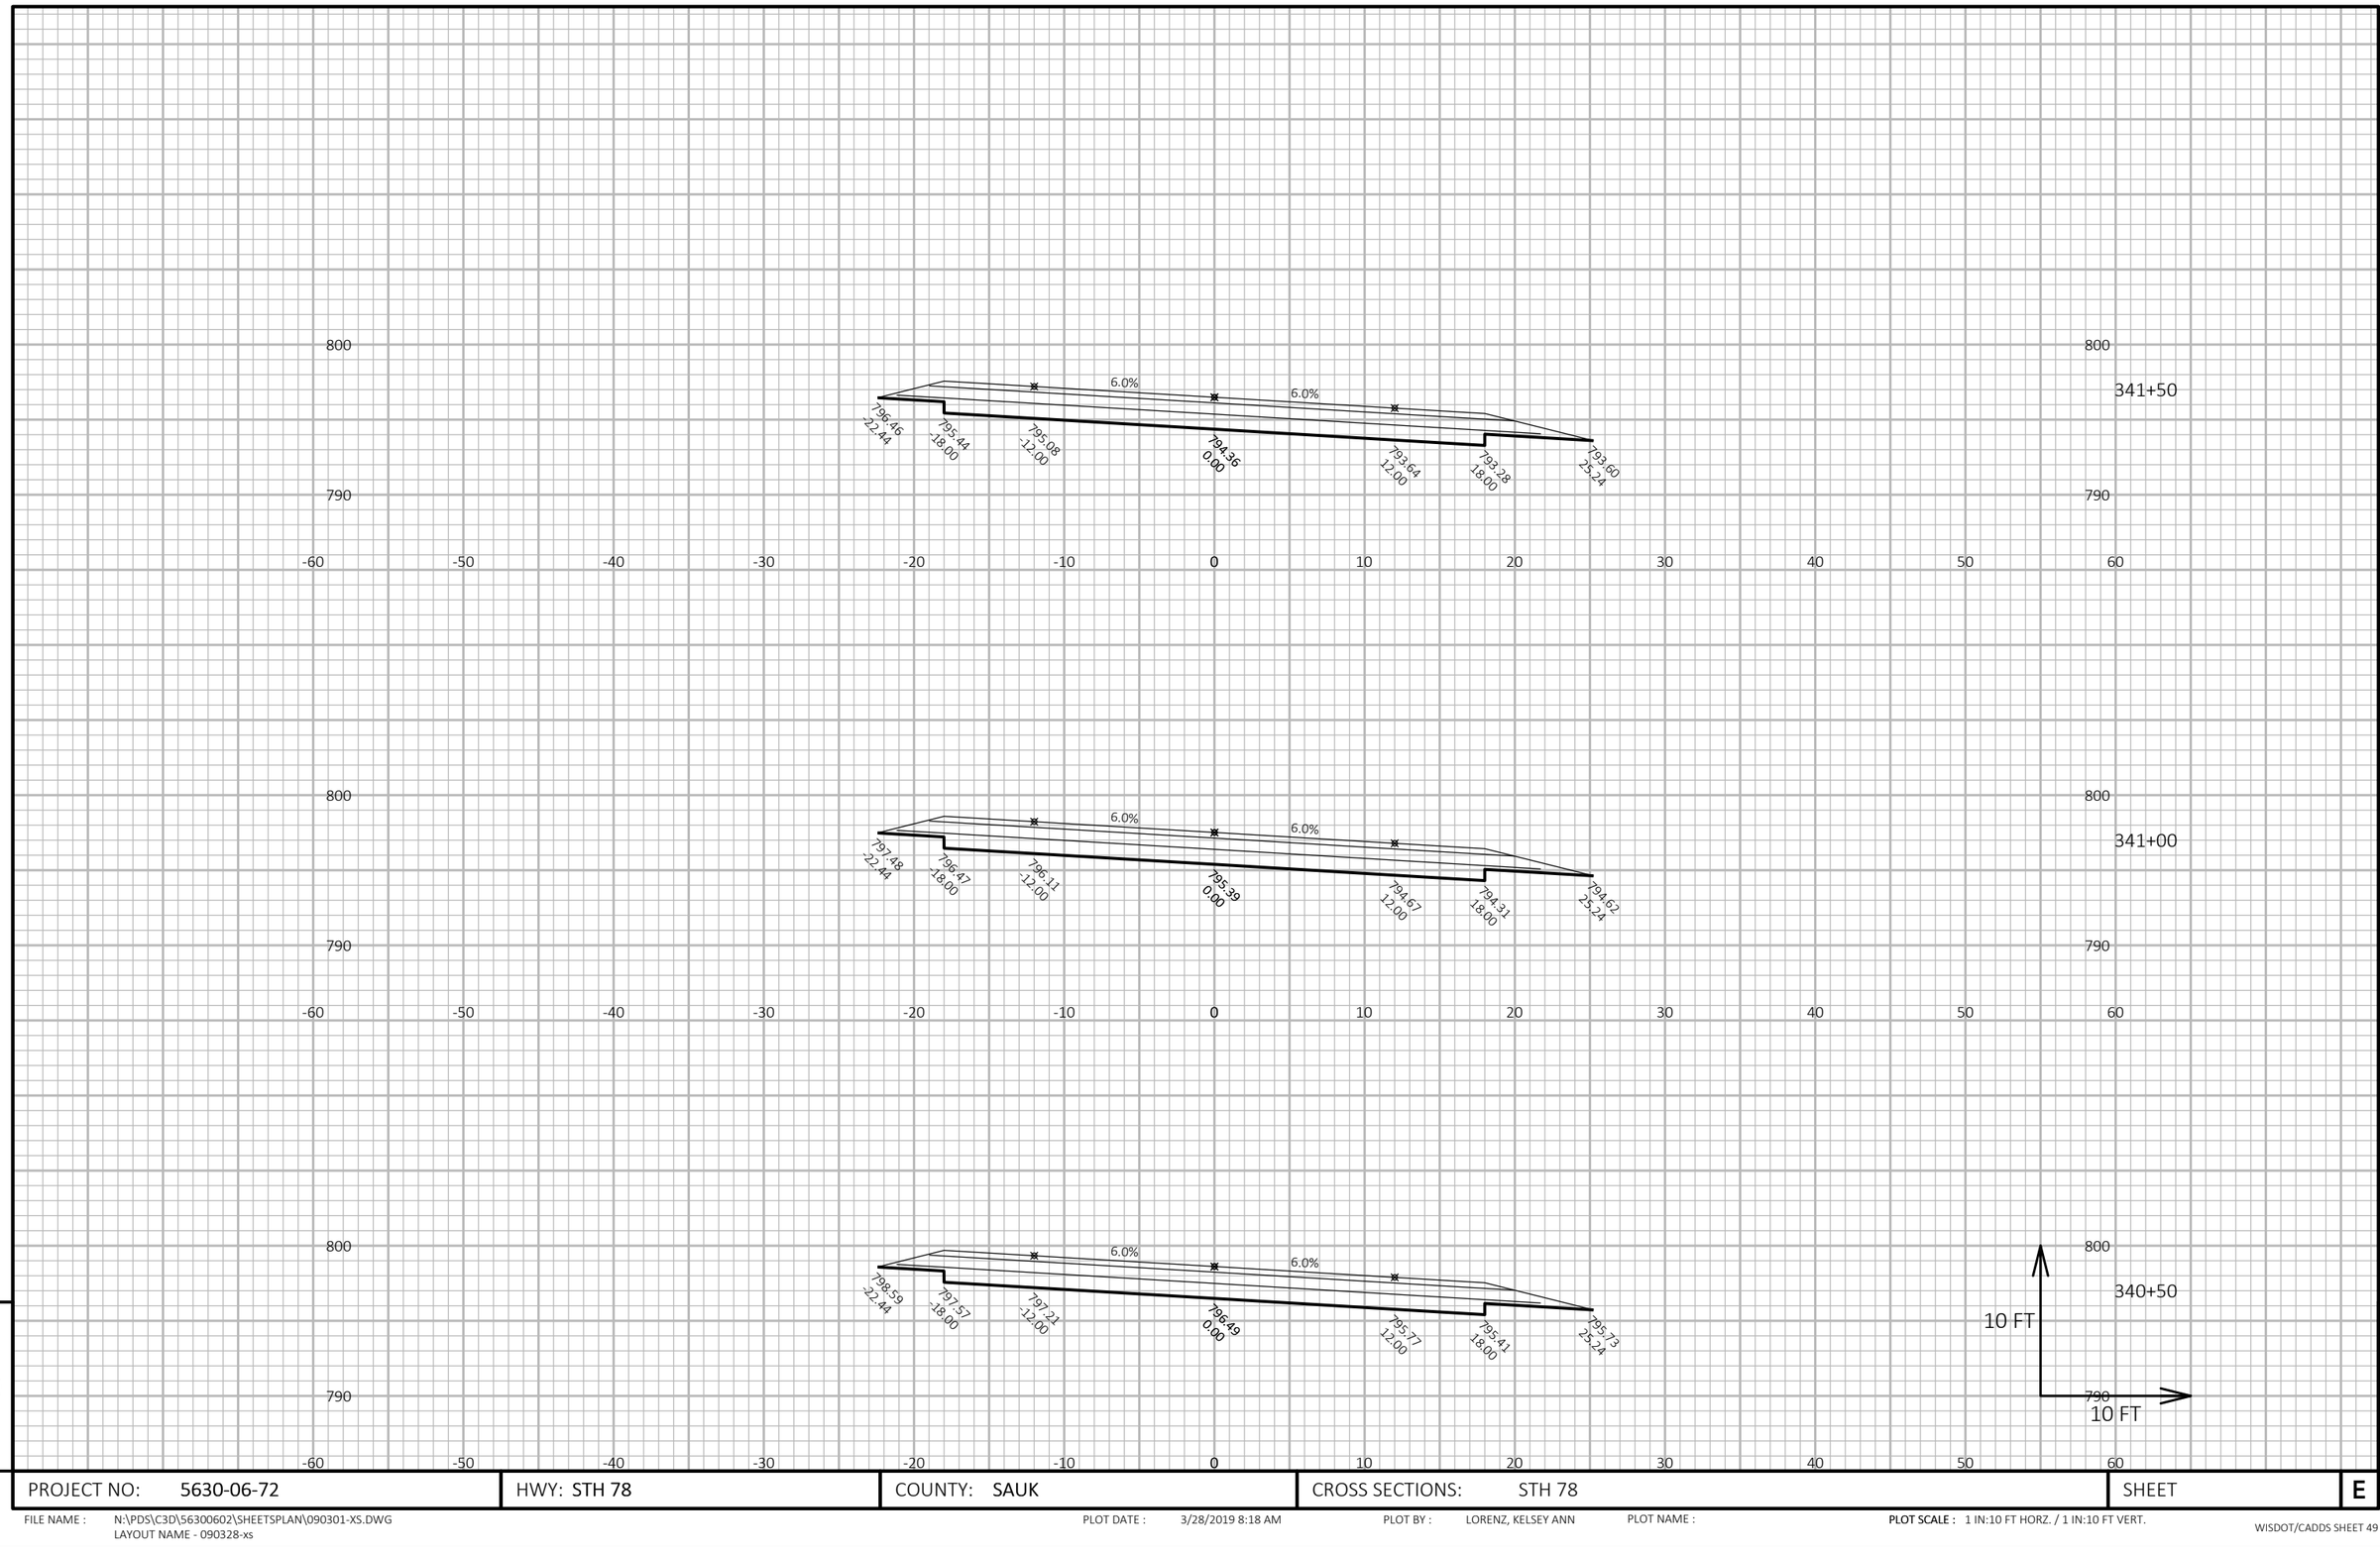

9

9

PROJECT NO: 5630-06-72	HWY: STH 78	COUNTY: SAUK	CROSS SECTIONS: STH 78	SHEET	E

FILE NAME : N:\PDS\C3D\56300602\SHEETSPLAN\090301-XS.DWG
LAYOUT NAME - 090328-xs

PLOT DATE : 3/28/2019 8:18 AM

PLOT BY : LORENZ, KELSEY ANN

PLOT NAME :

PLOT SCALE : 1 IN:10 FT HORZ. / 1 IN:10 FT VERT.

9

9

PROJECT NO: 5630-06-72	HWY: STH 78	COUNTY: SAUK	CROSS SECTIONS: STH 78	SHEET	E


FILE NAME : N:\PDS\C3D\56300602\SHEETSPLAN\090301-XS.DWG
LAYOUT NAME - 090329-xs

PLOT DATE : 3/28/2019 8:18 AM


PLOT BY : LORENZ, KELSEY ANN

PLOT NAME :


PLOT SCALE : 1 IN:10 FT HORZ. / 1 IN:10 FT VERT.

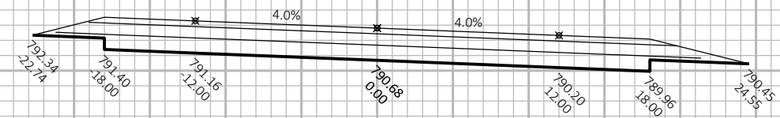


343+76

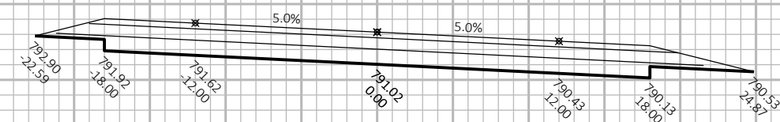

343+50

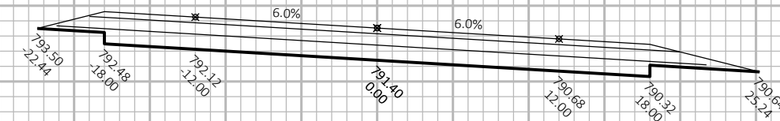

343+23

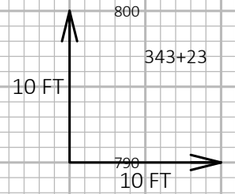

9

9

PROJECT NO: 5630-06-72	HWY: STH 78	COUNTY: SAUK	CROSS SECTIONS: STH 78	SHEET	E


FILE NAME : N:\PDS\C3D\56300602\SHEETSPLAN\090301-XS.DWG
LAYOUT NAME - 090330-xs

PLOT DATE : 3/28/2019 8:18 AM


PLOT BY : LORENZ, KELSEY ANN

PLOT NAME :


PLOT SCALE : 1 IN:10 FT HORZ. / 1 IN:10 FT VERT.

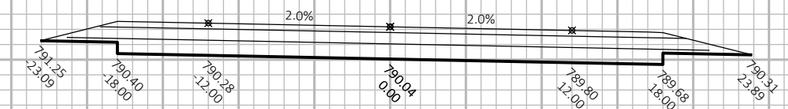


344+29

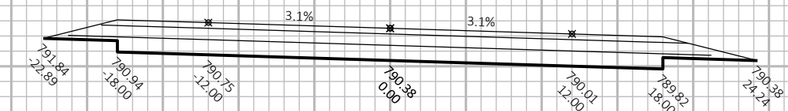

344+00

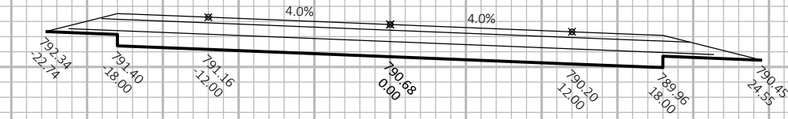

343+76

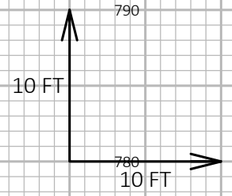

9

9

PROJECT NO: 5630-06-72	HWY: STH 78	COUNTY: SAUK	CROSS SECTIONS: STH 78	SHEET	E


FILE NAME : N:\PDS\C3D\56300602\SHEETSPLAN\090301-XS.DWG
LAYOUT NAME - 090331-xs

PLOT DATE : 3/28/2019 8:19 AM

PLOT BY : LORENZ, KELSEY ANN

PLOT NAME :

PLOT SCALE : 1 IN:10 FT HORZ. / 1 IN:10 FT VERT.

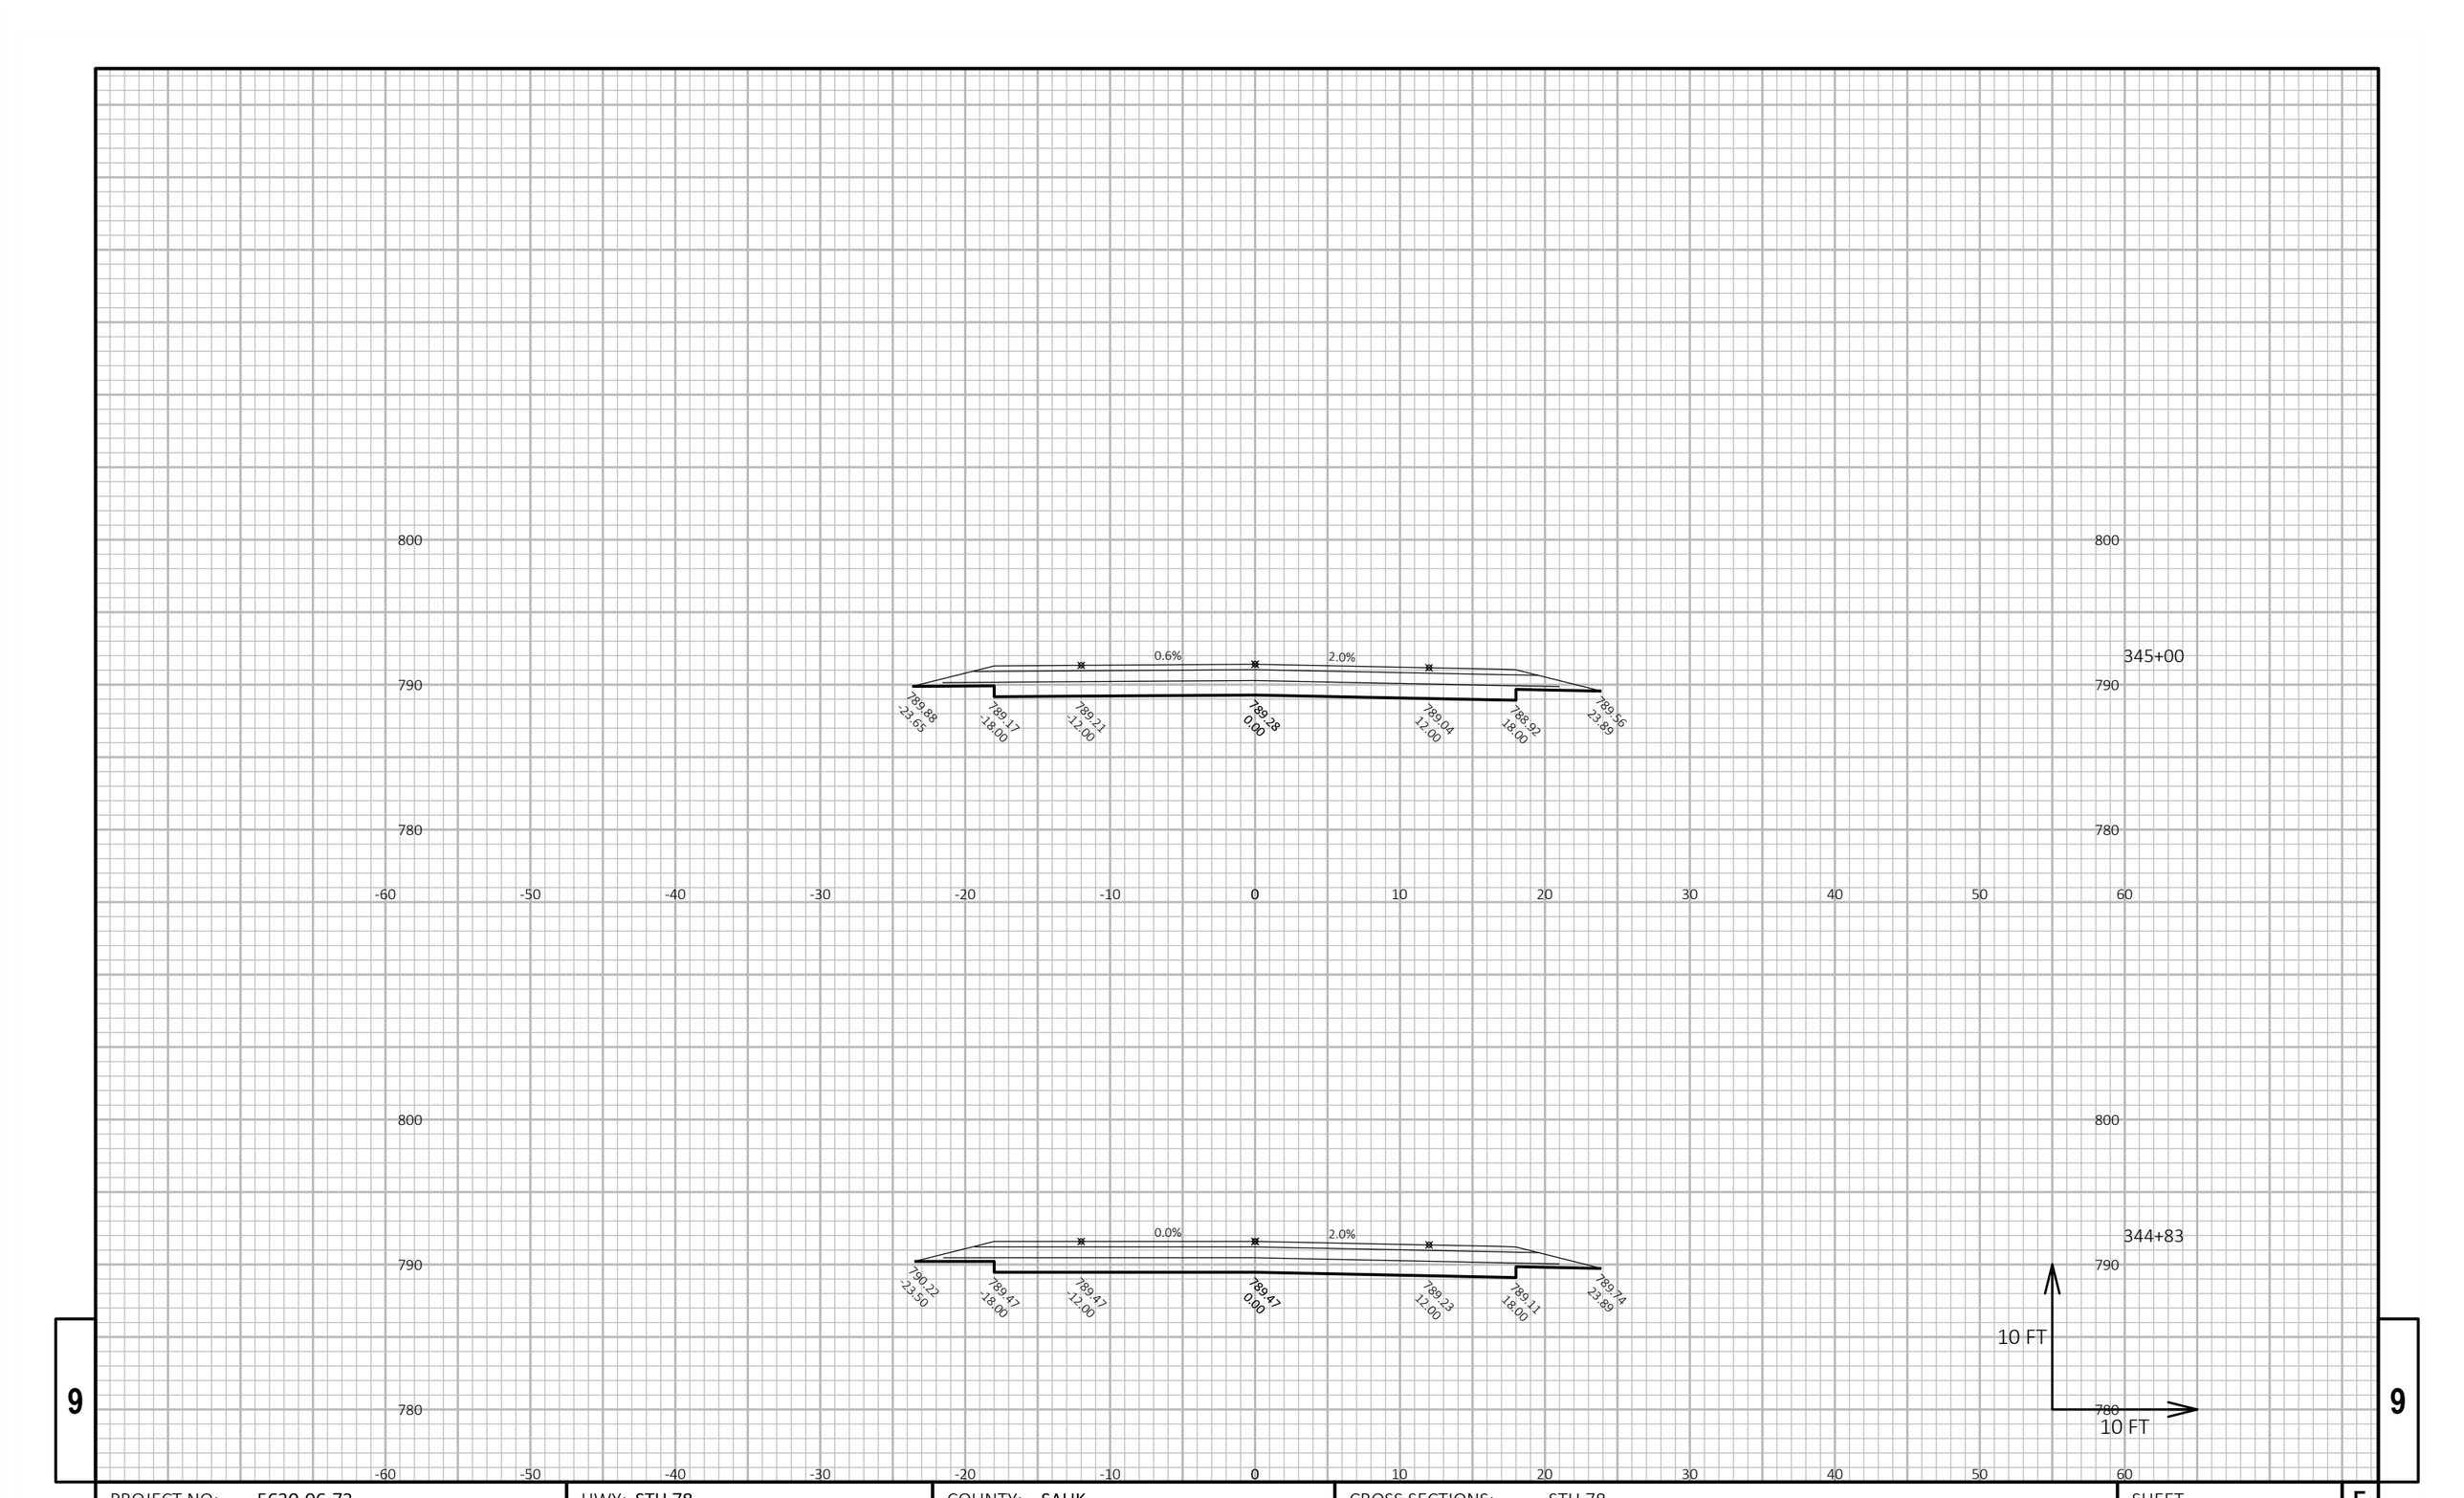

9

PROJECT NO: 5630-06-72	HWY: STH 78	COUNTY: SAUK	CROSS SECTIONS: STH 78	SHEET	E

FILE NAME : N:\PDS\C3D\56300602\SHEETSPLAN\090301-XS.DWG
LAYOUT NAME - 090332-xs

PLOT DATE : 3/28/2019 8:19 AM


PLOT BY : LORENZ, KELSEY ANN


PLOT NAME :


PLOT SCALE : 1 IN:10 FT HORZ. / 1 IN:10 FT VERT.

WISDOT/CADDS SHEET 49

9

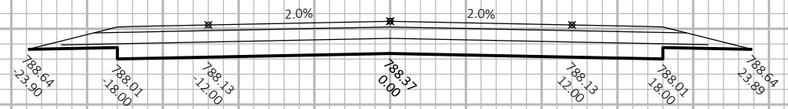

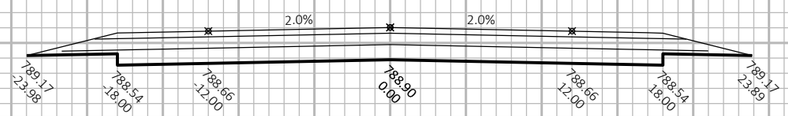


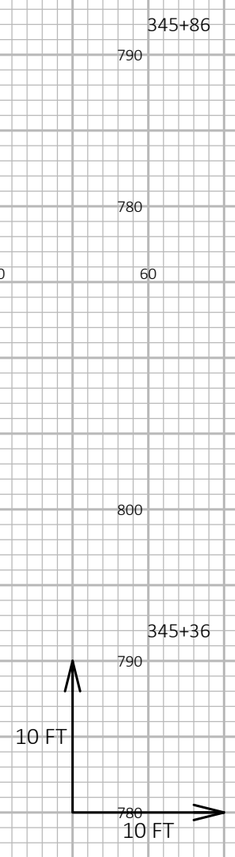


PROJECT NO: 5630-06-72	HWY: STH 78	COUNTY: SAUK	CROSS SECTIONS: STH 78	SHEET	E

FILE NAME : N:\PDS\C3D\56300602\SHEETSPLAN\090301-XS.DWG
LAYOUT NAME - 090333-xs


PLOT DATE : 3/28/2019 8:19 AM PLOT BY : LORENZ, KELSEY ANN PLOT NAME : **PLOT SCALE :** 1 IN:10 FT HORZ. / 1 IN:10 FT VERT.

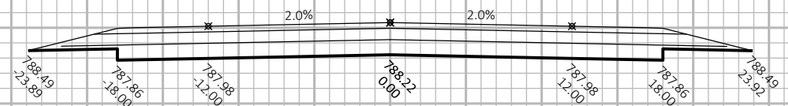

346+00

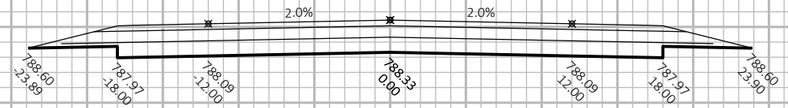

345+89

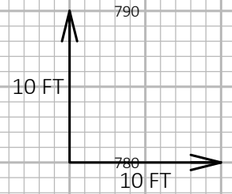

9

9

PROJECT NO: 5630-06-72	HWY: STH 78	COUNTY: SAUK	CROSS SECTIONS: STH 78	SHEET	E


FILE NAME : N:\PDS\C3D\56300602\SHEETSPLAN\090301-XS.DWG
LAYOUT NAME - 090334-xs

PLOT DATE : 3/28/2019 8:19 AM


PLOT BY : LORENZ, KELSEY ANN

PLOT NAME :


PLOT SCALE : 1 IN:10 FT HORZ. / 1 IN:10 FT VERT.

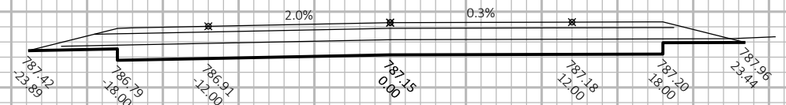


347+00

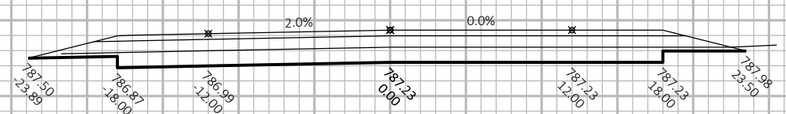

346+92

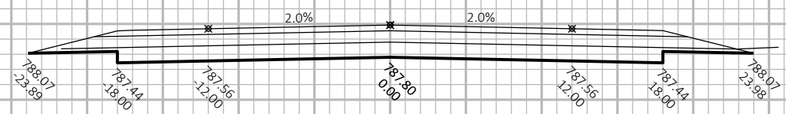

346+39

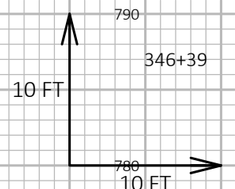

9

9

PROJECT NO: 5630-06-72	HWY: STH 78	COUNTY: SAUK	CROSS SECTIONS: STH 78	SHEET	E


FILE NAME : N:\PDS\C3D\56300602\SHEETSPLAN\090301-XS.DWG
LAYOUT NAME - 090335-xs


PLOT DATE : 3/28/2019 8:19 AM


PLOT BY : LORENZ, KELSEY ANN


PLOT NAME :

PLOT SCALE : 1 IN:10 FT HORZ. / 1 IN:10 FT VERT.

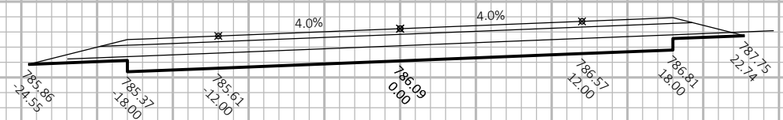

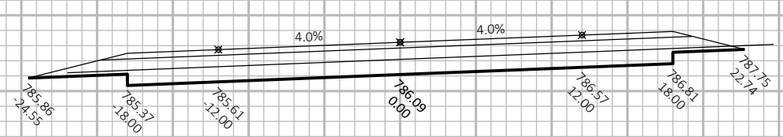

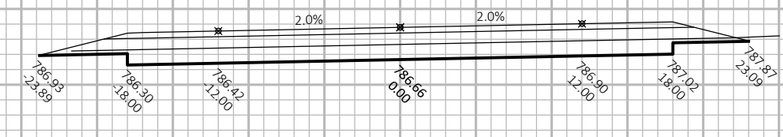

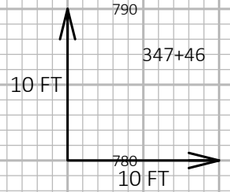

790
780
-60 -50 -40 -30 -20 -10 0 10 20 30 40 50 60


347+99

9

PROJECT NO: 5630-06-72	HWY: STH 78	COUNTY: SAUK	CROSS SECTIONS: STH 78	SHEET	E

FILE NAME : N:\PDS\C3D\56300602\SHEETSPLAN\090301-XS.DWG
LAYOUT NAME - 090336-xs

PLOT DATE : 3/28/2019 8:19 AM PLOT BY : LORENZ, KELSEY ANN PLOT NAME : **PLOT SCALE :** 1 IN:10 FT HORZ. / 1 IN:10 FT VERT.

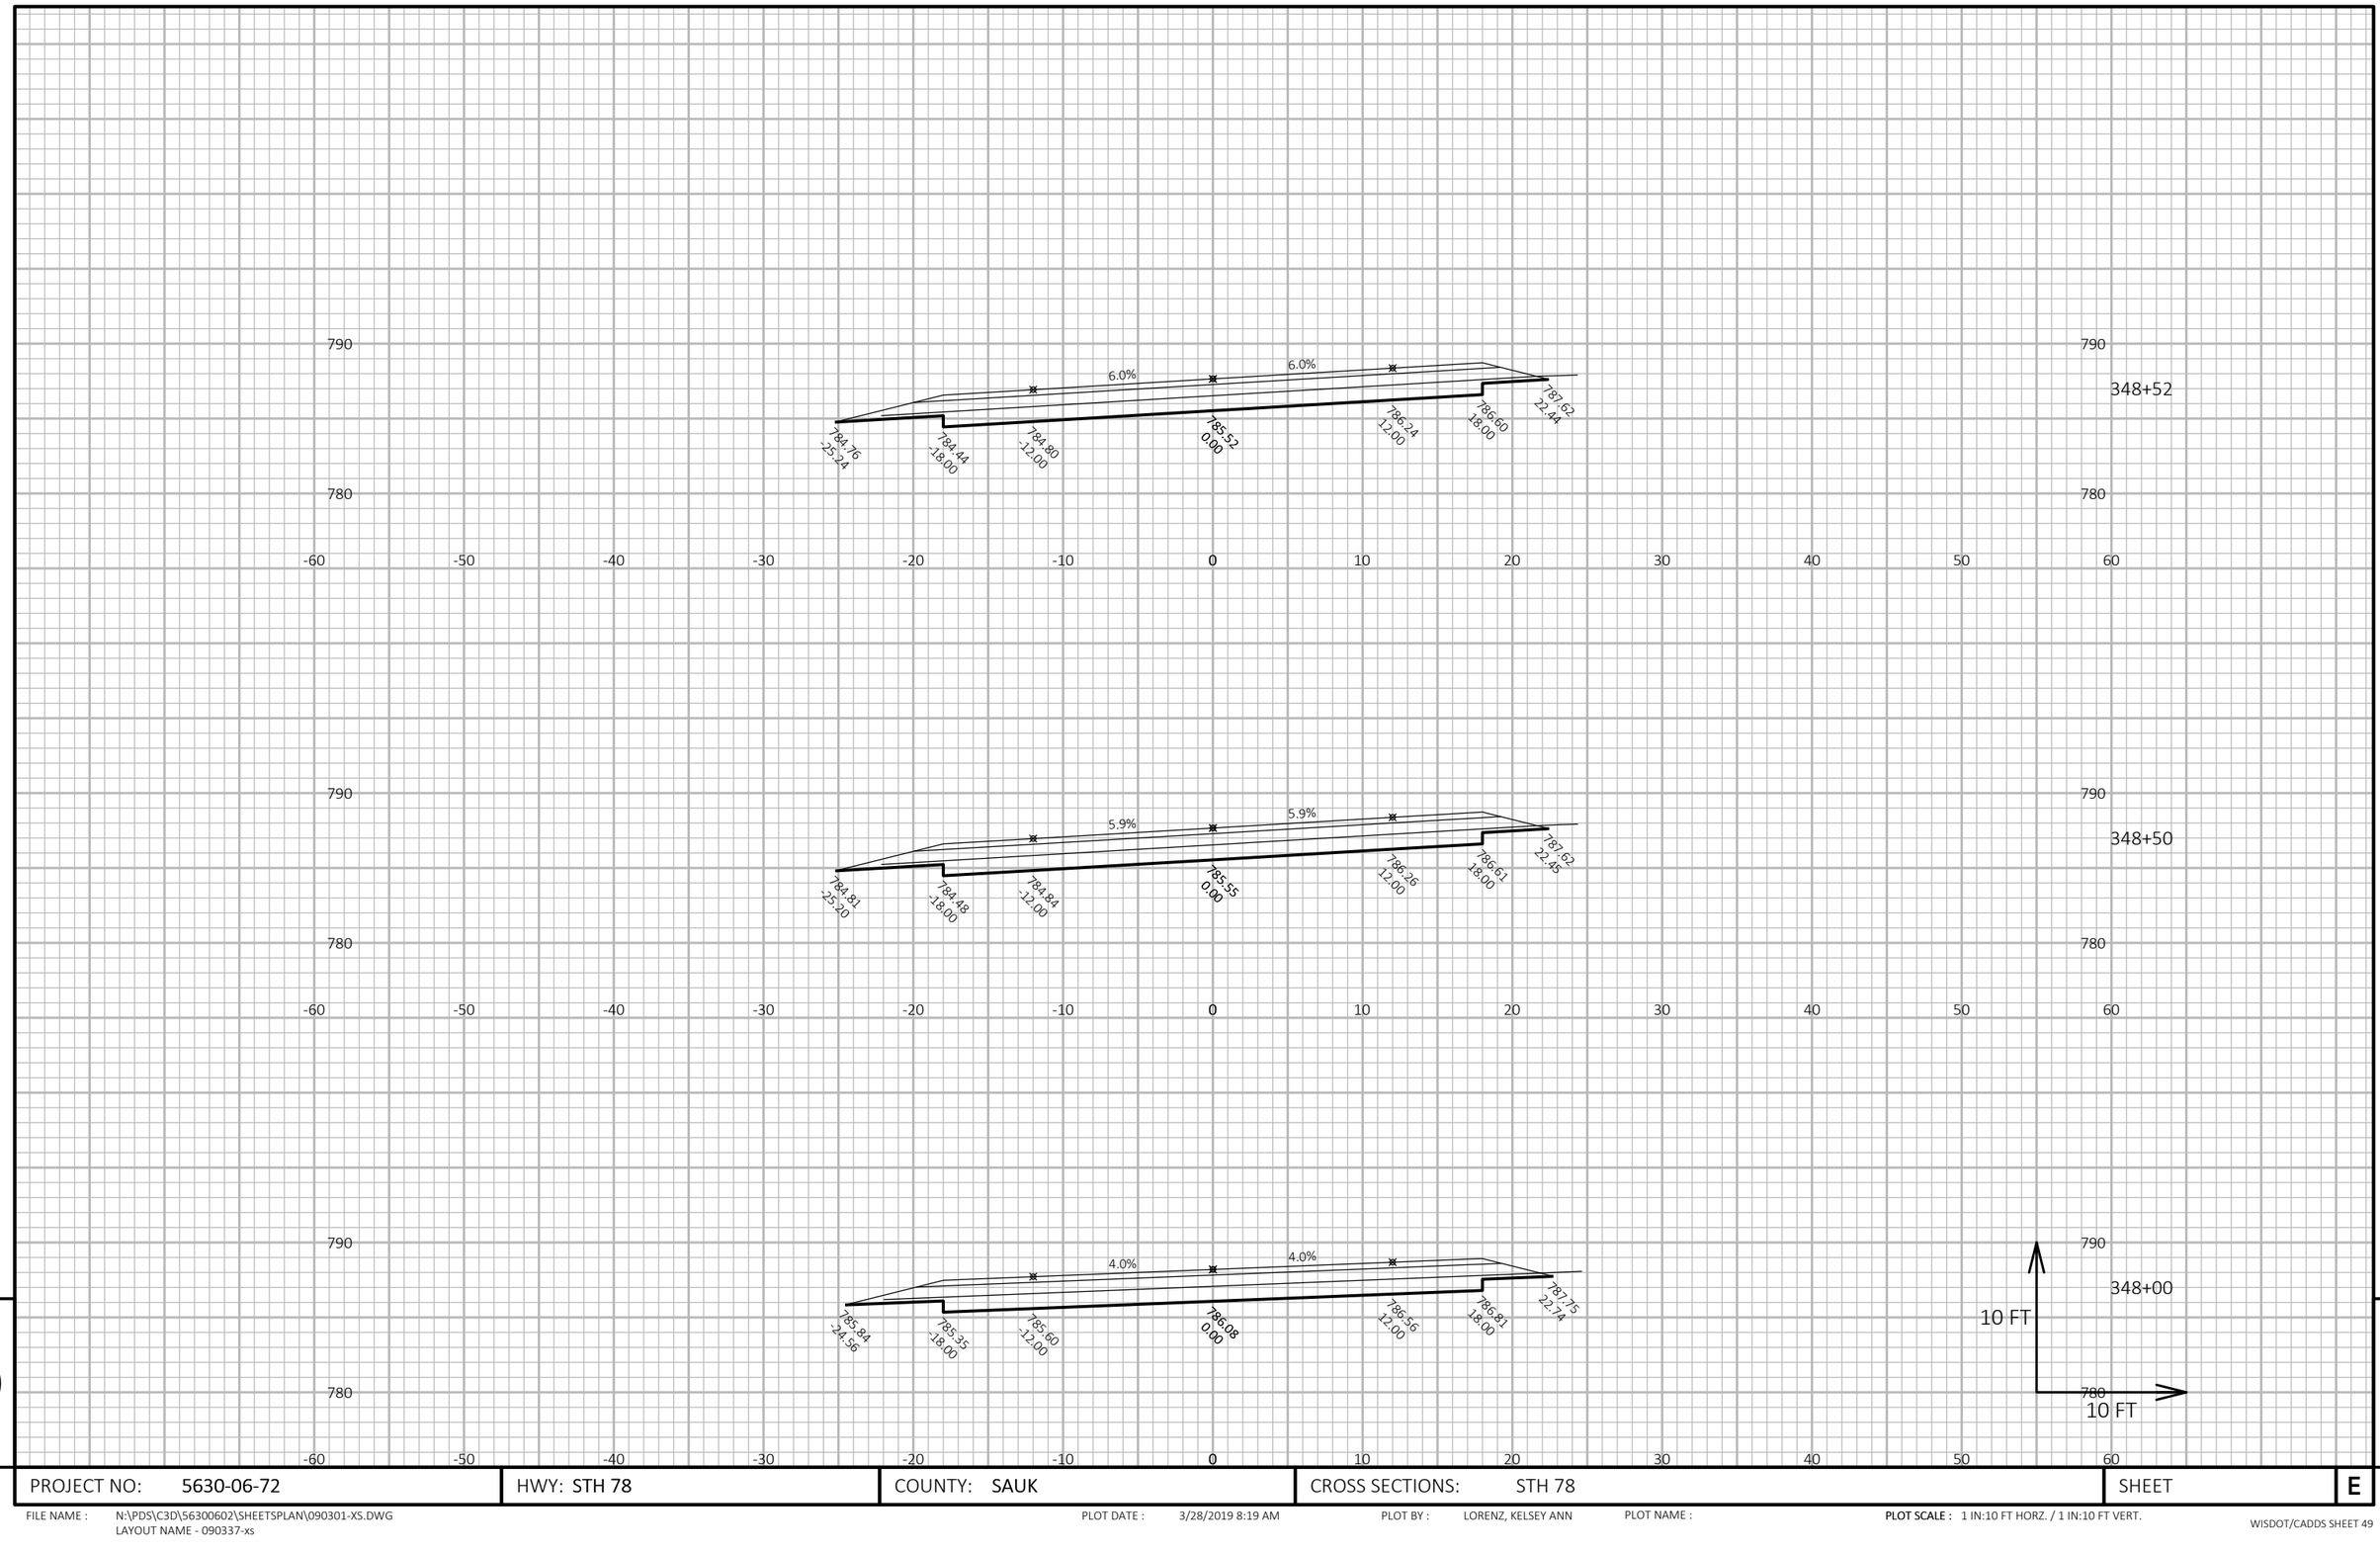

9

PROJECT NO: 5630-06-72	HWY: STH 78	COUNTY: SAUK	CROSS SECTIONS: STH 78	SHEET	E

FILE NAME : N:\PDS\C3D\56300602\SHEETSPLAN\090301-XS.DWG
LAYOUT NAME - 090337-xs


PLOT DATE : 3/28/2019 8:19 AM

PLOT BY : LORENZ, KELSEY ANN


PLOT NAME :

PLOT SCALE : 1 IN:10 FT HORZ. / 1 IN:10 FT VERT.


9

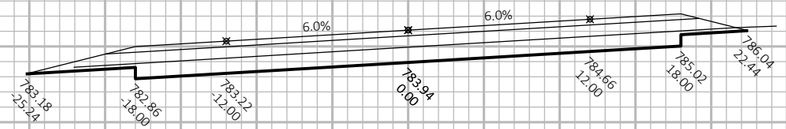


350+00

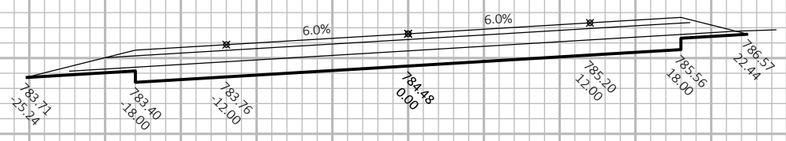

349+50

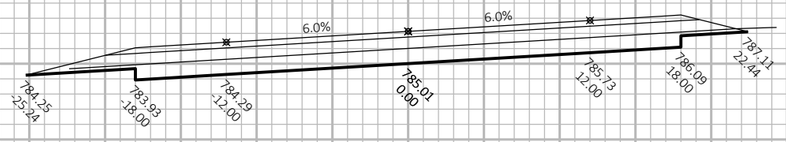

349+00

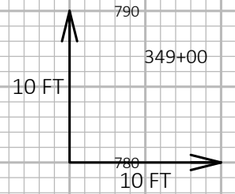

790
780
-60
-50
-40
-30
-20
-10
0
10
20
30
40
50
60

9

9

PROJECT NO: 5630-06-72	HWY: STH 78	COUNTY: SAUK	CROSS SECTIONS: STH 78	SHEET	E


FILE NAME : N:\PDS\C3D\56300602\SHEETSPLAN\090301-XS.DWG
LAYOUT NAME - 090338-xs

PLOT DATE : 3/28/2019 8:19 AM

PLOT BY : LORENZ, KELSEY ANN

PLOT NAME :

PLOT SCALE : 1 IN:10 FT HORZ. / 1 IN:10 FT VERT.

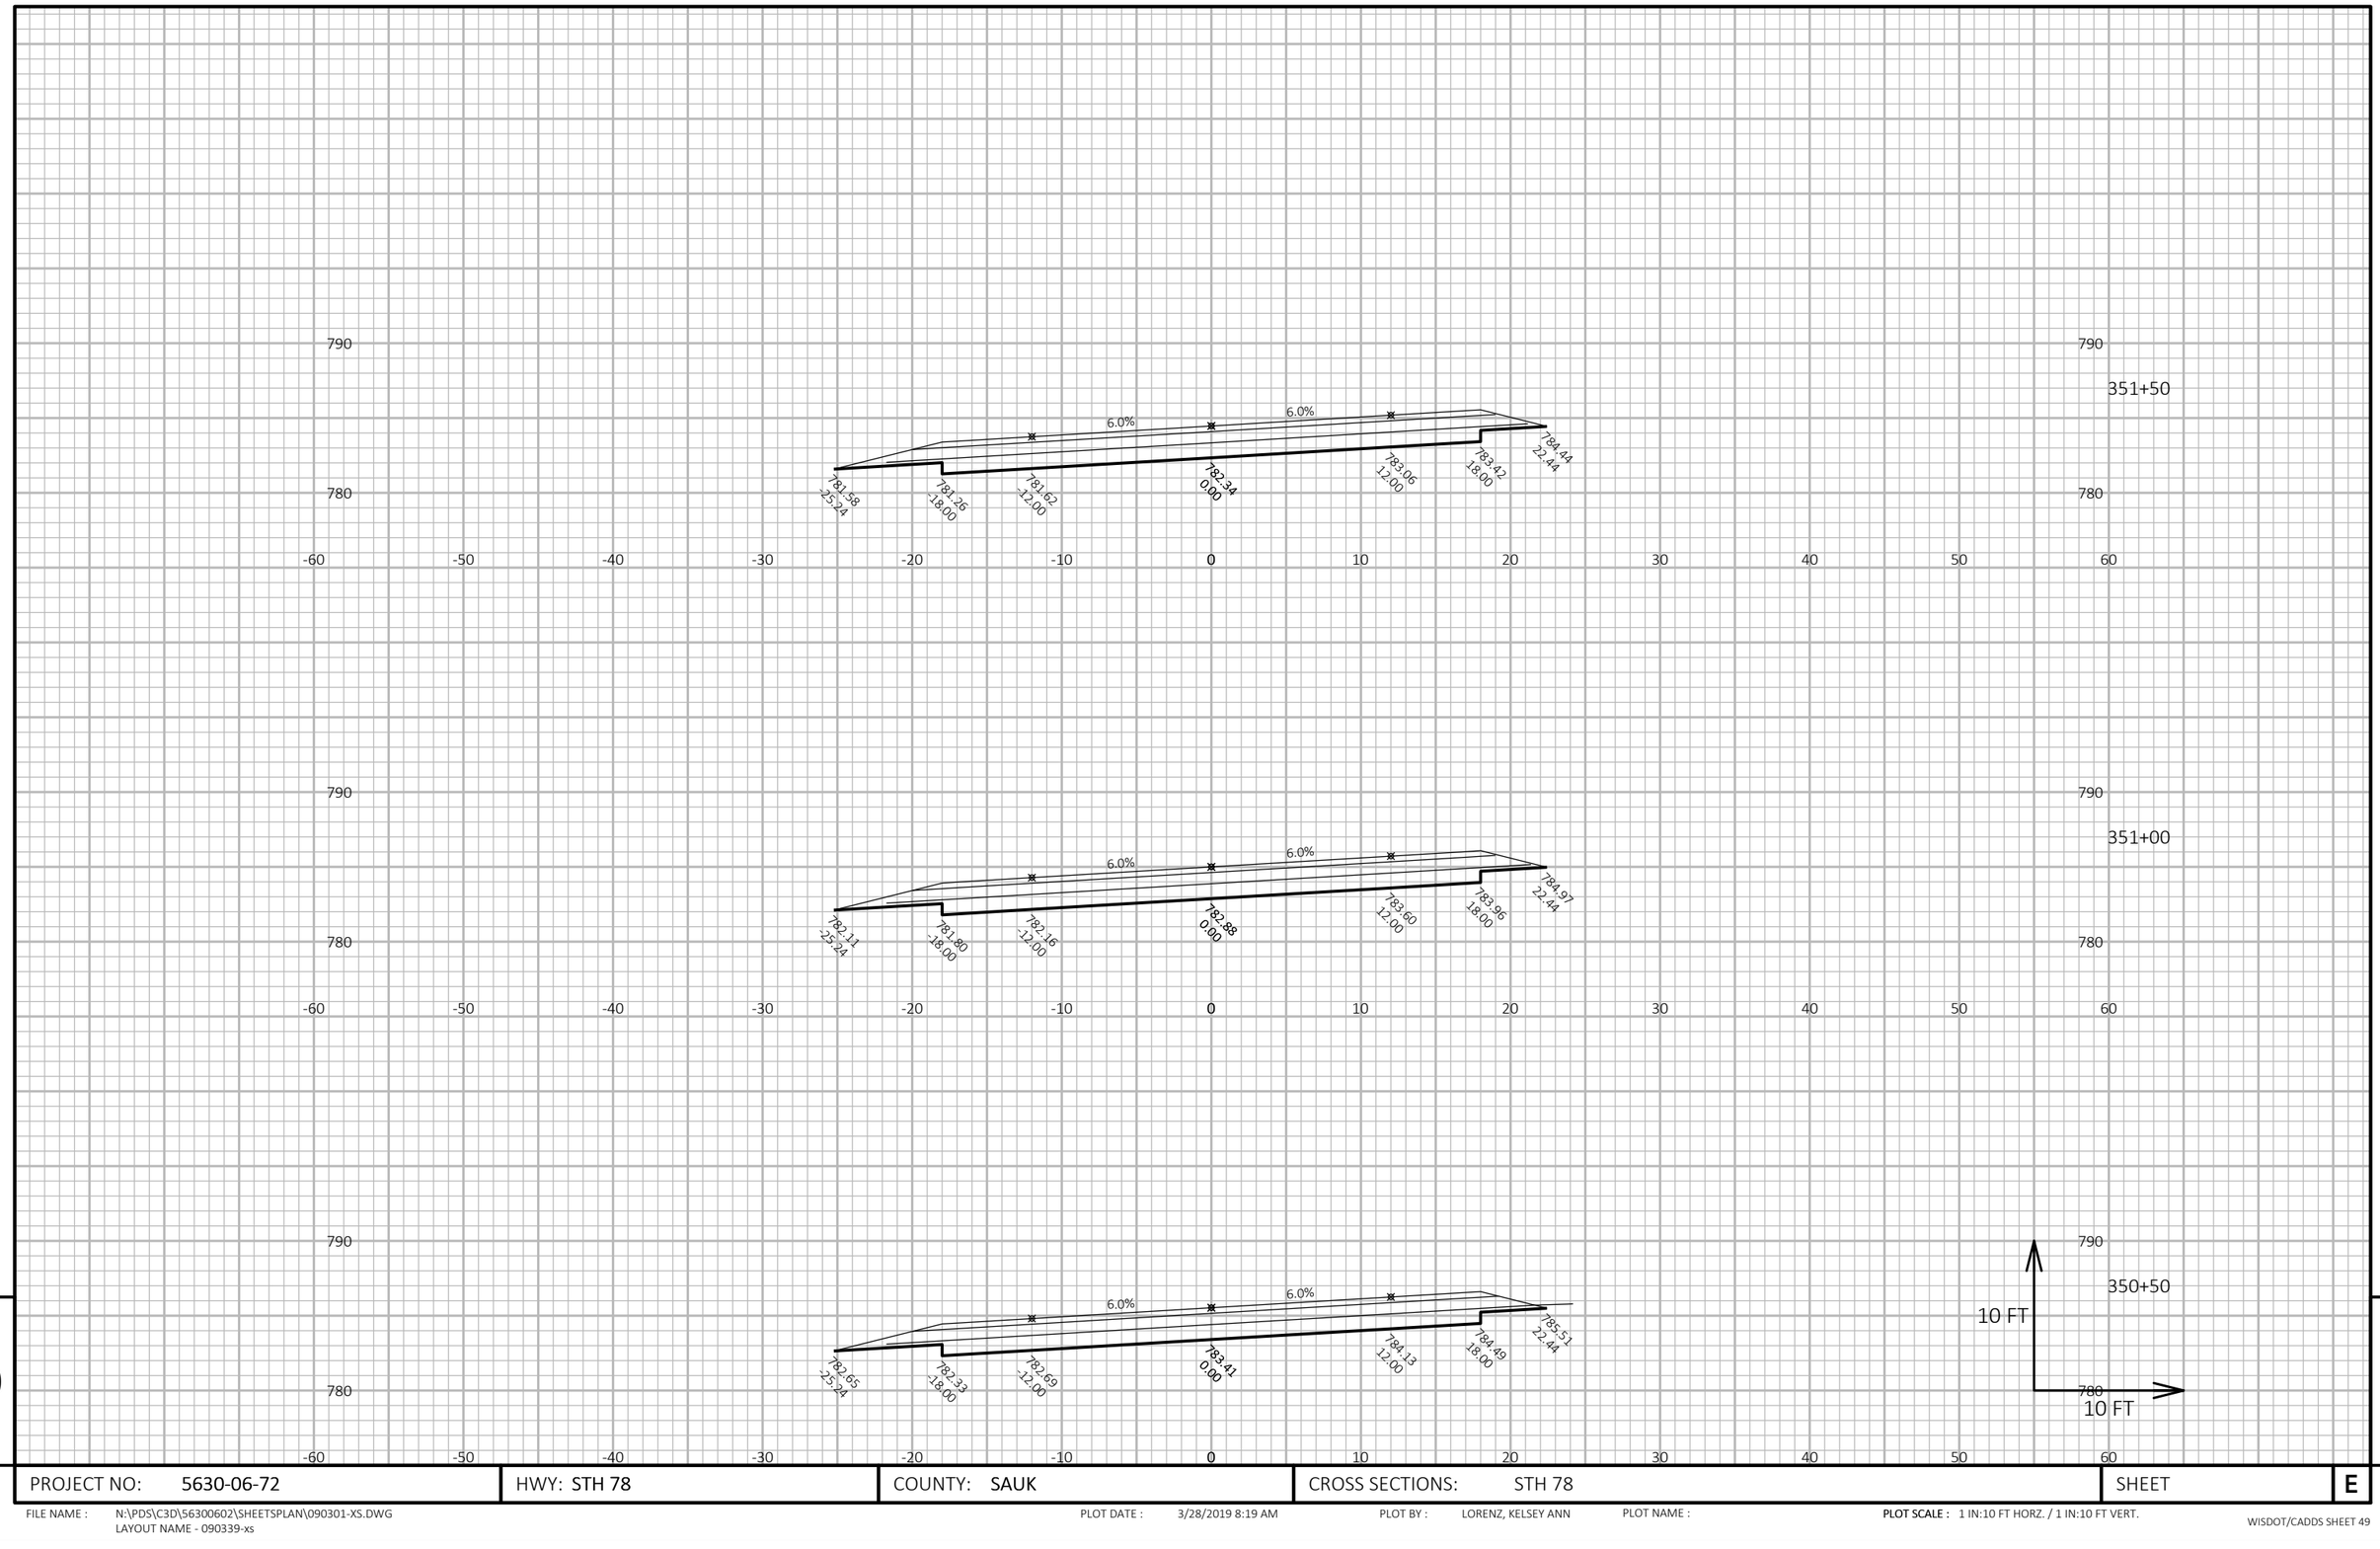

9

PROJECT NO: 5630-06-72	HWY: STH 78	COUNTY: SAUK	CROSS SECTIONS: STH 78	SHEET	E

9


FILE NAME : N:\PDS\C3D\56300602\SHEETSPLAN\090301-XS.DWG
LAYOUT NAME - 090339-xs

PLOT DATE : 3/28/2019 8:19 AM

PLOT BY : LORENZ, KELSEY ANN

PLOT NAME :

PLOT SCALE : 1 IN:10 FT HORZ. / 1 IN:10 FT VERT.

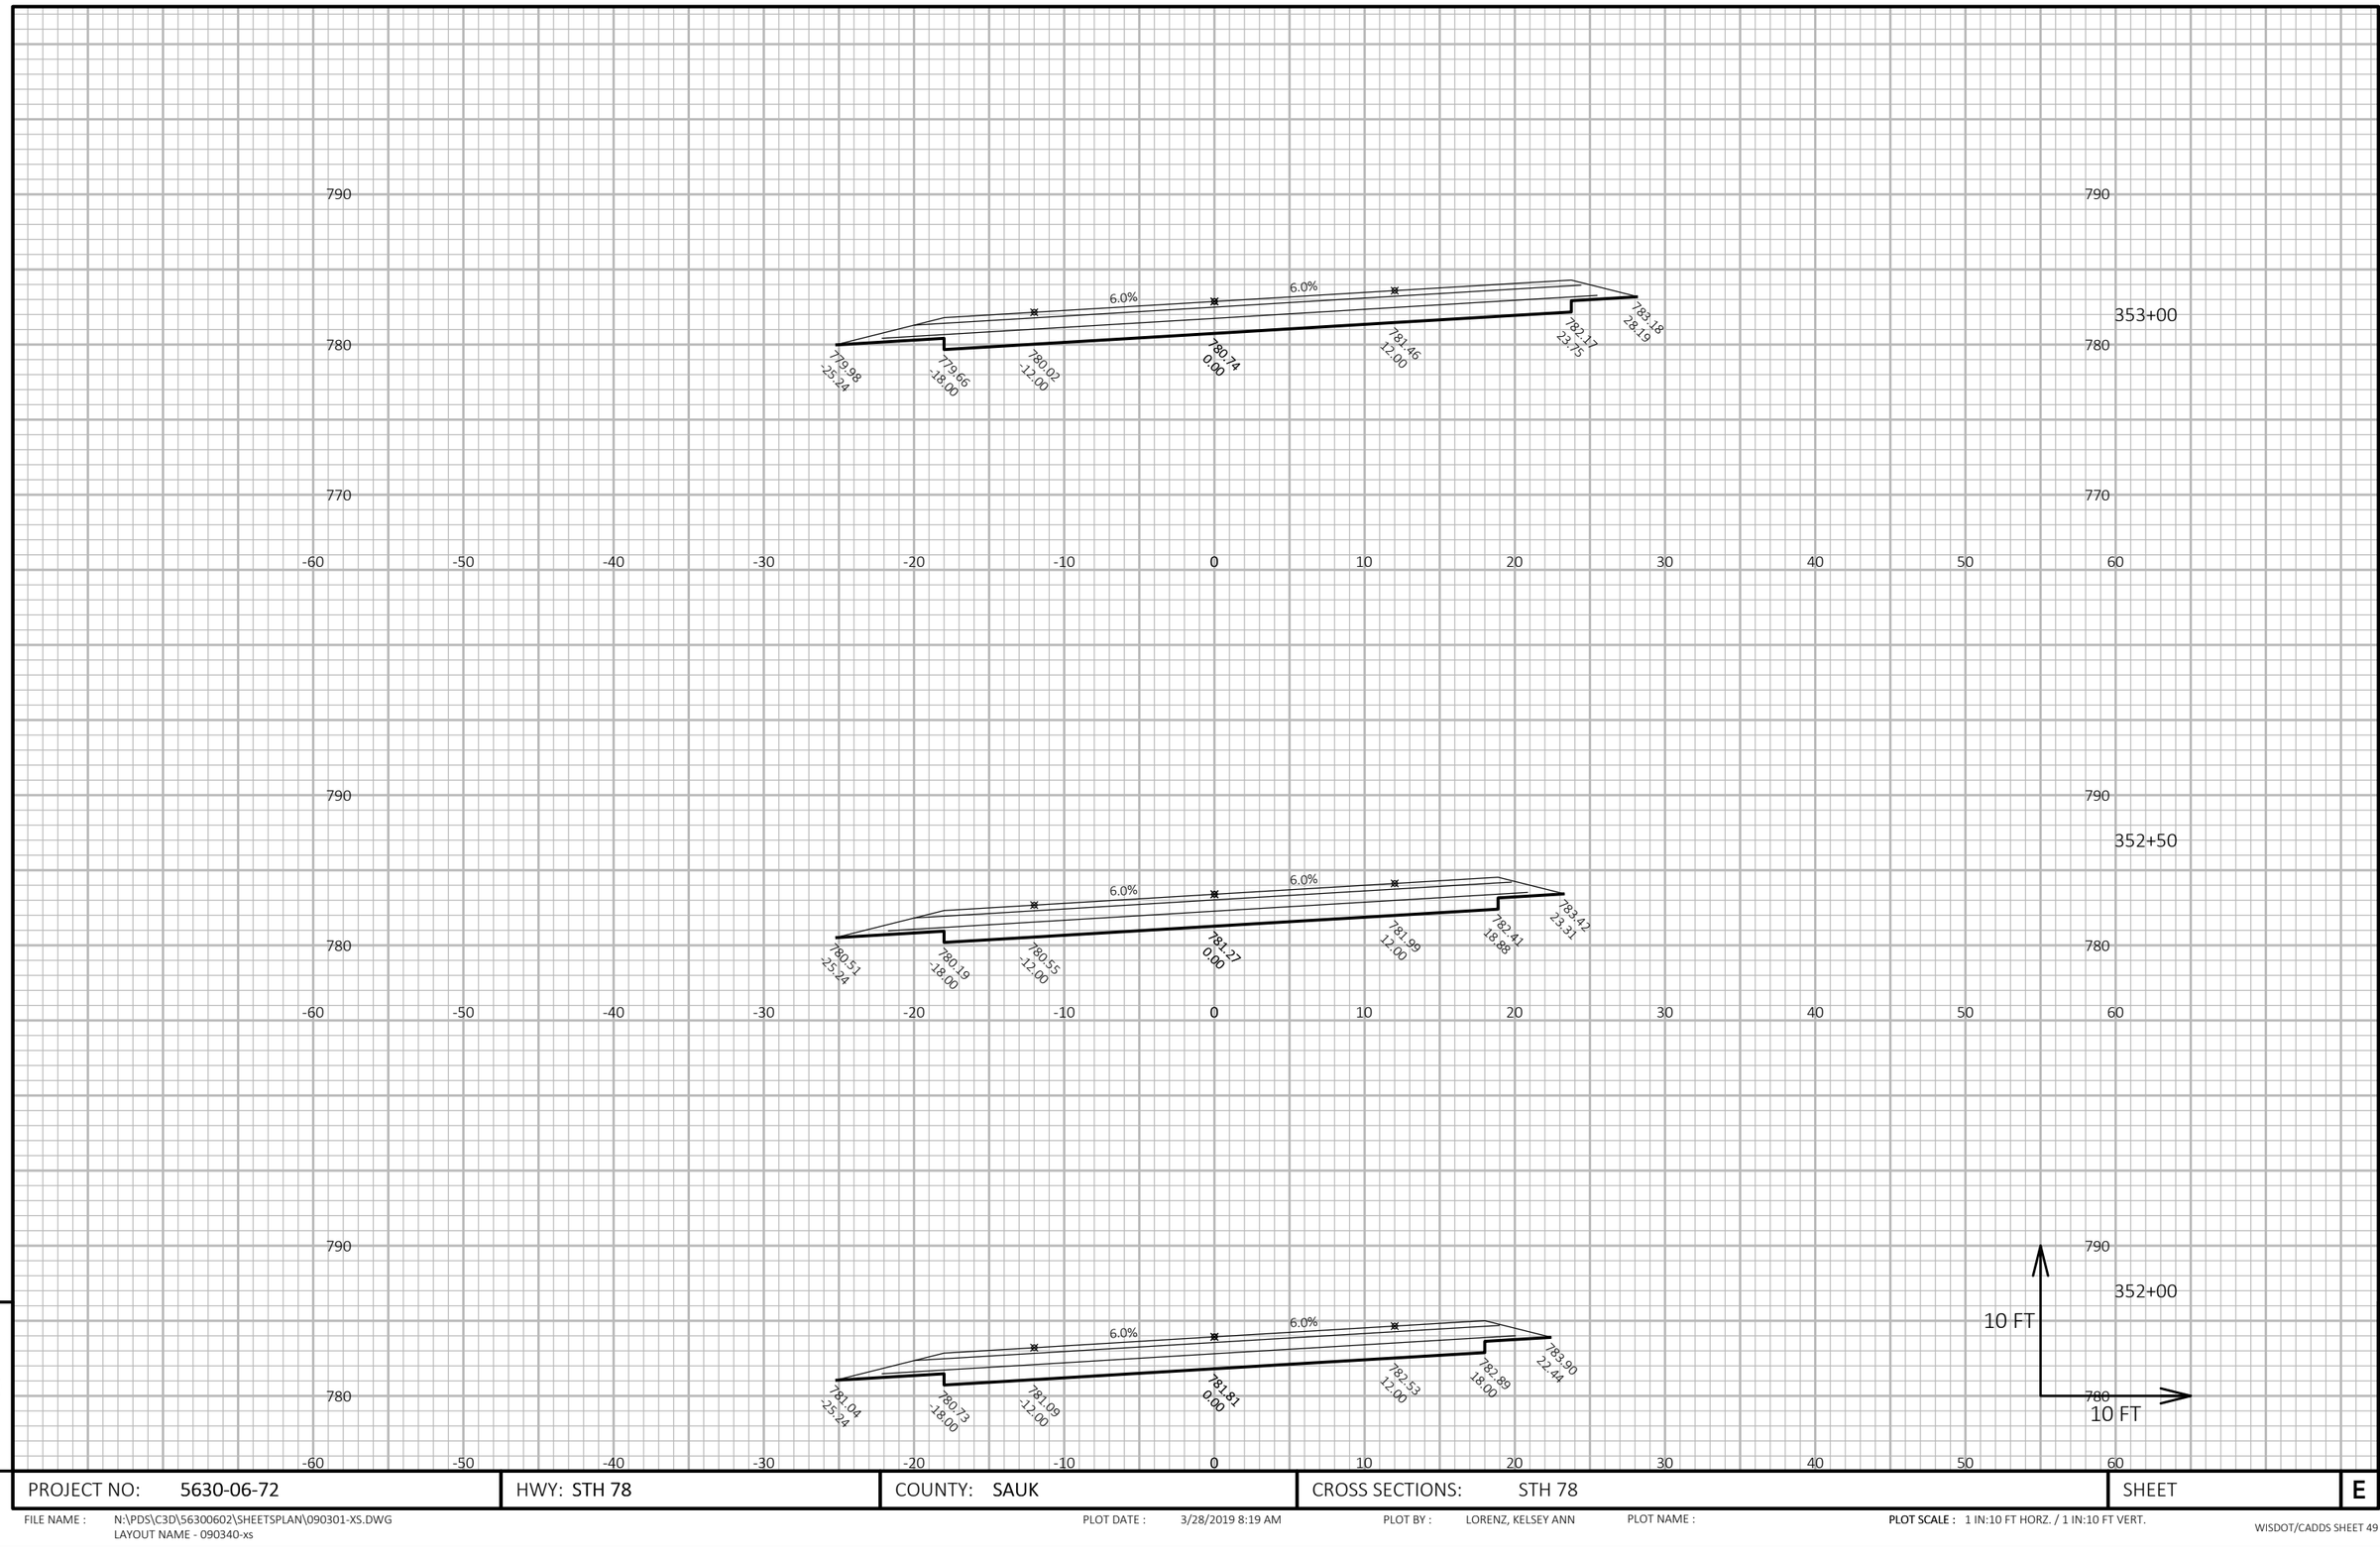

9

9

PROJECT NO: 5630-06-72	HWY: STH 78	COUNTY: SAUK	CROSS SECTIONS: STH 78	SHEET	E


FILE NAME : N:\PDS\C3D\56300602\SHEETSPLAN\090301-XS.DWG
LAYOUT NAME - 090340-xs

PLOT DATE : 3/28/2019 8:19 AM

PLOT BY : LORENZ, KELSEY ANN

PLOT NAME :

PLOT SCALE : 1 IN:10 FT HORZ. / 1 IN:10 FT VERT.

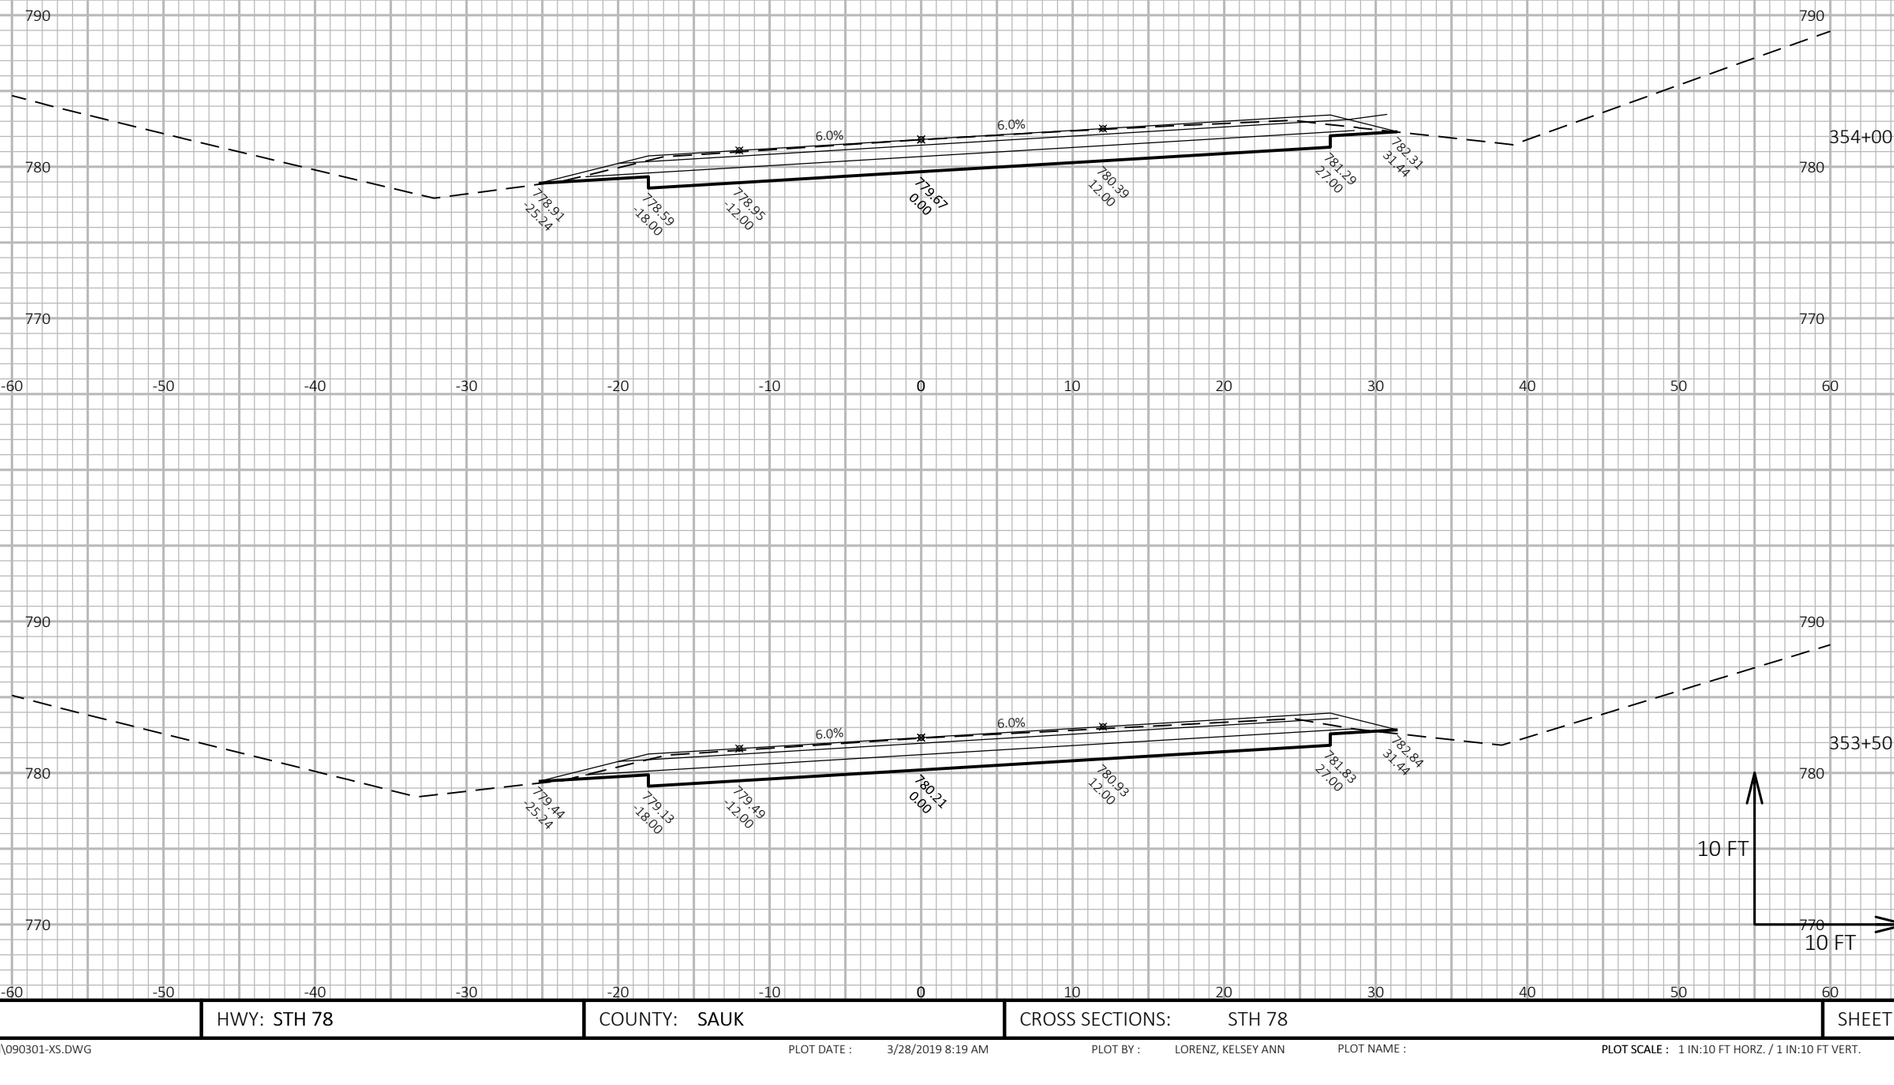

9

9

PROJECT NO: 5630-06-72	HWY: STH 78	COUNTY: SAUK	CROSS SECTIONS: STH 78	SHEET	E


FILE NAME : N:\PDS\C3D\56300602\SHEETSPLAN\090301-XS.DWG
LAYOUT NAME - 090341-xs

PLOT DATE : 3/28/2019 8:19 AM

PLOT BY : LORENZ, KELSEY ANN

PLOT NAME :

PLOT SCALE : 1 IN:10 FT HORZ. / 1 IN:10 FT VERT.

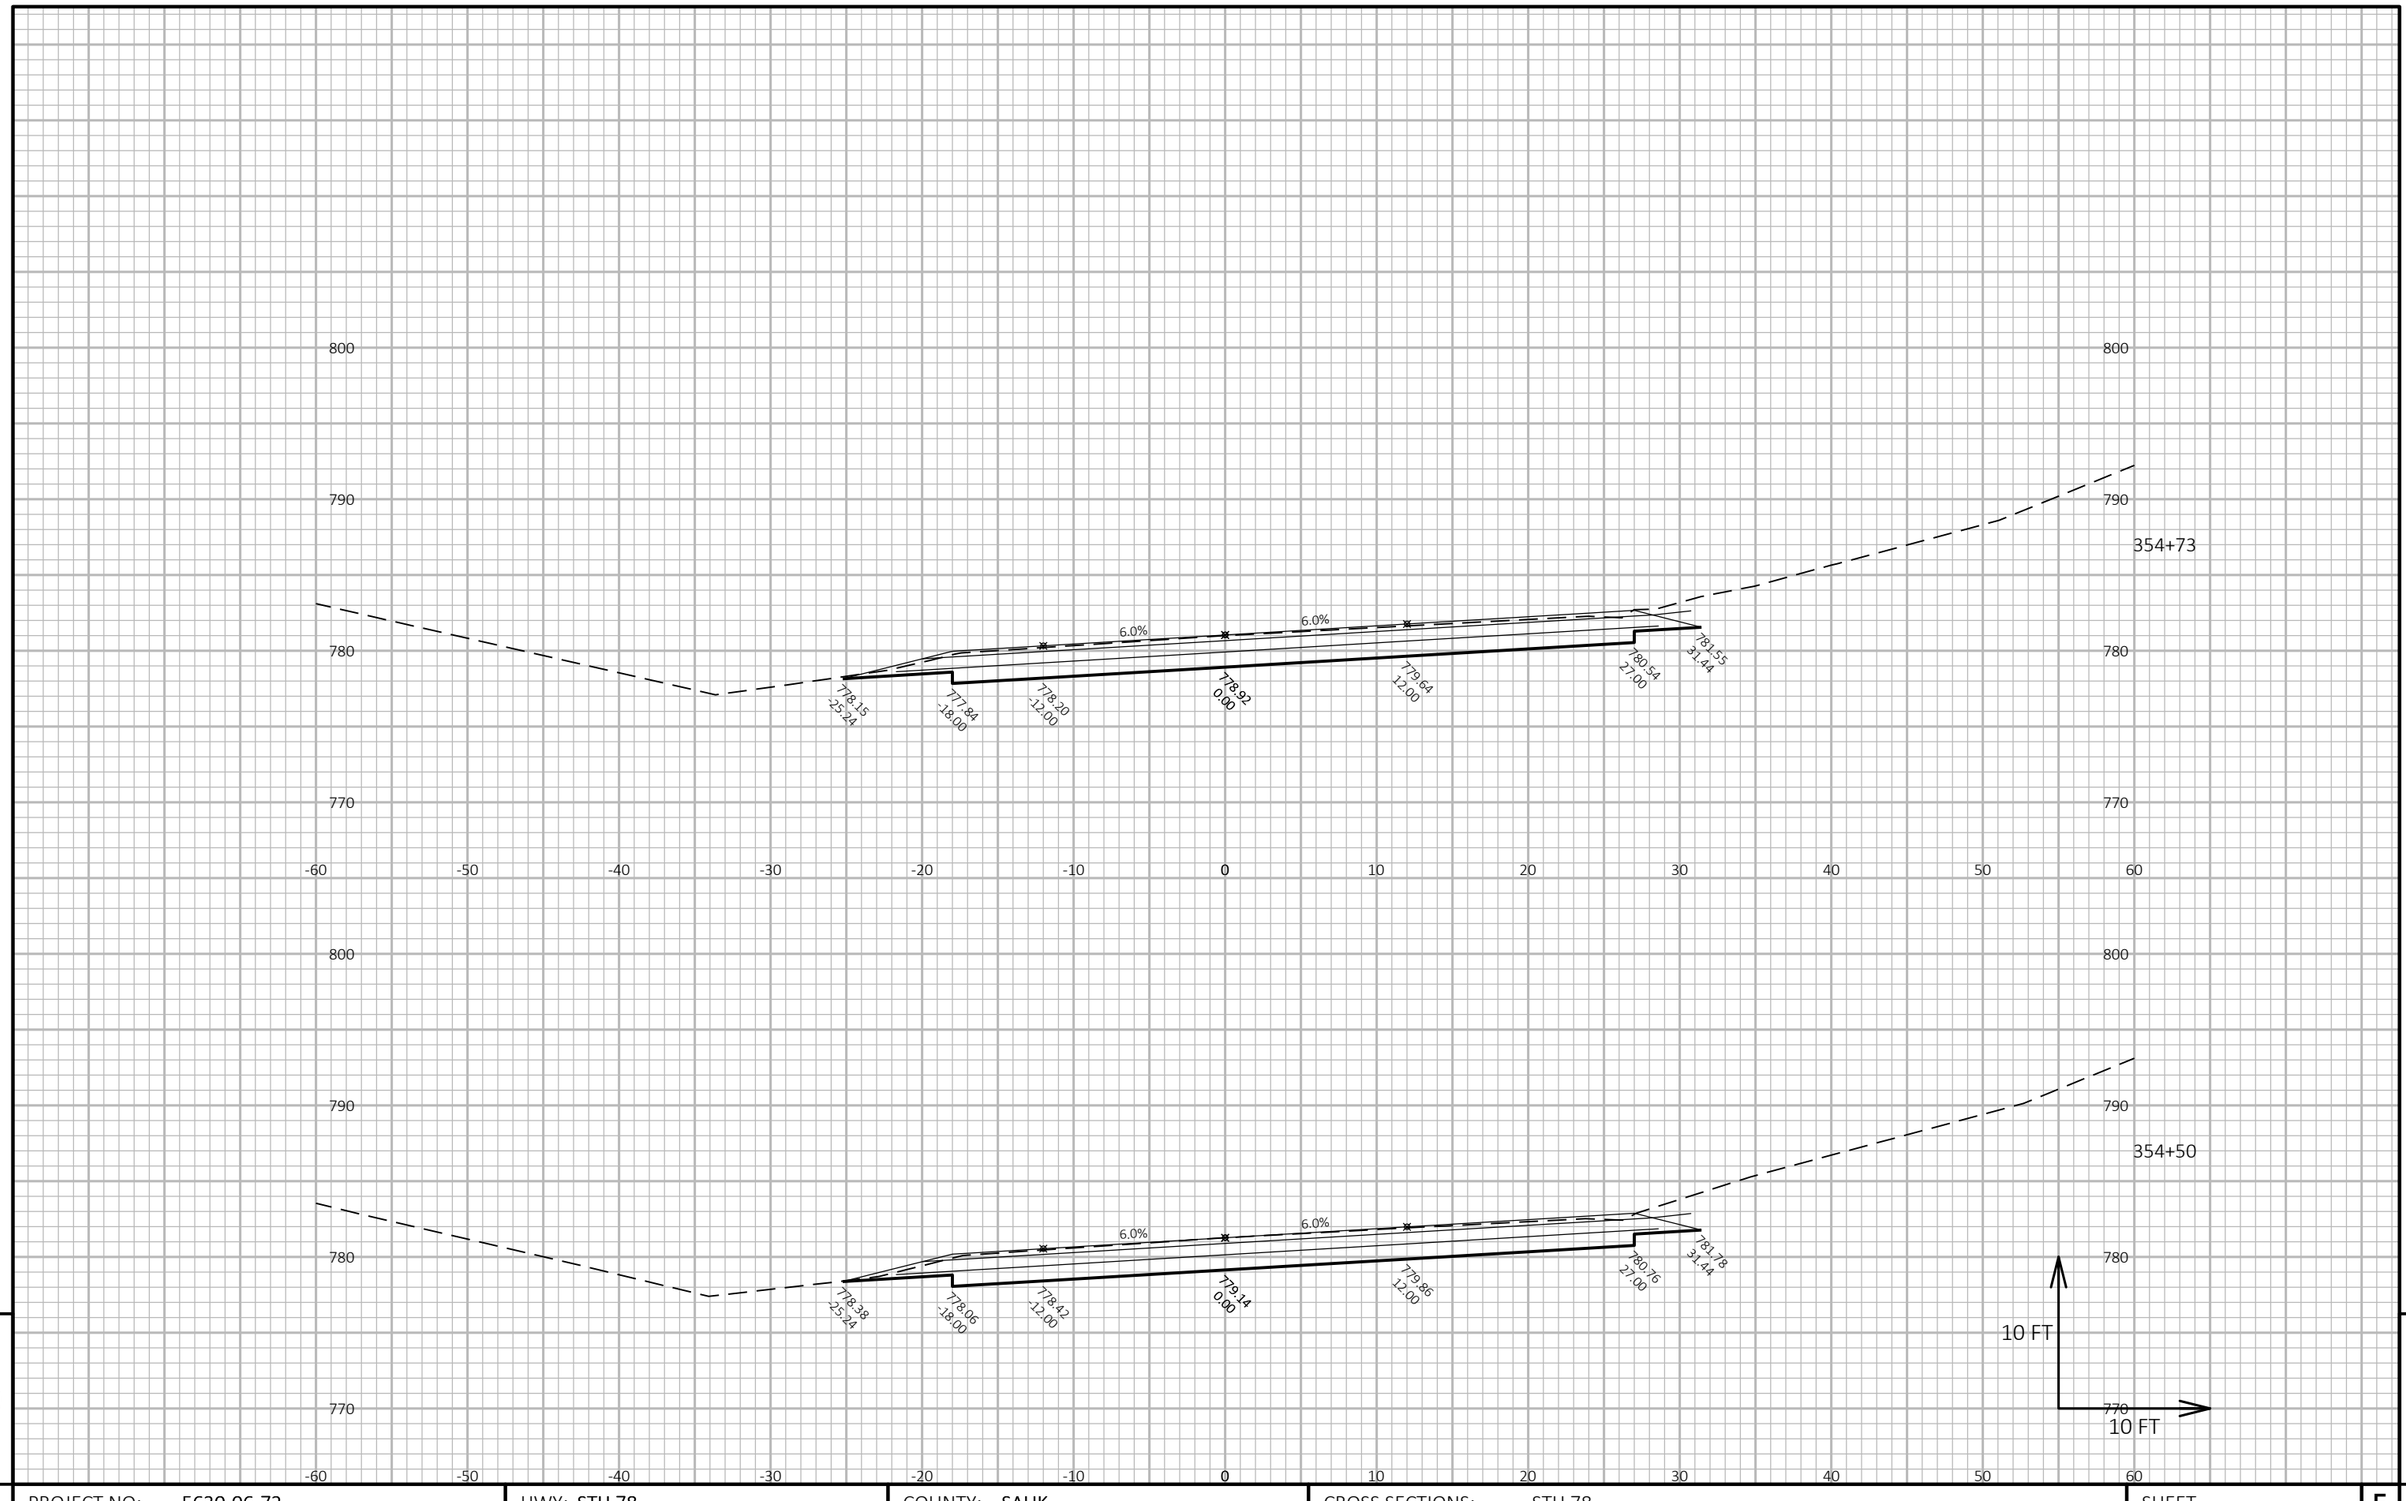

9

9

PROJECT NO: 5630-06-72	HWY: STH 78	COUNTY: SAUK	CROSS SECTIONS: STH 78	SHEET	E


FILE NAME : N:\PDS\C3D\56300602\SHEETSPLAN\090301-XS.DWG
LAYOUT NAME - 090342-xs

PLOT DATE : 3/28/2019 8:20 AM

PLOT BY : LORENZ, KELSEY ANN

PLOT NAME :

PLOT SCALE : 1 IN:10 FT HORZ. / 1 IN:10 FT VERT.

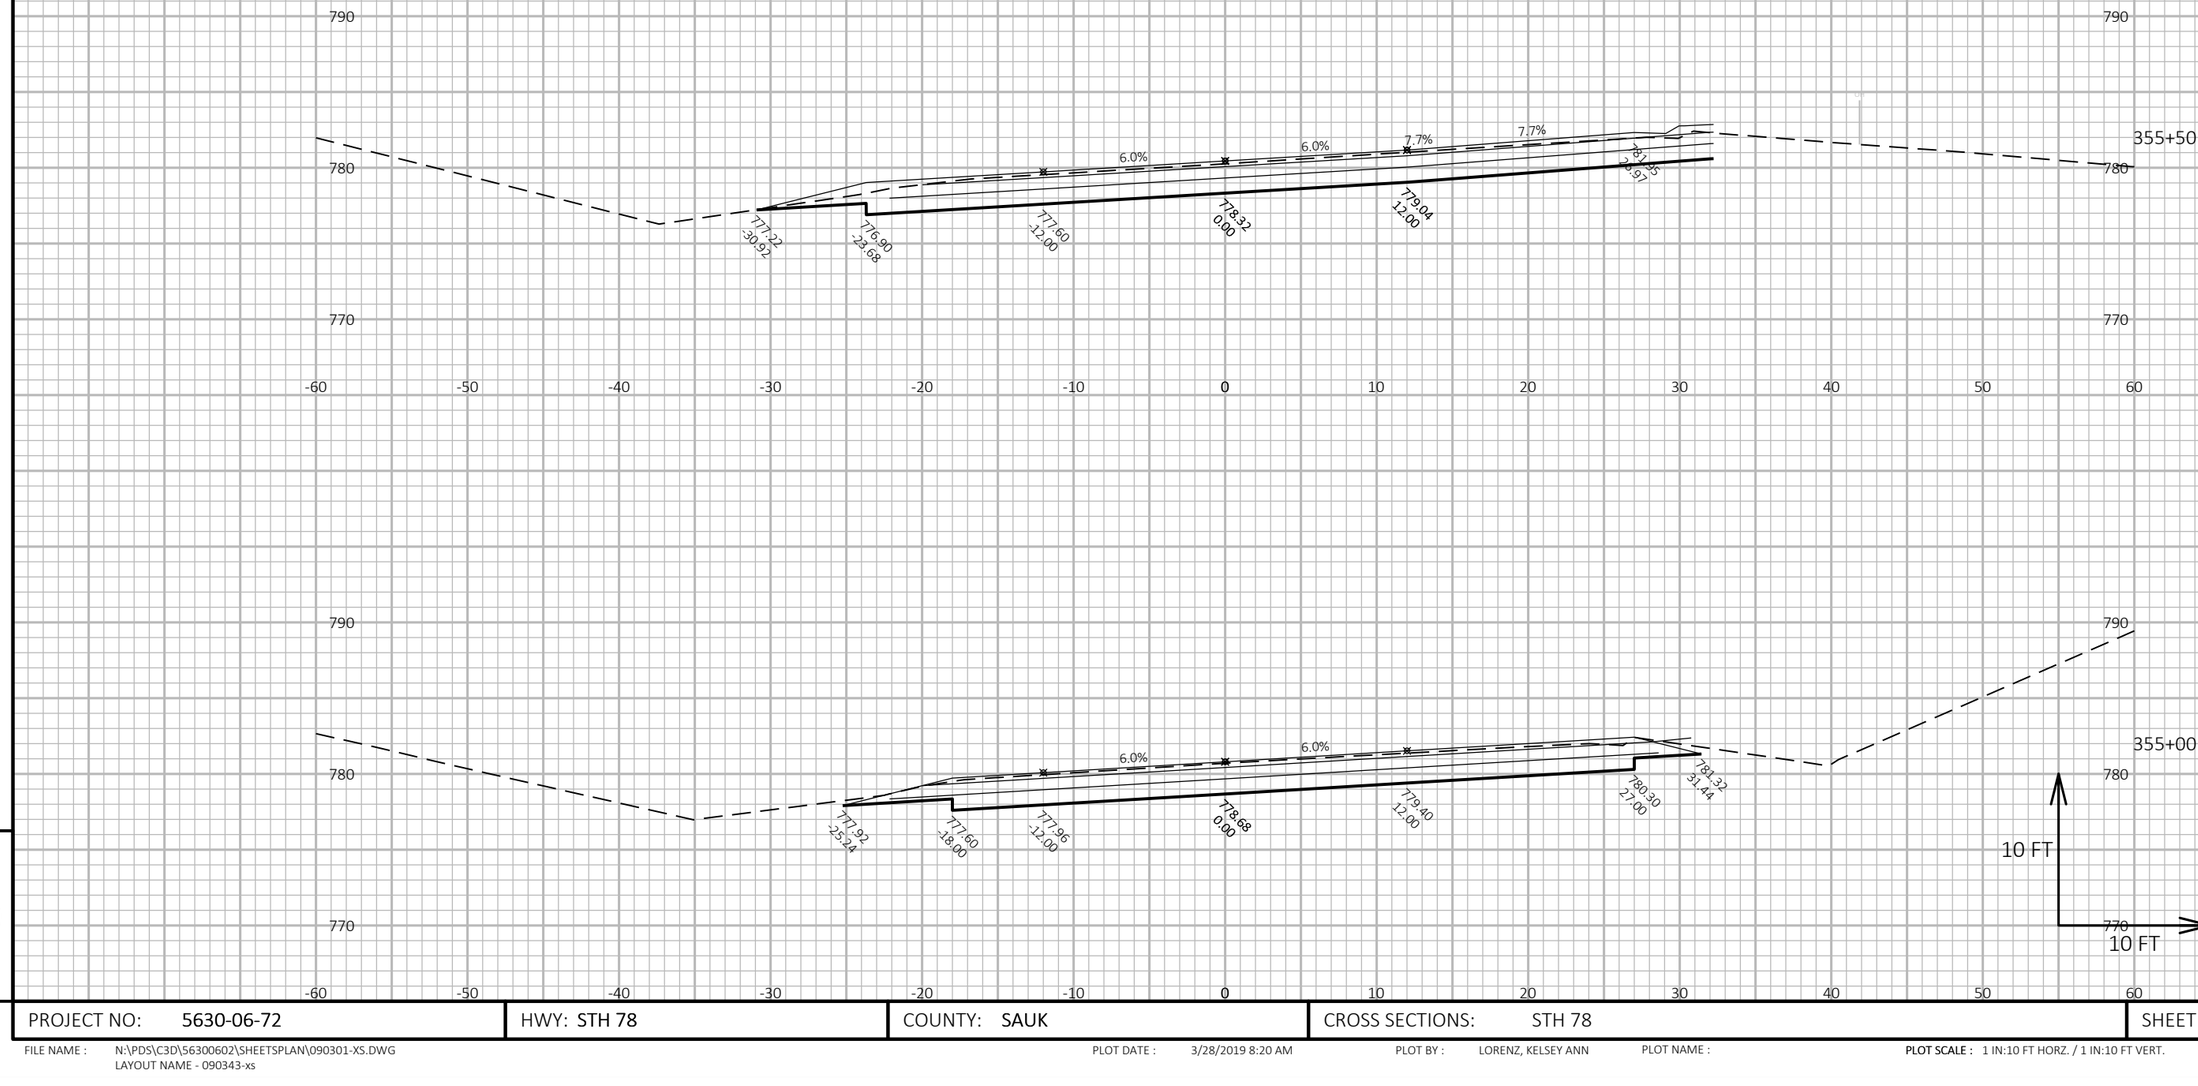

9

9

PROJECT NO: 5630-06-72	HWY: STH 78	COUNTY: SAUK	CROSS SECTIONS: STH 78	SHEET	E


FILE NAME : N:\PDS\C3D\56300602\SHEETSPLAN\090301-XS.DWG
LAYOUT NAME - 090343-xs

PLOT DATE : 3/28/2019 8:20 AM

PLOT BY : LORENZ, KELSEY ANN

PLOT NAME :

PLOT SCALE : 1 IN:10 FT HORZ. / 1 IN:10 FT VERT.

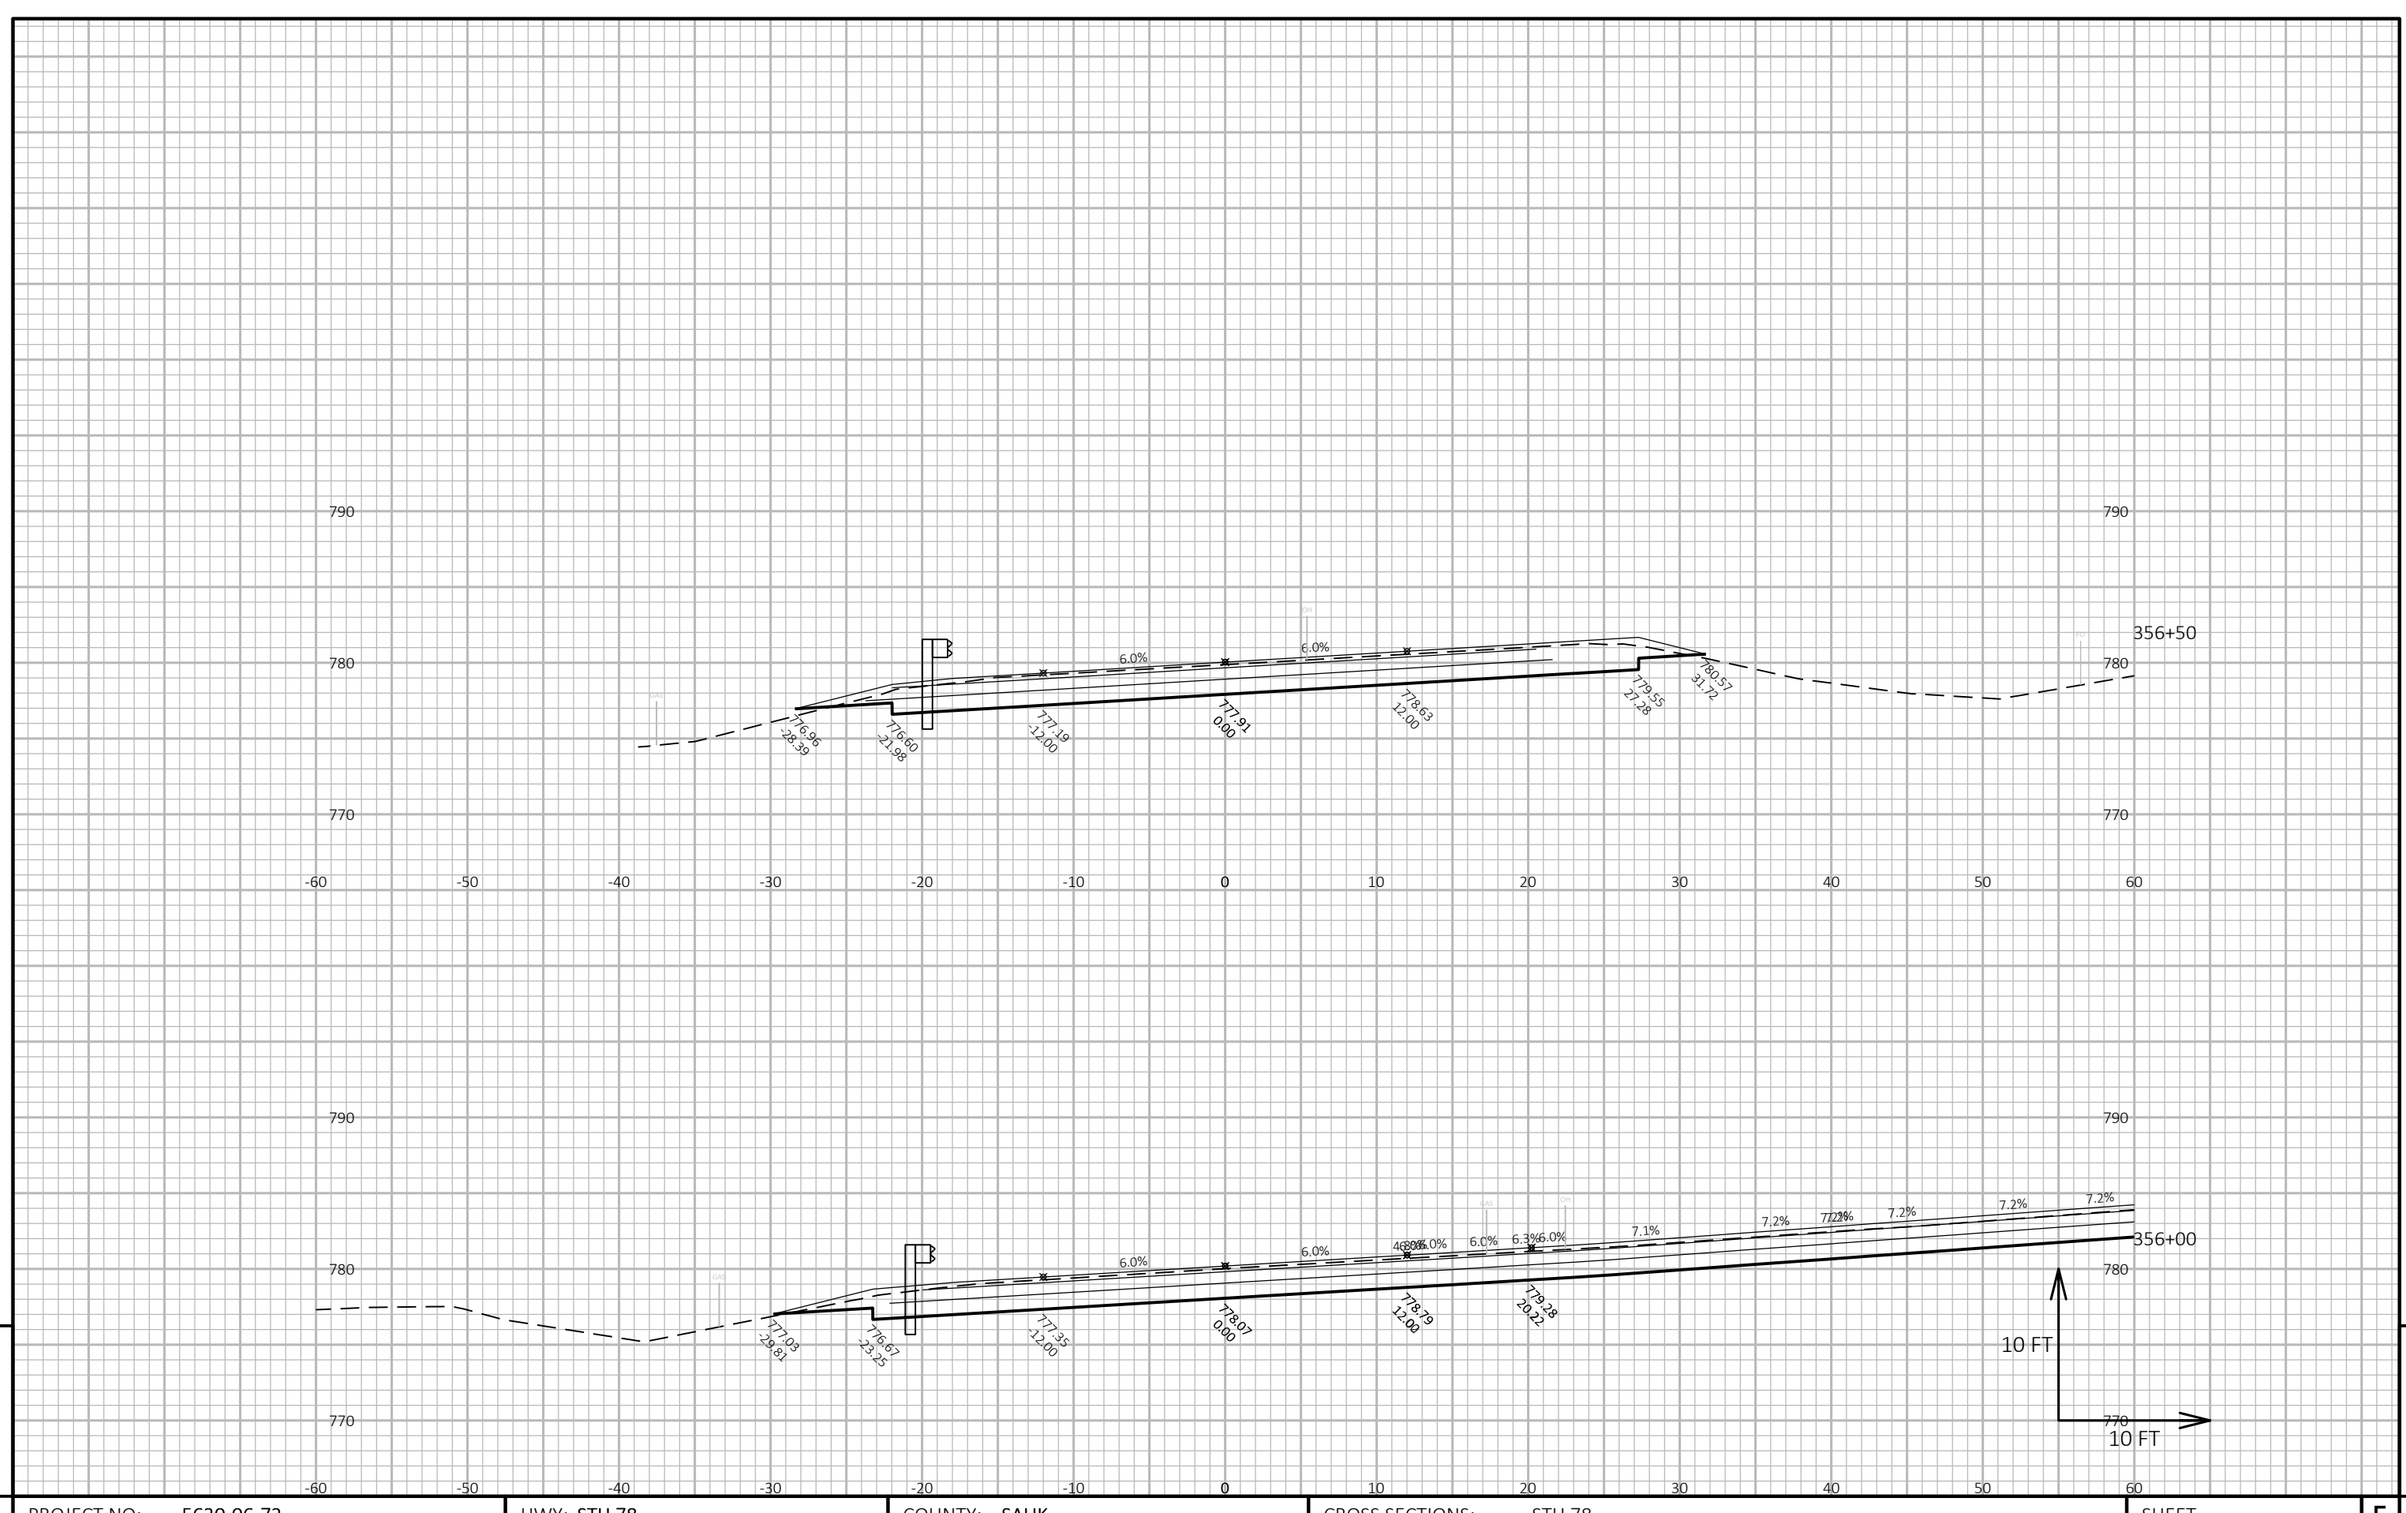

9

9

PROJECT NO: 5630-06-72	HWY: STH 78	COUNTY: SAUK	CROSS SECTIONS: STH 78	SHEET	E


FILE NAME : N:\PDS\C3D\56300602\SHEETSPLAN\090301-XS.DWG
LAYOUT NAME - 090344-xs

PLOT DATE : 3/28/2019 8:20 AM

PLOT BY : LORENZ, KELSEY ANN

PLOT NAME :

PLOT SCALE : 1 IN:10 FT HORZ. / 1 IN:10 FT VERT.

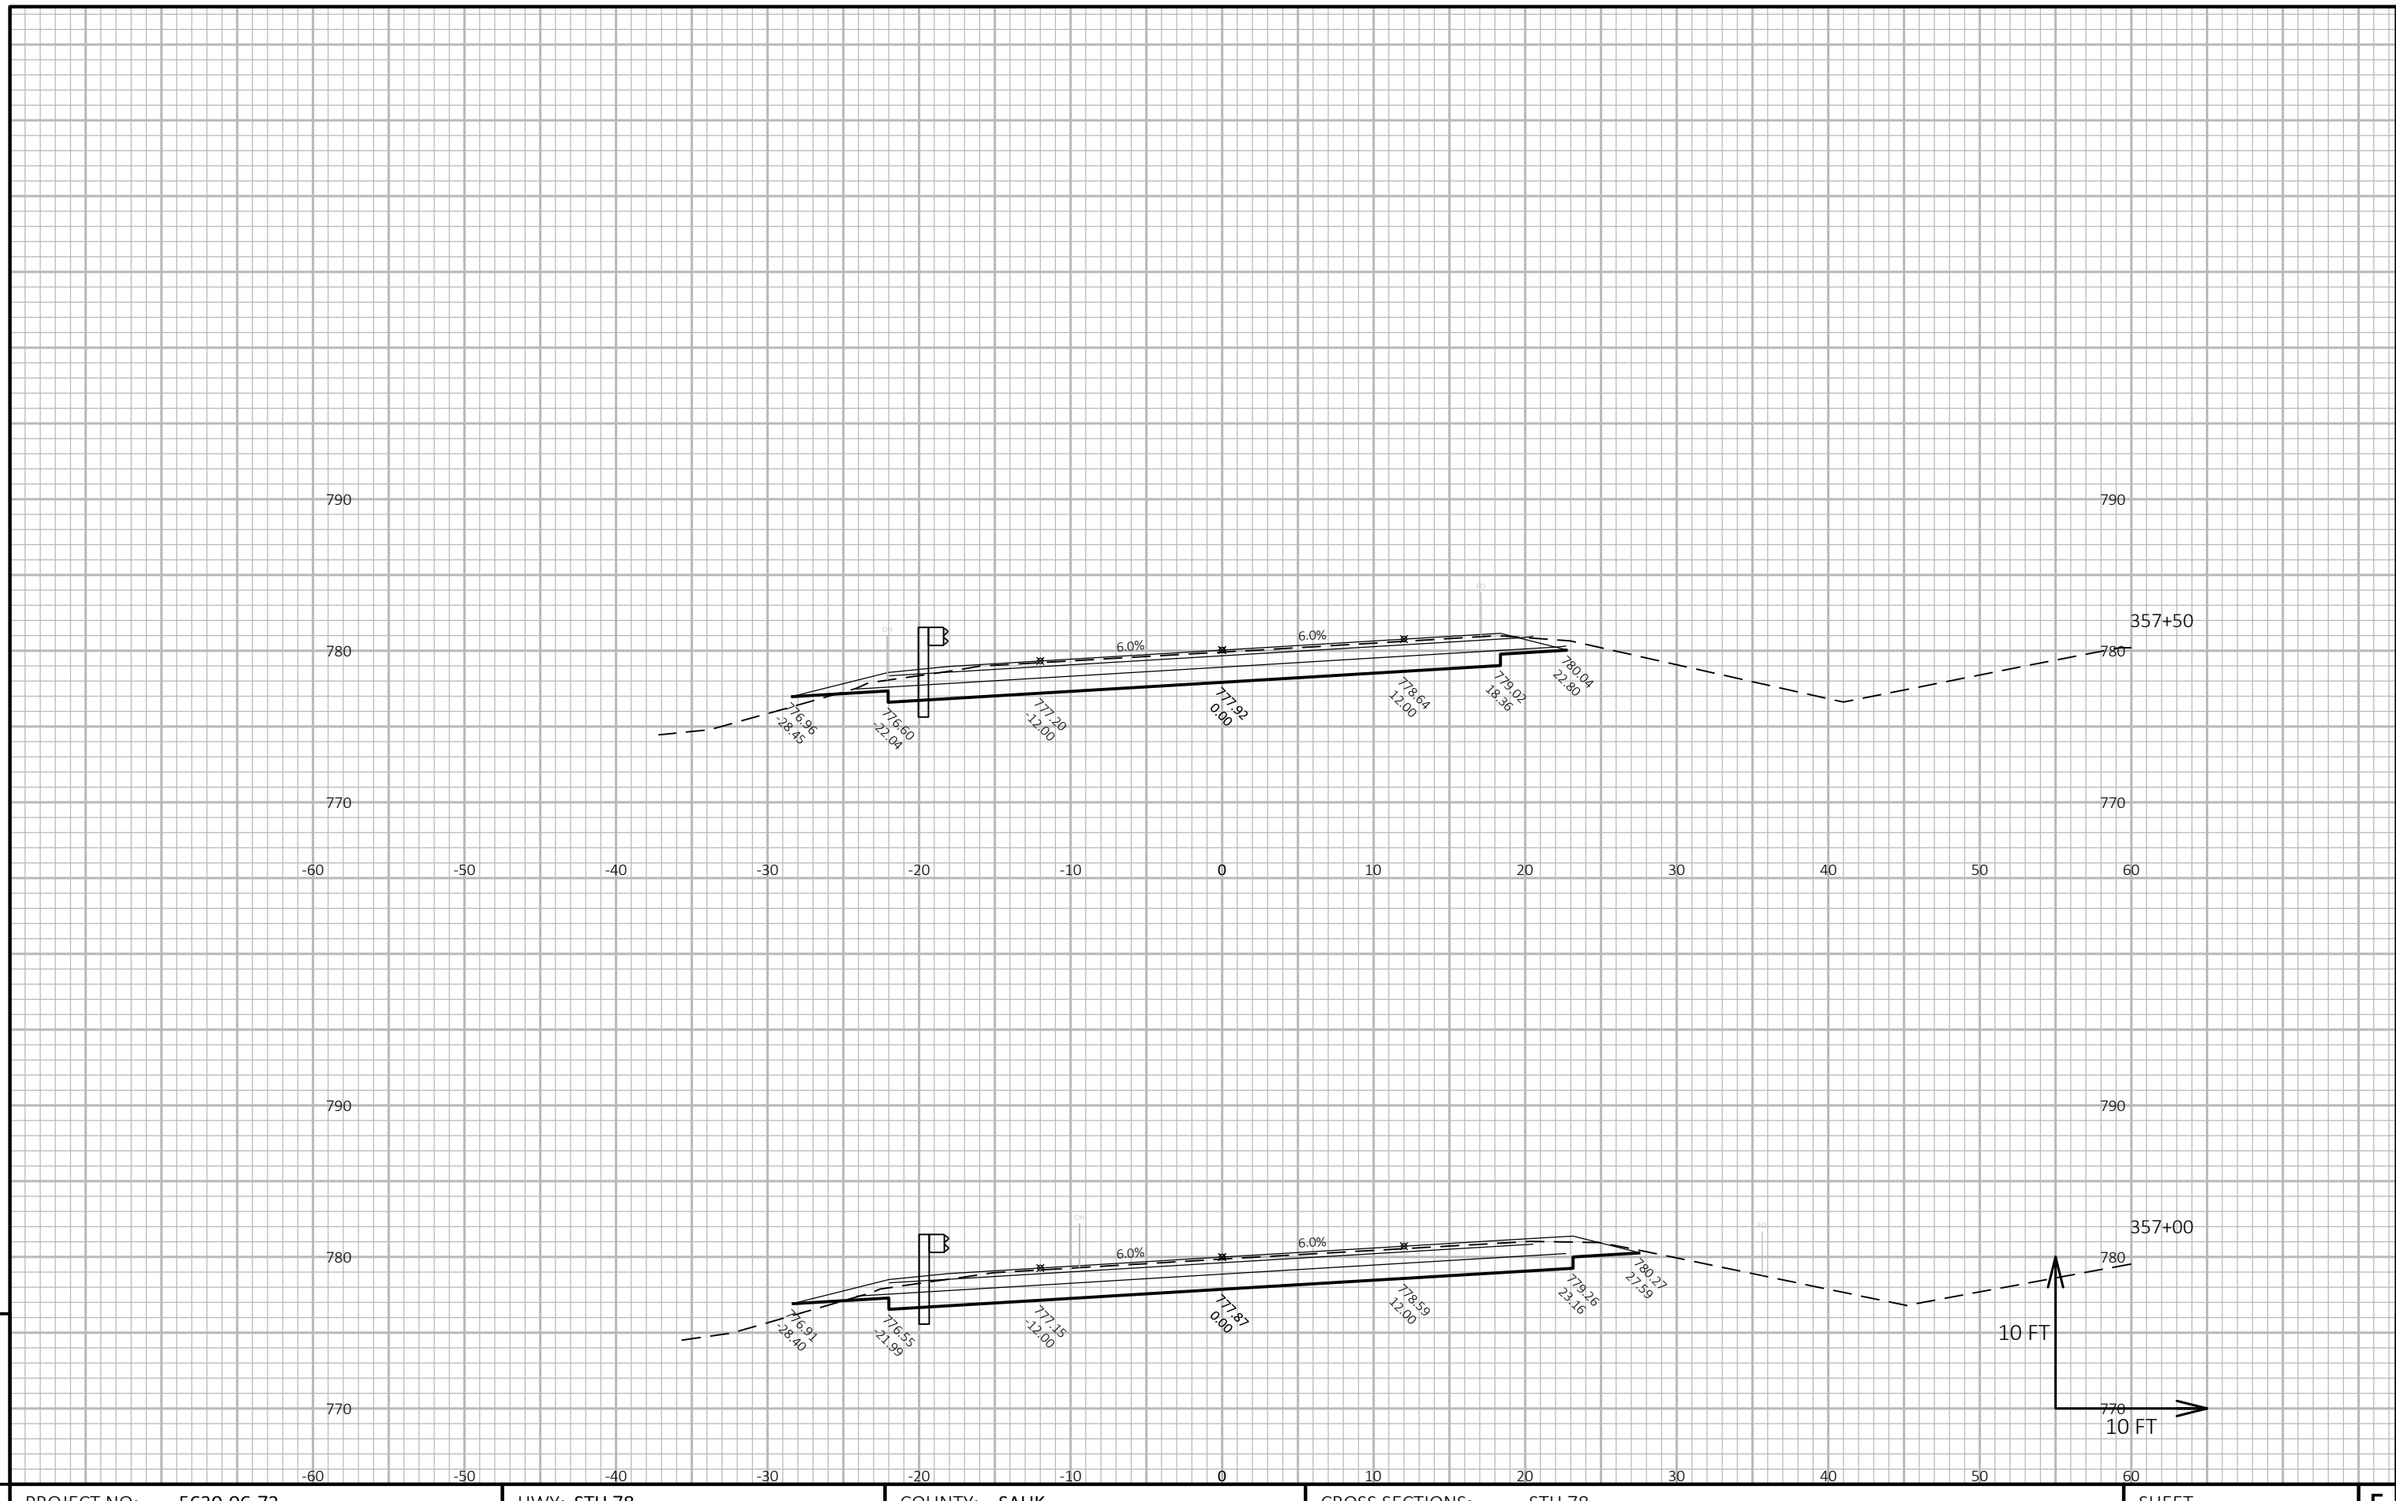

9

9

PROJECT NO: 5630-06-72	HWY: STH 78	COUNTY: SAUK	CROSS SECTIONS: STH 78	SHEET	E


FILE NAME : N:\PDS\C3D\56300602\SHEETSPLAN\090301-XS.DWG
LAYOUT NAME - 090345-xs

PLOT DATE : 3/28/2019 8:20 AM

PLOT BY : LORENZ, KELSEY ANN

PLOT NAME :

PLOT SCALE : 1 IN:10 FT HORZ. / 1 IN:10 FT VERT.

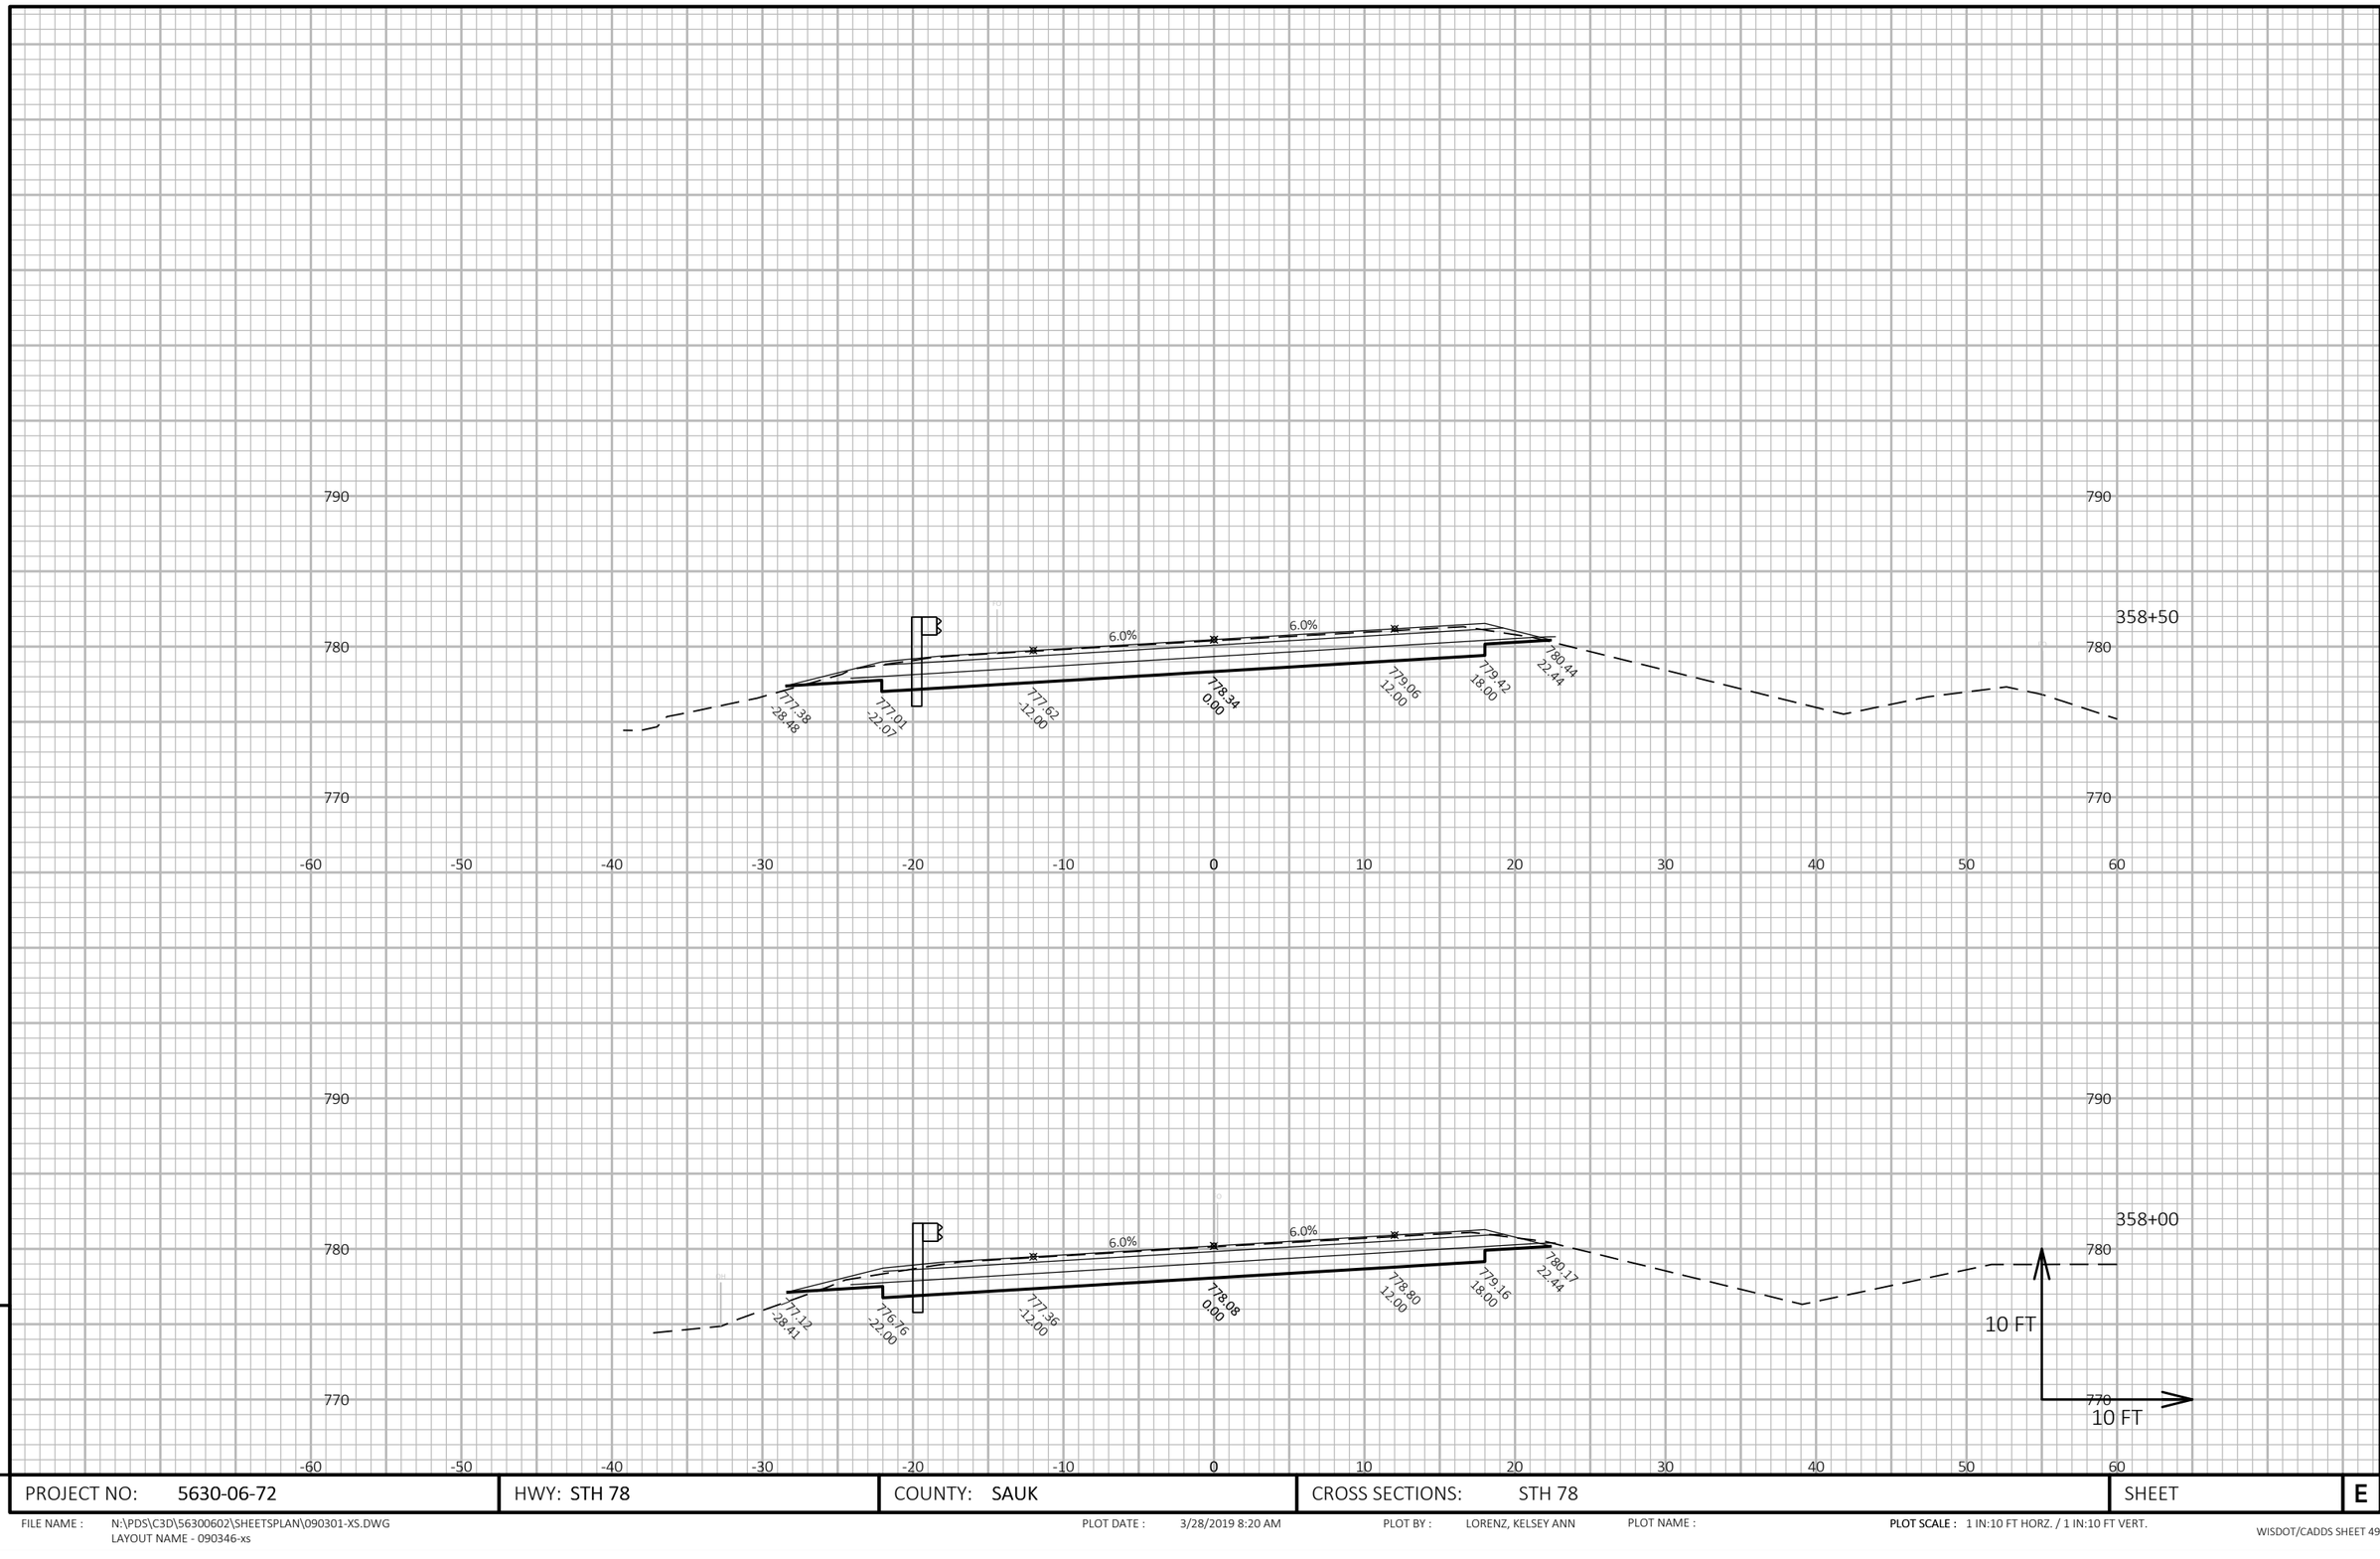

9

9

PROJECT NO: 5630-06-72	HWY: STH 78	COUNTY: SAUK	CROSS SECTIONS: STH 78	SHEET	E


FILE NAME : N:\PDS\C3D\56300602\SHEETSPLAN\090301-XS.DWG
LAYOUT NAME - 090346-xs

PLOT DATE : 3/28/2019 8:20 AM

PLOT BY : LORENZ, KELSEY ANN

PLOT NAME :

PLOT SCALE : 1 IN:10 FT HORZ. / 1 IN:10 FT VERT.

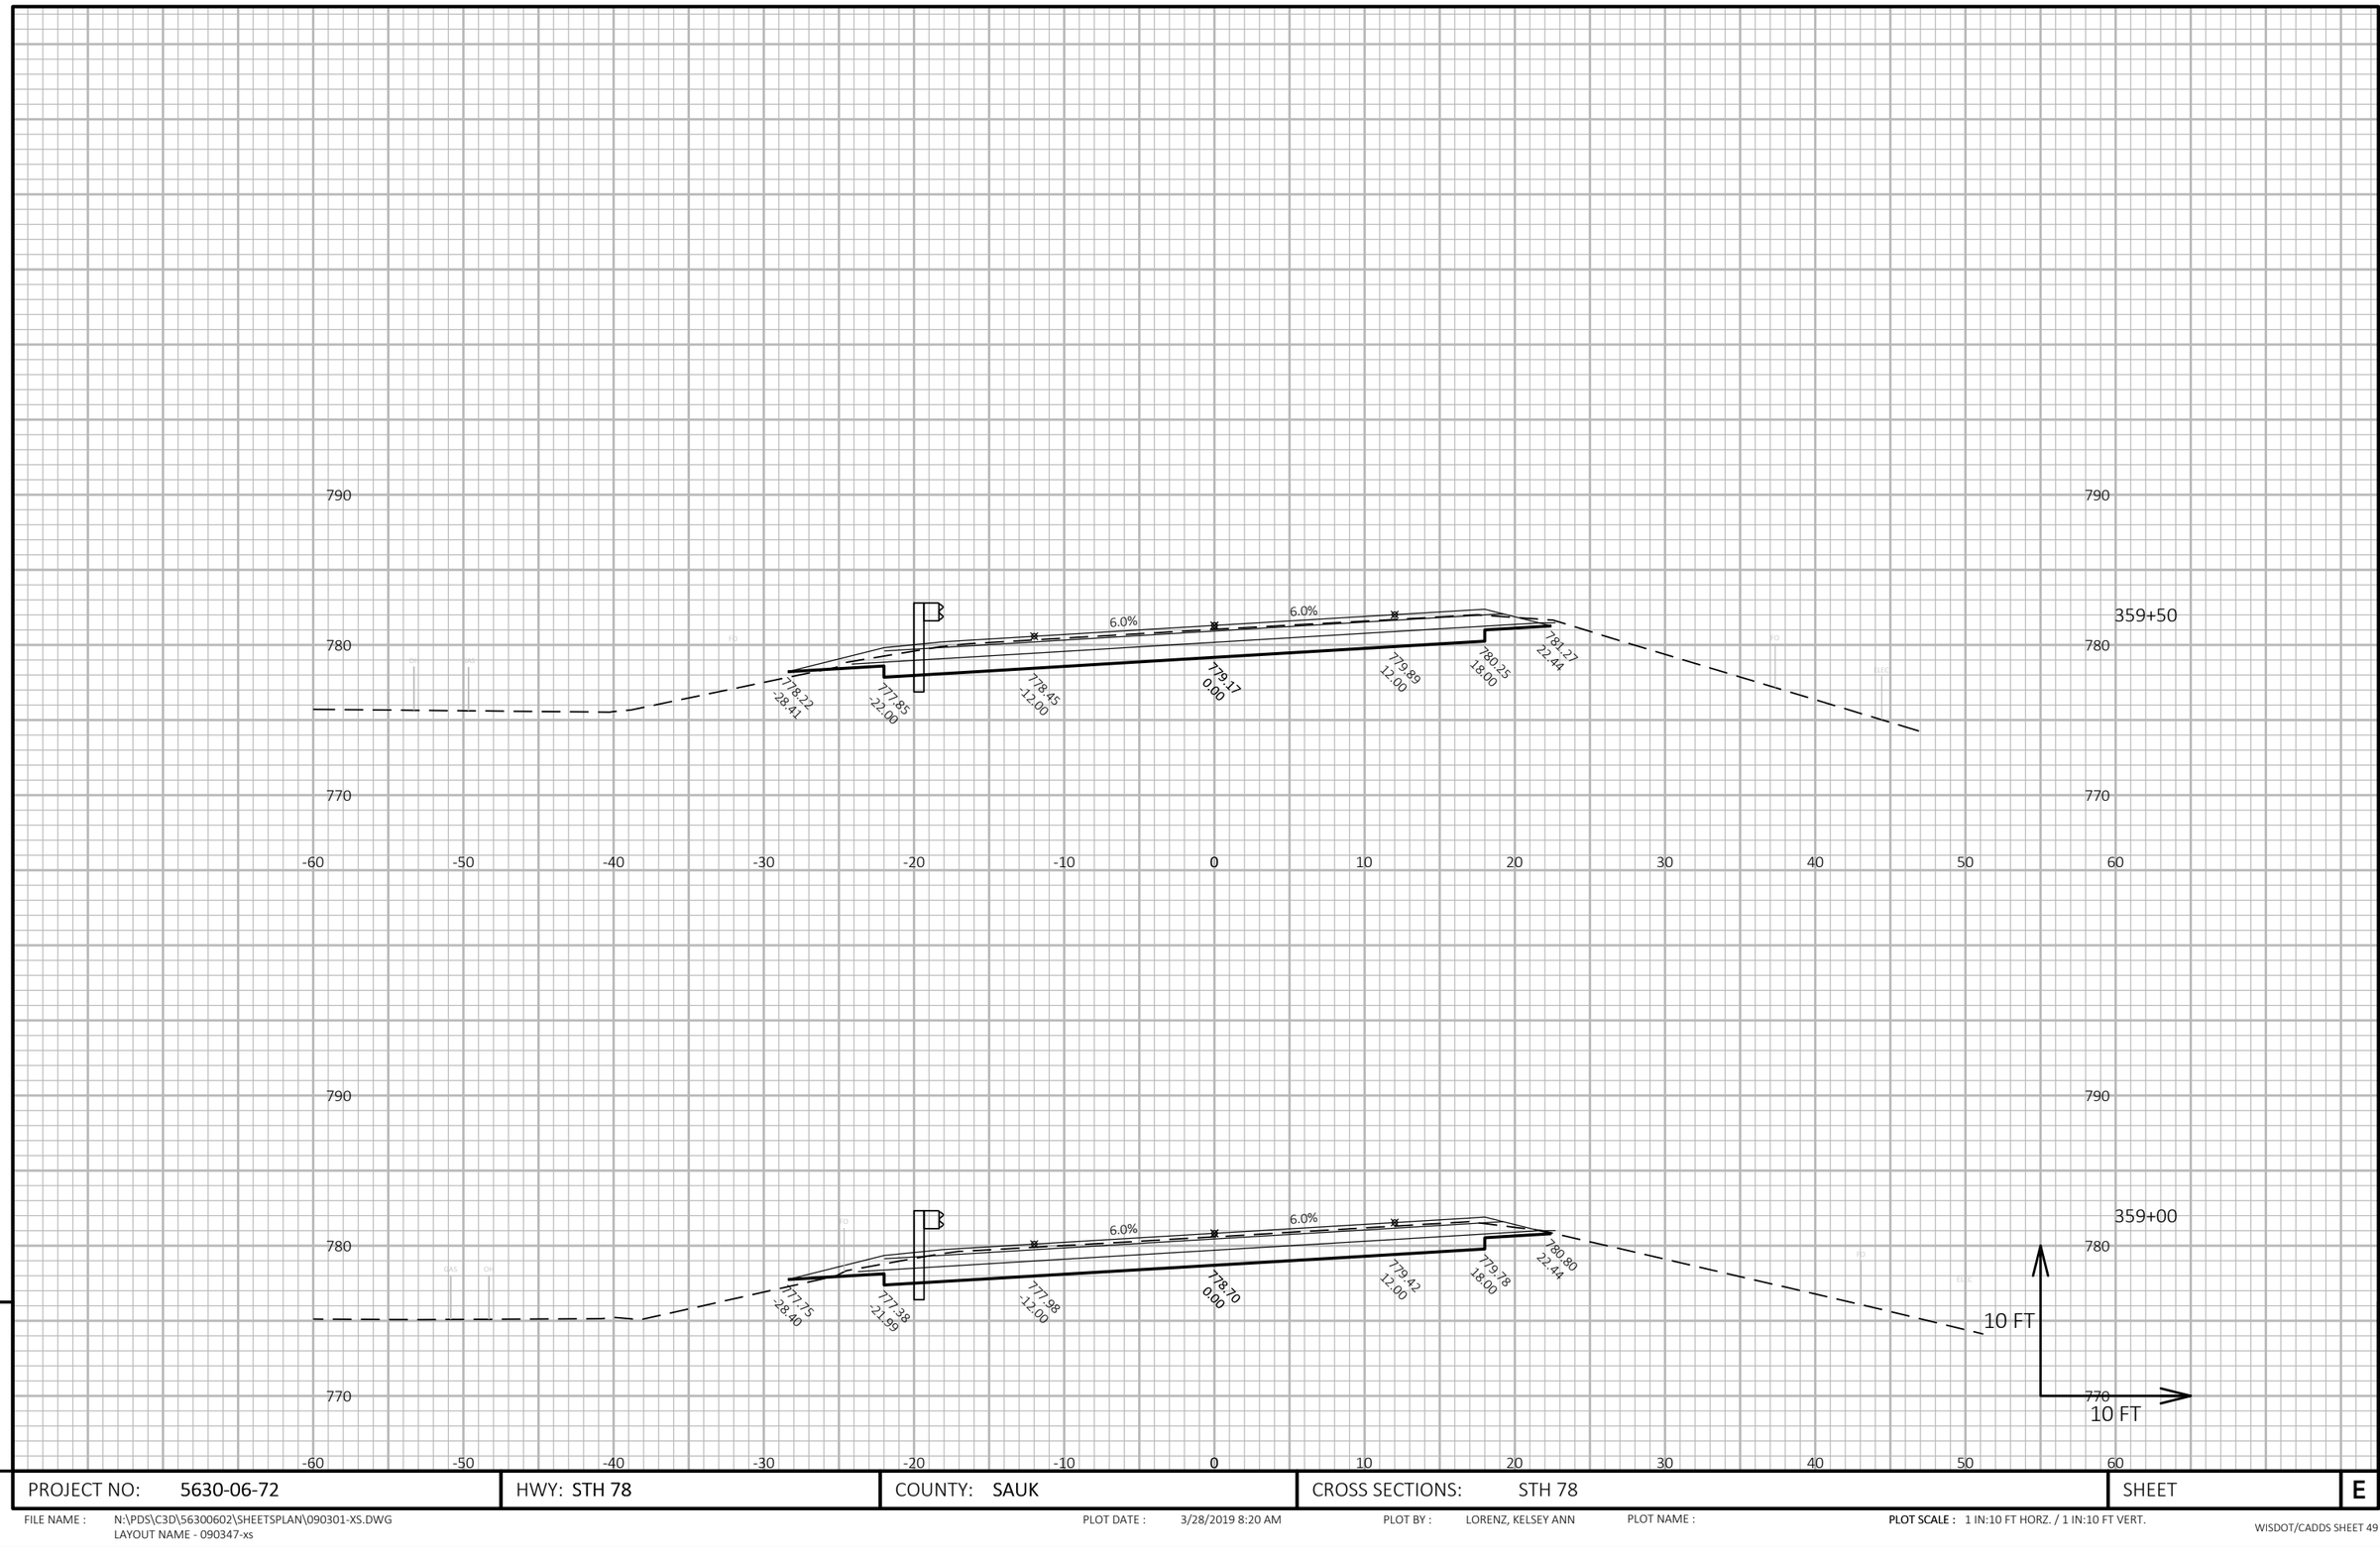

9

9

PROJECT NO: 5630-06-72	HWY: STH 78	COUNTY: SAUK	CROSS SECTIONS: STH 78	SHEET	E


FILE NAME : N:\PDS\C3D\56300602\SHEETSPLAN\090301-XS.DWG
LAYOUT NAME - 090347-xs

PLOT DATE : 3/28/2019 8:20 AM

PLOT BY : LORENZ, KELSEY ANN

PLOT NAME :

PLOT SCALE : 1 IN:10 FT HORZ. / 1 IN:10 FT VERT.

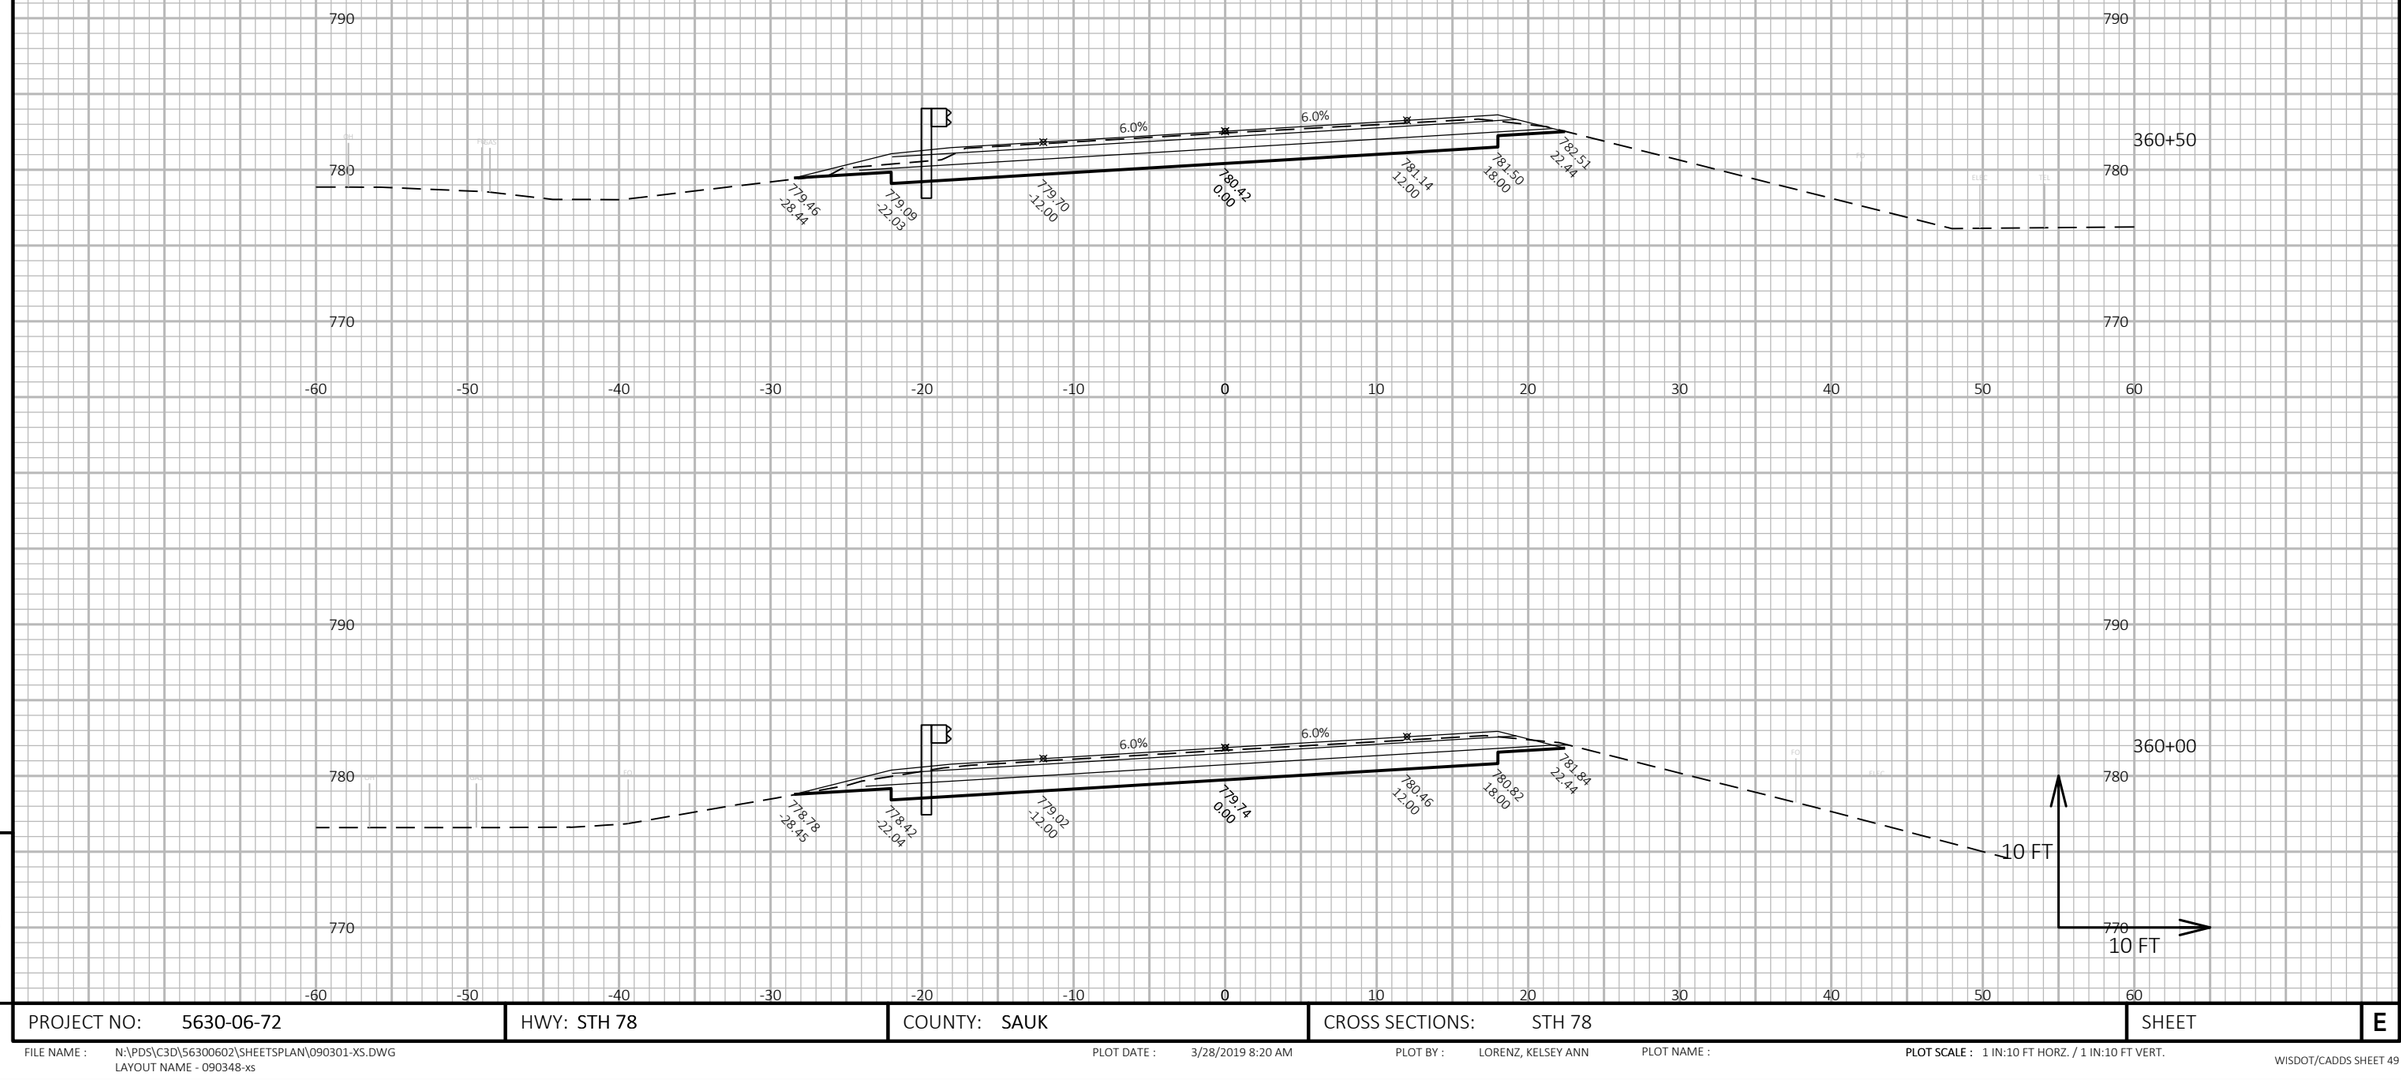

9

9

PROJECT NO: 5630-06-72	HWY: STH 78	COUNTY: SAUK	CROSS SECTIONS: STH 78	SHEET	E


FILE NAME : N:\PDS\C3D\56300602\SHEETSPLAN\090301-XS.DWG
LAYOUT NAME - 090348-xs

PLOT DATE : 3/28/2019 8:20 AM

PLOT BY : LORENZ, KELSEY ANN

PLOT NAME :

PLOT SCALE : 1 IN:10 FT HORZ. / 1 IN:10 FT VERT.

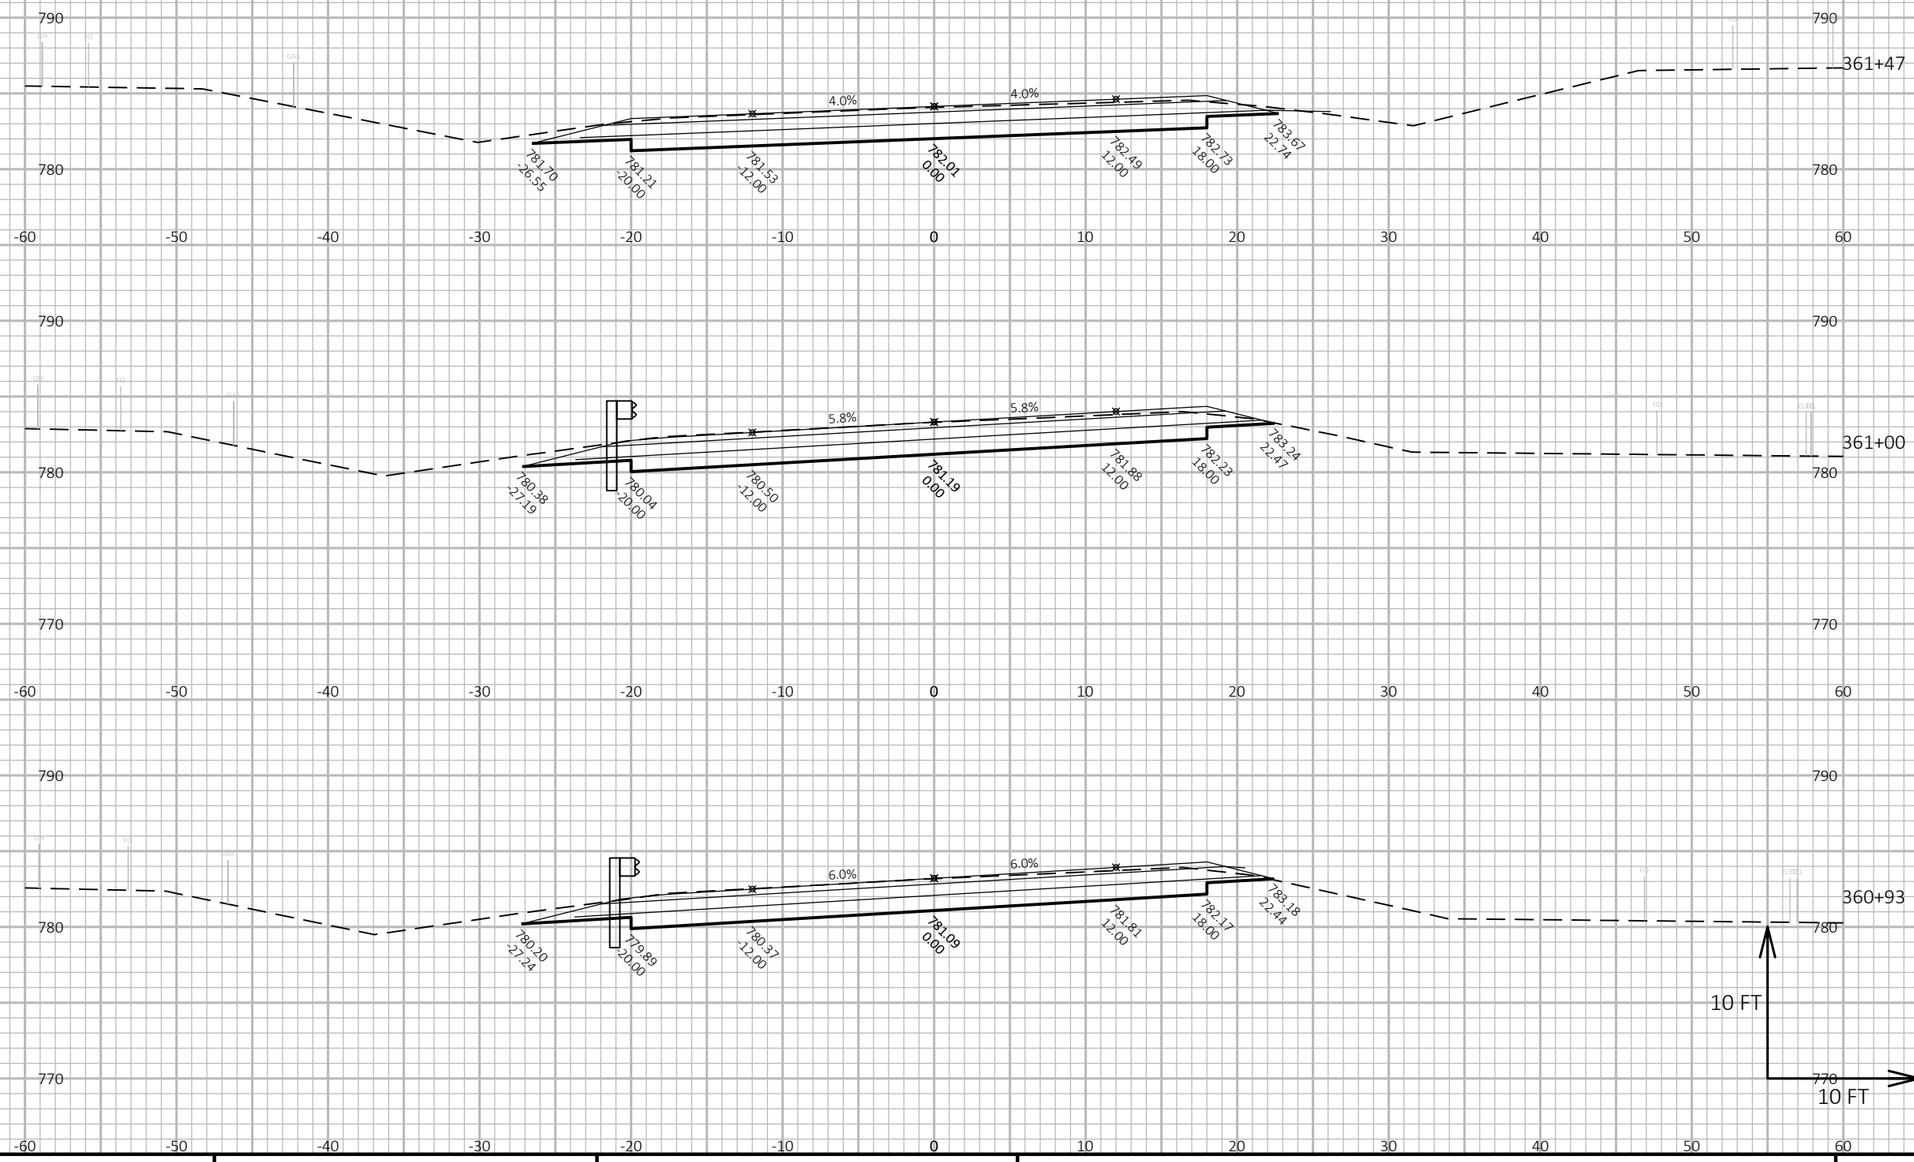

9

9

PROJECT NO: 5630-06-72	HWY: STH 78	COUNTY: SAUK	CROSS SECTIONS: STH 78	SHEET	E

FILE NAME : N:\PDS\C3D\56300602\SHEETSPLAN\090301-XS.DWG
LAYOUT NAME - 090349-xs


PLOT DATE : 3/28/2019 8:20 AM

PLOT BY : LORENZ, KELSEY ANN

PLOT NAME :

PLOT SCALE : 1 IN:10 FT HORZ. / 1 IN:10 FT VERT.

WISDOT/CADDS SHEET 49

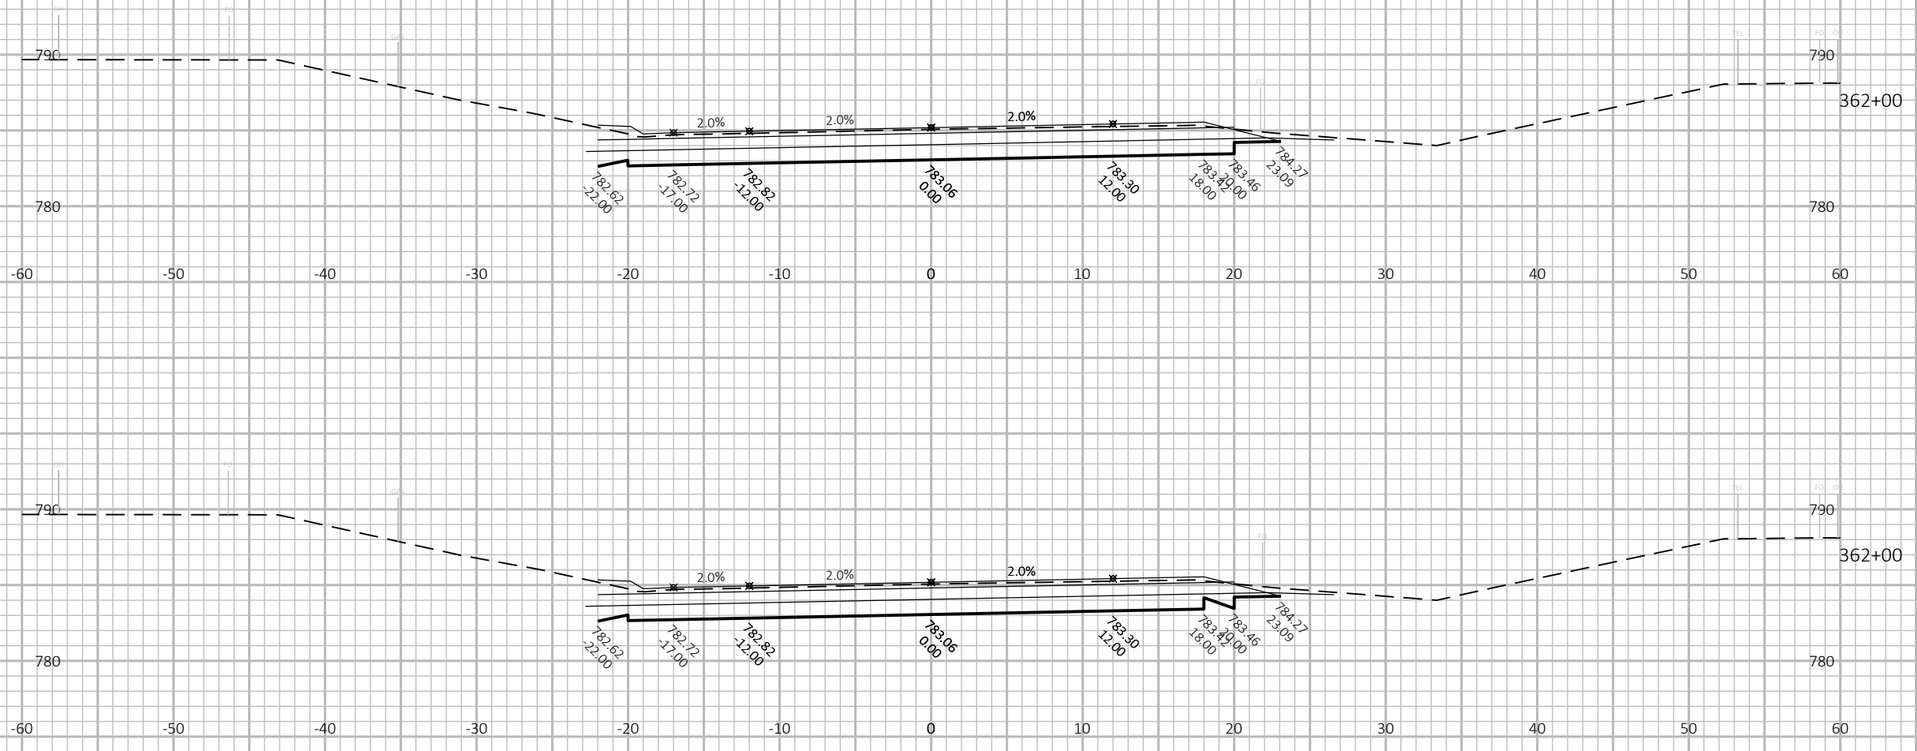

9

9

PROJECT NO: 5630-06-72	HWY: STH 78	COUNTY: SAUK	CROSS SECTIONS: STH 78	SHEET	E


FILE NAME : N:\PDS\C3D\56300602\SHEETSPLAN\090301-XS.DWG
LAYOUT NAME - 090350-xs

PLOT DATE : 3/28/2019 8:20 AM

PLOT BY : LORENZ, KELSEY ANN

PLOT NAME :

PLOT SCALE : 1 IN:10 FT HORZ. / 1 IN:10 FT VERT.

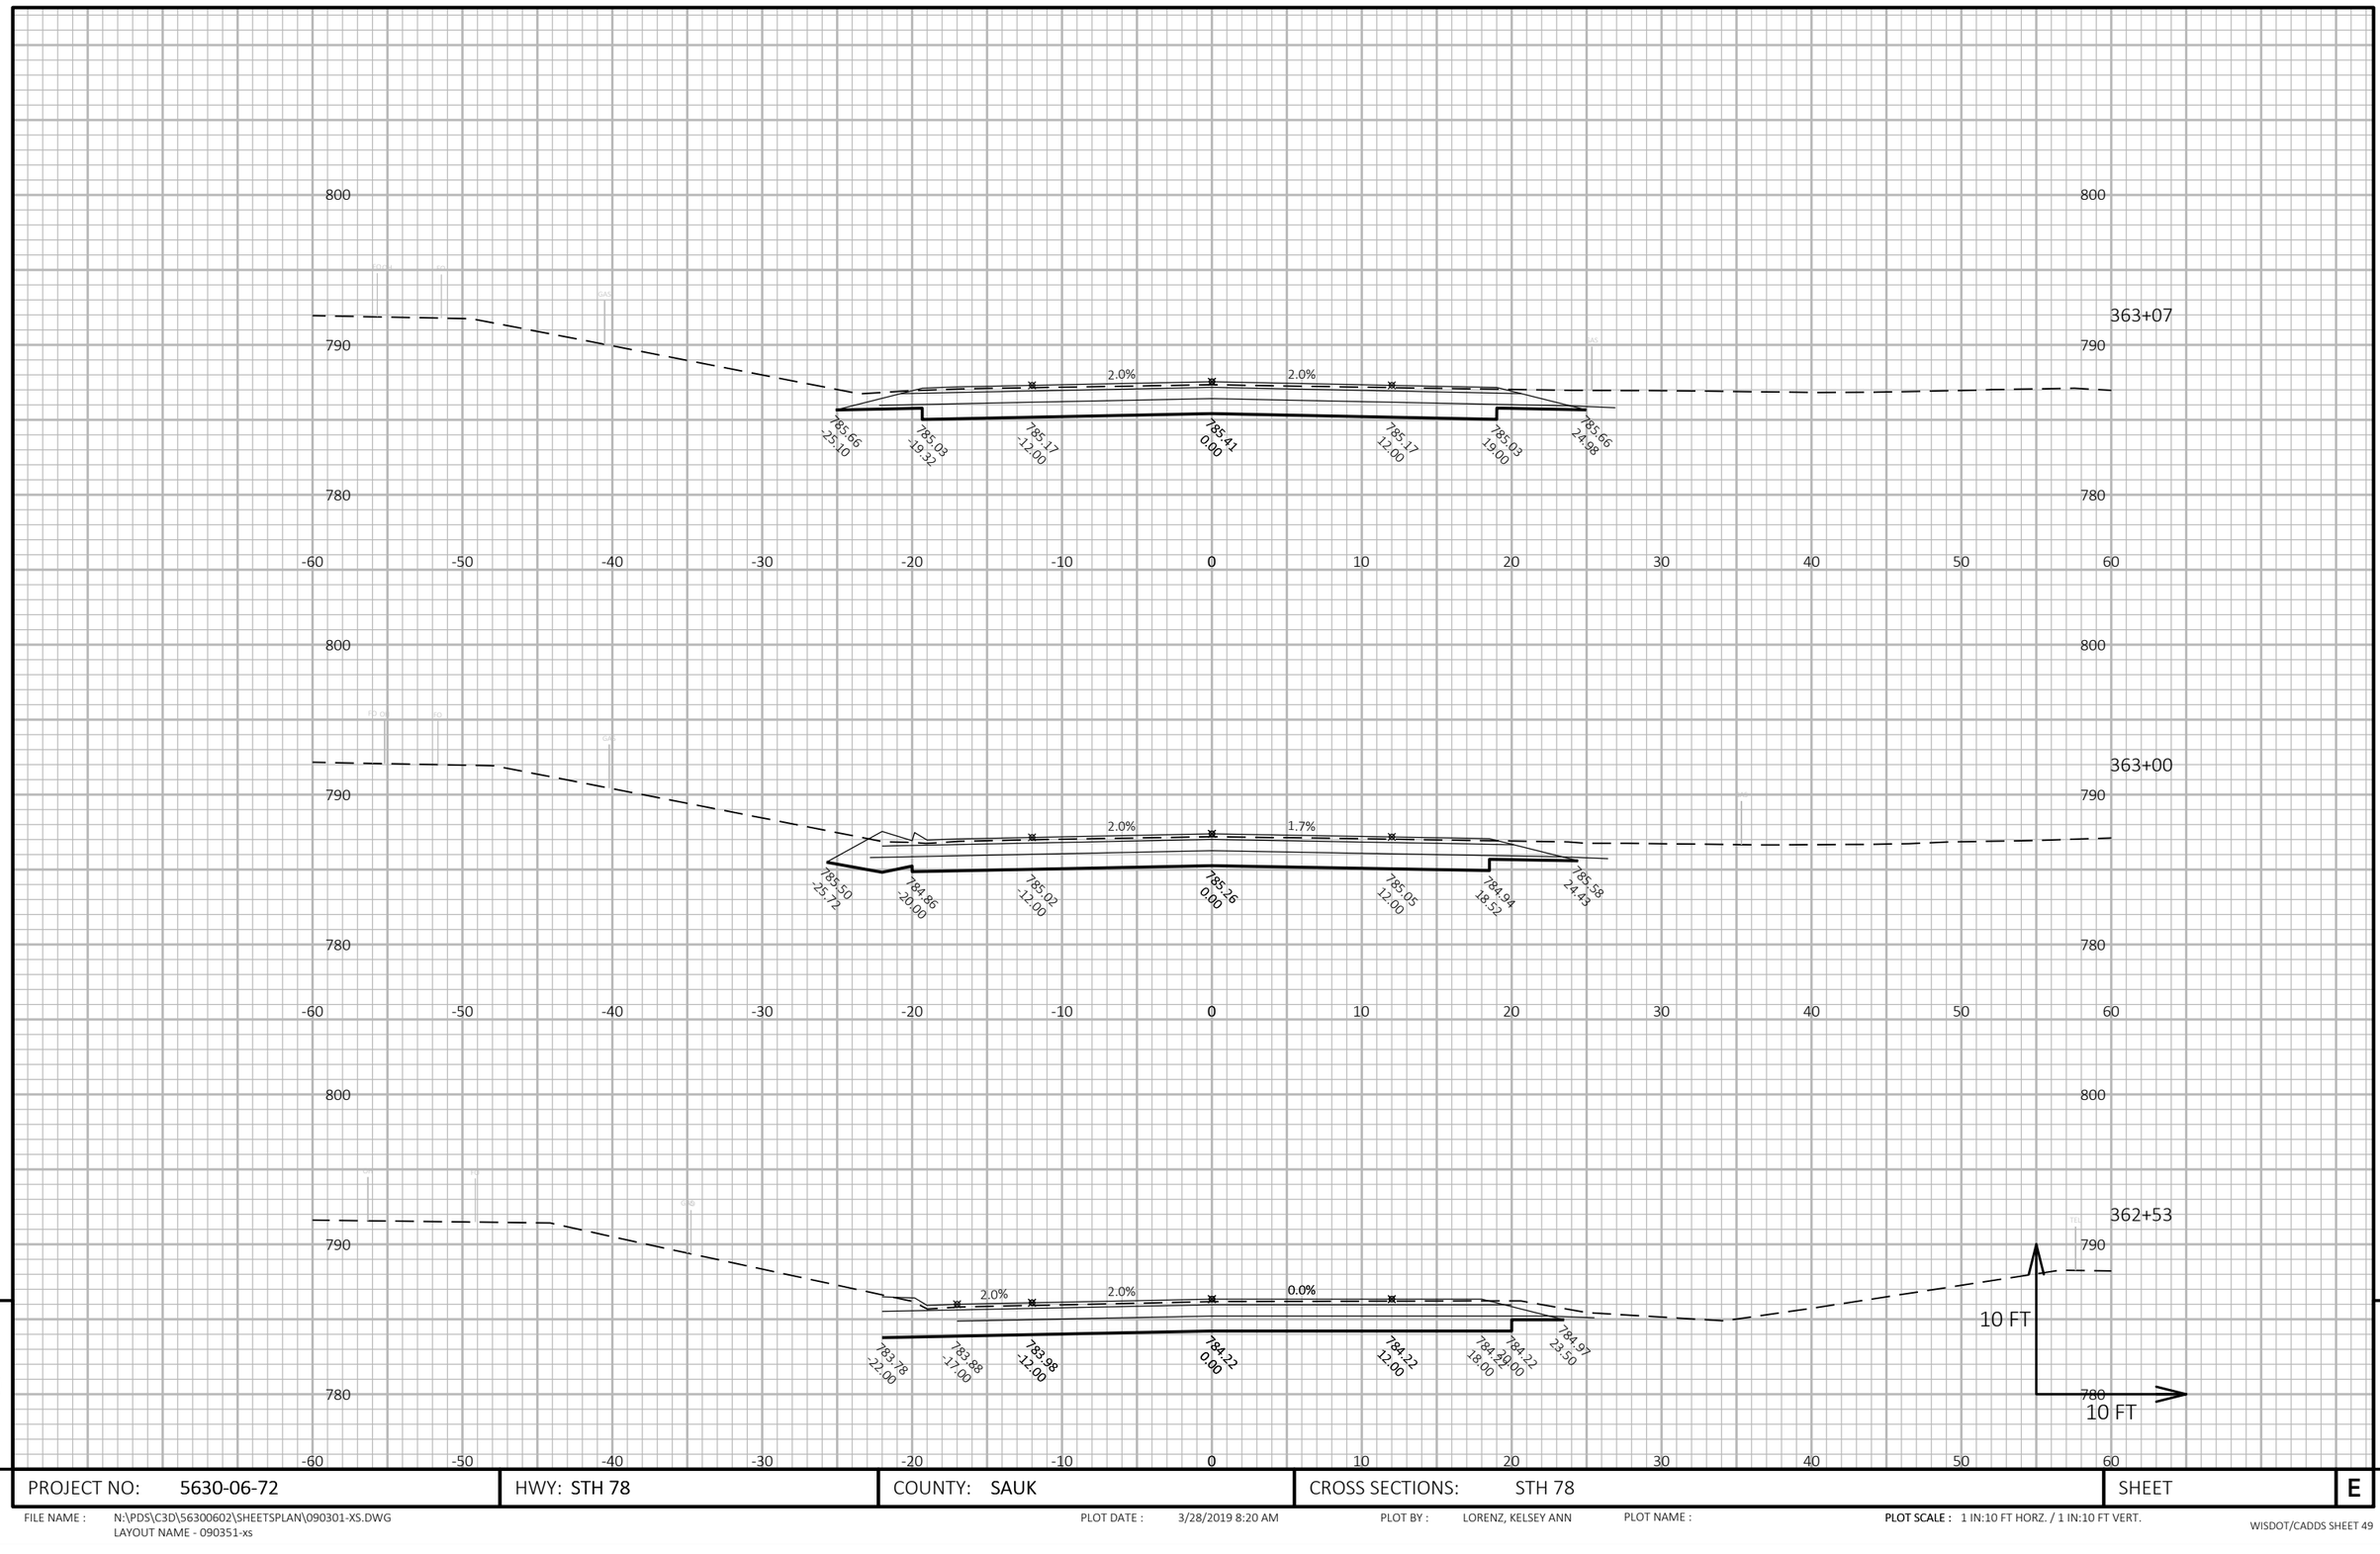

9

9

PROJECT NO: 5630-06-72	HWY: STH 78	COUNTY: SAUK	CROSS SECTIONS: STH 78	SHEET	E


FILE NAME : N:\PDS\C3D\56300602\SHEETSPLAN\090301-XS.DWG
LAYOUT NAME - 090351-xs


PLOT DATE : 3/28/2019 8:20 AM


PLOT BY : LORENZ, KELSEY ANN

PLOT NAME :

PLOT SCALE : 1 IN:10 FT HORZ. / 1 IN:10 FT VERT.

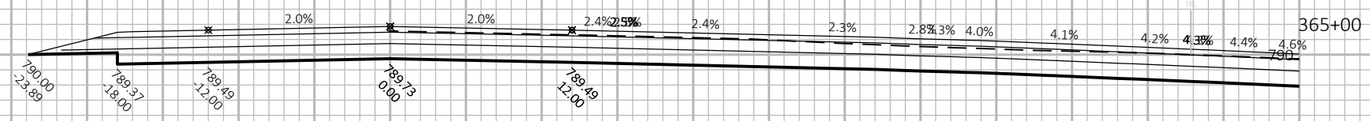

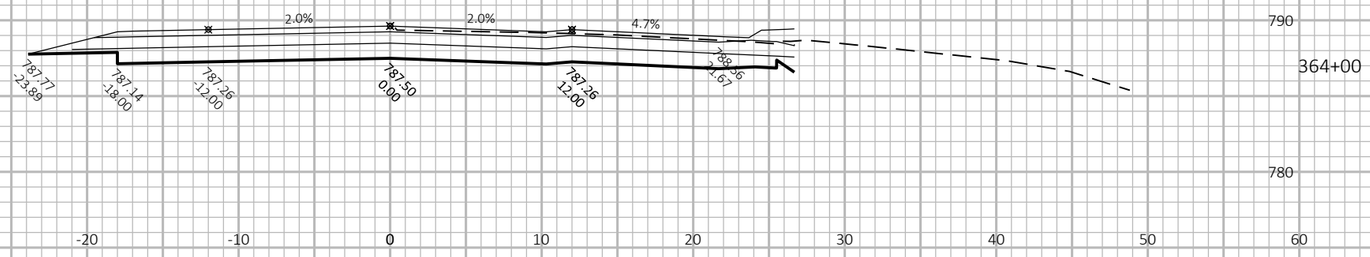

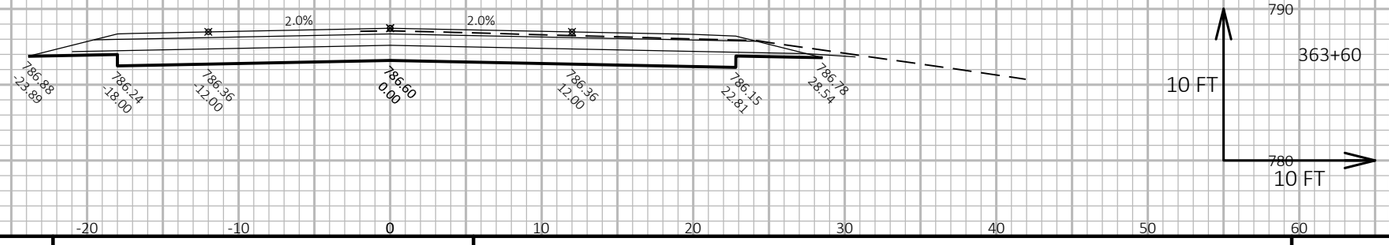

9

9

PROJECT NO: 5630-06-72	HWY: STH 78	COUNTY: SAUK	CROSS SECTIONS: STH 78	SHEET	E


FILE NAME : N:\PDS\C3D\56300602\SHEETSPLAN\090301-XS.DWG
LAYOUT NAME - 090352-xs

PLOT DATE : 3/28/2019 8:20 AM


PLOT BY : LORENZ, KELSEY ANN

PLOT NAME :


PLOT SCALE : 1 IN:10 FT HORZ. / 1 IN:10 FT VERT.

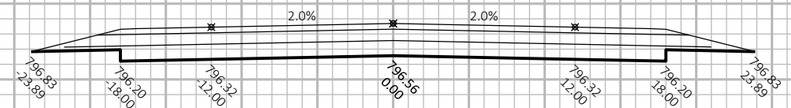


368+00

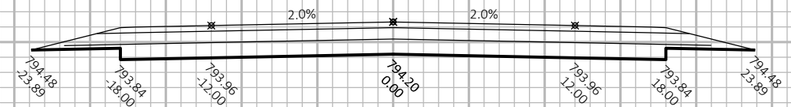

367+00

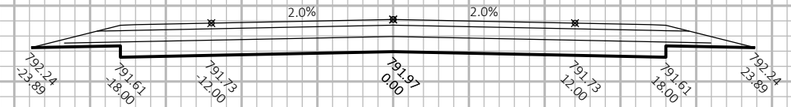

366+00

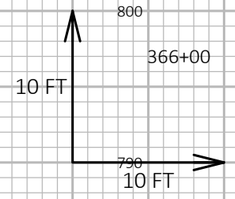

9

9

PROJECT NO: 5630-06-72	HWY: STH 78	COUNTY: SAUK	CROSS SECTIONS: STH 78	SHEET	E


FILE NAME : N:\PDS\C3D\56300602\SHEETSPLAN\090301-XS.DWG
LAYOUT NAME - 090353-xs

PLOT DATE : 3/28/2019 8:21 AM

PLOT BY : LORENZ, KELSEY ANN

PLOT NAME :

PLOT SCALE : 1 IN:10 FT HORZ. / 1 IN:10 FT VERT.

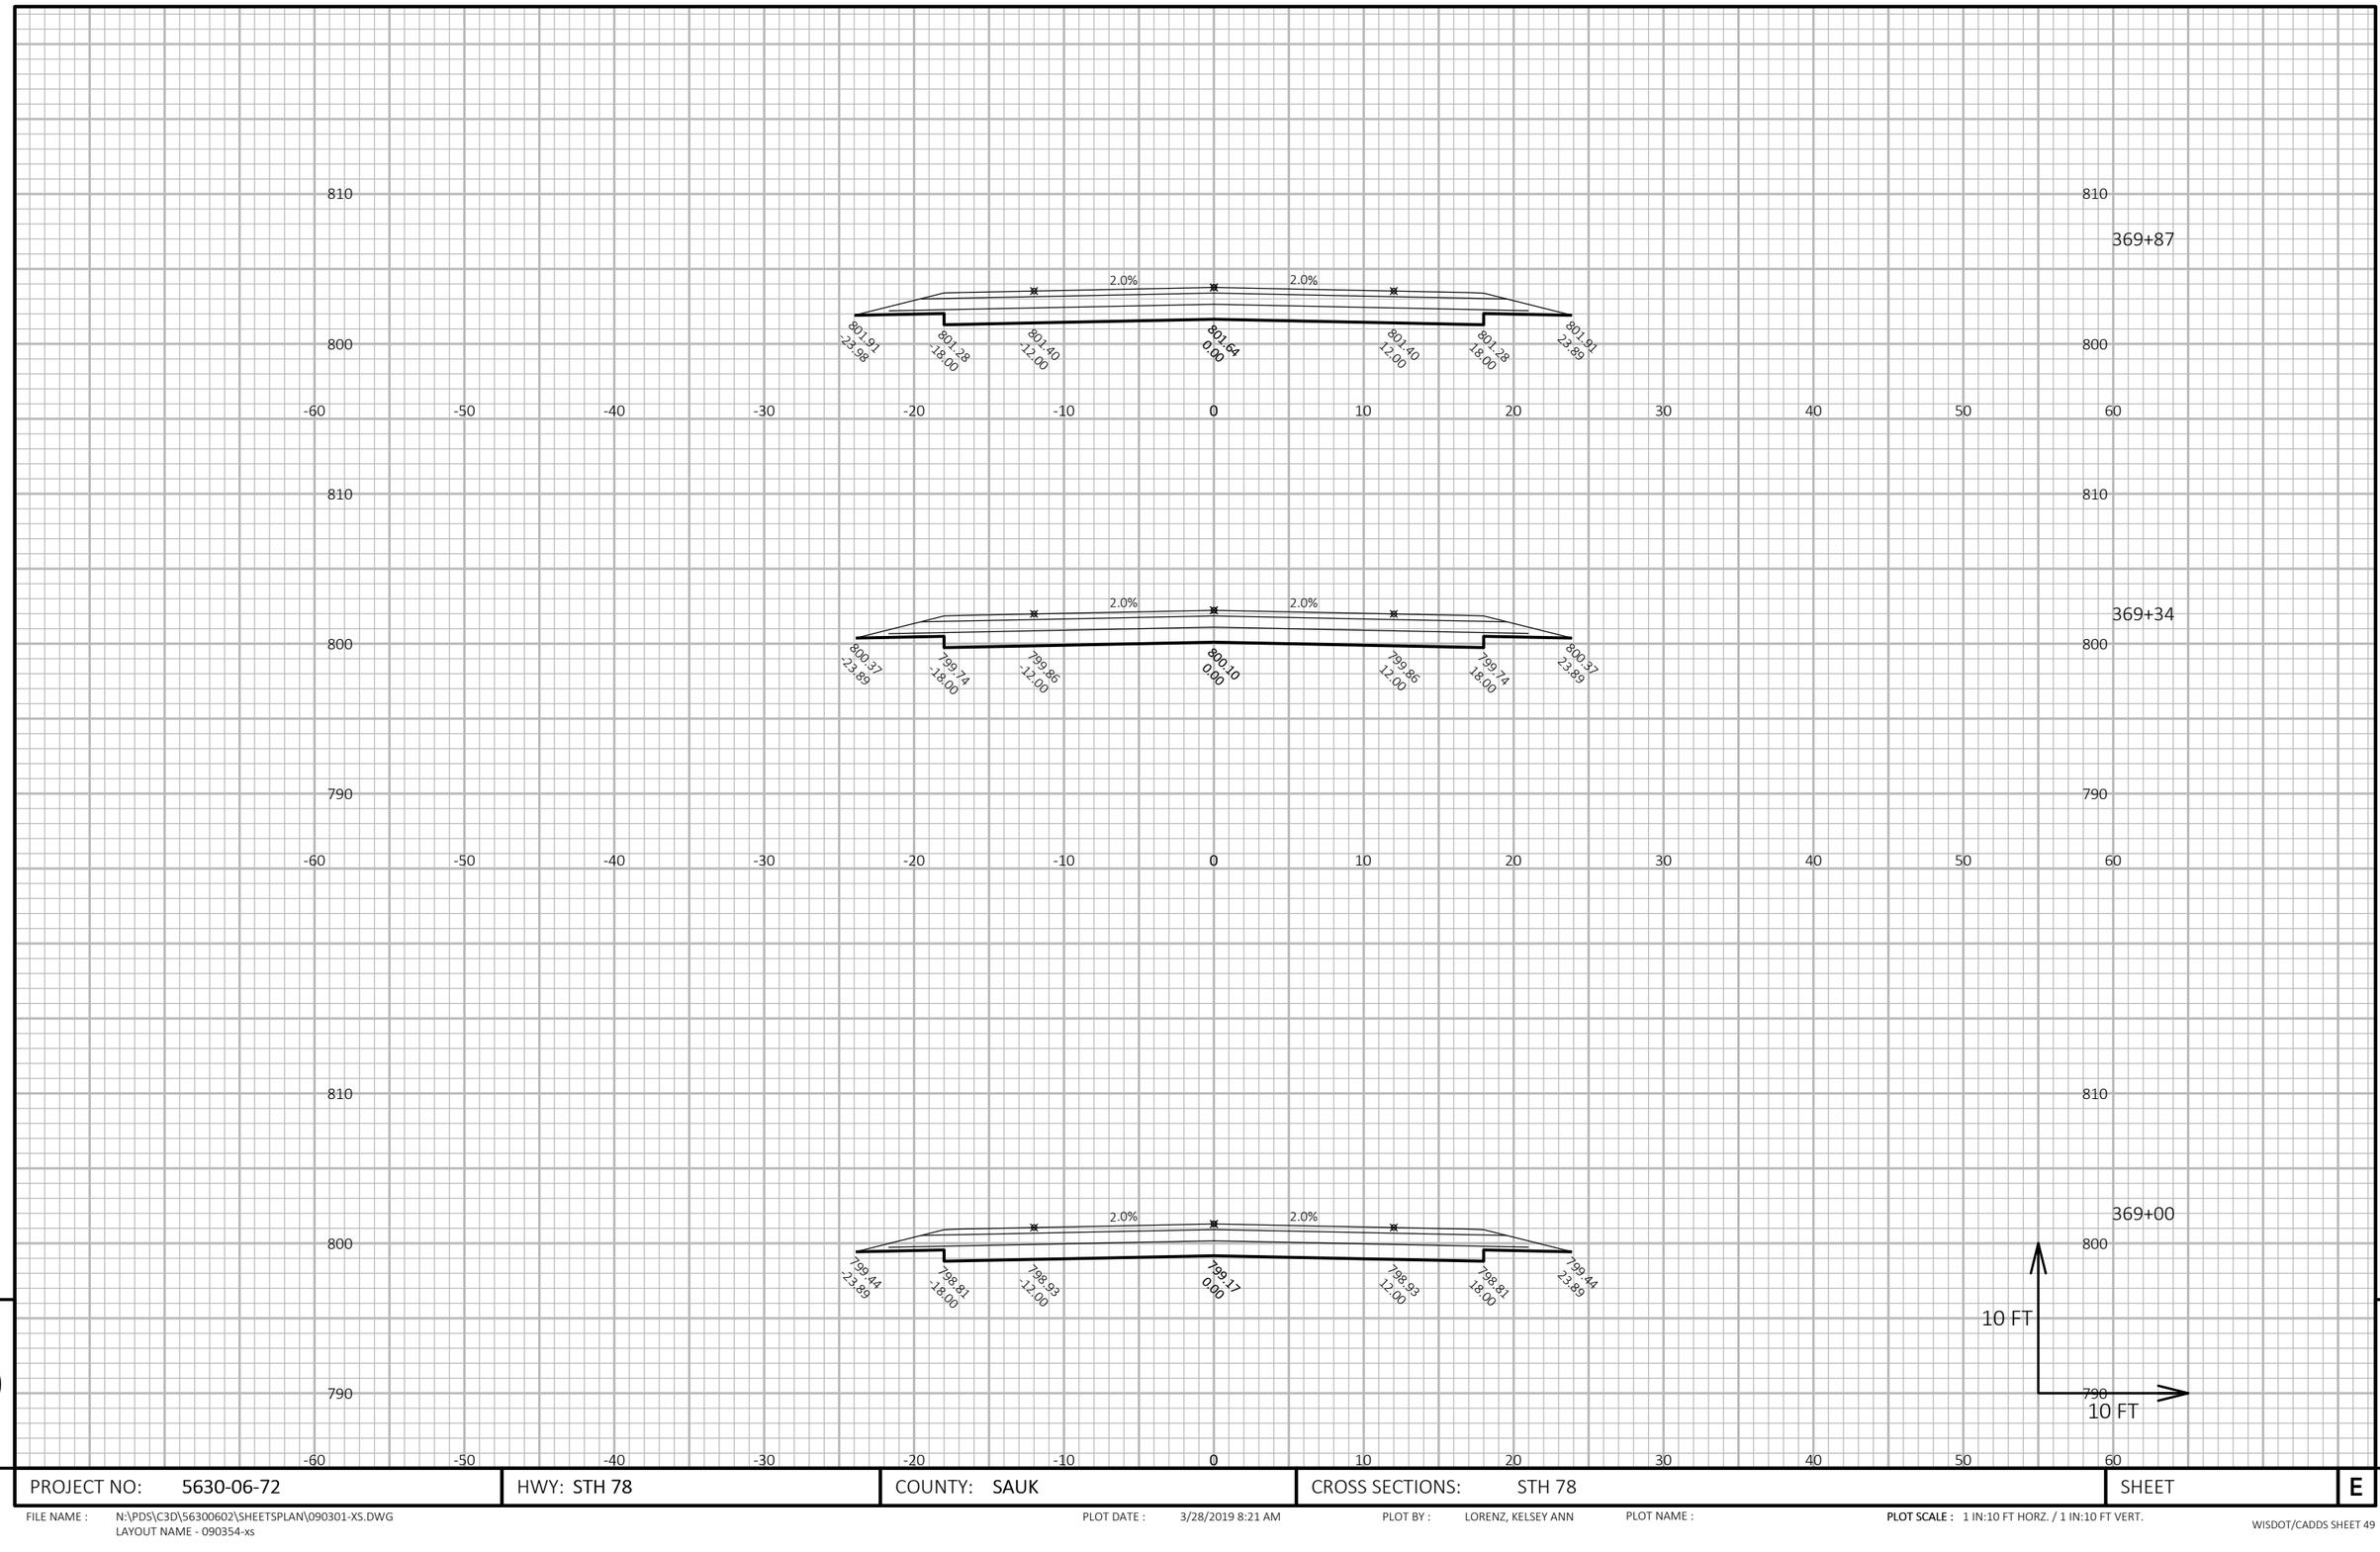

9

PROJECT NO: 5630-06-72	HWY: STH 78	COUNTY: SAUK	CROSS SECTIONS: STH 78	SHEET	E

FILE NAME : N:\PDS\C3D\56300602\SHEETSPLAN\090301-XS.DWG
LAYOUT NAME - 090354-xs


PLOT DATE : 3/28/2019 8:21 AM PLOT BY : LORENZ, KELSEY ANN PLOT NAME :

PLOT SCALE : 1 IN:10 FT HORZ. / 1 IN:10 FT VERT.


9



370+94

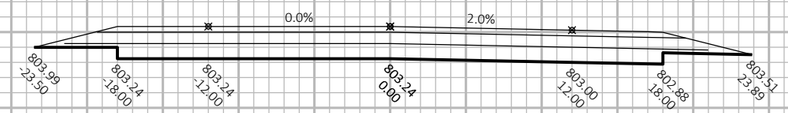

370+40

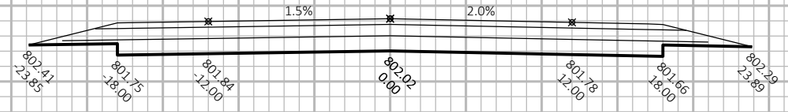

370+00

10 FT

10 FT

9

9

PROJECT NO: 5630-06-72	HWY: STH 78	COUNTY: SAUK	CROSS SECTIONS: STH 78	SHEET	E


FILE NAME : N:\PDS\C3D\56300602\SHEETSPLAN\090301-XS.DWG
LAYOUT NAME - 090355-xs

PLOT DATE : 3/28/2019 8:21 AM

PLOT BY : LORENZ, KELSEY ANN

PLOT NAME :

PLOT SCALE : 1 IN:10 FT HORZ. / 1 IN:10 FT VERT.

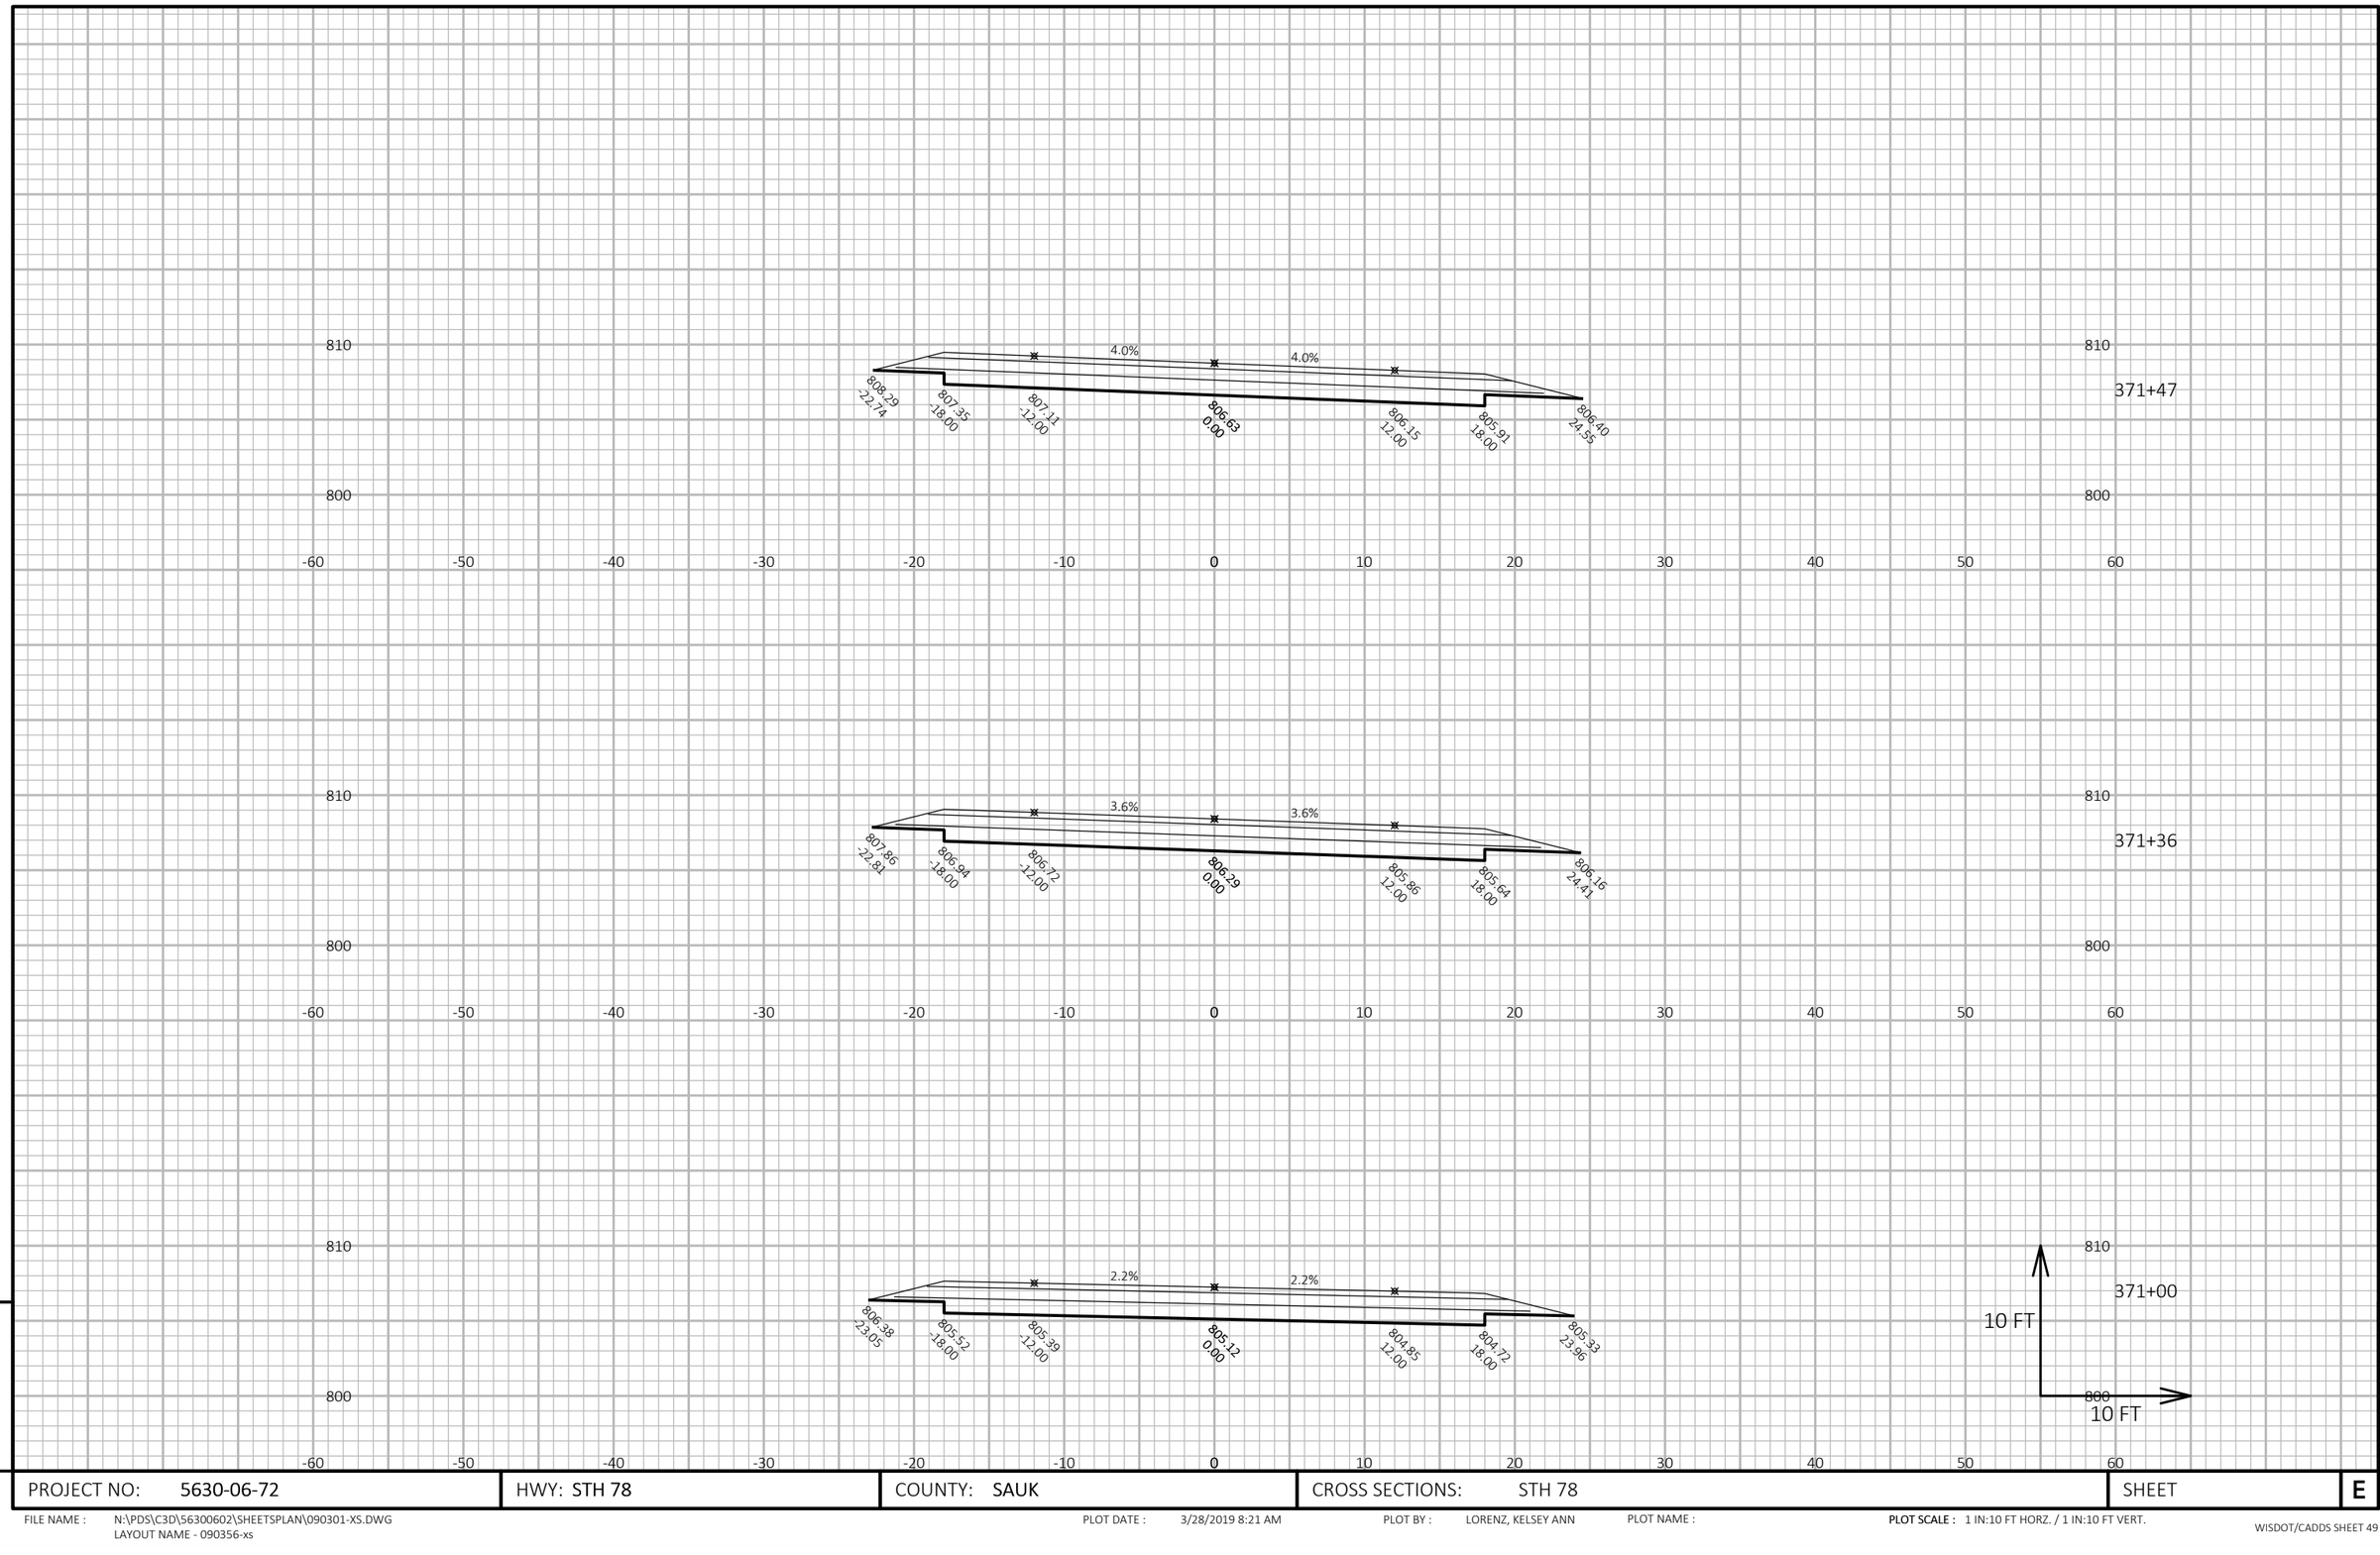

9

9

PROJECT NO: 5630-06-72	HWY: STH 78	COUNTY: SAUK	CROSS SECTIONS: STH 78	SHEET	E


FILE NAME : N:\PDS\C3D\56300602\SHEETSPLAN\090301-XS.DWG
LAYOUT NAME - 090356-xs

PLOT DATE : 3/28/2019 8:21 AM

PLOT BY : LORENZ, KELSEY ANN

PLOT NAME :

PLOT SCALE : 1 IN:10 FT HORZ. / 1 IN:10 FT VERT.

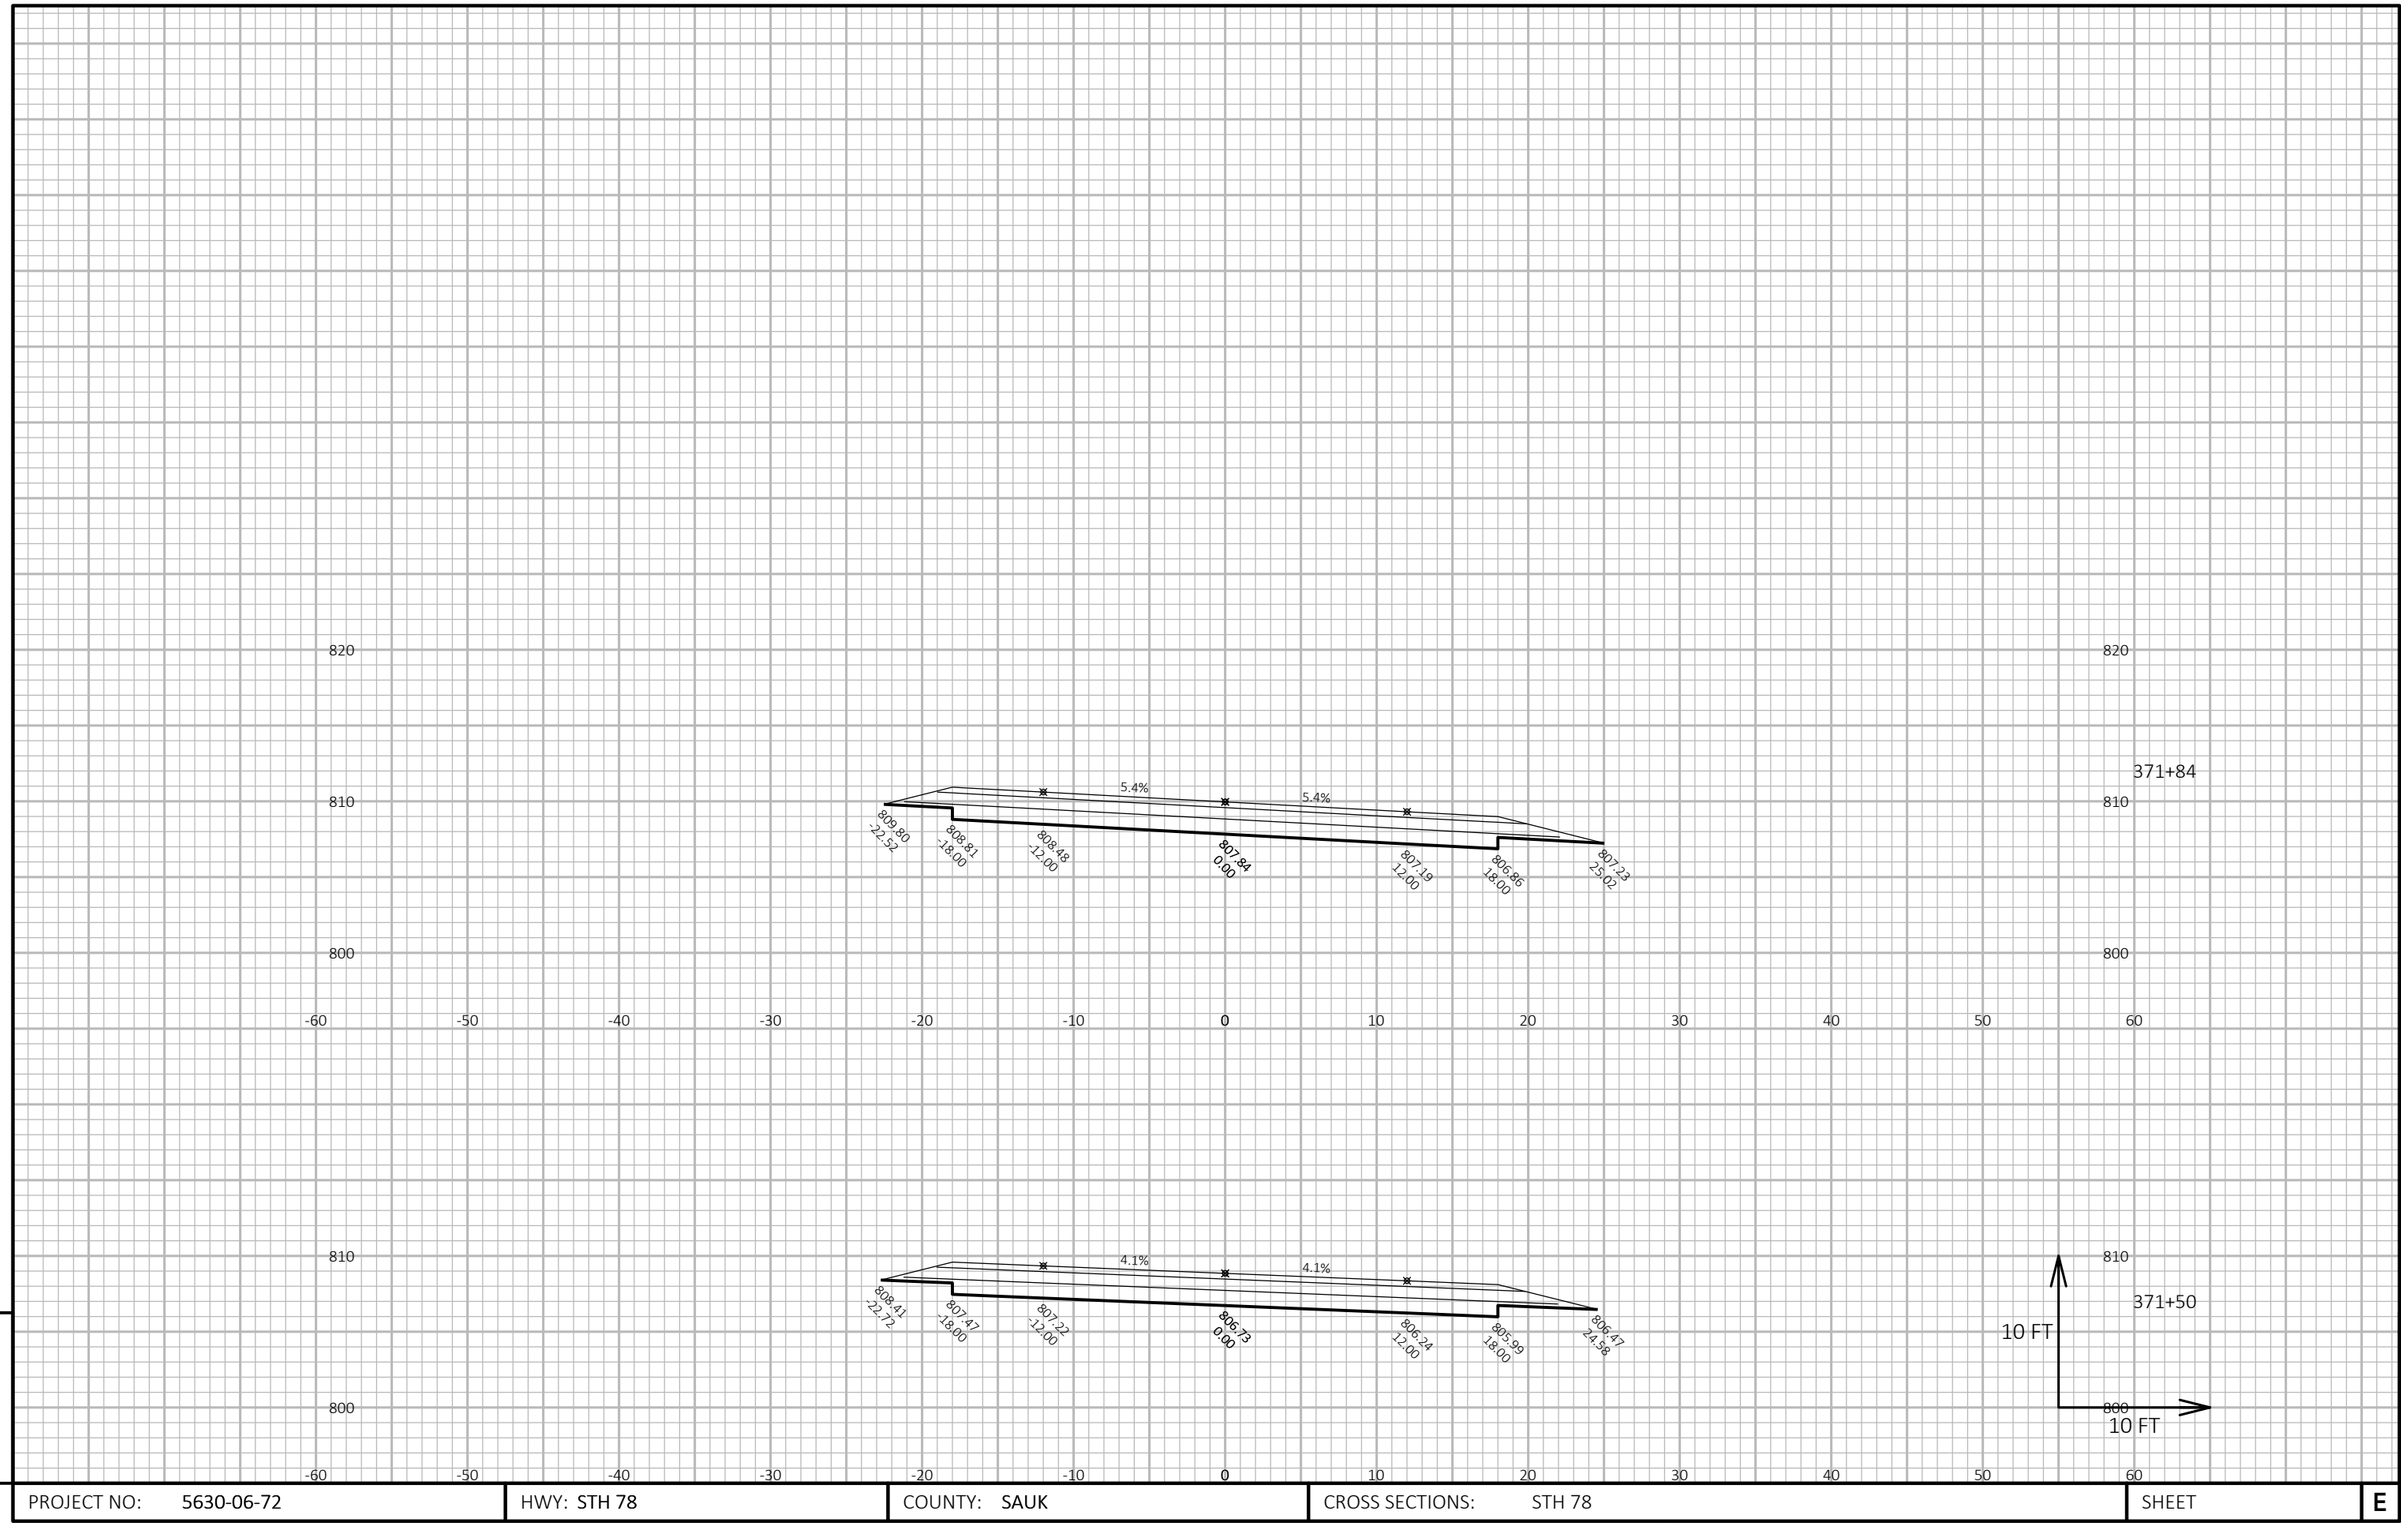

9

9

PROJECT NO: 5630-06-72	HWY: STH 78	COUNTY: SAUK	CROSS SECTIONS: STH 78	SHEET	E


FILE NAME : N:\PDS\C3D\56300602\SHEETSPLAN\090301-XS.DWG
LAYOUT NAME - 090357-xs


PLOT DATE : 3/28/2019 8:21 AM


PLOT BY : LORENZ, KELSEY ANN

PLOT NAME :

PLOT SCALE : 1 IN:10 FT HORZ. / 1 IN:10 FT VERT.

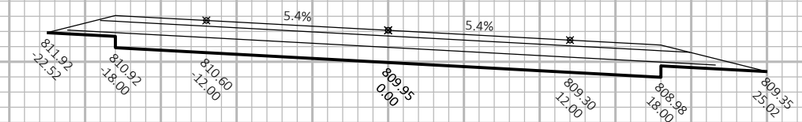

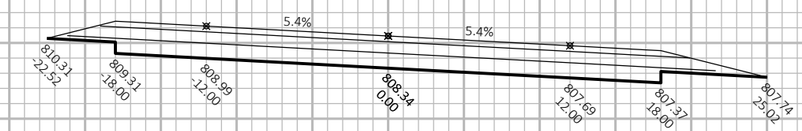

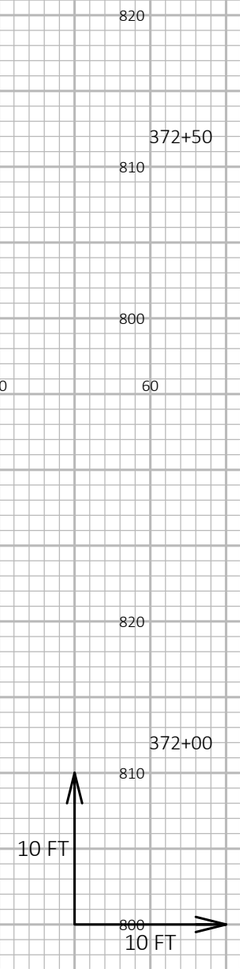

9

9

PROJECT NO: 5630-06-72	HWY: STH 78	COUNTY: SAUK	CROSS SECTIONS: STH 78	SHEET	E


FILE NAME : N:\PDS\C3D\56300602\SHEETSPLAN\090301-XS.DWG
LAYOUT NAME - 090358-xs

PLOT DATE : 3/28/2019 8:21 AM

PLOT BY : LORENZ, KELSEY ANN

PLOT NAME :

PLOT SCALE : 1 IN:10 FT HORZ. / 1 IN:10 FT VERT.

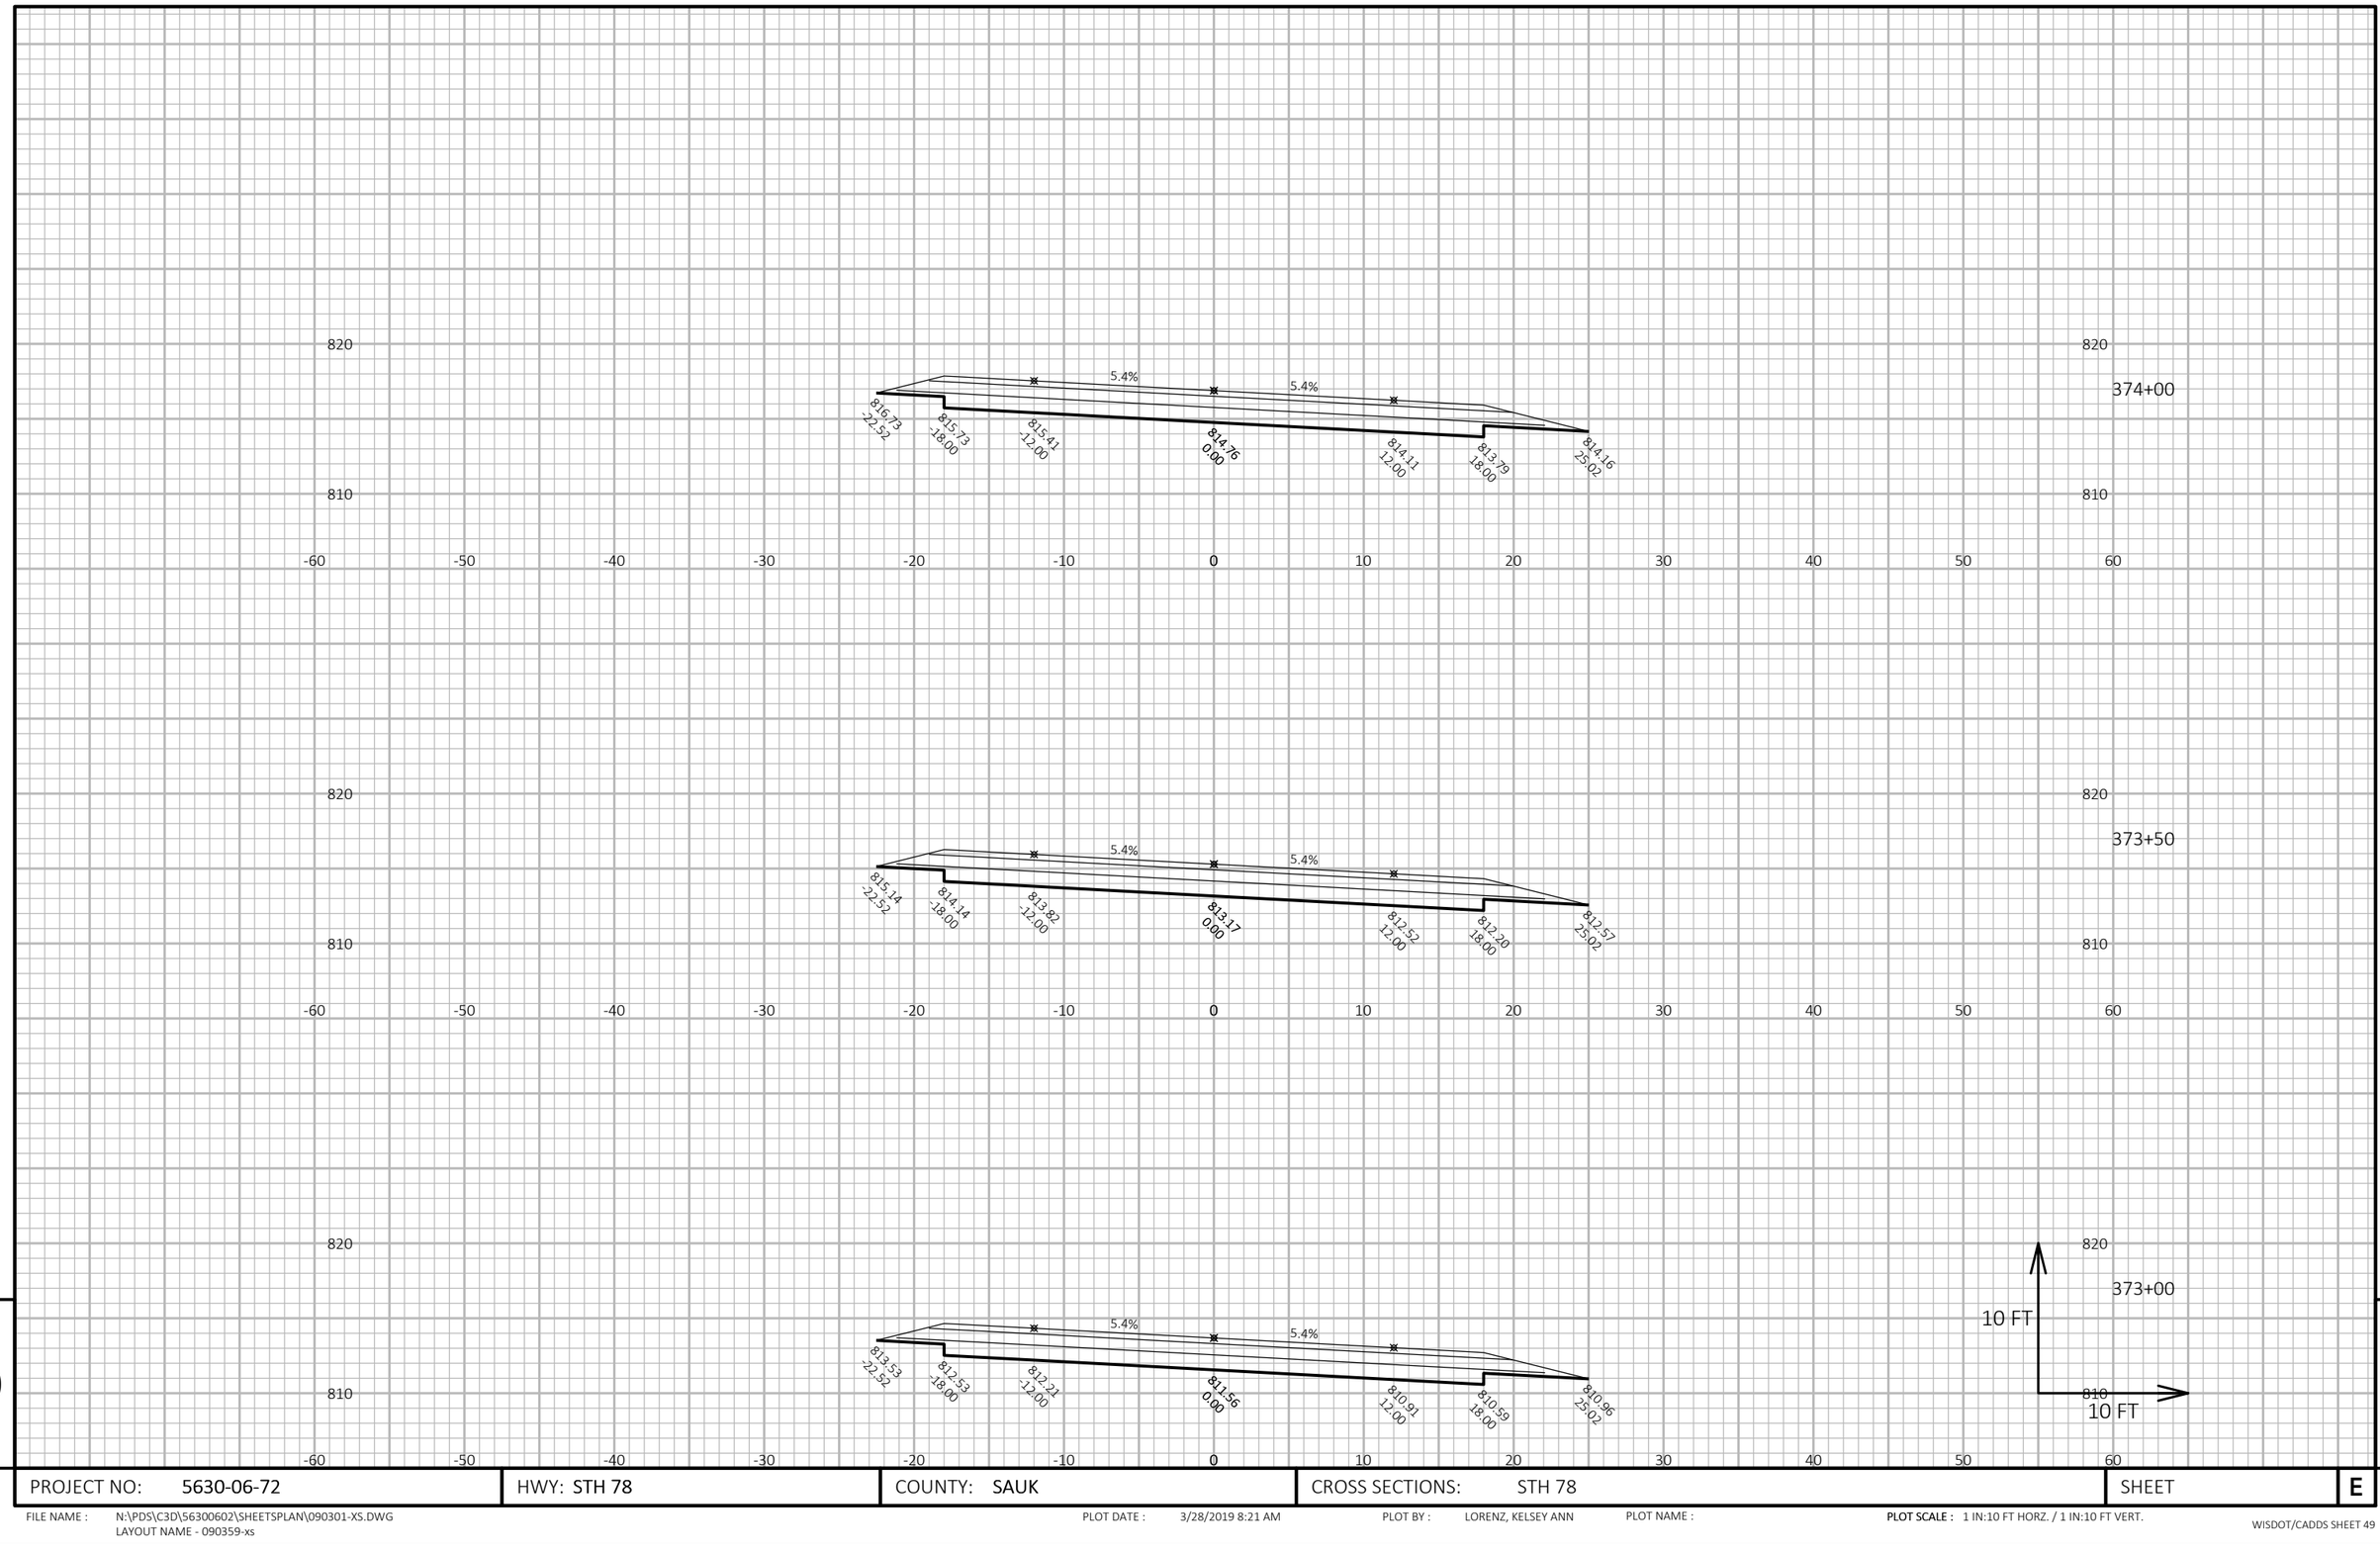

9

PROJECT NO: 5630-06-72	HWY: STH 78	COUNTY: SAUK	CROSS SECTIONS: STH 78	SHEET	E

FILE NAME : N:\PDS\C3D\56300602\SHEETSPLAN\090301-XS.DWG
LAYOUT NAME - 090359-xs


PLOT DATE : 3/28/2019 8:21 AM

PLOT BY : LORENZ, KELSEY ANN

PLOT NAME :

PLOT SCALE : 1 IN:10 FT HORZ. / 1 IN:10 FT VERT.

9

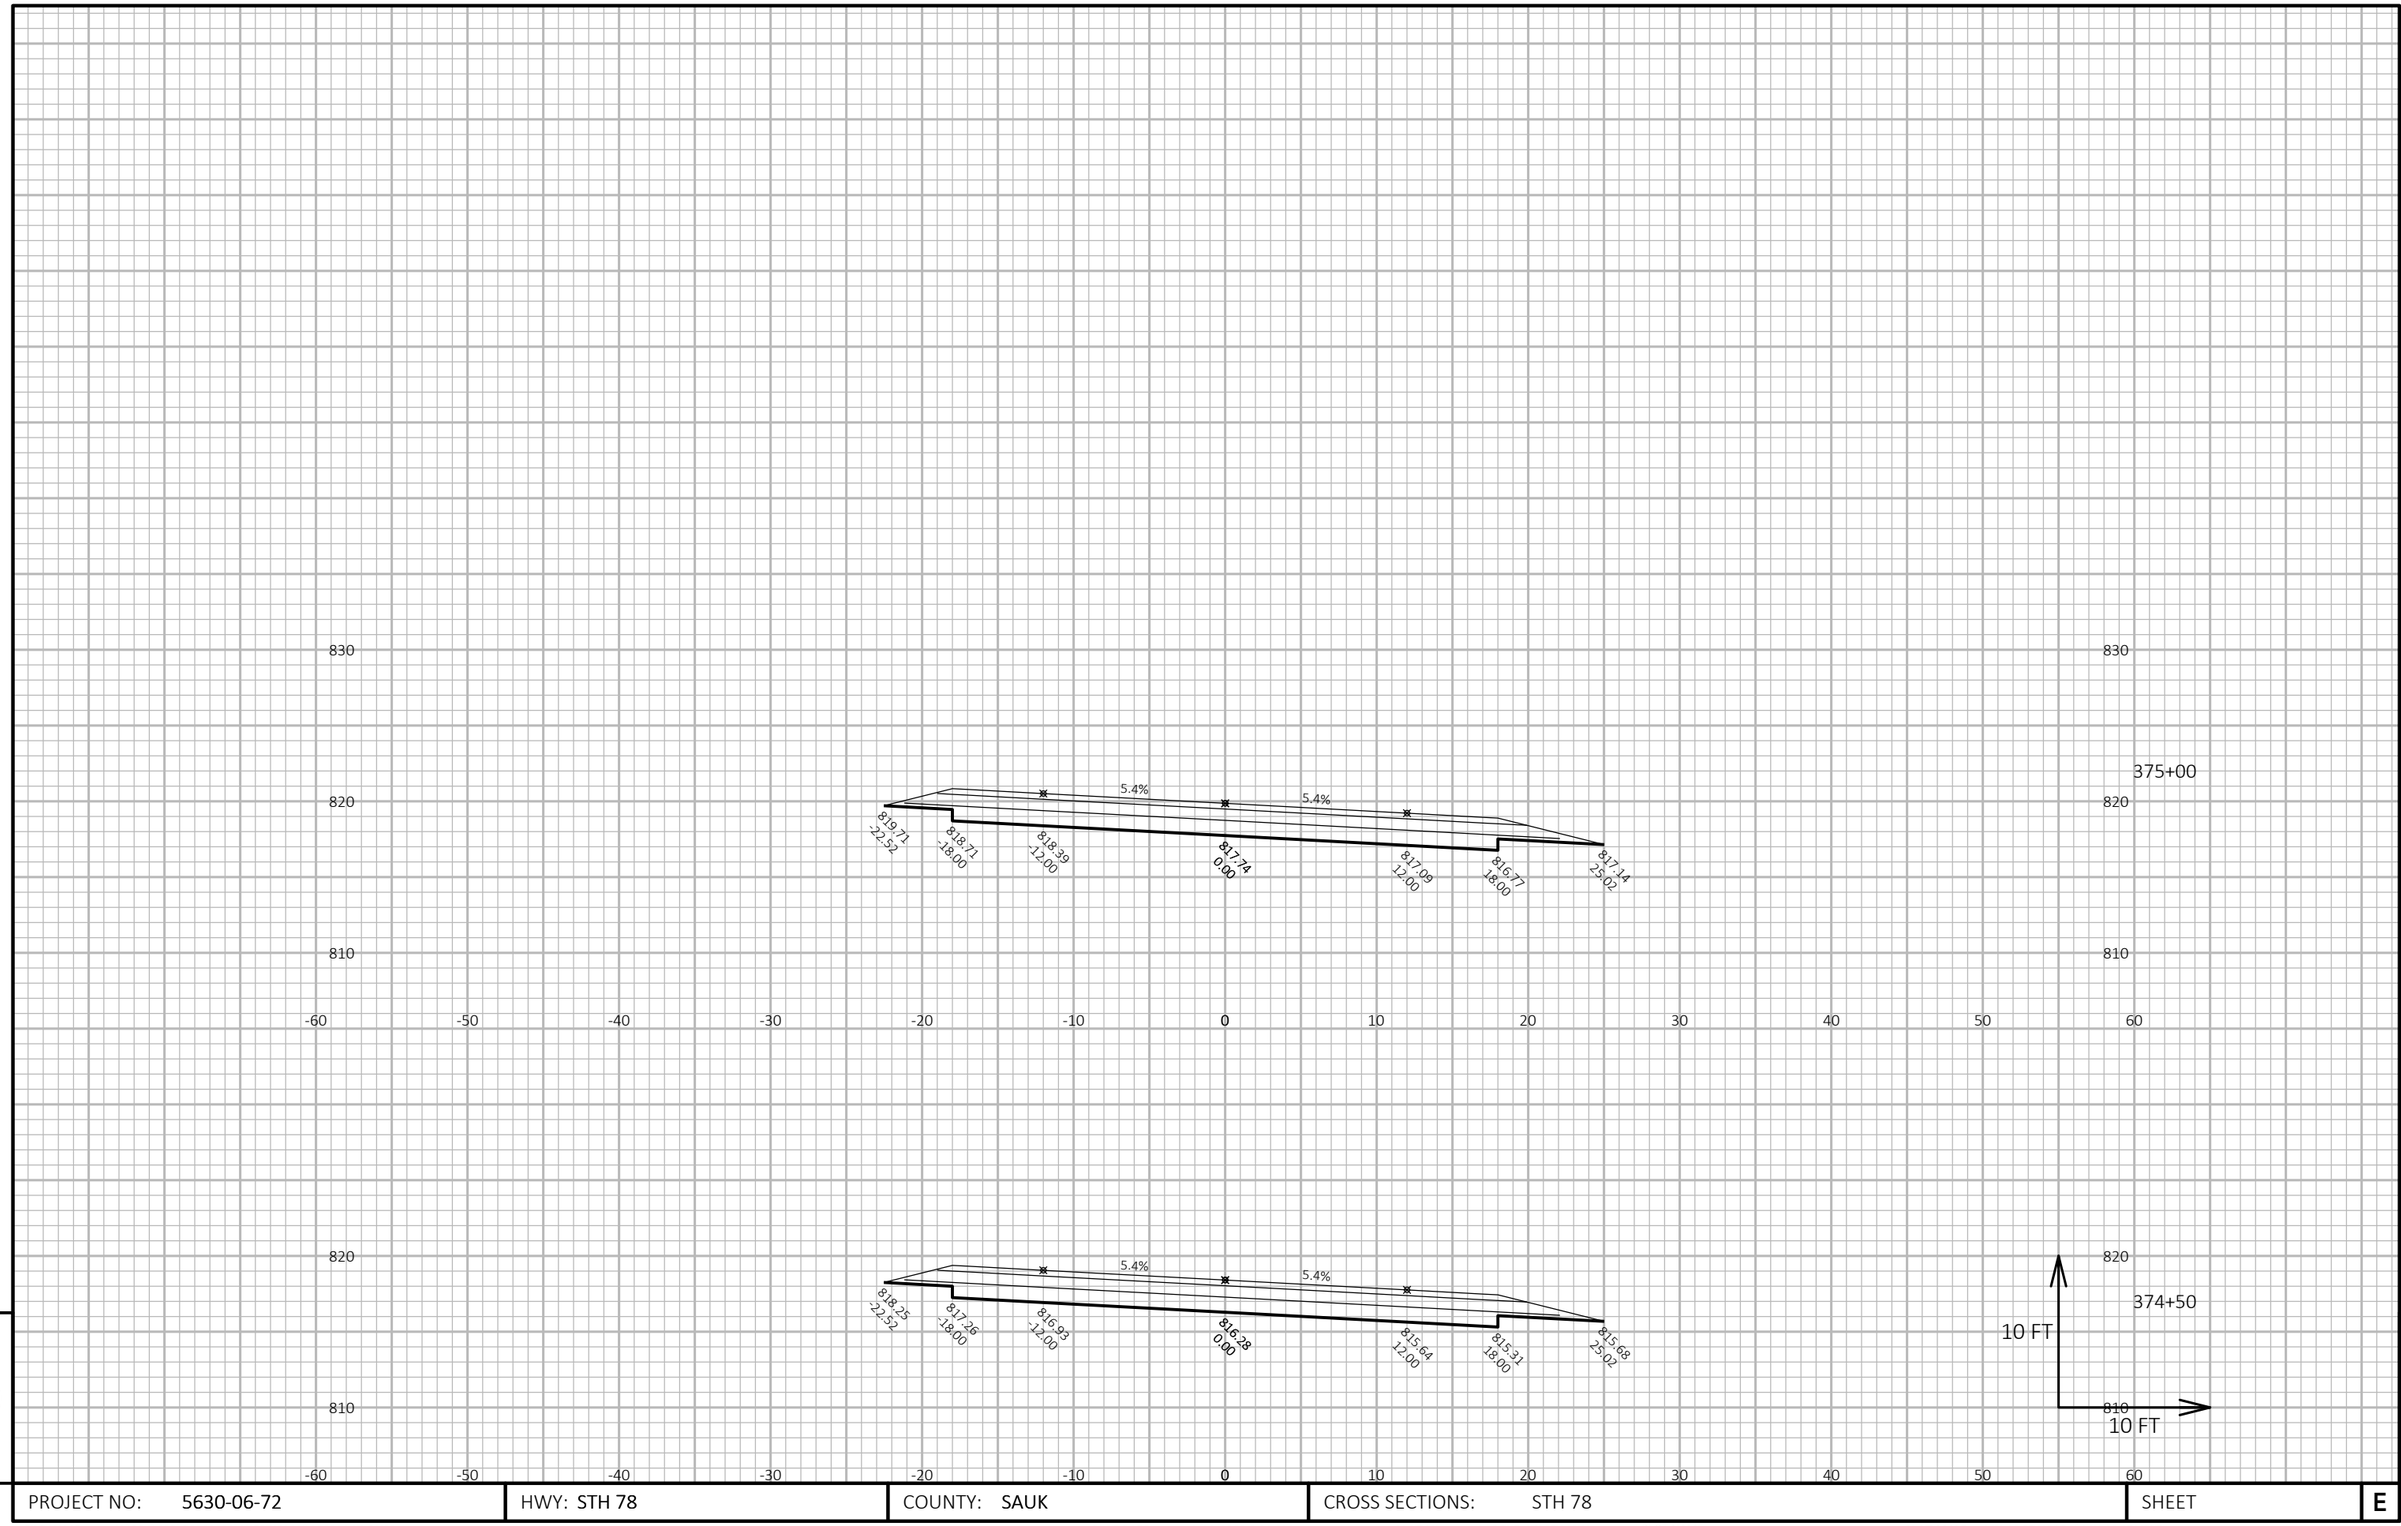


9

9

PROJECT NO: 5630-06-72	HWY: STH 78	COUNTY: SAUK	CROSS SECTIONS: STH 78	SHEET	E

FILE NAME : N:\PDS\C3D\56300602\SHEETSPLAN\090301-XS.DWG
LAYOUT NAME - 090360-xs

PLOT DATE : 3/28/2019 8:21 AM PLOT BY : LORENZ, KELSEY ANN PLOT NAME : **PLOT SCALE :** 1 IN:10 FT HORZ. / 1 IN:10 FT VERT.

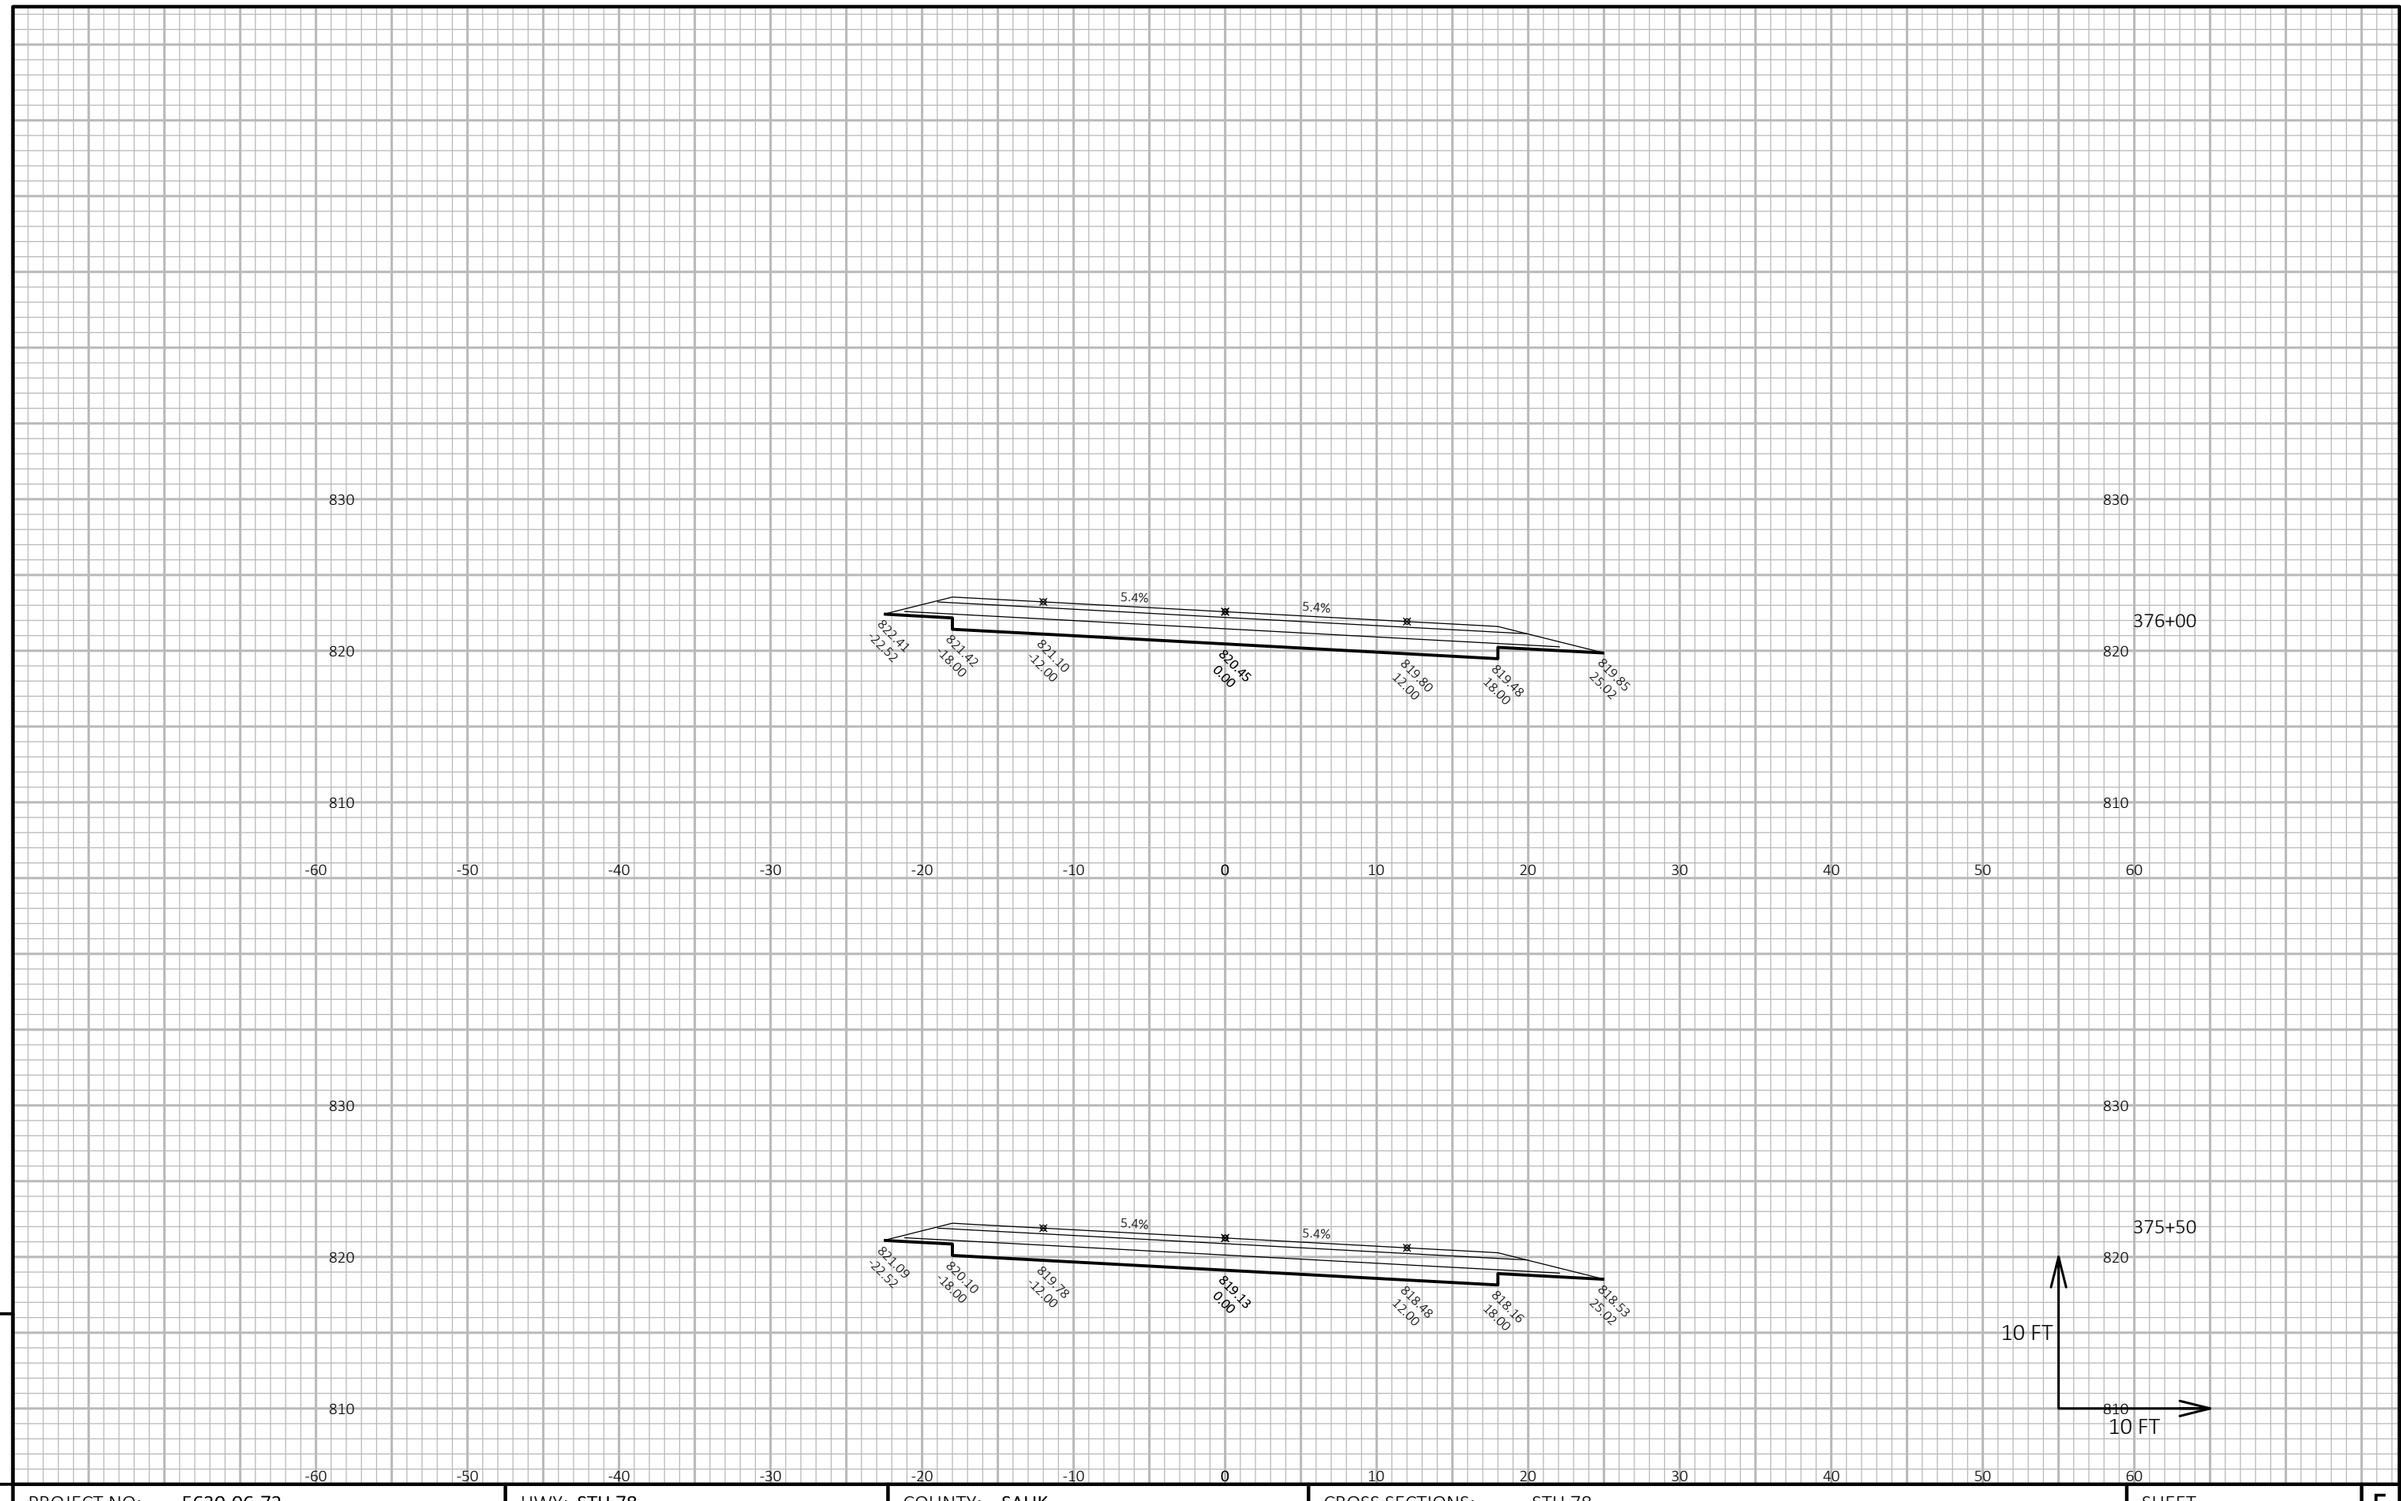

9

9

PROJECT NO: 5630-06-72	HWY: STH 78	COUNTY: SAUK	CROSS SECTIONS: STH 78	SHEET	E

FILE NAME : N:\PDS\C3D\56300602\SHEETSPLAN\090301-XS.DWG
LAYOUT NAME - 090361-xs

PLOT DATE : 3/28/2019 8:21 AM

PLOT BY : LORENZ, KELSEY ANN

PLOT NAME :

PLOT SCALE : 1 IN:10 FT HORZ. / 1 IN:10 FT VERT.

9

PROJECT NO: 5630-06-72	HWY: STH 78	COUNTY: SAUK	CROSS SECTIONS: STH 78	SHEET	E

FILE NAME : N:\PDS\C3D\56300602\SHEETSPLAN\090301-XS.DWG
LAYOUT NAME - 090362-xs


PLOT DATE : 3/28/2019 8:21 AM

PLOT BY : LORENZ, KELSEY ANN

PLOT NAME :

PLOT SCALE : 1 IN:10 FT HORZ. / 1 IN:10 FT VERT.

9

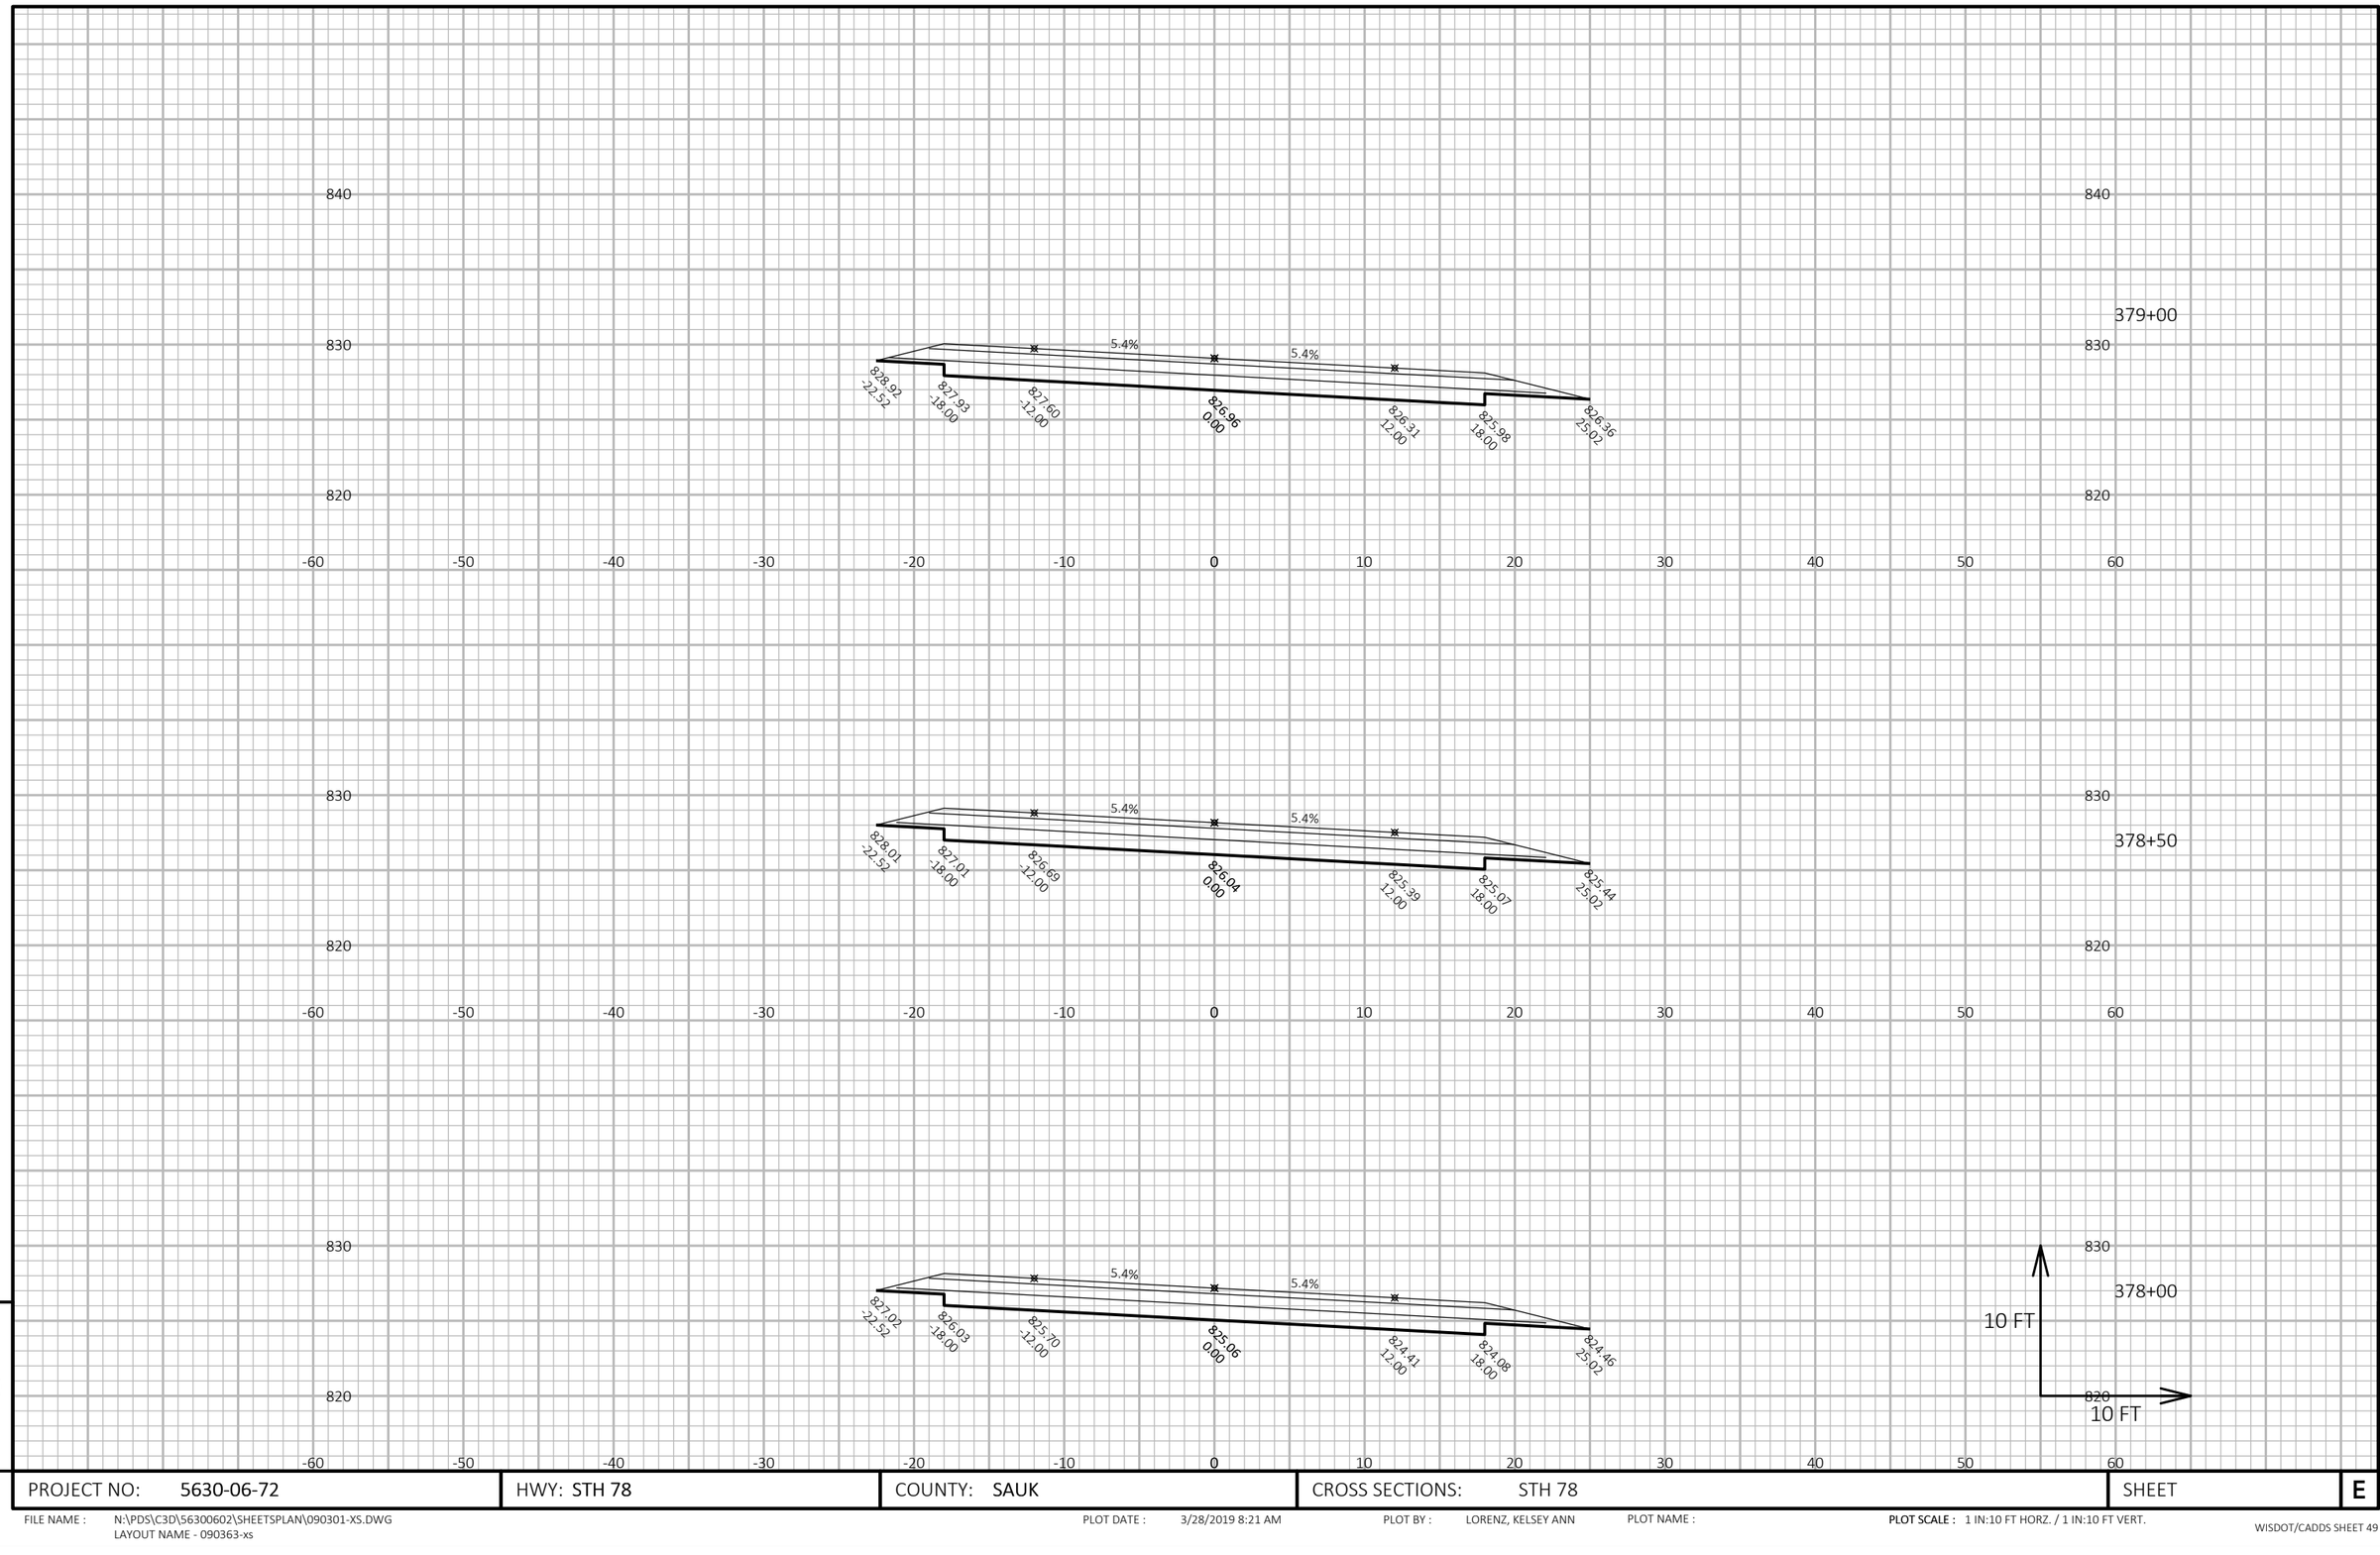

9

9

PROJECT NO: 5630-06-72	HWY: STH 78	COUNTY: SAUK	CROSS SECTIONS: STH 78	SHEET	E


FILE NAME : N:\PDS\C3D\56300602\SHEETSPLAN\090301-XS.DWG
LAYOUT NAME - 090363-xs

PLOT DATE : 3/28/2019 8:21 AM

PLOT BY : LORENZ, KELSEY ANN

PLOT NAME :

PLOT SCALE : 1 IN:10 FT HORZ. / 1 IN:10 FT VERT.

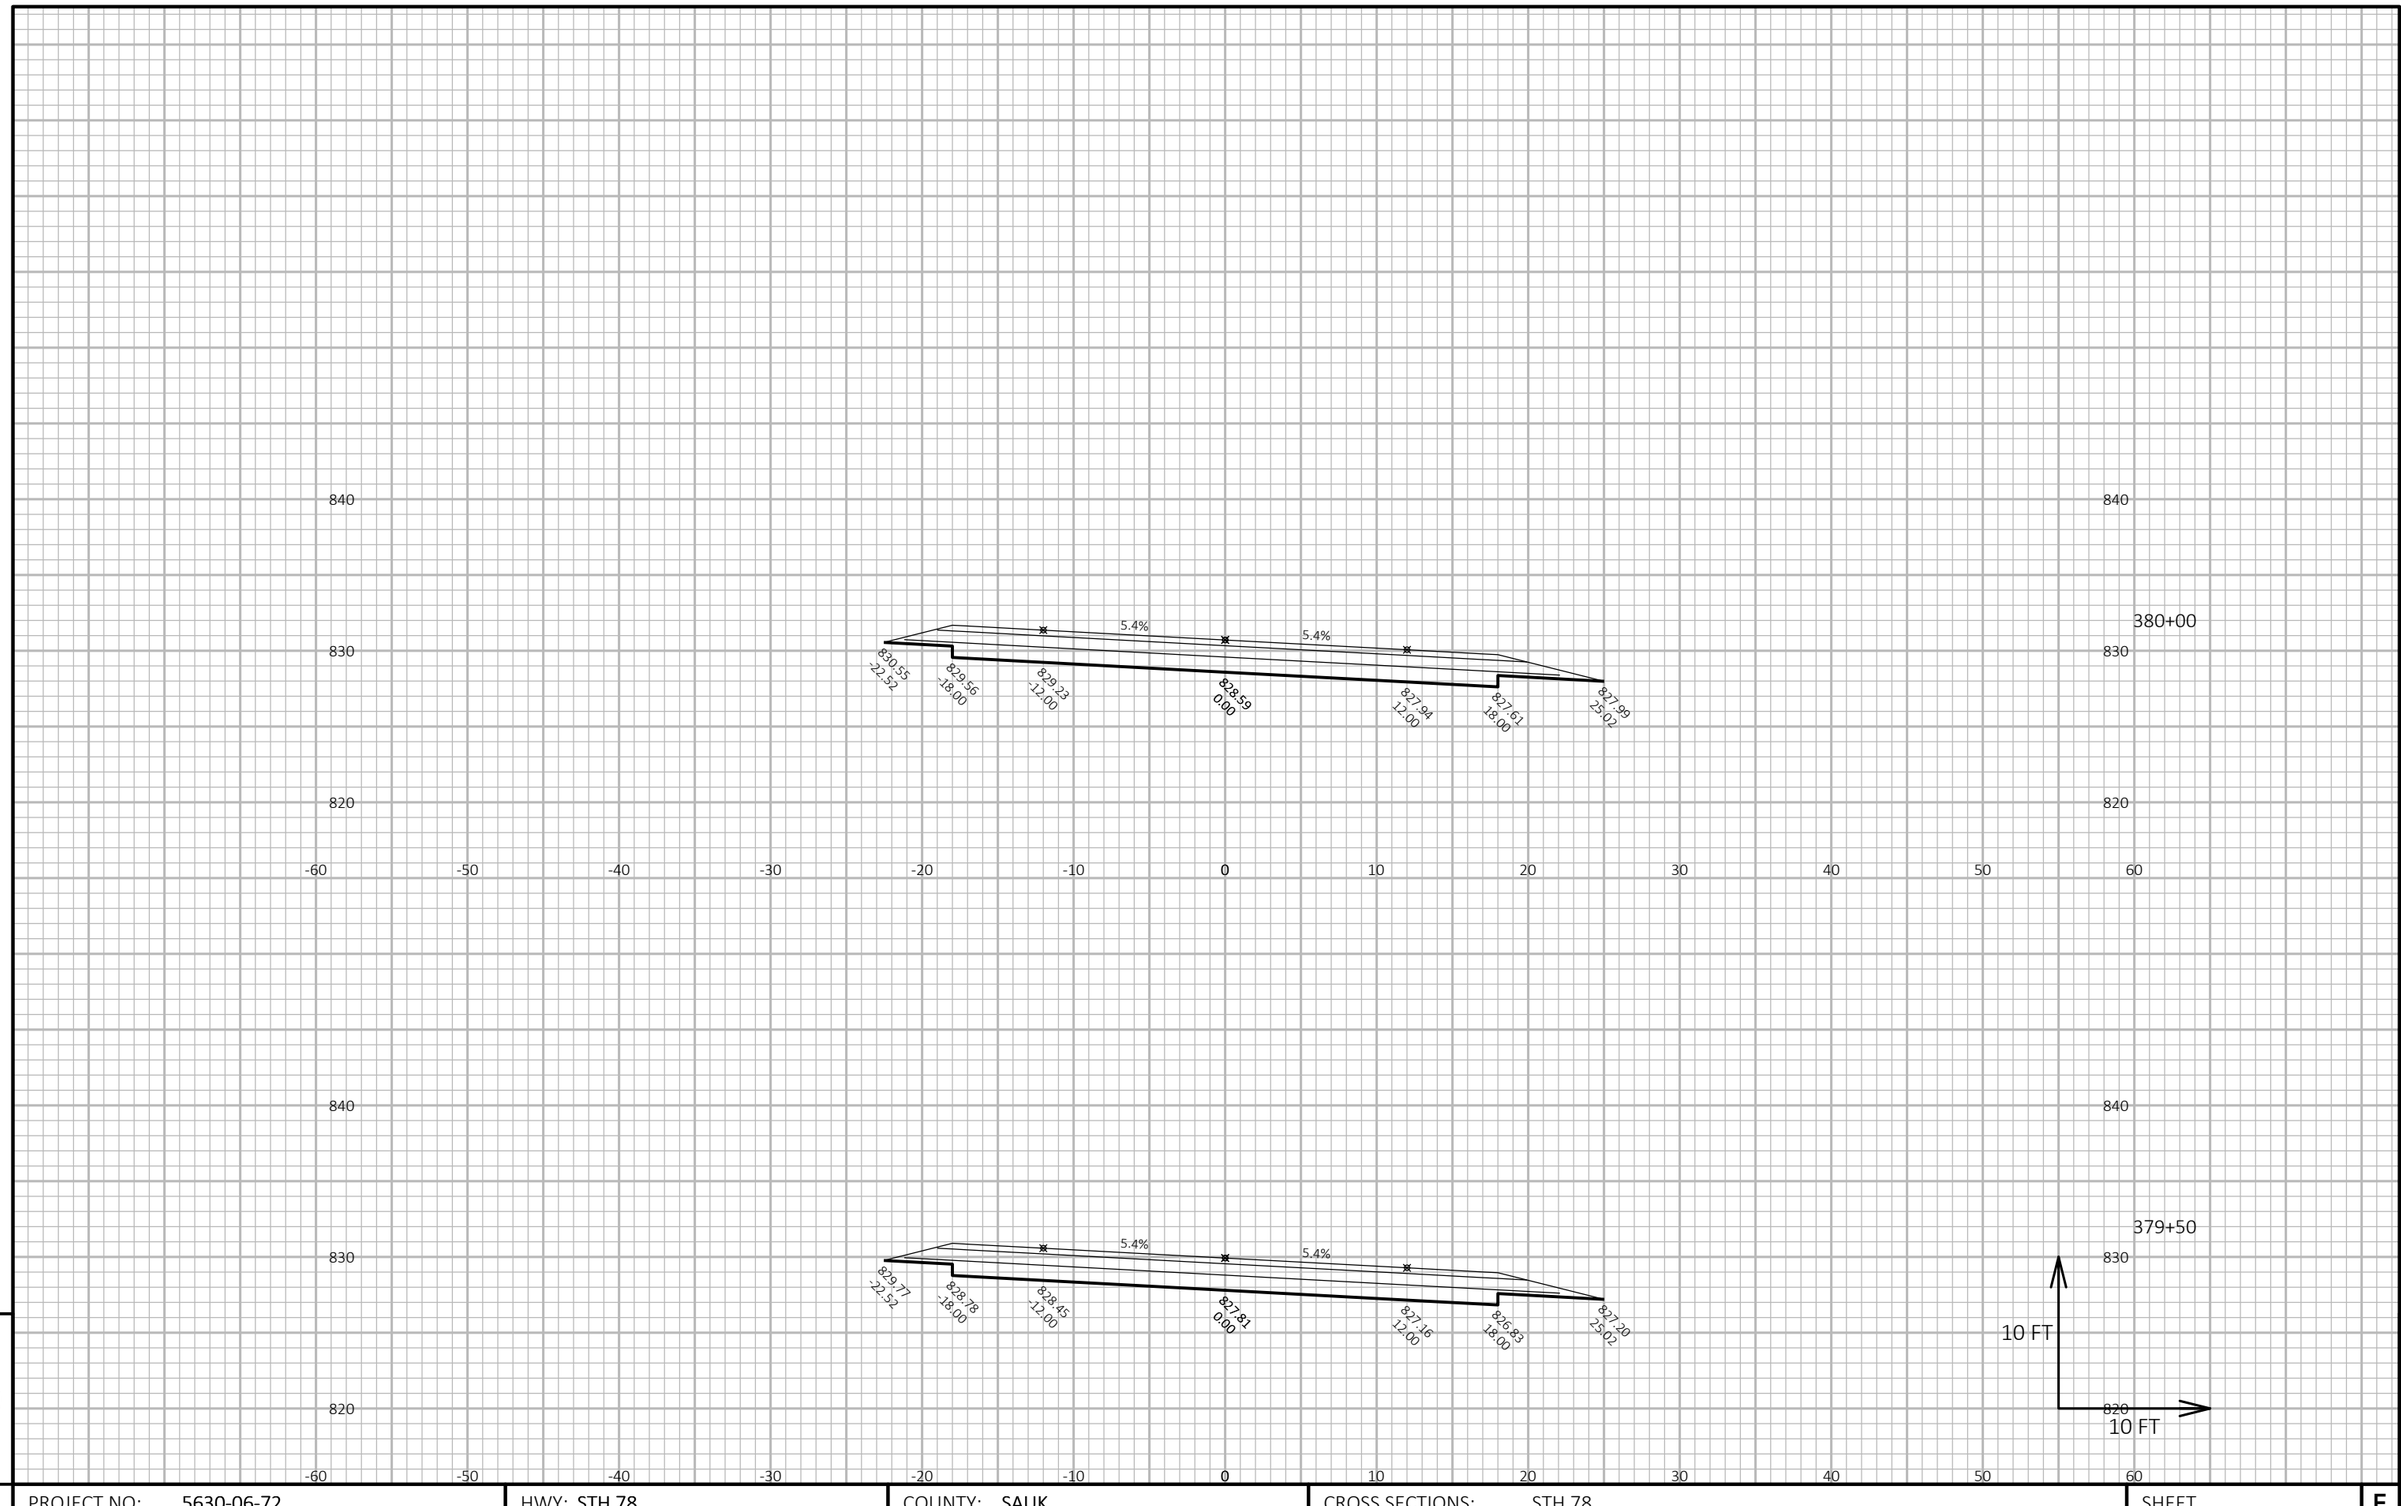

9

9

PROJECT NO: 5630-06-72	HWY: STH 78	COUNTY: SAUK	CROSS SECTIONS: STH 78	SHEET	E


FILE NAME : N:\PDS\C3D\56300602\SHEETSPLAN\090301-XS.DWG
LAYOUT NAME - 090364-xs

PLOT DATE : 3/28/2019 8:22 AM

PLOT BY : LORENZ, KELSEY ANN

PLOT NAME :

PLOT SCALE : 1 IN:10 FT HORZ. / 1 IN:10 FT VERT.

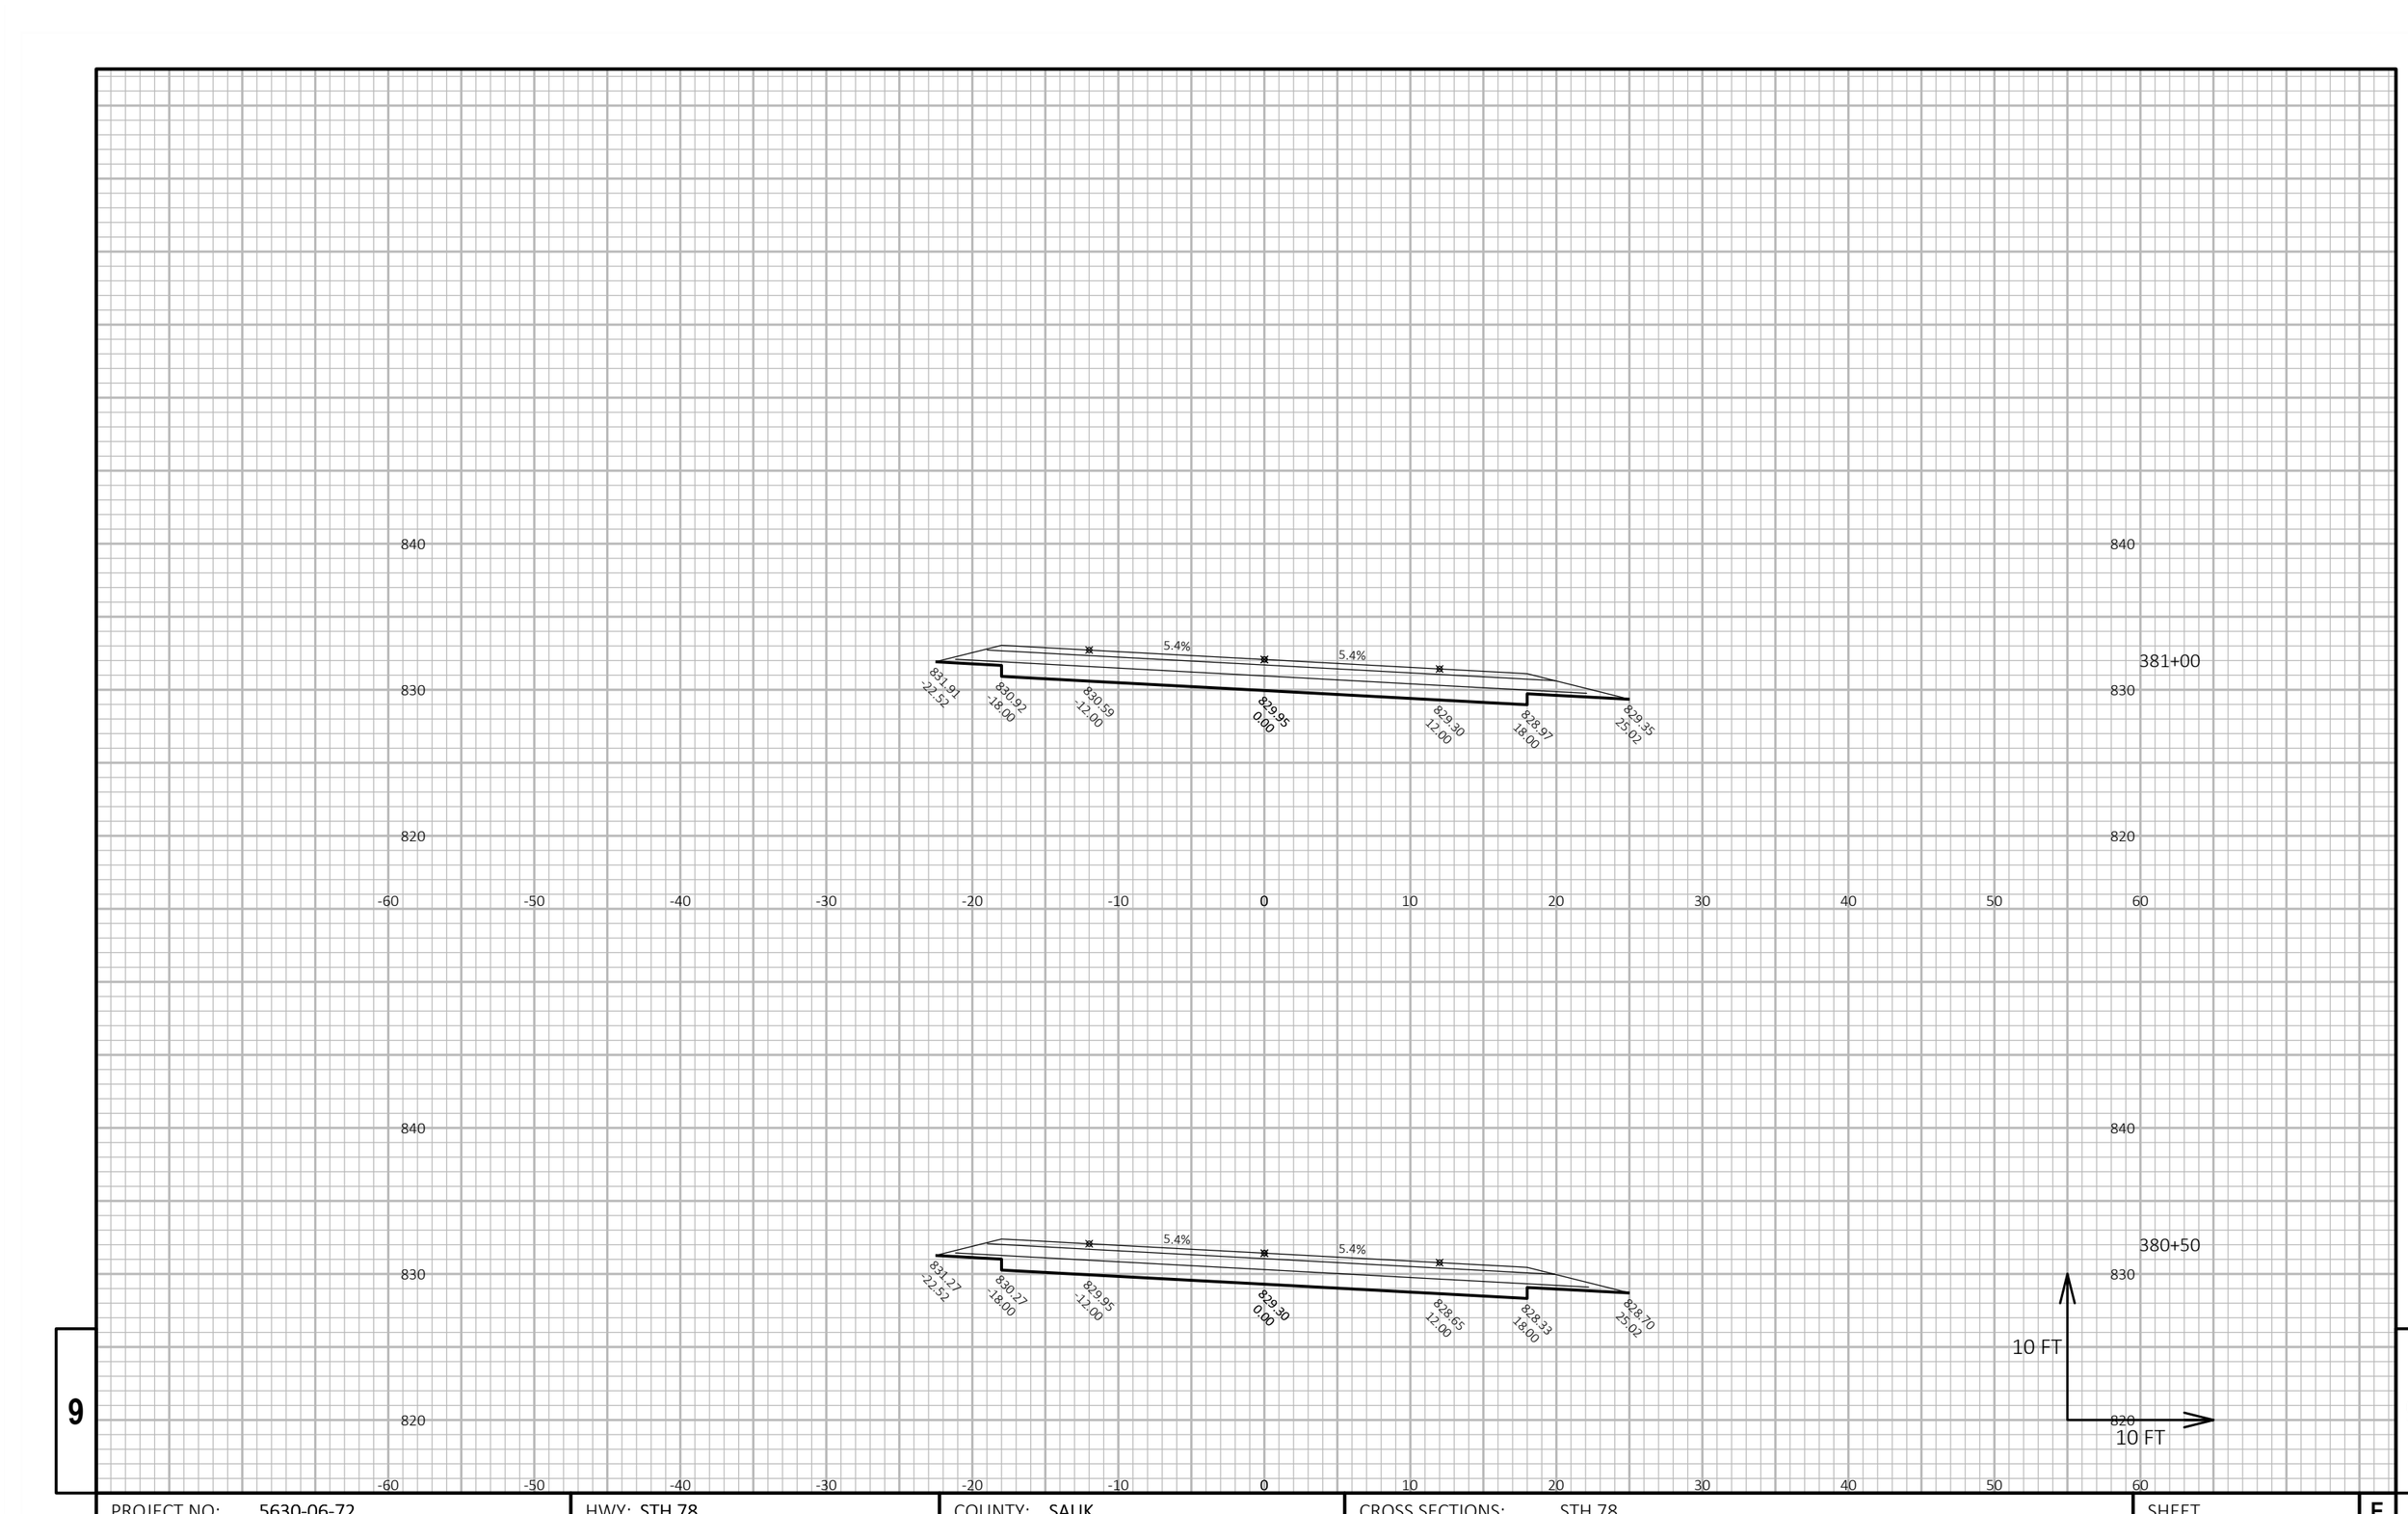

9

9

PROJECT NO: 5630-06-72	HWY: STH 78	COUNTY: SAUK	CROSS SECTIONS: STH 78	SHEET	E


FILE NAME : N:\PDS\C3D\56300602\SHEETSPLAN\090301-XS.DWG
LAYOUT NAME - 090365-xs

PLOT DATE : 3/28/2019 8:22 AM

PLOT BY : LORENZ, KELSEY ANN

PLOT NAME :

PLOT SCALE : 1 IN:10 FT HORZ. / 1 IN:10 FT VERT.

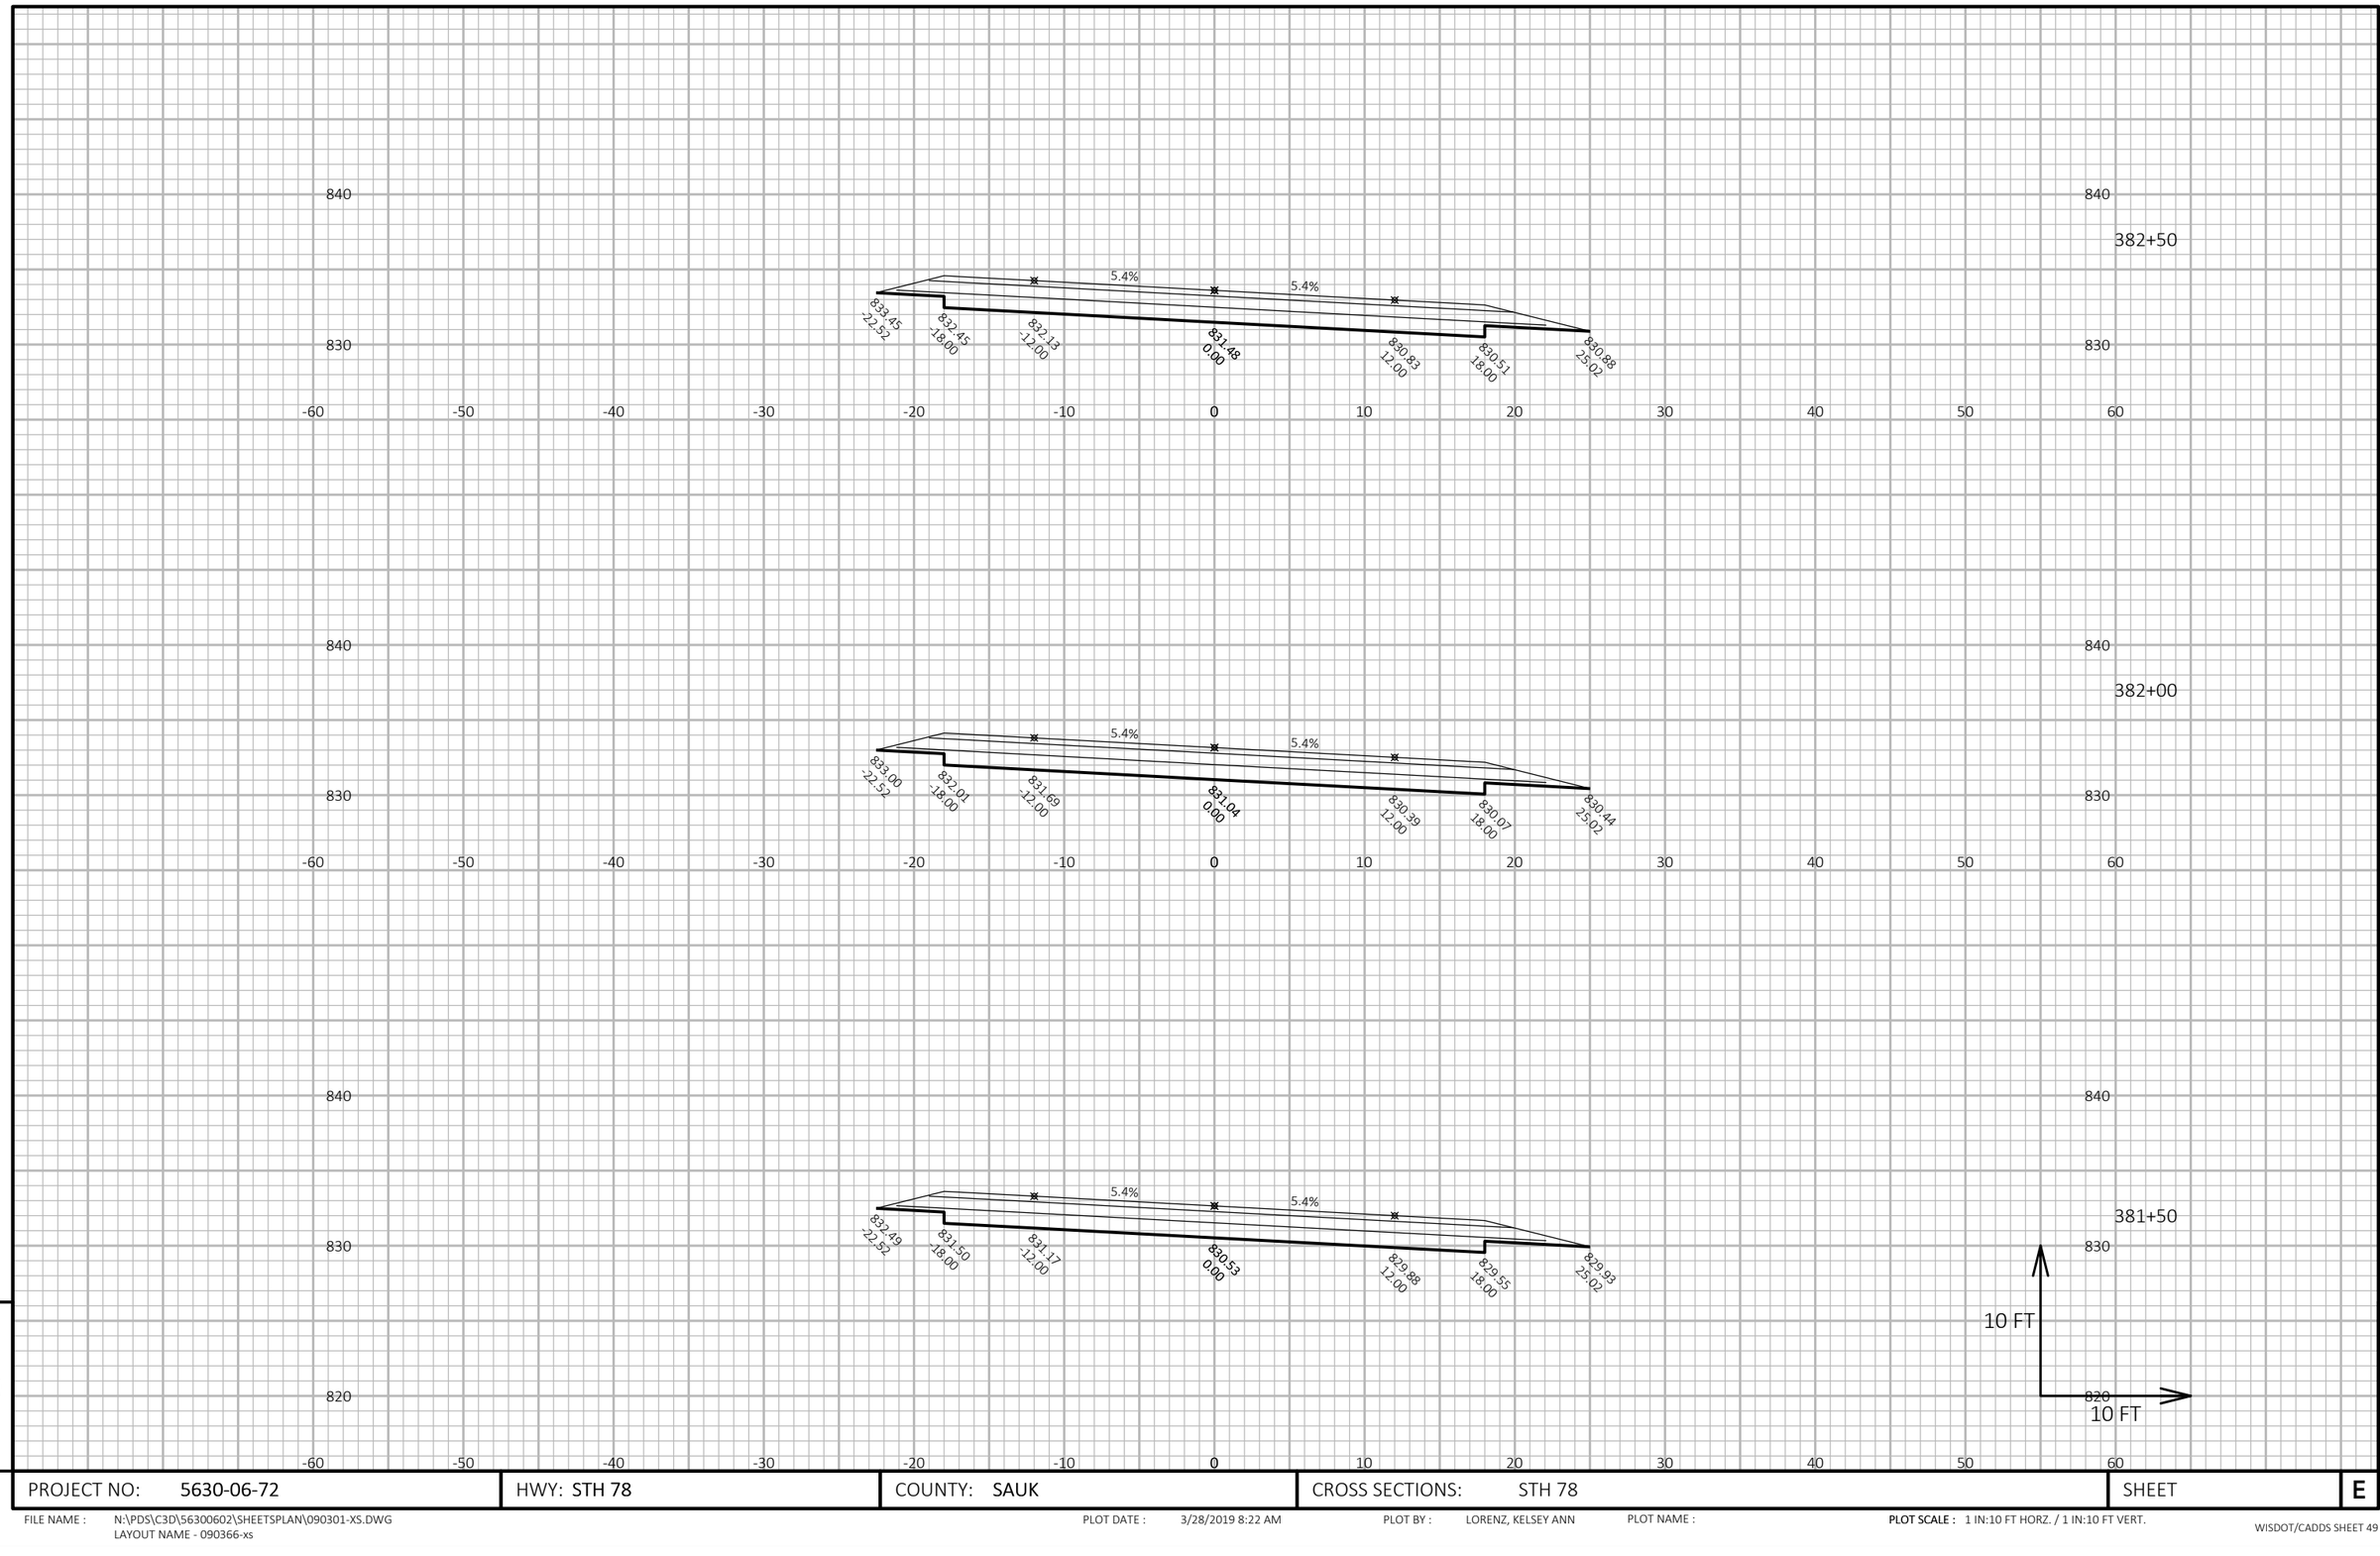

9

9

PROJECT NO: 5630-06-72	HWY: STH 78	COUNTY: SAUK	CROSS SECTIONS: STH 78	SHEET E

FILE NAME : N:\PDS\C3D\56300602\SHEETSPLAN\090301-XS.DWG
LAYOUT NAME - 090366-xs


PLOT DATE : 3/28/2019 8:22 AM

PLOT BY : LORENZ, KELSEY ANN


PLOT NAME :

PLOT SCALE : 1 IN:10 FT HORZ. / 1 IN:10 FT VERT.


WISDOT/CADDS SHEET 49

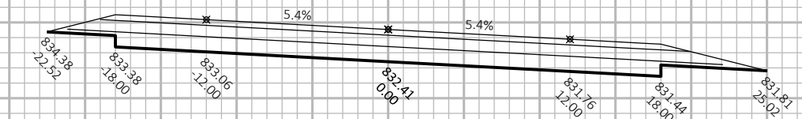


384+00

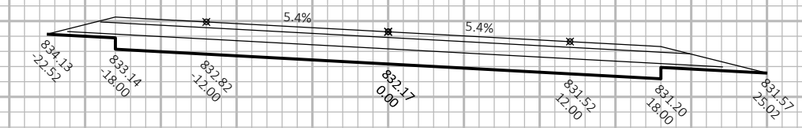

383+50

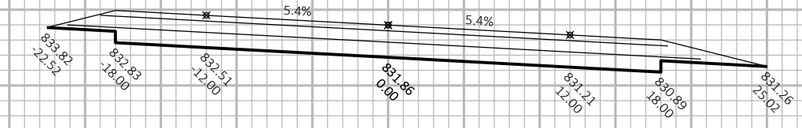

383+00

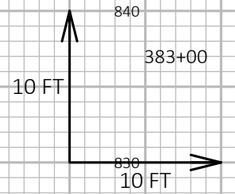

9

9

PROJECT NO: 5630-06-72	HWY: STH 78	COUNTY: SAUK	CROSS SECTIONS: STH 78	SHEET	E


FILE NAME : N:\PDS\C3D\56300602\SHEETSPLAN\090301-XS.DWG
LAYOUT NAME - 090367-xs

PLOT DATE : 3/28/2019 8:22 AM

PLOT BY : LORENZ, KELSEY ANN

PLOT NAME :

PLOT SCALE : 1 IN:10 FT HORZ. / 1 IN:10 FT VERT.

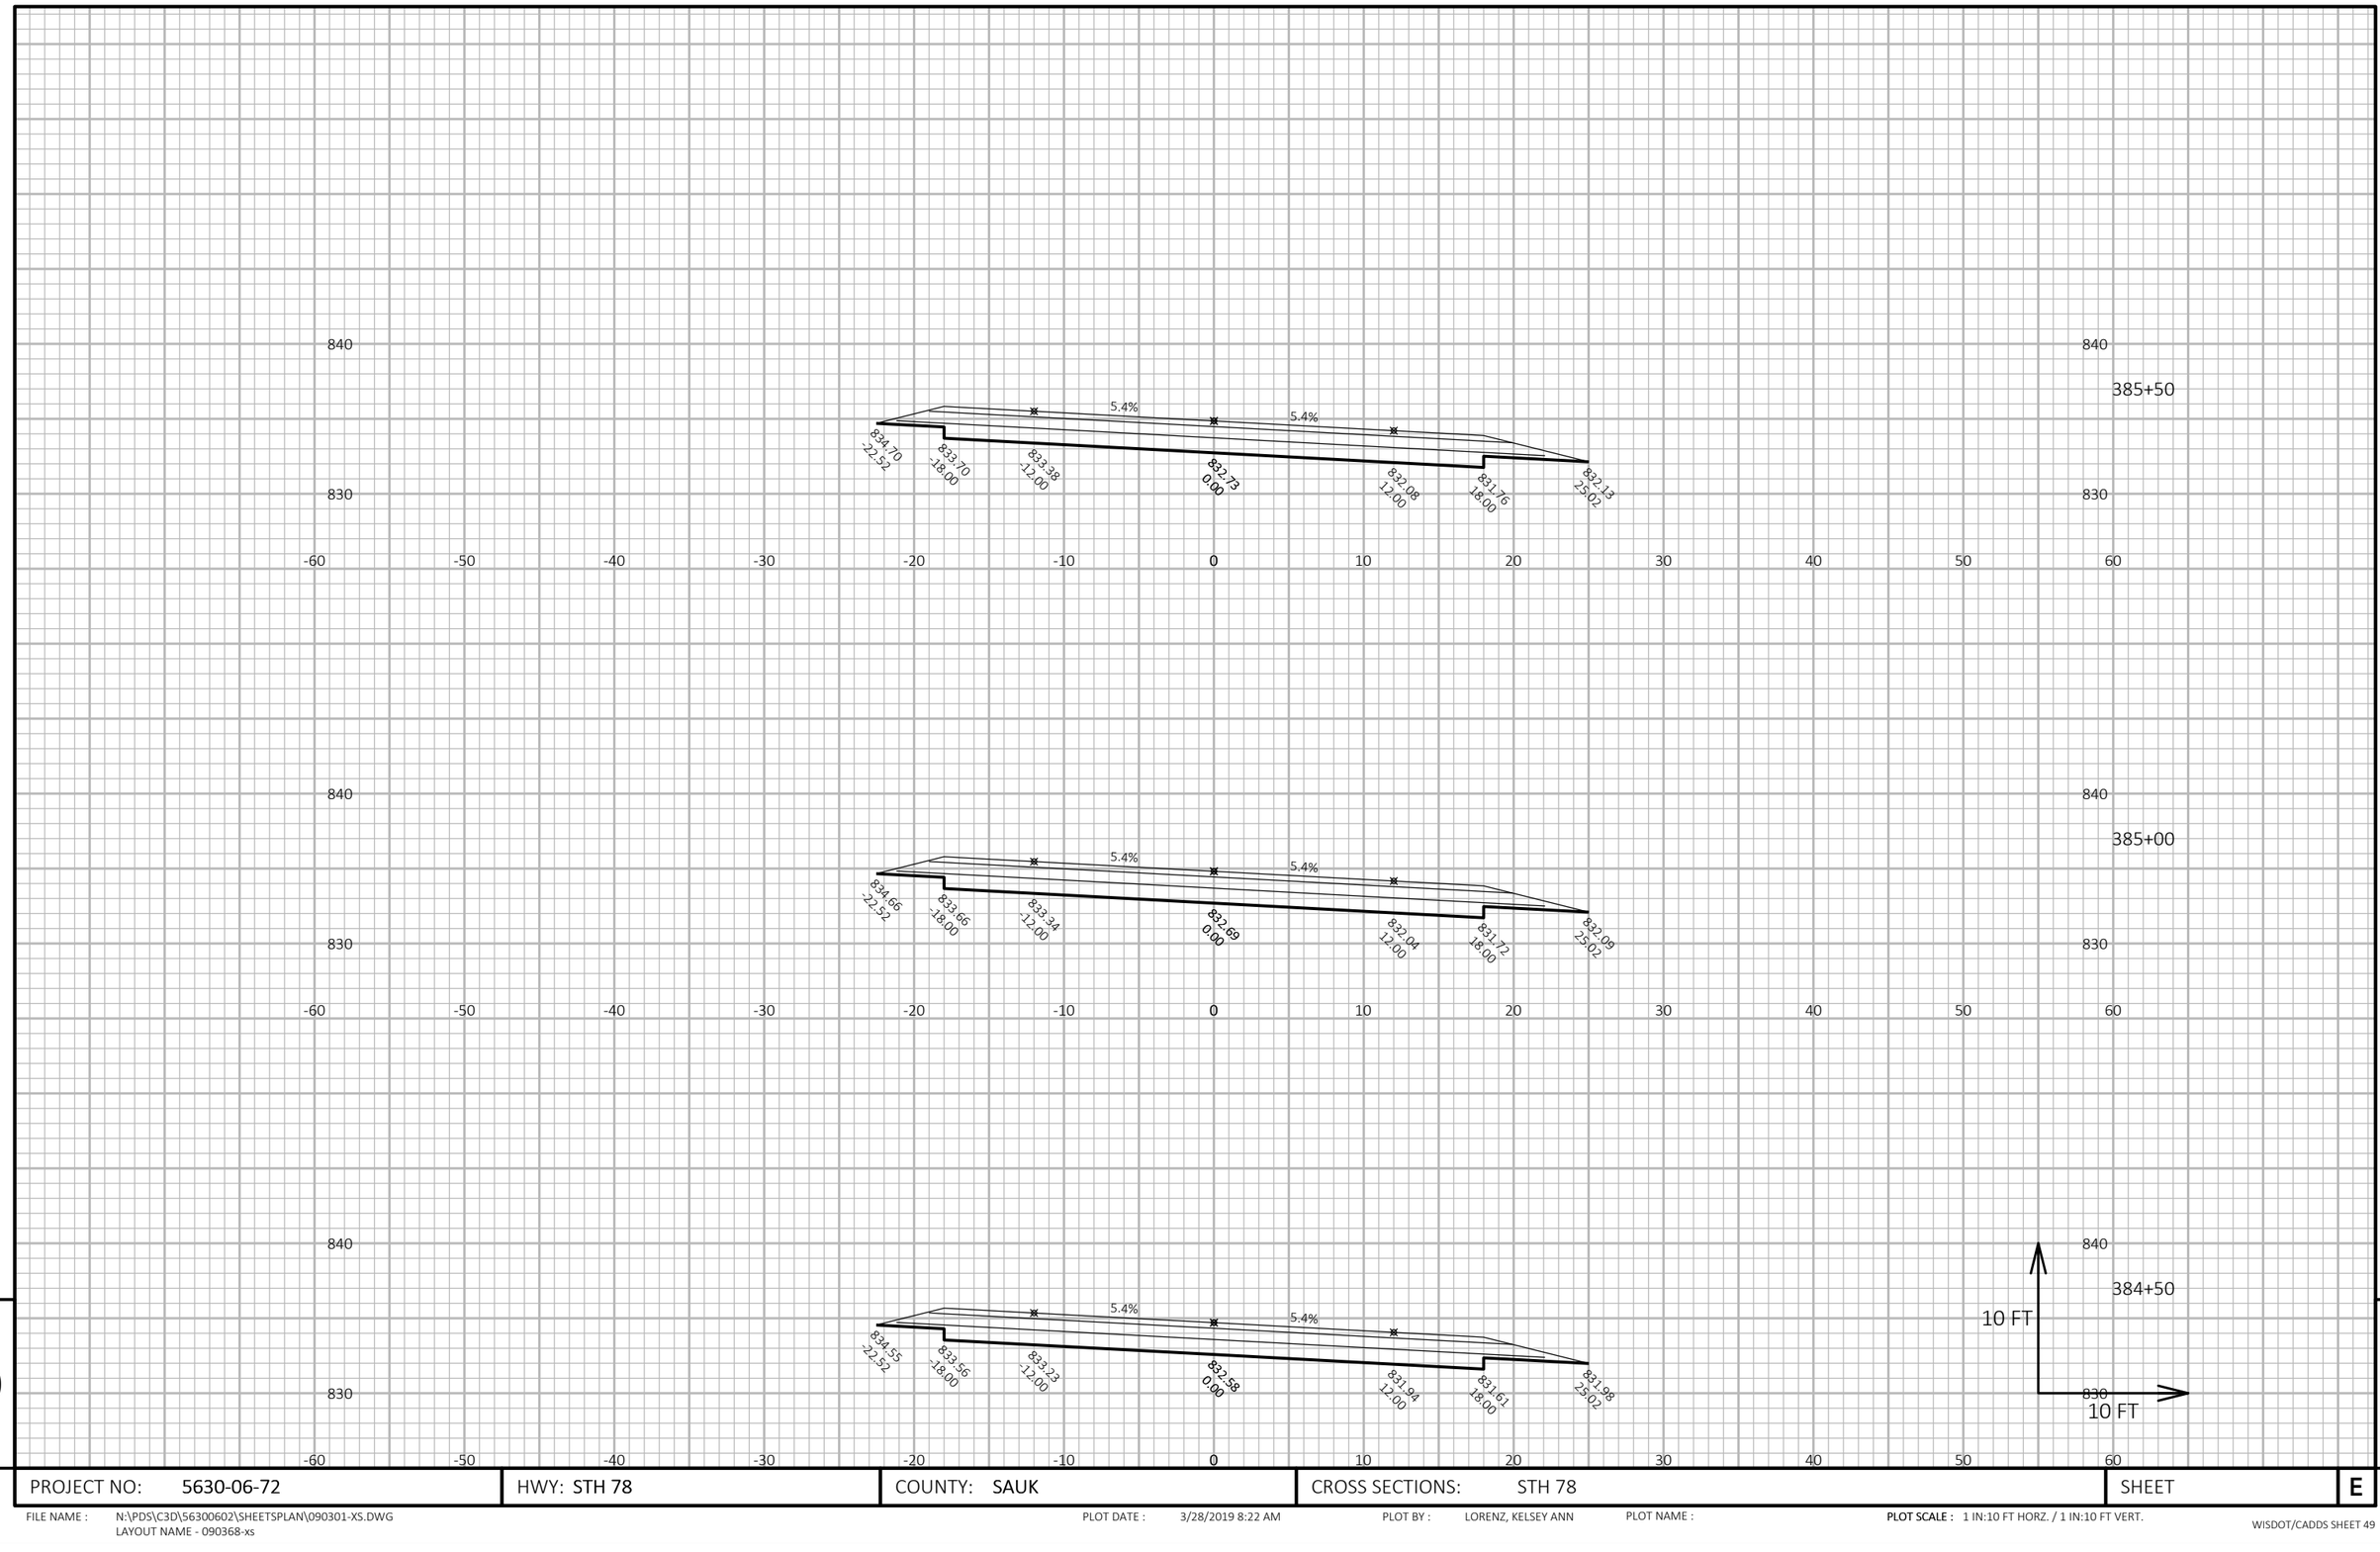

9

9

PROJECT NO: 5630-06-72	HWY: STH 78	COUNTY: SAUK	CROSS SECTIONS: STH 78	SHEET	E


FILE NAME : N:\PDS\C3D\56300602\SHEETSPLAN\090301-XS.DWG
LAYOUT NAME - 090368-xs

PLOT DATE : 3/28/2019 8:22 AM


PLOT BY : LORENZ, KELSEY ANN

PLOT NAME :


PLOT SCALE : 1 IN:10 FT HORZ. / 1 IN:10 FT VERT.

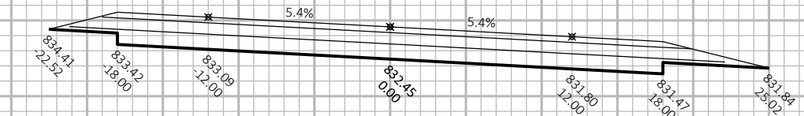


387+00

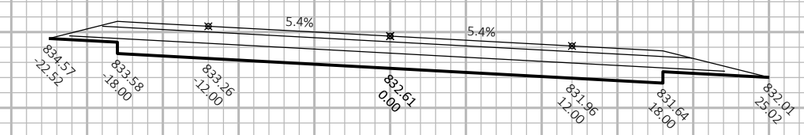

386+50

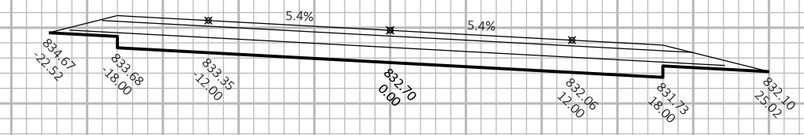

386+00

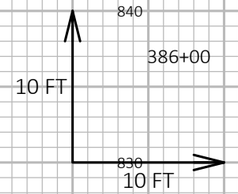

9

9

PROJECT NO: 5630-06-72	HWY: STH 78	COUNTY: SAUK	CROSS SECTIONS: STH 78	SHEET	E


FILE NAME : N:\PDS\C3D\56300602\SHEETSPLAN\090301-XS.DWG
LAYOUT NAME - 090369-xs

PLOT DATE : 3/28/2019 8:22 AM

PLOT BY : LORENZ, KELSEY ANN

PLOT NAME :

PLOT SCALE : 1 IN:10 FT HORZ. / 1 IN:10 FT VERT.

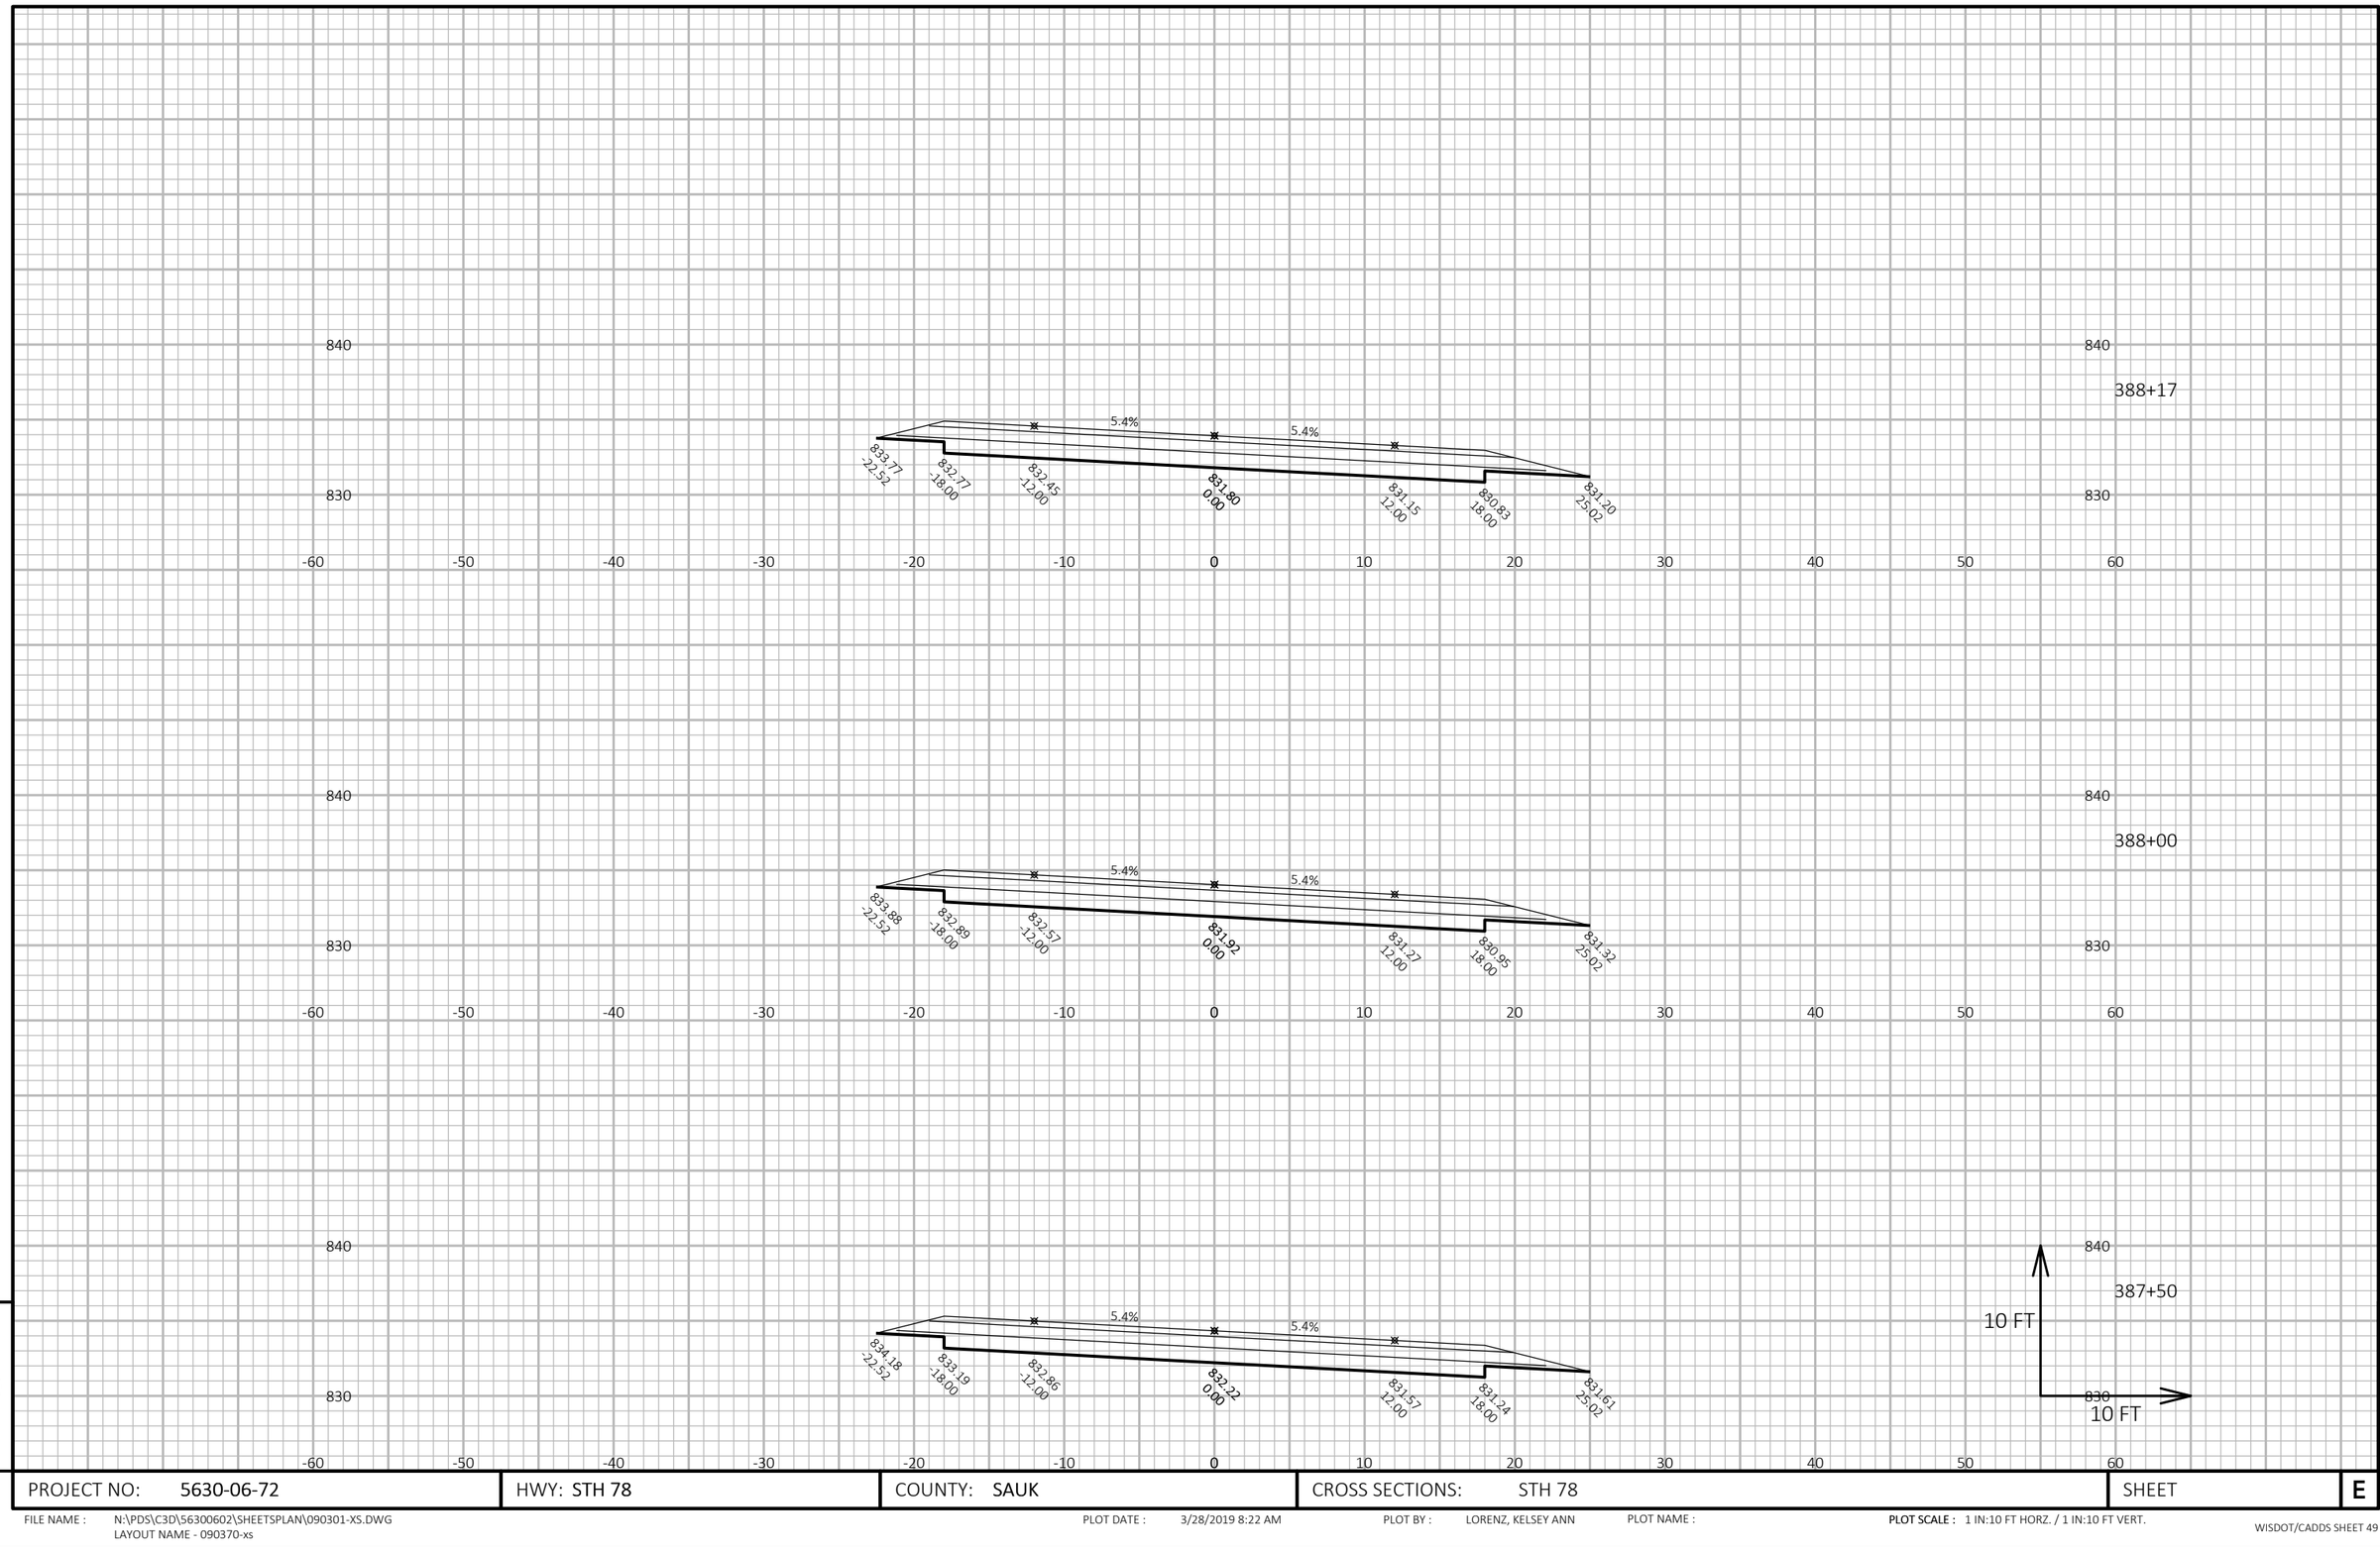

9

9

PROJECT NO: 5630-06-72	HWY: STH 78	COUNTY: SAUK	CROSS SECTIONS: STH 78	SHEET	E


FILE NAME : N:\PDS\C3D\56300602\SHEETSPLAN\090301-XS.DWG
LAYOUT NAME - 090370-xs

PLOT DATE : 3/28/2019 8:22 AM

PLOT BY : LORENZ, KELSEY ANN

PLOT NAME :

PLOT SCALE : 1 IN:10 FT HORZ. / 1 IN:10 FT VERT.

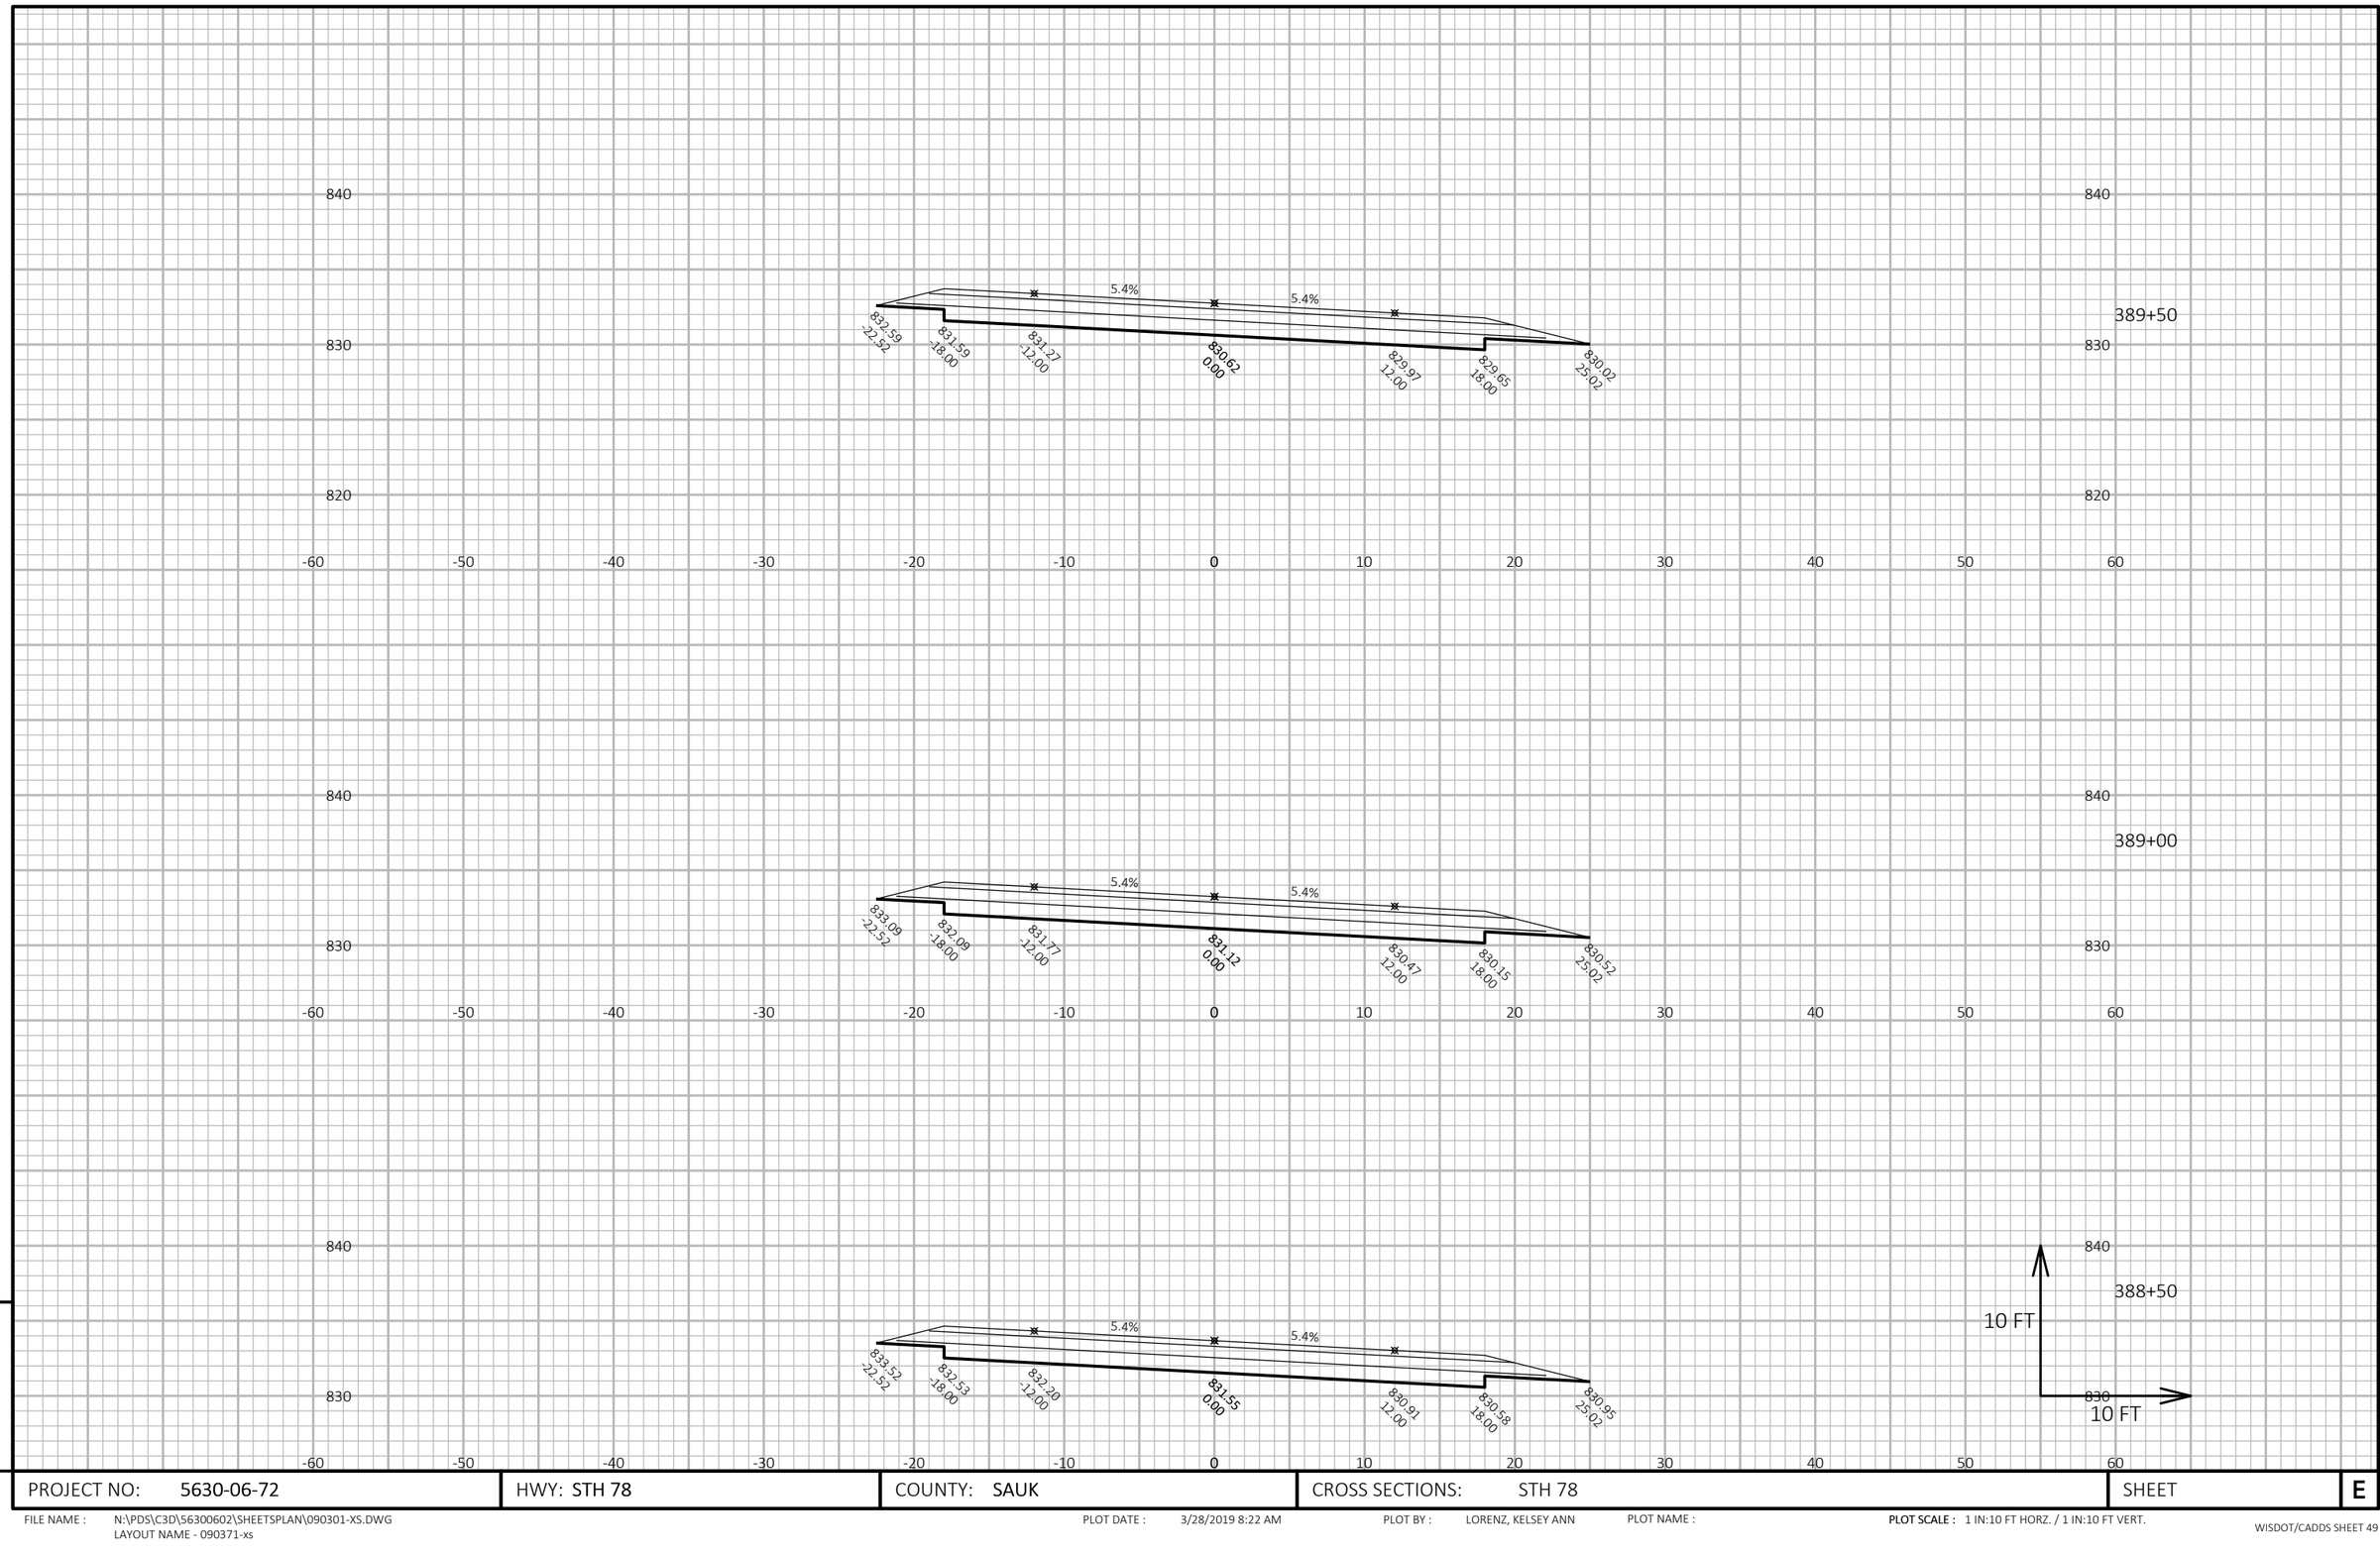

9

PROJECT NO: 5630-06-72	HWY: STH 78	COUNTY: SAUK	CROSS SECTIONS: STH 78	SHEET	E

9


FILE NAME : N:\PDS\C3D\56300602\SHEETSPLAN\090301-XS.DWG
LAYOUT NAME - 090371-xs

PLOT DATE : 3/28/2019 8:22 AM

PLOT BY : LORENZ, KELSEY ANN

PLOT NAME :

PLOT SCALE : 1 IN:10 FT HORZ. / 1 IN:10 FT VERT.

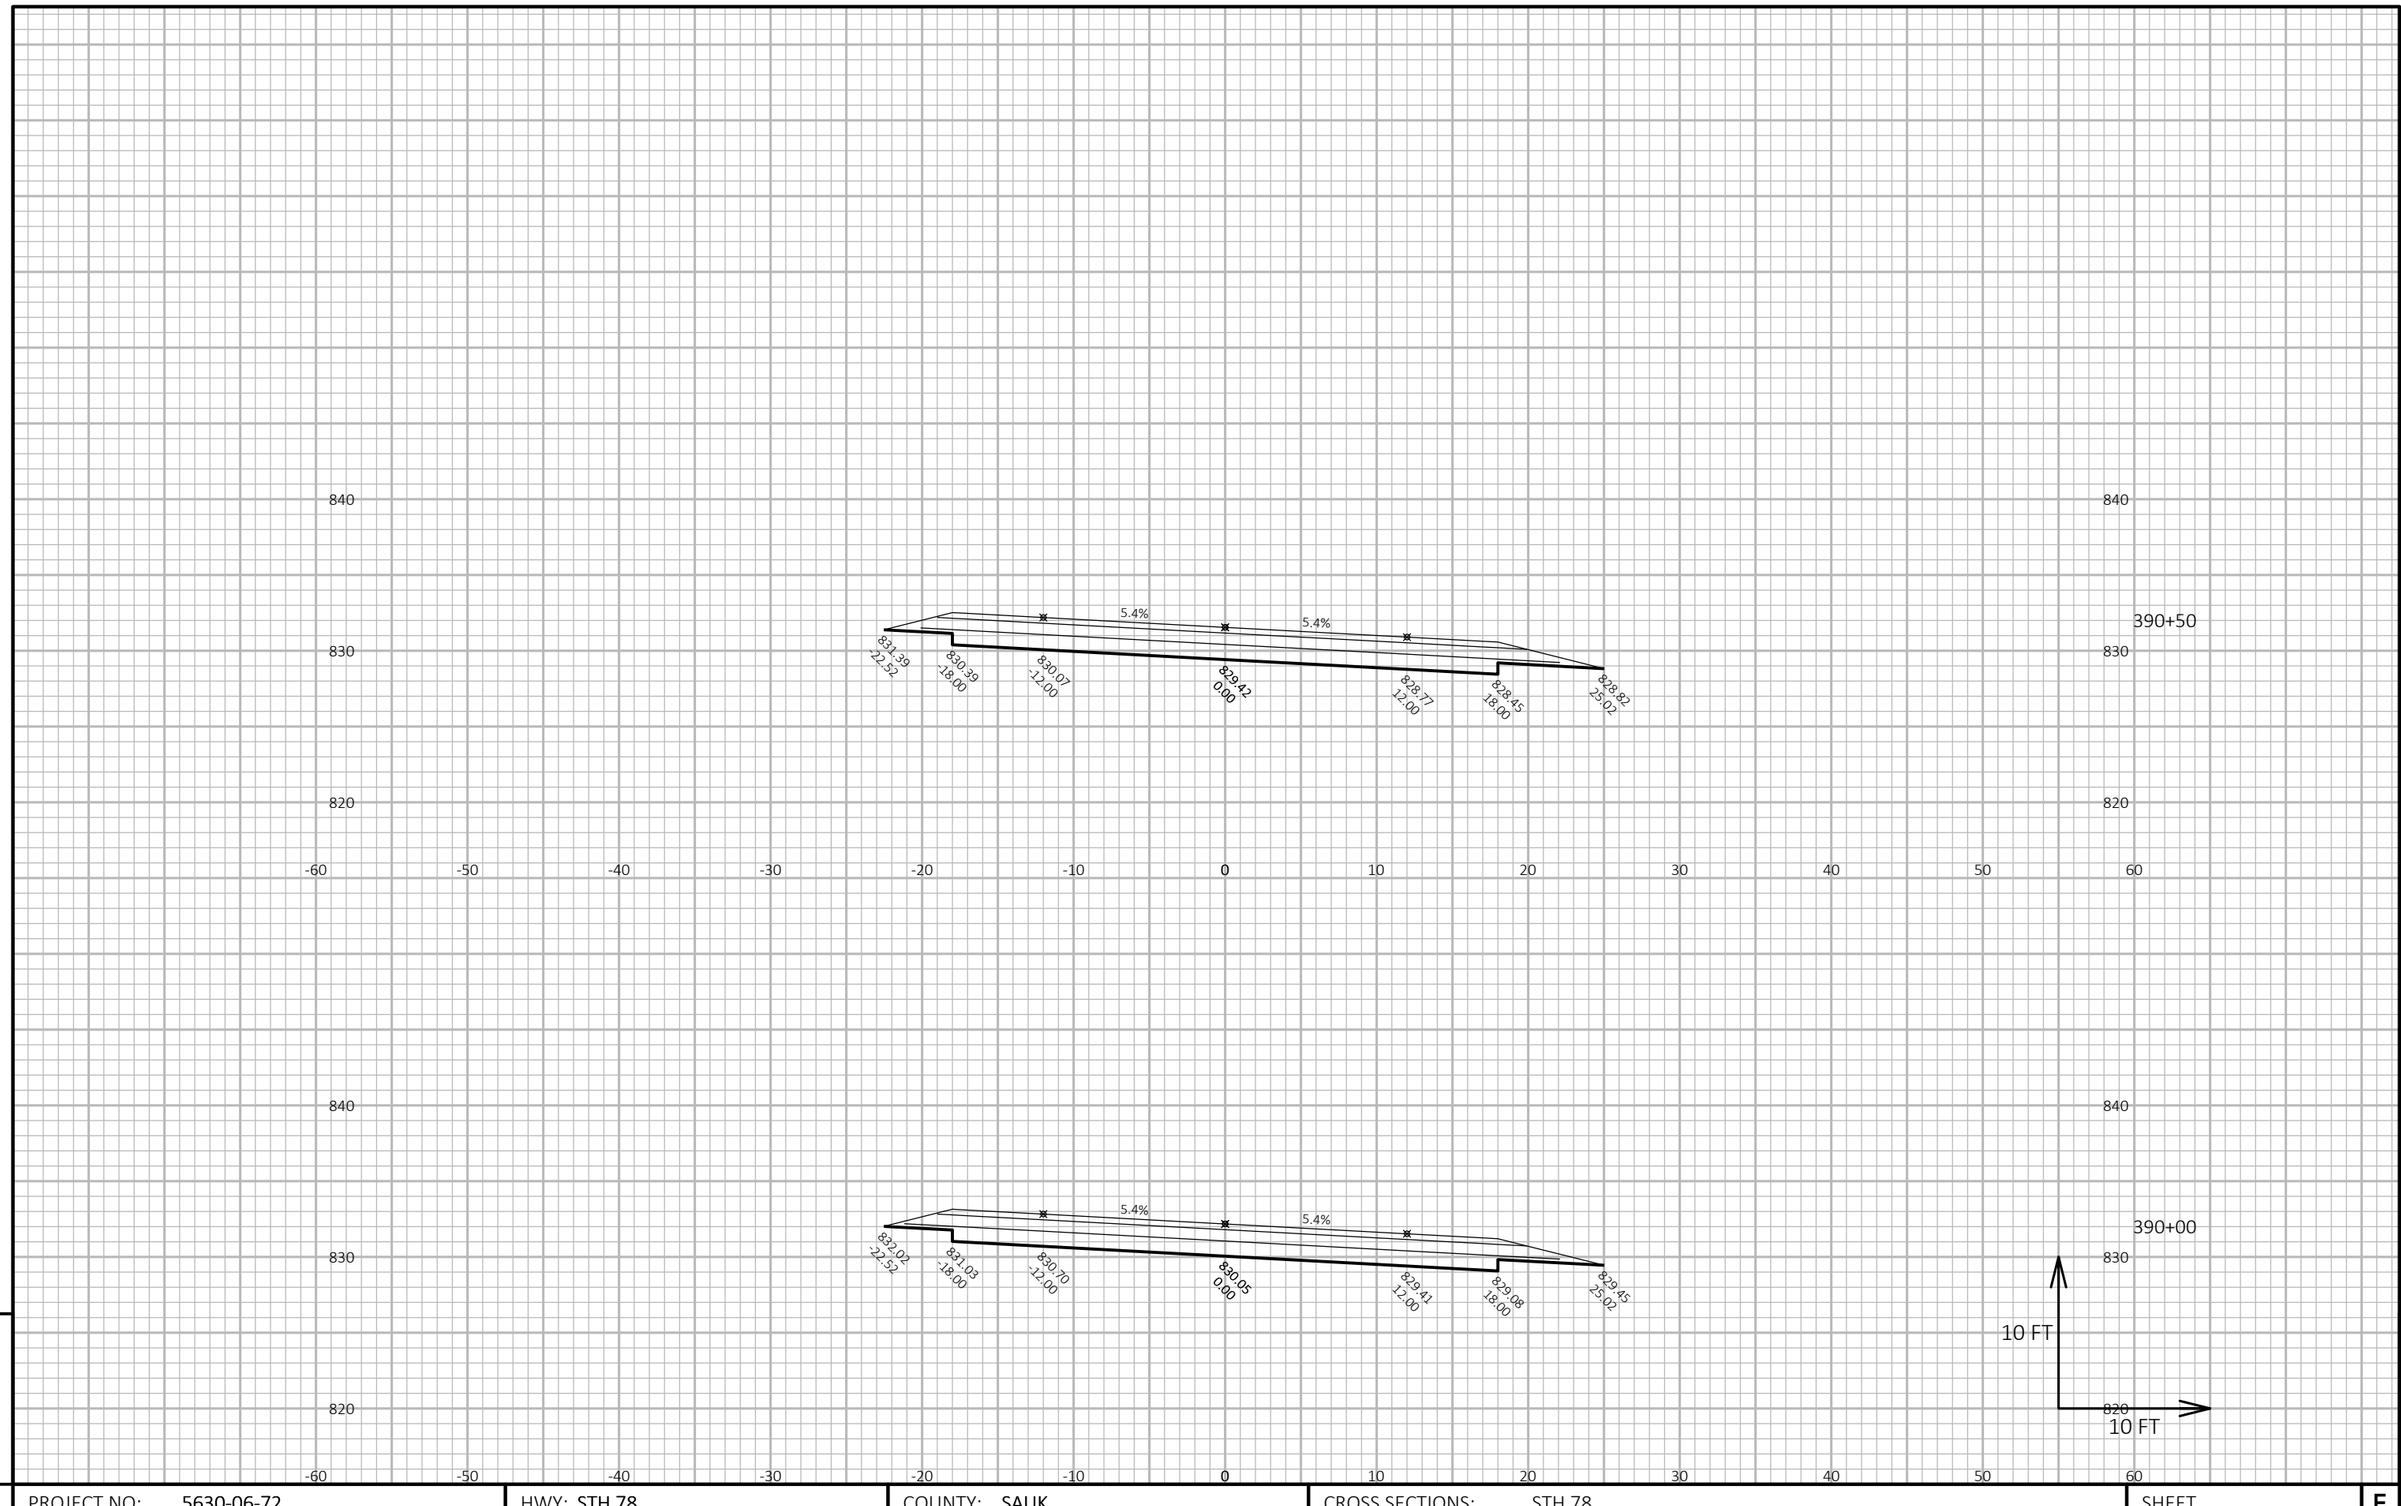

9

9

PROJECT NO: 5630-06-72	HWY: STH 78	COUNTY: SAUK	CROSS SECTIONS: STH 78	SHEET	E


FILE NAME : N:\PDS\C3D\56300602\SHEETSPLAN\090301-XS.DWG
LAYOUT NAME - 090372-xs

PLOT DATE : 3/28/2019 8:22 AM

PLOT BY : LORENZ, KELSEY ANN

PLOT NAME :

PLOT SCALE : 1 IN:10 FT HORZ. / 1 IN:10 FT VERT.

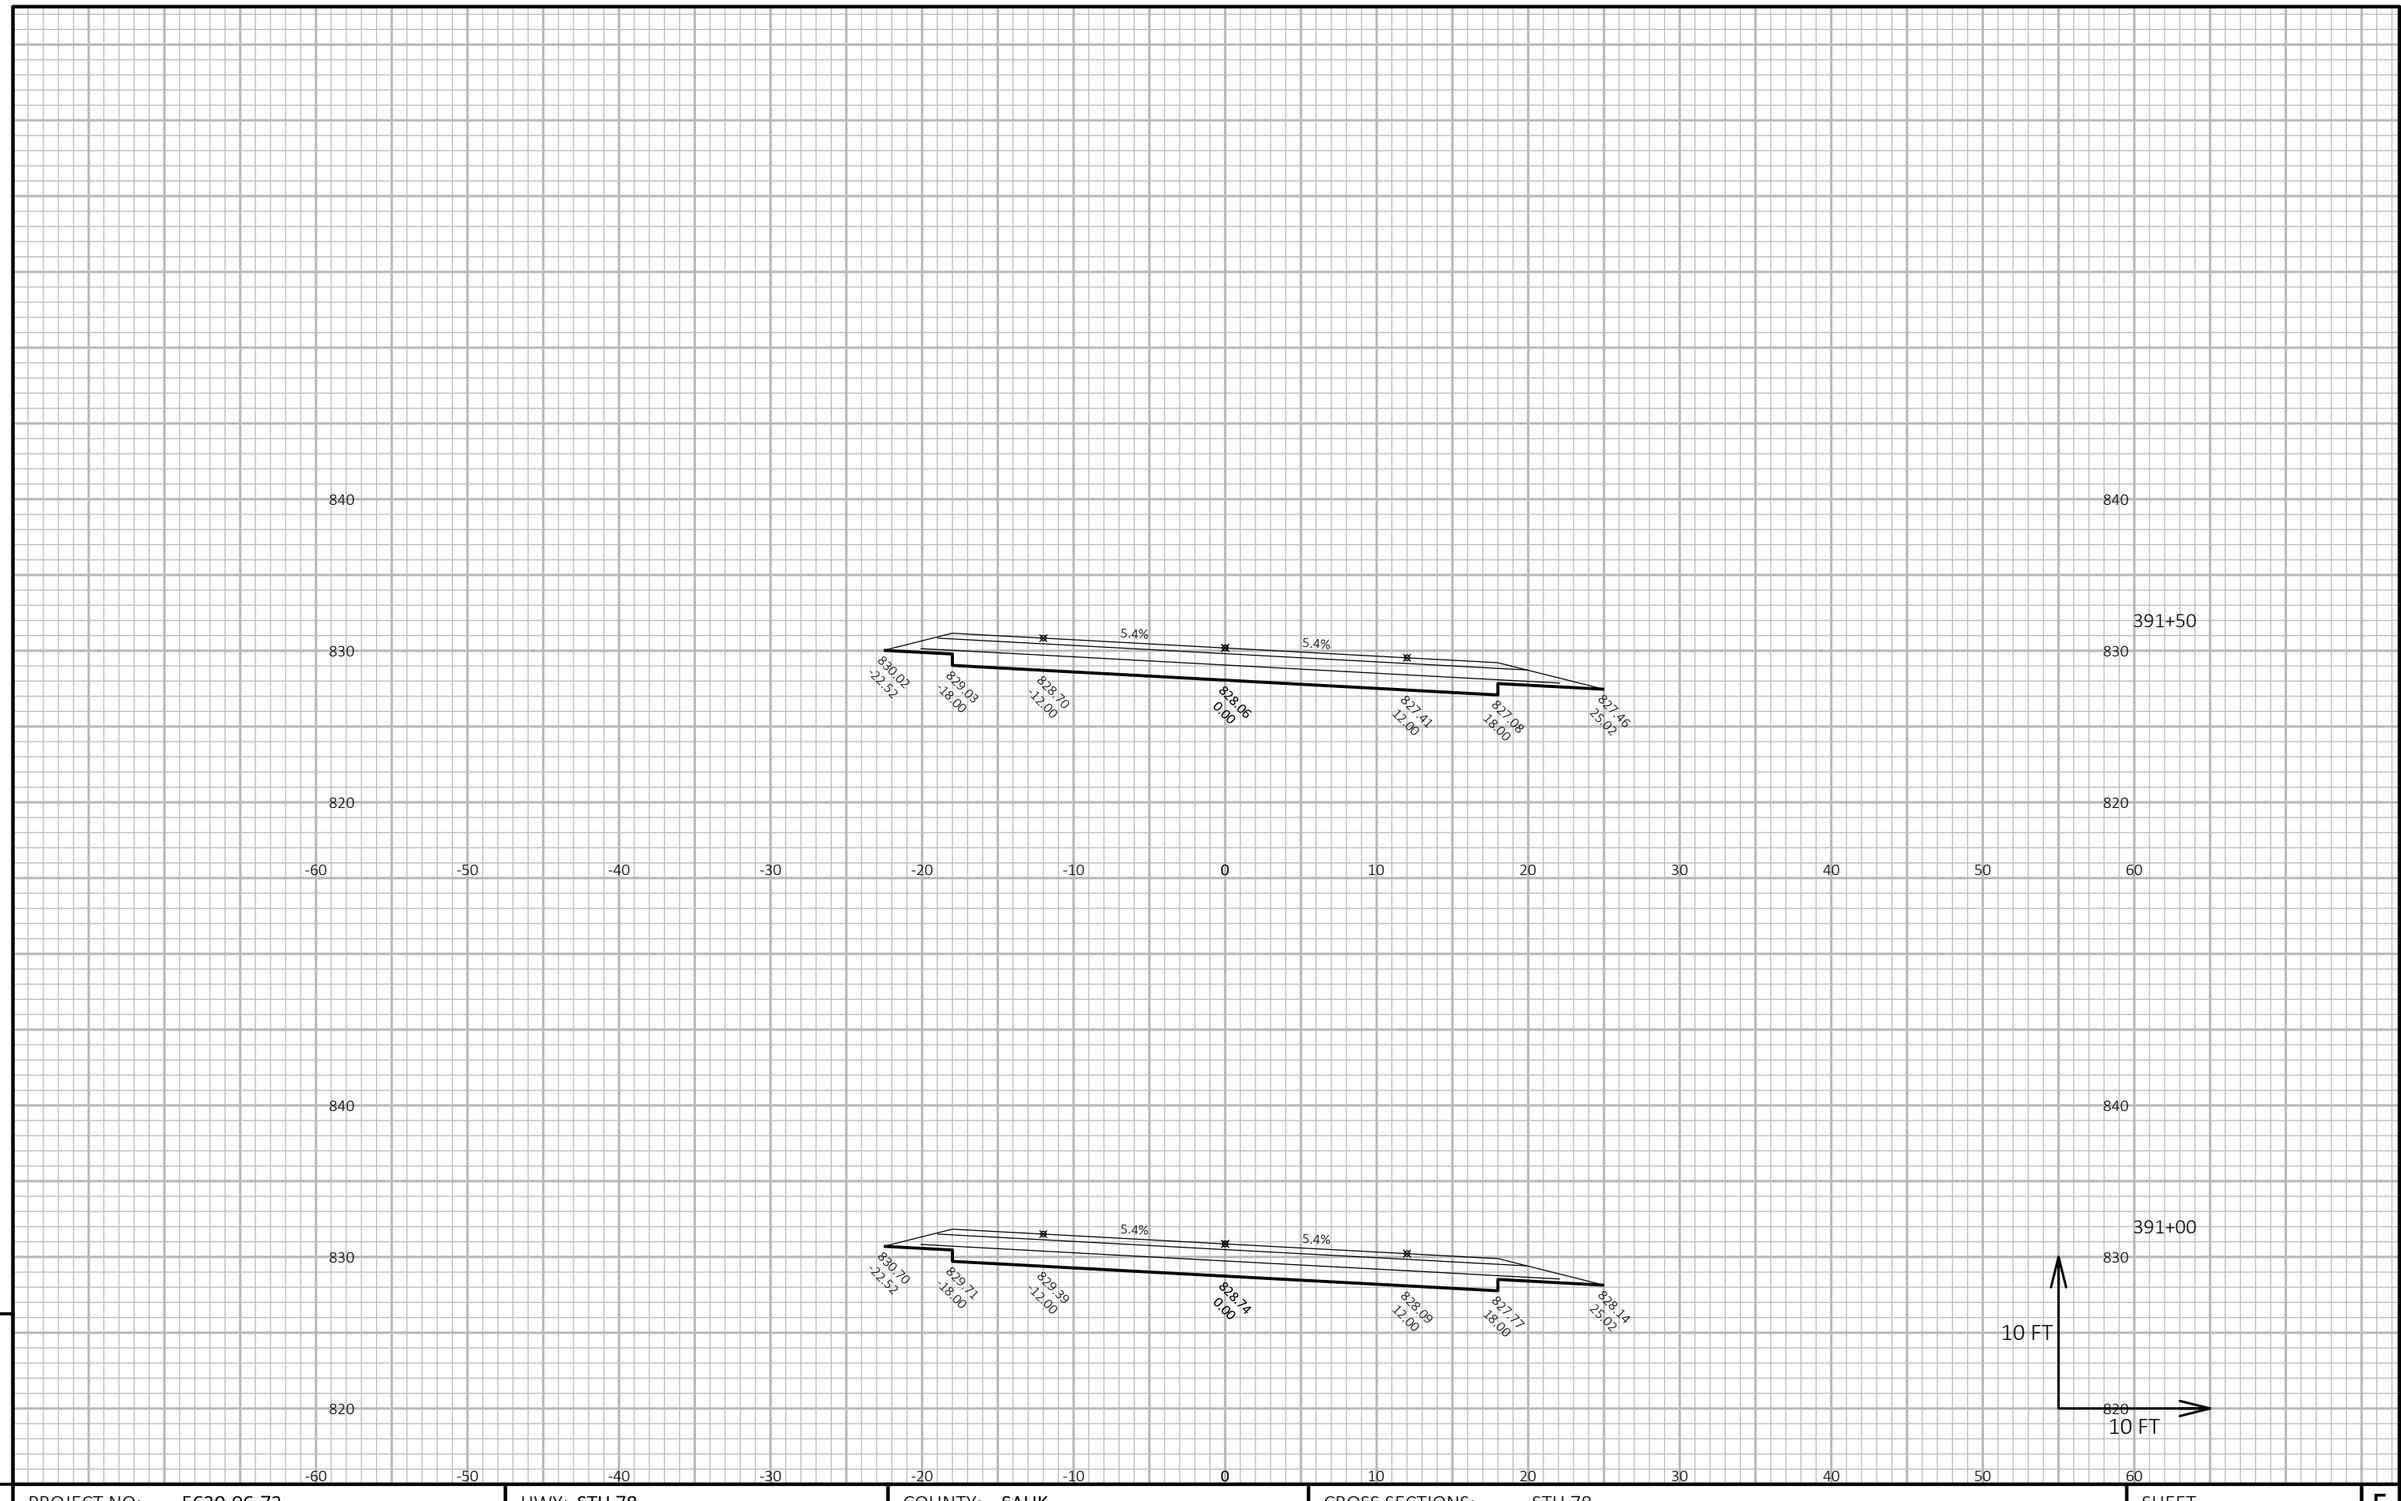

9

9

PROJECT NO: 5630-06-72	HWY: STH 78	COUNTY: SAUK	CROSS SECTIONS: STH 78	SHEET	E


FILE NAME : N:\PDS\C3D\56300602\SHEETSPLAN\090301-XS.DWG
LAYOUT NAME - 090373-xs

PLOT DATE : 3/28/2019 8:22 AM

PLOT BY : LORENZ, KELSEY ANN

PLOT NAME :

PLOT SCALE : 1 IN:10 FT HORZ. / 1 IN:10 FT VERT.

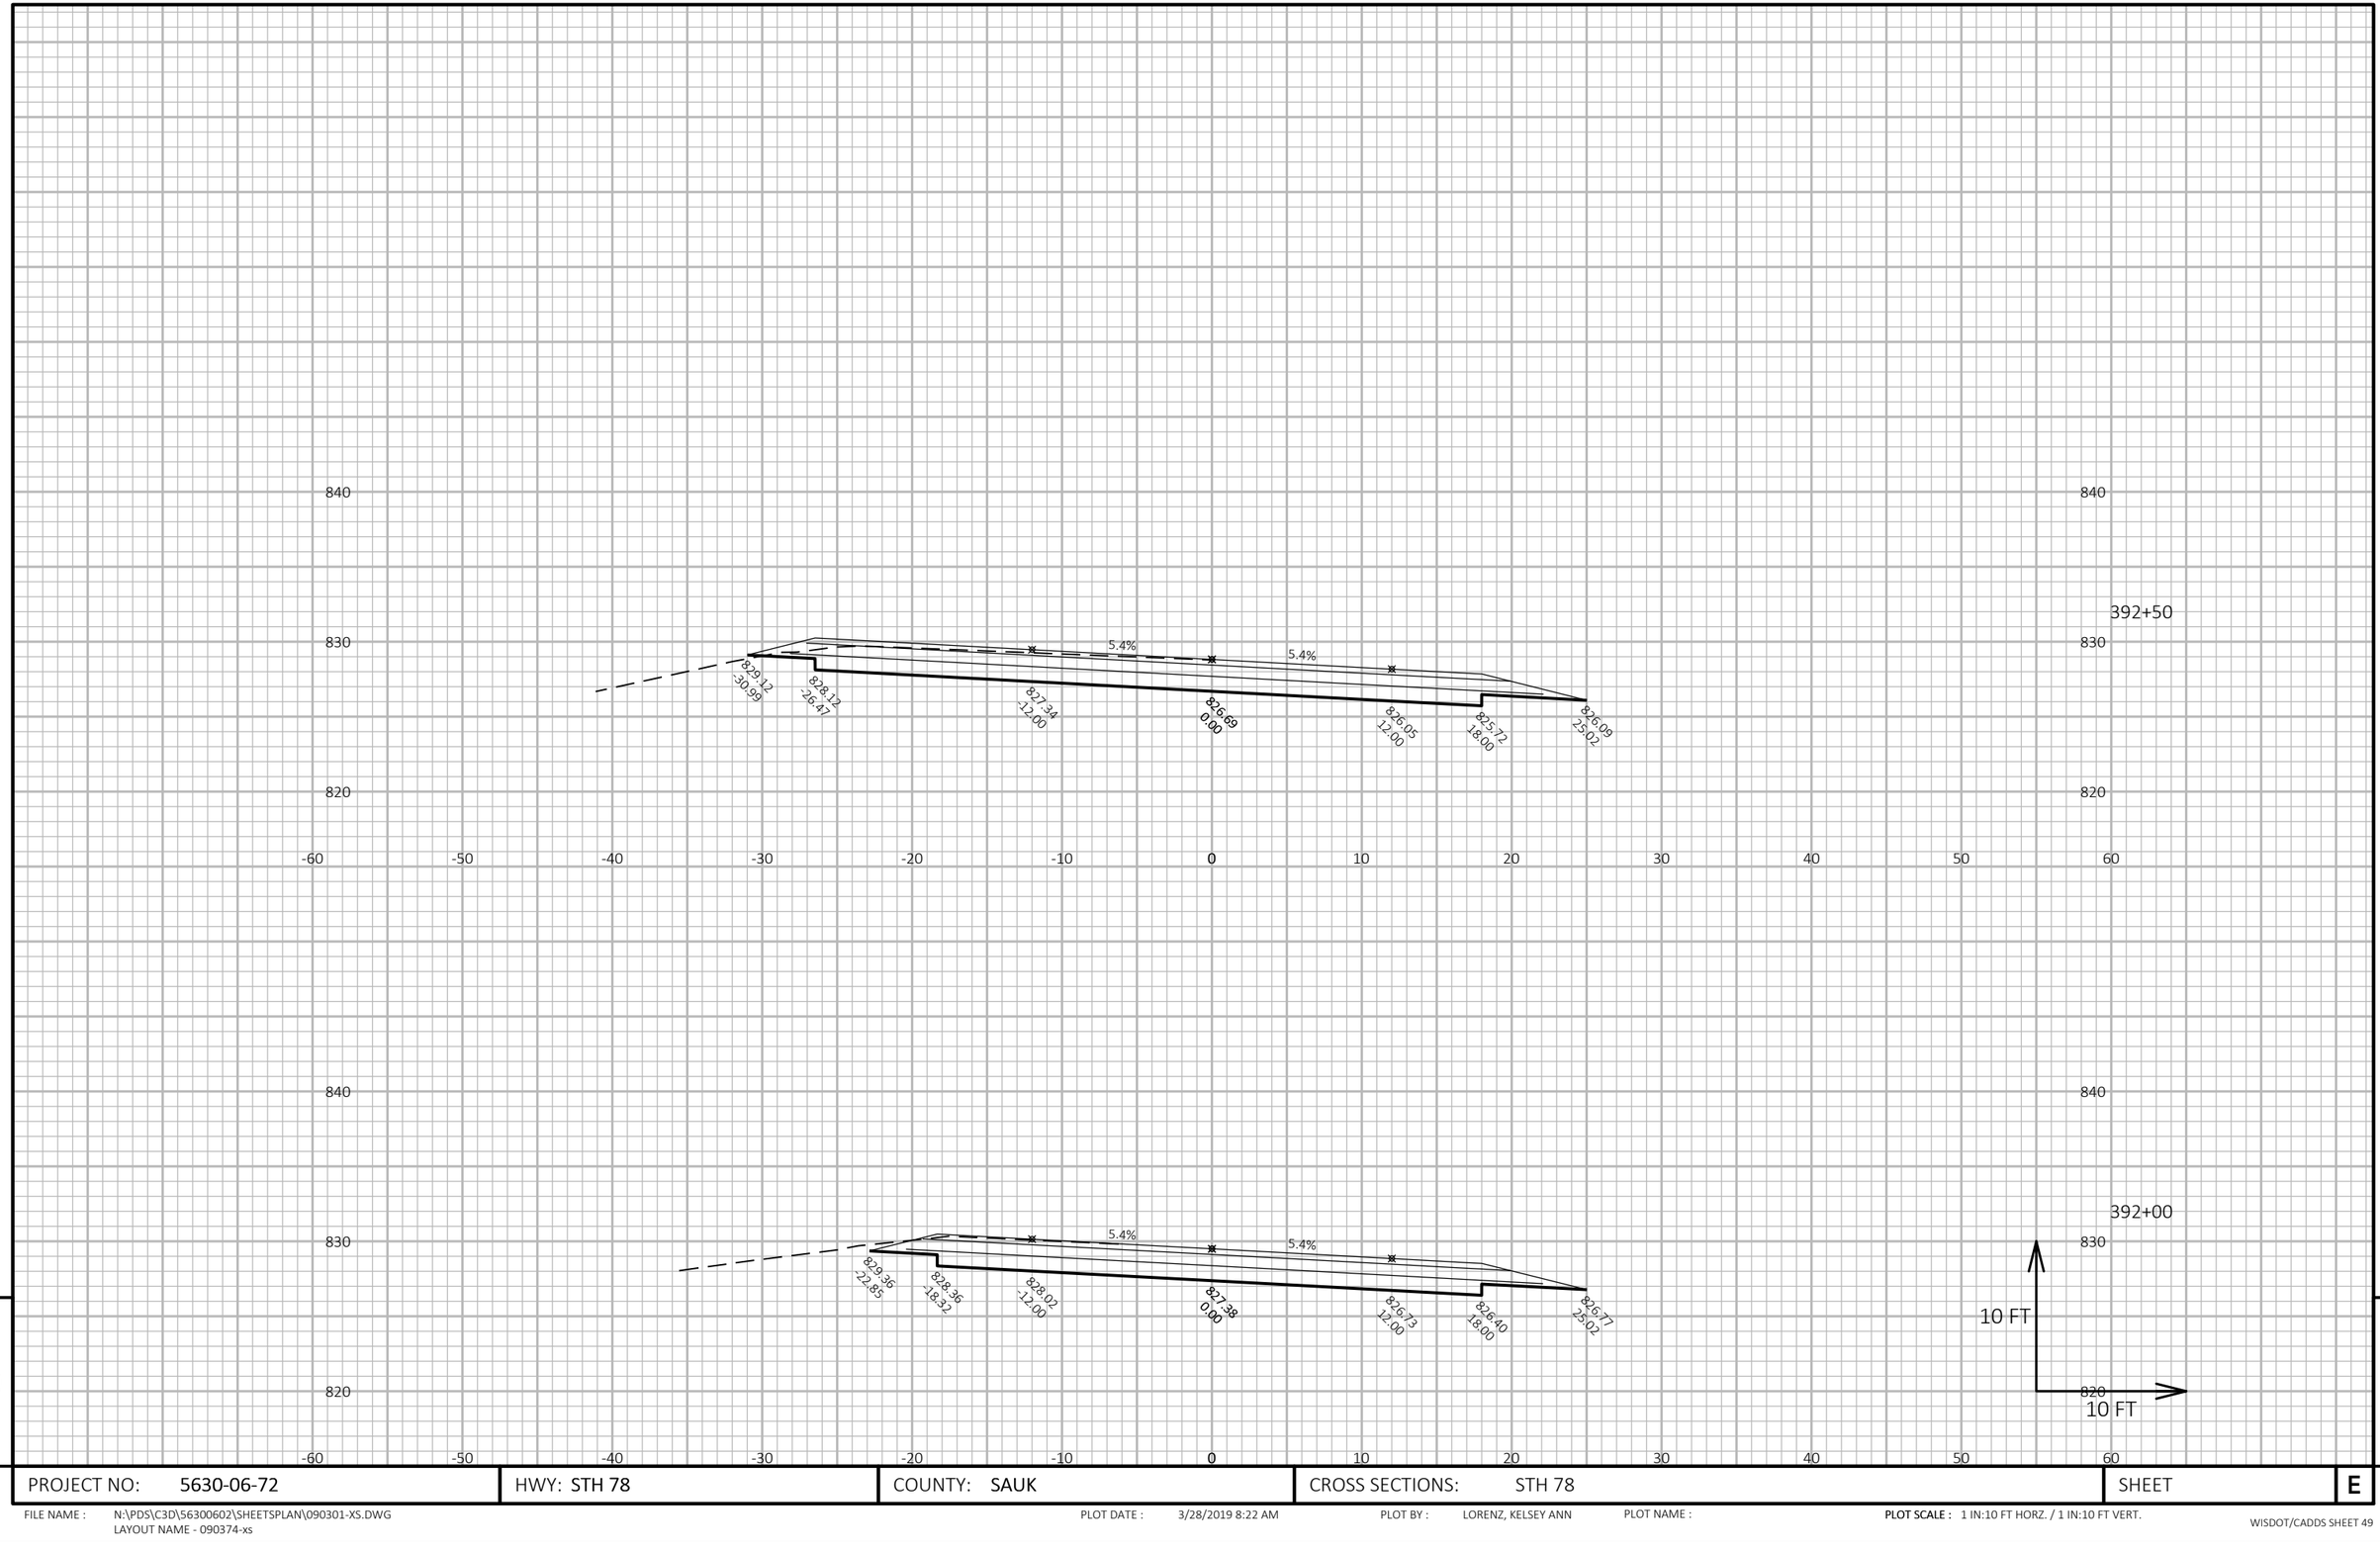

9

9

PROJECT NO: 5630-06-72	HWY: STH 78	COUNTY: SAUK	CROSS SECTIONS: STH 78	SHEET	E


FILE NAME : N:\PDS\C3D\56300602\SHEETSPLAN\090301-XS.DWG
LAYOUT NAME - 090374-xs

PLOT DATE : 3/28/2019 8:22 AM

PLOT BY : LORENZ, KELSEY ANN

PLOT NAME :

PLOT SCALE : 1 IN:10 FT HORZ. / 1 IN:10 FT VERT.

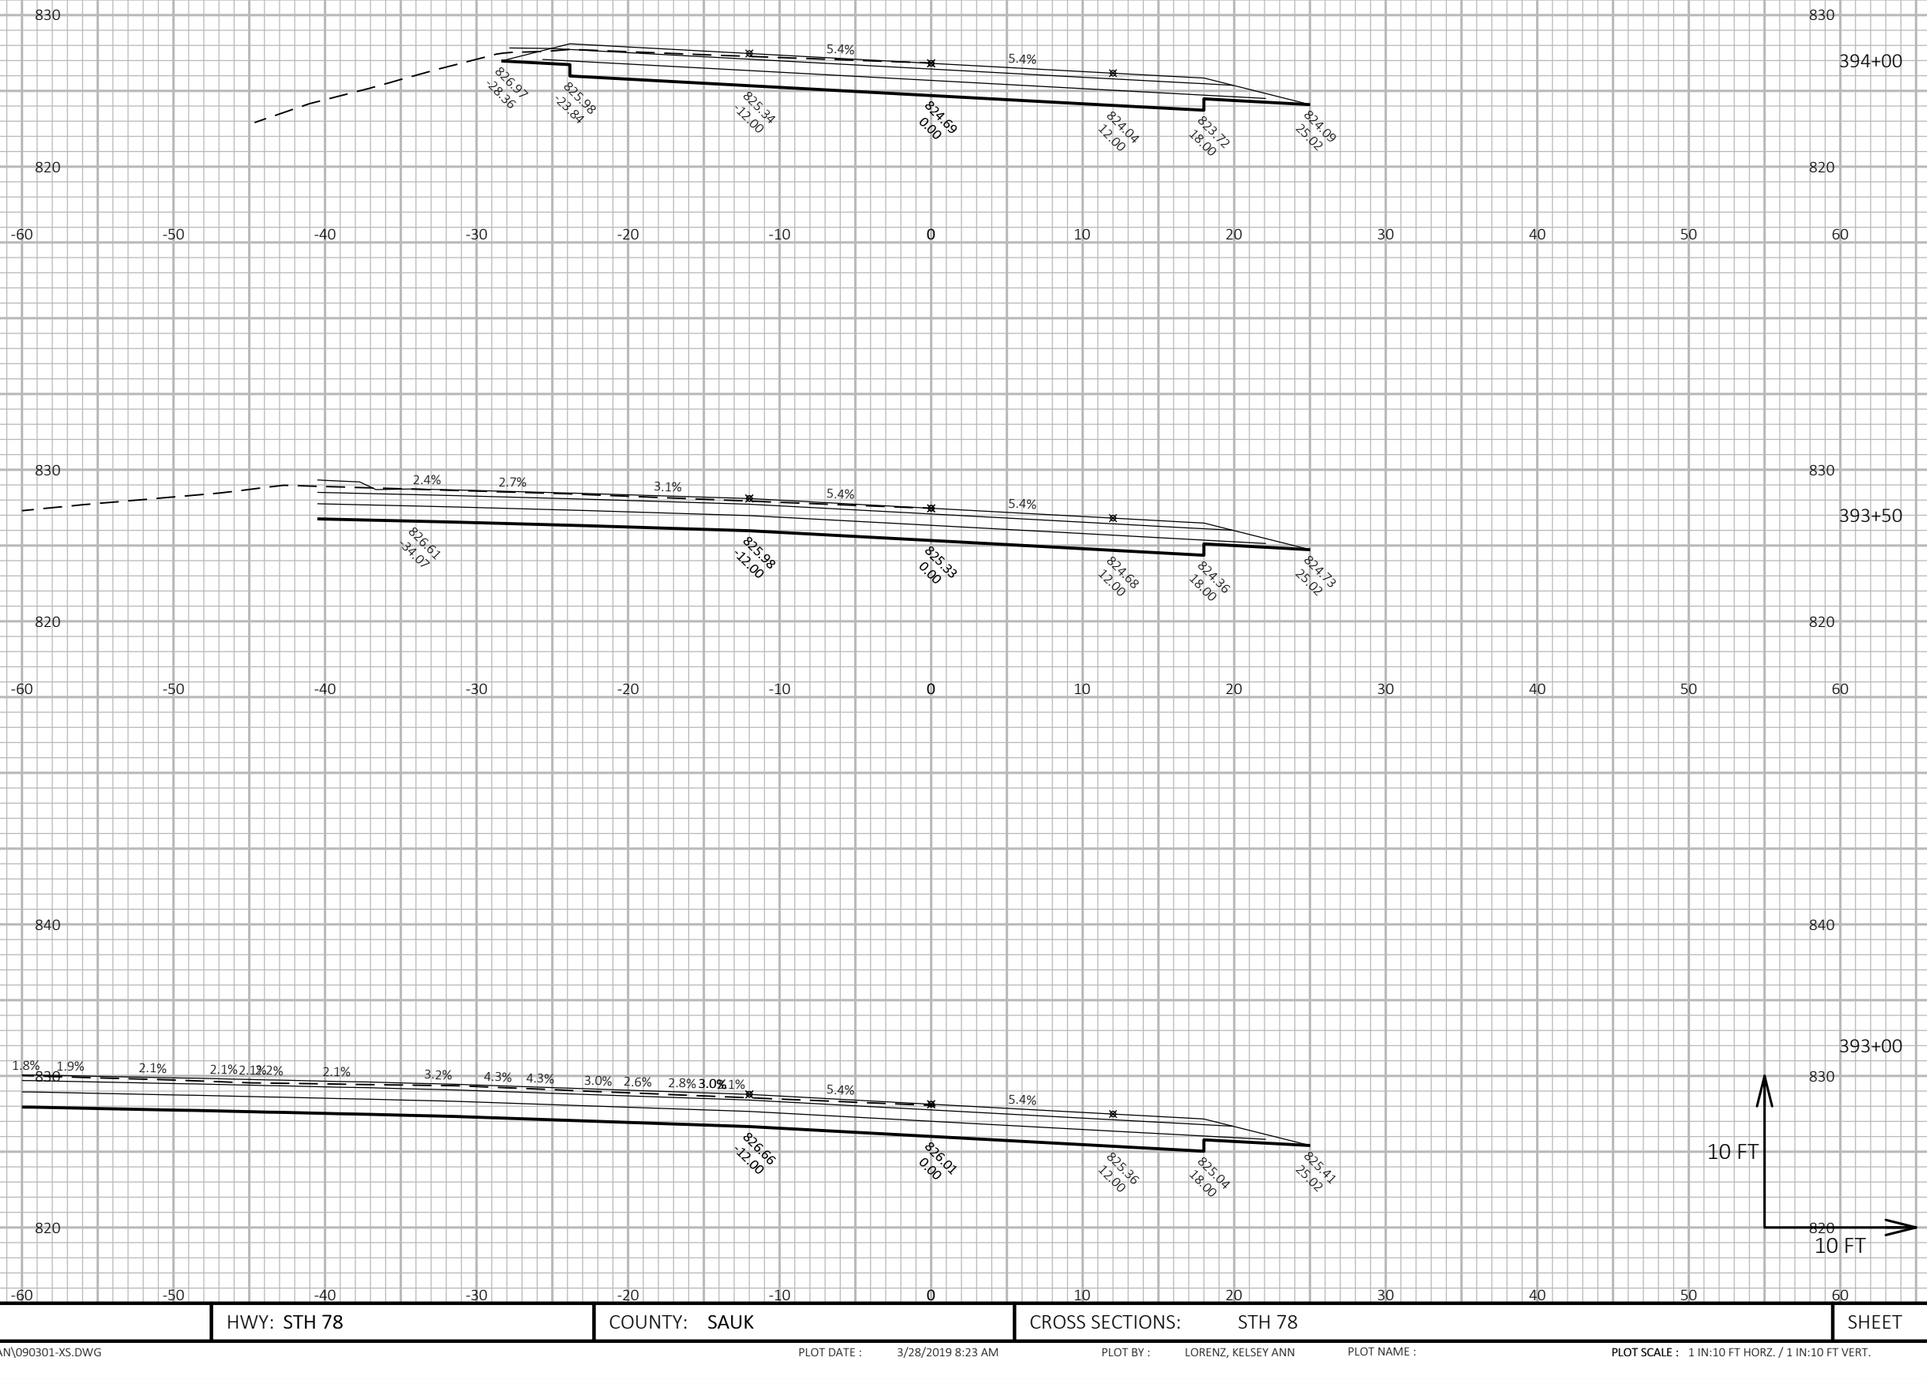

9

9

PROJECT NO: 5630-06-72	HWY: STH 78	COUNTY: SAUK	CROSS SECTIONS: STH 78	SHEET	E


FILE NAME : N:\PDS\C3D\56300602\SHEETSPLAN\090301-XS.DWG
LAYOUT NAME - 090375-xs

PLOT DATE : 3/28/2019 8:23 AM


PLOT BY : LORENZ, KELSEY ANN

PLOT NAME :


PLOT SCALE : 1 IN:10 FT HORZ. / 1 IN:10 FT VERT.

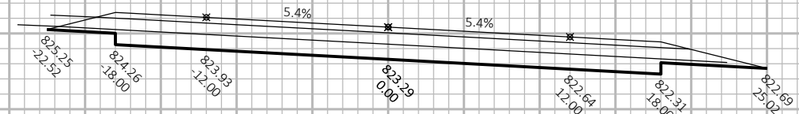


395+50

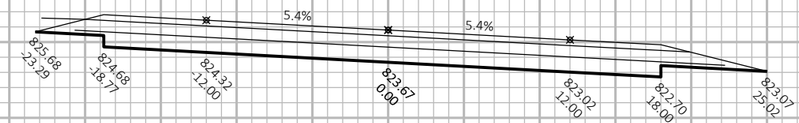

395+00

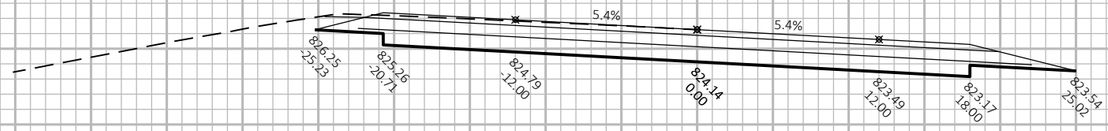

394+50

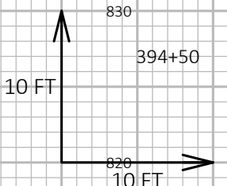

9

9

PROJECT NO: 5630-06-72	HWY: STH 78	COUNTY: SAUK	CROSS SECTIONS: STH 78	SHEET	E


FILE NAME : N:\PDS\C3D\56300602\SHEETSPLAN\090301-XS.DWG
LAYOUT NAME - 090376-xs

PLOT DATE : 3/28/2019 8:23 AM


PLOT BY : LORENZ, KELSEY ANN

PLOT NAME :


PLOT SCALE : 1 IN:10 FT HORZ. / 1 IN:10 FT VERT.

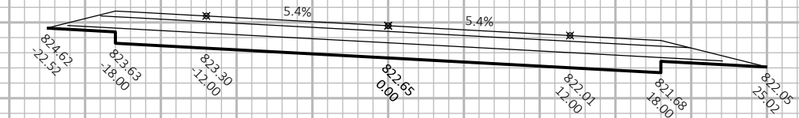


397+00

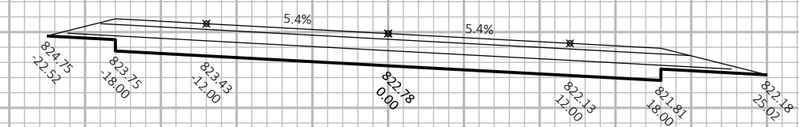

396+50

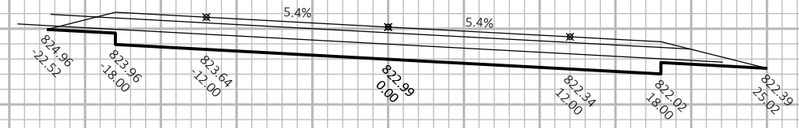

396+00

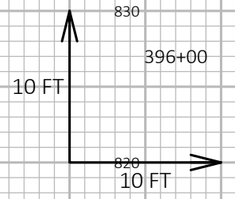

9

9

PROJECT NO: 5630-06-72	HWY: STH 78	COUNTY: SAUK	CROSS SECTIONS: STH 78	SHEET	E


FILE NAME : N:\PDS\C3D\56300602\SHEETSPLAN\090301-XS.DWG
LAYOUT NAME - 090377-xs

PLOT DATE : 3/28/2019 8:23 AM


PLOT BY : LORENZ, KELSEY ANN

PLOT NAME :


PLOT SCALE : 1 IN:10 FT HORZ. / 1 IN:10 FT VERT.

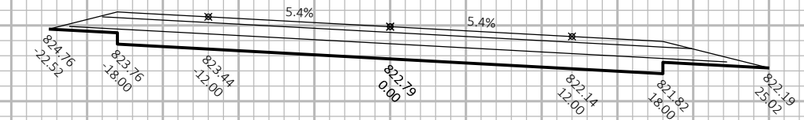

398+50

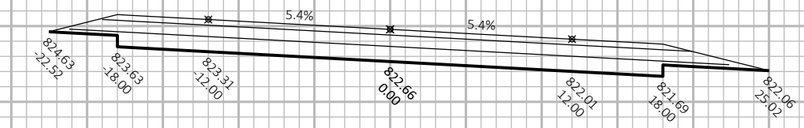

398+00

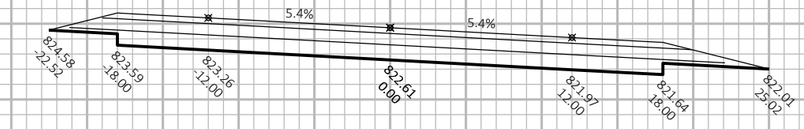

397+50



9

9

PROJECT NO: 5630-06-72	HWY: STH 78	COUNTY: SAUK	CROSS SECTIONS: STH 78	SHEET	E


FILE NAME : N:\PDS\C3D\56300602\SHEETSPLAN\090301-XS.DWG
LAYOUT NAME - 090378-xs

PLOT DATE : 3/28/2019 8:23 AM

PLOT BY : LORENZ, KELSEY ANN

PLOT NAME :

PLOT SCALE : 1 IN:10 FT HORZ. / 1 IN:10 FT VERT.

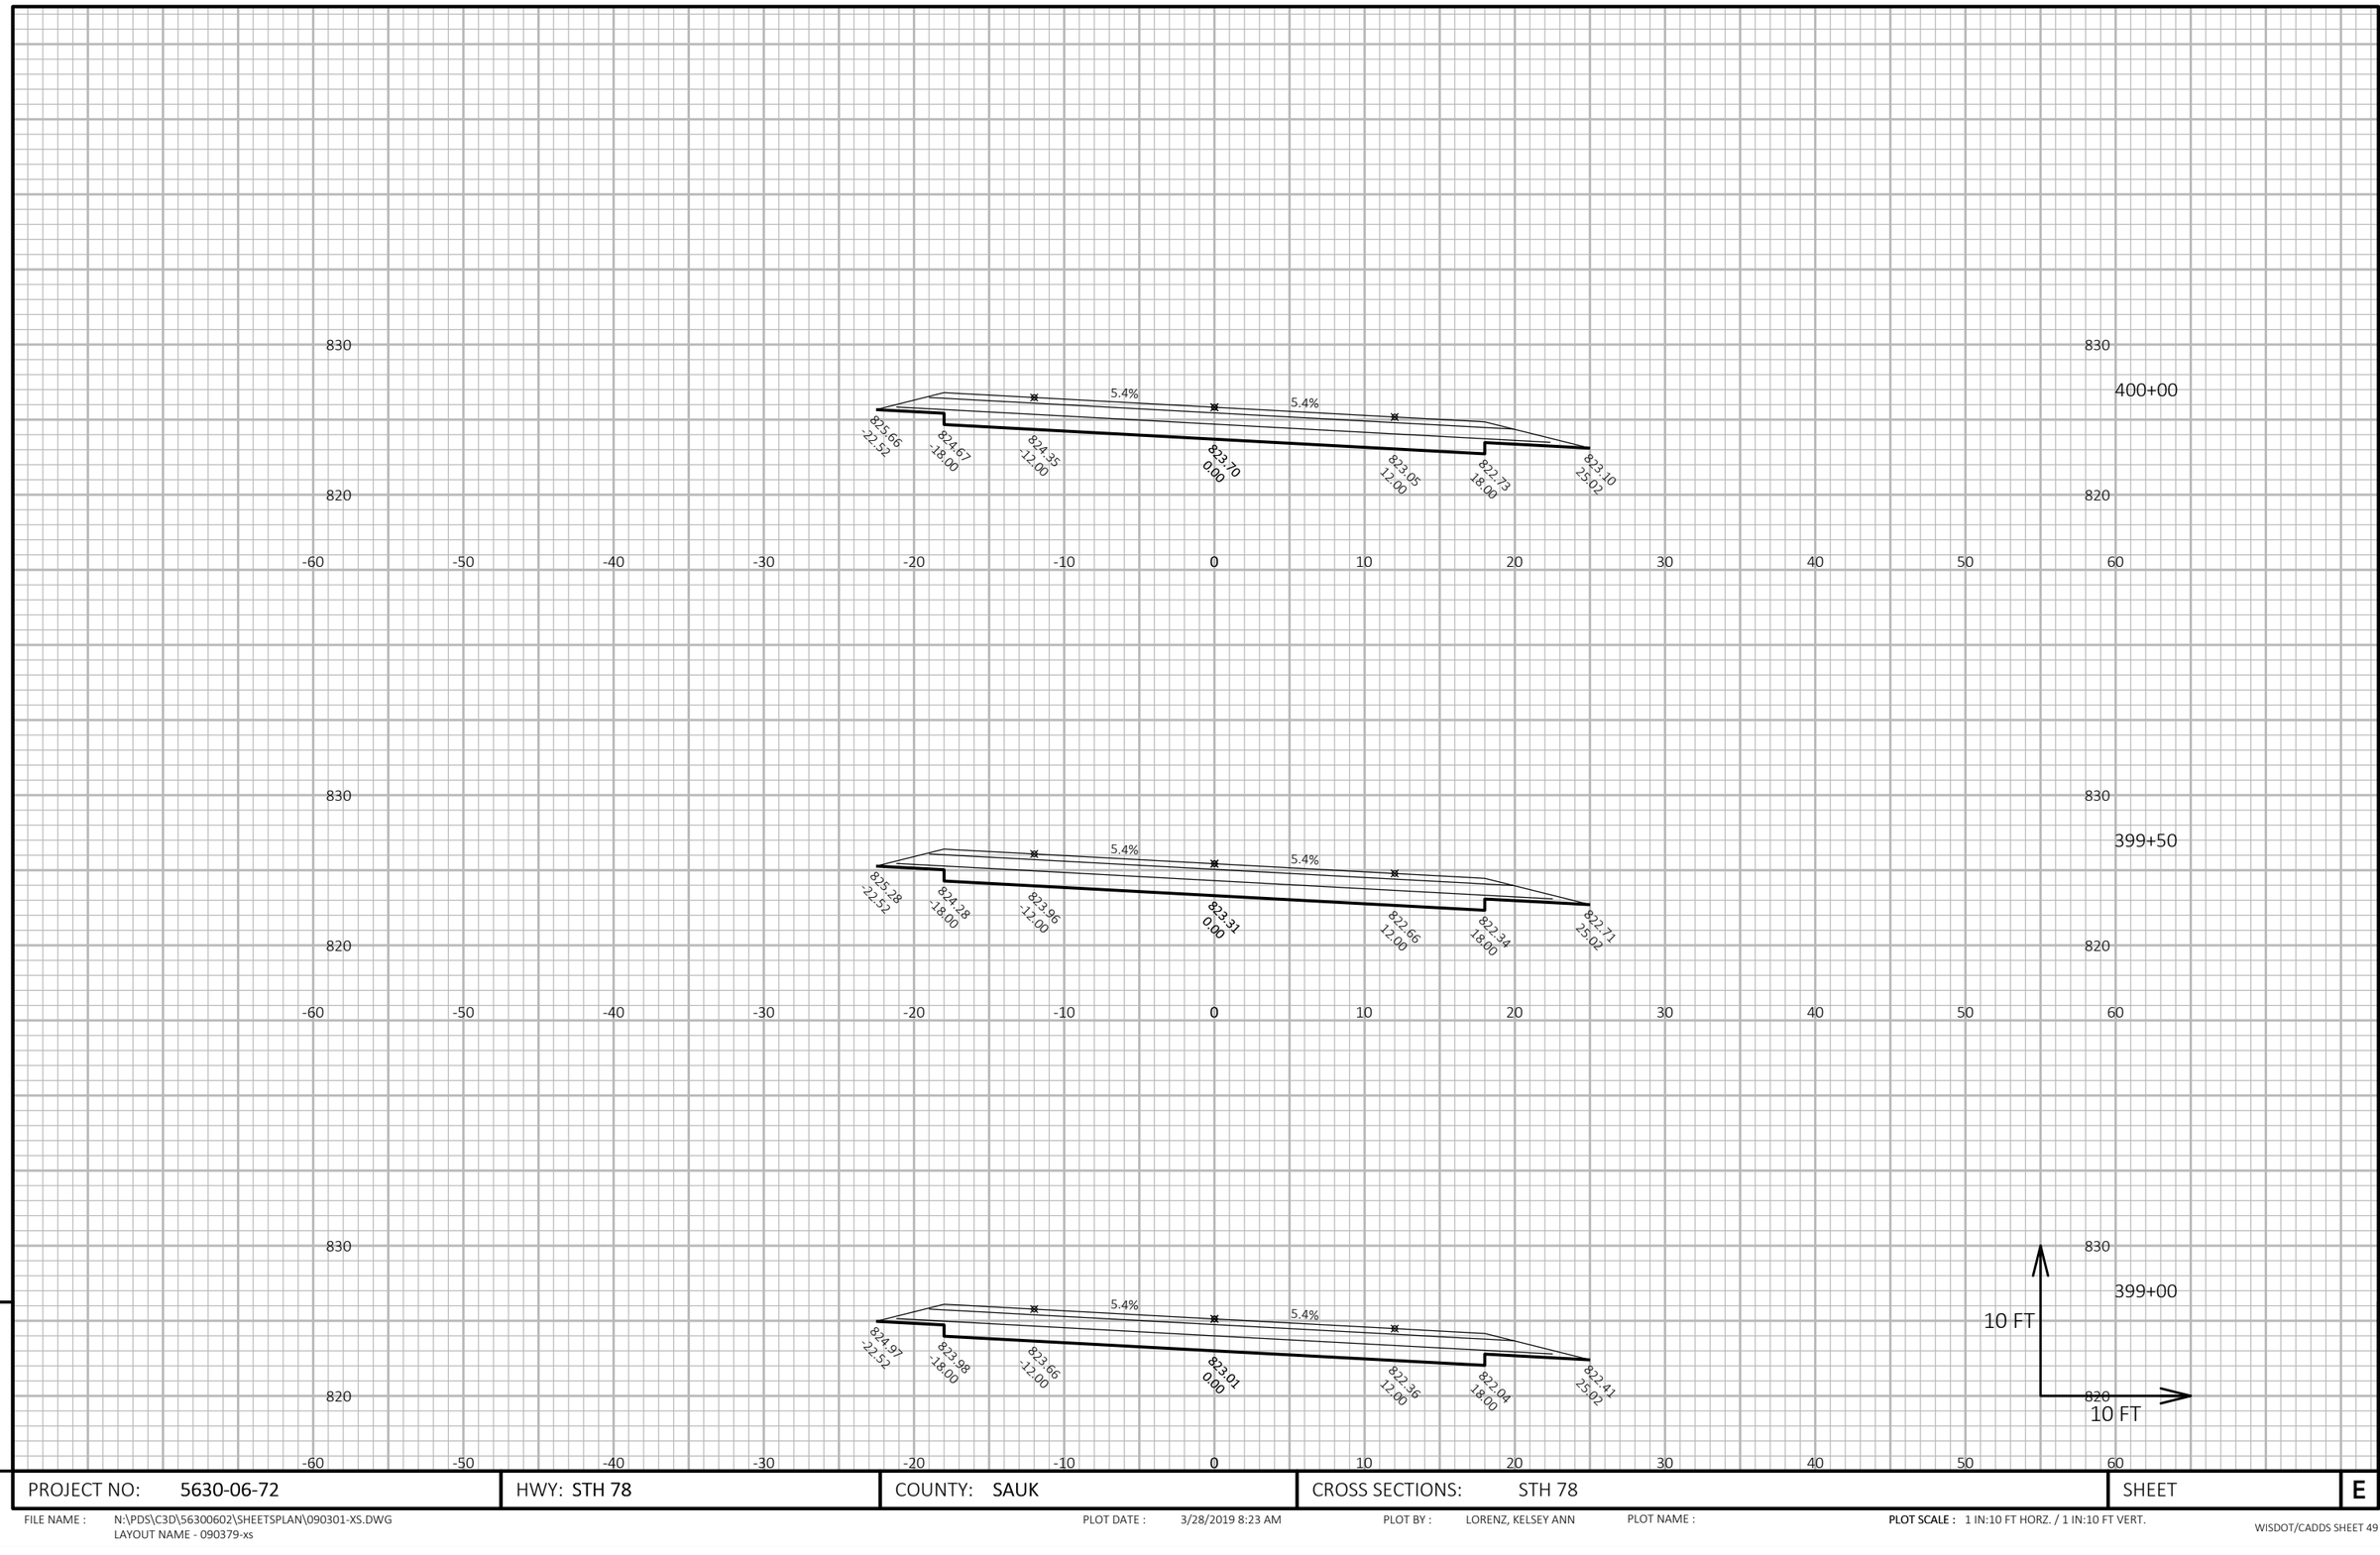

9

9

PROJECT NO: 5630-06-72	HWY: STH 78	COUNTY: SAUK	CROSS SECTIONS: STH 78	SHEET	E


FILE NAME : N:\PDS\C3D\56300602\SHEETSPLAN\090301-XS.DWG
LAYOUT NAME - 090379-xs

PLOT DATE : 3/28/2019 8:23 AM

PLOT BY : LORENZ, KELSEY ANN

PLOT NAME :

PLOT SCALE : 1 IN:10 FT HORZ. / 1 IN:10 FT VERT.

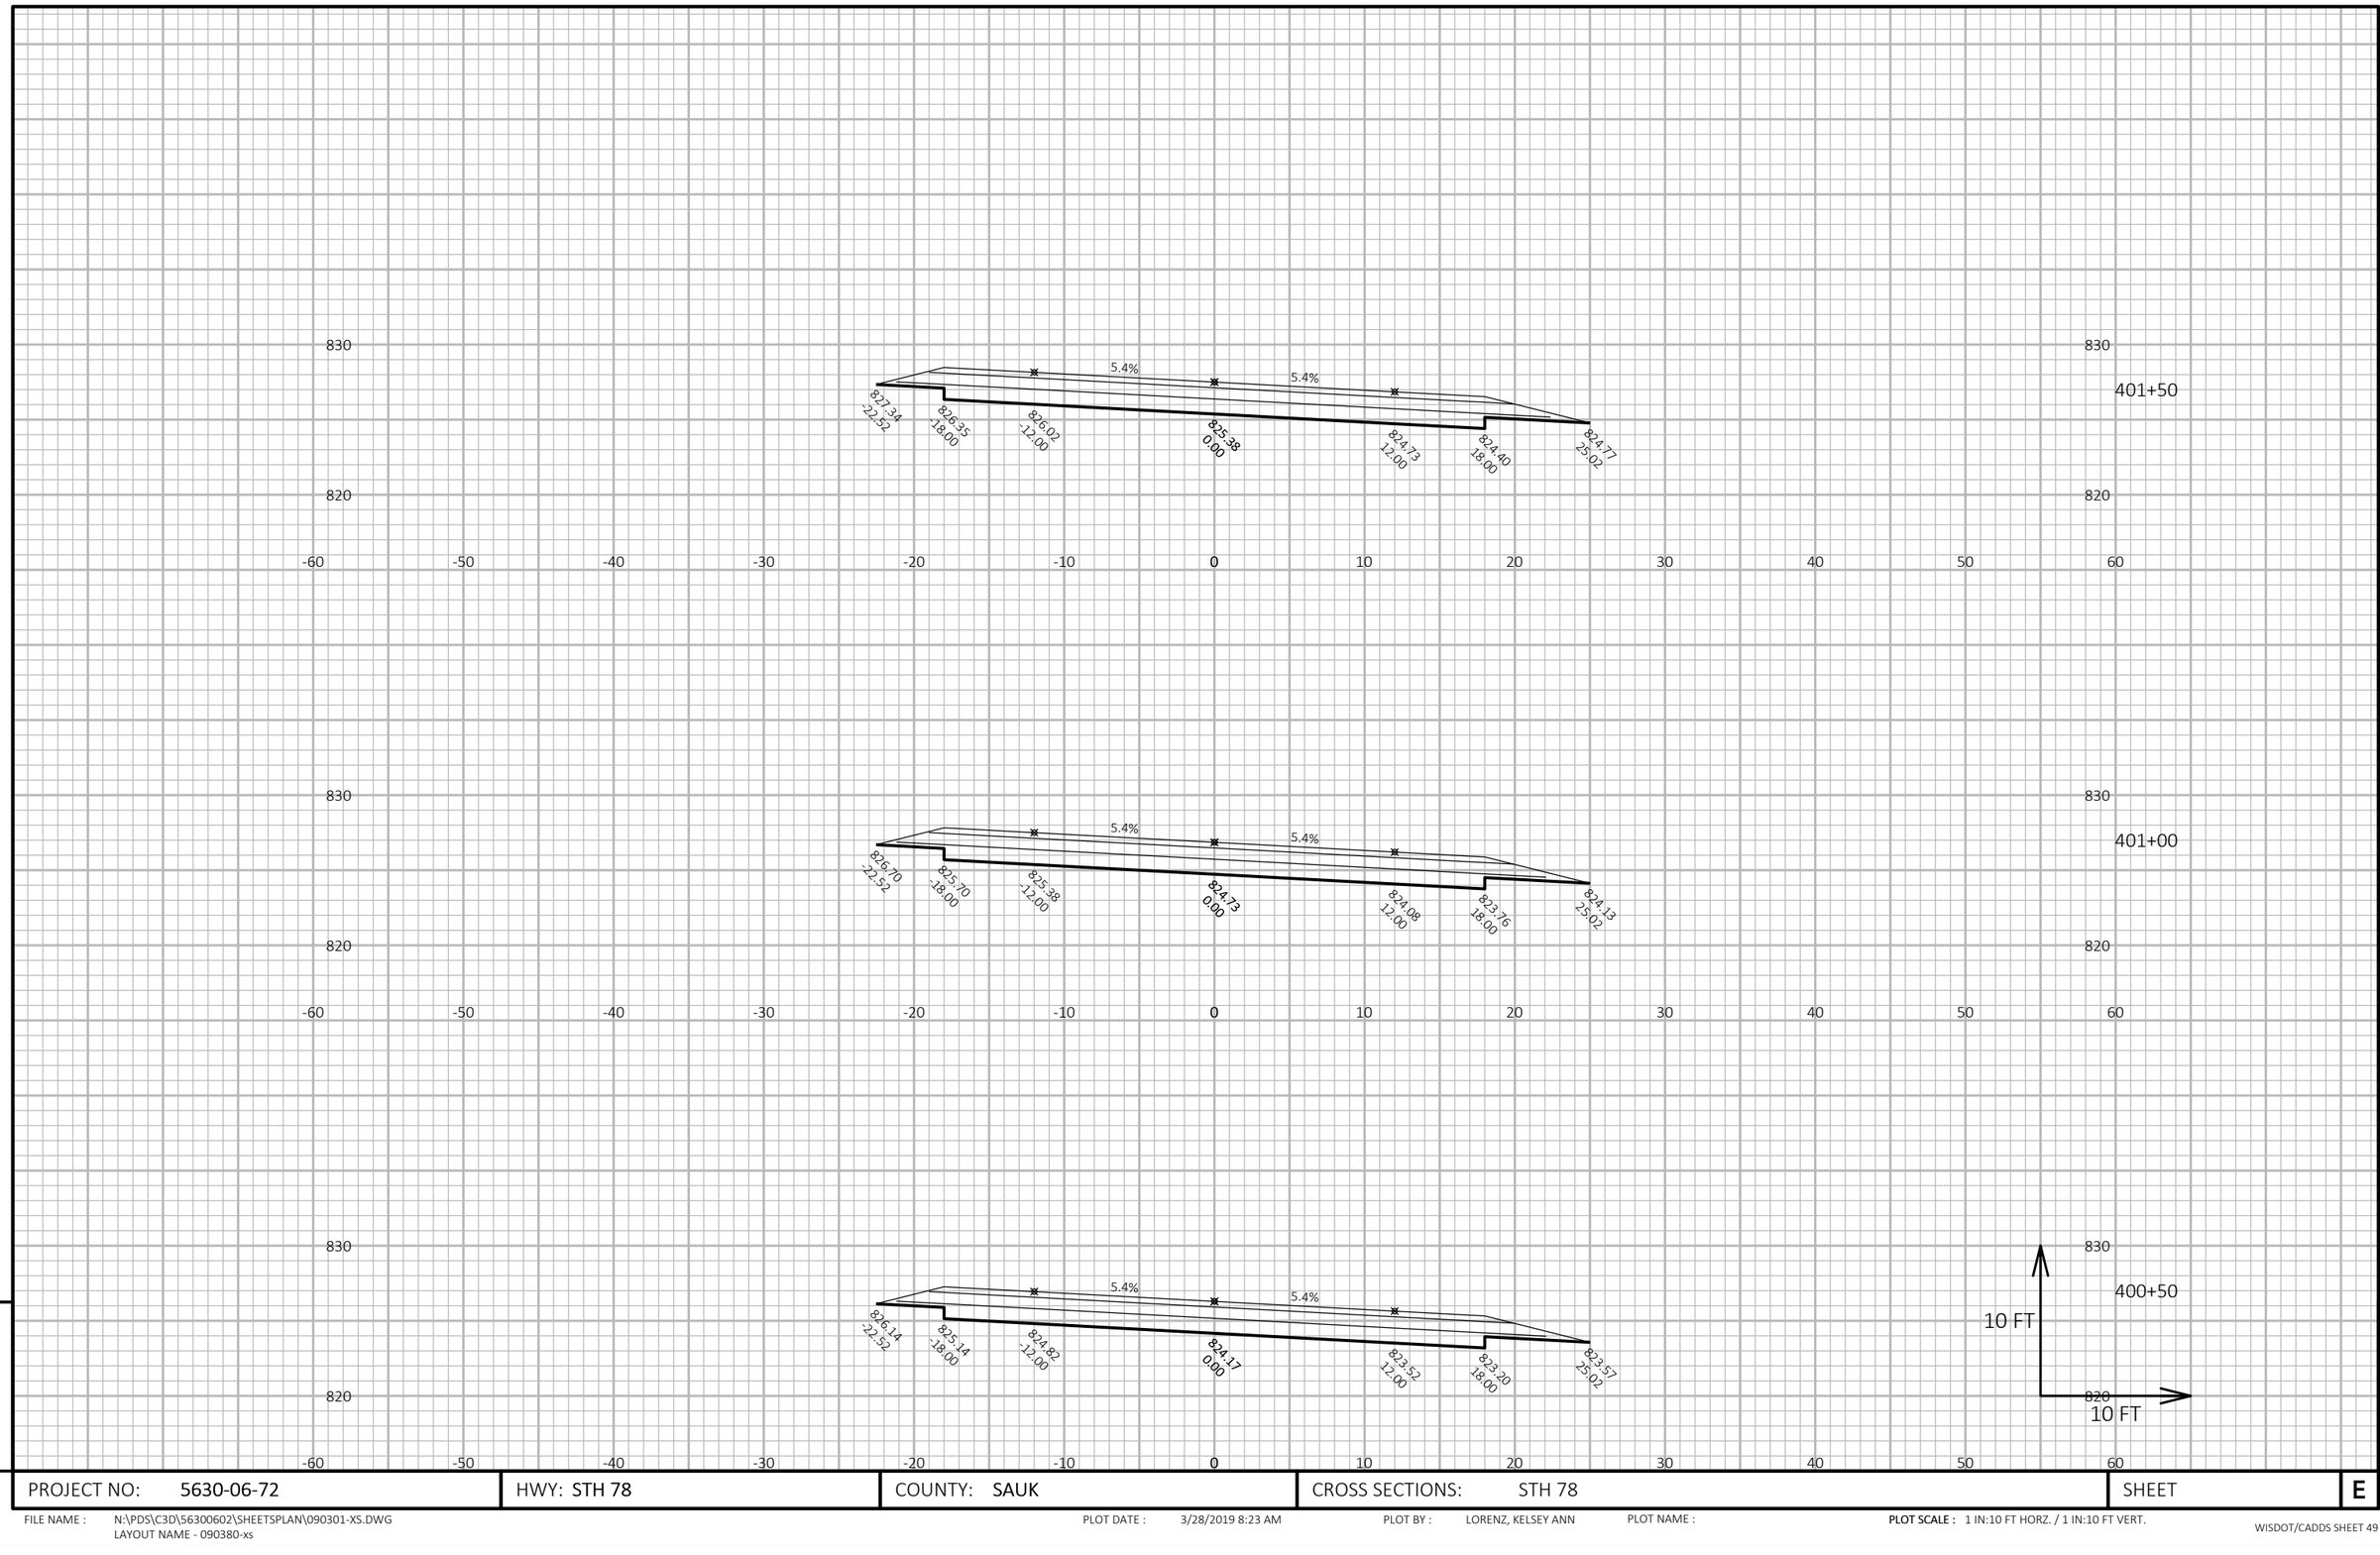

9

9

PROJECT NO: 5630-06-72	HWY: STH 78	COUNTY: SAUK	CROSS SECTIONS: STH 78	SHEET	E


FILE NAME : N:\PDS\C3D\56300602\SHEETSPLAN\090301-XS.DWG
LAYOUT NAME - 090380-xs

PLOT DATE : 3/28/2019 8:23 AM

PLOT BY : LORENZ, KELSEY ANN

PLOT NAME :

PLOT SCALE : 1 IN:10 FT HORZ. / 1 IN:10 FT VERT.

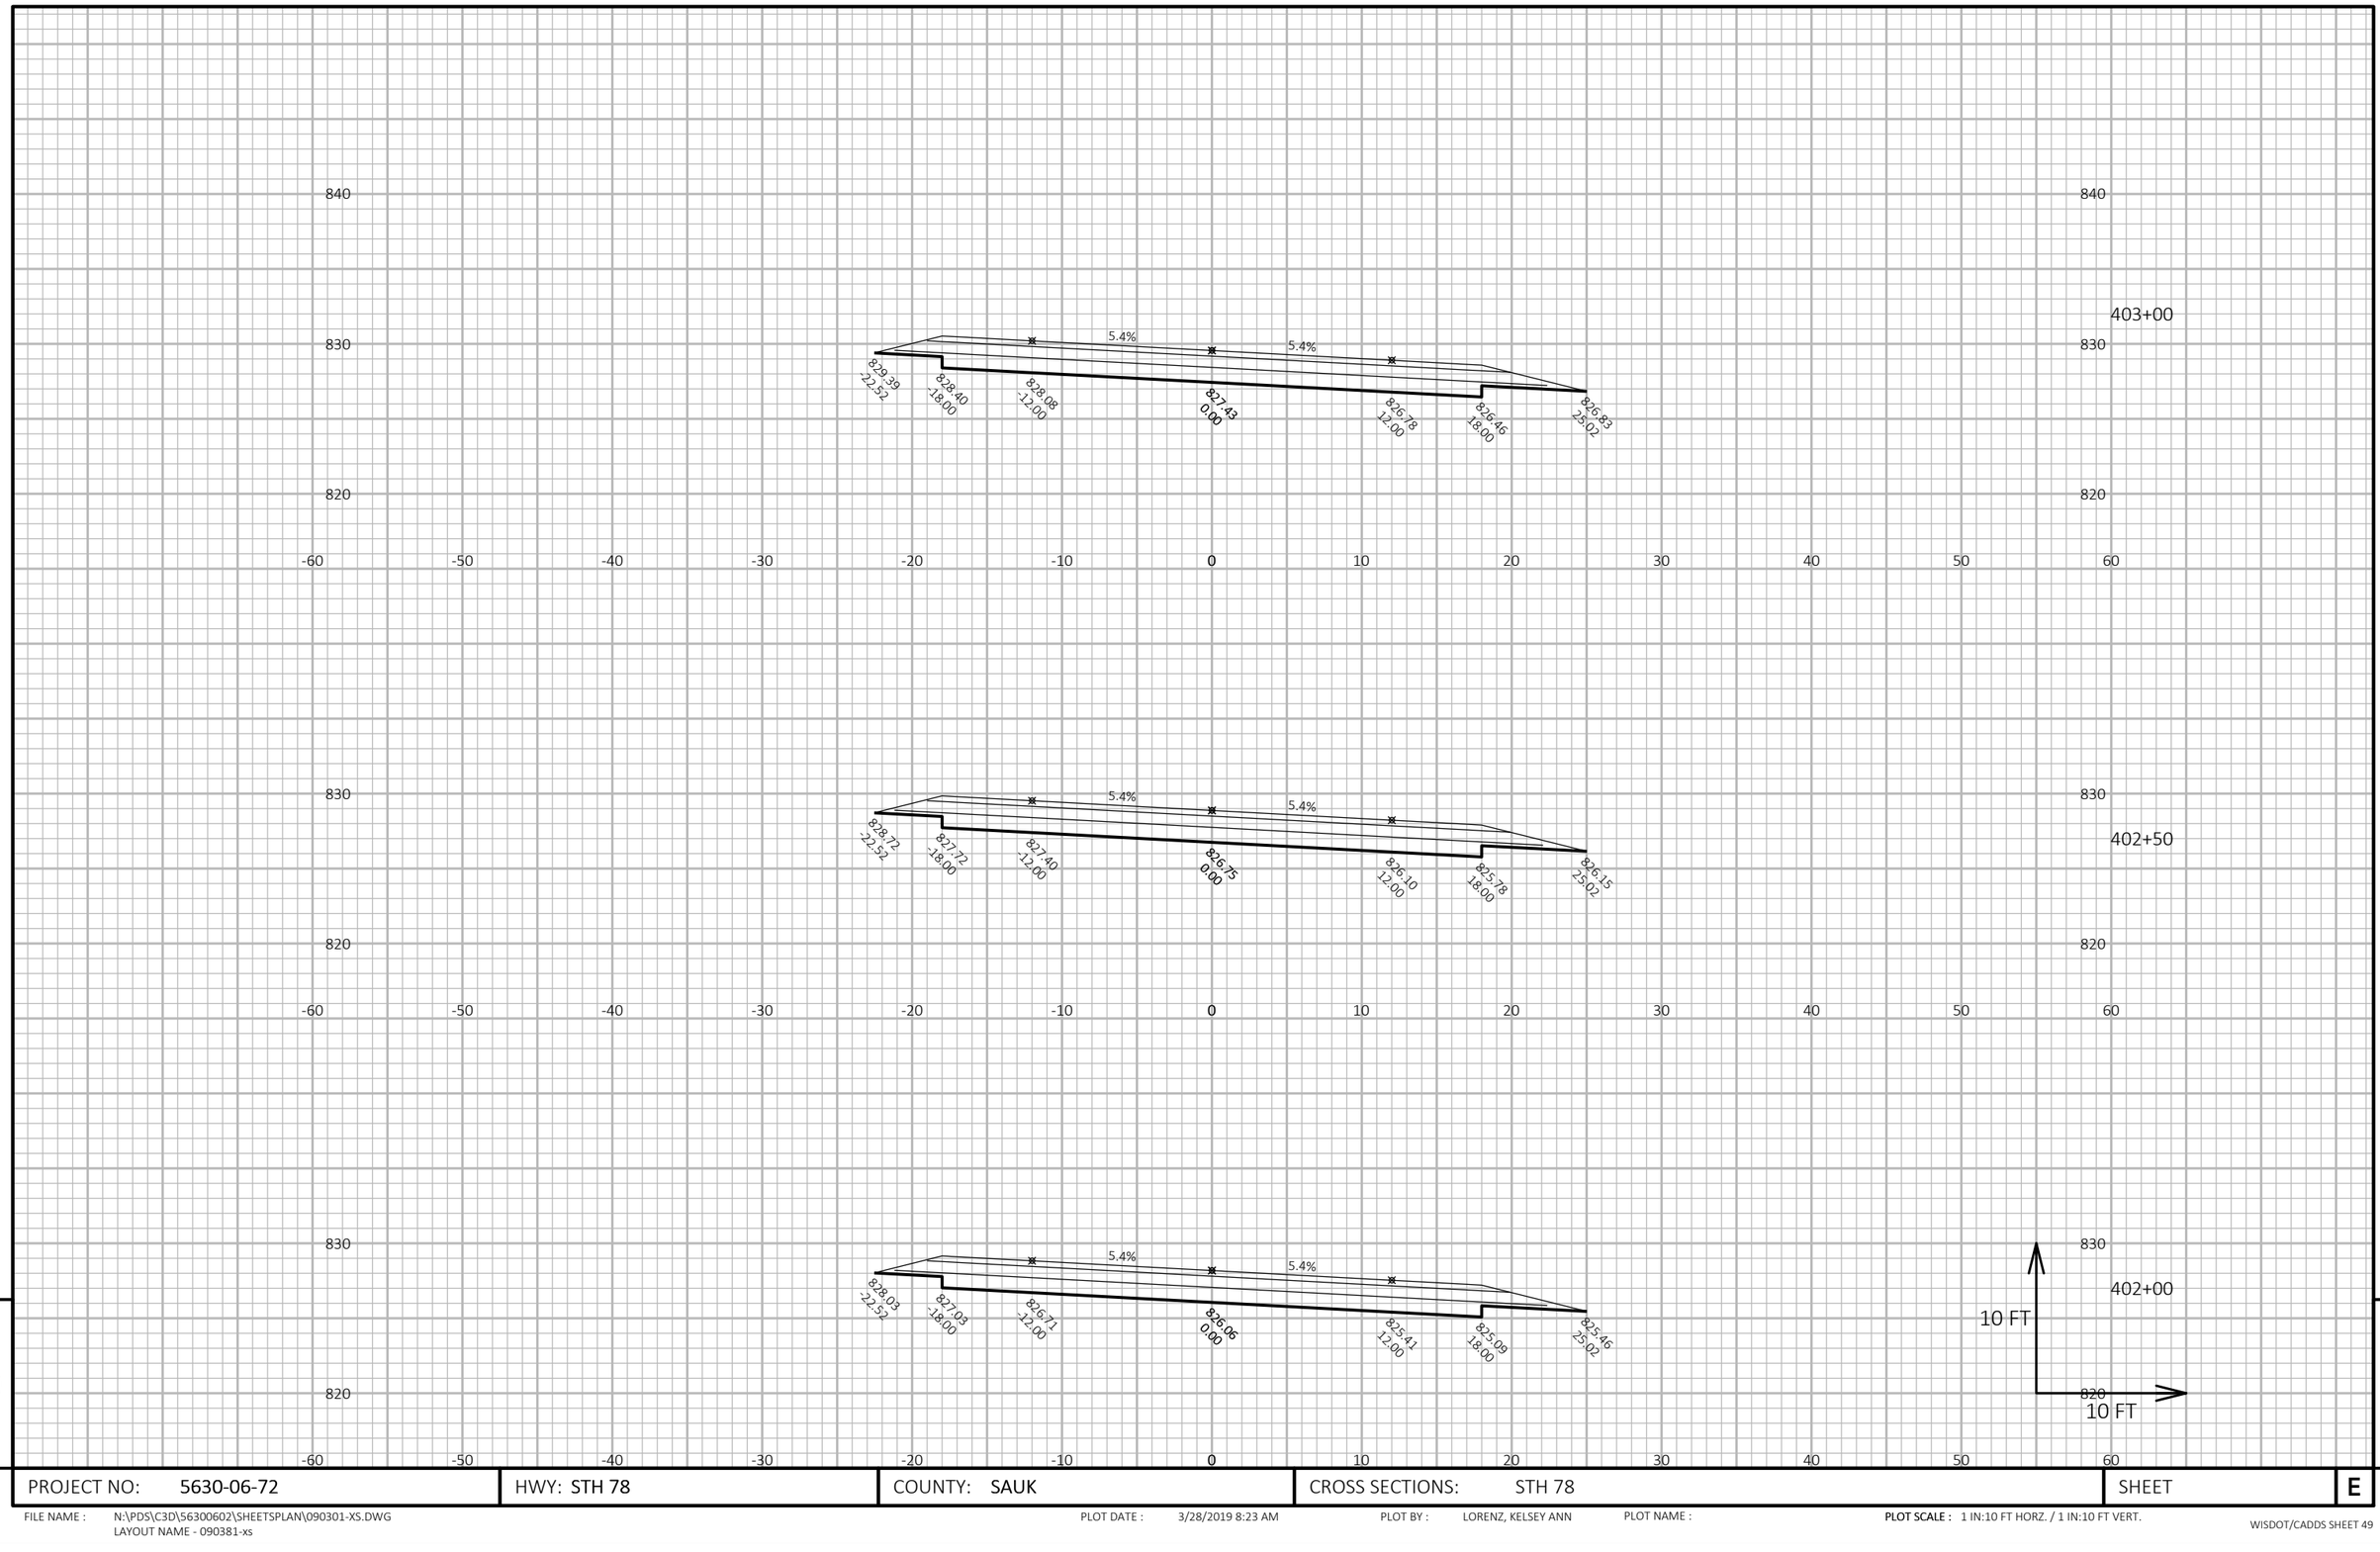

9

9

PROJECT NO: 5630-06-72	HWY: STH 78	COUNTY: SAUK	CROSS SECTIONS: STH 78	SHEET	E


FILE NAME : N:\PDS\C3D\56300602\SHEETSPLAN\090301-XS.DWG
LAYOUT NAME - 090381-xs

PLOT DATE : 3/28/2019 8:23 AM

PLOT BY : LORENZ, KELSEY ANN

PLOT NAME :

PLOT SCALE : 1 IN:10 FT HORZ. / 1 IN:10 FT VERT.

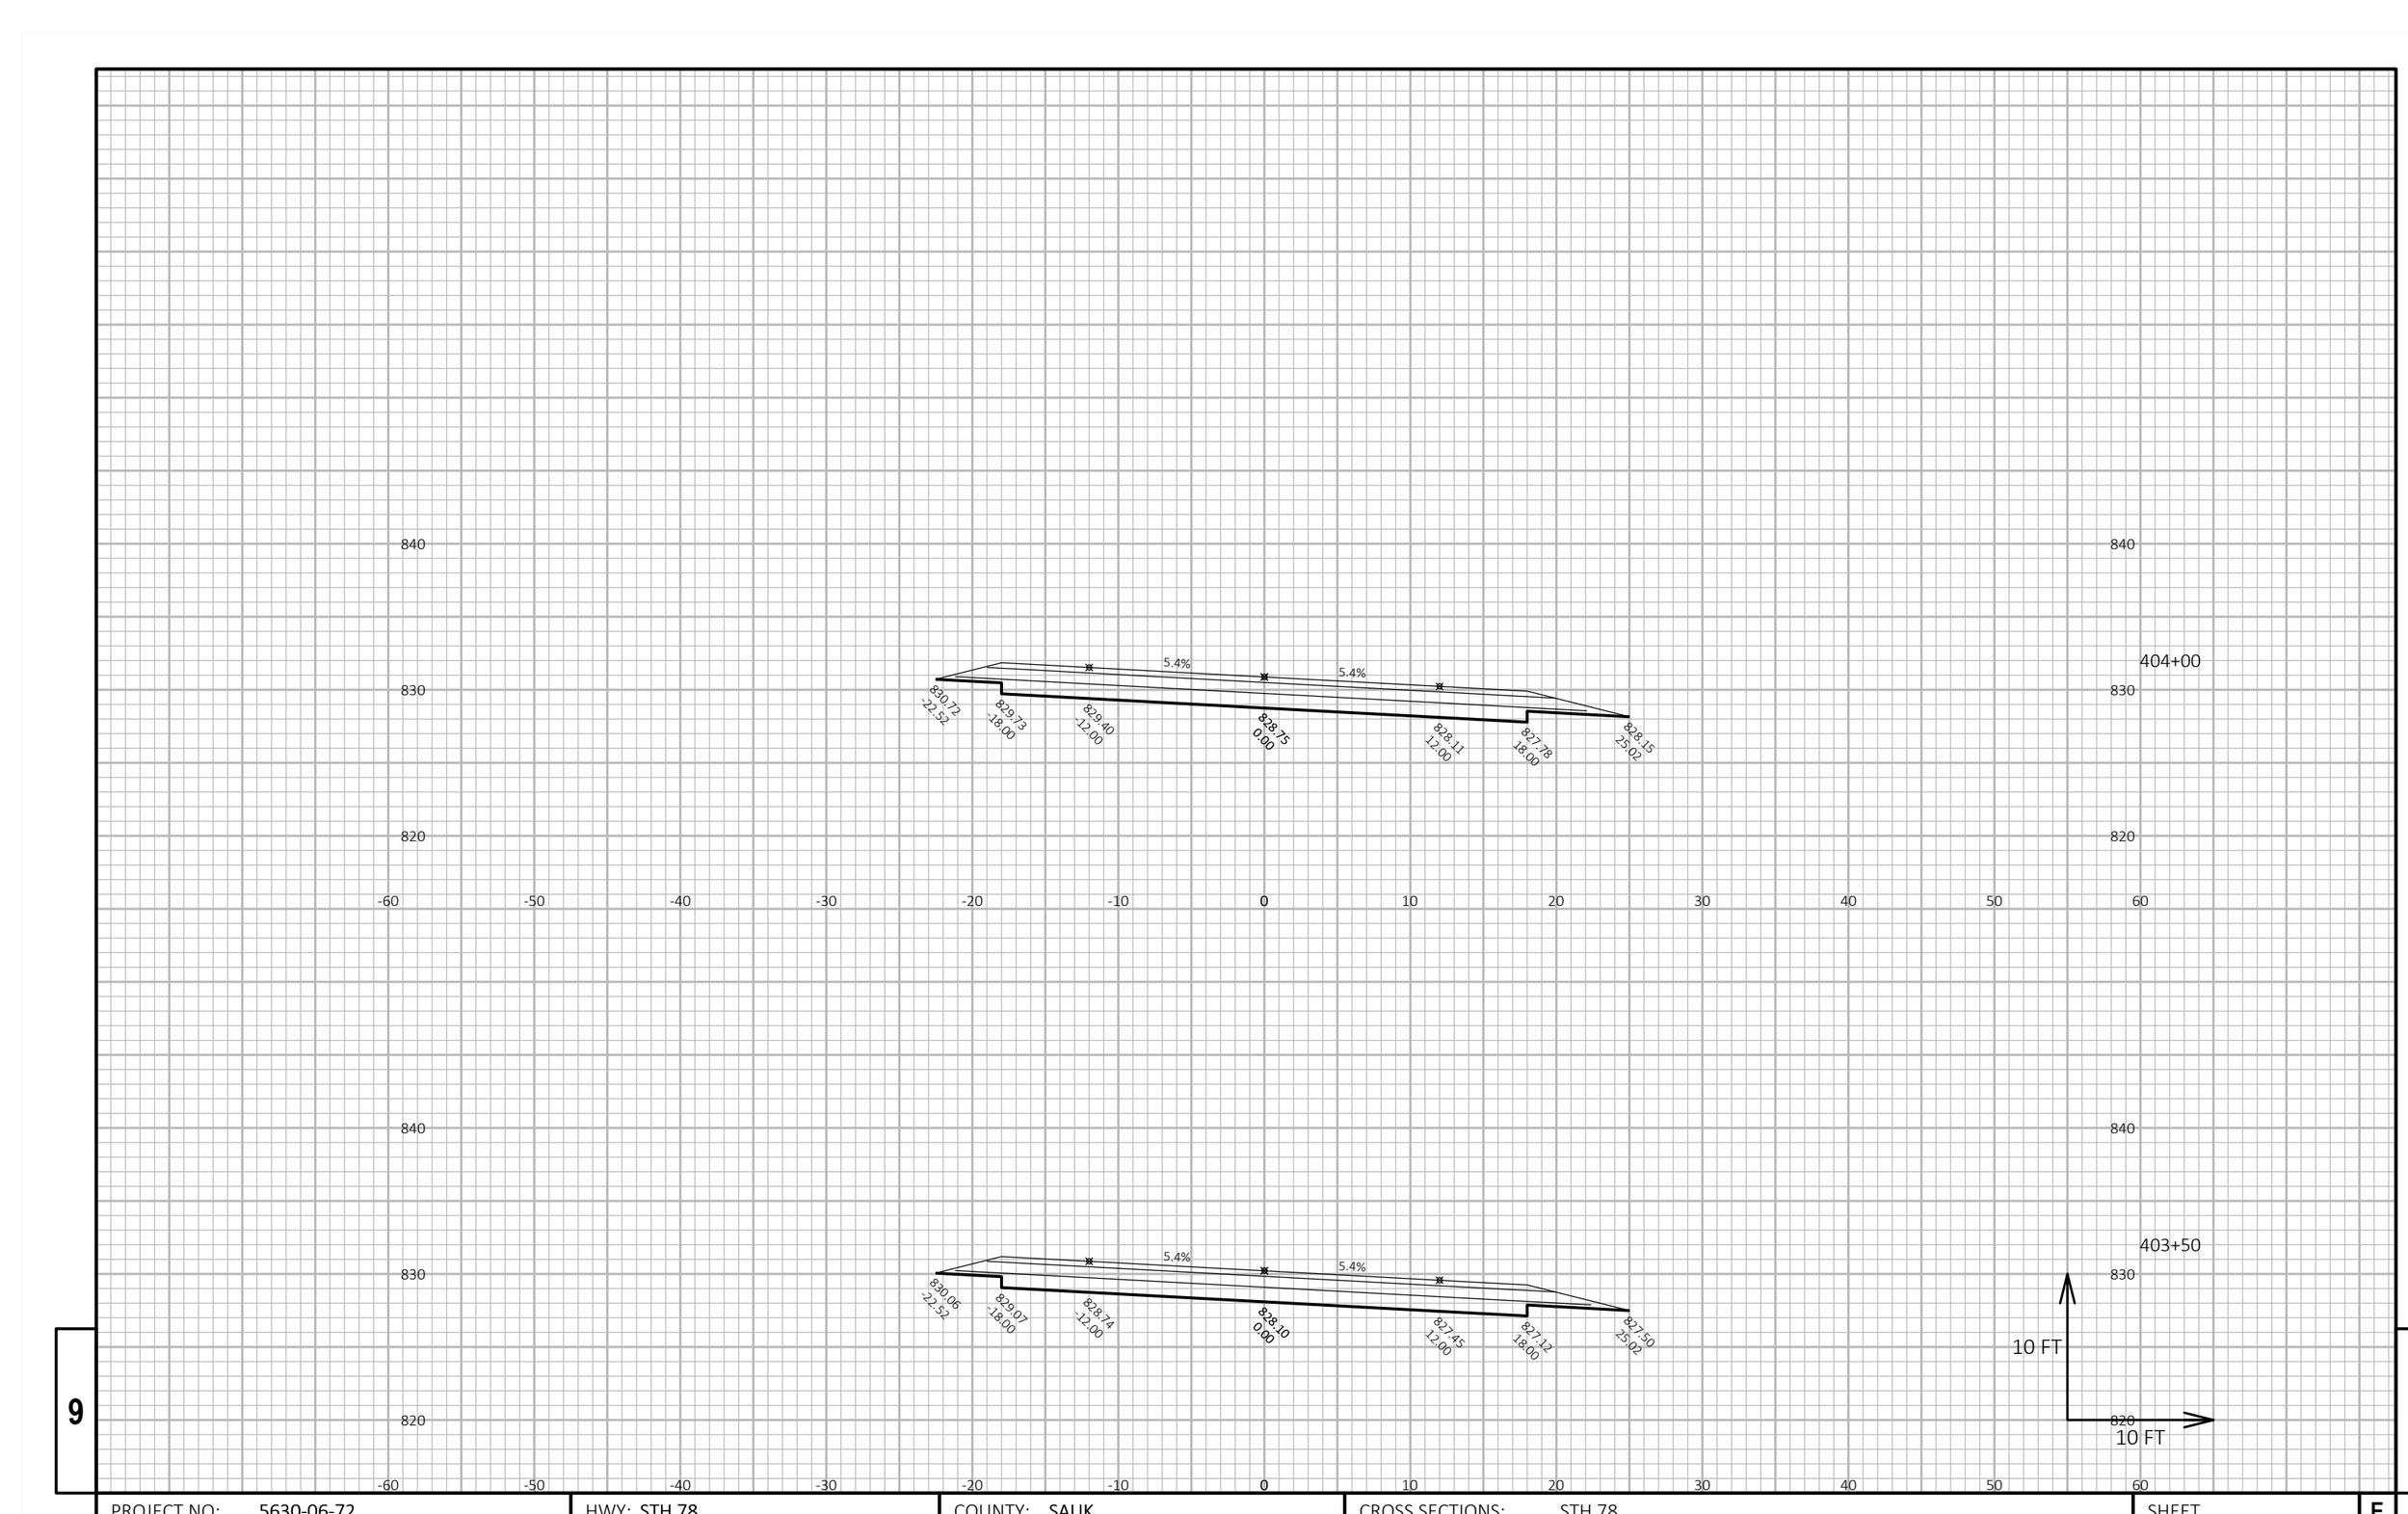


PROJECT NO: 5630-06-72	HWY: STH 78	COUNTY: SAUK	CROSS SECTIONS: STH 78	SHEET E


FILE NAME : N:\PDS\C3D\56300602\SHEETSPLAN\090301-XS.DWG
LAYOUT NAME - 090382-xs


PLOT DATE : 3/28/2019 8:23 AM PLOT BY : LORENZ, KELSEY ANN PLOT NAME :

PLOT SCALE : 1 IN:10 FT HORZ. / 1 IN:10 FT VERT.

WISDOT/CADDS SHEET 49

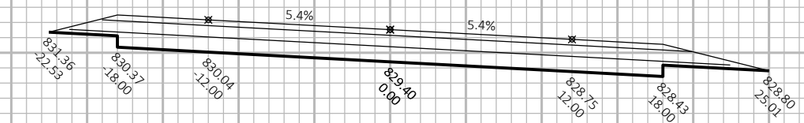

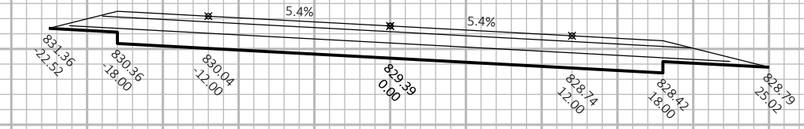

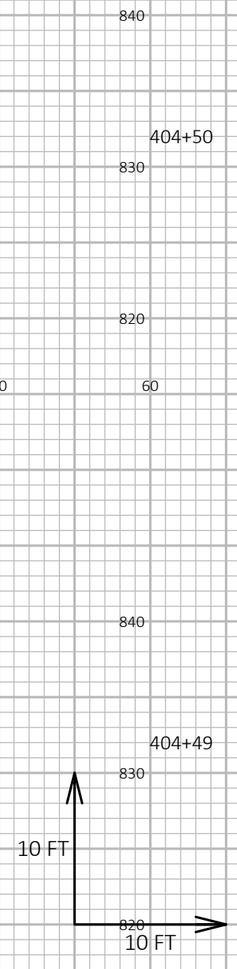

9

9

PROJECT NO: 5630-06-72	HWY: STH 78	COUNTY: SAUK	CROSS SECTIONS: STH 78	SHEET	E


FILE NAME : N:\PDS\C3D\56300602\SHEETSPLAN\090301-XS.DWG
LAYOUT NAME - 090383-xs

PLOT DATE : 3/28/2019 8:23 AM

PLOT BY : LORENZ, KELSEY ANN

PLOT NAME :

PLOT SCALE : 1 IN:10 FT HORZ. / 1 IN:10 FT VERT.

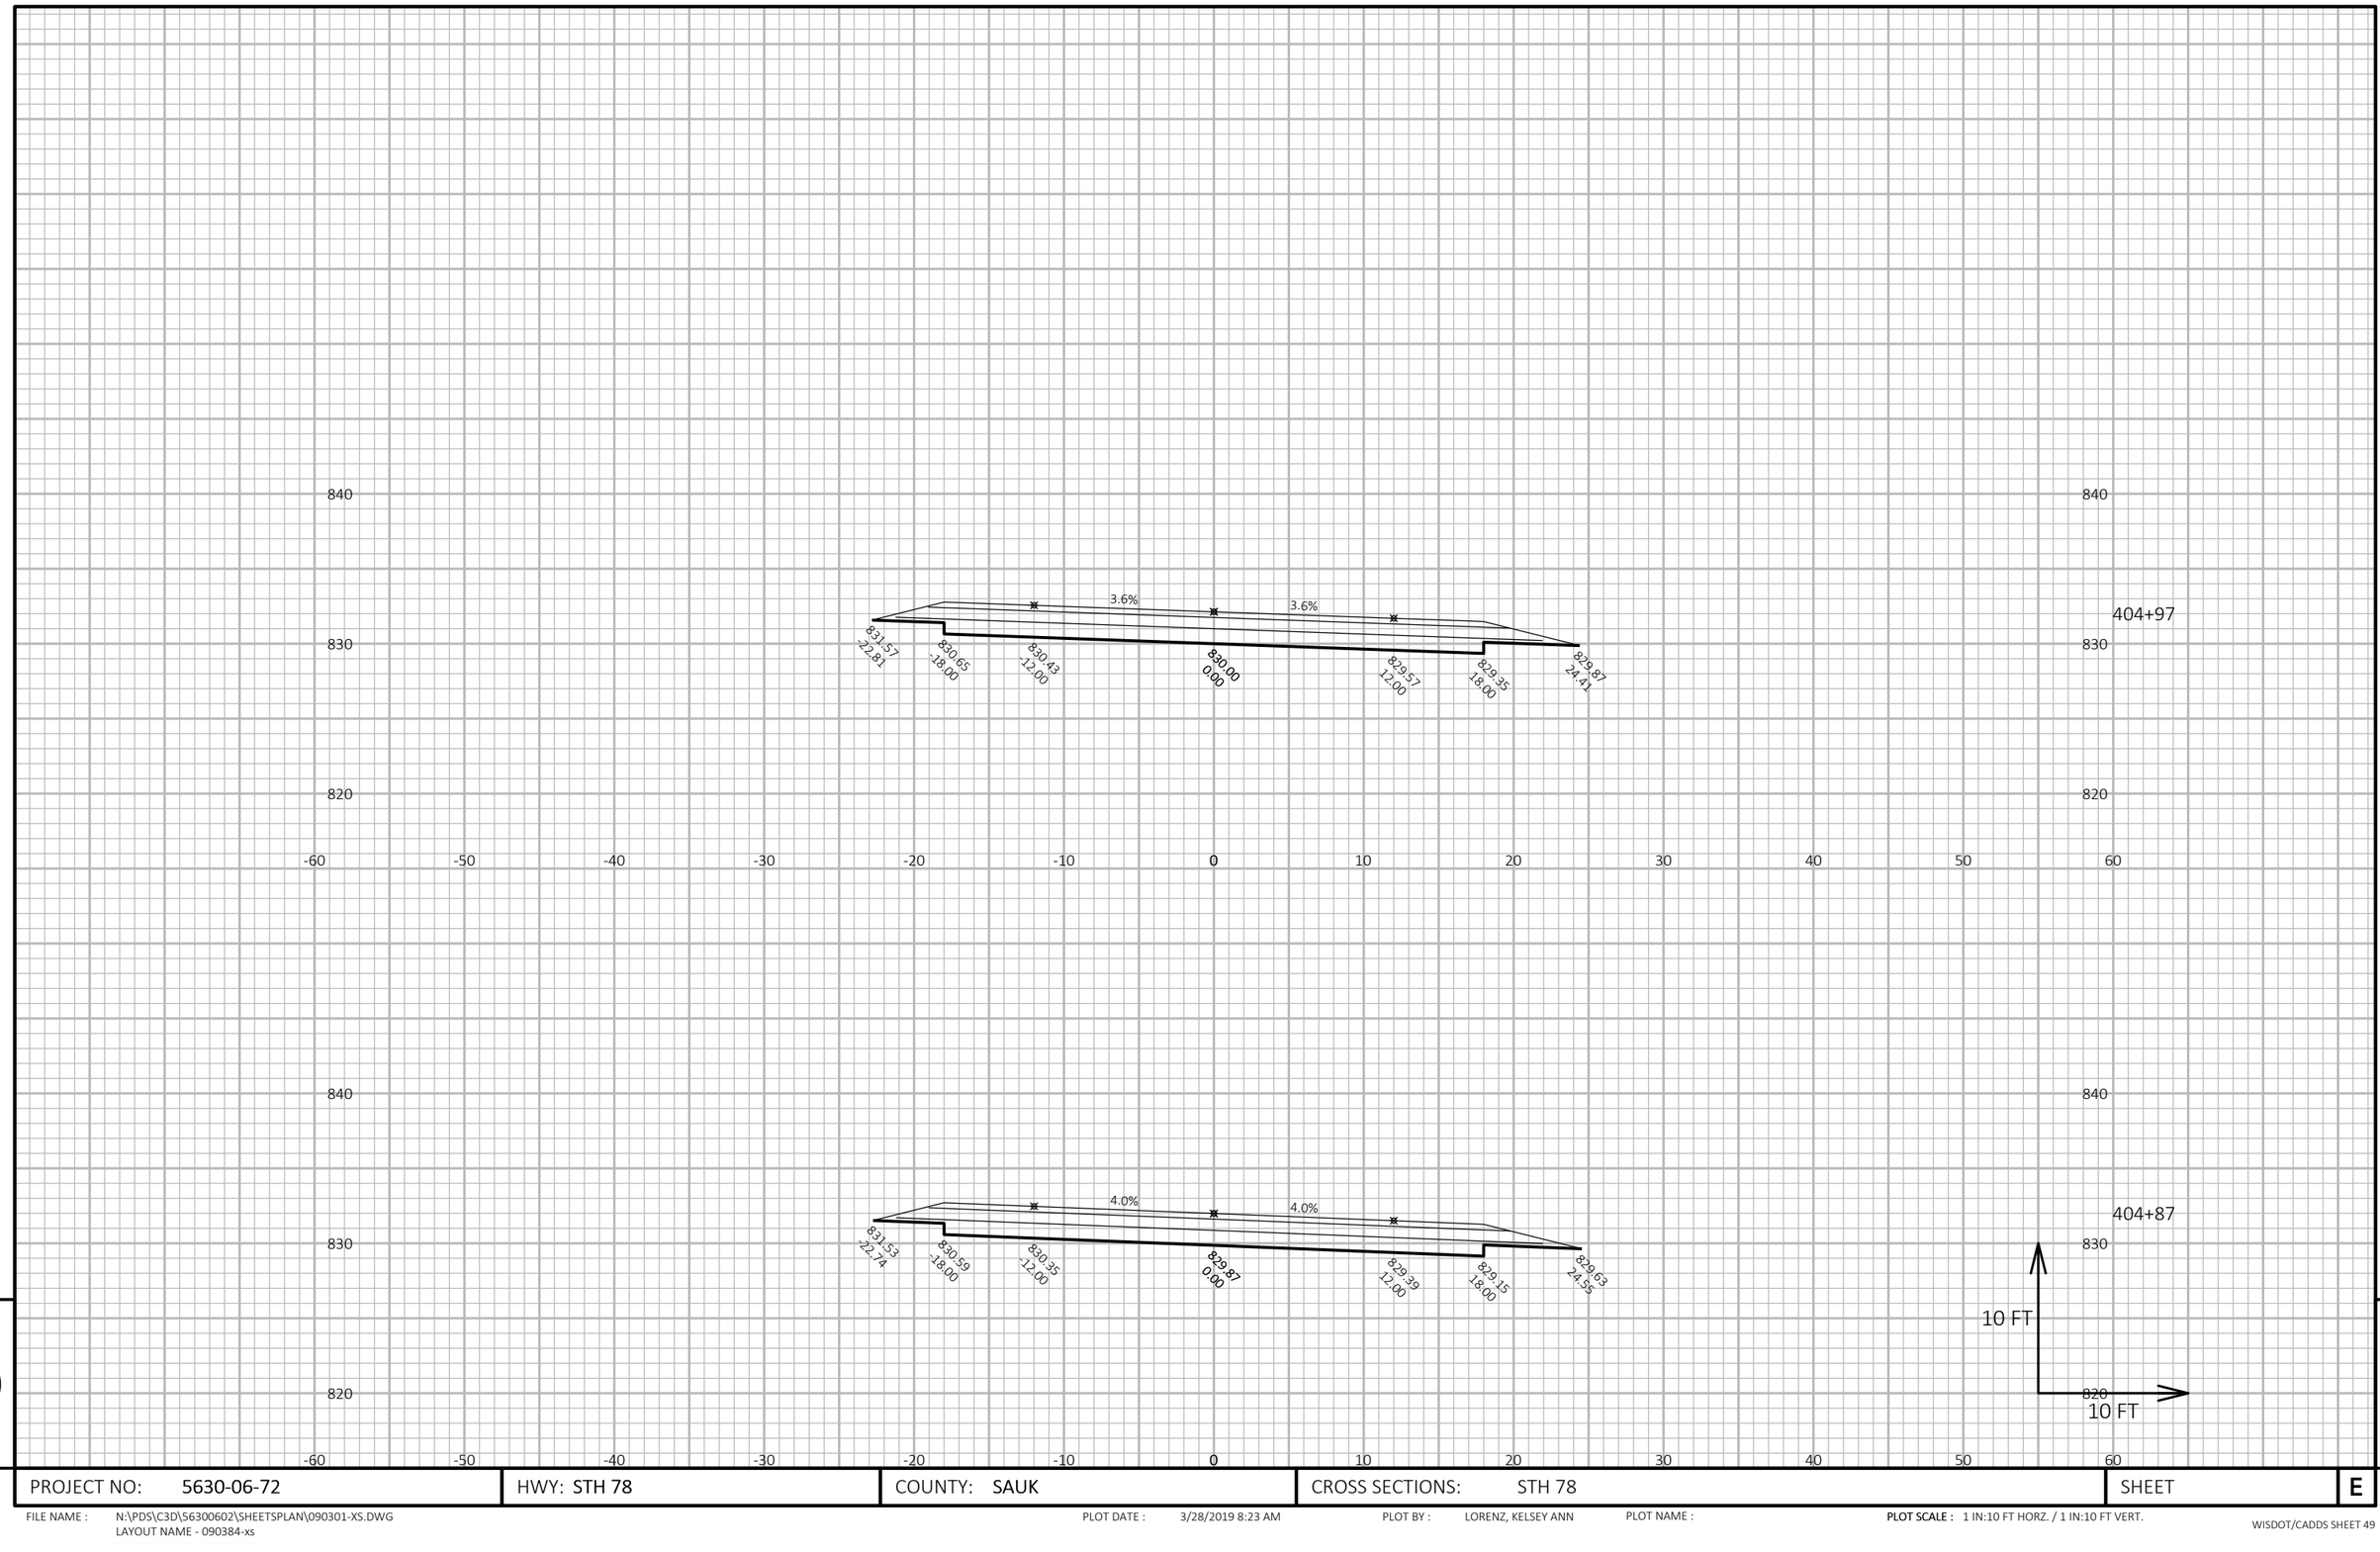

9

9

PROJECT NO: 5630-06-72	HWY: STH 78	COUNTY: SAUK	CROSS SECTIONS: STH 78	SHEET	E


FILE NAME : N:\PDS\C3D\56300602\SHEETSPLAN\090301-XS.DWG
LAYOUT NAME - 090384-xs

PLOT DATE : 3/28/2019 8:23 AM

PLOT BY : LORENZ, KELSEY ANN

PLOT NAME :

PLOT SCALE : 1 IN:10 FT HORZ. / 1 IN:10 FT VERT.

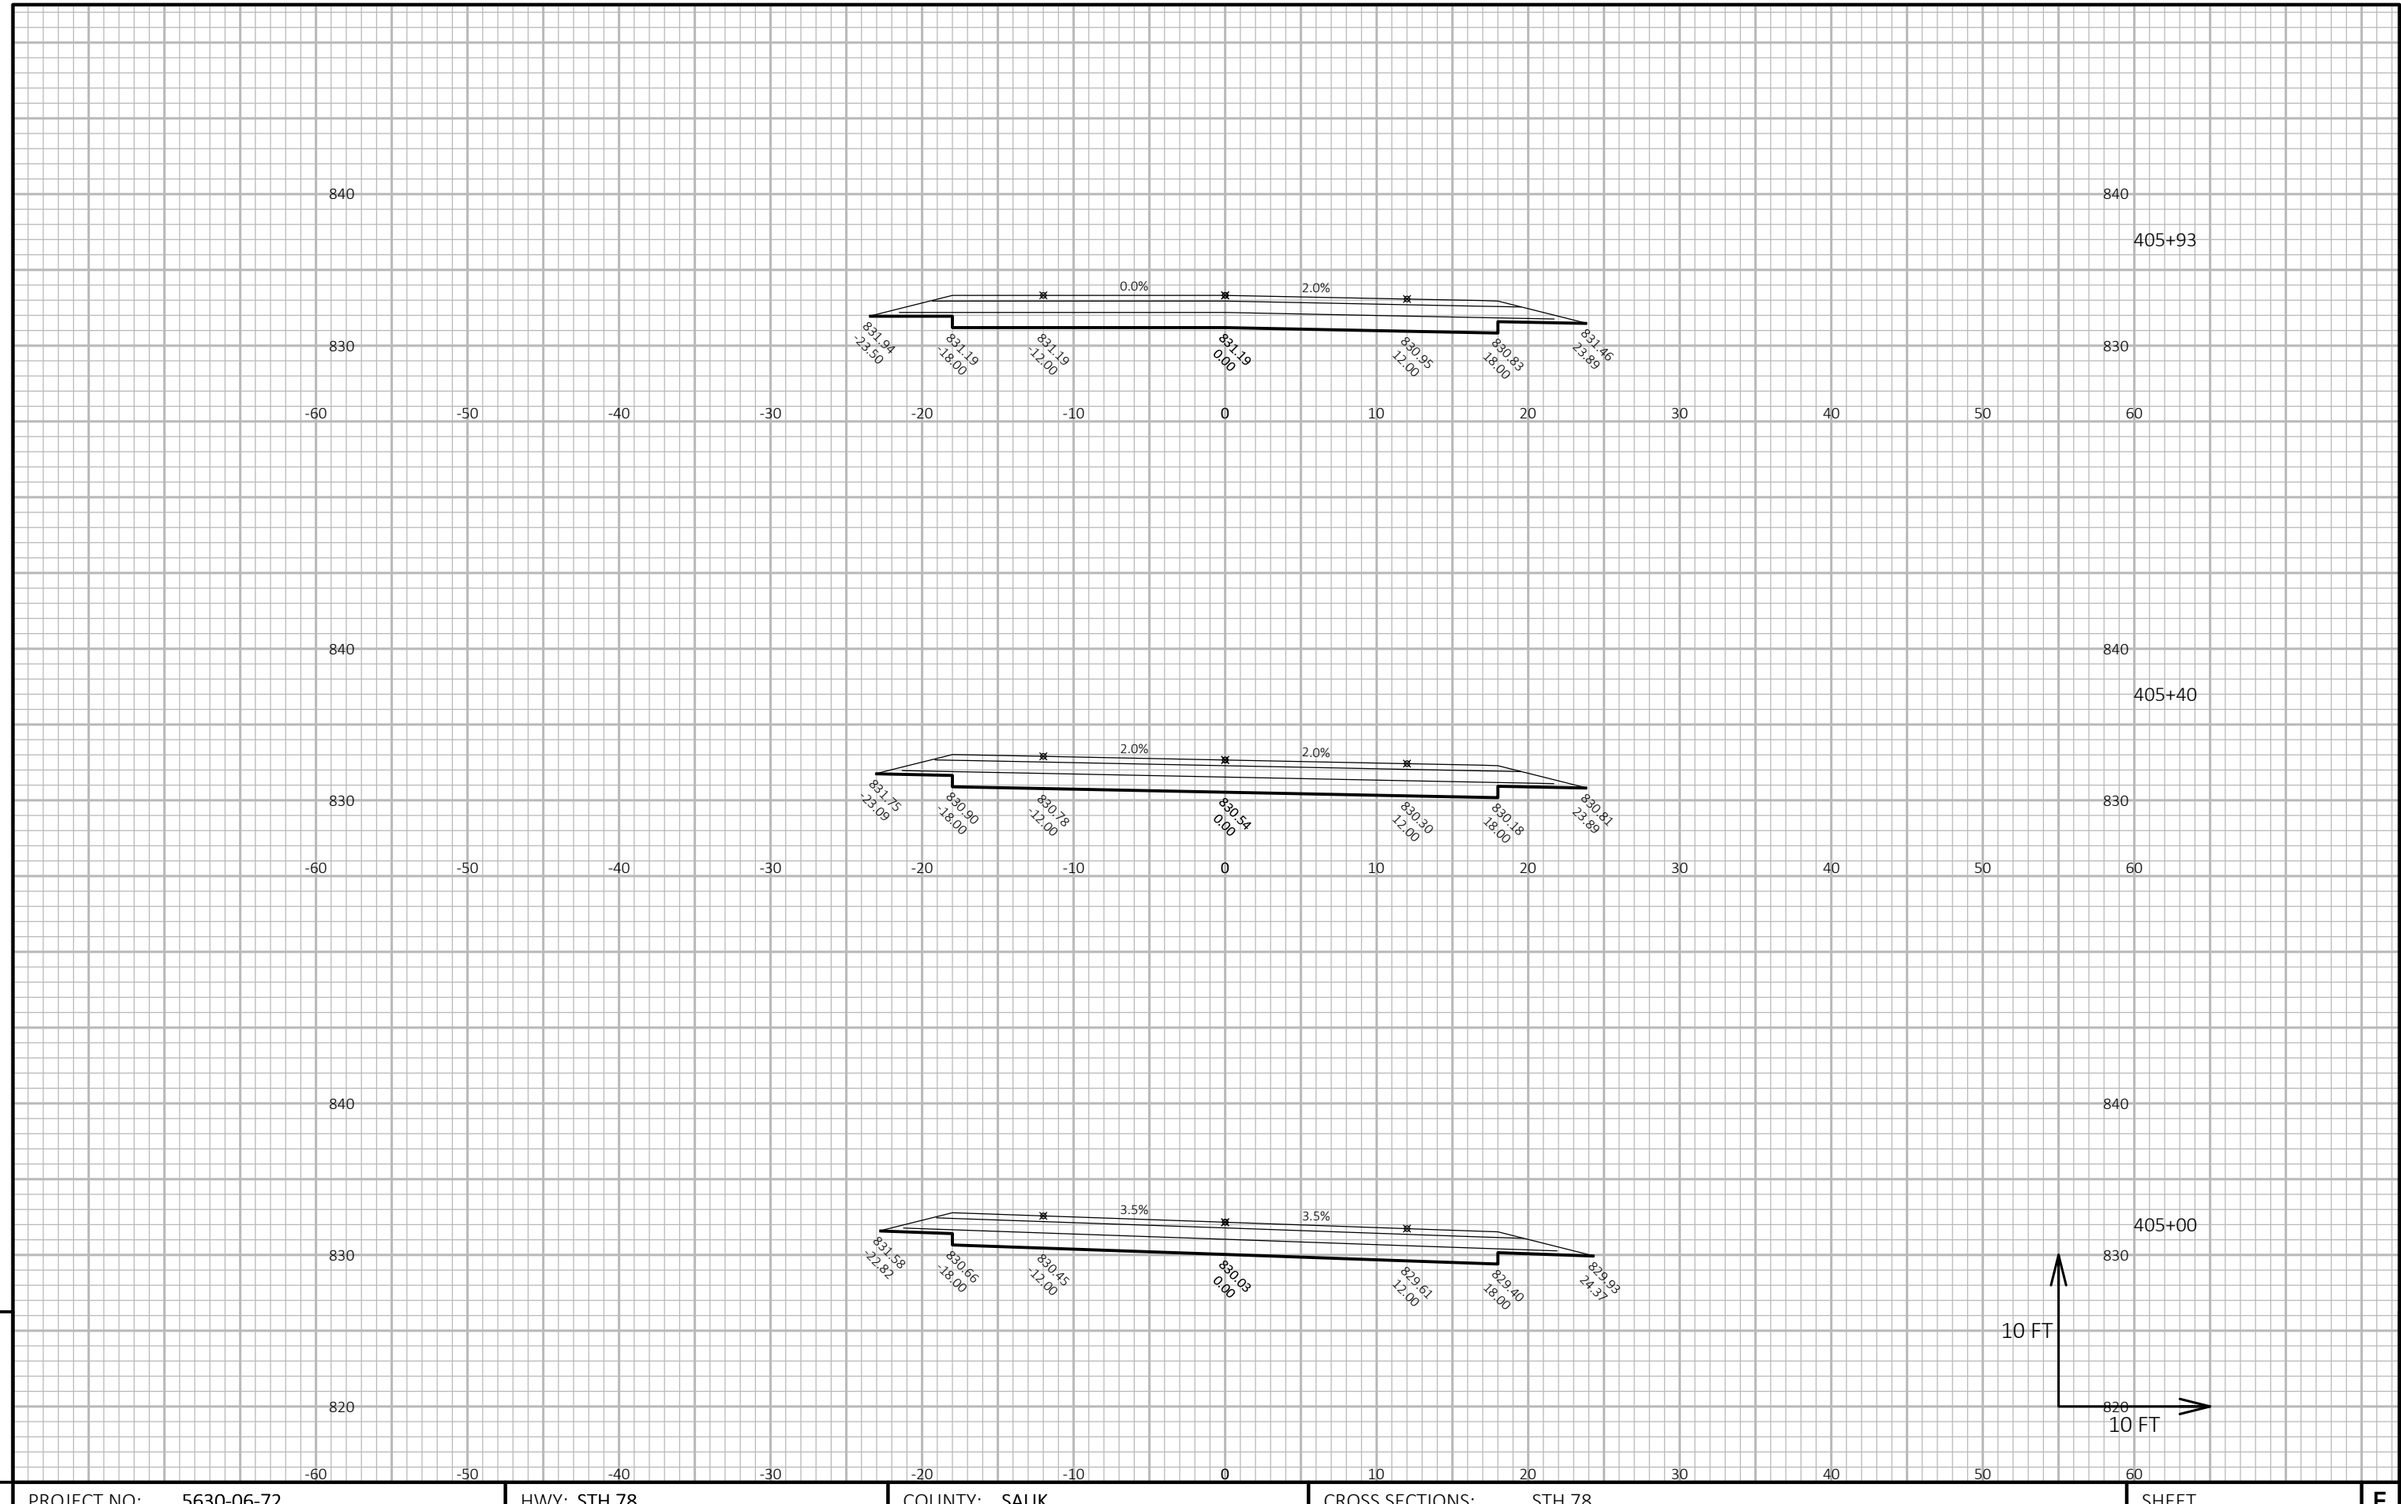

9

PROJECT NO: 5630-06-72	HWY: STH 78	COUNTY: SAUK	CROSS SECTIONS: STH 78	SHEET	E

9


FILE NAME : N:\PDS\C3D\56300602\SHEETSPLAN\090301-XS.DWG
LAYOUT NAME - 090385-xs

PLOT DATE : 3/28/2019 8:23 AM

PLOT BY : LORENZ, KELSEY ANN

PLOT NAME :

PLOT SCALE : 1 IN:10 FT HORZ. / 1 IN:10 FT VERT.

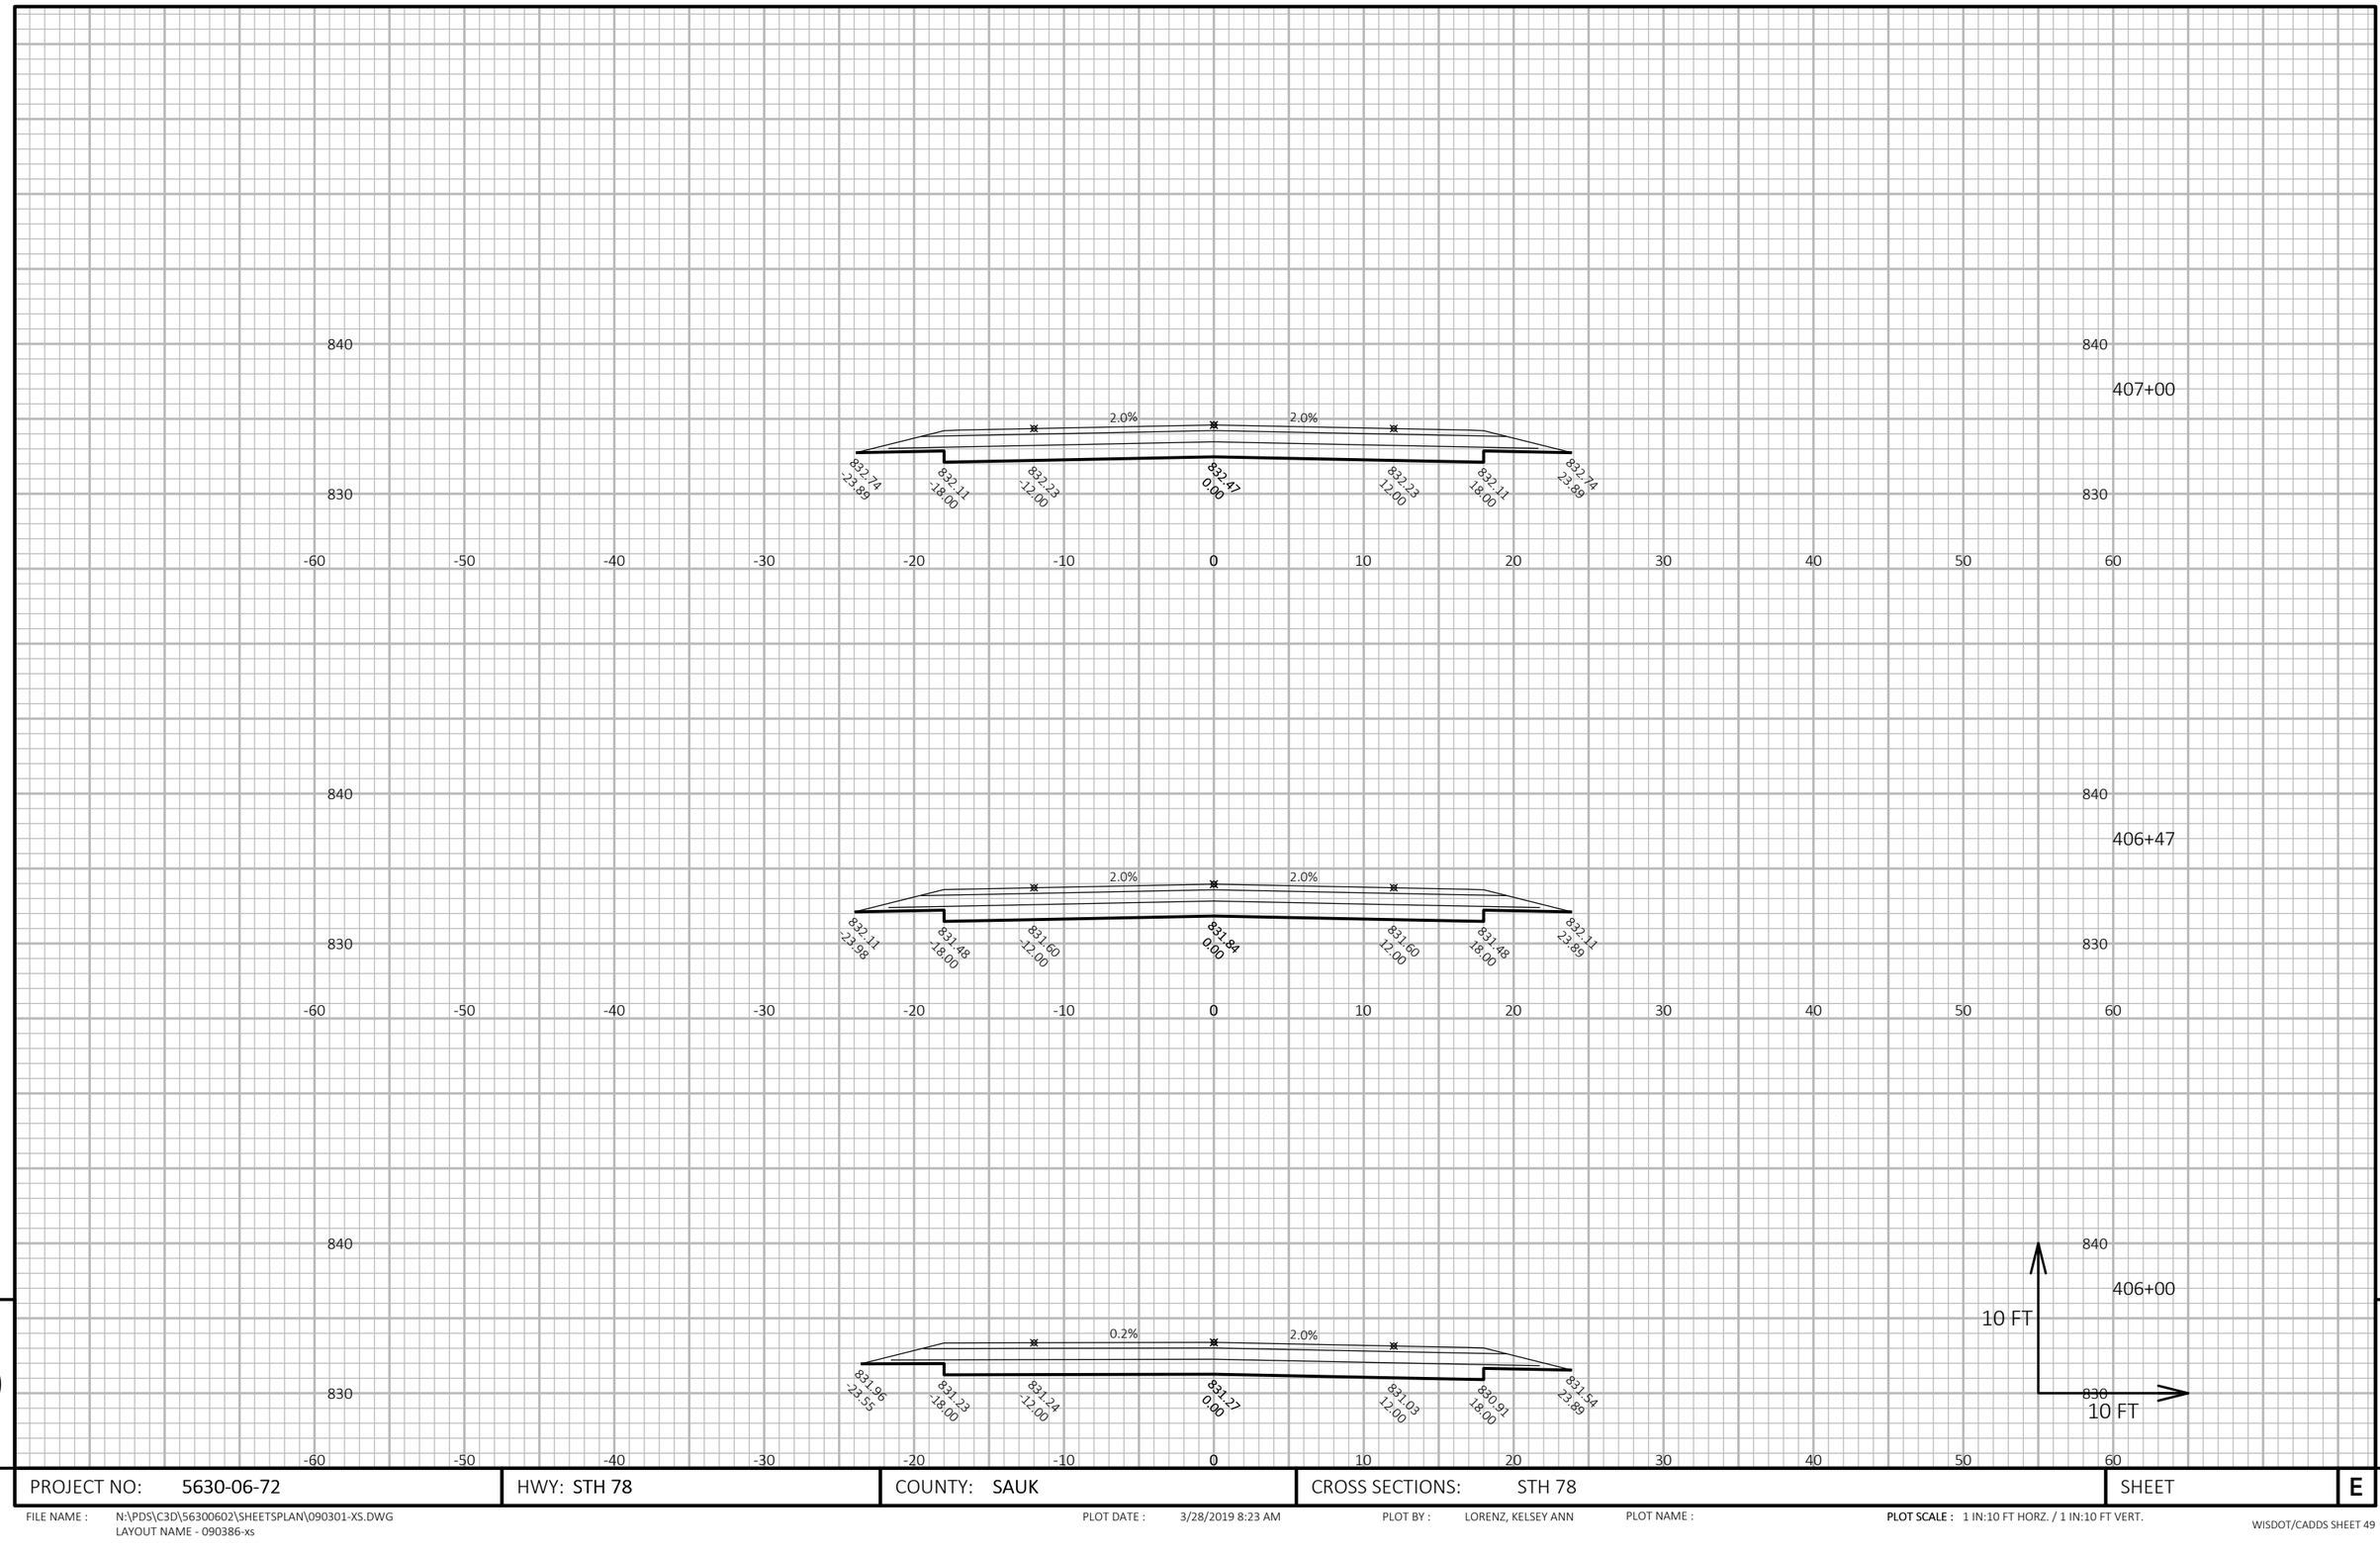

9

9

PROJECT NO: 5630-06-72	HWY: STH 78	COUNTY: SAUK	CROSS SECTIONS: STH 78	SHEET	E


FILE NAME : N:\PDS\C3D\56300602\SHEETSPLAN\090301-XS.DWG
LAYOUT NAME - 090386-xs

PLOT DATE : 3/28/2019 8:23 AM

PLOT BY : LORENZ, KELSEY ANN

PLOT NAME :

PLOT SCALE : 1 IN:10 FT HORZ. / 1 IN:10 FT VERT.

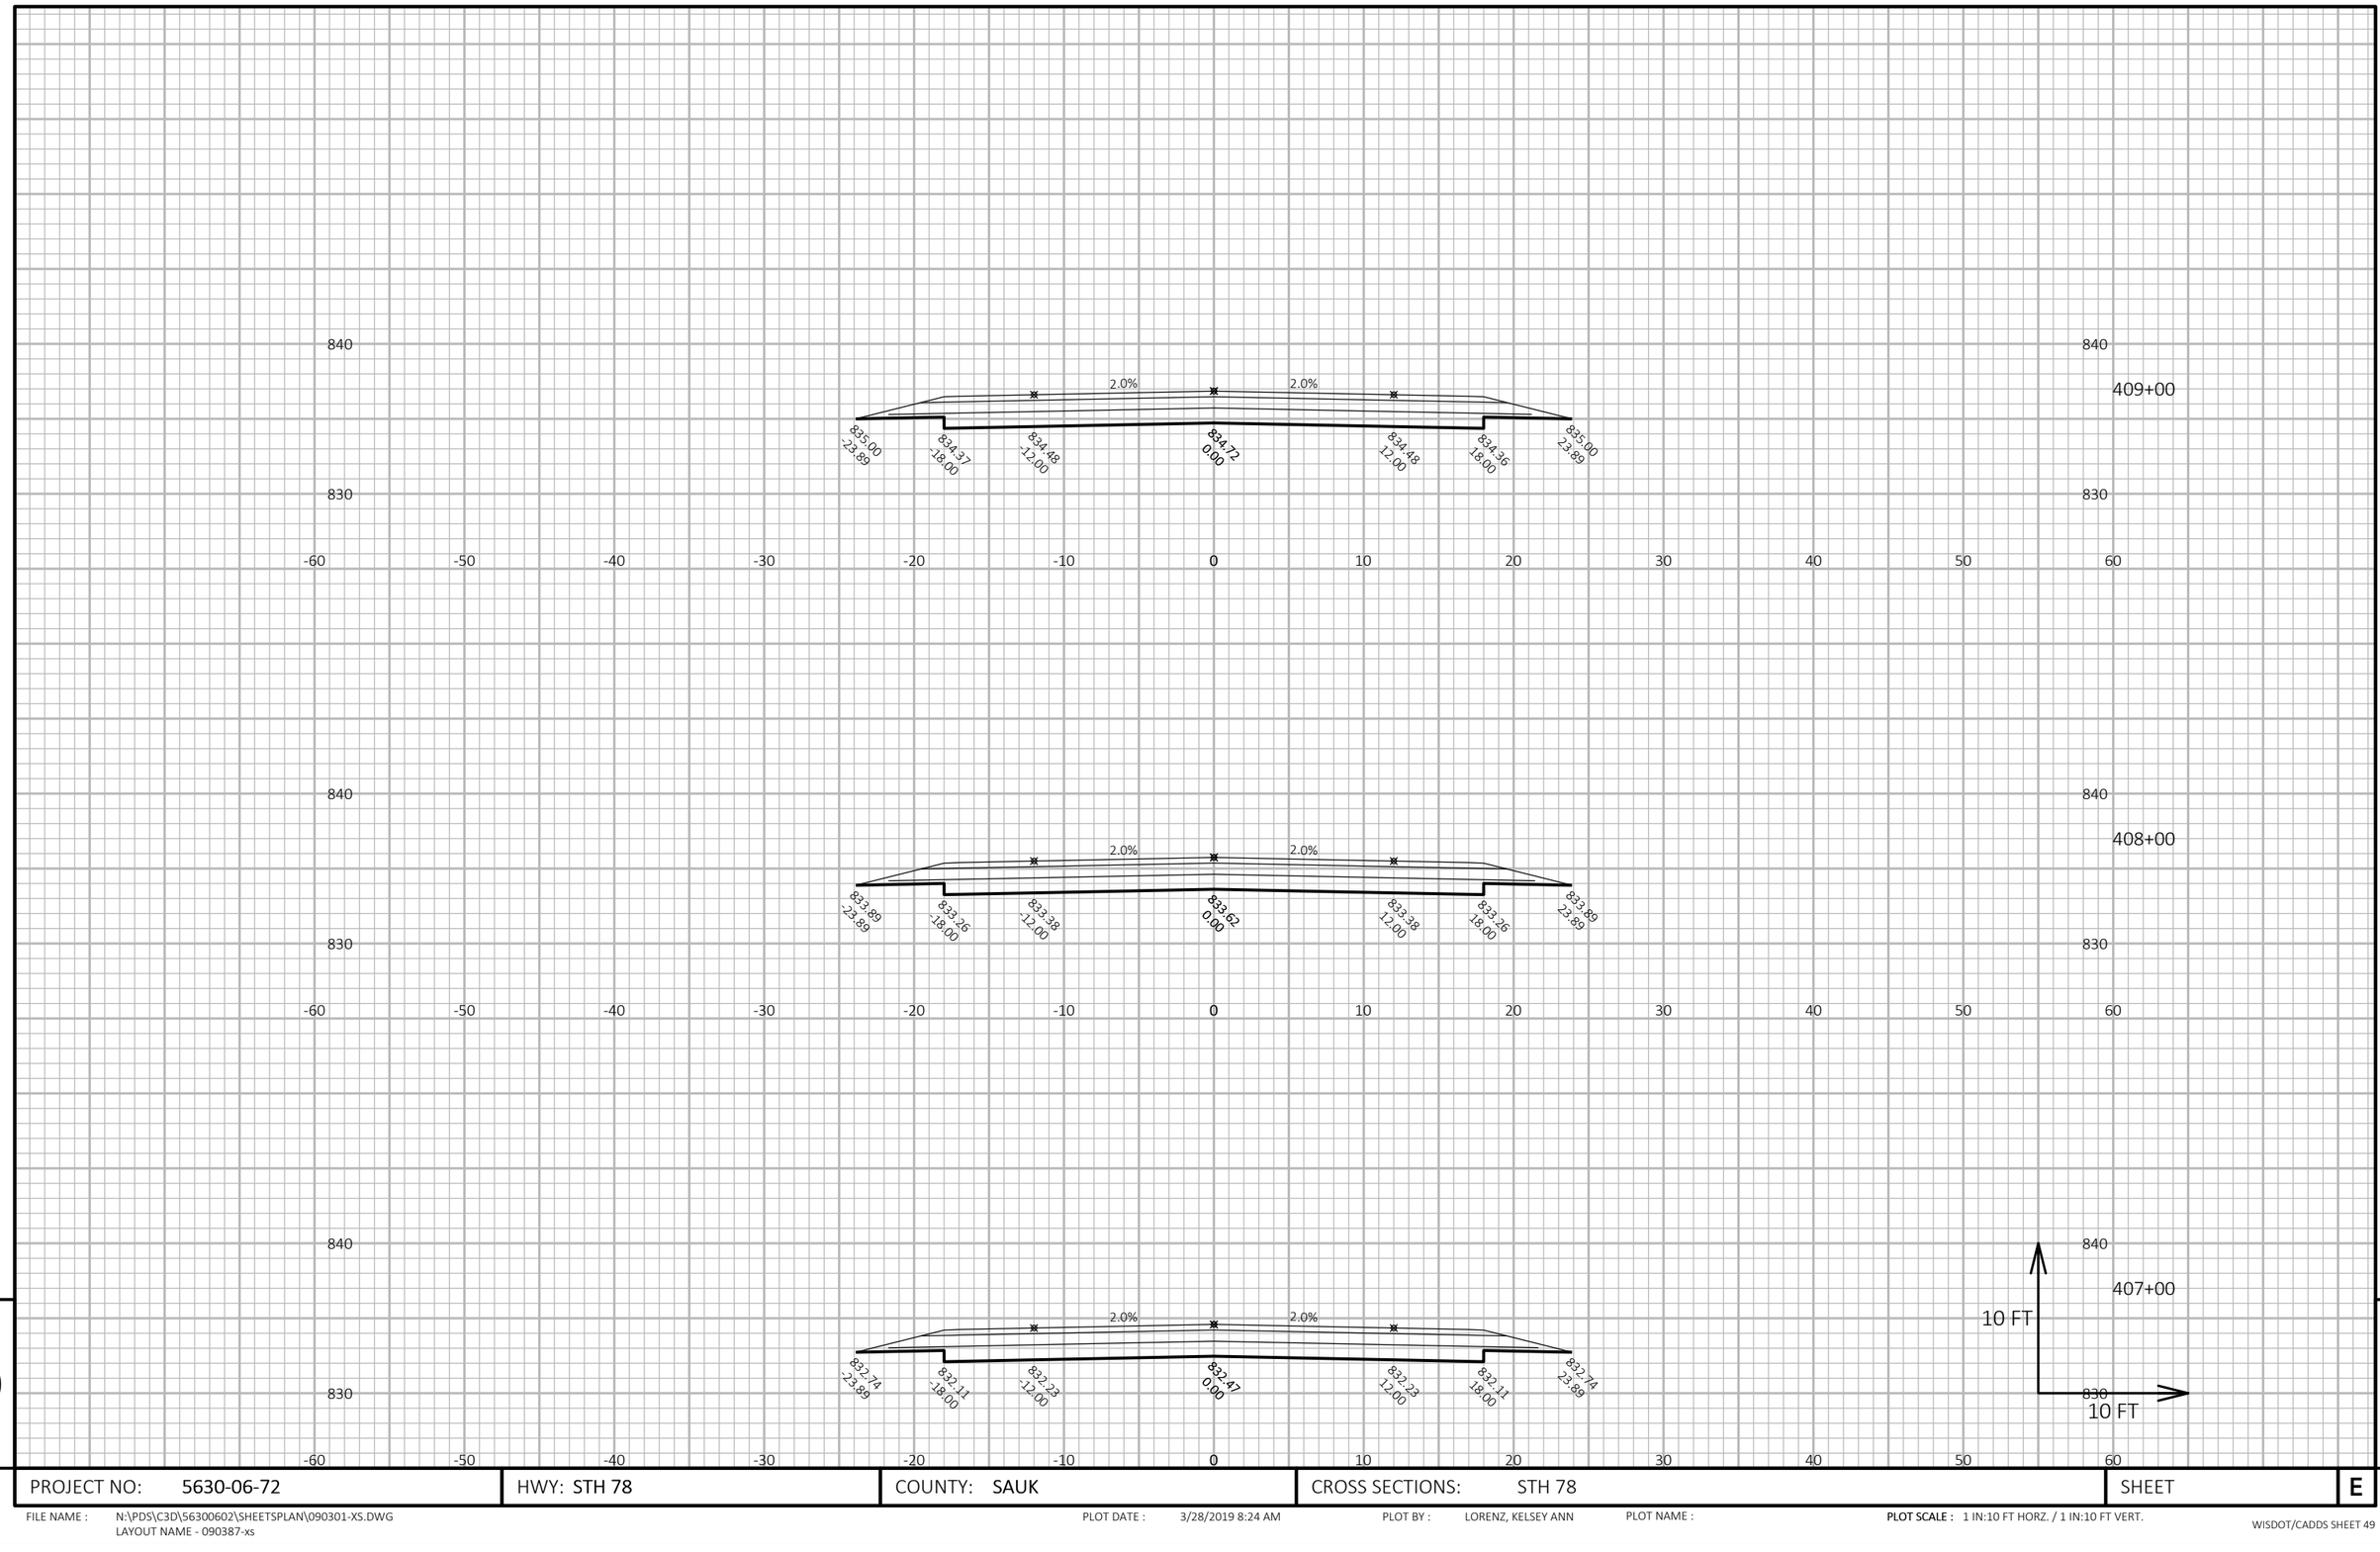

9

9

PROJECT NO: 5630-06-72	HWY: STH 78	COUNTY: SAUK	CROSS SECTIONS: STH 78	SHEET	E


FILE NAME : N:\PDS\C3D\56300602\SHEETSPLAN\090301-XS.DWG
LAYOUT NAME - 090387-xs

PLOT DATE : 3/28/2019 8:24 AM


PLOT BY : LORENZ, KELSEY ANN

PLOT NAME :


PLOT SCALE : 1 IN:10 FT HORZ. / 1 IN:10 FT VERT.

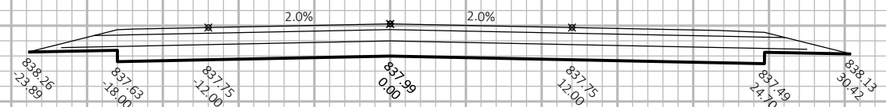

412+00

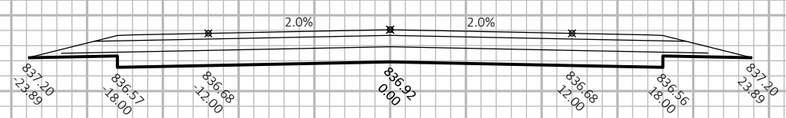

411+00

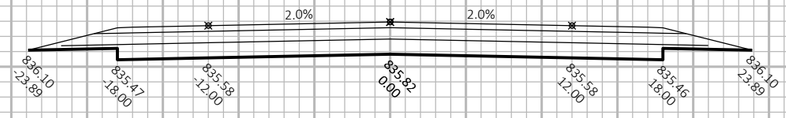

410+00

10 FT

10 FT

9

9

PROJECT NO: 5630-06-72	HWY: STH 78	COUNTY: SAUK	CROSS SECTIONS: STH 78	SHEET	E


FILE NAME : N:\PDS\C3D\56300602\SHEETSPLAN\090301-XS.DWG
LAYOUT NAME - 090388-xs

PLOT DATE : 3/28/2019 8:24 AM

PLOT BY : LORENZ, KELSEY ANN

PLOT NAME :

PLOT SCALE : 1 IN:10 FT HORZ. / 1 IN:10 FT VERT.

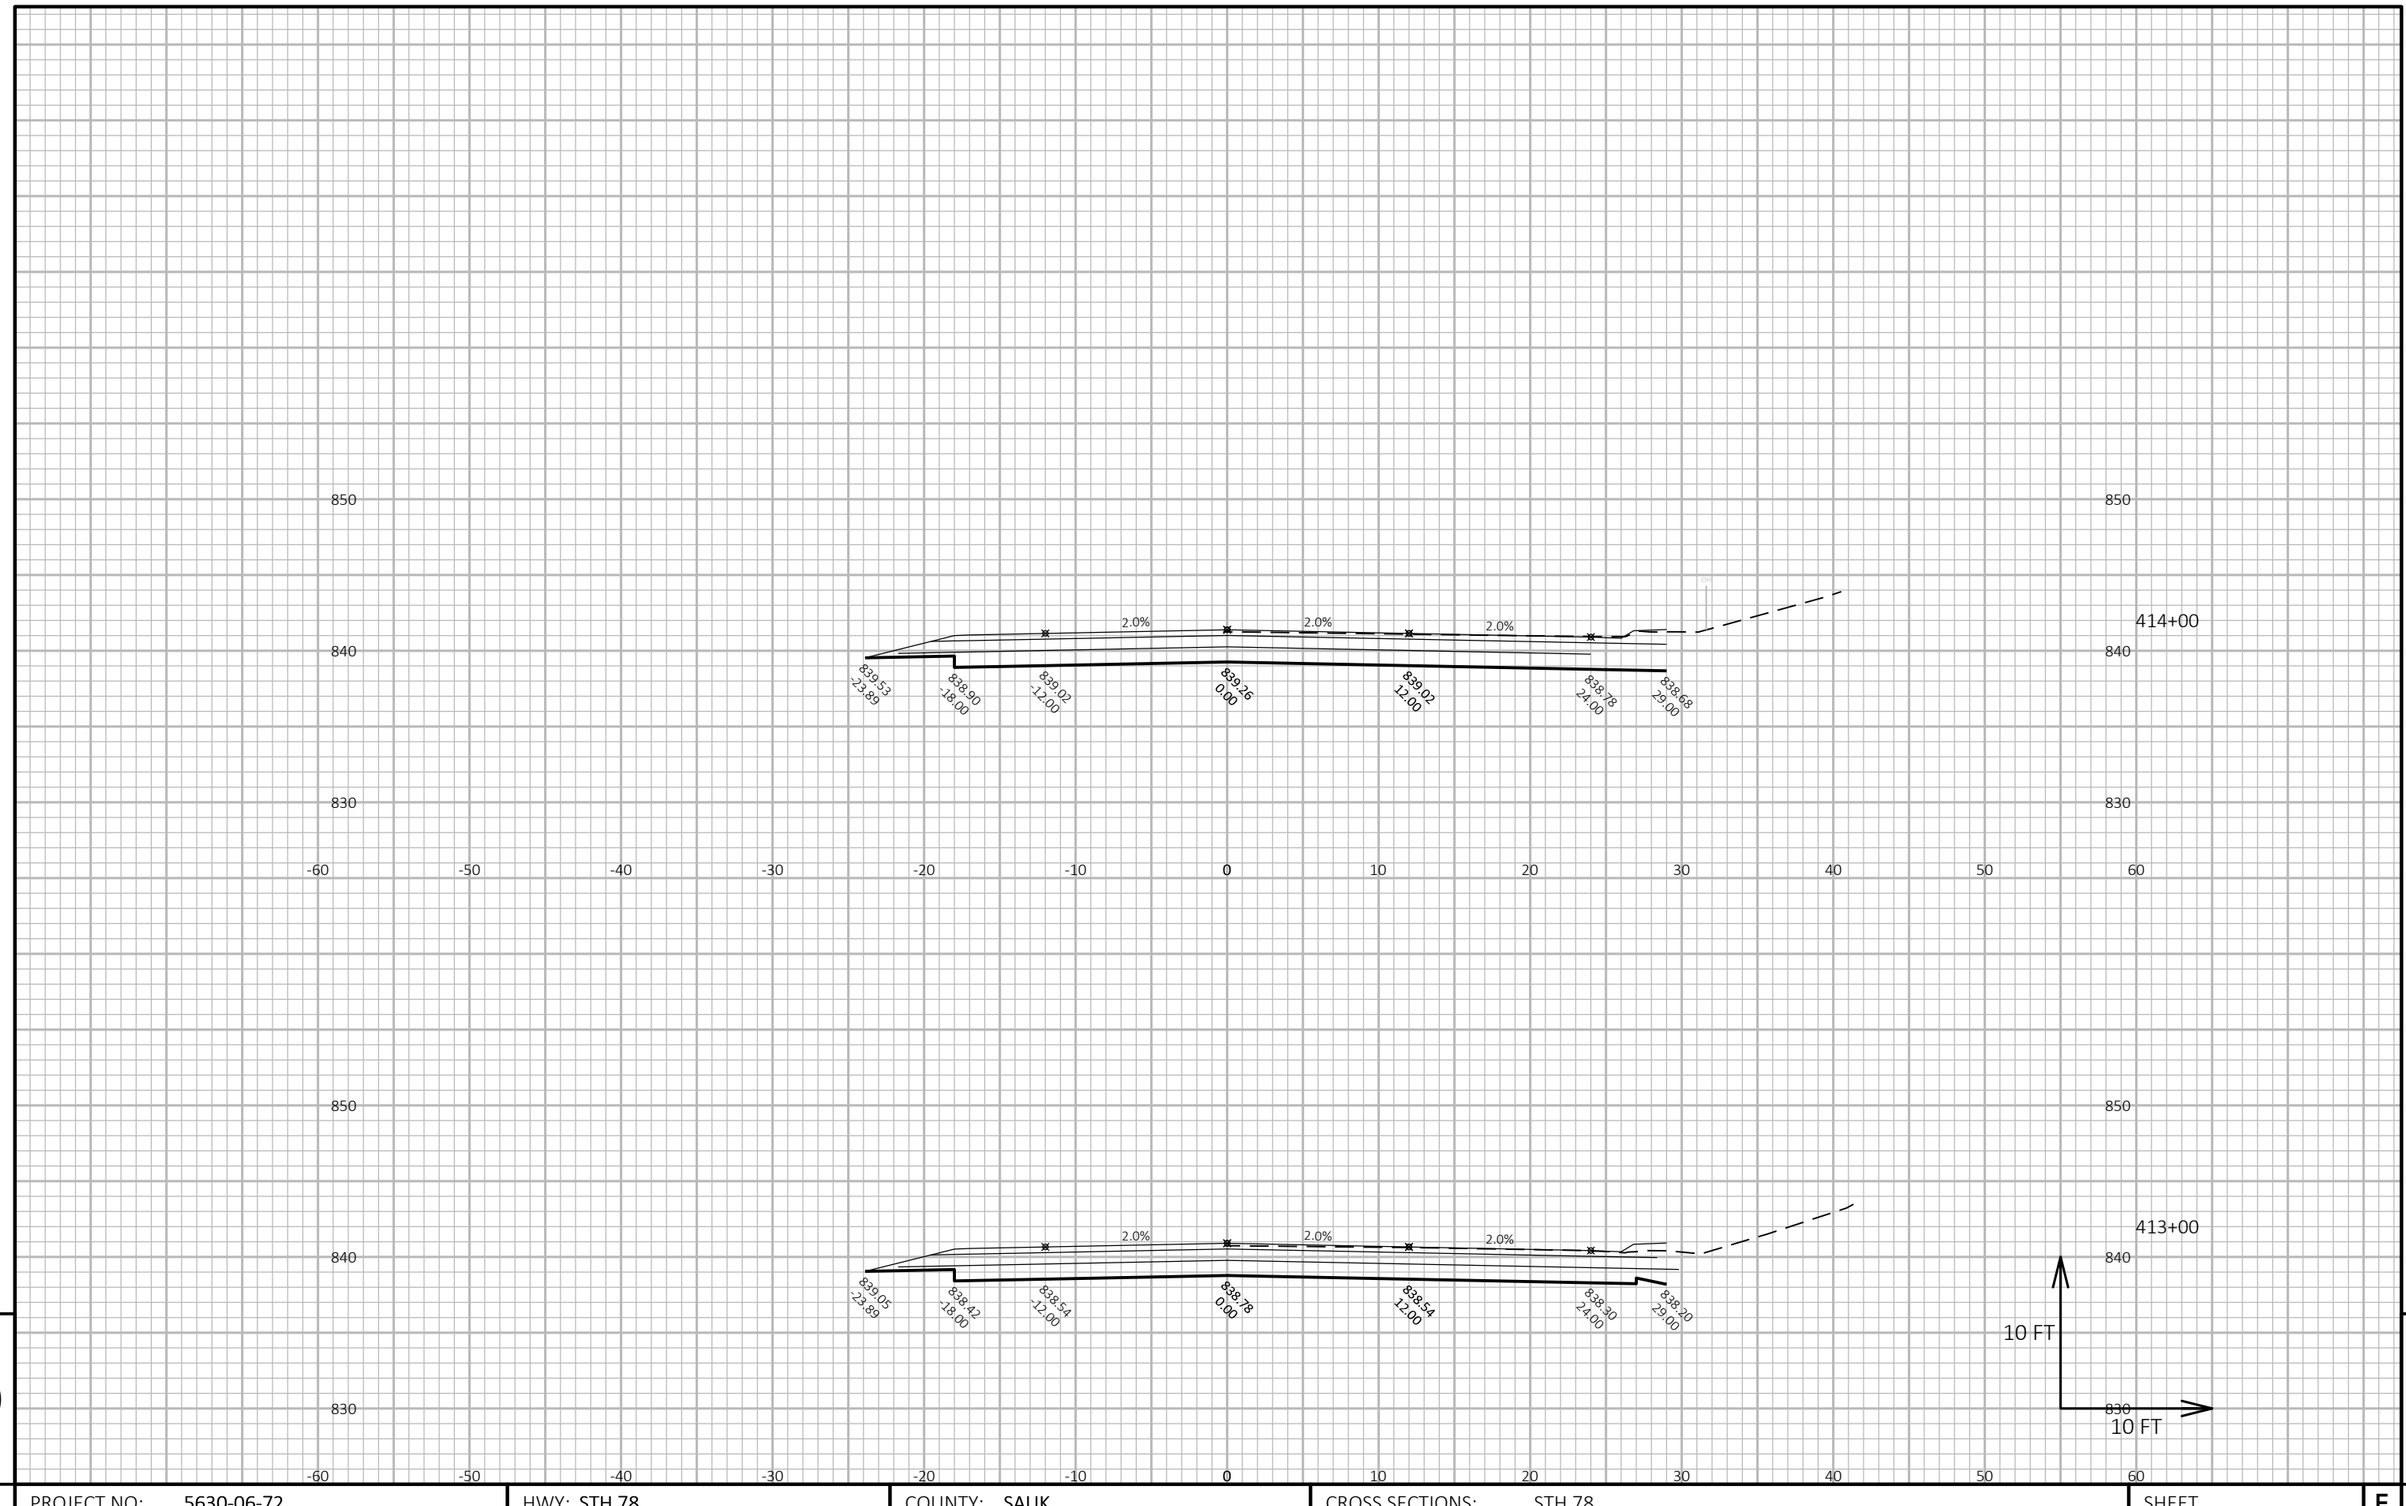

9

9

PROJECT NO: 5630-06-72	HWY: STH 78	COUNTY: SAUK	CROSS SECTIONS: STH 78	SHEET	E


FILE NAME : N:\PDS\C3D\56300602\SHEETSPLAN\090301-XS.DWG
LAYOUT NAME - 090389-xs

PLOT DATE : 3/28/2019 8:24 AM


PLOT BY : LORENZ, KELSEY ANN

PLOT NAME :

PLOT SCALE : 1 IN:10 FT HORZ. / 1 IN:10 FT VERT.

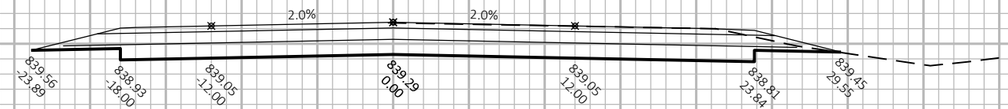

416+00

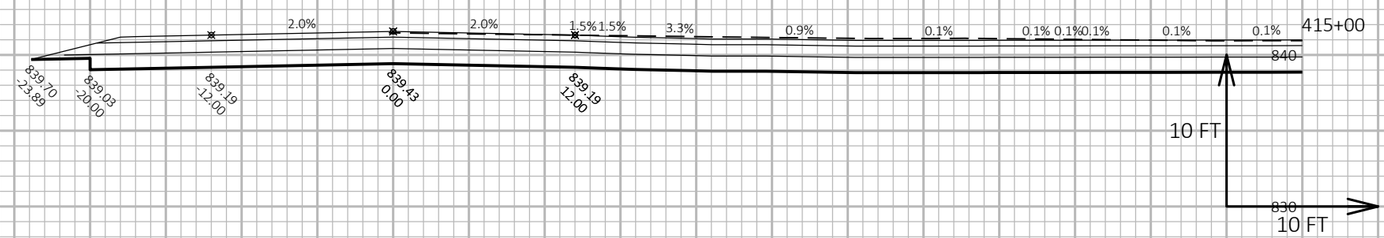

415+00

9

9

PROJECT NO: 5630-06-72	HWY: STH 78	COUNTY: SAUK	CROSS SECTIONS: STH 78	SHEET	E


FILE NAME : N:\PDS\C3D\56300602\SHEETSPLAN\090301-XS.DWG
LAYOUT NAME - 090390-xs

PLOT DATE : 3/28/2019 8:24 AM


PLOT BY : LORENZ, KELSEY ANN

PLOT NAME :

PLOT SCALE : 1 IN:10 FT HORZ. / 1 IN:10 FT VERT.

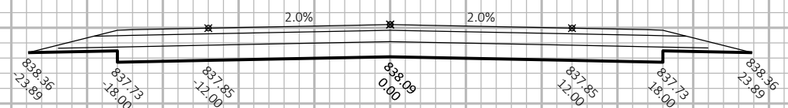

418+00

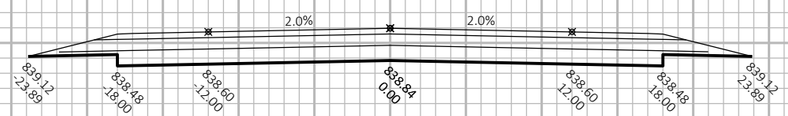

417+00

10 FT

10 FT

9

9

PROJECT NO: 5630-06-72	HWY: STH 78	COUNTY: SAUK	CROSS SECTIONS: STH 78	SHEET	E


FILE NAME : N:\PDS\C3D\56300602\SHEETSPLAN\090301-XS.DWG
LAYOUT NAME - 090391-xs

PLOT DATE : 3/28/2019 8:24 AM

PLOT BY : LORENZ, KELSEY ANN

PLOT NAME :

PLOT SCALE : 1 IN:10 FT HORZ. / 1 IN:10 FT VERT.

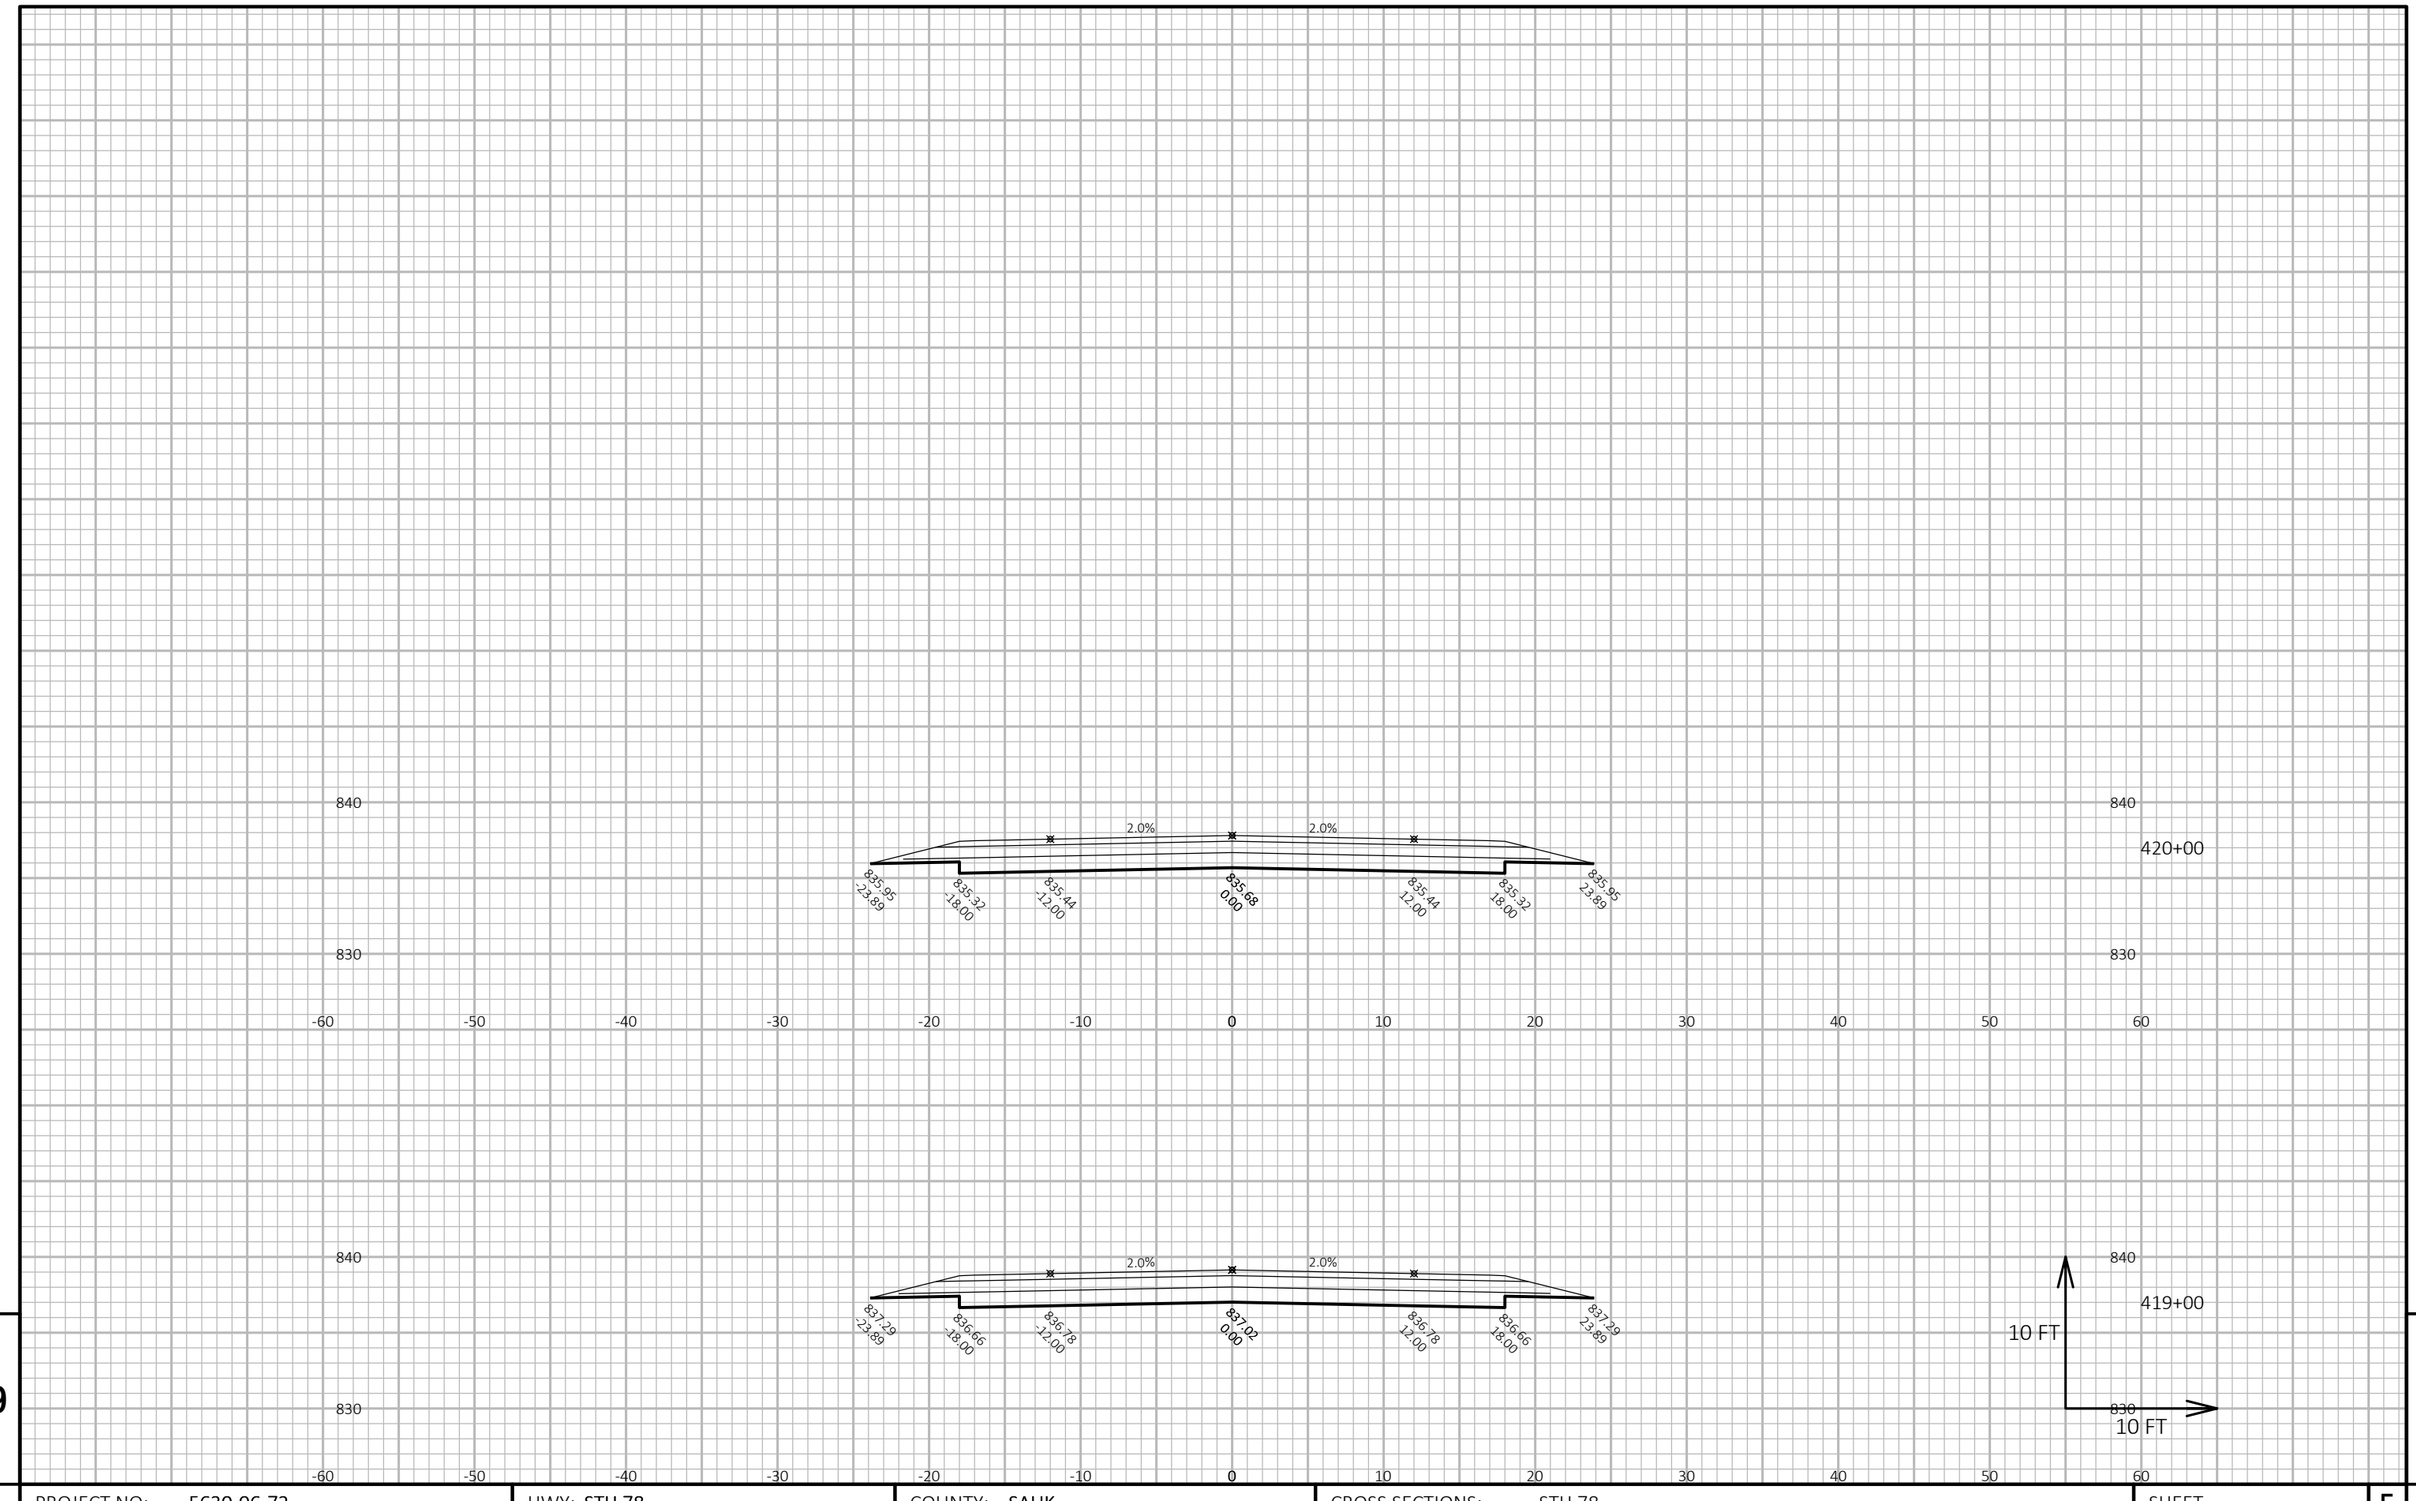

9

9

PROJECT NO: 5630-06-72	HWY: STH 78	COUNTY: SAUK	CROSS SECTIONS: STH 78	SHEET	E


FILE NAME : N:\PDS\C3D\56300602\SHEETSPLAN\090301-XS.DWG
LAYOUT NAME - 090392-xs

PLOT DATE : 3/28/2019 8:24 AM

PLOT BY : LORENZ, KELSEY ANN

PLOT NAME :

PLOT SCALE : 1 IN:10 FT HORZ. / 1 IN:10 FT VERT.

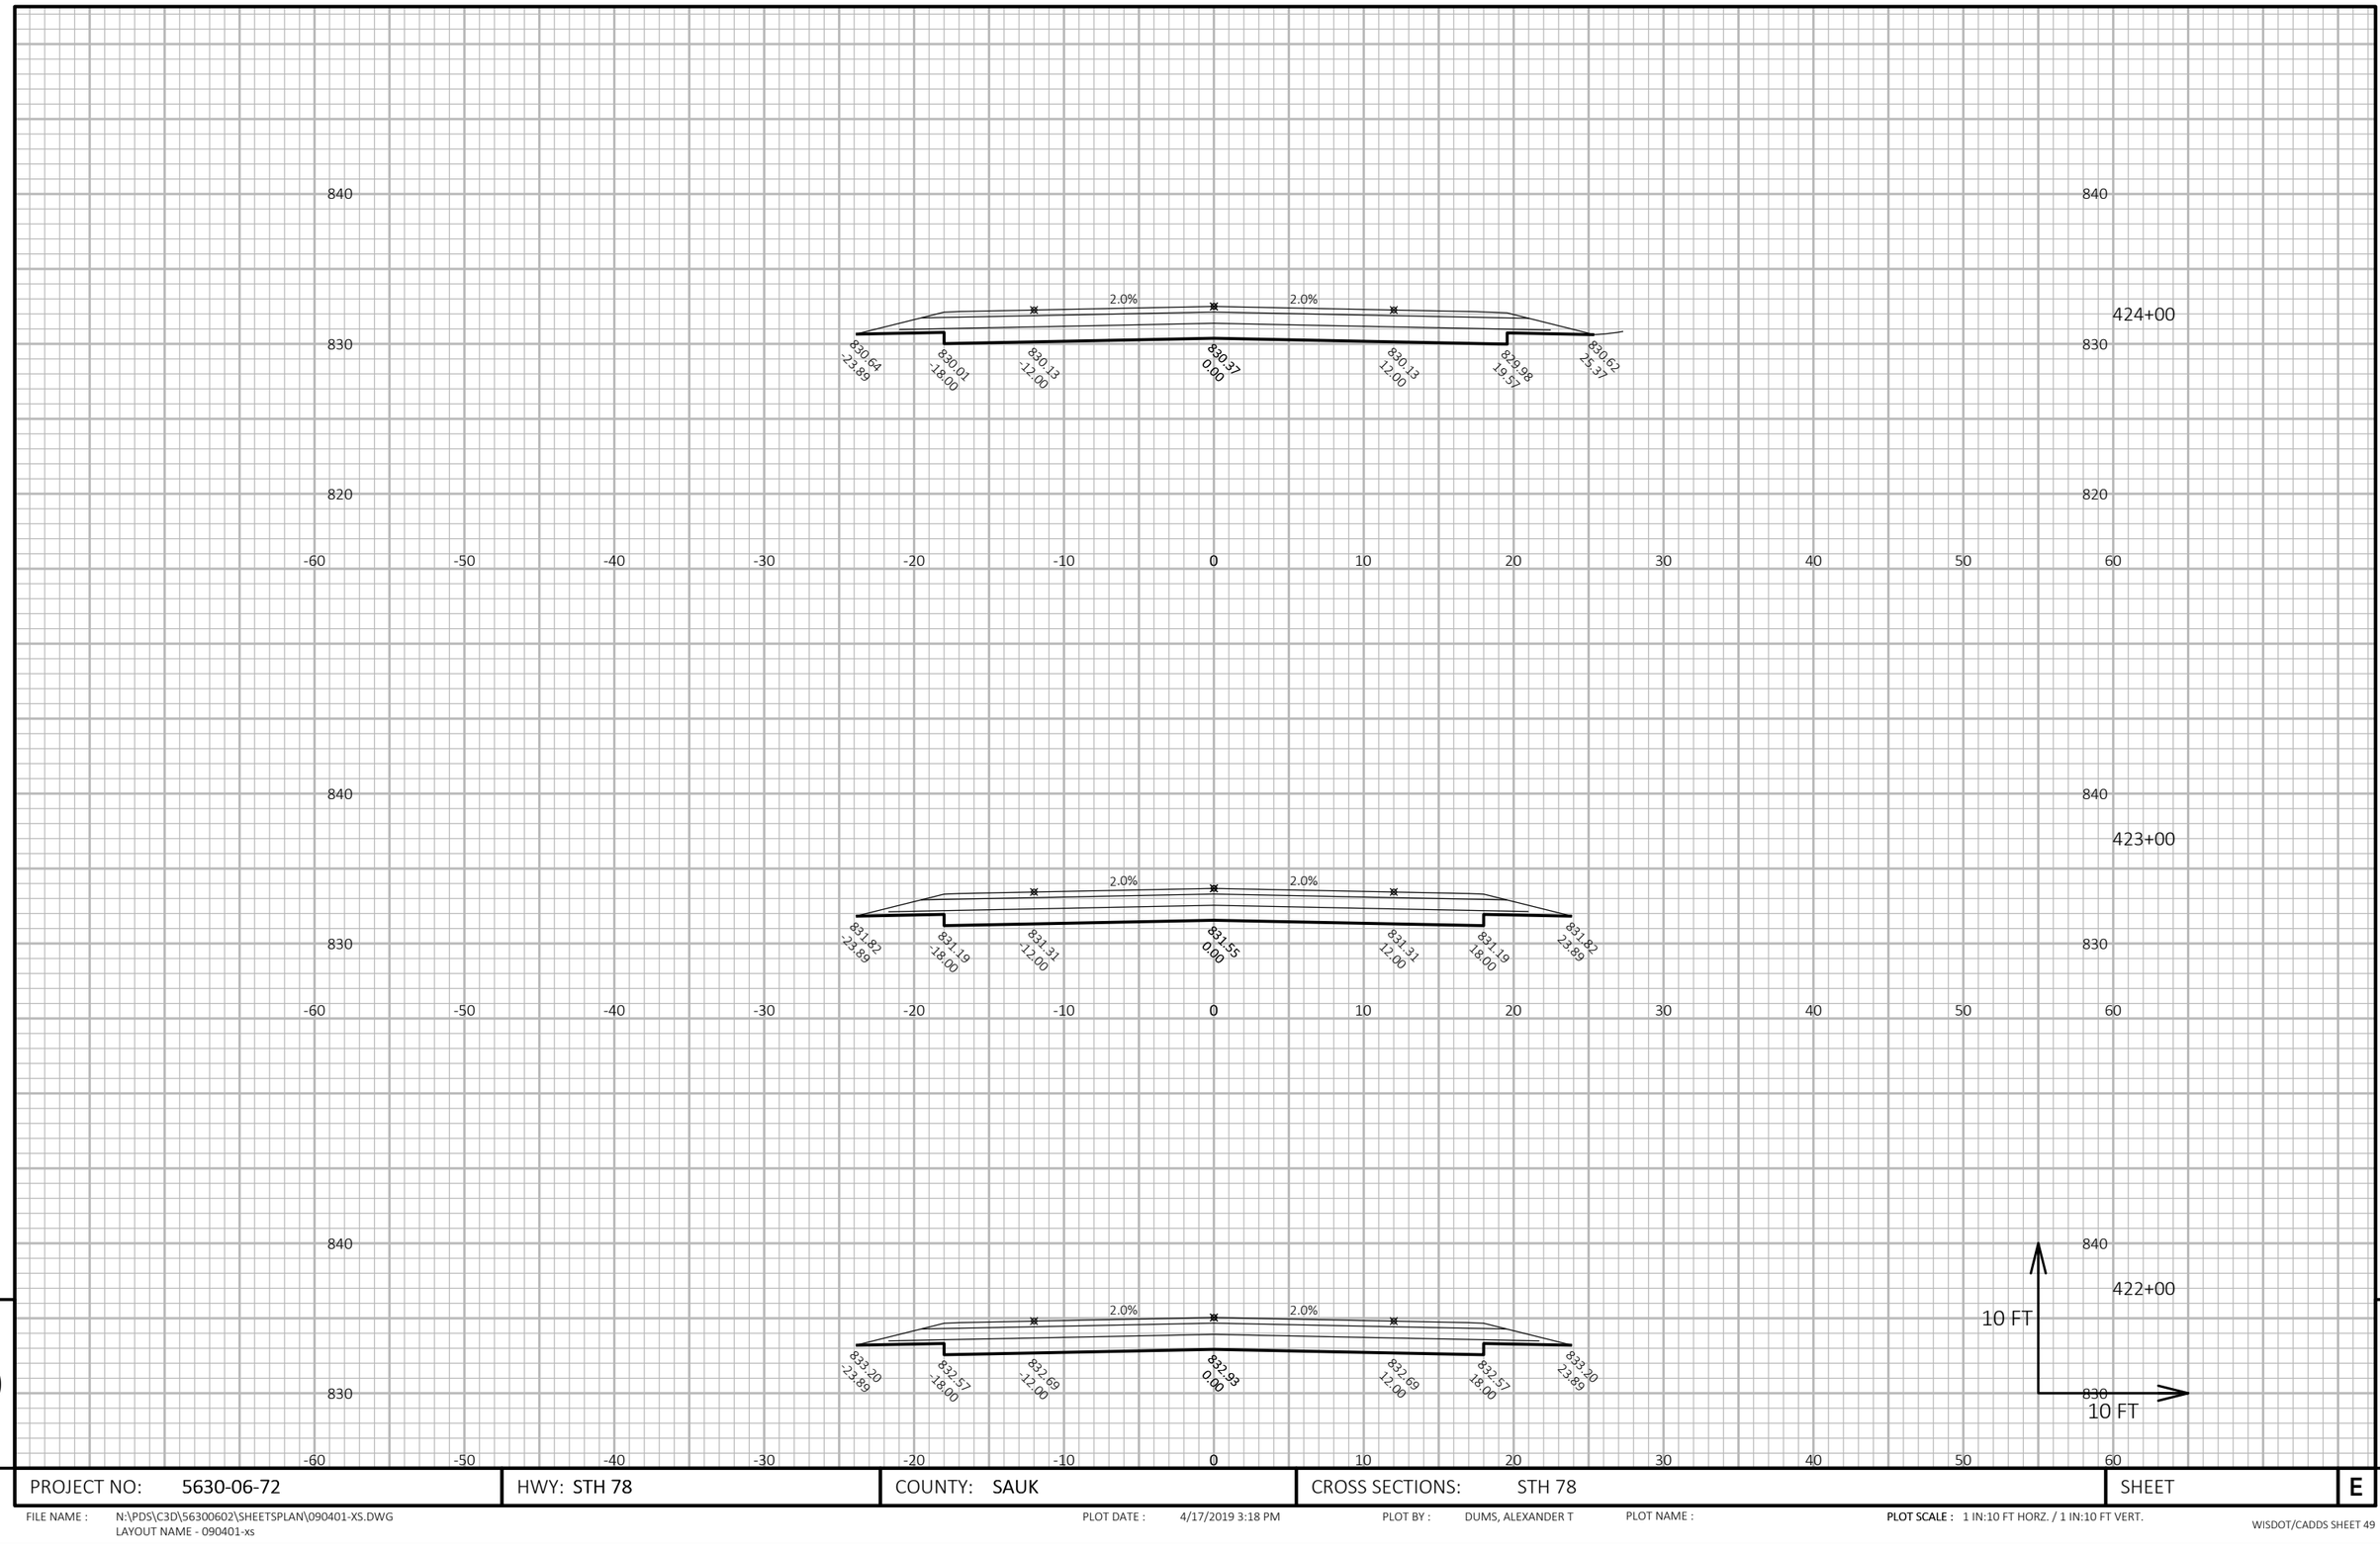

9


PROJECT NO: 5630-06-72	HWY: STH 78	COUNTY: SAUK	CROSS SECTIONS: STH 78	SHEET	E

FILE NAME : N:\PDS\C3D\56300602\SHEETSPLAN\090401-XS.DWG
LAYOUT NAME - 090401-xs

PLOT DATE : 4/17/2019 3:18 PM PLOT BY : DUMS, ALEXANDER T PLOT NAME :

PLOT SCALE : 1 IN:10 FT HORZ. / 1 IN:10 FT VERT.

9

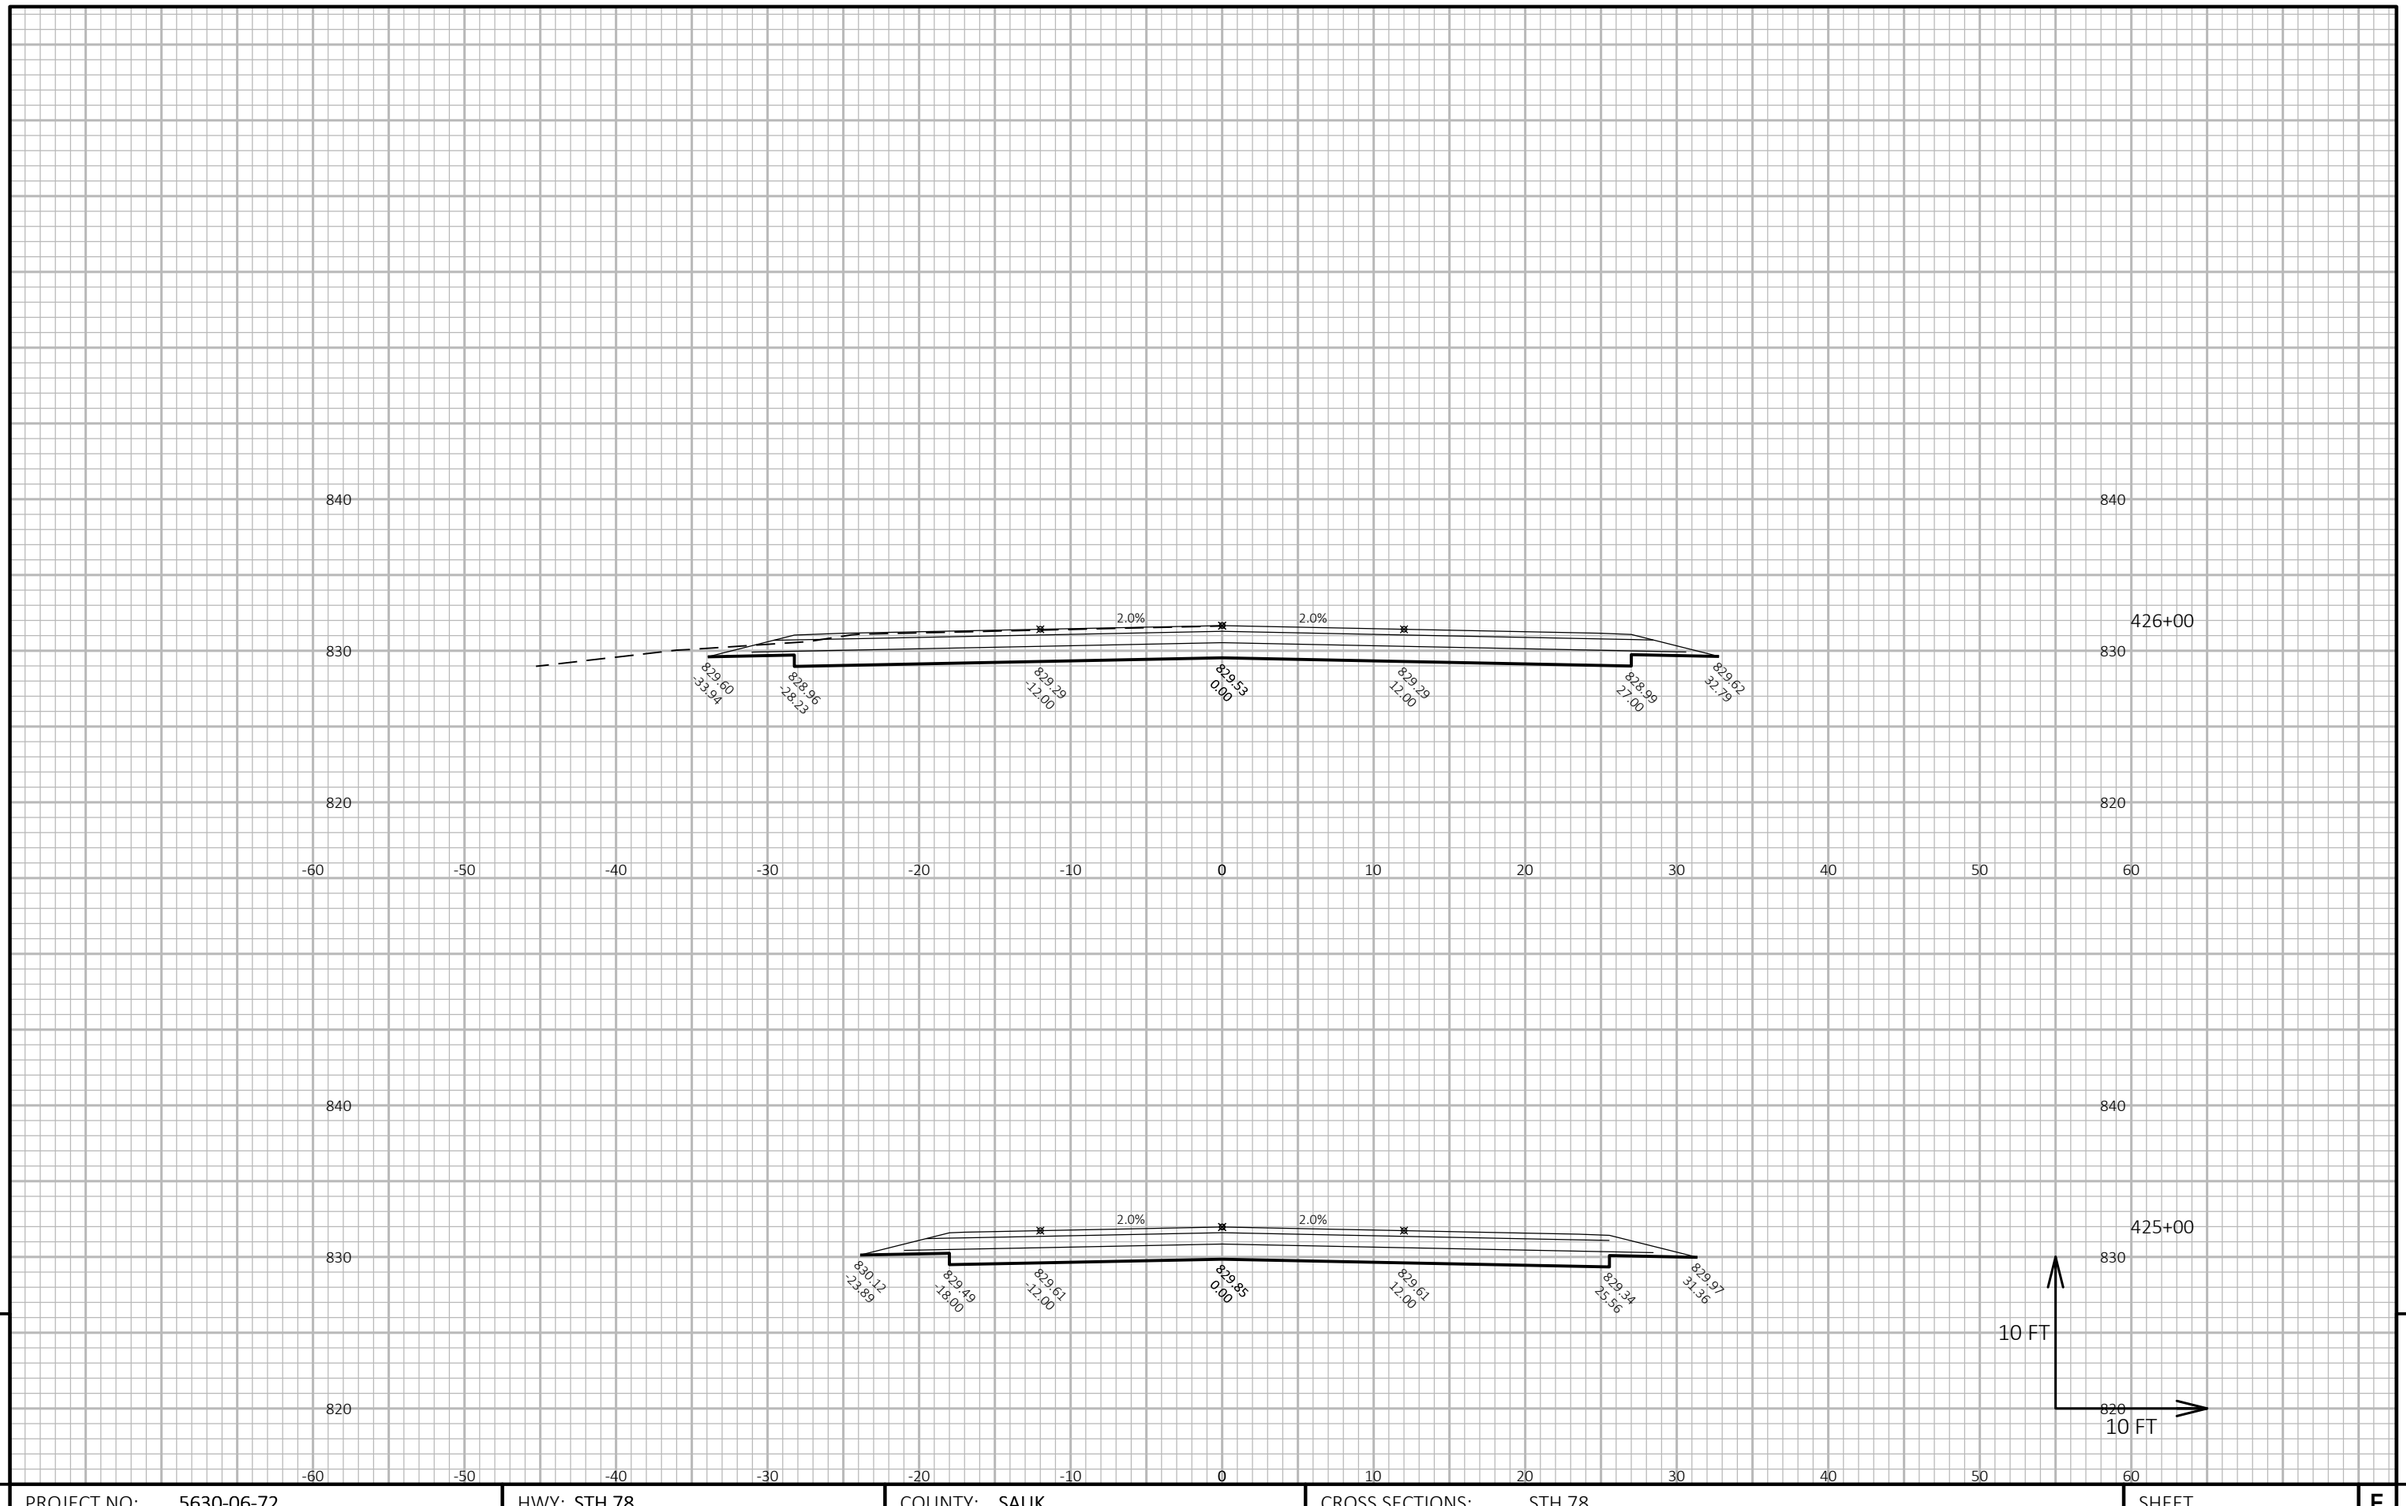

9

9

PROJECT NO: 5630-06-72	HWY: STH 78	COUNTY: SAUK	CROSS SECTIONS: STH 78	SHEET	E


FILE NAME : N:\PDS\C3D\56300602\SHEETSPLAN\090401-XS.DWG
LAYOUT NAME - 090402-xs

PLOT DATE : 4/17/2019 3:18 PM


PLOT BY : DUMS, ALEXANDER T

PLOT NAME :


PLOT SCALE : 1 IN:10 FT HORZ. / 1 IN:10 FT VERT.

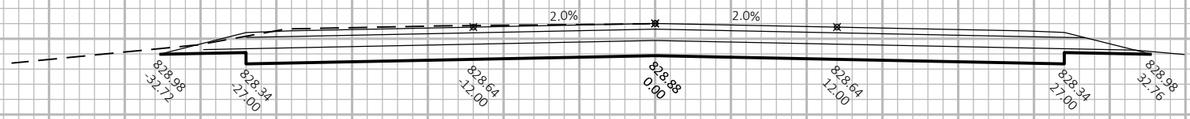

428+00

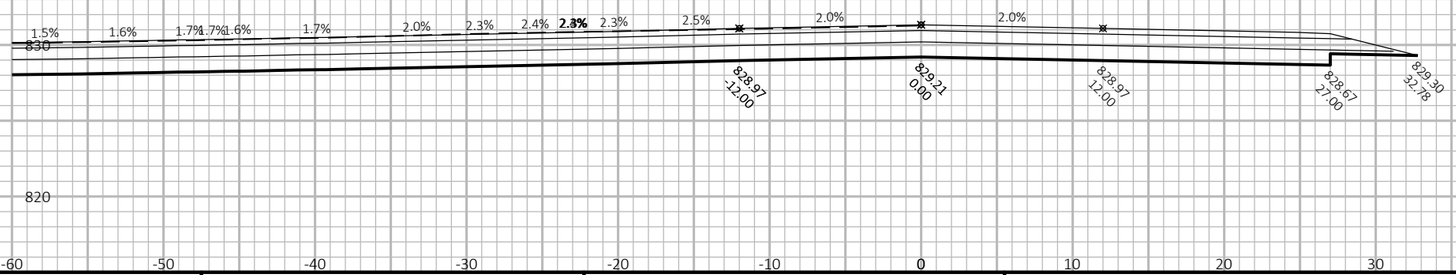

427+00

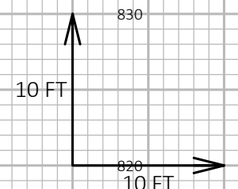

9

9

PROJECT NO: 5630-06-72	HWY: STH 78	COUNTY: SAUK	CROSS SECTIONS: STH 78	SHEET	E


FILE NAME : N:\PDS\C3D\56300602\SHEETSPLAN\090401-XS.DWG
LAYOUT NAME - 090403-xs

PLOT DATE : 4/17/2019 3:18 PM


PLOT BY : DUMS, ALEXANDER T

PLOT NAME :


PLOT SCALE : 1 IN:10 FT HORZ. / 1 IN:10 FT VERT.

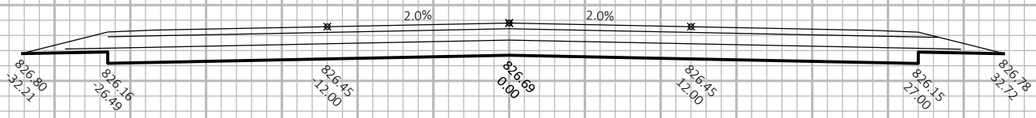

431+00

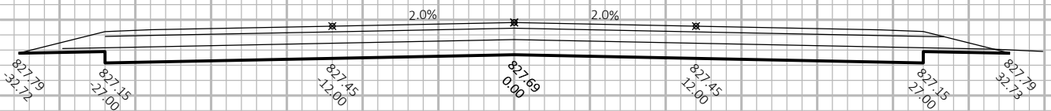

430+00

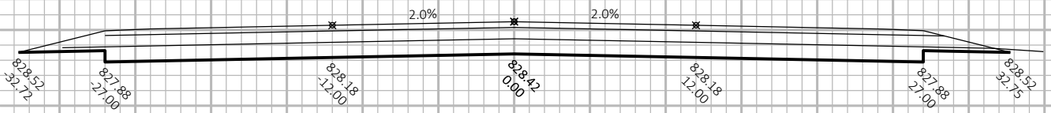

429+00



PROJECT NO: 5630-06-72	HWY: STH 78	COUNTY: SAUK	CROSS SECTIONS: STH 78	SHEET	E


FILE NAME : N:\PDS\C3D\56300602\SHEETSPLAN\090401-XS.DWG
LAYOUT NAME - 090404-xs

PLOT DATE : 4/17/2019 3:18 PM PLOT BY : DUMS, ALEXANDER T PLOT NAME :

PLOT SCALE : 1 IN:10 FT HORZ. / 1 IN:10 FT VERT.

WISDOT/CADDS SHEET 49

9 9

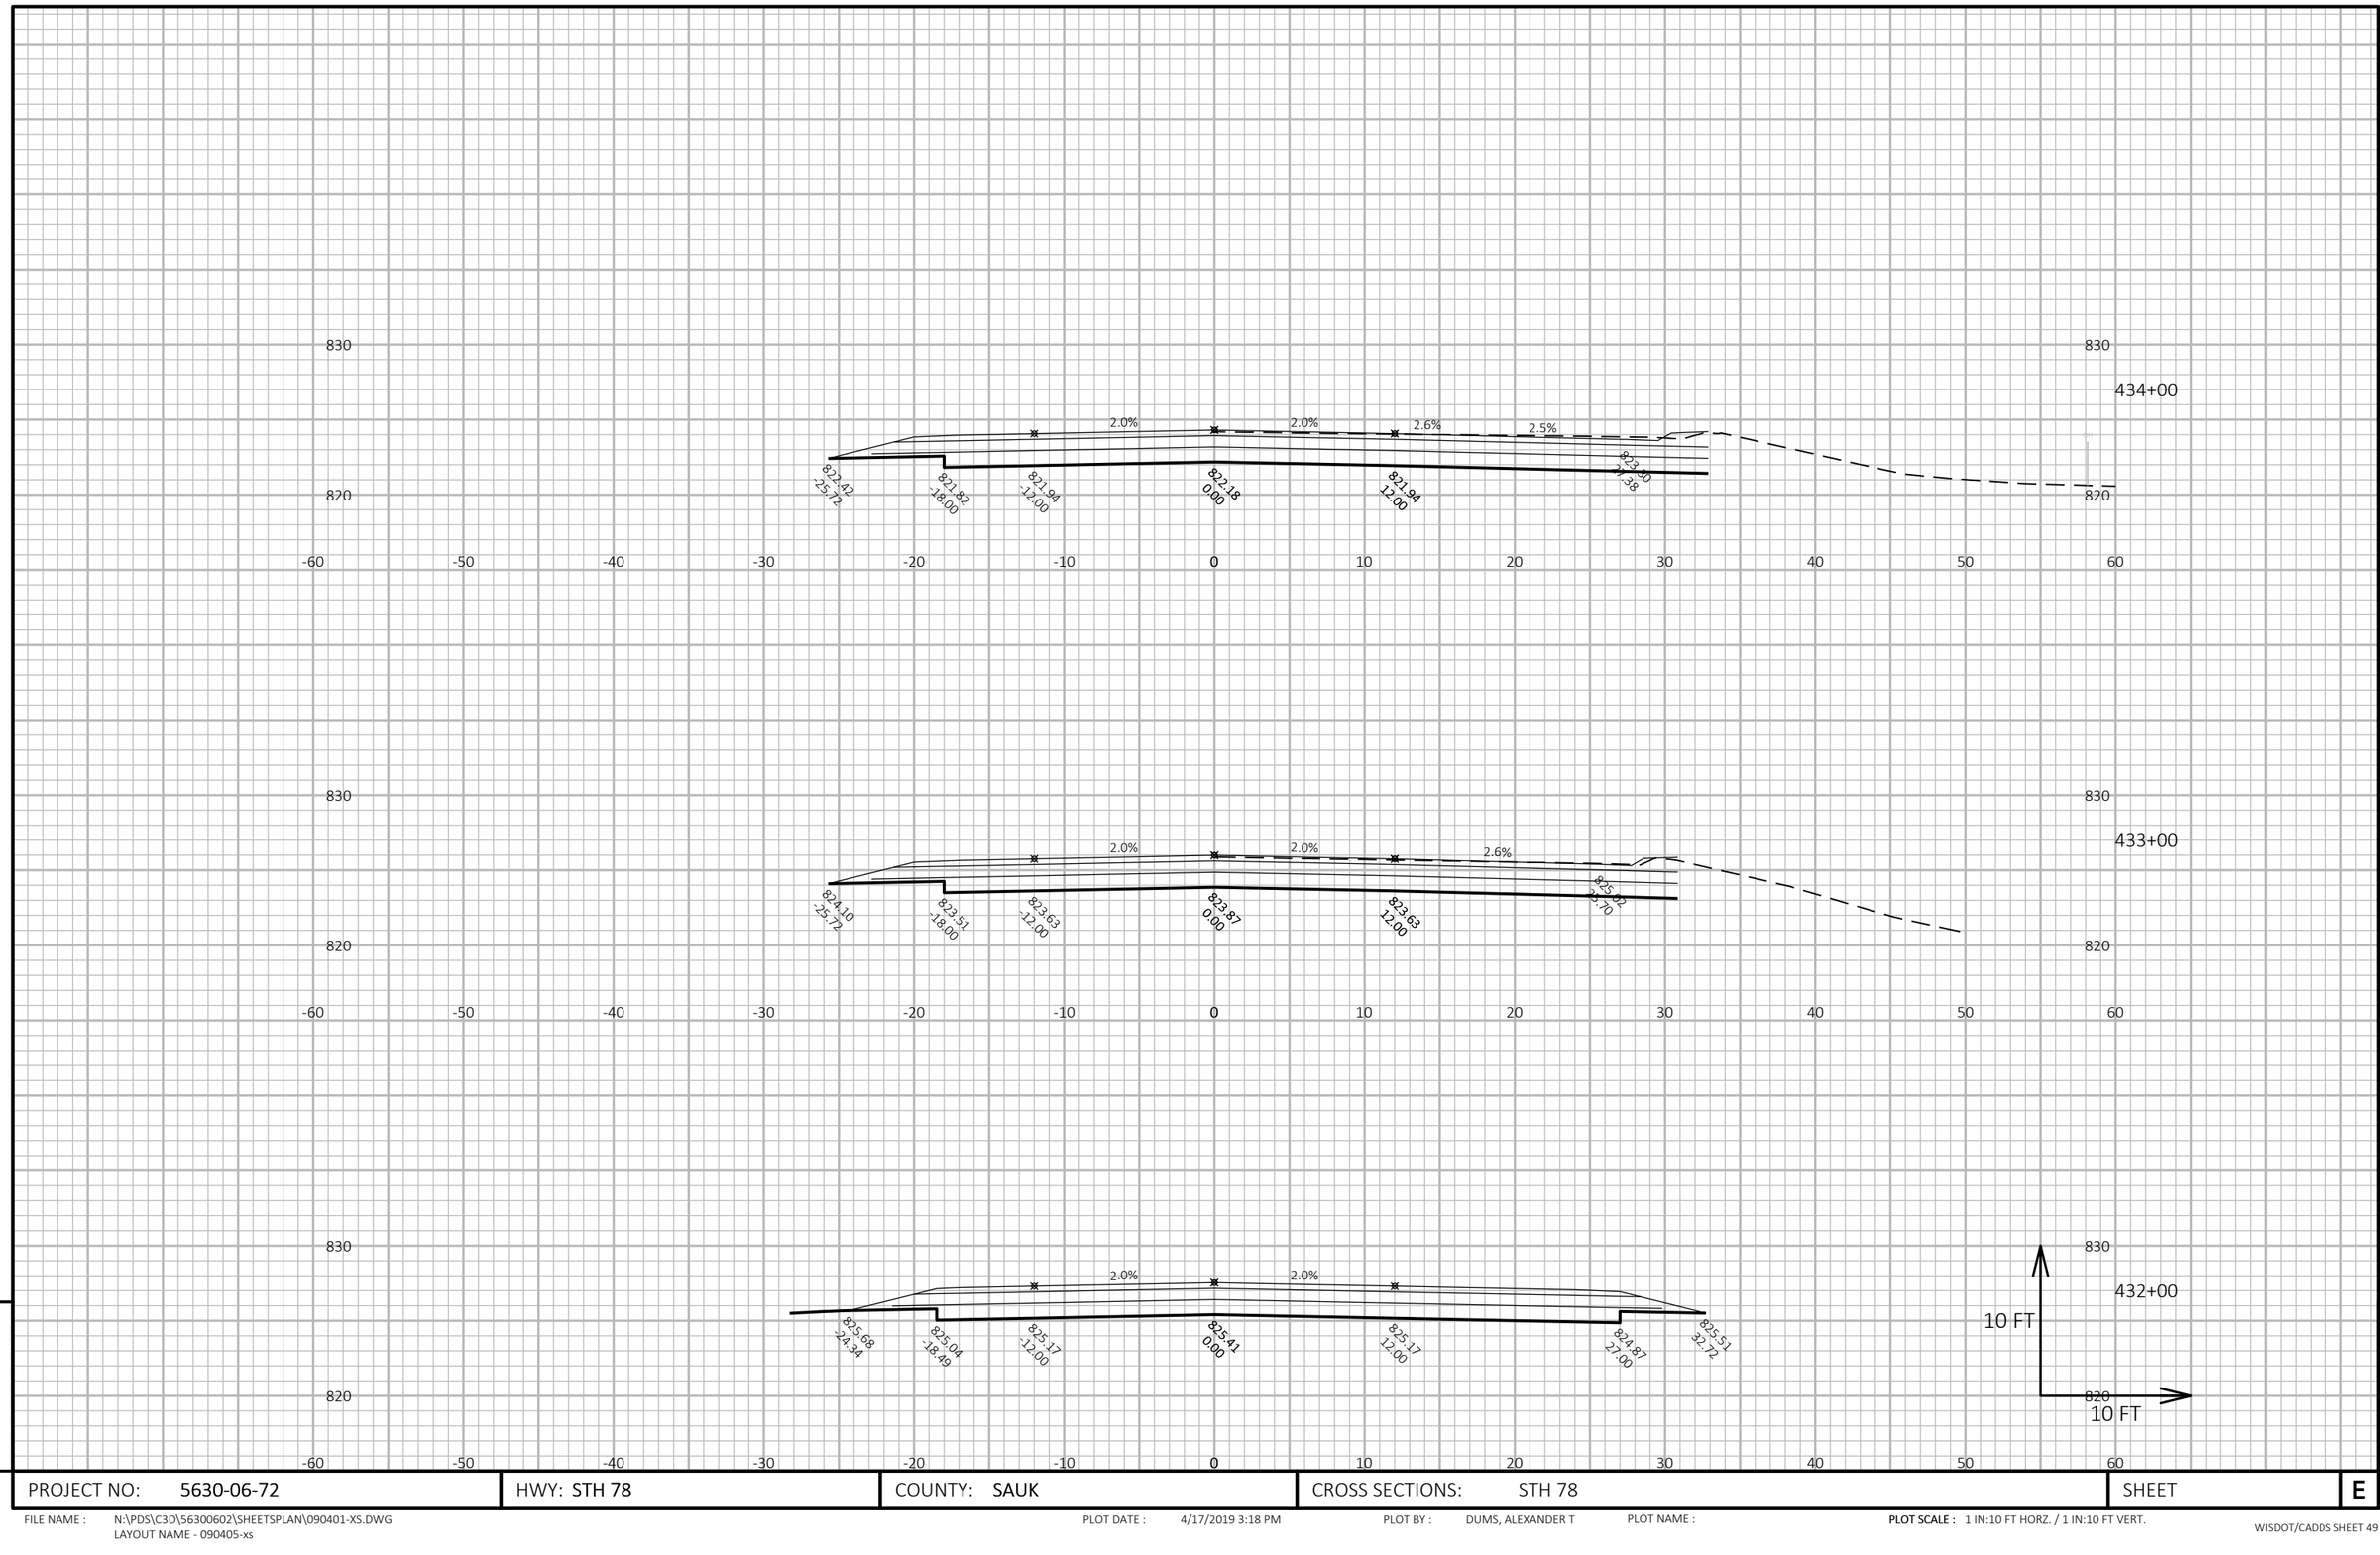

9

9

PROJECT NO: 5630-06-72	HWY: STH 78	COUNTY: SAUK	CROSS SECTIONS: STH 78	SHEET	E


FILE NAME : N:\PDS\C3D\56300602\SHEETSPLAN\090401-XS.DWG
LAYOUT NAME - 090405-xs

PLOT DATE : 4/17/2019 3:18 PM

PLOT BY : DUMS, ALEXANDER T

PLOT NAME :

PLOT SCALE : 1 IN:10 FT HORZ. / 1 IN:10 FT VERT.

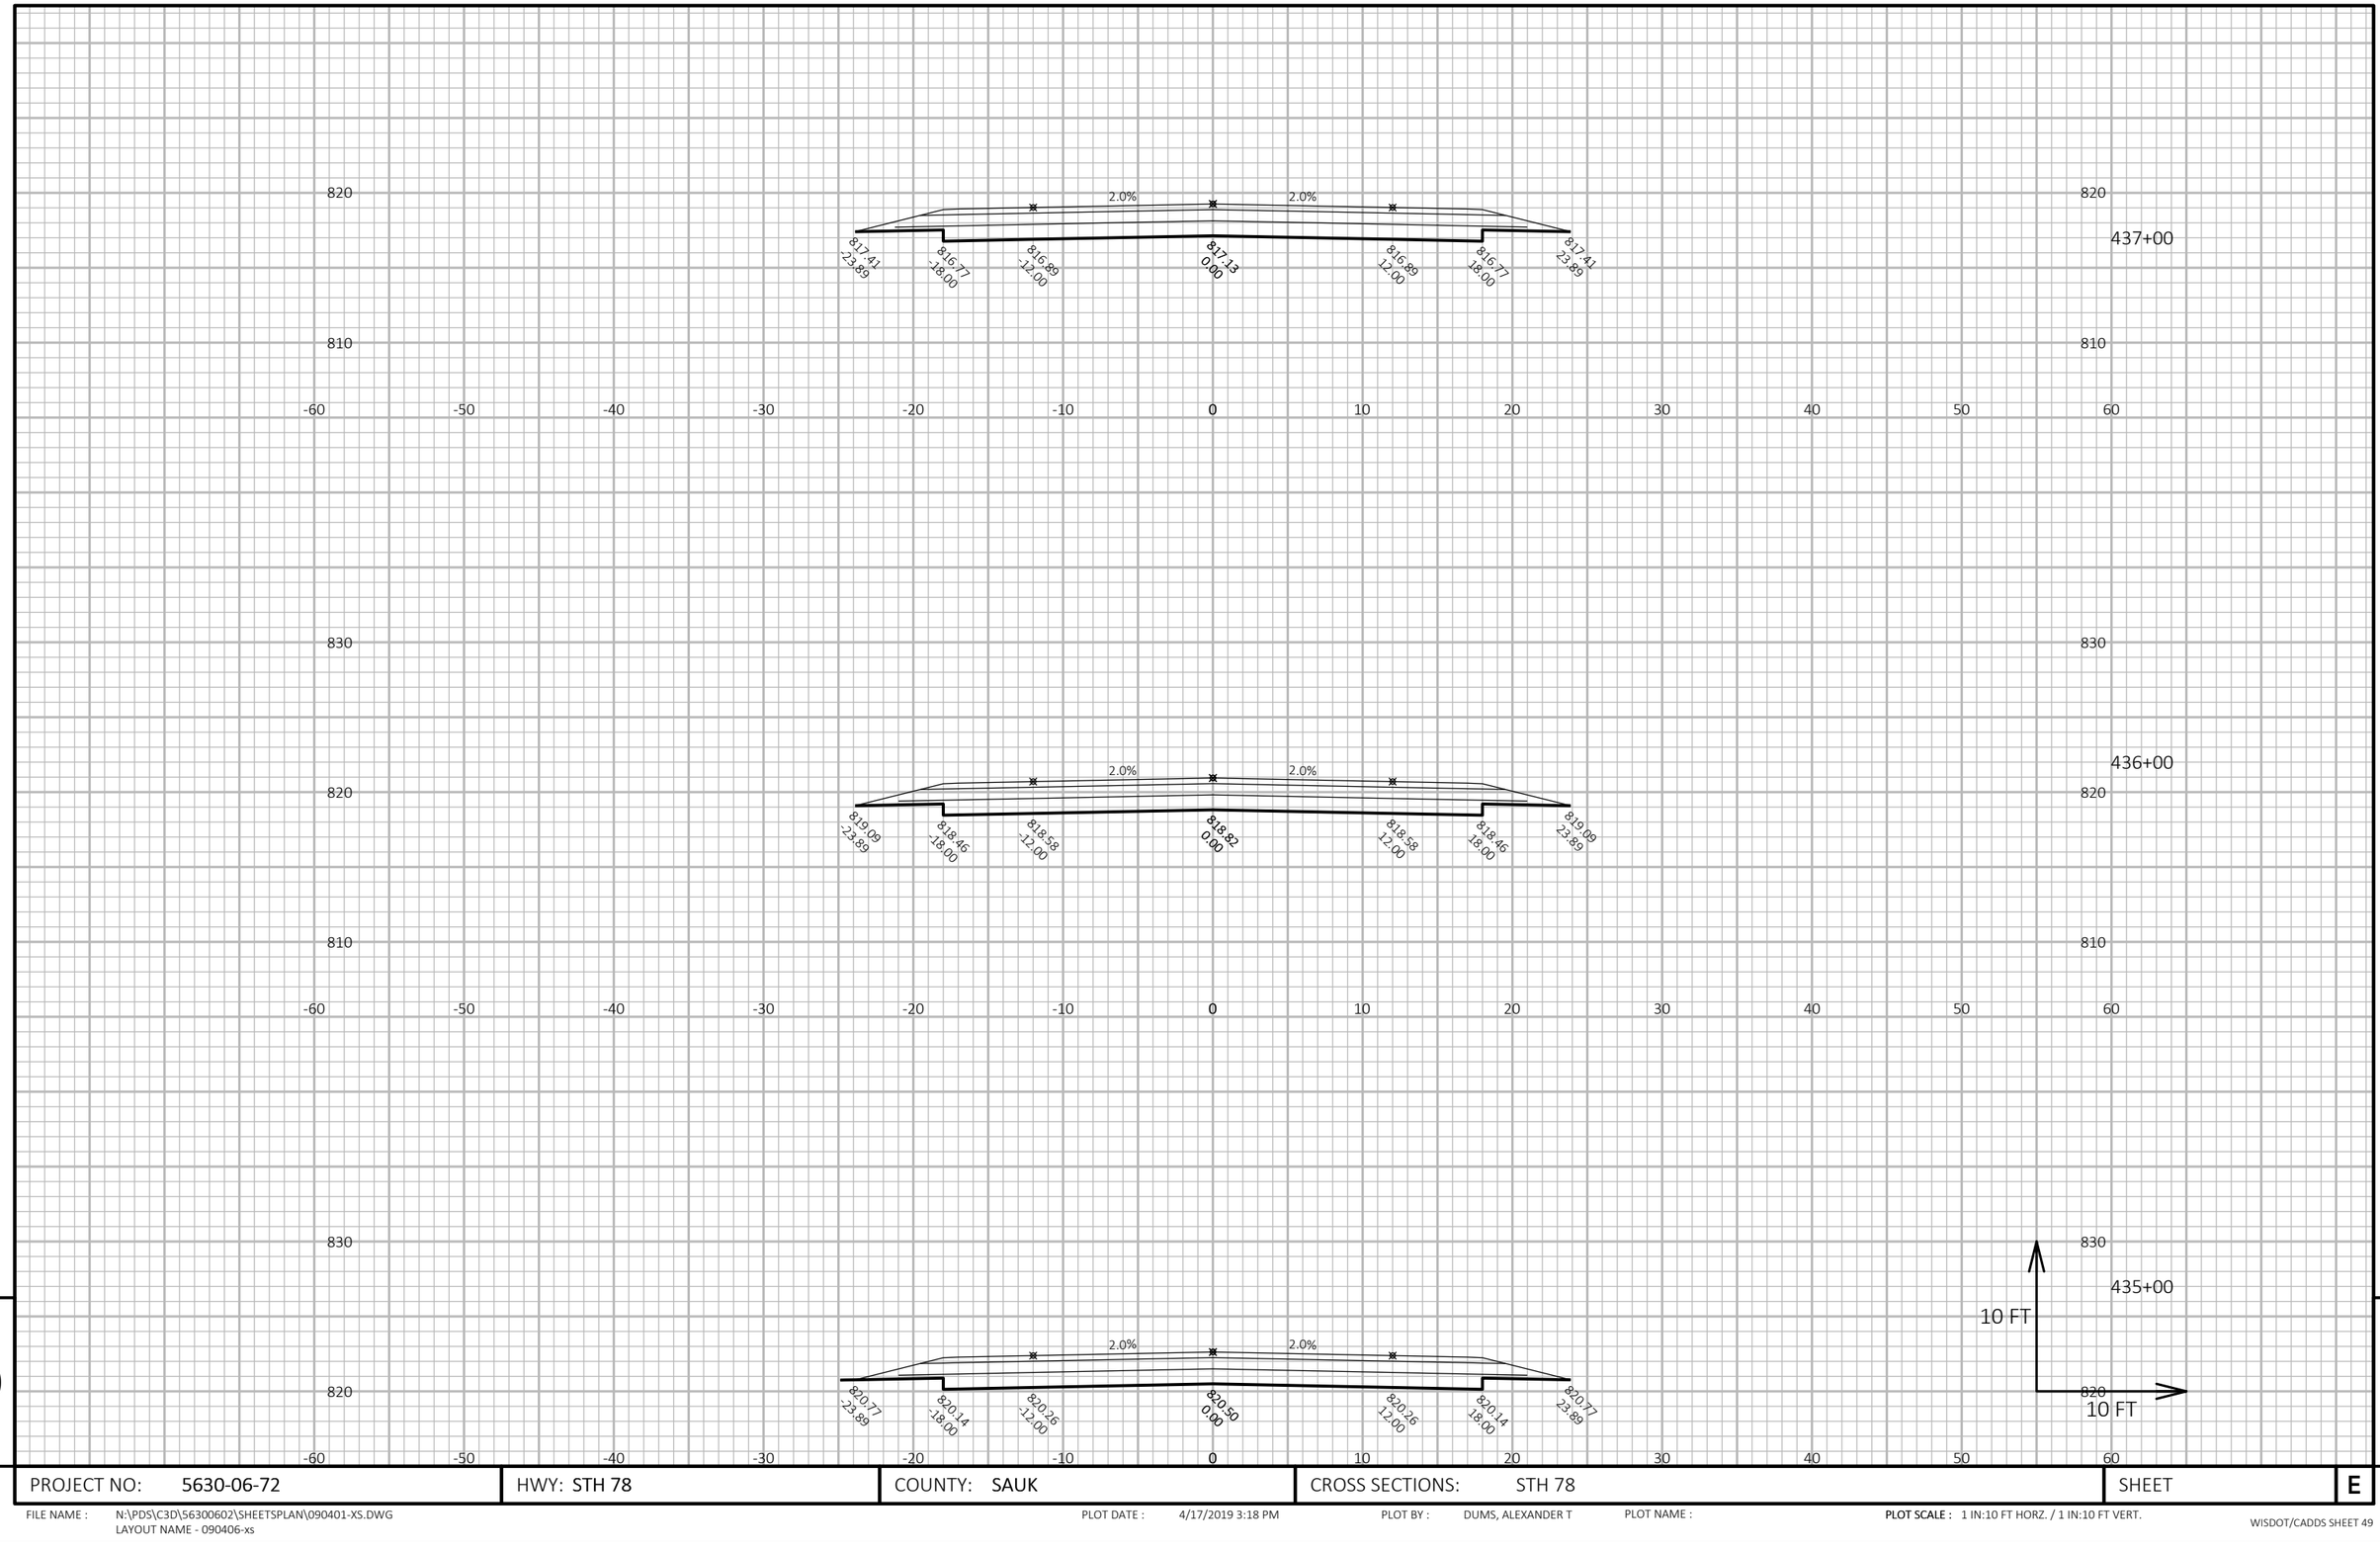

9

9

PROJECT NO: 5630-06-72	HWY: STH 78	COUNTY: SAUK	CROSS SECTIONS: STH 78	SHEET	E


FILE NAME : N:\PDS\C3D\56300602\SHEETSPLAN\090401-XS.DWG
LAYOUT NAME - 090406-xs

PLOT DATE : 4/17/2019 3:18 PM


PLOT BY : DUMS, ALEXANDER T

PLOT NAME :


PLOT SCALE : 1 IN:10 FT HORZ. / 1 IN:10 FT VERT.

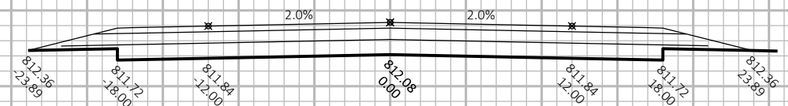


440+00

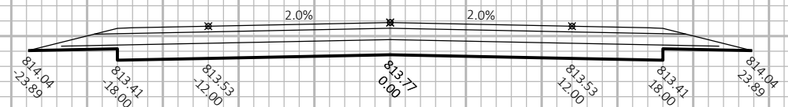

439+00

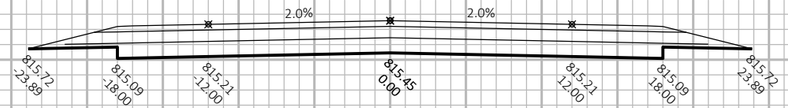

438+00

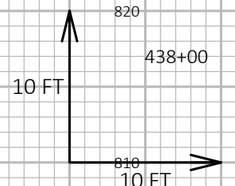

9

9

PROJECT NO: 5630-06-72	HWY: STH 78	COUNTY: SAUK	CROSS SECTIONS: STH 78	SHEET	E


FILE NAME : N:\PDS\C3D\56300602\SHEETSPLAN\090401-XS.DWG
LAYOUT NAME - 090407-xs

PLOT DATE : 4/17/2019 3:18 PM


PLOT BY : DUMS, ALEXANDER T

PLOT NAME :


PLOT SCALE : 1 IN:10 FT HORZ. / 1 IN:10 FT VERT.

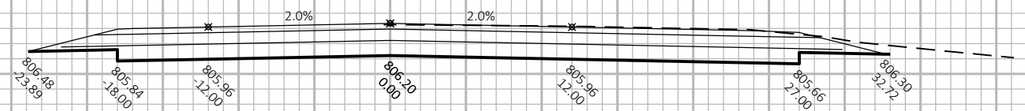

443+00

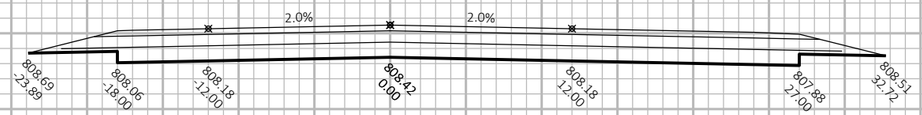

442+00

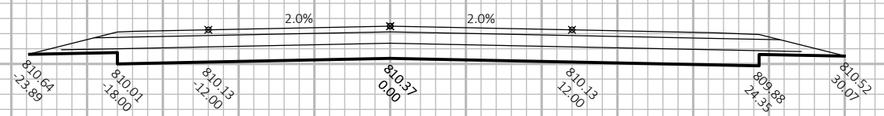

441+00




9

9


PROJECT NO: 5630-06-72	HWY: STH 78	COUNTY: SAUK	CROSS SECTIONS: STH 78	SHEET	E

FILE NAME : N:\PDS\C3D\56300602\SHEETSPLAN\090401-XS.DWG
LAYOUT NAME - 090408-xs


PLOT DATE : 4/17/2019 3:18 PM PLOT BY : DUMS, ALEXANDER T PLOT NAME : **PLOT SCALE :** 1 IN:10 FT HORZ. / 1 IN:10 FT VERT.

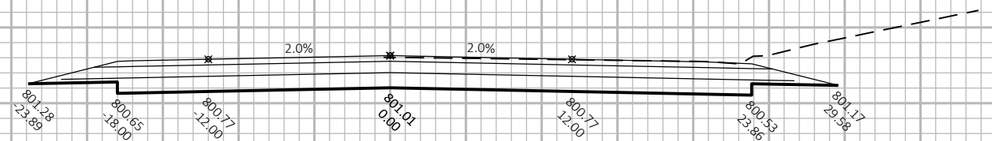

445+00

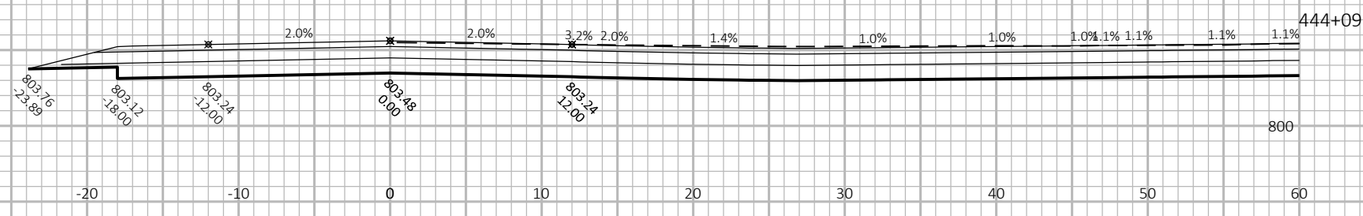

444+09

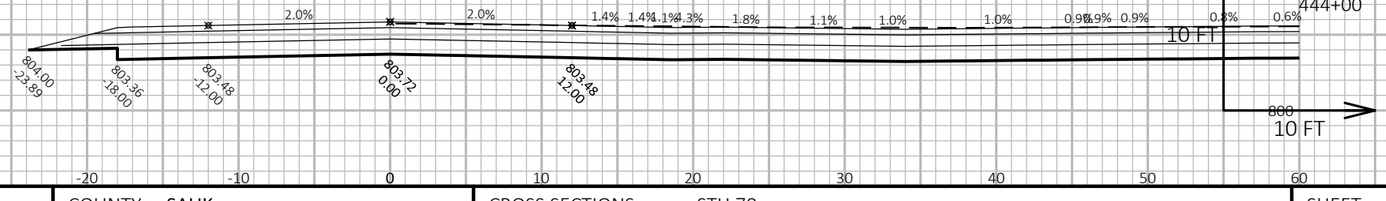

444+00

9

9

PROJECT NO: 5630-06-72	HWY: STH 78	COUNTY: SAUK	CROSS SECTIONS: STH 78	SHEET	E


FILE NAME : N:\PDS\C3D\56300602\SHEETSPLAN\090401-XS.DWG
LAYOUT NAME - 090409-xs

PLOT DATE : 4/17/2019 3:18 PM


PLOT BY : DUMS, ALEXANDER T

PLOT NAME :


PLOT SCALE : 1 IN:10 FT HORZ. / 1 IN:10 FT VERT.

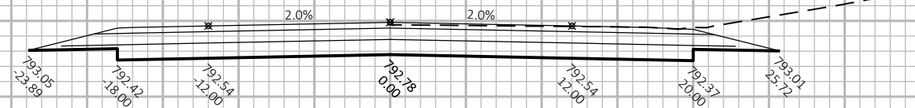


448+00

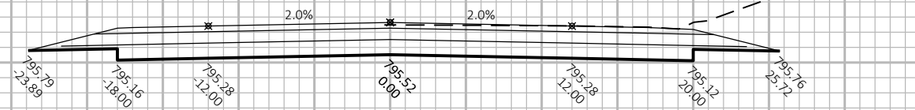

447+00

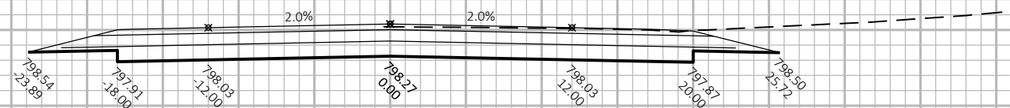

446+00

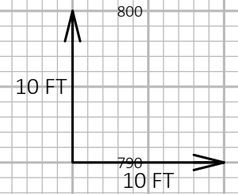

9

9

PROJECT NO: 5630-06-72	HWY: STH 78	COUNTY: SAUK	CROSS SECTIONS: STH 78	SHEET	E


FILE NAME : N:\PDS\C3D\56300602\SHEETSPLAN\090401-XS.DWG
LAYOUT NAME - 090410-xs

PLOT DATE : 4/17/2019 3:18 PM

PLOT BY : DUMS, ALEXANDER T

PLOT NAME :

PLOT SCALE : 1 IN:10 FT HORZ. / 1 IN:10 FT VERT.

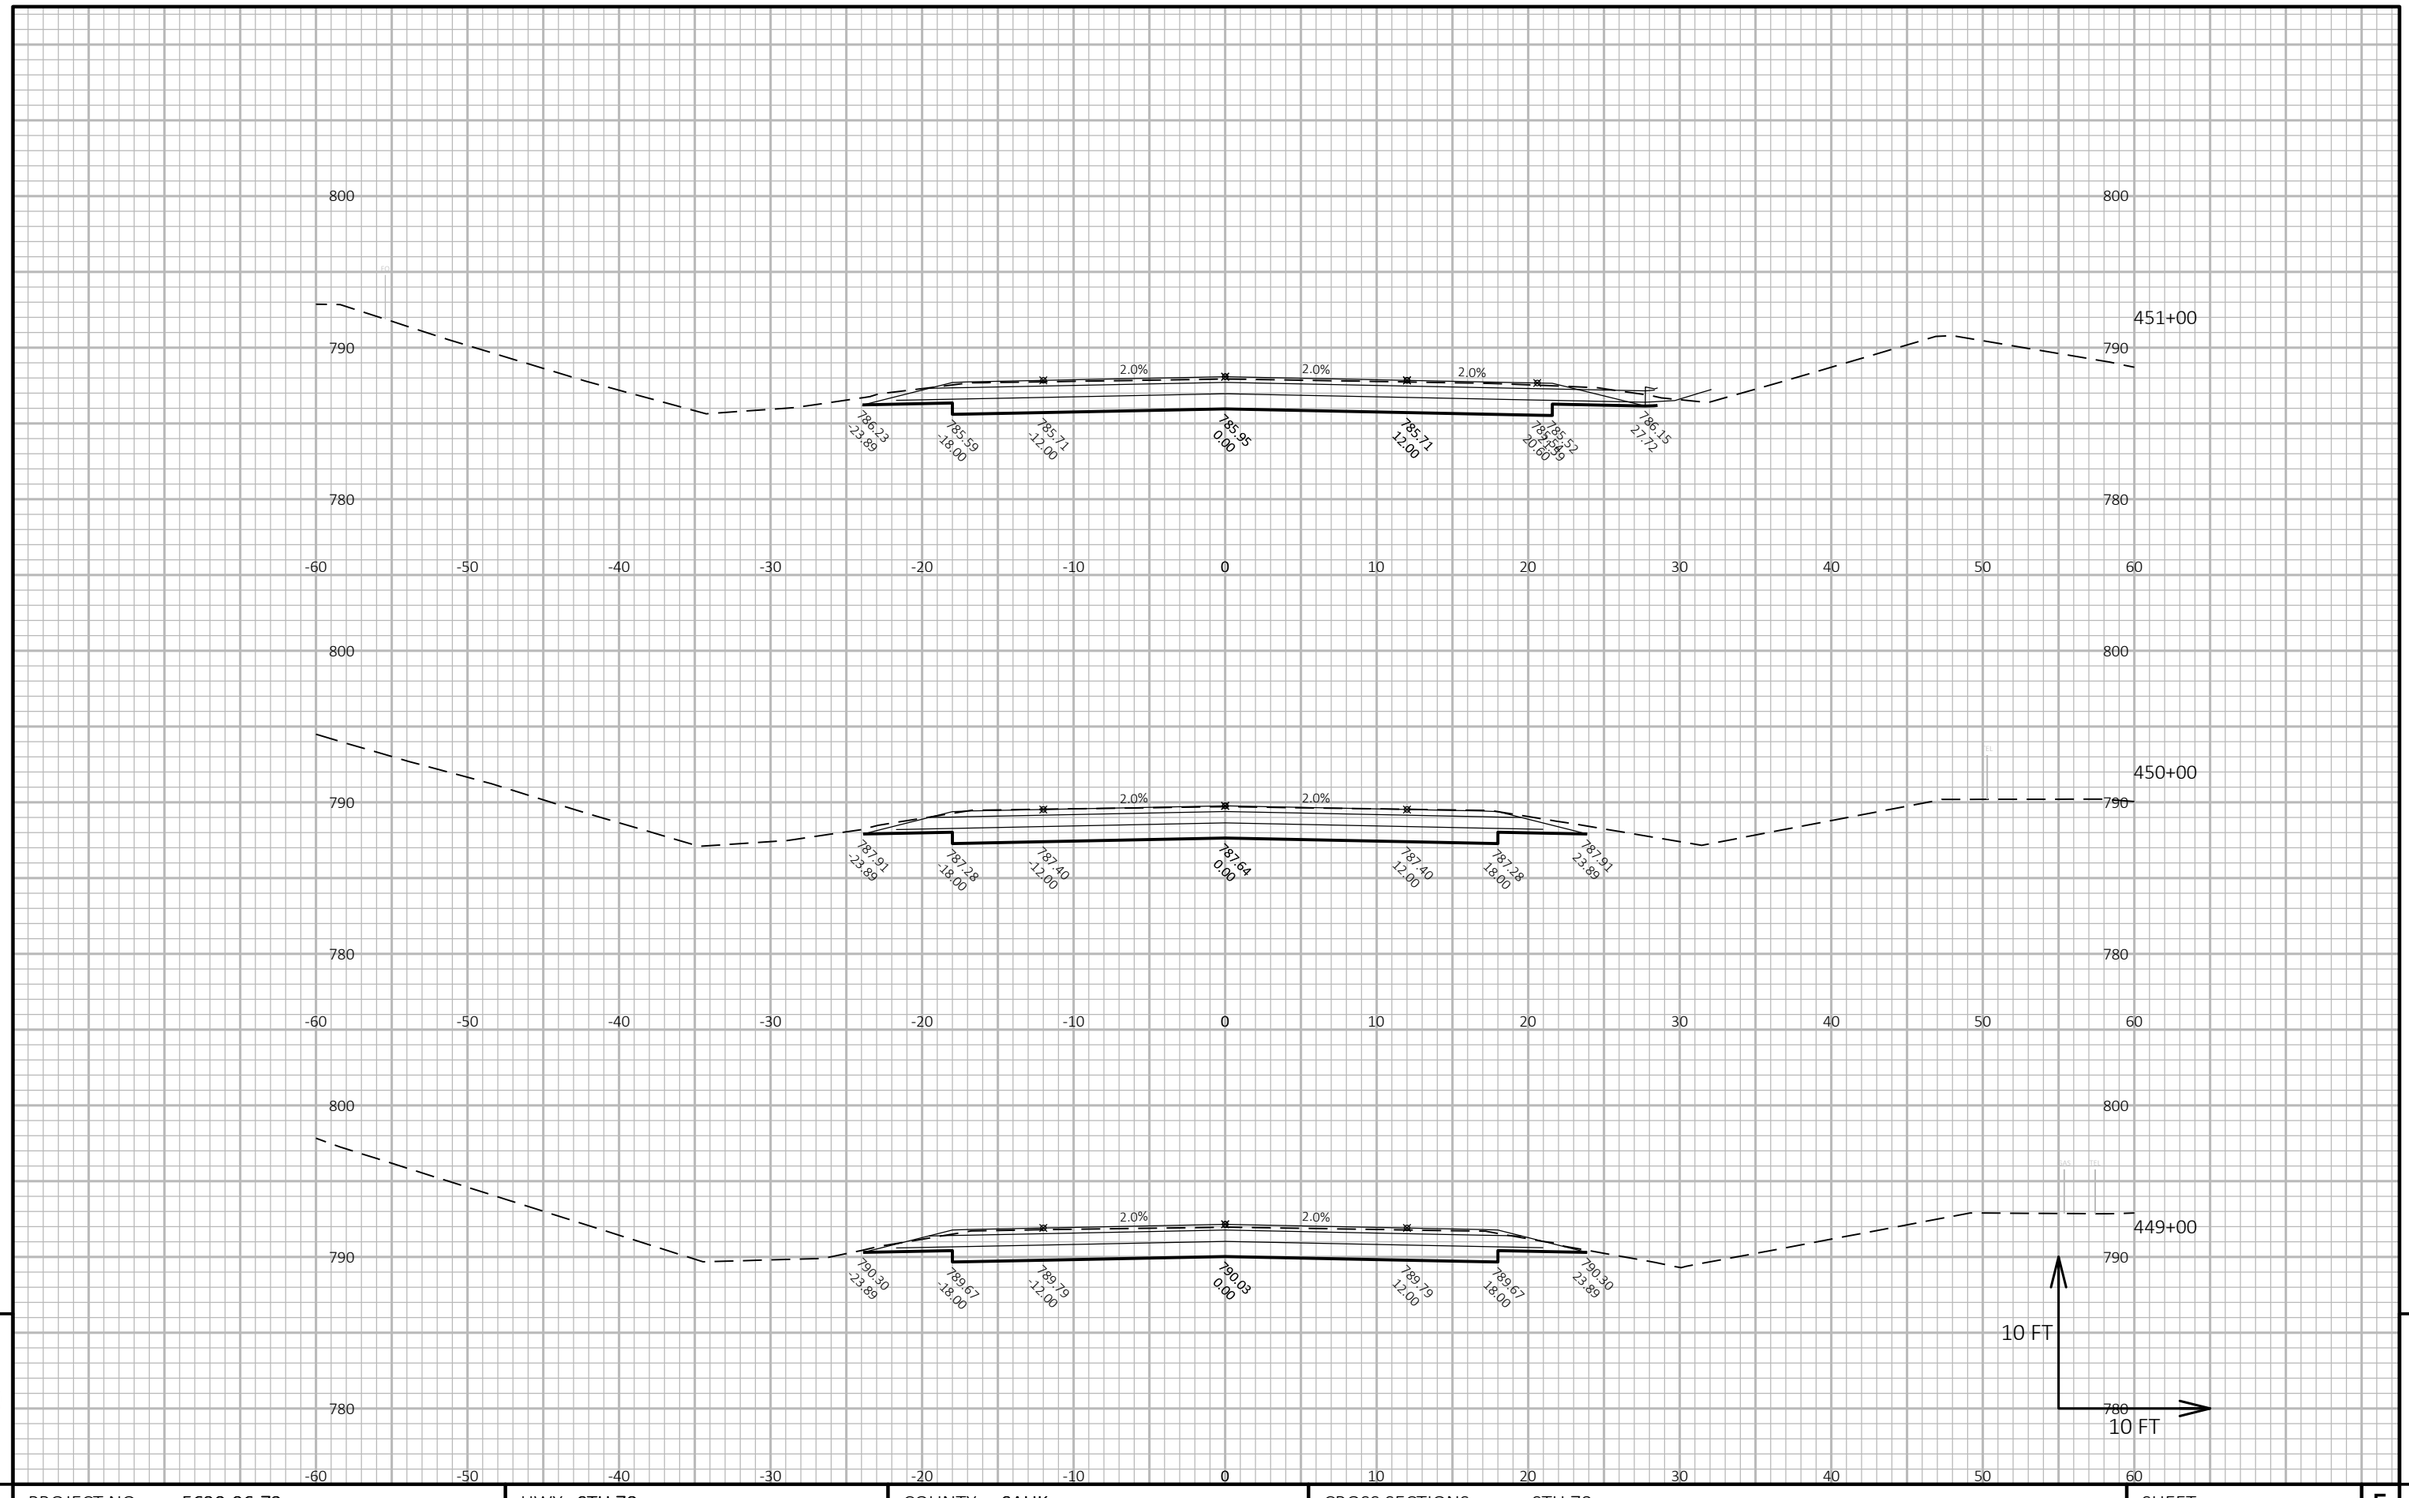

9

9

PROJECT NO: 5630-06-72	HWY: STH 78	COUNTY: SAUK	CROSS SECTIONS: STH 78	SHEET	E


FILE NAME : N:\PDS\C3D\56300602\SHEETSPLAN\090401-XS.DWG
LAYOUT NAME - 090411-xs

PLOT DATE : 4/17/2019 3:18 PM

PLOT BY : DUMS, ALEXANDER T

PLOT NAME :

PLOT SCALE : 1 IN:10 FT HORZ. / 1 IN:10 FT VERT.

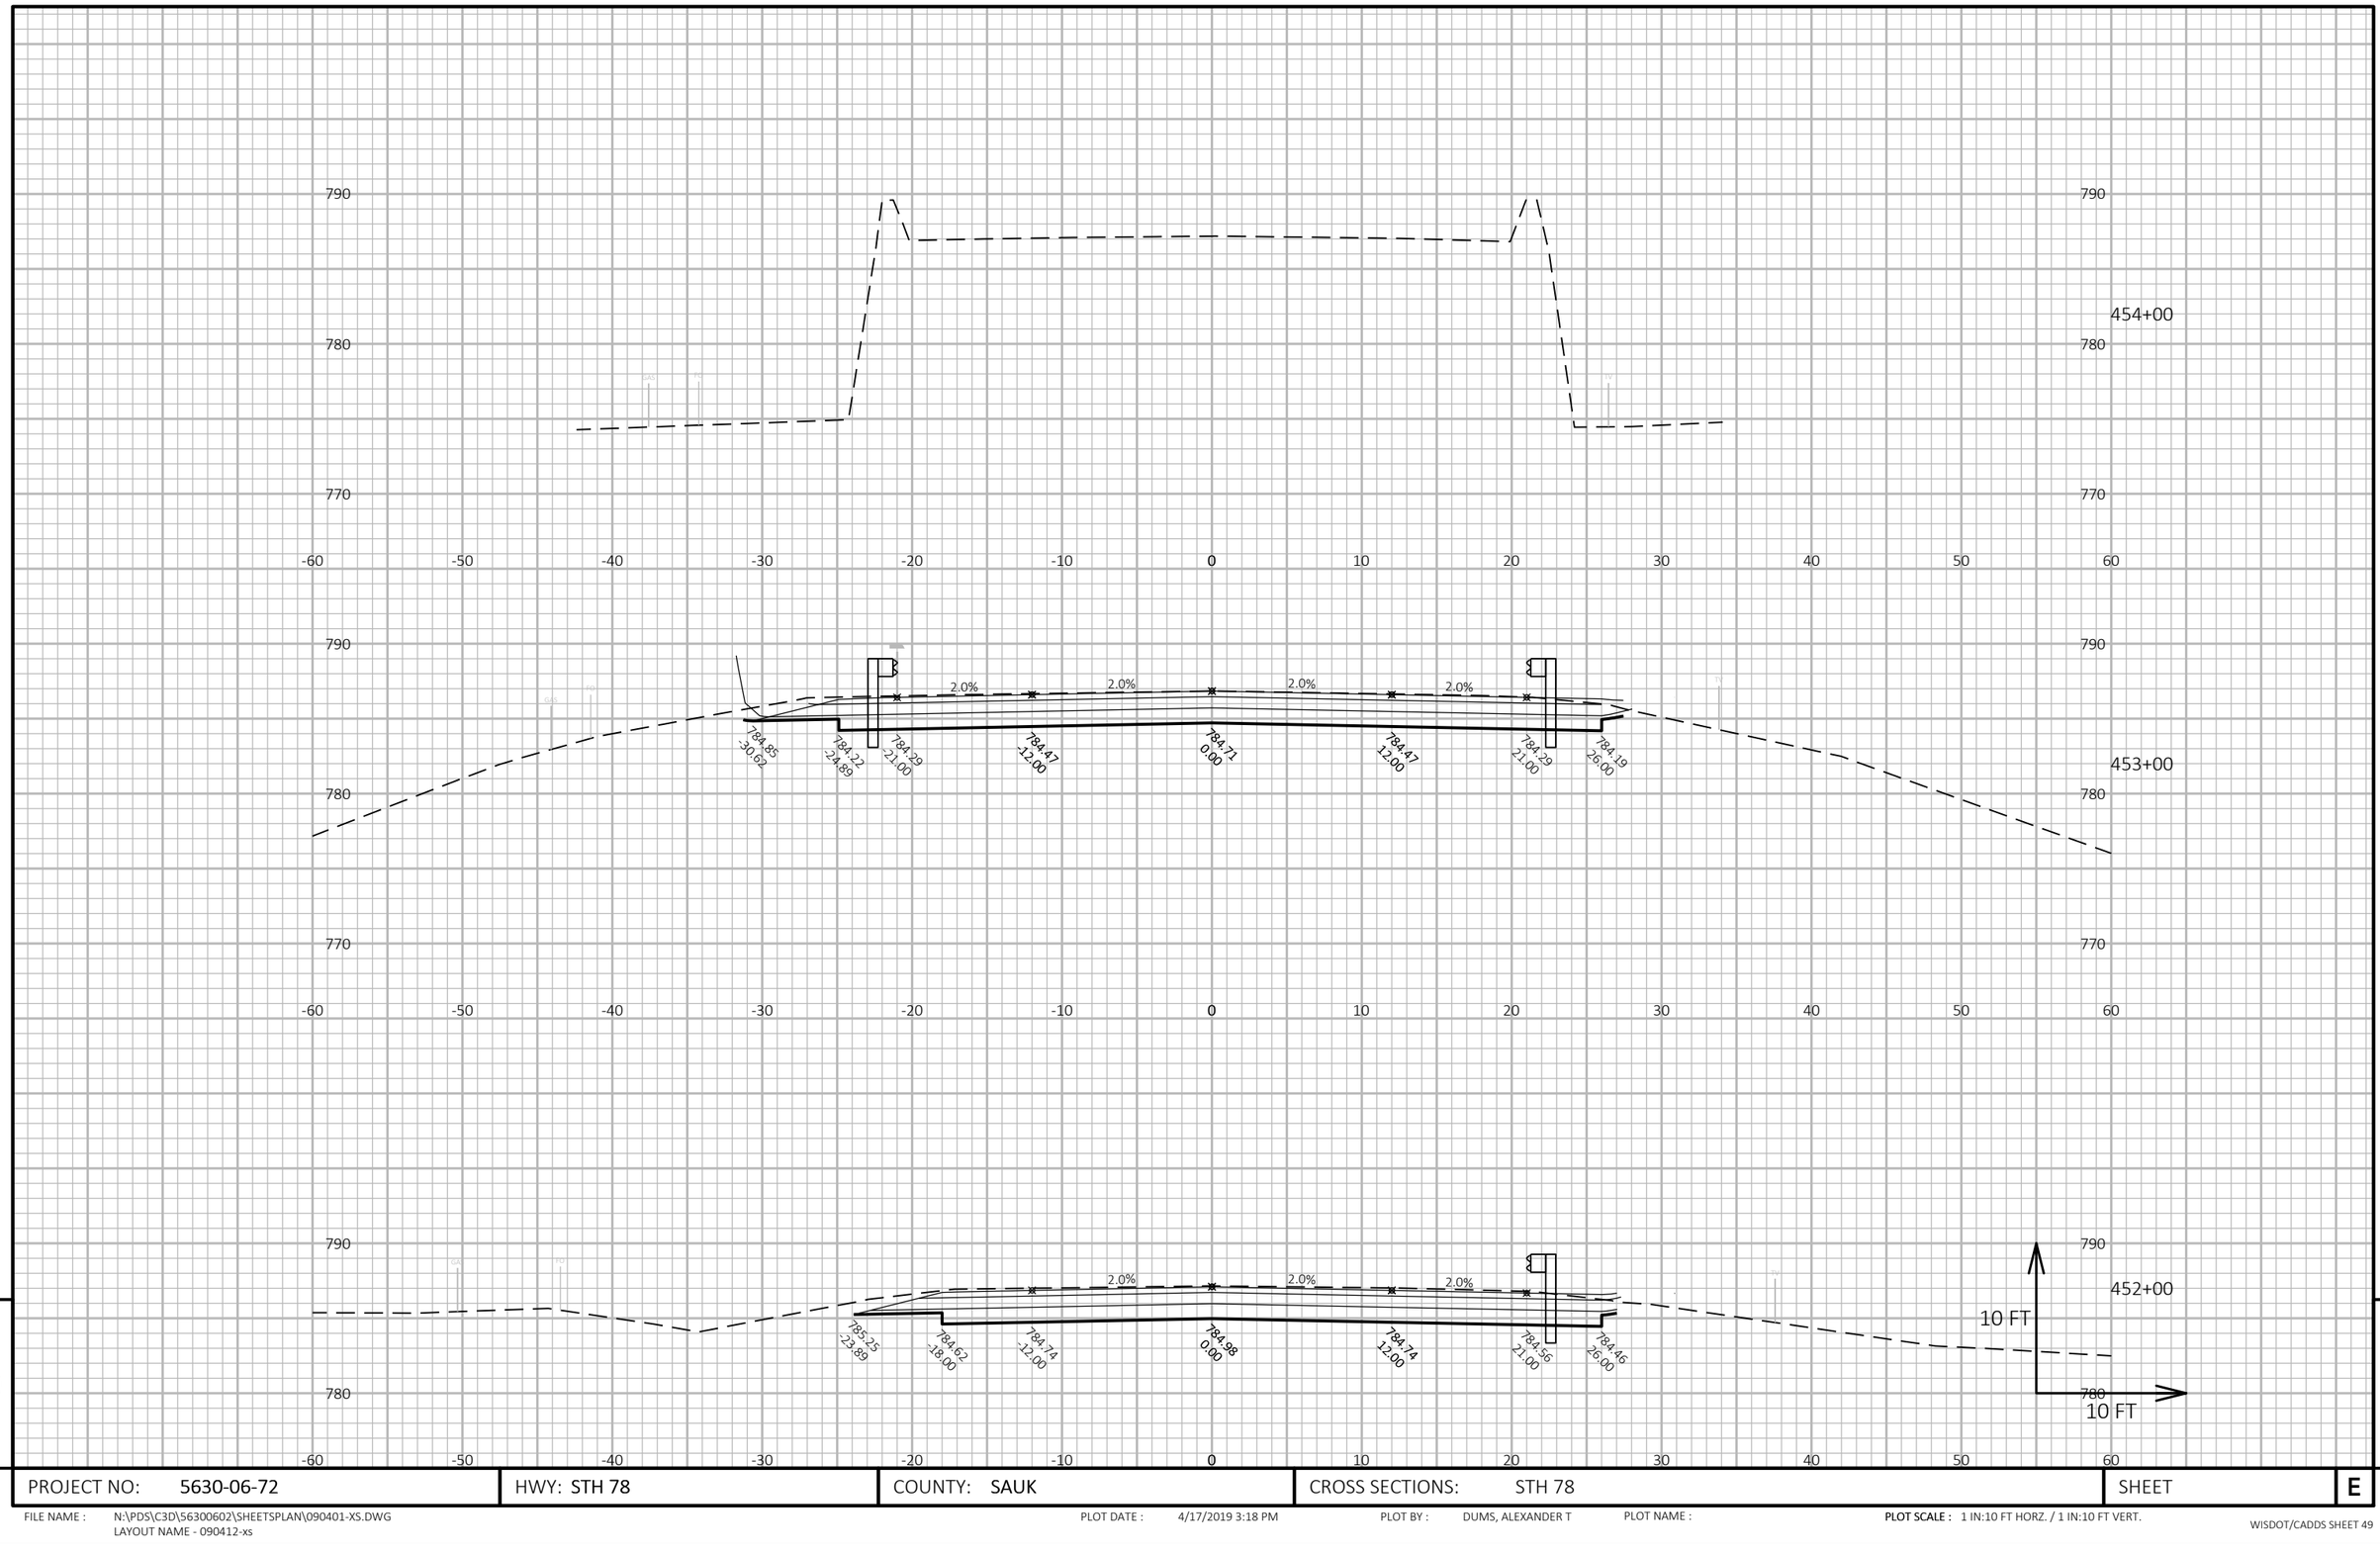


9

9

PROJECT NO: 5630-06-72	HWY: STH 78	COUNTY: SAUK	CROSS SECTIONS: STH 78	SHEET	E

FILE NAME : N:\PDS\C3D\56300602\SHEETSPLAN\090401-XS.DWG
LAYOUT NAME - 090412-xs

PLOT DATE : 4/17/2019 3:18 PM PLOT BY : DUMS, ALEXANDER T PLOT NAME : **PLOT SCALE :** 1 IN:10 FT HORZ. / 1 IN:10 FT VERT.

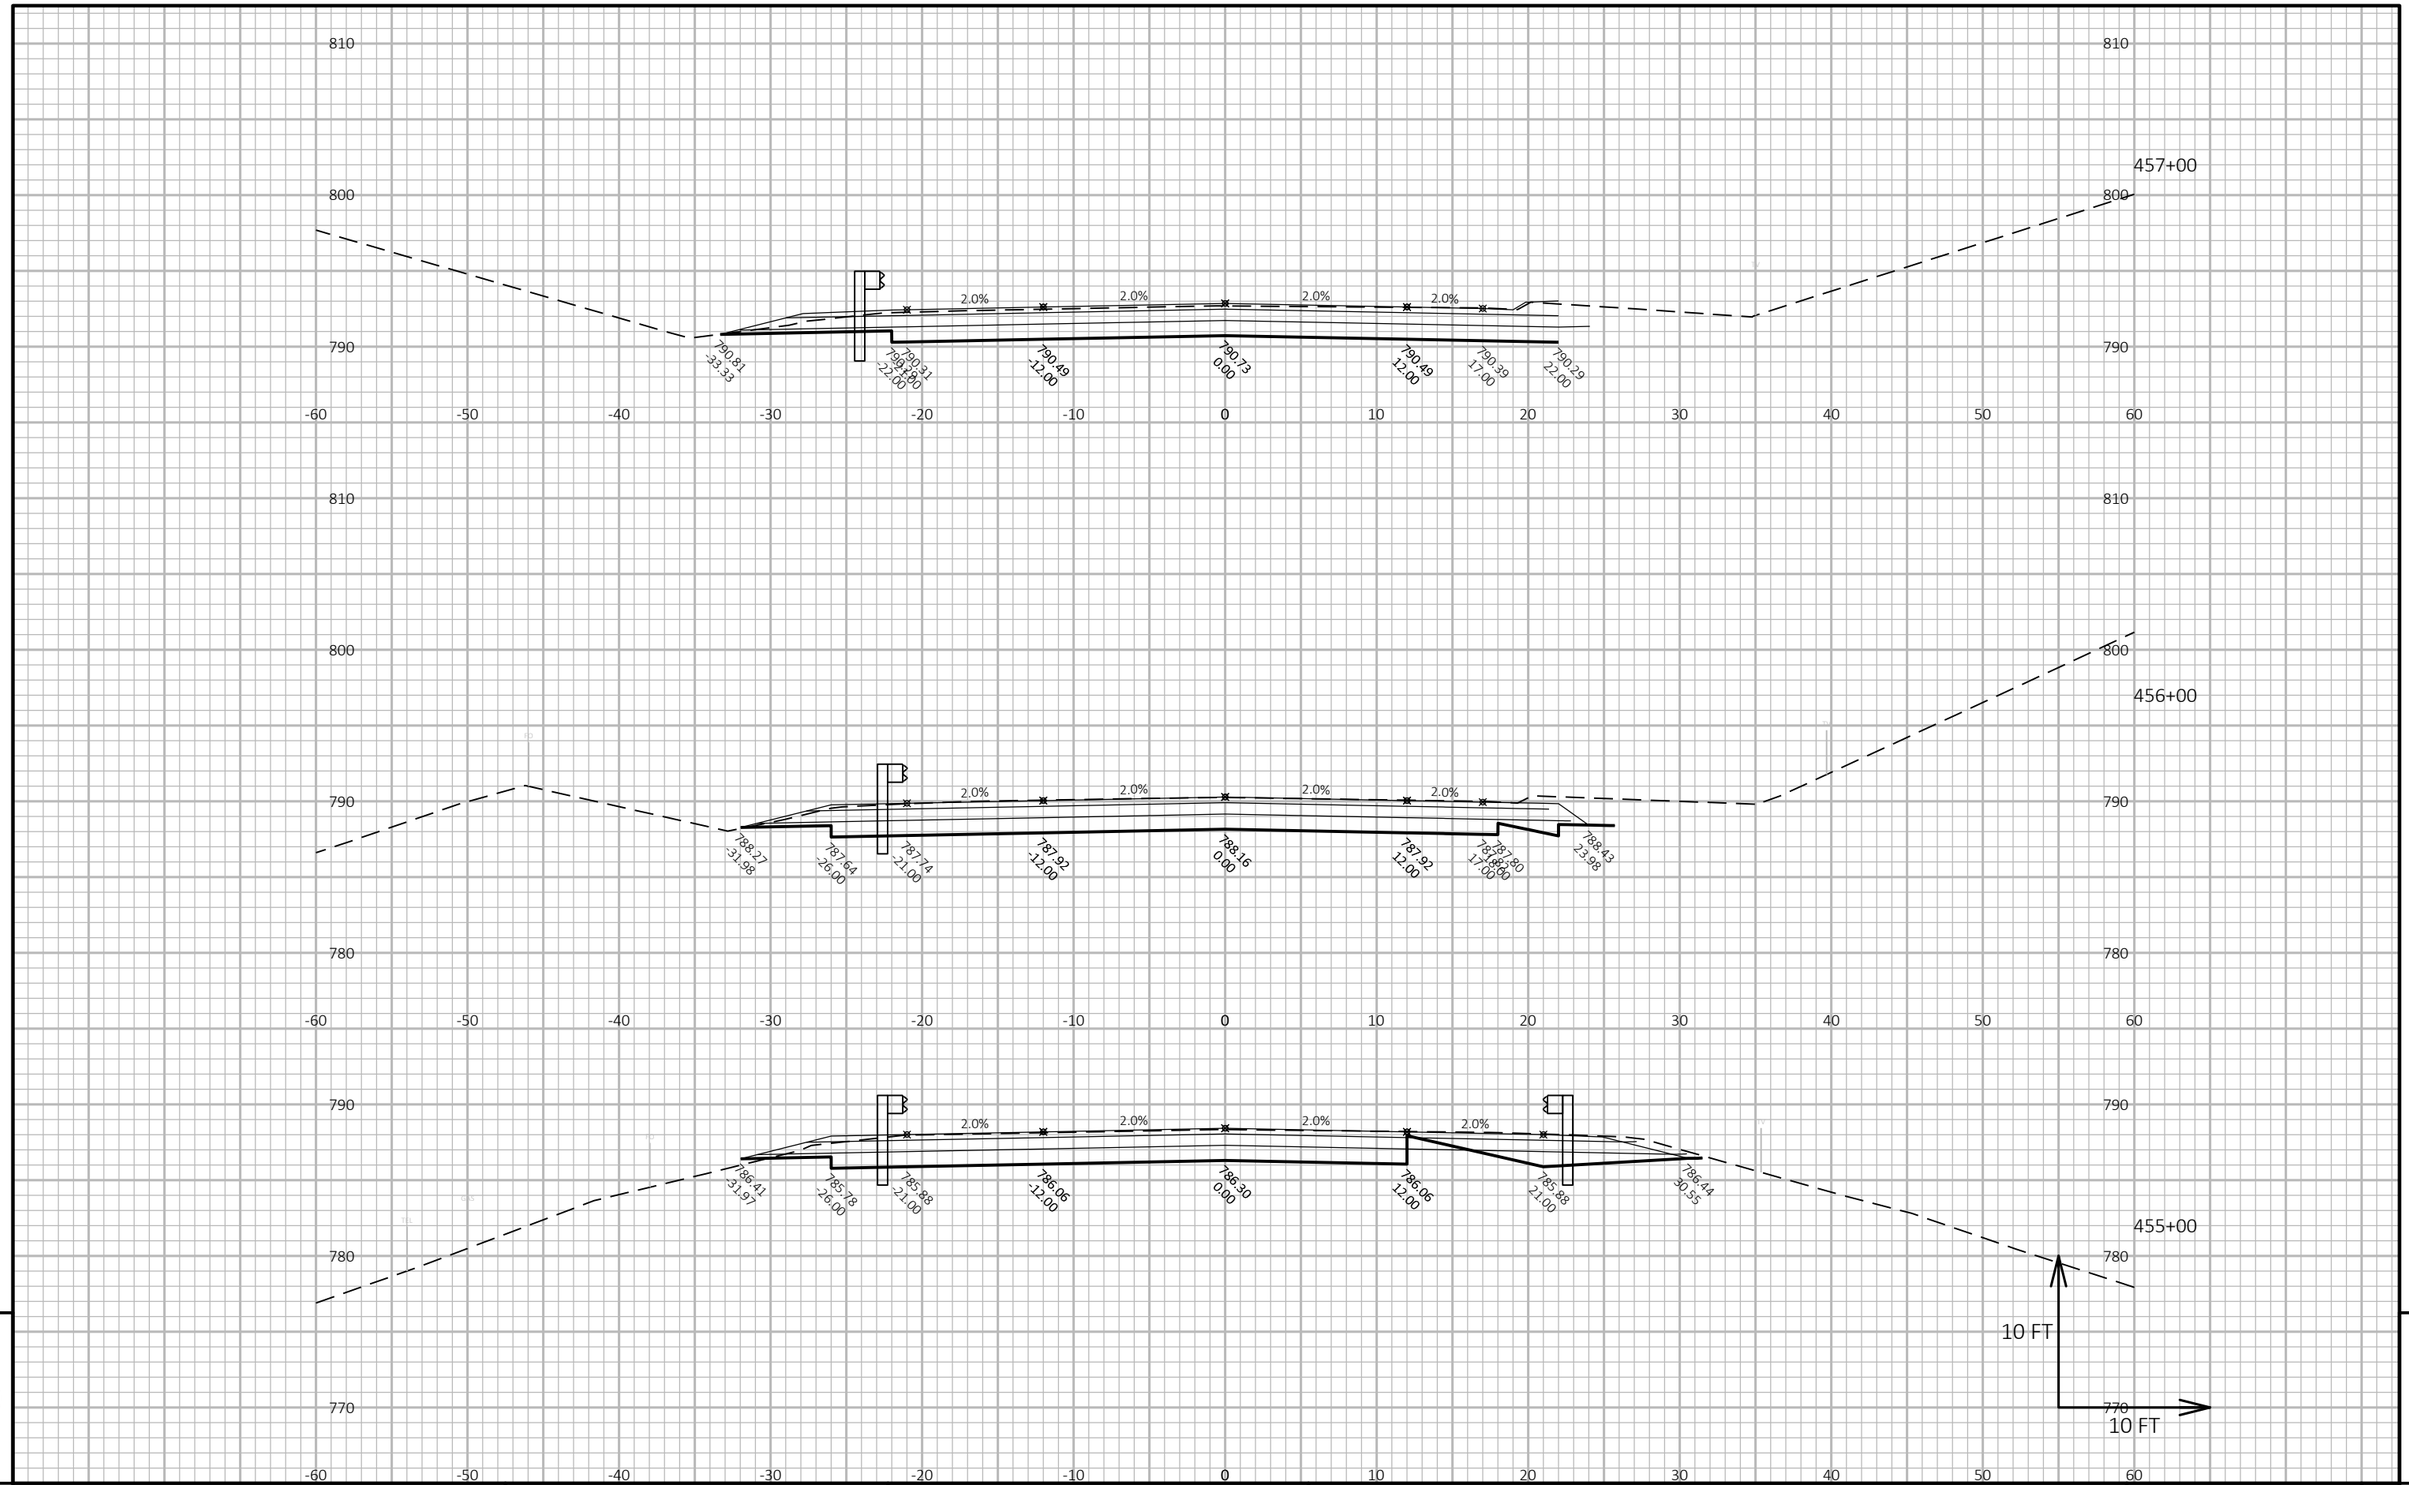

9

9

PROJECT NO: 5630-06-72	HWY: STH 78	COUNTY: SAUK	CROSS SECTIONS: STH 78	SHEET	E


FILE NAME : N:\PDS\C3D\56300602\SHEETSPLAN\090401-XS.DWG
LAYOUT NAME - 090413-xs

PLOT DATE : 4/17/2019 3:18 PM

PLOT BY : DUMS, ALEXANDER T

PLOT NAME :

PLOT SCALE : 1 IN:10 FT HORZ. / 1 IN:10 FT VERT.

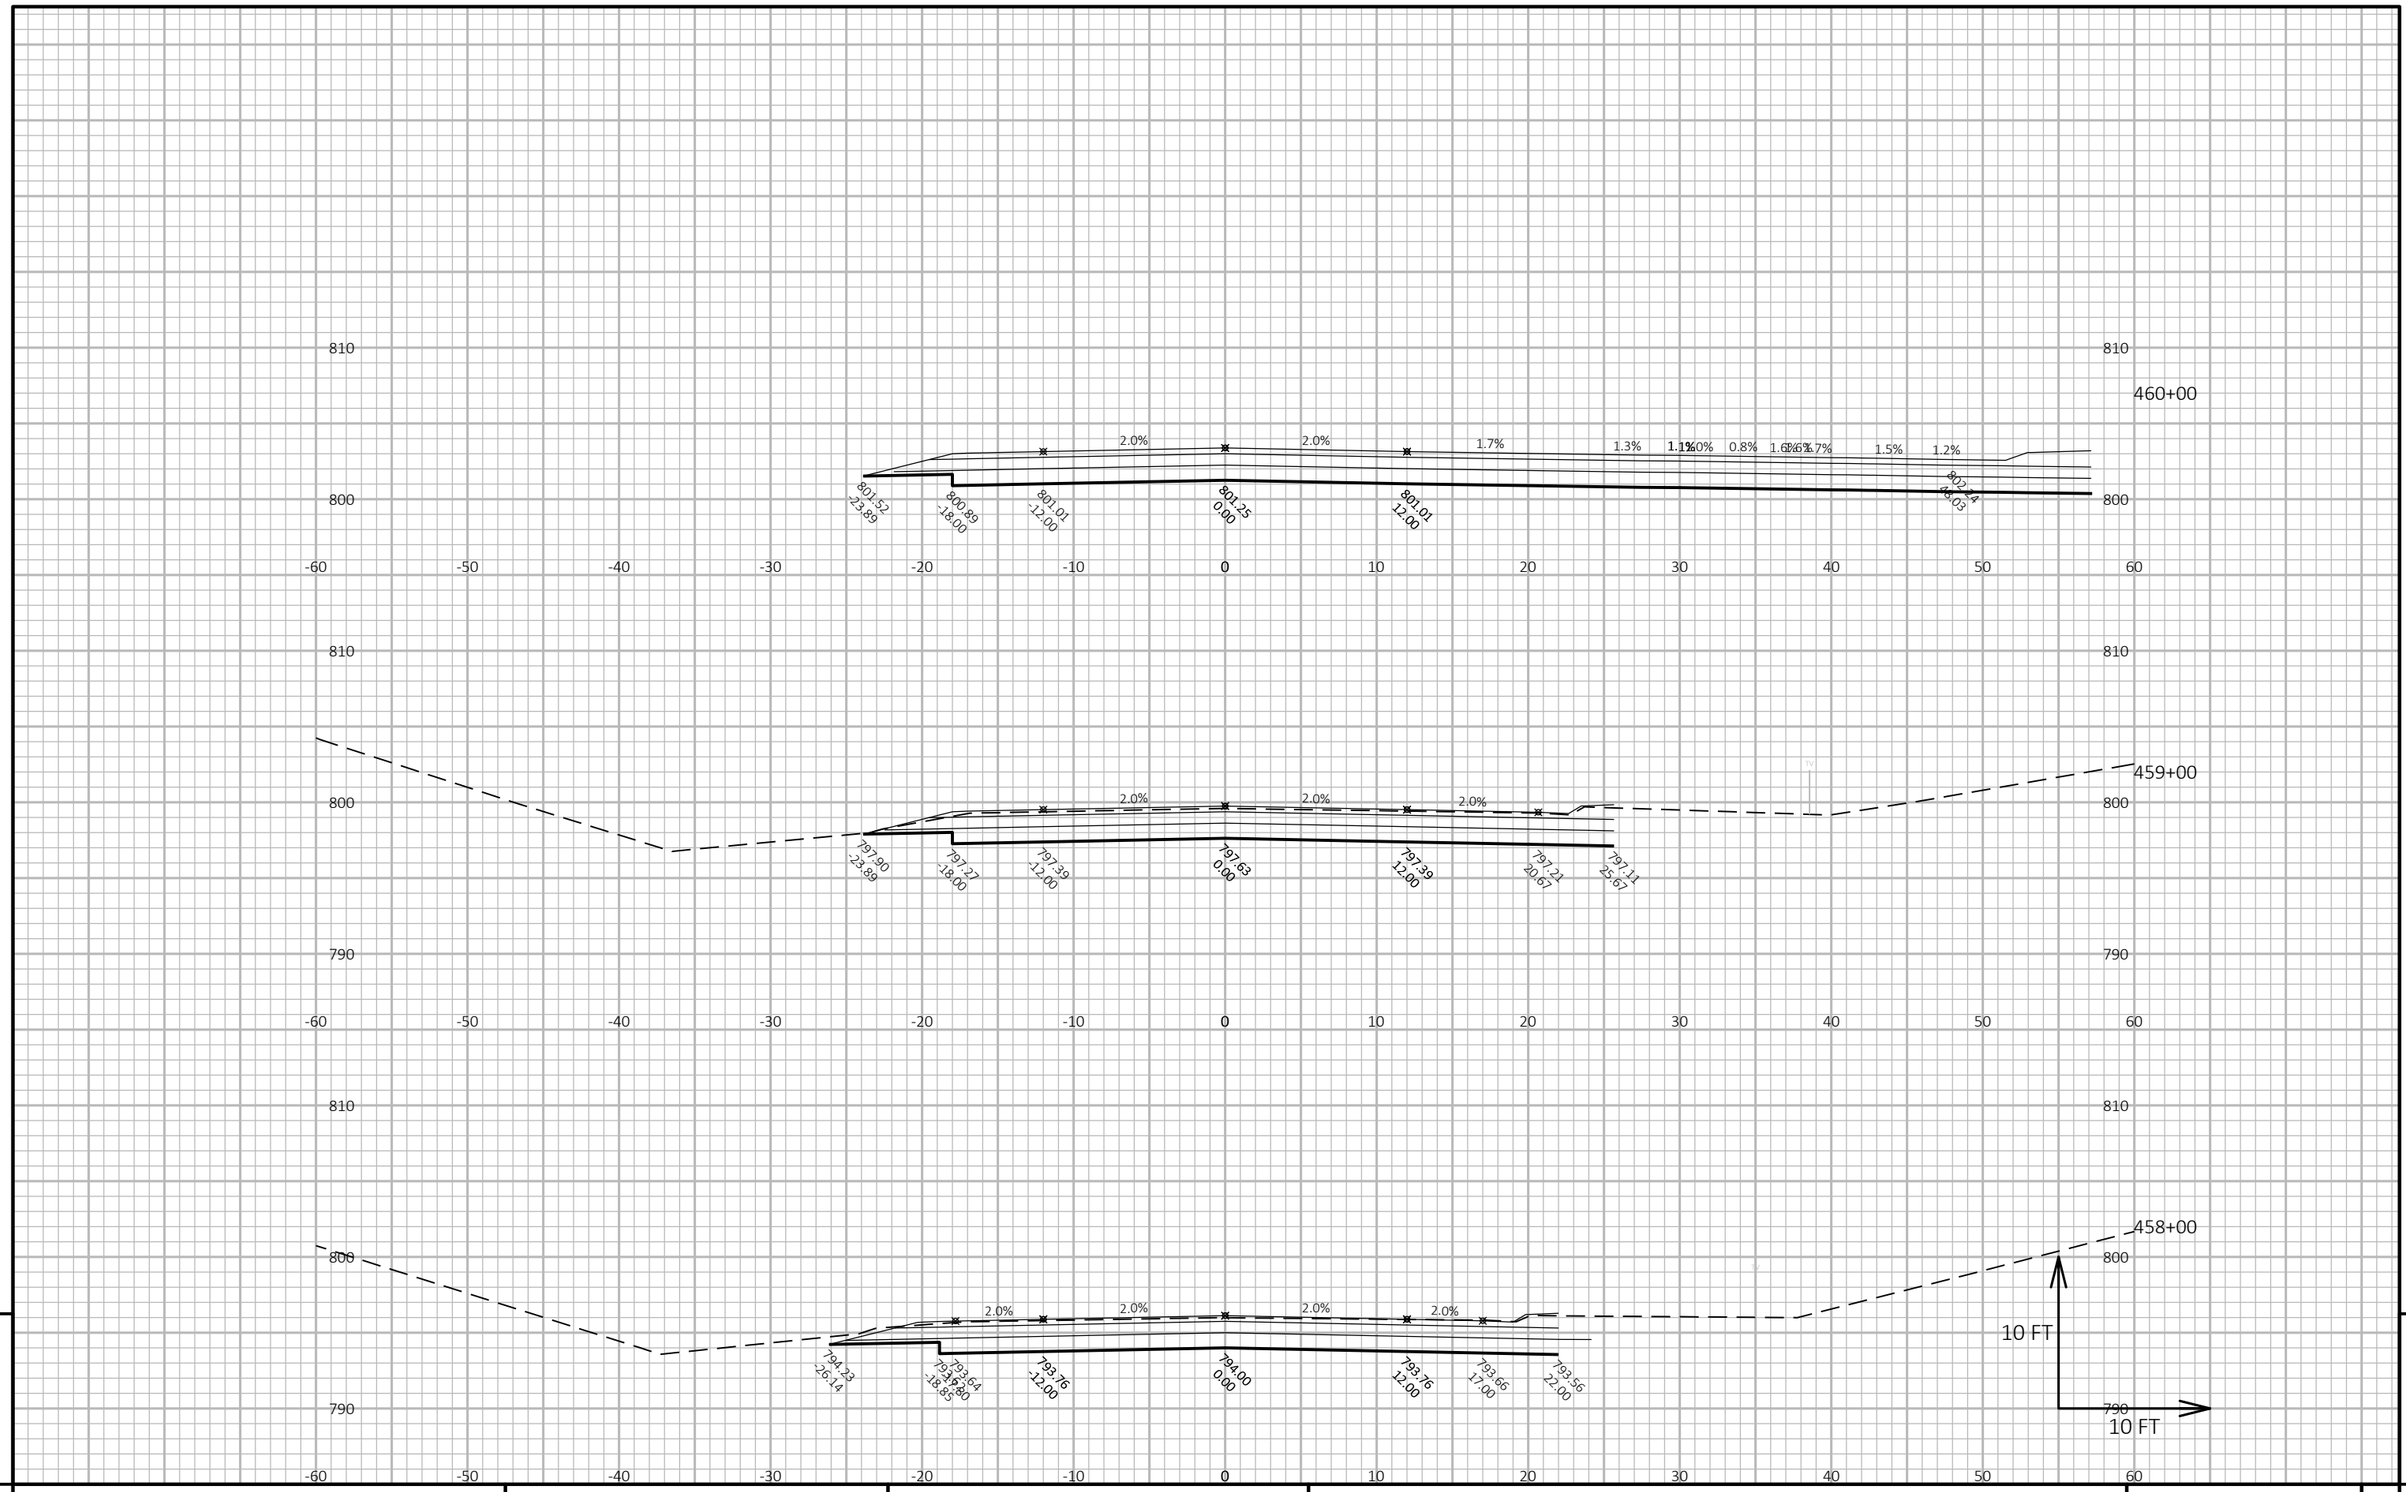

PROJECT NO: 5630-06-72	HWY: STH 78	COUNTY: SAUK	CROSS SECTIONS: STH 78	SHEET E

FILE NAME : N:\PDS\C3D\56300602\SHEETSPLAN\090401-XS.DWG
LAYOUT NAME - 090414-xs


PLOT DATE : 4/17/2019 3:18 PM

PLOT BY : DUMS, ALEXANDER T


PLOT NAME :

PLOT SCALE : 1 IN:10 FT HORZ. / 1 IN:10 FT VERT.


WISDOT/CADDS SHEET 49

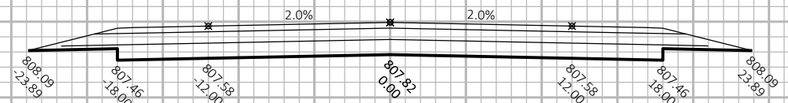

462+00

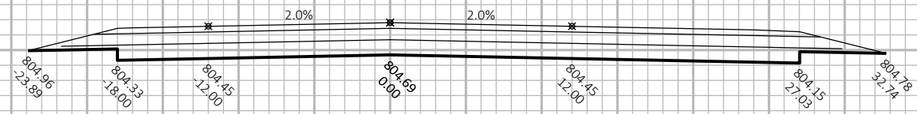

461+00

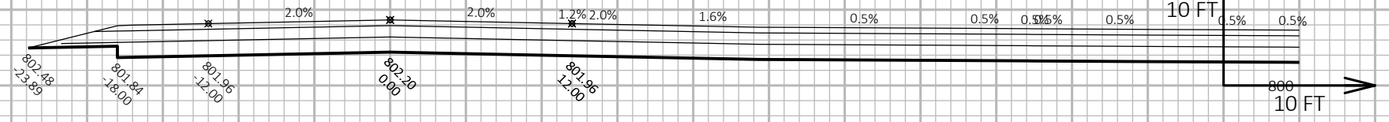

460+27

9


9

PROJECT NO: 5630-06-72	HWY: STH 78	COUNTY: SAUK	CROSS SECTIONS: STH 78	SHEET	E

FILE NAME : N:\PDS\C3D\56300602\SHEETSPLAN\090401-XS.DWG
LAYOUT NAME - 090415-xs

PLOT DATE : 4/17/2019 3:18 PM PLOT BY : DUMS, ALEXANDER T PLOT NAME :

PLOT SCALE : 1 IN:10 FT HORZ. / 1 IN:10 FT VERT.

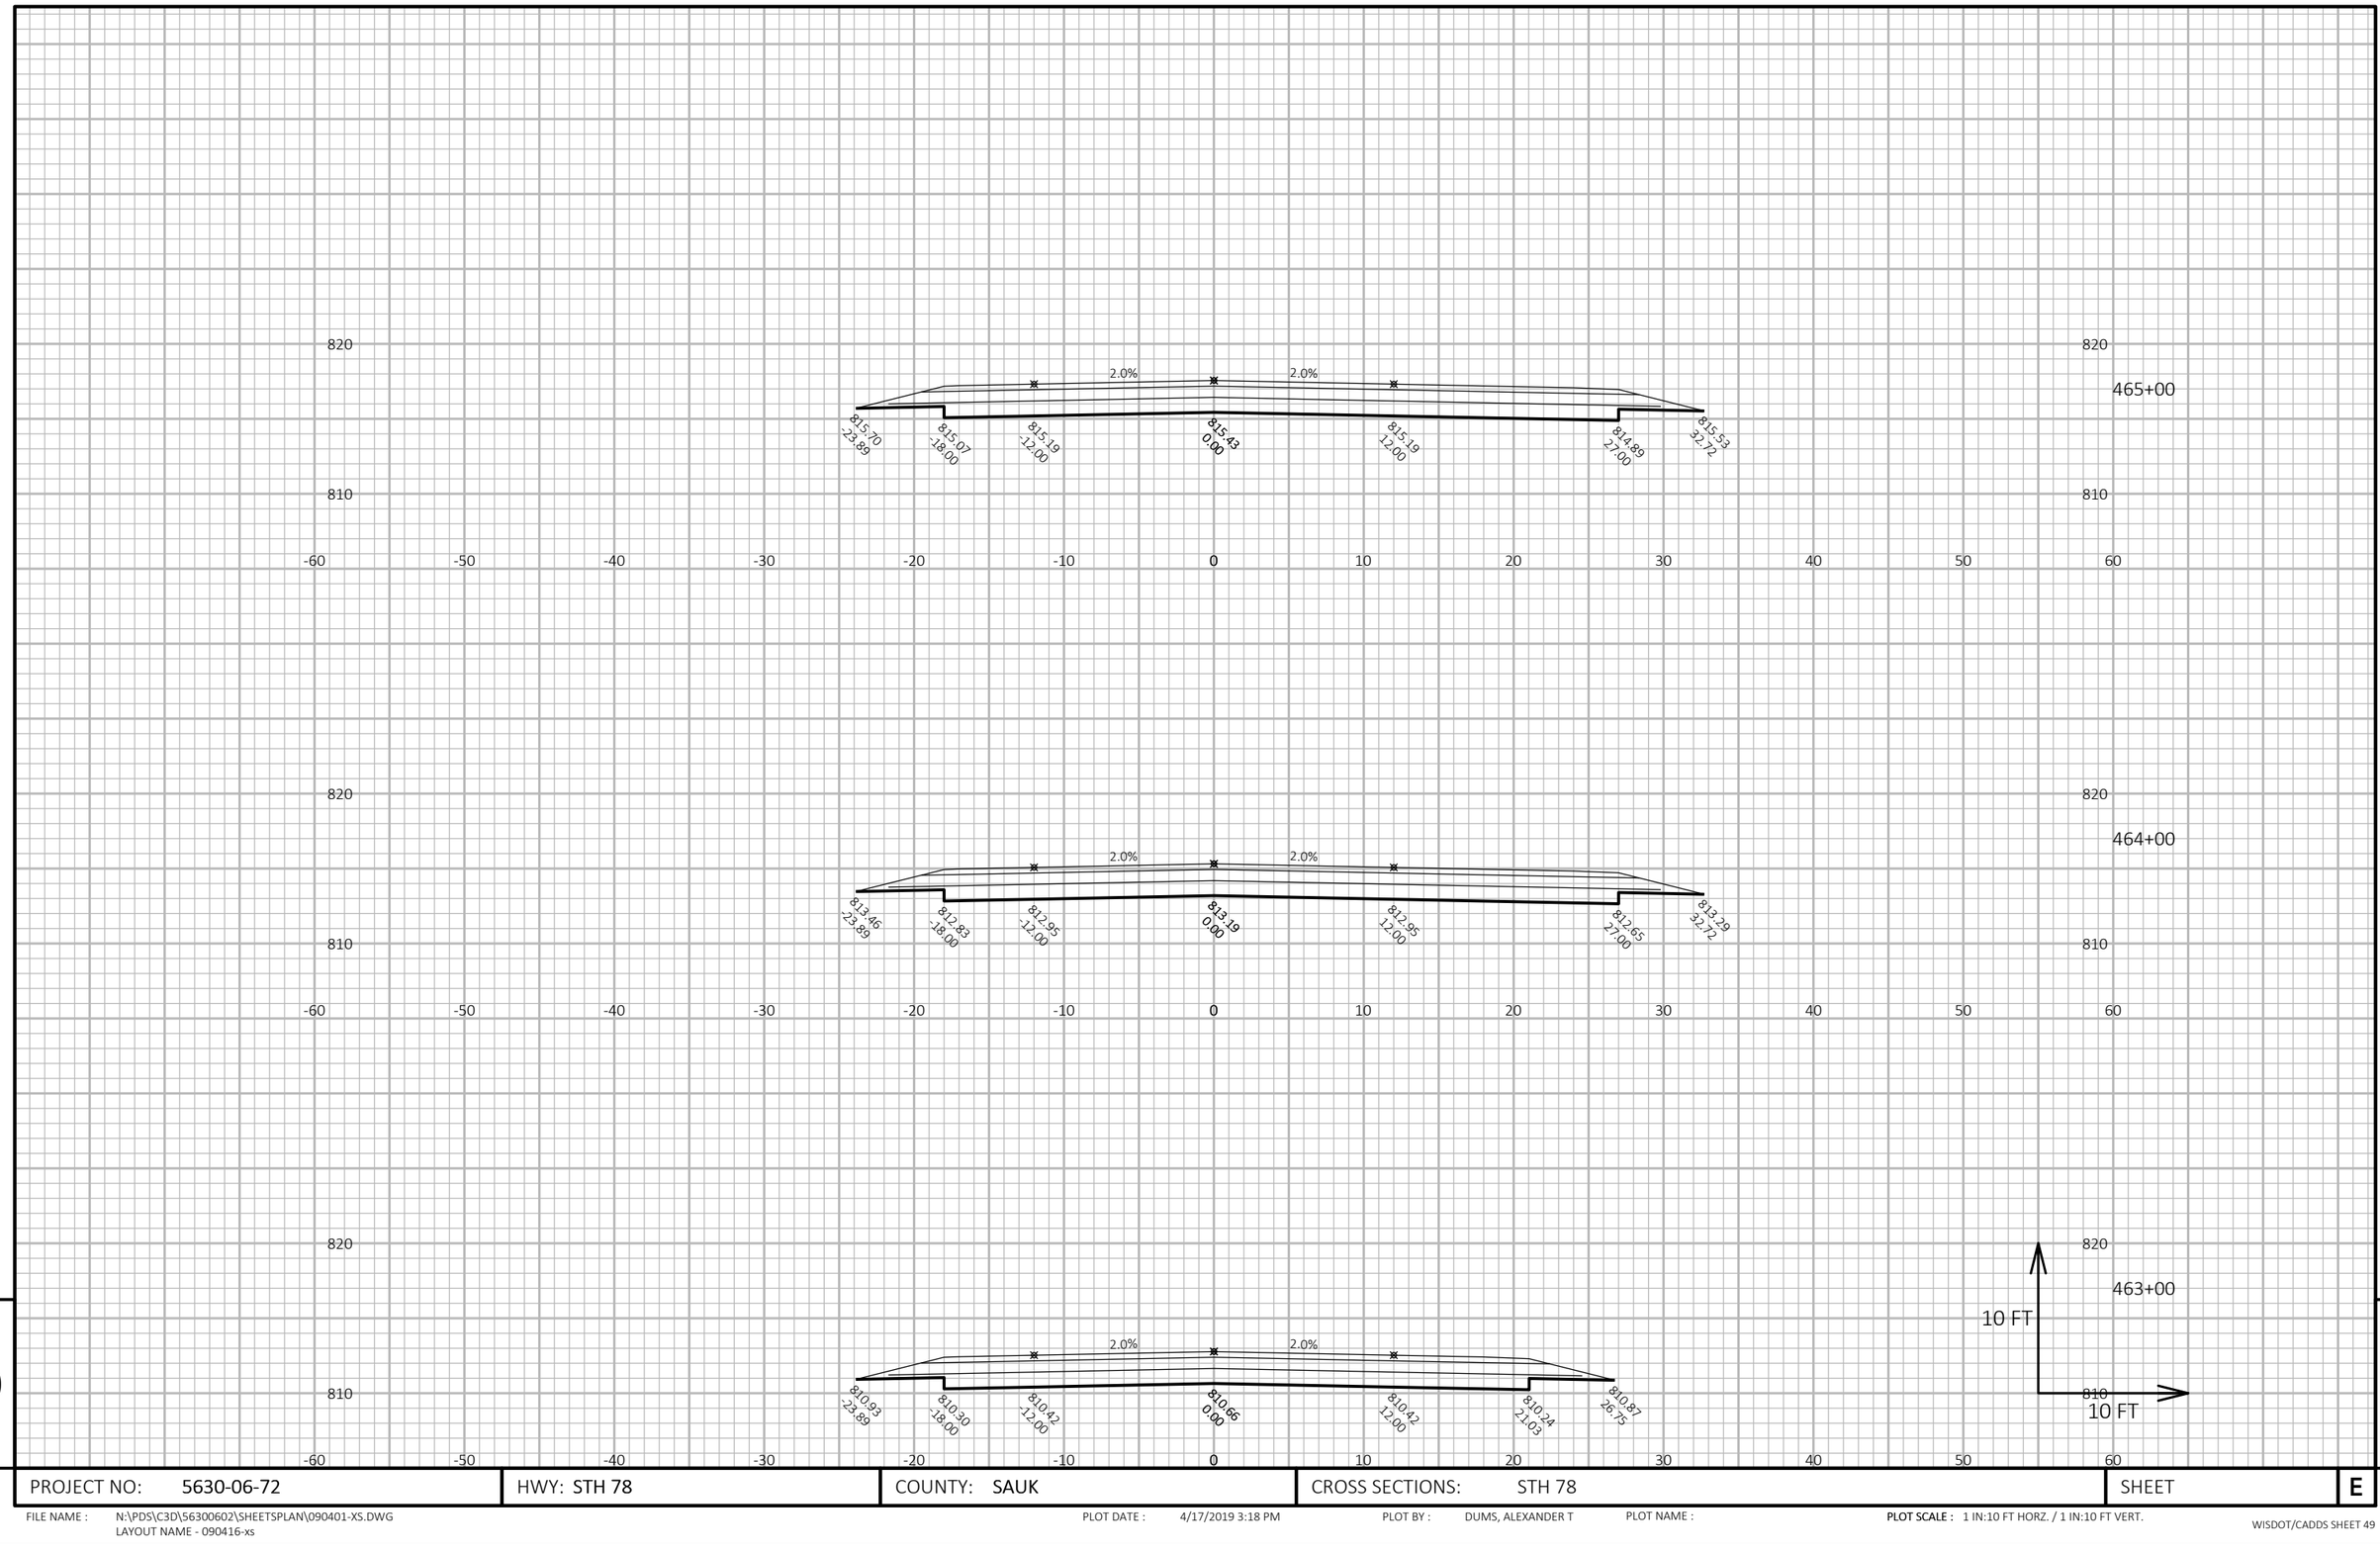

9

9

PROJECT NO: 5630-06-72	HWY: STH 78	COUNTY: SAUK	CROSS SECTIONS: STH 78	SHEET	E


FILE NAME : N:\PDS\C3D\56300602\SHEETSPLAN\090401-XS.DWG
LAYOUT NAME - 090416-xs

PLOT DATE : 4/17/2019 3:18 PM

PLOT BY : DUMS, ALEXANDER T

PLOT NAME :

PLOT SCALE : 1 IN:10 FT HORZ. / 1 IN:10 FT VERT.

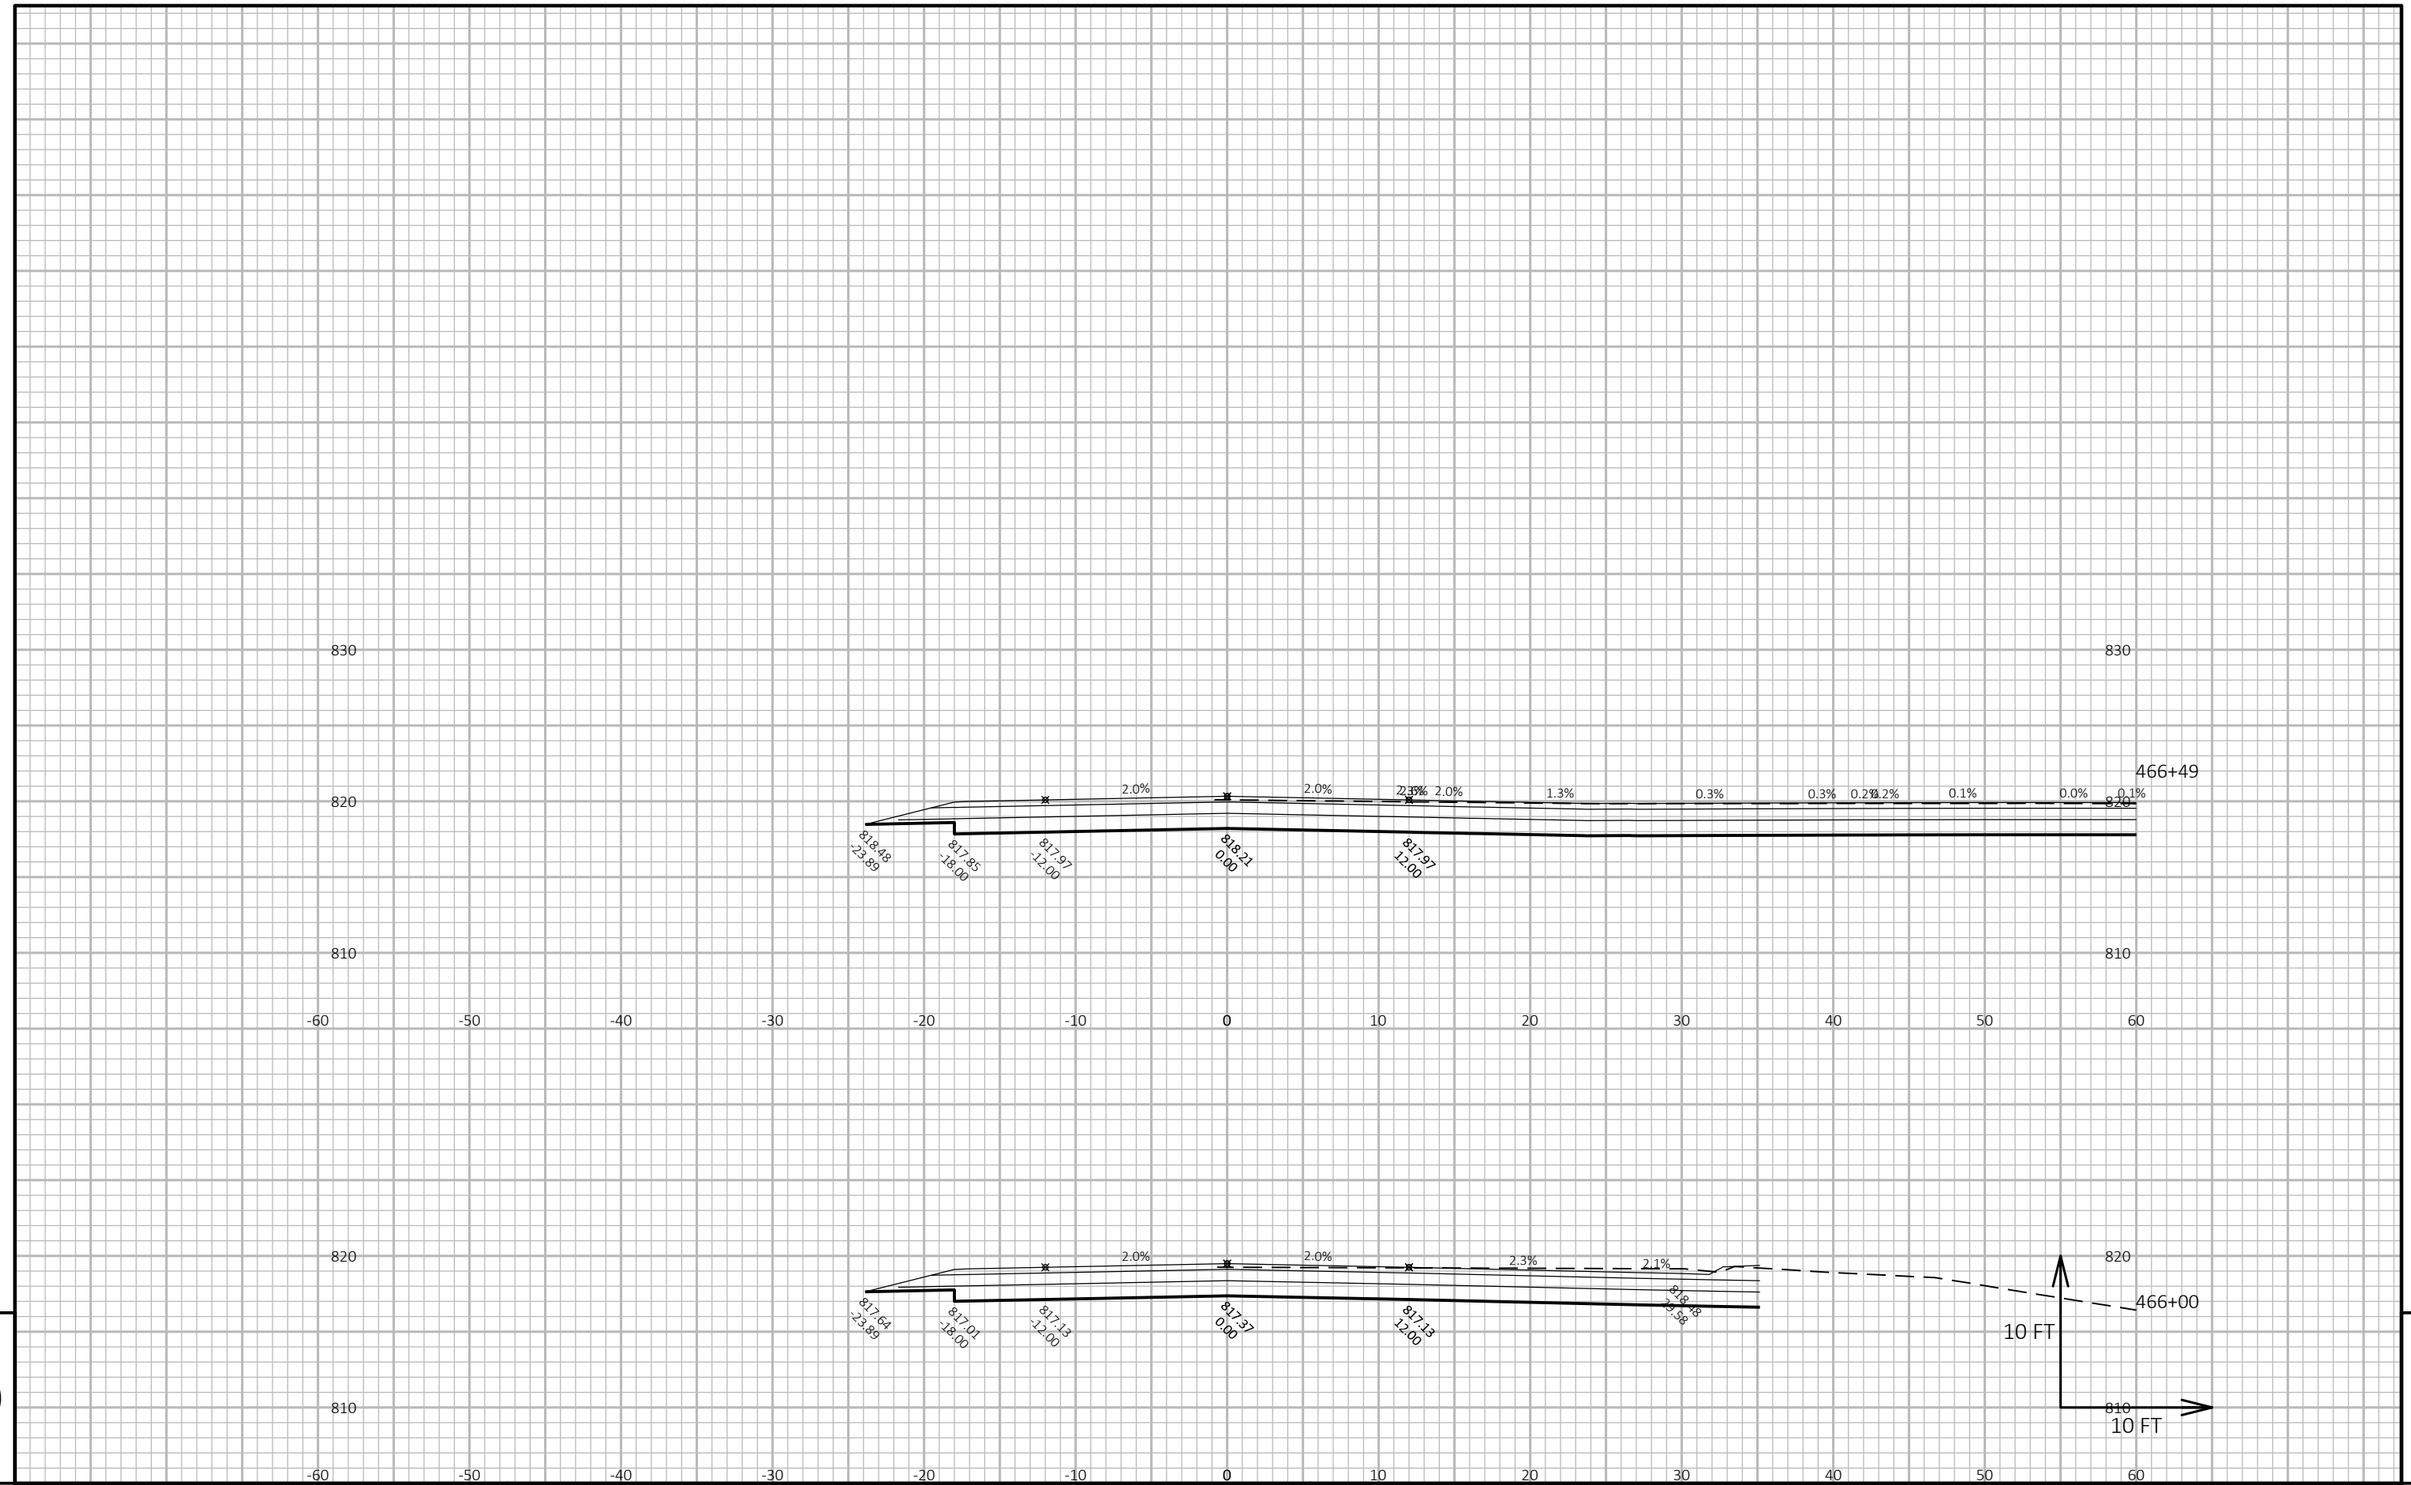

9

9

PROJECT NO: 5630-06-72	HWY: STH 78	COUNTY: SAUK	CROSS SECTIONS: STH 78	SHEET	E


FILE NAME : N:\PDS\C3D\56300602\SHEETSPLAN\090401-XS.DWG
LAYOUT NAME - 090417-xs

PLOT DATE : 4/17/2019 3:19 PM


PLOT BY : DUMS, ALEXANDER T

PLOT NAME :


PLOT SCALE : 1 IN:10 FT HORZ. / 1 IN:10 FT VERT.

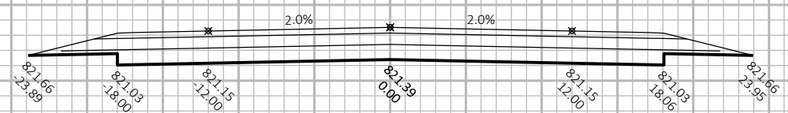

469+00

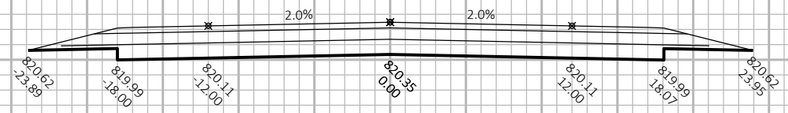

468+00

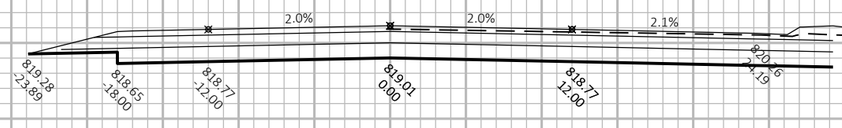

467+00




9

9


PROJECT NO: 5630-06-72	HWY: STH 78	COUNTY: SAUK	CROSS SECTIONS: STH 78	SHEET	E

FILE NAME : N:\PDS\C3D\56300602\SHEETSPLAN\090401-XS.DWG
LAYOUT NAME - 090418-xs


PLOT DATE : 4/17/2019 3:19 PM PLOT BY : DUMS, ALEXANDER T PLOT NAME : **PLOT SCALE :** 1 IN:10 FT HORZ. / 1 IN:10 FT VERT.

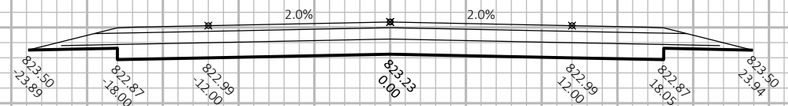


472+00

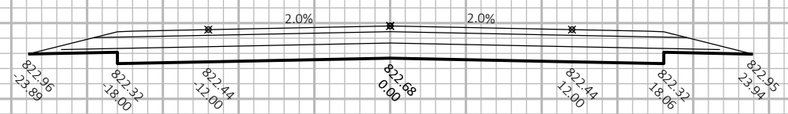

471+00

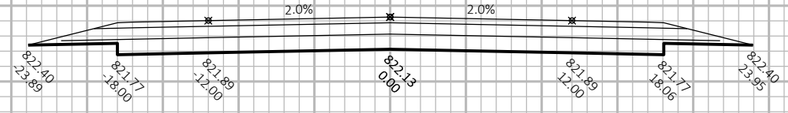

470+00

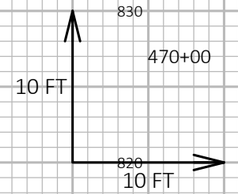

9

9

PROJECT NO: 5630-06-72	HWY: STH 78	COUNTY: SAUK	CROSS SECTIONS: STH 78	SHEET	E


FILE NAME : N:\PDS\C3D\56300602\SHEETSPLAN\090401-XS.DWG
LAYOUT NAME - 090419-xs

PLOT DATE : 4/17/2019 3:19 PM


PLOT BY : DUMS, ALEXANDER T

PLOT NAME :


PLOT SCALE : 1 IN:10 FT HORZ. / 1 IN:10 FT VERT.

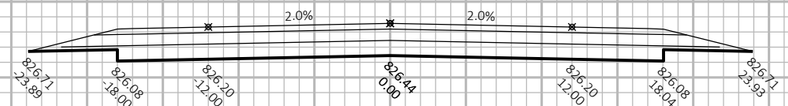


475+00

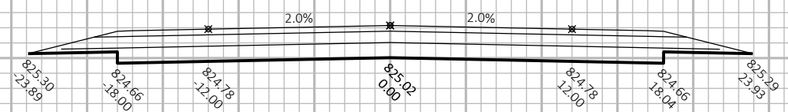

474+00

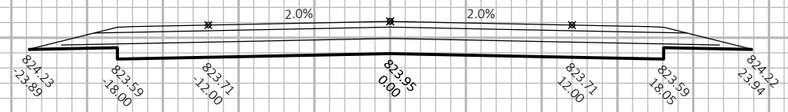

473+00

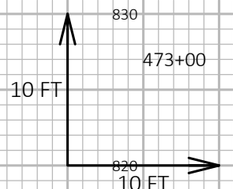

9

9

PROJECT NO: 5630-06-72	HWY: STH 78	COUNTY: SAUK	CROSS SECTIONS: STH 78	SHEET	E


FILE NAME : N:\PDS\C3D\56300602\SHEETSPLAN\090401-XS.DWG
LAYOUT NAME - 090420-xs

PLOT DATE : 4/17/2019 3:19 PM


PLOT BY : DUMS, ALEXANDER T

PLOT NAME :


PLOT SCALE : 1 IN:10 FT HORZ. / 1 IN:10 FT VERT.

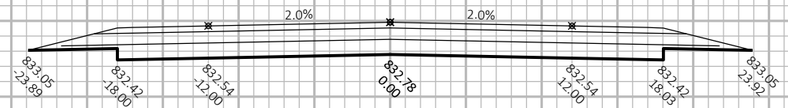

478+00

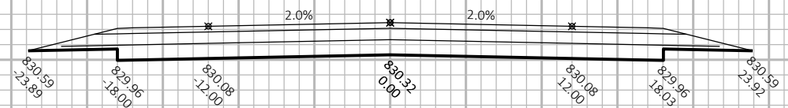

477+00

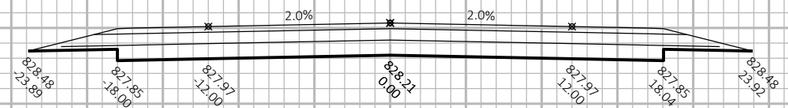

476+00



9


9

PROJECT NO: 5630-06-72	HWY: STH 78	COUNTY: SAUK	CROSS SECTIONS: STH 78	SHEET	E


FILE NAME : N:\PDS\C3D\56300602\SHEETSPLAN\090401-XS.DWG
LAYOUT NAME - 090421-xs

PLOT DATE : 4/17/2019 3:19 PM PLOT BY : DUMS, ALEXANDER T PLOT NAME :


PLOT SCALE : 1 IN:10 FT HORZ. / 1 IN:10 FT VERT.

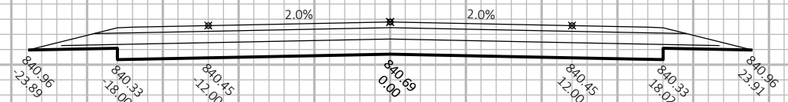


481+00

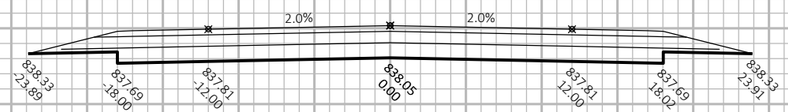

480+00

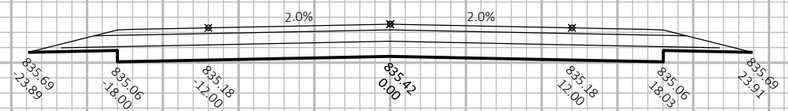

479+00

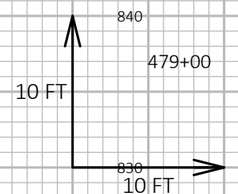

9

9


PROJECT NO: 5630-06-72	HWY: STH 78	COUNTY: SAUK	CROSS SECTIONS: STH 78	SHEET	E

FILE NAME : N:\PDS\C3D\56300602\SHEETSPLAN\090401-XS.DWG
LAYOUT NAME - 090422-xs


PLOT DATE : 4/17/2019 3:19 PM PLOT BY : DUMS, ALEXANDER T PLOT NAME : **PLOT SCALE :** 1 IN:10 FT HORZ. / 1 IN:10 FT VERT.




484+00

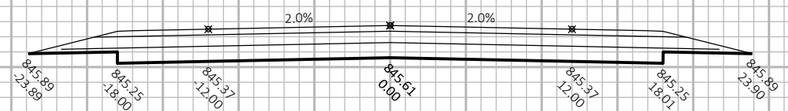

483+00

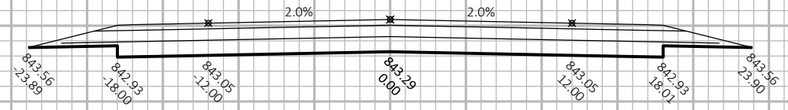

482+00

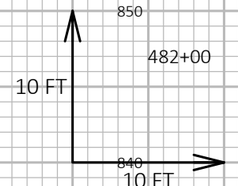

9

9

PROJECT NO: 5630-06-72	HWY: STH 78	COUNTY: SAUK	CROSS SECTIONS: STH 78	SHEET	E


FILE NAME : N:\PDS\C3D\56300602\SHEETSPLAN\090401-XS.DWG
LAYOUT NAME - 090423-xs

PLOT DATE : 4/17/2019 3:19 PM

PLOT BY : DUMS, ALEXANDER T

PLOT NAME :

PLOT SCALE : 1 IN:10 FT HORZ. / 1 IN:10 FT VERT.

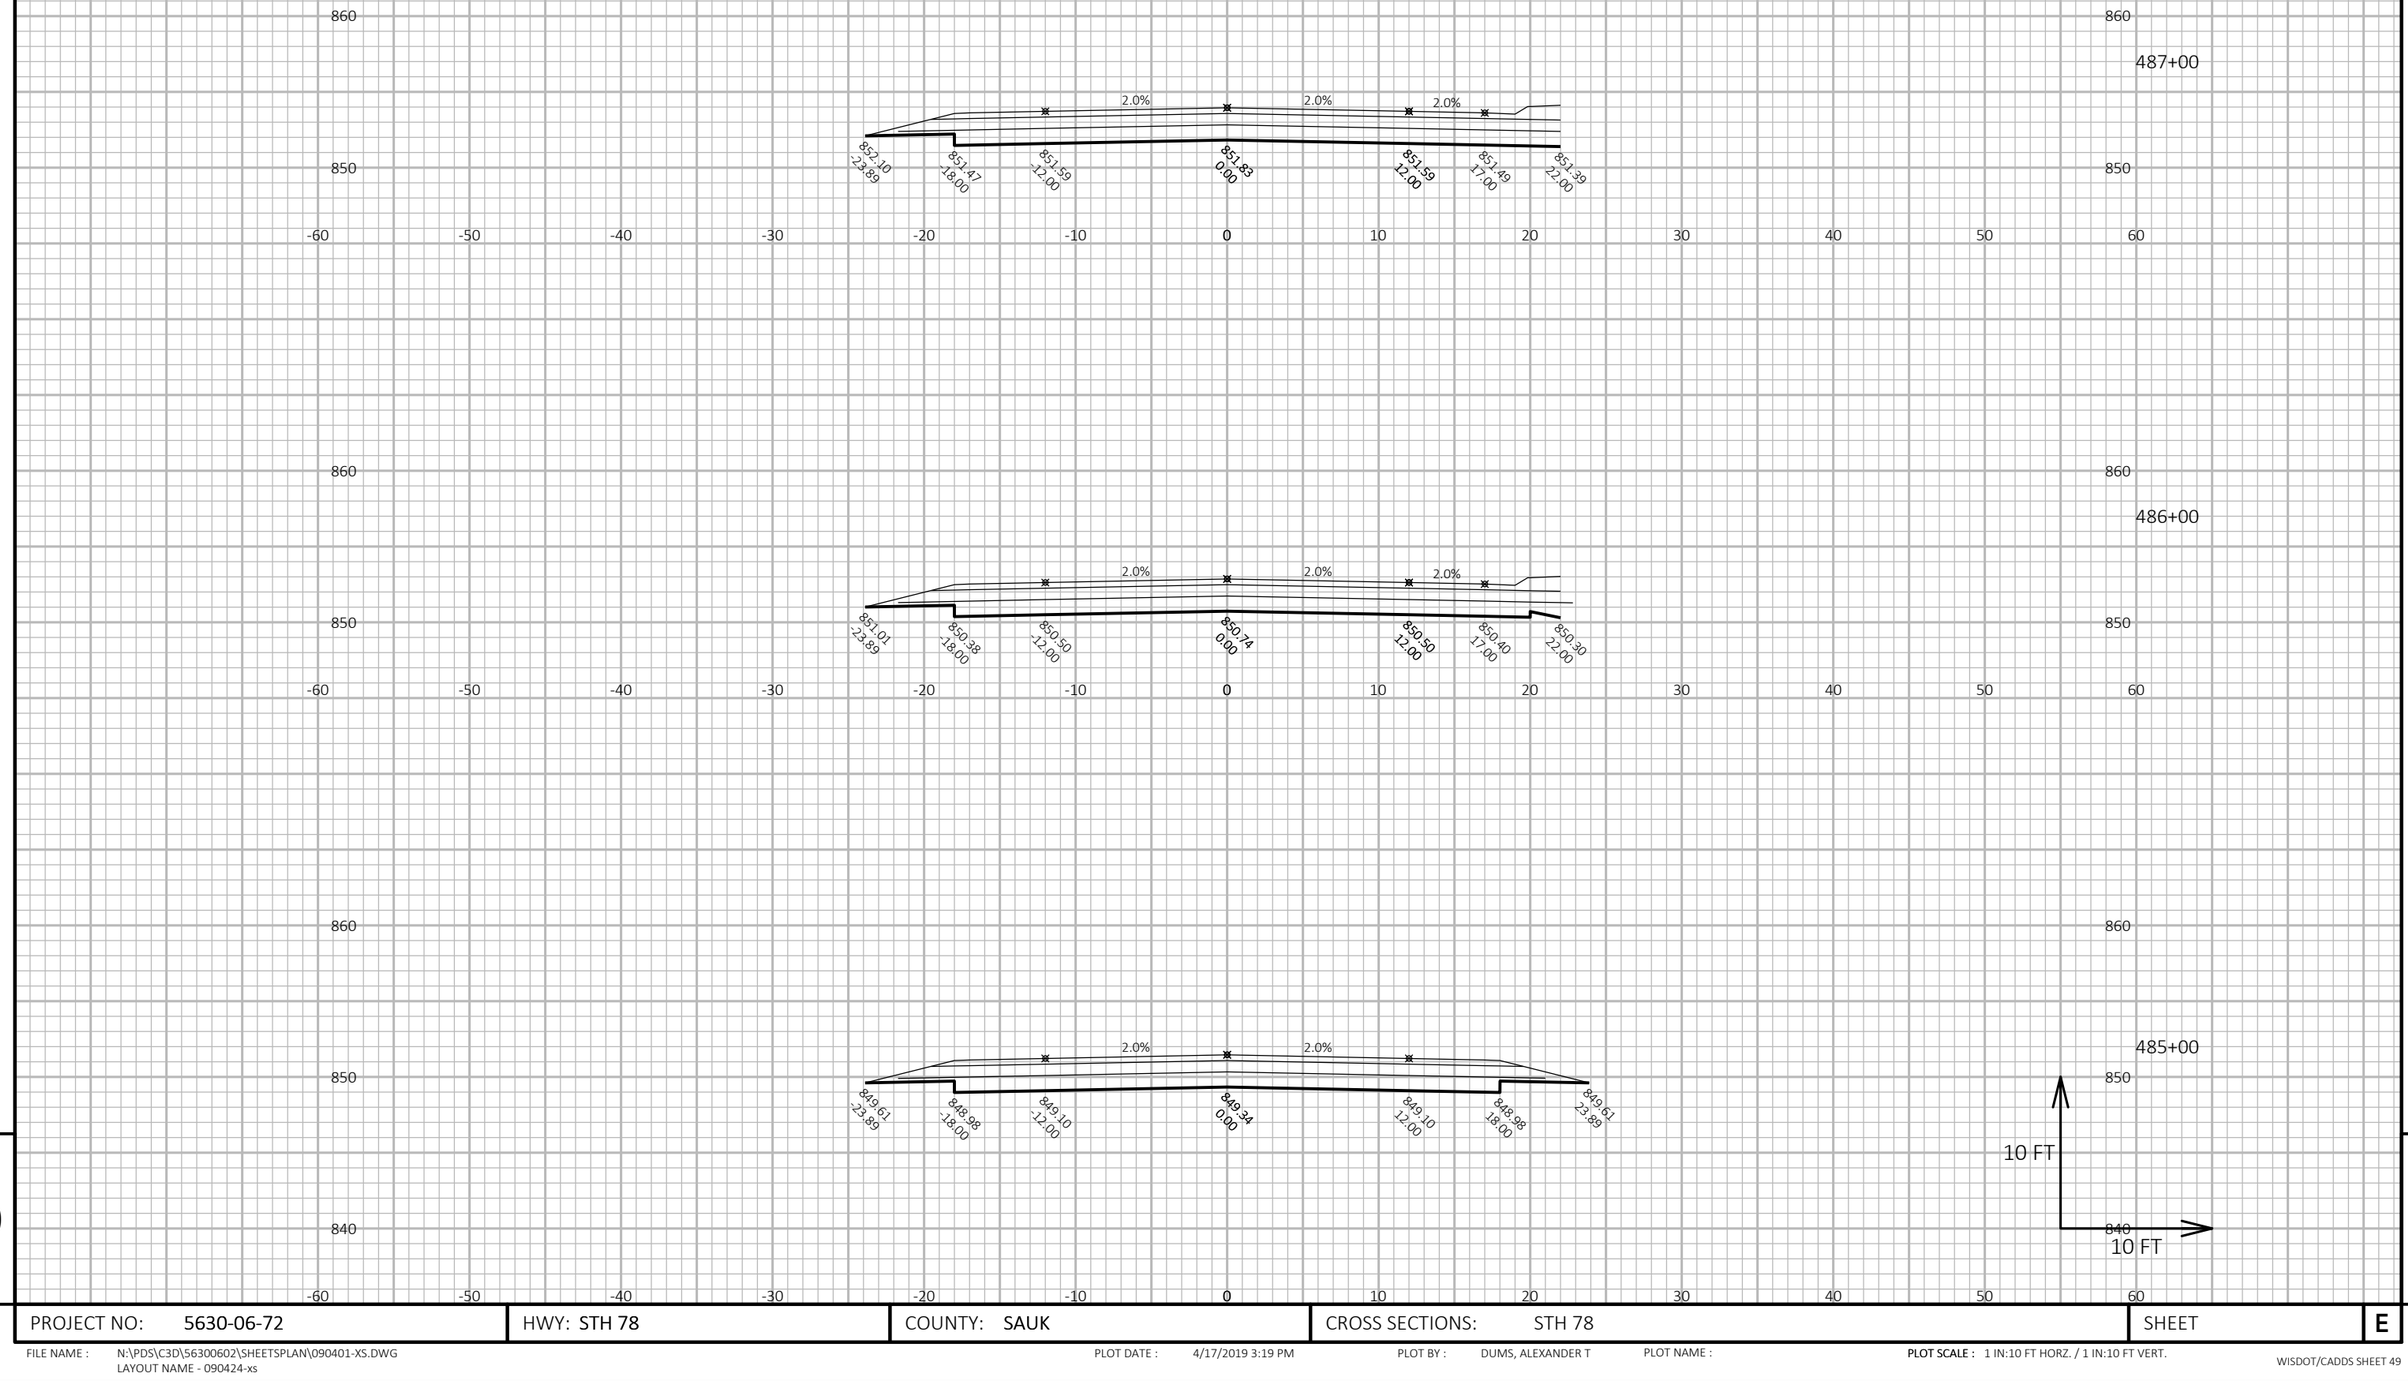

9

9

PROJECT NO: 5630-06-72	HWY: STH 78	COUNTY: SAUK	CROSS SECTIONS: STH 78	SHEET	E


FILE NAME : N:\PDS\C3D\56300602\SHEETSPLAN\090401-XS.DWG
LAYOUT NAME - 090424-xs

PLOT DATE : 4/17/2019 3:19 PM


PLOT BY : DUMS, ALEXANDER T

PLOT NAME :


PLOT SCALE : 1 IN:10 FT HORZ. / 1 IN:10 FT VERT.

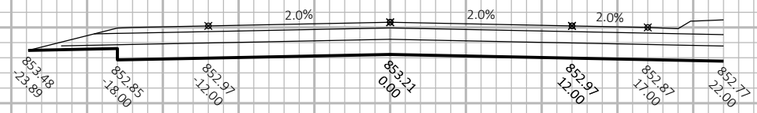

489+63

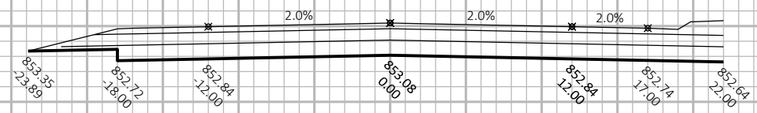

489+00

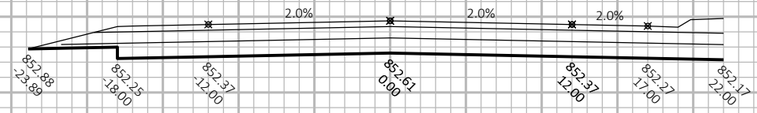

488+00

10 FT

10 FT

9

9

PROJECT NO: 5630-06-72	HWY: STH 78	COUNTY: SAUK	CROSS SECTIONS: STH 78	SHEET	E


FILE NAME : N:\PDS\C3D\56300602\SHEETSPLAN\090401-XS.DWG
LAYOUT NAME - 090425-xs

PLOT DATE : 4/17/2019 3:19 PM


PLOT BY : DUMS, ALEXANDER T

PLOT NAME :


PLOT SCALE : 1 IN:10 FT HORZ. / 1 IN:10 FT VERT.

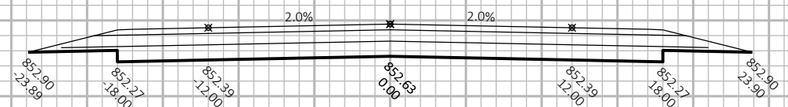


492+00

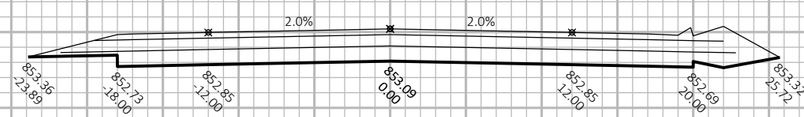

491+00

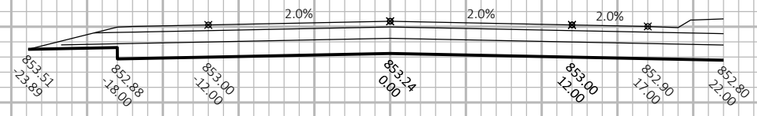

490+00

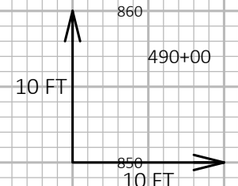

9


9

PROJECT NO: 5630-06-72	HWY: STH 78	COUNTY: SAUK	CROSS SECTIONS: STH 78	SHEET	E


FILE NAME : N:\PDS\C3D\56300602\SHEETSPLAN\090401-XS.DWG
LAYOUT NAME - 090426-xs

PLOT DATE : 4/17/2019 3:19 PM PLOT BY : DUMS, ALEXANDER T PLOT NAME :


PLOT SCALE : 1 IN:10 FT HORZ. / 1 IN:10 FT VERT.

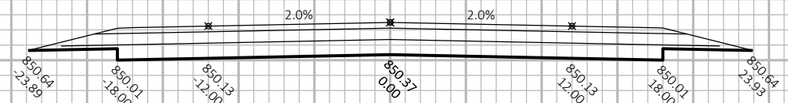


495+00

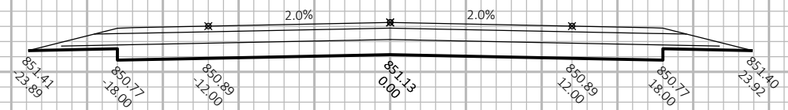

494+00

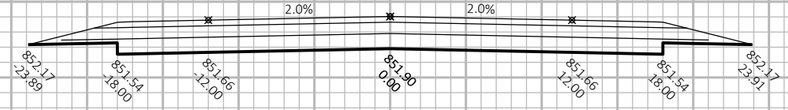

493+00

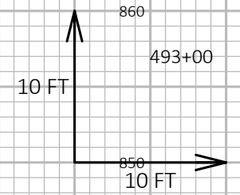

9

9

PROJECT NO: 5630-06-72	HWY: STH 78	COUNTY: SAUK	CROSS SECTIONS: STH 78	SHEET	E


FILE NAME : N:\PDS\C3D\56300602\SHEETSPLAN\090401-XS.DWG
LAYOUT NAME - 090427-xs

PLOT DATE : 4/17/2019 3:19 PM


PLOT BY : DUMS, ALEXANDER T

PLOT NAME :


PLOT SCALE : 1 IN:10 FT HORZ. / 1 IN:10 FT VERT.

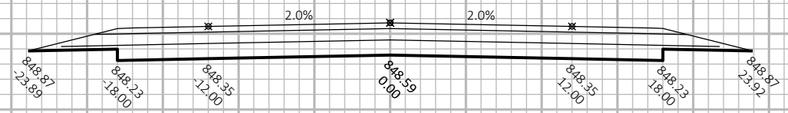

497+00

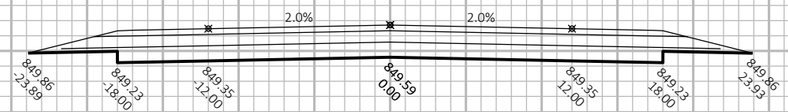

496+00

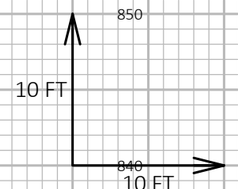

860 850 840


-60 -50 -40 -30 -20 -10 0 10 20 30 40 50 60

9 9


PROJECT NO: 5630-06-72	HWY: STH 78	COUNTY: SAUK	CROSS SECTIONS: STH 78	SHEET	E

FILE NAME : N:\PDS\C3D\56300602\SHEETSPLAN\090401-XS.DWG
LAYOUT NAME - 090428-xs


PLOT DATE : 4/17/2019 3:19 PM PLOT BY : DUMS, ALEXANDER T PLOT NAME : **PLOT SCALE :** 1 IN:10 FT HORZ. / 1 IN:10 FT VERT.

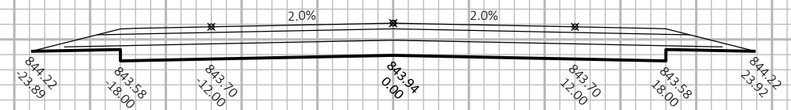


500+00

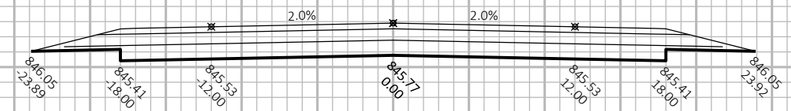

499+00

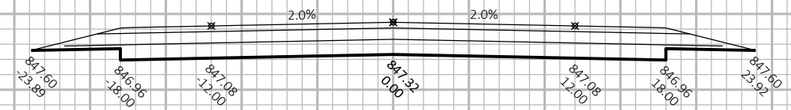

498+00

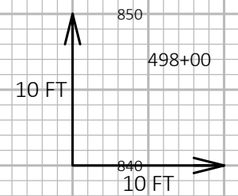

9

9

PROJECT NO: 5630-06-72	HWY: STH 78	COUNTY: SAUK	CROSS SECTIONS: STH 78	SHEET	E


FILE NAME : N:\PDS\C3D\56300602\SHEETSPLAN\090401-XS.DWG
LAYOUT NAME - 090429-xs

PLOT DATE : 4/17/2019 3:19 PM


PLOT BY : DUMS, ALEXANDER T

PLOT NAME :


PLOT SCALE : 1 IN:10 FT HORZ. / 1 IN:10 FT VERT.

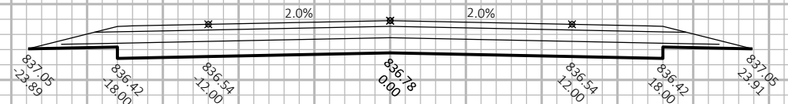


503+00

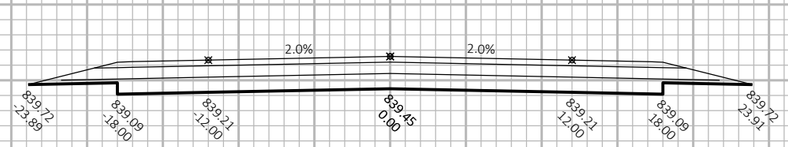

502+00

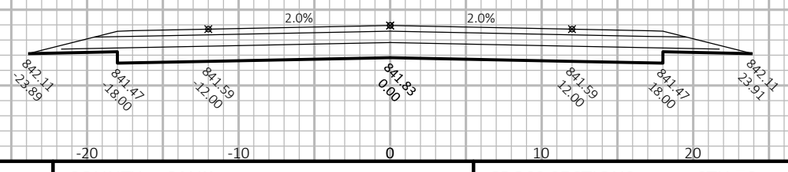

501+00

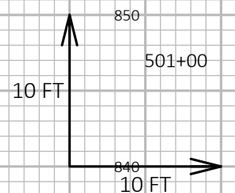

9

9

PROJECT NO: 5630-06-72	HWY: STH 78	COUNTY: SAUK	CROSS SECTIONS: STH 78	SHEET	E


FILE NAME : N:\PDS\C3D\56300602\SHEETSPLAN\090401-XS.DWG
LAYOUT NAME - 090430-xs

PLOT DATE : 4/17/2019 3:19 PM


PLOT BY : DUMS, ALEXANDER T

PLOT NAME :


PLOT SCALE : 1 IN:10 FT HORZ. / 1 IN:10 FT VERT.

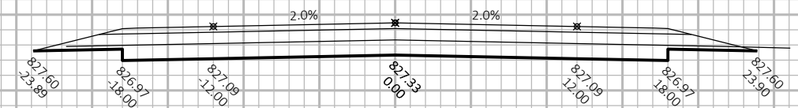

506+00

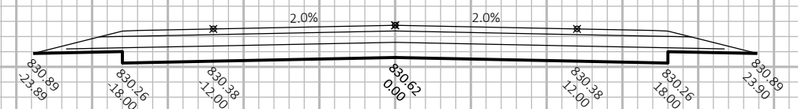

505+00

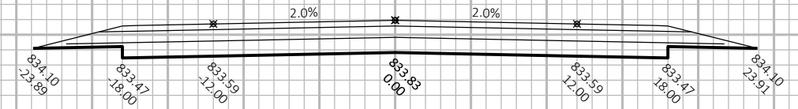

504+00



9


9

PROJECT NO: 5630-06-72	HWY: STH 78	COUNTY: SAUK	CROSS SECTIONS: STH 78	SHEET	E

FILE NAME : N:\PDS\C3D\56300602\SHEETSPLAN\090401-XS.DWG
LAYOUT NAME - 090431-xs

PLOT DATE : 4/17/2019 3:19 PM PLOT BY : DUMS, ALEXANDER T PLOT NAME :

PLOT SCALE : 1 IN:10 FT HORZ. / 1 IN:10 FT VERT.

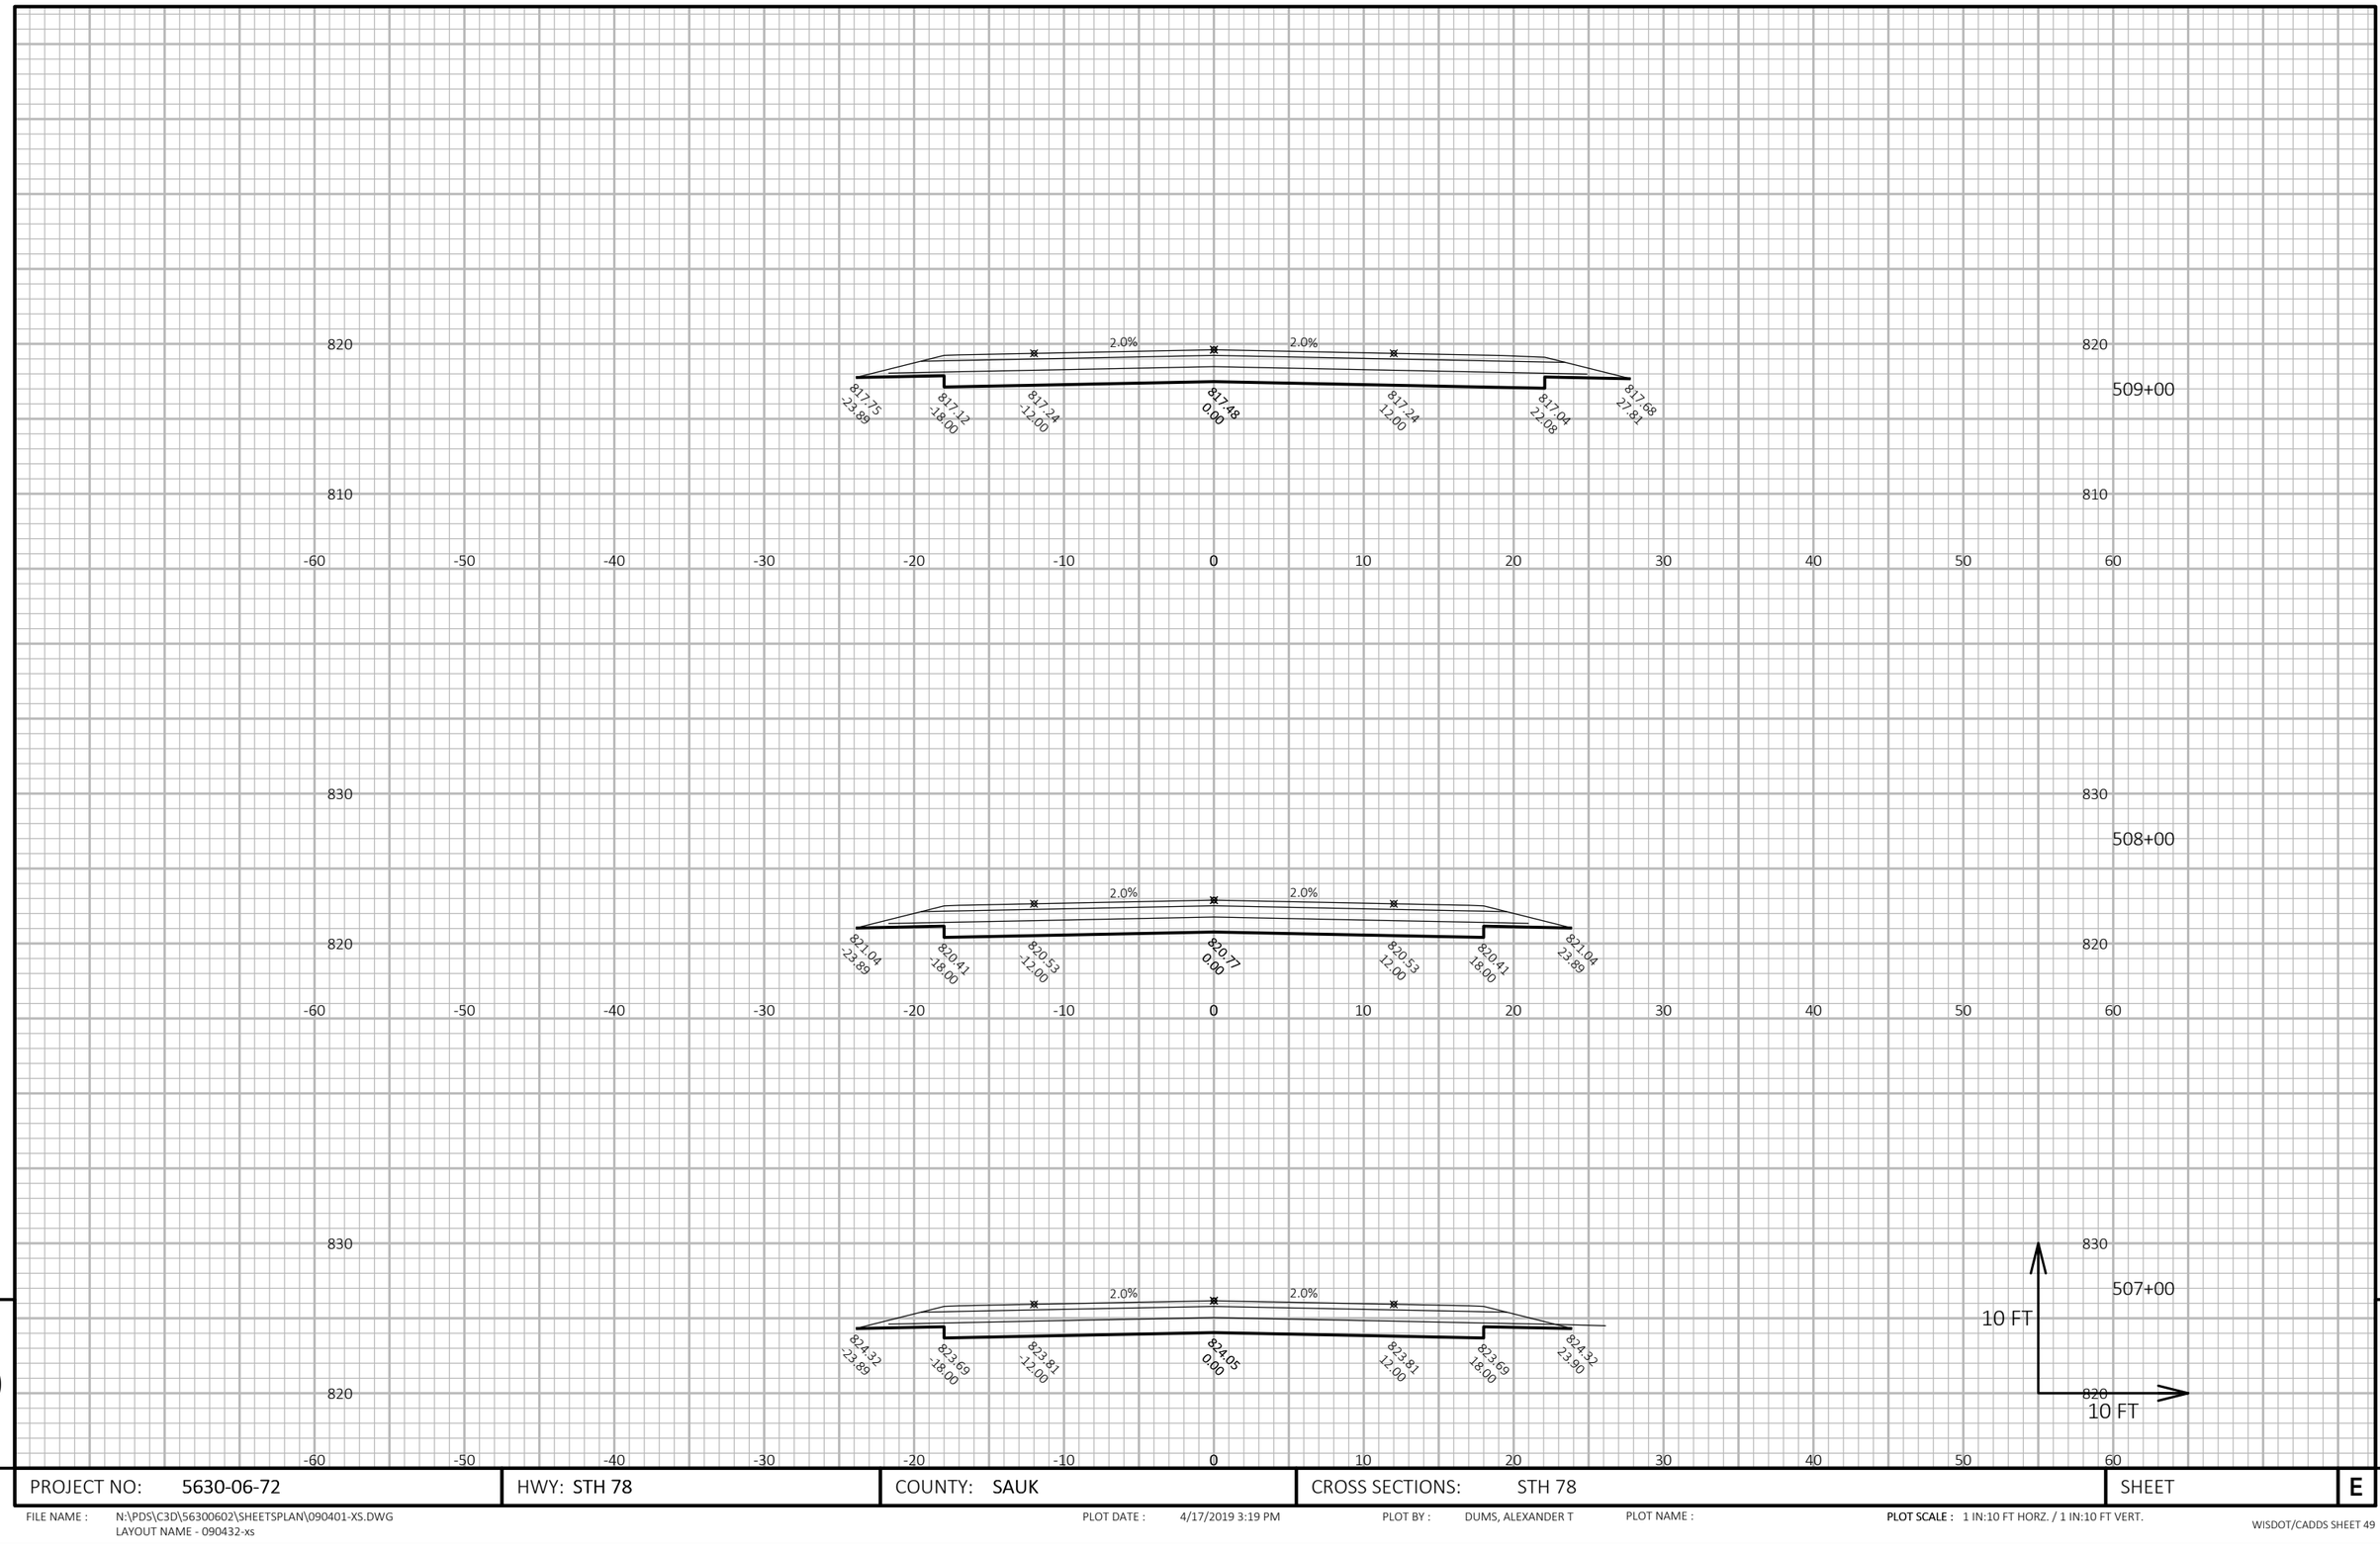

PROJECT NO: 5630-06-72	HWY: STH 78	COUNTY: SAUK	CROSS SECTIONS: STH 78	SHEET	E


FILE NAME : N:\PDS\C3D\56300602\SHEETSPLAN\090401-XS.DWG
LAYOUT NAME - 090432-xs

PLOT DATE : 4/17/2019 3:19 PM


PLOT BY : DUMS, ALEXANDER T

PLOT NAME :


PLOT SCALE : 1 IN:10 FT HORZ. / 1 IN:10 FT VERT.

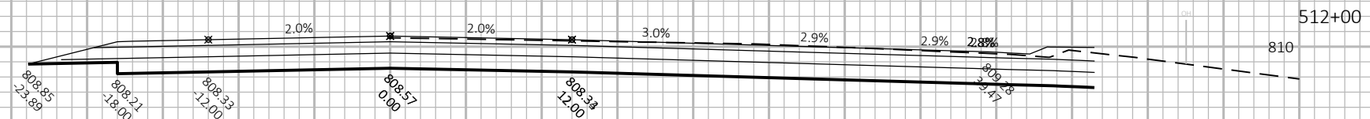


512+00

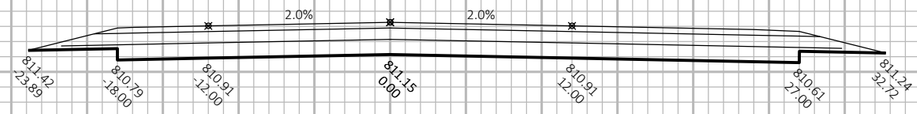

511+00

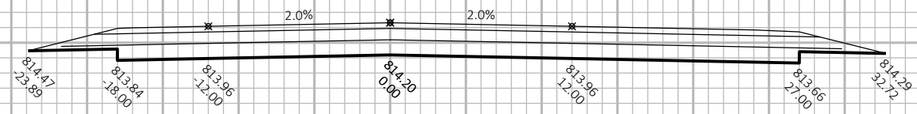

510+00

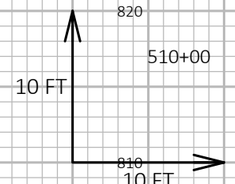

9

9

PROJECT NO: 5630-06-72	HWY: STH 78	COUNTY: SAUK	CROSS SECTIONS: STH 78	SHEET	E


FILE NAME : N:\PDS\C3D\56300602\SHEETSPLAN\090401-XS.DWG
LAYOUT NAME - 090433-xs

PLOT DATE : 4/17/2019 3:19 PM


PLOT BY : DUMS, ALEXANDER T

PLOT NAME :


PLOT SCALE : 1 IN:10 FT HORZ. / 1 IN:10 FT VERT.

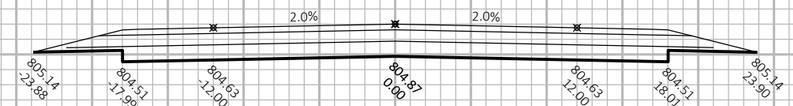

514+00

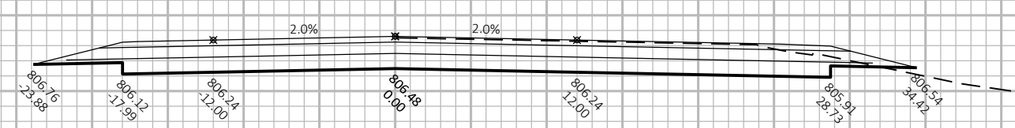

513+00

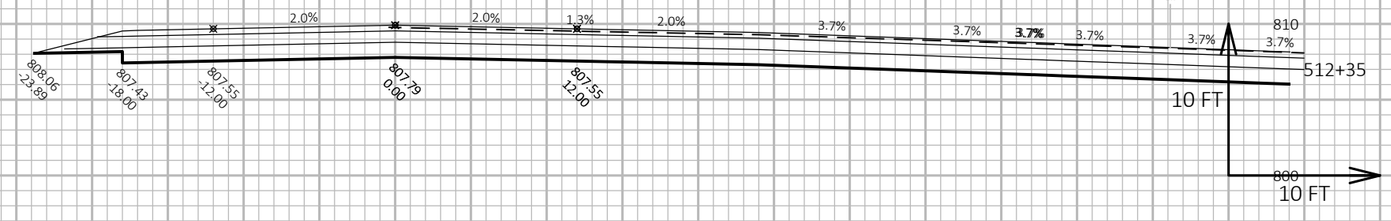

512+35


9

9


PROJECT NO: 5630-06-72	HWY: STH 78	COUNTY: SAUK	CROSS SECTIONS: STH 78	SHEET	E

FILE NAME : N:\PDS\C3D\56300602\SHEETSPLAN\090401-XS.DWG
LAYOUT NAME - 090434-xs


PLOT DATE : 4/17/2019 3:20 PM PLOT BY : DUMS, ALEXANDER T PLOT NAME : **PLOT SCALE :** 1 IN:10 FT HORZ. / 1 IN:10 FT VERT.

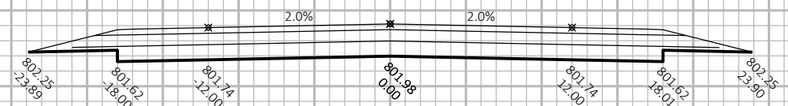


517+00

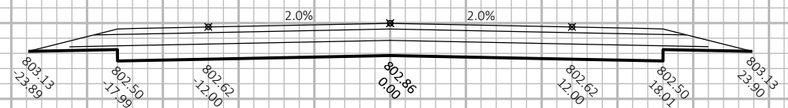

516+00

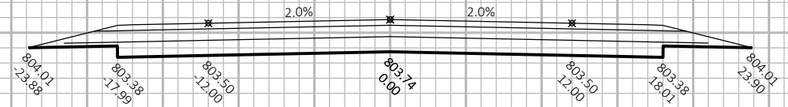

515+00

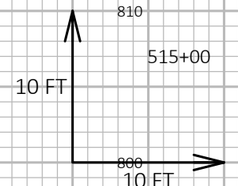


9

9

PROJECT NO: 5630-06-72	HWY: STH 78	COUNTY: SAUK	CROSS SECTIONS: STH 78	SHEET	E

FILE NAME : N:\PDS\C3D\56300602\SHEETSPLAN\090401-XS.DWG
LAYOUT NAME - 090435-xs

PLOT DATE : 4/17/2019 3:20 PM PLOT BY : DUMS, ALEXANDER T PLOT NAME : **PLOT SCALE :** 1 IN:10 FT HORZ. / 1 IN:10 FT VERT.

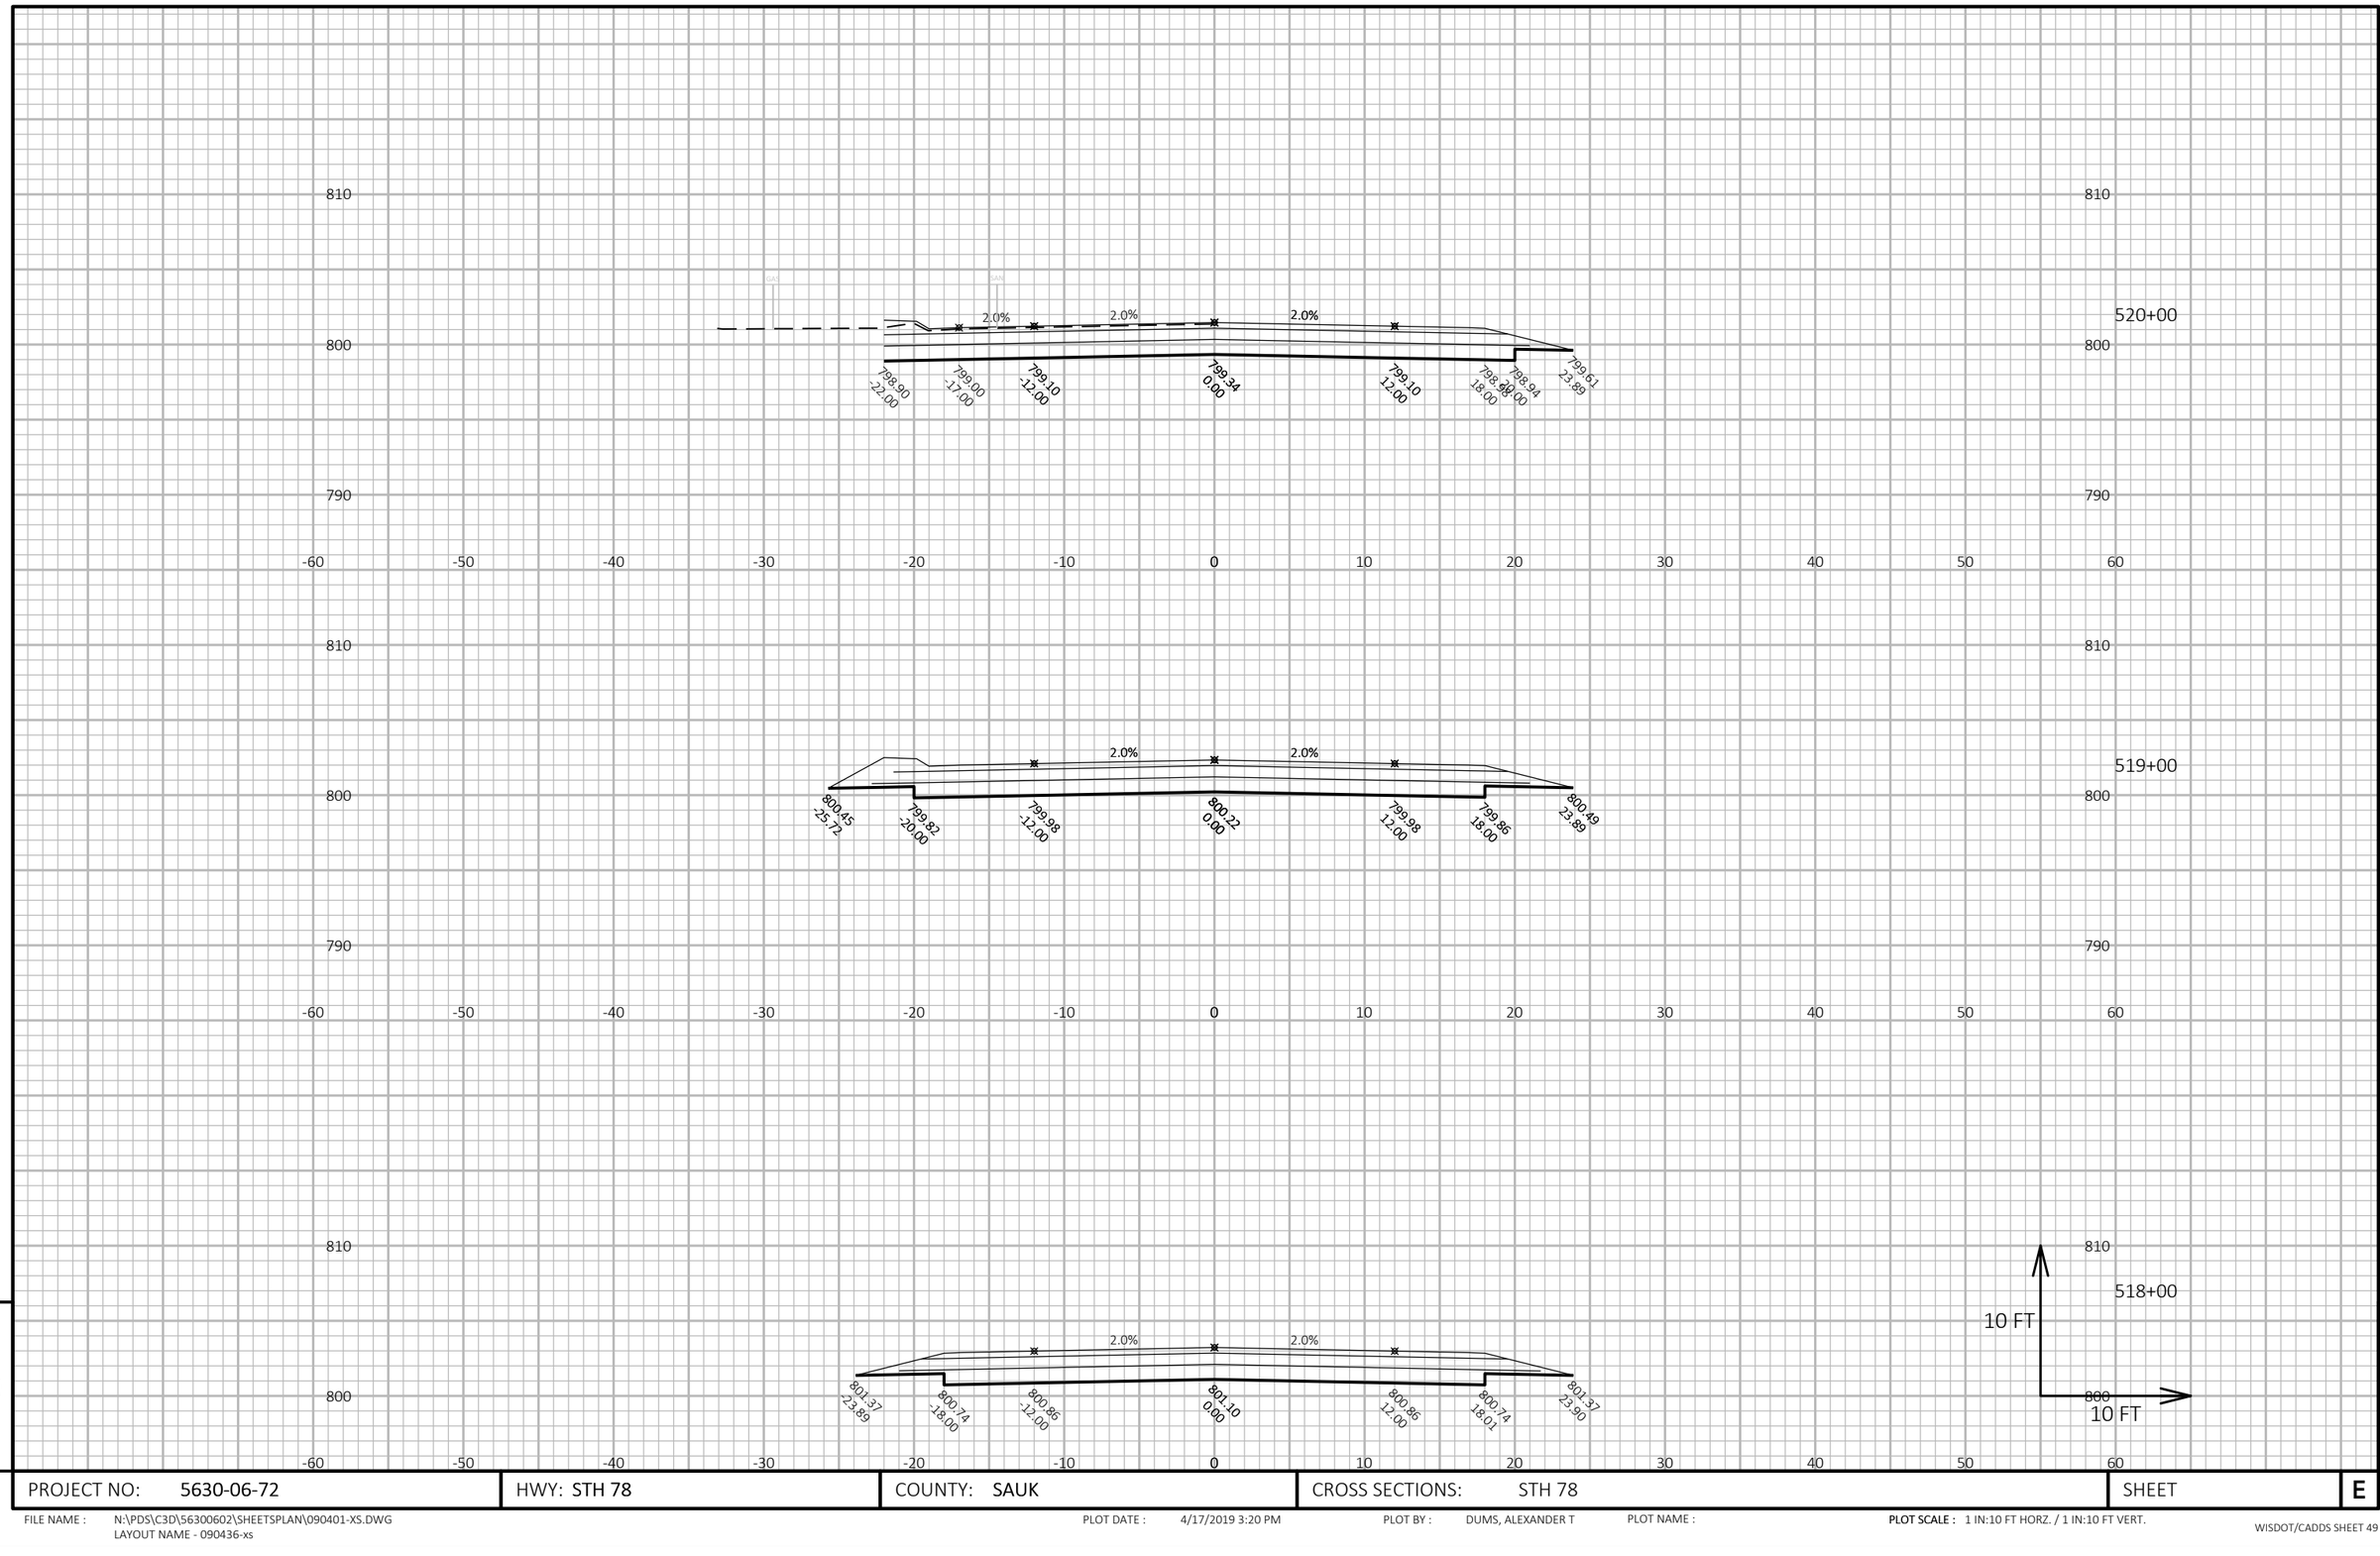

9

9

PROJECT NO: 5630-06-72	HWY: STH 78	COUNTY: SAUK	CROSS SECTIONS: STH 78	SHEET	E


FILE NAME : N:\PDS\C3D\56300602\SHEETSPLAN\090401-XS.DWG
LAYOUT NAME - 090436-xs

PLOT DATE : 4/17/2019 3:20 PM

PLOT BY : DUMS, ALEXANDER T

PLOT NAME :

PLOT SCALE : 1 IN:10 FT HORZ. / 1 IN:10 FT VERT.

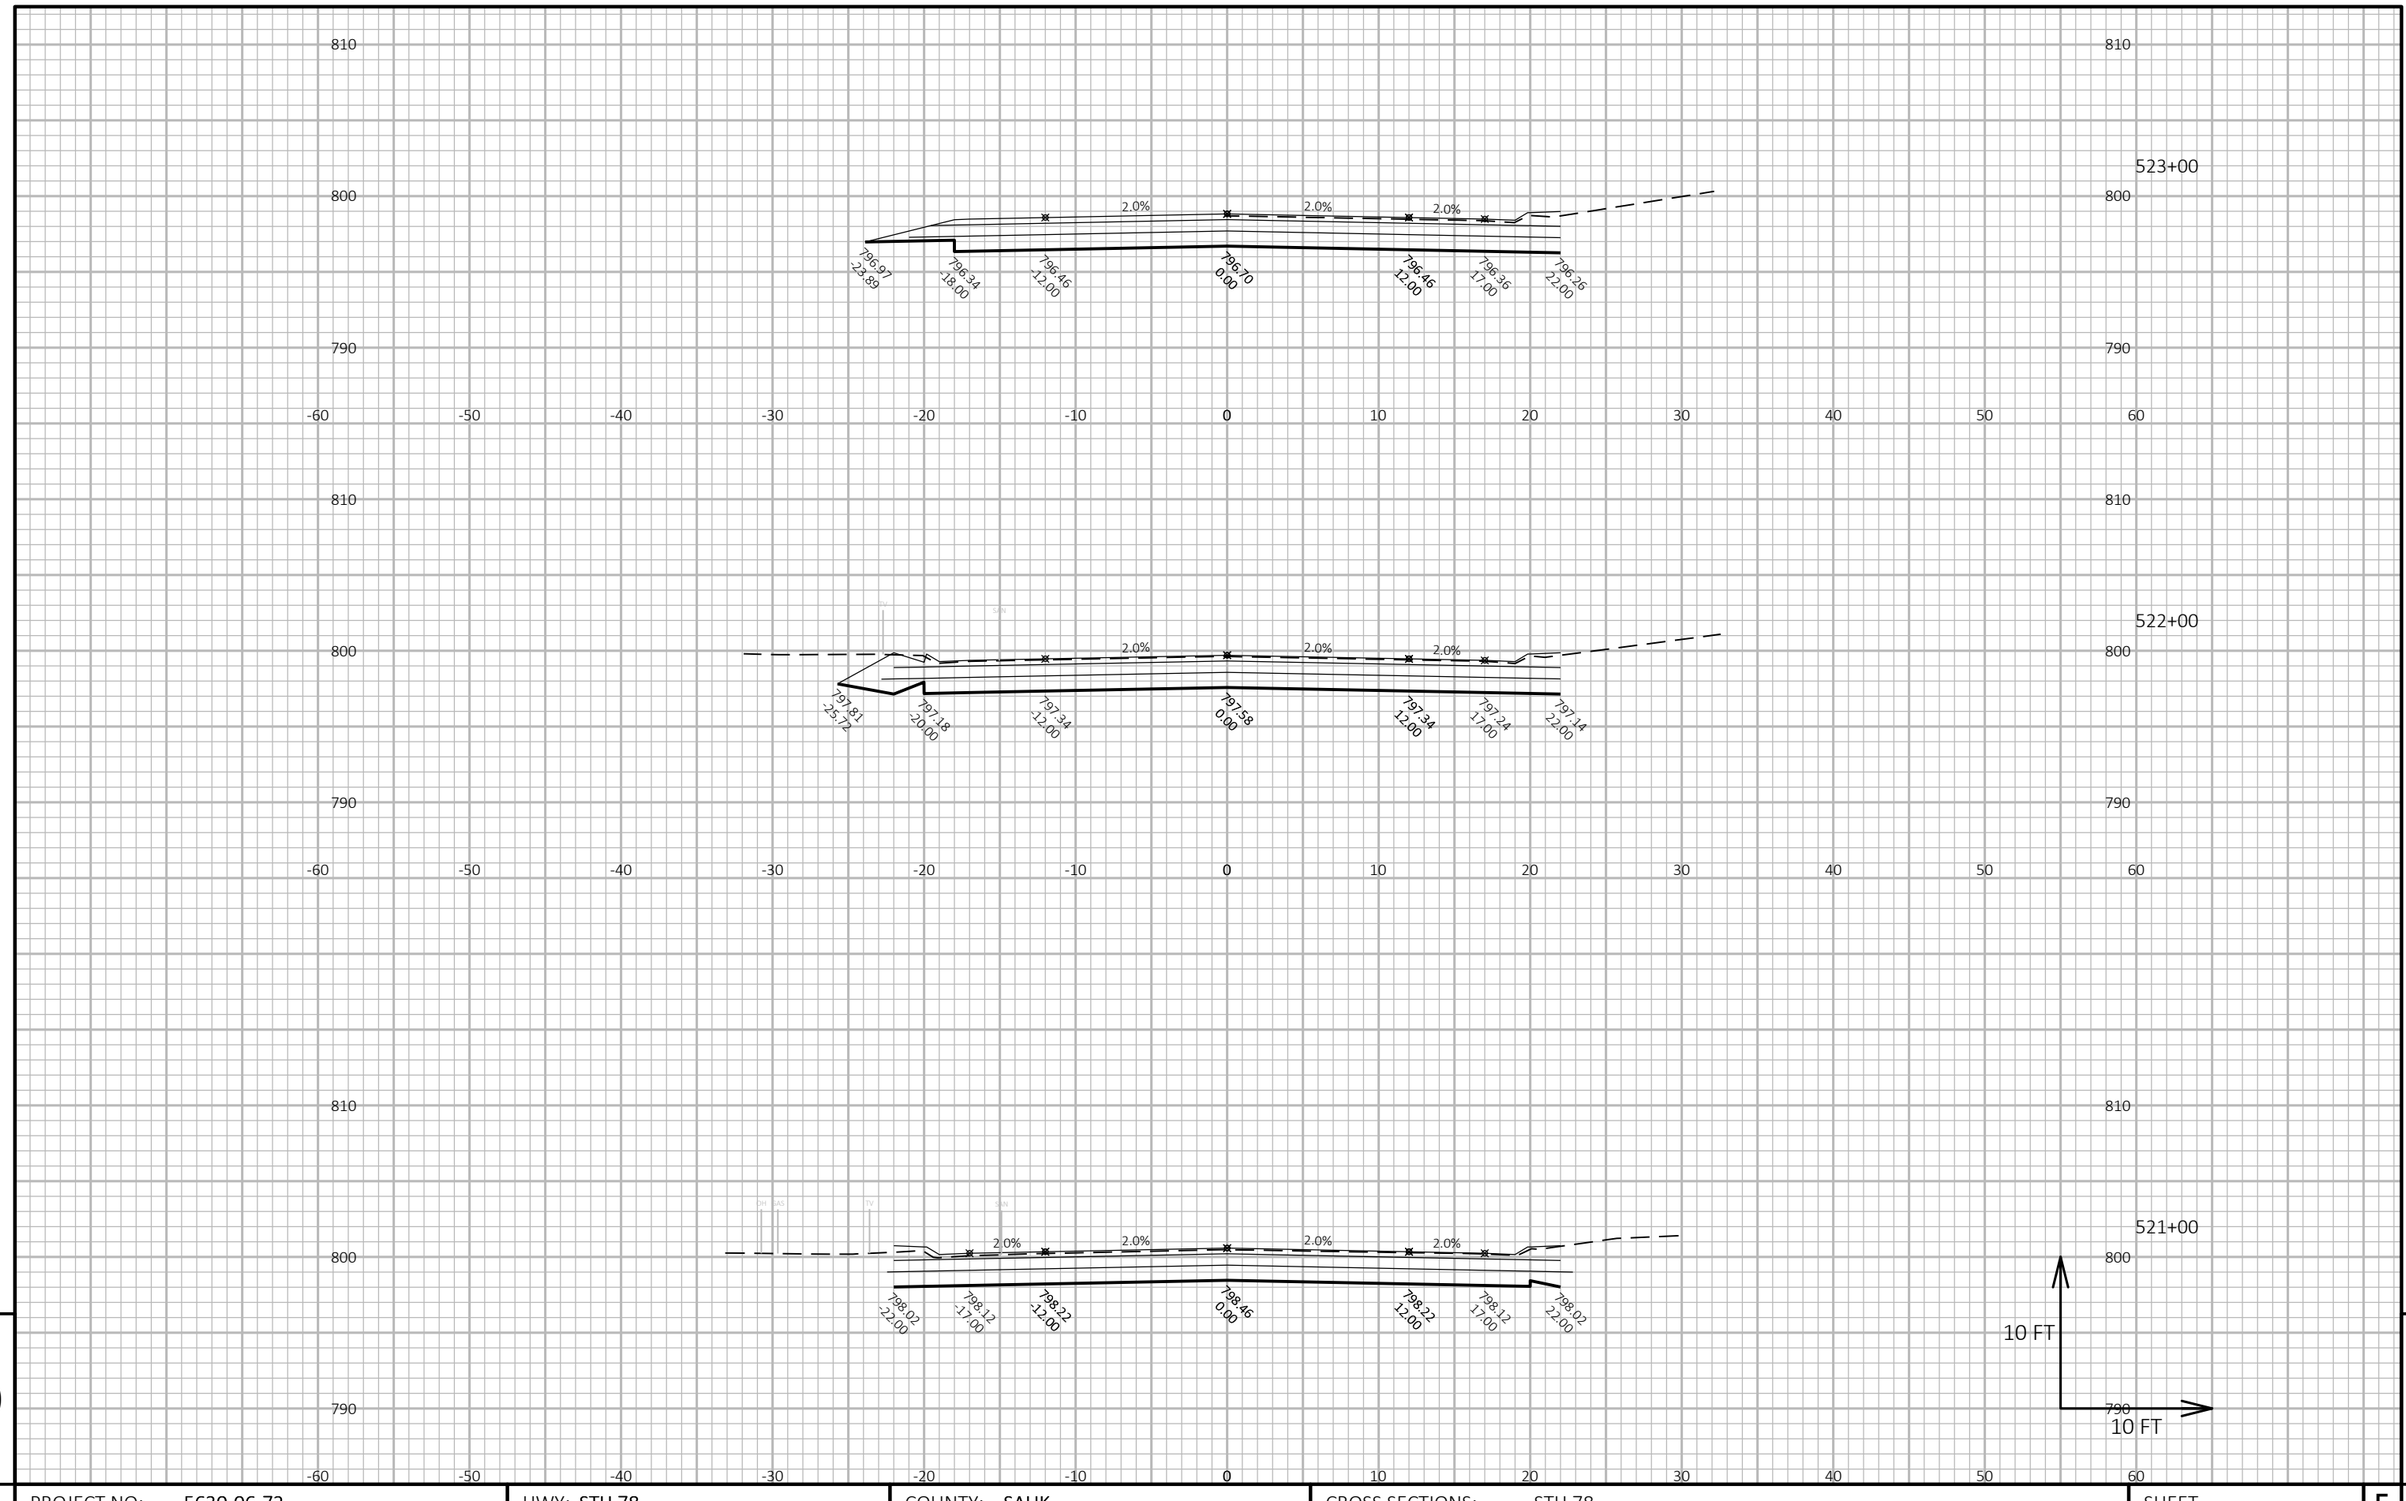

9

9

PROJECT NO: 5630-06-72	HWY: STH 78	COUNTY: SAUK	CROSS SECTIONS: STH 78	SHEET	E


FILE NAME : N:\PDS\C3D\56300602\SHEETSPLAN\090401-XS.DWG
LAYOUT NAME - 090437-xs

PLOT DATE : 4/17/2019 3:20 PM


PLOT BY : DUMS, ALEXANDER T

PLOT NAME :


PLOT SCALE : 1 IN:10 FT HORZ. / 1 IN:10 FT VERT.

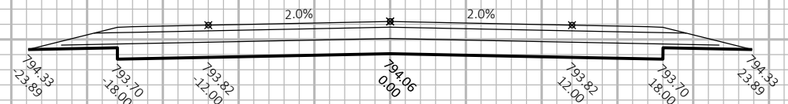


526+00

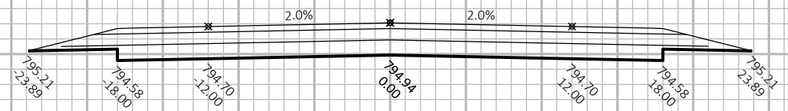

525+00

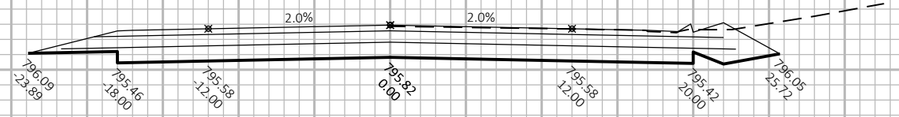

524+00

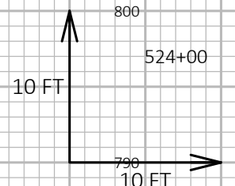

800
790
-60
-50
-40
-30
-20
-10
0
10
20
30
40
50
60

9

9

PROJECT NO: 5630-06-72	HWY: STH 78	COUNTY: SAUK	CROSS SECTIONS: STH 78	SHEET	E


FILE NAME : N:\PDS\C3D\56300602\SHEETSPLAN\090401-XS.DWG
LAYOUT NAME - 090438-xs

PLOT DATE : 4/17/2019 3:20 PM

PLOT BY : DUMS, ALEXANDER T

PLOT NAME :

PLOT SCALE : 1 IN:10 FT HORZ. / 1 IN:10 FT VERT.

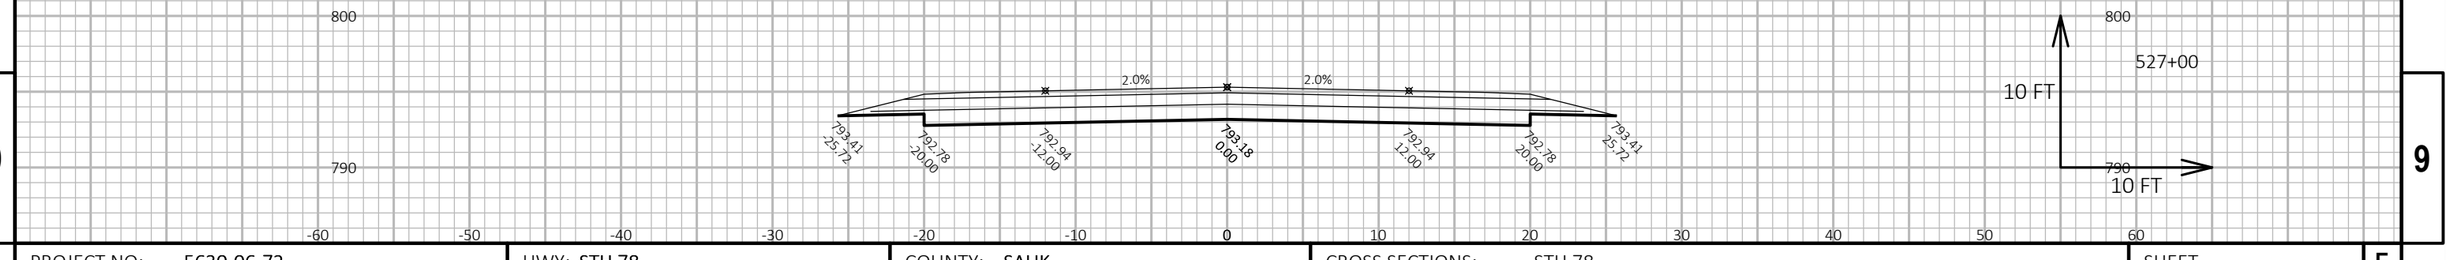

9


9

PROJECT NO: 5630-06-72	HWY: STH 78	COUNTY: SAUK	CROSS SECTIONS: STH 78	SHEET	E

FILE NAME : N:\PDS\C3D\56300602\SHEETSPLAN\090401-XS.DWG
LAYOUT NAME - 090439-xs

PLOT DATE : 4/17/2019 3:20 PM PLOT BY : DUMS, ALEXANDER T PLOT NAME :

PLOT SCALE : 1 IN:10 FT HORZ. / 1 IN:10 FT VERT.

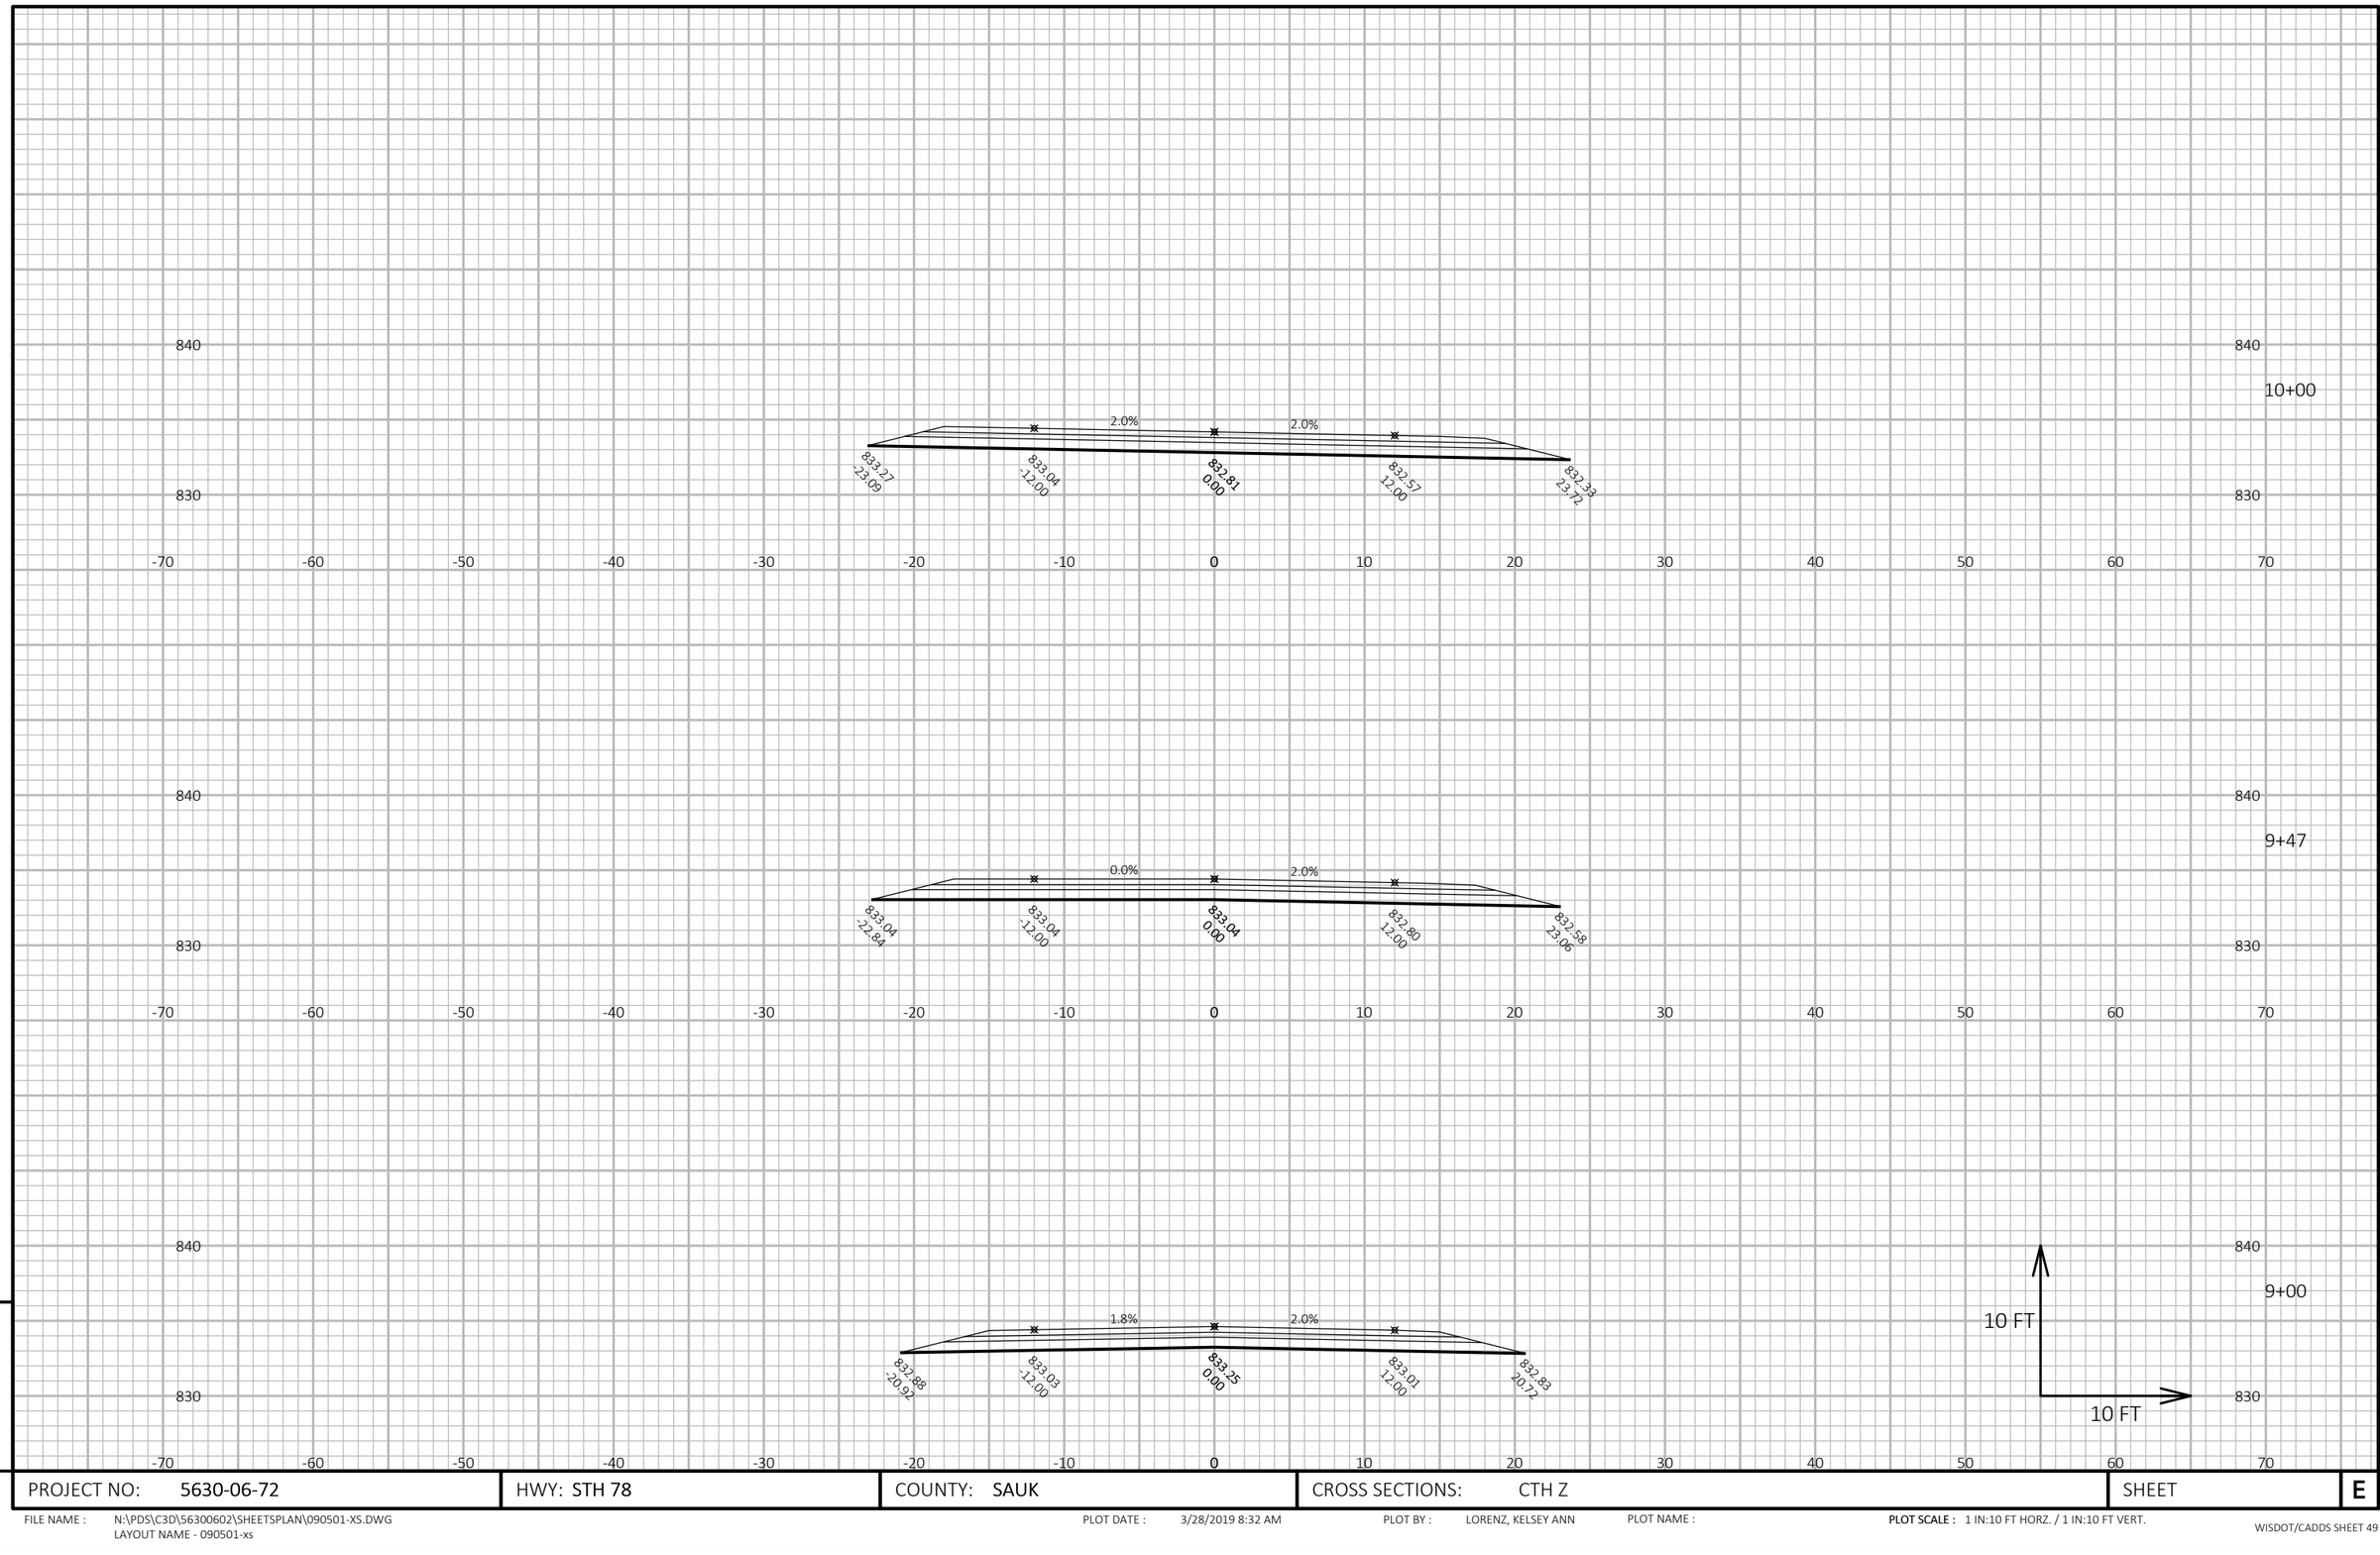

9

9

PROJECT NO: 5630-06-72	HWY: STH 78	COUNTY: SAUK	CROSS SECTIONS: CTH Z	SHEET	E


FILE NAME : N:\PDS\C3D\56300602\SHEETSPLAN\090501-XS.DWG
LAYOUT NAME - 090501-xs

PLOT DATE : 3/28/2019 8:32 AM

PLOT BY : LORENZ, KELSEY ANN

PLOT NAME :

PLOT SCALE : 1 IN:10 FT HORZ. / 1 IN:10 FT VERT.

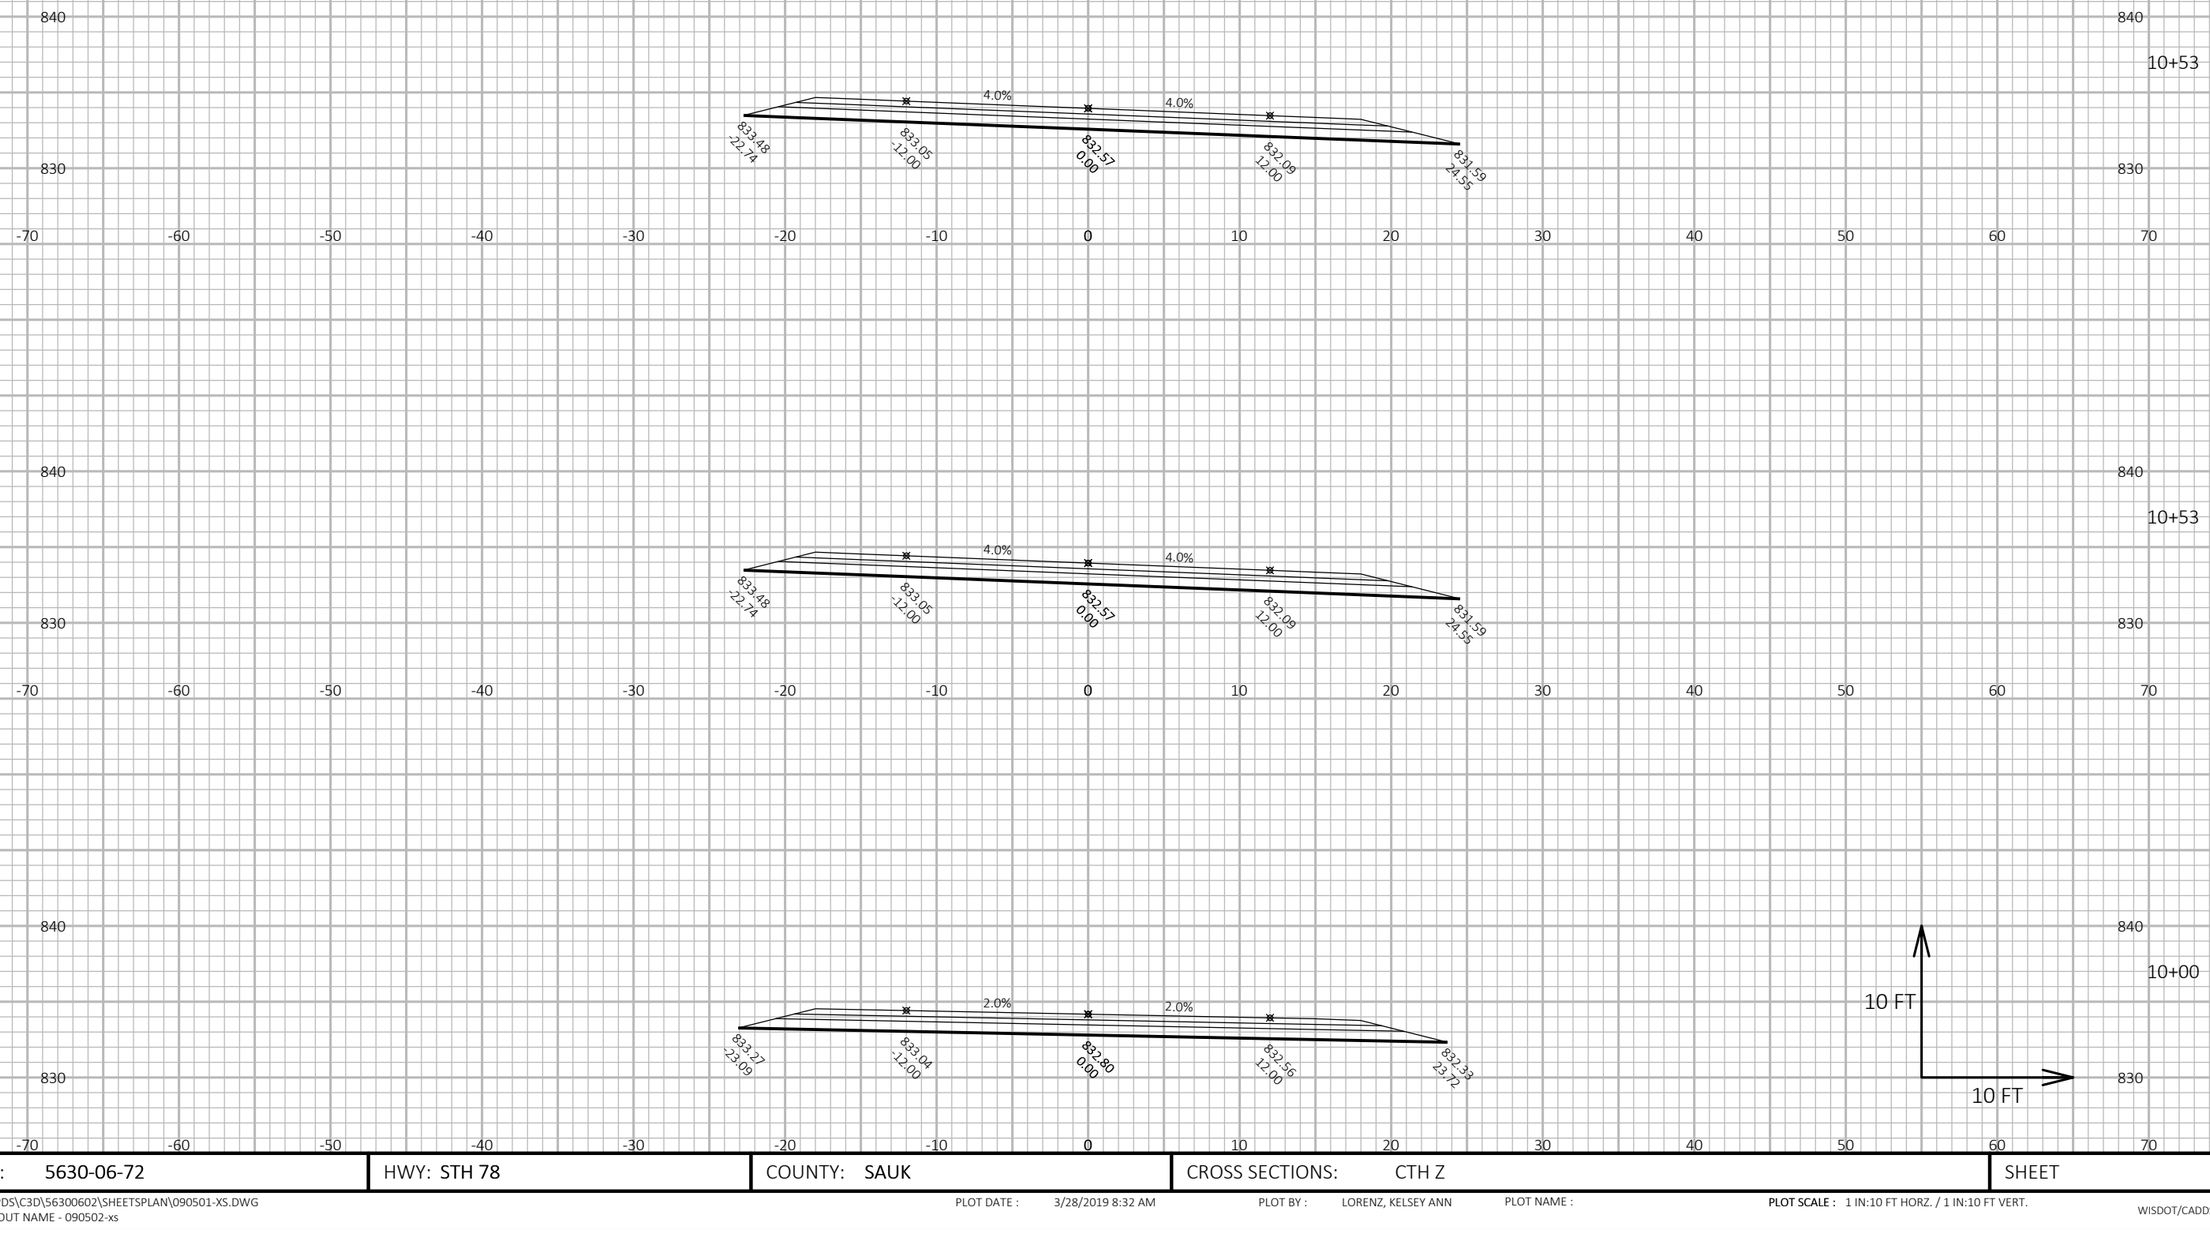

9

PROJECT NO: 5630-06-72	HWY: STH 78	COUNTY: SAUK	CROSS SECTIONS: CTH Z	SHEET	E

FILE NAME : N:\PDS\C3D\56300602\SHEETSPLAN\090501-XS.DWG
LAYOUT NAME - 090502-xs


PLOT DATE : 3/28/2019 8:32 AM

PLOT BY : LORENZ, KELSEY ANN

PLOT NAME :

PLOT SCALE : 1 IN:10 FT HORZ. / 1 IN:10 FT VERT.

9

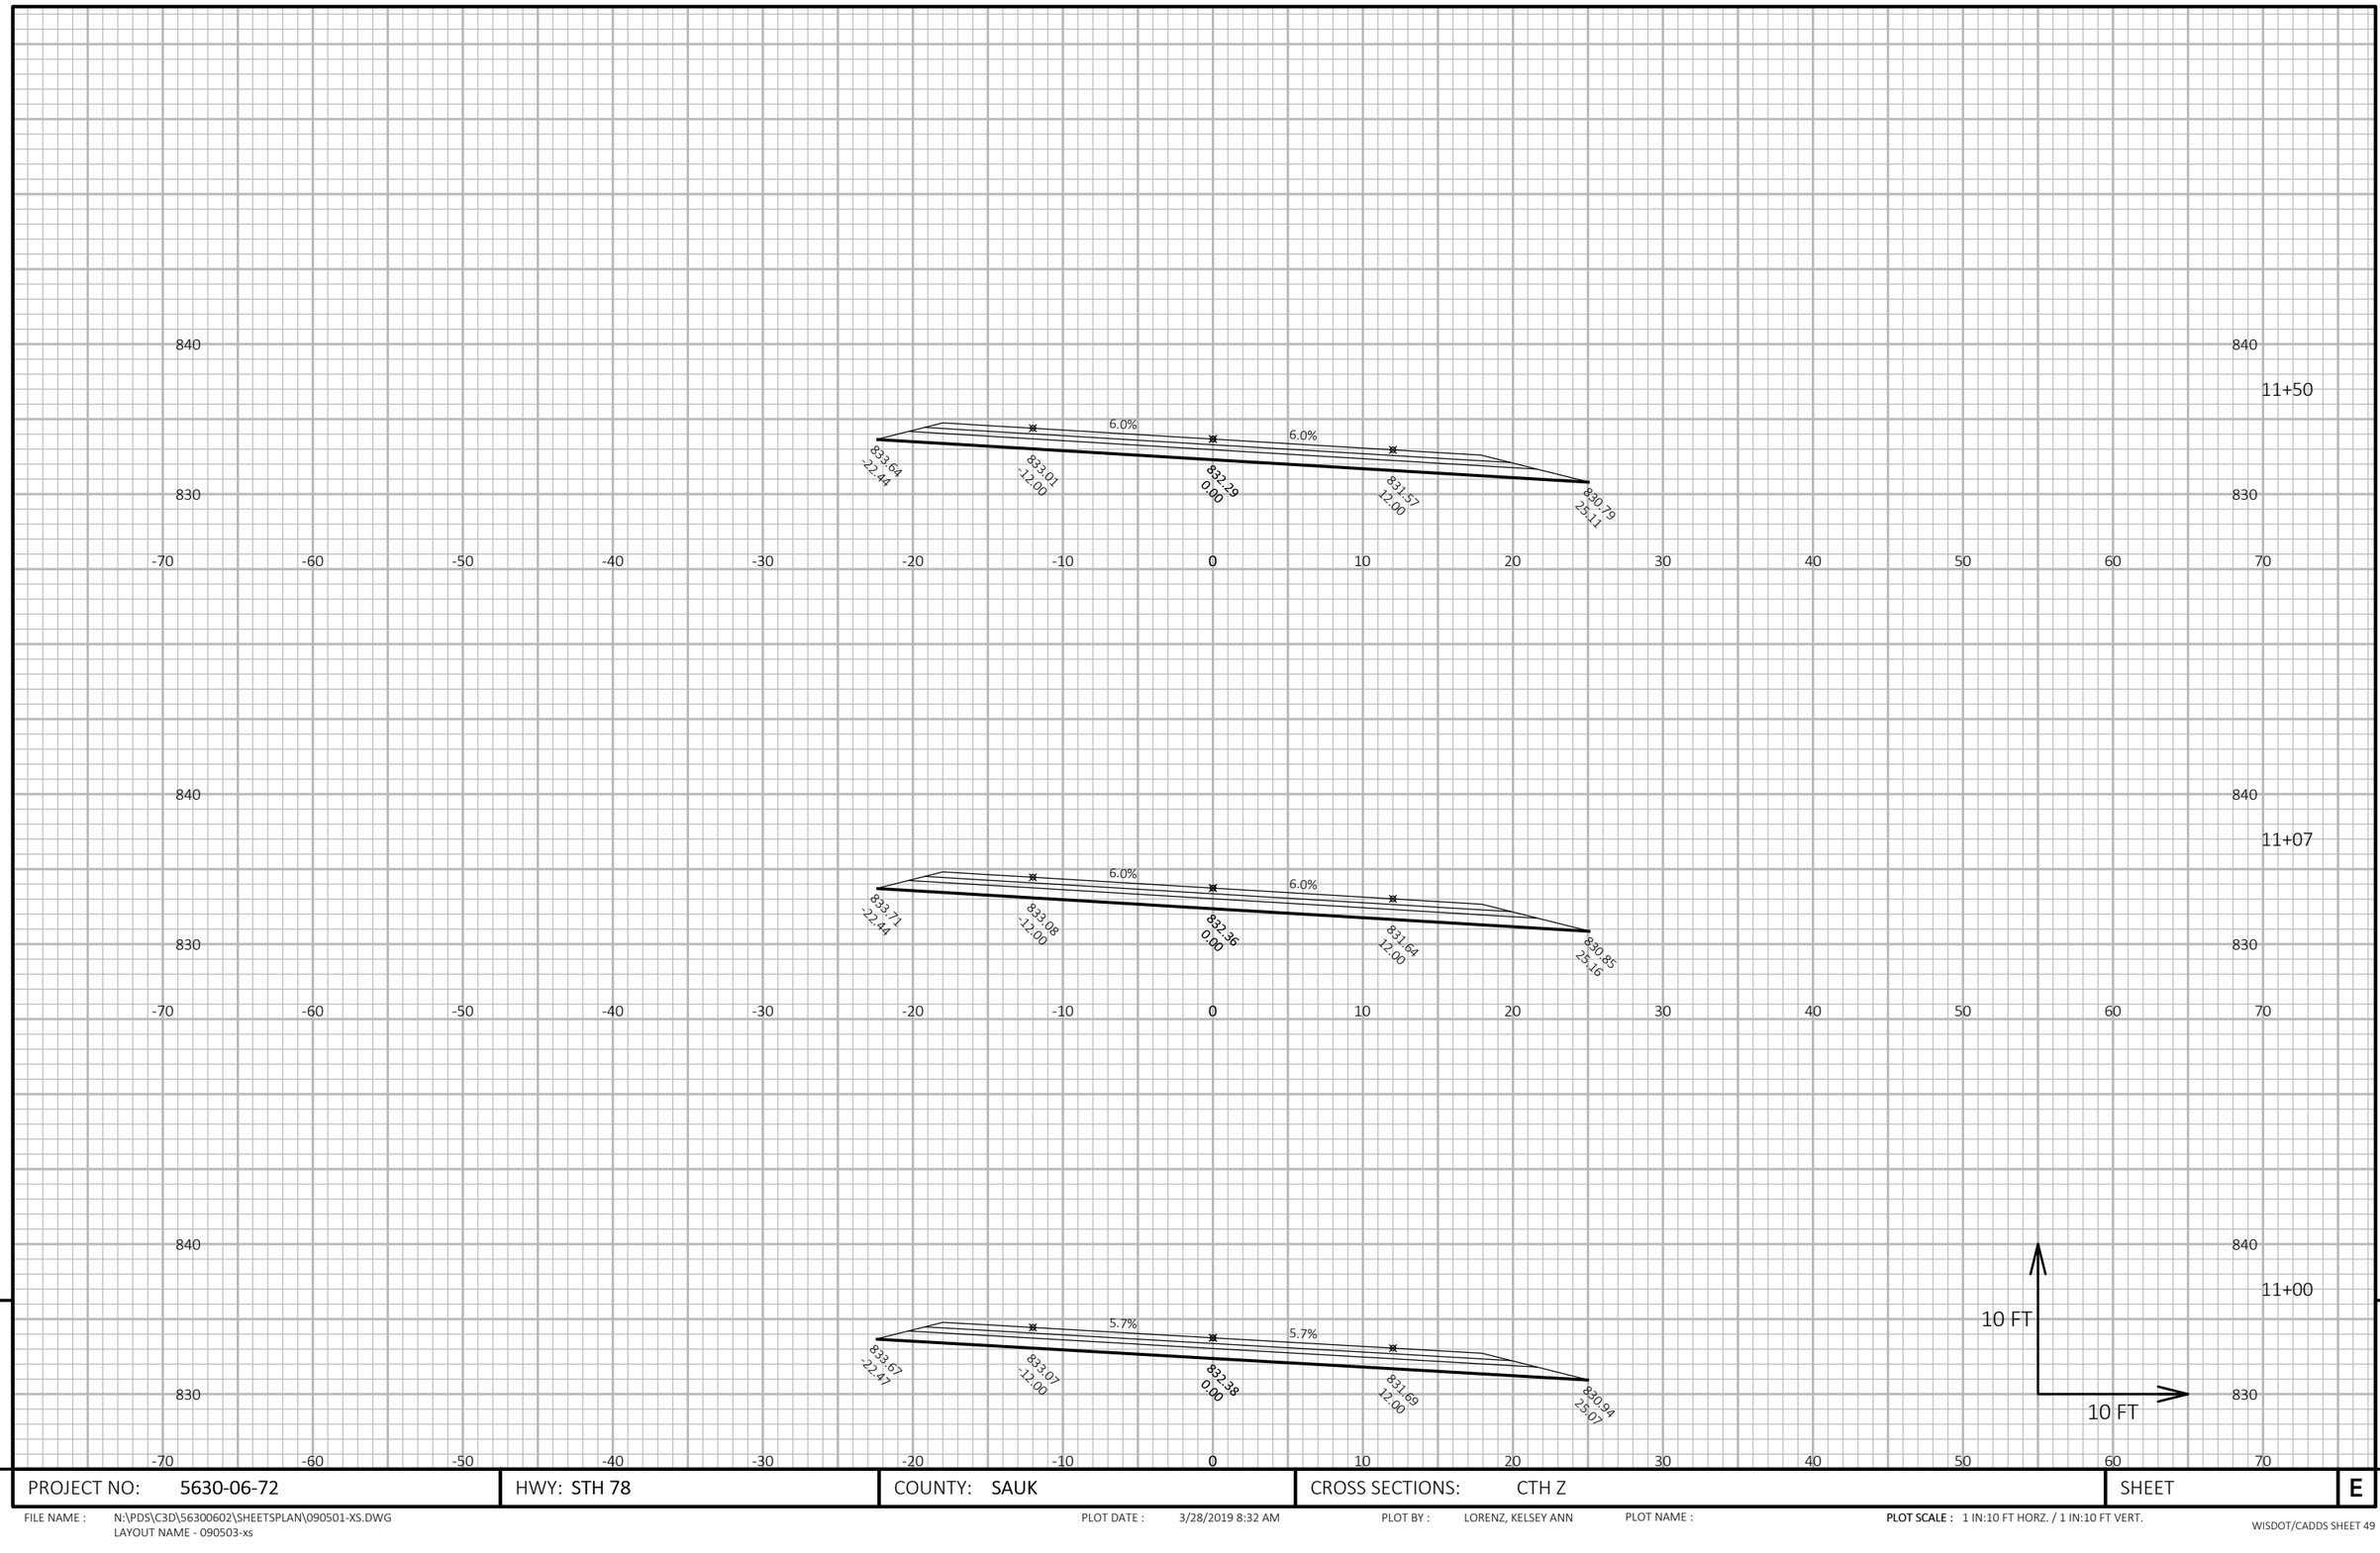


PROJECT NO: 5630-06-72	HWY: STH 78	COUNTY: SAUK	CROSS SECTIONS: CTH Z	SHEET	E

FILE NAME : N:\PDS\C3D\56300602\SHEETSPLAN\090501-XS.DWG
LAYOUT NAME - 090503-xs

PLOT DATE : 3/28/2019 8:32 AM PLOT BY : LORENZ, KELSEY ANN PLOT NAME :

PLOT SCALE : 1 IN:10 FT HORZ. / 1 IN:10 FT VERT.

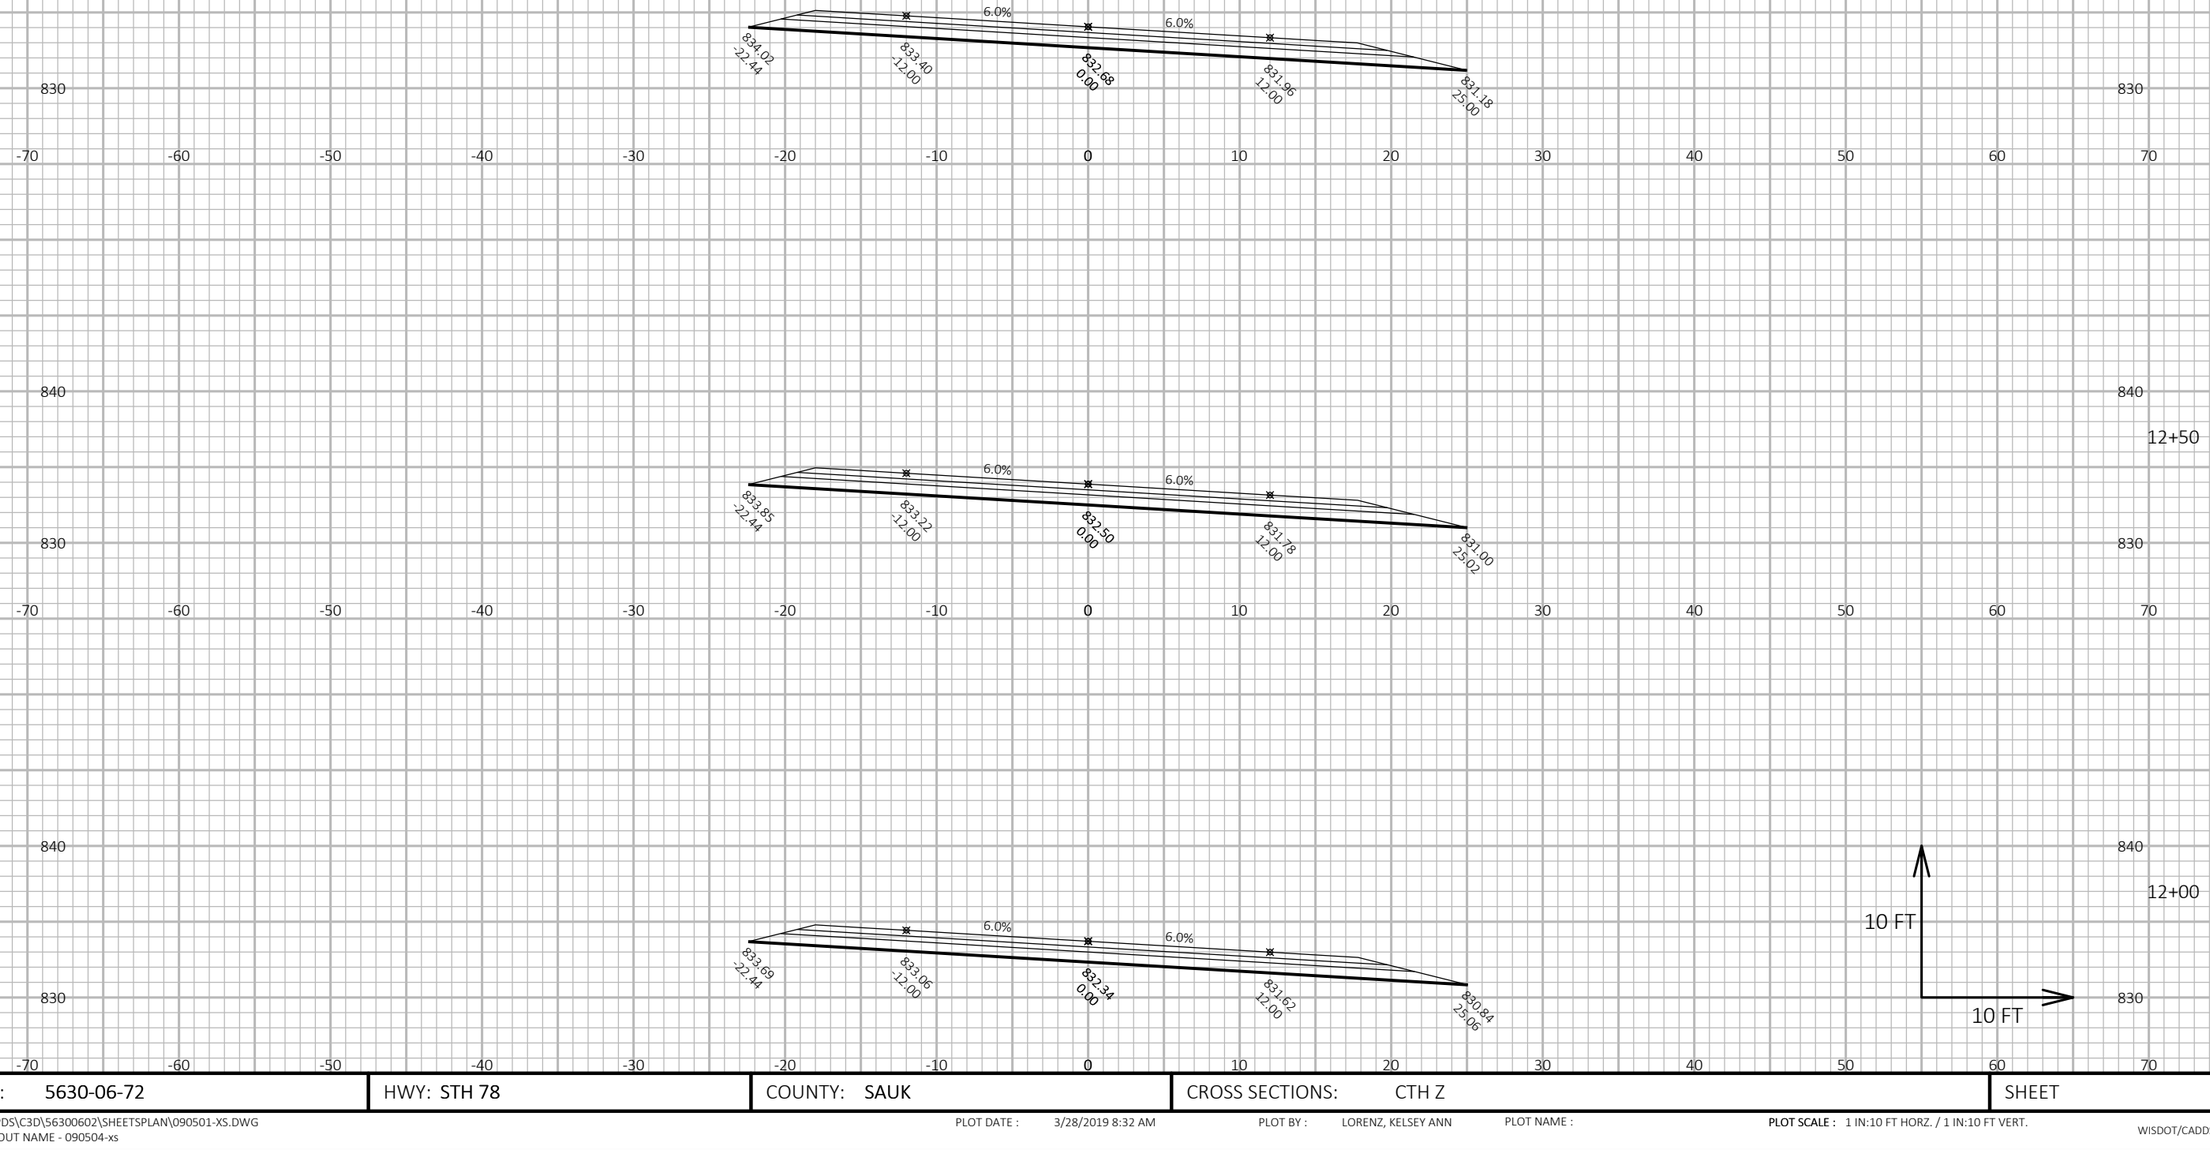

9

PROJECT NO: 5630-06-72	HWY: STH 78	COUNTY: SAUK	CROSS SECTIONS: CTH Z	SHEET	E

9


FILE NAME : N:\PDS\C3D\56300602\SHEETSPLAN\090501-XS.DWG
LAYOUT NAME - 090504-xs

PLOT DATE : 3/28/2019 8:32 AM

PLOT BY : LORENZ, KELSEY ANN

PLOT NAME :

PLOT SCALE : 1 IN:10 FT HORZ. / 1 IN:10 FT VERT.

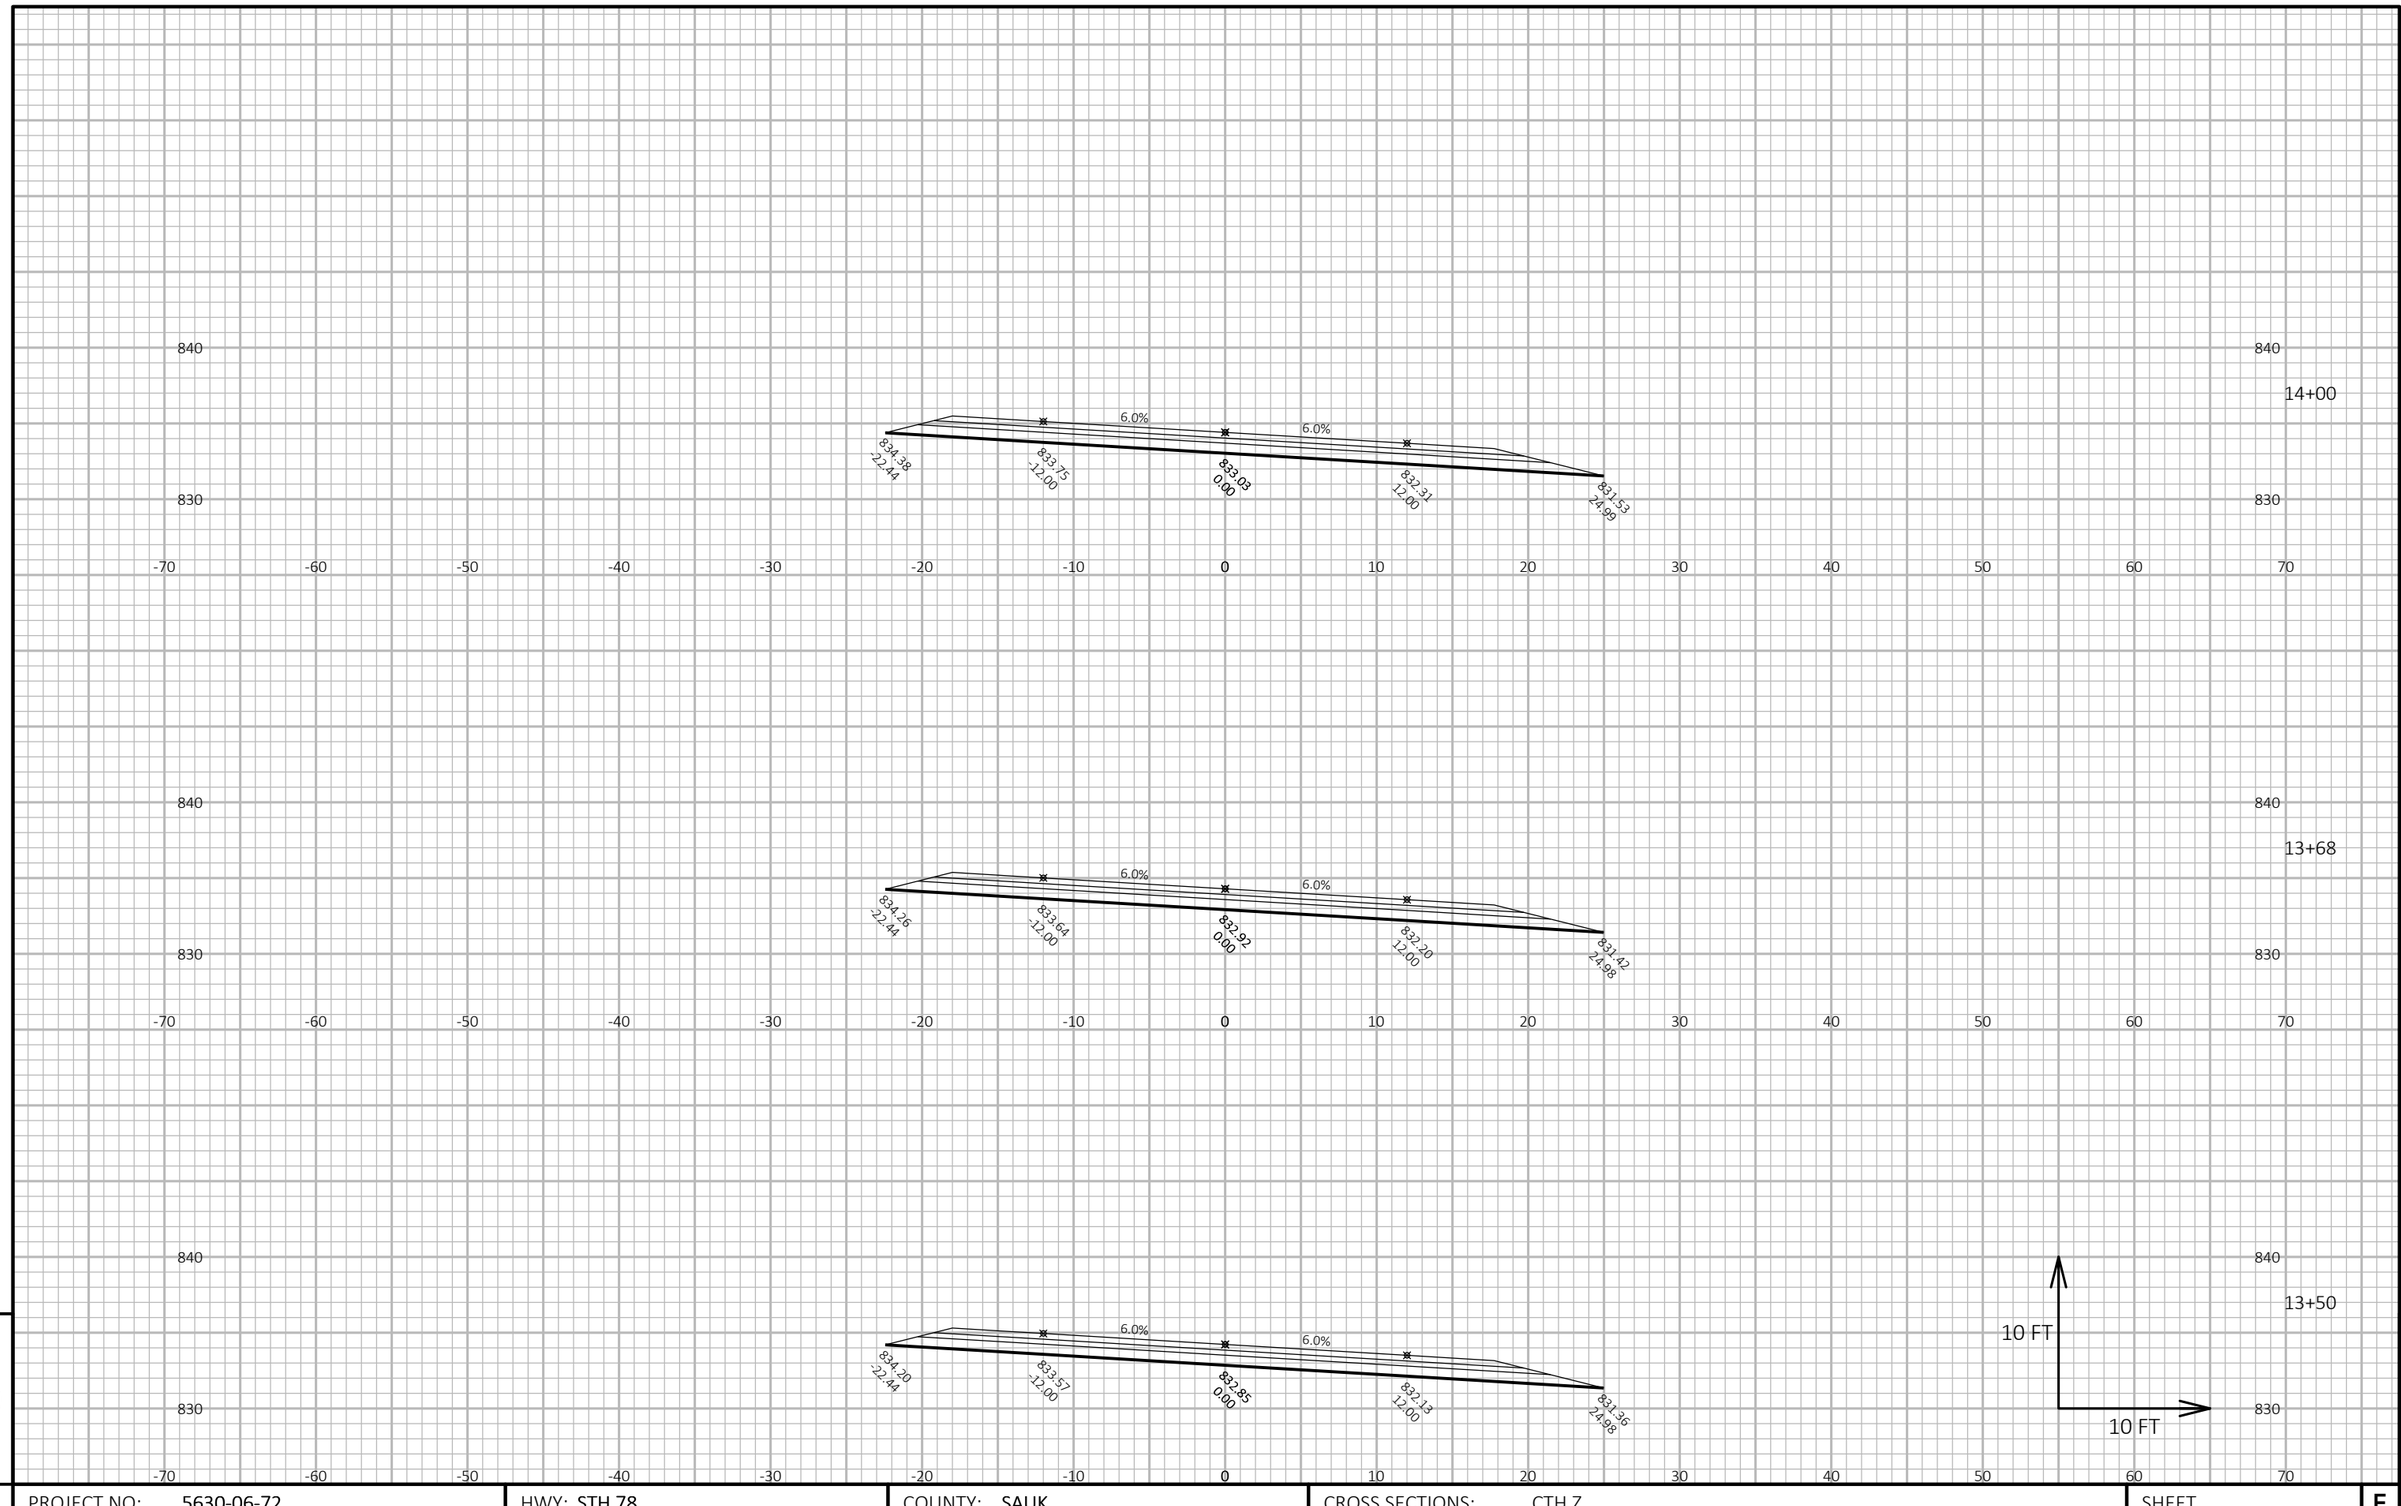

9


PROJECT NO: 5630-06-72	HWY: STH 78	COUNTY: SAUK	CROSS SECTIONS: CTH Z	SHEET	E

FILE NAME : N:\PDS\C3D\56300602\SHEETSPLAN\090501-XS.DWG
LAYOUT NAME - 090505-xs

PLOT DATE : 3/28/2019 8:32 AM PLOT BY : LORENZ, KELSEY ANN PLOT NAME :

PLOT SCALE : 1 IN:10 FT HORZ. / 1 IN:10 FT VERT.

9

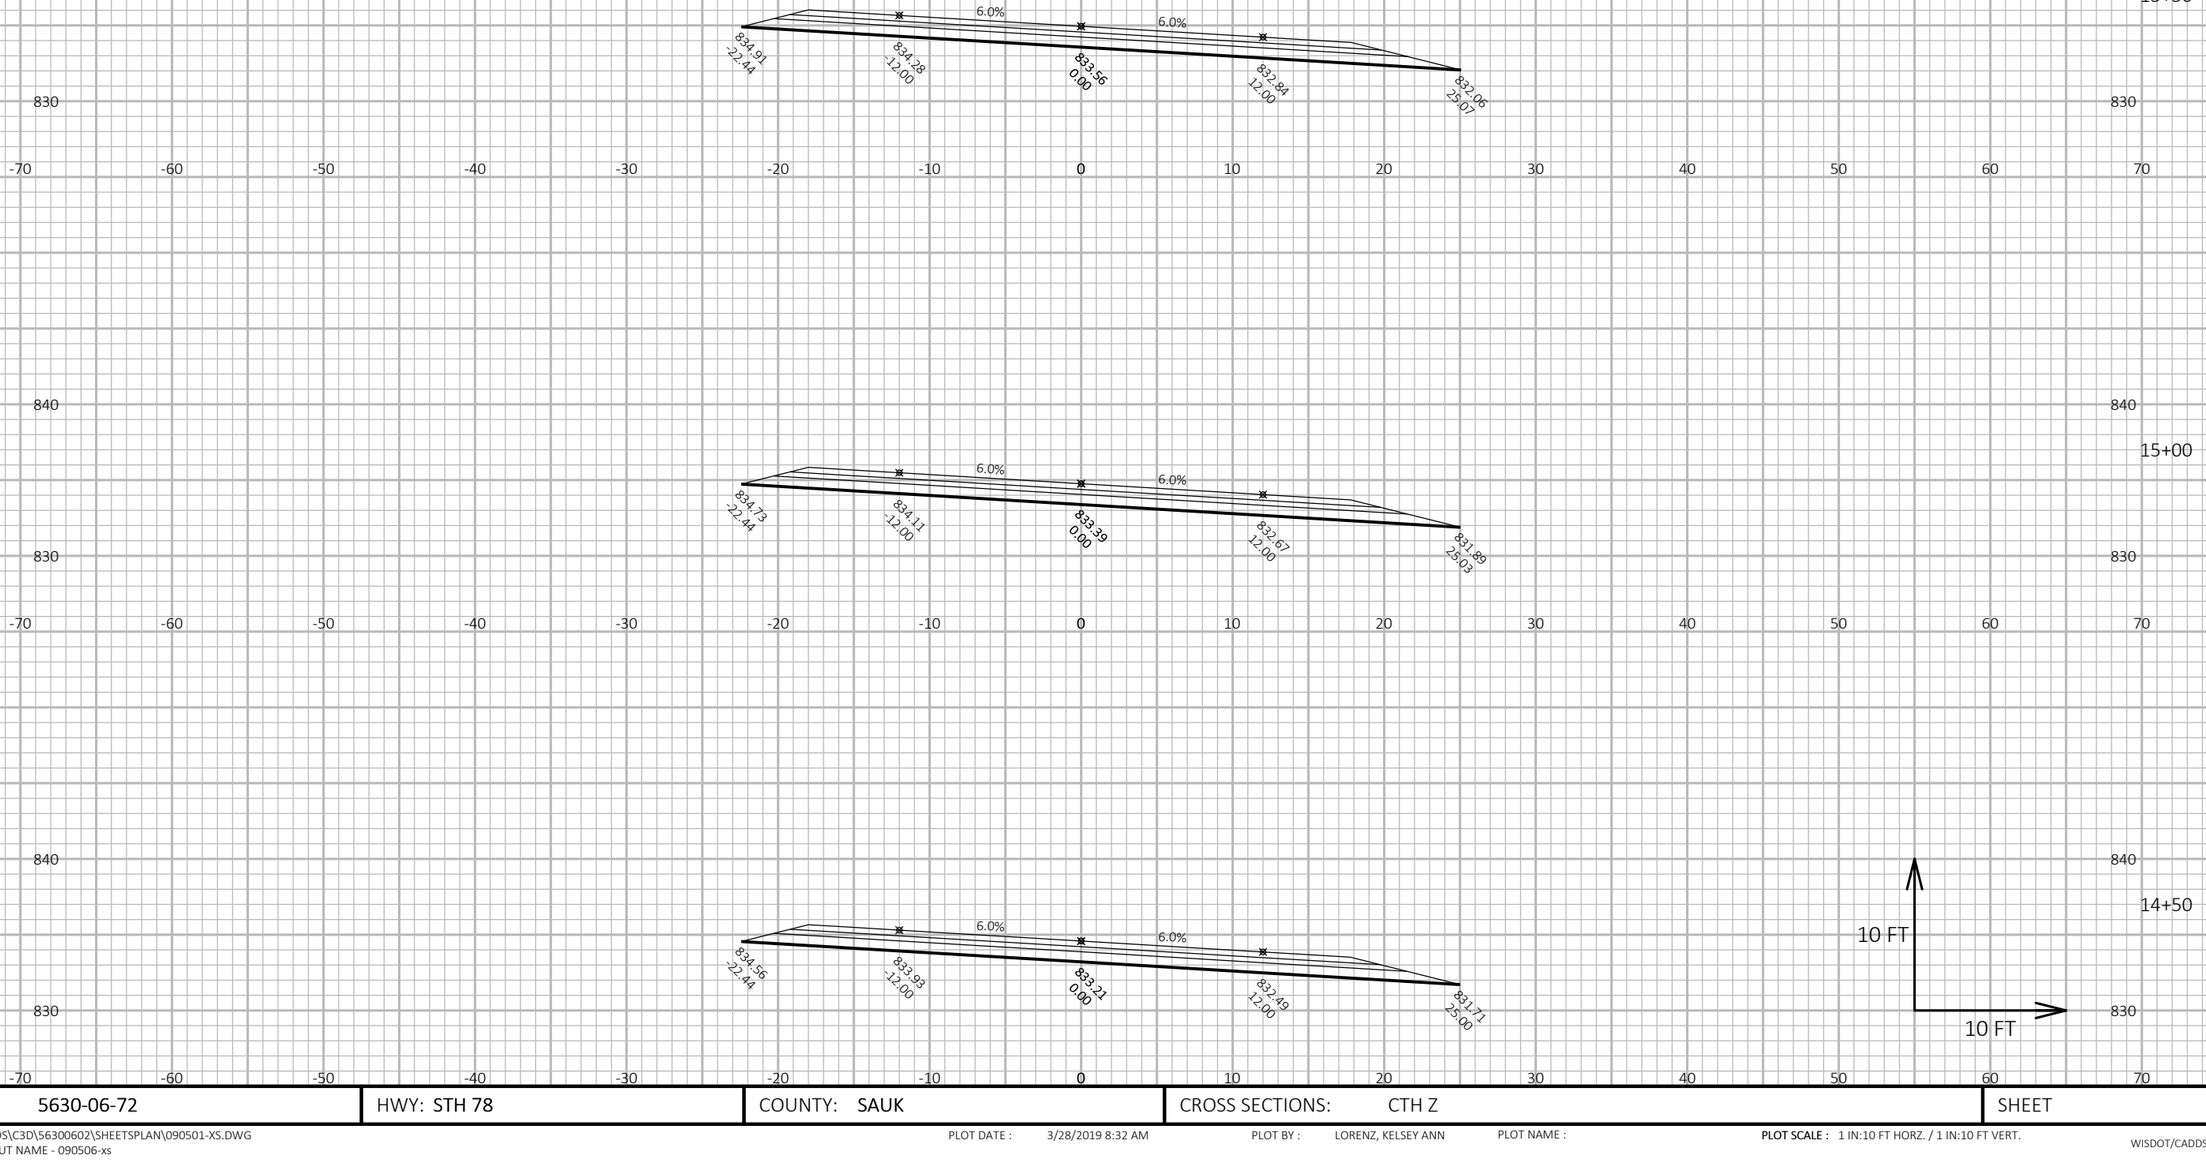

9

PROJECT NO: 5630-06-72	HWY: STH 78	COUNTY: SAUK	CROSS SECTIONS: CTH Z	SHEET	E

9

FILE NAME : N:\PDS\C3D\56300602\SHEETSPLAN\090501-XS.DWG
LAYOUT NAME - 090506-xs

PLOT DATE : 3/28/2019 8:32 AM


PLOT BY : LORENZ, KELSEY ANN

PLOT NAME :


PLOT SCALE : 1 IN:10 FT HORZ. / 1 IN:10 FT VERT.



16+50

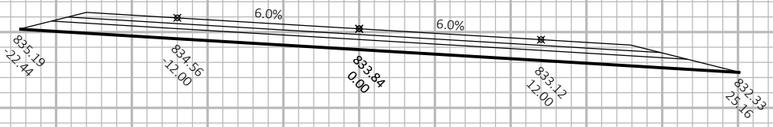

16+28

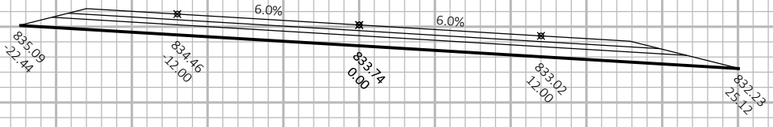

16+00



9

9

PROJECT NO: 5630-06-72	HWY: STH 78	COUNTY: SAUK	CROSS SECTIONS: CTH Z	SHEET	E


FILE NAME : N:\PDS\C3D\56300602\SHEETSPLAN\090501-XS.DWG
LAYOUT NAME - 090507-xs

PLOT DATE : 3/28/2019 8:32 AM

PLOT BY : LORENZ, KELSEY ANN

PLOT NAME :


PLOT SCALE : 1 IN:10 FT HORZ. / 1 IN:10 FT VERT.

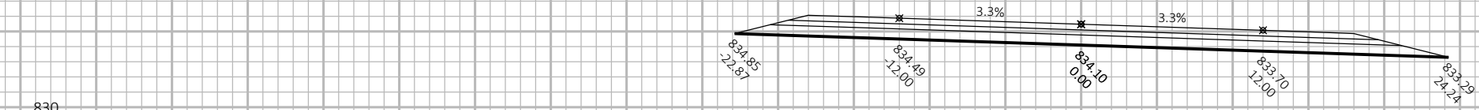

17+00



16+82

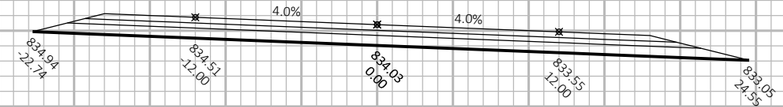

16+82



9

9

PROJECT NO: 5630-06-72	HWY: STH 78	COUNTY: SAUK	CROSS SECTIONS: CTH Z	SHEET	E

FILE NAME : N:\PDS\C3D\56300602\SHEETSPLAN\090501-XS.DWG
LAYOUT NAME - 090508-xs

PLOT DATE : 3/28/2019 8:32 AM


PLOT BY : LORENZ, KELSEY ANN

PLOT NAME :


PLOT SCALE : 1 IN:10 FT HORZ. / 1 IN:10 FT VERT.



18+00

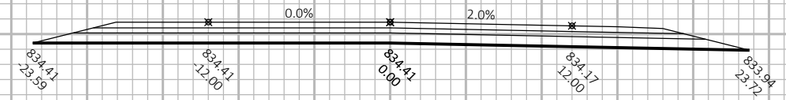

17+88

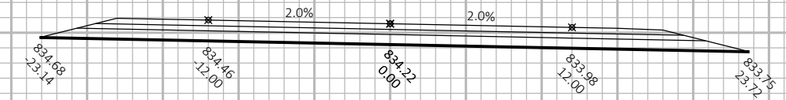

17+35



9


9

PROJECT NO: 5630-06-72	HWY: STH 78	COUNTY: SAUK	CROSS SECTIONS: CTH Z	SHEET	E


FILE NAME : N:\PDS\C3D\56300602\SHEETSPLAN\090501-XS.DWG
LAYOUT NAME - 090509-xs

PLOT DATE : 3/28/2019 8:32 AM PLOT BY : LORENZ, KELSEY ANN PLOT NAME :


PLOT SCALE : 1 IN:10 FT HORZ. / 1 IN:10 FT VERT.

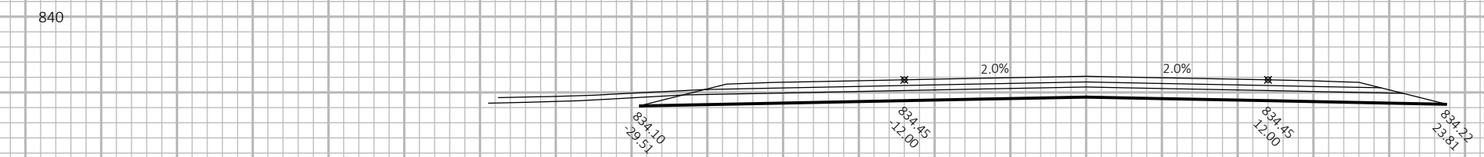


18+83

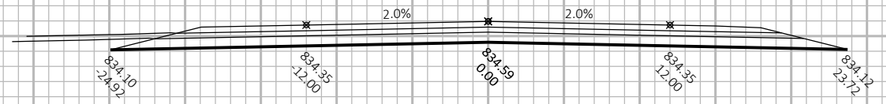

18+42

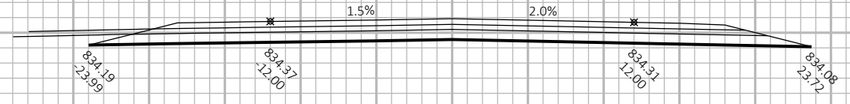

18+29

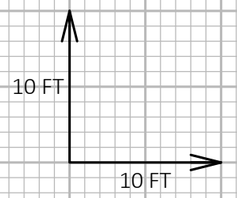

9

9

PROJECT NO: 5630-06-72	HWY: STH 78	COUNTY: SAUK	CROSS SECTIONS: CTH Z	SHEET	E


FILE NAME : N:\PDS\C3D\56300602\SHEETSPLAN\090501-XS.DWG
LAYOUT NAME - 090510-xs

PLOT DATE : 3/28/2019 8:32 AM

PLOT BY : LORENZ, KELSEY ANN

PLOT NAME :

PLOT SCALE : 1 IN:10 FT HORZ. / 1 IN:10 FT VERT.

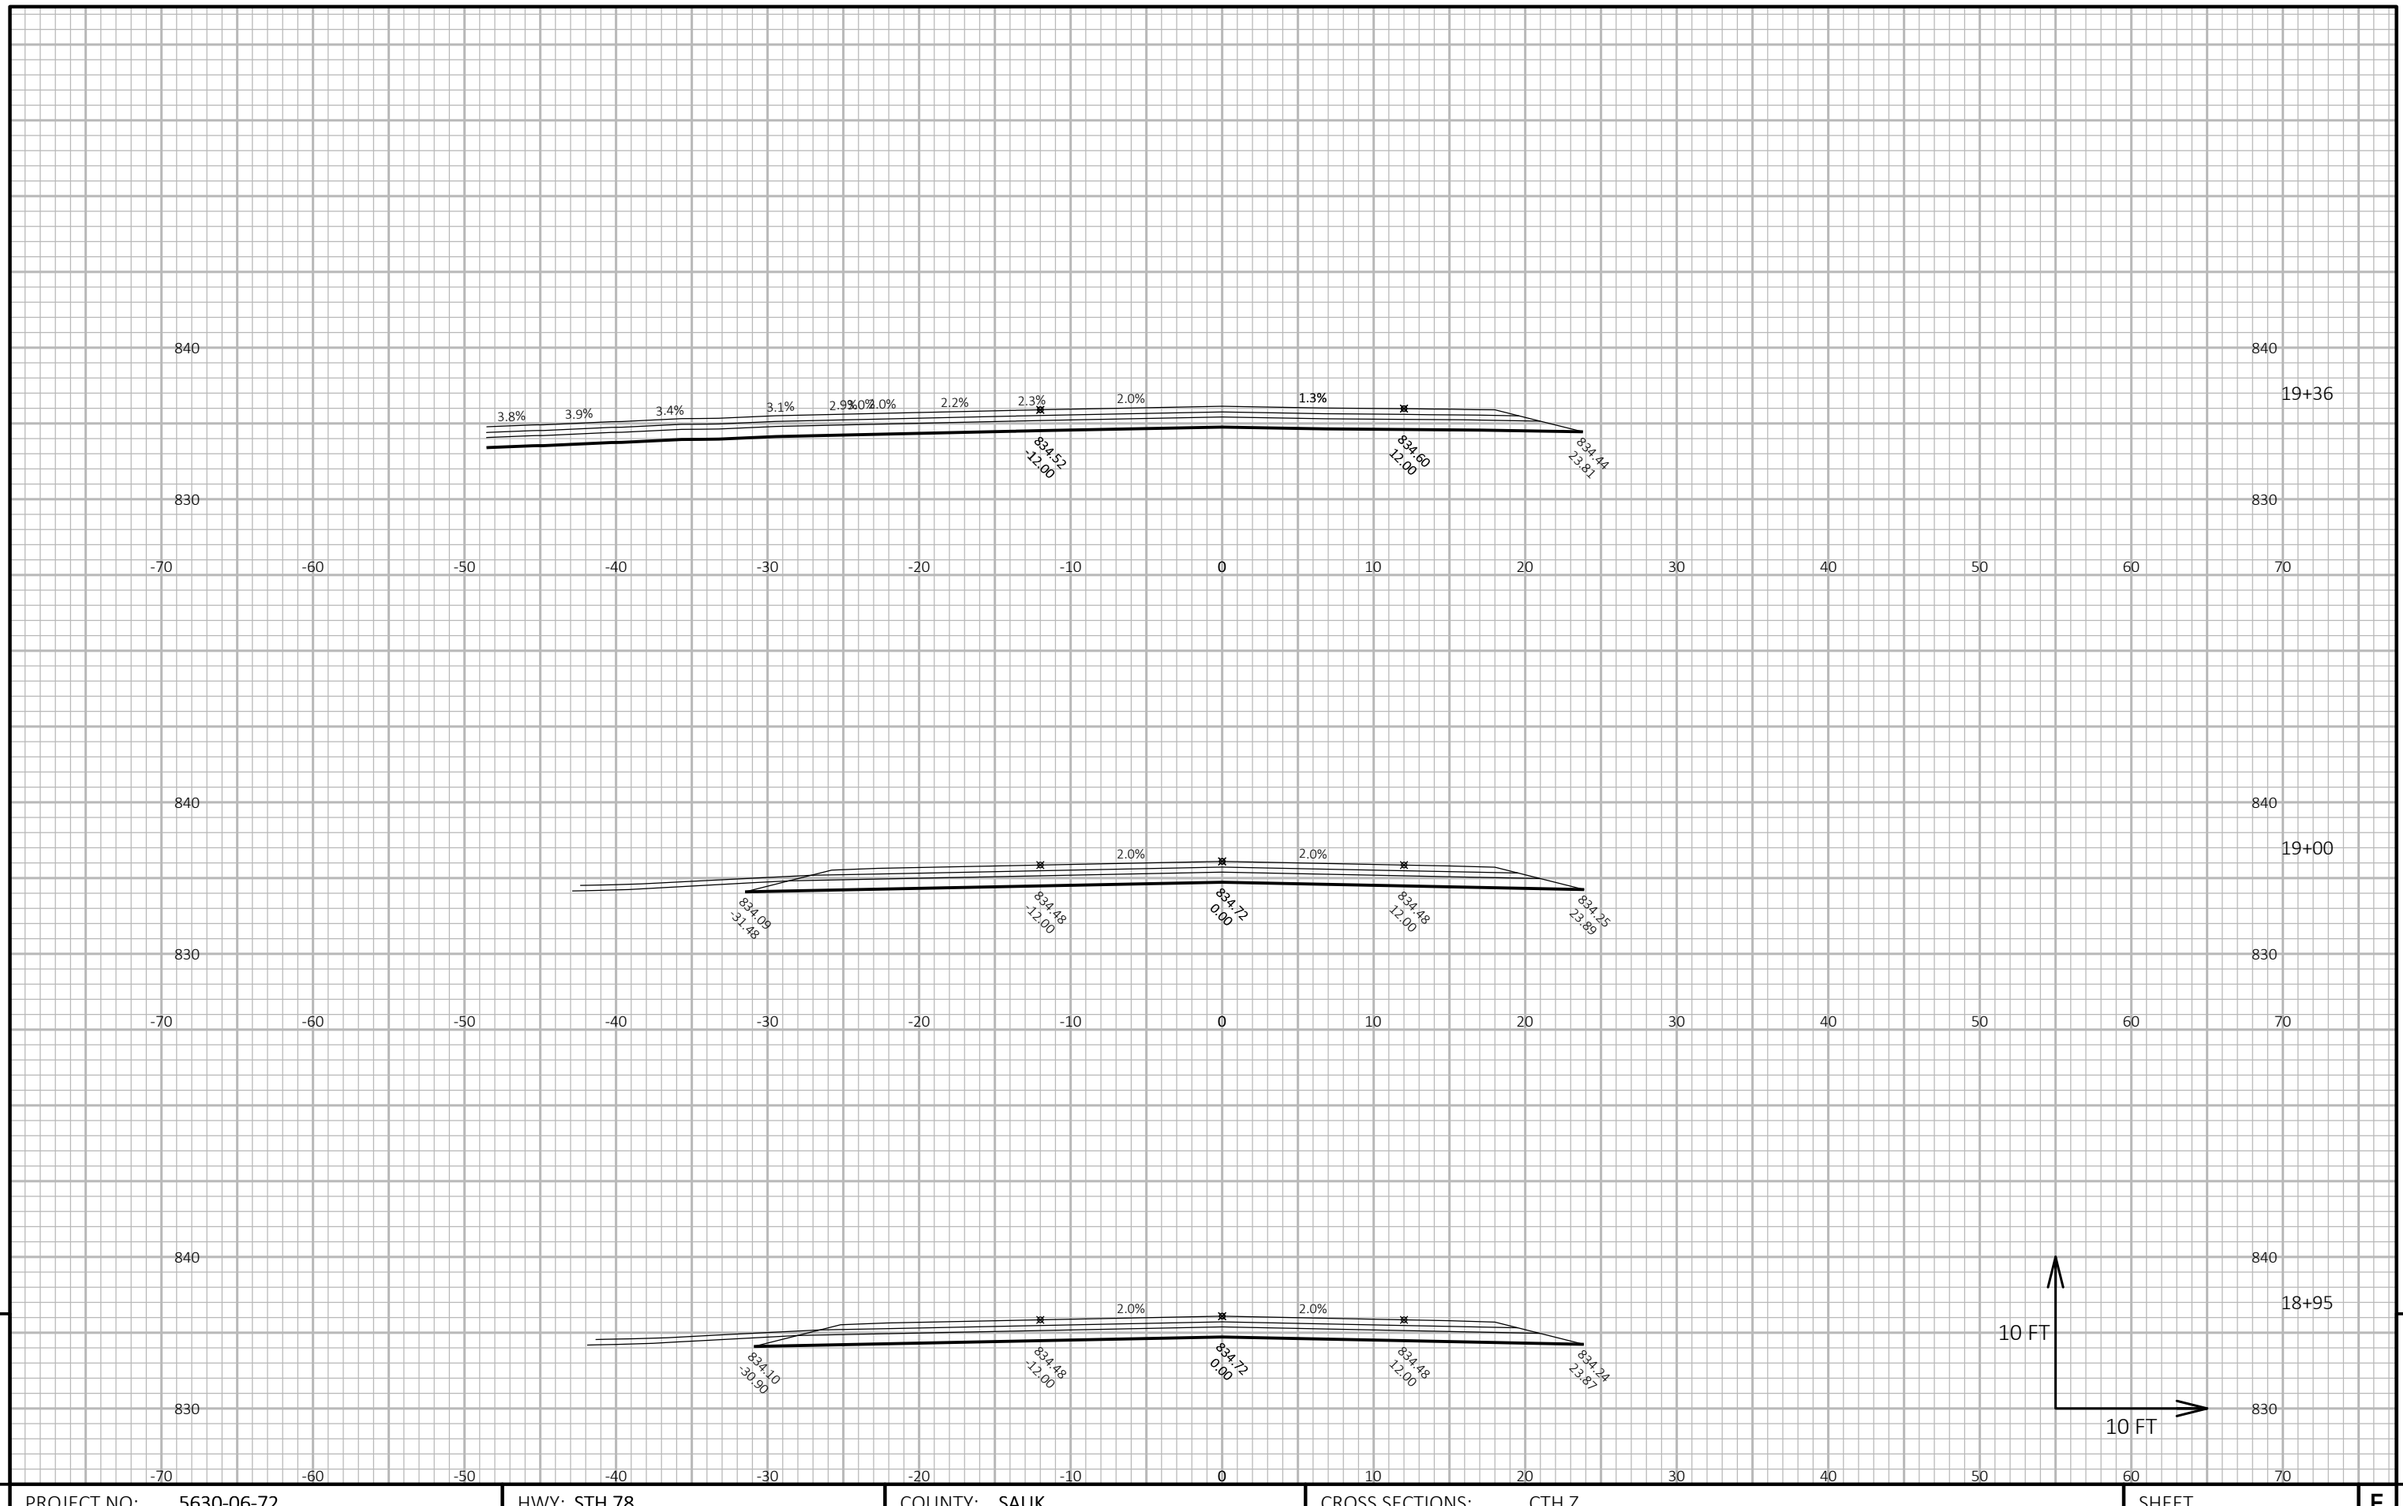

9

9

PROJECT NO: 5630-06-72	HWY: STH 78	COUNTY: SAUK	CROSS SECTIONS: CTH Z	SHEET	E


FILE NAME : N:\PDS\C3D\56300602\SHEETSPLAN\090501-XS.DWG
LAYOUT NAME - 090511-xs

PLOT DATE : 3/28/2019 8:32 AM

PLOT BY : LORENZ, KELSEY ANN

PLOT NAME :

PLOT SCALE : 1 IN:10 FT HORZ. / 1 IN:10 FT VERT.

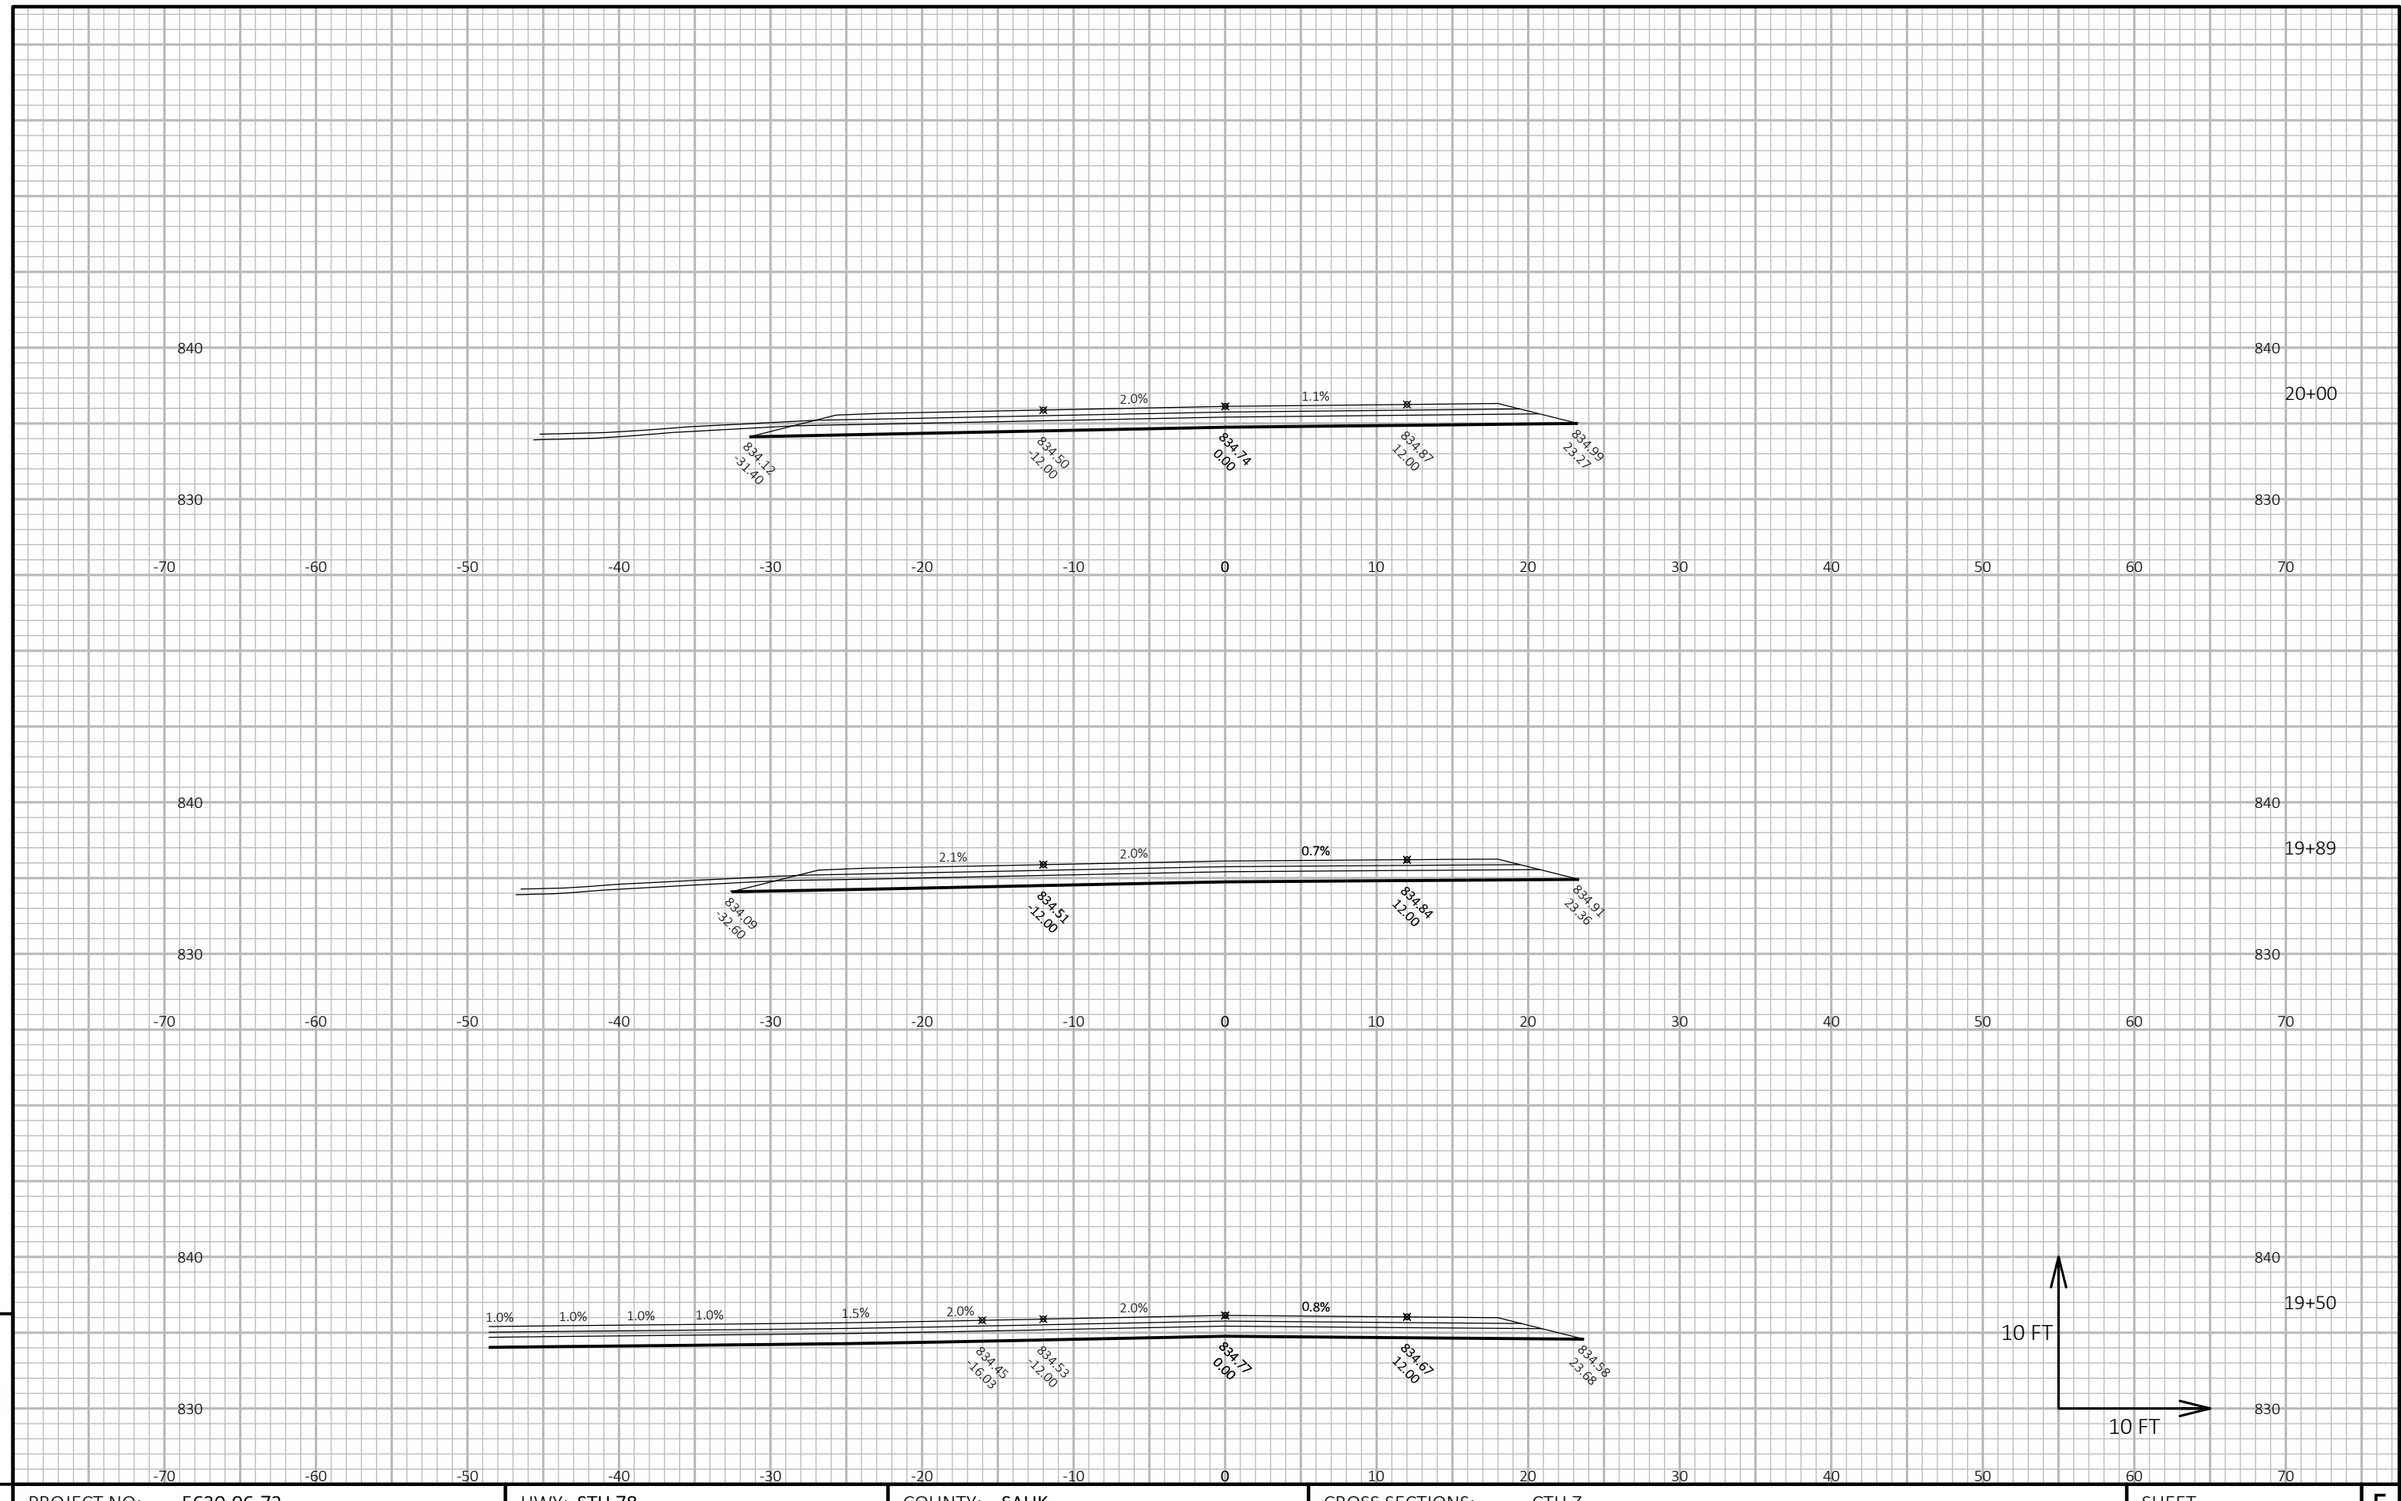

9

9

PROJECT NO: 5630-06-72	HWY: STH 78	COUNTY: SAUK	CROSS SECTIONS: CTH Z	SHEET	E


FILE NAME : N:\PDS\C3D\56300602\SHEETSPLAN\090501-XS.DWG
LAYOUT NAME - 090512-xs

PLOT DATE : 3/28/2019 8:32 AM

PLOT BY : LORENZ, KELSEY ANN

PLOT NAME :

PLOT SCALE : 1 IN:10 FT HORZ. / 1 IN:10 FT VERT.

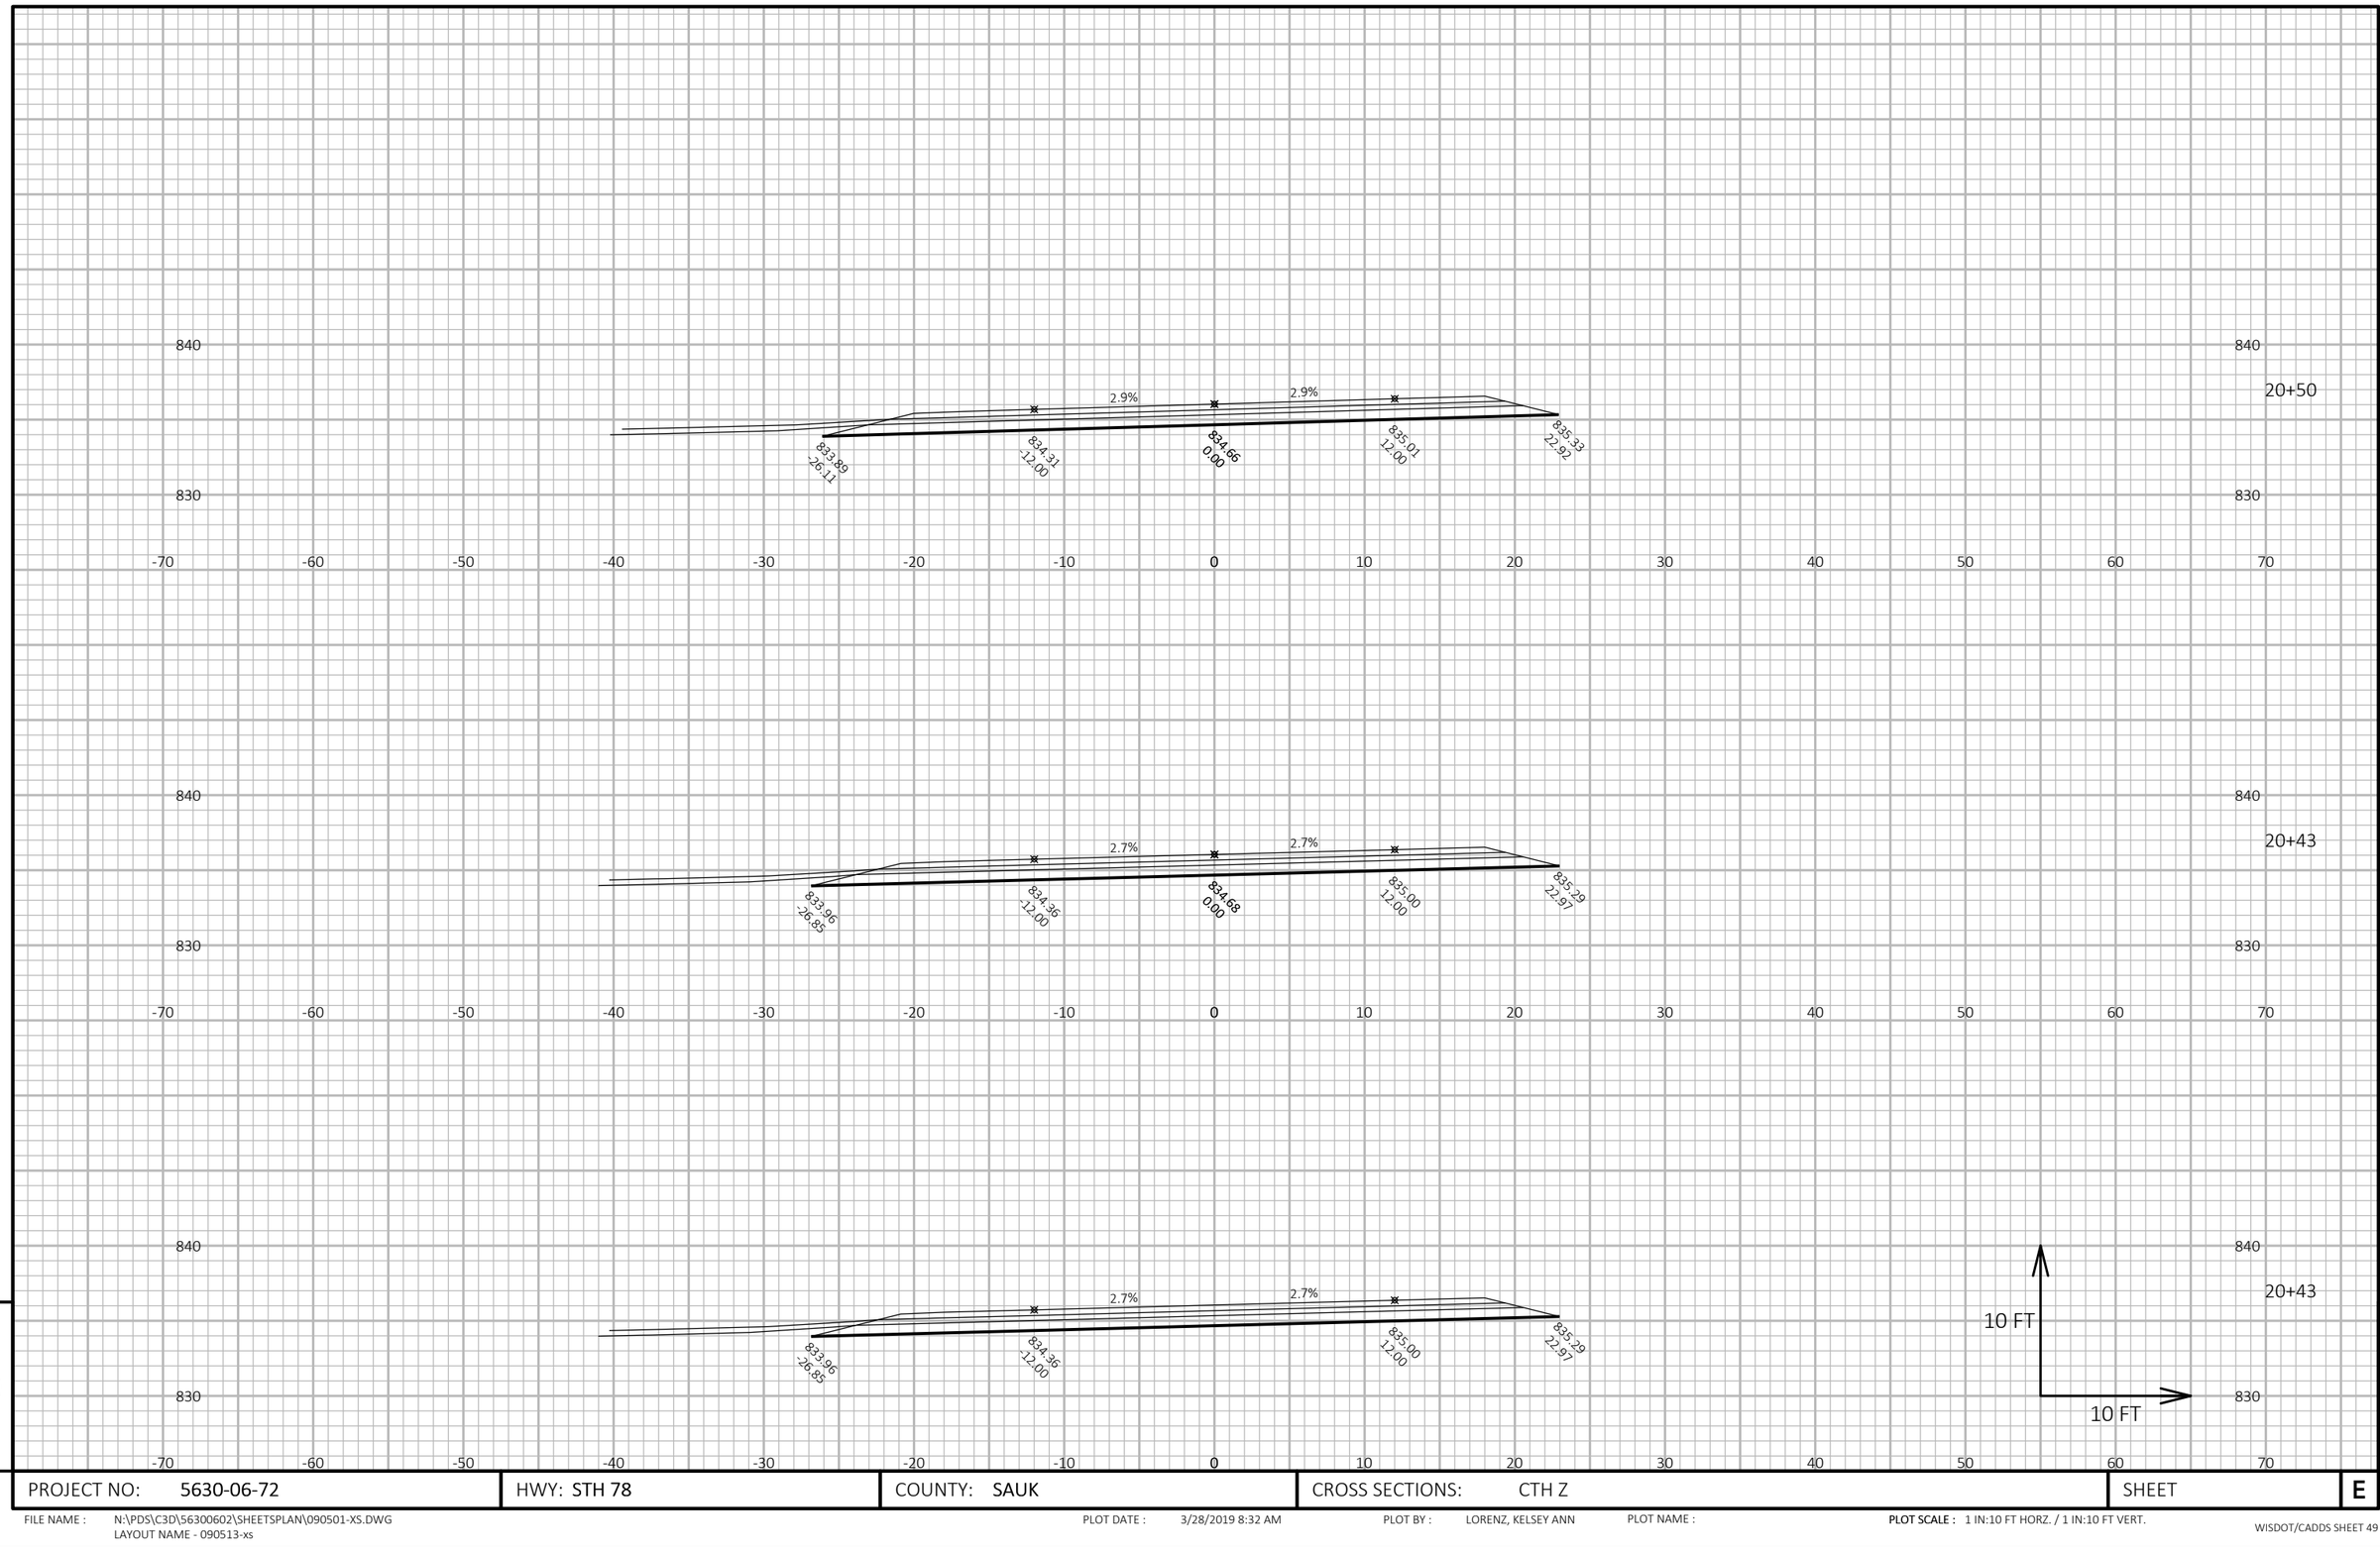

9

PROJECT NO: 5630-06-72	HWY: STH 78	COUNTY: SAUK	CROSS SECTIONS: CTH Z	SHEET	E

9


FILE NAME : N:\PDS\C3D\56300602\SHEETSPLAN\090501-XS.DWG
LAYOUT NAME - 090513-xs

PLOT DATE : 3/28/2019 8:32 AM


PLOT BY : LORENZ, KELSEY ANN

PLOT NAME :


PLOT SCALE : 1 IN:10 FT HORZ. / 1 IN:10 FT VERT.

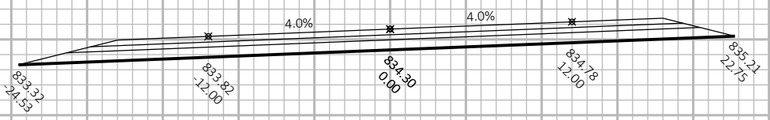


21+50

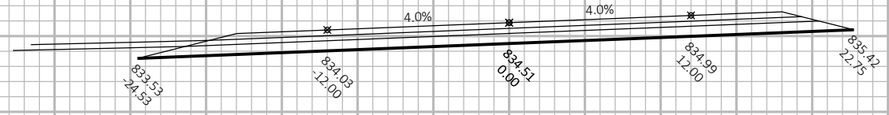

21+00

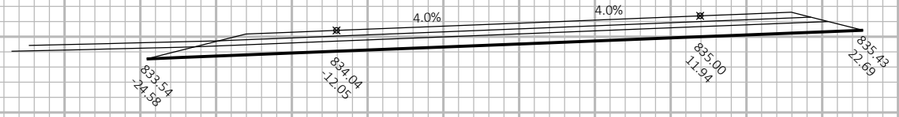

20+96

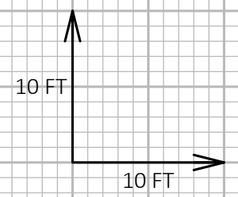

9

9

PROJECT NO: 5630-06-72	HWY: STH 78	COUNTY: SAUK	CROSS SECTIONS: CTH Z	SHEET	E


FILE NAME : N:\PDS\C3D\56300602\SHEETSPLAN\090501-XS.DWG
LAYOUT NAME - 090514-xs

PLOT DATE : 3/28/2019 8:32 AM


PLOT BY : LORENZ, KELSEY ANN

PLOT NAME :

PLOT SCALE : 1 IN:10 FT HORZ. / 1 IN:10 FT VERT.

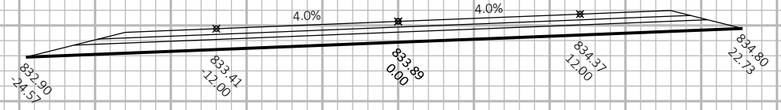


22+50

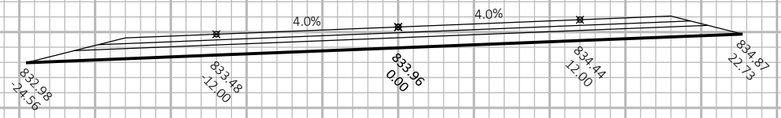

22+33



22+00

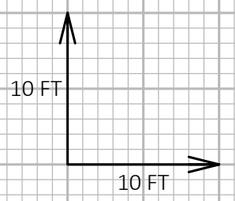

9

9

PROJECT NO: 5630-06-72	HWY: STH 78	COUNTY: SAUK	CROSS SECTIONS: CTH Z	SHEET	E


FILE NAME : N:\PDS\C3D\56300602\SHEETSPLAN\090501-XS.DWG
LAYOUT NAME - 090515-xs


PLOT DATE : 3/28/2019 8:32 AM


PLOT BY : LORENZ, KELSEY ANN


PLOT NAME :

PLOT SCALE : 1 IN:10 FT HORZ. / 1 IN:10 FT VERT.

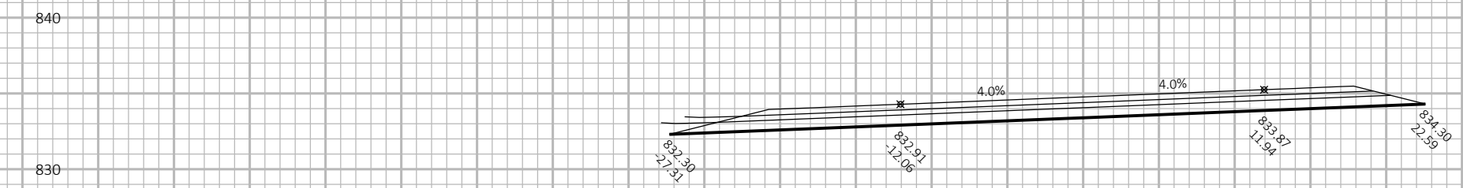

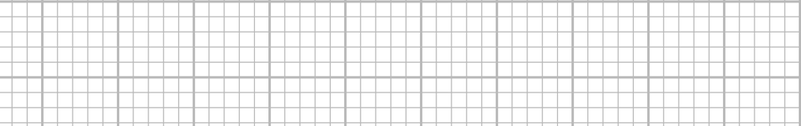

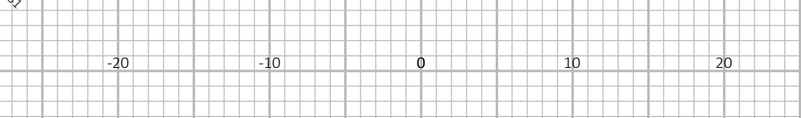

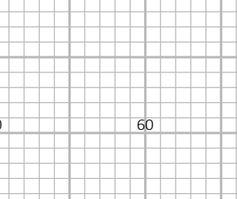

9

PROJECT NO: 5630-06-72	HWY: STH 78	COUNTY: SAUK	CROSS SECTIONS: CTH Z	SHEET	E

9


FILE NAME : N:\PDS\C3D\56300602\SHEETSPLAN\090501-XS.DWG
LAYOUT NAME - 090516-xs

PLOT DATE : 3/28/2019 8:32 AM

PLOT BY : LORENZ, KELSEY ANN

PLOT NAME :

PLOT SCALE : 1 IN:10 FT HORZ. / 1 IN:10 FT VERT.

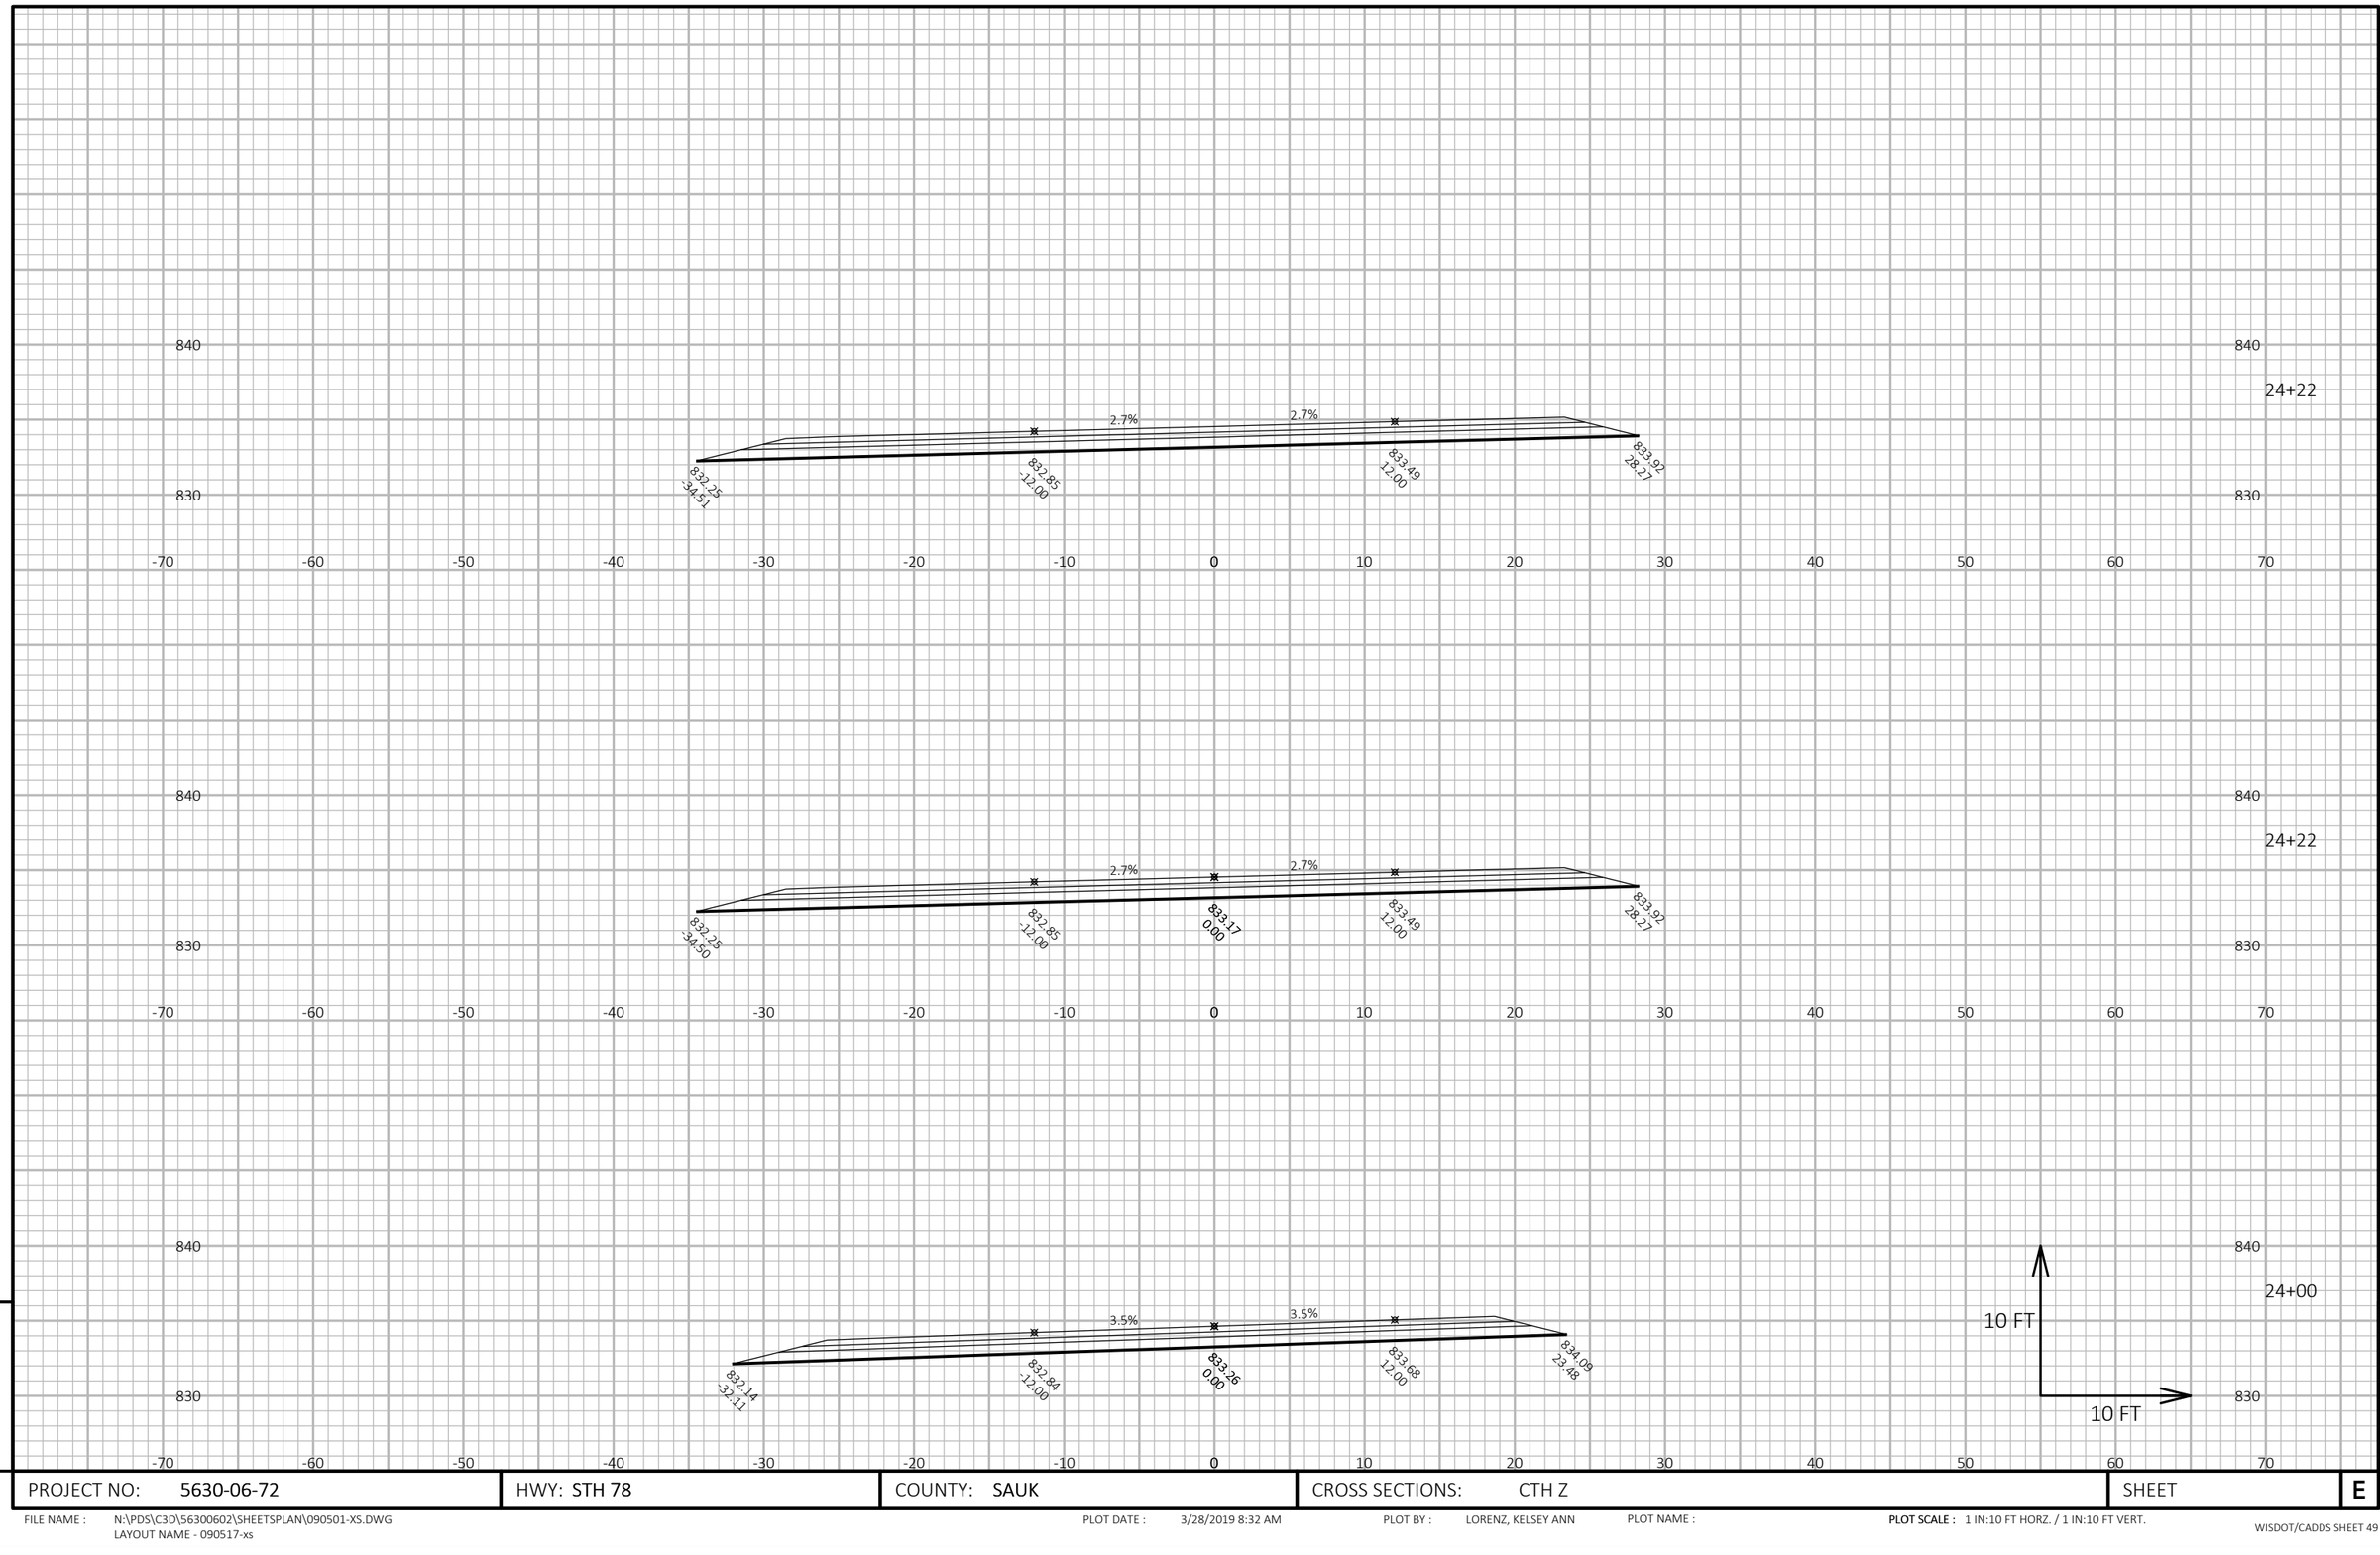

9

9

PROJECT NO: 5630-06-72	HWY: STH 78	COUNTY: SAUK	CROSS SECTIONS: CTH Z	SHEET	E

FILE NAME : N:\PDS\C3D\56300602\SHEETSPLAN\090501-XS.DWG
LAYOUT NAME - 090517-xs

PLOT DATE : 3/28/2019 8:32 AM

PLOT BY : LORENZ, KELSEY ANN

PLOT NAME :

PLOT SCALE : 1 IN:10 FT HORZ. / 1 IN:10 FT VERT.