PROJECT ID: 1146-75-71
WITH:

COUNTY: OUTAGAMIE

ORDER OF SHEETS

Section No.	1	Title
Section No.	2	Typical Sections and Details
Section No.	3	Estimate of Quantities
Section No.	3	Miscellaneous Quantities
Section No.	4	Right of Way Plat
Section No.	5	Plan and Profile
Section No.	6	Standard Detail Drawings
Section No.	7	Sign Plates
Section No.	8	Structure Plans
Section No.	9	Computer Earthwork Data
Section No.	9	Cross Sections

TOTAL SHEETS =





STATE PROJECT	FEDERAL PROJECT	
	PROJECT	CONTRACT
1146-75-71		

STATE OF WISCONSIN

DEPARTMENT OF TRANSPORTATION

PLAN OF PROPOSED IMPROVEMENT


STH 76 - NEW LONDON

WI CENTRAL RR - CTH JJ

STH 15

OUTAGAMIE COUNTY

STATE PROJECT NUMBER
1146-75-71

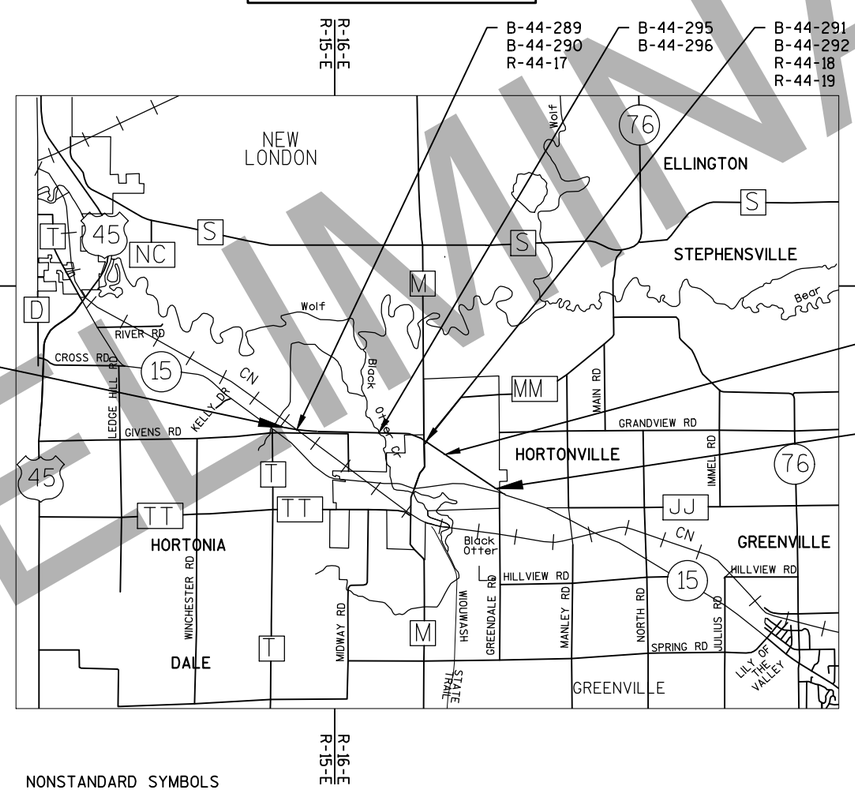

BEGIN PROJECT
PROJ ID: 1146-75-71
STA 275'EB'+00
Y=593541.1463
X=757772.3720

END PROJECT
PROJ. ID: 1146-75-71
STA 465'EB'+00

DESIGN DESIGNATION

A.A.D.T.	(2019)	=	12,200
A.A.D.T.	(2044)	=	21,600
D.H.V.		=	2,550
D.D.		=	62-38
T.		=	5.2%
DESIGN SPEED		=	60 MPH
ESALS		=	2,620,700

CONVENTIONAL SYMBOLS

PLAN
- CORPORATE LIMITS
- PROPERTY LINE
- LOT LINE
- LIMITED HIGHWAY EASEMENT
- EXISTING RIGHT OF WAY
- PROPOSED OR NEW R/W LINE
- SLOPE INTERCEPT
- REFERENCE LINE
- EXISTING CULVERT
- PROPOSED CULVERT (Box or Pipe)
- COMBUSTIBLE FLUIDS (CAUTION)
- MARSH AREA
- WOODED OR SHRUB AREA

PROFILE
- GRADE LINE
- ORIGINAL GROUND
- MARSH OR ROCK PROFILE (To be noted as such) (ROCK)
- SPECIAL DITCH (LABEL)
- GRADE ELEVATION (95.36)
- CULVERT (Profile View)

UTILITIES
- ELECTRIC (E)
- FIBER OPTIC (FO)
- GAS (G)
- SANITARY SEWER (SAN)
- STORM SEWER (SS)
- TELEPHONE (T)
- WATER (W)
- UTILITY PEDESTAL
- POWER POLE
- TELEPHONE POLE

NONSTANDARD SYMBOLS
- DRIVEWAY TO BE REMOVED
- PROPOSED RELOCATION
- RETAINING WALL
- DITCH
- MEDIAN DRAIN/OUTFALL

LAYOUT
SCALE 0 2 MILE

TOTAL NET LENGTH OF CENTERLINE = 3.598

HORIZONTAL POSITIONS SHOWN ON THIS PLAN ARE WISCONSIN COUNTY COORDINATES, OUTAGAMIE COUNTY, NAD83 (2007) ADJUSTMENT. THE COORDINATES SHOWN ARE GRID COORDINATES AND ARE TO BE USED AS GRID OR GROUND VALUES ON THIS PLAN.

ELEVATIONS SHOWN ON THIS PLAN ARE REFERENCE TO THE NORTH AMERICAN VERTICAL DATUM (NAVD) 88 (2007).

STATE OF WISCONSIN
DEPARTMENT OF TRANSPORTATION

PREPARED BY

Surveyor	WISDOT NORTHEAST REGION
Designer	MASON SIMMONS
Project Manager	WILLIAM BERTRAND
Regional Examiner	XXX
Regional Supervisor	TAMMY RABE

APPROVED FOR THE DEPARTMENT

DATE:_____ _____
(Signature)

E

PRELIMINARY

FILE NAME : N:\PDS\C3D\11467571\SHEETSPLAN\11467571\11467571_010101_TI.DWG
LAYOUT NAME - 010101_TI

PLOT DATE : 1/22/2020 7:36 AM

PLOT BY : SIMMONS, MASON A

PLOT NAME :

2

UTILITIES

AT&T WISCONSIN - COMMUNICATIONS
JOE KASSAB
205 S JEFFERSON ST
GREEN BAY, WI 54301
(920) 433-4200
JK572K@ATT.COM

CHARTER COMMUNICATIONS
RUDI RUDIGER
5024 HEFFRON STREET
STEVENS POINT, WI 54481
(715) 302-1550
RUDI.RUDIGER@CHARTER.COM

HORTONVILLE AREA SCHOOLS
BEN DUMKE
246 NORTH OLK STREET
HORTONVILLE, WI 54944
(920) 799-7900
BENDUMKE@HASD.ORG

VILLAGE OF HORTONVILLE
PUBLIC WORKS - SEWER & WATER
CARL MCCRARY
531 N NASH STREET
HORTONVILLE, WI 54944
(920) 779-6011
DPW@VOHORTONVILLE.COM

WE ENERGIES-ELECTRIC
CHRISTOPHER SCHULZ
800 SOUTH LYNNDALE DRIVE
APPLETON, WI 54914
(414) 944-5553 (O)
(414) 588-0455 (M)
CHRIS.SCHULZ@WE-ENERGIES.COM

WE ENERGIES-GAS/PETROLEUM
CODY BECKMAN
800 SOUTH LYNNDALE DRIVE
APPLETON, WI 54914
(920) 380-3422 (O)
(920) 428-1038 (M)
CODY.BECKMAN@WE-ENERGIES.COM

DIGGERS HOTLINE
Dial 811 or (800)242-8511
www.DiggersHotline.com

GENERAL NOTES

ELEVATIONS SHOWN ON THE PLAN ARE REFERENCED TO NAVD 88 (2007)

COORDINATES SHOWN ON THE PLAN ARE REFERENCED TO NAD 83 (2007).

CURVE DATA IS BASED ON ARC DEFINITION.

THE LOCATIONS OF EXISTING AND PROPOSED UTILITY INSTALLATIONS AS SHOWN ON THE PLANS ARE APPROXIMATE. THERE MAY BE OTHER UTILITY INSTALLATIONS WITHIN THE PROJECT AREA THAT ARE NOT SHOWN.

THE CONTRACTOR SHALL NOTIFY DIGGERS HOTLINE AND ALL UTILITIES IN THE VICINITY OF THE PROJECT TO LOCATE THEIR FACILITIES AT LEAST THREE WORKING DAYS PRIOR TO BEGINNING WORK.
ANY UTILITY WHICH IS NOT A MEMBER OF DIGGERS HOTLINE MUST BE CONTACTED SEPARATELY.

NO TREES OR SHRUBS ARE TO BE REMOVED WITHOUT THE APPROVAL OF THE ENGINEER.

IN PERFORMANCE OF THE WORK UNDER THE ITEM "REMOVING FENCE", THE FENCE SHALL BE REMOVED TO A PULL OR STRETCHER POST ASSEMBLY AS DETERMINED IN THE FIELD BY THE ENGINEER.

EXPANSION JOINTS TO BE CONSTRUCTED AT ALL RADIUS POINTS IN CURB AND GUTTER OR AT LOCATIONS SHOWN ON THE PLAN.

THE LOCATION OF EXISTING MANHOLES AS SHOWN ON THE PLANS IS APPROXIMATE.

EXISTING DRAINAGE DITCHES AND CULVERT PIPES WILL REMAIN FUNCTIONAL DURING EXCAVATION OPERATIONS.-INLET AND DISCHARGE ELEVATIONS FOR DRAINAGE STRUCTURES ARE APPROXIMATE AND SHALL BE DETERMINED BY THE ENGINEER IN THE FIELD.

THE FIRST SECTION OF ALL REINFORCED CONCRETE CULVERT PIPE EXTENSIONS SHALL BE CONSTRUCTED TO MATCH THE EXISTING CULVERT PIPE OR OTHER CONNECTIONS MAY BE USED WITH THE APPROVAL OF THE ENGINEER.

THE EXACT LOCATION OF ACCESS POINTS SHALL BE DETERMINED IN THE FIELD BY THE ENGINEER, EXCEPT FOR CONTROLLED LOCATIONS SHOWN ON THE PLAT.

ORDER OF SECTION 2 SHEETS

-GENERAL NOTES
-PROJECT OVERVIEW
-TYPICAL SECTIONS
-CONSTRUCTION DETAILS
-INTERSECTION DETAILS
-PLAN DETAILS
-EROSION CONTROL
-STORM SEWER PLAN
-LANDSCAPING
-PERMANENT SIGNING
-PAVEMENT MARKING
-TRAFFIC CONTROL
-STAGE CONSTRUCTION
-FENCING
-ALIGNMENT

DNR AREA LIAISON

MATTHEW SCHAEVE
DEPARTMENT OF NATURAL RESOURCES
2984 SHAWANO AVE
GREEN BAY, WI 54303
PHONE: 920-662-5472
EMAIL: MATTHEW.SCHAEVE@WISCONSIN.GOV

COUNTY SURVEYOR OR SURVEYS CONTACT PERSON


CORMAC MCINNIS
944 VANDERPERREN WAY
GREEN BAY, WI 54304
PHONE: 920 492-5638
EMAIL: CORMAC.MCINNIS@DOT.WI.GOV

STANDARD ABBREVIATIONS

ADT	AVERAGE DAILY TRAFFIC
AEW	APRON ENDWALL
AGG	AGGREGATE
BAD	BASE AGGREGATE DENSE
BM	BENCH MARK
C&G	CURB AND GUTTER
C-C	CENTER TO CENTER
CPCM	CULVERT PIPE CORRUGATED METAL
CPRC	CULVERT PIPE REINFORCED CONCRETE
CPRCHE	CULVERT PIPE REINFORCED CONCRETE HORIZONTAL ELLIPTICAL
CSD	CONCRETE SURFACE DRAIN
CTR	CENTER
CWT	HUNDRED WEIGHT
CY	CUBIC YARD
D	DEGREE OF CURVE
Δ	DELTA
DD	DIRECTIONAL DISTRIBUTION
DHV	DESIGN HOUR VOLUME
DIA OR Ø	DIAMETER
EL OR ELEV	ELEVATION
FS	FULL SUPERELEVATION
FT	FOOT
HE	HIGHWAY EASEMENT
HMA	HOT MIX ASPHALT
INCID	INCIDENTAL
INL	INLET
L	LENGTH OF CURVE
LF	LINEAR FOOT
LONG	LONGITUDINAL
LT	LEFT
MH	MANHOLE
ML OR M/L	MATCH LINE
NC	NORMAL CROWN
NTS	NOT TO SCALE
PAVT	PAVEMENT
PC	POINT OF CURVATURE
PCC	POINT OF COMPOUND CURVATURE
PI	POINT OF INTERSECTION
PLE	PERMANENT LIMITED EASEMENT
PT	POINT OF TANGENCY
PVC	POINT OF VERTICAL CURVATURE
PVI	POINT OF VERTICAL INTERSECTION
PVT	POINT OF VERTICAL TANGENCY
R	RADIUS
R/L	REFERENCE LINE
RO	RUN OFF LENGTH
RT	RIGHT
RW OR R/W	RIGHT OF WAY
SDD	STANDARD DETAIL DRAWINGS
SS	STORM SEWER
SSPRC	STORM SEWER PIPE REINFORCED CONCRETE
SSPRCHE	STORM SEWER PIPE REINFORCED CONCRETE HORIZONTAL ELLIPTICAL
STA	STATION
SY	SQUARE YARD
SYM	SYMMETRICAL
T	TANGENT LENGTH
TEMP	TEMPORARY
TLE	TEMPORARY LIMITED EASEMENT
TYP	TYPICAL
V	VELOCITY OR DESIGN SPEED
VAR	VARIABLE OR VARIES
WM	WATER MAIN
YD	YARD

PRELIMINARY


PROJECT NO: 1146-75-71	HWY: STH 15	COUNTY: OUTAGAMIE	UTILITIES & GENERAL NOTES	SHEET	E

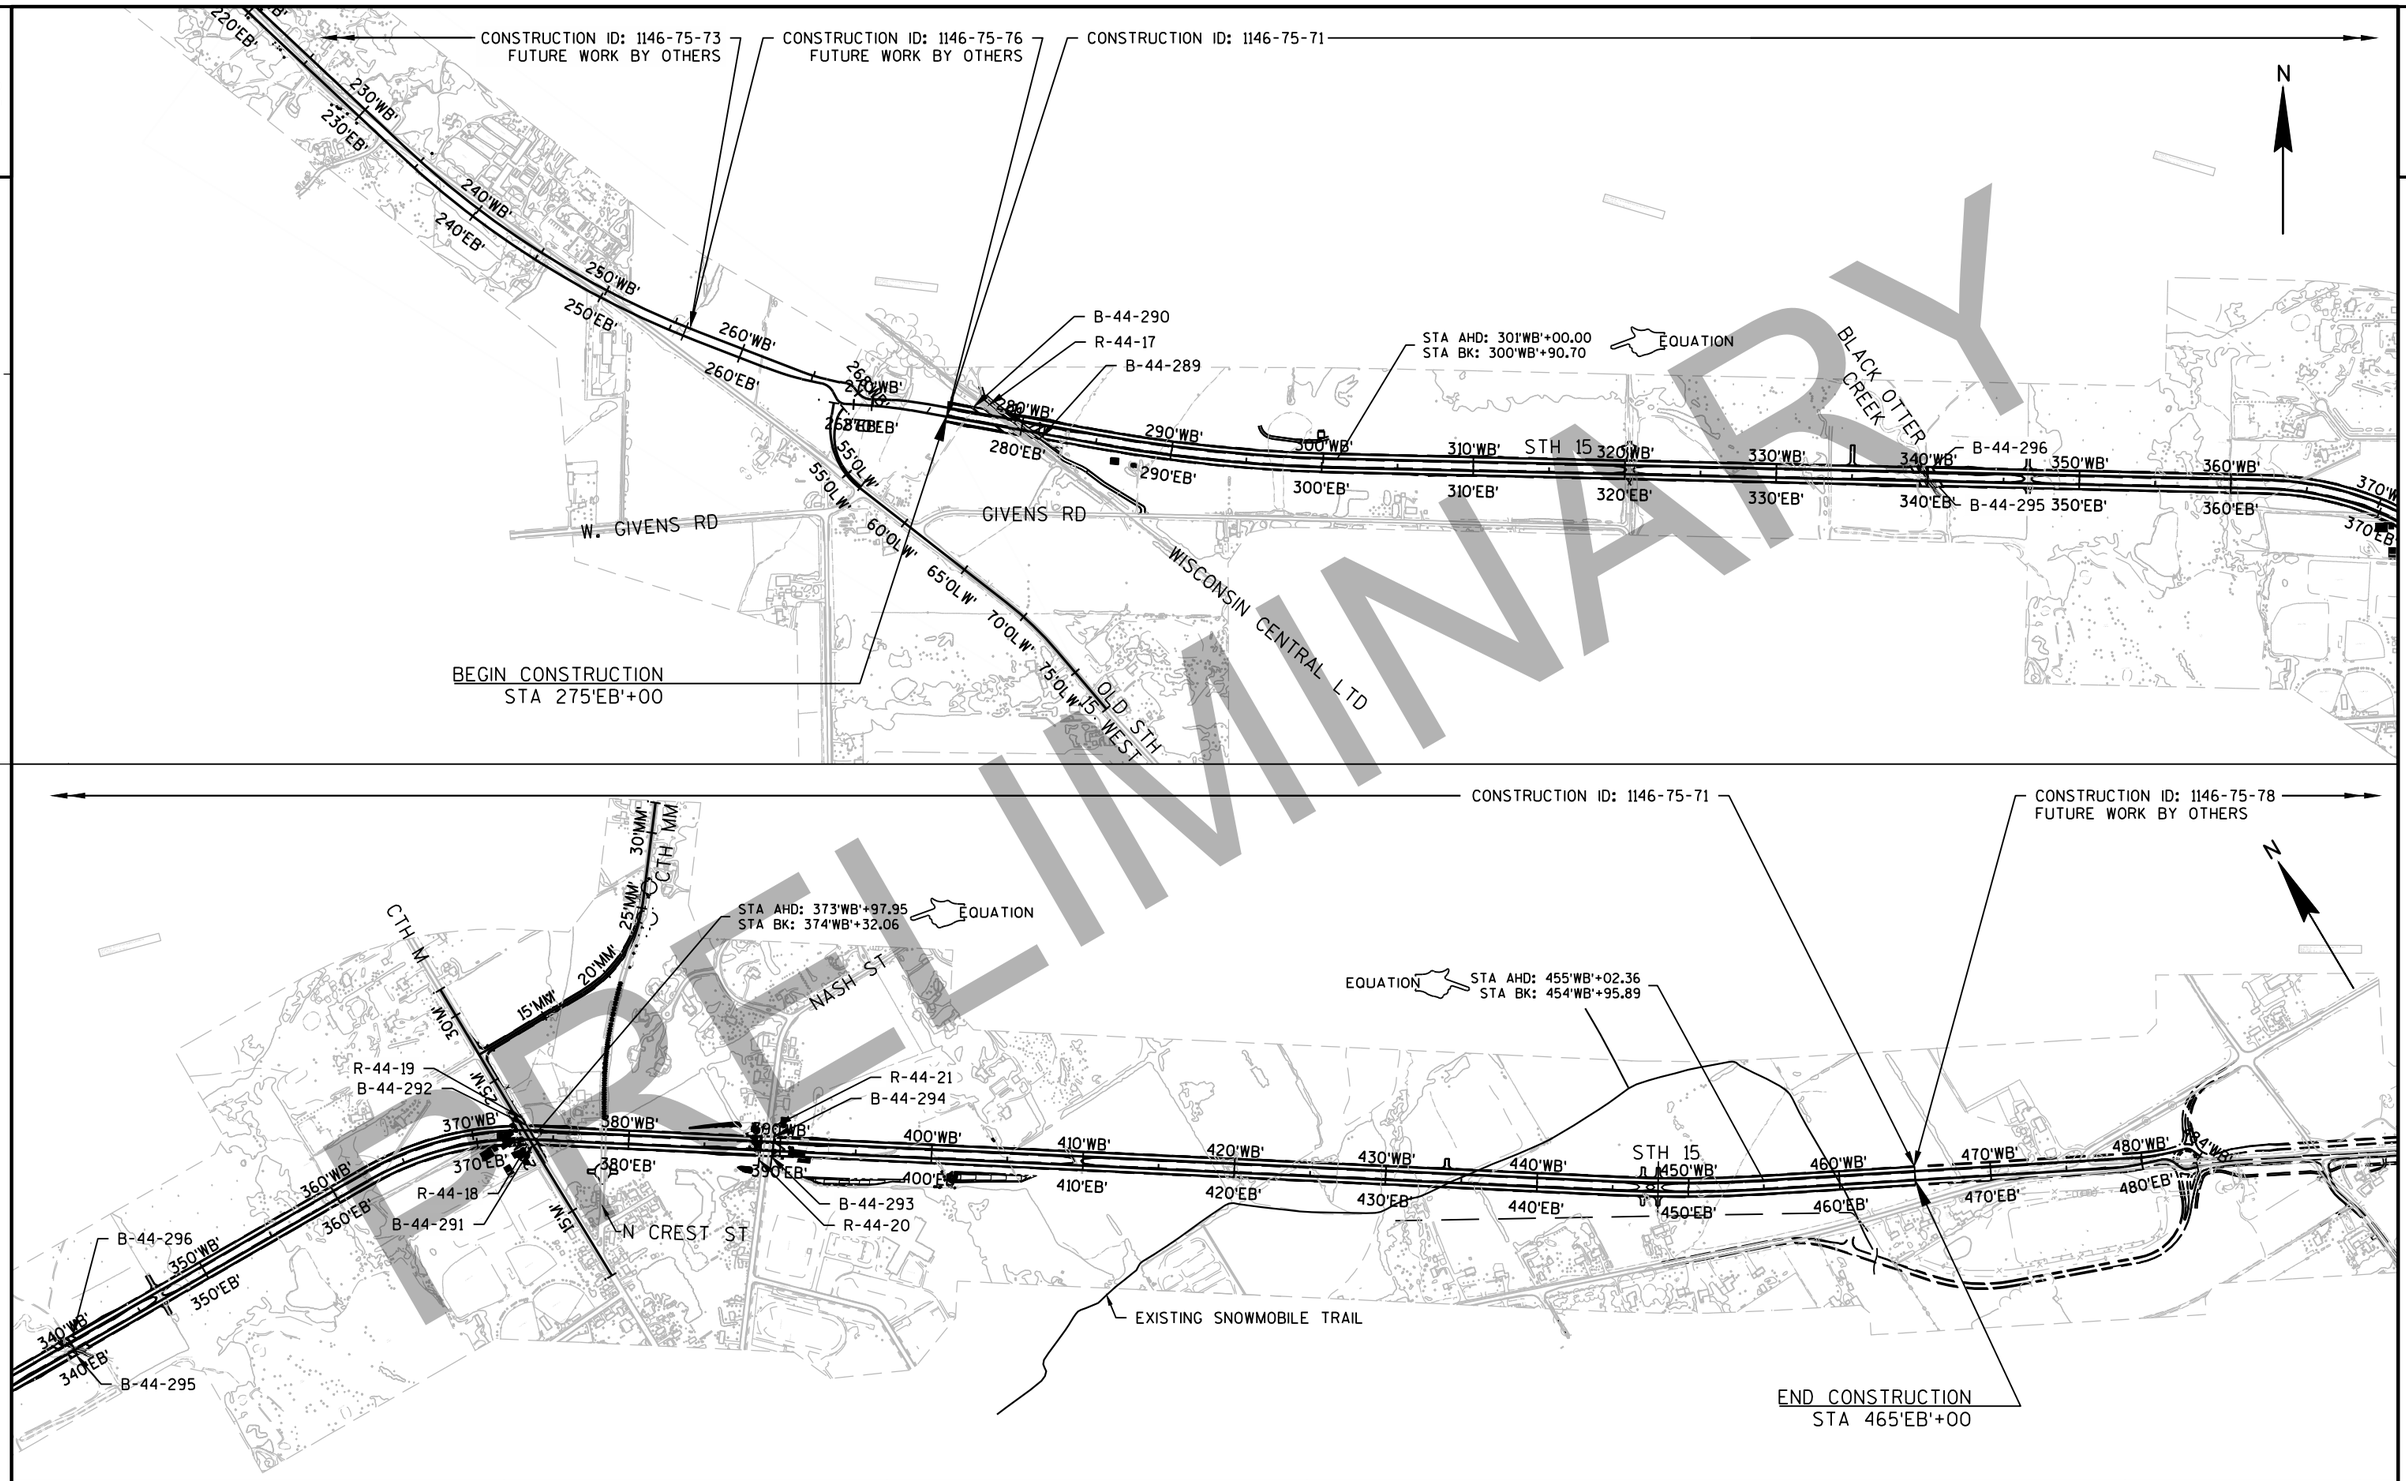

PRELIMINARY


PROJECT NO: 1146-75-71	HWY: STH 15	COUNTY: OUTAGAMIE	PROJECT OVERVIEW	SHEET	E

FILE NAME : N:\PDS\C3D\11467571\SHEETSPLAN\11467571\11467571_020201_PO.DWG
11467571_PLAN - 020201-PO
PLOT DATE : 1/22/2020 7:37 AM PLOT BY : SIMMONS, MASON A PLOT NAME : PLOT SCALE : 1 IN:1000 FT

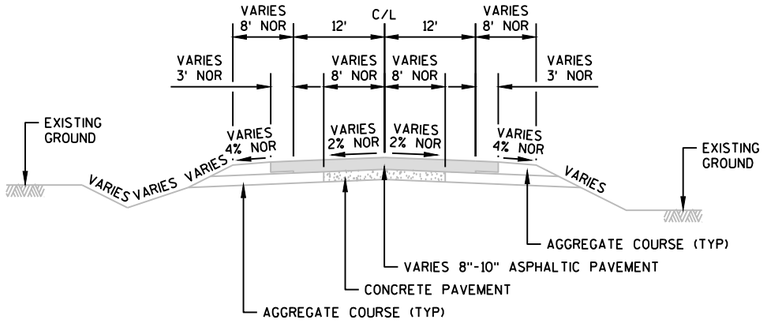

EXISTING TYPICAL SECTION
STH 15


STA 219+50 TO STA 266+57
STA 50+00 TO STA 69+50 (OLD STH 15 WEST ALIGNMENT)

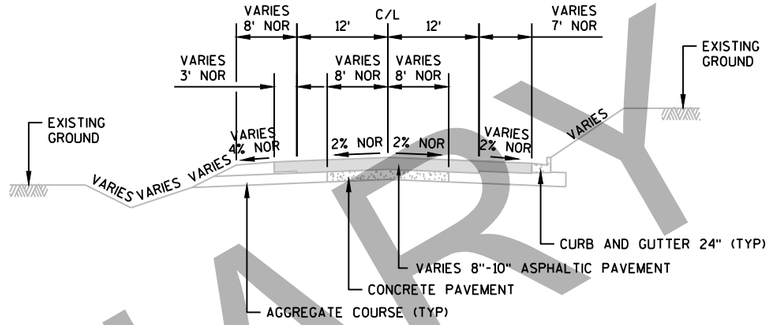

EXISTING TYPICAL SECTION
CTH M


STA 18'M'+62.80 TO STA 19'M'+46

LOCAL ROADS					
ROAD	PAVEMENT		AGGREGATE SHOULDER		BASE
	WIDTH (W)	THICKNESS (A)	WIDTH (S)	THICKNESS (C)	THICKNESS (B)
CTH M	17'	4"	3'	4"	5"
CTH MM / N. CREST ST	13'	4"	2'	4"	5"

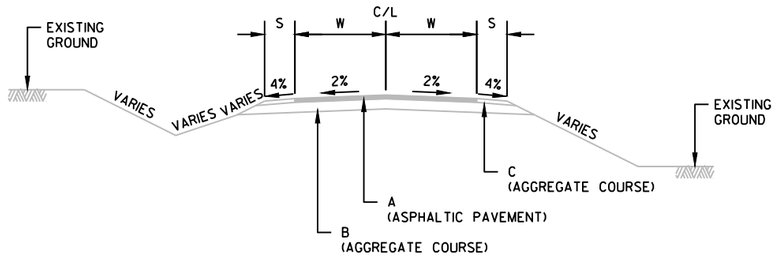


EXISTING TYPICAL SECTION
LOCAL ROADS - SEE TABLE


PRELIMINARY

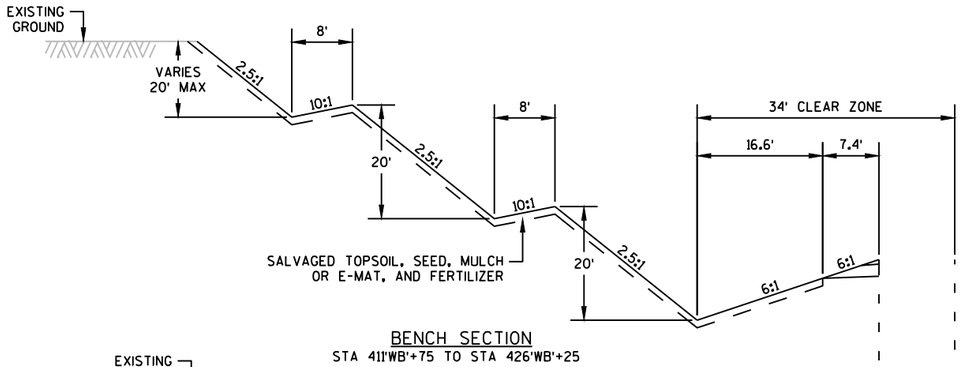


BENCH SECTION
STA 411'WB'+75 TO STA 426'WB'+25

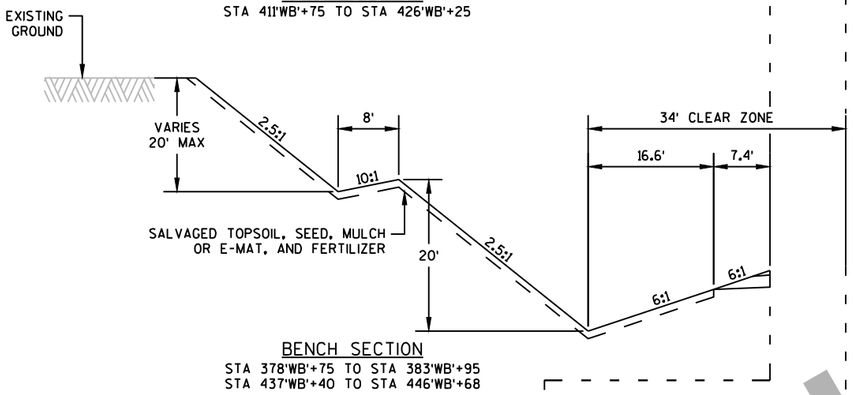

BENCH SECTION
STA 378'WB'+75 TO STA 383'WB'+95
STA 437'WB'+40 TO STA 446'WB'+68

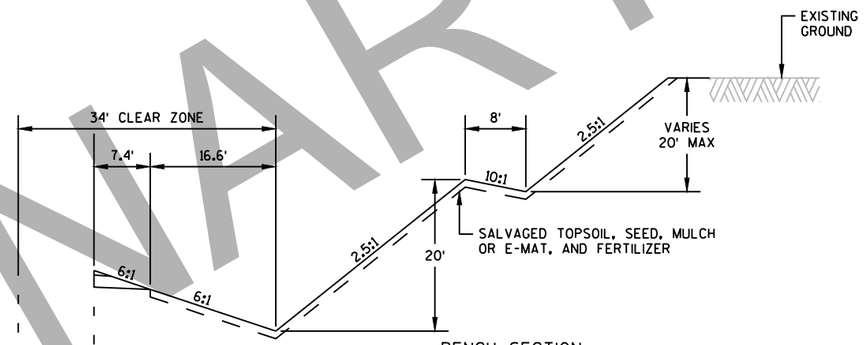

BENCH SECTION
STA 414'EB'+44 TO STA 426'EB'+25

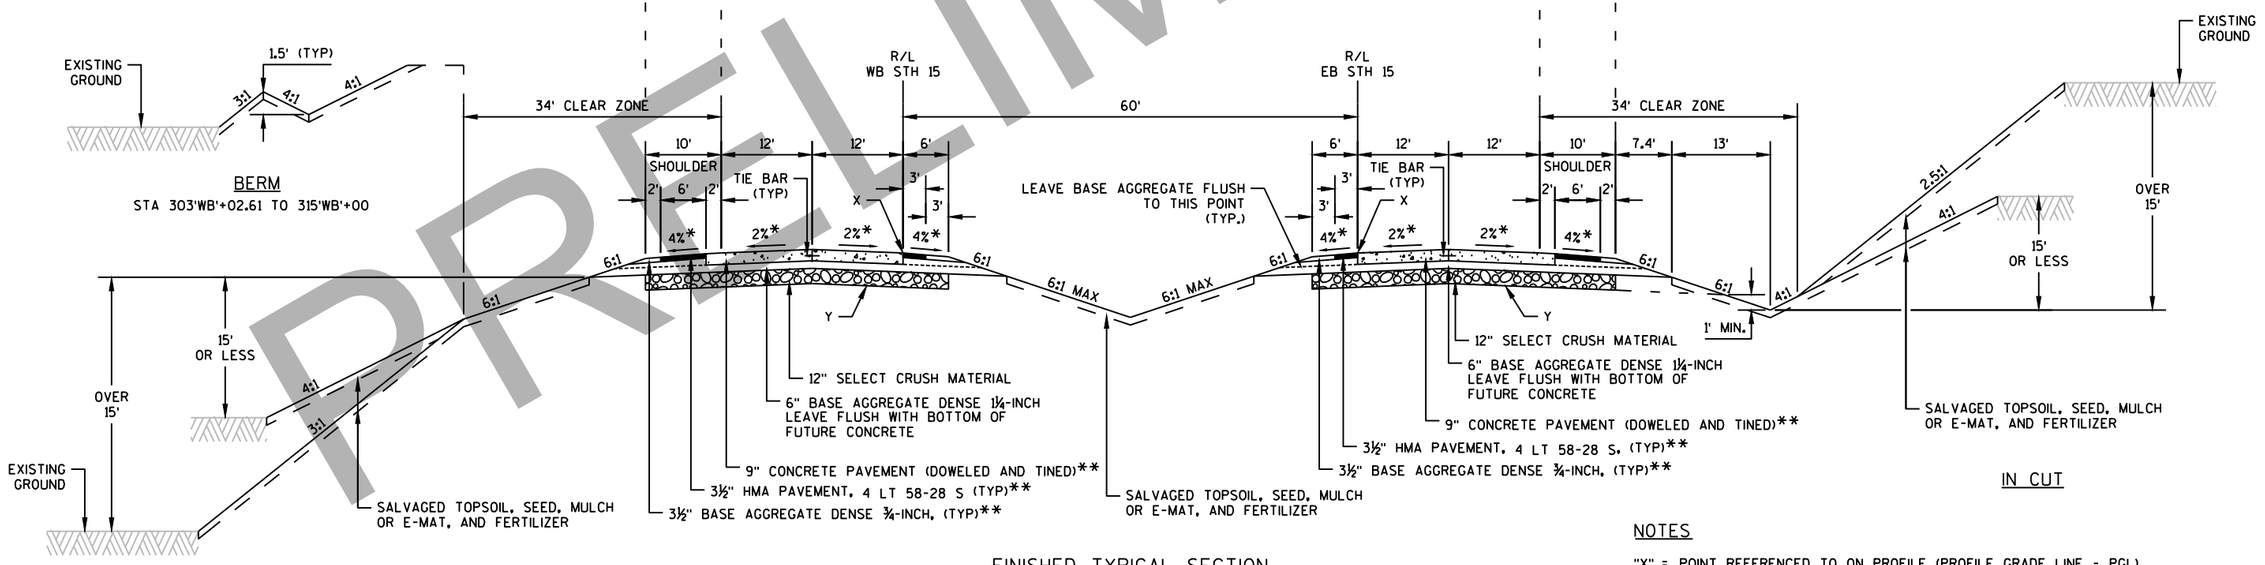

IN FILL

IN CUT

FINISHED TYPICAL SECTION
STH 15

WEST BOUND
STA 275'WB'+00 TO 465'WB'+00

EAST BOUND
STA 275'EB'+00 TO 465'EB'+00

NOTES


"X" = POINT REFERENCED TO ON PROFILE (PROFILE GRADE LINE - PGL)
"Y" = SUBGRADE REFERRED TO ON CROSS SECTIONS
* CROSS SLOPE VARIES DUE TO SUPERELEVATION (SEE CROSS SECTIONS AND SUPERELEVATION TABLE FOR FURTHER DETAILS)
** WORK DONE BY OTHERS, STH 15 PAVEMENT ITEMS SHOWN FOR INFORMATION ONLY

PRELIMINARY


PROJECT NO: 114675-71	HWY: STH 15	COUNTY: OUTAGAMIE	TYPICAL SECTIONS - STH 15	SHEET	E

LOCAL ROADS


ROAD	PAVEMENT		AGGREGATE SHOULDER	CLEAR ZONE	SIDE SLOPE	PAVEMENT STRUCTURE				HMA PAVEMENT LAYER THICKNESS	
	LANE WIDTH (L)	SHOULDER WIDTH (W)	WIDTH (S)	WIDTH (C)	HEIGHT (H)	HMA TYPE	HMA THICKNESS	B.A.D. 1¼-INCH THICKNESS	SELECT CRUSH MATERIAL THICKNESS	UPPER LAYER	LOWER LAYER
CTH MM	12'	3'	3'	14'	10'	4 LT 58-28 S UPPER 3 LT 58-28 S LOWER	4.0"	12.0"	N/A	1 3/4"	2 1/4"
N. CREST ST CUL-DE-SAC	VARIES (MATCH 11')	1'	2'	10'	10'	4 LT 58-28 S UPPER 3 LT 58-28 S LOWER	4.0"	12.0"	N/A	1 3/4"	2 1/4"

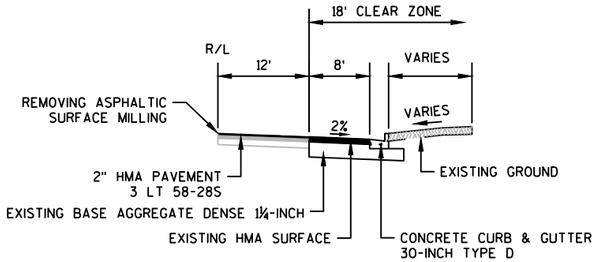


FINISHED TYPICAL HALF SECTION
NASH STREET
STA 107+00 TO STA 113+00

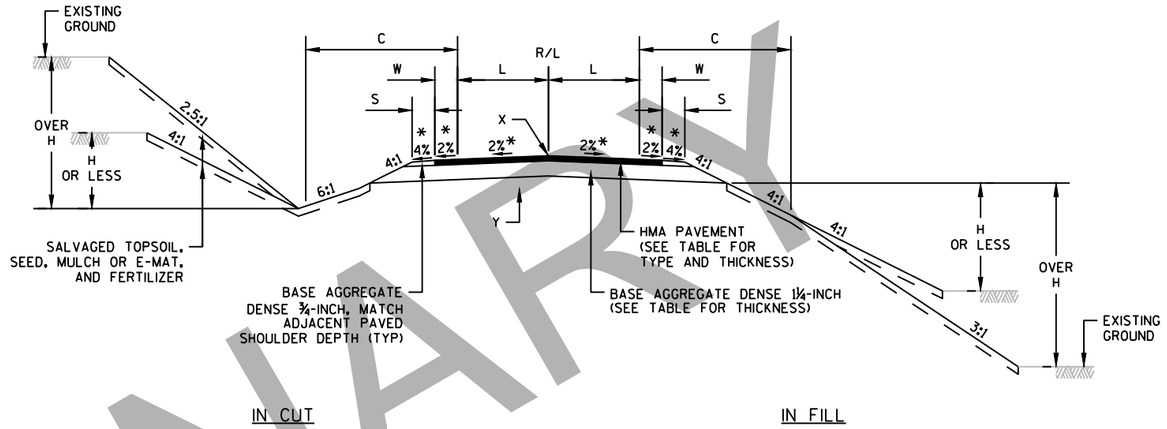


FINISHED TYPICAL SECTION
LOCAL ROADS - SEE TABLE

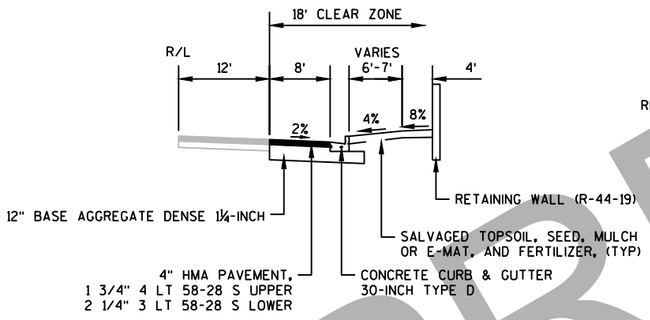

FINISHED TYPICAL HALF SECTION
CTH M
STA 18'M'+89 TO STA 23'M'+15

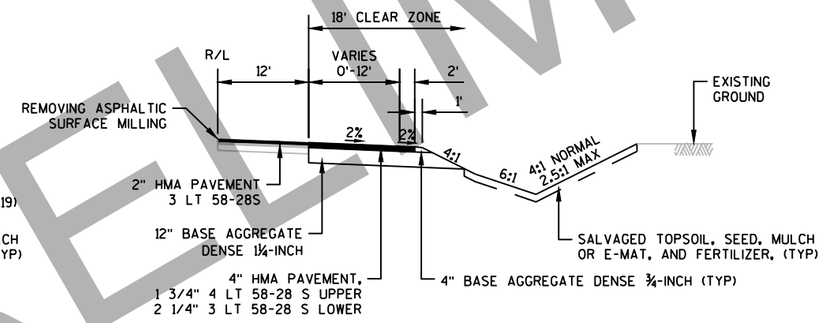

FINISHED TYPICAL HALF SECTION
CTH M
STA 23'M'+15 TO STA 28'M'+55

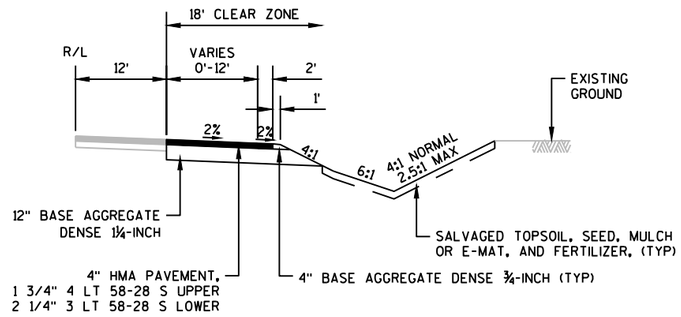


FINISHED TYPICAL HALF SECTION
CTH M
STA 28'M'+55 TO STA 28'M'+71


NOTES

"X" = POINT REFERENCED TO ON PROFILE (PROFILE GRADE LINE - PGL)
"Y" = SUBGRADE REFERRED TO ON CROSS SECTIONS
* CROSS SLOPE VARIES DUE TO SUPERELEVATION (SEE CROSS SECTIONS AND SUPERELEVATION TABLE FOR FURTHER DETAILS)

PRELIMINARY

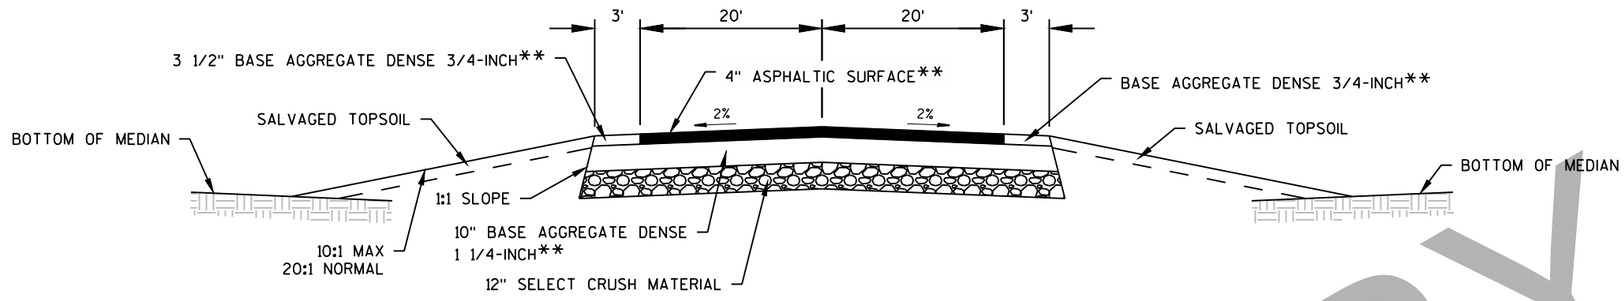

SECTION A-A

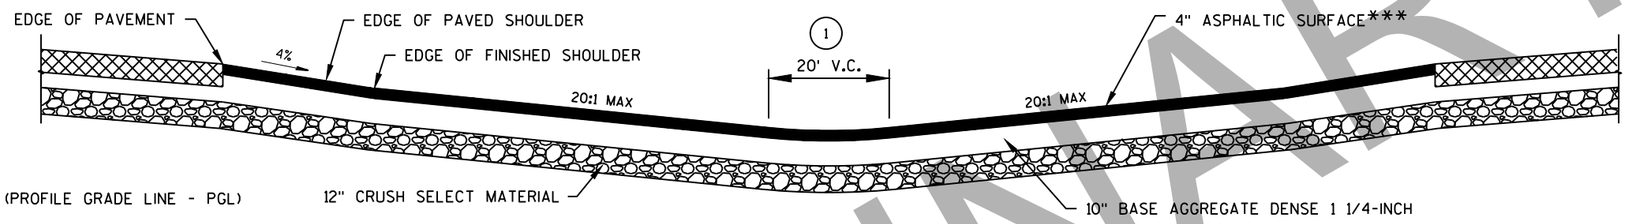

SECTION B-B

NOTES


"X" = POINT REFERENCED TO ON PROFILE (PROFILE GRADE LINE - PGL)

"Y" = SUBGRADE REFERRED TO ON CROSS SECTIONS

* CROSS SLOPE VARIES DUE TO SUPERELEVATION (SEE CROSS SECTIONS AND SUPERELEVATION TABLE FOR FURTHER DETAILS)

** WORK DONE BY OTHERS, STH 15 PAVEMENT ITEMS SHOWN FOR INFORMATION ONLY

*** USE 4" BASE AGGREGATE DENSE 3/4-INCH FOR THE SNOWMOBILE CROSSING STA 448'EB'+00

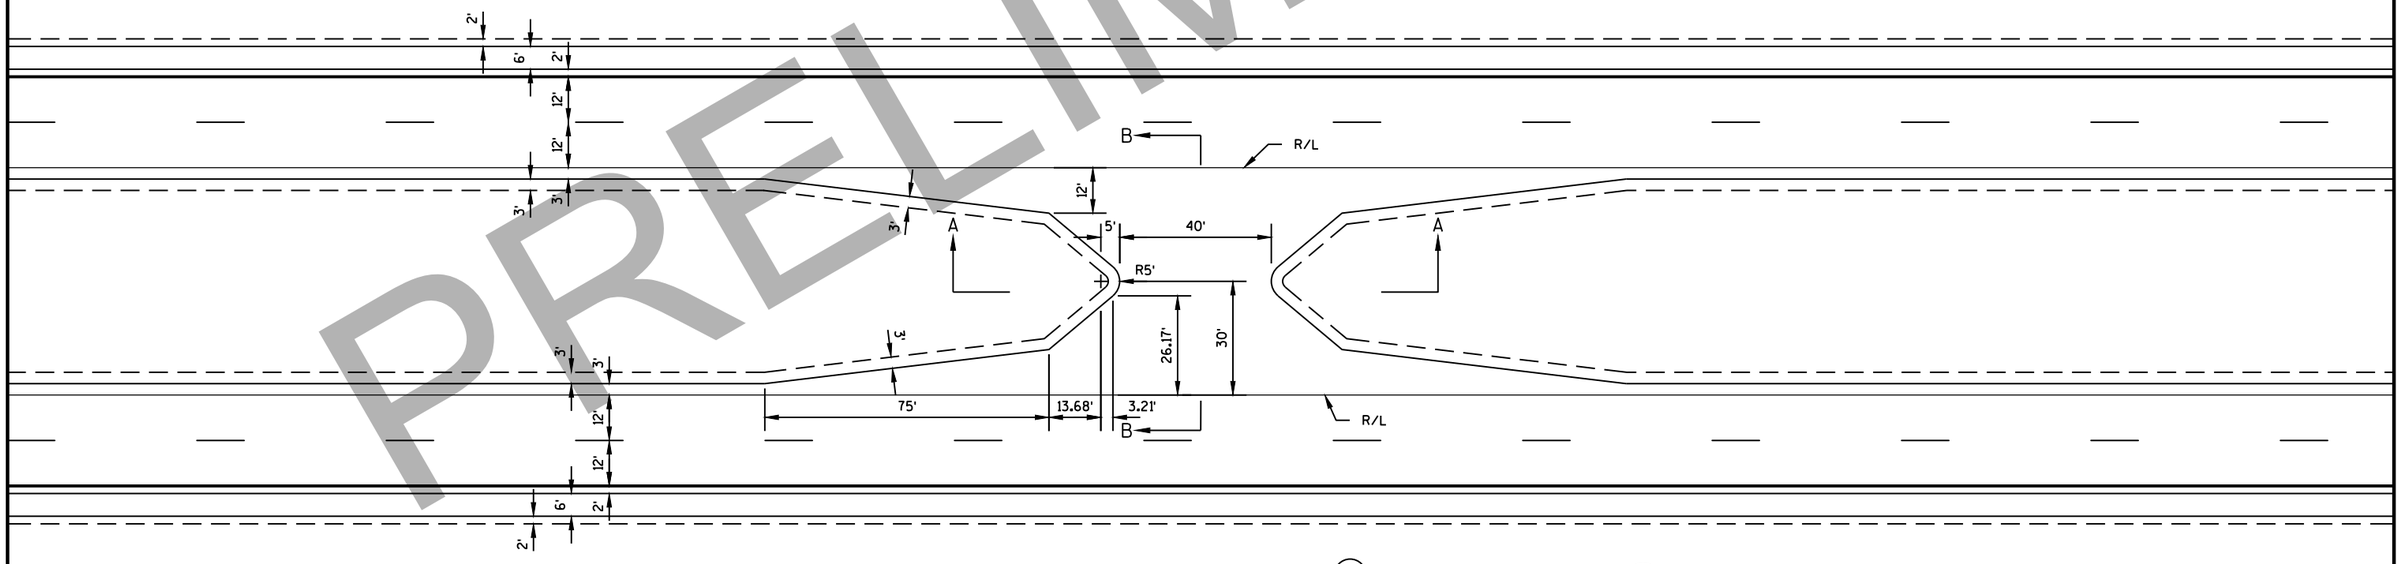

MEDIAN CROSSING DETAIL (2)


STA 320'EB'+30
STA 346'EB'+60
STA 409'EB'+68
STA 447'EB'+50***

(1) ADJUST VERTICAL CURVE LOCATION LATERALLY TO MAINTAIN 20:1 MAX.

(2) SEE PERMANENT SIGNING PLAN FOR SIGN LOCATIONS.

PRELIMINARY

PROJECT NO: 1146-75-71	HWY: STH 15	COUNTY: OUTAGAMIE	CONSTRUCTION DETAILS - MEDIAN CROSSINGS	SHEET	E

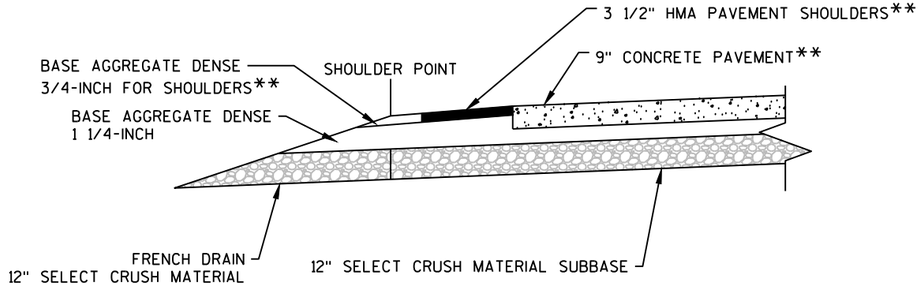

SECTION VIEW

NOTES

"X" = POINT REFERENCED TO ON PROFILE (PROFILE GRADE LINE - PGL)

"Y" = SUBGRADE REFERRED TO ON CROSS SECTIONS


* CROSS SLOPE VARIES DUE TO SUPERELEVATION (SEE CROSS SECTIONS AND SUPERELEVATION TABLE FOR FURTHER DETAILS)

** WORK DONE BY OTHERS, STH 15 PAVEMENT ITEMS SHOWN FOR INFORMATION ONLY

DRAINS ARE TO BE CONSTRUCTED AT LEAST EVERY 250' AND AT EACH LOW POINT OF A SAG VERTICAL CURVE IN THE PROFILE.


LOCATIONS TO BE DETERMINED IN THE FIELD BY THE ENGINEER.

EXCAVATION REQUIRED TO CONSTRUCT FRENCH DRAINS IS INCIDENTAL TO THE ITEM BREAKER RUN STONE.

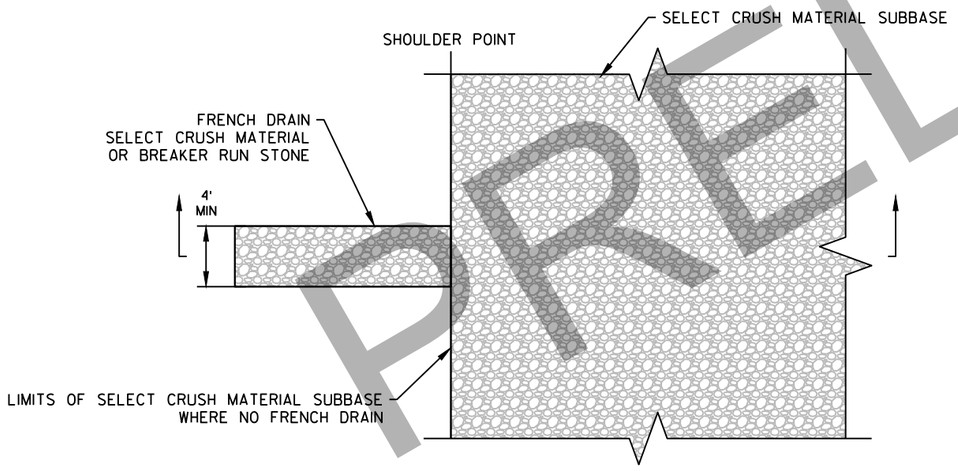


PLAN VIEW

FRENCH DRAIN DETAIL

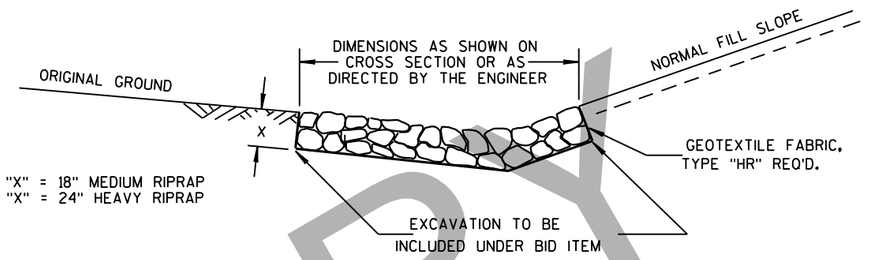


DETAIL FOR RIPRAP IN DITCHES

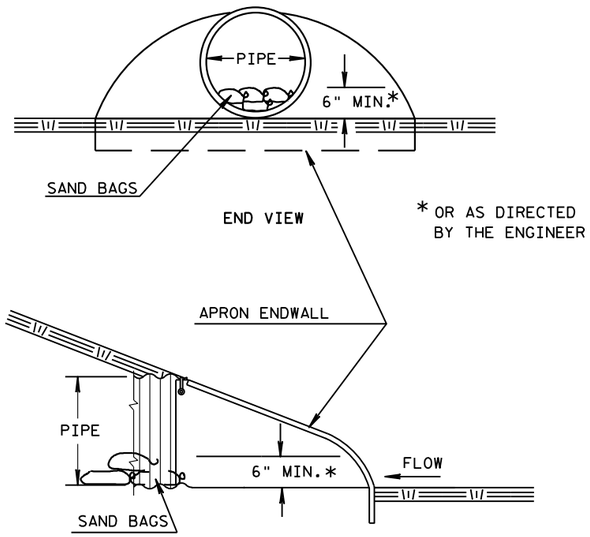


CULVERT PIPE DITCH CHECK

PRELIMINARY


2

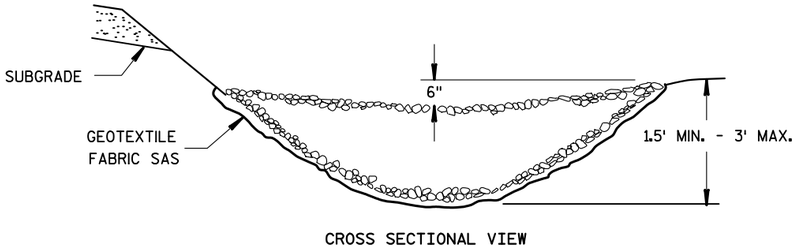

CROSS SECTIONAL VIEW

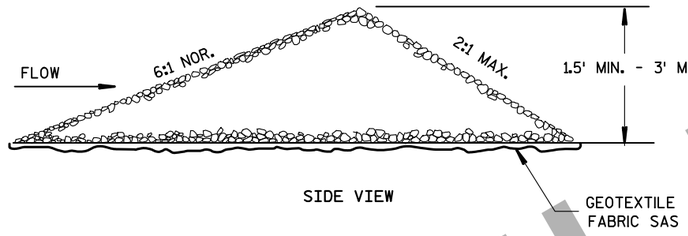



SIDE VIEW

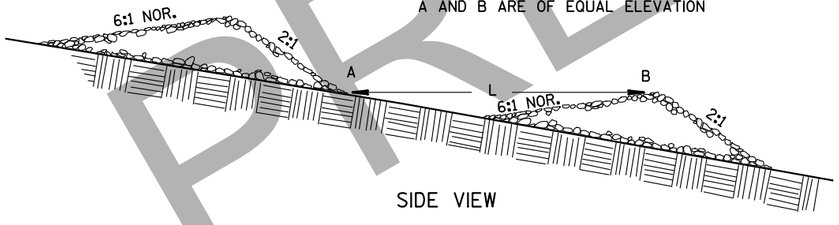

SIDE VIEW


PERMANENT STONE DITCH CHECK

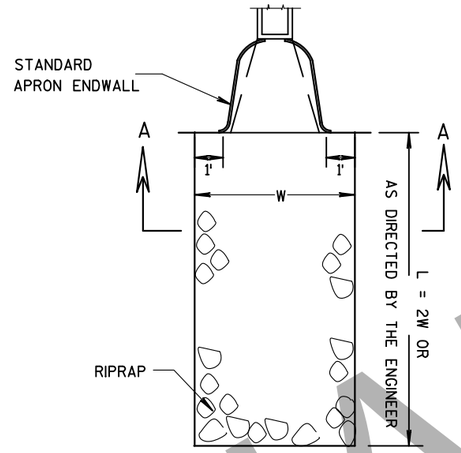

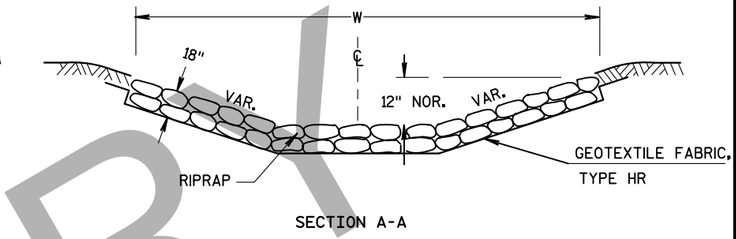

SECTION A-A

RIPRAP MEDIUM DETAIL AT APRON ENDWALLS

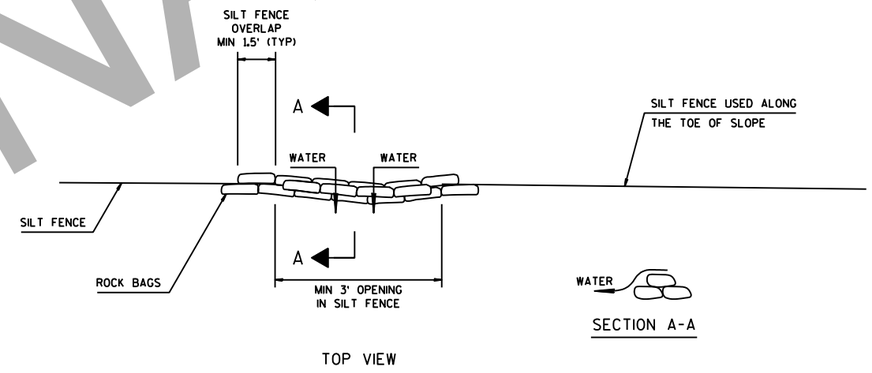


SECTION A-A

TOP VIEW

ROCK BAGS USED FOR SILT FENCE RELIEF DETAIL

PAID AS ROCK BAGS

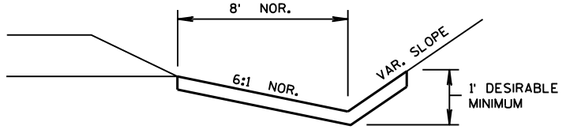


EROSION MAT DETAIL FOR DITCHES

PRELIMINARY


PROJECT NO: 1146-75-71	HWY: STH 15	COUNTY: OUTAGAMIE	EROSION CONTROL DETAILS	SHEET	E

FILE NAME : C:\CIVIL 3D PROJECTS\11467571\SHEETSPLAN\11467571\11467571_021001_CD.DWG
LAYOUT NAME - 021009_CD
PLOT DATE : 11/5/2020 11:25 AM PLOT BY : SMITH, JENNIFER B PLOT NAME : PLOT SCALE : 1 IN:10 FT

2

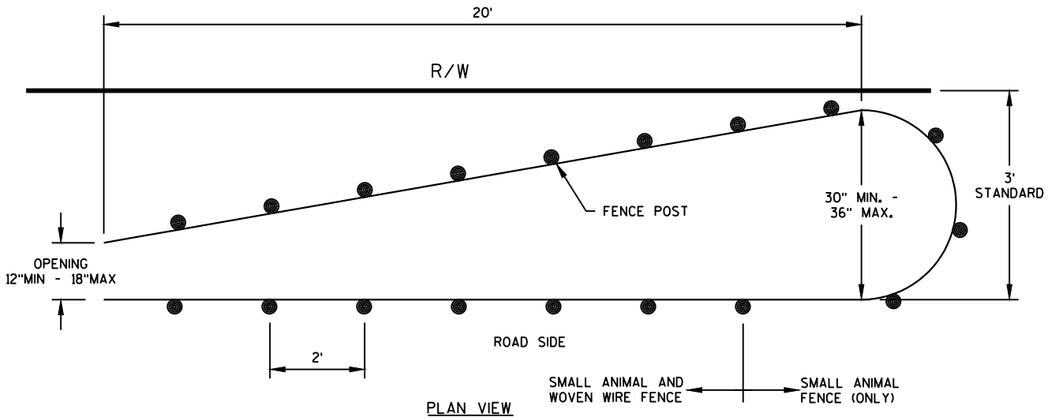


PLAN VIEW

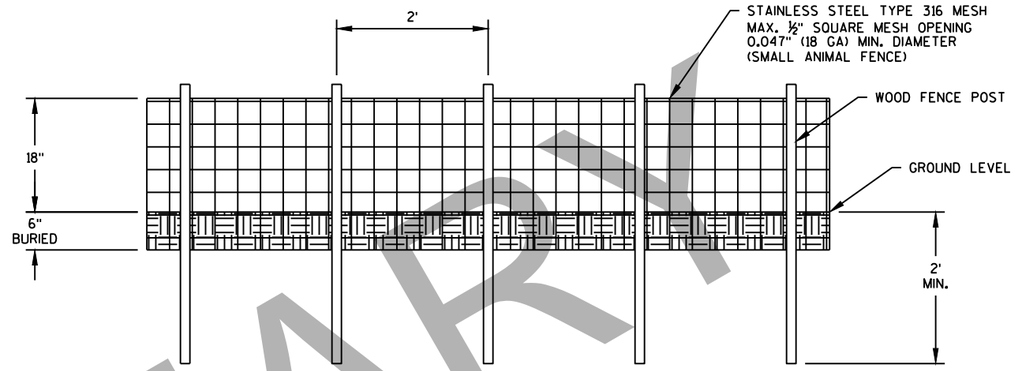

PROFILE VIEW
SMALL ANIMAL FENCE

PERMANENT SMALL ANIMAL FENCE AND TURN-AROUND DETAIL

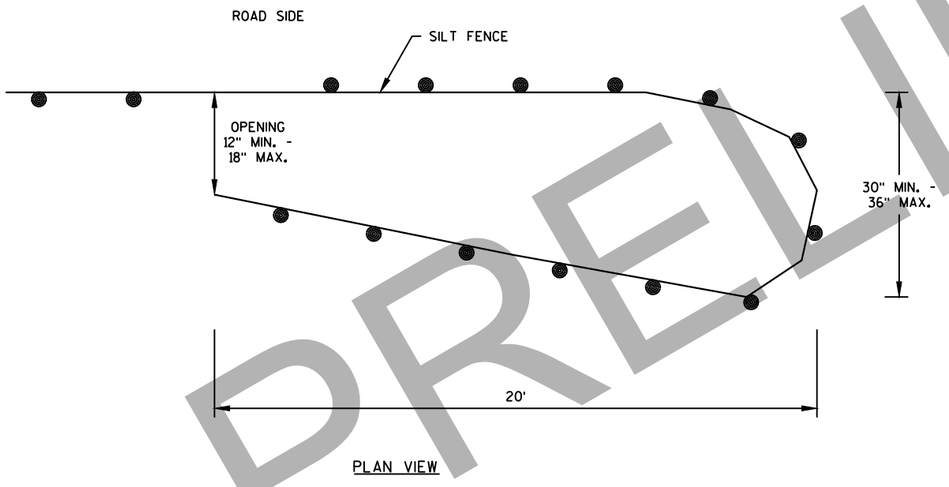


PLAN VIEW

GENERAL NOTES:

THE PURPOSE OF THE TURTLE TURN-AROUNDS ARE TO REDIRECT THE TURTLES AWAY FROM THE CONSTRUCTION ZONE.
DESIGN SHOULD ALSO INCLUDE TRENCHED-IN SEDIMENT FENCING AND FENCING SUPPORTS ON THE UPSLOPE SIDE OF THE FENCE.
SILT FENCE POSTS FOR THE TURN-AROUNDSHOULD BE ON THE OUTSIDE OF THE TURN-AROUND.

TEMPORARY TURTLE TURN-AROUND DETAIL

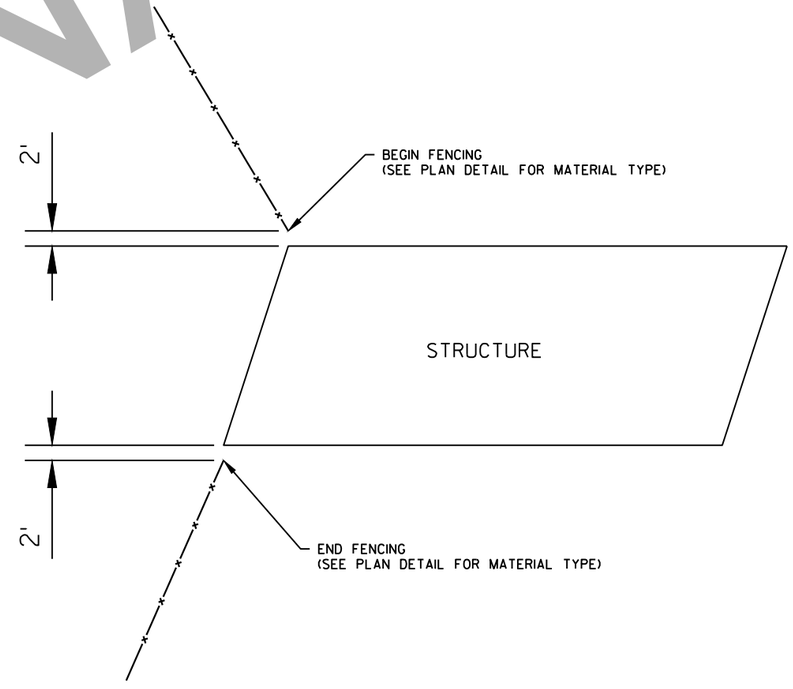


FENCE DETAIL AT STRUCTURES


PRELIMINARY

PROJECT NO: 1146-75-71	HWY: STH 15	COUNTY: OUTAGAMIE	CONSTRUCTION DETAIL - FENCING	SHEET	E


FILE NAME : C:\CIVIL 3D PROJECTS\11467571\SHEETSPLAN\11467571\11467571_021001_CD.DWG
LAYOUT NAME - 021010_CD
PLOT DATE : 11/5/2020 11:25 AM PLOT BY : SMITH, JENNIFER B PLOT NAME : PLOT SCALE : 1 IN:20 FT

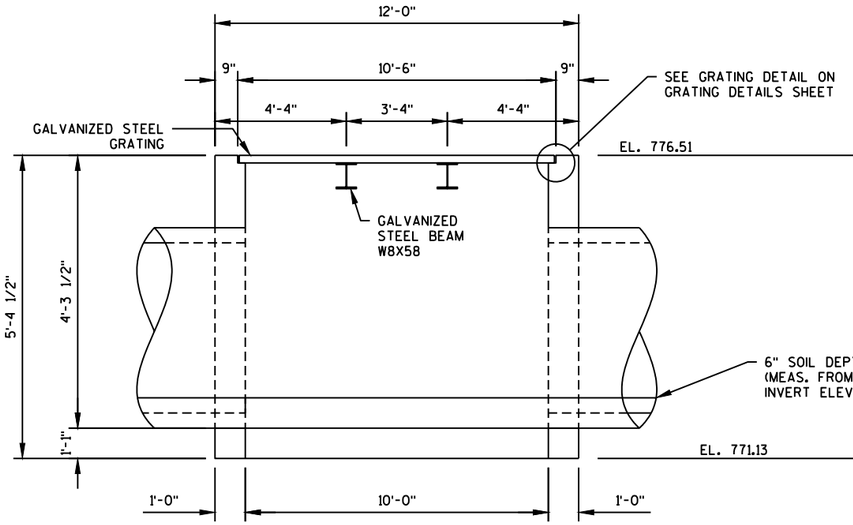


LONG. SECTION THRU MEDIAN INLET

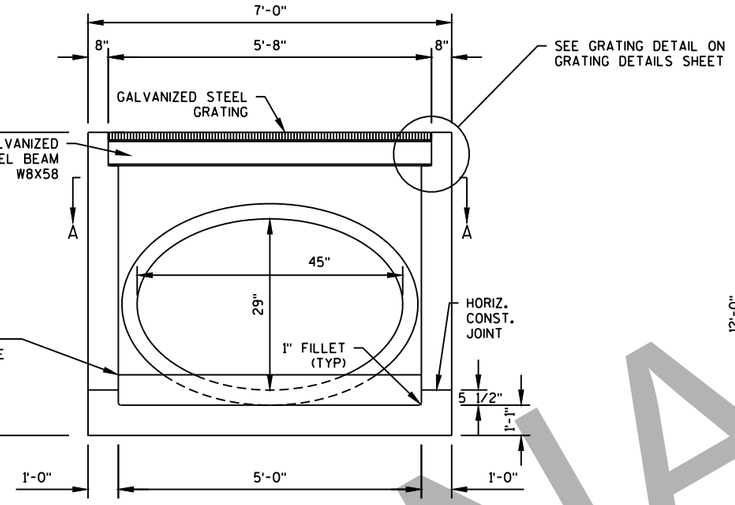


CROSS SECTION THRU MEDIAN INLET

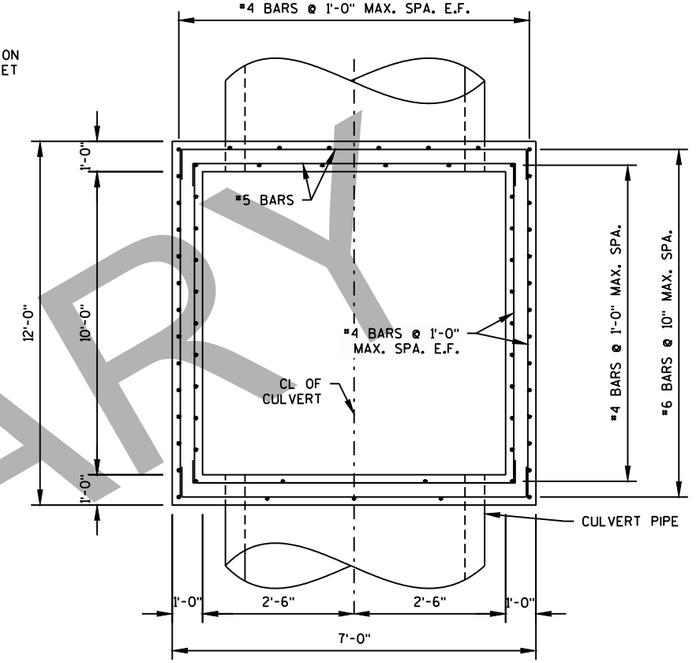


SECTION A

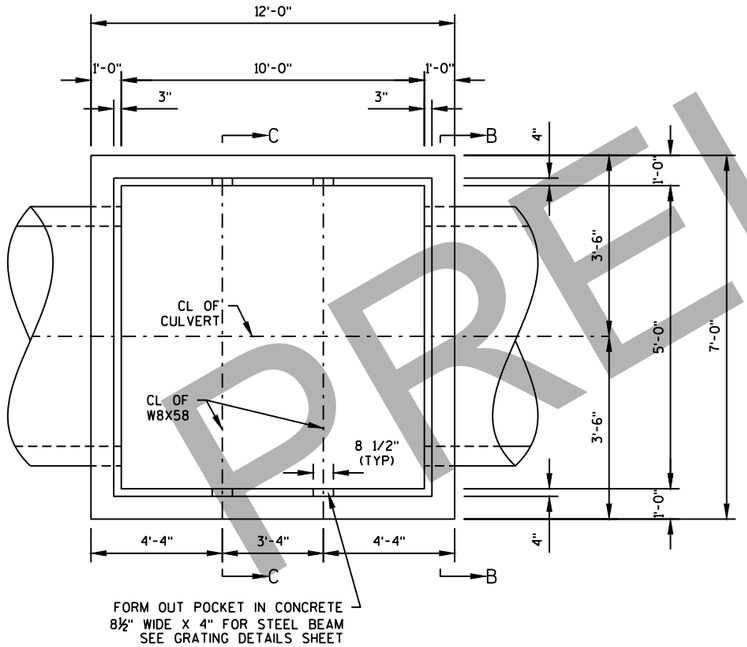

PLAN OF MEDIAN INLET

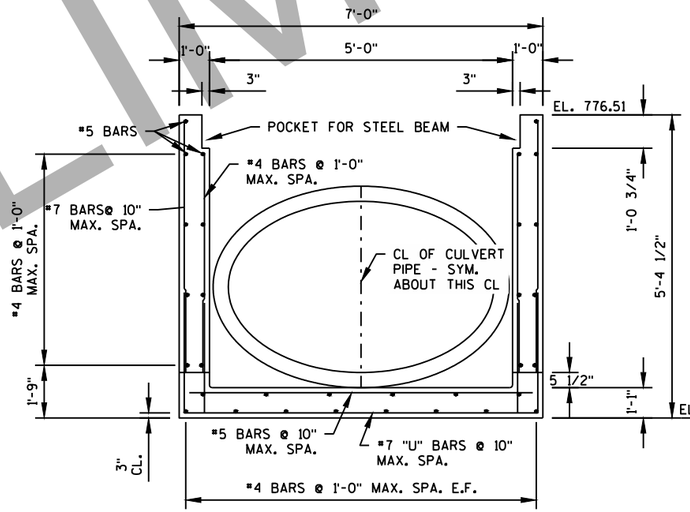

SECTION C

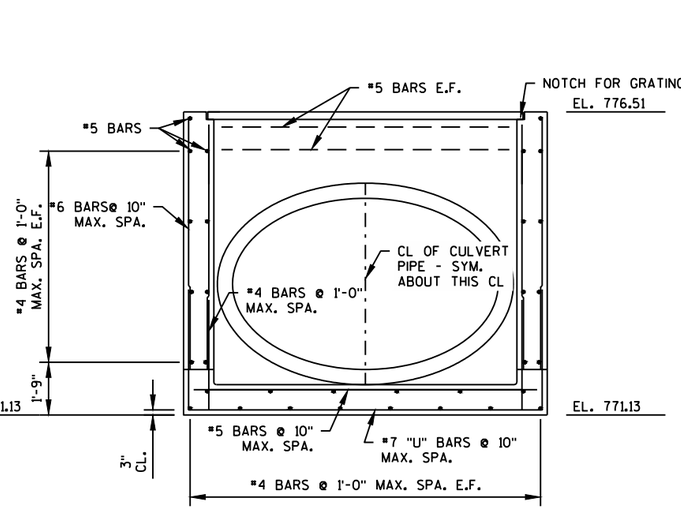


SECTION B

NOTE: E.F. DENOTES EACH FACE


PRELIMINARY

PROJECT NO: 1146-75-71	HWY: STH 15	COUNTY: OUTAGAMIE	CONSTRUCTION DETAIL - ECO PASSAGE STRUCTURE SECTIONS	SHEET	E


FILE NAME : C:\CIVIL 3D PROJECTS\11467571\SHEETSPLAN\11467571\11467571_021001_CD.DWG
LAYOUT NAME - 021011_CD
PLOT DATE : 11/5/2020 11:25 AM PLOT BY : SMITH, JENNIFER B PLOT NAME : PLOT SCALE : 1 IN:20 FT

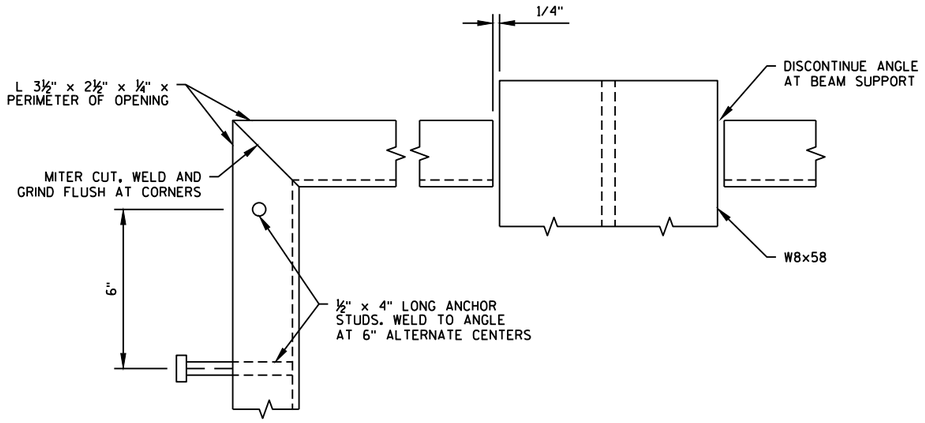

PLAN AT MEDIAN INLET

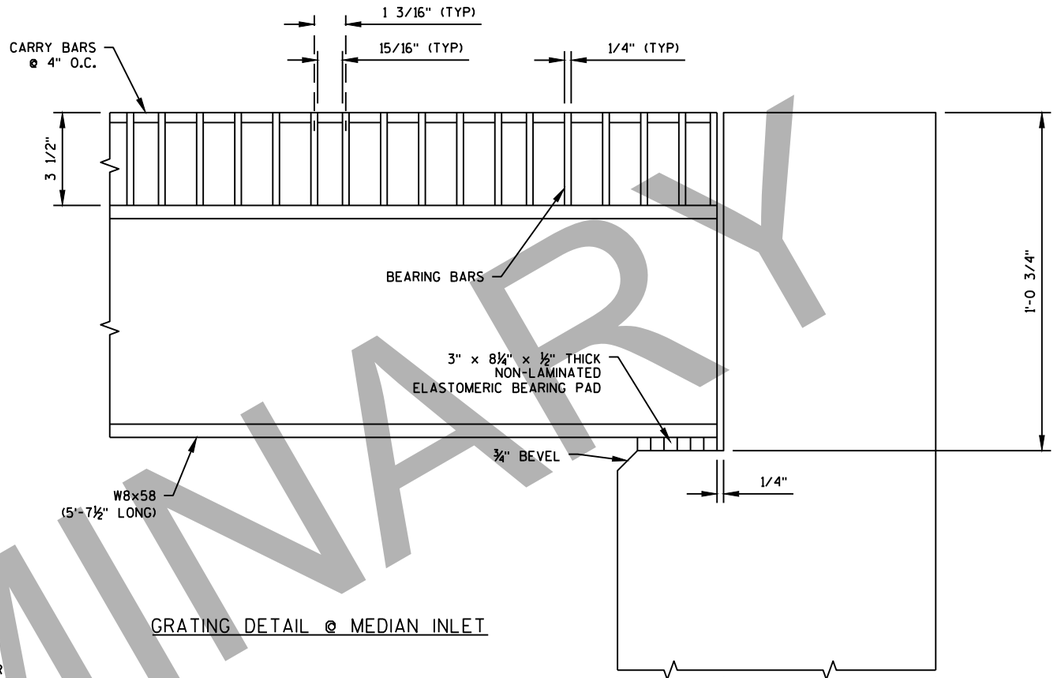


GRATING DETAIL @ MEDIAN INLET

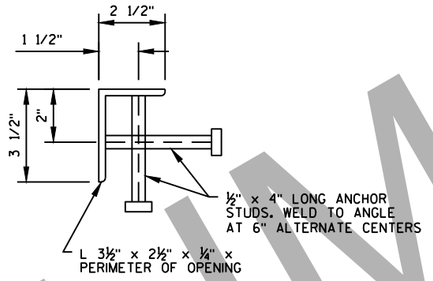

SECTION


BEARING ANGLE

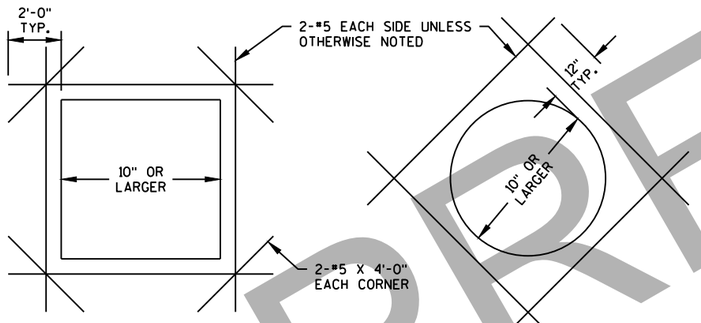

SUPPLEMENTARY REINFORCEMENT AT WALL OPENINGS

NOTE:

PROVIDE SUPPLEMENTARY REINFORCEMENT FOR EACH LAYER OF REINFORCEMENT.

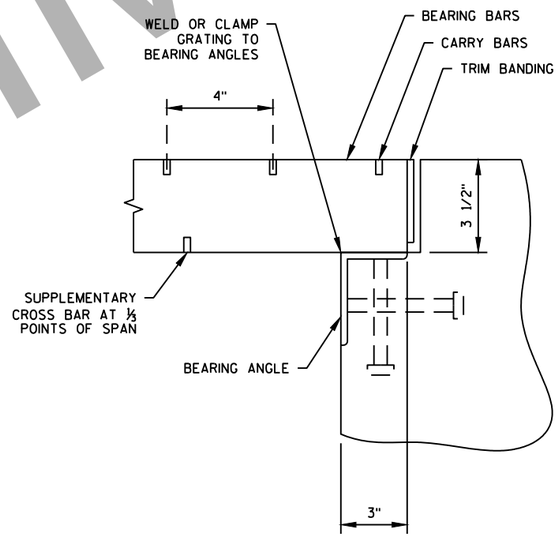

BEARING BAR SUPPORT DETAIL


STEEL GRATING NOTES:

1. GRATING OPEN AREAS EQUAL 72%.
2. MAXIMUM CLEAR SPAN FOR GRATING EQUALS 3'-2".
3. STEEL GRATING SHALL SUPPORT AN HS20 WHEEL LOAD WITH AN IMPACT FACTOR OF 1.3.
4. GRATING SHALL BEAR FLUSH ON SUPPORT BEAM AND ON ANGLES AT ENDS OF BEARING BARS.
5. GRATING, SUPPORT BEAM, AND BEARING ANGLES SHALL CONFORM TO AASHTO M270 (ASTM A709) GRADE 50. ALL MATERIAL SHALL BE GALVANIZED.
6. PROVIDE SUPPLEMENTARY CROSS BARS AT ⅓ POINTS OF SPANS ON UNDERSIDE OF GRATING.
7. SUPPLY TRIM BANDING AT END OF GRATING PANELS WELDED FLUSH WITH THE TOP OF GRATING AND ¼" LESS THAN THE DEPTH OF GRATING.

PRELIMINARY

PROJECT NO: 1146-75-71	HWY: STH 15	COUNTY: OUTAGAMIE	CONSTRUCTION DETAIL - ECO PASSAGE STRUCTURE GRATING DETAIL	SHEET	E

2

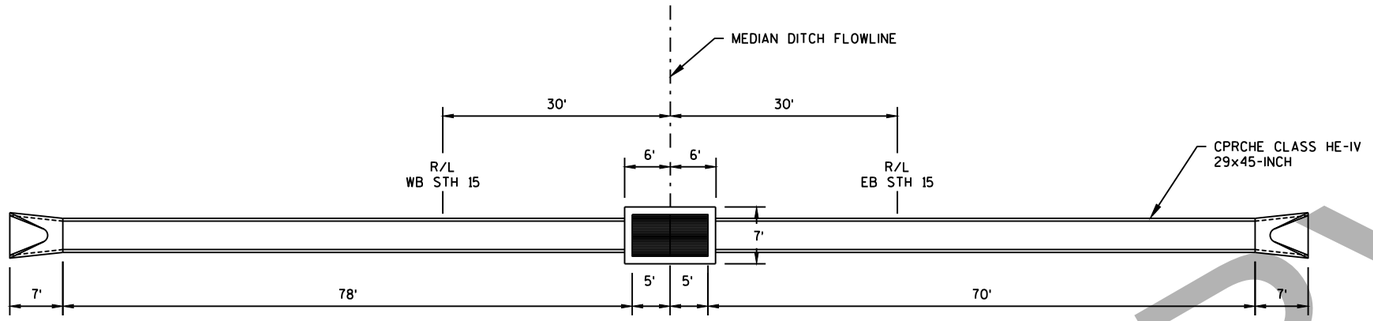

PLAN STH 15
STA 309+00


NOTES

"X" = POINT REFERENCED TO ON PROFILE (PROFILE GRADE LINE - PGL)

"Y" = SUBGRADE REFERRED TO ON CROSS SECTIONS

* CROSS SLOPE VARIES DUE TO SUPERELEVATION (SEE CROSS SECTIONS AND SUPERELEVATION TABLE FOR FURTHER DETAILS)

** WORK DONE BY OTHERS, STH 15 PAVEMENT ITEMS SHOWN FOR INFORMATION ONLY

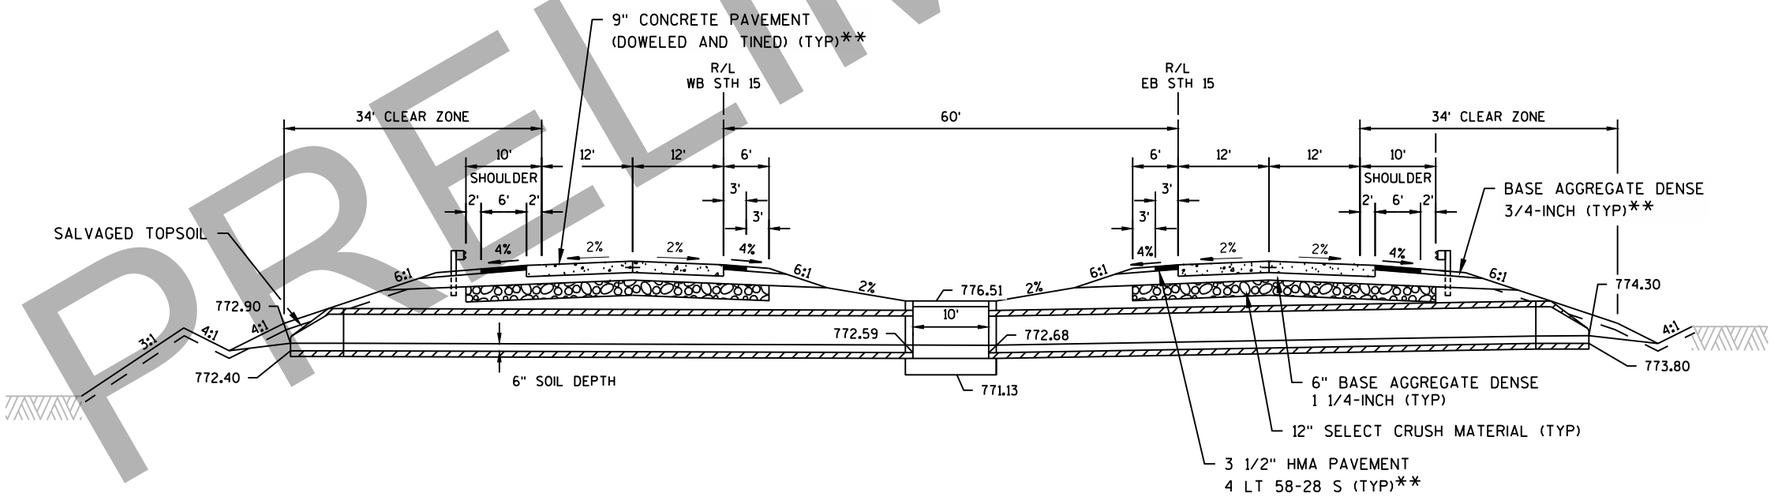


CROSS SECTION STH 15
STA 309+00

DESIGN DATA

ULTIMATE DESIGN STRESSES:

CONCRETE MASONRY	f'c=	3,500 p.s.i.
HIGH STRENGTH BAR STEEL REINFORCEMENT (GRADE 60)	fy=	60,000 p.s.i.
HIGH STRENGTH STRUCTURAL STEEL (ASTM A709, GRADE 50)	fy=	50,000 p.s.i.

PRELIMINARY

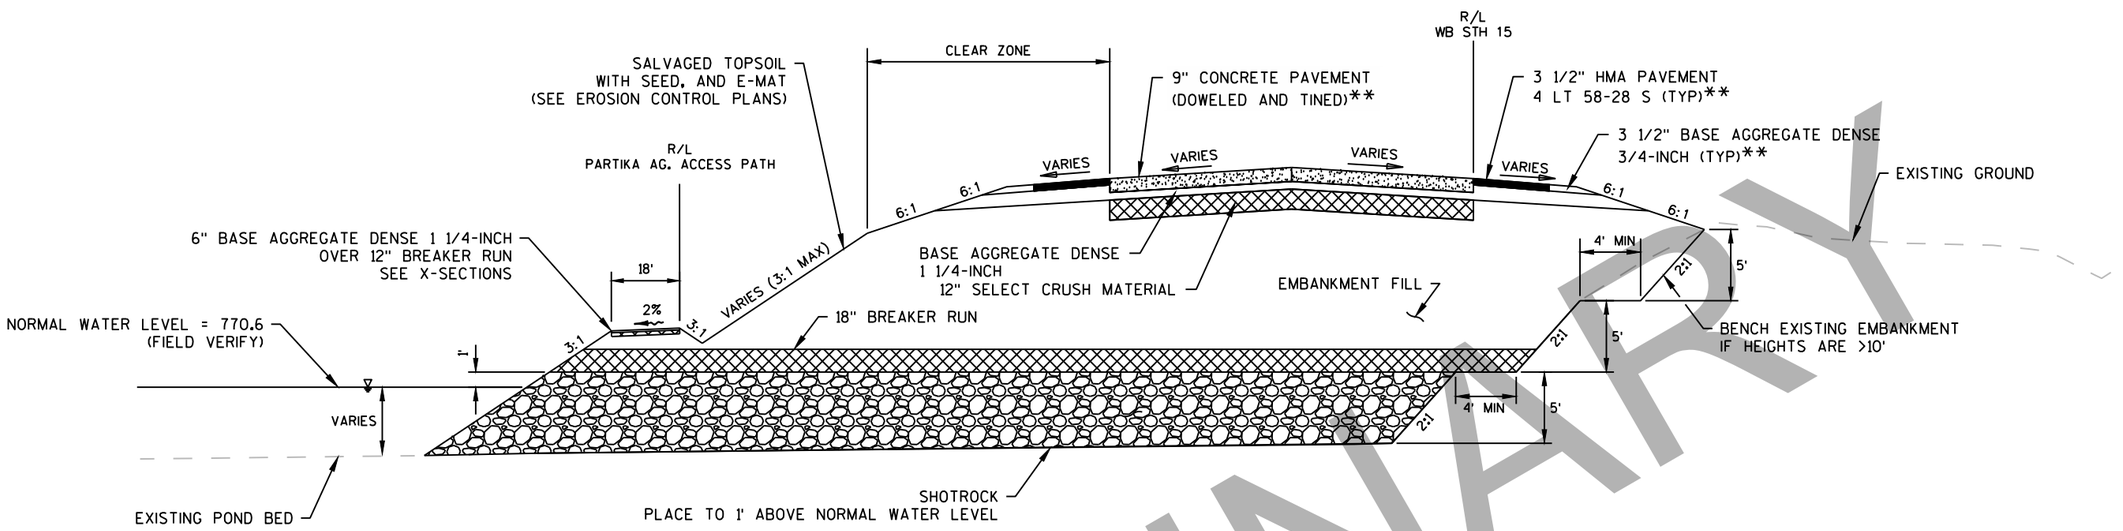

NOTES

"X" = POINT REFERENCED TO ON PROFILE (PROFILE GRADE LINE - PGL)

"Y" = SUBGRADE REFERRED TO ON CROSS SECTIONS

* CROSS SLOPE VARIES DUE TO SUPERELEVATION (SEE CROSS SECTIONS AND SUPERELEVATION TABLE FOR FURTHER DETAILS)

** WORK DONE BY OTHERS, STH 15 PAVEMENT ITEMS SHOWN FOR INFORMATION ONLY


*** DISTANCE/DEPTH TO BE DETERMINED BY ENGINEER IN THE FIELD.

SEE CROSS SECTIONS FOR APPROXIMATE POND DEPTHS AT EACH STATION.

AREA TO BE BACKFILLED WITH MATERIAL ACCEPTABLE TO THE ENGINEER.

PARTIKA POND FILL DETAIL

STA 296'WB'+29 TO STA 297'WB'+84

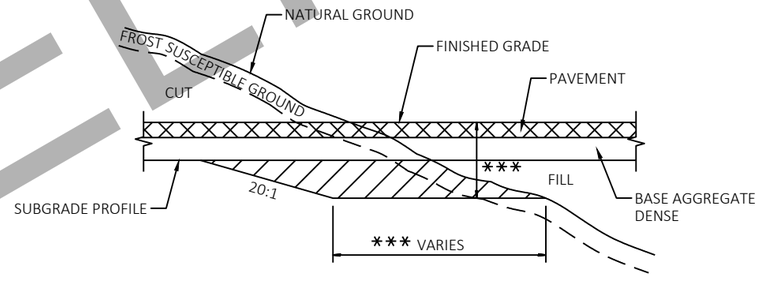


PROFILE VIEW

CUT/FILL TRANSITIONS

STA 375'WB'+50 - 376'WB'+50	STA 377'EB'+00 - 379'EB'+00
STA 384'WB'+50 - 385'WB'+50	STA 384'EB'+00 - 385'EB'+00
STA 403'WB'+00 - 404'WB'+50	STA 406'EB'+00 - 408'EB'+00
STA 427'WB'+00 - 428'WB'+00	STA 426'EB'+00 - 427'EB'+50
STA 448'WB'+00 - 449'WB'+00	STA 447'EB'+50 - 448'EB'+50
STA 460'WB'+00 - 462'WB'+00	STA 461'EB'+00 - 462'EB'+00

PRELIMINARY

PROJECT NO: 1146-75-71	HWY: STH 15	COUNTY: OUTAGAMIE	CONSTRUCTION DETAIL - POND FILL & TRANSITION DETAIL	SHEET	E

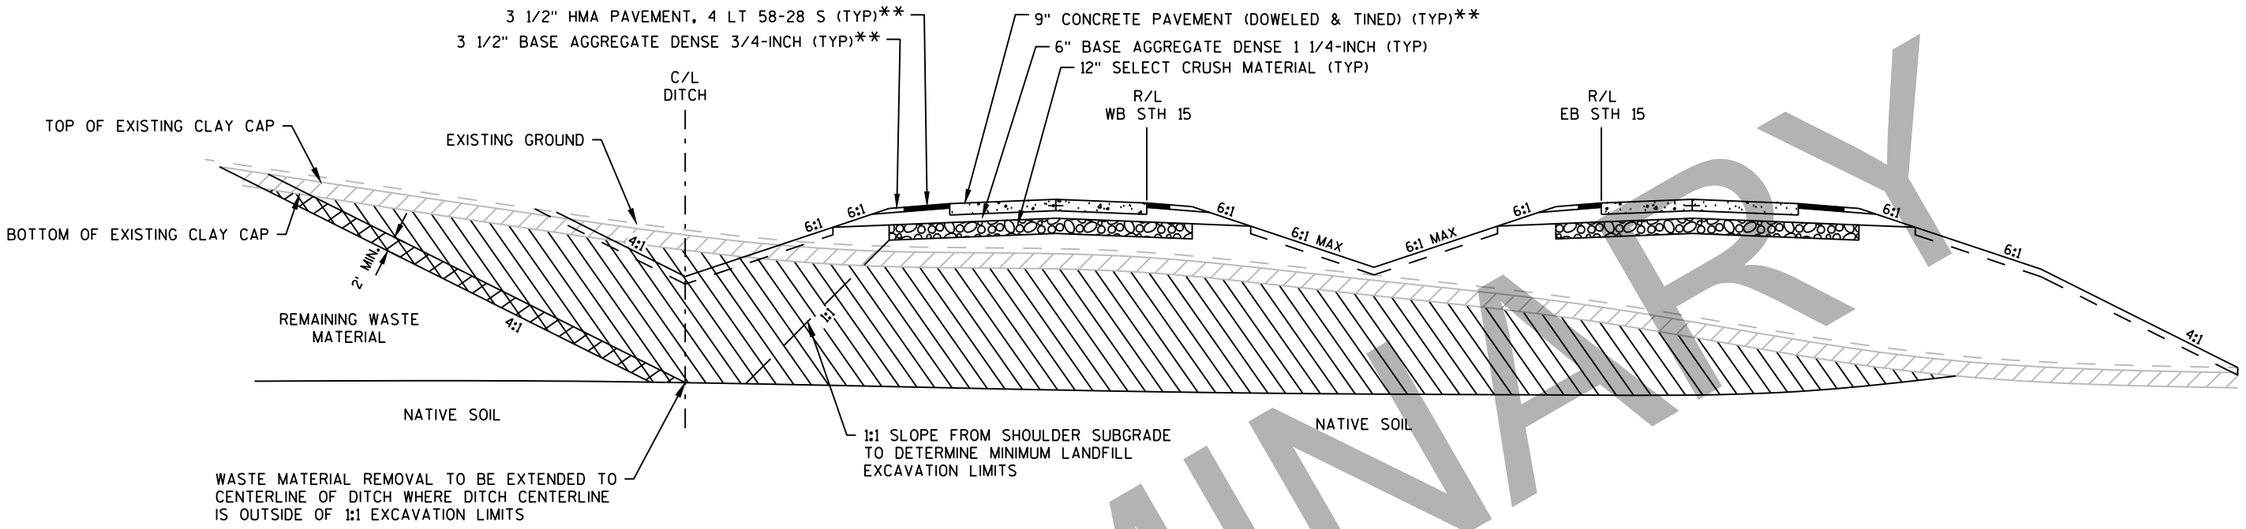

LANDFILL WASTE REMOVAL DETAIL

APPROX. STA 431'WB'+75 TO STA 435'WB'+05
APPROX. STA 432'EB'+35 TO STA 435'EB'+25

LEGEND

- LANDFILL MATERIAL TO BE REMOVED
- NEW CLAY CAP (INCLUDES LANDFILL MATERIAL REMOVAL)
- EXISTING CLAY CAP

NOTES

"X" = POINT REFERENCED TO ON PROFILE (PROFILE GRADE LINE - PGL)

"Y" = SUBGRADE REFERRED TO ON CROSS SECTIONS

* CROSS SLOPE VARIES DUE TO SUPERELEVATION (SEE CROSS SECTIONS AND SUPERELEVATION TABLE FOR FURTHER DETAILS)

** WORK DONE BY OTHERS, STH 15 PAVEMENT ITEMS SHOWN FOR INFORMATION ONLY

CONTRACTOR SHALL NOTIFY THE DNR WITHIN 10 DAYS OF THE INITIATION OF WASTE REMOVAL.

STORM WATER IS PROHIBITED FROM BEING IN CONTACT WITH SOLID WASTE DURING OR AFTER THIS WORK.

TOPSOIL AND/OR CLAY CAP REMOVED DURING CONSTRUCTION IS ASSUMED TO BE UN-IMPACTED AND HAS UNRESTRICTED USE.

NEW CLAY CAP IS REQUIRED ONLY OVER AREAS OF REMAINING WASTE.

PERFORM RE-GRADING AND REPLACEMENT OF THE CLAY CAP AND TOP SOIL COVER IN ACCORDANCE WITH NR 506 AND NR 504.

COMPLETE SEEDING IN ACCORDANCE WITH NR 506.08 WITHIN 30 DAYS OF COVER PLACEMENT.


SEE SPECIAL PROVISIONS FOR ADDITIONAL INFORMATION.

PRELIMINARY

PROJECT NO: 1146-75-71	HWY: STH 15	COUNTY: OUTAGAMIE	CONSTRUCTION DETAIL - LANDFILL WASTE REMOVAL DETAIL	SHEET	E

FILE NAME : C:\CIVIL 3D PROJECTS\11467571\SHEETSPLAN\11467571\11467571_021001_CD.DWG
LAYOUT NAME - 021015_CD
PLOT DATE : 11/5/2020 11:25 AM PLOT BY : SMITH, JENNIFER B PLOT NAME : PLOT SCALE : 1 IN:20 FT
WISDOT/CADDS SHEET 42

2

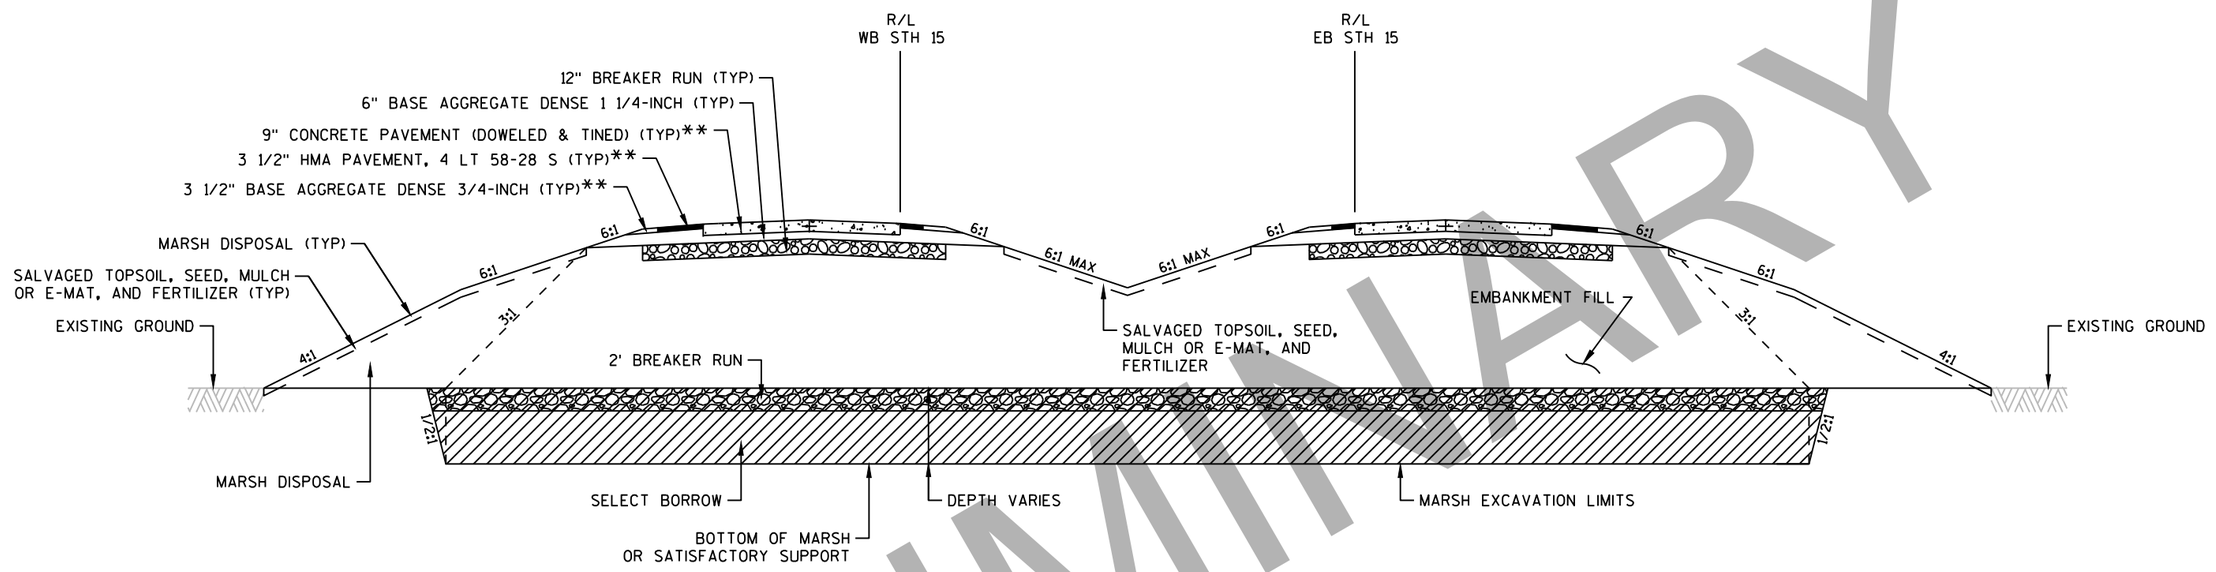

MARSH EXCAVATION DETAIL
STH 15

WEST BOUND
STA 331'WB'+00 TO 359'WB'+00
STA 450'WB'+00 TO STA 458'WB'+00

EAST BOUND
STA 331'EB'+00 TO 359'EB'+00
STA 450'EB'+00 TO STA 458'EB'+00

PRELIMINARY

NOTES

"X" = POINT REFERENCED TO ON PROFILE (PROFILE GRADE LINE - PGL)

"Y" = SUBGRADE REFERRED TO ON CROSS SECTIONS

* CROSS SLOPE VARIES DUE TO SUPERELEVATION (SEE CROSS SECTIONS AND SUPERELEVATION TABLE FOR FURTHER DETAILS)

** WORK DONE BY OTHERS, STH 15 PAVEMENT ITEMS SHOWN FOR INFORMATION ONLY

LIMITS OF MARSH EXCAVATION SHALL EXTEND TO 3:1 SLOPE INTERCEPT AS A MINIMUM.


ROADWAY EMBANKMENT SHALL BE USED FOR BACKFILL BETWEEN NORMAL ROADWAY CORE (1:1 SLOPE INTERCEPT FROM SUBGRADE SHOULDER POINT) AND 3:1 SLOPE INTERCEPT.

MARSH DISPOSAL IS ALLOWED OUTSIDE OF 3:1 SLOPES PROJECT-WIDE WHERE FILL HEIGHT 'H' DOES NOT EXCEED 10'.

PROJECT NO: 1146-75-71	HWY: STH 15	COUNTY: OUTAGAMIE	CONSTRUCTION DETAIL - MARSH EXCAVATION DETAIL	SHEET	E

FILE NAME : C:\CIVIL 3D PROJECTS\11467571\SHEETSPLAN\11467571\11467571_021001_CD.DWG
LAYOUT NAME - 021016_CD
PLOT DATE : 11/5/2020 11:25 AM PLOT BY : SMITH, JENNIFER B PLOT NAME : PLOT SCALE : 1 IN:20 FT

2

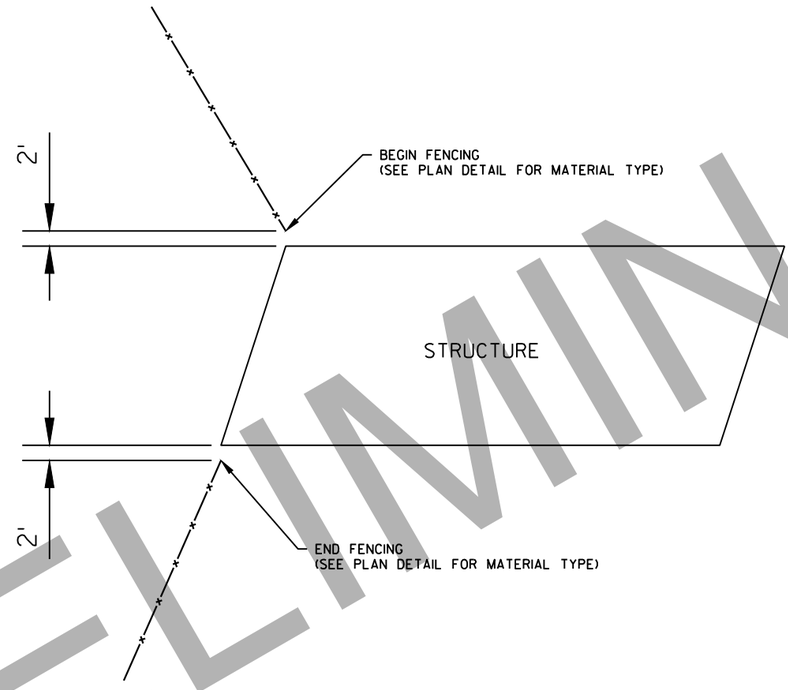


FENCE DETAIL AT STRUCTURES

PRELIMINARY


PROJECT NO: 1146-75-71	HWY: STH 15	COUNTY: OUTAGAMIE	CONSTRUCTION DETAIL - FENCING GAP AT STRUCTURES	SHEET	E

FILE NAME : C:\CIVIL 3D PROJECTS\11467571\SHEETSPLAN\11467571\11467571_021001_CD.DWG
LAYOUT NAME - 021017_CD
PLOT DATE : 11/5/2020 11:25 AM PLOT BY : SMITH, JENNIFER B PLOT NAME : PLOT SCALE : 1 IN:20 FT

PRELIMINARY

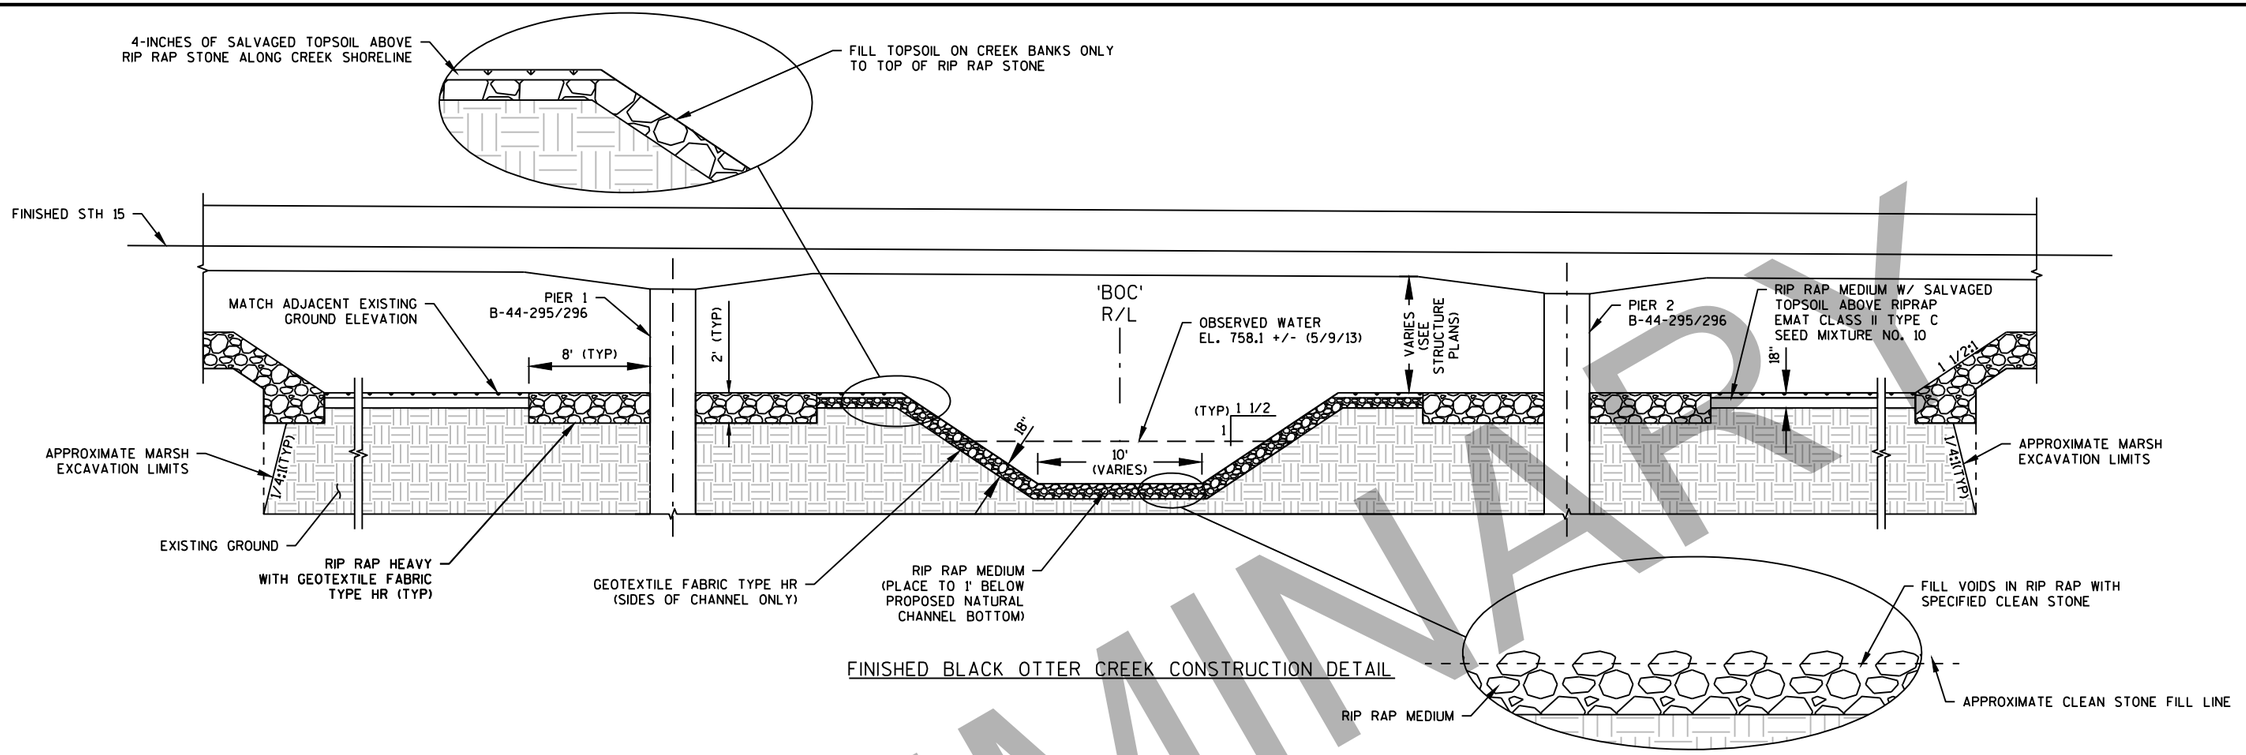


FINISHED BLACK OTTER CREEK CONSTRUCTION DETAIL

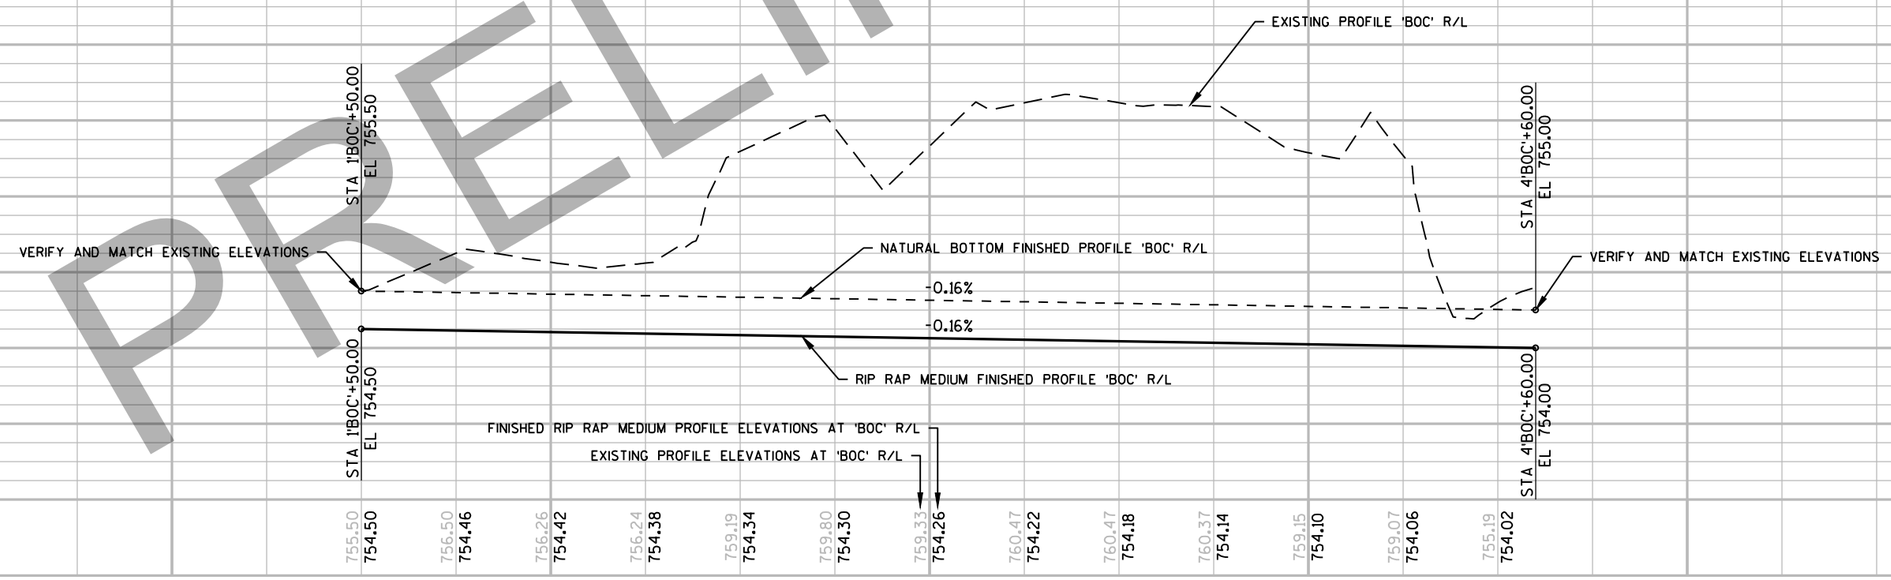

PROJECT NO: 1146-75-71	HWY: STH 15	COUNTY: OUTAGAMIE	CONSTRUCTION DETAIL - BLACK OTTER CREEK REALIGNMENT	SHEET	E

FILE NAME : N:\PDS\C3D\11467571\SHEETSPLAN\11467571\11467571_021019_CD.DWG
LAYOUT NAME - 021019_CD
PLOT DATE : 1/22/2020 7:41 AM PLOT BY : SIMMONS, MASON A PLOT NAME : PLOT SCALE : 1" = 10'_XREF
WISDOT/CADDS SHEET 44

PRELIMINARY

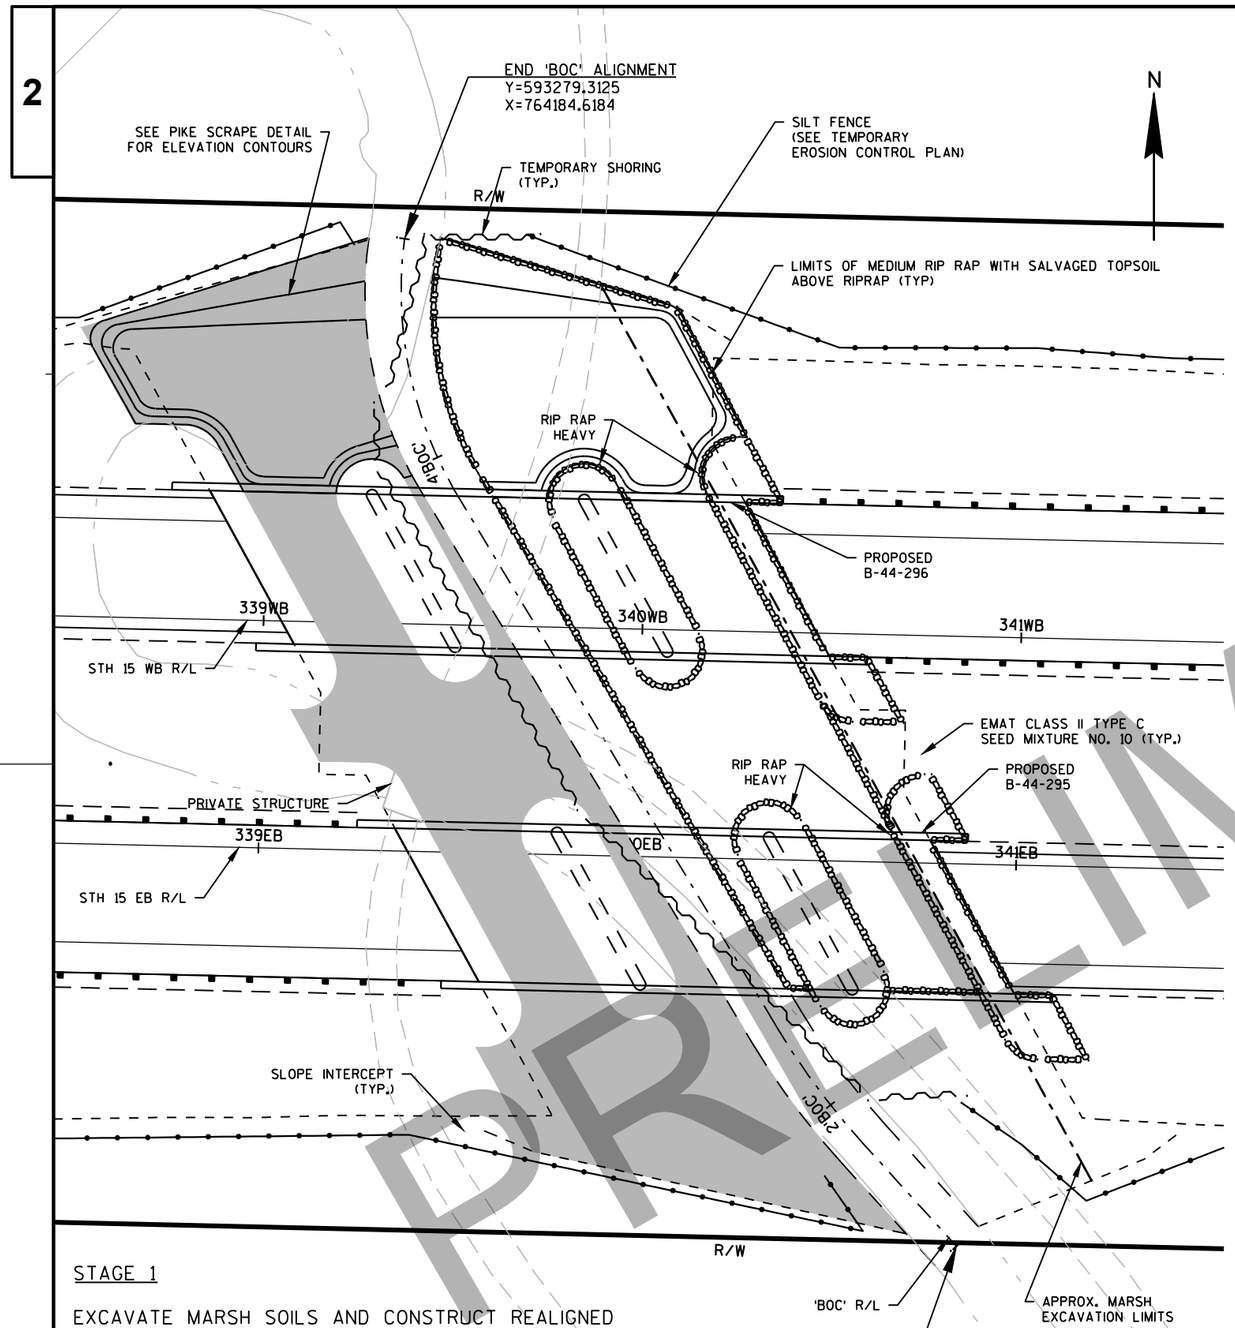


STAGE 1

EXCAVATE MARSH SOILS AND CONSTRUCT REALIGNED CHANNEL. CONSTRUCT PIKE SCRAPE ON EAST SIDE OF CREEK.

SWITCHING STAGES

REMOVE DOWNSTREAM SHEETING TO ALLOW NEW STREAM BED TO FILL WITH WATER. REMOVE UPSTREAM SHEETING.

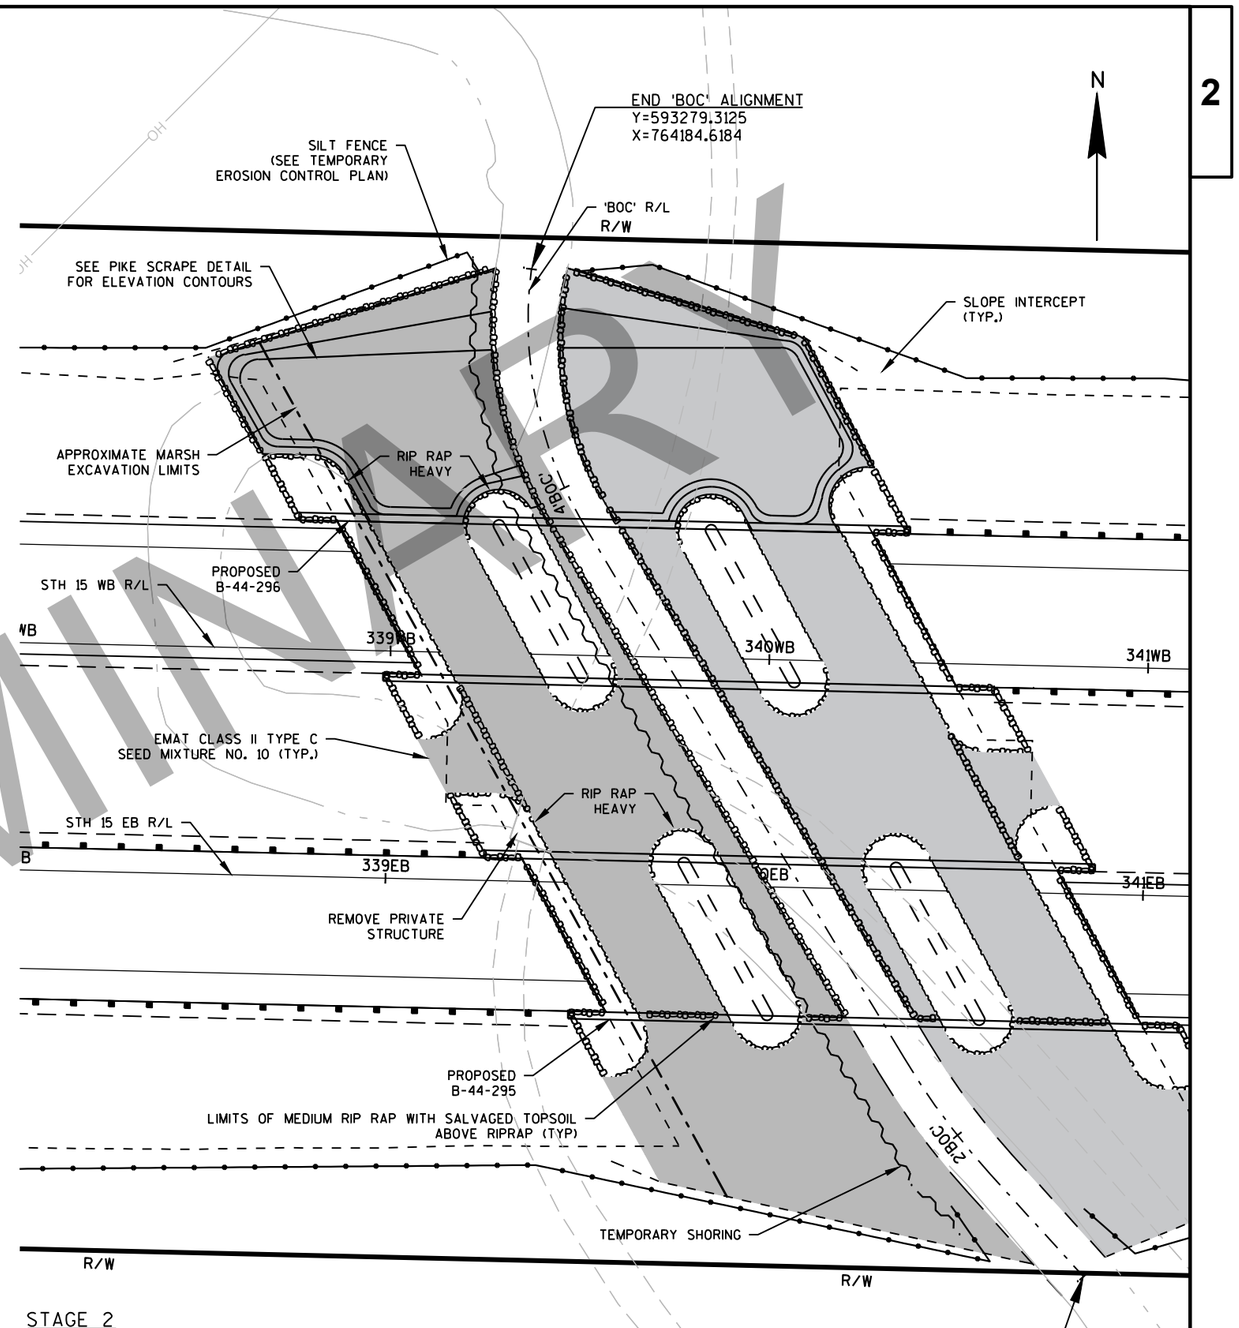


STAGE 2

PLACE SHEETING ALONG NEW CHANNEL AND EXCAVATE MARSH SOILS TO THE WEST OF REALIGNED BLACK OTTER CREEK. CONSTRUCT PIKE SCRAPE ON WEST SIDE OF CREEK.


PROJECT NO: 1146-75-71	HWY: STH 15	COUNTY: OUTAGAMIE	CONSTRUCTION DETAILS - BLACK OTTER CREEK STAGING	SHEET	E

FILE NAME : N:\PDS\C3D\11467571\SHEETSPLAN\11467571\11467571_021019_CD.DWG
11467571_PLAN - 021020_CD
PLOT DATE : 1/22/2020 7:43 AM PLOT BY : SIMMONS, MASON A PLOT NAME : PLOT SCALE : 1:40_XREF

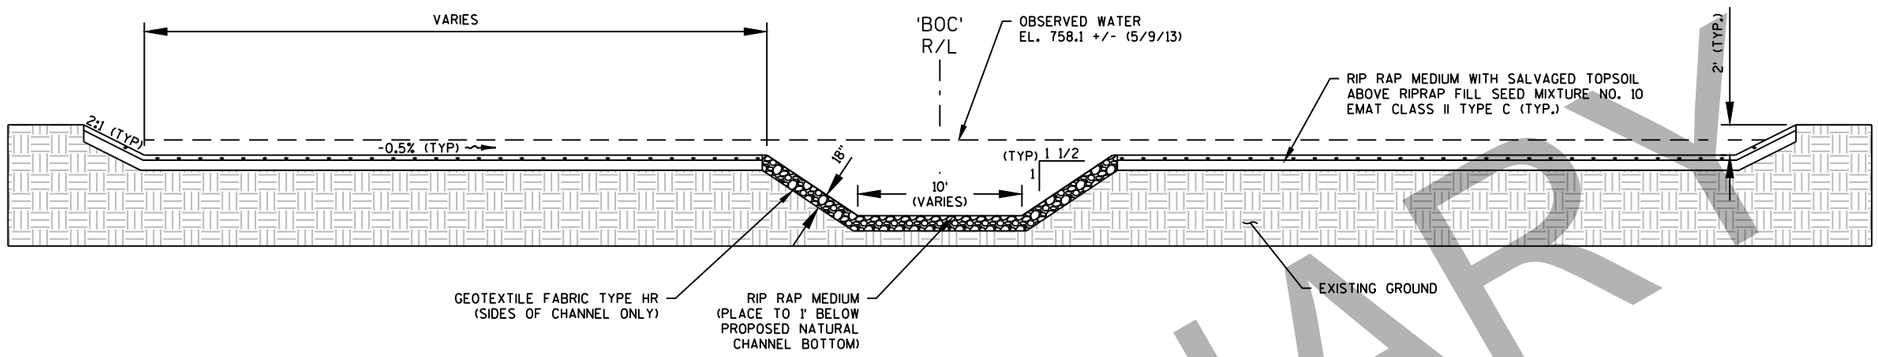

PIKE SCRAPE DETAIL

PIKE SCRAPE DATA POINTS			
PT	NORTHING	EASTING	ELEV
1	593279.578	764175.221	759.00
2	593254.498	764105.584	758.00
3	593232.918	764115.732	758.00
4	593232.290	764133.721	757.00
5	593215.014	764144.244	758.00
6	593216.168	764163.370	757.00
7	593224.812	764182.628	758.00
8	593212.861	764220.846	758.00
9	593213.476	764243.835	758.00
10	593228.036	764267.678	758.00
11	593234.196	764288.830	758.00
12	593261.145	764256.064	759.00
13	593279.543	764194.136	759.00
14	593258.005	764174.414	757.00
15	593258.503	764192.095	757.00

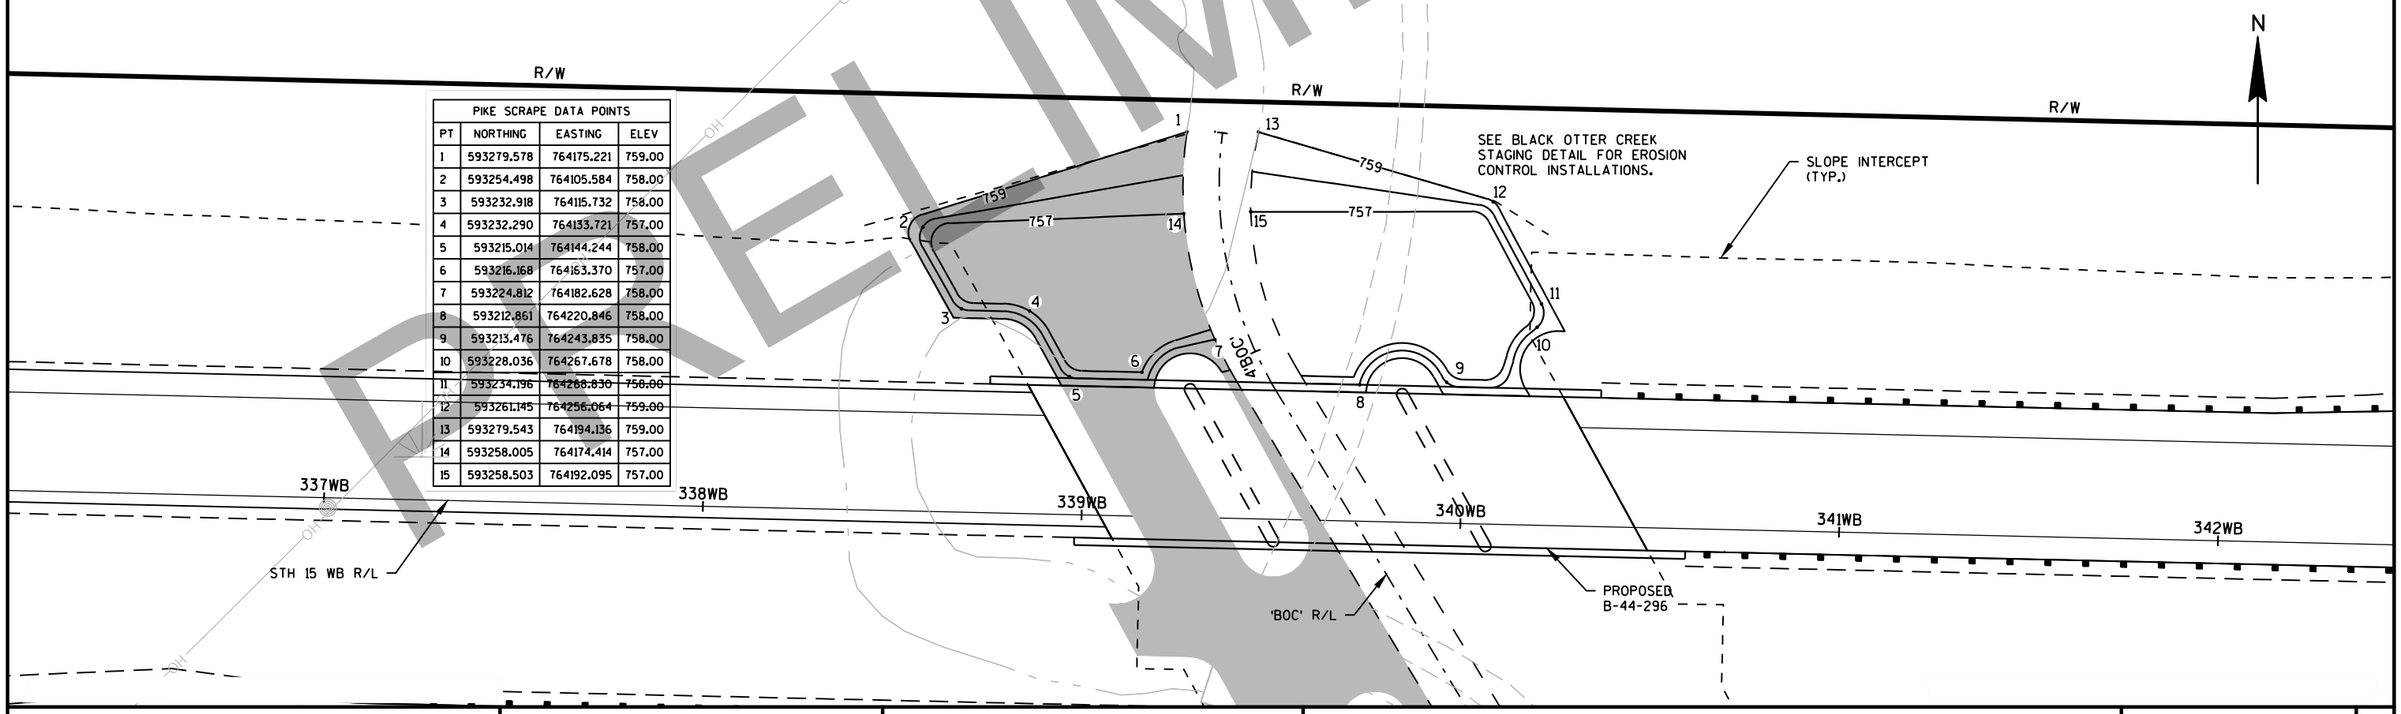


PRELIMINARY


PROJECT NO: 1146-75-71	HWY: STH 15	COUNTY: OUTAGAMIE	CONSTRUCTION DETAIL - BLACK OTTER CREEK PIKE SCRAPE	SHEET	E

FILE NAME : N:\PDS\C3D\11467571\SHEETSPLAN\11467571\11467571_021019_CD.DWG
LAYOUT NAME - 021021_CD

PLOT DATE : 1/22/2020 7:44 AM PLOT BY : SIMMONS, MASON A PLOT NAME : PLOT SCALE : 1" = 10'_XREF

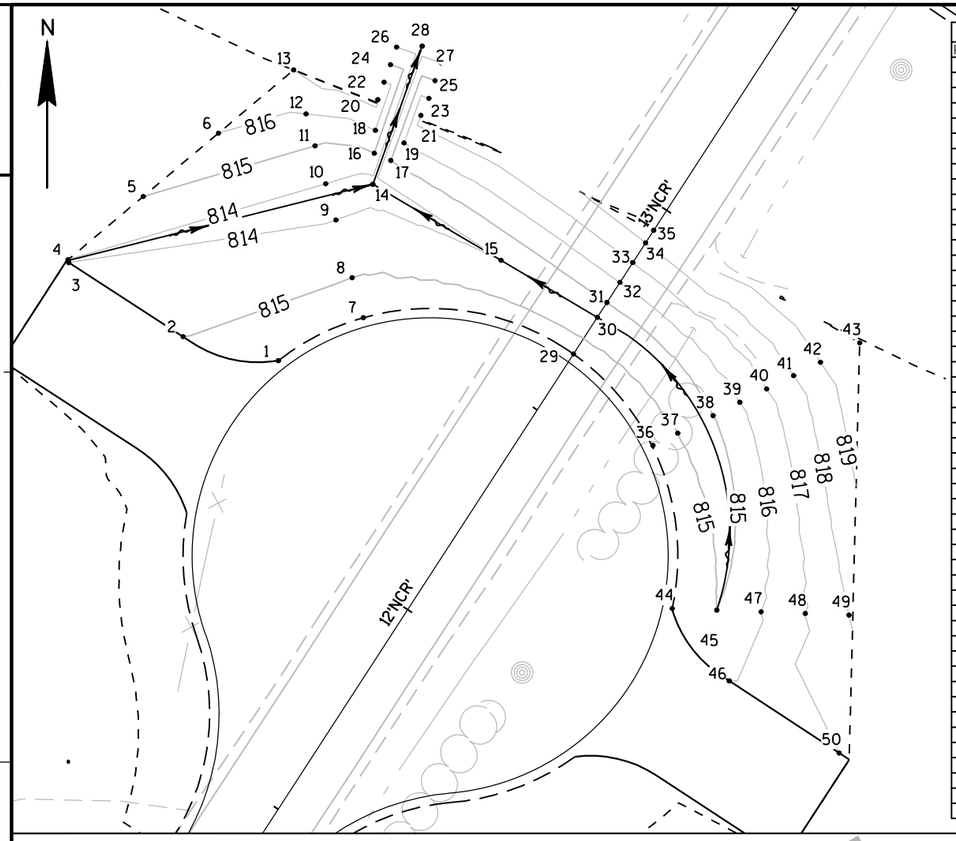

N CREST ST SWALE - DATA POINTS			
POINT	NORTHING	EASTING	ELEVATION
1	592359.4083	767802.7282	815.74
2	592364.4273	767782.7071	815.00
3	592380.0020	767758.6925	814.00
4	592380.5910	767758.5250	814.00
5	592393.8879	767774.3288	815.00
6	592407.1849	767790.1325	816.00
7	592368.4350	767820.5869	815.67
8	592376.8385	767818.2214	815.00
9	592388.9608	767814.8091	814.00
10	592396.5694	767812.6674	814.00
11	592404.5402	767810.4237	815.00
12	592411.2331	767808.5397	816.00
13	592420.4818	767805.9363	817.00
14	592396.4546	767822.5827	813.66
15	592380.4957	767849.5049	814.00
16	592402.9711	767822.8806	815.00
17	592401.4488	767826.3477	815.00
18	592407.7901	767823.1008	816.00
19	592405.1421	767829.1319	816.00
20	592414.2295	767823.6134	817.00
21	592410.9254	767832.6768	817.00
22	592417.9143	767824.9276	816.00
23	592414.5199	767834.3339	816.00
24	592421.5892	767826.2698	815.00
25	592418.2331	767835.6582	815.00
26	592425.2837	767827.5558	814.00
27	592421.9463	767836.9824	814.00
28	592425.4824	767832.9351	813.50
29	592360.8097	767864.7391	815.50
30	592368.5063	767869.7307	814.27
31	592371.6148	767871.7467	815.00
32	592375.8420	767874.4882	816.00
33	592380.0139	767877.1940	817.00
34	592384.1479	767879.8751	818.00
35	592386.7857	767881.5858	818.53
36	592341.5830	767881.4242	815.39
37	592344.1675	767886.6313	815.00
38	592347.8498	767894.0501	815.00
39	592350.6426	767899.6770	816.00
40	592353.4475	767905.3282	817.00
41	592356.2525	767910.9795	818.00
42	592359.0575	767916.6308	819.00
43	592363.1473	767924.8708	820.00
44	592307.3210	767885.4871	815.28
45	592306.9727	767894.8548	815.00
46	592292.1242	767897.4563	816.00
47	592306.6669	767904.1538	816.00
48	592306.2812	767913.4528	817.00
49	592305.9399	767922.6329	818.00
50	592276.9596	767920.5591	817.00

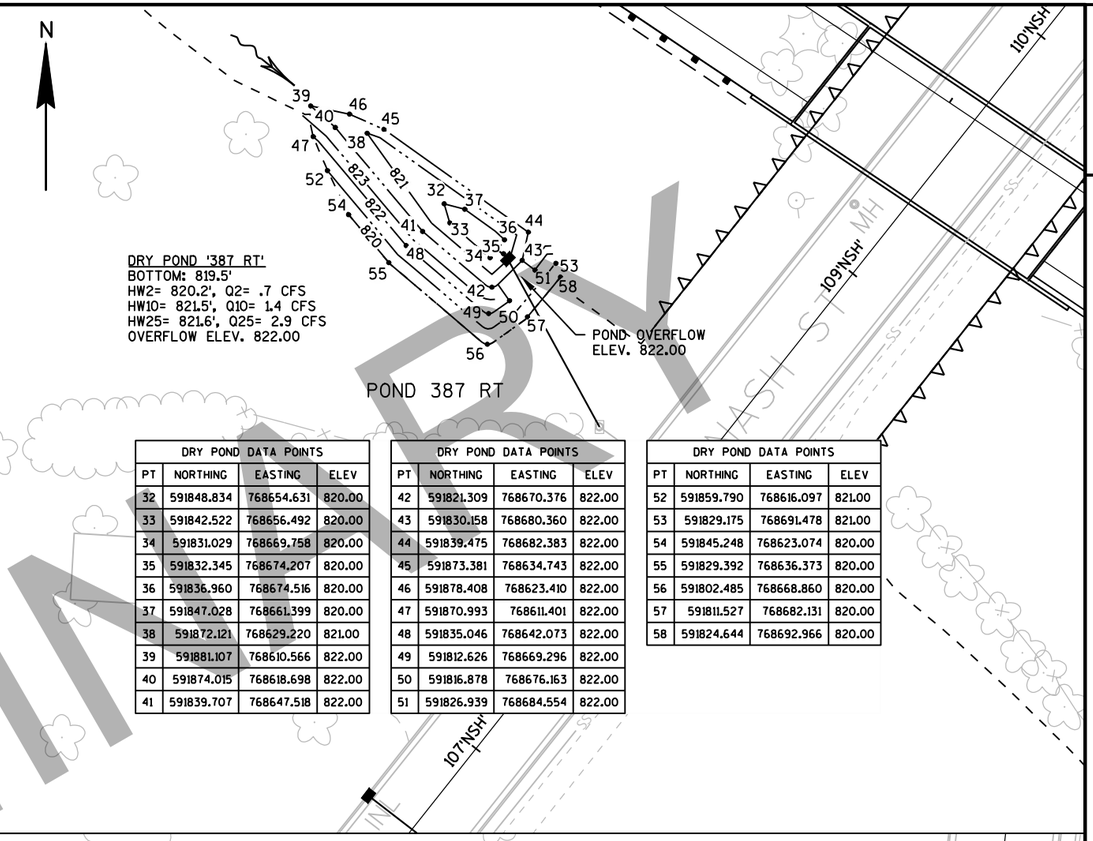


DRY POND DATA POINTS			
PT	NORTHING	EASTING	ELEV
32	591848.834	768654.631	820.00
33	591842.522	768656.492	820.00
34	591831.029	768669.758	820.00
35	591832.345	768674.207	820.00
36	591836.960	768674.516	820.00
37	591847.028	768661.399	820.00
38	591872.121	768629.220	821.00
39	591881.107	768610.566	822.00
40	591874.015	768618.698	822.00
41	591839.707	768647.518	822.00

DRY POND DATA POINTS			
PT	NORTHING	EASTING	ELEV
42	591821.309	768670.376	822.00
43	591830.158	768680.360	822.00
44	591839.475	768682.383	822.00
45	591873.381	768634.743	822.00
46	591878.408	768623.410	822.00
47	591870.993	768611.401	822.00
48	591835.046	768642.073	822.00
49	591812.626	768669.296	822.00
50	591816.878	768676.163	822.00
51	591826.939	768684.554	822.00

DRY POND DATA POINTS			
PT	NORTHING	EASTING	ELEV
52	591859.790	768616.097	821.00
53	591829.175	768691.478	821.00
54	591845.248	768623.074	820.00
55	591829.392	768636.373	820.00
56	591802.485	768668.860	820.00
57	591811.527	768682.131	820.00
58	591824.644	768692.966	820.00

DRY POND DATA POINTS			
PT	NORTHING	EASTING	ELEV
59	592129.708	768753.066	831.00
60	592123.365	768749.226	831.00
61	592178.301	768655.355	831.00
62	592134.904	768745.005	831.00
63	592131.206	768757.984	832.00
64	592113.552	768761.341	832.00
65	592112.890	768758.218	832.00
66	592223.523	768565.014	832.00
67	592138.224	768747.287	832.00
68	592134.795	768767.008	834.00


DRY POND DATA POINTS			
PT	NORTHING	EASTING	ELEV
69	592123.715	768766.886	834.00
70	592106.401	768768.519	834.00
71	592098.391	768766.564	834.00
72	592167.775	768649.591	834.00
73	592264.343	768473.235	834.00
74	592269.153	768470.421	834.00
75	592269.528	768476.274	834.00
76	592188.430	768661.838	834.00
77	592145.068	768751.430	834.00
78	592140.072	768759.682	834.00

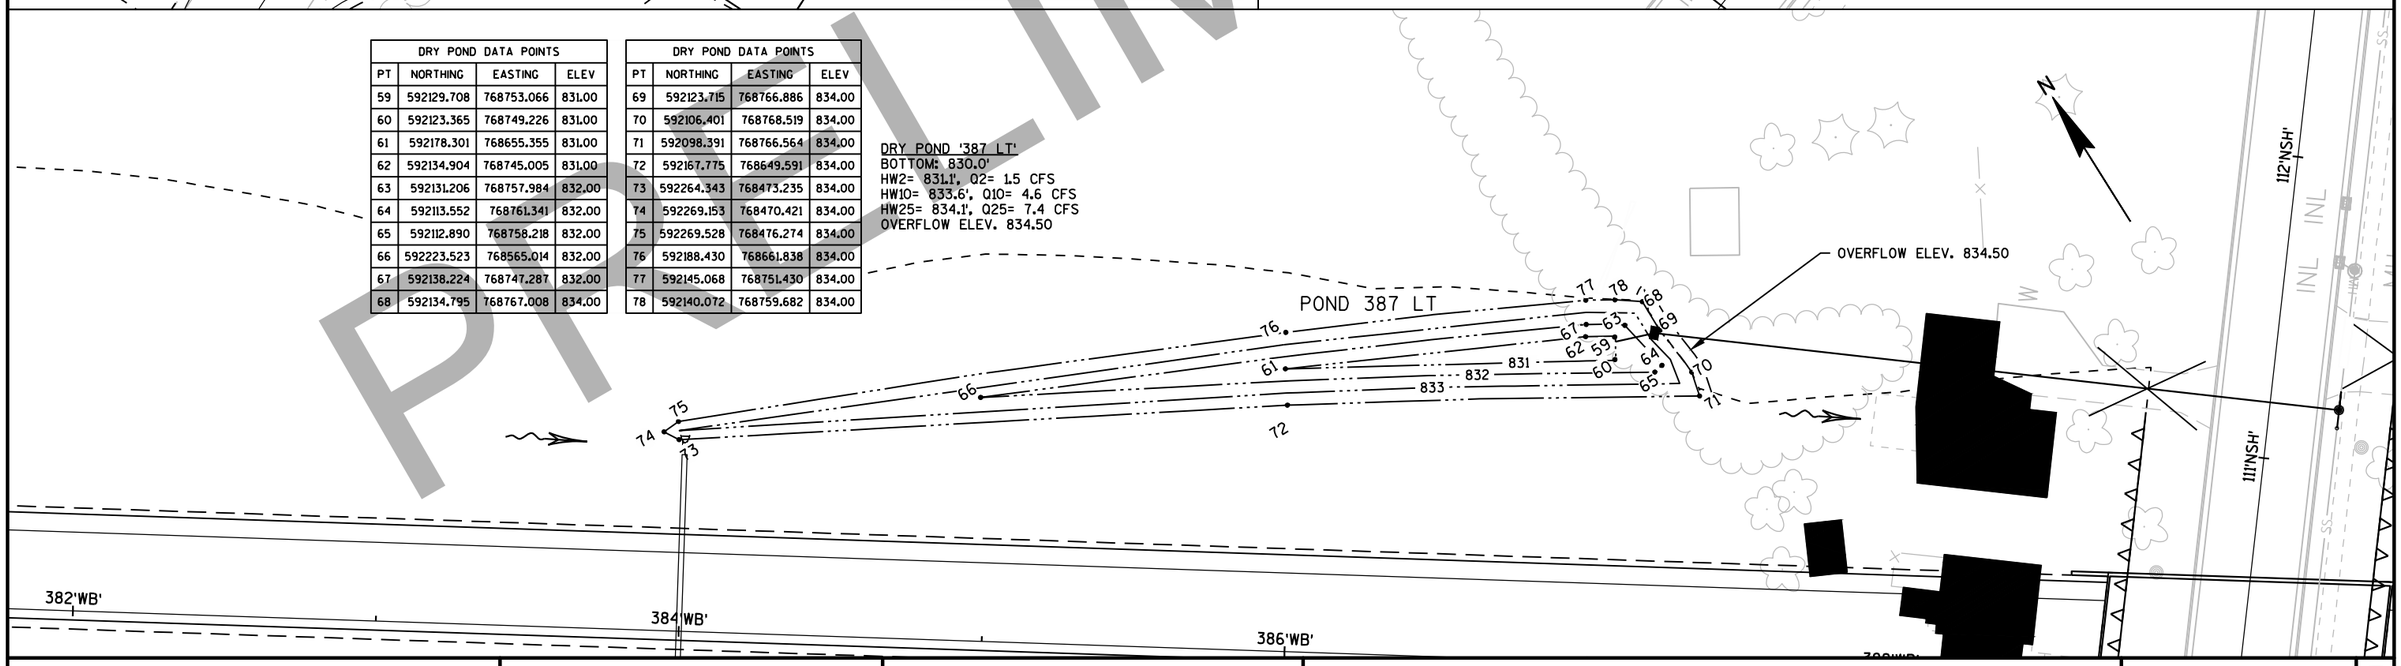

PRELIMINARY

PROJECT NO: 1146-75-71	HWY: STH 15	COUNTY: OUTAGAMIE	CONSTR. DETAILS - N CREST ST & DRY PONDS 387 LT, RT	SHEET	E

FILE NAME : N:\PDS\C3D\11467571\SHEETSPLAN\11467571\11467571_021022_CD.DWG
LAYOUT NAME - 021022_CD
PLOT DATE : 1/22/2020 7:47 AM PLOT BY : SIMMONS, MASON A PLOT NAME : PLOT SCALE : 1:40_XREF
WISDOT/CADDS SHEET 42

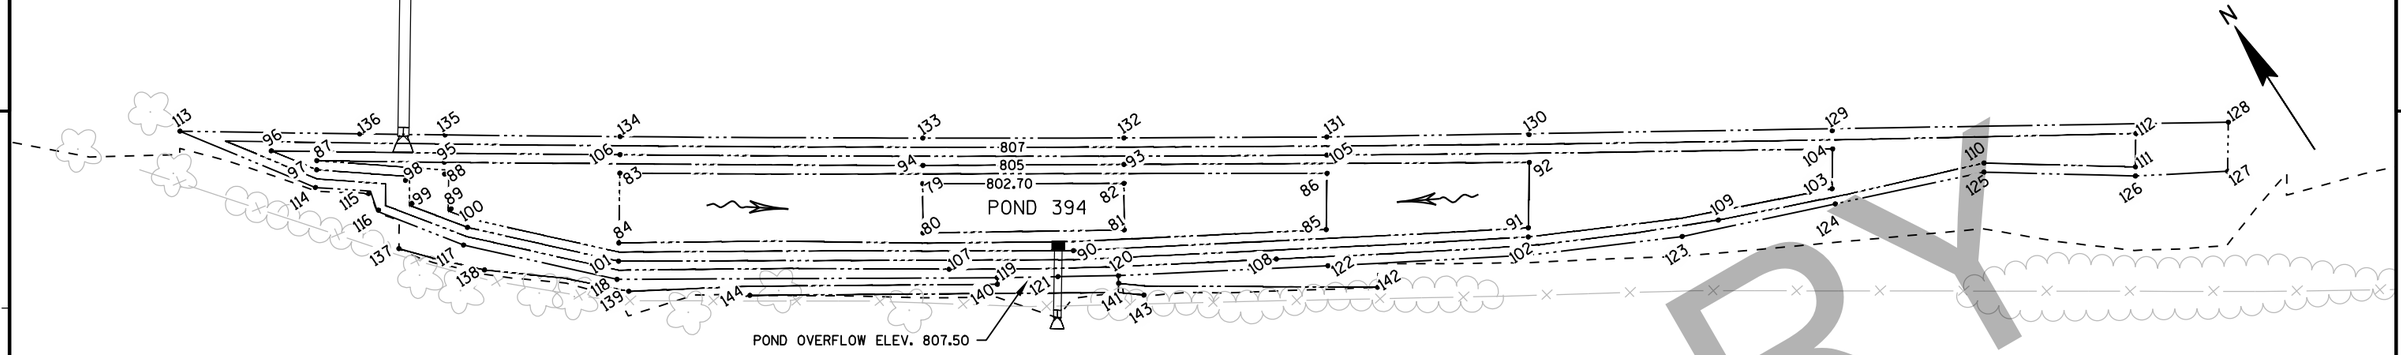

DRY POND DATA POINTS			
PT	NORTHING	EASTING	ELEV
79	591459.136	769139.530	802.70
80	591445.468	769130.684	802.70
81	591410.043	769186.854	802.70
82	591422.934	769195.194	802.70
83	591516.617	769057.674	804.00
84	591497.467	769044.843	804.00
85	591373.744	769242.779	804.00
86	591389.148	769253.137	804.00
87	591574.628	768976.175	805.00
88	591547.902	769009.071	805.00

DRY POND DATA POINTS			
PT	NORTHING	EASTING	ELEV
89	591537.098	769004.544	805.00
90	591413.466	769169.089	805.00
91	591337.823	769298.958	805.00
92	591355.731	769311.000	805.00
93	591428.193	769198.599	805.00
94	591464.118	769142.874	805.00
95	591551.224	769011.114	805.00
96	591585.561	768965.331	806.00
97	591572.138	768974.502	806.00
98	591553.207	768997.147	806.00

DRY POND DATA POINTS			
PT	NORTHING	EASTING	ELEV
99	591545.688	768994.824	806.00
100	591529.048	769005.795	806.00
101	591492.498	769041.479	806.00
102	591335.320	769297.295	806.00
103	591293.939	769389.945	806.00
104	591304.824	769397.270	806.00
105	591394.232	769256.387	806.00
106	591521.669	769061.024	806.00
107	591430.693	769131.430	807.00
108	591374.612	769223.648	807.00


DRY POND DATA POINTS			
PT	NORTHING	EASTING	ELEV
109	591305.738	769352.868	807.00
110	591273.656	769436.568	807.00
111	591245.322	769477.755	807.00
112	591254.448	769483.896	807.00
113	591607.426	768943.644	808.00
114	591567.468	768970.944	808.00
115	591556.202	768984.580	808.00
116	591549.845	768984.303	808.00
117	591524.893	769001.510	808.00
118	591487.743	769037.780	808.00

DRY POND DATA POINTS			
PT	NORTHING	EASTING	ELEV
119	591419.707	769143.169	808.00
120	591398.451	769177.077	808.00
121	591409.079	769160.123	807.50
122	591363.448	769236.746	808.00
123	591307.718	769339.914	808.00
124	591289.171	769388.110	808.00
125	591271.166	769434.895	808.00
126	591242.824	769476.091	808.00
127	591227.477	769502.439	808.00
128	591240.929	769511.478	808.00

DRY POND DATA POINTS			
PT	NORTHING	EASTING	ELEV
129	591309.935	769400.478	808.00
130	591363.500	769315.922	808.00
131	591399.259	769259.600	808.00
132	591435.533	769203.352	808.00
133	591471.722	769147.740	808.00
134	591526.657	769064.332	808.00
135	591558.650	769016.254	808.00
136	591574.276	768992.873	808.00
137	591535.530	768983.004	808.00
138	591514.239	769002.797	808.00

DRY POND DATA POINTS			
PT	NORTHING	EASTING	ELEV
139	591482.327	769038.833	808.00
140	591417.869	769141.992	808.00
141	591396.258	769175.722	808.00
142	591348.546	769246.588	808.00
143	591388.503	769180.575	807.00
144	591459.404	769071.605	807.00

DRY POND '394'
BOTTOM: 802.7'
HW2= 805.2', Q2= 2.3 CFS
HW10= 807.2', Q10= 27 CFS
HW25= 807.9', Q25= 52 CFS
OVERFLOW ELEV. 807.50

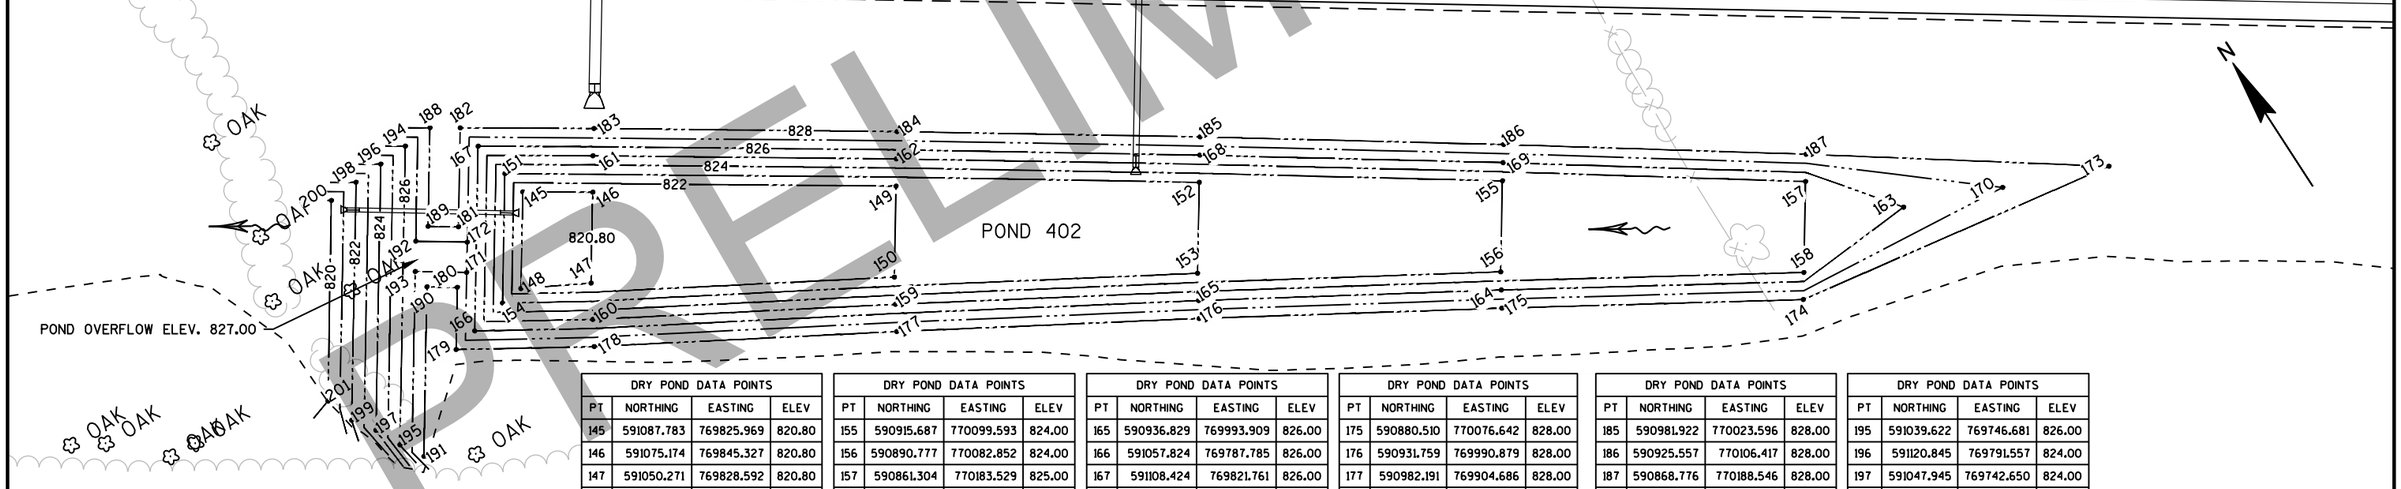

DRY POND DATA POINTS			
PT	NORTHING	EASTING	ELEV
145	591087.783	769825.969	820.80
146	591075.174	769845.327	820.80
147	591050.271	769828.592	820.80
148	591061.296	769808.184	820.80
149	591022.621	769930.492	822.00
150	590997.715	769913.768	822.00
151	591096.039	769824.286	823.00
152	590969.460	770015.248	823.00
153	590944.553	769998.523	823.00
154	591060.572	769800.471	823.00

DRY POND DATA POINTS			
PT	NORTHING	EASTING	ELEV
155	590915.687	770099.593	824.00
156	590890.777	770082.852	824.00
157	590861.304	770183.529	825.00
158	590836.398	770166.802	825.00
159	590989.957	769909.229	825.00
160	591039.897	769822.609	825.00
161	591085.228	769851.876	825.00
162	591030.134	769935.445	825.00
163	590836.634	770206.145	826.00
164	590885.654	770079.753	826.00

DRY POND DATA POINTS			
PT	NORTHING	EASTING	ELEV
165	590936.829	769993.909	826.00
166	591057.824	769787.785	826.00
167	591108.424	769821.761	826.00
168	590976.934	770020.254	826.00
169	590920.622	770103.005	826.00
170	590824.417	770237.123	827.00
171	591075.469	769796.020	827.00
172	591083.771	769801.594	827.00
173	590811.289	770270.396	828.00
174	590828.991	770161.811	828.00

DRY POND DATA POINTS			
PT	NORTHING	EASTING	ELEV
175	590880.510	770076.642	828.00
176	590931.759	769990.879	828.00
177	590982.191	769904.686	828.00
178	591032.114	769818.121	828.00
179	591055.992	769779.328	828.00
180	591072.990	769790.742	828.00
181	591089.595	769801.891	828.00
182	591116.680	769820.078	828.00
183	591092.608	769857.034	828.00
184	591037.566	769940.526	828.00

DRY POND DATA POINTS			
PT	NORTHING	EASTING	ELEV
185	590981.922	770023.596	828.00
186	590925.557	770106.417	828.00
187	590868.776	770188.546	828.00
188	591122.130	769811.684	828.00
189	591095.170	769793.587	828.00
190	591078.565	769782.440	828.00
191	591032.123	769751.289	828.00
192	591093.239	769787.494	827.00
193	591084.935	769781.923	827.00
194	591121.450	769801.599	826.00

DRY POND DATA POINTS			
PT	NORTHING	EASTING	ELEV
195	591039.622	769746.681	826.00
196	591120.845	769791.557	824.00
197	591047.945	769742.650	824.00
198	591120.238	769781.450	822.00
199	591055.057	769737.707	822.00
200	591119.606	769771.373	820.00
201	591064.610	769734.546	820.00

DRY POND '402'
BOTTOM: 820.8'
HW2= 822.1', Q2= 1.6 CFS
HW10= 824.7', Q10= 5.6 CFS
HW25= 826.0', Q25= 6.7 CFS
OVERFLOW ELEV. 827.00

PRELIMINARY

PROJECT NO: 1146-75-71	HWY: STH 15	COUNTY: OUTAGAMIE	CONSTRUCTION DETAILS - DRY POND LAYOUT (394 AND 402)	SHEET	E

FILE NAME : N:\PDS\C3D\11467571\SHEETSPLAN\11467571\11467571_021022_CD.DWG
LAYOUT NAME - 021023_CD
PLOT DATE : 1/22/2020 7:48 AM PLOT BY : SIMMONS, MASON A PLOT NAME : PLOT SCALE : 1" = 50'_XREF

BEGIN CONSTRUCTION
STA 18'M'+62.80
N=592563.12
E=767528.70

SAWCUT REQUIRED
STA 18'M'+62.80 TO
STA 28'M'+71.26

B-44-291

R-44-18

18'M' 19'M' 20'M' 21'M' 22'M' 23'M' 24'M'

CTH M

CTH M

CONCRETE CURB & GUTTER 30-INCH TYPE D

8'

SEE STORM SEWER PLAN

B-44-292

374WB

374WB

374WB

R-44-19

22.50' RT +81

22.50' RT +17

12' RT +75

CONCRETE SURFACE
DRAIN (TYP)

2-INCH REMOVING ASPHALTIC SURFACE MILLING,
2-INCH HMA PAVEMENT 4LT58-28S
STA 18+62.80 - 23+86
MATCH EXISTING

SLOPE INTERCEPT
(TYP)

R/W

R/W

CTH M CURB GRADES		
STA	O/S	ELEV
18+62.80	20' RT	793.26
19+00	20' RT	792.43
19+50	20' RT	791.63
20+00	20' RT	790.74
20+50	20' RT	789.94
21+00	20' RT	789.29
21+50	20' RT	788.68
22+00	20' RT	788.00
22+50	20' RT	787.27
23+00	20' RT	786.71
23+15	20' RT	786.53

DIMENSIONS AND RADII TO CURB FLANGE
LINE UNLESS OTHERWISE NOTED.

DIMENSIONS AND RADII TO CURB FLANGE
LINE UNLESS OTHERWISE NOTED.

LONE HICKORY LN

SAWCUT REQUIRED
STA 18'M'+62.80 TO
STA 28'M'+71.26

STA 10'MM'+00.00 =
STA 27'M'+00.03
TYPE "B2" INTERSECTION

END CONSTRUCTION
STA 28'M'+55.18
N=593555.37
E=767548.94

24'M' 25'M' 26'M' 27'M' 28'M' 29'M' 30'M'

CTH M

12'

90°

12'

783.41

782.22

782.40

2.4' RT +25

3' SHOULDER
(2' PAVED)

782.02

+67'M' 61'
41.52' RT

CONCRETE CURB & GUTTER
6-INCH SLOPED 36-INCH TYPE D

R60'

CTH M, STA 26'M'+25.24, 84' RT
CTH MM, STA 10'MM'+83.81, 75' RT

+84
15' RT

781.76

781.82

+64
15' LT

CTH M, STA 27'M'+55.19, 64' RT
CTH MM, STA 10'MM'+64.14, 55' LT

+25'M' 61'
37.06' LT

R40'

2.4' RT +25

2.4' RT +55

3'

15' RT +35

12' RT +55

STA 10'MM'+64 & 10'MM'+72
2-24"x38" CPRCHE CL IV
4 AEW REQ'D

11'MM'

CTH MM

PRELIMINARY

PROJECT NO: 1146-75-71	HWY: STH 15	COUNTY: OUTAGAMIE	INTERSECTION DETAILS - CTH M & CTH MM	SHEET	E

FILE NAME : N:\PDS\C3D\11467571\SHEETSPLAN\11467571\11467571_021103_ID (CTH M & MM).DWG
LAYOUT NAME - 021103_ID

PLOT DATE : 1/22/2020 7:50 AM PLOT BY : SIMMONS, MASON A PLOT NAME : PLOT SCALE : 1 IN:40 FT

2

N

WISCONSIN CENTRAL LTD

272'WB'

274'WB'

272'EB'

276'WB'

274'EB'

278'WB'

276'EB'

278'EB'

B-44-290

STH 15 EB R/L

STA 275'EB'+00 MATCH FINISHED GRADE

B-44-289

SLOPE INTERCEPT

NOTE:
CONSTRUCT TEMPORARY RAMP/ PERMANENT FILL FOR ACCESS TO THE 1146-75-71 PROJECT

PRELIMINARY

PROJECT NO: 1146-75-71	HWY: STH 15	COUNTY: OUTAGAMIE	CONSTRUCTION DETAIL - TEMPORARY RAMP	SHEET	E

FILE NAME : N:\PDS\C3D\11467571\SHEETSPLAN\11467571\11467571_021806_CD.DWG
LAYOUT NAME - 021806_CD

PLOT DATE : 1/22/2020 8:55 AM PLOT BY : SIMMONS, MASON A PLOT NAME : PLOT SCALE : 1 IN:50 FT

WISDOT/CADDS SHEET 42

2

2

LEGEND

- SILT FENCE
- SLOPE INTERCEPT
- TURBIDITY BARRIER
- INLET PROTECTION
- TEMPORARY DITCH CHECK
- CULVERT PIPE CHECK
- SURFACE WATER FLOW

(A,C) INDICATES INLET PROTECTION TYPE.

WHEN THE PLAN SHOWS INLET PROTECT TYPES A AND C TOGETHER, USE TYPE A INLET PROTECTION DURING GRADING OPERATIONS THEN TYPE C DURING PAVING OPERATIONS

SAMBS, KEVIN

STATE OF WISCONSIN DEPARTMENT OF TRANSPORTATION

SAMBS, KEVIN & JANE

STATE OF WIS DEPT OF TRANS

PARTIKA, PAUL RICHARD

PARTIKA, IRVING J & GENEVRA

PARTIKA, IR

SAMBS, KEVIN & JANE

PARTIKA, IRVING J & GENEVRA

PARTIKA, I

GIVENS RD

GIVENS RD

GIVENS RD

R/W

HE

CORN CRIB

SEPC

SEPY

256'WB' 258'WB' 260'WB' 262'WB' 264'WB' 266'WB' 268'WB' 270'WB' 272'WB' 274'WB' 276'WB' 278'WB' 280'WB' 282'WB' 284'WB' 286'WB'

256'EB' 258'EB' 260'EB' 262'EB' 264'EB' 266'EB' 268'EB' 270'EB' 272'EB' 274'EB' 276'EB' 278'EB' 280'EB' 282'EB' 284'EB' 286'EB'

12'TR

14'TR

52'OLE

52'OLW

288'WB' 290'WB' 292'WB' 294'WB' 296'WB' 298'WB' 300'WB' 302'WB' 304'WB' 306'WB' 308'WB' 310'WB' 312'WB' 314'WB' 316'WB'

288'EB' 290'EB' 292'EB' 294'EB' 296'EB' 298'EB' 300'EB' 302'EB' 304'EB' 306'EB' 308'EB' 310'EB' 312'EB' 314'EB' 316'EB'

A

PRELIMINARY

PROJECT NO: 1146-75-71	HWY: STH 15	COUNTY: OUTAGAMIE	TEMPORARY EROSION CONTROL - STH 15	SHEET	E

FILE NAME : N:\PDS\C3D\11467571\SHEETSPLAN\11467571\11467571_022001_EC.DWG
LAYOUT NAME - 022001-EC

PLOT DATE : 1/22/2020 7:53 AM PLOT BY : SIMMONS, MASON A PLOT NAME : PLOT SCALE : 1IN : 200FT_XREF

WISDOT/CADDS SHEET 44

2

2

SYKES, JAMES I & MARIANN D

PARKER, DON E & MARGARET E

PARTIKA, IRVING J & GENEVRA

SEE BLACK OTTER CREEK CONSTRUCTION DETAILS

R/W

318'WB' 320'WB' 322'WB' 324'WB' 326'WB' 328'WB' 330'WB' 332'WB' 334'WB' 336'WB' 338'WB' 340'WB' 342'WB' 344'WB' 346'WB' 348'

318'EB' 320'EB' 322'EB' 324'EB' 326'EB' 328'EB' 330'EB' 332'EB' 334'EB' 336'EB' 338'EB' 340'EB' 342'EB' 344'EB' 346'EB' 348'

A

PARTIKA, IRVING J & GENEVRA

SYKES, JAMES I & MARIANN D

PARKER, DON E & MARGARET E

LEGEND

- SILT FENCE
- SLOPE INTERCEPT
- TURBIDITY BARRIER
- INLET PROTECTION
- TEMPORARY DITCH CHECK
- CULVERT PIPE CHECK
- SURFACE WATER FLOW

A,C INDICATES INLET PROTECTION TYPE.

WHEN THE PLAN SHOWS INLET PROTECT TYPES A AND C TOGETHER, USE TYPE A INLET PROTECTION DURING GRADING OPERATIONS THEN TYPE C DURING PAVING OPERATIONS

STATE OF WISCONSIN DEPARTMENT OF TRANSPORTATION

GRANT, DARLENE R & BRUCE

THE ESTATE OF EMELINE A BREITRICK

GRAND VIEW GOLF CLUB INC

SCHERNICK, MICHAEL S

BREITRICK, MARK

348'WB' 350'WB' 352'WB' 354'WB' 356'WB' 358'WB' 360'WB' 362'WB' 364'WB' 366'WB' 368'WB' 370'WB' 372'WB' 374'WB' 376'WB' 378'WB' 380

348'EB' 350'EB' 352'EB' 354'EB' 356'EB' 358'EB' 360'EB' 362'EB' 364'EB' 366'EB' 368'EB' 370'EB' 372'EB' 374'EB' 376'EB' 378'EB'

A,C

STATE OF WISCONSIN DEPARTMENT OF TRANSPORTATION

VILLAGE OF HORTONVILLE

THE ESTATE OF EMELINE A BREITRICK

FINK, KEITH A

12"NCP

24'W

22'W

20'W

18'W

16'W

CTH MM

PRELIMINARY

PROJECT NO: 1146-75-71	HWY: STH 15	COUNTY: OUTAGAMIE	TEMPORARY EROSION CONTROL - STH 15	SHEET	E

FILE NAME : N:\PDS\C3D\11467571\SHEETSPLAN\11467571\11467571_022001_EC.DWG
LAYOUT NAME - 022002-EC

PLOT DATE : 1/22/2020 7:54 AM PLOT BY : SIMMONS, MASON A PLOT NAME : PLOT SCALE : 1IN : 200FT_XREF

WISDOT/CADDS SHEET 44

2

HEYES, EDWARD K & LINDA F

THE ESTATE OF EMELINE A BREITRICK

KLOEHN, JANICE R

KLITZKE, LARRY L & WF

114'NSH'

112'NSH'

MULROY, BARRY J

CAPTAIN, PAUL

CAPTAIN, PAUL A

NASH HILLS LLC

DODD, DARIN & MICHELLE

MURPHY, MARY L

R/W

SARGENT, NICHOLAS D

HOLER, RONALD & GERALDINE

110'NSH'

108'NSH'

106'NSH'

380'WB' 382'WB' 384'WB' 386'WB' 388'WB' 390'WB' 392'WB' 394'WB' 396'WB' 398'WB' 400'WB' 402'WB' 404'WB' 406'WB' 408'WB' 410'WB'

380'EB' 382'EB' 384'EB' 386'EB' 388'EB' 390'EB' 392'EB' 394'EB' 396'EB' 398'EB' 400'EB' 402'EB' 404'EB' 406'EB' 408'EB' 410'EB'

A

30" OAK

THE ESTATE OF EMELINE A BREITRICK

RIEHL, THOMAS R

CLOSE, KENNETH L & DONNA J

HORTONVILLE SCHOOL DISTRICT

MURPHY, MICHAEL J & MARY L

MURPHY, MARY L

VILLAGE OF HORTONVILLE

410'WB' 412'WB' 414'WB' 416'WB' 418'WB' 420'WB' 422'WB' 424'WB' 426'WB' 428'WB' 430'WB' 432'WB' 434'WB' 436'WB' 438'WB' 440'WB'

410'EB' 412'EB' 414'EB' 416'EB' 418'EB' 420'EB' 422'EB' 424'EB' 426'EB' 428'EB' 430'EB' 432'EB' 434'EB' 436'EB' 438'EB' 440'EB'

LEMKE, ALVIN H

STATE OF WISCONSIN DEPARTMENT OF TRANSPORTATION

LEGEND

- SILT FENCE
- SLOPE INTERCEPT
- TURBIDITY BARRIER
- INLET PROTECTION
- TEMPORARY DITCH CHECK
- CULVERT PIPE CHECK
- SURFACE WATER FLOW

(A,C) INDICATES INLET PROTECTION TYPE.

WHEN THE PLAN SHOWS INLET PROTECT TYPES A AND C TOGETHER, USE TYPE A INLET PROTECTION DURING GRADING OPERATIONS THEN TYPE C DURING PAVING OPERATIONS


PRELIMINARY

PROJECT NO: 1146-75-71	HWY: STH 15	COUNTY: OUTAGAMIE	TEMPORARY EROSION CONTROL - STH 15	SHEET	E

FILE NAME : N:\PDS\C3D\11467571\SHEETSPLAN\11467571\11467571_022001_EC.DWG
LAYOUT NAME - 022003-EC

PLOT DATE : 1/22/2020 7:55 AM PLOT BY : SIMMONS, MASON A PLOT NAME : PLOT SCALE : 1IN : 200FT_XREF

2

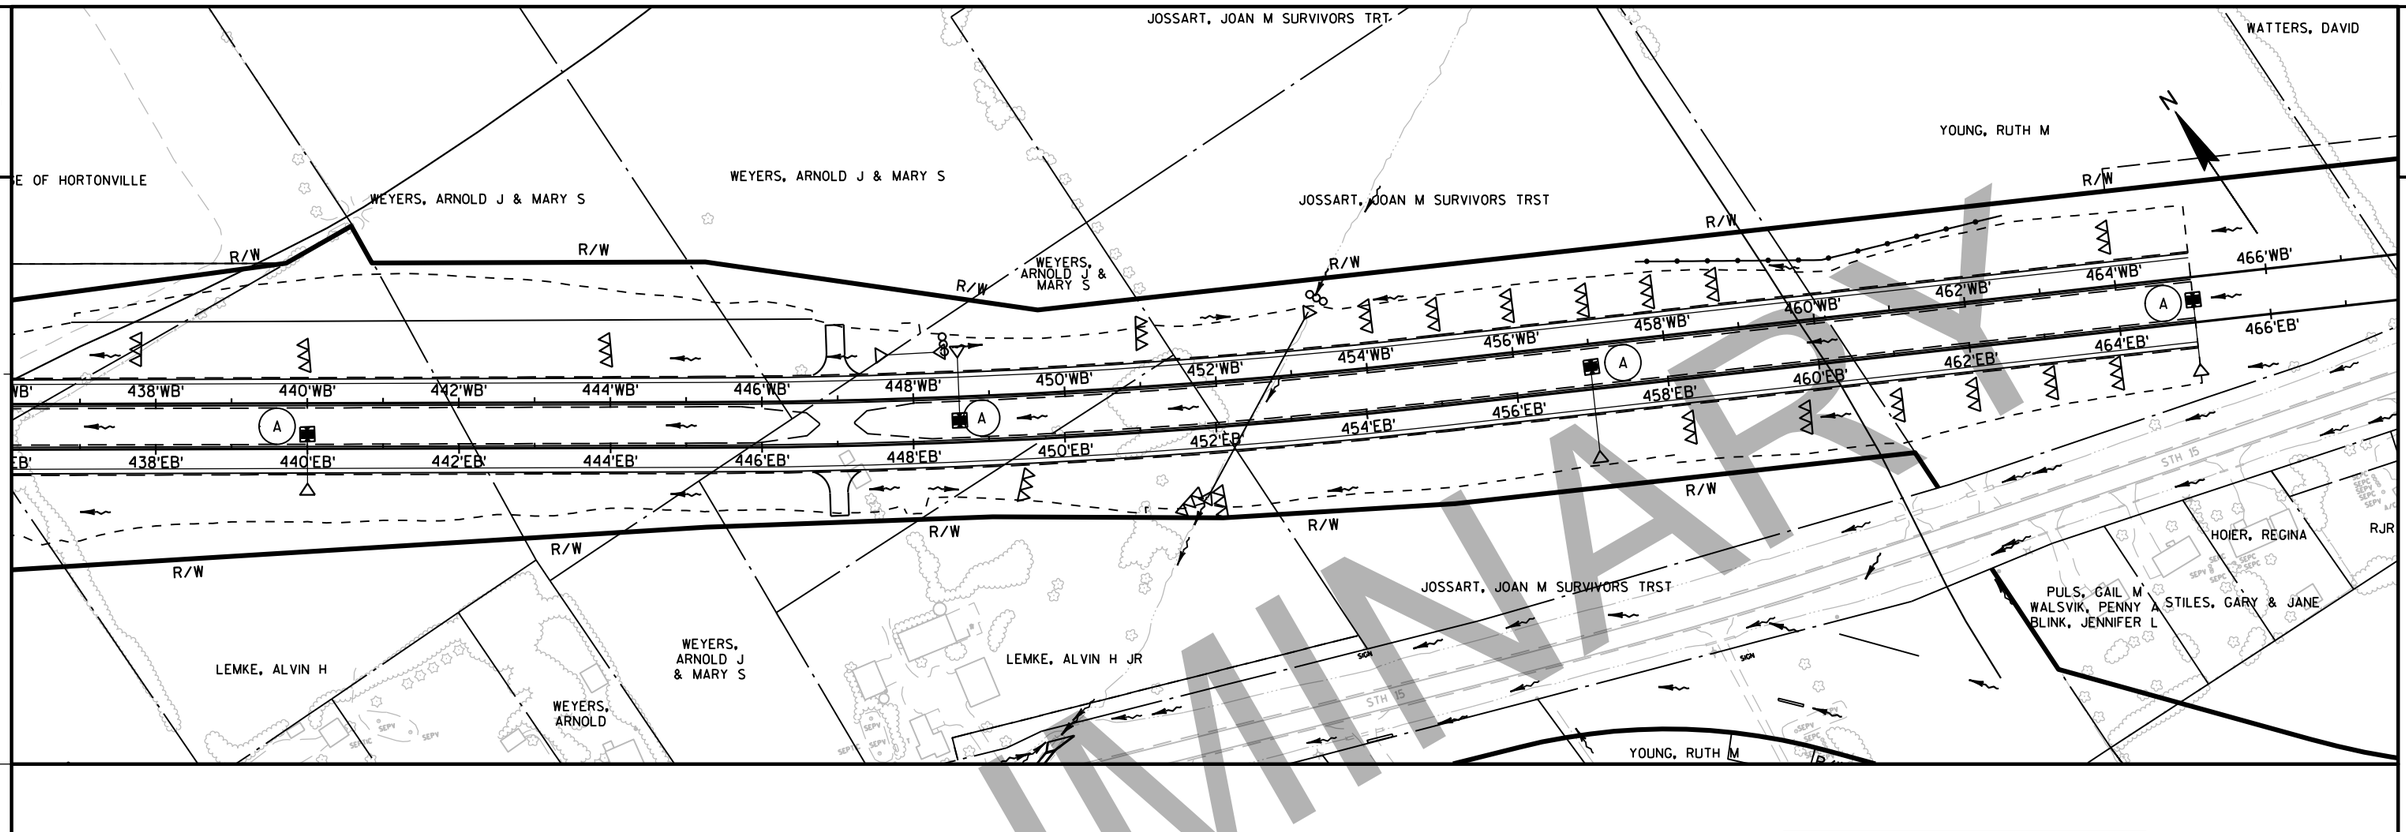

PRELIMINARY

LEGEND


- SILT FENCE
- SLOPE INTERCEPT
- TURBIDITY BARRIER
- INLET PROTECTION
- TEMPORARY DITCH CHECK
- CULVERT PIPE CHECK
- SURFACE WATER FLOW

(A,C) INDICATES INLET PROTECTION TYPE.

WHEN THE PLAN SHOWS INLET PROTECT TYPES A AND C TOGETHER, USE TYPE A INLET PROTECTION DURING GRADING OPERATIONS THEN TYPE C DURING PAVING OPERATIONS

PROJECT NO: 1146-75-71	HWY: STH 15	COUNTY: OUTAGAMIE	TEMPORARY EROSION CONTROL - STH 15	SHEET	E

FILE NAME : N:\PDS\C3D\11467571\SHEETSPLAN\11467571\11467571_022001_EC.DWG
LAYOUT NAME - 022004-EC
PLOT DATE : 1/22/2020 7:55 AM PLOT BY : SIMMONS, MASON A PLOT NAME : PLOT SCALE : 1IN : 200FT_XREF

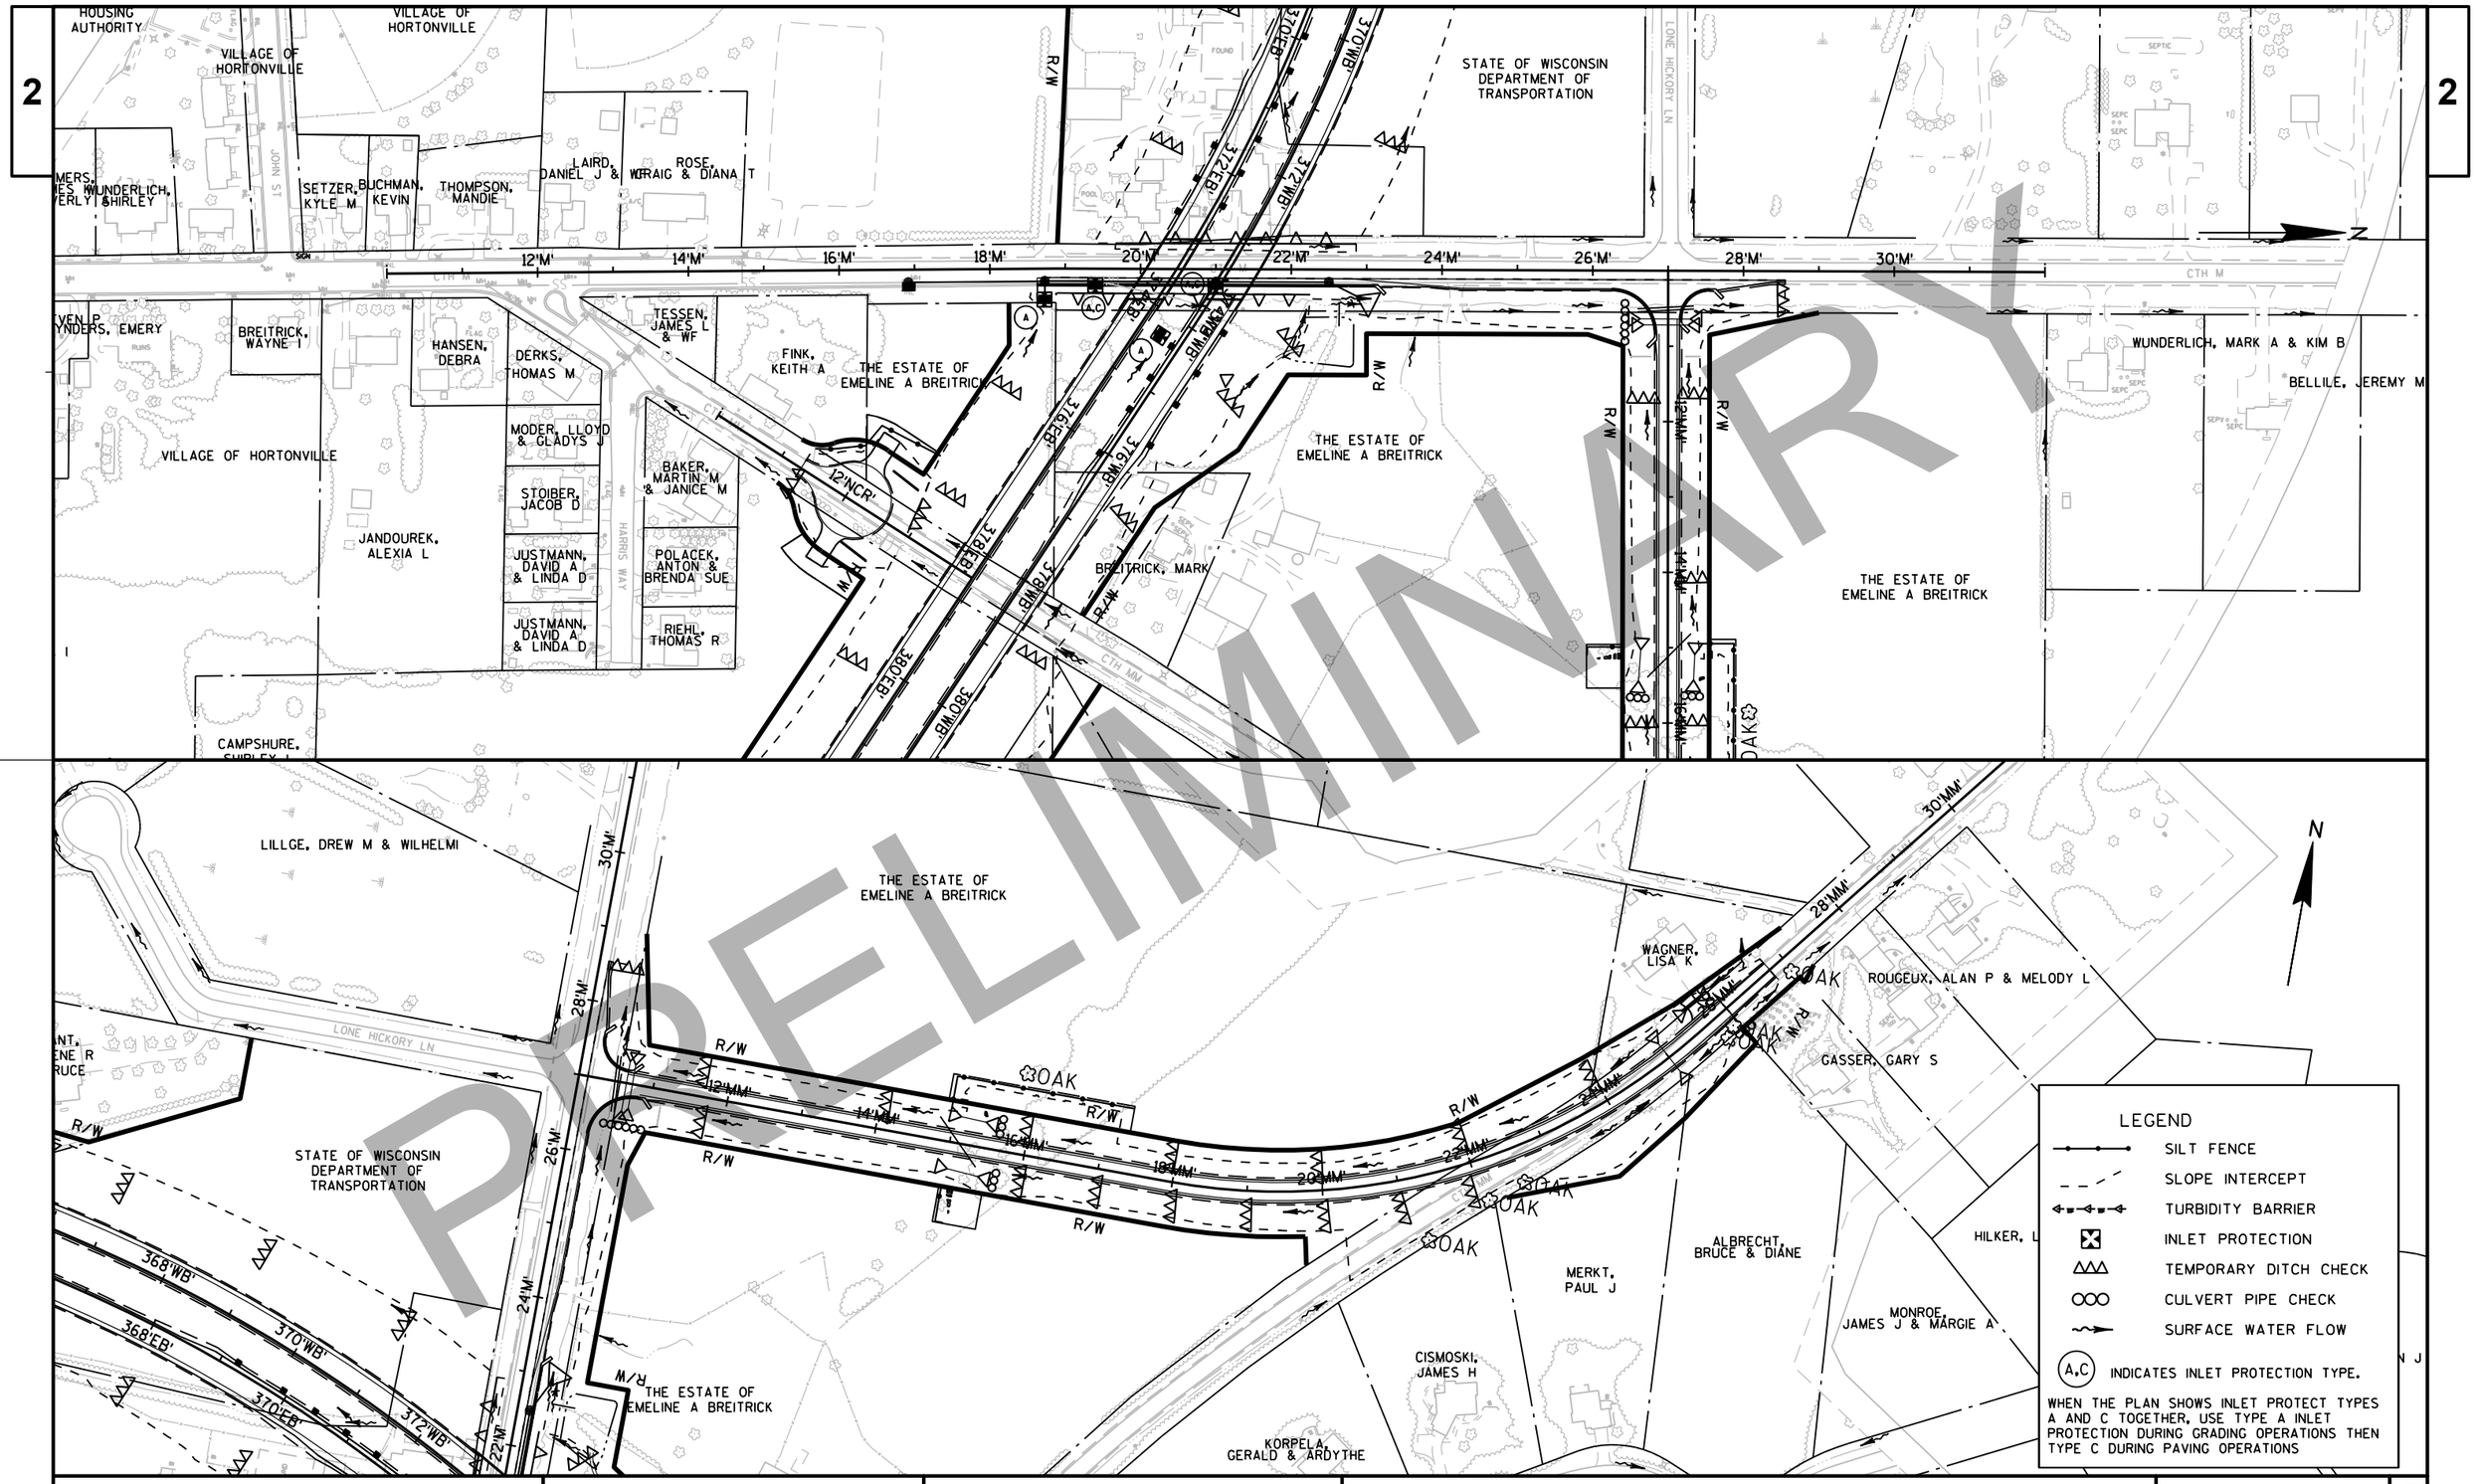

PRELIMINARY

PROJECT NO: 1146-75-71	HWY: STH 15	COUNTY: OUTAGAMIE	TEMPORARY EROSION CONTROL - CTH M, CTH MM, N CREST ST.	SHEET	E

FILE NAME : N:\PDS\C3D\11467571\SHEETSPLAN\11467571\11467571_022001_EC.DWG
LAYOUT NAME - 022005-EC
PLOT DATE : 1/22/2020 7:56 AM PLOT BY : SIMMONS, MASON A PLOT NAME : PLOT SCALE : 1IN : 200FT_XREF
WISDOT/CADDS SHEET 44

2

PRELIMINARY

LEGEND

- BROSION MAT CLASS I TYPE B
- EROSION MAT CLASS II TYPE B
- RIP RAP OR STONE DITCH CHECK
- SLOPE INTERCEPT
- SURFACE WATER FLOW

256'WB' 258'WB' 260'WB' 262'WB' 264'WB' 266'WB'

258'EB' 260'EB' 262'EB' 264'EB' 266'EB'

12'TR

14'TR

270'WB' 272'WB' 274'WB' 276'WB' 278'WB' 280'WB' 282'WB' 284'WB' 286'WB'

270'EB' 272'EB' 274'EB' 276'EB' 278'EB' 280'EB' 282'EB' 284'EB' 286'EB'

52'OLE'

52'OLW'

SAMBS, KEVIN & JANE

HE

STATE OF WISCONSIN DEPARTMENT OF TRANSPORTATION

STATE OF WIS DEPT OF TRANS

N

SAMBS, KEVIN & JANE

288'WB' 290'WB' 292'WB' 294'WB' 296'WB' 298'WB' 300'WB' 302'WB' 304'WB' 306'WB' 308'WB' 310'WB' 312'WB' 314'WB' 316'WB'

288'EB' 290'EB' 292'EB' 294'EB' 296'EB' 298'EB' 300'EB' 302'EB' 304'EB' 306'EB' 308'EB' 310'EB' 312'EB' 314'EB' 316'EB'

PARTIKA, PAUL RICHARD

PARTIKA, IRVING J & GENEVRA

PARTIKA, IR

SAMBS, KEVIN & JANE

SEPC SEPC SEPC

SEPV SEPV

CORN CRIB

PARTIKA, IRVING J & GENEVRA

PARTIKA, I

GIVENS RD

GIVENS RD

GIVENS RD

PROJECT NO: 1146-75-71	HWY: STH 15	COUNTY: OUTAGAMIE	PERMANENT EROSION CONTROL - STH 15	SHEET	E

FILE NAME : N:\PDS\C3D\11467571\SHEETSPLAN\11467571\11467571_022006_EC.DWG
LAYOUT NAME - 022006-EC

PLOT DATE : 1/22/2020 7:59 AM PLOT BY : SIMMONS, MASON A PLOT NAME : PLOT SCALE : 1IN : 200FT_XREF

2

2

N

SYKES, JAMES I & MARIANN D

PARKER, DON E & MARGARET E

PARTIKA, IRVING J & GENEVRA

SEE CONSTRUCTION DETAILS
FOR PERMANENT EROSION CONTROL AT BLACK OTTER CREEK

318'WB' 320'WB' 322'WB' 324'WB' 326'WB' 328'WB' 330'WB' 332'WB' 334'WB' 336'WB' 338'WB' 340'WB' 342'WB' 344'WB' 346'WB' 348'

318'EB' 320'EB' 322'EB' 324'EB' 326'EB' 328'EB' 330'EB' 332'EB' 334'EB' 336'EB' 338'EB' 340'EB' 342'EB' 344'EB' 346'EB' 348'

PARTIKA, IRVING J & GENEVRA

SYKES, JAMES I & MARIANN D

PARKER, DON E & MARGARET E

GIVENS RD

STATE OF WISCONSIN
DEPARTMENT OF
TRANSPORTATION

GRANT,
DARLENE R
& BRUCE

THE ESTATE OF
EMELINE A BREITRICK

LEGEND

- EROSION MAT CLASS I TYPE B
- EROSION MAT CLASS II TYPE B
- RIP RAP OR STONE DITCH CHECK
- SLOPE INTERCEPT
- SURFACE WATER FLOW

GRAND VIEW GOLF CLUB INC

SCHERNICK, MICHAEL S

RIPRAP MEDIUM

BREITRICK, MARK

360'WB' 362'WB' 364'WB' 366'WB' 368'WB' 370'WB' 372'WB' 374'WB' 376'WB' 378'WB'

358'WB' 360'EB' 362'EB' 364'EB' 366'EB' 368'EB' 370'EB' 372'EB' 374'EB' 376'EB' 378'EB'

356'WB' 354'WB' 352'WB' 350'WB' 348'WB'

356'EB' 354'EB' 352'EB' 350'EB' 348'EB'

RIP RAP MEDIUM

STATE OF WISCONSIN
DEPARTMENT OF
TRANSPORTATION

VILLAGE OF HORTONVILLE

PERMANENT STONE
DITCH CHECK

THE ESTATE OF
EMELINE A BREITRICK

FINK,
KEITH A

SCHERNICK, MICHAEL S

GRAND VIEW GOLF CLUB INC

24"M

22"M

18"M

16"M

12"NCP

PRELIMINARY

PROJECT NO: 1146-75-71	HWY: STH 15	COUNTY: OUTAGAMIE	PERMANENT EROSION CONTROL - STH 15	SHEET	E

FILE NAME : N:\PDS\C3D\11467571\SHEETSPLAN\11467571\11467571_022006_EC.DWG
LAYOUT NAME - 022007-EC

PLOT DATE : 1/22/2020 8:00 AM PLOT BY : SIMMONS, MASON A PLOT NAME :

PLOT SCALE : 1IN : 200FT_XREF

2

2

HEYES, EDWARD K & LINDA F

THE ESTATE OF EMELINE A BREITRICK

KLOEHN, JANICE R

KLITZKE, LARRY L & WF

114'NSH'

112'NSH'

MULROY, BARRY J

CAPTAIN, PAUL

NASH HILLS LLC

DODD, DARIN & MICHELLE

MURPHY, MARY L

SARGENT, NICHOLAS D

CAPTAIN, PAUL A

380'WB' 382'WB' 384'WB' 386'WB' 388'WB' 390'WB' 392'WB' 394'WB' 396'WB' 398'WB' 400'WB' 402'WB' 404'WB' 406'WB' 408'WB' 410'WB'

380'EB' 382'EB' 384'EB' 386'EB' 388'EB' 390'EB' 392'EB' 394'EB' 396'EB' 398'EB' 400'EB' 402'EB' 404'EB' 406'EB' 408'EB' 410'EB'

110'NSH'

108'NSH'

106'NSH'

PERMANENT STONE DITCH CHECK

THE ESTATE OF EMELINE A BREITRICK

RIEHL, THOMAS R

POLACEK, ANTON & BRENDA SUE

HARRIS WAY

JUSTMANN, DAVID A & LINDA D

CLOSE, KENNETH L & DONNA J

HORTONVILLE SCHOOL DISTRICT

MURPHY, MICHAEL J & MARY L

STATE OF WISCONSIN DEPARTMENT OF TRANSPORTATION

RIP RAP MEDIUM

VILLAGE OF HORTONVILLE

MURPHY, MARY L

RIP RAP MEDIUM

VILLAGE OF HORTONVILLE

410'WB' 412'WB' 414'WB' 416'WB' 418'WB' 420'WB' 422'WB' 424'WB' 426'WB' 428'WB' 430'WB' 432'WB' 434'WB' 436'WB' 438'WB' 440'WB'

410'EB' 412'EB' 414'EB' 416'EB' 418'EB' 420'EB' 422'EB' 424'EB' 426'EB' 428'EB' 430'EB' 432'EB' 434'EB' 436'EB' 438'EB' 440'EB'

VILLAGE OF HORTONVILLE

PERMANENT STONE DITCH CHECK

LEMKE, ALVIN H

MURPHY, MARY L

LEGEND

- EROSION MAT CLASS I TYPE B
- EROSION MAT CLASS II TYPE B
- RIP RAP OR STONE DITCH CHECK
- SLOPE INTERCEPT
- SURFACE WATER FLOW

PRELIMINARY

PROJECT NO: 1146-75-71	HWY: STH 15	COUNTY: OUTAGAMIE	PERMANENT EROSION CONTROL - STH 15	SHEET	E

FILE NAME : N:\PDS\C3D\11467571\SHEETSPLAN\11467571\11467571_022006_EC.DWG
LAYOUT NAME - 022008-EC

PLOT DATE : 1/22/2020 8:01 AM PLOT BY : SIMMONS, MASON A PLOT NAME : PLOT SCALE : 1IN : 200FT_XREF

2

LEGEND

- EROSION MAT CLASS I TYPE B
- EROSION MAT CLASS II TYPE B
- RIP RAP OR STONE DITCH CHECK
- SLOPE INTERCEPT
- SURFACE WATER FLOW

JOSSART, JOAN M SURVIVORS TRT

WATTERS, DAVID

YOUNG, RUTH M

WEYERS, ARNOLD J & MARY S

RIP RAP MEDIUM

JOSSART, JOAN M SURVIVORS TRST

WEYERS, ARNOLD J & MARY S

438'WB' 440'WB' 442'WB' 444'WB' 446'WB' 448'WB' 450'WB' 452'WB' 454'WB' 456'WB' 458'WB' 460'WB' 462'WB' 464'WB' 466'WB'

438'EB' 440'EB' 442'EB' 444'EB' 446'EB' 448'EB' 450'EB' 452'EB' 454'EB' 456'EB' 458'EB' 460'EB' 462'EB' 464'EB' 466'EB'

PERMANENT STONE DITCH CHECK

JOSSART, JOAN M SURVIVORS TRST

HOIER, REGINA

RJR

PULS, GAIL M
WALSVIK, PENNY A
BLINK, JENNIFER L

STILES, GARY & JANE

LEMKE, ALVIN H

WEYERS, ARNOLD J & MARY S

LEMKE, ALVIN H JR

WEYERS, ARNOLD

STH 15

SGN

YOUNG, RUTH M

PRELIMINARY

PROJECT NO: 1146-75-71	HWY: STH 15	COUNTY: OUTAGAMIE	PERMANENT EROSION CONTROL - STH 15	SHEET	E

FILE NAME : N:\PDS\C3D\11467571\SHEETSPLAN\11467571\11467571_022006_EC.DWG
LAYOUT NAME - 022009-EC

PLOT DATE : 1/22/2020 8:02 AM PLOT BY : SIMMONS, MASON A PLOT NAME : PLOT SCALE : 1IN : 200FT_XREF

2

LEGEND

- EROSION MAT CLASS I B
- EROSION MAT CLASS II TYPE B
- RIP RAP OR STONE DITCH CHECK
- SLOPE INTERCEPT
- SURFACE WATER FLOW

PRELIMINARY

WUNDERLICH, SHIRLEY
SETZER, KYLE M
BUCHMAN, KEVIN
THOMPSON, MANDIE
DIANA T
STATE OF WISCONSIN DEPARTMENT OF TRANSPORTATION
LONE HICKORY LN
SEPTIC
POOL
RS, EMERY
BREITRICK, WAYNE I
HANSEN, DEBRA
DERKS, THOMAS M
TESSEN, JAMES L & WF
FINK, KEITH A
THE ESTATE OF EMELINE A BREITRICK
WUNDERLICH, MARK A & KIM B
BELLILE, JEREMY M
VILLAGE OF HORTONVILLE
MODER, LLOYD & GLADYS J
BAKER, MARTIN M & JANICE M
STOIBER, JACOB D
JANDOUREK, ALEXIA L
JUSTMANN, DAVID A & LINDA D
POLACEK, ANTON & BRENDA SUE
JUSTMANN, DAVID A & LINDA D
RIEHL, THOMAS R
HARRIS WAY
BREITRICK, MARK
THE ESTATE OF EMELINE A BREITRICK
CTH M
CTH MM
12'M' 14'M' 16'M' 18'M' 20'M' 22'M' 24'M' 26'M' 28'M' 30'M'
12'NCR'
370'EB 372'EB 374'EB 376'EB 378'EB 380'EB
370'WB 372'WB 374'WB 376'WB 378'WB 380'WB
30'MM'
28'MM'
26'MM'
24'MM'
22'MM'
20'MM'
18'MM'
16'MM'
14'MM'
12'MM'
N
LILLGE, DREW M & WILHELMI
30'M'
28'M'
26'M'
24'M'
22'M'
THE ESTATE OF EMELINE A BREITRICK
WAGNER, LISA K
OAK
ROUGEUX, ALAN P & MELODY L
GASSER, GARY S
VATLAND, LARRY A & THERESA
HILKER, LYLE J & DEBRA J
ALBRECHT, BRUCE & DIANE
MERKT, PAUL J
MONROE, JAMES J & MARGIE A
MILLER, STEVEN J
CISMOSKI, JAMES H
SIEGEL, MARK S LIVING TRUST
KORPELA, GERALD & ARDYTHE
LONE HICKORY LN
STATE OF WISCONSIN DEPARTMENT OF TRANSPORTATION
368'WB
370'WB
368'EB
370'EB
372'WB
PERMANENT STONE DITCH CHECK
THE ESTATE OF EMELINE A BREITRICK

PROJECT NO: 1146-75-71	HWY: STH 15	COUNTY: OUTAGAMIE	PERMANENT EROSION CONTROL - CTH M, CTH MM, N CREST ST.	SHEET	E

FILE NAME : N:\PDS\C3D\11467571\SHEETSPLAN\11467571\11467571_022006_EC.DWG
LAYOUT NAME - 022010-EC
PLOT DATE : 1/22/2020 8:03 AM
PLOT BY : SIMMONS, MASON A
PLOT NAME :
PLOT SCALE : 1IN : 200FT_XREF

2

PRELIMINARY

N

22'M' 24'M' 26'M' 28'M'

CTH M

STZMB

MWE4 EPOXY

MW8 EPOXY

MWE4 EPOXY

MWE4 EPOXY

MDY4 EPOXY

12'MM'

MWE4	4-INCH (WHITE EDGE LINE)
MDY4	4-INCH DOUBLE YELLOW
MW8	8-INCH (WHITE CHANNELIZING)

NOTE:

REFER TO "PAVEMENT MARKING (MAINLINE)" FOR ADDITIONAL DETAILS.

PROJECT NO: 1146-75-71	HWY: STH 15	COUNTY: OUTAGAMIE	PAVEMENT MARKING - CTH M & MM	SHEET E

FILE NAME : N:\PDS\C3D\11467571\SHEETSPLAN\11467571\11467571_024501_PM.DWG
LAYOUT NAME - 024504_PM


PLOT DATE : 1/22/2020 8:10 AM PLOT BY : SIMMONS, MASON A PLOT NAME : PLOT SCALE : 1 IN:50 FT

WISDOT/CADDS SHEET 42

NOTES:

SEE MISCELLANEOUS QUANTITIES FOR STORM SEWER PIPE REMOVALS

CONCRETE COLLAR REQ'D AT STRUCTURE 85

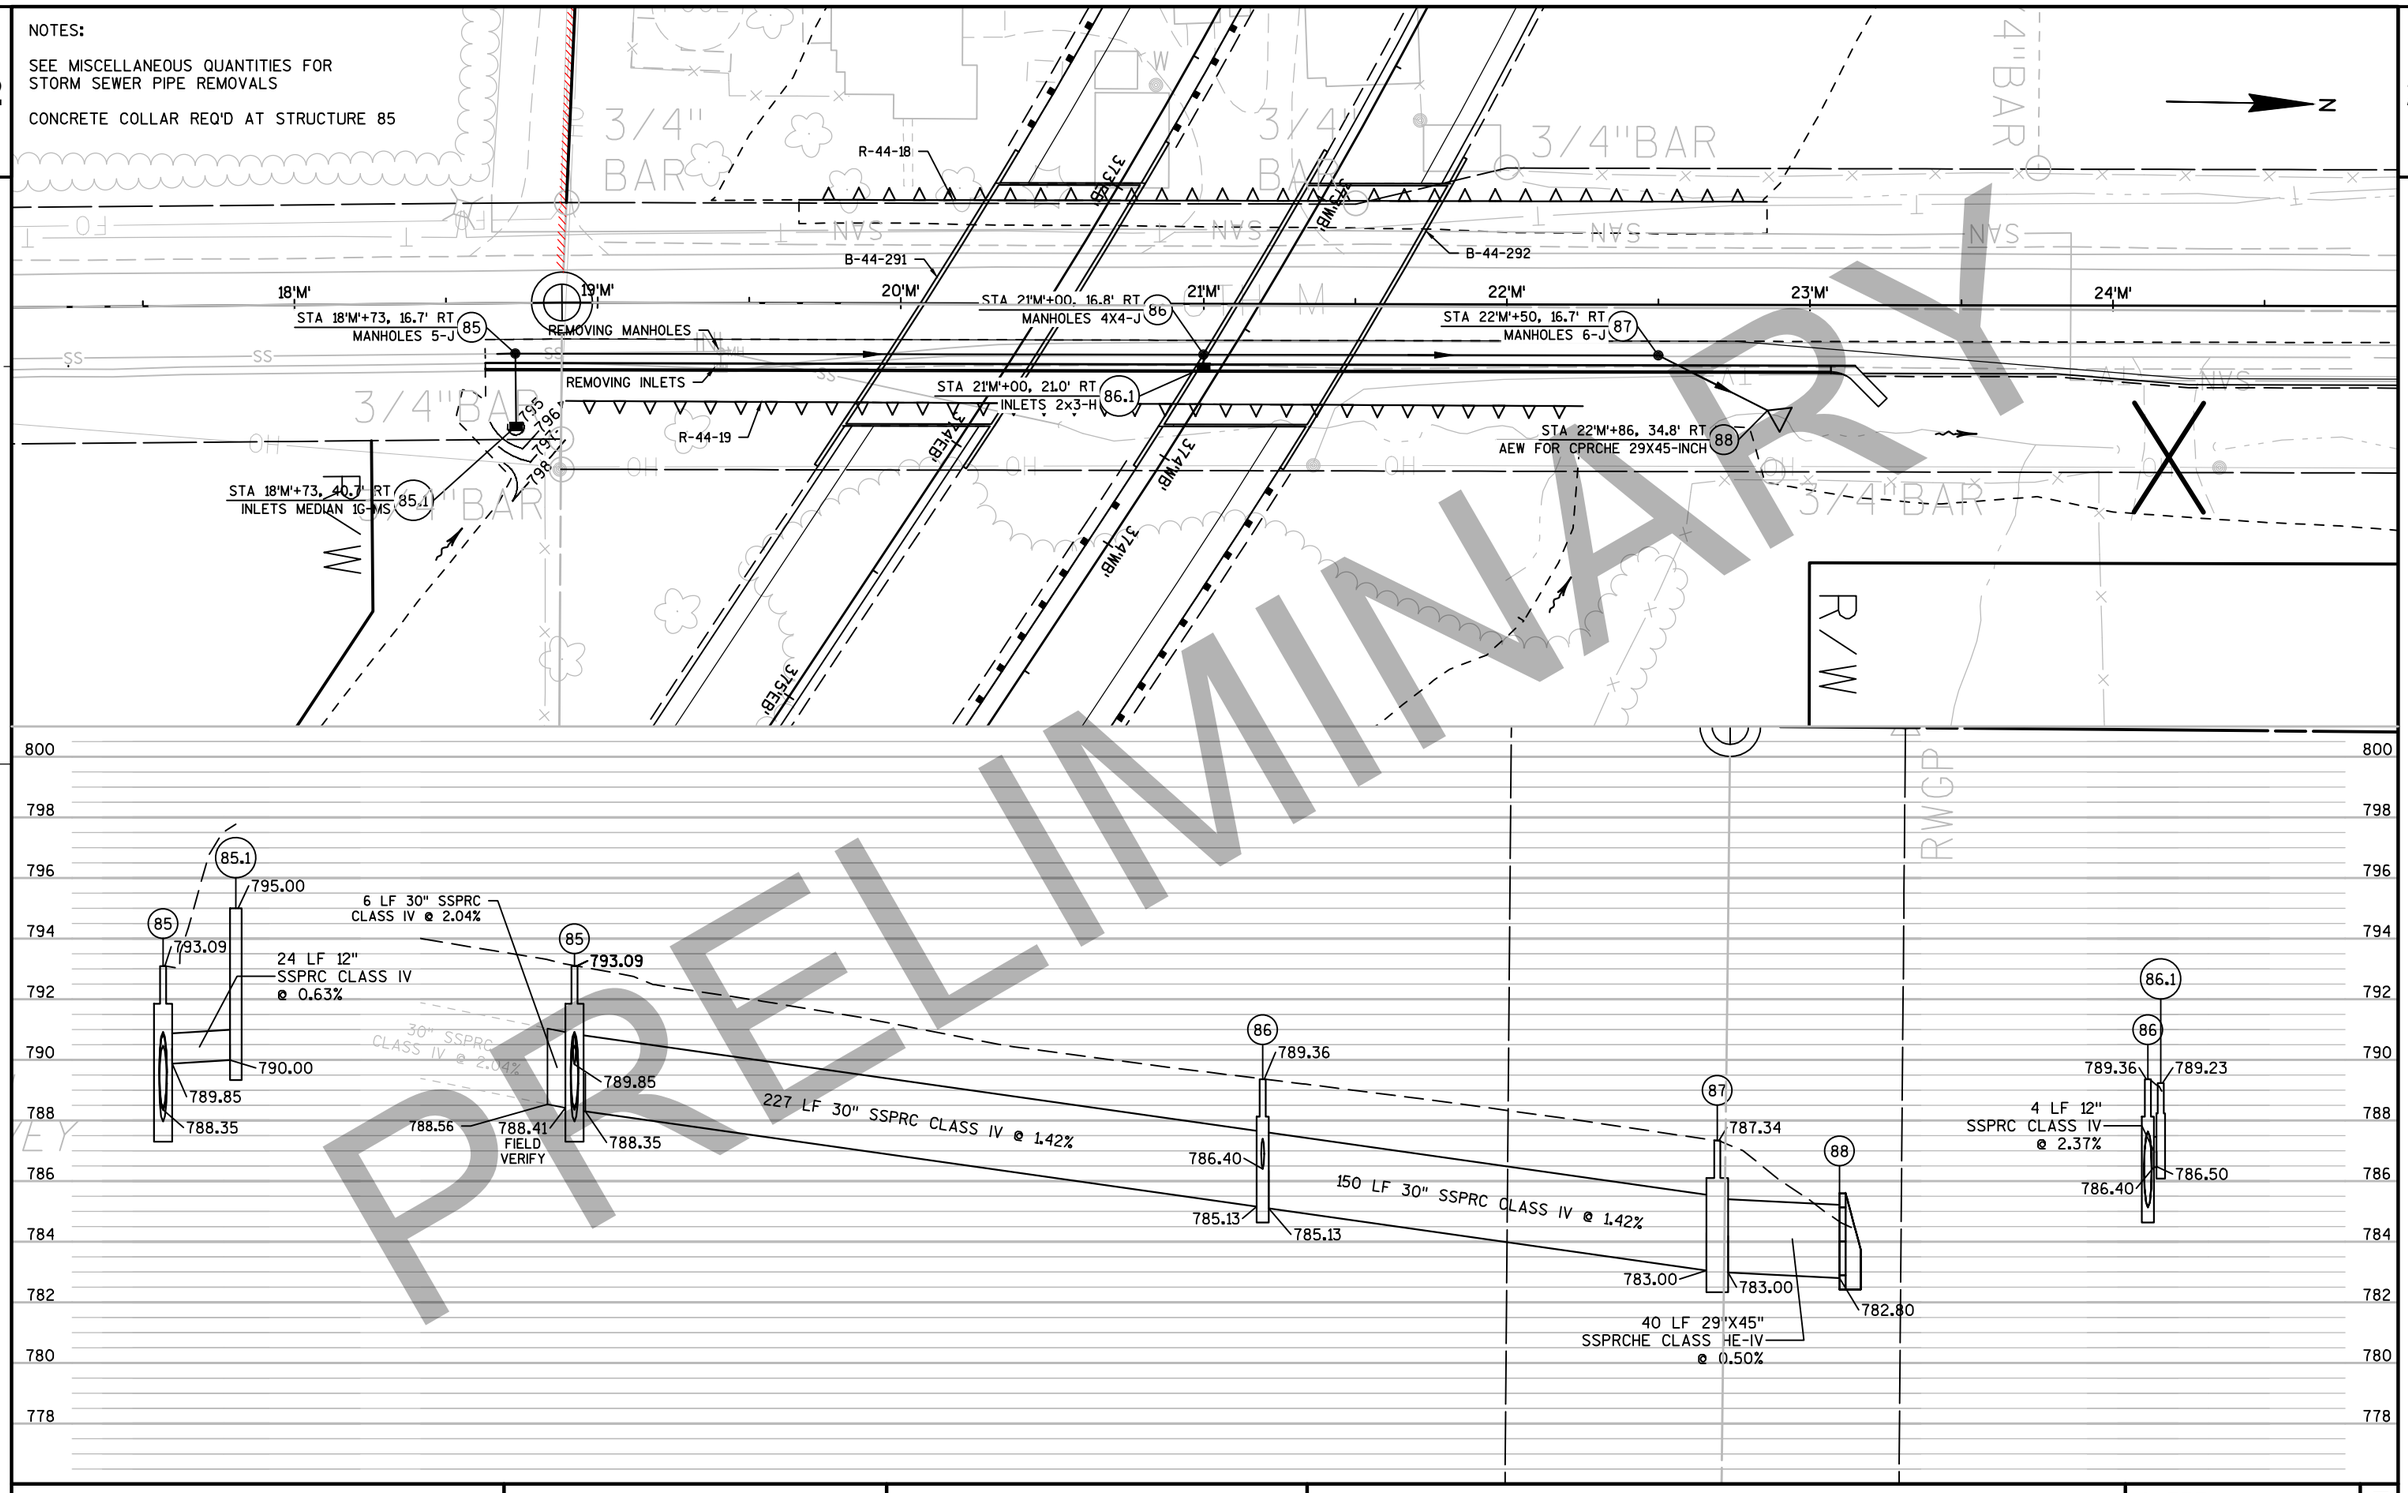

PRELIMINARY

PROJECT NO: 1146-75-71	HWY: STH 15	COUNTY: OUTAGAMIE	STORM SEWER - CTH M	SHEET	E

FILE NAME : N:\PDS\C3D\11467571\SHEETSPLAN\11467571\11467571_022502_SS.DWG
LAYOUT NAME - 022502_SS
PLOT DATE : 10/25/2017 9:06 AM
PLOT BY : SIMMONS, MASON A
PLOT NAME :
PLOT SCALE : 1" = 50'_XREF

NOTES:

FOR 12-INCH STORM SEWER CORE DRILLING REQ'D AT STRUCTURE 1.1
2 CONCRETE COLLARS REQ'D AT STRUCTURE 2.0

POND '387 RT'

POND '387 LT'

STA 108'NSH'+33, 92.1' LT
INLET MEDIAN 1G-MS (1.2)

POND OVERFLOW ELEV. 822.00

STA 108'NSH'+08, 34.1' LT
Cylindrical Junction Structure (1.1)

STA 111'NSH'+18, 204.4' LT
INLET MEDIAN 1G-MS (2.1)

ASPHALTIC SURFACE PATCHING 4"

MATCH EXISTING CURB & GUTTER AND ROADWAY GRADES


STA 111'NSH'+18, 22.9' RT
MANHOLES 4-C (2.0)

387'EB'
387'WB'
388'EB'
388'WB'
389'EB'
386'WB'

R-44-20
R-44-21
B-44-293
B-44-294

107'NSH' 108'NSH' 109'NSH' 110'NSH' 111'NSH' 112'NSH' 113'NSH' 114'NSH'

N NASH ST

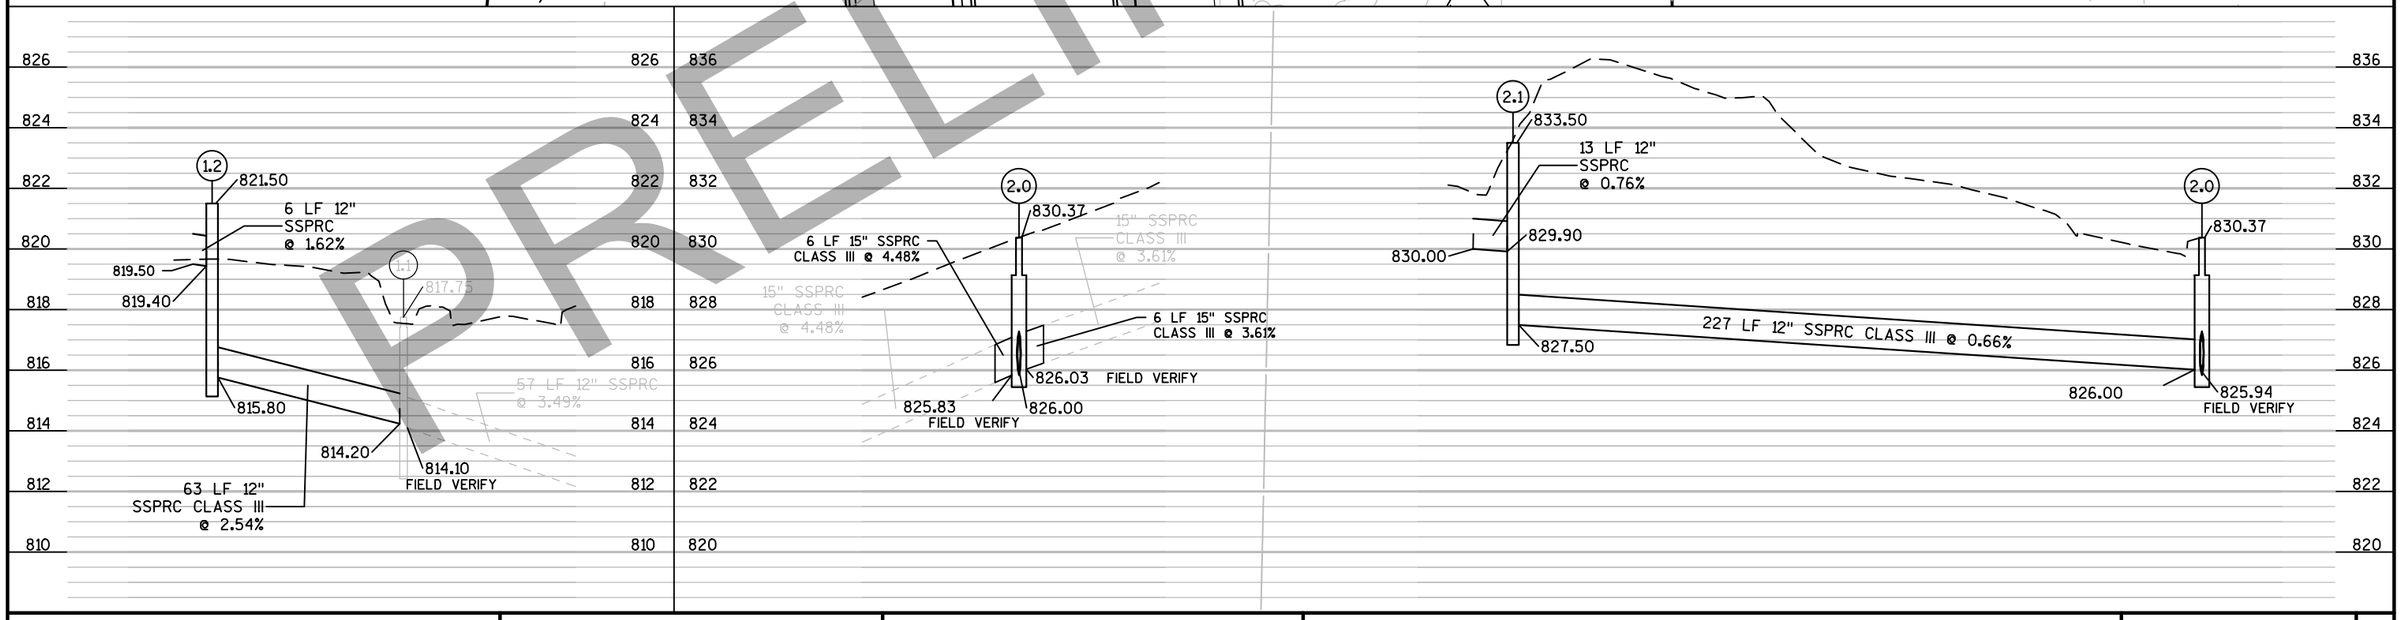

PRELIMINARY

PROJECT NO: 1146-75-71	HWY: STH 15	COUNTY: OUTAGAMIE	STORM SEWER - NASH STREET	SHEET	E

FILE NAME : N:\PDS\C3D\11467571\SHEETSPLAN\11467571\11467571_022503_SS.DWG
LAYOUT NAME - 022503_SS

PLOT DATE : 10/25/2017 3:14 PM PLOT BY : SIMMONS, MASON A PLOT NAME : PLOT SCALE : 1" = 50'_XREF

WISDOT/CADDS SHEET 41

2

2

MULROY, BARRY J

CAPTAIN, PAUL A

R/W

R/W

R/W

R/W

INL

MH

RUINS

SEPV

N

HOIER, RONALD & GERALDINE

390'WB' 392'WB' 394'WB' 396'WB' STH 15 398'WB' 400'WB' 402'WB'

390'EB' 392'EB' 394'EB' 396'EB' STH 15 398'EB' 400'EB' 402'EB'

34'

CENTER PLANTINGS WITHIN 10' TERRACE

AA 3	PB 1	AA 3	RD 3	AA 5	PB 1	RD 3	PB 1	AA 3	PB 1	RD 5	RD 3	AA 1	PB 1	AA 3	PB 1	RD 3	RD 5	RD 3	AA 3	PB 1	AA 3	RD 5	RD 5	RD 5	AA 2	PB 1	AA 2	RD 3	RD 5	RD 2	PB 1

N NASH ST

POND '402'

POND '394'

R/W

R/W

R/W

PLE

TLE

SEPC

HORTONVILLE SCHOOL DISTRICT

INL

LEGEND

aba / xx — PLANT SYMBOL / QUANTITY

PB = PAPER BIRCH

AA = AMERICAN ARBOR VITAE

RD = REDOSIER DOGWOOD

PRELIMINARY

PROJECT NO: 1146-75-71	HWY: STH 15	COUNTY: OUTAGAMIE	LANDSCAPING - HIGH SCHOOL SCREENING	SHEET	E


FILE NAME : N:\PDS\C3D\11467571\SHEETSPLAN\11467571\11467571_023101_PL.DWG
LAYOUT NAME - 023102_PL

PLOT DATE : 6/13/2017 12:37 PM PLOT BY : SIMMONS, MASON A PLOT NAME : PLOT SCALE : 1 IN: 100 FT_XREF

SIGNING NOTES

WHEN AN EXISTING STOP SIGN AND SUPPORT IS TO BE REMOVED AND A NEW STOP SIGN AND SUPPORT ERECTED THE WORK SHALL BE DONE CONCURRENTLY. FOR OTHER SIGNS AND SUPPORTS THAT ARE TO BE REMOVED AND NEW SIGNS AND SUPPORTS ERECTED, THE REMOVAL OF THE EXISTING SIGN/SUPPORT AND ERECTION OF THE NEW SIGN/SUPPORT SHOULD BE DONE AS CONCURRENTLY AS POSSIBLE. IN NO CASE SHALL A NEW SIGN/SUPPORT BE DOWN FOR MORE THAN 24 HOURS AND THERE SHALL NOT BE MORE THAN ONE SIGN OF THE SAME LEGEND MISSING IN A ROW.

PRELIMINARY

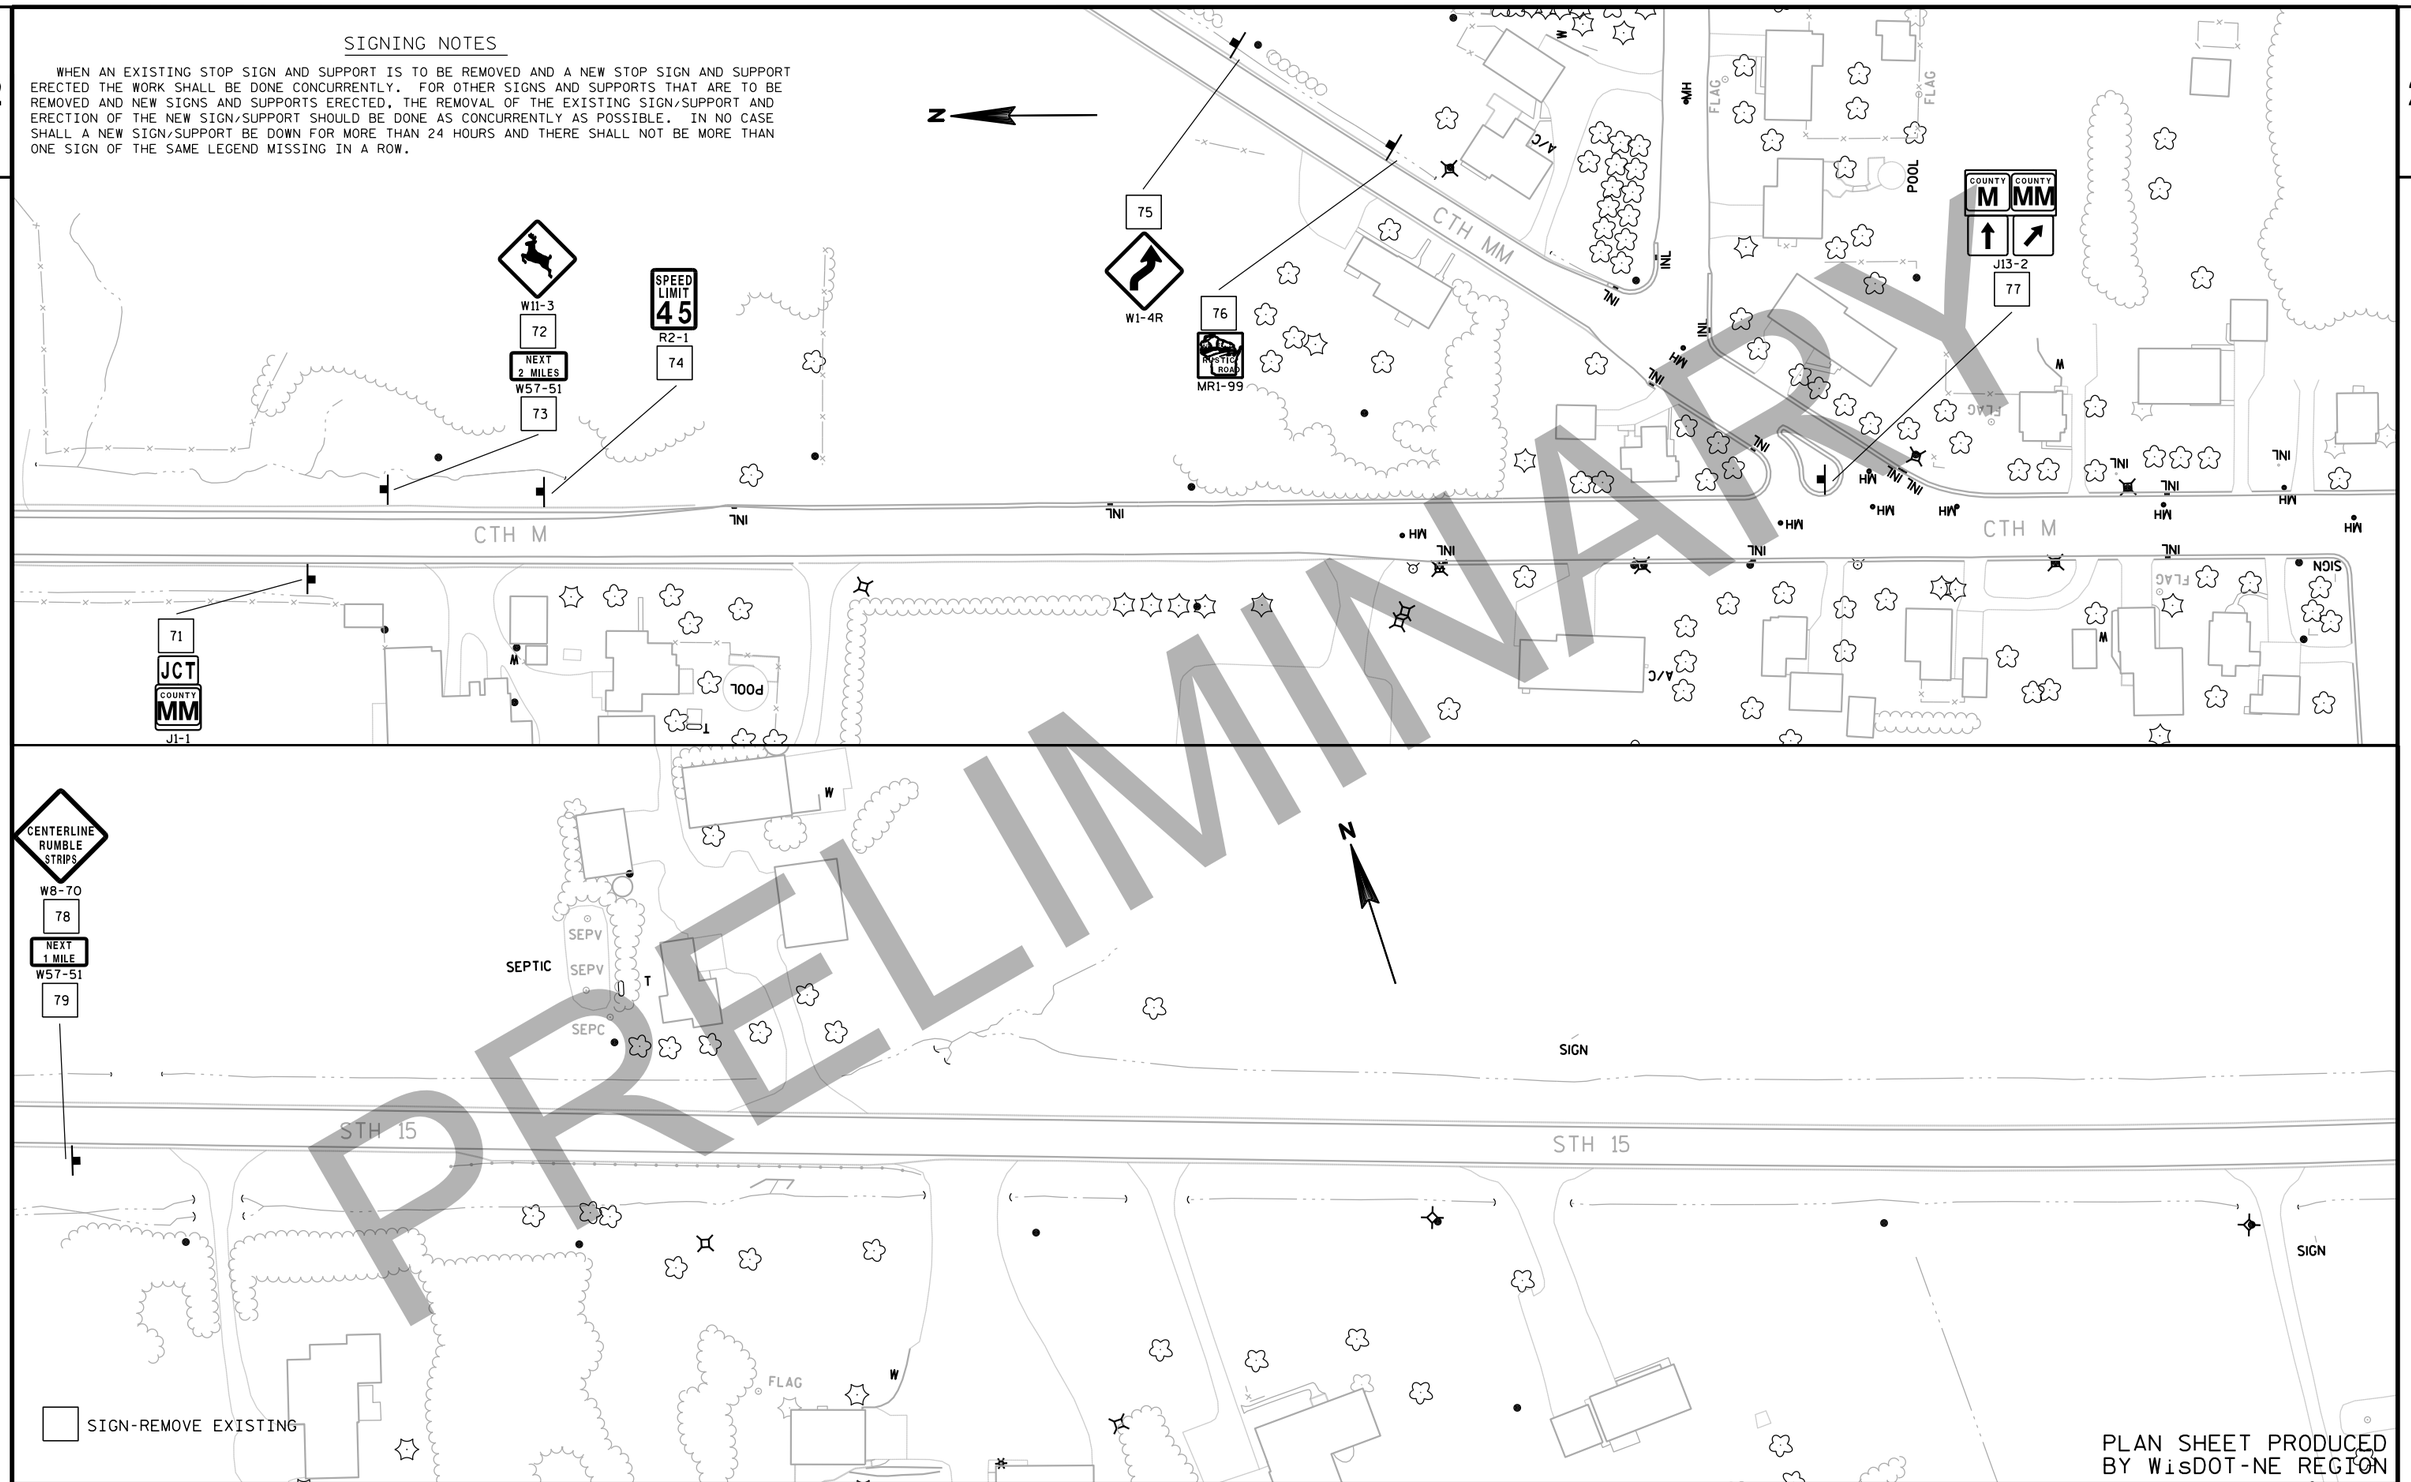

PLAN SHEET PRODUCED BY WisDOT-NE REGION

PROJECT NO: 1146-75-71	HWY: STH 15	COUNTY: OUTAGAMIE	SIGN REMOVALS	SHEET	E

FILE NAME : N:\spo\traffic\SIGNING\Projects\1146-75-00 STH 15 Bypass\1146-75-71\023208_ps.dgn PLOT DATE : 10-APR-2017 09:51 PLOT BY : dotets PLOT NAME : PLOT SCALE : 100:1

PRELIMINARY

N OLK ST

CTH M

CTH MM

NORTH CREST RD

N

339
JCT
COUNTY
MM
J1-1
24" X 39"

340
COUNTY
MM
J13-1
24" X 45"

341
STOP
R1-1
30" X 30"

342
COUNTY
M
J13-1
24" X 45"

342
A
COUNTY
MM
J13-1
24" X 45"

342
B
JCT
COUNTY
MM
J1-1
24" X 39"

341
A
RUSTIC ROAD
MR1-99
24" X 24"

343
JCT
COUNTY
M
J1-1
24" X 39"

344
W5-56
18" X 18"

345
W5-56
18" X 18"

346
W5-56
18" X 18"

SIGNING NOTES

WHEN AN EXISTING STOP SIGN AND SUPPORT IS TO BE REMOVED AND A NEW STOP SIGN AND SUPPORT ERECTED THE WORK SHALL BE DONE CONCURRENTLY. FOR OTHER SIGNS AND SUPPORTS THAT ARE TO BE REMOVED AND NEW SIGNS AND SUPPORTS ERECTED, THE REMOVAL OF THE EXISTING SIGN/SUPPORT AND ERECTION OF THE NEW SIGN/SUPPORT SHOULD BE DONE AS CONCURRENTLY AS POSSIBLE. IN NO CASE SHALL A SIGN/SUPPORT BE DOWN FOR MORE THAN 24 HOURS AND THERE SHALL NOT BE MORE THAN ONE SIGN OF THE SAME LEGEND MISSING IN A ROW.

WOOD POSTS SIZES, FOR TYPE II SIGNING, ARE ESTIMATED LENGTHS AND THE ACTUAL LENGTH WILL BE DETERMINED IN THE FIELD.

LEGEND

- WOOD POST WITH SIGN
- STEEL POST AND V-LOCK WITH SIGN
- SIGN-PLACE NEW

PLAN SHEET PRODUCED BY WisDOT-NE REGION

PROJECT NO: 1146-75-71	HWY: STH 15	COUNTY: OUTAGAMIE	PERMANENT SIGNING	SHEET	E

2

N

PRELIMINARY

12'EB

12'WB

22'M'

24'M'

26'M'

28'M'

MWE4 EPOXY

MW8 EPOXY

MWE4 EPOXY

MWE4 EPOXY

MDY4 EPOXY

12'MM'

MWE4	4-INCH (WHITE EDGE LINE)
MDY4	4-INCH DOUBLE YELLOW
MW8	8-INCH (WHITE CHANNELIZING)

NOTE:

REFER TO "PAVEMENT MARKING (MAINLINE)" FOR ADDITIONAL DETAILS.

PROJECT NO: 1146-75-71	HWY: STH 15	COUNTY: OUTAGAMIE	PAVEMENT MARKING - CTH M & MM	SHEET	E

FILE NAME : N:\PDS\C3D\11467571\SHEETSPLAN\11467571\11467571_024501_PM.DWG
LAYOUT NAME - 024504_PM

PLOT DATE : 6/12/2017 10:33 AM PLOT BY : SIMMONS, MASON A PLOT NAME : PLOT SCALE : 1 IN:50 FT

2

CONSTRUCTION ID: 1146-75-73/76
(BY OTHERS)

CONSTRUCTION ID: 1146-75-71
STA 275'EB'+00

N

NOTE:

THE MAJORITY OF WORK ON THE BYPASS WHERE THE PROPOSED ROADWAY DOES NOT CONFLICT WITH ANY EXISTING ROADWAYS WILL BE COMPLETED IN ONE STAGE (STAGE 1).

AREAS WHERE THE PROPOSED ROADWAY CONFLICTS WITH AN EXISTING ROADWAY WILL BE DETAILED IN MULTIPLE STAGES ON SUBSEQUENT SHEETS.

COORDINATE WORK NEAR RAILROAD
WITH WISCONSIN CENTRAL LIMITED RR

B-44-290

R-44-17

STAGE 1 CONSTRUCTION

W. GIVENS RD

GIVENS RD

OLD STH 15 WEST

BLACK OTTER CREEK

STH 15

B-44-296

B-44-295

CONSTRUCTION ID: 1146-75-71
STA 465"EB"+00

CONSTRUCTION ID: 1146-75-78
(BY OTHERS)

N

SIDE ROAD REALIGNMENT AND
BRIDGE CONSTRUCTION ACTIVITIES
(SEE CTH M AREA STAGING SHEETS)

CTH MM

CTH M

NASH ST

N. CREST ST

STAGE 1 CONSTRUCTION

R-44-19

B-44-292

R-44-18

B-44-291

R-44-21

B-44-294

B-44-293

R-44-20

B-44-296

B-44-295

STH 15

PRELIMINARY

PROJECT NO: 1146-75-71	HWY: STH 15	COUNTY: OUTAGAMIE	CONSTRUCTION STAGING - PROJECT OVERVIEW	SHEET	E


FILE NAME : N:\PDS\C3D\11467571\SHEETSPLAN\11467571\11467571_026001-S.DWG
11467571_PLAN - 026001-S

PLOT DATE : 1/22/2020 8:11 AM PLOT BY : SIMMONS, MASON A PLOT NAME : PLOT SCALE : 1 IN:1000 FT

WISDOT/CADDS SHEET 42

LEGEND

- TYPE III BARRICADE
- TYPE III BARRICADE WTH ATTACHED SIGN
- TRAFFIC CONTROL DRUM
- TRAFFIC CONTROL DRUM WITH TYPE C STEADY BURN LIGHT
- SIGN ON PERMANENT SUPPORT
- SIGN ON TEMPORARY SUPPORT
- (A) TYPE A WARNING LIGHT (FLASHING)
- (B) TYPE B WARNING LIGHT (HIGH INTENSITY FLASHING)
- (C) TYPE C WARNING LIGHT (STEADY BURN)
- WORK AREA
- DIRECTION OF TRAFFIC
- MB PORTABLE CHANGEABLE MESSAGE BOARD

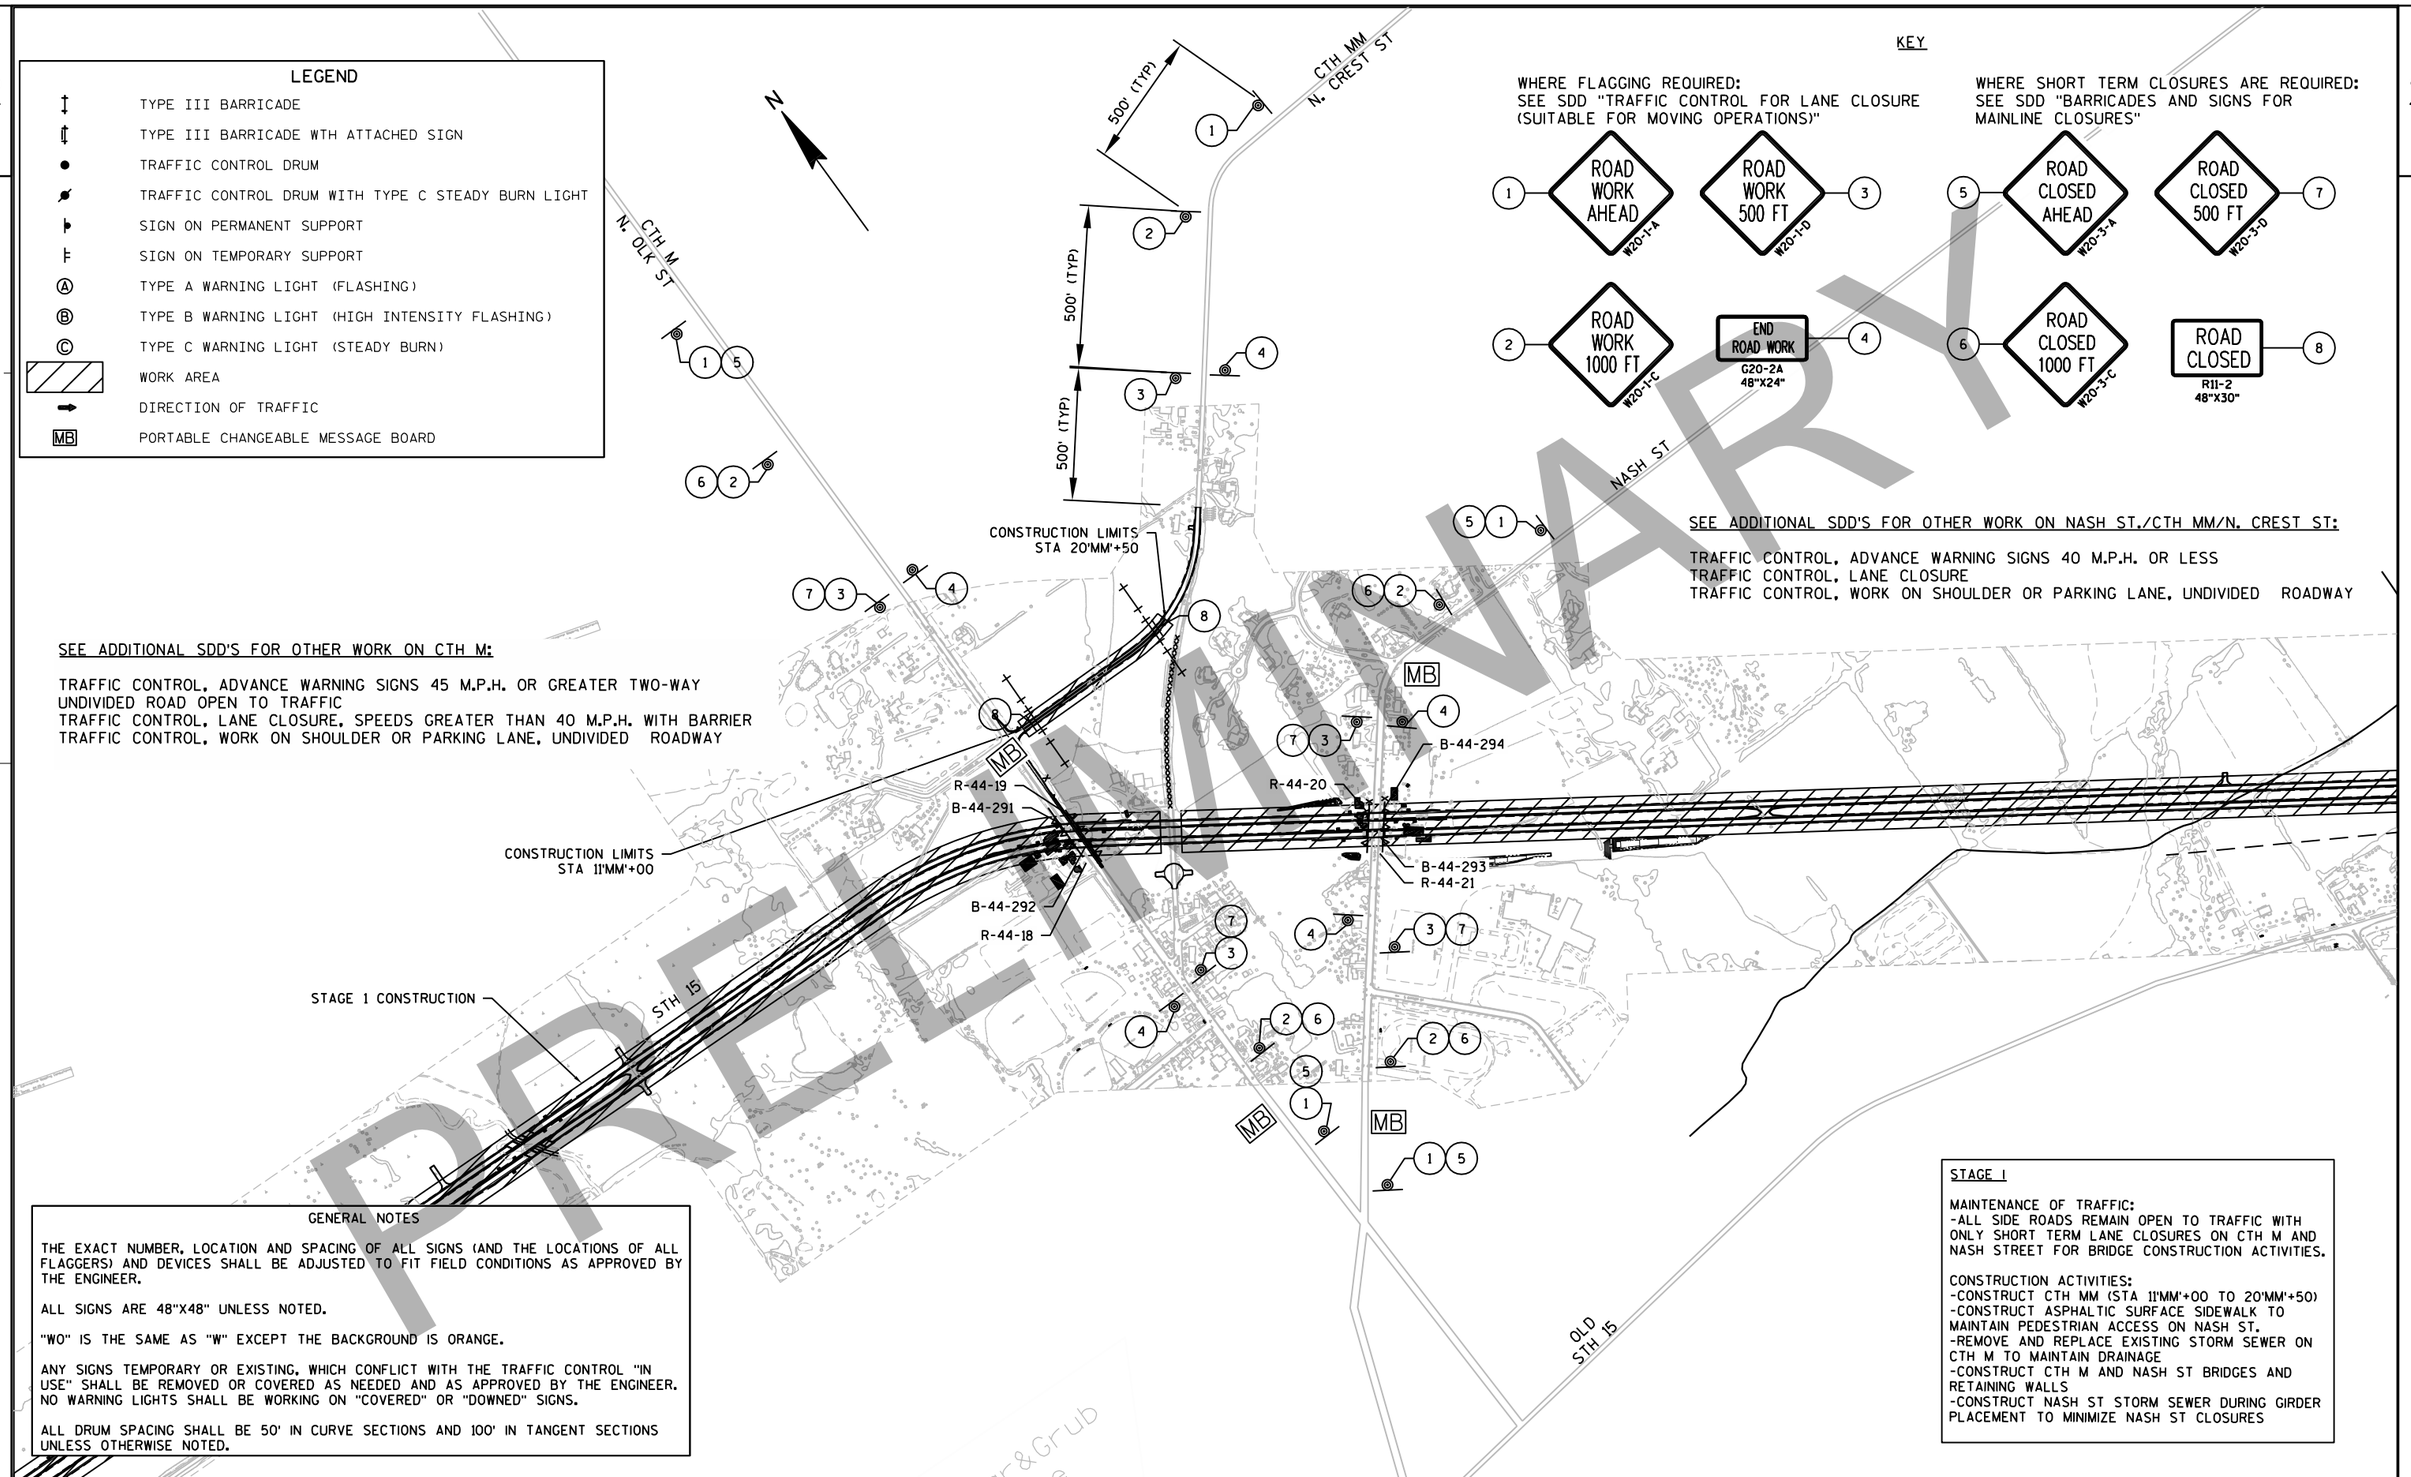

KEY

WHERE FLAGGING REQUIRED:
SEE SDD "TRAFFIC CONTROL FOR LANE CLOSURE (SUITABLE FOR MOVING OPERATIONS)"

WHERE SHORT TERM CLOSURES ARE REQUIRED:
SEE SDD "BARRICADES AND SIGNS FOR MAINLINE CLOSURES"

SEE ADDITIONAL SDD'S FOR OTHER WORK ON CTH M:

TRAFFIC CONTROL, ADVANCE WARNING SIGNS 45 M.P.H. OR GREATER TWO-WAY UNDIVIDED ROAD OPEN TO TRAFFIC
TRAFFIC CONTROL, LANE CLOSURE, SPEEDS GREATER THAN 40 M.P.H. WITH BARRIER
TRAFFIC CONTROL, WORK ON SHOULDER OR PARKING LANE, UNDIVIDED ROADWAY

SEE ADDITIONAL SDD'S FOR OTHER WORK ON NASH ST./CTH MM/N. CREST ST:

TRAFFIC CONTROL, ADVANCE WARNING SIGNS 40 M.P.H. OR LESS
TRAFFIC CONTROL, LANE CLOSURE
TRAFFIC CONTROL, WORK ON SHOULDER OR PARKING LANE, UNDIVIDED ROADWAY

GENERAL NOTES

THE EXACT NUMBER, LOCATION AND SPACING OF ALL SIGNS (AND THE LOCATIONS OF ALL FLAGGERS) AND DEVICES SHALL BE ADJUSTED TO FIT FIELD CONDITIONS AS APPROVED BY THE ENGINEER.

ALL SIGNS ARE 48"X48" UNLESS NOTED.

"WO" IS THE SAME AS "W" EXCEPT THE BACKGROUND IS ORANGE.

ANY SIGNS TEMPORARY OR EXISTING, WHICH CONFLICT WITH THE TRAFFIC CONTROL "IN USE" SHALL BE REMOVED OR COVERED AS NEEDED AND AS APPROVED BY THE ENGINEER. NO WARNING LIGHTS SHALL BE WORKING ON "COVERED" OR "DOWNED" SIGNS.

ALL DRUM SPACING SHALL BE 50' IN CURVE SECTIONS AND 100' IN TANGENT SECTIONS UNLESS OTHERWISE NOTED.

STAGE 1

MAINTENANCE OF TRAFFIC:
-ALL SIDE ROADS REMAIN OPEN TO TRAFFIC WITH ONLY SHORT TERM LANE CLOSURES ON CTH M AND NASH STREET FOR BRIDGE CONSTRUCTION ACTIVITIES.


CONSTRUCTION ACTIVITIES:
-CONSTRUCT CTH MM (STA 11'MM'+00 TO 20'MM'+50)
-CONSTRUCT ASPHALTIC SURFACE SIDEWALK TO MAINTAIN PEDESTRIAN ACCESS ON NASH ST.
-REMOVE AND REPLACE EXISTING STORM SEWER ON CTH M TO MAINTAIN DRAINAGE
-CONSTRUCT CTH M AND NASH ST BRIDGES AND RETAINING WALLS
-CONSTRUCT NASH ST STORM SEWER DURING GIRDER PLACEMENT TO MINIMIZE NASH ST CLOSURES

PRELIMINARY

PROJECT NO: 1146-75-71	HWY: STH 15	COUNTY: OUTAGAMIE	CONSTRUCTION STAGING - CTH M AREA - STAGE 1	SHEET _____	E

LEGEND

- TYPE III BARRICADE
- TYPE III BARRICADE WTH ATTACHED SIGN
- TRAFFIC CONTROL DRUM
- TRAFFIC CONTROL DRUM WITH TYPE C STEADY BURN LIGHT
- SIGN ON PERMANENT SUPPORT
- SIGN ON TEMPORARY SUPPORT
- (A) TYPE A WARNING LIGHT (FLASHING)
- (B) TYPE B WARNING LIGHT (HIGH INTENSITY FLASHING)
- (C) TYPE C WARNING LIGHT (STEADY BURN)
- WORK AREA
- DIRECTION OF TRAFFIC
- MB PORTABLE CHANGEABLE MESSAGE BOARD

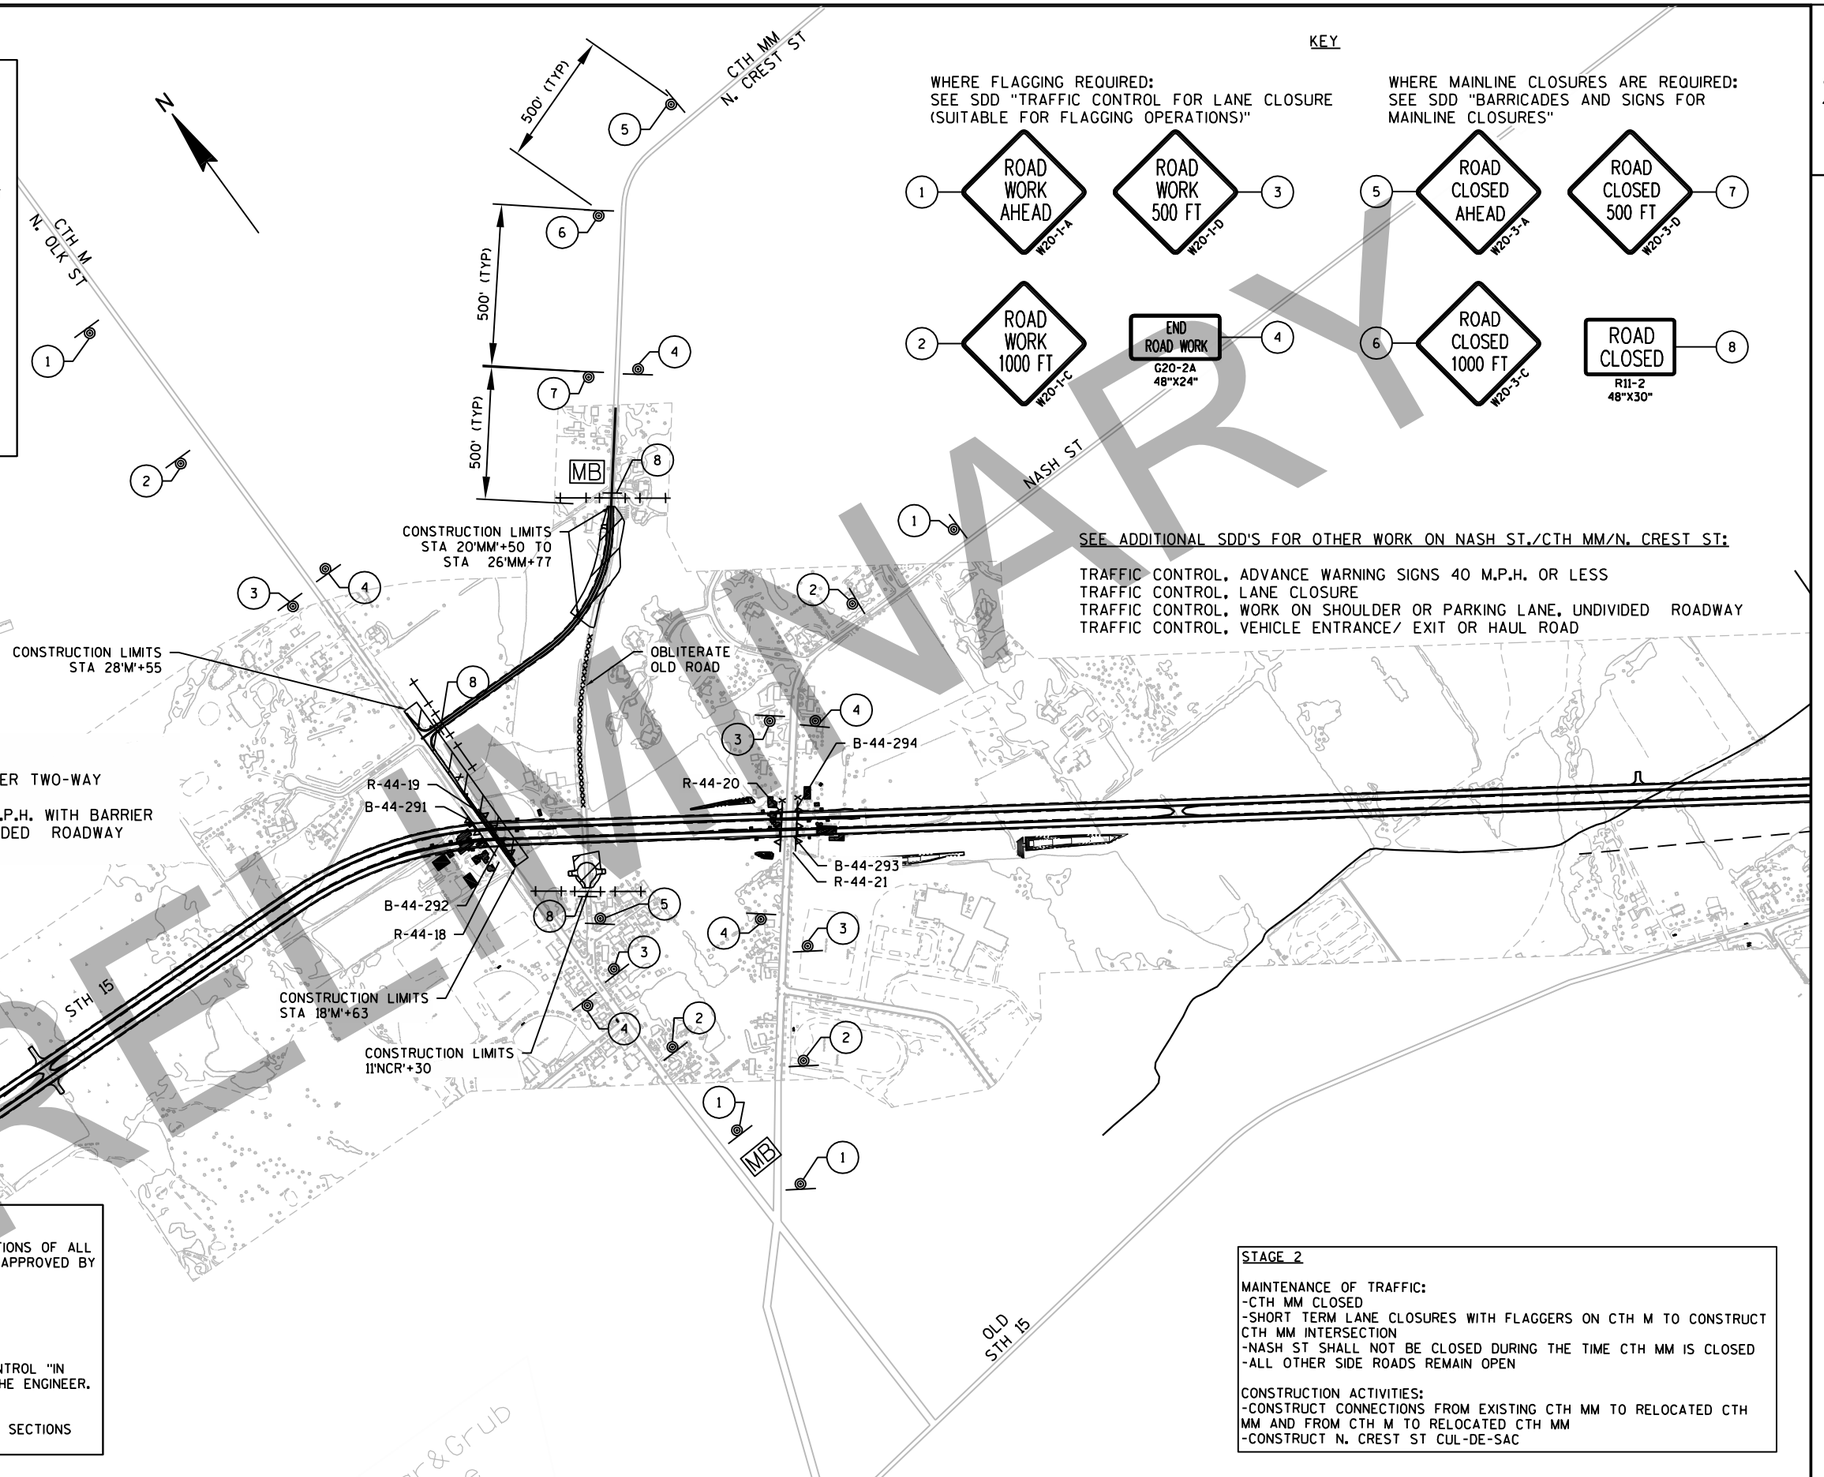

KEY

WHERE FLAGGING REQUIRED:
SEE SDD "TRAFFIC CONTROL FOR LANE CLOSURE (SUITABLE FOR FLAGGING OPERATIONS)"

WHERE MAINLINE CLOSURES ARE REQUIRED:
SEE SDD "BARRICADES AND SIGNS FOR MAINLINE CLOSURES"

SEE ADDITIONAL SDD'S FOR OTHER WORK ON NASH ST./CTH MM/N. CREST ST:

TRAFFIC CONTROL, ADVANCE WARNING SIGNS 40 M.P.H. OR LESS
TRAFFIC CONTROL, LANE CLOSURE
TRAFFIC CONTROL, WORK ON SHOULDER OR PARKING LANE, UNDIVIDED ROADWAY
TRAFFIC CONTROL, VEHICLE ENTRANCE/ EXIT OR HAUL ROAD

SEE ADDITIONAL SDD'S FOR OTHER WORK ON CTH M:

TRAFFIC CONTROL, ADVANCE WARNING SIGNS 45 M.P.H. OR GREATER TWO-WAY UNDIVIDED ROAD OPEN TO TRAFFIC
TRAFFIC CONTROL, LANE CLOSURE, SPEEDS GREATER THAN 40 M.P.H. WITH BARRIER
TRAFFIC CONTROL, WORK ON SHOULDER OR PARKING LANE, UNDIVIDED ROADWAY

GENERAL NOTES

THE EXACT NUMBER, LOCATION AND SPACING OF ALL SIGNS (AND THE LOCATIONS OF ALL FLAGGERS) AND DEVICES SHALL BE ADJUSTED TO FIT FIELD CONDITIONS AS APPROVED BY THE ENGINEER.

ALL SIGNS ARE 48"X48" UNLESS NOTED.

"WO" IS THE SAME AS "W" EXCEPT THE BACKGROUND IN ORANGE.

ANY SIGNS TEMPORARY OR EXISTING, WHICH CONFLICT WITH THE TRAFFIC CONTROL "IN USE" SHALL BE REMOVED OR COVERED AS NEEDED AND AS APPROVED BY THE ENGINEER. NO WARNING LIGHTS SHALL BE WORKING ON "COVERED" OR "DOWNED" SIGNS.

ALL DRUM SPACING SHALL BE 50' IN CURVE SECTIONS AND 100' IN TANGENT SECTIONS UNLESS OTHERWISE NOTED.

STAGE 2


MAINTENANCE OF TRAFFIC:
-CTH MM CLOSED
-SHORT TERM LANE CLOSURES WITH FLAGGERS ON CTH M TO CONSTRUCT CTH MM INTERSECTION
-NASH ST SHALL NOT BE CLOSED DURING THE TIME CTH MM IS CLOSED
-ALL OTHER SIDE ROADS REMAIN OPEN

CONSTRUCTION ACTIVITIES:
-CONSTRUCT CONNECTIONS FROM EXISTING CTH MM TO RELOCATED CTH MM AND FROM CTH M TO RELOCATED CTH MM
-CONSTRUCT N. CREST ST CUL-DE-SAC


PRELIMINARY

PROJECT NO: 1146-75-71	HWY: STH 15	COUNTY: OUTAGAMIE	CONSTRUCTION STAGING - CTH M AREA - STAGE 2	SHEET _____	E

FILE NAME : N:\PDS\C3D\11467571\SHEETSPLAN\11467571\11467571_026006-S.DWG
11467571_PLAN - 026006-S
PLOT DATE : 11/2/2020 6:28 AM PLOT BY : SIMMONS, MASON A PLOT NAME : ---------- PLOT SCALE : 1 IN:800 FT
WISDOT/CADDS SHEET 42

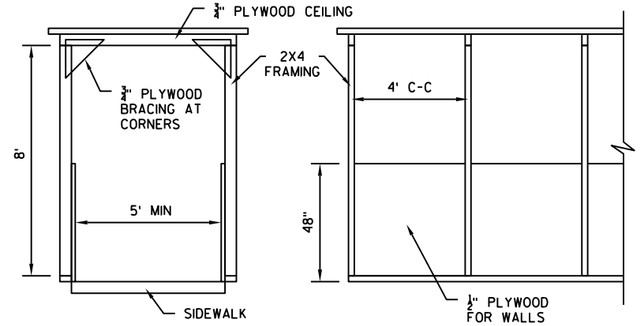

PEDESTRIAN OVERHEAD PROTECTION

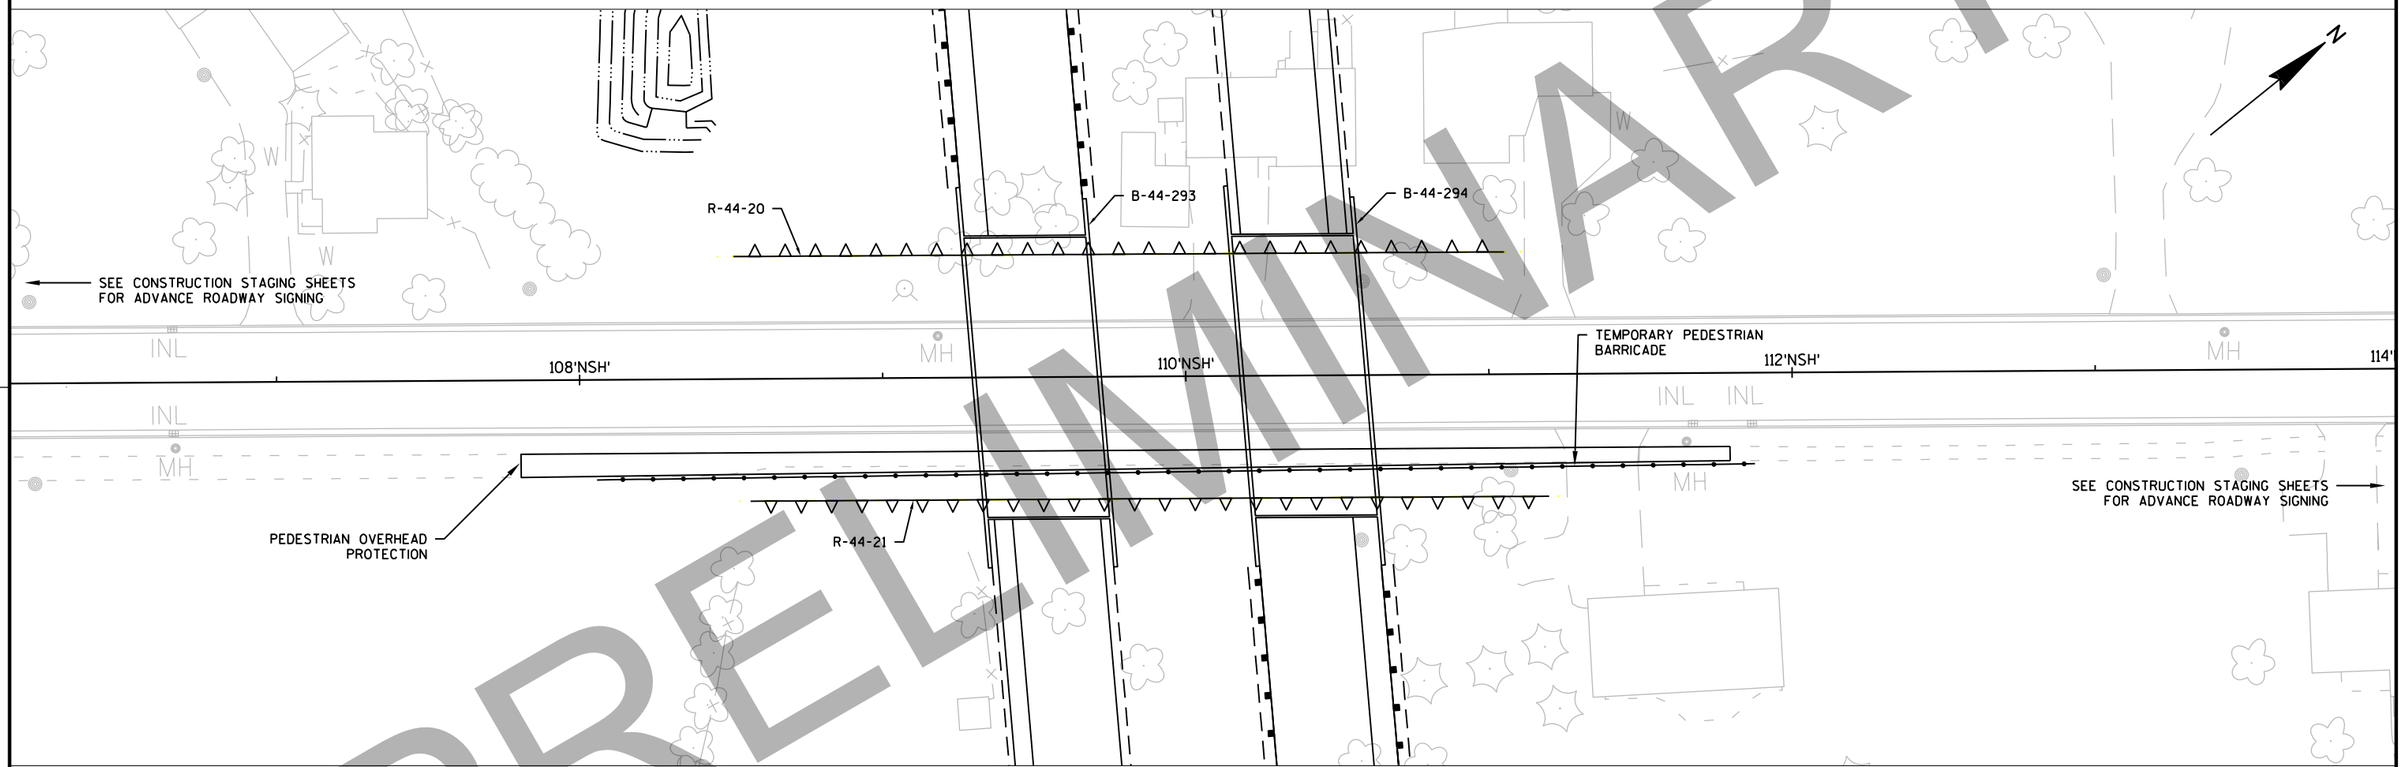

PRELIMINARY

NOTES:

EXACT LOCATION OF PEDESTRIAN OVERHEAD PROTECTION SHALL BE ADJUSTED TO FIT FIELD CONDITIONS AND AS APPROVED BY THE ENGINEER.

PROJECT NO: 1146-75-71	HWY: STH 15	COUNTY: OUTAGAMIE	TEMPORARY PEDESTRIAN ACCESS - NASH ST	SHEET	E

FILE NAME : N:\PDS\C3D\11467571\SHEETSPLAN\11467571_026020_S.DWG
LAYOUT NAME - 026020-S
PLOT DATE : 10/29/2020 3:10 PM PLOT BY : SIMMONS, MASON A PLOT NAME : PLOT SCALE : **********
WISDOT/CADDS SHEET 42

CHAIN LINK FENCE (1' BURY)
SMALL ANIMAL FENCE
WOVEN WIRE FENCE

SAMBS, KEVIN & JANE

SAMBS, KEVIN & JANE

SAMBS, KEV

R/W

P.L.

P.L.

WISCONSIN CENTRAL LTD

277'WB'+09
-172.00' LT

277'WB'+42
-126.30' LT

R/W

3'

280'WB'+08
-172.00' LT

284'WB'+95
-192.00' LT

2-FT GAP AT STRUCTURES (TYP.)
SEE CONSTRUCTION DETAIL

272'WB'
274'WB'
276'WB'
278'WB'
280'WB'
282'WB'
284'WB'
286'WB'

272'EB'
274'EB'
276'EB'
278'EB'
280'EB'
282'EB'
284'EB'
286'EB'

BEGIN PROJECT 1146-75-71
STA 275'EB'+00

283'EB'+43
128.55' RT

284'EB'+45
156.14' RT

20+00.00

WISCONSIN CENTRAL LTD

P.L.

285'EB'+15
192.40' RT

P.L.

SAMBS

STATE OF
WIS DEPT
OF TRANS

STATE OF WISCONSIN
DEPARTMENT OF
TRANSPORTATION

STATE OF WISC DEPT TRANSPORTN

N

N

N

PRELIMINARY

PROJECT NO: 1146-75-71	HWY: STH 15	COUNTY: OUTAGAMIE	FENCING PLAN	SHEET	E

FILE NAME : N:\PDS\C3D\11467571\SHEETSPLAN\11467571\11467571_027101_FN.DWG
LAYOUT NAME - 027102_FN

PLOT DATE : 8/24/2020 9:14 AM PLOT BY : SIMMONS, MASON A PLOT NAME : PLOT SCALE : 1:100_XREF

CHAIN LINK FENCE (1' BURY)
SMALL ANIMAL FENCE
WOVEN WIRE FENCE

SAMBS, KEVIN & JANE

P.L.

N

R/W

TLE

294'WB'+94
-160.13' LT

296'WB'+24
-93.19' LT

298'WB'+50
-76.48' LT

299'WB'+75
-82.85' LT

301'WB'+00
-105.99' LT

288'WB' 290'WB' 292'WB' 294'WB' 296'WB' 298'WB' 300'WB'

288'EB' 290'EB' 292'EB' 294'EB' 296'EB' 298'EB' 300'EB'

301'EB'+94
62.14' RT

301'EB'+01
97.00' RT

297'EB'+04
102.46' RT

297'EB'+47
102.44' RT

298'EB'+03
136.58' RT

296'EB'+70
136.56' RT

297'EB'+81
136.83' RT

288'EB'+50
172.01' RT

SAMBS, KEVIN & JANE

PLACE WOVEN WIRE FENCE AND
SMALL ANIMAL FENCE BACK TO
BACK AT 3' O/S FROM R/W

PROPOSED 6" UNDERDRAIN
RUNS PARALLEL TO FENCING (TYP.)
SEE PLAN AND PROFILE SHEETS

PLE

PC: 24+43.59

Mid: 24+53.84

PT: 24+64.08

PI: 24+74.30

EP: 25+09.10

GIVENS

SAMBS

PRELIMINARY

PROJECT NO: 1146-75-71	HWY: STH 15	COUNTY: OUTAGAMIE	FENCING PLAN	SHEET	E

FILE NAME : N:\PDS\C3D\11467571\SHEETSPLAN\11467571\11467571_027101_FN.DWG
LAYOUT NAME - 027103_FN

PLOT DATE : 8/24/2020 9:15 AM PLOT BY : SIMMONS, MASON A PLOT NAME : PLOT SCALE : 1:100_XREF

WISDOT/CADDS SHEET 42

2

CHAIN LINK FENCE (1' BURY)
SMALL ANIMAL FENCE
WOVEN WIRE FENCE

P.L.

PARTIKA, PAUL RICHARD

P.L.

N

2

PARTIKA, IRVING J & GENEVRA

R/W

302'EB'+90
-139.43' LT

303'EB'+00
-139.24' LT

308'EB'+95
-104.14' LT

309'EB'+05
-103.95' LT

3'

302'WB' 304'WB' 306'WB' 308'WB' 310'WB' 312'WB' 314'WB' 316'WB'

302'EB' 304'EB' 306'EB' 308'EB' 310'EB' 312'EB' 314'EB' 316'EB'

301'EB'+94
62.14' RT

302'EB'+04
62.32' RT

308'EB'+95
48.85' RT

309'EB'+05
44.02' RT

R/W

3'

PROPOSED 6" UNDERDRAIN
RUNS PARALLEL TO FENCING (TYP.)
SEE PLAN AND PROFILE SHEETS

PLACE WOVEN WIRE FENCE AND
SMALL ANIMAL FENCE BACK TO
BACK AT 3' O/S FROM R/W

CORN CRIB

N

PARTIKA, IRVING J & GENEVRA

SEPV

SEPV

GIVENS RD

GIVENS RD

PRELIMINARY

PROJECT NO: 1146-75-71	HWY: STH 15	COUNTY: OUTAGAMIE	FENCING PLAN	SHEET	E

FILE NAME : N:\PDS\C3D\11467571\SHEETSPLAN\11467571\11467571_027101_FN.DWG
LAYOUT NAME - 027104_FN

PLOT DATE : 8/24/2020 9:15 AM PLOT BY : SIMMONS, MASON A PLOT NAME : PLOT SCALE : 1:100_XREF

WISDOT/CADDS SHEET 42

2

2

CHAIN LINK FENCE (1' BURY)
SMALL ANIMAL FENCE
WOVEN WIRE FENCE

N

SYKES, JAMES I & MARIANN D

PARTIKA, IRVING J & GENEVRA

R/W

320'WB'+90
-107.00' LT

3'

R/W

318'WB' 320'WB' 322'WB' 324'WB' 326'WB' 328'WB' 330'WB'

318'EB' 320'EB' 322'EB' 324'EB' 326'EB' 328'EB' 330'EB'

3'

R/W

PLACE WOVEN WIRE FENCE AND
SMALL ANIMAL FENCE BACK TO
BACK AT 3' O/S FROM R/W

PARTIKA, IRVING J & GENEVRA

SYKES, JAMES I & MARIANN D

GIVENS RD

SYKES, JAMES I & MARIANN D

PRELIMINARY

PROJECT NO: 1146-75-71	HWY: STH 15	COUNTY: OUTAGAMIE	FENCING PLAN	SHEET	E

FILE NAME : N:\PDS\C3D\11467571\SHEETSPLAN\11467571\11467571_027101_FN.DWG
LAYOUT NAME - 027105_FN

PLOT DATE : 8/24/2020 9:16 AM PLOT BY : SIMMONS, MASON A PLOT NAME : PLOT SCALE : 1:100_XREF

WISDOT/CADDS SHEET 42

2

2

CHAIN LINK FENCE (1' BURY)
SMALL ANIMAL FENCE
WOVEN WIRE FENCE

P.L.

N

PARKER, DON E & MARGARET E

TLE

R/W

3'

338'WB'+38
-107.00' LT

339'WB'+90
-107.00' LT

2-FT GAP AT STRUCTURES (TYP.)
SEE CONSTRUCTION DETAIL

333'EB'+48
-131.47' LT

333'EB'+58
-131.29' LT

332'WB' 334'WB' 336'WB' 338'WB' 340'WB' 342'WB' 344'WB' 346'WB'

332'EB' 334'EB' 336'EB' 338'EB' 340'EB' 342'EB' 344'EB' 346'EB'

333'EB'+52
67.05' RT

333'EB'+62
67.23' RT

339'EB'+90
97.00' RT

341'EB'+42
97.00' RT

PLACE WOVEN WIRE FENCE AND
SMALL ANIMAL FENCE BACK TO
BACK AT 3' O/S FROM R/W

BLACK OTTER CR

OH

PARKER, DON E & MARGARET E

PARKER, DON E & MARGARET E

PRELIMINARY

PROJECT NO: 1146-75-71	HWY: STH 15	COUNTY: OUTAGAMIE	FENCING PLAN	SHEET	E

2

CHAIN LINK FENCE (1' BURY)
SMALL ANIMAL FENCE
WOVEN WIRE FENCE

SCHERNICK, MICHAEL S

GRAND VIEW GOLF CLUB INC

P.L.

R/W

3'

PIER

FOOTBRIDGE

N

348'WB' 350'WB' 352'WB' 354'WB' 356'WB' 358'WB' 360'WB'

348'EB' 350'EB' 352'EB' 354'EB' 356'EB' 358'EB' 360'EB'

359'EB'+79
-134.32' LT

359'EB'+89
-134.14' LT

359'EB'+85
71.30' RT

359'EB'+95
71.48' RT

359'EB'+45
111.87' RT

358'EB'+50
97.00' RT

360'EB'+32
108.54' RT

361'EB'+84
107.84' RT

PLACE WOVEN WIRE FENCE AND SMALL ANIMAL FENCE BACK TO BACK AT 3' O/S FROM R/W

STATE OF WI
DEPARTMEN
TRANSPORT

PRELIMINARY

PROJECT NO: 1146-75-71	HWY: STH 15	COUNTY: OUTAGAMIE	FENCING PLAN	SHEET	E

FILE NAME : N:\PDS\C3D\11467571\SHEETSPLAN\11467571\11467571_027101_FN.DWG
LAYOUT NAME - 027107_FN

PLOT DATE : 8/24/2020 9:16 AM PLOT BY : SIMMONS, MASON A PLOT NAME : PLOT SCALE : 1:100_XREF

WISDOT/CADDS SHEET 42

2

CHAIN LINK FENCE (1' BURY)
SMALL ANIMAL FENCE
WOVEN WIRE FENCE

FOWLE, DONALD D/ANN L JT RV TR

STATE OF WISCONSIN
DEPARTMENT OF
TRANSPORTATION

THE ESTATE OF
EMELINE A BREITRICK

GRANT,
DARLENE R
& BRUCE

VILLAGE OF HORTONVILLE

ATHLETIC FIELD

FINK,
KEITH A

362'WB'+38
-117.00' LT

366'WB'+41
-122.02' LT

368'WB'+65
-130.09' LT

370'WB'+94
-145.95' LT

372'WB'+26
-132.05' LT

373'WB'+33
-83.77' LT

374'WB'+29
-132.00' LT

374'WB'+99
-137.00' LT

376'WB'+
-87.00'

362'WB'
364'WB'
366'WB'
368'WB'
370'WB'
372'WB'
374'WB'
376'WB'

362'EB'
364'EB'
366'EB'
368'EB'
370'EB'
372'EB'
374'EB'
376'EB'

361'EB'+84
107.84' RT

365'EB'+85
115.33' RT

367'EB'+79
120.00' RT

369'EB'+82
138.67' RT

371'EB'+70
124.59' RT

373'EB'+76
118.71' RT

374'EB'+97
163.08' RT

375'EB'+51
127.00' RT

2-FT GAP AT STRUCTURES (TYP.)
SEE CONSTRUCTION DETAIL

PLACE WOVEN WIRE FENCE AND
SMALL ANIMAL FENCE BACK TO
BACK AT 3' O/S FROM R/W

P.L.
R/W
3'
24'M
22'M
16'M
SAN
FO
SEPV
SEPC
TILE
FOUND

PRELIMINARY

PROJECT NO: 1146-75-71	HWY: STH 15	COUNTY: OUTAGAMIE	FENCING PLAN	SHEET	E

FILE NAME : N:\PDS\C3D\11467571\SHEETSPLAN\11467571\11467571_027101_FN.DWG
LAYOUT NAME - 027108_FN
PLOT DATE : 8/24/2020 9:17 AM PLOT BY : SIMMONS, MASON A PLOT NAME : PLOT SCALE : 1:100_XREF

2

CHAIN LINK FENCE (1' BURY)
SMALL ANIMAL FENCE
WOVEN WIRE FENCE

HEYES, EDWARD K & LINDA F

THE ESTATE OF EMELINE A BREITRICK

KLOEHN, JANICE R

MULROY, BARRY J

KLITZKE, LARRY L & WF

CAPTAIN, PAUL A

BREITRICK, MARK

379'WB'+65
-157.00' LT

388'WB'+81
-141.41' LT

388'WB'+14
-126.72' LT

391'WB'+34
-201.09' LT

391'WB'+31
-161.63' LT

389'WB'+72
-174.09' LT

376'WB'+24
-87.00' LT

378'WB'+00
-87.00' LT

SARGENT, NICHOLAS D

HOIER, RONALD & GERALDINE

114'NSH'

112'NSH'

110'NSH'

108'NSH'

106'NSH'

R/W

TLE

P.L.

3'

378'WB' 380'WB' 382'WB' 384'WB' 386'WB' 388'WB' 390'WB'

378'EB' 380'EB' 382'EB' 384'EB' 386'EB' 388'EB' 390'EB'

2-FT GAP AT STRUCTURES (TYP.)
SEE CONSTRUCTION DETAIL

377'EB'+61
127.00' RT

379'EB'+15
117.00' RT

384'EB'+50
117.00' RT

388'EB'+52
162.43' RT

389'EB'+41
148.84' RT

12'NCR'

CT.

THE ESTATE OF EMELINE A BREITRICK

RIEHL, THOMAS R

POLACEK, ANTON & BRENDA SUE

FINK, KEITH A

BAKER, MARTIN M & JANICE M

HARRIS WAY

JUSTMANN, DAVID A & LINDA D

CLOSE, KENNETH L & DONNA J

FLAG

PRELIMINARY

PROJECT NO: 1146-75-71	HWY: STH 15	COUNTY: OUTAGAMIE	FENCING PLAN	SHEET	E

FILE NAME : N:\PDS\C3D\11467571\SHEETSPLAN\11467571\11467571_027101_FN.DWG
LAYOUT NAME - 027109_FN

PLOT DATE : 8/24/2020 9:17 AM PLOT BY : SIMMONS, MASON A PLOT NAME : PLOT SCALE : 1:100_XREF

2

RY J

CHAIN LINK FENCE (1' BURY)
SMALL ANIMAL FENCE
WOVEN WIRE FENCE

RUINS

P.L.

391'WB'+31
-161.63' LT

R/W

3'

392'WB' 394'WB' 396'WB' 398'WB' 400'WB' 402'WB' 404'WB' 406'WB'

392'EB' 394'EB' 396'EB' 398'EB' 400'EB' 402'EB' 404'EB' 406'EB'

402'WB'+00
-121.82' LT

403'WB'+65
-148.27' LT

403'WB'+79
-127.00' LT

DODD, DARIN & MICHELLE

SEPV SEPC

MURPHY, MARY L

392'EB'+78
21.44' RT

PLE

TLE

SEPC

HORTONVILLE SCHOOL DISTRICT

INL

406'EB'+19
182.50' RT

HOEWISCH, WALMER/MAX REV TRUST

PRELIMINARY

PROJECT NO: 1146-75-71	HWY: STH 15	COUNTY: OUTAGAMIE	FENCING PLAN	SHEET	E

FILE NAME : N:\PDS\C3D\11467571\SHEETSPLAN\11467571\11467571_027101_FN.DWG
LAYOUT NAME - 027110_FN
PLOT DATE : 8/24/2020 9:18 AM PLOT BY : SIMMONS, MASON A PLOT NAME : PLOT SCALE : 1:100_XREF

2

CHAIN LINK FENCE (1' BURY)
SMALL ANIMAL FENCE
WOVEN WIRE FENCE

R/W

N

MURPHY, MICHAEL J & MARY L

R/W

416'WB'+84
267.00' LT

STATE OF WISCONSIN
DEPARTMENT OF
TRANSPORTATION

411'WB'+17
-127.00' LT

408'WB' 410'WB' 412'WB' 414'WB' 416'WB' 418'WB' 420'WB'

408'EB' 410'EB' 412'EB' 414'EB' 416'EB' 418'EB' 420'EB'

P.L.

420'EB'+69
162.00' RT

406'EB'+19
182.50' RT

P.L.

R/W

R/W

STATE OF WISCONSIN

PRELIMINARY

PROJECT NO: 1146-75-71	HWY: STH 15	COUNTY: OUTAGAMIE	FENCING PLAN	SHEET	E

FILE NAME : N:\PDS\C3D\11467571\SHEETSPLAN\11467571\11467571_027101_FN.DWG
LAYOUT NAME - 027111_FN

PLOT DATE : 8/24/2020 9:18 AM PLOT BY : SIMMONS, MASON A PLOT NAME : PLOT SCALE : 1:100_XREF

2

CHAIN LINK FENCE (1' BURY)
SMALL ANIMAL FENCE
WOVEN WIRE FENCE

MARY L

422'WB'+89
-267.00' LT

R/W

3'

426'WB'+00
-177.03' LT

P.L.

MURPHY, MARY L

VILLAGE OF HORTONVILLE

TLE

VILLAGE OF HORTONVILLE

433'WB'+88
-108.19' LT

434'WB'+12
-108.55' LT

422'WB' 424'WB' 426'WB' 428'WB' 430'WB' 432'WB' 434'WB' 436'WB'

422'EB' 424'EB' 426'EB' 428'EB' 430'EB' 432'EB' 434'EB' 436'EB'

434'EB'+00
162.00' RT

R/W

VILLAGE OF HORTONVILLE

MURPHY, MARY L

HOIER, DONALD & BONNIE

HOIER, GERALD & ROSE

PRELIMINARY

PROJECT NO: 1146-75-71	HWY: STH 15	COUNTY: OUTAGAMIE	FENCING PLAN	SHEET	E

FILE NAME : N:\PDS\C3D\11467571\SHEETSPLAN\11467571\11467571_027101_FN.DWG
LAYOUT NAME - 027112_FN

PLOT DATE : 8/24/2020 9:19 AM PLOT BY : SIMMONS, MASON A PLOT NAME : PLOT SCALE : 1:100_XREF

WISDOT/CADDS SHEET 42

2

CHAIN LINK FENCE (1' BURY)
SMALL ANIMAL FENCE
WOVEN WIRE FENCE

WEYERS, ARNOLD J & MARY S

439'WB'+74
-182.10' LT

440'WB'+84
-182.00' RT

445'WB'+26
-182.00' LT

447'WB'+38
-147.11' LT

447'WB'+58
-143.91' LT

449'WB'+70
-106.80' LT

SNOWMOBILE TRAIL

STA 447+50
WOOD GATE DOUBLE LEAF 20-FT

WEYERS, ARNOLD J & MARY S

438'WB' 440'WB' 442'WB' 444'WB' 446'WB' 448'WB' 450'WB'

438'EB' 440'EB' 442'EB' 444'EB' 446'EB' 448'EB' 450'EB'

447'EB'+41
97.27' RT

447'EB'+60
96.34' RT

449'EB'+00
97.00' RT

STA 447+50
WOOD GATE DOUBLE LEAF 20-FT

LEMKE, ALVIN H

WEYERS, ARNOLD J & MARY S

WEYERS, ARNOLD

BANKER, MARK L

LEMKE, ALVIN H JR

ERALD & ROSE

PRELIMINARY

PROJECT NO: 1146-75-71	HWY: STH 15	COUNTY: OUTAGAMIE	FENCING PLAN	SHEET	E

FILE NAME : N:\PDS\C3D\11467571\SHEETSPLAN\11467571\11467571_027101_FN.DWG
LAYOUT NAME - 027113_FN
PLOT DATE : 10/27/2020 3:37 PM PLOT BY : SIMMONS, MASON A PLOT NAME : PLOT SCALE : 1:100_XREF
WISDOT/CADDS SHEET 42

2

CHAIN LINK FENCE (1' BURY)
SMALL ANIMAL FENCE
WOVEN WIRE FENCE

N

WATTERS.

YOUNG, RUTH M

JOSSART, JOAN M SURVIVORS TRST

R/W

3'

465'WB'+00
-122.00' LT

452'WB'
454'WB'
456'WB'
458'WB'
460'WB'
462'WB'
464'WB'
466'WB'

452'EB'
454'EB'
456'EB'
458'EB'
460'EB'
462'EB'
464'EB'
466'EB'

END PROJECT 1146-75-71
STA 465'EB'+00

SNOWMOBILE TRAIL

452'EB'+00
117.00' RT

455'EB'+02
127.00' RT

459'EB'+68
127.00' RT

P.I.

RWGP

STH 15

SIGN

FO

G

OH

SEPV

SEPC

TLE

HOIER, REGINA

STILES, GARY & JANE

PULS, GAIL M
WALSVIK, PENNY A
BLINK, JENNIFER L

P.L.

PRELIMINARY


PROJECT NO: 1146-75-71	HWY: STH 15	COUNTY: OUTAGAMIE	FENCING PLAN	SHEET	E

FILE NAME : N:\PDS\C3D\11467571\SHEETSPLAN\11467571\11467571_027101_FN.DWG
LAYOUT NAME - 027114_FN

PLOT DATE : 8/24/2020 9:20 AM PLOT BY : SIMMONS, MASON A PLOT NAME : PLOT SCALE : 1:100_XREF

WISDOT/CADDS SHEET 42

2

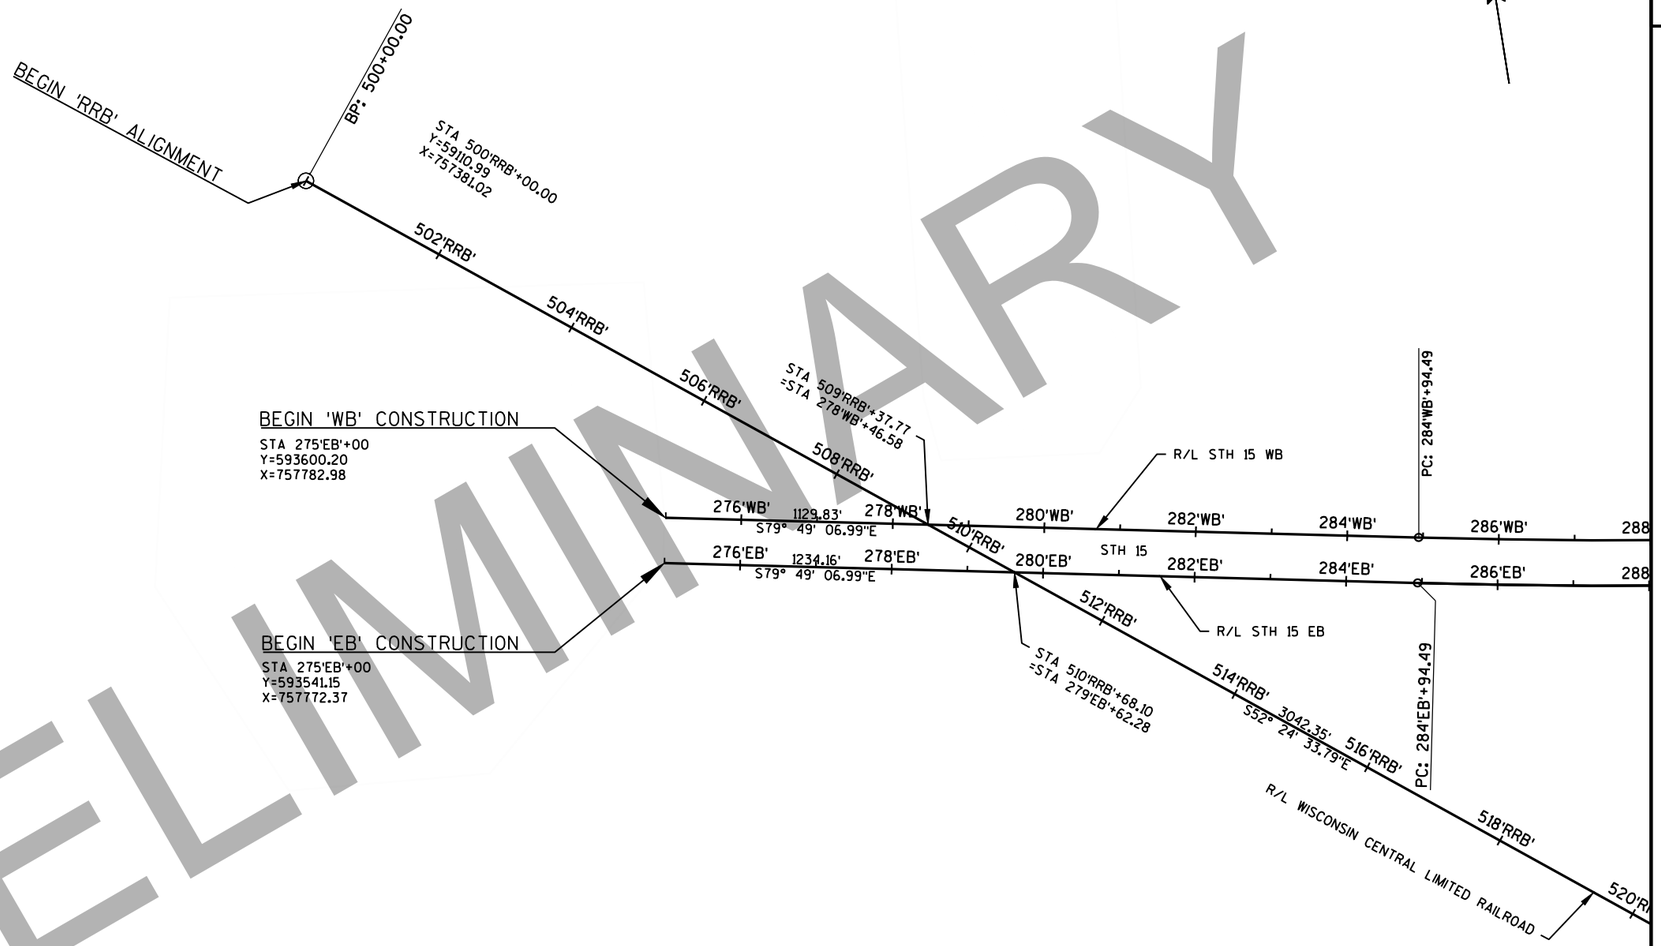

PRELIMINARY

PROJECT NO: 1146-75-71	HWY: STH 15	COUNTY: OUTAGAMIE	ALIGNMENT DIAGRAM - STH 15	SHEET	E

FILE NAME : N:\PDS\C3D\11467571\SHEETSPLAN\11467571\11467571_027201_AD.DWG
LAYOUT NAME - 027201-AD
PLOT DATE : 1/22/2020 8:23 AM
PLOT BY : SIMMONS, MASON A
PLOT NAME :
PLOT SCALE : 1 IN:200 FT

2

CURVE WB-8
PI STA = 292'WB'+94.20
Y = 593283.050
X = 759548.924
DELTA = 8°52'45"
D = 0°33'23"
T = 799.71'
L = 1596.21'
R = 10300.00'
PC STA = 284'WB'+94.49
Y = 593424.410
X = 758761.812
PT STA = 300'WB'+90.70
Y = 593264.876
X = 760348.422
BK = S79°49'07.0"E
AH = S88°41'52.2"E

SUPERELEVATION TABLE (WB-8)			
STATION	LT SLOPE	RT SLOPE	REMARKS
283'WB'+61.16	-2.0%	-2.0%	NORMAL CROWN
284'WB'+41.16	-2.0%	0.0%	ZERO SUPER
285'WB'+21.16	-2.0%	2.0%	FULL SUPER
300'WB'+64.04	-2.0%	2.0%	FULL SUPER
301'WB'+53.34	-2.0%	0.0%	ZERO SUPER
302'WB'+33.34	-2.0%	-2.0%	NORMAL CROWN

N

R/L STH 15 WB

288'WB' 290'WB' 292'WB' CURVE WB-8 294'WB' 296'WB' 298'WB' 300'WB' 302'WB' 304'WB' 306'WB' 308'WB' 310'WB' 312'WB' 314'WB' 316'WB' 318'WB'

PT: 300'WB'+90.70

STA AHEAD: 301'WB'+00.00
STA BACK: 300'WB'+90.70
EQUATION

6138.03'
S88° 41' 52.18"E

STH 15

288'EB' 290'EB' 292'EB' 294'EB' 296'EB' 298'EB' 300'EB' 302'EB' 304'EB' 306'EB' 308'EB' 310'EB' 312'EB' 314'EB' 316'EB' 318'EB'

6138.03'
S88° 41' 52.18"E

R/L STH 15 EB

CURVE EB-8

CURVE EB-8
PI STA = 292'EB'+98.86
Y = 593223.171
X = 759542.903
DELTA = 8°52'45"
D = 0°33'11"
T = 804.36'
L = 1605.51'
R = 10360.00'
PC STA = 284'EB'+94.49
Y = 593365.355
X = 758751.206
PT STA = 301'EB'+00.00
Y = 593204.892
X = 760347.059
BK = S79°49'07.0"E
AH = S88°41'52.2"E

SUPERELEVATION TABLE (EB-8)			
STATION	LT SLOPE	RT SLOPE	REMARKS
283'EB'+61.16	-2.0%	-2.0%	NORMAL CROWN
284'EB'+41.16	-2.0%	0.0%	ZERO SUPER
285'EB'+21.16	-2.0%	2.0%	FULL SUPER
300'EB'+73.34	-2.0%	2.0%	FULL SUPER
301'EB'+53.34	-2.0%	0.0%	ZERO SUPER
302'EB'+33.34	-2.0%	-2.0%	NORMAL CROWN

PT: 301'EB'+00.00

PRELIMINARY

N

R/L STH 15 WB

318'WB' 320'WB' 322'WB' 324'WB' 326'WB' 328'WB' 330'WB' 332'WB' 334'WB' 336'WB' 338'WB' 340'WB' 342'WB' 344'WB' 346'WB' 348'WB'

6138.03'
S88° 41' 52.18"E

STH 15

318'EB' 320'EB' 322'EB' 324'EB' 326'EB' 328'EB' 330'EB' 332'EB' 334'EB' 336'EB' 338'EB' 340'EB' 342'EB' 344'EB' 346'EB' 348'EB'

6138.03'
S88° 41' 52.18"E

R/L STH 15 EB

END 'BOC' ALIGNMENT
STA 4'BOC'+59.14
Y=593279.3125
X=764184.6184

PC: 3'BOC'+90.78

4'BOC'

PT: 2'BOC'+24.89

2'BOC'

PC: 1'BOC'+86.58

BEGIN 'BOC' ALIGNMENT
STA 1'BOC'+50
Y=593013.3761
X=764330.3133

PROJECT NO: 1146-75-71	HWY: STH 15	COUNTY: OUTAGAMIE	ALIGNMENT DIAGRAM - STH 15	SHEET	E

FILE NAME : N:\PDS\C3D\11467571\SHEETSPLAN\11467571\11467571_027201_AD.DWG
LAYOUT NAME - 027202-AD


PLOT DATE : 1/22/2020 8:23 AM PLOT BY : SIMMONS, MASON A PLOT NAME : PLOT SCALE : 1 IN:200 FT

CURVE WB-9
PI STA = 368'WB'+51.67
Y = 593111.443
X = 767098.347
DELTA = 32°34'40"
D = 2°43'42"
T = 613.64'
L = 1194.04'
R = 2100.00'
PC STA = 362'WB'+38.03
Y = 593125.388
X = 766484.865
PT STA = 374'WB'+32.06
Y = 592769.367
X = 767607.796
BK = S88°41'52.2"E
AH = S56°07'12.3"E

SUPERELEVATION TABLE (WB-9)			
STATION	LT SLOPE	RT SLOPE	REMARKS
360'WB'+16.69	-2.0%	-2.0%	NORMAL CROWN
360'WB'+96.69	0.0%	-2.0%	ZERO SUPER
361'WB'+76.69	2.0%	-2.0%	REVERSE CROWN
363'WB'+08.69	5.3%	-5.3%	FULL SUPER
373'WB'+61.40	5.3%	-5.3%	FULL SUPER
374'WB'+59.29	2.0%	-2.0%	REVERSE CROWN
375'WB'+39.29	0.0%	-2.0%	ZERO SUPER
376'WB'+19.29	-2.0%	-2.0%	NORMAL CROWN

CURVE EB-9
PI STA = 368'EB'+34.14
Y = 593051.857
X = 767079.455
DELTA = 32°34'40"
D = 2°48'31"
T = 596.11'
L = 1159.92'
R = 2040.00'
PC STA = 362'EB'+38.03
Y = 593065.404
X = 766483.501
PT STA = 373'EB'+97.95
Y = 592719.554
X = 767574.348
BK = S88°41'52.2"E
AH = S56°07'12.3"E

SUPERELEVATION TABLE (EB-9)			
STATION	LT SLOPE	RT SLOPE	REMARKS
360'EB'+14.02	-2.0%	-2.0%	NORMAL CROWN
360'EB'+94.02	0.0%	-2.0%	ZERO SUPER
361'EB'+74.02	2.0%	-2.0%	REVERSE CROWN
363'EB'+10.02	5.4%	-5.4%	FULL SUPER
373'EB'+25.96	5.4%	-5.4%	FULL SUPER
374'EB'+61.96	2.0%	-2.0%	REVERSE CROWN
375'EB'+41.96	0.0%	-2.0%	ZERO SUPER
376'EB'+21.96	-2.0%	-2.0%	NORMAL CROWN

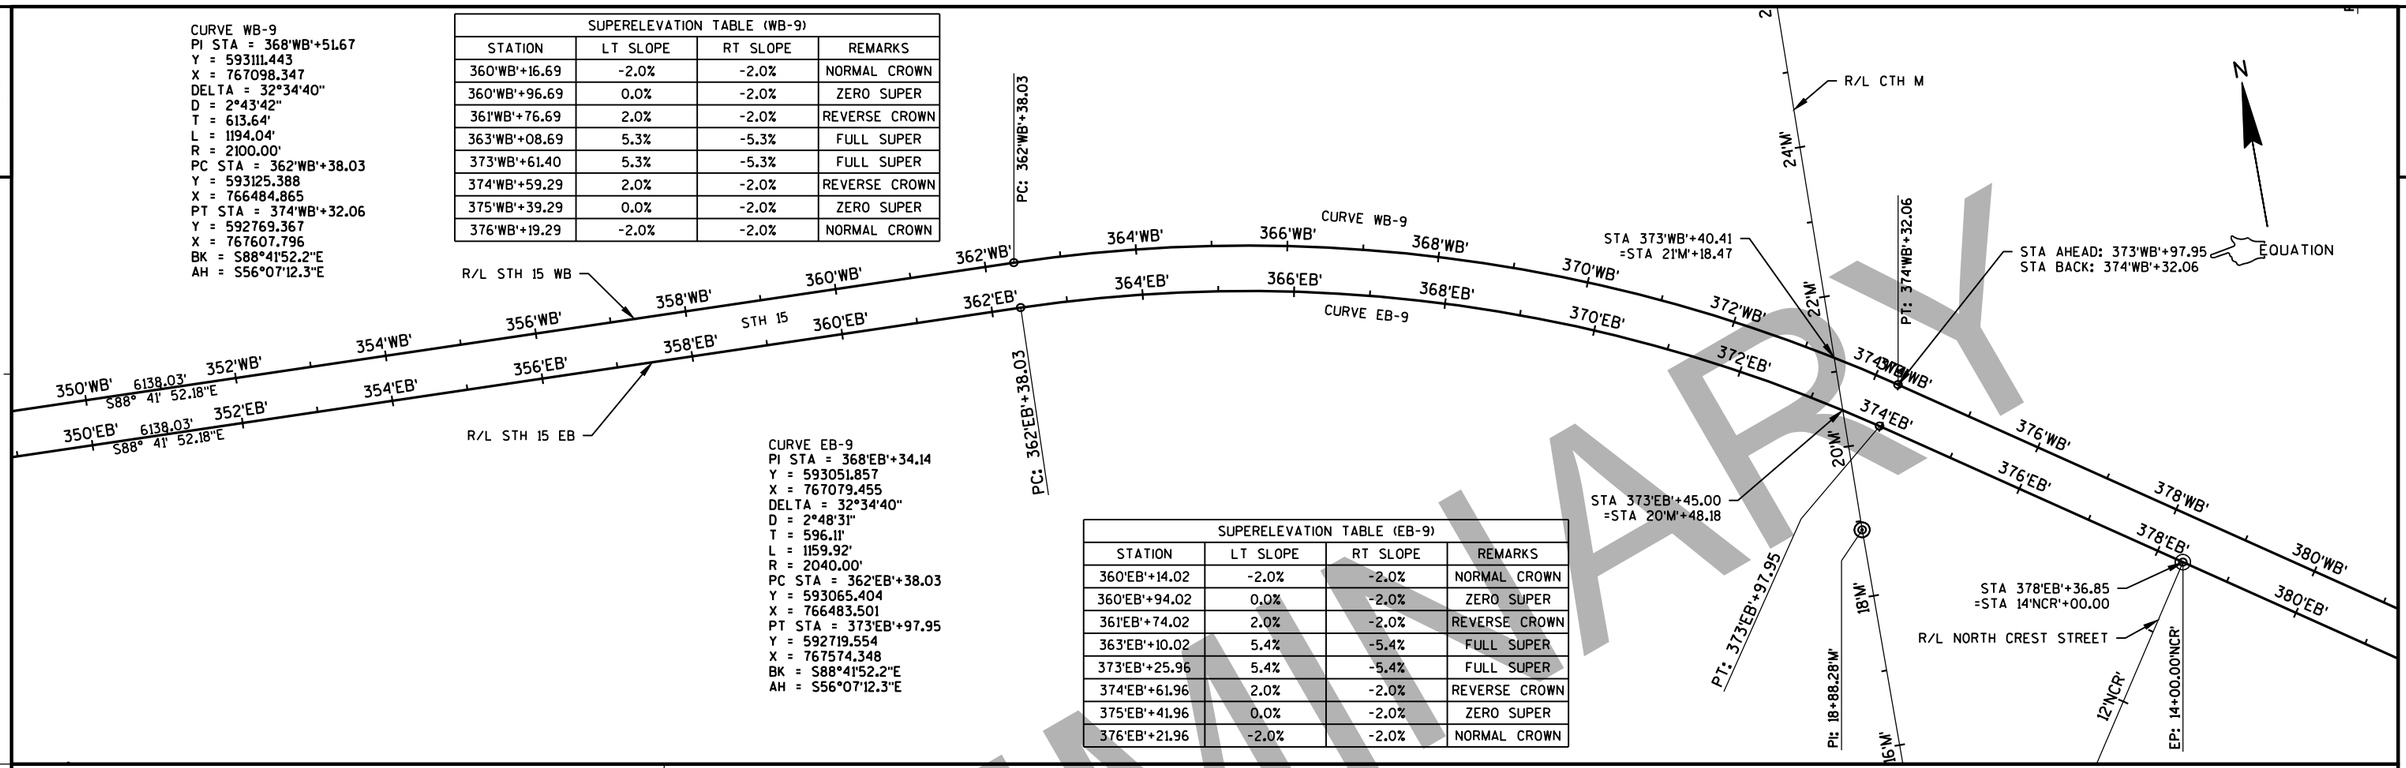


PRELIMINARY

PROJECT NO: 1146-75-71	HWY: STH 15	COUNTY: OUTAGAMIE	ALIGNMENT DIAGRAM - STH 15	SHEET	E

FILE NAME : N:\PDS\C3D\11467571\SHEETSPLAN\11467571\11467571_027201_AD.DWG
LAYOUT NAME - 027203-AD
PLOT DATE : 1/22/2020 8:23 AM PLOT BY : SIMMONS, MASON A PLOT NAME : PLOT SCALE : 1 IN:200 FT


2

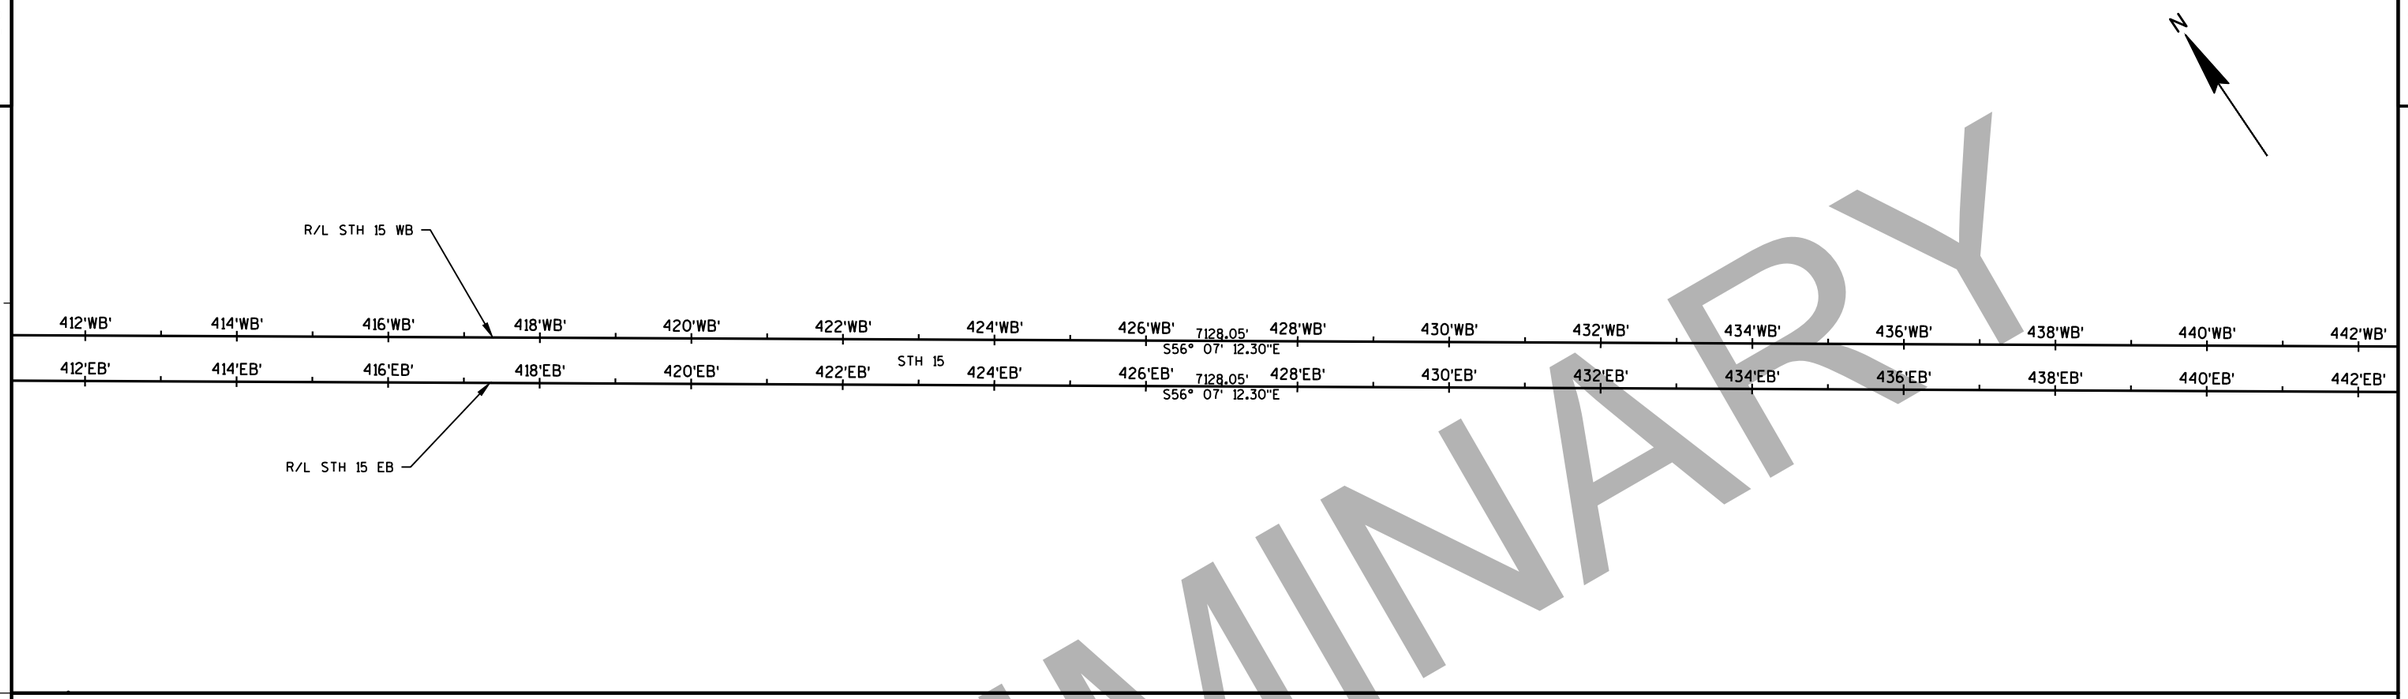

PRELIMINARY

CURVE WB-10
PI STA = 450'WB'+11.41
Y = 588525.209
X = 773928.553
DELTA = 6°10'28"
D = 0°38'12"
T = 485.42'
L = 969.89'
R = 9000.00'
PC STA = 445'WB'+26.00
Y = 588795.807
X = 773525.557
PT STA = 454'WB'+95.89
Y = 588299.527
X = 774358.317
BK = S56°07'12.3"E
AH = S62°17'40.6"E

SUPERELEVATION TABLE (WB-10)			
STATION	LT SLOPE	RT SLOPE	REMARKS
443'WB'+92.66	-2.0%	-2.0%	NORMAL CROWN
444'WB'+72.66	-2.0%	0.0%	ZERO SUPER
445'WB'+52.66	-2.0%	2.0%	FULL SUPER
454'WB'+69.23	-2.0%	2.0%	FULL SUPER
455'WB'+55.69	-2.0%	0.0%	ZERO SUPER
456'WB'+35.69	-2.0%	-2.0%	NORMAL CROWN

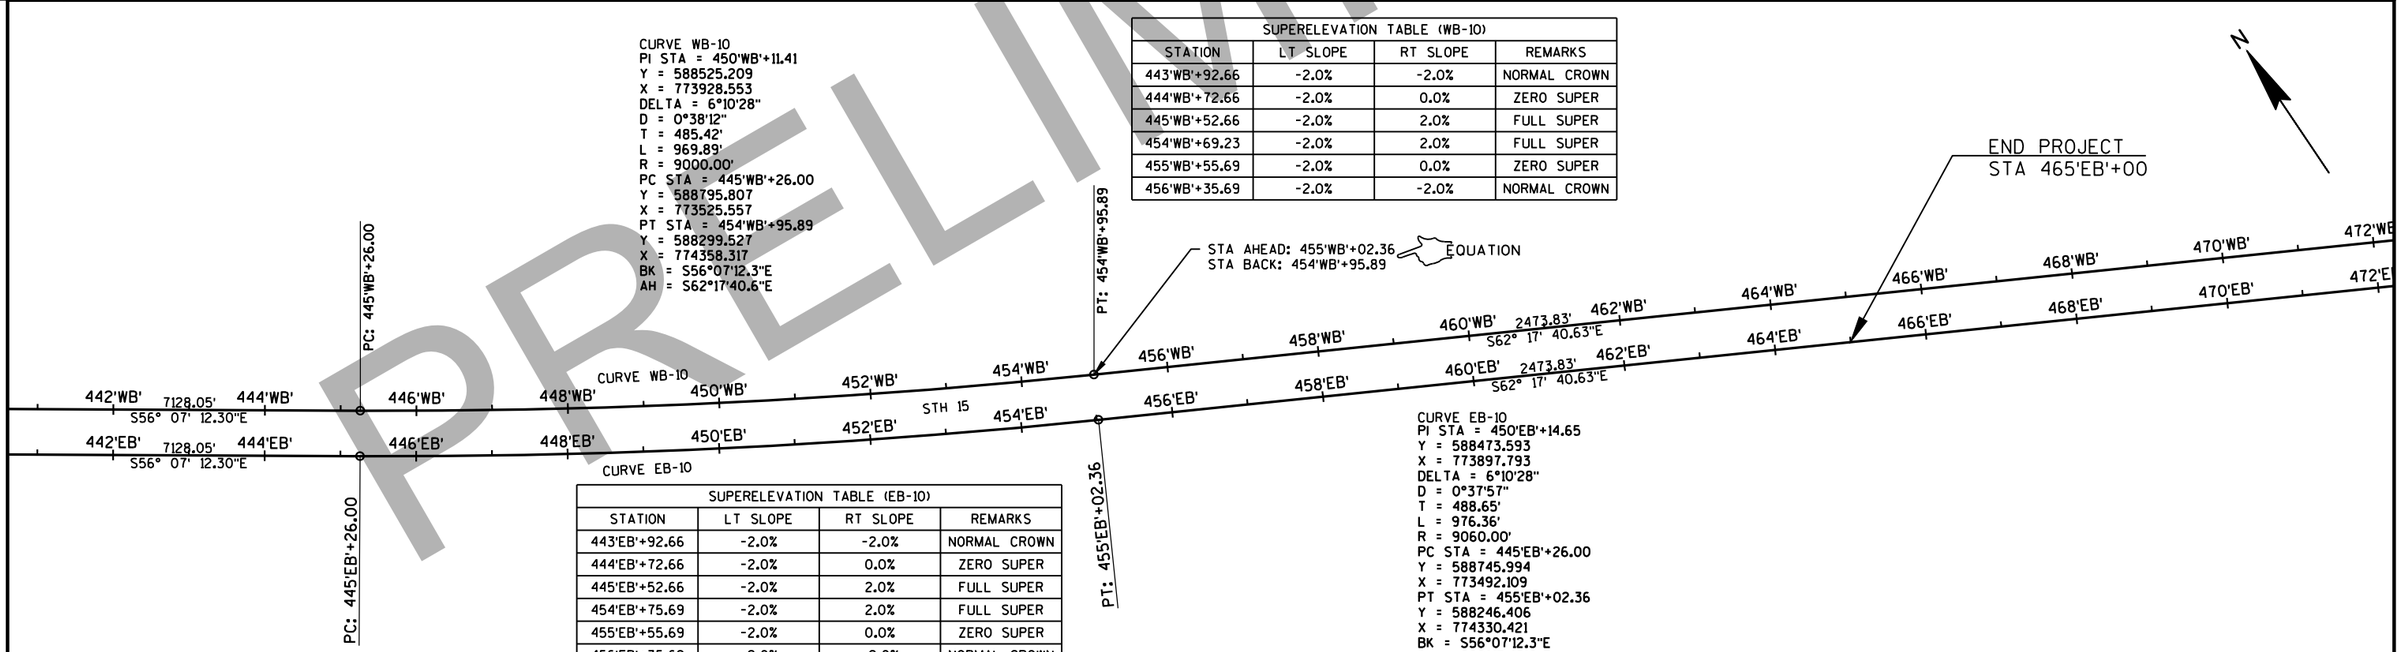

SUPERELEVATION TABLE (EB-10)			
STATION	LT SLOPE	RT SLOPE	REMARKS
443'EB'+92.66	-2.0%	-2.0%	NORMAL CROWN
444'EB'+72.66	-2.0%	0.0%	ZERO SUPER
445'EB'+52.66	-2.0%	2.0%	FULL SUPER
454'EB'+75.69	-2.0%	2.0%	FULL SUPER
455'EB'+55.69	-2.0%	0.0%	ZERO SUPER
456'EB'+35.69	-2.0%	-2.0%	NORMAL CROWN

CURVE EB-10
PI STA = 450'EB'+14.65
Y = 588473.593
X = 773897.793
DELTA = 6°10'28"
D = 0°37'57"
T = 488.65'
L = 976.36'
R = 9060.00'
PC STA = 445'EB'+26.00
Y = 588745.994
X = 773492.109
PT STA = 455'EB'+02.36
Y = 588246.406
X = 774330.421
BK = S56°07'12.3"E
AH = S62°17'40.6"E

PROJECT NO: 1146-75-71	HWY: STH 15	COUNTY: OUTAGAMIE	ALIGNMENT DIAGRAM - STH 15	SHEET	E

FILE NAME : N:\PDS\C3D\11467571\SHEETSPLAN\11467571\11467571_027201_AD.DWG
LAYOUT NAME - 027204-AD
PLOT DATE : 1/22/2020 8:23 AM PLOT BY : SIMMONS, MASON A PLOT NAME : PLOT SCALE : 1 IN:200 FT

PRELIMINARY

2

2

12'M' 14'M' 888.28' N0° 08' 13.18"W 16'M' CTH M N OLK STREET 18'M' 20'M' 22'M' 24'M' 1610.80' N38° 24' 52.09"E 26'M' 28'M' 30'M'

R/L CTH M

BEGIN 'M' ALIGNMENT
STA 10'M'+00.00
Y=591700.33
X=767530.76

STA 20'M'+48.18
=STA 373'EB'+45.00

STA 21'M'+18.47
=STA 373'WB'+40.41

STA 27'M'+00.03
=STA 10'MM'+00.00

END 'M' ALIGNMENT
STA 32'M'+00.00
Y=593900.27
X=767539.91

BEGIN 'MM' ALIGNMENT
STA 10'MM'+00.00
Y=593400.32
X=767535.61

R/L NORTH CREST STREET

BEGIN 'NCR' ALIGNMENT
STA 10'NCR'+00.00
Y=592139.29
X=767721.07

12'NCR'
NORTH CREST STREET

PI: 18+88.28'M'

374'EB' 374'WB' 376'EB' 376'WB' 378'EB' 378'WB' 380'EB' 380'WB' 382'EB' 382'WB' 384'EB' 384'WB' 386'EB' 386'WB' 388'EB' 388'WB' 390'EB' 390'WB' 392'EB' 392'WB' 394'EB' 394'WB'

STA 14'NCR'+00.00
=STA 378'EB'+36.85

END 'NCR' ALIGNMENT
STA 14'NCR'+00.00
Y=592474.89
X=767938.73

N

12'MM' 14'MM' 16'MM' 18'MM' 20'MM' 22'MM' 24'MM' 26'MM' 28'MM' 30'MM' 32'MM'

S89° 39' 02.30"E 794.93'

PC: 17+94.93'MM'

CURVE MM-1
PI STA = 22'MM'+01.48
Y = 593392.994
X = 768737.069
DELTA = 51°55'16"
D = 6°51'42"
T = 406.55'
L = 756.67'
R = 835.00'
PC STA = 17'MM'+94.93
Y = 593395.473
X = 768330.531
PT STA = 25'MM'+51.61
Y = 593711.478
X = 768989.751
BK = S89°39'02.3"E
AH = N38°25'41.3"E

R/L CTH MM

CURVE MM-1

PT: 25+51.61'MM'

CTH MM

N37° 50' 08.56"E
31.64'

PI: 100+31.64'NSH'

R/L NASH STREET

102'NSH' 104'NSH' 106'NSH' 108'NSH' 110'NSH' 112'NSH' 114'NSH' 116'NSH'

BEGIN 'NSH' ALIGNMENT
STA 100'NSH'+00.00
Y=591120.39
X=768230.48

N38° 24' 52.09"E 1610.80'

STA 109'NSH'+64.87
=STA 389'EB'+10.10

STA 110'NSH'+25.06
=STA 389'WB'+14.86

NASH STREET

END 'NSH' ALIGNMENT
STA 116'NSH'+42.44
Y=592407.50
X=769250.75

R/L STH 15 EB

R/L STH 15 WB

STH 15

S89° 48' 39" 648.39'

END 'MM' ALIGNMENT
STA 32'M'+00.00
Y=594219.50
X=769392.77

SUPERELEVATION TABLE (MM-1)

STATION	LT SLOPE	RT SLOPE	REMARKS
16'MM'+81.39	-2.0%	-2.0%	NORMAL CROWN
17'MM'+22.93	-2.0%	0.0%	ZERO SUPER
17'MM'+64.47	-2.0%	2.0%	REVERSE CROWN
18'MM'+30.93	-5.2%	5.2%	FULL SUPER
25'MM'+15.61	-5.2%	5.2%	FULL SUPER
25'MM'+82.07	-2.0%	2.0%	REVERSE CROWN
26'MM'+23.61	-2.0%	0.0%	ZERO SUPER
26'MM'+65.15	-2.0%	-2.0%	NORMAL CROWN

PROJECT NO: 1146-75-71	HWY: STH 15	COUNTY: OUTAGAMIE	ALIGNMENT DIAGRAM - LOCAL ROADS	SHEET	E

FILE NAME : N:\PDS\C3D\11467571\SHEETSPLAN\11467571\11467571_027205_AD.DWG
LAYOUT NAME - 027205-AD
PLOT DATE : 1/22/2020 8:23 AM PLOT BY : SIMMONS, MASON A PLOT NAME : PLOT SCALE : 1 IN:200 FT

ALL ITEMS ARE CATEGORY 0010
UNLESS OTHERWISE NOTED

Clearing and Grubbing Summary

Station	to	Station	Location	201.0105 Clearing STA.	201.0205 Grubbing STA.	Remarks
277+00	--	284+00	STH 15 EB + WB	14	14	
286+00	--	289+00	STH 15 EB	3	3	
320+00	--	321+00	STH 15 EB + WB	2	2	
326+00	--	328+00	STH 15 WB	2	2	
330+00	--	334+00	STH 15 EB + WB	8	8	
346+00	--	361+00	STH 15 EB + WB	30	30	
363+00	--	365+00	STH 15 WB	2	2	
365+00	--	370+00	STH 15 EB	5	5	
372+00	--	380+00	STH 15 EB + WB	16	16	
387+00	--	394+00	STH 15 EB + WB	14	14	
395+00	--	398+00	STH 15 WB	3	3	
397+00	--	399+00	STH 15 EB	2	2	
400+00	--	402+00	STH 15 WB	2	2	
404+00	--	405+00	STH 15 EB	1	1	
405+00	--	406+00	STH 15 EB + WB	2	2	
406+00	--	408+00	STH 15 EB	2	2	
408+00	--	410+00	STH 15 EB + WB	4	4	
417+00	--	427+00	STH 15 EB + WB	20	20	
429+00	--	433+00	STH 15 EB + WB	8	8	
434+00	--	435+00	STH 15 EB	1	1	
435+00	--	437+00	STH 15 EB + WB	4	4	
446+00	--	448+00	STH 15 EB + WB	4	4	
449+00	--	453+00	STH 15 EB + WB	8	8	
15+00	--	17+00	CTH MM	2	2	RT
22+00	--	26+00	CTH MM	4	4	
			Total	163	163	

Removing Old Culverts Summary

Station	Location	203.0100 Removing Small Pipe Culverts Each	204.0180 Removing Delineators and Markers Each	Remarks
12+90	N. Crest Road	1	1	RT
24+14	CTH M	1	1	RT
	Total	2	2	

204.0230
Removing Building

Location	STA	Remarks
STH 15 EB	447+00	20'x24' SHED, NO FOUNDATION

Removing Curb and Gutter
204.0150

Station	to	Station	Location	L.F.	Remark
18+62	--	19+45	CTH M	83	RT
107+98	--	108+03	Nash	10	LT,RT
111+98	--	112+03	Nash	10	LT,RT
			Total	103	

204.0110
Removing Asphaltic Surface

Station	to	Station	Location	SY	Remarks
11+16	--	11+20	Nash	13	For Storm Sewer Install
111+98	--	112+03	Nash	234	Remove Temp. Surface
18+62	--	28+56	CTH M	331	Remove Shoulder
			Total	579	

214.0100
Obliteratling Old Road

Station	to	Station	Location	STA	Remarks
11+48		20+73	CTH MM	9.3	
			Total	9.3	

Storm Sewer Removal Summary

Station	Offset	Location	204.0210 Removing Manholes Each	204.0220 Removing Inlets Each	204.0245 Removing StormSewer 30-Inch LF	Remarks
19+41.	20' RT	CTH M	1	1	115	
		Total	1	1	115	

PRELIMINARY

ALL ITEMS ARE CATEGORY 0010
UNLESS OTHERWISE NOTED

3

3

Removing Concrete Sidewalk

204.0155

Station			Location	S.Y.	Remarks
107+75	--	108+00	Nash St.	22	RT
111+88	--	112+13	Nash St.	14	RT
			Total	36	

204.9090.S
Removing Underdrain

Station	Location	to	Station	Location	LF	Remarks (Information Only)
302+44	STH 15 WB, 110' LT	--	305+80	STH 15 EB, 108' RT	400	--
319+14	STH 15 EB, 100' RT	--	320+04	STH 15 EB, 19' LT	125	west removal limits estimated
				Total	525	

740.0440
Incentive Density
HMA Pavemement

Project	Dol	Remarks
1146-75-71	1,360	
Total	1,360	

Concrete
Surface Drains
416.1010

Station	Side	Location	C.Y.	Remarks
23+08	RT	CTH M	1.4	
10+68	LT	CTH MM	2	
10+91	RT	CTH MM	2	
		Total	5.4	

640.1305.S
Clay Cover

STA	to	STA	Location	CY	Remarks
441+00	--	441+50.	STH 15 WB	0	
441+50.	--	442+00.	STH 15 WB	97	
442+00.	--	442+50.	STH 15 WB	208	
442+50.	--	443+00.	STH 15 WB	215	
443+00.	--	443+50.	STH 15 WB	229	
443+50.	--	444+00.	STH 15 WB	255	
444+00.	--	444+50.	STH 15 WB	157	
444+50.	--	445+00.	STH 15 WB	28	
			Total	1189	

618.0100
Maintenance and Repair
Of Haul Roads

Project	Each	Remarks
1146-75-71	1	
Total	1	

642.5401
Field Office
Type D

Project	Each	Remarks
1146-75-71	1	
Total	1	

Concrete Curb and Gutter

Station	to	Station	Location	601.0411 30-inch Type D L.F.	601.0557 6-Inch Sloped 36-Inch Type D L.F.	650.5500 Construction Staking Curb Gutter and Curb & Gutter L.F.	Remarks
18+89	--	23+15	CTH M	444		444	
10+24	--	10+84	CTH MM		157	157	
107+98	--	108+03	Nash	10		10	
111+98	--	112+03	Nash	10		10	
			Total	464	157	621	

643.5000
Traffic Control

Project	Each	Remarks
1146-75-71	1	
Total	1	

PRELIMINARY

ALL ITEMS ARE CATEGORY 0010
UNLESS OTHERWISE NOTED

Station	to	Station	Location	208.1100 Select Borrow CY	305.0110 Base Aggregate Dense 3/4-Inch Ton	305.0120* Base Aggregate Dense 1 1/4-Inch Ton	311.0110* Breaker Run Ton	312.0110 Base Select Crush Material Ton	624.0100 Water Compaction Mgal	624.0100 Water Dust Control Mgal	SPV.0195.01 2-Inch Clear Stone Ton	SPV.0195.02 Shot Rock Ton	Remarks
275+00	--	278+88	STH 15 EB			1,787		2,744	18	7			
275+00	--	277+07	STH 15 WB			1,423		2,206	14	6			
319+16	--	321+43	STH 15 EB + WB			284		387	3	1			Median Crossover
320+19	--	--	STH 15 WB		216								Driveway
335+00	--	--	STH 15 WB		20								Driveway
281+02	--	339+40	STH 15 EB			10,818		15,894	108	43			
328+00	--	362+00	STH 15 EB + WB	47,757			88,148						Marsh Excavation
279+86	--	339+05	STH 15 WB			10,968	16,114		271	108		16,230	Shot Rock for Partika Pond
346+60	--	--	STH 15 EB + WB		185								2 driveways
345+46	--	347+74	STH 15 EB + WB			284		387	3	1			Median Crossover
340+80	--	372+99	STH 15 EB			5,965		8,764	60	24			
340+46	--	372+95	STH 15 WB			6,022		8,847	60	24			
373+92	--	388+64	STH 15 EB			2,727		4,007	27	11			
373+87	--	388+69	STH 15 WB			2,746		4,034	27	11			
408+54	--	410+82	STH 15 EB + WB			284		387	3	1			Median Crossover
434+00	--	--	STH 15 WB		72								Driveway
446+86	--	449+14	STH 15 EB + WB			284		387	3	1			Snowmobile Crossover
429+50	--	431+50	STH 15 EB + WB	8,000									Marsh Excavation
450+00	--	458+00	STH 15 EB + WB	24,000									Marsh Excavation
448+00	--	--	STH 15 EB + WB		140				0	0			2 driveways
389+56	--	465+00	STH 15 EB			13,981		20,540	140	56			
389+61	--	465+00	STH 15 WB			13,972		20,527	140	56			
23+15	--	26+26	CTH M			1,180			12	5			
11+30	--	12+62	N. Crest		19	19							Cul-de-sac
12+10	--	--	N. Crest		90								2 driveways
11+00	--	26+77	CTH MM			3,280			33	13			
15+27	--	--	CTH MM		78								2 driveways
25+69	--	--	CTH MM		19								Driveway
20+00	--	24+93	Samb's Driveway		370			650					
1+50	--	4+60	Black Otter Creek								151		
								Subtotal	921	368			
			Total	79,757	1,209	76,021	104,262	89,761	1,290		151	16,230	

*SEE STRUCTURES FOR ADDITIONAL QUANTITIES

PRELIMINARY

PROJECT NO: 1146-75-71	HWY: STH 15	COUNTY: OUTAGAMIE	MISCELLANEOUS QUANTITIES	SHEET:	E

ALL ITEMS ARE CATEGORY 0010
UNLESS OTHERWISE NOTED

3

Street Sweeping
SPV.0075.01

Station	to	Station	Location	Hours	Remarks
18+62.8	--	28+55.19	CTH M	8	
107+00	--	113-00	Nash St	8	
			Total	16	

Pavement Marking Summary

Station	to	Station	Location	646.1020 Marking Line Epoxy 4 - Inch White L.F.	646.1020 Marking Line Epoxy 4 - Inch Yellow L.F.	646.3020 Marking Line Epoxy 8-Inch White L.F.	649.0105 Temporary Marking Line Paint 4 - Inch White L.F.	Remarks
18+62	--	28+56.	CTH M	2,176		200	120	Restored From Stage 2
11+00	--	26+77	CTH MM	3,000	1,500			
			Subtotal	5,176	1,500			
			Total	6,676		200	120	

3

Plant Data Summary

Station	to	Station	Location	Common Name	Scientific Name	Type	Size When Planted	Root Zone Mode	Min. Ball Size	Min. Hole Size (Dia.)	Wrapping Req'd	Fert. Units Req'd	Rodent Protection Req'd	Mulch Ring Diameter	632.0101 Trees Each	632.0201 Shrubs Each	632.9101 Landscaping Planting Surveillance and Care Cycles Each
391+00	--	401+00	STH 15 EB	Birch, Paper	Betula Papyrifera	1T	4-FT	CG	16-Inch	40-Inch	Yes	3	Yes	52-Inch	9		9
391+00	--	401+00	STH 15 EB	Arborvitae, American	Thuja Occidentalis	4E	5-FT	CG	20-Inch	44-Inch	Yes	3	Yes	56-Inch	28		28
391+00	--	401+00	STH 15 EB	Dogwood, Redosier	Cornus Sericea	2S	4-FT	CG	14-Inch	38-Inch	No	1	No	50-Inch		50	50
		Total													37	50	87

Removing Fence

Station	to	Station	Location	204.0170 L.F.	Remarks
347+00	--	347+00	STH 15 EB + WB	370	along former property line
362+00	--	372+00	STH 15 EB + WB	3,325	
389+68	--	390+83	STH 15 EB	205	
392+02	--	392+16	STH 15 WB	95	to RW
393+17	--	393+21	STH 15 EB + WB	65	
391+42	--	394+65	STH 15 EB	360	to end of PLE only
392+16	--	399+29	STH 15 EB + WB	830	
405+00	--	406+91	STH 15 EB + WB	385	
21+70	--	26+69	CTH M LT	915	includes along Harris Way
22+28	--	23+96	CTH M RT	255	within RW only
11+59	--	12+03	North Crest St. LT	50	
			Total	6,855	

SPV.0105.01
Reconnect Pipe Underdrain

Station	Location	Offset	LS	Remarks (Information Only)
304+67	STH 15 EB	118' RT	--	outfall outside project limits
305+80	STH 15 EB	108' RT	--	Approx 820 LF pipe underdrain req'd
320+04	STH 15 EB	19' LT	--	Appprox 30 LF pipe underdrain req'd
		Total	1	

PRELIMINARY

ALL ITEMS ARE CATEGORY 0010
UNLESS OTHERWISE NOTED

CONCRETE SUMMARY

Station	to	Station	Location	415.0410 Concrete Pavement Approach Slab S.Y.	520.8000 Concrete Collar For Pipes Each	602.0405 Concrete Sidewalk 4-Inch S.F.	SPV.0035 Concrete Masonry Eco-Passage C.Y.	Remarks
278+88	--	--	STH 15 EB	21				B-44-289
277+07	--	--	STH 15 WB	21				B-44-290
281+02	--	--	STH 15 EB	24				B-44-289
279+87	--	--	STH 15 WB	25				B-44-290
309+00	--	--	STH 15 EB				12.9	
373+00	--	--	STH 15 EB	35				B-44-291
372+95	--	--	STH 15 WB	31				B-44-292
373+93	--	--	STH 15 EB	43				B-44-291
373+87	--	--	STH 15 WB	44				B-44-292
388+64	--	--	STH 15 EB	23				B-44-293
388+69	--	--	STH 15 WB	23				B-44-294
389+57	--	--	STH 15 EB	23				B-44-293
389+61	--	--	STH 15 WB	23				B-44-294
18+89	--	23+15	CTH M		1			
107+75	--	108+00	Nash St.		2	200		Replace Temp Asphaltic Surface
111+88	--	112+13	Nash St.			125		Replace Temp Asphaltic Surface
			Total	336	3	325	12.9	

Asphalt Summary

Station	to	Station	Location	204.0120 Removing Asphaltic Surface Milling SY	455.0605 Tack Coat GAL	460.5223 HMA Pavement 3 LT 58-28 S TON	460.5224 HMA Pavement 4 LT 58-28 S TON	465.0110 Asphaltic Surface Patching TON	465.0120 Asphaltic Surface Driveway and Field Entrances TON	644.1410 Temporary Pedestrian Surface Asphalt LF	644.1601 Temporary Curb Ramp Each	Remarks
11+00	--	26+77	CTH MM		262.83	680.06	528.94					
25+70	--	--	CTH MM		1.00				13.00			20' PE Wagner Dwy
23+14	--	28+55	CTH M	1,561.22	199.45	127.13	285.88					Includes Intersection
107+00	--	113+00	Nash St.	2,003.78	143.64		240.00	14.70		2,000.00	4.00	
11+30	--	12+62	N. Crest		49.01	127.13	98.88					
			Total	3,565	656	934	1,154	15	13	2,000	4	

PRELIMINARY

ALL ITEMS ARE CATEGORY 0010
UNLESS OTHERWISE NOTED

3

3

Finishing Summary

Station	to	Station	Location	625.0500 Salvaged Topsoil SY	627.0200 Mulching SY	629.0210 Fertilizer Type B CWT	630.0110 Seeding Mixture No. 10 LB	630.0120 Seeding Mixture No. 20 LB	630.0140 Seeding Mixture No. 40 LB	SPV.0180.01 Salvaged Topsoul Above Riprap SY	630.0500 Seed Water MGAL	Remarks
275+00	--	278+88	STH 15 EB	5,954		3.8		35			134	
275+00	--	277+07	STH 15 WB	1,173		0.7		32			26	
281+02	--	339+40	STH 15 EB	44,333	19,072	27.9	598	1,197			996	No. 10 Seed in Black Otter Creek and Partika Pond Wetland Area
279+87	--	339+05	STH 15 WB	40,963	16,413	25.8	553	1,106			920	No. 10 Seed in Black Otter Creek and Partika Pond Wetland Area
340+81	--	373+00	STH 15 EB	27,333	15,783	17.2	369	738		2,687	614	No. 10 Seed in Black Otter Creek Wetland Area
340+46	--	372+95	STH 15 WB	16,889	15,383	10.6	228	456			379	No. 10 Seed in Black Otter Creek Wetland Area
373+93	--	388+64	STH 15 EB	4,593		2.9	92	124			103	No. 10 Seed in Pond Areas
377+87	--	388+69	STH 15 WB	12,185	3,810	7.7	40	329			274	No. 10 Seed in Pond Areas
389+57	--	465+00	STH 15 EB	68,889	23,086	43.4		1,860			1,547	
389+61	--	465+00	STH 15 WB	68,185	29,799	43.0	930	1,841			1,531	No. 10 Seed in Pond Areas and Wetland Fills
11+00	--	26+77	CTH MM	10,185	5,119	6.4	138		11		229	No. 40 Seed in property owners yard
18+89	--	23+15	CTH M	2,074	1,402	1.3	28				47	
11+30	--	12+62	N. Crest	111		0.1			2		2	
20+00	--	24+93	Samb's Driveway	2,200	2,200	1.0		60			49	
--	--	--	Borrow Pits	37,500	37,500	23.6		1,000			842	Estimated
--	--	--	Undistributed		42,392	26.7	744	2,194	3		1,924	
			Total	342,567	211,960	242	3,720	10,972	16	2,687	9,618	

Traffic Control Summary

Location	643.0300 Traffic Control Drums Each	Days	643.0410 Traffic Control Barricades Type II Each	Days	643.0420 Traffic Control Barricades Type III Each	Days	643.0705 Traffic Control Warning Lights Type A Each	Days	643.0900 Traffic Control Signs Each	Days	643.1050 Traffic Control Signs PCMS* Each	Days	Remarks
Stage 1 - approx. 1 year													
CTH M/MM Area (90 days)	20	1800			8	720	4	360	34	3,060	4	28	CTH M, Nash St. bridge construction activities
Snowmobile Trail (120 days)					16	1,920	8	960	4	480			snowmobile trail remains open, block off access to highway
Stage 2 - approx 37 days													
CTH M/MM Area (30 days)					8	320	4	160	24	960	2	14	CTH MM closure
Nash Street (7 days)			4	28	6	42			12	84			
UNDISTRIBUTED		450		7		751		370		1,146			
Total		2,250		35		3,753		1,850		5,730		42	

* install 7 days prior to beginning of work

PRELIMINARY

ALL ITEMS ARE CATEGORY 0010
UNLESS OTHERWISE NOTED

Temporary Erosion Control Summary

Station	to	Station	Location	511.1200 Temporary Shoring B-44-296/295 SF	628.1104 Erosion Bale Each	628.1504 Silt Fence LF	628.1520 Silt Fence Maintance LF	628.6005 Turbidity Barrier SY	628.7005 Inlet Protection Type A Each	628.7015 Inlet Protection Type C Each	628.7504 Temporary Ditch Checks LF	628.7560 Tracking Pad Each	628.7560.S Stone or Rock Ditch Checks CY	628.7570 Rock Bags Each	Remarks
275+00	--	281+02	STH 15 EB			864	864				48				
275+00	--	279+87	STH 15 WB			325	325	195							Turb. 251' x 7'
290+40	--	--	STH 15 WB						1						
299+70	--	--	STH 15 WB						1						
305+00	--	--	STH 15 WB						1						
315+00	--	--	STH 15 WB						1						
319+78	--	--	STH 15 WB						1						
328+00	--	--	STH 15 WB						1						
333+54	--	--	STH 15 WB						1						
338+35	--	--	STH 15 WB						1						
281+02	--	339+40	STH 15 EB			628	628	37			80				Turb. 67' x 5'
279+87	--	339+05	STH 15 WB			5,122	5,122	139			48				Turb. 250' x 5'
346+00	--	--	STH 15 WB						1						
346+72	--	--	STH 15 WB						1						
352+00	--	--	STH 15 WB						1						
359+00	--	--	STH 15 WB						1						
366+00	--	--	STH 15 WB						1						
340+81	--	373+00	STH 15 EB	4,707		1,739	1,739				72				
340+46	--	372+95	STH 15 WB			3,706	3,706				80				
374+30	--	--	STH 15 WB						1						
384+00	--	--	STH 15 WB						1						
373+93	--	388+64	STH 15 EB								40				
377+87	--	388+69	STH 15 WB								32				
390+00	--	--	STH 15 WB						1						
398+00	--	--	STH 15 WB						1						
403+79	--	--	STH 15 EB						1						
410+50	--	--	STH 15 EB						1						
425+00	--	--	STH 15 EB						1						
432+00	--	--	STH 15 EB						1						
440+00	--	--	STH 15 EB						1						
448+60	--	--	STH 15 WB						1						
457+00	--	--	STH 15 EB						1						
465+00	--	--	STH 15 EB						1						
389+57	--	465+00	STH 15 EB			1,277	1,277				240				
389+61	--	465+00	STH 15 WB			492	492				232				
11+00	--	26+77	CTH MM			474	474				128				
18+73	--	--	CTH M						1						
22+50	--	--	CTH M						1	1					
18+89	--	23+15	CTH M												
11+30	--	12+62	N. Crest			190	190				8				
--	--	--	Undistributed	1,177	10	3,704	3,704	93			252	3	100	100	
			Total	5,884	10	18,521	18,521	464	27	1	1,260	3	100	100	

PRELIMINARY

ALL ITEMS ARE CATEGORY 001
UNLESS OTHERWISE NOTED

				Permenant Erosion Control					
				606.0200	606.0300*	628.2004	628.2027	645.01200*	
				Riprap	Riprap	Erosion Mat Class I	Erosion Mat Class II	Geotextile Fabric	
				Medium	Heavy	Type B	Type C	Type HR	
Station	to	Station	Location	CY	CY	SY	SY	SY	Remarks
273+50	--	281+02	STH 15 EB			5,150			
273+50	--	279+87	STH 15 WB			1,301			
290+40	--	--	STH 15 WB	3				6	
299+70	--	--	STH 15 WB	3				6	
302+98	--	--	STH 15 WB	6				12	
305+00	--	--	STH 15 WB	3				6	
315+00	--	--	STH 15 WB	3				6	
320+00	--	--	STH 15 WB	23				46	
328+00	--	--	STH 15 WB	3				6	
333+55	--	--	STH 15 WB	11				22	
338+55	--	--	STH 15 WB	3				6	
281+02	--	339+40	STH 15 EB			25,261			
279+87	--	339+05	STH 15 WB			24,550			
346+00	--	--	STH 15 WB	3				6	
352+00	--	--	STH 15 WB	3				6	
359+00	--	--	STH 15 WB	3				6	
359+90	--	--	STH 15 WB	10				20	
356+00	--	--	STH 15 WB	3				6	
340+81	--	373+00	STH 15 EB			11,550		466	
340+46	--	372+95	STH 15 WB	413	312	1,506	2,687	1451	Class II C Emat and Heavy Riprap at Black Otter Creek
374+30	--	--	STH 15 WB	3				6	
384+00	--	--	STH 15 WB	2				4	
373+93	--	388+64	STH 15 EB	5		4,593			
377+87	--	388+69	STH 15 WB	3		8,375			
390+00	--	--	STH 15 WB	3				6	
392+28	--	--	STH 15 EB	7				14	
398+00	--	--	STH 15 WB	7				14	
402+00	--	--	STH 15 EB	4				8	
403+79	--	--	STH 15 EB	3				6	
410+50	--	--	STH 15 EB	3				6	
425+00	--	--	STH 15 EB	3				6	
431+00	--	--	STH 15 EB	6				12	
432+00	--	--	STH 15 EB	3				6	
440+00	--	--	STH 15 EB	3				6	
448+60	--	--	STH 15 WB	3				6	
453+29	--	--	STH 15 EB	11				22	
457+00	--	--	STH 15 EB	3				6	
465+00	--	--	STH 15 EB	3				6	
389+57	--	465+00	STH 15 EB			45,803			
389+61	--	465+00	STH 15 WB	10		38,386			
10+30	--	--	CTH MM	2				4	
10+68	--	--	CTH MM	6				12	
10+91	--	--	CTH MM	1				2	
11+00	--	26+77	CTH MM			5,066			
23+00	--	--	CTH M	8				16	
18+89	--	23+15	CTH M			672			
11+30	--	13+13	N. Crest St.	14		111		28	
--	--	--	Undistributed	152	78	43,081		568	
			Total	762	390	215,405	2687	2840	

*SEE STRUCTURES FOR ADDITIONAL QUANTITIES

PRELIMINARY

ALL ITEMS ARE CATEGORY 0010
UNLESS OTHERWISE NOTED

3

Mobilizations Summary

Project	628.1905 Mobilizations Erosion Control Each	628.1910 Mobilizations Emergency Erosion Control Each	Remarks
1146-75-71	20	15	
Total	20	15	

Sawing Summary

Station	to	Station	Location	Sawing Asphalt 690.0150 L.F.	Sawing Concrete 690.0250 L.F.	Remarks
11+30.	--	--	N. Crest St	24		Roadway limits
18+62.8	to	28+55.19	CTH M	1043		Shoulder RT, Milling Limits
107+00.	--	--	Nash St	32		Milling Limit
107+75.	--	108+00.	Nash St		15	Sidewalk, C+G RT
107+85.	--	107+90.	Nash St		5	C+G LT
111+88.	--	112+13.	Nash St		15	Sidewalk, C+G RT
111+98.	--	112+03.	Nash St		5	C+G LT
113+00.	--	--	Nash St	32		Milling Limit
26+77.	--	--	CTH MM	26		Roadway limits
			Total	1,157	40	

Staking Summary

Station	to	Station	Location	650.4500 Construction Staking Subgrade L.F.	650.5000 Construction Staking Base L.F.	650.9920 Construction Staking Slope Stakes L.F.	Remarks
275+00	--	278+88	STH 15 EB	388	388	388	
275+00	--	277+07	STH 15 WB	207	207	207	
281+02	--	349+40	STH 15 EB	6,838	6,838	6,838	
279+87	--	339+05	STH 15 WB	5,918	5,918	5,918	
340+81	--	373+00	STH 15 EB	3,219	3,219	3,219	
340+46	--	372+95	STH 15 WB	3,249	3,249	3,249	
373+93	--	388+64	STH 15 EB	1,471	1,471	1,471	
377+87	--	388+69	STH 15 WB	1,082	1,082	1,082	
389+57	--	465+00	STH 15 EB	7,543	7,543	7,543	
389+61	--	465+00	STH 15 WB	7,539	7,539	7,539	
18+89	--	28+71	CTH M		982	982	
11+00	--	26+77	CTH MM		1,577	1,577	
11+30	--	12+62	N. Crest		132	132	
			Total	37,454	40,145	40,145	

Fencing Summary

Station	to	Station	Location	616.0100 Wire Woven Fence 4-FT L.F.	616.0120.S Fencing Small Animals L.F.	644.1810 Temporary Pedestrian Barricade L.F.	SPV.0060.02 Wooded Gates Double Leaf 20-FT Each	SPV.0090 Fence Chain Link 5-FT Special L.F.	SPV.0090.02 Pedestrian Overhead Protection L.F.	Remarks
281+02	--	349+40	STH 15 EB	6,079	6,079					
279+87	--	339+05	STH 15 WB	2,575	225			3,648		
340+81	--	373+00	STH 15 EB	3,353	3,353					
340+46	--	372+95	STH 15 WB	180	180			2,646		
373+93	--	388+64	STH 15 EB	1,649						
377+87	--	388+69	STH 15 WB	1,793						
389+57	--	465+00	STH 15 EB	7,769			1			
389+61	--	465+00	STH 15 WB	8,002			1			
107+75.	--	112+13.	Nash			876			876	LT,RT
			Total	31,400	9,837	876	2	6,294	876	

SPV.0105.01 Reconnect Pipe Underdrain

Station	Location	Offset	LS	Remarks (Information Only)
304+67	STH 15 EB	118' RT	--	outfall outside project limits
305+80	STH 15 EB	108' RT	--	Approx 820 LF pipe underdrain req'd
320+04	STH 15 EB	19' LT	--	Appprox 30 LF pipe underdrain req'd
		Total	1	

PRELIMINARY

ALL ITEMS ARE CATEGORY 0010
UNLESS OTHERWISE NOTED

3

3

Location	From/To Station	205.0100 Excavation Common, CY (1)		Available Material, CY (5)	205.0400 Excavation Marsh, CY (6)	205.0200 Excavation Rock, CY (7)	Fill	Mass Ordinate +/- (8)	SPV.0035.02 Roadway Embankment, CY (4)	Remarks:
		Cut, CY (2)	EBS Ex., CY (3)							
TEMPORARY RAMP	273+61/ 275+00	1	0	1	0	0	9,935	-9,934	9,935	
STA 275+00 to WCL RR	275+00/279+00	93	0	93	0	0	48,335	-48,242	48,335	
WCL RR to BLACK OTTER CREEK	279+00/340+00	8,576	0	8,576	35,410	0	584,991	-541,004	584,991	
BLACK OTTER CREEK to CTH M	340+00/373+50	1,776	0	1,776	58,771	0	217,781	-157,235	217,781	
CTH M to NASH ST.	373+50/389+00	39,070	0	39,070	0	25,373	59,473	-20,403	59,473	
CTH M	18+62.78/28+55.18	1,229	0	1,229	0	0	400	829	400	
N. CREST ST.	11+30/12+52.02	534	0	534	0	0	125	409	125	
CTH MM	10+15/26+76.55	9,258	0	9,258	0	180	337	8,921	337	
NASH ST. to STH 15 STA 465+00	389+00/465+00	727,849	21,670	727,849	33,454	0	323,043	459,930	323,043	
	Totals, CY	788,386	21,670	788,386	127,635	25,553	1,234,486	-296,795	1,234,486	
	Grand Total, CY	810,056								

PRELIMINARY

Notes:

(1) Common Excavation is the sum of the Cut and EBS Excavation columns.
(2) Salvaged/Unsuable Pavement Material is included in Cut.
(3) EBS Excavation to be backfilled with Select Borrow material.
(4) Roadway Embankment does not include material used to fill Marsh Excavation
(5) Available Material = Cut - Salvaged/Unusuable Pavement Material
(6) See construction detail for limits of excavation and disposal.
(7) Excavation Rock not included in Cut
(8) The Mass Ordinate is for informational purposes only as common excavation and roadway embankment are not balanced for quantity purposes and does not guarantee the quality of common excavation, or if it can be reused on site. EBS and Marsh Excavation NOT included in Mass Ordinate determination.

CULVERT PIPE REINFORCED CONCRETE - STH 15

ALL ITEMS CATEGORY 0010

STATION	INLET OFFSET, FT	ELEVATION	STATION	OUTLET OFFSET, FT	ELEVATION	SLOPE	LOCATION	522.0112 CPRC CLASS III 12 - INCH L.F.	522.0118 CPRC CLASS III 18 - INCH L.F.	522.0124 CPRC CLASS III 24 - INCH L.F.	522.0130 CPRC CLASS III 30 - INCH L.F.	522.0136 CPRC CLASS III 36 - INCH L.F.	522.0142 CPRC CLASS III 42 - INCH L.F.	522.0154 CPRC CLASS III 54 - INCH L.F.	522.0418 CPRC CLASS IV 18 - INCH L.F.	522.0430 CPRC CLASS IV 30 - INCH L.F.	522.0460 CPRC CLASS IV 60 - INCH L.F.	522.0536 CPRC CLASS V 36 - INCH L.F.	522.0542 CPRC CLASS V 42 - INCH L.F.	522.2324 CPRCHE CLASS HE-III 24x38 - INCH L.F.	522.2348 CPRCHE CLASS HE-III 48x76 - INCH L.F.	522.2414 CPRCHE CLASS HE-IV 14x23 - INCH L.F.	522.2429 CPRCHE CLASS HE-IV 29x45 - INCH L.F.	628.7555 CULVERT PIPE CHECKS EACH	REMARKS
282+79	143.9 RT	784.17	283+91	231.7 LT	775.50	2.21%	STH 15 EB												392					5	CLASS B BEDDING REQ'D
288+52	146.2 RT	781.00	290+24	215.9 LT	772.80	2.04%	STH 15 EB											402						5	
290+40	32.3 RT	807.80	290+40	58.9 LT	796.50	2.05%	STH 15 WB		90															5	
297+22	108.8 RT	768.00	297+21	193.0 LT	767.70	0.10%	STH 15 EB										302							5	POND HYDRAULICS REQUIRES PLAN INV. BE UNCHANGED.
297+30	108.8 RT	768.00	297+30	193.0 LT	767.70	0.10%	STH 15 EB										302							5	
299+70	32.1 RT	782.30	299+70	58.2 LT	780.49	2.00%	STH 15 WB		90															5	
301+97	67.0 RT	774.80	302+98	144.0 LT	769.20	2.39%	STH 15 EB				234													5	
305+00	31.0 RT	775.46	305+00	72.6 LT	770.90	4.44%	STH 15 WB		104															5	
309+00	45.1 RT	773.80	309+00	25.0 LT	772.68	1.60%	STH 15 EB																70	5	INVERT BURIED 6"
309+00	25.0 RT	772.59	309+00	53.3 LT	772.40	0.24%	STH 15 WB																78	5	INVERT BURIED 6"
315+00	30.7 RT	772.00	315+00	56.4 LT	770.50	1.72%	STH 15 WB								88									5	
319+78	29.3 LT	769.22	319+94	29.7 LT	769.14	0.50%	STH 15 EB		16															5	MEDIAN
319+93	95.1 LT	768.00	319+95	134.8 LT	767.00	2.52%	STH 15 WB													40				5	FE
319+99	89.9 LT	768.00	320+02	137.7 LT	767.00	2.09%	STH 15 WB													48				5	FE
320+01	46.8 RT	769.80	319+87	115.3 LT	768.40	0.86%	STH 15 EB									162								5	
320+07	46.3 RT	769.80	319+93	115.4 LT	768.40	0.86%	STH 15 EB									162								5	
328+00	30.0 RT	766.00	328+00	73.2 LT	761.70	4.17%	STH 15 WB		104															5	
333+54	73.7 RT	759.10	333+50	135.8 LT	758.40	0.33%	STH 15 EB				210													5	
333+60	73.7 RT	759.10	333+56	135.9 LT	758.40	0.33%	STH 15 EB				210													5	
334+63	84.9 LT	759.00	335+33	84.0 LT	759.50	0.72%	STH 15 WB			70														5	FE
338+35	29.3 RT	761.00	338+35	64.1 LT	759.90	1.18%	STH 15 WB		94															5	
346+00	30.0 RT	760.20	346+00	50.4 LT	760.10	0.12%	STH 15 WB								86									5	
346+72	61.2 LT	760.50	346+45	62.2 LT	760.00	1.88%	STH 15 WB			28														5	FE
346+75	60.4 RT	760.80	346+49	61.1 LT	760.30	1.96%	STH 15 EB			26														5	FE
347+15	30.0 RT	759.62	346+00	30.0 RT	759.62	0.00%	STH 15 WB								116									5	TO STA 346+00
352+00	30.0 RT	761.50	352+00	56.9 LT	760.60	1.03%	STH 15 WB								88									5	
359+00	30.0 RT	770.00	359+00	78.8 LT	763.40	6.06%	STH 15 WB		108															5	
359+90	76.8 RT	762.60	359+84	137.3 LT	762.20	0.19%	STH 15 EB							214										5	
366+00	29.7 RT	783.00	366+00	93.3 LT	773.60	7.71%	STH 15 WB		136															5	
374+30	31.3 RT	808.00	374+30	64.9 LT	807.04	1.00%	STH 15 WB		96															5	
384+00	22.2 RT	835.85	384+00	58.3 LT	833.00	3.54%	STH 15 WB		80															5	
390+00	37.9 RT	840.00	390+00	65.6 LT	838.97	1.00%	STH 15 WB								132									5	
392+28	177.4 LT	820.60	392+28	157.7 RT	804.80	4.72%	STH 15 EB											336						5	
394+45	193.6 RT	802.70	394+45	215.1 RT	801.70	4.67%	STH 15 EB			22														5	POND 394
398+00	30.5 RT	835.50	398+00	69.3 LT	833.10	2.40%	STH 15 WB		100															5	
401+69	106.5 RT	820.80	401+23	106.5 RT	820.20	1.29%	STH 15 EB	46																5	POND 402
402+00	117.5 LT	831.00	402+00	63.4 RT	828.92	1.16%	STH 15 EB					180												5	
403+79	30.4 LT	829.00	403+79	83.9 RT	827.90	5.25%	STH 15 EB		114															5	
410+50	30.5 LT	837.30	410+50	61.3 RT	836.30	1.09%	STH 15 EB								92									5	
425+00	30.0 LT	834.09	425+00	59.0 RT	830.90	1.12%	STH 15 EB								88									5	
430+72	151.7 LT	815.00	430+95	98.9 RT	813.20	0.72%	STH 15 EB						252											5	
432+00	30.0 LT	820.00	432+00	96.6 RT	815.10	3.87%	STH 15 EB		104															5	
434+32	59.8 LT	826.80	433+59	63.8 LT	825.30	2.05%	STH 15 WB			74														5	FE
440+00	19.3 LT	830.05	440+00	45.7 RT	829.80	0.38%	STH 15 EB		66															5	
447+67	58.5 LT	834.30	448+27	60.1 LT	834.30	0.00%	STH 15 WB			60														5	FE
448+60	31.1 RT	834.20	448+50	51.6 LT	834.10	0.12%	STH 15 WB																82	5	
453+29	132.4 LT	829.60	451+87	84.8 RT	826.90	1.04%	STH 15 EB														260			5	
457+00	30.0 LT	838.00	457+00	81.8 RT	835.00	2.68%	STH 15 EB		112															5	
465+00	30.0 LT	861.20	465+00	55.4 RT	860.90	0.35%	STH 15 EB								86									5	
							TOTAL	**46**	**1414**	**280**	**654**	**180**	**252**	**214**	**776**	**324**	**604**	**738**	**392**	**88**	**260**	**82**	**148**	**245**	

PRELIMINARY

PROJECT NO: 1146-75-71	HWY: STH 15	COUNTY: OUTAGAMIE	MISCELLANEOUS QUANTITIES	SHEET:	E

APRON ENDWALLS FOR CULVERT PIPE REINFORCED CONCRETE - STAGE 1

ALL ITEMS CATEGORY 0010

STATION	INLET OFFSET, FT	ELEVATION	STATION	OUTLET OFFSET, FT	ELEVATION	LOCATION	522.1012 AEW FOR CPRC 12 - INCH EACH	522.1018 AEW FOR CPRC 18 - INCH EACH	522.1024 AEW FOR CPRC 24 - INCH EACH	522.1030 AEW FOR CPRC 30 - INCH EACH	522.1036 AEW FOR CPRC 36 - INCH EACH	522.1042 AEW FOR CPRC 42 - INCH EACH	522.1054 AEW FOR CPRC 54 - INCH EACH	522.1060 AEW FOR CPRC 60 - INCH EACH	522.2614 AEW FOR CPRC 14x23 -INCH EACH	522.2624 AEW FOR CPRC 24x38 -INCH EACH	522.2629 AEW FOR CPRC 29x45 -INCH EACH	522.2648 AEW FOR CPRC 48x76 -INCH EACH	633.5200 MARKERS CULVERT END EACH	611.9800.S PIPE GRATES EACH
282+79	143.9 RT	784.17	283+91	231.7 LT	775.50	STH 15 EB						2							2	
288+52	146.2 RT	781.00	290+24	215.9 LT	772.80	STH 15 EB					2								2	
290+40	32.3 RT	807.80	290+40	58.9 LT	796.50	STH 15 WB		1											1	
297+22	108.8 RT	768.00	297+21	193.0 LT	767.70	STH 15 EB								2					2	
297+30	108.8 RT	768.00	297+30	193.0 LT	767.70	STH 15 EB								2					2	
299+70	32.1 RT	782.30	299+70	58.2 LT	780.49	STH 15 WB		1											1	
301+97	67.0 RT	774.80	302+98	144.0 LT	769.20	STH 15 EB				2									2	
305+00	31.0 RT	775.46	305+00	72.6 LT	770.90	STH 15 WB		1											1	
309+00	45.1 RT	773.80	309+00	25.0 LT	772.68	STH 15 EB											1		1	
309+00	25.0 RT	772.59	309+00	53.3 LT	772.40	STH 15 WB											1		1	
315+00	30.7 RT	772.00	315+00	56.4 LT	770.50	STH 15 WB		1											1	
319+78	29.3 LT	769.22	319+94	29.7 LT	769.14	STH 15 EB														
319+93	95.1 LT	768.00	319+95	134.8 LT	767.00	STH 15 WB										2				
319+99	89.9 LT	768.00	320+02	137.7 LT	767.00	STH 15 WB										2				
320+01	46.8 RT	769.80	319+87	115.3 LT	768.40	STH 15 EB				2									2	
320+07	46.3 RT	769.80	319+93	115.4 LT	768.40	STH 15 EB				2									2	
328+00	30.0 RT	766.00	328+00	73.2 LT	761.70	STH 15 WB		1											1	
333+54	73.7 RT	759.10	333+50	135.8 LT	758.40	STH 15 EB				2									2	
333+60	73.7 RT	759.10	333+56	135.9 LT	758.40	STH 15 EB				2									2	
334+63	84.9 LT	759.00	335+33	84.0 LT	759.50	STH 15 WB			2											
338+35	29.3 RT	761.00	338+35	64.1 LT	759.90	STH 15 WB		1											1	
346+00	30.0 RT	760.20	346+00	50.4 LT	760.10	STH 15 WB		1											1	
346+72	61.2 LT	760.50	346+45	62.2 LT	760.00	STH 15 WB			2											
346+75	60.4 RT	760.80	346+49	61.1 LT	760.30	STH 15 EB			2											
347+15	30.0 RT	759.62	346+00	30.0 RT	759.62	STH 15 WB														
352+00	30.0 RT	761.50	352+00	56.9 LT	760.60	STH 15 WB		1											1	
359+00	30.0 RT	770.00	359+00	78.8 LT	763.40	STH 15 WB		1											1	
359+90	76.8 RT	762.60	359+84	137.3 LT	762.20	STH 15 EB							2						2	
366+00	29.7 RT	783.00	366+00	93.3 LT	773.60	STH 15 WB		1											1	
374+30	31.3 RT	808.00	374+30	64.9 LT	807.04	STH 15 WB		1											1	1
384+00	22.2 RT	835.85	384+00	58.3 LT	833.00	STH 15 WB		1											1	
390+00	37.9 RT	840.00	390+00	65.6 LT	838.97	STH 15 WB		1											1	
392+28	177.4 LT	820.60	392+28	157.7 RT	804.80	STH 15 EB					2								2	2
394+45	193.6 RT	802.70	394+45	215.1 RT	801.70	STH 15 EB			1										1	1
398+00	30.5 RT	835.50	398+00	69.3 LT	833.10	STH 15 WB		1											1	1
401+69	106.5 RT	820.80	401+23	106.5 RT	820.20	STH 15 EB	2												2	2
402+00	117.5 LT	831.00	402+00	63.4 RT	828.92	STH 15 EB					2								2	2
403+79	30.4 LT	829.00	403+79	83.9 RT	827.90	STH 15 EB		1											1	1
410+50	30.5 LT	837.30	410+50	61.3 RT	836.30	STH 15 EB		1											1	
425+00	30.0 LT	832.00	425+00	59.0 RT	831.00	STH 15 EB		1											1	
430+72	151.7 LT	815.00	430+95	98.9 RT	813.20	STH 15 EB						2							2	
432+00	30.0 LT	820.00	432+00	96.6 RT	815.10	STH 15 EB		1											1	
434+32	59.8 LT	826.80	433+59	63.8 LT	825.30	STH 15 WB			2											
440+00	19.3 LT	830.05	440+00	45.7 RT	829.80	STH 15 EB		1											1	
447+67	58.5 LT	834.30	448+27	60.1 LT	834.30	STH 15 WB			2											
448+60	31.1 RT	834.20	448+50	51.6 LT	834.10	STH 15 WB									1				1	
453+29	132.4 LT	829.60	451+87	84.8 RT	826.90	STH 15 EB												2	2	
457+00	30.0 LT	838.00	457+00	81.8 RT	835.00	STH 15 EB		1											1	
465+00	30.0 LT	861.20	465+00	55.4 RT	860.90	STH 15 EB		1											1	1
						TOTAL	**2**	**21**	**11**	**10**	**6**	**4**	**2**	**4**	**1**	**4**	**2**	**2**	**55**	**11**

PRELIMINARY

PROJECT NO: 1146-75-71	HWY: STH 15	COUNTY: OUTAGAMIE	MISCELLANEOUS QUANTITIES	SHEET:	E

CULVERT PIPE REINFORCED CONCRETE - SIDE ROADS

ALL ITEMS CATEGORY 0010

STATION	INLET OFFSET, FT	ELEVATION	STATION	OUTLET OFFSET, FT	ELEVATION	SLOPE	LOCATION	522.0118 CPRC CLASS III 18 - INCH L.F.	522.0124 CPRC CLASS III 24 - INCH L.F.	522.0136 CPRC CLASS III 36-INCH L.F.	522.0318 CPRC CLASS IV 18 - INCH L.F.	522.2319 CPRCHE CLASS IV 19x30 - INCH L.F.	522.2424 CPRCHE CLASS HE-IV 24x38 - INCH L.F.	628.7555 CULVERT PIPE CHECKS EACH	REMARKS
22+60	13.18 RT	787.27	22+71	14.46 LT	787.12	0.50%	SAMBS DWY			30					
10+64	37.3 RT	778.15	10+64	29.2 LT	777.50	0.98%	CTH MM						66	5	
10+72	32.7 RT	778.15	10+72	26.2 LT	777.50	0.98%	CTH MM						60	5	
15+43	34.1 LT	792.75	15+09	24.0 LT	790.75	5.89%	CTH MM	34				60		5	
15+45	38.8 RT	794.50	15+03	35.7 RT	792.00	5.97%	CTH MM		42			60		5	
25+00	24.0 RT	828.33	25+00	24.0 LT	825.84	5.22%	CTH MM				40			5	PE
25+79	32.0 LT	825.80	25+59	33.6 LT	825.50	1.46%	CTH MM	20						5	
							TOTAL	**54**	**42**	**30**	**40**	**120**	**126**	**30**	

APRON ENDWALLS FOR CULVERT PIPE REINFORCED CONCRETE - SIDE ROADS

ALL ITEMS CATEGORY 0010

STATION	INLET OFFSET, FT	ELEVATION	STATION	OUTLET OFFSET, FT	ELEVATION	LOCATION	522.1018 AEW FOR CPRC 18 - INCH EACH	522.1024 AEW FOR CPRC 24 - INCH EACH	522.1036 AEW FOR CPRC 36 - INCH EACH	522.2619 AEW FOR CPRC 19x30 -INCH EACH	522.2624 AEW FOR CPRC 24x38 -INCH EACH	633.5200 MARKERS CULVERT END EACH	REMARKS
22+60	13.18 RT	787.27	22+71	14.46 LT	787.12	SAMBS DWY			2				
10+64	37.3 RT	778.15	10+64	29.2 LT	777.50	CTH MM					2	2	
10+72	32.7 RT	778.15	10+72	26.2 LT	777.50	CTH MM					2	2	
15+43	34.1 LT	792.75	15+09	24.0 LT	790.75	CTH MM	2			2		4	
15+45	38.8 RT	794.50	15+03	35.7 RT	792.00	CTH MM		2		2		4	
25+00	24.0 RT	828.33	25+00	24.0 LT	825.84	CTH MM	2					2	PE
25+79	32.0 LT	825.80	25+59	33.6 LT	825.50	CTH MM	2						
						TOTAL	**6**	**2**	**2**	**4**	**4**	**14**	

DRAINAGE ITEM NOTES:

1) JOINT TIES FOR CONCRETE PIPE SHALL BE PROVIDED AT ALL CONCRETE APRON ENDWALLS.
   APRON ENDWALLS SHALL BE TIED FOR THE LAST THREE JOINTS AT PIPE ENDS.
   THE COST OF THESE TIES SHALL BE INCIDENTAL TO THE COST OF THE PIPE.
2) STATIONS AND OFFSETS ARE TO THE CENTER OF STRUCTURE OR TO THE END OF PIPE WHERE THERE IS AN ENDWALL.

PRELIMINARY

STORM SEWER STRUCTURE SUMMARY

STATION	LOCATION	OFFSET, FT	611.0612 INL. COVER TYPE C EACH	611.0530 MH COVER TYPE J EACH	611.0624 INL. COVER TYPE H EACH	611.0642 INL. COVER TYPE MS* EACH	611.2004 MH 4-FT EACH	611.2005 MH 5-FT EACH	611.2006 MH 6-FT EACH	611.2044 MH 4x4-FT EACH	611.3230 INLET 2x3 - FT EACH	611.3901 INLET MEDIAN 1 GRATE EACH	RIM/GRATE ELEVATION	DISCHARGE ELEVATION	STRUCTURE DEPTH, FT	REMARKS
18+73	CTH M	16.7 RT		1				1					793.09	788.35	3.95	
18+73	CTH M	40.7 RT				1						1	795.00	790.00	5.17	
21+00	CTH M	16.8 RT		1						1			789.36	785.13	3.44	
21+00	CTH M	21.0 RT			1						1		789.23	786.51	2.06	
22+50	CTH M	16.7 RT		1					1				787.34	783.00	3.64	
22+86	CTH M	34.8 RT											--	--	--	AEW
108+08	NASH ST	34.1 RT											817.75	814.10	--	EXISTING, (1)
108+33	NASH ST	92.1 LT				1						1	821.50	815.80	5.87	POND 387 RT, (2)
111+18	NASH ST	22.9 RT	1				1						830.37	825.94	3.52	COLLARS REQ'D
111+18	NASH ST	204.4 LT				1						1	833.50	827.50	6.17	POND 387 LT, (3)
		TOTAL	**1**	**3**	**1**	**3**	**1**	**1**	**1**	**1**	**1**	**3**				

O SLOPE INLET COVERS FOR 1G-MS
LLING REQ'D FOR 12-IN SSPRC
ORIFICE FOR 12" SS PIPE INV. 819.40 SIDE OPPOSITE STRUCTURE DISCHARGE
ORIFICE FOR 12" SS PIPE INV. 829.90 SIDE OPPOSITE STRUCTURE DISCHARGE

ALL ITEMS CATEGORY 0010

STORM SEWER PIPE SUMMARY

FROM STR.	TO STR.	INLET ELEVATION	DISCHARGE ELEVATION	SLOPE	523.0529 AEW FOR SSPRCHE 29x45 - INCH EACH	608.0312 SSPRC CLASS III 12 - INCH L.F.	608.0315 SSPRC CLASS III 15 - INCH L.F.	608.0412 SSPRC CLASS IV 12 - INCH L.F.	608.0430 SSPRC CLASS IV 30 - INCH L.F.	608.2429 SSPRCHE CLASS HE-IV 29x45 - INCH L.F.	611.9800.S PIPE GRATES EACH	633.5200 MARKERS CULVERT END EACH	REMARKS
86	87	785.13	783.00	0.014					150				
86.1	86	786.51	786.40	2.37%				4					
87	88	783.00	782.80	0.50%	1					40	1	1	
---	1.2	819.50	819.40	1.62%		6							POND 387 RT, (1)
1.2	1.1	815.80	814.20	2.50%		64							POND 387 RT
---	2.1	830.00	829.90	0.76%		13							POND 387 LT, (2)
2.1	2.0	827.50	826.00	0.66%		227							POND 387 LT
---	2.0	826.25	826.03	4.48%			6						STUB/COLLAR
2.0	---	825.83	825.56	3.61%			6						STUB/COLLAR
			TOTAL		**1**	**310**	**12**	**4**	**150**	**40**	**1**	**1**	

(1) PROVIDE PVC PIPE CAP W/ 6-IN DIA. ORIFICE. INCIDENTAL TO PIPE.
(2) PROVIDE PVC PIPE CAP W/ 8-IN DIA. ORIFICE. INCIDENTAL TO PIPE.

ALL ITEMS CATEGORY 0010

PRELIMINARY

3

MEDIAN INLET SUMMARY

STATION	OFFSET, FT	LOCATION	611.3901 INLET MEDIAN 1 GRATE EACH	611.3902 INLET MEDIAN 2 GRATE EACH	611.3903 INLET MEDIAN 3 GRATE EACH	611.3904 INLET MEDIAN 4 GRATE EACH	611.0642 INLET COVER* TYPE MS EACH	611.2005 MH 5-FT EACH	611.053 MH COVER TYPE J EACH	RIM/GRATE ELEVATION	DISCHARGE ELEVATION	STRUCTURE DEPTH, FT	REMARKS
290+40	32.3 RT	STH 15 WB	1				1			810.81	807.80	3.22	
299+70	32.1 RT	STH 15 WB	1				1			785.32	782.30	3.23	
305+00	31.0 RT	STH 15 WB	1				1			777.59	775.46	2.34	
315+00	30.7 RT	STH 15 WB	1				1			773.75	771.37	2.59	
319+78	29.3 LT	STH 15 EB	1				1			772.04	769.22	3.03	TO JUNCTION MH
319+94	29.7 LT	STH 15 EB						1	1	772.75	769.14	2.82	JUNCTION MH
328+00	30.0 RT	STH 15 WB	1				1			769.16	766.00	3.37	
333+52	30.5 RT	STH 15 WB		1			2			767.34	758.75	8.88	CROSS CULVERT
338+35	29.3 RT	STH 15 WB	1				1			765.25	761.00	4.46	
346+00	30.0 RT	STH 15 WB		1			2			762.10	760.20	2.69	0.58' SUMP
347+15	30.0 RT	STH 15 WB		1			2			762.08	759.62	2.67	TO STA 346+00
352+00	30.0 RT	STH 15 WB	1				1			764.00	761.50	2.71	
359+00	30.0 RT	STH 15 EB	1				1			772.27	770.00	2.48	
366+00	29.7 RT	STH 15 WB	1				1			786.11	783.00	3.32	
374+30	31.3 RT	STH 15 WB	1				1			810.56	808.00	2.77	
384+00	22.2 RT	STH 15 WB				1	4			837.75	835.85	2.09	
390+00	37.9 RT	STH 15 WB	1				1			843.00	840.00	3.19	
394+45	193.6 RT	STH 15 EB		1			2			805.50	802.70	3.05	POND 394**
398+00	30.5 RT	STH 15 WB	1				1			838.50	835.50	3.21	
403+79	30.4 LT	STH 15 EB		1			2			834.46	829.00	5.67	
410+50	30.5 LT	STH 15 EB	1				1			839.70	837.30	2.61	
425+00	30.0 LT	STH 15 EB	1				1			834.00	832.00	2.21	
432+00	30.0 LT	STH 15 EB		1			2			827.40	820.00	7.61	
440+00	19.3 LT	STH 15 EB				1	4			831.93	830.05	2.09	
448+60	31.1 RT	STH 15 WB		1			2			835.79	834.20	1.82	
457+00	30.0 LT	STH 15 EB	1				1			843.60	838.00	5.81	
465+00	30.0 LT	STH 15 EB	1				1			864.04	861.20	3.05	
		TOTAL	**17**	**7**	**0**	**2**	**39**	**1**	**1**				

* PROVIDE SINGLE SLOPE INLET COVERS FOR 1G-MS
PROVIDE TWO SLOPE INLET COVERS FOR 2G-MS

** PROVIDE 8" DIA. ORIFICE INV. 805.50 SIDE OPPOSITE STRUCTURE DISCHARGE

ALL ITEMS CATEGORY 0010

PRELIMINARY

TRANSPORTATION PROJECT PLAT NO: 1146-75-22 - 4.18

PART OF THE NE1/4-SE1/4 AND PART OF THE SE1/4-SE1/4 OF SECTION 28, T22N, R15E, ALL IN THE TOWN OF HORTONIA, OUTAGAMIE COUNTY, WISCONSIN

Document #: **2037962**
Date: **03-16-2015** Time: **08:28 AM**
Pages: **1** Fee: **$25.00**
County: **OUTAGAMIE COUNTY** State: **WI**

SARAH R VAN CAMP , REGISTER OF DEEDS
The above recording information verifies this document has been electronically recorded and returned to the submitter

RESERVED FOR REGISTER OF DEEDS
PROJECT NUMBER 1146-75-22- 4.18
AMENDMENT NO:

RELOCATION ORDER - STH 15 (LILY OF THE VALLEY DRIVE - USH 45), OUTAGAMIE COUNTY

TO PROPERLY ESTABLISH, LAY OUT, WIDEN, ENLARGE, EXTEND, CONSTRUCT, RECONSTRUCT, IMPROVE, OR MAINTAIN A PORTION OF THE HIGHWAY DESIGNATED ABOVE, THE STATE OF WISCONSIN DEPARTMENT OF TRANSPORTATION DEEMS IT NECESSARY TO RELOCATE OR CHANGE SAID HIGHWAY AND ACQUIRE CERTAIN LANDS AND INTERESTS OR RIGHTS IN LANDS FOR THE ABOVE NAMED PROJECT.

TO EFFECT THIS CHANGE, PURSUANT TO AUTHORITY GRANTED UNDER SUBSECTION 84.02 (3), 84.09 AND 84.30, WISCONSIN STATUTES, THE DEPARTMENT OF TRANSPORTATION HEREBY ORDERS THAT:
1) THAT PORTION OF SAID HIGHWAY AS SHOWN ON THIS PLAT IS LAID OUT AND ESTABLISHED TO THE LINES AND WIDTHS AS SO SHOWN FOR THE ABOVE NAMED PROJECT.
2) THE LANDS OR INTERESTS OR RIGHTS IN LANDS AS SHOWN ON THIS PLAT ARE REQUIRED BY THE DEPARTMENT FOR THE ABOVE PROJECT AND SHALL BE ACQUIRED IN THE NAME OF THE STATE OF WISCONSIN, PURSUANT TO THE PROVISIONS OF SUBSECTION 84.09 (1) OR (2), WISCONSIN STATUTES.

REFER TO THE TITLE SHEET, RECORDED AS SHEET 2 OF 2 OF TRANSPORTATION PROJECT PLAT NO: 1146-75-22 - 4.01, AS DOCUMENT #2016623 FOR ADDITIONAL INFORMATION.

SCHEDULE OF LANDS & INTERESTS REQUIRED

OWNER'S NAMES ARE SHOWN FOR REFERENCE PURPOSES ONLY AND ARE SUBJECT TO CHANGE PRIOR TO THE TRANSFER OF LAND INTERESTS TO THE DEPARTMENT.

PARCEL NUMBER	OWNER (S)	INTEREST REQUIRED	R/W ACRES REQUIRED NEW	EXISTING	TOTAL	TLE ACRES TEMP.
56	KEVIN SAMBS	FEE, ACCESS RIGHTS, TLE	11.302	0	11.302	0.921
57	ELIZABETH GAIGG	FEE, TLE	0.034	0	0.034	0.895


UTILITY INTERESTS REQUIRED:

922	AT&T WISCONSIN	RELEASE OF RIGHTS

BASIS OF EXISTING HIGHWAY R/W

ROUTE	BASIS	YEAR
STH 15 AND CTH T	TPP NO: 6430-06-00 - 4.12	2011

EXISTING ACCESS CONTROL: PROJECT 1146-1-22/F 07(19)

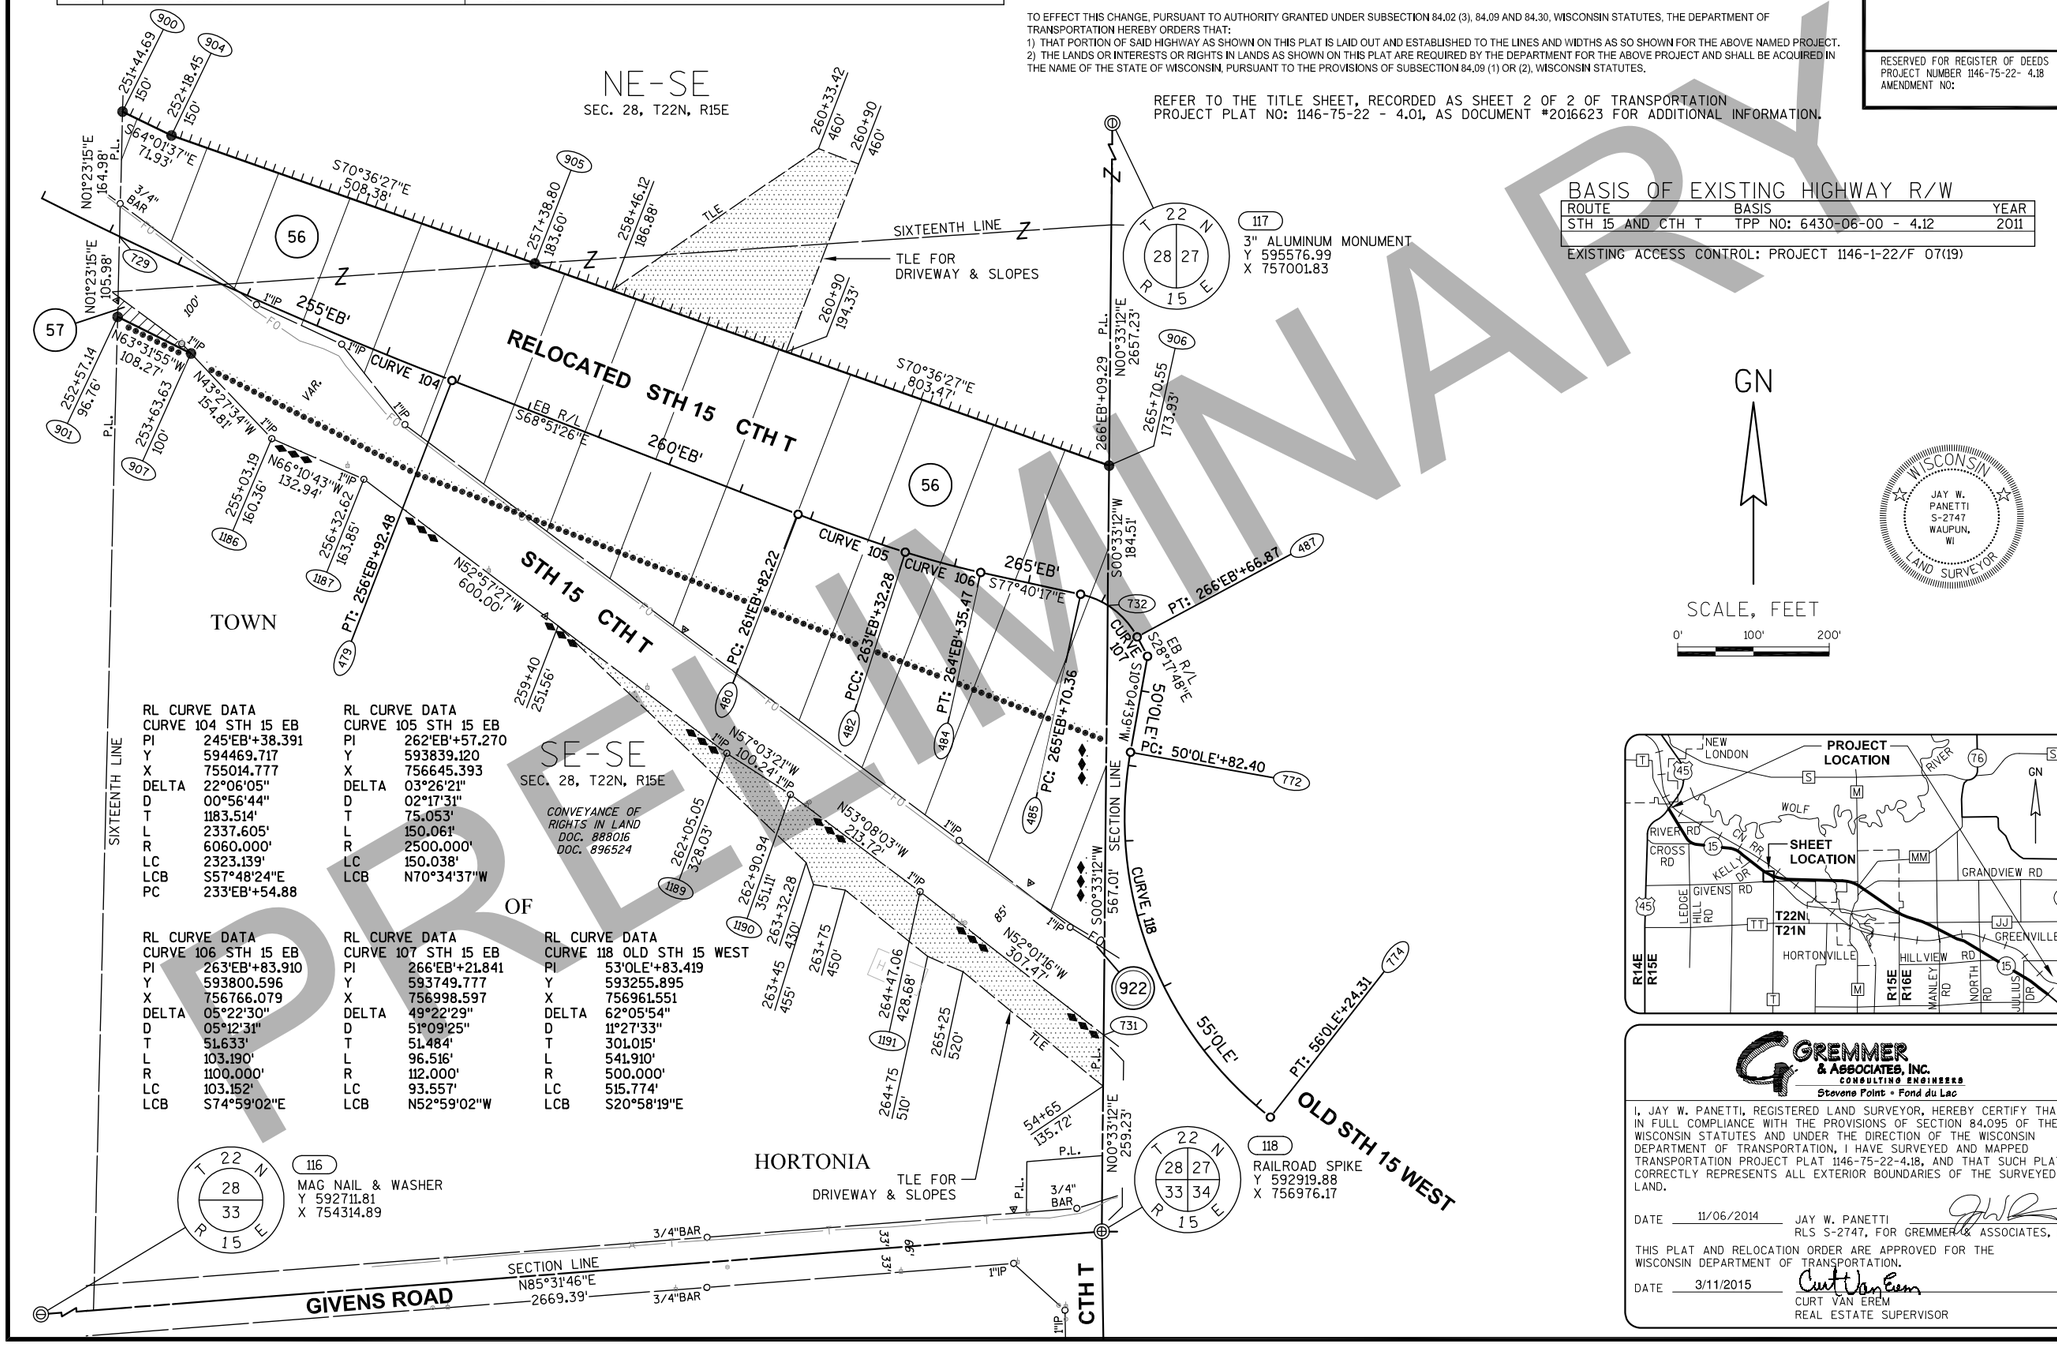

GREMMER & ASSOCIATES, INC.
CONSULTING ENGINEERS
Stevens Point • Fond du Lac

I, JAY W. PANETTI, REGISTERED LAND SURVEYOR, HEREBY CERTIFY THAT IN FULL COMPLIANCE WITH THE PROVISIONS OF SECTION 84.095 OF THE WISCONSIN STATUTES AND UNDER THE DIRECTION OF THE WISCONSIN DEPARTMENT OF TRANSPORTATION, I HAVE SURVEYED AND MAPPED TRANSPORTATION PROJECT PLAT 1146-75-22-4.18, AND THAT SUCH PLAT CORRECTLY REPRESENTS ALL EXTERIOR BOUNDARIES OF THE SURVEYED LAND.

DATE 11/06/2014 JAY W. PANETTI RLS S-2747, FOR GREMMER & ASSOCIATES, INC.

THIS PLAT AND RELOCATION ORDER ARE APPROVED FOR THE WISCONSIN DEPARTMENT OF TRANSPORTATION.

DATE 3/11/2015 CURT VAN EREM REAL ESTATE SUPERVISOR

WISCONSIN JAY W. PANETTI S-2747 WAUPUN, WI LAND SURVEYOR

PRELIMINARY

040418_15.DWG REVISED: 11/06/2014

APPRAISAL PLAT DATE:

TRANSPORTATION PROJECT PLAT NO: 1146-75-22 - 4.19

PART OF THE SW1/4-SW1/4 OF SECTION 27, T22N, R15E, TOWN OF HORTONIA, OUTAGAMIE COUNTY, WISCONSIN

Document #: **2037963**
Date: **03-16-2015** Time: **08:28 AM**
Pages: **1** Fee: **$25.00**
County: **OUTAGAMIE COUNTY** State: **WI**

SARAH R VAN CAMP, REGISTER OF DEEDS
The above recording information verifies this document has been electronically recorded and returned to the submitter

RESERVED FOR REGISTER OF DEEDS
PROJECT NUMBER 1146-75-22- 4.19
AMENDMENT NO:

RELOCATION ORDER - STH 15 (LILY OF THE VALLEY DRIVE - USH 45), OUTAGAMIE COUNTY

TO PROPERLY ESTABLISH, LAY OUT, WIDEN, ENLARGE, EXTEND, CONSTRUCT, RECONSTRUCT, IMPROVE, OR MAINTAIN A PORTION OF THE HIGHWAY DESIGNATED ABOVE, THE STATE OF WISCONSIN DEPARTMENT OF TRANSPORTATION DEEMS IT NECESSARY TO RELOCATE OR CHANGE SAID HIGHWAY AND ACQUIRE CERTAIN LANDS AND INTERESTS OR RIGHTS IN LANDS FOR THE ABOVE NAMED PROJECT.

TO EFFECT THIS CHANGE, PURSUANT TO AUTHORITY GRANTED UNDER SUBSECTION 84.02 (3), 84.09 AND 84.30, WISCONSIN STATUTES, THE DEPARTMENT OF TRANSPORTATION HEREBY ORDERS THAT:
1) THAT PORTION OF SAID HIGHWAY AS SHOWN ON THIS PLAT IS LAID OUT AND ESTABLISHED TO THE LINES AND WIDTHS AS SO SHOWN FOR THE ABOVE NAMED PROJECT.
2) THE LANDS OR INTERESTS OR RIGHTS IN LANDS AS SHOWN ON THIS PLAT ARE REQUIRED BY THE DEPARTMENT FOR THE ABOVE PROJECT AND SHALL BE ACQUIRED IN THE NAME OF THE STATE OF WISCONSIN, PURSUANT TO THE PROVISIONS OF SUBSECTION 84.09 (1) OR (2), WISCONSIN STATUTES.

REFER TO THE TITLE SHEET, RECORDED AS SHEET 2 OF 2 OF TRANSPORTATION PROJECT PLAT NO: 1146-75-22 - 4.01, AS DOCUMENT #2016623 FOR ADDITIONAL INFORMATION.


SCHEDULE OF LANDS & INTERESTS REQUIRED

OWNER'S NAMES ARE SHOWN FOR REFERENCE PURPOSES ONLY AND ARE SUBJECT TO CHANGE PRIOR TO THE TRANSFER OF LAND INTERESTS TO THE DEPARTMENT.

PARCEL NUMBER	OWNER (S)	INTEREST REQUIRED	R/W ACRES REQUIRED NEW	EXISTING	TOTAL	H.E. ACRES PERM.	TLE ACRES TEMP.
58	WISCONSIN CENTRAL, LTD.	HIGHWAY EASEMENT	0	0	0	1.413	0
59	KEVIN SAMBS & JANE SAMBS	FEE	0.994	0	0.994	0	0

UTILITY INTERESTS REQUIRED:

922	AT&T WISCONSIN	RELEASE OF RIGHTS

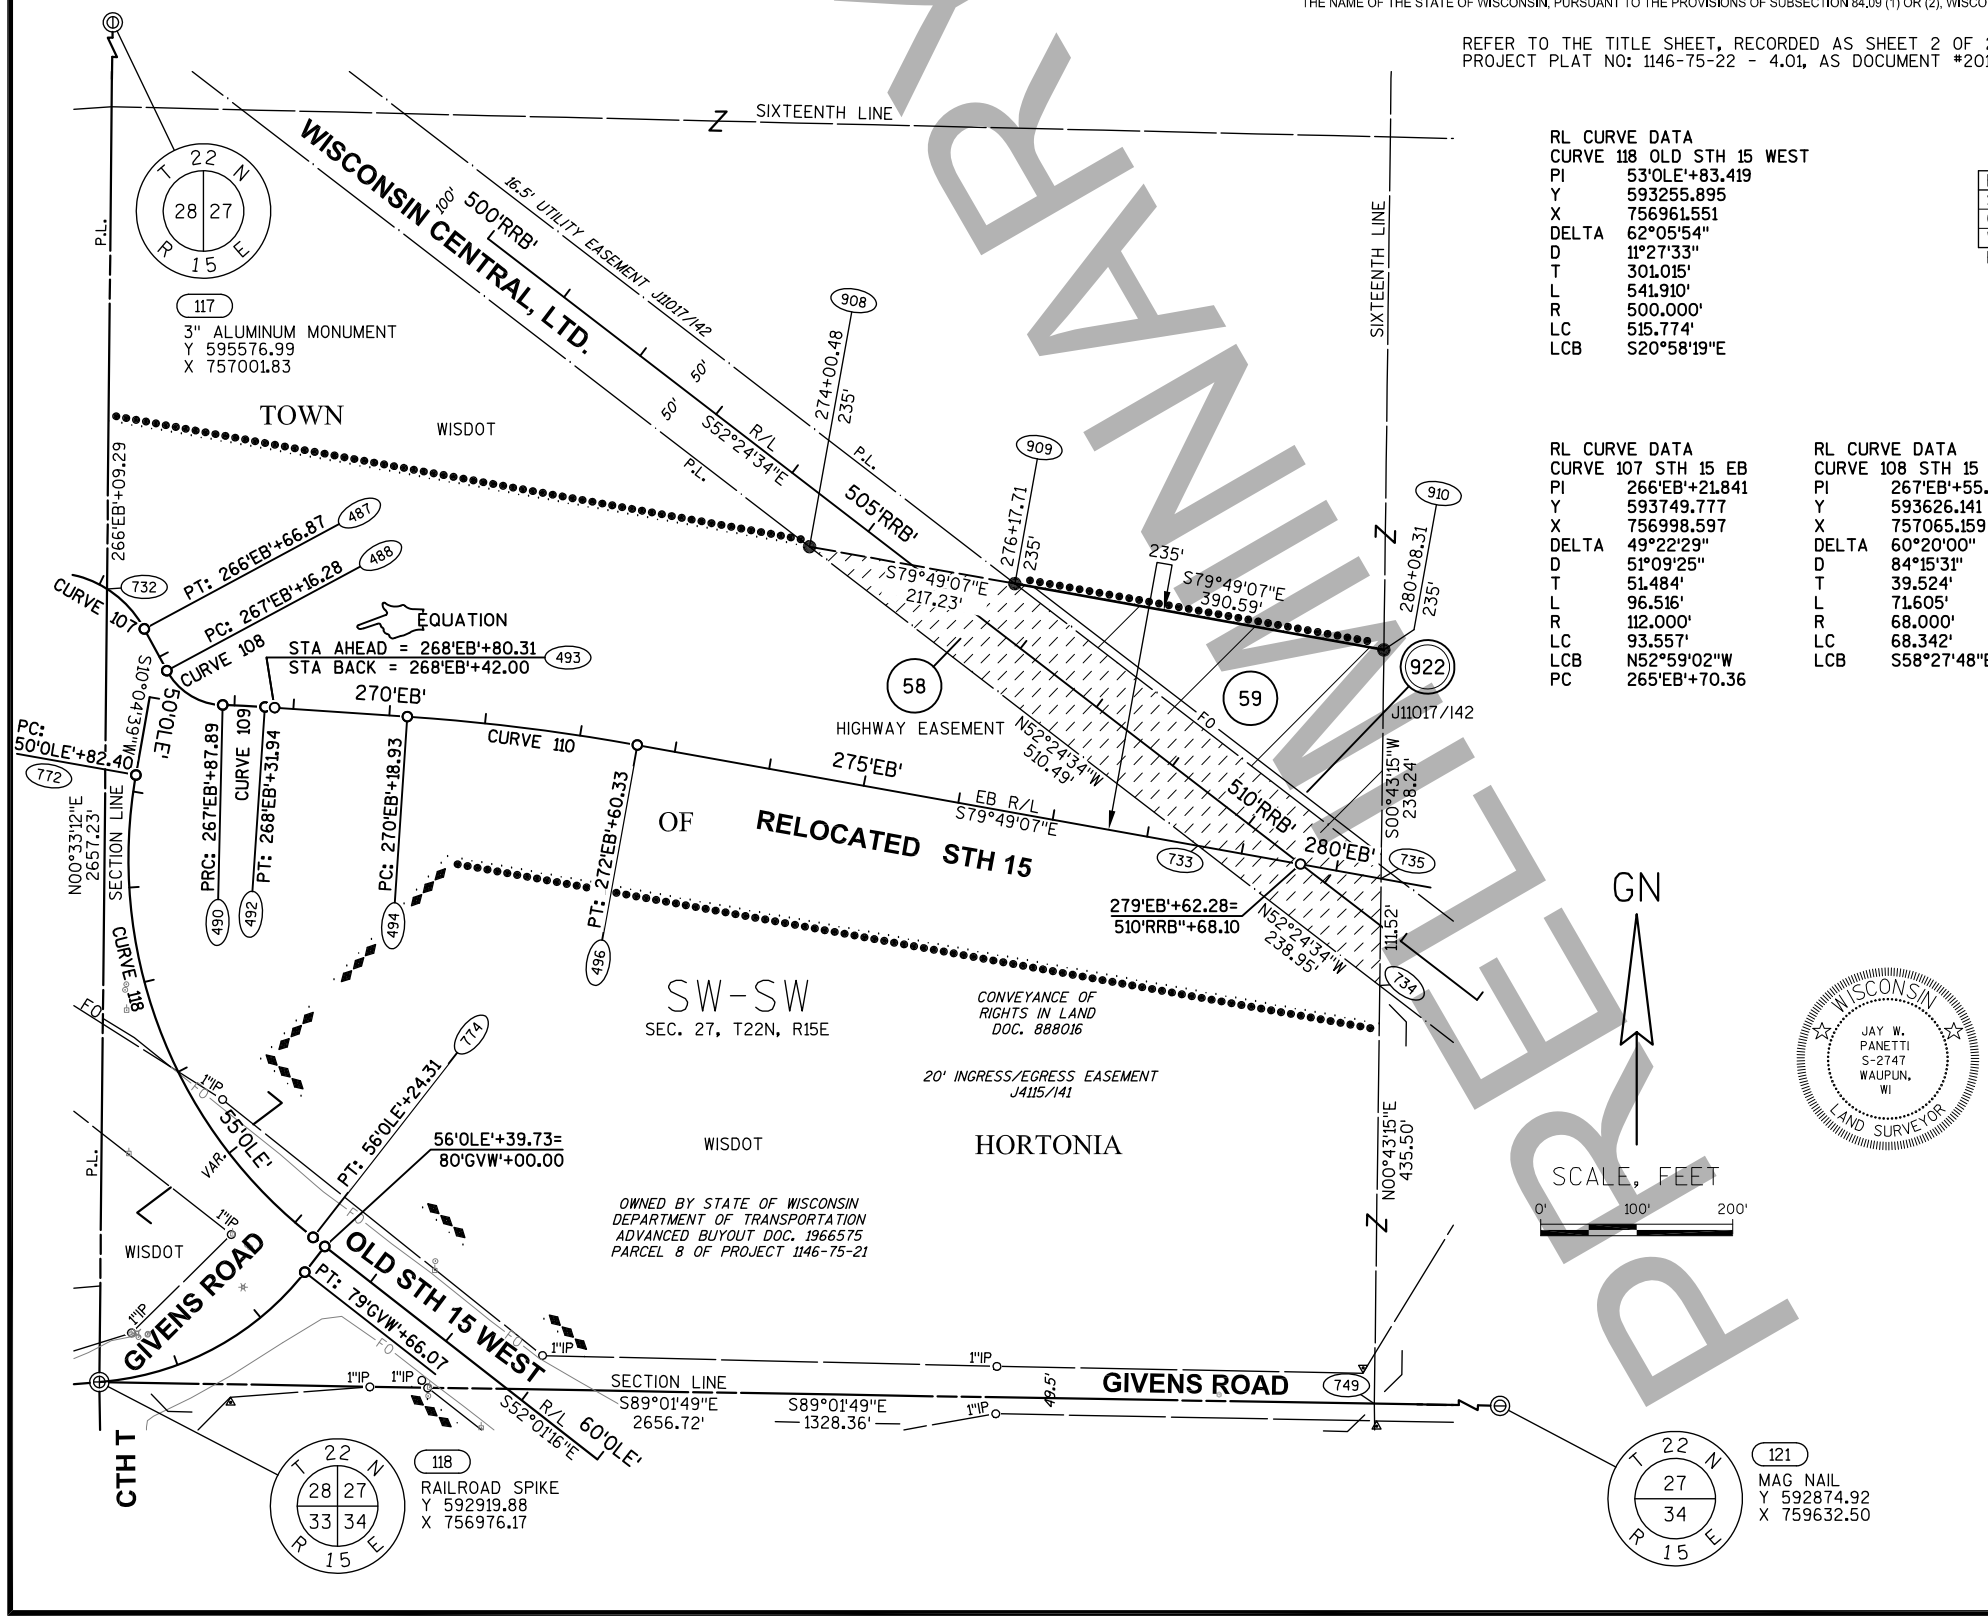

RL CURVE DATA
CURVE 118 OLD STH 15 WEST
PI 53'OLE'+83.419
Y 593255.895
X 756961.551
DELTA 62°05'54"
D 11°27'33"
T 301.015'
L 541.910'
R 500.000'
LC 515.774'
LCB S20°58'19"E

RL CURVE DATA
CURVE 107 STH 15 EB
PI 266'EB'+21.841
Y 593749.777
X 756998.597
DELTA 49°22'29"
D 51°09'25"
T 51.484'
L 96.516'
R 112.000'
LC 93.557'
LCB N52°59'02"W
PC 265'EB'+70.36

RL CURVE DATA
CURVE 108 STH 15 EB
PI 267'EB'+55.804
Y 593626.141
X 757065.159
DELTA 60°20'00"
D 84°15'31"
T 39.524'
L 71.605'
R 68.000'
LC 68.342'
LCB S58°27'48"E


RL CURVE DATA
CURVE 109 STH 15 EB
PI 268'EB'+09.918
Y 593624.669
X 757126.699
DELTA 02°31'28"
D 05°43'46"
T 22.033'
L 44.059'
R 1000.000'
LC 44.056'
LCB N87°22'04"W

RL CURVE DATA
CURVE 110 STH 15 EB
PI 271'EB'+39.750
Y 593604.869
X 757417.556
DELTA 06°17'13"
D 02°36'16"
T 120.822'
L 241.401'
R 2200.000'
LC 241.280'
LCB N82°57'43"W

BASIS OF EXISTING HIGHWAY R/W

ROUTE	BASIS	YEAR
STH 15 AND CTH T	TPP NO: 6430-06-00 - 4.11, 4.12	2011
GIVENS ROAD	TPP NO: 6430-06-00 - 4.11	2011
WISCONSIN CENTRAL, LTD. RAILROAD	V39/P328	1876

EXISTING ACCESS CONTROL: PROJECT 1146-1-22/F 07(19)

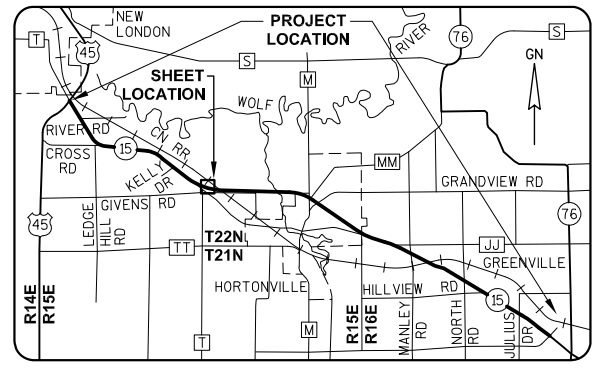

GREMMER & ASSOCIATES, INC.
CONSULTING ENGINEERS
Stevens Point • Fond du Lac

I, JAY W. PANETTI, REGISTERED LAND SURVEYOR, HEREBY CERTIFY THAT IN FULL COMPLIANCE WITH THE PROVISIONS OF SECTION 84.095 OF THE WISCONSIN STATUTES AND UNDER THE DIRECTION OF THE WISCONSIN DEPARTMENT OF TRANSPORTATION, I HAVE SURVEYED AND MAPPED TRANSPORTATION PROJECT PLAT 1146-75-22-4.19, AND THAT SUCH PLAT CORRECTLY REPRESENTS ALL EXTERIOR BOUNDARIES OF THE SURVEYED LAND.

DATE 11/06/2014 JAY W. PANETTI RLS S-2747, FOR GREMMER & ASSOCIATES, INC.

THIS PLAT AND RELOCATION ORDER ARE APPROVED FOR THE WISCONSIN DEPARTMENT OF TRANSPORTATION.

DATE 3/11/2015 CURT VAN EREM REAL ESTATE SUPERVISOR

PRELIMINARY

040419_15.DWG REVISED: 11/06/2014

APPRAISAL PLAT DATE:

SCHEDULE OF LANDS & INTERESTS REQUIRED

OWNER'S NAMES ARE SHOWN FOR REFERENCE PURPOSES ONLY AND ARE SUBJECT TO CHANGE PRIOR TO THE TRANSFER OF LAND INTERESTS TO THE DEPARTMENT.

PARCEL NUMBER	OWNER(S)	INTEREST REQUIRED	R/W ACRES REQUIRED NEW	R/W ACRES REQUIRED EXISTING	R/W ACRES REQUIRED TOTAL	TLE ACRES TEMP.
59	KEVIN SAMBS & JANE SAMBS	FEE	0.443	0	0.443	0
61	JUDITH M. RIESE, CHARLES M. SAMBS, DANIEL W. SAMBS, GREGORY J. SAMBS, JANICE M. FLENZ, MARY J. RIHA, BARBARA H. REARICK, KEVIN J. SAMBS, AND JANICE M. FLENZ AS TRUSTEE FOR THE 1994 IRREVOCABLE TRUST FOR THE BENEFIT OF JOANN M. SAMBS DATED JULY 14, 1994	FEE, TLE	0.353	0	0.353	0.066
62	THOMAS J. BOETTCHER	FEE	0.054	0	0.054	0

TRANSPORTATION PROJECT PLAT NO: 1146-75-22 - 4.20 AMENDMENT NO: 1

AMENDS PARCEL 61 AND PARCEL 62 OF TRANSPORTATION PROJECT PLAT 1146-75-22-4.20, RECORDED AS DOCUMENT #2037964.

PART OF THE NW1/4-NW1/4 OF SECTION 34, T22N, R15E, TOWN OF HORTONIA, OUTAGAMIE COUNTY, WISCONSIN

RELOCATION ORDER - STH 15 (LILY OF THE VALLEY DRIVE - USH 45), OUTAGAMIE COUNTY

TO PROPERLY ESTABLISH, LAY OUT, WIDEN, ENLARGE, EXTEND, CONSTRUCT, RECONSTRUCT, IMPROVE, OR MAINTAIN A PORTION OF THE HIGHWAY DESIGNATED ABOVE, THE STATE OF WISCONSIN DEPARTMENT OF TRANSPORTATION DEEMS IT NECESSARY TO RELOCATE OR CHANGE SAID HIGHWAY AND ACQUIRE CERTAIN LANDS AND INTERESTS OR RIGHTS IN LANDS FOR THE ABOVE NAMED PROJECT.

TO EFFECT THIS CHANGE, PURSUANT TO AUTHORITY GRANTED UNDER SUBSECTION 84.02 (3), 84.09 AND 84.30, WISCONSIN STATUTES, THE DEPARTMENT OF TRANSPORTATION HEREBY ORDERS THAT:


1) THAT PORTION OF SAID HIGHWAY AS SHOWN ON THIS PLAT IS LAID OUT AND ESTABLISHED TO THE LINES AND WIDTHS AS SO SHOWN FOR THE ABOVE NAMED PROJECT.
2) THE LANDS OR INTERESTS OR RIGHTS IN LANDS AS SHOWN ON THIS PLAT ARE REQUIRED BY THE DEPARTMENT FOR THE ABOVE PROJECT AND SHALL BE ACQUIRED IN THE NAME OF THE STATE OF WISCONSIN, PURSUANT TO THE PROVISIONS OF SUBSECTION 84.09 (1) OR (2), WISCONSIN STATUTES.

Document #: **2064107**
Date: **01-21-2016** Time: **09:06 AM**
Pages: **1** Fee: **$25.00**
County: **OUTAGAMIE COUNTY** State: **WI**

SARAH R VAN CAMP, REGISTER OF DEEDS
This document has been electronically recorded and returned to:
WiDotNeRegionGreenbay

RESERVED FOR REGISTER OF DEEDS
PROJECT NUMBER 1146-75-22- 4.20
AMENDMENT NO: 1

REFER TO THE TITLE SHEET, RECORDED AS SHEET 2 OF 2 OF TRANSPORTATION PROJECT PLAT NO: 1146-75-22 - 4.01, AS DOCUMENT #2016623 FOR ADDITIONAL INFORMATION.

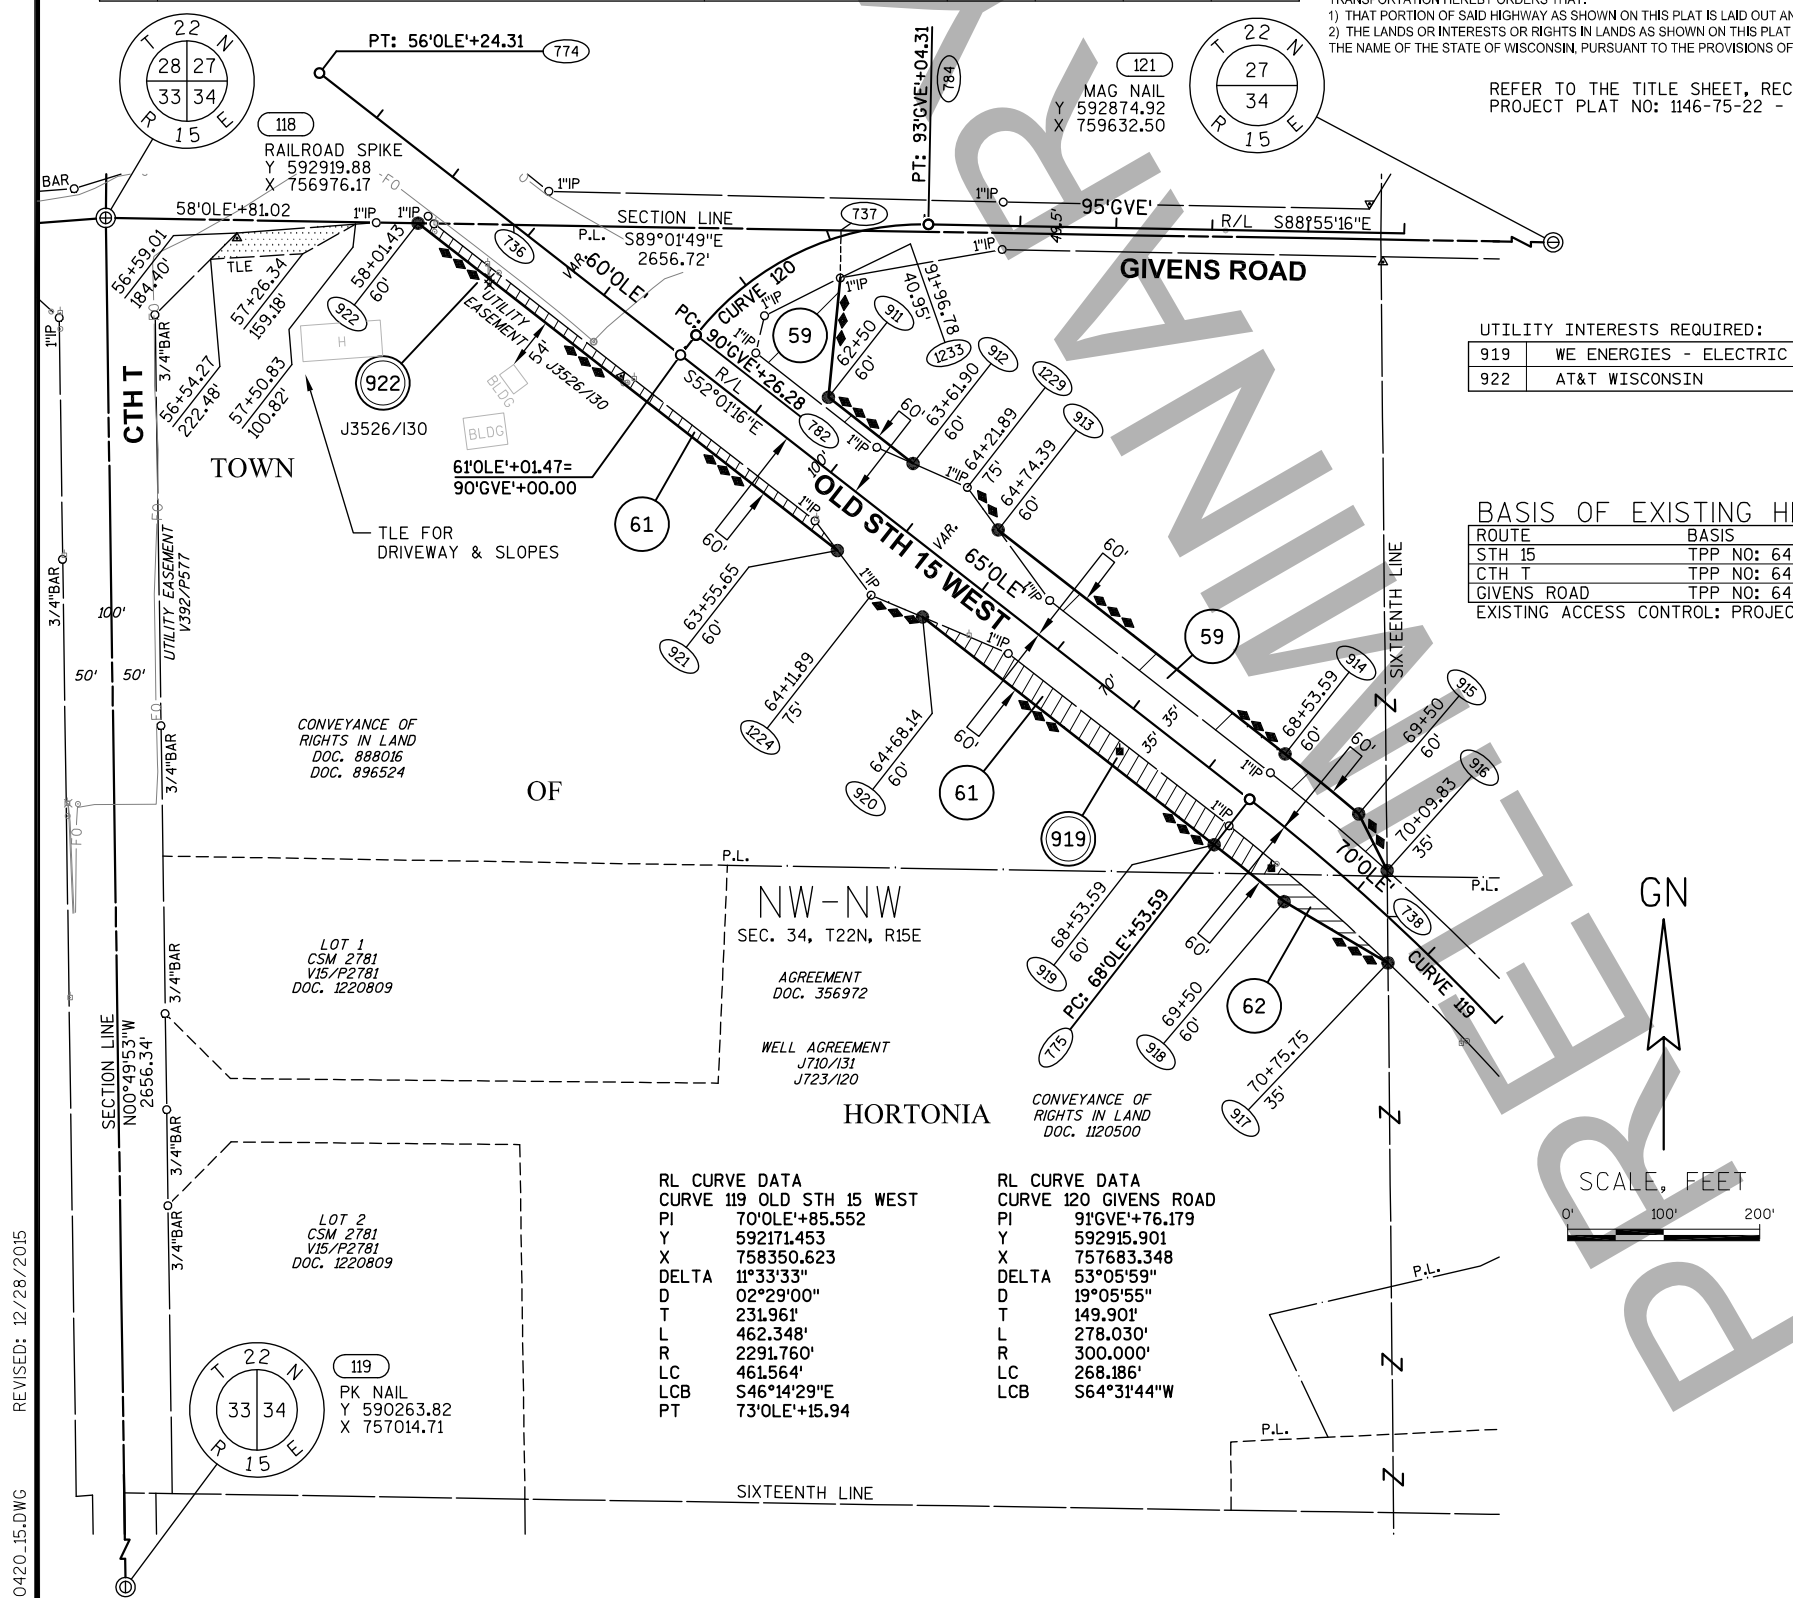

UTILITY INTERESTS REQUIRED:

919	WE ENERGIES - ELECTRIC	RELEASE OF RIGHTS
922	AT&T WISCONSIN	RELEASE OF RIGHTS

BASIS OF EXISTING HIGHWAY R/W

ROUTE	BASIS	YEAR
STH 15	TPP NO: 6430-06-00 - 4.11	2011
CTH T	TPP NO: 6430-06-00 - 4.11	2011
GIVENS ROAD	TPP NO: 6430-06-00 - 4.11	2011

EXISTING ACCESS CONTROL: PROJECT 1146-1-22/F 07(19)

COURSE TABLE

FROM POINT	TO POINT	BEARING	DISTANCE
118	922	S89°01'49"E	325.39'
922	736	S89°01'49"E	99.68'
736	737	S89°01'49"E	341.00'
737	1233	S00°58'11"W	49.54'
1233	911	S05°39'59"W	125.07'
911	912	S52°01'16"E	111.90'
912	1229	S66°03'26"E	61.84'
1229	913	S36°04'31"E	54.60'
913	914	S52°01'16"E	379.20'
*914	915	S50°48'57"E	98.93'
915	916	S26°35'59"E	65.99'
916	738	S00°34'29"E	47.75'
738	917	S00°34'29"E	48.40'
917	918	N59°30'41"W	125.64'
*918	919	N50°48'57"W	93.88'
919	920	N52°01'16"W	385.45'
920	1224	N66°57'08"W	58.22'
1224	921	N37°05'21"W	58.21'
921	922	N52°01'16"W	554.22'

*SEE CURVE TABLE

CURVE TABLE


FROM POINT	TO POINT	RADIUS	ARC LENGTH	CHORD BEARING	CHORD LENGTH
914	915	2351.76'	98.93'	S50°48'57"E	98.93'
918	919	2231.76'	93.89'	N50°48'57"W	93.88'

RL CURVE DATA
CURVE 119 OLD STH 15 WEST

PI	70'0LE'+85.552
Y	592171.453
X	758350.623
DELTA	11°33'33"
D	02°29'00"
T	231.961'
L	462.348'
R	2291.760'
LC	461.564'
LCB	S46°14'29"E
PT	73'0LE'+15.94

RL CURVE DATA
CURVE 120 GIVENS ROAD

PI	91'GVE'+76.179
Y	592915.901
X	757683.348
DELTA	53°05'59"
D	19°05'55"
T	149.901'
L	278.030'
R	300.000'
LC	268.186'
LCB	S64°31'44"W

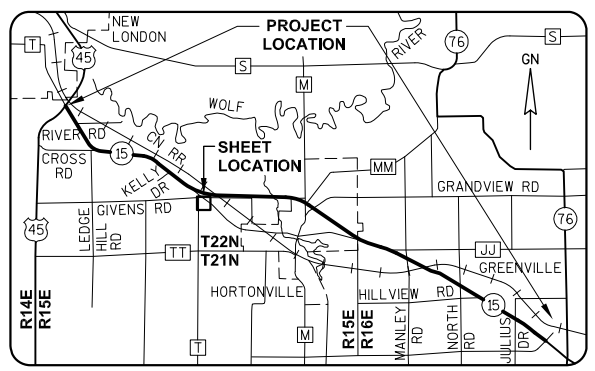

WISCONSIN
JAY W. PANETTI S-2747 WAUPUN, WI
LAND SURVEYOR

GREMMER & ASSOCIATES, INC.
CONSULTING ENGINEERS
Stevens Point • Fond du Lac

I, JAY W. PANETTI, PROFESSIONAL LAND SURVEYOR, HEREBY CERTIFY THAT IN FULL COMPLIANCE WITH THE PROVISIONS OF SECTION 84.095 OF THE WISCONSIN STATUTES AND UNDER THE DIRECTION OF THE WISCONSIN DEPARTMENT OF TRANSPORTATION, I HAVE SURVEYED AND MAPPED TRANSPORTATION PROJECT PLAT 1146-75-22-4.20, AND THAT SUCH PLAT CORRECTLY REPRESENTS ALL EXTERIOR BOUNDARIES OF THE SURVEYED LAND.

DATE 12/28/2015 JAY W. PANETTI PLS S-2747, FOR GREMMER & ASSOCIATES, INC.

THIS PLAT AND RELOCATION ORDER ARE APPROVED FOR THE WISCONSIN DEPARTMENT OF TRANSPORTATION.

DATE 1/19/2016 CURT VAN EREM REAL ESTATE SUPERVISOR

040420_15.DWG REVISED: 12/28/2015

APPRAISAL PLAT DATE:

PRELIMINARY

TRANSPORTATION PROJECT PLAT NO: 1146-75-22 - 4.20

PART OF THE NW1/4-NW1/4 OF SECTION 34, T22N, R15E, TOWN OF HORTONIA, OUTAGAMIE COUNTY, WISCONSIN

Document #: **2037964**
Date: **03-16-2015** Time: **08:28 AM**
Pages: **1** Fee: **$25.00**
County: **OUTAGAMIE COUNTY** State: **WI**

SARAH R VAN CAMP , REGISTER OF DEEDS
The above recording information verifies this document has been electronically recorded and returned to the submitter

RESERVED FOR REGISTER OF DEEDS
PROJECT NUMBER 1146-75-22- 4.20
AMENDMENT NO:

RELOCATION ORDER - STH 15 (LILY OF THE VALLEY DRIVE - USH 45), OUTAGAMIE COUNTY

TO PROPERLY ESTABLISH, LAY OUT, WIDEN, ENLARGE, EXTEND, CONSTRUCT, RECONSTRUCT, IMPROVE, OR MAINTAIN A PORTION OF THE HIGHWAY DESIGNATED ABOVE, THE STATE OF WISCONSIN DEPARTMENT OF TRANSPORTATION DEEMS IT NECESSARY TO RELOCATE OR CHANGE SAID HIGHWAY AND ACQUIRE CERTAIN LANDS AND INTERESTS OR RIGHTS IN LANDS FOR THE ABOVE NAMED PROJECT.

TO EFFECT THIS CHANGE, PURSUANT TO AUTHORITY GRANTED UNDER SUBSECTION 84.02 (3), 84.09 AND 84.30, WISCONSIN STATUTES, THE DEPARTMENT OF TRANSPORTATION HEREBY ORDERS THAT:
1) THAT PORTION OF SAID HIGHWAY AS SHOWN ON THIS PLAT IS LAID OUT AND ESTABLISHED TO THE LINES AND WIDTHS AS SO SHOWN FOR THE ABOVE NAMED PROJECT.
2) THE LANDS OR INTERESTS OR RIGHTS IN LANDS AS SHOWN ON THIS PLAT ARE REQUIRED BY THE DEPARTMENT FOR THE ABOVE PROJECT AND SHALL BE ACQUIRED IN THE NAME OF THE STATE OF WISCONSIN, PURSUANT TO THE PROVISIONS OF SUBSECTION 84.09 (1) OR (2), WISCONSIN STATUTES.

REFER TO THE TITLE SHEET, RECORDED AS SHEET 2 OF 2 OF TRANSPORTATION PROJECT PLAT NO: 1146-75-22 - 4.01, AS DOCUMENT #2016623 FOR ADDITIONAL INFORMATION.


SCHEDULE OF LANDS & INTERESTS REQUIRED

OWNER'S NAMES ARE SHOWN FOR REFERENCE PURPOSES ONLY AND ARE SUBJECT TO CHANGE PRIOR TO THE TRANSFER OF LAND INTERESTS TO THE DEPARTMENT.

PARCEL NUMBER	OWNER (S)	INTEREST REQUIRED	R/W ACRES REQUIRED NEW	EXISTING	TOTAL	TLE ACRES TEMP.
59	KEVIN SAMBS & JANE SAMBS	FEE	0.443	0	0.443	0
61	JUDITH M. RIESE, CHARLES M. SAMBS, DANIEL W. SAMBS, GREGORY J. SAMBS, JANICE M. FLENZ, MARY J. RIHA, BARBARA H. REARICK, KEVIN J. SAMBS, AND JANICE M. FLENZ AS TRUSTEE FOR THE 1994 IRREVOCABLE TRUST FOR THE BENEFIT OF JOANN M. SAMBS DATED JULY 14, 1994	FEE, TLE	0.353	0	0.353	1.387
62	THOMAS J. BOETTCHER	FEE, TLE	0.054	0	0.054	0.463

UTILITY INTERESTS REQUIRED:

919	WE ENERGIES - ELECTRIC	RELEASE OF RIGHTS
922	AT&T WISCONSIN	RELEASE OF RIGHTS

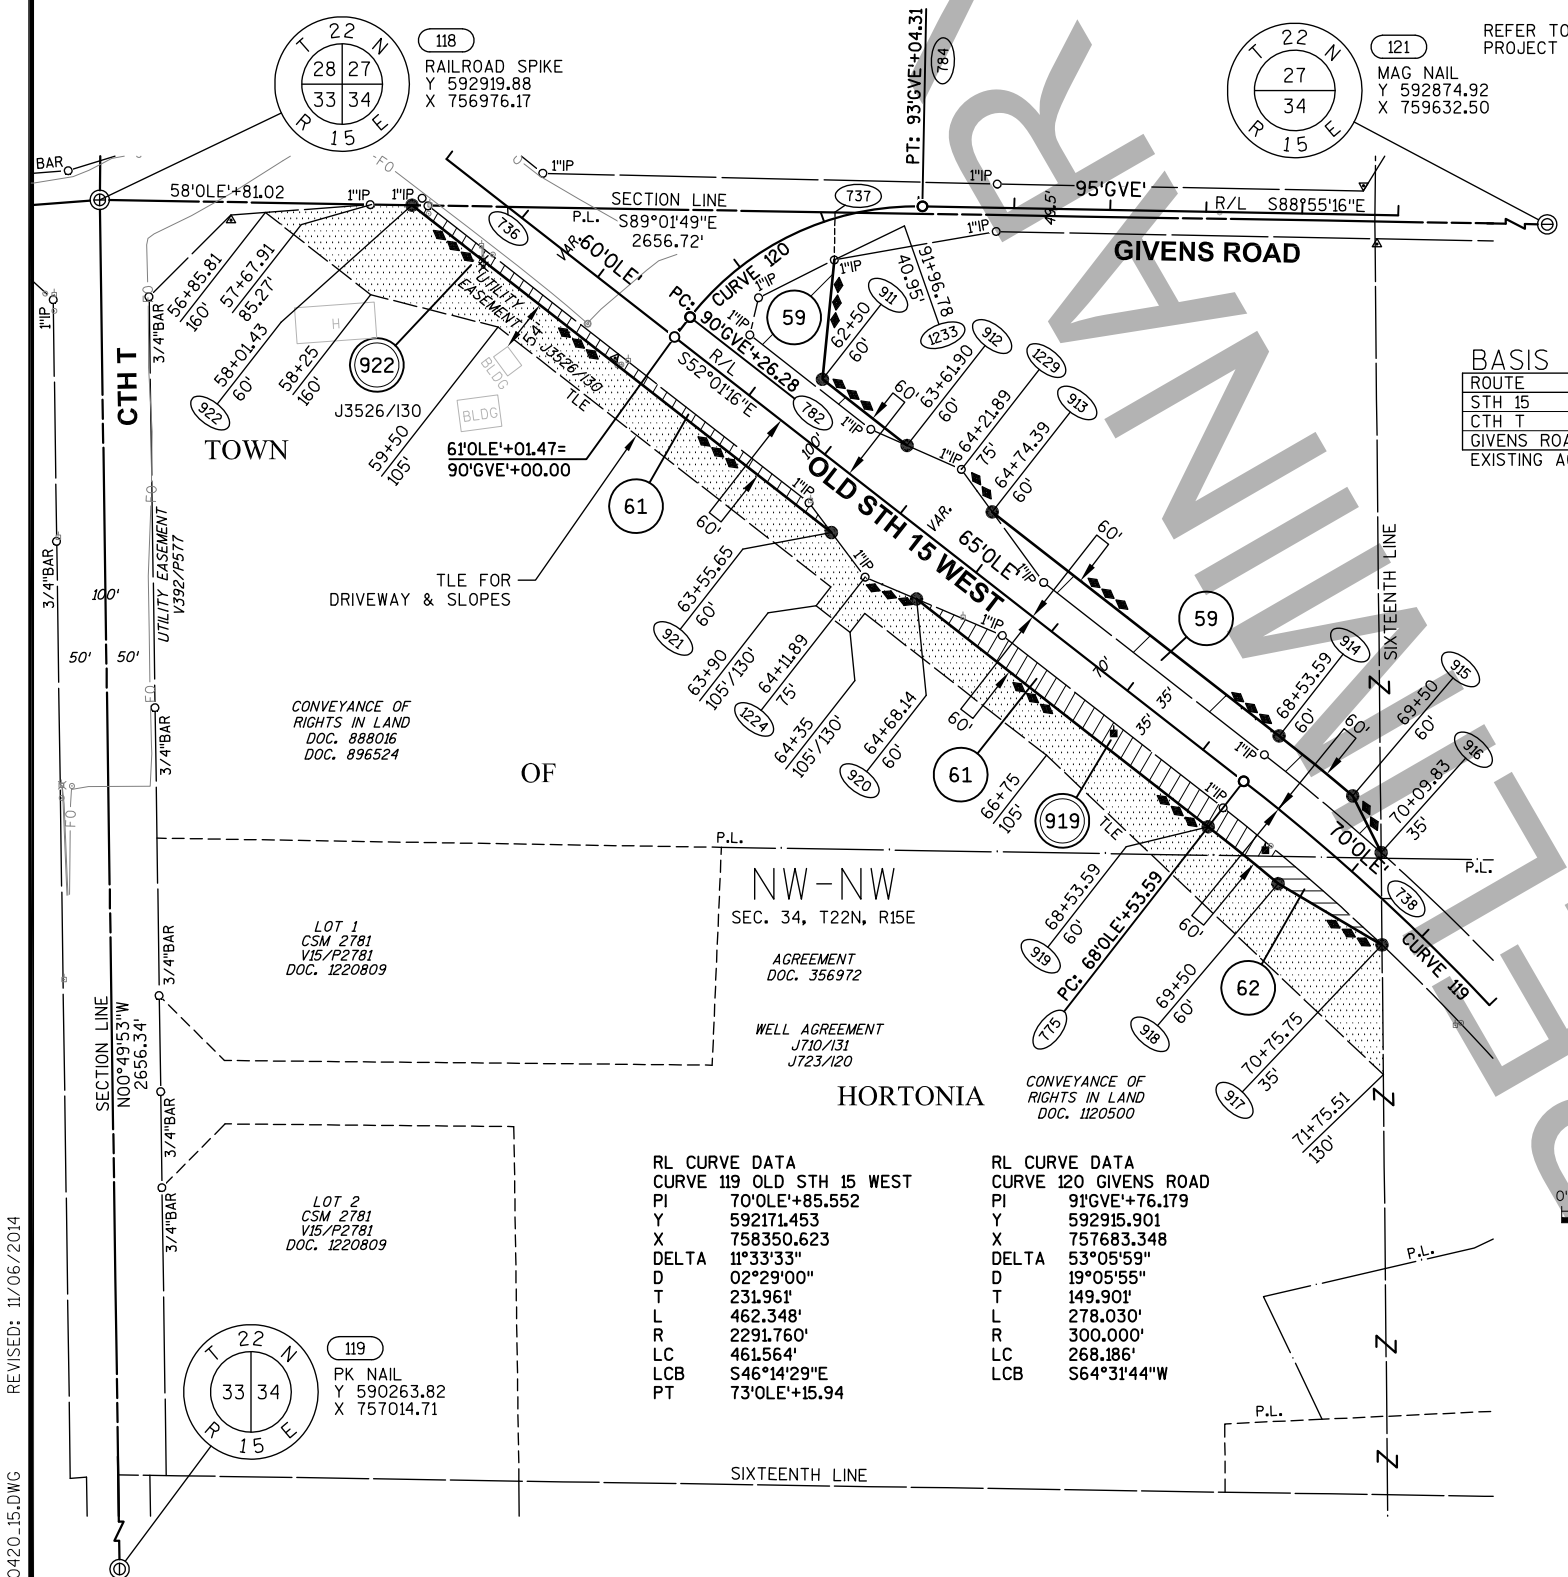

BASIS OF EXISTING HIGHWAY R/W

ROUTE	BASIS	YEAR
STH 15	TPP NO: 6430-06-00 - 4.11	2011
CTH T	TPP NO: 6430-06-00 - 4.11	2011
GIVENS ROAD	TPP NO: 6430-06-00 - 4.11	2011

EXISTING ACCESS CONTROL: PROJECT 1146-1-22/F 07(19)

COURSE TABLE

FROM POINT	TO POINT	BEARING	DISTANCE
118	922	S89°01'49"E	325.39'
922	736	S89°01'49"E	99.68'
736	737	S89°01'49"E	341.00'
737	1233	S00°58'11"W	49.54'
1233	911	S05°39'59"W	125.07'
911	912	S52°01'16"E	111.90'
912	1229	S66°03'26"E	61.84'
1229	913	S36°04'31"E	54.60'
913	914	S52°01'16"E	379.20'
*914	915	S50°48'57"E	98.93'
915	916	S26°35'59"E	65.99'
916	738	S00°34'29"E	47.75'
738	917	S00°34'29"E	48.40'
917	918	N59°30'41"W	125.64'
*918	919	N50°48'57"W	93.88'
919	920	N52°01'16"W	385.45'
920	1224	N66°57'08"W	58.22'
1224	921	N37°05'21"W	58.21'
921	922	N52°01'16"W	554.22'

*SEE CURVE TABLE

CURVE TABLE


FROM POINT	TO POINT	RADIUS	ARC LENGTH	CHORD BEARING	CHORD LENGTH
914	915	2351.76'	98.93'	S50°48'57"E	98.93'
918	919	2231.76'	93.89'	N50°48'57"W	93.88'

RL CURVE DATA
CURVE 119 OLD STH 15 WEST

PI	70'OLE'+85.552
Y	592171.453
X	758350.623
DELTA	11°33'33"
D	02°29'00"
T	231.961'
L	462.348'
R	2291.760'
LC	461.564'
LCB	S46°14'29"E
PT	73'OLE'+15.94

RL CURVE DATA
CURVE 120 GIVENS ROAD

PI	91'GVE'+76.179
Y	592915.901
X	757683.348
DELTA	53°05'59"
D	19°05'55"
T	149.901'
L	278.030'
R	300.000'
LC	268.186'
LCB	S64°31'44"W

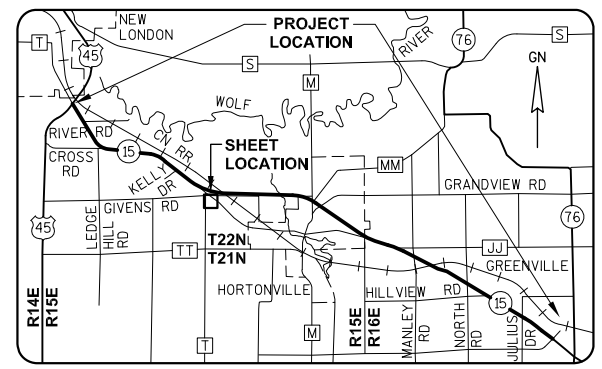

WISCONSIN
JAY W. PANETTI S-2747 WAUPUN, WI
LAND SURVEYOR

GREMMER & ASSOCIATES, INC.
CONSULTING ENGINEERS
Stevens Point • Fond du Lac

I, JAY W. PANETTI, REGISTERED LAND SURVEYOR, HEREBY CERTIFY THAT IN FULL COMPLIANCE WITH THE PROVISIONS OF SECTION 84.095 OF THE WISCONSIN STATUTES AND UNDER THE DIRECTION OF THE WISCONSIN DEPARTMENT OF TRANSPORTATION, I HAVE SURVEYED AND MAPPED TRANSPORTATION PROJECT PLAT 1146-75-22-4.20, AND THAT SUCH PLAT CORRECTLY REPRESENTS ALL EXTERIOR BOUNDARIES OF THE SURVEYED LAND.

DATE 11/06/2014 JAY W. PANETTI RLS S-2747, FOR GREMMER & ASSOCIATES, INC.

THIS PLAT AND RELOCATION ORDER ARE APPROVED FOR THE WISCONSIN DEPARTMENT OF TRANSPORTATION.

DATE 3/11/2015 CURT VAN EREM REAL ESTATE SUPERVISOR

040420_15.DWG REVISED: 11/06/2014

APPRAISAL PLAT DATE:

PRELIMINARY

TRANSPORTATION PROJECT PLAT NO: 1146-75-22 - 4.21

PART LOT 1 OF CSM 2313, PART OF THE NE1/4-NW1/4 AND PART OF THE SE1/4-NW1/4 OF SECTION 34, T22N, R15E, ALL IN THE TOWN OF HORTONIA, OUTAGAMIE COUNTY, WISCONSIN

RELOCATION ORDER - STH 15 (LILY OF THE VALLEY DRIVE - USH 45), OUTAGAMIE COUNTY

TO PROPERLY ESTABLISH, LAY OUT, WIDEN, ENLARGE, EXTEND, CONSTRUCT, RECONSTRUCT, IMPROVE, OR MAINTAIN A PORTION OF THE HIGHWAY DESIGNATED ABOVE, THE STATE OF WISCONSIN DEPARTMENT OF TRANSPORTATION DEEMS IT NECESSARY TO RELOCATE OR CHANGE SAID HIGHWAY AND ACQUIRE CERTAIN LANDS AND INTERESTS OR RIGHTS IN LANDS FOR THE ABOVE NAMED PROJECT.

TO EFFECT THIS CHANGE, PURSUANT TO AUTHORITY GRANTED UNDER SUBSECTION 84.02 (3), 84.09 AND 84.30, WISCONSIN STATUTES, THE DEPARTMENT OF TRANSPORTATION HEREBY ORDERS THAT:
1) THAT PORTION OF SAID HIGHWAY AS SHOWN ON THIS PLAT IS LAID OUT AND ESTABLISHED TO THE LINES AND WIDTHS AS SO SHOWN FOR THE ABOVE NAMED PROJECT.
2) THE LANDS OR INTERESTS OR RIGHTS IN LANDS AS SHOWN ON THIS PLAT ARE REQUIRED BY THE DEPARTMENT FOR THE ABOVE PROJECT AND SHALL BE ACQUIRED IN THE NAME OF THE STATE OF WISCONSIN, PURSUANT TO THE PROVISIONS OF SUBSECTION 84.09 (1) OR (2), WISCONSIN STATUTES.

Document #: **2037965**
Date: **03-16-2015** Time: **08:29 AM**
Pages: **1** Fee: **$25.00**
County: **OUTAGAMIE COUNTY** State: **WI**

SARAH R VAN CAMP , REGISTER OF DEEDS
The above recording information verifies this document has been electronically recorded and returned to the submitter

RESERVED FOR REGISTER OF DEEDS
PROJECT NUMBER 1146-75-22- 4.21
AMENDMENT NO:

REFER TO THE TITLE SHEET, RECORDED AS SHEET 2 OF 2 OF TRANSPORTATION PROJECT PLAT NO: 1146-75-22 - 4.01, AS DOCUMENT #2016623 FOR ADDITIONAL INFORMATION.


SCHEDULE OF LANDS & INTERESTS REQUIRED

OWNER'S NAMES ARE SHOWN FOR REFERENCE PURPOSES ONLY AND ARE SUBJECT TO CHANGE PRIOR TO THE TRANSFER OF LAND INTERESTS TO THE DEPARTMENT.

PARCEL NUMBER	OWNER (S)	INTEREST REQUIRED	R/W NEW	ACRES REQUIRED EXISTING	TOTAL	TLE ACRES TEMP.
60	JOHN WILLIAM SHARKEY & MARY K. SHARKEY	TLE	0	0	0	0.238
62	THOMAS J. BOETTCHER & HOLLY J. BOETTCHER	TLE	0	0	0	0.557
65	JAMES R. BOLSSEN & LINDA M. BOLSSEN	TLE	0	0	0	0.542

UTILITY INTERESTS REQUIRED:

919	WE ENERGIES - ELECTRIC	RELEASE OF RIGHTS

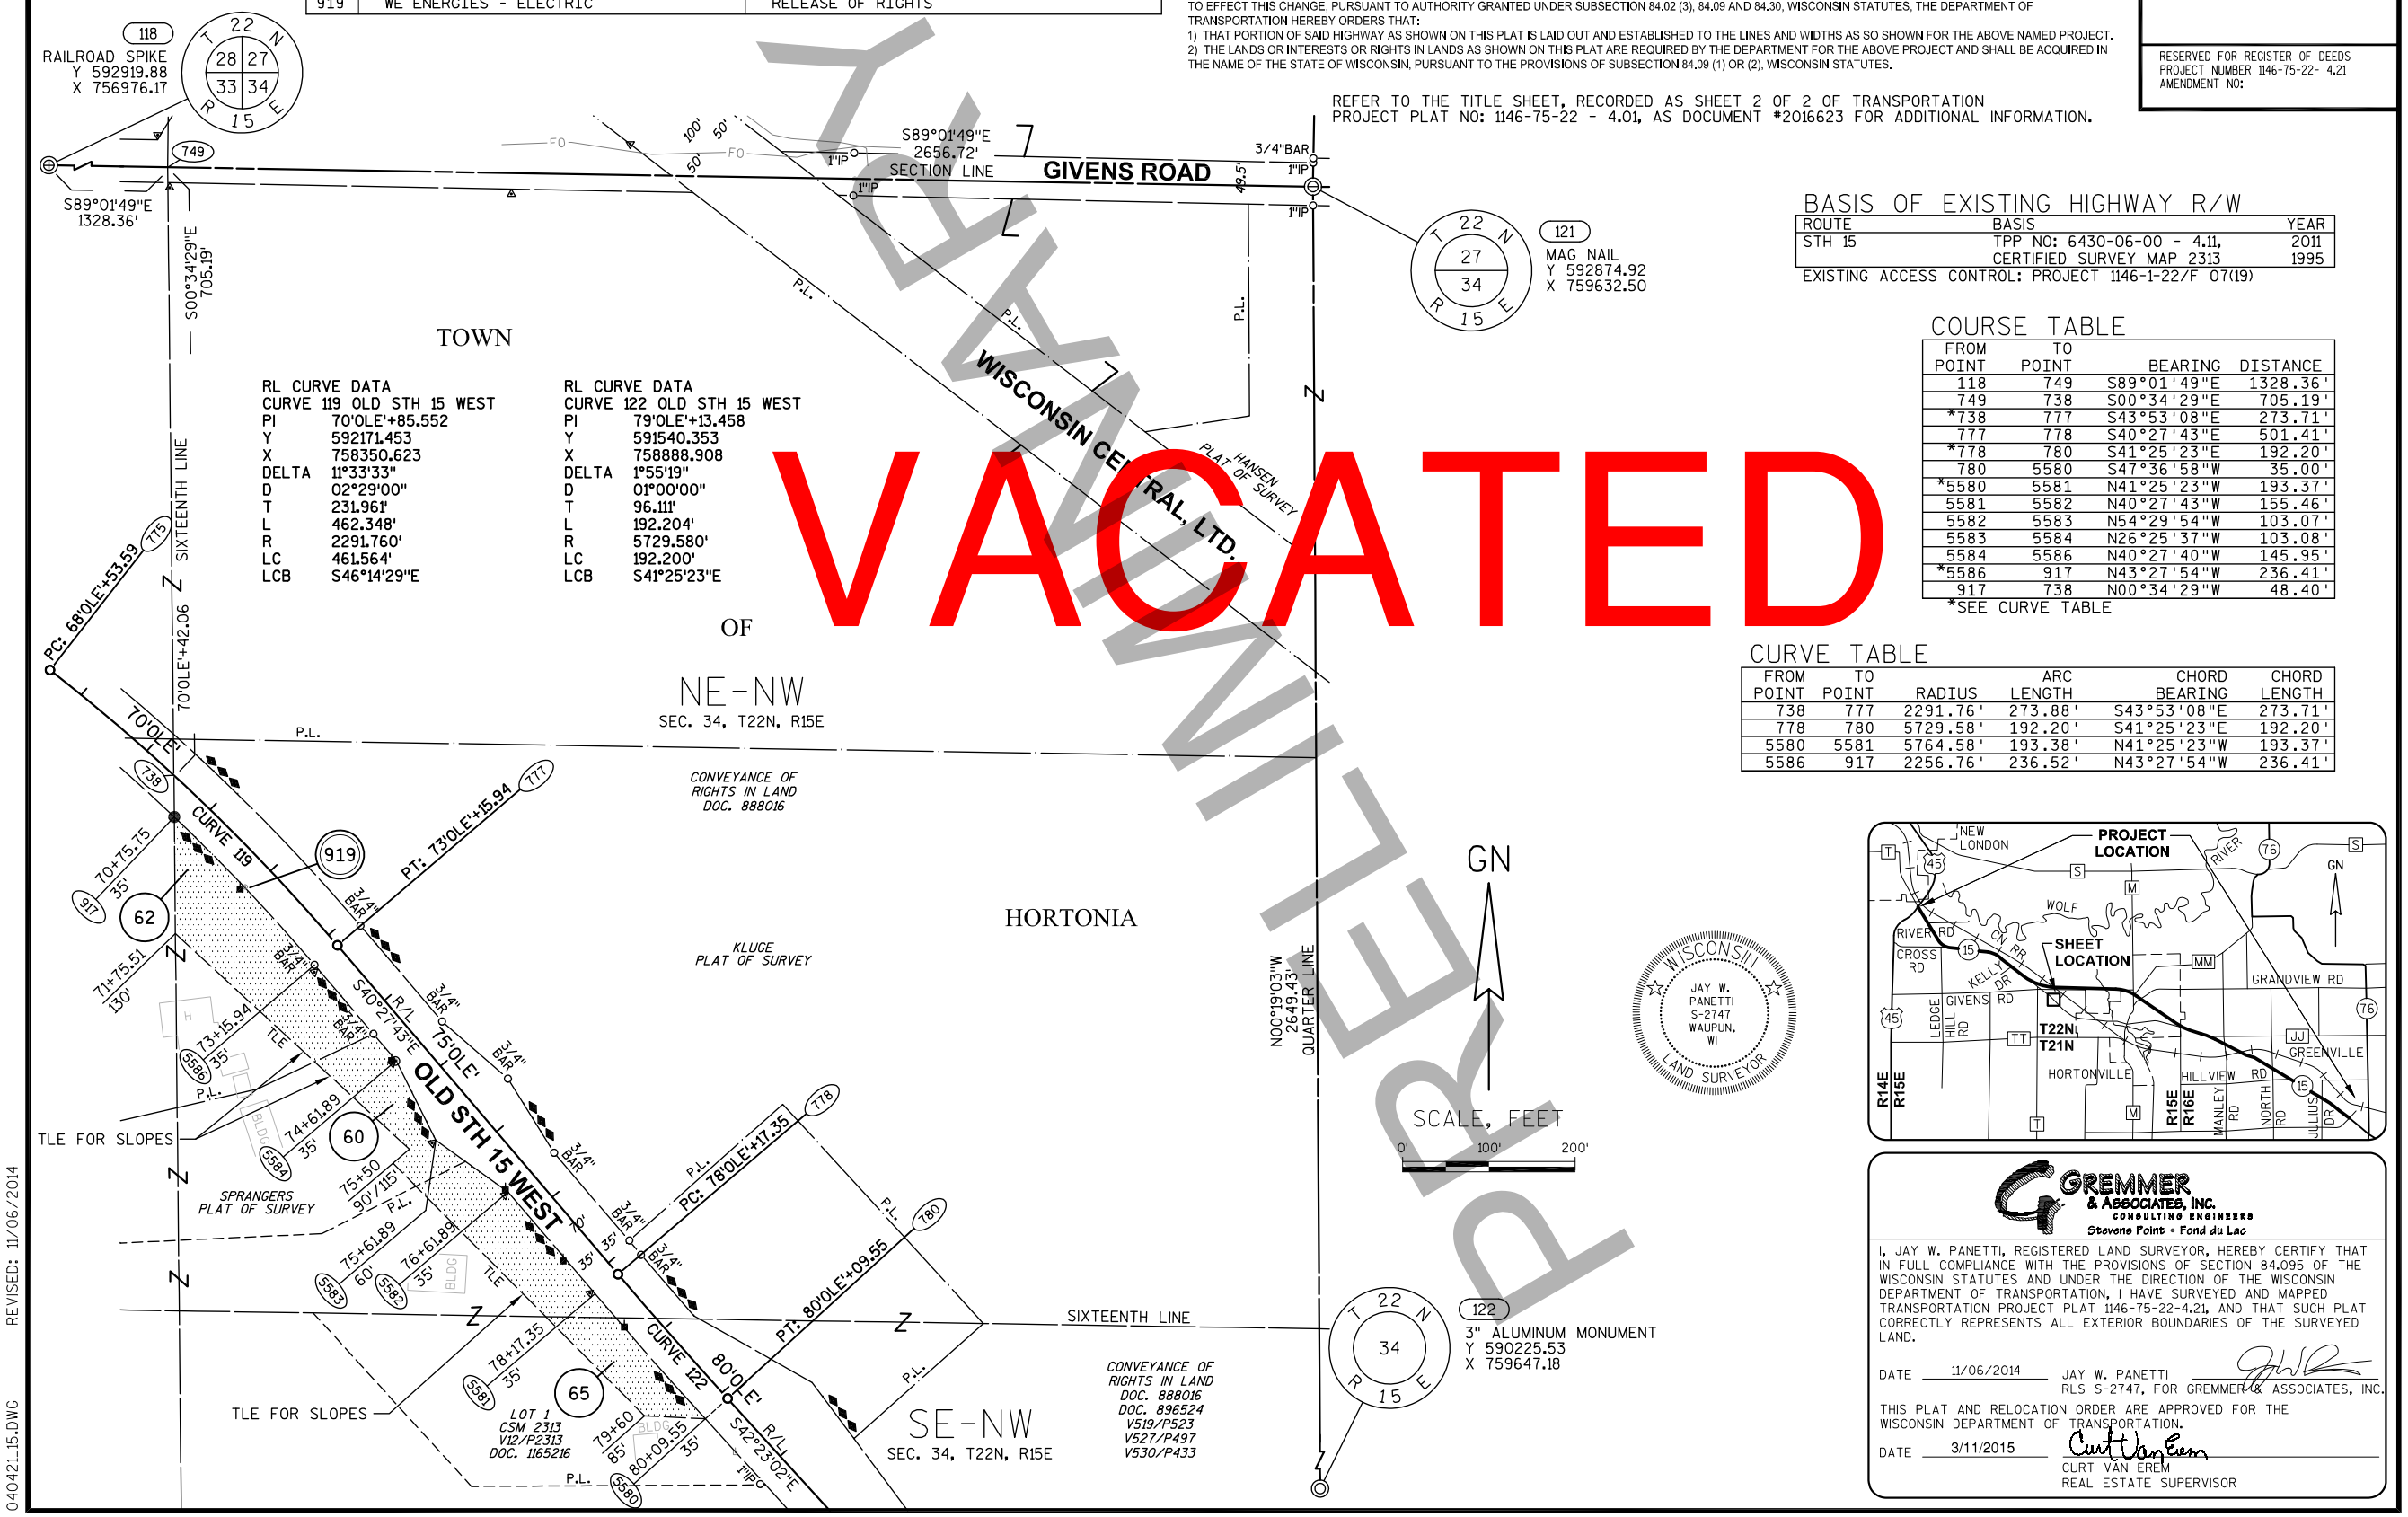

BASIS OF EXISTING HIGHWAY R/W

ROUTE	BASIS	YEAR
STH 15	TPP NO: 6430-06-00 - 4.11,	2011
	CERTIFIED SURVEY MAP 2313	1995

EXISTING ACCESS CONTROL: PROJECT 1146-1-22/F 07(19)

COURSE TABLE

FROM POINT	TO POINT	BEARING	DISTANCE
118	749	S89°01'49"E	1328.36'
749	738	S00°34'29"E	705.19'
*738	777	S43°53'08"E	273.71'
777	778	S40°27'43"E	501.41'
*778	780	S41°25'23"E	192.20'
780	5580	S47°36'58"W	35.00'
*5580	5581	N41°25'23"W	193.37'
5581	5582	N40°27'43"W	155.46'
5582	5583	N54°29'54"W	103.07'
5583	5584	N26°25'37"W	103.08'
5584	5586	N40°27'40"W	145.95'
*5586	917	N43°27'54"W	236.41'
917	738	N00°34'29"W	48.40'

*SEE CURVE TABLE

CURVE TABLE

FROM POINT	TO POINT	RADIUS	ARC LENGTH	CHORD BEARING	CHORD LENGTH
738	777	2291.76'	273.88'	S43°53'08"E	273.71'
778	780	5729.58'	192.20'	S41°25'23"E	192.20'
5580	5581	5764.58'	193.38'	N41°25'23"W	193.37'
5586	917	2256.76'	236.52'	N43°27'54"W	236.41'

GREMMER & ASSOCIATES, INC.
CONSULTING ENGINEERS
Stevens Point • Fond du Lac

I, JAY W. PANETTI, REGISTERED LAND SURVEYOR, HEREBY CERTIFY THAT IN FULL COMPLIANCE WITH THE PROVISIONS OF SECTION 84.095 OF THE WISCONSIN STATUTES AND UNDER THE DIRECTION OF THE WISCONSIN DEPARTMENT OF TRANSPORTATION, I HAVE SURVEYED AND MAPPED TRANSPORTATION PROJECT PLAT 1146-75-22-4.21, AND THAT SUCH PLAT CORRECTLY REPRESENTS ALL EXTERIOR BOUNDARIES OF THE SURVEYED LAND.

DATE 11/06/2014 JAY W. PANETTI
RLS S-2747, FOR GREMMER & ASSOCIATES, INC.

THIS PLAT AND RELOCATION ORDER ARE APPROVED FOR THE WISCONSIN DEPARTMENT OF TRANSPORTATION.

DATE 3/11/2015 CURT VAN EREM
REAL ESTATE SUPERVISOR

REVISED: 11/06/2014

040421.15.DWG

APPRAISAL PLAT DATE:

TRANSPORTATION PROJECT PLAT NO: 1146-75-22 - 4.22 AMENDMENT NO: 2

ADDS PARCEL 261 TO TRANSPORTATION PROJECT PLAT 1146-75-22-4.22 , RECORDED AS DOCUMENT #2037966.
PART OF THE SE1/4-SW1/4 OF SECTION 27, T22N, R15E, TOWN OF HORTONIA, OUTAGAMIE COUNTY, WISCONSIN

RELOCATION ORDER - STH 15 (LILY OF THE VALLEY DRIVE - USH 45), OUTAGAMIE COUNTY

TO PROPERLY ESTABLISH, LAY OUT, WIDEN, ENLARGE, EXTEND, CONSTRUCT, RECONSTRUCT, IMPROVE, OR MAINTAIN A PORTION OF THE HIGHWAY DESIGNATED ABOVE, THE STATE OF WISCONSIN DEPARTMENT OF TRANSPORTATION DEEMS IT NECESSARY TO RELOCATE OR CHANGE SAID HIGHWAY AND ACQUIRE CERTAIN LANDS AND INTERESTS OR RIGHTS IN LANDS FOR THE ABOVE NAMED PROJECT.

TO EFFECT THIS CHANGE, PURSUANT TO AUTHORITY GRANTED UNDER SUBSECTION 84.02 (3), 84.09 AND 84.30, WISCONSIN STATUTES, THE DEPARTMENT OF TRANSPORTATION HEREBY ORDERS THAT:
1) THAT PORTION OF SAID HIGHWAY AS SHOWN ON THIS PLAT IS LAID OUT AND ESTABLISHED TO THE LINES AND WIDTHS AS SO SHOWN FOR THE ABOVE NAMED PROJECT.
2) THE LANDS OR INTERESTS OR RIGHTS IN LANDS AS SHOWN ON THIS PLAT ARE REQUIRED BY THE DEPARTMENT FOR THE ABOVE PROJECT AND SHALL BE ACQUIRED IN THE NAME OF THE STATE OF WISCONSIN, PURSUANT TO THE PROVISIONS OF SUBSECTION 84.09 (1) OR (2), WISCONSIN STATUTES.

Document #: 2187877
Date: 03-31-2020 Time: 1:47 PM
Pages: 1 Fee: $25.00
County: OUTAGAMIE COUNTY State: WI

SARAH R VAN CAMP, REGISTER OF DEEDS
This document has been electronically recorded
Return to:
WisDOT - NE Region - Green Bay - PO 39500-000001

RESERVED FOR REGISTER OF DEEDS
PROJECT NUMBER 1146-75-22- 4.22
AMENDMENT NO: 2

REFER TO THE TITLE SHEET, RECORDED AS SHEET 2 OF 2 OF TRANSPORTATION PROJECT PLAT NO: 1146-75-22 - 4.01, AS DOCUMENT #2016623 FOR ADDITIONAL INFORMATION.


SCHEDULE OF LANDS & INTERESTS REQUIRED

OWNER'S NAMES ARE SHOWN FOR REFERENCE PURPOSES ONLY AND ARE SUBJECT TO CHANGE PRIOR TO THE TRANSFER OF LAND INTERESTS TO THE DEPARTMENT.

PARCEL NUMBER	OWNER (S)	INTEREST REQUIRED	R/W ACRES REQUIRED NEW	R/W ACRES REQUIRED EXISTING	R/W ACRES REQUIRED TOTAL	H.E. ACRES PERM.	PLE ACRES PERM.	TLE ACRES TEMP.
58	WISCONSIN CENTRAL, LTD.	HIGHWAY EASEMENT	0	0	0	0.756	0	0
59	KEVIN SAMBS & JANE SAMBS	FEE	12.190	0	12.190	0	0	0
261	KEVIN SAMBS & JANE SAMBS	PLE	0	0	0	0	0.717	0

UTILITY INTERESTS REQUIRED:

922	AT&T WISCONSIN	RELEASE OF RIGHTS

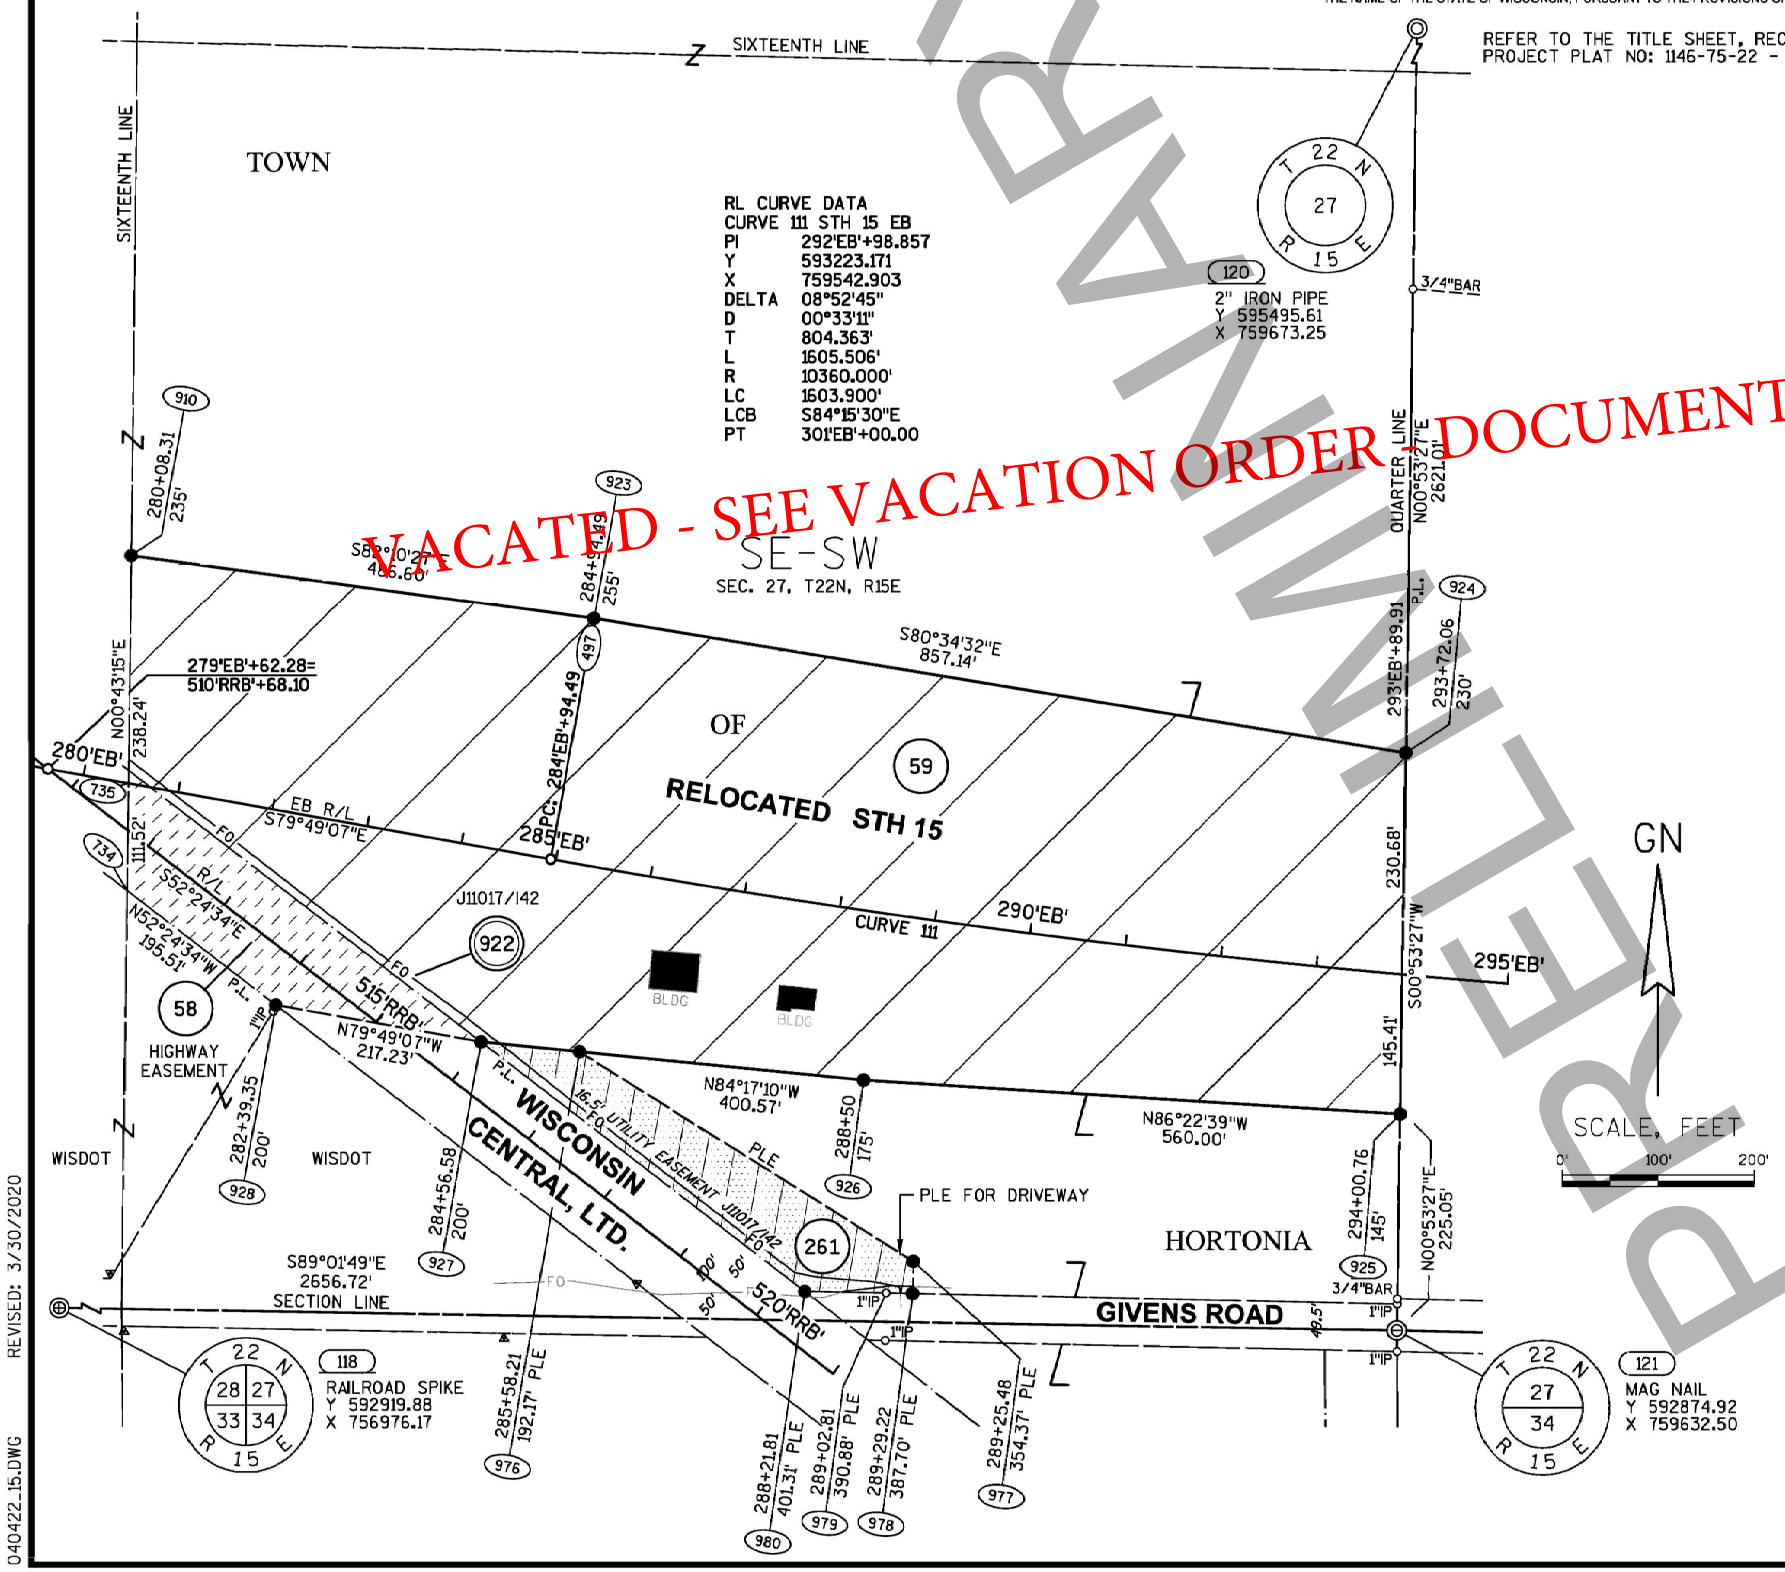



BASIS OF EXISTING HIGHWAY R/W

ROUTE	BASIS	YEAR
GIVENS ROAD	TPP NO: 6430-06-00 - 4.11	2011
WISCONSIN CENTRAL, LTD. RAILROAD	V39/P344	1876

COURSE TABLE - PLE

FROM POINT	TO POINT	BEARING	DISTANCE
121	925	NO0°53'27"E	225.05'
925	926	N86°22'39"W	560.00'
926	976	N84°17'10"W	297.45'
976	977	S57°54'25"E	410.35'
977	978	S01°09'33"W	33.56'
978	979	N88°45'32"W	27.59'
979	980	N88°55'16"W	84.74'
980	927	N52°24'34"W	425.63'
927	976	S84°17'10"E	103.12'

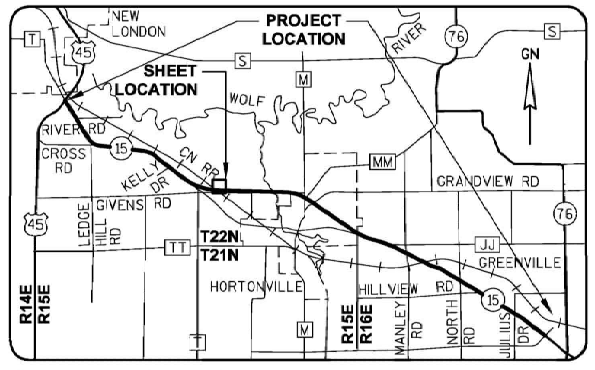

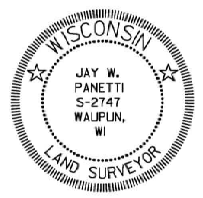

GREMMER & ASSOCIATES, INC.
CONSULTING ENGINEERS
Stevens Point • Fond du Lac

I, JAY W. PANETTI, PROFESSIONAL LAND SURVEYOR, HEREBY CERTIFY THAT IN FULL COMPLIANCE WITH THE PROVISIONS OF SECTION 84.095 OF THE WISCONSIN STATUTES AND UNDER THE DIRECTION OF THE WISCONSIN DEPARTMENT OF TRANSPORTATION, I HAVE SURVEYED AND MAPPED TRANSPORTATION PROJECT PLAT 1146-75-22-4.22 AMENDMENT NO. 2, AND THAT SUCH PLAT CORRECTLY REPRESENTS ALL EXTERIOR BOUNDARIES OF THE SURVEYED LAND.

DATE 3/30/2020 JAY W. PANETTI P.L.S S-2747, FOR GREMMER & ASSOCIATES, INC.

THIS PLAT AND RELOCATION ORDER ARE APPROVED FOR THE WISCONSIN DEPARTMENT OF TRANSPORTATION.

DATE 3/30/2020 CURT VAN EREM
REAL ESTATE SUPERVISOR

PRELIMINARY
VACATED - SEE VACATION ORDER DOCUMENT NO. 220665

040422.15.DWG REVISED: 3/30/2020

APPRAISAL PLAT DATE: 3/30/2020

SCHEDULE OF LANDS & INTERESTS REQUIRED

OWNER'S NAMES ARE SHOWN FOR REFERENCE PURPOSES ONLY AND ARE SUBJECT TO CHANGE PRIOR TO THE TRANSFER OF LAND INTERESTS TO THE DEPARTMENT.

PARCEL NUMBER	OWNER(S)	INTEREST REQUIRED	R/W ACRES REQUIRED NEW	EXISTING	TOTAL	H.E. ACRES PERM.	TLE ACRES TEMP.
58	WISCONSIN CENTRAL, LTD.	HIGHWAY EASEMENT	0	0	0	0.756	0
59	KEVIN SAMBS & JANE SAMBS	FEE	12.190	0	12.190	0	0

UTILITY INTERESTS REQUIRED:

922	AT&T WISCONSIN	RELEASE OF RIGHTS

TRANSPORTATION PROJECT PLAT NO: 1146-75-22 - 4.22 AMENDMENT NO: 1

ADDS STRUCTURES TO BE REMOVED FROM PARCEL 59 OF TRANSPORTATION PROJECT PLAT 1146-75-22-4.22, RECORDED AS DOCUMENT #2037966.
PART OF THE SE1/4-SW1/4 OF SECTION 27, T22N, R15E, TOWN OF HORTONIA, OUTAGAMIE COUNTY, WISCONSIN

RELOCATION ORDER - STH 15 (LILY OF THE VALLEY DRIVE - USH 45), OUTAGAMIE COUNTY


TO PROPERLY ESTABLISH, LAY OUT, WIDEN, ENLARGE, EXTEND, CONSTRUCT, RECONSTRUCT, IMPROVE, OR MAINTAIN A PORTION OF THE HIGHWAY DESIGNATED ABOVE, THE STATE OF WISCONSIN DEPARTMENT OF TRANSPORTATION DEEMS IT NECESSARY TO RELOCATE OR CHANGE SAID HIGHWAY AND ACQUIRE CERTAIN LANDS AND INTERESTS OR RIGHTS IN LANDS FOR THE ABOVE NAMED PROJECT.

TO EFFECT THIS CHANGE, PURSUANT TO AUTHORITY GRANTED UNDER SUBSECTION 84.02 (3), 84.09 AND 84.30, WISCONSIN STATUTES, THE DEPARTMENT OF TRANSPORTATION HEREBY ORDERS THAT:
1) THAT PORTION OF SAID HIGHWAY AS SHOWN ON THIS PLAT IS LAID OUT AND ESTABLISHED TO THE LINES AND WIDTHS AS SO SHOWN FOR THE ABOVE NAMED PROJECT.
2) THE LANDS OR INTERESTS OR RIGHTS IN LANDS AS SHOWN ON THIS PLAT ARE REQUIRED BY THE DEPARTMENT FOR THE ABOVE PROJECT AND SHALL BE ACQUIRED IN THE NAME OF THE STATE OF WISCONSIN, PURSUANT TO THE PROVISIONS OF SUBSECTION 84.09 (1) OR (2), WISCONSIN STATUTES.

Document #: **2065979**
Date: **02-18-2016** Time: **02:44 PM**
Pages: **1** Fee: **$25.00**
County: **OUTAGAMIE COUNTY** State: **WI**

SARAH R VAN CAMP , REGISTER OF DEEDS
This document has been electronically recorded and returned to:
WIDotNeRegionGreenbay

RESERVED FOR REGISTER OF DEEDS
PROJECT NUMBER 1146-75-22- 4.22
AMENDMENT NO: 1

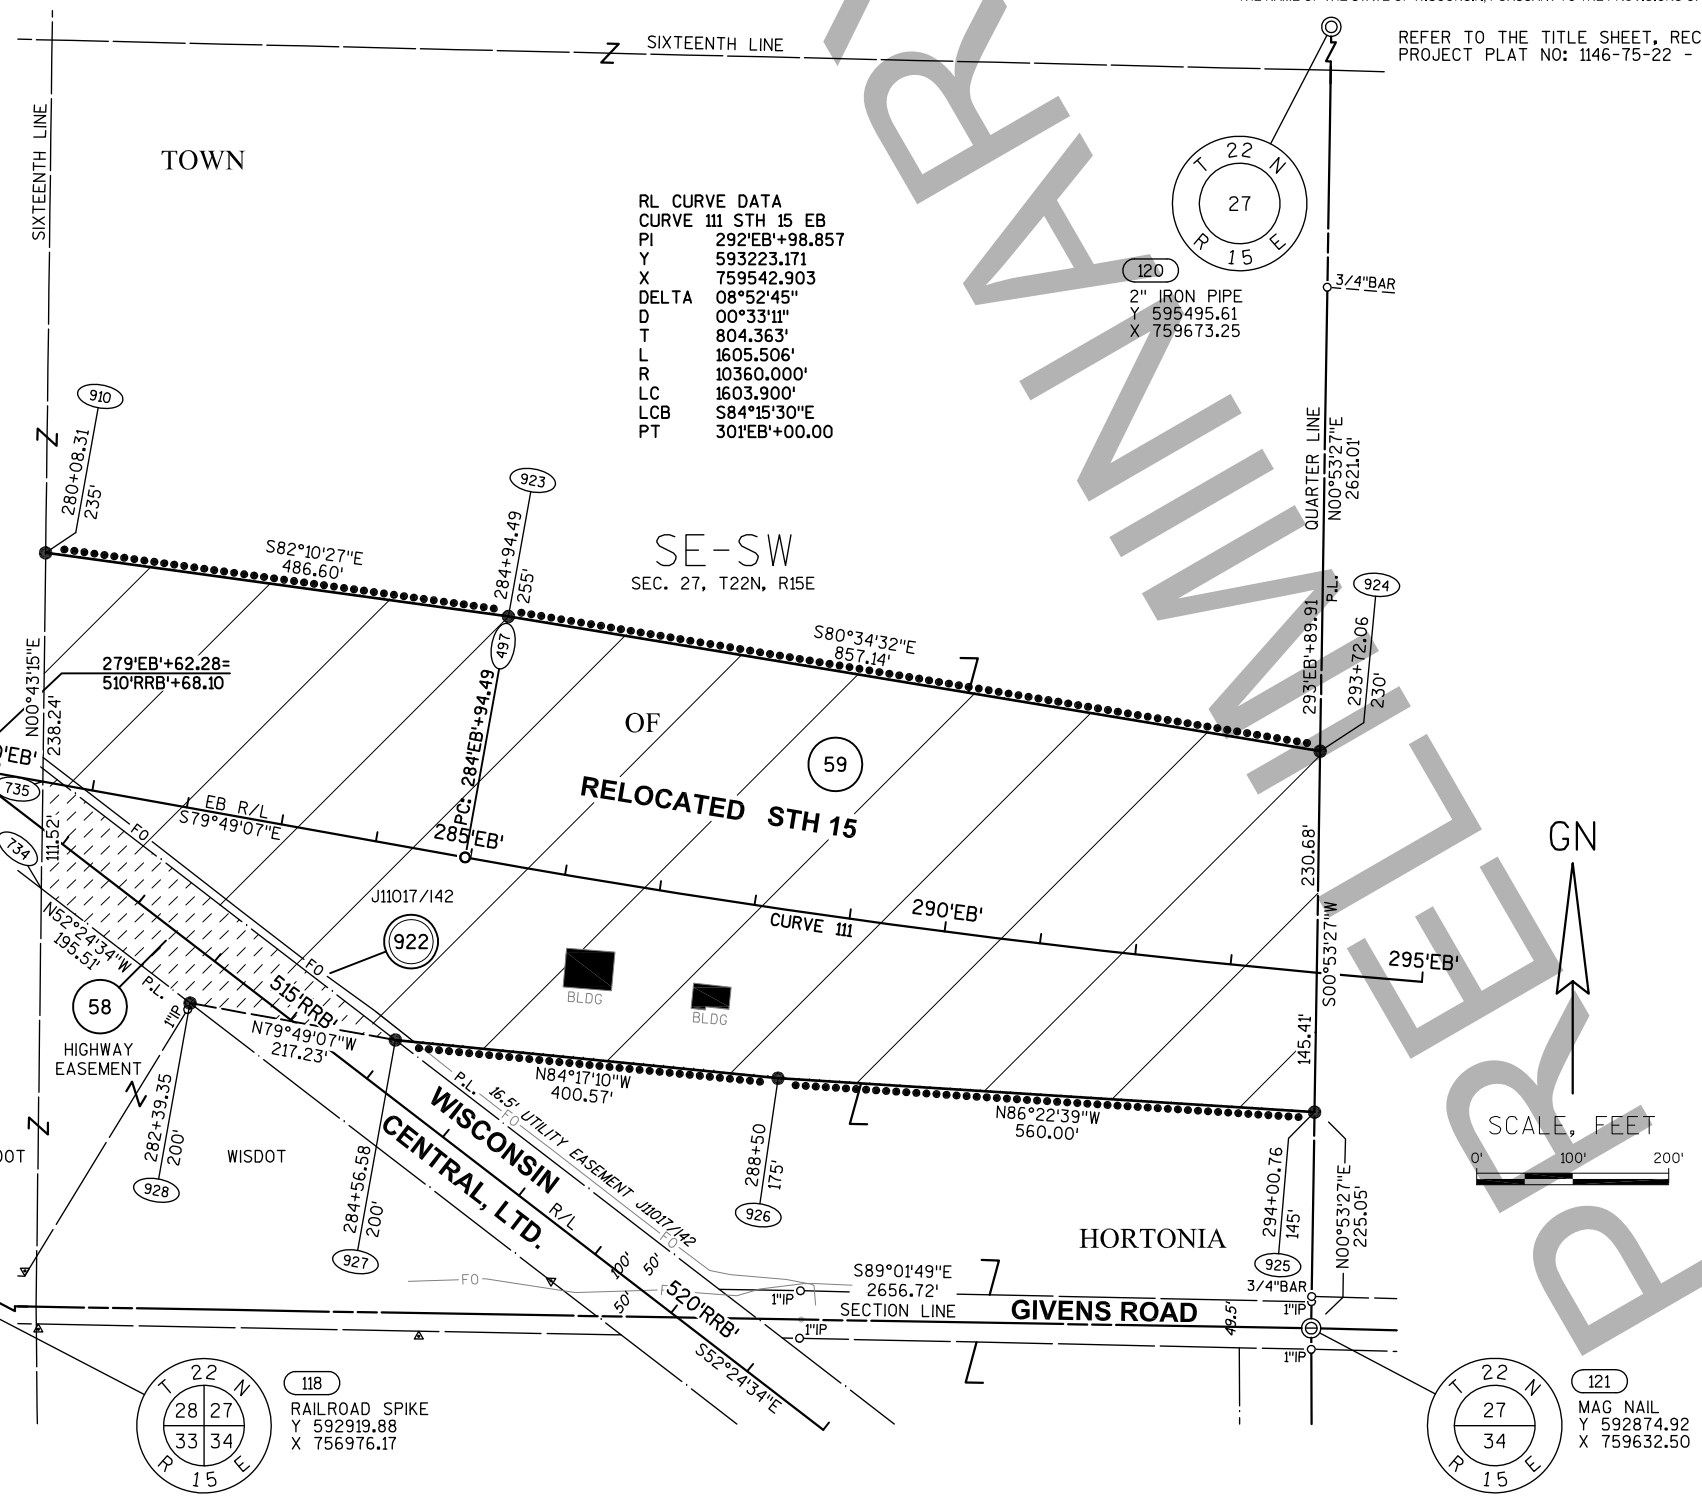


REFER TO THE TITLE SHEET, RECORDED AS SHEET 2 OF 2 OF TRANSPORTATION PROJECT PLAT NO: 1146-75-22 - 4.01, AS DOCUMENT #2016623 FOR ADDITIONAL INFORMATION.

BASIS OF EXISTING HIGHWAY R/W

ROUTE	BASIS	YEAR
GIVENS ROAD	TPP NO: 6430-06-00 - 4.11	2011
WISCONSIN CENTRAL, LTD. RAILROAD	V39/P344	1876

WISCONSIN
JAY W. PANETTI
S-2747
WAUPUN, WI
LAND SURVEYOR

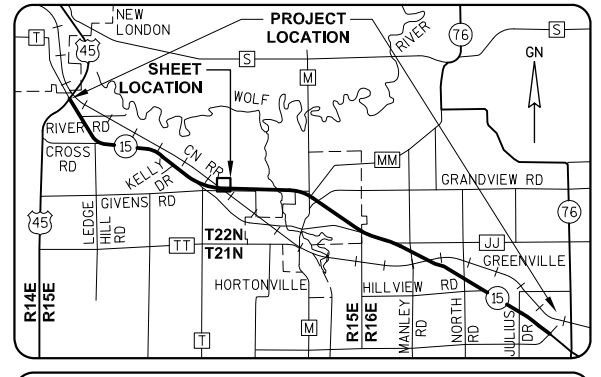

GREMMER & ASSOCIATES, INC.
CONSULTING ENGINEERS
Stevens Point • Fond du Lac

I, JAY W. PANETTI, PROFESSIONAL LAND SURVEYOR, HEREBY CERTIFY THAT IN FULL COMPLIANCE WITH THE PROVISIONS OF SECTION 84.095 OF THE WISCONSIN STATUTES AND UNDER THE DIRECTION OF THE WISCONSIN DEPARTMENT OF TRANSPORTATION, I HAVE SURVEYED AND MAPPED TRANSPORTATION PROJECT PLAT 1146-75-22-4.22, AND THAT SUCH PLAT CORRECTLY REPRESENTS ALL EXTERIOR BOUNDARIES OF THE SURVEYED LAND.

DATE 2/3/2016 JAY W. PANETTI
PLS S-2747, FOR GREMMER & ASSOCIATES, INC.

THIS PLAT AND RELOCATION ORDER ARE APPROVED FOR THE WISCONSIN DEPARTMENT OF TRANSPORTATION.

DATE 2/18/2016 Curt Van Erem
CURT VAN EREM
REAL ESTATE SUPERVISOR

PRELIMINARY

040422_15.DWG REVISED: 2/3/2016

APPRAISAL PLAT DATE:

TRANSPORTATION PROJECT PLAT NO: 1146-75-22 - 4.22

PART OF THE SE1/4-SW1/4 OF SECTION 27, T22N, R15E, TOWN OF HORTONIA, OUTAGAMIE COUNTY, WISCONSIN

RELOCATION ORDER - STH 15 (LILY OF THE VALLEY DRIVE - USH 45), OUTAGAMIE COUNTY

TO PROPERLY ESTABLISH, LAY OUT, WIDEN, ENLARGE, EXTEND, CONSTRUCT, RECONSTRUCT, IMPROVE, OR MAINTAIN A PORTION OF THE HIGHWAY DESIGNATED ABOVE, THE STATE OF WISCONSIN DEPARTMENT OF TRANSPORTATION DEEMS IT NECESSARY TO RELOCATE OR CHANGE SAID HIGHWAY AND ACQUIRE CERTAIN LANDS AND INTERESTS OR RIGHTS IN LANDS FOR THE ABOVE NAMED PROJECT.

TO EFFECT THIS CHANGE, PURSUANT TO AUTHORITY GRANTED UNDER SUBSECTION 84.02 (3), 84.09 AND 84.30, WISCONSIN STATUTES, THE DEPARTMENT OF TRANSPORTATION HEREBY ORDERS THAT:
1) THAT PORTION OF SAID HIGHWAY AS SHOWN ON THIS PLAT IS LAID OUT AND ESTABLISHED TO THE LINES AND WIDTHS AS SO SHOWN FOR THE ABOVE NAMED PROJECT.
2) THE LANDS OR INTERESTS OR RIGHTS IN LANDS AS SHOWN ON THIS PLAT ARE REQUIRED BY THE DEPARTMENT FOR THE ABOVE PROJECT AND SHALL BE ACQUIRED IN THE NAME OF THE STATE OF WISCONSIN, PURSUANT TO THE PROVISIONS OF SUBSECTION 84.09 (1) OR (2), WISCONSIN STATUTES.

Document #: **2037966**
Date: **03-16-2015** Time: **08:29 AM**
Pages: **1** Fee: **$25.00**
County: **OUTAGAMIE** State: **WI**

SARAH R VAN CAMP, REGISTER OF DEEDS
The above recording information verifies this document has been electronically recorded and returned to the submitter

RESERVED FOR REGISTER OF DEEDS
PROJECT NUMBER 1146-75-22- 4.22
AMENDMENT NO:

REFER TO THE TITLE SHEET, RECORDED AS SHEET 2 OF 2 OF TRANSPORTATION PROJECT PLAT NO: 1146-75-22 - 4.01, AS DOCUMENT #2016623 FOR ADDITIONAL INFORMATION.

SCHEDULE OF LANDS & INTERESTS REQUIRED

OWNER'S NAMES ARE SHOWN FOR REFERENCE PURPOSES ONLY AND ARE SUBJECT TO CHANGE PRIOR TO THE TRANSFER OF LAND INTERESTS TO THE DEPARTMENT.


PARCEL NUMBER	OWNER(S)	INTEREST REQUIRED	R/W ACRES REQUIRED NEW	EXISTING	TOTAL	H.E. ACRES PERM.	TLE ACRES TEMP.
58	WISCONSIN CENTRAL, LTD.	HIGHWAY EASEMENT	0	0	0	0.756	0
59	KEVIN SAMBS & JANE SAMBS	FEE	12.190	0	12.190	0	0

UTILITY INTERESTS REQUIRED:


922	AT&T WISCONSIN	RELEASE OF RIGHTS

BASIS OF EXISTING HIGHWAY R/W

ROUTE	BASIS	YEAR
GIVENS ROAD	TPP NO: 6430-06-00 - 4.11	2011
WISCONSIN CENTRAL, LTD. RAILROAD	V39/P344	1876

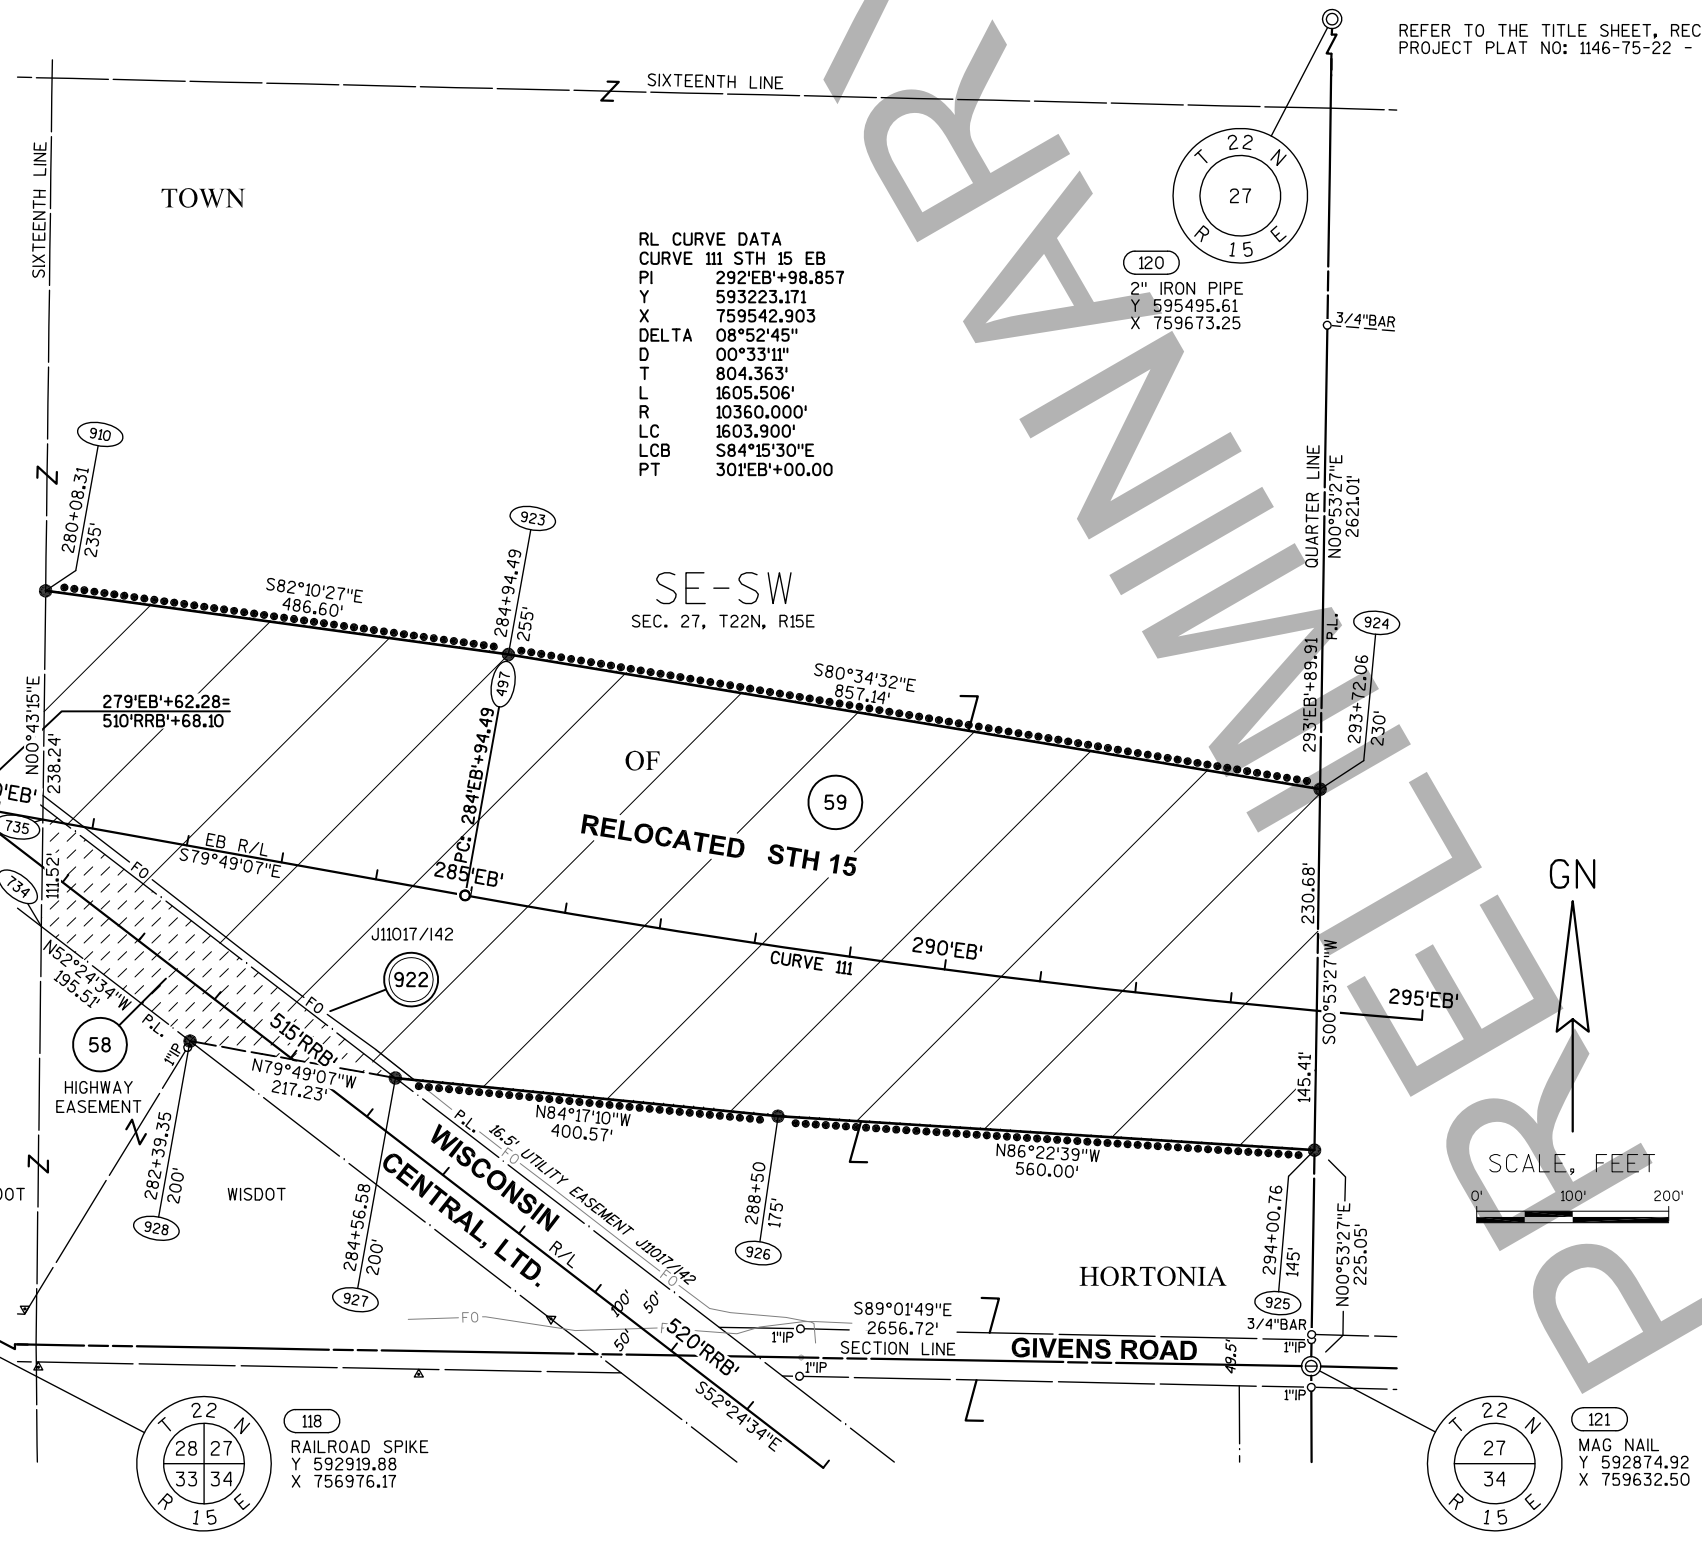

WISCONSIN
JAY W. PANETTI
S-2747
WAUPUN, WI
LAND SURVEYOR

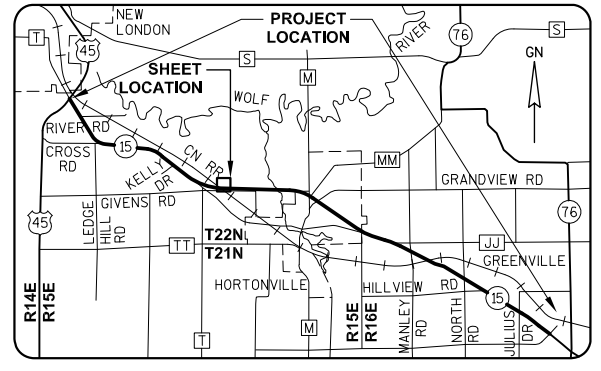

GREMMER & ASSOCIATES, INC.
CONSULTING ENGINEERS
Stevens Point • Fond du Lac

I, JAY W. PANETTI, REGISTERED LAND SURVEYOR, HEREBY CERTIFY THAT IN FULL COMPLIANCE WITH THE PROVISIONS OF SECTION 84.095 OF THE WISCONSIN STATUTES AND UNDER THE DIRECTION OF THE WISCONSIN DEPARTMENT OF TRANSPORTATION, I HAVE SURVEYED AND MAPPED TRANSPORTATION PROJECT PLAT 1146-75-22-4.22, AND THAT SUCH PLAT CORRECTLY REPRESENTS ALL EXTERIOR BOUNDARIES OF THE SURVEYED LAND.

DATE 11/06/2014 JAY W. PANETTI RLS S-2747, FOR GREMMER & ASSOCIATES, INC.

THIS PLAT AND RELOCATION ORDER ARE APPROVED FOR THE WISCONSIN DEPARTMENT OF TRANSPORTATION.

DATE 3/11/2015 CURT VAN EREM
REAL ESTATE SUPERVISOR

PRELIMINARY

REVISED: 11/06/2014

040422_15.DWG

APPRAISAL PLAT DATE:

SCHEDULE OF LANDS & INTERESTS REQUIRED

OWNER'S NAMES ARE SHOWN FOR REFERENCE PURPOSES ONLY AND ARE SUBJECT TO CHANGE PRIOR TO THE TRANSFER OF LAND INTERESTS TO THE DEPARTMENT.

PARCEL NUMBER	OWNER(S)	INTEREST REQUIRED	R/W ACRES REQUIRED NEW	EXISTING	TOTAL	TLE ACRES TEMP.
63	IRVING J. PARTIKA & GENEVRA PARTIKA	FEE, TLE	9.717	0	9.717	0.326

TRANSPORTATION PROJECT PLAT NO: 1146-75-22 - 4.23 AMENDMENT NO: 2

AMENDS PARCEL 63 OF TRANSPORTATION PROJECT PLAT 1146-75-22-4.23, AMENDMENT NO. 1, RECORDED AS DOCUMENT #2035590.
PART OF LOT 1 OF CSM 3642 BEING PART OF THE SW1/4-SE1/4 OF SECTION 27, T22N, R15E, ALL IN THE TOWN OF HORTONIA, OUTAGAMIE COUNTY, WISCONSIN

RELOCATION ORDER - STH 15 (LILY OF THE VALLEY DRIVE - USH 45), OUTAGAMIE COUNTY

TO PROPERLY ESTABLISH, LAY OUT, WIDEN, ENLARGE, EXTEND, CONSTRUCT, RECONSTRUCT, IMPROVE, OR MAINTAIN A PORTION OF THE HIGHWAY DESIGNATED ABOVE, THE STATE OF WISCONSIN DEPARTMENT OF TRANSPORTATION DEEMS IT NECESSARY TO RELOCATE OR CHANGE SAID HIGHWAY AND ACQUIRE CERTAIN LANDS AND INTERESTS OR RIGHTS IN LANDS FOR THE ABOVE NAMED PROJECT.


TO EFFECT THIS CHANGE, PURSUANT TO AUTHORITY GRANTED UNDER SUBSECTION 84.02 (3), 84.09 AND 84.30, WISCONSIN STATUTES, THE DEPARTMENT OF TRANSPORTATION HEREBY ORDERS THAT:
1) THAT PORTION OF SAID HIGHWAY AS SHOWN ON THIS PLAT IS LAID OUT AND ESTABLISHED TO THE LINES AND WIDTHS AS SO SHOWN FOR THE ABOVE NAMED PROJECT.
2) THE LANDS OR INTERESTS OR RIGHTS IN LANDS AS SHOWN ON THIS PLAT ARE REQUIRED BY THE DEPARTMENT FOR THE ABOVE PROJECT AND SHALL BE ACQUIRED IN THE NAME OF THE STATE OF WISCONSIN, PURSUANT TO THE PROVISIONS OF SUBSECTION 84.09 (1) OR (2), WISCONSIN STATUTES.

REFER TO THE TITLE SHEET, RECORDED AS SHEET 2 OF 2 OF TRANSPORTATION PROJECT PLAT NO: 1146-75-22 - 4.01, AS DOCUMENT #2016623 FOR ADDITIONAL INFORMATION.

Document #: **2064144**
Date: **01-21-2016** Time: **10:30 AM**
Pages: **1** Fee: **$25.00**
County: **OUTAGAMIE COUNTY** State: **WI**


SARAH R VAN CAMP , REGISTER OF DEEDS
This document has been electronically recorded and returned to:
WiDotNeRegionGreenbay

RESERVED FOR REGISTER OF DEEDS
PROJECT NUMBER 1146-75-22- 4.23
AMENDMENT NO: 2

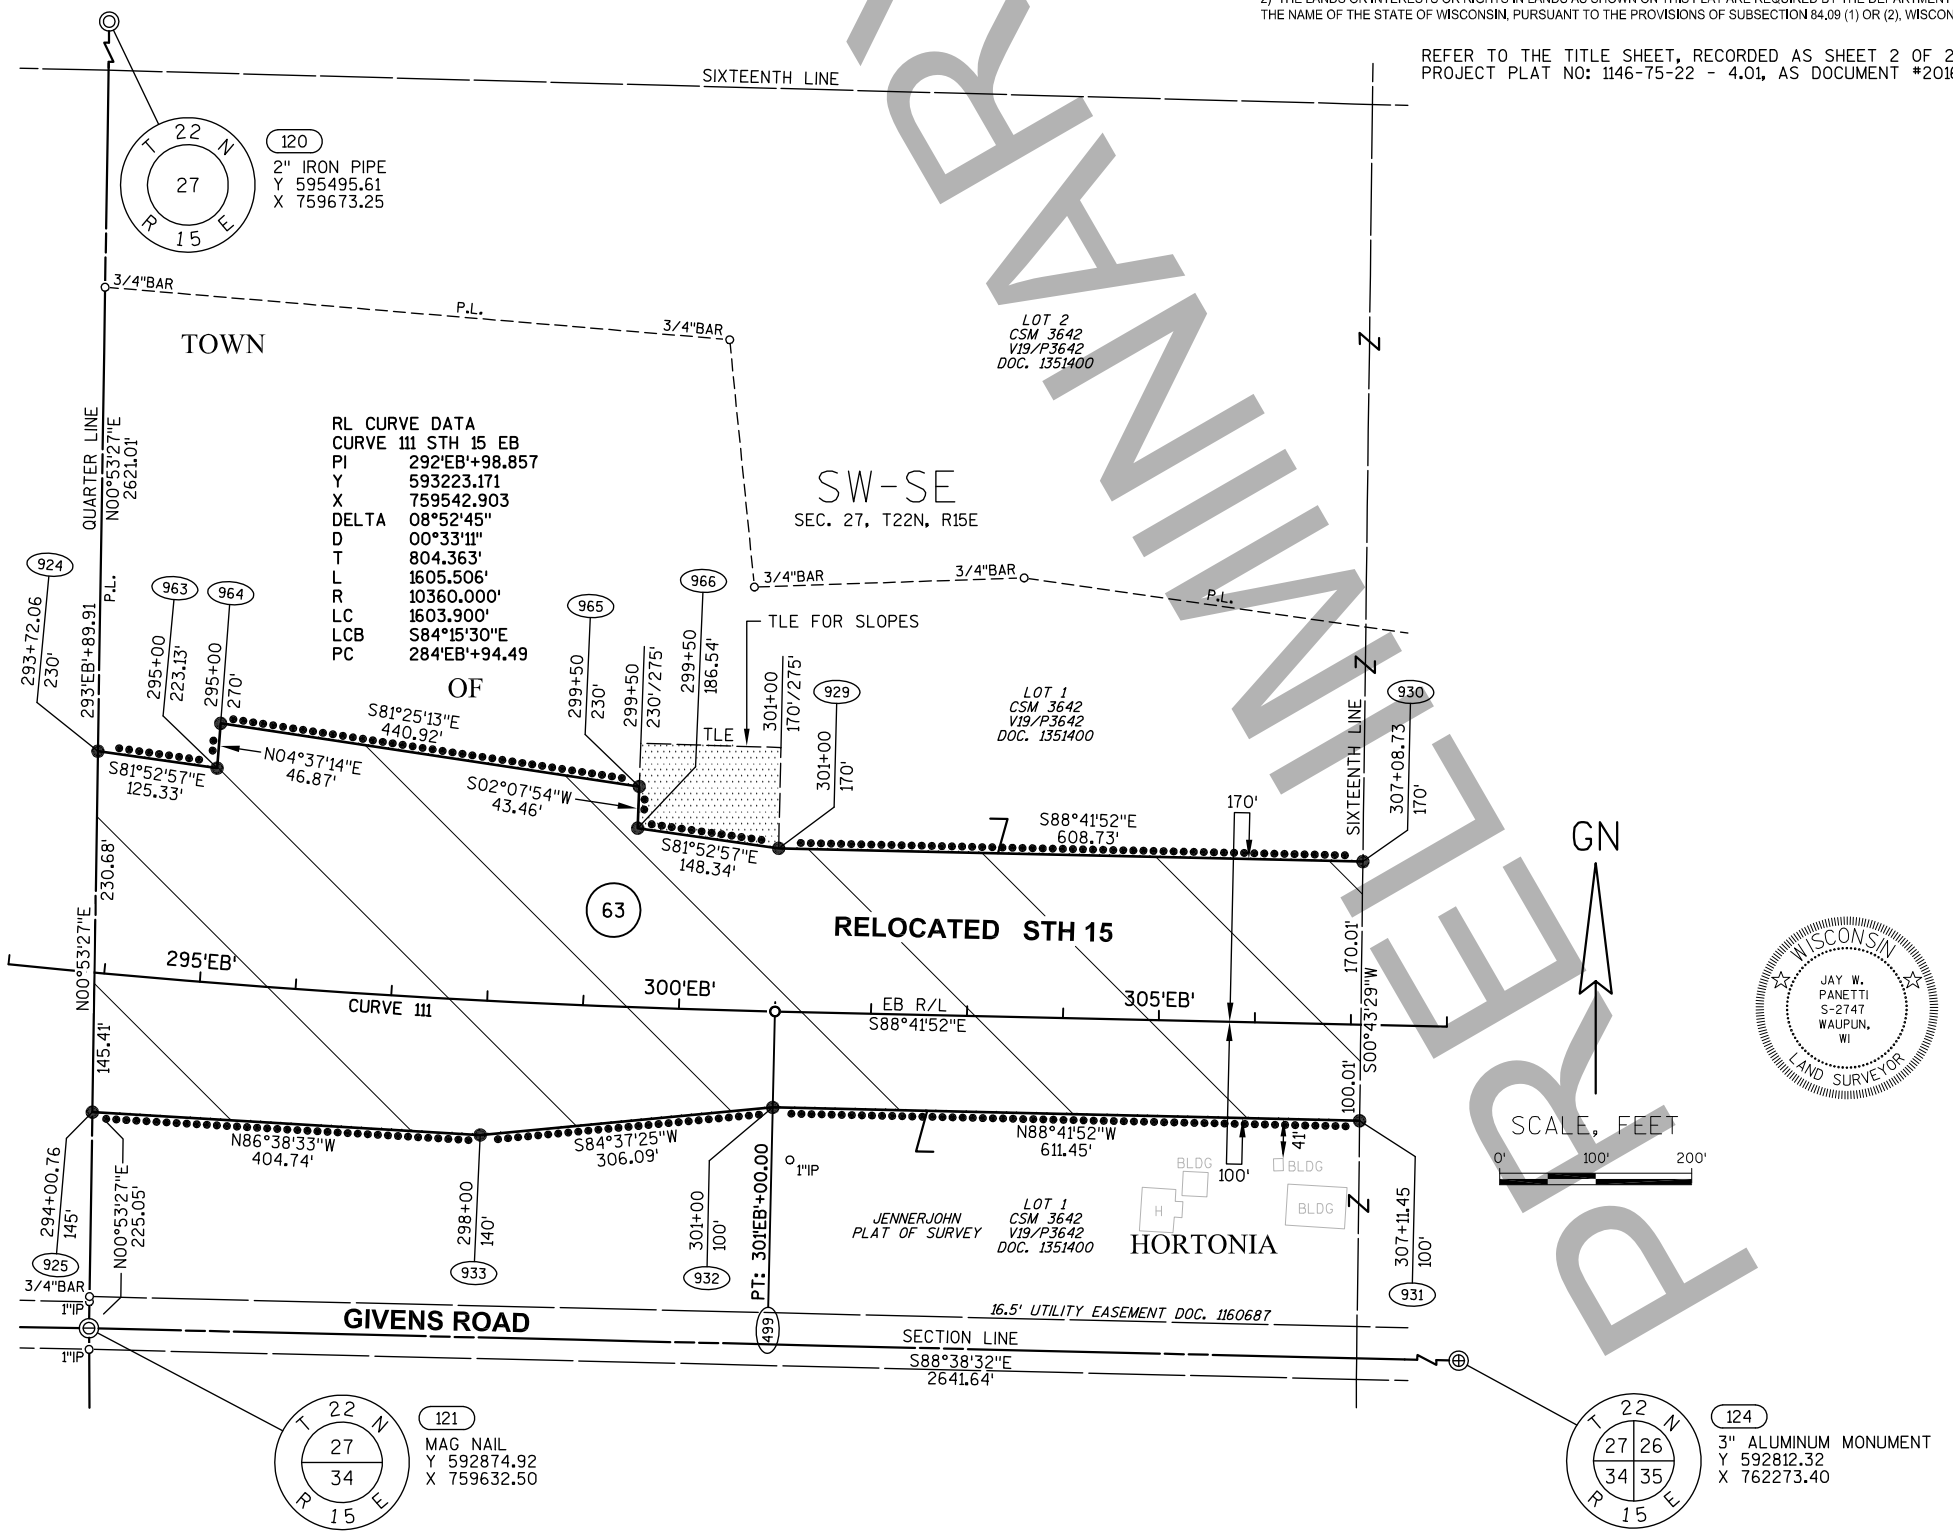

PRELIMINARY

WISCONSIN
JAY W. PANETTI S-2747 WAUPUN, WI
LAND SURVEYOR

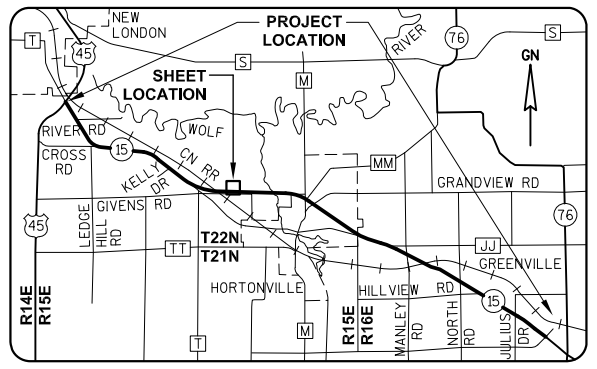

GREMMER & ASSOCIATES, INC.
CONSULTING ENGINEERS
Stevens Point • Fond du Lac

I, JAY W. PANETTI, PROFESSIONAL LAND SURVEYOR, HEREBY CERTIFY THAT IN FULL COMPLIANCE WITH THE PROVISIONS OF SECTION 84.095 OF THE WISCONSIN STATUTES AND UNDER THE DIRECTION OF THE WISCONSIN DEPARTMENT OF TRANSPORTATION, I HAVE SURVEYED AND MAPPED TRANSPORTATION PROJECT PLAT 1146-75-22-4.23, AND THAT SUCH PLAT CORRECTLY REPRESENTS ALL EXTERIOR BOUNDARIES OF THE SURVEYED LAND.

DATE 1/12/2016 JAY W. PANETTI
PLS S-2747, FOR GREMMER & ASSOCIATES, INC.

THIS PLAT AND RELOCATION ORDER ARE APPROVED FOR THE WISCONSIN DEPARTMENT OF TRANSPORTATION.

DATE 1/19/2016 CURT VAN EREM
REAL ESTATE SUPERVISOR

040423_15.DWG REVISED: 1/12/2016

APPRAISAL PLAT DATE:

SCHEDULE OF LANDS & INTERESTS REQUIRED

OWNER'S NAMES ARE SHOWN FOR REFERENCE PURPOSES ONLY AND ARE SUBJECT TO CHANGE PRIOR TO THE TRANSFER OF LAND INTERESTS TO THE DEPARTMENT.

PARCEL NUMBER	OWNER(S)	INTEREST REQUIRED	R/W ACRES REQUIRED NEW	EXISTING	TOTAL	TLE ACRES TEMP.
63	IRVING J. PARTIKA & GENEVRA PARTIKA	FEE, TLE	9.261	0	9.261	0.782

TRANSPORTATION PROJECT PLAT NO: 1146-75-22 - 4.23 AMENDMENT NO: 1

AMENDS PARCEL 63 OF TRANSPORTATION PROJECT PLAT 1146-75-22-4.23, RECORDED AS DOCUMENT #2017852. PART OF LOT 1 OF CSM 3642 BEING PART OF THE SW1/4-SE1/4 OF SECTION 27, T22N, R15E, ALL IN THE TOWN OF HORTONIA, OUTAGAMIE COUNTY, WISCONSIN

RELOCATION ORDER - STH 15 (LILY OF THE VALLEY DRIVE - USH 45), OUTAGAMIE COUNTY

TO PROPERLY ESTABLISH, LAY OUT, WIDEN, ENLARGE, EXTEND, CONSTRUCT, RECONSTRUCT, IMPROVE, OR MAINTAIN A PORTION OF THE HIGHWAY DESIGNATED ABOVE, THE STATE OF WISCONSIN DEPARTMENT OF TRANSPORTATION DEEMS IT NECESSARY TO RELOCATE OR CHANGE SAID HIGHWAY AND ACQUIRE CERTAIN LANDS AND INTERESTS OR RIGHTS IN LANDS FOR THE ABOVE NAMED PROJECT.

TO EFFECT THIS CHANGE, PURSUANT TO AUTHORITY GRANTED UNDER SUBSECTION 84.02 (3), 84.09 AND 84.30, WISCONSIN STATUTES, THE DEPARTMENT OF TRANSPORTATION HEREBY ORDERS THAT:
1) THAT PORTION OF SAID HIGHWAY AS SHOWN ON THIS PLAT IS LAID OUT AND ESTABLISHED TO THE LINES AND WIDTHS AS SO SHOWN FOR THE ABOVE NAMED PROJECT.
2) THE LANDS OR INTERESTS OR RIGHTS IN LANDS AS SHOWN ON THIS PLAT ARE REQUIRED BY THE DEPARTMENT FOR THE ABOVE PROJECT AND SHALL BE ACQUIRED IN THE NAME OF THE STATE OF WISCONSIN, PURSUANT TO THE PROVISIONS OF SUBSECTION 84.09 (1) OR (2), WISCONSIN STATUTES.


REFER TO THE TITLE SHEET, RECORDED AS SHEET 2 OF 2 OF TRANSPORTATION PROJECT PLAT NO: 1146-75-22 - 4.01, AS DOCUMENT #2016623 FOR ADDITIONAL INFORMATION.

Document #: **2035590**
Date: **02-06-2015** Time: **09:15 AM**
Pages: **1** Fee: **$25.00**
County: **OUTAGAMIE COUNTY** State: **WI**


SARAH R VAN CAMP, REGISTER OF DEEDS
The above recording information verifies this document has been electronically recorded and returned to the submitter

RESERVED FOR REGISTER OF DEEDS
PROJECT NUMBER 1146-75-22- 4.23
AMENDMENT NO: 1

PRELIMINARY

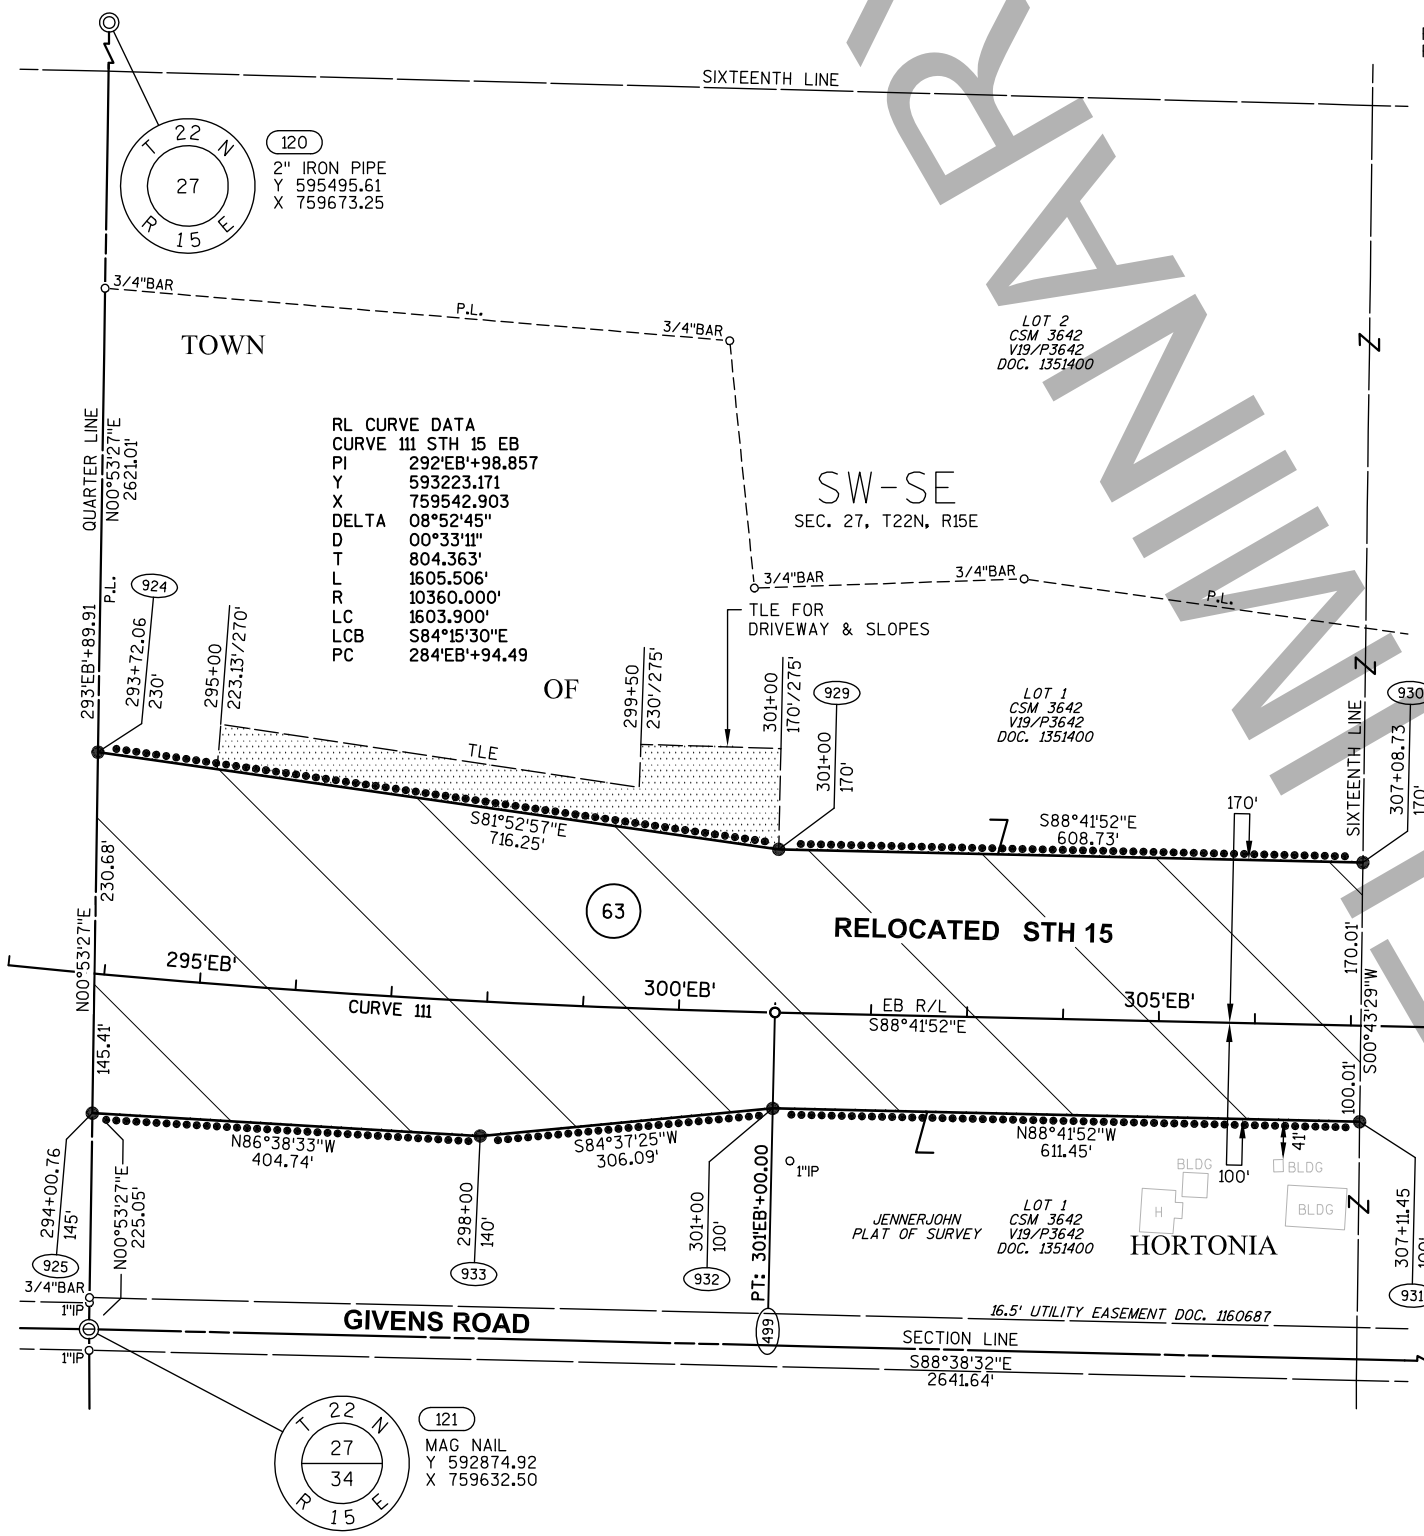

WISCONSIN
JAY W. PANETTI S-2747 WAUPUN, WI
LAND SURVEYOR

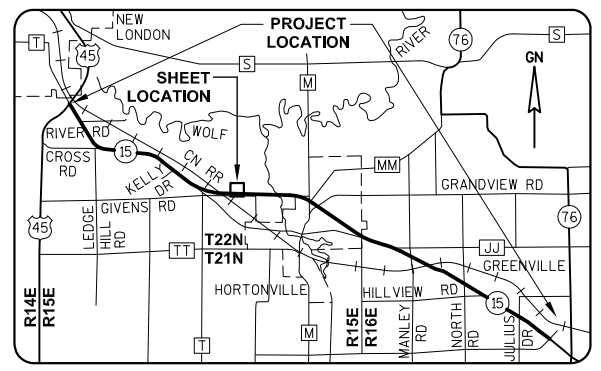

GREMMER & ASSOCIATES, INC.
CONSULTING ENGINEERS
Stevens Point • Fond du Lac

I, JAY W. PANETTI, REGISTERED LAND SURVEYOR, HEREBY CERTIFY THAT IN FULL COMPLIANCE WITH THE PROVISIONS OF SECTION 84.095 OF THE WISCONSIN STATUTES AND UNDER THE DIRECTION OF THE WISCONSIN DEPARTMENT OF TRANSPORTATION, I HAVE SURVEYED AND MAPPED TRANSPORTATION PROJECT PLAT 1146-75-22-4.23, AND THAT SUCH PLAT CORRECTLY REPRESENTS ALL EXTERIOR BOUNDARIES OF THE SURVEYED LAND.

DATE 11/06/2014 JAY W. PANETTI
RLS S-2747, FOR GREMMER & ASSOCIATES, INC.

THIS PLAT AND RELOCATION ORDER ARE APPROVED FOR THE WISCONSIN DEPARTMENT OF TRANSPORTATION.

DATE 2/4/2015 CURT VAN EREM
REAL ESTATE SUPERVISOR

REVISED: 11/06/2014
040423_15.DWG

APPRAISAL PLAT DATE:

TRANSPORTATION PROJECT PLAT NO: 1146-75-22 - 4.23

PART OF LOT 1 OF CSM 3642 BEING PART OF THE SW1/4-SE1/4 OF SECTION 27, T22N, R15E, ALL IN THE TOWN OF HORTONIA, OUTAGAMIE COUNTY, WISCONSIN

RELOCATION ORDER - STH 15 (LILY OF THE VALLEY DRIVE - USH 45), OUTAGAMIE COUNTY

TO PROPERLY ESTABLISH, LAY OUT, WIDEN, ENLARGE, EXTEND, CONSTRUCT, RECONSTRUCT, IMPROVE, OR MAINTAIN A PORTION OF THE HIGHWAY DESIGNATED ABOVE, THE STATE OF WISCONSIN DEPARTMENT OF TRANSPORTATION DEEMS IT NECESSARY TO RELOCATE OR CHANGE SAID HIGHWAY AND ACQUIRE CERTAIN LANDS AND INTERESTS OR RIGHTS IN LANDS FOR THE ABOVE NAMED PROJECT.

TO EFFECT THIS CHANGE, PURSUANT TO AUTHORITY GRANTED UNDER SUBSECTION 84.02 (3), 84.09 AND 84.30, WISCONSIN STATUTES, THE DEPARTMENT OF TRANSPORTATION HEREBY ORDERS THAT:
1) THAT PORTION OF SAID HIGHWAY AS SHOWN ON THIS PLAT IS LAID OUT AND ESTABLISHED TO THE LINES AND WIDTHS AS SO SHOWN FOR THE ABOVE NAMED PROJECT.
2) THE LANDS OR INTERESTS OR RIGHTS IN LANDS AS SHOWN ON THIS PLAT ARE REQUIRED BY THE DEPARTMENT FOR THE ABOVE PROJECT AND SHALL BE ACQUIRED IN THE NAME OF THE STATE OF WISCONSIN, PURSUANT TO THE PROVISIONS OF SUBSECTION 84.09 (1) OR (2), WISCONSIN STATUTES.

REFER TO THE TITLE SHEET, RECORDED AS SHEET 2 OF 2 OF TRANSPORTATION PROJECT PLAT NO: 1146-75-22 - 4.01, AS DOCUMENT #2016623 FOR ADDITIONAL INFORMATION.

Document #: **2017852**
Date: **06-19-2014** Time: **09:45 AM** Pages: **1**
Fee: **$25.00** County: **OUTAGAMIE** State: **WI**


SARAH R VAN CAMP
REGISTER OF DEEDS
The above recording information verifies this document has been electronically recorded and returned to the submitter

RESERVED FOR REGISTER OF DEEDS
PROJECT NUMBER 1146-75-22- 4.23
AMENDMENT NO:

SCHEDULE OF LANDS & INTERESTS REQUIRED


OWNER'S NAMES ARE SHOWN FOR REFERENCE PURPOSES ONLY AND ARE SUBJECT TO CHANGE PRIOR TO THE TRANSFER OF LAND INTERESTS TO THE DEPARTMENT.

PARCEL NUMBER	OWNER(S)	INTEREST REQUIRED	R/W ACRES REQUIRED NEW	EXISTING	TOTAL	TLE ACRES TEMP.
63	IRVING J. PARTIKA & GENEVRA PARTIKA	FEE, ACCESS RIGHTS, TLE	9.261	0	9.261	0.782

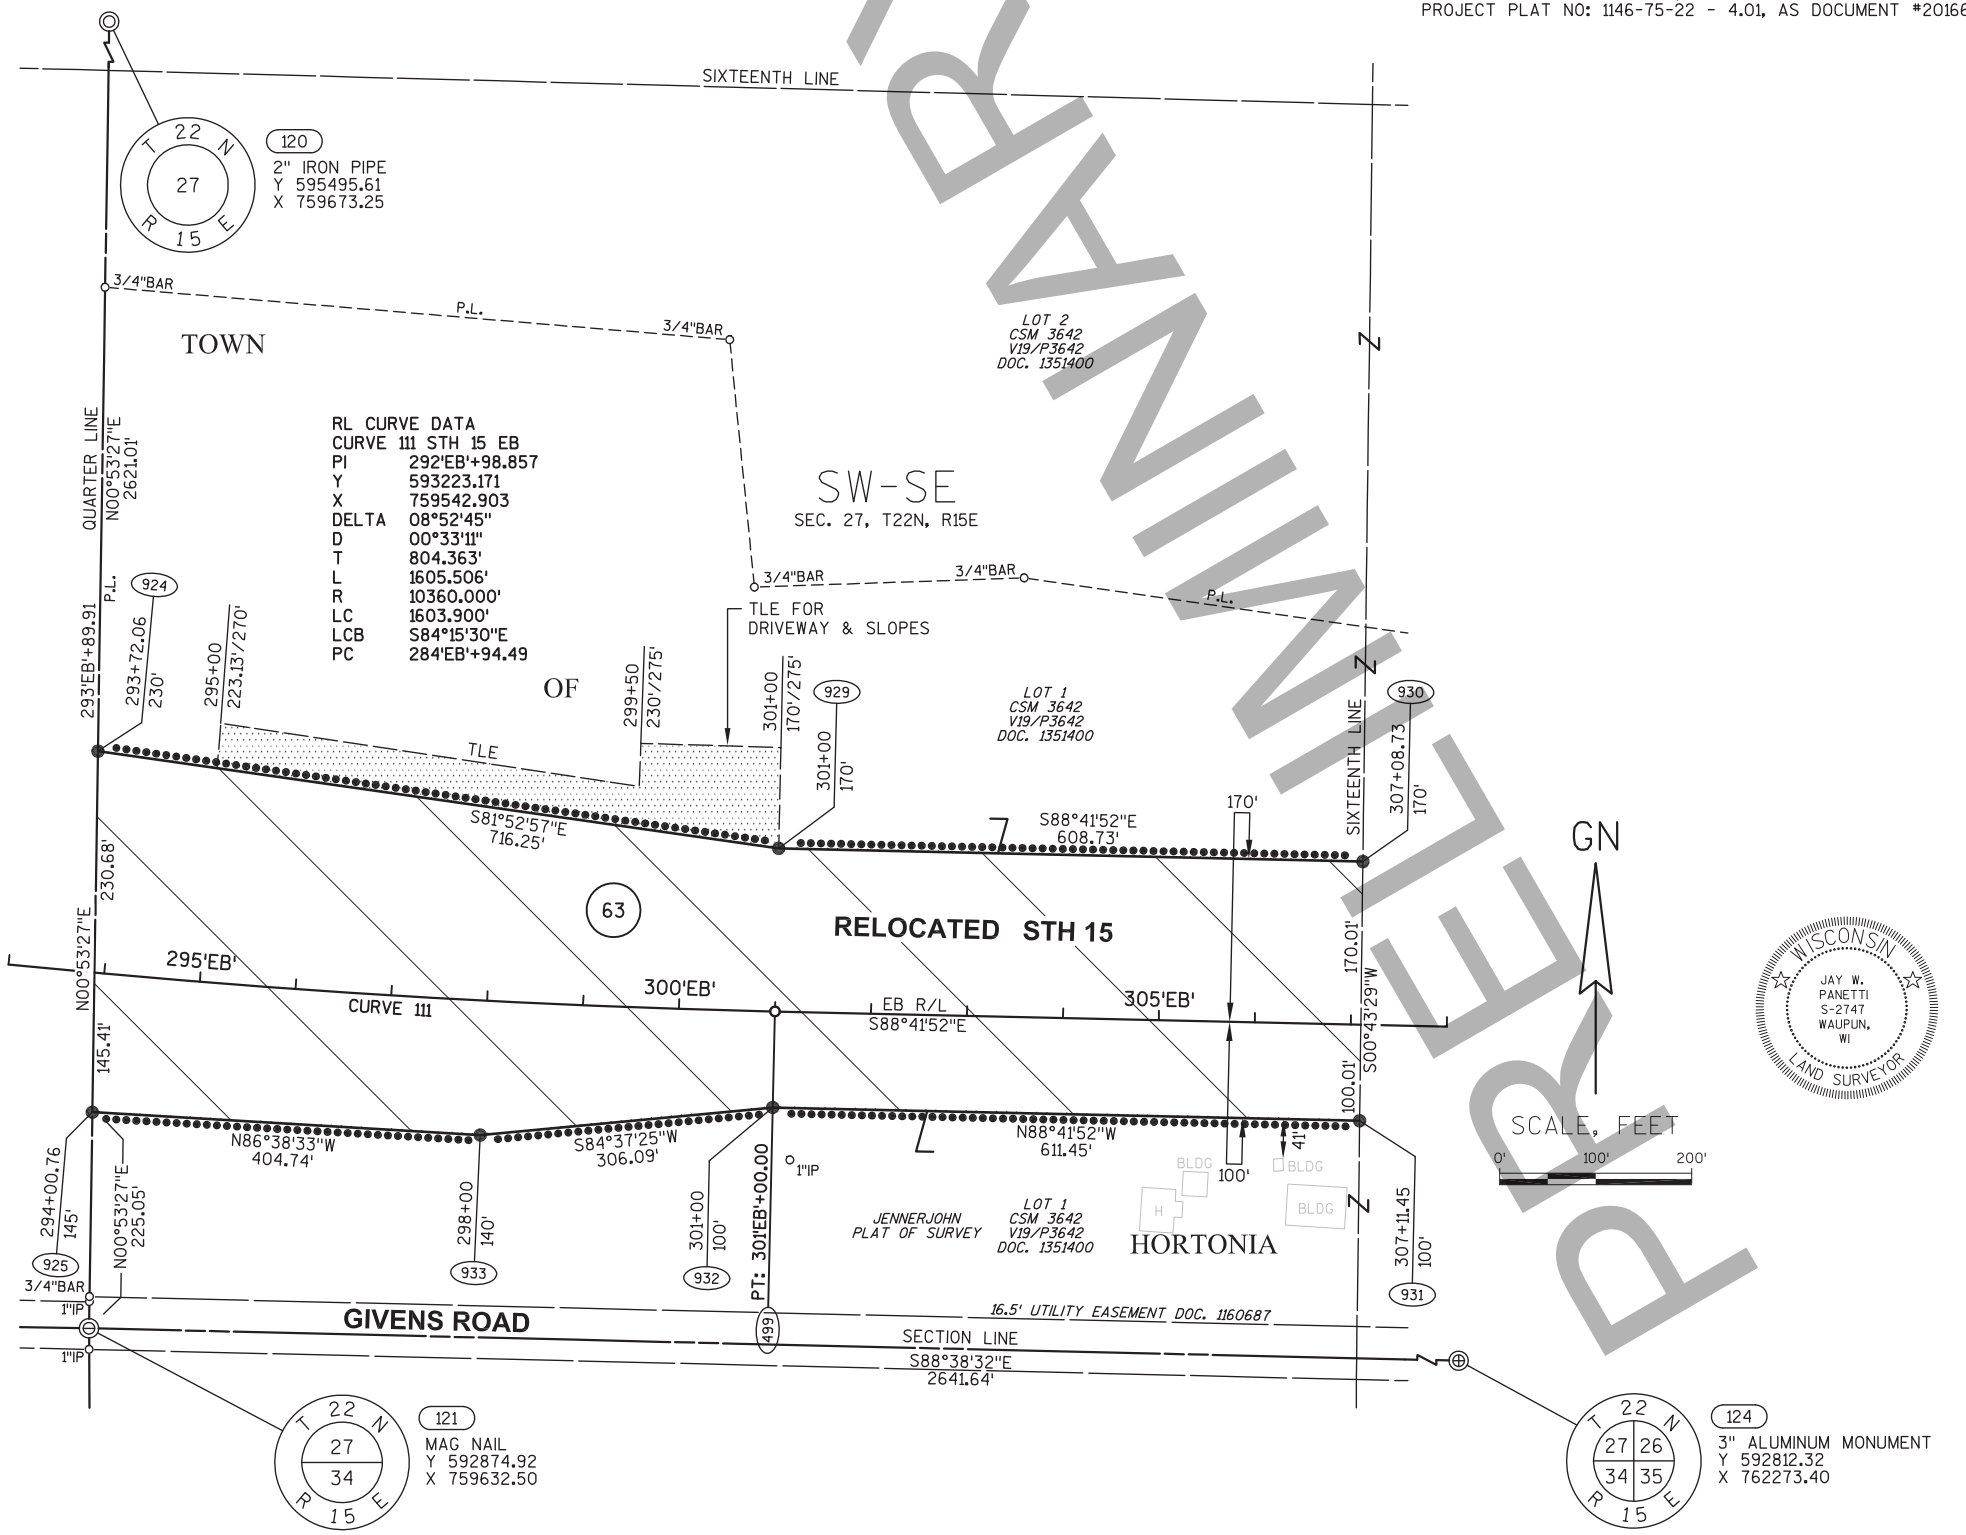

PRELIMINARY

WISCONSIN
JAY W. PANETTI S-2747 WAUPUN, WI
LAND SURVEYOR

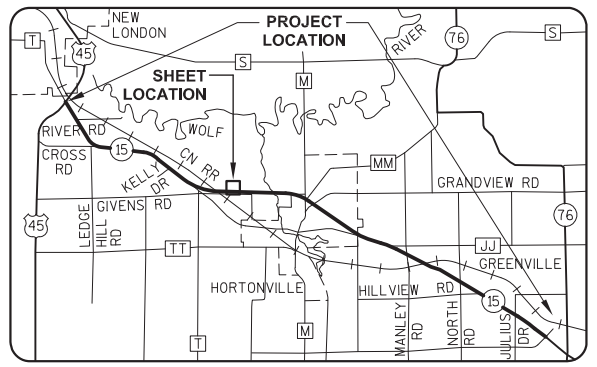

GREMMER & ASSOCIATES, INC.
CONSULTING ENGINEERS
Stevens Point • Fond du Lac

I, JAY W. PANETTI, REGISTERED LAND SURVEYOR, HEREBY CERTIFY THAT IN FULL COMPLIANCE WITH THE PROVISIONS OF SECTION 84.095 OF THE WISCONSIN STATUTES AND UNDER THE DIRECTION OF THE WISCONSIN DEPARTMENT OF TRANSPORTATION, I HAVE SURVEYED AND MAPPED TRANSPORTATION PROJECT PLAT 1146-75-22-4.23, AND THAT SUCH PLAT CORRECTLY REPRESENTS ALL EXTERIOR BOUNDARIES OF THE SURVEYED LAND.

DATE 5/21/2014 JAY W. PANETTI RLS S-2747, FOR GREMMER & ASSOCIATES, INC.

THIS PLAT AND RELOCATION ORDER ARE APPROVED FOR THE WISCONSIN DEPARTMENT OF TRANSPORTATION.

DATE 6/18/2014 CURT VAN EREM
REAL ESTATE SUPERVISOR

040423_15.DWG REVISED: 05/21/2014

APPRAISAL PLAT DATE:

SCHEDULE OF LANDS & INTERESTS REQUIRED

OWNER'S NAMES ARE SHOWN FOR REFERENCE PURPOSES ONLY AND ARE SUBJECT TO CHANGE PRIOR TO THE TRANSFER OF LAND INTERESTS TO THE DEPARTMENT.

PARCEL NUMBER	OWNER(S)	INTEREST REQUIRED	R/W ACRES REQUIRED NEW	EXISTING	TOTAL	TLE ACRES TEMP.
63	IRVING J. PARTIKA & GENEVRA PARTIKA	FEE	8.240	0	8.240	0

UTILITY INTERESTS REQUIRED:

922	AT&T WISCONSIN	RELEASE OF RIGHTS

TRANSPORTATION PROJECT PLAT NO: 1146-75-22 - 4.24 AMENDMENT NO: 1

AMENDS PARCEL 63 OF TRANSPORTATION PROJECT PLAT 1146-75-22-4.24, RECORDED AS DOCUMENT #2017853. PART OF LOT 1 OF CSM 3642 BEING PART OF THE SE1/4-SE1/4 OF SECTION 27, T22N, R15E, ALL IN THE TOWN OF HORTONIA, OUTAGAMIE COUNTY, WISCONSIN

RELOCATION ORDER - STH 15 (LILY OF THE VALLEY DRIVE - USH 45), OUTAGAMIE COUNTY

TO PROPERLY ESTABLISH, LAY OUT, WIDEN, ENLARGE, EXTEND, CONSTRUCT, RECONSTRUCT, IMPROVE, OR MAINTAIN A PORTION OF THE HIGHWAY DESIGNATED ABOVE, THE STATE OF WISCONSIN DEPARTMENT OF TRANSPORTATION DEEMS IT NECESSARY TO RELOCATE OR CHANGE SAID HIGHWAY AND ACQUIRE CERTAIN LANDS AND INTERESTS OR RIGHTS IN LANDS FOR THE ABOVE NAMED PROJECT.


TO EFFECT THIS CHANGE, PURSUANT TO AUTHORITY GRANTED UNDER SUBSECTION 84.02 (3), 84.09 AND 84.30, WISCONSIN STATUTES, THE DEPARTMENT OF TRANSPORTATION HEREBY ORDERS THAT:
1) THAT PORTION OF SAID HIGHWAY AS SHOWN ON THIS PLAT IS LAID OUT AND ESTABLISHED TO THE LINES AND WIDTHS AS SO SHOWN FOR THE ABOVE NAMED PROJECT.
2) THE LANDS OR INTERESTS OR RIGHTS IN LANDS AS SHOWN ON THIS PLAT ARE REQUIRED BY THE DEPARTMENT FOR THE ABOVE PROJECT AND SHALL BE ACQUIRED IN THE NAME OF THE STATE OF WISCONSIN, PURSUANT TO THE PROVISIONS OF SUBSECTION 84.09 (1) OR (2), WISCONSIN STATUTES.


Document #: **2035591**
Date: **02-06-2015** Time: **09:15 AM**
Pages: **1** Fee: **$25.00**
County: **OUTAGAMIE COUNTY** State: **WI**

SARAH R VAN CAMP, REGISTER OF DEEDS
The above recording information verifies this document has been electronically recorded and returned to the submitter

RESERVED FOR REGISTER OF DEEDS
PROJECT NUMBER 1146-75-22- 4.24
AMENDMENT NO: 1

REFER TO THE TITLE SHEET, RECORDED AS SHEET 2 OF 2 OF TRANSPORTATION PROJECT PLAT NO: 1146-75-22 - 4.01, AS DOCUMENT #2016623 FOR ADDITIONAL INFORMATION.

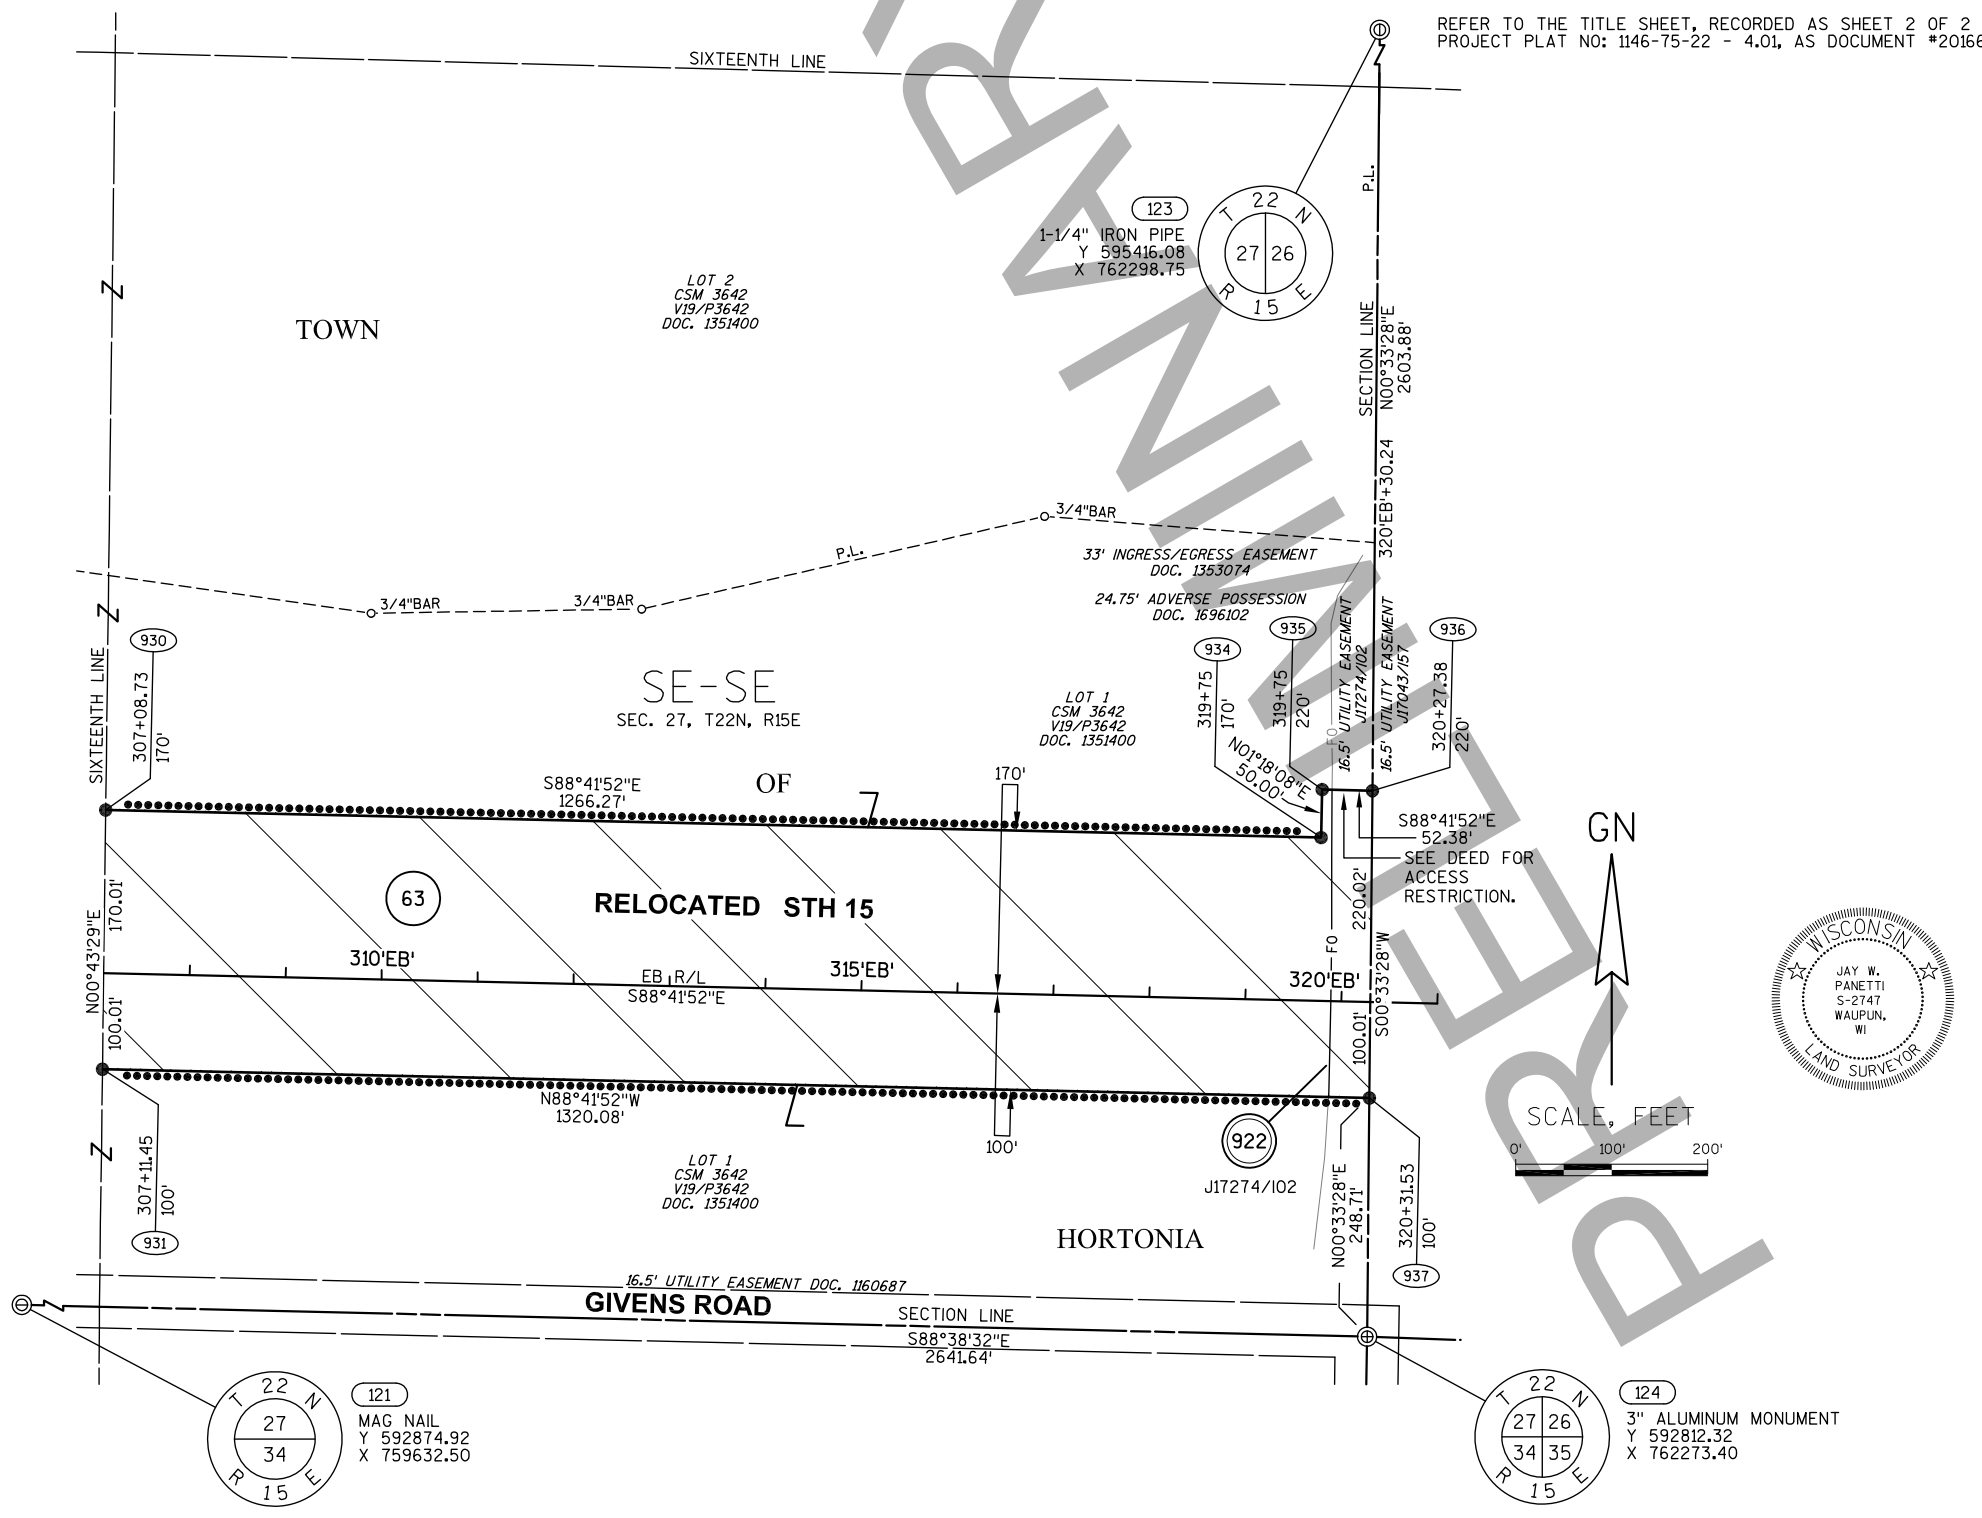

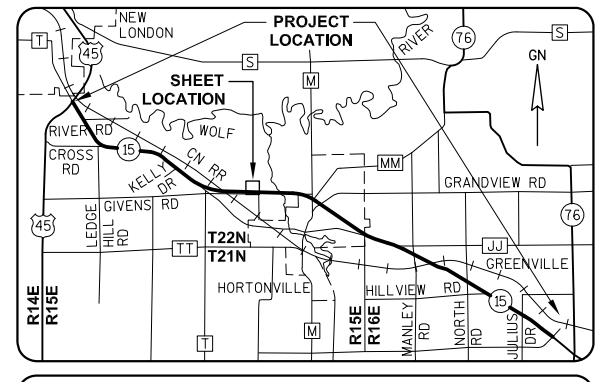

GREMMER & ASSOCIATES, INC.
CONSULTING ENGINEERS
Stevens Point • Fond du Lac

I, JAY W. PANETTI, REGISTERED LAND SURVEYOR, HEREBY CERTIFY THAT IN FULL COMPLIANCE WITH THE PROVISIONS OF SECTION 84.095 OF THE WISCONSIN STATUTES AND UNDER THE DIRECTION OF THE WISCONSIN DEPARTMENT OF TRANSPORTATION, I HAVE SURVEYED AND MAPPED TRANSPORTATION PROJECT PLAT 1146-75-22-4.24, AND THAT SUCH PLAT CORRECTLY REPRESENTS ALL EXTERIOR BOUNDARIES OF THE SURVEYED LAND.

DATE 11/06/2014 JAY W. PANETTI RLS S-2747, FOR GREMMER & ASSOCIATES, INC.

THIS PLAT AND RELOCATION ORDER ARE APPROVED FOR THE WISCONSIN DEPARTMENT OF TRANSPORTATION.

DATE 2/4/2015 CURT VAN EREM REAL ESTATE SUPERVISOR

040424_15.DWG REVISED: 11/06/2014

APPRAISAL PLAT DATE:

PRELIMINARY

TRANSPORTATION PROJECT PLAT NO: 1146-75-22 - 4.24

PART OF LOT 1 OF CSM 3642 BEING PART OF THE SE1/4-SE1/4 OF SECTION 27, T22N, R15E, ALL IN THE TOWN OF HORTONIA, OUTAGAMIE COUNTY, WISCONSIN

RELOCATION ORDER - STH 15 (LILY OF THE VALLEY DRIVE - USH 45), OUTAGAMIE COUNTY

TO PROPERLY ESTABLISH, LAY OUT, WIDEN, ENLARGE, EXTEND, CONSTRUCT, RECONSTRUCT, IMPROVE, OR MAINTAIN A PORTION OF THE HIGHWAY DESIGNATED ABOVE, THE STATE OF WISCONSIN DEPARTMENT OF TRANSPORTATION DEEMS IT NECESSARY TO RELOCATE OR CHANGE SAID HIGHWAY AND ACQUIRE CERTAIN LANDS AND INTERESTS OR RIGHTS IN LANDS FOR THE ABOVE NAMED PROJECT.

TO EFFECT THIS CHANGE, PURSUANT TO AUTHORITY GRANTED UNDER SUBSECTION 84.02 (3), 84.09 AND 84.30, WISCONSIN STATUTES, THE DEPARTMENT OF TRANSPORTATION HEREBY ORDERS THAT:
1) THAT PORTION OF SAID HIGHWAY AS SHOWN ON THIS PLAT IS LAID OUT AND ESTABLISHED TO THE LINES AND WIDTHS AS SO SHOWN FOR THE ABOVE NAMED PROJECT.
2) THE LANDS OR INTERESTS OR RIGHTS IN LANDS AS SHOWN ON THIS PLAT ARE REQUIRED BY THE DEPARTMENT FOR THE ABOVE PROJECT AND SHALL BE ACQUIRED IN THE NAME OF THE STATE OF WISCONSIN, PURSUANT TO THE PROVISIONS OF SUBSECTION 84.09 (1) OR (2), WISCONSIN STATUTES.

Document #: **2017853**
Date: **06-19-2014** Time: **09:46 AM** Pages: **1**
Fee: **$25.00** County: **OUTAGAMIE** State: **WI**

SARAH R VAN CAMP
REGISTER OF DEEDS
The above recording information verifies this document has been electronicaly recorded and returned to the submitter

RESERVED FOR REGISTER OF DEEDS
PROJECT NUMBER 1146-75-22- 4.24
AMENDMENT NO:

REFER TO THE TITLE SHEET, RECORDED AS SHEET 2 OF 2 OF TRANSPORTATION PROJECT PLAT NO: 1146-75-22 - 4.01, AS DOCUMENT #2016623 FOR ADDITIONAL INFORMATION.


SCHEDULE OF LANDS & INTERESTS REQUIRED

OWNER'S NAMES ARE SHOWN FOR REFERENCE PURPOSES ONLY AND ARE SUBJECT TO CHANGE PRIOR TO THE TRANSFER OF LAND INTERESTS TO THE DEPARTMENT.


PARCEL NUMBER	OWNER(S)	INTEREST REQUIRED	R/W ACRES REQUIRED NEW	EXISTING	TOTAL	TLE ACRES TEMP.
63	IRVING J. PARTIKA & GENEVRA PARTIKA	FEE, ACCESS RIGHTS	8.240	0	8.240	0

UTILITY INTERESTS REQUIRED:

922	AT&T WISCONSIN	RELEASE OF RIGHTS

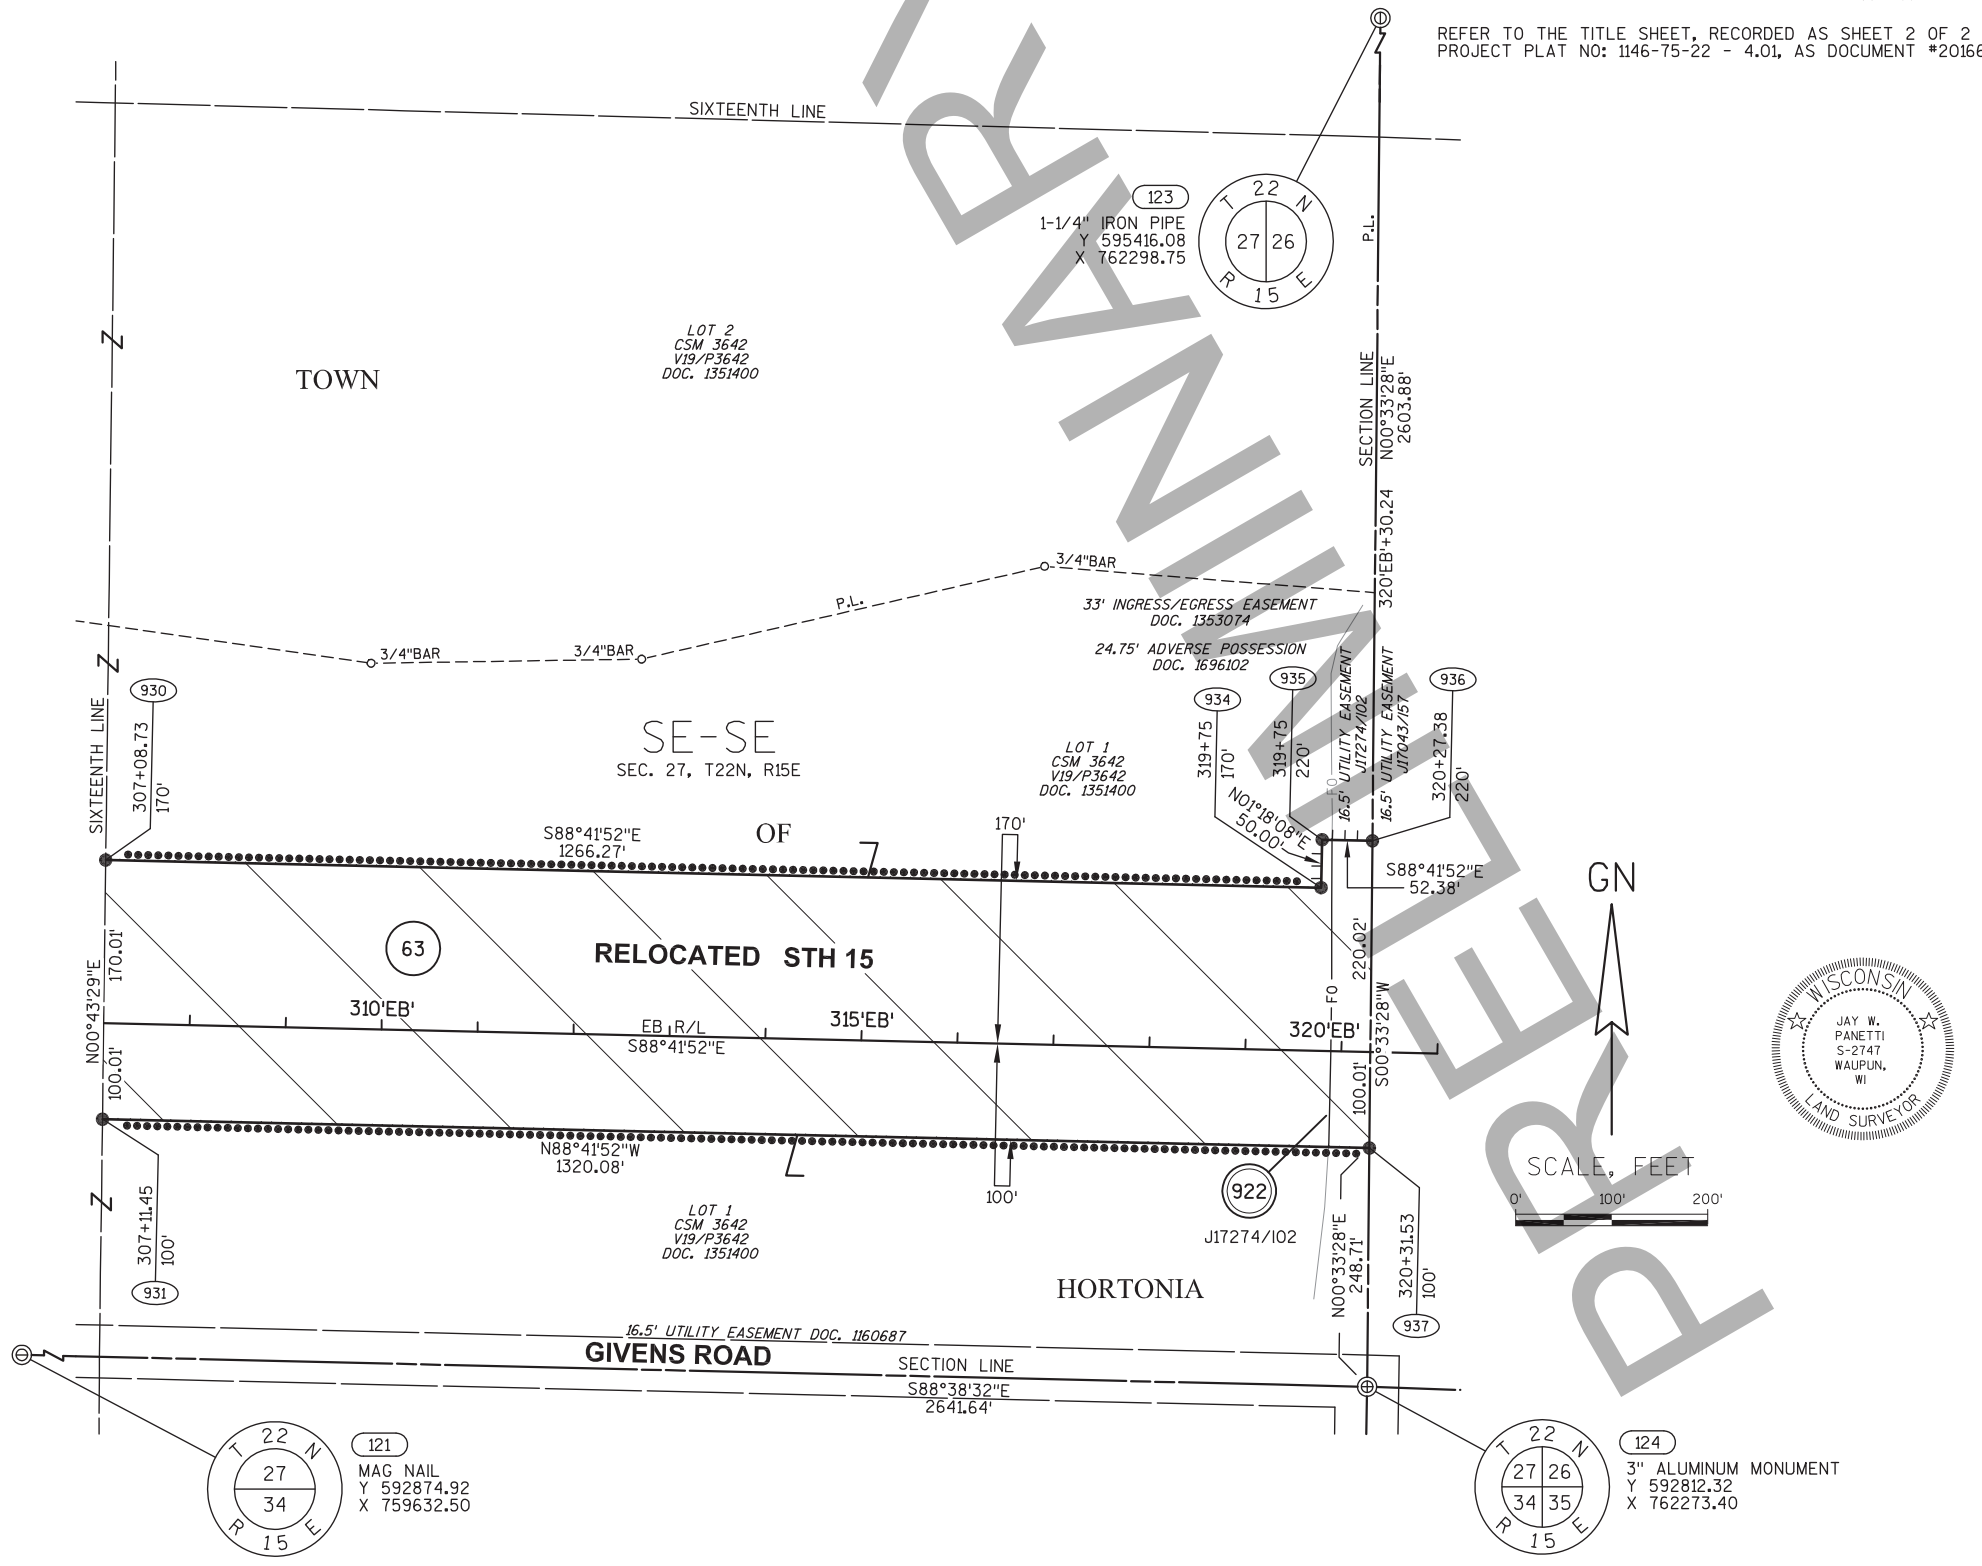

WISCONSIN
JAY W. PANETTI
S-2747
WAUPUN, WI
LAND SURVEYOR

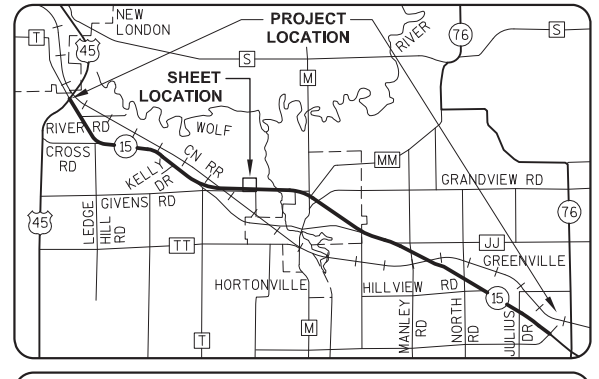

GREMMER & ASSOCIATES, INC.
CONSULTING ENGINEERS
Stevens Point • Fond du Lac

I, JAY W. PANETTI, REGISTERED LAND SURVEYOR, HEREBY CERTIFY THAT IN FULL COMPLIANCE WITH THE PROVISIONS OF SECTION 84.095 OF THE WISCONSIN STATUTES AND UNDER THE DIRECTION OF THE WISCONSIN DEPARTMENT OF TRANSPORTATION, I HAVE SURVEYED AND MAPPED TRANSPORTATION PROJECT PLAT 1146-75-22-4.24, AND THAT SUCH PLAT CORRECTLY REPRESENTS ALL EXTERIOR BOUNDARIES OF THE SURVEYED LAND.

DATE 5/21/2014 JAY W. PANETTI
RLS S-2747, FOR GREMMER & ASSOCIATES, INC.

THIS PLAT AND RELOCATION ORDER ARE APPROVED FOR THE WISCONSIN DEPARTMENT OF TRANSPORTATION.

DATE 6/18/2014 CURT VAN EREM
REAL ESTATE SUPERVISOR

PRELIMINARY

040424_15.DWG REVISED: 05/21/2014

APPRAISAL PLAT DATE:

TRANSPORTATION PROJECT PLAT NO: 1146-75-22 - 4.25 AMENDMENT NO: 1

AMENDS PARCEL 64 OF TRANSPORTATION PROJECT PLAT 1146-75-22-4.25, RECORDED AS DOCUMENT #2017854.
PART OF THE SW1/4-SW1/4 OF SECTION 26, T22N, R15E, TOWN OF HORTONIA, OUTAGAMIE COUNTY, WISCONSIN

Document #: **2035592**
Date: **02-06-2015** Time: **09:16 AM**
Pages: **1** Fee: **$25.00**
County: **OUTAGAMIE COUNTY** State: **WI**

SARAH R VAN CAMP , REGISTER OF DEEDS
The above recording information verifies this document has been electronically recorded and returned to the submitter

RESERVED FOR REGISTER OF DEEDS
PROJECT NUMBER 1146-75-22- 4.25
AMENDMENT NO: 1

RELOCATION ORDER - STH 15 (LILY OF THE VALLEY DRIVE - USH 45), OUTAGAMIE COUNTY

TO PROPERLY ESTABLISH, LAY OUT, WIDEN, ENLARGE, EXTEND, CONSTRUCT, RECONSTRUCT, IMPROVE, OR MAINTAIN A PORTION OF THE HIGHWAY DESIGNATED ABOVE, THE STATE OF WISCONSIN DEPARTMENT OF TRANSPORTATION DEEMS IT NECESSARY TO RELOCATE OR CHANGE SAID HIGHWAY AND ACQUIRE CERTAIN LANDS AND INTERESTS OR RIGHTS IN LANDS FOR THE ABOVE NAMED PROJECT.

TO EFFECT THIS CHANGE, PURSUANT TO AUTHORITY GRANTED UNDER SUBSECTION 84.02 (3), 84.09 AND 84.30, WISCONSIN STATUTES, THE DEPARTMENT OF TRANSPORTATION HEREBY ORDERS THAT:
1) THAT PORTION OF SAID HIGHWAY AS SHOWN ON THIS PLAT IS LAID OUT AND ESTABLISHED TO THE LINES AND WIDTHS AS SO SHOWN FOR THE ABOVE NAMED PROJECT.
2) THE LANDS OR INTERESTS OR RIGHTS IN LANDS AS SHOWN ON THIS PLAT ARE REQUIRED BY THE DEPARTMENT FOR THE ABOVE PROJECT AND SHALL BE ACQUIRED IN THE NAME OF THE STATE OF WISCONSIN, PURSUANT TO THE PROVISIONS OF SUBSECTION 84.09 (1) OR (2), WISCONSIN STATUTES.

REFER TO THE TITLE SHEET, RECORDED AS SHEET 2 OF 2 OF TRANSPORTATION PROJECT PLAT NO: 1146-75-22 - 4.01, AS DOCUMENT #2016623 FOR ADDITIONAL INFORMATION.


SCHEDULE OF LANDS & INTERESTS REQUIRED

OWNER'S NAMES ARE SHOWN FOR REFERENCE PURPOSES ONLY AND ARE SUBJECT TO CHANGE PRIOR TO THE TRANSFER OF LAND INTERESTS TO THE DEPARTMENT.

PARCEL NUMBER	OWNER(S)	INTEREST REQUIRED	R/W ACRES REQUIRED NEW	EXISTING	TOTAL	TLE ACRES TEMP.
64	JAMES I. SYKES & MARIANN D. SYKES	FEE	8.212	0	8.212	0


UTILITY INTERESTS REQUIRED:

922	AT&T WISCONSIN	RELEASE OF RIGHTS

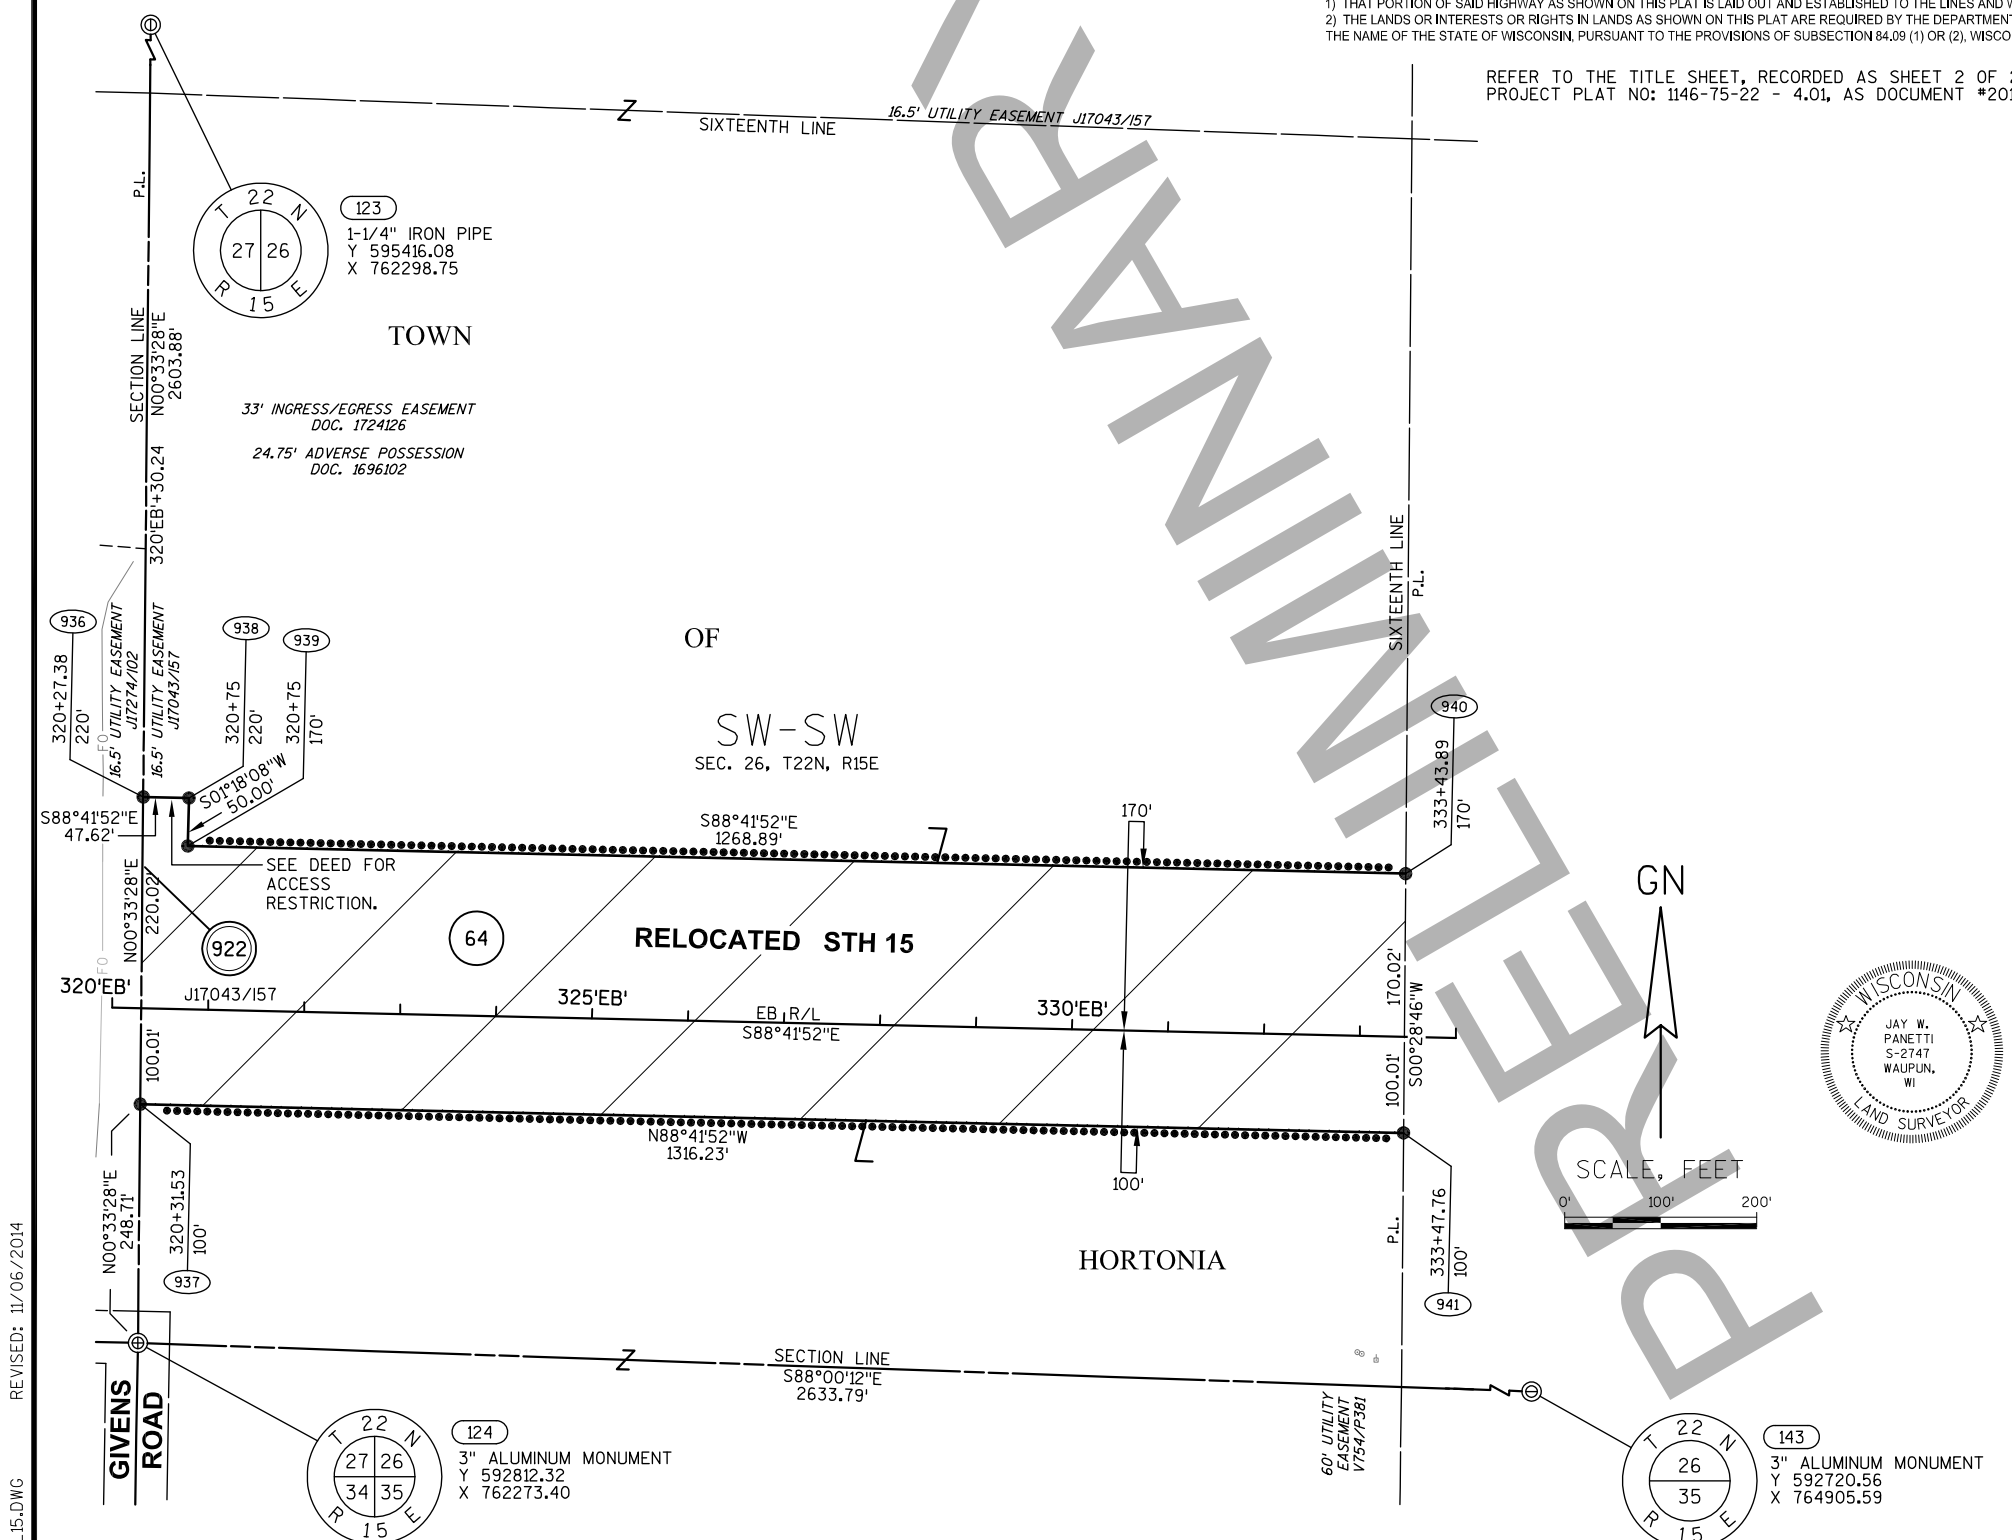

PRELIMINARY

WISCONSIN
JAY W. PANETTI
S-2747
WAUPUN, WI
LAND SURVEYOR

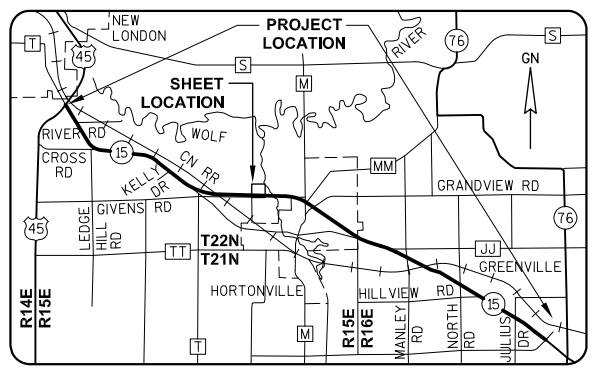

GREMMER & ASSOCIATES, INC.
CONSULTING ENGINEERS
Stevens Point • Fond du Lac

I, JAY W. PANETTI, REGISTERED LAND SURVEYOR, HEREBY CERTIFY THAT IN FULL COMPLIANCE WITH THE PROVISIONS OF SECTION 84.095 OF THE WISCONSIN STATUTES AND UNDER THE DIRECTION OF THE WISCONSIN DEPARTMENT OF TRANSPORTATION, I HAVE SURVEYED AND MAPPED TRANSPORTATION PROJECT PLAT 1146-75-22-4.25, AND THAT SUCH PLAT CORRECTLY REPRESENTS ALL EXTERIOR BOUNDARIES OF THE SURVEYED LAND.

DATE 11/06/2014 JAY W. PANETTI RLS S-2747, FOR GREMMER & ASSOCIATES, INC.

THIS PLAT AND RELOCATION ORDER ARE APPROVED FOR THE WISCONSIN DEPARTMENT OF TRANSPORTATION.

DATE 2/4/2015 CURT VAN EREM
REAL ESTATE SUPERVISOR

040425_15.DWG REVISED: 11/06/2014

APPRAISAL PLAT DATE:

TRANSPORTATION PROJECT PLAT NO: 1146-75-22 - 4.25

PART OF THE SW1/4-SW1/4 OF SECTION 26, T22N, R15E, TOWN OF HORTONIA, OUTAGAMIE COUNTY, WISCONSIN

RELOCATION ORDER - STH 15 (LILY OF THE VALLEY DRIVE - USH 45), OUTAGAMIE COUNTY

TO PROPERLY ESTABLISH, LAY OUT, WIDEN, ENLARGE, EXTEND, CONSTRUCT, RECONSTRUCT, IMPROVE, OR MAINTAIN A PORTION OF THE HIGHWAY DESIGNATED ABOVE, THE STATE OF WISCONSIN DEPARTMENT OF TRANSPORTATION DEEMS IT NECESSARY TO RELOCATE OR CHANGE SAID HIGHWAY AND ACQUIRE CERTAIN LANDS AND INTERESTS OR RIGHTS IN LANDS FOR THE ABOVE NAMED PROJECT.

TO EFFECT THIS CHANGE, PURSUANT TO AUTHORITY GRANTED UNDER SUBSECTION 84.02 (3), 84.09 AND 84.30, WISCONSIN STATUTES, THE DEPARTMENT OF TRANSPORTATION HEREBY ORDERS THAT:
1) THAT PORTION OF SAID HIGHWAY AS SHOWN ON THIS PLAT IS LAID OUT AND ESTABLISHED TO THE LINES AND WIDTHS AS SO SHOWN FOR THE ABOVE NAMED PROJECT.
2) THE LANDS OR INTERESTS OR RIGHTS IN LANDS AS SHOWN ON THIS PLAT ARE REQUIRED BY THE DEPARTMENT FOR THE ABOVE PROJECT AND SHALL BE ACQUIRED IN THE NAME OF THE STATE OF WISCONSIN, PURSUANT TO THE PROVISIONS OF SUBSECTION 84.09 (1) OR (2), WISCONSIN STATUTES.

REFER TO THE TITLE SHEET, RECORDED AS SHEET 2 OF 2 OF TRANSPORTATION PROJECT PLAT NO: 1146-75-22 - 4.01, AS DOCUMENT #2016623 FOR ADDITIONAL INFORMATION.

Document #: **2017854**
Date: **06-19-2014** Time: **09:47 AM** Pages: **1**
Fee: **$25.00** County: **OUTAGAMIE** State: **WI**

SARAH R VAN CAMP
REGISTER OF DEEDS
The above recording information verifies this document has been electronically recorded and returned to the submitter

RESERVED FOR REGISTER OF DEEDS
PROJECT NUMBER 1146-75-22- 4.25
AMENDMENT NO:


SCHEDULE OF LANDS & INTERESTS REQUIRED

OWNER'S NAMES ARE SHOWN FOR REFERENCE PURPOSES ONLY AND ARE SUBJECT TO CHANGE PRIOR TO THE TRANSFER OF LAND INTERESTS TO THE DEPARTMENT.

PARCEL NUMBER	OWNER(S)	INTEREST REQUIRED	R/W ACRES REQUIRED NEW	EXISTING	TOTAL	TLE ACRES TEMP.
64	JAMES I. SYKES & MARIANN D. SYKES	FEE, ACCESS RIGHTS	8.212	0	8.212	0


UTILITY INTERESTS REQUIRED:

922	AT&T WISCONSIN	RELEASE OF RIGHTS

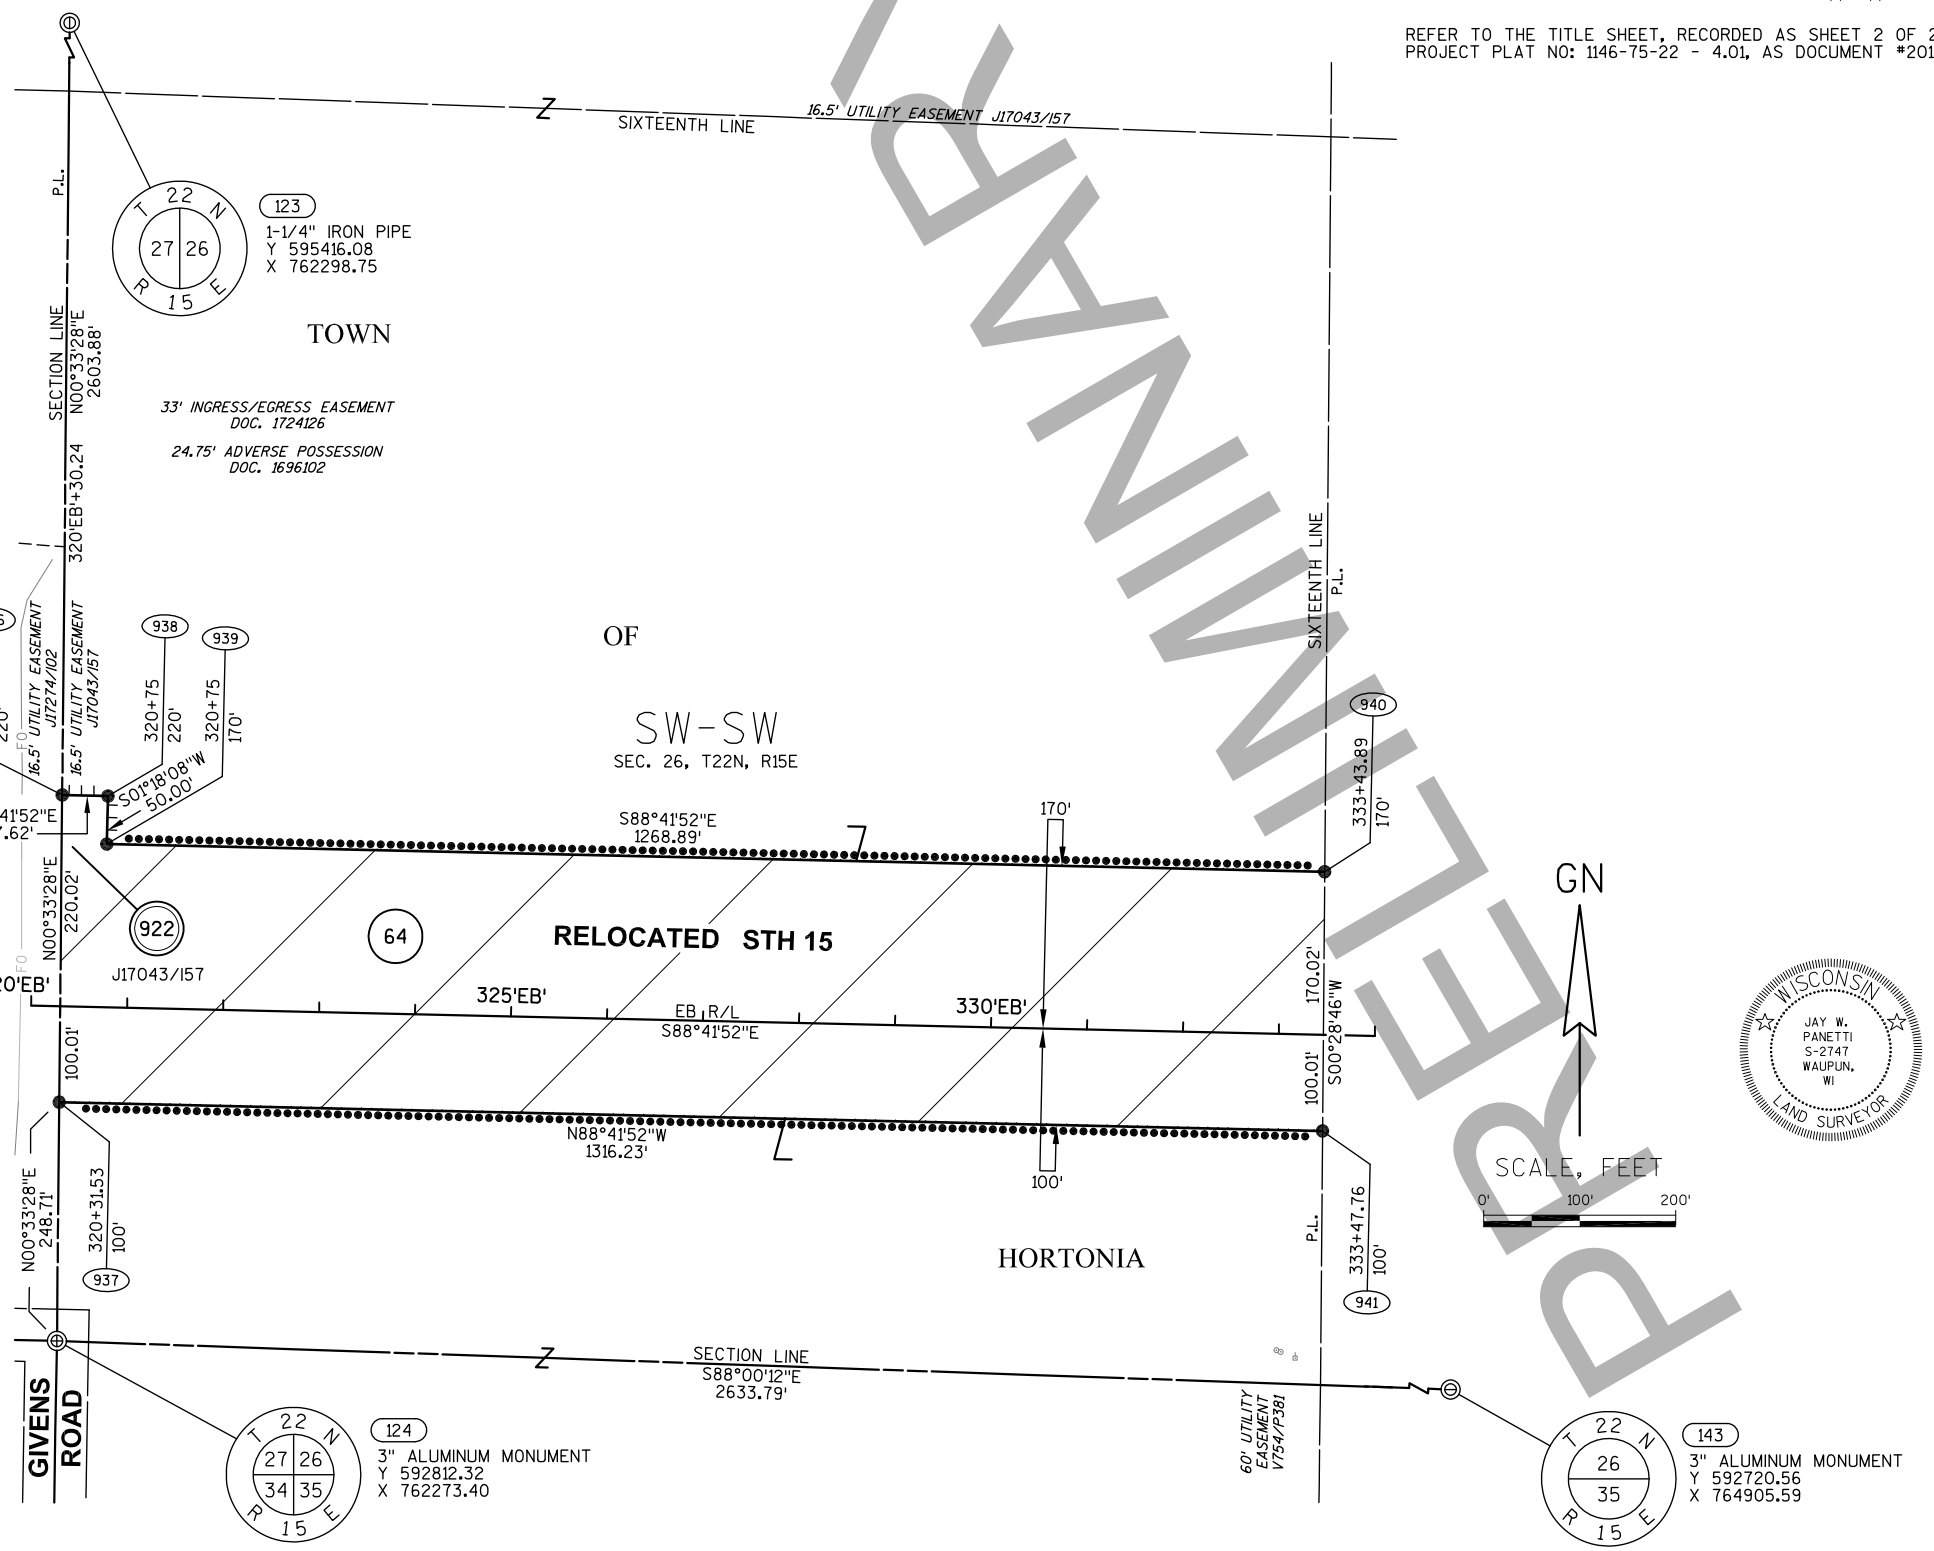

PRELIMINARY

WISCONSIN
JAY W. PANETTI
S-2747
WAUPUN, WI
LAND SURVEYOR

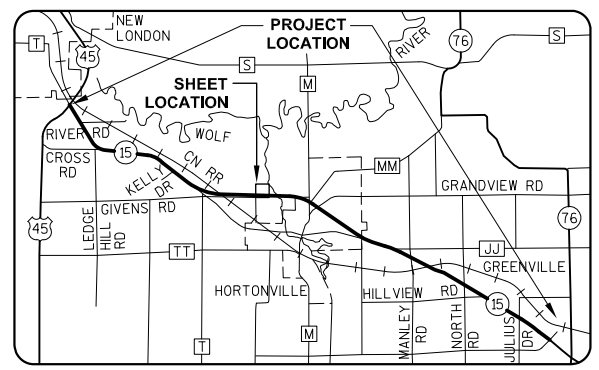

GREMMER & ASSOCIATES, INC.
CONSULTING ENGINEERS
Stevens Point • Fond du Lac

I, JAY W. PANETTI, REGISTERED LAND SURVEYOR, HEREBY CERTIFY THAT IN FULL COMPLIANCE WITH THE PROVISIONS OF SECTION 84.095 OF THE WISCONSIN STATUTES AND UNDER THE DIRECTION OF THE WISCONSIN DEPARTMENT OF TRANSPORTATION, I HAVE SURVEYED AND MAPPED TRANSPORTATION PROJECT PLAT 1146-75-22-4.25, AND THAT SUCH PLAT CORRECTLY REPRESENTS ALL EXTERIOR BOUNDARIES OF THE SURVEYED LAND.

DATE 5/21/2014 JAY W. PANETTI RLS S-2747, FOR GREMMER & ASSOCIATES, INC.

THIS PLAT AND RELOCATION ORDER ARE APPROVED FOR THE WISCONSIN DEPARTMENT OF TRANSPORTATION.

DATE 6/18/2014 CURT VAN EREM
REAL ESTATE SUPERVISOR

040425_15.DWG REVISED: 05/21/2014

APPRAISAL PLAT DATE:

TRANSPORTATION PROJECT PLAT NO: 1146-75-22 - 4.26 AMENDMENT NO: 1

AMENDS PARCEL 66 OF TRANSPORTATION PROJECT PLAT 1146-75-22-4.26, RECORDED AS DOCUMENT #2017855.
PART OF THE SE1/4-SW1/4 OF SECTION 26, T22N, R15E, TOWN OF HORTONIA, OUTAGAMIE COUNTY, WISCONSIN

RELOCATION ORDER - STH 15 (LILY OF THE VALLEY DRIVE - USH 45), OUTAGAMIE COUNTY

TO PROPERLY ESTABLISH, LAY OUT, WIDEN, ENLARGE, EXTEND, CONSTRUCT, RECONSTRUCT, IMPROVE, OR MAINTAIN A PORTION OF THE HIGHWAY DESIGNATED ABOVE, THE STATE OF WISCONSIN DEPARTMENT OF TRANSPORTATION DEEMS IT NECESSARY TO RELOCATE OR CHANGE SAID HIGHWAY AND ACQUIRE CERTAIN LANDS AND INTERESTS OR RIGHTS IN LANDS FOR THE ABOVE NAMED PROJECT.

TO EFFECT THIS CHANGE, PURSUANT TO AUTHORITY GRANTED UNDER SUBSECTION 84.02 (3), 84.09 AND 84.30, WISCONSIN STATUTES, THE DEPARTMENT OF TRANSPORTATION HEREBY ORDERS THAT:
1) THAT PORTION OF SAID HIGHWAY AS SHOWN ON THIS PLAT IS LAID OUT AND ESTABLISHED TO THE LINES AND WIDTHS AS SO SHOWN FOR THE ABOVE NAMED PROJECT.
2) THE LANDS OR INTERESTS OR RIGHTS IN LANDS AS SHOWN ON THIS PLAT ARE REQUIRED BY THE DEPARTMENT FOR THE ABOVE PROJECT AND SHALL BE ACQUIRED IN THE NAME OF THE STATE OF WISCONSIN, PURSUANT TO THE PROVISIONS OF SUBSECTION 84.09 (1) OR (2), WISCONSIN STATUTES.

REFER TO THE TITLE SHEET, RECORDED AS SHEET 2 OF 2 OF TRANSPORTATION PROJECT PLAT NO: 1146-75-22 - 4.01, AS DOCUMENT #2016623 FOR ADDITIONAL INFORMATION.

Document #: **2035792**
Date: **02-09-2015** Time: **12:33 PM**
Pages: **1** Fee: **$25.00**
County: **OUTAGAMIE COUNTY** State: **WI**

SARAH R VAN CAMP, REGISTER OF DEEDS
The above recording information verifies this document has been electronically recorded and returned to the submitter

RESERVED FOR REGISTER OF DEEDS
PROJECT NUMBER 1146-75-22- 4.26
AMENDMENT NO: 1


SCHEDULE OF LANDS & INTERESTS REQUIRED

OWNER'S NAMES ARE SHOWN FOR REFERENCE PURPOSES ONLY AND ARE SUBJECT TO CHANGE PRIOR TO THE TRANSFER OF LAND INTERESTS TO THE DEPARTMENT.


PARCEL NUMBER	OWNER (S)	INTEREST REQUIRED	R/W ACRES REQUIRED NEW	EXISTING	TOTAL	TLE ACRES TEMP.
66	DON E. PARKER & MARGARET E. PARKER	FEE, TLE	8.247	0	8.247	0.138

UTILITY INTERESTS REQUIRED:

919	WE ENERGIES - ELECTRIC	RELEASE OF RIGHTS

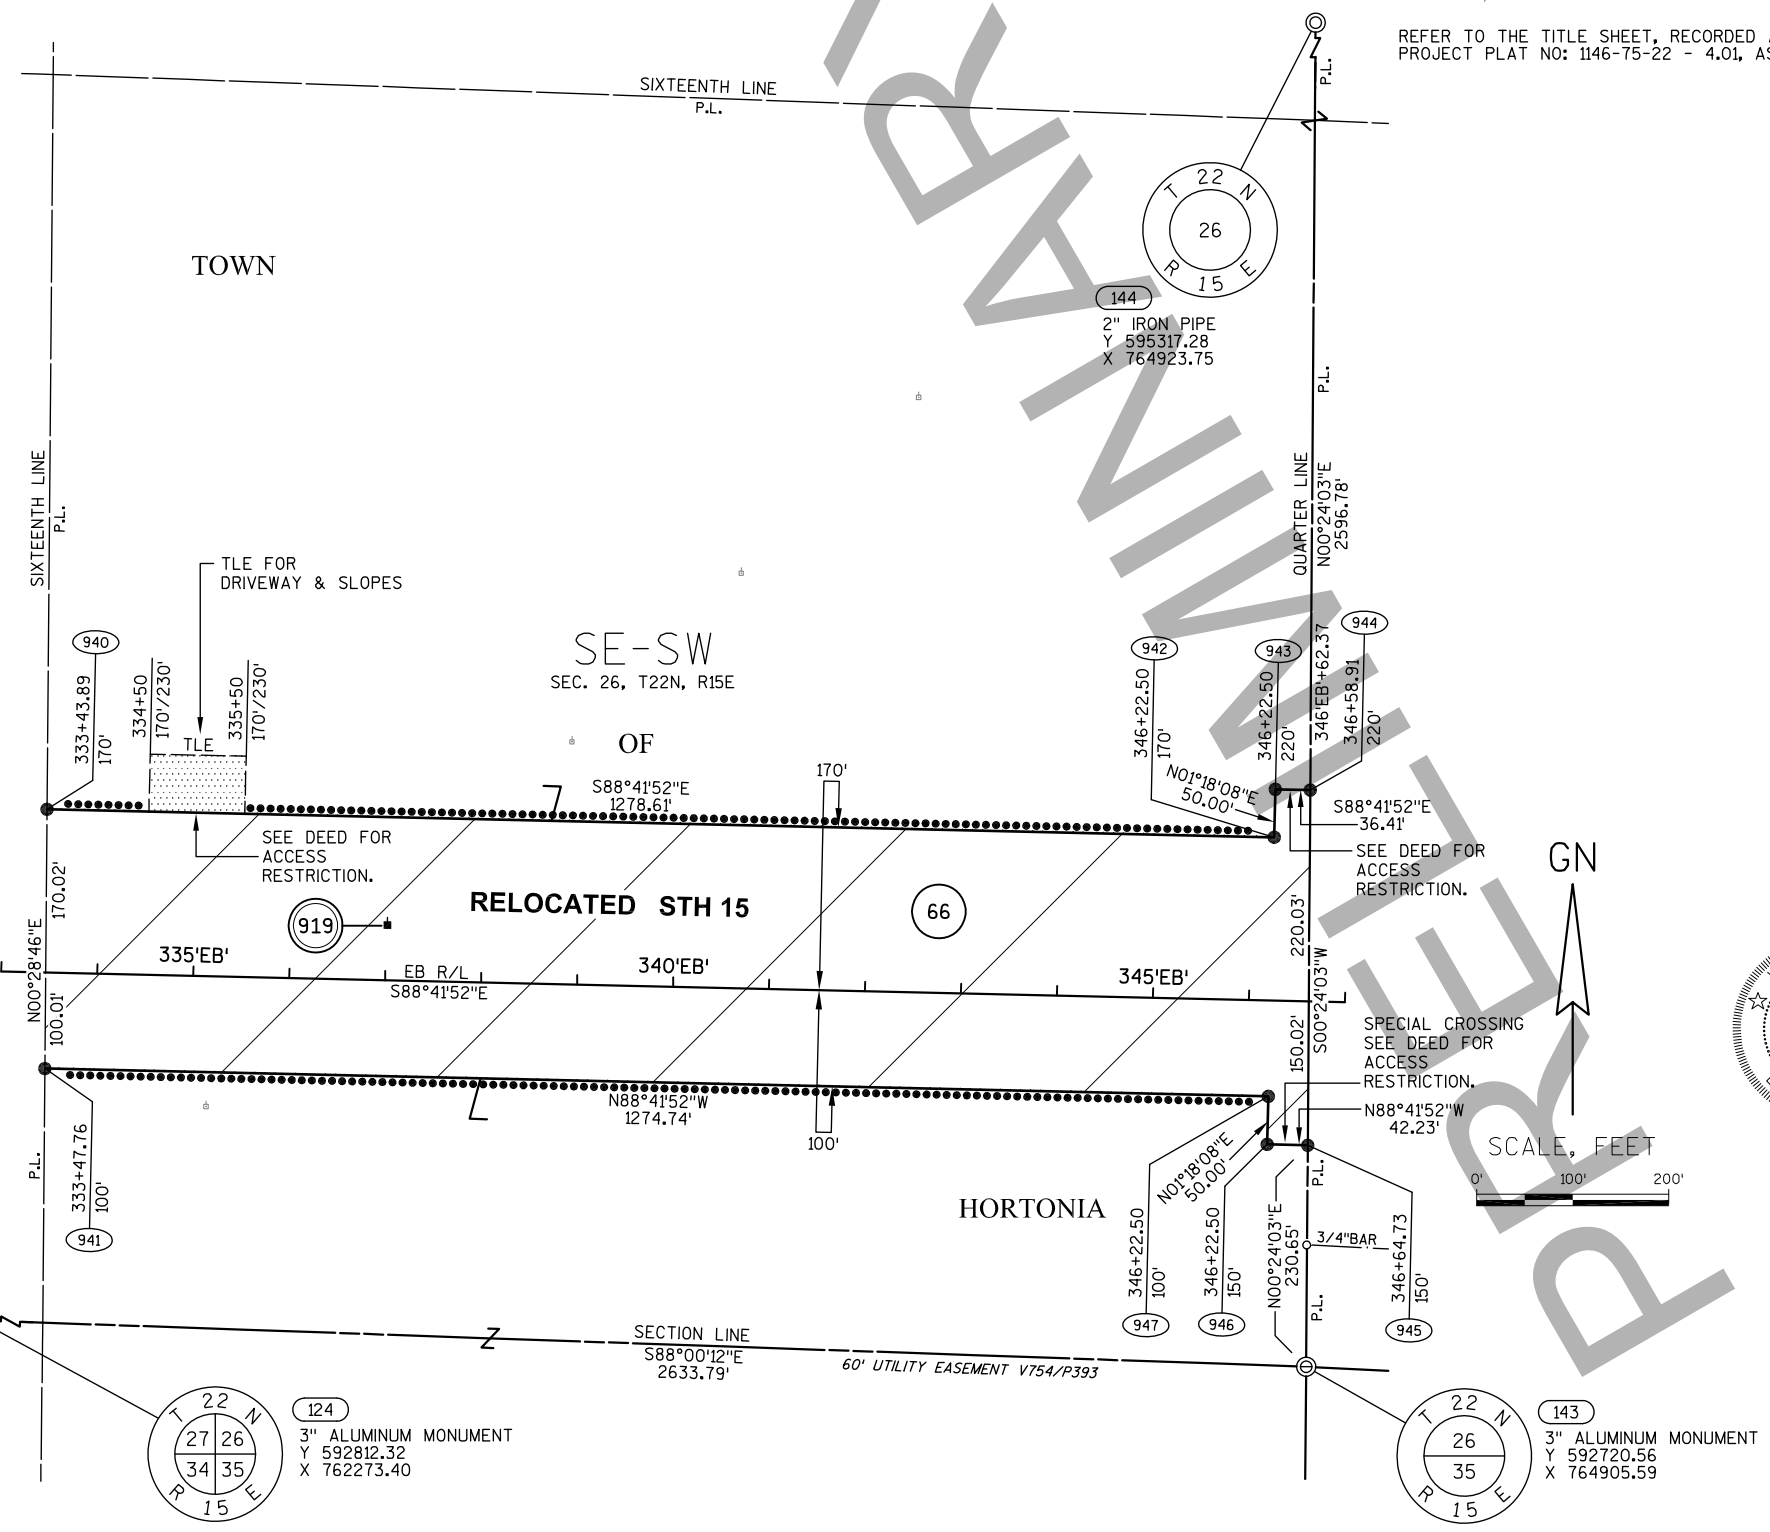

WISCONSIN
JAY W. PANETTI
S-2747
WAUPUN, WI
LAND SURVEYOR

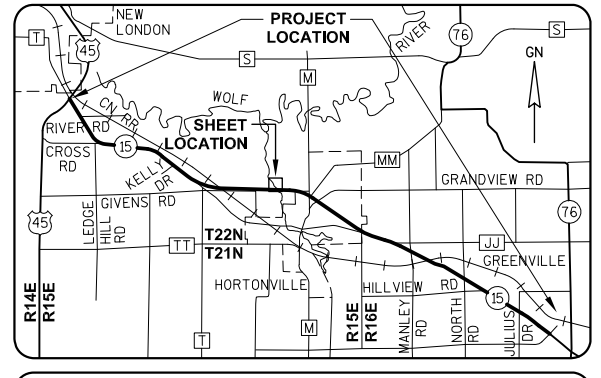

GREMMER & ASSOCIATES, INC.
CONSULTING ENGINEERS
Stevens Point • Fond du Lac

I, JAY W. PANETTI, REGISTERED LAND SURVEYOR, HEREBY CERTIFY THAT IN FULL COMPLIANCE WITH THE PROVISIONS OF SECTION 84.095 OF THE WISCONSIN STATUTES AND UNDER THE DIRECTION OF THE WISCONSIN DEPARTMENT OF TRANSPORTATION, I HAVE SURVEYED AND MAPPED TRANSPORTATION PROJECT PLAT 1146-75-22-4.26, AND THAT SUCH PLAT CORRECTLY REPRESENTS ALL EXTERIOR BOUNDARIES OF THE SURVEYED LAND.

DATE 12/09/2014 JAY W. PANETTI
RLS S-2747, FOR GREMMER & ASSOCIATES, INC.

THIS PLAT AND RELOCATION ORDER ARE APPROVED FOR THE WISCONSIN DEPARTMENT OF TRANSPORTATION.

DATE 2/6/2015 CURT VAN EREM
REAL ESTATE SUPERVISOR

PRELIMINARY

040426_15.DWG REVISED: 12/09/2014

APPRAISAL PLAT DATE:

TRANSPORTATION PROJECT PLAT NO: 1146-75-22 - 4.26

PART OF THE SE1/4-SW1/4 OF SECTION 26, T22N, R15E, TOWN OF HORTONIA, OUTAGAMIE COUNTY, WISCONSIN

RELOCATION ORDER - STH 15 (LILY OF THE VALLEY DRIVE - USH 45), OUTAGAMIE COUNTY

TO PROPERLY ESTABLISH, LAY OUT, WIDEN, ENLARGE, EXTEND, CONSTRUCT, RECONSTRUCT, IMPROVE, OR MAINTAIN A PORTION OF THE HIGHWAY DESIGNATED ABOVE, THE STATE OF WISCONSIN DEPARTMENT OF TRANSPORTATION DEEMS IT NECESSARY TO RELOCATE OR CHANGE SAID HIGHWAY AND ACQUIRE CERTAIN LANDS AND INTERESTS OR RIGHTS IN LANDS FOR THE ABOVE NAMED PROJECT.

TO EFFECT THIS CHANGE, PURSUANT TO AUTHORITY GRANTED UNDER SUBSECTION 84.02 (3), 84.09 AND 84.30, WISCONSIN STATUTES, THE DEPARTMENT OF TRANSPORTATION HEREBY ORDERS THAT:
1) THAT PORTION OF SAID HIGHWAY AS SHOWN ON THIS PLAT IS LAID OUT AND ESTABLISHED TO THE LINES AND WIDTHS AS SO SHOWN FOR THE ABOVE NAMED PROJECT.
2) THE LANDS OR INTERESTS OR RIGHTS IN LANDS AS SHOWN ON THIS PLAT ARE REQUIRED BY THE DEPARTMENT FOR THE ABOVE PROJECT AND SHALL BE ACQUIRED IN THE NAME OF THE STATE OF WISCONSIN, PURSUANT TO THE PROVISIONS OF SUBSECTION 84.09 (1) OR (2), WISCONSIN STATUTES.

REFER TO THE TITLE SHEET, RECORDED AS SHEET 2 OF 2 OF TRANSPORTATION PROJECT PLAT NO: 1146-75-22 - 4.01, AS DOCUMENT #2016623 FOR ADDITIONAL INFORMATION.

Document #: **2017855**
Date: **06-19-2014** Time: **09:48 AM** Pages: **1**
Fee: **$25.00** County: **OUTAGAMIE** State: **WI**

SARAH R VAN CAMP
REGISTER OF DEEDS
The above recording information verifies this documen: has been electronically recorded and returned to the submitter

RESERVED FOR REGISTER OF DEEDS
PROJECT NUMBER 1146-75-22- 4.26
AMENDMENT NO:


SCHEDULE OF LANDS & INTERESTS REQUIRED

OWNER'S NAMES ARE SHOWN FOR REFERENCE PURPOSES ONLY AND ARE SUBJECT TO CHANGE PRIOR TO THE TRANSFER OF LAND INTERESTS TO THE DEPARTMENT.


PARCEL NUMBER	OWNER(S)	INTEREST REQUIRED	R/W ACRES REQUIRED NEW	EXISTING	TOTAL	TLE ACRES TEMP.
66	DON E. PARKER & MARGARET E. PARKER	FEE, ACCESS RIGHTS, TLE	8.247	0	8.247	0.138

UTILITY INTERESTS REQUIRED:

919	WE ENERGIES - ELECTRIC	RELEASE OF RIGHTS

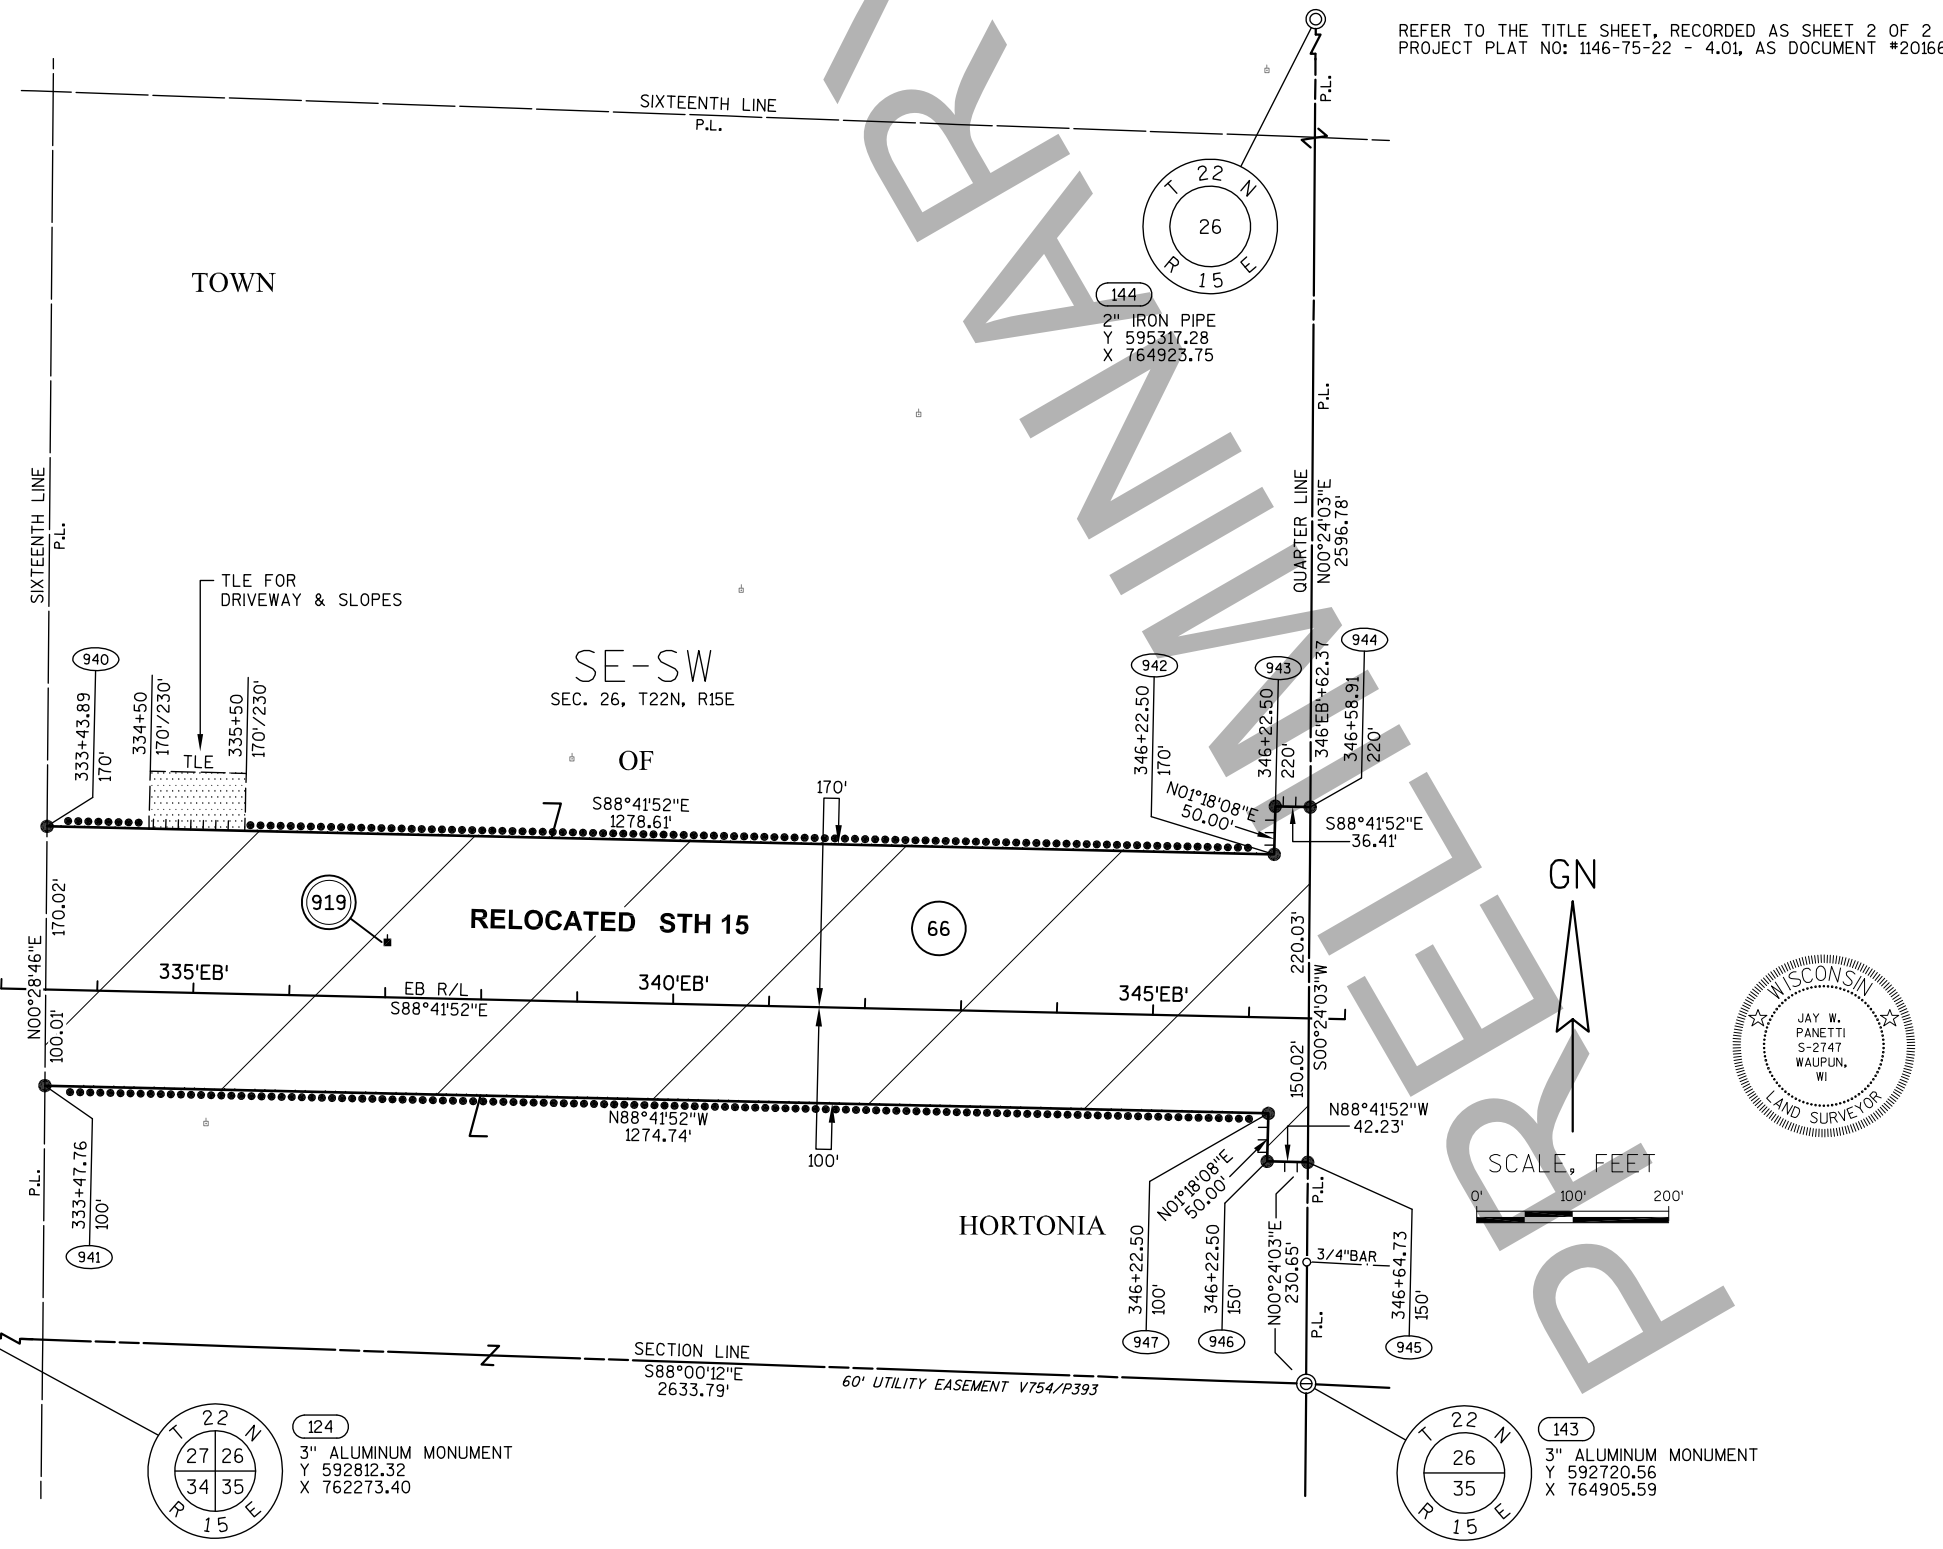

WISCONSIN
JAY W. PANETTI
S-2747
WAUPUN, WI
LAND SURVEYOR

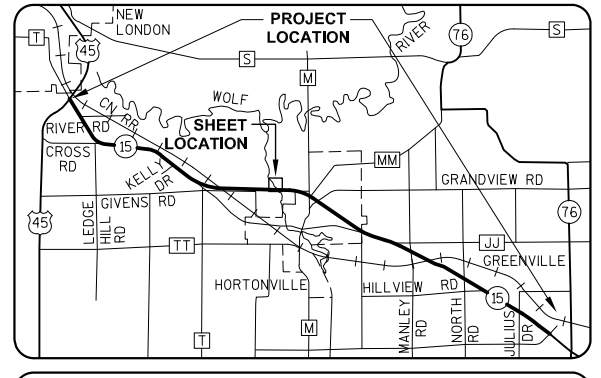

GREMMER & ASSOCIATES, INC.
CONSULTING ENGINEERS
Stevens Point • Fond du Lac

I, JAY W. PANETTI, REGISTERED LAND SURVEYOR, HEREBY CERTIFY THAT IN FULL COMPLIANCE WITH THE PROVISIONS OF SECTION 84.095 OF THE WISCONSIN STATUTES AND UNDER THE DIRECTION OF THE WISCONSIN DEPARTMENT OF TRANSPORTATION, I HAVE SURVEYED AND MAPPED TRANSPORTATION PROJECT PLAT 1146-75-22-4.26, AND THAT SUCH PLAT CORRECTLY REPRESENTS ALL EXTERIOR BOUNDARIES OF THE SURVEYED LAND.

DATE 5/21/2014 — JAY W. PANETTI, RLS S-2747, FOR GREMMER & ASSOCIATES, INC.

THIS PLAT AND RELOCATION ORDER ARE APPROVED FOR THE WISCONSIN DEPARTMENT OF TRANSPORTATION.

DATE 6/18/2014 — CURT VAN EREM, REAL ESTATE SUPERVISOR

040426_I5.DWG REVISED: 05/21/2014

APPRAISAL PLAT DATE:

PRELIMINARY

TRANSPORTATION PROJECT PLAT NO: 1146-75-22 - 4.27
AMENDMENT NO: 1

AMENDS PARCEL 67 AND PARCEL 68 OF TRANSPORTATION PROJECT PLAT 1146-75-22-4.27, RECORDED AS DOCUMENT #2017856.
PART OF THE SW1/4-SE1/4 OF SECTION 26, T22N, R15E, TOWN OF HORTONIA, OUTAGAMIE COUNTY, WISCONSIN

RELOCATION ORDER - STH 15 (LILY OF THE VALLEY DRIVE - USH 45), OUTAGAMIE COUNTY

TO PROPERLY ESTABLISH, LAY OUT, WIDEN, ENLARGE, EXTEND, CONSTRUCT, RECONSTRUCT, IMPROVE, OR MAINTAIN A PORTION OF THE HIGHWAY DESIGNATED ABOVE, THE STATE OF WISCONSIN DEPARTMENT OF TRANSPORTATION DEEMS IT NECESSARY TO RELOCATE OR CHANGE SAID HIGHWAY AND ACQUIRE CERTAIN LANDS AND INTERESTS OR RIGHTS IN LANDS FOR THE ABOVE NAMED PROJECT.

TO EFFECT THIS CHANGE, PURSUANT TO AUTHORITY GRANTED UNDER SUBSECTION 84.02 (3), 84.09 AND 84.30, WISCONSIN STATUTES, THE DEPARTMENT OF TRANSPORTATION HEREBY ORDERS THAT:
1) THAT PORTION OF SAID HIGHWAY AS SHOWN ON THIS PLAT IS LAID OUT AND ESTABLISHED TO THE LINES AND WIDTHS AS SO SHOWN FOR THE ABOVE NAMED PROJECT.
2) THE LANDS OR INTERESTS OR RIGHTS IN LANDS AS SHOWN ON THIS PLAT ARE REQUIRED BY THE DEPARTMENT FOR THE ABOVE PROJECT AND SHALL BE ACQUIRED IN THE NAME OF THE STATE OF WISCONSIN, PURSUANT TO THE PROVISIONS OF SUBSECTION 84.09 (1) OR (2), WISCONSIN STATUTES.

Document #: **2035793**
Date: **02-09-2015** Time: **12:34 PM**
Pages: **1** Fee: **$25.00**
County: **OUTAGAMIE COUNTY** State: **WI**

SARAH R VAN CAMP , REGISTER OF DEEDS
The above recording information verifies this document has been electronically recorded and returned to the submitter


RESERVED FOR REGISTER OF DEEDS
PROJECT NUMBER 1146-75-22- 4.27
AMENDMENT NO: 1

REFER TO THE TITLE SHEET, RECORDED AS SHEET 2 OF 2 OF TRANSPORTATION PROJECT PLAT NO: 1146-75-22 - 4.01, AS DOCUMENT #2016623 FOR ADDITIONAL INFORMATION.


SCHEDULE OF LANDS & INTERESTS REQUIRED

OWNER'S NAMES ARE SHOWN FOR REFERENCE PURPOSES ONLY AND ARE SUBJECT TO CHANGE PRIOR TO THE TRANSFER OF LAND INTERESTS TO THE DEPARTMENT.

PARCEL NUMBER	OWNER(S)	INTERST REQUIRED	R/W ACRES REQUIRED NEW	EXISTING	TOTAL	TLE ACRES TEMP.
67	MICHAEL S. SCHERNICK	FEE	4.345	0	4.345	0
68	GRAND VIEW GOLF CLUB, INC.	FEE	3.905	0	3.905	0

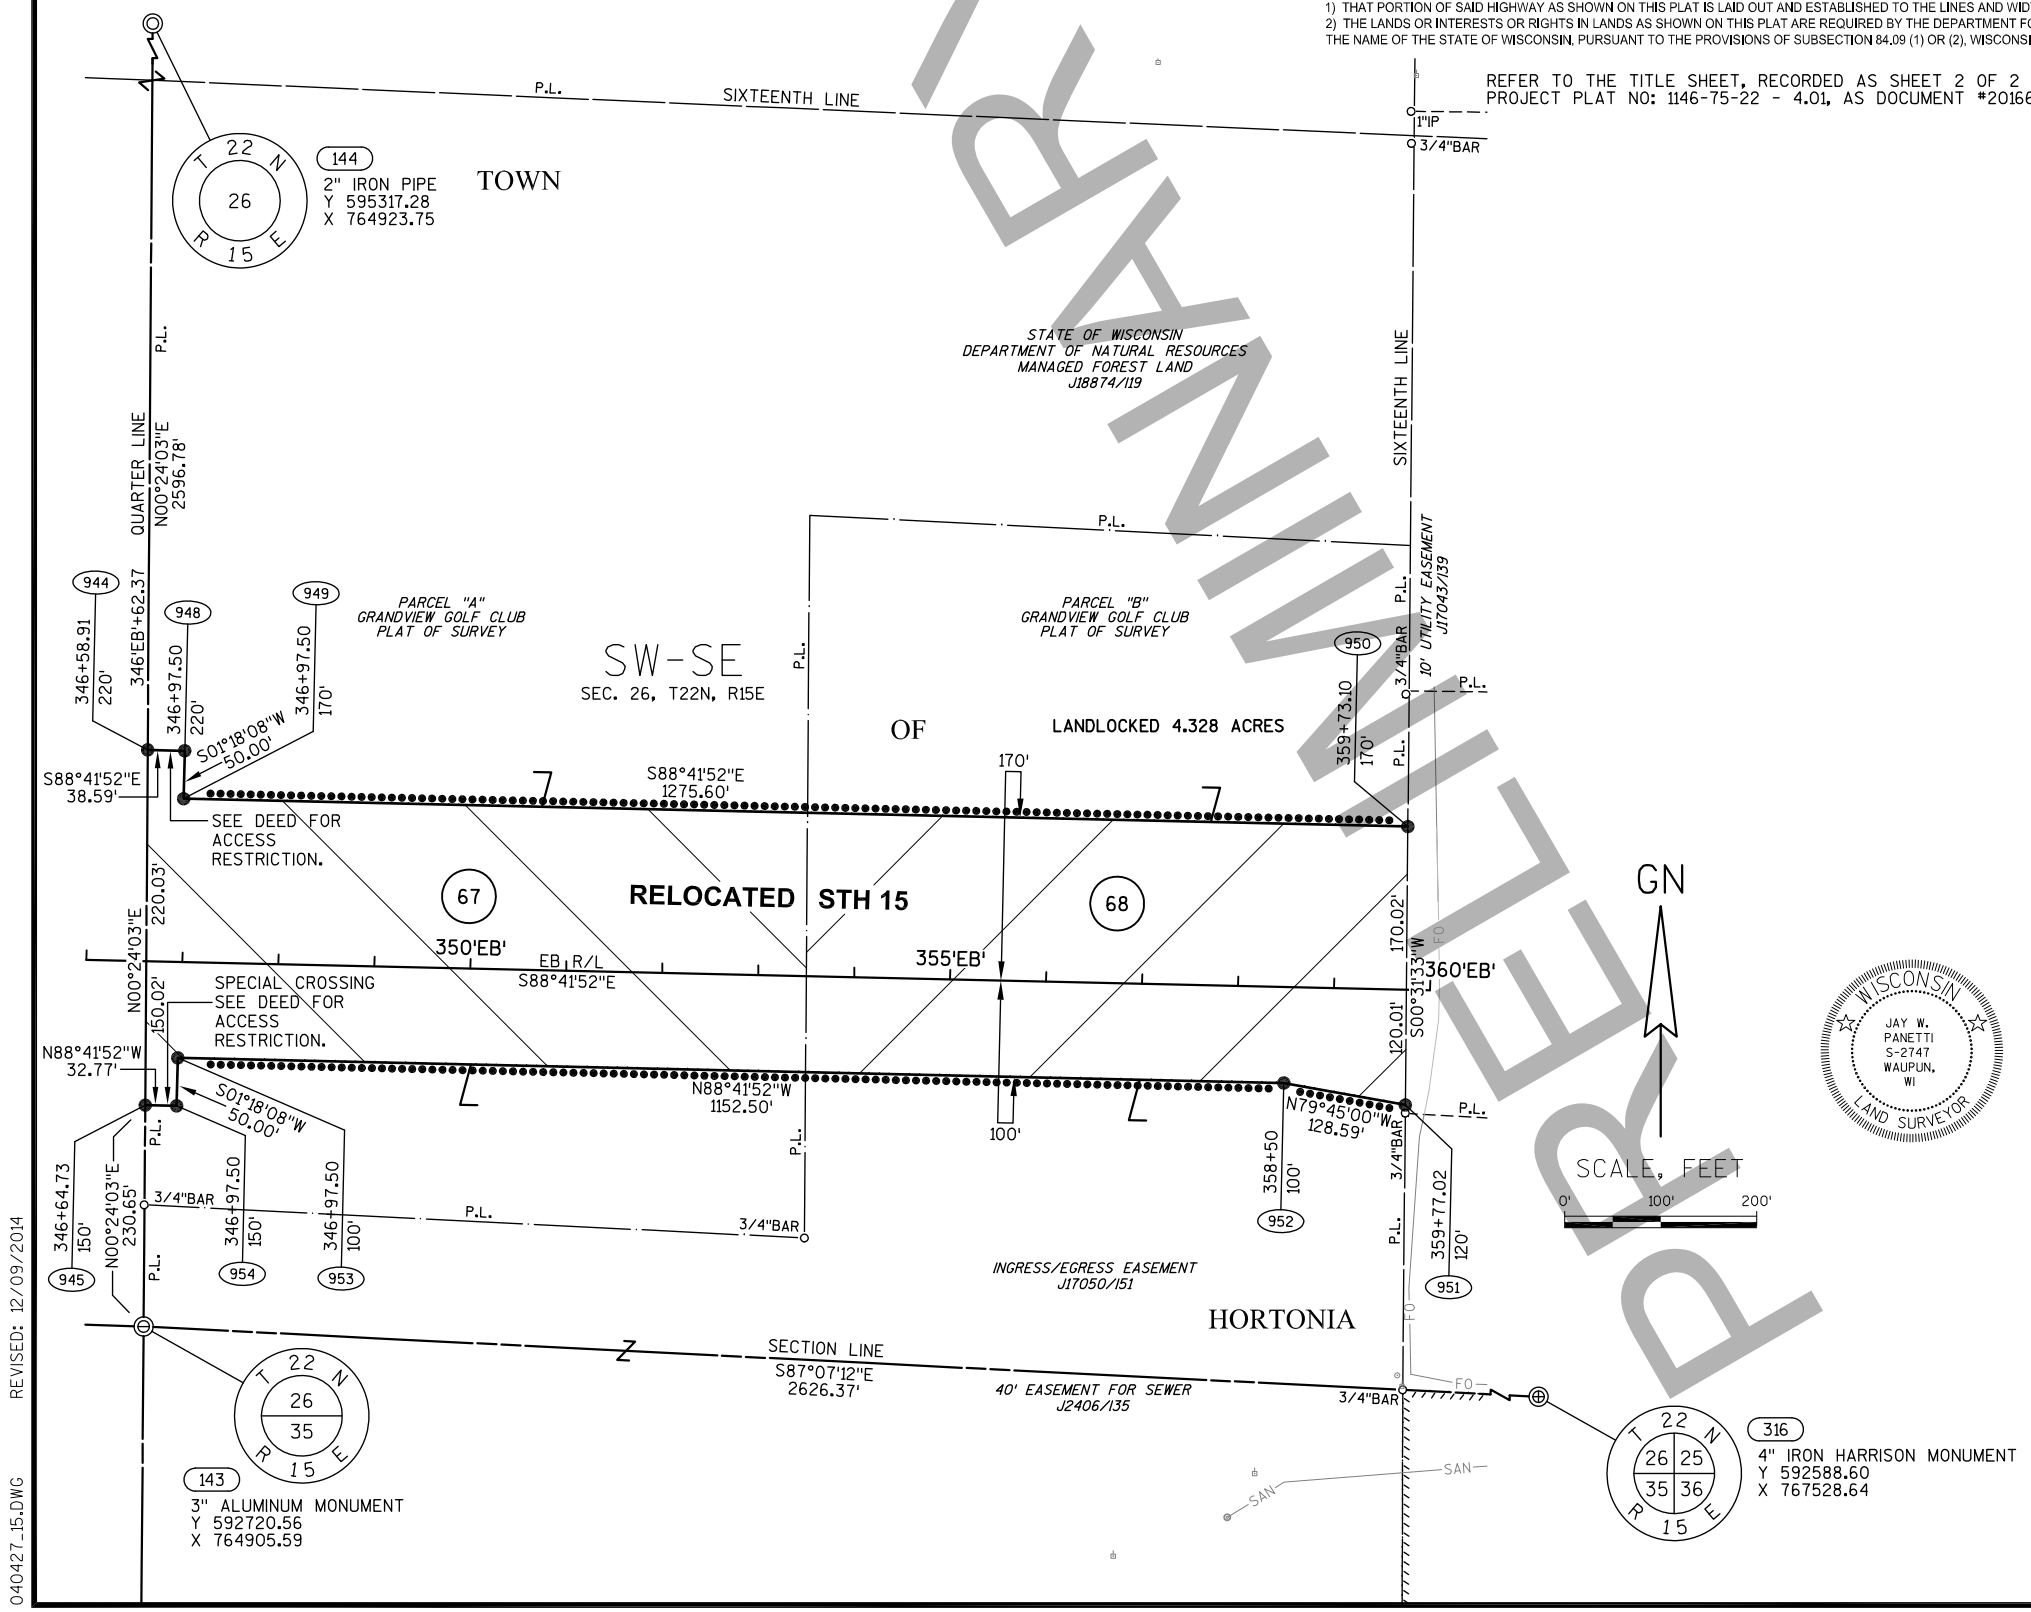

WISCONSIN
JAY W. PANETTI S-2747 WAUPUN, WI
LAND SURVEYOR

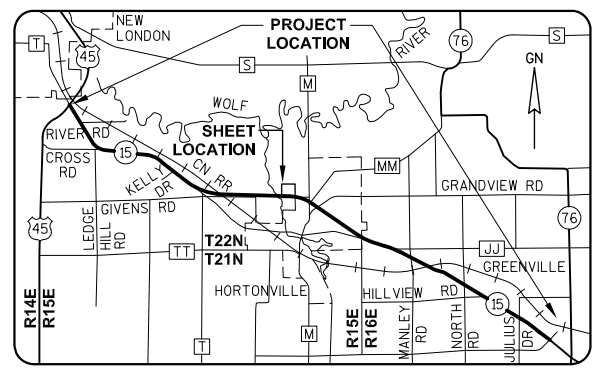

GREMMER & ASSOCIATES, INC.
CONSULTING ENGINEERS
Stevens Point • Fond du Lac

I, JAY W. PANETTI, REGISTERED LAND SURVEYOR, HEREBY CERTIFY THAT IN FULL COMPLIANCE WITH THE PROVISIONS OF SECTION 84.095 OF THE WISCONSIN STATUTES AND UNDER THE DIRECTION OF THE WISCONSIN DEPARTMENT OF TRANSPORTATION, I HAVE SURVEYED AND MAPPED TRANSPORTATION PROJECT PLAT 1146-75-22-4.27, AND THAT SUCH PLAT CORRECTLY REPRESENTS ALL EXTERIOR BOUNDARIES OF THE SURVEYED LAND.

DATE 12/09/2014 JAY W. PANETTI
RLS S-2747, FOR GREMMER & ASSOCIATES, INC.

THIS PLAT AND RELOCATION ORDER ARE APPROVED FOR THE WISCONSIN DEPARTMENT OF TRANSPORTATION.

DATE 2/6/2015 CURT VAN EREM
REAL ESTATE SUPERVISOR

REVISED: 12/09/2014

040427_15.DWG

APPRAISAL PLAT DATE:

PRELIMINARY

TRANSPORTATION PROJECT PLAT NO: 1146-75-22 - 4.27

PART OF THE SW1/4-SE1/4 OF SECTION 26, T22N, R15E, TOWN OF HORTONIA, OUTAGAMIE COUNTY, WISCONSIN

RELOCATION ORDER - STH 15 (LILY OF THE VALLEY DRIVE - USH 45), OUTAGAMIE COUNTY

TO PROPERLY ESTABLISH, LAY OUT, WIDEN, ENLARGE, EXTEND, CONSTRUCT, RECONSTRUCT, IMPROVE, OR MAINTAIN A PORTION OF THE HIGHWAY DESIGNATED ABOVE, THE STATE OF WISCONSIN DEPARTMENT OF TRANSPORTATION DEEMS IT NECESSARY TO RELOCATE OR CHANGE SAID HIGHWAY AND ACQUIRE CERTAIN LANDS AND INTERESTS OR RIGHTS IN LANDS FOR THE ABOVE NAMED PROJECT.

TO EFFECT THIS CHANGE, PURSUANT TO AUTHORITY GRANTED UNDER SUBSECTION 84.02 (3), 84.09 AND 84.30, WISCONSIN STATUTES, THE DEPARTMENT OF TRANSPORTATION HEREBY ORDERS THAT:
1) THAT PORTION OF SAID HIGHWAY AS SHOWN ON THIS PLAT IS LAID OUT AND ESTABLISHED TO THE LINES AND WIDTHS AS SO SHOWN FOR THE ABOVE NAMED PROJECT.
2) THE LANDS OR INTERESTS OR RIGHTS IN LANDS AS SHOWN ON THIS PLAT ARE REQUIRED BY THE DEPARTMENT FOR THE ABOVE PROJECT AND SHALL BE ACQUIRED IN THE NAME OF THE STATE OF WISCONSIN, PURSUANT TO THE PROVISIONS OF SUBSECTION 84.09 (1) OR (2), WISCONSIN STATUTES.

REFER TO THE TITLE SHEET, RECORDED AS SHEET 2 OF 2 OF TRANSPORTATION PROJECT PLAT NO: 1146-75-22 - 4.01, AS DOCUMENT #2016623 FOR ADDITIONAL INFORMATION.

Document #: **2017856**
Date: **06-19-2014** Time: **09:48 AM** Pages: **1**
Fee: **$25.00** County: **OUTAGAMIE** State: **WI**


SARAH R VAN CANP
REGISTER OF DEEDS
The above recording inforomaton verifies this document has been electronically recorded and returned to the submitter


RESERVED FOR REGISTER OF DEEDS
PROJECT NUMBER 1146-75-22- 4.27
AMENDMENT NO:

SCHEDULE OF LANDS & INTERESTS REQUIRED

OWNER'S NAMES ARE SHOWN FOR REFERENCE PURPOSES ONLY AND ARE SUBJECT TO CHANGE PRIOR TO THE TRANSFER OF LAND INTERESTS TO THE DEPARTMENT.

PARCEL NUMBER	OWNER(S)	INTEREST REQUIRED	R/W ACRES REQUIRED NEW	EXISTING	TOTAL	TLE ACRES TEMP.
67	MICHAEL S. SCHERNICK	FEE, ACCESS RIGHTS	4.345	0	4.345	0
68	GRAND VIEW GOLF CLUB, INC.	FEE, ACCESS RIGHTS	3.905	0	3.905	0

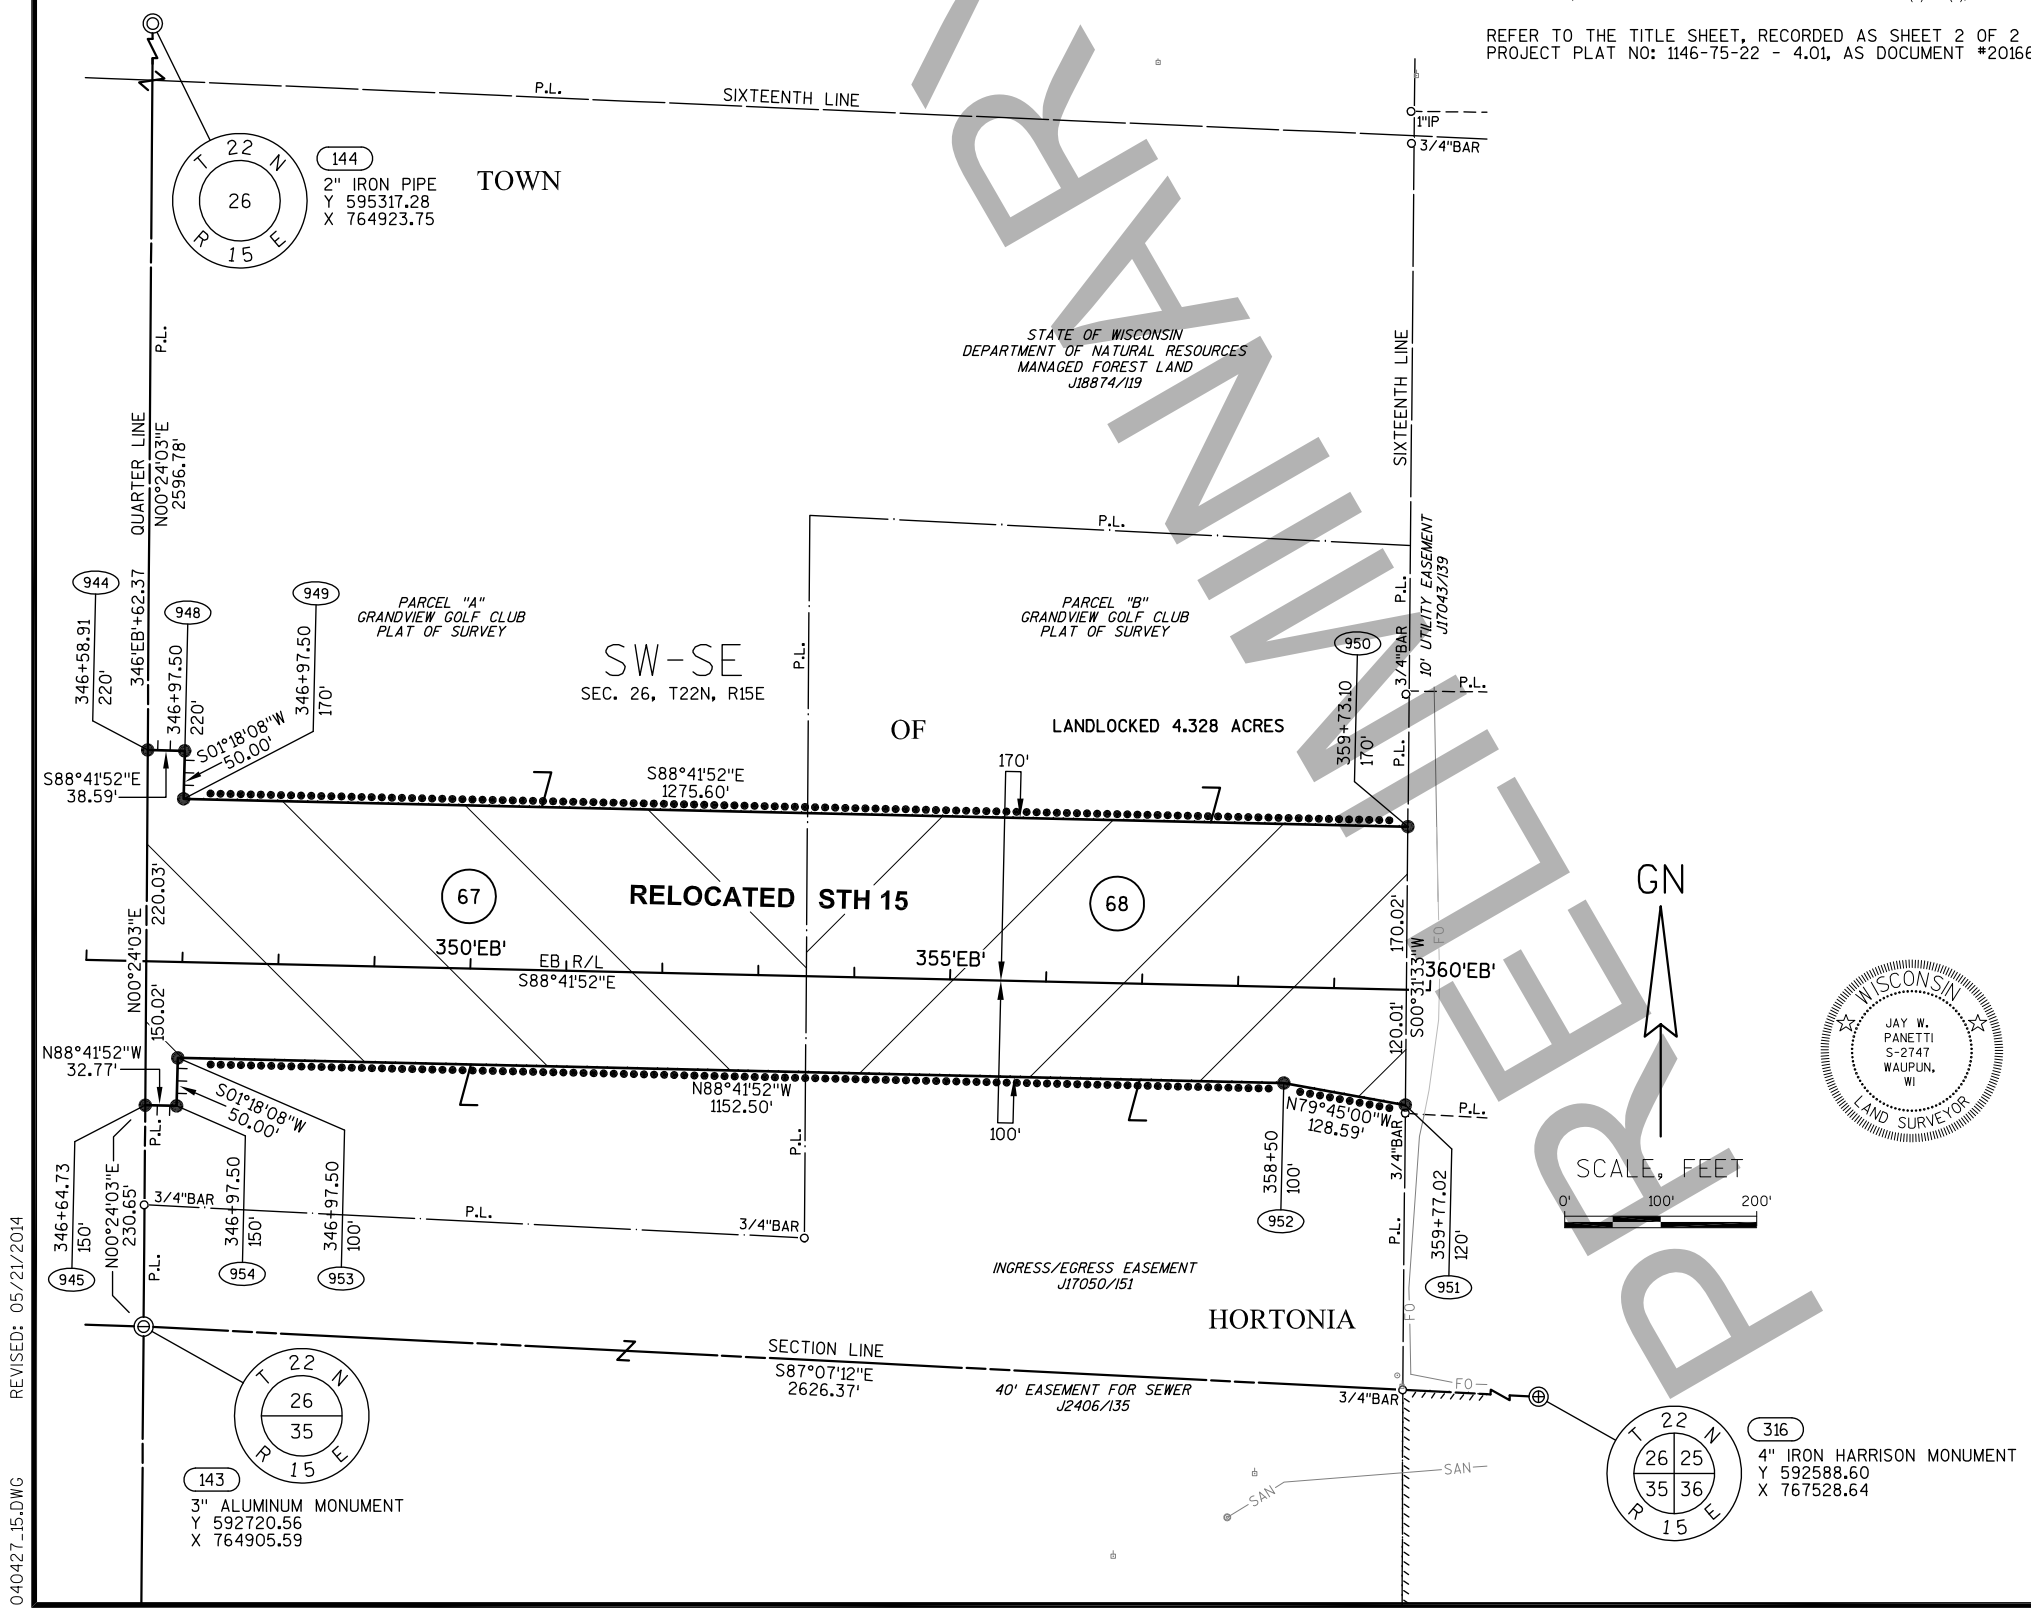

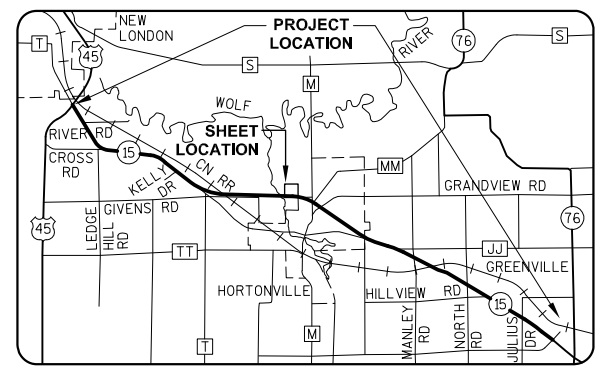

GREMMER & ASSOCIATES, INC.
CONSULTING ENGINEERS
Stevens Point • Fond du Lac

I, JAY W. PANETTI, REGISTERED LAND SURVEYOR, HEREBY CERTIFY THAT IN FULL COMPLIANCE WITH THE PROVISIONS OF SECTION 84.095 OF THE WISCONSIN STATUTES AND UNDER THE DIRECTION OF THE WISCONSIN DEPARTMENT OF TRANSPORTATION, I HAVE SURVEYED AND MAPPED TRANSPORTATION PROJECT PLAT 1146-75-22-4.27, AND THAT SUCH PLAT CORRECTLY REPRESENTS ALL EXTERIOR BOUNDARIES OF THE SURVEYED LAND.

DATE 5/21/2014 JAY W. PANETTI RLS S-2747, FOR GREMMER & ASSOCIATES, INC.

THIS PLAT AND RELOCATION ORDER ARE APPROVED FOR THE WISCONSIN DEPARTMENT OF TRANSPORTATION.

DATE 6/18/2014 CURT VAN EREM
REAL ESTATE SUPERVISOR

REVISED: 05/21/2014

040427_15.DWG

APPRAISAL PLAT DATE:

PRELIMINARY

TRANSPORTATION PROJECT PLAT NO: 1146-75-22 - 4.28 AMENDMENT NO: 1

AMENDS PARCEL 69 OF TRANSPORTATION PROJECT PLAT 1146-75-22-4.28, RECORDED AS DOCUMENT #2017857. PART OF LOT 1 OF CSM 4252 BEING PART OF THE SE1/4-SE1/4 OF SECTION 26, T22N, R15E, ALL IN THE TOWN OF HORTONIA, OUTAGAMIE COUNTY, WISCONSIN

RELOCATION ORDER - STH 15 (LILY OF THE VALLEY DRIVE - USH 45), OUTAGAMIE COUNTY

TO PROPERLY ESTABLISH, LAY OUT, WIDEN, ENLARGE, EXTEND, CONSTRUCT, RECONSTRUCT, IMPROVE, OR MAINTAIN A PORTION OF THE HIGHWAY DESIGNATED ABOVE, THE STATE OF WISCONSIN DEPARTMENT OF TRANSPORTATION DEEMS IT NECESSARY TO RELOCATE OR CHANGE SAID HIGHWAY AND ACQUIRE CERTAIN LANDS AND INTERESTS OR RIGHTS IN LANDS FOR THE ABOVE NAMED PROJECT.

TO EFFECT THIS CHANGE, PURSUANT TO AUTHORITY GRANTED UNDER SUBSECTION 84.02 (3), 84.09 AND 84.30, WISCONSIN STATUTES, THE DEPARTMENT OF TRANSPORTATION HEREBY ORDERS THAT:
1) THAT PORTION OF SAID HIGHWAY AS SHOWN ON THIS PLAT IS LAID OUT AND ESTABLISHED TO THE LINES AND WIDTHS AS SO SHOWN FOR THE ABOVE NAMED PROJECT.
2) THE LANDS OR INTERESTS OR RIGHTS IN LANDS AS SHOWN ON THIS PLAT ARE REQUIRED BY THE DEPARTMENT FOR THE ABOVE PROJECT AND SHALL BE ACQUIRED IN THE NAME OF THE STATE OF WISCONSIN, PURSUANT TO THE PROVISIONS OF SUBSECTION 84.09 (1) OR (2), WISCONSIN STATUTES.

Document #: **2035593**
Date: **02-06-2015** Time: **09:16 AM**
Pages: **1** Fee: **$25.00**
County: **OUTAGAMIE COUNTY** State: **WI**

SARAH R VAN CAMP , REGISTER OF DEEDS
The above recording information verifies this document has been electronically recorded and returned to the submitter

RESERVED FOR REGISTER OF DEEDS
PROJECT NUMBER 1146-75-22- 4.28
AMENDMENT NO: 1

REFER TO THE TITLE SHEET, RECORDED AS SHEET 2 OF 2 OF TRANSPORTATION PROJECT PLAT NO: 1146-75-22 - 4.01, AS DOCUMENT #2016623 FOR ADDITIONAL INFORMATION.

SCHEDULE OF LANDS & INTERESTS REQUIRED

OWNER'S NAMES ARE SHOWN FOR REFERENCE PURPOSES ONLY AND ARE SUBJECT TO CHANGE PRIOR TO THE TRANSFER OF LAND INTERESTS TO THE DEPARTMENT.


PARCEL NUMBER	OWNER(S)	INTEREST REQUIRED	R/W ACRES REQUIRED NEW	EXISTING	TOTAL	TLE ACRES TEMP.
69	DARLENE R. GRANT & BRUCE GRANT	FEE	3.005	0	3.005	0

UTILITY INTERESTS REQUIRED:

919	WE ENERGIES - ELECTRIC	RELEASE OF RIGHTS
922	AT&T WISCONSIN	RELEASE OF RIGHTS


BASIS OF EXISTING HIGHWAY R/W

ROUTE	BASIS	YEAR
CTH M	OUTAGAMIE COUNTY MONUMENTATION PLAT	2009

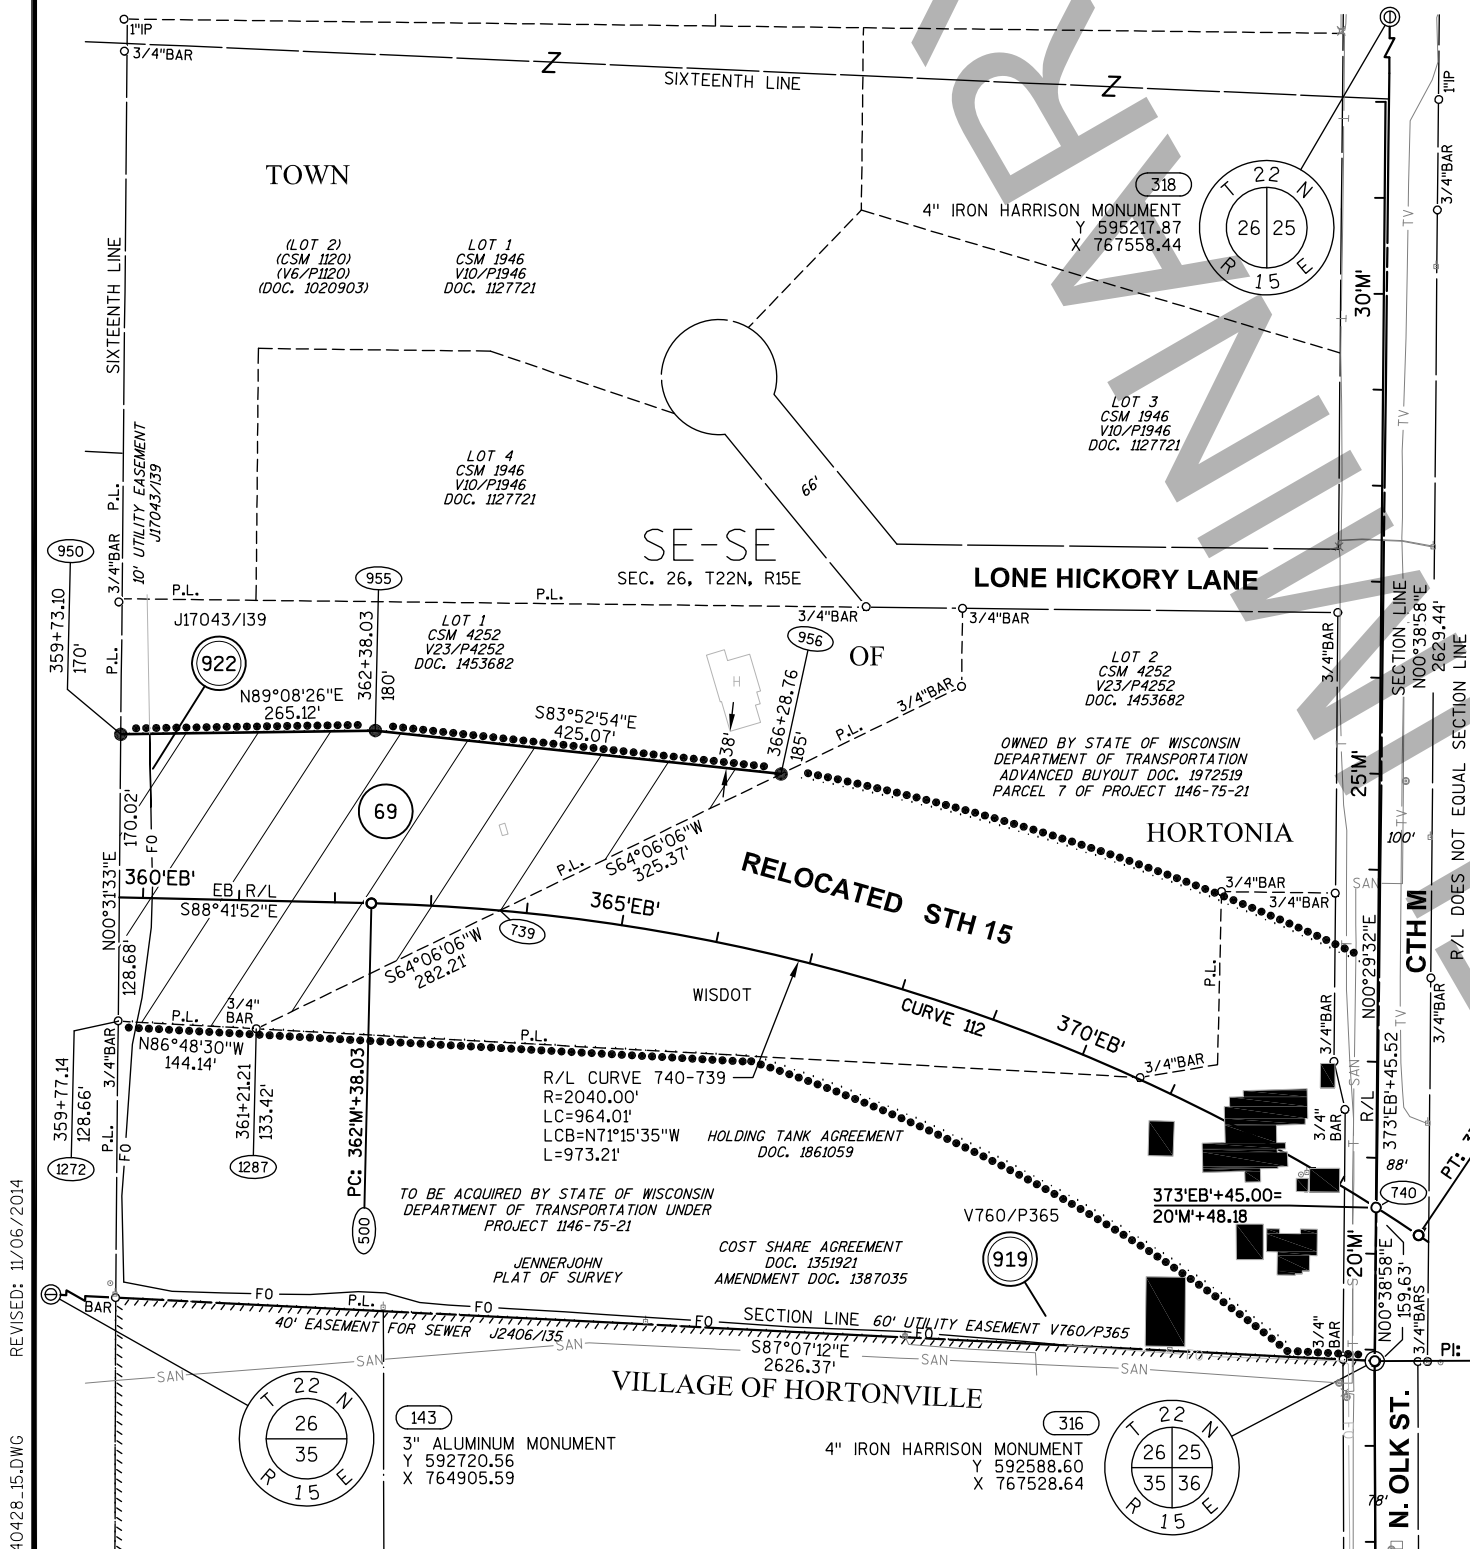

WISCONSIN
JAY W. PANETTI S-2747 WAUPUN, WI
LAND SURVEYOR

RL CURVE DATA
CURVE 112 STH 15 EB
PI 368'EB'+34.136
N 593051.857
E 767079.455
DELTA 32°34'40"
D 02°48'31"
T 596.108'
L 1159.921'
R 2040.000'
LC 1144.360'
LCB N72°24'32"W

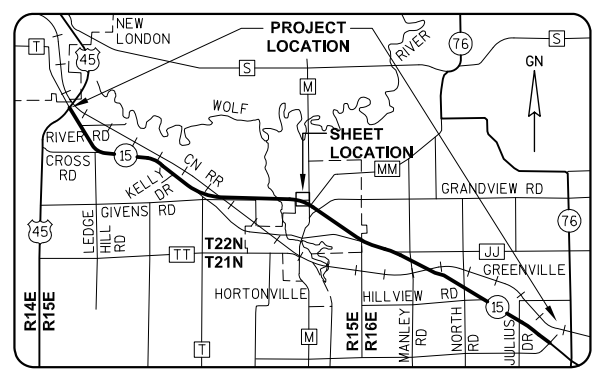

GREMMER & ASSOCIATES, INC.
CONSULTING ENGINEERS
Stevens Point • Fond du Lac

I, JAY W. PANETTI, REGISTERED LAND SURVEYOR, HEREBY CERTIFY THAT IN FULL COMPLIANCE WITH THE PROVISIONS OF SECTION 84.095 OF THE WISCONSIN STATUTES AND UNDER THE DIRECTION OF THE WISCONSIN DEPARTMENT OF TRANSPORTATION, I HAVE SURVEYED AND MAPPED TRANSPORTATION PROJECT PLAT 1146-75-22-4.28, AND THAT SUCH PLAT CORRECTLY REPRESENTS ALL EXTERIOR BOUNDARIES OF THE SURVEYED LAND.

DATE 11/06/2014 JAY W. PANETTI RLS S-2747, FOR GREMMER & ASSOCIATES, INC.

THIS PLAT AND RELOCATION ORDER ARE APPROVED FOR THE WISCONSIN DEPARTMENT OF TRANSPORTATION.

DATE 2/4/2015 CURT VAN EREM
REAL ESTATE SUPERVISOR

040428_15.DWG REVISED: 11/06/2014

APPRAISAL PLAT DATE:

UNOFFICIAL RECORD

TRANSPORTATION PROJECT PLAT NO: 1146-75-22 - 4.28

PART OF LOT 1 OF CSM 4252 BEING PART OF THE SE1/4-SE1/4 OF SECTION 26, T22N, R15E, ALL IN THE TOWN OF HORTONIA, OUTAGAMIE COUNTY, WISCONSIN

RELOCATION ORDER - STH 15 (LILY OF THE VALLEY DRIVE - USH 45), OUTAGAMIE COUNTY

TO PROPERLY ESTABLISH, LAY OUT, WIDEN, ENLARGE, EXTEND, CONSTRUCT, RECONSTRUCT, IMPROVE, OR MAINTAIN A PORTION OF THE HIGHWAY DESIGNATED ABOVE, THE STATE OF WISCONSIN DEPARTMENT OF TRANSPORTATION DEEMS IT NECESSARY TO RELOCATE OR CHANGE SAID HIGHWAY AND ACQUIRE CERTAIN LANDS AND INTERESTS OR RIGHTS IN LANDS FOR THE ABOVE NAMED PROJECT.

TO EFFECT THIS CHANGE, PURSUANT TO AUTHORITY GRANTED UNDER SUBSECTION 84.02 (3), 84.09 AND 84.30, WISCONSIN STATUTES, THE DEPARTMENT OF TRANSPORTATION HEREBY ORDERS THAT:
1) THAT PORTION OF SAID HIGHWAY AS SHOWN ON THIS PLAT IS LAID OUT AND ESTABLISHED TO THE LINES AND WIDTHS AS SO SHOWN FOR THE ABOVE NAMED PROJECT.
2) THE LANDS OR INTERESTS OR RIGHTS IN LANDS AS SHOWN ON THIS PLAT ARE REQUIRED BY THE DEPARTMENT FOR THE ABOVE PROJECT AND SHALL BE ACQUIRED IN THE NAME OF THE STATE OF WISCONSIN, PURSUANT TO THE PROVISIONS OF SUBSECTION 84.09 (1) OR (2), WISCONSIN STATUTES.

REFER TO THE TITLE SHEET, RECORDED AS SHEET 2 OF 2 OF TRANSPORTATION PROJECT PLAT NO: 1146-75-22 - 4.01, AS DOCUMENT #2016623 FOR ADDITIONAL INFORMATION.

Document #: **2017857**
Date: **06-19-2014** Time: **09:50 AM** Pages: **1**
Fee: **$25.00** County: **OUTAGAMIE** State: **WI**

SARAH R VAN CAMP
REGISTER OF DEEDS
The above recording information verifies this document has been electronically recorded and returned to the submitter

RESERVED FOR REGISTER OF DEEDS
PROJECT NUMBER 1146-75-22- 4.28
AMENDMENT NO:


SCHEDULE OF LANDS & INTERESTS REQUIRED

OWNER'S NAMES ARE SHOWN FOR REFERENCE PURPOSES ONLY AND ARE SUBJECT TO CHANGE PRIOR TO THE TRANSFER OF LAND INTERESTS TO THE DEPARTMENT.

PARCEL NUMBER	OWNER(S)	INTEREST REQUIRED	R/W NEW	ACRES REQUIRED EXISTING	TOTAL	TLE ACRES TEMP.
69	DARLENE R. GRANT & BRUCE GRANT	FEE, ACCESS RIGHTS	3.005	0	3.005	0


UTILITY INTERESTS REQUIRED:

919	WE ENERGIES - ELECTRIC	RELEASE OF RIGHTS
922	AT&T WISCONSIN	RELEASE OF RIGHTS

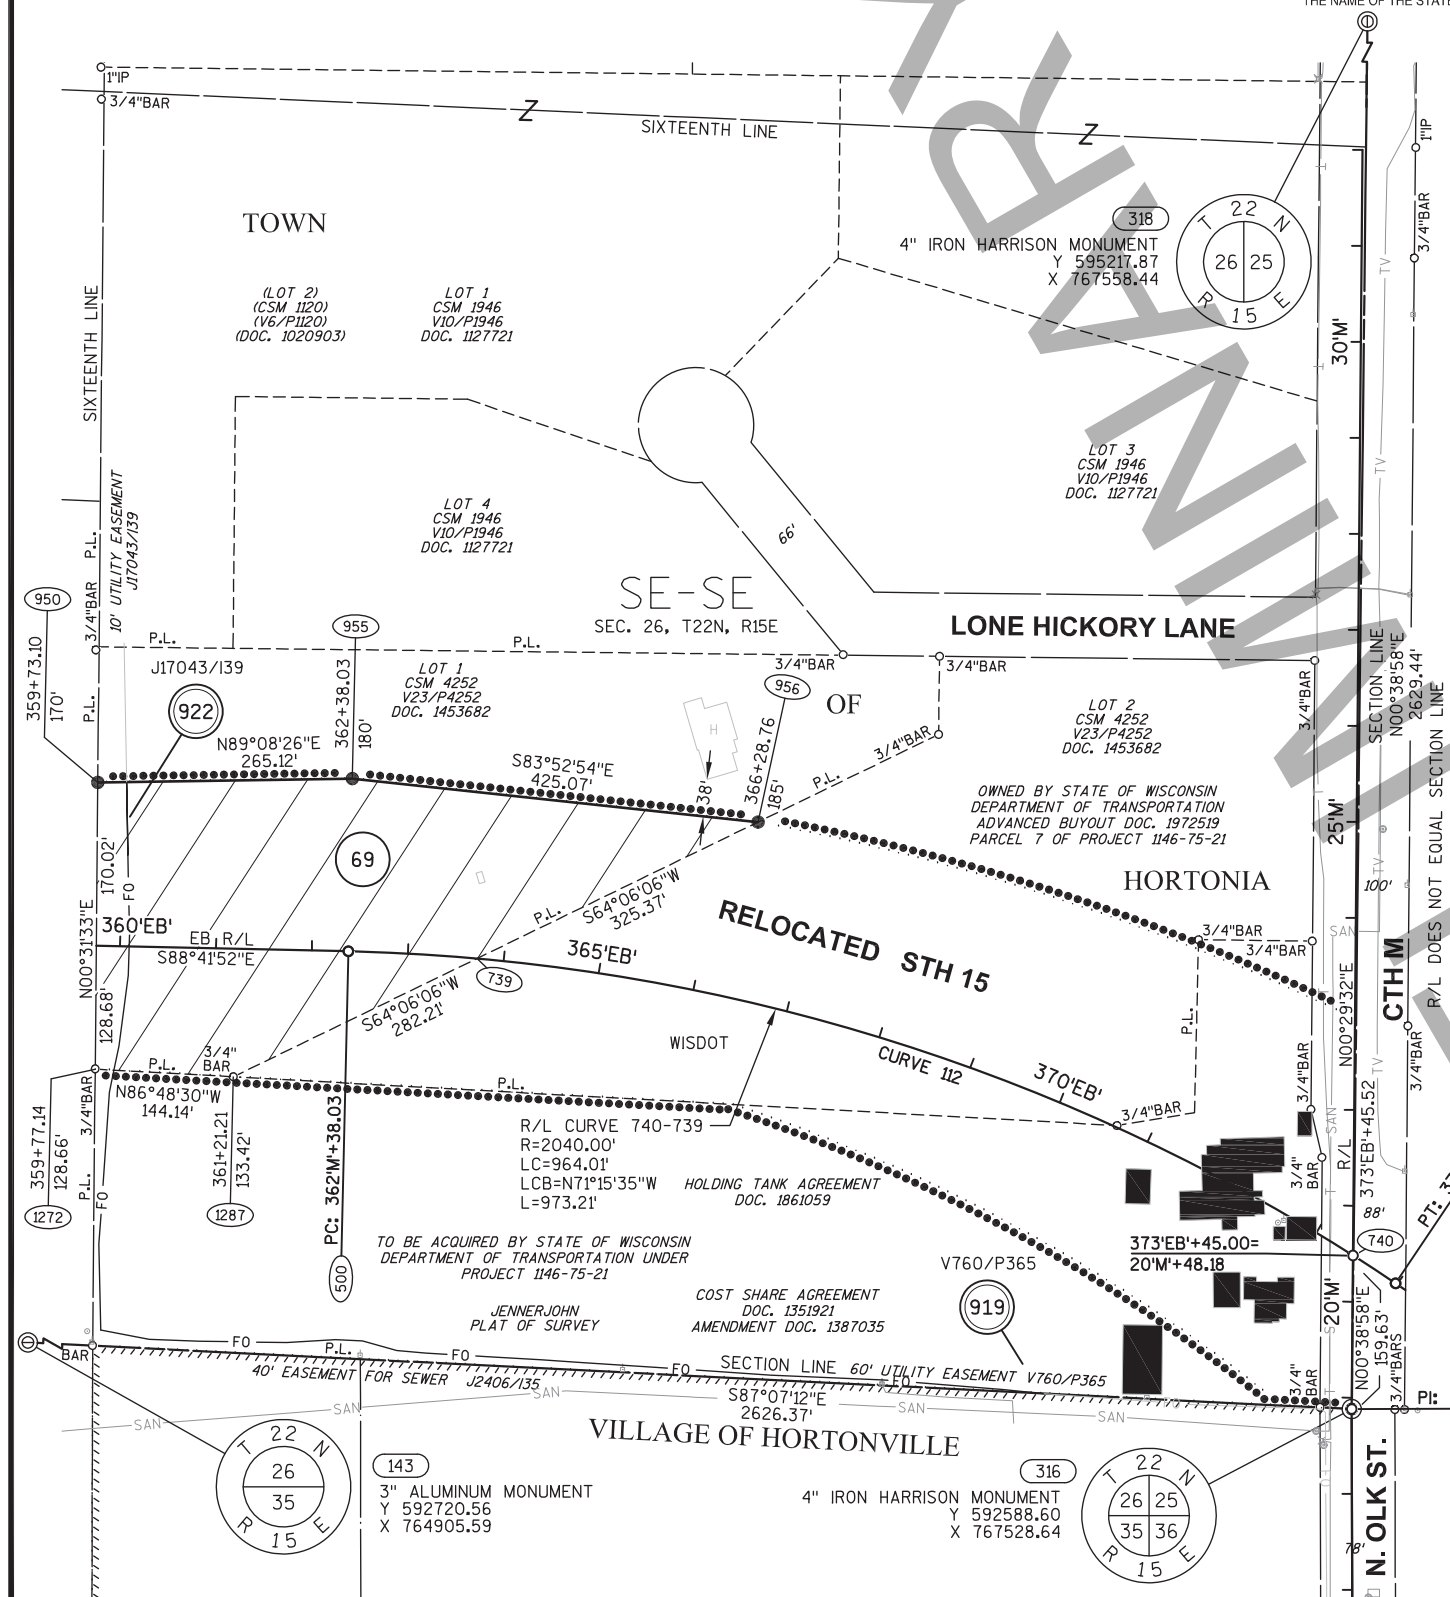

RL CURVE DATA	
CURVE	112 STH 15 EB
PI	368'EB'+34.136
N	593051.857
E	767079.455
DELTA	32°34'40"
D	02°48'31"
T	596.108'
L	1159.921'
R	2040.000'
LC	1144.360'
LCB	N72°24'32"W

JAY W. PANETTI S-2747 WAUPUN, WI — WISCONSIN — LAND SURVEYOR

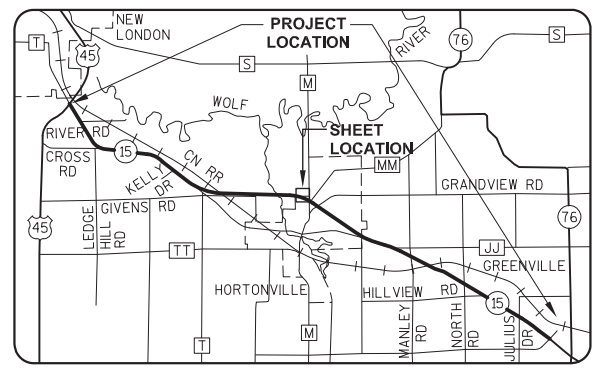

GREMMER & ASSOCIATES, INC. CONSULTING ENGINEERS
Stevens Point • Fond du Lac

I, JAY W. PANETTI, REGISTERED LAND SURVEYOR, HEREBY CERTIFY THAT IN FULL COMPLIANCE WITH THE PROVISIONS OF SECTION 84.095 OF THE WISCONSIN STATUTES AND UNDER THE DIRECTION OF THE WISCONSIN DEPARTMENT OF TRANSPORTATION, I HAVE SURVEYED AND MAPPED TRANSPORTATION PROJECT PLAT 1146-75-22-4.28, AND THAT SUCH PLAT CORRECTLY REPRESENTS ALL EXTERIOR BOUNDARIES OF THE SURVEYED LAND.

DATE 5/21/2014 — JAY W. PANETTI RLS S-2747, FOR GREMMER & ASSOCIATES, INC.

THIS PLAT AND RELOCATION ORDER ARE APPROVED FOR THE WISCONSIN DEPARTMENT OF TRANSPORTATION.

DATE 6/18/2014 — CURT VAN EREM, REAL ESTATE SUPERVISOR

BASIS OF EXISTING HIGHWAY R/W

ROUTE	BASIS	YEAR
CTH M	OUTAGAMIE COUNTY MONUMENTATION PLAT	2009

040428_15.DWG REVISED: 05/21/2014

APPRAISAL PLAT DATE:

PRELIMINARY
NOT FOR RECORDING

TRANSPORTATION PROJECT PLAT NO: 1146-75-22 - 4.29 AMENDMENT NO. 3

AMENDS PARCEL 101 OF TRANSPORTATION PROJECT PLAT 1146-75-22-4.29 AMENDMENT NO. 2 RECORDED AS DOCUMENT NO. 2064145, AND AMENDS PARCELS 105 AND 107, AND REMOVES PARCEL 108 OF TRANSPORTATION PROJECT PLAT 1146-75-22-4.29 RECORDED AS DOCUMENT NO. 2020289. PART OF LOTS 1 AND 2 OF CSM 381, AND PART OF LOT 1 OF CSM 6784, AND PART OF LOTS 7 AND 8 OF WILDWOOD VILLAGE, AND PART OF THE SW1/4-SW1/4 AND THE SE1/4-SW1/4 OF SECTION 25, T22N, R15E, ALL IN THE VILLAGE OF HORTONVILLE, OUTAGAMIE COUNTY, WISCONSIN

RELOCATION ORDER - STH 15 (LILY OF THE VALLEY DRIVE - USH 45), OUTAGAMIE COUNTY

TO PROPERLY ESTABLISH, LAY OUT, WIDEN, ENLARGE, EXTEND, CONSTRUCT, RECONSTRUCT, IMPROVE, OR MAINTAIN A PORTION OF THE HIGHWAY DESIGNATED ABOVE, THE STATE OF WISCONSIN DEPARTMENT OF TRANSPORTATION DEEMS IT NECESSARY TO RELOCATE OR CHANGE SAID HIGHWAY AND ACQUIRE CERTAIN LANDS AND INTERESTS OR RIGHTS IN LANDS FOR THE ABOVE NAMED PROJECT.

TO EFFECT THIS CHANGE, PURSUANT TO AUTHORITY GRANTED UNDER SUBSECTION 84.02 (3), 84.09 AND 84.30, WISCONSIN STATUTES, THE DEPARTMENT OF TRANSPORTATION HEREBY ORDERS THAT:
1) THAT PORTION OF SAID HIGHWAY AS SHOWN ON THIS PLAT IS LAID OUT AND ESTABLISHED TO THE LINES AND WIDTHS AS SO SHOWN FOR THE ABOVE NAMED PROJECT.
2) THE LANDS OR INTERESTS OR RIGHTS IN LANDS AS SHOWN ON THIS PLAT ARE REQUIRED BY THE DEPARTMENT FOR THE ABOVE PROJECT AND SHALL BE ACQUIRED IN THE NAME OF THE STATE OF WISCONSIN, PURSUANT TO THE PROVISIONS OF SUBSECTION 84.09 (1) OR (2), WISCONSIN STATUTES.

Document #: **2087449**
Date: **10-19-2016** Time: **03:09 PM**
Pages: **1** Fee: **$25.00**
County: **OUTAGAMIE COUNTY** State: **WI**

SARAH R VAN CAMP, REGISTER OF DEEDS
This document has been electronically recorded and returned to:
WiDotNeRegionGreenbay


RESERVED FOR REGISTER OF DEEDS
PROJECT NUMBER 1146-75-22- 4.29
AMENDMENT NO: 3

REFER TO THE TITLE SHEET, RECORDED AS SHEET 2 OF 2 OF TRANSPORTATION PROJECT PLAT NO. 1146-75-22- 4.01, AS DOCUMENT #2016623 FOR ADDITIONAL INFORMATION.

SCHEDULE OF LANDS & INTERESTS REQUIRED

OWNER'S NAMES ARE SHOWN FOR REFERENCE PURPOSES ONLY AND ARE SUBJECT TO CHANGE PRIOR TO THE TRANSFER OF LAND INTERESTS TO THE DEPARTMENT.

PARCEL NUMBER	OWNER (S)	INTEREST REQUIRED	R/W ACRES REQUIRED NEW	EXISTING	TOTAL	TLE ACRES TEMP.
99	MARK BRIETRICK	FEE, TLE	0.451	0	0.451	0.090
101	WAYNE I. BREITRICK	FEE, TLE	5.017	0	5.017	0.260
102	LUCY A. HAYTER ETAL	FEE	0.033	0	0.033	0
103	EDWARD K. HEYES AND LINDA F. HEYES REVOCABLE TRUST DATED JUNE 3, 2013	FEE	0.065	0	0.065	0
105	PAUL J. MERKT LIVING TRUST DATED JUNE 12, 2014	FEE	0.224	0	0.224	0
106	LISA K. WAGNER	FEE	0.126	0	0.126	0
107	BRUCE & DIANE ALBRECHT	FEE	0.084	0	0.084	0
109	ALAN P. & MELODY L. ROUGEUX	FEE	0.003	0	0.003	0
UTILITY INTERESTS REQUIRED:						
919	WE ENERGIES - ELECTRIC	RELEASE OF RIGHTS				

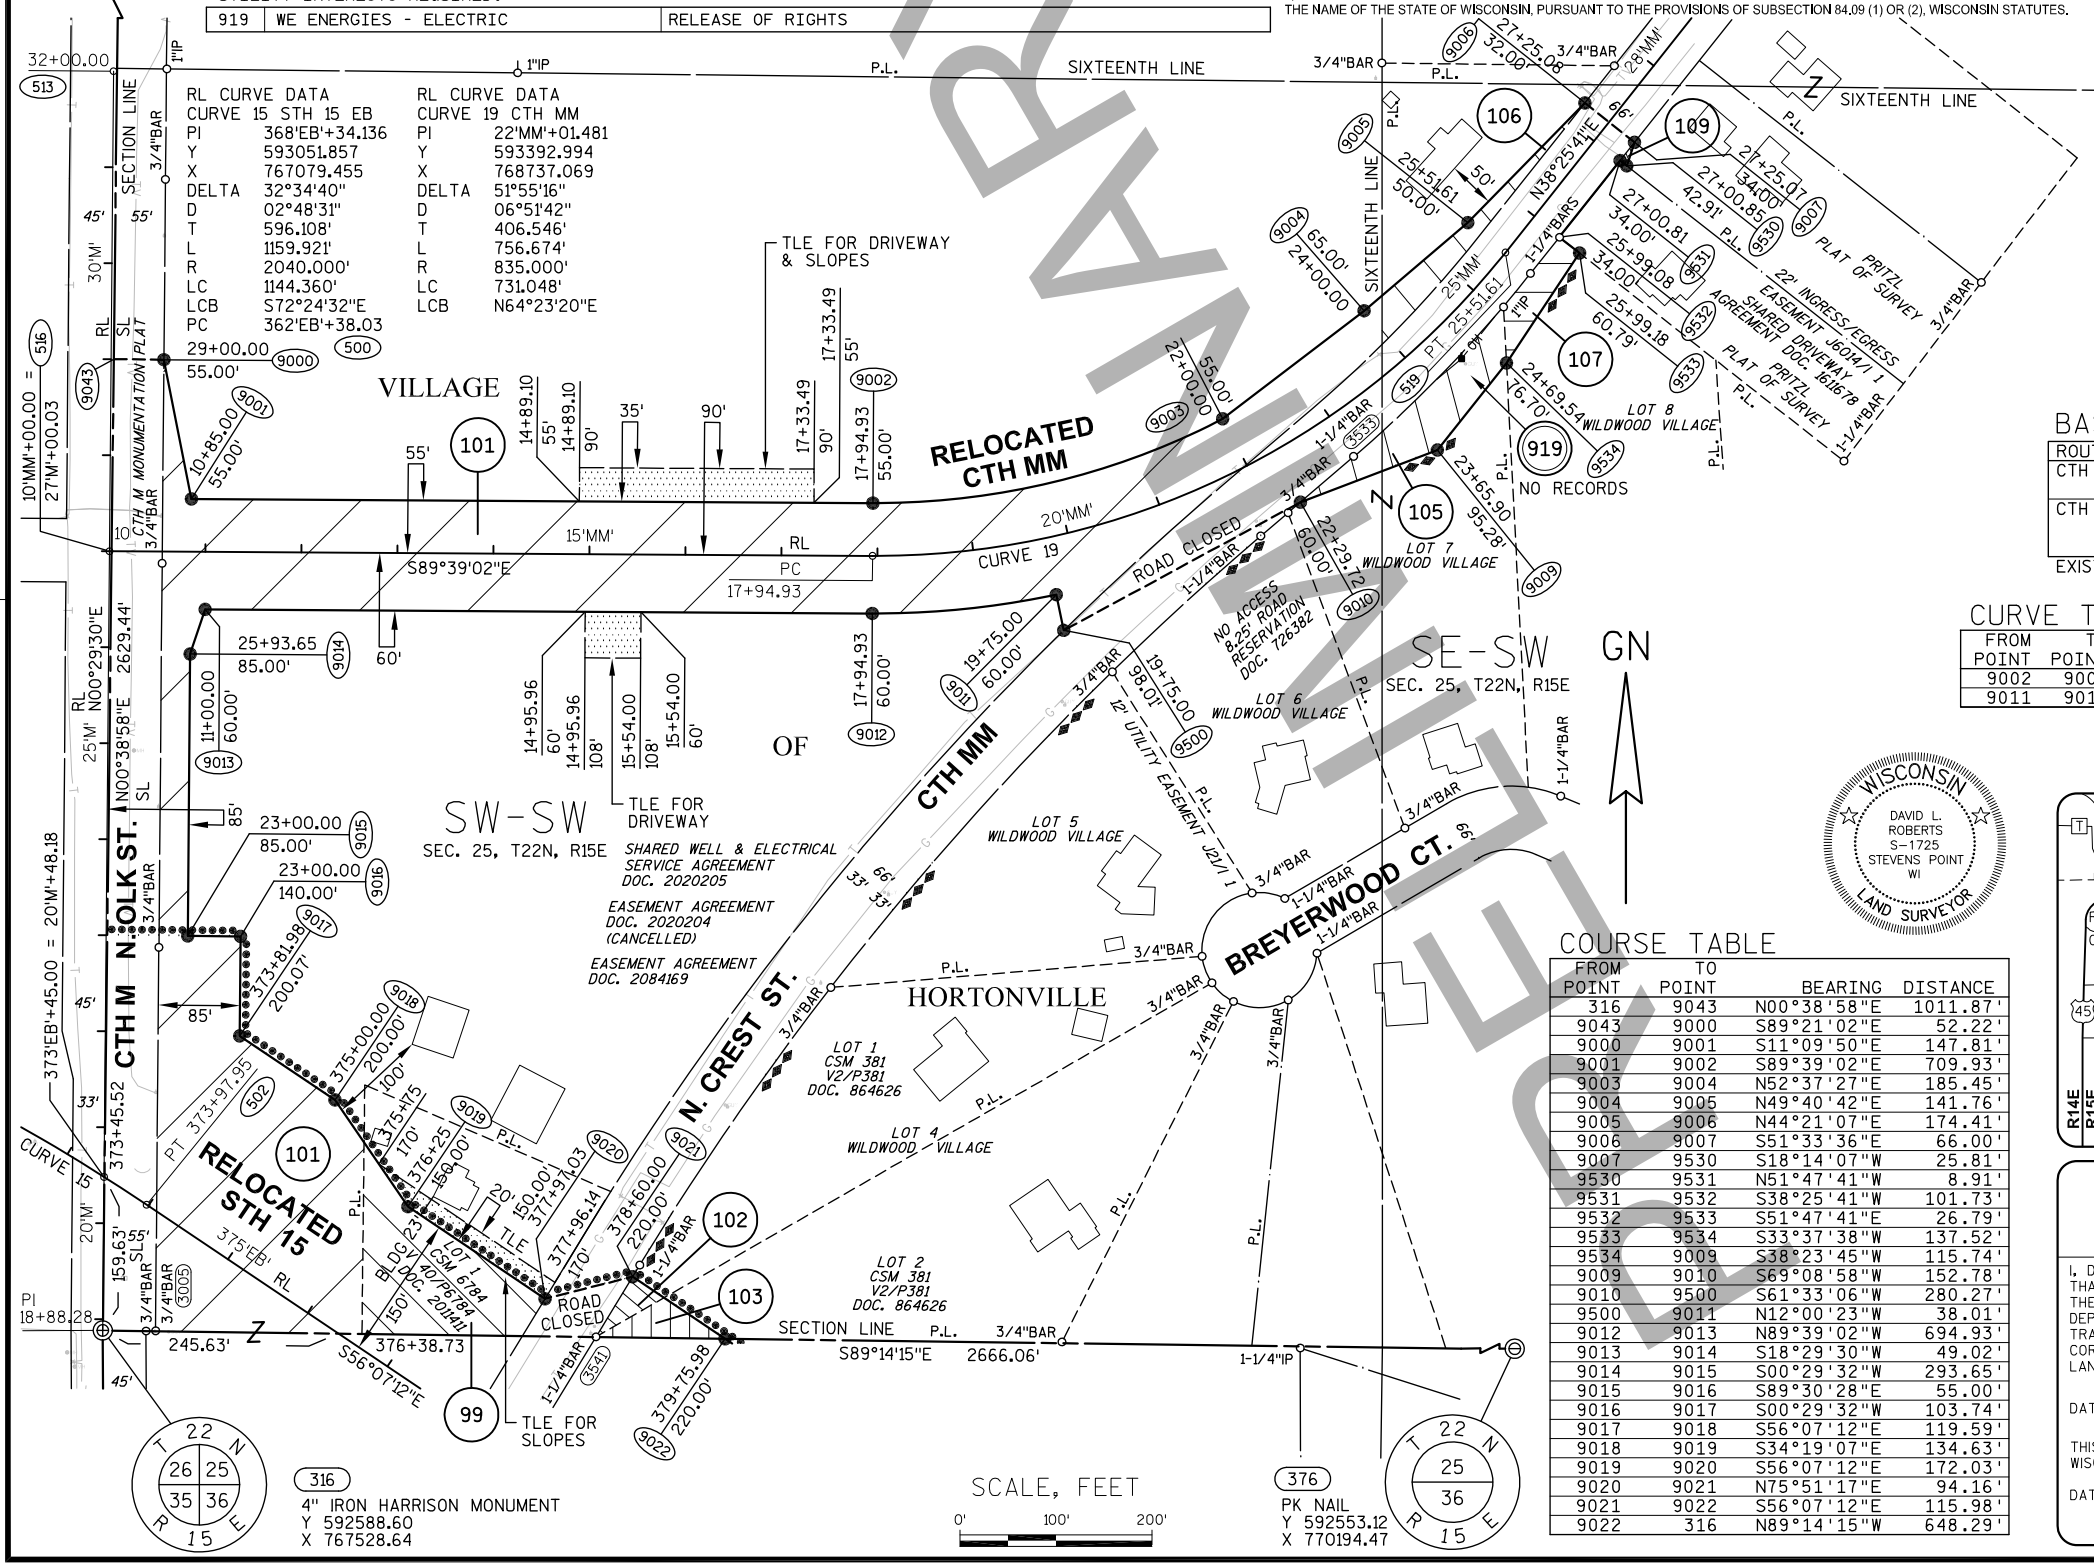

COORDINATE TABLE

POINT	Y (NORTH)	X (EAST)
500	593065.404	766483.502
502	592719.554	767574.348
513	593900.272	767539.895
516	593400.320	767535.611
519	593711.478	768989.751
521	592852.024	767911.326
531	593397.110	768062.124

BASIS OF EXISTING HIGHWAY R/W

ROUTE	BASIS	YEAR
CTH M	OUTAGAMIE CO. MONUMENTATION PLAT	2009
	ADJACENT PLAT OF SURVEYS	VARIES
CTH MM	KRENKE ESTATES SUBDIVISION PLAT	1967
	WILDWOOD VILLAGE SUBDIVISION PLAT	1977
	ADJOINING CERTIFIED SURVEY MAPS	VARIES

EXISTING ACCESS CONTROL: DOC. 726382


CURVE TABLE

FROM POINT	TO POINT	RADIUS	ARC LENGTH	CHORD BEARING	CHORD LENGTH
9002	9003	780.00'	378.38'	N76°27'07"E	374.69'
9011	9012	895.00'	193.00'	S84°10'17"W	192.63'

COURSE TABLE

FROM POINT	TO POINT	BEARING	DISTANCE
316	9043	N00°38'58"E	1011.87'
9043	9000	S89°21'02"E	52.22'
9000	9001	S11°09'50"E	147.81'
9001	9002	S89°39'02"E	709.93'
9003	9004	N52°37'27"E	185.45'
9004	9005	N49°40'42"E	141.76'
9005	9006	N44°21'07"E	174.41'
9006	9007	S51°33'36"E	66.00'
9007	9530	S18°14'07"W	25.81'
9530	9531	N51°47'41"W	8.91'
9531	9532	S38°25'41"W	101.73'
9532	9533	S51°47'41"E	26.79'
9533	9534	S33°37'38"W	137.52'
9534	9009	S38°23'45"W	115.74'
9009	9010	S69°08'58"W	152.78'
9010	9500	S61°33'06"W	280.27'
9500	9011	N12°00'23"W	38.01'
9012	9013	N89°39'02"W	694.93'
9013	9014	S18°29'30"W	49.02'
9014	9015	S00°29'32"W	293.65'
9015	9016	S89°30'28"E	55.00'
9016	9017	S00°29'32"W	103.74'
9017	9018	S56°07'12"E	119.59'
9018	9019	S34°19'07"E	134.63'
9019	9020	S56°07'12"E	172.03'
9020	9021	N75°51'17"E	94.16'
9021	9022	S56°07'12"E	115.98'
9022	316	N89°14'15"W	648.29'

WISCONSIN
DAVID L. ROBERTS
S-1725
STEVENS POINT WI
LAND SURVEYOR

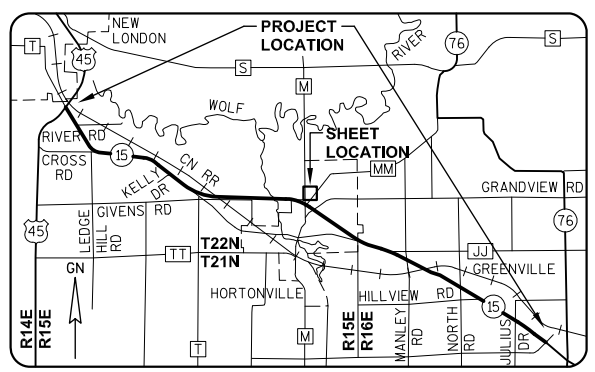

GREMMER & ASSOCIATES, INC.
CONSULTING ENGINEERS
Stevens Point • Fond du Lac

I, DAVID L. ROBERTS, REGISTERED LAND SURVEYOR, HEREBY CERTIFY THAT IN FULL COMPLIANCE WITH THE PROVISIONS OF SECTION 84.095 OF THE WISCONSIN STATUTES AND UNDER THE DIRECTION OF THE WISCONSIN DEPARTMENT OF TRANSPORTATION, I HAVE SURVEYED AND MAPPED TRANSPORTATION PROJECT PLAT 1146-75-22-4.29, AND THAT SUCH PLAT CORRECTLY REPRESENTS ALL EXTERIOR BOUNDARIES OF THE SURVEYED LAND.

DATE 10/03/2016 DAVID L. ROBERTS
RLS S-1725, FOR GREMMER & ASSOCIATES, INC.

THIS PLAT AND RELOCATION ORDER ARE APPROVED FOR THE WISCONSIN DEPARTMENT OF TRANSPORTATION.

DATE 10/18/2016 CURT VAN EREM
REAL ESTATE SUPERVISOR

REVISED: 10/03/2016

040429_15.DWG

APPRAISAL PLAT DATE:

APPRAISAL

TRANSPORTATION PROJECT PLAT NO: 1146-75-22 - 4.29 AMENDMENT NO. 2

AMENDS PARCEL 101 OF TRANSPORTATION PROJECT PLAT 1146-75-22-4.29 AMENDMENT NO. 1 RECORDED AS DOCUMENT NO. 2035594. PART OF LOTS 1 AND 2 OF CSM 381, AND PART OF LOT 1 OF CSM 6784, AND PART OF LOTS 7 AND 8 OF WILDWOOD VILLAGE, AND PART OF THE SW1/4-SW1/4 AND THE SE1/4-SW1/4 OF SECTION 25, T22N, R15E, ALL IN THE VILLAGE OF HORTONVILLE, OUTAGAMIE COUNTY, WISCONSIN

RELOCATION ORDER - STH 15 (LILY OF THE VALLEY DRIVE - USH 45), OUTAGAMIE COUNTY

TO PROPERLY ESTABLISH, LAY OUT, WIDEN, ENLARGE, EXTEND, CONSTRUCT, RECONSTRUCT, IMPROVE, OR MAINTAIN A PORTION OF THE HIGHWAY DESIGNATED ABOVE, THE STATE OF WISCONSIN DEPARTMENT OF TRANSPORTATION DEEMS IT NECESSARY TO RELOCATE OR CHANGE SAID HIGHWAY AND ACQUIRE CERTAIN LANDS AND INTERESTS OR RIGHTS IN LANDS FOR THE ABOVE NAMED PROJECT.

TO EFFECT THIS CHANGE, PURSUANT TO AUTHORITY GRANTED UNDER SUBSECTION 84.02 (3), 84.09 AND 84.30, WISCONSIN STATUTES, THE DEPARTMENT OF TRANSPORTATION HEREBY ORDERS THAT:
1) THAT PORTION OF SAID HIGHWAY AS SHOWN ON THIS PLAT IS LAID OUT AND ESTABLISHED TO THE LINES AND WIDTHS AS SO SHOWN FOR THE ABOVE NAMED PROJECT.
2) THE LANDS OR INTERESTS OR RIGHTS IN LANDS AS SHOWN ON THIS PLAT ARE REQUIRED BY THE DEPARTMENT FOR THE ABOVE PROJECT AND SHALL BE ACQUIRED IN THE NAME OF THE STATE OF WISCONSIN, PURSUANT TO THE PROVISIONS OF SUBSECTION 84.09 (1) OR (2), WISCONSIN STATUTES.

Document #: **2064145**
Date: **01-21-2016** Time: **10:30 AM**
Pages: **1** Fee: **$25.00**
County: **OUTAGAMIE COUNTY** State: **WI**

SARAH R VAN CAMP, REGISTER OF DEEDS
This document has been electronically recorded and returned to:
WiDotNeRegionGreenbay

RESERVED FOR REGISTER OF DEEDS
PROJECT NUMBER 1146-75-22- 4.29
AMENDMENT NO: 2

REFER TO THE TITLE SHEET, RECORDED AS SHEET 2 OF 2 OF TRANSPORTATION PROJECT PLAT NO. 1146-75-22- 4.01, AS DOCUMENT #2016623 FOR ADDITIONAL INFORMATION.

SCHEDULE OF LANDS & INTERESTS REQUIRED

OWNER'S NAMES ARE SHOWN FOR REFERENCE PURPOSES ONLY AND ARE SUBJECT TO CHANGE PRIOR TO THE TRANSFER OF LAND INTERESTS TO THE DEPARTMENT.

PARCEL NUMBER	OWNER(S)	INTEREST REQUIRED	R/W ACRES REQUIRED NEW	EXISTING	TOTAL	TLE ACRES TEMP.
99	MARK BRIETRICK	FEE, TLE	0.451	0	0.451	0.090
101	WAYNE I. BREITRICK	FEE	5.017	0	5.017	0
102	LUCY A. HAYTER ETAL	FEE	0.033	0	0.033	0
103	EDWARD K. HEYES AND LINDA F. HEYES REVOCABLE TRUST DATED JUNE 3, 2013	FEE	0.065	0	0.065	0
105	PAUL J. MERKT LIVING TRUST DATED JUNE 12, 2014	FEE	0.243	0	0.243	0
106	LISA K. WAGNER	FEE	0.126	0	0.126	0
107	BRUCE & DIANE ALBRECHT	FEE	0.127	0	0.127	0
108	GARY S. GASSER	FEE	0.064	0	0.064	0
109	ALAN P. & MELODY L. ROUGEUX	FEE	0.003	0	0.003	0
UTILITY INTERESTS REQUIRED:						
919	WE ENERGIES - ELECTRIC	RELEASE OF RIGHTS				

COORDINATE TABLE

POINT	Y (NORTH)	X (EAST)
500	593065.404	766483.502
502	592719.554	767574.348
513	593900.272	767539.895
516	593400.320	767535.611
519	593711.478	768989.751
521	592852.024	767911.326
531	593397.110	768062.124

BASIS OF EXISTING HIGHWAY R/W

ROUTE	BASIS	YEAR
CTH M	OUTAGAMIE CO. MONUMENTATION PLAT	2009
	ADJACENT PLAT OF SURVEYS	VARIES
CTH MM	KRENKE ESTATES SUBDIVISION PLAT	1967
	WILDWOOD VILLAGE SUBDIVISION PLAT	1977
	ADJOINING CERTIFIED SURVEY MAPS	VARIES


EXISTING ACCESS CONTROL: DOC. 726382

CURVE TABLE

FROM POINT	TO POINT	RADIUS	ARC LENGTH	CHORD BEARING	CHORD LENGTH
9002	9003	780.00'	378.38'	N76°27'07"E	374.69'
9011	9012	895.00'	193.00'	S84°10'17"W	192.63'

COURSE TABLE

FROM POINT	TO POINT	BEARING	DISTANCE
316	9043	N00°38'58"E	1011.87'
9043	9000	S89°21'02"E	52.22'
9000	9001	S11°09'50"E	147.81'
9001	9002	S89°39'02"E	709.93'
9003	9004	N52°37'27"E	185.45'
9004	9005	N49°40'42"E	141.76'
9005	9006	N44°21'07"E	174.41'
9006	9007	S51°33'36"E	66.00'
9007	9008	S18°14'07"W	133.26'
9008	9009	S38°25'41"W	240.75'
9009	9010	S69°08'58"W	167.72'
9010	9500	S61°33'06"W	280.27'
9500	9011	N12°00'23"W	38.01'
9012	9013	N89°39'02"W	694.93'
9013	9014	S18°29'30"W	49.02'
9014	9015	S00°29'32"W	293.65'
9015	9016	S89°30'28"E	55.00'
9016	9017	S00°29'32"W	103.74'
9017	9018	S56°07'12"E	119.59'
9018	9019	S34°19'07"E	134.63'
9019	9020	S56°07'12"E	172.03'
9020	9021	N75°51'17"E	94.16'
9021	9022	S56°07'12"E	115.98'
9022	316	N89°14'15"W	648.29'

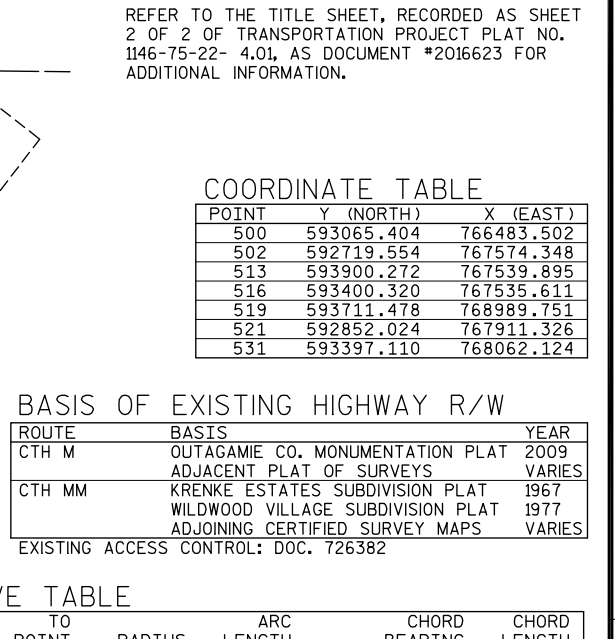

318
4" IRON HARRISON MONUMENT
Y 595217.87
X 767558.44
T 22 N R 15 E 26 25
32+00.00
513
1"IP
P.L.
SIXTEENTH LINE
3/4"BAR
SECTION LINE
45'
55'
30'W'
RL
SL
CTH M MONUMENTATION PLAT
516
10'MM'+00.00 = 27'W'+00.03
9043
29+00.00
9000
500
55.00'
9001
10+85.00
55.00'
VILLAGE
55'
101
9002
17+94.93
55.00'
RELOCATED CTH MM
20'MM'
15'MM'
RL
PC
17+94.93
CURVE 19
S89°39'02"E
10'
CTH M
25'W'
N00°29'30"E
2629.44'
SL
N00°38'58"E
25+93.65
85.00'
9014
60'
11+00.00
60.00'
9013
SW-SW
SEC. 25, T22N, R15E
OF
17+94.93
60.00'
9012
19+75.00
60.00'
9011
3/4"BAR
19+75.00
98.00'
12' UTILITY EASEMENT J21/1
9500
P.L.
1-1/4"BAR
SE-SW
SEC. 25, T22N, R15E
GN
LOT 6 WILDWOOD VILLAGE
1-1/4"BAR
ROAD CLOSED
1-1/4"BAR
NO ACCESS 8.25 ROAD RESERVATION DOC. 726382
LOT 7 WILDWOOD VILLAGE
22+29.72
150.00'
9010
LOT 8 WILDWOOD VILLAGE
3/4"BAR
3535
1-1/4"BAR
22+00.00
55.00'
9003
9004
65.00'
24+00.00
SIXTEENTH LINE
P.L.
9005
25+51.61
50.00'
106
N38°25'41"E
8'
3/4"BAR
P.L.
9006
27+25.08
32.00'
3/4"BAR
26'MM'
109
27+25.07
34.00'
9007
Z
SIXTEENTH LINE
P.L.
108
1-1/4"BARS
25'MM'
47'
SHARED DRIVEWAY DOC. 1616178
22' INGRESS/EGRESS EASEMENT J6041/1
PLAT OF SURVEY PRITZL
3/4"BAR
PT 25+51.61
0°
1"IP
519
26+00.00
80.00'
9008
P.L.
PLAT OF PRITZL SURVEY
1-1/4"BAR
107
919
NO RECORDS
P.L.
105
N
23+78.59
100.00'
9009
CTH MM
CURVE 15
20'W'
55'
159.63'
SL
3/4"BAR
3/4"BAR
9015
PI 18+88.28
245.63'
Z
556°07'12"E
376+38.73
45'
99
TLE FOR SLOPES
373+81.98
200.07'
373+45.52
PT 373+97.95
502
373+00.00
200.00'
9018
100'
375+00.00
200.00'
375+75
170'
376+25
150.00'
9019
20'
TLE
150'
BLDG
25'
LOT 1 CSM 6784 40'/70'/84' DOC. 2019411
9020
377+96.14
377+94.03
170'
9021
378+60.00
220.00'
102
1-1/4"BAR
103
ROAD CLOSED
1-1/4"BAR
379+75.98
220.00'
9022
SECTION LINE
P.L.
3/4"BAR
S89°14'15"E
2666.06'
1-1/4"IP
SHARED WELL & ELECTRICAL SERVICE AGREEMENT DOC. 2020205
EASEMENT AGREEMENT DOC. 2020204
66'
33' 33'
CTH MM
N. CREST ST.
BREYERWOOD CT.
66'
HORTONVILLE
LOT 1 CSM 381 V2/P381 DOC. 864626
LOT 4 WILDWOOD VILLAGE
LOT 5 WILDWOOD VILLAGE
LOT 2 CSM 381 V2/P381 DOC. 864626
P.L.
3/4"BAR
1-1/4"BAR
1-1/4"BAR
3/4"BAR
3/4"BAR
3

TRANSPORTATION PROJECT PLAT NO: 1146-75-22 - 4.29 AMENDMENT NO. 1

ADDS PARCEL 99 AND AMENDS PARCEL 101 OF TRANSPORTATION PROJECT PLAT 1146-75-22-4.29 RECORDED AS DOCUMENT NO. 2020289. PART OF LOTS 1 AND 2 OF CSM 381, AND PART OF LOT 1 OF CSM 6784, AND PART OF LOTS 7 AND 8 OF WILDWOOD VILLAGE, AND PART OF THE SW1/4-SW1/4 AND THE SE1/4-SW1/4 OF SECTION 25, T22N, R15E, ALL IN THE VILLAGE OF HORTONVILLE, OUTAGAMIE COUNTY, WISCONSIN

RELOCATION ORDER - STH 15 (LILY OF THE VALLEY DRIVE - USH 45), OUTAGAMIE COUNTY

TO PROPERLY ESTABLISH, LAY OUT, WIDEN, ENLARGE, EXTEND, CONSTRUCT, RECONSTRUCT, IMPROVE, OR MAINTAIN A PORTION OF THE HIGHWAY DESIGNATED ABOVE, THE STATE OF WISCONSIN DEPARTMENT OF TRANSPORTATION DEEMS IT NECESSARY TO RELOCATE OR CHANGE SAID HIGHWAY AND ACQUIRE CERTAIN LANDS AND INTERESTS OR RIGHTS IN LANDS FOR THE ABOVE NAMED PROJECT.

TO EFFECT THIS CHANGE, PURSUANT TO AUTHORITY GRANTED UNDER SUBSECTION 84.02 (3), 84.09 AND 84.30, WISCONSIN STATUTES, THE DEPARTMENT OF TRANSPORTATION HEREBY ORDERS THAT:
1) THAT PORTION OF SAID HIGHWAY AS SHOWN ON THIS PLAT IS LAID OUT AND ESTABLISHED TO THE LINES AND WIDTHS AS SO SHOWN FOR THE ABOVE NAMED PROJECT.
2) THE LANDS OR INTERESTS OR RIGHTS IN LANDS AS SHOWN ON THIS PLAT ARE REQUIRED BY THE DEPARTMENT FOR THE ABOVE PROJECT AND SHALL BE ACQUIRED IN THE NAME OF THE STATE OF WISCONSIN, PURSUANT TO THE PROVISIONS OF SUBSECTION 84.09 (1) OR (2), WISCONSIN STATUTES.

Document #: **2035594**
Date: **02-06-2015** Time: **09:16 AM**
Pages: **1** Fee: **$25.00**
County: **OUTAGAMIE COUNTY** State: **WI**

SARAH R VAN CAMP, REGISTER OF DEEDS
The above recording information verifies this document has been electronically recorded and returned to the submitter


RESERVED FOR REGISTER OF DEEDS
PROJECT NUMBER 1146-75-22- 4.29
AMENDMENT NO: 1

REFER TO THE TITLE SHEET, RECORDED AS SHEET 2 OF 2 OF TRANSPORTATION PROJECT PLAT NO. 1146-75-22- 4.01, AS DOCUMENT #2016623 FOR ADDITIONAL INFORMATION.

SCHEDULE OF LANDS & INTERESTS REQUIRED

OWNER'S NAMES ARE SHOWN FOR REFERENCE PURPOSES ONLY AND ARE SUBJECT TO CHANGE PRIOR TO THE TRANSFER OF LAND INTERESTS TO THE DEPARTMENT.

PARCEL NUMBER	OWNER(S)	INTEREST REQUIRED	R/W ACRES REQUIRED NEW	EXISTING	TOTAL	TLE ACRES TEMP.
99	MARK BRIETRICK	FEE, TLE	0.451	0	0.451	0.090
101	WAYNE I. BREITRICK	FEE, TLE	5.017	0	5.017	0.669
102	LUCY A. HAYTER ETAL	FEE	0.033	0	0.033	0
103	EDWARD K. HEYES AND LINDA F. HEYES REVOCABLE TRUST DATED JUNE 3, 2013	FEE	0.065	0	0.065	0
105	PAUL J. MERKT LIVING TRUST DATED JUNE 12, 2014	FEE	0.243	0	0.243	0
106	LISA K. WAGNER	FEE	0.126	0	0.126	0
107	BRUCE & DIANE ALBRECHT	FEE	0.127	0	0.127	0
108	GARY S. GASSER	FEE	0.064	0	0.064	0
109	ALAN P. & MELODY L. ROUGEUX	FEE	0.003	0	0.003	0
UTILITY INTERESTS REQUIRED:						
919	WE ENERGIES - ELECTRIC	RELEASE OF RIGHTS				

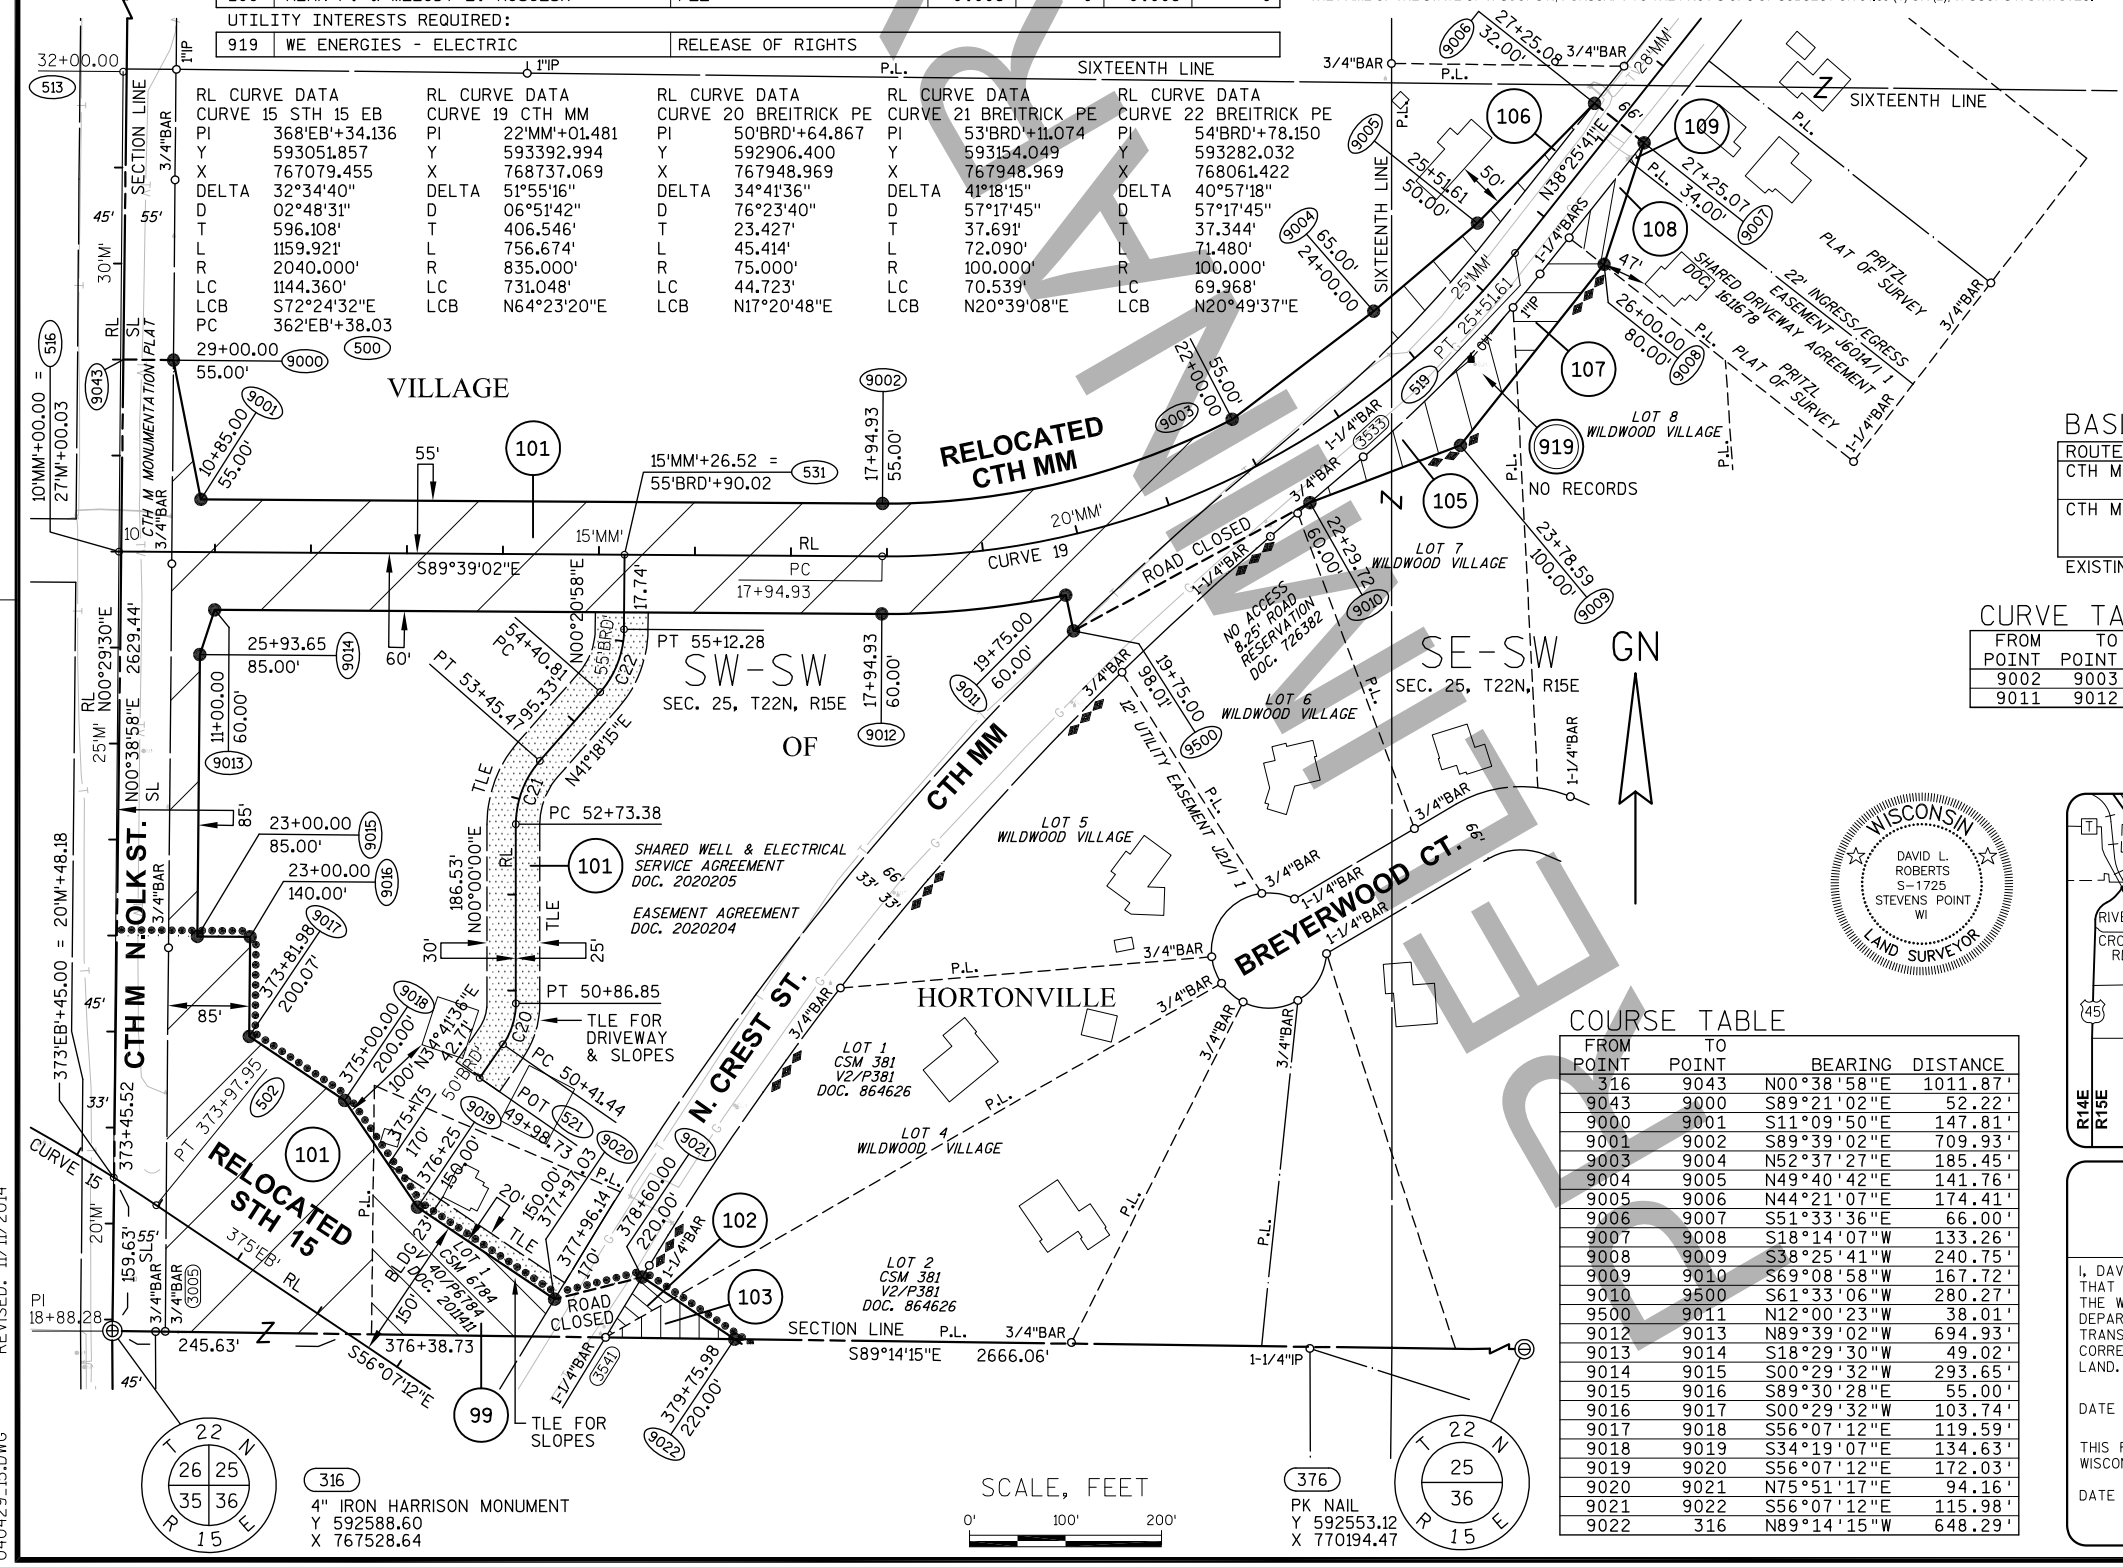

COORDINATE TABLE

POINT	Y (NORTH)	X (EAST)
500	593065.404	766483.502
502	592719.554	767574.348
513	593900.272	767539.895
516	593400.320	767535.611
519	593711.478	768989.751
521	592852.024	767911.326
531	593397.110	768062.124

BASIS OF EXISTING HIGHWAY R/W

ROUTE	BASIS	YEAR
CTH M	OUTAGAMIE CO. MONUMENTATION PLAT	2009
	ADJACENT PLAT OF SURVEYS	VARIES
CTH MM	KRENKE ESTATES SUBDIVISION PLAT	1967
	WILDWOOD VILLAGE SUBDIVISION PLAT	1977
	ADJOINING CERTIFIED SURVEY MAPS	VARIES

EXISTING ACCESS CONTROL: DOC. 726382


CURVE TABLE

FROM POINT	TO POINT	RADIUS	ARC LENGTH	CHORD BEARING	CHORD LENGTH
9002	9003	780.00'	378.38'	N76°27'07"E	374.69'
9011	9012	895.00'	193.00'	S84°10'17"W	192.63'

COURSE TABLE

FROM POINT	TO POINT	BEARING	DISTANCE
316	9043	N00°38'58"E	1011.87'
9043	9000	S89°21'02"E	52.22'
9000	9001	S11°09'50"E	147.81'
9001	9002	S89°39'02"E	709.93'
9003	9004	N52°37'27"E	185.45'
9004	9005	N49°40'42"E	141.76'
9005	9006	N44°21'07"E	174.41'
9006	9007	S51°33'36"E	66.00'
9007	9008	S18°14'07"W	133.26'
9008	9009	S38°25'41"W	240.75'
9009	9010	S69°08'58"W	167.72'
9010	9500	S61°33'06"W	280.27'
9500	9011	N12°00'23"W	38.01'
9012	9013	N89°39'02"W	694.93'
9013	9014	S18°29'30"W	49.02'
9014	9015	S00°29'32"W	293.65'
9015	9016	S89°30'28"E	55.00'
9016	9017	S00°29'32"W	103.74'
9017	9018	S56°07'12"E	119.59'
9018	9019	S34°19'07"E	134.63'
9019	9020	S56°07'12"E	172.03'
9020	9021	N75°51'17"E	94.16'
9021	9022	S56°07'12"E	115.98'
9022	316	N89°14'15"W	648.29'

WISCONSIN
DAVID L. ROBERTS
S-1725
STEVENS POINT
WI
LAND SURVEYOR

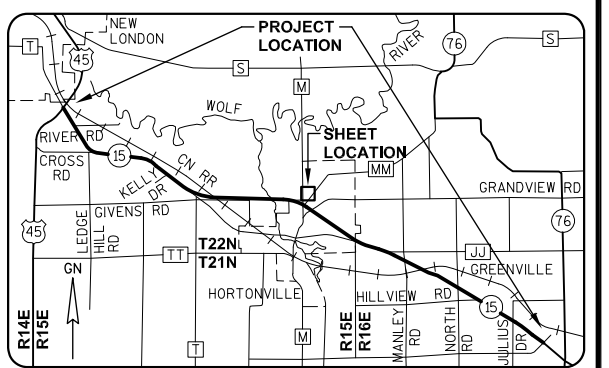

GREMMER & ASSOCIATES, INC.
CONSULTING ENGINEERS
Stevens Point • Fond du Lac

I, DAVID L. ROBERTS, REGISTERED LAND SURVEYOR, HEREBY CERTIFY THAT IN FULL COMPLIANCE WITH THE PROVISIONS OF SECTION 84.095 OF THE WISCONSIN STATUTES AND UNDER THE DIRECTION OF THE WISCONSIN DEPARTMENT OF TRANSPORTATION, I HAVE SURVEYED AND MAPPED TRANSPORTATION PROJECT PLAT 1146-75-22-4.29, AND THAT SUCH PLAT CORRECTLY REPRESENTS ALL EXTERIOR BOUNDARIES OF THE SURVEYED LAND.

DATE 11/11/2014 DAVID L. ROBERTS RLS S-1725, FOR GREMMER & ASSOCIATES, INC.

THIS PLAT AND RELOCATION ORDER ARE APPROVED FOR THE WISCONSIN DEPARTMENT OF TRANSPORTATION.

DATE 2/4/2015 CURT VAN EREM REAL ESTATE SUPERVISOR

DRAFT NOT FOR RECORDING

040429_15.DWG REVISED: 11/11/2014

APPRAISAL PLAT DATE:

TRANSPORTATION PROJECT PLAT NO: 1146-75-22 - 4.29

PART OF LOTS 1 AND 2 OF CSM 381, AND PART OF LOT 1 OF CSM 6784, AND PART OF LOTS 7 AND 8 OF WILDWOOD VILLAGE, AND PART OF THE SW1/4-SW1/4 AND THE SE1/4-SW1/4 OF SECTION 25, T22N, R15E, ALL IN THE VILLAGE OF HORTONVILLE, OUTAGAMIE COUNTY, WISCONSIN

RELOCATION ORDER - STH 15 (LILY OF THE VALLEY DRIVE - USH 45), OUTAGAMIE COUNTY

TO PROPERLY ESTABLISH, LAY OUT, WIDEN, ENLARGE, EXTEND, CONSTRUCT, RECONSTRUCT, IMPROVE, OR MAINTAIN A PORTION OF THE HIGHWAY DESIGNATED ABOVE, THE STATE OF WISCONSIN DEPARTMENT OF TRANSPORTATION DEEMS IT NECESSARY TO RELOCATE OR CHANGE SAID HIGHWAY AND ACQUIRE CERTAIN LANDS AND INTERESTS OR RIGHTS IN LANDS FOR THE ABOVE NAMED PROJECT.

TO EFFECT THIS CHANGE, PURSUANT TO AUTHORITY GRANTED UNDER SUBSECTION 84.02 (3), 84.09 AND 84.30, WISCONSIN STATUTES, THE DEPARTMENT OF TRANSPORTATION HEREBY ORDERS THAT:
1) THAT PORTION OF SAID HIGHWAY AS SHOWN ON THIS PLAT IS LAID OUT AND ESTABLISHED TO THE LINES AND WIDTHS AS SO SHOWN FOR THE ABOVE NAMED PROJECT.
2) THE LANDS OR INTERESTS OR RIGHTS IN LANDS AS SHOWN ON THIS PLAT ARE REQUIRED BY THE DEPARTMENT FOR THE ABOVE PROJECT AND SHALL BE ACQUIRED IN THE NAME OF THE STATE OF WISCONSIN, PURSUANT TO THE PROVISIONS OF SUBSECTION 84.09 (1) OR (2), WISCONSIN STATUTES.

REFER TO THE TITLE SHEET, RECORDED AS SHEET 2 OF 2 OF TRANSPORTATION PROJECT PLAT NO. 1146-75-22- 4.01, AS DOCUMENT #2016623 FOR ADDITIONAL INFORMATION.

Document #: **2020289**
Date: **07-18-2014** Time: **12:34 PM** Pages: **1**
Fee: **$25.00** County: **OUTAGAMIE** State: **WI**

SARAH R VAN CAMP
REGISTER OF DEEDS
The above recording infomation verifies this coucument has been electronically recorded and returned to the submitter

RESERVED FOR REGISTER OF DEEDS
PROJECT NUMBER 1146-75-22- 4.29
AMENDMENT NO:

SCHEDULE OF LANDS & INTERESTS REQUIRED

OWNER'S NAMES ARE SHOWN FOR REFERENCE PURPOSES ONLY AND ARE SUBJECT TO CHANGE PRIOR TO THE TRANSFER OF LAND INTERESTS TO THE DEPARTMENT.

PARCEL NUMBER	OWNER(S)	INTEREST REQUIRED	R/W ACRES REQUIRED NEW	EXISTING	TOTAL	TLE ACRES TEMP.
101	THE ESTATE OF EMELINE A. BREITRICK	FEE, TLE	5.468	0	5.468	0.759
102	LUCY A. HAYTER ETAL	FEE	0.033	0	0.033	0
103	LEONARD K. & LINDA F. HEYES REVOCABLE TRUST DATED JUNE 3, 2013	FEE	0.065	0	0.065	0
105	PAUL J. MERKT LIVING TRUST DATED JUNE 12, 2014	FEE	0.243	0	0.243	0
106	LISA K. WAGNER	FEE	0.126	0	0.126	0
107	BRUCE & DIANE ALBRECHT	FEE	0.127	0	0.127	0
108	GARY S. GASSER	FEE	0.064	0	0.064	0
109	ALAN P. & MELODY L. ROUGEUX	FEE	0.003	0	0.003	0

UTILITY INTERESTS REQUIRED:

919	WE ENERGIES - ELECTRIC	RELEASE OF RIGHTS

318
4" IRON HARRISON MONUMENT
Y 595217.87
X 767558.44
AFFIDAVIT DOC NO 2022508
AFFIDAVIT DOC NO 2022509

T 22 N R 15 E SECTION 26 25

RL CURVE DATA
CURVE 15 STH 15 EB
PI 368'EB'+34.136
Y 593051.857
X 767079.455
DELTA 32°34'40"
D 02°48'31"
T 596.108'
L 1159.921'
R 2040.000'
LC 1144.360'
LCB S72°24'32"E
PC 362'EB'+38.03

RL CURVE DATA
CURVE 19 CTH MM
PI 22'MM'+01.481
Y 593392.994
X 768737.069
DELTA 51°55'16"
D 06°51'42"
T 406.546'
L 756.674'
R 835.000'
LC 731.048'
LCB N64°23'20"E

RL CURVE DATA
CURVE 20 BREITRICK PE
PI 50'BRD'+64.867
Y 592906.400
X 767948.969
DELTA 34°41'36"
D 76°23'40"
T 23.427'
L 45.414'
R 75.000'
LC 44.723'
LCB N17°20'48"E

RL CURVE DATA
CURVE 21 BREITRICK PE
PI 53'BRD'+11.074
Y 593154.049
X 767948.969
DELTA 41°18'15"
D 57°17'45"
T 37.691'
L 72.090'
R 100.000'
LC 70.539'
LCB N20°39'08"E

RL CURVE DATA
CURVE 22 BREITRICK PE
PI 54'BRD'+78.150
Y 593282.032
X 768061.422
DELTA 40°57'18"
D 57°17'45"
T 37.344'
L 71.480'
R 100.000'
LC 69.968'
LCB N20°49'37"E

COORDINATE TABLE

POINT	Y (NORTH)	X (EAST)
500	593065.404	766483.502
502	592719.554	767574.348
513	593900.272	767539.895
516	593400.320	767535.611
519	593711.478	768989.751
521	592852.024	767911.326
531	593397.110	768062.124

BASIS OF EXISTING HIGHWAY R/W

ROUTE	BASIS	YEAR
CTH M	OUTAGAMIE CO. MONUMENTATION PLAT	2009
	ADJACENT PLAT OF SURVEYS	VARIES
CTH MM	KRENKE ESTATES SUBDIVISION PLAT	1967
	WILDWOOD VILLAGE SUBDIVISION PLAT	1977
	ADJOINING CERTIFIED SURVEY MAPS	VARIES

EXISTING ACCESS CONTROL: DOC. 726382


CURVE TABLE

FROM POINT	TO POINT	RADIUS	ARC LENGTH	CHORD BEARING	CHORD LENGTH
9002	9003	780.00'	378.38'	N76°27'07"E	374.69'
9011	9012	895.00'	193.00'	S84°10'17"W	192.63'

COURSE TABLE

FROM POINT	TO POINT	BEARING	DISTANCE
316	9043	N00°38'58"E	1011.87'
9043	9000	S89°21'02"E	52.22'
9000	9001	S11°09'50"E	147.81'
9001	9002	S89°39'02"E	709.93'
9003	9004	N52°37'27"E	185.45'
9004	9005	N49°40'42"E	141.76'
9005	9006	N44°21'07"E	174.41'
9006	9007	S51°33'36"E	66.00'
9007	9008	S18°14'07"W	133.26'
9008	9009	S38°25'41"W	240.75'
9009	9010	S69°08'58"W	167.72'
9010	9500	S61°33'06"W	280.27'
9500	9011	N12°00'23"W	38.01'
9012	9013	N89°39'02"W	694.93'
9013	9014	S18°29'30"W	49.02'
9014	9015	S00°29'32"W	293.65'
9015	9016	S89°30'28"E	55.00'
9016	9017	S00°29'32"W	103.74'
9017	9018	S56°07'12"E	119.59'
9018	9019	S34°19'07"E	134.63'
9019	9020	S56°07'12"E	172.03'
9020	9021	N75°51'17"E	94.16'
9021	9022	S56°07'12"E	115.98'
9022	316	N89°14'15"W	648.29'

WISCONSIN
DAVID L. ROBERTS
S-1725
STEVENS POINT
WI
LAND SURVEYOR

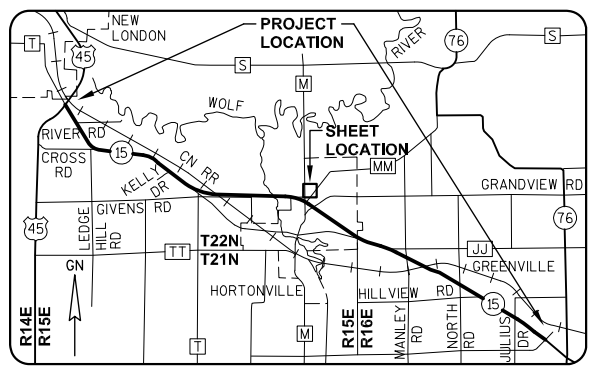

GREMMER & ASSOCIATES, INC.
CONSULTING ENGINEERS
Stevens Point • Fond du Lac

I, DAVID L. ROBERTS, REGISTERED LAND SURVEYOR, HEREBY CERTIFY THAT IN FULL COMPLIANCE WITH THE PROVISIONS OF SECTION 84.095 OF THE WISCONSIN STATUTES AND UNDER THE DIRECTION OF THE WISCONSIN DEPARTMENT OF TRANSPORTATION, I HAVE SURVEYED AND MAPPED TRANSPORTATION PROJECT PLAT 1146-75-22-4.29, AND THAT SUCH PLAT CORRECTLY REPRESENTS ALL EXTERIOR BOUNDARIES OF THE SURVEYED LAND.

DATE 7/14/2014 DAVID L. ROBERTS
RLS S-1725, FOR GREMMER & ASSOCIATES, INC.

THIS PLAT AND RELOCATION ORDER ARE APPROVED FOR THE WISCONSIN DEPARTMENT OF TRANSPORTATION.

DATE 7/18/2014 CURT VAN EREM
REAL ESTATE SUPERVISOR

316
4" IRON HARRISON MONUMENT
Y 592588.60
X 767528.64

376
PK NAIL
Y 592553.12
X 770194.47

SCALE, FEET
0' 100' 200'

040429_15.DWG REVISED: 07/14/2014

APPRAISAL PLAT DATE:

UNOFFICIAL DRAFT

TRANSPORTATION PROJECT PLAT NO: 1146-75-22 - 4.30 AMENDMENT NO. 2

ADDS PARCEL 97, AND AMENDS PARCEL 111 OF TRANSPORTATION PROJECT PLAT 1146-75-22-4.30 RECORDED AS DOCUMENT NO. 2019923. PART OF LOT 1 AND OUTLOT 1 OF CSM 7307, AND PART OF THE NW1/4-NW1/4 AND THE NE1/4-NW1/4 OF SECTION 36, T22N, R15E, IN THE VILLAGE OF HORTONVILLE, OUTAGAMIE COUNTY, WISCONSIN

RELOCATION ORDER - STH 15 (LILY OF THE VALLEY DRIVE - USH 45), OUTAGAMIE COUNTY

TO PROPERLY ESTABLISH, LAY OUT, WIDEN, ENLARGE, EXTEND, CONSTRUCT, RECONSTRUCT, IMPROVE, OR MAINTAIN A PORTION OF THE HIGHWAY DESIGNATED ABOVE, THE STATE OF WISCONSIN DEPARTMENT OF TRANSPORTATION DEEMS IT NECESSARY TO RELOCATE OR CHANGE SAID HIGHWAY AND ACQUIRE CERTAIN LANDS AND INTERESTS OR RIGHTS IN LANDS FOR THE ABOVE NAMED PROJECT.

TO EFFECT THIS CHANGE, PURSUANT TO AUTHORITY GRANTED UNDER SUBSECTION 84.02 (3), 84.09 AND 84.30, WISCONSIN STATUTES, THE DEPARTMENT OF TRANSPORTATION HEREBY ORDERS THAT:
1) THAT PORTION OF SAID HIGHWAY AS SHOWN ON THIS PLAT IS LAID OUT AND ESTABLISHED TO THE LINES AND WIDTHS AS SO SHOWN FOR THE ABOVE NAMED PROJECT.
2) THE LANDS OR INTERESTS OR RIGHTS IN LANDS AS SHOWN ON THIS PLAT ARE REQUIRED BY THE DEPARTMENT FOR THE ABOVE PROJECT AND SHALL BE ACQUIRED IN THE NAME OF THE STATE OF WISCONSIN, PURSUANT TO THE PROVISIONS OF SUBSECTION 84.09 (1) OR (2), WISCONSIN STATUTES.

Document #: **2099326**
Date: **03-16-2017** Time: **12:33 PM**
Pages: **1** Fee: **$25.00**
County: **OUTAGAMIE COUNTY** State: **WI**


SARAH R VAN CAMP, REGISTER OF DEEDS
This document has been electronically recorded and returned to:
WiDotNeRegionGreenbay

RESERVED FOR REGISTER OF DEEDS
PROJECT NUMBER 1146-75-22- 4.30
AMENDMENT NO: 2

SCHEDULE OF LANDS & INTERESTS REQUIRED

OWNER'S NAMES ARE SHOWN FOR REFERENCE PURPOSES ONLY AND ARE SUBJECT TO CHANGE PRIOR TO THE TRANSFER OF LAND INTERESTS TO THE DEPARTMENT.

PARCEL NUMBER	OWNER(S)	INTEREST REQUIRED	R/W ACRES REQUIRED NEW	EXISTING	TOTAL	TLE ACRES TEMP.
97	CARE PROPERTIES, LLC	TLE	0	0	0	0.086
101	THE ESTATE OF EMELINE A. BREITRICK	FEE, TLE	1.087	0	1.087	0.078
110	KEITH A. FINK	FEE	0.047	0	0.047	0
111	WAYNE I. BREITRICK	FEE	7.463	0	7.463	0
112	LARRY L. & JUDITH KLITZKE	FEE	0.025	0	0.025	0
113	RONALD & GERALDINE HOIER	FEE	0.260	0	0.260	0

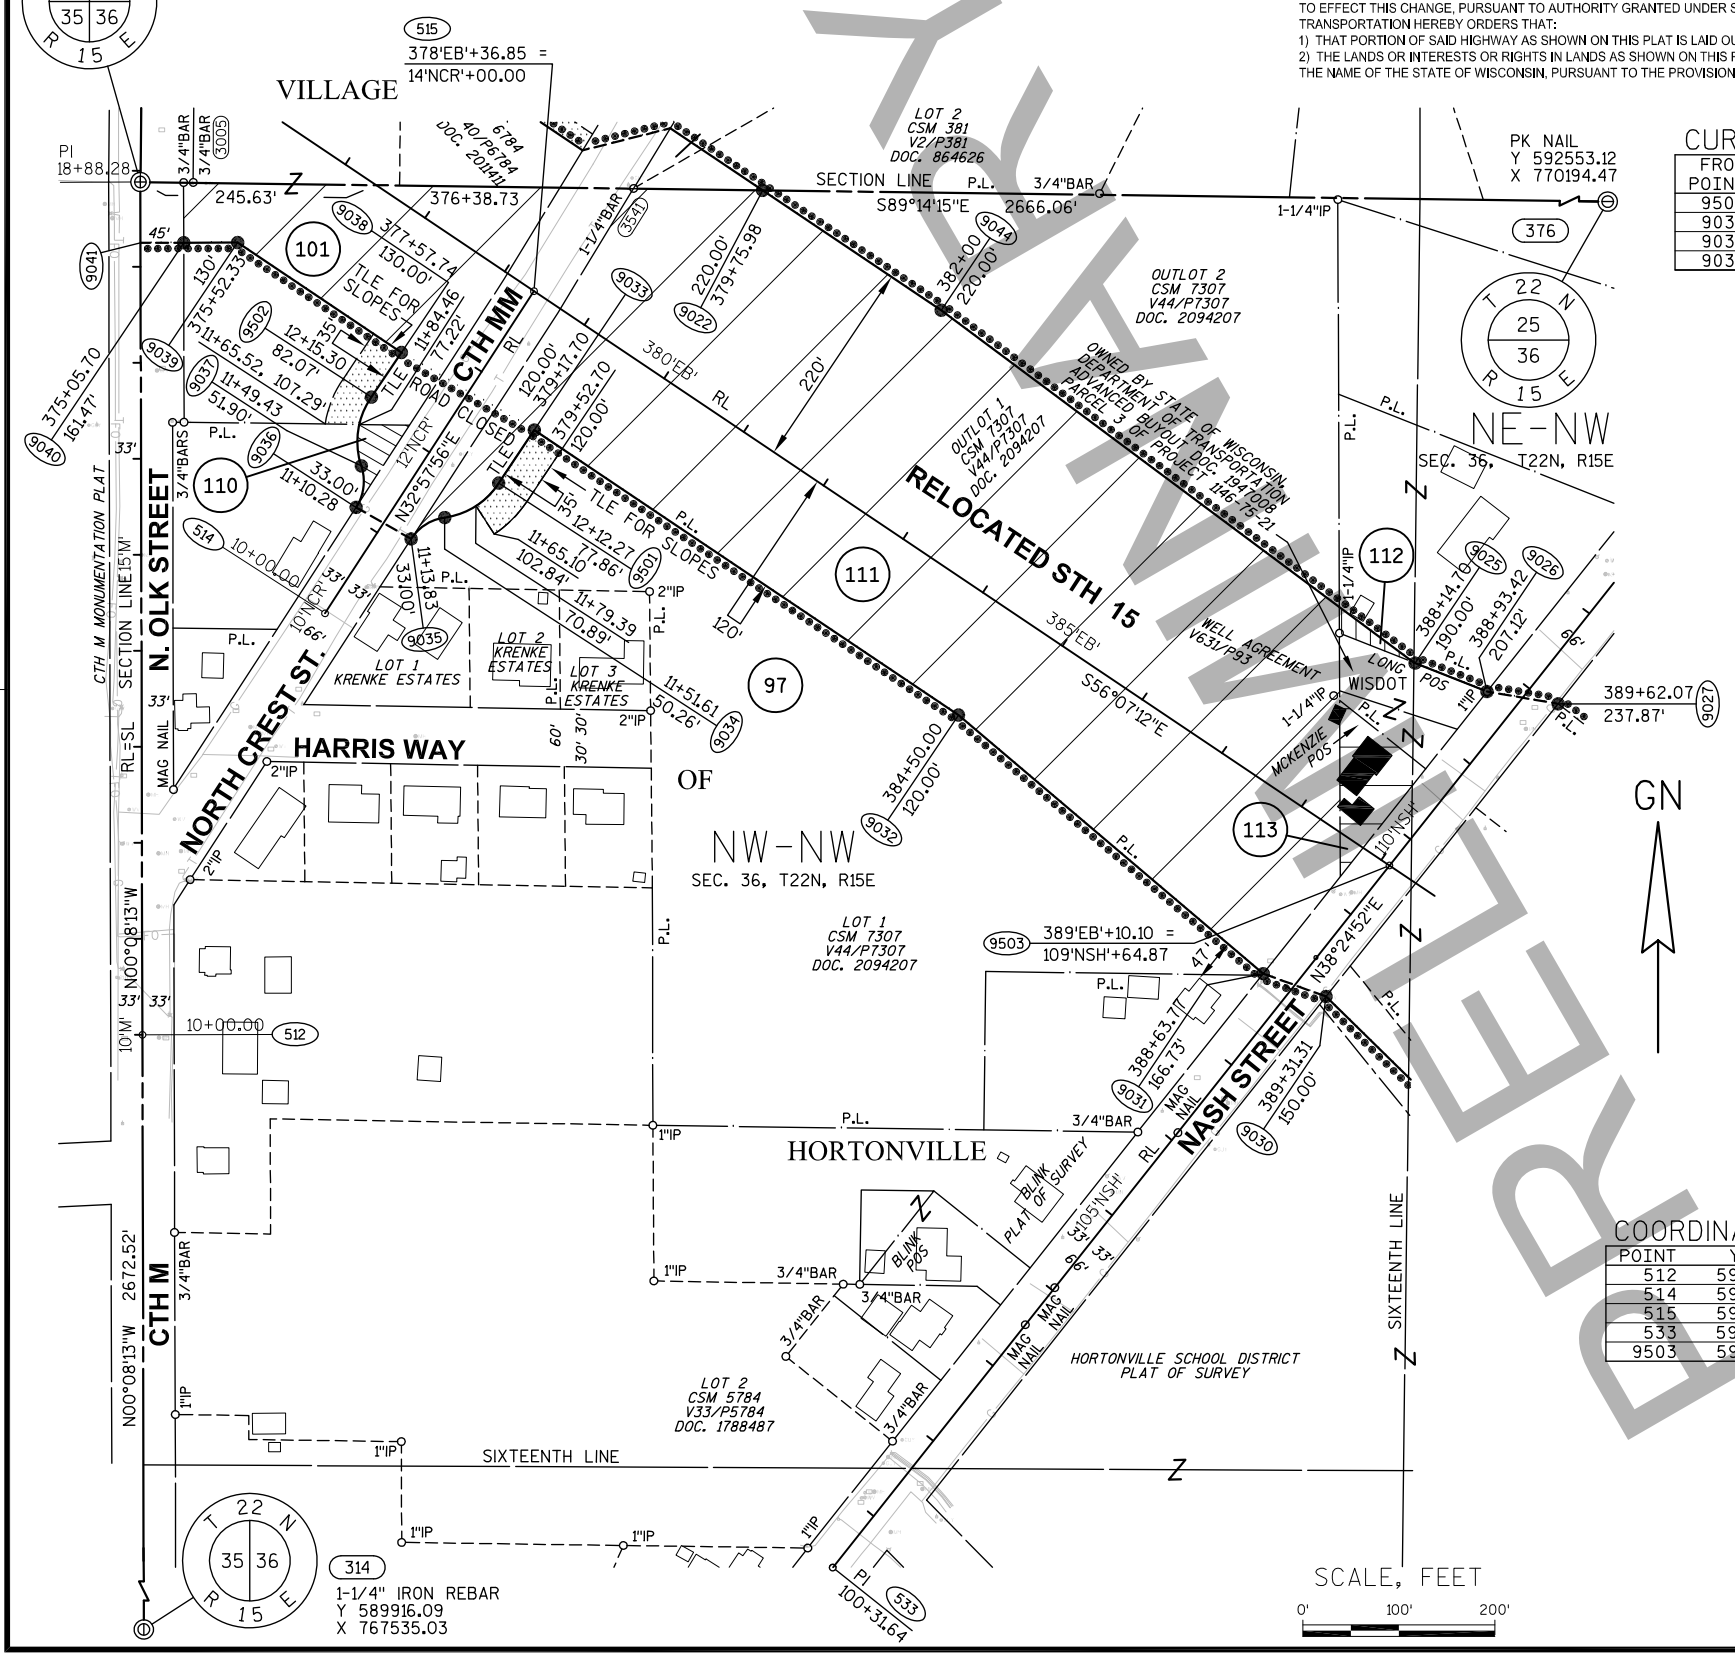

CURVE TABLE

FROM POINT	TO POINT	RADIUS	ARC LENGTH	CHORD BEARING	CHORD LENGTH
9501	9034	80.00'	68.74'	S57°26'23"W	66.64'
9034	9035	50.00'	42.84'	S57°30'36"W	41.54'
9036	9037	50.00'	44.97'	N07°11'53"E	43.47'
9037	9502	80.00'	75.18'	N08°21'15"E	72.45'

REFER TO THE TITLE SHEET, RECORDED AS SHEET 2 OF 2 OF TRANSPORTATION PROJECT PLAT NO. 1146-75-22- 4.01, AS DOCUMENT #2016623 FOR ADDITIONAL INFORMATION.

COURSE TABLE


FROM POINT	TO POINT	BEARING	DISTANCE
316	9022	S89°14'15"E	648.29'
9022	9044	S56°07'12"E	224.02'
9044	9025	S53°19'34"E	615.43'
9025	9026	S68°23'09"E	80.58'
9026	9027	S80°14'59"E	75.22'
9027	9030	S38°24'52"W	389.08'
9030	9031	N70°02'08"W	69.58'
9031	9032	N49°40'35"W	416.41'
9032	9033	N56°07'12"W	532.30'
9033	9501	S33°52'48"E	66.46'
9035	9036	N60°06'28"W	66.10'
9502	9038	N33°52'48"E	55.99'
9038	9039	N56°07'12"W	205.40'
9039	9040	S89°51'47"W	56.26'
9040	9041	S89°51'47"W	45.00'
9041	316	N00°08'13"W	63.28'

BASIS OF EXISTING HIGHWAY R/W

ROUTE	BASIS	YEAR
NASH ST.	ADJOINING CERTIFIED SURVEY MAPS	VARIES
	ADJOINING PLAT OF SURVEYS	VARIES
	WILDWOOD VILLAGE SUBDIVISION PLAT	1977
CTH MM	KRENKE ESTATES SUBDIVISION PLAT	1967

COORDINATE TABLE

POINT	Y (NORTH)	X (EAST)
512	591700.326	767530.763
514	592139.292	767721.074
515	592474.889	767938.725
533	591145.381	768249.892
9503	591876.599	768829.749

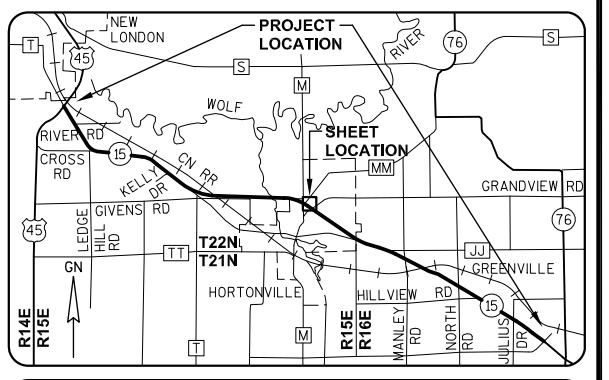

GREMMER & ASSOCIATES, INC.
CONSULTING ENGINEERS
Stevens Point • Fond du Lac

I, DAVID L. ROBERTS, REGISTERED LAND SURVEYOR, HEREBY CERTIFY THAT IN FULL COMPLIANCE WITH THE PROVISIONS OF SECTION 84.095 OF THE WISCONSIN STATUTES AND UNDER THE DIRECTION OF THE WISCONSIN DEPARTMENT OF TRANSPORTATION, I HAVE SURVEYED AND MAPPED TRANSPORTATION PROJECT PLAT 1146-75-22-4.30, AND THAT SUCH PLAT CORRECTLY REPRESENTS ALL EXTERIOR BOUNDARIES OF THE SURVEYED LAND.

DATE 3/14/2017 DAVID L. ROBERTS RLS S-1725, FOR GREMMER & ASSOCIATES, INC.

THIS PLAT AND RELOCATION ORDER ARE APPROVED FOR THE WISCONSIN DEPARTMENT OF TRANSPORTATION.

DATE 3/14/2017 CURT VAN EREM
REAL ESTATE SUPERVISOR

WISCONSIN DAVID L. ROBERTS S-1725 STEVENS POINT WI LAND SURVEYOR

040430_15.DWG REVISED: 03/14/2017

APPRAISAL PLAT DATE:

YRWW
BRELL

TRANSPORTATION PROJECT PLAT NO: 1146-75-22 - 4.30 AMENDMENT NO. 1

AMENDS PARCEL 113 OF TRANSPORTATION PROJECT PLAT 1146-75-22-4.30 RECORDED AS DOCUMENT NO. 2019923. PART OF THE NW1/4-NW1/4 AND THE NE1/4-NW1/4 OF SECTION 36, T22N, R15E, IN THE VILLAGE OF HORTONVILLE, OUTAGAMIE COUNTY, WISCONSIN

RELOCATION ORDER - STH 15 (LILY OF THE VALLEY DRIVE - USH 45), OUTAGAMIE COUNTY


TO PROPERLY ESTABLISH, LAY OUT, WIDEN, ENLARGE, EXTEND, CONSTRUCT, RECONSTRUCT, IMPROVE, OR MAINTAIN A PORTION OF THE HIGHWAY DESIGNATED ABOVE, THE STATE OF WISCONSIN DEPARTMENT OF TRANSPORTATION DEEMS IT NECESSARY TO RELOCATE OR CHANGE SAID HIGHWAY AND ACQUIRE CERTAIN LANDS AND INTERESTS OR RIGHTS IN LANDS FOR THE ABOVE NAMED PROJECT.

TO EFFECT THIS CHANGE, PURSUANT TO AUTHORITY GRANTED UNDER SUBSECTION 84.02 (3), 84.09 AND 84.30, WISCONSIN STATUTES, THE DEPARTMENT OF TRANSPORTATION HEREBY ORDERS THAT:
1) THAT PORTION OF SAID HIGHWAY AS SHOWN ON THIS PLAT IS LAID OUT AND ESTABLISHED TO THE LINES AND WIDTHS AS SO SHOWN FOR THE ABOVE NAMED PROJECT.
2) THE LANDS OR INTERESTS OR RIGHTS IN LANDS AS SHOWN ON THIS PLAT ARE REQUIRED BY THE DEPARTMENT FOR THE ABOVE PROJECT AND SHALL BE ACQUIRED IN THE NAME OF THE STATE OF WISCONSIN, PURSUANT TO THE PROVISIONS OF SUBSECTION 84.09 (1) OR (2), WISCONSIN STATUTES.

SCHEDULE OF LANDS & INTERESTS REQUIRED

OWNER'S NAMES ARE SHOWN FOR REFERENCE PURPOSES ONLY AND ARE SUBJECT TO CHANGE PRIOR TO THE TRANSFER OF LAND INTERESTS TO THE DEPARTMENT.

PARCEL NUMBER	OWNER(S)	INTEREST REQUIRED	R/W ACRES REQUIRED NEW	EXISTING	TOTAL	TLE ACRES TEMP.
101	THE ESTATE OF EMELINE A. BREITRICK	FEE, TLE	1.087	0	1.087	0.078
110	KEITH A. FINK	FEE	0.047	0	0.047	0
111	THE ESTATE OF EMELINE A. BREITRICK	FEE, TLE	7.442	0	7.442	0.086
112	LARRY L. & JUDITH KLITZKE	FEE	0.025	0	0.025	0
113	RONALD & GERALDINE HOIER	FEE	0.260	0	0.260	0

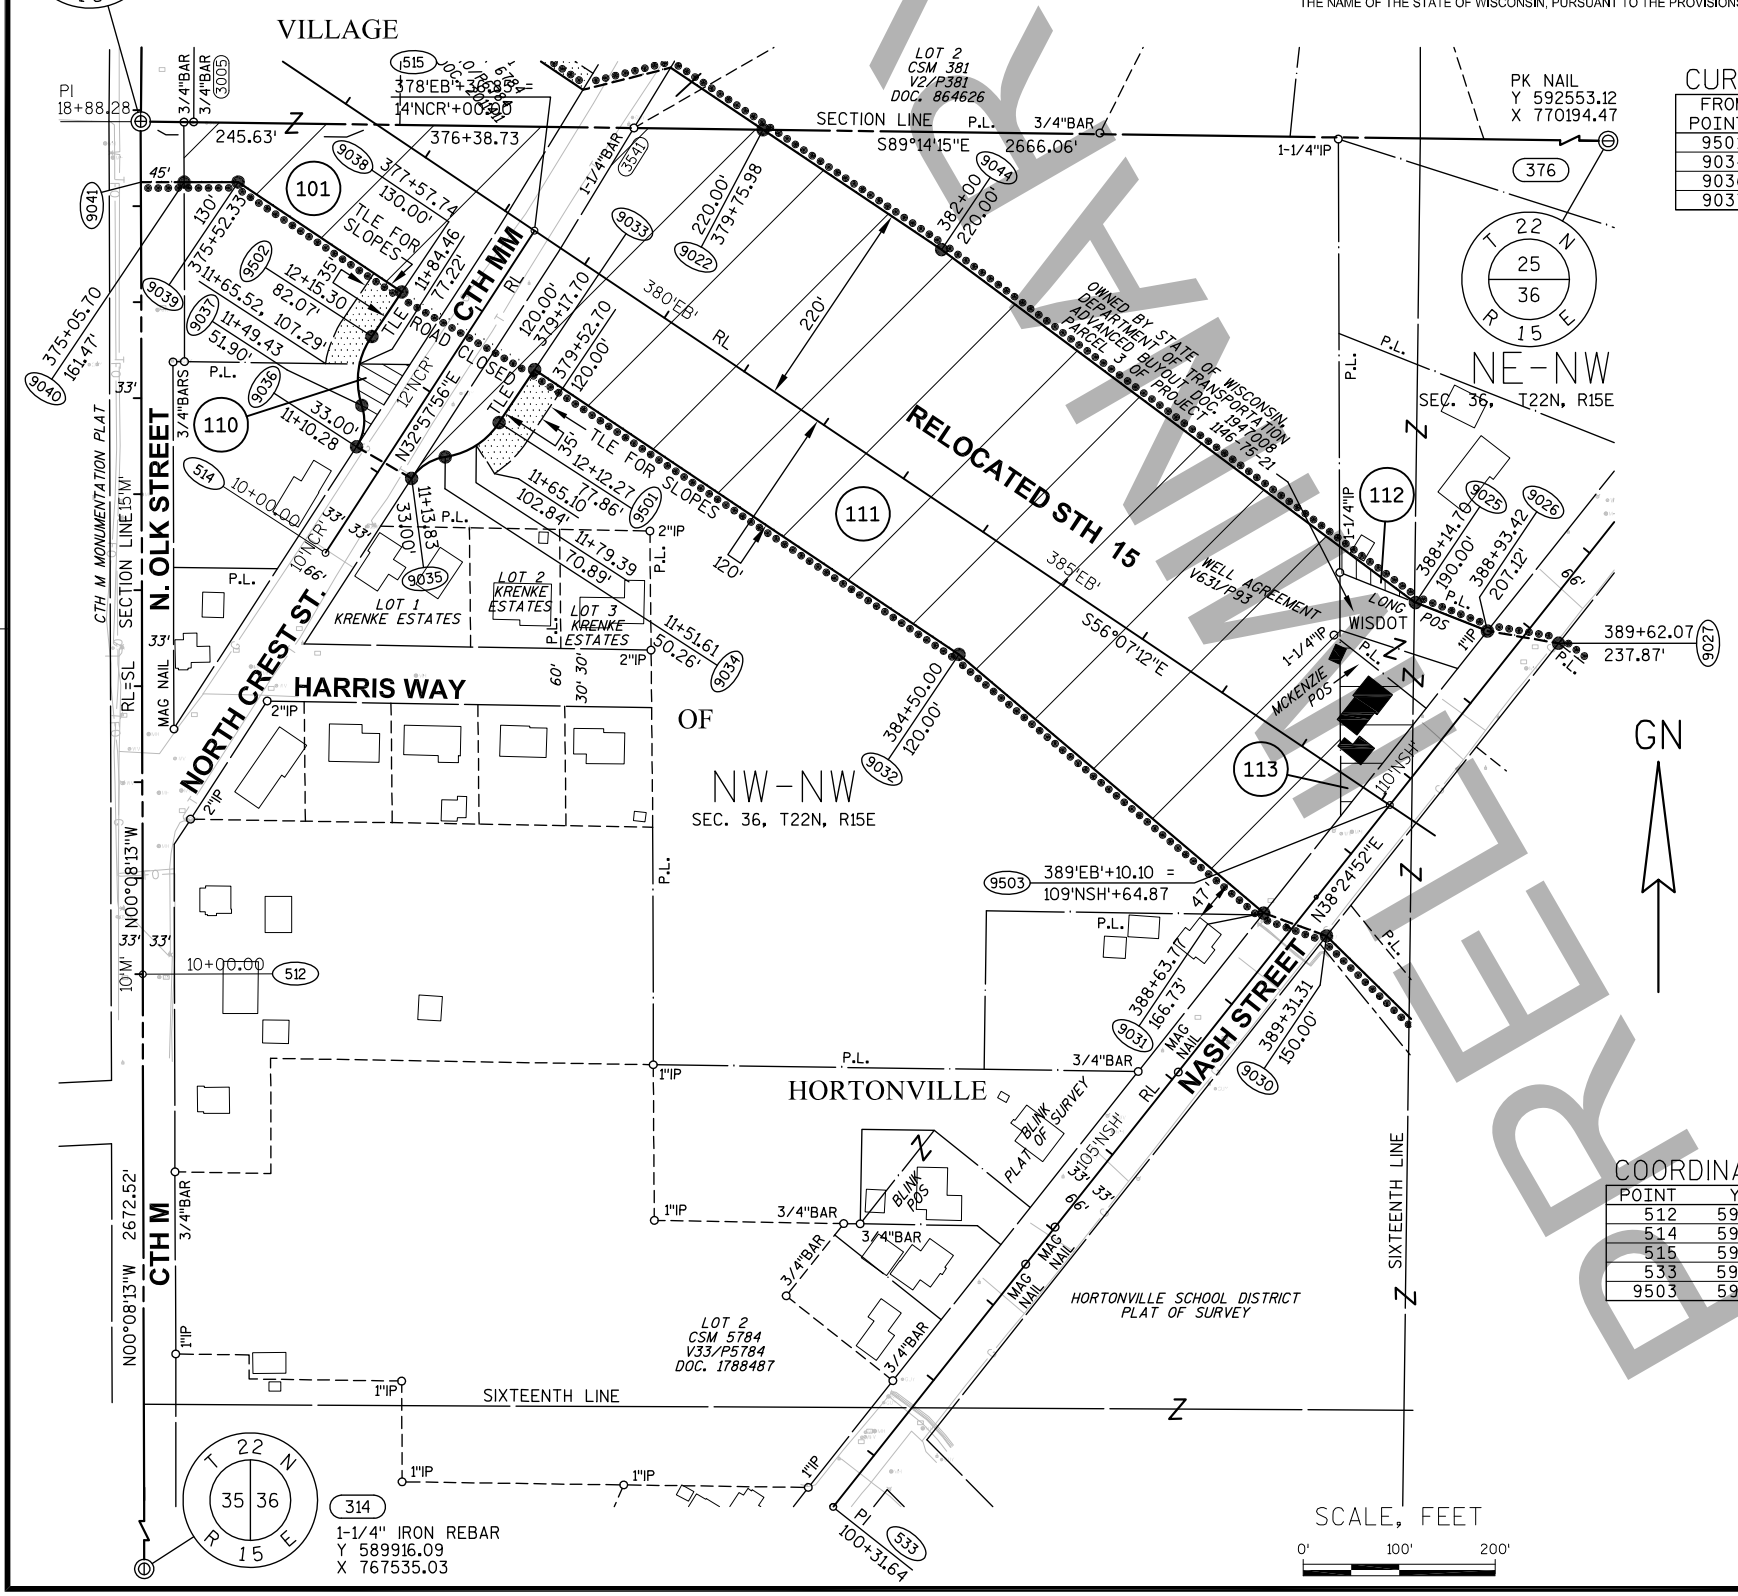

CURVE TABLE

FROM POINT	TO POINT	RADIUS	ARC LENGTH	CHORD BEARING	CHORD LENGTH
9501	9034	80.00'	68.74'	S57°26'23"W	66.64'
9034	9035	50.00'	42.84'	S57°30'36"W	41.54'
9036	9037	50.00'	44.97'	N07°11'53"E	43.47'
9037	9502	80.00'	75.18'	N08°21'15"E	72.45'

REFER TO THE TITLE SHEET, RECORDED AS SHEET 2 OF 2 OF TRANSPORTATION PROJECT PLAT NO. 1146-75-22- 4.01, AS DOCUMENT #2016623 FOR ADDITIONAL INFORMATION.

COURSE TABLE


FROM POINT	TO POINT	BEARING	DISTANCE
316	9022	S89°14'15"E	648.29'
9022	9044	S56°07'12"E	224.02'
9044	9025	S53°19'34"E	615.43'
9025	9026	S68°23'09"E	80.58'
9026	9027	S80°14'59"E	75.22'
9027	9030	S38°24'52"W	389.08'
9030	9031	N70°02'08"W	69.58'
9031	9032	N49°40'35"W	416.41'
9032	9033	N56°07'12"W	532.30'
9033	9501	S33°52'48"W	66.46'
9035	9036	N60°06'28"W	66.10'
9502	9038	N33°52'48"E	55.99'
9038	9039	N56°07'12"W	205.40'
9039	9040	S89°51'47"W	56.26'
9040	9041	S89°51'47"W	45.00'
9041	316	N00°08'13"W	63.28'

BASIS OF EXISTING HIGHWAY R/W

ROUTE	BASIS	YEAR
NASH ST.	ADJOINING CERTIFIED SURVEY MAPS	VARIES
	ADJOINING PLAT OF SURVEYS	VARIES
	WILDWOOD VILLAGE SUBDIVISION PLAT	1977
CTH MM	KRENKE ESTATES SUBDIVISION PLAT	1967

COORDINATE TABLE

POINT	Y (NORTH)	X (EAST)
512	591700.326	767530.763
514	592139.292	767721.074
515	592474.889	767938.725
533	591145.381	768249.892
9503	591876.599	768829.749

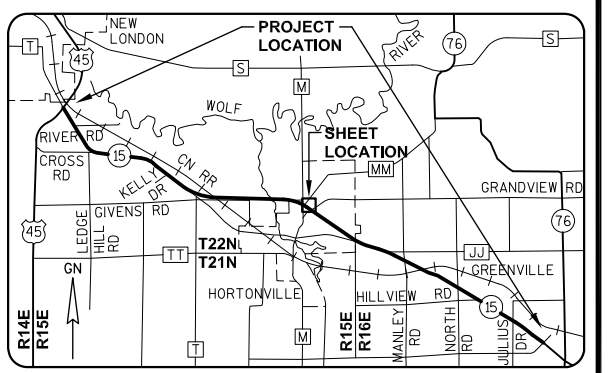

Document #: 2037649
Date: 03-10-2015 Time: 10:40 AM
Pages: 1 Fee: $25.00
County: OUTAGAMIE COUNTY State: WI
SARAH R VAN CAMP, REGISTER OF DEEDS
The above recording information verifies this document has been electronically recorded and returned to the submitter

RESERVED FOR REGISTER OF DEEDS
PROJECT NUMBER 1146-75-22- 4.30
AMENDMENT NO: 1

GREMMER & ASSOCIATES, INC.
CONSULTING ENGINEERS
Stevens Point • Fond du Lac

I, DAVID L. ROBERTS, REGISTERED LAND SURVEYOR, HEREBY CERTIFY THAT IN FULL COMPLIANCE WITH THE PROVISIONS OF SECTION 84.095 OF THE WISCONSIN STATUTES AND UNDER THE DIRECTION OF THE WISCONSIN DEPARTMENT OF TRANSPORTATION, I HAVE SURVEYED AND MAPPED TRANSPORTATION PROJECT PLAT 1146-75-22-4.30, AND THAT SUCH PLAT CORRECTLY REPRESENTS ALL EXTERIOR BOUNDARIES OF THE SURVEYED LAND.

DATE 3/05/2015 DAVID L. ROBERTS RLS S-1725, FOR GREMMER & ASSOCIATES, INC.

THIS PLAT AND RELOCATION ORDER ARE APPROVED FOR THE WISCONSIN DEPARTMENT OF TRANSPORTATION.

DATE 3/05/2015 CURT VAN EREM REAL ESTATE SUPERVISOR

WISCONSIN DAVID L. ROBERTS S-1725 STEVENS POINT WI LAND SURVEYOR

040430_15.DWG REVISED: 03/05/2015

APPRAISAL PLAT DATE:

DRAFT

TRANSPORTATION PROJECT PLAT NO: 1146-75-22 - 4.30

PART OF THE NW1/4-NW1/4 AND THE NE1/4-NW1/4 OF SECTION 36, T22N, R15E, IN THE VILLAGE OF HORTONVILLE, OUTAGAMIE COUNTY, WISCONSIN

RELOCATION ORDER - STH 15 (LILY OF THE VALLEY DRIVE - USH 45), OUTAGAMIE COUNTY

TO PROPERLY ESTABLISH, LAY OUT, WIDEN, ENLARGE, EXTEND, CONSTRUCT, RECONSTRUCT, IMPROVE, OR MAINTAIN A PORTION OF THE HIGHWAY DESIGNATED ABOVE, THE STATE OF WISCONSIN DEPARTMENT OF TRANSPORTATION DEEMS IT NECESSARY TO RELOCATE OR CHANGE SAID HIGHWAY AND ACQUIRE CERTAIN LANDS AND INTERESTS OR RIGHTS IN LANDS FOR THE ABOVE NAMED PROJECT.

TO EFFECT THIS CHANGE, PURSUANT TO AUTHORITY GRANTED UNDER SUBSECTION 84.02 (3), 84.09 AND 84.30, WISCONSIN STATUTES, THE DEPARTMENT OF TRANSPORTATION HEREBY ORDERS THAT:
1) THAT PORTION OF SAID HIGHWAY AS SHOWN ON THIS PLAT IS LAID OUT AND ESTABLISHED TO THE LINES AND WIDTHS AS SO SHOWN FOR THE ABOVE NAMED PROJECT.
2) THE LANDS OR INTERESTS OR RIGHTS IN LANDS AS SHOWN ON THIS PLAT ARE REQUIRED BY THE DEPARTMENT FOR THE ABOVE PROJECT AND SHALL BE ACQUIRED IN THE NAME OF THE STATE OF WISCONSIN, PURSUANT TO THE PROVISIONS OF SUBSECTION 84.09 (1) OR (2), WISCONSIN STATUTES.

RESERVED FOR REGISTER OF DEEDS
PROJECT NUMBER 1146-75-22- 4.30
AMENDMENT NO:

REFER TO THE TITLE SHEET, RECORDED AS SHEET 2 OF 2 OF TRANSPORTATION PROJECT PLAT NO. 1146-75-22- 4.01, AS DOCUMENT #2016623 FOR ADDITIONAL INFORMATION.

SCHEDULE OF LANDS & INTERESTS REQUIRED

OWNER'S NAMES ARE SHOWN FOR REFERENCE PURPOSES ONLY AND ARE SUBJECT TO CHANGE PRIOR TO THE TRANSFER OF LAND INTERESTS TO THE DEPARTMENT.

PARCEL NUMBER	OWNER(S)	INTEREST REQUIRED	R/W ACRES REQUIRED NEW	EXISTING	TOTAL	TLE ACRES TEMP.
101	THE ESTATE OF EMELINE A. BREITRICK	FEE, TLE	1.087	0	1.087	0.078
110	KEITH A. FINK	FEE	0.047	0	0.047	0
111	THE ESTATE OF EMELINE A. BREITRICK	FEE, TLE	7.442	0	7.442	0.086
112	LARRY L. & JUDITH KLITZKE	FEE	0.025	0	0.025	0
113	RONALD & GERALDINE HOIER	FEE	~~0.188~~	0	~~0.188~~	0

CURVE TABLE

FROM POINT	TO POINT	RADIUS	ARC LENGTH	CHORD BEARING	CHORD LENGTH
9501	9034	80.00'	68.74'	S57°26'23"W	66.64'
9034	9035	50.00'	42.84'	S57°30'36"W	41.54'
9036	9037	50.00'	44.97'	N07°11'53"E	43.47'
9037	9502	80.00'	75.18'	N08°21'15"E	72.45'

COURSE TABLE


FROM POINT	TO POINT	BEARING	DISTANCE
316	9022	S89°14'15"E	648.29'
9022	9044	S56°07'12"E	224.02'
9044	9025	S53°19'34"E	615.43'
9025	9026	S68°23'09"E	80.58'
9026	9027	S80°14'59"E	75.22'
9027	9030	S38°24'52"W	389.08'
9030	9031	N70°02'08"W	69.58'
9031	9032	N49°40'35"W	416.41'
9032	9033	N56°07'12"W	532.30'
9033	9501	S33°52'48"W	66.46'
9035	9036	N60°06'28"W	66.10'
9502	9038	N33°52'48"E	55.99'
9038	9039	N56°07'12"W	205.40'
9039	9040	S89°51'47"W	56.26'
9040	9041	S89°51'47"W	45.00'
9041	316	N00°08'13"W	63.28'

BASIS OF EXISTING HIGHWAY R/W

ROUTE	BASIS	YEAR
NASH ST.	ADJOINING CERTIFIED SURVEY MAPS	VARIES
	ADJOINING PLAT OF SURVEYS	VARIES
	WILDWOOD VILLAGE SUBDIVISION PLAT	1977
CTH MM	KRENKE ESTATES SUBDIVISION PLAT	1967

COORDINATE TABLE

POINT	Y (NORTH)	X (EAST)
512	591700.326	767530.763
514	592139.292	767721.074
515	592474.889	767938.725
533	591145.381	768249.892
9503	591876.599	768829.749

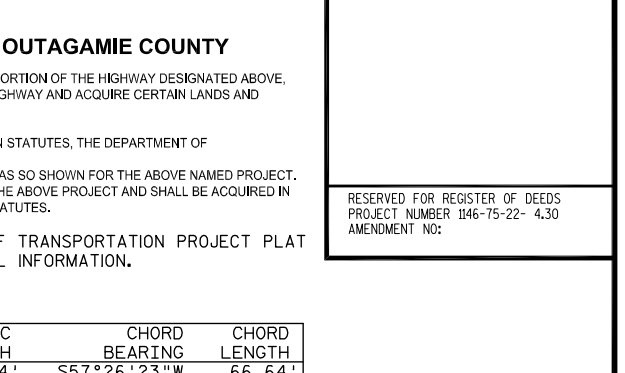

GREMMER & ASSOCIATES, INC.
CONSULTING ENGINEERS
Stevens Point • Fond du Lac

I, DAVID L. ROBERTS, REGISTERED LAND SURVEYOR, HEREBY CERTIFY THAT IN FULL COMPLIANCE WITH THE PROVISIONS OF SECTION 84.095 OF THE WISCONSIN STATUTES AND UNDER THE DIRECTION OF THE WISCONSIN DEPARTMENT OF TRANSPORTATION, I HAVE SURVEYED AND MAPPED TRANSPORTATION PROJECT PLAT 1146-75-22-4.30, AND THAT SUCH PLAT CORRECTLY REPRESENTS ALL EXTERIOR BOUNDARIES OF THE SURVEYED LAND.

DATE 7/08/2014 DAVID L. ROBERTS RLS S-1725, FOR GREMMER & ASSOCIATES, INC.

THIS PLAT AND RELOCATION ORDER ARE APPROVED FOR THE WISCONSIN DEPARTMENT OF TRANSPORTATION.

DATE 7/09/2014 CURT VAN EREM
REAL ESTATE SUPERVISOR

WISCONSIN DAVID L. ROBERTS S-1725 STEVENS POINT WI LAND SURVEYOR

SCALE, FEET 0' 100' 200'

040430_15.DWG REVISED: 07/08/2014

APPRAISAL PLAT DATE:

XXXXXX
PRELIMINARY

TRANSPORTATION PROJECT PLAT NO: 1146-75-22 - 4.31

PART OF THE NE1/4-NW1/4 AND THE NW1/4-NW1/4 OF SECTION 36, T22N, R15E, IN THE VILLAGE OF HORTONVILLE, OUTAGAMIE COUNTY, WISCONSIN

RELOCATION ORDER - STH 15 (LILY OF THE VALLEY DRIVE - USH 45), OUTAGAMIE COUNTY

TO PROPERLY ESTABLISH, LAY OUT, WIDEN, ENLARGE, EXTEND, CONSTRUCT, RECONSTRUCT, IMPROVE, OR MAINTAIN A PORTION OF THE HIGHWAY DESIGNATED ABOVE, THE STATE OF WISCONSIN DEPARTMENT OF TRANSPORTATION DEEMS IT NECESSARY TO RELOCATE OR CHANGE SAID HIGHWAY AND ACQUIRE CERTAIN LANDS AND INTERESTS OR RIGHTS IN LANDS FOR THE ABOVE NAMED PROJECT.

TO EFFECT THIS CHANGE, PURSUANT TO AUTHORITY GRANTED UNDER SUBSECTION 84.02 (3), 84.09 AND 84.30, WISCONSIN STATUTES, THE DEPARTMENT OF TRANSPORTATION HEREBY ORDERS THAT:
1) THAT PORTION OF SAID HIGHWAY AS SHOWN ON THIS PLAT IS LAID OUT AND ESTABLISHED TO THE LINES AND WIDTHS AS SO SHOWN FOR THE ABOVE NAMED PROJECT.
2) THE LANDS OR INTERESTS OR RIGHTS IN LANDS AS SHOWN ON THIS PLAT ARE REQUIRED BY THE DEPARTMENT FOR THE ABOVE PROJECT AND SHALL BE ACQUIRED IN THE NAME OF THE STATE OF WISCONSIN, PURSUANT TO THE PROVISIONS OF SUBSECTION 84.09 (1) OR (2), WISCONSIN STATUTES.

REFER TO THE TITLE SHEET, RECORDED AS SHEET 2 OF 2 OF TRANSPORTATION PROJECT PLAT NO. 1146-75-22- 4.01, AS DOCUMENT #2016623 FOR ADDITIONAL INFORMATION.

Document #: **2019924**
Date: **07-15-2014** Time: **08:28 AM** Pages: **1**
Fee: **$25.00** County: **OUTAGAMIE** State: **WI**

SARAH R VAN CAMP
REGISTER OF DEEDS
The above recording information verifies this document has been electronically recorded and returned to the submitter

RESERVED FOR REGISTER OF DEEDS
PROJECT NUMBER 1146-75-22- 4.31
AMENDMENT NO:


SCHEDULE OF LANDS & INTERESTS REQUIRED

OWNER'S NAMES ARE SHOWN FOR REFERENCE PURPOSES ONLY AND ARE SUBJECT TO CHANGE PRIOR TO THE TRANSFER OF LAND INTERESTS TO THE DEPARTMENT.

PARCEL NUMBER	OWNER(S)	INTEREST REQUIRED	R/W NEW	ACRES REQUIRED EXISTING	TOTAL	PLE ACRES PERM.	TLE ACRES TEMP.
114	THE SCHOOL DISTRICT OF HORTONVILLE	FEE, PLE, TLE	0.164	0	0.164	0.027	0.069

UTILITY INTERESTS REQUIRED:

919	WE ENERGIES - ELECTRIC	RELEASE OF RIGHTS (JOINT)
922	AT&T WISCONSIN	RELEASE OF RIGHTS (JOINT)

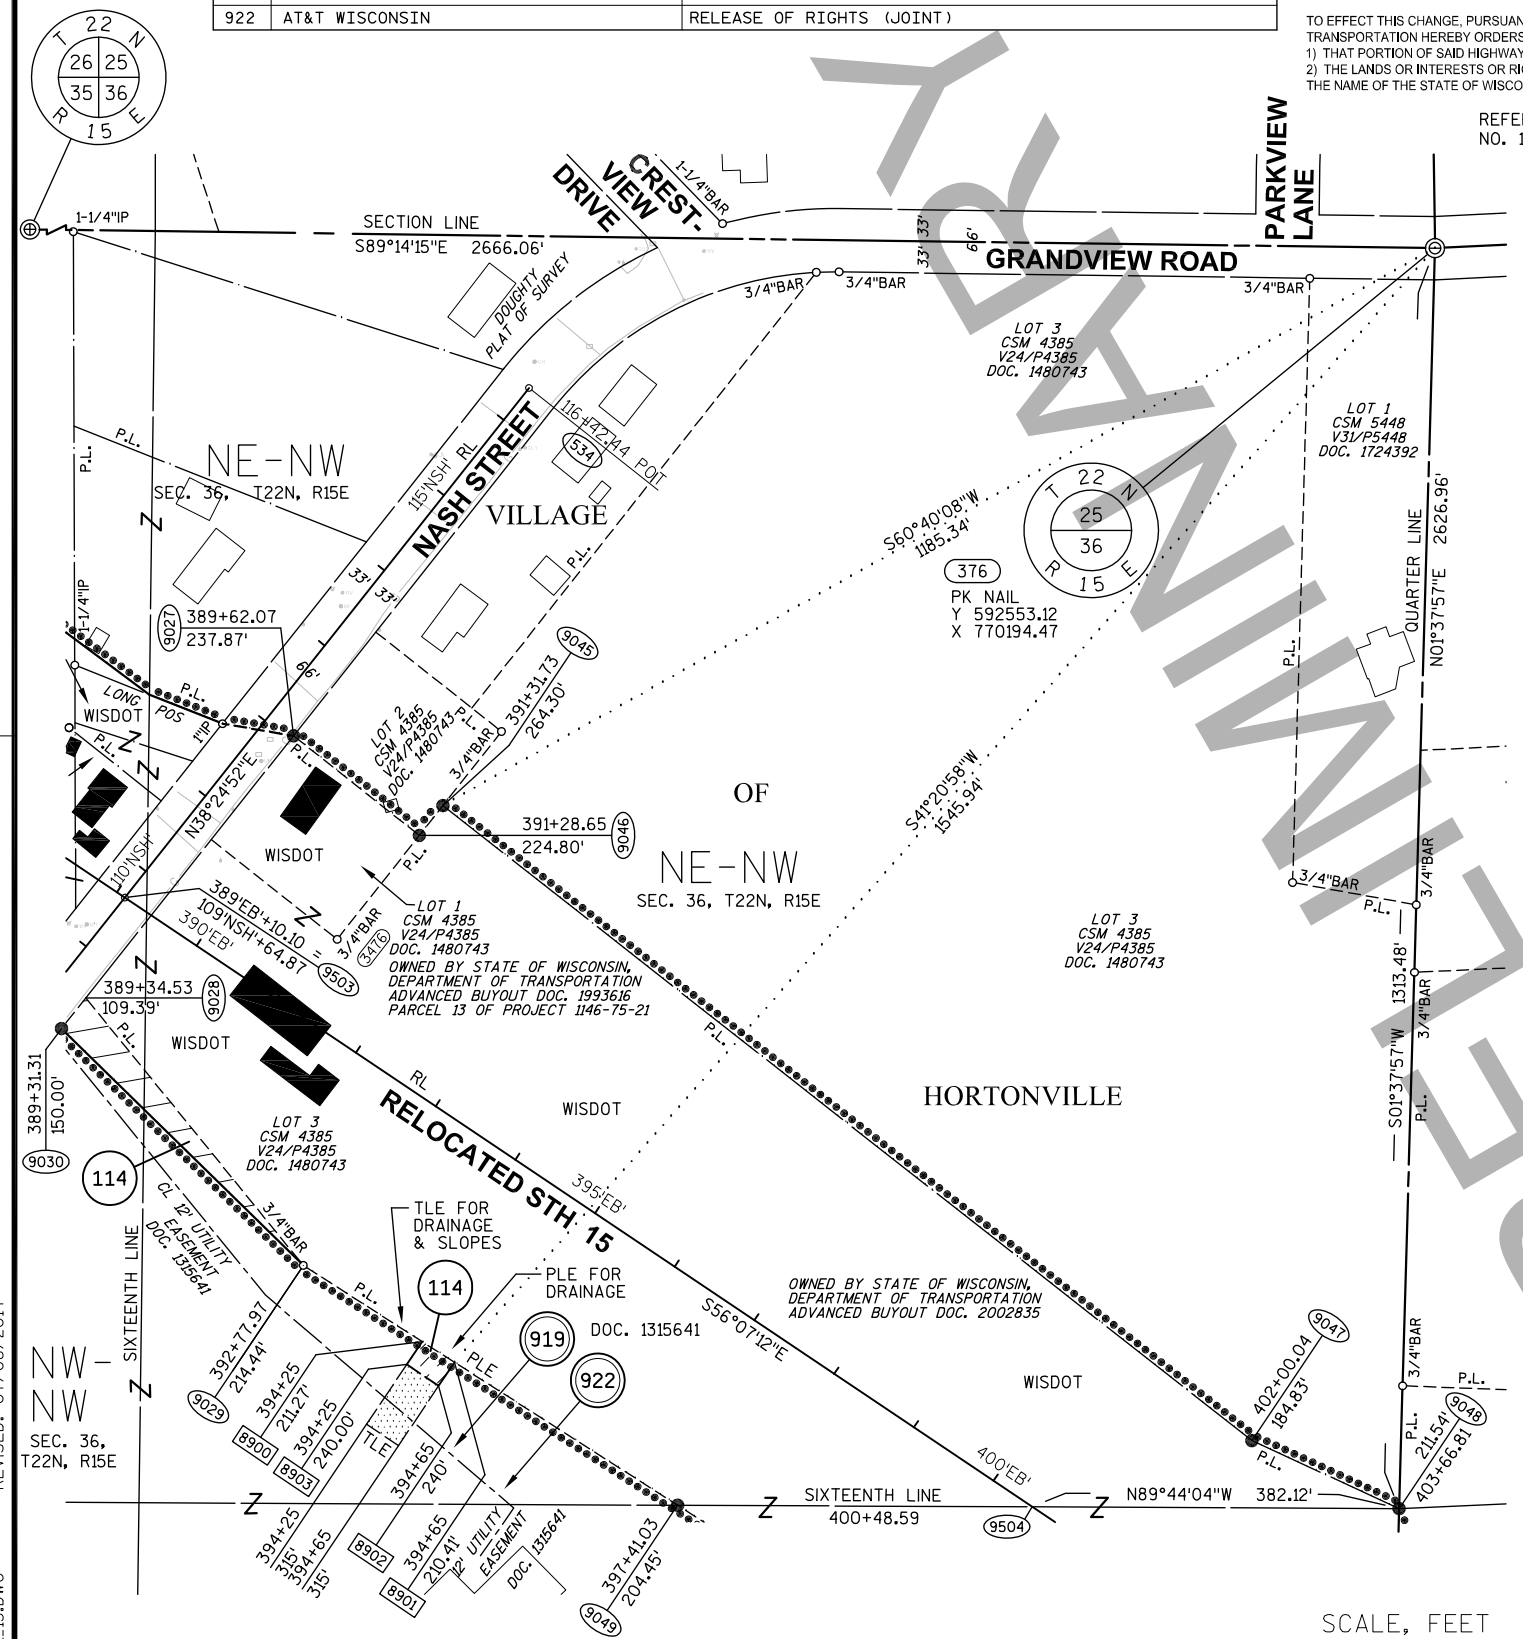

BASIS OF EXISTING HIGHWAY R/W


ROUTE	BASIS	YEAR
NASH ST.	ADJOINING CERTIFIED SURVEY MAPS	VARIES
	ADJOINING PLAT OF SURVEYS	VARIES
	WILDWOOD VILLAGE SUBDIVISION PLAT	1977

COURSE TABLE

FROM POINT	TO POINT	BEARING	DISTANCE
376	9045	S60°40'08"W	1185.34'
9045	9047	S51°51'57"E	1071.26'
9047	9048	S65°13'06"E	168.90'
9048	9049	N89°44'04"W	751.43'
9049	9029	N57°21'23"W	463.17'
9029	9030	N45°35'21"W	352.60'
9030	9027	N38°24'52"E	389.08'
9027	9046	S51°38'12"E	167.09'
9046	9045	N38°20'42"E	39.62'
376	8901	S41°20'58"W	1545.94'
8901	8902	S33°52'48"W	29.59'
8902	8903	N56°07'12"W	40.00'
8903	8900	N33°52'48"E	28.73'
8900	8901	S57°21'23"E	40.01'

COORDINATE TABLE

POINT	Y (NORTH)	X (EAST)
534	592407.500	769250.755
9503	591876.599	768829.749
9504	591241.945	769774.929

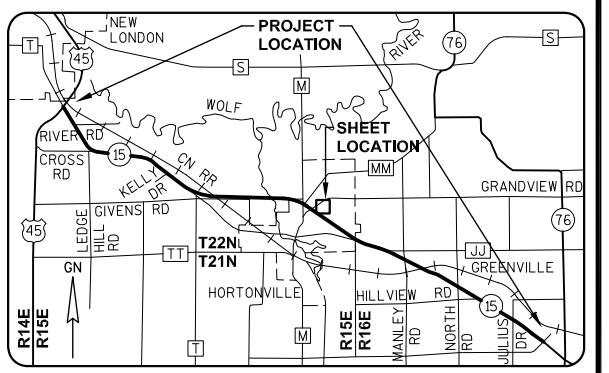

GREMMER & ASSOCIATES, INC.
CONSULTING ENGINEERS
Stevens Point • Fond du Lac

I, DAVID L. ROBERTS, REGISTERED LAND SURVEYOR, HEREBY CERTIFY THAT IN FULL COMPLIANCE WITH THE PROVISIONS OF SECTION 84.095 OF THE WISCONSIN STATUTES AND UNDER THE DIRECTION OF THE WISCONSIN DEPARTMENT OF TRANSPORTATION, I HAVE SURVEYED AND MAPPED TRANSPORTATION PROJECT PLAT 1146-75-22-4.31, AND THAT SUCH PLAT CORRECTLY REPRESENTS ALL EXTERIOR BOUNDARIES OF THE SURVEYED LAND.

DATE 7/08/2014 DAVID L. ROBERTS RLS S-1725, FOR GREMMER & ASSOCIATES, INC.

THIS PLAT AND RELOCATION ORDER ARE APPROVED FOR THE WISCONSIN DEPARTMENT OF TRANSPORTATION.

DATE 7/09/2014 CURT VAN EREM
REAL ESTATE SUPERVISOR

WISCONSIN
DAVID L. ROBERTS
S-1725
STEVENS POINT
WI
LAND SURVEYOR

040431_15.DWG REVISED: 07/08/2014

APPRAISAL PLAT DATE:

PRELIMINARY

TRANSPORTATION PROJECT PLAT NO: 1146-75-22 - 4.32

PART OF THE SE1/4-NW1/4 OF SECTION 36, T22N, R15E, IN THE VILLAGE OF HORTONVILLE, OUTAGAMIE COUNTY, WISCONSIN

STH 15 (LILY OF THE VALLEY DRIVE - USH 45), OUTAGAMIE COUNTY


THE STATE OF WISCONSIN HAS DEEMED IT NECESSARY TO MONUMENT RIGHT-OF-WAY INTERESTS PREVIOUSLY ACQUIRED UNDER SECTIONS 82.01, 82.31(1), 82.31(2), AND 84.09 OF THE WISCONSIN STATE STATUTES AND DOES HEREBY CERTIFY THE DEPARTMENT OF TRANSPORTATION HAS SURVEYED THE HIGHWAY RIGHT-OF-WAY; THAT THIS PLAT IS A TRUE AND CORRECT REPRESENTATION OF THE EXTERIOR BOUNDARIES OF THE LAND SURVEYED AND SHOWS ACCURATE MEASUREMENTS THEREOF.

Document #: **2019925**
Date: **07-15-2014** Time: **08:30 AM** Pages: **1**
Fee: **$25.00** County: **OUTAGAMIE** State: **WI**

SARAH R VAN CAMP
REGISTER OF DEEDS
The above recording information verifies this document has been electronically recorded and returned to the submitter

RESERVED FOR REGISTER OF DEEDS
PROJECT NUMBER 1146-75-22- 4.32
AMENDMENT NO:

REFER TO THE TITLE SHEET, RECORDED AS SHEET 2 OF 2 OF TRANSPORTATION PROJECT PLAT NO. 1146-75-22- 4.01, AS DOCUMENT #2016623 FOR ADDITIONAL INFORMATION.

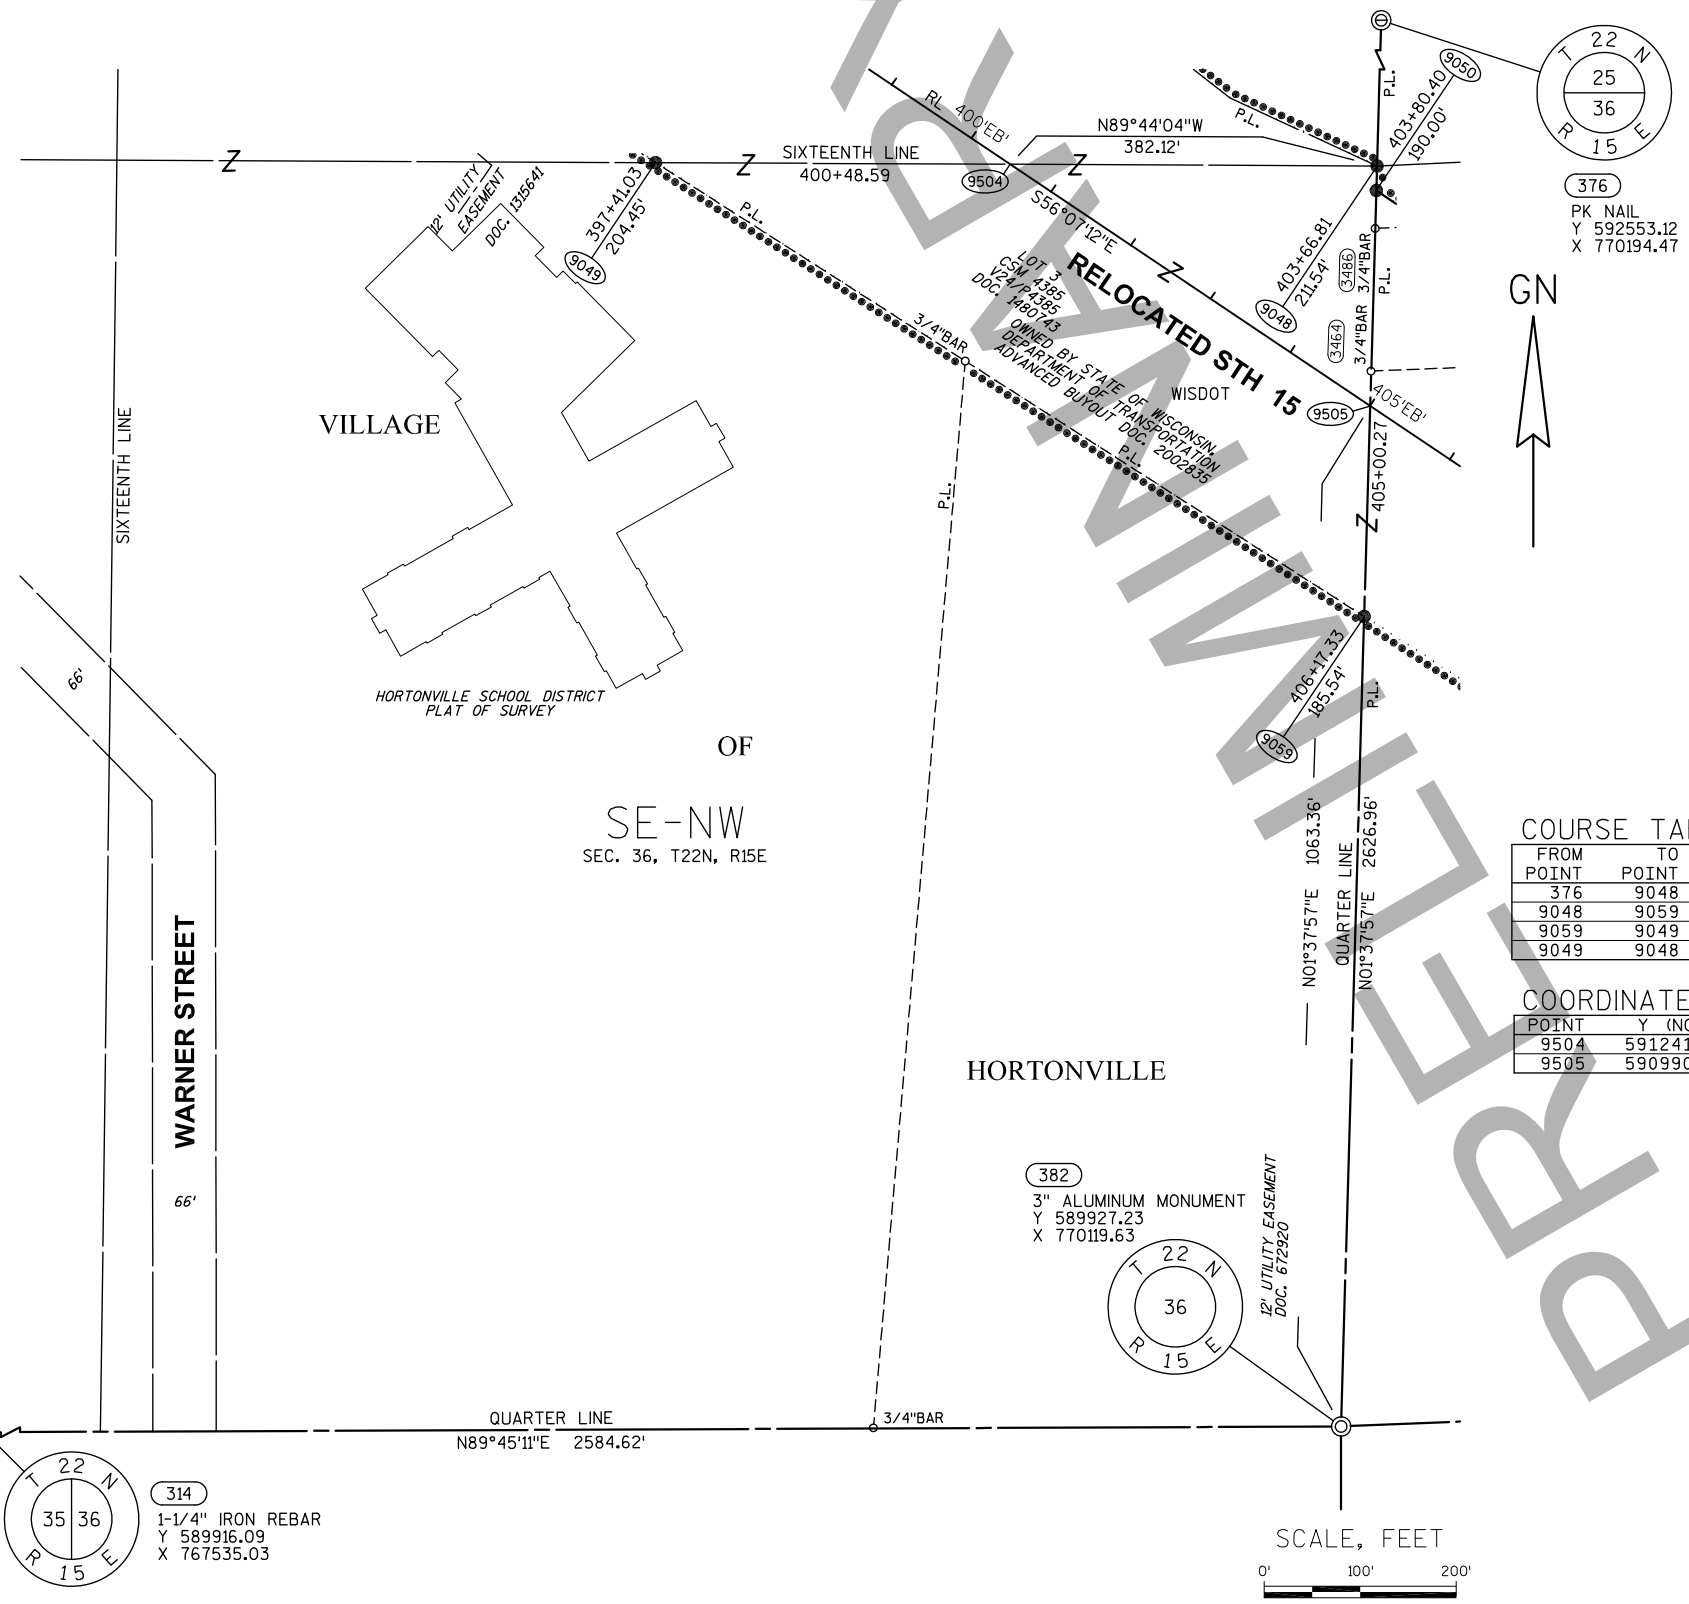

PRELIMINARY

REVISED: 07/08/2014

040432_15.DWG


APPRAISAL PLAT DATE:

COURSE TABLE

FROM POINT	TO POINT	BEARING	DISTANCE
376	9048	S01°37'57"W	1313.48'
9048	9059	S01°37'57"W	469.50'
9059	9049	N57°21'23"W	876.50'
9049	9048	S89°44'04"E	751.43'

COORDINATE TABLE

POINT	Y (NORTH)	X (EAST)
9504	591241.945	769774.929
9505	590990.152	770149.921

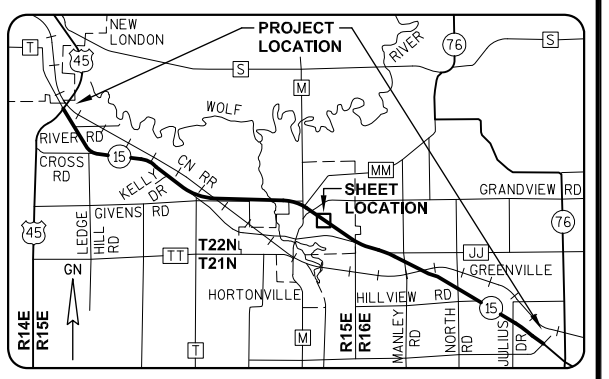

GREMMER & ASSOCIATES, INC.
CONSULTING ENGINEERS
Stevens Point • Fond du Lac

I, DAVID L. ROBERTS, REGISTERED LAND SURVEYOR, HEREBY CERTIFY THAT IN FULL COMPLIANCE WITH THE PROVISIONS OF SECTION 84.095 OF THE WISCONSIN STATUTES AND UNDER THE DIRECTION OF THE WISCONSIN DEPARTMENT OF TRANSPORTATION, I HAVE SURVEYED AND MAPPED TRANSPORTATION PROJECT PLAT 1146-75-22-4.32, AND THAT SUCH PLAT CORRECTLY REPRESENTS ALL EXTERIOR BOUNDARIES OF THE SURVEYED LAND.

DATE 7/08/2014 DAVID L. ROBERTS
RLS S-1725, FOR GREMMER & ASSOCIATES, INC.

THIS PLAT IS APPROVED FOR THE WISCONSIN DEPARTMENT OF TRANSPORTATION.

DATE 7/09/2014 CURT VAN EREM
REAL ESTATE SUPERVISOR

WISCONSIN
DAVID L. ROBERTS
S-1725
STEVENS POINT
WI
LAND SURVEYOR

TRANSPORTATION PROJECT PLAT NO: 1146-75-22 - 4.33

PART OF LOT 2 AND OUTLOT 1 OF CSM 4387, AND PART OF THE SW1/4-NE1/4 AND THE NW1/4-SE1/4 OF SECTION 36, T22N, R15E, ALL IN THE VILLAGE OF HORTONVILLE, OUTAGAMIE COUNTY, WISCONSIN

RELOCATION ORDER - STH 15 (LILY OF THE VALLEY DRIVE - USH 45), OUTAGAMIE COUNTY

TO PROPERLY ESTABLISH, LAY OUT, WIDEN, ENLARGE, EXTEND, CONSTRUCT, RECONSTRUCT, IMPROVE, OR MAINTAIN A PORTION OF THE HIGHWAY DESIGNATED ABOVE, THE STATE OF WISCONSIN DEPARTMENT OF TRANSPORTATION DEEMS IT NECESSARY TO RELOCATE OR CHANGE SAID HIGHWAY AND ACQUIRE CERTAIN LANDS AND INTERESTS OR RIGHTS IN LANDS FOR THE ABOVE NAMED PROJECT.

TO EFFECT THIS CHANGE, PURSUANT TO AUTHORITY GRANTED UNDER SUBSECTION 84.02 (3), 84.09 AND 84.30, WISCONSIN STATUTES, THE DEPARTMENT OF TRANSPORTATION HEREBY ORDERS THAT:
1) THAT PORTION OF SAID HIGHWAY AS SHOWN ON THIS PLAT IS LAID OUT AND ESTABLISHED TO THE LINES AND WIDTHS AS SO SHOWN FOR THE ABOVE NAMED PROJECT.
2) THE LANDS OR INTERESTS OR RIGHTS IN LANDS AS SHOWN ON THIS PLAT ARE REQUIRED BY THE DEPARTMENT FOR THE ABOVE PROJECT AND SHALL BE ACQUIRED IN THE NAME OF THE STATE OF WISCONSIN, PURSUANT TO THE PROVISIONS OF SUBSECTION 84.09 (1) OR (2), WISCONSIN STATUTES.

REFER TO THE TITLE SHEET, RECORDED AS SHEET 2 OF 2 OF TRANSPORTATION PROJECT PLAT NO. 1146-75-22- 4.01, AS DOCUMENT *2016623 FOR ADDITIONAL INFORMATION.

Document #: **2019926**
Date: **07-15-2014** Time: **08:31 AM** Pages: **1**
Fee: **$25.00** County: **OUTAGAMIE** State: **WI**

SARAH R VAN CAMP
REGISTER OF DEEDS
The above recording information verifies this document has been electronically recorded and returned to the submitter

RESERVED FOR REGISTER OF DEEDS
PROJECT NUMBER 1146-75-22- 4.33
AMENDMENT NO:


SCHEDULE OF LANDS & INTERESTS REQUIRED

OWNER'S NAMES ARE SHOWN FOR REFERENCE PURPOSES ONLY AND ARE SUBJECT TO CHANGE PRIOR TO THE TRANSFER OF LAND INTERESTS TO THE DEPARTMENT.

PARCEL NUMBER	OWNER(S)	INTEREST REQUIRED	R/W ACRES REQUIRED NEW	EXISTING	TOTAL	TLE ACRES TEMP.
116	DARIN & MICHELLE DODD	FEE	0.026	0	0.026	0
117	MARY LOU MURPHY	FEE	0.555	0	0.555	0
118	MARY LOU MURPHY	FEE	1.388	0	1.388	0

376
PK NAIL
Y 592553.12
X 770194.47

T 22 N
25
36
R 15 E

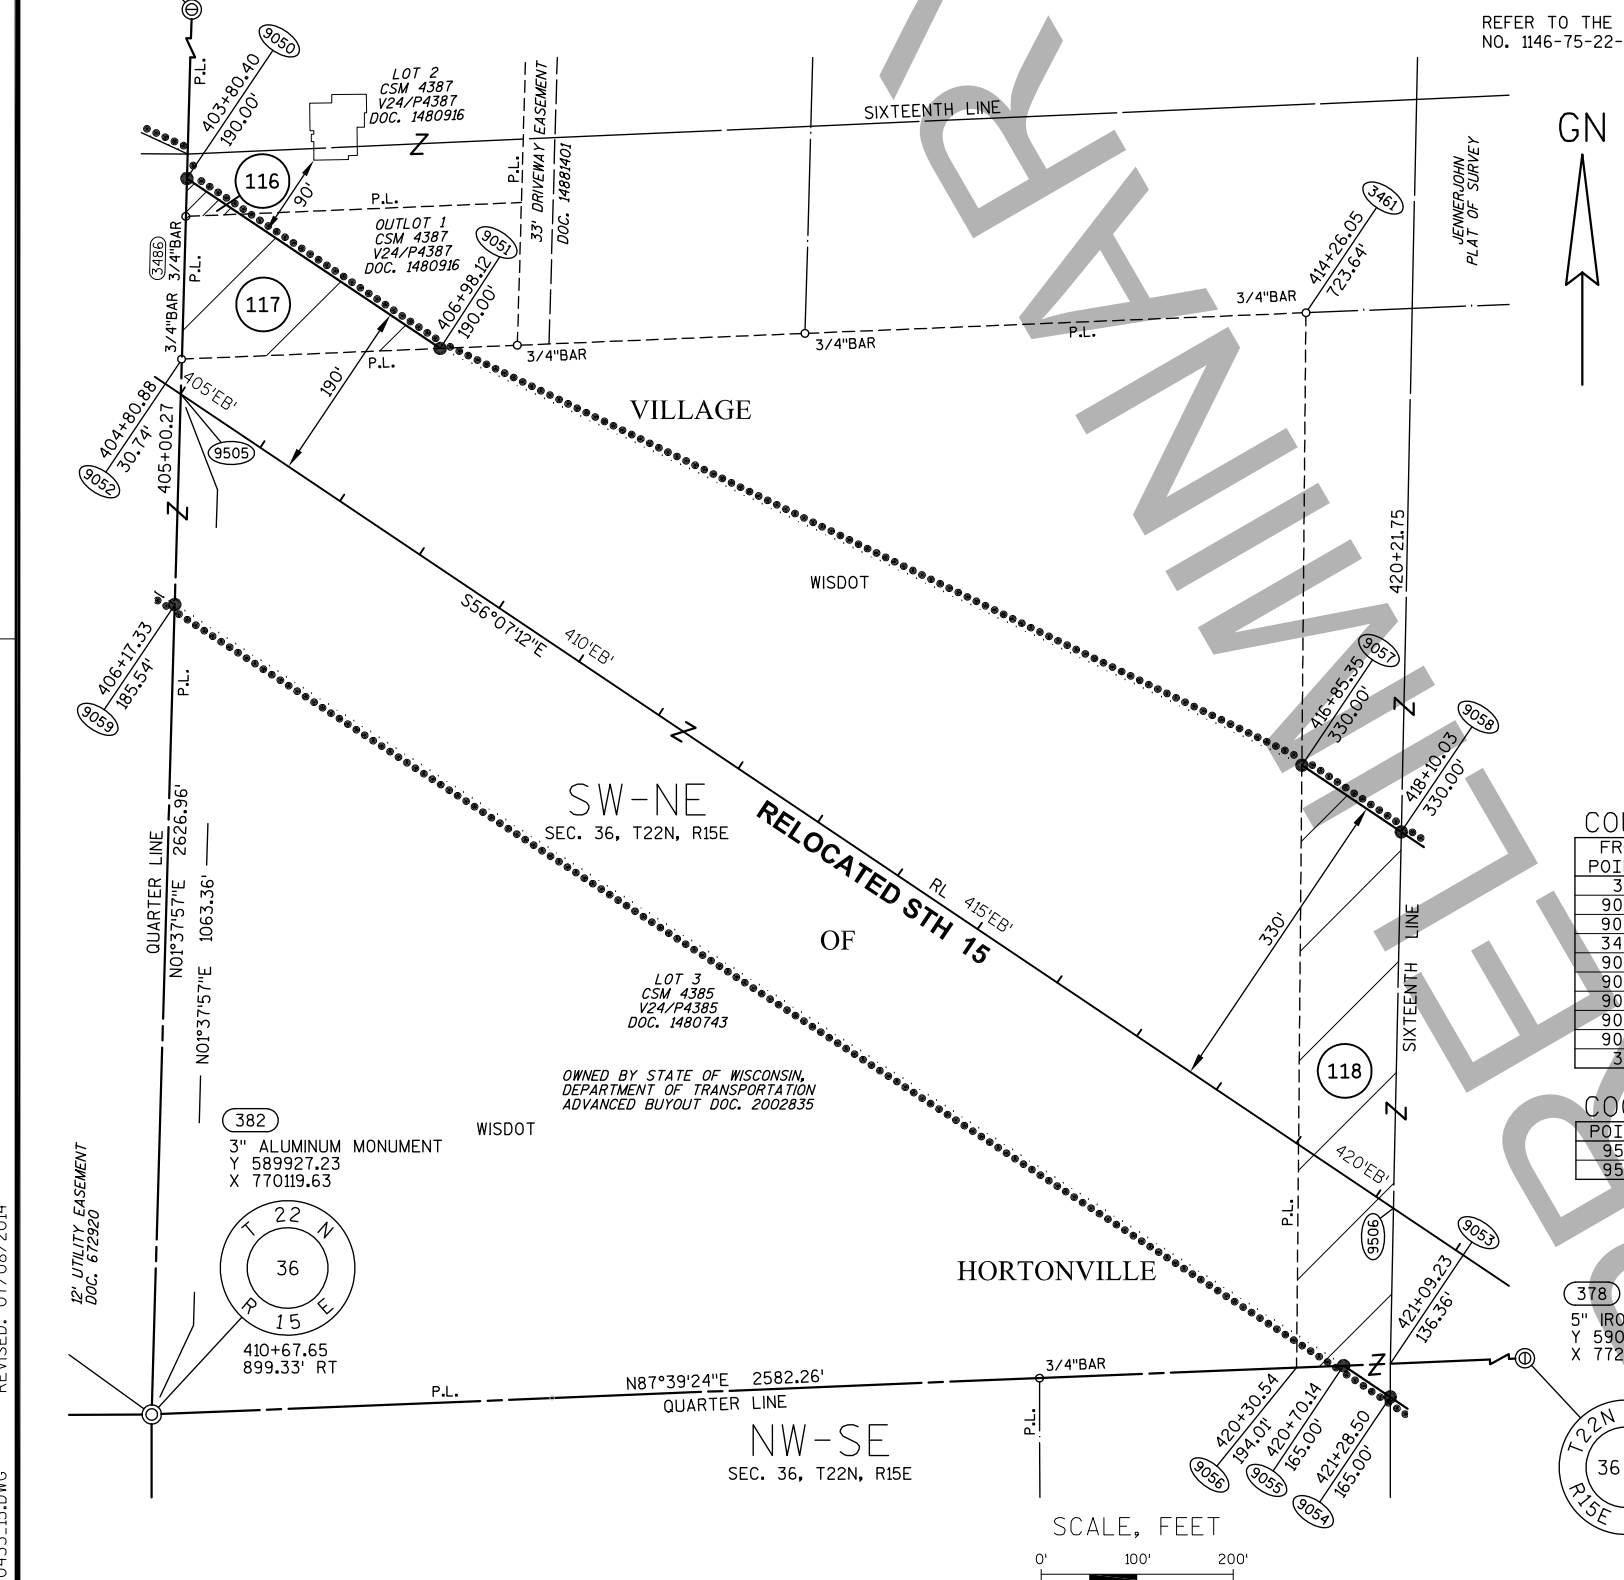


COURSE TABLE

FROM POINT	TO POINT	BEARING	DISTANCE
376	9050	S01°37'57"W	1338.95'
9050	9051	S56°07'12"E	317.72'
9051	3461	N87°38'06"E	902.57'
3461	9057	S00°30'19"W	471.37'
9057	9058	S56°07'12"E	124.67'
9058	9053	S01°11'48"W	554.09'
9053	9054	S00°03'19"E	34.52'
9054	9055	N56°07'12"W	58.37'
9055	382	S87°39'24"W	1242.67'
382	9050	N01°37'57"E	1288.01'

COORDINATE TABLE

POINT	Y (NORTH)	X (EAST)
9505	590990.152	770149.921
9506	590142.000	771413.060

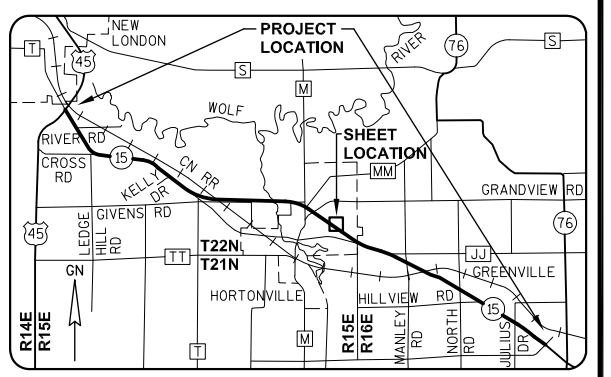

GREMMER & ASSOCIATES, INC.
CONSULTING ENGINEERS
Stevens Point • Fond du Lac

I, DAVID L. ROBERTS, REGISTERED LAND SURVEYOR, HEREBY CERTIFY THAT IN FULL COMPLIANCE WITH THE PROVISIONS OF SECTION 84.095 OF THE WISCONSIN STATUTES AND UNDER THE DIRECTION OF THE WISCONSIN DEPARTMENT OF TRANSPORTATION, I HAVE SURVEYED AND MAPPED TRANSPORTATION PROJECT PLAT 1146-75-22-4.33, AND THAT SUCH PLAT CORRECTLY REPRESENTS ALL EXTERIOR BOUNDARIES OF THE SURVEYED LAND.

DATE 7/08/2014 DAVID L. ROBERTS RLS S-1725, FOR GREMMER & ASSOCIATES, INC.

THIS PLAT AND RELOCATION ORDER ARE APPROVED FOR THE WISCONSIN DEPARTMENT OF TRANSPORTATION.

DATE 7/09/2014 CURT VAN EREM
REAL ESTATE SUPERVISOR

WISCONSIN
DAVID L. ROBERTS
S-1725
STEVENS POINT
WI
LAND SURVEYOR

PRELIMINARY

040433_15.DWG REVISED: 07/08/2014

APPRAISAL PLAT DATE:

TRANSPORTATION PROJECT PLAT NO: 1146-75-22 - 4.34 AMENDMENT NO: 1

AMENDS PARCEL 119 OF TRANSPORTATION PROJECT PLAT 1146-75-22-4.34, RECORDED AS DOCUMENT #2019927. PART OF THE SE1/4-NE1/4 AND THE NE1/4-SE1/4 OF SECTION 36, T22N, R15E, ALL IN THE VILLAGE OF HORTONVILLE, OUTAGAMIE COUNTY, WISCONSIN

RELOCATION ORDER - STH 15 (LILY OF THE VALLEY DRIVE - USH 45), OUTAGAMIE COUNTY

TO PROPERLY ESTABLISH, LAY OUT, WIDEN, ENLARGE, EXTEND, CONSTRUCT, RECONSTRUCT, IMPROVE, OR MAINTAIN A PORTION OF THE HIGHWAY DESIGNATED ABOVE, THE STATE OF WISCONSIN DEPARTMENT OF TRANSPORTATION DEEMS IT NECESSARY TO RELOCATE OR CHANGE SAID HIGHWAY AND ACQUIRE CERTAIN LANDS AND INTERESTS OR RIGHTS IN LANDS FOR THE ABOVE NAMED PROJECT.

TO EFFECT THIS CHANGE, PURSUANT TO AUTHORITY GRANTED UNDER SUBSECTION 84.02 (3), 84.09 AND 84.30, WISCONSIN STATUTES, THE DEPARTMENT OF TRANSPORTATION HEREBY ORDERS THAT:
1) THAT PORTION OF SAID HIGHWAY AS SHOWN ON THIS PLAT IS LAID OUT AND ESTABLISHED TO THE LINES AND WIDTHS AS SO SHOWN FOR THE ABOVE NAMED PROJECT.
2) THE LANDS OR INTERESTS OR RIGHTS IN LANDS AS SHOWN ON THIS PLAT ARE REQUIRED BY THE DEPARTMENT FOR THE ABOVE PROJECT AND SHALL BE ACQUIRED IN THE NAME OF THE STATE OF WISCONSIN, PURSUANT TO THE PROVISIONS OF SUBSECTION 84.09 (1) OR (2), WISCONSIN STATUTES.

Document #: **2035595**
Date: **02-06-2015** Time: **09:16 AM**
Pages: **1** Fee: **$25.00**
County: **OUTAGAMIE COUNTY** State: **WI**

SARAH R VAN CAMP , REGISTER OF DEEDS
The above recording information verifies this document has been electronicaly recorded and returned to the submitter


RESERVED FOR REGISTER OF DEEDS
PROJECT NUMBER 1146-75-22- 4.34
AMENDMENT NO: 1

REFER TO THE TITLE SHEET, RECORDED AS SHEET 2 OF 2 OF TRANSPORTATION PROJECT PLAT NO. 1146-75-22- 4.01, AS DOCUMENT *2016623 FOR ADDITIONAL INFORMATION.

SCHEDULE OF LANDS & INTERESTS REQUIRED

OWNER'S NAMES ARE SHOWN FOR REFERENCE PURPOSES ONLY AND ARE SUBJECT TO CHANGE PRIOR TO THE TRANSFER OF LAND INTERESTS TO THE DEPARTMENT.

PARCEL NUMBER	OWNER(S)	INTEREST REQUIRED	R/W ACRES REQUIRED NEW	EXISTING	TOTAL	TLE ACRES TEMP.
118	MARY LOU MURPHY	FEE	11.745	0	11.745	0
119	VILLAGE OF HORTONVILLE	FEE, TLE	2.636	0	2.636	0.467
120	GERALD & ROSE HOIER	FEE	0.757	0	0.757	0

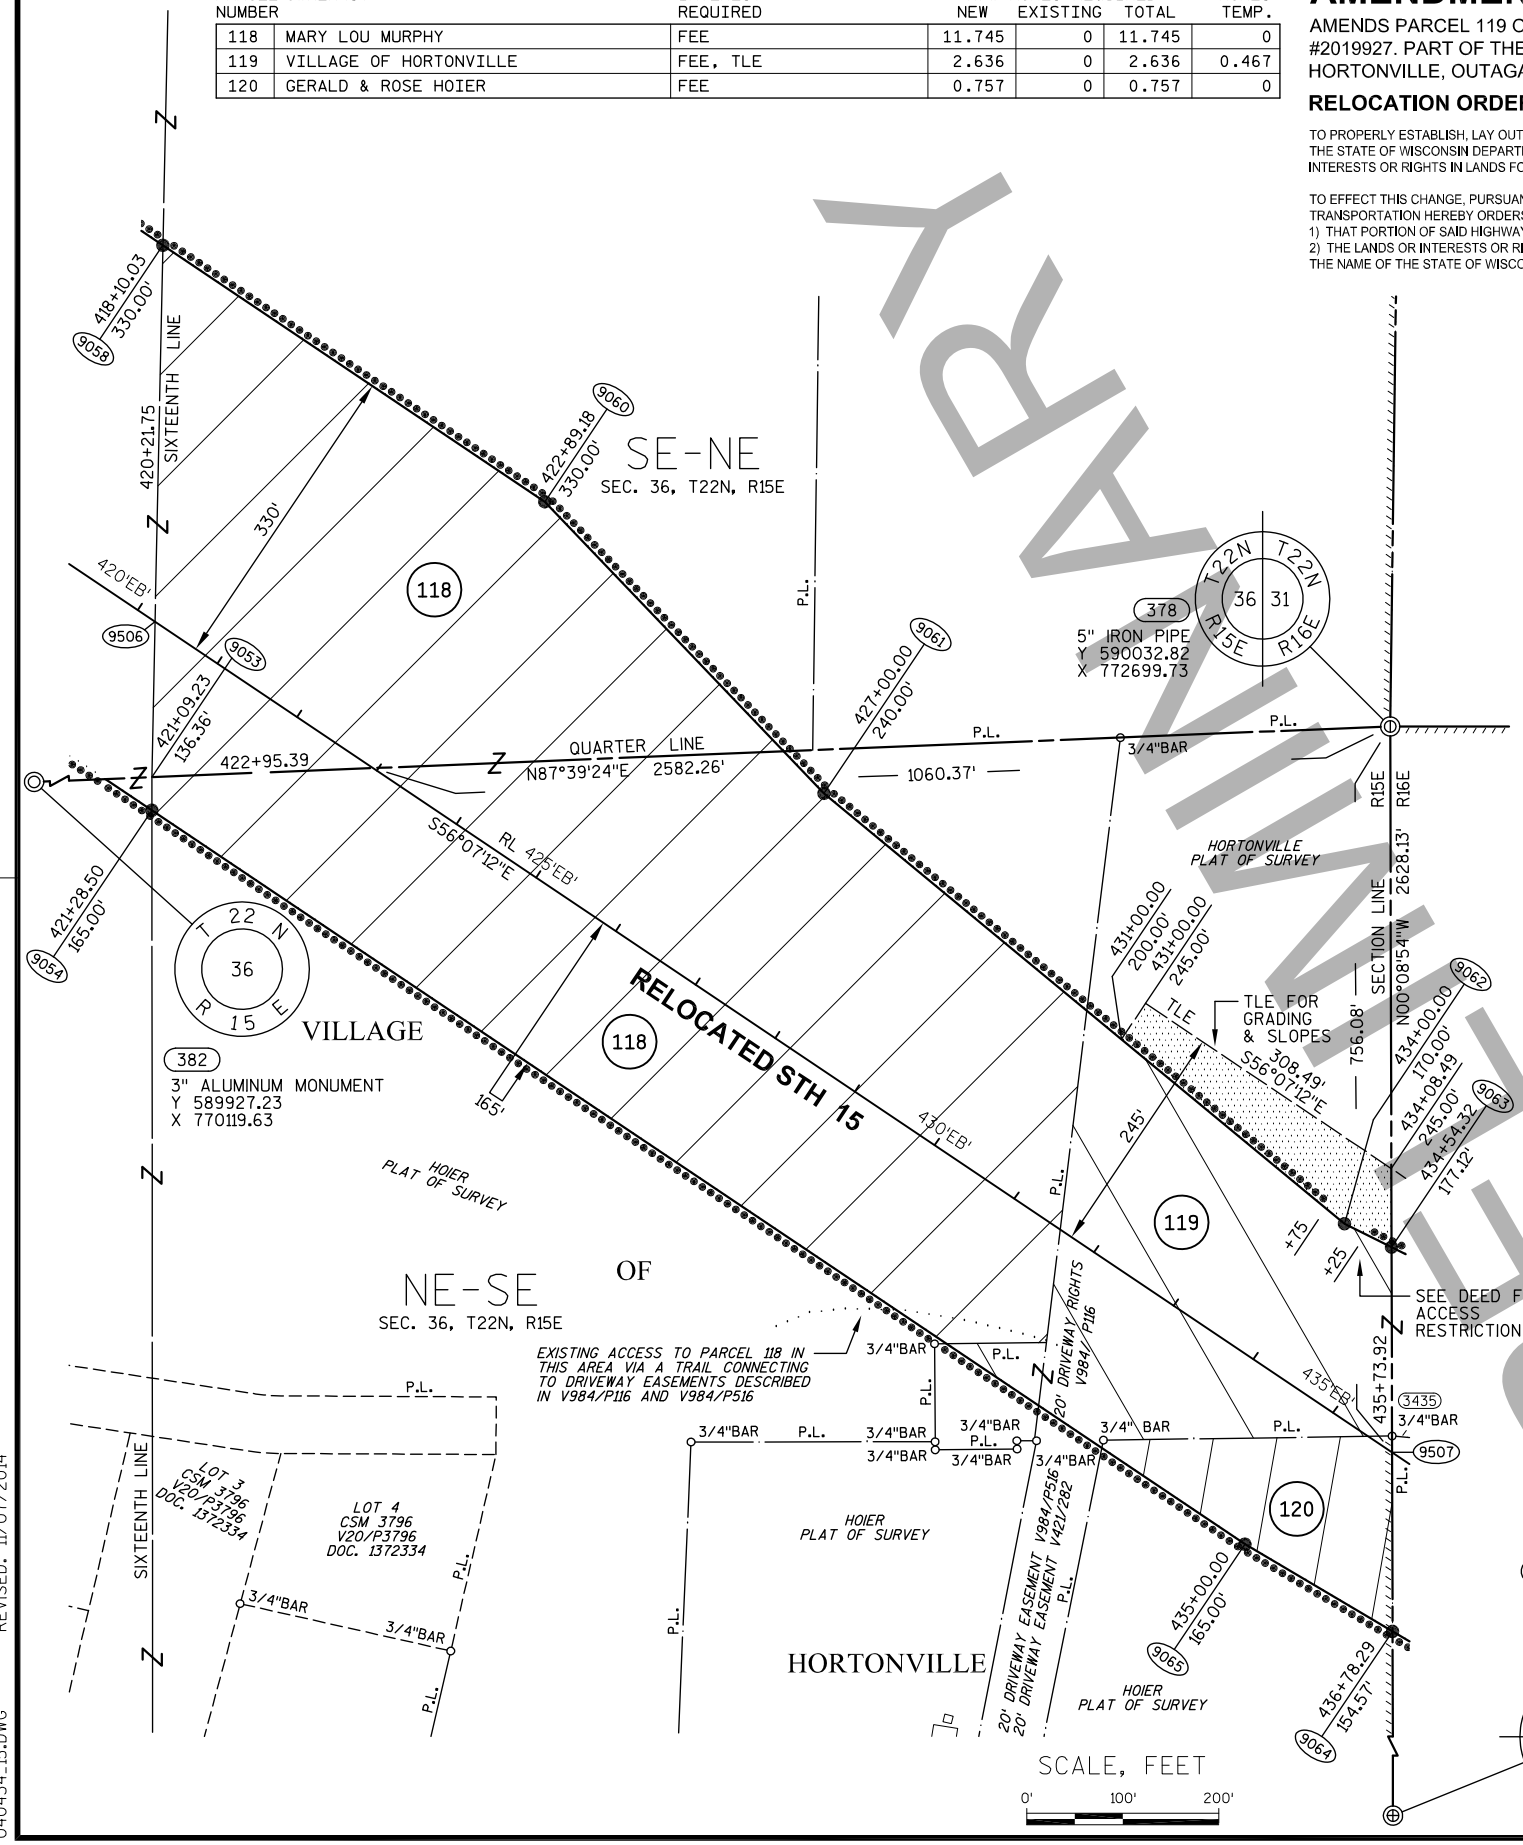


COURSE TABLE

FROM POINT	TO POINT	BEARING	DISTANCE
378	9063	S00°08'54"E	542.37'
9063	9064	S00°08'54"E	400.22'
9064	9065	N59°28'01"W	178.59'
9065	9054	N56°07'12"W	1371.50'
9054	9053	N00°03'19"W	34.52'
9053	9058	N01°11'48"E	554.09'
9058	9060	S56°07'12"E	479.15'
9060	9061	S43°45'48"E	420.57'
9061	9062	S50°24'34"E	703.49'
9062	9063	S63°34'56"E	54.79'

COORDINATE TABLE

POINT	Y (NORTH)	X (EAST)
9506	590142.000	771413.060
9507	589276.735	772701.685

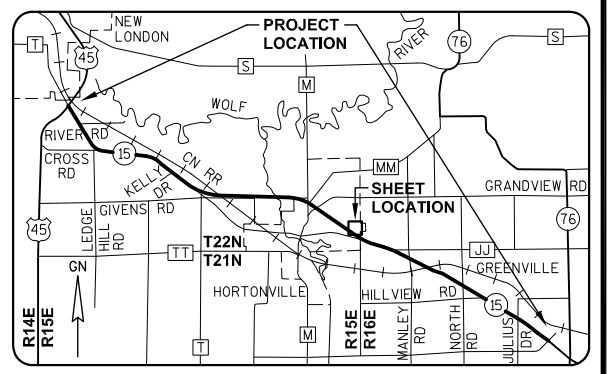

GREMMER & ASSOCIATES, INC.
CONSULTING ENGINEERS
Stevens Point • Fond du Lac

I, DAVID L. ROBERTS, REGISTERED LAND SURVEYOR, HEREBY CERTIFY THAT IN FULL COMPLIANCE WITH THE PROVISIONS OF SECTION 84.095 OF THE WISCONSIN STATUTES AND UNDER THE DIRECTION OF THE WISCONSIN DEPARTMENT OF TRANSPORTATION, I HAVE SURVEYED AND MAPPED TRANSPORTATION PROJECT PLAT 1146-75-22-4.34, AND THAT SUCH PLAT CORRECTLY REPRESENTS ALL EXTERIOR BOUNDARIES OF THE SURVEYED LAND.

DATE 11/07/2014 DAVID L. ROBERTS
RLS S-1725, FOR GREMMER & ASSOCIATES, INC.

THIS PLAT AND RELOCATION ORDER ARE APPROVED FOR THE WISCONSIN DEPARTMENT OF TRANSPORTATION.

DATE 2/4/2015 CURT VAN EREM
REAL ESTATE SUPERVISOR

WISCONSIN
DAVID L. ROBERTS
S-1725
STEVENS POINT
WI
LAND SURVEYOR

040434_15.DWG REVISED: 11/07/2014

APPRAISAL PLAT DATE:

PRELIMINARY

TRANSPORTATION PROJECT PLAT NO: 1146-75-22 - 4.34

PART OF THE SE1/4-NE1/4 AND THE NE1/4-SE1/4 OF SECTION 36, T22N, R15E, ALL IN THE VILLAGE OF HORTONVILLE, OUTAGAMIE COUNTY, WISCONSIN

RELOCATION ORDER - STH 15 (LILY OF THE VALLEY DRIVE - USH 45), OUTAGAMIE COUNTY

TO PROPERLY ESTABLISH, LAY OUT, WIDEN, ENLARGE, EXTEND, CONSTRUCT, RECONSTRUCT, IMPROVE, OR MAINTAIN A PORTION OF THE HIGHWAY DESIGNATED ABOVE, THE STATE OF WISCONSIN DEPARTMENT OF TRANSPORTATION DEEMS IT NECESSARY TO RELOCATE OR CHANGE SAID HIGHWAY AND ACQUIRE CERTAIN LANDS AND INTERESTS OR RIGHTS IN LANDS FOR THE ABOVE NAMED PROJECT.

TO EFFECT THIS CHANGE, PURSUANT TO AUTHORITY GRANTED UNDER SUBSECTION 84.02 (3), 84.09 AND 84.30, WISCONSIN STATUTES, THE DEPARTMENT OF TRANSPORTATION HEREBY ORDERS THAT:
1) THAT PORTION OF SAID HIGHWAY AS SHOWN ON THIS PLAT IS LAID OUT AND ESTABLISHED TO THE LINES AND WIDTHS AS SO SHOWN FOR THE ABOVE NAMED PROJECT.
2) THE LANDS OR INTERESTS OR RIGHTS IN LANDS AS SHOWN ON THIS PLAT ARE REQUIRED BY THE DEPARTMENT FOR THE ABOVE PROJECT AND SHALL BE ACQUIRED IN THE NAME OF THE STATE OF WISCONSIN, PURSUANT TO THE PROVISIONS OF SUBSECTION 84.09 (1) OR (2), WISCONSIN STATUTES.

REFER TO THE TITLE SHEET, RECORDED AS SHEET 2 OF 2 OF TRANSPORTATION PROJECT PLAT NO. 1146-75-22- 4.01, AS DOCUMENT *2016623 FOR ADDITIONAL INFORMATION.

Document #: **2019927**
Date: **07-15-2014** Time: **08:33 AM** Pages: **1**
Fee: **$25.00** County: **OUTAGAMIE** State: **WI**


SARAH R VAN CAMP
REGISTER OF DEEDS
The above recording information verifies this document has been electronically recorded and returned to the submitter

RESERVED FOR REGISTER OF DEEDS
PROJECT NUMBER 1146-75-22- 4.34
AMENDMENT NO:

SCHEDULE OF LANDS & INTERESTS REQUIRED

OWNER'S NAMES ARE SHOWN FOR REFERENCE PURPOSES ONLY AND ARE SUBJECT TO CHANGE PRIOR TO THE TRANSFER OF LAND INTERESTS TO THE DEPARTMENT.

PARCEL NUMBER	OWNER(S)	INTEREST REQUIRED	R/W ACRES REQUIRED NEW	EXISTING	TOTAL	TLE ACRES TEMP.
118	MARY LOU MURPHY	FEE	11.745	0	11.745	0
119	VILLAGE OF HORTONVILLE	FEE, ACCESS RIGHTS, TLE	2.636	0	2.636	0.467
120	GERALD & ROSE HOIER	FEE	0.757	0	0.757	0

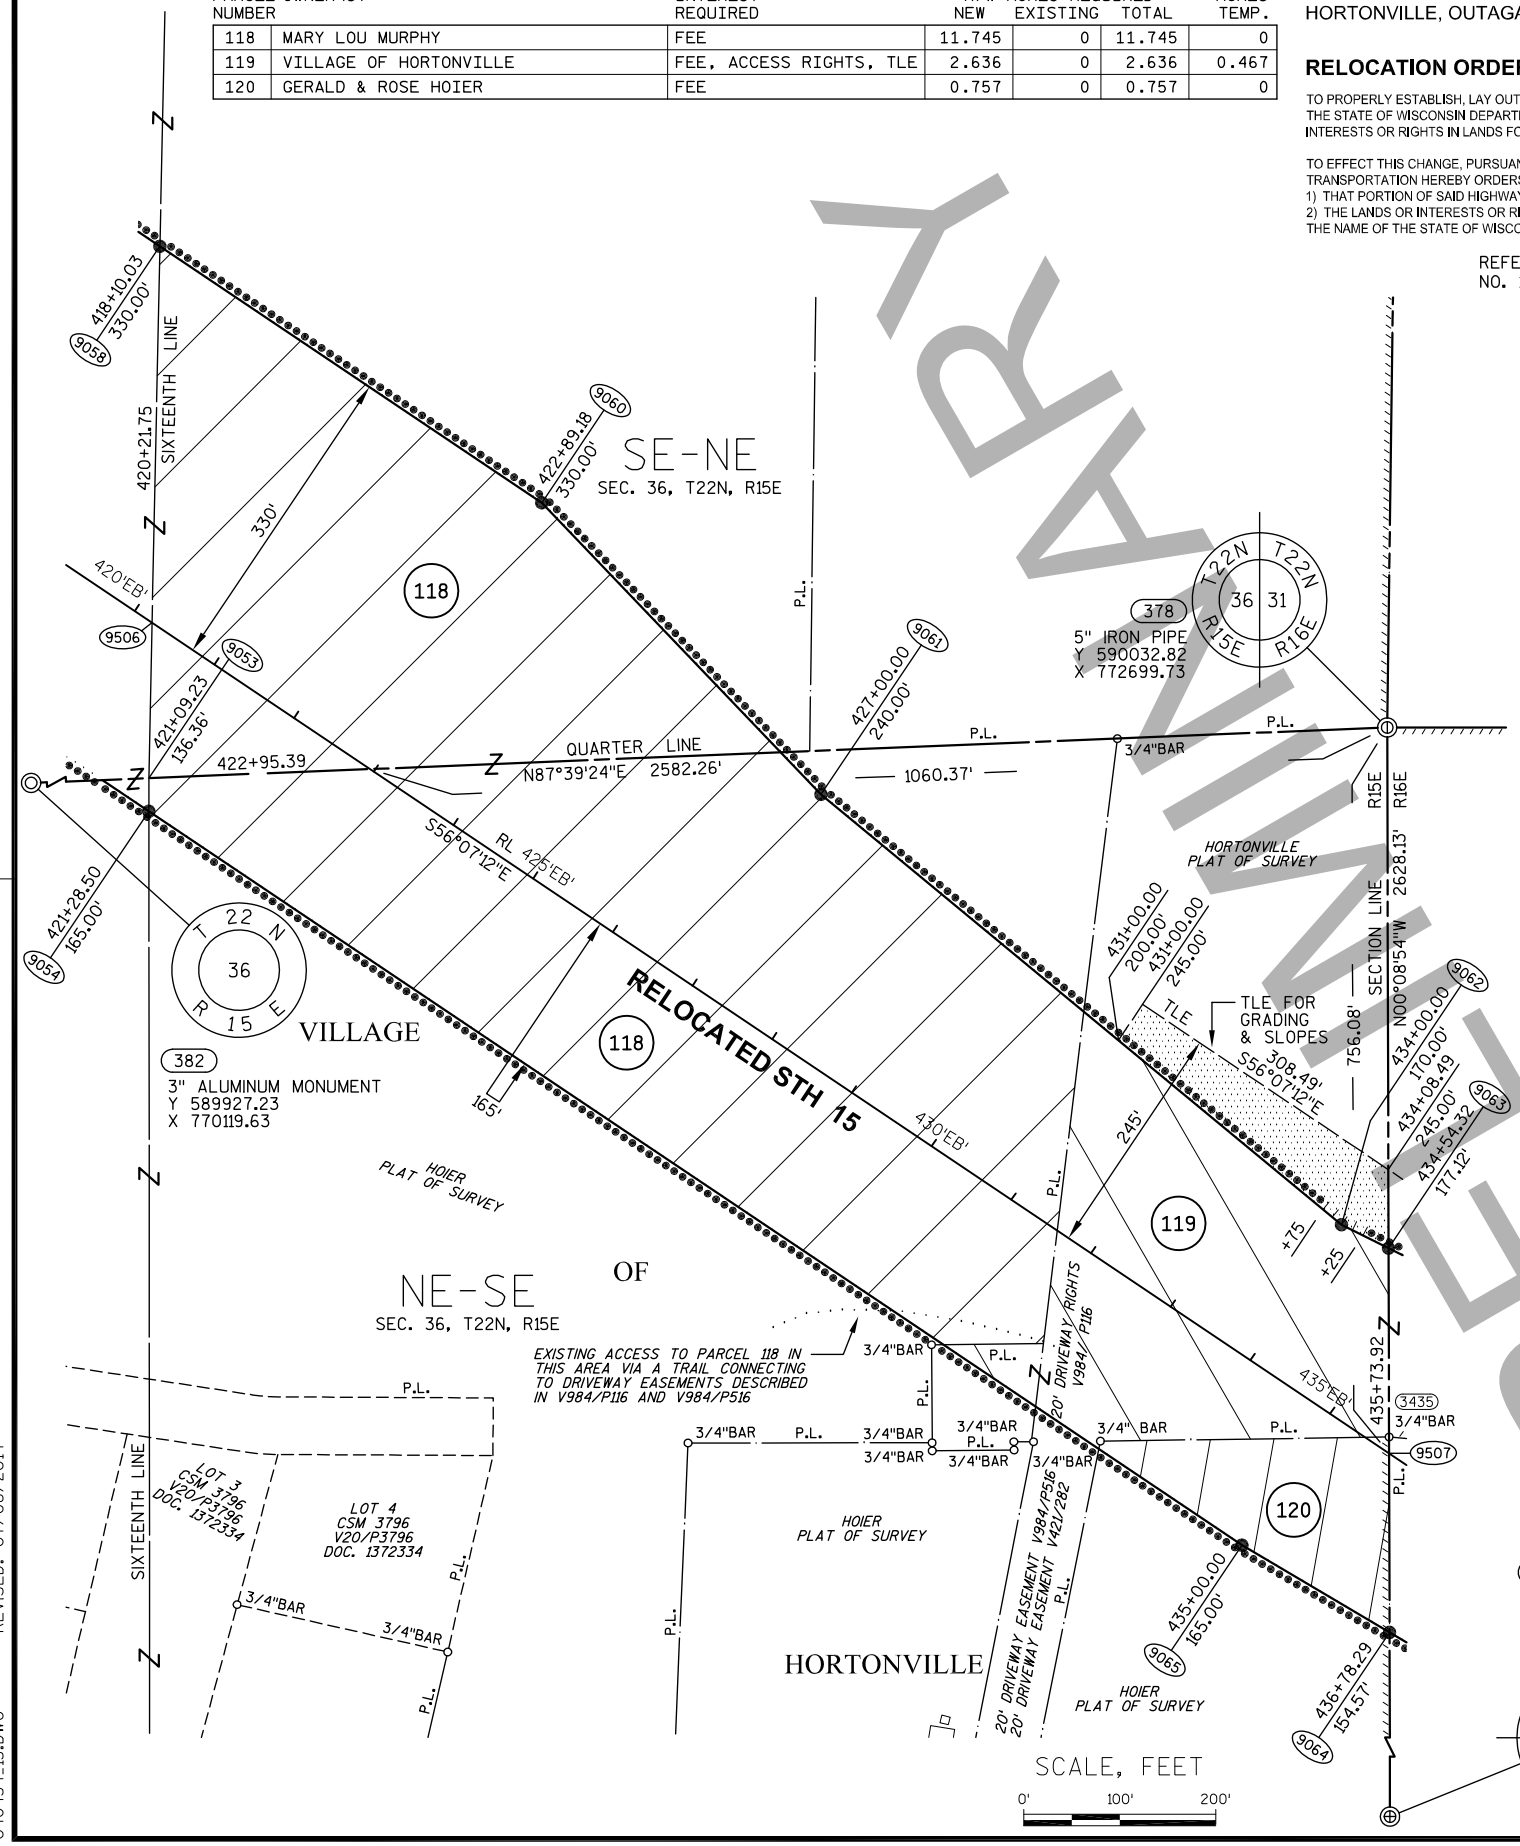


GN

COURSE TABLE

FROM POINT	TO POINT	BEARING	DISTANCE
378	9063	S00°08'54"E	542.37'
9063	9064	S00°08'54"E	400.22'
9064	9065	N59°28'01"W	178.59'
9065	9054	N56°07'12"W	1371.50'
9054	9053	N00°03'19"W	34.52'
9053	9058	N01°11'48"E	554.09'
9058	9060	S56°07'12"E	479.15'
9060	9061	S43°45'48"E	420.57'
9061	9062	S50°24'34"E	703.49'
9062	9063	S63°34'56"E	54.79'

COORDINATE TABLE

POINT	Y (NORTH)	X (EAST)
9506	590142.000	771413.060
9507	589276.735	772701.685

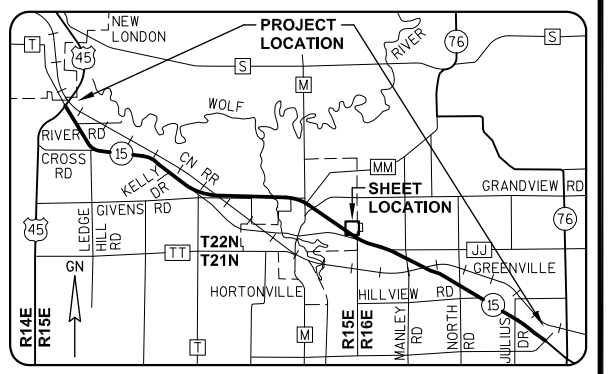

GREMMER & ASSOCIATES, INC.
CONSULTING ENGINEERS
Stevens Point • Fond du Lac

I, DAVID L. ROBERTS, REGISTERED LAND SURVEYOR, HEREBY CERTIFY THAT IN FULL COMPLIANCE WITH THE PROVISIONS OF SECTION 84.095 OF THE WISCONSIN STATUTES AND UNDER THE DIRECTION OF THE WISCONSIN DEPARTMENT OF TRANSPORTATION, I HAVE SURVEYED AND MAPPED TRANSPORTATION PROJECT PLAT 1146-75-22-4.34, AND THAT SUCH PLAT CORRECTLY REPRESENTS ALL EXTERIOR BOUNDARIES OF THE SURVEYED LAND.

DATE 7/08/2014 DAVID L. ROBERTS
RLS S-1725, FOR GREMMER & ASSOCIATES, INC.

THIS PLAT AND RELOCATION ORDER ARE APPROVED FOR THE WISCONSIN DEPARTMENT OF TRANSPORTATION.

DATE 7/09/2014 CURT VAN EREM
REAL ESTATE SUPERVISOR

WISCONSIN
DAVID L. ROBERTS
S-1725
STEVENS POINT
WI
LAND SURVEYOR

040434_15.DWG REVISED: 07/08/2014

APPRAISAL PLAT DATE:

PRELIMINARY

TRANSPORTATION PROJECT PLAT NO: 1146-75-22 - 4.35 AMENDMENT NO. 1

AMENDS PARCEL 124 OF TRANSPORTATION PROJECT PLAT 1146-75-22-4.35 RECORDED AS DOCUMENT NO. 2019928. PART OF LOTS 1 AND 2 OF CSM 5287, AND PART OF THE FRACTIONAL NW1/4-SW1/4 AND THE FRACTIONAL SW1/4-SW1/4 OF SECTION 31, T22N, R16E, IN THE TOWN OF ELLINGTON; AND PART OF THE FRACTIONAL NW1/4-SW1/4 OF SECTION 31, T22N, R16E IN THE VILLAGE OF HORTONVILLE; ALL IN OUTAGAMIE COUNTY, WISCONSIN

RELOCATION ORDER - STH 15 (LILY OF THE VALLEY DRIVE - USH 45), OUTAGAMIE COUNTY

TO PROPERLY ESTABLISH, LAY OUT, WIDEN, ENLARGE, EXTEND, CONSTRUCT, RECONSTRUCT, IMPROVE, OR MAINTAIN A PORTION OF THE HIGHWAY DESIGNATED ABOVE, THE STATE OF WISCONSIN DEPARTMENT OF TRANSPORTATION DEEMS IT NECESSARY TO RELOCATE OR CHANGE SAID HIGHWAY AND ACQUIRE CERTAIN LANDS AND INTERESTS OR RIGHTS IN LANDS FOR THE ABOVE NAMED PROJECT.

TO EFFECT THIS CHANGE, PURSUANT TO AUTHORITY GRANTED UNDER SUBSECTION 84.02 (3), 84.09 AND 84.30, WISCONSIN STATUTES, THE DEPARTMENT OF TRANSPORTATION HEREBY ORDERS THAT:
1) THAT PORTION OF SAID HIGHWAY AS SHOWN ON THIS PLAT IS LAID OUT AND ESTABLISHED TO THE LINES AND WIDTHS AS SO SHOWN FOR THE ABOVE NAMED PROJECT.
2) THE LANDS OR INTERESTS OR RIGHTS IN LANDS AS SHOWN ON THIS PLAT ARE REQUIRED BY THE DEPARTMENT FOR THE ABOVE PROJECT AND SHALL BE ACQUIRED IN THE NAME OF THE STATE OF WISCONSIN, PURSUANT TO THE PROVISIONS OF SUBSECTION 84.09 (1) OR (2), WISCONSIN STATUTES.

Document #: **2046215**
Date: **06-16-2015** Time: **10:27 AM**
Pages: **1** Fee: **$25.00**
County: **OUTAGAMIE** COUNTY State: **WI**

SARAH R VAN CAMP, REGISTER OF DEEDS
The above recording information verifies this document has been electronically recorded and returned to the submitter

RESERVED FOR REGISTER OF DEEDS
PROJECT NUMBER 1146-75-22- 4.35
AMENDMENT NO: 1

REFER TO THE TITLE SHEET, RECORDED AS SHEET 2 OF 2 OF TRANSPORTATION PROJECT PLAT NO. 1146-75-22- 4.01, AS DOCUMENT #2016623 FOR ADDITIONAL INFORMATION.

SCHEDULE OF LANDS & INTERESTS REQUIRED

OWNER'S NAMES ARE SHOWN FOR REFERENCE PURPOSES ONLY AND ARE SUBJECT TO CHANGE PRIOR TO THE TRANSFER OF LAND INTERESTS TO THE DEPARTMENT.

PARCEL NUMBER	OWNER(S)	INTEREST REQUIRED	R/W ACRES REQUIRED NEW	EXISTING	TOTAL	TLE ACRES TEMP.
119	VILLAGE OF HORTONVILLE	FEE, TLE	1.056	0	1.056	0.440
121	ALVIN H. LEMKE	FEE	4.302	0	4.302	0
122	ARNOLD J. & MARY S. WEYERS	FEE	3.469	0	3.469	0
123	PATRICK & DAWN McNICHOLS	FEE	0.271	0	0.271	0
124	COMMUNITY FIRST CREDIT UNION	FEE, TLE	0.287	0	0.287	0.058
126	DON E. PARKER	FEE, TLE	0.301	0	0.301	0.060
127	ALVIN H. LEMKE JR.	TLE	0	0	0	0.042

UTILITY INTERESTS REQUIRED:

919	WE ENERGIES - ELECTRIC	RELEASE OF RIGHTS
922	AT&T WISCONSIN	RELEASE OF RIGHTS

COURSE TABLE

FROM POINT	TO POINT	BEARING	DISTANCE
378	9063	S00°08'54"E	542.37'
9063	9070	S63°34'56"E	522.70'
9070	9071	S85°37'34"E	99.08'
9071	9072	S04°53'22"W	55.79'
9072	9073	S56°07'12"E	409.49'
9073	9074	S00°17'18"W	412.14'
9074	9075	N58°03'36"W	197.50'
9075	9064	N59°28'01"W	849.16'
9064	9063	N00°08'54"W	400.22'

COURSE TABLE

FROM POINT	TO POINT	BEARING	DISTANCE
362	9090	N00°08'54"W	898.21'
9090	9087	N00°08'54"W	153.25'
9087	9092	S70°06'27"E	952.04'
9092	9093	S00°17'18"W	127.38'
9093	9096	N70°06'28"W	876.56'
9096	9090	S89°51'06"W	69.94'


BASIS OF EXISTING HIGHWAY R/W


ROUTE	BASIS	YEAR
STH 15	TPP 6430-06-00-4.10	2011
GREENVILLE RD.	TPP 6430-06-00-4.10	2011

EXISTING ACCESS CONTROL: PROJECT 1146-01-21

COORDINATE TABLE

POINT	Y (NORTH)	X (EAST)
503	588745.994	773492.109
9087	588456.149	772703.811
9092	588132.213	773599.050
9507	589276.735	772701.685

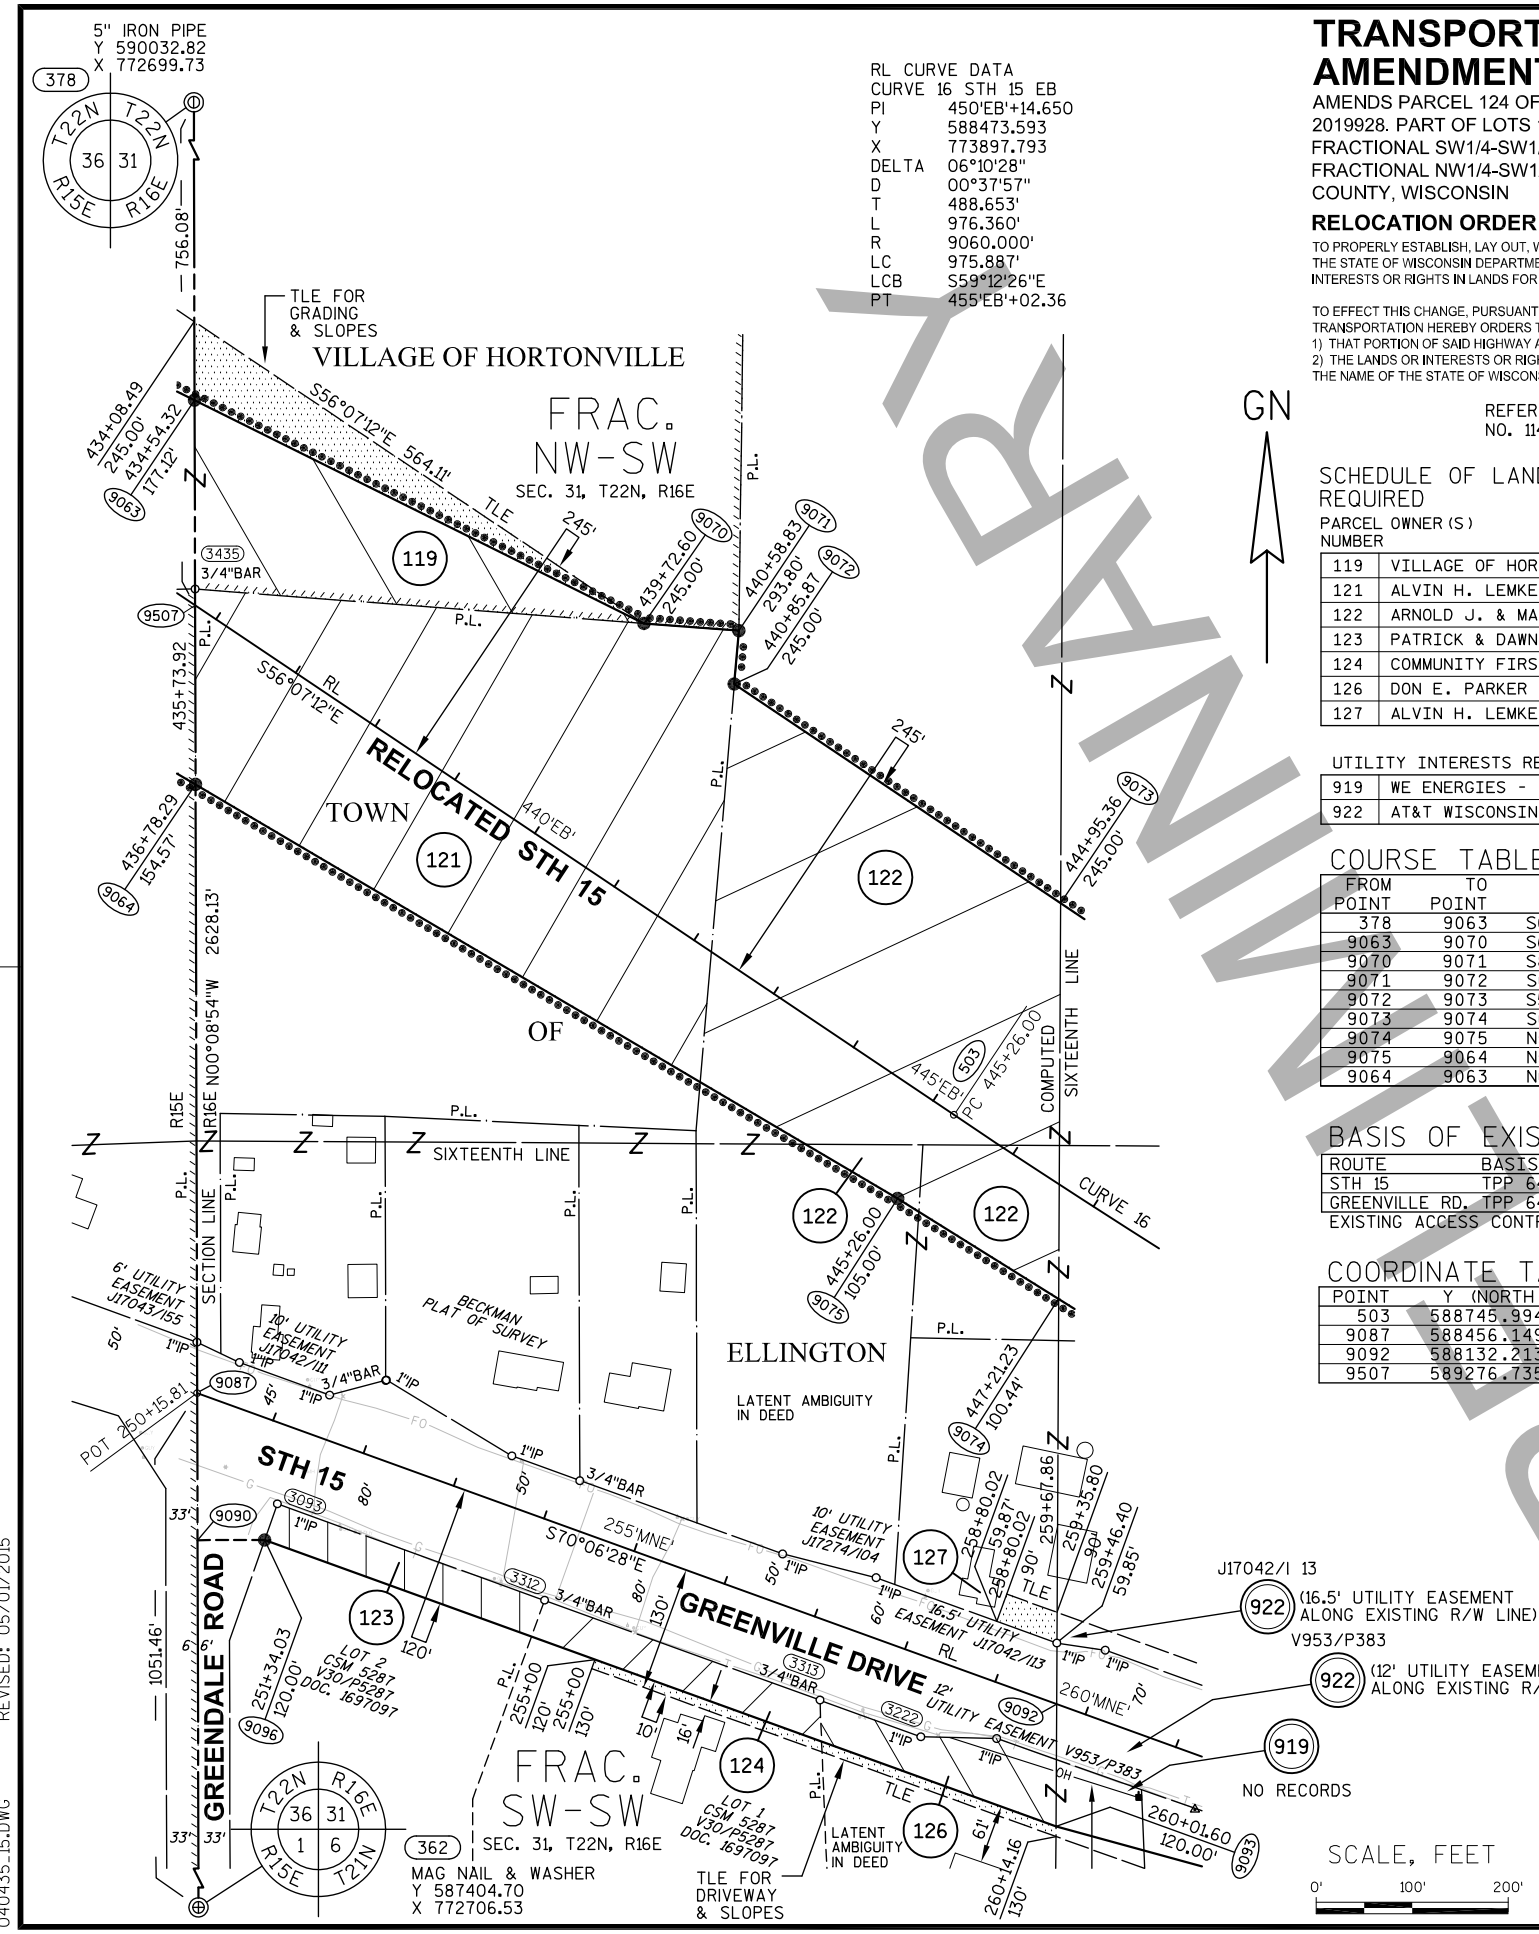

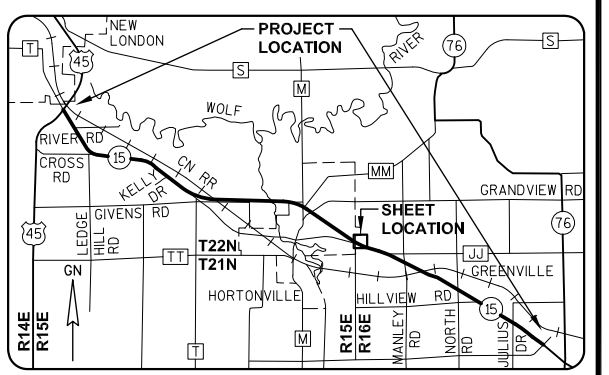

GREMMER & ASSOCIATES, INC.
CONSULTING ENGINEERS
Stevens Point • Fond du Lac

I, DAVID L. ROBERTS, PROFESSIONAL LAND SURVEYOR, HEREBY CERTIFY THAT IN FULL COMPLIANCE WITH THE PROVISIONS OF SECTION 84.095 OF THE WISCONSIN STATUTES AND UNDER THE DIRECTION OF THE WISCONSIN DEPARTMENT OF TRANSPORTATION, I HAVE SURVEYED AND MAPPED TRANSPORTATION PROJECT PLAT 1146-75-22-4.35, AND THAT SUCH PLAT CORRECTLY REPRESENTS ALL EXTERIOR BOUNDARIES OF THE SURVEYED LAND.

DATE 5/01/2015 DAVID L. ROBERTS
PLS S-1725, FOR GREMMER & ASSOCIATES, INC.

THIS PLAT AND RELOCATION ORDER ARE APPROVED FOR THE WISCONSIN DEPARTMENT OF TRANSPORTATION.

DATE 6/11/2015 CURT VAN EREM
REAL ESTATE SUPERVISOR

WISCONSIN
DAVID L. ROBERTS
S-1725
STEVENS POINT
WI
LAND SURVEYOR

040435_15.DWG REVISED: 05/01/2015

APPRAISAL PLAT DATE:

PRELIMINARY

TRANSPORTATION PROJECT PLAT NO: 1146-75-22 - 4.35

PART OF LOTS 1 AND 2 OF CSM 5287, AND PART OF THE FRACTIONAL NW1/4-SW1/4 AND THE FRACTIONAL SW1/4-SW1/4 OF SECTION 31, T22N, R16E, IN THE TOWN OF ELLINGTON; AND PART OF THE FRACTIONAL NW1/4-SW1/4 OF SECTION 31, T22N, R16E IN THE VILLAGE OF HORTONVILLE; ALL IN OUTAGAMIE COUNTY, WISCONSIN

RELOCATION ORDER - STH 15 (LILY OF THE VALLEY DRIVE - USH 45), OUTAGAMIE COUNTY

TO PROPERLY ESTABLISH, LAY OUT, WIDEN, ENLARGE, EXTEND, CONSTRUCT, RECONSTRUCT, IMPROVE, OR MAINTAIN A PORTION OF THE HIGHWAY DESIGNATED ABOVE, THE STATE OF WISCONSIN DEPARTMENT OF TRANSPORTATION DEEMS IT NECESSARY TO RELOCATE OR CHANGE SAID HIGHWAY AND ACQUIRE CERTAIN LANDS AND INTERESTS OR RIGHTS IN LANDS FOR THE ABOVE NAMED PROJECT.


TO EFFECT THIS CHANGE, PURSUANT TO AUTHORITY GRANTED UNDER SUBSECTION 84.02 (3), 84.09 AND 84.30, WISCONSIN STATUTES, THE DEPARTMENT OF TRANSPORTATION HEREBY ORDERS THAT:
1) THAT PORTION OF SAID HIGHWAY AS SHOWN ON THIS PLAT IS LAID OUT AND ESTABLISHED TO THE LINES AND WIDTHS AS SO SHOWN FOR THE ABOVE NAMED PROJECT.
2) THE LANDS OR INTERESTS OR RIGHTS IN LANDS AS SHOWN ON THIS PLAT ARE REQUIRED BY THE DEPARTMENT FOR THE ABOVE PROJECT AND SHALL BE ACQUIRED IN THE NAME OF THE STATE OF WISCONSIN, PURSUANT TO THE PROVISIONS OF SUBSECTION 84.09 (1) OR (2), WISCONSIN STATUTES.

REFER TO THE TITLE SHEET, RECORDED AS SHEET 2 OF 2 OF TRANSPORTATION PROJECT PLAT NO. 1146-75-22- 4.01, AS DOCUMENT #2016623 FOR ADDITIONAL INFORMATION.

Document #: **2019928**
Date: **07-15-2014** Time: **08:34 AM** Pages: **1**
Fee: **$25.00** County: **OUTAGAMIE** State: **WI**

SARAH R VAN CAMP
REGISTER OF DEEDS
The above recording information verifies this document has been electronically recorded and returned to the submitter

RESERVED FOR REGISTER OF DEEDS
PROJECT NUMBER 1146-75-22- 4.35
AMENDMENT NO:

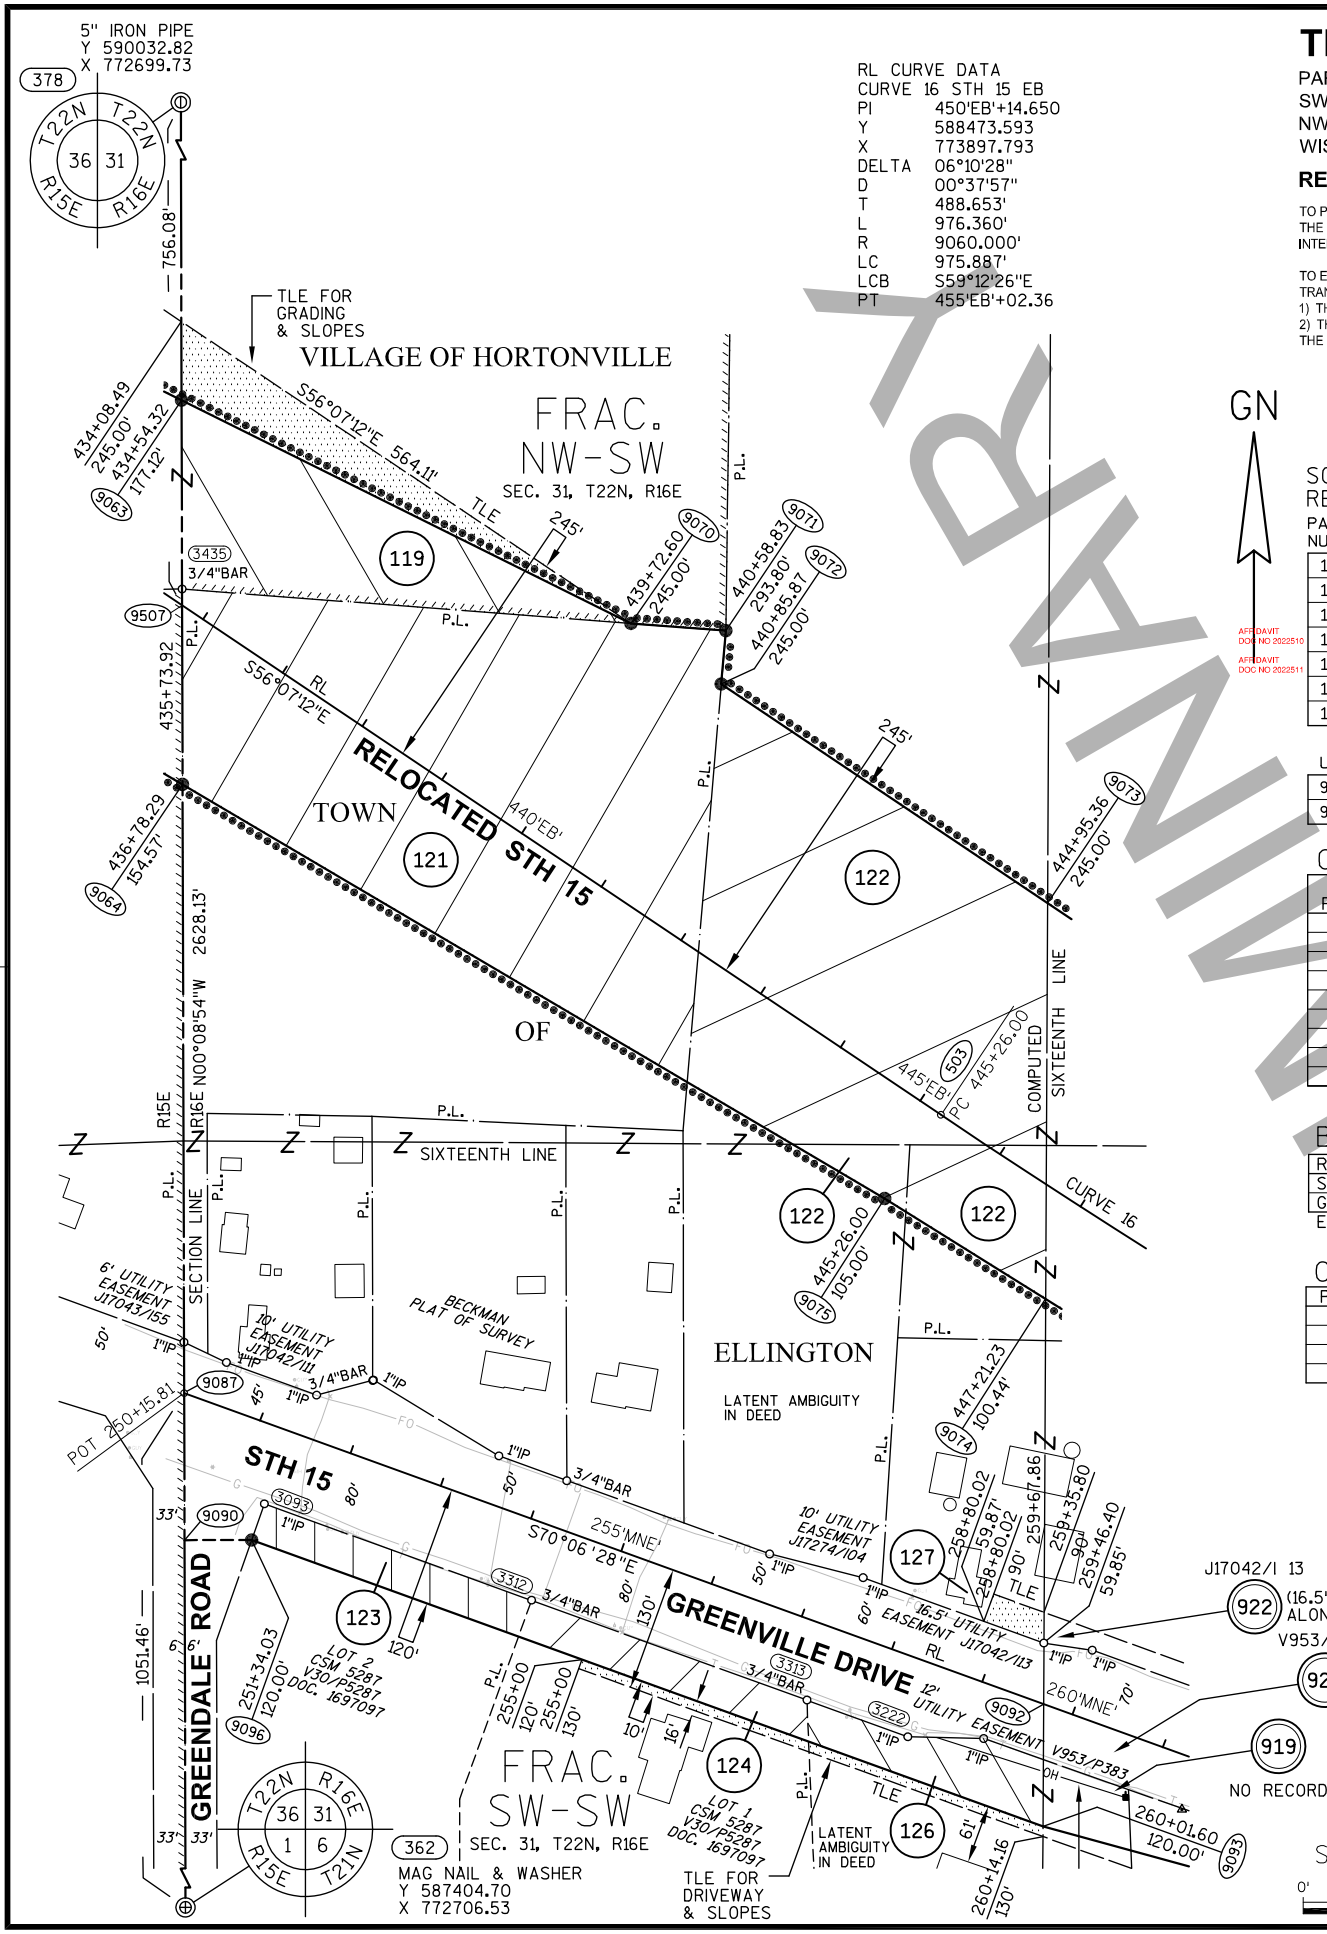

RL CURVE DATA
CURVE 16 STH 15 EB

PI	450'EB'+14.650
Y	588473.593
X	773897.793
DELTA	06°10'28"
D	00°37'57"
T	488.653'
L	976.360'
R	9060.000'
LC	975.887'
LCB	S59°12'26"E
PT	455'EB'+02.36

SCHEDULE OF LANDS & INTERESTS REQUIRED

OWNER'S NAMES ARE SHOWN FOR REFERENCE PURPOSES ONLY AND ARE SUBJECT TO CHANGE PRIOR TO THE TRANSFER OF LAND INTERESTS TO THE DEPARTMENT.

PARCEL NUMBER	OWNER(S)	INTEREST REQUIRED	R/W ACRES REQUIRED NEW	EXISTING	TOTAL	TLE ACRES TEMP.
119	VILLAGE OF HORTONVILLE	FEE, TLE	1.056	0	1.056	0.440
121	ALVIN H. LEMKE	FEE	4.302	0	4.302	0
122	ARNOLD J. & MARY S. WEYERS	FEE	3.469	0	3.469	0
123	PATRICK & DAWN MCNICHOLS	FEE	0.271	0	0.271	0
124	DENNIS H. ZEMPLE & LOIS ZEMPLE COMMUNITY FIRST CREDIT UNION	FEE, TLE	0.287	0	0.287	0.058
126	DON E. PARKER	FEE, TLE	0.301	0	0.301	0.060
127	ALVIN H. LEMKE JR.	TLE	0	0	0	0.042

UTILITY INTERESTS REQUIRED:

919	WE ENERGIES - ELECTRIC	RELEASE OF RIGHTS
922	AT&T WISCONSIN	RELEASE OF RIGHTS

COURSE TABLE

FROM POINT	TO POINT	BEARING	DISTANCE
378	9063	S00°08'54"E	542.37'
9063	9070	S63°34'56"E	522.70'
9070	9071	S85°37'34"E	99.08'
9071	9072	S04°53'22"W	55.79'
9072	9073	S56°07'12"E	409.49'
9073	9074	S00°17'18"W	412.14'
9074	9075	N58°03'36"W	197.50'
9075	9064	N59°28'01"W	849.16'
9064	9063	N00°08'54"W	400.22'

COURSE TABLE

FROM POINT	TO POINT	BEARING	DISTANCE
362	9090	N00°08'54"W	898.21'
9090	9087	N00°08'54"W	153.25'
9087	9092	S70°06'27"E	952.04'
9092	9093	S00°17'18"W	127.38'
9093	9096	N70°06'28"W	876.56'
9096	9090	S89°51'06"W	69.94'


BASIS OF EXISTING HIGHWAY R/W

ROUTE	BASIS	YEAR
STH 15	TPP 6430-06-00-4.10	2011
GREENVILLE RD.	TPP 6430-06-00-4.10	2011

EXISTING ACCESS CONTROL: PROJECT 1146-01-21

COORDINATE TABLE

POINT	Y (NORTH)	X (EAST)
503	588745.994	773492.109
9087	588456.149	772703.811
9092	588132.213	773599.050
9507	589276.735	772701.685

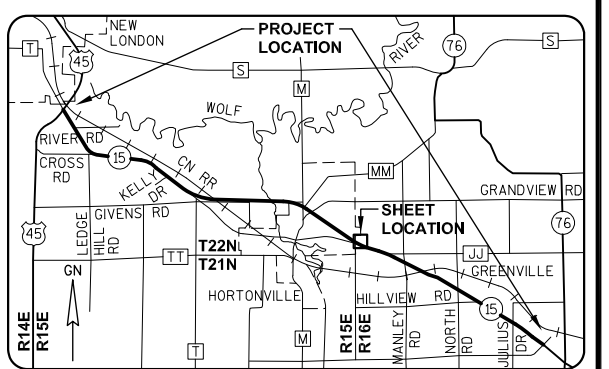

GREMMER & ASSOCIATES, INC.
CONSULTING ENGINEERS
Stevens Point • Fond du Lac

I, DAVID L. ROBERTS, REGISTERED LAND SURVEYOR, HEREBY CERTIFY THAT IN FULL COMPLIANCE WITH THE PROVISIONS OF SECTION 84.095 OF THE WISCONSIN STATUTES AND UNDER THE DIRECTION OF THE WISCONSIN DEPARTMENT OF TRANSPORTATION, I HAVE SURVEYED AND MAPPED TRANSPORTATION PROJECT PLAT 1146-75-22-4.35, AND THAT SUCH PLAT CORRECTLY REPRESENTS ALL EXTERIOR BOUNDARIES OF THE SURVEYED LAND.

DATE 7/08/2014 DAVID L. ROBERTS
RLS S-1725, FOR GREMMER & ASSOCIATES, INC.

THIS PLAT AND RELOCATION ORDER ARE APPROVED FOR THE WISCONSIN DEPARTMENT OF TRANSPORTATION.

DATE 7/09/2014 CURT VAN EREM
REAL ESTATE SUPERVISOR

WISCONSIN
DAVID L. ROBERTS
S-1725
STEVENS POINT
WI
LAND SURVEYOR

040435_15.DWG REVISED: 07/08/2014

APPRAISAL PLAT DATE:

PRELIMINARY

TRANSPORTATION PROJECT PLAT NO: 1146-75-22 - 4.36
AMENDMENT NO: 2

AMENDS PARCELS 129 AND 131 OF TRANSPORTATION PROJECT PLAT 1146-75-22-4.36, RECORDED AS DOCUMENT #2019929, PART OF THE NE1/4-SW1/4 AND THE SE1/4-SW1/4 OF SECTION 31, T22N, R16E, ALL IN THE TOWN OF ELLINGTON, OUTAGAMIE COUNTY, WISCONSIN

RELOCATION ORDER - STH 15 (LILY OF THE VALLEY DRIVE - USH 45), OUTAGAMIE COUNTY


TO PROPERLY ESTABLISH, LAY OUT, WIDEN, ENLARGE, EXTEND, CONSTRUCT, RECONSTRUCT, IMPROVE, OR MAINTAIN A PORTION OF THE HIGHWAY DESIGNATED ABOVE, THE STATE OF WISCONSIN DEPARTMENT OF TRANSPORTATION DEEMS IT NECESSARY TO RELOCATE OR CHANGE SAID HIGHWAY AND ACQUIRE CERTAIN LANDS AND INTERESTS OR RIGHTS IN LANDS FOR THE ABOVE NAMED PROJECT.

TO EFFECT THIS CHANGE, PURSUANT TO AUTHORITY GRANTED UNDER SUBSECTION 84.02 (3), 84.09 AND 84.30, WISCONSIN STATUTES, THE DEPARTMENT OF TRANSPORTATION HEREBY ORDERS THAT:
1) THAT PORTION OF SAID HIGHWAY AS SHOWN ON THIS PLAT IS LAID OUT AND ESTABLISHED TO THE LINES AND WIDTHS AS SO SHOWN FOR THE ABOVE NAMED PROJECT.
2) THE LANDS OR INTERESTS OR RIGHTS IN LANDS AS SHOWN ON THIS PLAT ARE REQUIRED BY THE DEPARTMENT FOR THE ABOVE PROJECT AND SHALL BE ACQUIRED IN THE NAME OF THE STATE OF WISCONSIN, PURSUANT TO THE PROVISIONS OF SUBSECTION 84.09 (1) OR (2), WISCONSIN STATUTES.

Document #: **2075773**
Date: **06-22-2016** Time: **07:53 AM**
Pages: **1** Fee: **$25.00**
County: **OUTAGAMIE COUNTY** State: **WI**

SARAH R VAN CAMP , REGISTER OF DEEDS
This document has been electronically recorded and returned to:
WiDotNeRegionGreenbay

RESERVED FOR REGISTER OF DEEDS
PROJECT NUMBER 1146-75-22- 4.36
AMENDMENT NO: 2

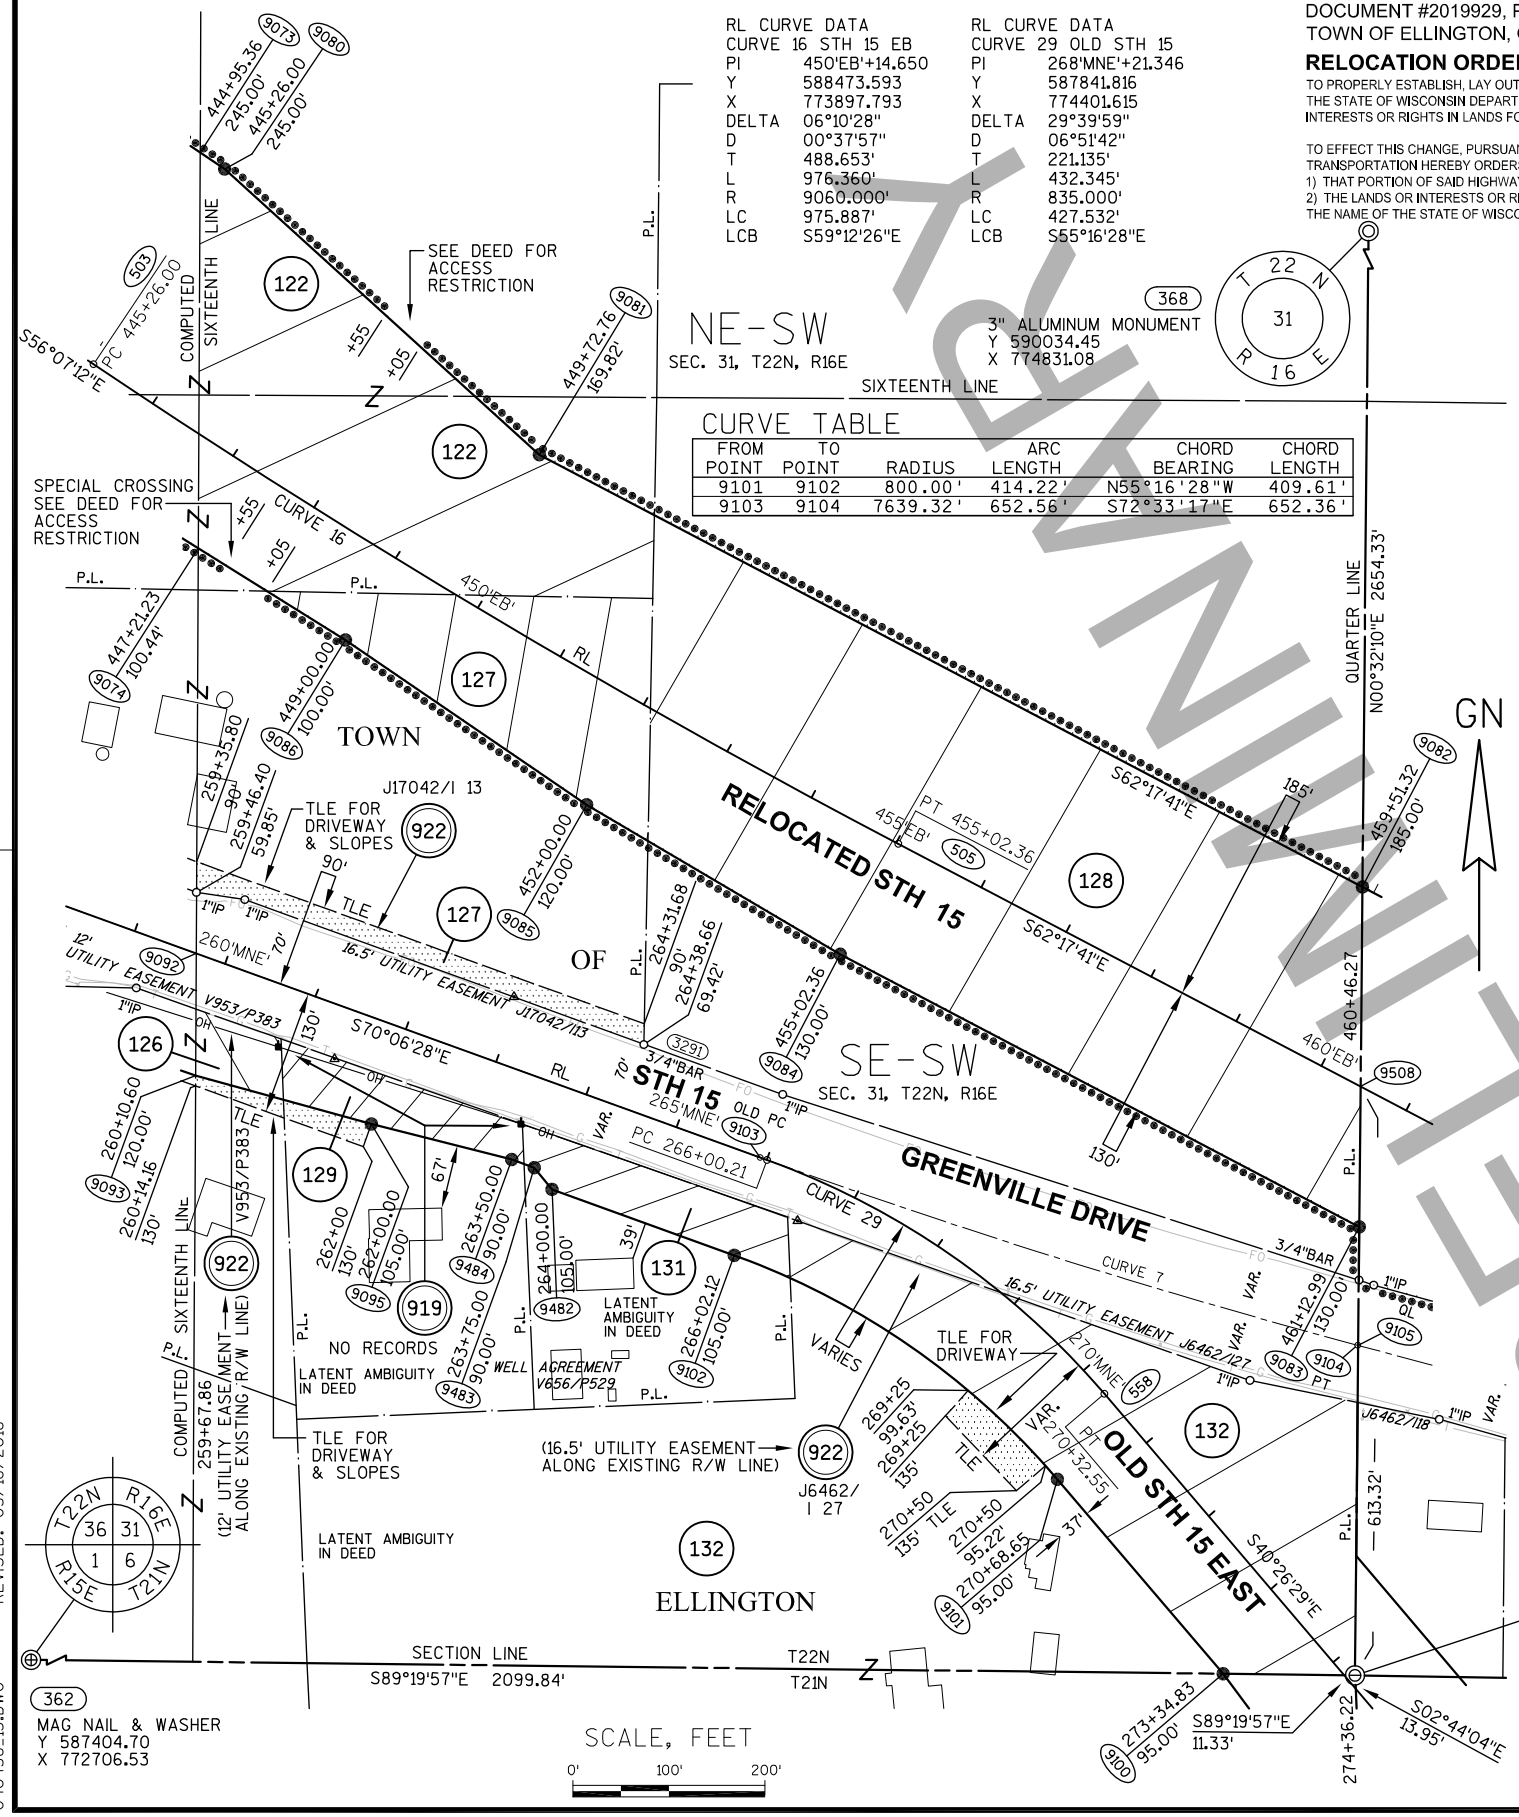

REFER TO THE TITLE SHEET, RECORDED AS SHEET 2 OF 2 OF TRANSPORTATION PROJECT PLAT NO. 1146-75-22- 4.01, AS DOCUMENT #2016623 FOR ADDITIONAL INFORMATION.

SCHEDULE OF LANDS & INTERESTS REQUIRED

OWNER'S NAMES ARE SHOWN FOR REFERENCE PURPOSES ONLY AND ARE SUBJECT TO CHANGE PRIOR TO THE TRANSFER OF LAND INTERESTS TO THE DEPARTMENT.

PARCEL NUMBER	OWNER(S)	INTEREST REQUIRED	R/W ACRES REQUIRED NEW	EXISTING	TOTAL	TLE ACRES TEMP.
122	ARNOLD J. & MARY S. WEYERS	FEE	2.765	0	2.765	0
126	DON E. PARKER	FEE, TLE	0.137	0	0.137	0.031
127	ALVIN H. LEMKE JR.	FEE, TLE	1.170	0	1.170	0.237
128	JOAN M. JOSSART SURVIVOR'S TRUST	FEE	6.009	0	6.009	0
129	DOUGLAS J. & BRENDA K. SCHWOBE	FEE, TLE	0.299	0	0.299	0.045
131	KENNETH R. & THOMAS L. WYNBOOM	FEE	0.364	0	0.364	0
132	RUTH M. YOUNG	FEE, TLE	2.573	0	2.573	0.098

UTILITY INTERESTS REQUIRED:

919	WE ENERGIES - ELECTRIC	RELEASE OF RIGHTS
922	AT&T WISCONSIN	RELEASE OF RIGHTS

COORDINATE TABLE

POINT	Y (NORTH)	X (EAST)
503	588745.994	773492.109
505	588246.406	774330.421
558	587673.516	774545.058
9092	588132.213	773599.050
9508	587993.527	774811.975

COURSE TABLE

FROM POINT	TO POINT	BEARING	DISTANCE
364	9083	N00°32'10"E	467.20'
9083	9084	N62°17'41"W	610.63'
9084	9085	N59°28'13"W	306.68'
9085	9086	N55°39'57"W	304.29'
9086	9074	N58°03'36"W	180.74'
9074	9073	N00°17'18"E	412.14'
9073	9080	S56°07'12"E	30.64'
9080	9081	S47°45'45"E	442.91'
9081	9082	S62°17'41"E	968.34'
9082	9083	S00°32'10"W	354.07'


COURSE TABLE

FROM POINT	TO POINT	BEARING	DISTANCE
364	9100	N89°19'57"W	137.41'
9100	9101	N40°26'29"W	266.18'
9102	9482	N70°06'28"W	201.88'
9482	9483	N39°08'38"W	29.15'
9483	9484	N70°06'28"W	25.00'
9484	9095	N75°49'06"W	150.75'
9095	9093	N74°38'09"W	190.00'
9093	9092	N00°17'18"E	127.38'
9092	9103	S70°06'28"E	624.79'
9104	9105	S75°00'07"E	0.55'
9105	364	S00°32'10"W	343.69'

BASIS OF EXISTING HIGHWAY R/W

ROUTE	BASIS	YEAR
STH 15	TPP 6430-06-00-4.10	2011

EXISTING ACCESS CONTROL: PROJECT 1146-01-21

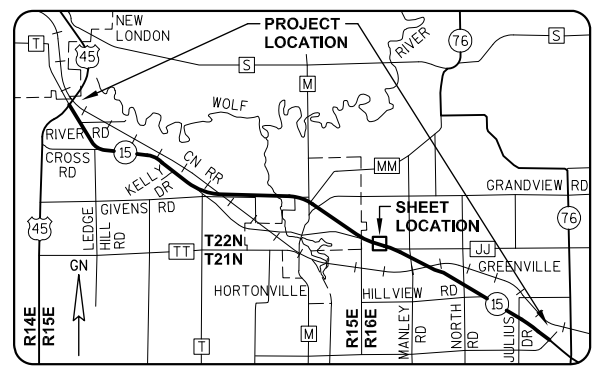

GREMMER & ASSOCIATES, INC.
CONSULTING ENGINEERS
Stevens Point • Fond du Lac

I, DAVID L. ROBERTS, REGISTERED LAND SURVEYOR, HEREBY CERTIFY THAT IN FULL COMPLIANCE WITH THE PROVISIONS OF SECTION 84.095 OF THE WISCONSIN STATUTES AND UNDER THE DIRECTION OF THE WISCONSIN DEPARTMENT OF TRANSPORTATION, I HAVE SURVEYED AND MAPPED TRANSPORTATION PROJECT PLAT 1146-75-22-4.36, AND THAT SUCH PLAT CORRECTLY REPRESENTS ALL EXTERIOR BOUNDARIES OF THE SURVEYED LAND.

DATE 05/16/2016 DAVID L. ROBERTS
RLS S-1725, FOR GREMMER & ASSOCIATES, INC.

THIS PLAT AND RELOCATION ORDER ARE APPROVED FOR THE WISCONSIN DEPARTMENT OF TRANSPORTATION.

DATE 06/21/2016 CURT VAN EREM
REAL ESTATE SUPERVISOR

WISCONSIN DAVID L. ROBERTS S-1725 STEVENS POINT WI LAND SURVEYOR

REVISED: 05/16/2016

040436_15.DWG

APPRAISAL PLAT DATE:

UNOFFICIAL DOCUMENT

TRANSPORTATION PROJECT PLAT NO: 1146-75-22 - 4.36
AMENDMENT NO: 1

AMENDS PARCELS 122 AND 127 OF TRANSPORTATION PROJECT PLAT 1146-75-22-4.36, RECORDED AS DOCUMENT #2019929, PART OF THE NE1/4-SW1/4 AND THE SE1/4-SW1/4 OF SECTION 31, T22N, R16E, ALL IN THE TOWN OF ELLINGTON, OUTAGAMIE COUNTY, WISCONSIN

RELOCATION ORDER - STH 15 (LILY OF THE VALLEY DRIVE - USH 45), OUTAGAMIE COUNTY


TO PROPERLY ESTABLISH, LAY OUT, WIDEN, ENLARGE, EXTEND, CONSTRUCT, RECONSTRUCT, IMPROVE, OR MAINTAIN A PORTION OF THE HIGHWAY DESIGNATED ABOVE, THE STATE OF WISCONSIN DEPARTMENT OF TRANSPORTATION DEEMS IT NECESSARY TO RELOCATE OR CHANGE SAID HIGHWAY AND ACQUIRE CERTAIN LANDS AND INTERESTS OR RIGHTS IN LANDS FOR THE ABOVE NAMED PROJECT.

TO EFFECT THIS CHANGE, PURSUANT TO AUTHORITY GRANTED UNDER SUBSECTION 84.02 (3), 84.09 AND 84.30, WISCONSIN STATUTES, THE DEPARTMENT OF TRANSPORTATION HEREBY ORDERS THAT:
1) THAT PORTION OF SAID HIGHWAY AS SHOWN ON THIS PLAT IS LAID OUT AND ESTABLISHED TO THE LINES AND WIDTHS AS SO SHOWN FOR THE ABOVE NAMED PROJECT.
2) THE LANDS OR INTERESTS OR RIGHTS IN LANDS AS SHOWN ON THIS PLAT ARE REQUIRED BY THE DEPARTMENT FOR THE ABOVE PROJECT AND SHALL BE ACQUIRED IN THE NAME OF THE STATE OF WISCONSIN, PURSUANT TO THE PROVISIONS OF SUBSECTION 84.09 (1) OR (2), WISCONSIN STATUTES.

Document #: **2035596**
Date: **02-06-2015** Time: **09:17 AM**
Pages: **1** Fee: **$25.00**
County: **OUTAGAMIE COUNTY** State: **WI**

SARAH R VAN CAMP , REGISTER OF DEEDS
The above recording information verifies this document has been electronically recorded and returned to the submitter

RESERVED FOR REGISTER OF DEEDS
PROJECT NUMBER 1146-75-22- 4.36
AMENDMENT NO: 1

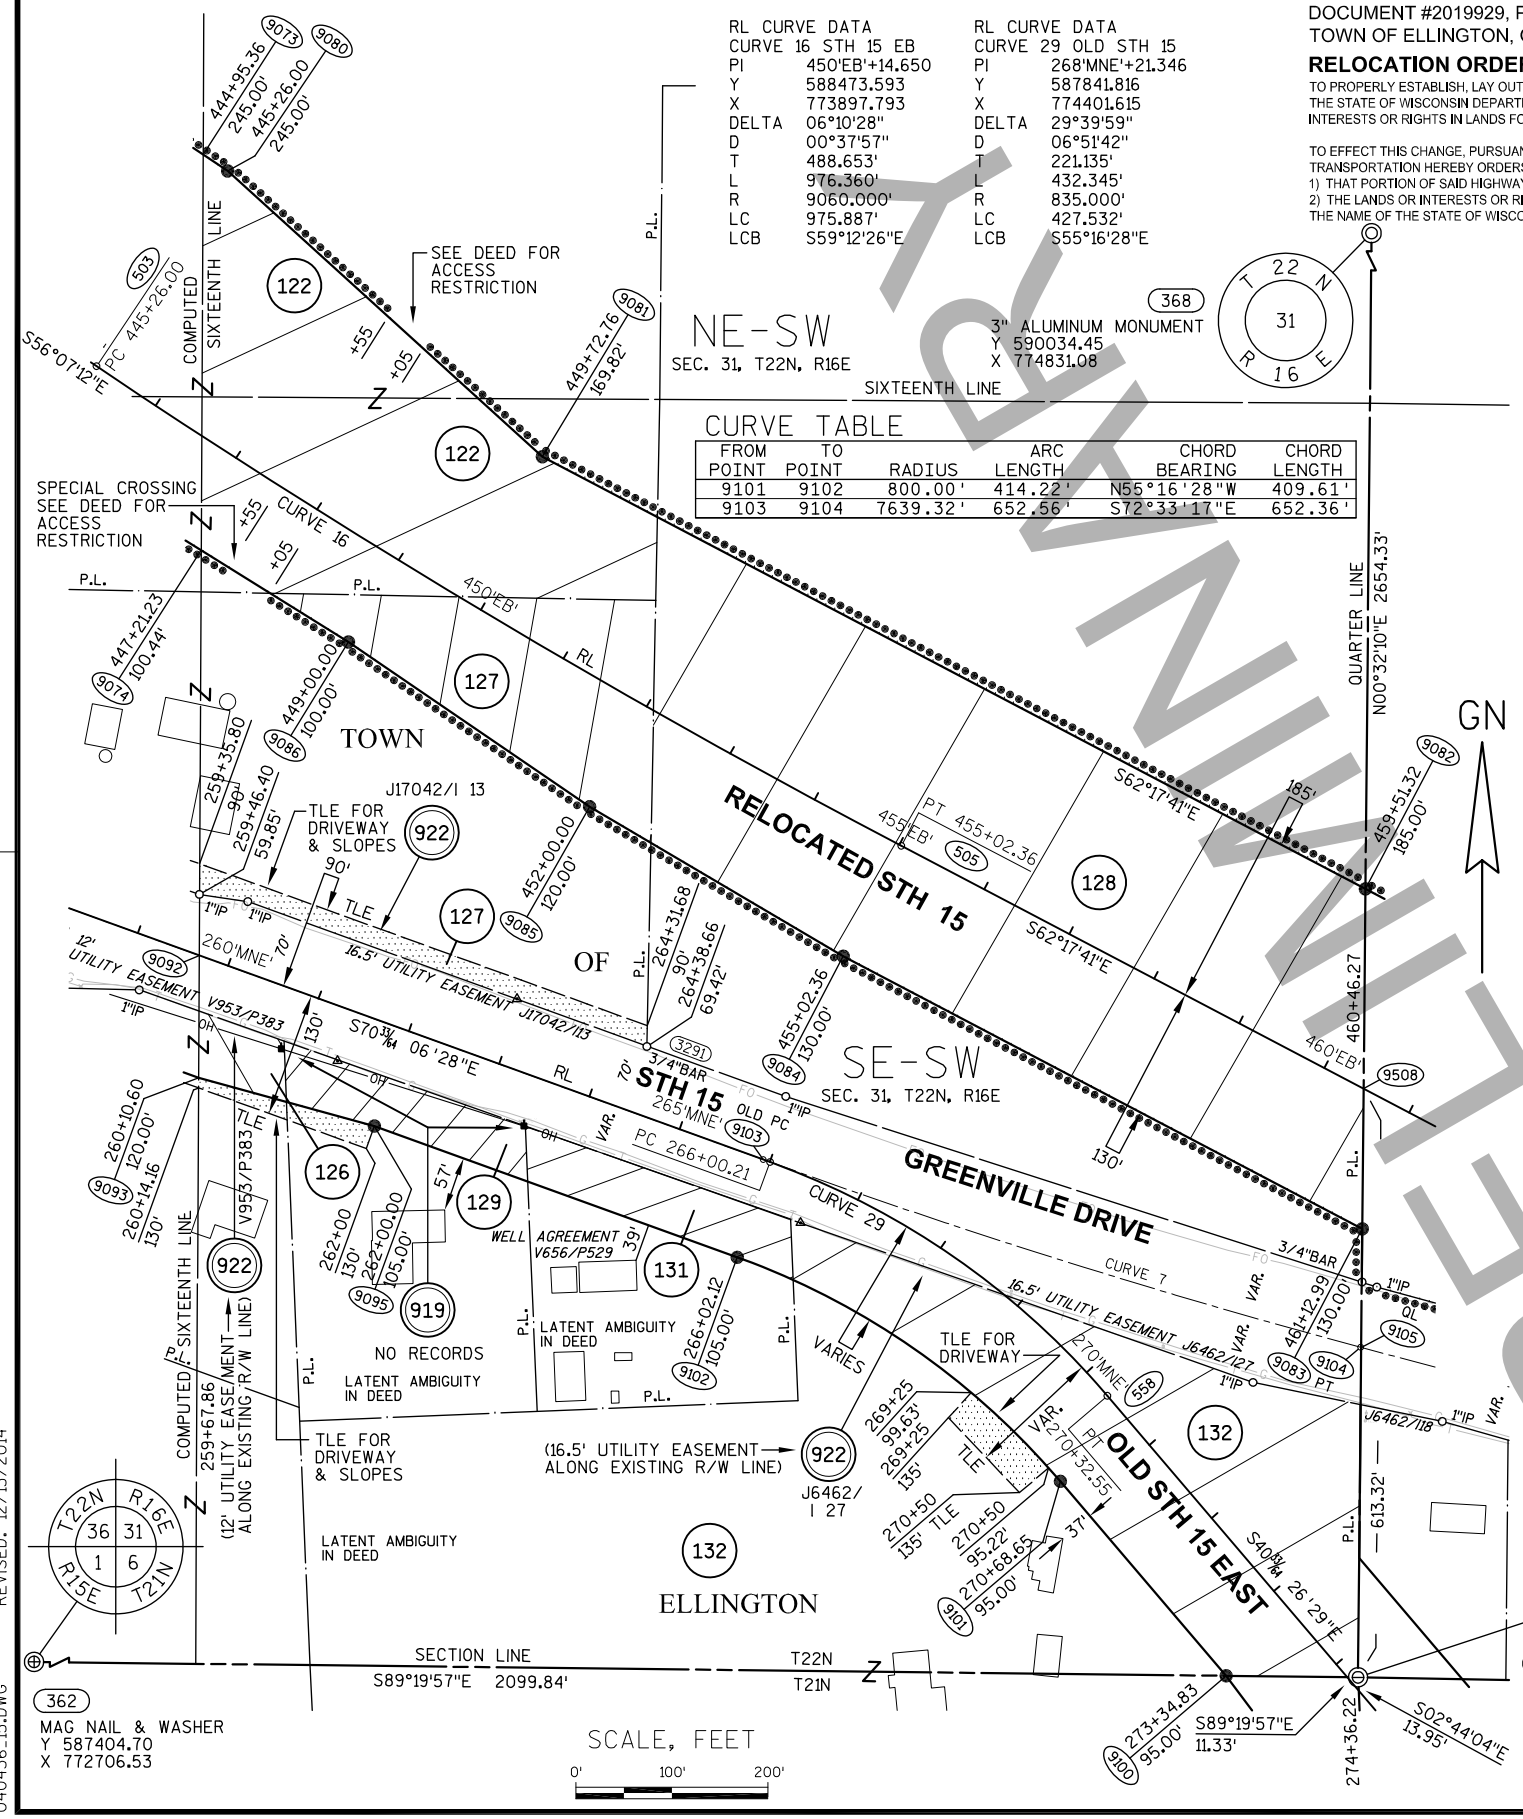

REFER TO THE TITLE SHEET, RECORDED AS SHEET 2 OF 2 OF TRANSPORTATION PROJECT PLAT NO. 1146-75-22- 4.01, AS DOCUMENT #2016623 FOR ADDITIONAL INFORMATION.

SCHEDULE OF LANDS & INTERESTS REQUIRED

OWNER'S NAMES ARE SHOWN FOR REFERENCE PURPOSES ONLY AND ARE SUBJECT TO CHANGE PRIOR TO THE TRANSFER OF LAND INTERESTS TO THE DEPARTMENT.

PARCEL NUMBER	OWNER(S)	INTEREST REQUIRED	ACRES REQUIRED R/W NEW	R/W EXISTING	R/W TOTAL	TLE TEMP.
122	ARNOLD J. & MARY S. WEYERS	FEE	2.765	0	2.765	0
126	DON E. PARKER	FEE, TLE	0.137	0	0.137	0.031
127	ALVIN H. LEMKE JR.	FEE, TLE	1.170	0	1.170	0.237
128	JOAN M. JOSSART SURVIVOR'S TRUST	FEE	6.009	0	6.009	0
129	DOUGLAS J. & BRENDA K. SCHWOBE	FEE, TLE	0.330	0	0.330	0.045
131	KENNETH R. & THOMAS L. WYNBOOM	FEE	0.371	0	0.371	0
132	RUTH M. YOUNG	FEE, TLE	2.573	0	2.573	0.098

UTILITY INTERESTS REQUIRED:

919	WE ENERGIES - ELECTRIC	RELEASE OF RIGHTS
922	AT&T WISCONSIN	RELEASE OF RIGHTS

BASIS OF EXISTING HIGHWAY R/W

ROUTE	BASIS	YEAR
STH 15	TPP 6430-06-00-4.10	2011

EXISTING ACCESS CONTROL: PROJECT 1146-01-21

COORDINATE TABLE


POINT	Y (NORTH)	X (EAST)
503	588745.994	773492.109
505	588246.406	774330.421
558	587673.516	774545.058
9092	588132.213	773599.050
9508	587993.527	774811.975

COURSE TABLE

FROM POINT	TO POINT	BEARING	DISTANCE
364	9083	N00°32'10"E	467.20'
9083	9084	N62°17'41"W	610.63'
9084	9085	N59°28'13"W	306.68'
9085	9086	N55°39'57"W	304.29'
9086	9074	N58°03'36"W	180.74'
9074	9073	N00°17'18"E	412.14'
9073	9080	S56°07'12"E	30.64'
9080	9081	S47°45'45"E	442.91'
9081	9082	S62°17'41"E	968.34'
9082	9083	S00°32'10"W	354.07'

COURSE TABLE

FROM POINT	TO POINT	BEARING	DISTANCE
364	9100	N89°19'57"W	137.41'
9100	9101	N40°26'29"W	266.18'
9102	9095	N70°06'28"W	401.88'
9095	9093	N74°38'09"W	190.00'
9093	9092	N00°17'18"E	127.38'
9092	9103	S70°06'28"E	624.79'
9104	9105	S75°00'07"E	0.55'
9105	364	S00°32'10"W	343.69'

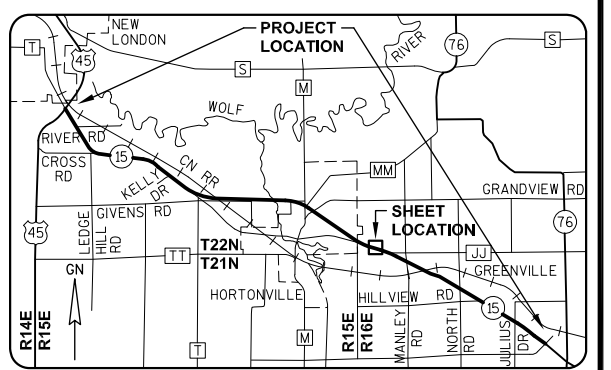

GREMMER & ASSOCIATES, INC.
CONSULTING ENGINEERS
Stevens Point • Fond du Lac

I, DAVID L. ROBERTS, REGISTERED LAND SURVEYOR, HEREBY CERTIFY THAT IN FULL COMPLIANCE WITH THE PROVISIONS OF SECTION 84.095 OF THE WISCONSIN STATUTES AND UNDER THE DIRECTION OF THE WISCONSIN DEPARTMENT OF TRANSPORTATION, I HAVE SURVEYED AND MAPPED TRANSPORTATION PROJECT PLAT 1146-75-22-4.36, AND THAT SUCH PLAT CORRECTLY REPRESENTS ALL EXTERIOR BOUNDARIES OF THE SURVEYED LAND.

DATE 12/13/2014 DAVID L. ROBERTS
RLS S-1725, FOR GREMMER & ASSOCIATES, INC.

THIS PLAT AND RELOCATION ORDER ARE APPROVED FOR THE WISCONSIN DEPARTMENT OF TRANSPORTATION.

DATE 2/4/2015 CURT VAN EREM
REAL ESTATE SUPERVISOR

WISCONSIN
DAVID L. ROBERTS
S-1725
STEVENS POINT
WI
LAND SURVEYOR

040436_15.DWG REVISED: 12/13/2014

APPRAISAL PLAT DATE:

PRELIMINARY NOT FOR RECORDING

TRANSPORTATION PROJECT PLAT NO: 1146-75-22 - 4.36

PART OF THE NE1/4-SW1/4 AND THE SE1/4-SW1/4 OF SECTION 31, T22N, R16E, ALL IN THE TOWN OF ELLINGTON, OUTAGAMIE COUNTY, WISCONSIN

RELOCATION ORDER - STH 15 (LILY OF THE VALLEY DRIVE - USH 45), OUTAGAMIE COUNTY

TO PROPERLY ESTABLISH, LAY OUT, WIDEN, ENLARGE, EXTEND, CONSTRUCT, RECONSTRUCT, IMPROVE, OR MAINTAIN A PORTION OF THE HIGHWAY DESIGNATED ABOVE, THE STATE OF WISCONSIN DEPARTMENT OF TRANSPORTATION DEEMS IT NECESSARY TO RELOCATE OR CHANGE SAID HIGHWAY AND ACQUIRE CERTAIN LANDS AND INTERESTS OR RIGHTS IN LANDS FOR THE ABOVE NAMED PROJECT.


TO EFFECT THIS CHANGE, PURSUANT TO AUTHORITY GRANTED UNDER SUBSECTION 84.02 (3), 84.09 AND 84.30, WISCONSIN STATUTES, THE DEPARTMENT OF TRANSPORTATION HEREBY ORDERS THAT:
1) THAT PORTION OF SAID HIGHWAY AS SHOWN ON THIS PLAT IS LAID OUT AND ESTABLISHED TO THE LINES AND WIDTHS AS SO SHOWN FOR THE ABOVE NAMED PROJECT.
2) THE LANDS OR INTERESTS OR RIGHTS IN LANDS AS SHOWN ON THIS PLAT ARE REQUIRED BY THE DEPARTMENT FOR THE ABOVE PROJECT AND SHALL BE ACQUIRED IN THE NAME OF THE STATE OF WISCONSIN, PURSUANT TO THE PROVISIONS OF SUBSECTION 84.09 (1) OR (2), WISCONSIN STATUTES.

Document #: 2019929
Date: 07-15-2014 Time: 08:36 AM Pages: 1
Fee: $25.00 County: OUTAGAMIE State: WI

SARAH R VAN CAMP
REGISTER OF DEEDS
The above recording information verifies this document has been electronically recorded and returned to the submitter

RESERVED FOR REGISTER OF DEEDS
PROJECT NUMBER 1146-75-22- 4.36
AMENDMENT NO:

REFER TO THE TITLE SHEET, RECORDED AS SHEET 2 OF 2 OF TRANSPORTATION PROJECT PLAT NO. 1146-75-22- 4.01, AS DOCUMENT #2016623 FOR ADDITIONAL INFORMATION.

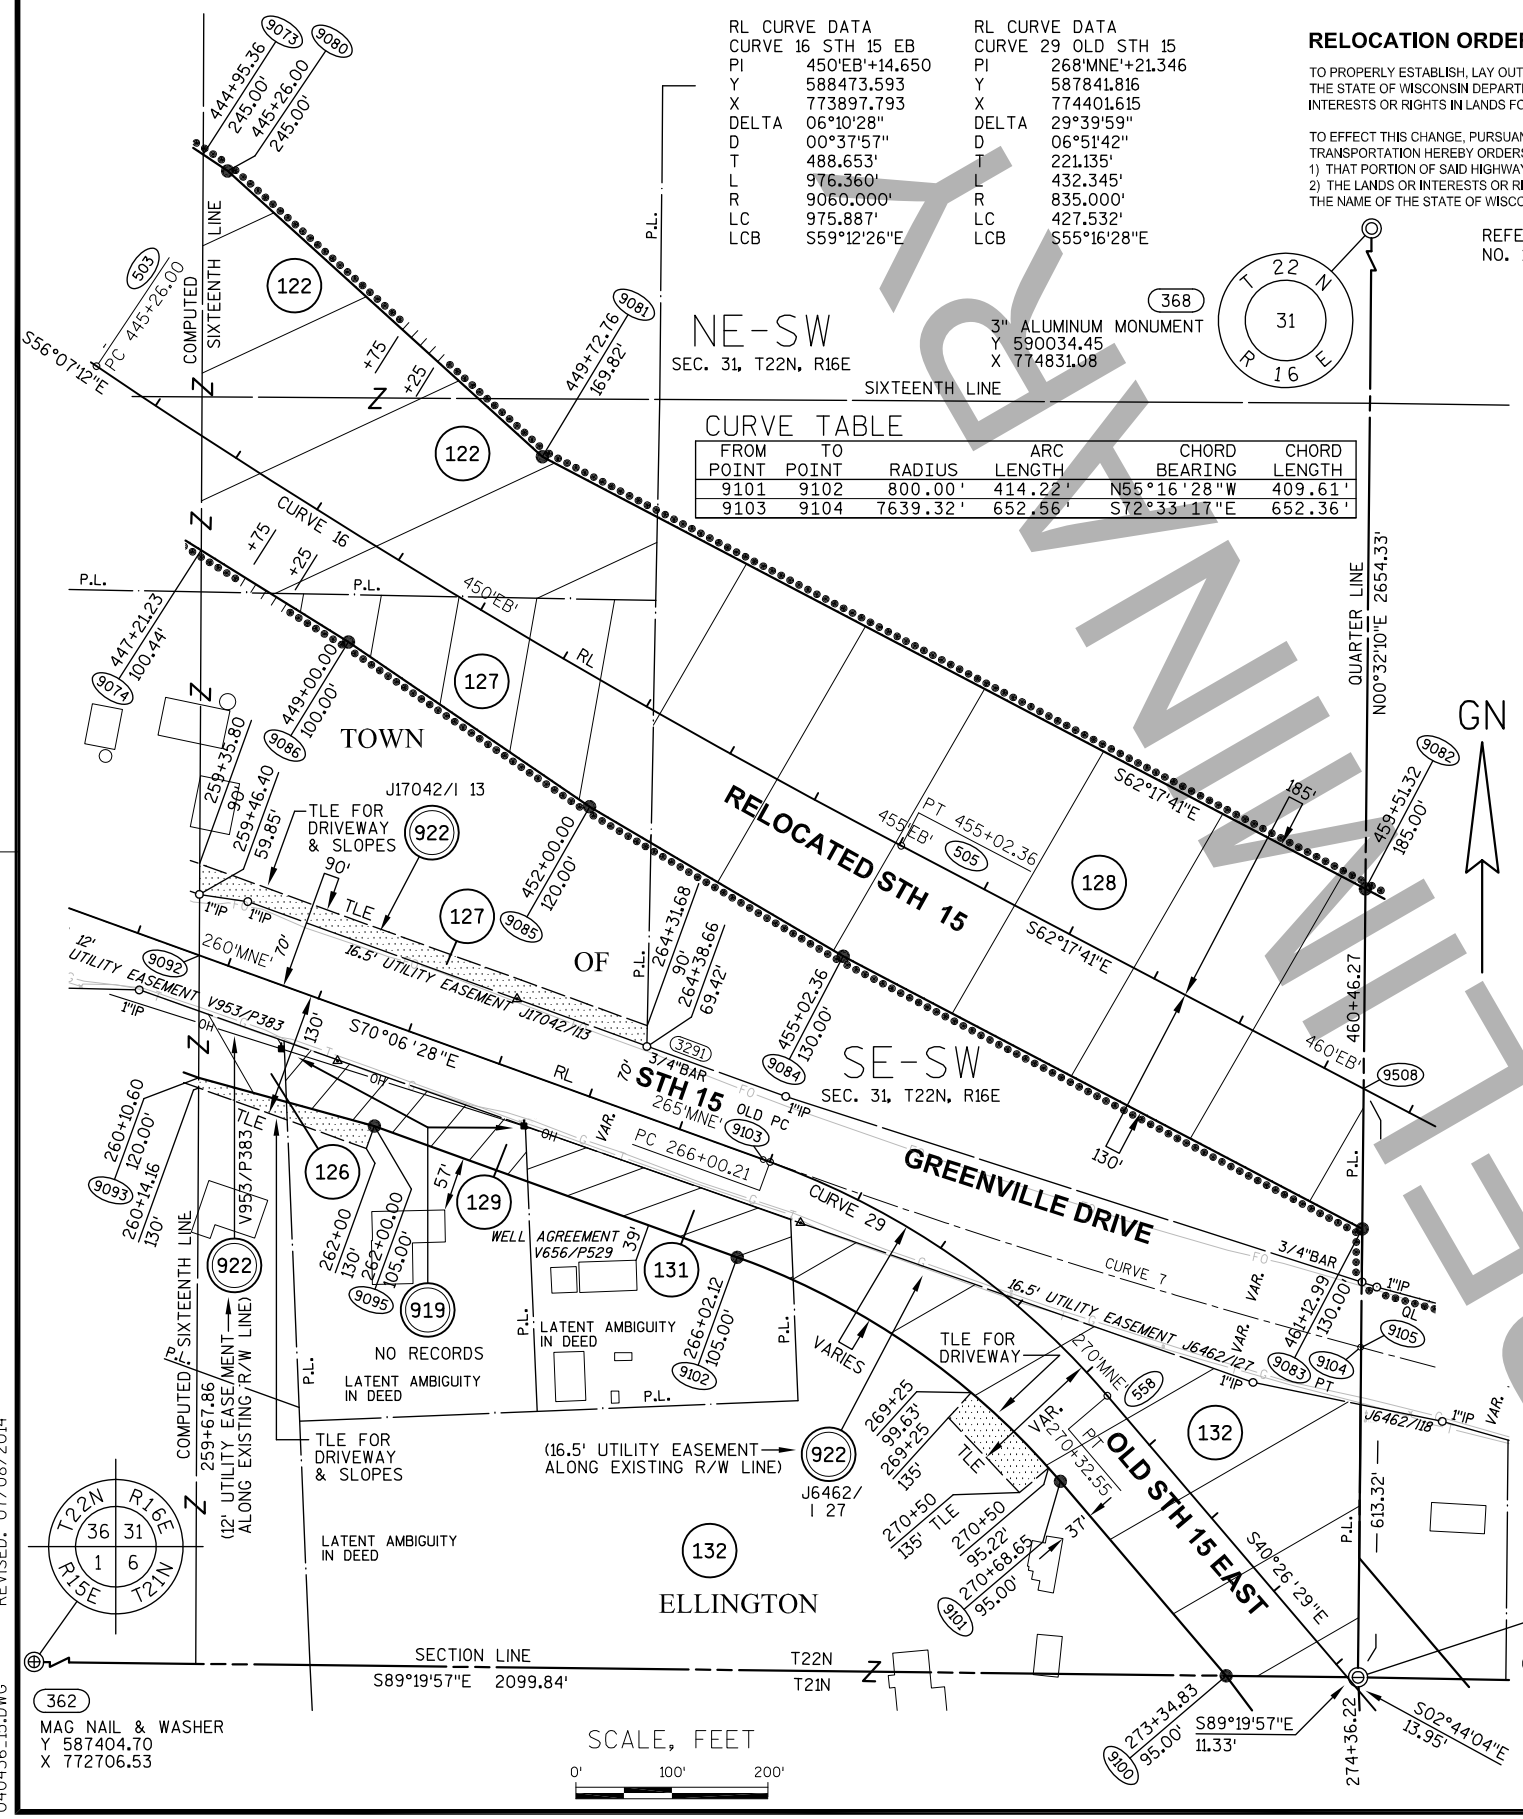

SCHEDULE OF LANDS & INTERESTS REQUIRED

OWNER'S NAMES ARE SHOWN FOR REFERENCE PURPOSES ONLY AND ARE SUBJECT TO CHANGE PRIOR TO THE TRANSFER OF LAND INTERESTS TO THE DEPARTMENT.

PARCEL NUMBER	OWNER(S)	INTEREST REQUIRED	R/W ACRES REQUIRED NEW	EXISTING	TOTAL	TLE ACRES TEMP.
122	ARNOLD J. & MARY S. WEYERS	FEE, ACCESS RIGHTS	2.765	0	2.765	0
126	DON E. PARKER	FEE, TLE	0.137	0	0.137	0.031
127	ALVIN H. LEMKE JR.	FEE, ACCESS RIGHTS, TLE	1.170	0	1.170	0.237
128	JOAN M. JOSSART SURVIVOR'S TRUST	FEE	6.009	0	6.009	0
129	DOUGLAS J. & BRENDA K. SCHWOBE	FEE, TLE	0.330	0	0.330	0.045
131	KENNETH R. & THOMAS L. WYNBOOM	FEE	0.371	0	0.371	0
132	RUTH M. YOUNG	FEE, TLE	2.573	0	2.573	0.098

UTILITY INTERESTS REQUIRED:

919	WE ENERGIES - ELECTRIC	RELEASE OF RIGHTS
922	AT&T WISCONSIN	RELEASE OF RIGHTS

BASIS OF EXISTING HIGHWAY R/W

ROUTE	BASIS	YEAR
STH 15	TPP 6430-06-00-4.10	2011

EXISTING ACCESS CONTROL: PROJECT 1146-01-21

COORDINATE TABLE


POINT	Y (NORTH)	X (EAST)
503	588745.994	773492.109
505	588246.406	774330.421
558	587673.516	774545.058
9092	588132.213	773599.050
9508	587993.527	774811.975

COURSE TABLE

FROM POINT	TO POINT	BEARING	DISTANCE
364	9083	N00°32'10"E	467.20'
9083	9084	N62°17'41"W	610.63'
9084	9085	N59°28'13"W	306.68'
9085	9086	N55°39'57"W	304.29'
9086	9074	N58°03'36"W	180.74'
9074	9073	N00°17'18"E	412.14'
9073	9080	S56°07'12"E	30.64'
9080	9081	S47°45'45"E	442.91'
9081	9082	S62°17'41"E	968.34'
9082	9083	S00°32'10"W	354.07'

COURSE TABLE

FROM POINT	TO POINT	BEARING	DISTANCE
364	9100	N89°19'57"W	137.41'
9100	9101	N40°26'29"W	266.18'
9102	9095	N70°06'28"W	401.88'
9095	9093	N74°38'09"W	190.00'
9093	9092	N00°17'18"E	127.38'
9092	9103	S70°06'28"E	624.79'
9104	9105	S75°00'07"E	0.55'
9105	364	S00°32'10"W	343.69'

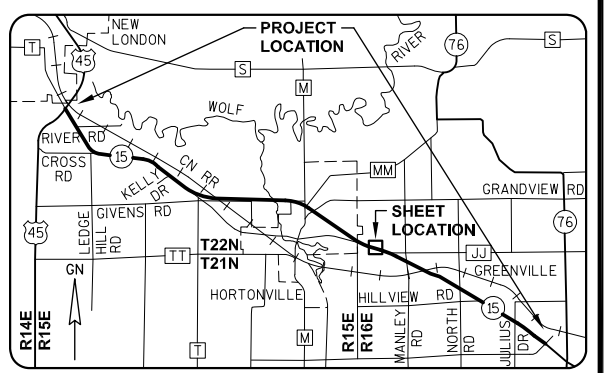

GREMMER & ASSOCIATES, INC.
CONSULTING ENGINEERS
Stevens Point • Fond du Lac

I, DAVID L. ROBERTS, REGISTERED LAND SURVEYOR, HEREBY CERTIFY THAT IN FULL COMPLIANCE WITH THE PROVISIONS OF SECTION 84.095 OF THE WISCONSIN STATUTES AND UNDER THE DIRECTION OF THE WISCONSIN DEPARTMENT OF TRANSPORTATION, I HAVE SURVEYED AND MAPPED TRANSPORTATION PROJECT PLAT 1146-75-22-4.36, AND THAT SUCH PLAT CORRECTLY REPRESENTS ALL EXTERIOR BOUNDARIES OF THE SURVEYED LAND.

DATE 7/08/2014 DAVID L. ROBERTS RLS S-1725, FOR GREMMER & ASSOCIATES, INC.

THIS PLAT AND RELOCATION ORDER ARE APPROVED FOR THE WISCONSIN DEPARTMENT OF TRANSPORTATION.


DATE 7/09/2014 CURT VAN EREM REAL ESTATE SUPERVISOR

WISCONSIN DAVID L. ROBERTS S-1725 STEVENS POINT WI LAND SURVEYOR

040436_15.DWG REVISED: 07/08/2014


APPRAISAL PLAT DATE:

PRELIMINARY NOT FOR RECORDING

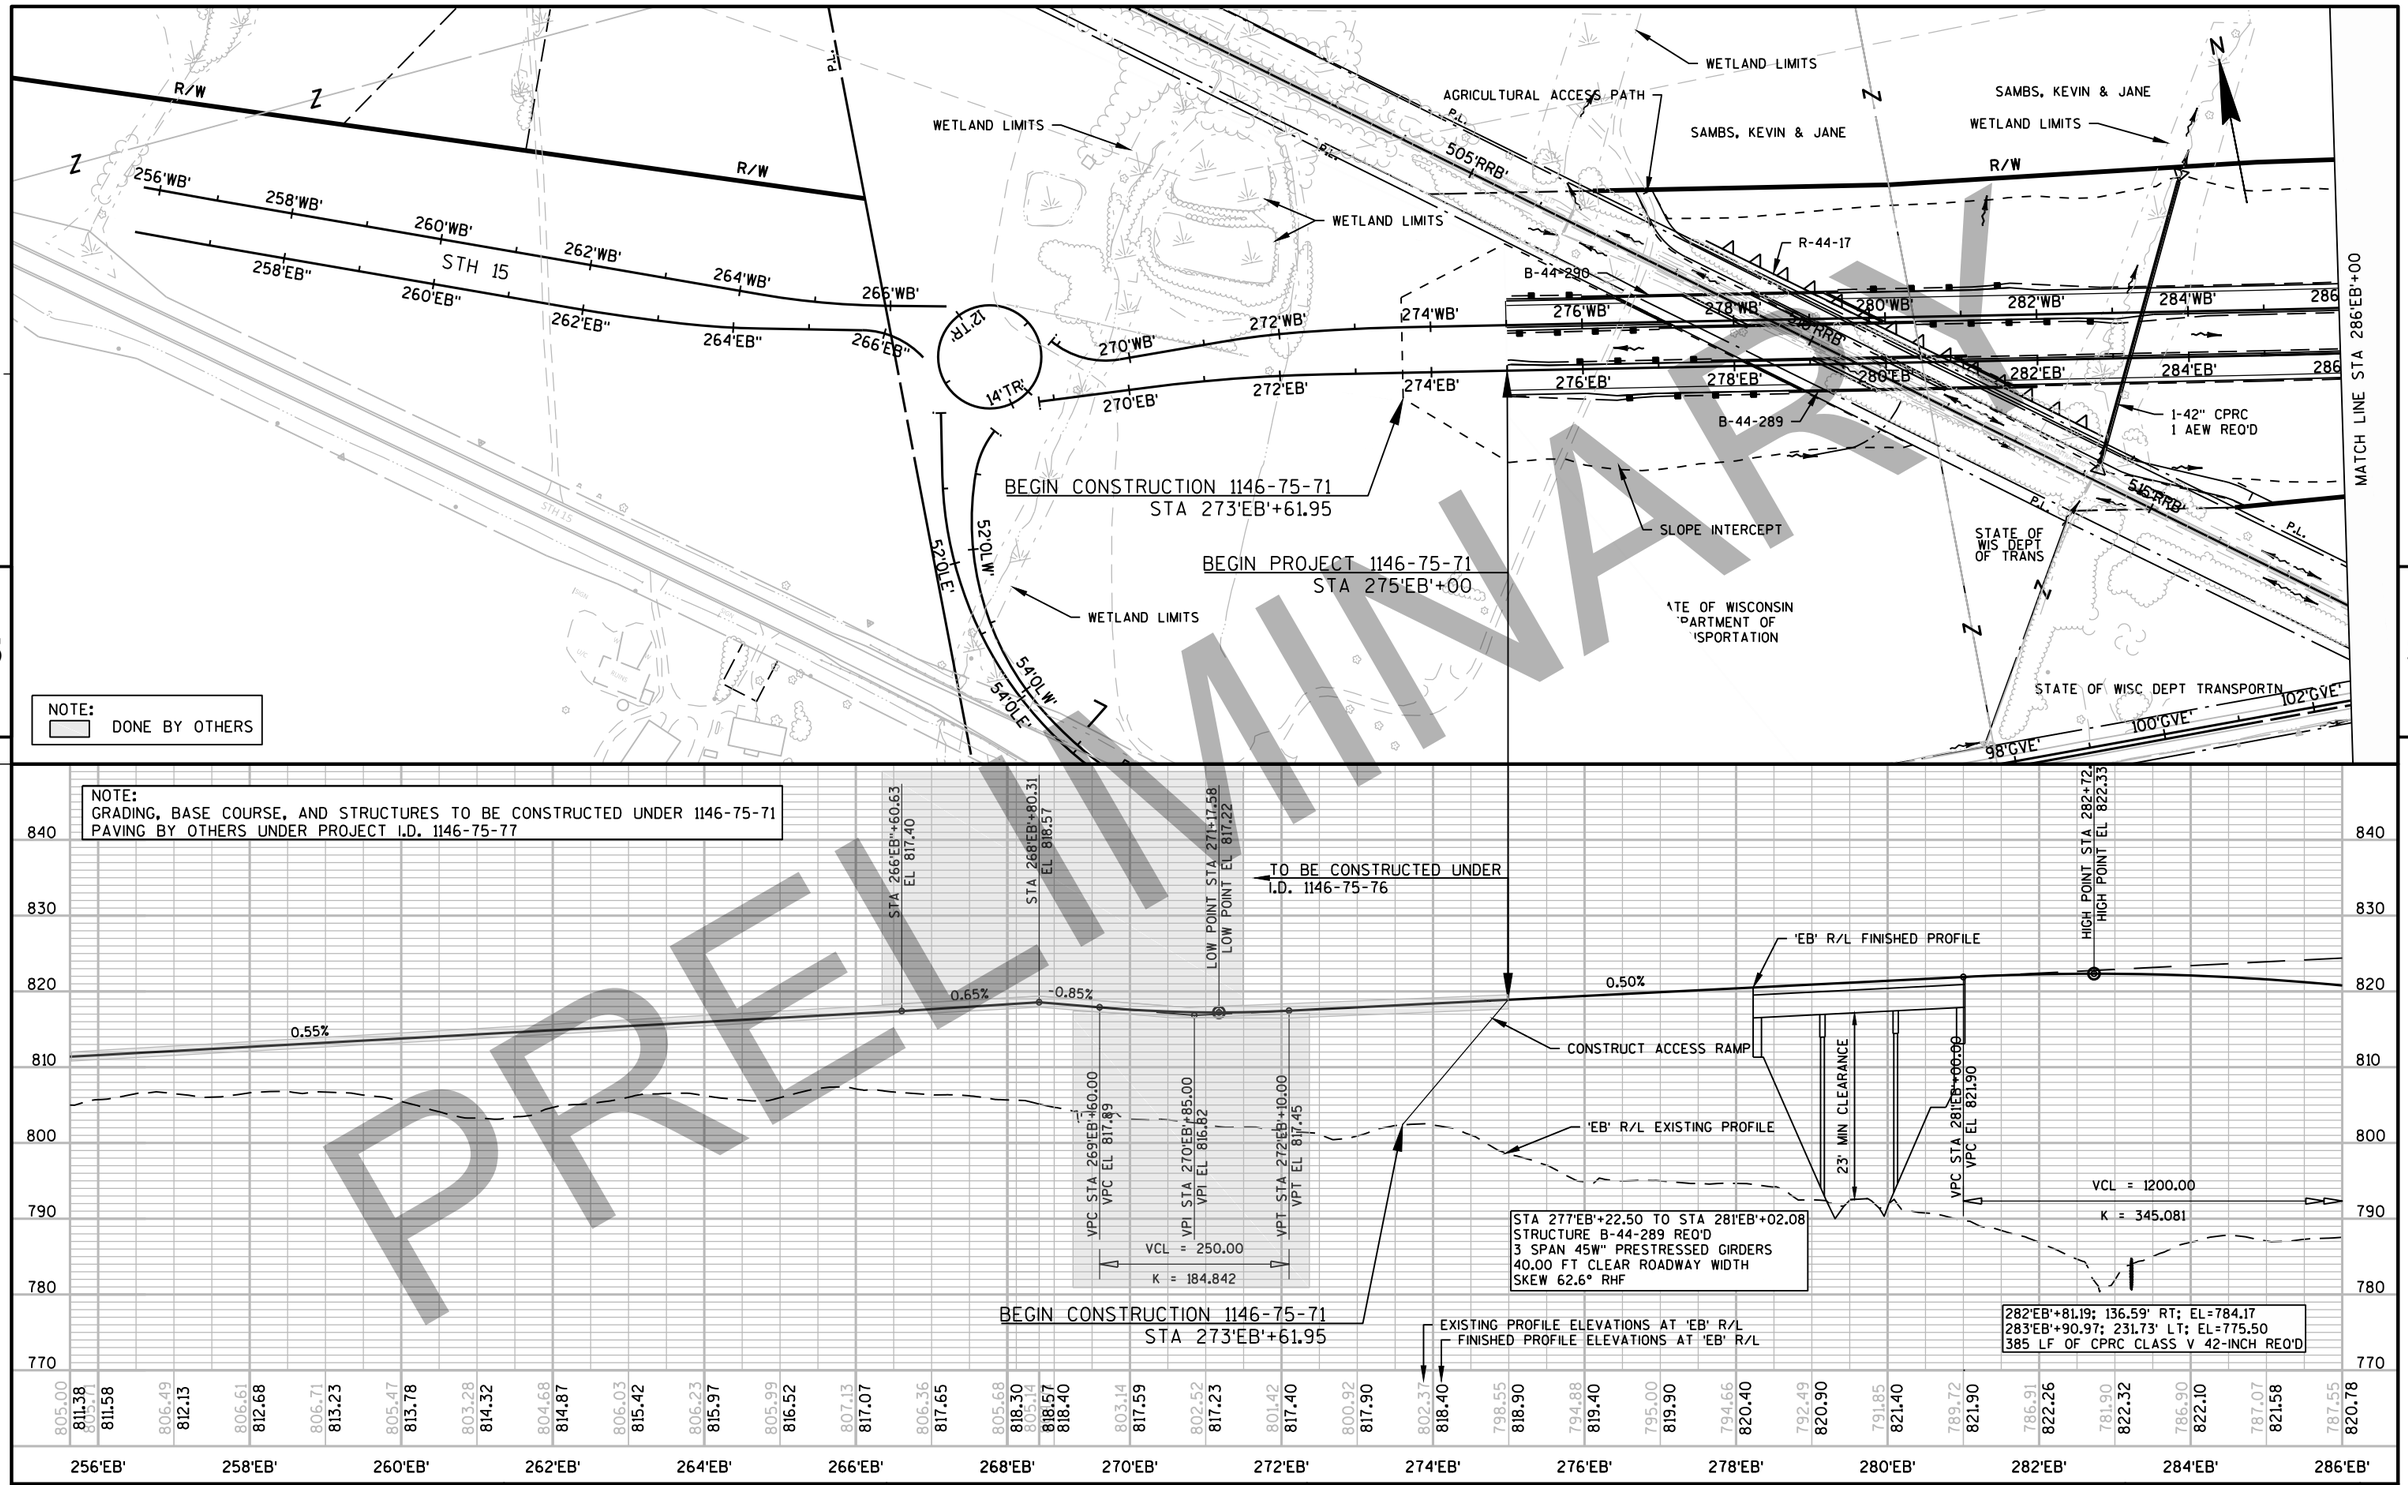

PRELIMINARY

PROJECT NO: 1146-75-71	HWY: STH 15	COUNTY: OUTAGAMIE	PLAN AND PROFILE - STH 15 EB	SHEET	E

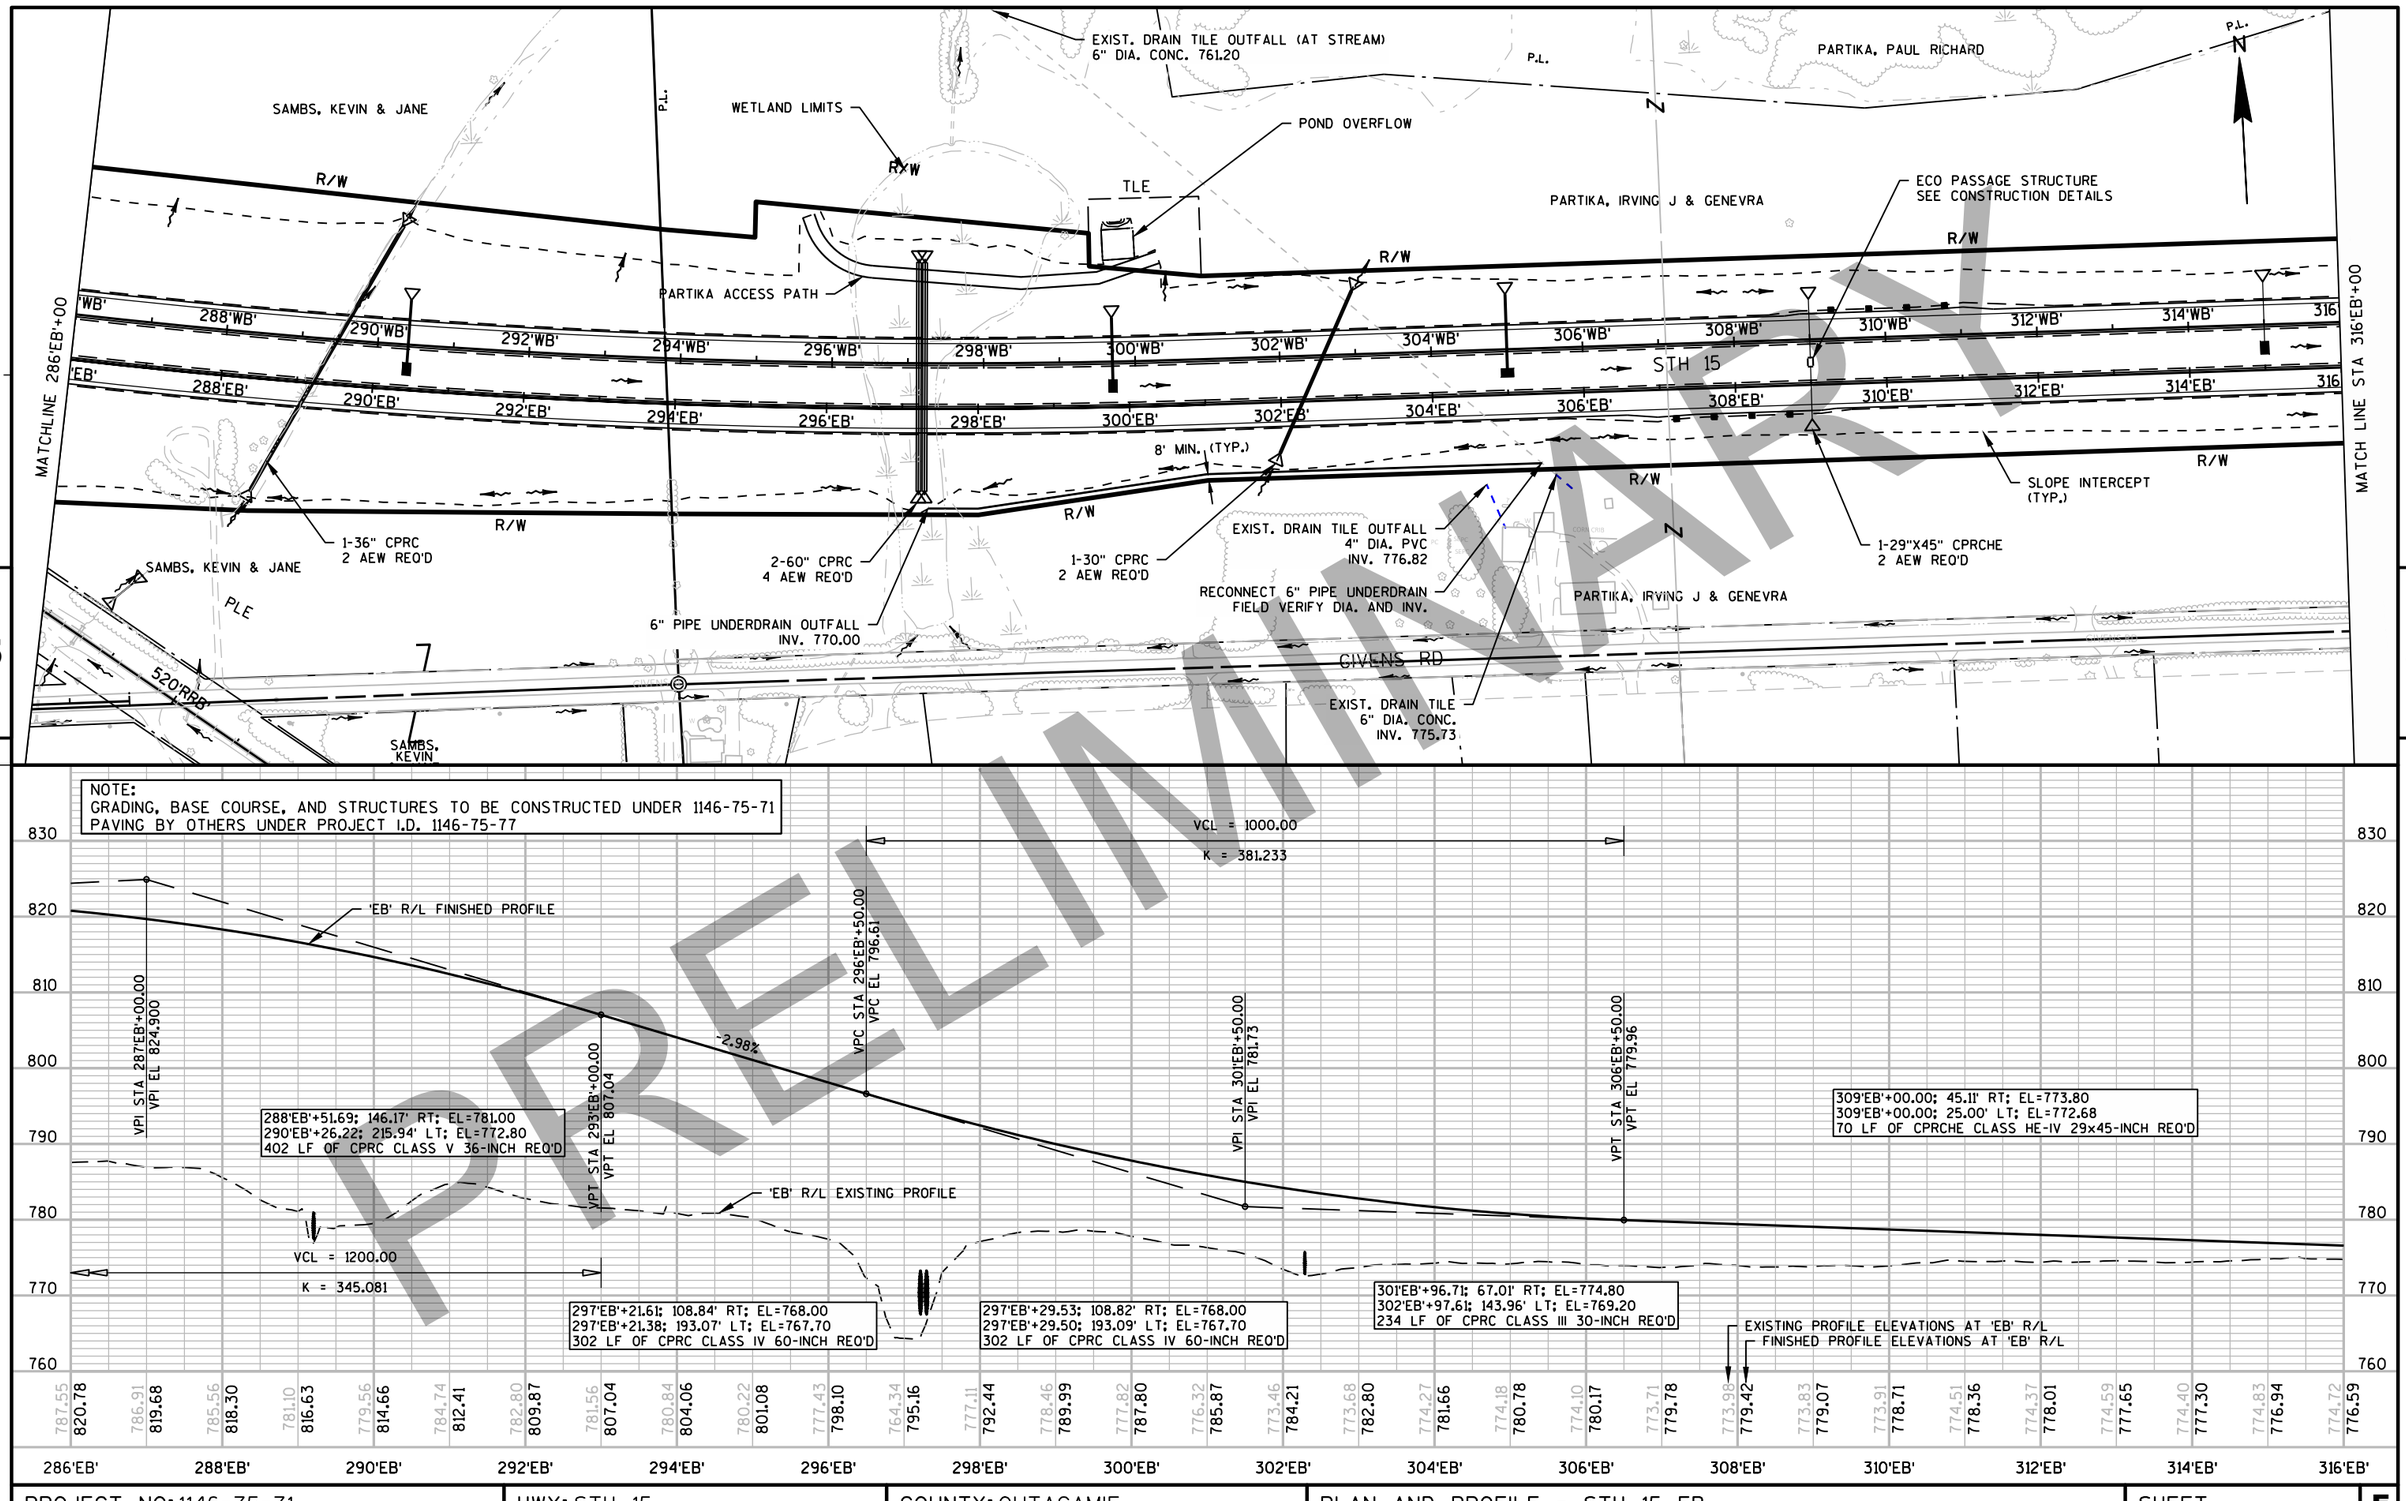

PRELIMINARY

PROJECT NO: 1146-75-71	HWY: STH 15	COUNTY: OUTAGAMIE	PLAN AND PROFILE - STH 15 EB	SHEET	E

MATCH LINE STA 316'EB'+00

MATCH LINE STA 346'EB'+00

PARTIKA, IRVING J & GENEVRA

SYKES, JAMES I & MARIANN D

PARKER, DON E & MARGARET E

N

R/W

STH 15

318'WB' 320'WB' 322'WB' 324'WB' 326'WB' 328'WB' 330'WB' 332'WB' 334'WB' 336'WB' 338'WB' 340'WB' 342'WB' 344'WB' 346

318'EB' 320'EB' 322'EB' 324'EB' 326'EB' 328'EB' 330'EB' 332'EB' 334'EB' 336'EB' 338'EB' 340'EB' 342'EB' 344'EB' 346

P.I.

B-44-296

B-44-295

2-30" CPRC
1 MH 5J REO'D
4 AEW REO'D

SLOPE INTERCEPT (TYP.)

2-30" CPRC
1 INL MEDIAN 1G REO'D
4 AEW REO'D

REMOVING OLD STRUCTURE OVER WATERWAY
WITH MINIMAL DEBRIS STA. 339+40

BLACK OTTER CREEK

PROPOSED CREEK REALIGNMENT

EXIST. DRAIN TILE OUTFALL
6" DIA. STEEL
INV. 771.27
FIELD VERIFY DIA., INV., AND REMOVAL LIMITS
RECONNECT TO EXISTING

PARTIKA, IRVING J & GENEVRA

SYKES, JAMES I & MARIANN D

PARKER, DON E & MARGARET E

WETLAND LIMITS (TYP)

PARKER, DON E & MARGARET E

5

5

SYKES, JAMES I & MARIANN D

NOTE:
GRADING, BASE COURSE, AND STRUCTURES TO BE CONSTRUCTED UNDER 1146-75-71
PAVING BY OTHERS UNDER PROJECT I.D. 1146-75-77

VCL = 500.00
K = 3490.124

VCL = 2400.00
K = 686.177

VPC STA 334'EB'+00.00
VPC EL 770.21

VPI STA 336'EB'+50.00
VPI EL 769.324

VPT STA 339'EB'+00.00
VPT EL 768.08

VPC STA 344'EB'+10.00
VPC EL 765.54

800 790 780 770 760 750 740 730

333'EB'+59.63; 73.65' RT; EL=759.10
333'EB'+55.89; 135.93' LT; EL=758.40
210 LF OF CPRC CLASS III 30-INCH REO'D

333'EB'+53.63; 73.76' RT; EL=759.10
333'EB'+49.89; 135.79' LT; EL=758.40
210 LF OF CPRC CLASS III 30-INCH REO'D

EXISTING 24" CPCM
TO BE REMOVED

-0.35%

'EB' R/L FINISHED PROFILE

-0.50%

320'EB'+00.89; 46.80' RT; EL=769.80
319'EB'+94.32; 29.75' LT; EL=769.14
74 LF OF CPRC CLASS IV 30-INCH REO'D

320'EB'+06.87; 46.32' RT; EL=769.80
319'EB'+93.00; 115.38' LT; EL=768.40
162 LF OF CPRC CLASS IV 30-INCH REO'D

'EB' R/L EXISTING PROFILE

MARSH EXCAVATION PROFILE

STA 339'EB'+39 TO STA 340'EB'+81
STRUCTURE B-44-295 REO'D
HAUNCHED CONCRETE SPAN
40.00 FT CLEAR ROADWAY WIDTH
SKEW 5° RHF

EXISTING PROFILE ELEVATIONS AT 'EB' R/L
FINISHED PROFILE ELEVATIONS AT 'EB' R/L

316'EB'	318'EB'	320'EB'	322'EB'	324'EB'	326'EB'	328'EB'	330'EB'	332'EB'	334'EB'	336'EB'	338'EB'	340'EB'	342'EB'	344'EB'	346'EB'
774.72	773.61	773.52	773.58	773.31	773.37	771.95	772.06	772.05	771.44	770.26	769.25	765.99	763.54	763.05	763.09	762.29	759.79	759.45	759.33	759.13	759.34	759.66	760.18	758.29	759.27	758.82	758.77	758.91	759.28	760.02
776.59	776.23	775.88	775.53	775.17	774.82	774.46	774.11	773.75	773.40	773.04	772.69	772.34	771.98	771.63	771.27	770.92	770.56	770.21	769.84	769.44	769.02	768.56	768.08	767.58	767.08	766.59	766.09	765.59	765.15	764.86


PRELIMINARY

PROJECT NO: 1146-75-71	HWY: STH 15	COUNTY: OUTAGAMIE	PLAN AND PROFILE - STH 15 EB	SHEET	E

FILE NAME : N:\PDS\C3D\11467571\SHEETSPLAN\11467571\11467571_050101_PP(EB).DWG
LAYOUT NAME - 050103-PP(EB)


PLOT DATE : 10/26/2020 3:46 PM PLOT BY : SIMMONS, MASON A PLOT NAME : PLOT SCALE : 1:200_XREF

WISDOT/CADDS SHEET 44

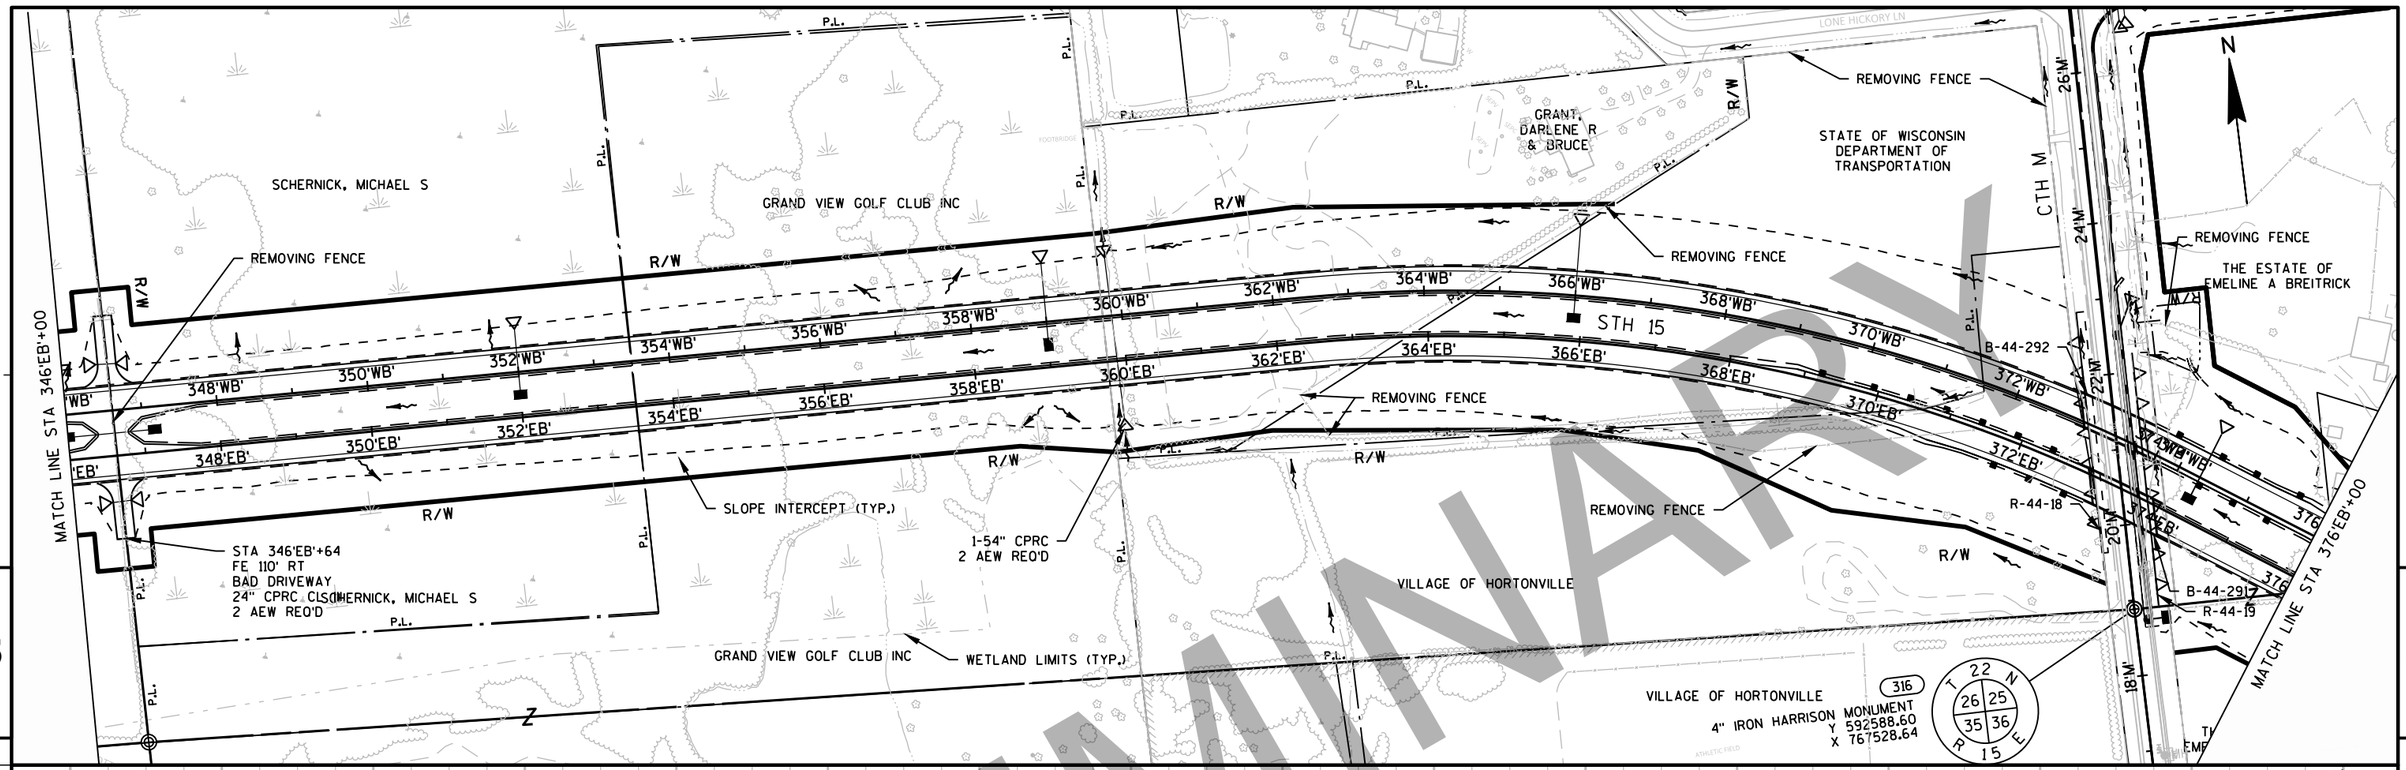

PRELIMINARY


NOTE:
GRADING, BASE COURSE, AND STRUCTURES TO BE CONSTRUCTED UNDER 1146-75-71
PAVING BY OTHERS UNDER PROJECT I.D. 1146-75-77

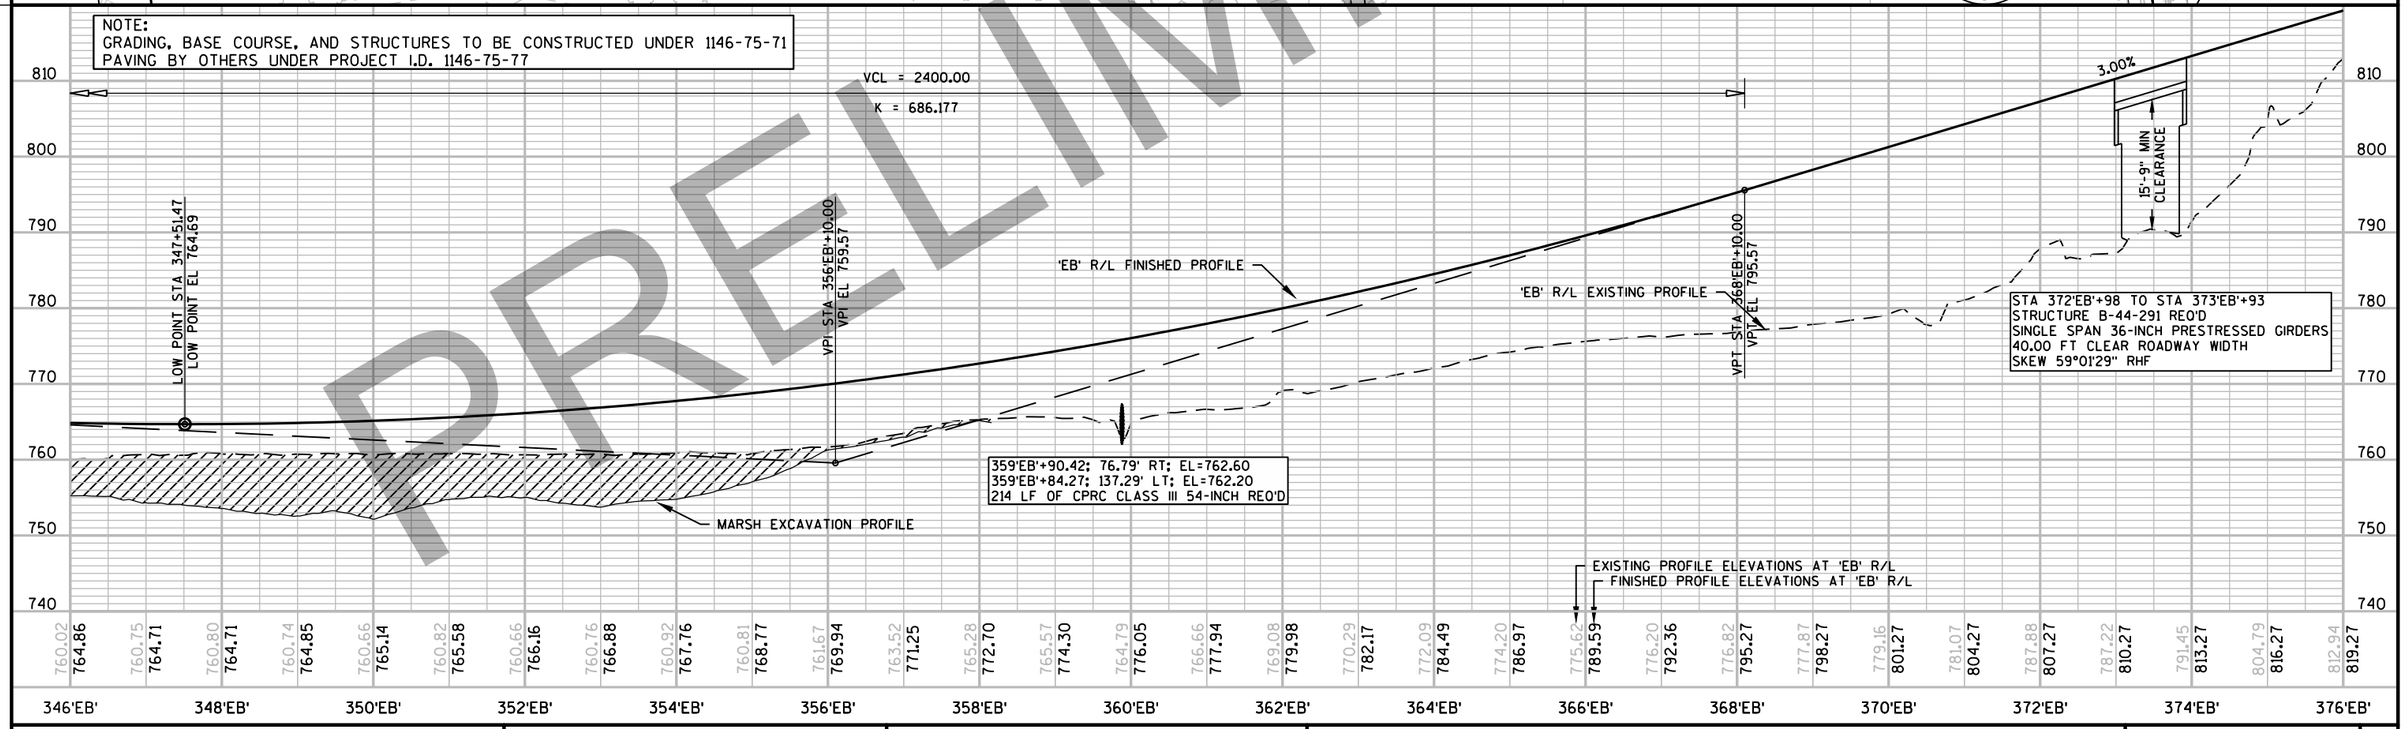

PRELIMINARY

PROJECT NO: 1146-75-71	HWY: STH 15	COUNTY: OUTAGAMIE	PLAN AND PROFILE - STH 15 EB	SHEET	E

FILE NAME : N:\PDS\C3D\11467571\SHEETSPLAN\11467571\11467571_050101_PP (EB).DWG
LAYOUT NAME - 050104-PP (EB)
PLOT DATE : 10/27/2020 7:19 AM PLOT BY : SIMMONS, MASON A PLOT NAME : PLOT SCALE : 1:200_XREF

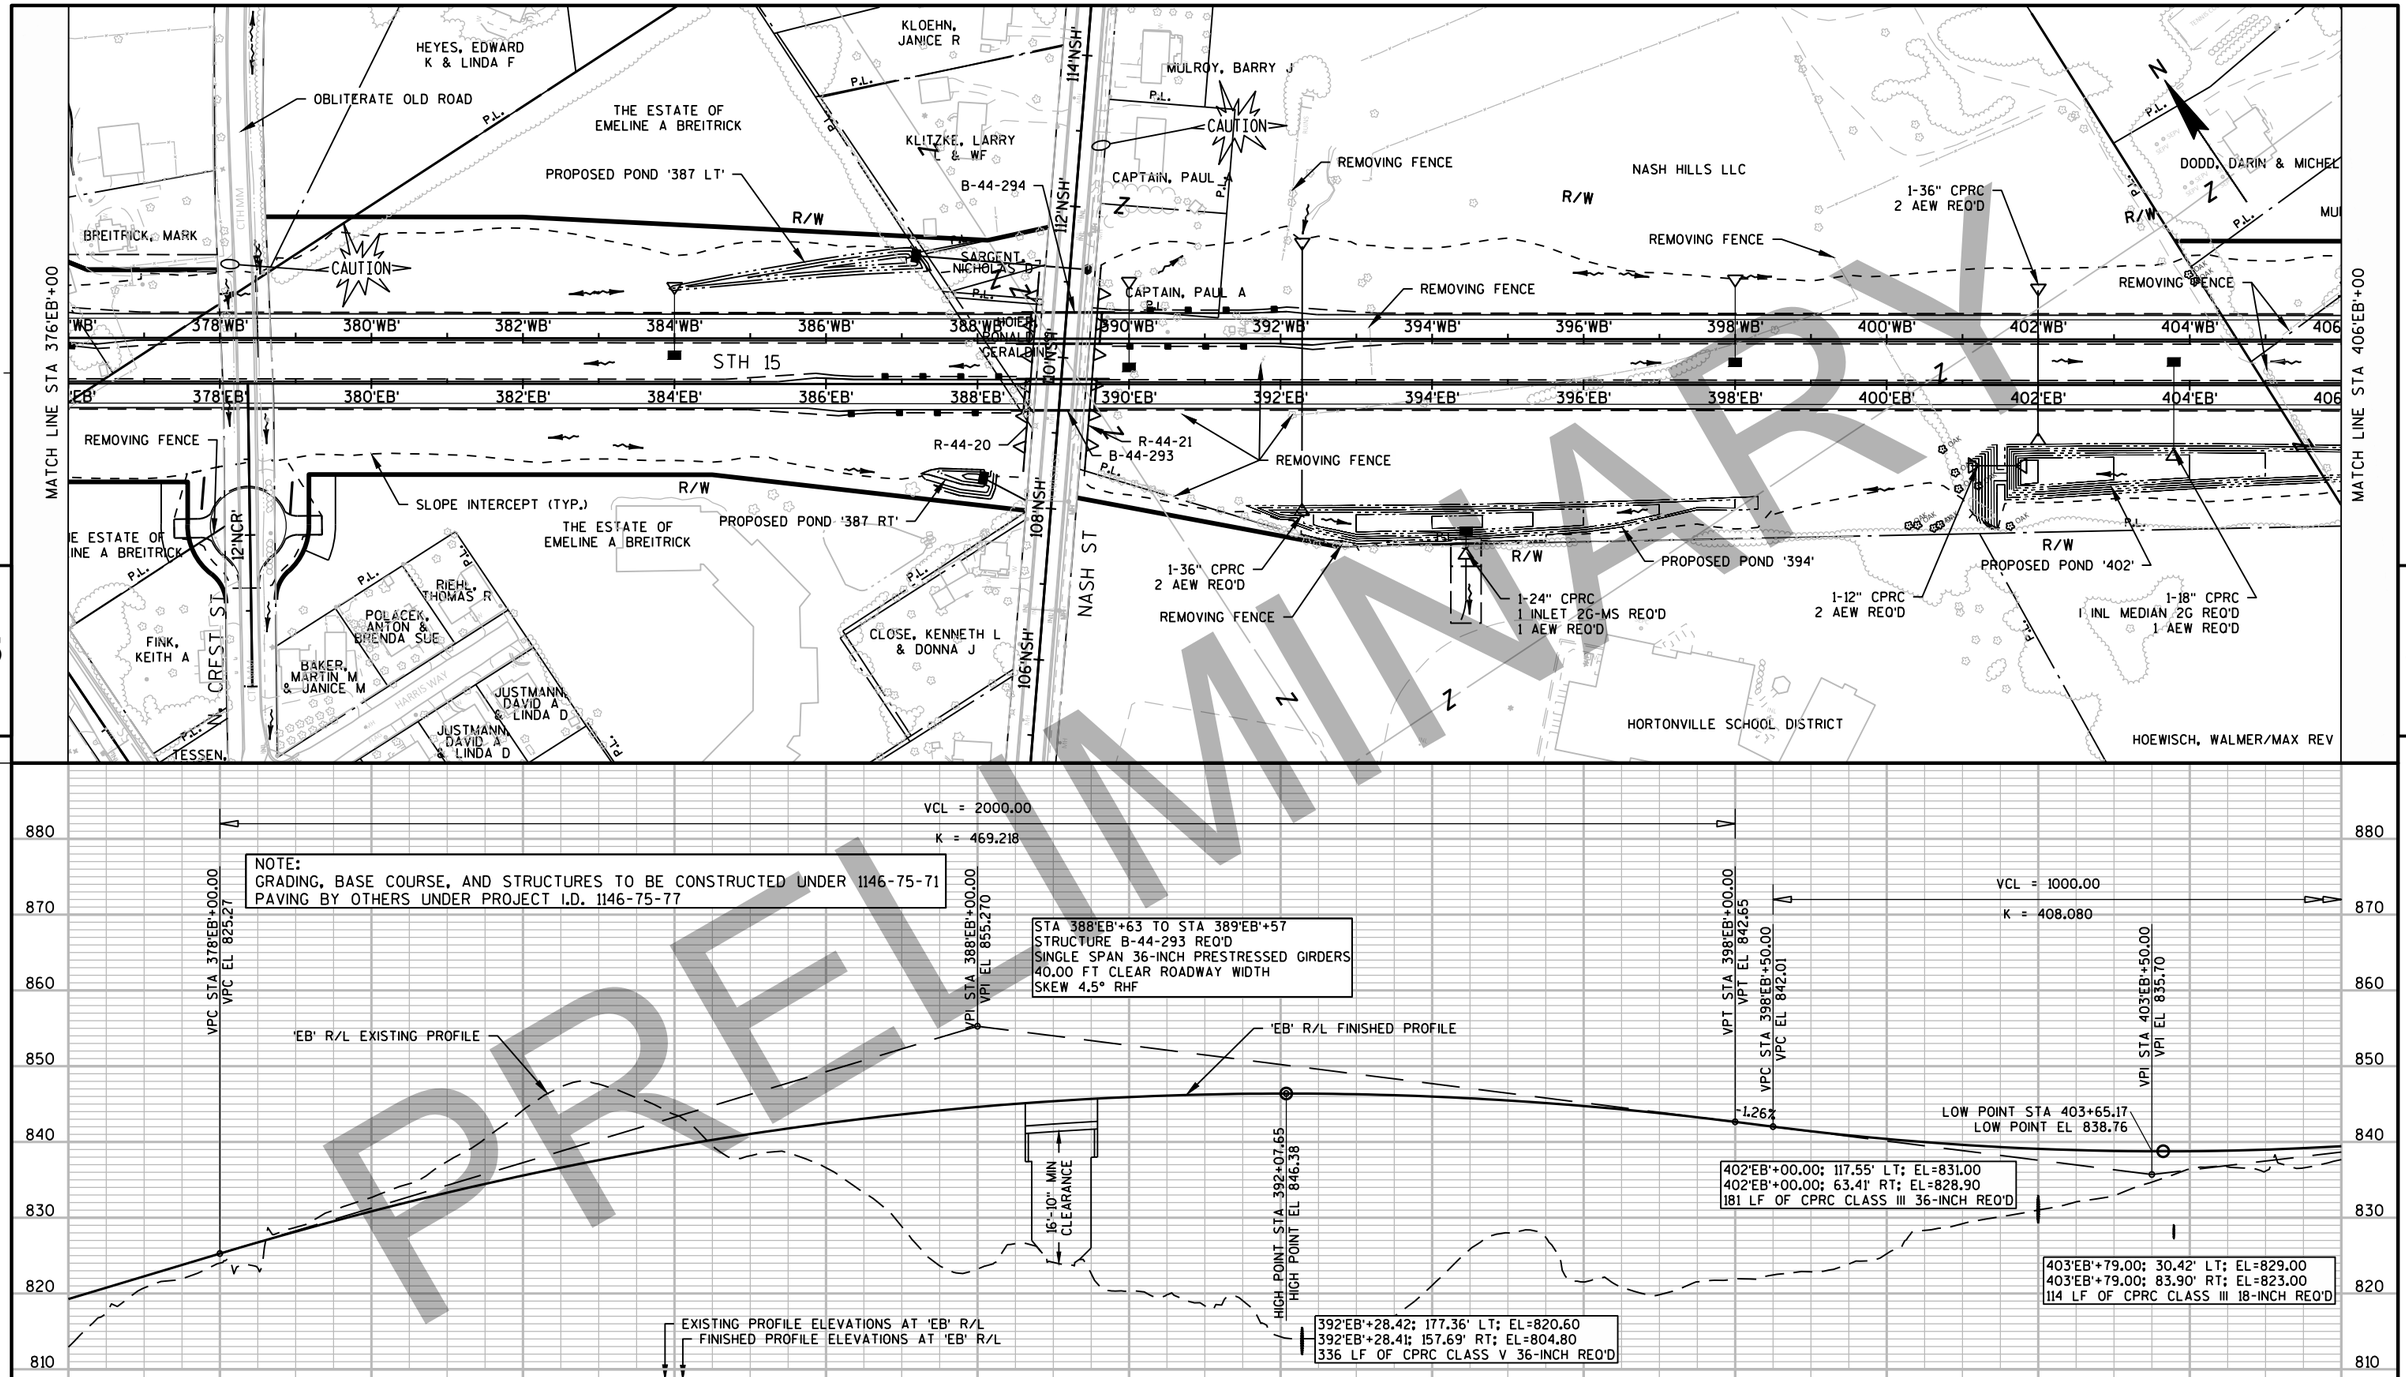

PROJECT NO: 1146-75-71	HWY: STH 15	COUNTY: OUTAGAMIE	PLAN AND PROFILE - STH 15 EB	SHEET	E

FILE NAME : N:\PDS\C3D\11467571\SHEETSPLAN\11467571\11467571_050101_PP(EB).DWG
LAYOUT NAME - 050105-PP(EB)
PLOT DATE : 10/26/2020 3:48 PM PLOT BY : SIMMONS, MASON A PLOT NAME : PLOT SCALE : 1:200_XREF
WISDOT/CADDS SHEET 44

MATCH LINE STA 406'EB'+00

MATCH LINE STA 436'EB'+00

5

5

STATE OF WISCONSIN DEPARTMENT OF TRANSPORTATION

MURPHY, MICHAEL J & MARY L

MURPHY, MARY L

VILLAGE OF HORTONVILLE

STATE OF WISCONSIN DEPARTMENT OF TRANSPORTATION

MURPHY, MARY L

HOIER, DONALD & BONNIE

HOIER,

TRUST

R/W

P.L.

REMOVING FENCE

STH 15

SLOPE INTERCEPT (TYP.)

1-18" CPRC
1 INL MEDIAN 4G REQ'D
1 AEW REQ'D

1-15" CPRC
1 INL MEDIAN 2G REQ'D
1 AEW REQ'D

1-42" CPRC
2 AEW REQ'D

1-18" CPRC
1 INL MEDIAN 2G REQ'D
1 AEW REQ'D

REMOVE WASTE MATERIAL
SEE CONSTRUCTION DETAIL

NOTE:
GRADING, BASE COURSE, AND STRUCTURES TO BE CONSTRUCTED UNDER 1146-75-71
PAVING BY OTHERS UNDER PROJECT I.D. 1146-75-77

VCL = 1000.00
K = 408.080

VPT STA 408'EB'+50.00
VPT EL 841.64

VPC STA 410'EB'+75.00
VPC EL 844.32

VCL = 1000.00
K = 401.599

VPI STA 415'EB'+75.00
VPI EL 850.267

VPT STA 420'EB'+75.00
VPT EL 843.76

'EB' R/L EXISTING PROFILE

'EB' R/L FINISHED PROFILE

1.19%

-1.30%

VCL = 1000.00
K = 517.057

VPC STA 426'EB'+88.46
VPC EL 835.76

VPI STA 431'EB'+88.46
VPI EL 829.25

LOW POINT STA 433+61.65
LOW POINT EL 831.38

410'EB'+50.00: 17.90' LT; EL=840.01
410'EB'+50.00: 50.04' RT; EL=838.74
68 LF OF CPRC CLASS IV 18-INCH REQ'D

HIGH POINT STA 415+52.13
HIGH POINT EL 847.15

EXISTING PROFILE ELEVATIONS AT 'EB' R/L
FINISHED PROFILE ELEVATIONS AT 'EB' R/L

432'EB'+00.00: 29.99' LT; EL=820.00
432'EB'+00.00: 96.57' RT; EL=815.10
126 LF OF CPRC CLASS III 18-INCH REQ'D

430'EB'+72.12: 151.72' LT; EL=815.00
430'EB'+95.36: 98.87' RT; EL=813.20
252 LF OF CPRC CLASS III 42-INCH REQ'D

MARSH EXCAVATION PROFILE

LANDFILL EXCAVATION PROFILE

880 870 860 850 840 830 820 810

406'EB'	408'EB'	410'EB'	412'EB'	414'EB'	416'EB'	418'EB'	420'EB'	422'EB'	424'EB'	426'EB'	428'EB'	430'EB'	432'EB'	434'EB'	436'EB'
837.66	839.44	839.73	840.14	838.54	841.08	841.42	842.24	847.44	843.43	854.18	844.61	858.18	845.61	861.91	846.36	863.72	846.86	869.17	847.12	872.03	847.12	876.96	846.88	877.06	846.39	875.13	845.64	872.12	844.65	872.33	843.42	872.46	842.12	872.95	840.82	870.72	839.52	864.09	838.21	852.44	836.91	835.99	835.61	827.70	834.43	822.76	833.44	817.88	832.64	815.99	832.04	819.89	831.63	828.31	831.41	832.77	831.39	832.36	831.56	835.51	831.93

PRELIMINARY

PROJECT NO: 1146-75-71	HWY: STH 15	COUNTY: OUTAGAMIE	PLAN AND PROFILE - STH 15 EB	SHEET	E

FILE NAME : N:\PDS\C3D\11467571\SHEETSPLAN\11467571\11467571_050101_PP(EB).DWG
LAYOUT NAME - 050106-PP(EB)

PLOT DATE : 10/26/2020 3:49 PM PLOT BY : SIMMONS, MASON A PLOT NAME : PLOT SCALE : 1:200_XREF

WISDOT/CADDS SHEET 44

GE OF HORTONVILLE

WEYERS, ARNOLD J & MARY S

WEYERS, ARNOLD J & MARY S

R/W

R/W

P.L.

SNOWMOBILE TRAIL CROSSING

WEYERS, ARNOLD J & MARY S

JOSSART, JOAN M SURVIVORS TRST

YOUNG, RUTH M

MATCH LINE STA 436'EB'+00

MATCH LINE STA 465'EB'+00

438'WB' 440'WB' 442'WB' 444'WB' 446'WB' 448'WB' 450'WB' 452'WB' 454'WB' 456'WB' 458'WB' 460'WB' 462'WB' 464'WB'

438'EB' 440'EB' 442'EB' 444'EB' 446'EB' 448'EB' 450'EB' 452'EB' 454'EB' 456'EB' 458'EB' 460'EB' 462'EB' 464'EB'

STH 15

1-18" CPRC
1 INL MEDIAN 4G REQ'D
1 AEW REQ'D

SLOPE INTERCEPT (TYP.)

REMOVING BUILDING
STA 447'EB'+00

1-48"X76" CPRCHE
2 AEW REQ'D

WETLAND LIMITS (TYP.)

1-18" CPRC
1 INL MEDIAN 2G REQ'D
1 AEW REQ'D

LEMKE, ALVIN H

WEYERS, ARNOLD J & MARY S

LEMKE, ALVIN H JR

JOSSART, JOAN M SURVIVORS TRST

BY OTHERS

GERALD & ROSE

ZIEGLER, MICHAEL W & JOAN A

BANKER, MARK L

WEYERS, ARNOLD

PULS, SAIL M
WALSVIK, PENNY A
STILES,
BLINK, JENNIFER L

5

5

PRELIMINARY

NOTE:
GRADING, BASE COURSE, AND STRUCTURES TO BE CONSTRUCTED UNDER 1146-75-71
PAVING BY OTHERS UNDER PROJECT I.D. 1146-75-77

END PROJECT 1146-75-71
STA 465'EB'+00

VCL = 1200.00
K = 506.769

VCL = 1000.00
K = 517.457

VPT STA 436'EB'+88.69
VPT EL 832.41

VPC STA 451'EB'+75.00
VPC EL 841.81

VPI STA 457'EB'+75.00
VPI EL 845.60

VPT STA 463'EB'+75.00
VPT EL 863.60

'EB' R/L EXISTING PROFILE

'EB' R/L FINISHED PROFILE

440'EB'+00.00; 19.28' LT; EL=830.05
440'EB'+00.00; 45.74' RT; EL=829.80
65 LF OF CPRC CLASS IV 18-INCH REQ'D

0.63%

465'EB'+00.00; 30.00' LT; EL=861.20
465'EB'+00.00; 55.38' RT; EL=861.00
85 LF OF CPRC CLASS IV 18-INCH REQ'D

EXISTING PROFILE ELEVATIONS AT 'EB' R/L
FINISHED PROFILE ELEVATIONS AT 'EB' R/L


453'EB'+29.08; 132.44' LT; EL=829.60
451'EB'+86.51; 84.84' RT; EL=826.90
260 LF OF CPRCHE CLASS HE-III 48x76-INCH REQ'D

457'EB'+00.00; 30.00' LT; EL=838.00
457'EB'+00.00; 81.77' RT; EL=835.00
111 LF OF CPRC CLASS III 18-INCH REQ'D

MARSH EXCAVATION LIMITS


890 880 870 860 850 840 830 820

| | | |

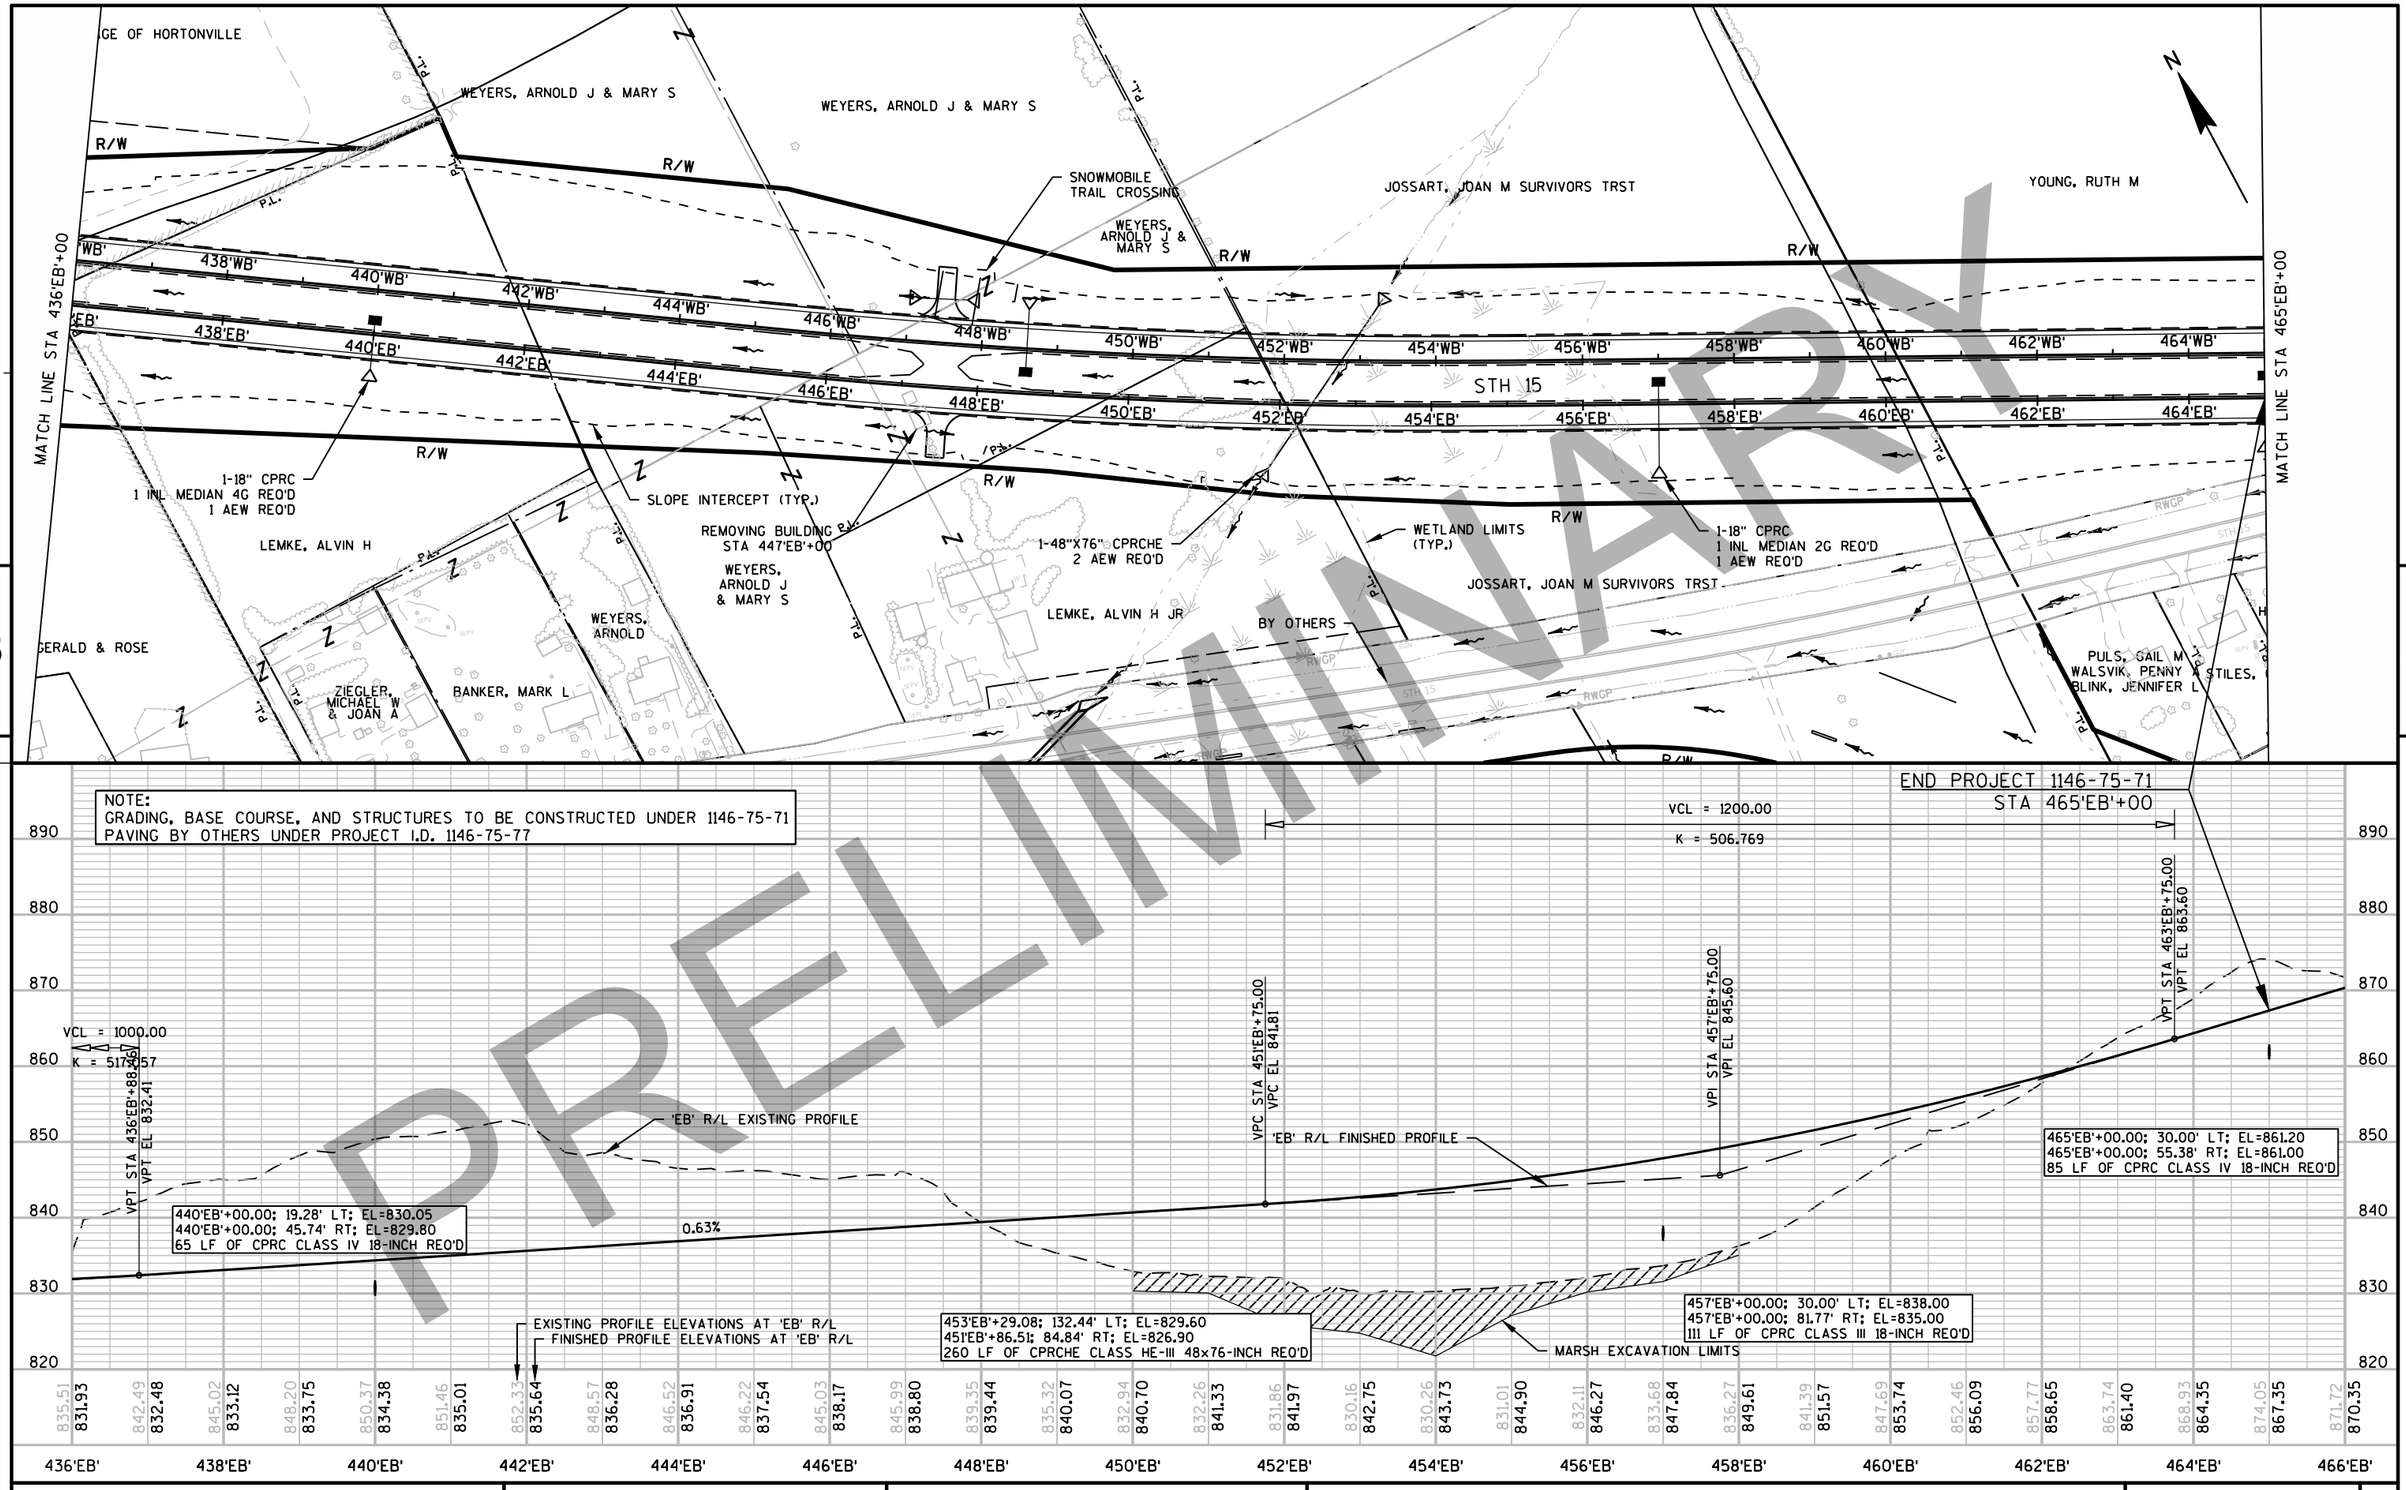

PROJECT NO: 1146-75-71	HWY: STH 15	COUNTY: OUTAGAMIE	PLAN AND PROFILE - STH 15 EB	SHEET	E


FILE NAME : N:\PDS\C3D\11467571\SHEETSPLAN\11467571\11467571_050101_PP (EB).DWG
LAYOUT NAME - 050107-PP (EB)
PLOT DATE : 10/22/2020 4:46 PM
PLOT BY : SIMMONS, MASON A
PLOT NAME :
PLOT SCALE : 1:200_XREF

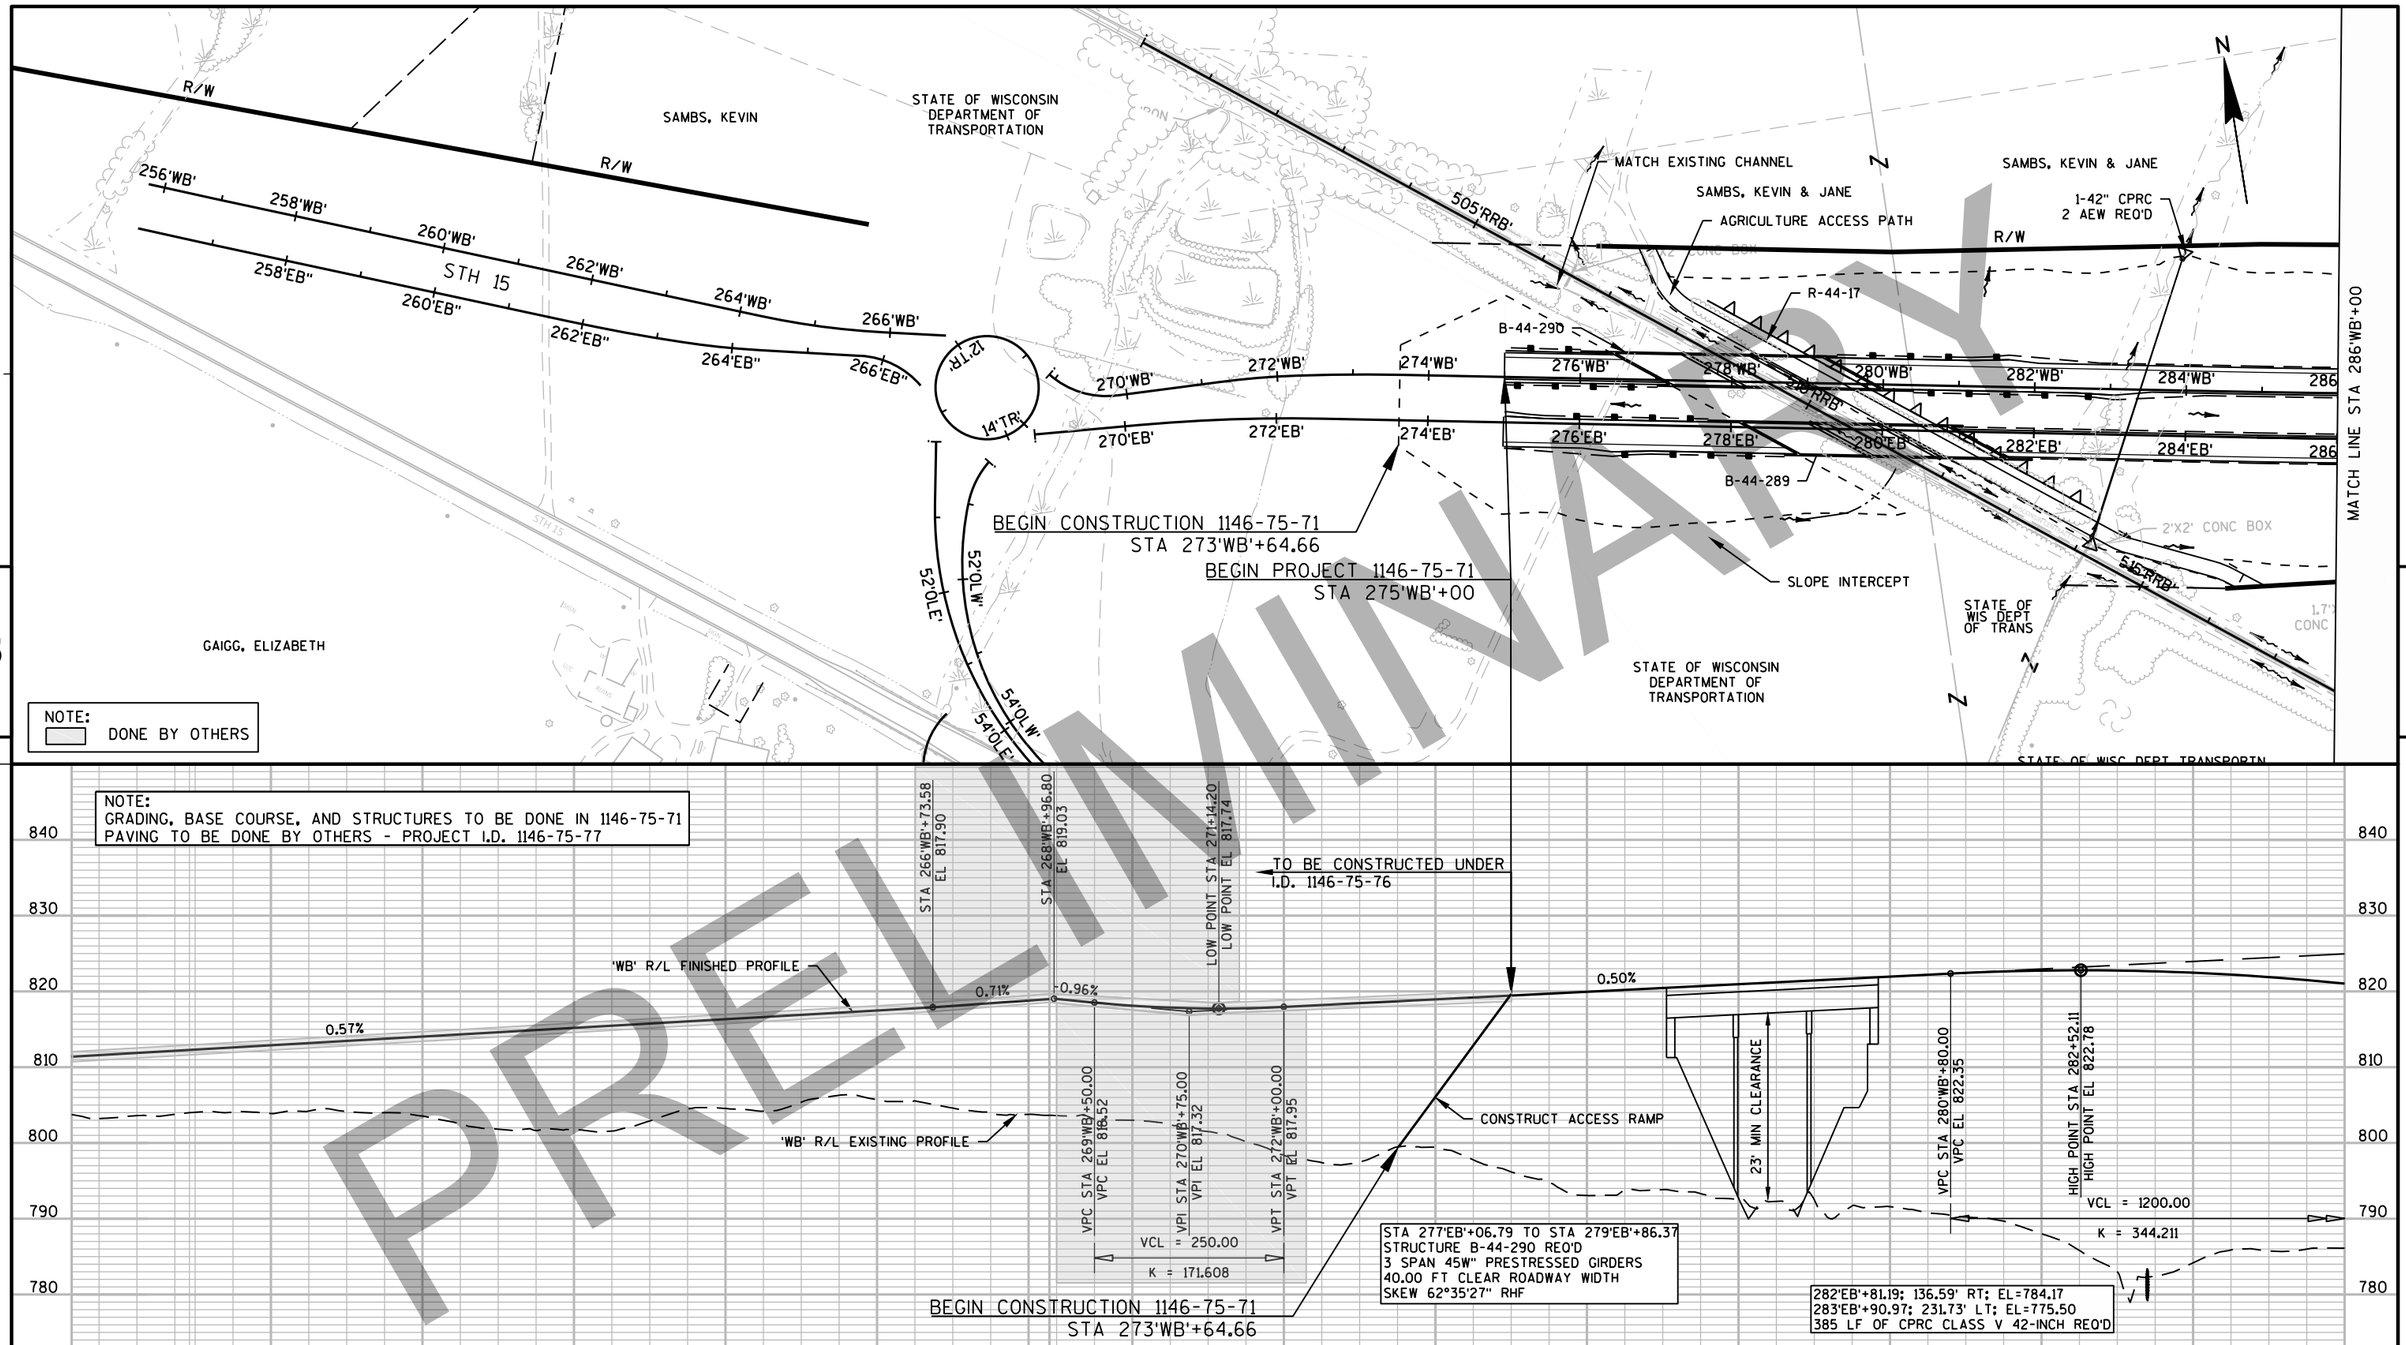

PRELIMINARY


PROJECT NO: 1146-75-71	HWY: STH 15	COUNTY: OUTAGAMIE	PLAN AND PROFILE - STH 15 WB	SHEET	E

FILE NAME : N:\PDS\C3D\11467571\SHEETSPLAN\11467571\11467571_050108_PP(WB).DWG
LAYOUT NAME - 050108-PP(WB)
PLOT DATE : 10/27/2020 6:49 AM
PLOT BY : SIMMONS, MASON A
PLOT NAME :
PLOT SCALE : 1 IN: 200 FT_XREF
WISDOT/CADDS SHEET 44

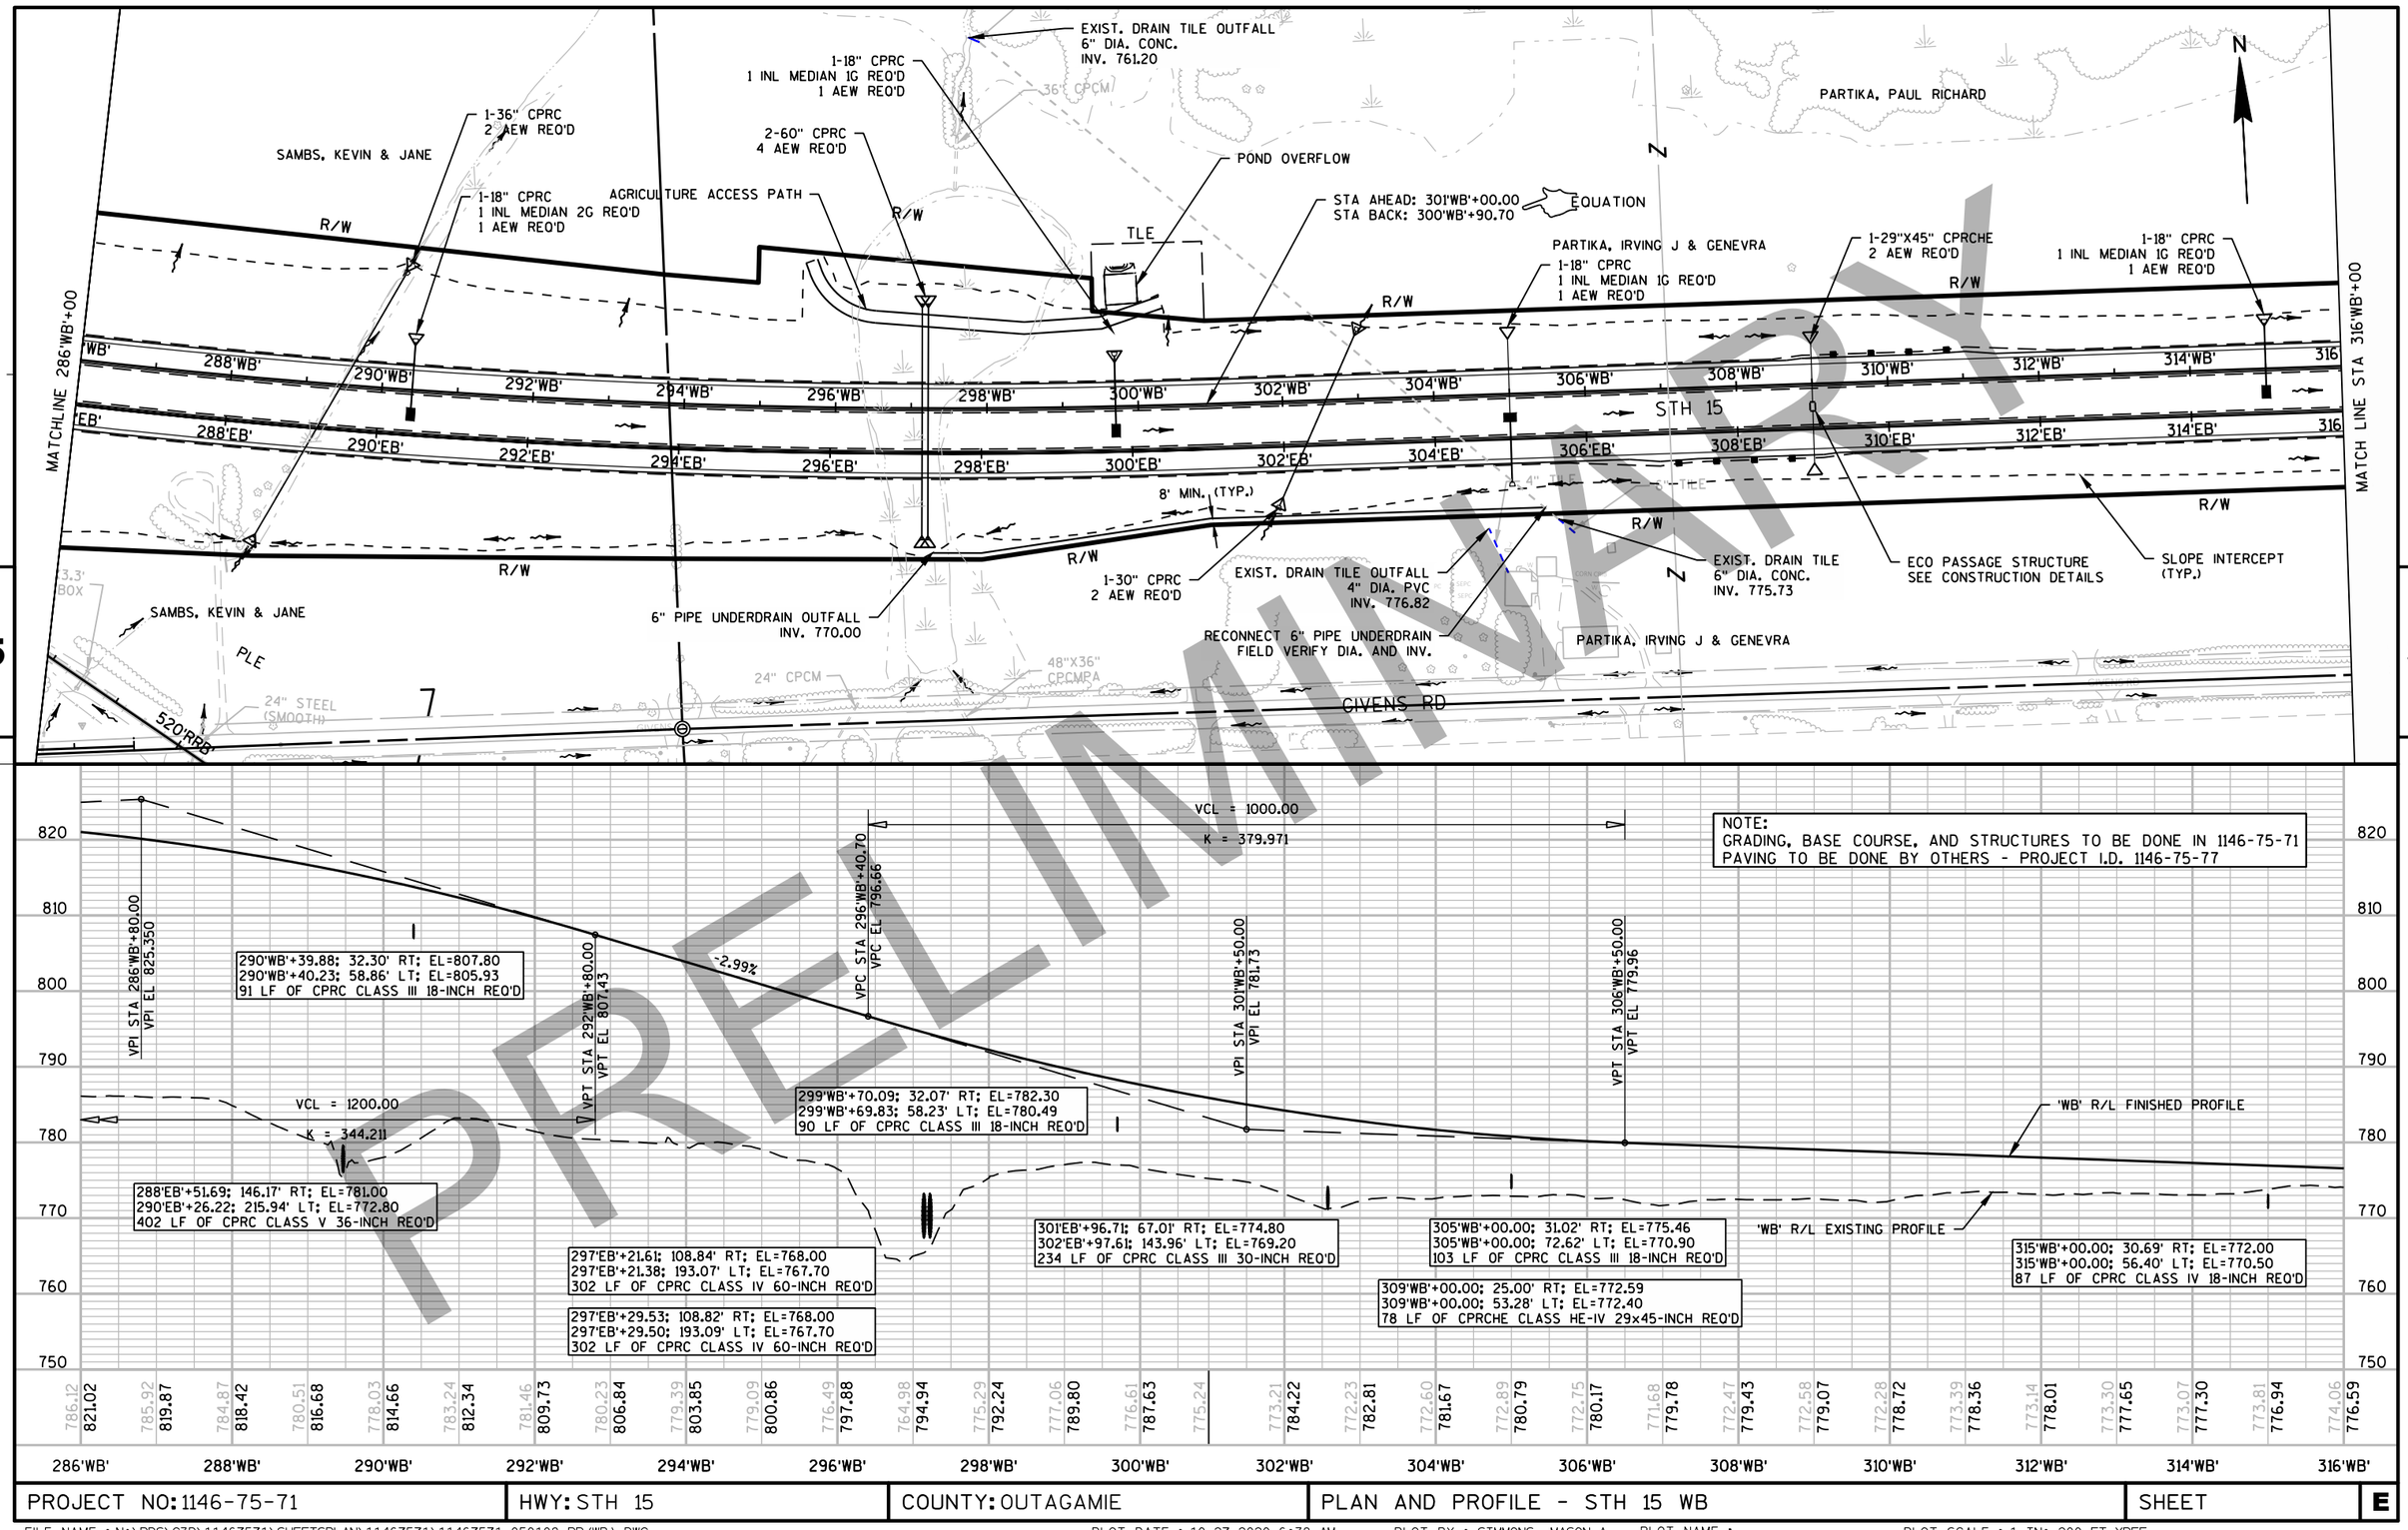

PROJECT NO: 1146-75-71	HWY: STH 15	COUNTY: OUTAGAMIE	PLAN AND PROFILE - STH 15 WB	SHEET	E


FILE NAME : N:\PDS\C3D\11467571\SHEETSPLAN\11467571\11467571_050108_PP(WB).DWG
LAYOUT NAME - 050109-PP(WB)
PLOT DATE : 10/27/2020 6:38 AM PLOT BY : SIMMONS, MASON A PLOT NAME : PLOT SCALE : 1 IN: 200 FT_XREF
WISDOT/CADDS SHEET 44

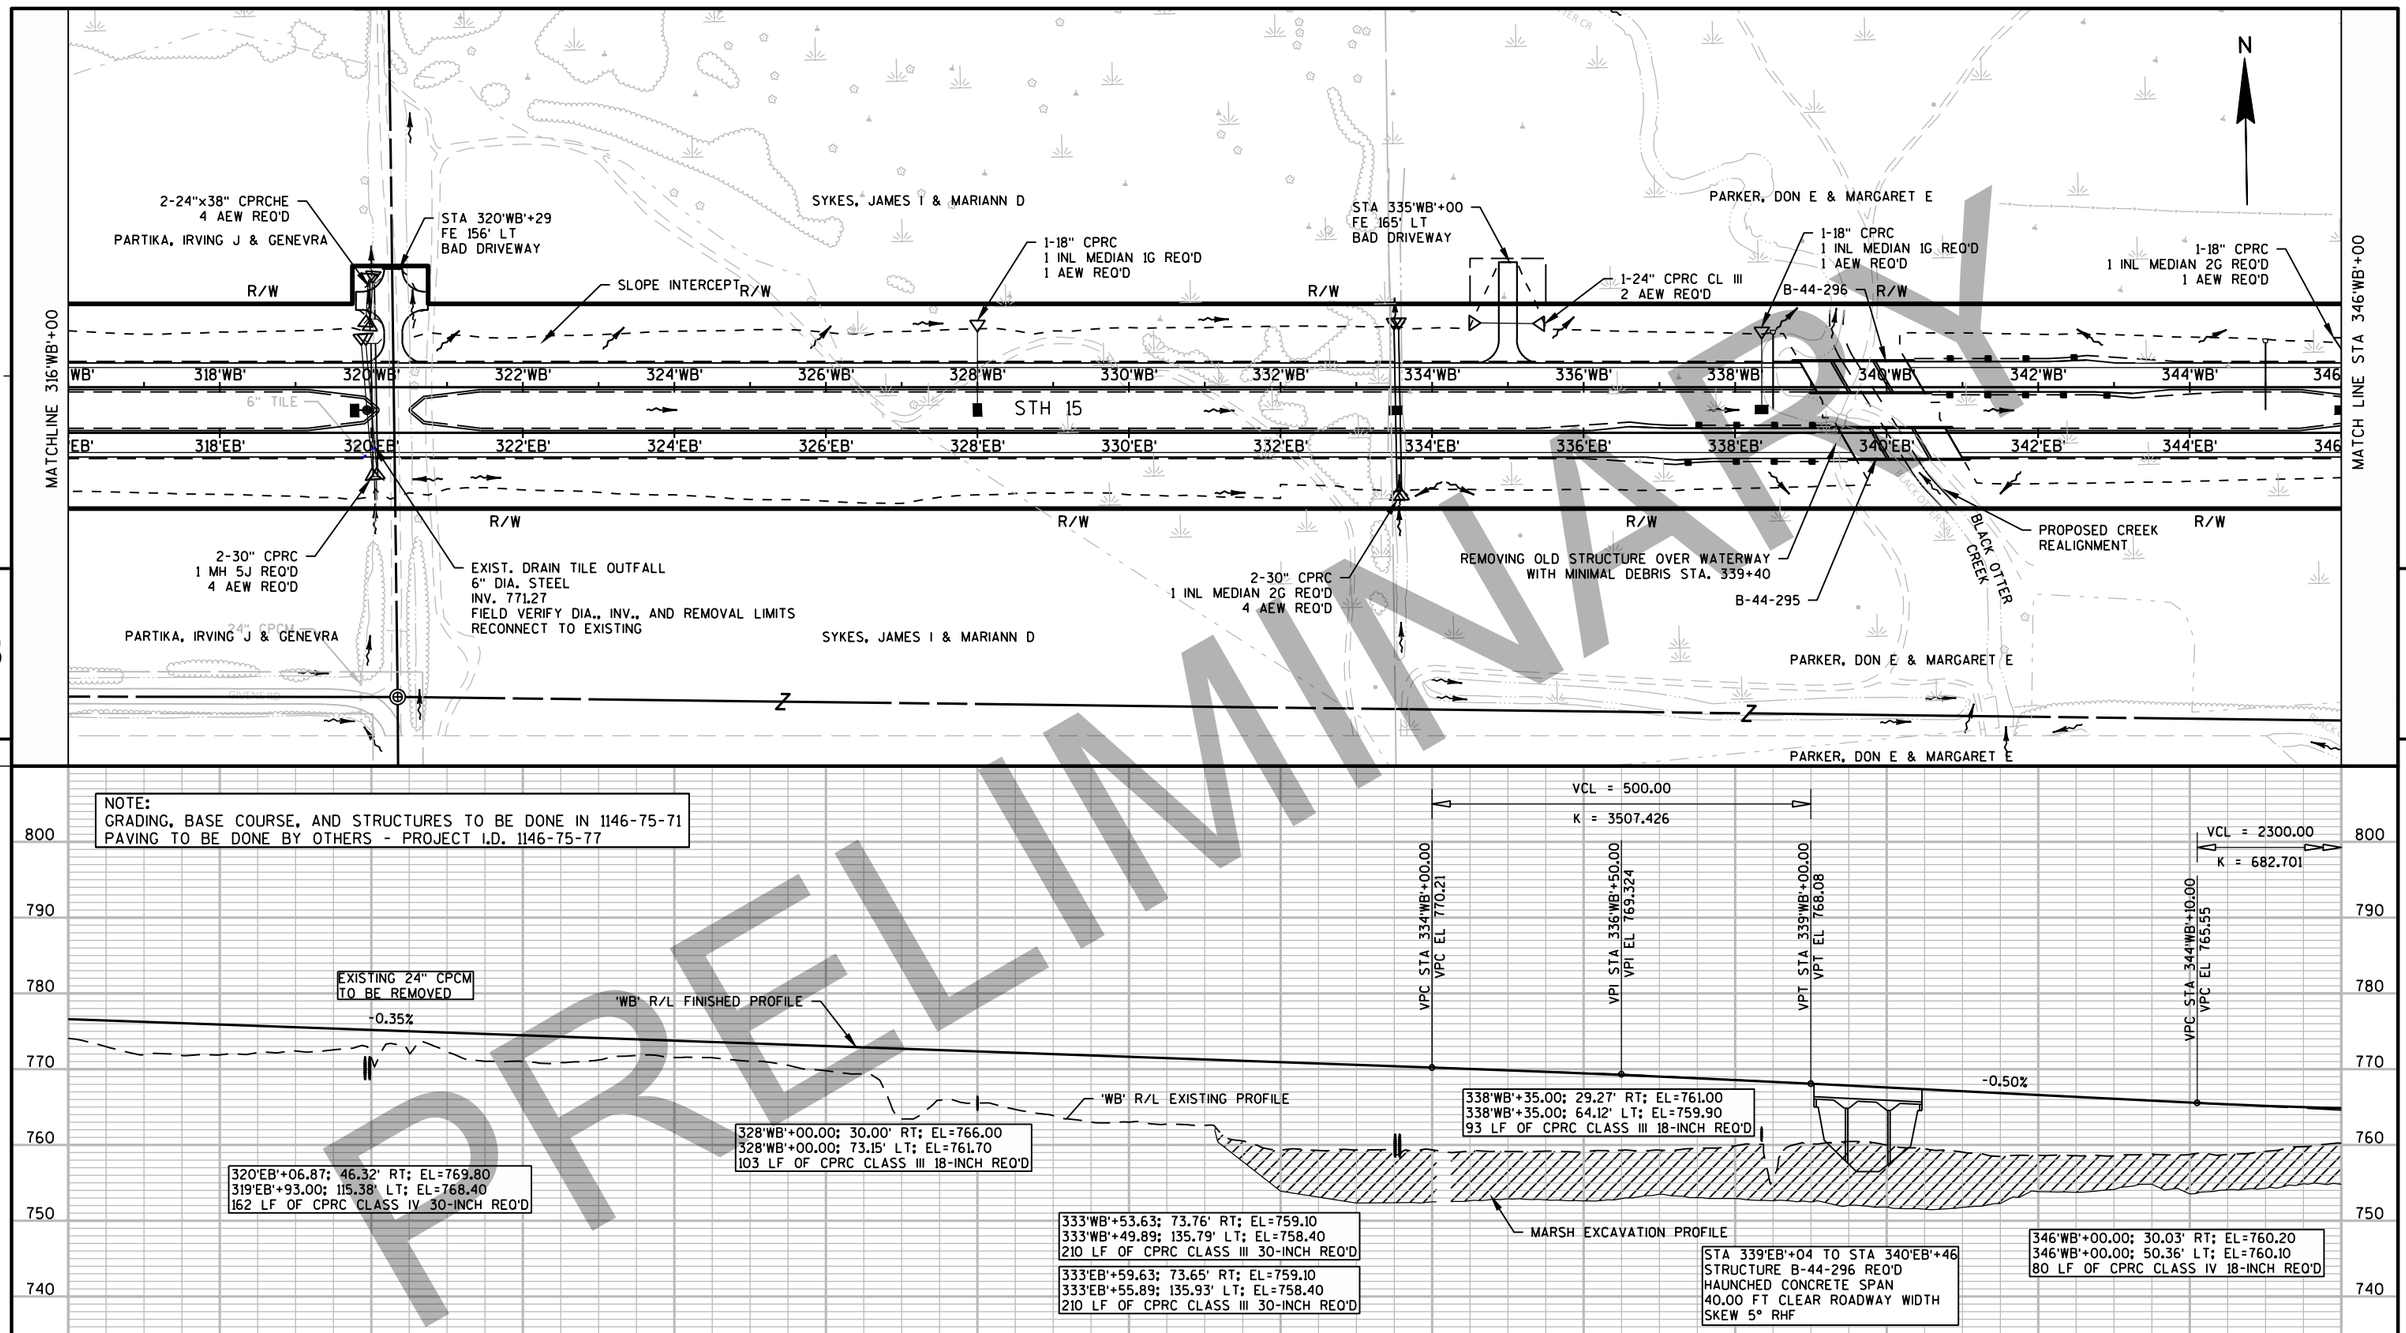

PRELIMINARY


PROJECT NO: 1146-75-71	HWY: STH 15	COUNTY: OUTAGAMIE	PLAN AND PROFILE - STH 15 WB	SHEET	E

FILE NAME : N:\PDS\C3D\11467571\SHEETSPLAN\11467571\11467571_050108_PP(WB).DWG
LAYOUT NAME - 050110-PP(WB)
PLOT DATE : 10/27/2020 6:39 AM
PLOT BY : SIMMONS, MASON A
PLOT NAME :
PLOT SCALE : 1 IN: 200 FT_XREF
WISDOT/CADDS SHEET 44

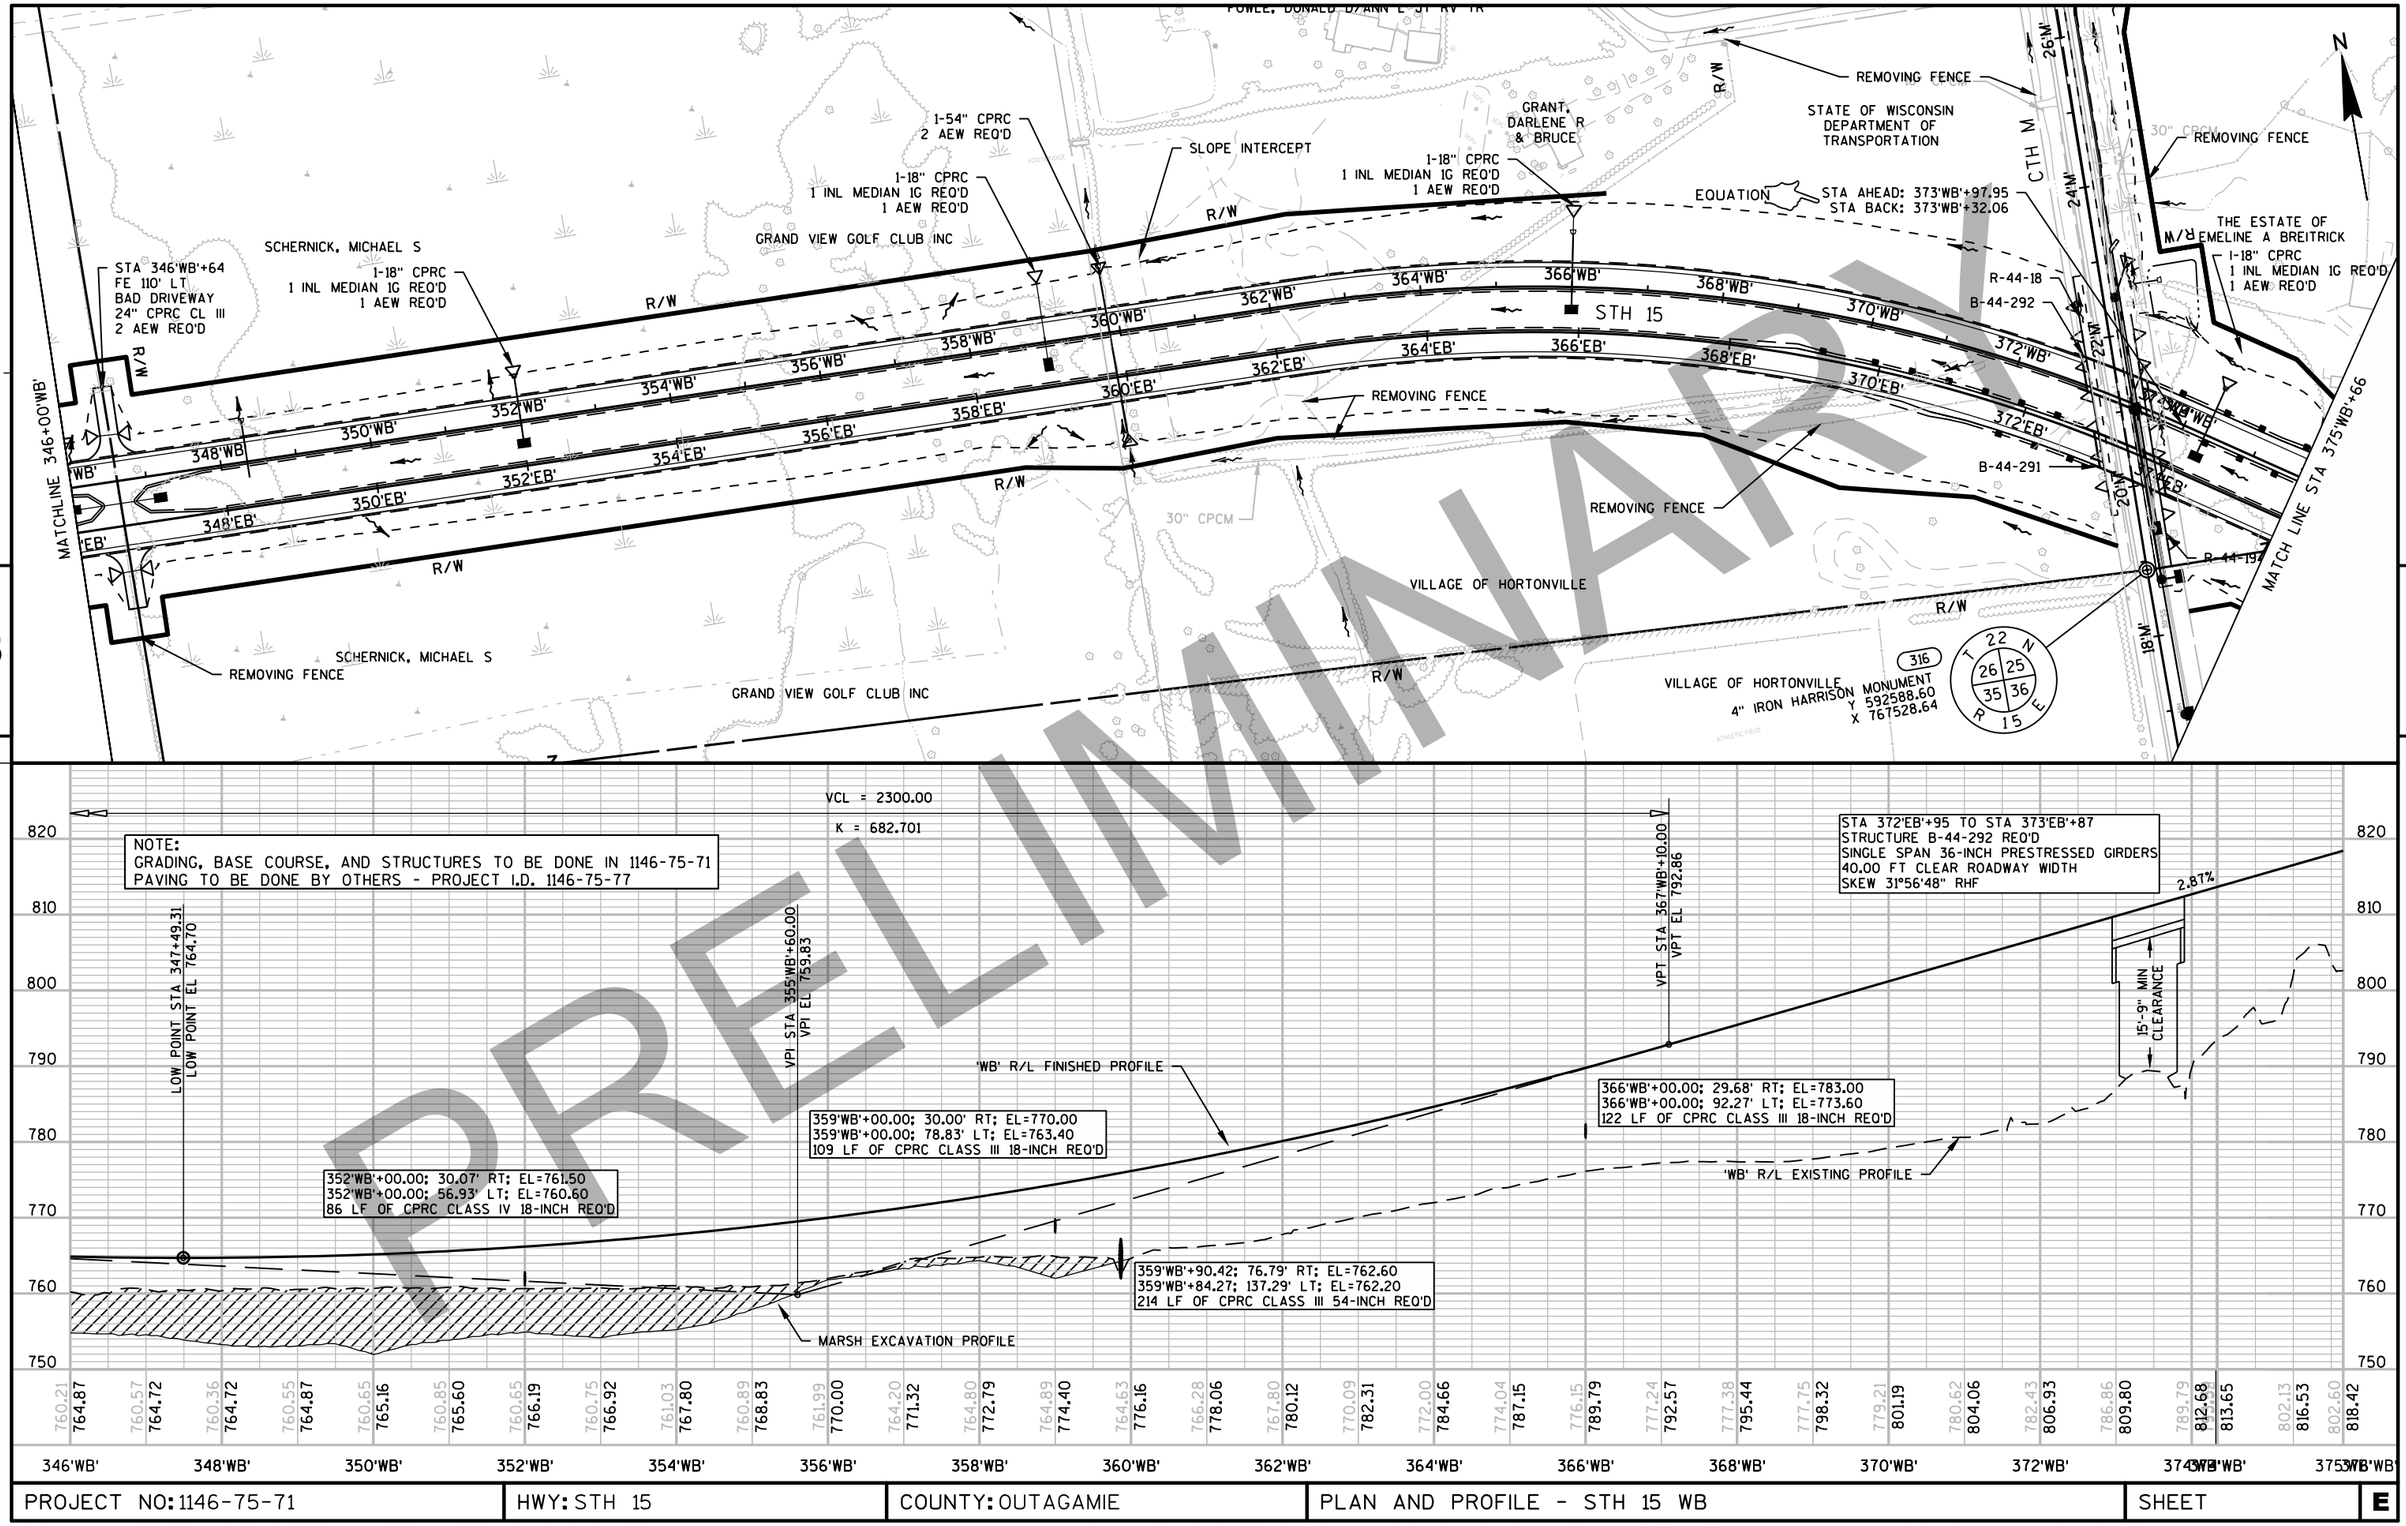

PROJECT NO: 1146-75-71	HWY: STH 15	COUNTY: OUTAGAMIE	PLAN AND PROFILE - STH 15 WB	SHEET	E

FILE NAME : N:\PDS\C3D\11467571\SHEETSPLAN\11467571\11467571_050108_PP(WB).DWG
LAYOUT NAME - 050111-PP(WB)
PLOT DATE : 10/27/2020 6:40 AM
PLOT BY : SIMMONS, MASON A
PLOT NAME :
PLOT SCALE : 1 IN: 200 FT_XREF
WISDOT/CADDS SHEET 44

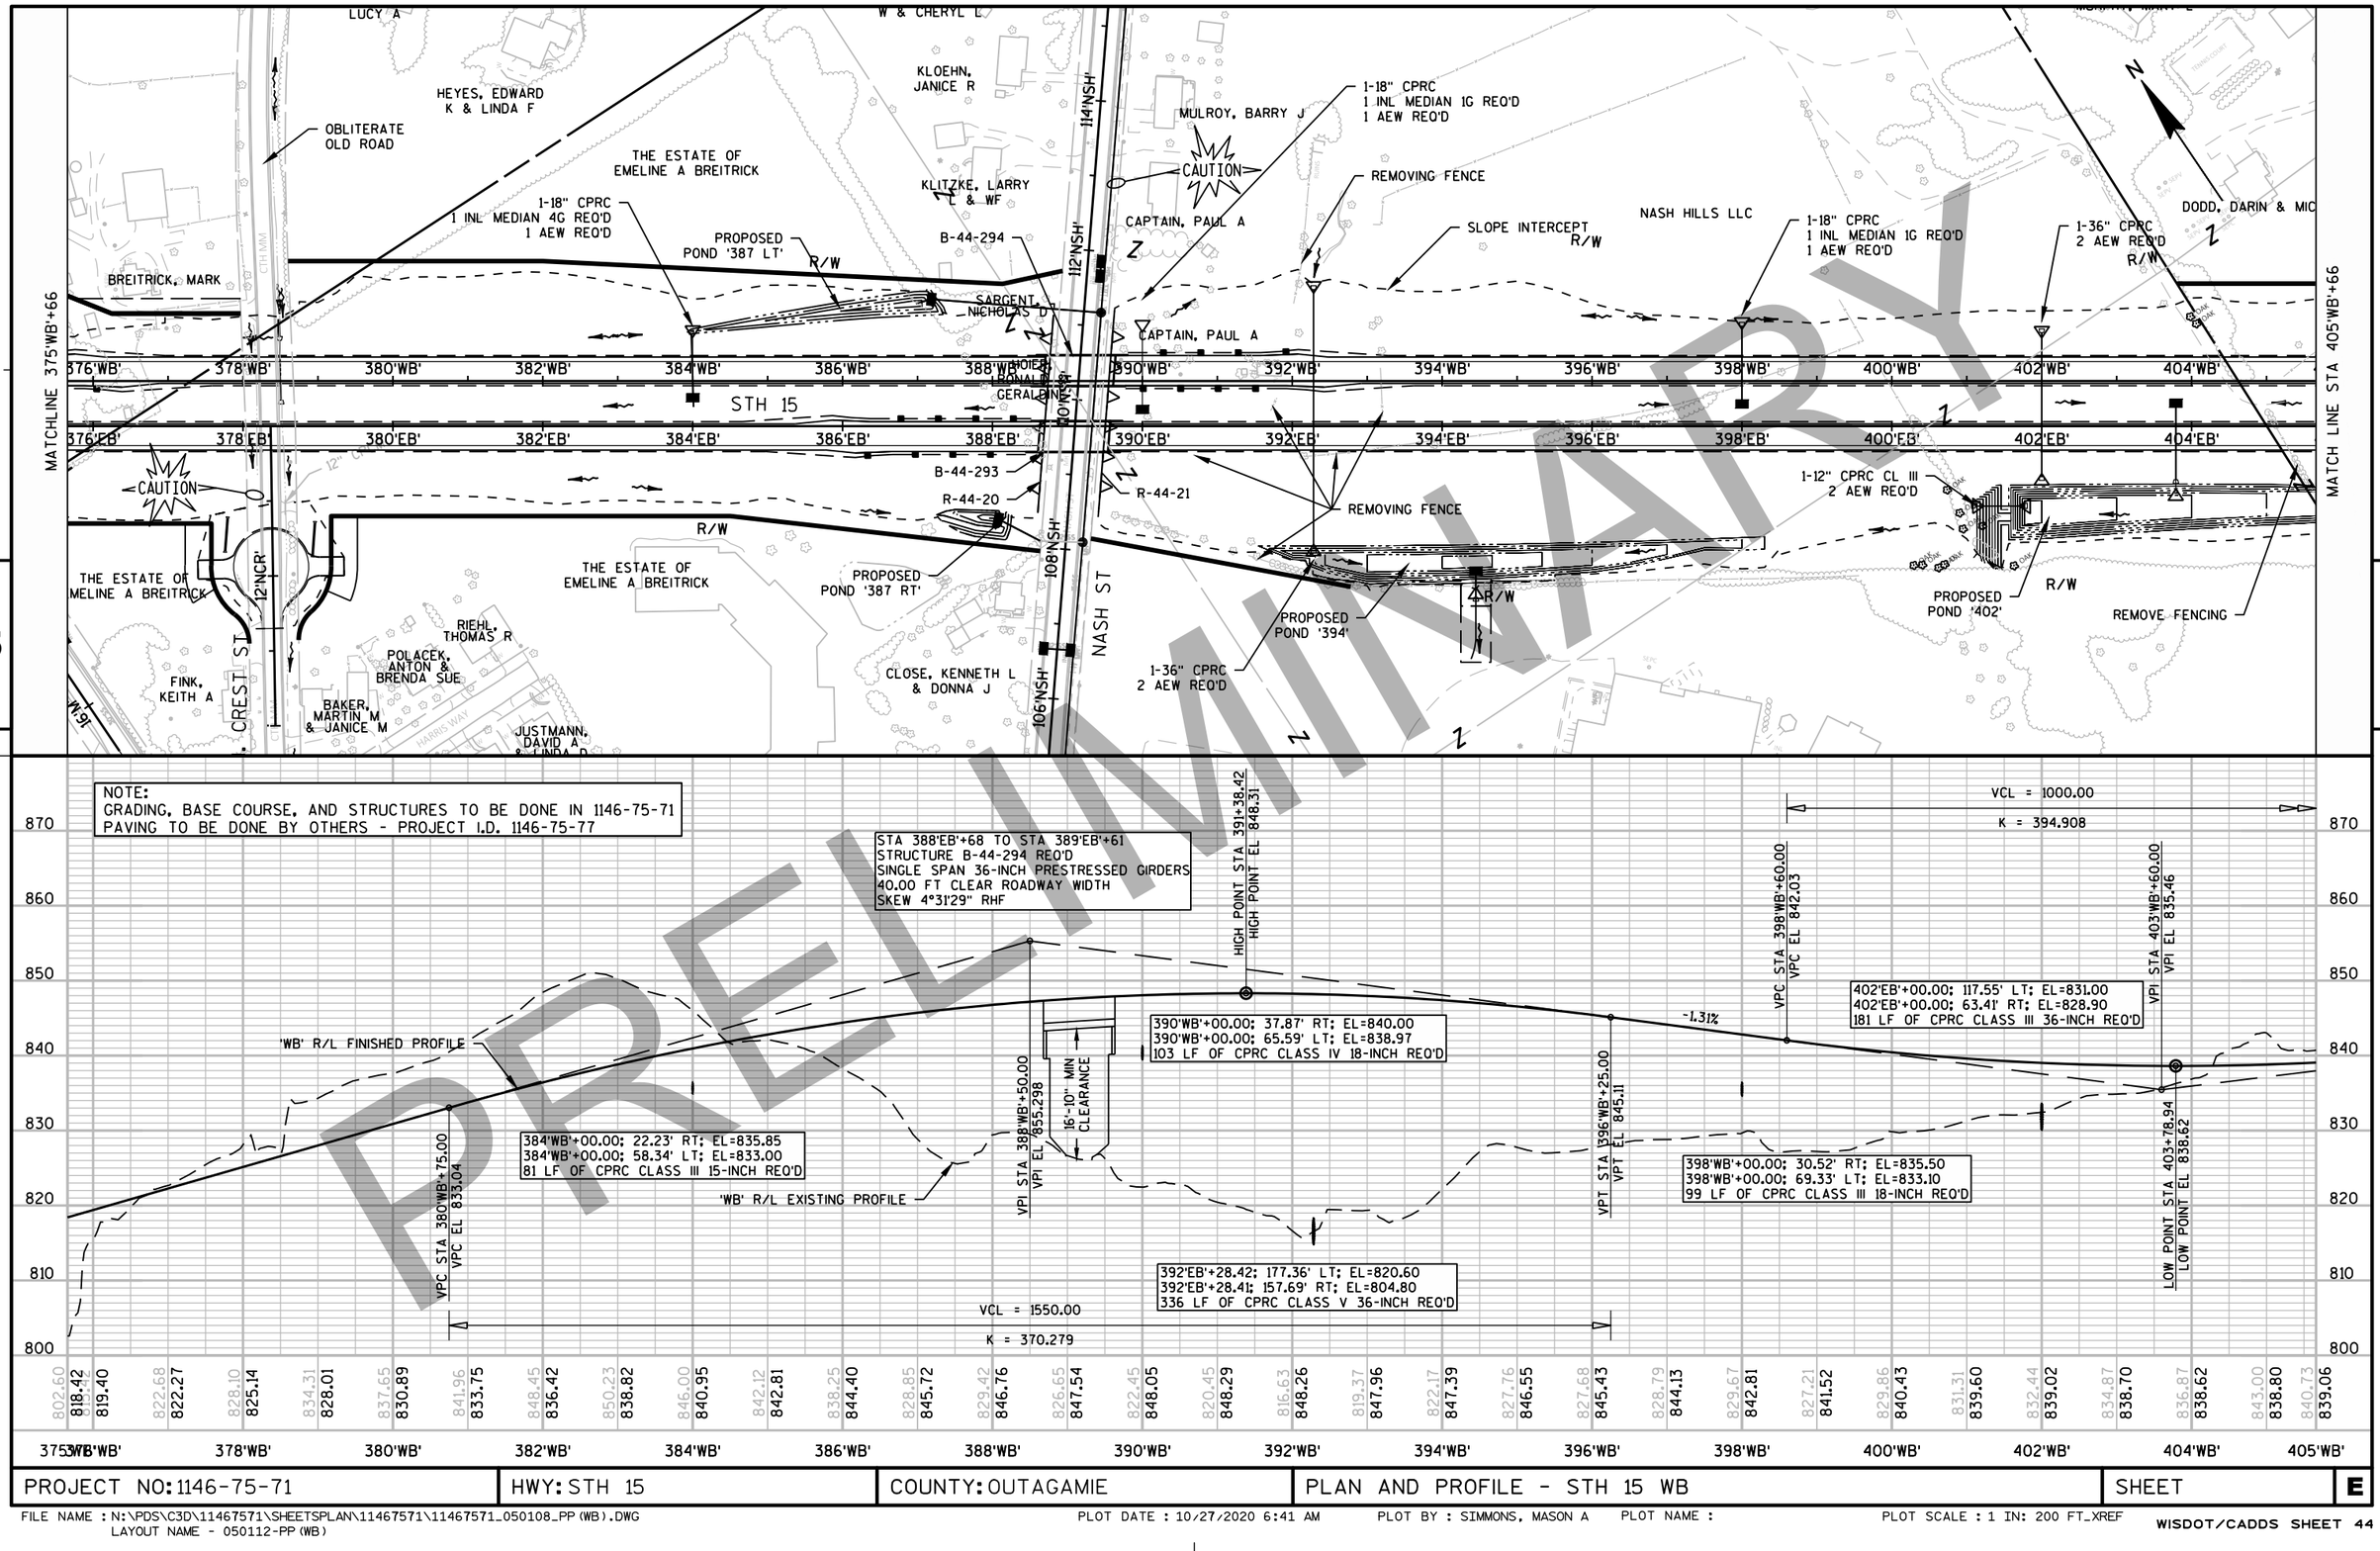

PROJECT NO: 1146-75-71	HWY: STH 15	COUNTY: OUTAGAMIE	PLAN AND PROFILE - STH 15 WB	SHEET	E

FILE NAME : N:\PDS\C3D\11467571\SHEETSPLAN\11467571\11467571_050108_PP(WB).DWG
LAYOUT NAME - 050112-PP(WB)

PLOT DATE : 10/27/2020 6:41 AM PLOT BY : SIMMONS, MASON A PLOT NAME : PLOT SCALE : 1 IN: 200 FT_XREF

MURPHY, MICHAEL J & MARY L

STATE OF WISCONSIN
DEPARTMENT OF
TRANSPORTATION

SLOPE INTERCEPT
(TYP.)

HELLE

MURPHY, MARY L

REMOVING FENCE

MATCHLINE 405'WB'+66

MATCH LINE STA 435'WB'+66

R/W

STH 15

406'WB' 408'WB' 410'WB' 412'WB' 414'WB' 416'WB' 418'WB' 420'WB' 422'WB' 424'WB' 426'WB' 428'WB' 430'WB' 432'WB' 434'WB'

406'EB' 408'EB' 410'EB' 412'EB' 414'EB' 416'EB' 418'EB' 420'EB' 422'EB' 424'EB' 426'EB' 428'EB' 430'EB' 432'EB' 434'EB'

5" IRON PIPE
Y 590032.
X 772699.73

1-42" CPRC
2 AEW REQ'D
MURPHY, MARY L

VILLAGE OF HORTONVILLE

STA 434'WB'+00
FE 97' LT
BAD DRIVEWAY
24" CPRC CL III
2 AEW REQ'D

VILLAGE OF
HORTONVILLE

24" CPCM

REMOVE WASTE MATERIAL
SEE CONSTRUCTION DETAIL

MURPHY, MARY L

STATE OF WISCONSIN
DEPARTMENT OF
TRANSPORTATION

5

5

PRELIMINARY

NOTE:
GRADING, BASE COURSE, AND STRUCTURES TO BE DONE IN 1146-75-71
PAVING TO BE DONE BY OTHERS - PROJECT I.D. 1146-75-77

VCL = 1000.00
K = 394.908

VPT STA 408'WB+60.00
VPT EL 841.55

'WB' R/L FINISHED PROFILE

'WB' R/L EXISTING PROFILE

HIGH POINT STA 415+58.38
HIGH POINT EL 847.11

1.22%

-1.30%

VPC STA 410'WB'+75.00
VPC EL 844.17

VPI STA 415'WB'+75.00
VPI EL 850.256

VPT STA 420'WB'+75.00
VPT EL 843.75

VCL = 1000.00
K = 396.810

VCL = 1000.00
K = 516.634

VPC STA 426'WB+88.45
VPC EL 835.76

VPI STA 431'WB+88.45
VPI EL 829.25

LOW POINT STA 433+61.08
LOW POINT EL 831.38

MARSH EXCAVATION PROFILE

LANDFILL
EXCAVATION PROFILE

430'EB'+72.12; 151.72' LT; EL=815.00
430'EB'+95.36; 98.87' RT; EL=813.20
252 LF OF CPRC CLASS III 42-INCH REQ'D

880 870 860 850 840 830 820 810

840.73 839.06 839.24 844.45 839.92 841.42 840.86 842.08 842.03 847.59 843.25 854.41 844.46 860.83 845.49 865.19 846.27 868.00 846.79 871.82 847.07 875.62 847.09 880.00 846.86 883.52 846.37 878.13 845.64 876.54 844.65 877.47 843.42 876.99 842.12 876.54 840.82 874.80 839.52 866.74 838.21 853.40 836.91 837.37 835.61 828.05 834.43 822.94 833.44 818.01 832.64 816.32 832.04 821.15 831.63 831.64 831.42 834.02 831.40 833.87 831.57 834.49 831.79


405'WB' 408'WB' 410'WB' 412'WB' 414'WB' 416'WB' 418'WB' 420'WB' 422'WB' 424'WB' 426'WB' 428'WB' 430'WB' 432'WB' 434'WB' 435'WB'

PROJECT NO: 1146-75-71	HWY: STH 15	COUNTY: OUTAGAMIE	PLAN AND PROFILE - STH 15 WB	SHEET	E

FILE NAME : N:\PDS\C3D\11467571\SHEETSPLAN\11467571\11467571_050108_PP(WB).DWG
LAYOUT NAME - 050113-PP(WB)

PLOT DATE : 10/27/2020 6:42 AM PLOT BY : SIMMONS, MASON A PLOT NAME : PLOT SCALE : 1 IN: 200 FT_XREF

WISDOT/CADDS SHEET 44

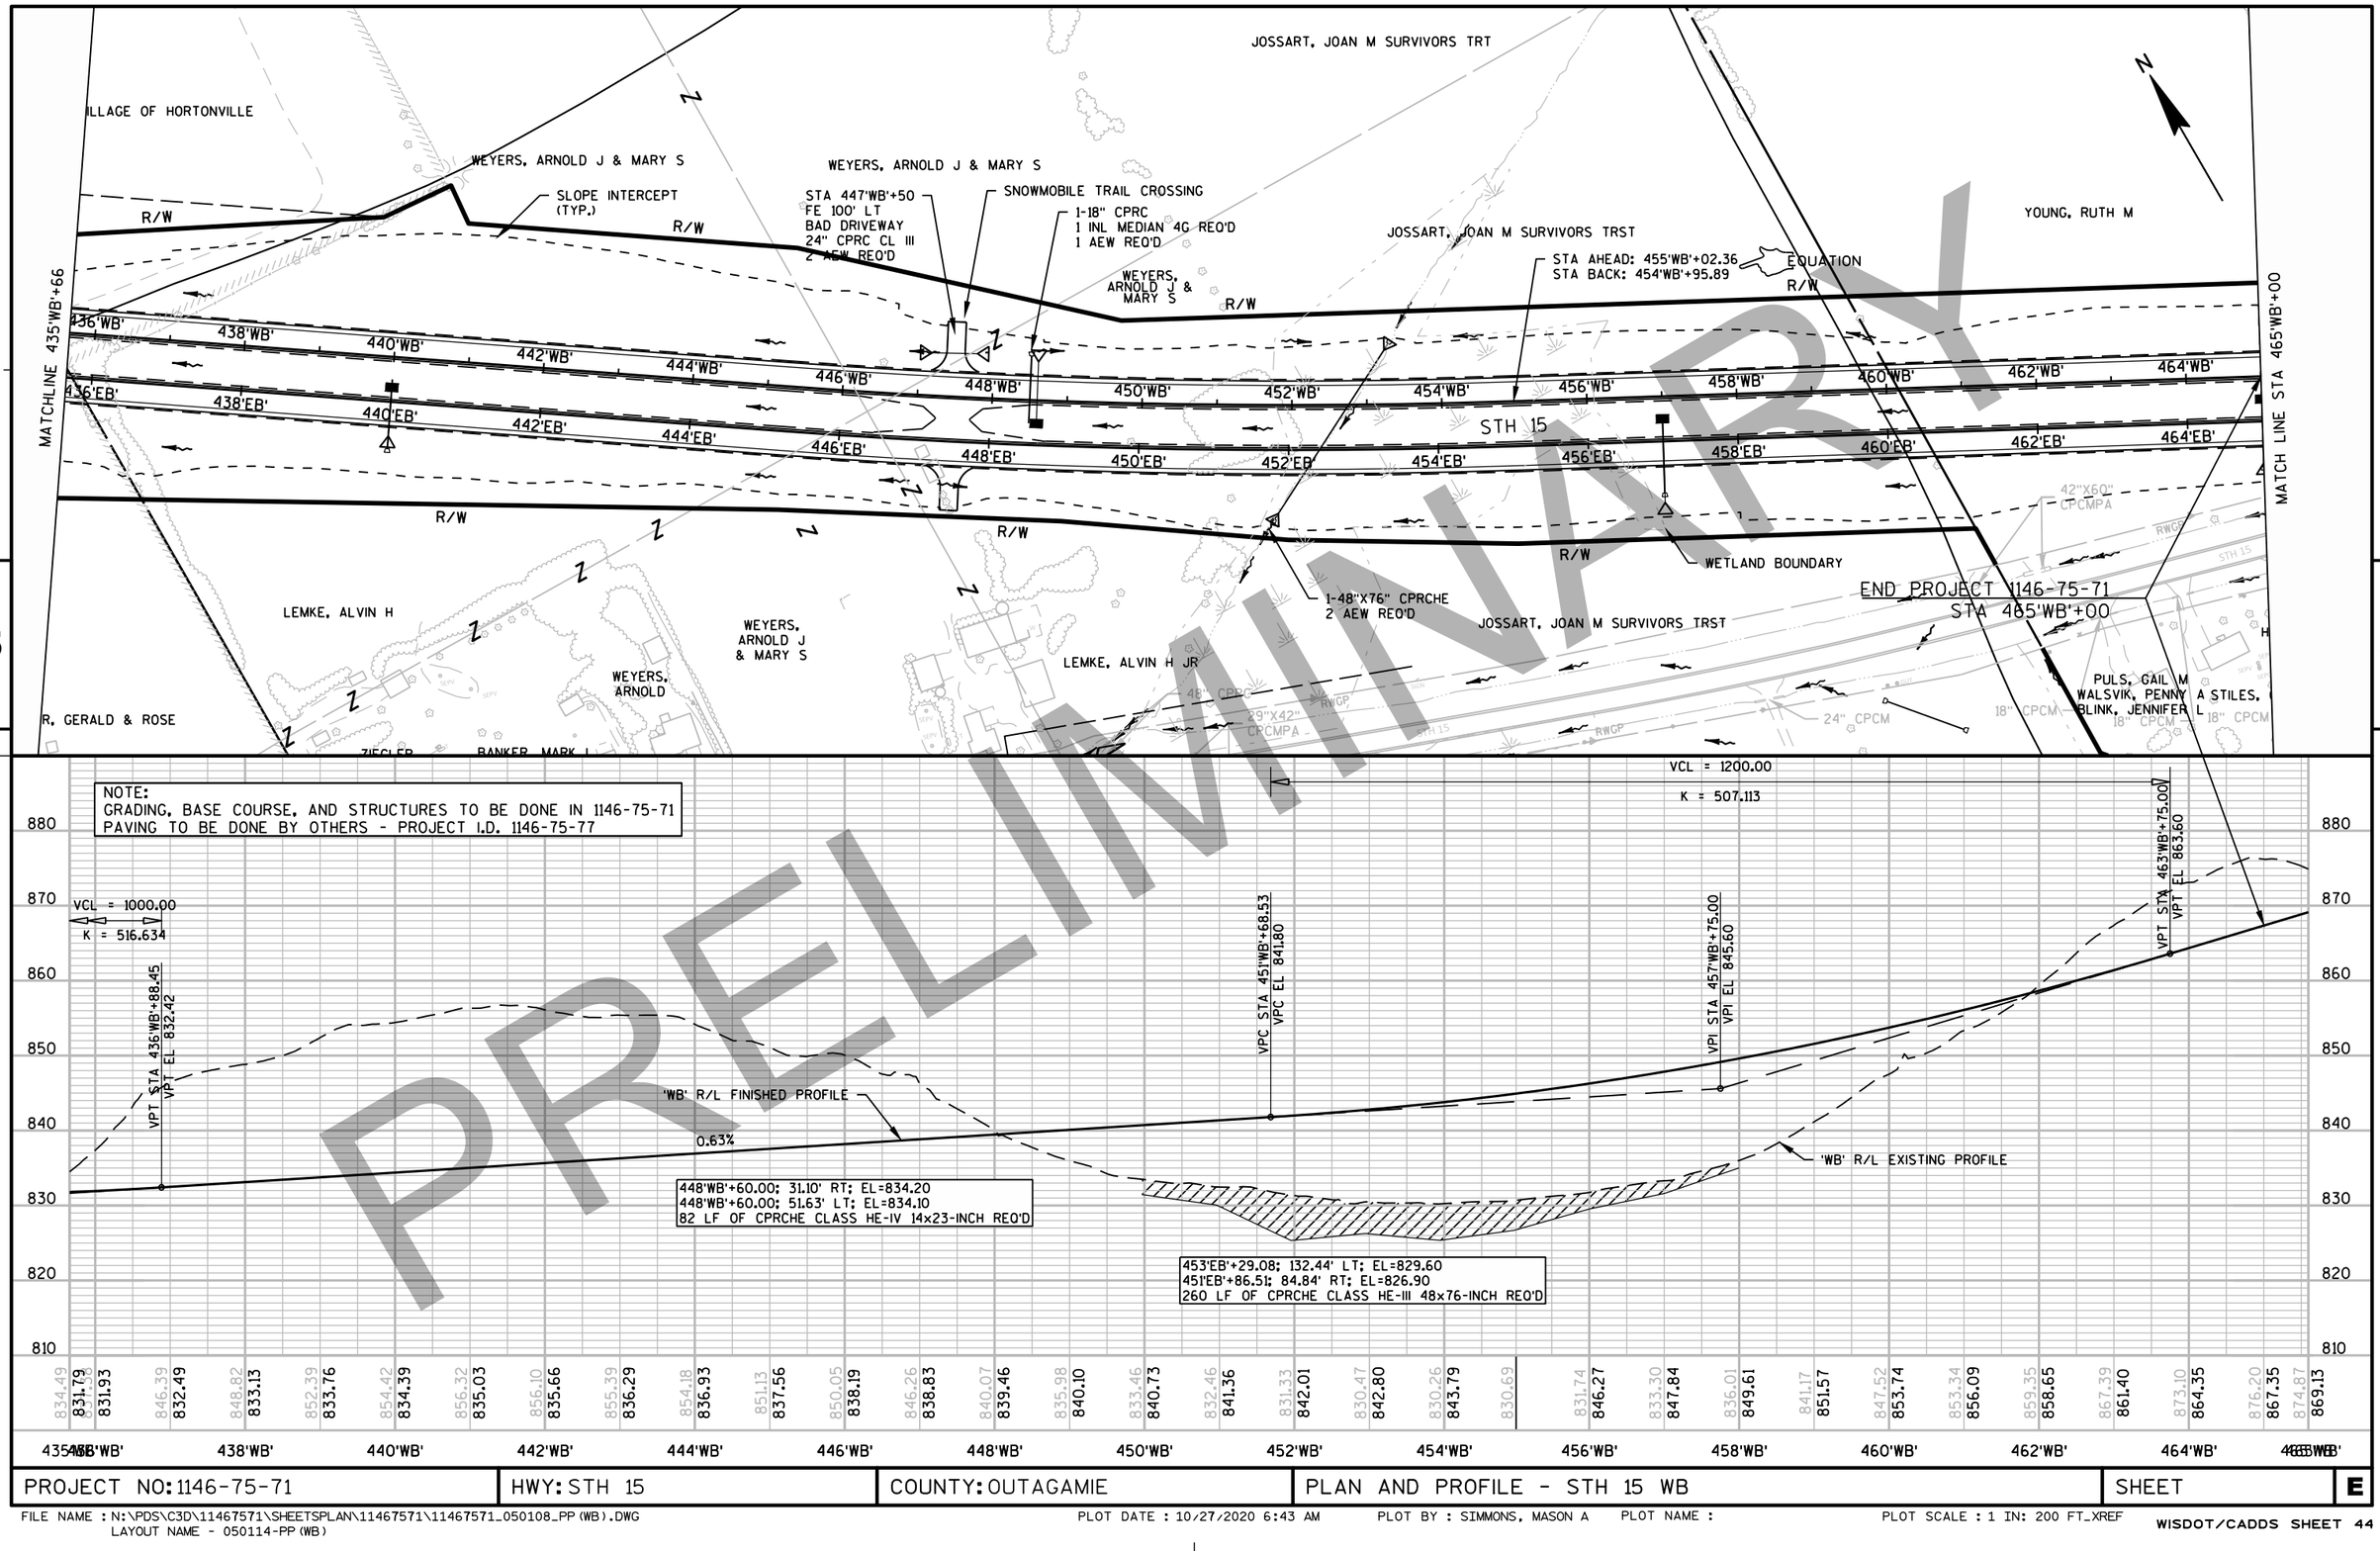

PRELIMINARY

PROJECT NO: 1146-75-71	HWY: STH 15	COUNTY: OUTAGAMIE	PLAN AND PROFILE - STH 15 WB	SHEET	E

FILE NAME : N:\PDS\C3D\11467571\SHEETSPLAN\11467571\11467571_050108_PP(WB).DWG
LAYOUT NAME - 050114-PP(WB)
PLOT DATE : 10/27/2020 6:43 AM
PLOT BY : SIMMONS, MASON A
PLOT NAME :
PLOT SCALE : 1 IN: 200 FT_XREF
WISDOT/CADDS SHEET 44

PRELIMINARY

FINK, KEITH A

STA 12'NCR'+10
FE 100' LT
B.A.D. DRIVEWAY

TLE

R/W

RIP RAP MEDIUM
SEE EROSION CONTROL DETAILS

10'

25'

25' (TYP.)

TESSEN, JAMES L & WF

PL

CAUTION

SEE CONSTRUCTION DETAILS FOR SWALE CONTOURS

R50'

INL

MH

N. CREST ST.

STA 12'NCR'+12.07
2.14' LT

11'NCR'

12'NCR'

13'NCR'

OBLITERATE OLD ROAD

R52' (TYP.)

KRENKE AVE

BAKER, MARTIN M & JANICE M

REMOVE SMALL CULVERT PIPE

STH 15 EB

STH 15 WB

378'EB'

378'WB'

N

5

5

STA 12'NCR'+10
FE 95' RT
B.A.D. DRIVEWAY

SLOPE INTERCEPT (TYP.)

BEGIN CONSTRUCTION
STA 11'NCR'+30.00
MATCH EXISTING
SAWCUT REQUIRED

END CONSTRUCTION
STA 12'NCR'+62.02

828
826
824
822
820
818
816
814
812
810

STA 11'NCR'+30.00
EL 812.70

STA 12'NCR'+42.99
EL 816.40

STA 12'NCR'+62.02
EL 817.15

3.96%

3.28%

3.25%

'NCR' R/L
FINISHED PROFILE

'NCR' R/L
EXISTING PROFILE

EXISTING PROFILE ELEVATIONS AT 'NCR' R/L

FINISHED PROFILE ELEVATIONS AT 'NCR' R/L

809.39	810.00	810.62	811.19	811.84	812.56	813.33	813.35	814.13	814.17	814.88	814.99	815.81	815.81	816.67	816.68	817.65	818.72	819.80	820.98	822.39

10'NCR'+00 10'NCR'+50 11'NCR'+00 11'NCR'+50 12'NCR'+00 12'NCR'+50 13'NCR'+00 13'NCR'+50 14'NCR'+00

PROJECT NO: 1146-75-71	HWY: STH 15	COUNTY: OUTAGAMIE	PLAN AND PROFILE - N. CREST ST.	SHEET	E

FILE NAME : N:\PDS\C3D\11467571\SHEETSPLAN\11467571\11467571_050401_PP (N CREST).DWG
LAYOUT NAME - 050401-PP (NCR)

PLOT DATE : 1/22/2020 8:45 AM PLOT BY : SIMMONS, MASON A PLOT NAME : PLOT SCALE : 1IN = 50FT_XREF

STEUDEL, DONALD R & CONNIE M

LILLGE, DREW M & WILHELMI
LOT 3
CSM 1946
V10/P1946
DOC. 1127721

THE ESTATE OF
EMELINE A BREITRICK

WAGNER,
LISA K

ROUGEUX, ALAN P & MELODY L

GASSER, GARY S

VATLAND,
LARRY A & THERESA

HILKER, LYLE J & DEBRA J

ALBRECHT,
BRUCE & DIANE

MONROE,
JAMES J & MARGIE A

MILLER, S

SIEGEL, MARK S LIVING TRUST

MERKT,
PAUL J

CISMOSKI,
JAMES H

KORPELA,
GERALD & ARDYTHE

PUGLIESE, SEBAST. K III & LORI

GRANT,
DARLENE R
& BRUCE

LOT 2
CSM 4252
V23/P4252
DOC. 1453683

STATE OF WISCONSIN
DEPARTMENT OF
TRANSPORTATION

PIN 120039402
STATE OF WISCONSIN
DEPARTMENT OF TRANSPORTATION
DOC. 1972519

28'M CTH M

30'M

26'M

24'M

LONE HICKORY LANE

CTH MM

WILDWOOD VILLAGE

BEYERWOOD CT.

CRESTVIEW DRIVE

STA 26'MM'+70
PE 45' LT
ASPH DRIVEWAY
18" CPRC
2 AEW REQ'D

STA 15'MM'+27
FE 80' LT
B.A.D. DWY

2-24"X38" CPRCHE
4 AEW REQ'D

CLEAR, GRUB, AND GRADE
FOR FIELD ACCESS

1-18" CPRC
2 AEW REQ'D

18"CPRC
2 AEW REQ'D

24"CPRC
2 AEW REQ'D

REMOVE FENCE

STA 15'MM'+27
FE 133' RT
B.A.D. DWY

SLOPE INTERCEPT

OBLITERATE OLD ROAD

SAWCUT

THE ESTATE OF
EMELINE A BREITRICK

END CONSTRUCTION
STA 26'MM'+77
MATCH EXISTING
SAWCUT REQ'D

BEGIN CONSTRUCTION
STA 10'MM'+12
MATCH EXISTING
SAWCUT REQ'D

25'MM'+00.00; 24.02' RT; EL=828.33
25'MM'+00.00; 23.62' LT; EL=825.84
48 LF OF CPRC CLASS IV 18-INCH REQ'D

10'MM'+72.00; 32.72' RT; EL=778.15
10'MM'+71.99; 26.19' LT; EL=777.50
59 LF OF CPRCHE CLASS HE-IV 24x38-INCH REQ'D

10'MM'+64.00; 37.31' RT; EL=778.15
10'MM'+64.00; 29.22' LT; EL=777.50
67 LF OF CPRCHE CLASS HE-IV 24x38-INCH REQ'D

STA 10'MM'+12.00
EL 782.89

LOW POINT STA 10+79.93
LOW POINT EL 782.06

VCL = 75.00
K = 21.292

VCL = 275.00
K = 89.053

VCL = 450.00
K = 70.045

VPC STA 10'MM'+50.06
VPC EL 782.27

VPI STA 10'MM'+87.56
VPI EL 781.74

VPT STA 11'MM'+25.06
VPT EL 782.54

VPC STA 12'MM'+27.28
VPC EL 784.70

VPI STA 13'MM'+64.78
VPI EL 787.62

VPT STA 15'MM'+02.28
VPT EL 794.78

VPC STA 20'MM'+29.44
VPC EL 822.21

VPI STA 22'MM'+54.14
VPI EL 833.930

HIGH POINT STA 23+93.90
HIGH POINT EL 831.71

VPT STA 24'MM'+79.14
VPT EL 831.19

STA 26'MM'+76.55
EL 828.79

CTH 'MM' R/L
FINISHED PROFILE

CTH 'MM' R/L EXISTING PROFILE

EXISTING PROFILE ELEVATIONS AT CTH 'MM' R/L
FINISHED PROFILE ELEVATIONS AT CTH 'MM' R/L

10'MM'	12'MM'	14'MM'	16'MM'	18'MM'	20'MM'	22'MM'	24'MM'	26'MM'	28'MM'
783.15	782.48	784.83	787.25	790.00	793.31	798.18	804.15	809.67	815.72
	782.15	784.12	786.54	790.04	794.66	799.87	805.07	810.28	815.49
820.81	824.77	827.09	832.04	832.73	831.54	829.78	828.56	827.42	826.36
820.70	825.55	829.03	831.08	831.71	830.94	829.72			826.10

826.11 825.50

PRELIMINARY

PROJECT NO: 1146-75-71	HWY: STH 15	COUNTY: OUTAGAMIE	PLAN AND PROFILE - CTH MM	SHEET	E

FILE NAME : N:\PDS\C3D\11467571\SHEETSPLAN\11467571\11467571_050402_PP(CTH MM).DWG
11467571_PLAN - 050402-PP(MM)

PLOT DATE : 1/22/2020 8:48 AM PLOT BY : SIMMONS, MASON A PLOT NAME : PLOT SCALE : 1IN = 200FT_XREF

WISDOT/CADDS SHEET 44

R-44-17

20'

6" BASE AGGREGATE DENSE ¾-INCH

2:1 2.0% 2:1

12" SELECT CRUSH MATERIAL

MATCH DITCH FLOWLINE

AGRICULTURE ACCESS PATH TYPICAL SECTION

SAMBS, KEVIN & JANE

R/W

SLOPE INTERCEPT

BEGIN 'AAP' ALIGNMENT
STA 10'AAP'+00.00
Y=593796.6618
X=757969.1947

MATCH EXISTING AGRICULTURAL PATH

PC: 11'AAP'+06.79

BP: 10'AAP'+00.00

S15°33'53.08"E

CURVE AAP-1

STA 13'AAP'+55.71
= STA 279'WB'+03.06

282'WB'

284'WB'

284'EB'

282'EB'

280'WB'

280'EB'

278'WB'

278'EB'

276'WB'

276'EB'

12'AAP'

14'AAP'

16'AAP'

18'AAP'

20'AAP'

22'AAP'

22'DW'Y'

R-44-17

S65°30'36.07"E

CURVE AAP-3

S52°30'36.07"E

PC: 19'AAP'+46.47

PT: 19'AAP'+68.33

PT: 13'AAP'+29.18

CURVE AAP-2

PC: 18'AAP'+06.32

WISCONSIN CENTRAL LTD

CURVE AAP-1
PI STA = 11'AAP'+39.62
Y = 593662.159
X = 758006.659
DELTA = 36°50'41"
D = 58°07'30"
T = 32.83'

PT: 11'AAP'+70.18

B-44-290

B-44-289

S52°24'33.79"E

STA 14'AAP'+86.04
= STA 280'EB'+18.76

STATE OF WIS DEPT OF TRANS

1-42" CPRC CL IV
2-AEW REQ'D
MATCH INVERT OF EXISTING 2'X2' BOX

CURVE AAP-2	CURVE AAP-3
PI STA = 18'AAP'+17.80	PT STA = 19'AAP'+57.44
Y = 593247.071	Y = 593189.143
X = 758545.845	X = 758673.015
DELTA = 13°06'02"	DELTA = 12°33'20"
D = 57°17'45"	D = 57°25'46"
T = 11.48'	T = 10.98'
L = 22.86'	L = 21.86'
R = 100.00'	R = 99.77'
PC STA = 18'AAP'+06.32	PC STA = 19'AAP'+46.47
Y = 593254.076	Y = 593193.693
X = 758536.746	X = 758663.027
PT STA = 18'AAP'+29.18	PT STA = 19'AAP'+68.33
Y = 593242.311	Y = 593182.531
X = 758556.294	X = 758681.775
BK = S52°24'33.8"E	BK = S65°30'36.1"E
AH = S65°30'36.1"E	AH = S52°57'16.5"E

BEGIN CONSTRUCTION
STA 10'AAP'+66.58

END CONSTRUCTION
STA 19'AAP'+83.13

STA 10'AAP'+66.58
EL 789.00

STA 12'AAP'+00.00
EL 790.04

STA 17'AAP'+83.00
EL 791.31

STA 19'AAP'+83.13
EL 791.55

'AAP' R/L FINISHED PROFILE

'AAP' R/L EXISTING PROFILE

0.78%

0.22%

0.12%

282'EB'+81.19; 136.59' RT; EL=784.17
283'EB'+90.97; 231.73' LT; EL=775.50
385 LF OF CPRC CLASS V 42-INCH REO'D

EXISTING PROFILE ELEVATIONS AT 'AAP' R/L
FINISHED PROFILE ELEVATIONS AT 'AAP' R/L

787.81	790.25	789.26	791.85	790.04	791.10	790.26	791.28	790.47	791.33	790.69	790.49	790.91	788.60	791.13	787.00	791.33	792.00	791.45	791.61	792.86	789.23	789.68	

10'AAP' 12'AAP' 14'AAP' 16'AAP' 18'AAP' 20'AAP' 22'AAP' 24'AAP' 24'AAP'

PRELIMINARY

PROJECT NO: 1146-75-71	HWY: STH 15	COUNTY: OUTAGAMIE	PLAN AND PROFILE - AGRICULTURE ACCESS PATH	SHEET	E


FILE NAME : N:\PDS\C3D\11467571\SHEETSPLAN\11467571\11467571_021804_CD.DWG
LAYOUT NAME - 021804_CD

PLOT DATE : 1/22/2020 8:51 AM PLOT BY : SIMMONS, MASON A PLOT NAME : PLOT SCALE : 1" = 100'_XREF

CURVE PAP-1
PI STA = 0'PAP'+78.63
Y = 593404.975
X = 759852.630
DELTA = 66°01'02"
D = 57°17'45"
T = 64.96'
L = 115.22'
R = 100.00'
PC STA = 0'PAP'+13.67
Y = 593467.280
X = 759834.242
PT STA = 1'PAP'+28.89
Y = 593396.451
X = 759917.031
BK = S16°26'35.6"E
AH = S82°27'37.6"E

CURVE PAP-2
PI STA = 3'PAP'+26.07
Y = 593370.580
X = 760112.501
DELTA = 8°11'17"
D = 28°38'52"
T = 14.32'
L = 28.58'
R = 200.00'
PC STA = 3'PAP'+11.75
Y = 593372.458
X = 760098.309
PT STA = 3'PAP'+40.33
Y = 593370.742
X = 760126.815
BK = S82°27'37.6"E
AH = N89°21'05.1"E

CURVE PAP-3
PI STA = 4'PAP'+29.10
Y = 593371.747
X = 760215.576
DELTA = 15°09'37"
D = 28°38'52"
T = 26.62'
L = 52.92'
R = 200.00'
PC STA = 4'PAP'+02.49
Y = 593371.445
X = 760188.963
PT STA = 4'PAP'+55.40
Y = 593378.998
X = 760241.184
BK = N89°21'05.1"E
AH = N74°11'28.1"E

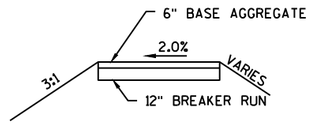

PARTIKA ACCESS PATH TYPICAL SECTION
(LOOKING EAST)

PARTIKA, IRVING J & GENEVRA

BEGIN 'PAP' ALIGNMENT
STA 0'PAP'+00.00
Y=720839.1128
X=640275.0533

END 'PAP' ALIGNMENT
STA 5'PAP'+13.39
Y=720839.1128
X=640749.4473

S16°26'35.58"E

POND OVERFLOW
EL. 772.30

774.50 774.00 773.00

N89°21'05.05"E

16'

CURVE PAP-2

4'PAP'

2'PAP'

N74°11'28.06"E

PT: 4'PAP'+55.40

SAMBS, KEVIN & JANE

SLOPE INTERCEPT

PC: 0'PAP'+13.67

CURVE PAP-1

PT: 1'PAP'+28.89

S82°27'37.56"E

PC: 3'PAP'+11.75

PT: 3'PAP'+40.33


PC: 4'PAP'+02.49

CURVE PAP-3

304'WB'
302'WB'
300'WB'
298'WB'
296'WB'
294'WB'
292'WB'
290'WB'
304'EB'
302'EB'
300'EB'
298'EB'
296'EB'
294'EB'

4"

PARTIKA, IRVING J & GENEVRA

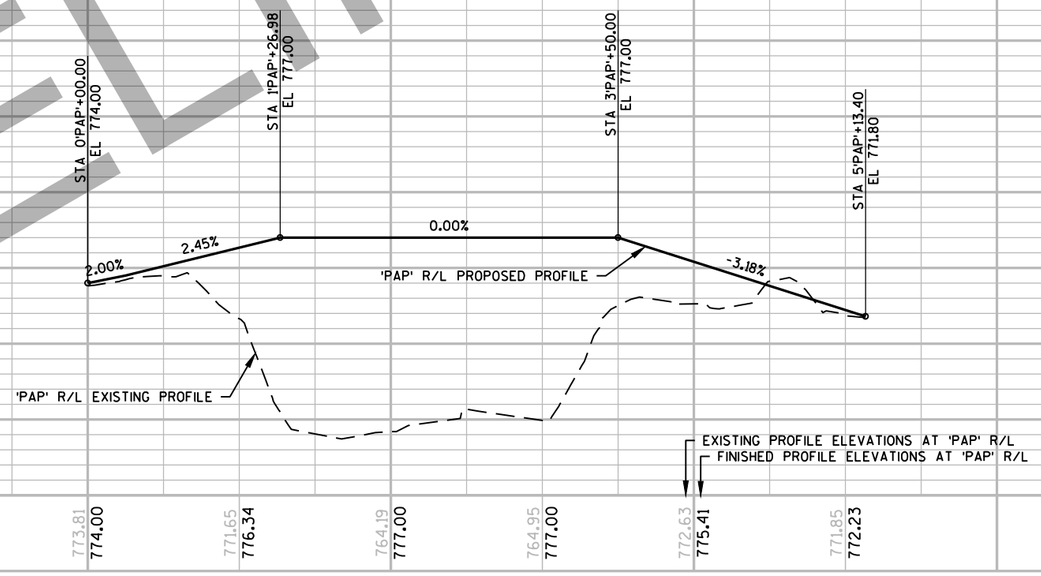

PRELIMINARY

PROJECT NO: 1146-75-71	HWY: STH 15	COUNTY: OUTAGAMIE	PLAN AND PROFILE - PARTIKA ACCESS PATH	SHEET	E

FILE NAME : N:\PDS\C3D\11467571\SHEETSPLAN\11467571\11467571_021805_CD.DWG
LAYOUT NAME - 021805_CD
PLOT DATE : 1/22/2020 8:54 AM PLOT BY : SIMMONS, MASON A PLOT NAME : PLOT SCALE : 1" = 100'_XREF
WISDOT/CADDS SHEET 44

PI STA = 21+40.22
Y = 593104.273
X = 758802.055
DELTA = 5°43'02"
D = 95°29'35"
T = 3.00'
L = 5.99'
R = 60.00'
PC STA = 21+37.22
PT STA = 21+43.21

PI STA = 24+54.83
Y = 592940.690
X = 759070.803
DELTA = 58°40'18"
D = 286°28'44"
T = 11.24'
L = 20.48'
R = 20.00'
PC STA = 24+43.59
PT STA = 24+64.08

SAMBS, KEVIN & JANE

PLE

MATCH AGG. ACCESS PATH

SLOPE INTERCEPT

N = 593164.938
E = 758781.150

N = 593188.749
E = 758690.137

N = 593175.205
E = 758678.540

S52° 57' 16"E
137.22'

22'DWY'

S58° 40' 18"E
300.38'

24'DWY'

S0° 00' 00"E
34.80'

N = 592946.922
E = 759128.190

N = 592914.056
E = 759128.125

N = 592884.427
E = 759070.803

N = 592916.322
E = 759014.820

N

5

5

PRELIMINARY

22'DWY'+59.90: 13.17' RT; EL=787.27
22'DWY'+71.22: 14.46' LT; EL=787.12
30 LF OF CPRC CLASS III 36-INCH REQ'D

PROPOSED 'DWY' PROFILE

1.32%

-1.43%

1.37%

790.00

780.00

STA 20+11.71
EL 791.75

VPC STA 20'DWY'+37.41
VPC EL 792.09

VPI STA 21'DWY'+12.41
VPI EL 793.084

VPC STA 21'DWY'+88.24
VPC EL 792.00

VPI STA 22'DWY'+63.24
VPI EL

VPT STA 23'DWY'+38.24
VPT EL 791.96

STA 24+93.65
EL 794.09

EXISTING 'DWY' PROFILE

VCL = 150.00
K = 54.58

PROPOSED 'DWY' PROFILE
EXISTING 'DWY' PROFILE

20'DWY' 21'DWY' 22'DWY' 23'DWY' 24'DWY' 25'DWY' 26'DWY'

792.10	791.53 792.24	792.27 792.56	792.08 792.42	790.19 791.85	788.28 791.48	787.98 791.57
788.35 792.12	789.41 792.81	788.66 793.49	794.10			

PROJECT NO: 1146-75-71	HWY: STH 15	COUNTY: OUTAGAMIE	PLAN AND PROFILE - SAMB'S DRIVEWAY	SHEET	E

FILE NAME : N:\PDS\C3D\11467571\SHEETSPLAN\11467571\11467571_021807_CD.DWG
LAYOUT NAME - 021807_CD

PLOT DATE : 1/22/2020 8:58 AM PLOT BY : SIMMONS, MASON A PLOT NAME : PLOT SCALE : 1 IN:40 FT

AL_15eb_bypass

STATION	Real Station	Distance	AREA (SF)						Incremental Vol (CY) (Unadjusted)					
			Cut	Salvaged/Unusable Pavement Material	Fill	Marsh Exc	Rock Exc	EBS	Cut	Salvaged/Unusable Pavement Material	Fill	Marsh Exc	Rock Exc	EBS
275+00	27500.00	0.00	3.30	0.00	4664.36	0.00	0.00	0.00	0	0	0	0	0	0
275+50	27550.00	50.00	0.01	0.00	4798.05	0.00	0.00	0.00	3	0	8,761	0	0	0
276+00	27600.00	50.00	5.10	0.00	4604.07	0.00	0.00	0.00	5	0	8,706	0	0	0
276+50	27650.00	50.00	15.01	0.00	3904.02	0.00	0.00	0.00	19	0	7,878	0	0	0
277+00	27700.00	50.00	16.66	0.00	3319.23	0.00	0.00	0.00	29	0	6,688	0	0	0
277+50	27750.00	50.00	7.41	0.00	2778.18	0.00	0.00	0.00	22	0	5,646	0	0	0
278+00	27800.00	50.00	3.50	0.00	2230.45	0.00	0.00	0.00	10	0	4,638	0	0	0
278+50	27850.00	50.00	1.07	0.00	1636.32	0.00	0.00	0.00	4	0	3,580	0	0	0
279+00	27900.00	50.00	0.10	0.00	997.31	0.00	0.00	0.00	1	0	2,439	0	0	0
									93	0	48,335	0	0	0

PRELIMINARY

WCL RR – B.O.C.

AL_15eb_bypass

STATION	Real Station	Distance	AREA (SF)						Incremental Vol (CY) (Unadjusted)					
			Cut	Salvaged/Unusable Pavement Material	Fill	Marsh Exc	Rock Exc	EBS	Cut	Salvaged/Unusable Pavement Material	Fill	Marsh Exc	Rock Exc	EBS
279+50	27950.00	0.00	0.00	0.00	2484.46	0.00	0.00	0.00	0	0	0	0	0	0
280+00	28000.00	50.00	0.00	0.00	3360.15	0.00	0.00	0.00	0	0	5,412	0	0	0
280+50	28050.00	50.00	0.00	0.00	4304.51	0.00	0.00	0.00	0	0	7,097	0	0	0
281+00	28100.00	50.00	0.00	0.00	5009.27	0.00	0.00	0.00	0	0	8,624	0	0	0
281+50	28150.00	50.00	0.00	0.00	6064.81	0.00	0.00	0.00	0	0	10,254	0	0	0
282+00	28200.00	50.00	0.01	0.00	7616.69	0.00	0.00	0.00	0	0	12,668	0	0	0
282+50	28250.00	50.00	0.00	0.00	8849.02	0.00	0.00	0.00	0	0	15,246	0	0	0
283+00	28300.00	50.00	0.00	0.00	10148.32	0.00	0.00	0.00	0	0	17,590	0	0	0
283+50	28350.00	50.00	0.00	0.00	0.00	0.00	0.00	0.00	0	0	9,397	0	0	0
284+00	28400.00	50.00	8.05	0.00	9411.82	0.00	0.00	0.00	7	0	8,715	0	0	0
284+50	28450.00	50.00	17.38	0.00	8905.36	0.00	0.00	0.00	24	0	16,960	0	0	0
285+00	28500.00	50.00	35.28	0.00	8722.43	0.00	0.00	0.00	49	0	16,322	0	0	0
285+50	28550.00	50.00	59.15	0.00	8477.01	0.00	0.00	0.00	87	0	15,925	0	0	0
286+00	28600.00	50.00	57.37	0.00	8287.29	0.00	0.00	0.00	108	0	15,523	0	0	0
286+50	28650.00	50.00	30.62	0.00	7907.35	0.00	0.00	0.00	81	0	14,995	0	0	0
287+00	28700.00	50.00	30.80	0.00	8066.62	0.00	0.00	0.00	57	0	14,791	0	0	0
287+50	28750.00	50.00	50.40	0.00	7820.56	0.00	0.00	0.00	75	0	14,710	0	0	0
288+00	28800.00	50.00	20.73	0.00	7987.41	0.00	0.00	0.00	66	0	14,637	0	0	0
288+50	28850.00	50.00	0.00	0.00	8638.86	0.00	0.00	0.00	19	0	15,395	0	0	0
289+00	28900.00	50.00	3.56	0.00	8942.08	0.00	0.00	0.00	3	0	16,279	0	0	0
289+50	28950.00	50.00	0.77	0.00	9148.55	0.00	0.00	0.00	4	0	16,751	0	0	0
290+00	29000.00	50.00	2.43	0.00	9007.84	0.00	0.00	0.00	3	0	16,811	0	0	0
290+50	29050.00	50.00	7.61	0.00	7824.93	0.00	0.00	0.00	9	0	15,586	0	0	0
291+00	29100.00	50.00	17.10	0.00	6610.91	0.00	0.00	0.00	23	0	13,367	0	0	0
291+50	29150.00	50.00	38.89	0.00	6264.29	0.00	0.00	0.00	52	0	11,921	0	0	0
292+00	29200.00	50.00	26.74	0.00	6168.88	0.00	0.00	0.00	61	0	11,512	0	0	0
292+50	29250.00	50.00	17.84	0.00	5949.23	0.00	0.00	0.00	41	0	11,220	0	0	0
293+00	29300.00	50.00	24.04	0.00	5653.05	0.00	0.00	0.00	39	0	10,743	0	0	0
293+50	29350.00	50.00	17.21	0.00	5325.01	0.00	0.00	0.00	38	0	10,165	0	0	0
294+00	29400.00	50.00	27.50	0.00	4968.89	0.00	0.00	0.00	41	0	9,531	0	0	0
294+50	29450.00	50.00	16.35	0.00	4518.85	0.00	0.00	0.00	41	0	8,785	0	0	0
295+00	29500.00	50.00	10.79	0.00	4272.76	0.00	0.00	0.00	25	0	8,140	0	0	0
295+50	29550.00	50.00	7.82	0.00	4262.61	0.00	0.00	0.00	17	0	7,903	0	0	0
296+00	29600.00	50.00	53.40	0.00	4157.68	0.00	0.00	0.00	57	0	7,797	0	0	0
296+50	29650.00	50.00	0.00	0.00	5714.90	0.00	0.00	0.00	49	0	9,141	0	0	0
297+00	29700.00	50.00	0.00	0.00	7352.42	0.00	0.00	0.00	0	0	12,099	0	0	0
297+50	29750.00	50.00	0.00	0.00	5666.25	0.00	0.00	0.00	0	0	12,054	0	0	0

PRELIMINARY

WCL RR – B.O.C.

AL_15eb_bypass

STATION	Real Station	Distance	AREA (SF) Cut	Salvaged/Unusable Pavement Material	Fill	Marsh Exc	Rock Exc	EBS	Incremental Vol (CY) (Unadjusted) Cut	Salvaged/Unusable Pavement Material	Fill	Marsh Exc	Rock Exc	EBS
297+50	29750.00	50.00	0.00	0.00	5666.25	0.00	0.00	0.00	0	0	12,054	0	0	0
298+00	29800.00	50.00	14.59	0.00	3873.14	0.00	0.00	0.00	14	0	8,833	0	0	0
298+50	29850.00	50.00	82.73	0.00	2909.82	0.00	0.00	0.00	90	0	6,281	0	0	0
299+00	29900.00	50.00	64.43	0.00	2109.95	0.00	0.00	0.00	136	0	4,648	0	0	0
299+50	29950.00	50.00	36.41	0.00	1887.07	0.00	0.00	0.00	93	0	3,701	0	0	0
300+00	30000.00	50.00	154.31	0.00	1769.97	0.00	0.00	0.00	177	0	3,386	0	0	0
300+50	30050.00	50.00	9.14	0.00	1639.97	0.00	0.00	0.00	151	0	3,157	0	0	0
301+00	30100.00	50.00	27.33	0.00	1503.71	0.00	0.00	0.00	34	0	2,911	0	0	0
301+50	30150.00	50.00	34.08	0.00	1488.67	0.00	0.00	0.00	57	0	2,771	0	0	0
302+00	30200.00	50.00	36.94	0.00	1685.35	0.00	0.00	0.00	66	0	2,939	0	0	0
302+50	30250.00	50.00	28.86	0.00	1727.41	0.00	0.00	0.00	61	0	3,160	0	0	0
303+00	30300.00	50.00	14.25	0.00	1505.35	0.00	0.00	0.00	40	0	2,993	0	0	0
303+50	30350.00	50.00	7.34	0.00	1272.96	0.00	0.00	0.00	20	0	2,573	0	0	0
304+00	30400.00	50.00	5.24	0.00	1153.70	0.00	0.00	0.00	12	0	2,247	0	0	0
304+50	30450.00	50.00	2.01	0.00	1019.93	0.00	0.00	0.00	7	0	2,013	0	0	0
305+00	30500.00	50.00	1.57	0.00	945.65	0.00	0.00	0.00	3	0	1,820	0	0	0
305+50	30550.00	50.00	0.85	0.00	830.09	0.00	0.00	0.00	2	0	1,644	0	0	0
306+00	30600.00	50.00	0.10	0.00	819.57	0.00	0.00	0.00	1	0	1,527	0	0	0
306+50	30650.00	50.00	0.00	0.00	881.09	0.00	0.00	0.00	0	0	1,575	0	0	0
307+00	30700.00	50.00	1.23	0.00	942.05	0.00	0.00	0.00	1	0	1,688	0	0	0
307+50	30750.00	50.00	2.05	0.00	823.31	0.00	0.00	0.00	3	0	1,635	0	0	0
308+00	30800.00	50.00	0.60	0.00	812.91	0.00	0.00	0.00	2	0	1,515	0	0	0
308+50	30850.00	50.00	1.51	0.00	779.47	0.00	0.00	0.00	2	0	1,474	0	0	0
309+00	30900.00	50.00	3.90	0.00	708.77	0.00	0.00	0.00	5	0	1,378	0	0	0
309+50	30950.00	50.00	7.64	0.00	708.48	0.00	0.00	0.00	11	0	1,312	0	0	0
310+00	31000.00	50.00	8.10	0.00	673.38	0.00	0.00	0.00	15	0	1,280	0	0	0
310+50	31050.00	50.00	14.01	0.00	489.41	0.00	0.00	0.00	20	0	1,077	0	0	0
311+00	31100.00	50.00	19.97	0.00	422.79	0.00	0.00	0.00	31	0	845	0	0	0
311+50	31150.00	50.00	25.83	0.00	368.59	0.00	0.00	0.00	42	0	733	0	0	0
312+00	31200.00	50.00	27.66	0.00	365.10	0.00	0.00	0.00	50	0	679	0	0	0
312+50	31250.00	50.00	34.42	0.00	327.79	0.00	0.00	0.00	57	0	642	0	0	0
313+00	31300.00	50.00	43.20	0.00	276.21	0.00	0.00	0.00	72	0	559	0	0	0
313+50	31350.00	50.00	55.89	0.00	259.25	0.00	0.00	0.00	92	0	496	0	0	0
314+00	31400.00	50.00	66.16	0.00	241.67	0.00	0.00	0.00	113	0	464	0	0	0
314+50	31450.00	50.00	73.79	0.00	190.86	0.00	0.00	0.00	130	0	400	0	0	0
315+00	31500.00	50.00	83.55	0.00	116.17	0.00	0.00	0.00	146	0	284	0	0	0
315+50	31550.00	50.00	121.23	0.00	56.60	0.00	0.00	0.00	190	0	160	0	0	0
316+00	31600.00	50.00	122.44	0.00	49.75	0.00	0.00	0.00	226	0	98	0	0	0

PRELIMINARY

WCL RR – B.O.C.

AL_15eb_bypass

STATION	Real Station	Distance	AREA (SF) Cut	Salvaged/Unusable Pavement Material	Fill	Marsh Exc	Rock Exc	EBS	Incremental Vol (CY) (Unadjusted) Cut	Salvaged/Unusable Pavement Material	Fill	Marsh Exc	Rock Exc	EBS
316+00	31600.00	50.00	122.44	0.00	49.75	0.00	0.00	0.00	226	0	98	0	0	0
316+50	31650.00	50.00	81.05	0.00	148.35	0.00	0.00	0.00	188	0	183	0	0	0
317+00	31700.00	50.00	95.78	0.00	227.48	0.00	0.00	0.00	164	0	348	0	0	0
317+50	31750.00	50.00	110.11	0.00	212.36	0.00	0.00	0.00	191	0	407	0	0	0
318+00	31800.00	50.00	113.20	0.00	175.79	0.00	0.00	0.00	207	0	359	0	0	0
318+50	31850.00	50.00	141.05	0.00	145.54	0.00	0.00	0.00	235	0	298	0	0	0
319+00	31900.00	50.00	169.93	0.00	109.62	0.00	0.00	0.00	288	0	236	0	0	0
319+50	31950.00	50.00	226.82	0.00	70.49	0.00	0.00	0.00	367	0	167	0	0	0
320+00	32000.00	50.00	142.27	0.00	168.91	0.00	0.00	0.00	342	0	222	0	0	0
320+50	32050.00	50.00	167.55	0.00	73.65	0.00	0.00	0.00	287	0	225	0	0	0
321+00	32100.00	50.00	148.72	0.00	36.64	0.00	0.00	0.00	293	0	102	0	0	0
321+50	32150.00	50.00	49.10	0.00	160.11	0.00	0.00	0.00	183	0	182	0	0	0
322+00	32200.00	50.00	58.06	0.00	141.17	0.00	0.00	0.00	99	0	279	0	0	0
322+50	32250.00	50.00	61.29	0.00	133.12	0.00	0.00	0.00	111	0	254	0	0	0
323+00	32300.00	50.00	89.85	0.00	81.68	0.00	0.00	0.00	140	0	199	0	0	0
323+50	32350.00	50.00	133.16	0.00	29.30	0.00	0.00	0.00	206	0	103	0	0	0
324+00	32400.00	50.00	135.39	0.00	27.55	0.00	0.00	0.00	249	0	53	0	0	0
324+50	32450.00	50.00	142.47	0.00	25.93	0.00	0.00	0.00	257	0	50	0	0	0
325+00	32500.00	50.00	152.33	0.00	38.71	0.00	0.00	0.00	273	0	60	0	0	0
325+50	32550.00	50.00	123.87	0.00	85.70	0.00	0.00	0.00	256	0	115	0	0	0
326+00	32600.00	50.00	108.84	0.00	148.14	0.00	0.00	0.00	215	0	217	0	0	0
326+50	32650.00	50.00	122.11	0.00	279.90	0.00	0.00	0.00	214	0	396	0	0	0
327+00	32700.00	50.00	110.42	0.00	712.89	0.00	0.00	0.00	215	0	919	0	0	0
327+50	32750.00	50.00	40.50	0.00	778.92	0.00	0.00	0.00	140	0	1,381	0	0	0
328+00	32800.00	50.00	17.08	0.00	902.18	0.00	0.00	0.00	53	0	1,557	0	0	0
328+50	32850.00	50.00	8.26	0.00	968.08	0.00	0.00	0.00	23	0	1,732	0	0	0
329+00	32900.00	50.00	4.41	0.00	1109.23	0.00	0.00	0.00	12	0	1,923	0	0	0
329+50	32950.00	50.00	2.58	0.00	1218.84	5.14	0.00	0.00	6	0	2,156	5	0	0
330+00	33000.00	50.00	6.58	0.00	1219.57	50.54	0.00	0.00	8	0	2,258	52	0	0
330+50	33050.00	50.00	8.62	0.00	1260.06	86.23	0.00	0.00	14	0	2,296	127	0	0
331+00	33100.00	50.00	8.04	0.00	1293.94	307.23	0.00	0.00	15	0	2,365	364	0	0
331+50	33150.00	50.00	11.99	0.00	1366.12	0.00	0.00	0.00	19	0	2,463	284	0	0
332+00	33200.00	50.00	14.05	0.00	1535.87	0.00	0.00	0.00	24	0	2,687	0	0	0
332+50	33250.00	50.00	10.56	0.00	1643.03	801.38	0.00	0.00	23	0	2,943	742	0	0
333+00	33300.00	50.00	0.00	0.00	1689.77	877.74	0.00	0.00	10	0	3,086	1,555	0	0
333+50	33350.00	50.00	0.00	0.00	1815.07	1283.86	0.00	0.00	0	0	3,245	2,001	0	0
334+00	33400.00	50.00	0.00	0.00	1635.37	1344.36	0.00	0.00	0	0	3,195	2,434	0	0

PRELIMINARY

AL_15eb_bypass

			AREA (SF)						Incremental Vol (CY) (Unadjusted)					
STATION	Real Station	Distance	Cut	Salvaged/Unusable Pavement Material	Fill	Marsh Exc	Rock Exc	EBS	Cut	Salvaged/Unusable Pavement Material	Fill	Marsh Exc	Rock Exc	EBS
334+50	33450.00	50.00	0.00	0.00	1634.76	1278.08	0.00	0.00	0	0	3,028	2,428	0	0
335+00	33500.00	50.00	0.00	0.00	1606.91	1243.31	0.00	0.00	0	0	3,002	2,335	0	0
335+50	33550.00	50.00	0.00	0.00	1573.24	1243.98	0.00	0.00	0	0	2,945	2,303	0	0
336+00	33600.00	50.00	0.00	0.00	1537.15	1241.67	0.00	0.00	0	0	2,880	2,302	0	0
336+50	33650.00	50.00	0.00	0.00	1475.51	1217.75	0.00	0.00	0	0	2,790	2,277	0	0
337+00	33700.00	50.00	0.00	0.00	1425.96	1129.56	0.00	0.00	0	0	2,687	2,173	0	0
337+50	33750.00	50.00	0.00	0.00	1332.27	1270.08	0.00	0.00	0	0	2,554	2,222	0	0
338+00	33800.00	50.00	0.00	0.00	1245.25	1323.67	0.00	0.00	0	0	2,387	2,402	0	0
338+50	33850.00	50.00	0.00	0.00	1459.52	1083.86	0.00	0.00	0	0	2,504	2,229	0	0
339+00	33900.00	50.00	0.00	0.00	623.33	1248.20	0.00	0.00	0	0	1,929	2,159	0	0
339+50	33950.00	50.00	0.00	0.00	47.08	1404.75	0.00	0.00	0	0	621	2,456	0	0
340+00	34000.00	50.00	0.00	0.00	0.00	1360.40	0.00	0.00	0	0	44	2,560	0	0
									8,576	0	584,991	35,410	0	0

PRELIMINARY

B.O.C.– CTH M

AL_15eb_bypass

STATION	Real Station	Distance	AREA (SF)						Incremental Vol (CY) (Unadjusted)					
			Cut	Salvaged/Unusable Pavement Material	Fill	Marsh Exc	Rock Exc	EBS	Cut	Salvaged/Unusable Pavement Material	Fill	Marsh Exc	Rock Exc	EBS
340+00	34000.00	0.00	0.00	0.00	0.00	1360.40	0.00	0.00	0	0	0	0	0	0
340+50	34050.00	50.00	0.00	0.00	220.16	1473.58	0.00	0.00	0	0	204	2,624	0	0
341+00	34100.00	50.00	0.00	0.00	712.18	1349.69	0.00	0.00	0	0	863	2,614	0	0
341+50	34150.00	50.00	0.00	0.00	1063.48	1200.61	0.00	0.00	0	0	1,644	2,361	0	0
342+00	34200.00	50.00	0.00	0.00	1028.07	979.41	0.00	0.00	0	0	1,937	2,019	0	0
342+50	34250.00	50.00	0.00	0.00	987.23	976.51	0.00	0.00	0	0	1,866	1,811	0	0
343+00	34300.00	50.00	0.00	0.00	941.76	906.40	0.00	0.00	0	0	1,786	1,743	0	0
343+50	34350.00	50.00	0.00	0.00	877.57	748.03	0.00	0.00	0	0	1,685	1,532	0	0
344+00	34400.00	50.00	0.00	0.00	839.65	886.59	0.00	0.00	0	0	1,590	1,514	0	0
344+50	34450.00	50.00	0.00	0.00	774.99	788.74	0.00	0.00	0	0	1,495	1,551	0	0
345+00	34500.00	50.00	0.00	0.00	704.92	814.44	0.00	0.00	0	0	1,370	1,484	0	0
345+50	34550.00	50.00	0.00	0.00	599.68	842.84	0.00	0.00	0	0	1,208	1,535	0	0
346+00	34600.00	50.00	0.00	0.00	513.77	863.40	0.00	0.00	0	0	1,031	1,580	0	0
346+50	34650.00	50.00	0.00	0.00	515.37	879.94	0.00	0.00	0	0	953	1,614	0	0
347+00	34700.00	50.00	0.00	0.00	434.63	1021.54	0.00	0.00	0	0	880	1,761	0	0
347+50	34750.00	50.00	0.00	0.00	456.52	1098.69	0.00	0.00	0	0	825	1,963	0	0
348+00	34800.00	50.00	0.00	0.00	477.48	1192.85	0.00	0.00	0	0	865	2,122	0	0
348+50	34850.00	50.00	0.00	0.00	455.86	1313.77	0.00	0.00	0	0	864	2,321	0	0
349+00	34900.00	50.00	0.00	0.00	491.54	1323.33	0.00	0.00	0	0	877	2,442	0	0
349+50	34950.00	50.00	0.00	0.00	507.65	1260.73	0.00	0.00	0	0	925	2,393	0	0
350+00	35000.00	50.00	0.00	0.00	560.43	1487.51	0.00	0.00	0	0	989	2,545	0	0
350+50	35050.00	50.00	0.00	0.00	584.85	1266.06	0.00	0.00	0	0	1,060	2,550	0	0
351+00	35100.00	50.00	0.00	0.00	636.87	0.00	0.00	0.00	0	0	1,131	1,172	0	0
351+50	35150.00	50.00	0.00	0.00	705.23	1038.77	0.00	0.00	0	0	1,243	962	0	0
352+00	35200.00	50.00	0.00	0.00	787.11	1015.17	0.00	0.00	0	0	1,382	1,902	0	0
352+50	35250.00	50.00	0.00	0.00	846.59	1147.82	0.00	0.00	0	0	1,513	2,003	0	0
353+00	35300.00	50.00	0.00	0.00	922.61	0.08	0.00	0.00	0	0	1,638	1,063	0	0
353+50	35350.00	50.00	0.00	0.00	1023.26	1114.87	0.00	0.00	0	0	1,802	1,032	0	0
354+00	35400.00	50.00	0.00	0.00	1075.17	1113.52	0.00	0.00	0	0	1,943	2,063	0	0
354+50	35450.00	50.00	0.00	0.00	1190.27	916.90	0.00	0.00	0	0	2,098	1,880	0	0
355+00	35500.00	50.00	0.00	0.00	1282.00	656.46	0.00	0.00	0	0	2,289	1,457	0	0
355+50	35550.00	50.00	0.00	0.00	1314.89	405.49	0.00	0.00	0	0	2,405	983	0	0
356+00	35600.00	50.00	0.00	0.00	1306.37	86.41	0.00	0.00	0	0	2,427	455	0	0
356+50	35650.00	50.00	0.00	0.00	1257.38	113.65	0.00	0.00	0	0	2,374	185	0	0
357+00	35700.00	50.00	0.00	0.00	1190.10	131.65	0.00	0.00	0	0	2,266	227	0	0
357+50	35750.00	50.00	0.00	0.00	1172.01	141.60	0.00	0.00	0	0	2,187	253	0	0
358+00	35800.00	50.00	0.00	0.00	1246.43	63.44	0.00	0.00	0	0	2,239	190	0	0
358+50	35850.00	50.00	7.41	0.00	1372.90	146.26	0.00	0.00	7	0	2,425	194	0	0

PRELIMINARY

B.O.C.– CTH M

AL_15eb_bypass

STATION	Real Station	Distance	AREA (SF) Cut	Salvaged/Unusable Pavement Material	Fill	Marsh Exc	Rock Exc	EBS	Incremental Vol (CY) (Unadjusted) Cut	Salvaged/Unusable Pavement Material	Fill	Marsh Exc	Rock Exc	EBS
359+00	35900.00	50.00	21.85	0.00	1541.50	177.38	0.00	0.00	27	0	2,699	300	0	0
359+50	35950.00	50.00	23.97	0.00	1760.17	94.39	0.00	0.00	42	0	3,057	252	0	0
360+00	36000.00	50.00	23.17	0.00	2008.36	17.42	0.00	0.00	44	0	3,489	104	0	0
360+50	36050.00	50.00	49.48	0.00	1920.36	0.00	0.00	0.00	67	0	3,638	16	0	0
361+00	36100.00	50.00	30.67	0.00	2063.97	0.00	0.00	0.00	74	0	3,689	0	0	0
361+50	36150.00	50.00	25.47	0.00	2211.32	0.00	0.00	0.00	52	0	3,959	0	0	0
362+00	36200.00	50.00	17.51	0.00	2195.16	0.00	0.00	0.00	40	0	4,080	0	0	0
362+50	36250.00	50.00	48.25	0.00	2157.63	0.00	0.00	0.00	61	0	4,030	0	0	0
363+00	36300.00	50.00	46.32	0.00	2188.39	0.00	0.00	0.00	88	0	4,024	0	0	0
363+50	36350.00	50.00	48.67	0.00	2216.59	0.00	0.00	0.00	88	0	4,079	0	0	0
364+00	36400.00	50.00	45.50	0.00	2248.29	0.00	0.00	0.00	87	0	4,134	0	0	0
364+50	36450.00	50.00	41.52	0.00	2282.05	0.00	0.00	0.00	81	0	4,195	0	0	0
365+00	36500.00	50.00	43.64	0.00	2316.24	0.00	0.00	0.00	79	0	4,258	0	0	0
365+50	36550.00	50.00	42.36	0.00	2385.71	0.00	0.00	0.00	80	0	4,354	0	0	0
366+00	36600.00	50.00	40.71	0.00	2488.00	0.00	0.00	0.00	77	0	4,513	0	0	0
366+50	36650.00	50.00	37.68	0.00	2665.46	0.00	0.00	0.00	73	0	4,772	0	0	0
367+00	36700.00	50.00	19.86	0.00	2928.62	0.00	0.00	0.00	53	0	5,180	0	0	0
367+50	36750.00	50.00	6.73	0.00	3250.48	0.00	0.00	0.00	25	0	5,721	0	0	0
368+00	36800.00	50.00	22.29	0.00	3554.87	0.00	0.00	0.00	27	0	6,301	0	0	0
368+50	36850.00	50.00	28.99	0.00	3881.36	0.00	0.00	0.00	47	0	6,885	0	0	0
369+00	36900.00	50.00	32.19	0.00	4141.24	0.00	0.00	0.00	57	0	7,428	0	0	0
369+50	36950.00	50.00	57.03	0.00	4360.69	0.00	0.00	0.00	83	0	7,872	0	0	0
370+00	37000.00	50.00	43.45	0.00	4572.36	0.00	0.00	0.00	93	0	8,271	0	0	0
370+50	37050.00	50.00	82.93	0.00	4552.11	0.00	0.00	0.00	117	0	8,449	0	0	0
371+00	37100.00	50.00	56.06	0.00	4814.59	0.00	0.00	0.00	129	0	8,673	0	0	0
371+50	37150.00	50.00	4.99	0.00	4844.26	0.00	0.00	0.00	57	0	8,943	0	0	0
372+00	37200.00	50.00	7.56	0.00	4679.43	0.00	0.00	0.00	12	0	8,818	0	0	0
372+50	37250.00	50.00	0.42	0.00	3412.18	0.00	0.00	0.00	7	0	7,492	0	0	0
373+00	37300.00	50.00	2.12	0.00	1816.69	0.00	0.00	0.00	2	0	4,842	0	0	0
373+50	37350.00	50.00	0.00	0.00	2133.88	0.00	0.00	0.00	2	0	3,658	0	0	0
									1,776	0	217,781	58,771	0	0

PRELIMINARY

CTH M – NASH ST.

AL_15eb_bypass

STATION	Real Station	Distance	AREA (SF)				Incremental Vol (CY) (Unadjusted)		
			Cut	Fill	Marsh Exc	Rock Exc	Cut	Fill	Rock Exc
373+50	37350.00	0.00	0.00	2133.88	0.00	0.00	0	0	0
374+00	37400.00	50.00	7.77	2919.07	0.00	0.00	7	4,679	0
374+50	37450.00	50.00	0.16	4024.82	0.00	0.00	7	6,430	0
375+00	37500.00	50.00	4.69	3304.94	0.00	0.00	4	6,787	0
375+50	37550.00	50.00	28.73	2839.26	0.00	0.00	31	5,689	0
376+00	37600.00	50.00	259.95	591.83	0.00	10.15	267	3,177	9
376+50	37650.00	50.00	365.21	194.17	0.00	71.12	579	728	75
377+00	37700.00	50.00	557.75	47.69	0.00	141.54	855	224	197
377+50	37750.00	50.00	754.99	33.50	0.00	74.48	1,216	75	200
378+00	37800.00	50.00	877.53	47.33	0.00	58.68	1,512	75	123
378+50	37850.00	50.00	284.65	181.34	0.00	299.39	1,076	212	332
379+00	37900.00	50.00	1004.22	21.14	0.00	528.75	1,193	187	767
379+50	37950.00	50.00	1459.08	13.46	0.00	423.74	2,281	32	882
380+00	38000.00	50.00	1706.43	0.00	0.00	272.96	2,931	12	645
380+50	38050.00	50.00	1563.20	0.00	0.00	473.48	3,027	0	691
381+00	38100.00	50.00	1625.24	0.00	0.00	702.34	2,952	0	1,089
381+50	38150.00	50.00	1483.81	0.00	0.00	1371.18	2,879	0	1,920
382+00	38200.00	50.00	1414.27	0.00	0.00	2097.65	2,683	0	3,212
382+50	38250.00	50.00	1501.55	0.00	0.00	2233.48	2,700	0	4,010
383+00	38300.00	50.00	929.86	0.00	0.00	2350.82	2,251	0	4,245
383+50	38350.00	50.00	1252.60	0.00	0.00	1429.39	2,021	0	3,500
384+00	38400.00	50.00	1491.57	0.00	0.00	418.89	2,541	0	1,711
384+50	38450.00	50.00	798.74	0.00	0.00	300.08	2,121	0	666
385+00	38500.00	50.00	637.34	176.41	0.00	303.48	1,330	163	559
385+50	38550.00	50.00	518.05	206.94	0.00	120.84	1,070	355	393
386+00	38600.00	50.00	368.20	740.09	0.00	19.05	821	877	130
386+50	38650.00	50.00	161.07	1558.84	0.00	0.00	490	2,129	18
387+00	38700.00	50.00	41.16	2959.62	0.00	0.00	187	4,184	0
387+50	38750.00	50.00	0.00	3758.24	0.00	0.00	38	6,220	0
388+00	38800.00	50.00	0.00	3776.46	0.00	0.00	0	6,977	0
388+50	38850.00	50.00	0.00	3653.22	0.00	0.00	0	6,879	0
389+00	38900.00	50.00	0.00	0.00	0.00	0.00	0	3,383	0
							39,070	59,473	25,373

PRELIMINARY

CTH M

STATION	Real Station	Distance	AREA (SF)						Incremental Vol (CY) (Unadjusted)					
			Cut	Salvaged/Unusable Pavement Material	Fill	Marsh Exc	Rock Exc	EBS	Cut	Salvaged/Unusable Pavement Material	Fill	Marsh Exc	Rock Exc	EBS
18+62.78	1862.78	0.00	43.10	0.00	0.00	0.00	0.00	0.00	0	0	0	0	0	0
19+00	1900.00	37.22	25.50	0.00	0.01	0.00	0.00	0.00	47	0	0	0	0	0
19+50	1950.00	50.00	17.43	0.00	0.64	0.00	0.00	0.00	40	0	1	0	0	0
20+00	2000.00	50.00	14.72	0.00	10.81	0.00	0.00	0.00	30	0	11	0	0	0
20+50	2050.00	50.00	14.71	0.00	14.18	0.00	0.00	0.00	27	0	23	0	0	0
21+00	2100.00	50.00	13.85	0.00	20.99	0.00	0.00	0.00	26	0	33	0	0	0
21+50	2150.00	50.00	13.94	0.00	20.54	0.00	0.00	0.00	26	0	38	0	0	0
22+00	2200.00	50.00	16.96	0.00	36.12	0.00	0.00	0.00	29	0	52	0	0	0
22+50	2250.00	50.00	187.48	0.00	62.39	0.00	0.00	0.00	189	0	91	0	0	0
23+00	2300.00	50.00	34.70	0.00	8.27	0.00	0.00	0.00	206	0	65	0	0	0
23+50	2350.00	50.00	35.39	0.00	0.01	0.00	0.00	0.00	65	0	8	0	0	0
24+00	2400.00	50.00	25.91	0.00	4.23	0.00	0.00	0.00	57	0	4	0	0	0
24+50	2450.00	50.00	21.74	0.00	8.29	0.00	0.00	0.00	44	0	12	0	0	0
25+00	2500.00	50.00	17.70	0.00	5.11	0.00	0.00	0.00	37	0	12	0	0	0
25+50	2550.00	50.00	47.62	0.00	0.00	0.00	0.00	0.00	60	0	5	0	0	0
26+00	2600.00	50.00	86.44	0.00	0.00	0.00	0.00	0.00	124	0	0	0	0	0
26+25.24	2625.24	25.24	75.60	0.00	5.60	0.00	0.00	0.00	76	0	3	0	0	0
26+30	2630.00	4.76	74.31	0.00	13.03	0.00	0.00	0.00	13	0	2	0	0	0
26+35	2635.00	5.00	78.57	0.00	14.09	0.00	0.00	0.00	14	0	3	0	0	0
26+40	2640.00	5.00	71.10	0.00	16.06	0.00	0.00	0.00	14	0	3	0	0	0
26+45	2645.00	5.00	51.41	0.00	18.32	0.00	0.00	0.00	11	0	3	0	0	0
26+50	2650.00	5.00	31.77	0.00	19.91	0.00	0.00	0.00	8	0	4	0	0	0
26+55	2655.00	5.00	21.59	0.00	19.80	0.00	0.00	0.00	5	0	4	0	0	0
26+60	2660.00	5.00	22.14	0.00	15.01	0.00	0.00	0.00	4	0	3	0	0	0
26+65	2665.00	5.00	23.57	0.00	0.44	0.00	0.00	0.00	4	0	1	0	0	0
26+70	2670.00	5.00	24.43	0.00	0.00	0.00	0.00	0.00	4	0	0	0	0	0
26+75	2675.00	5.00	23.14	0.00	0.00	0.00	0.00	0.00	4	0	0	0	0	0
26+80	2680.00	5.00	20.68	0.00	0.00	0.00	0.00	0.00	4	0	0	0	0	0
26+85	2685.00	5.00	16.69	0.00	0.00	0.00	0.00	0.00	3	0	0	0	0	0
26+90	2690.00	5.00	11.70	0.00	0.00	0.00	0.00	0.00	3	0	0	0	0	0
26+95	2695.00	5.00	6.02	0.00	0.00	0.00	0.00	0.00	2	0	0	0	0	0
27+00	2700.00	5.00	0.07	0.00	0.00	0.00	0.00	0.00	1	0	0	0	0	0
27+05	2705.00	5.00	5.99	0.00	0.00	0.00	0.00	0.00	1	0	0	0	0	0
27+10	2710.00	5.00	10.57	0.00	0.00	0.00	0.00	0.00	2	0	0	0	0	0
27+15	2715.00	5.00	13.35	0.00	0.00	0.00	0.00	0.00	2	0	0	0	0	0
27+20	2720.00	5.00	15.23	0.00	0.00	0.00	0.00	0.00	3	0	0	0	0	0
27+25	2725.00	5.00	15.42	0.00	0.07	0.00	0.00	0.00	3	0	0	0	0	0
27+30	2730.00	5.00	15.04	0.00	4.68	0.00	0.00	0.00	3	0	0	0	0	0
27+35	2735.00	5.00	15.14	0.00	22.04	0.00	0.00	0.00	3	0	2	0	0	0
27+40	2740.00	5.00	15.56	0.00	29.05	0.00	0.00	0.00	3	0	5	0	0	0
27+45	2745.00	5.00	20.26	0.00	25.10	0.00	0.00	0.00	3	0	5	0	0	0
27+50	2750.00	5.00	32.83	0.00	22.12	0.00	0.00	0.00	5	0	4	0	0	0
27+55	2755.00	5.00	48.27	0.00	7.30	0.00	0.00	0.00	8	0	3	0	0	0
27+60	2760.00	5.00	50.14	0.00	1.47	0.00	0.00	0.00	9	0	1	0	0	0
27+65	2765.00	5.00	44.30	0.00	2.70	0.00	0.00	0.00	9	0	0	0	0	0
27+70	2770.00	5.00	44.68	0.00	1.60	0.00	0.00	0.00	8	0	0	0	0	0
27+75	2775.00	5.00	42.74	0.00	0.79	0.00	0.00	0.00	8	0	0	0	0	0
28+00	2800.00	25.00	35.47	0.00	0.01	0.00	0.00	0.00	36	0	0	0	0	0
28+50	2850.00	50.00	35.94	0.00	0.00	0.00	0.00	0.00	66	0	0	0	0	0
28+55.18	2855.18	5.18	35.64	0.00	0.00	0.00	0.00	0.00	7	0	0	0	0	0
									1,355	0	401	0	0	0

PRELIMINARY

CTH MM

AL_CTHMM

STATION	Real Station	Distance	AREA (SF)			Incremental Vol (CY) (Unadjusted)		
			Cut	Fill	Rock Exc	Cut	Fill	Rock Exc
11+00	1100.00	0.00	205.22	0.00	0.00	0	0	0
11+50	1150.00	50.00	189.81	0.00	0.00	366	0	0
12+00	1200.00	50.00	213.45	0.00	0.00	373	0	0
12+50	1250.00	50.00	213.69	0.00	0.00	395	0	0
13+00	1300.00	50.00	206.68	0.00	0.00	389	0	0
13+50	1350.00	50.00	166.63	0.00	0.00	346	0	0
14+00	1400.00	50.00	145.96	0.00	0.00	289	0	0
14+50	1450.00	50.00	100.32	0.00	0.00	228	0	0
15+00	1500.00	50.00	67.50	8.18	0.00	155	8	0
15+50	1550.00	50.00	106.46	18.50	0.00	161	25	0
16+00	1600.00	50.00	99.21	17.96	0.00	190	34	0
16+50	1650.00	50.00	110.25	0.00	0.00	194	17	0
17+00	1700.00	50.00	96.12	0.00	0.00	191	0	0
17+50	1750.00	50.00	70.02	1.41	0.00	154	1	0
18+00	1800.00	50.00	81.68	0.00	0.00	140	1	0
18+50	1850.00	50.00	126.61	0.00	0.00	193	0	0
19+00	1900.00	50.00	146.27	0.00	0.00	253	0	0
19+50	1950.00	50.00	151.56	0.00	0.00	276	0	0
20+00	2000.00	50.00	151.86	0.00	0.00	281	0	0
20+50	2050.00	50.00	273.97	0.00	0.00	394	0	0
21+00	2100.00	50.00	219.21	2.38	0.00	457	2	0
21+50	2150.00	50.00	174.62	26.85	0.00	365	27	0
22+00	2200.00	50.00	152.94	43.89	0.12	303	66	0
22+50	2250.00	50.00	137.14	22.28	0.37	269	61	0
23+00	2300.00	50.00	195.46	17.27	0.60	308	37	1
23+50	2350.00	50.00	263.63	11.24	20.55	425	26	20
24+00	2400.00	50.00	215.93	3.87	75.61	444	14	89
24+50	2450.00	50.00	205.87	1.40	0.00	391	5	70
25+00	2500.00	50.00	258.61	4.58	0.00	430	6	0
25+50	2550.00	50.00	219.59	0.00	0.00	443	4	0
26+00	2600.00	50.00	67.10	2.00	0.00	265	2	0
26+50	2650.00	50.00	73.97	0.10	0.00	131	2	0
26+76.55	2676.55	26.55	44.96	0.00	0.00	58	0	0
						9,258	337	180

PRELIMINARY

N. CREST ST.

STATION	Real Station	Distance	AREA (SF)						Incremental Vol (CY) (Unadjusted)					
			Cut	Salvaged/Unusable Pavement Material	Fill	Marsh Exc	Rock Exc	EBS	Cut	Salvaged/Unusable Pavement Material	Fill	Marsh Exc	Rock Exc	EBS
11+30.02	1130.02	0.00	34.34	0.00	2.48	0.00	0.00	0.00	0	0	0	0	0	0
11+50	1150.00	19.98	59.12	0.00	14.98	0.00	0.00	0.00	35	0	6	0	0	0
12+00	1200.00	50.00	126.06	0.00	42.86	0.00	0.00	0.00	171	0	54	0	0	0
12+50	1250.00	50.00	119.01	0.00	8.47	0.00	0.00	0.00	227	0	48	0	0	0
12+95.88	1295.88	45.88	0.00	0.00	12.10	0.00	0.00	0.00	101	0	17	0	0	0
									534	0	125	0	0	0

PRELIMINARY

NASH ST. – STH 15 STA 465+00

AL_15eb_bypass

STATION	Real Station	Distance	AREA (SF) Cut	Salvaged/Unusable Pavement Material	Fill	Marsh Exc	Rock Exc	EBS	Incremental Vol (CY) (Unadjusted) Cut	Salvaged/Unusable Pavement Material	Fill	Marsh Exc	Rock Exc	EBS
389+00	38900.00	0.00	0.00	0.00	0.00	0.00	0.00	0.00	0	0	0	0	0	0
389+50	38950.00	50.00	0.00	0.00	1377.85	0.00	0.00	0.00	0	0	1,276	0	0	0
390+00	39000.00	50.00	29.44	0.00	5421.55	0.00	0.00	0.00	27	0	6,296	0	0	0
390+50	39050.00	50.00	70.83	0.00	5580.64	0.00	0.00	0.00	93	0	10,187	0	0	0
391+00	39100.00	50.00	41.54	0.00	6322.70	0.00	0.00	0.00	104	0	11,022	0	0	0
391+50	39150.00	50.00	20.43	0.00	6764.57	0.00	0.00	0.00	57	0	12,118	0	0	0
392+00	39200.00	50.00	80.30	0.00	7529.29	0.00	0.00	0.00	93	0	13,235	0	0	0
392+50	39250.00	50.00	91.48	0.00	7513.31	0.00	0.00	0.00	159	0	13,928	0	0	0
393+00	39300.00	50.00	123.84	0.00	7408.01	0.00	0.00	0.00	199	0	13,816	0	0	0
393+50	39350.00	50.00	112.56	0.00	7032.65	0.00	0.00	0.00	219	0	13,371	0	0	0
394+00	39400.00	50.00	118.82	0.00	6265.33	0.00	0.00	0.00	214	0	12,313	0	0	0
394+50	39450.00	50.00	156.98	0.00	5290.01	0.00	0.00	0.00	255	0	10,699	0	0	0
395+00	39500.00	50.00	206.13	0.00	4924.33	0.00	0.00	0.00	336	0	9,458	0	0	0
395+50	39550.00	50.00	172.59	0.00	4832.25	0.00	0.00	0.00	351	0	9,034	0	0	0
396+00	39600.00	50.00	181.20	0.00	4505.11	0.00	0.00	0.00	328	0	8,646	0	0	0
396+50	39650.00	50.00	192.10	0.00	4166.28	0.00	0.00	0.00	346	0	8,029	0	0	0
397+00	39700.00	50.00	210.02	0.00	3981.07	0.00	0.00	0.00	372	0	7,544	0	0	0
397+50	39750.00	50.00	202.34	0.00	3721.39	0.00	0.00	0.00	382	0	7,132	0	0	0
398+00	39800.00	50.00	283.49	0.00	3545.80	0.00	0.00	0.00	450	0	6,729	0	0	0
398+50	39850.00	50.00	126.15	0.00	3377.54	0.00	0.00	0.00	379	0	6,411	0	0	0
399+00	39900.00	50.00	94.11	0.00	3085.59	0.00	0.00	0.00	204	0	5,984	0	0	0
399+50	39950.00	50.00	73.64	0.00	2728.26	0.00	0.00	0.00	155	0	5,383	0	0	0
400+00	40000.00	50.00	56.73	0.00	2282.08	0.00	0.00	0.00	121	0	4,639	0	0	0
400+50	40050.00	50.00	68.90	0.00	1733.12	0.00	0.00	0.00	116	0	3,718	0	0	0
401+00	40100.00	50.00	518.95	0.00	1214.88	0.00	0.00	0.00	544	0	2,730	0	0	0
401+50	40150.00	50.00	282.65	0.00	1010.09	0.00	0.00	0.00	742	0	2,060	0	0	0
402+00	40200.00	50.00	588.23	0.00	848.20	0.00	0.00	0.00	806	0	1,721	0	0	0
402+50	40250.00	50.00	613.99	0.00	579.40	0.00	0.00	0.00	1,113	0	1,322	0	0	0
403+00	40300.00	50.00	642.72	0.00	417.01	0.00	0.00	0.00	1,164	0	923	0	0	0
403+50	40350.00	50.00	710.72	0.00	233.20	0.00	0.00	0.00	1,253	0	602	0	0	0
404+00	40400.00	50.00	979.49	0.00	70.49	0.00	0.00	0.00	1,565	0	281	0	0	0
404+50	40450.00	50.00	1378.13	0.00	45.31	0.00	0.00	0.00	2,183	0	107	0	0	0
405+00	40500.00	50.00	1451.69	0.00	94.11	0.00	0.00	0.00	2,620	0	129	0	0	0
405+50	40550.00	50.00	1245.38	0.00	84.15	0.00	0.00	0.00	2,497	0	165	0	0	0
406+00	40600.00	50.00	1280.13	0.00	47.74	0.00	0.00	0.00	2,338	0	122	0	0	0
406+50	40650.00	50.00	1217.60	0.00	35.30	0.00	0.00	0.00	2,313	0	77	0	0	0
407+00	40700.00	50.00	1228.31	0.00	48.82	0.00	0.00	0.00	2,265	0	78	0	0	0
407+50	40750.00	50.00	975.82	0.00	35.67	0.00	0.00	0.00	2,041	0	78	0	0	0

PRELIMINARY

NASH ST. – STH 15 STA 465+00

AL_15eb_bypass

STATION	Real Station	Distance	AREA (SF) Cut	Salvaged/Unusable Pavement Material	Fill	Marsh Exc	Rock Exc	EBS	Incremental Vol (CY) (Unadjusted) Cut	Salvaged/Unusable Pavement Material	Fill	Marsh Exc	Rock Exc	EBS
408+00	40800.00	50.00	704.65	0.00	74.22	0.00	0.00	0.00	1,556	0	102	0	0	0
408+50	40850.00	50.00	670.02	0.00	25.97	0.00	0.00	0.00	1,273	0	93	0	0	0
409+00	40900.00	50.00	1095.89	0.00	0.00	0.00	0.00	0.00	1,635	0	24	0	0	0
409+50	40950.00	50.00	1402.63	0.00	0.00	0.00	0.00	0.00	2,313	0	0	0	0	0
410+00	41000.00	50.00	1744.98	0.00	0.00	0.00	0.00	0.00	2,914	0	0	0	0	0
410+50	41050.00	50.00	2290.27	0.00	0.00	0.00	0.00	0.00	3,736	0	0	0	0	0
411+00	41100.00	50.00	2871.20	0.00	0.00	0.00	0.00	0.00	4,779	0	0	0	0	0
411+50	41150.00	50.00	3497.57	0.00	0.00	0.00	0.00	0.00	5,897	0	0	0	0	0
412+00	41200.00	50.00	4047.28	0.00	0.00	0.00	0.00	0.00	6,986	0	0	0	0	0
412+50	41250.00	50.00	4538.15	0.00	0.00	0.00	0.00	0.00	7,949	0	0	0	0	0
413+00	41300.00	50.00	4940.00	0.00	0.00	0.00	0.00	0.00	8,776	0	0	0	0	0
413+50	41350.00	50.00	5348.36	0.00	0.00	0.00	0.00	0.00	9,526	0	0	0	0	0
414+00	41400.00	50.00	5900.53	0.00	0.00	0.00	0.00	0.00	10,416	0	0	0	0	0
414+50	41450.00	50.00	6414.54	0.00	0.00	0.00	0.00	0.00	11,403	0	0	0	0	0
415+00	41500.00	50.00	7059.91	0.00	0.00	0.00	0.00	0.00	12,476	0	0	0	0	0
415+50	41550.00	50.00	7644.13	0.00	0.00	0.00	0.00	0.00	13,615	0	0	0	0	0
416+00	41600.00	50.00	8215.83	0.00	0.00	0.00	0.00	0.00	14,685	0	0	0	0	0
416+50	41650.00	50.00	8902.11	0.00	0.00	0.00	0.00	0.00	15,850	0	0	0	0	0
417+00	41700.00	50.00	9838.26	0.00	0.00	0.00	0.00	0.00	17,352	0	0	0	0	0
417+50	41750.00	50.00	10707.26	0.00	0.00	0.00	0.00	0.00	19,024	0	0	0	0	0
418+00	41800.00	50.00	11052.55	0.00	0.00	0.00	0.00	0.00	20,148	0	0	0	0	0
418+50	41850.00	50.00	10869.89	0.00	0.00	0.00	0.00	0.00	20,299	0	0	0	0	0
419+00	41900.00	50.00	10513.55	0.00	0.00	0.00	0.00	0.00	19,799	0	0	0	0	0
419+50	41950.00	50.00	10338.79	0.00	0.00	0.00	0.00	0.00	19,308	0	0	0	0	0
420+00	42000.00	50.00	10443.83	0.00	0.00	0.00	0.00	0.00	19,243	0	0	0	0	0
420+50	42050.00	50.00	10709.18	0.00	0.00	0.00	0.00	0.00	19,586	0	0	0	0	0
421+00	42100.00	50.00	11008.33	0.00	0.00	0.00	0.00	0.00	20,109	0	0	0	0	0
421+50	42150.00	50.00	11116.81	0.00	0.00	0.00	0.00	0.00	20,486	0	0	0	0	0
422+00	42200.00	50.00	11077.05	0.00	0.00	0.00	0.00	0.00	20,550	0	0	0	0	0
422+50	42250.00	50.00	11032.89	0.00	0.00	0.00	0.00	0.00	20,472	0	0	0	0	0
423+00	42300.00	50.00	11118.29	0.00	0.00	0.00	0.00	0.00	20,510	0	0	0	0	0
423+50	42350.00	50.00	11270.90	0.00	0.00	0.00	0.00	0.00	20,731	0	0	0	0	0
424+00	42400.00	50.00	11019.60	0.00	0.00	0.00	0.00	0.00	20,639	0	0	0	0	0
424+50	42450.00	50.00	10377.00	0.00	0.00	0.00	0.00	0.00	19,812	0	0	0	0	0
425+00	42500.00	50.00	8863.04	0.00	0.00	0.00	0.00	0.00	17,815	0	0	0	0	0
425+50	42550.00	50.00	6846.44	0.00	0.00	0.00	0.00	0.00	14,546	0	0	0	0	0
426+00	42600.00	50.00	4686.21	0.00	0.00	0.00	0.00	0.00	10,678	0	0	0	0	0

PRELIMINARY

NASH ST. – STH 15 STA 465+00

AL_15eb_bypass

STATION	Real Station	Distance	AREA (SF) Cut	Salvaged/Unusable Pavement Material	Fill	Marsh Exc	Rock Exc	EBS	Incremental Vol (CY) (Unadjusted) Cut	Salvaged/Unusable Pavement Material	Fill	Marsh Exc	Rock Exc	EBS
426+50	42650.00	50.00	2500.76	0.00	0.00	0.00	0.00	0.00	6,655	0	0	0	0	0
427+00	42700.00	50.00	725.62	0.00	7.65	0.00	0.00	0.00	2,987	0	7	0	0	0
427+50	42750.00	50.00	128.88	0.00	284.11	0.00	0.00	0.00	791	0	270	0	0	0
428+00	42800.00	50.00	65.54	0.00	988.10	0.00	0.00	0.00	180	0	1,178	0	0	0
428+50	42850.00	50.00	50.86	0.00	1522.78	0.00	0.00	0.00	108	0	2,325	0	0	0
429+00	42900.00	50.00	49.80	0.00	1978.46	0.00	0.00	0.00	93	0	3,242	0	0	0
429+50	42950.00	50.00	43.40	0.00	2391.98	728.00	0.00	0.00	86	0	4,047	674	0	0
430+00	43000.00	50.00	12.19	0.00	3000.01	1458.00	0.00	0.00	51	0	4,993	2,024	0	0
430+50	43050.00	50.00	5.40	0.00	3681.98	1415.00	0.00	0.00	16	0	6,187	2,660	0	0
431+00	43100.00	50.00	70.32	0.00	3529.96	1068.00	0.00	0.00	70	0	6,678	2,299	0	0
431+50	43150.00	50.00	68.48	0.00	2641.61	1076.00	0.00	0.00	129	0	5,714	1,985	0	0
432+00	43200.00	50.00	167.47	0.00	2236.67	694.00	0.00	181.63	218	0	4,517	1,639	0	168
432+50	43250.00	50.00	303.01	0.00	1348.35	0.00	0.00	1284.87	436	0	3,319	643	0	1,358
433+00	43300.00	50.00	308.31	0.00	563.15	0.00	0.00	1950.42	566	0	1,770	0	0	2,996
433+50	43350.00	50.00	352.69	0.00	251.05	0.00	0.00	2414.83	612	0	754	0	0	4,042
434+00	43400.00	50.00	304.05	0.00	219.24	0.00	0.00	2769.82	608	0	435	0	0	4,801
434+50	43450.00	50.00	277.91	0.00	284.92	0.00	0.00	2230.76	539	0	467	0	0	4,630
435+00	43500.00	50.00	243.36	0.00	272.46	0.00	0.00	869.57	483	0	516	0	0	2,871
435+50	43550.00	50.00	366.35	0.00	117.01	0.00	0.00	0.00	565	0	361	0	0	805
436+00	43600.00	50.00	1111.09	0.00	0.00	0.00	0.00	0.00	1,368	0	108	0	0	0
436+50	43650.00	50.00	2498.27	0.00	0.00	0.00	0.00	0.00	3,342	0	0	0	0	0
437+00	43700.00	50.00	3055.97	0.00	0.00	0.00	0.00	0.00	5,143	0	0	0	0	0
437+50	43750.00	50.00	3235.75	0.00	0.00	0.00	0.00	0.00	5,826	0	0	0	0	0
438+00	43800.00	50.00	3460.74	0.00	0.00	0.00	0.00	0.00	6,200	0	0	0	0	0
438+50	43850.00	50.00	3704.86	0.00	0.00	0.00	0.00	0.00	6,635	0	0	0	0	0
439+00	43900.00	50.00	4244.98	0.00	0.00	0.00	0.00	0.00	7,361	0	0	0	0	0
439+50	43950.00	50.00	4626.20	0.00	0.00	0.00	0.00	0.00	8,214	0	0	0	0	0
440+00	44000.00	50.00	4939.47	0.00	0.00	0.00	0.00	0.00	8,857	0	0	0	0	0
440+50	44050.00	50.00	5162.02	0.00	0.00	0.00	0.00	0.00	9,353	0	0	0	0	0
441+00	44100.00	50.00	5306.05	0.00	0.00	0.00	0.00	0.00	9,693	0	0	0	0	0
441+50	44150.00	50.00	5375.00	0.00	0.00	0.00	0.00	0.00	9,890	0	0	0	0	0
442+00	44200.00	50.00	5299.35	0.00	0.00	0.00	0.00	0.00	9,884	0	0	0	0	0
442+50	44250.00	50.00	4721.68	0.00	0.00	0.00	0.00	0.00	9,279	0	0	0	0	0
443+00	44300.00	50.00	4585.21	0.00	0.00	0.00	0.00	0.00	8,617	0	0	0	0	0
443+50	44350.00	50.00	4331.42	0.00	0.00	0.00	0.00	0.00	8,256	0	0	0	0	0
444+00	44400.00	50.00	3799.89	0.00	0.00	0.00	0.00	0.00	7,529	0	0	0	0	0
444+50	44450.00	50.00	3415.77	0.00	0.00	0.00	0.00	0.00	6,681	0	0	0	0	0
445+00	44500.00	50.00	3231.60	0.00	0.00	0.00	0.00	0.00	6,155	0	0	0	0	0

PRELIMINARY

NASH ST. – STH 15 STA 465+00

AL_15eb_bypass

STATION	Real Station	Distance	AREA (SF) Cut	Salvaged/Unusable Pavement Material	Fill	Marsh Exc	Rock Exc	EBS	Incremental Vol (CY) (Unadjusted) Cut	Salvaged/Unusable Pavement Material	Fill	Marsh Exc	Rock Exc	EBS
445+50	44550.00	50.00	2847.76	0.00	0.00	0.00	0.00	0.00	5,629	0	0	0	0	0
446+00	44600.00	50.00	2887.95	0.00	0.00	0.00	0.00	0.00	5,311	0	0	0	0	0
446+50	44650.00	50.00	2530.34	0.00	0.00	0.00	0.00	0.00	5,017	0	0	0	0	0
447+00	44700.00	50.00	2196.03	0.00	0.00	0.00	0.00	0.00	4,376	0	0	0	0	0
447+50	44750.00	50.00	1528.75	0.00	0.00	0.00	0.00	0.00	3,449	0	0	0	0	0
448+00	44800.00	50.00	716.31	0.00	0.00	0.00	0.00	0.00	2,079	0	0	0	0	0
448+50	44850.00	50.00	233.01	0.00	57.38	0.00	0.00	0.00	879	0	53	0	0	0
449+00	44900.00	50.00	74.03	0.00	261.70	0.00	0.00	0.00	284	0	295	0	0	0
449+50	44950.00	50.00	37.10	0.00	513.33	0.00	0.00	0.00	103	0	718	0	0	0
450+00	45000.00	50.00	28.63	0.00	763.33	415.96	0.00	0.00	61	0	1,182	385	0	0
450+50	45050.00	50.00	39.80	0.00	880.92	472.71	0.00	0.00	63	0	1,522	823	0	0
451+00	45100.00	50.00	67.54	0.00	955.27	514.62	0.00	0.00	99	0	1,700	914	0	0
451+50	45150.00	50.00	61.79	0.00	1093.20	834.73	0.00	0.00	120	0	1,897	1,249	0	0
452+00	45200.00	50.00	39.28	0.00	1424.83	1092.81	0.00	0.00	94	0	2,332	1,785	0	0
452+50	45250.00	50.00	44.95	0.00	1594.75	960.89	0.00	0.00	78	0	2,796	1,902	0	0
453+00	45300.00	50.00	27.57	0.00	1752.18	898.66	0.00	0.00	67	0	3,099	1,722	0	0
453+50	45350.00	50.00	24.62	0.00	1865.09	1022.36	0.00	0.00	48	0	3,349	1,779	0	0
454+00	45400.00	50.00	22.12	0.00	1973.53	1229.31	0.00	0.00	43	0	3,554	2,085	0	0
454+50	45450.00	50.00	29.12	0.00	2048.11	1029.40	0.00	0.00	47	0	3,724	2,091	0	0
455+00	45500.00	50.00	38.52	0.00	2108.93	757.82	0.00	0.00	63	0	3,849	1,655	0	0
455+50	45550.00	50.00	36.65	0.00	2155.29	580.54	0.00	0.00	70	0	3,948	1,239	0	0
456+00	45600.00	50.00	32.92	0.00	2176.58	443.75	0.00	0.00	64	0	4,011	948	0	0
456+50	45650.00	50.00	24.36	0.00	2177.03	408.87	0.00	0.00	53	0	4,031	789	0	0
457+00	45700.00	50.00	21.98	0.00	2177.78	388.76	0.00	0.00	43	0	4,032	739	0	0
457+50	45750.00	50.00	19.45	0.00	2120.38	296.63	0.00	0.00	38	0	3,980	635	0	0
458+00	45800.00	50.00	18.81	0.00	2009.95	278.25	0.00	0.00	35	0	3,824	532	0	0
458+50	45850.00	50.00	28.28	0.00	1748.43	0.00	0.00	0.00	44	0	3,480	258	0	0
459+00	45900.00	50.00	59.48	0.00	1320.95	0.00	0.00	0.00	81	0	2,842	0	0	0
459+50	45950.00	50.00	125.55	0.00	878.86	0.00	0.00	0.00	171	0	2,037	0	0	0
460+00	46000.00	50.00	148.09	0.00	502.40	0.00	0.00	0.00	253	0	1,279	0	0	0
460+50	46050.00	50.00	188.22	0.00	228.85	0.00	0.00	0.00	311	0	677	0	0	0
461+00	46100.00	50.00	359.74	0.00	72.92	0.00	0.00	0.00	507	0	279	0	0	0
461+50	46150.00	50.00	461.20	0.00	8.55	0.00	0.00	0.00	760	0	75	0	0	0
462+00	46200.00	50.00	763.61	0.00	0.00	0.00	0.00	0.00	1,134	0	8	0	0	0
462+50	46250.00	50.00	1167.56	0.00	0.00	0.00	0.00	0.00	1,788	0	0	0	0	0
463+00	46300.00	50.00	1483.26	0.00	0.00	0.00	0.00	0.00	2,454	0	0	0	0	0
463+50	46350.00	50.00	1621.34	0.00	0.00	0.00	0.00	0.00	2,875	0	0	0	0	0
464+00	46400.00	50.00	1789.95	0.00	0.00	0.00	0.00	0.00	3,159	0	0	0	0	0


PRELIMINARY

NASH ST. – STH 15 STA 465+00

AL_15eb_bypass

STATION	Real Station	Distance	AREA (SF) Cut	AREA (SF) Salvaged/Unusable Pavement Material	AREA (SF) Fill	AREA (SF) Marsh Exc	AREA (SF) Rock Exc	AREA (SF) EBS	Incremental Vol (CY) (Unadjusted) Cut	Incremental Vol (CY) (Unadjusted) Salvaged/Unusable Pavement Material	Incremental Vol (CY) (Unadjusted) Fill	Incremental Vol (CY) (Unadjusted) Marsh Exc	Incremental Vol (CY) (Unadjusted) Rock Exc	Incremental Vol (CY) (Unadjusted) EBS
464+50	46450.00	50.00	2050.92	0.00	0.00	0.00	0.00	0.00	3,556	0	0	0	0	0
465+00	46500.00	50.00	2014.05	0.00	0.00	0.00	0.00	0.00	3,764	0	0	0	0	0
									727,849	0	323,043	33,454	0	21,670

PRELIMINARY

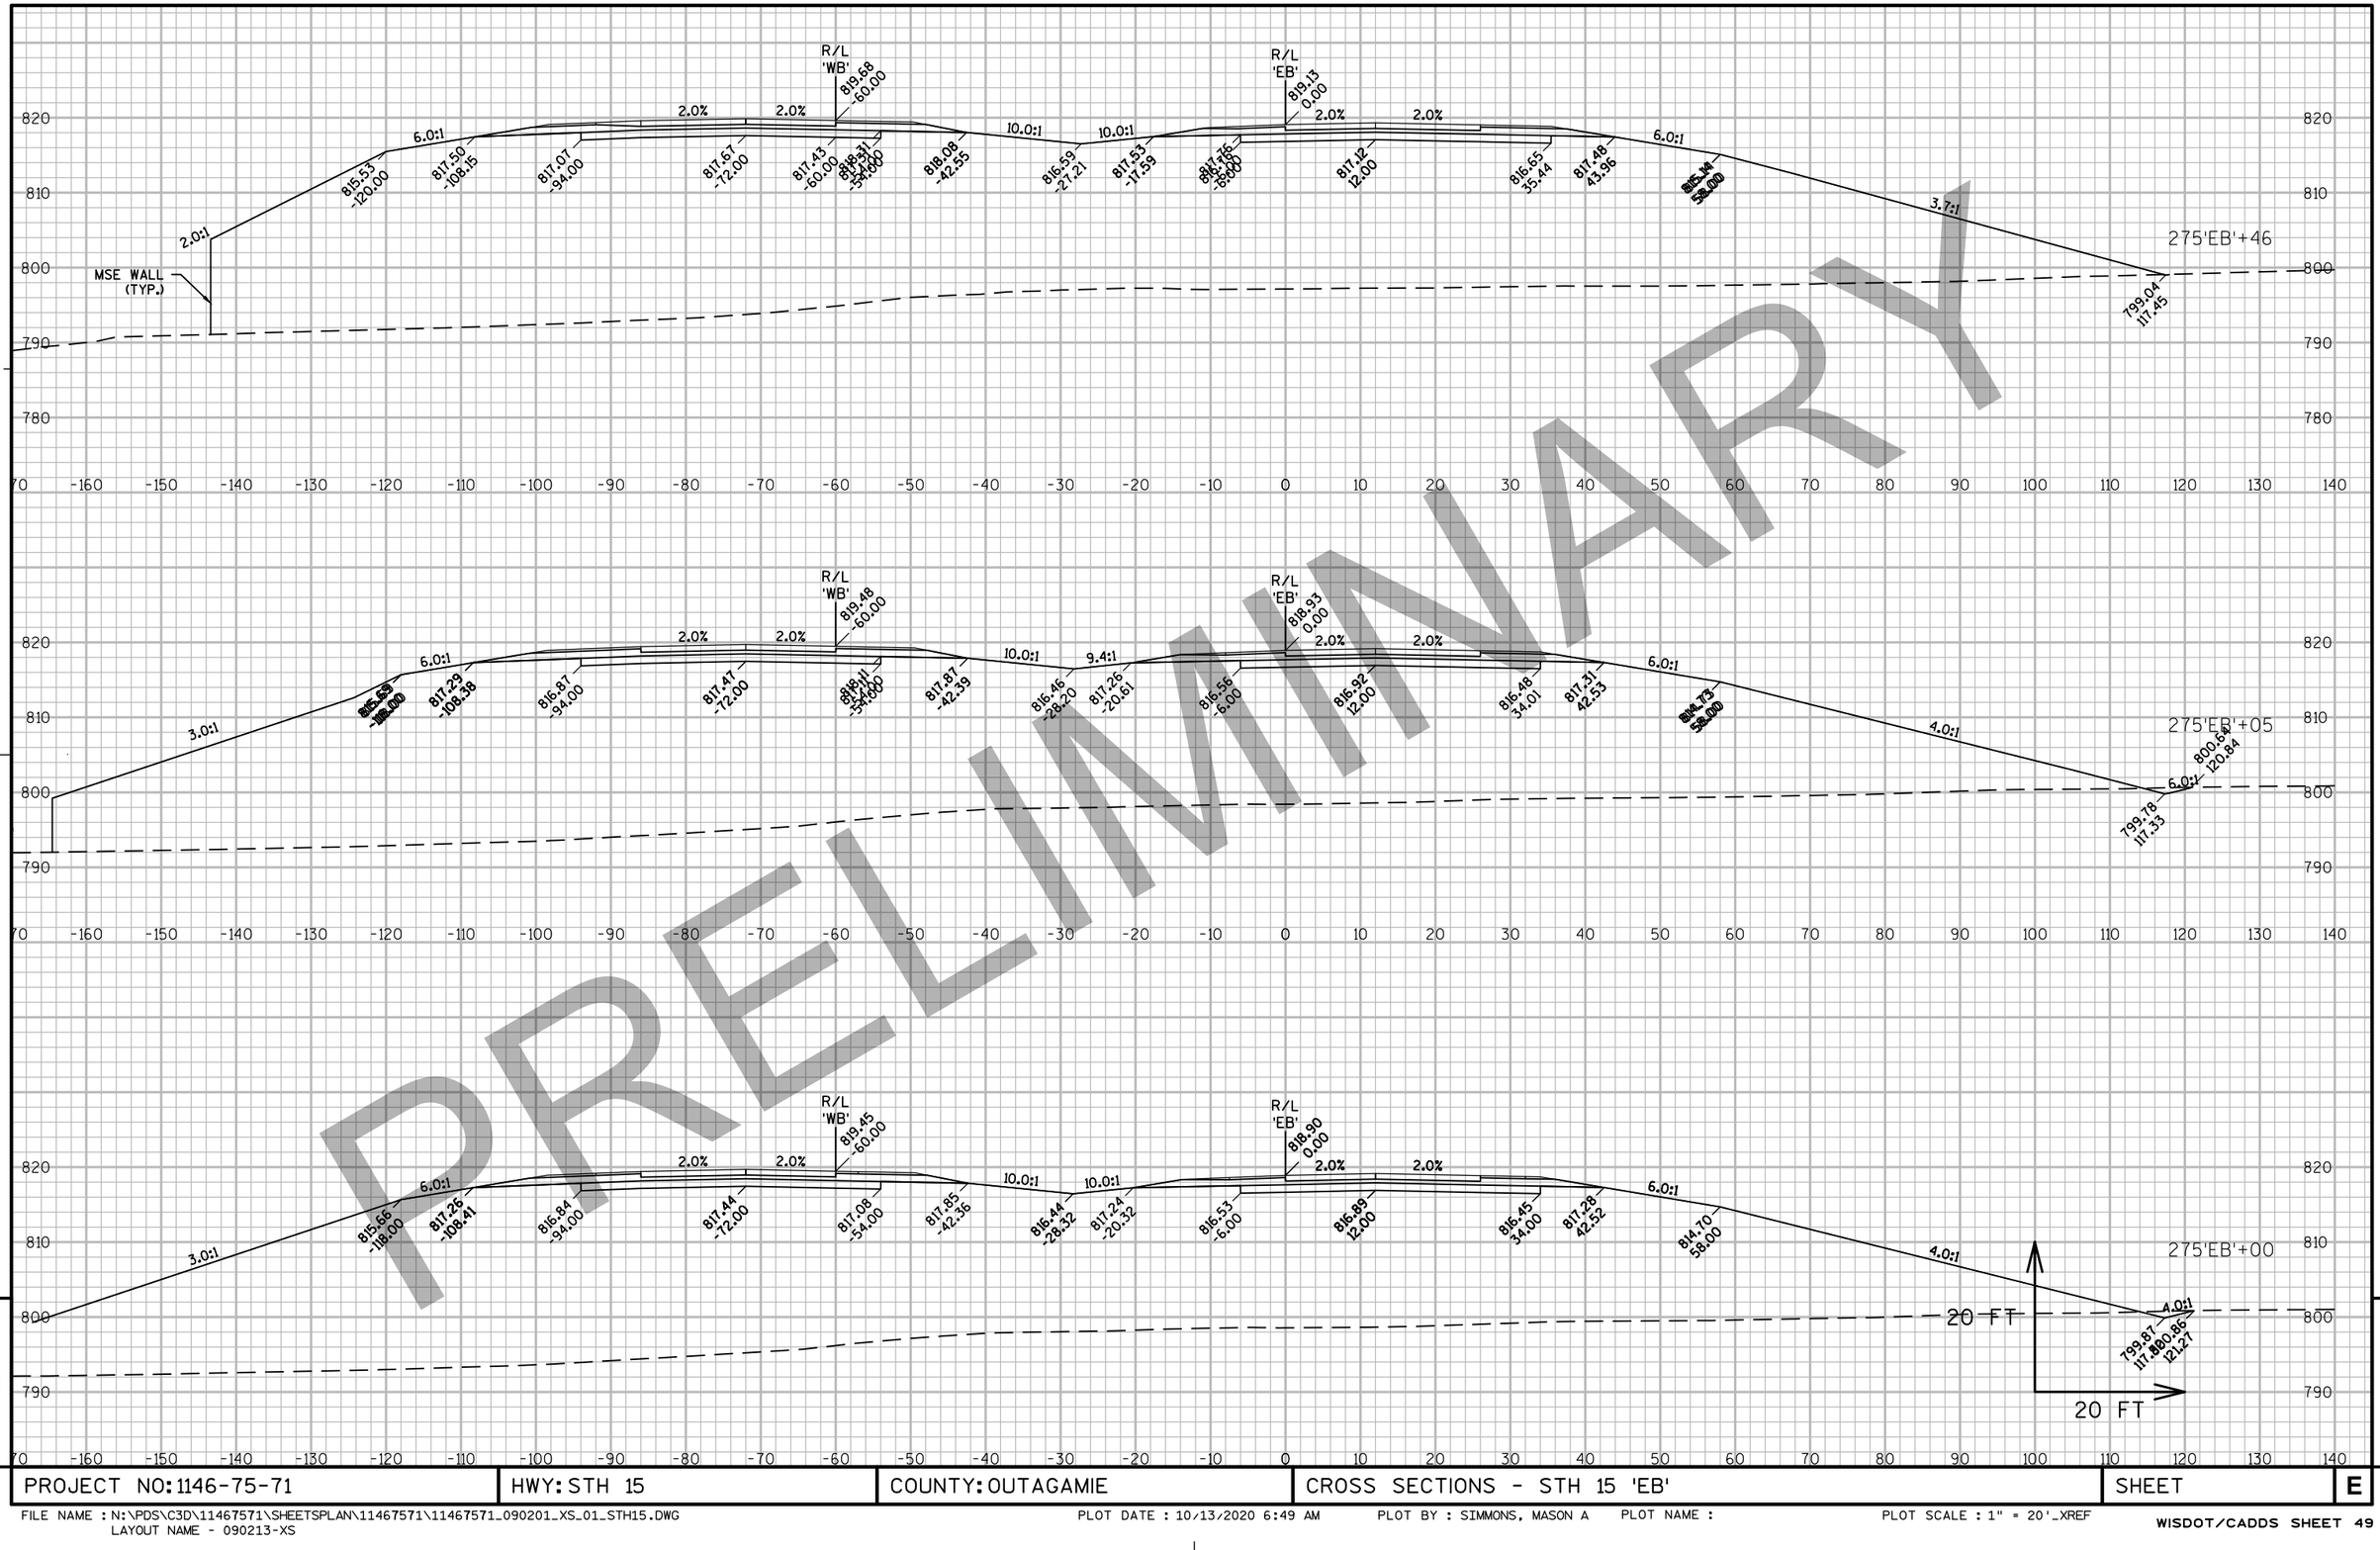


PRELIMINARY

9

PROJECT NO: 1146-75-71	HWY: STH 15	COUNTY: OUTAGAMIE	CROSS SECTIONS - STH 15 'EB'	SHEET	E

FILE NAME : N:\PDS\C3D\11467571\SHEETSPLAN\11467571\11467571_090201_XS_01_STH15.DWG
LAYOUT NAME - 090213-XS

PLOT DATE : 10/13/2020 6:49 AM PLOT BY : SIMMONS, MASON A PLOT NAME : PLOT SCALE : 1" = 20'_XREF

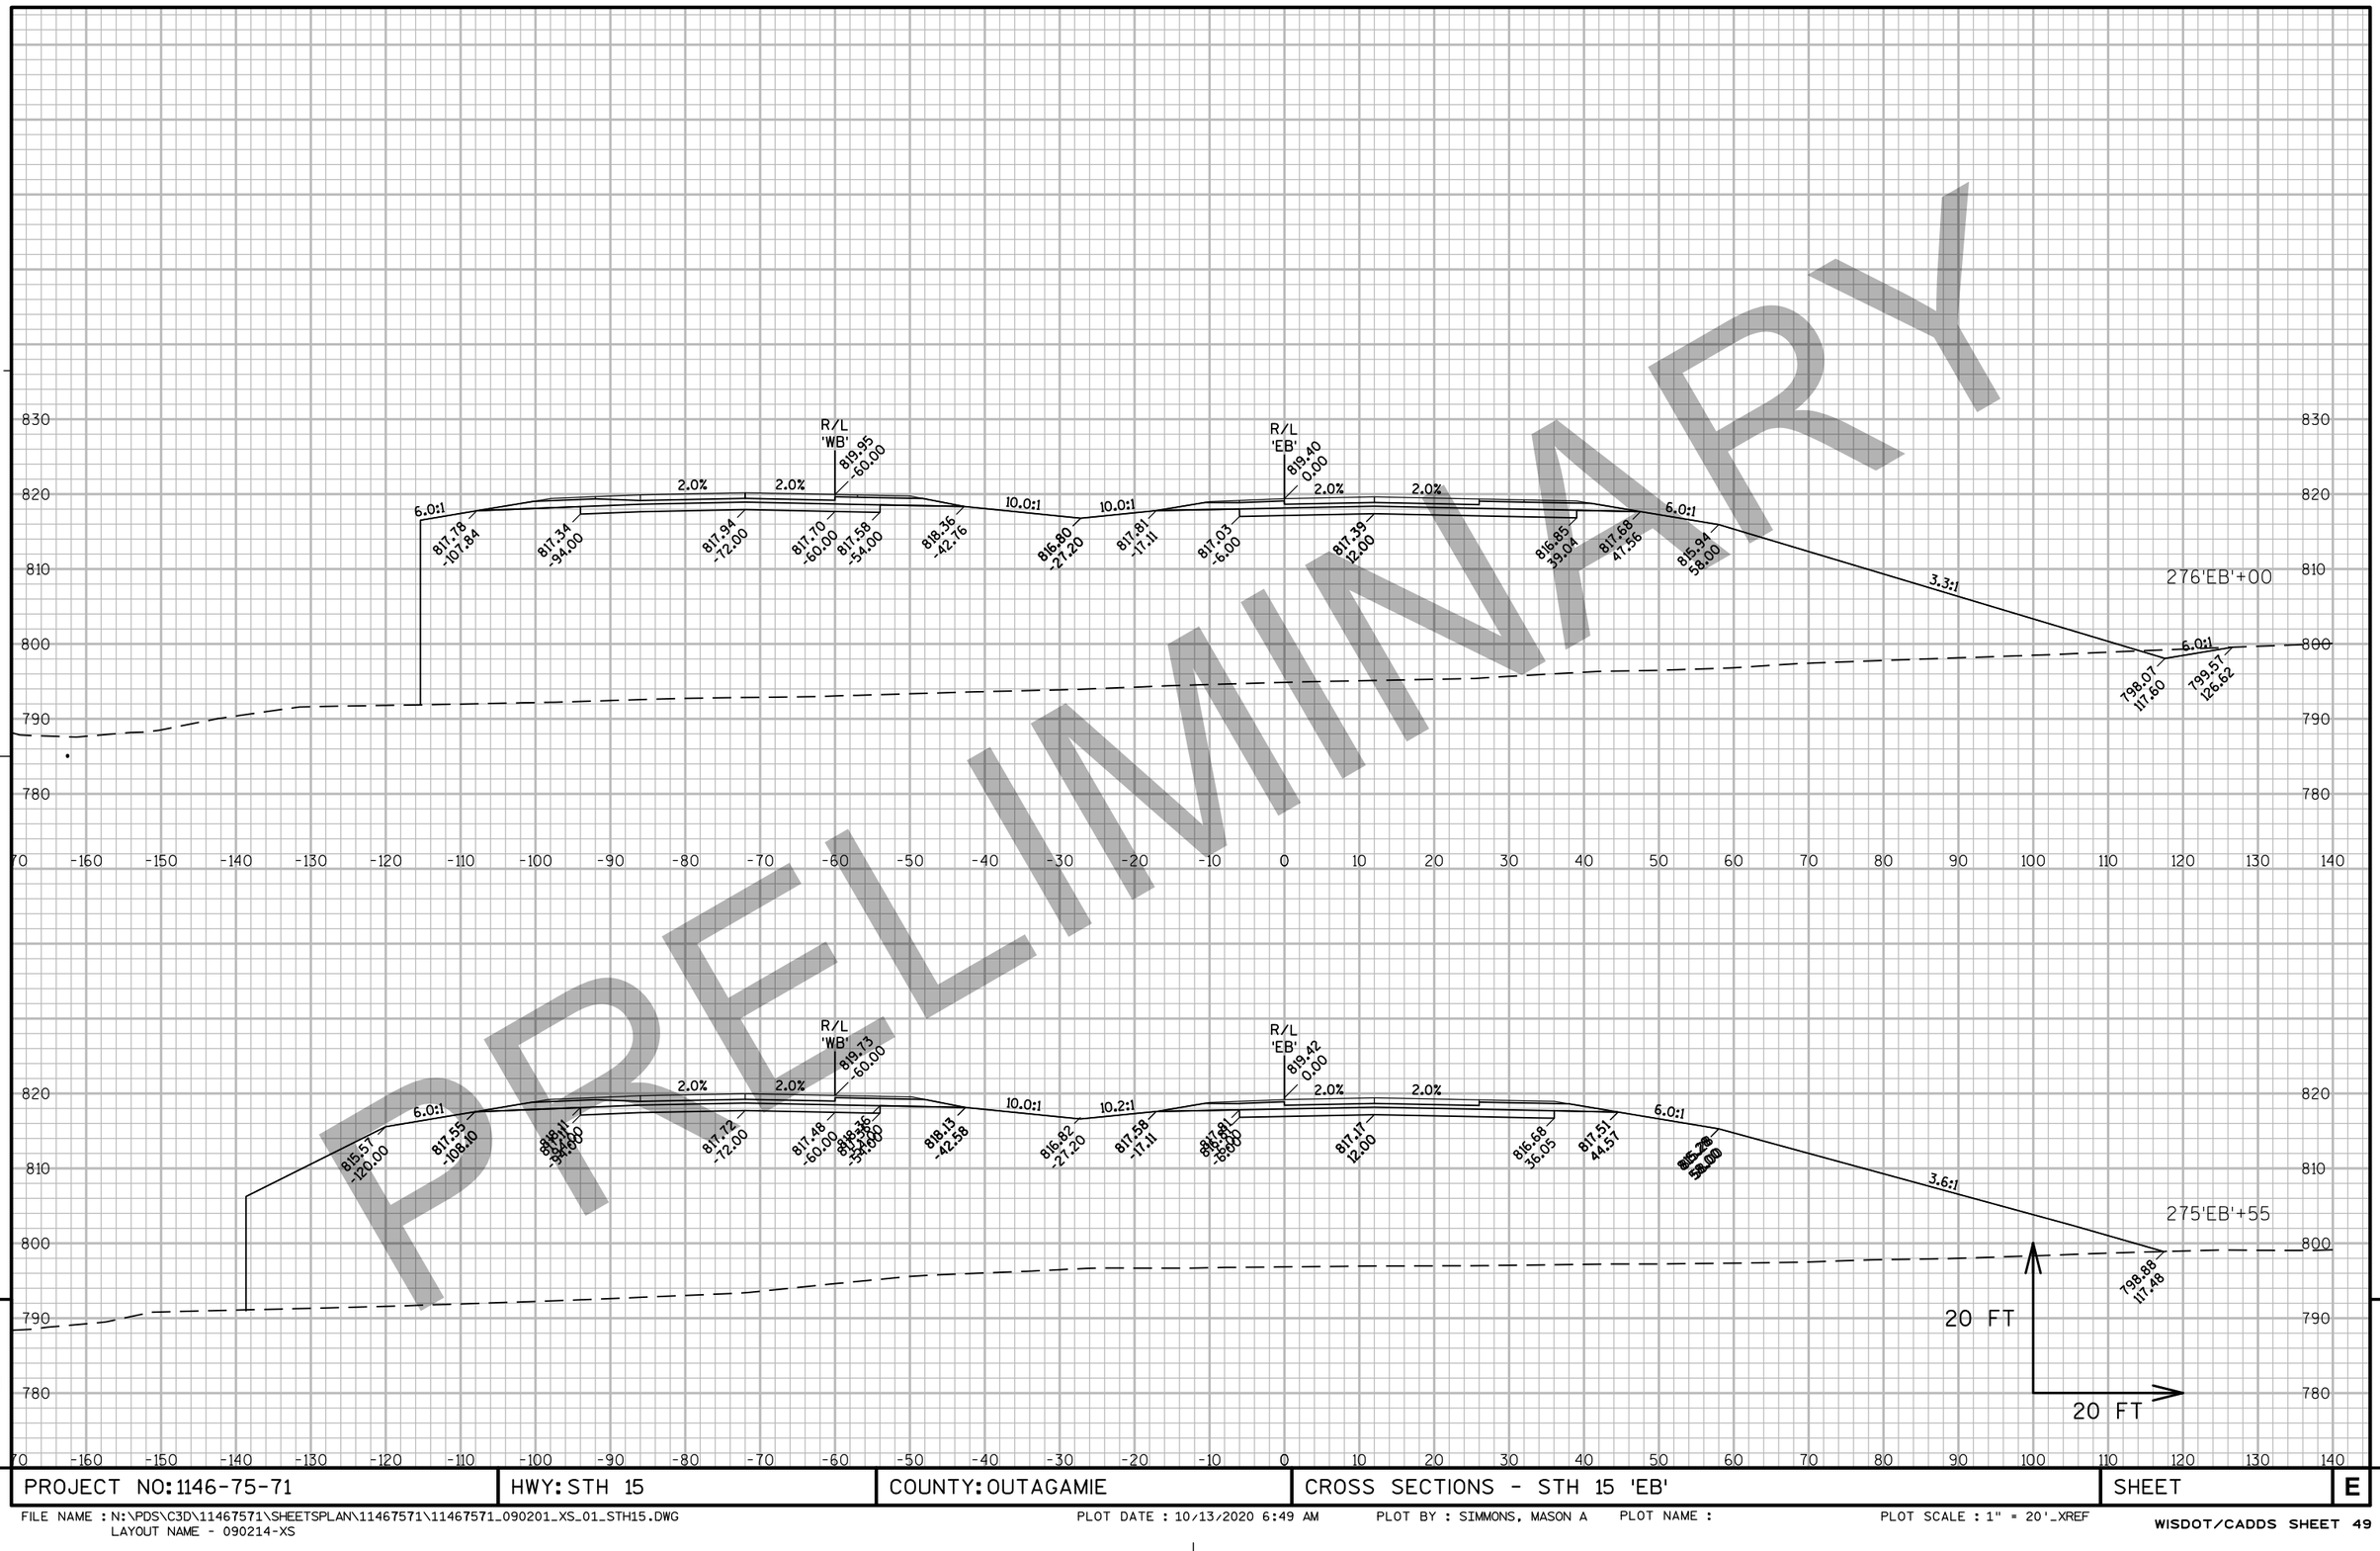


PRELIMINARY

9

9

PROJECT NO: 1146-75-71	HWY: STH 15	COUNTY: OUTAGAMIE	CROSS SECTIONS - STH 15 'EB'	SHEET	E

FILE NAME : N:\PDS\C3D\11467571\SHEETSPLAN\11467571\11467571_090201_XS_01_STH15.DWG
LAYOUT NAME - 090214-XS
PLOT DATE : 10/13/2020 6:49 AM PLOT BY : SIMMONS, MASON A PLOT NAME : PLOT SCALE : 1" = 20'_XREF
WISDOT/CADDS SHEET 49

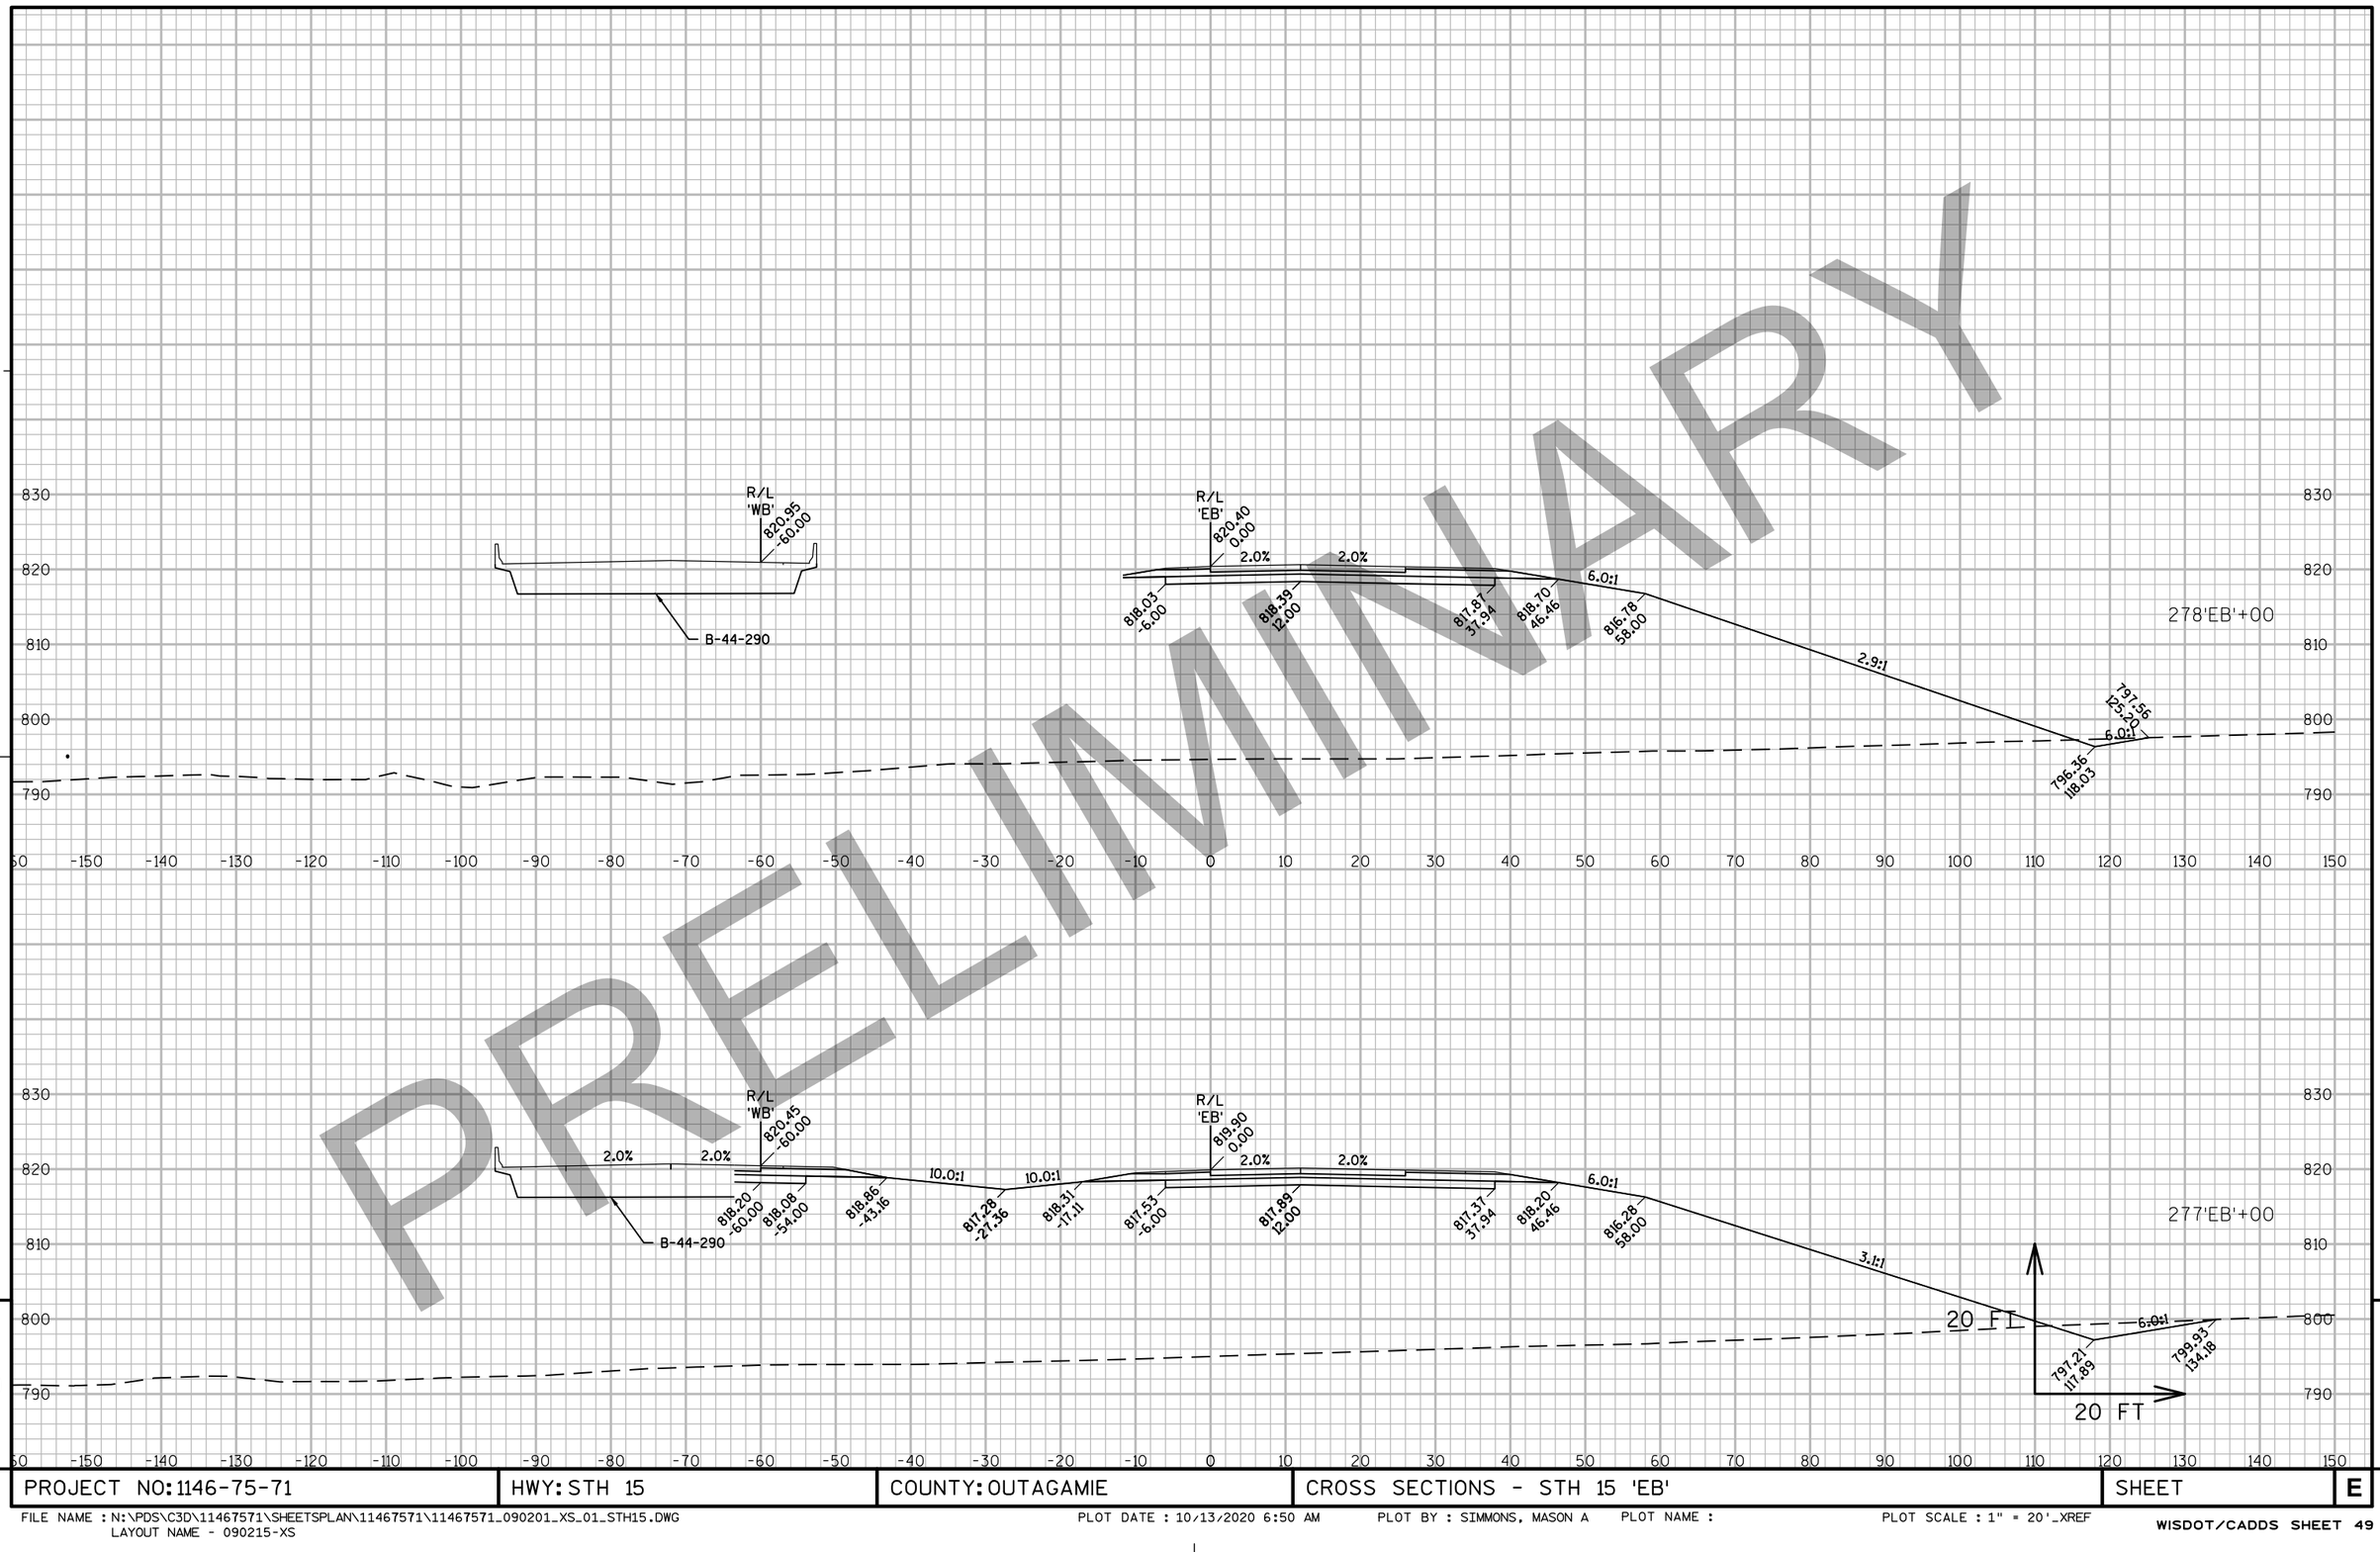


PRELIMINARY

9

PROJECT NO: 1146-75-71	HWY: STH 15	COUNTY: OUTAGAMIE	CROSS SECTIONS - STH 15 'EB'	SHEET	E

FILE NAME : N:\PDS\C3D\11467571\SHEETSPLAN\11467571\11467571_090201_XS_01_STH15.DWG
LAYOUT NAME - 090215-XS

PLOT DATE : 10/13/2020 6:50 AM PLOT BY : SIMMONS, MASON A PLOT NAME : PLOT SCALE : 1" = 20'_XREF

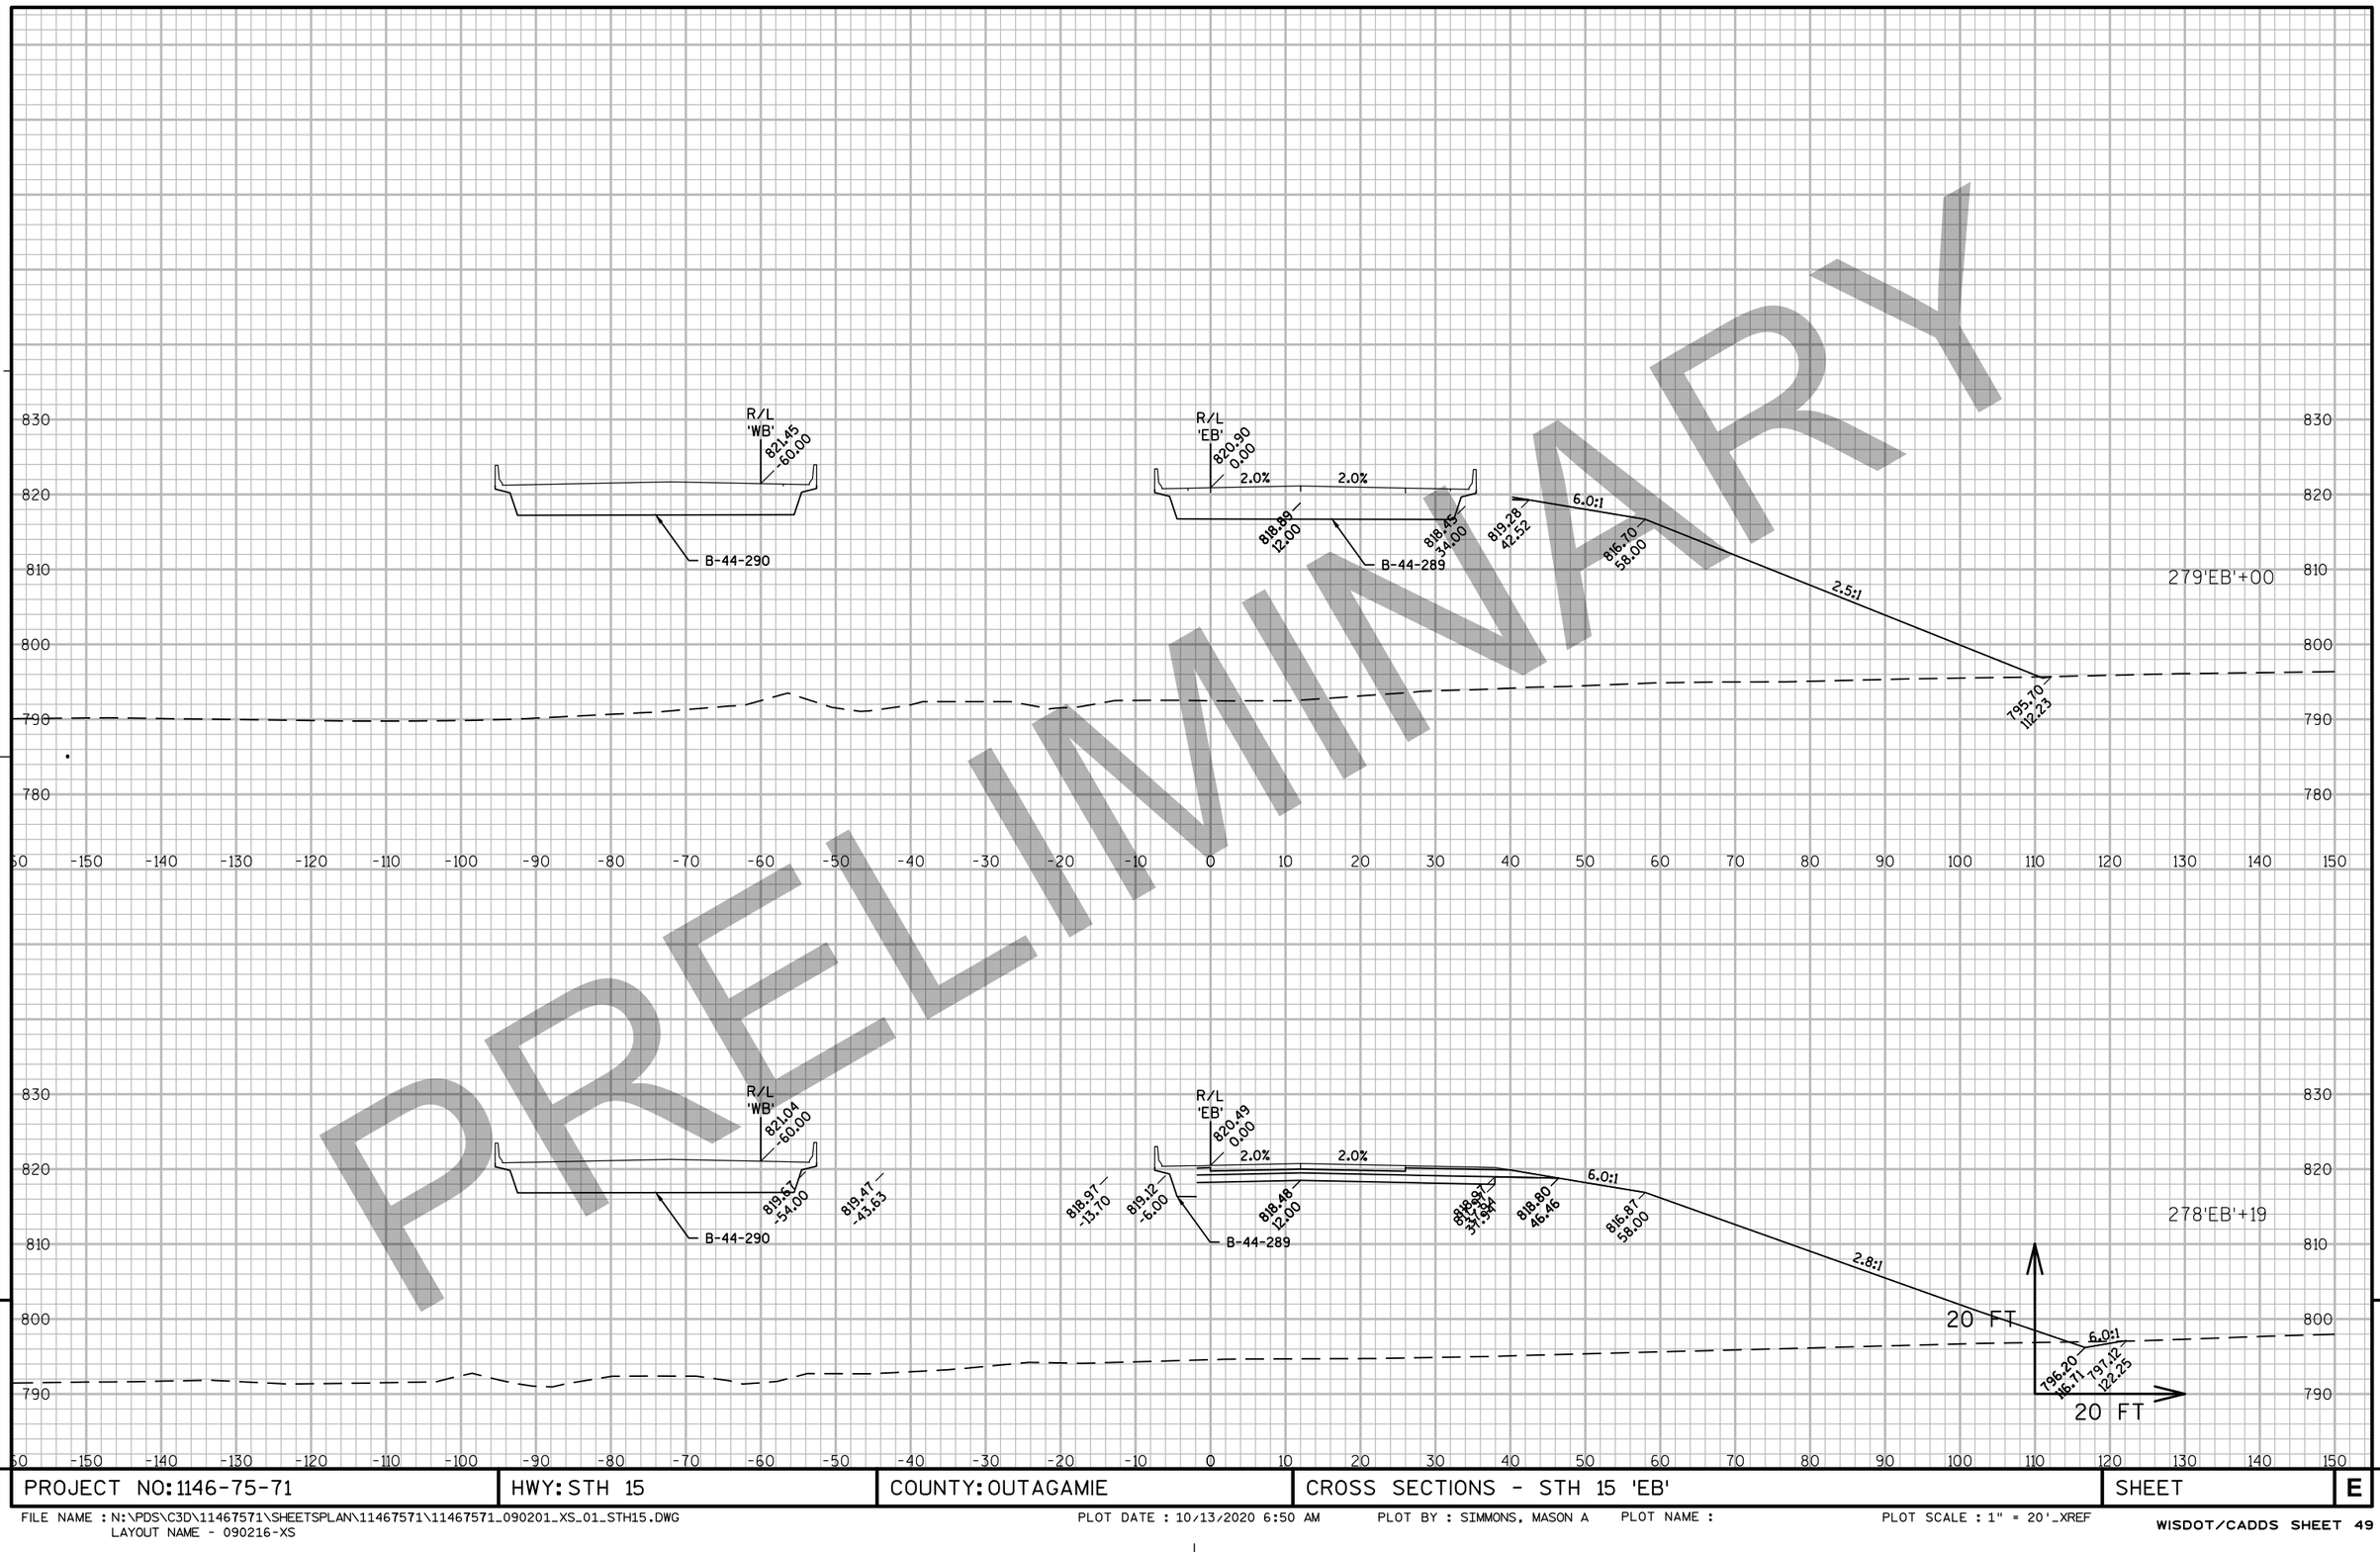


PRELIMINARY

9

PROJECT NO: 1146-75-71	HWY: STH 15	COUNTY: OUTAGAMIE	CROSS SECTIONS - STH 15 'EB'	SHEET	E

FILE NAME : N:\PDS\C3D\11467571\SHEETSPLAN\11467571\11467571_090201_XS_01_STH15.DWG
LAYOUT NAME - 090216-XS
PLOT DATE : 10/13/2020 6:50 AM PLOT BY : SIMMONS, MASON A PLOT NAME : PLOT SCALE : 1" = 20'_XREF
WISDOT/CADDS SHEET 49

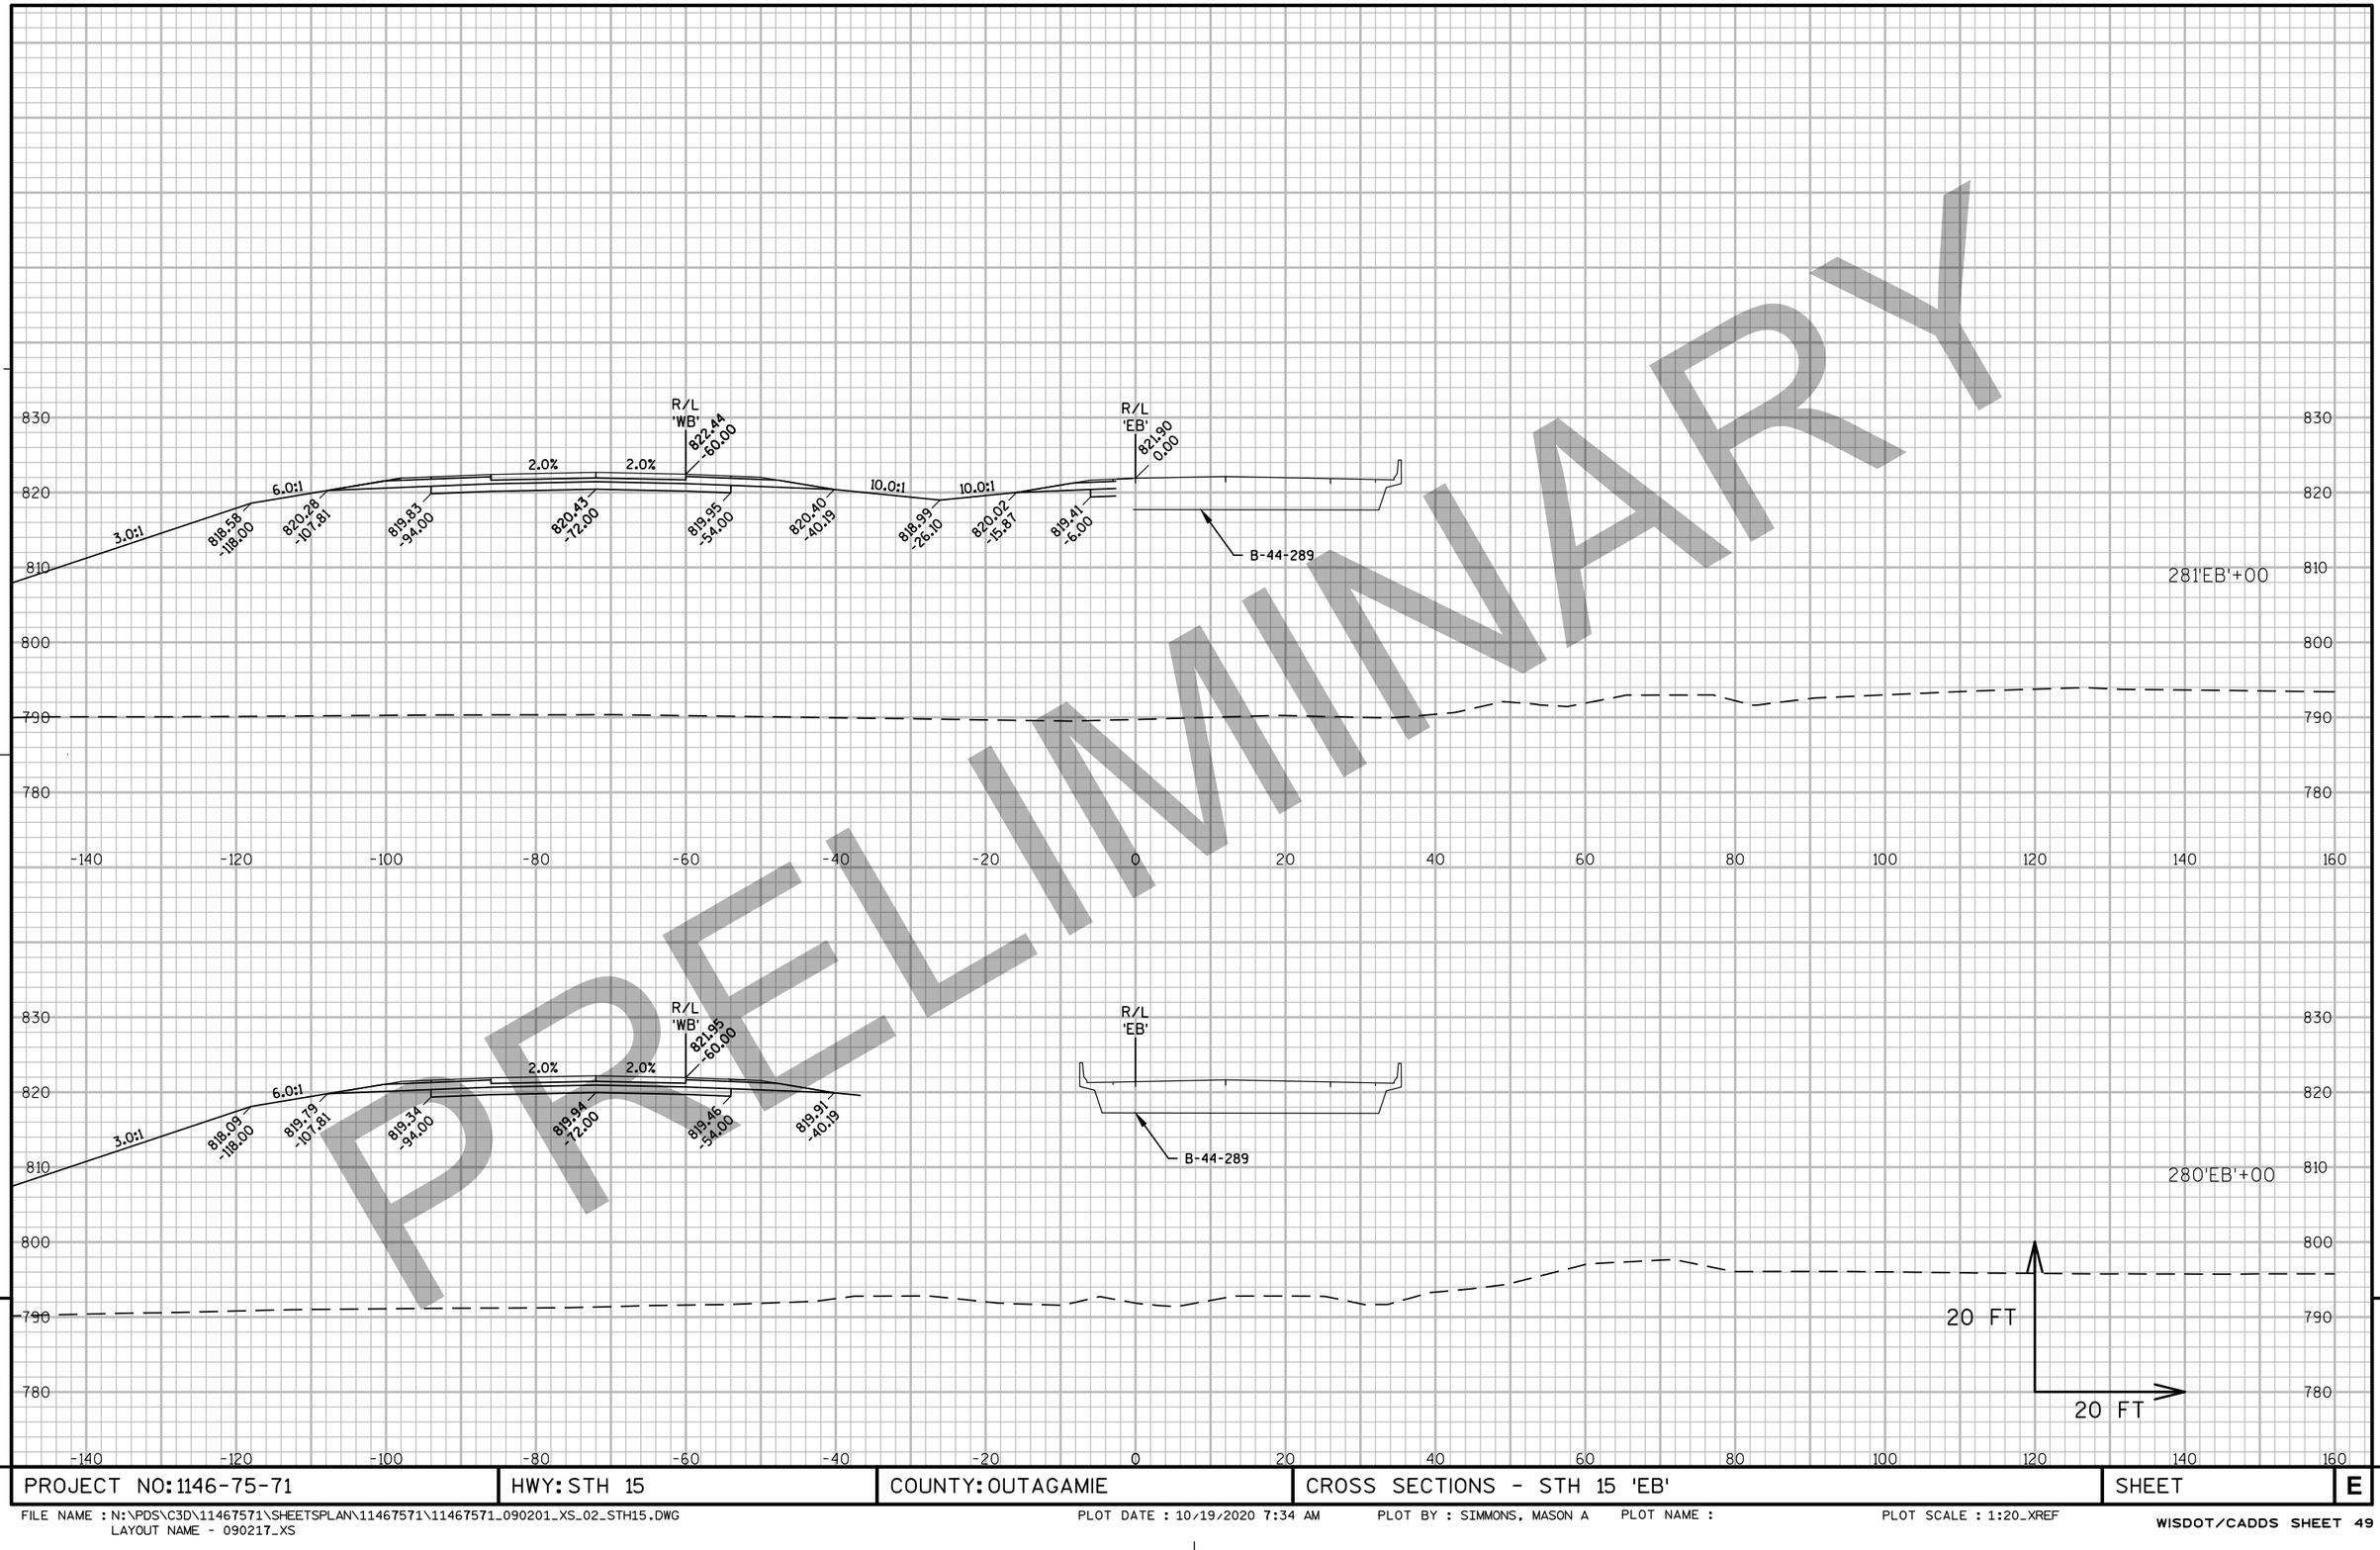


PRELIMINARY

9

9

PROJECT NO: 1146-75-71	HWY: STH 15	COUNTY: OUTAGAMIE	CROSS SECTIONS - STH 15 'EB'	SHEET	E

FILE NAME : N:\PDS\C3D\11467571\SHEETSPLAN\11467571\11467571_090201_XS_02_STH15.DWG
LAYOUT NAME - 090217_XS
PLOT DATE : 10/19/2020 7:34 AM PLOT BY : SIMMONS, MASON A PLOT NAME : PLOT SCALE : 1:20_XREF
WISDOT/CADDS SHEET 49

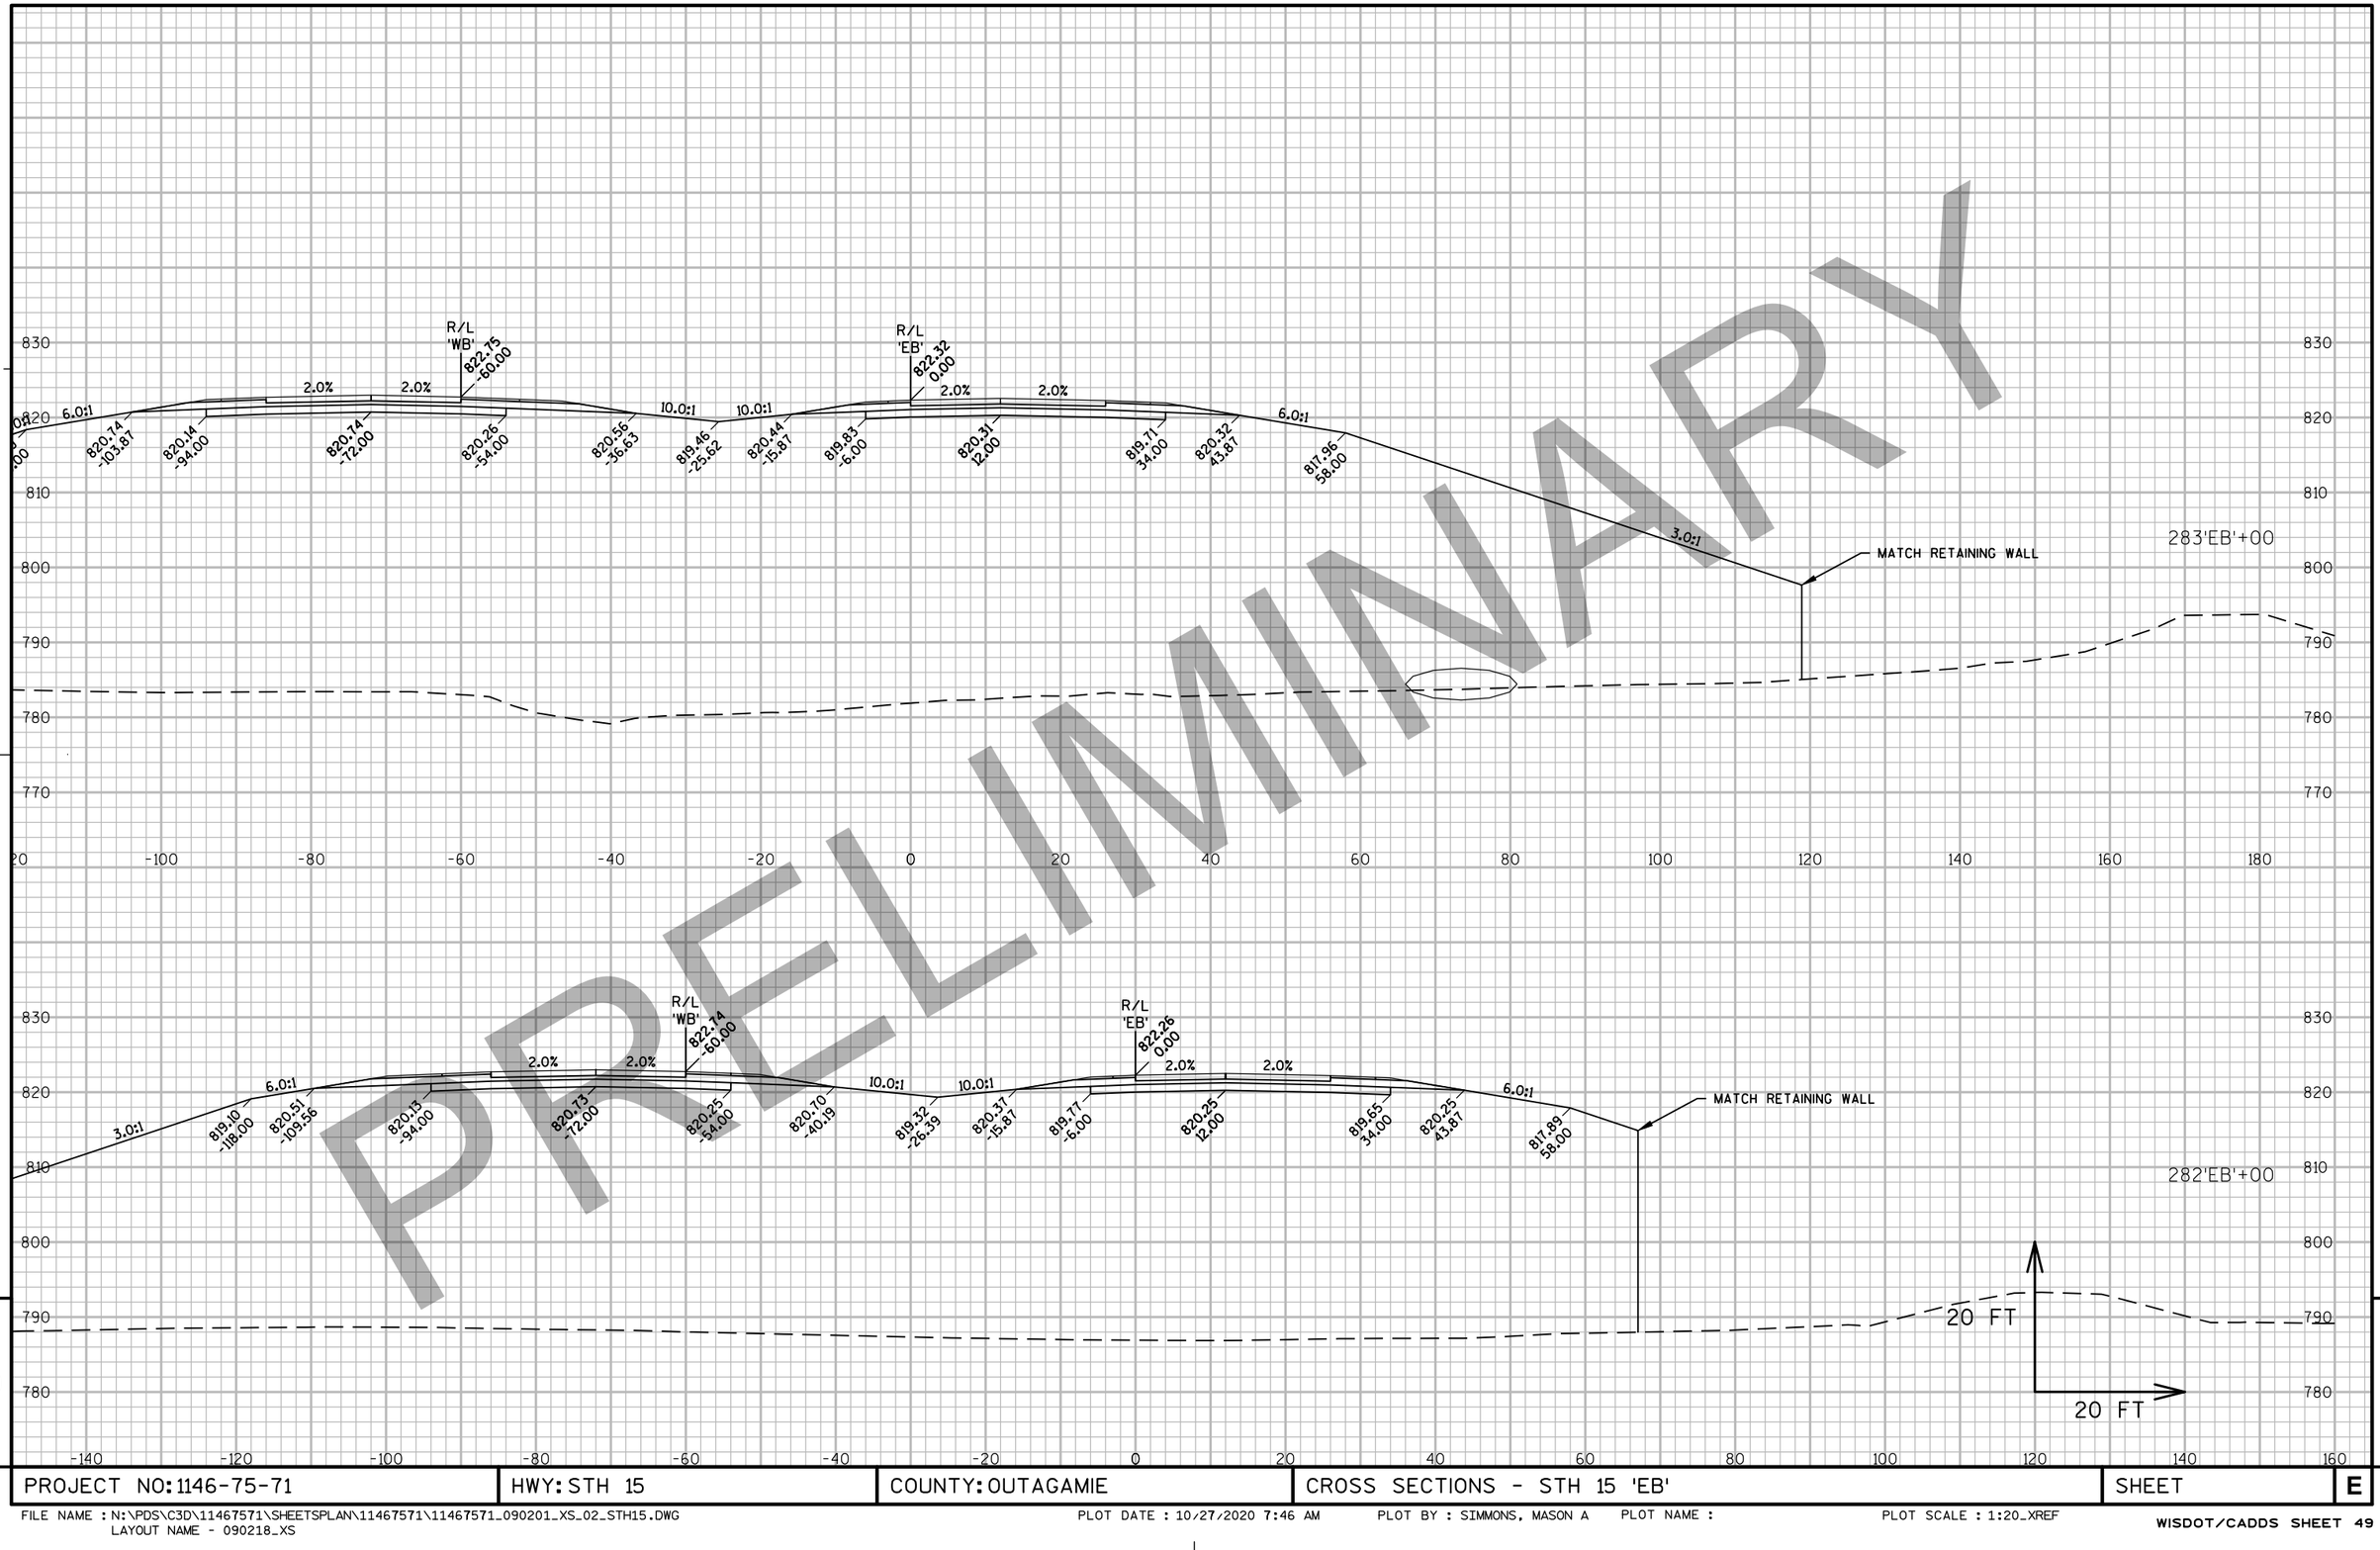


PRELIMINARY

9

PROJECT NO: 1146-75-71	HWY: STH 15	COUNTY: OUTAGAMIE	CROSS SECTIONS - STH 15 'EB'	SHEET	E

FILE NAME : N:\PDS\C3D\11467571\SHEETSPLAN\11467571\11467571_090201_XS_02_STH15.DWG
LAYOUT NAME - 090218_XS
PLOT DATE : 10/27/2020 7:46 AM PLOT BY : SIMMONS, MASON A PLOT NAME : PLOT SCALE : 1:20_XREF
WISDOT/CADDS SHEET 49

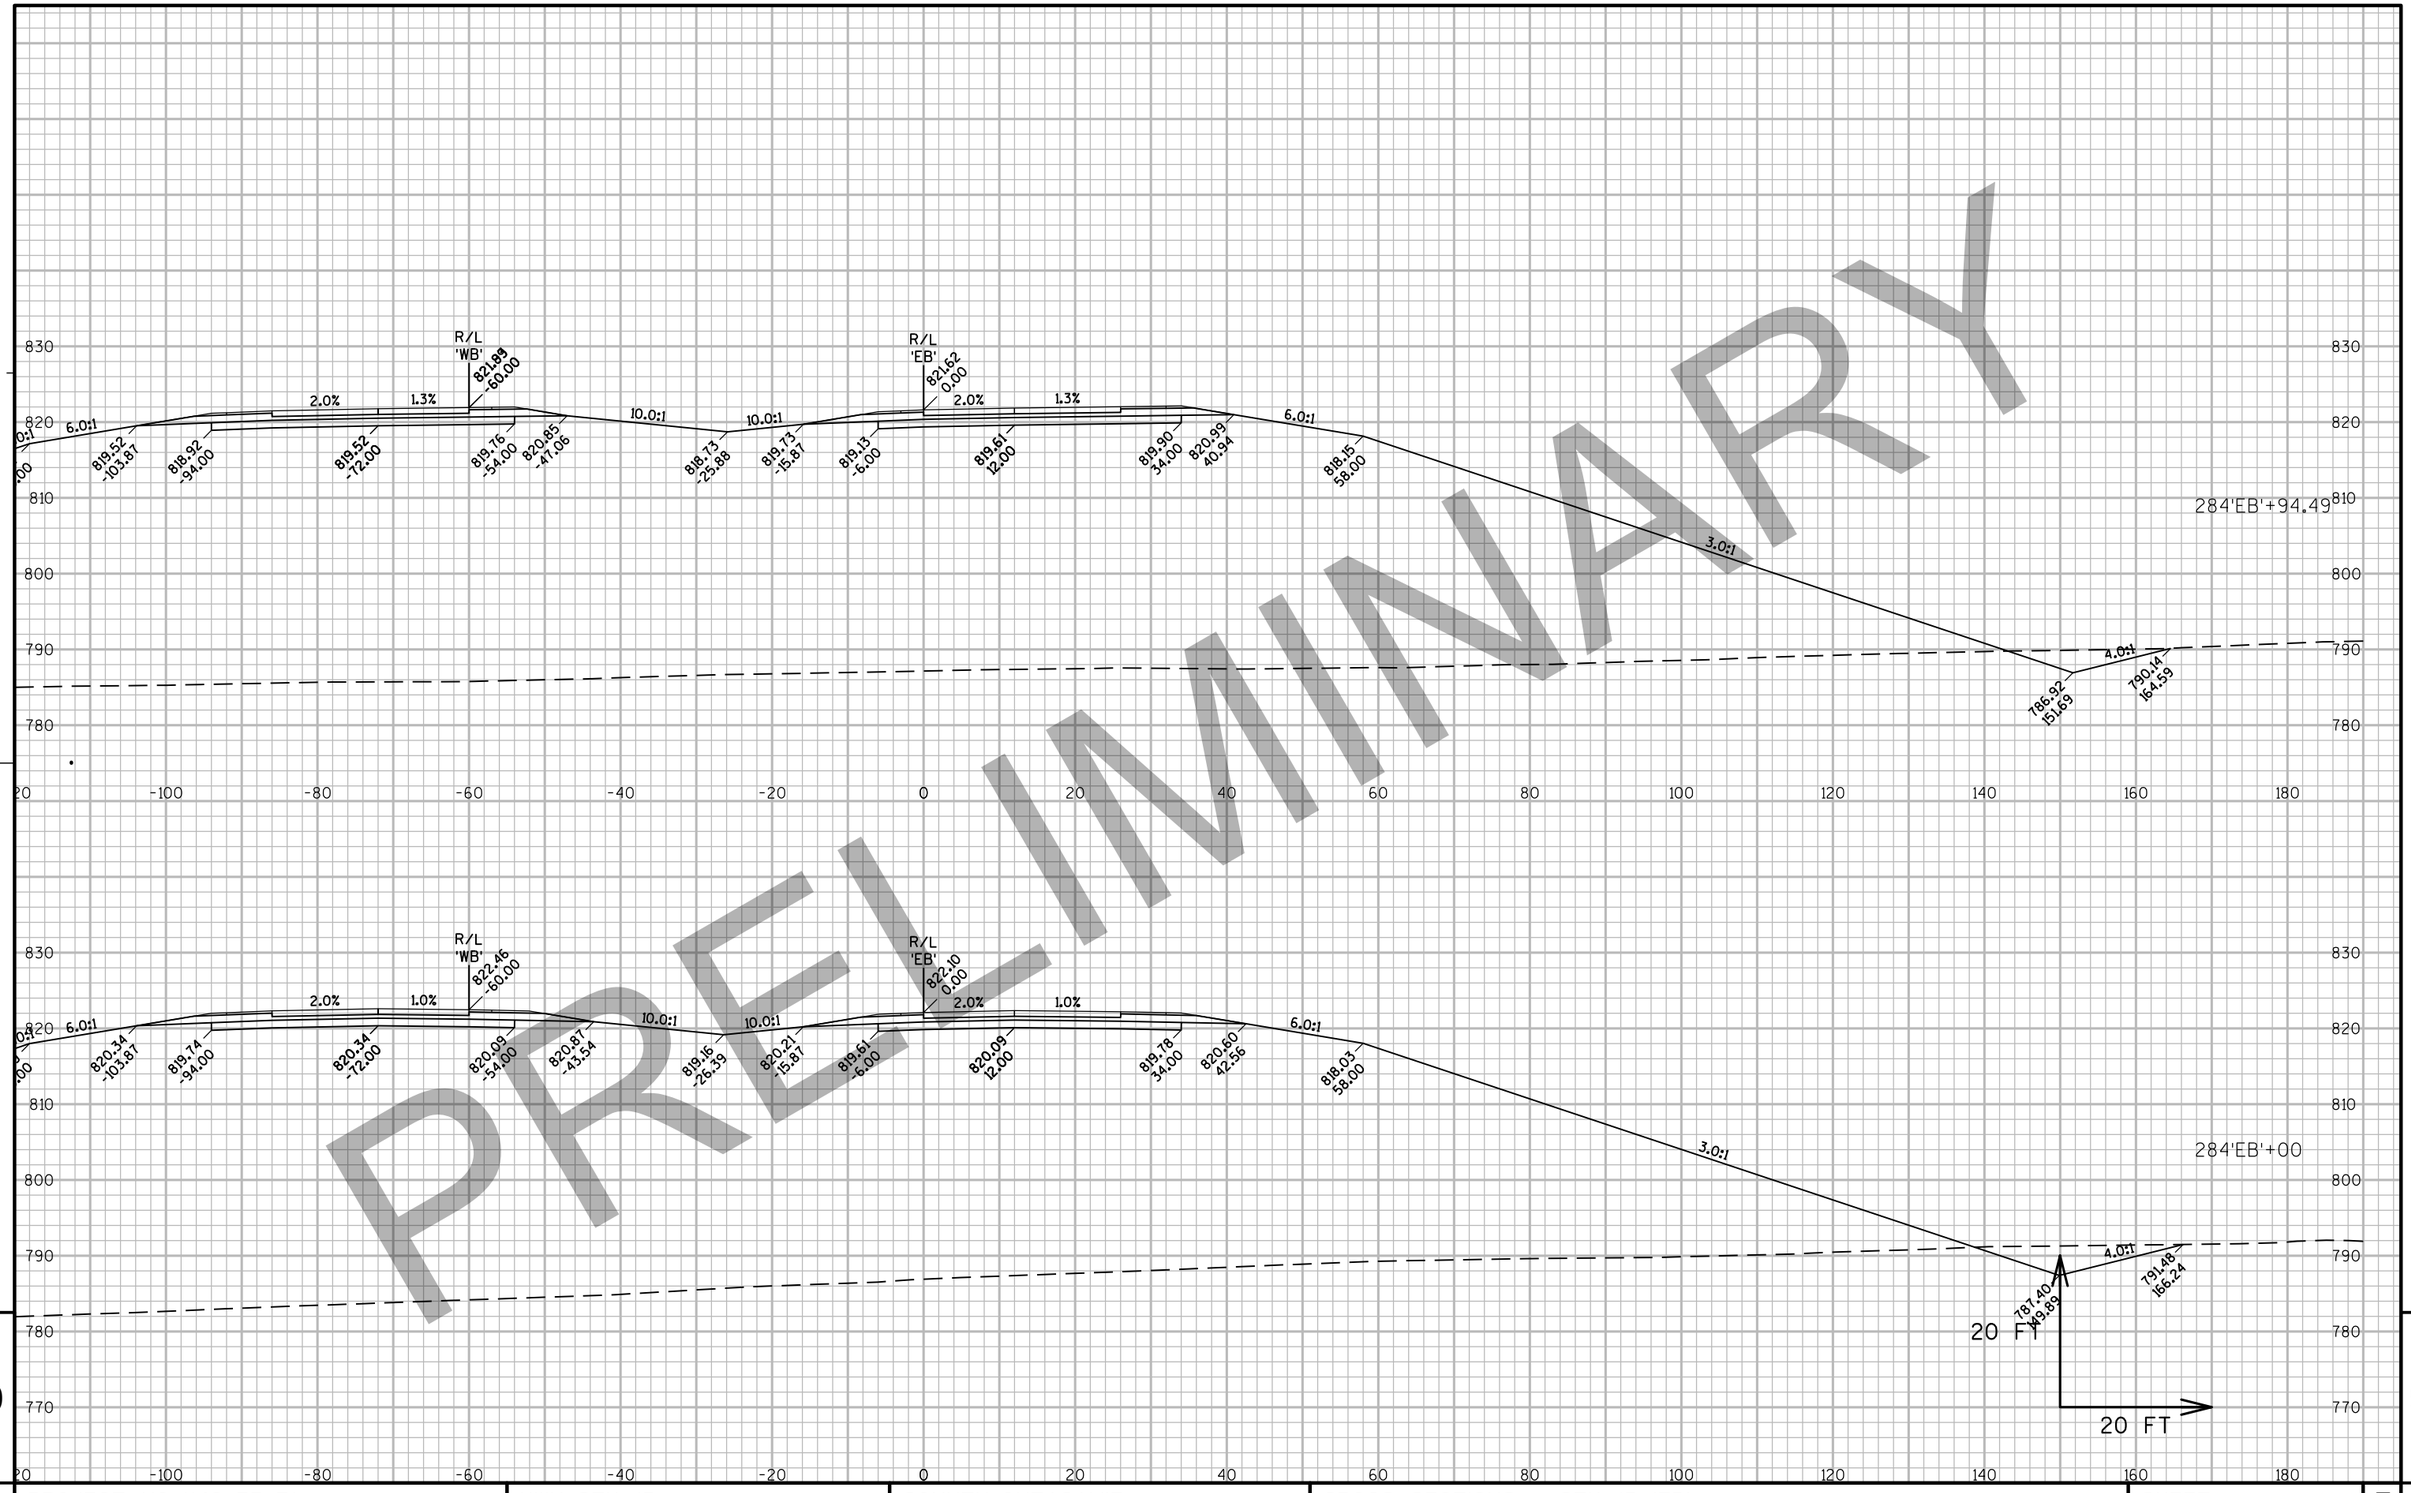


PRELIMINARY

9

PROJECT NO: 1146-75-71	HWY: STH 15	COUNTY: OUTAGAMIE	CROSS SECTIONS - STH 15 'EB'	SHEET	E

FILE NAME : N:\PDS\C3D\11467571\SHEETSPLAN\11467571\11467571_090201_XS_02_STH15.DWG
LAYOUT NAME - 090219_XS

PLOT DATE : 10/19/2020 7:34 AM PLOT BY : SIMMONS, MASON A PLOT NAME : PLOT SCALE : 1:20_XREF

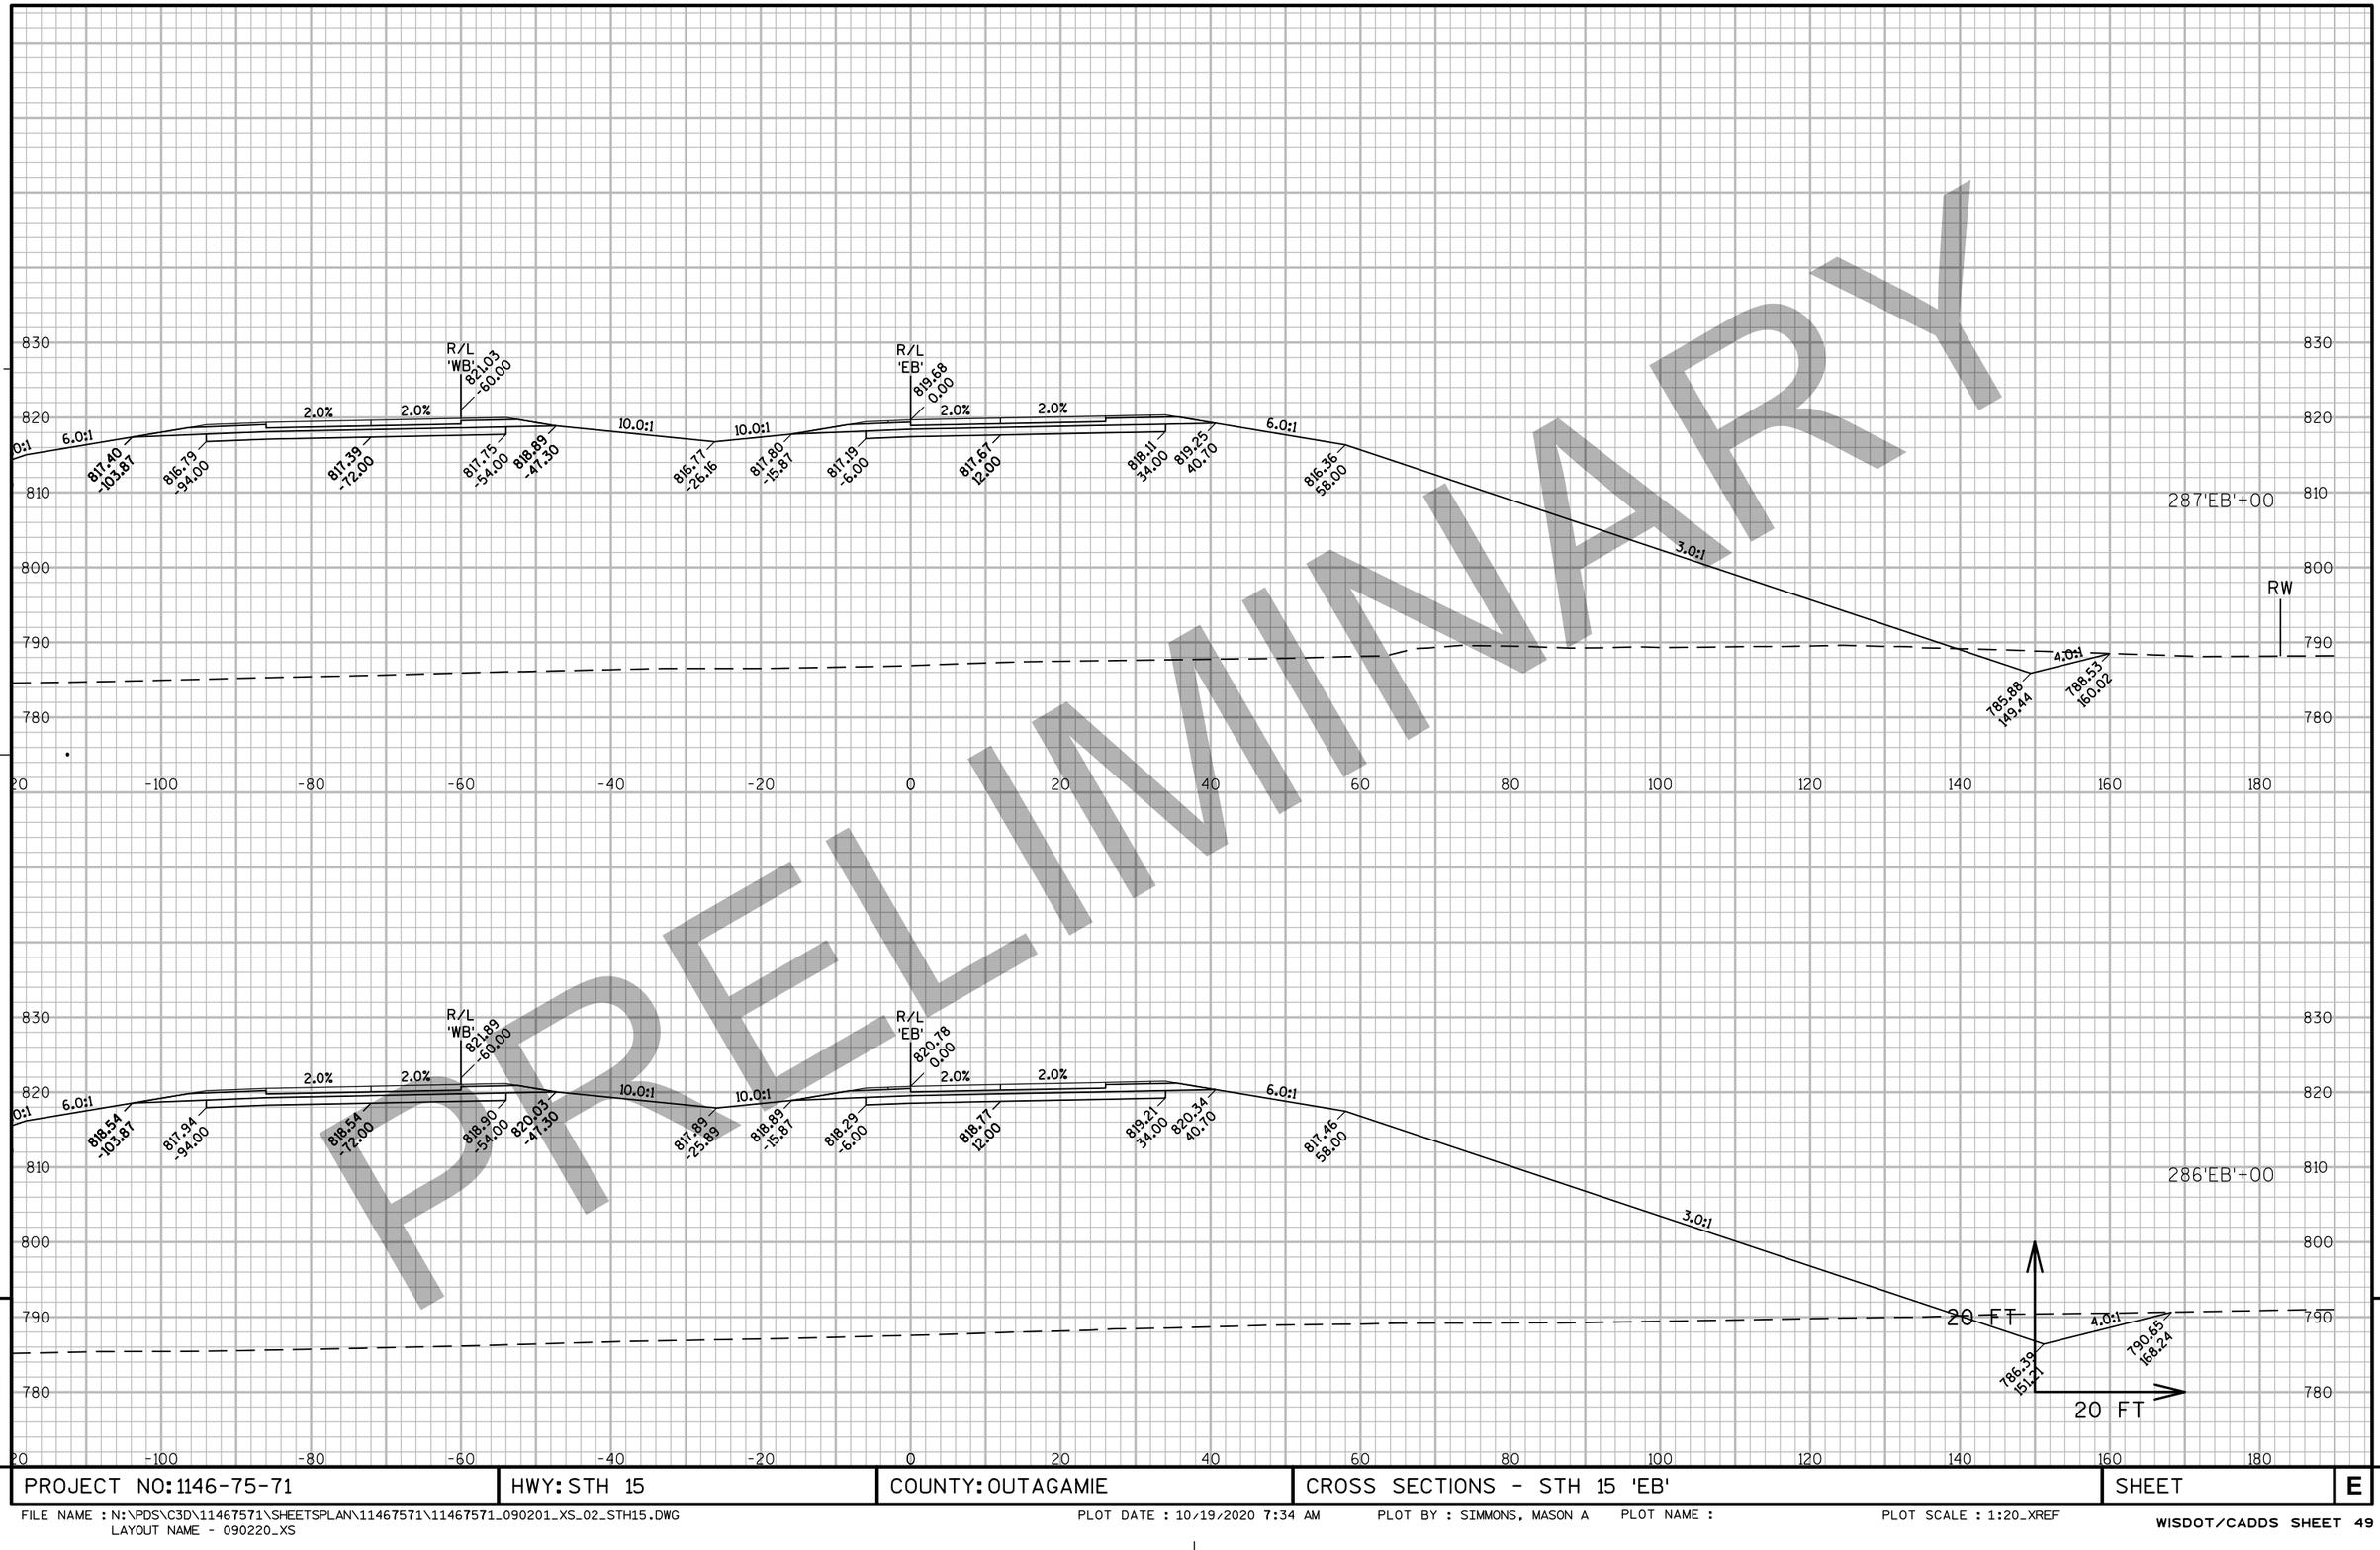


PRELIMINARY

9

9

PROJECT NO: 1146-75-71	HWY: STH 15	COUNTY: OUTAGAMIE	CROSS SECTIONS - STH 15 'EB'	SHEET	E

FILE NAME : N:\PDS\C3D\11467571\SHEETSPLAN\11467571\11467571_090201_XS_02_STH15.DWG
LAYOUT NAME - 090220_XS
PLOT DATE : 10/19/2020 7:34 AM PLOT BY : SIMMONS, MASON A PLOT NAME : PLOT SCALE : 1:20_XREF
WISDOT/CADDS SHEET 49

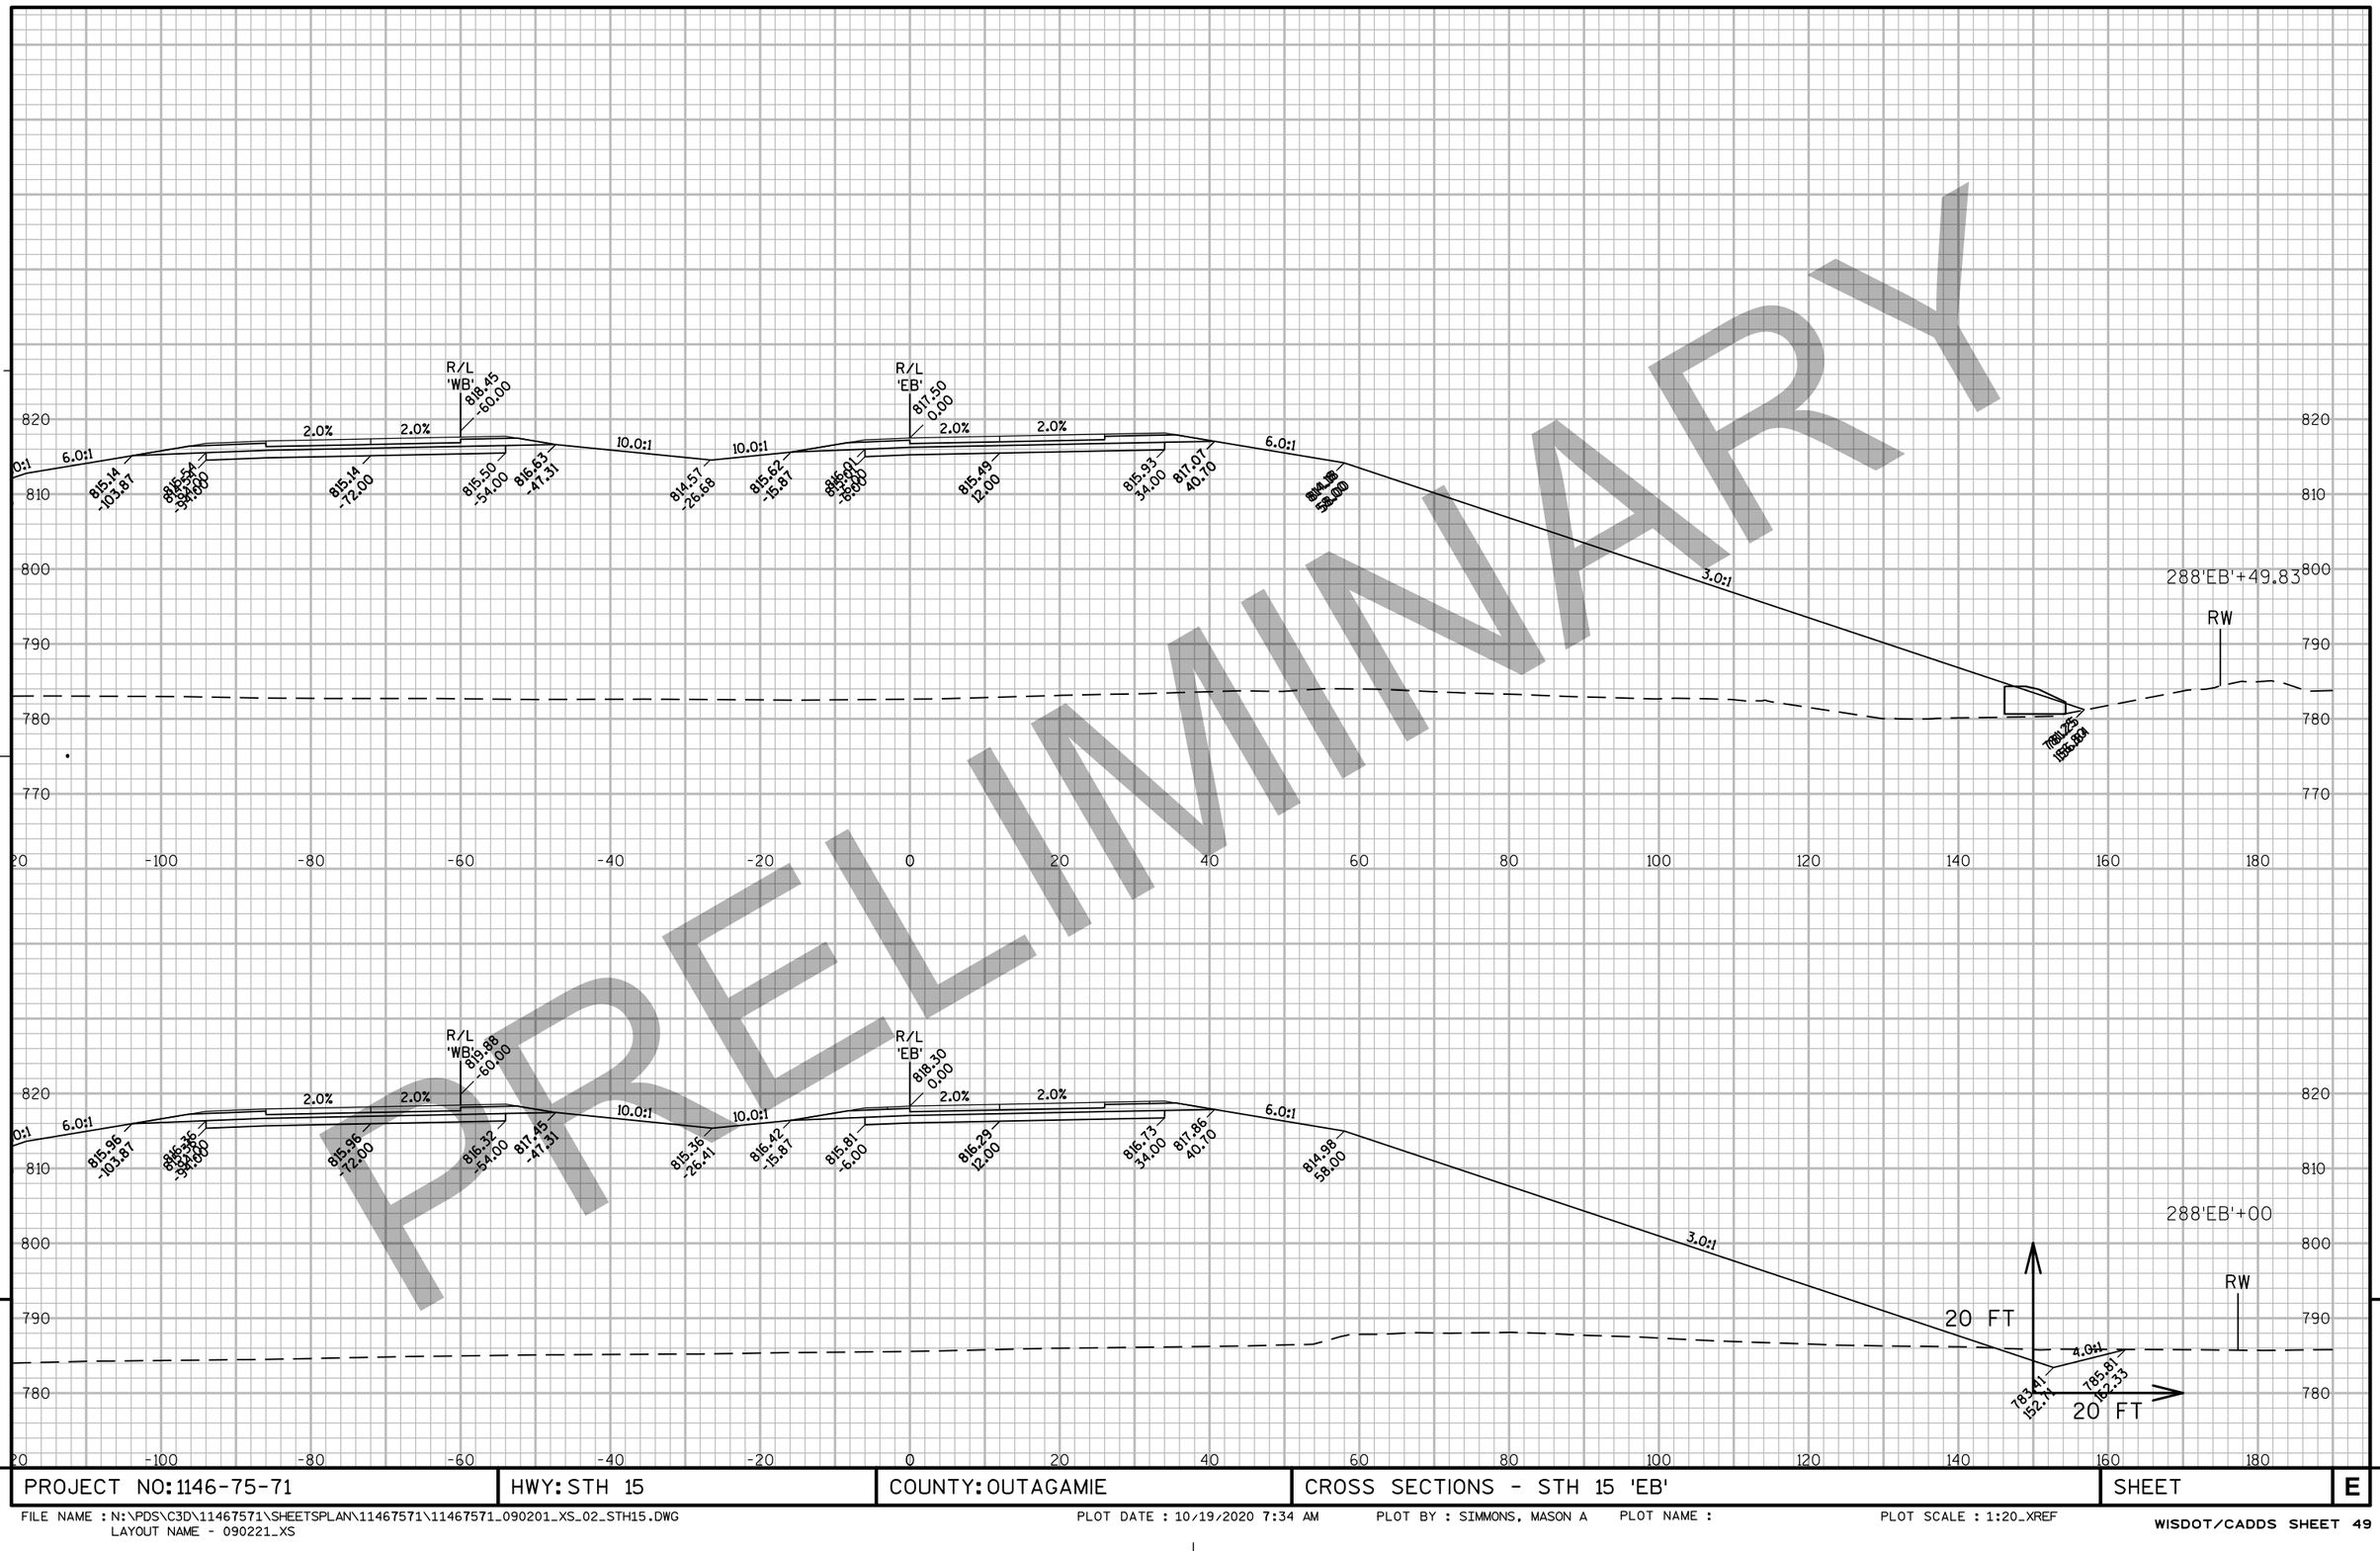


PRELIMINARY

PROJECT NO: 1146-75-71	HWY: STH 15	COUNTY: OUTAGAMIE	CROSS SECTIONS - STH 15 'EB'	SHEET	E

FILE NAME : N:\PDS\C3D\11467571\SHEETSPLAN\11467571\11467571_090201_XS_02_STH15.DWG
LAYOUT NAME - 090221_XS

PLOT DATE : 10/19/2020 7:34 AM PLOT BY : SIMMONS, MASON A PLOT NAME : PLOT SCALE : 1:20_XREF

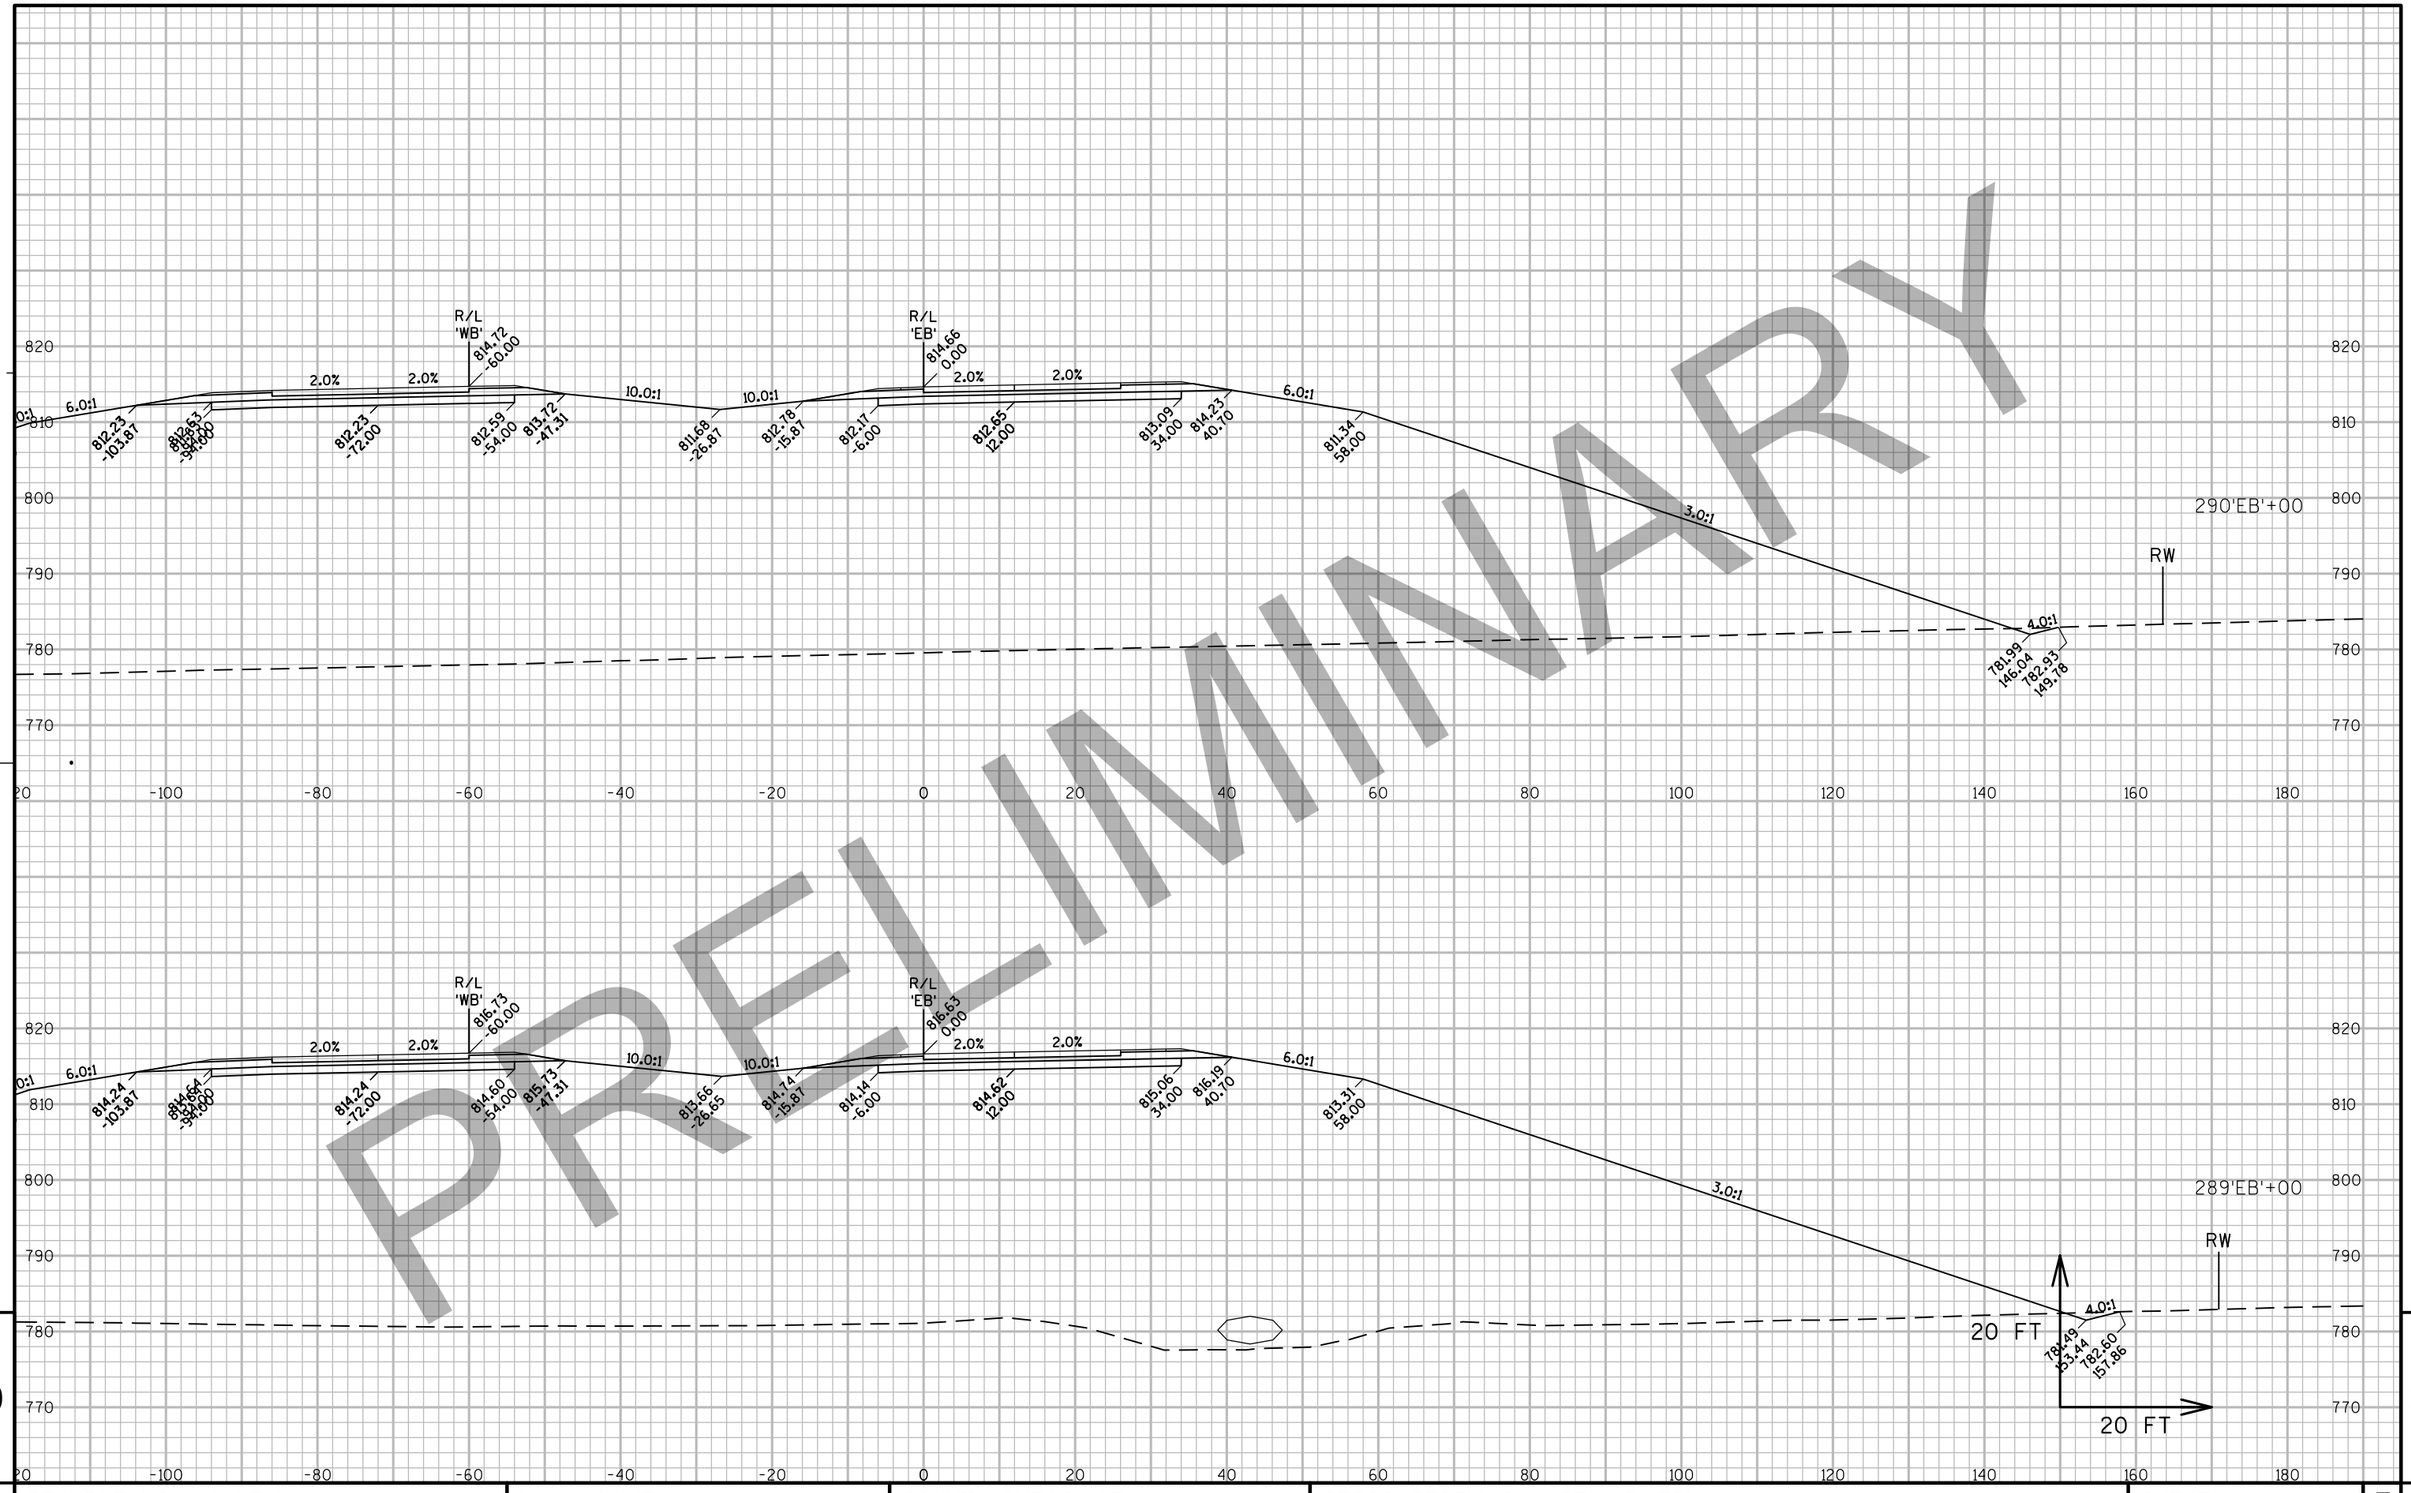


PRELIMINARY

9

PROJECT NO: 1146-75-71	HWY: STH 15	COUNTY: OUTAGAMIE	CROSS SECTIONS - STH 15 'EB'	SHEET	E

FILE NAME : N:\PDS\C3D\11467571\SHEETSPLAN\11467571\11467571_090201_XS_02_STH15.DWG
LAYOUT NAME - 090222_XS

PLOT DATE : 10/19/2020 7:35 AM PLOT BY : SIMMONS, MASON A PLOT NAME : PLOT SCALE : 1:20_XREF

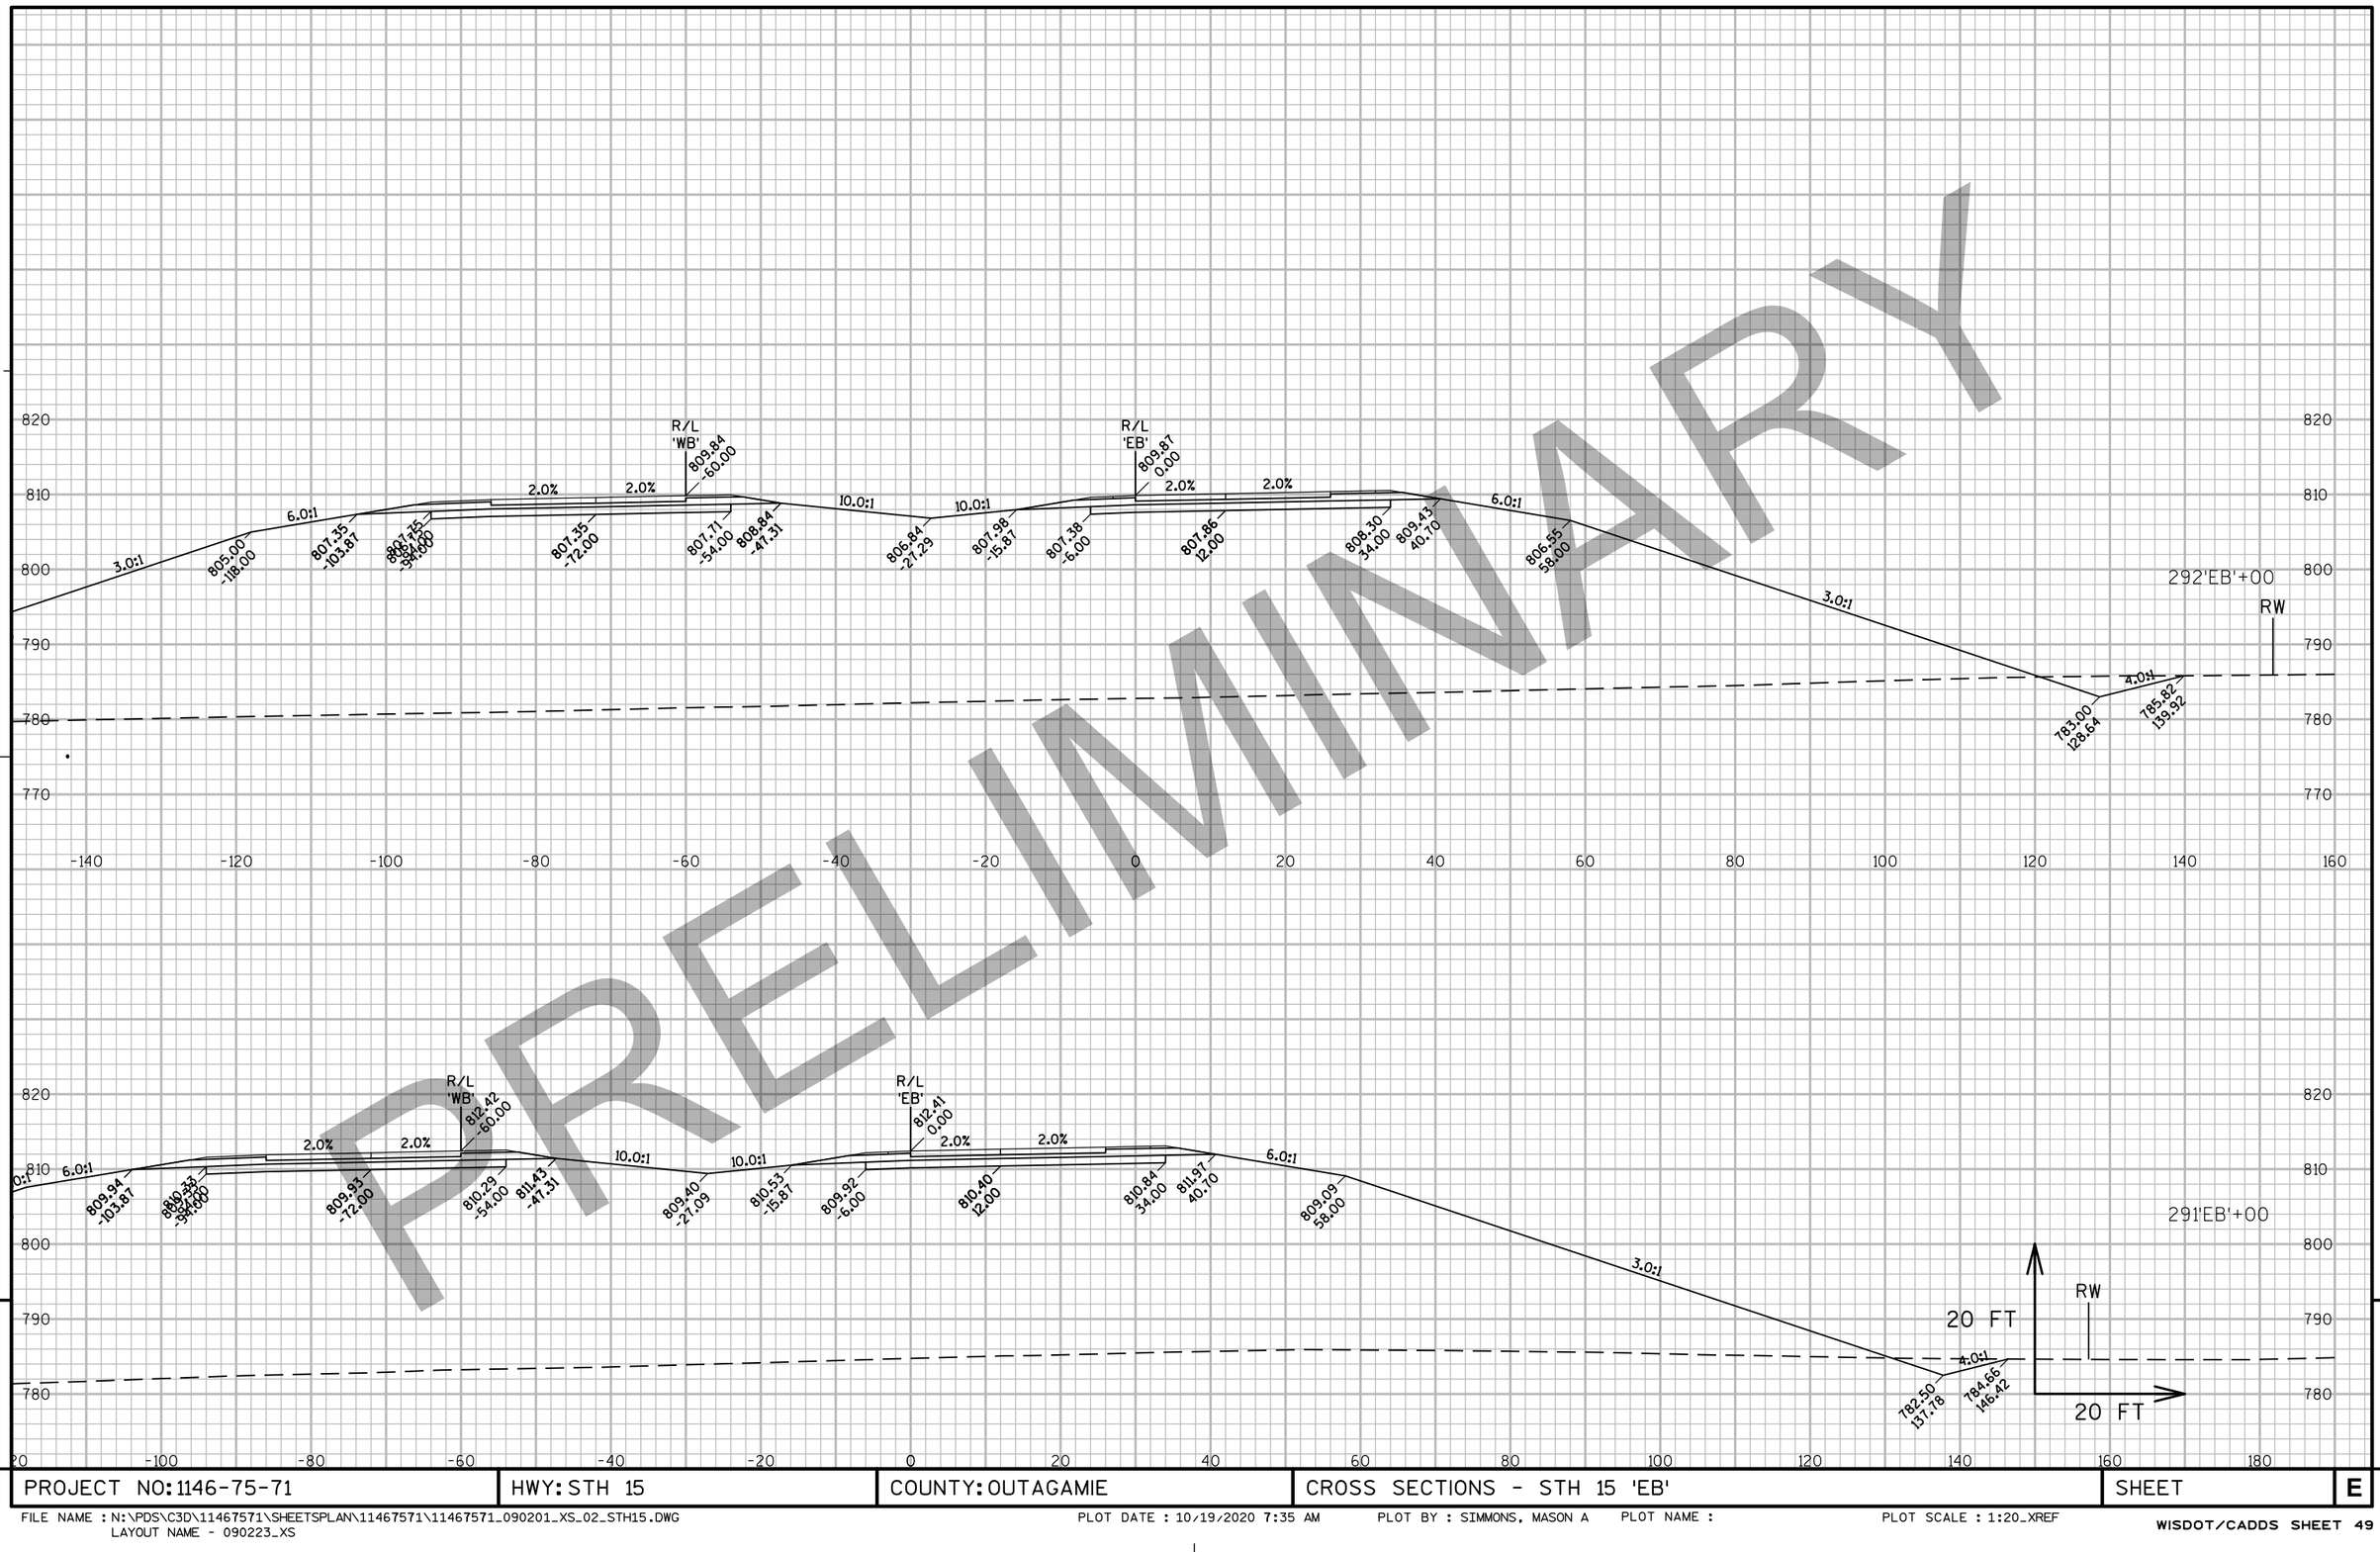


PRELIMINARY

9

9


PROJECT NO: 1146-75-71	HWY: STH 15	COUNTY: OUTAGAMIE	CROSS SECTIONS - STH 15 'EB'	SHEET	E

FILE NAME : N:\PDS\C3D\11467571\SHEETSPLAN\11467571\11467571_090201_XS_02_STH15.DWG
LAYOUT NAME - 090223_XS
PLOT DATE : 10/19/2020 7:35 AM PLOT BY : SIMMONS, MASON A PLOT NAME : PLOT SCALE : 1:20_XREF

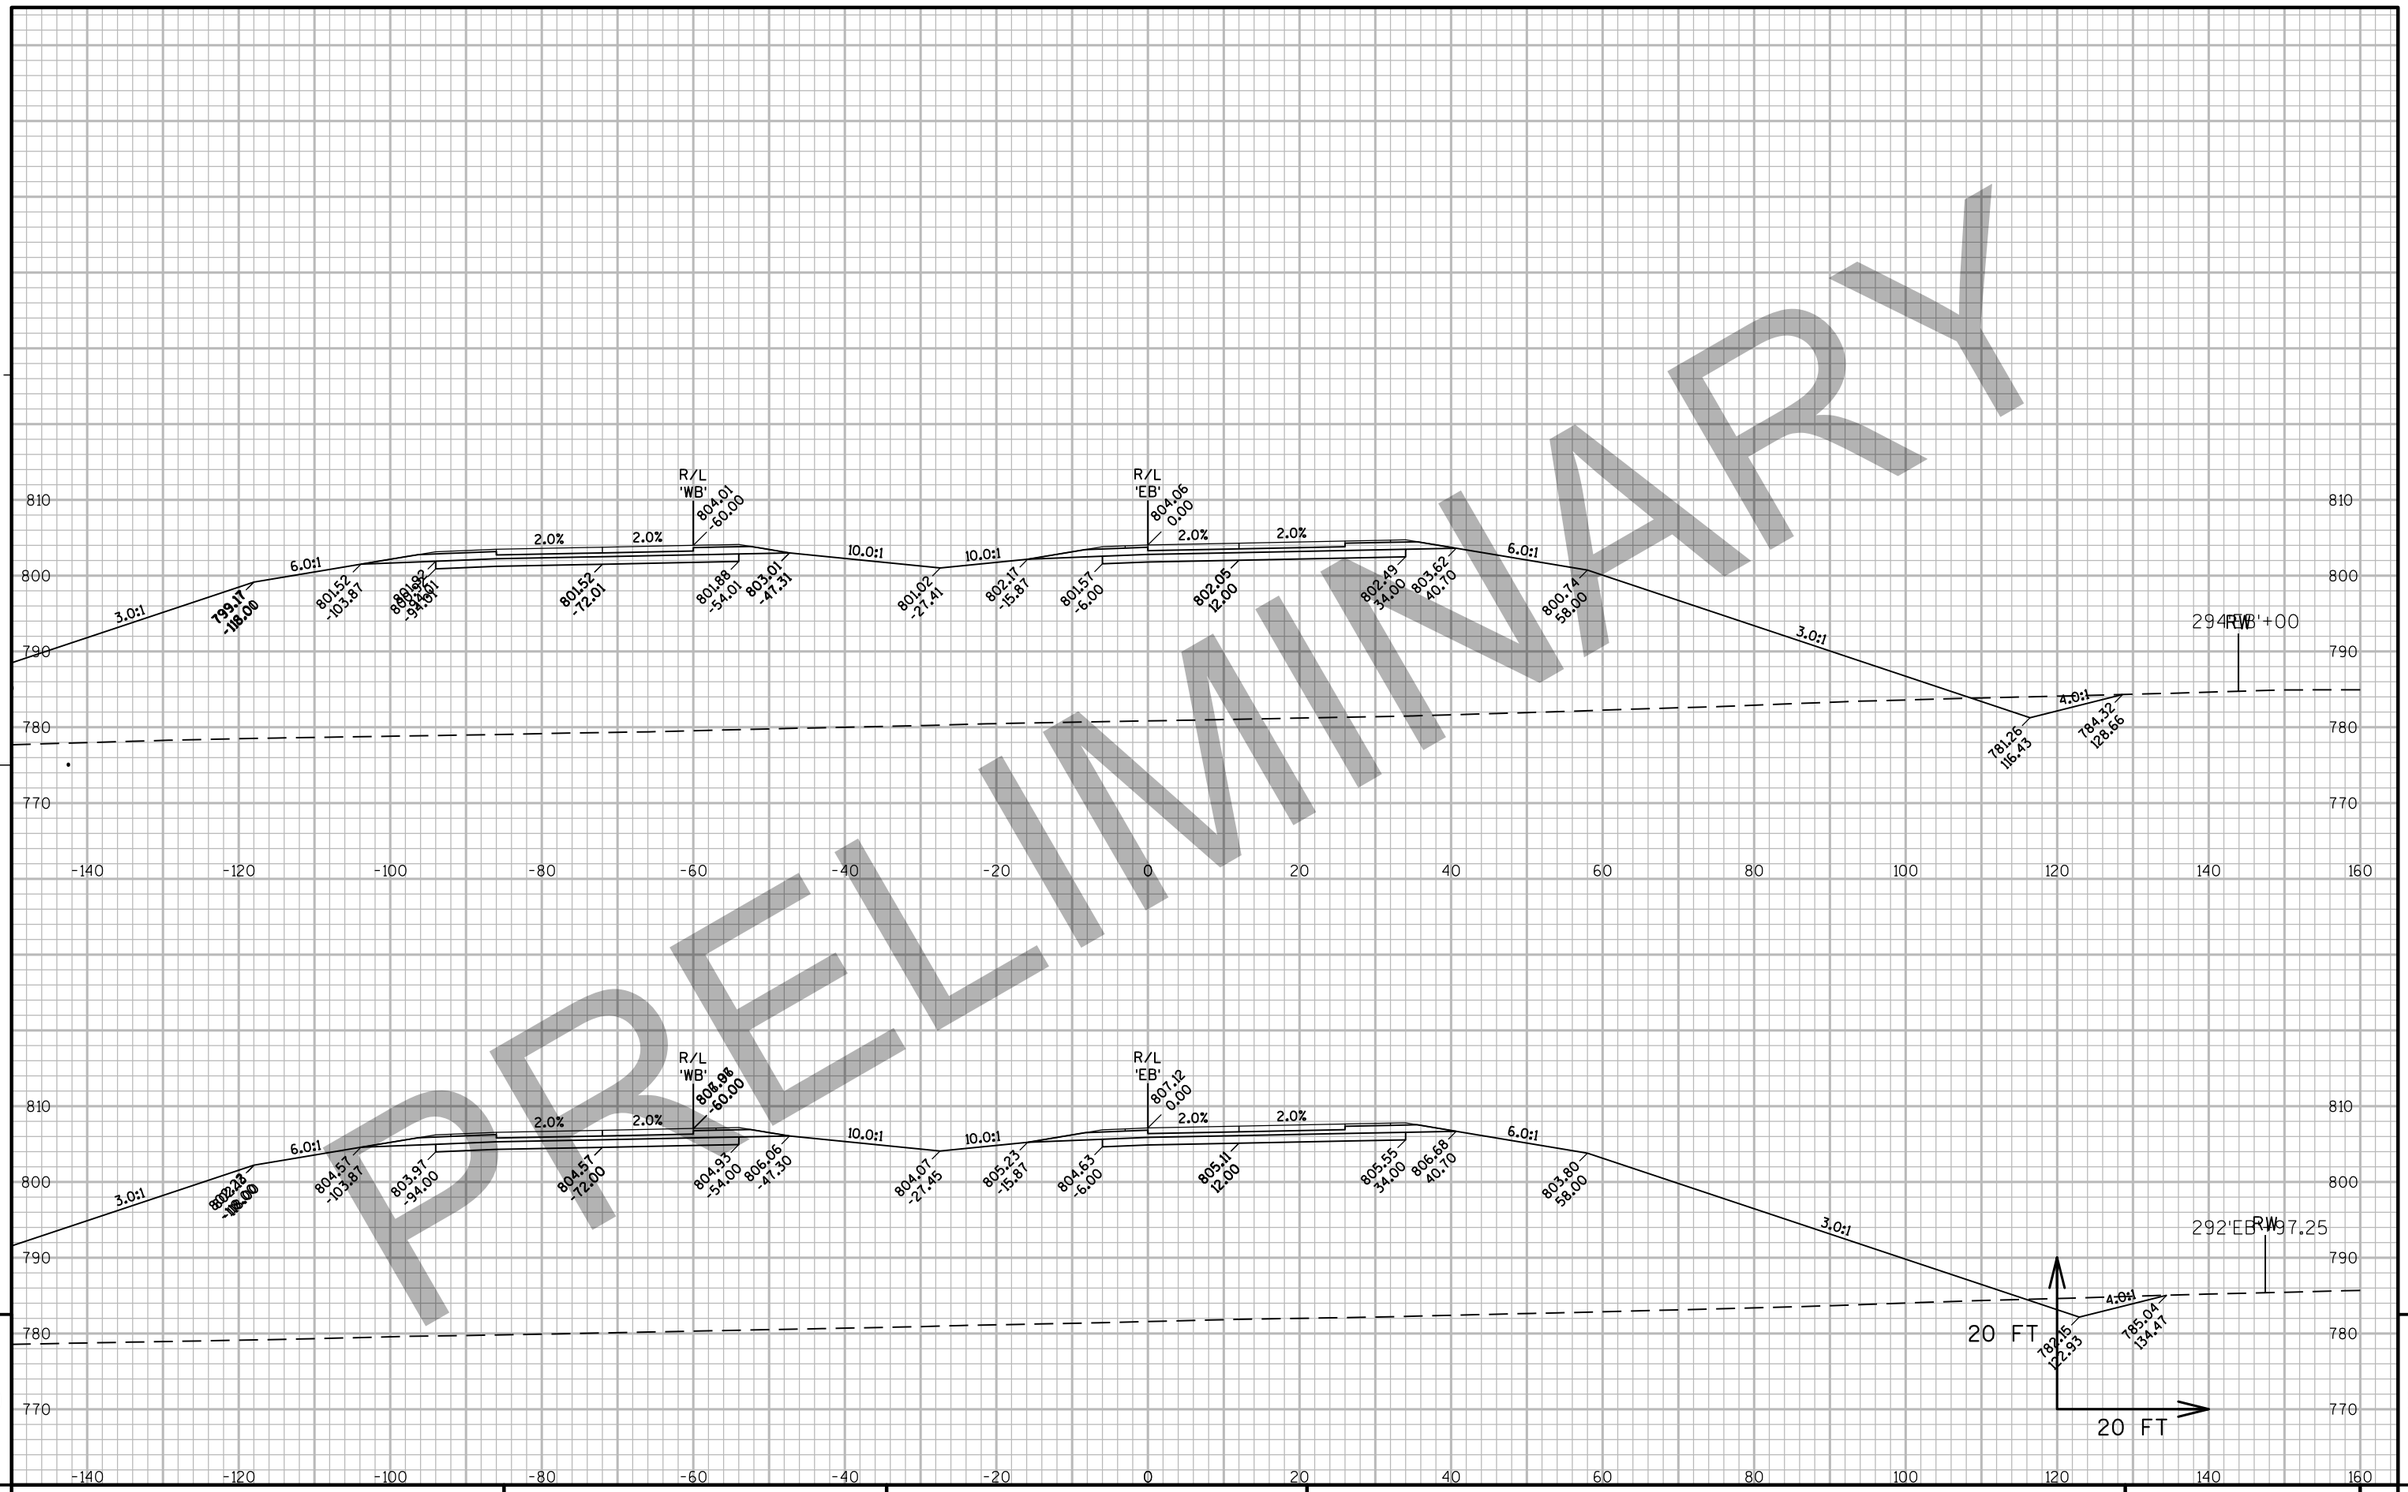

PROJECT NO: 1146-75-71	HWY: STH 15	COUNTY: OUTAGAMIE	CROSS SECTIONS - STH 15 'EB'	SHEET	E

FILE NAME : N:\PDS\C3D\11467571\SHEETSPLAN\11467571\11467571_090201_XS_02_STH15.DWG
LAYOUT NAME - 090224_XS
PLOT DATE : 10/19/2020 7:35 AM PLOT BY : SIMMONS, MASON A PLOT NAME : PLOT SCALE : 1:20_XREF
WISDOT/CADDS SHEET 49

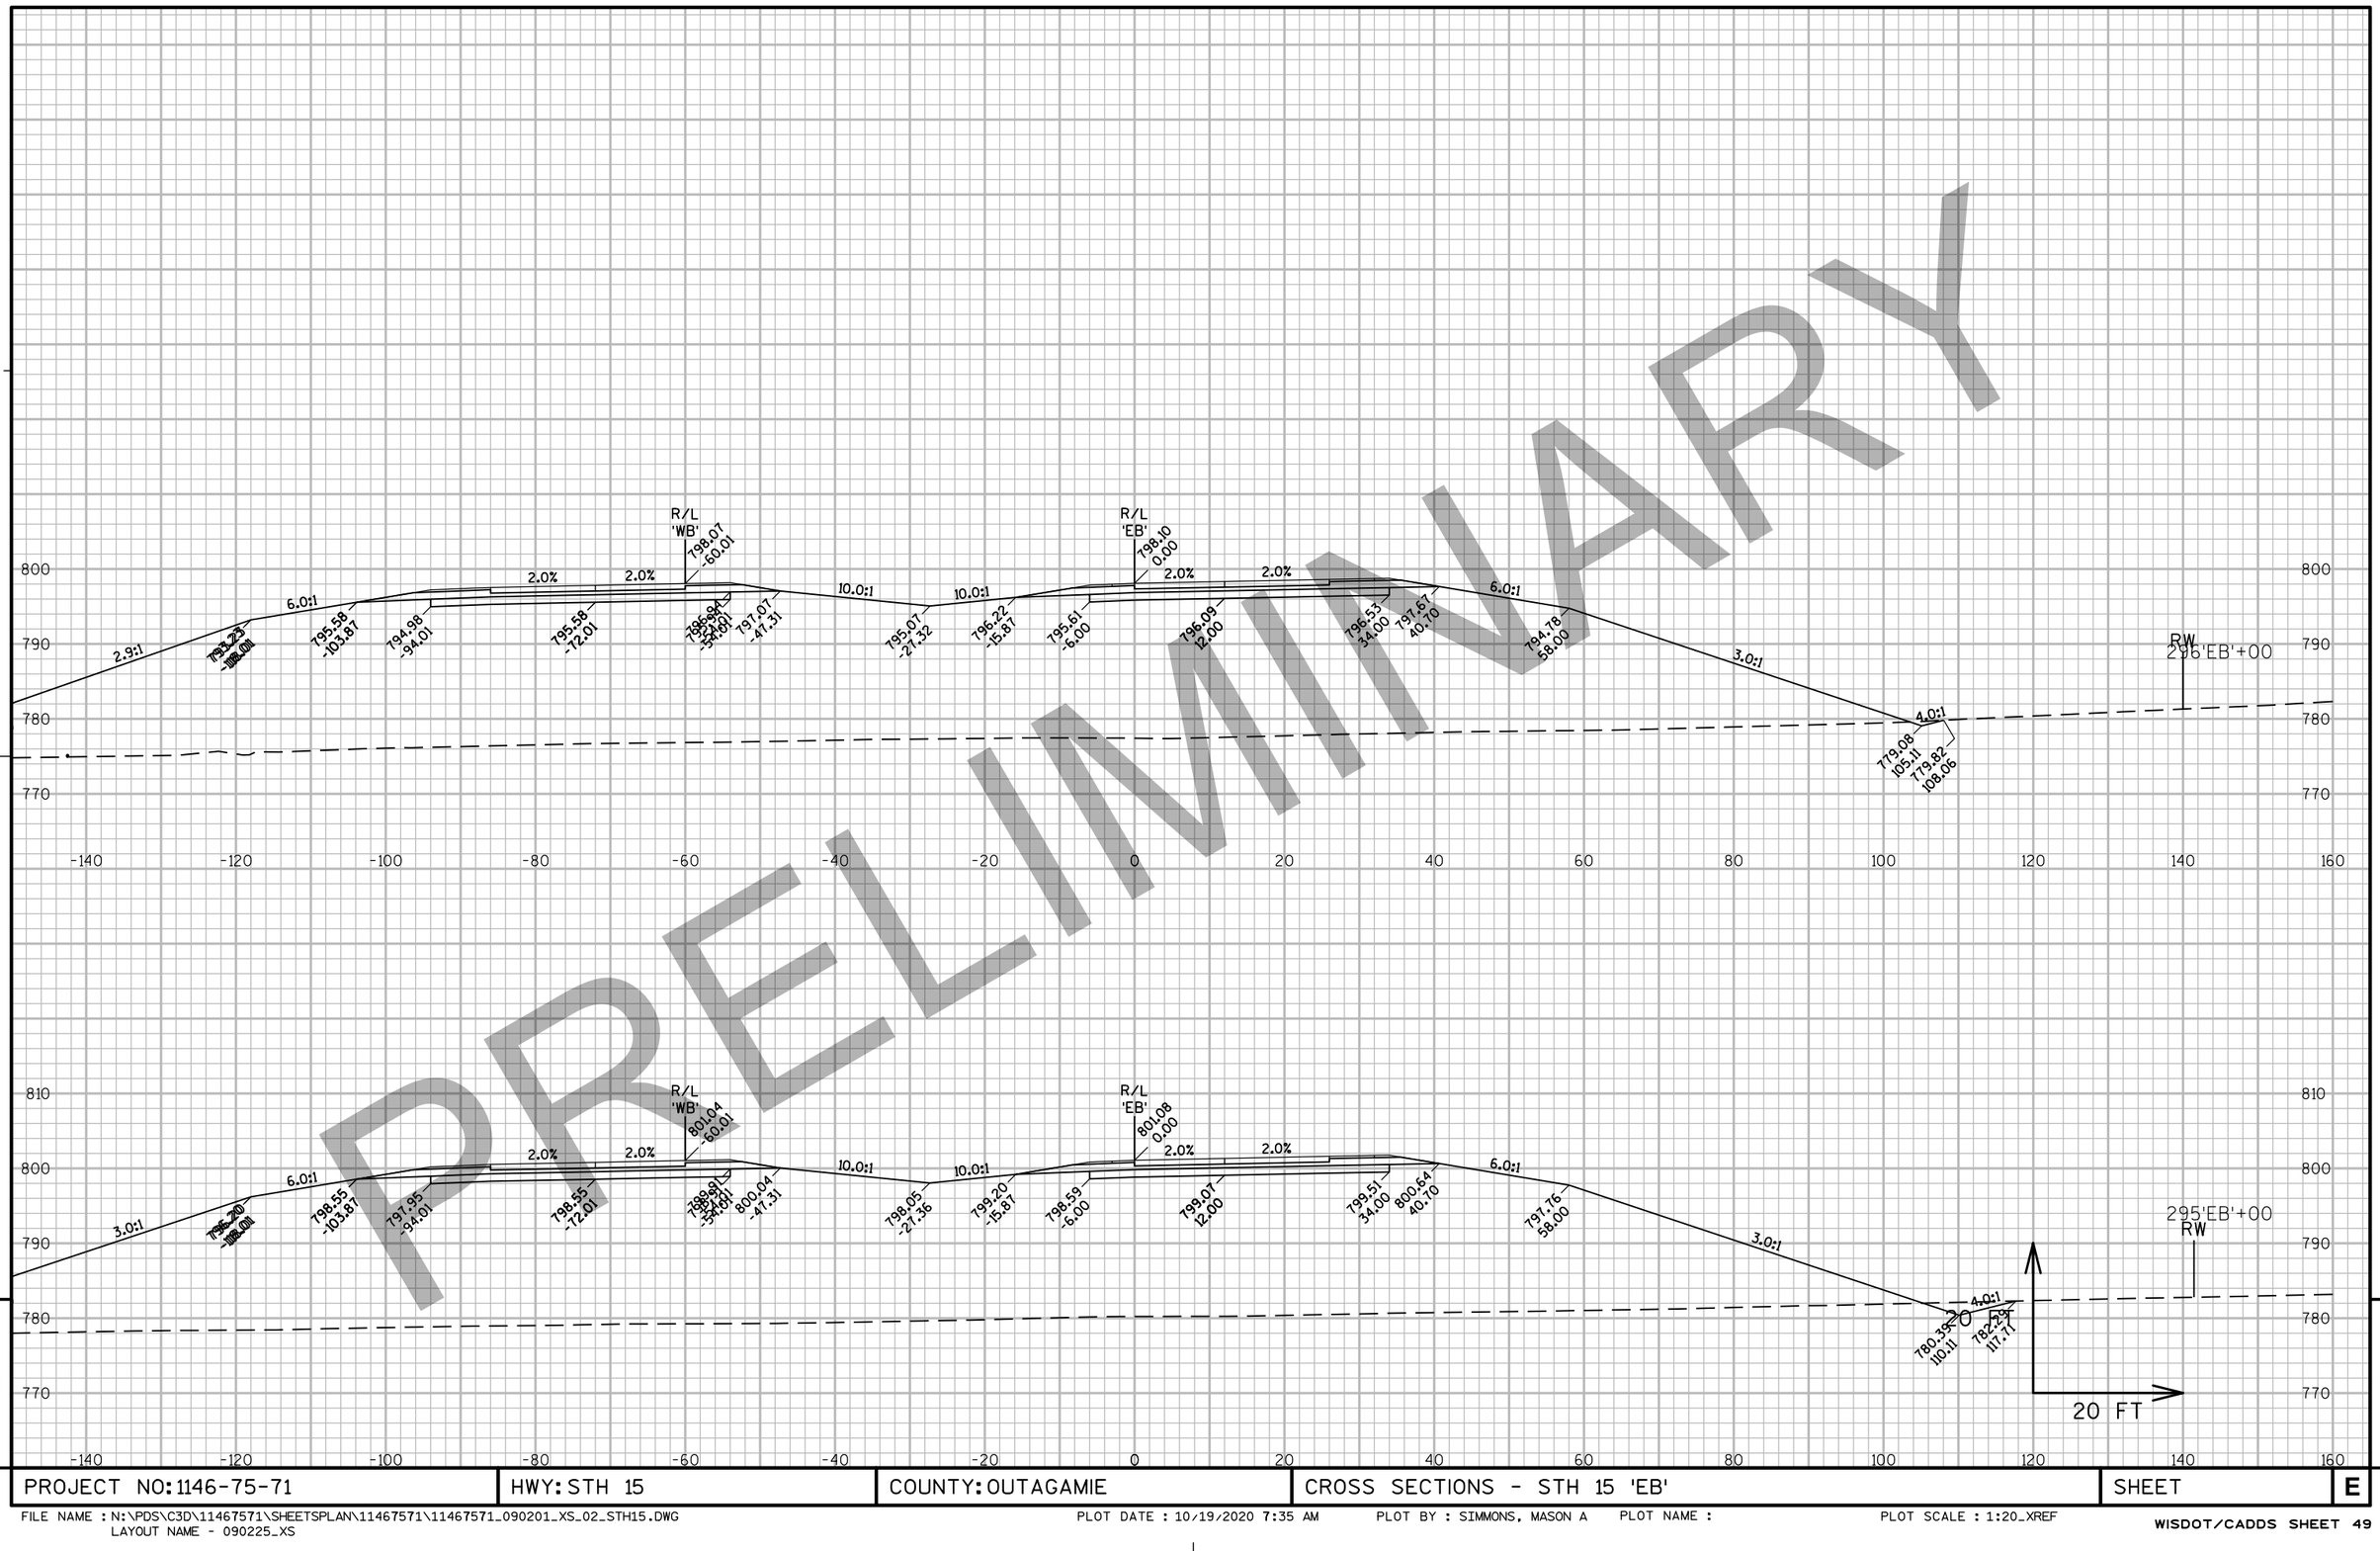

PRELIMINARY


9

PROJECT NO: 1146-75-71	HWY: STH 15	COUNTY: OUTAGAMIE	CROSS SECTIONS - STH 15 'EB'	SHEET	E

9

FILE NAME : N:\PDS\C3D\11467571\SHEETSPLAN\11467571\11467571_090201_XS_02_STH15.DWG
LAYOUT NAME - 090225_XS

PLOT DATE : 10/19/2020 7:35 AM PLOT BY : SIMMONS, MASON A PLOT NAME : PLOT SCALE : 1:20_XREF

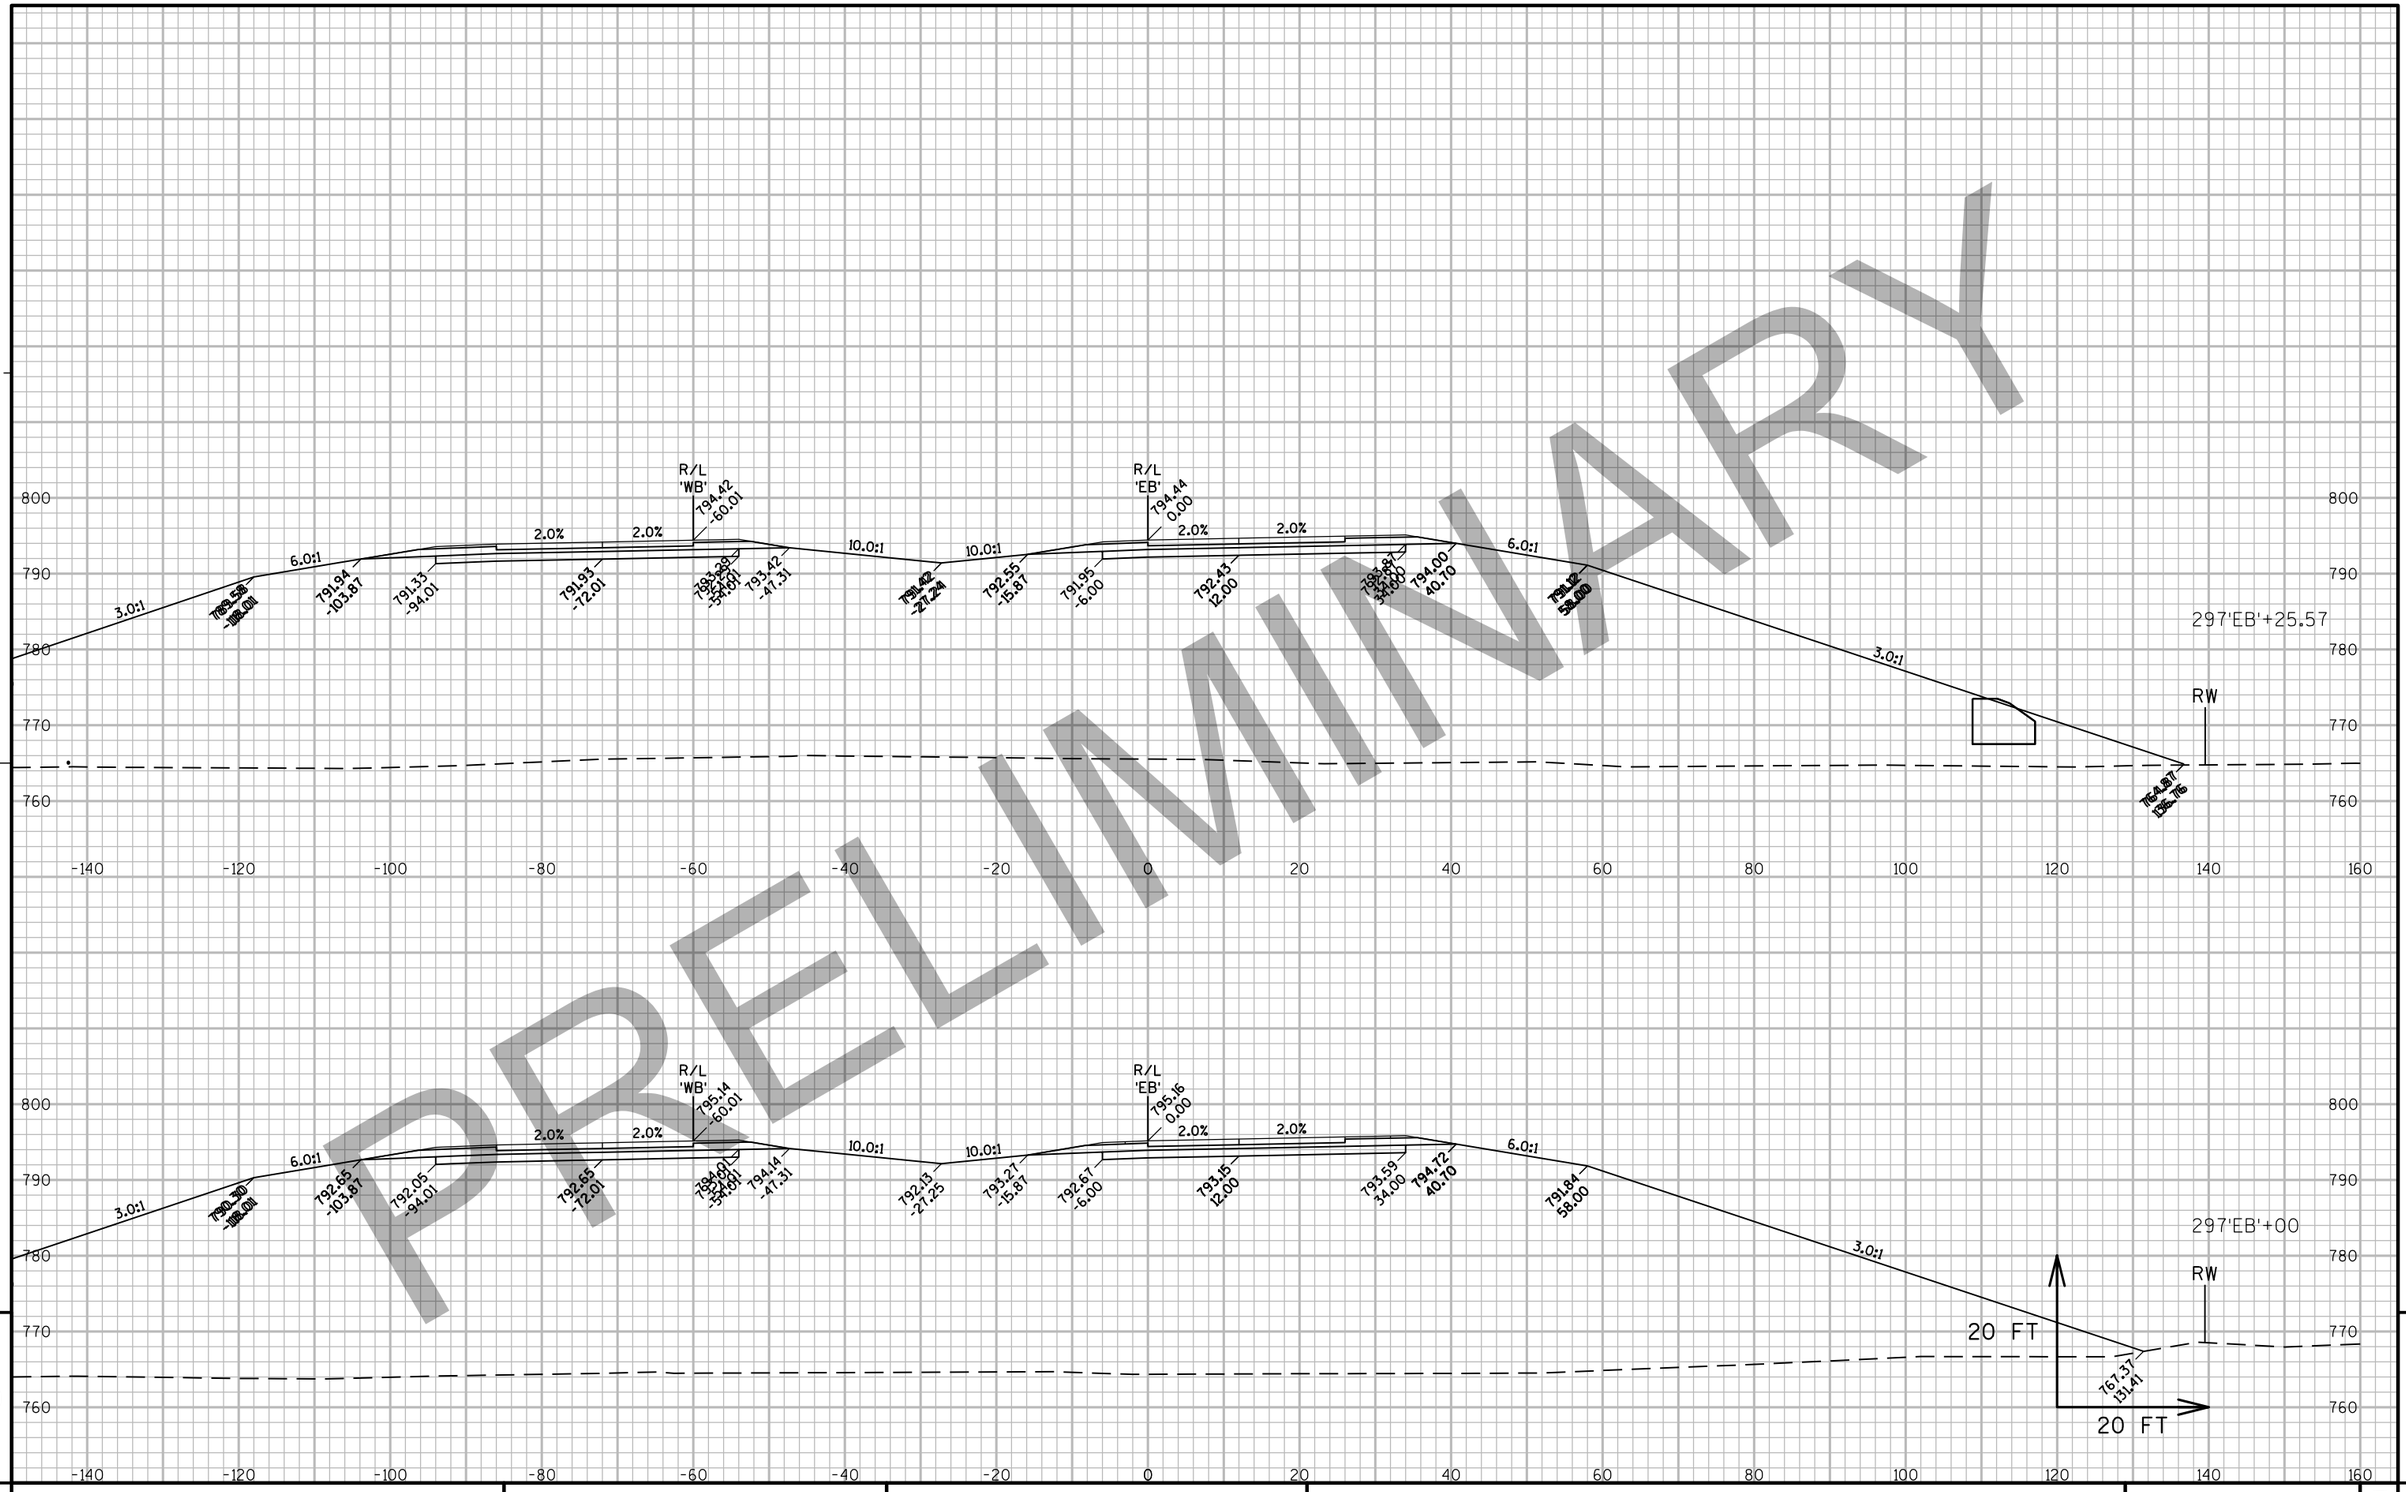


PRELIMINARY

9

PROJECT NO: 1146-75-71	HWY: STH 15	COUNTY: OUTAGAMIE	CROSS SECTIONS - STH 15 'EB'	SHEET	E

FILE NAME : N:\PDS\C3D\11467571\SHEETSPLAN\11467571\11467571_090201_XS_02_STH15.DWG
LAYOUT NAME - 090226_XS

PLOT DATE : 10/19/2020 7:35 AM PLOT BY : SIMMONS, MASON A PLOT NAME : PLOT SCALE : 1:20_XREF

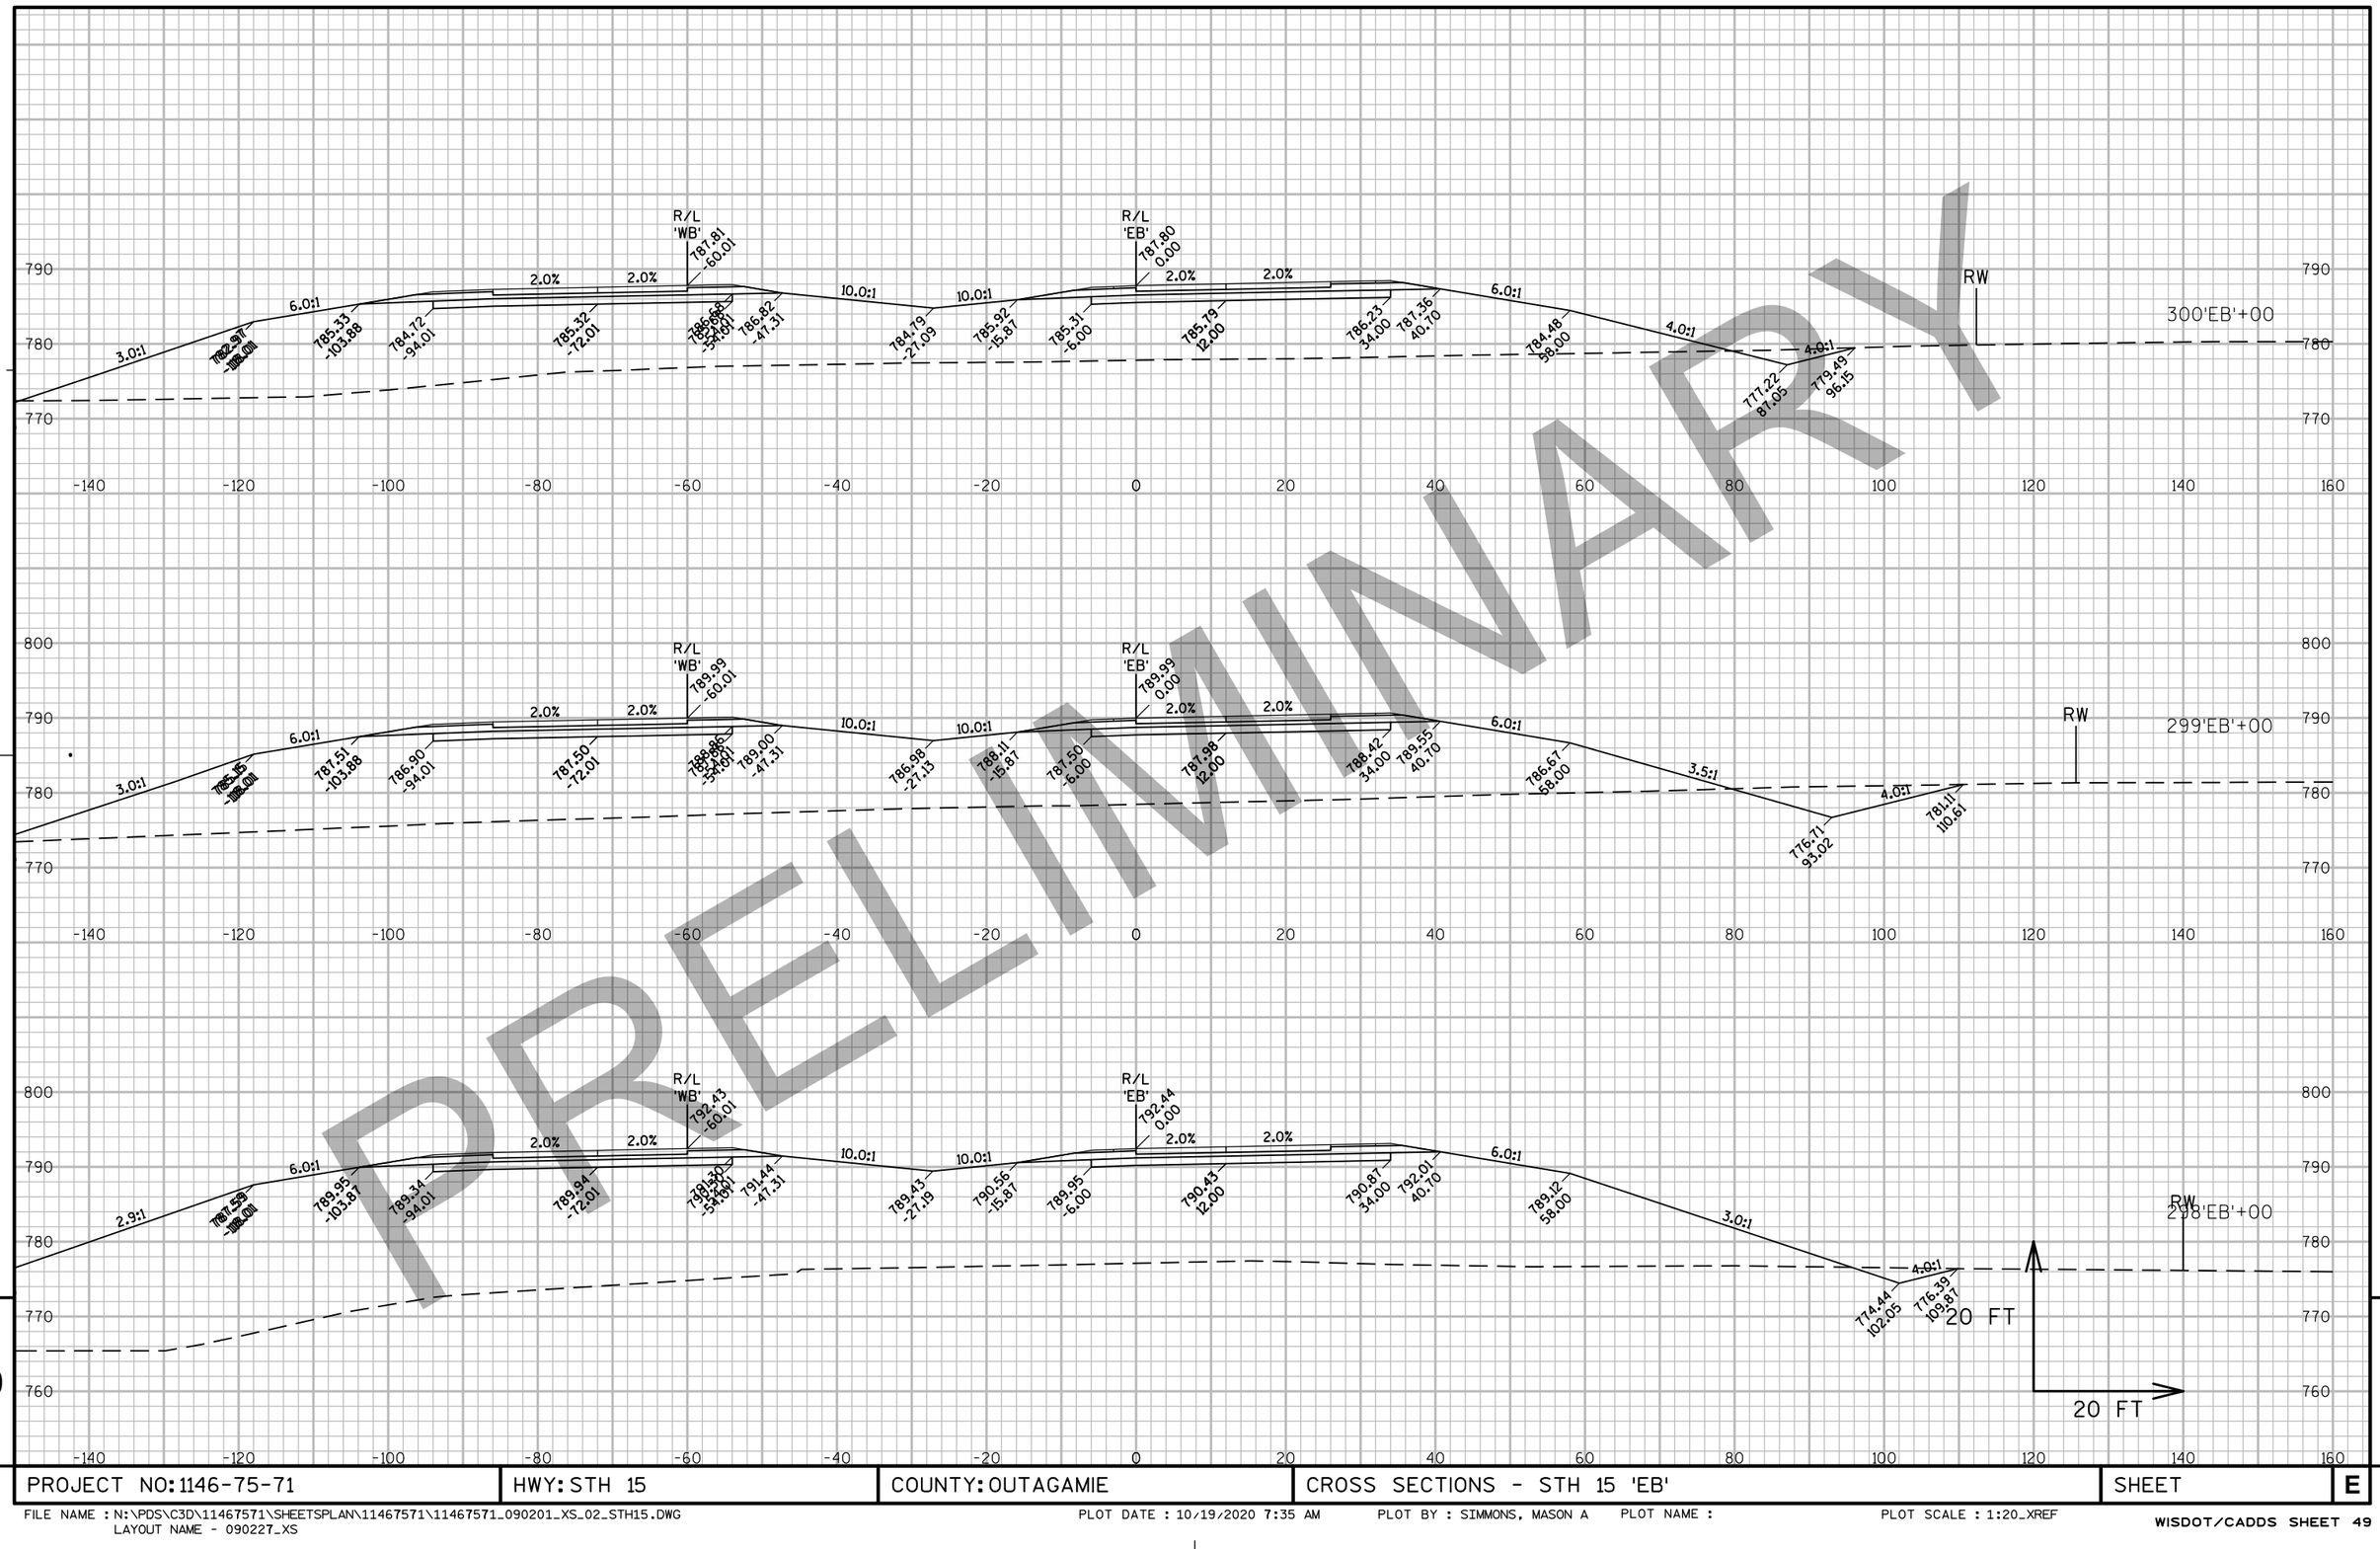

PROJECT NO: 1146-75-71	HWY: STH 15	COUNTY: OUTAGAMIE	CROSS SECTIONS - STH 15 'EB'	SHEET	E

FILE NAME : N:\PDS\C3D\11467571\SHEETSPLAN\11467571\11467571_090201_XS_02_STH15.DWG
LAYOUT NAME - 090227_XS


PLOT DATE : 10/19/2020 7:35 AM PLOT BY : SIMMONS, MASON A PLOT NAME : PLOT SCALE : 1:20_XREF


PRELIMINARY

PROJECT NO: 1146-75-71	HWY: STH 15	COUNTY: OUTAGAMIE	CROSS SECTIONS - STH 15 'EB'	SHEET	E

FILE NAME : N:\PDS\C3D\11467571\SHEETSPLAN\11467571\11467571_090201_XS_02_STH15.DWG
LAYOUT NAME - 090228_XS

PLOT DATE : 10/19/2020 7:36 AM PLOT BY : SIMMONS, MASON A PLOT NAME : PLOT SCALE : 1:20_XREF

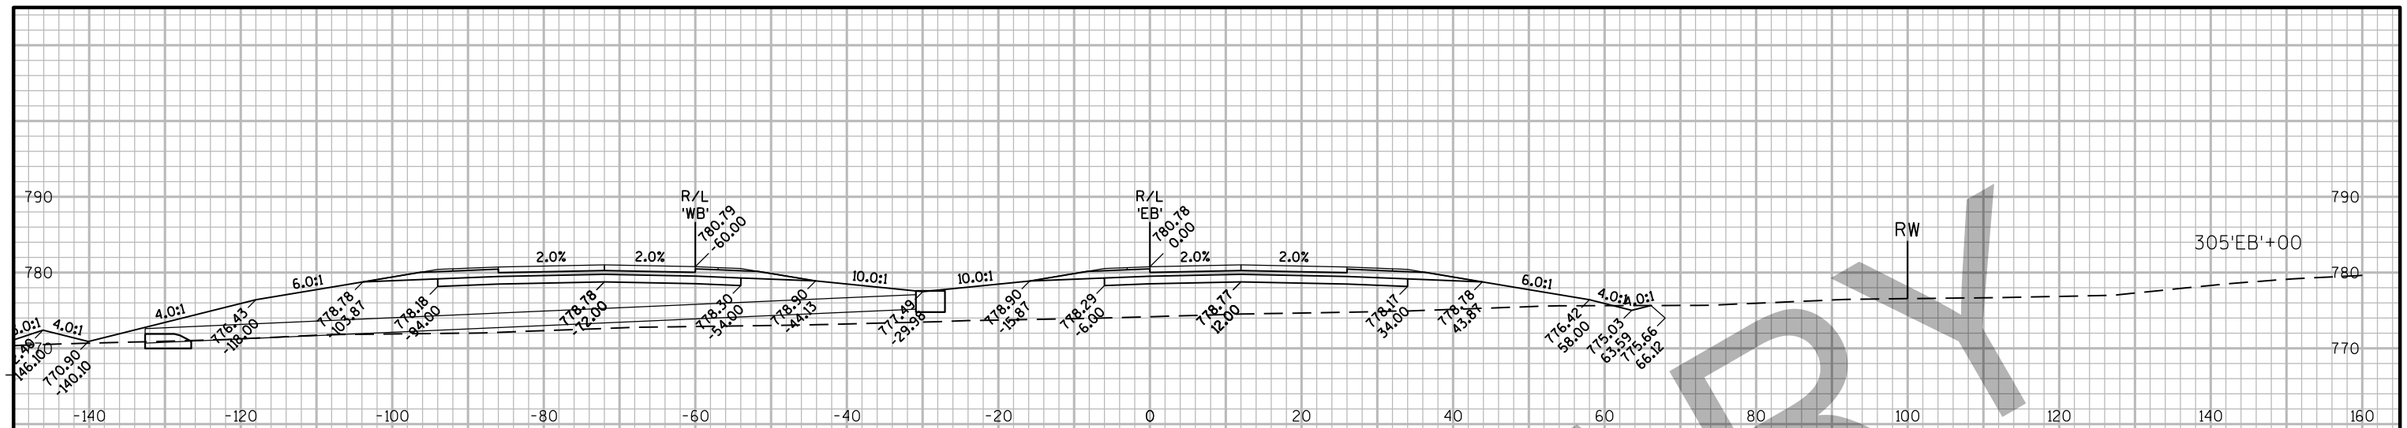

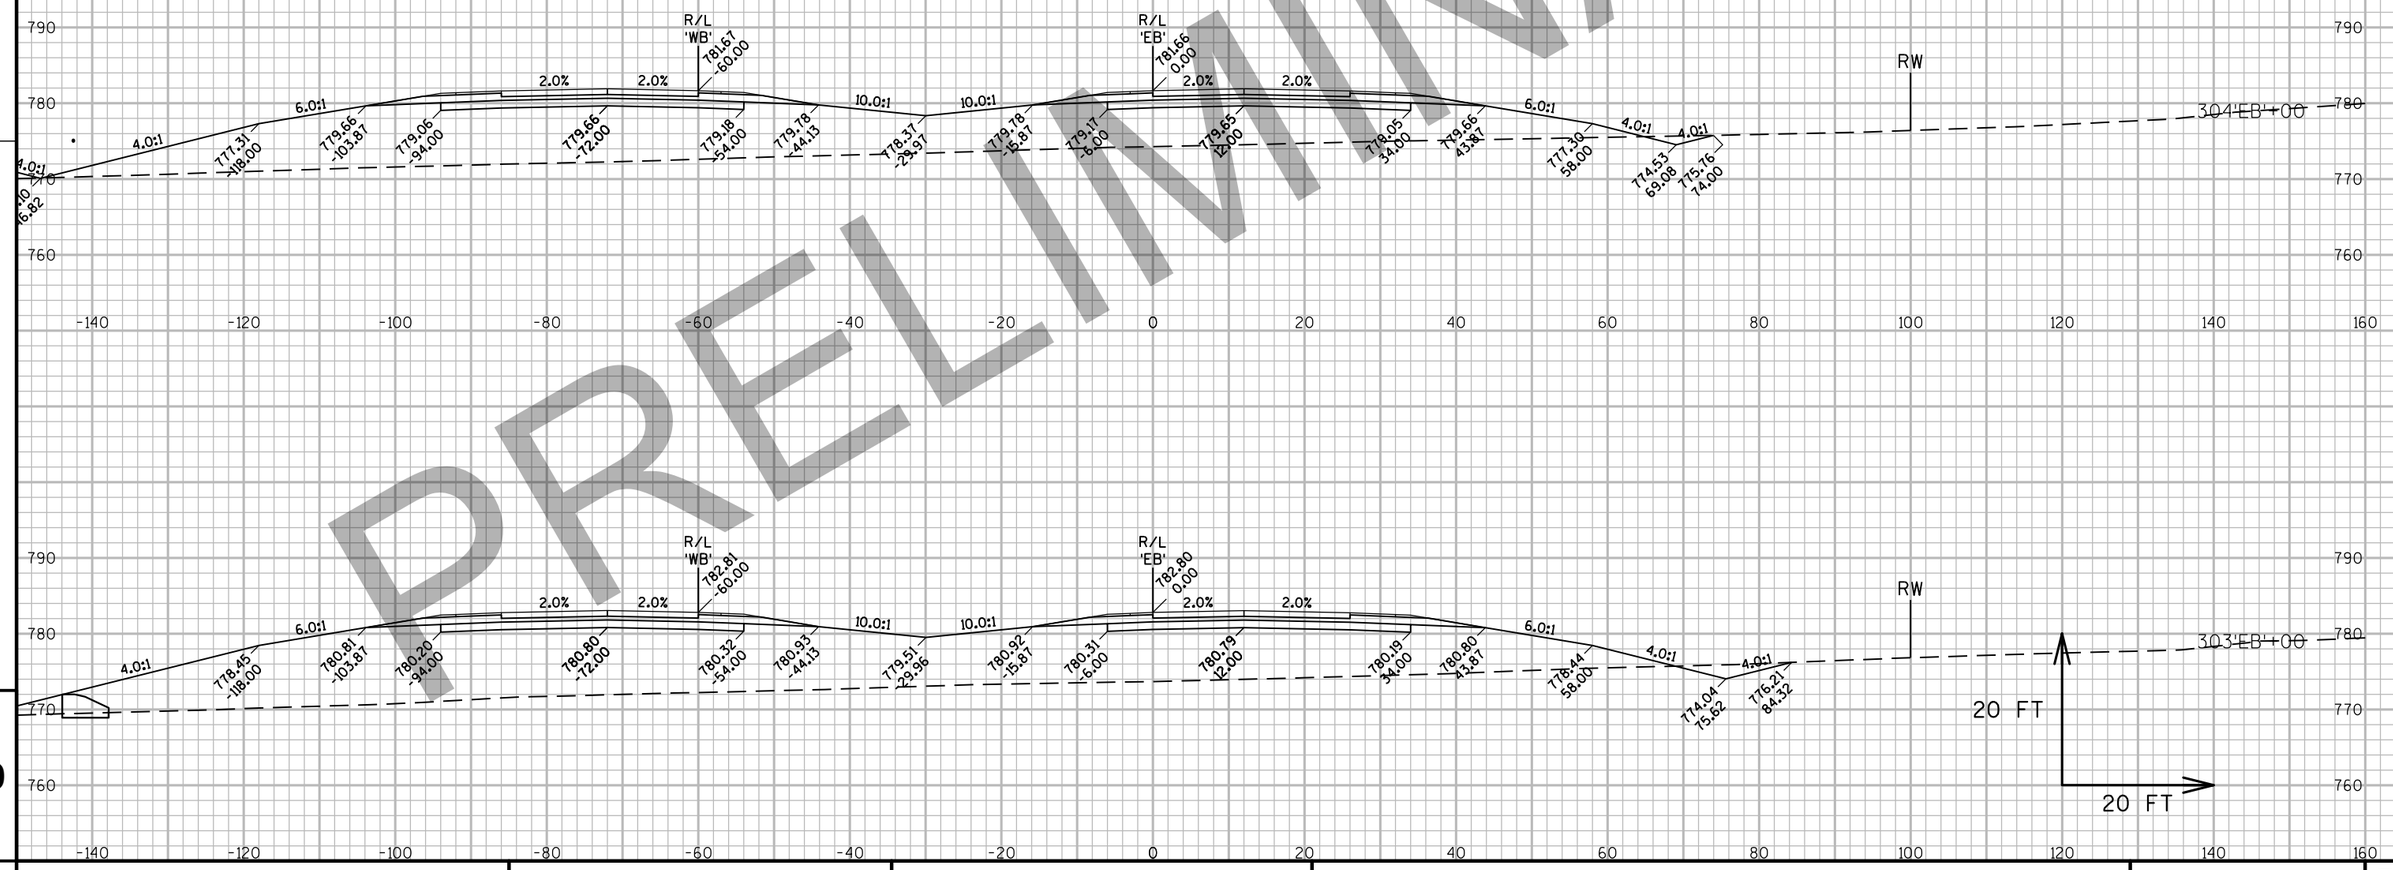


PRELIMINARY

PROJECT NO: 1146-75-71	HWY: STH 15	COUNTY: OUTAGAMIE	CROSS SECTIONS - STH 15 'EB'	SHEET	E

FILE NAME : N:\PDS\C3D\11467571\SHEETSPLAN\11467571\11467571_090201_XS_02_STH15.DWG
LAYOUT NAME - 090229_XS

PLOT DATE : 10/19/2020 7:36 AM PLOT BY : SIMMONS, MASON A PLOT NAME : PLOT SCALE : 1:20_XREF

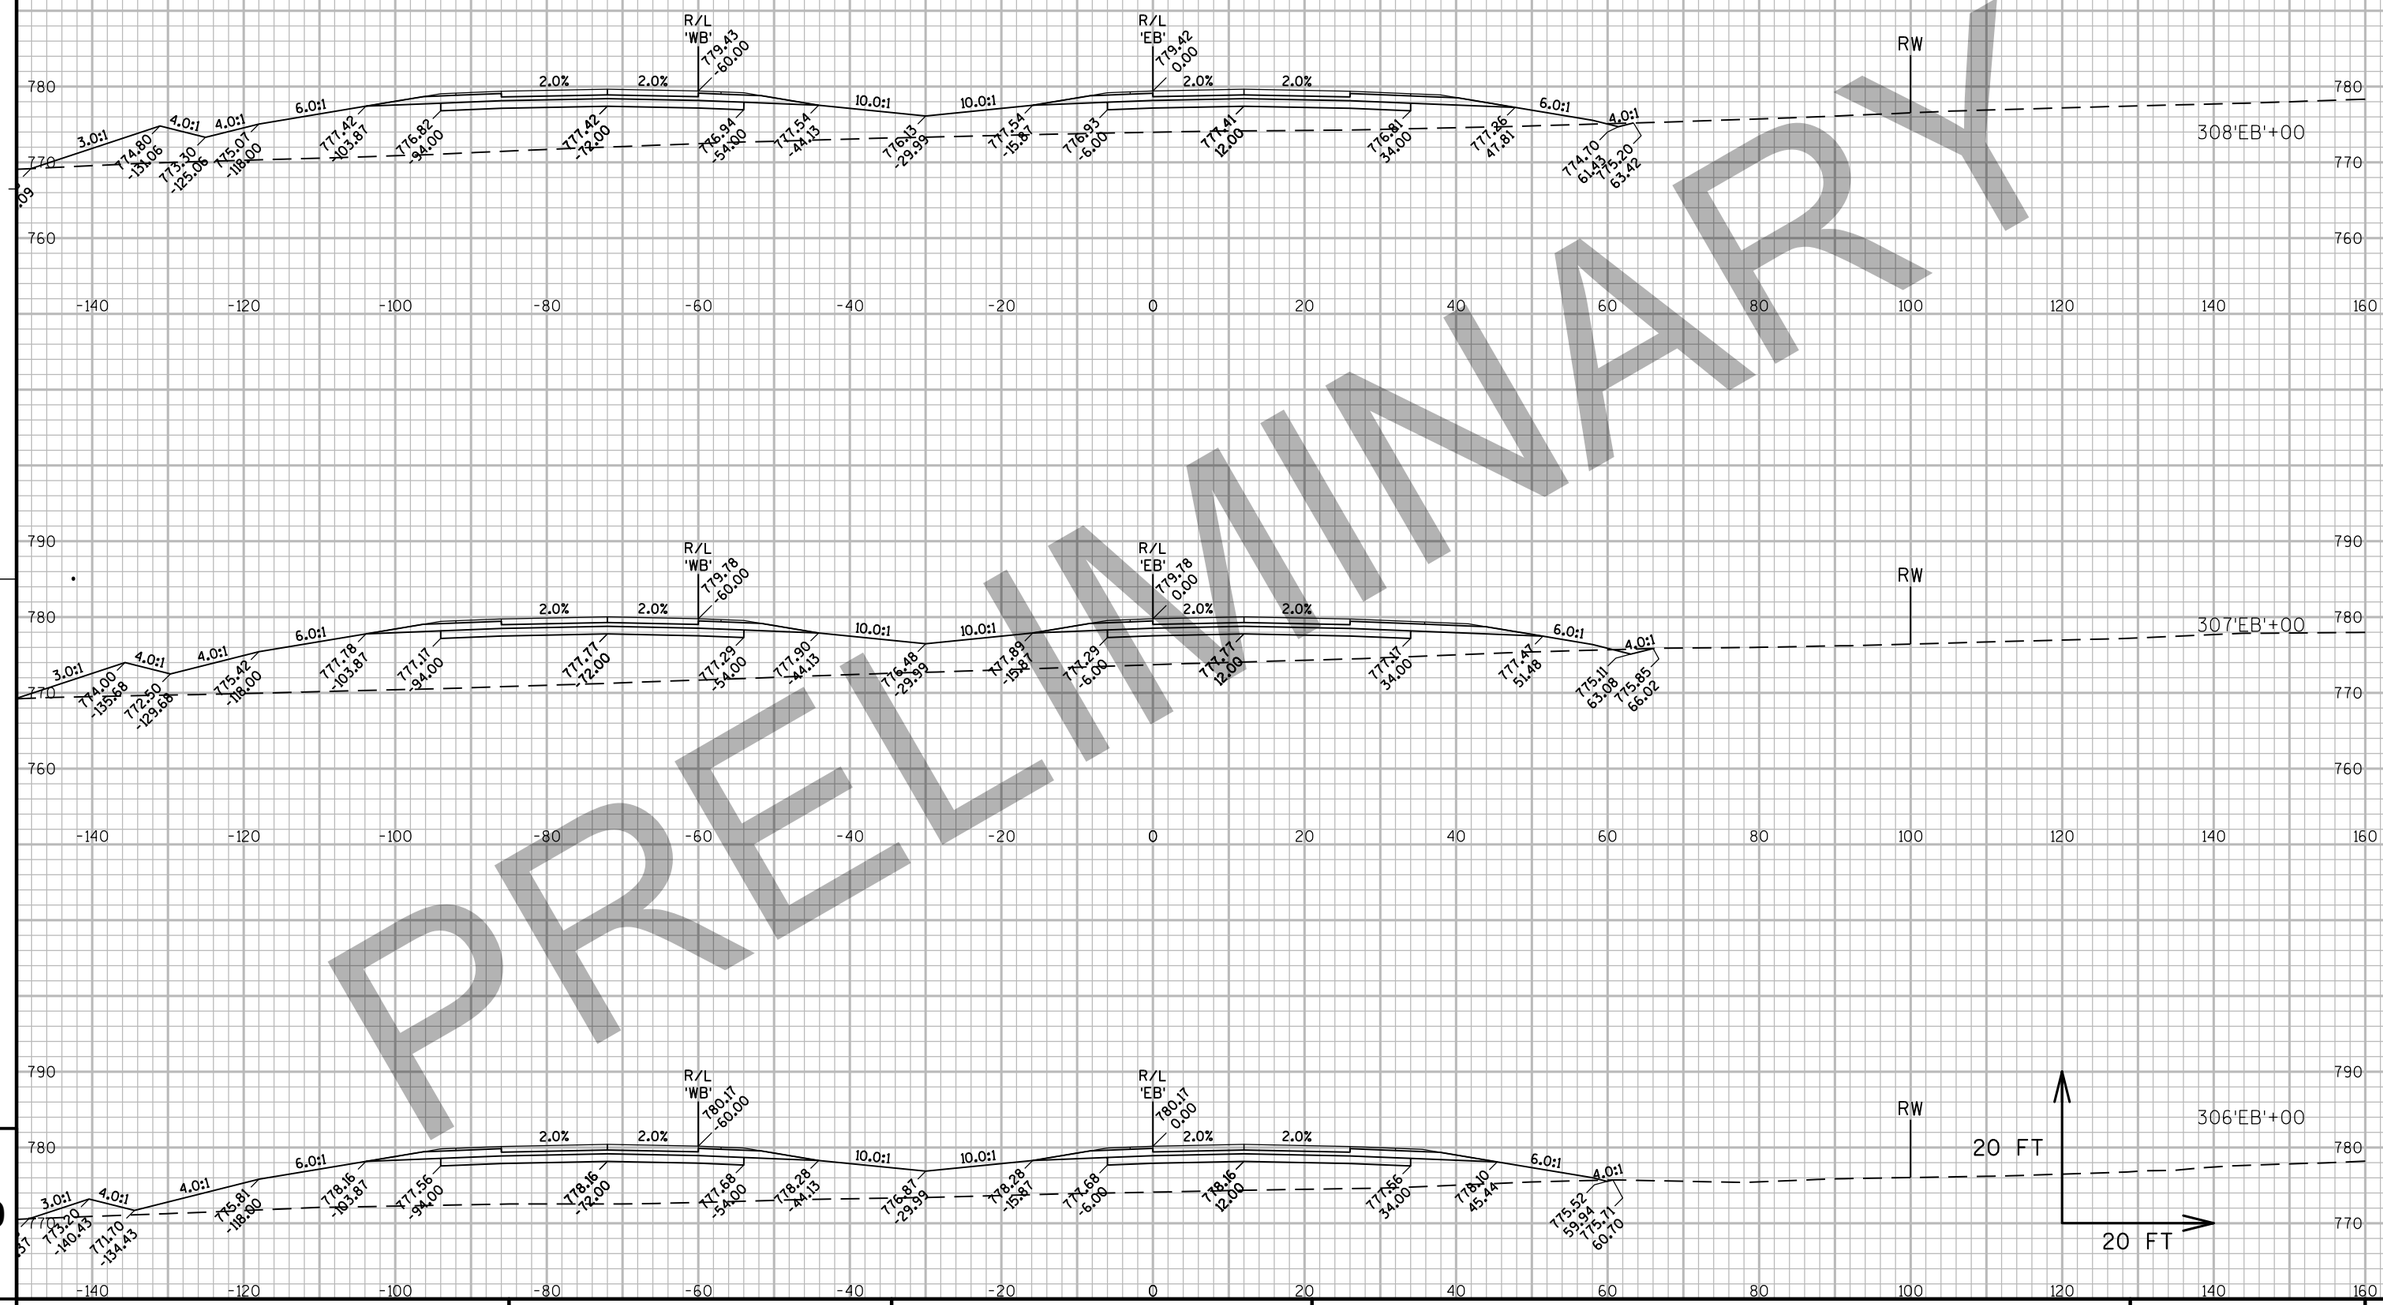

PRELIMINARY

9

PROJECT NO: 1146-75-71	HWY: STH 15	COUNTY: OUTAGAMIE	CROSS SECTIONS - STH 15 'EB'	SHEET	E

FILE NAME : N:\PDS\C3D\11467571\SHEETSPLAN\11467571\11467571_090201_XS_02_STH15.DWG
LAYOUT NAME - 090230_XS

PLOT DATE : 10/19/2020 7:36 AM PLOT BY : SIMMONS, MASON A PLOT NAME : PLOT SCALE : 1:20_XREF




PRELIMINARY

PROJECT NO: 1146-75-71	HWY: STH 15	COUNTY: OUTAGAMIE	CROSS SECTIONS - STH 15 'EB'	SHEET	E

FILE NAME : N:\PDS\C3D\11467571\SHEETSPLAN\11467571\11467571_090201_XS_02_STH15.DWG
LAYOUT NAME - 090231_XS

PLOT DATE : 10/19/2020 7:36 AM PLOT BY : SIMMONS, MASON A PLOT NAME : PLOT SCALE : 1:20_XREF

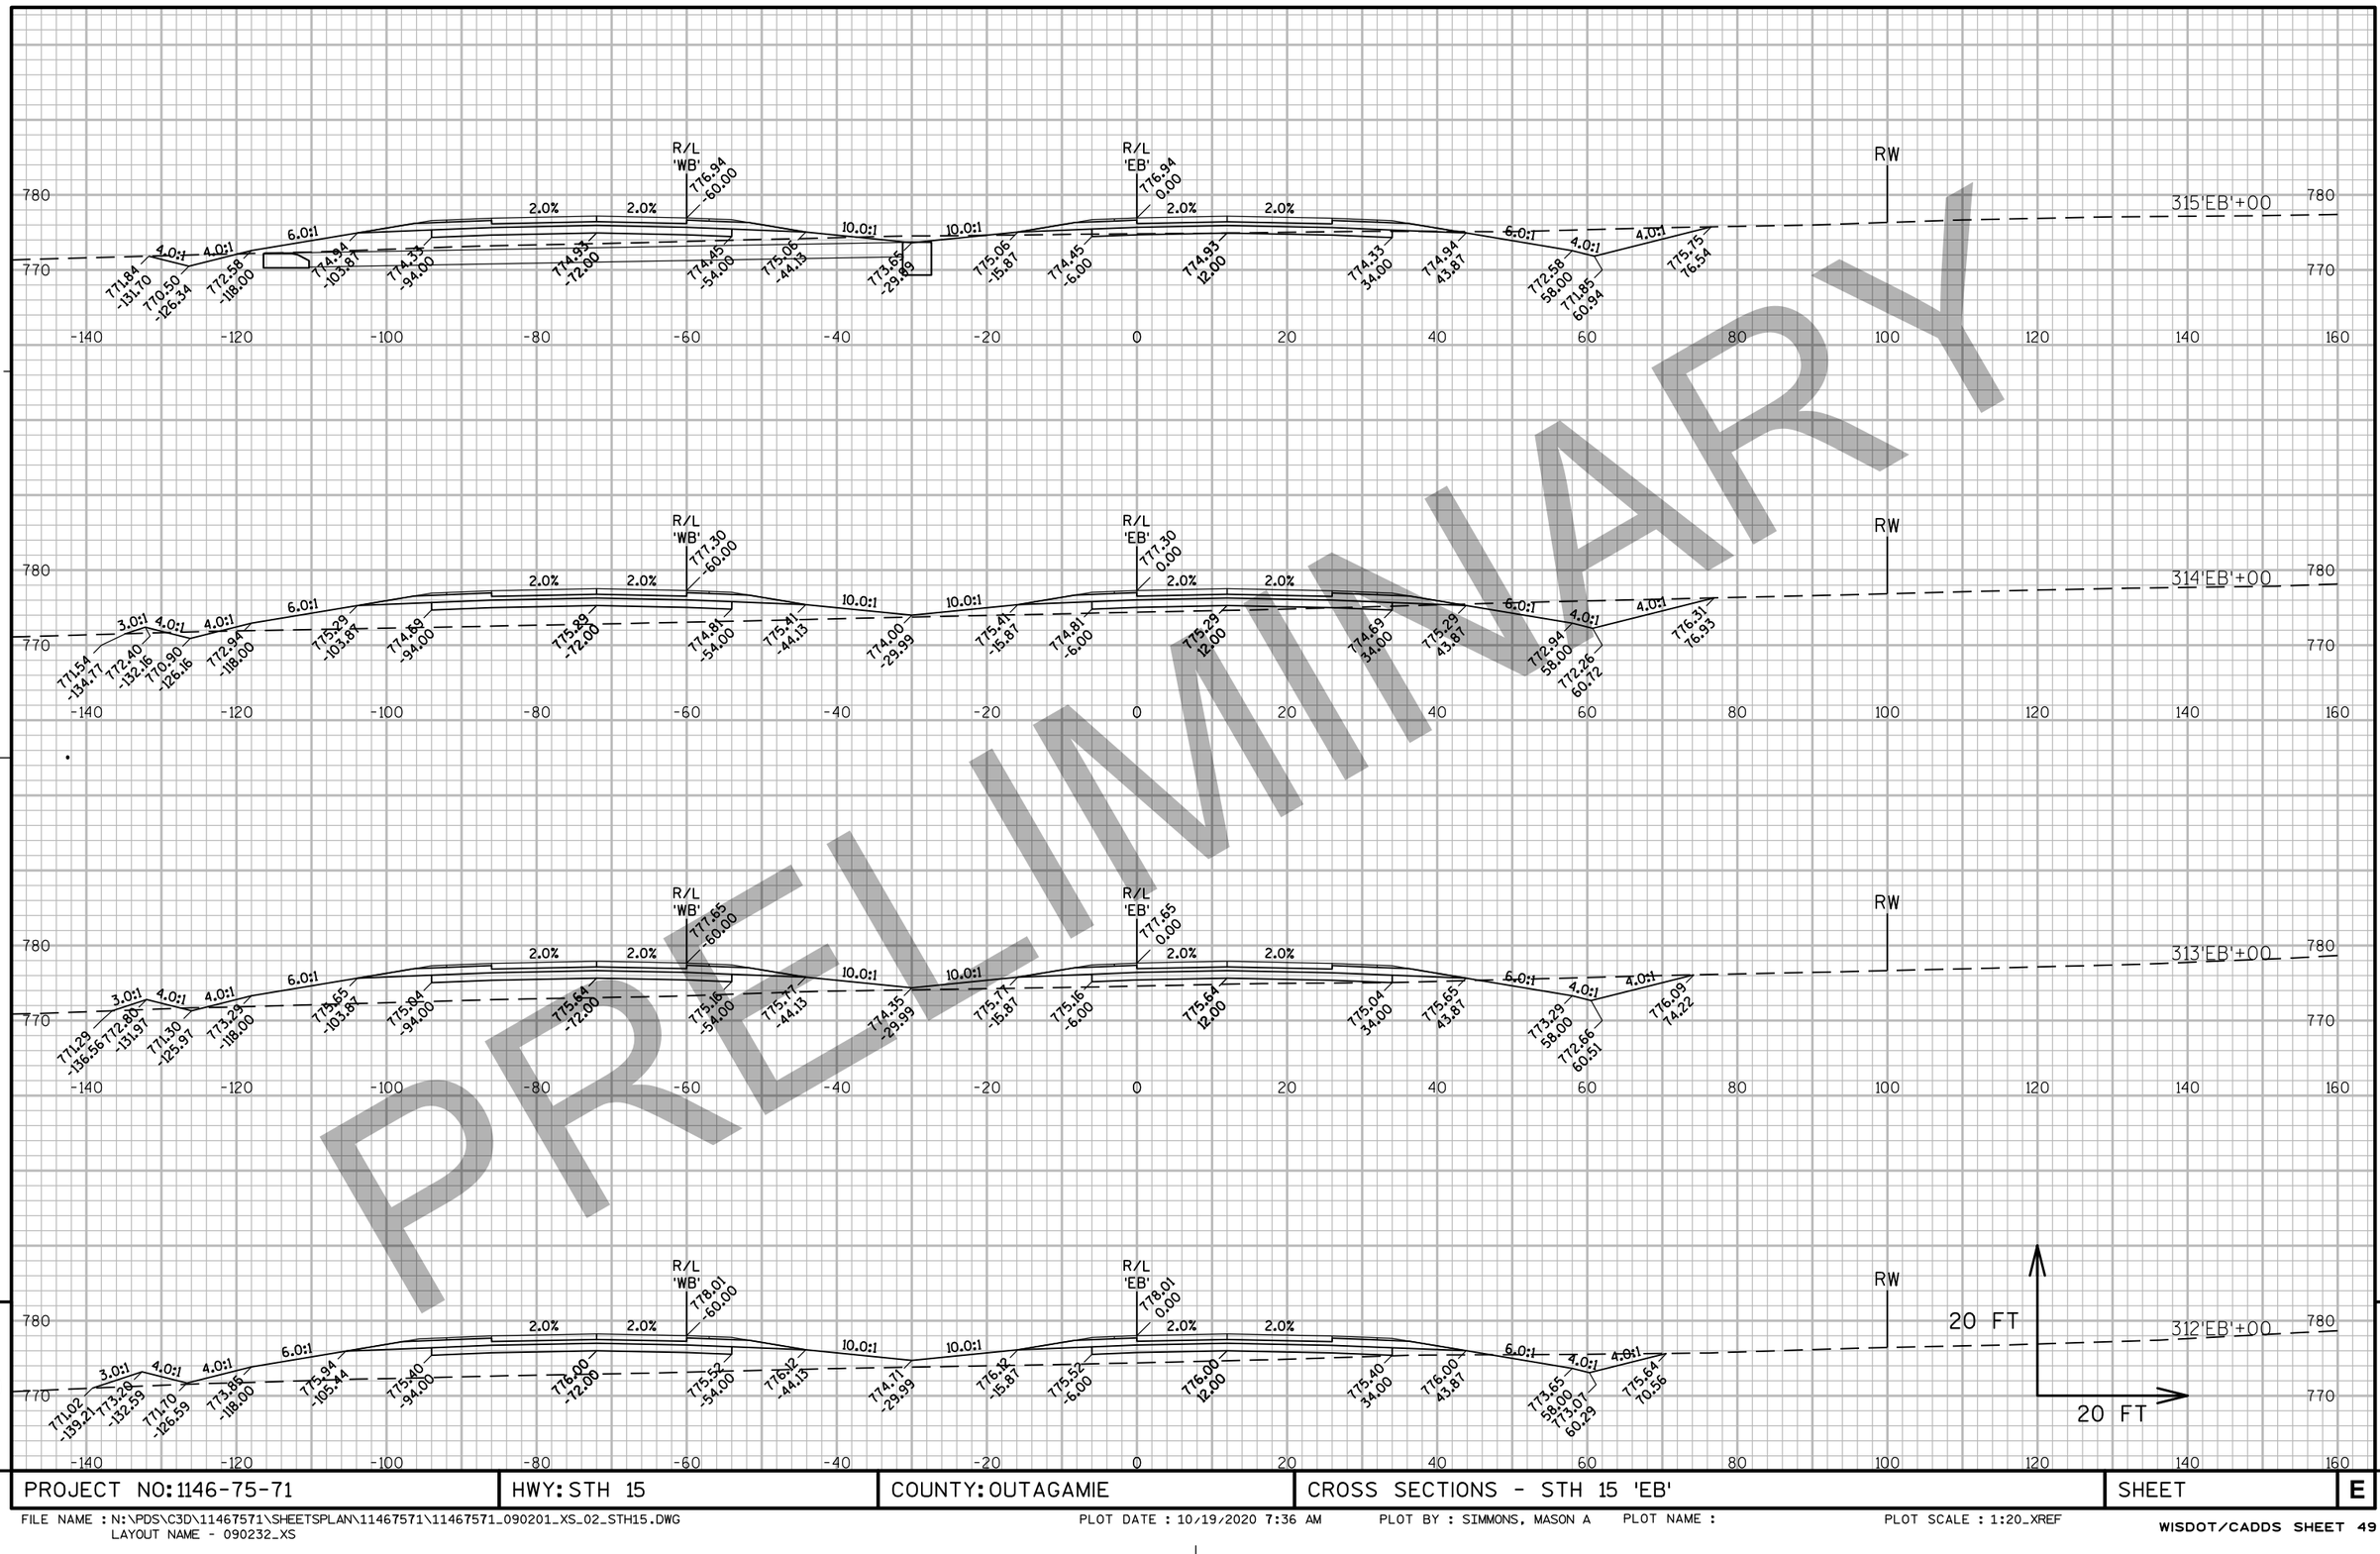


PRELIMINARY

9

PROJECT NO: 1146-75-71	HWY: STH 15	COUNTY: OUTAGAMIE	CROSS SECTIONS - STH 15 'EB'	SHEET	E

FILE NAME : N:\PDS\C3D\11467571\SHEETSPLAN\11467571\11467571_090201_XS_02_STH15.DWG
LAYOUT NAME - 090232_XS

PLOT DATE : 10/19/2020 7:36 AM PLOT BY : SIMMONS, MASON A PLOT NAME : PLOT SCALE : 1:20_XREF

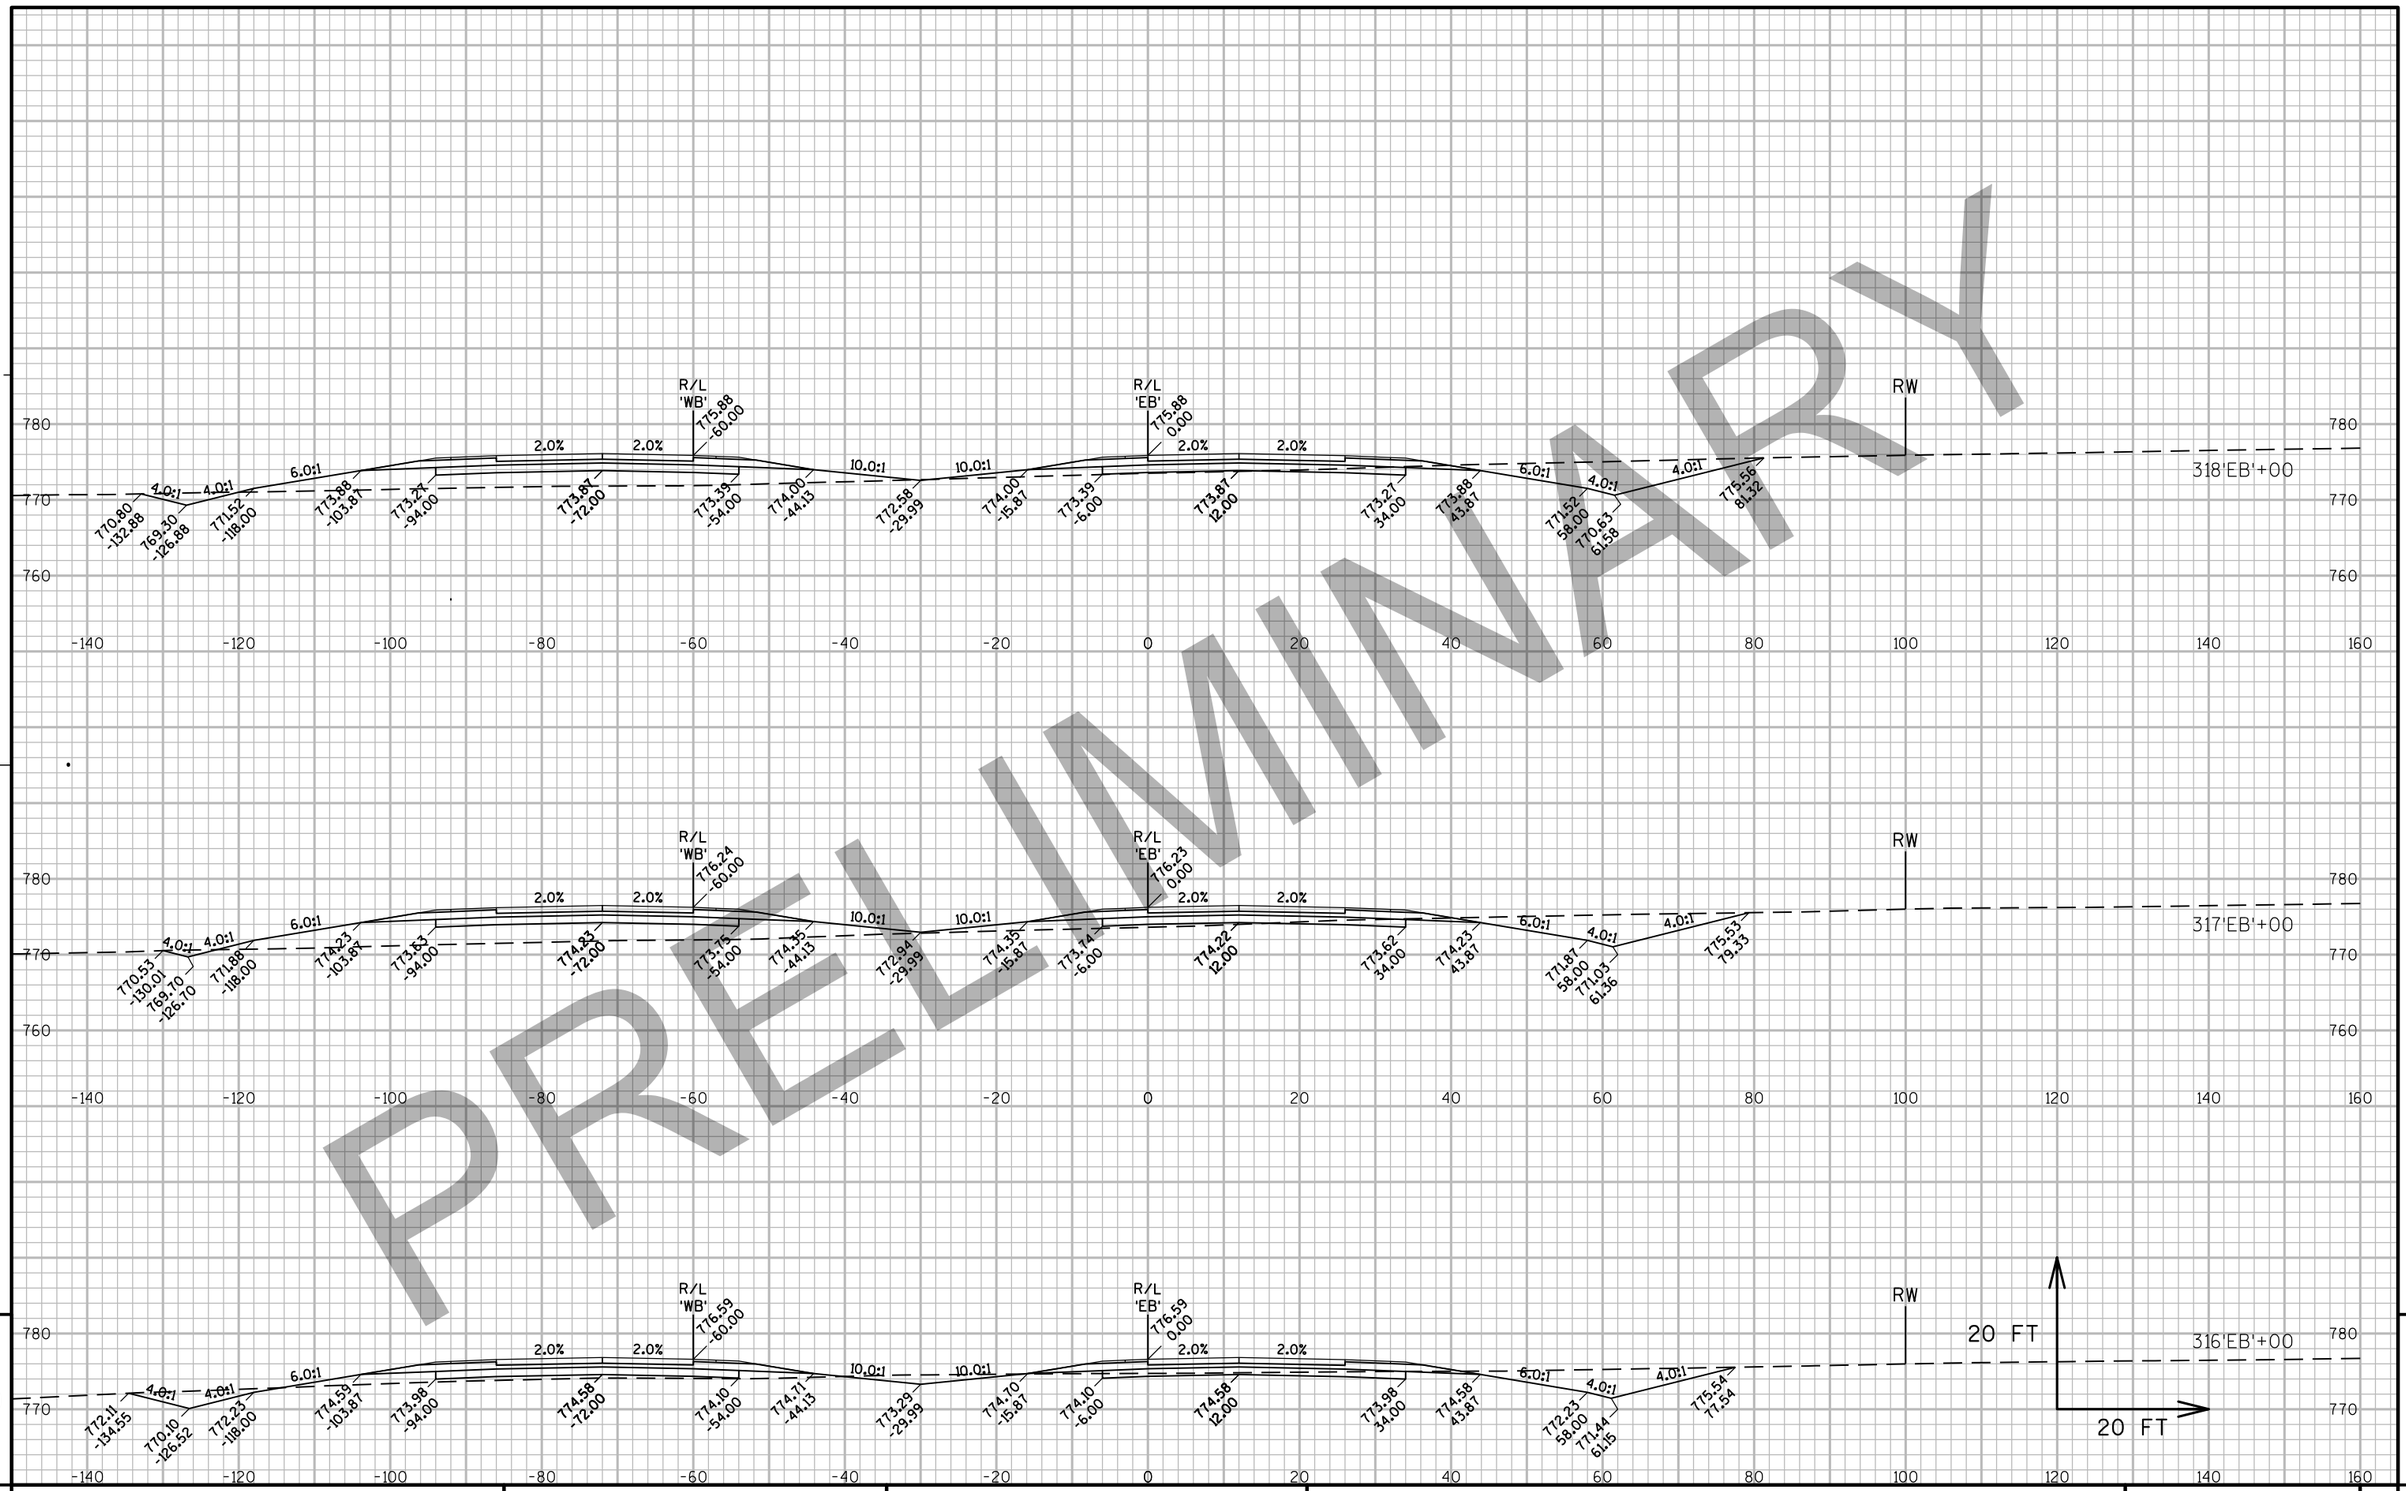


PRELIMINARY

9

PROJECT NO: 1146-75-71	HWY: STH 15	COUNTY: OUTAGAMIE	CROSS SECTIONS - STH 15 'EB'	SHEET	E

FILE NAME : N:\PDS\C3D\11467571\SHEETSPLAN\11467571\11467571_090201_XS_02_STH15.DWG
LAYOUT NAME - 090233_XS

PLOT DATE : 10/19/2020 7:36 AM PLOT BY : SIMMONS, MASON A PLOT NAME : PLOT SCALE : 1:20_XREF

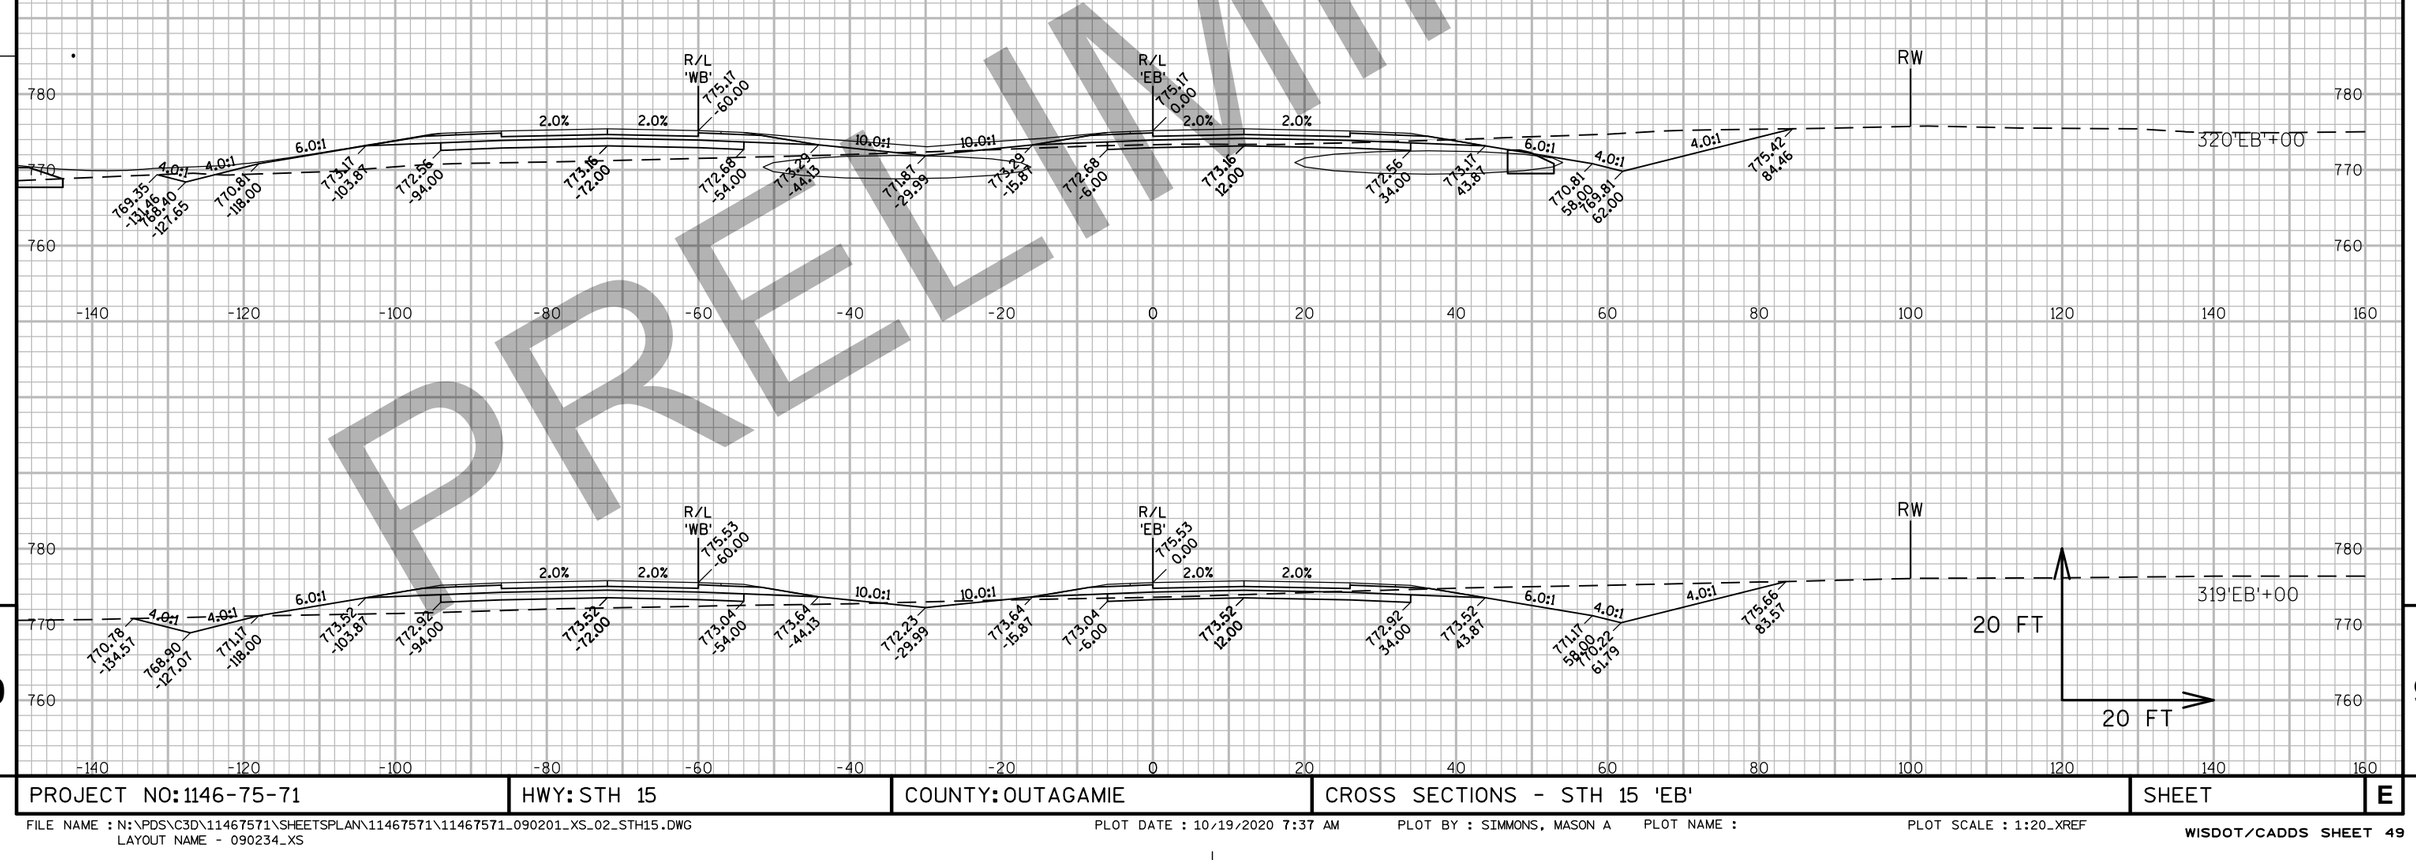

PRELIMINARY

9

9

PROJECT NO: 1146-75-71	HWY: STH 15	COUNTY: OUTAGAMIE	CROSS SECTIONS - STH 15 'EB'	SHEET	E

FILE NAME : N:\PDS\C3D\11467571\SHEETSPLAN\11467571\11467571_090201_XS_02_STH15.DWG
LAYOUT NAME - 090234_XS


PLOT DATE : 10/19/2020 7:37 AM PLOT BY : SIMMONS, MASON A PLOT NAME : PLOT SCALE : 1:20_XREF

PRELIMINARY

9 9

PROJECT NO: 1146-75-71	HWY: STH 15	COUNTY: OUTAGAMIE	CROSS SECTIONS - STH 15 'EB'	SHEET	E

FILE NAME : N:\PDS\C3D\11467571\SHEETSPLAN\11467571\11467571_090201_XS_02_STH15.DWG
LAYOUT NAME - 090235_XS
PLOT DATE : 10/19/2020 7:37 AM PLOT BY : SIMMONS, MASON A PLOT NAME : PLOT SCALE : 1:20_XREF
WISDOT/CADDS SHEET 49

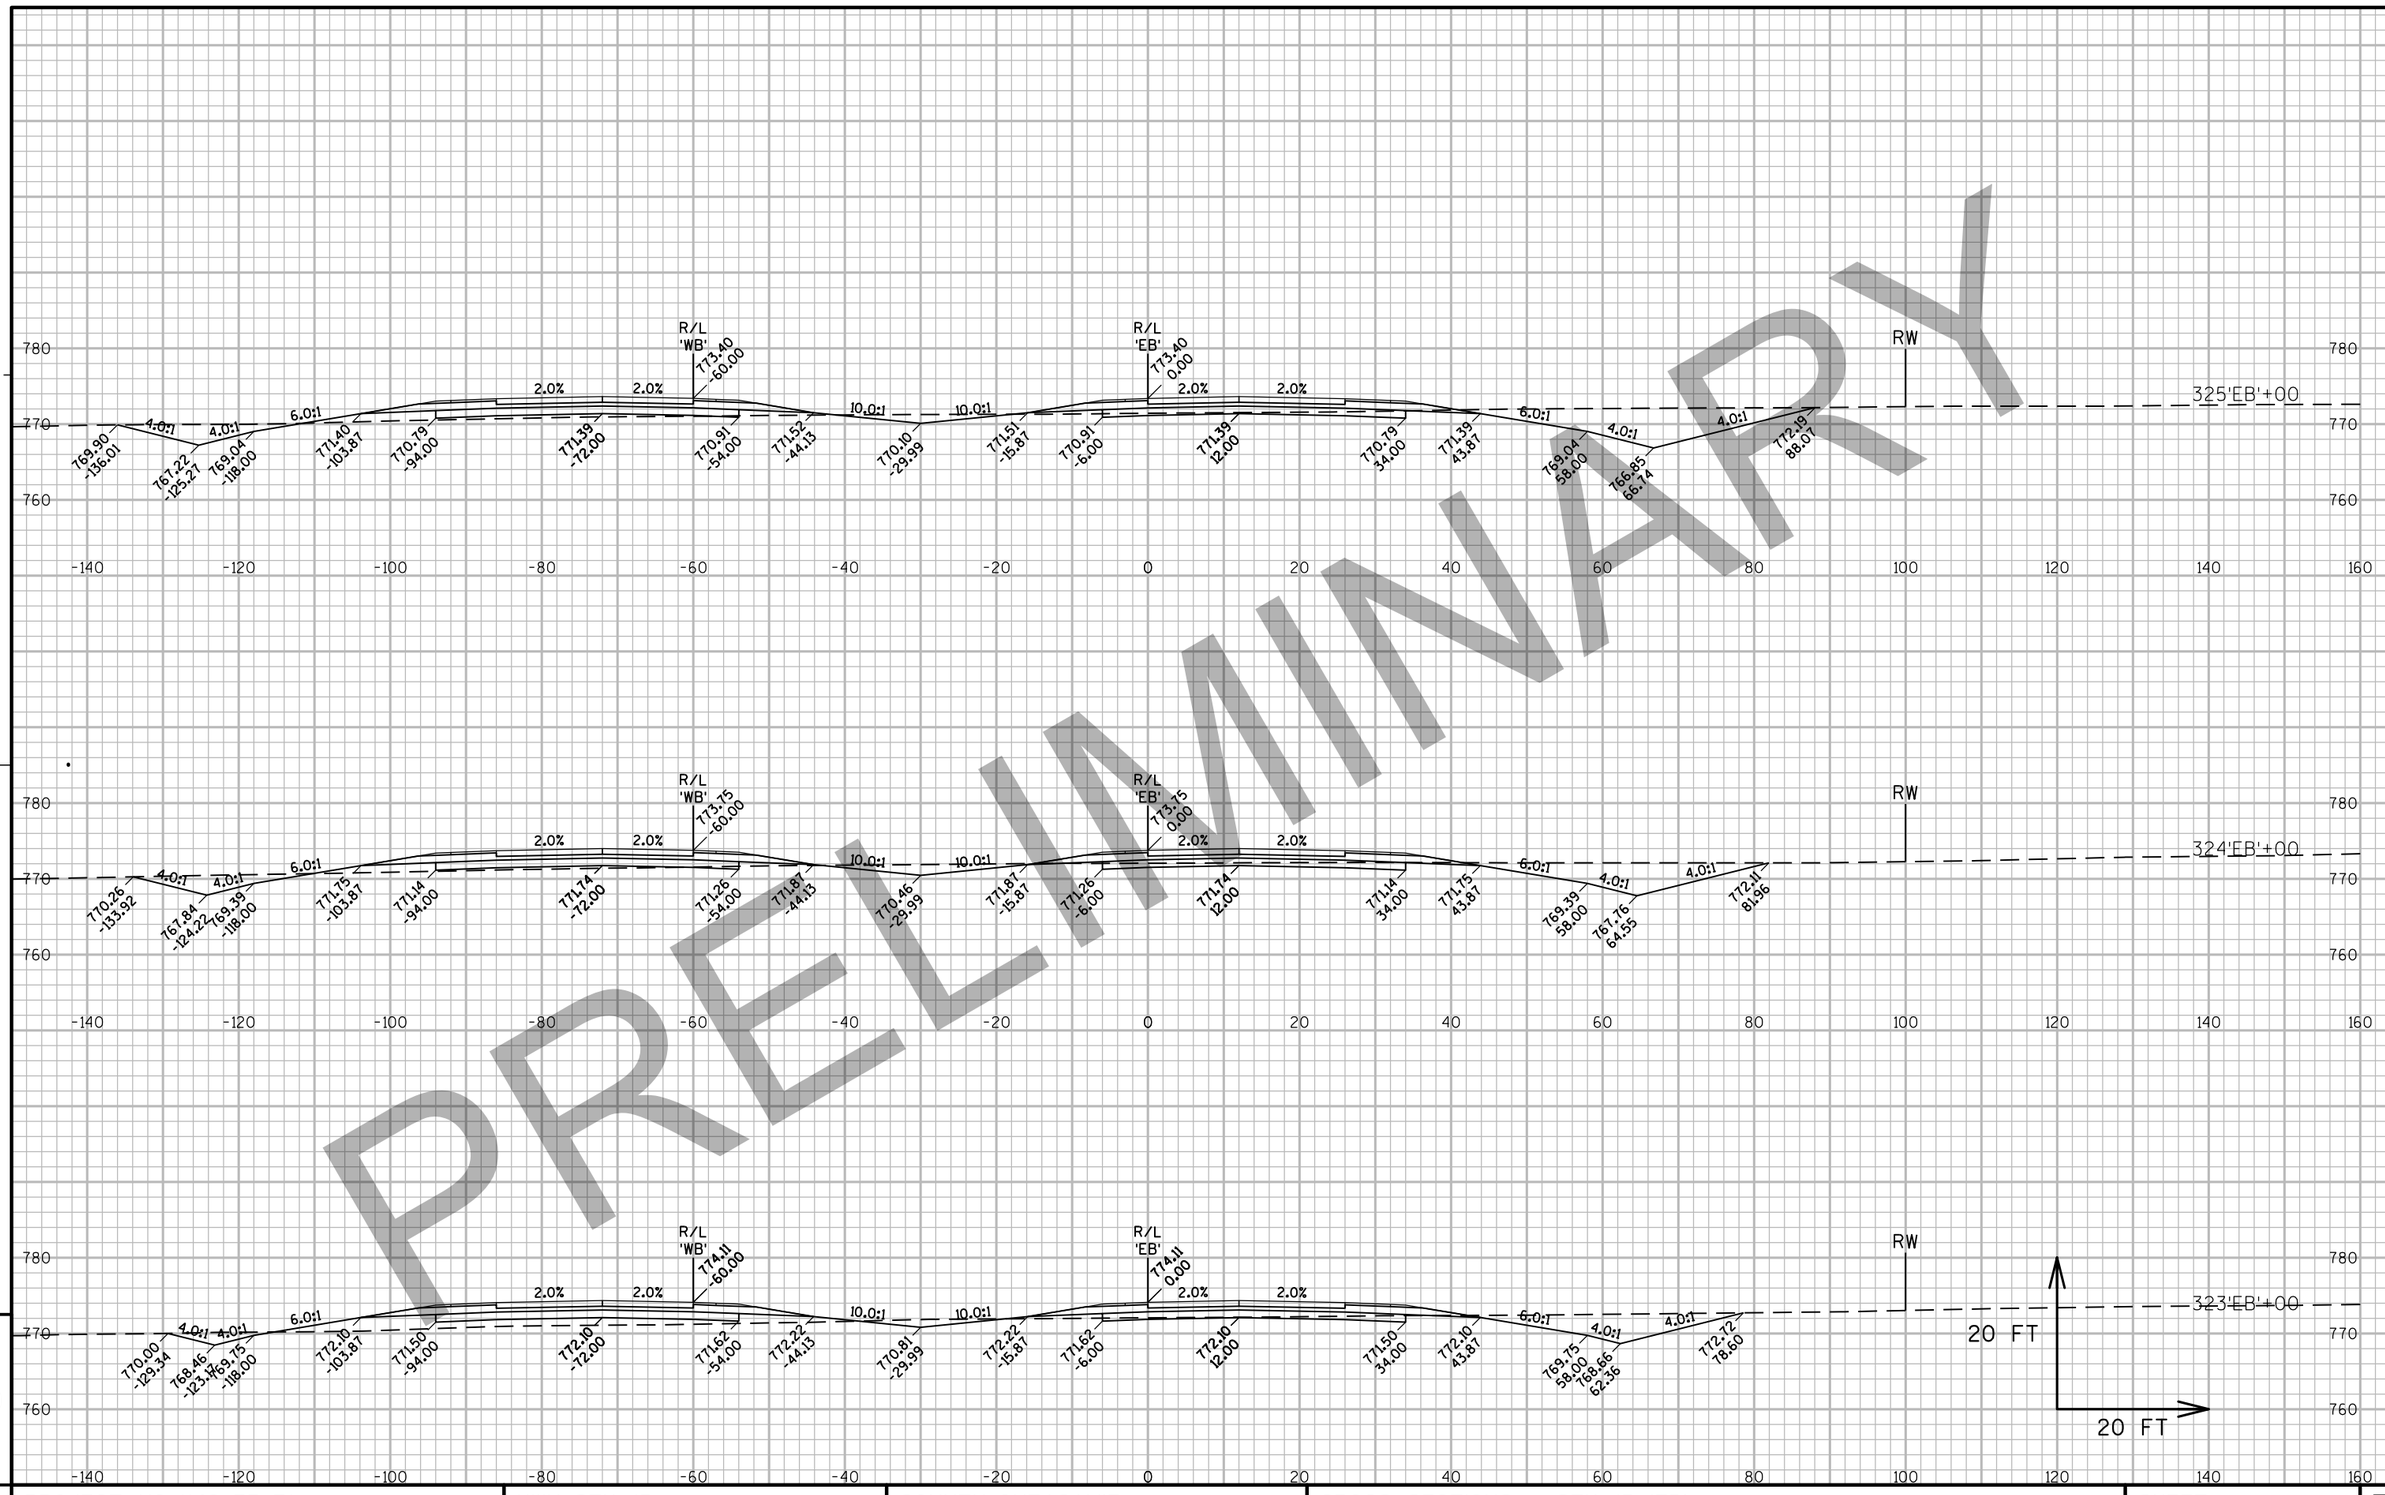


PRELIMINARY

9

PROJECT NO: 1146-75-71	HWY: STH 15	COUNTY: OUTAGAMIE	CROSS SECTIONS - STH 15 'EB'	SHEET	E

FILE NAME : N:\PDS\C3D\11467571\SHEETSPLAN\11467571\11467571_090201_XS_02_STH15.DWG
LAYOUT NAME - 090236_XS

PLOT DATE : 10/19/2020 7:37 AM PLOT BY : SIMMONS, MASON A PLOT NAME : PLOT SCALE : 1:20_XREF

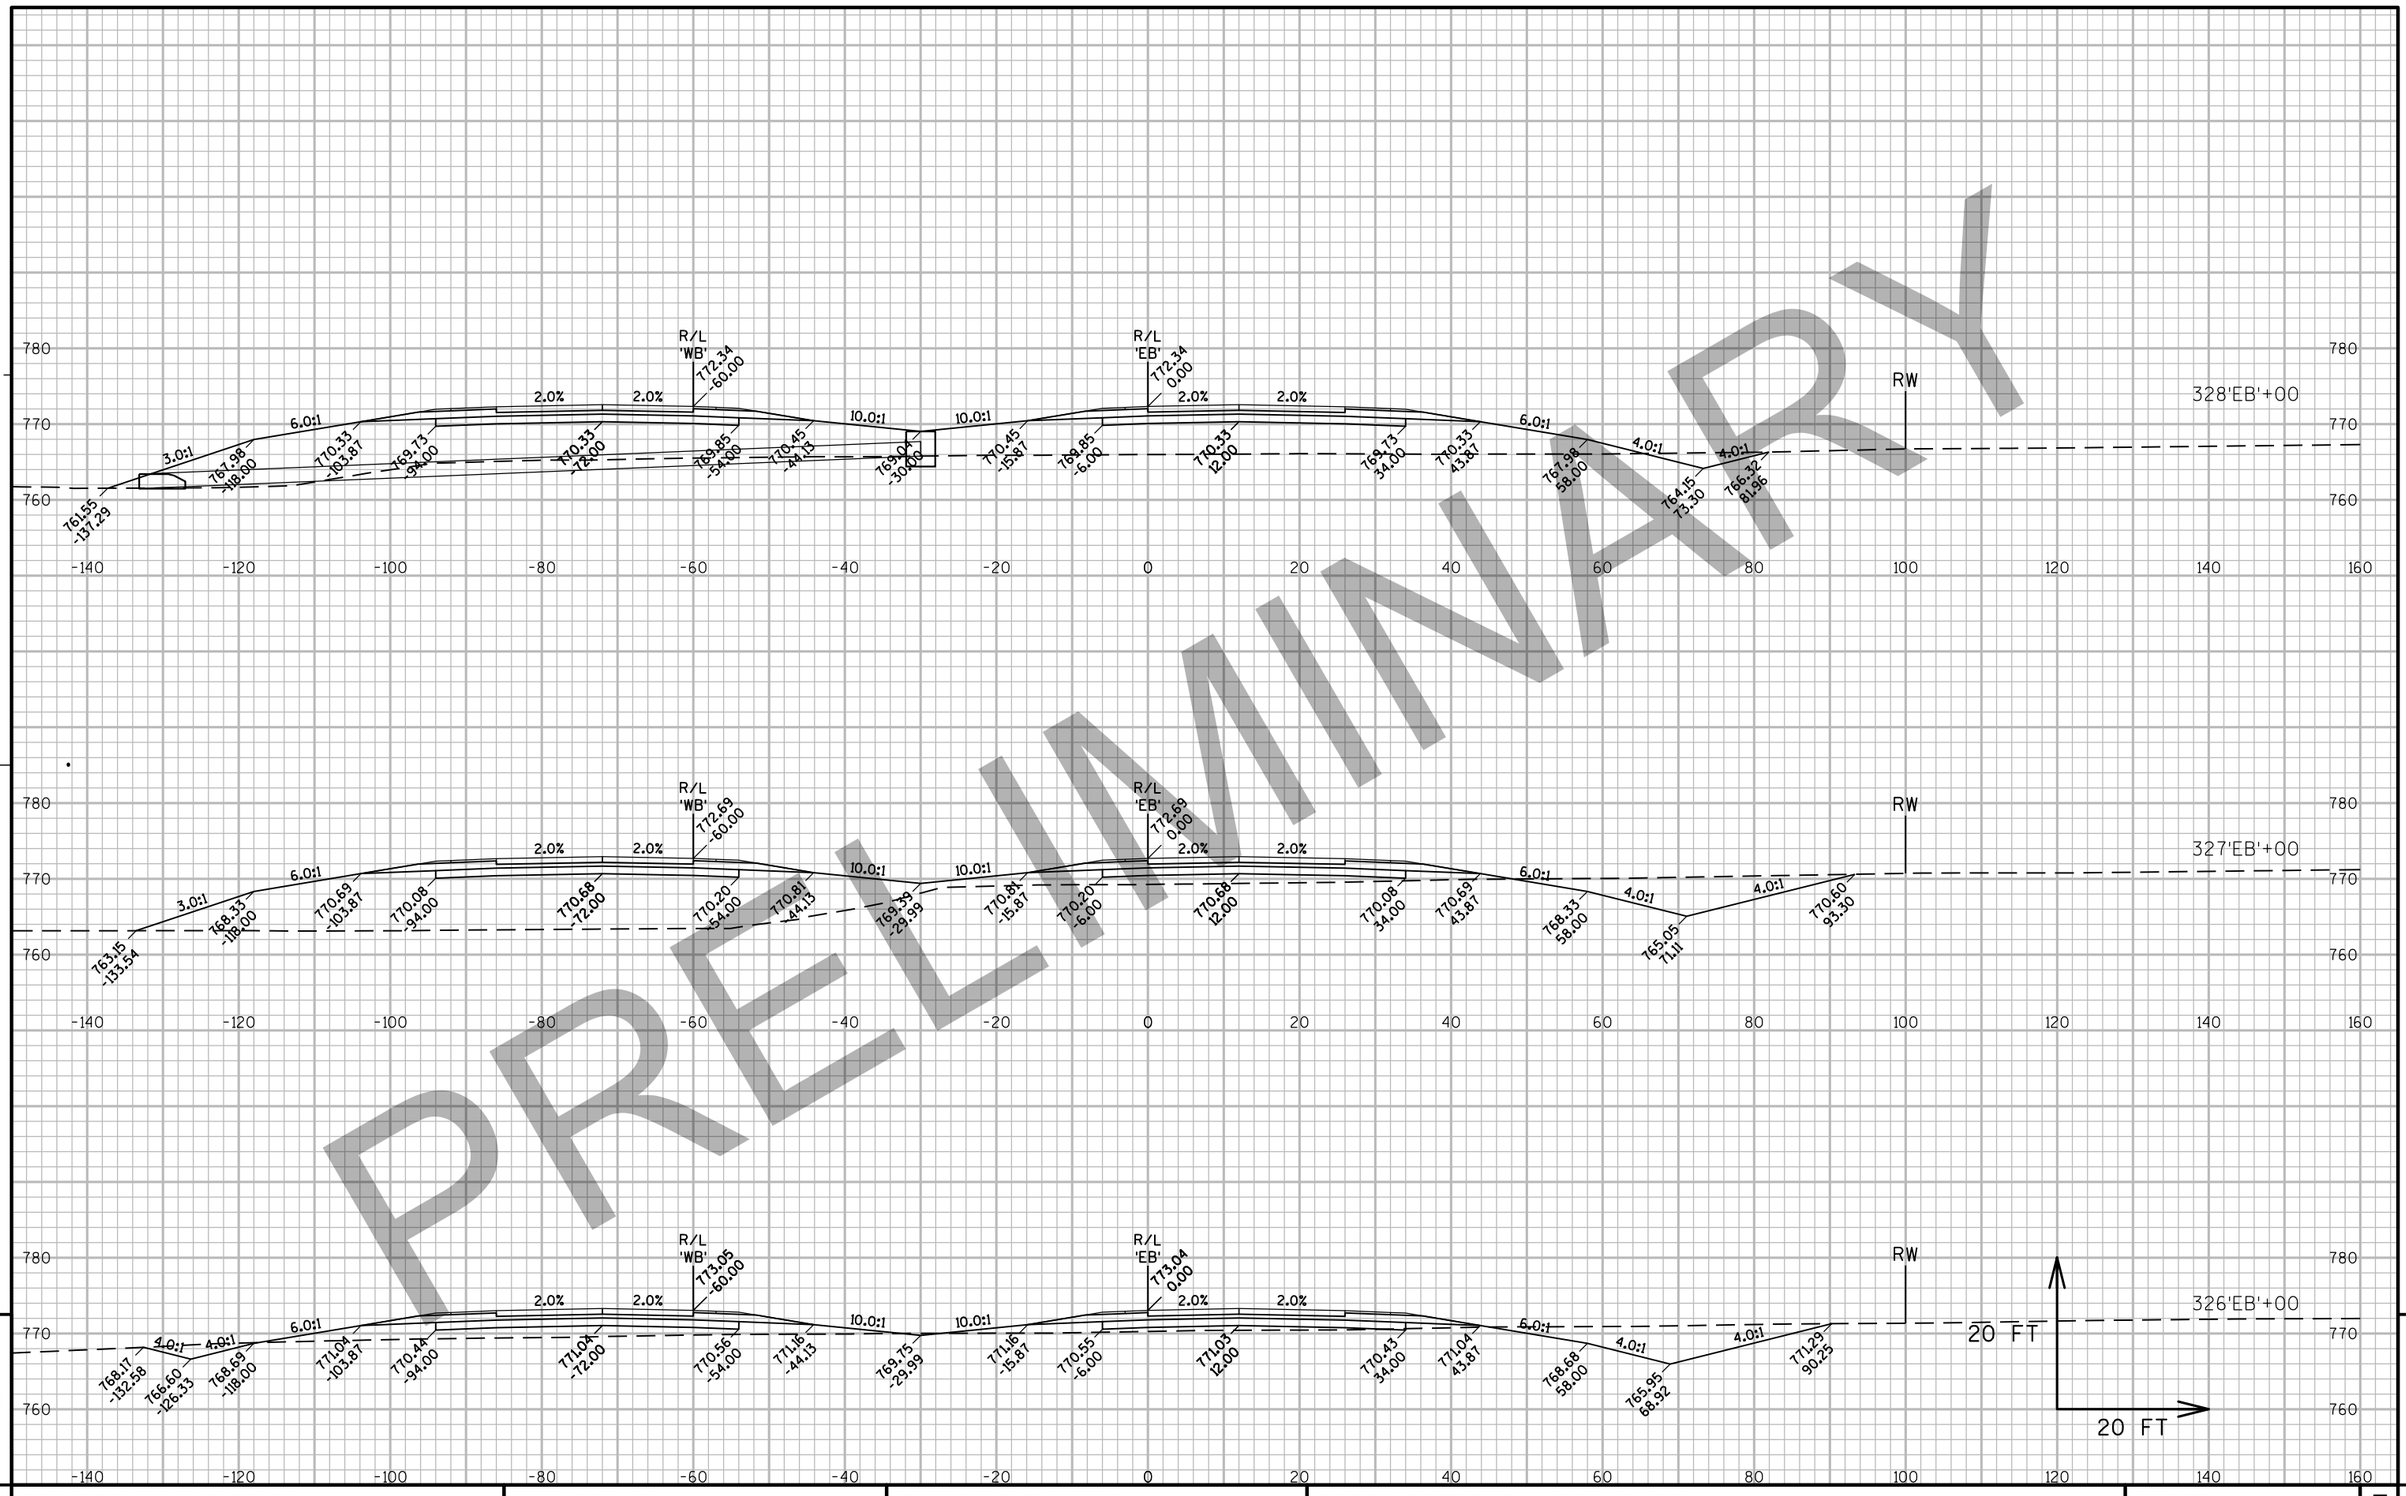

PRELIMINARY


9

9

PROJECT NO: 1146-75-71	HWY: STH 15	COUNTY: OUTAGAMIE	CROSS SECTIONS - STH 15 'EB'	SHEET	E

FILE NAME : N:\PDS\C3D\11467571\SHEETSPLAN\11467571\11467571_090201_XS_02_STH15.DWG
LAYOUT NAME - 090237_XS

PLOT DATE : 10/19/2020 7:37 AM PLOT BY : SIMMONS, MASON A PLOT NAME : PLOT SCALE : 1:20_XREF

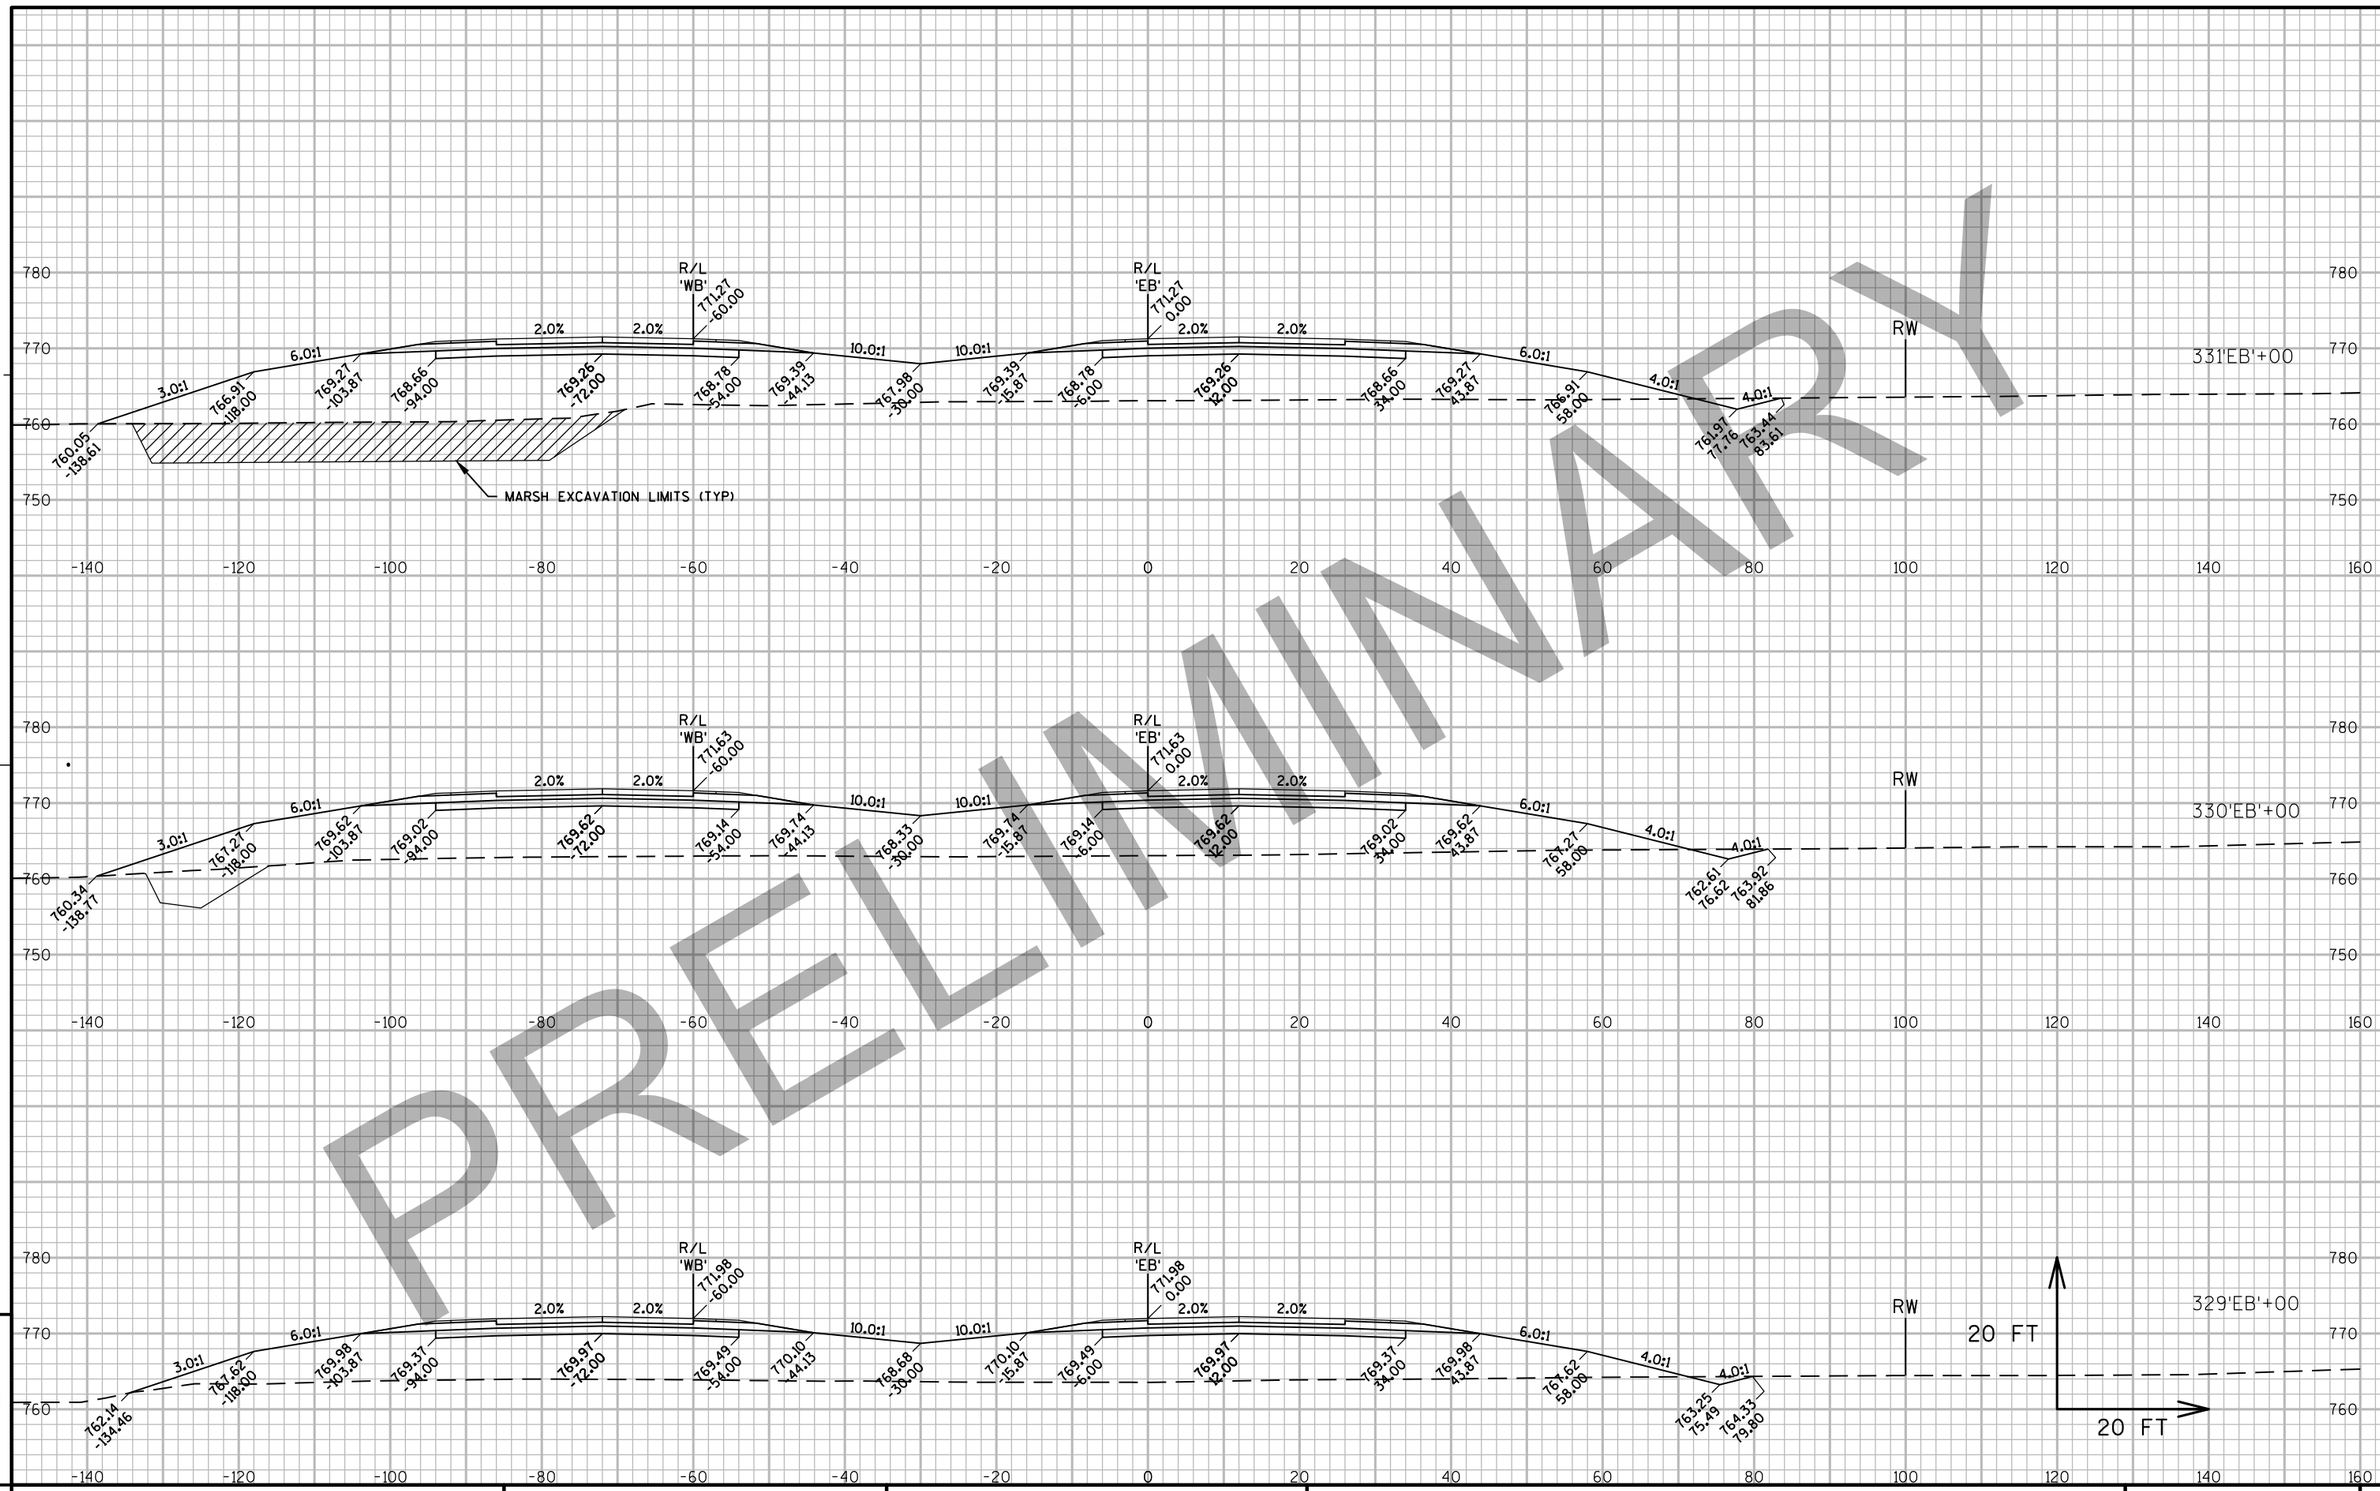


PRELIMINARY

9

PROJECT NO: 1146-75-71	HWY: STH 15	COUNTY: OUTAGAMIE	CROSS SECTIONS - STH 15 'EB'	SHEET	E

FILE NAME : N:\PDS\C3D\11467571\SHEETSPLAN\11467571\11467571_090201_XS_02_STH15.DWG
LAYOUT NAME - 090238_XS

PLOT DATE : 10/19/2020 7:37 AM PLOT BY : SIMMONS, MASON A PLOT NAME : PLOT SCALE : 1:20_XREF

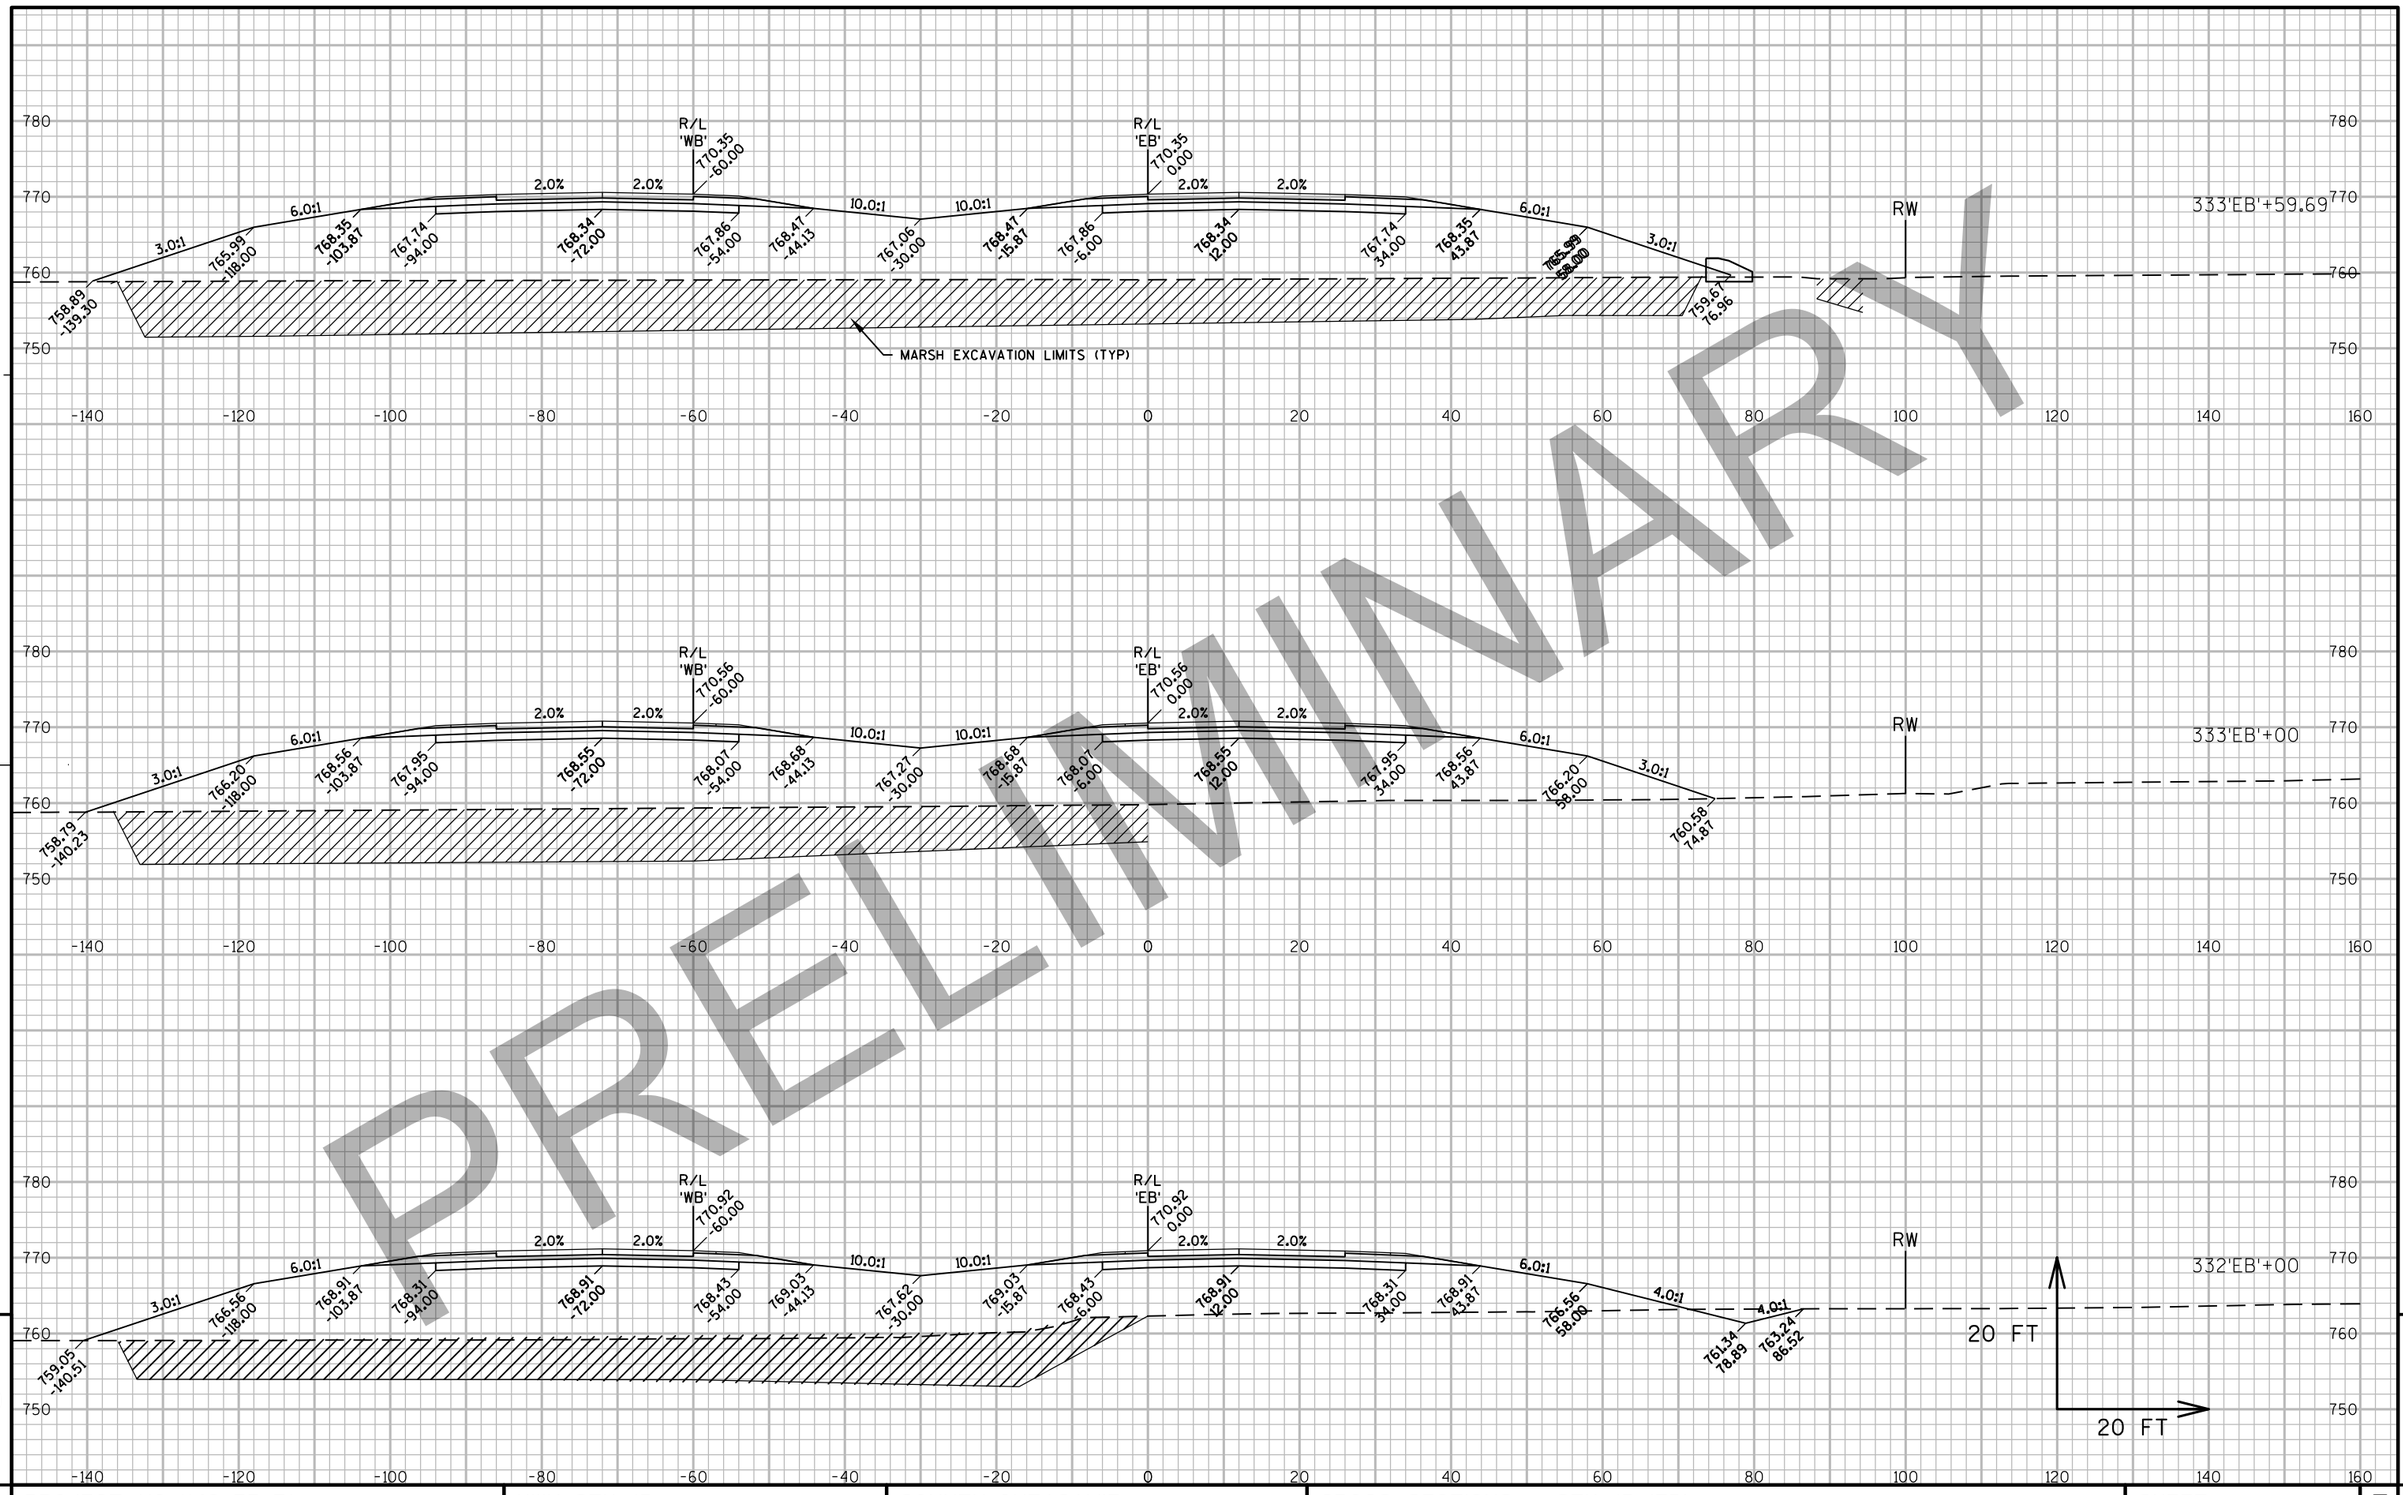


PRELIMINARY

9

PROJECT NO: 1146-75-71	HWY: STH 15	COUNTY: OUTAGAMIE	CROSS SECTIONS - STH 15 'EB'	SHEET	E

FILE NAME : N:\PDS\C3D\11467571\SHEETSPLAN\11467571\11467571_090201_XS_02_STH15.DWG
LAYOUT NAME - 090239_XS

PLOT DATE : 10/27/2020 7:38 AM PLOT BY : SIMMONS, MASON A PLOT NAME : PLOT SCALE : 1:20_XREF

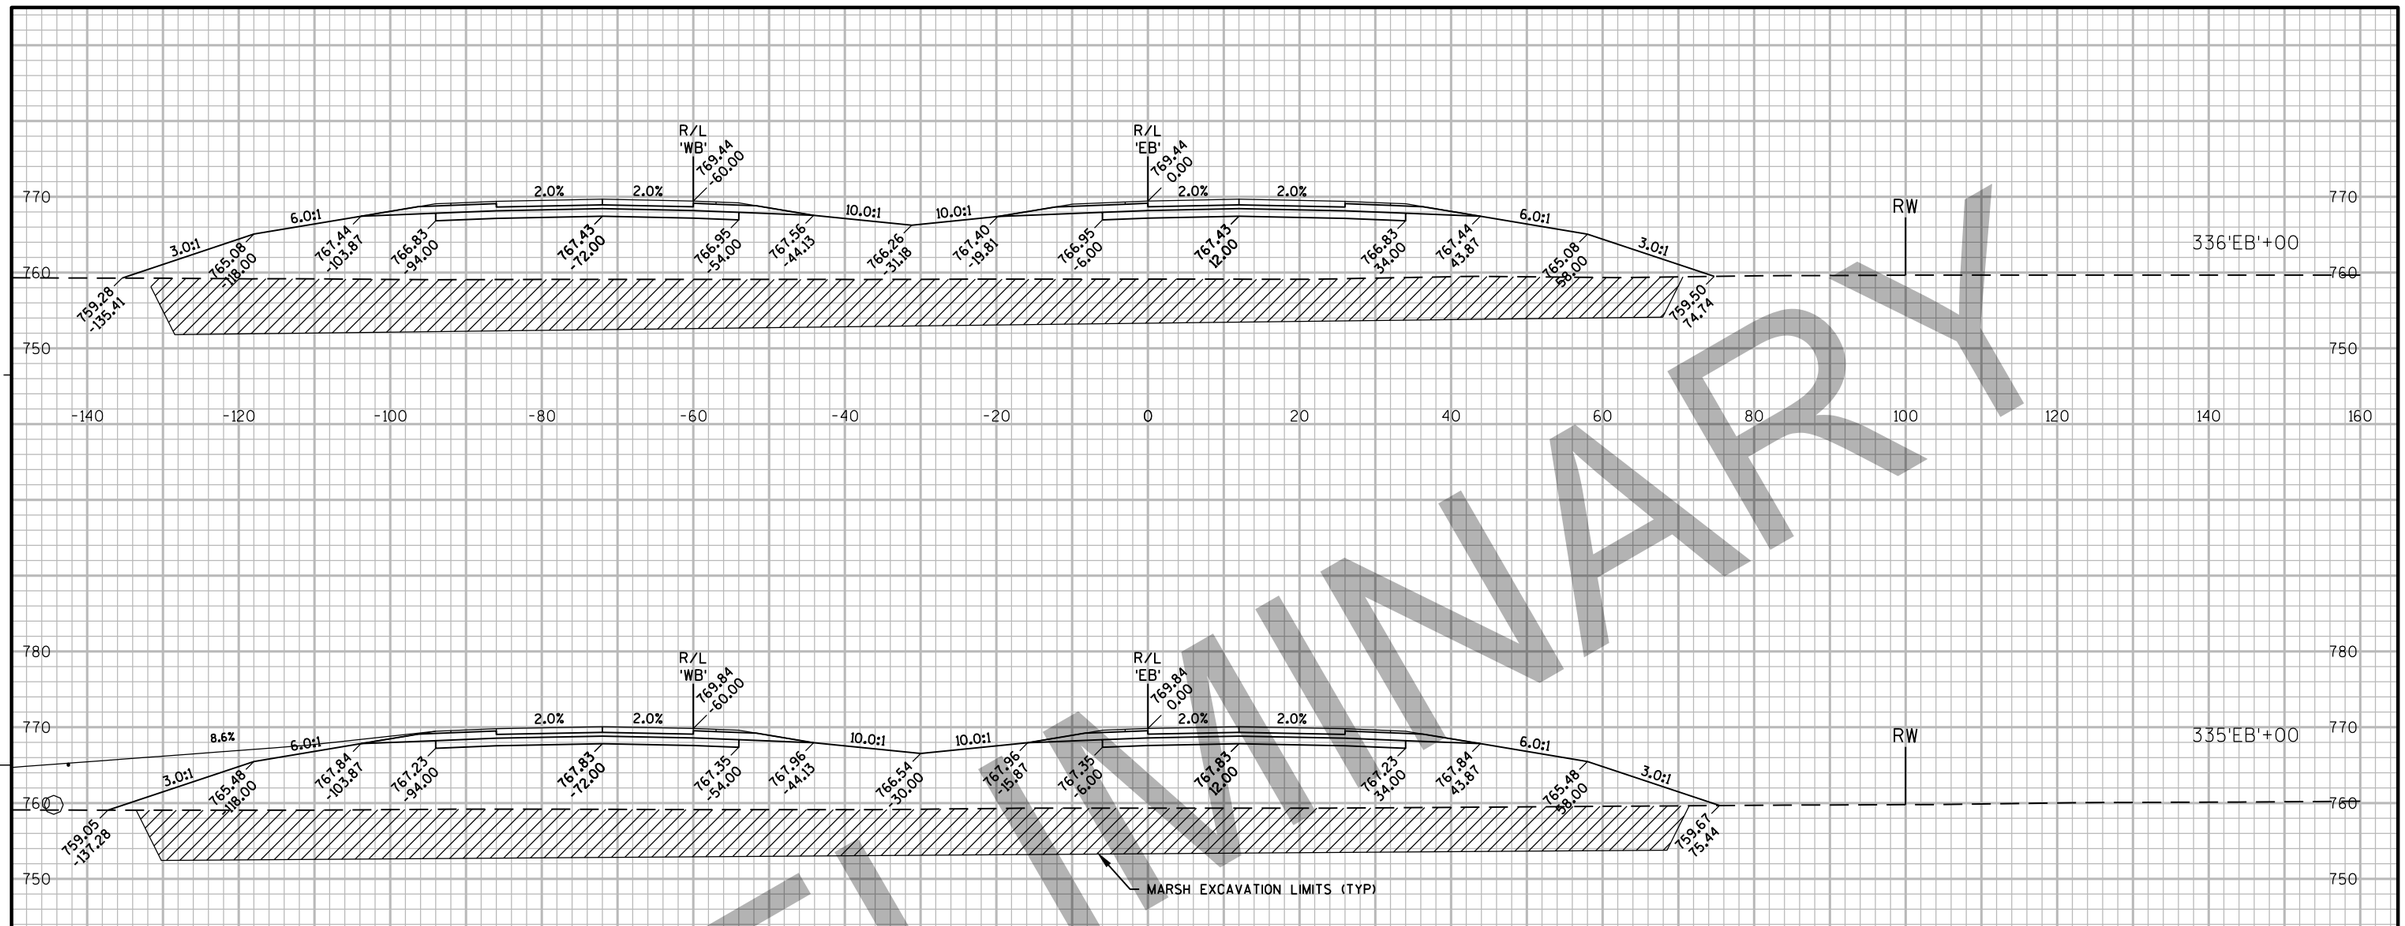


PRELIMINARY

9

9

PROJECT NO: 1146-75-71	HWY: STH 15	COUNTY: OUTAGAMIE	CROSS SECTIONS - STH 15 'EB'	SHEET	E

FILE NAME : N:\PDS\C3D\11467571\SHEETSPLAN\11467571\11467571_090201_XS_02_STH15.DWG
LAYOUT NAME - 090240_XS
PLOT DATE : 10/19/2020 7:38 AM PLOT BY : SIMMONS, MASON A PLOT NAME : PLOT SCALE : 1:20_XREF

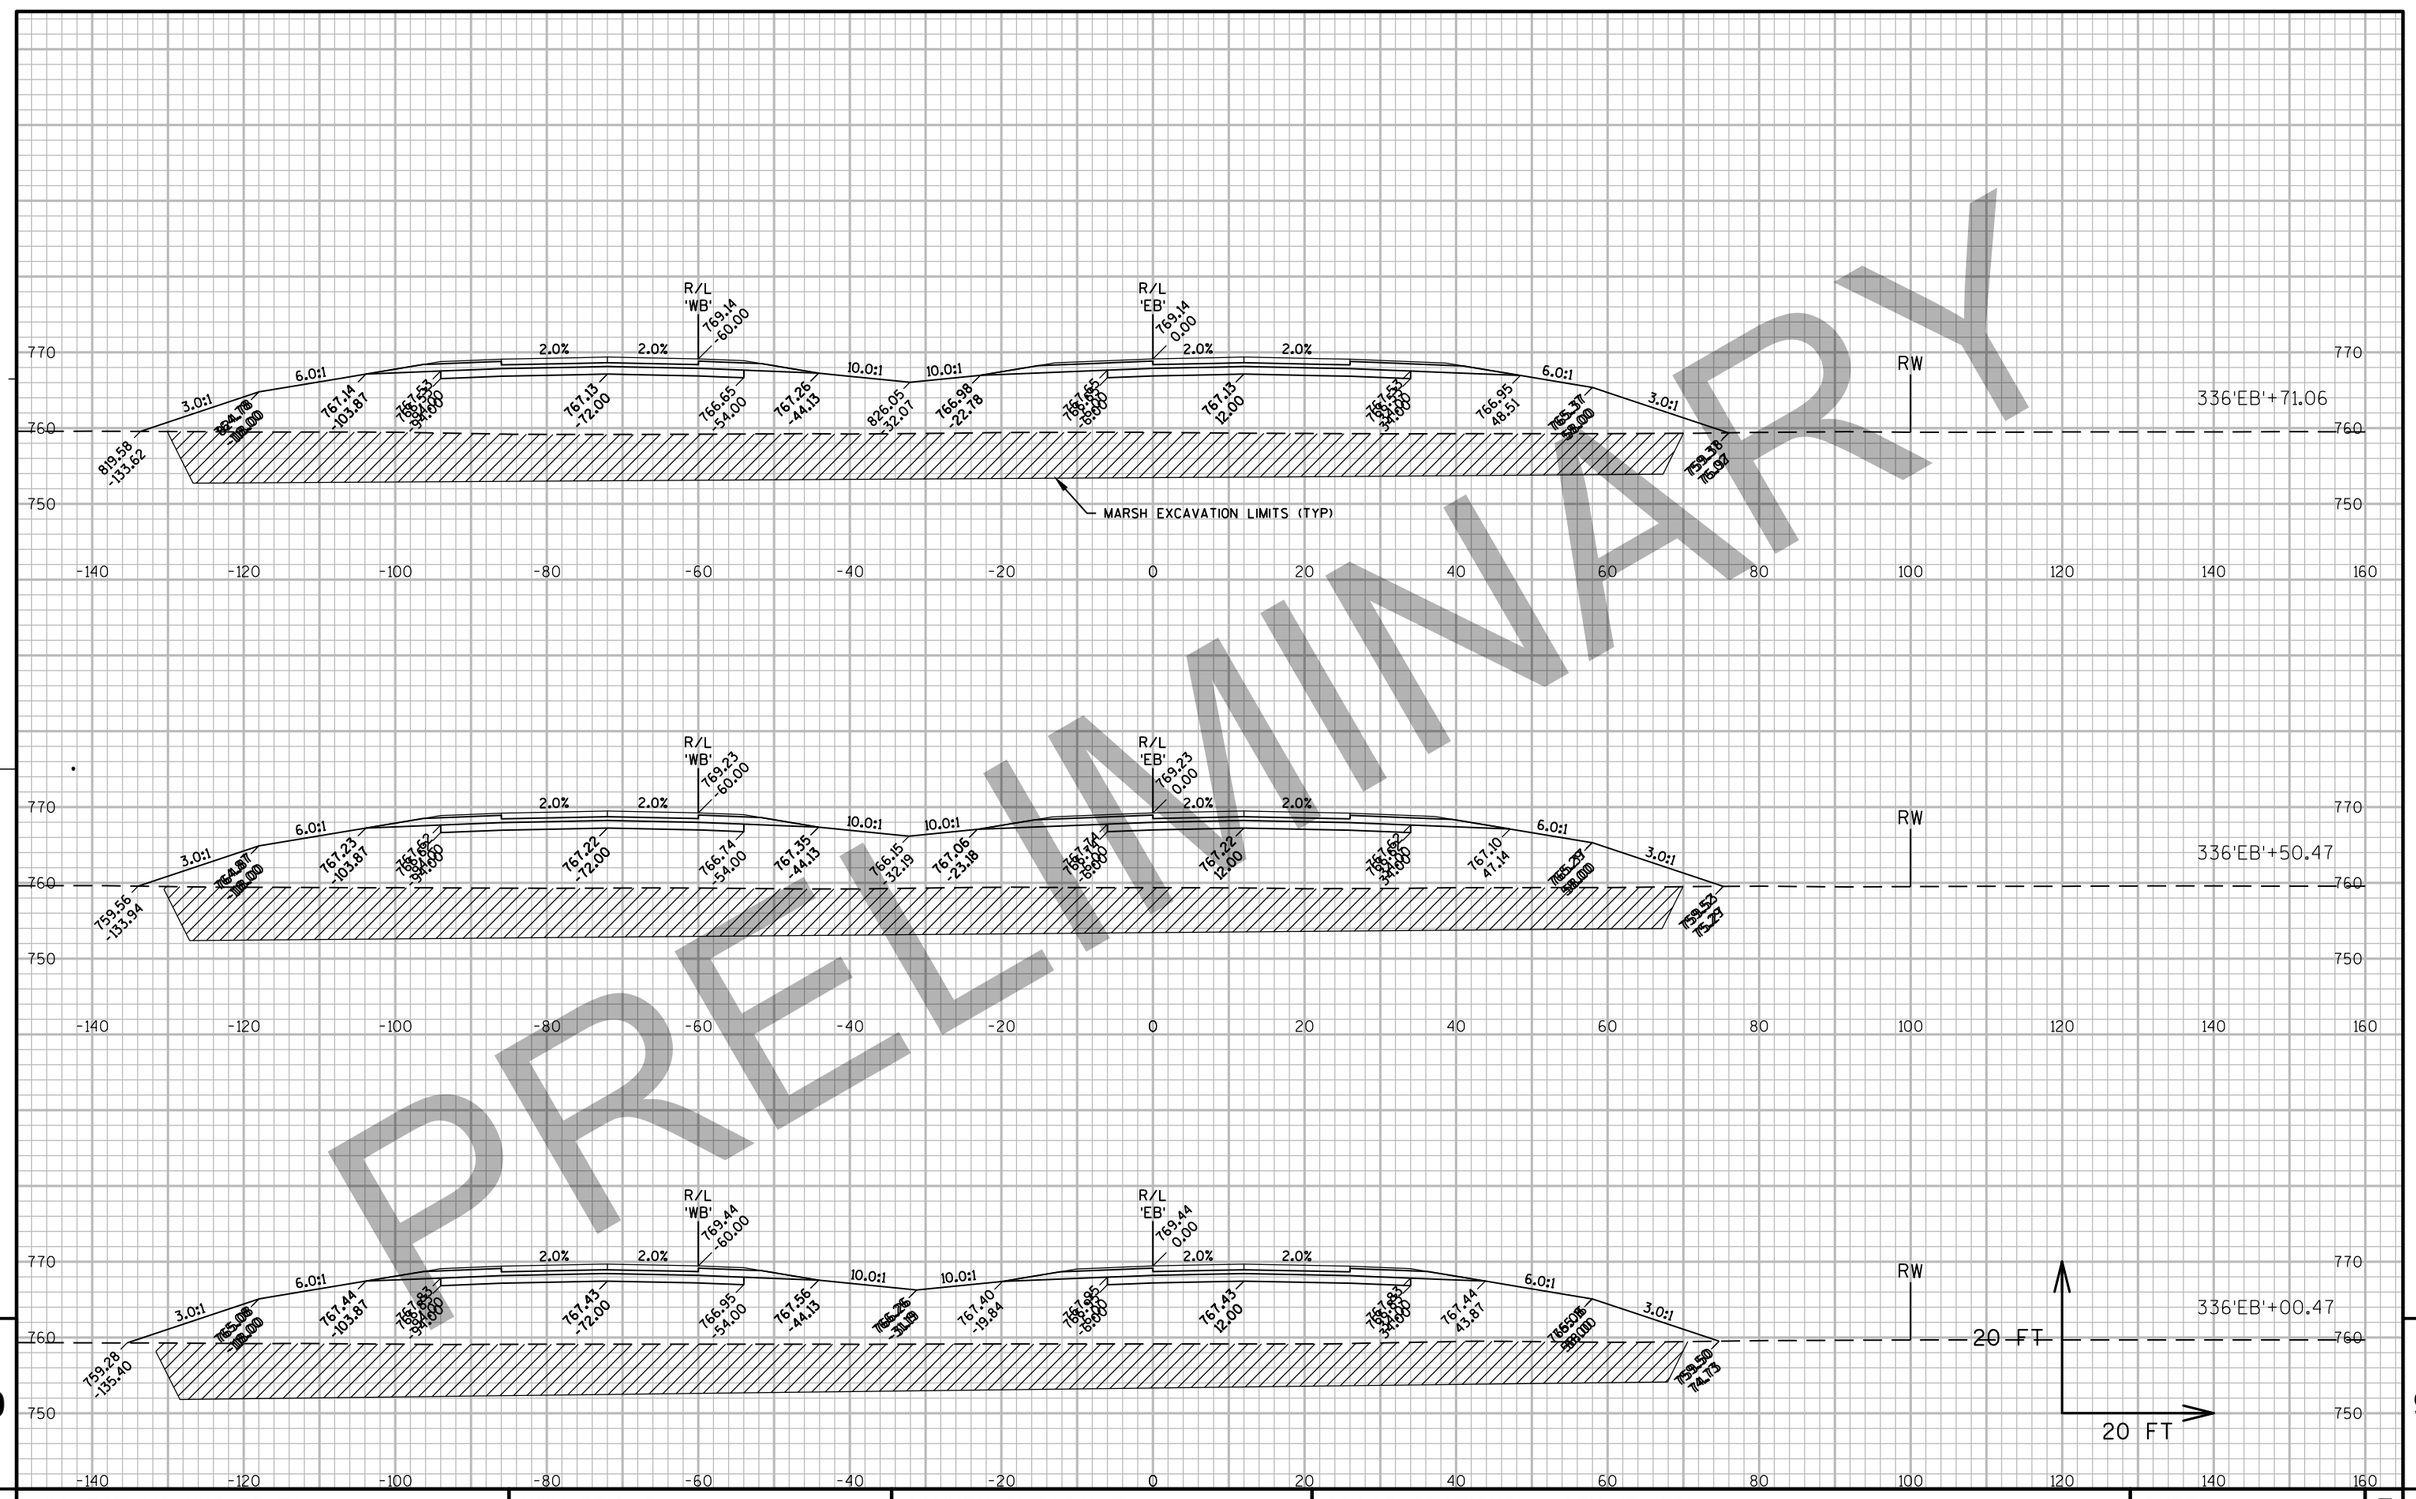


PRELIMINARY

9

PROJECT NO: 1146-75-71	HWY: STH 15	COUNTY: OUTAGAMIE	CROSS SECTIONS - STH 15 'EB'	SHEET	E

FILE NAME : N:\PDS\C3D\11467571\SHEETSPLAN\11467571\11467571_090201_XS_02_STH15.DWG
LAYOUT NAME - 090241_XS

PLOT DATE : 10/19/2020 7:38 AM PLOT BY : SIMMONS, MASON A PLOT NAME : PLOT SCALE : 1:20_XREF

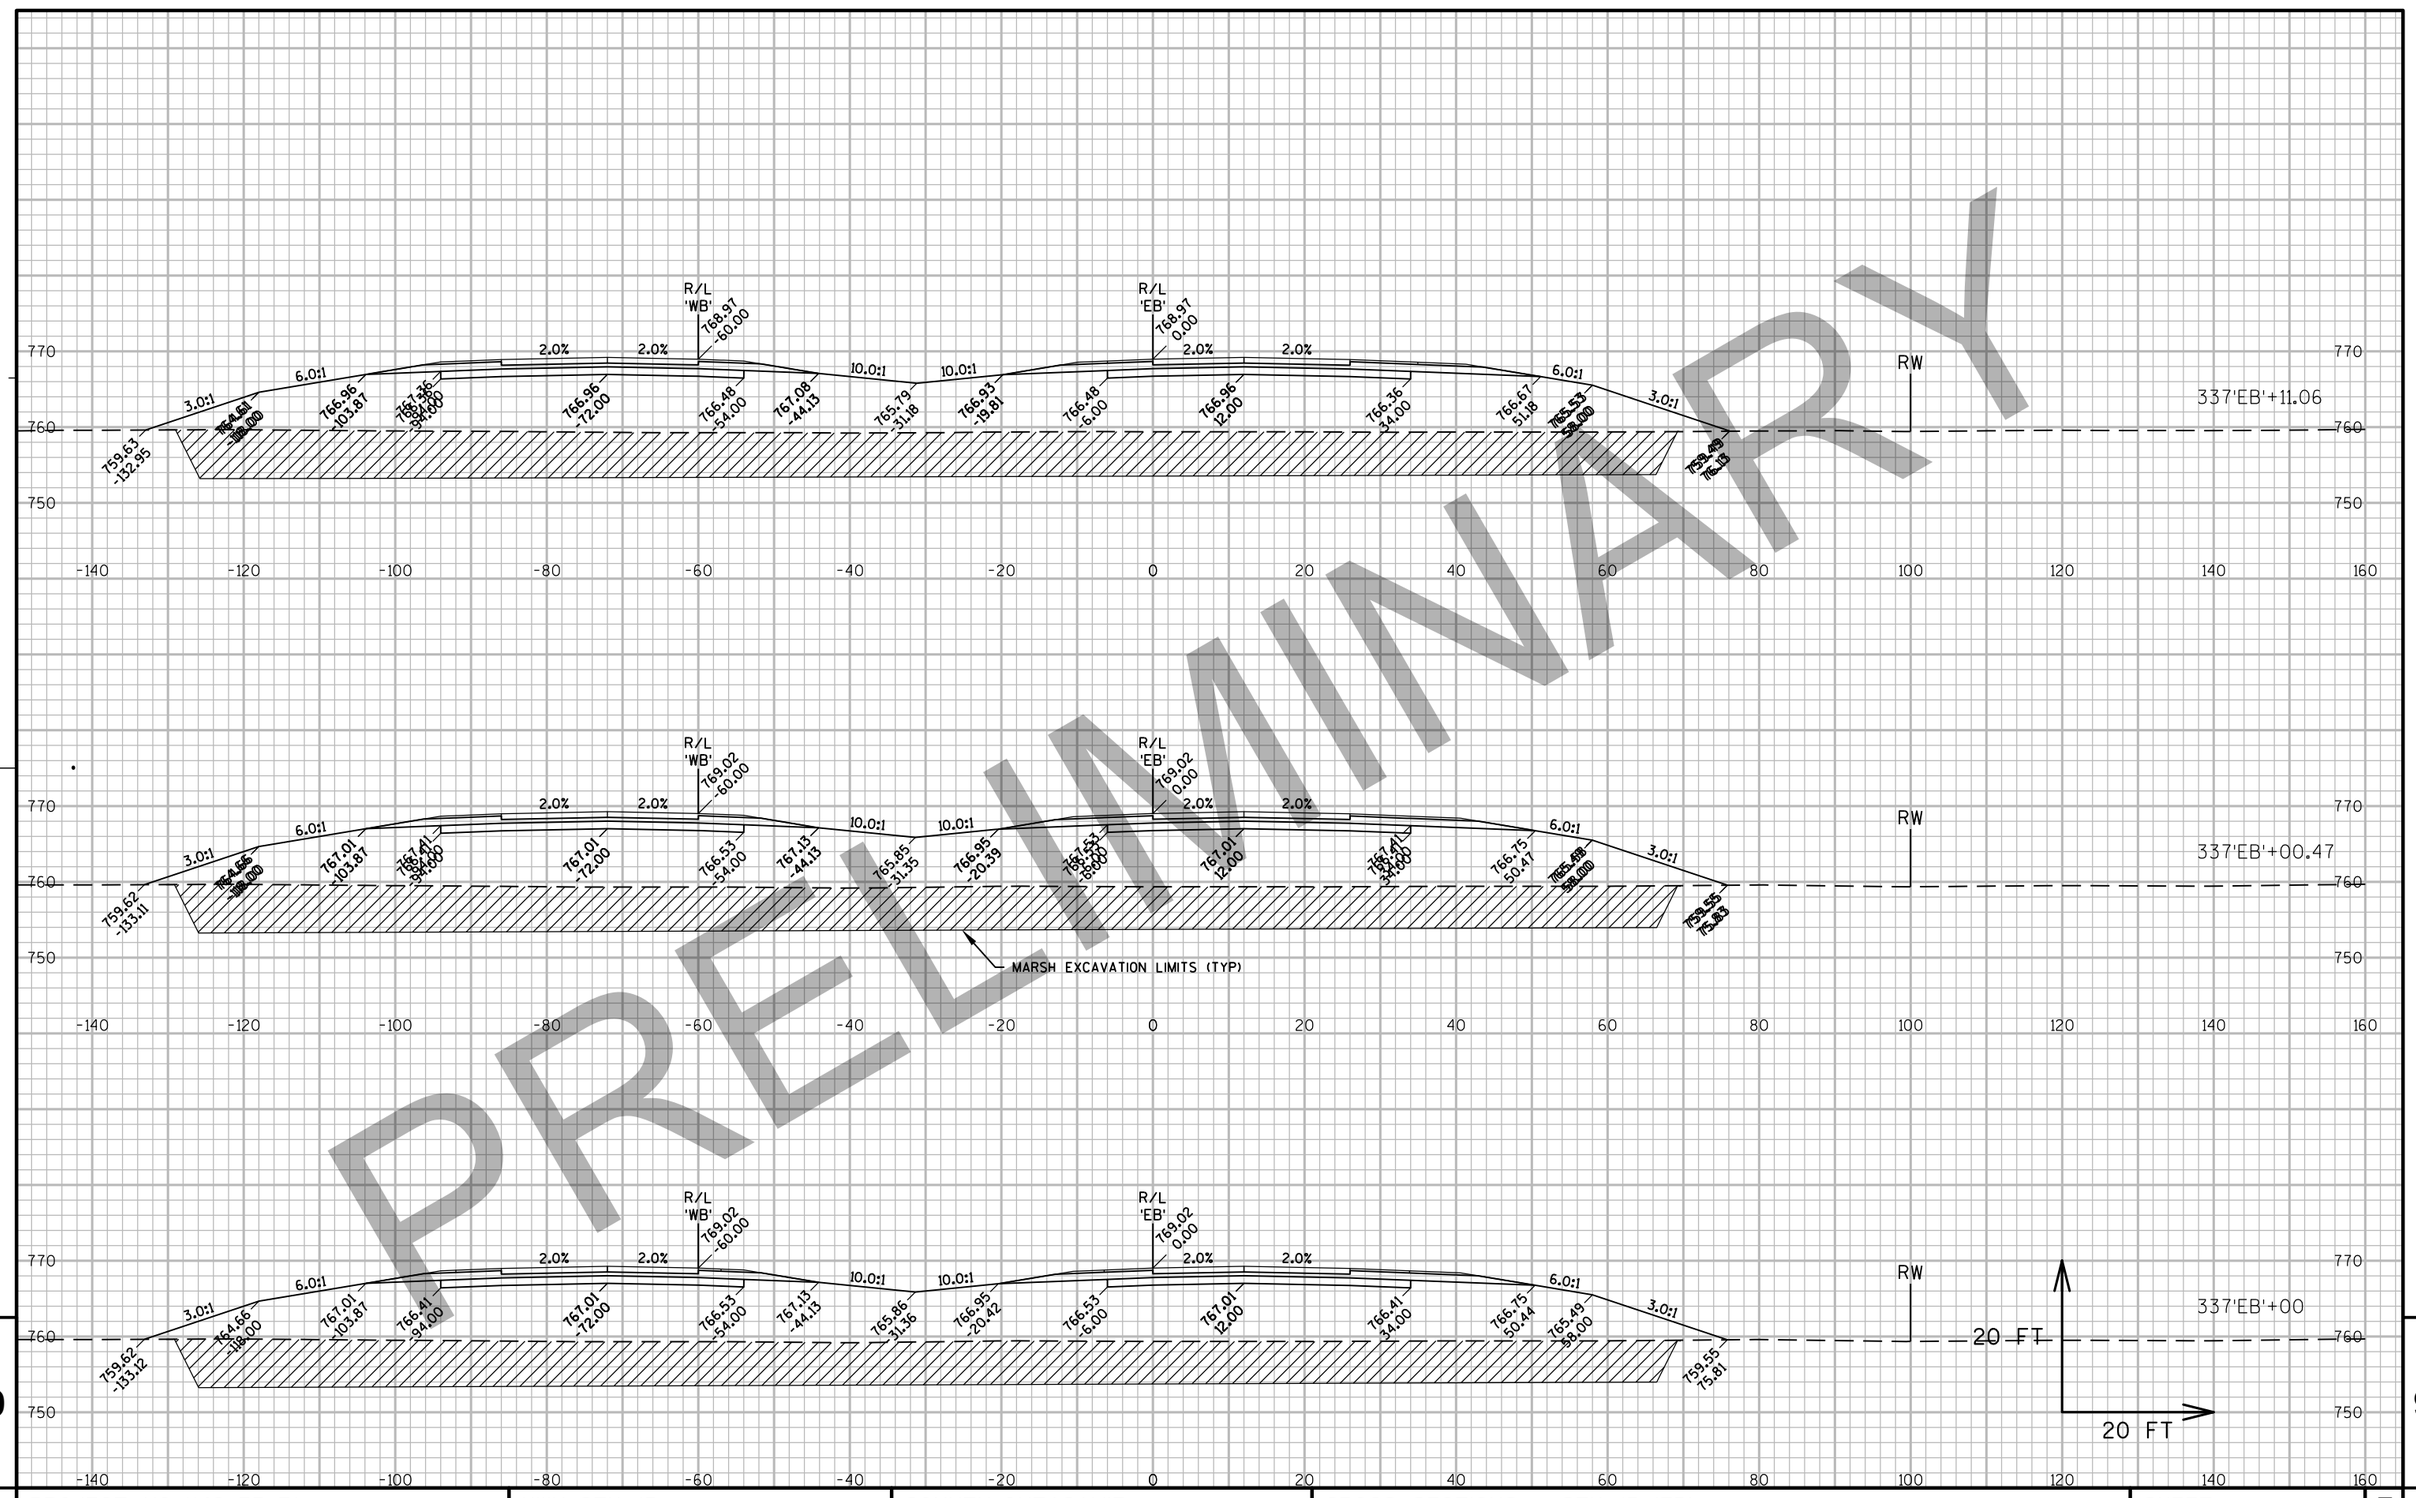

PRELIMINARY


9

9

PROJECT NO: 1146-75-71	HWY: STH 15	COUNTY: OUTAGAMIE	CROSS SECTIONS - STH 15 'EB'	SHEET	E

FILE NAME : N:\PDS\C3D\11467571\SHEETSPLAN\11467571\11467571_090201_XS_02_STH15.DWG
LAYOUT NAME - 090242_XS


PLOT DATE : 10/19/2020 7:38 AM PLOT BY : SIMMONS, MASON A PLOT NAME : PLOT SCALE : 1:20_XREF

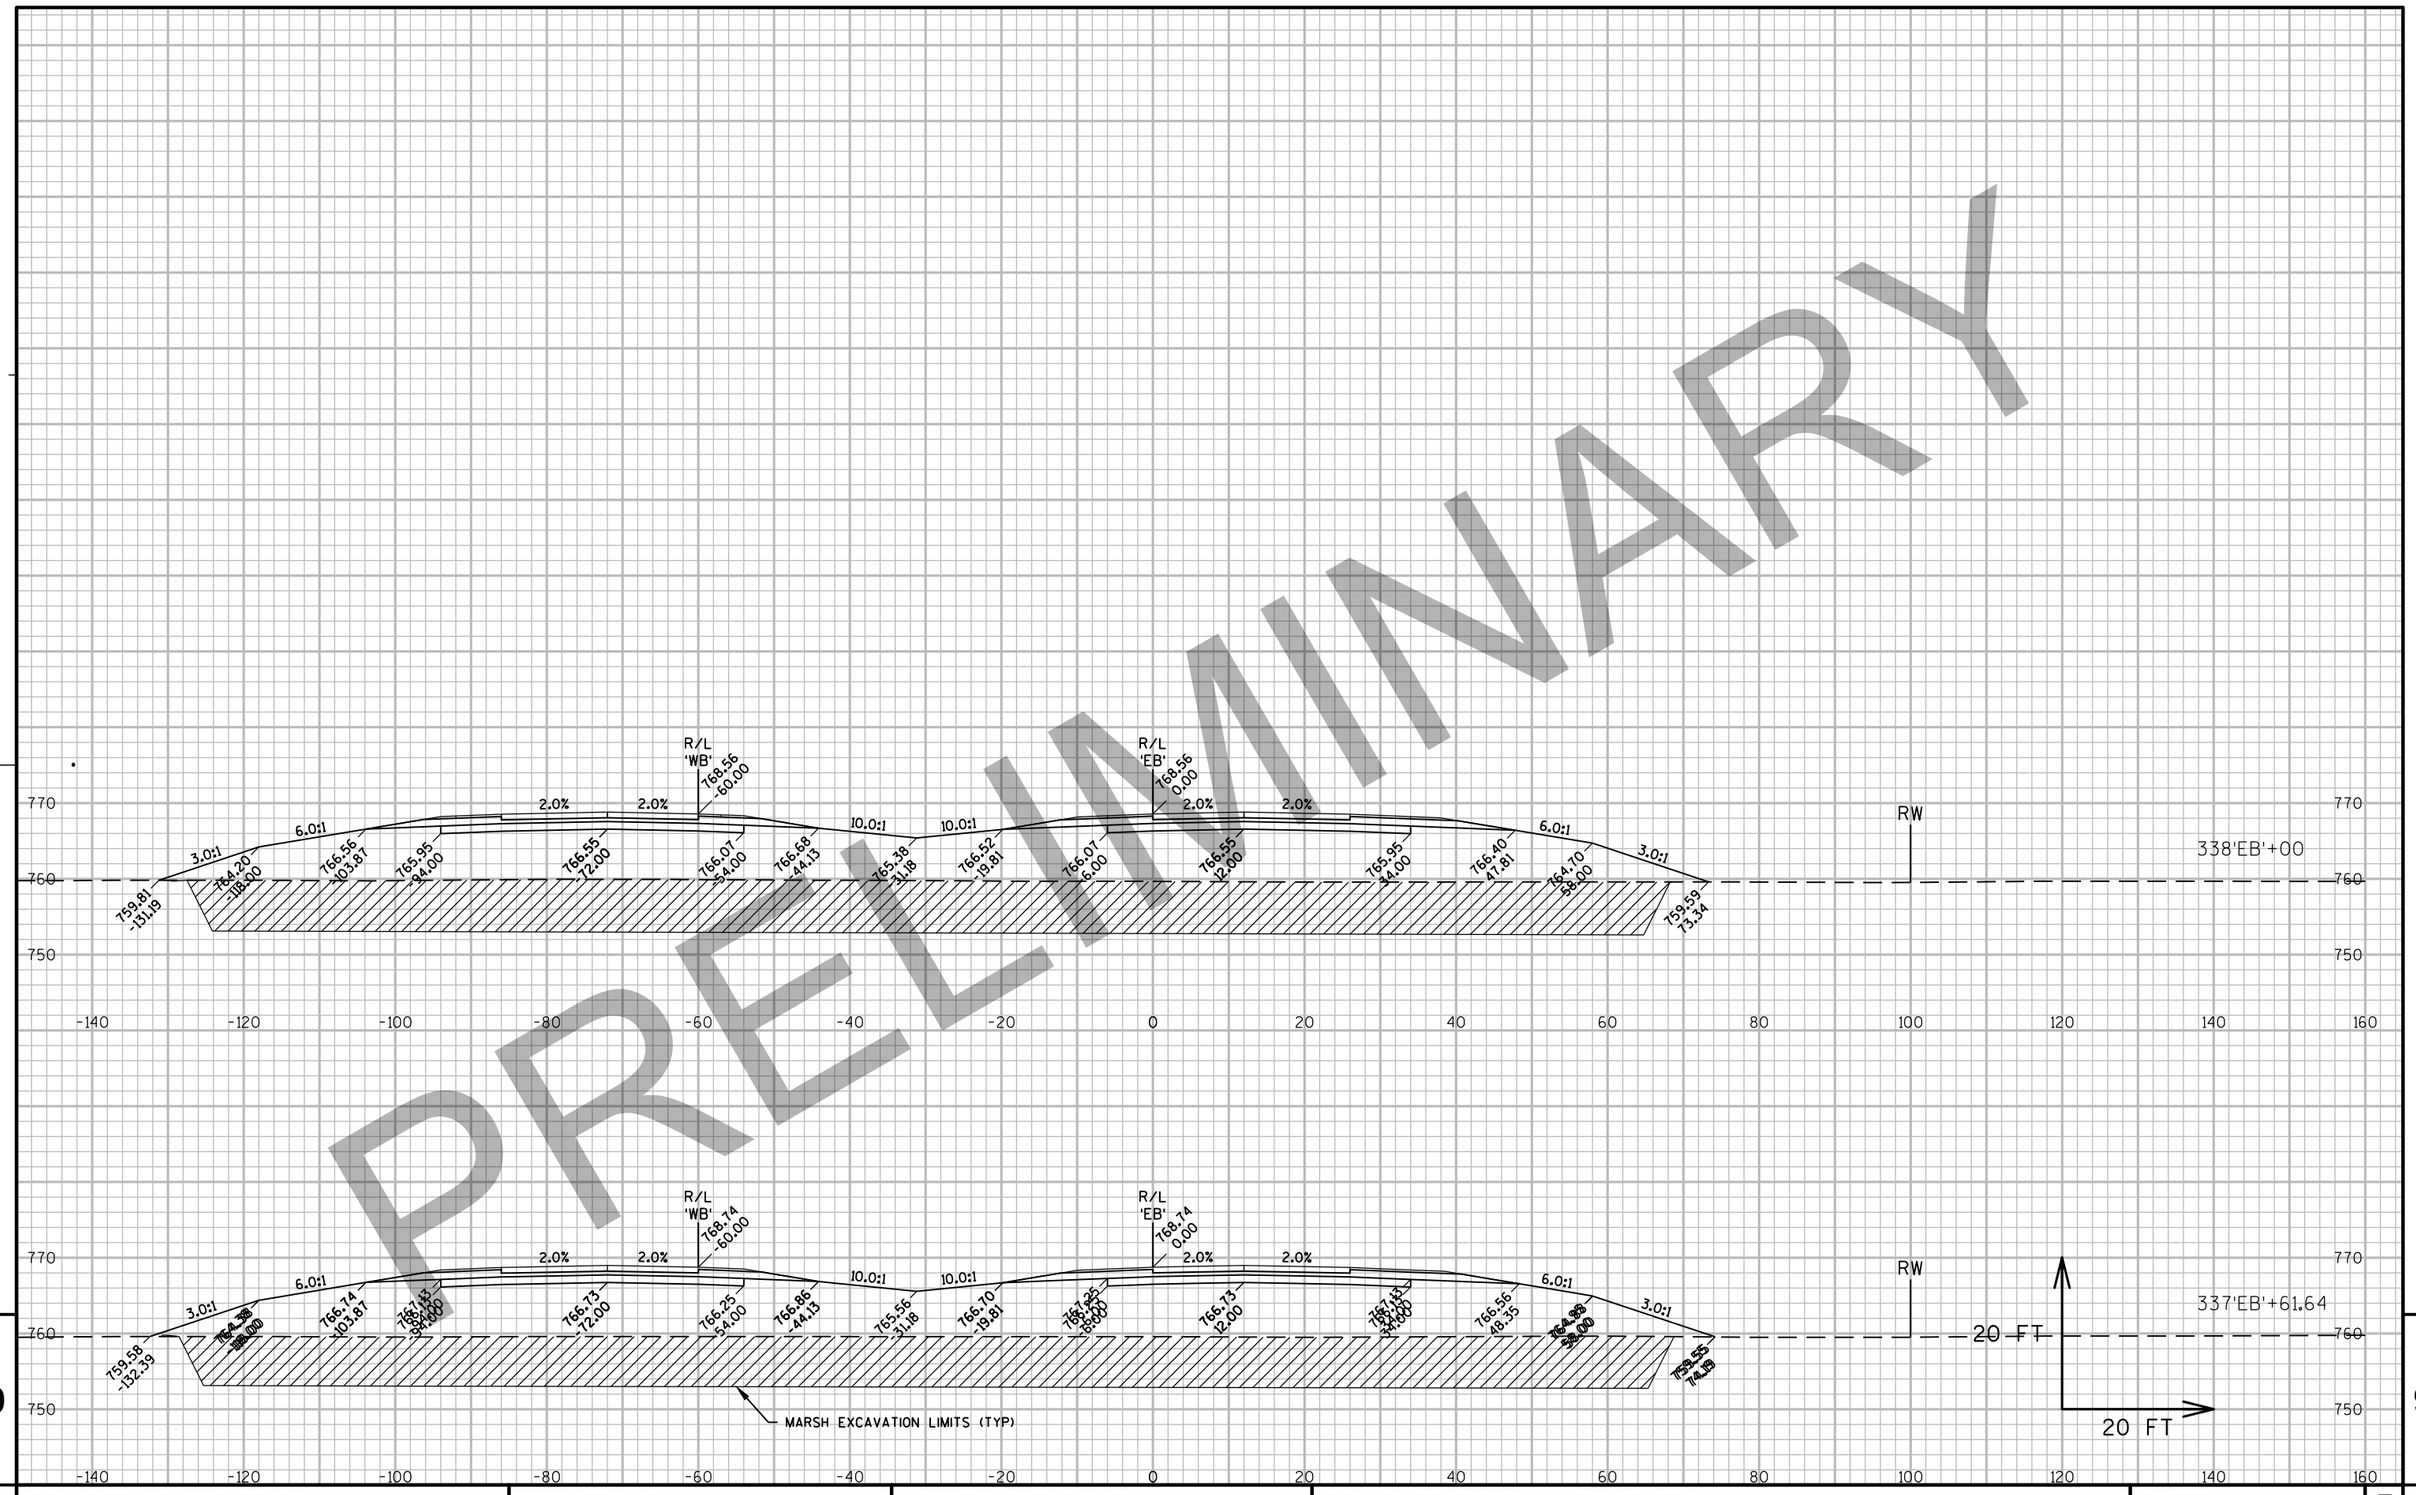


PRELIMINARY

PROJECT NO: 1146-75-71	HWY: STH 15	COUNTY: OUTAGAMIE	CROSS SECTIONS - STH 15 'EB'	SHEET	E

FILE NAME : N:\PDS\C3D\11467571\SHEETSPLAN\11467571\11467571_090201_XS_02_STH15.DWG
LAYOUT NAME - 090243_XS
PLOT DATE : 10/19/2020 7:38 AM PLOT BY : SIMMONS, MASON A PLOT NAME : PLOT SCALE : 1:20_XREF

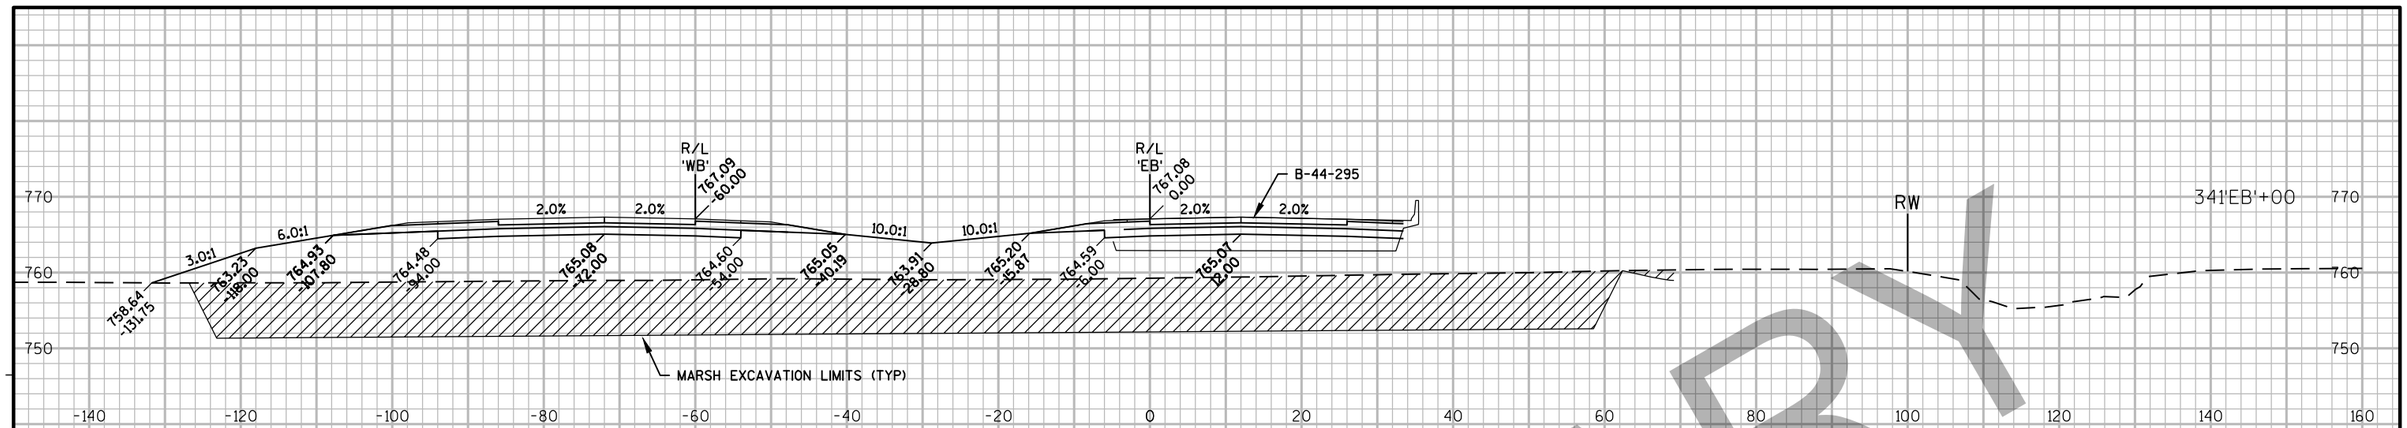

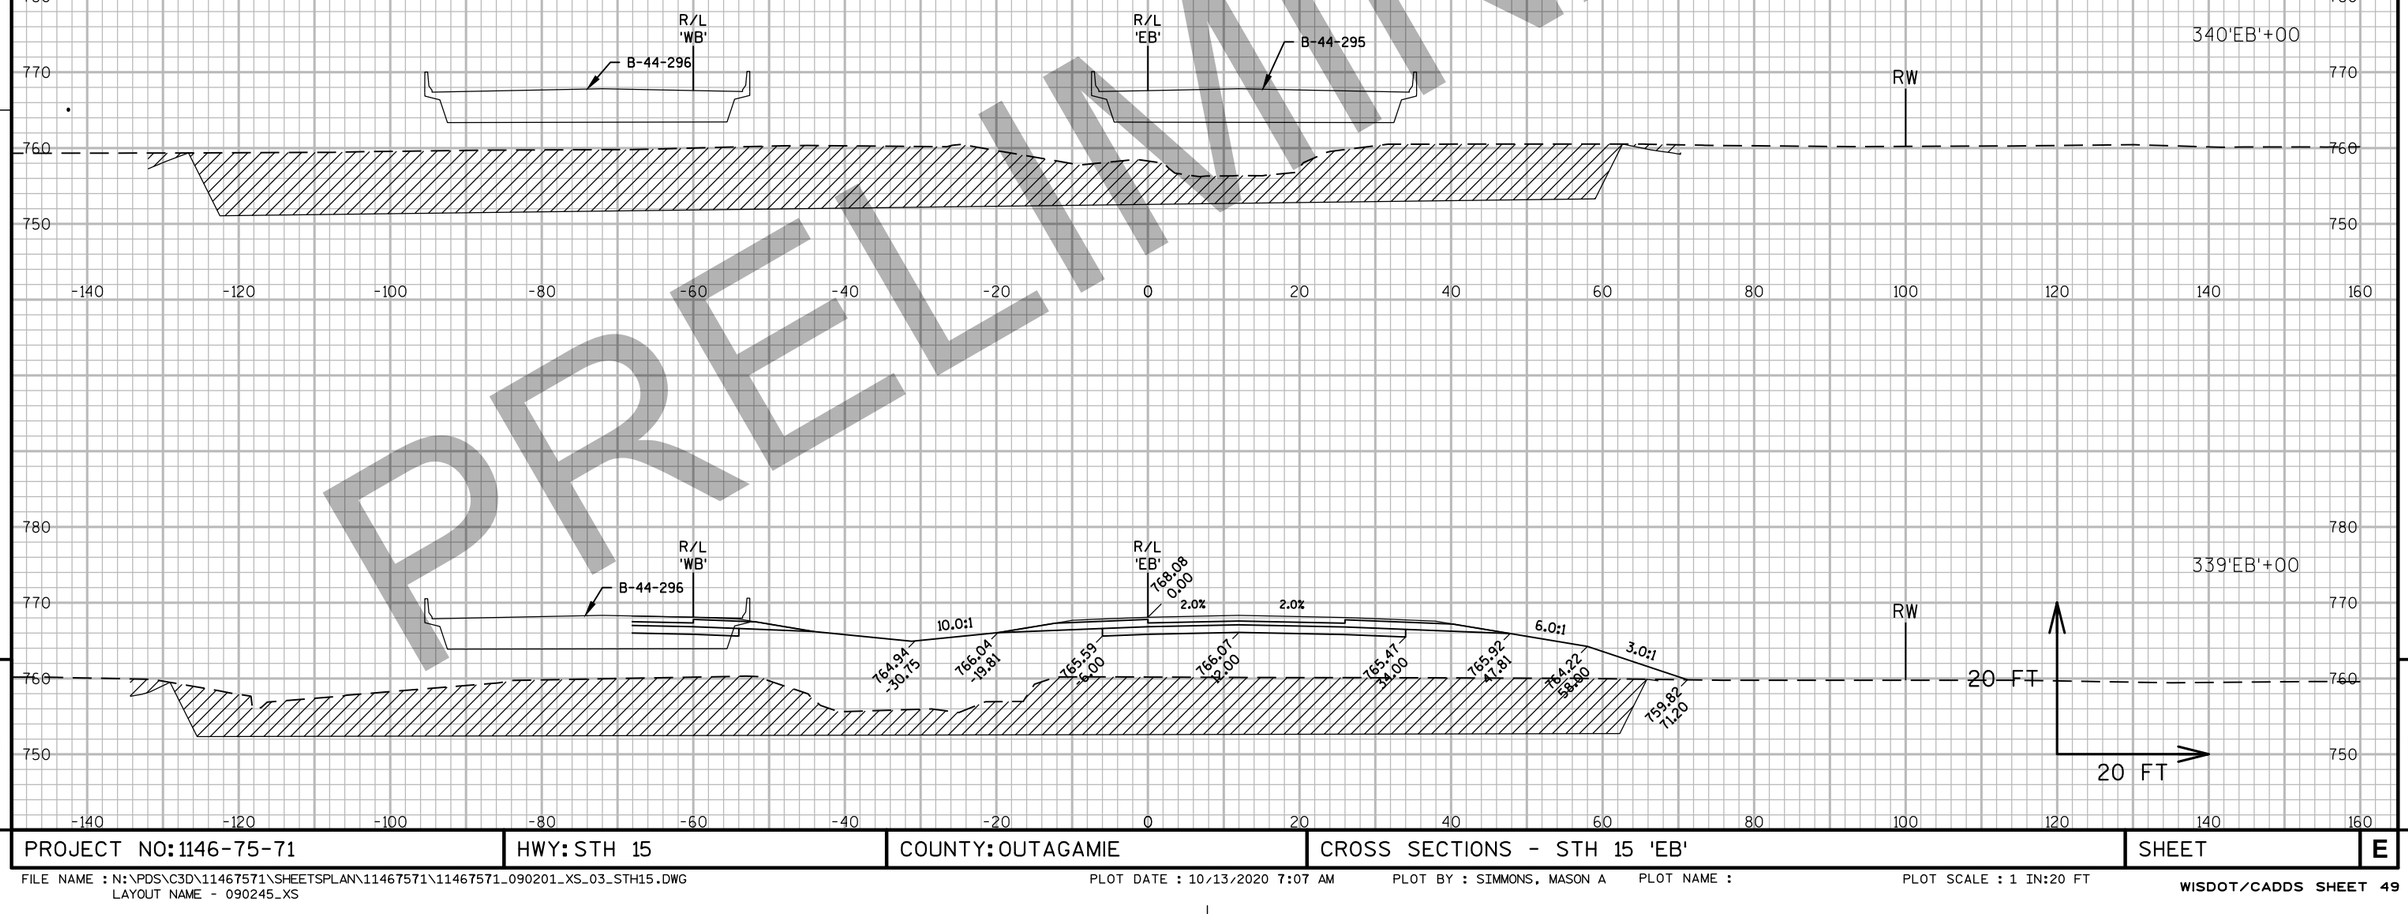

PRELIMINARY


9

9

PROJECT NO: 1146-75-71	HWY: STH 15	COUNTY: OUTAGAMIE	CROSS SECTIONS - STH 15 'EB'	SHEET	E

FILE NAME : N:\PDS\C3D\11467571\SHEETSPLAN\11467571\11467571_090201_XS_03_STH15.DWG
LAYOUT NAME - 090245_XS

PLOT DATE : 10/13/2020 7:07 AM PLOT BY : SIMMONS, MASON A PLOT NAME : PLOT SCALE : 1 IN:20 FT

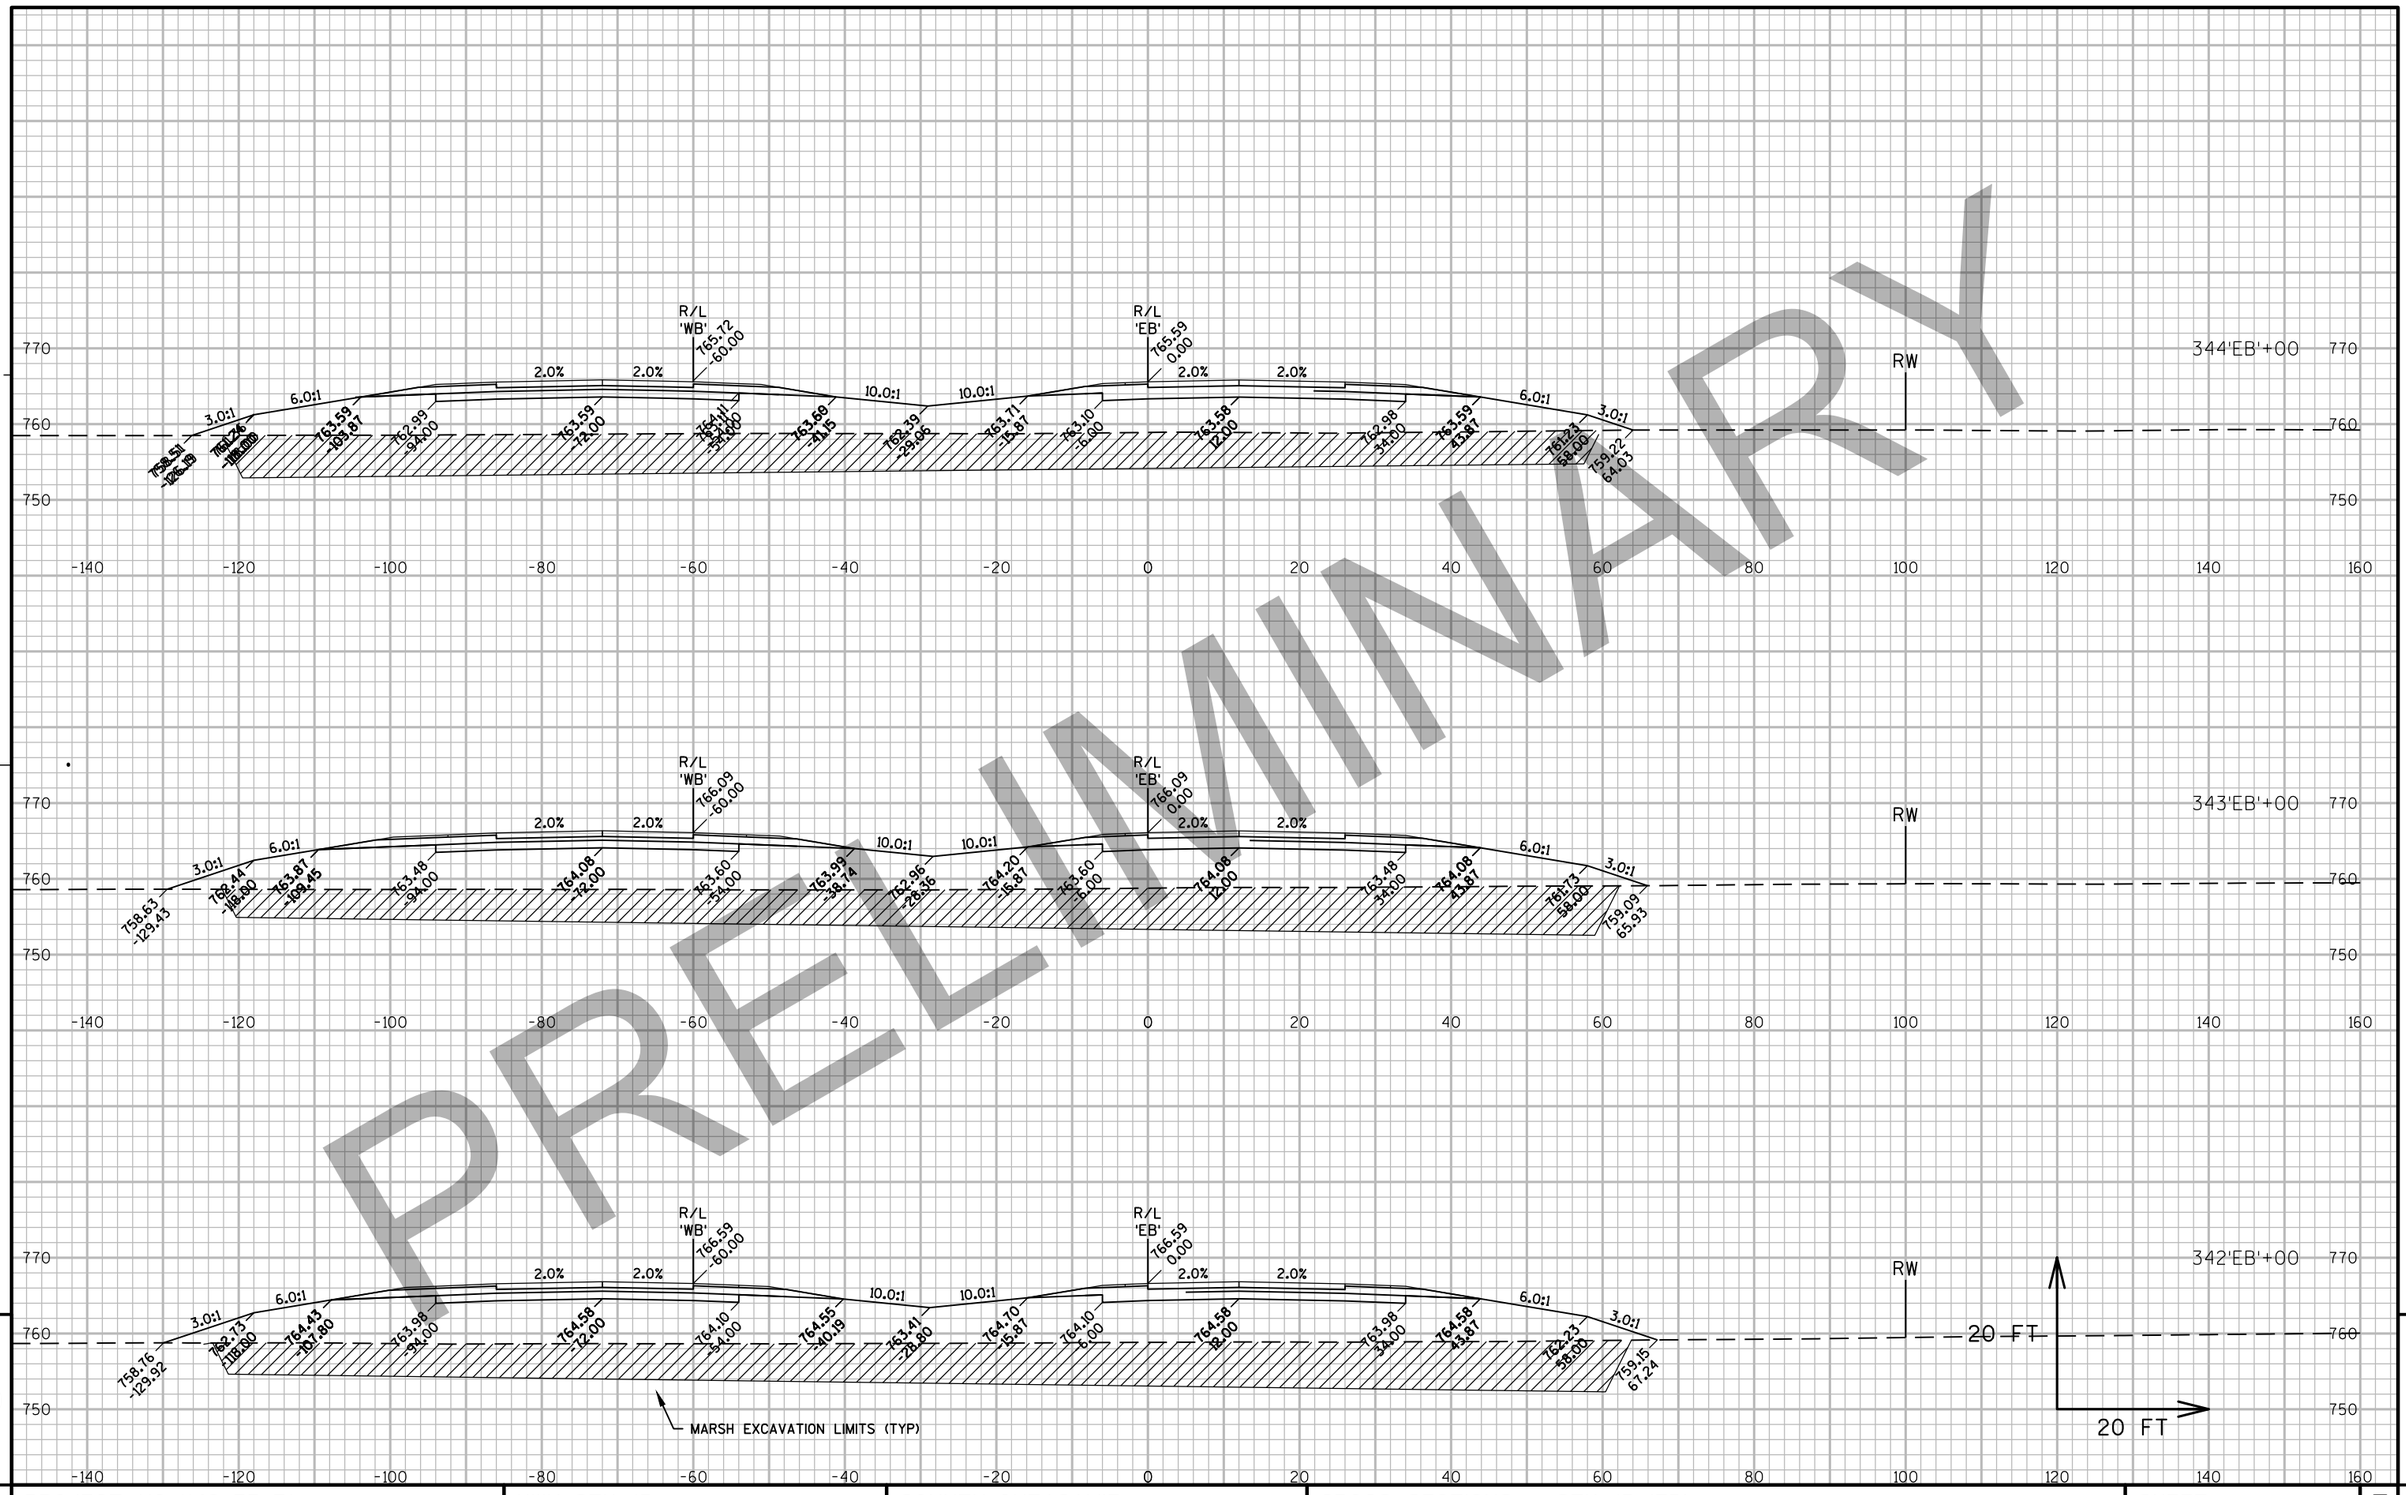

PRELIMINARY


9

9

PROJECT NO: 1146-75-71	HWY: STH 15	COUNTY: OUTAGAMIE	CROSS SECTIONS - STH 15 'EB'	SHEET	E

FILE NAME : N:\PDS\C3D\11467571\SHEETSPLAN\11467571\11467571_090201_XS_03_STH15.DWG
LAYOUT NAME - 090246_XS

PLOT DATE : 10/13/2020 7:07 AM PLOT BY : SIMMONS, MASON A PLOT NAME : PLOT SCALE : 1 IN:20 FT

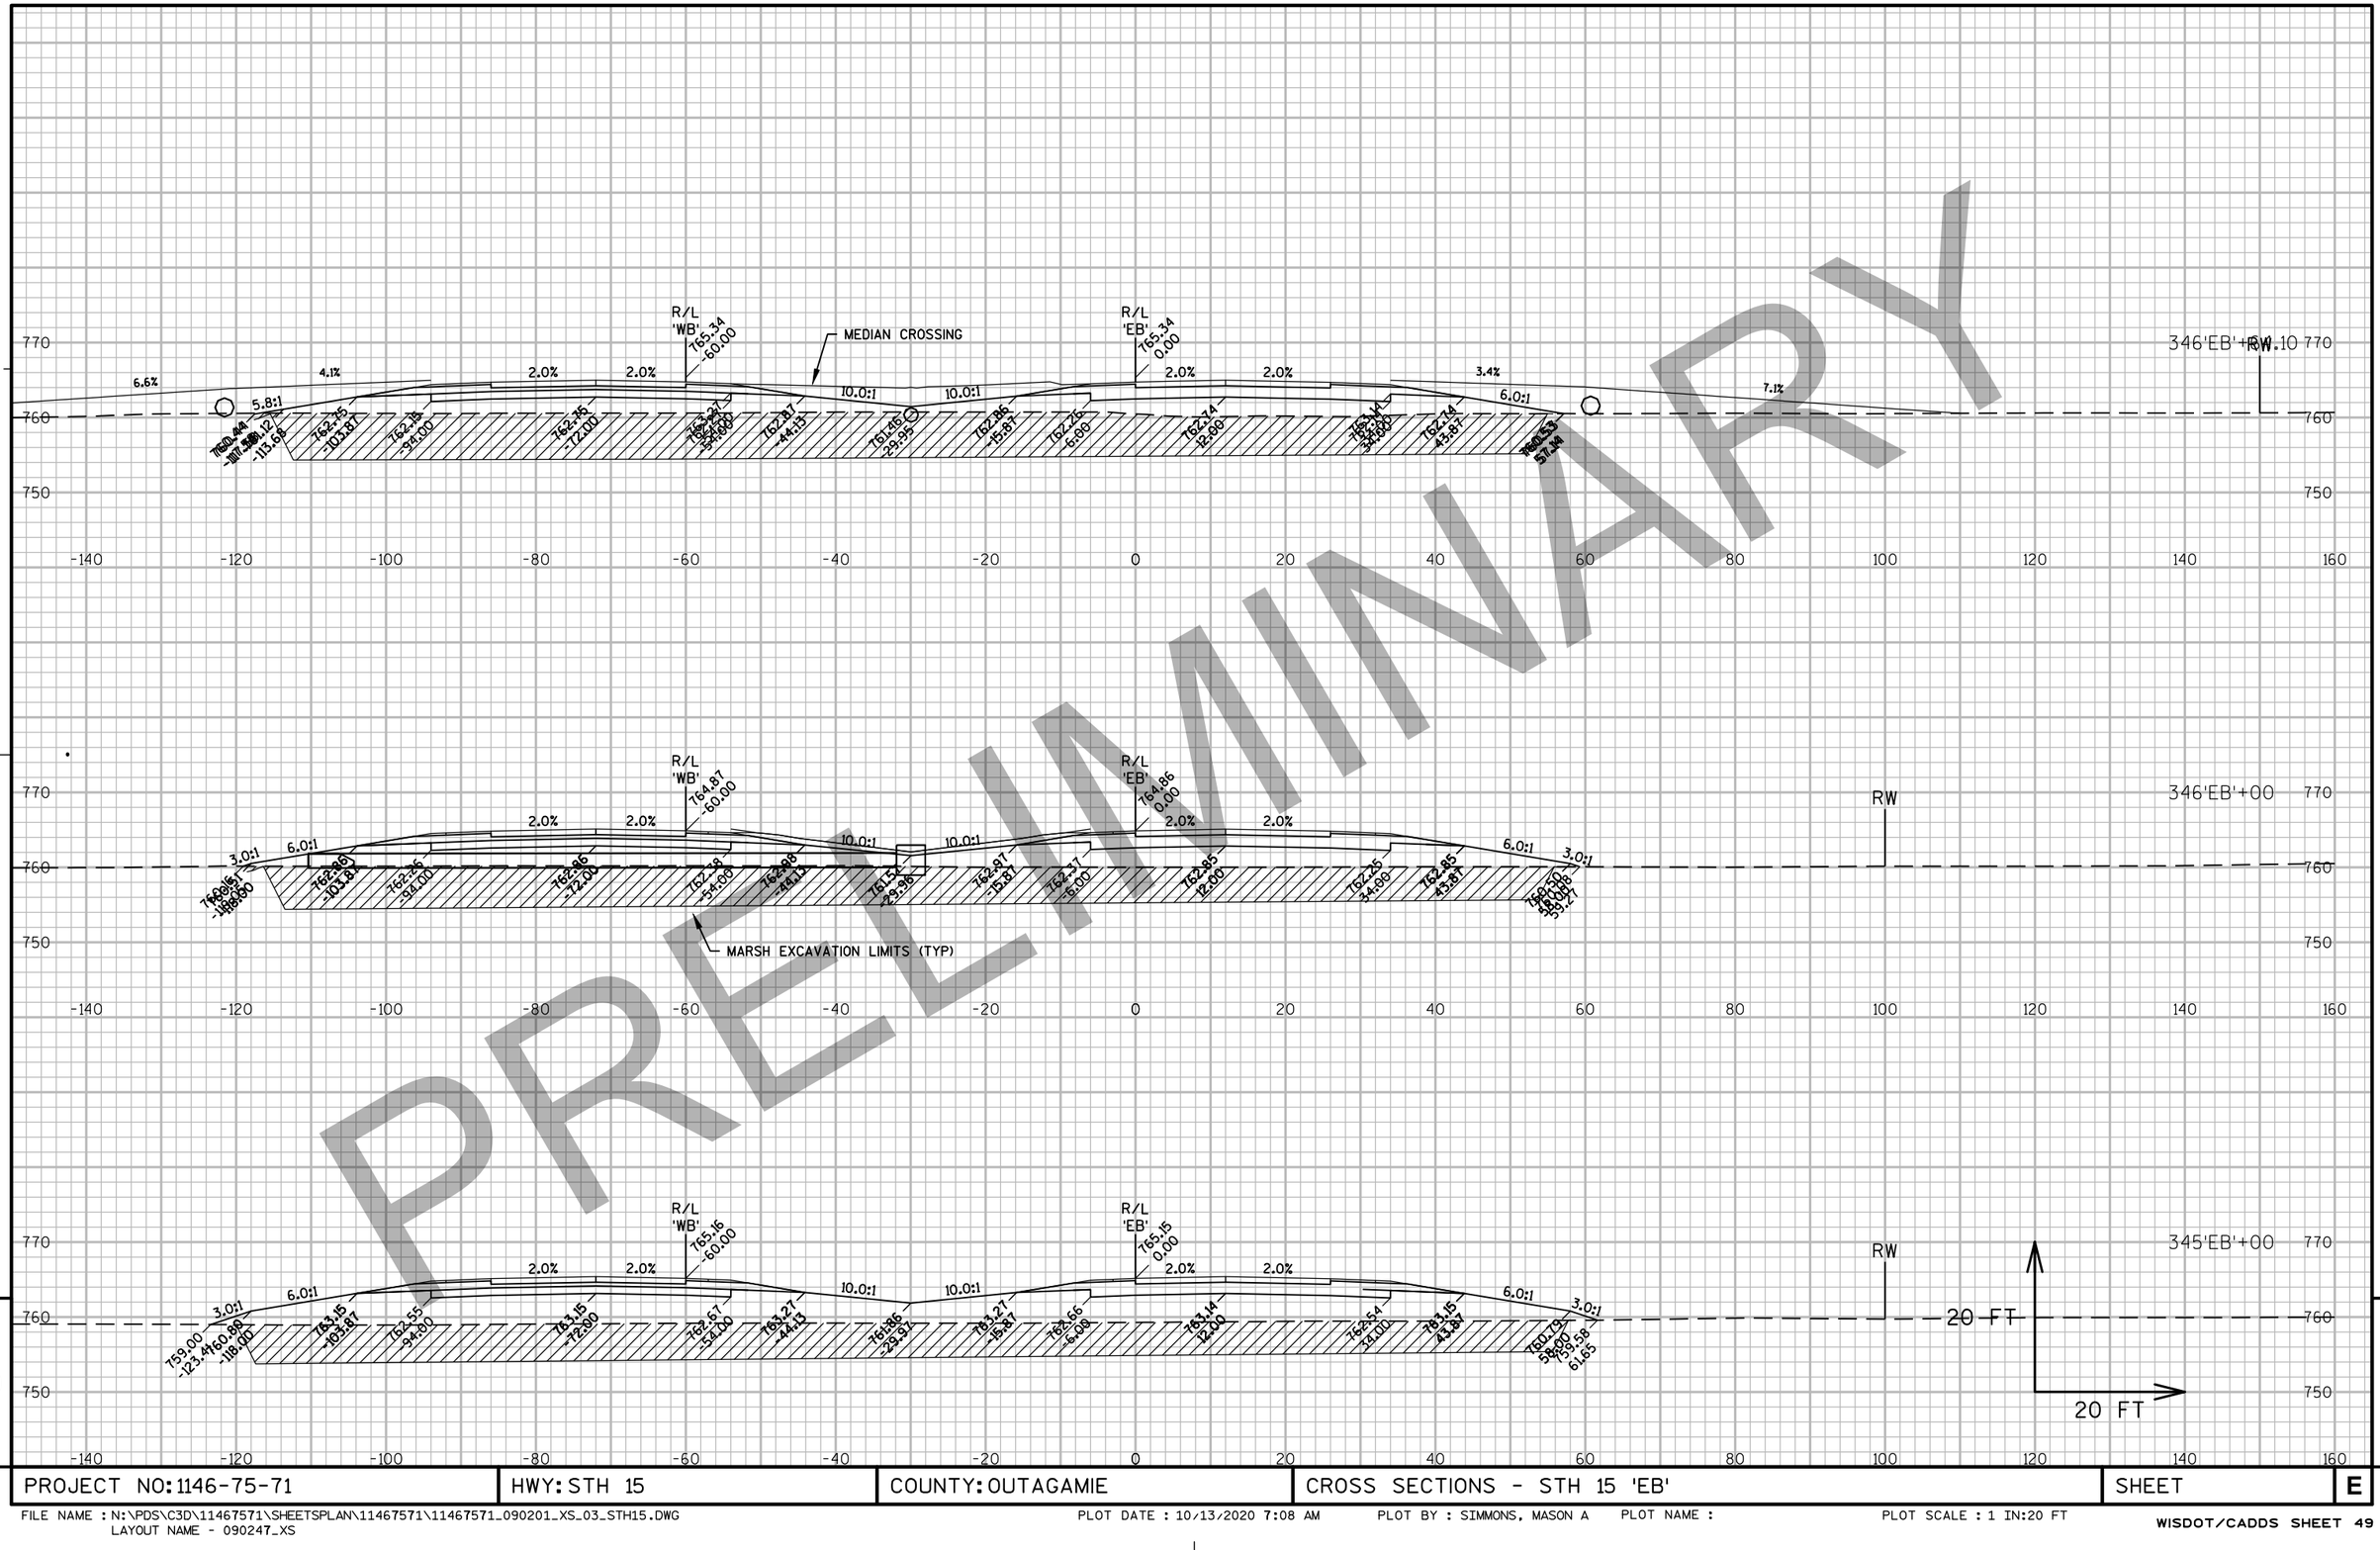

PRELIMINARY


9

9

PROJECT NO: 1146-75-71	HWY: STH 15	COUNTY: OUTAGAMIE	CROSS SECTIONS - STH 15 'EB'	SHEET	E

FILE NAME : N:\PDS\C3D\11467571\SHEETSPLAN\11467571\11467571_090201_XS_03_STH15.DWG
LAYOUT NAME - 090247_XS

PLOT DATE : 10/13/2020 7:08 AM PLOT BY : SIMMONS, MASON A PLOT NAME : PLOT SCALE : 1 IN:20 FT

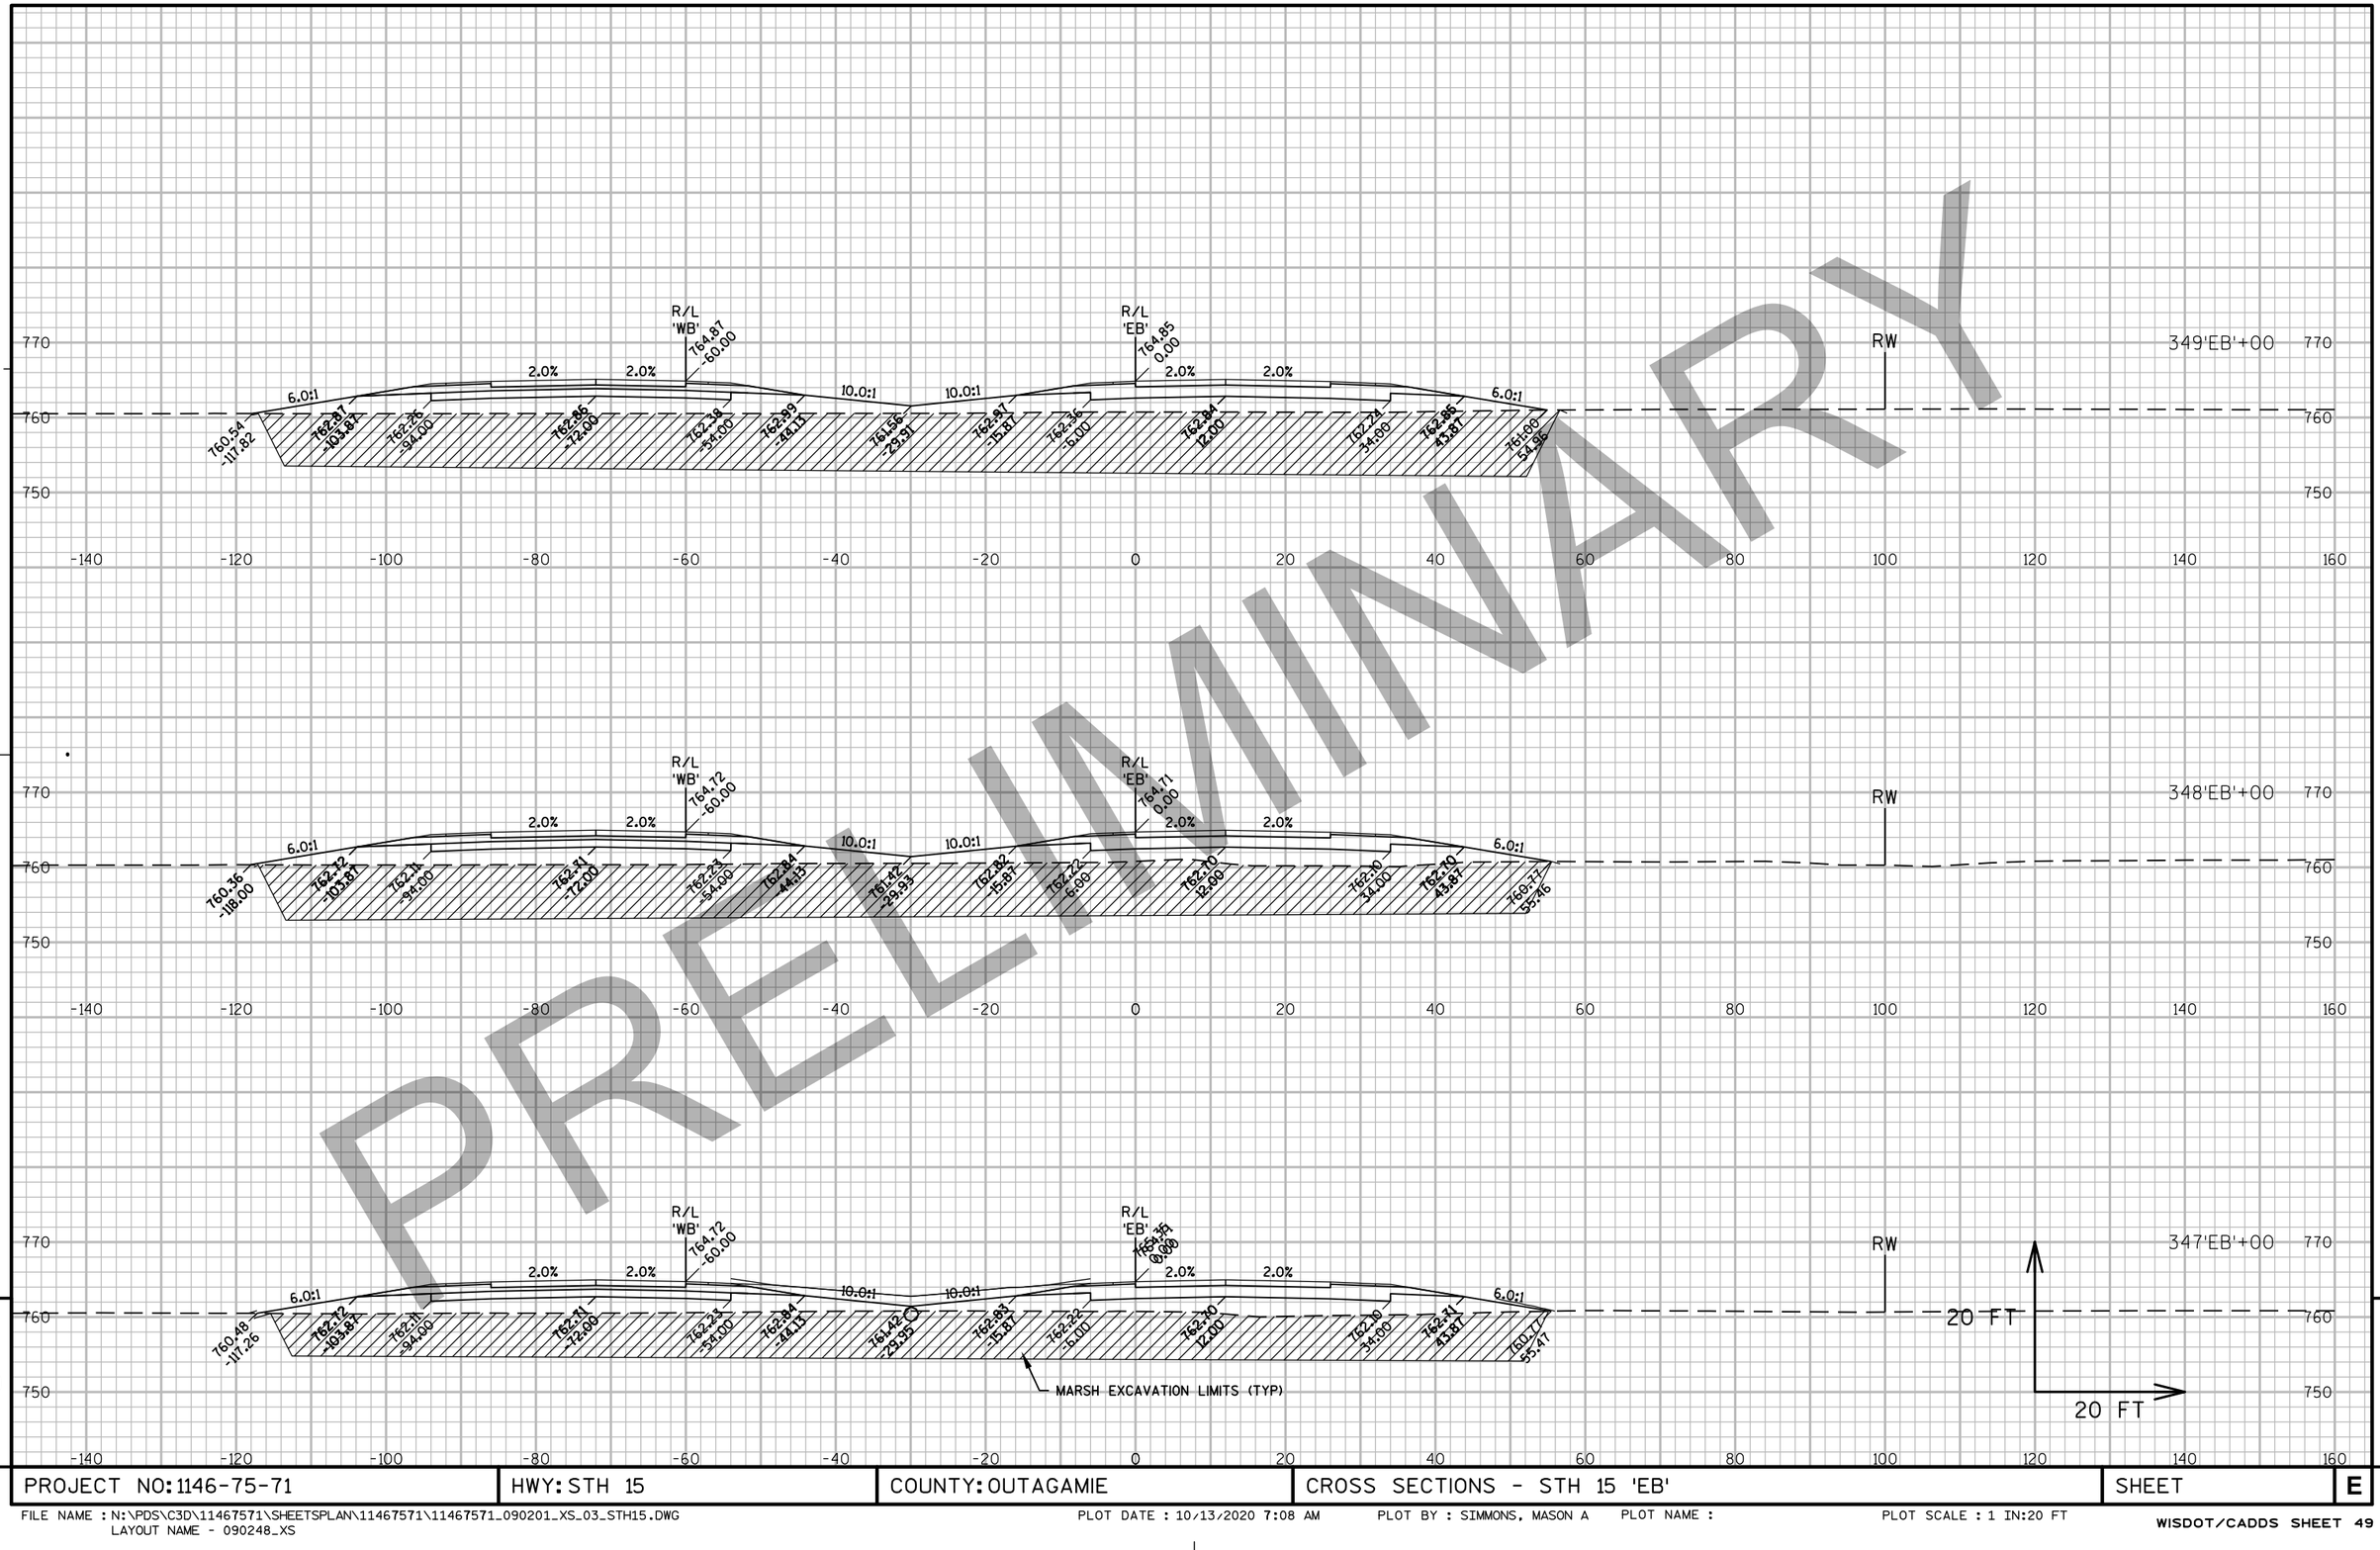

PRELIMINARY

9

9

PROJECT NO: 1146-75-71	HWY: STH 15	COUNTY: OUTAGAMIE	CROSS SECTIONS - STH 15 'EB'	SHEET	E

FILE NAME : N:\PDS\C3D\11467571\SHEETSPLAN\11467571\11467571_090201_XS_03_STH15.DWG
LAYOUT NAME - 090248_XS

PLOT DATE : 10/13/2020 7:08 AM PLOT BY : SIMMONS, MASON A PLOT NAME : PLOT SCALE : 1 IN:20 FT




PRELIMINARY

PROJECT NO: 1146-75-71	HWY: STH 15	COUNTY: OUTAGAMIE	CROSS SECTIONS - STH 15 'EB'	SHEET	E

FILE NAME : N:\PDS\C3D\11467571\SHEETSPLAN\11467571\11467571_090201_XS_03_STH15.DWG
LAYOUT NAME - 090249_XS

PLOT DATE : 10/13/2020 7:08 AM PLOT BY : SIMMONS, MASON A PLOT NAME : PLOT SCALE : 1 IN:20 FT

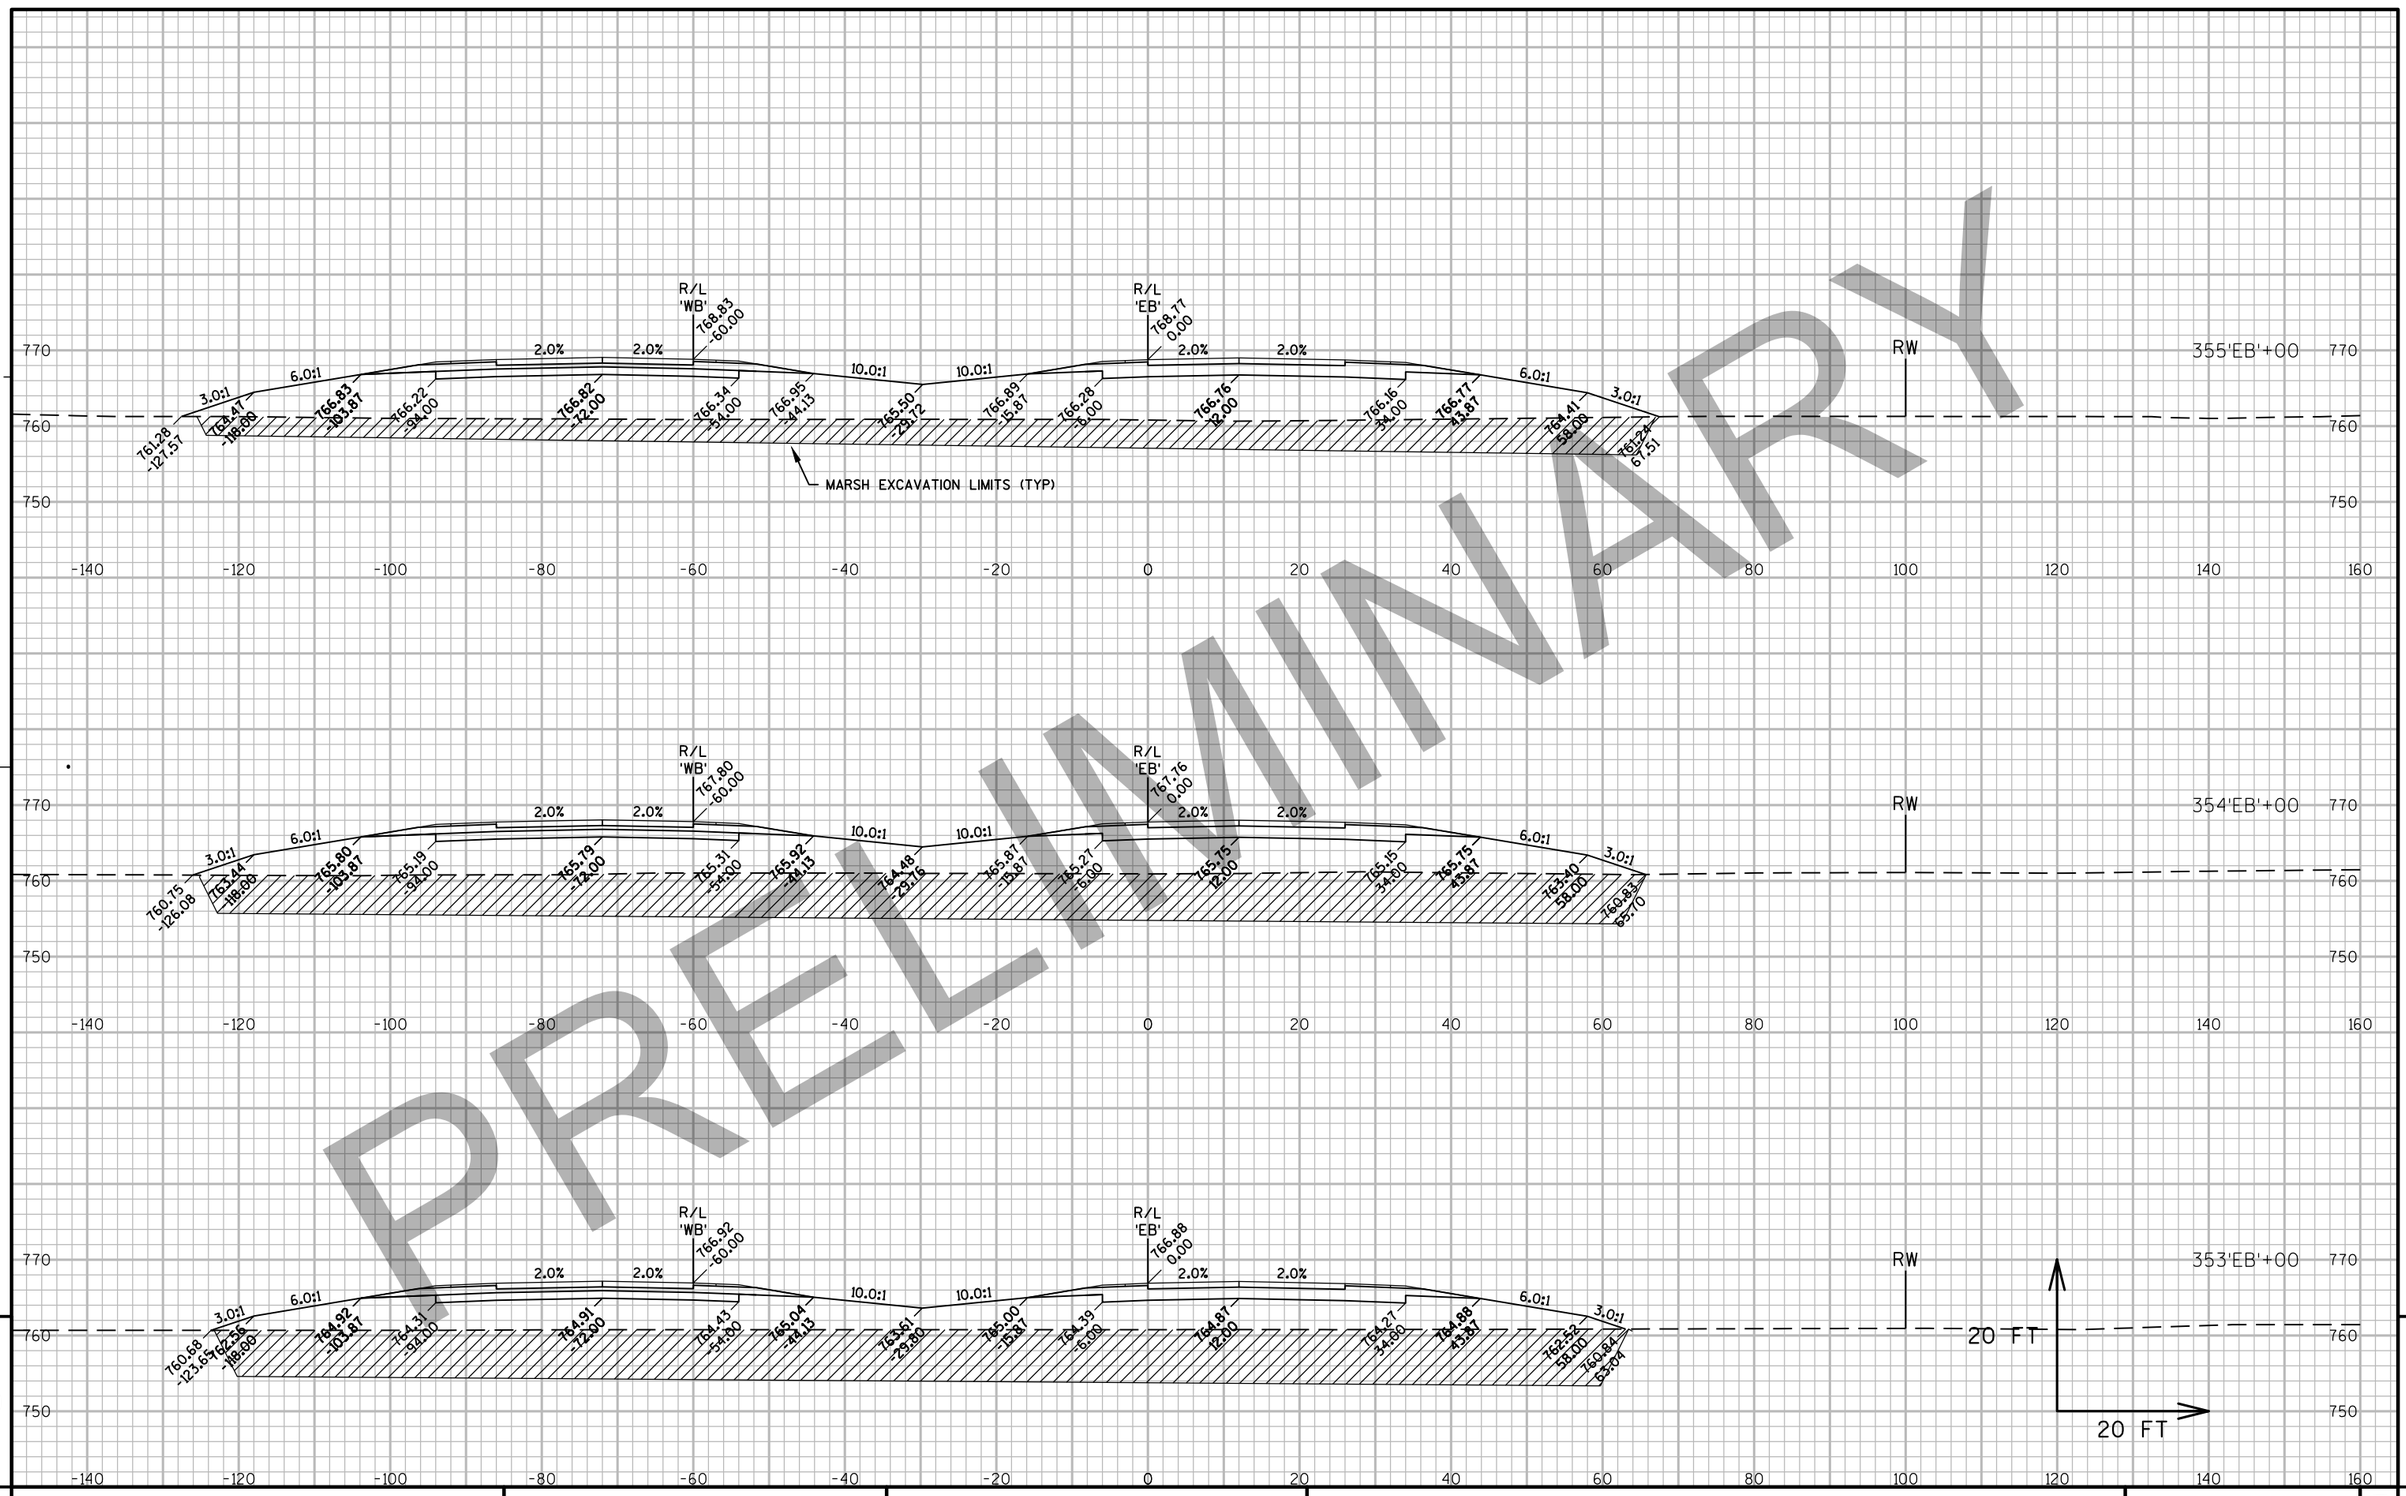


PRELIMINARY

PROJECT NO: 1146-75-71	HWY: STH 15	COUNTY: OUTAGAMIE	CROSS SECTIONS - STH 15 'EB'	SHEET	E

FILE NAME : N:\PDS\C3D\11467571\SHEETSPLAN\11467571\11467571_090201_XS_03_STH15.DWG
LAYOUT NAME - 090250_XS

PLOT DATE : 10/13/2020 7:08 AM PLOT BY : SIMMONS, MASON A PLOT NAME : PLOT SCALE : 1 IN:20 FT

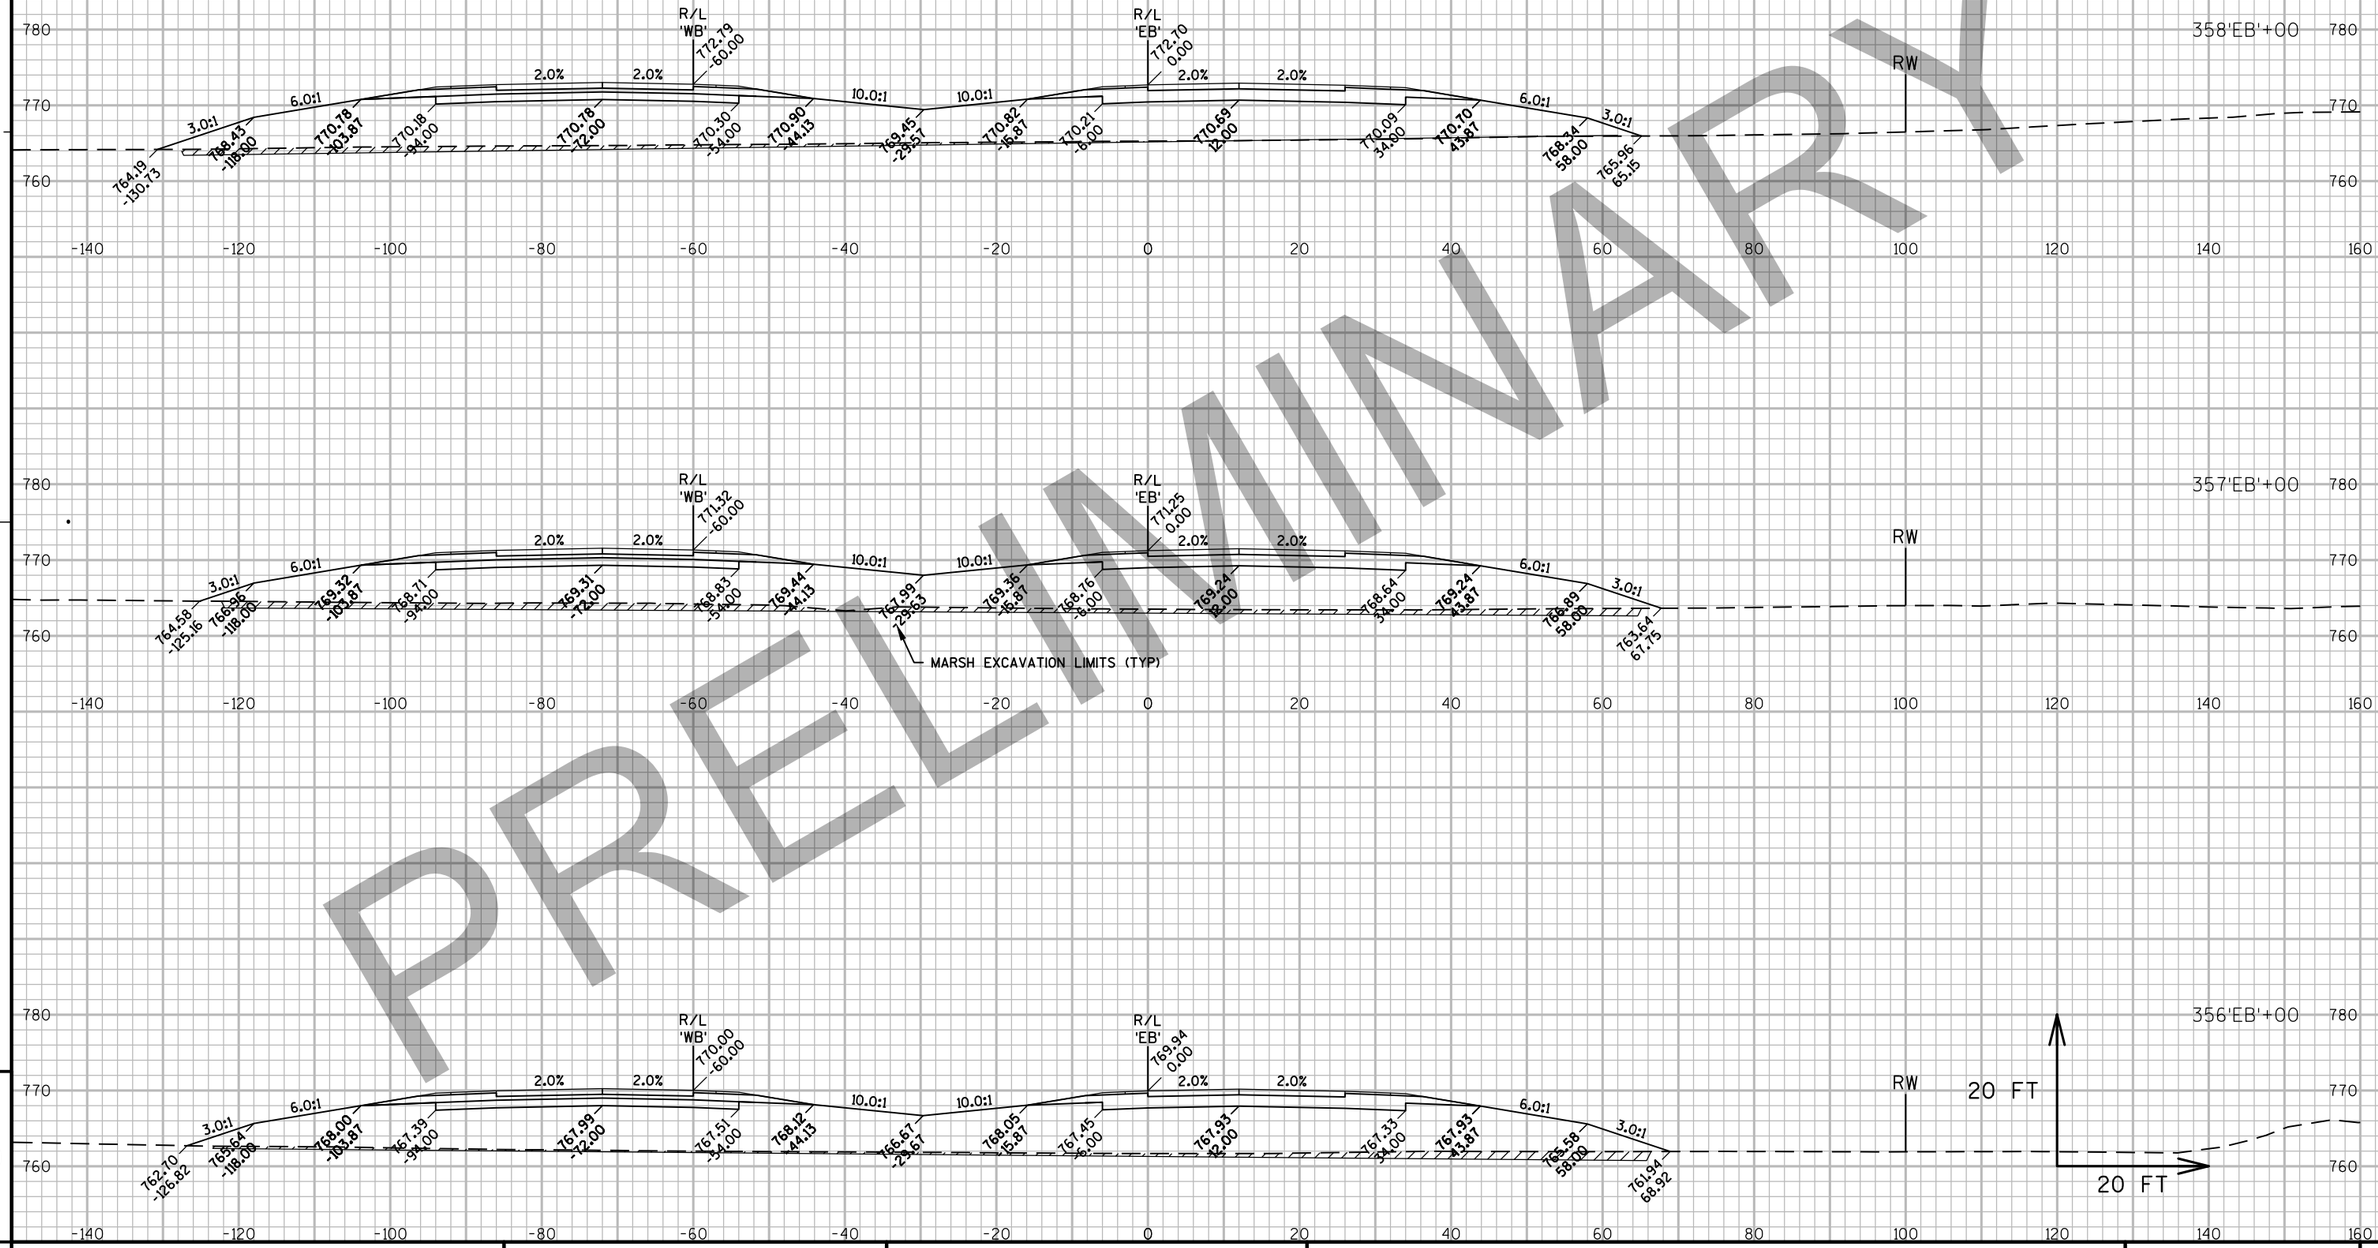


PRELIMINARY

9

PROJECT NO: 1146-75-71	HWY: STH 15	COUNTY: OUTAGAMIE	CROSS SECTIONS - STH 15 'EB'	SHEET	E

FILE NAME : N:\PDS\C3D\11467571\SHEETSPLAN\11467571\11467571_090201_XS_03_STH15.DWG
LAYOUT NAME - 090251_XS

PLOT DATE : 10/13/2020 7:08 AM PLOT BY : SIMMONS, MASON A PLOT NAME : PLOT SCALE : 1 IN:20 FT

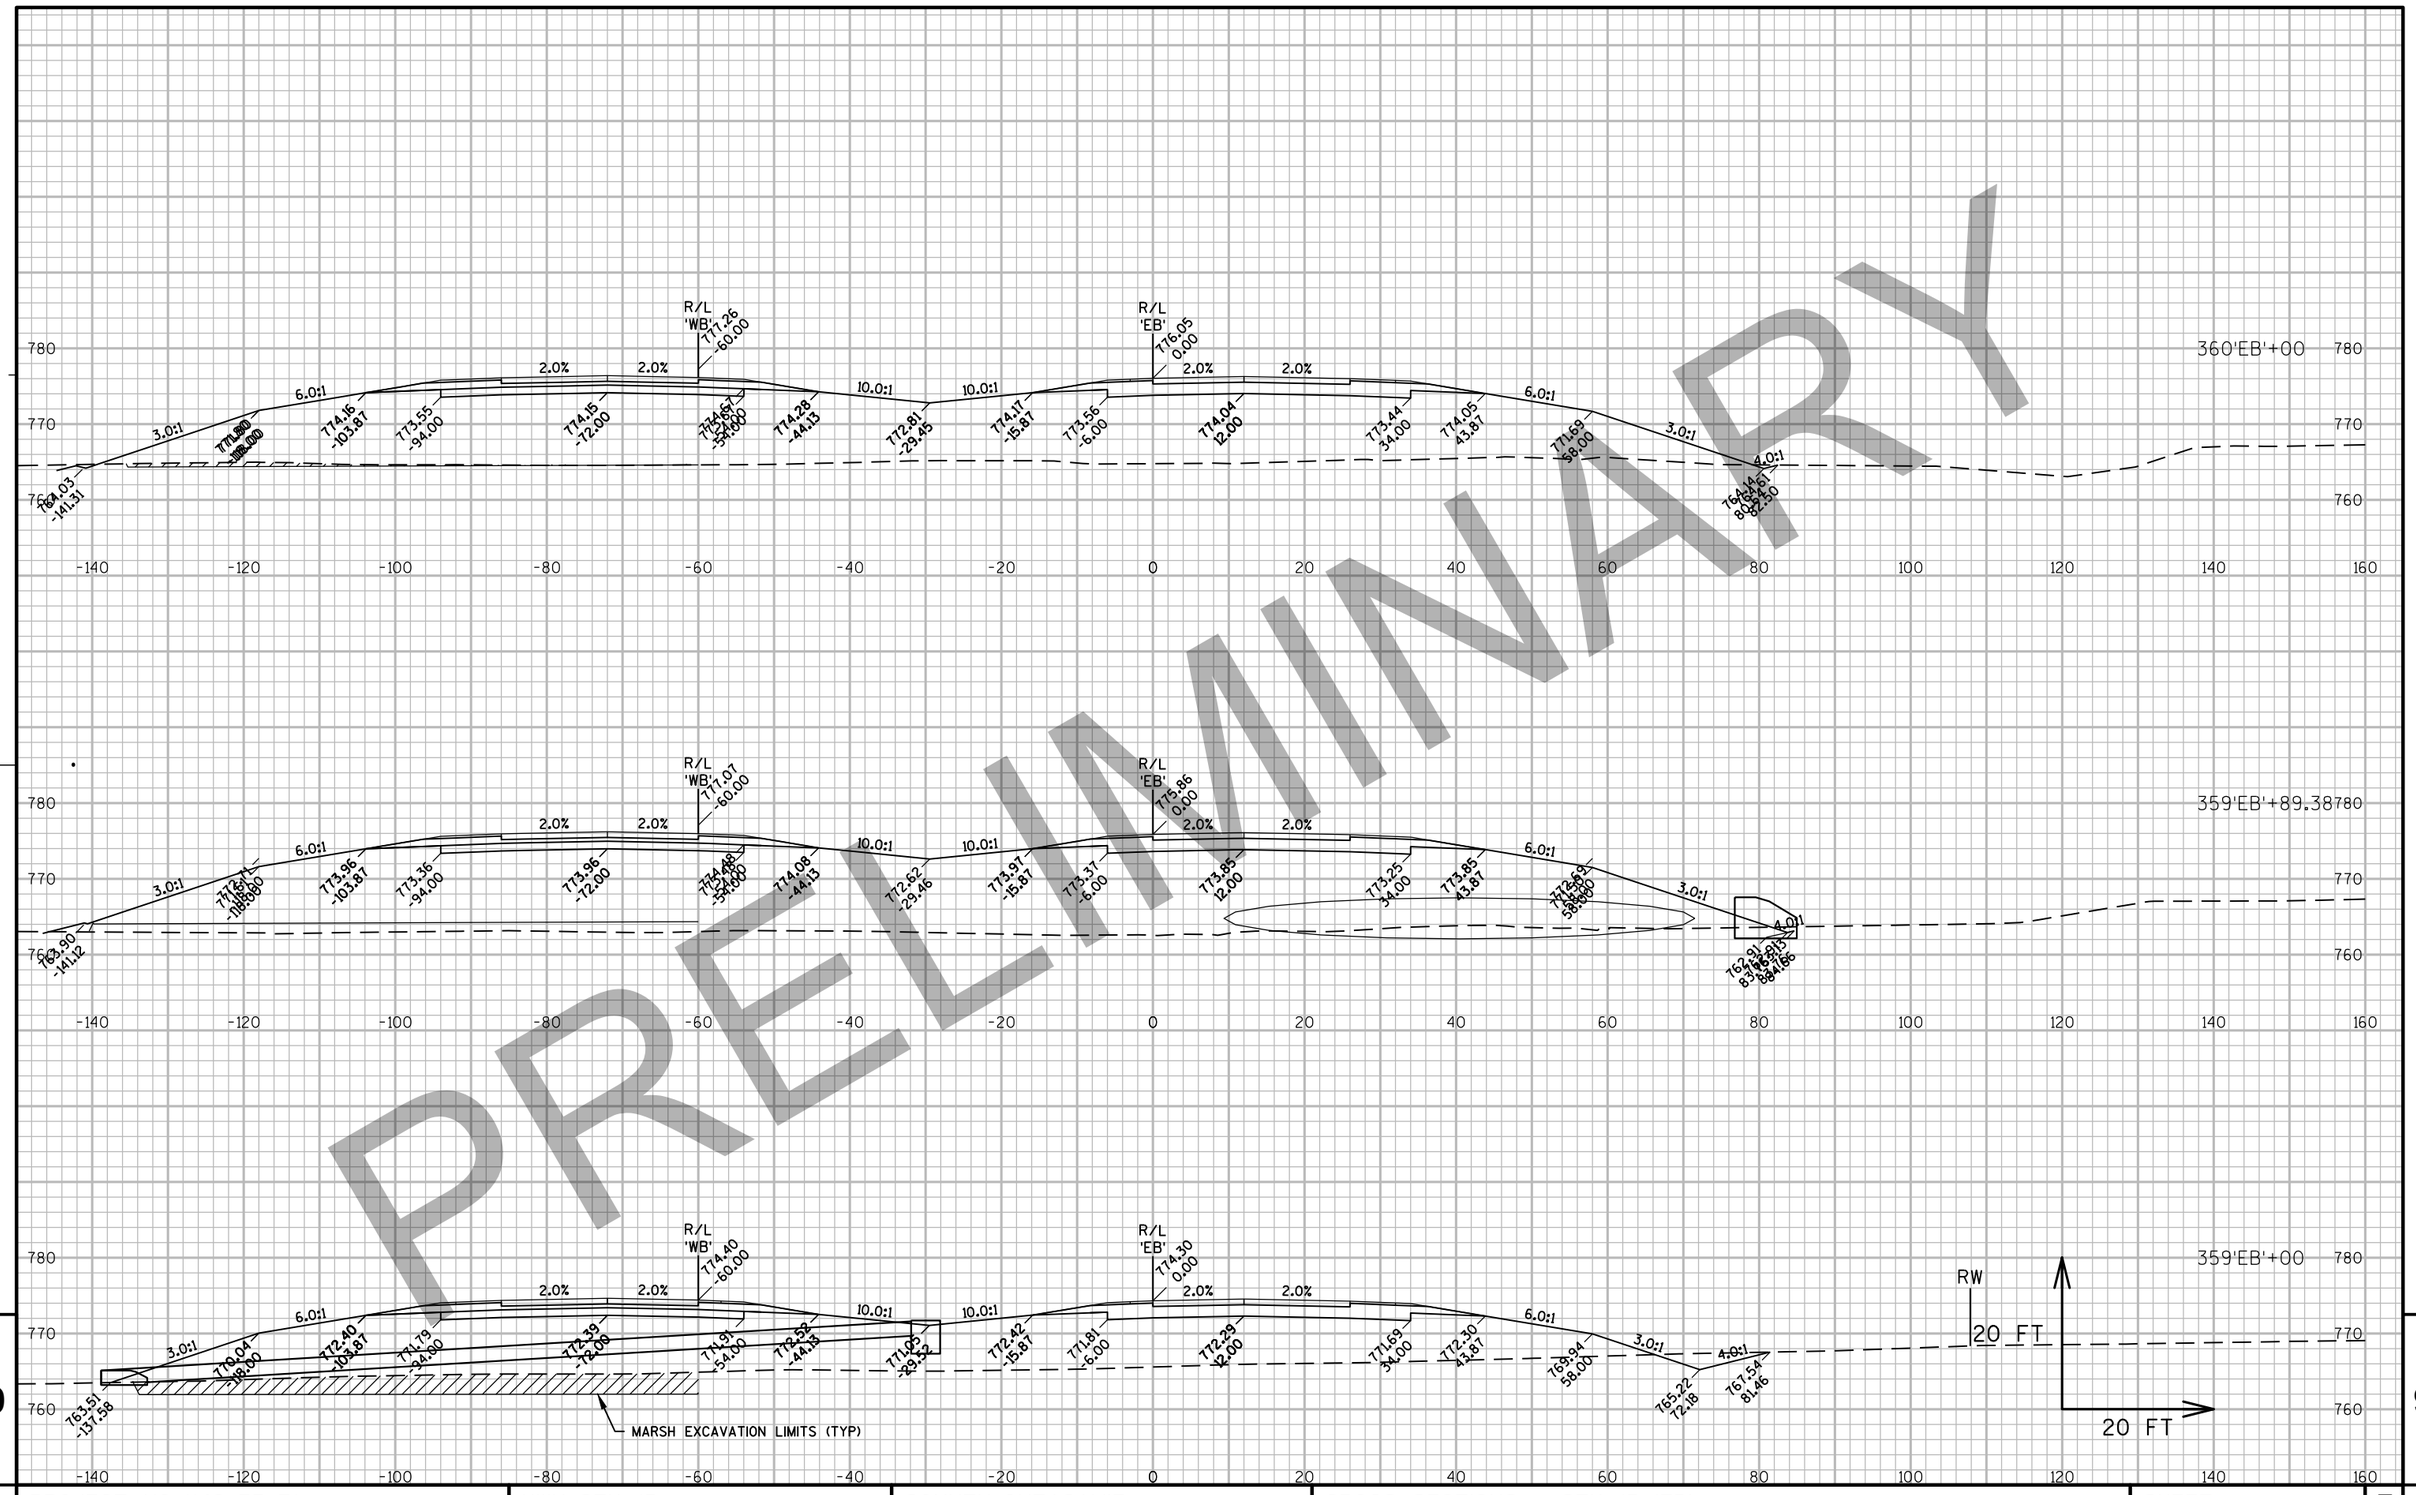

PRELIMINARY

9

9

PROJECT NO: 1146-75-71	HWY: STH 15	COUNTY: OUTAGAMIE	CROSS SECTIONS - STH 15 'EB'	SHEET	E

FILE NAME : N:\PDS\C3D\11467571\SHEETSPLAN\11467571\11467571_090201_XS_03_STH15.DWG
LAYOUT NAME - 090252_XS

PLOT DATE : 10/13/2020 7:08 AM PLOT BY : SIMMONS, MASON A PLOT NAME : PLOT SCALE : 1 IN:20 FT




PRELIMINARY

9

PROJECT NO: 1146-75-71	HWY: STH 15	COUNTY: OUTAGAMIE	CROSS SECTIONS - STH 15 'EB'	SHEET	E

FILE NAME : N:\PDS\C3D\11467571\SHEETSPLAN\11467571\11467571_090201_XS_03_STH15.DWG
LAYOUT NAME - 090253_XS

PLOT DATE : 10/13/2020 7:08 AM PLOT BY : SIMMONS, MASON A PLOT NAME : PLOT SCALE : 1 IN:20 FT

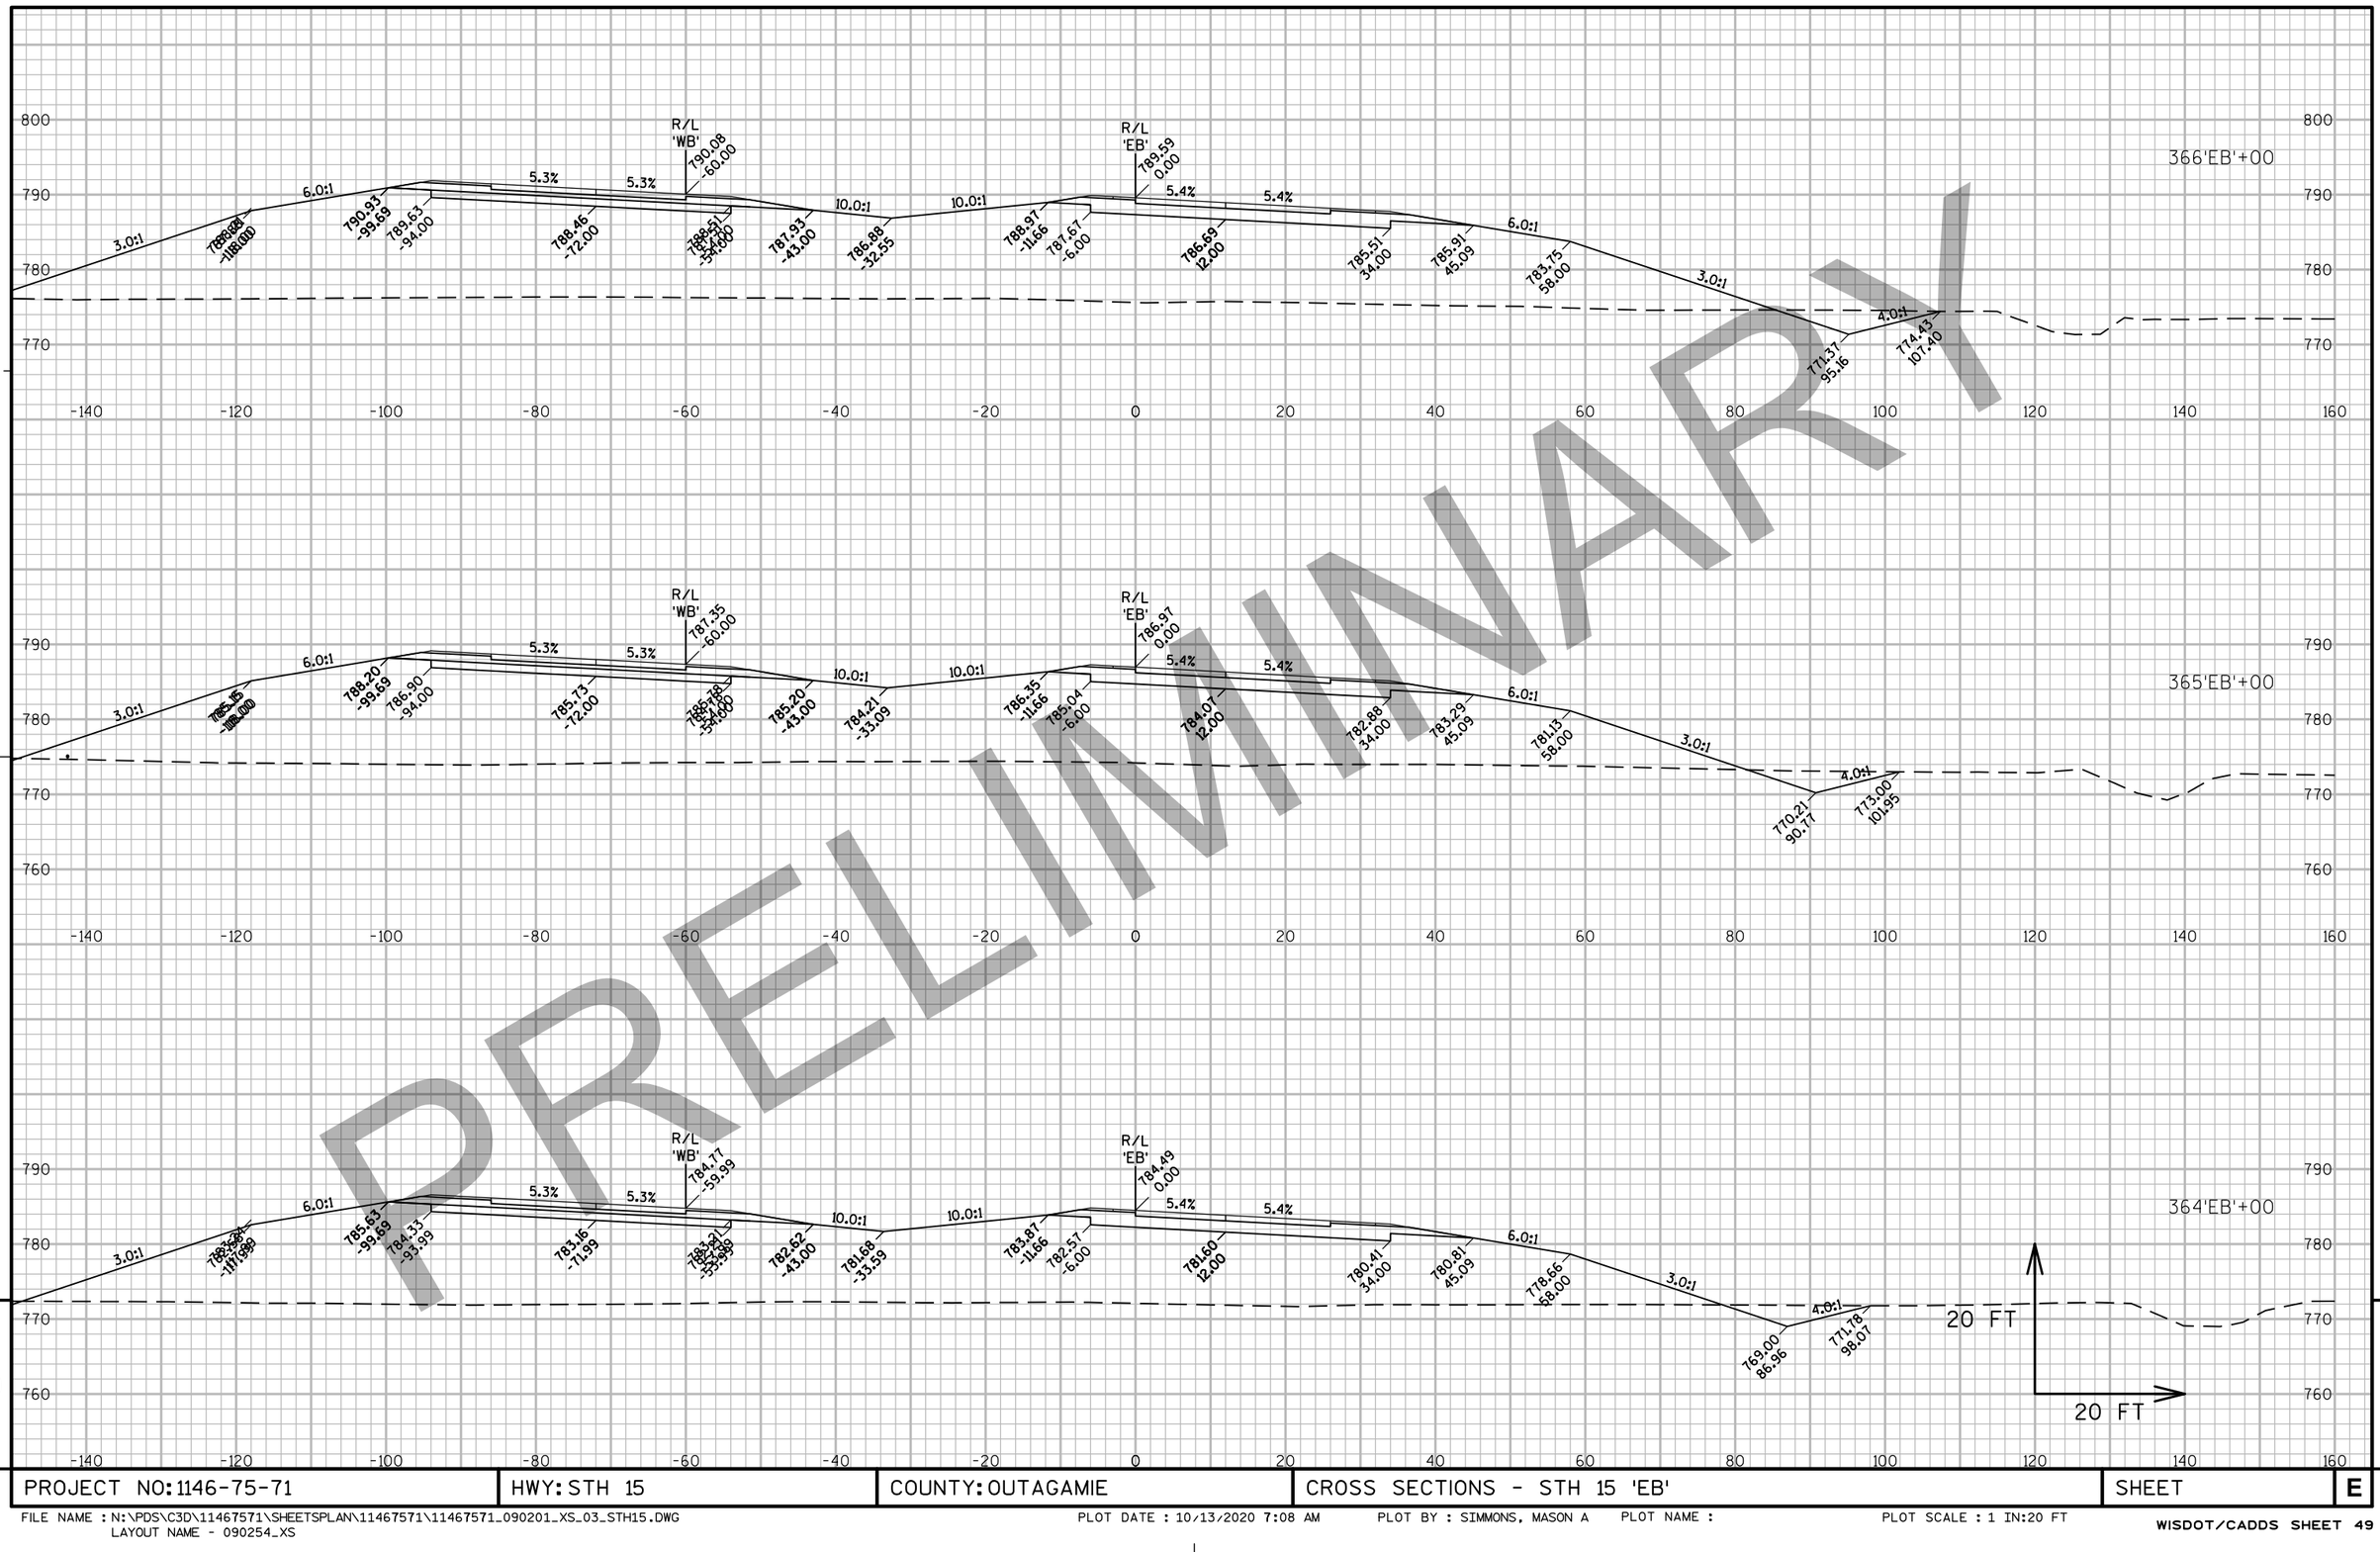


PRELIMINARY

9

PROJECT NO: 1146-75-71	HWY: STH 15	COUNTY: OUTAGAMIE	CROSS SECTIONS - STH 15 'EB'	SHEET	E

FILE NAME : N:\PDS\C3D\11467571\SHEETSPLAN\11467571\11467571_090201_XS_03_STH15.DWG
LAYOUT NAME - 090254_XS
PLOT DATE : 10/13/2020 7:08 AM PLOT BY : SIMMONS, MASON A PLOT NAME : PLOT SCALE : 1 IN:20 FT
WISDOT/CADDS SHEET 49

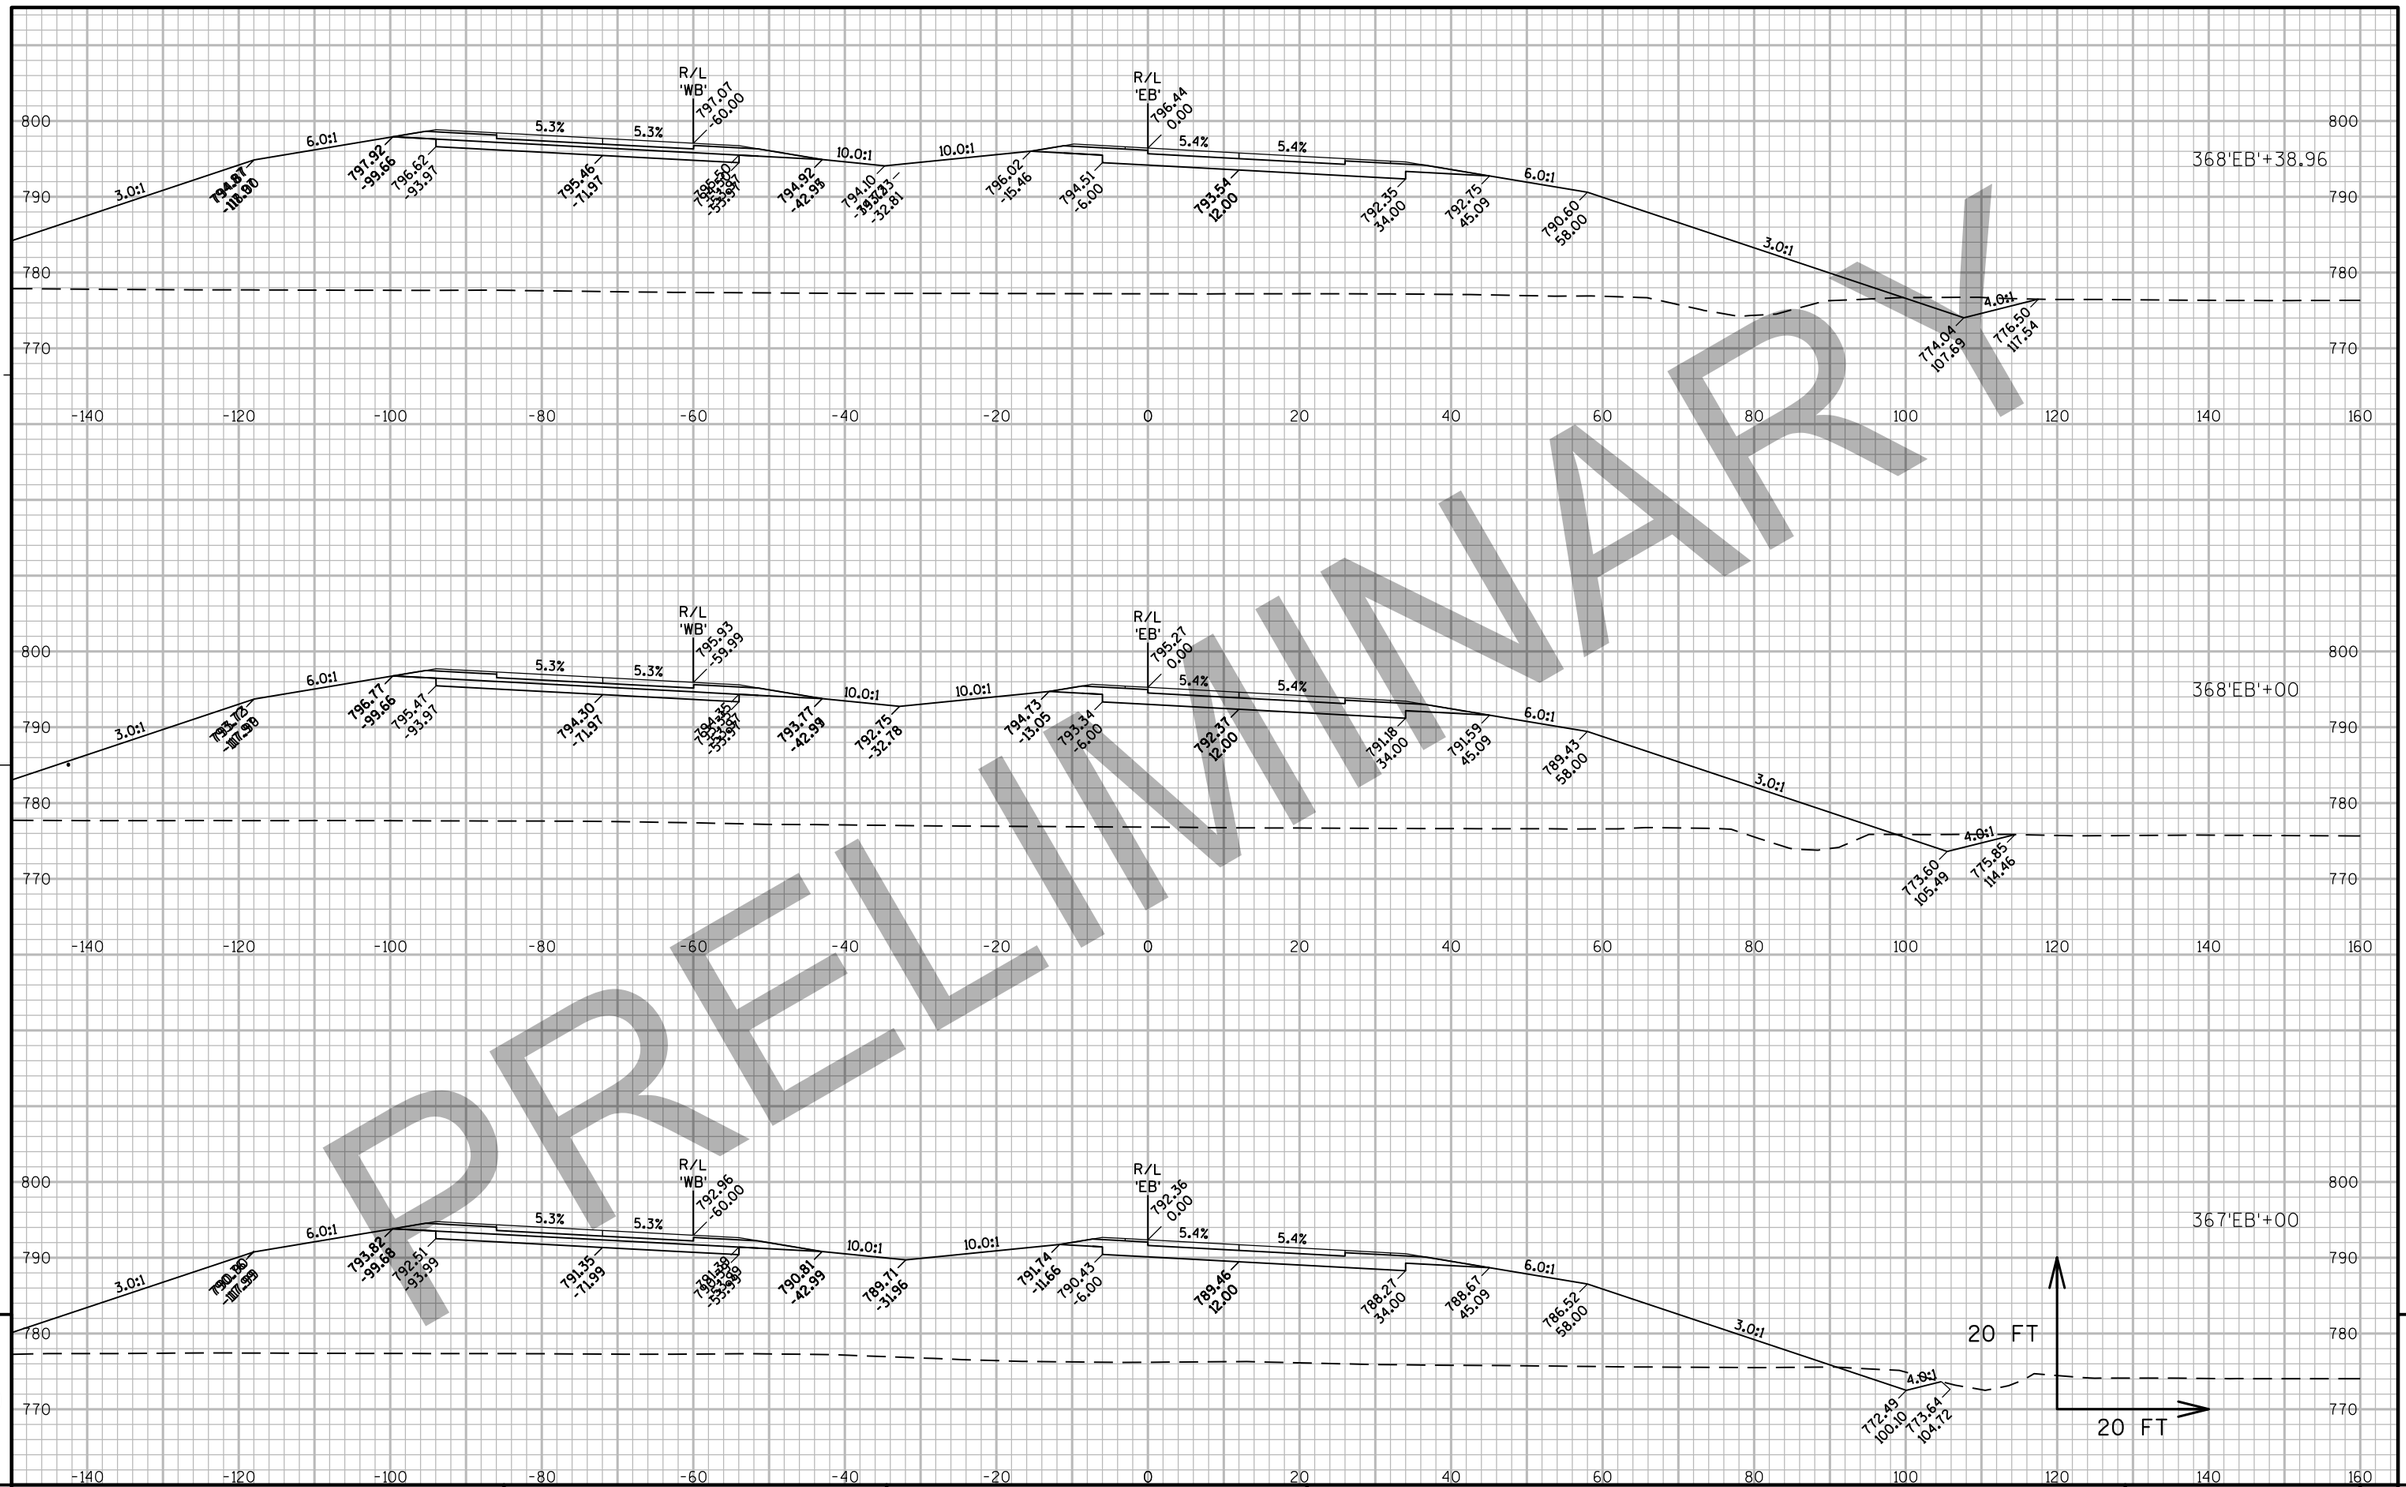


PRELIMINARY

9

PROJECT NO: 1146-75-71	HWY: STH 15	COUNTY: OUTAGAMIE	CROSS SECTIONS - STH 15 'EB'	SHEET	E

FILE NAME : N:\PDS\C3D\11467571\SHEETSPLAN\11467571\11467571_090201_XS_03_STH15.DWG
LAYOUT NAME - 090255_XS
PLOT DATE : 10/13/2020 7:09 AM PLOT BY : SIMMONS, MASON A PLOT NAME : PLOT SCALE : 1 IN:20 FT
WISDOT/CADDS SHEET 49

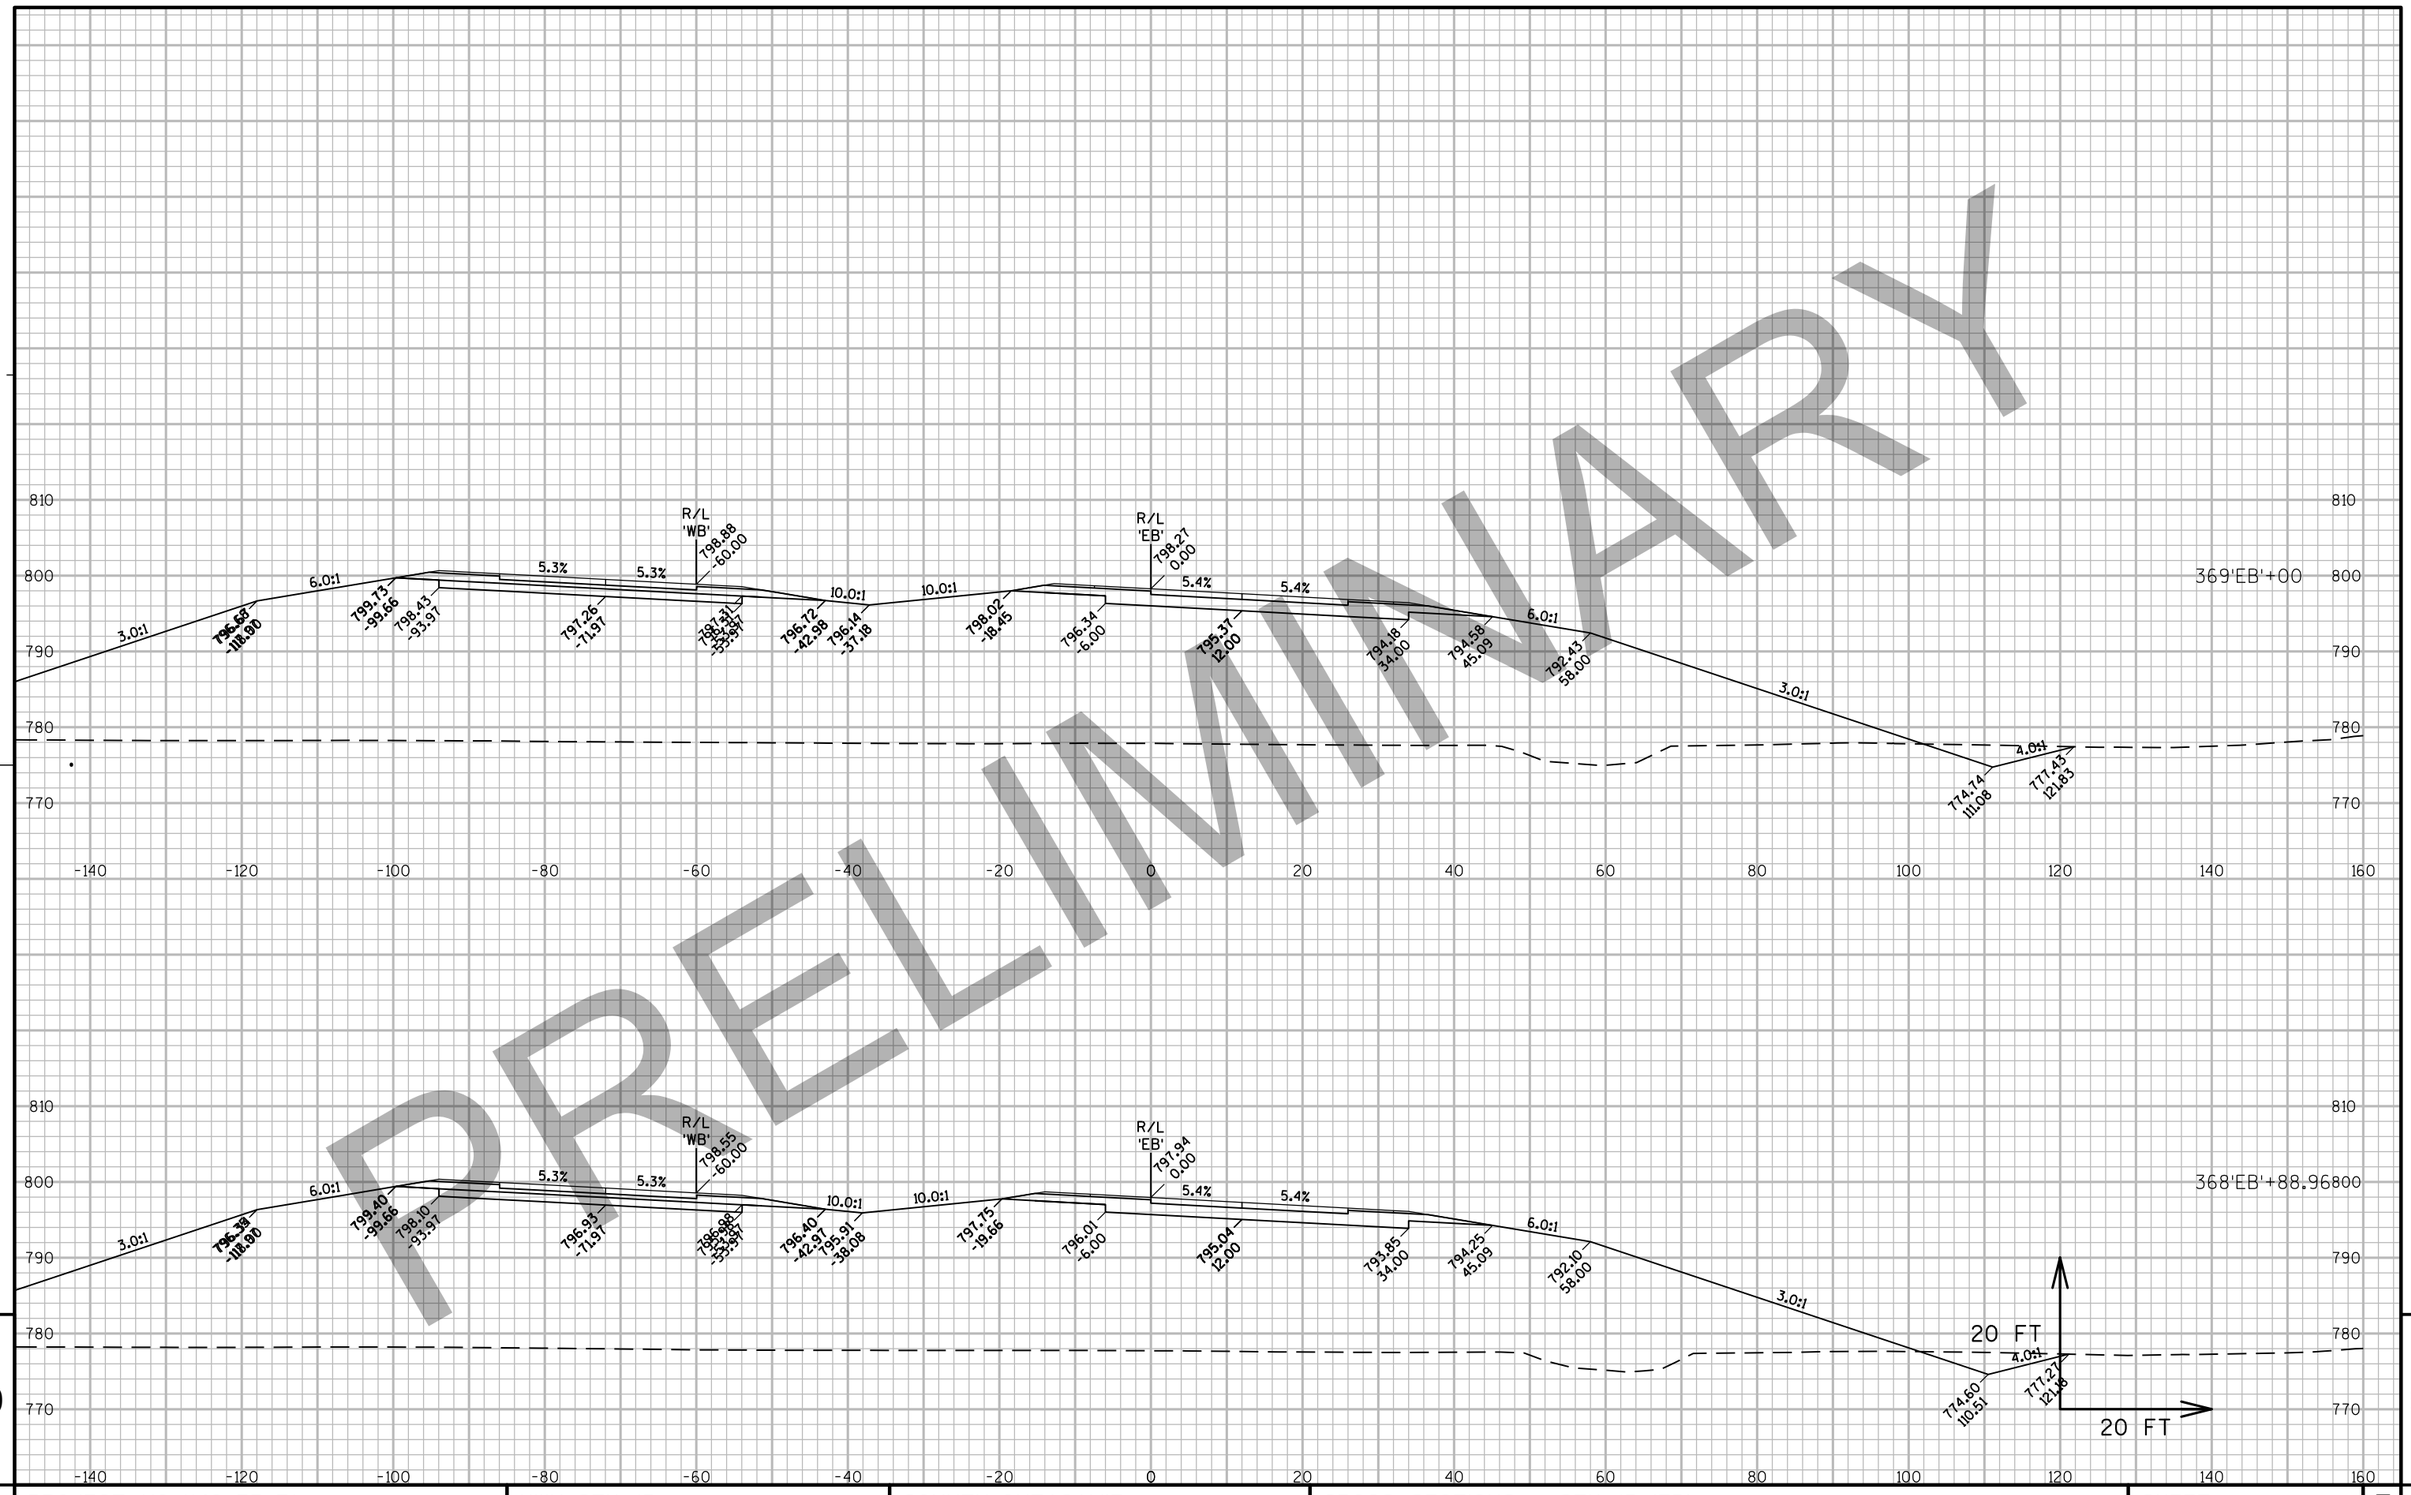


PRELIMINARY

PROJECT NO: 1146-75-71	HWY: STH 15	COUNTY: OUTAGAMIE	CROSS SECTIONS - STH 15 'EB'	SHEET	E

FILE NAME : N:\PDS\C3D\11467571\SHEETSPLAN\11467571\11467571_090201_XS_03_STH15.DWG
LAYOUT NAME - 090256_XS

PLOT DATE : 10/13/2020 7:09 AM PLOT BY : SIMMONS, MASON A PLOT NAME : PLOT SCALE : 1 IN:20 FT

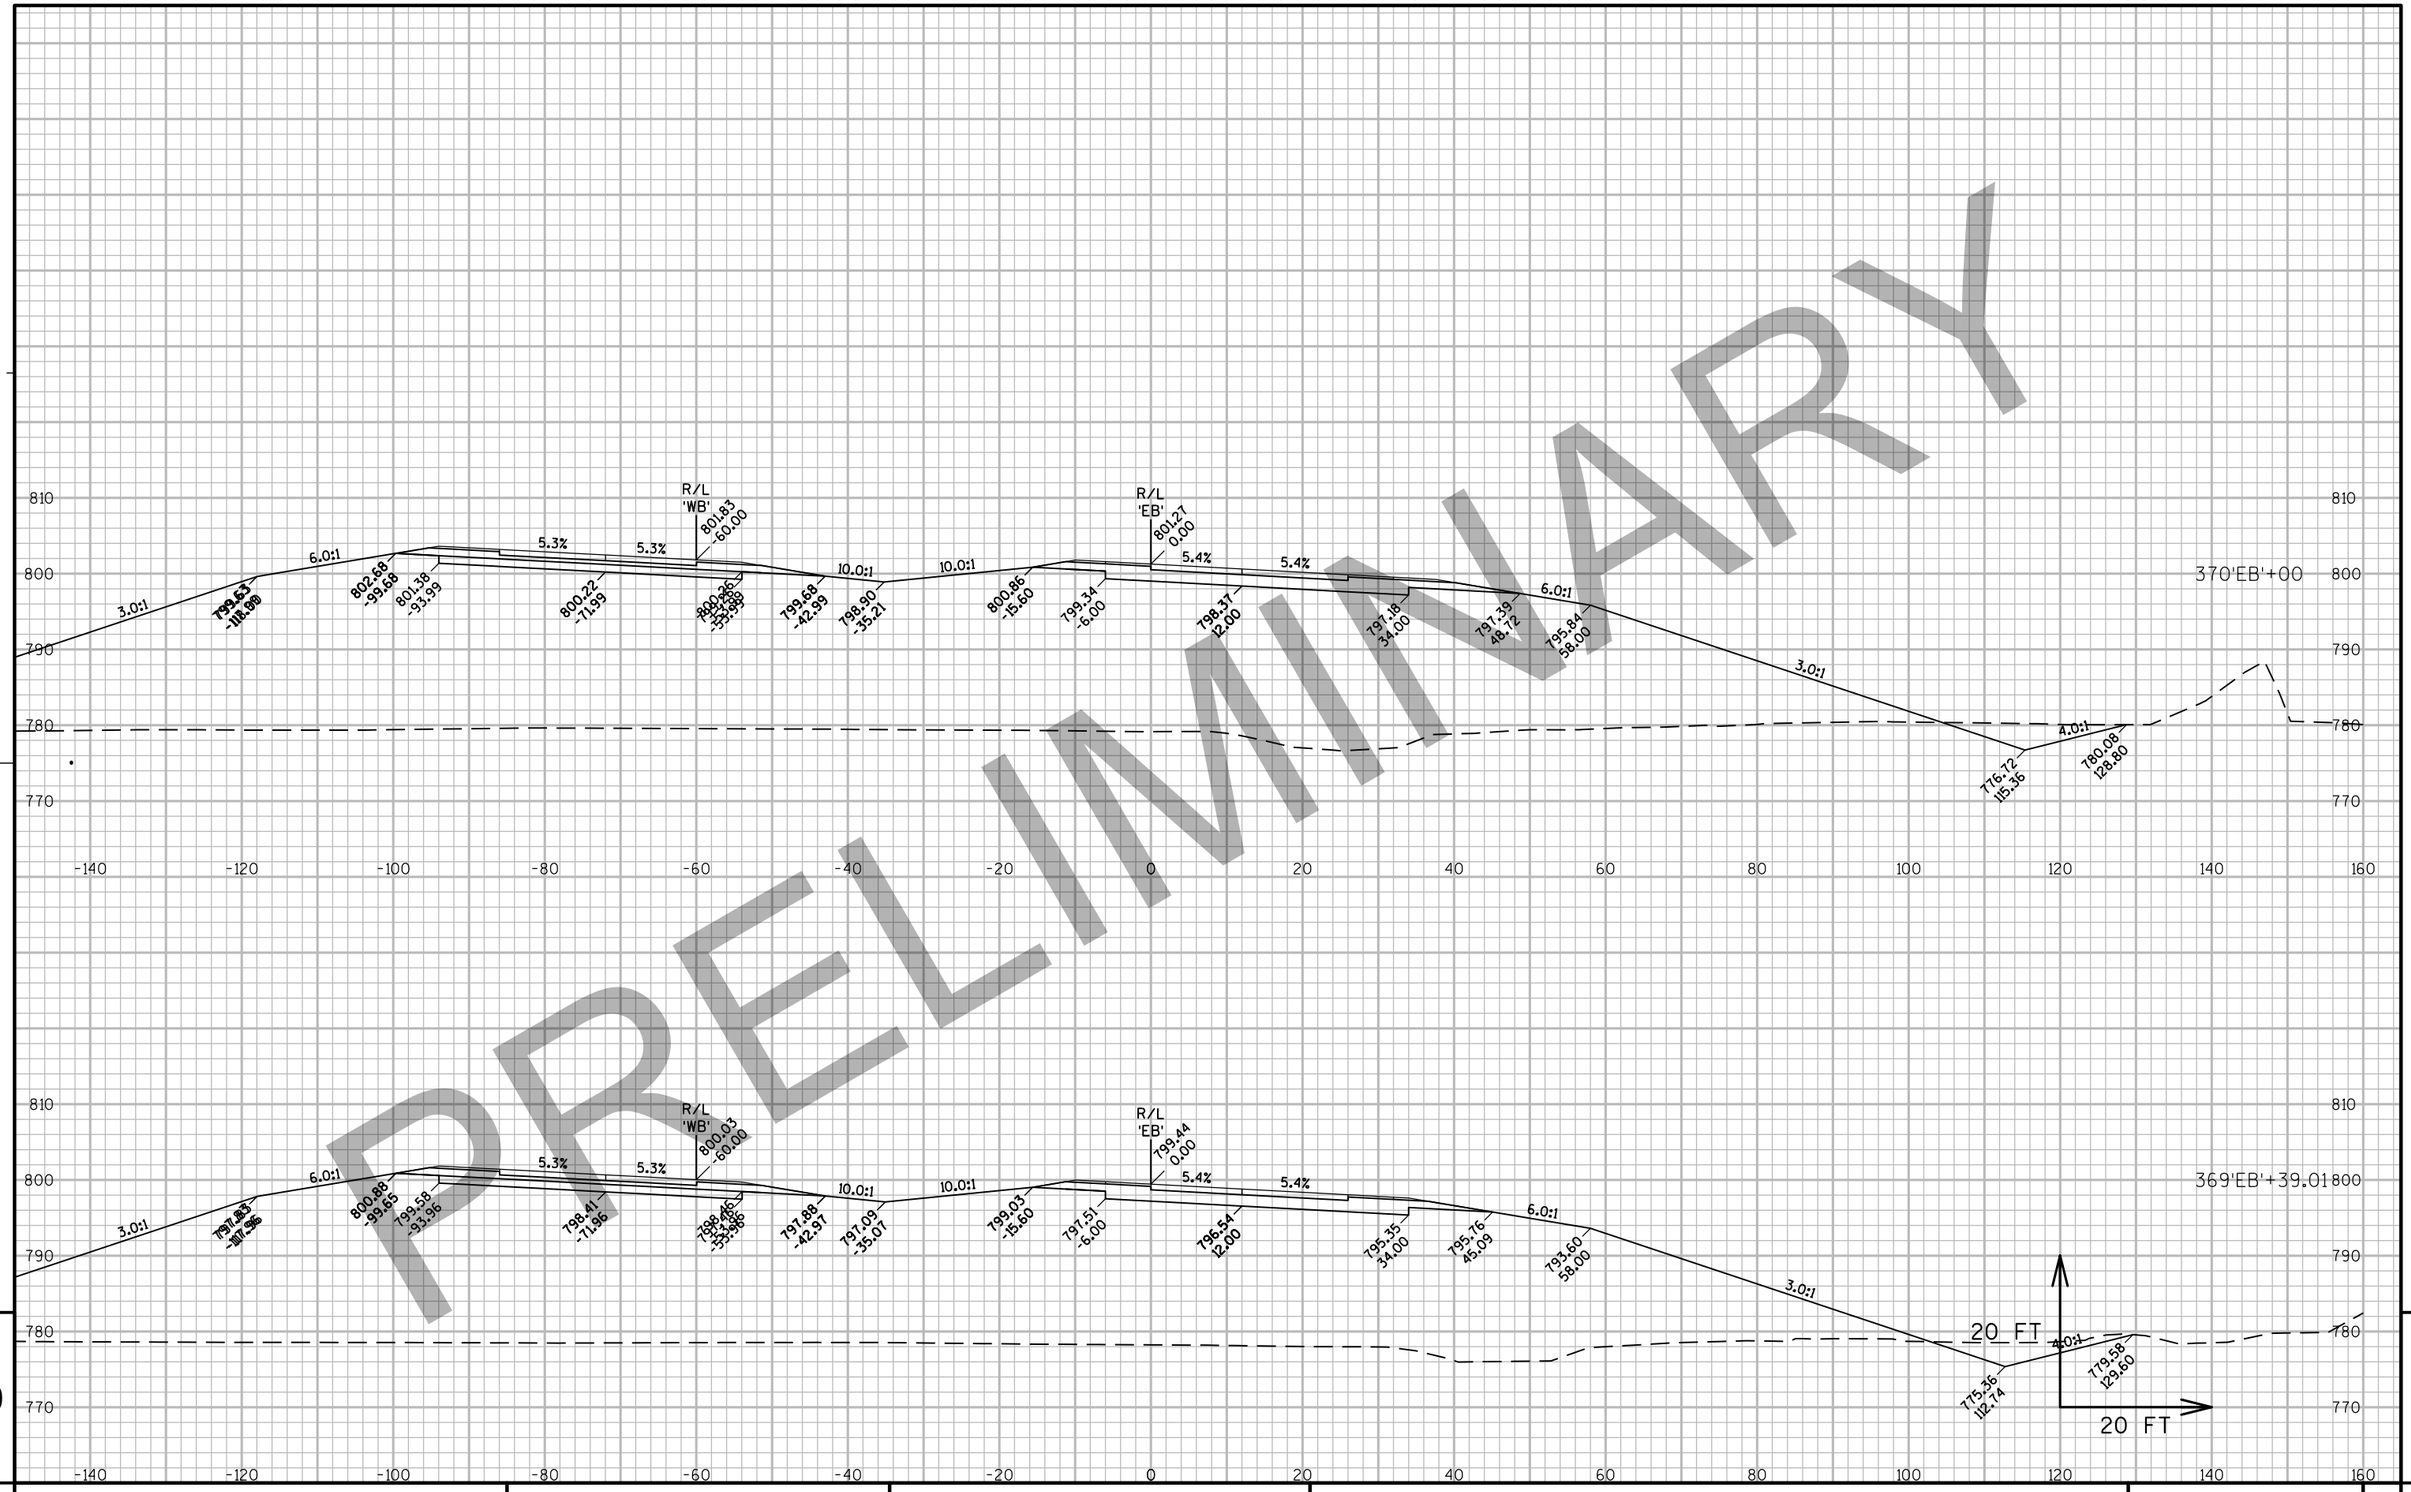


PRELIMINARY

9

PROJECT NO: 1146-75-71	HWY: STH 15	COUNTY: OUTAGAMIE	CROSS SECTIONS - STH 15 'EB'	SHEET	E

FILE NAME : N:\PDS\C3D\11467571\SHEETSPLAN\11467571\11467571_090201_XS_03_STH15.DWG
LAYOUT NAME - 090257_XS
PLOT DATE : 10/13/2020 7:09 AM PLOT BY : SIMMONS, MASON A PLOT NAME : PLOT SCALE : 1 IN:20 FT
WISDOT/CADDS SHEET 49

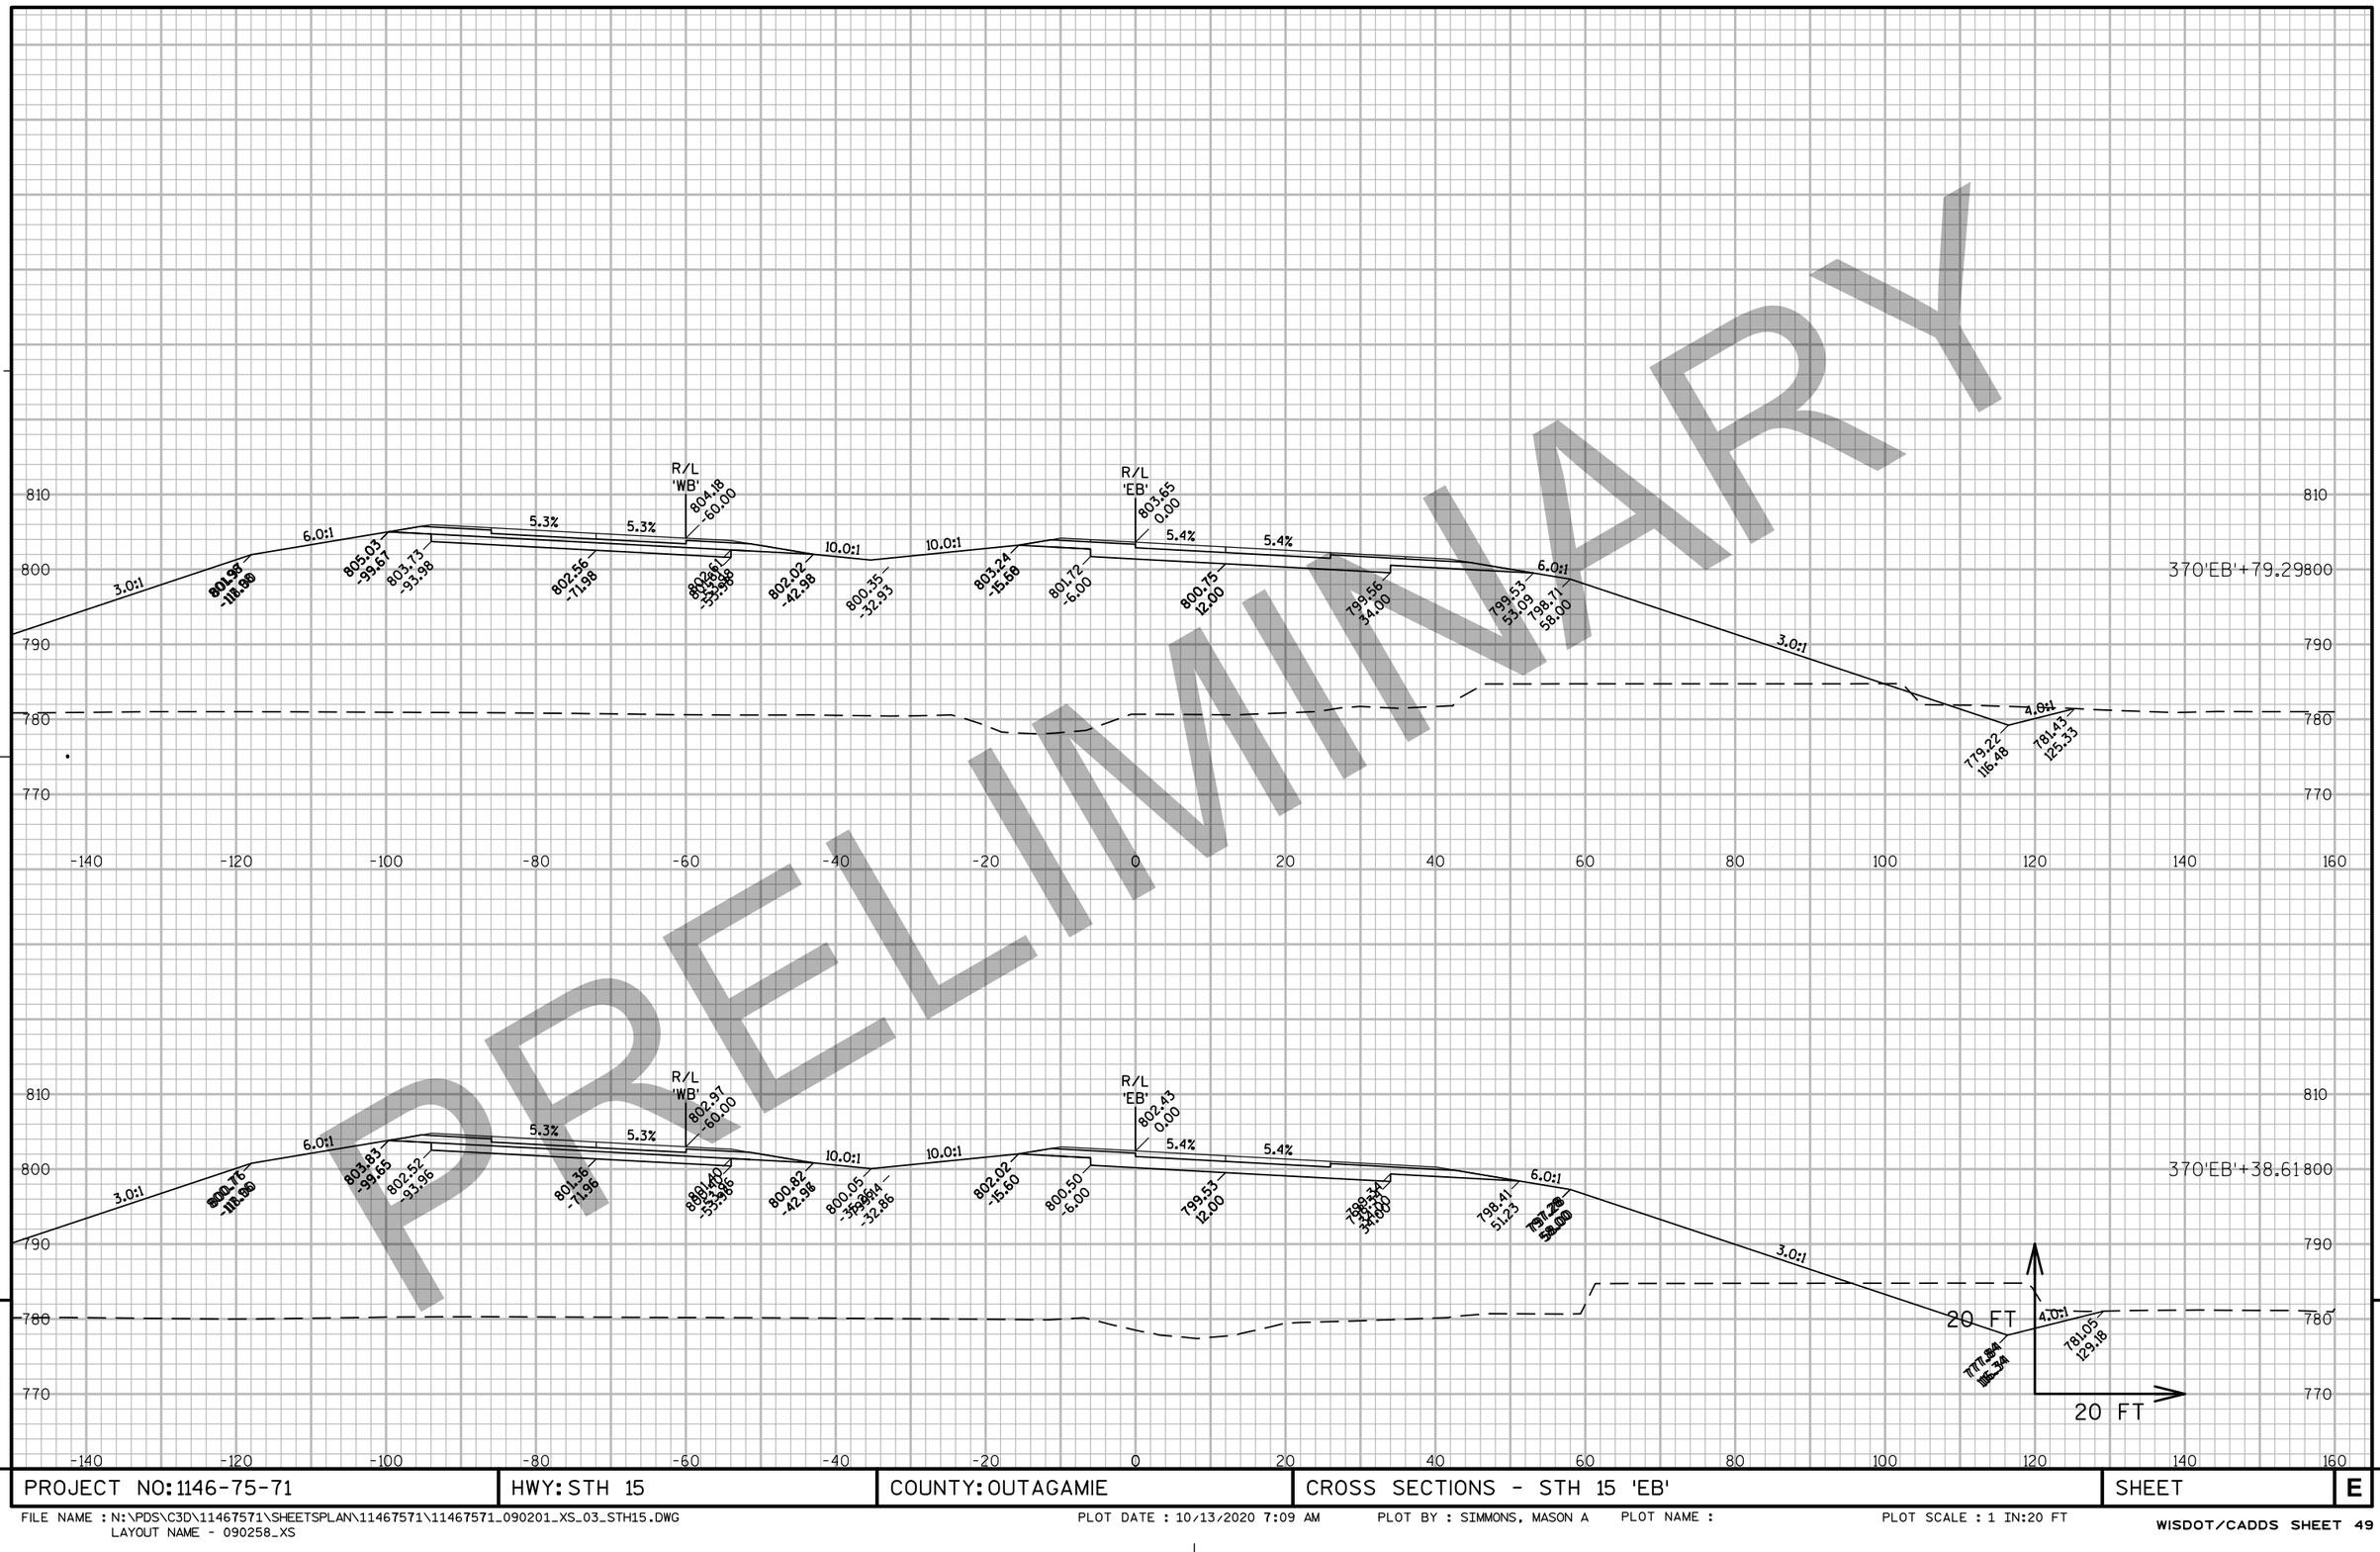


PRELIMINARY

9

PROJECT NO: 1146-75-71	HWY: STH 15	COUNTY: OUTAGAMIE	CROSS SECTIONS - STH 15 'EB'	SHEET	E

FILE NAME : N:\PDS\C3D\11467571\SHEETSPLAN\11467571\11467571_090201_XS_03_STH15.DWG
LAYOUT NAME - 090258_XS

PLOT DATE : 10/13/2020 7:09 AM PLOT BY : SIMMONS, MASON A PLOT NAME : PLOT SCALE : 1 IN:20 FT

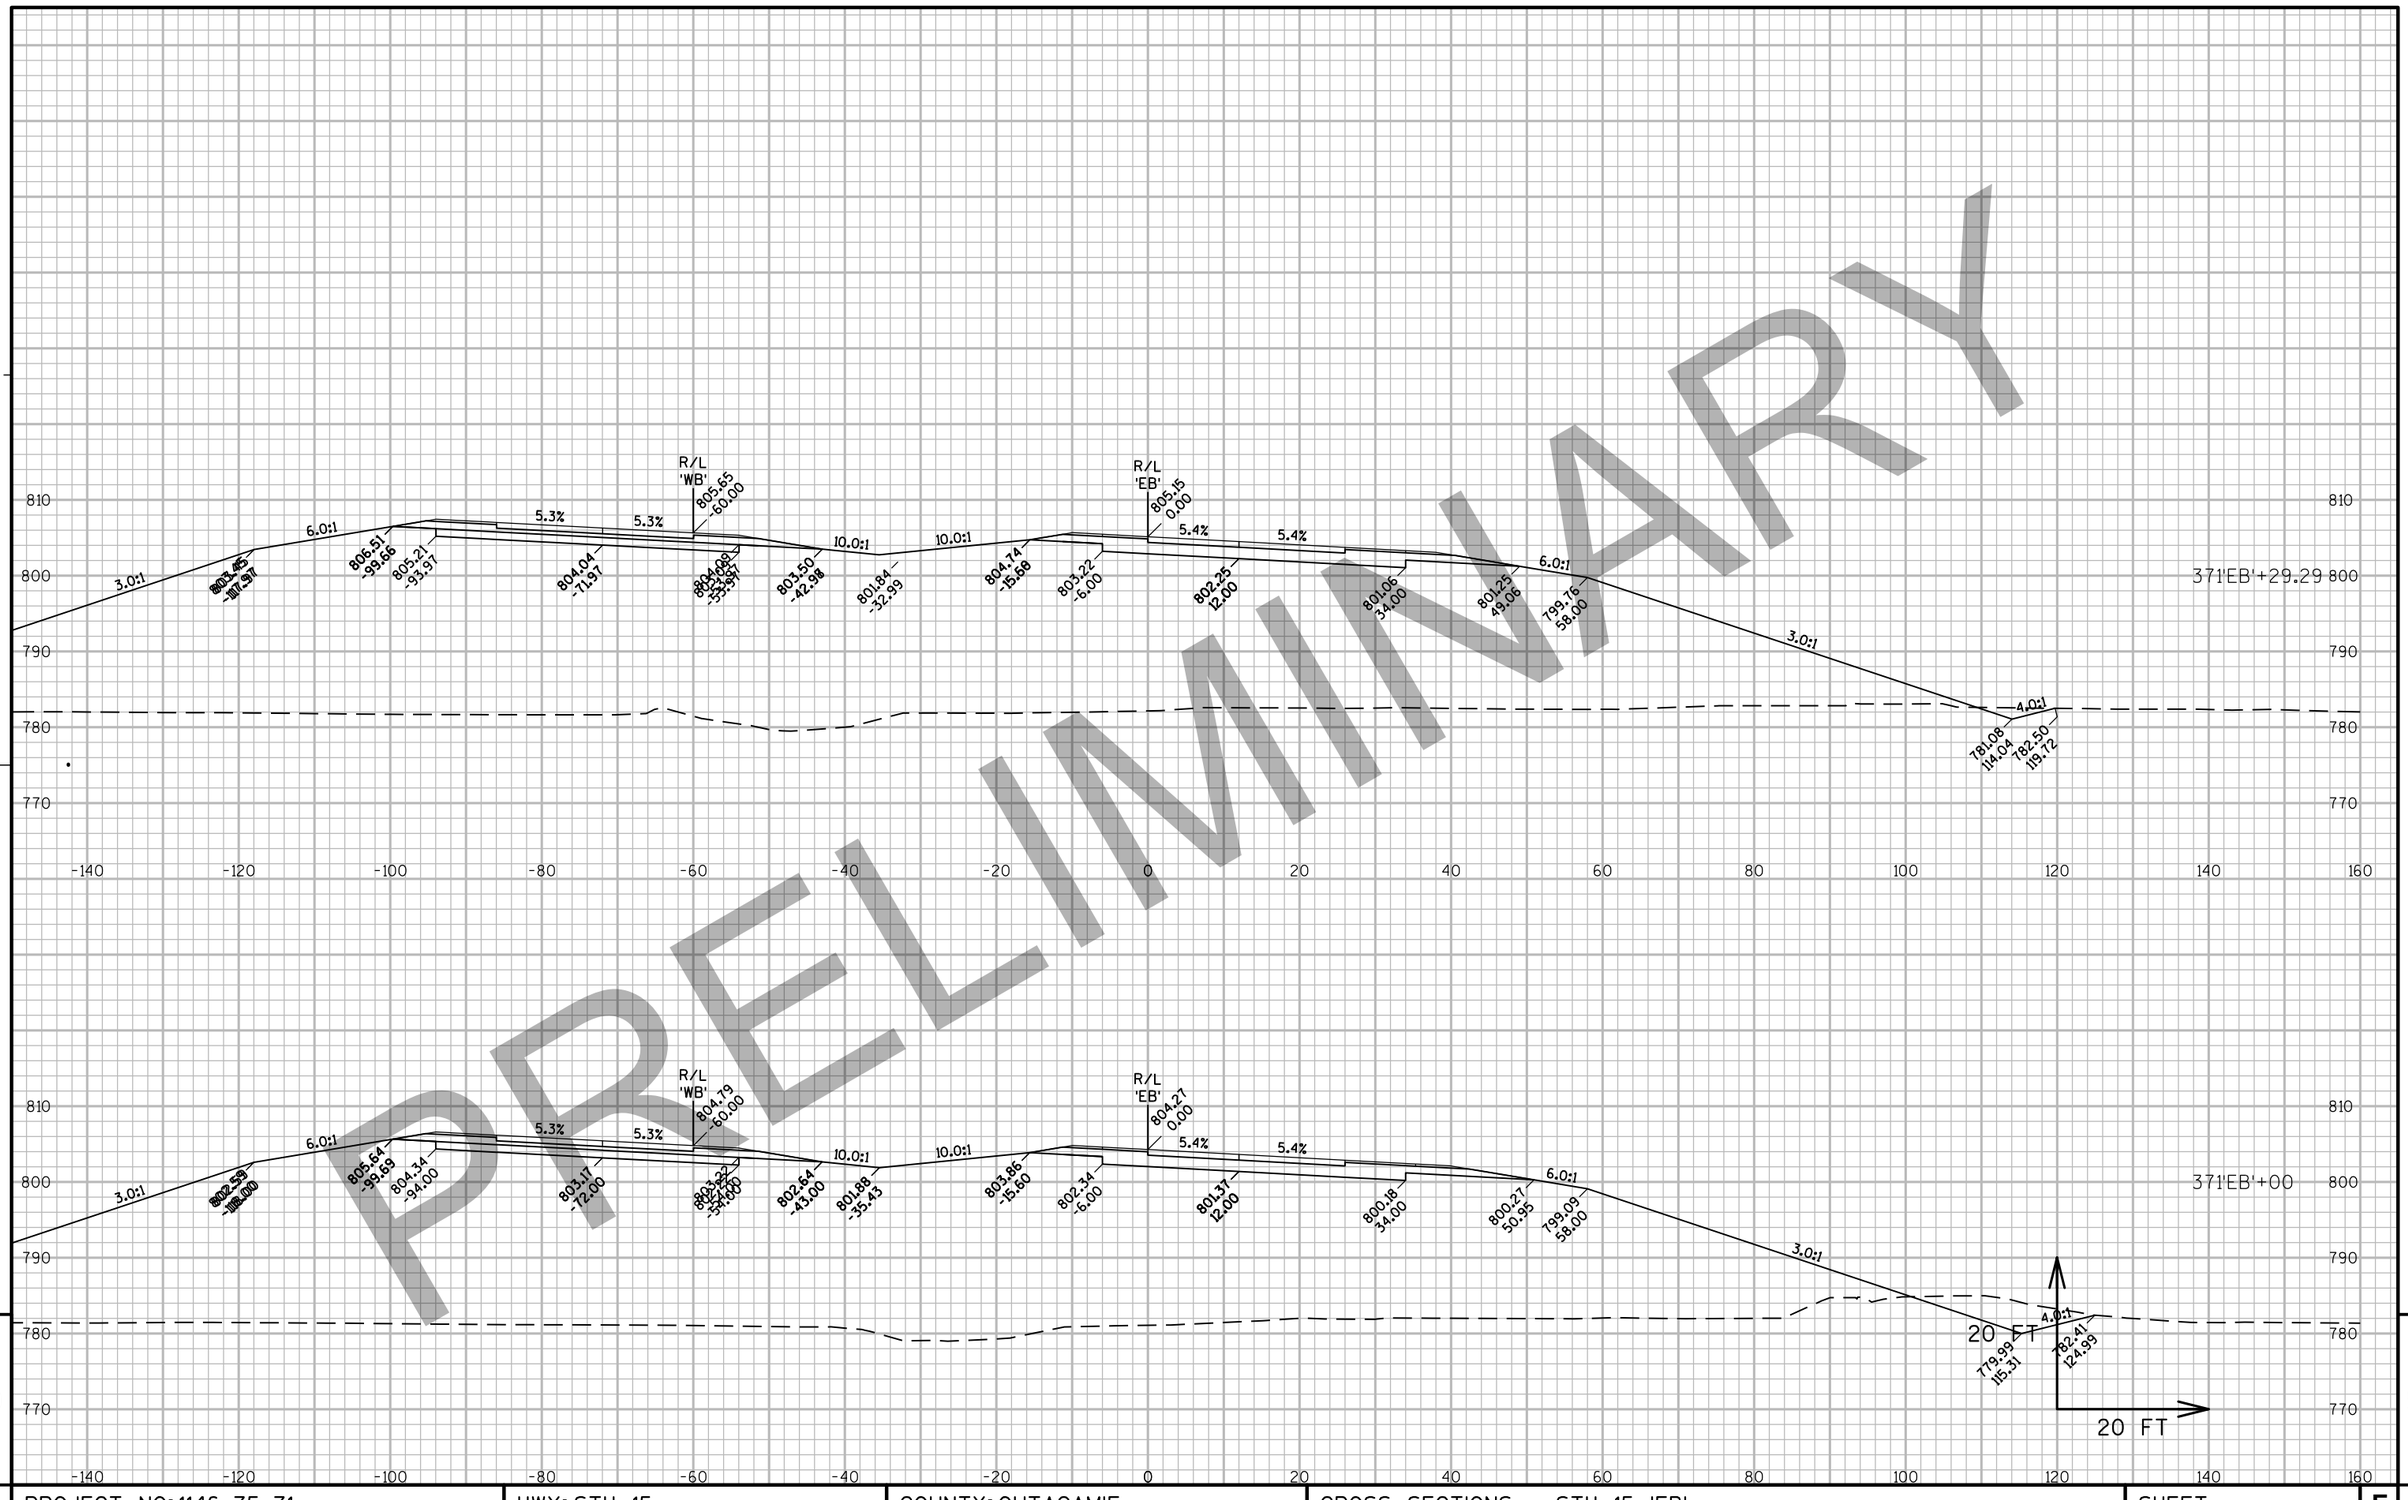

PRELIMINARY


9

PROJECT NO: 1146-75-71	HWY: STH 15	COUNTY: OUTAGAMIE	CROSS SECTIONS - STH 15 'EB'	SHEET	E


FILE NAME : N:\PDS\C3D\11467571\SHEETSPLAN\11467571\11467571_090201_XS_03_STH15.DWG
LAYOUT NAME - 090259_XS

PLOT DATE : 10/13/2020 7:09 AM PLOT BY : SIMMONS, MASON A PLOT NAME : PLOT SCALE : 1 IN:20 FT

PRELIMINARY

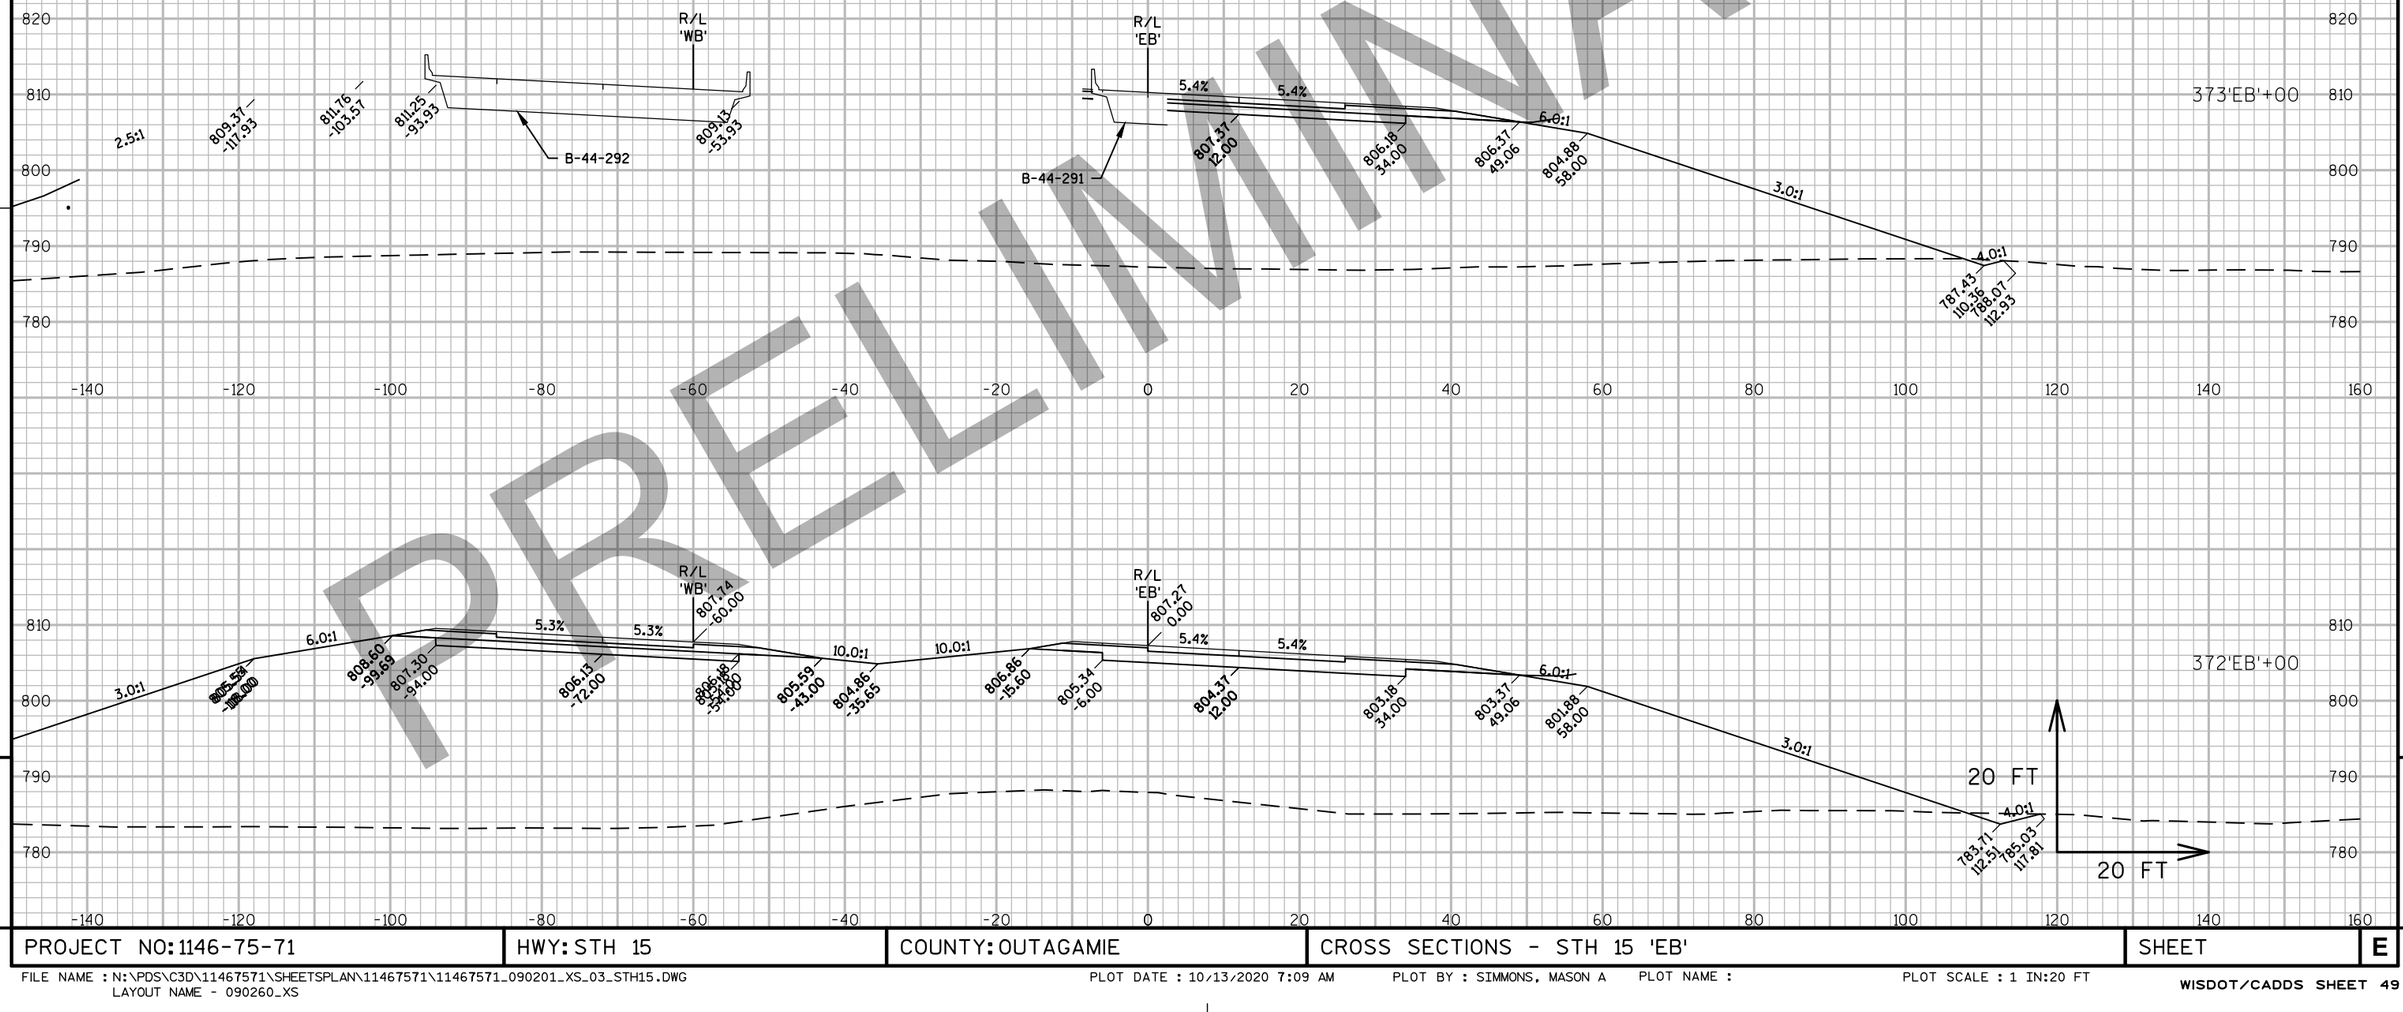

PROJECT NO: 1146-75-71	HWY: STH 15	COUNTY: OUTAGAMIE	CROSS SECTIONS - STH 15 'EB'	SHEET	E

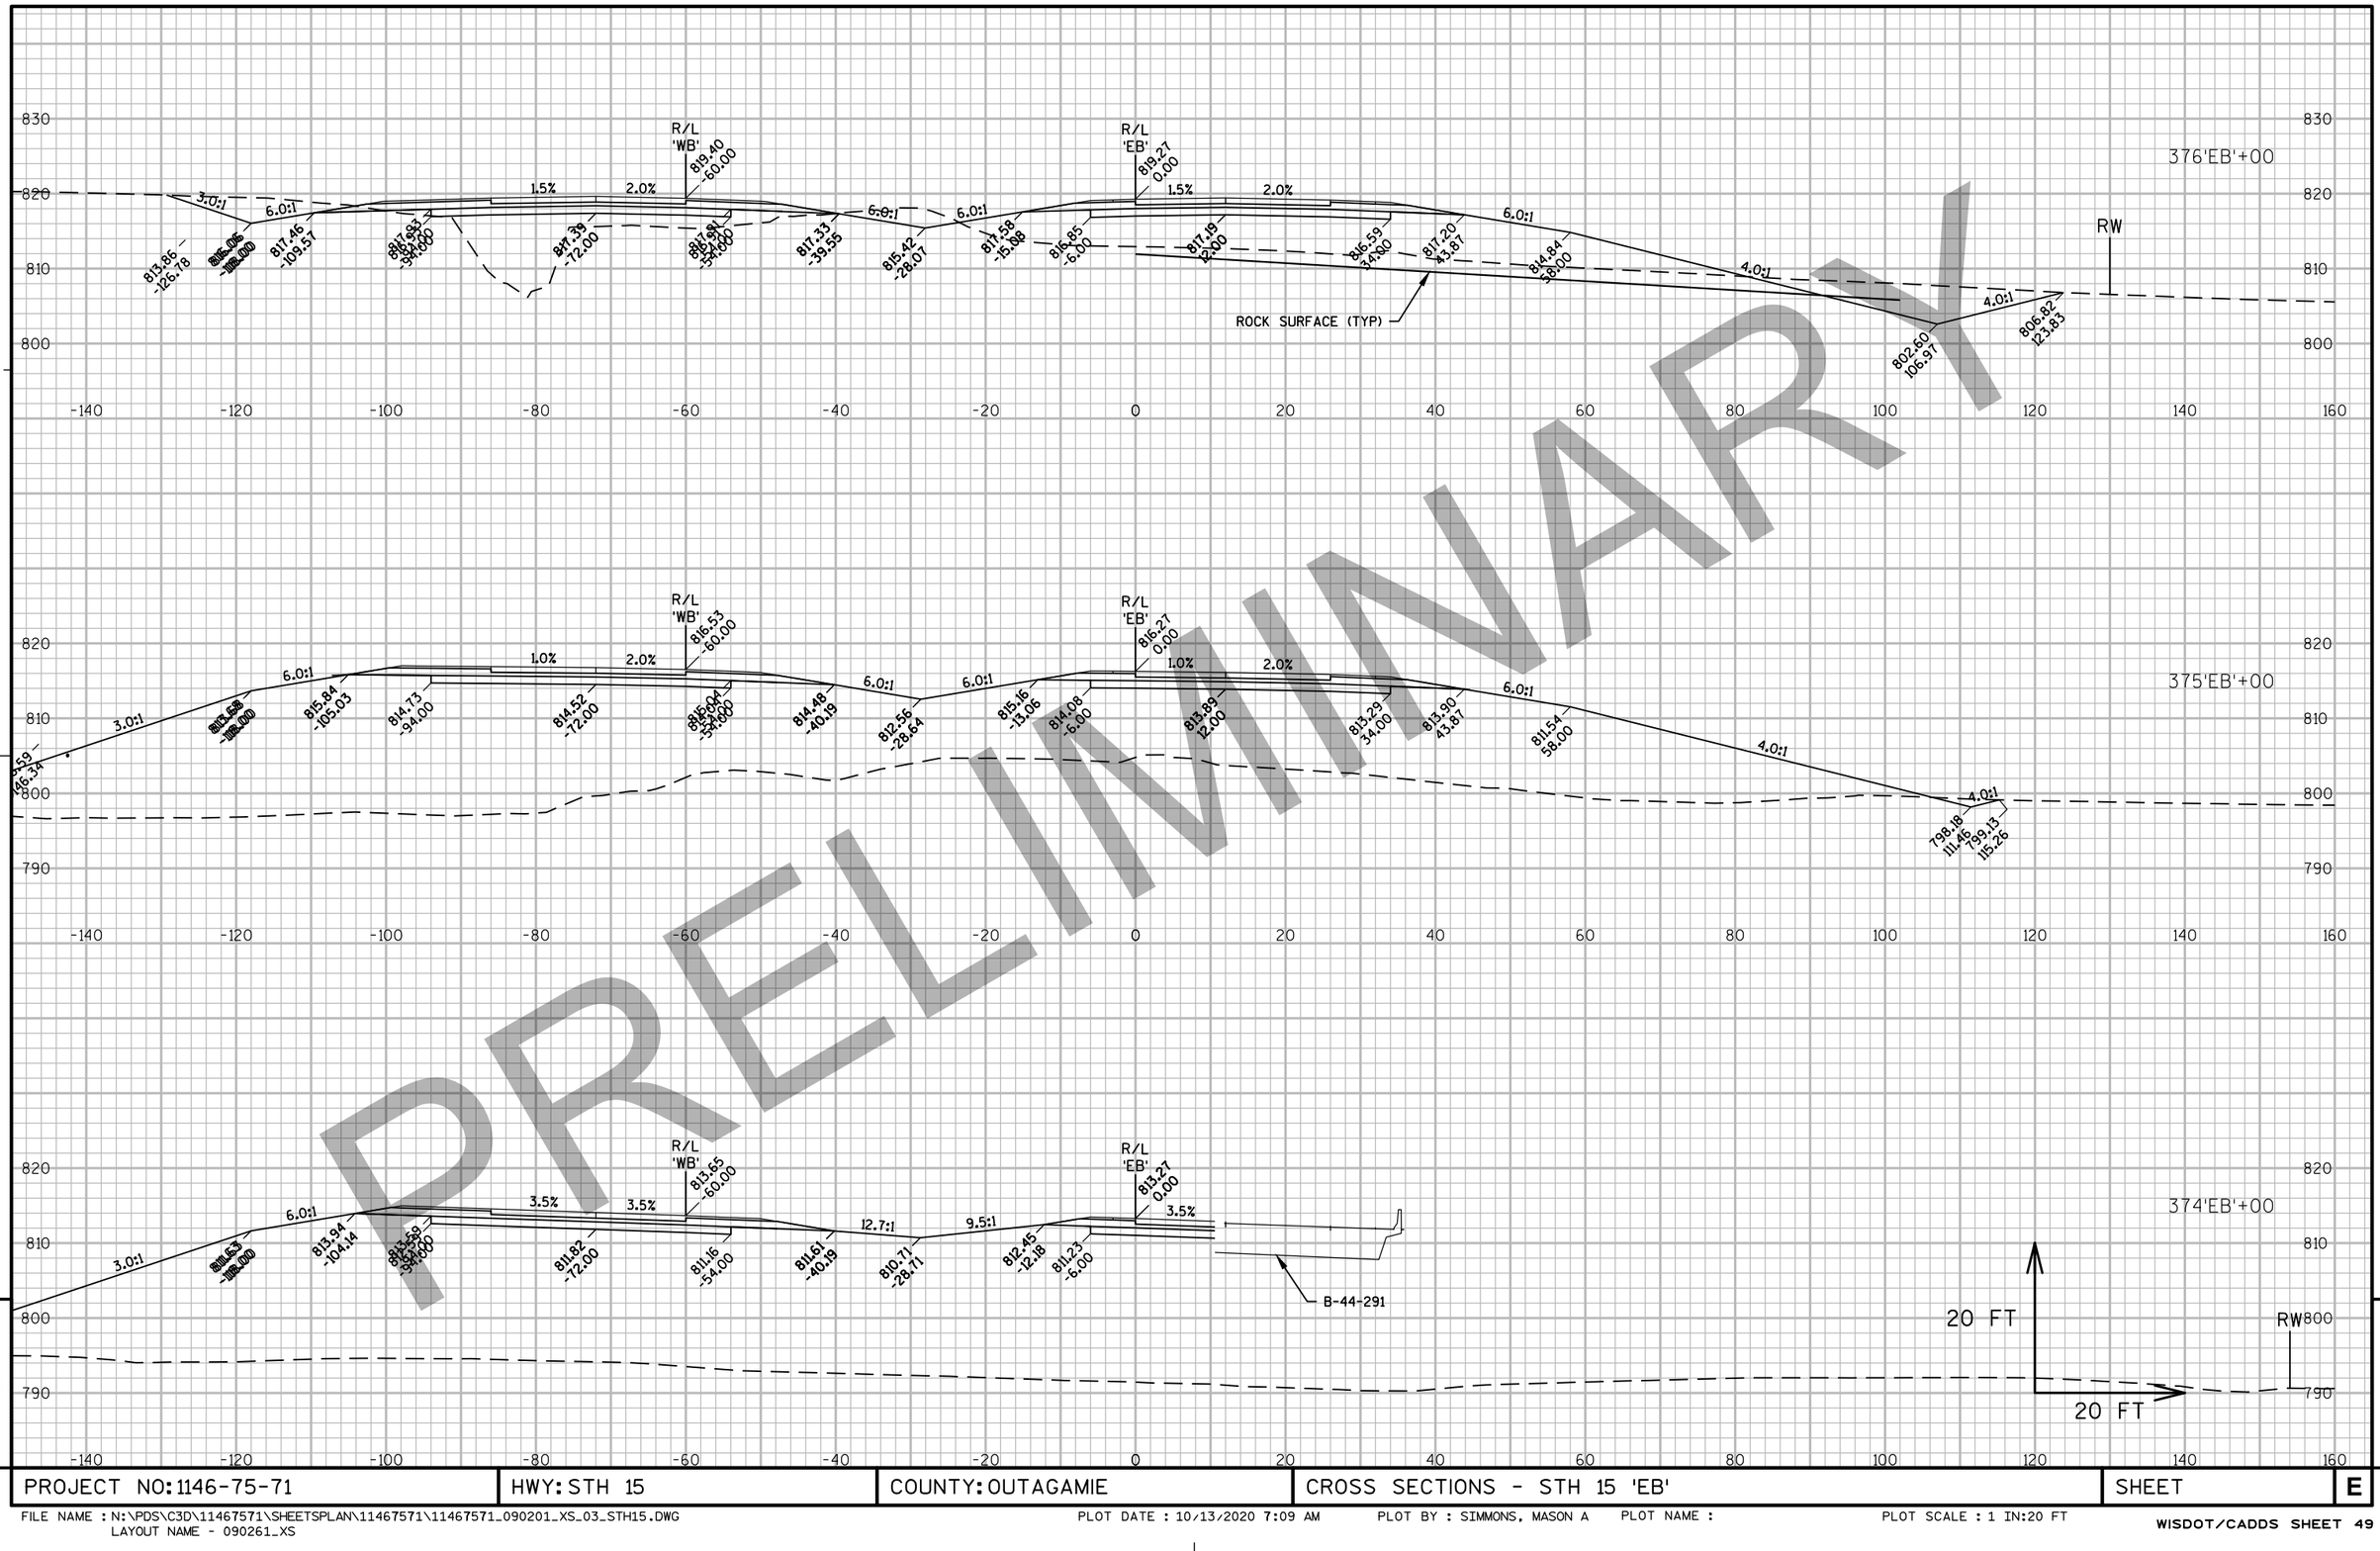


PROJECT NO: 1146-75-71	HWY: STH 15	COUNTY: OUTAGAMIE	CROSS SECTIONS - STH 15 'EB'	SHEET	E

FILE NAME : N:\PDS\C3D\11467571\SHEETSPLAN\11467571\11467571_090201_XS_03_STH15.DWG
LAYOUT NAME - 090261_XS

PLOT DATE : 10/13/2020 7:09 AM PLOT BY : SIMMONS, MASON A PLOT NAME : PLOT SCALE : 1 IN:20 FT

WISDOT/CADDS SHEET 49

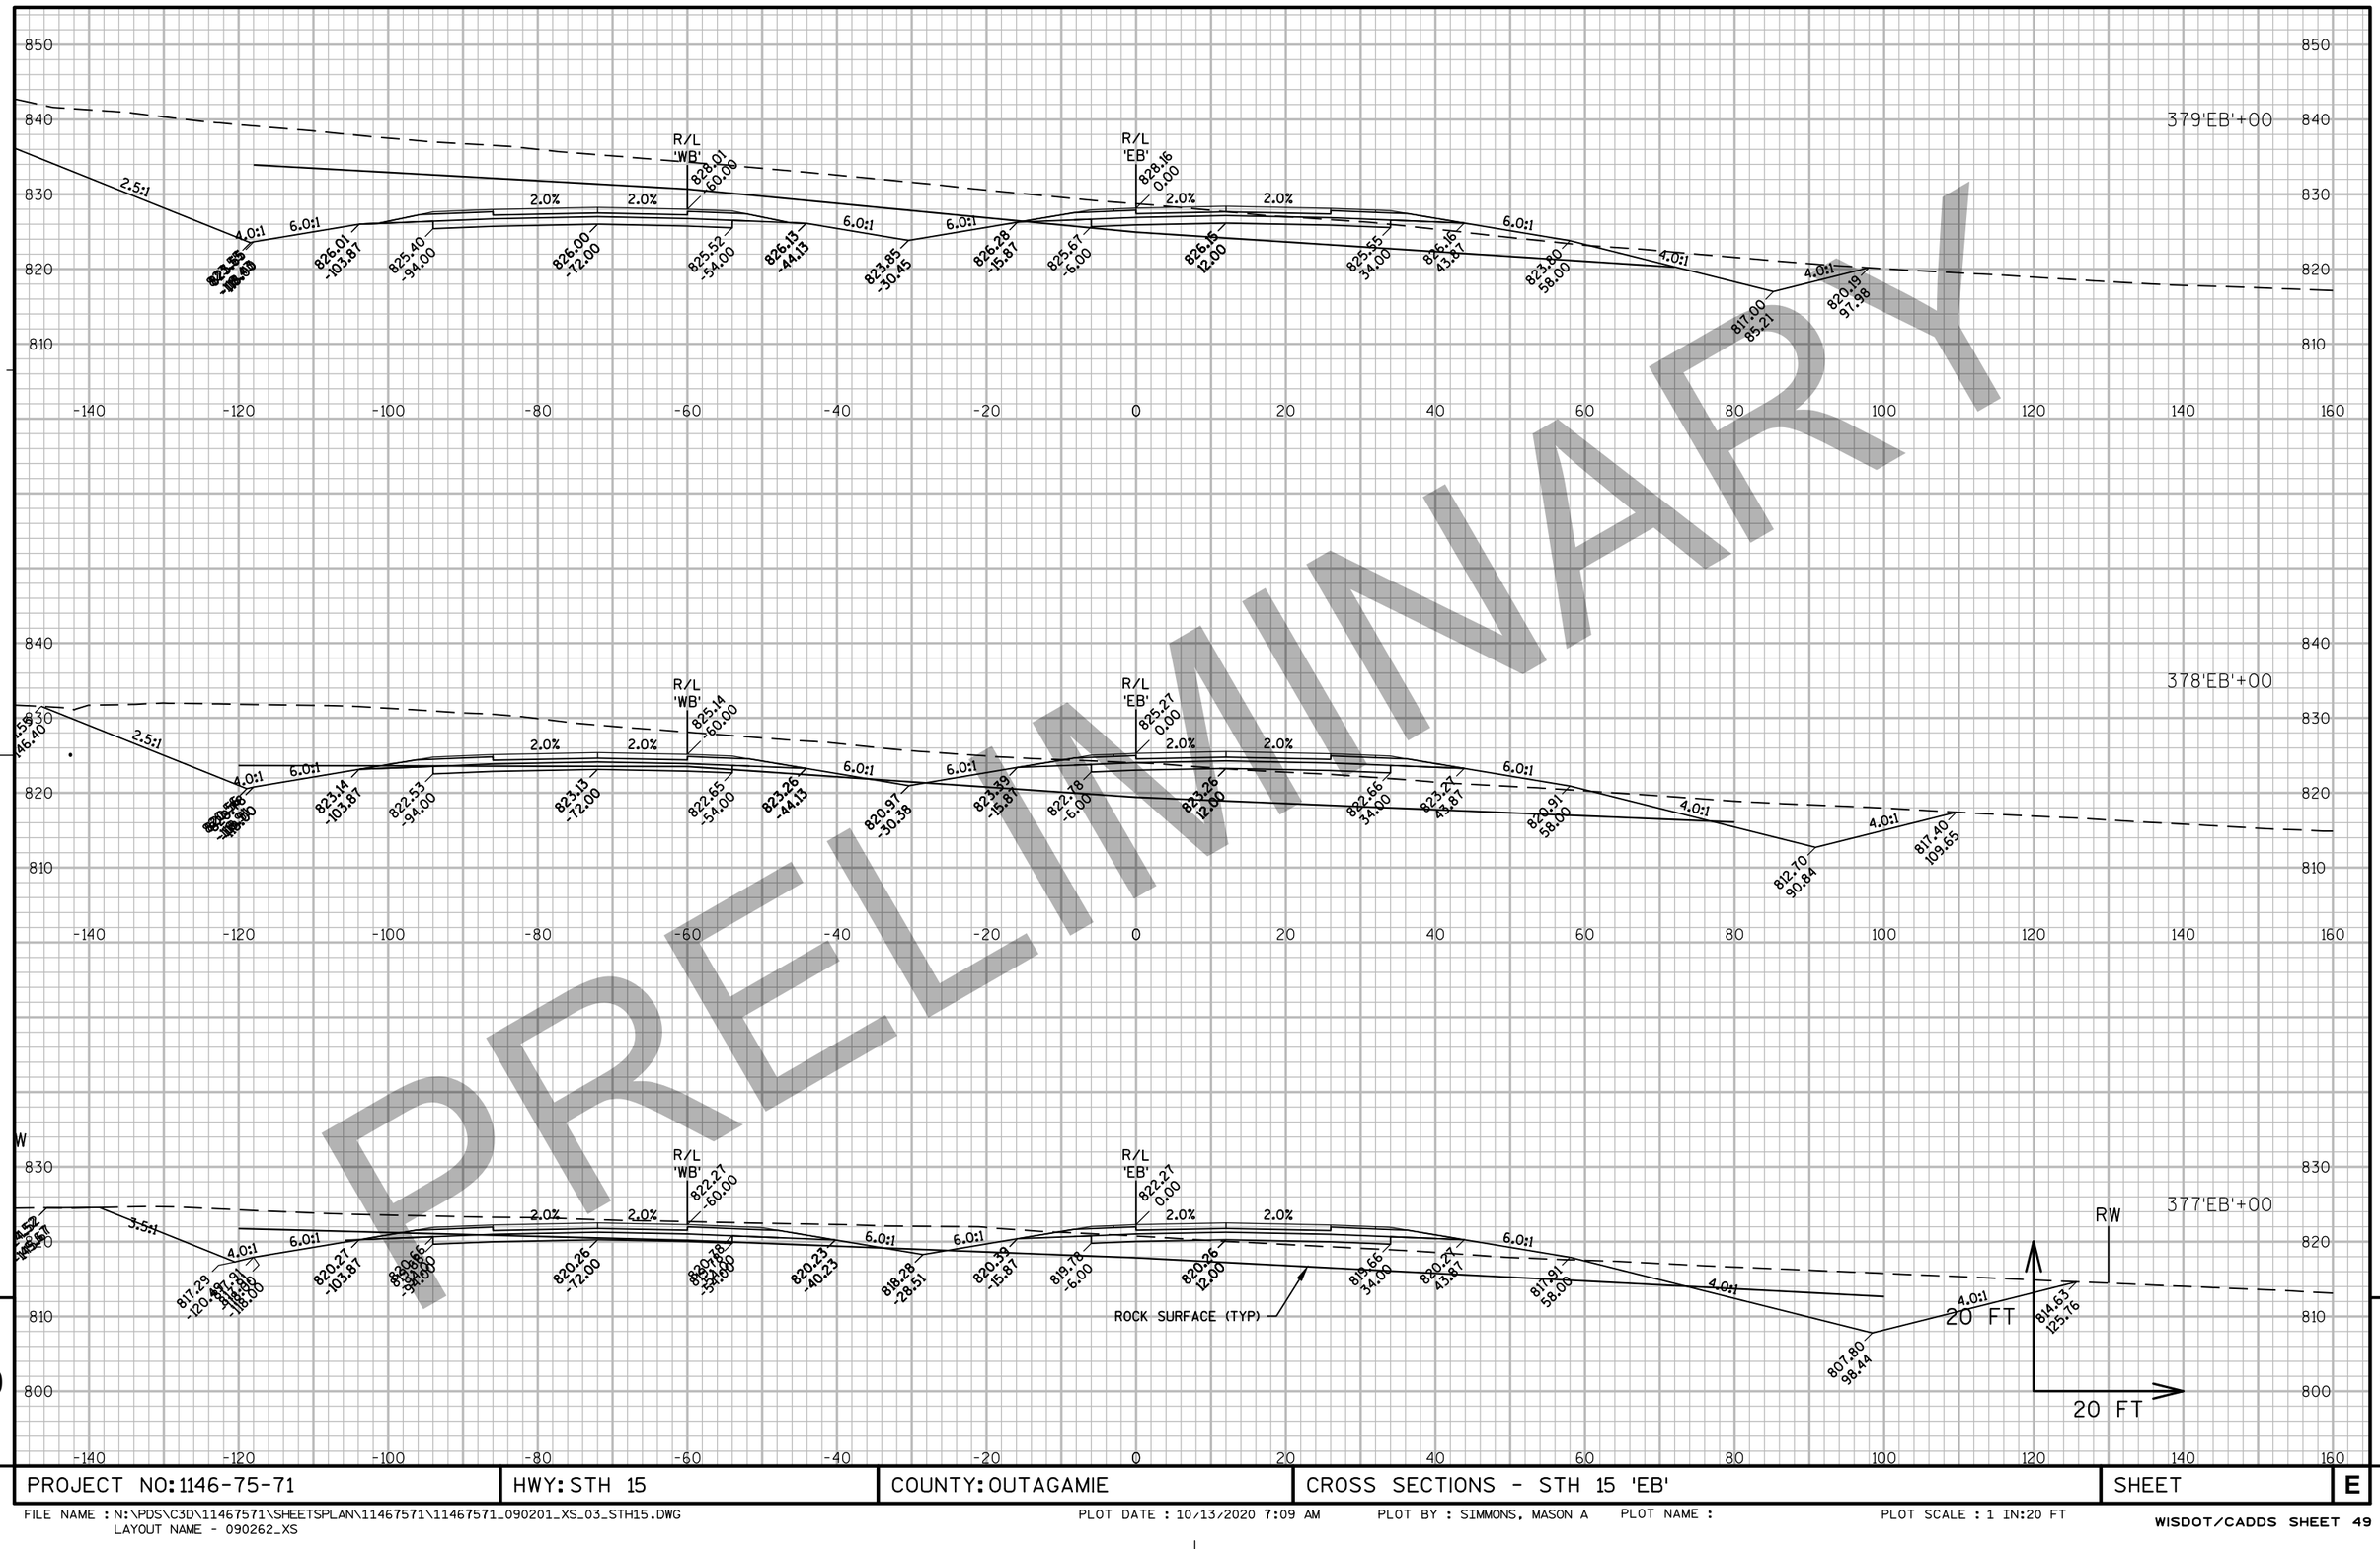


PRELIMINARY

PROJECT NO: 1146-75-71	HWY: STH 15	COUNTY: OUTAGAMIE	CROSS SECTIONS - STH 15 'EB'	SHEET	E

FILE NAME : N:\PDS\C3D\11467571\SHEETSPLAN\11467571\11467571_090201_XS_03_STH15.DWG
LAYOUT NAME - 090262_XS

PLOT DATE : 10/13/2020 7:09 AM PLOT BY : SIMMONS, MASON A PLOT NAME : PLOT SCALE : 1 IN:20 FT

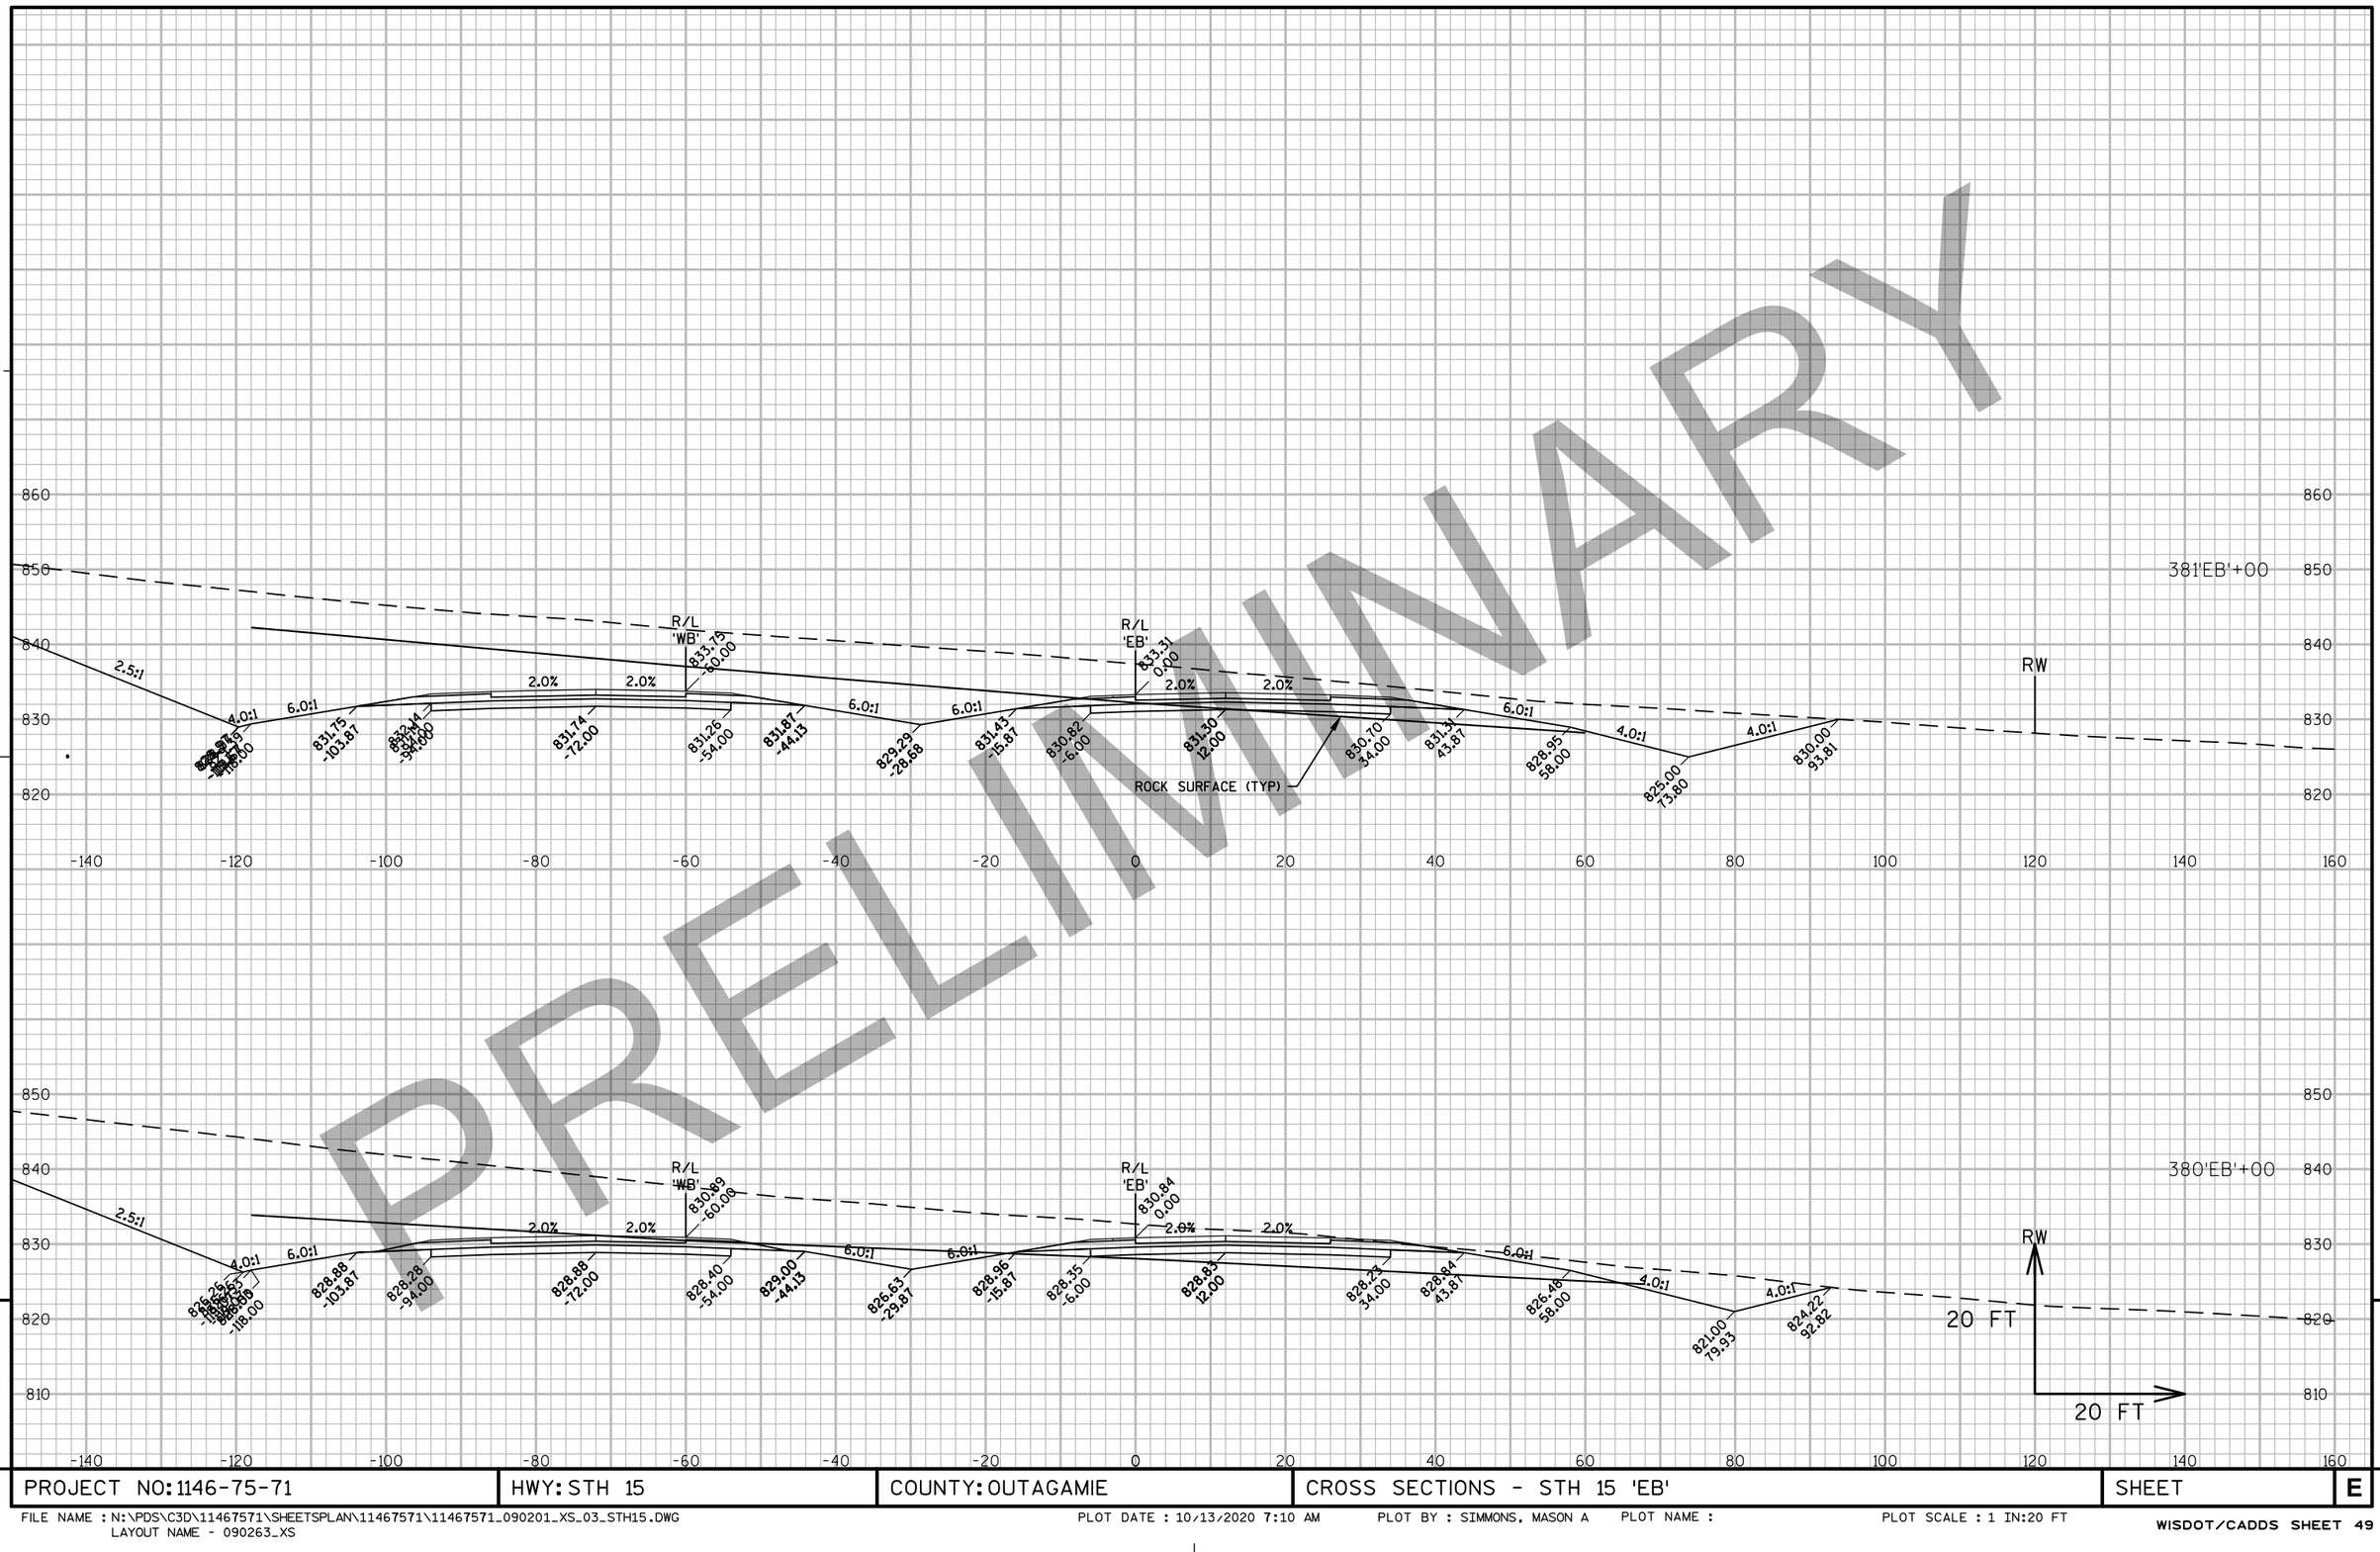


PRELIMINARY

9

9

PROJECT NO: 1146-75-71	HWY: STH 15	COUNTY: OUTAGAMIE	CROSS SECTIONS - STH 15 'EB'	SHEET	E

FILE NAME : N:\PDS\C3D\11467571\SHEETSPLAN\11467571\11467571_090201_XS_03_STH15.DWG
LAYOUT NAME - 090263_XS
PLOT DATE : 10/13/2020 7:10 AM PLOT BY : SIMMONS, MASON A PLOT NAME : PLOT SCALE : 1 IN:20 FT
WISDOT/CADDS SHEET 49

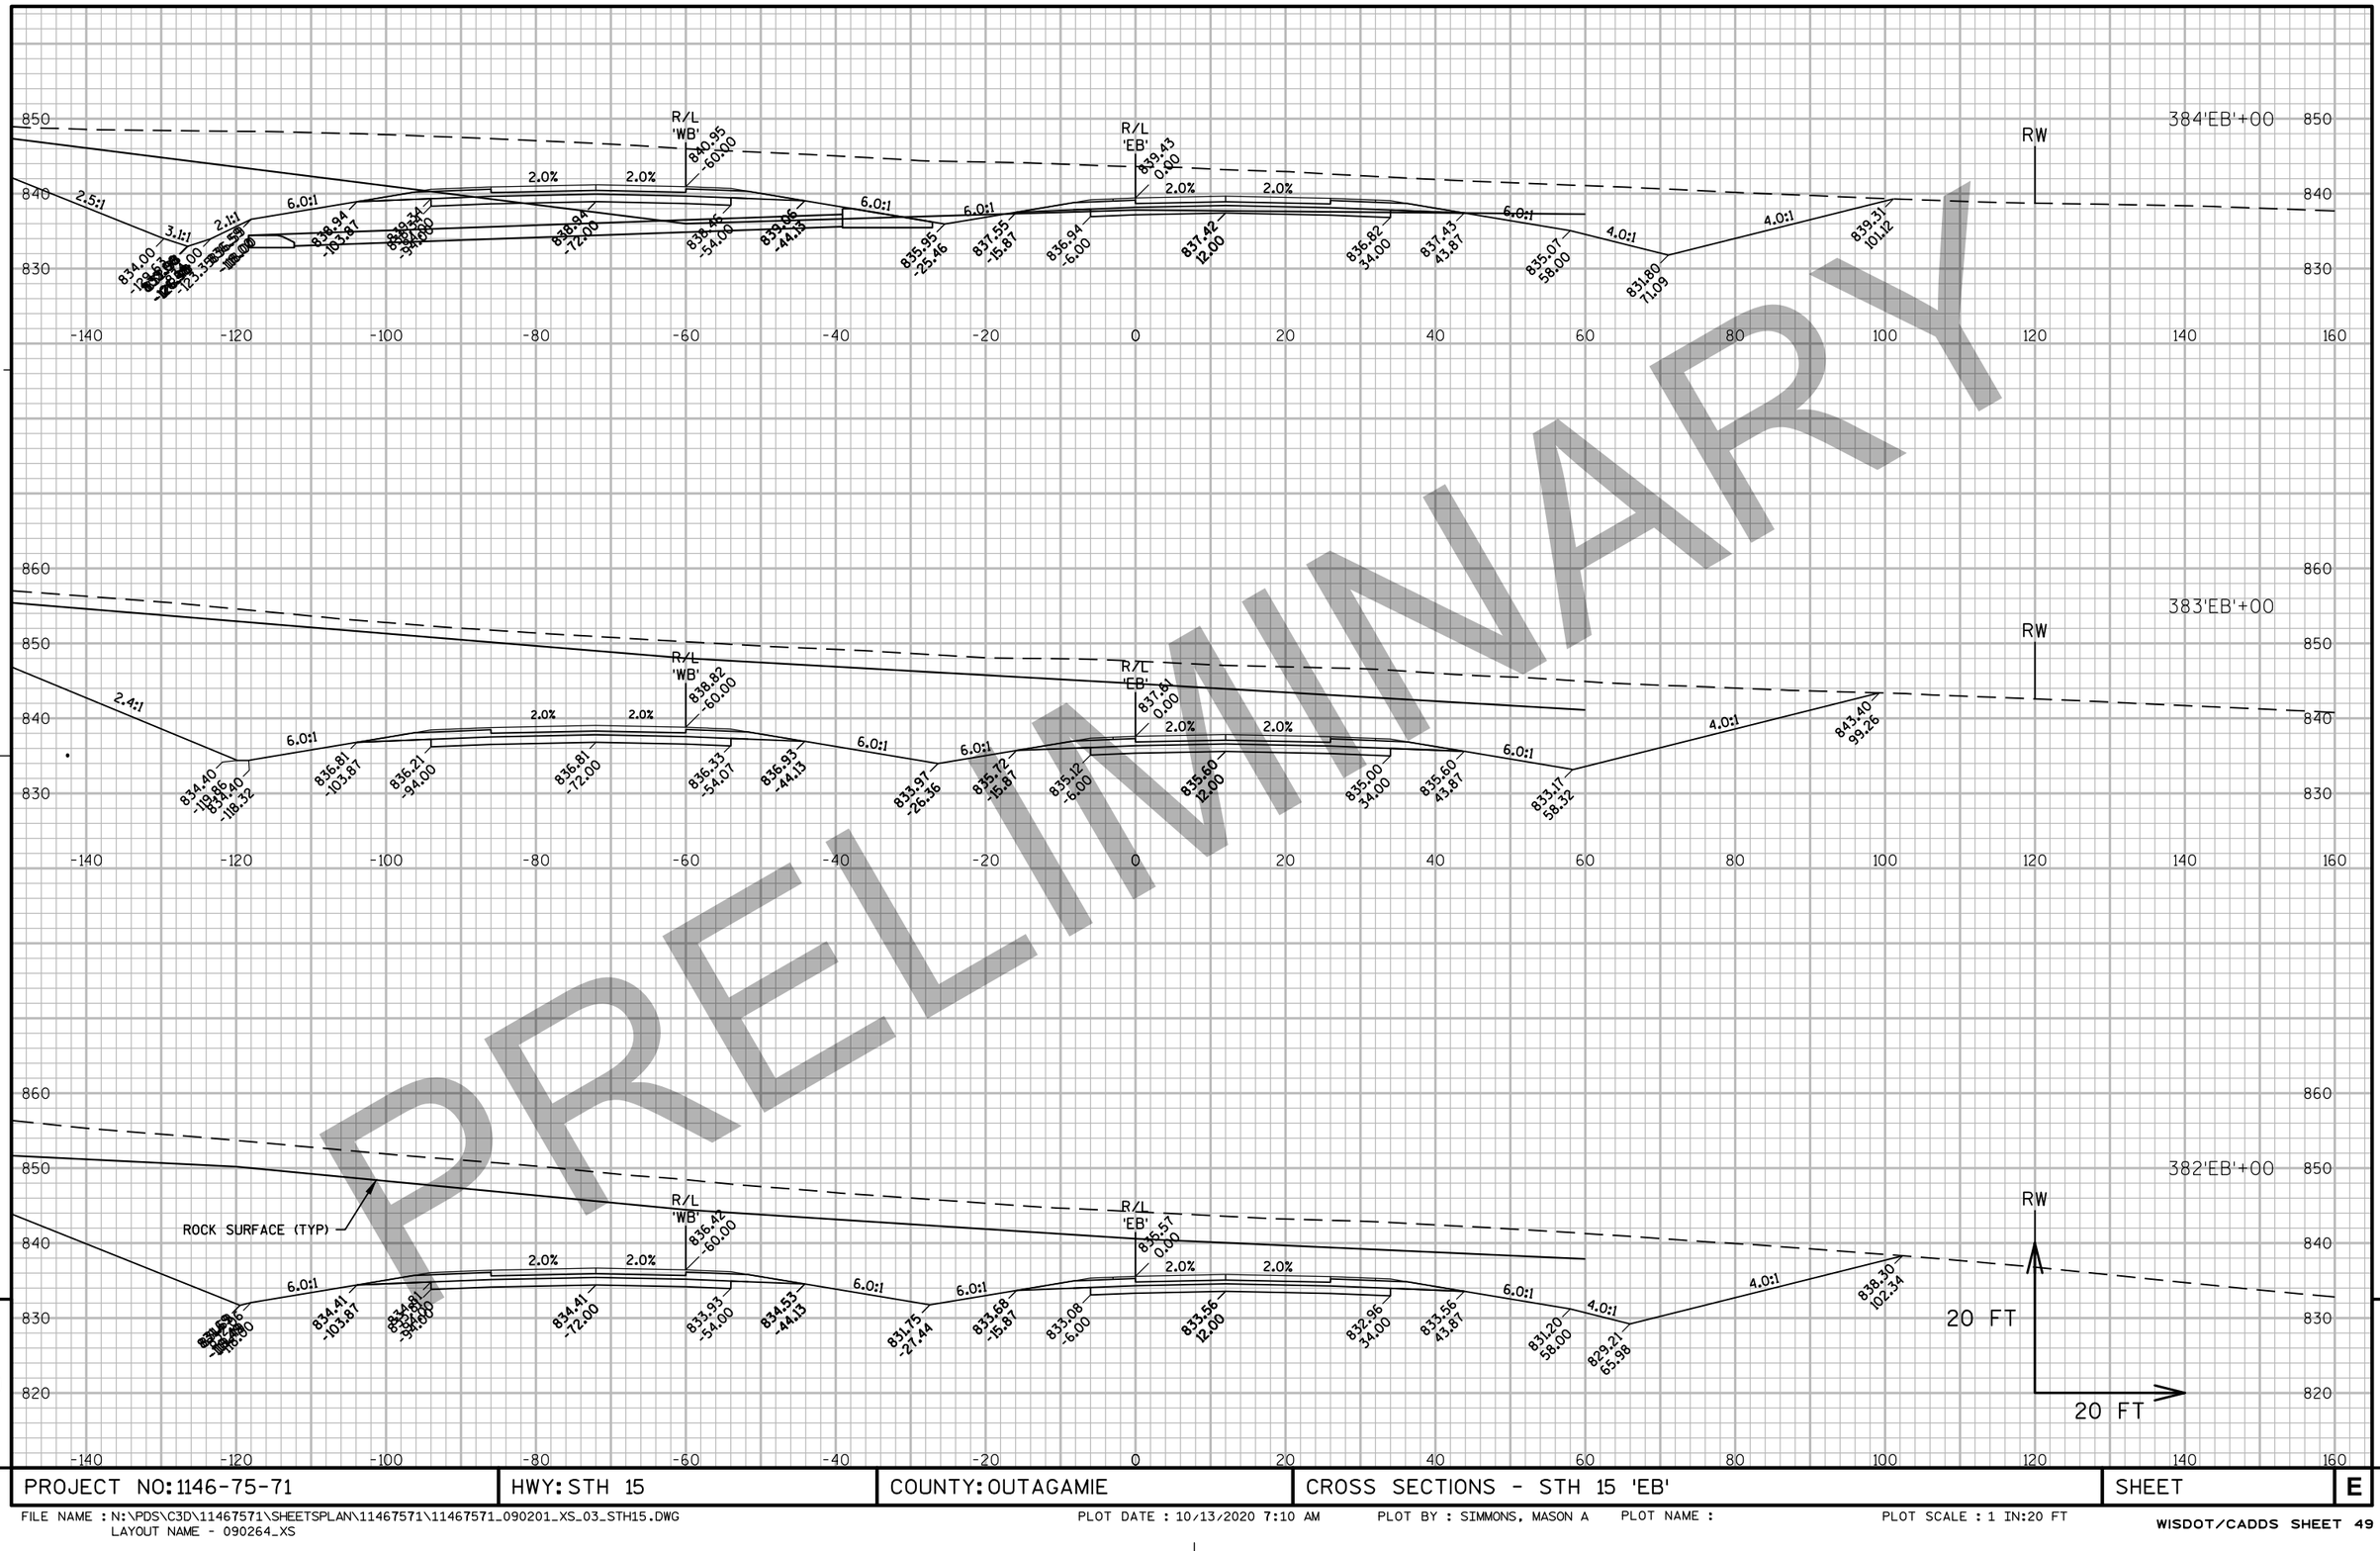


PRELIMINARY

9

PROJECT NO: 1146-75-71	HWY: STH 15	COUNTY: OUTAGAMIE	CROSS SECTIONS - STH 15 'EB'	SHEET	E

FILE NAME : N:\PDS\C3D\11467571\SHEETSPLAN\11467571\11467571_090201_XS_03_STH15.DWG
LAYOUT NAME - 090264_XS

PLOT DATE : 10/13/2020 7:10 AM PLOT BY : SIMMONS, MASON A PLOT NAME : PLOT SCALE : 1 IN:20 FT

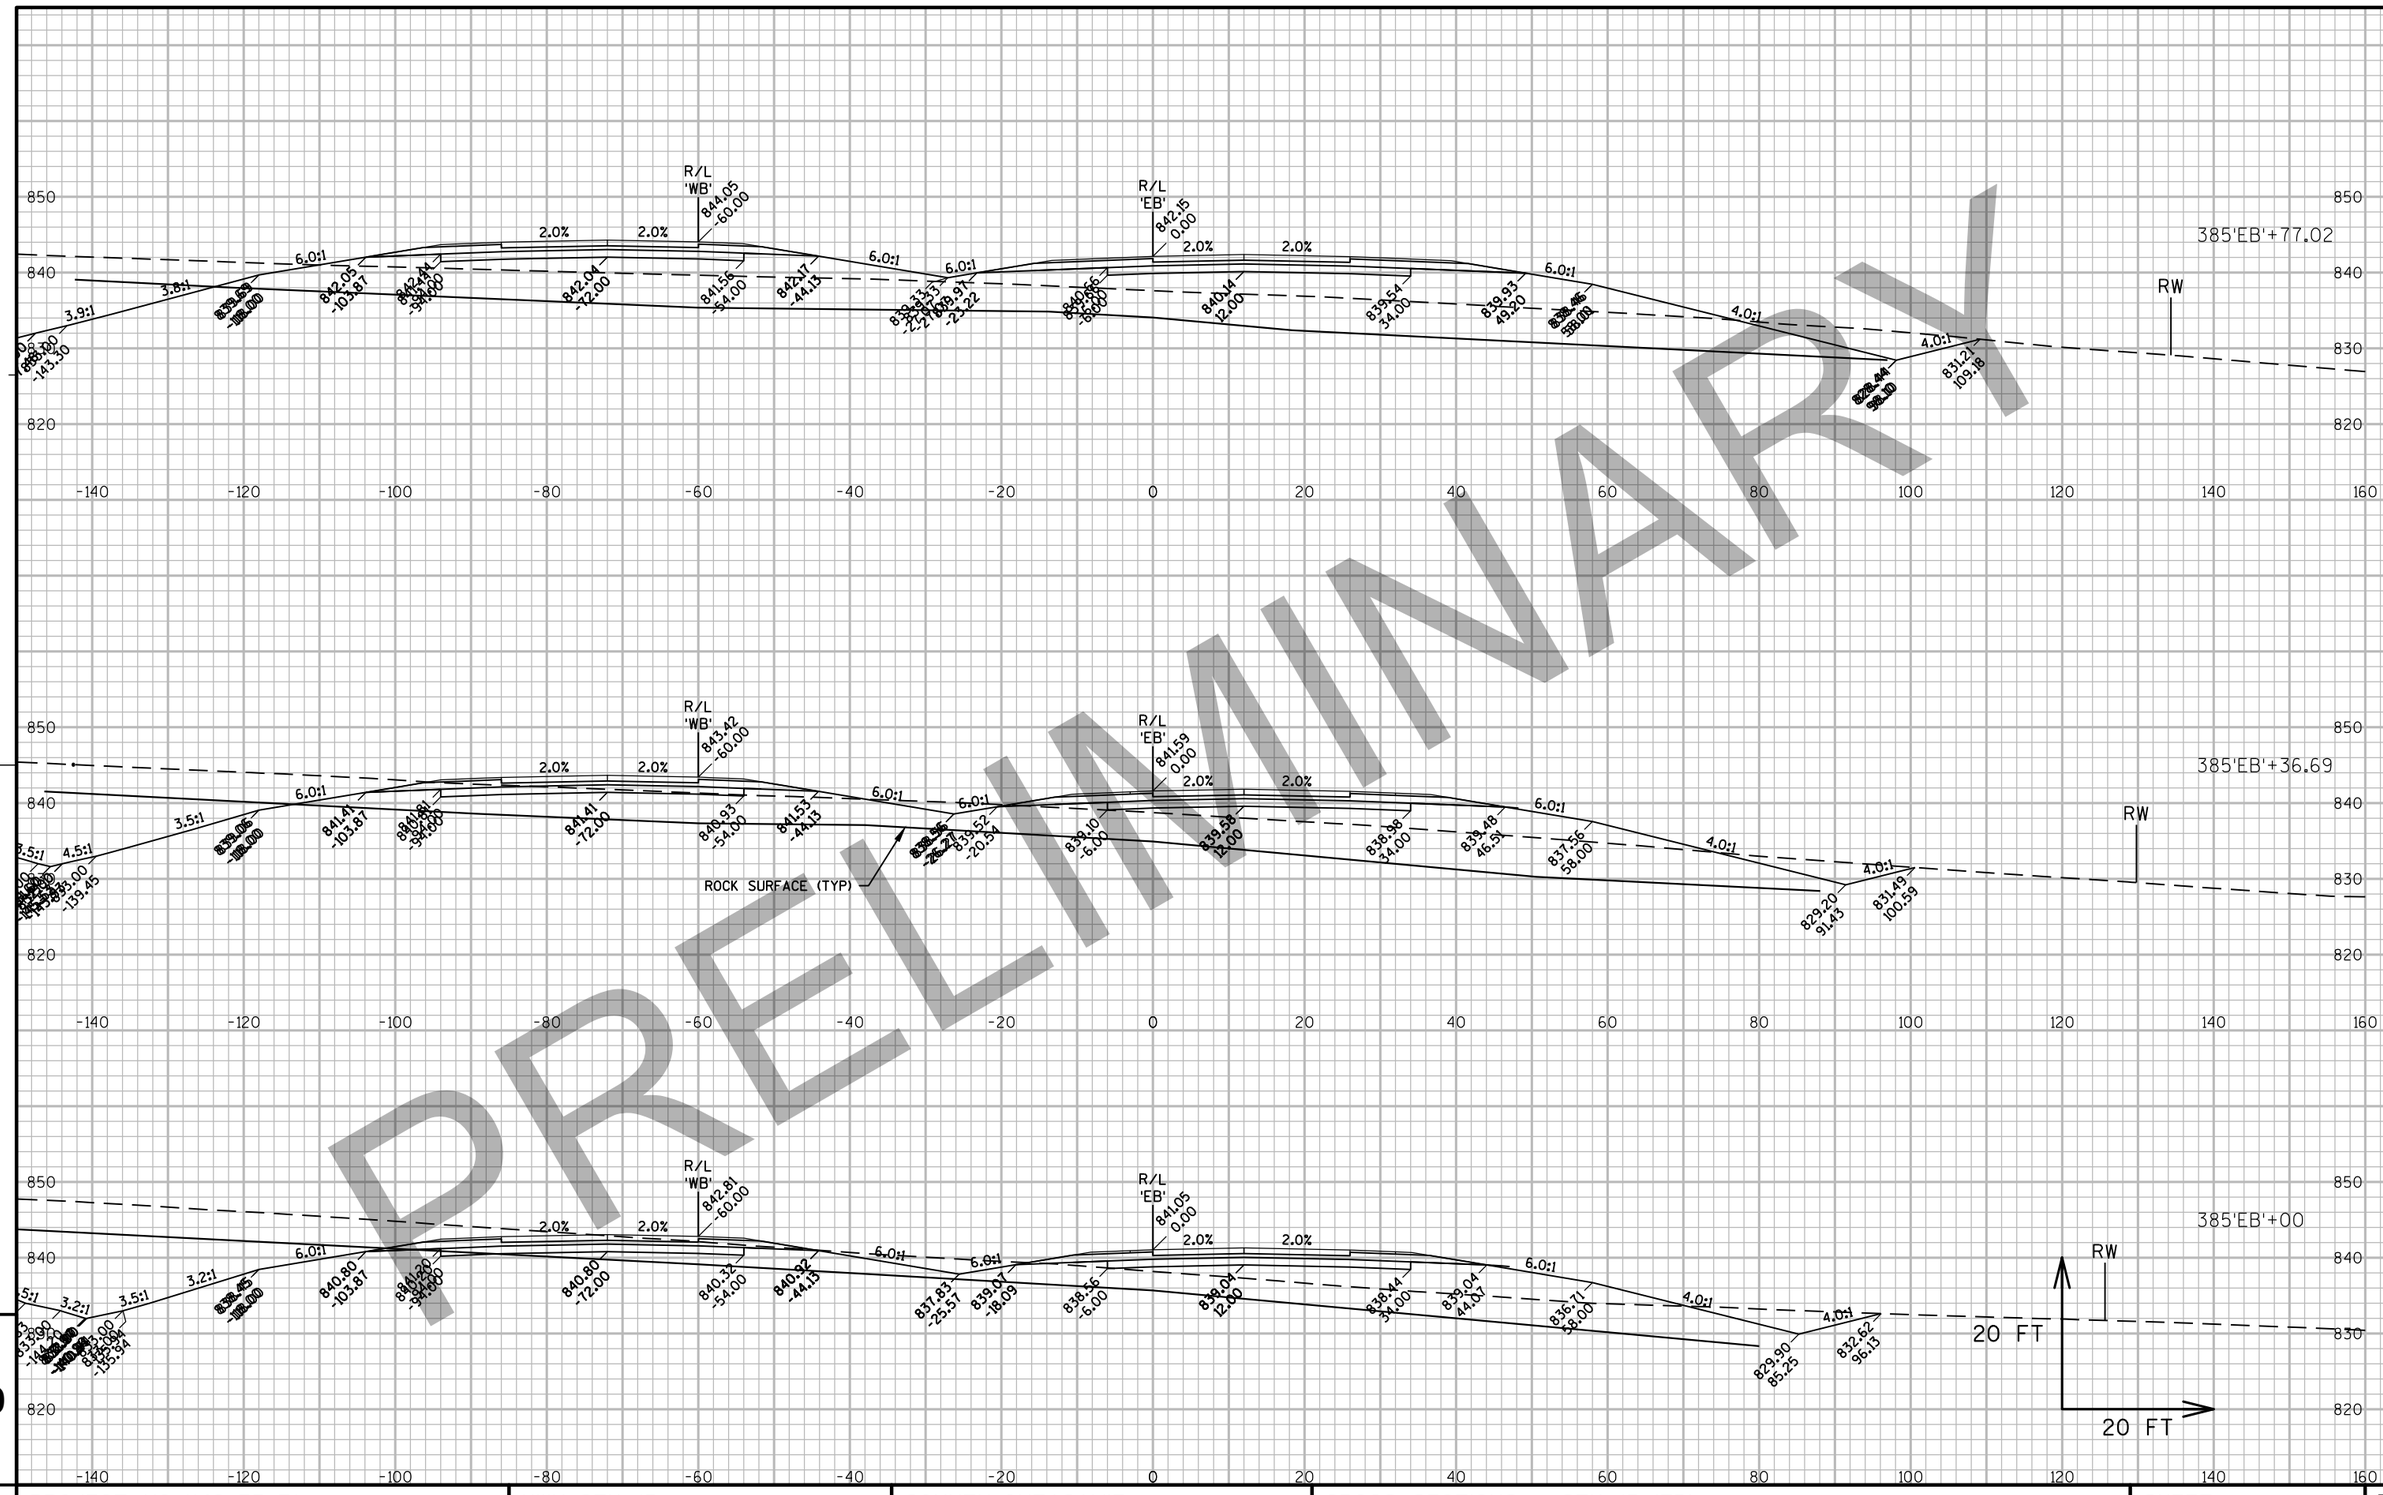


PRELIMINARY

PROJECT NO: 1146-75-71	HWY: STH 15	COUNTY: OUTAGAMIE	CROSS SECTIONS - STH 15 'EB'	SHEET	E

FILE NAME : N:\PDS\C3D\11467571\SHEETSPLAN\11467571\11467571_090201_XS_03_STH15.DWG
LAYOUT NAME - 090265_XS

PLOT DATE : 10/13/2020 7:10 AM PLOT BY : SIMMONS, MASON A PLOT NAME : PLOT SCALE : 1 IN:20 FT

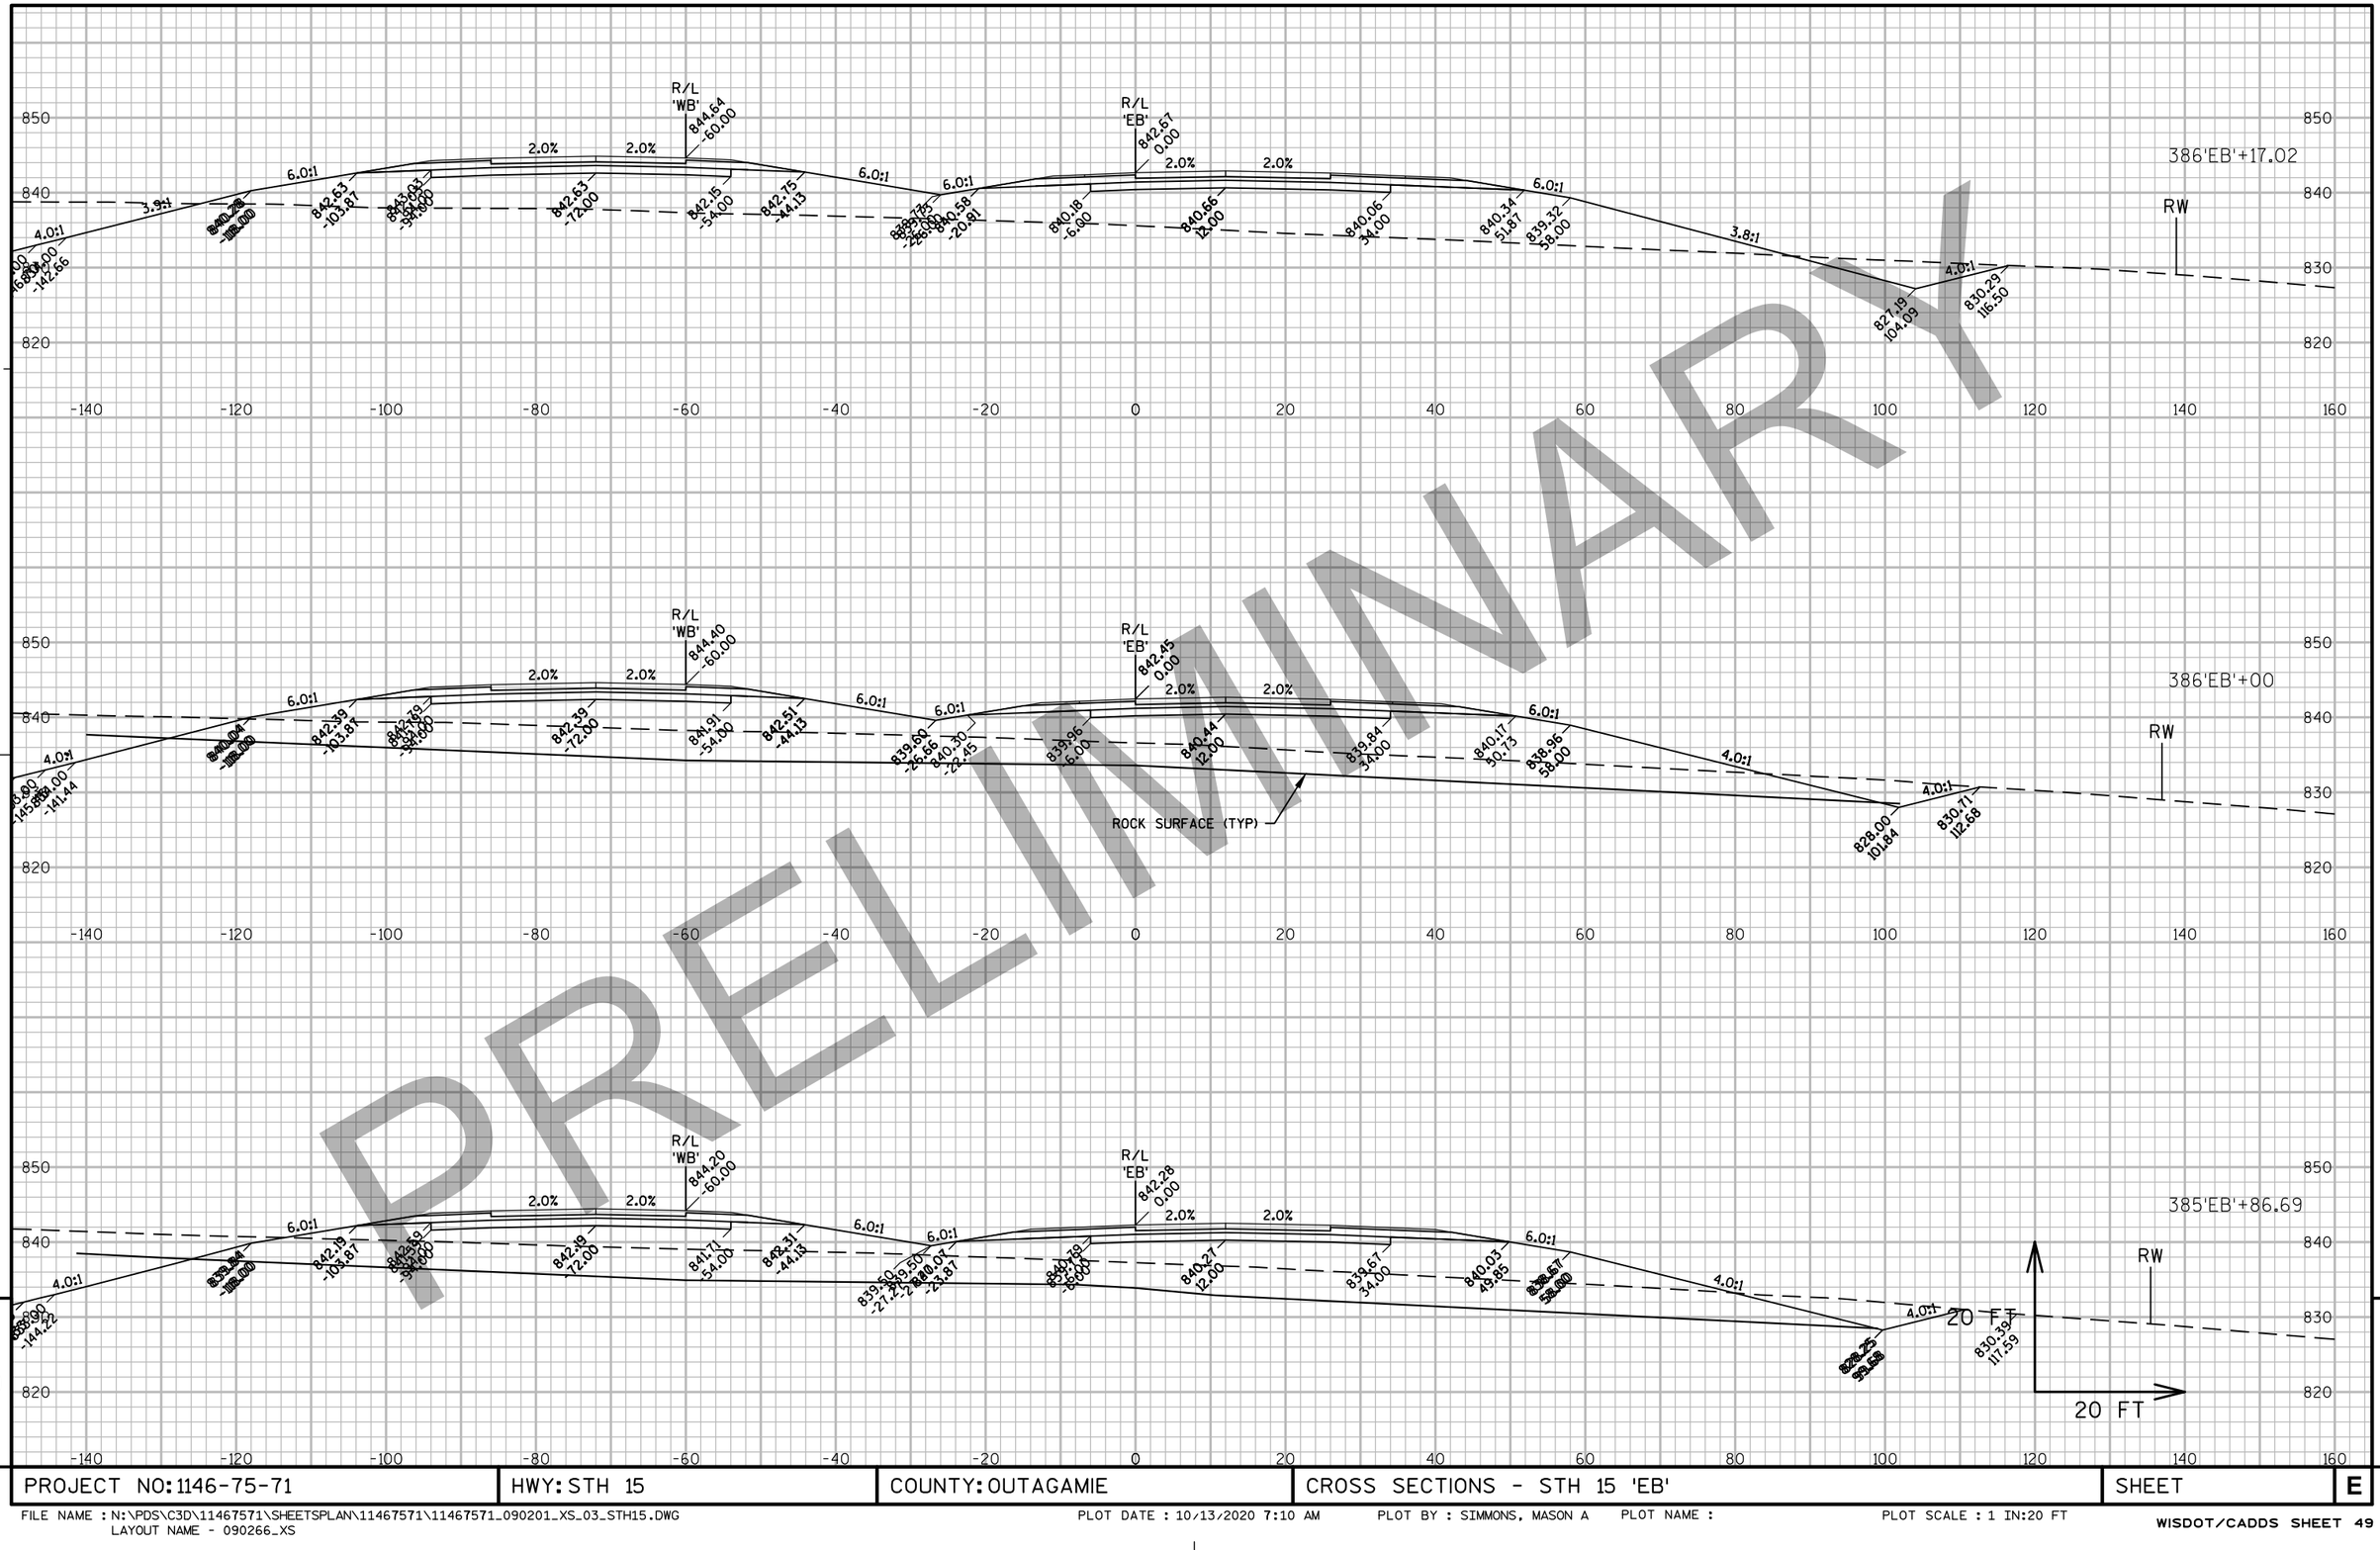


PRELIMINARY

9

PROJECT NO: 1146-75-71	HWY: STH 15	COUNTY: OUTAGAMIE	CROSS SECTIONS - STH 15 'EB'	SHEET	E

FILE NAME : N:\PDS\C3D\11467571\SHEETSPLAN\11467571\11467571_090201_XS_03_STH15.DWG
LAYOUT NAME - 090266_XS

PLOT DATE : 10/13/2020 7:10 AM PLOT BY : SIMMONS, MASON A PLOT NAME : PLOT SCALE : 1 IN:20 FT

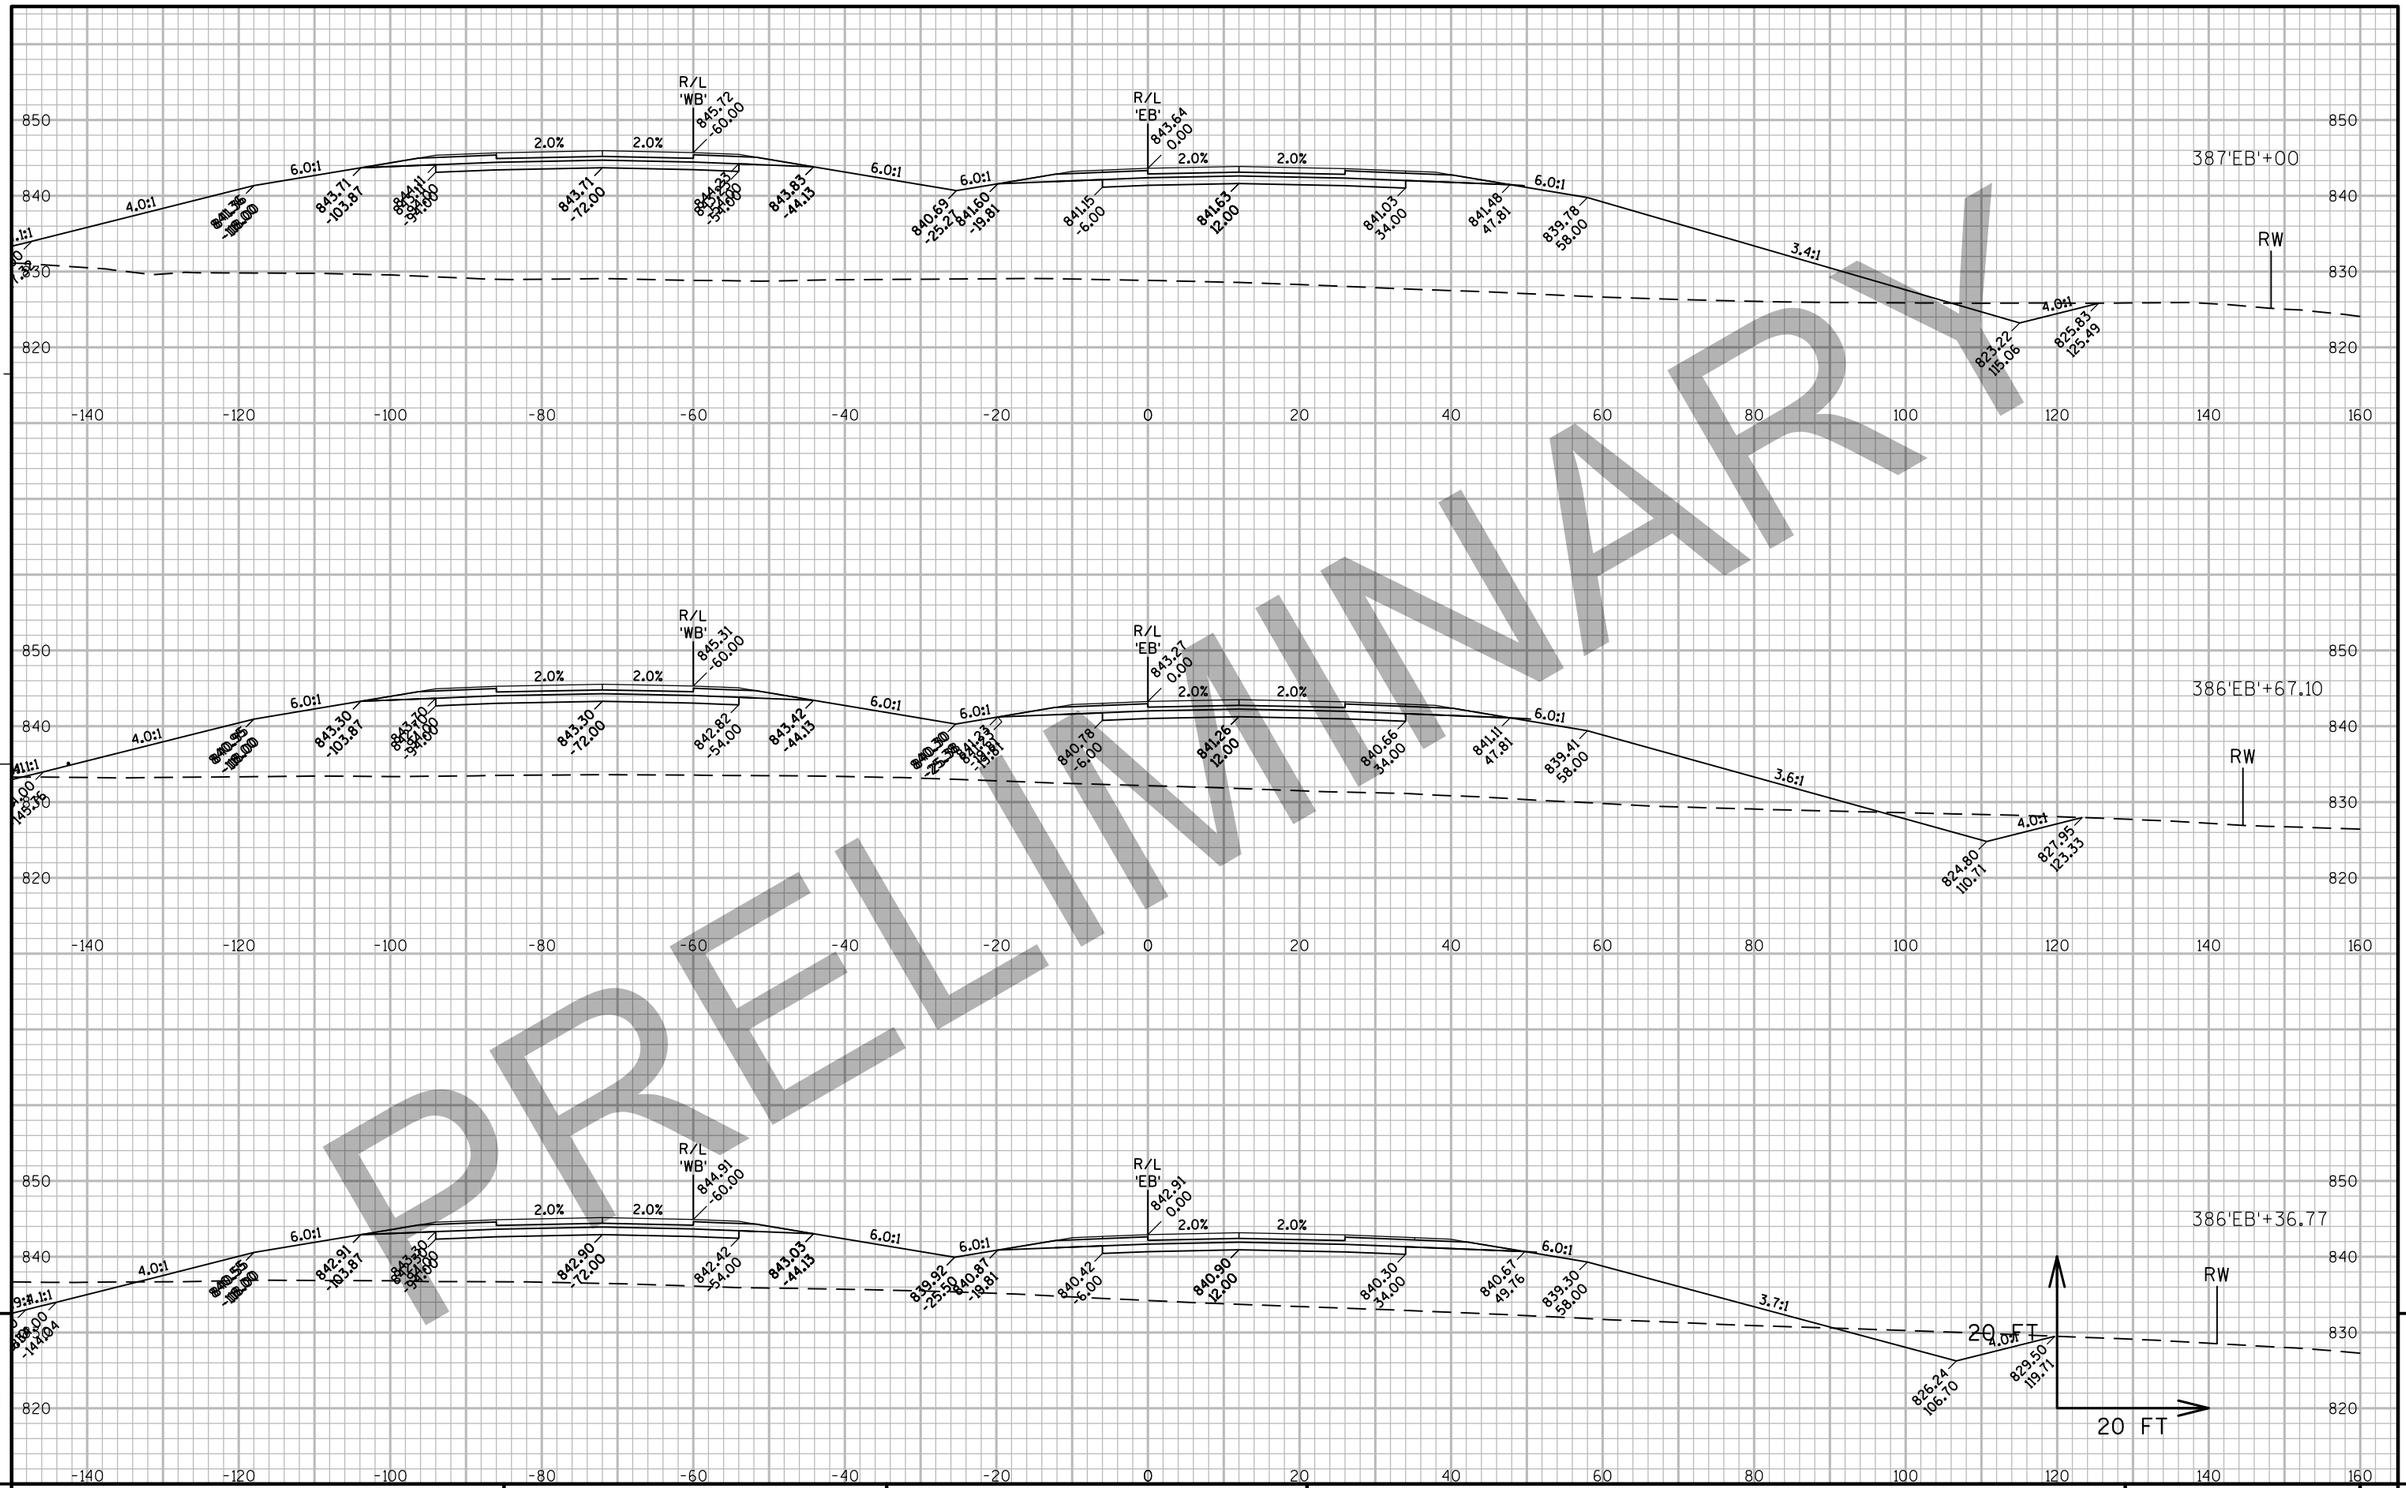


PRELIMINARY

PROJECT NO: 1146-75-71	HWY: STH 15	COUNTY: OUTAGAMIE	CROSS SECTIONS - STH 15 'EB'	SHEET	E

FILE NAME : N:\PDS\C3D\11467571\SHEETSPLAN\11467571\11467571_090201_XS_03_STH15.DWG
LAYOUT NAME - 090267_XS

PLOT DATE : 10/13/2020 7:10 AM PLOT BY : SIMMONS, MASON A PLOT NAME : PLOT SCALE : 1 IN:20 FT

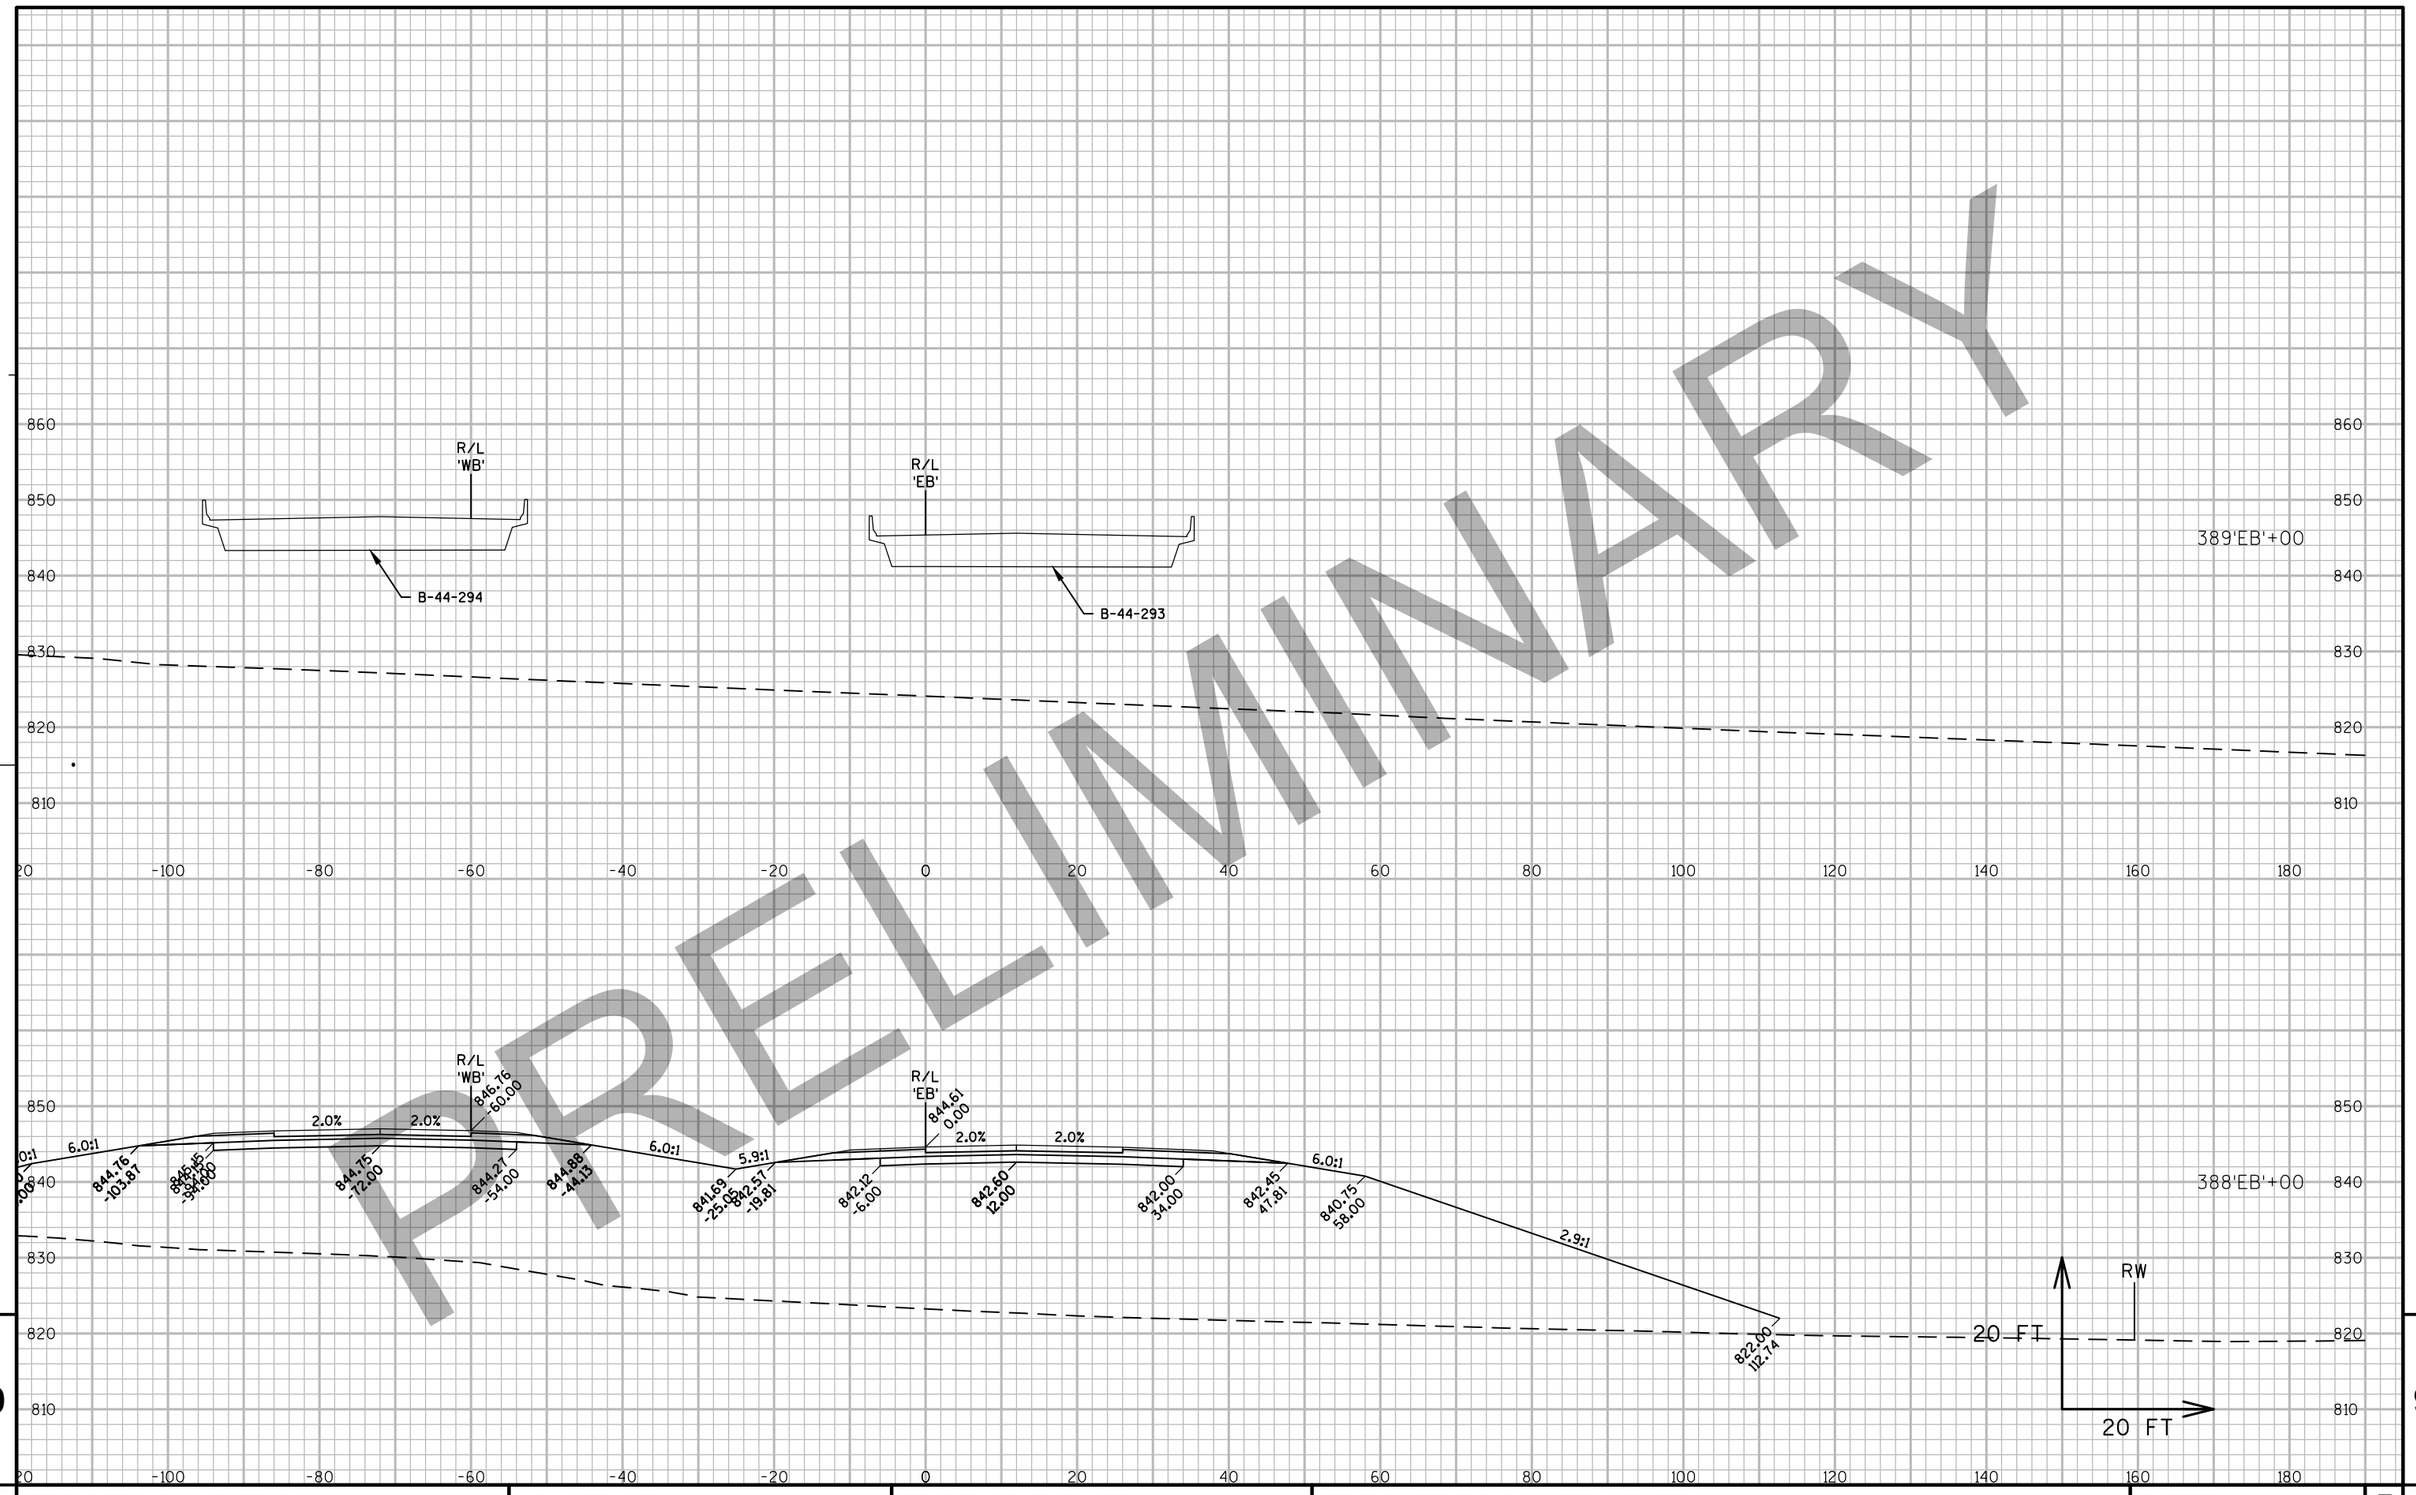


PRELIMINARY

PROJECT NO: 1146-75-71	HWY: STH 15	COUNTY: OUTAGAMIE	CROSS SECTIONS - STH 15 'EB'	SHEET	E

FILE NAME : N:\PDS\C3D\11467571\SHEETSPLAN\11467571\11467571_090201_XS_03_STH15.DWG
LAYOUT NAME - 090268_XS

PLOT DATE : 10/13/2020 7:10 AM PLOT BY : SIMMONS, MASON A PLOT NAME : PLOT SCALE : 1 IN:20 FT

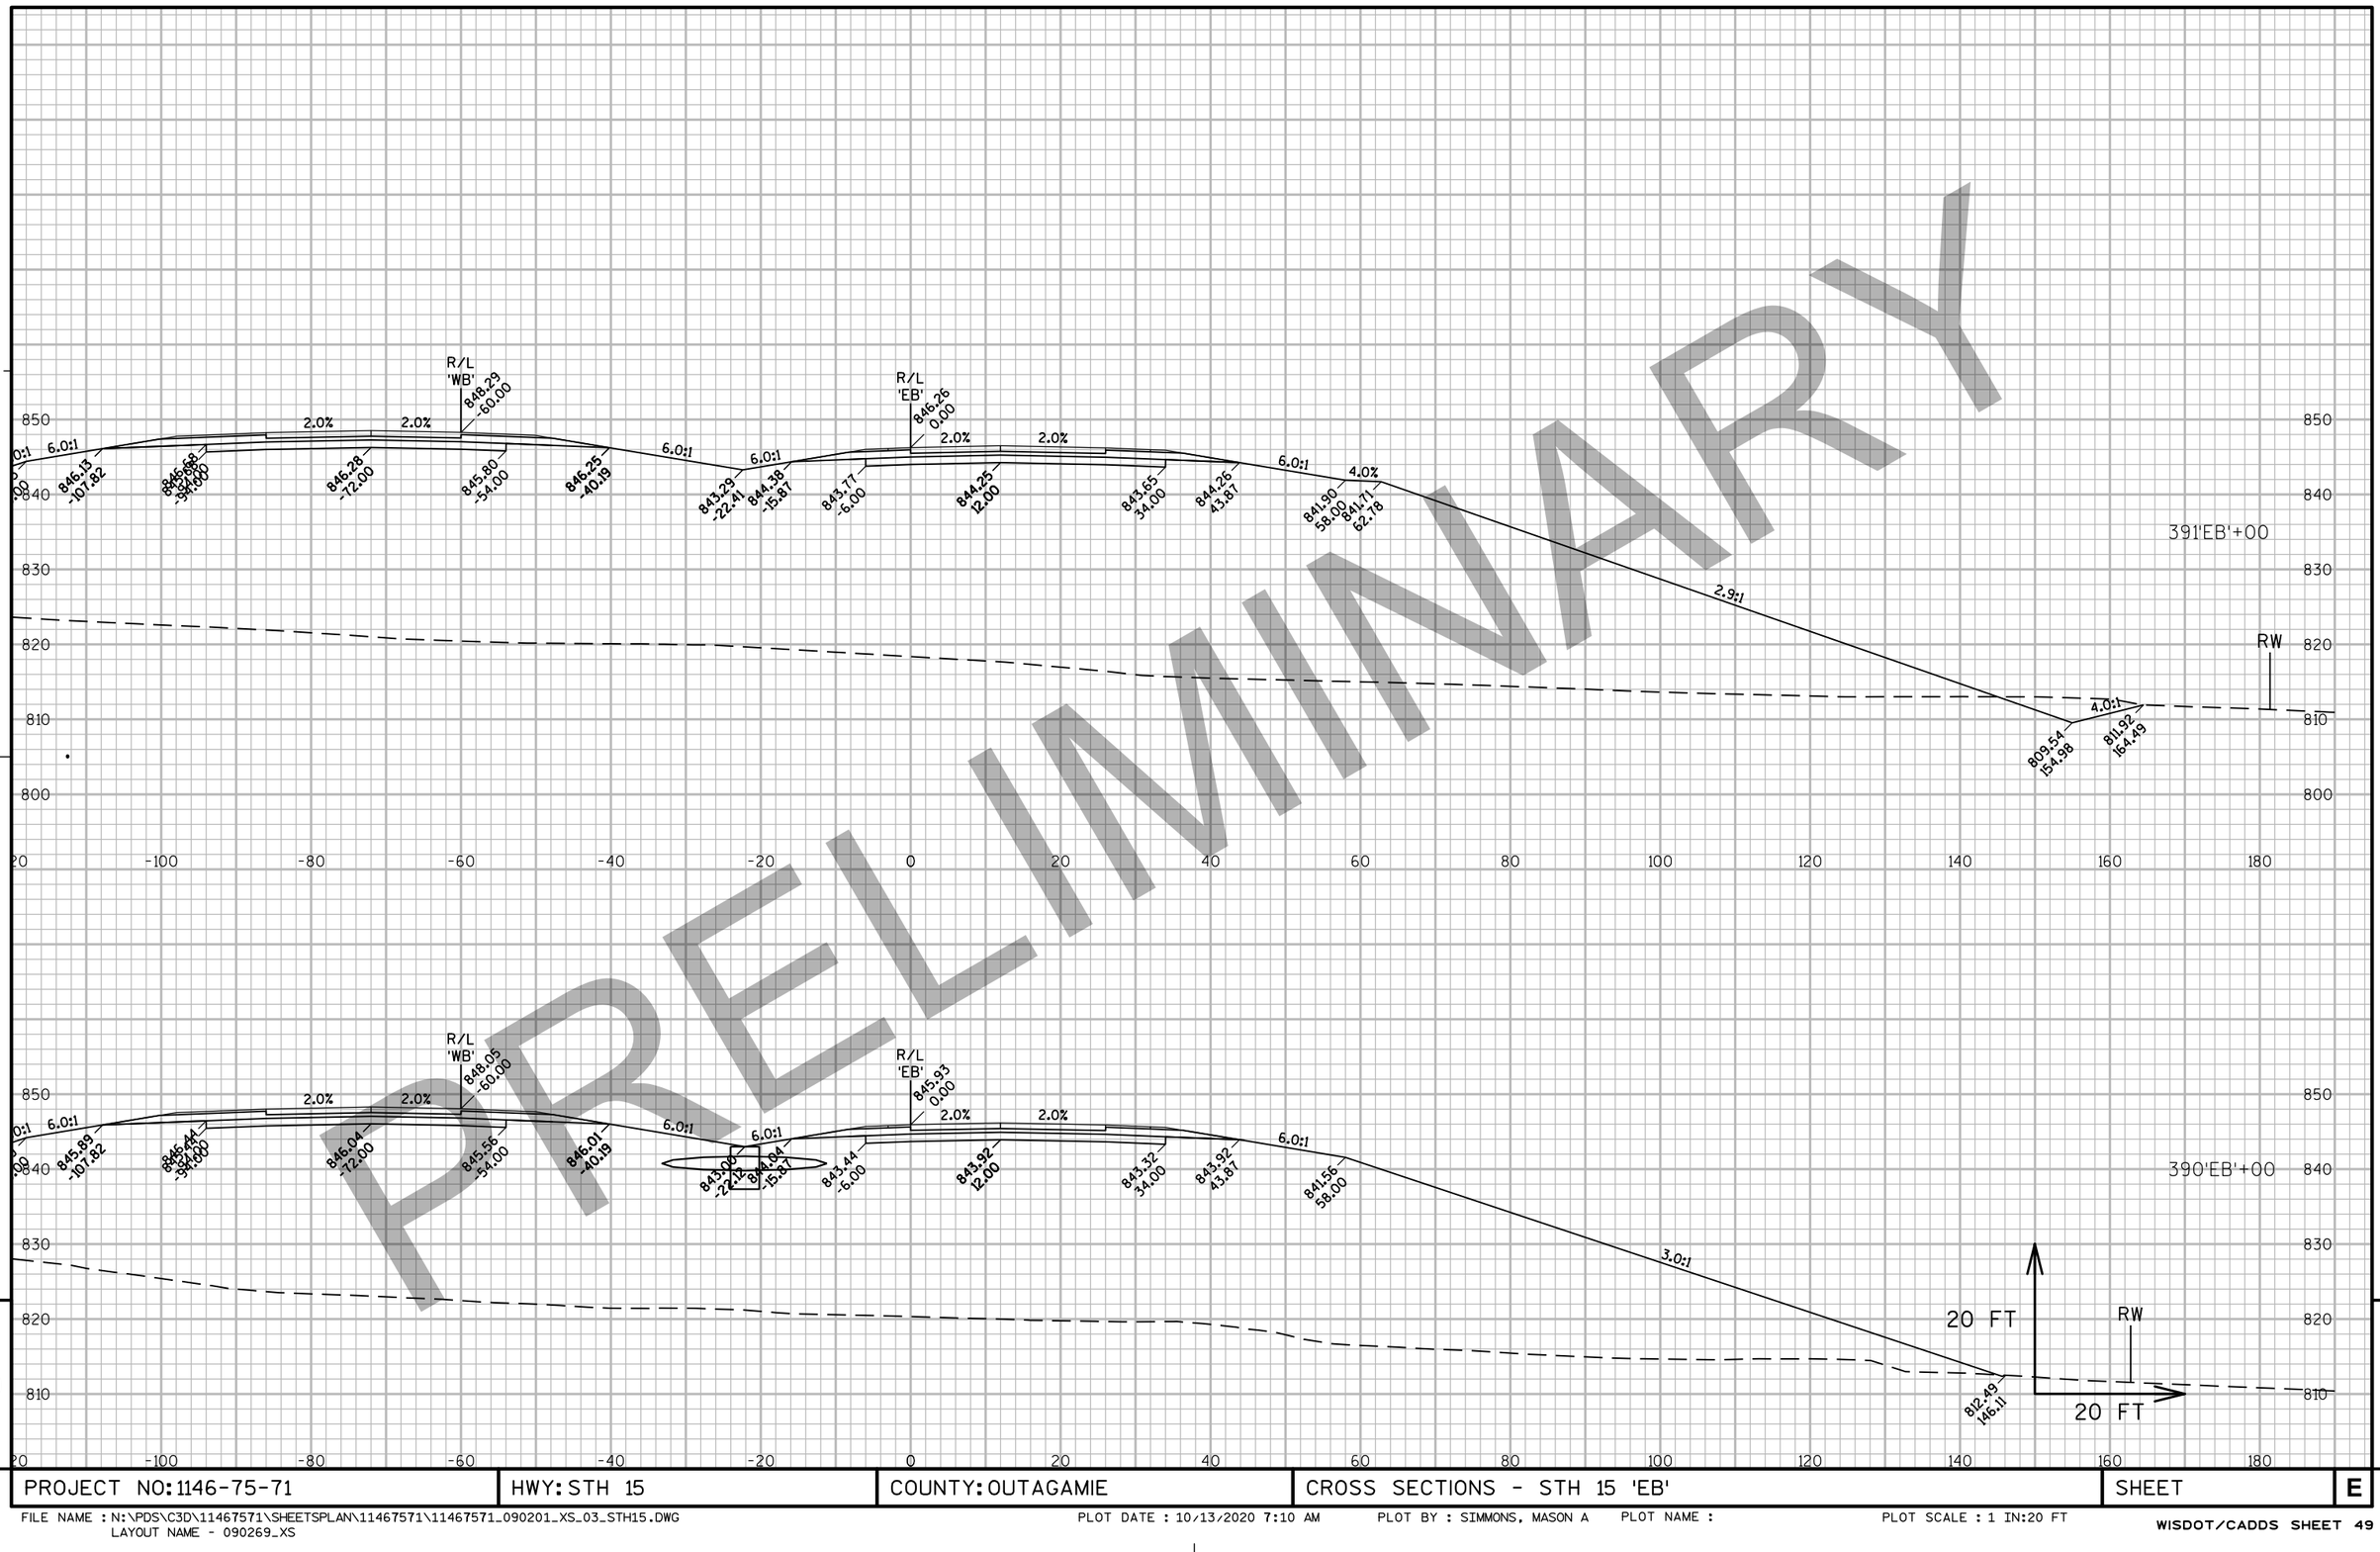

PRELIMINARY


9

9

PROJECT NO: 1146-75-71	HWY: STH 15	COUNTY: OUTAGAMIE	CROSS SECTIONS - STH 15 'EB'	SHEET	E

FILE NAME : N:\PDS\C3D\11467571\SHEETSPLAN\11467571\11467571_090201_XS_03_STH15.DWG
LAYOUT NAME - 090269_XS

PLOT DATE : 10/13/2020 7:10 AM PLOT BY : SIMMONS, MASON A PLOT NAME : PLOT SCALE : 1 IN:20 FT

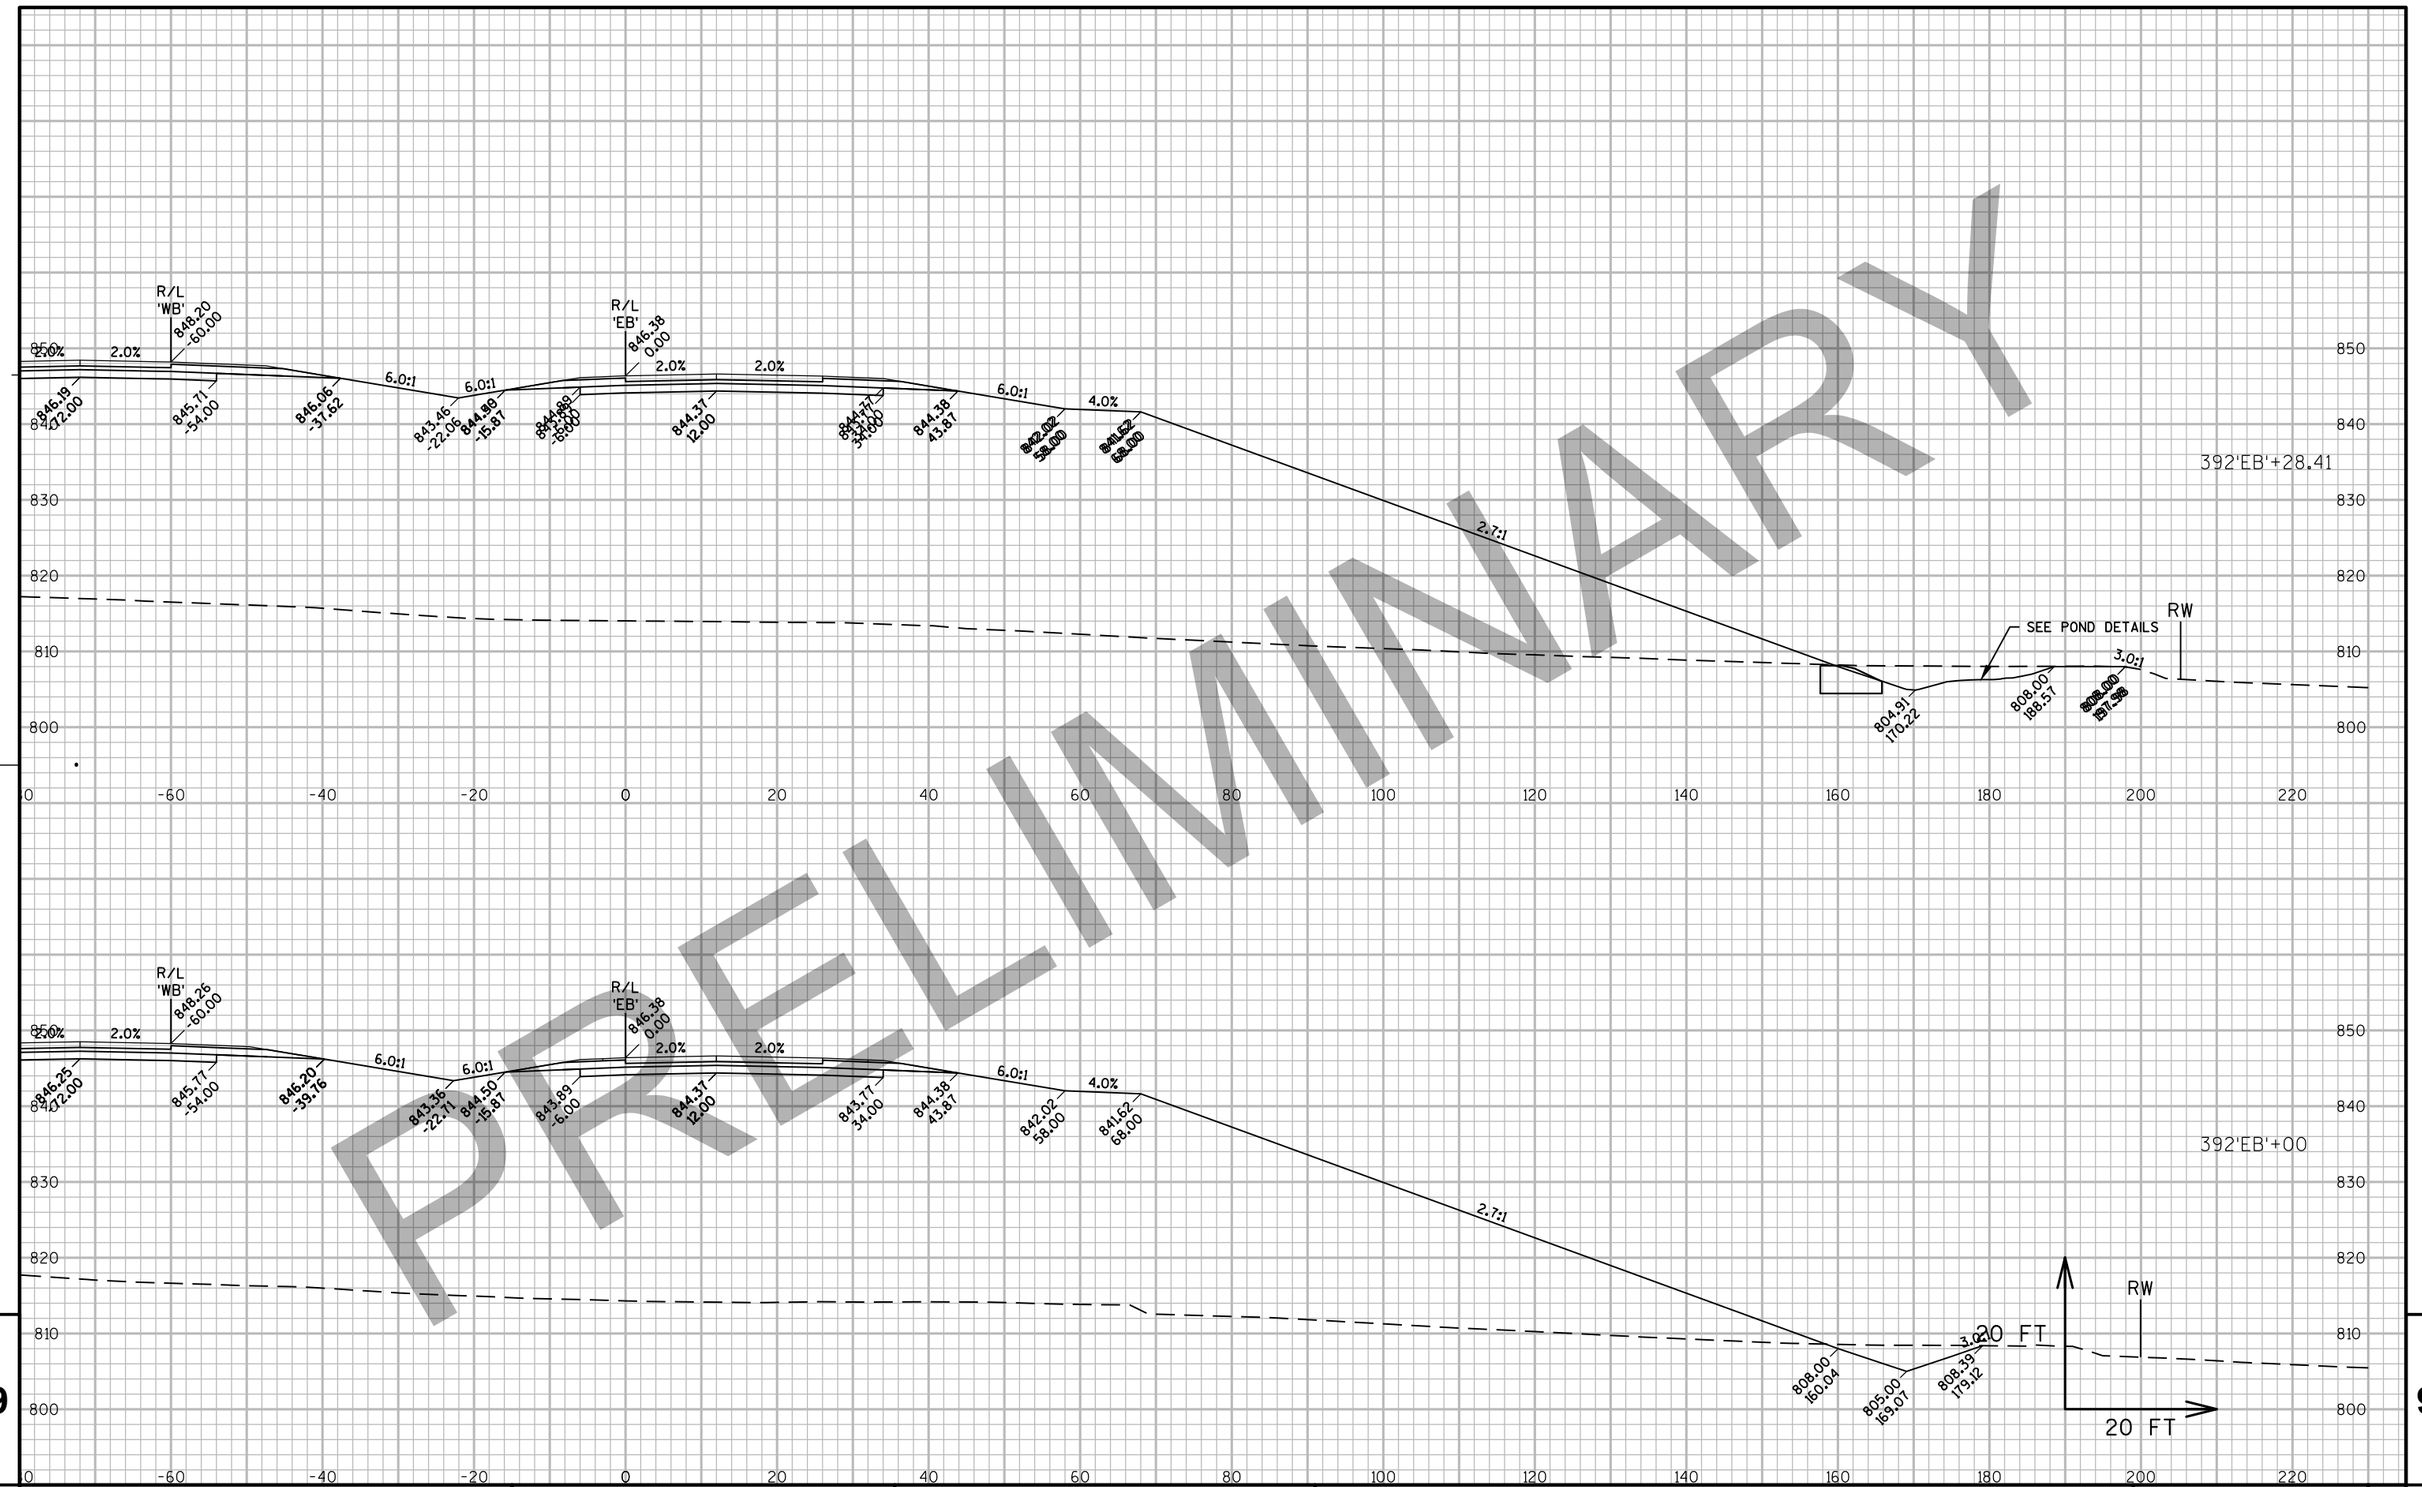


PRELIMINARY

PROJECT NO: 1146-75-71	HWY: STH 15	COUNTY: OUTAGAMIE	CROSS SECTIONS - STH 15 'EB'	SHEET	E

FILE NAME : N:\PDS\C3D\11467571\SHEETSPLAN\11467571\11467571_090201_XS_03_STH15.DWG
LAYOUT NAME - 090270_XS

PLOT DATE : 10/13/2020 7:10 AM PLOT BY : SIMMONS, MASON A PLOT NAME : PLOT SCALE : 1 IN:20 FT

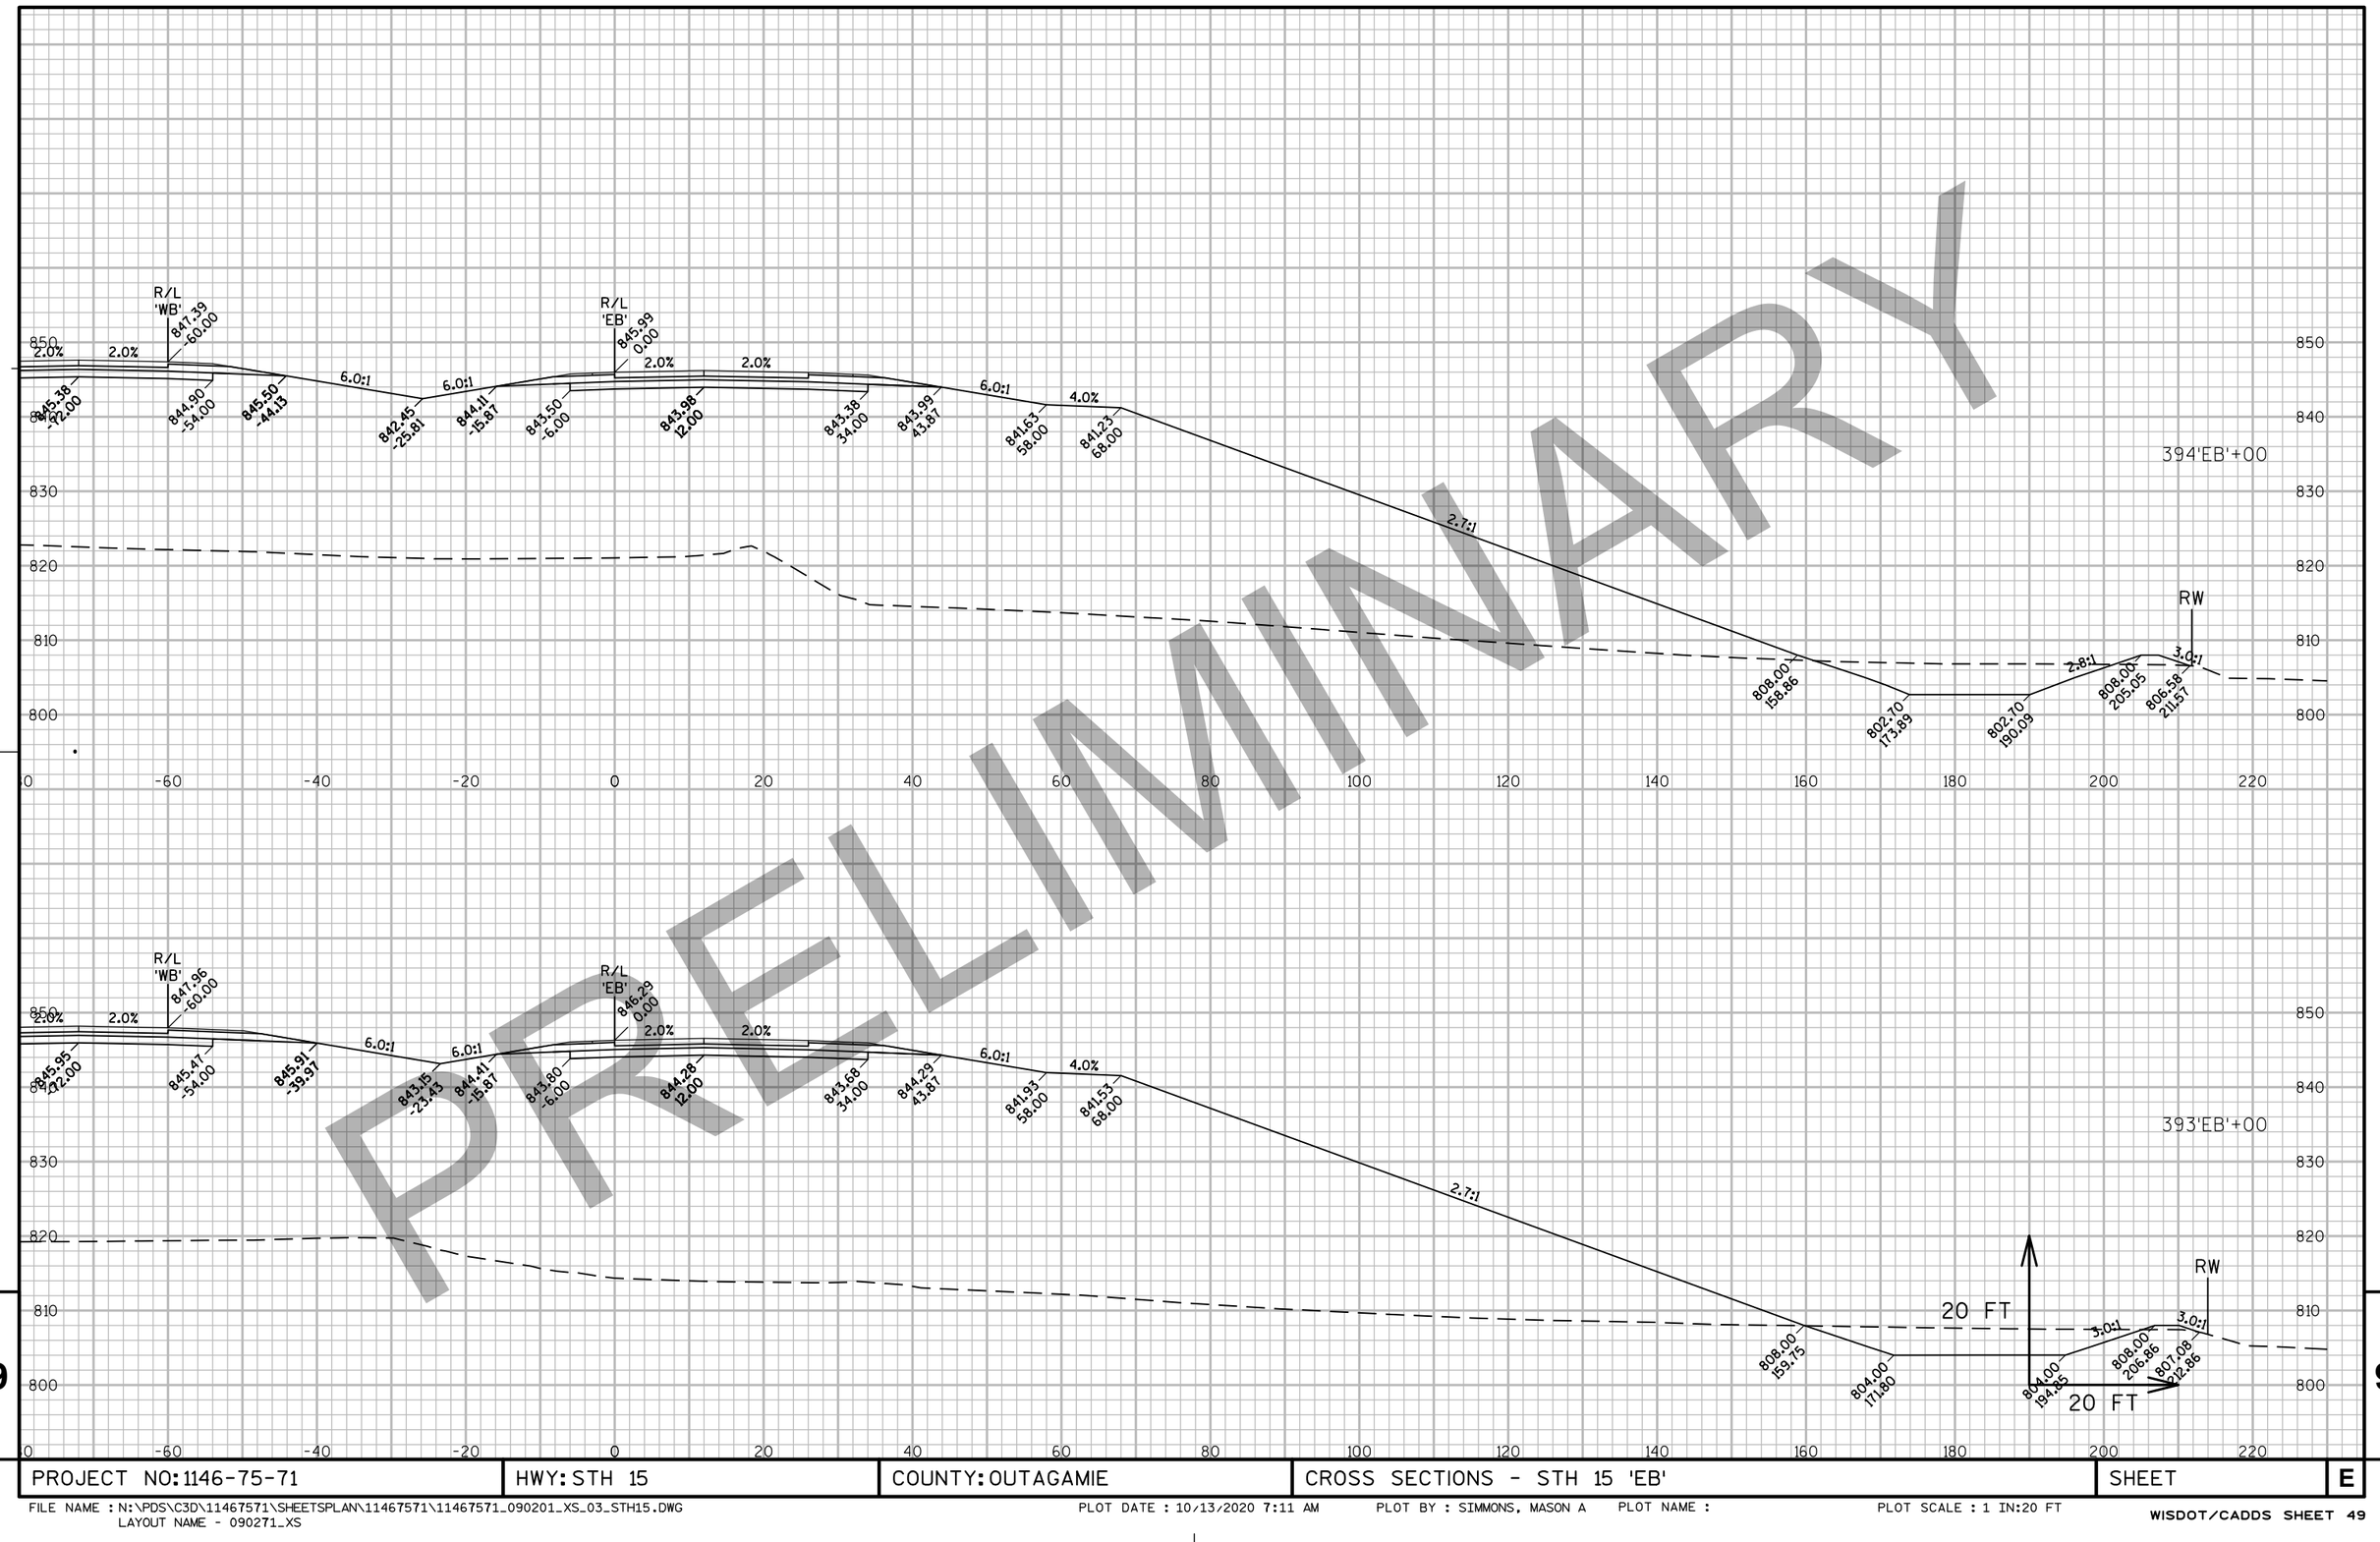


PRELIMINARY

9

PROJECT NO: 1146-75-71	HWY: STH 15	COUNTY: OUTAGAMIE	CROSS SECTIONS - STH 15 'EB'	SHEET	E

FILE NAME : N:\PDS\C3D\11467571\SHEETSPLAN\11467571\11467571_090201_XS_03_STH15.DWG
LAYOUT NAME - 090271_XS

PLOT DATE : 10/13/2020 7:11 AM PLOT BY : SIMMONS, MASON A PLOT NAME : PLOT SCALE : 1 IN:20 FT

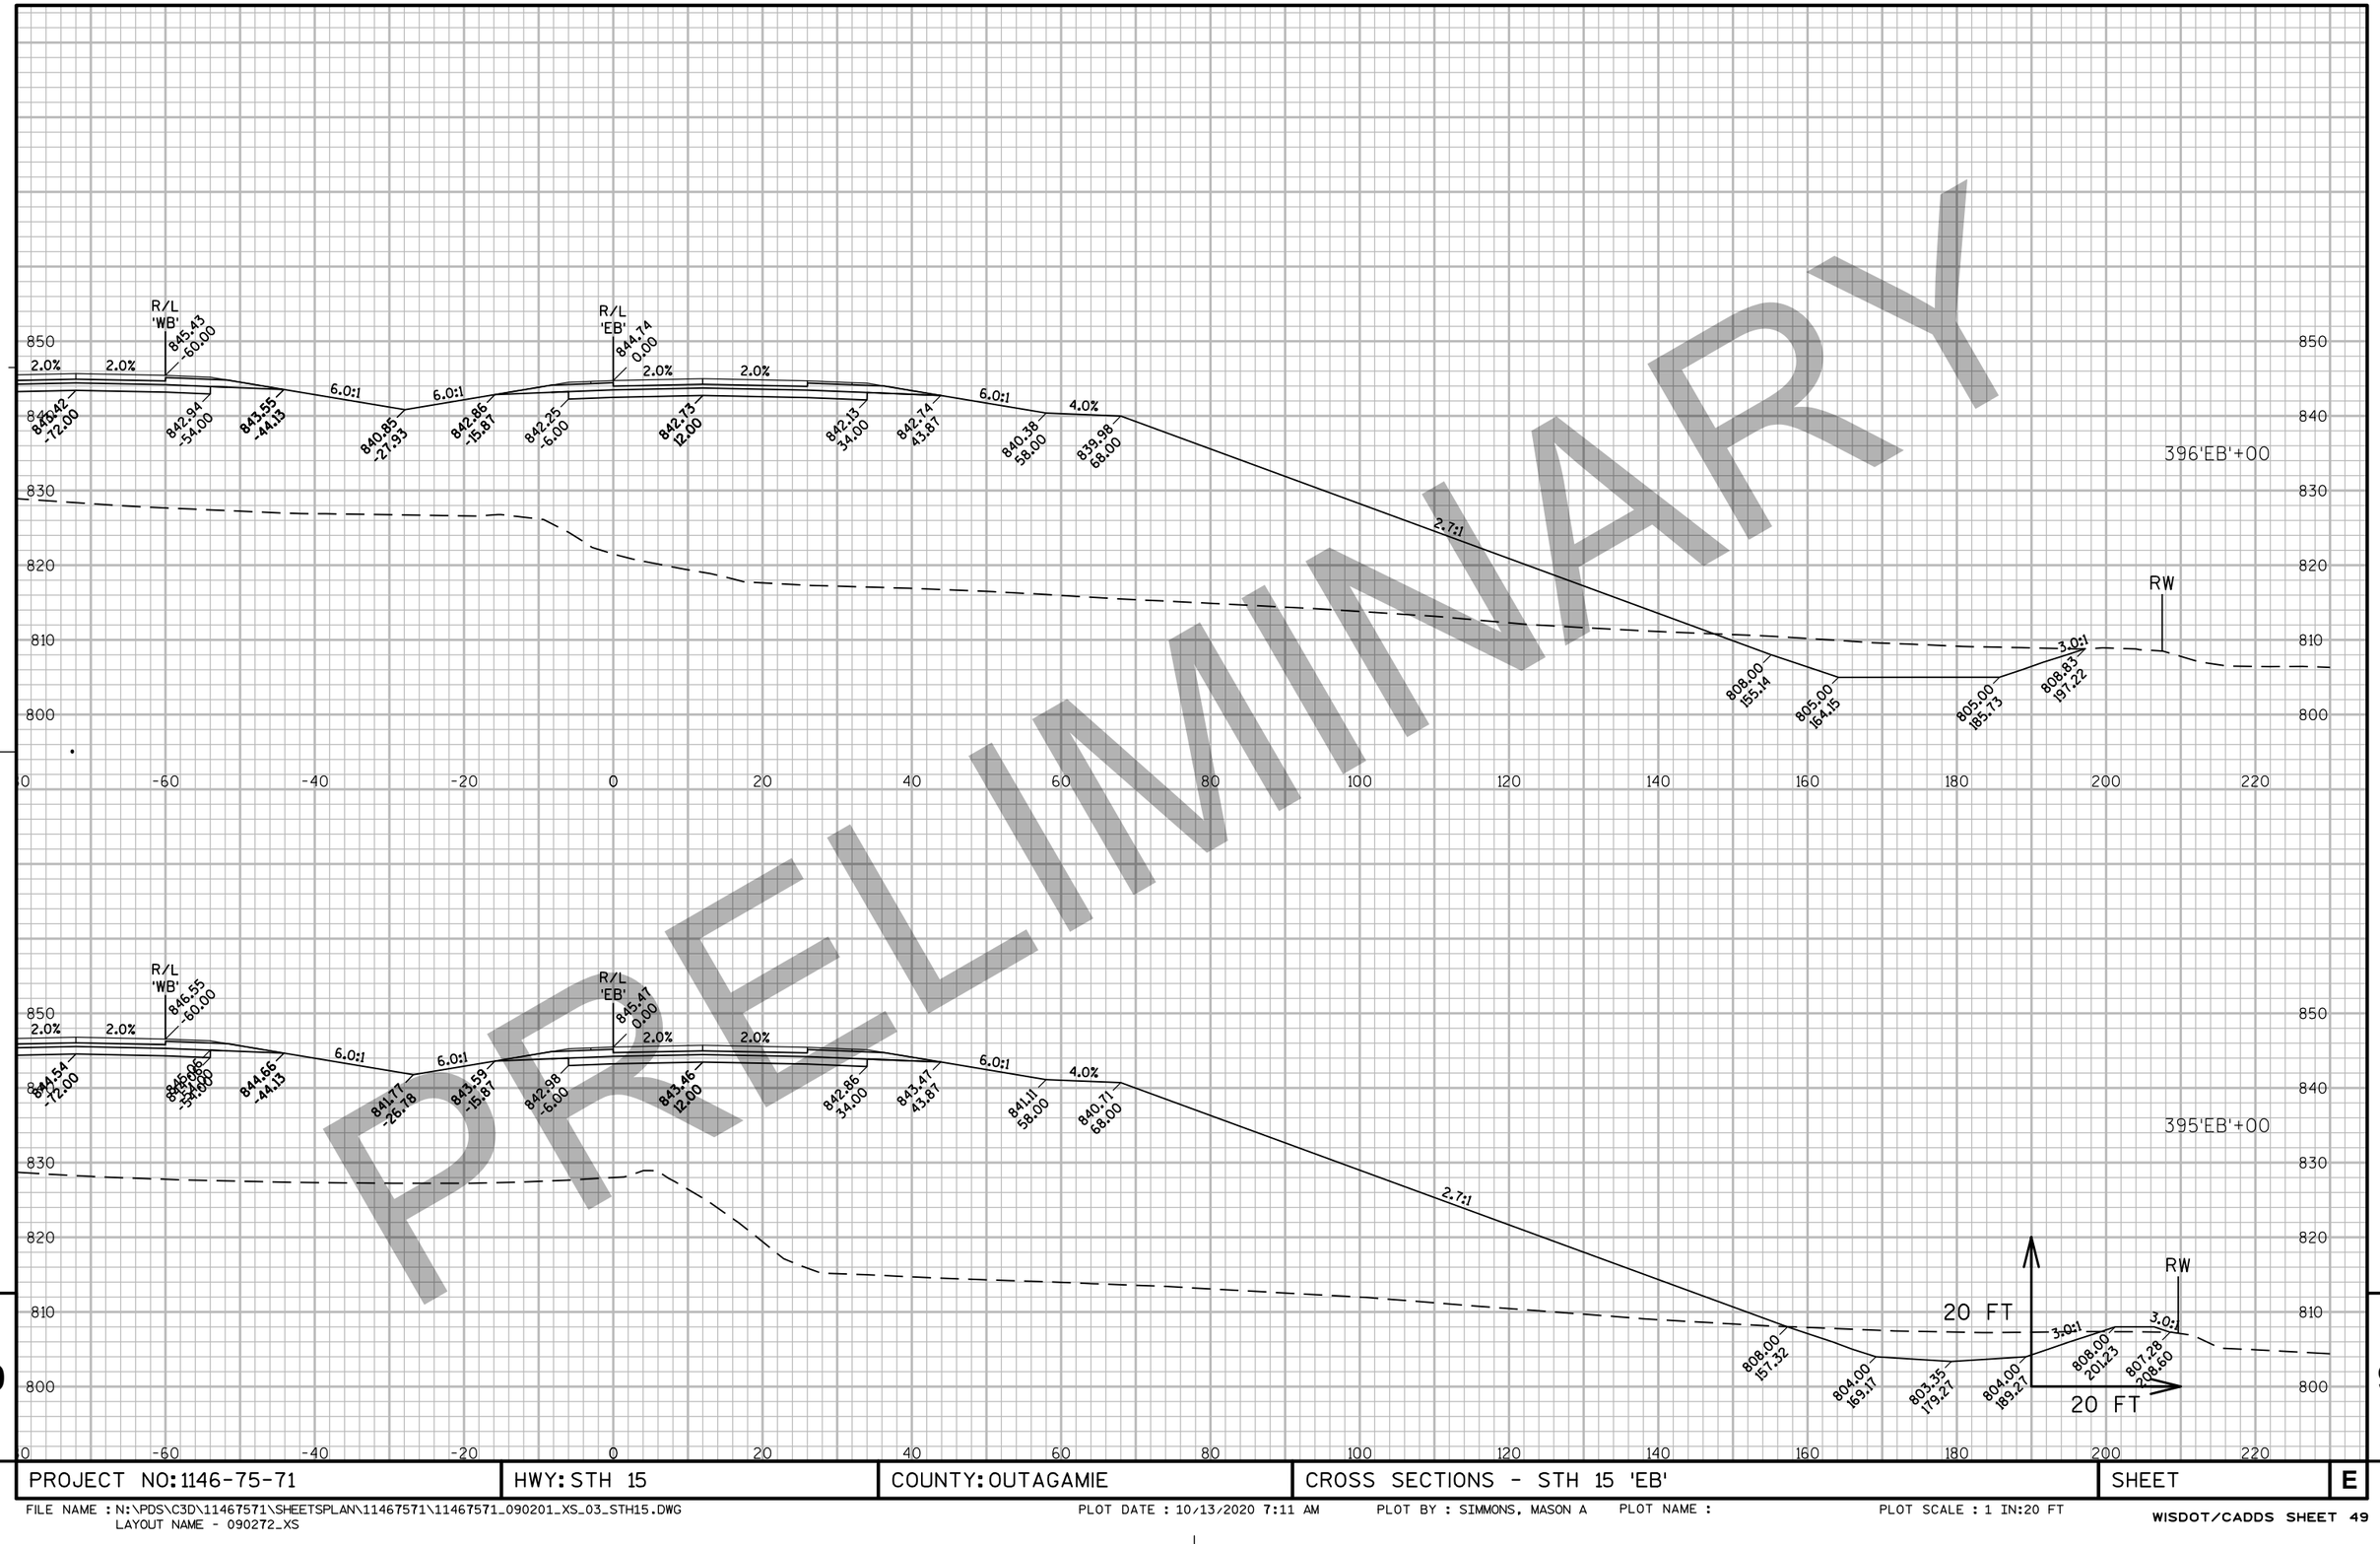

PRELIMINARY


9

9

PROJECT NO: 1146-75-71	HWY: STH 15	COUNTY: OUTAGAMIE	CROSS SECTIONS - STH 15 'EB'	SHEET	E

FILE NAME : N:\PDS\C3D\11467571\SHEETSPLAN\11467571\11467571_090201_XS_03_STH15.DWG
LAYOUT NAME - 090272_XS

PLOT DATE : 10/13/2020 7:11 AM PLOT BY : SIMMONS, MASON A PLOT NAME : PLOT SCALE : 1 IN:20 FT

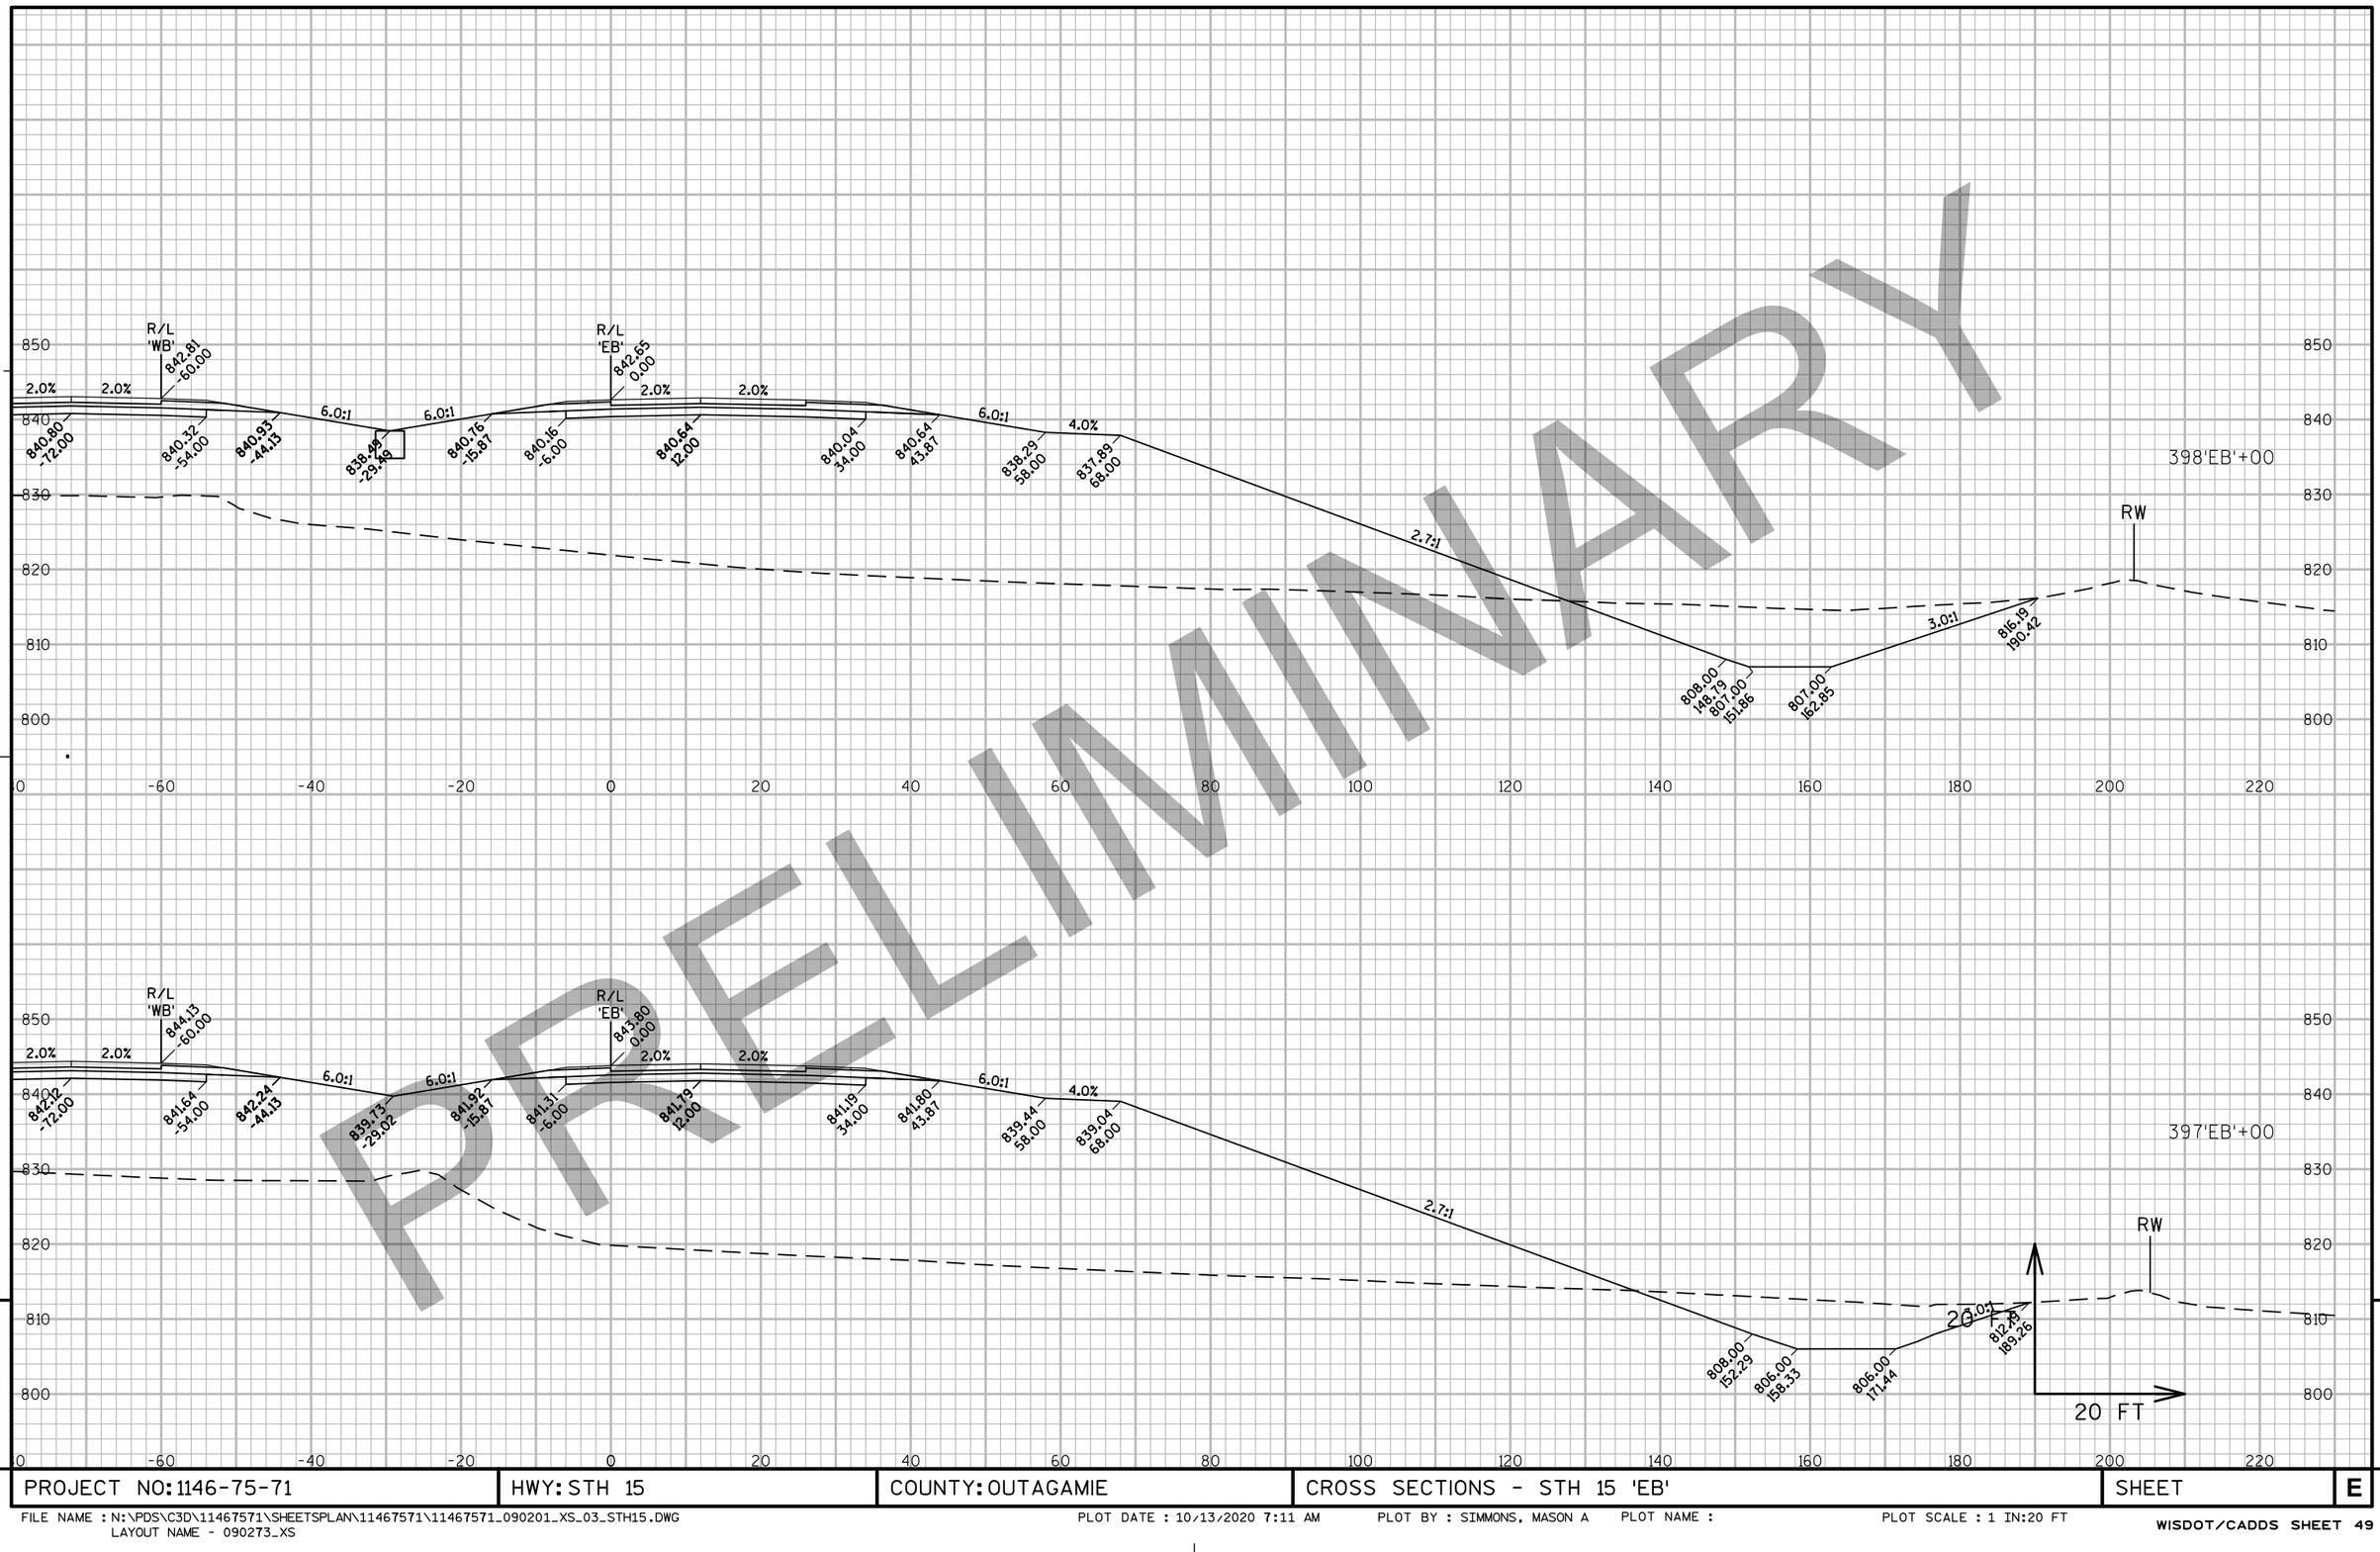

PRELIMINARY

9


9

PROJECT NO: 1146-75-71	HWY: STH 15	COUNTY: OUTAGAMIE	CROSS SECTIONS - STH 15 'EB'	SHEET	E

FILE NAME : N:\PDS\C3D\11467571\SHEETSPLAN\11467571\11467571_090201_XS_03_STH15.DWG
LAYOUT NAME - 090273_XS

PLOT DATE : 10/13/2020 7:11 AM PLOT BY : SIMMONS, MASON A PLOT NAME : PLOT SCALE : 1 IN:20 FT

WISDOT/CADDS SHEET 49

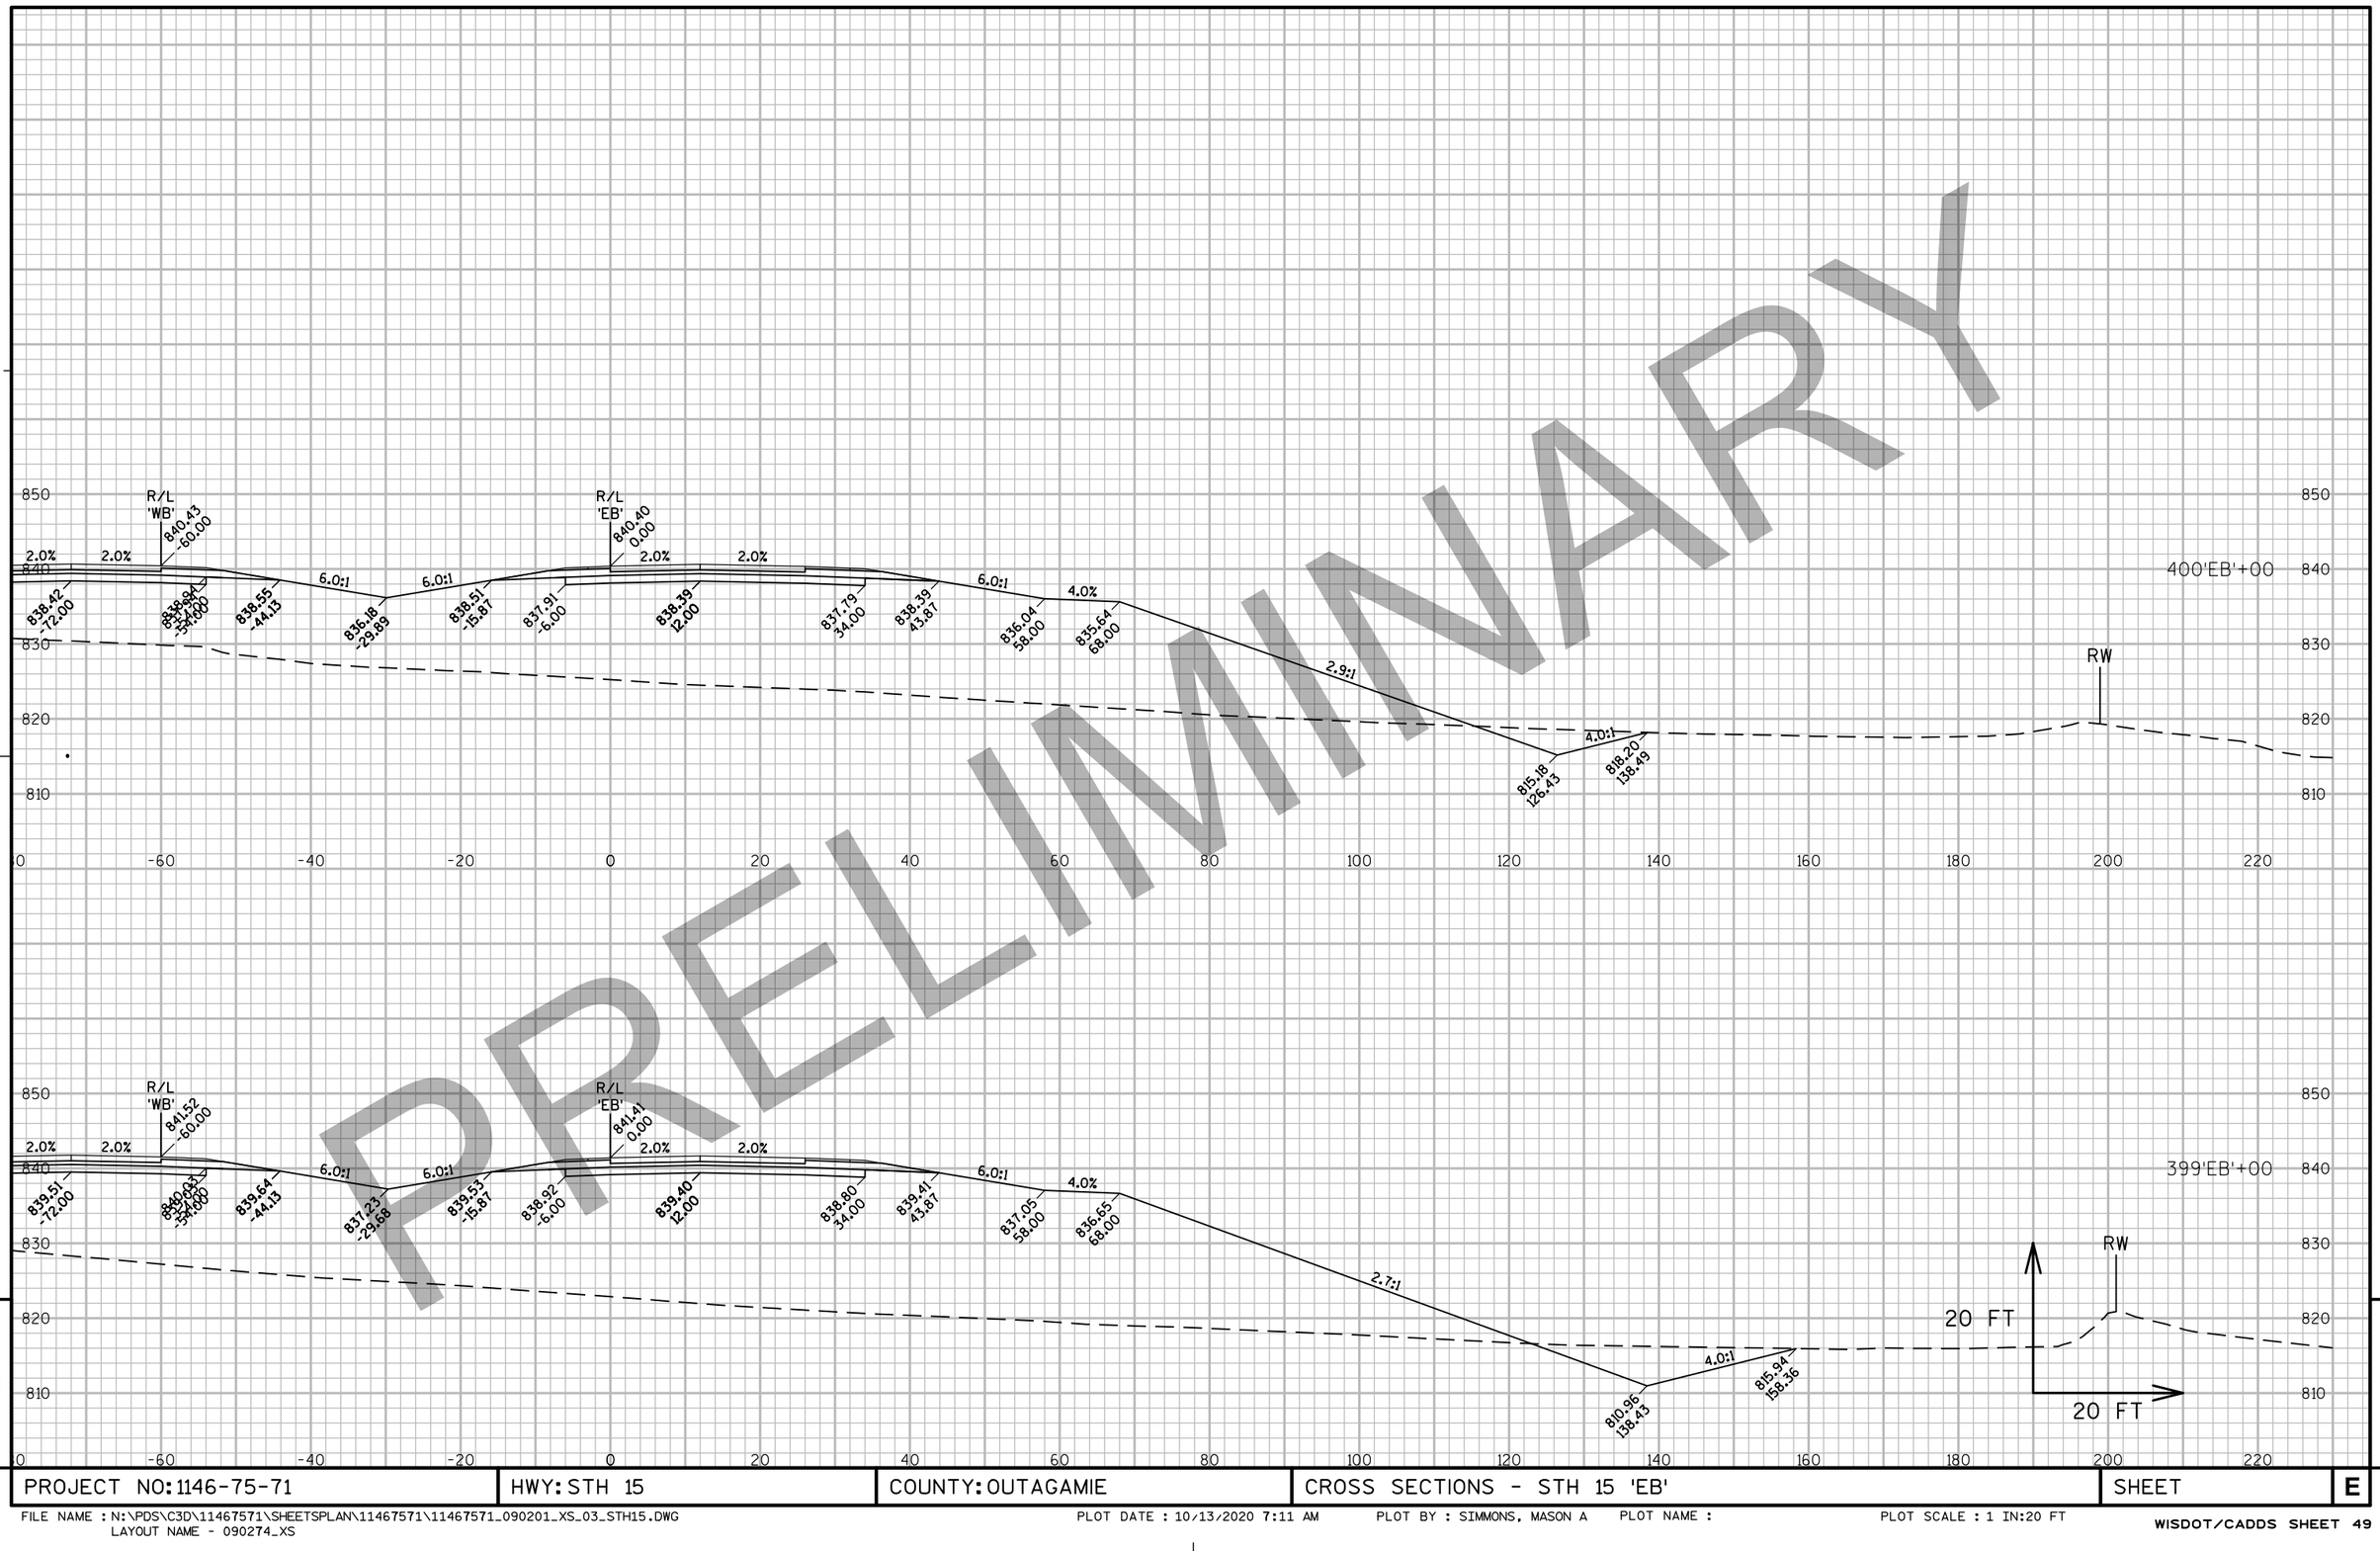

PRELIMINARY


9

9

PROJECT NO: 1146-75-71	HWY: STH 15	COUNTY: OUTAGAMIE	CROSS SECTIONS - STH 15 'EB'	SHEET	E

FILE NAME : N:\PDS\C3D\11467571\SHEETSPLAN\11467571\11467571_090201_XS_03_STH15.DWG
LAYOUT NAME - 090274_XS

PLOT DATE : 10/13/2020 7:11 AM PLOT BY : SIMMONS, MASON A PLOT NAME : PLOT SCALE : 1 IN:20 FT

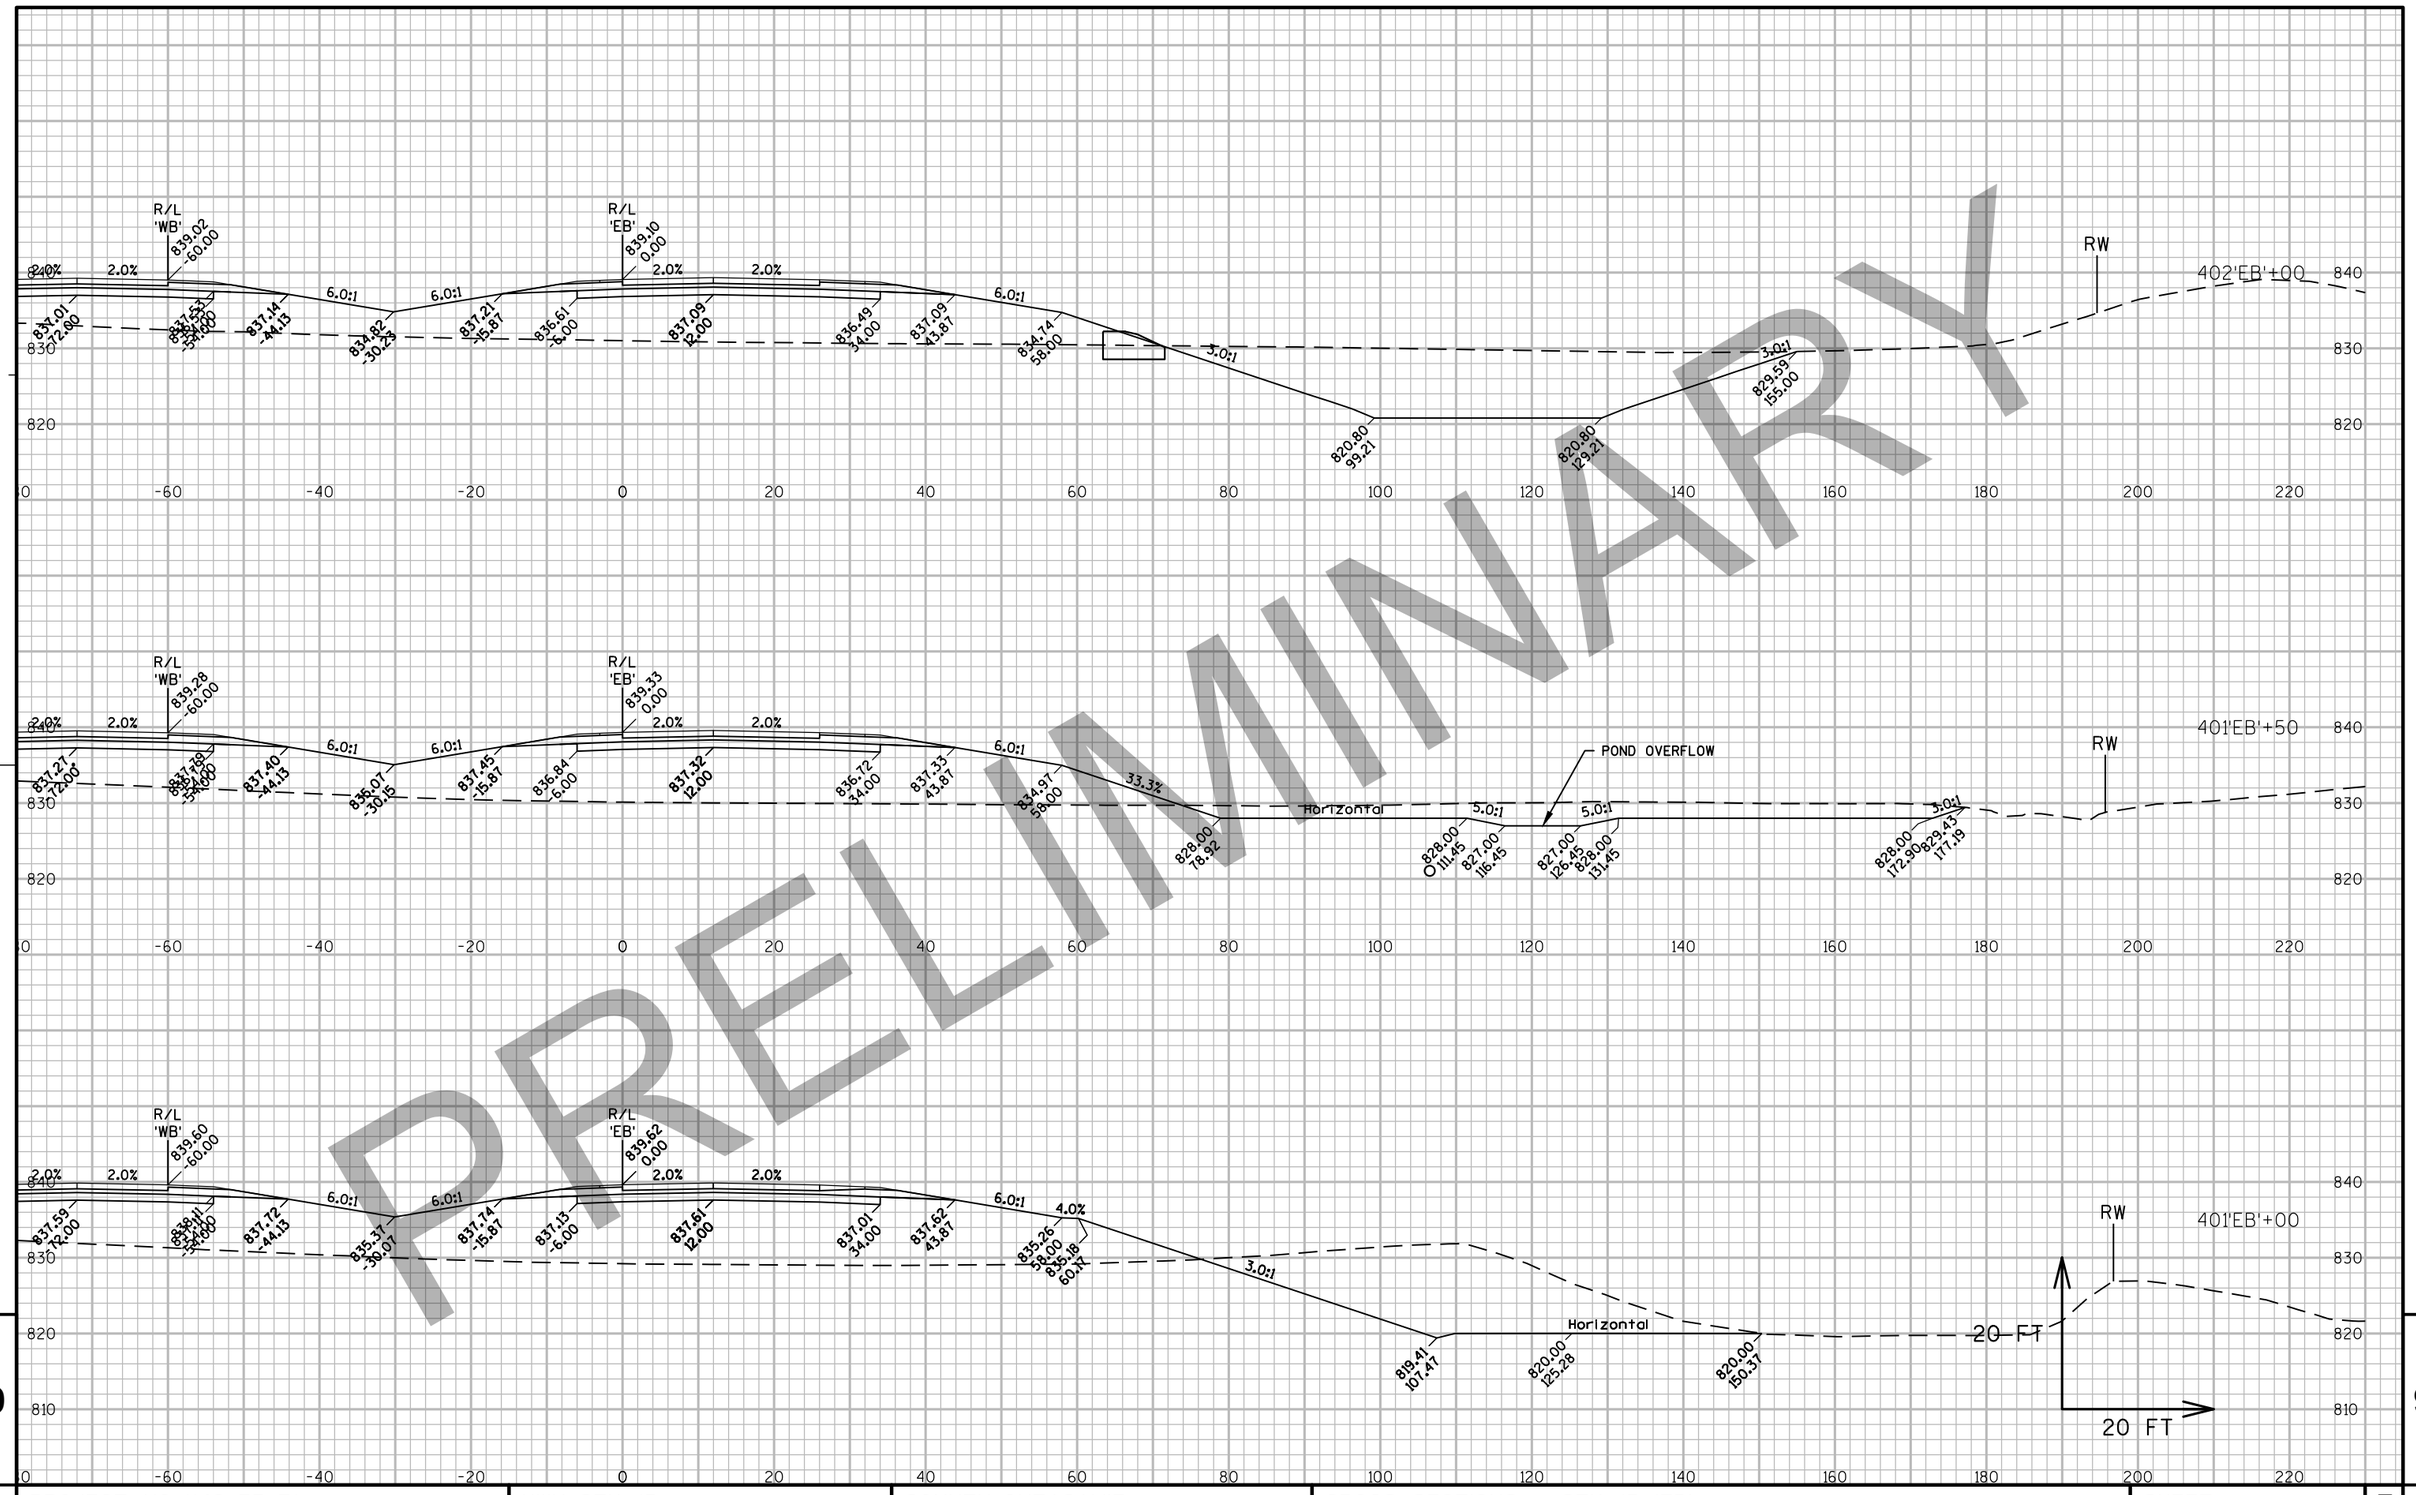


PRELIMINARY

PROJECT NO: 1146-75-71	HWY: STH 15	COUNTY: OUTAGAMIE	CROSS SECTIONS - STH 15 'EB'	SHEET	E

FILE NAME : N:\PDS\C3D\11467571\SHEETSPLAN\11467571\11467571_090201_XS_03_STH15.DWG
LAYOUT NAME - 090275_XS

PLOT DATE : 10/13/2020 7:11 AM PLOT BY : SIMMONS, MASON A PLOT NAME : PLOT SCALE : 1 IN:20 FT

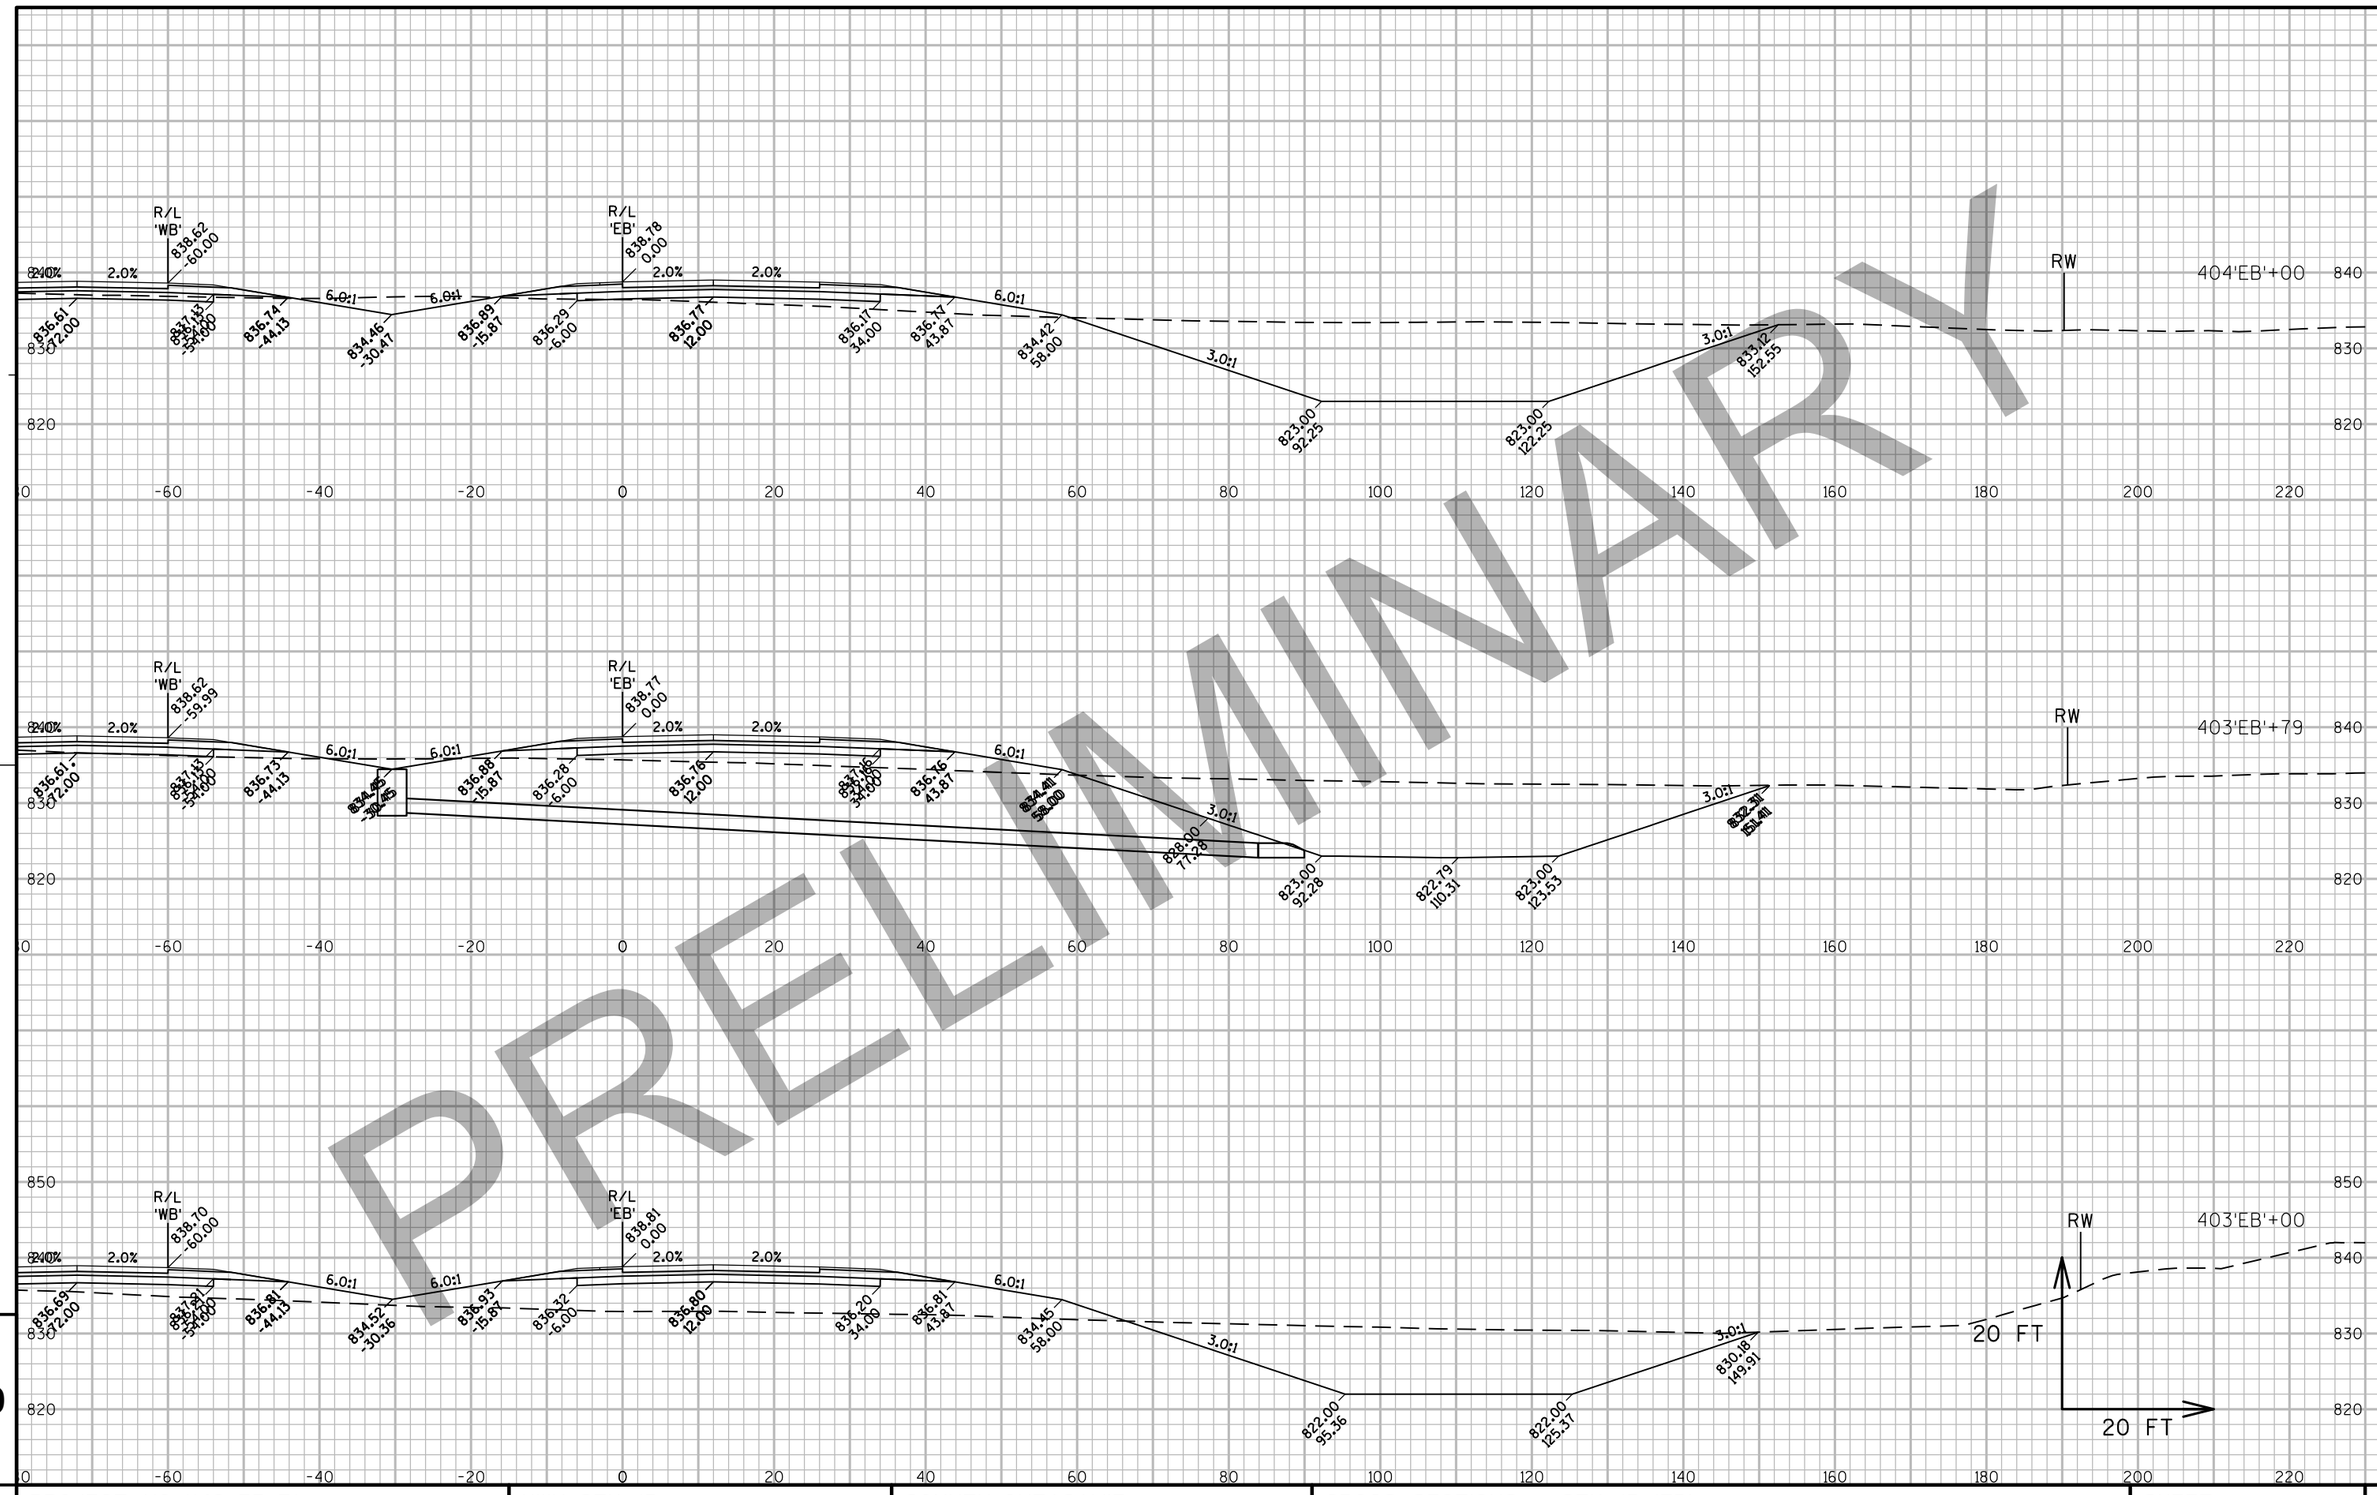

PRELIMINARY

PROJECT NO: 1146-75-71	HWY: STH 15	COUNTY: OUTAGAMIE	CROSS SECTIONS - STH 15 'EB'	SHEET E

FILE NAME : N:\PDS\C3D\11467571\SHEETSPLAN\11467571\11467571_090201_XS_03_STH15.DWG
LAYOUT NAME - 090276_XS

PLOT DATE : 10/13/2020 7:11 AM PLOT BY : SIMMONS, MASON A PLOT NAME : PLOT SCALE : 1 IN:20 FT




PRELIMINARY

PROJECT NO: 1146-75-71	HWY: STH 15	COUNTY: OUTAGAMIE	CROSS SECTIONS - STH 15 'EB'	SHEET	E

FILE NAME : N:\PDS\C3D\11467571\SHEETSPLAN\11467571\11467571_090201_XS_03_STH15.DWG
LAYOUT NAME - 090277_XS

PLOT DATE : 10/13/2020 7:11 AM PLOT BY : SIMMONS, MASON A PLOT NAME : PLOT SCALE : 1 IN:20 FT

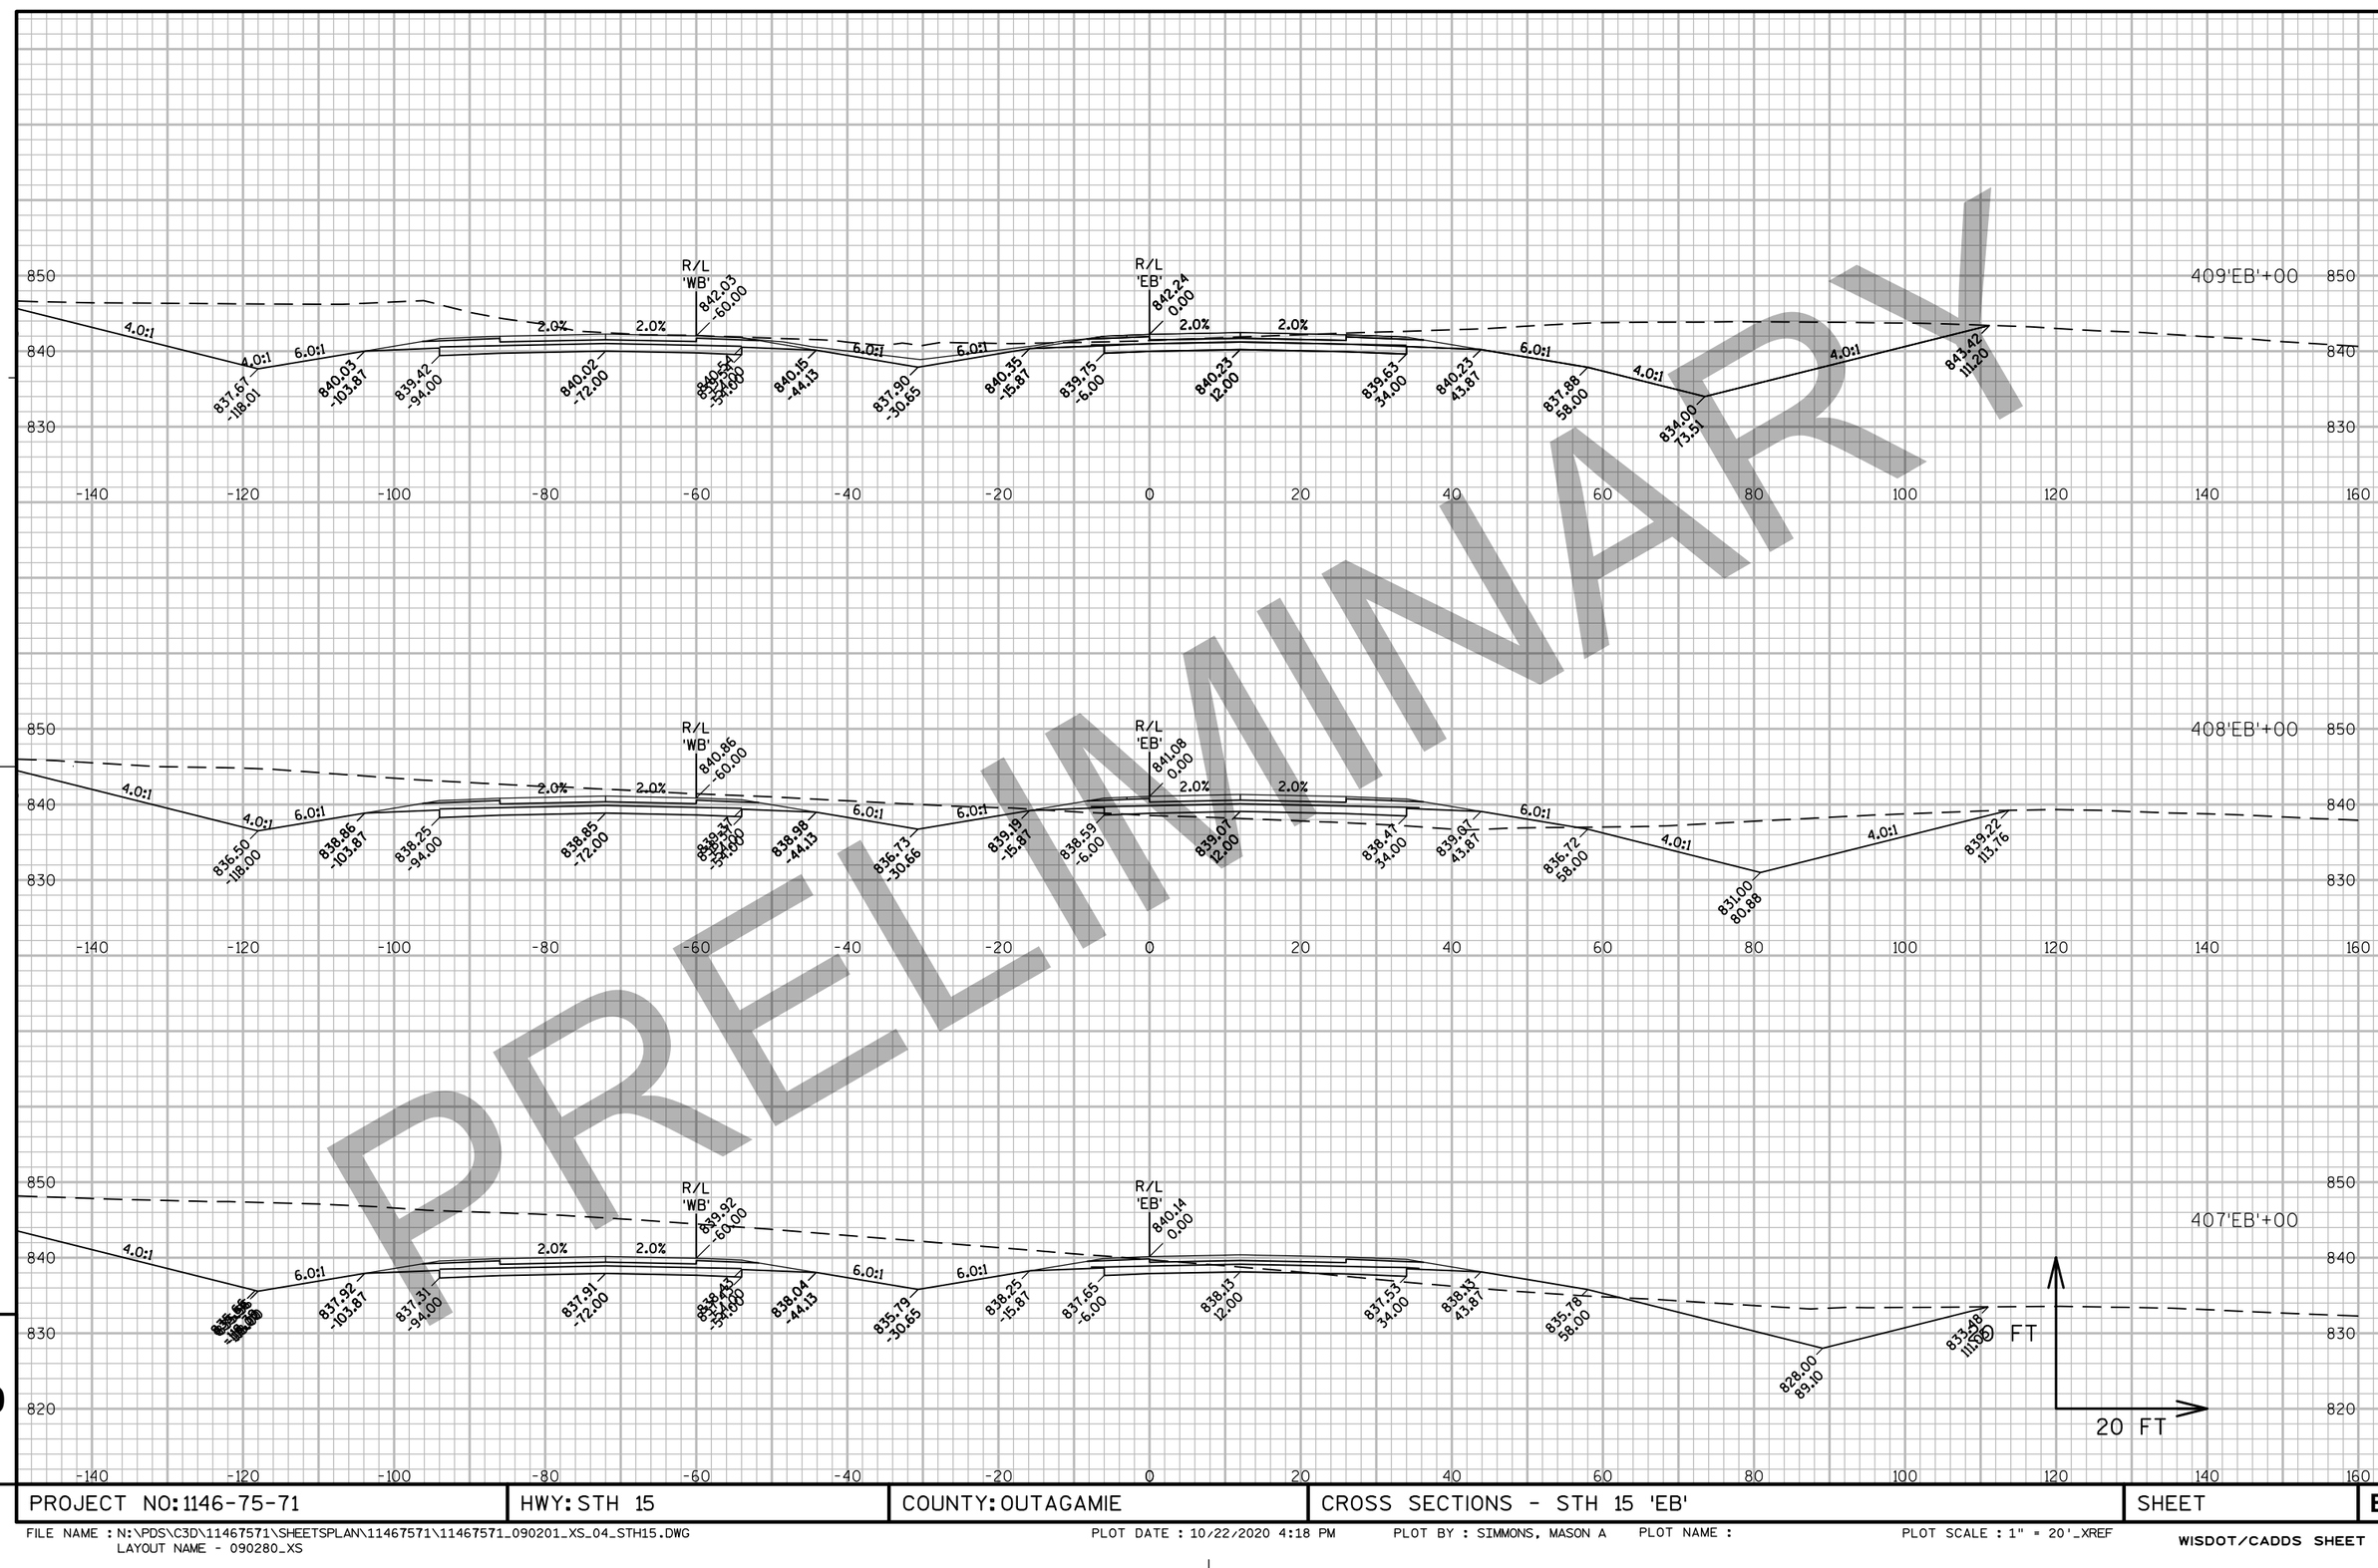


PRELIMINARY

9

PROJECT NO: 1146-75-71	HWY: STH 15	COUNTY: OUTAGAMIE	CROSS SECTIONS - STH 15 'EB'	SHEET	E

FILE NAME : N:\PDS\C3D\11467571\SHEETSPLAN\11467571\11467571_090201_XS_04_STH15.DWG
LAYOUT NAME - 090280_XS
PLOT DATE : 10/22/2020 4:18 PM PLOT BY : SIMMONS, MASON A PLOT NAME : PLOT SCALE : 1" = 20'_XREF

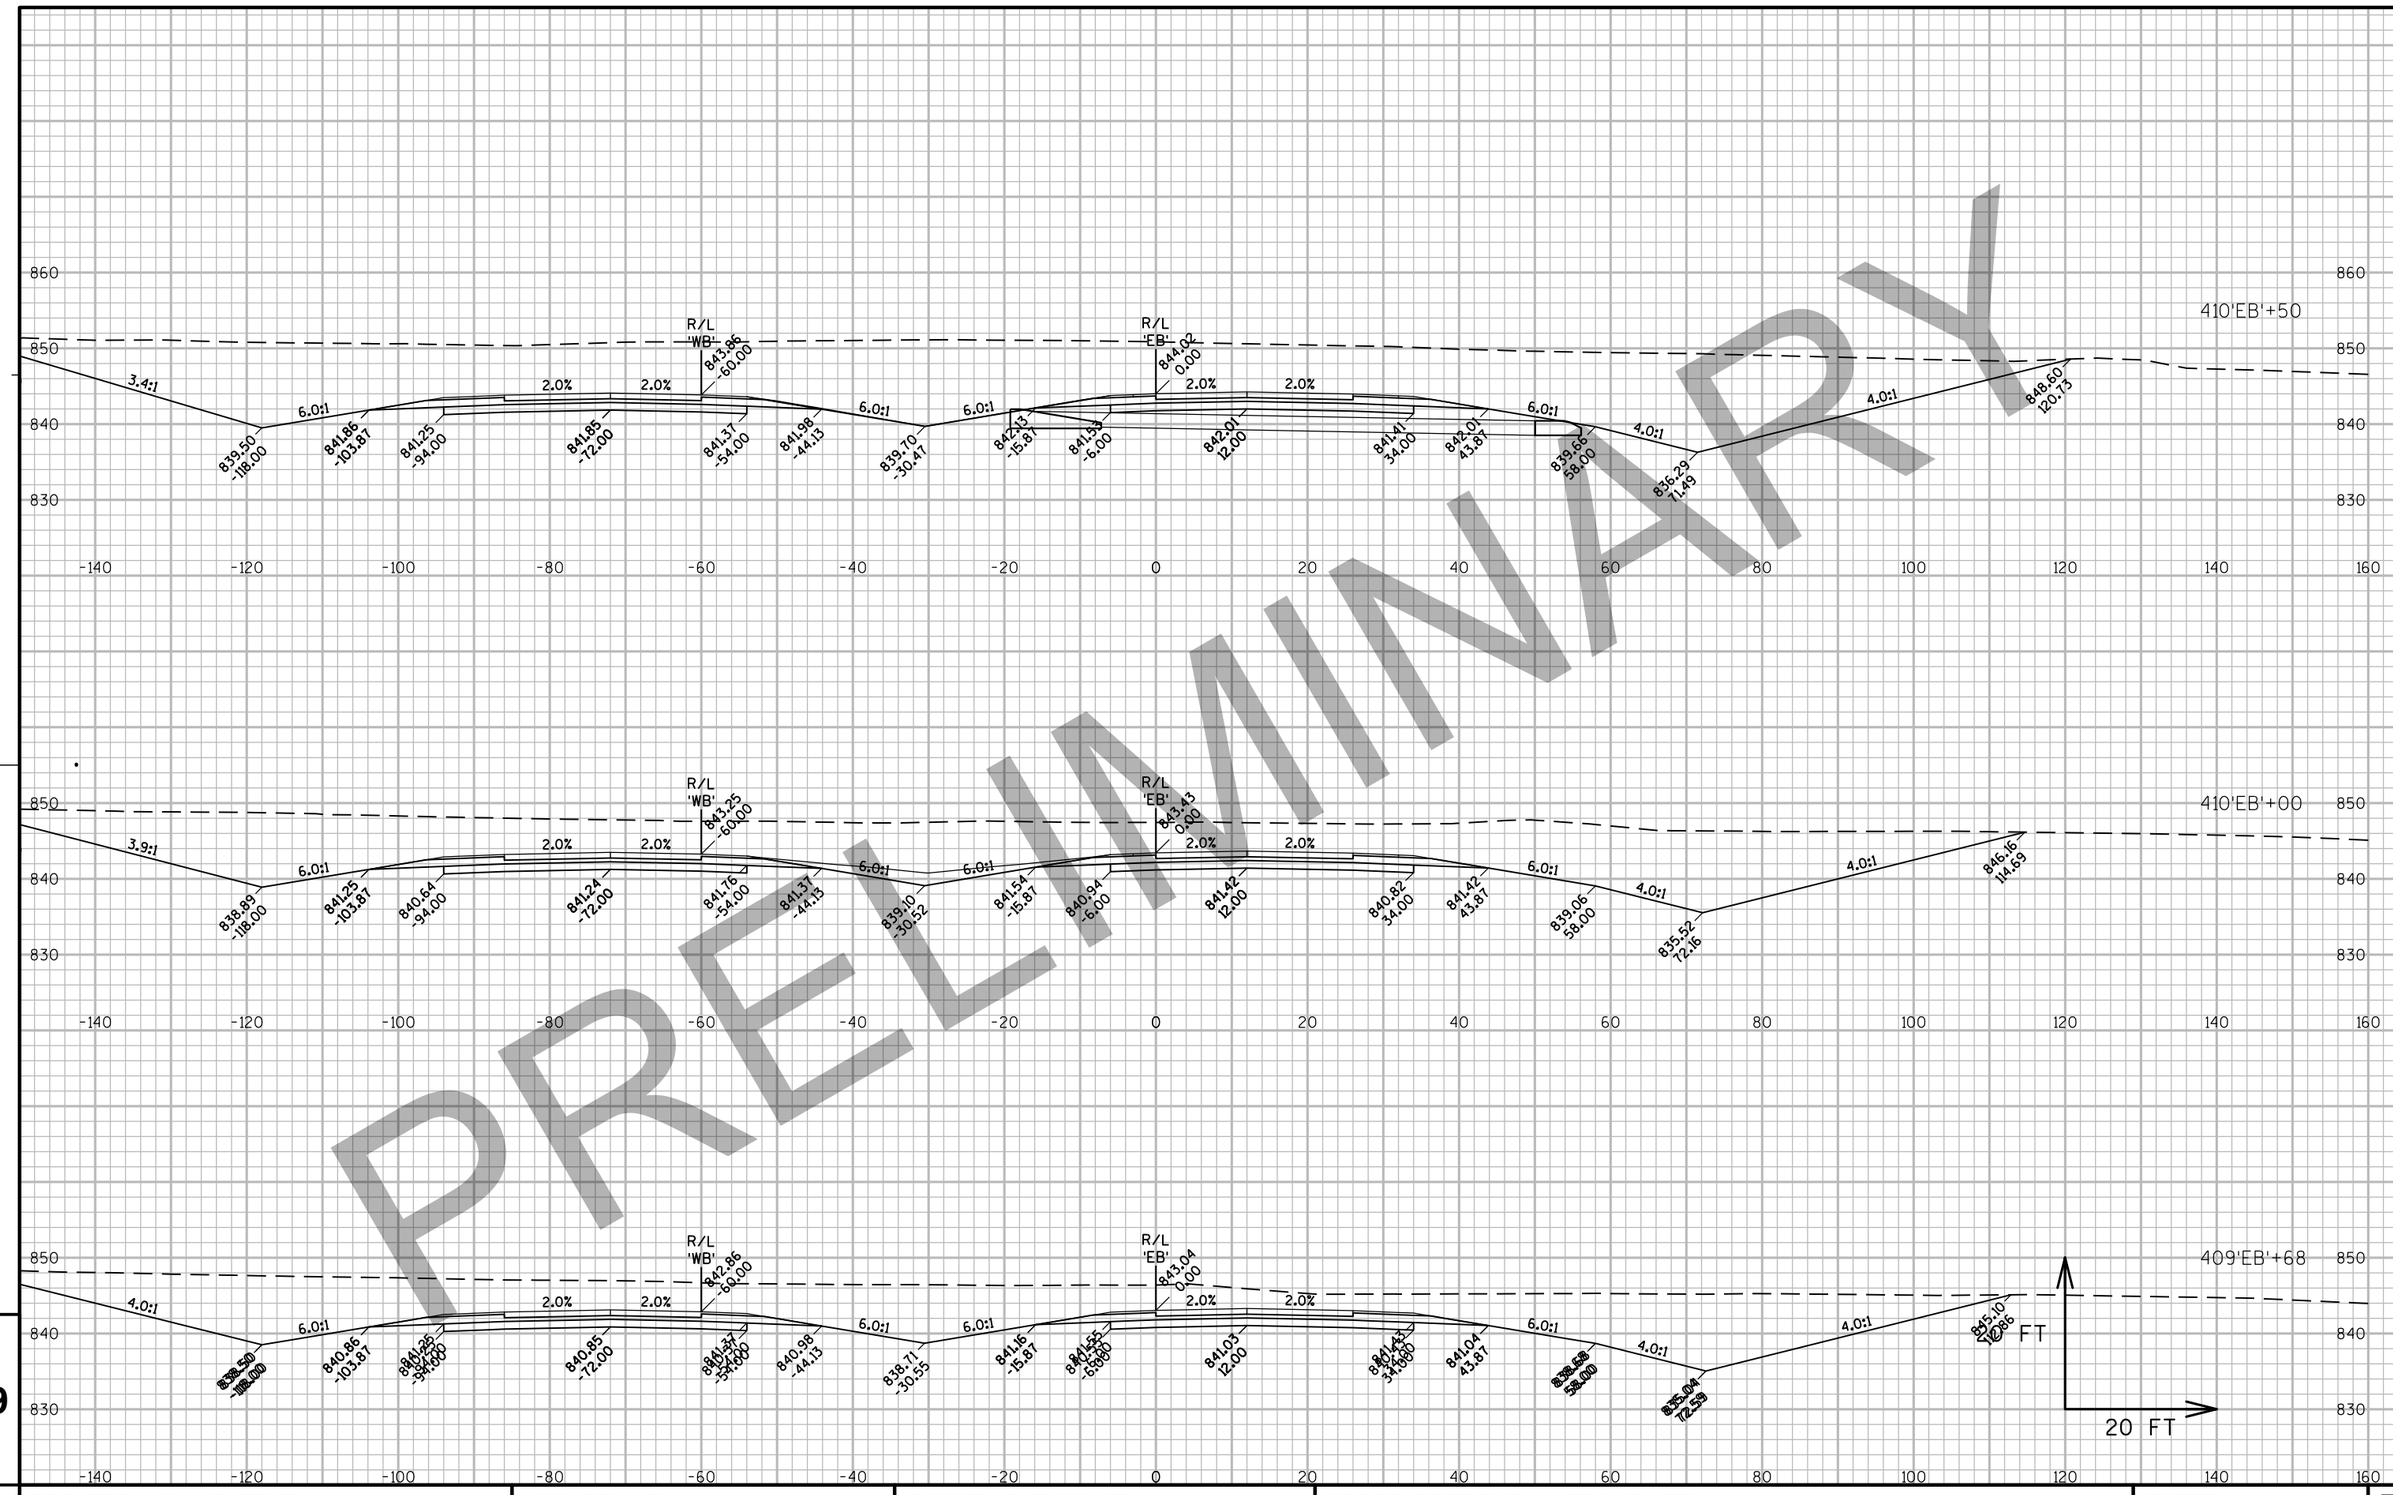


PRELIMINARY

9

PROJECT NO: 1146-75-71	HWY: STH 15	COUNTY: OUTAGAMIE	CROSS SECTIONS - STH 15 'EB'	SHEET	E

FILE NAME : N:\PDS\C3D\11467571\SHEETSPLAN\11467571\11467571_090201_XS_04_STH15.DWG
LAYOUT NAME - 090281_XS

PLOT DATE : 10/22/2020 4:18 PM PLOT BY : SIMMONS, MASON A PLOT NAME : PLOT SCALE : 1" = 20'_XREF

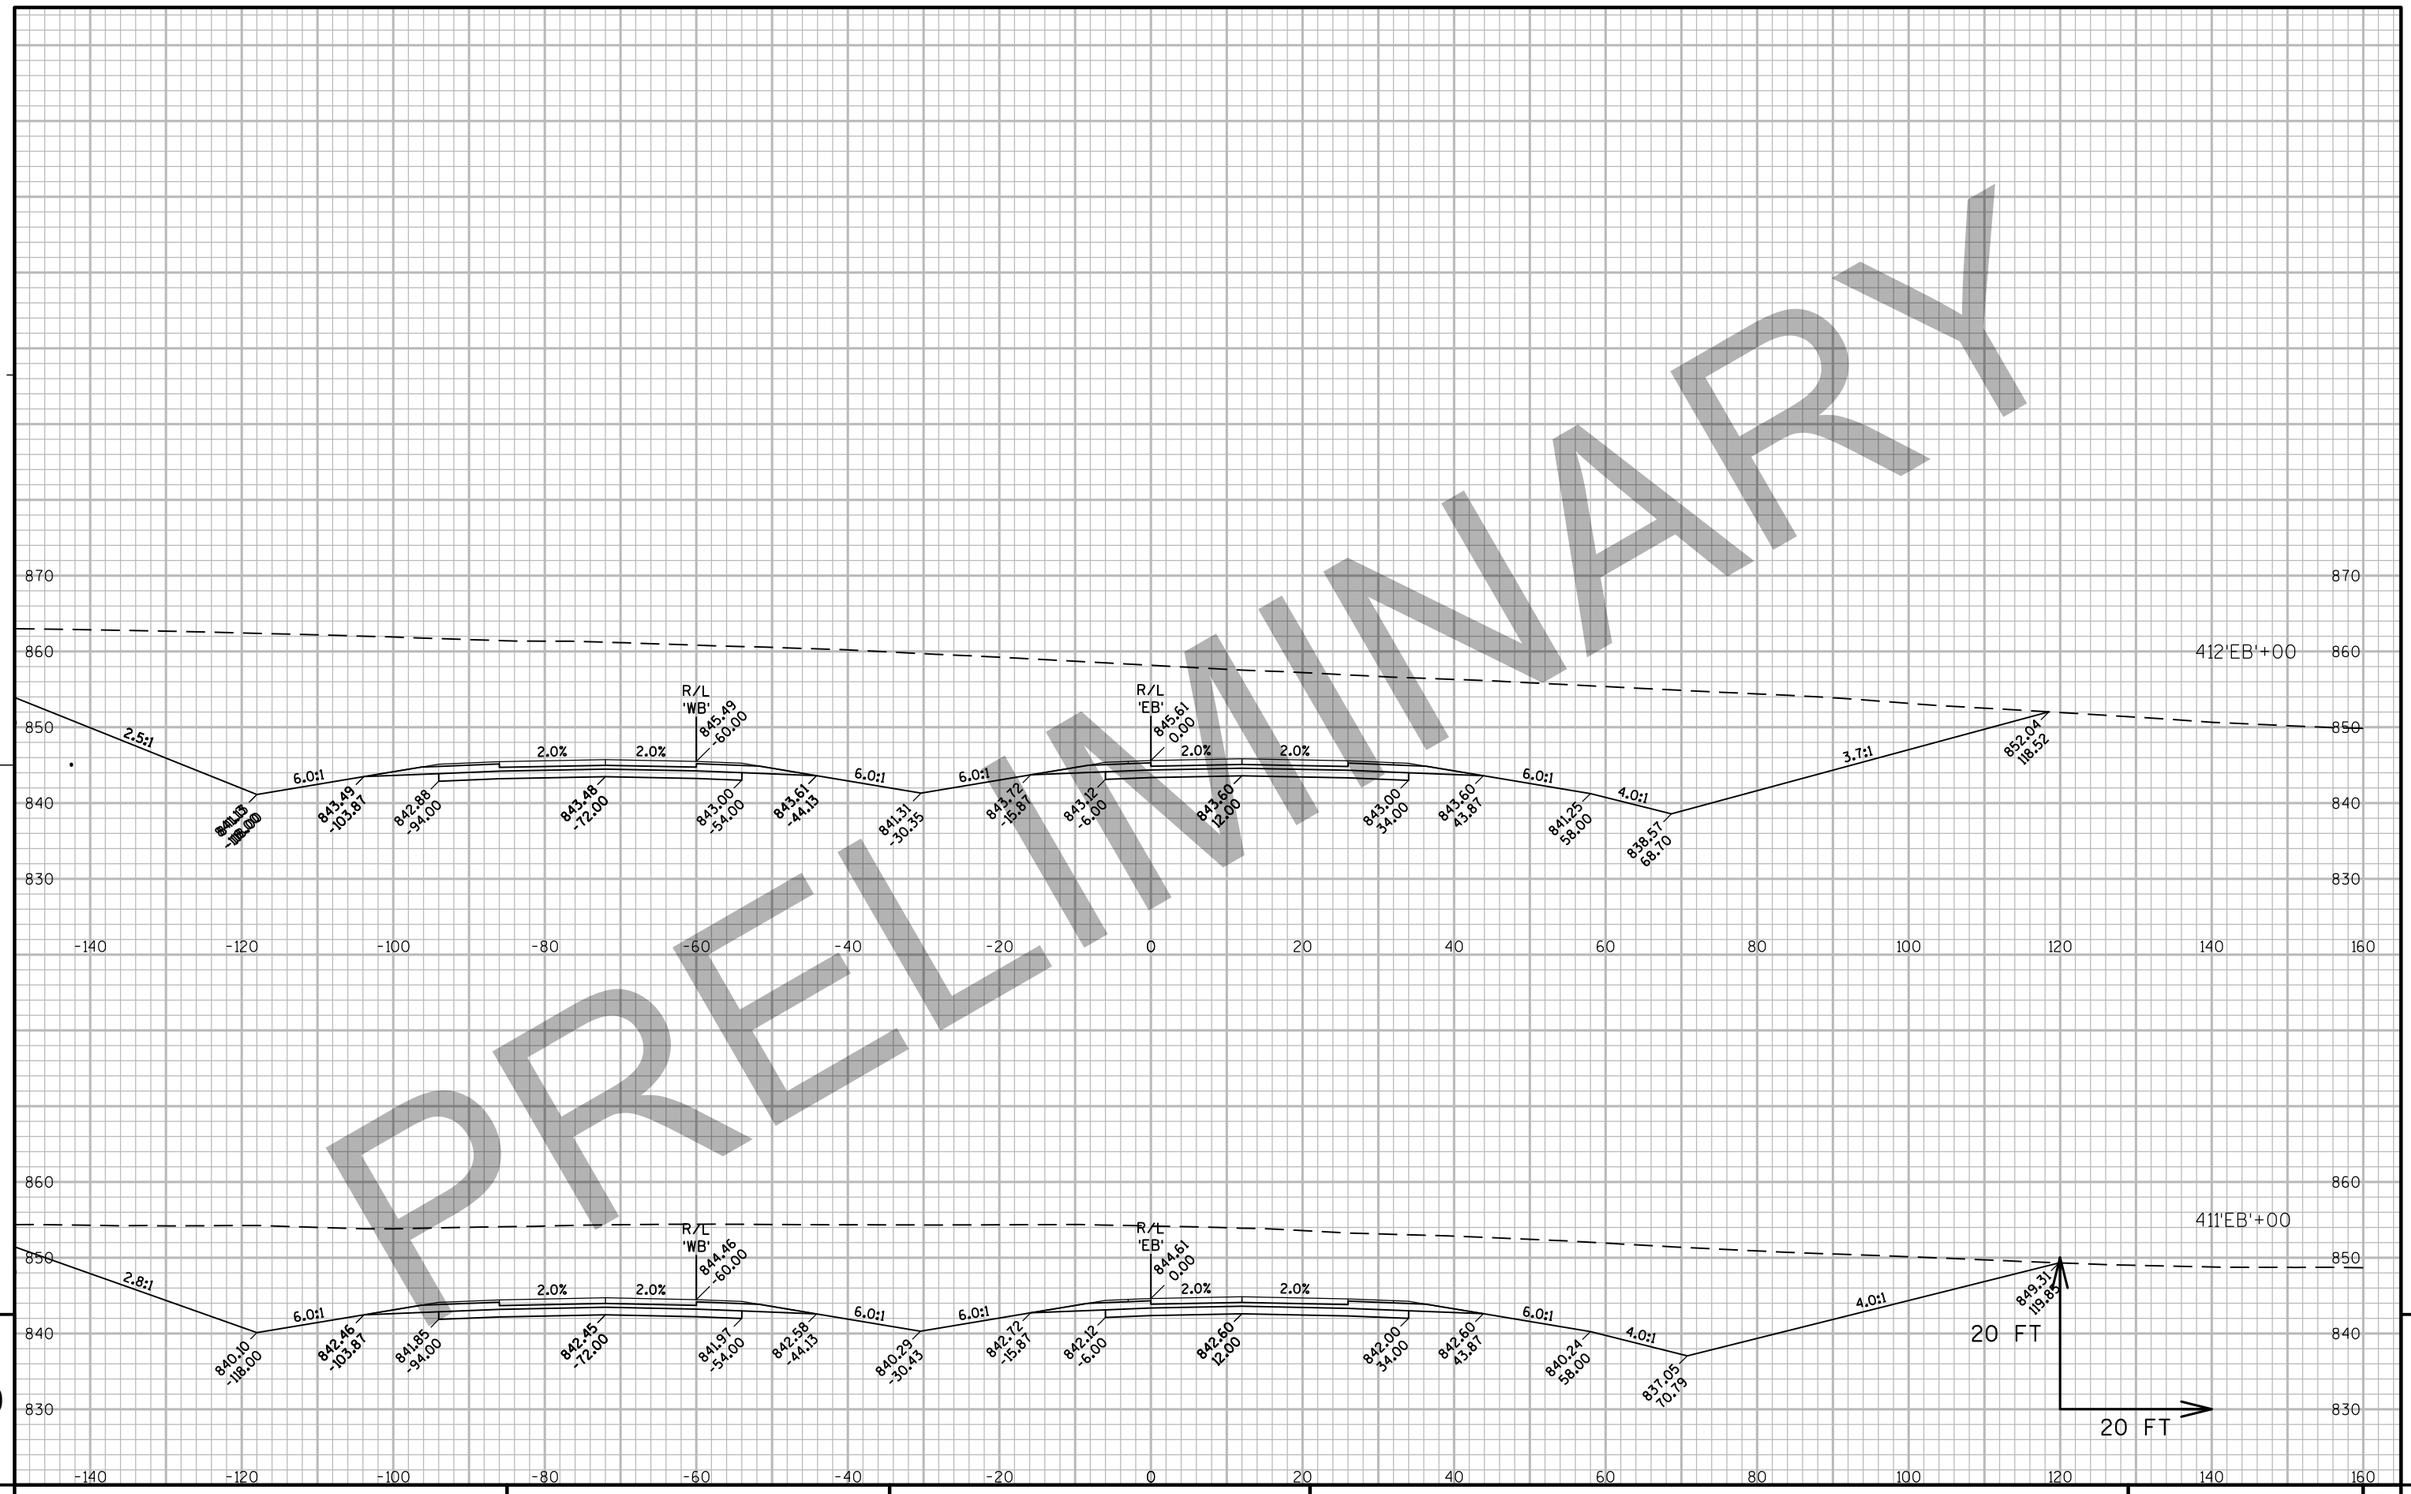

PRELIMINARY

9

PROJECT NO: 1146-75-71	HWY: STH 15	COUNTY: OUTAGAMIE	CROSS SECTIONS - STH 15 'EB'	SHEET	E

FILE NAME : N:\PDS\C3D\11467571\SHEETSPLAN\11467571\11467571_090201_XS_04_STH15.DWG
LAYOUT NAME - 090282_XS
PLOT DATE : 10/22/2020 4:18 PM PLOT BY : SIMMONS, MASON A PLOT NAME : PLOT SCALE : 1" = 20'_XREF
WISDOT/CADDS SHEET 49

PRELIMINARY




PROJECT NO: 1146-75-71	HWY: STH 15	COUNTY: OUTAGAMIE	CROSS SECTIONS - STH 15 'EB'	SHEET	E

FILE NAME : N:\PDS\C3D\11467571\SHEETSPLAN\11467571\11467571_090201_XS_04_STH15.DWG
LAYOUT NAME - 090283_XS

PLOT DATE : 10/22/2020 4:18 PM PLOT BY : SIMMONS, MASON A PLOT NAME : PLOT SCALE : 1" = 20'_XREF

PRELIMINARY

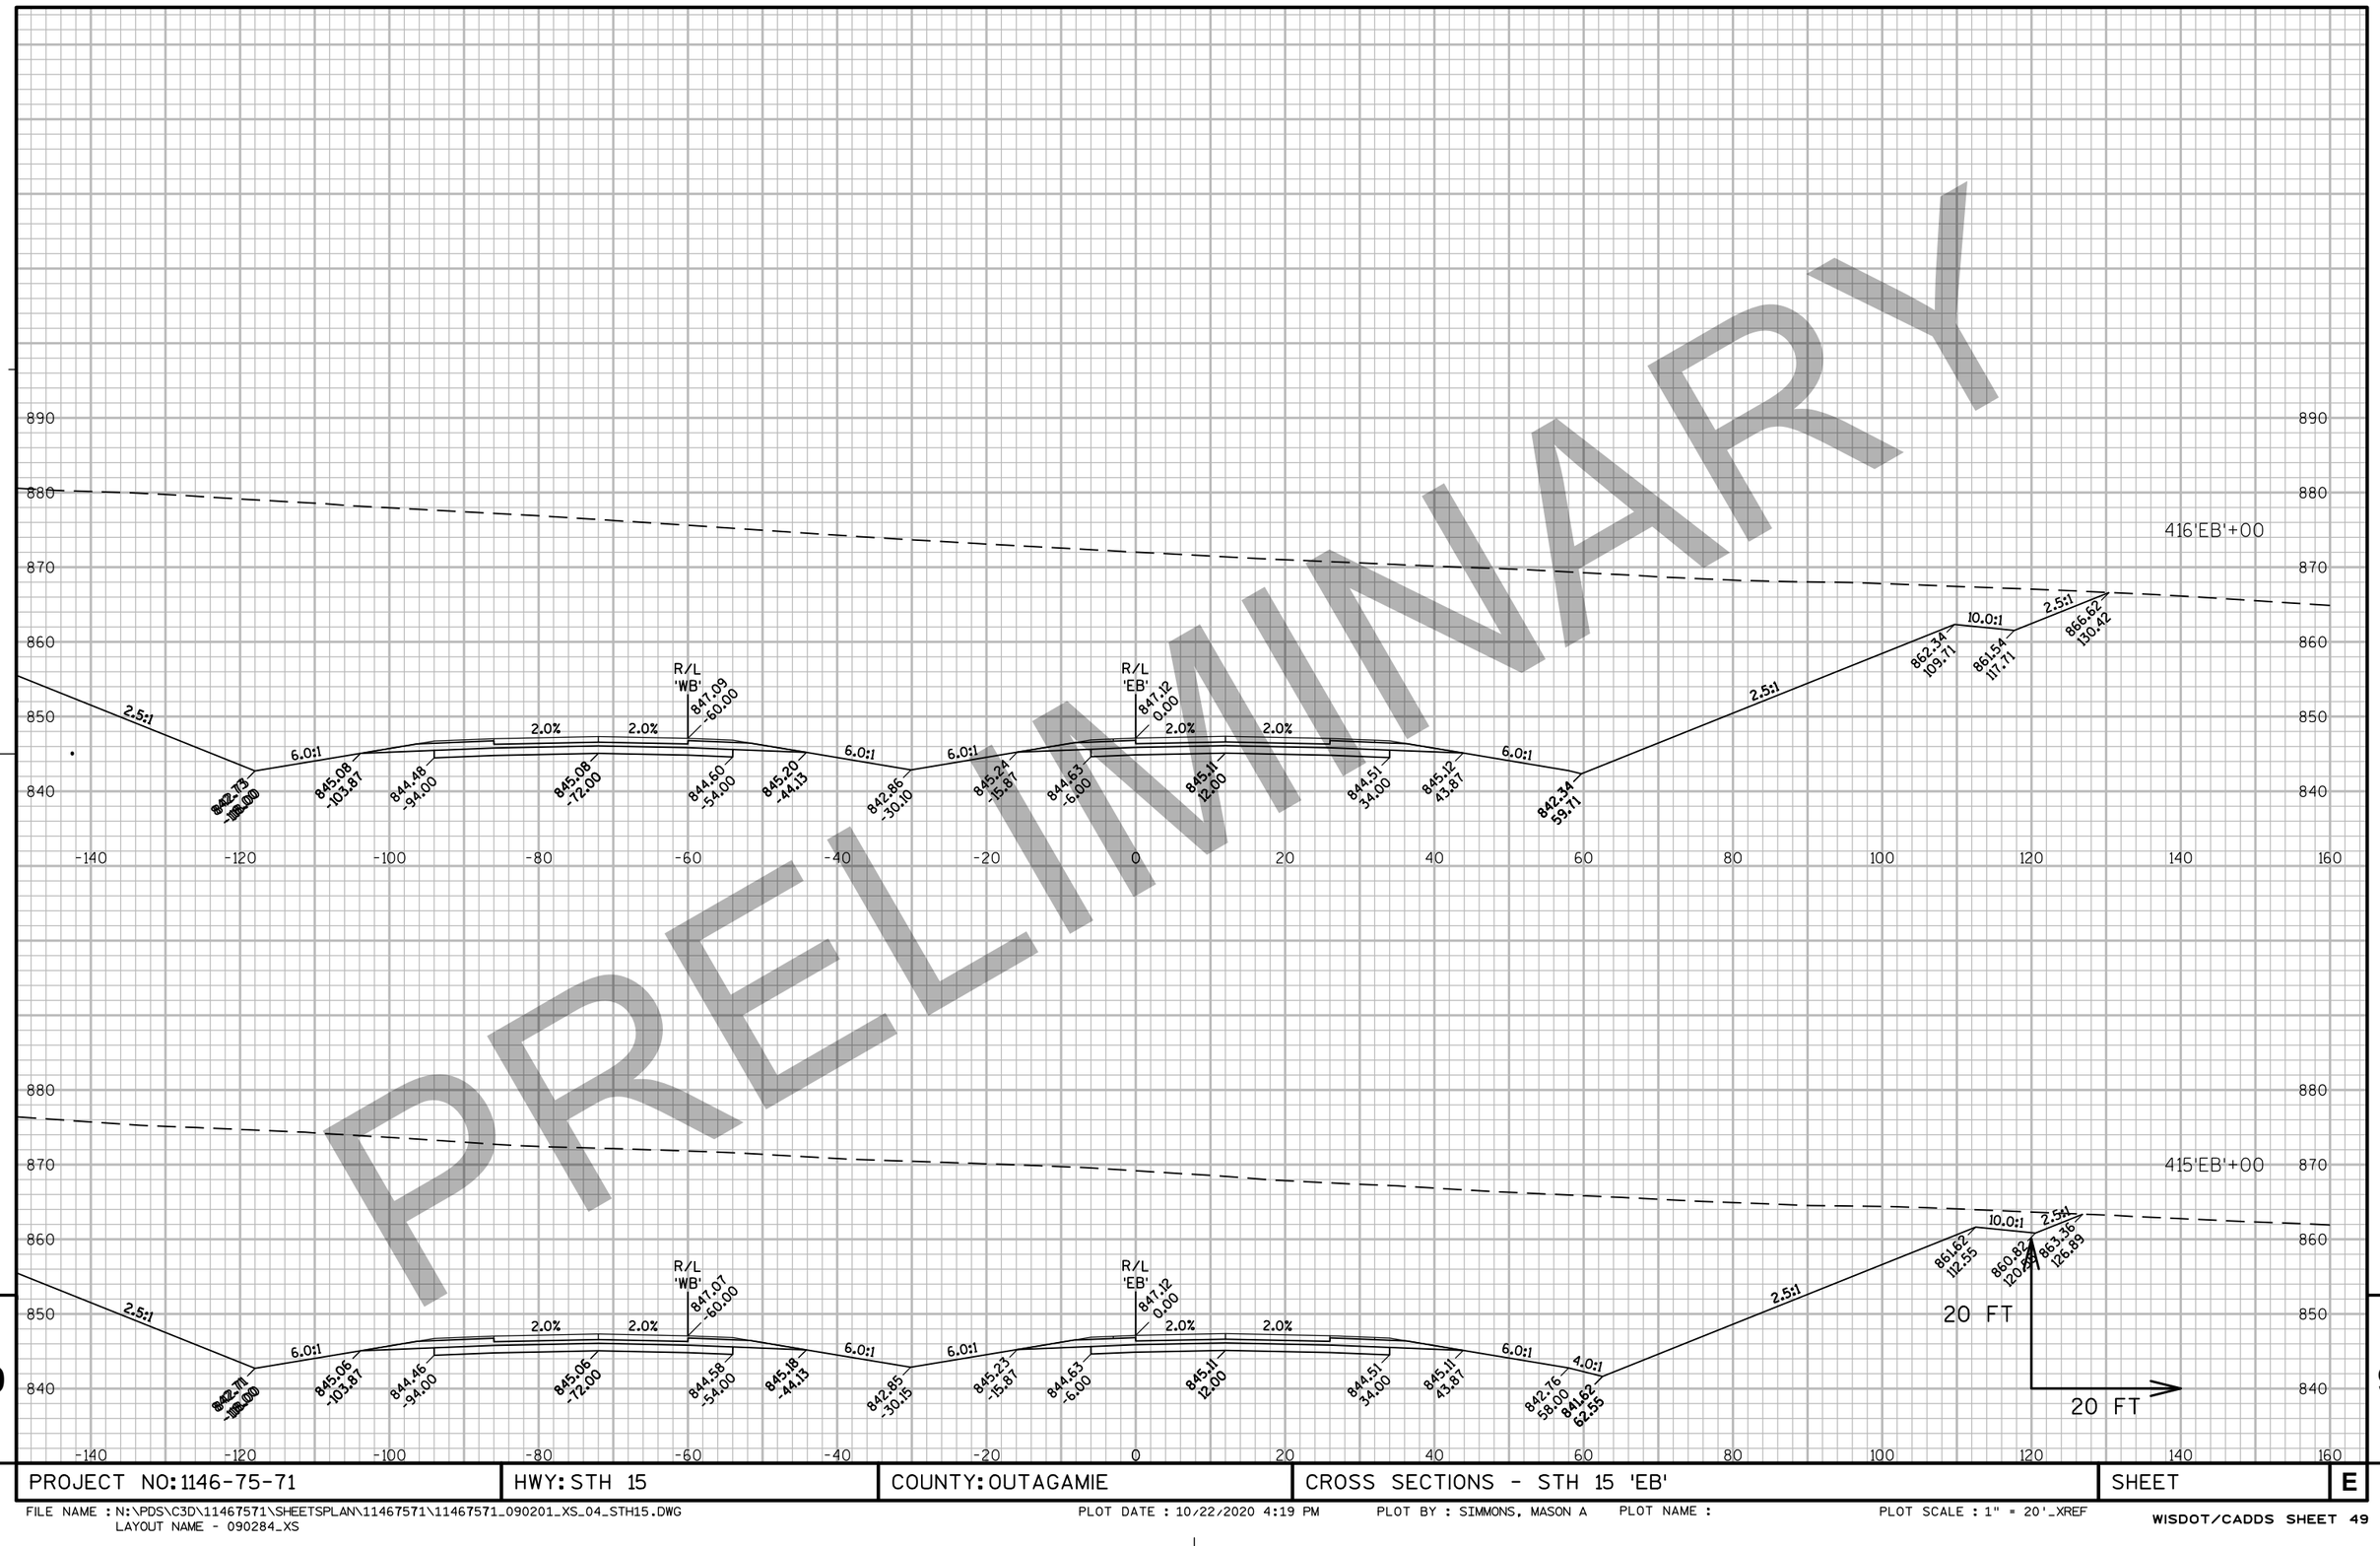

PROJECT NO: 1146-75-71	HWY: STH 15	COUNTY: OUTAGAMIE	CROSS SECTIONS - STH 15 'EB'	SHEET	E

FILE NAME : N:\PDS\C3D\11467571\SHEETSPLAN\11467571\11467571_090201_XS_04_STH15.DWG
LAYOUT NAME - 090284_XS

PLOT DATE : 10/22/2020 4:19 PM PLOT BY : SIMMONS, MASON A PLOT NAME : PLOT SCALE : 1" = 20'_XREF



PRELIMINARY

9 9

PROJECT NO: 1146-75-71	HWY: STH 15	COUNTY: OUTAGAMIE	CROSS SECTIONS - STH 15 'EB'	SHEET	E

FILE NAME : N:\PDS\C3D\11467571\SHEETSPLAN\11467571\11467571_090201_XS_04_STH15.DWG
LAYOUT NAME - 090285_XS
PLOT DATE : 10/22/2020 4:19 PM PLOT BY : SIMMONS, MASON A PLOT NAME : PLOT SCALE : 1" = 20'_XREF
WISDOT/CADDS SHEET 49




PRELIMINARY

9

9

PROJECT NO: 1146-75-71	HWY: STH 15	COUNTY: OUTAGAMIE	CROSS SECTIONS - STH 15 'EB'	SHEET	E


FILE NAME : N:\PDS\C3D\11467571\SHEETSPLAN\11467571\11467571_090201_XS_04_STH15.DWG
LAYOUT NAME - 090286_XS
PLOT DATE : 10/22/2020 4:19 PM PLOT BY : SIMMONS, MASON A PLOT NAME : PLOT SCALE : 1" = 20'_XREF
WISDOT/CADDS SHEET 49

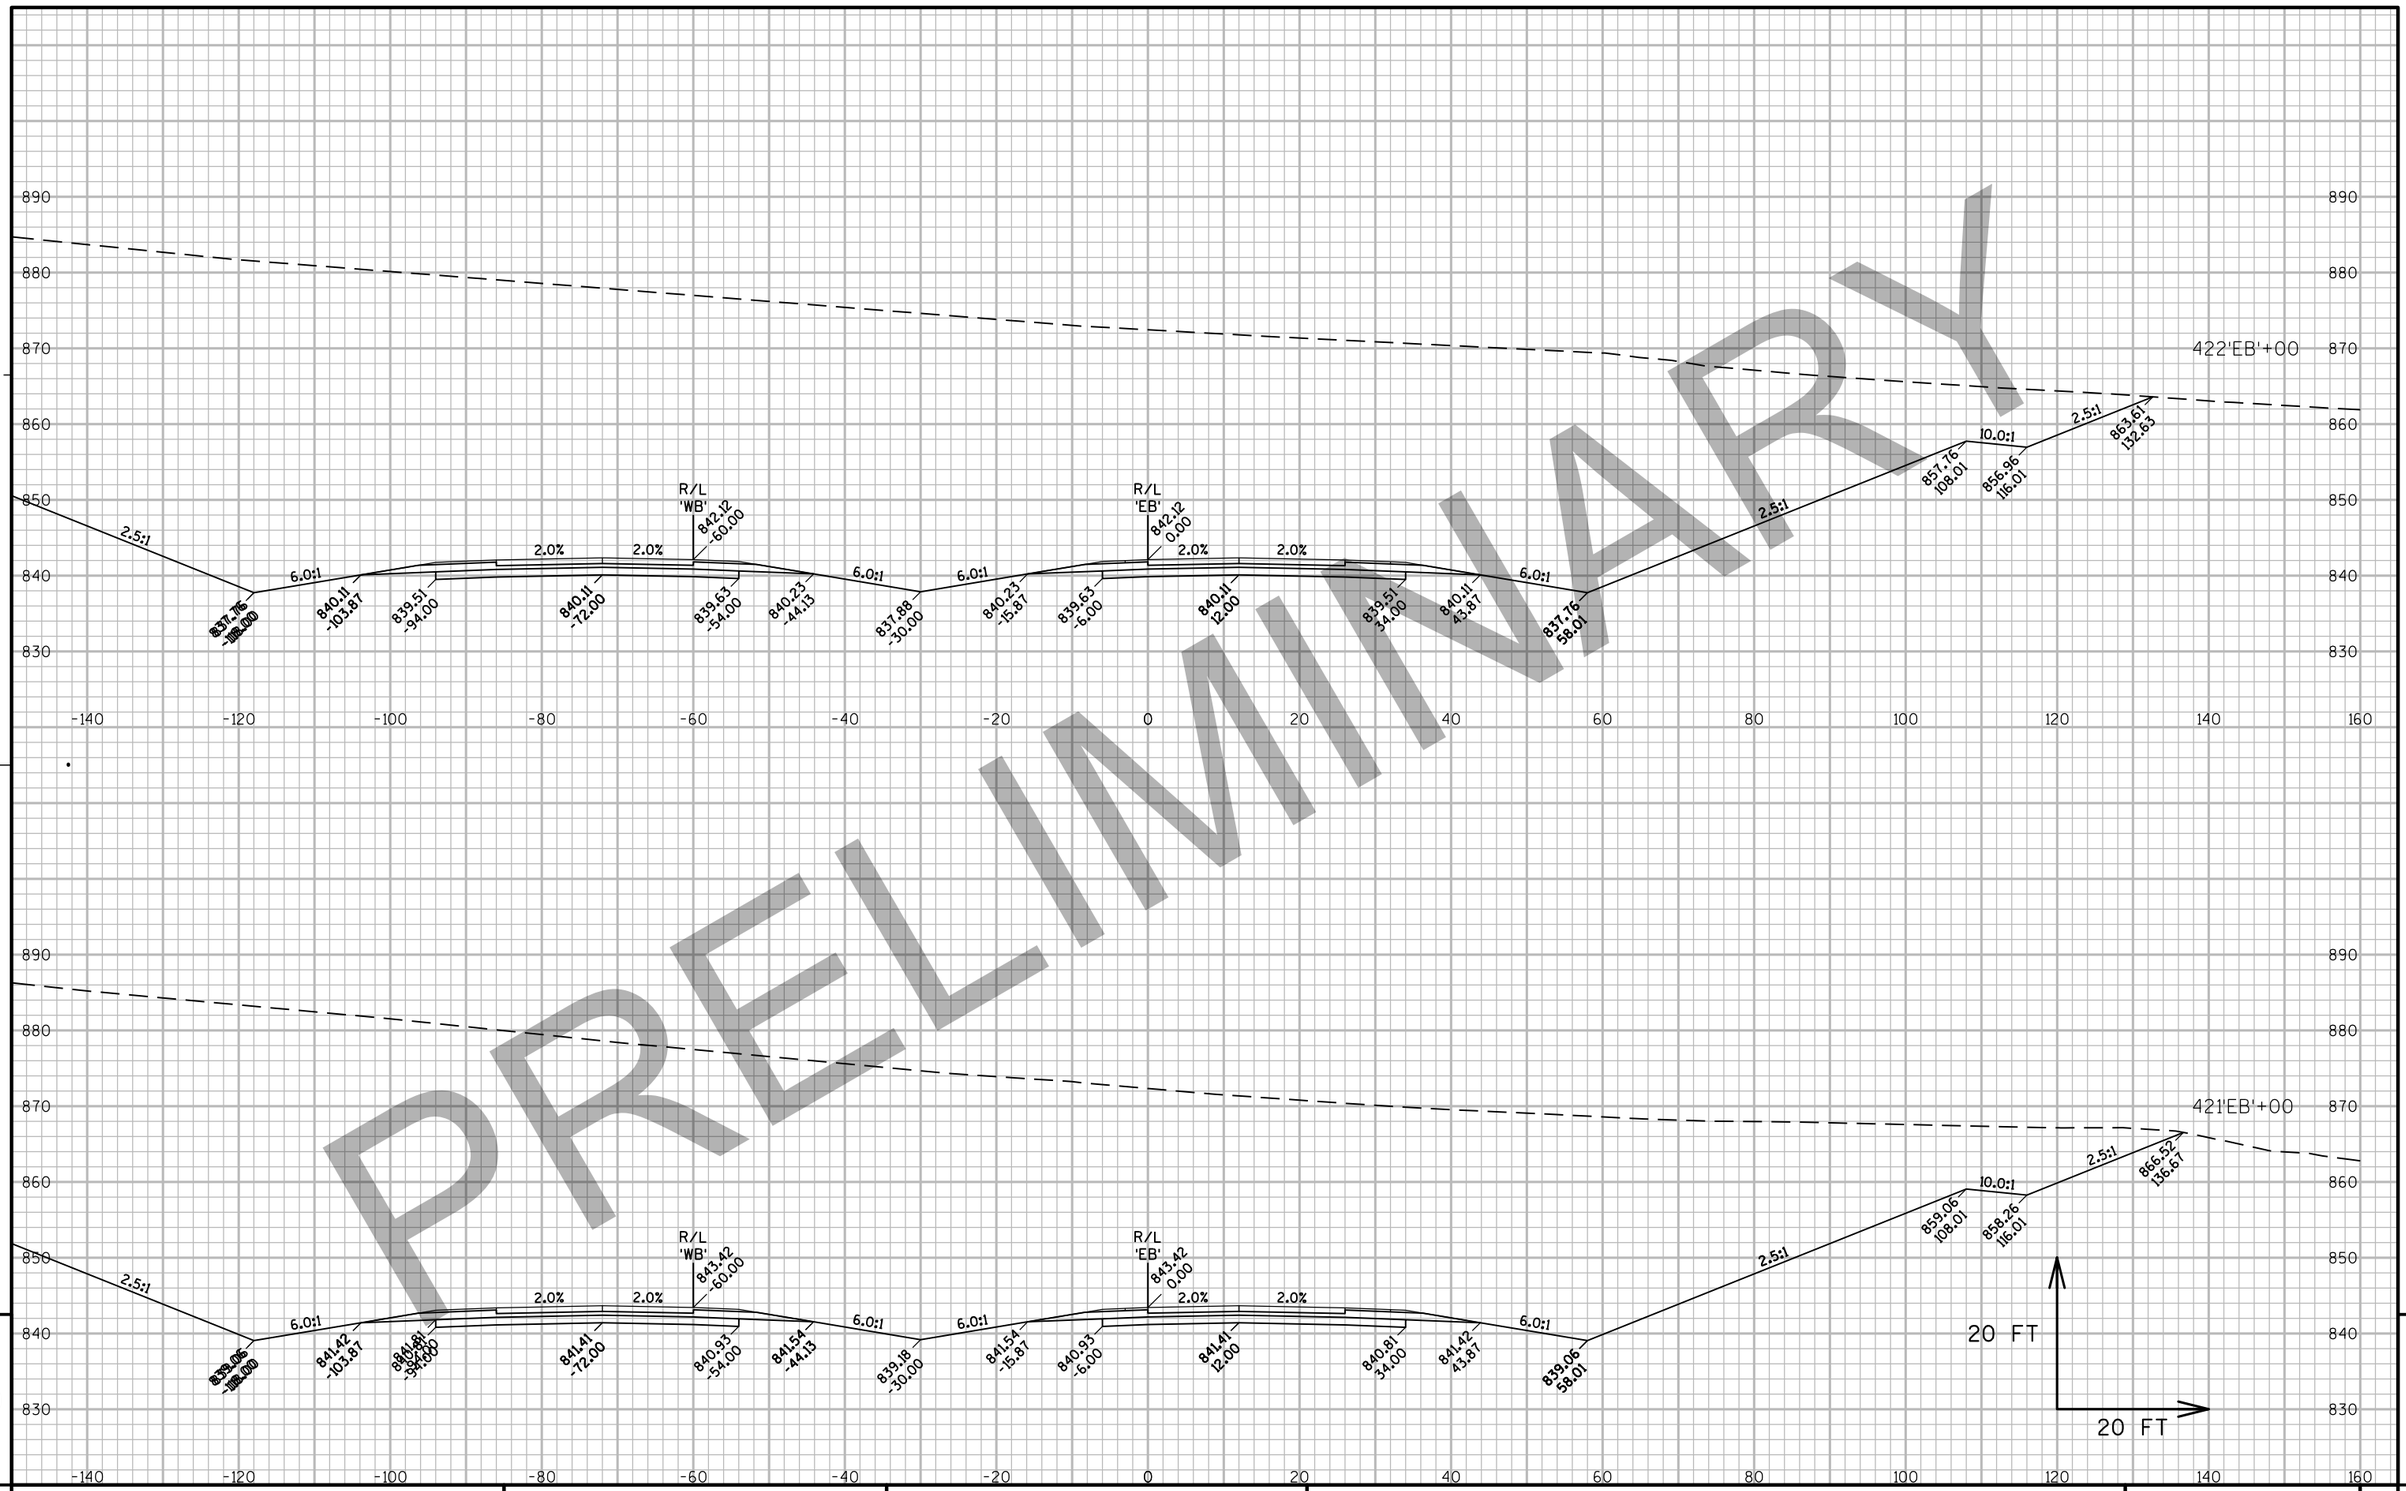

PROJECT NO: 1146-75-71	HWY: STH 15	COUNTY: OUTAGAMIE	CROSS SECTIONS - STH 15 'EB'	SHEET	E

FILE NAME : N:\PDS\C3D\11467571\SHEETSPLAN\11467571\11467571_090201_XS_04_STH15.DWG
LAYOUT NAME - 090287_XS


PLOT DATE : 10/22/2020 4:20 PM PLOT BY : SIMMONS, MASON A PLOT NAME : PLOT SCALE : 1" = 20'_XREF

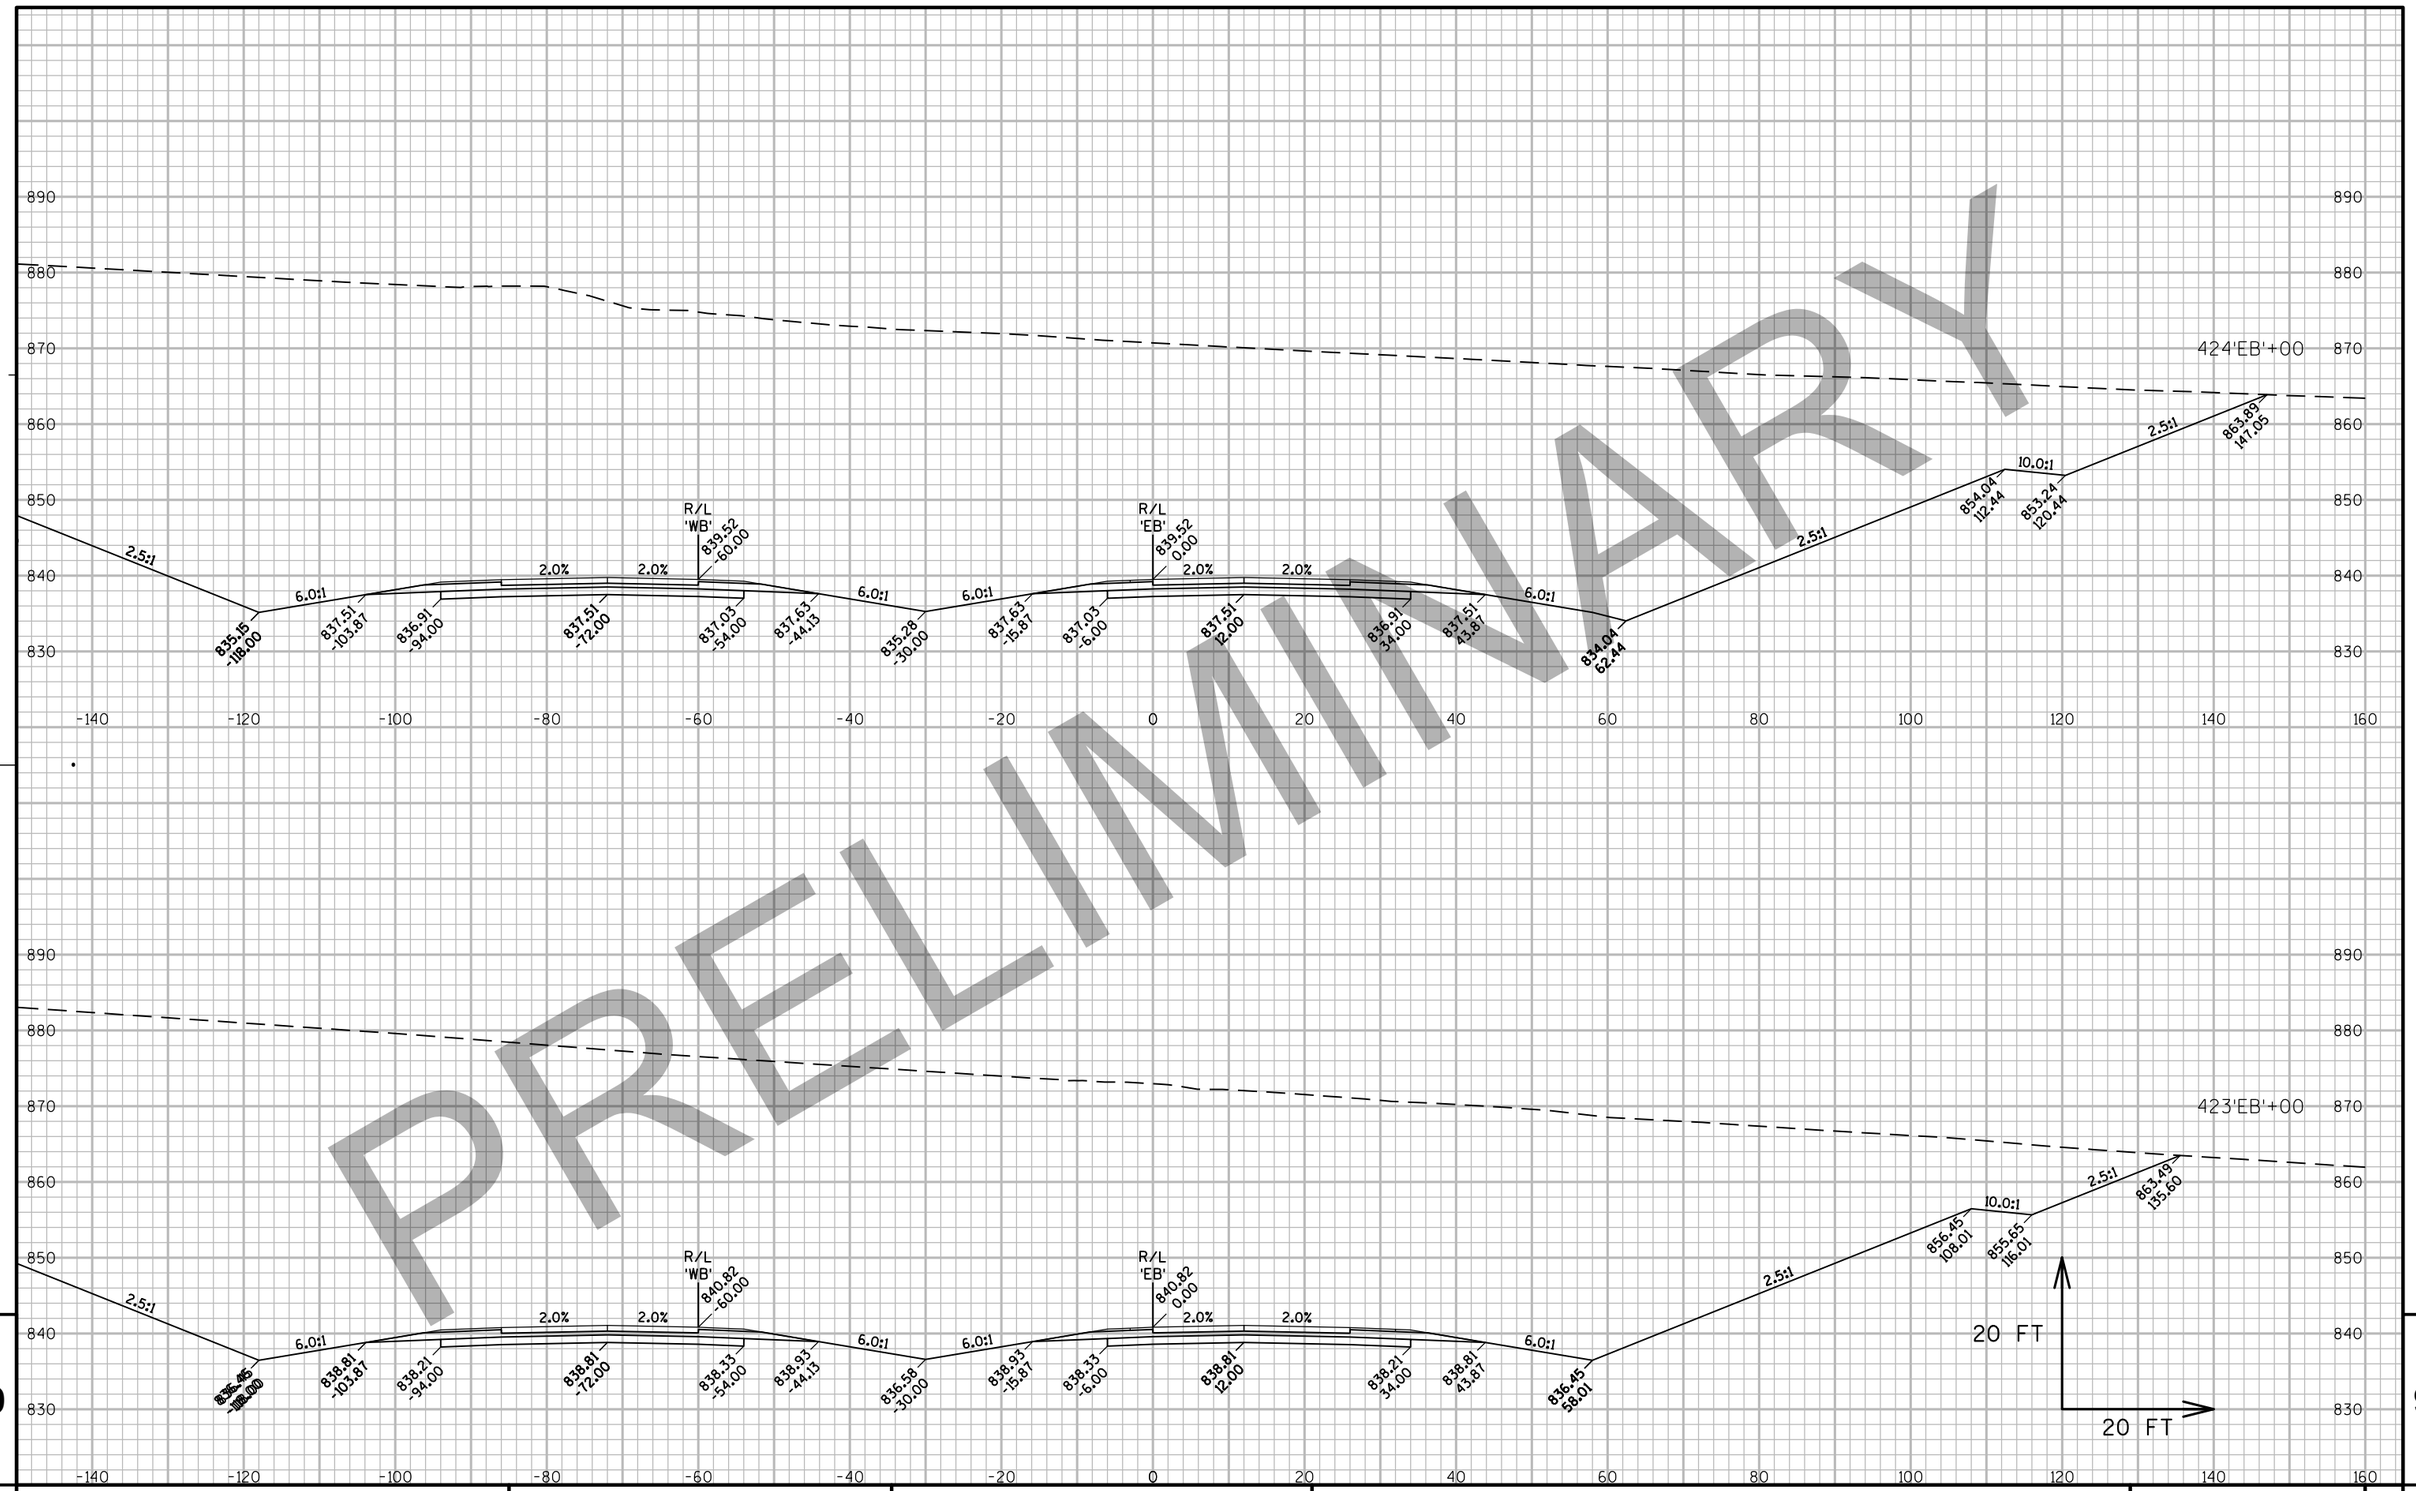

PROJECT NO: 1146-75-71	HWY: STH 15	COUNTY: OUTAGAMIE	CROSS SECTIONS - STH 15 'EB'	SHEET	E

FILE NAME : N:\PDS\C3D\11467571\SHEETSPLAN\11467571\11467571_090201_XS_04_STH15.DWG
LAYOUT NAME - 090288_XS

PLOT DATE : 10/22/2020 4:20 PM PLOT BY : SIMMONS, MASON A PLOT NAME : PLOT SCALE : 1" = 20'_XREF

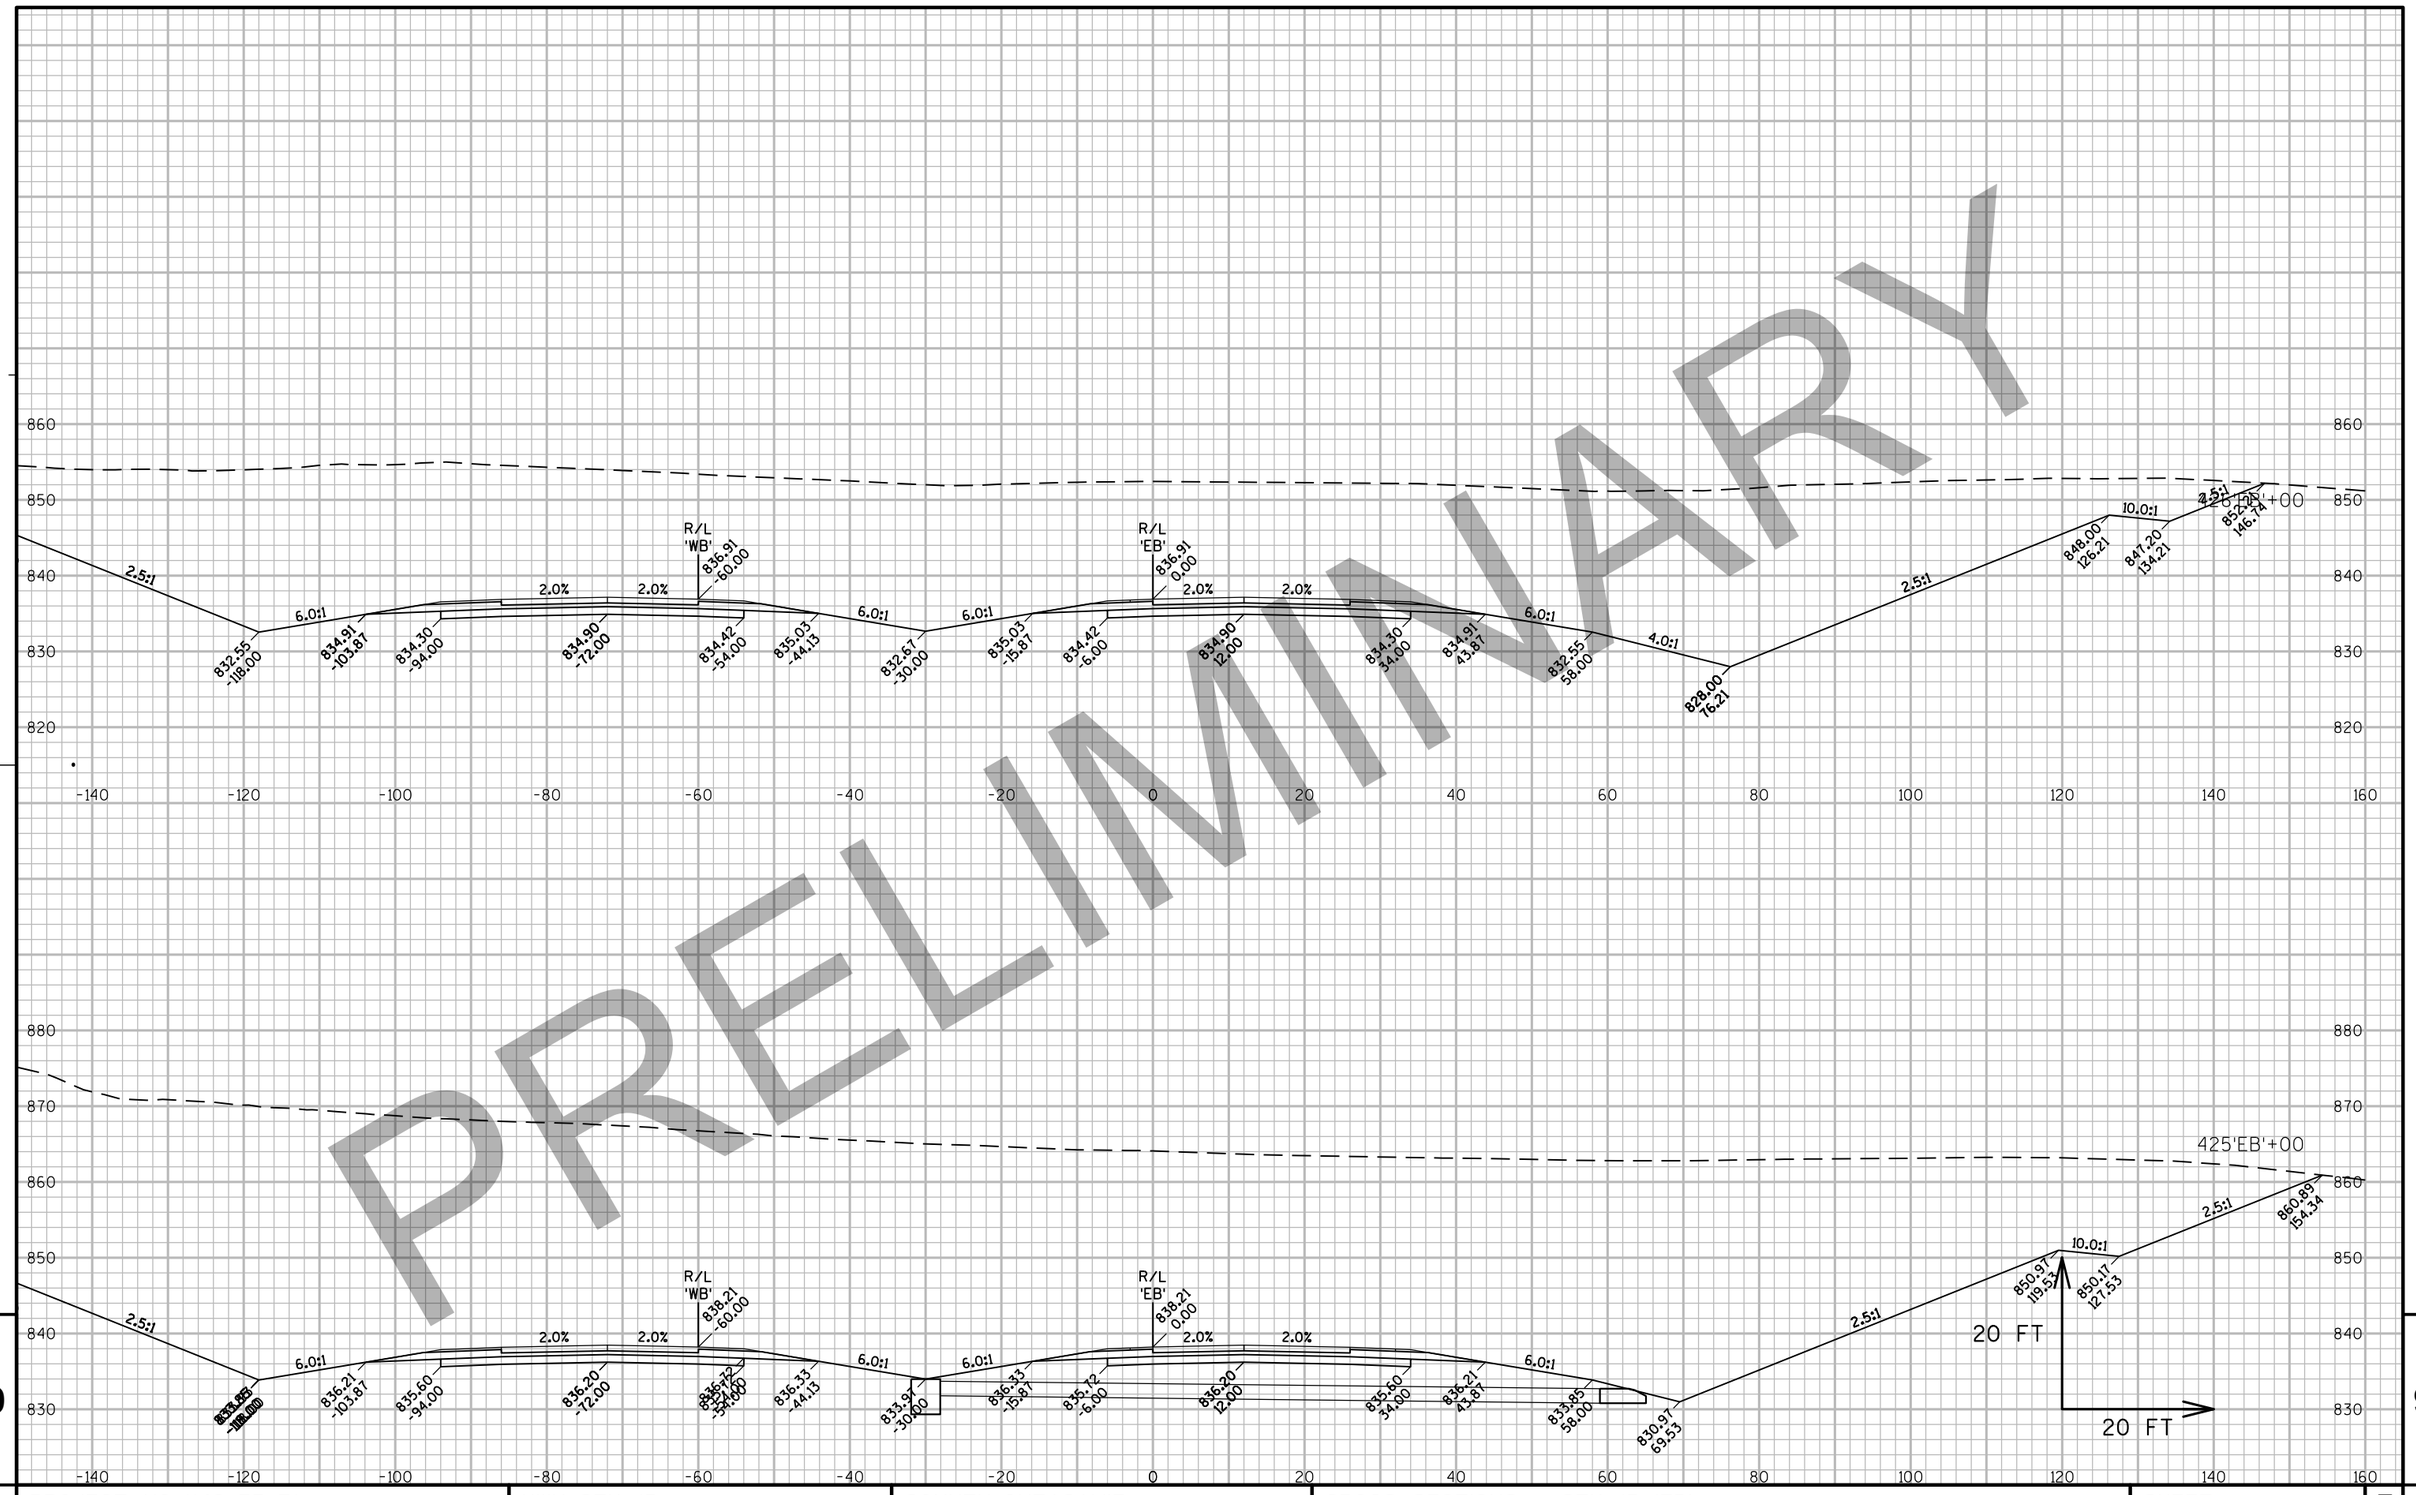


PRELIMINARY

PROJECT NO: 1146-75-71	HWY: STH 15	COUNTY: OUTAGAMIE	CROSS SECTIONS - STH 15 'EB'	SHEET	E

FILE NAME : N:\PDS\C3D\11467571\SHEETSPLAN\11467571\11467571_090201_XS_04_STH15.DWG
LAYOUT NAME - 090289_XS

PLOT DATE : 10/22/2020 4:20 PM PLOT BY : SIMMONS, MASON A PLOT NAME : PLOT SCALE : 1" = 20'_XREF

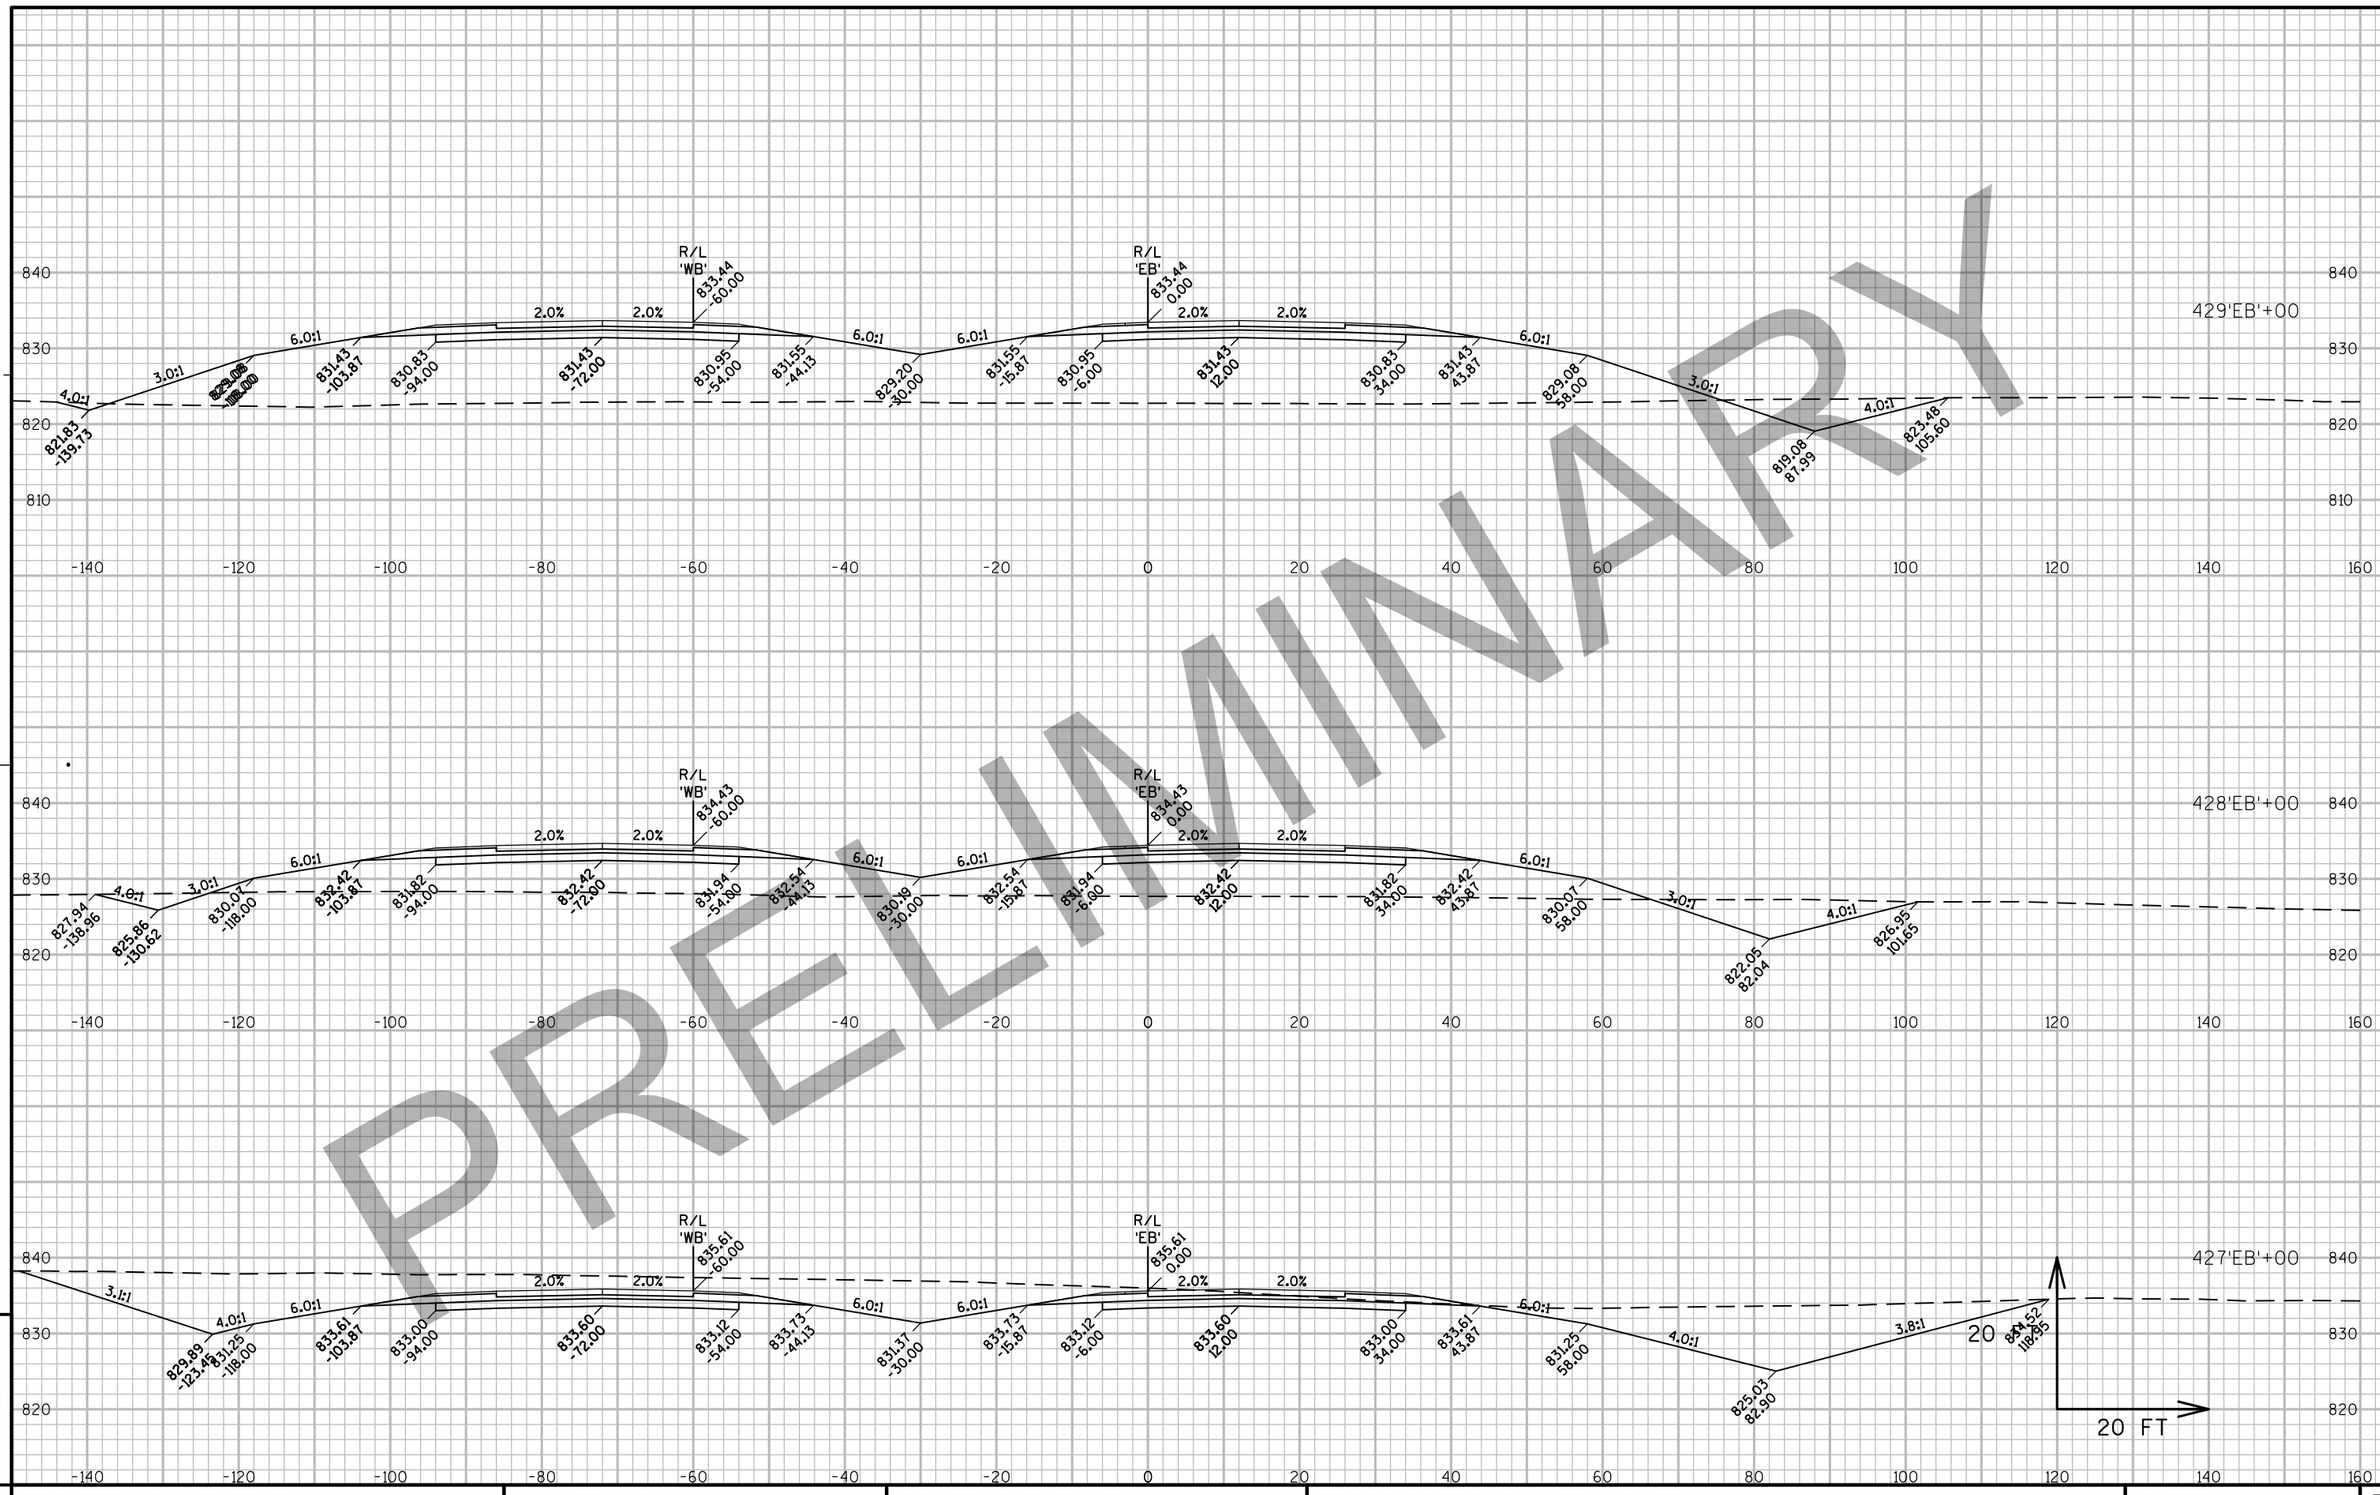


PRELIMINARY

9

PROJECT NO: 1146-75-71	HWY: STH 15	COUNTY: OUTAGAMIE	CROSS SECTIONS - STH 15 'EB'	SHEET	E

FILE NAME : N:\PDS\C3D\11467571\SHEETSPLAN\11467571\11467571_090201_XS_04_STH15.DWG
LAYOUT NAME - 090290_XS

PLOT DATE : 10/22/2020 4:21 PM PLOT BY : SIMMONS, MASON A PLOT NAME : PLOT SCALE : 1" = 20'_XREF

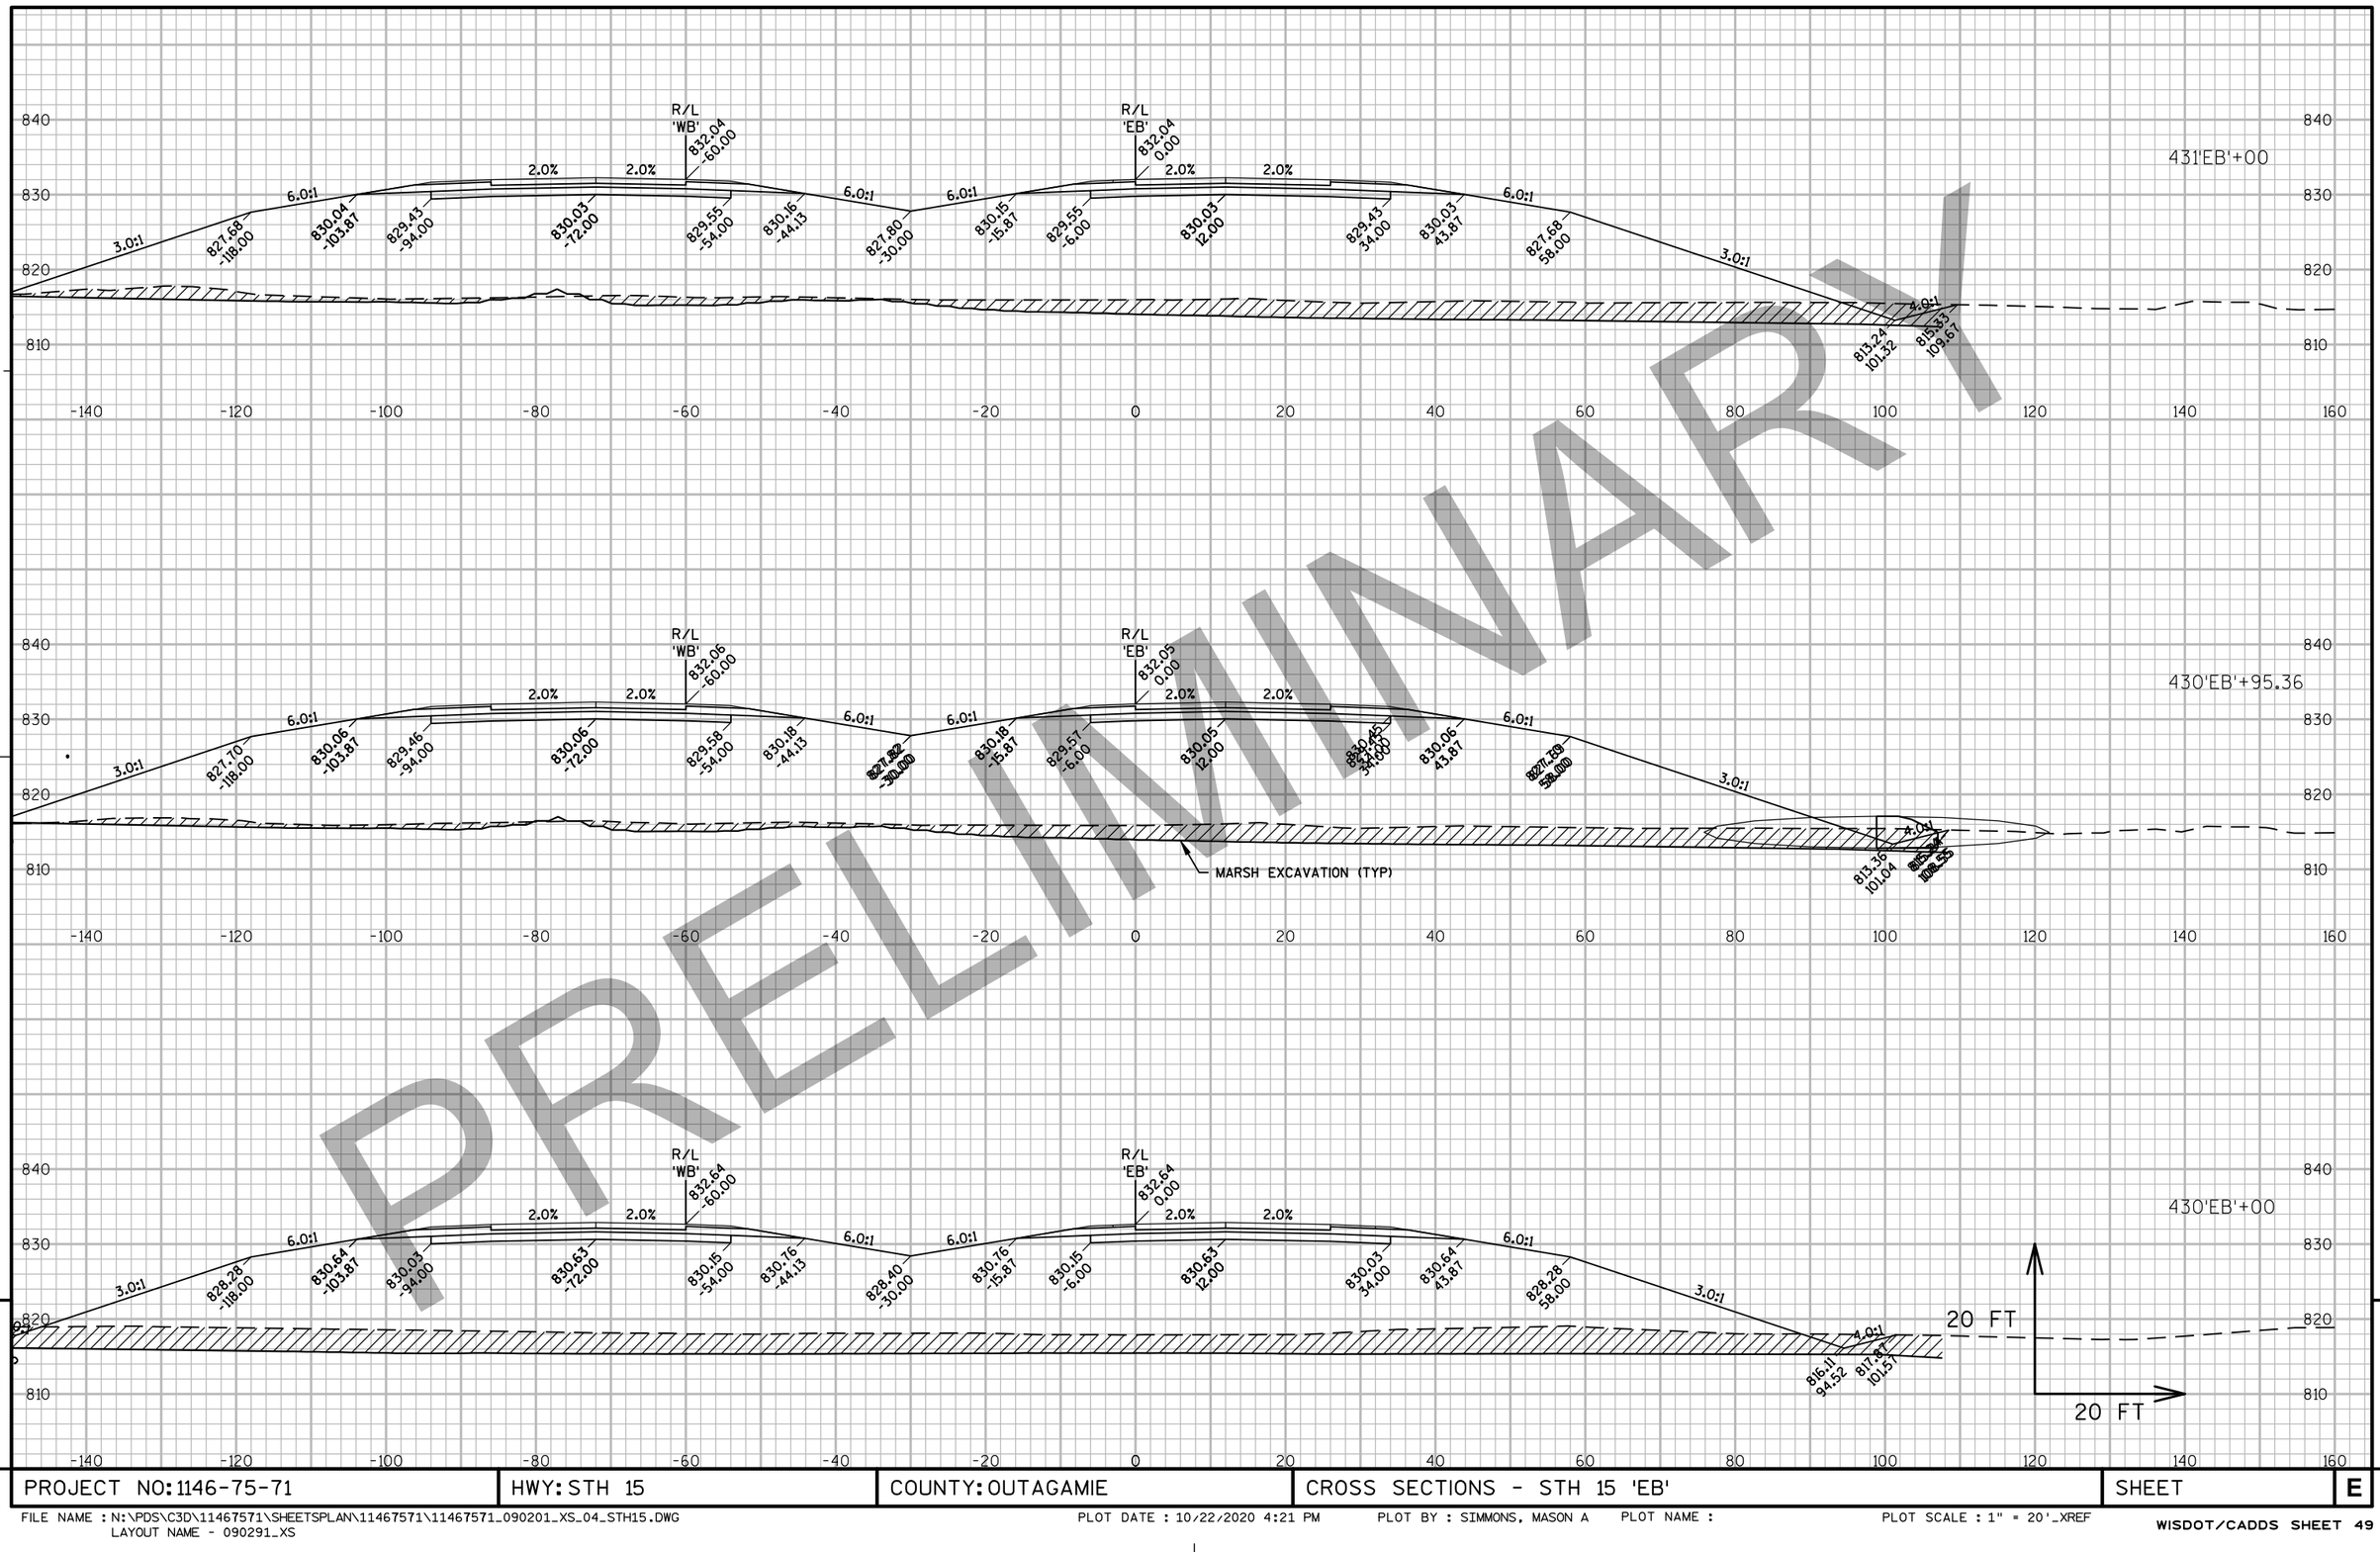


PRELIMINARY

PROJECT NO: 1146-75-71	HWY: STH 15	COUNTY: OUTAGAMIE	CROSS SECTIONS - STH 15 'EB'	SHEET	E

PROJECT NO: 1146-75-71	HWY: STH 15	COUNTY: OUTAGAMIE	CROSS SECTIONS - STH 15 'EB'	SHEET	E

FILE NAME : N:\PDS\C3D\11467571\SHEETSPLAN\11467571\11467571_090201_XS_04_STH15.DWG
LAYOUT NAME - 090292_XS

PLOT DATE : 10/22/2020 4:21 PM PLOT BY : SIMMONS, MASON A PLOT NAME : PLOT SCALE : 1" = 20'_XREF

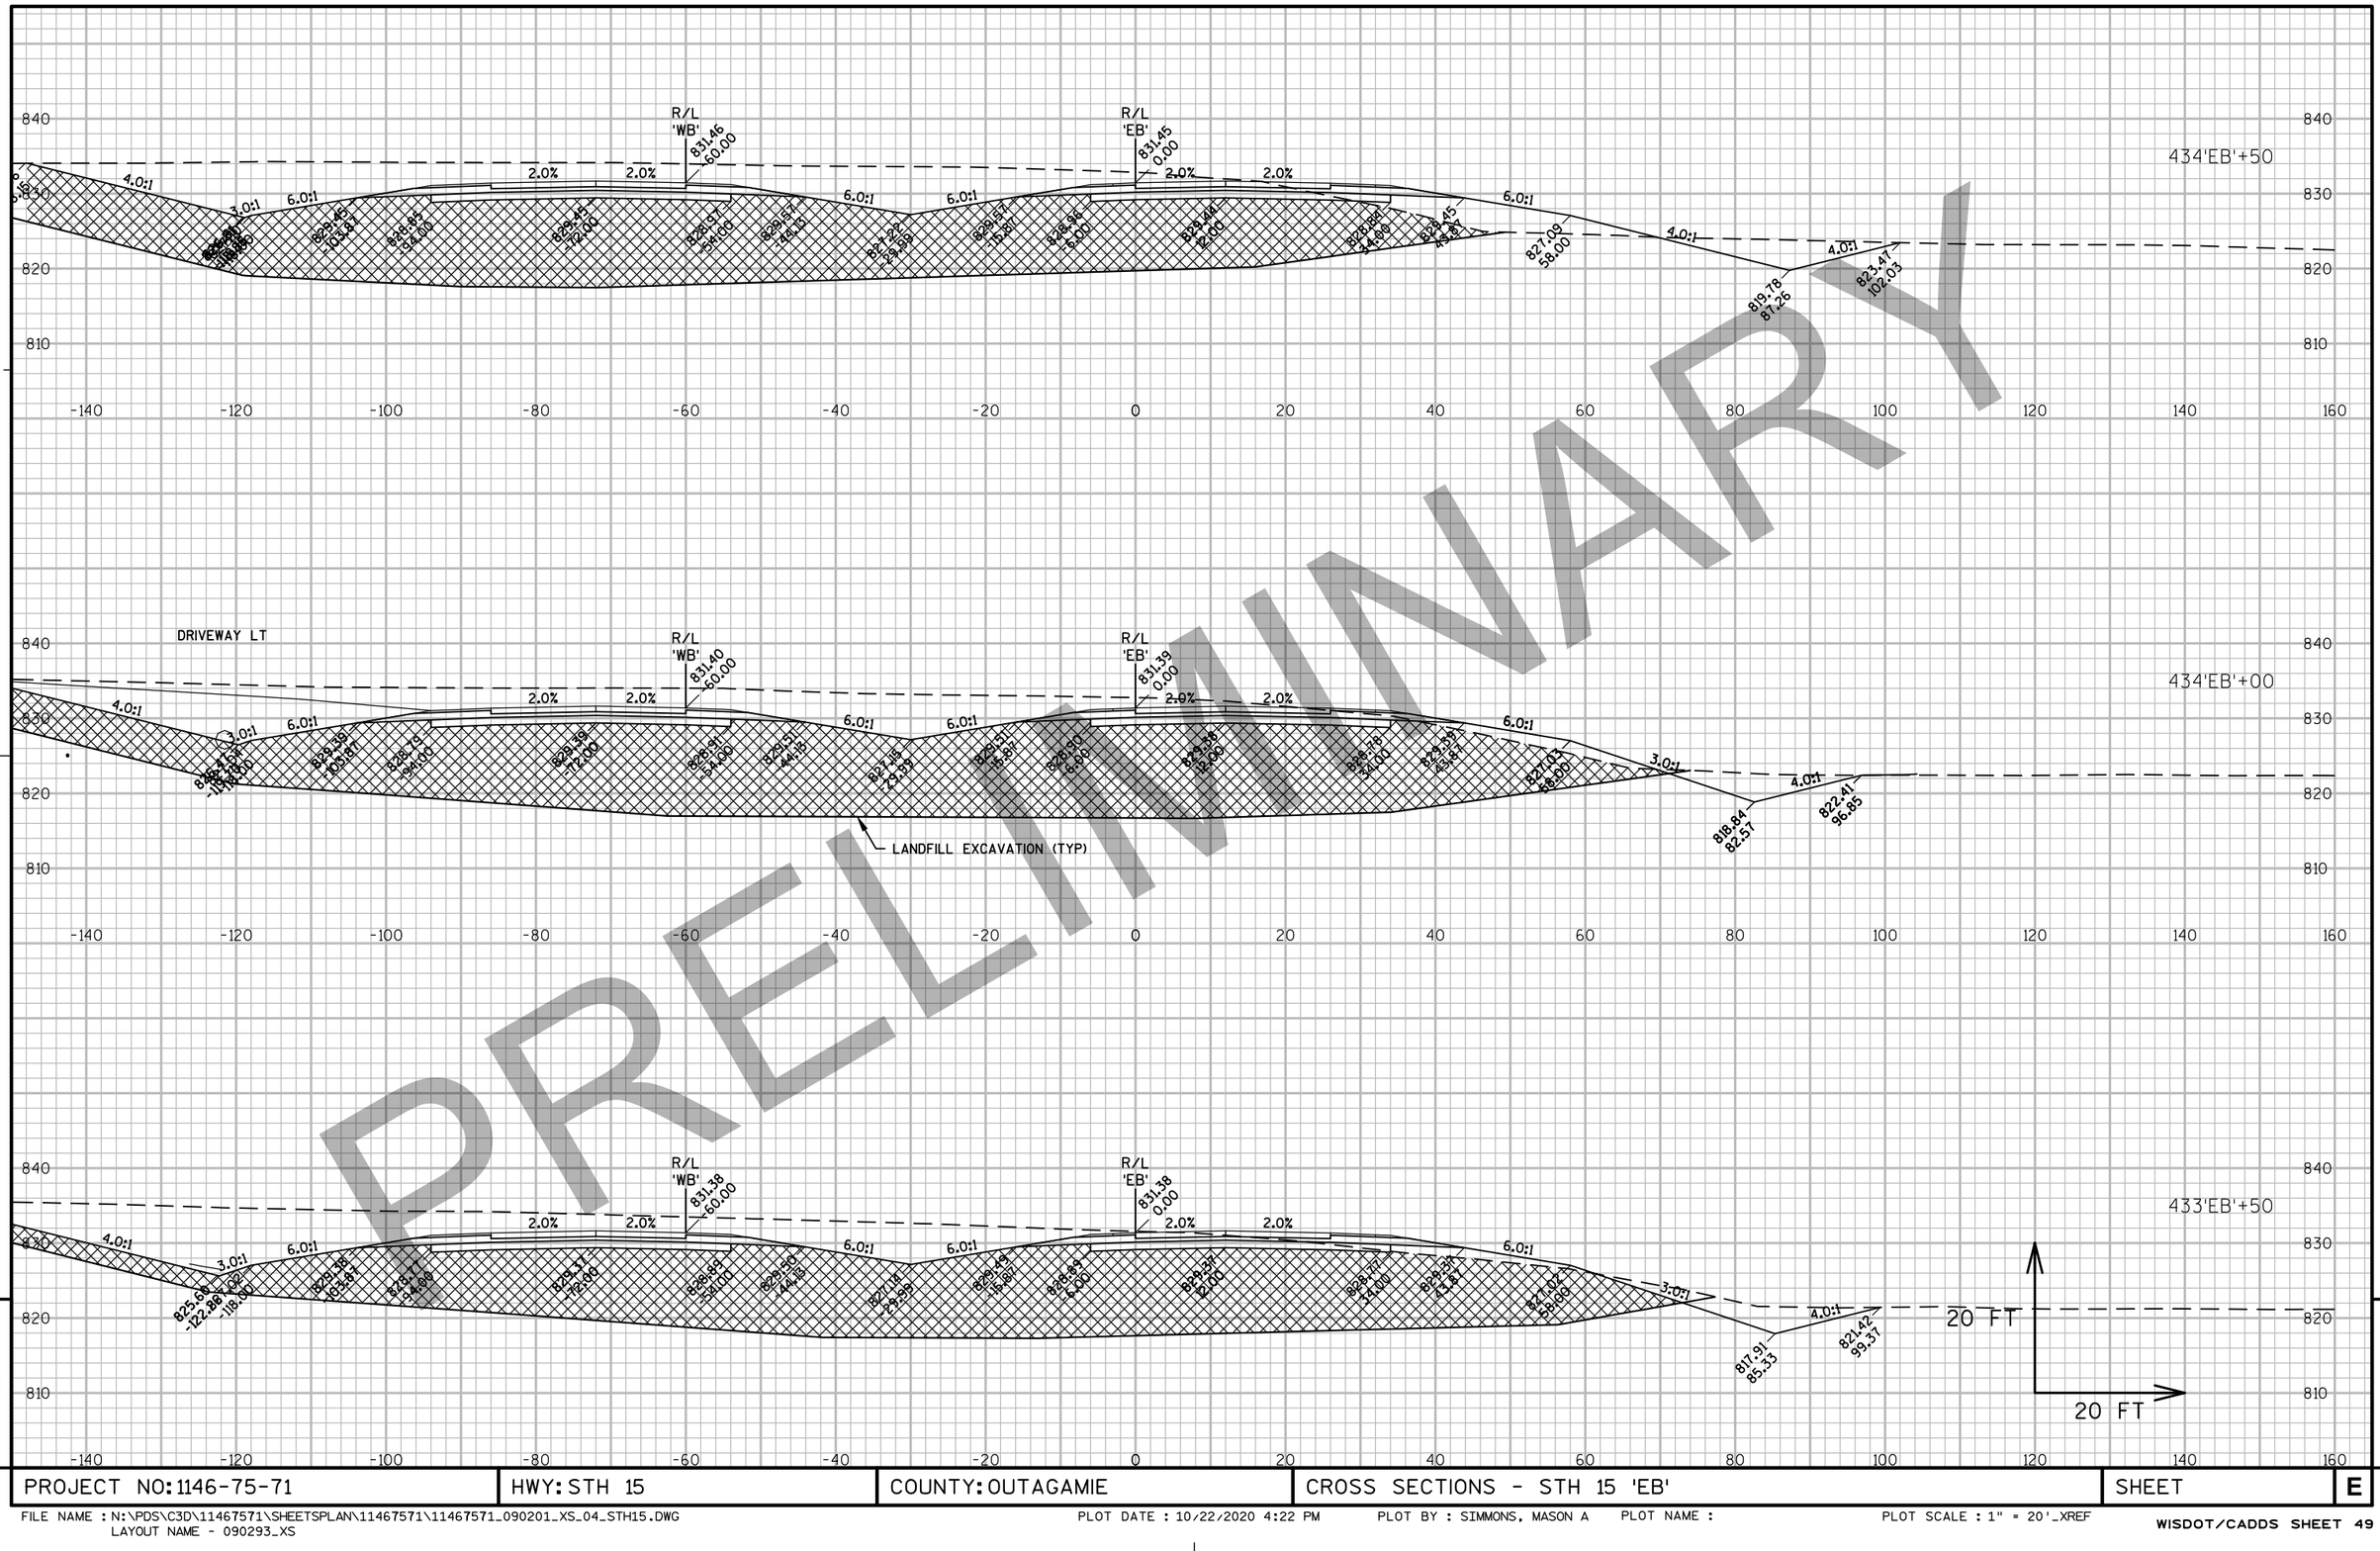


PRELIMINARY

PROJECT NO: 1146-75-71	HWY: STH 15	COUNTY: OUTAGAMIE	CROSS SECTIONS - STH 15 'EB'	SHEET	E

FILE NAME : N:\PDS\C3D\11467571\SHEETSPLAN\11467571\11467571_090201_XS_04_STH15.DWG
LAYOUT NAME - 090293_XS


PLOT DATE : 10/22/2020 4:22 PM PLOT BY : SIMMONS, MASON A PLOT NAME : PLOT SCALE : 1" = 20'_XREF

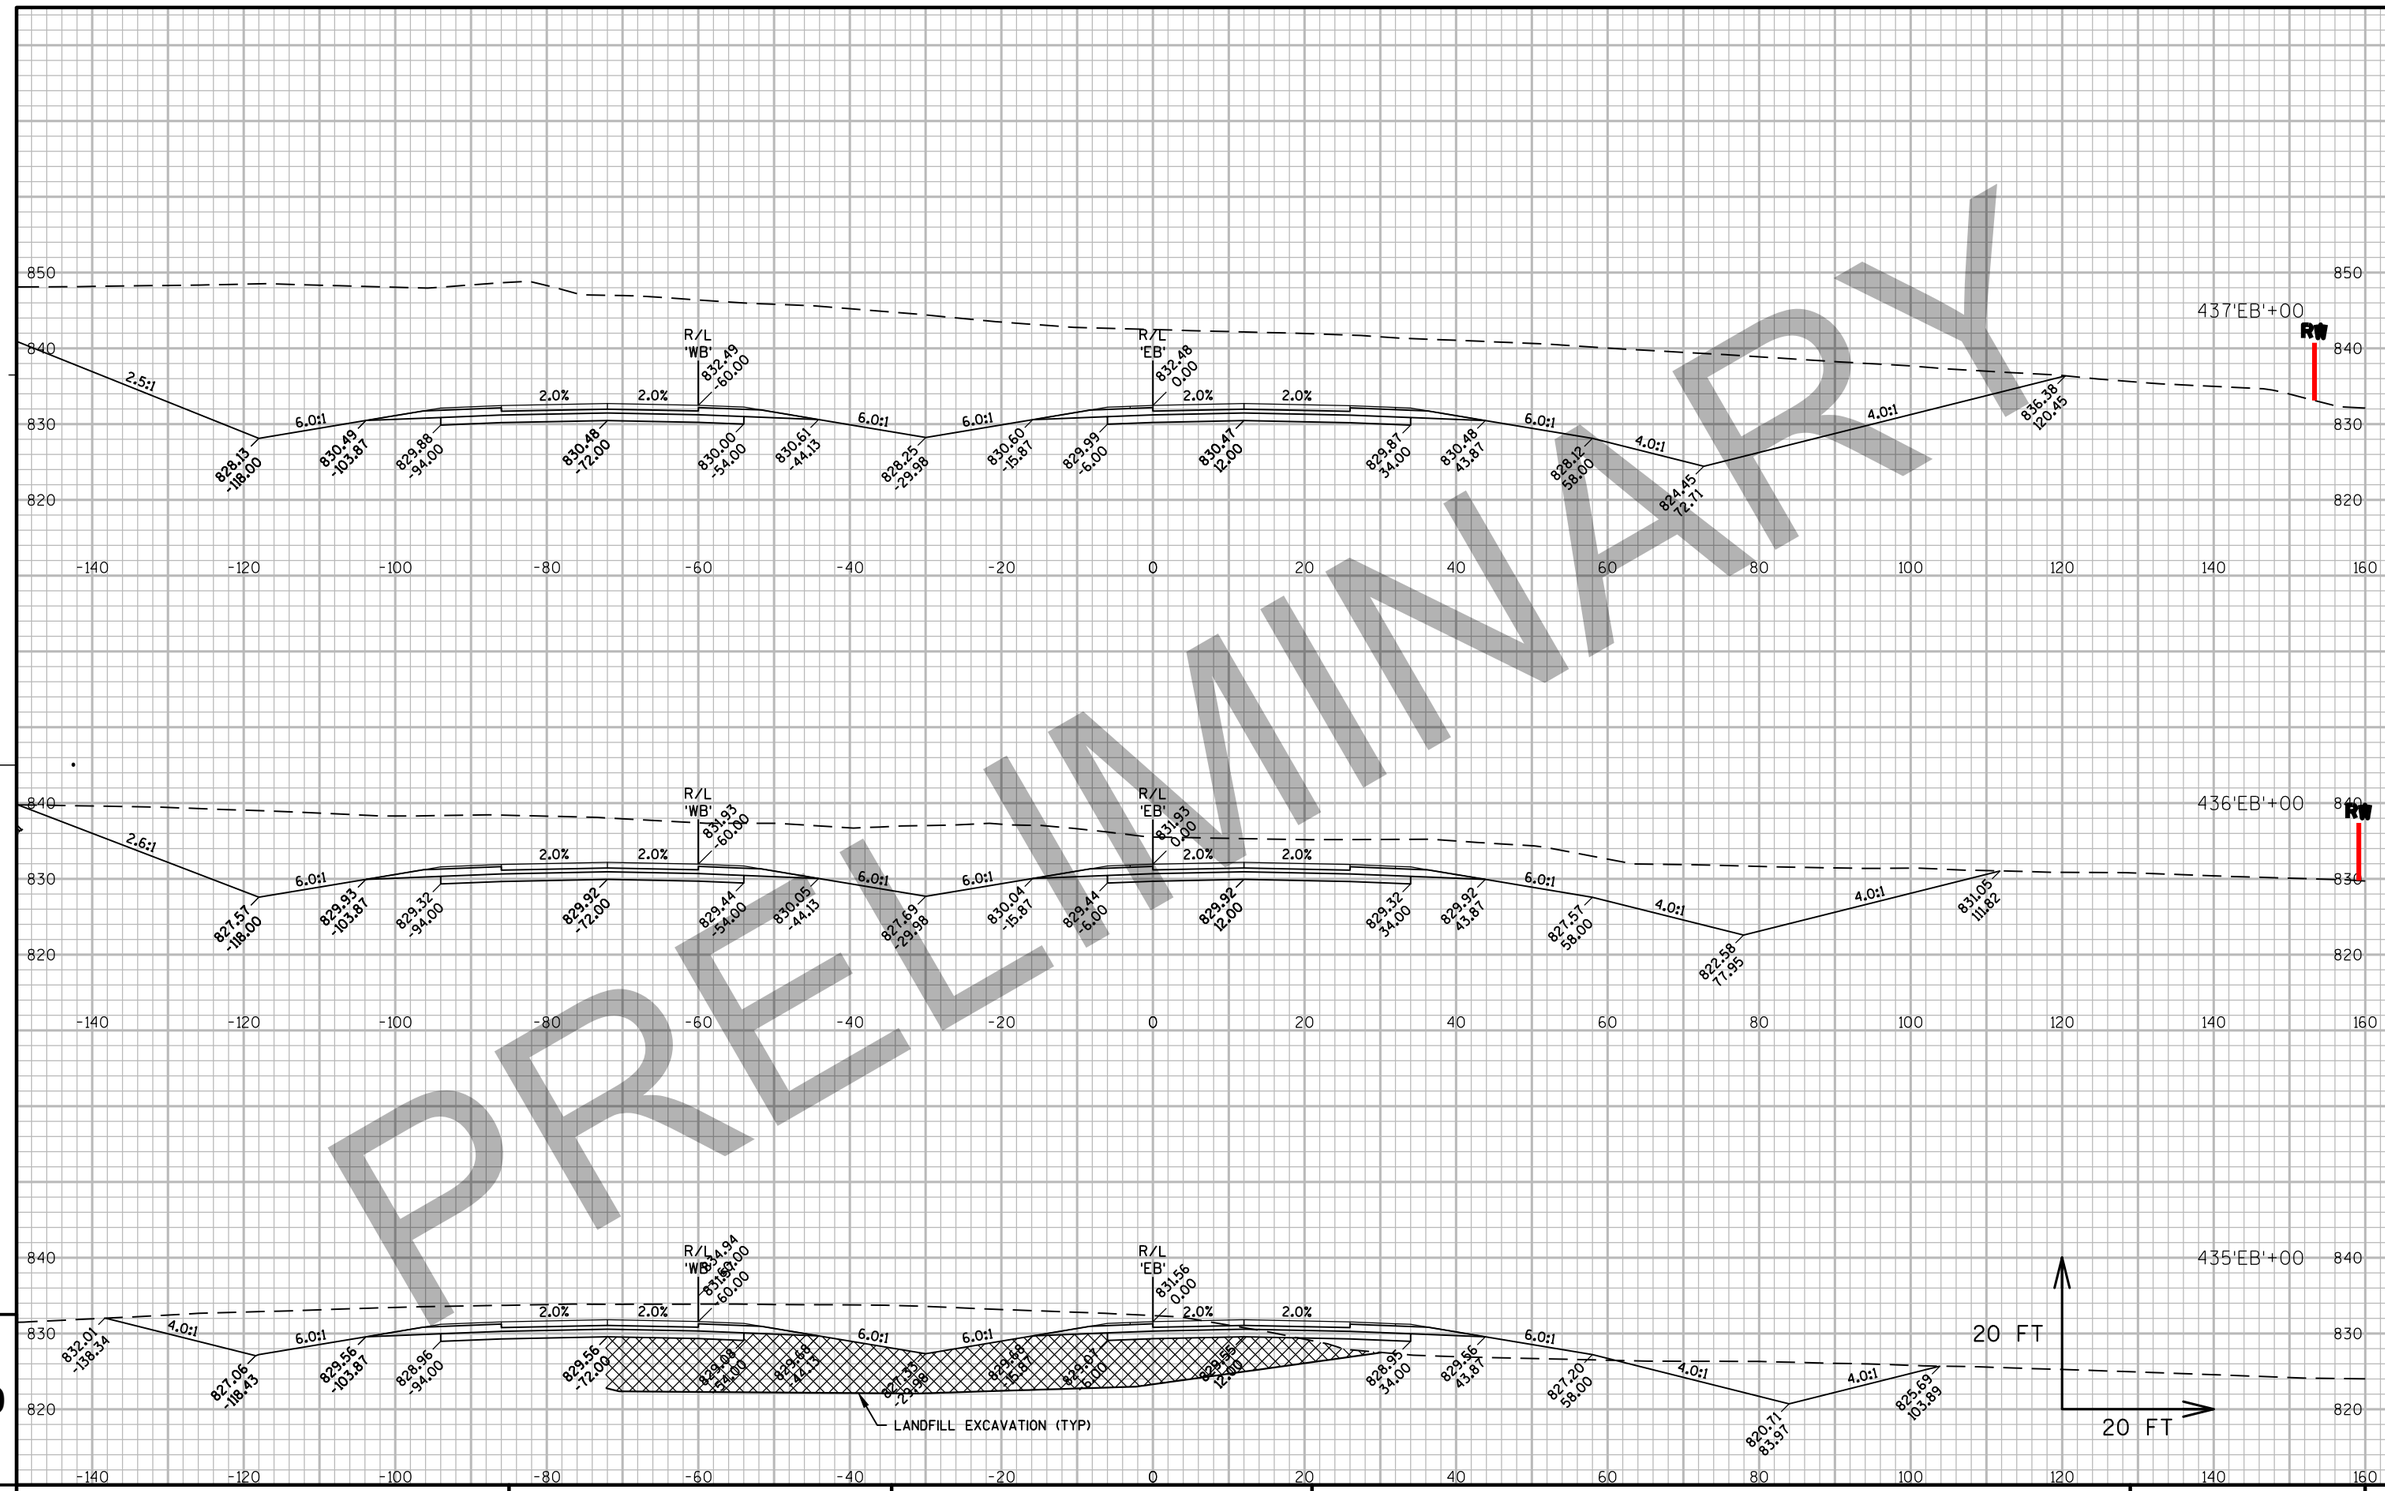

PROJECT NO: 1146-75-71	HWY: STH 15	COUNTY: OUTAGAMIE	CROSS SECTIONS - STH 15 'EB'	SHEET	E

FILE NAME : N:\PDS\C3D\11467571\SHEETSPLAN\11467571\11467571_090201_XS_04_STH15.DWG
LAYOUT NAME - 090294_XS

PLOT DATE : 10/22/2020 4:22 PM PLOT BY : SIMMONS, MASON A PLOT NAME : PLOT SCALE : 1" = 20'_XREF

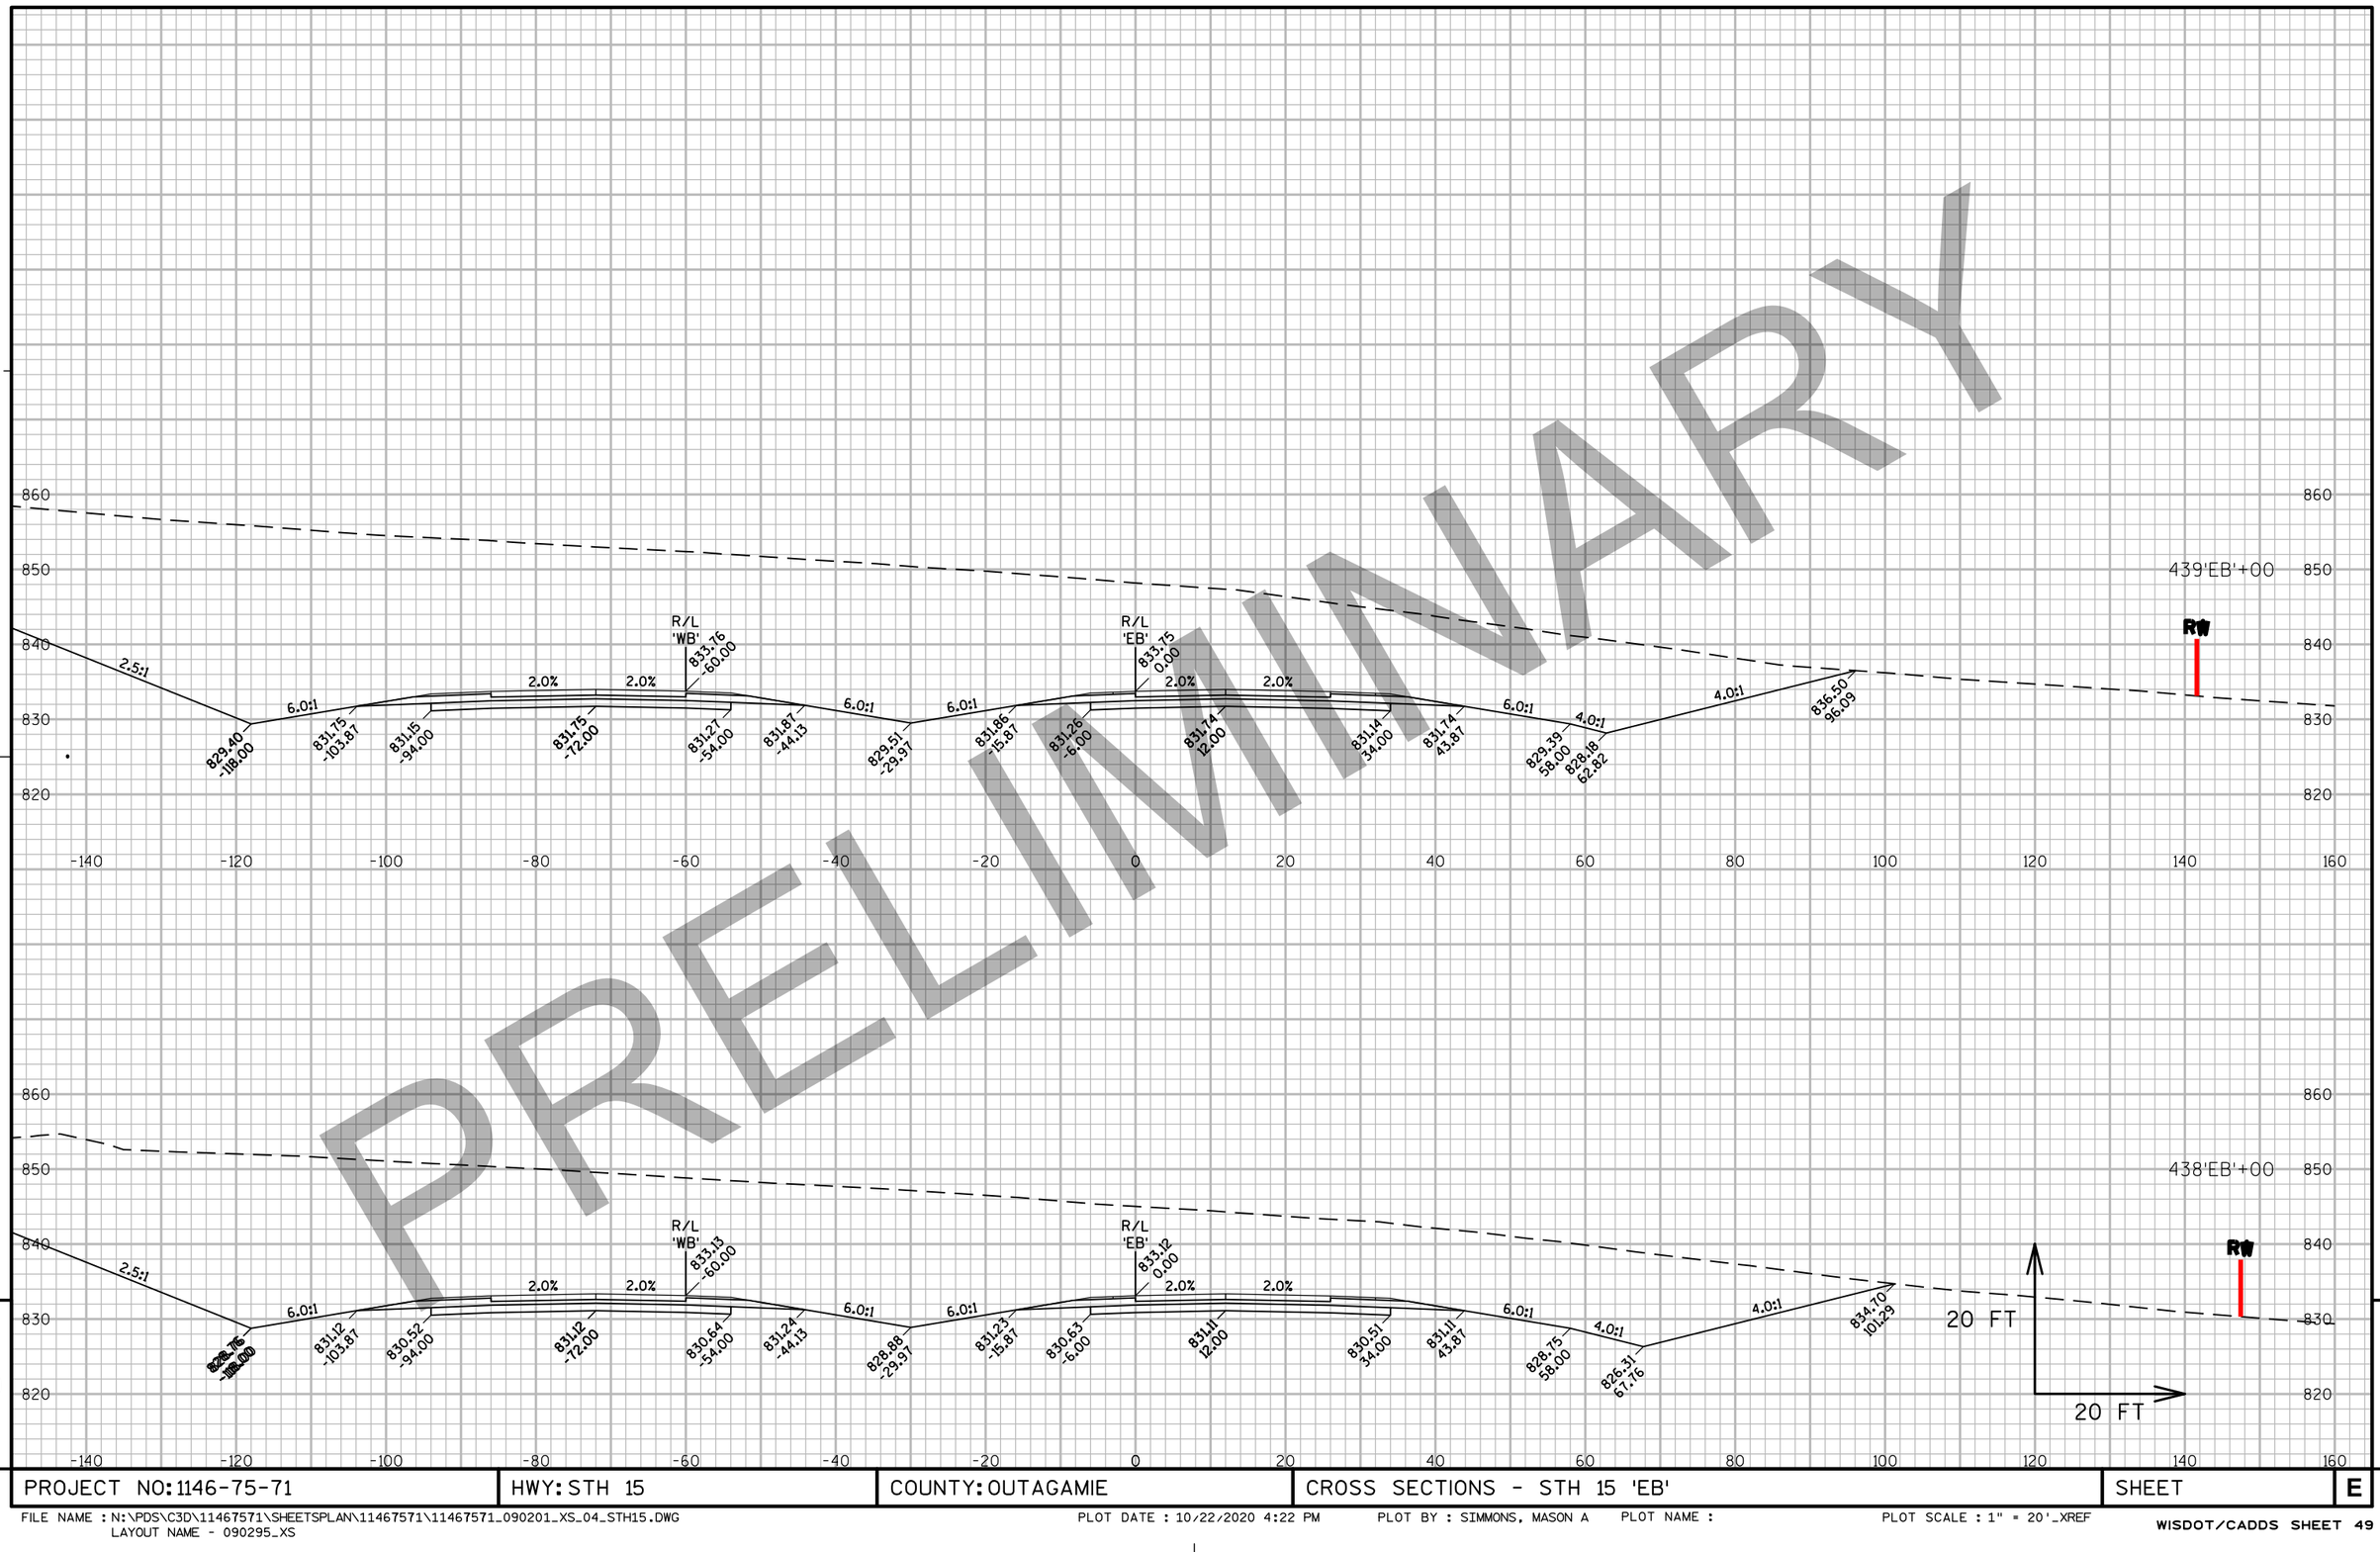


PRELIMINARY

9

PROJECT NO: 1146-75-71	HWY: STH 15	COUNTY: OUTAGAMIE	CROSS SECTIONS - STH 15 'EB'	SHEET	E

FILE NAME : N:\PDS\C3D\11467571\SHEETSPLAN\11467571\11467571_090201_XS_04_STH15.DWG
LAYOUT NAME - 090295_XS
PLOT DATE : 10/22/2020 4:22 PM PLOT BY : SIMMONS, MASON A PLOT NAME : PLOT SCALE : 1" = 20'_XREF
WISDOT/CADDS SHEET 49

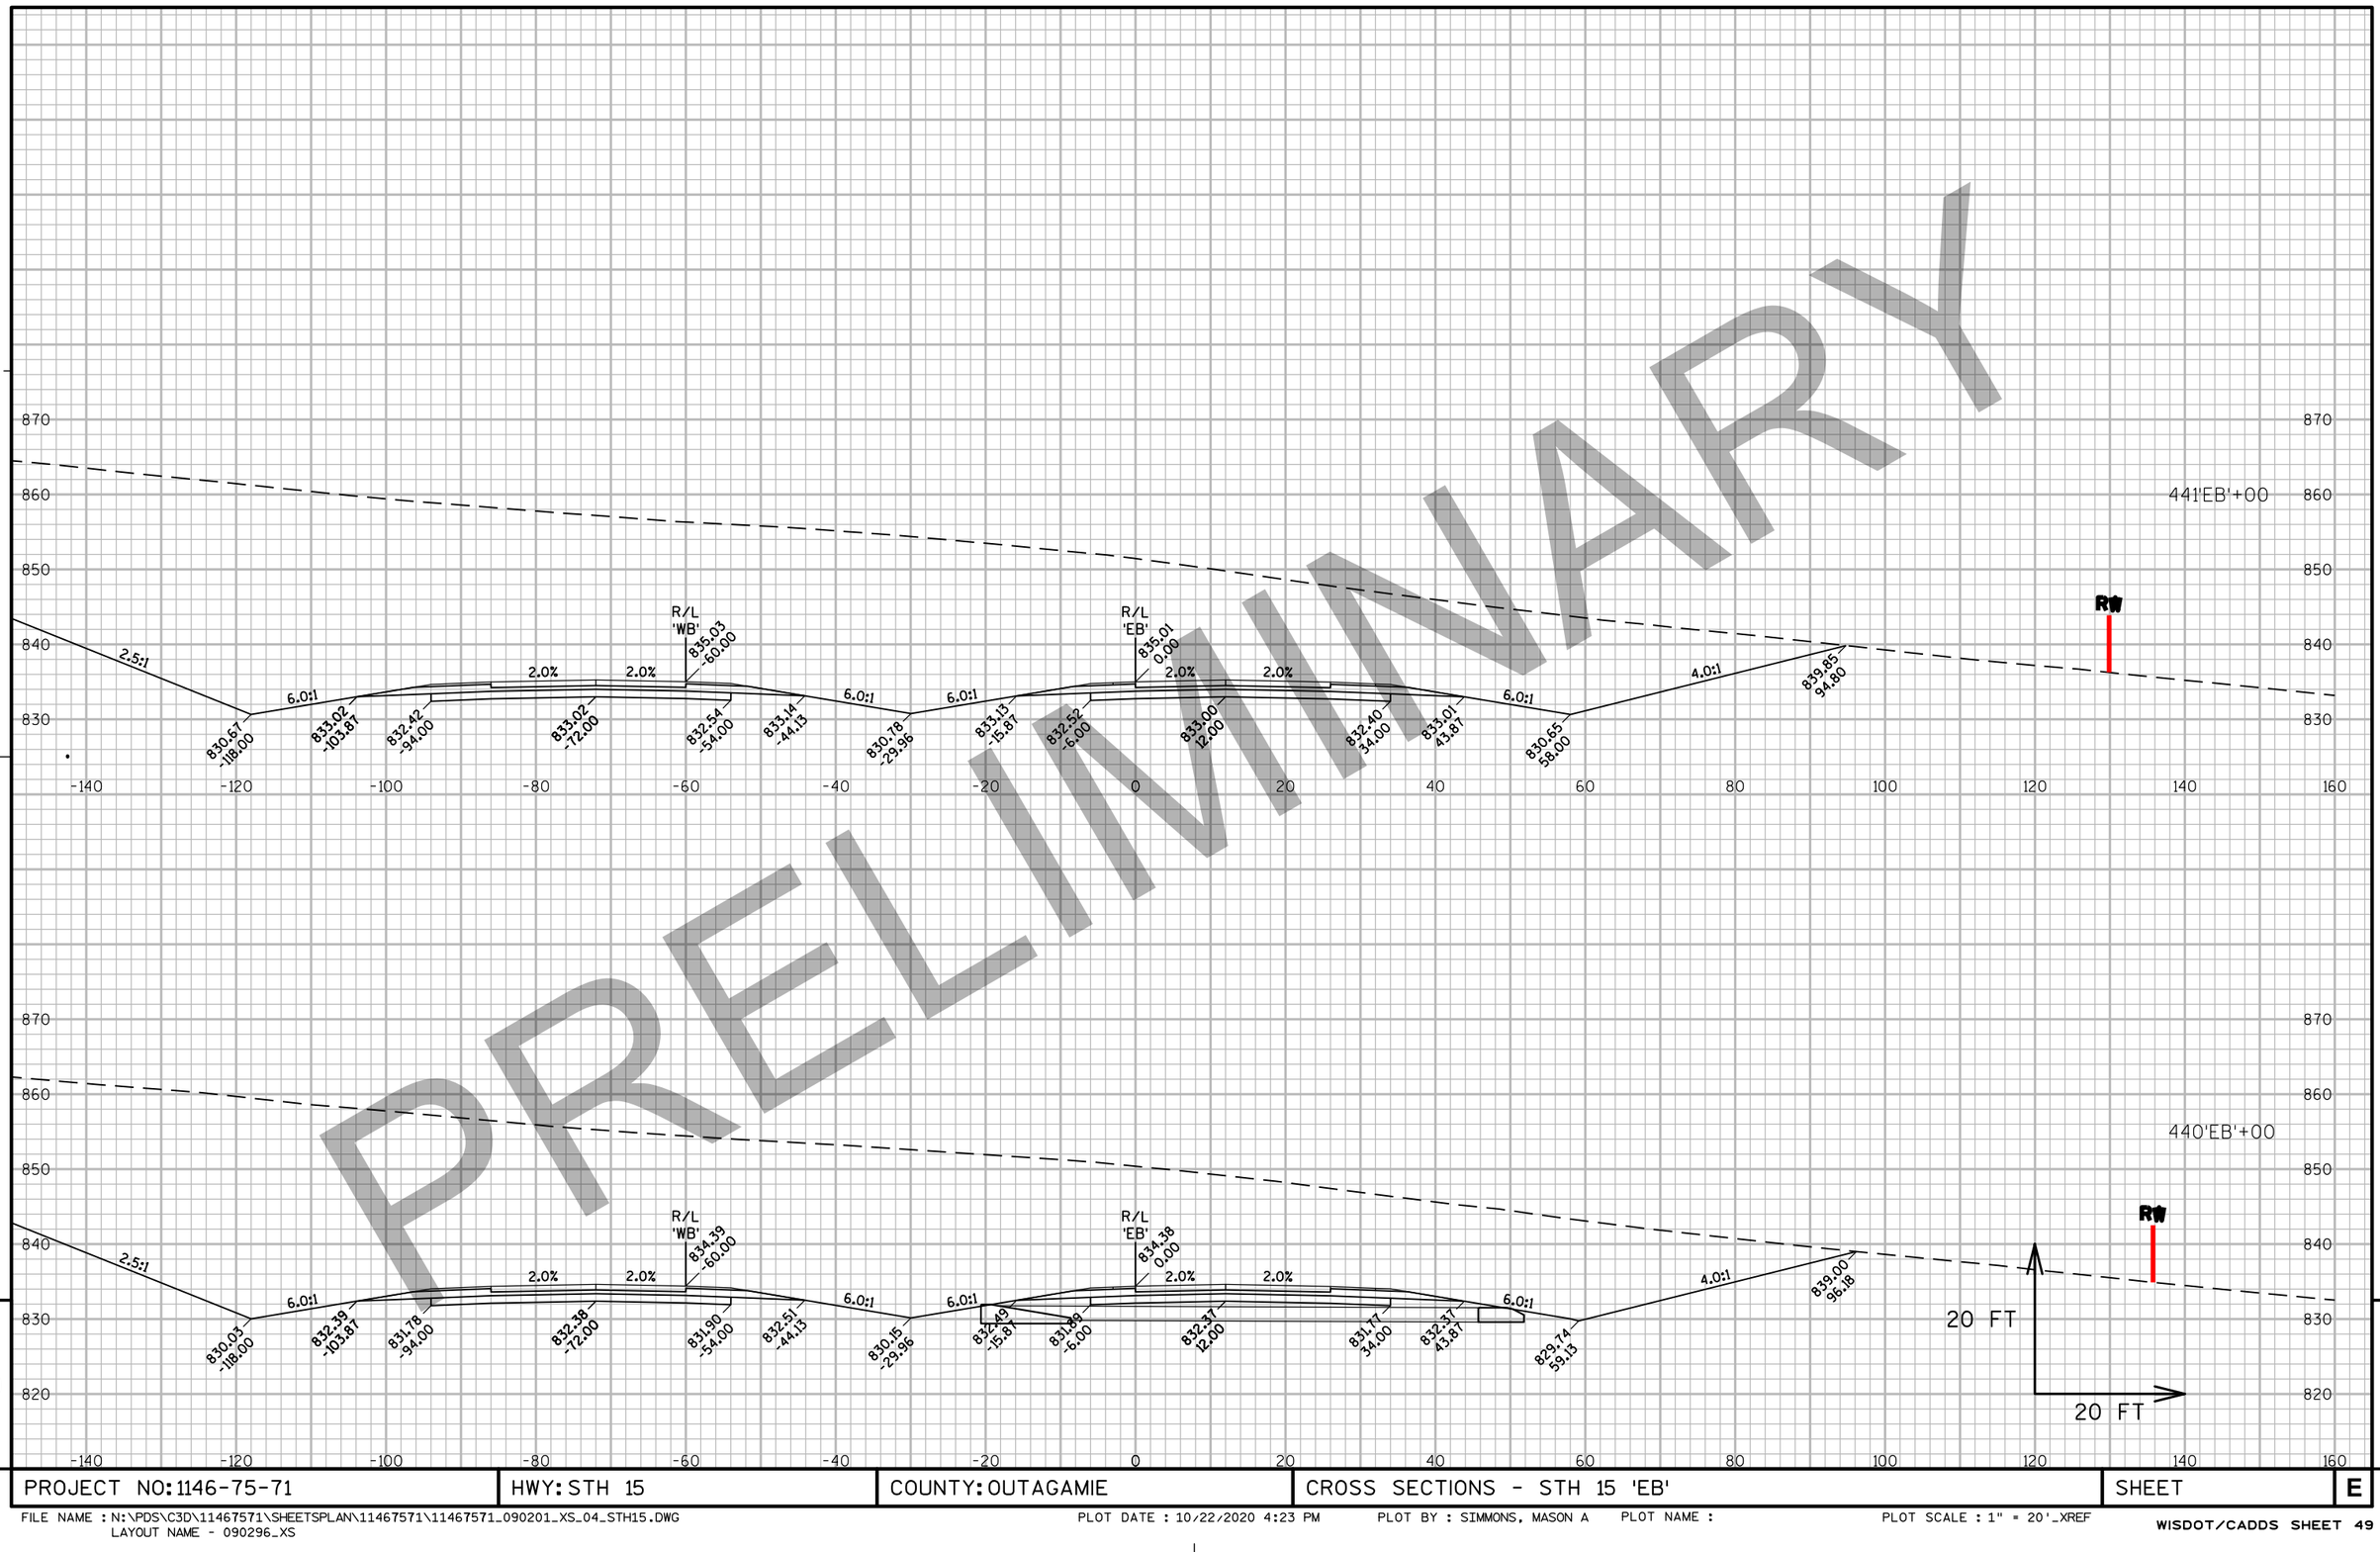


PRELIMINARY

PROJECT NO: 1146-75-71	HWY: STH 15	COUNTY: OUTAGAMIE	CROSS SECTIONS - STH 15 'EB'	SHEET	E

FILE NAME : N:\PDS\C3D\11467571\SHEETSPLAN\11467571\11467571_090201_XS_04_STH15.DWG
LAYOUT NAME - 090296_XS

PLOT DATE : 10/22/2020 4:23 PM PLOT BY : SIMMONS, MASON A PLOT NAME : PLOT SCALE : 1" = 20'_XREF

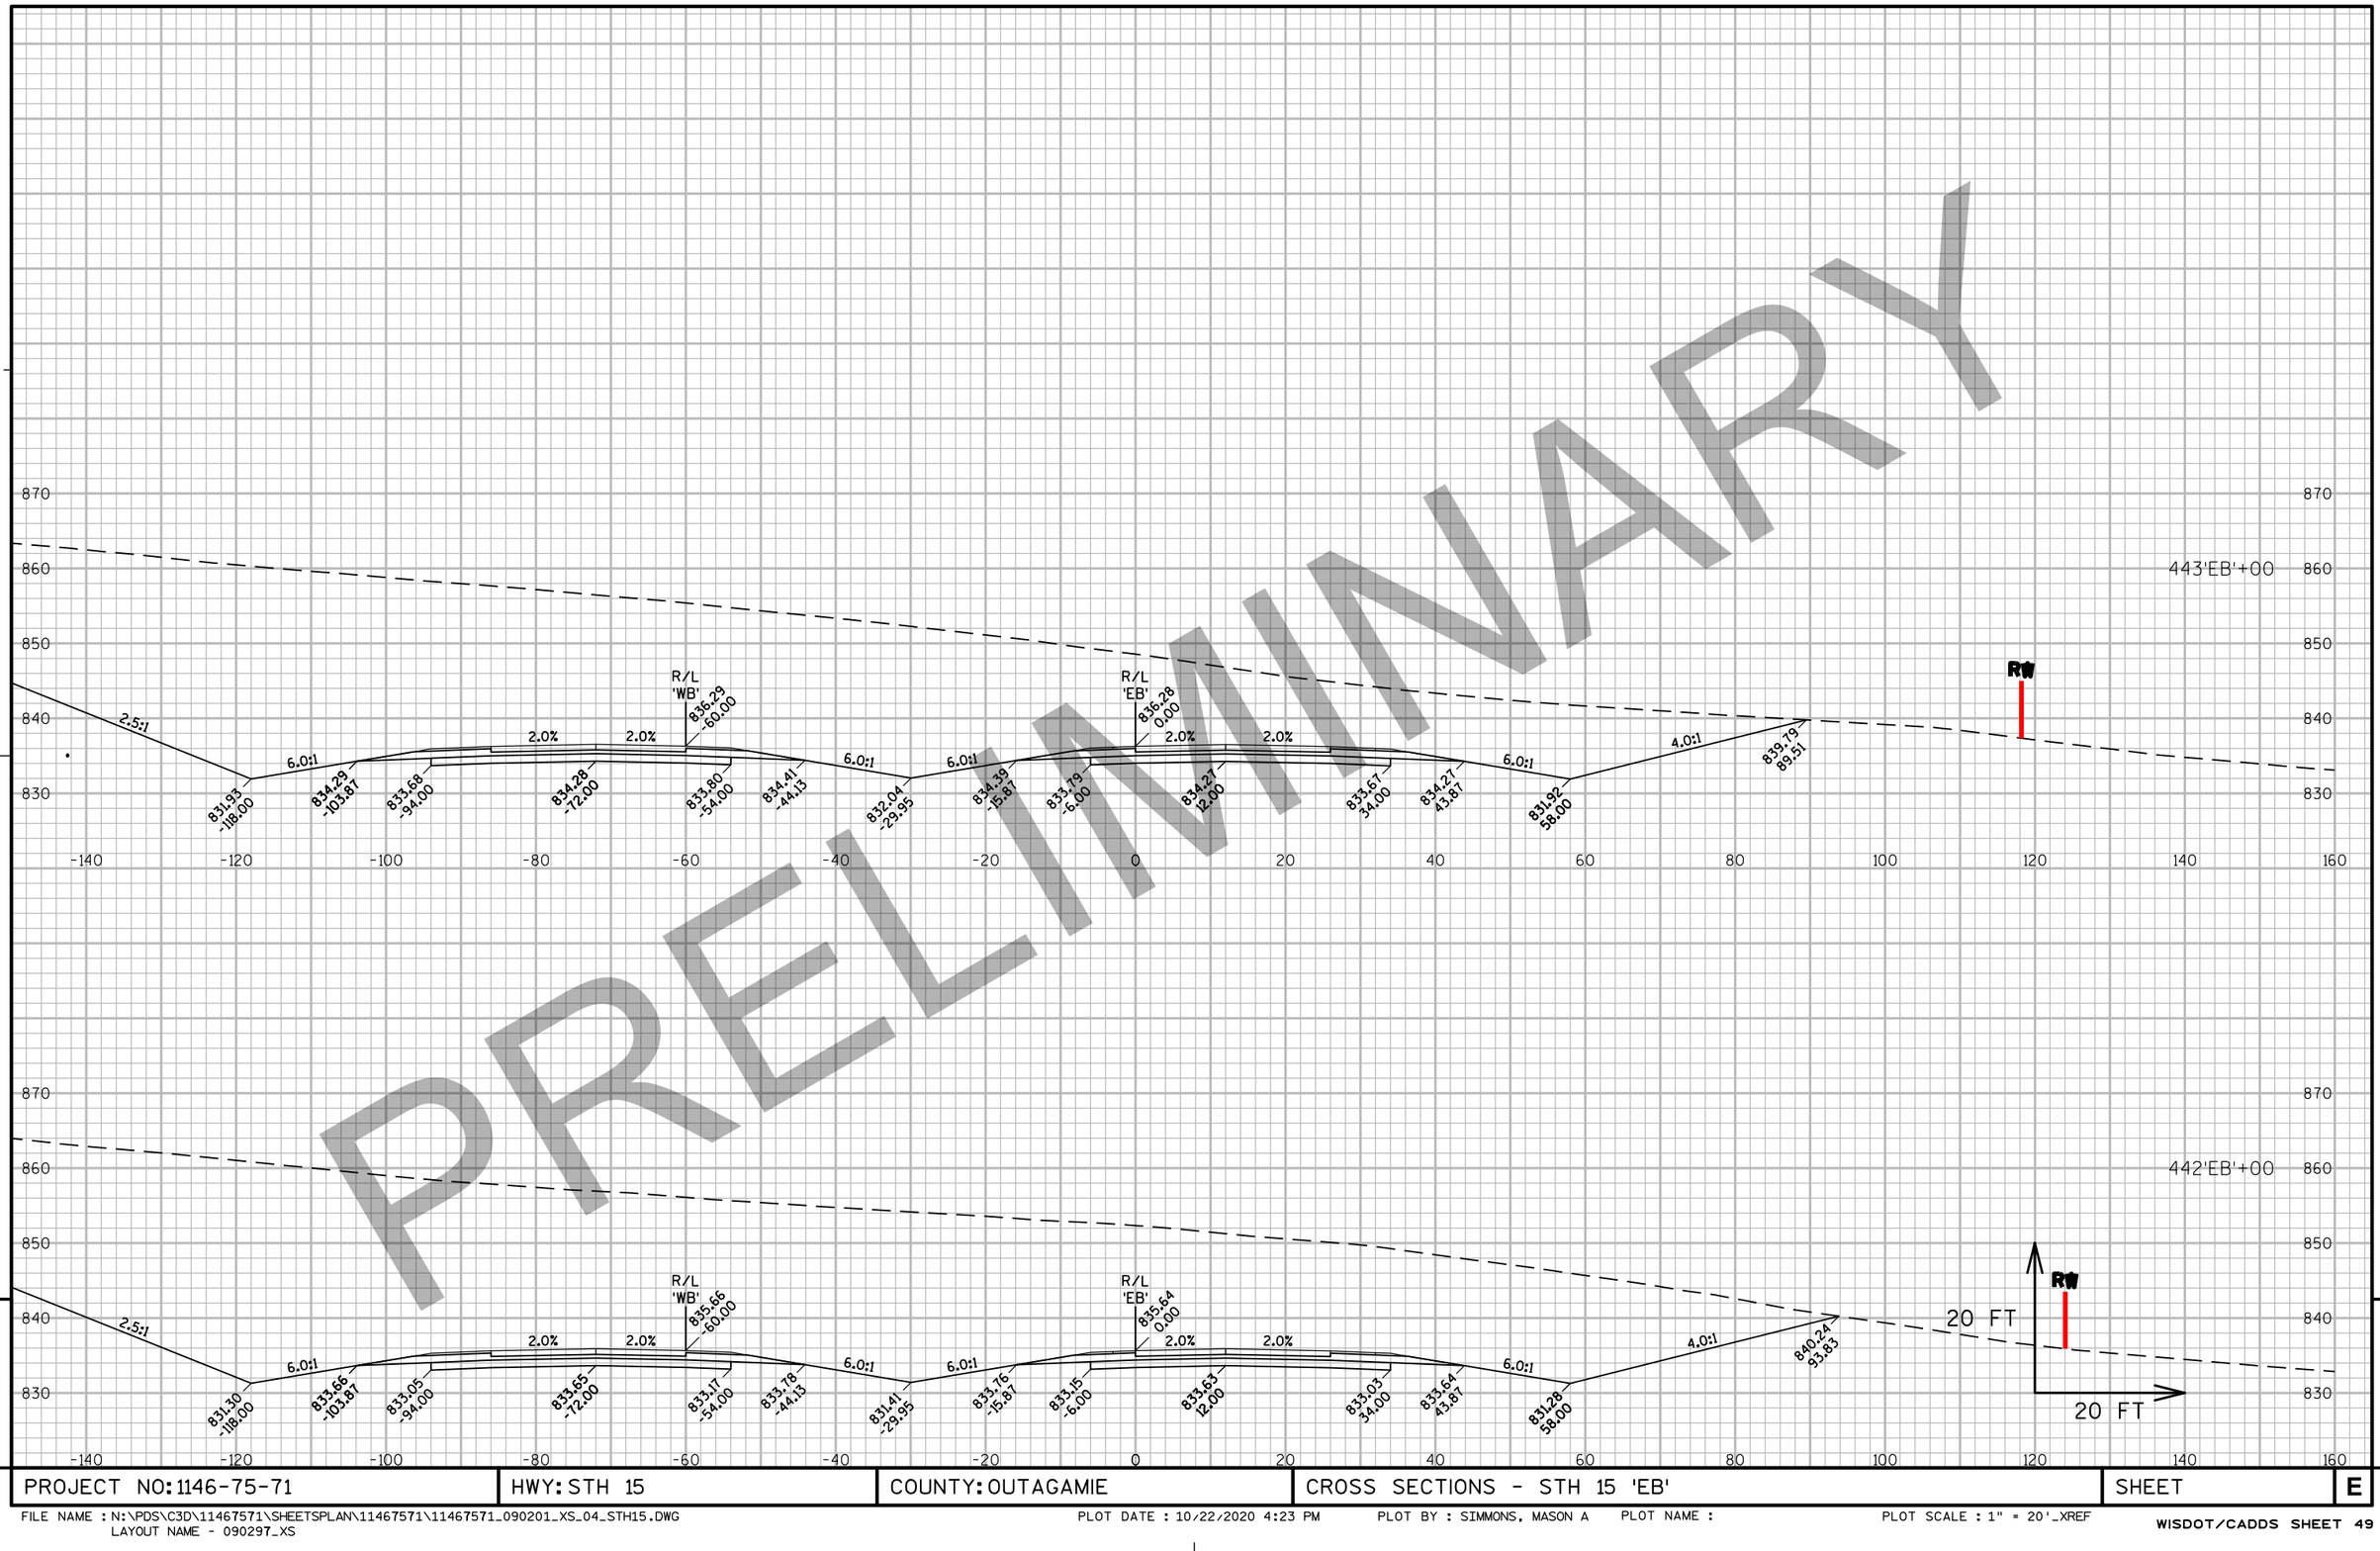


PRELIMINARY

9 9

PROJECT NO: 1146-75-71	HWY: STH 15	COUNTY: OUTAGAMIE	CROSS SECTIONS - STH 15 'EB'	SHEET	E

FILE NAME : N:\PDS\C3D\11467571\SHEETSPLAN\11467571\11467571_090201_XS_04_STH15.DWG
LAYOUT NAME - 090297_XS
PLOT DATE : 10/22/2020 4:23 PM PLOT BY : SIMMONS, MASON A PLOT NAME : PLOT SCALE : 1" = 20'_XREF

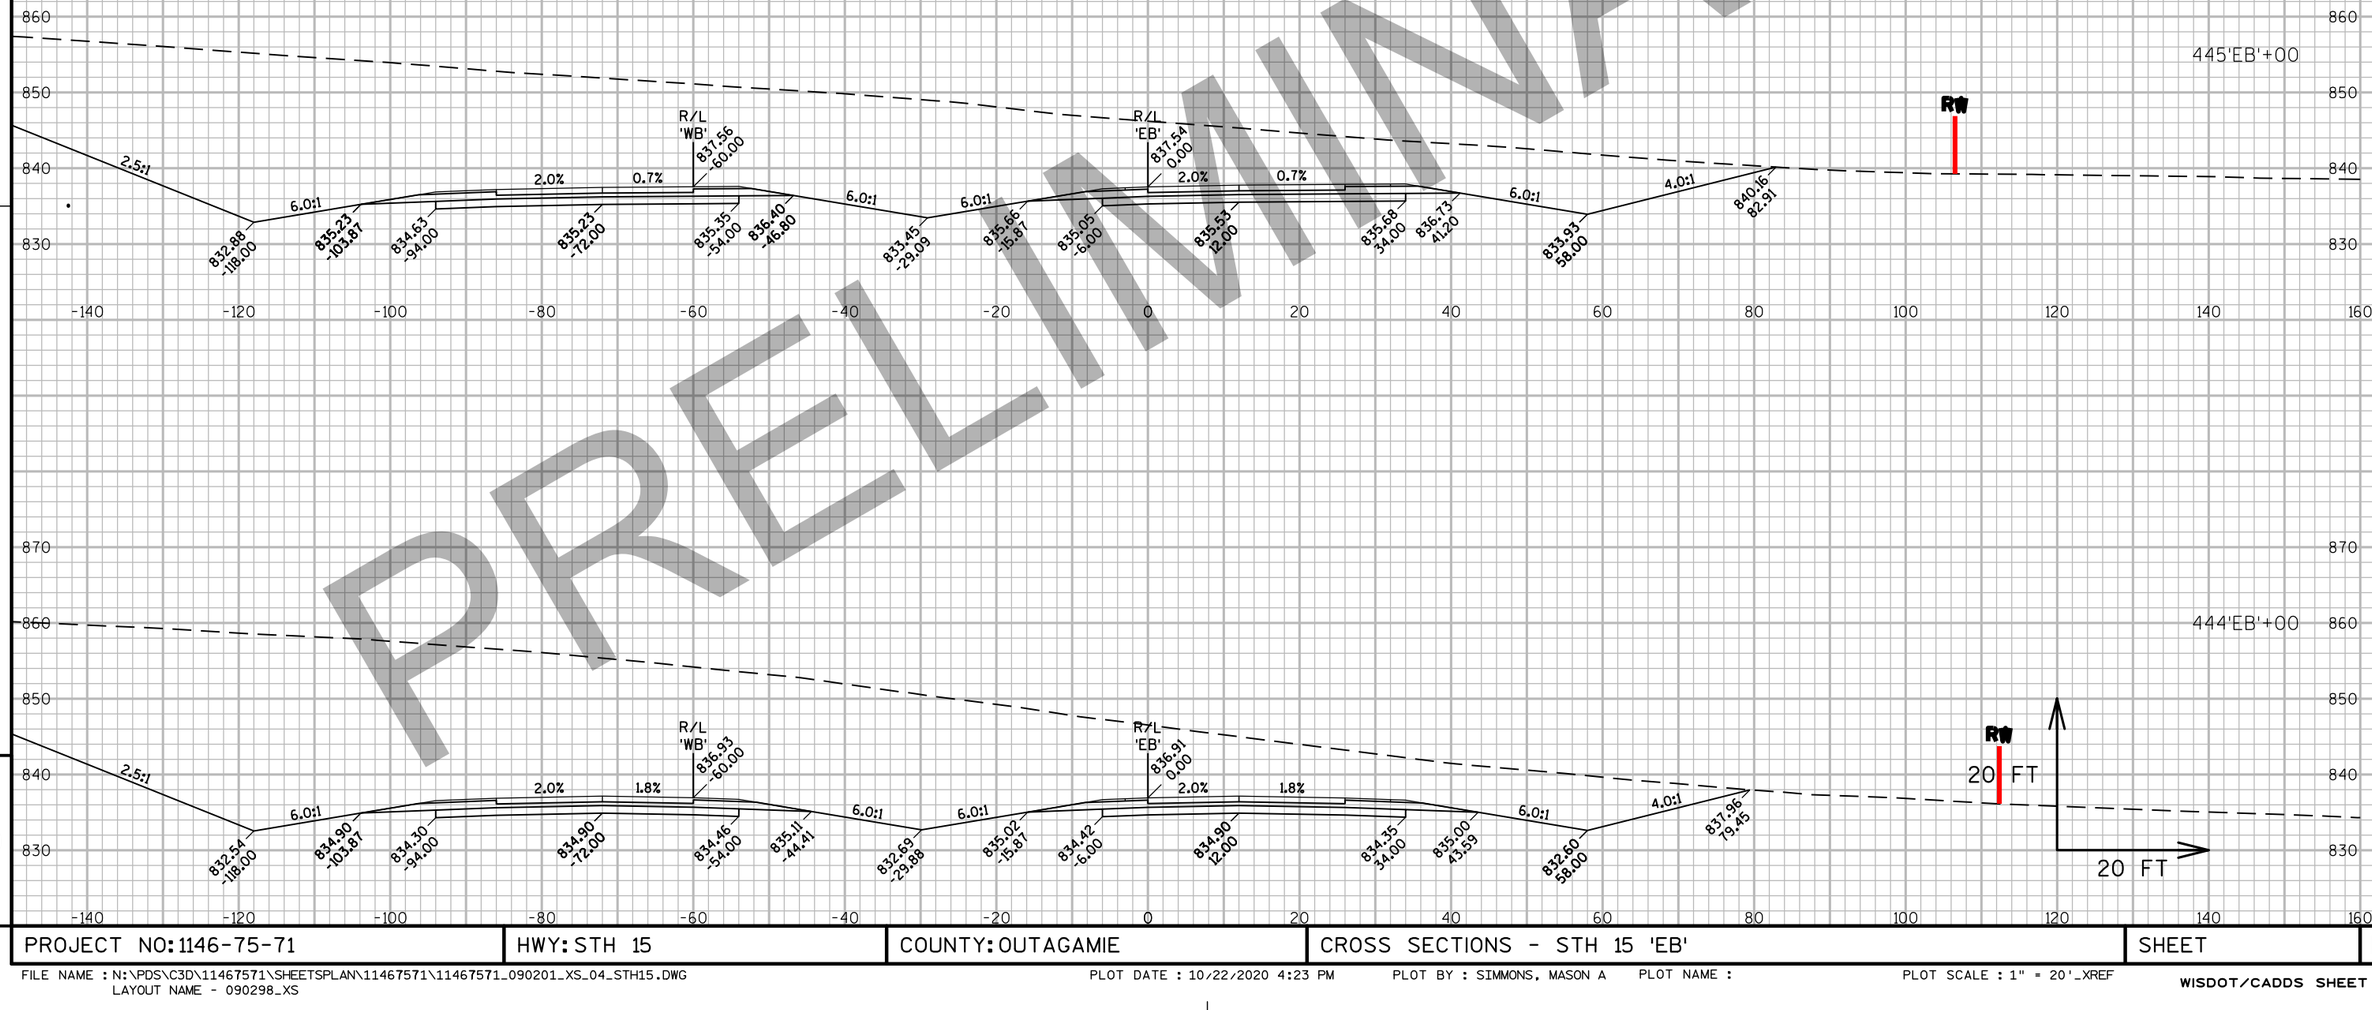



PRELIMINARY

PROJECT NO: 1146-75-71	HWY: STH 15	COUNTY: OUTAGAMIE	CROSS SECTIONS - STH 15 'EB'	SHEET	E

FILE NAME : N:\PDS\C3D\11467571\SHEETSPLAN\11467571\11467571_090201_XS_04_STH15.DWG
LAYOUT NAME - 090298_XS

PLOT DATE : 10/22/2020 4:23 PM PLOT BY : SIMMONS, MASON A PLOT NAME : PLOT SCALE : 1" = 20'_XREF

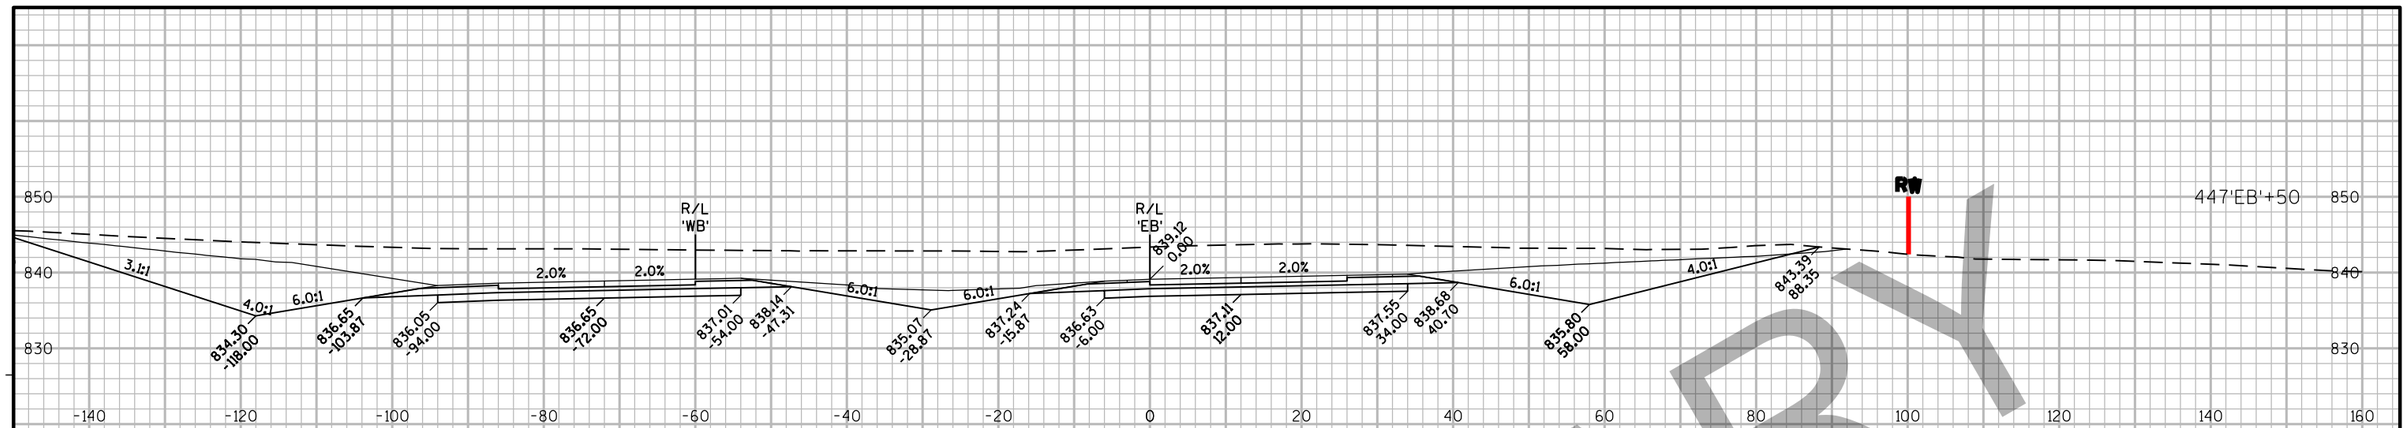

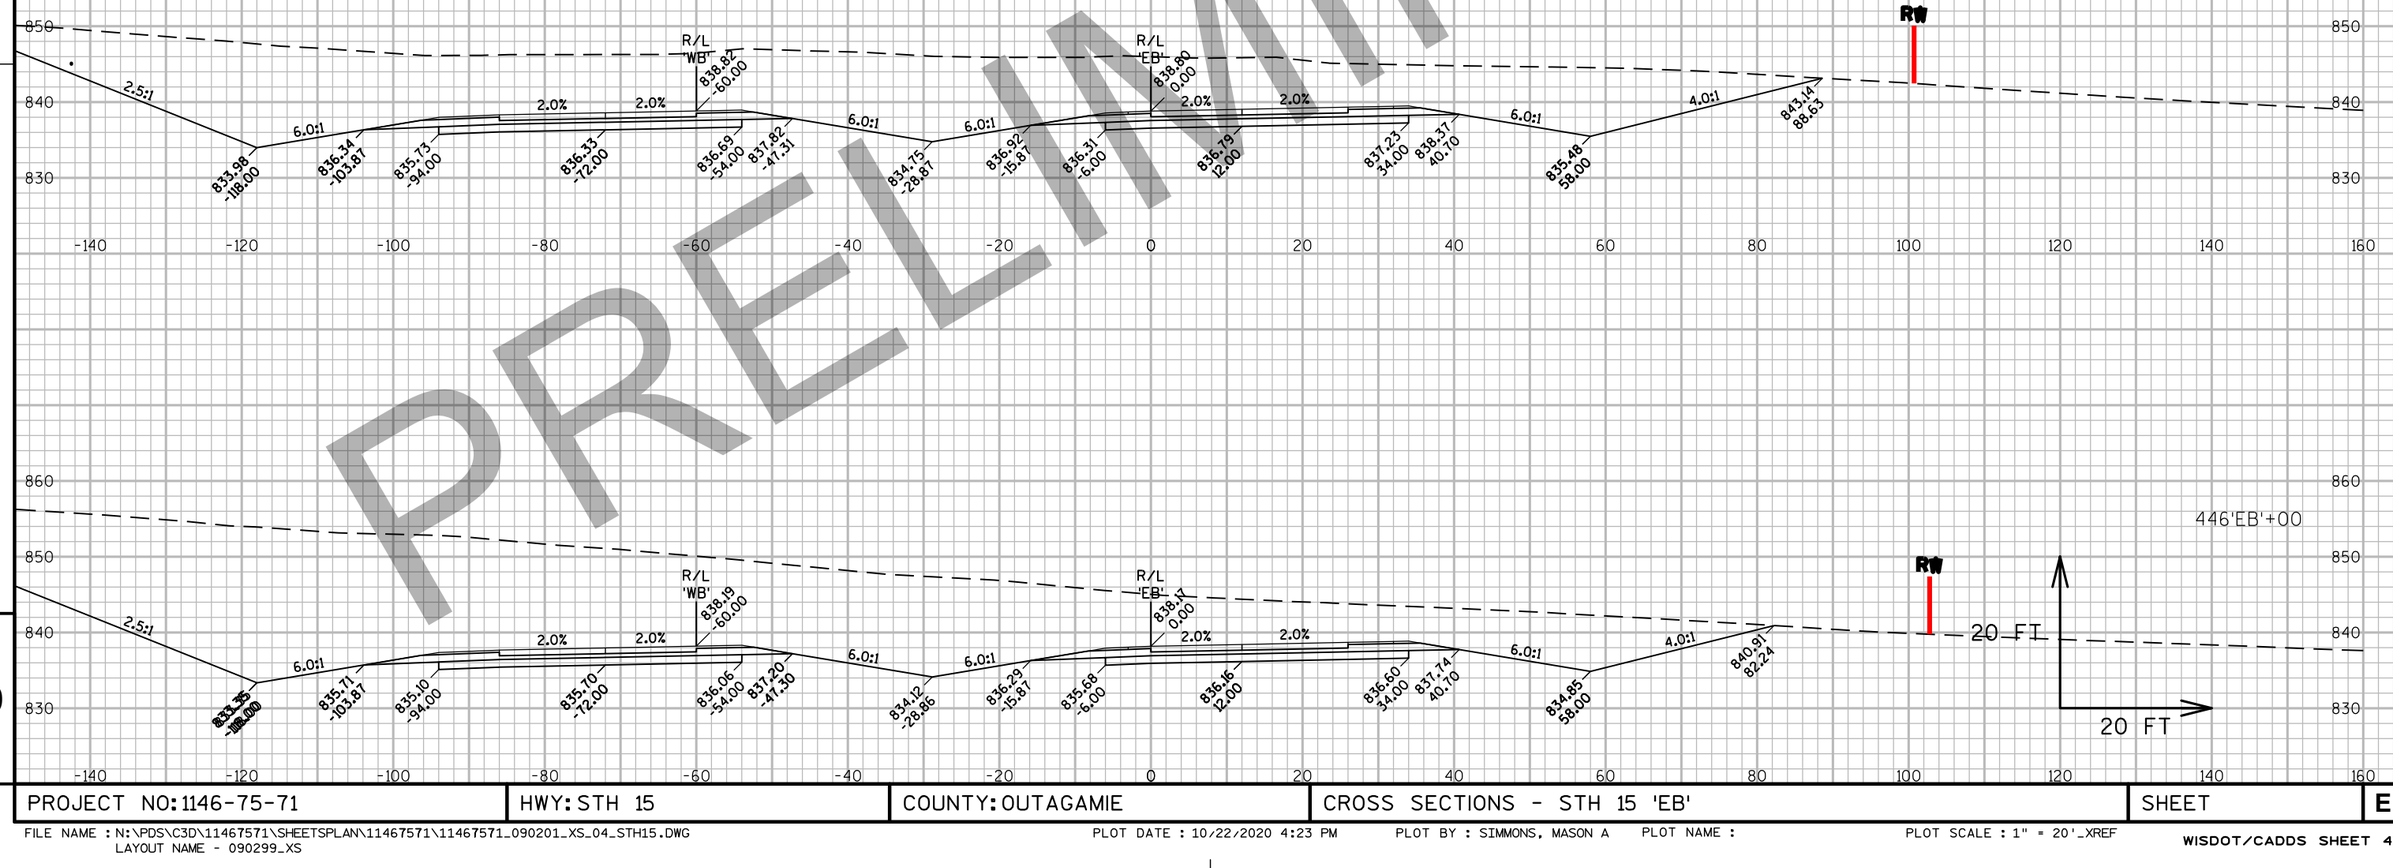


PRELIMINARY

PROJECT NO: 1146-75-71	HWY: STH 15	COUNTY: OUTAGAMIE	CROSS SECTIONS - STH 15 'EB'	SHEET	E

FILE NAME : N:\PDS\C3D\11467571\SHEETSPLAN\11467571\11467571_090201_XS_04_STH15.DWG
LAYOUT NAME - 090299_XS

PLOT DATE : 10/22/2020 4:23 PM PLOT BY : SIMMONS, MASON A PLOT NAME : PLOT SCALE : 1" = 20'_XREF

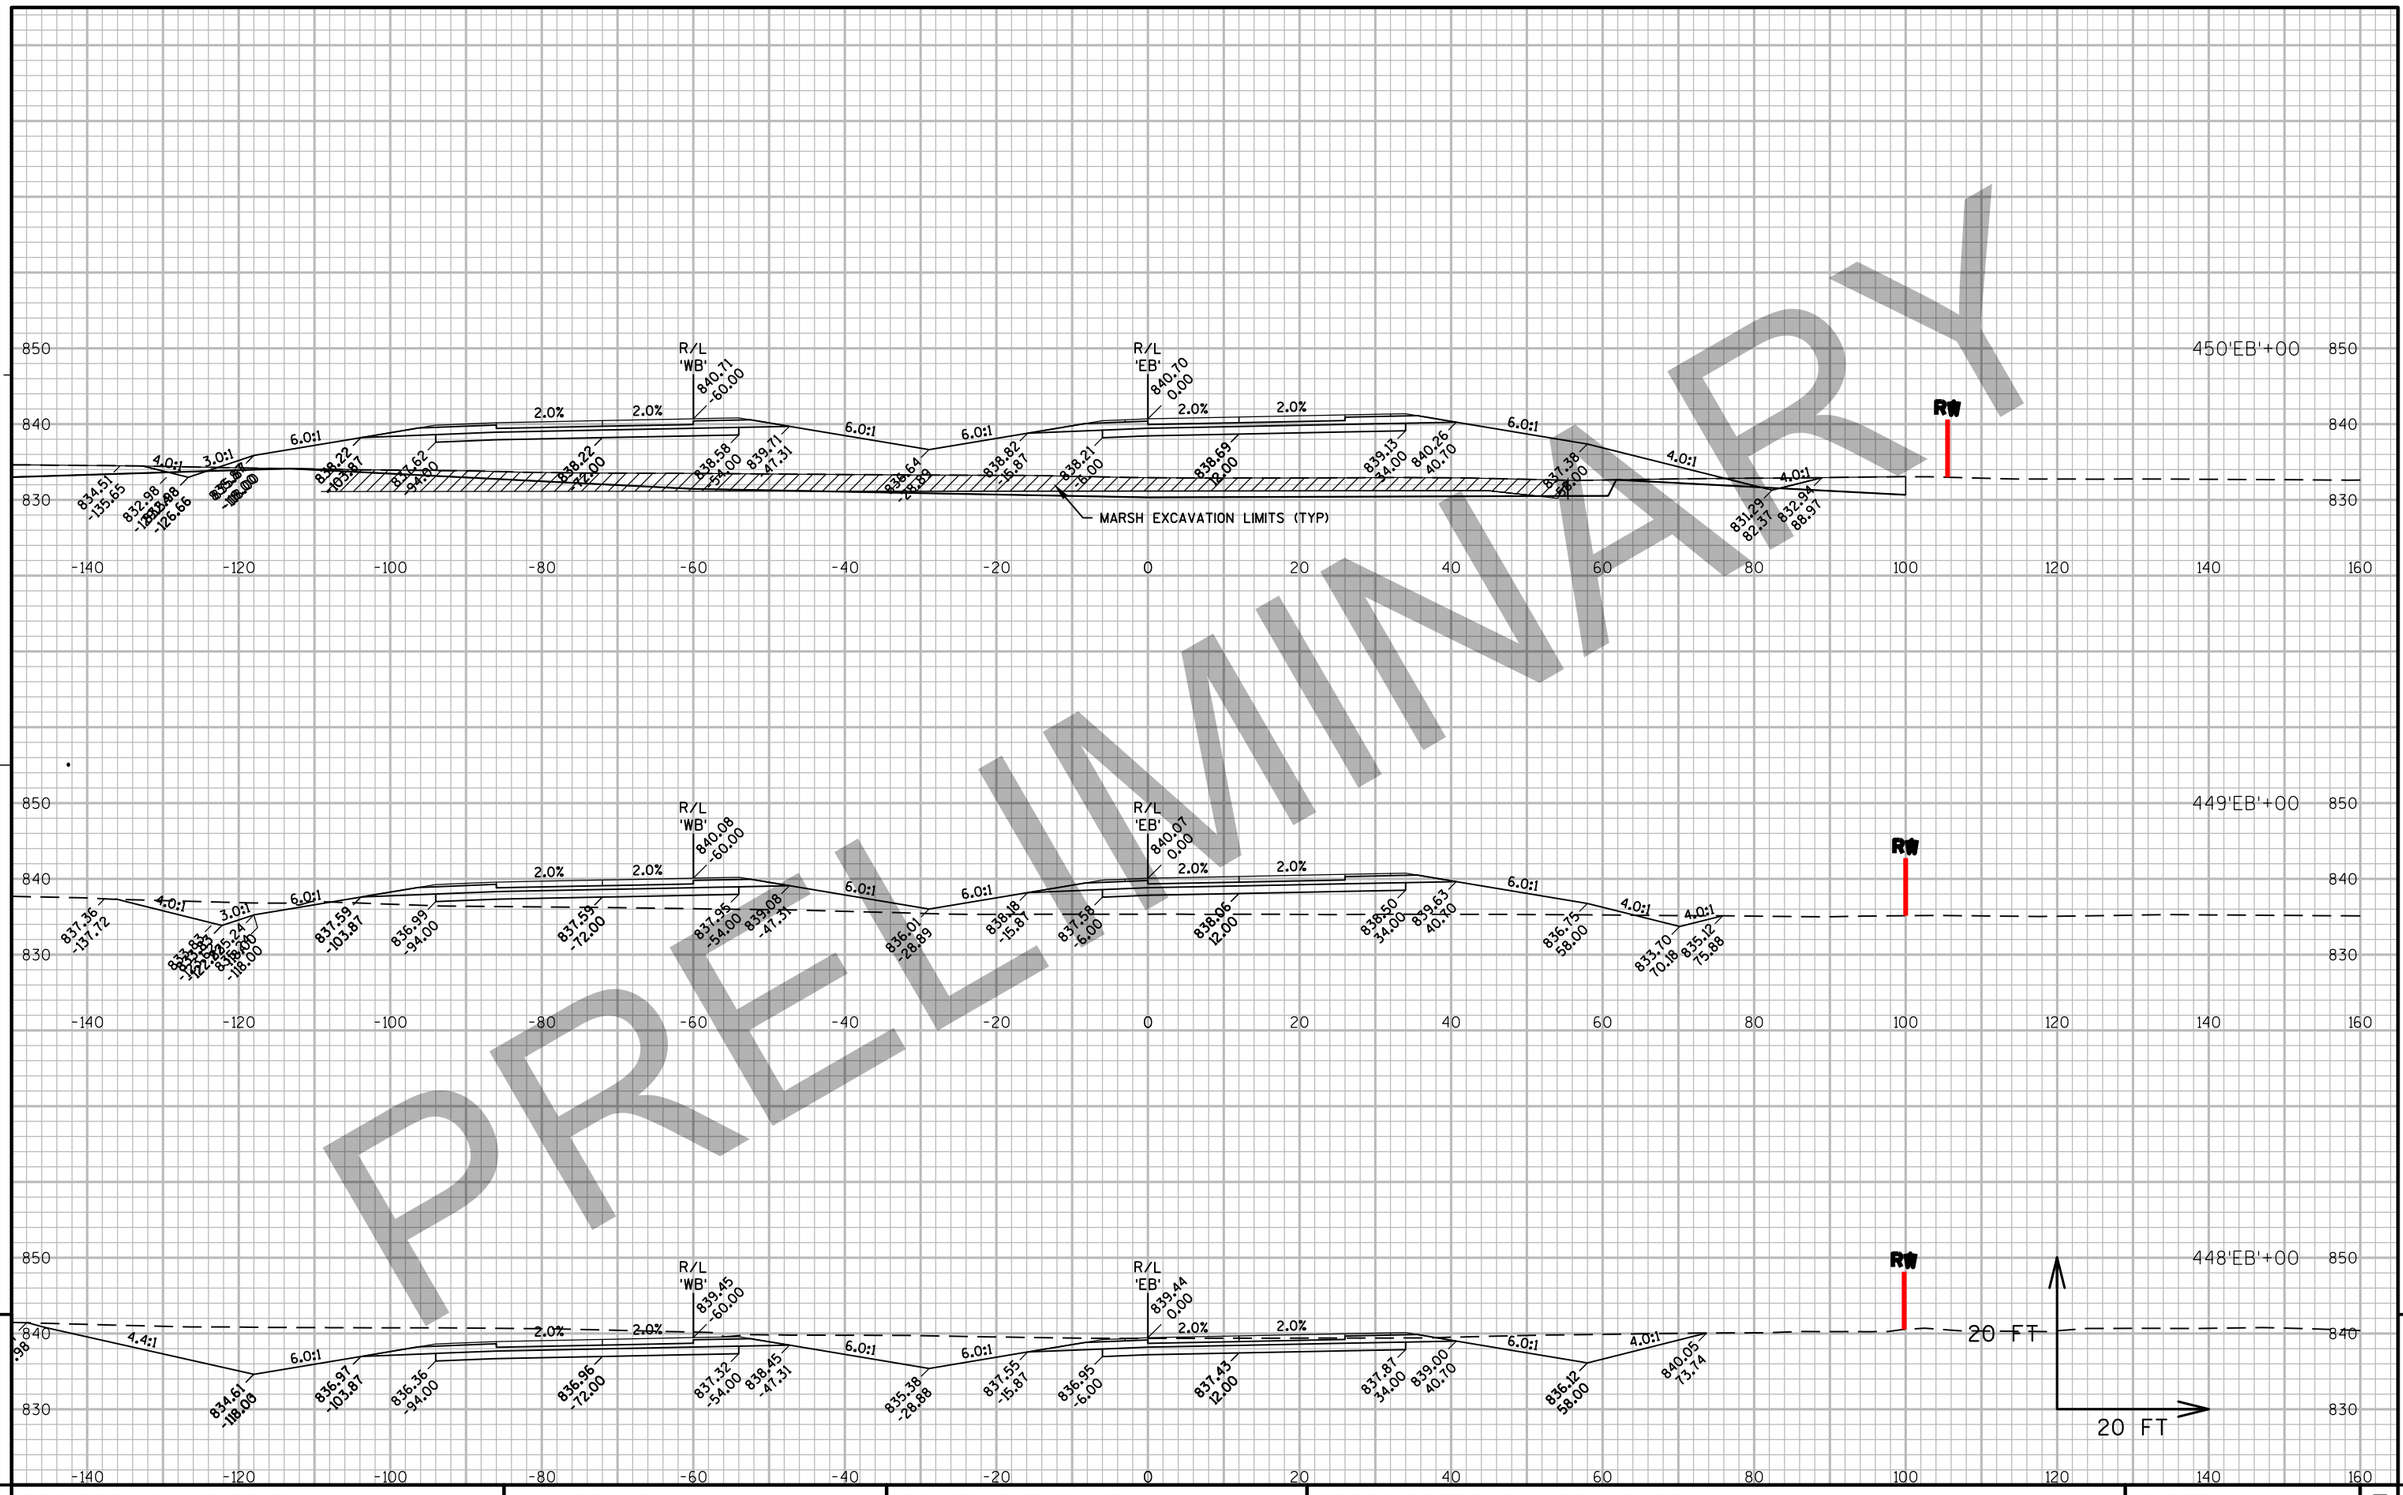


PRELIMINARY

PROJECT NO: 1146-75-71	HWY: STH 15	COUNTY: OUTAGAMIE	CROSS SECTIONS - STH 15 'EB'	SHEET	E

FILE NAME : N:\PDS\C3D\11467571\SHEETSPLAN\11467571\11467571_090201_XS_04_STH15.DWG
LAYOUT NAME - 0902100_XS

PLOT DATE : 10/22/2020 4:23 PM PLOT BY : SIMMONS, MASON A PLOT NAME : PLOT SCALE : 1" = 20'_XREF

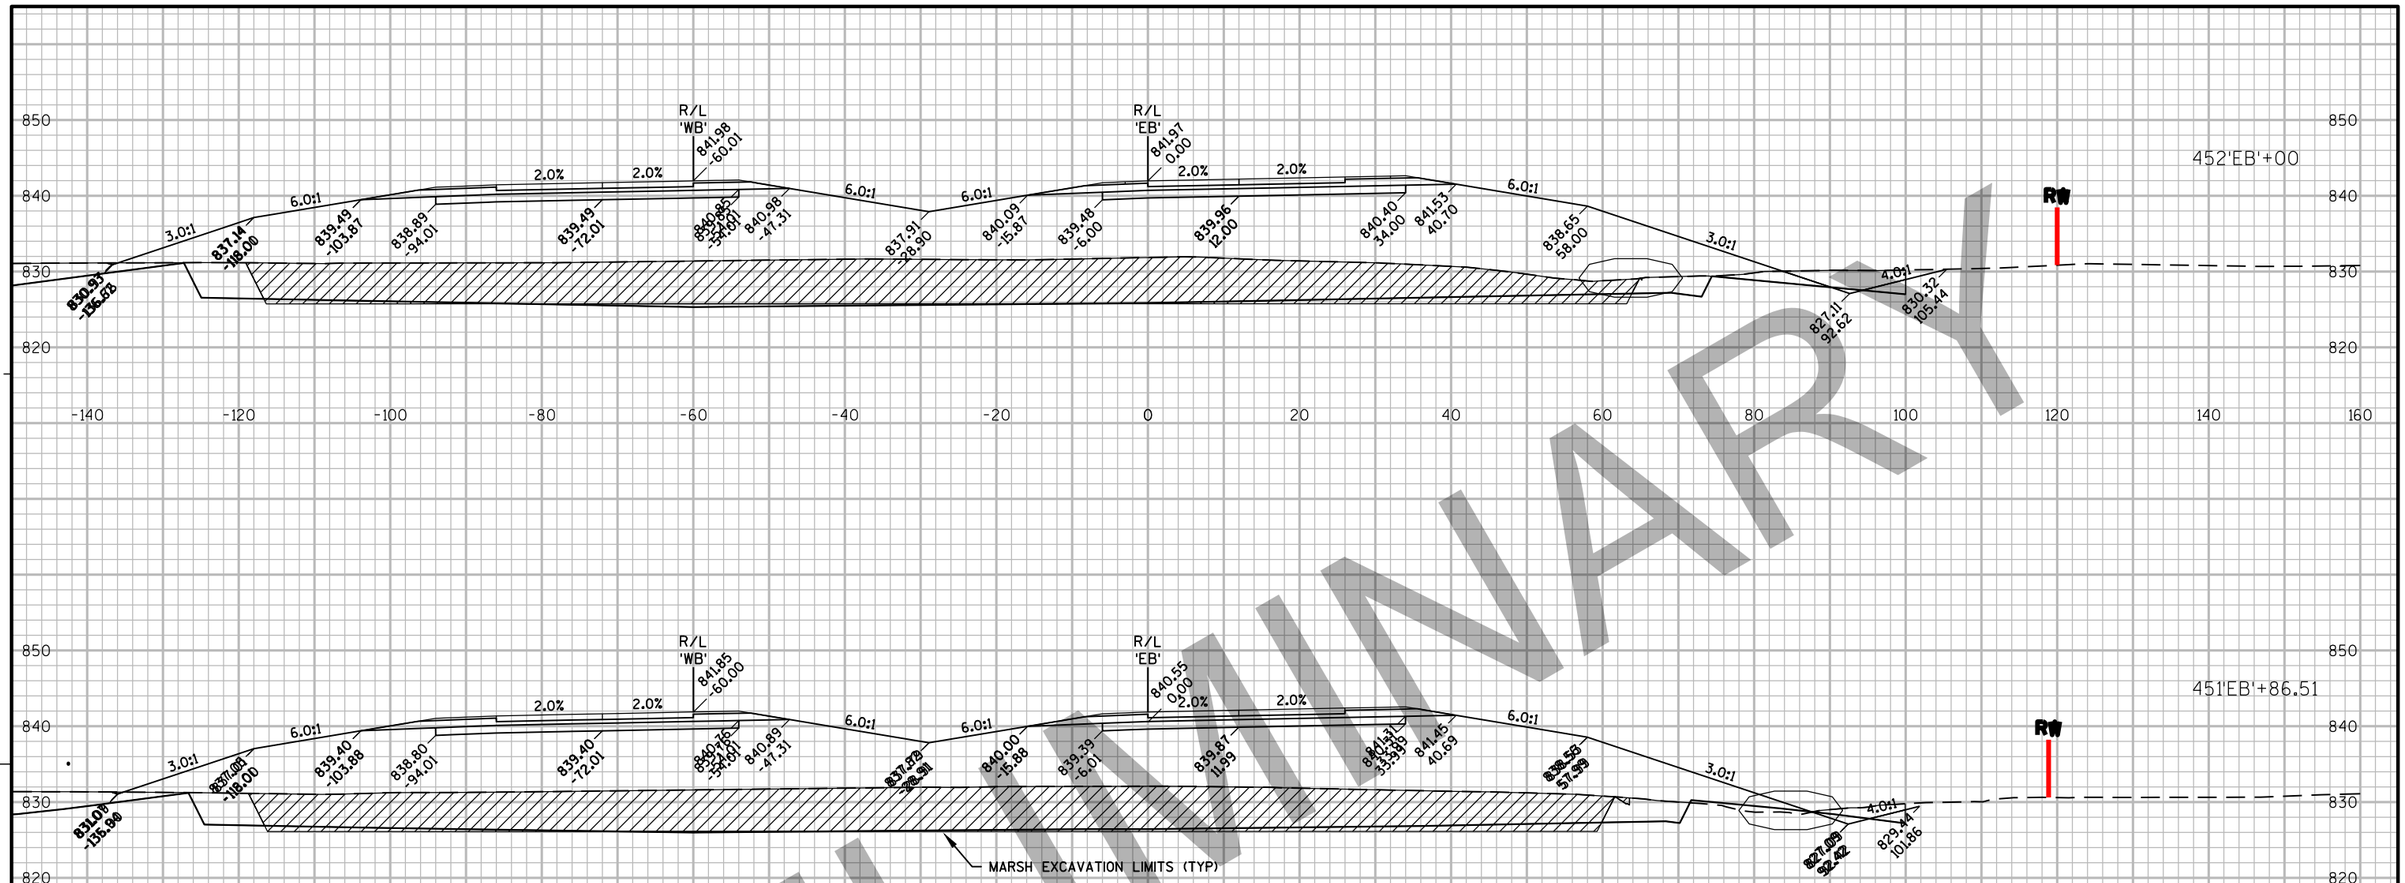


PRELIMINARY

9	PROJECT NO: 1146-75-71	HWY: STH 15	COUNTY: OUTAGAMIE	CROSS SECTIONS - STH 15 'EB'	SHEET E	9

FILE NAME : N:\PDS\C3D\11467571\SHEETSPLAN\11467571\11467571_090201_XS_04_STH15.DWG
LAYOUT NAME - 0902101_XS

PLOT DATE : 10/22/2020 4:23 PM PLOT BY : SIMMONS, MASON A PLOT NAME : PLOT SCALE : 1" = 20'_XREF

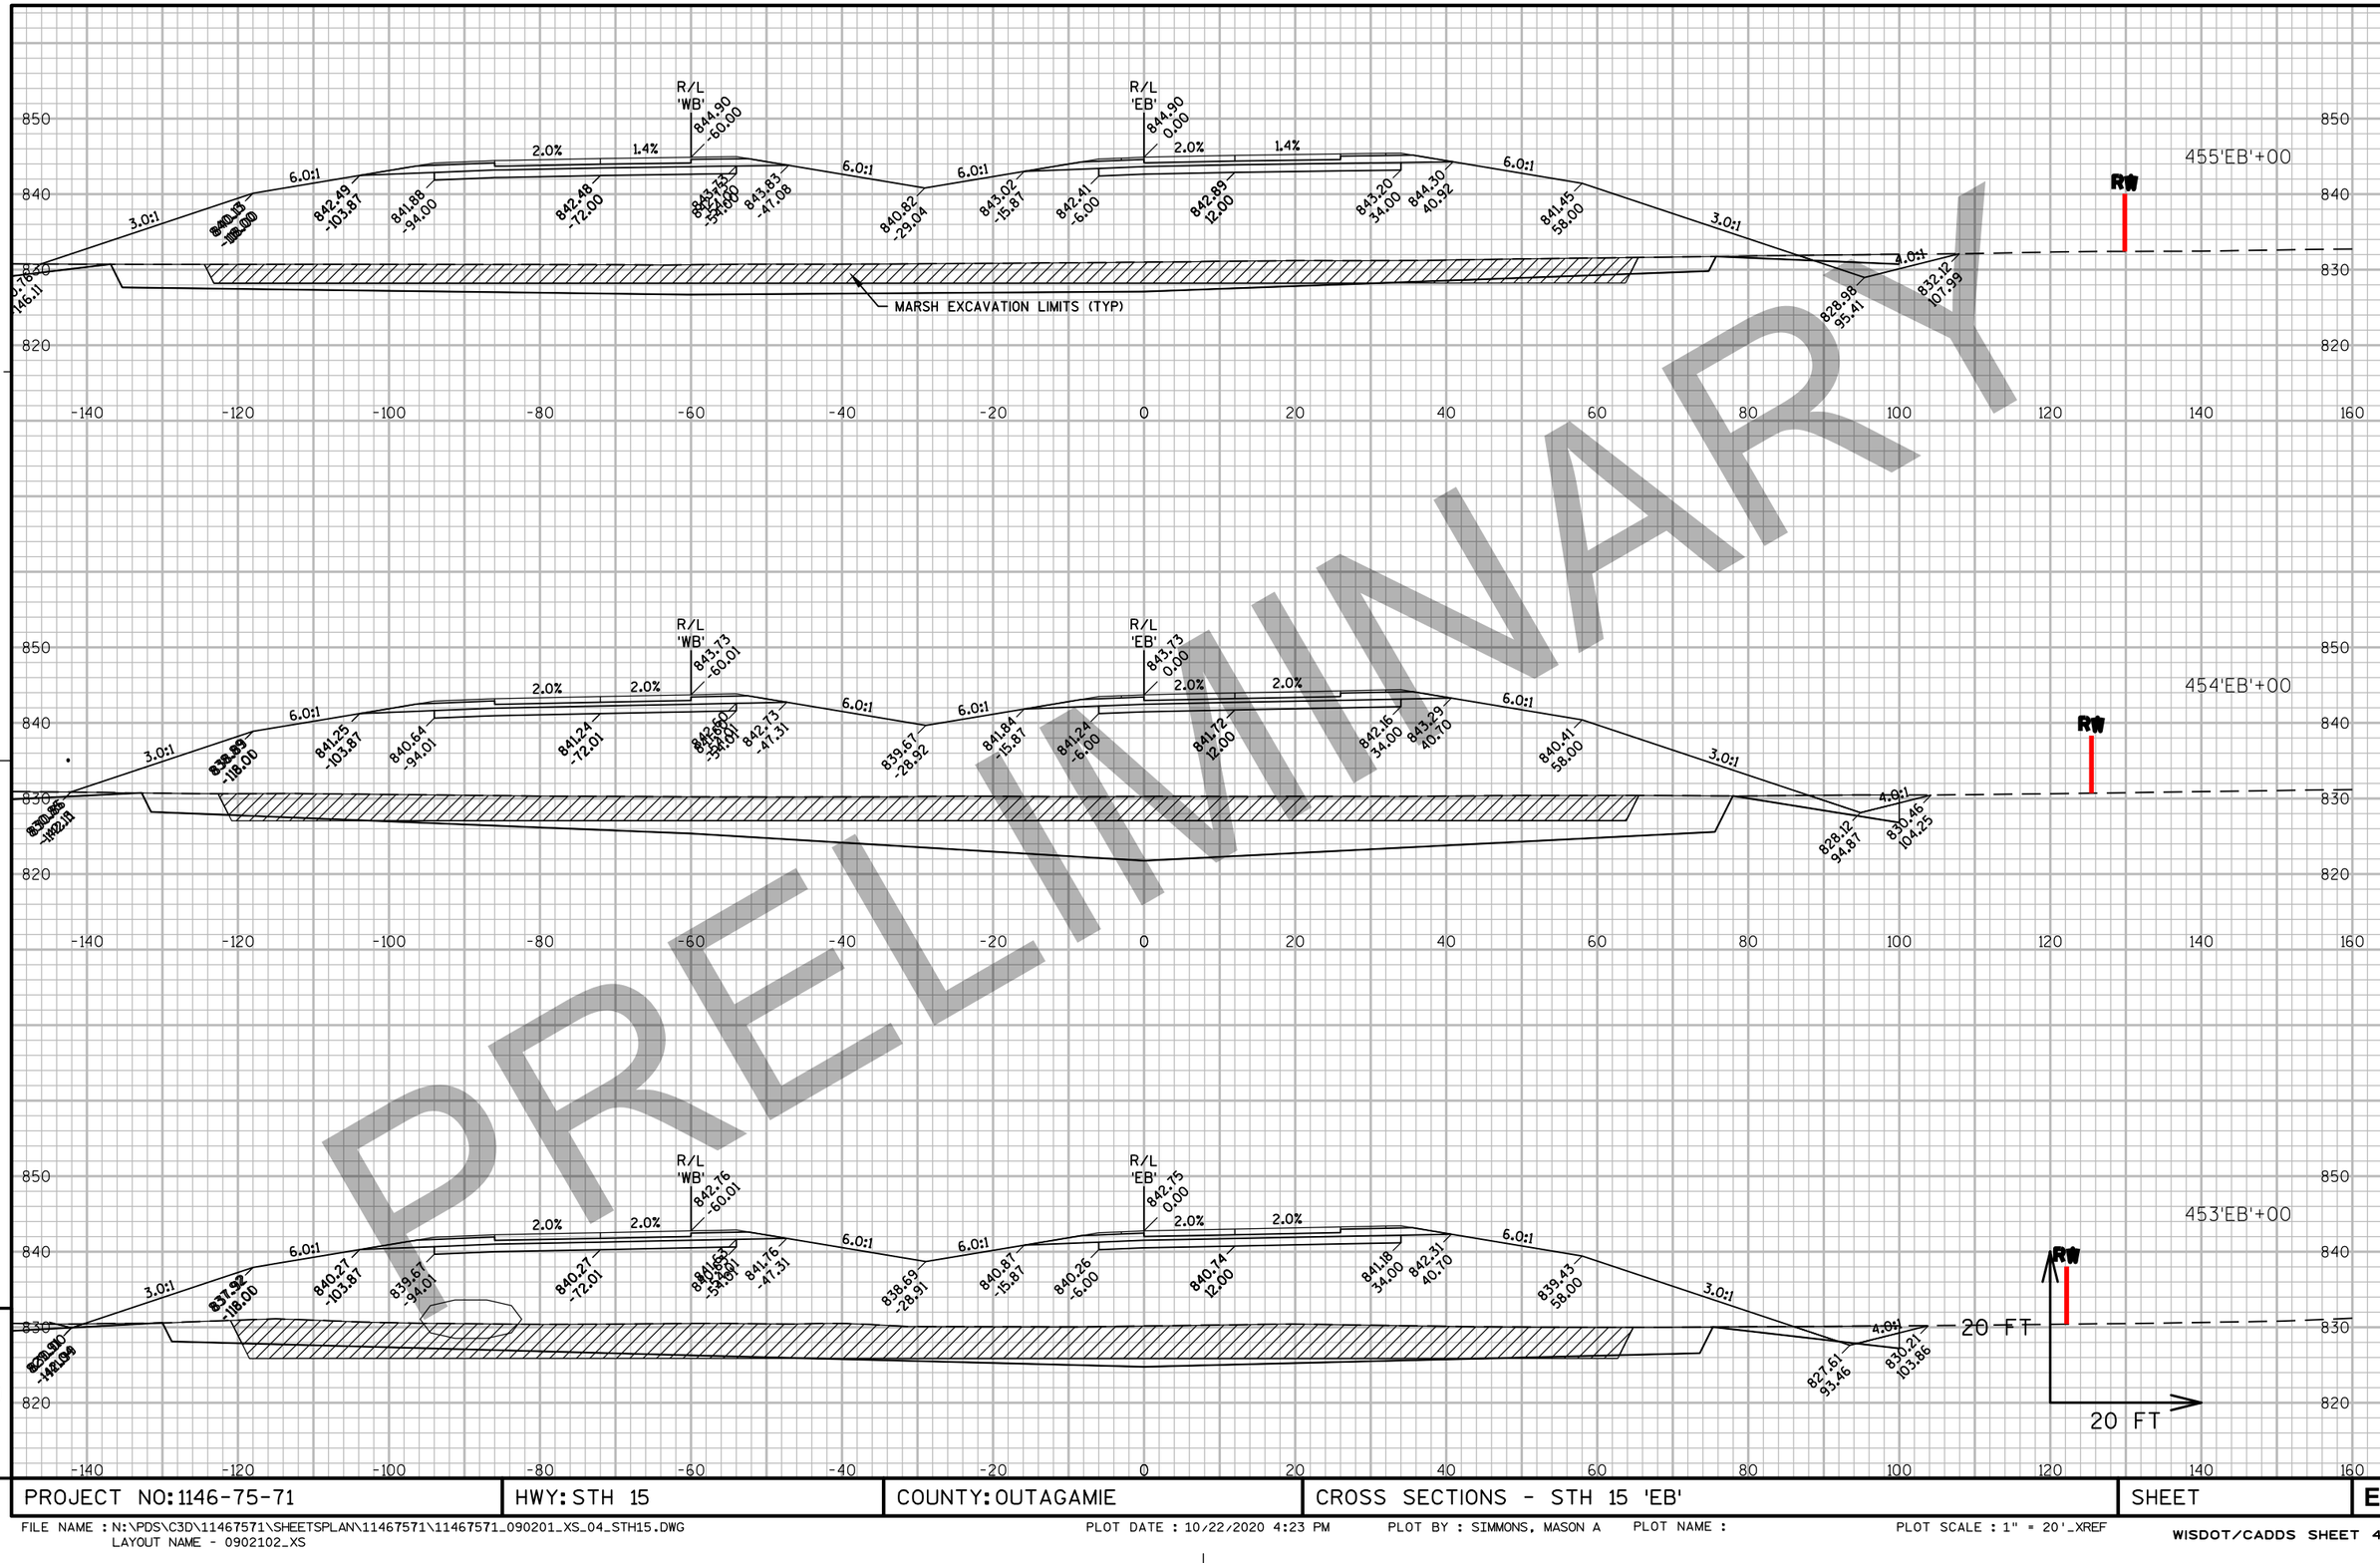


PRELIMINARY

9

9

PROJECT NO: 1146-75-71	HWY: STH 15	COUNTY: OUTAGAMIE	CROSS SECTIONS - STH 15 'EB'	SHEET	E


FILE NAME : N:\PDS\C3D\11467571\SHEETSPLAN\11467571\11467571_090201_XS_04_STH15.DWG
LAYOUT NAME - 0902102_XS
PLOT DATE : 10/22/2020 4:23 PM PLOT BY : SIMMONS, MASON A PLOT NAME : PLOT SCALE : 1" = 20'_XREF
WISDOT/CADDS SHEET 49

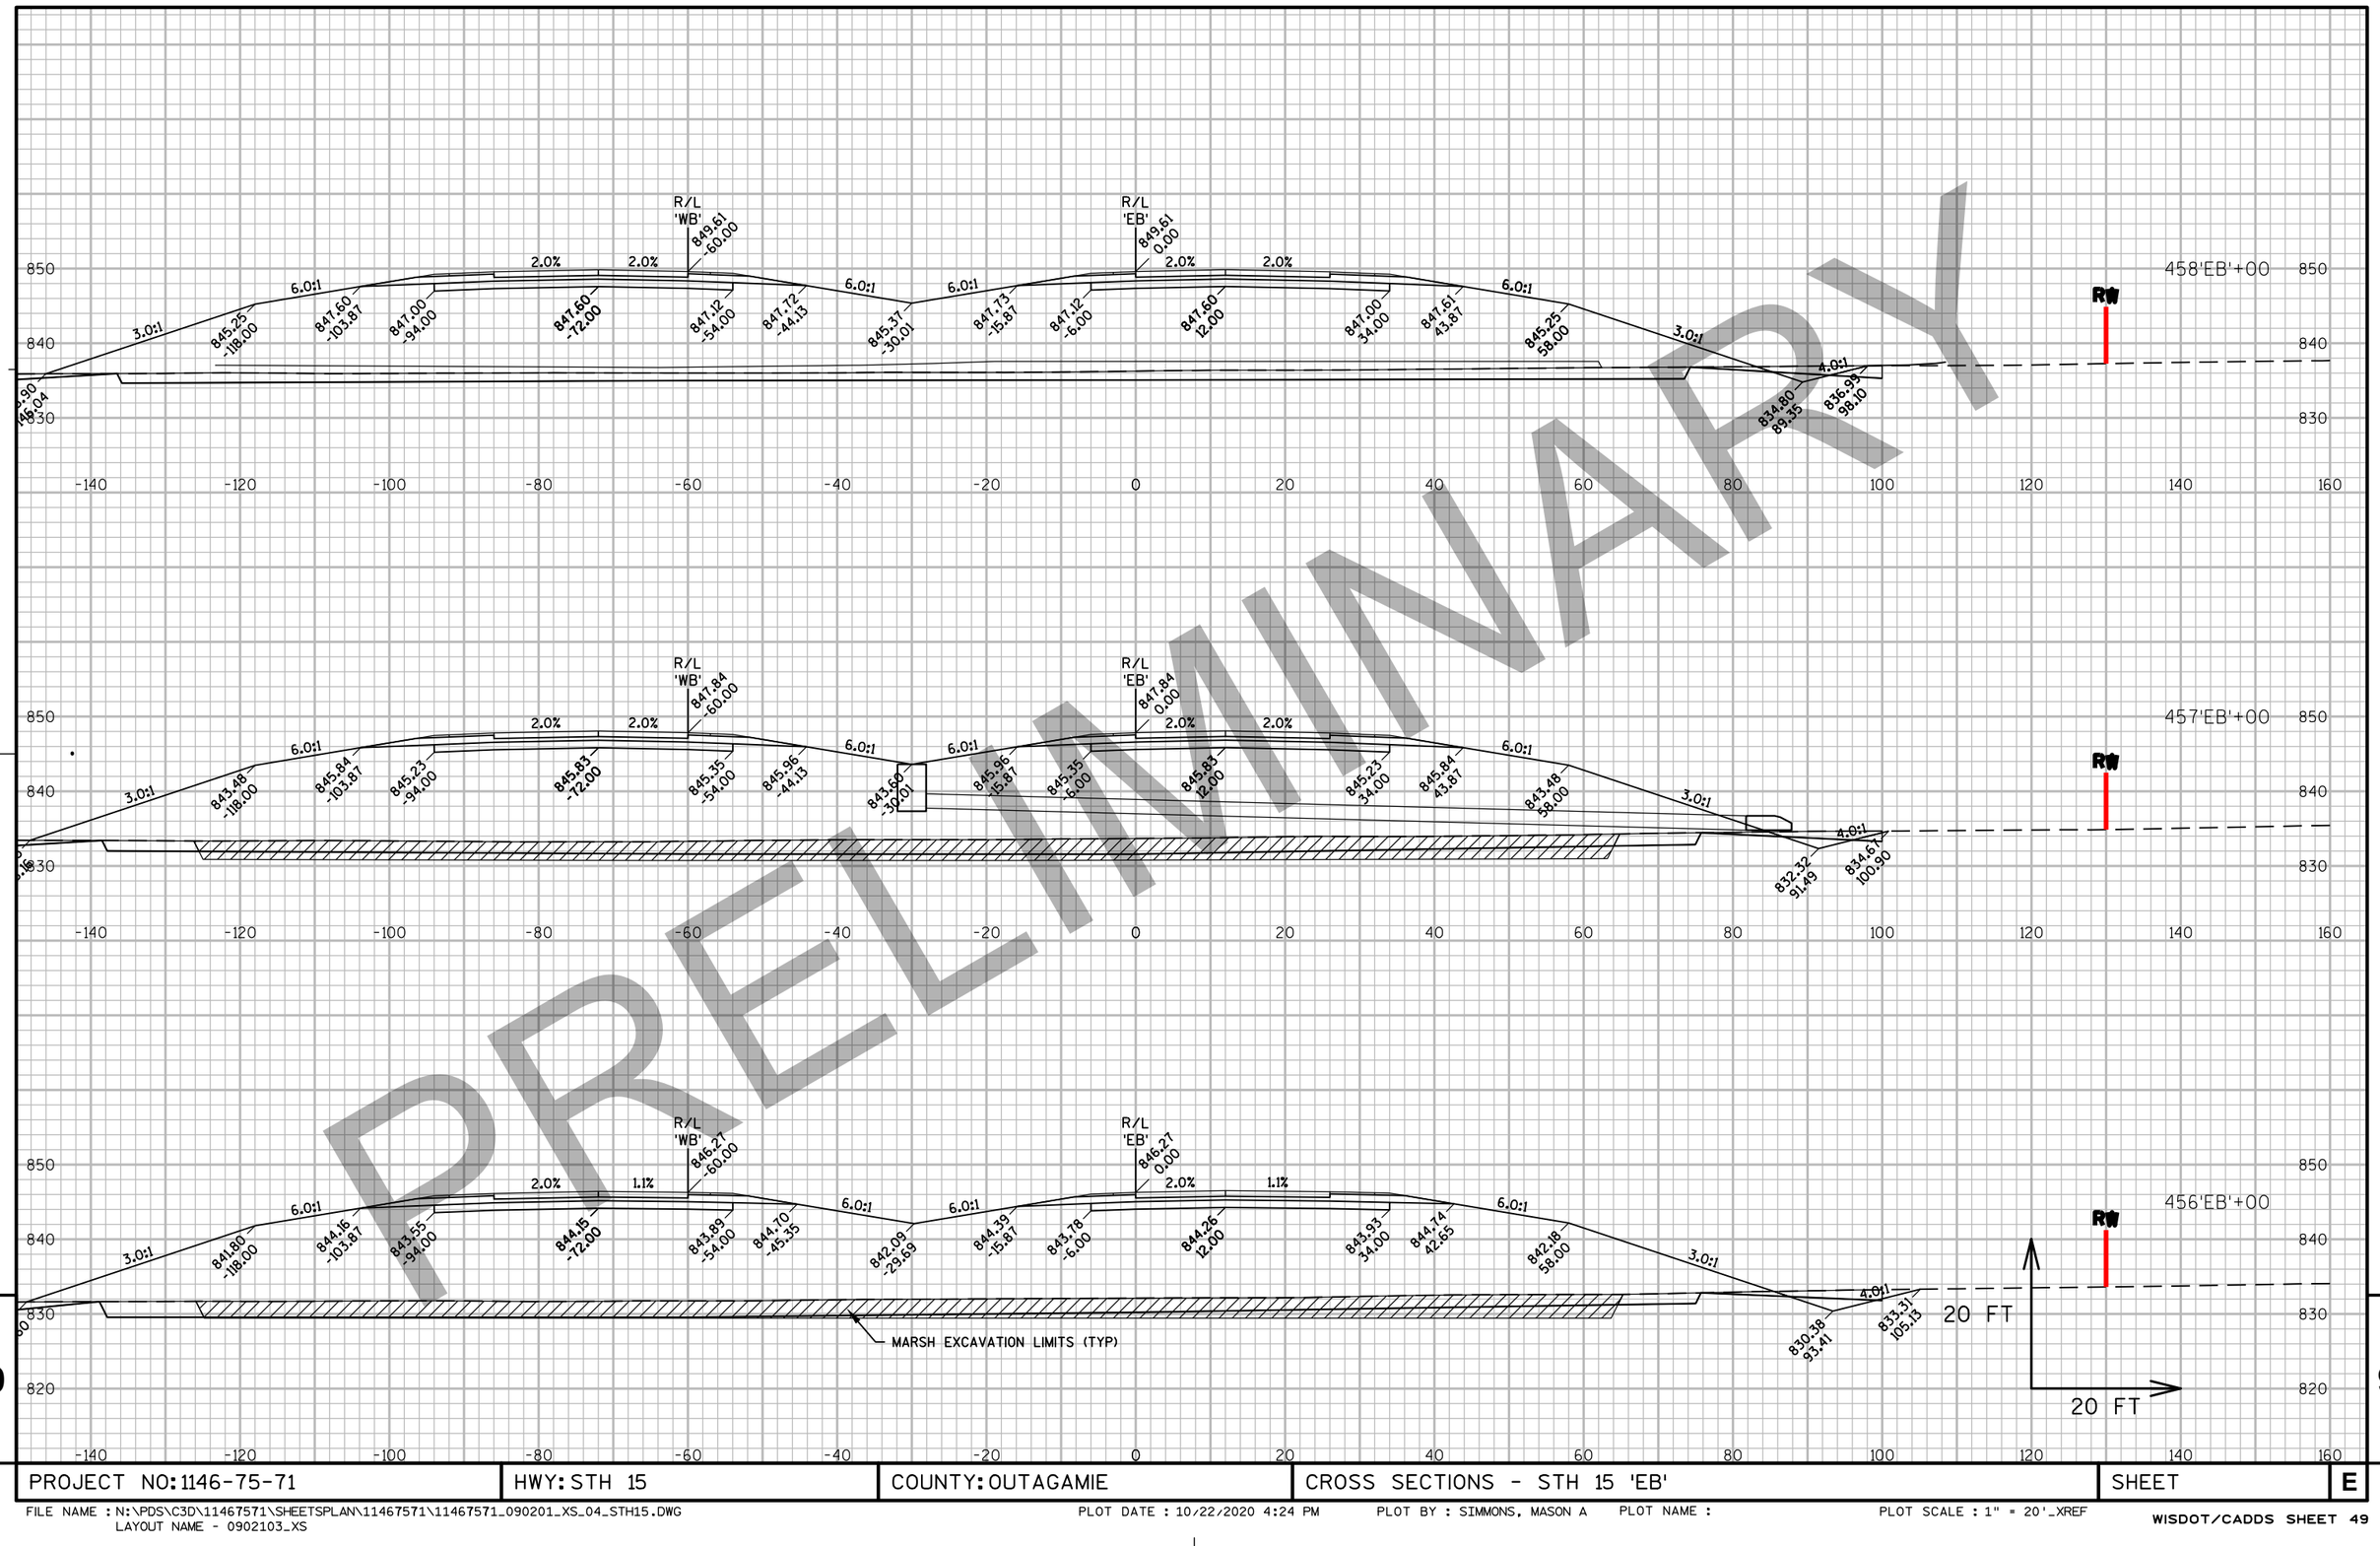

PRELIMINARY

9


PROJECT NO: 1146-75-71	HWY: STH 15	COUNTY: OUTAGAMIE	CROSS SECTIONS - STH 15 'EB'	SHEET	E

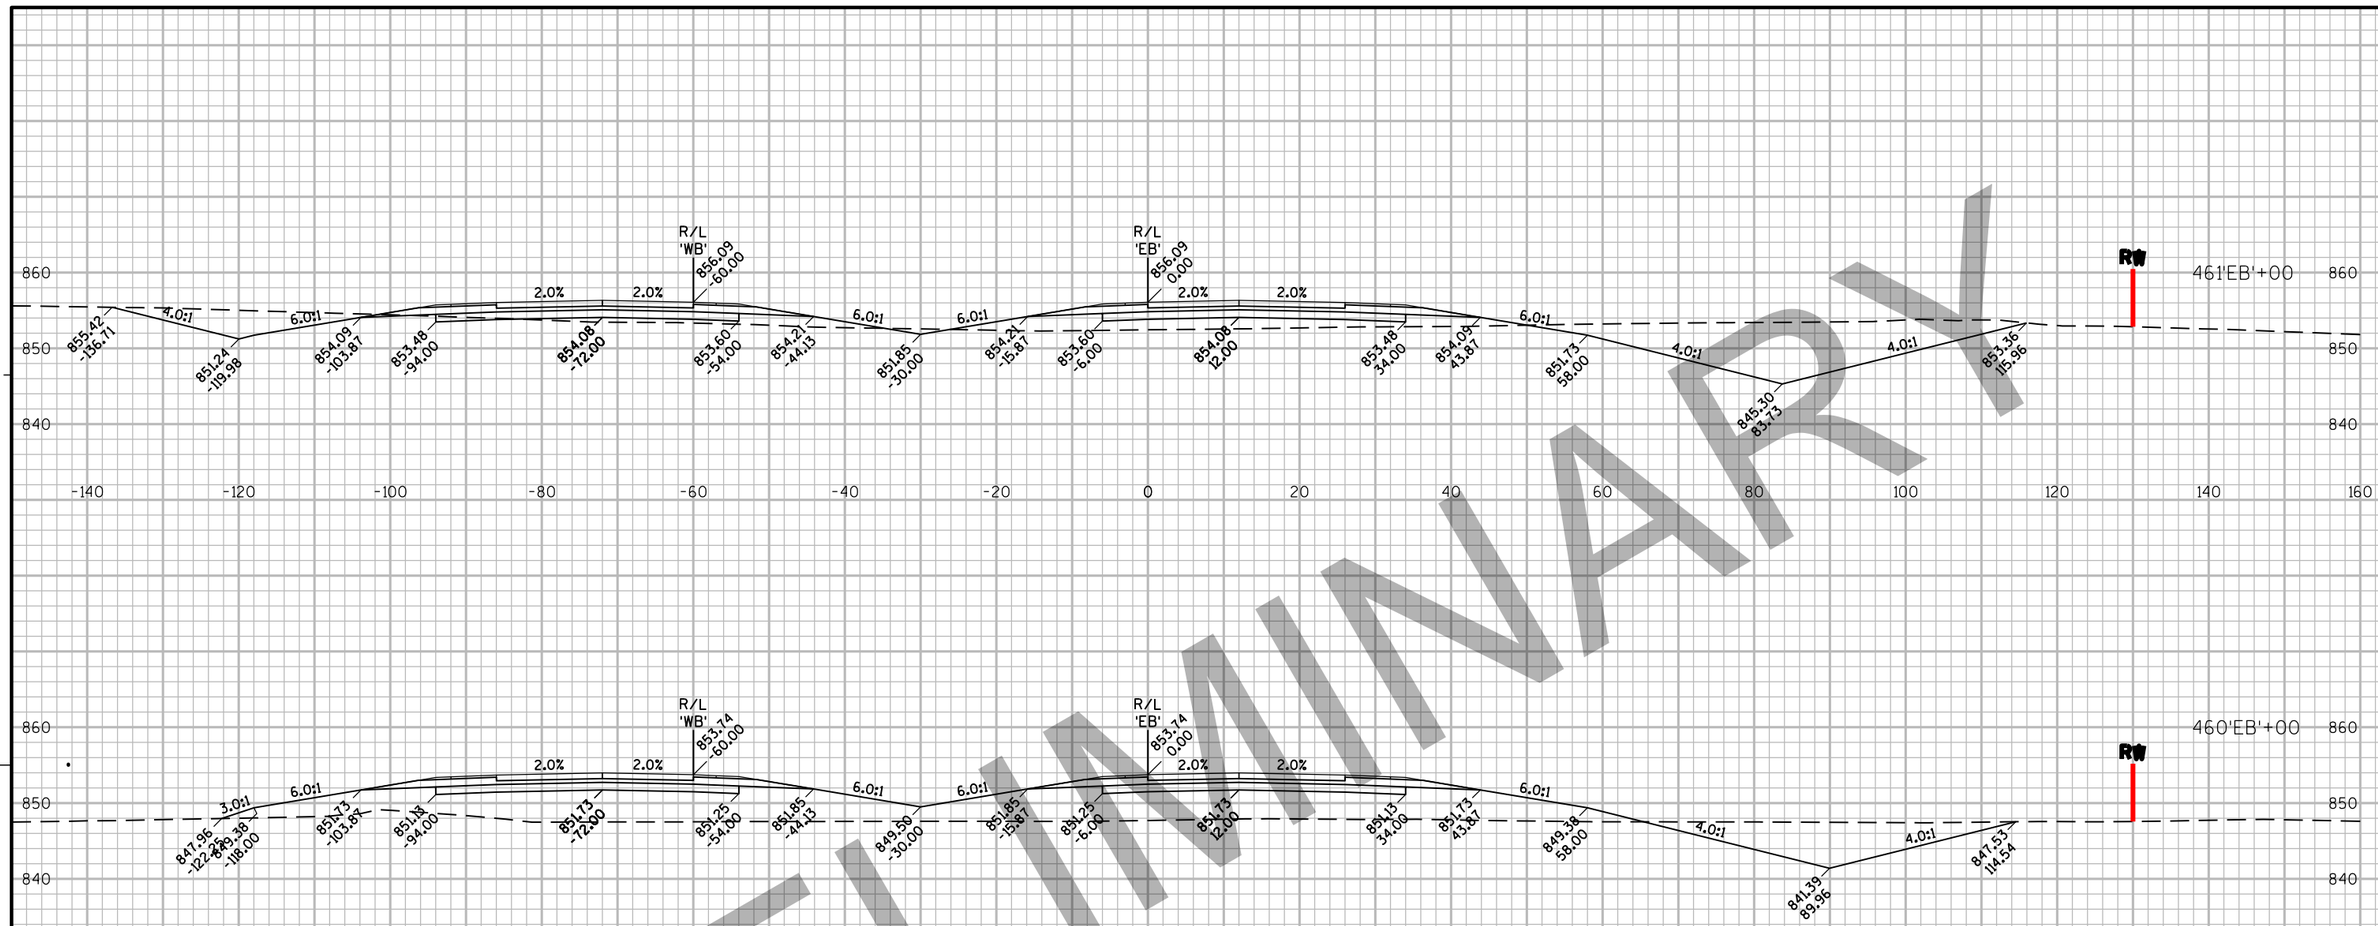

PROJECT NO: 1146-75-71	HWY: STH 15	COUNTY: OUTAGAMIE	CROSS SECTIONS - STH 15 'EB'	SHEET	E

FILE NAME : N:\PDS\C3D\11467571\SHEETSPLAN\11467571\11467571_090201_XS_04_STH15.DWG
LAYOUT NAME - 0902104_XS

PLOT DATE : 10/22/2020 4:24 PM PLOT BY : SIMMONS, MASON A PLOT NAME : PLOT SCALE : 1" = 20'_XREF

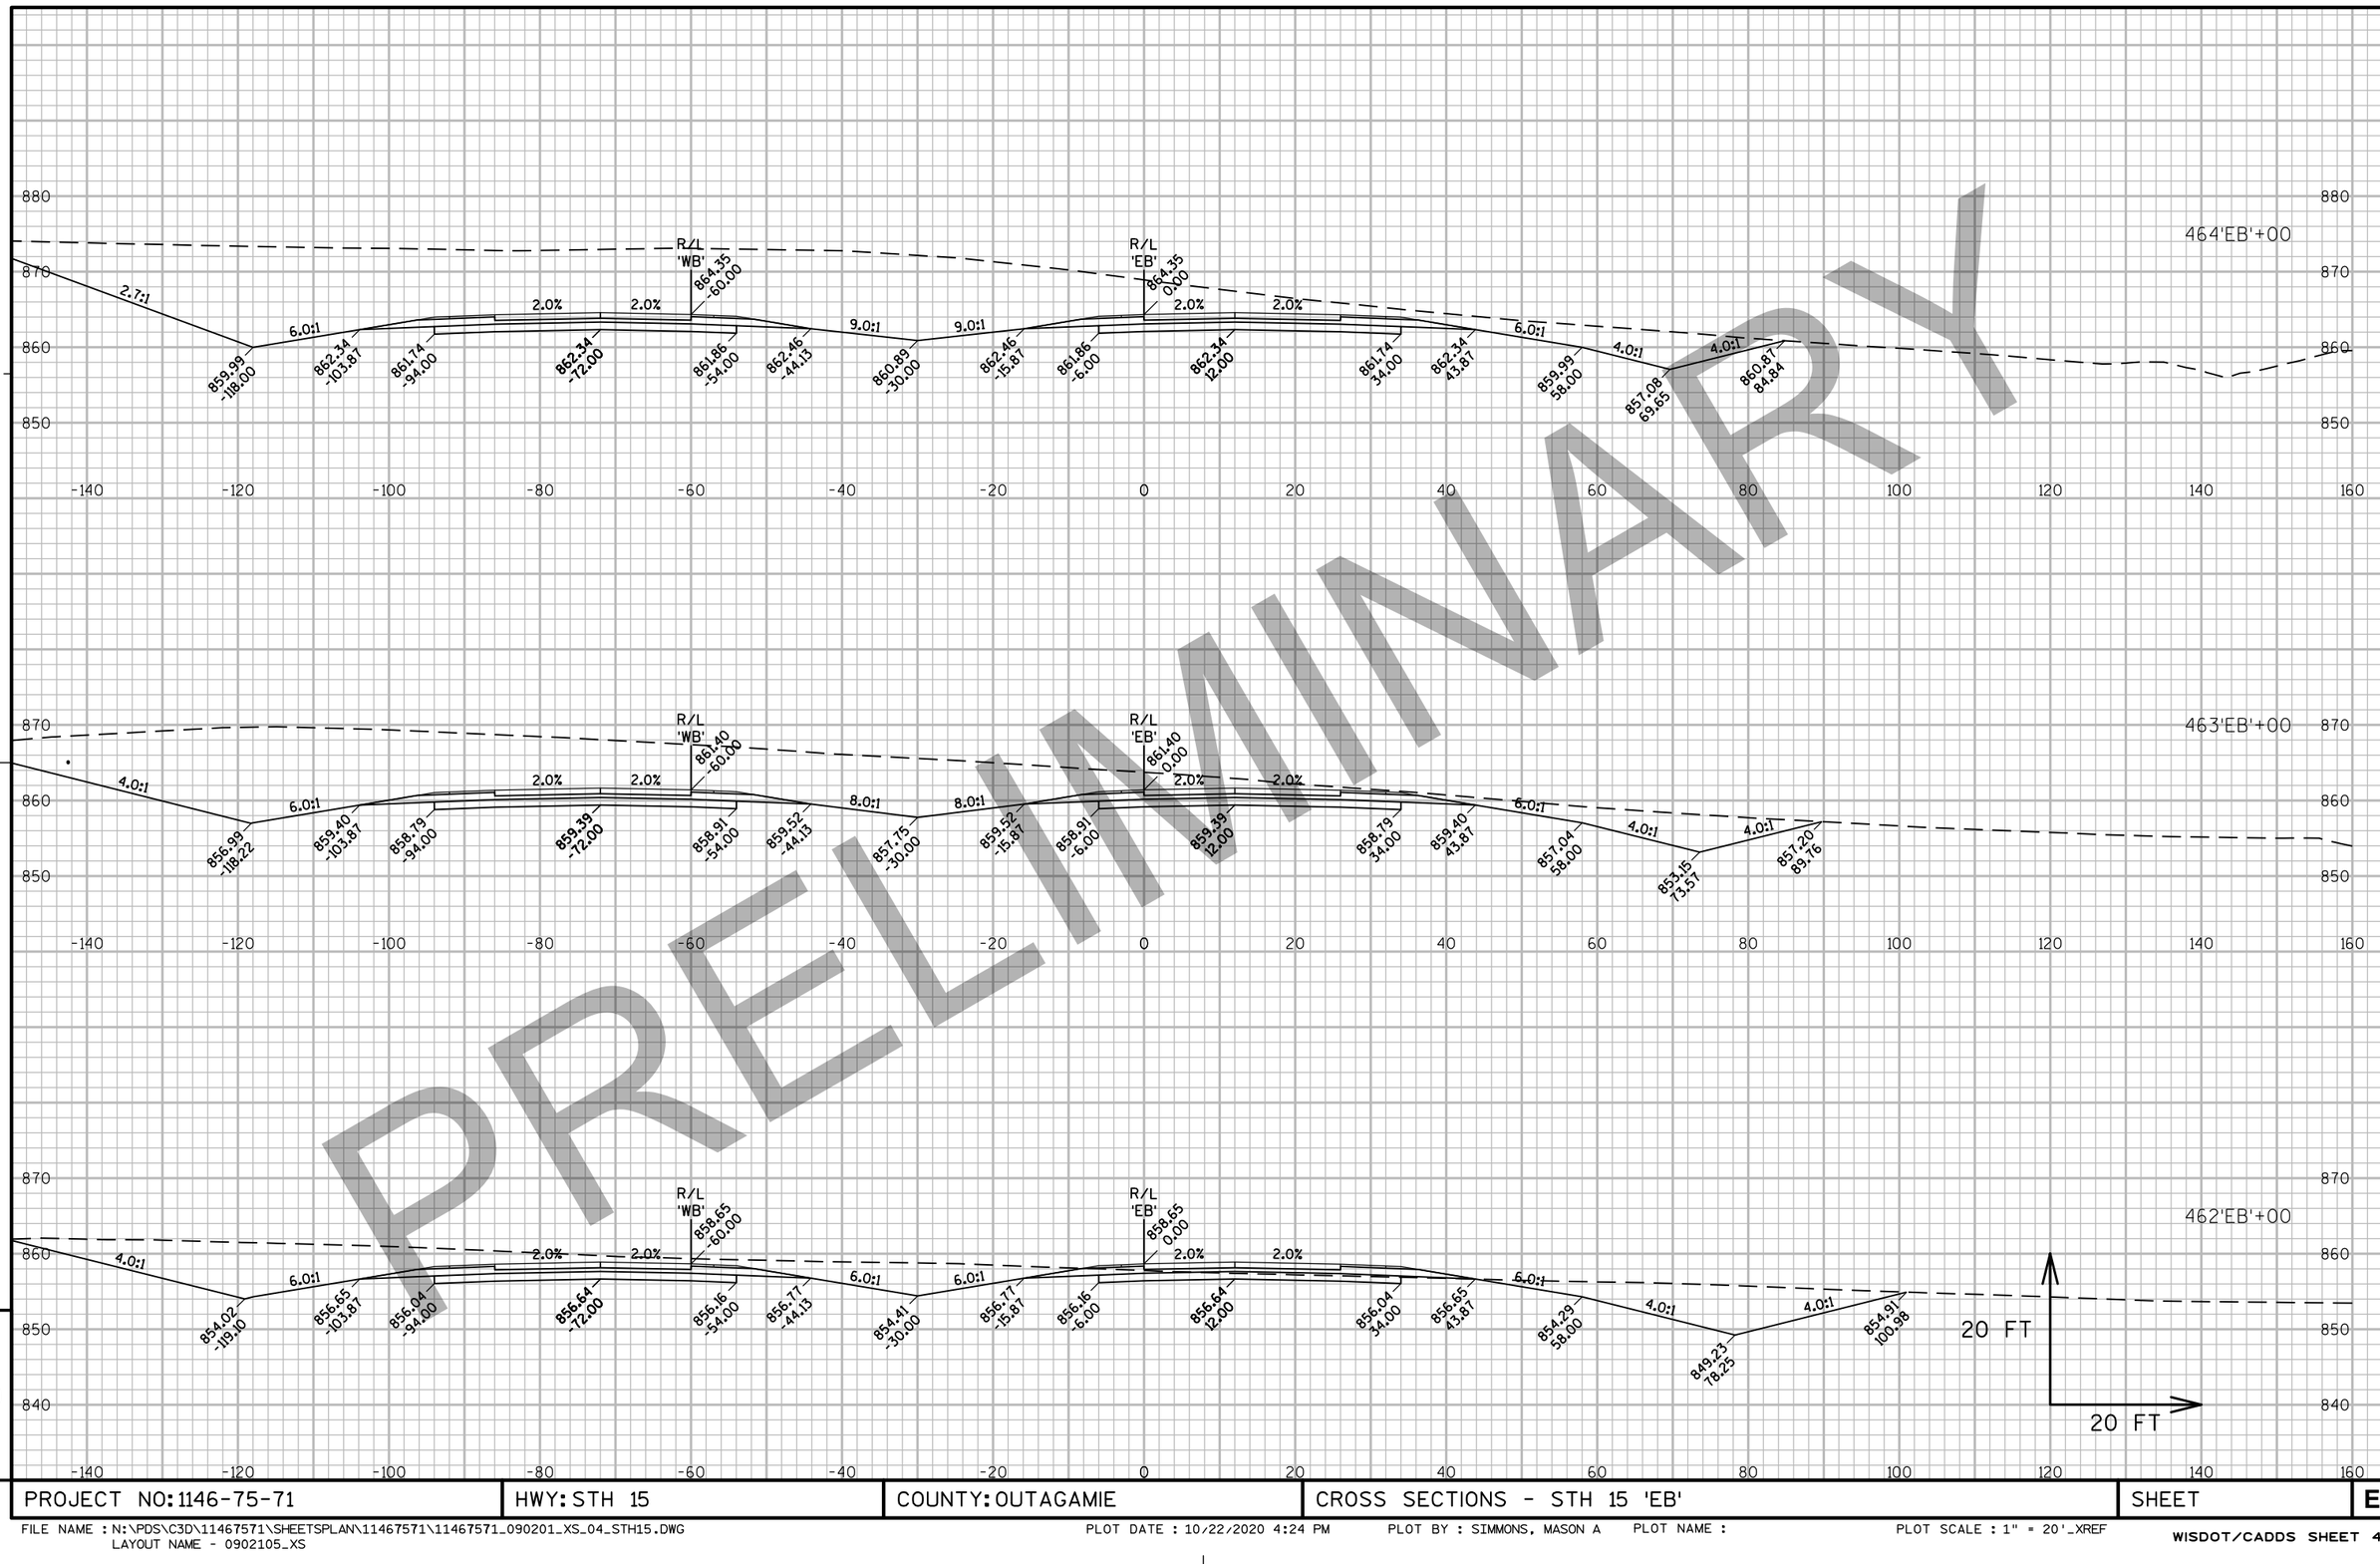

PRELIMINARY

9


9

PROJECT NO: 1146-75-71	HWY: STH 15	COUNTY: OUTAGAMIE	CROSS SECTIONS - STH 15 'EB'	SHEET	E

FILE NAME : N:\PDS\C3D\11467571\SHEETSPLAN\11467571\11467571_090201_XS_04_STH15.DWG
LAYOUT NAME - 0902105_XS

PLOT DATE : 10/22/2020 4:24 PM PLOT BY : SIMMONS, MASON A PLOT NAME : PLOT SCALE : 1" = 20'_XREF


PRELIMINARY

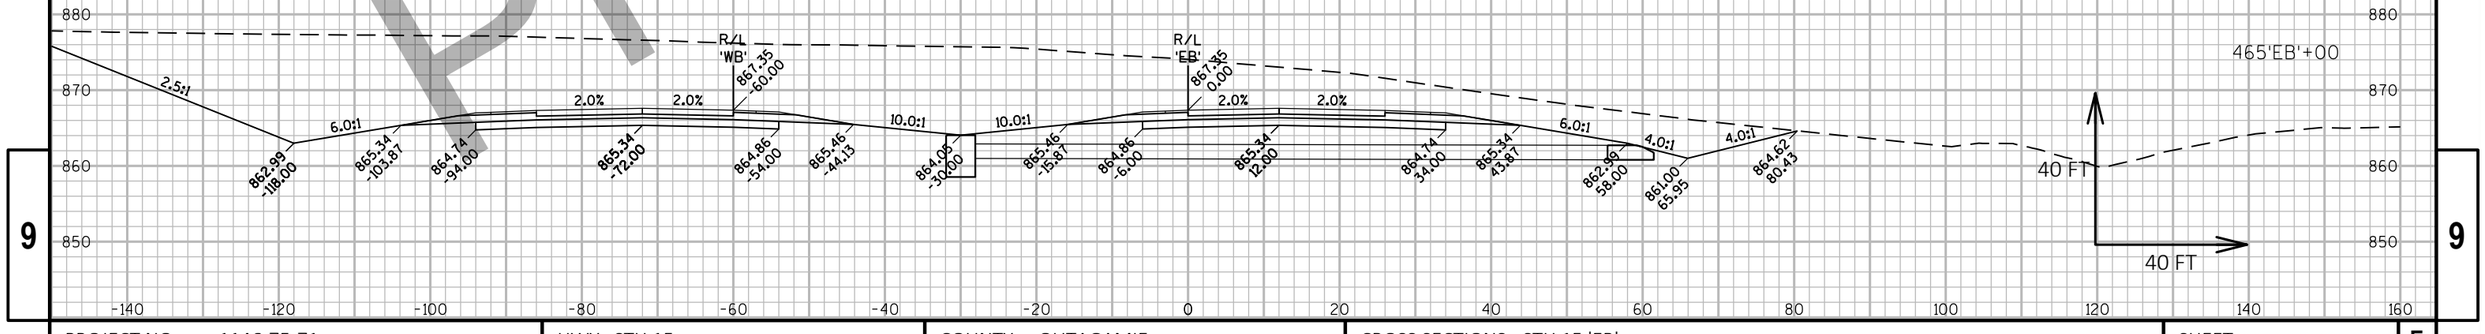

PROJECT NO: 1146-75-71	HWY: STH 15	COUNTY: OUTAGAMIE	CROSS SECTIONS - STH 15 'EB'	SHEET E

FILE NAME : N:\PDS\C3D\11467571\SHEETSPLAN\11467571\11467571_090201_XS_04_STH15.DWG
LAYOUT NAME - 092106_XS

PLOT DATE : 10/22/2020 4:24 PM PLOT BY : SIMMONS, MASON A PLOT NAME : PLOT SCALE : 1 IN:40 FT HORZ. / 1 IN:40 FT VERT.

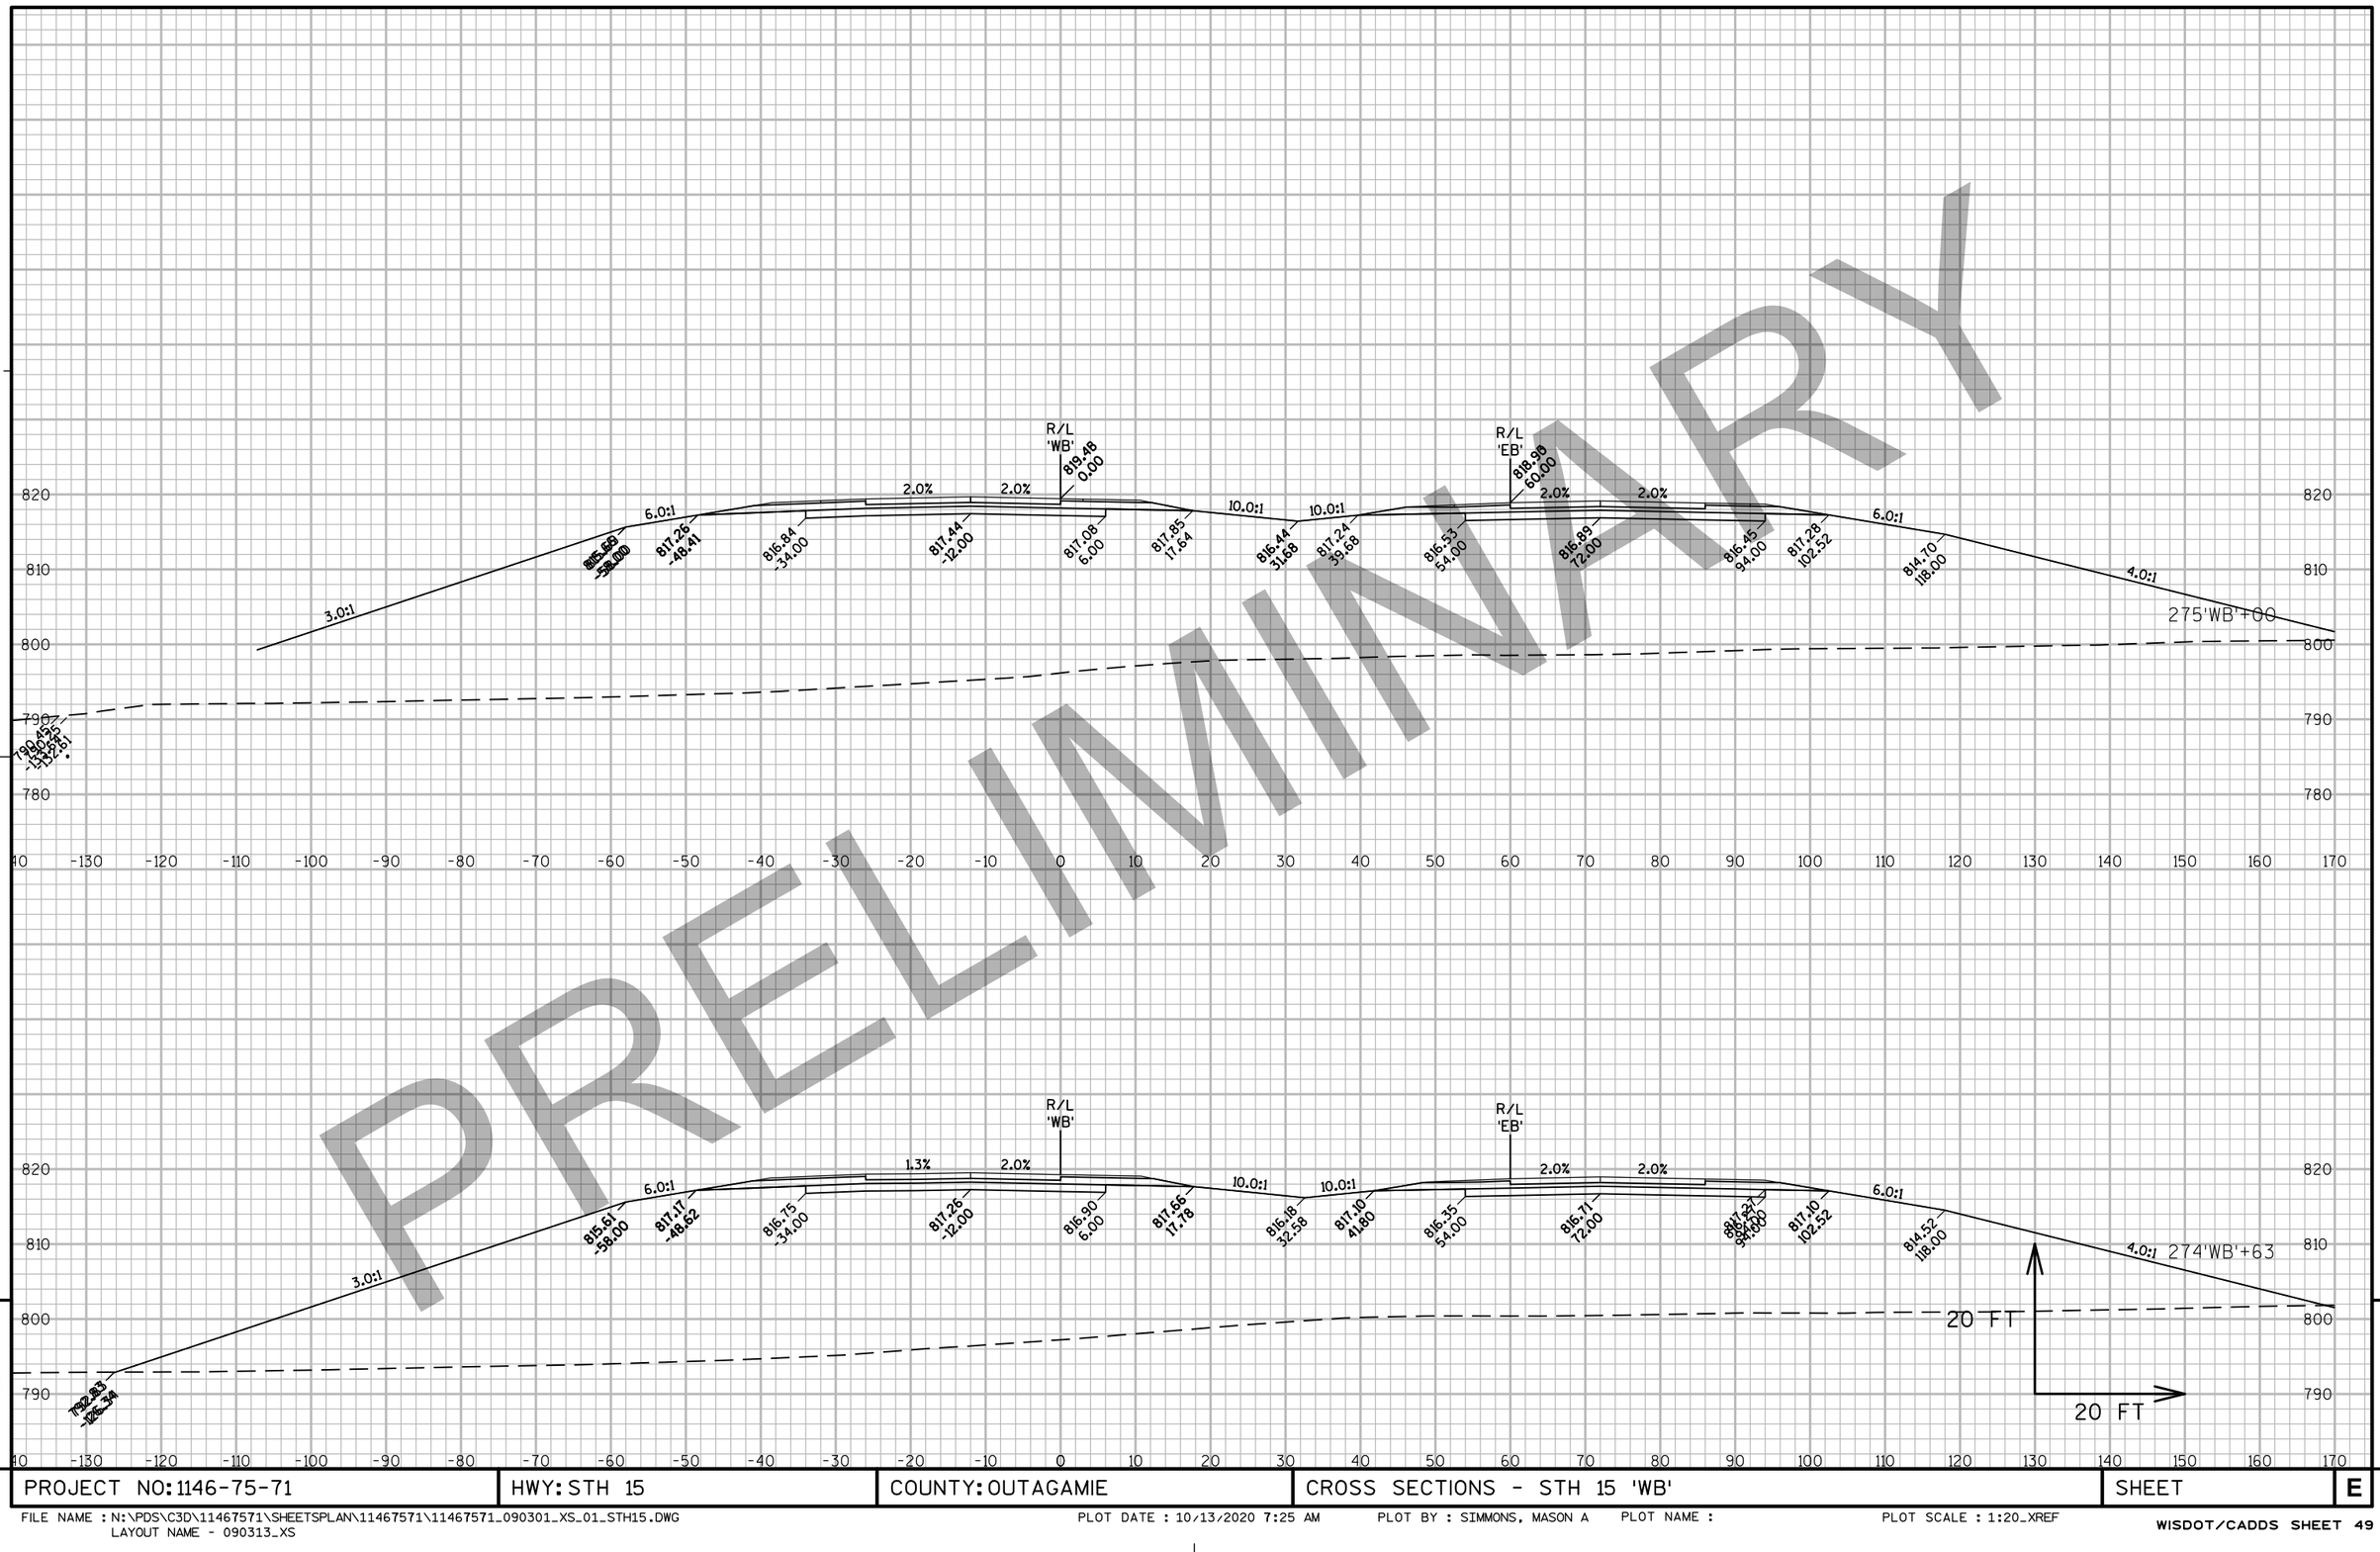


PRELIMINARY

PROJECT NO: 1146-75-71	HWY: STH 15	COUNTY: OUTAGAMIE	CROSS SECTIONS - STH 15 'WB'	SHEET	E

FILE NAME : N:\PDS\C3D\11467571\SHEETSPLAN\11467571\11467571_090301_XS_01_STH15.DWG
LAYOUT NAME - 090313_XS

PLOT DATE : 10/13/2020 7:25 AM PLOT BY : SIMMONS, MASON A PLOT NAME : PLOT SCALE : 1:20_XREF

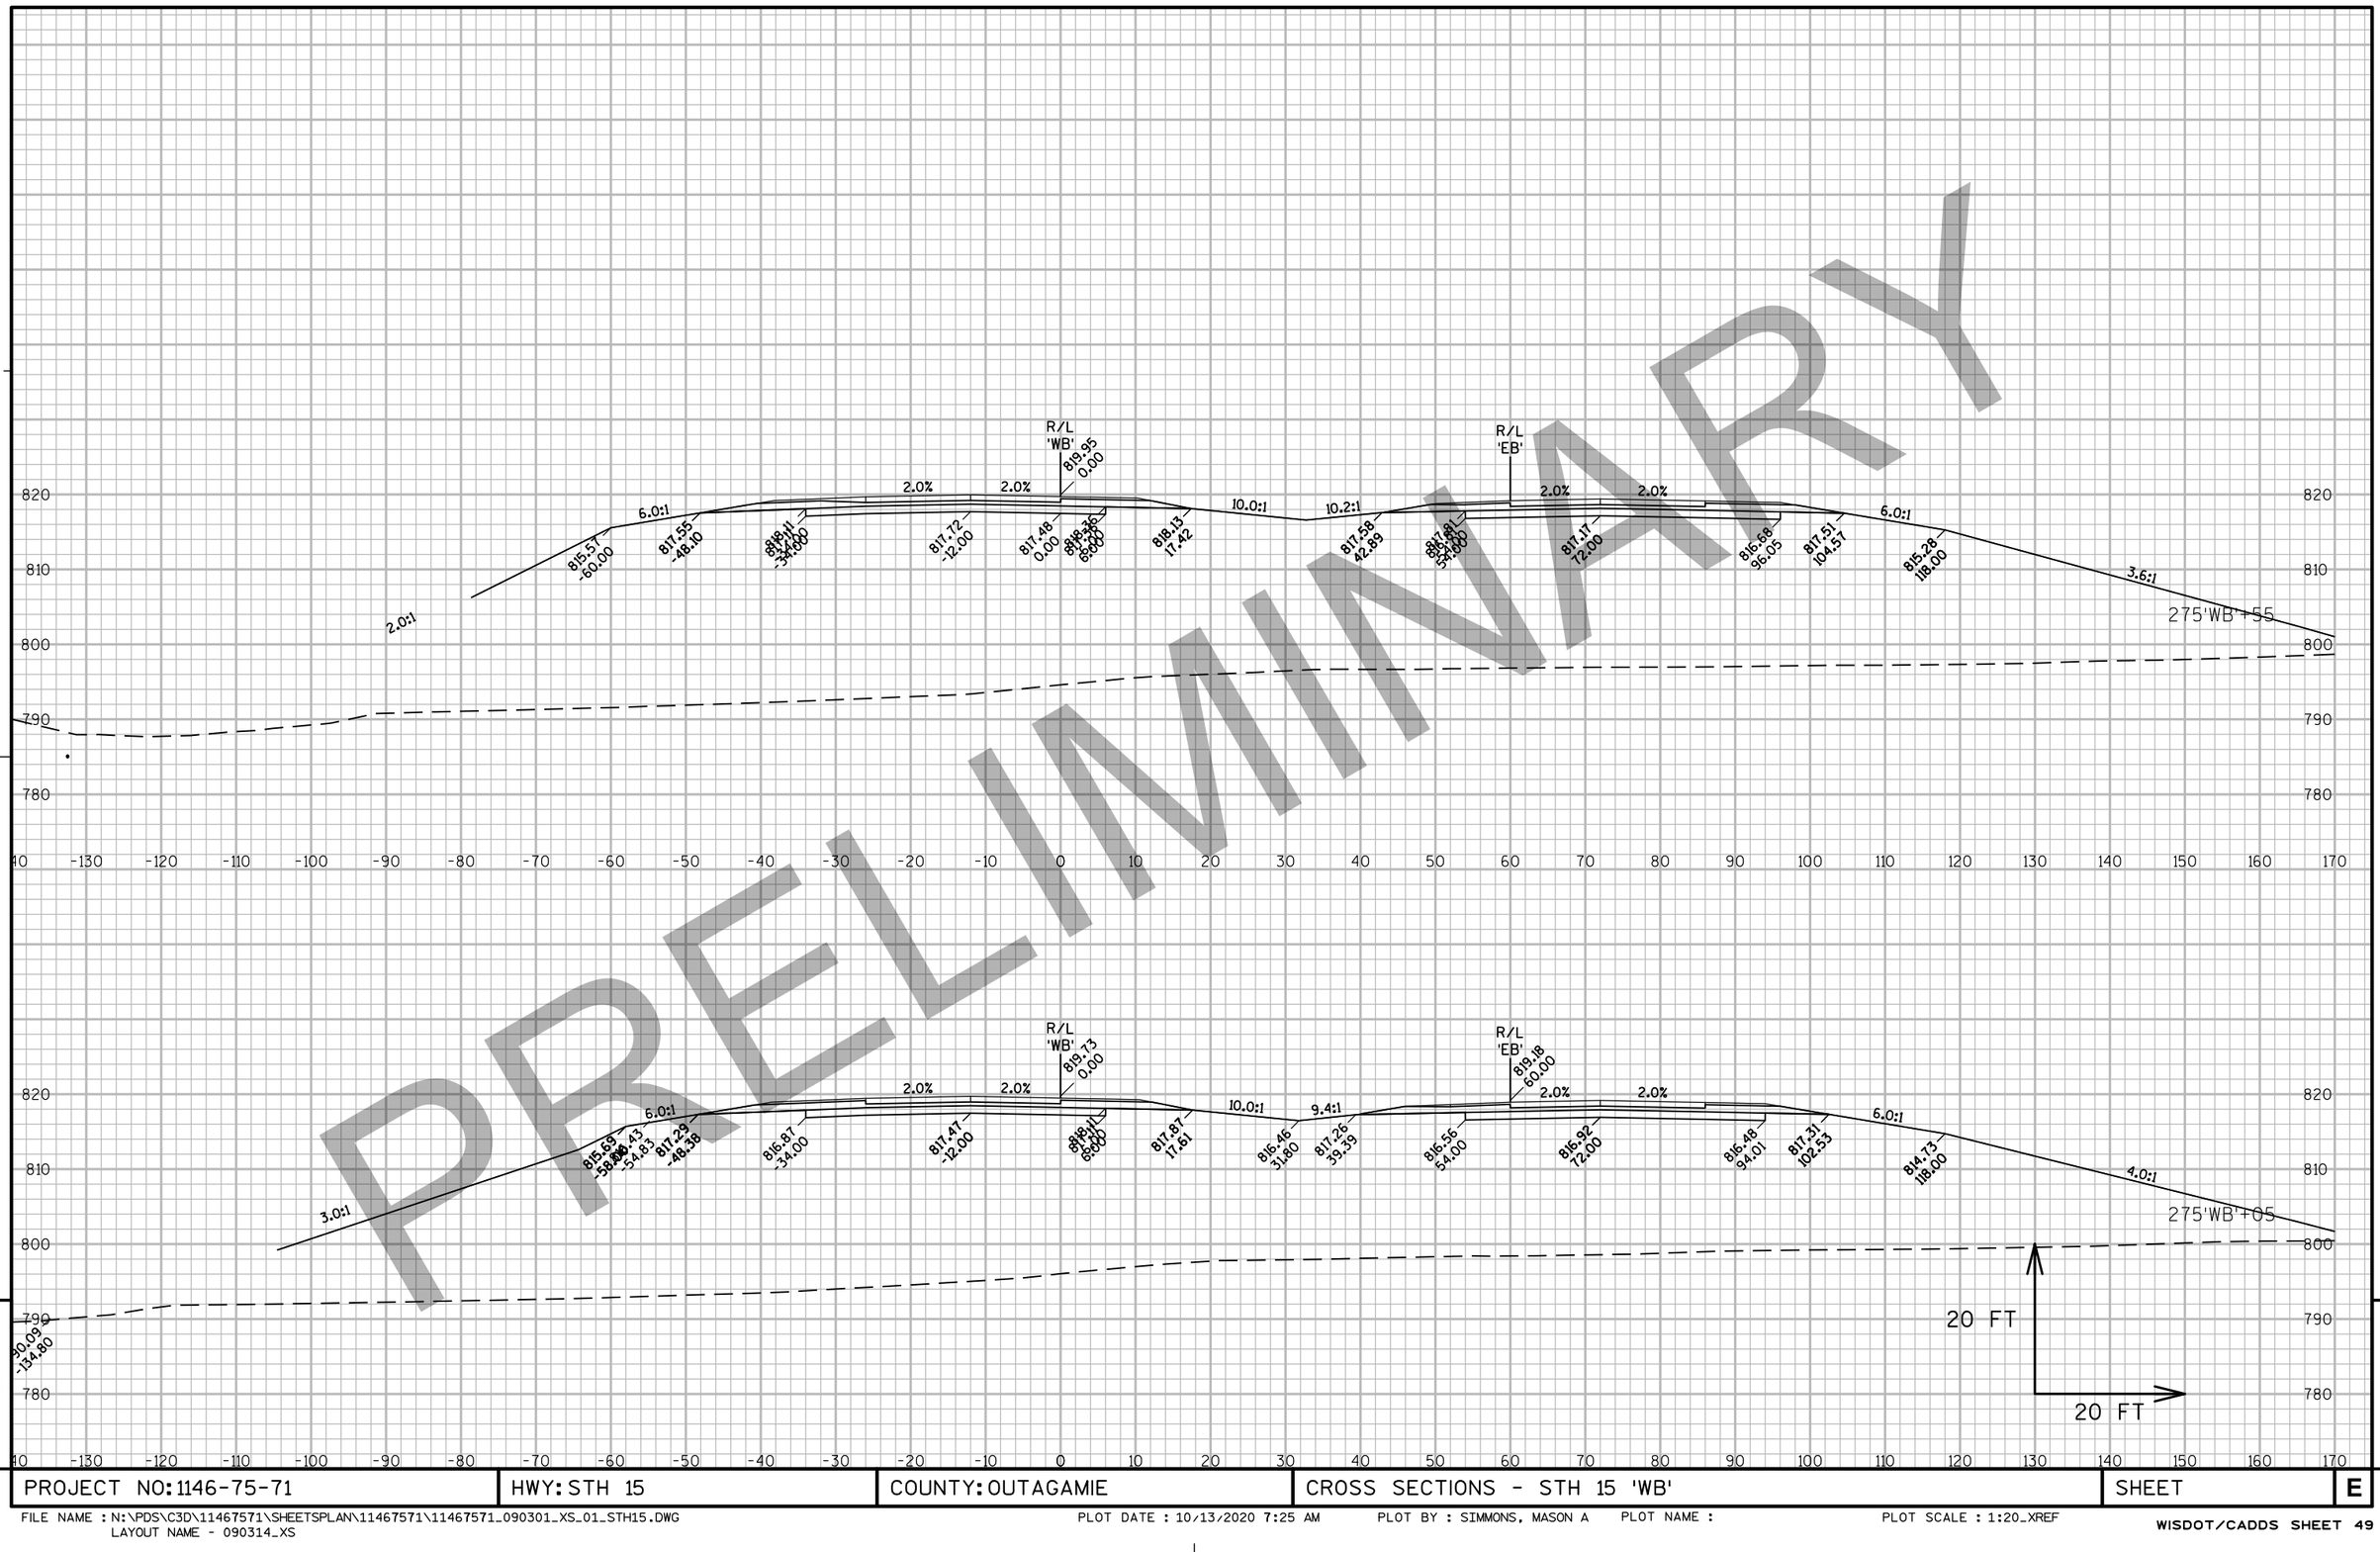


PRELIMINARY

PROJECT NO: 1146-75-71	HWY: STH 15	COUNTY: OUTAGAMIE	CROSS SECTIONS - STH 15 'WB'	SHEET	E

FILE NAME : N:\PDS\C3D\11467571\SHEETSPLAN\11467571\11467571_090301_XS_01_STH15.DWG
LAYOUT NAME - 090314_XS

PLOT DATE : 10/13/2020 7:25 AM PLOT BY : SIMMONS, MASON A PLOT NAME : PLOT SCALE : 1:20_XREF

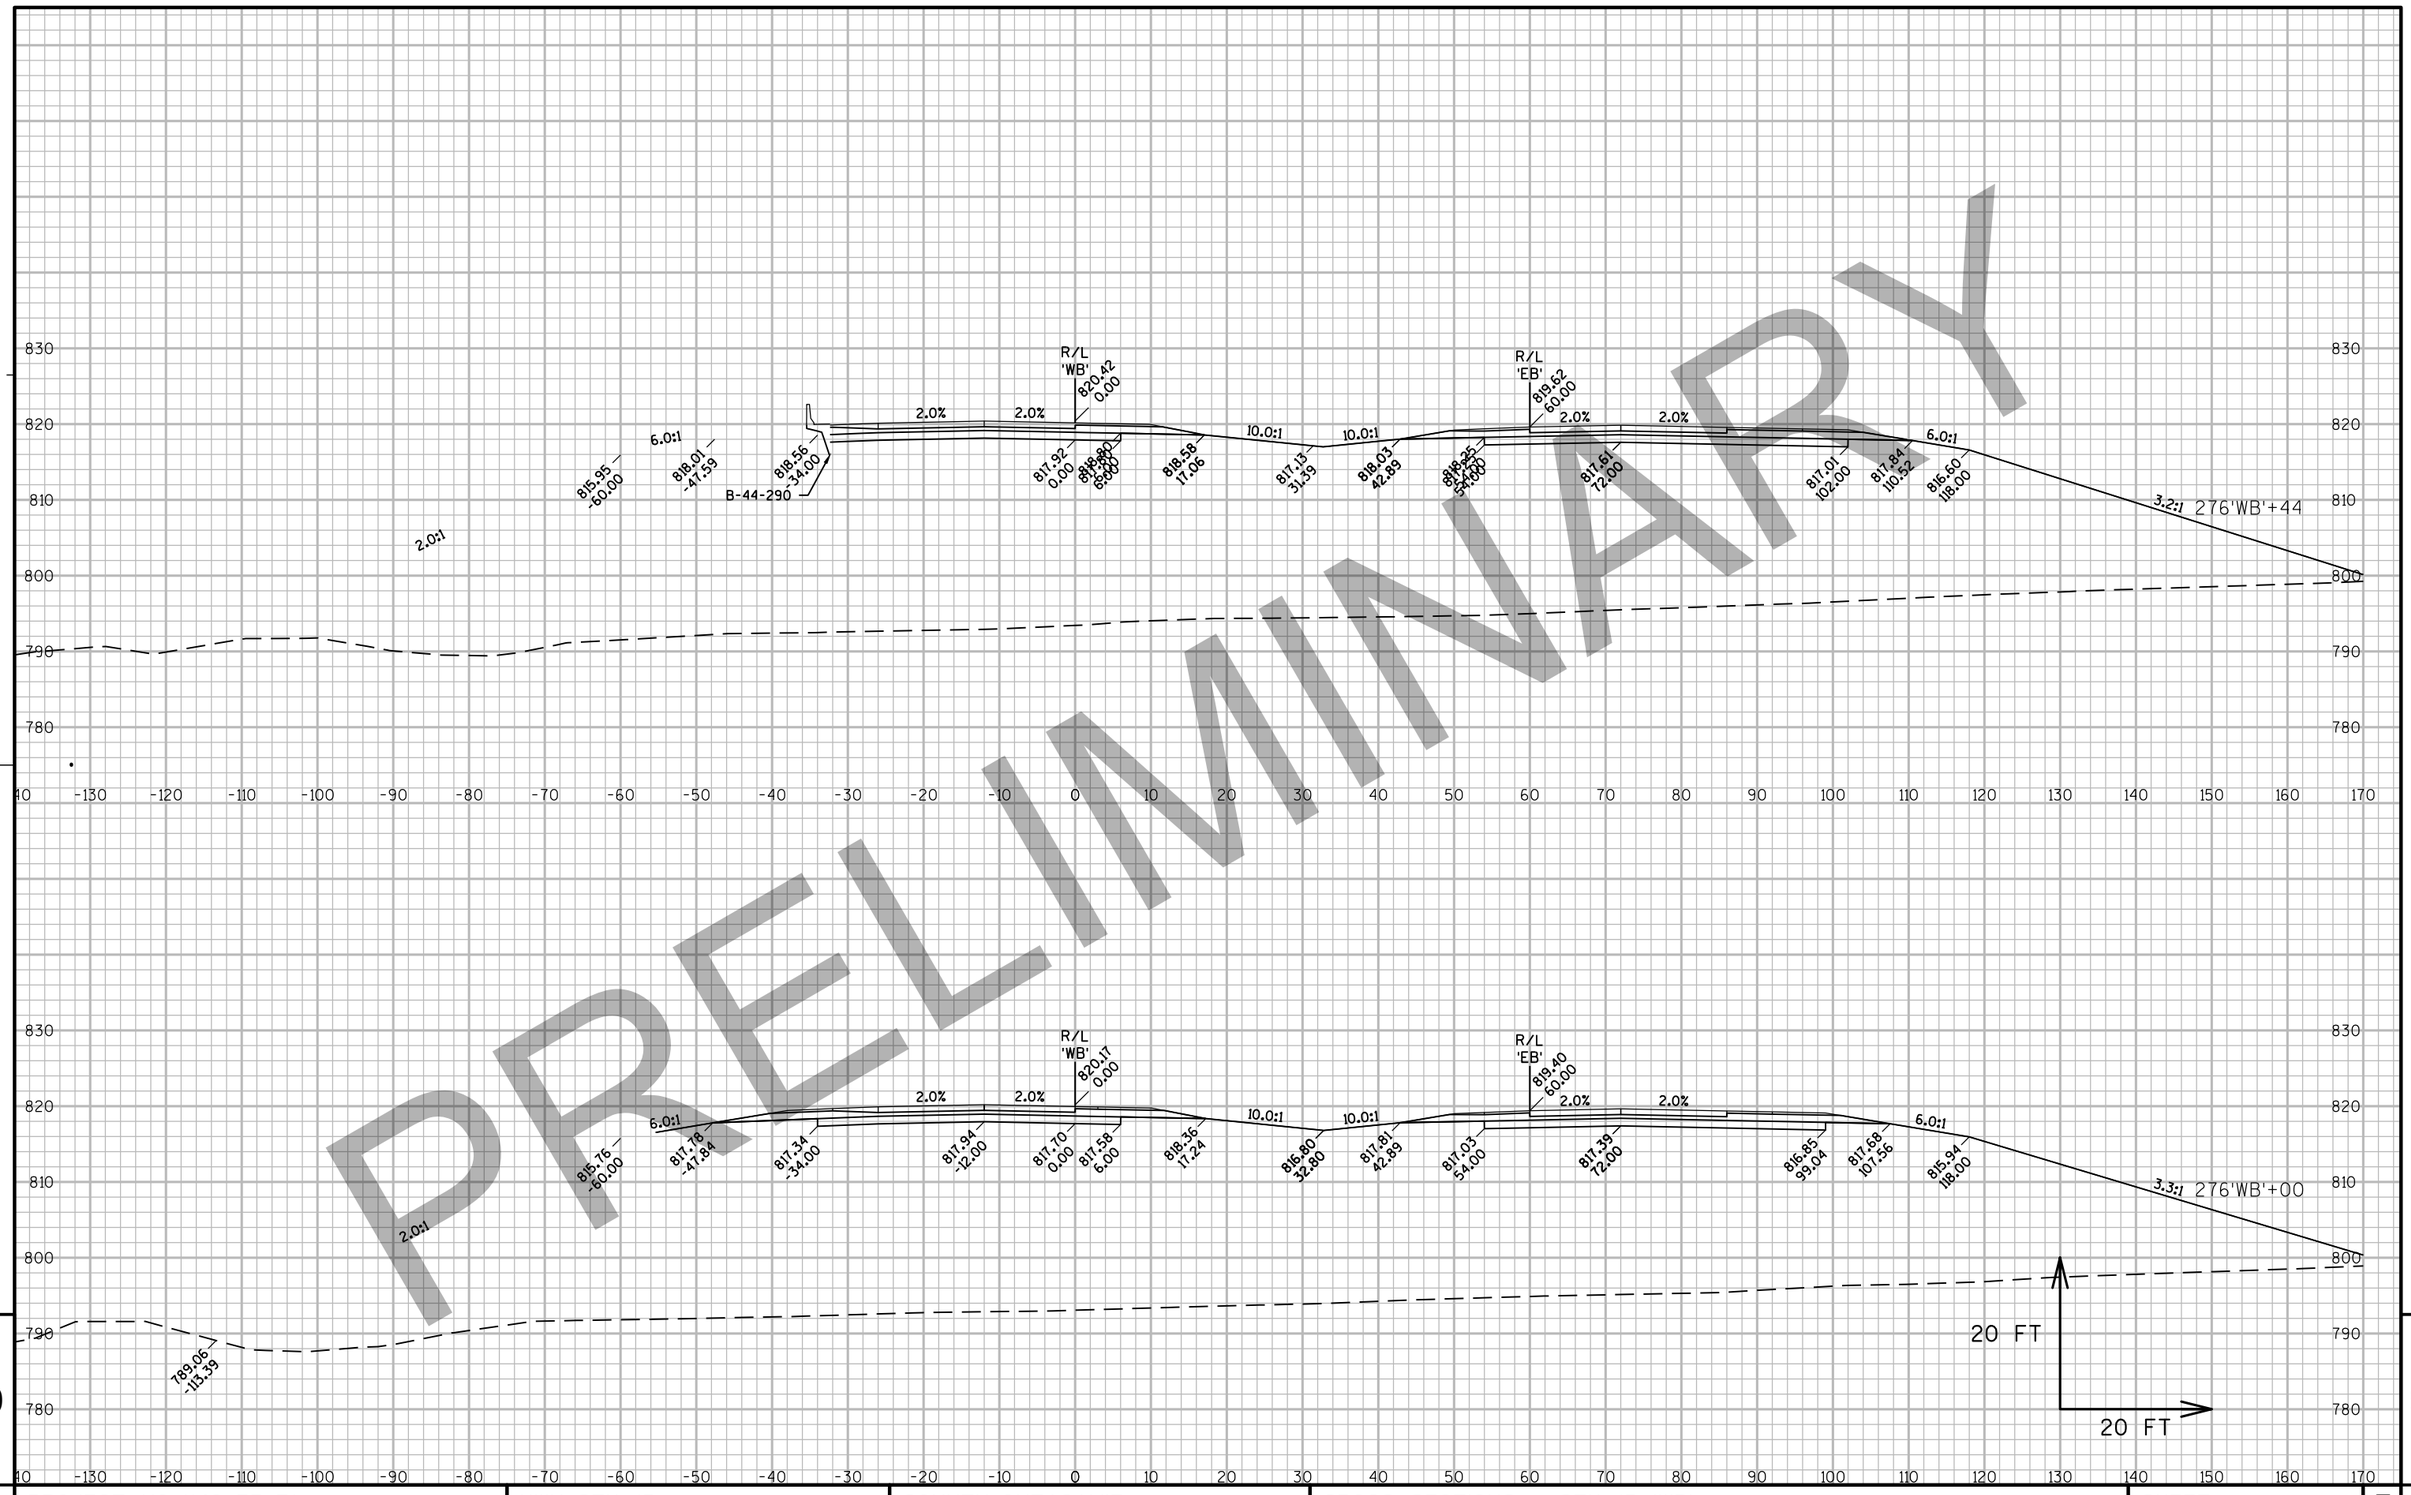

PRELIMINARY

9

9

PROJECT NO: 1146-75-71	HWY: STH 15	COUNTY: OUTAGAMIE	CROSS SECTIONS - STH 15 'WB'	SHEET	E

FILE NAME : N:\PDS\C3D\11467571\SHEETSPLAN\11467571\11467571_090301_XS_01_STH15.DWG
LAYOUT NAME - 090315_XS

PLOT DATE : 10/13/2020 7:25 AM PLOT BY : SIMMONS, MASON A PLOT NAME : PLOT SCALE : 1:20_XREF



PRELIMINARY

9


9

PROJECT NO: 1146-75-71	HWY: STH 15	COUNTY: OUTAGAMIE	CROSS SECTIONS - STH 15 'WB'	SHEET	E

FILE NAME : N:\PDS\C3D\11467571\SHEETSPLAN\11467571\11467571_090301_XS_01_STH15.DWG
LAYOUT NAME - 090316_XS

PLOT DATE : 10/13/2020 7:25 AM PLOT BY : SIMMONS, MASON A PLOT NAME : PLOT SCALE : 1:20_XREF

PRELIMINARY

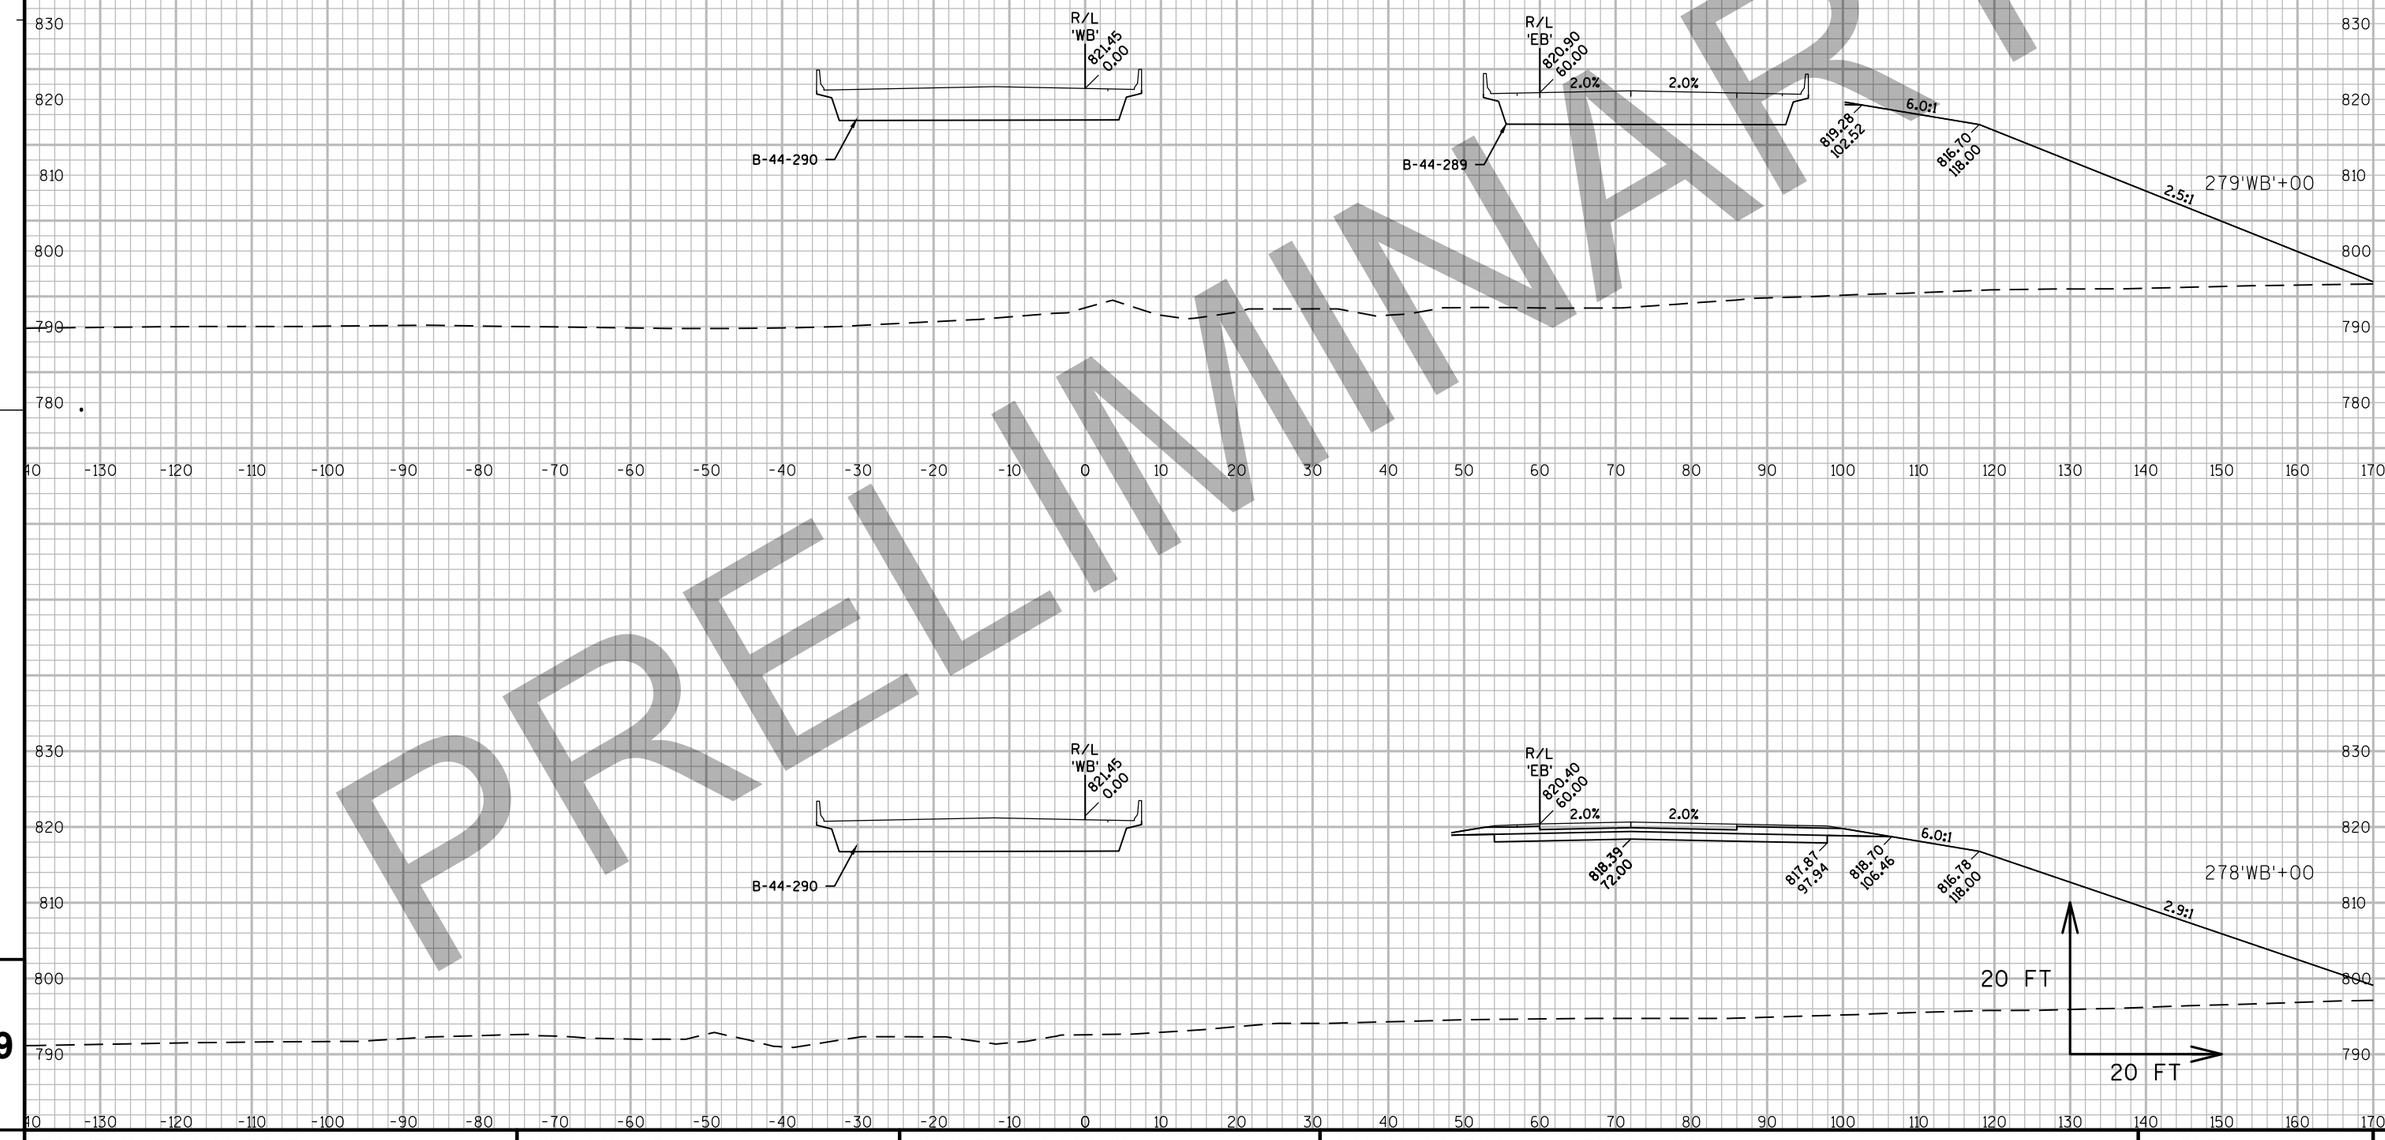


9

9

PROJECT NO: 1146-75-71	HWY: STH 15	COUNTY: OUTAGAMIE	CROSS SECTIONS - STH 15 'WB'	SHEET	E

FILE NAME : N:\PDS\C3D\11467571\SHEETSPLAN\11467571\11467571_090301_XS_01_STH15.DWG
LAYOUT NAME - 090317_XS

PLOT DATE : 10/13/2020 7:25 AM PLOT BY : SIMMONS, MASON A PLOT NAME : PLOT SCALE : 1:20_XREF

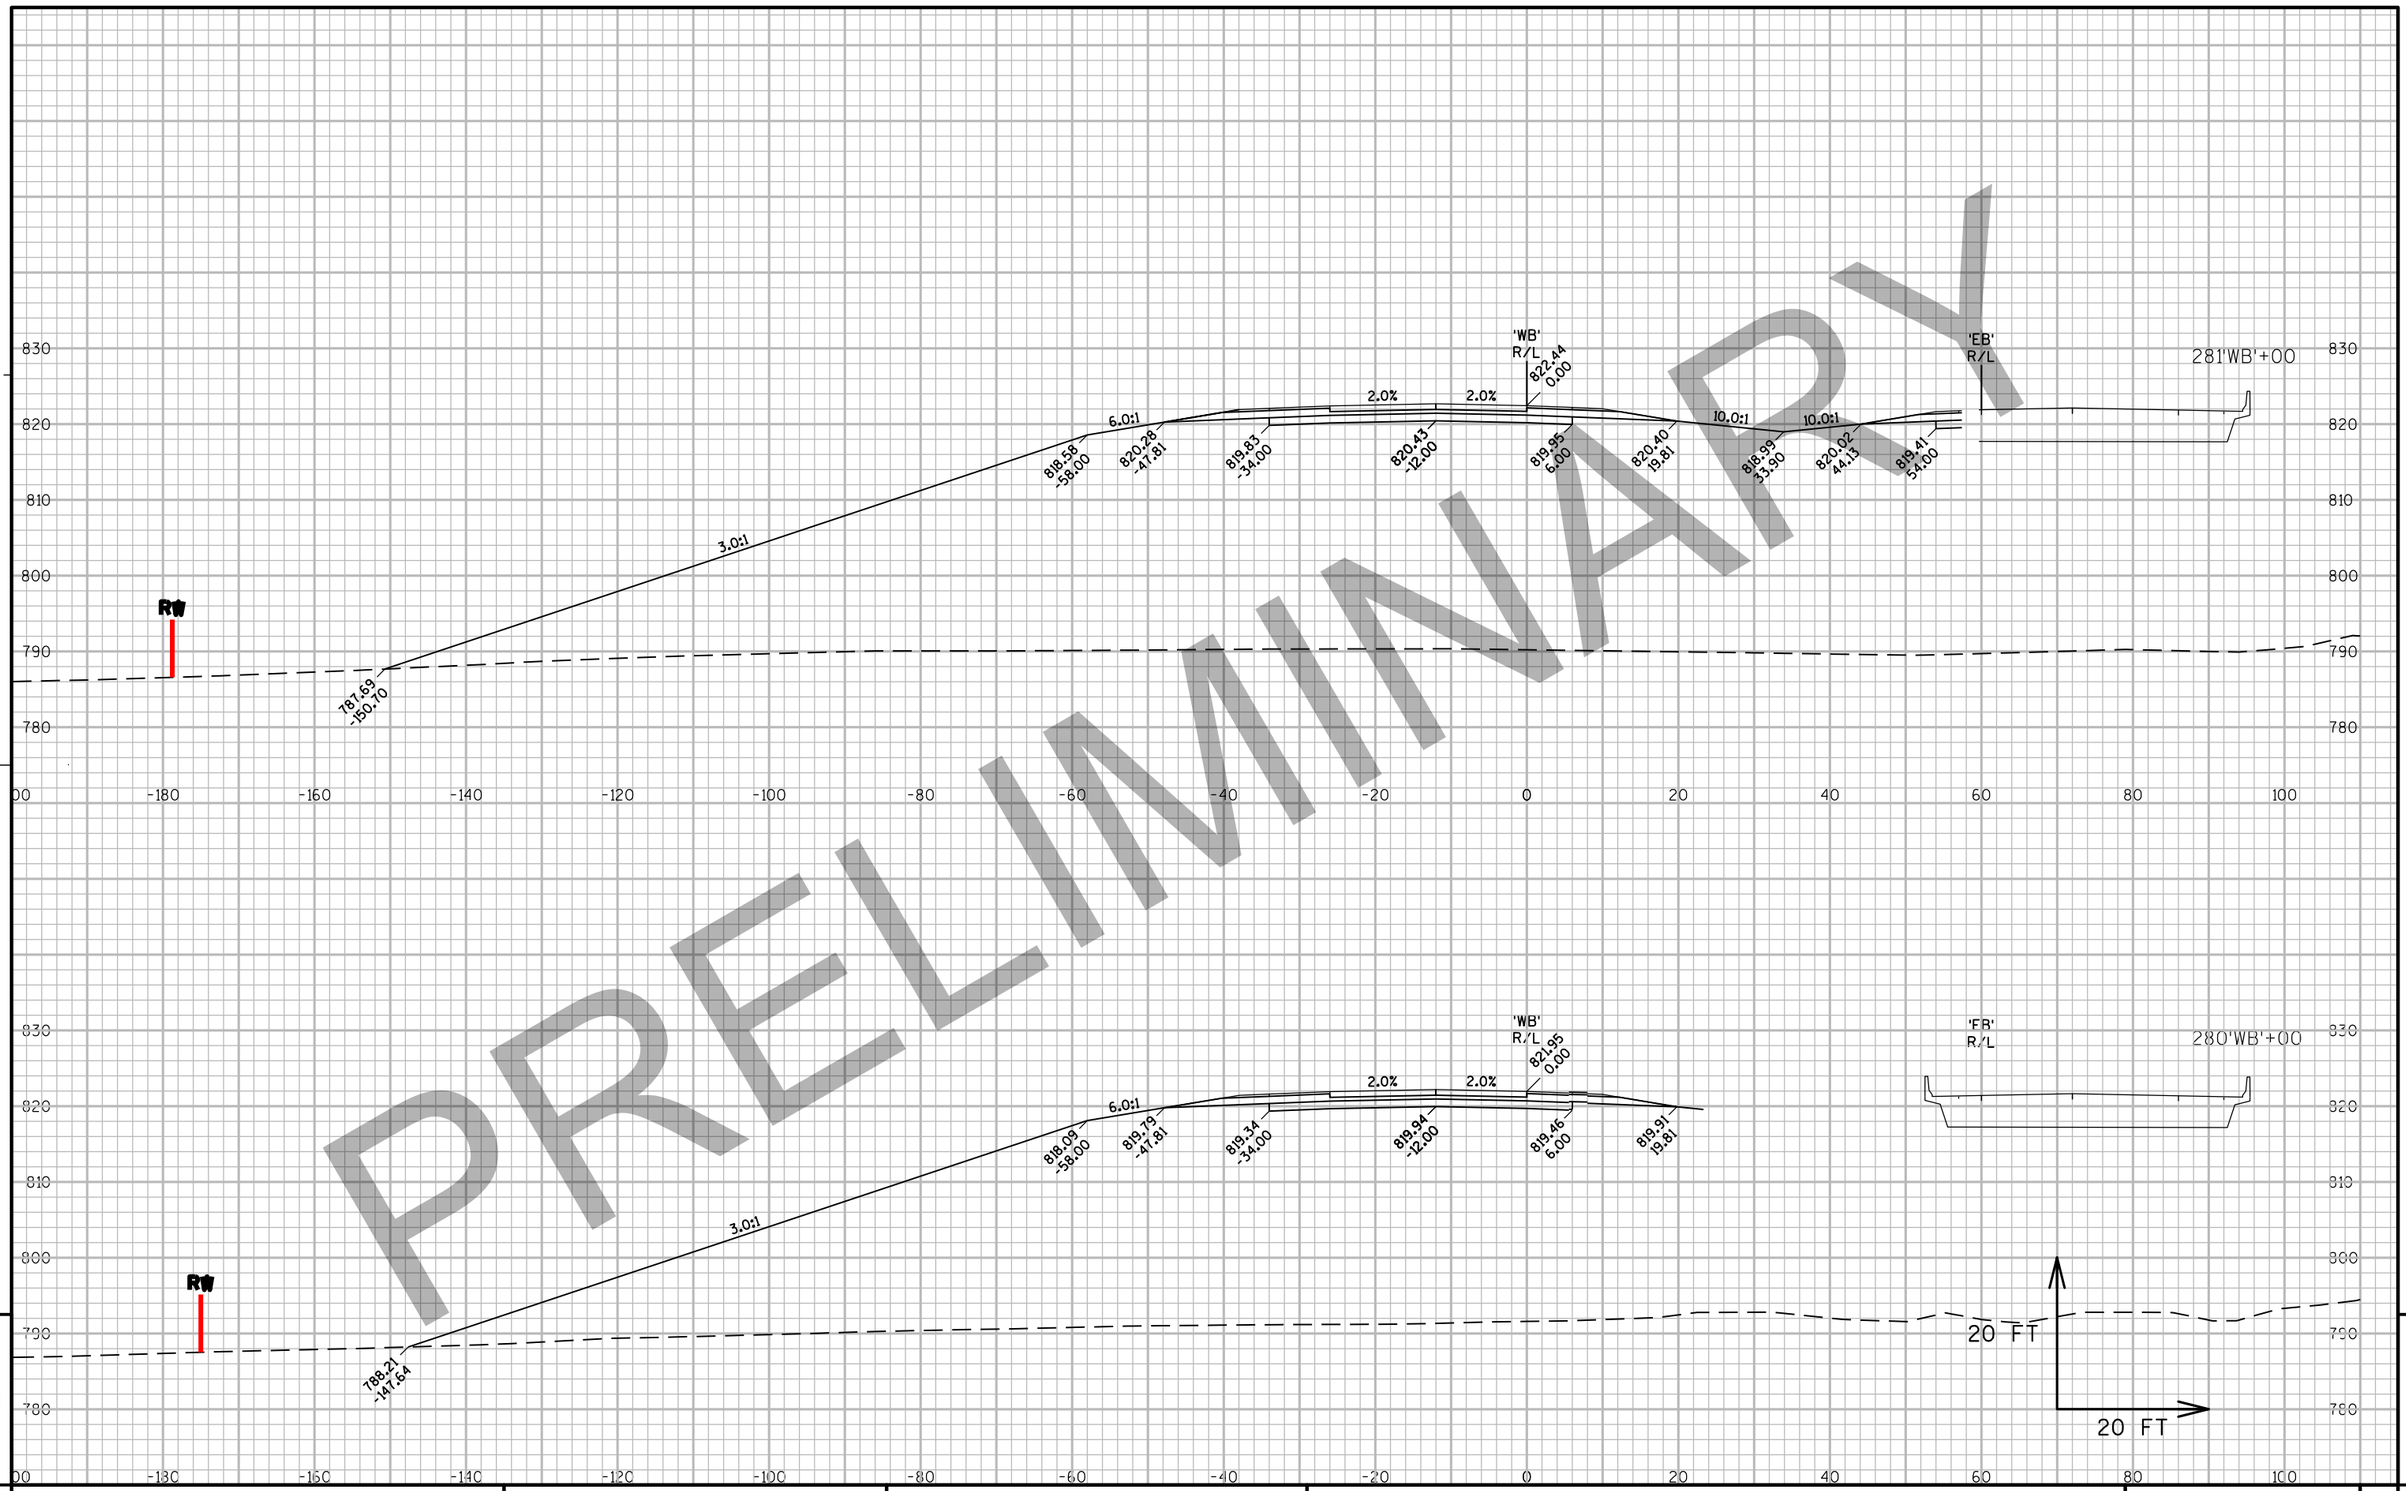

PRELIMINARY


9

9

PROJECT NO: 1146-75-71	HWY: STH 15	COUNTY: OUTAGAMIE	CROSS SECTIONS - STH 15 'WB'	SHEET	E

FILE NAME : N:\PDS\C3D\11467571\SHEETSPLAN\11467571\11467571_090301_XS_02_STH15.DWG
LAYOUT NAME - 090318_XS

PLOT DATE : 10/27/2020 8:20 AM PLOT BY : SIMMONS, MASON A PLOT NAME : PLOT SCALE : 1:20_XREF

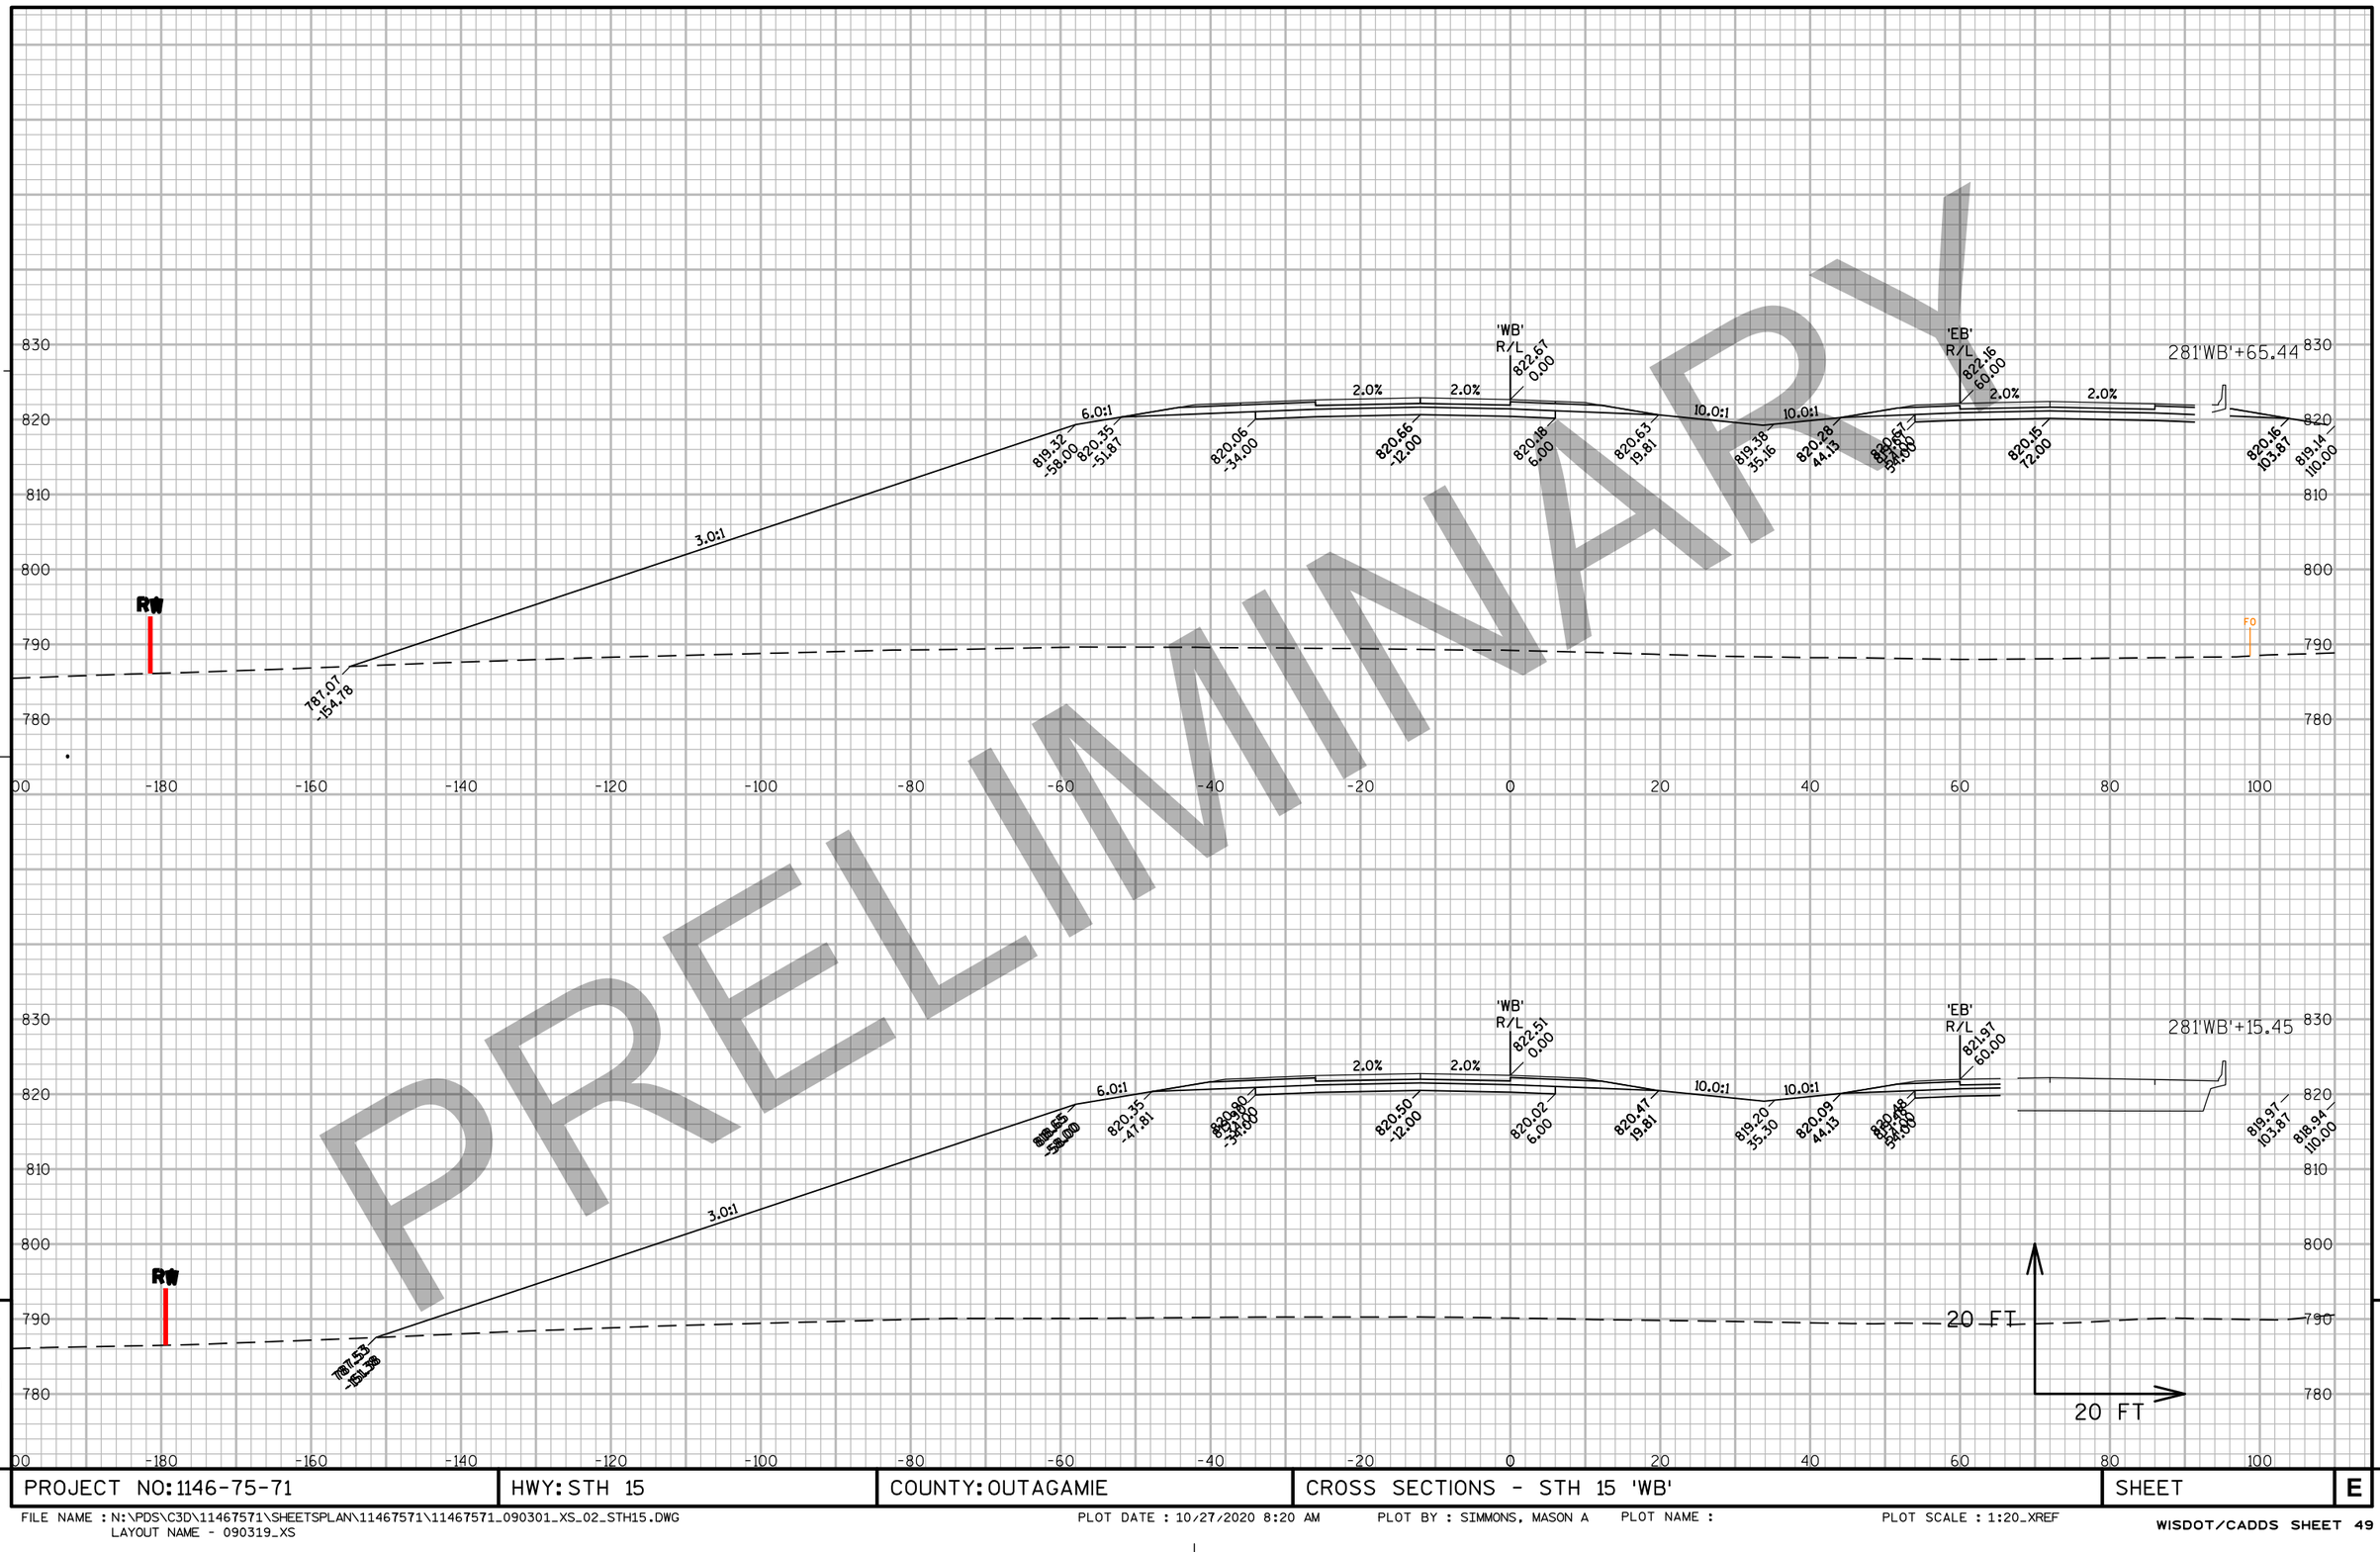


PRELIMINARY

9 9

PROJECT NO: 1146-75-71	HWY: STH 15	COUNTY: OUTAGAMIE	CROSS SECTIONS - STH 15 'WB'	SHEET	E

FILE NAME : N:\PDS\C3D\11467571\SHEETSPLAN\11467571\11467571_090301_XS_02_STH15.DWG
LAYOUT NAME - 090319_XS
PLOT DATE : 10/27/2020 8:20 AM PLOT BY : SIMMONS, MASON A PLOT NAME : PLOT SCALE : 1:20_XREF
WISDOT/CADDS SHEET 49

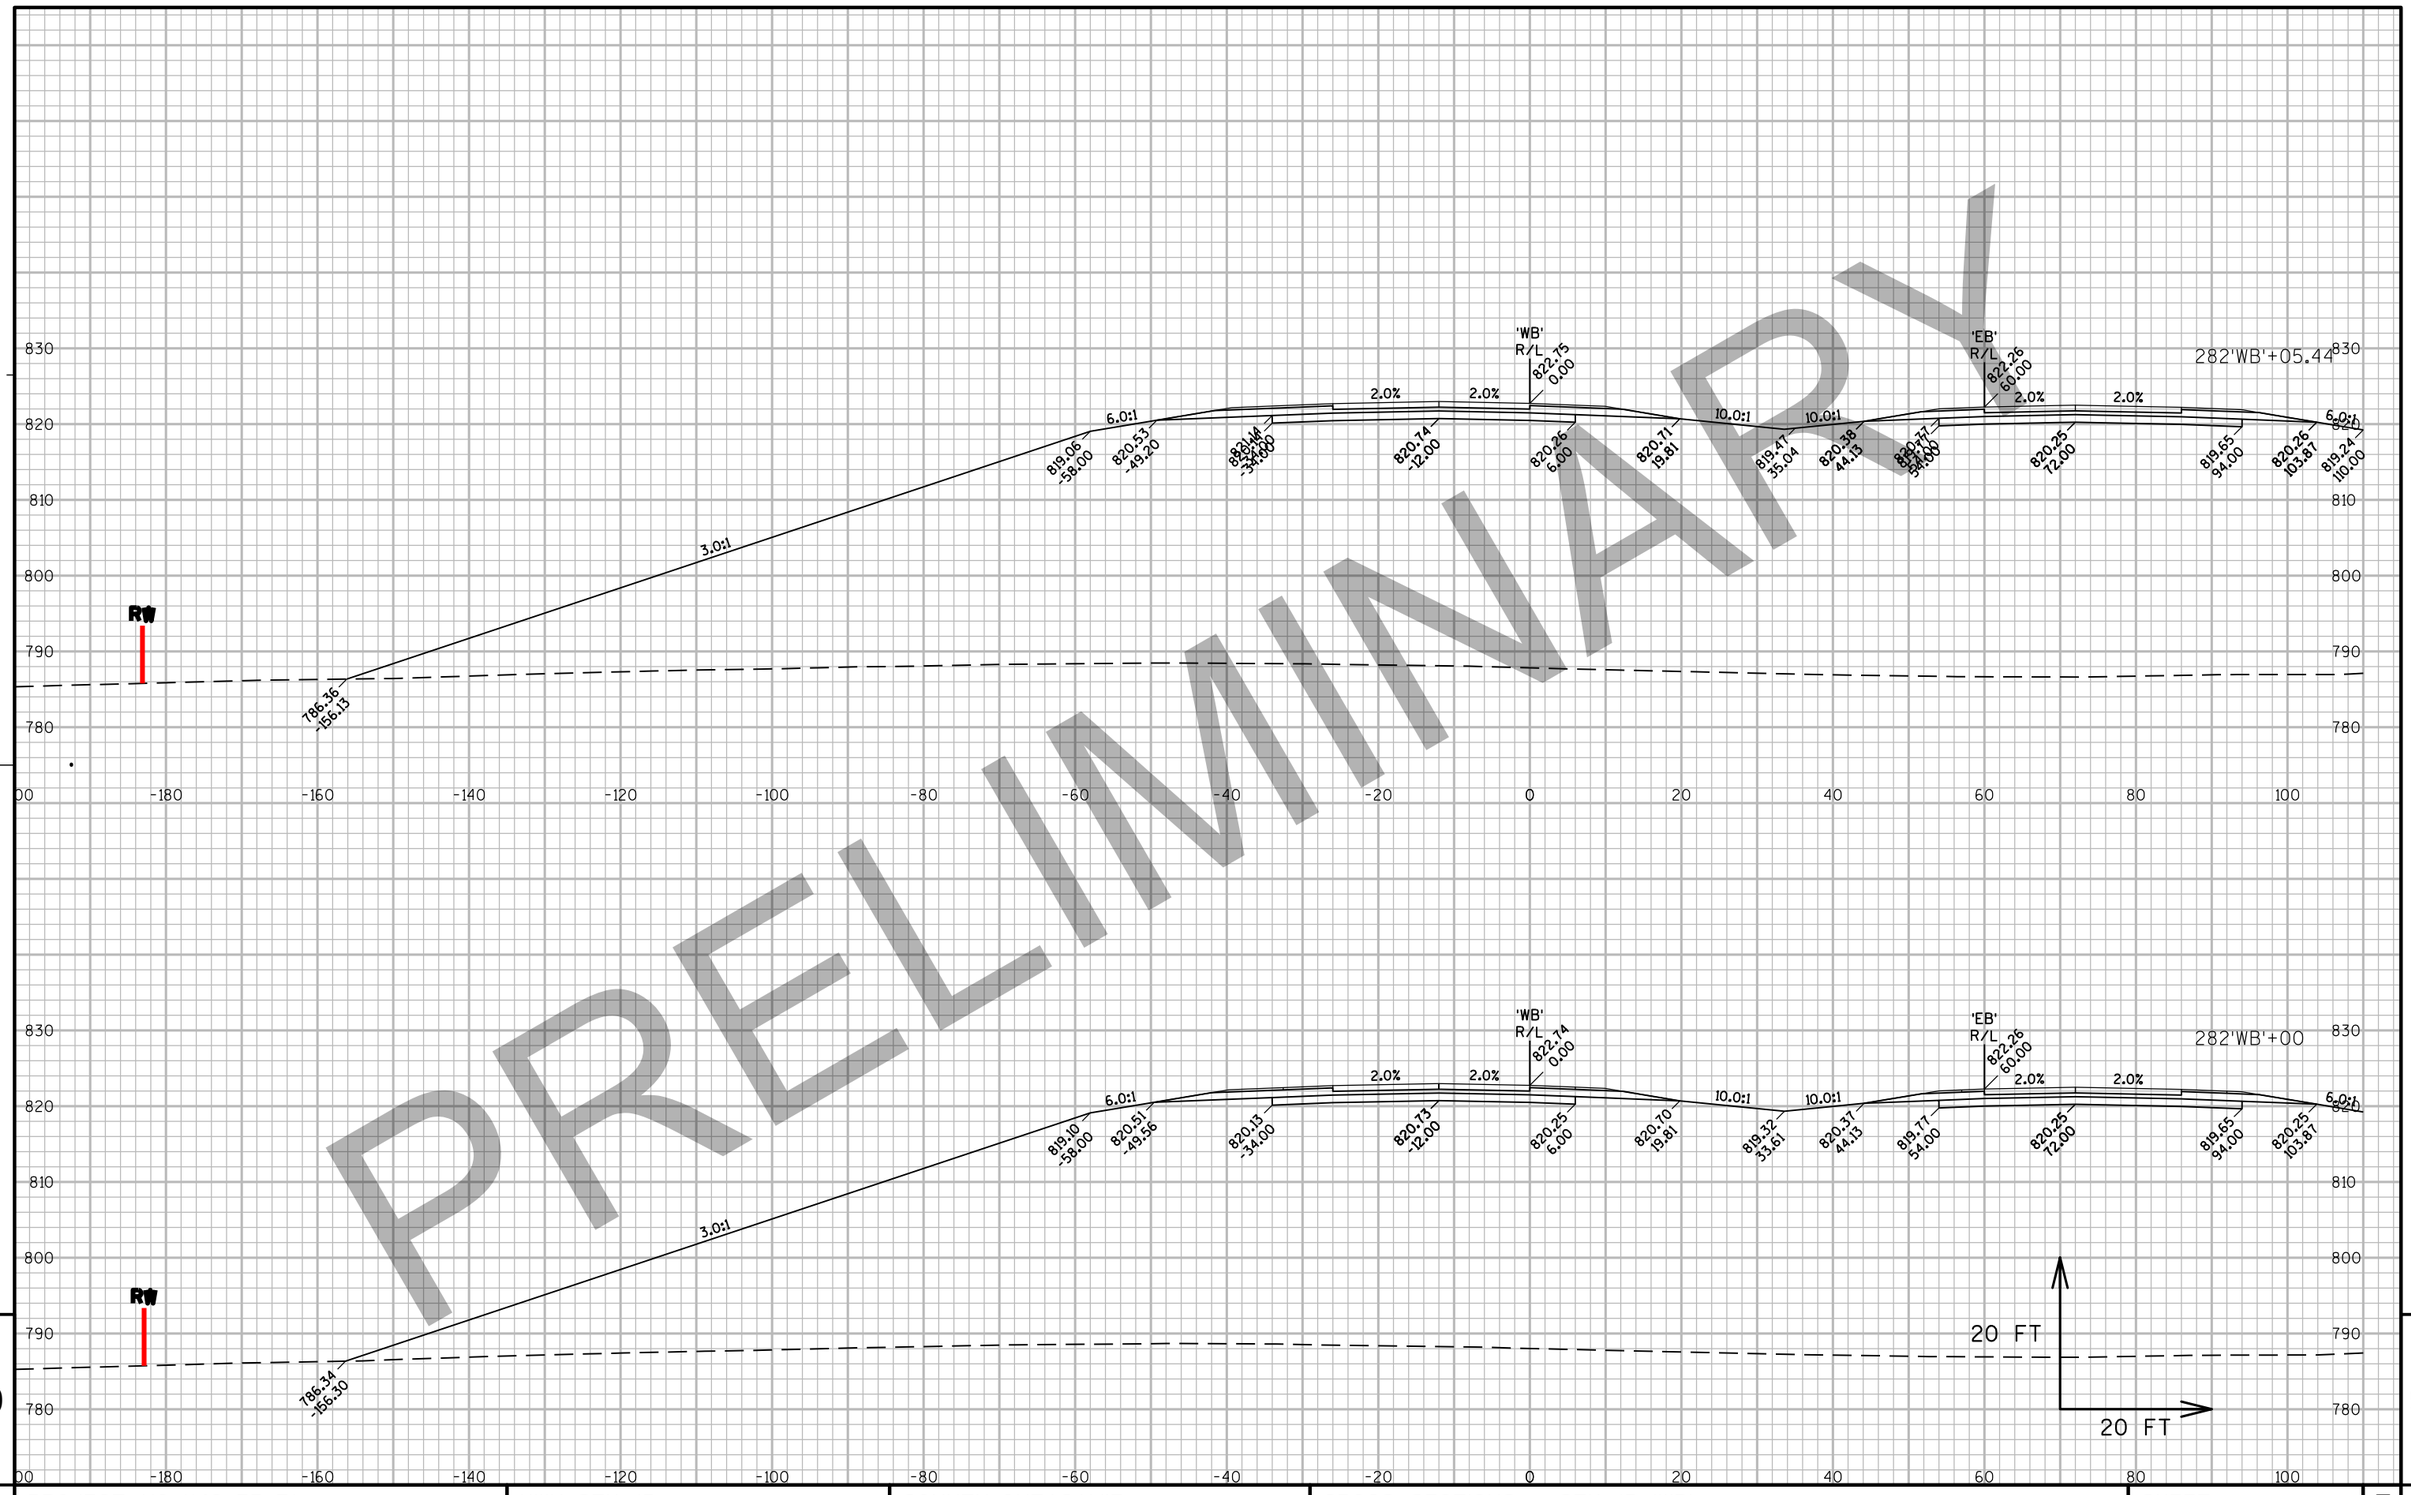

PRELIMINARY

9

9

PROJECT NO: 1146-75-71	HWY: STH 15	COUNTY: OUTAGAMIE	CROSS SECTIONS - STH 15 'WB'	SHEET	E

FILE NAME : N:\PDS\C3D\11467571\SHEETSPLAN\11467571\11467571_090301_XS_02_STH15.DWG
LAYOUT NAME - 090320_XS

PLOT DATE : 10/27/2020 8:20 AM PLOT BY : SIMMONS, MASON A PLOT NAME : PLOT SCALE : 1:20_XREF




PRELIMINARY

9

9

PROJECT NO: 1146-75-71	HWY: STH 15	COUNTY: OUTAGAMIE	CROSS SECTIONS - STH 15 'WB'	SHEET	E

FILE NAME : N:\PDS\C3D\11467571\SHEETSPLAN\11467571\11467571_090301_XS_02_STH15.DWG
LAYOUT NAME - 090321_XS
PLOT DATE : 10/27/2020 8:20 AM PLOT BY : SIMMONS, MASON A PLOT NAME : PLOT SCALE : 1:20_XREF
WISDOT/CADDS SHEET 49

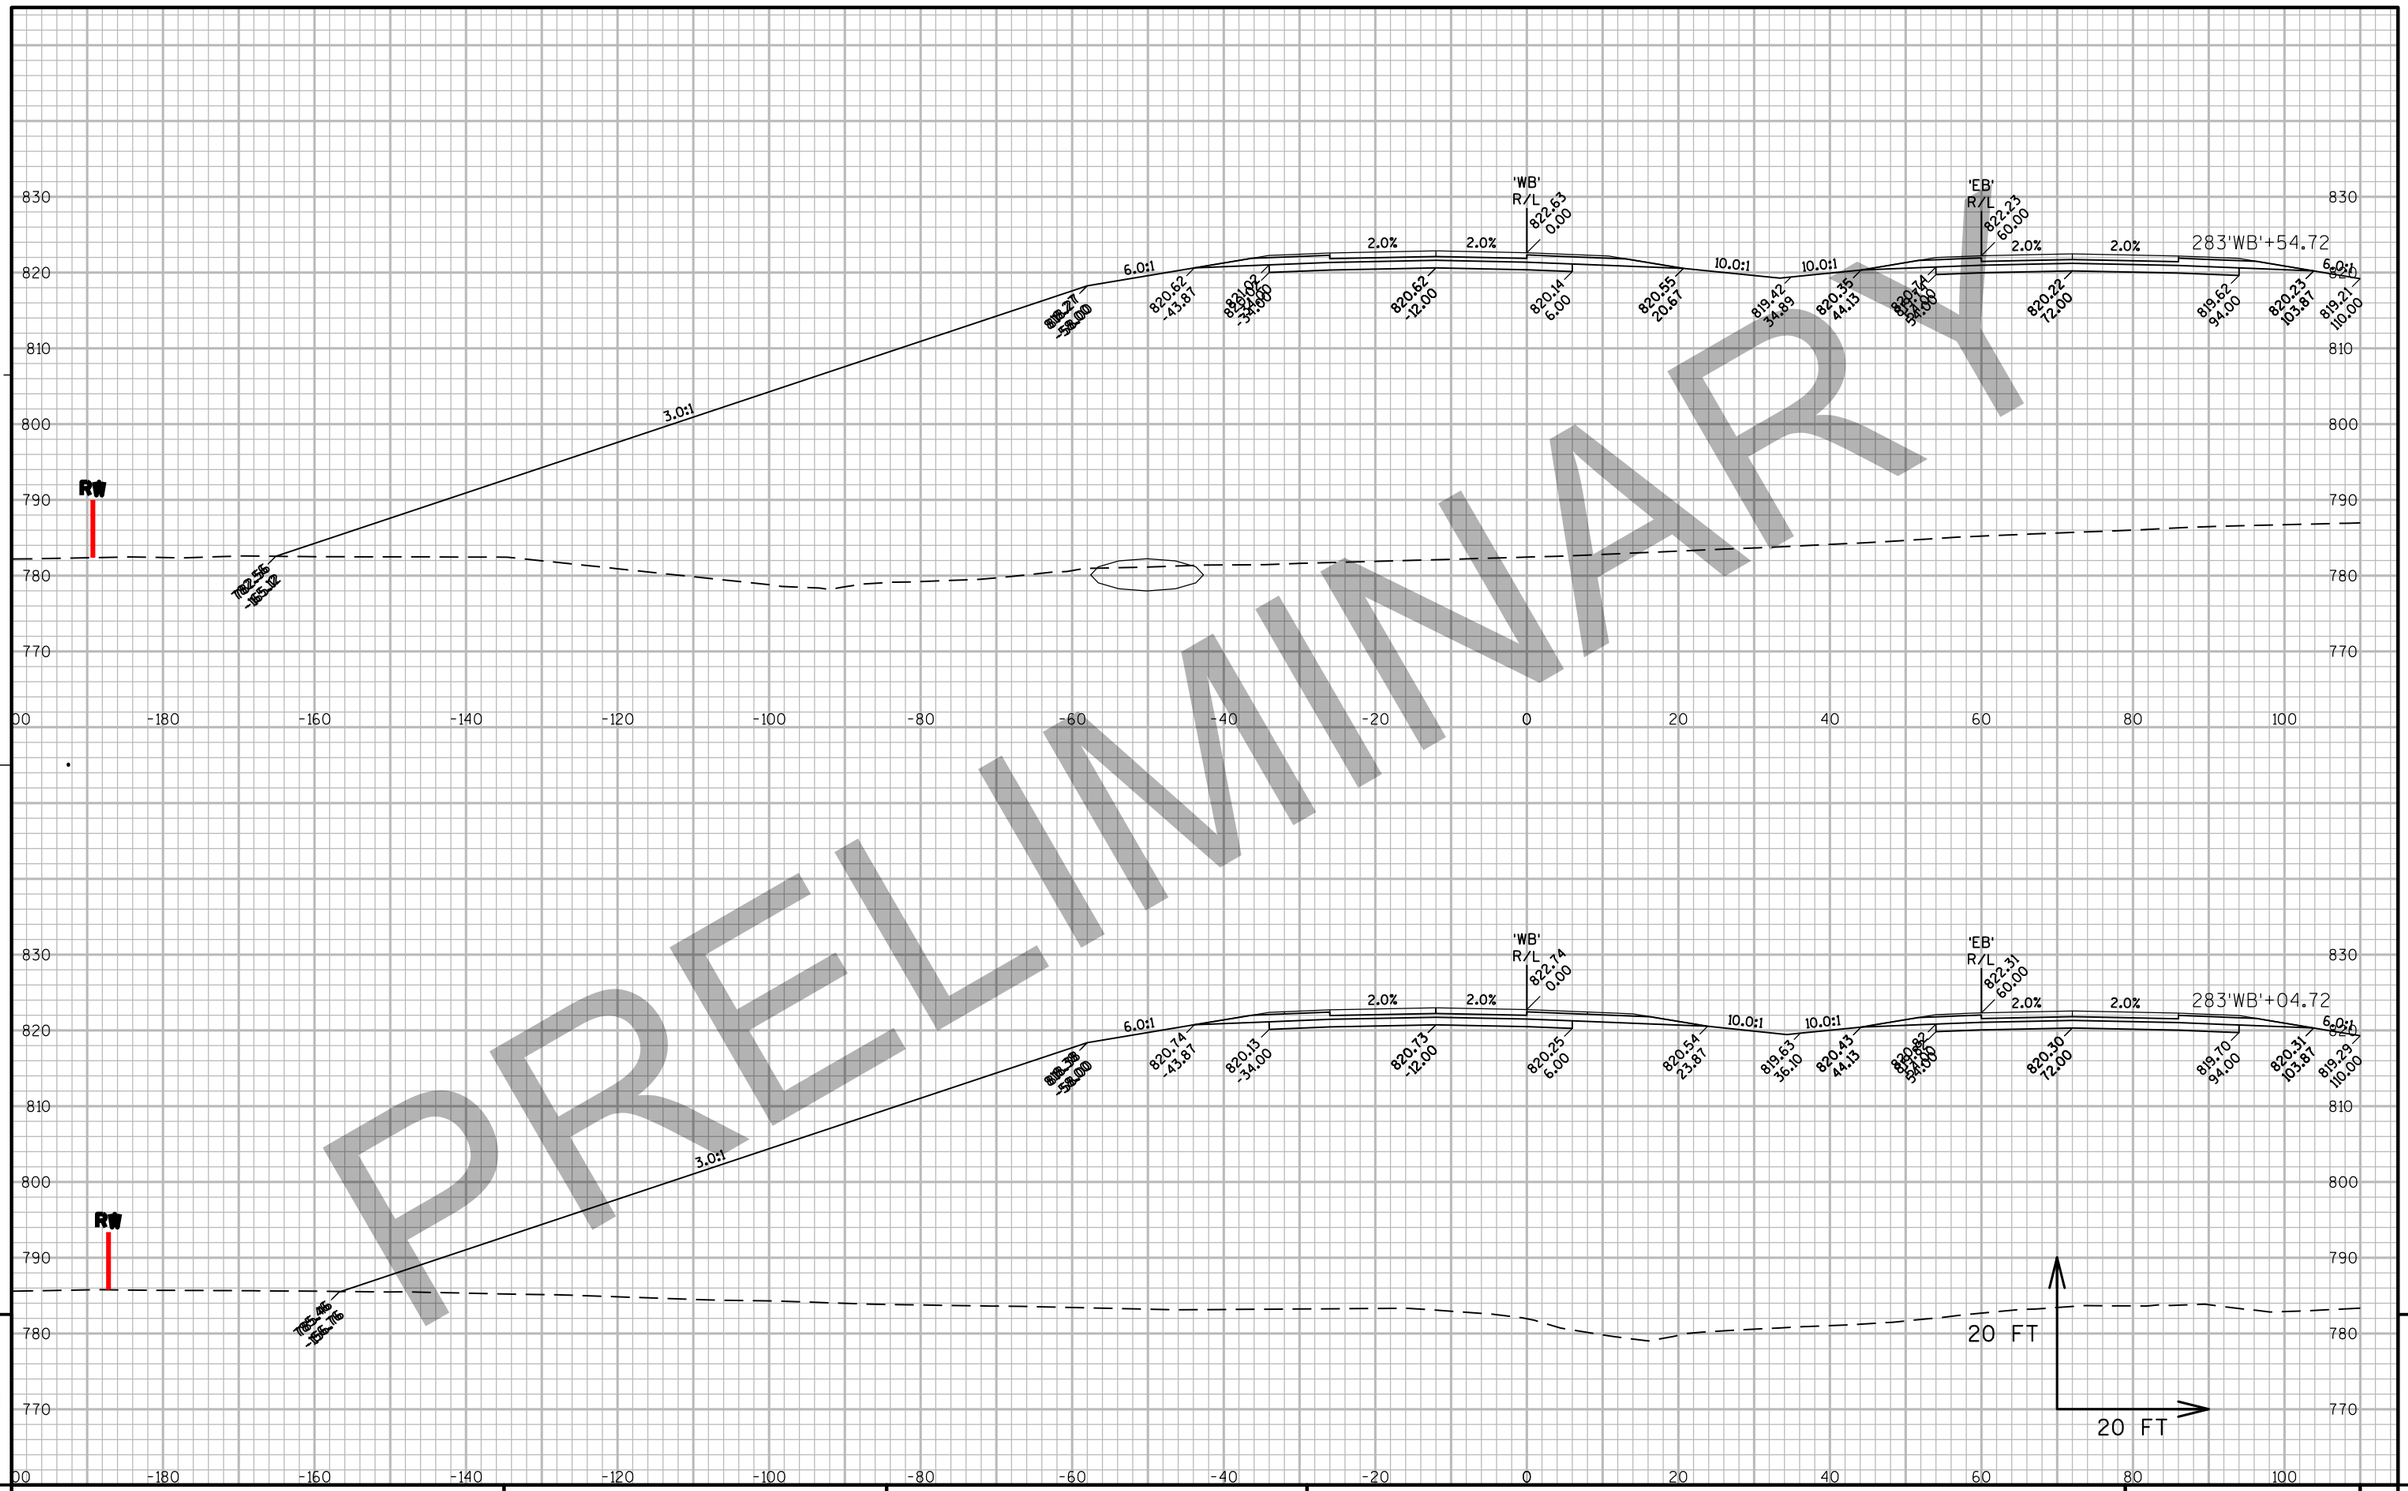

PRELIMINARY

9

9

PROJECT NO: 1146-75-71	HWY: STH 15	COUNTY: OUTAGAMIE	CROSS SECTIONS - STH 15 'WB'	SHEET	E

FILE NAME : N:\PDS\C3D\11467571\SHEETSPLAN\11467571\11467571_090301_XS_02_STH15.DWG
LAYOUT NAME - 090322_XS


PLOT DATE : 10/27/2020 8:20 AM PLOT BY : SIMMONS, MASON A PLOT NAME : PLOT SCALE : 1:20_XREF



PROJECT NO: 1146-75-71	HWY: STH 15	COUNTY: OUTAGAMIE	CROSS SECTIONS - STH 15 'WB'	SHEET	E

FILE NAME : N:\PDS\C3D\11467571\SHEETSPLAN\11467571\11467571_090301_XS_02_STH15.DWG
LAYOUT NAME - 090323_XS

PLOT DATE : 10/27/2020 8:20 AM PLOT BY : SIMMONS, MASON A PLOT NAME : PLOT SCALE : 1:20_XREF

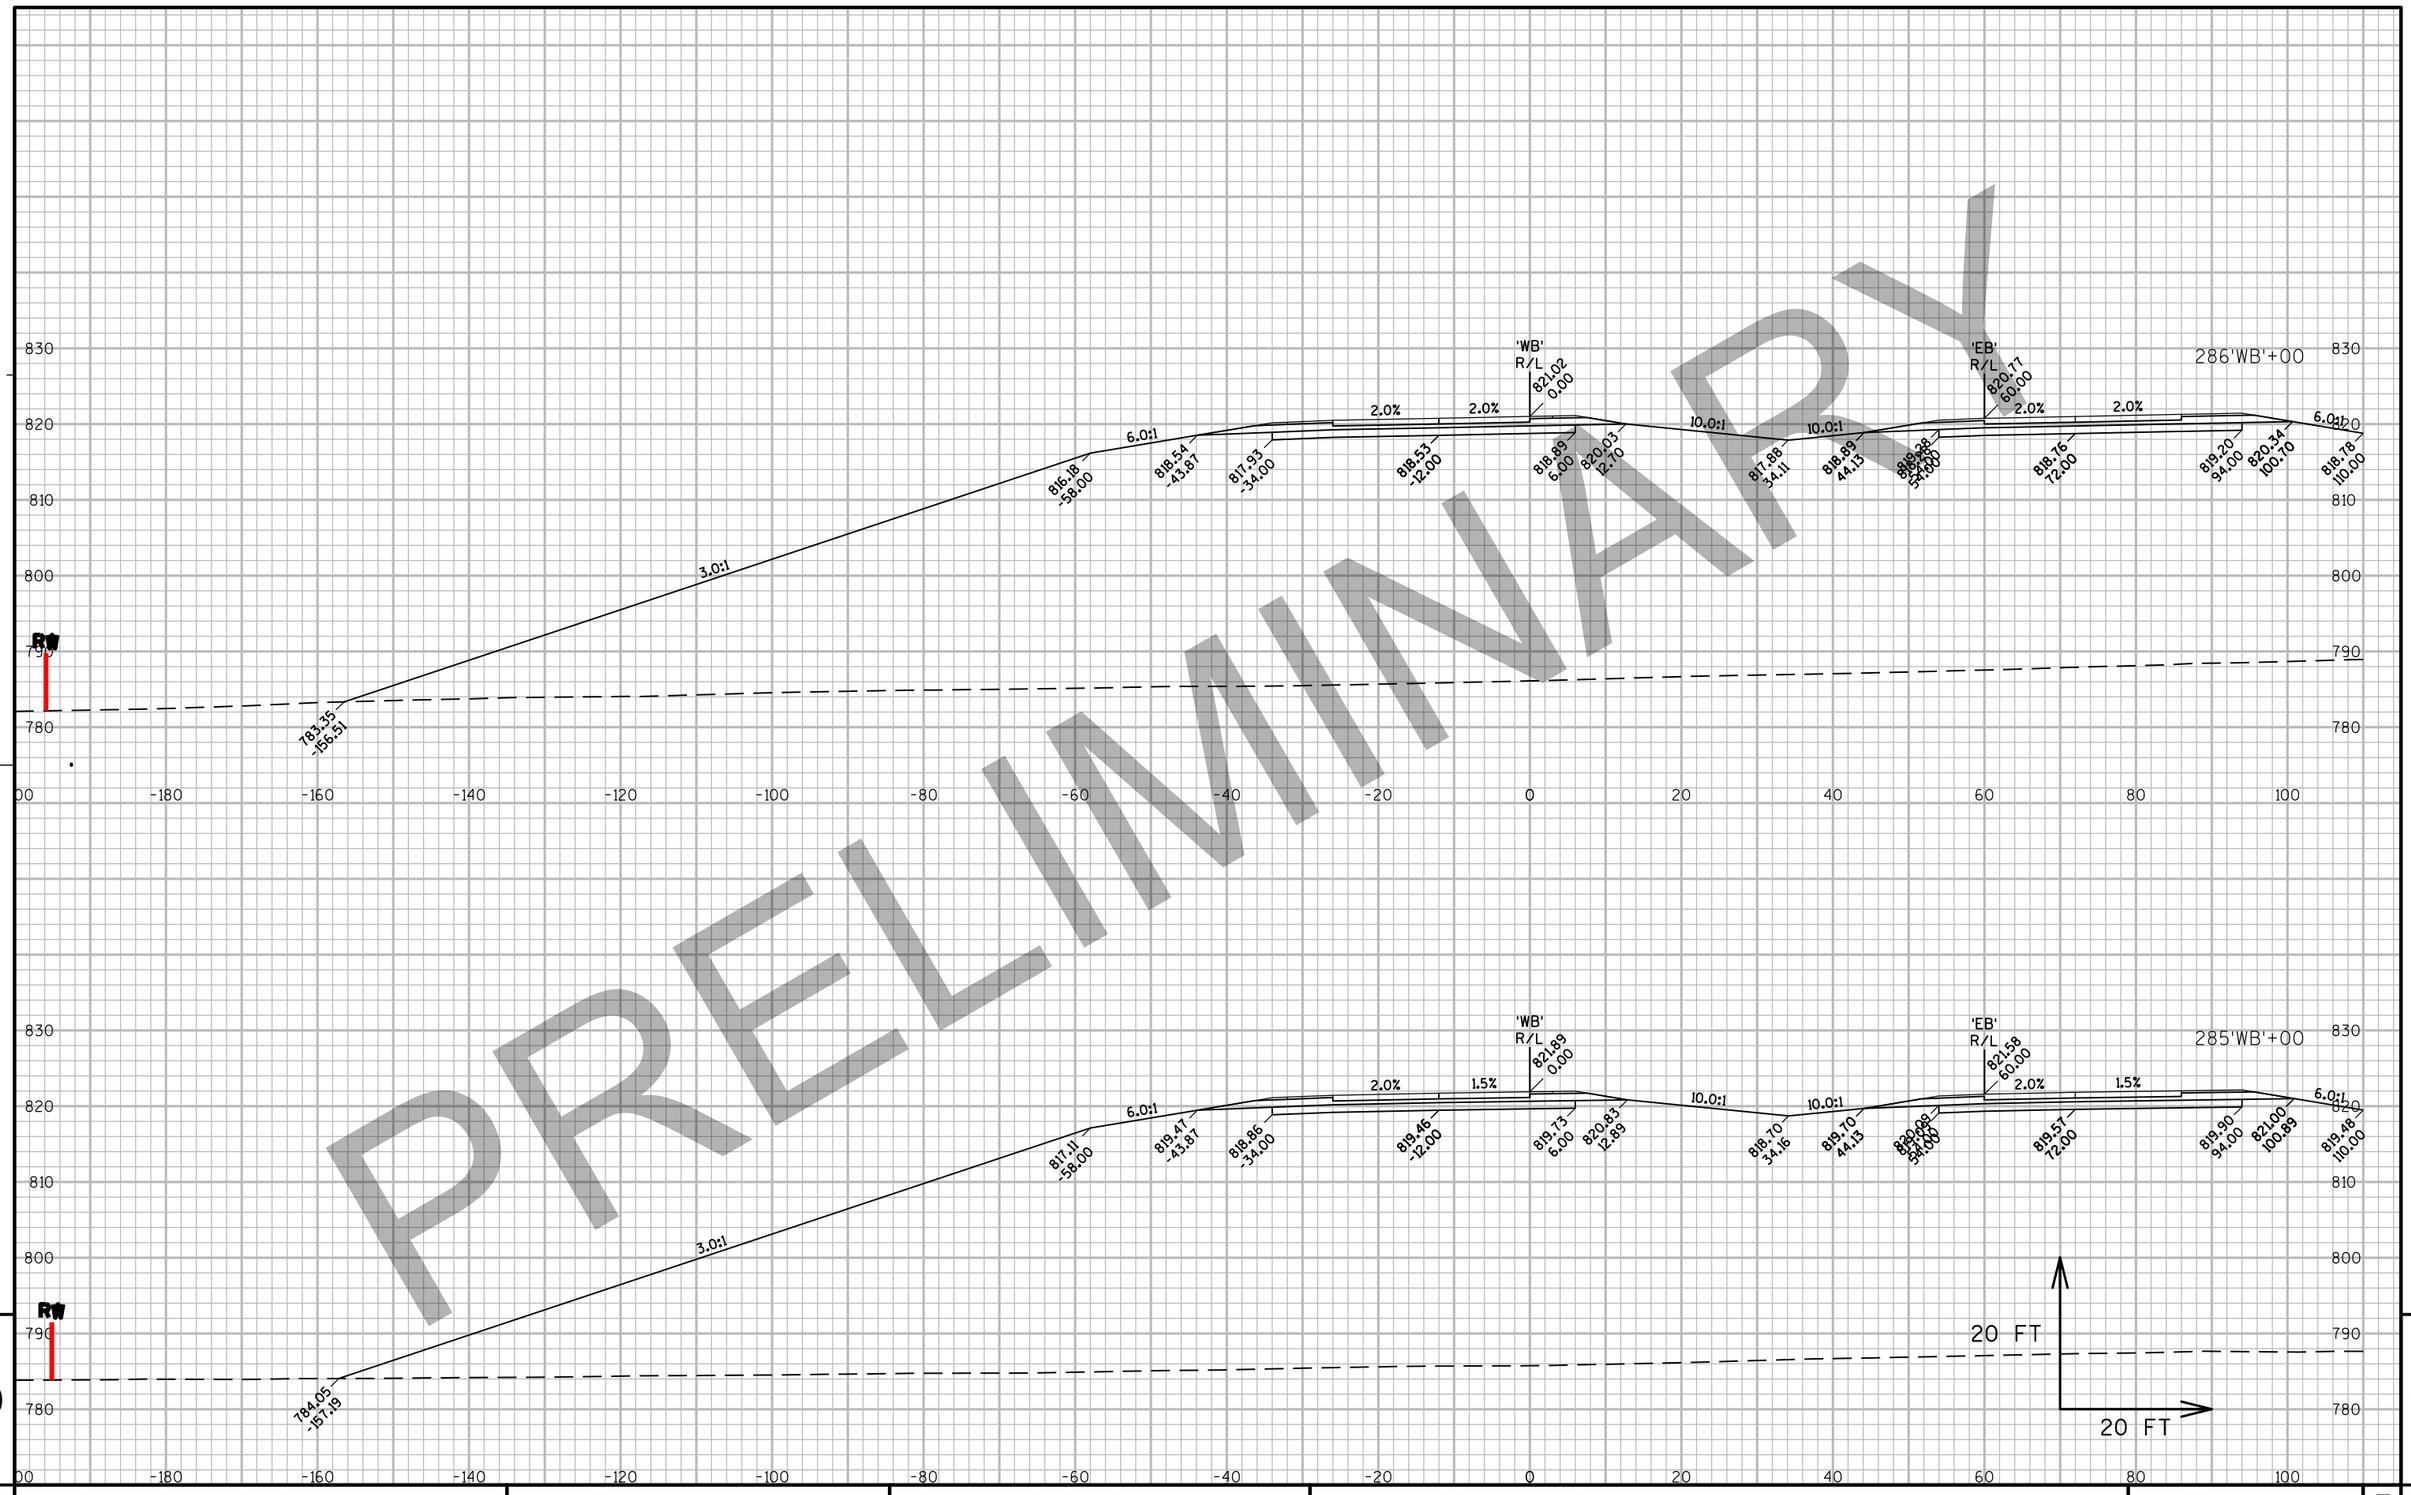

PRELIMINARY


9

9

PROJECT NO: 1146-75-71	HWY: STH 15	COUNTY: OUTAGAMIE	CROSS SECTIONS - STH 15 'WB'	SHEET	E

FILE NAME : N:\PDS\C3D\11467571\SHEETSPLAN\11467571\11467571_090301_XS_02_STH15.DWG
LAYOUT NAME - 090324_XS

PLOT DATE : 10/27/2020 8:20 AM PLOT BY : SIMMONS, MASON A PLOT NAME : PLOT SCALE : 1:20_XREF

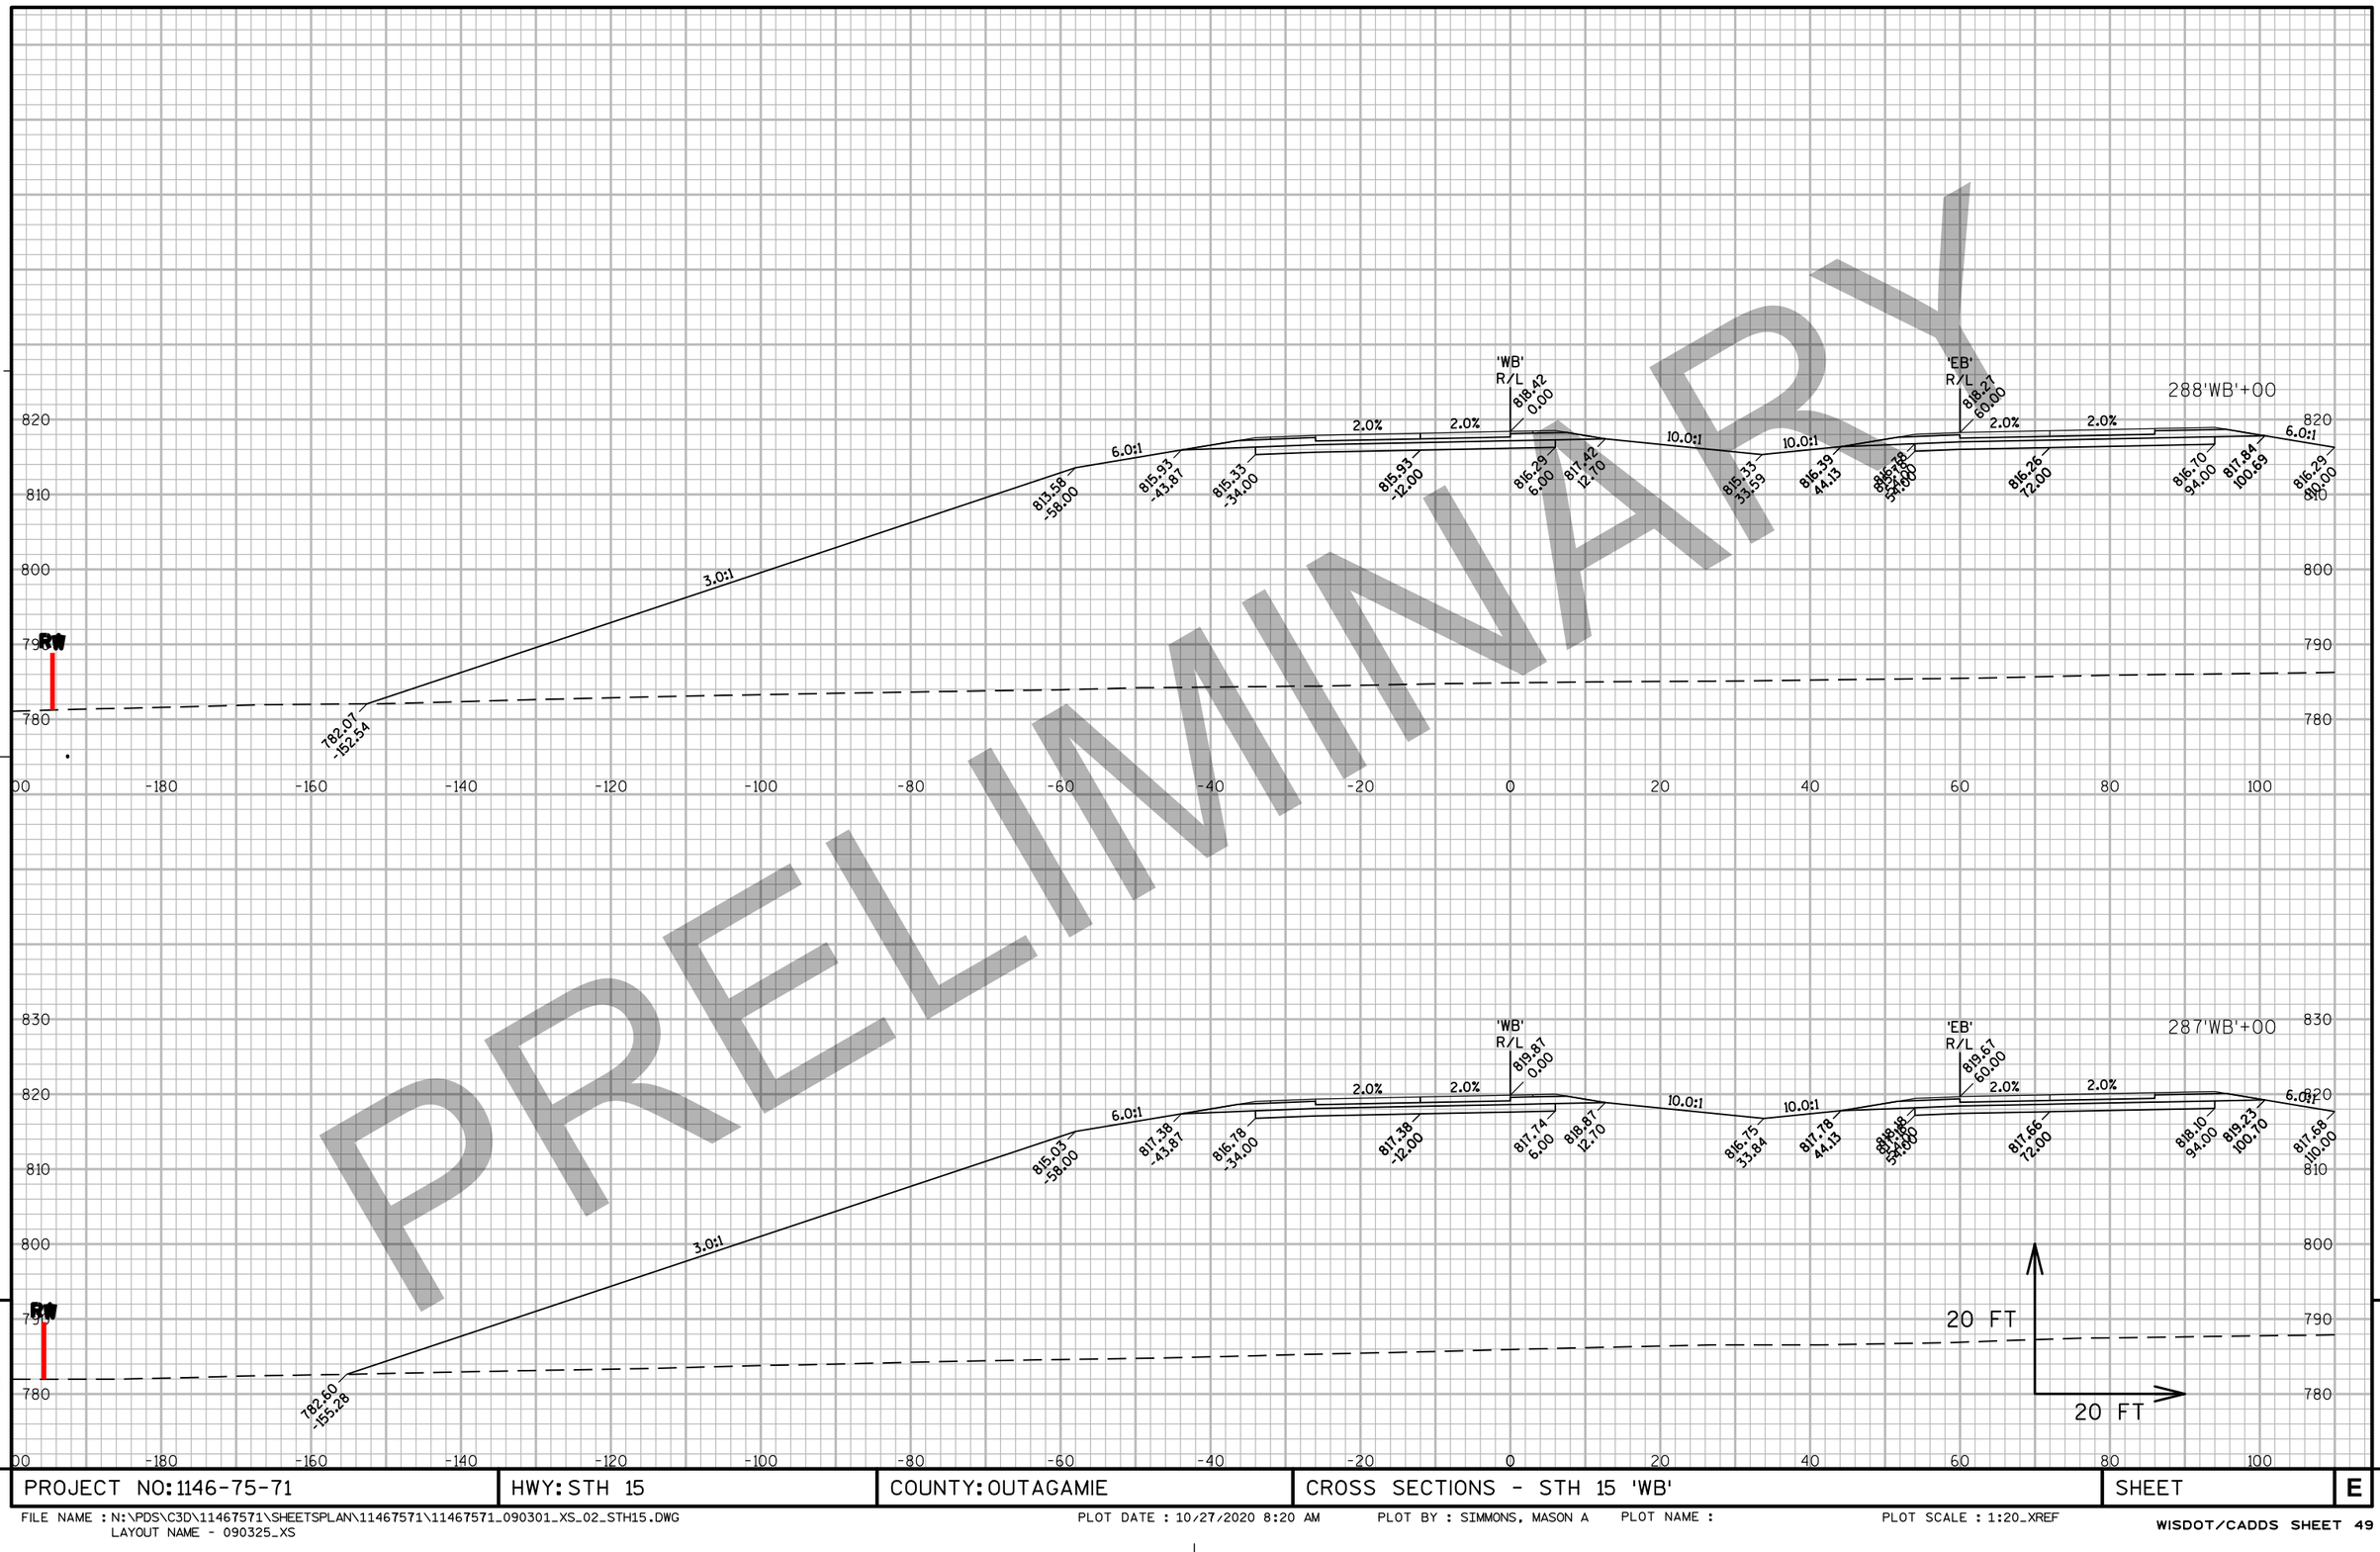


PRELIMINARY

9

9

PROJECT NO: 1146-75-71	HWY: STH 15	COUNTY: OUTAGAMIE	CROSS SECTIONS - STH 15 'WB'	SHEET	E

FILE NAME : N:\PDS\C3D\11467571\SHEETSPLAN\11467571\11467571_090301_XS_02_STH15.DWG
LAYOUT NAME - 090325_XS
PLOT DATE : 10/27/2020 8:20 AM PLOT BY : SIMMONS, MASON A PLOT NAME : PLOT SCALE : 1:20_XREF
WISDOT/CADDS SHEET 49

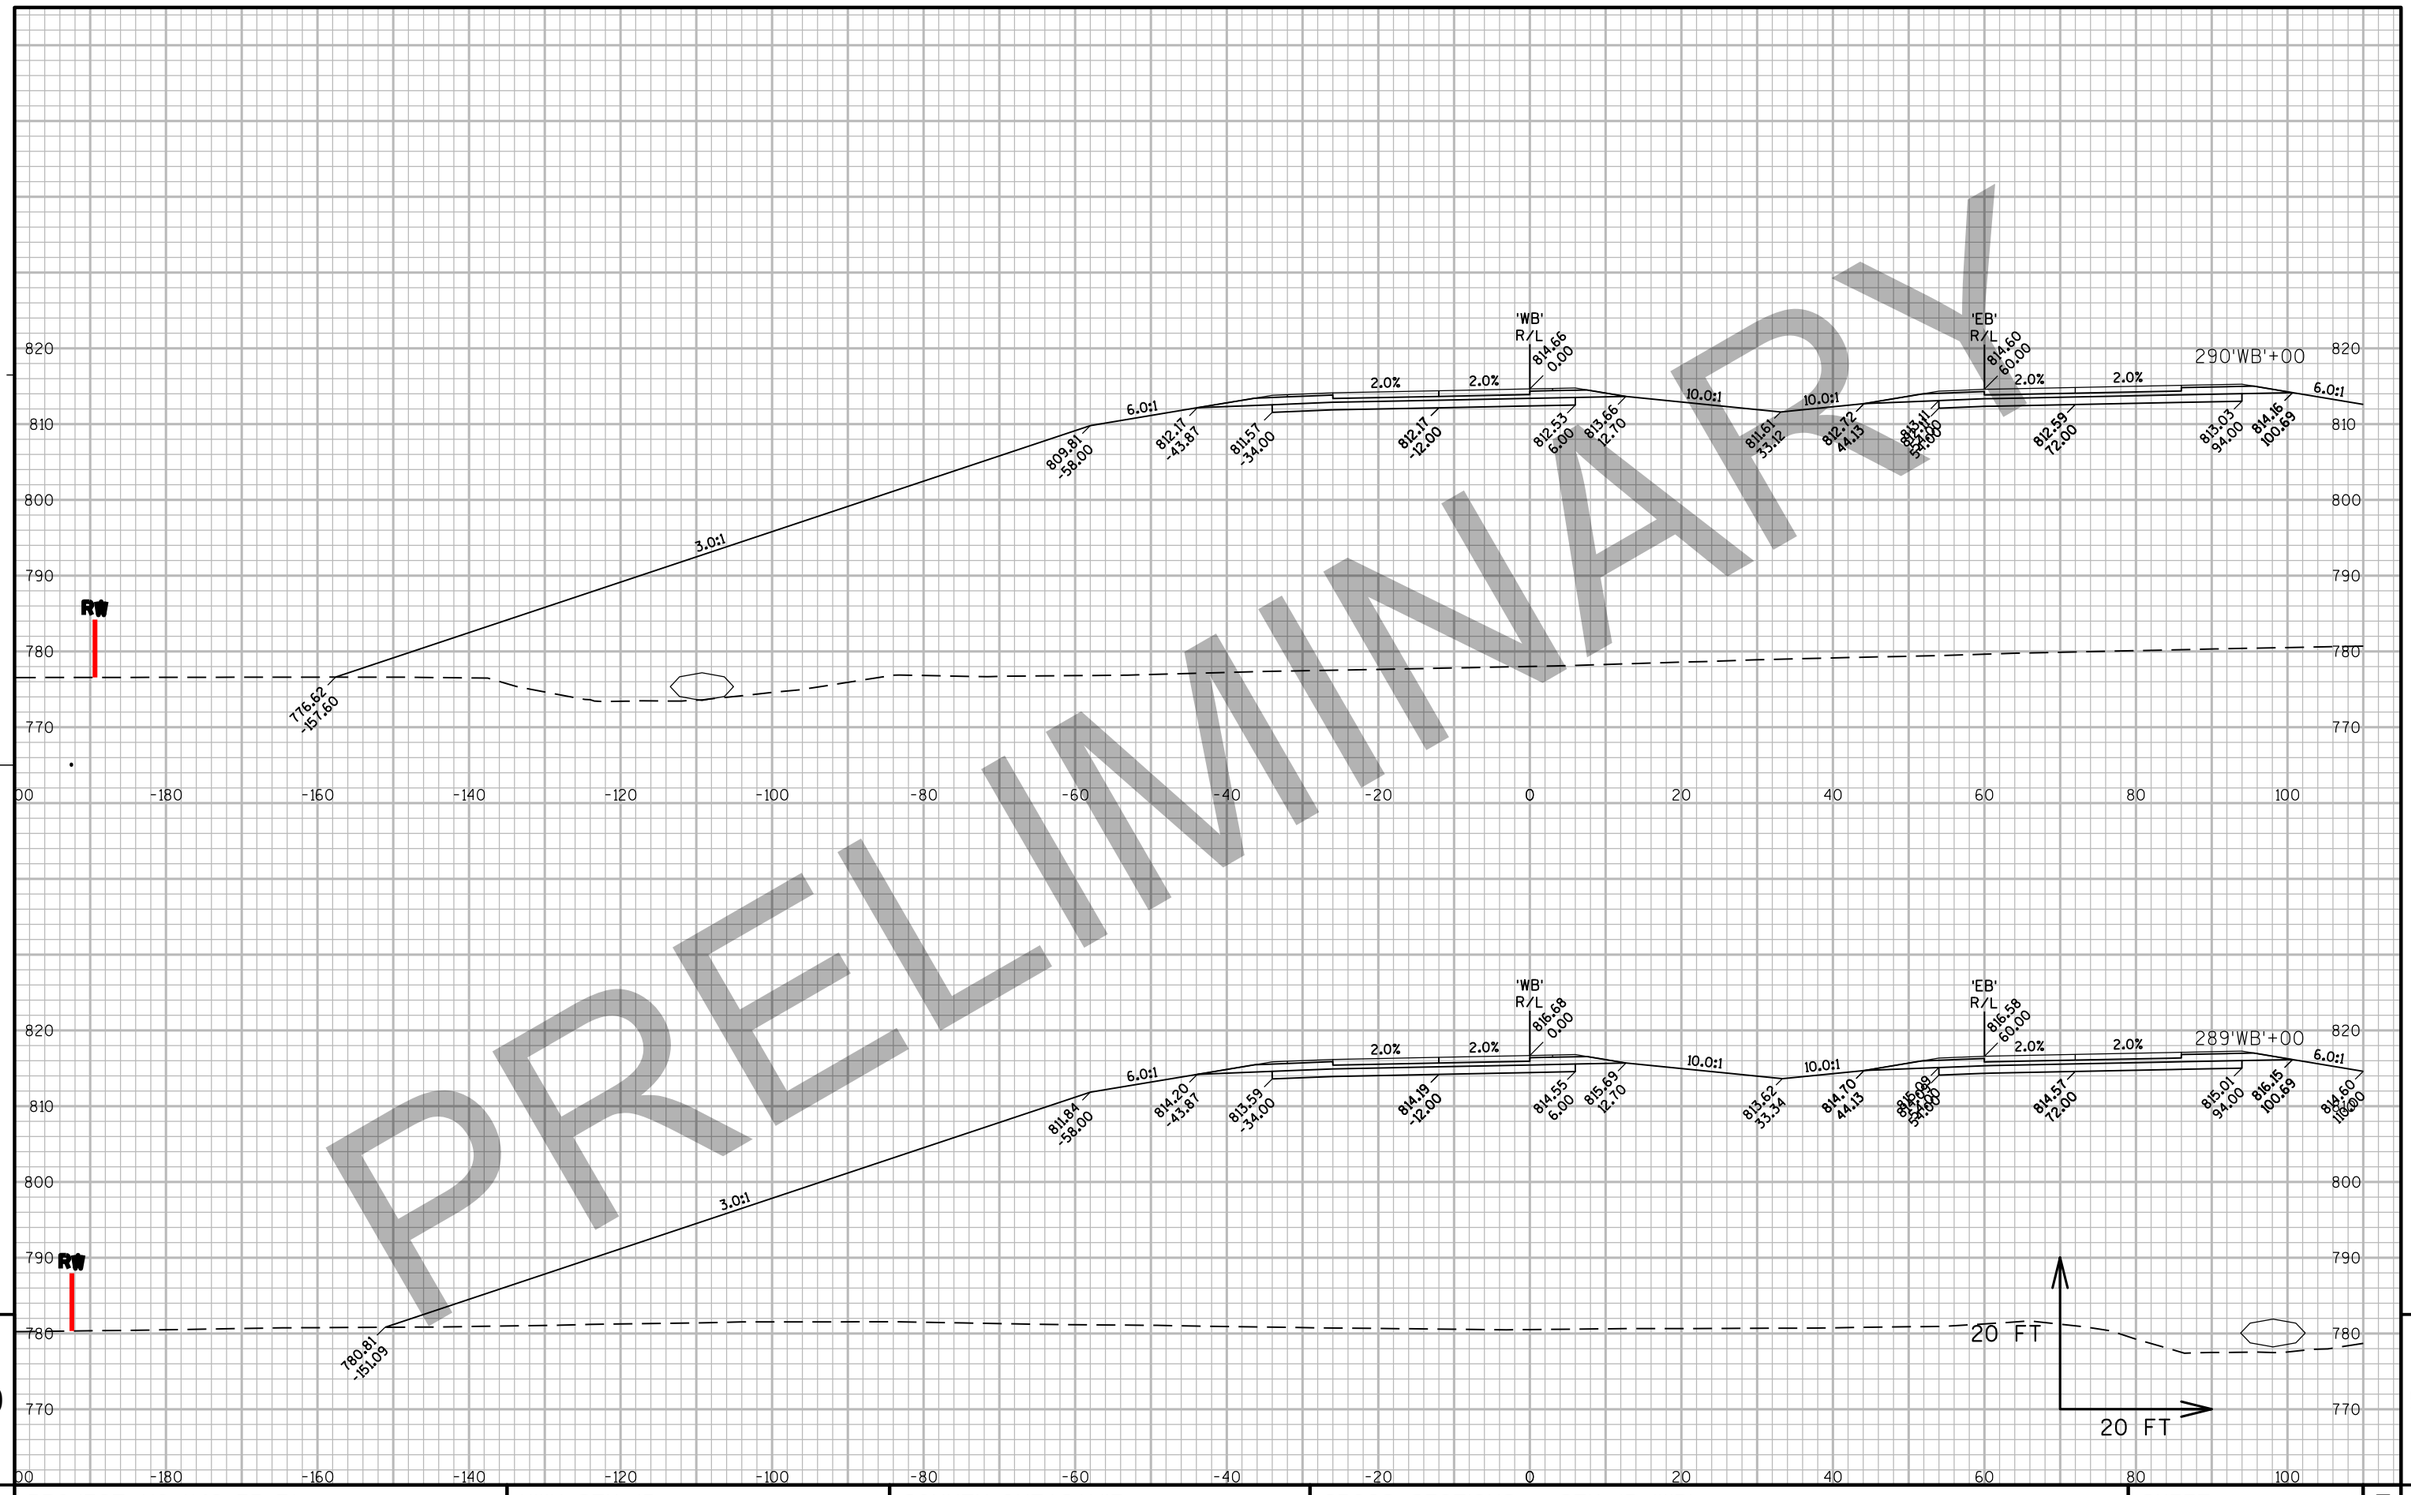

PRELIMINARY

PROJECT NO: 1146-75-71	HWY: STH 15	COUNTY: OUTAGAMIE	CROSS SECTIONS - STH 15 'WB'	SHEET	E

FILE NAME : N:\PDS\C3D\11467571\SHEETSPLAN\11467571\11467571_090301_XS_02_STH15.DWG
LAYOUT NAME - 090326_XS

PLOT DATE : 10/27/2020 8:20 AM PLOT BY : SIMMONS, MASON A PLOT NAME : PLOT SCALE : 1:20_XREF




PRELIMINARY

9 9

PROJECT NO: 1146-75-71	HWY: STH 15	COUNTY: OUTAGAMIE	CROSS SECTIONS - STH 15 'WB'	SHEET	E

FILE NAME : N:\PDS\C3D\11467571\SHEETSPLAN\11467571\11467571_090301_XS_02_STH15.DWG
LAYOUT NAME - 090327_XS

PLOT DATE : 10/27/2020 8:20 AM PLOT BY : SIMMONS, MASON A PLOT NAME : PLOT SCALE : 1:20_XREF

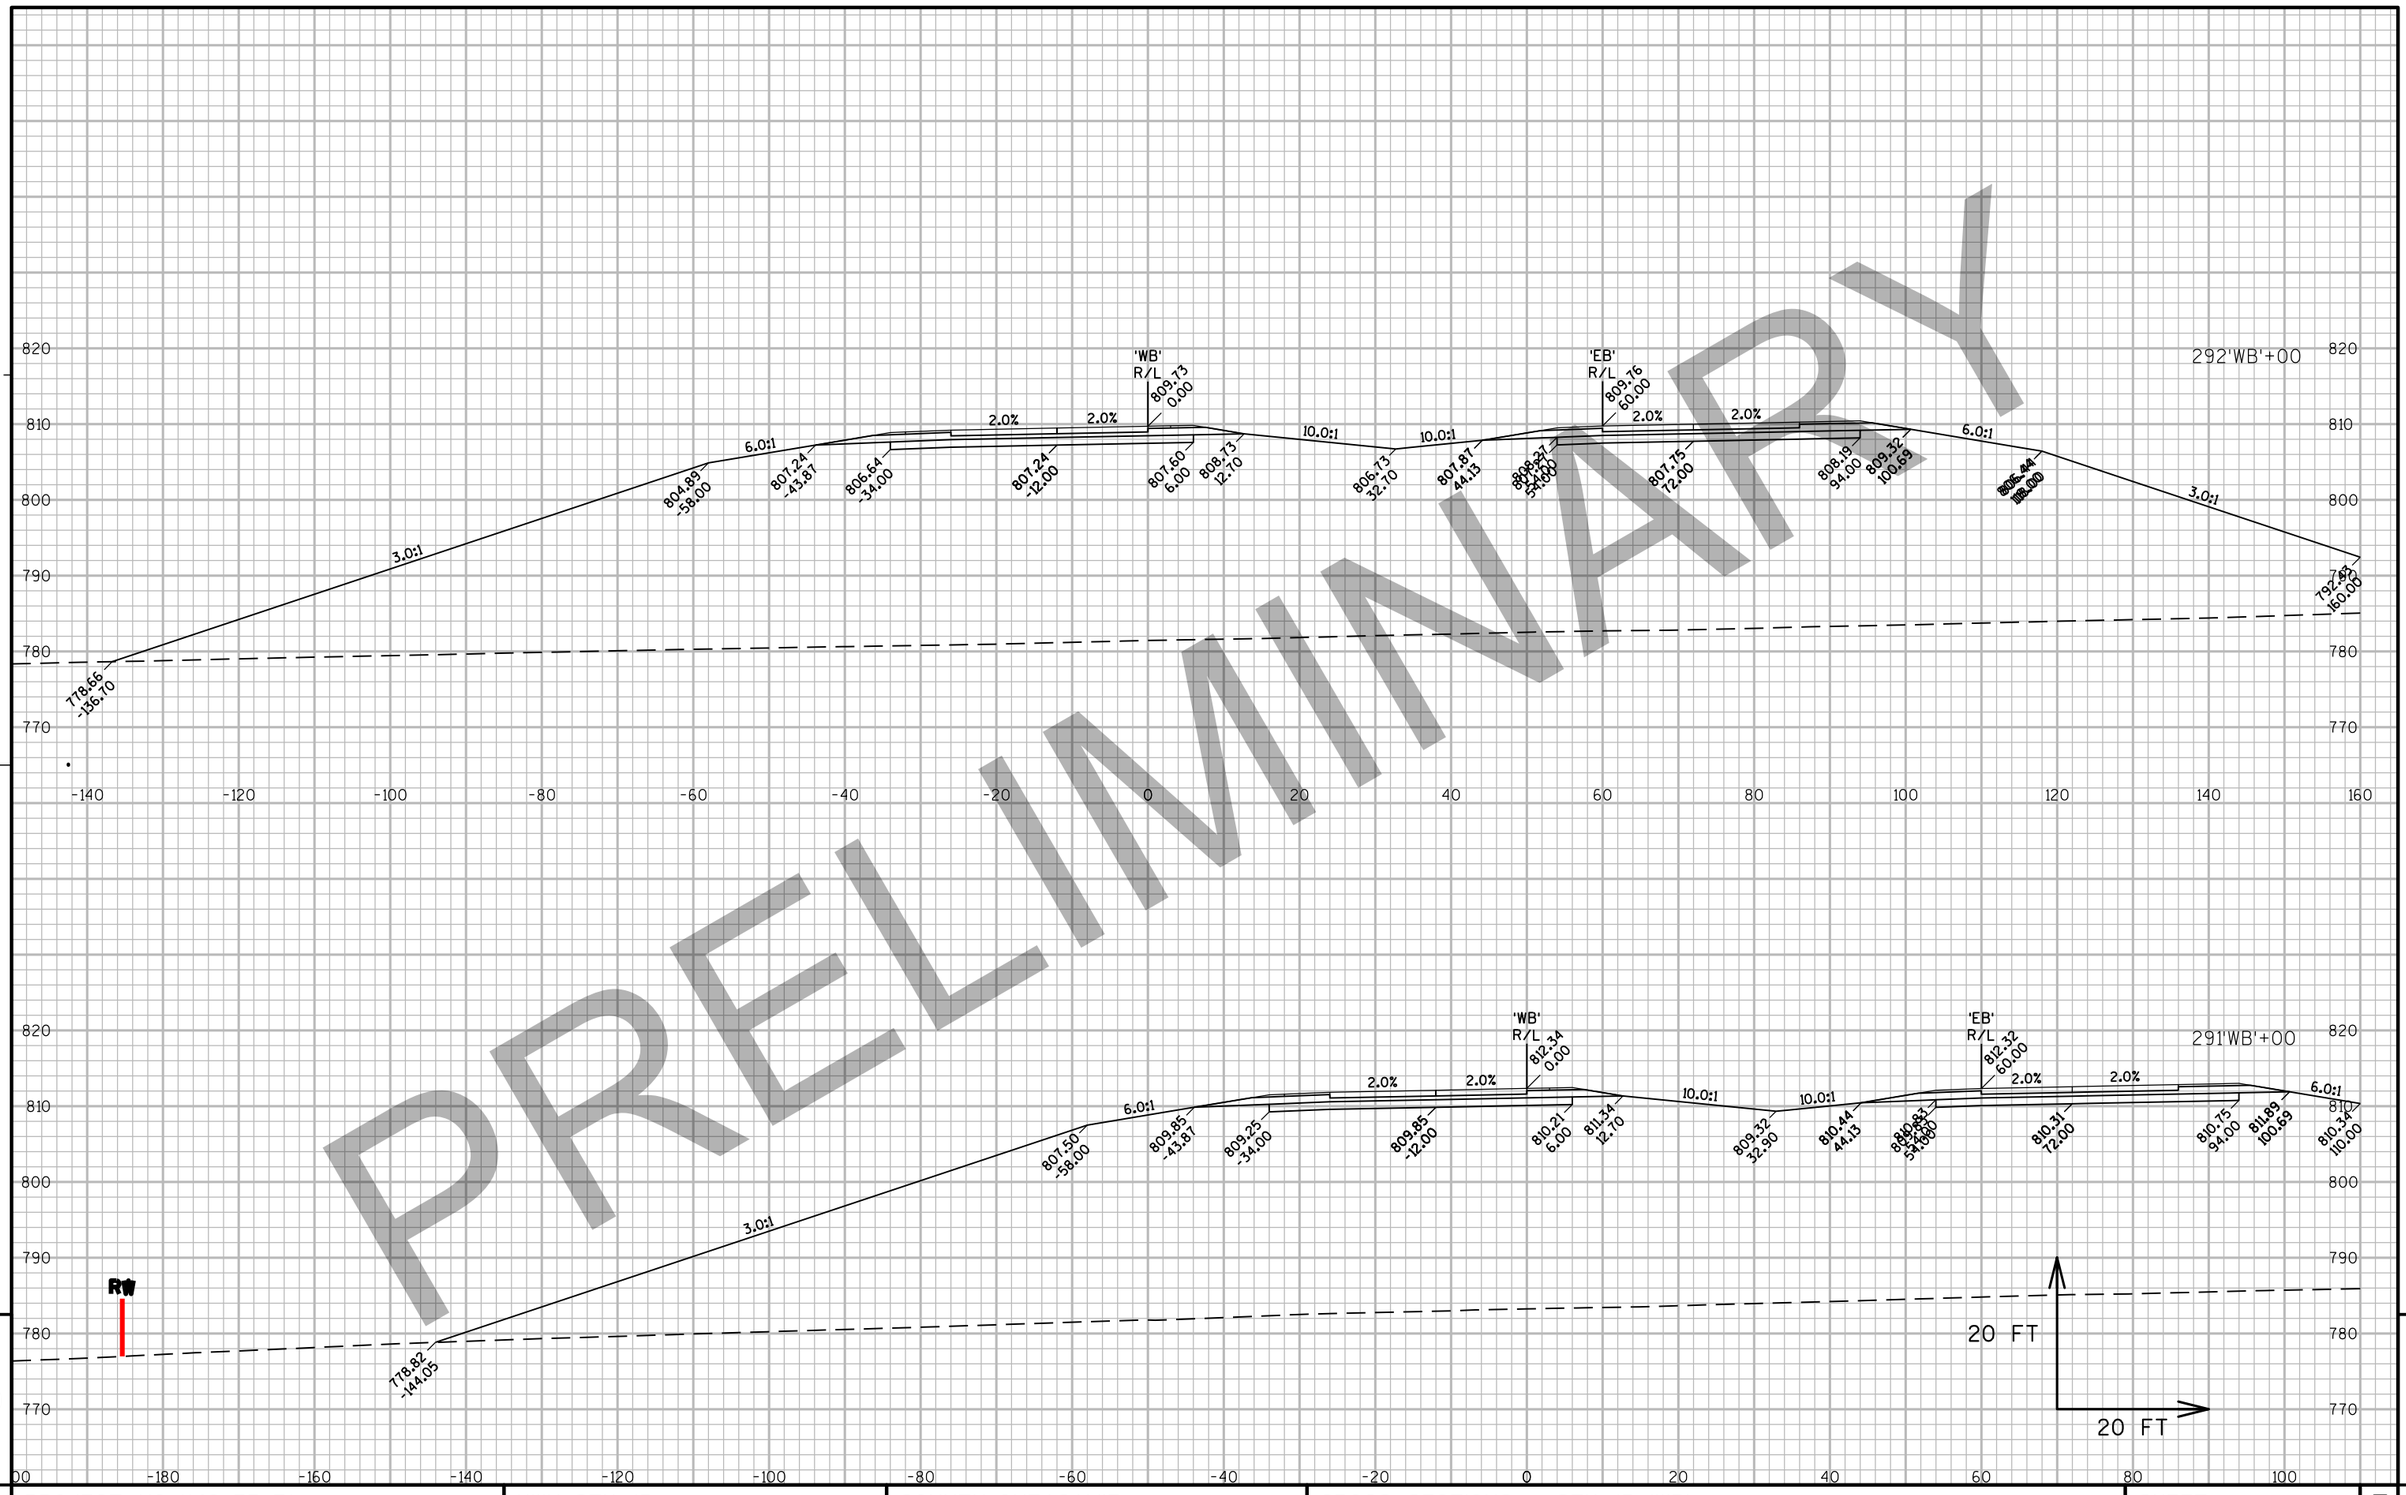


PRELIMINARY

9

9

PROJECT NO: 1146-75-71	HWY: STH 15	COUNTY: OUTAGAMIE	CROSS SECTIONS - STH 15 'WB'	SHEET	E

FILE NAME : N:\PDS\C3D\11467571\SHEETSPLAN\11467571\11467571_090301_XS_02_STH15.DWG
LAYOUT NAME - 090328_XS
PLOT DATE : 10/27/2020 8:20 AM PLOT BY : SIMMONS, MASON A PLOT NAME : PLOT SCALE : 1:20_XREF
WISDOT/CADDS SHEET 49

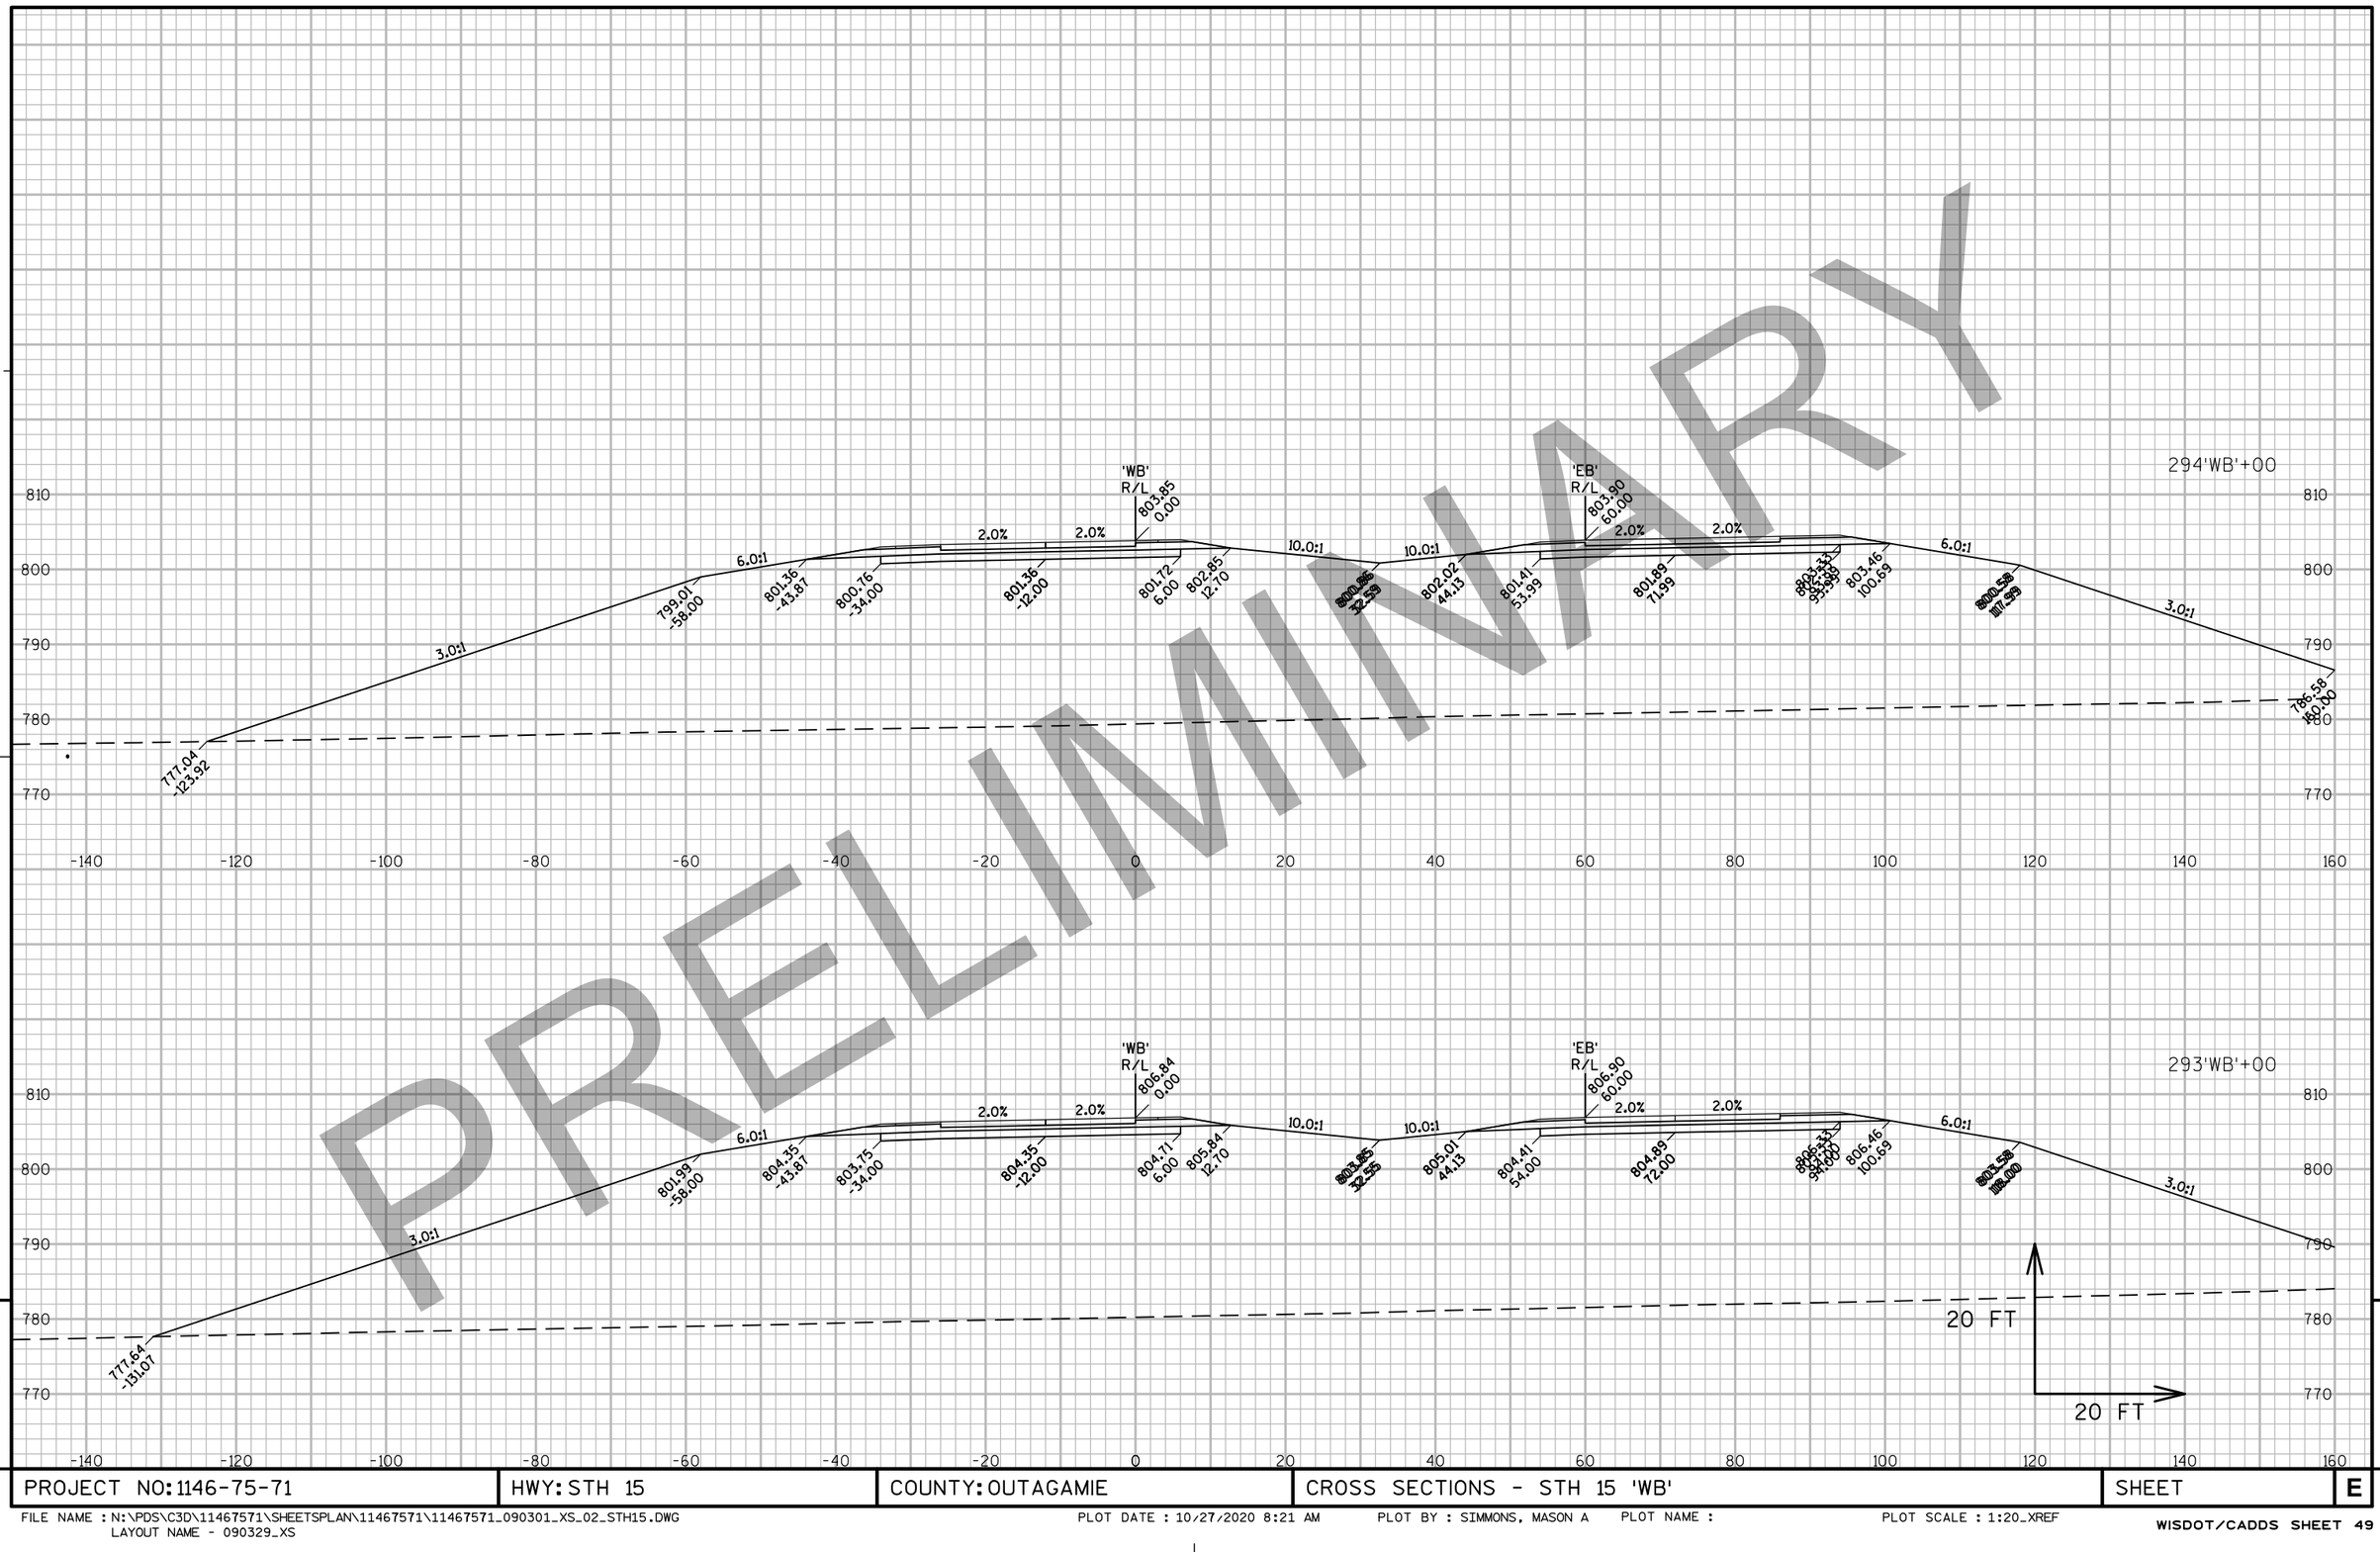


PRELIMINARY

9

PROJECT NO: 1146-75-71	HWY: STH 15	COUNTY: OUTAGAMIE	CROSS SECTIONS - STH 15 'WB'	SHEET	E


FILE NAME : N:\PDS\C3D\11467571\SHEETSPLAN\11467571\11467571_090301_XS_02_STH15.DWG
LAYOUT NAME - 090329_XS
PLOT DATE : 10/27/2020 8:21 AM PLOT BY : SIMMONS, MASON A PLOT NAME : PLOT SCALE : 1:20_XREF
WISDOT/CADDS SHEET 49

PRELIMINARY

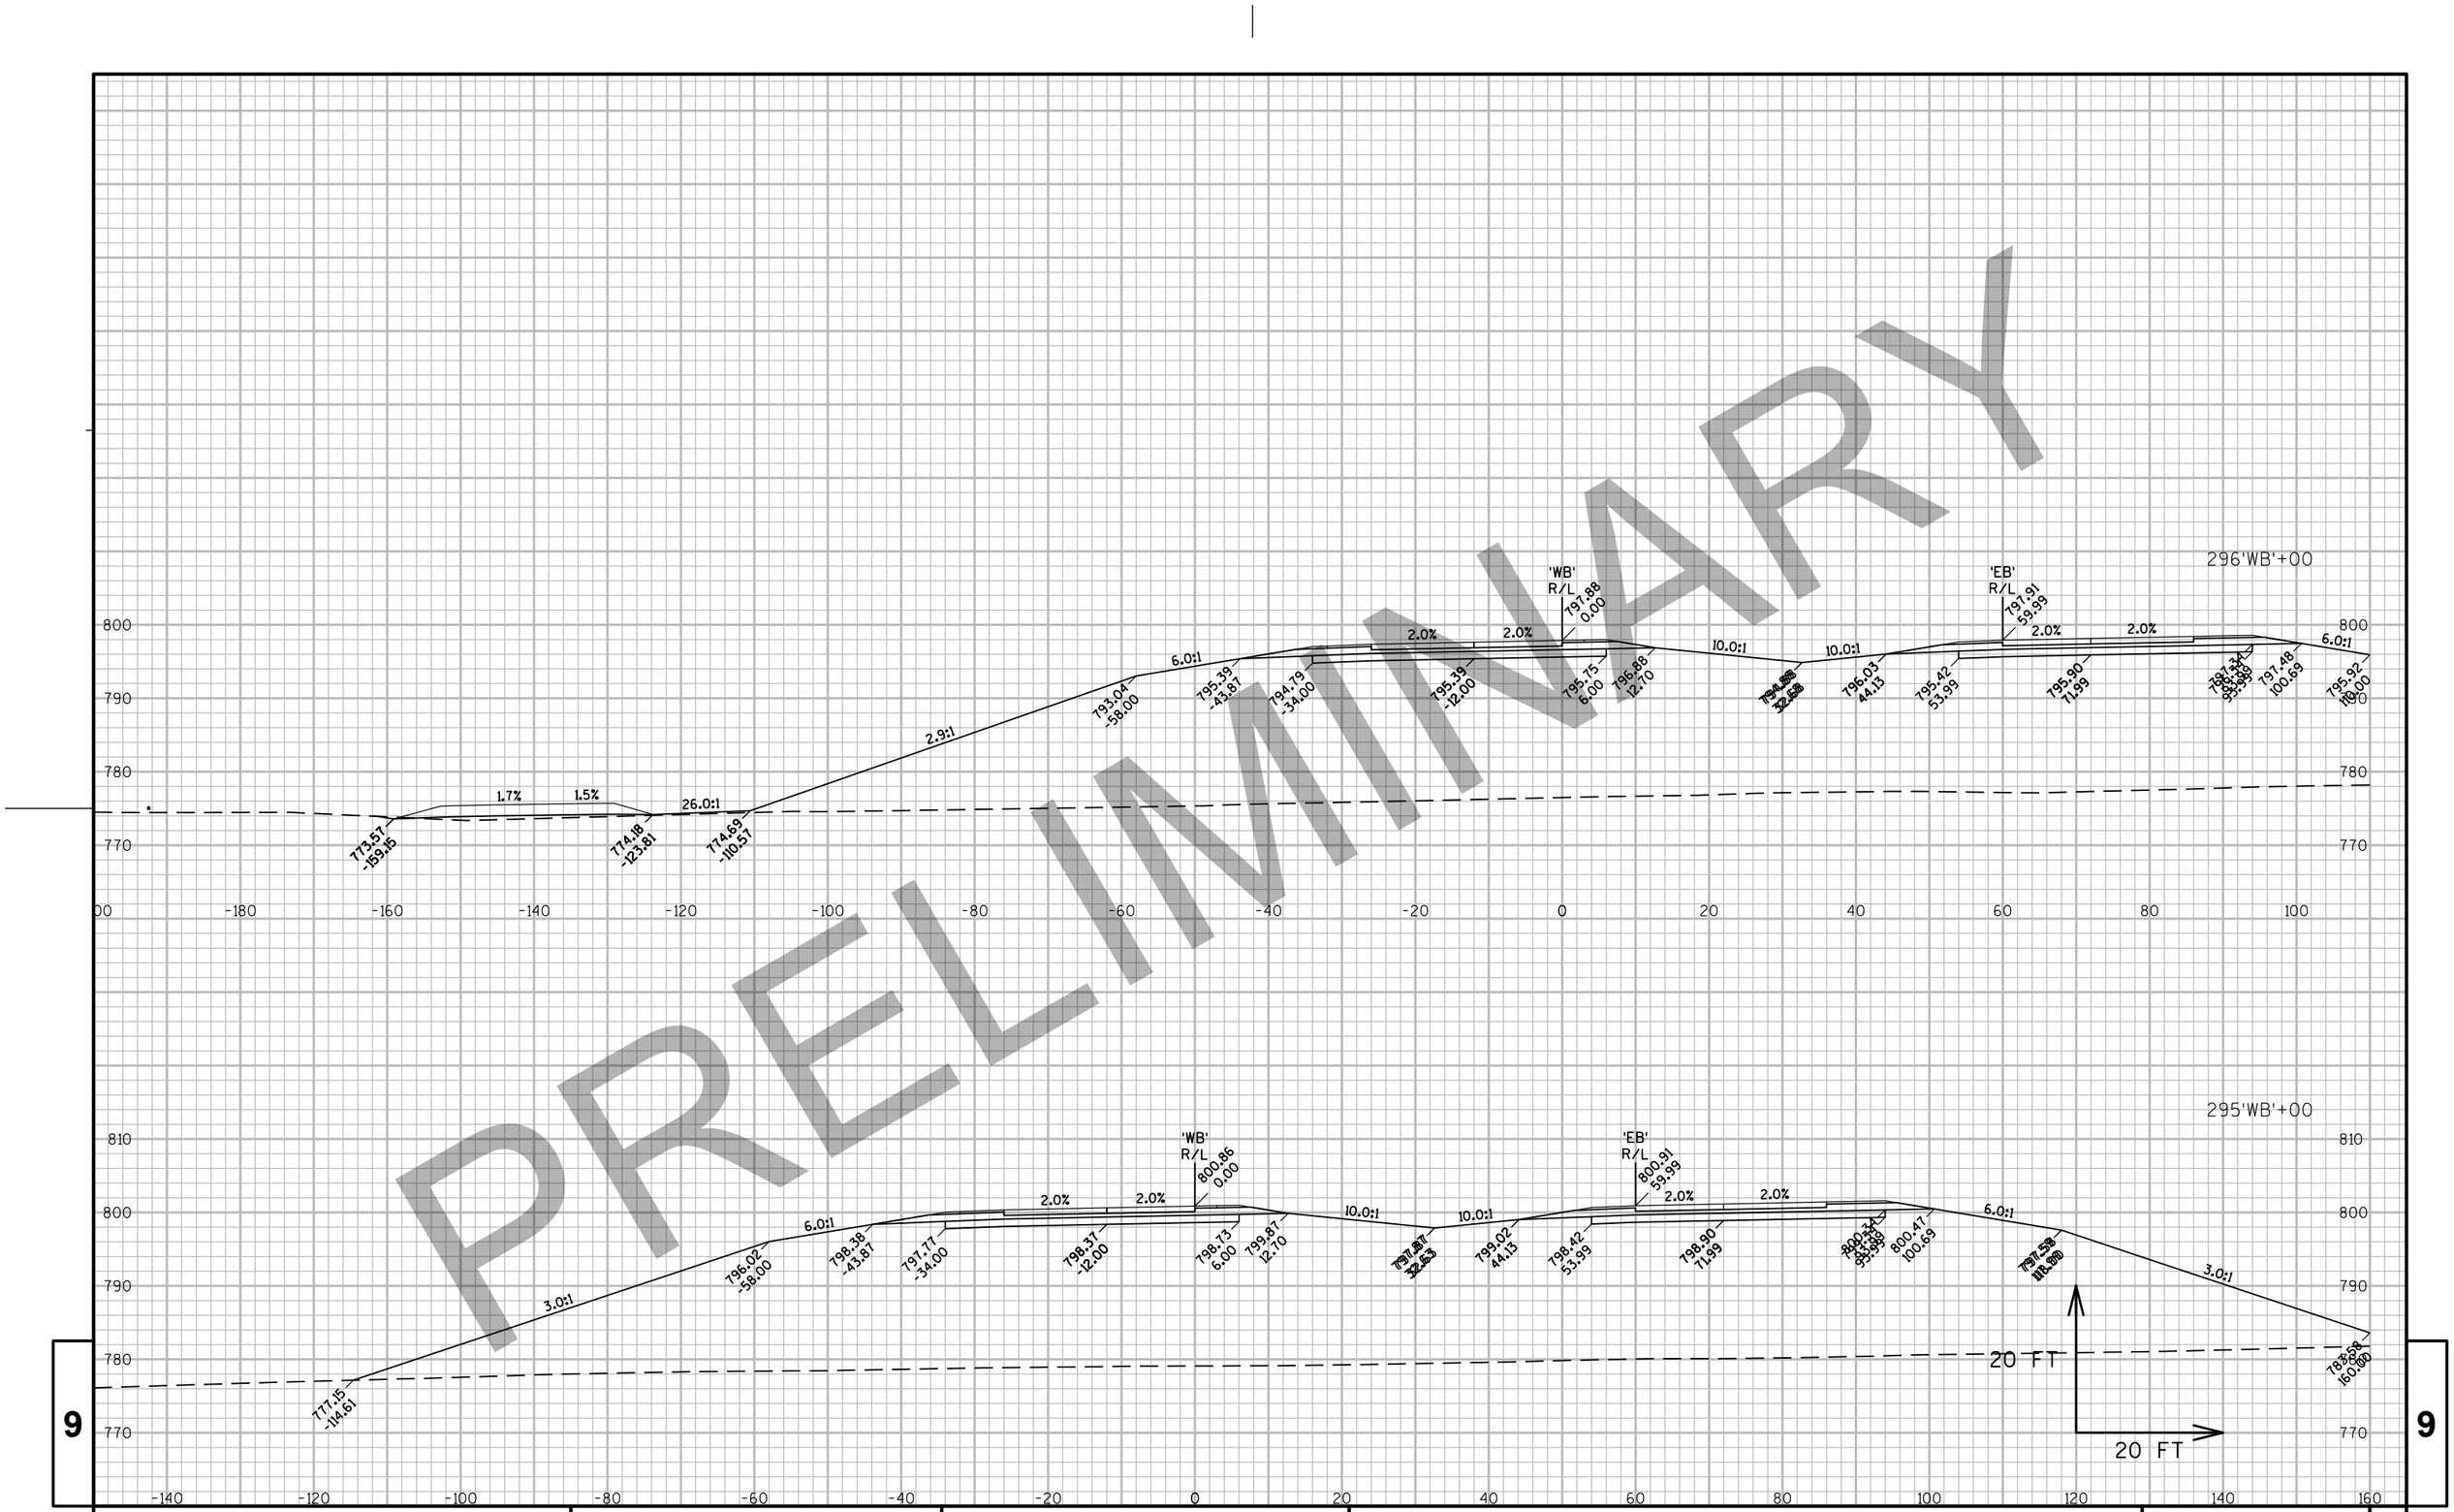

9	PROJECT NO: 1146-75-71	HWY: STH 15	COUNTY: OUTAGAMIE	CROSS SECTIONS - STH 15 'WB'	SHEET E

FILE NAME : N:\PDS\C3D\11467571\SHEETSPLAN\11467571\11467571_090301_XS_02_STH15.DWG
LAYOUT NAME - 090330_XS
PLOT DATE : 10/27/2020 8:21 AM PLOT BY : SIMMONS, MASON A PLOT NAME : PLOT SCALE : 1:20_XREF

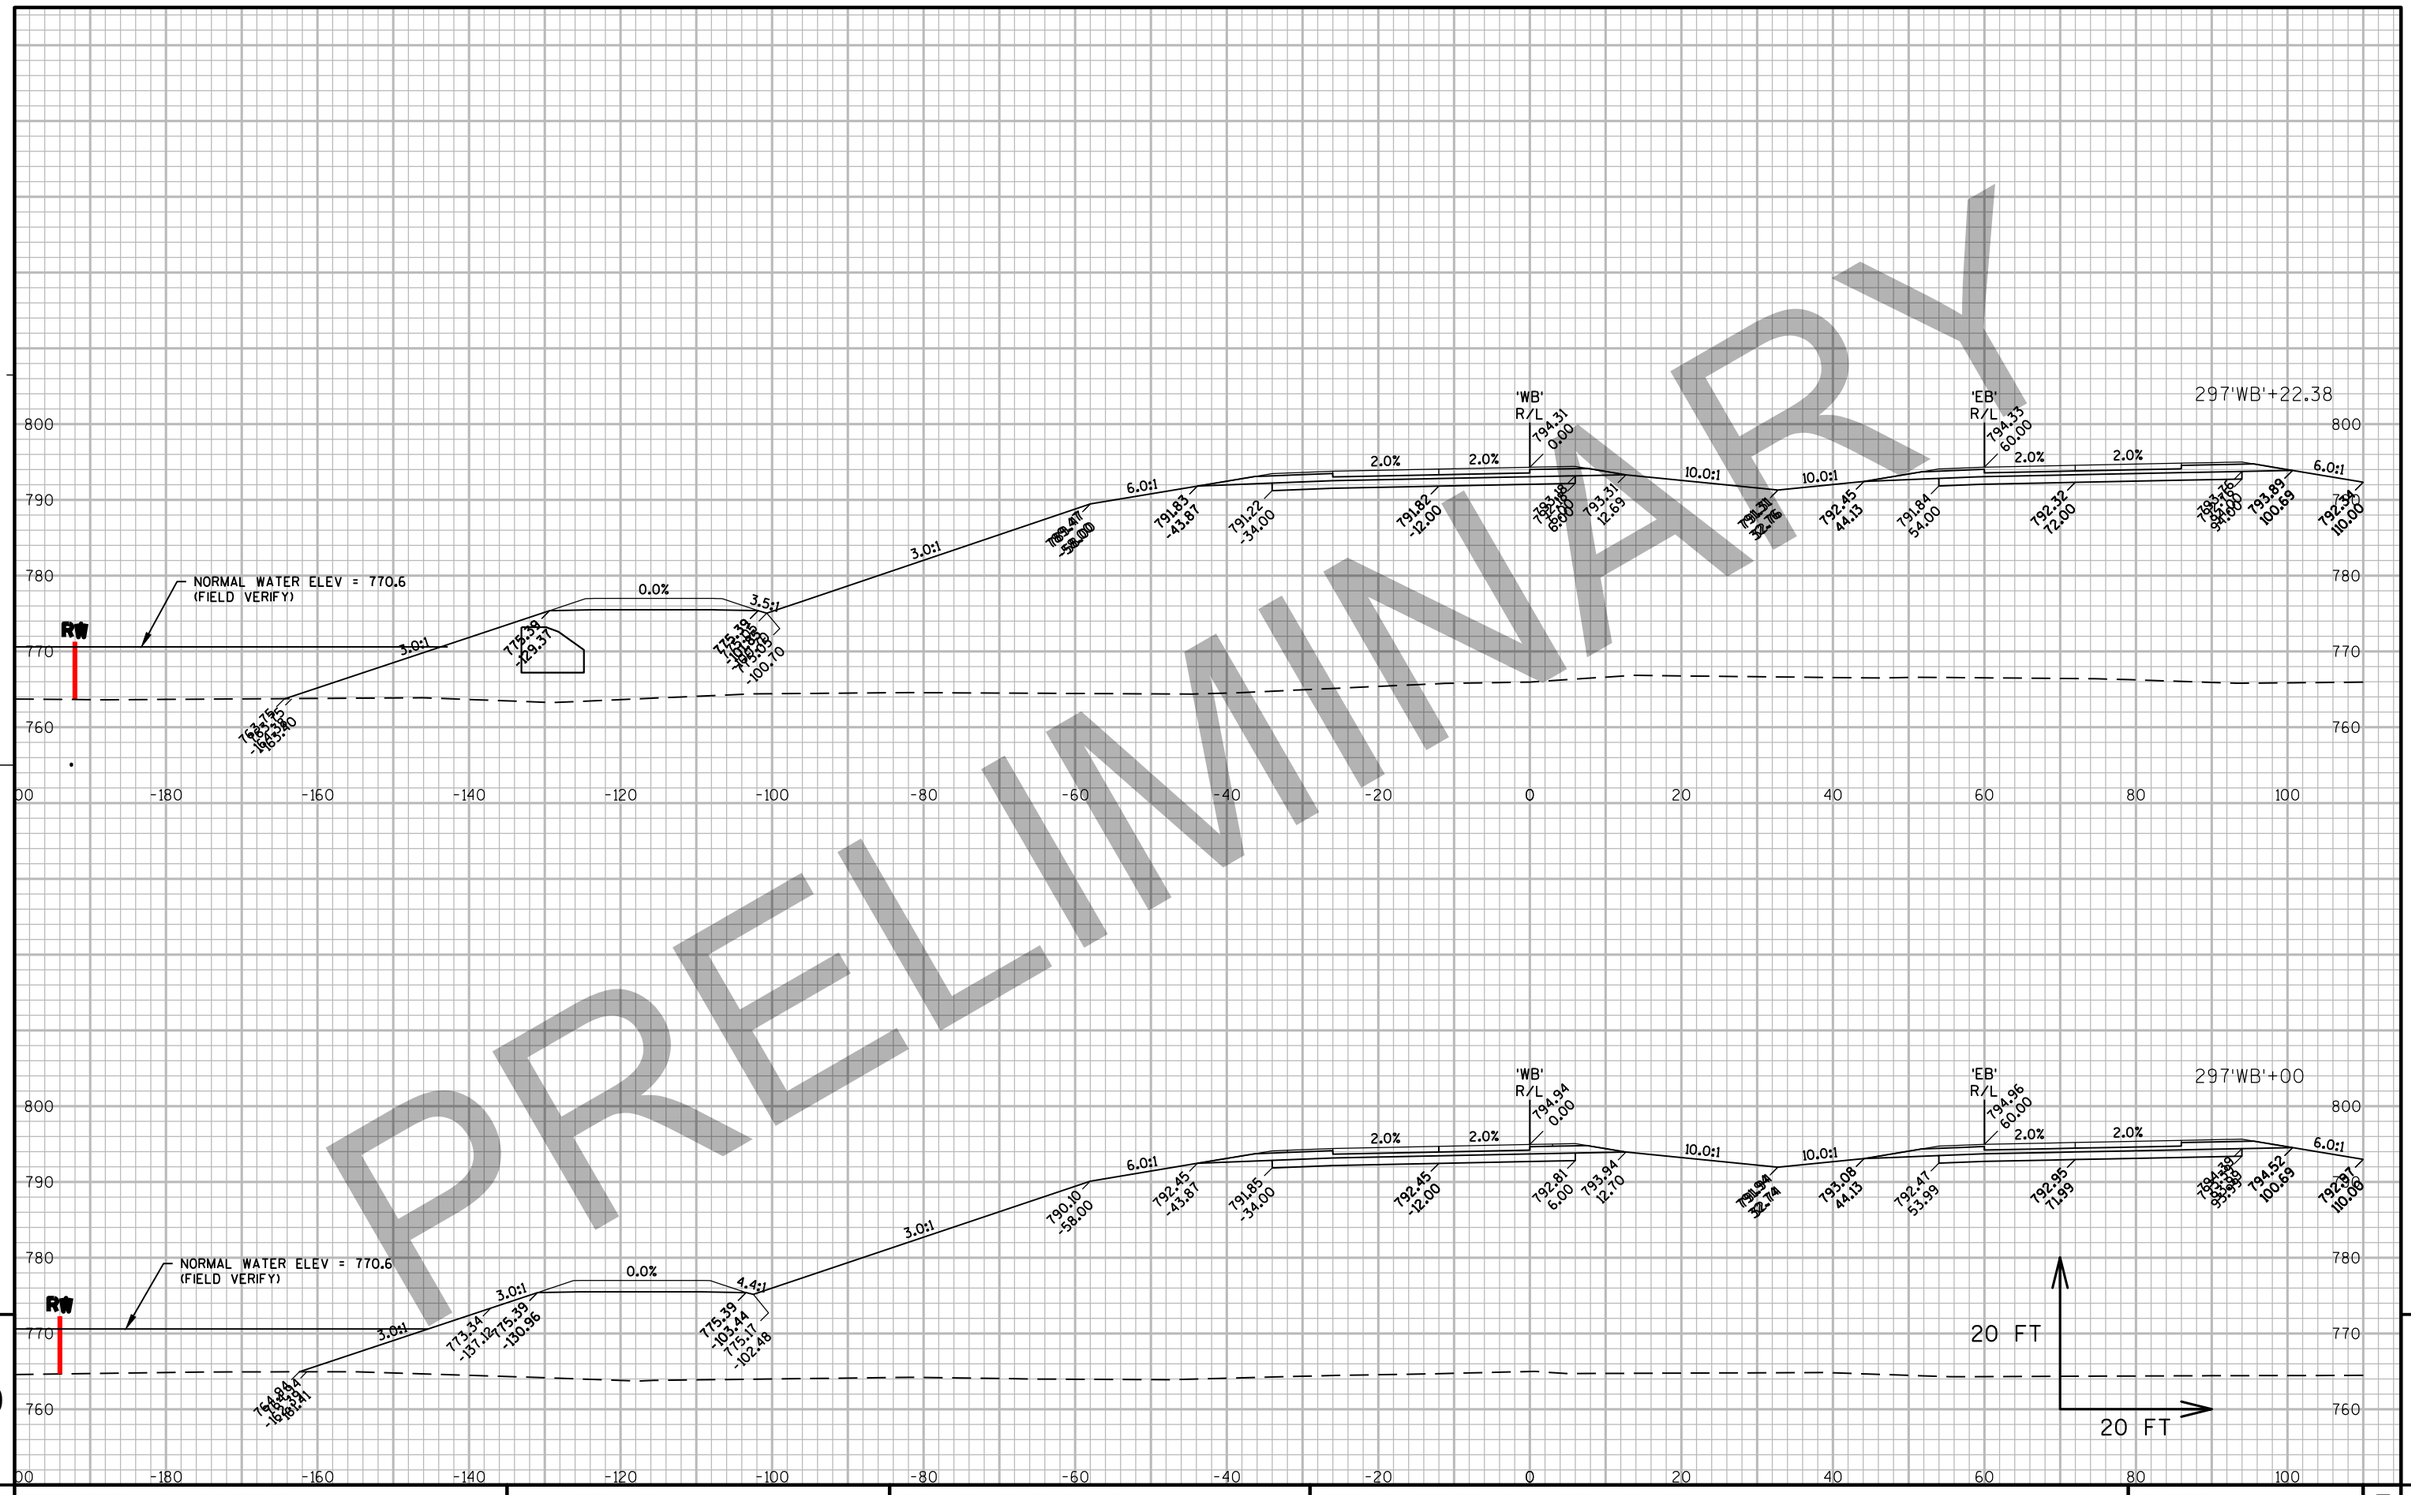

PRELIMINARY

9


9

PROJECT NO: 1146-75-71	HWY: STH 15	COUNTY: OUTAGAMIE	CROSS SECTIONS - STH 15 'WB'	SHEET	E

FILE NAME : N:\PDS\C3D\11467571\SHEETSPLAN\11467571\11467571_090301_XS_02_STH15.DWG
LAYOUT NAME - 090331_XS

PLOT DATE : 10/27/2020 8:21 AM PLOT BY : SIMMONS, MASON A PLOT NAME : PLOT SCALE : 1:20_XREF


PRELIMINARY

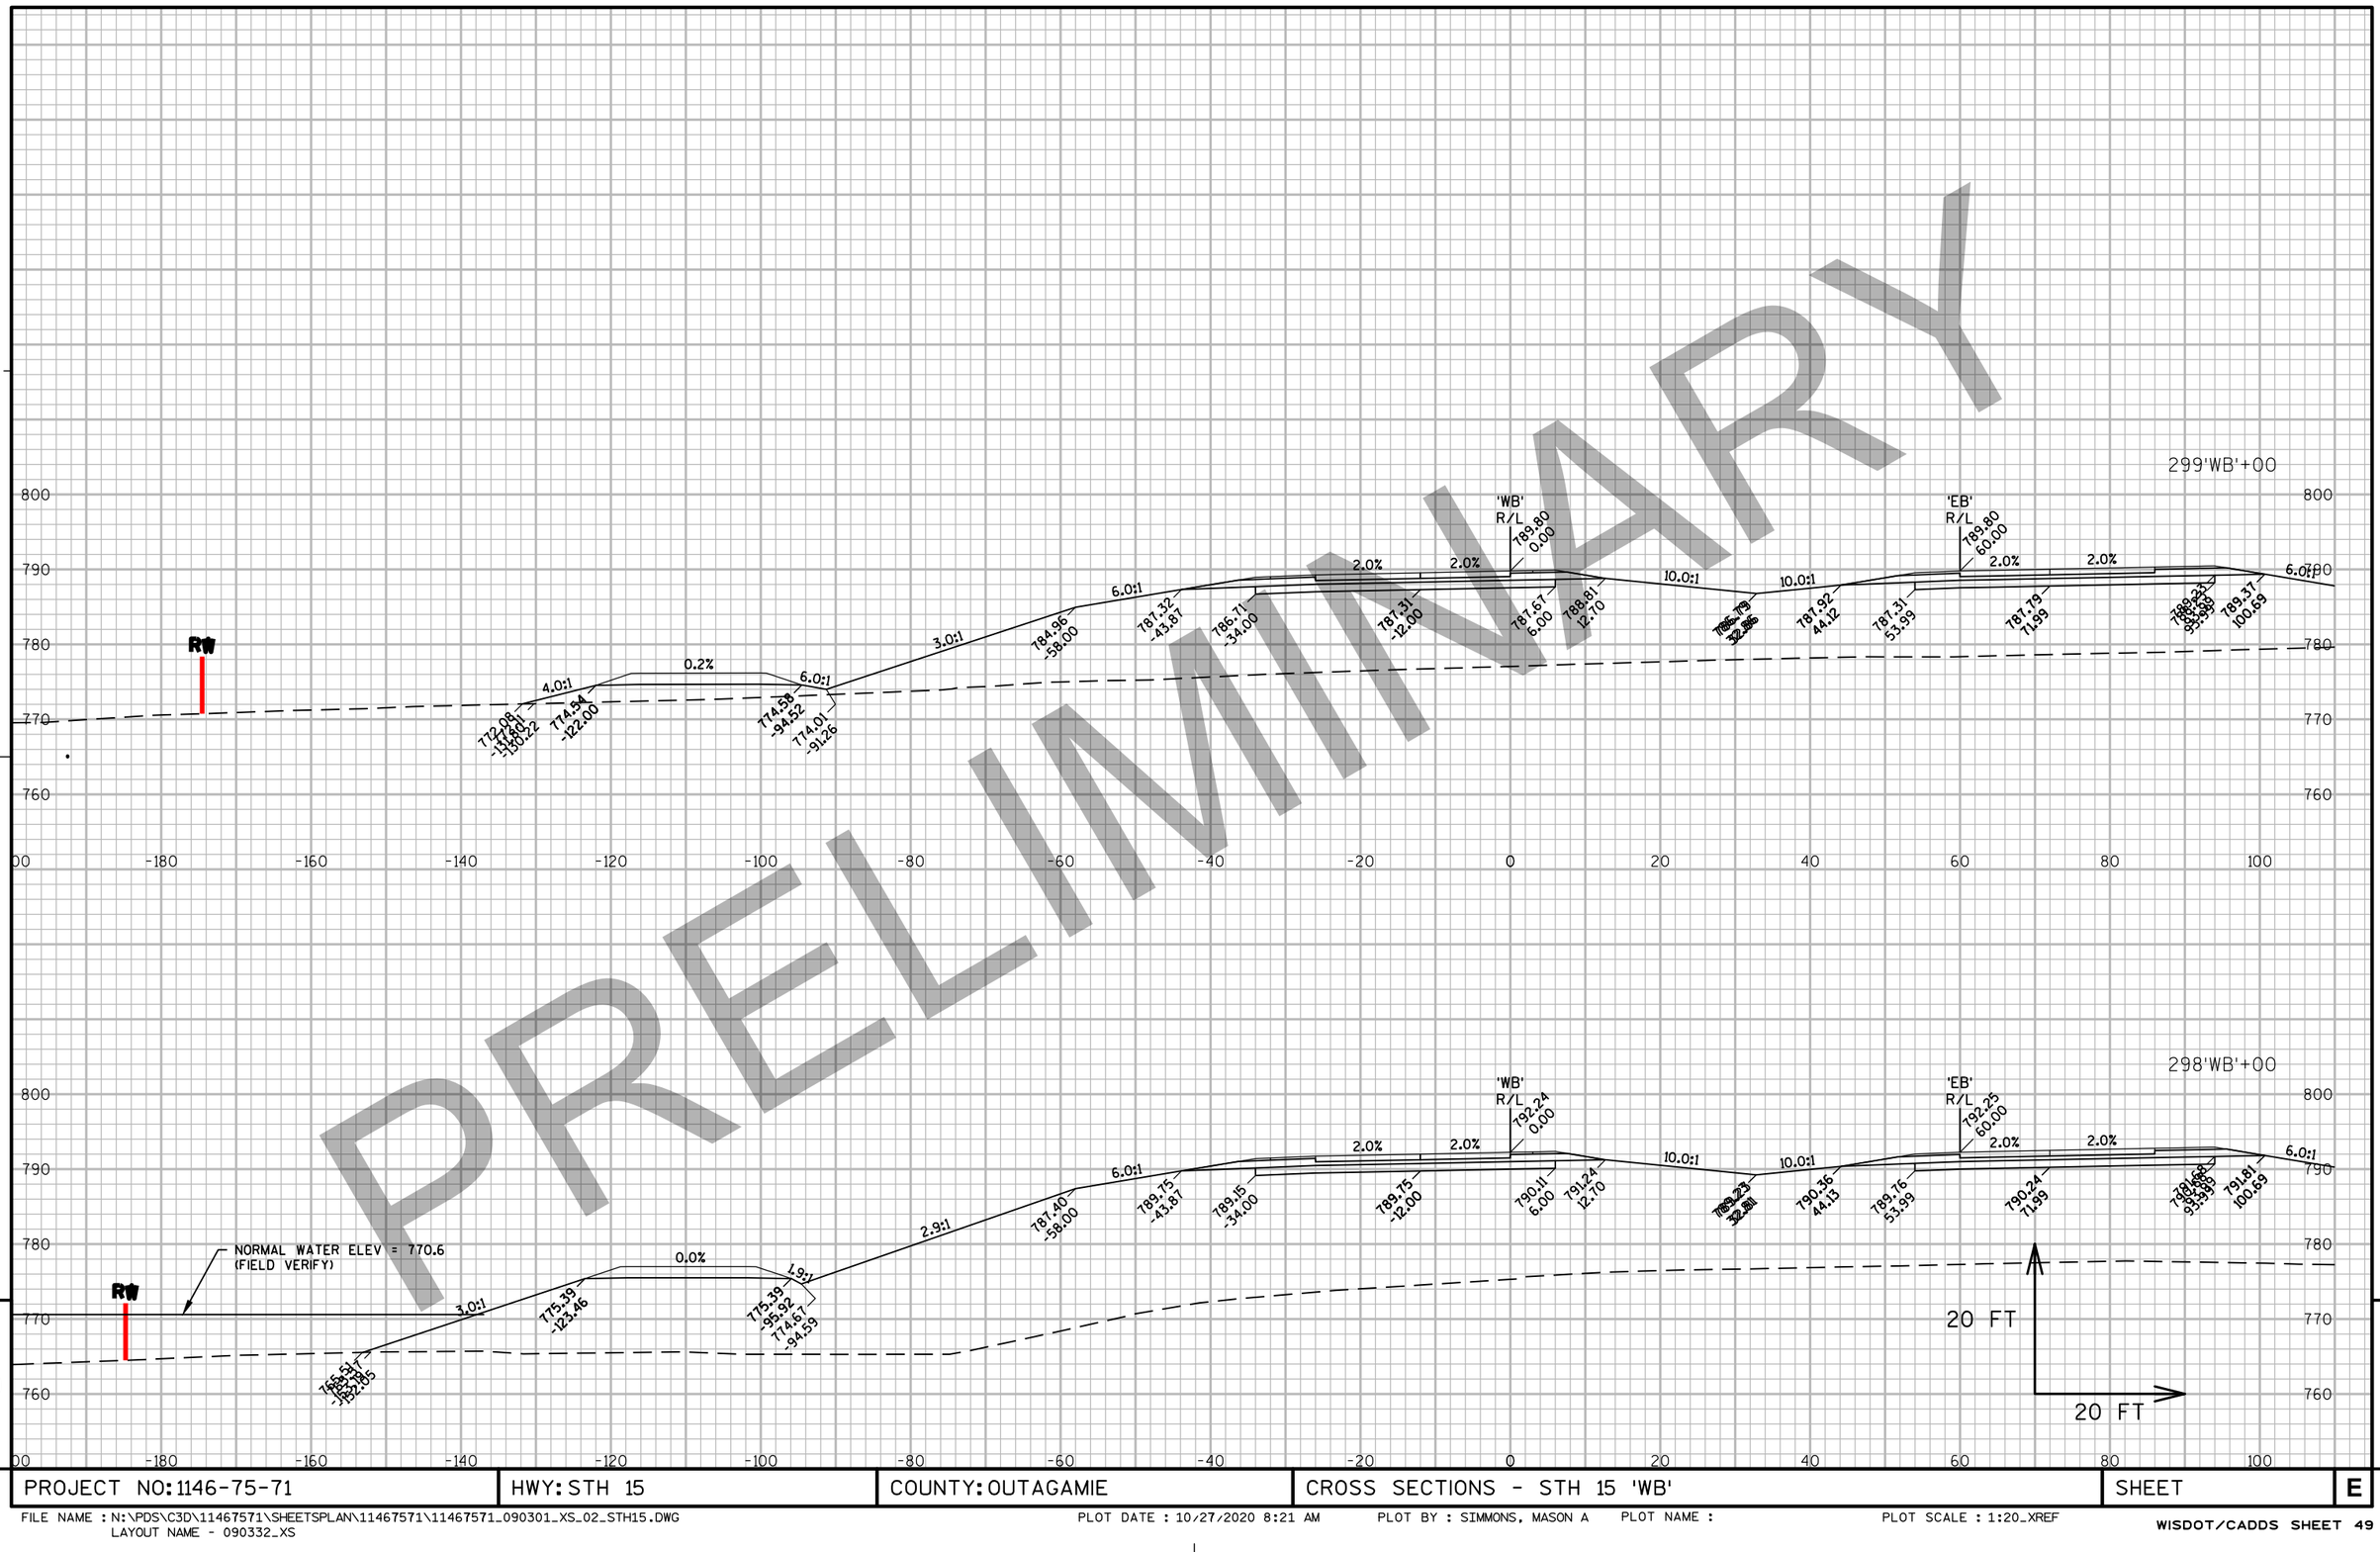

PROJECT NO: 1146-75-71	HWY: STH 15	COUNTY: OUTAGAMIE	CROSS SECTIONS - STH 15 'WB'	SHEET	E

FILE NAME : N:\PDS\C3D\11467571\SHEETSPLAN\11467571\11467571_090301_XS_02_STH15.DWG
LAYOUT NAME - 090332_XS

PLOT DATE : 10/27/2020 8:21 AM PLOT BY : SIMMONS, MASON A PLOT NAME : PLOT SCALE : 1:20_XREF

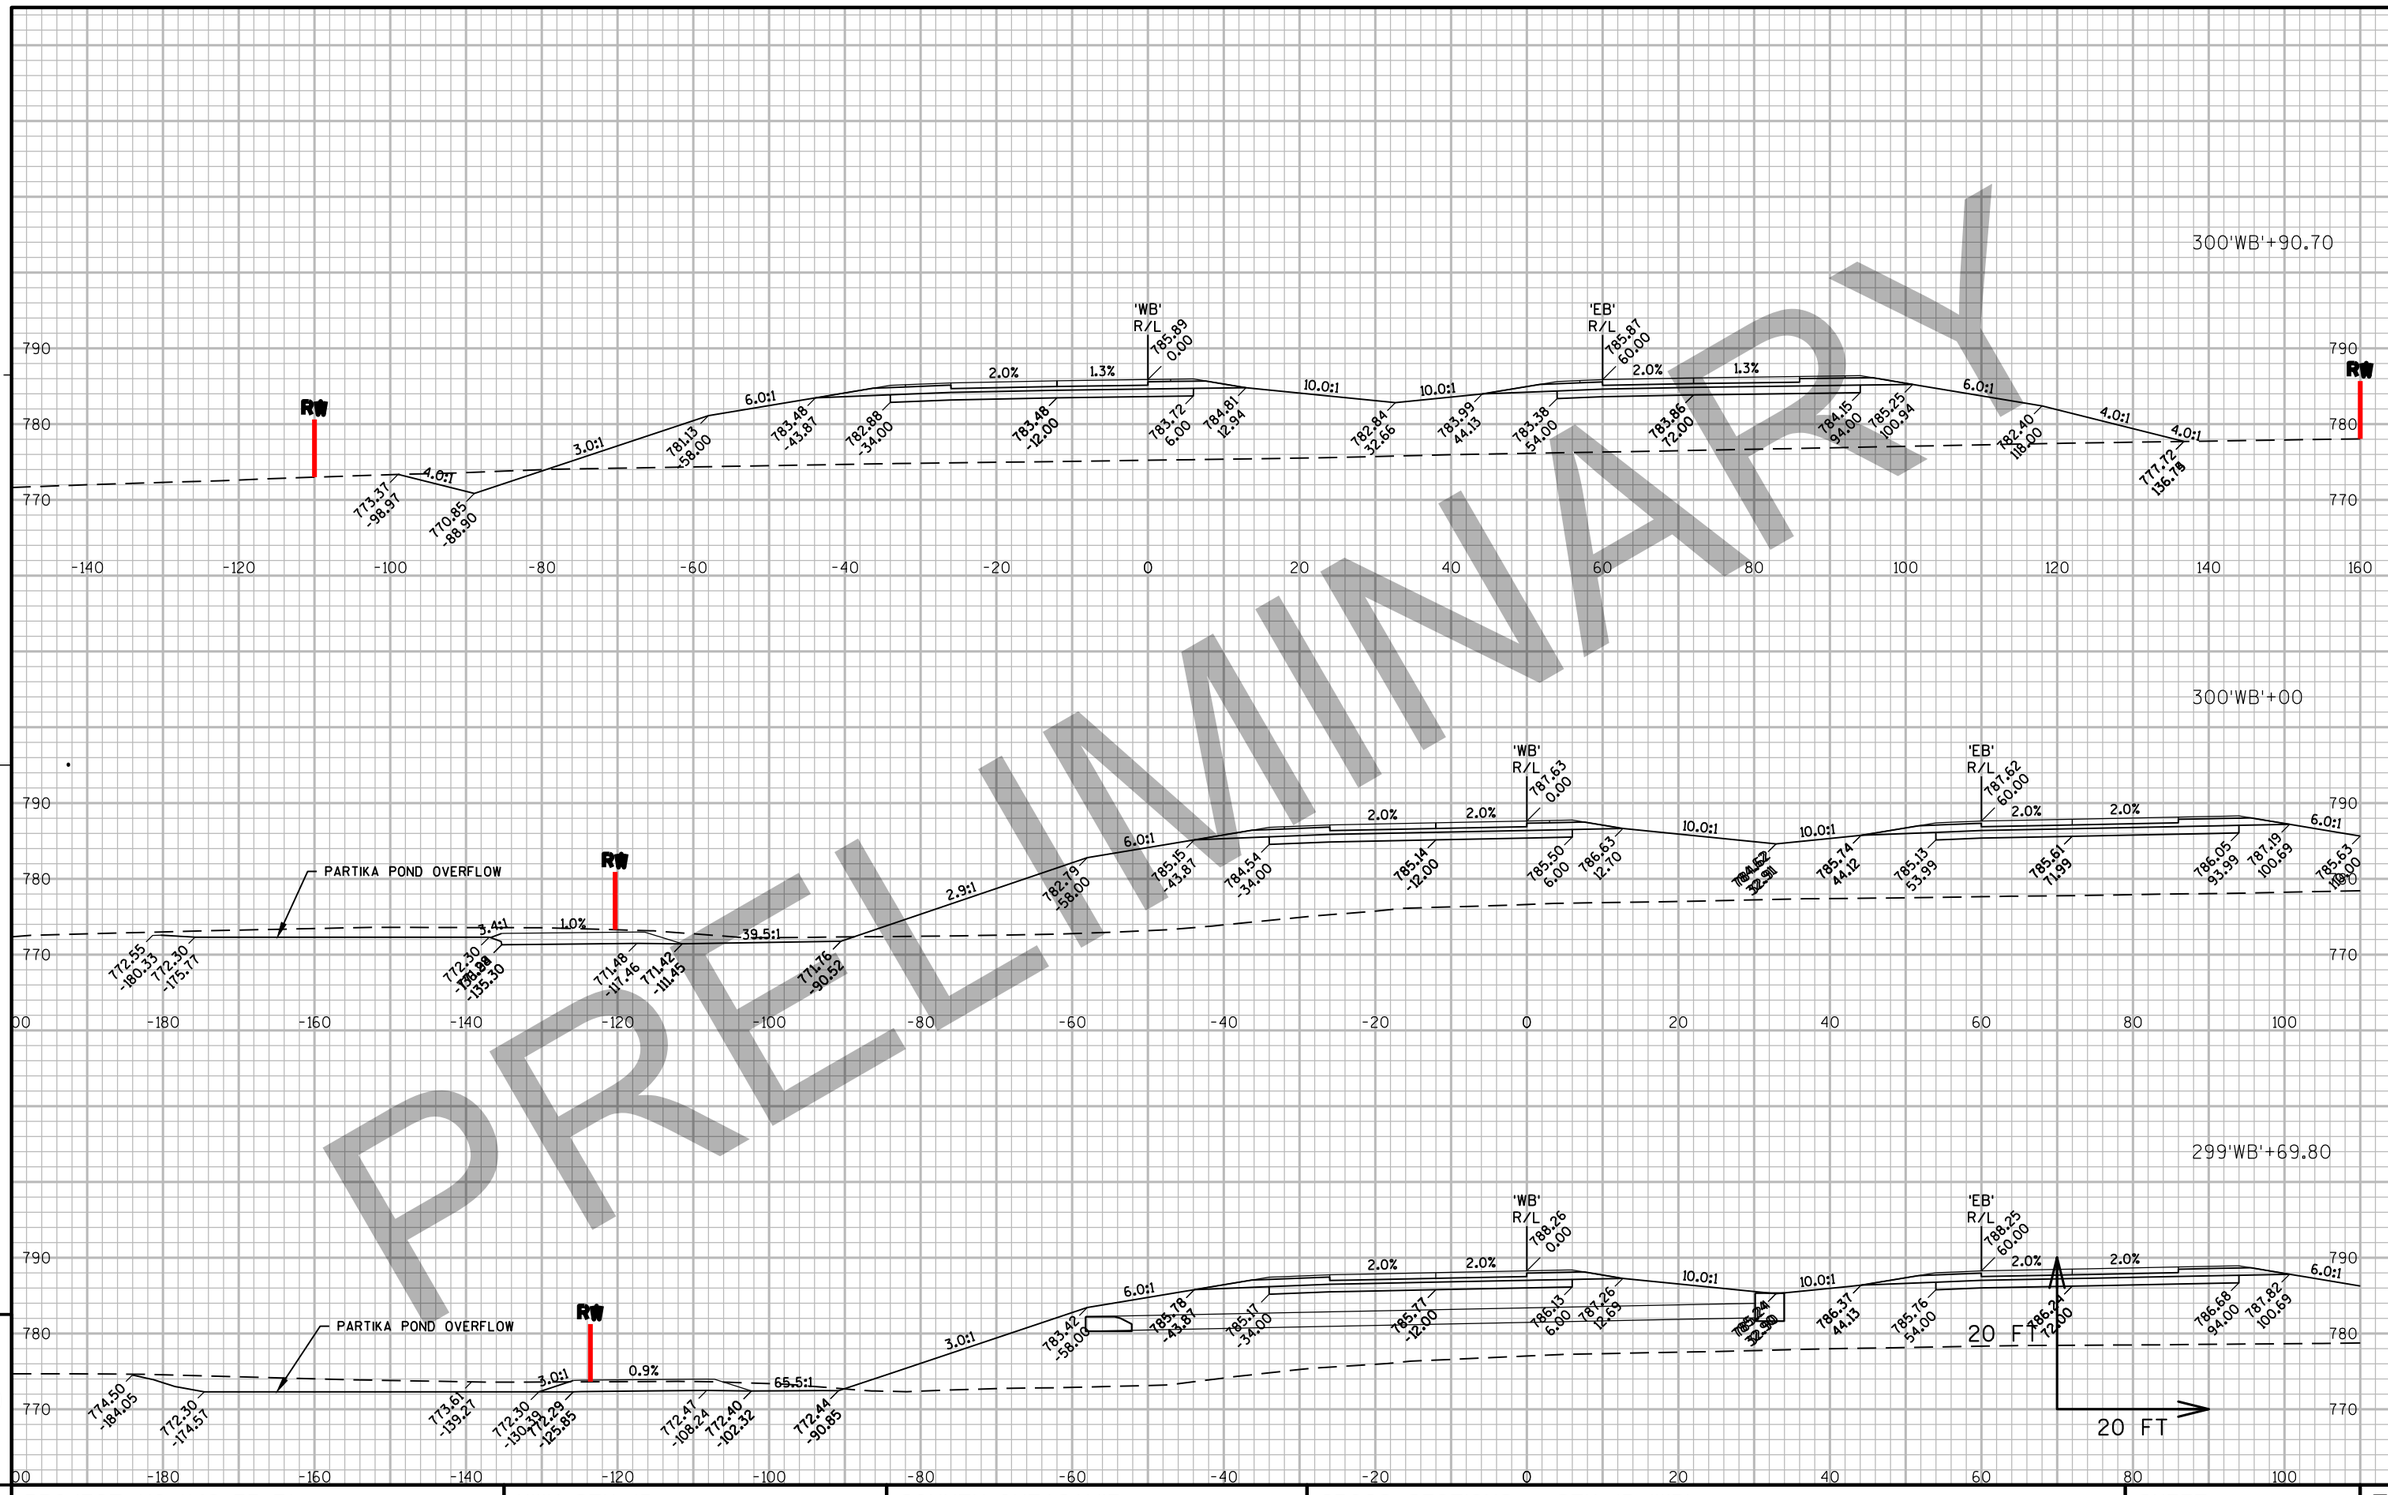

PRELIMINARY


9

9

PROJECT NO: 1146-75-71	HWY: STH 15	COUNTY: OUTAGAMIE	CROSS SECTIONS - STH 15 'WB'	SHEET	E

FILE NAME : N:\PDS\C3D\11467571\SHEETSPLAN\11467571\11467571_090301_XS_02_STH15.DWG
LAYOUT NAME - 090333_XS


PLOT DATE : 10/27/2020 8:21 AM PLOT BY : SIMMONS, MASON A PLOT NAME : PLOT SCALE : 1:20_XREF

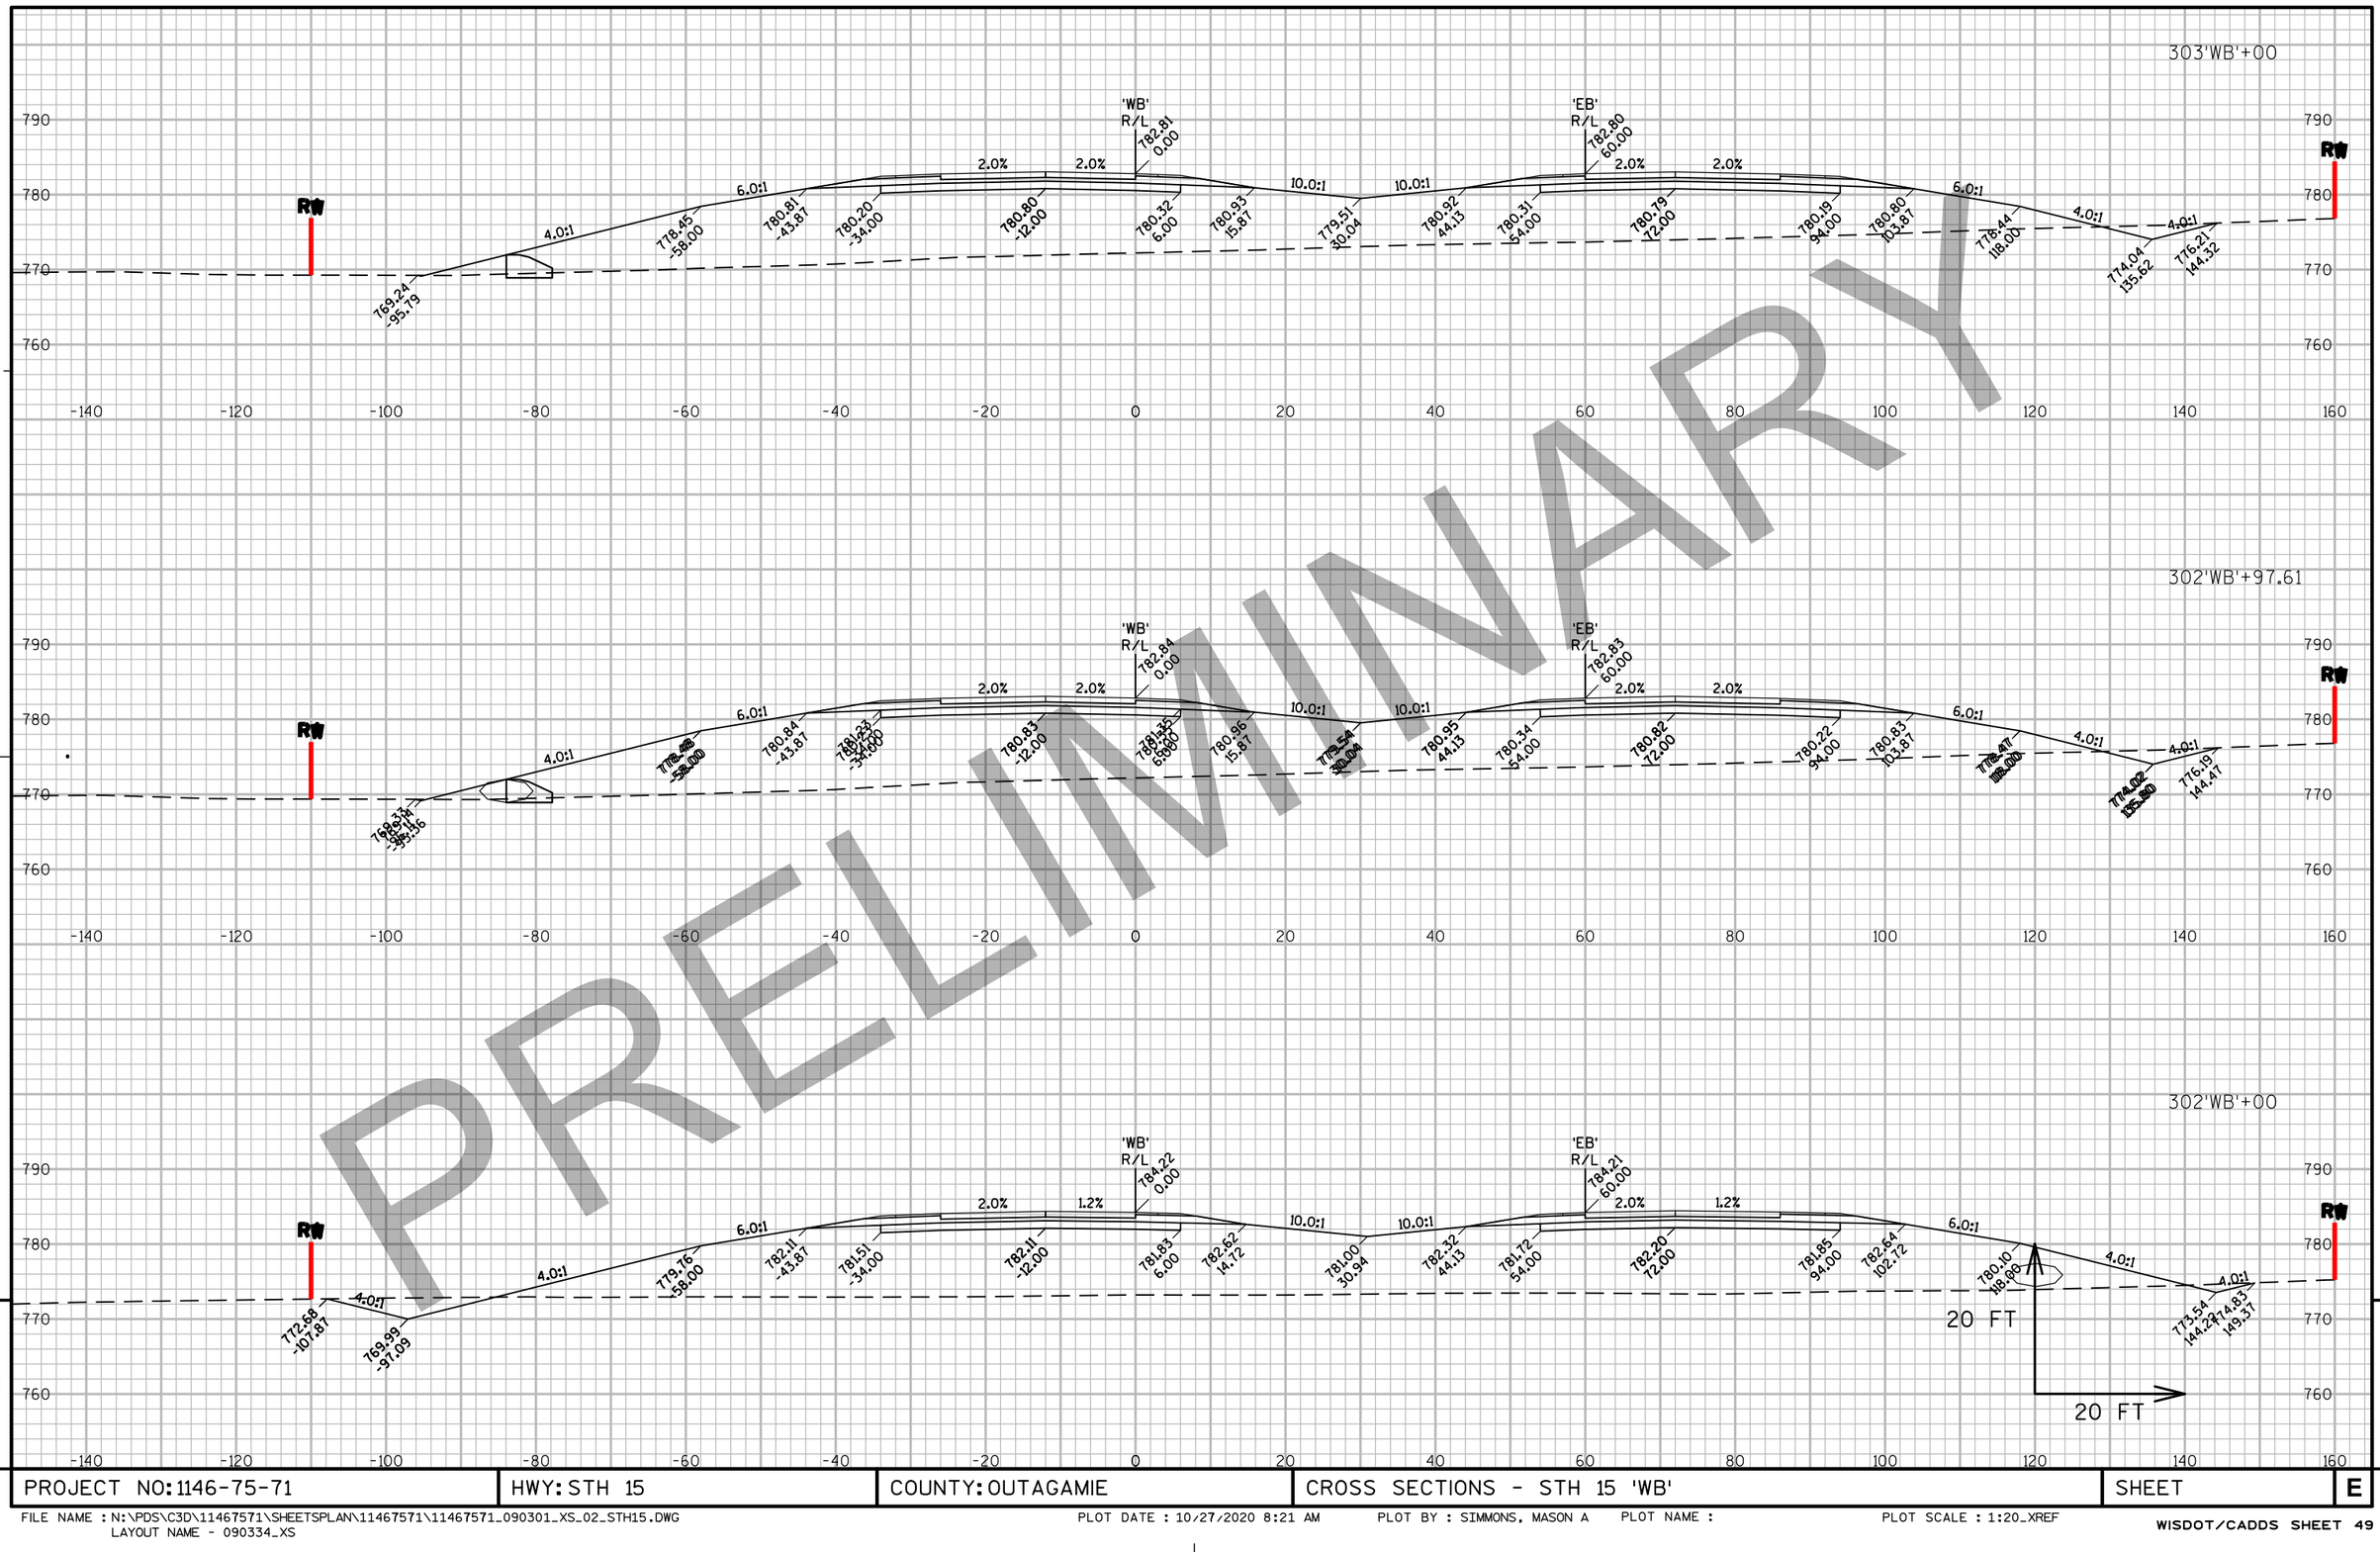

PROJECT NO: 1146-75-71	HWY: STH 15	COUNTY: OUTAGAMIE	CROSS SECTIONS - STH 15 'WB'	SHEET	E

FILE NAME : N:\PDS\C3D\11467571\SHEETSPLAN\11467571\11467571_090301_XS_02_STH15.DWG
LAYOUT NAME - 090334_XS


PLOT DATE : 10/27/2020 8:21 AM PLOT BY : SIMMONS, MASON A PLOT NAME : PLOT SCALE : 1:20_XREF

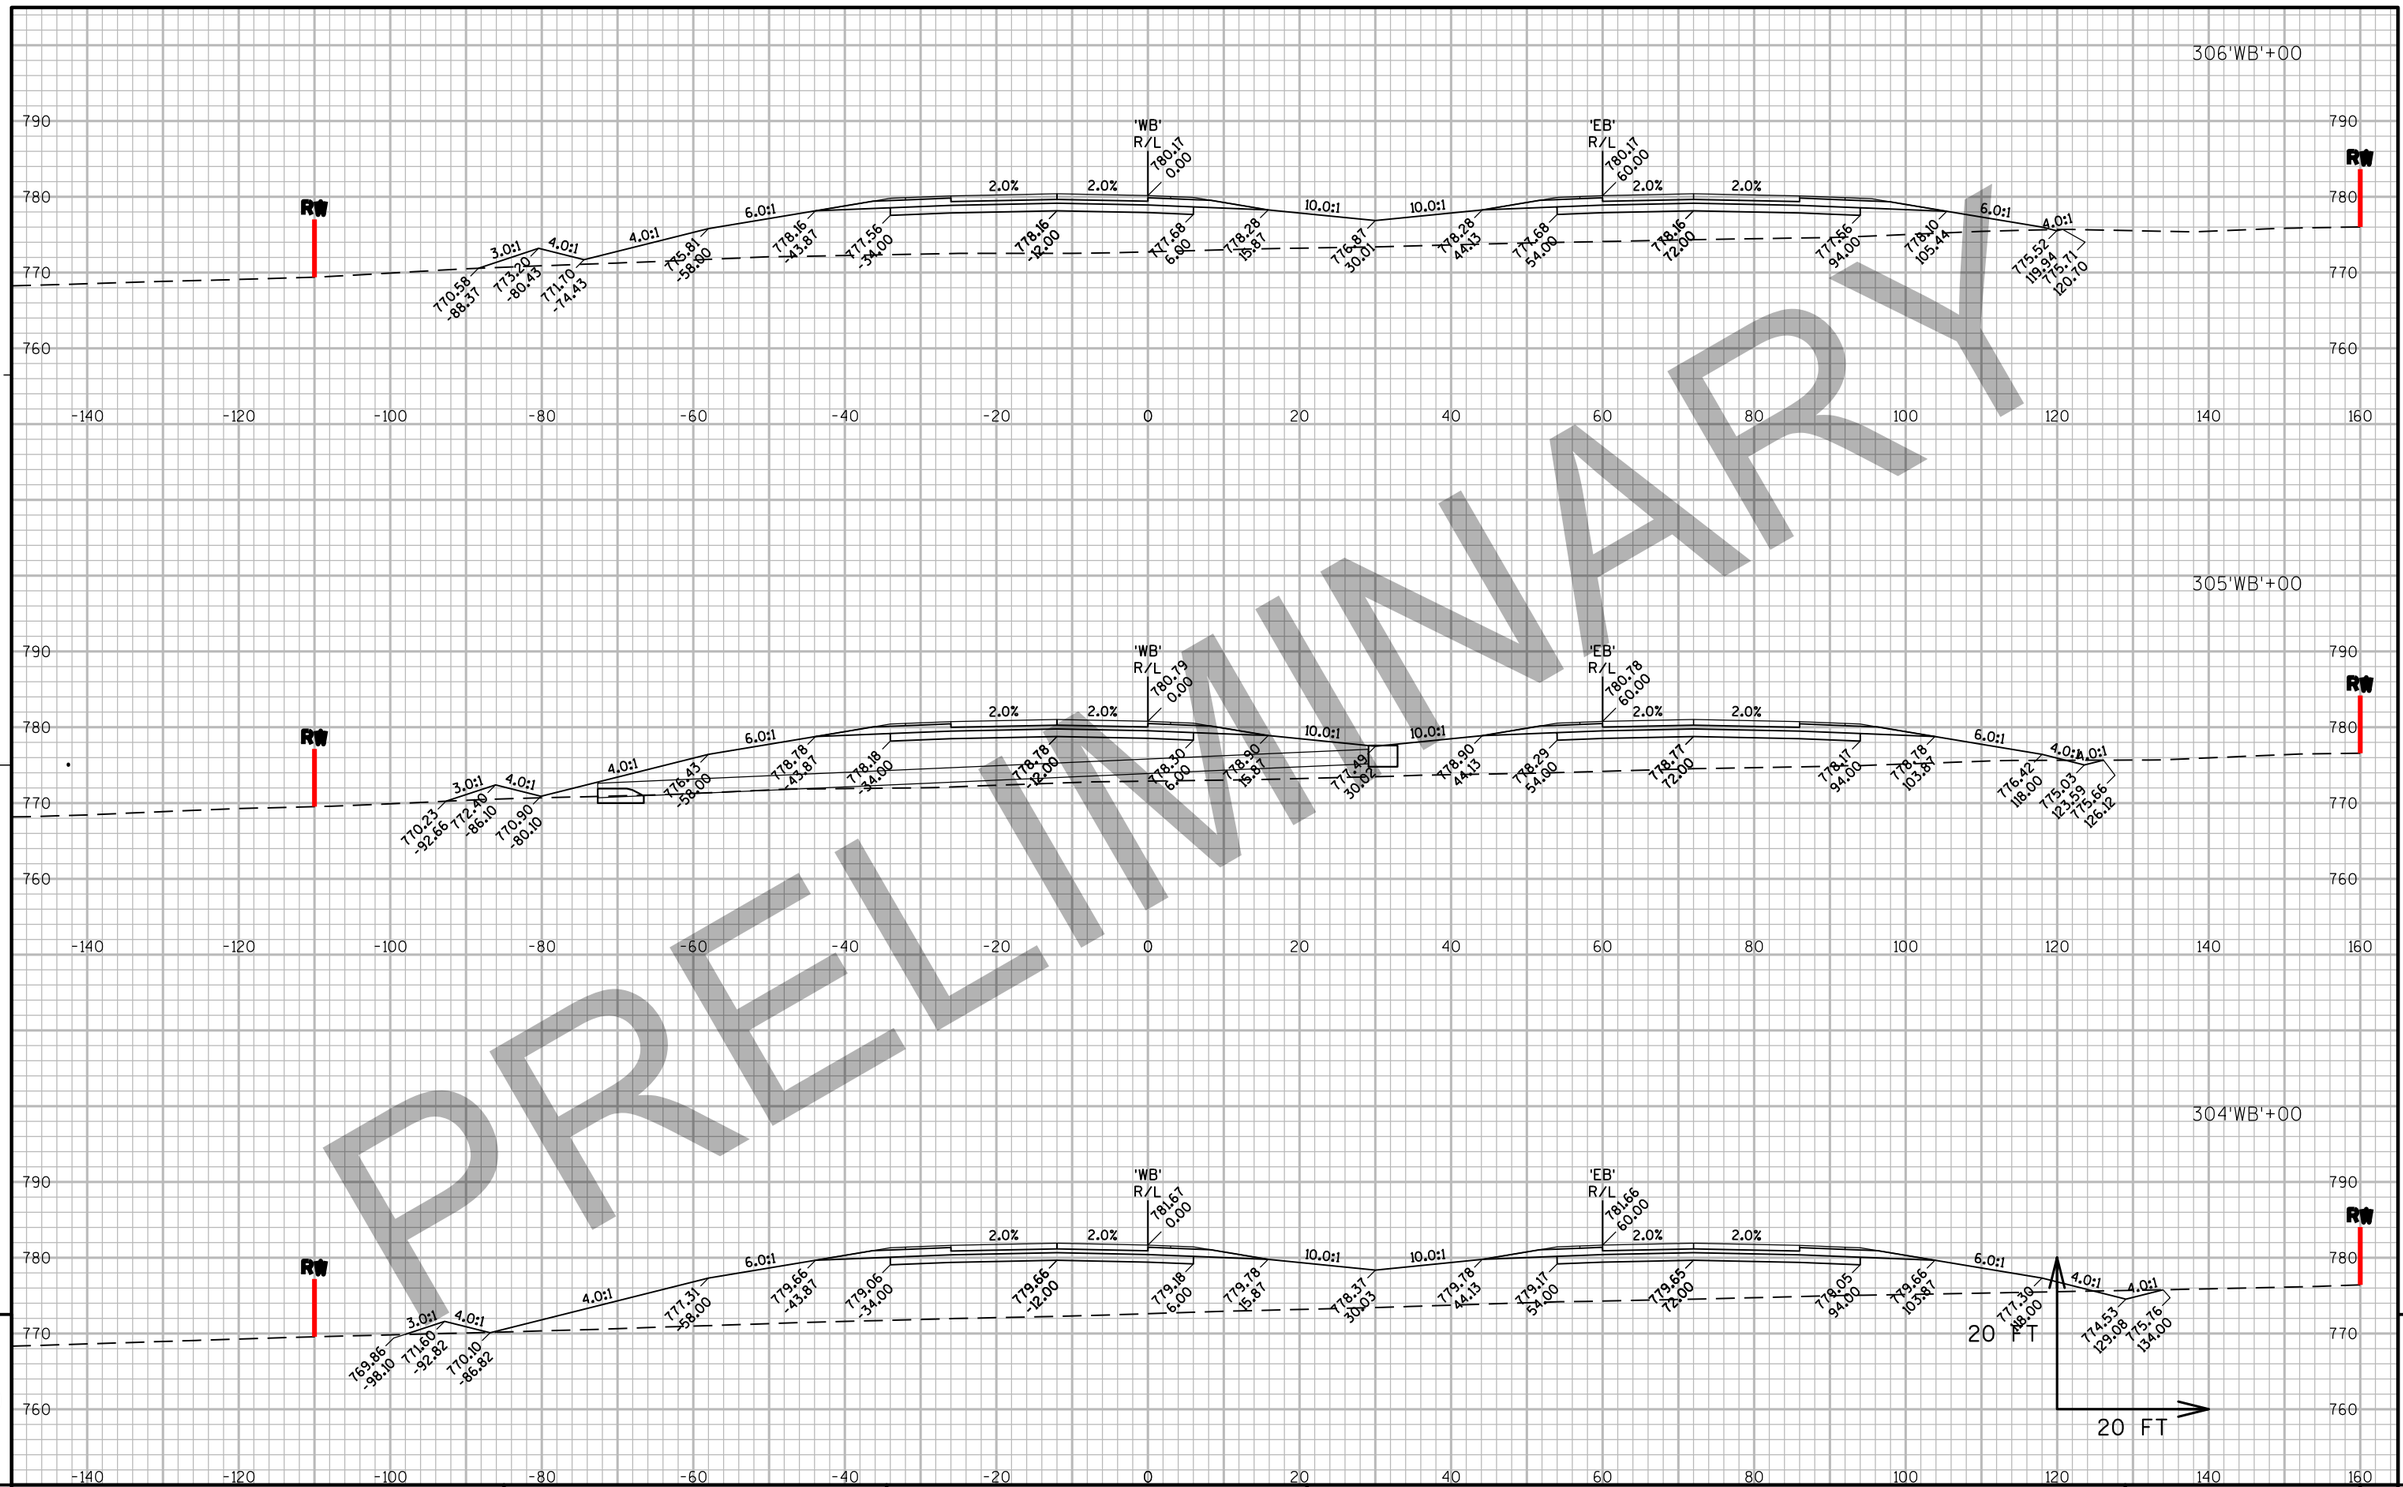

PRELIMINARY

9

PROJECT NO: 1146-75-71	HWY: STH 15	COUNTY: OUTAGAMIE	CROSS SECTIONS - STH 15 'WB'	SHEET	E

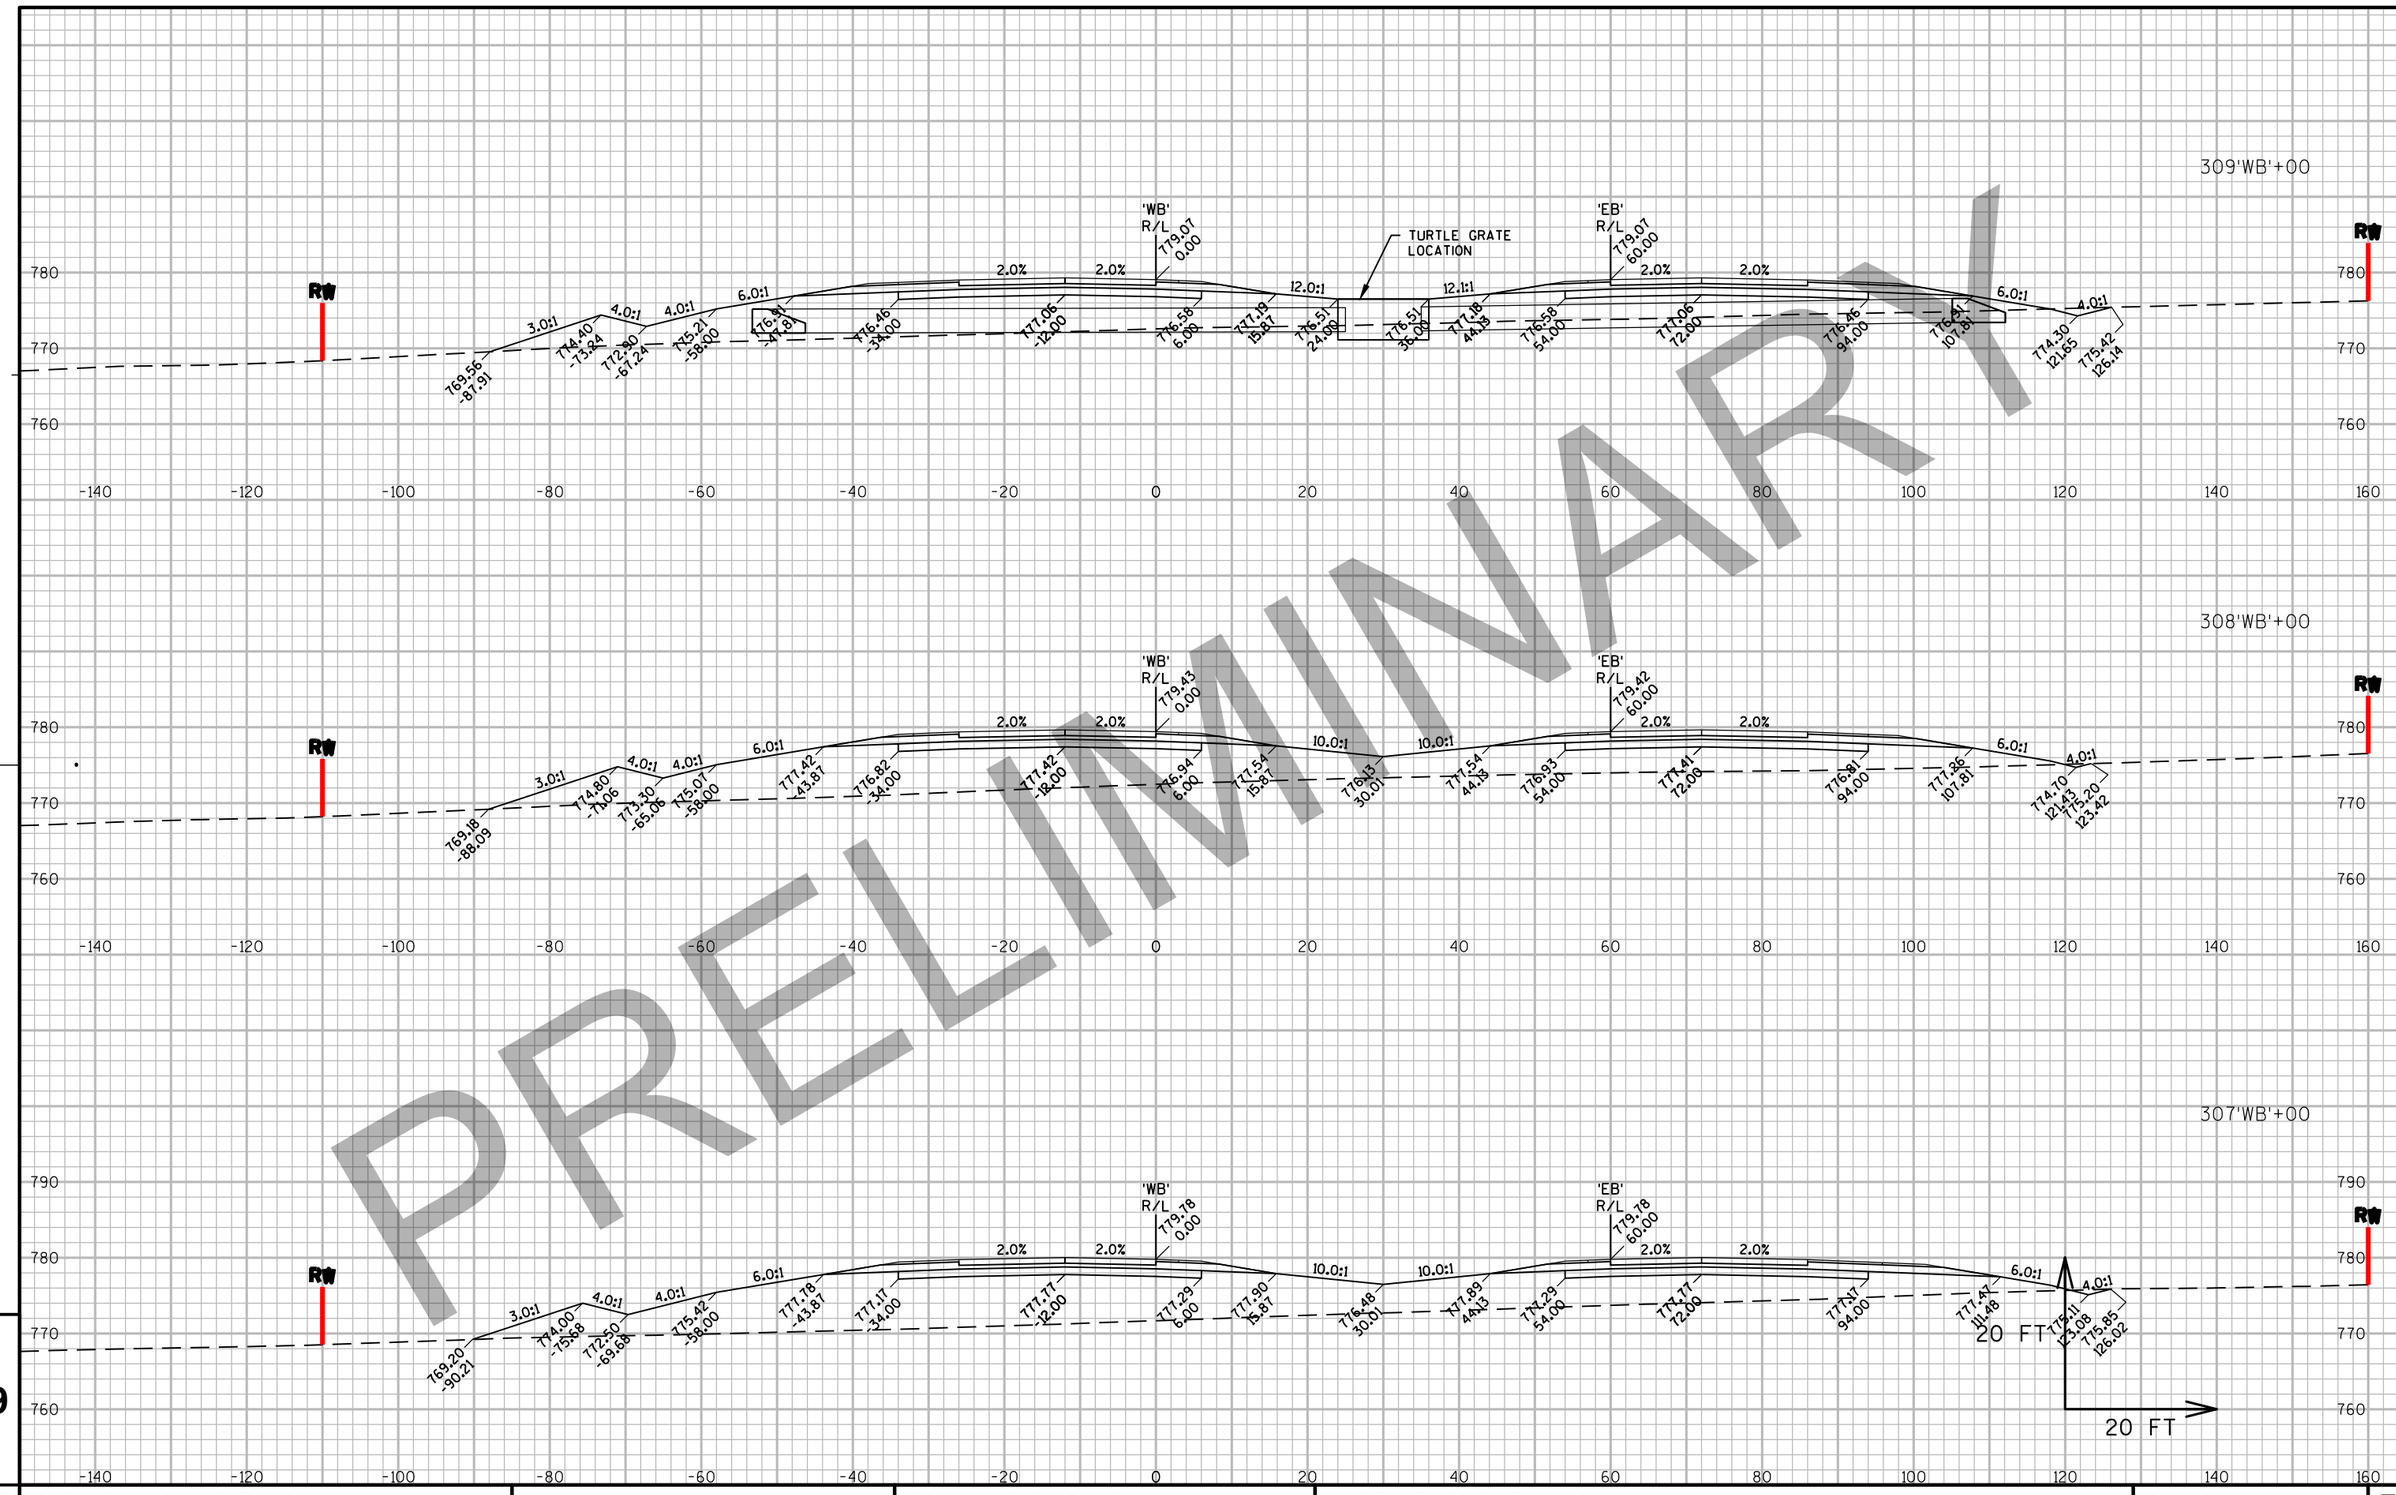


PRELIMINARY

9

PROJECT NO: 1146-75-71	HWY: STH 15	COUNTY: OUTAGAMIE	CROSS SECTIONS - STH 15 'WB'	SHEET	E

FILE NAME : N:\PDS\C3D\11467571\SHEETSPLAN\11467571\11467571_090301_XS_02_STH15.DWG
LAYOUT NAME - 090336_XS

PLOT DATE : 10/27/2020 8:21 AM PLOT BY : SIMMONS, MASON A PLOT NAME : PLOT SCALE : 1:20_XREF

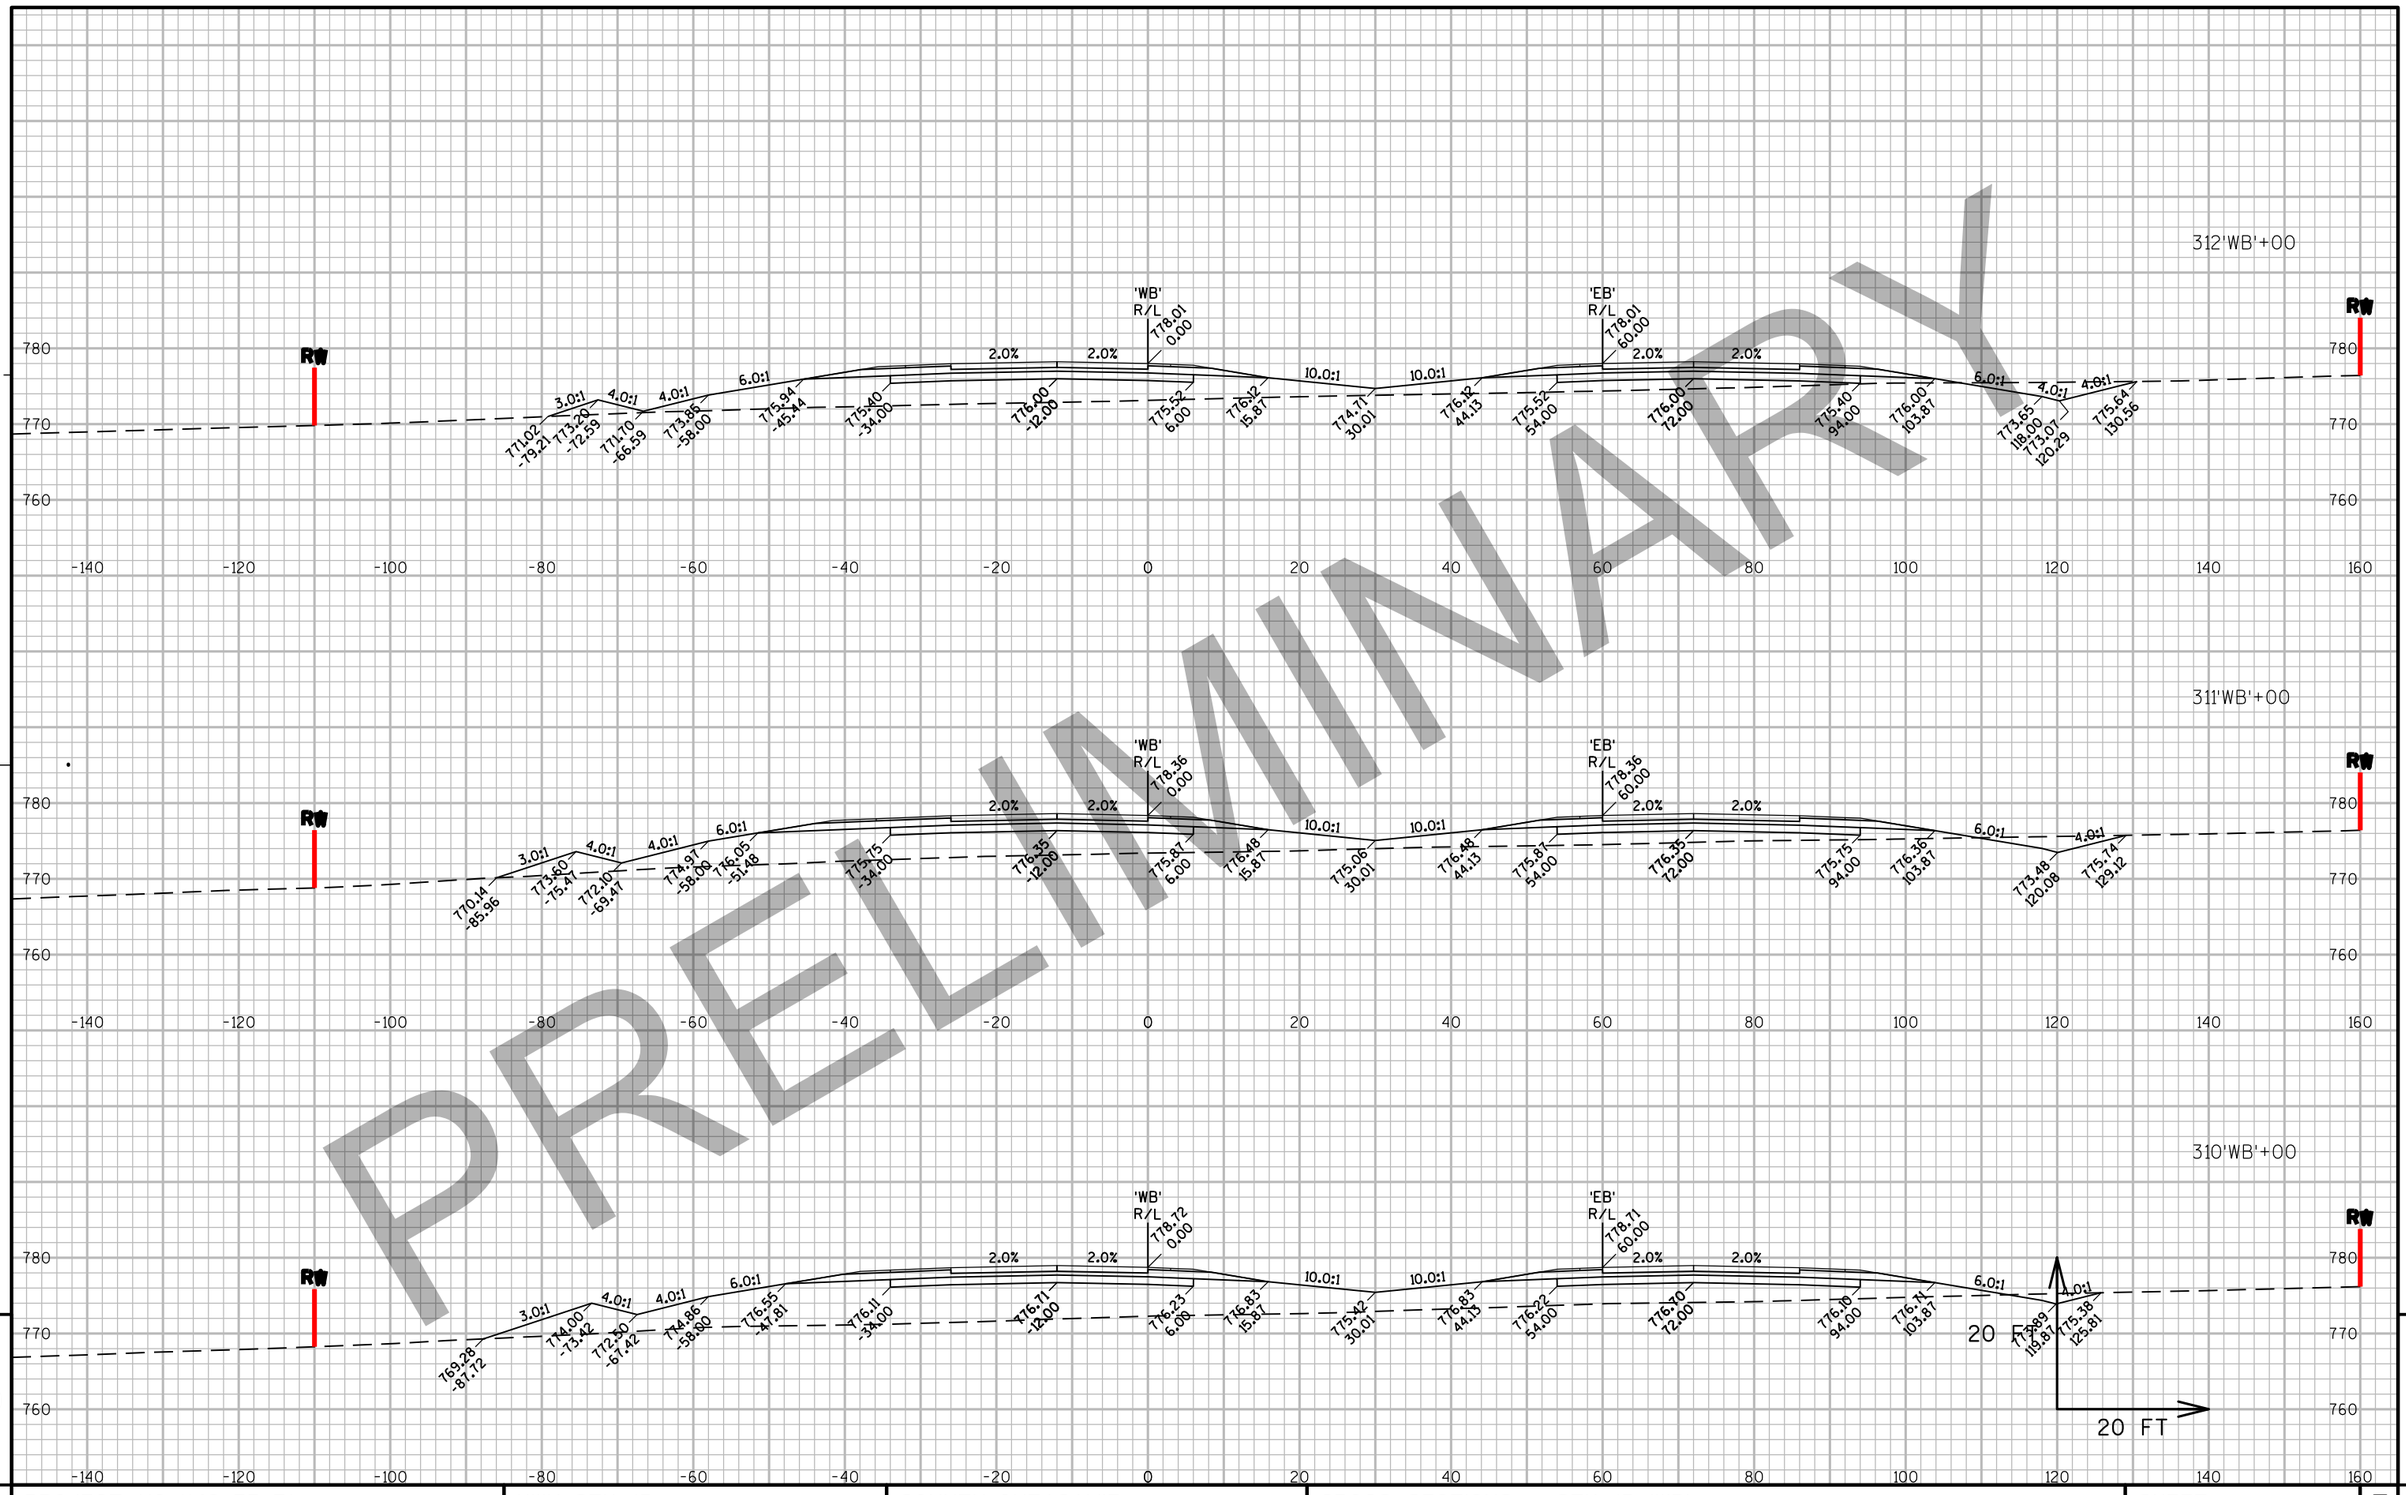

PRELIMINARY

9

9

PROJECT NO: 1146-75-71	HWY: STH 15	COUNTY: OUTAGAMIE	CROSS SECTIONS - STH 15 'WB'	SHEET	E

FILE NAME : N:\PDS\C3D\11467571\SHEETSPLAN\11467571\11467571_090301_XS_02_STH15.DWG
LAYOUT NAME - 090337_XS

PLOT DATE : 10/27/2020 8:21 AM PLOT BY : SIMMONS, MASON A PLOT NAME : PLOT SCALE : 1:20_XREF



PRELIMINARY


9

9

PROJECT NO: 1146-75-71	HWY: STH 15	COUNTY: OUTAGAMIE	CROSS SECTIONS - STH 15 'WB'	SHEET	E

FILE NAME : N:\PDS\C3D\11467571\SHEETSPLAN\11467571\11467571_090301_XS_02_STH15.DWG
LAYOUT NAME - 090338_XS

PLOT DATE : 10/27/2020 8:21 AM PLOT BY : SIMMONS, MASON A PLOT NAME : PLOT SCALE : 1:20_XREF

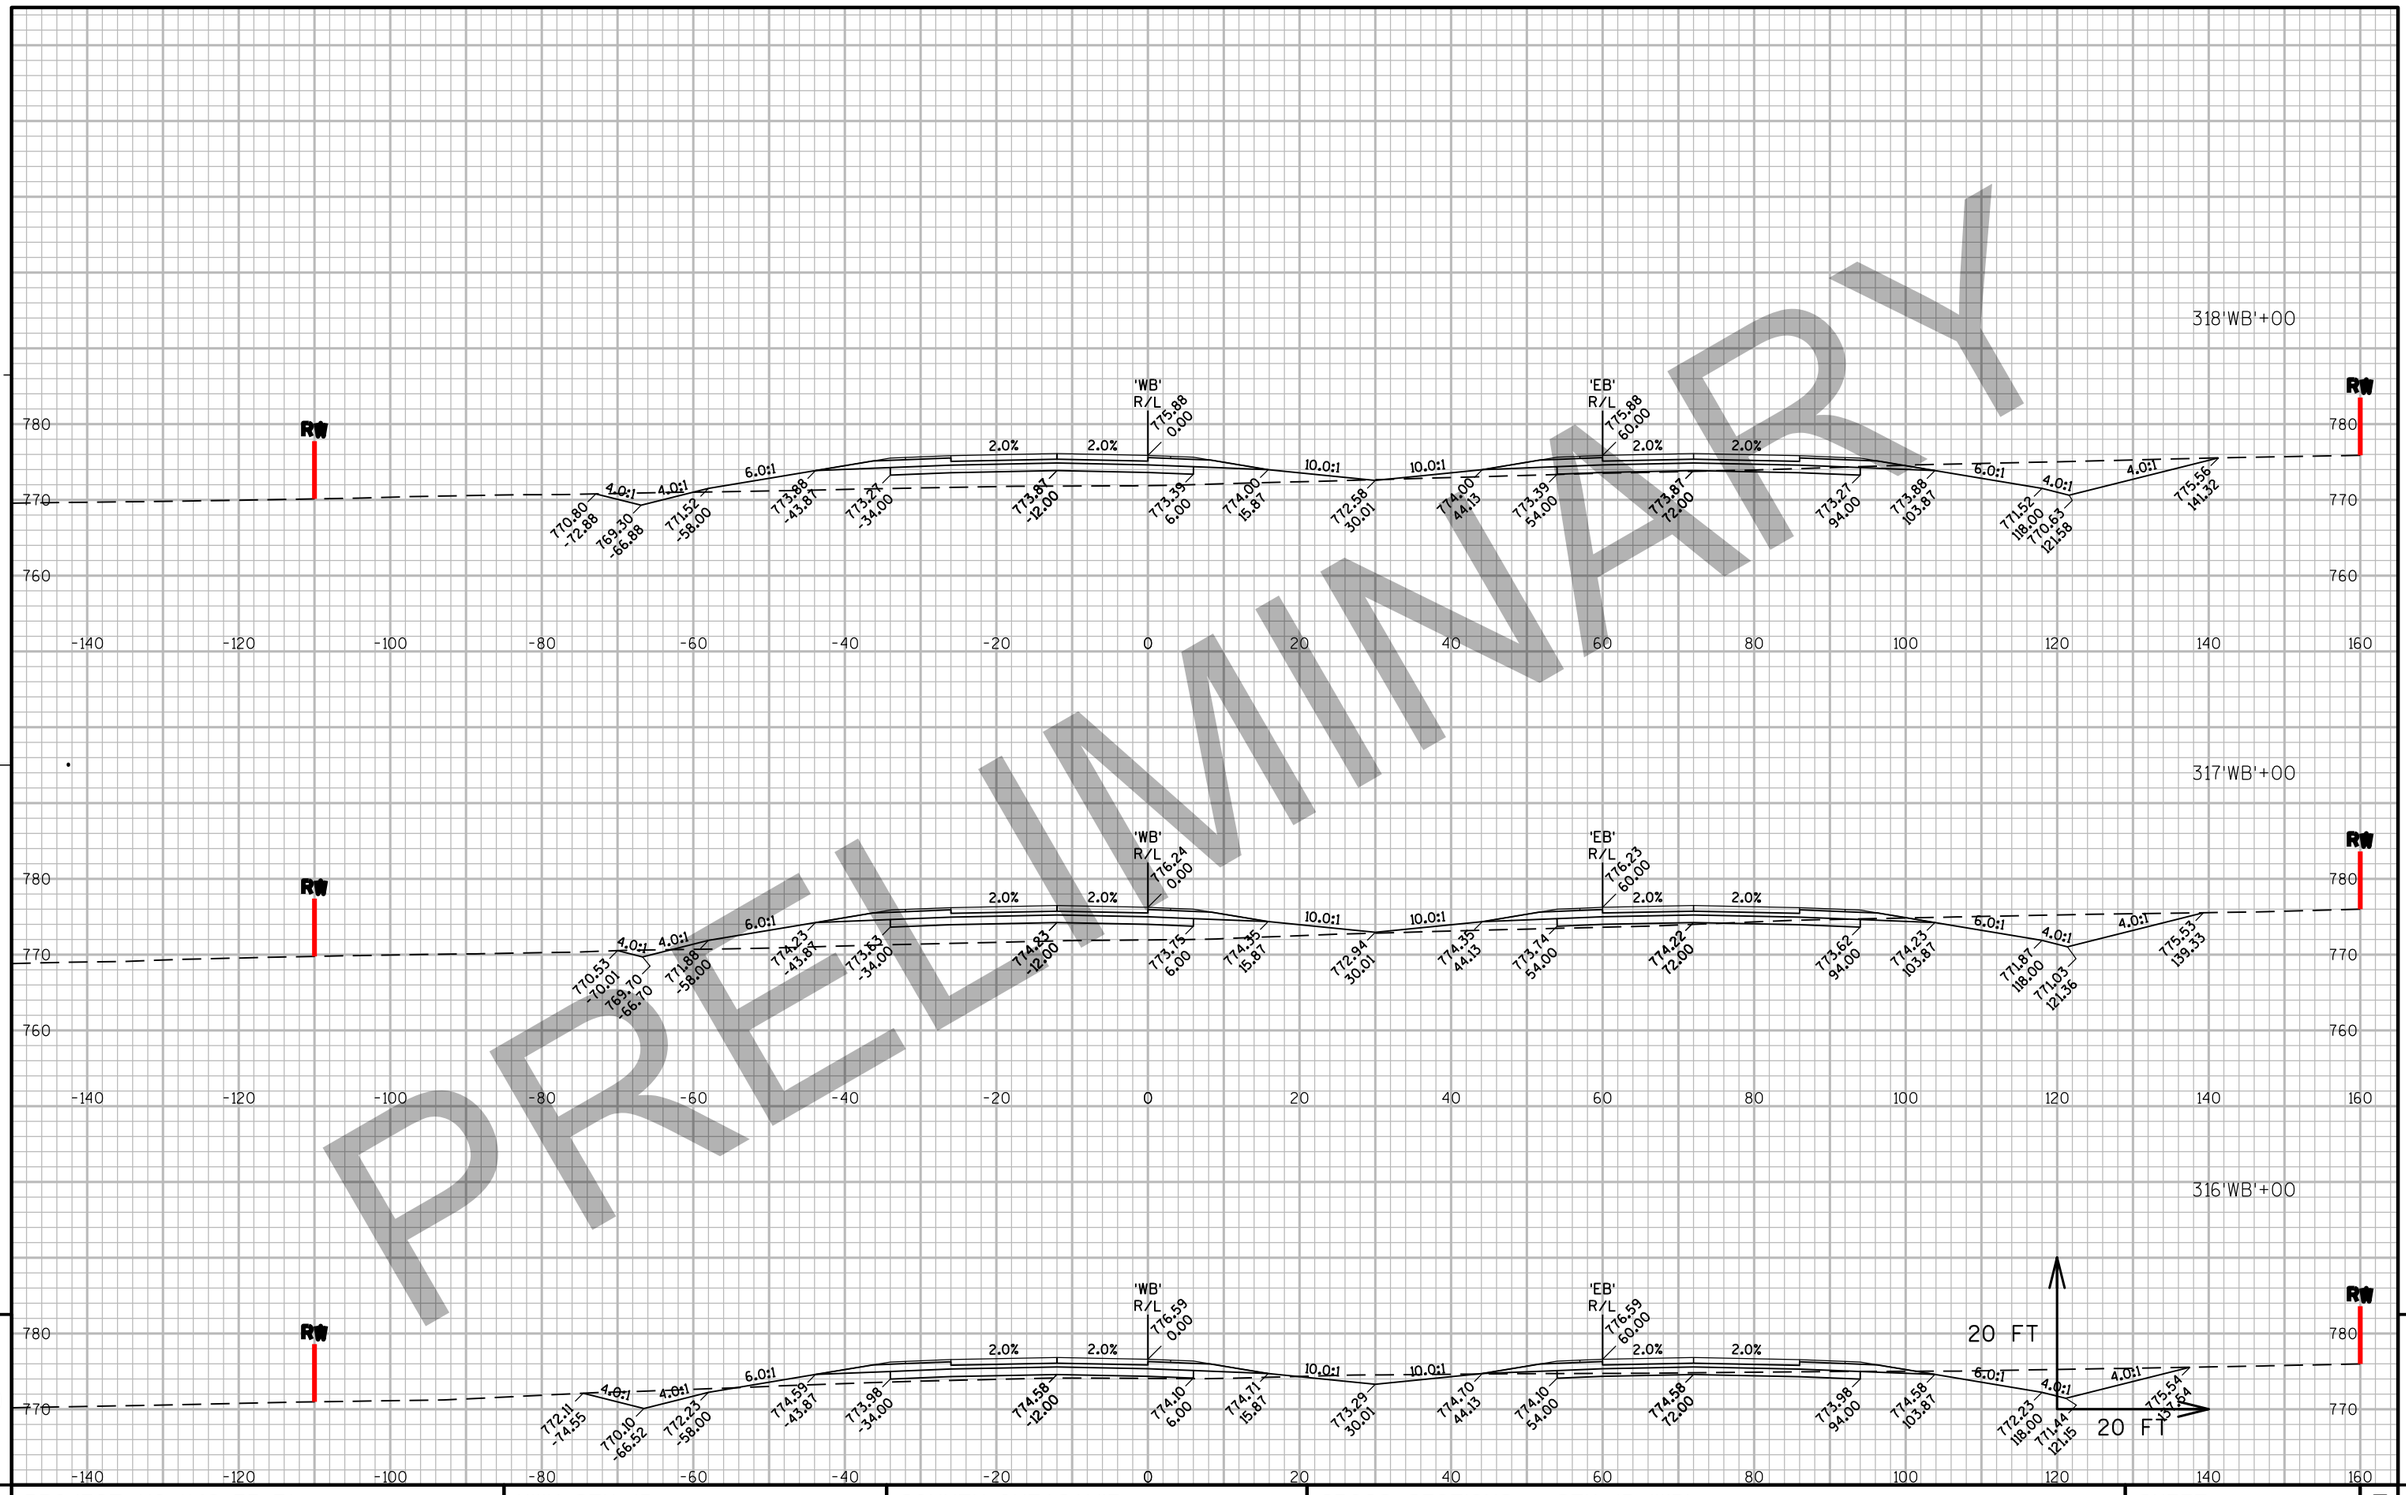

9

9

PROJECT NO: 1146-75-71	HWY: STH 15	COUNTY: OUTAGAMIE	CROSS SECTIONS - STH 15 'WB'	SHEET	E

FILE NAME : N:\PDS\C3D\11467571\SHEETSPLAN\11467571\11467571_090301_XS_02_STH15.DWG
LAYOUT NAME - 090339_XS

PLOT DATE : 10/27/2020 8:21 AM PLOT BY : SIMMONS, MASON A PLOT NAME : PLOT SCALE : 1:20_XREF



PRELIMINARY


9

9

PROJECT NO: 1146-75-71	HWY: STH 15	COUNTY: OUTAGAMIE	CROSS SECTIONS - STH 15 'WB'	SHEET	E

FILE NAME : N:\PDS\C3D\11467571\SHEETSPLAN\11467571\11467571_090301_XS_02_STH15.DWG
LAYOUT NAME - 090340_XS

PLOT DATE : 10/27/2020 8:21 AM PLOT BY : SIMMONS, MASON A PLOT NAME : PLOT SCALE : 1:20_XREF

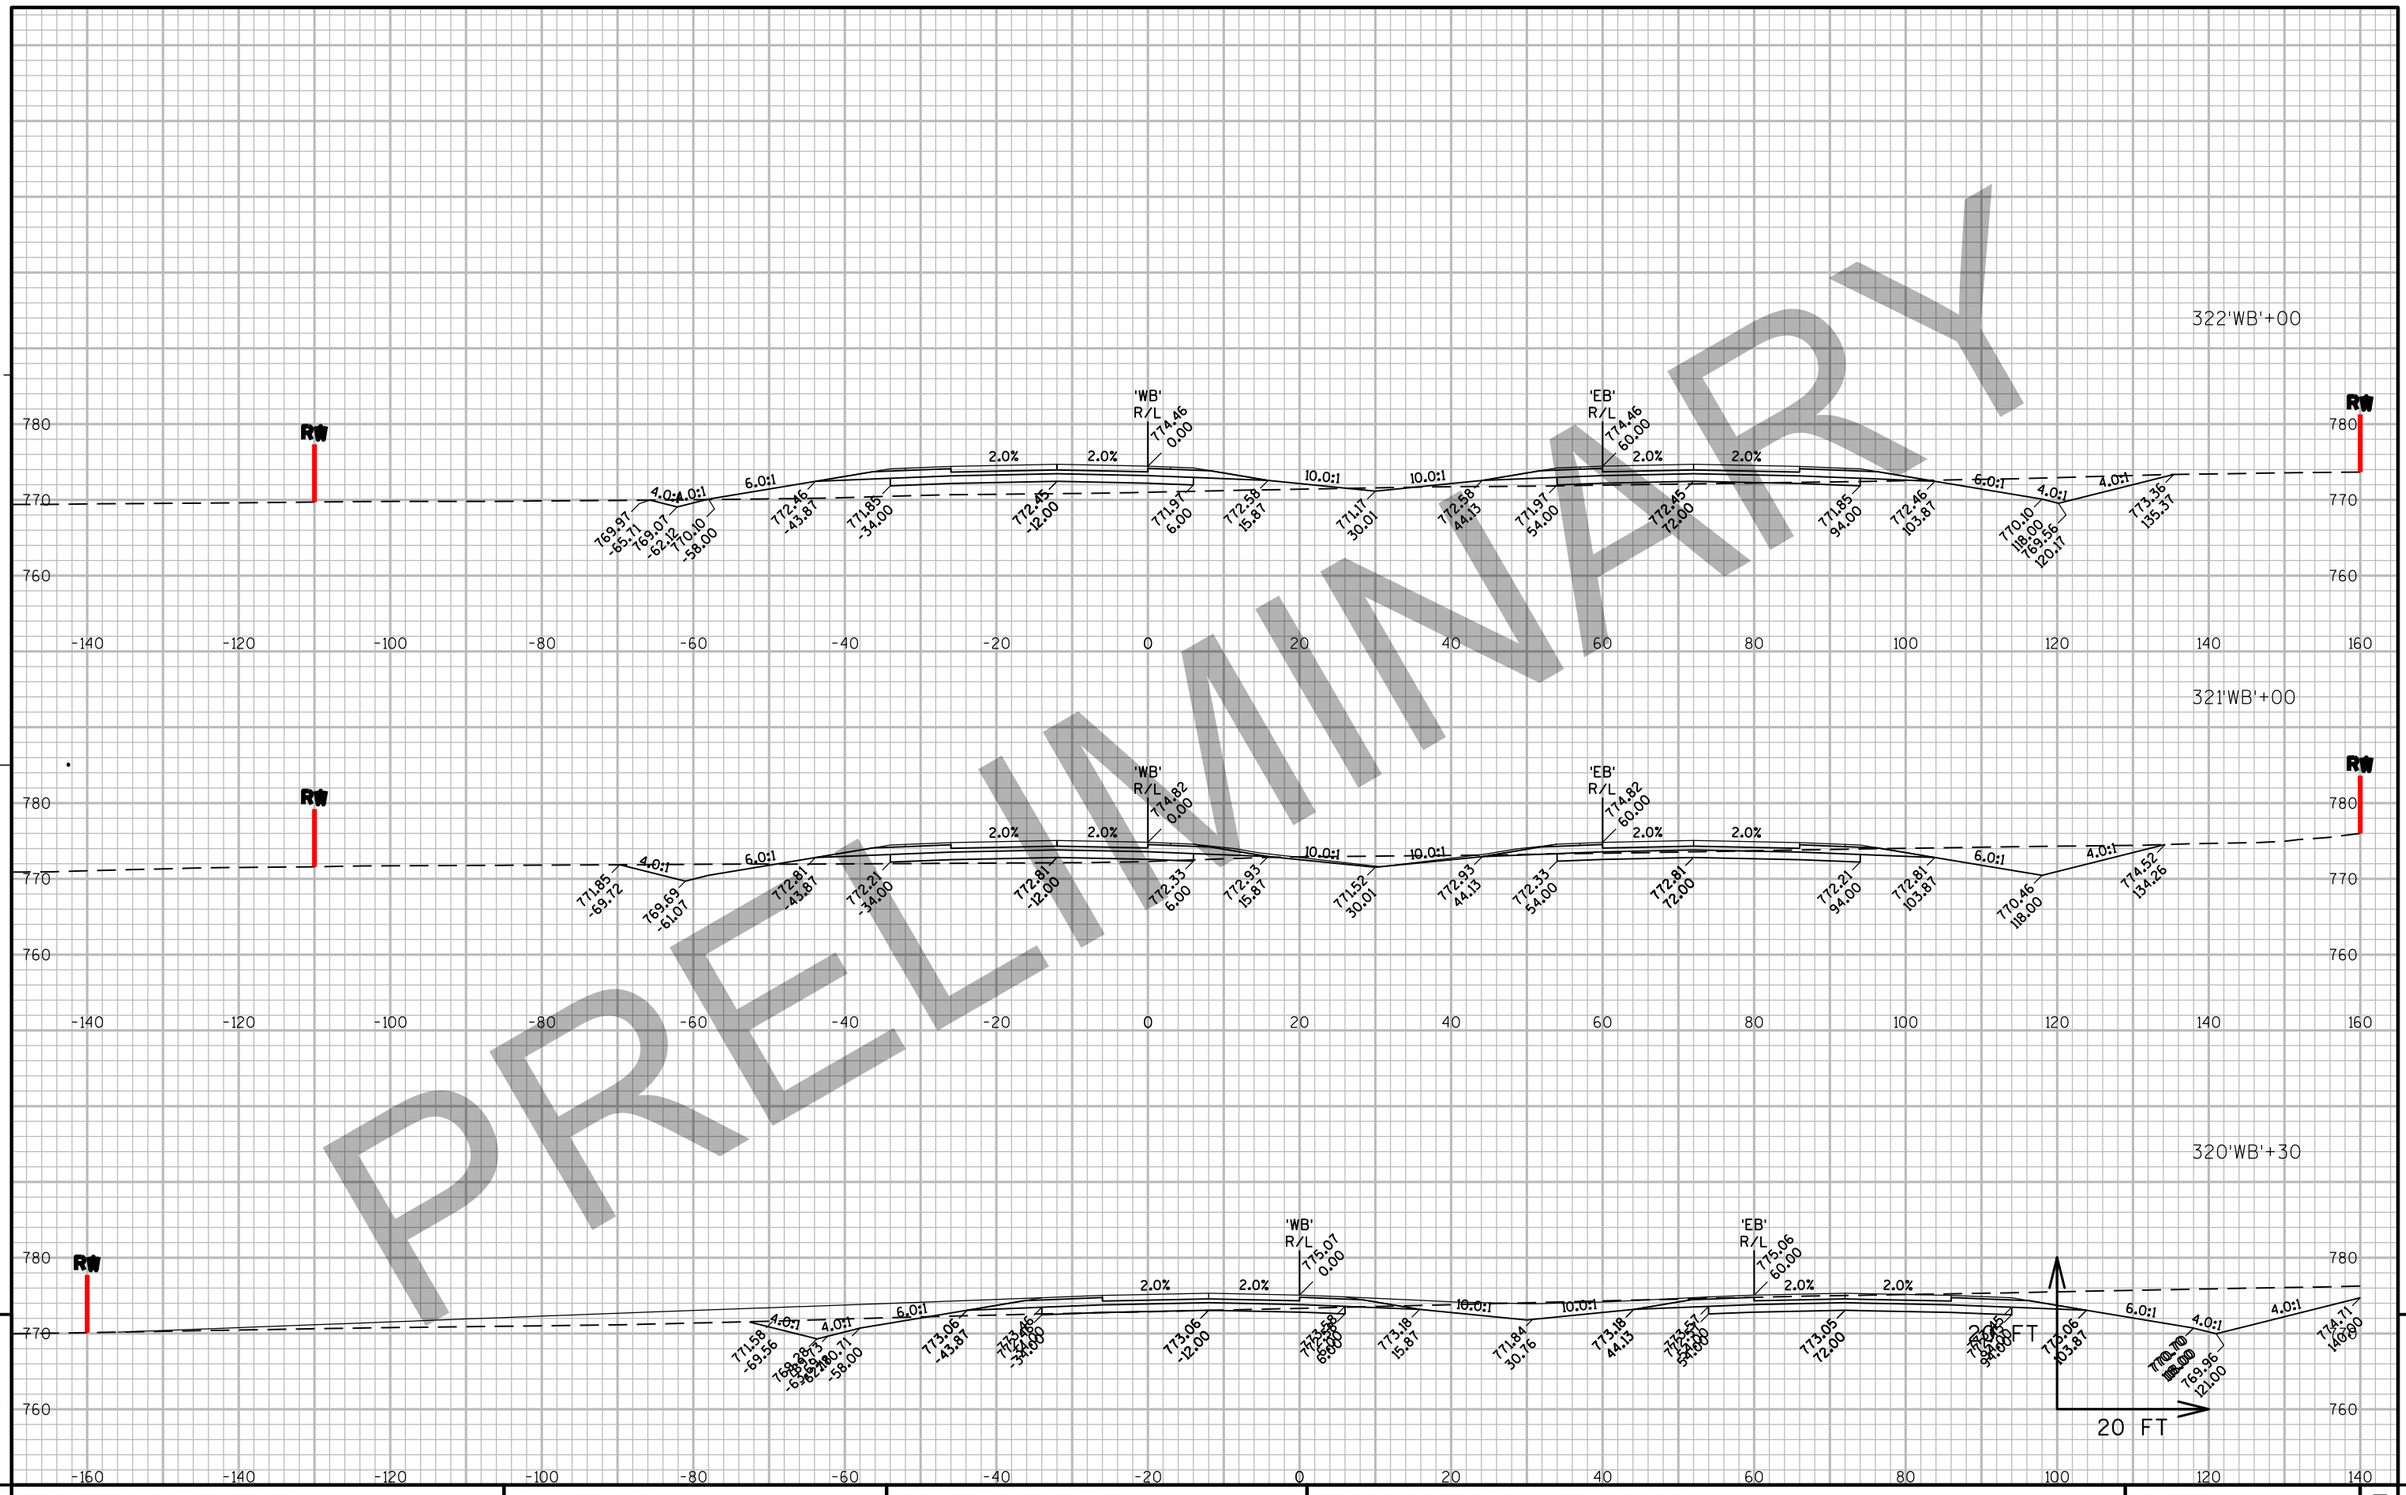

PRELIMINARY


9

9

PROJECT NO: 1146-75-71	HWY: STH 15	COUNTY: OUTAGAMIE	CROSS SECTIONS - STH 15 'WB'	SHEET	E

FILE NAME : N:\PDS\C3D\11467571\SHEETSPLAN\11467571\11467571_090301_XS_02_STH15.DWG
LAYOUT NAME - 090341_XS

PLOT DATE : 10/27/2020 8:21 AM PLOT BY : SIMMONS, MASON A PLOT NAME : PLOT SCALE : 1:20_XREF

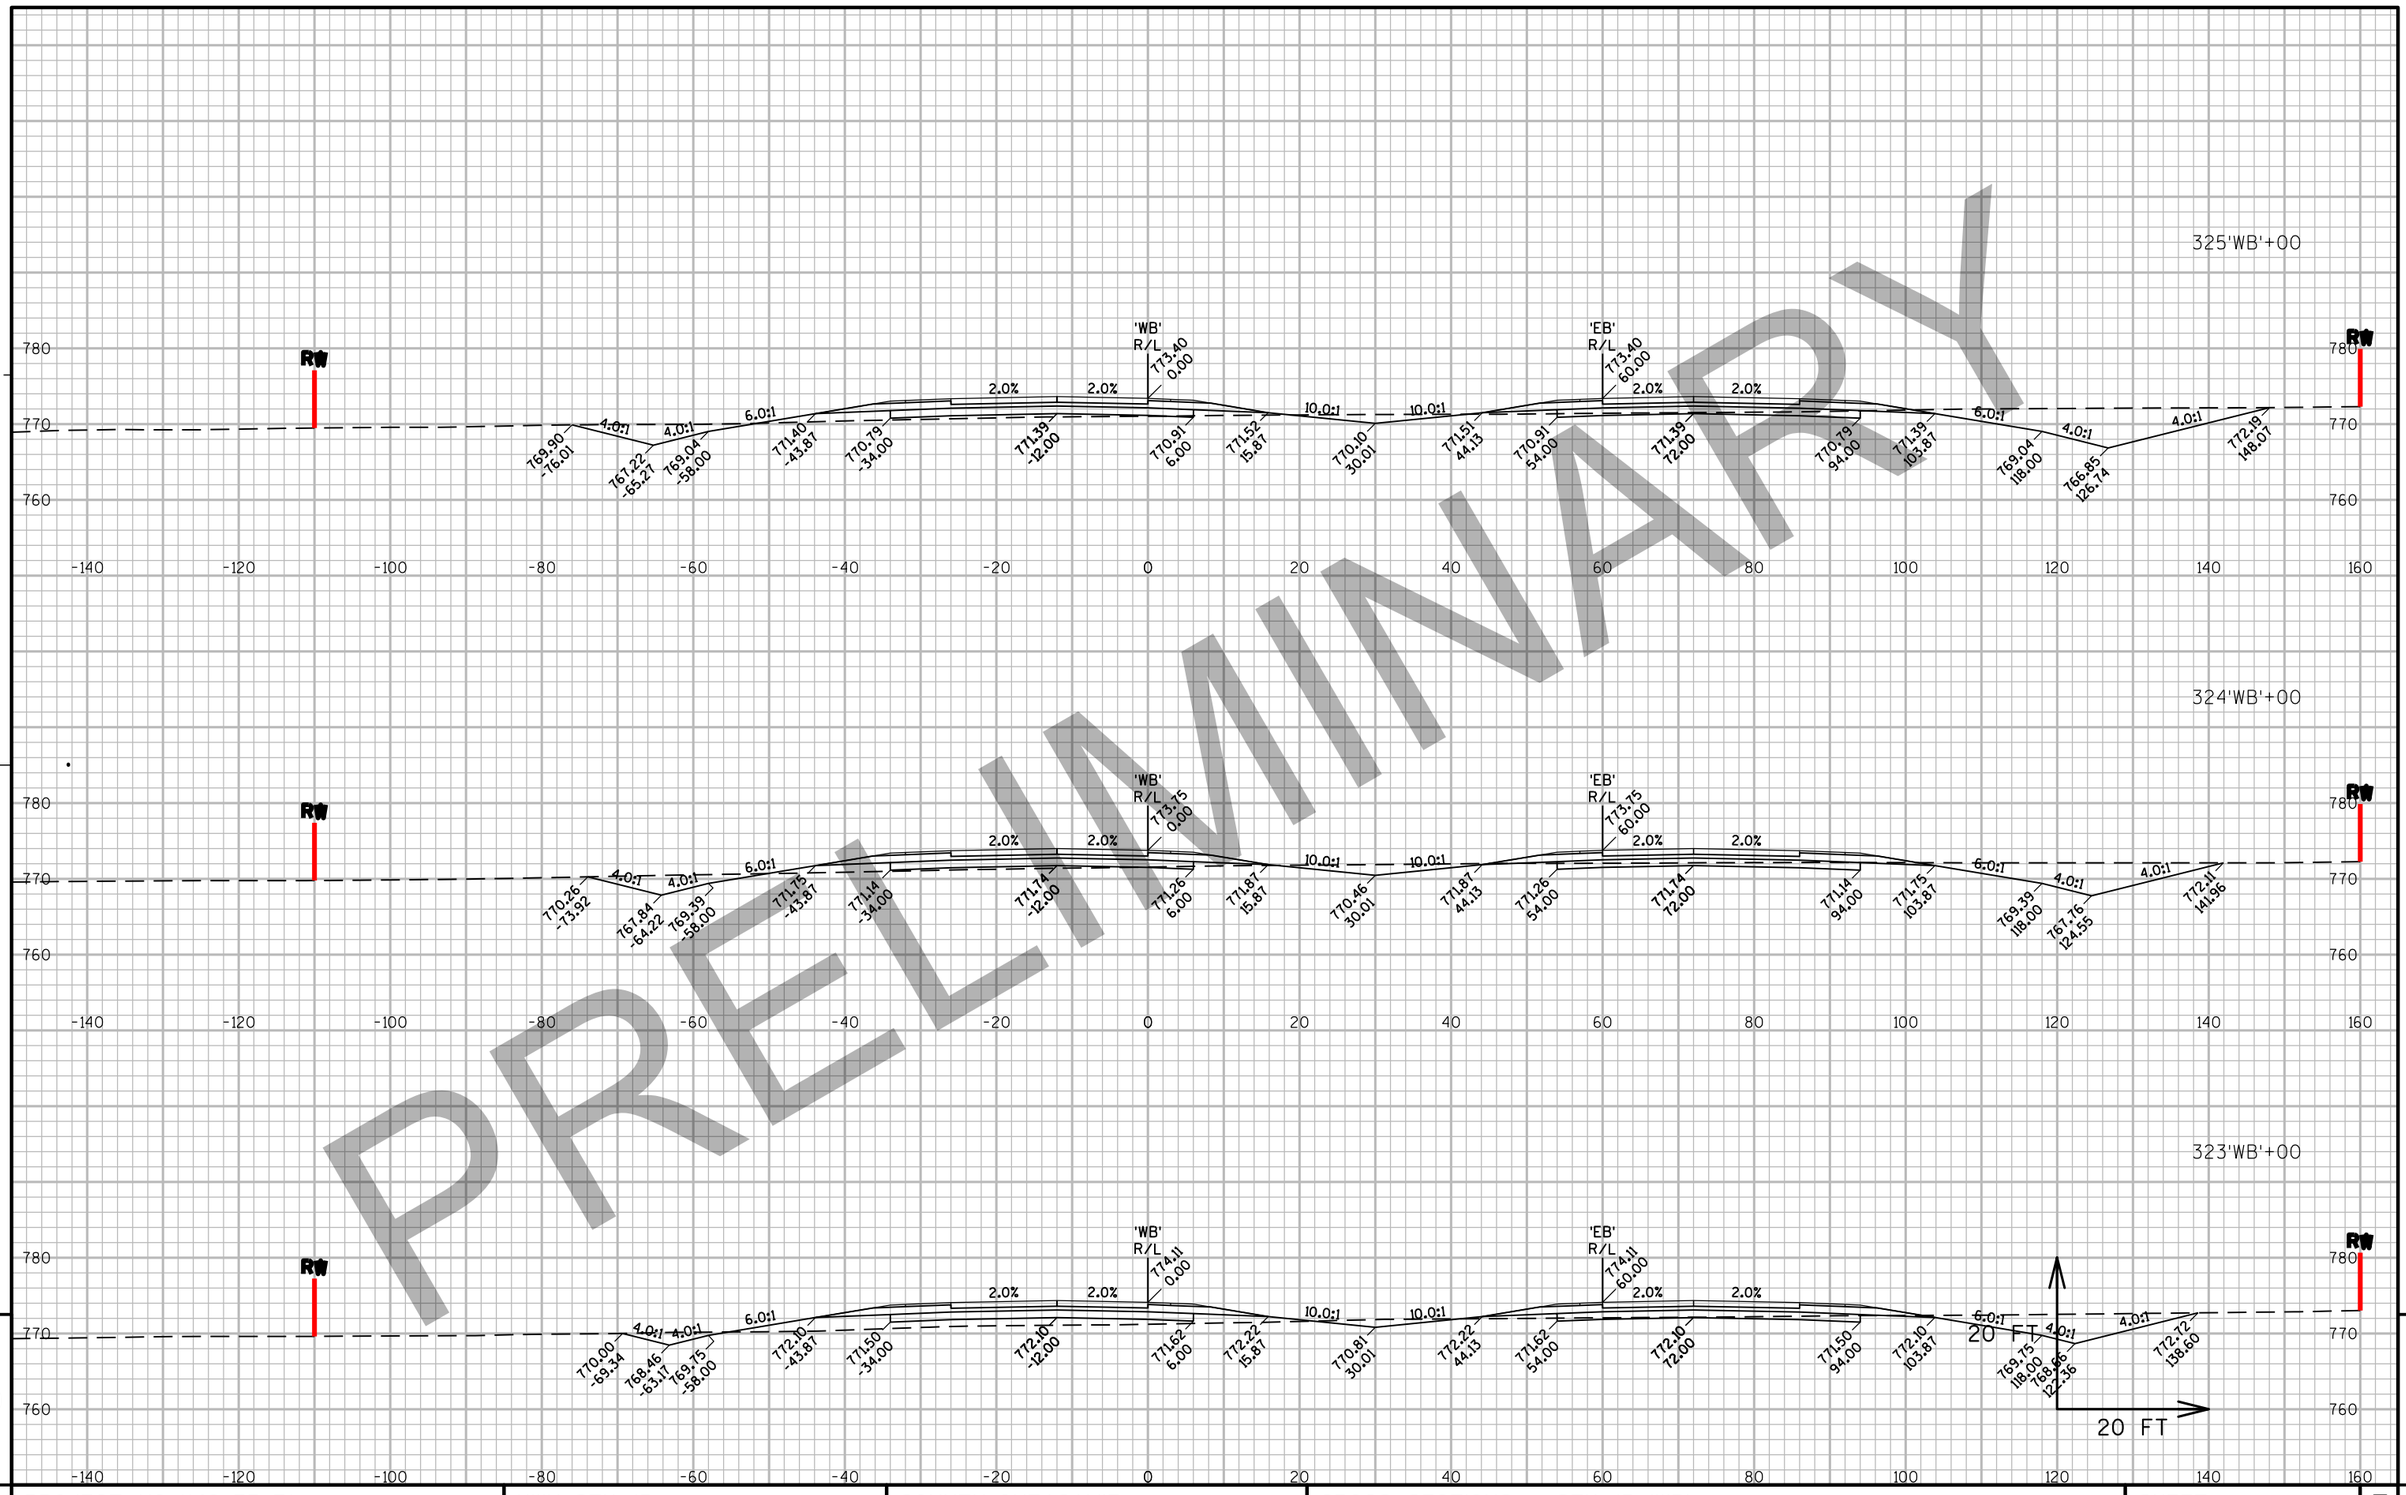

PRELIMINARY

9

9

PROJECT NO: 1146-75-71	HWY: STH 15	COUNTY: OUTAGAMIE	CROSS SECTIONS - STH 15 'WB'	SHEET	E

FILE NAME : N:\PDS\C3D\11467571\SHEETSPLAN\11467571\11467571_090301_XS_02_STH15.DWG
LAYOUT NAME - 090342_XS

PLOT DATE : 10/27/2020 8:22 AM PLOT BY : SIMMONS, MASON A PLOT NAME : PLOT SCALE : 1:20_XREF



PRELIMINARY

9

9

PROJECT NO: 1146-75-71	HWY: STH 15	COUNTY: OUTAGAMIE	CROSS SECTIONS - STH 15 'WB'	SHEET	E

FILE NAME : N:\PDS\C3D\11467571\SHEETSPLAN\11467571\11467571_090301_XS_02_STH15.DWG
LAYOUT NAME - 090343_XS


PLOT DATE : 10/27/2020 8:22 AM PLOT BY : SIMMONS, MASON A PLOT NAME : PLOT SCALE : 1:20_XREF



PROJECT NO: 1146-75-71	HWY: STH 15	COUNTY: OUTAGAMIE	CROSS SECTIONS - STH 15 'WB'	SHEET	E

FILE NAME : N:\PDS\C3D\11467571\SHEETSPLAN\11467571\11467571_090301_XS_02_STH15.DWG
LAYOUT NAME - 090344_XS

PLOT DATE : 10/27/2020 8:22 AM PLOT BY : SIMMONS, MASON A PLOT NAME : PLOT SCALE : 1:20_XREF

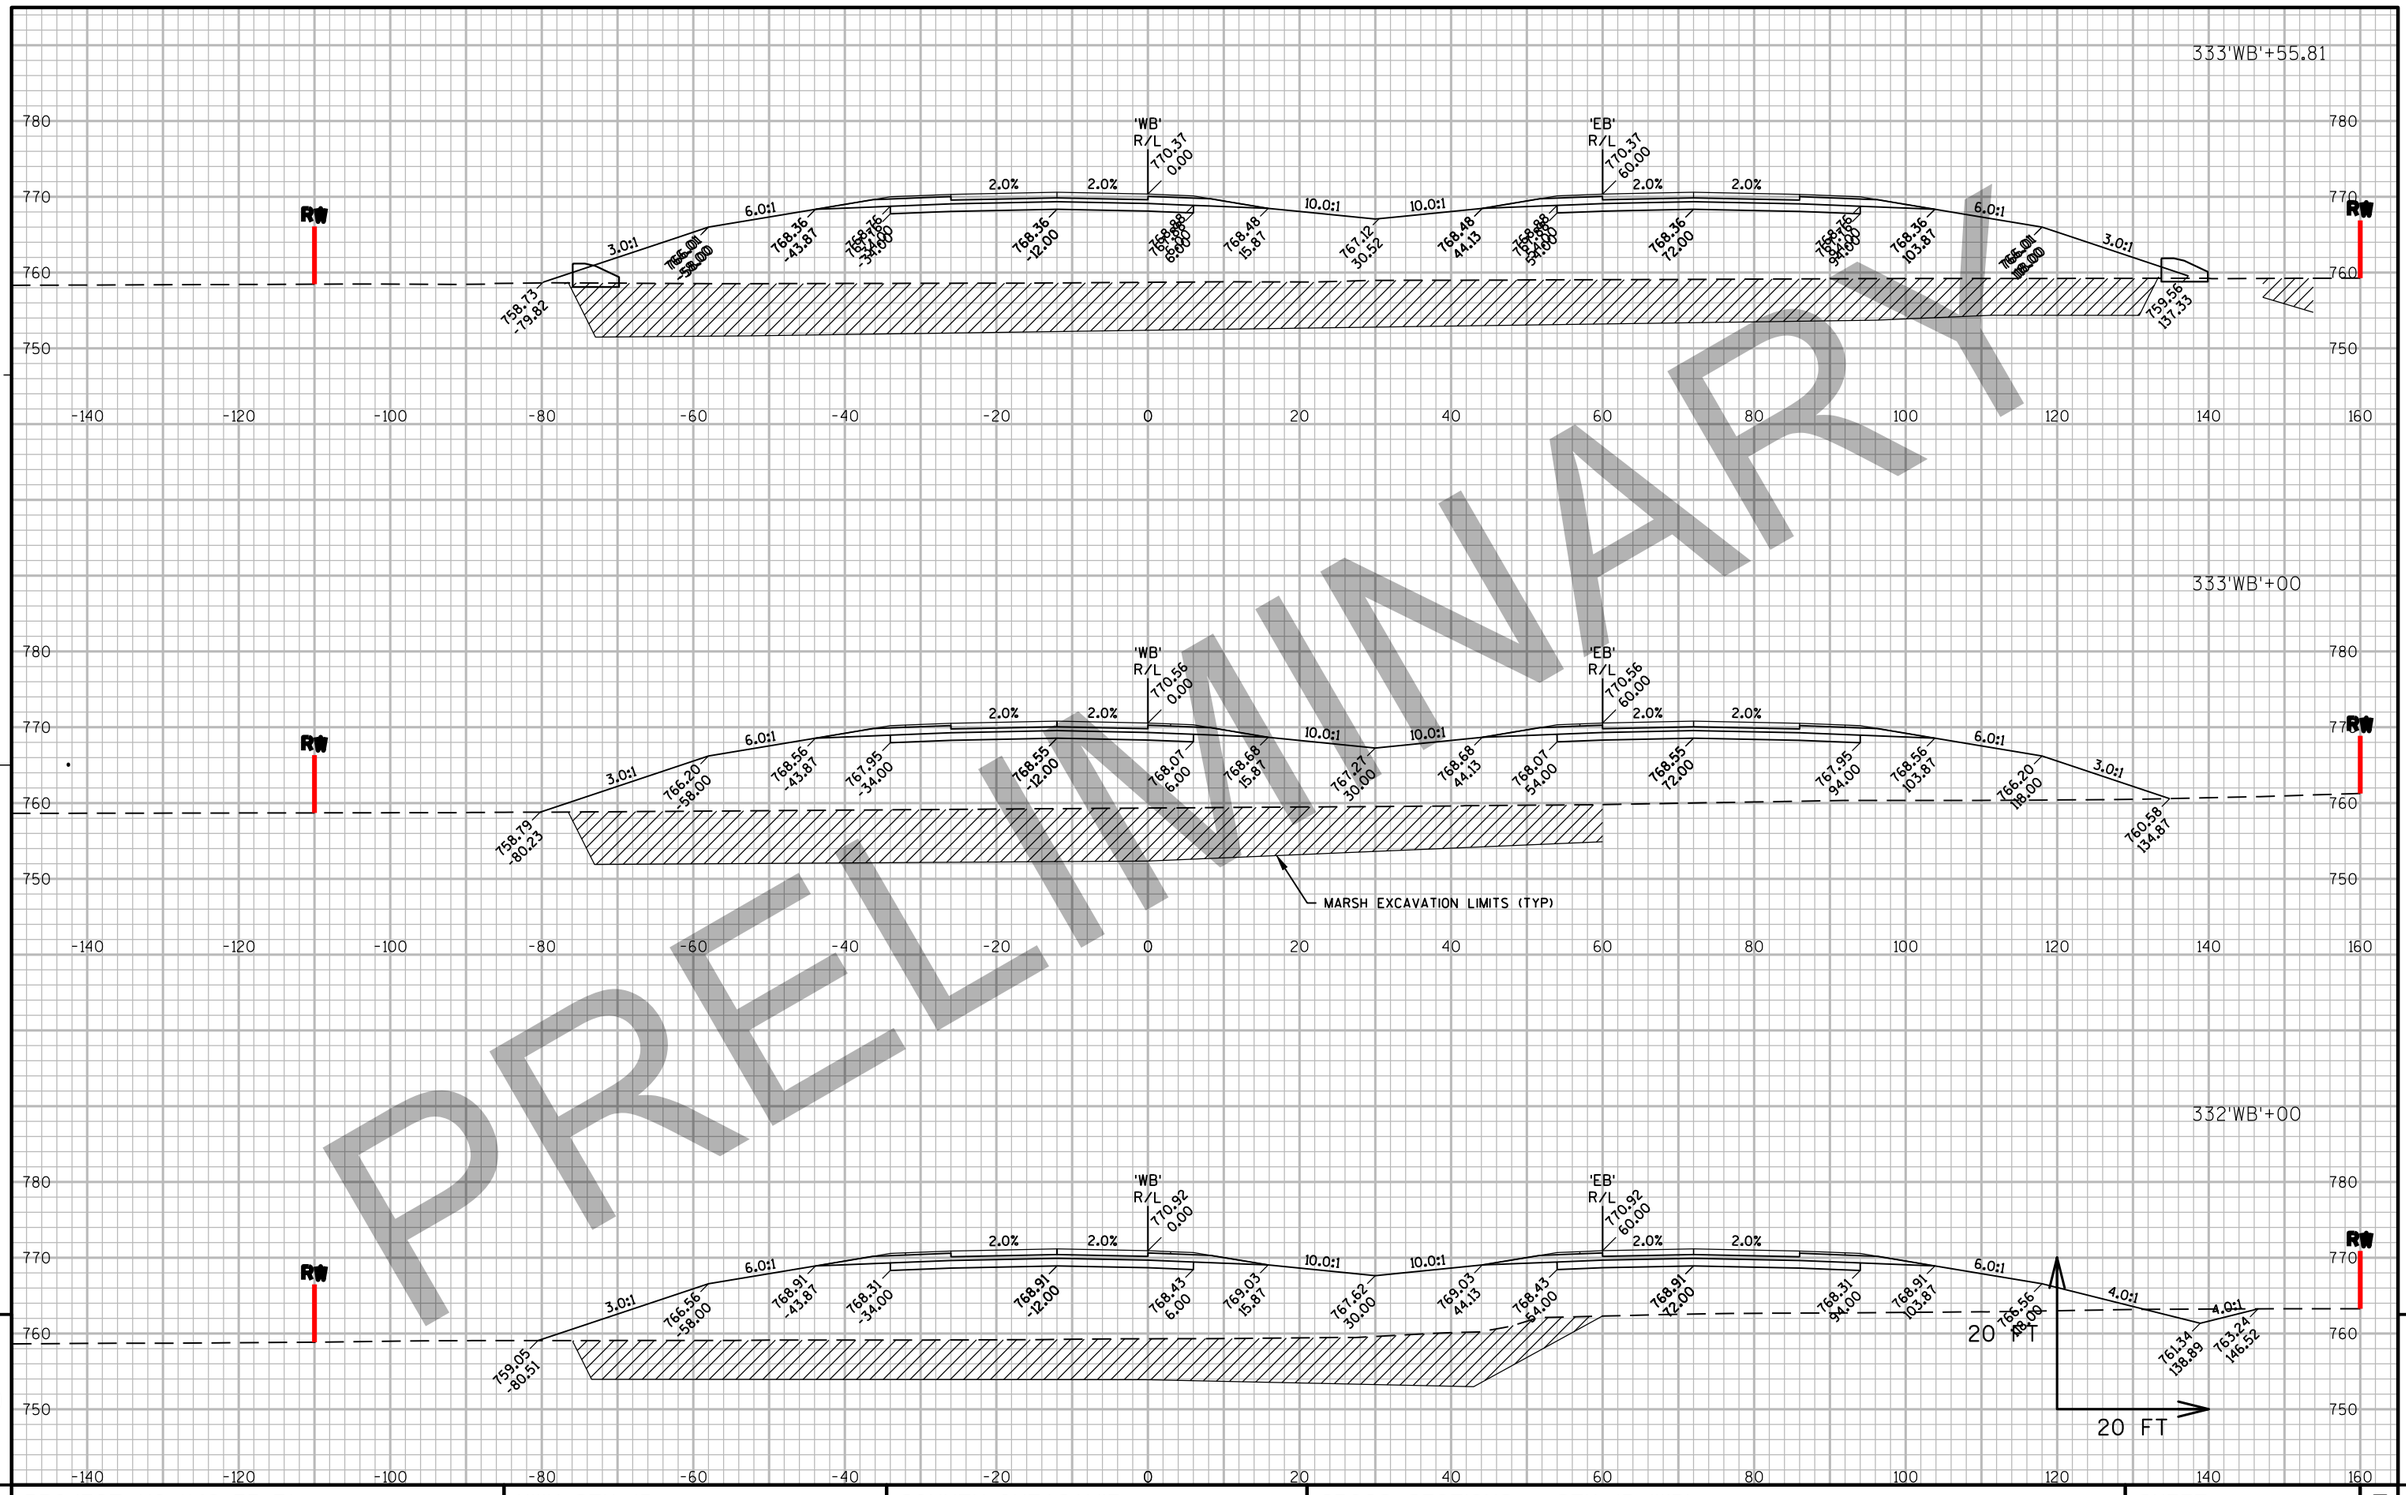


PRELIMINARY

PROJECT NO: 1146-75-71	HWY: STH 15	COUNTY: OUTAGAMIE	CROSS SECTIONS - STH 15 'WB'	SHEET	E

FILE NAME : N:\PDS\C3D\11467571\SHEETSPLAN\11467571\11467571_090301_XS_02_STH15.DWG
LAYOUT NAME - 090345_XS

PLOT DATE : 10/27/2020 8:22 AM PLOT BY : SIMMONS, MASON A PLOT NAME : PLOT SCALE : 1:20_XREF

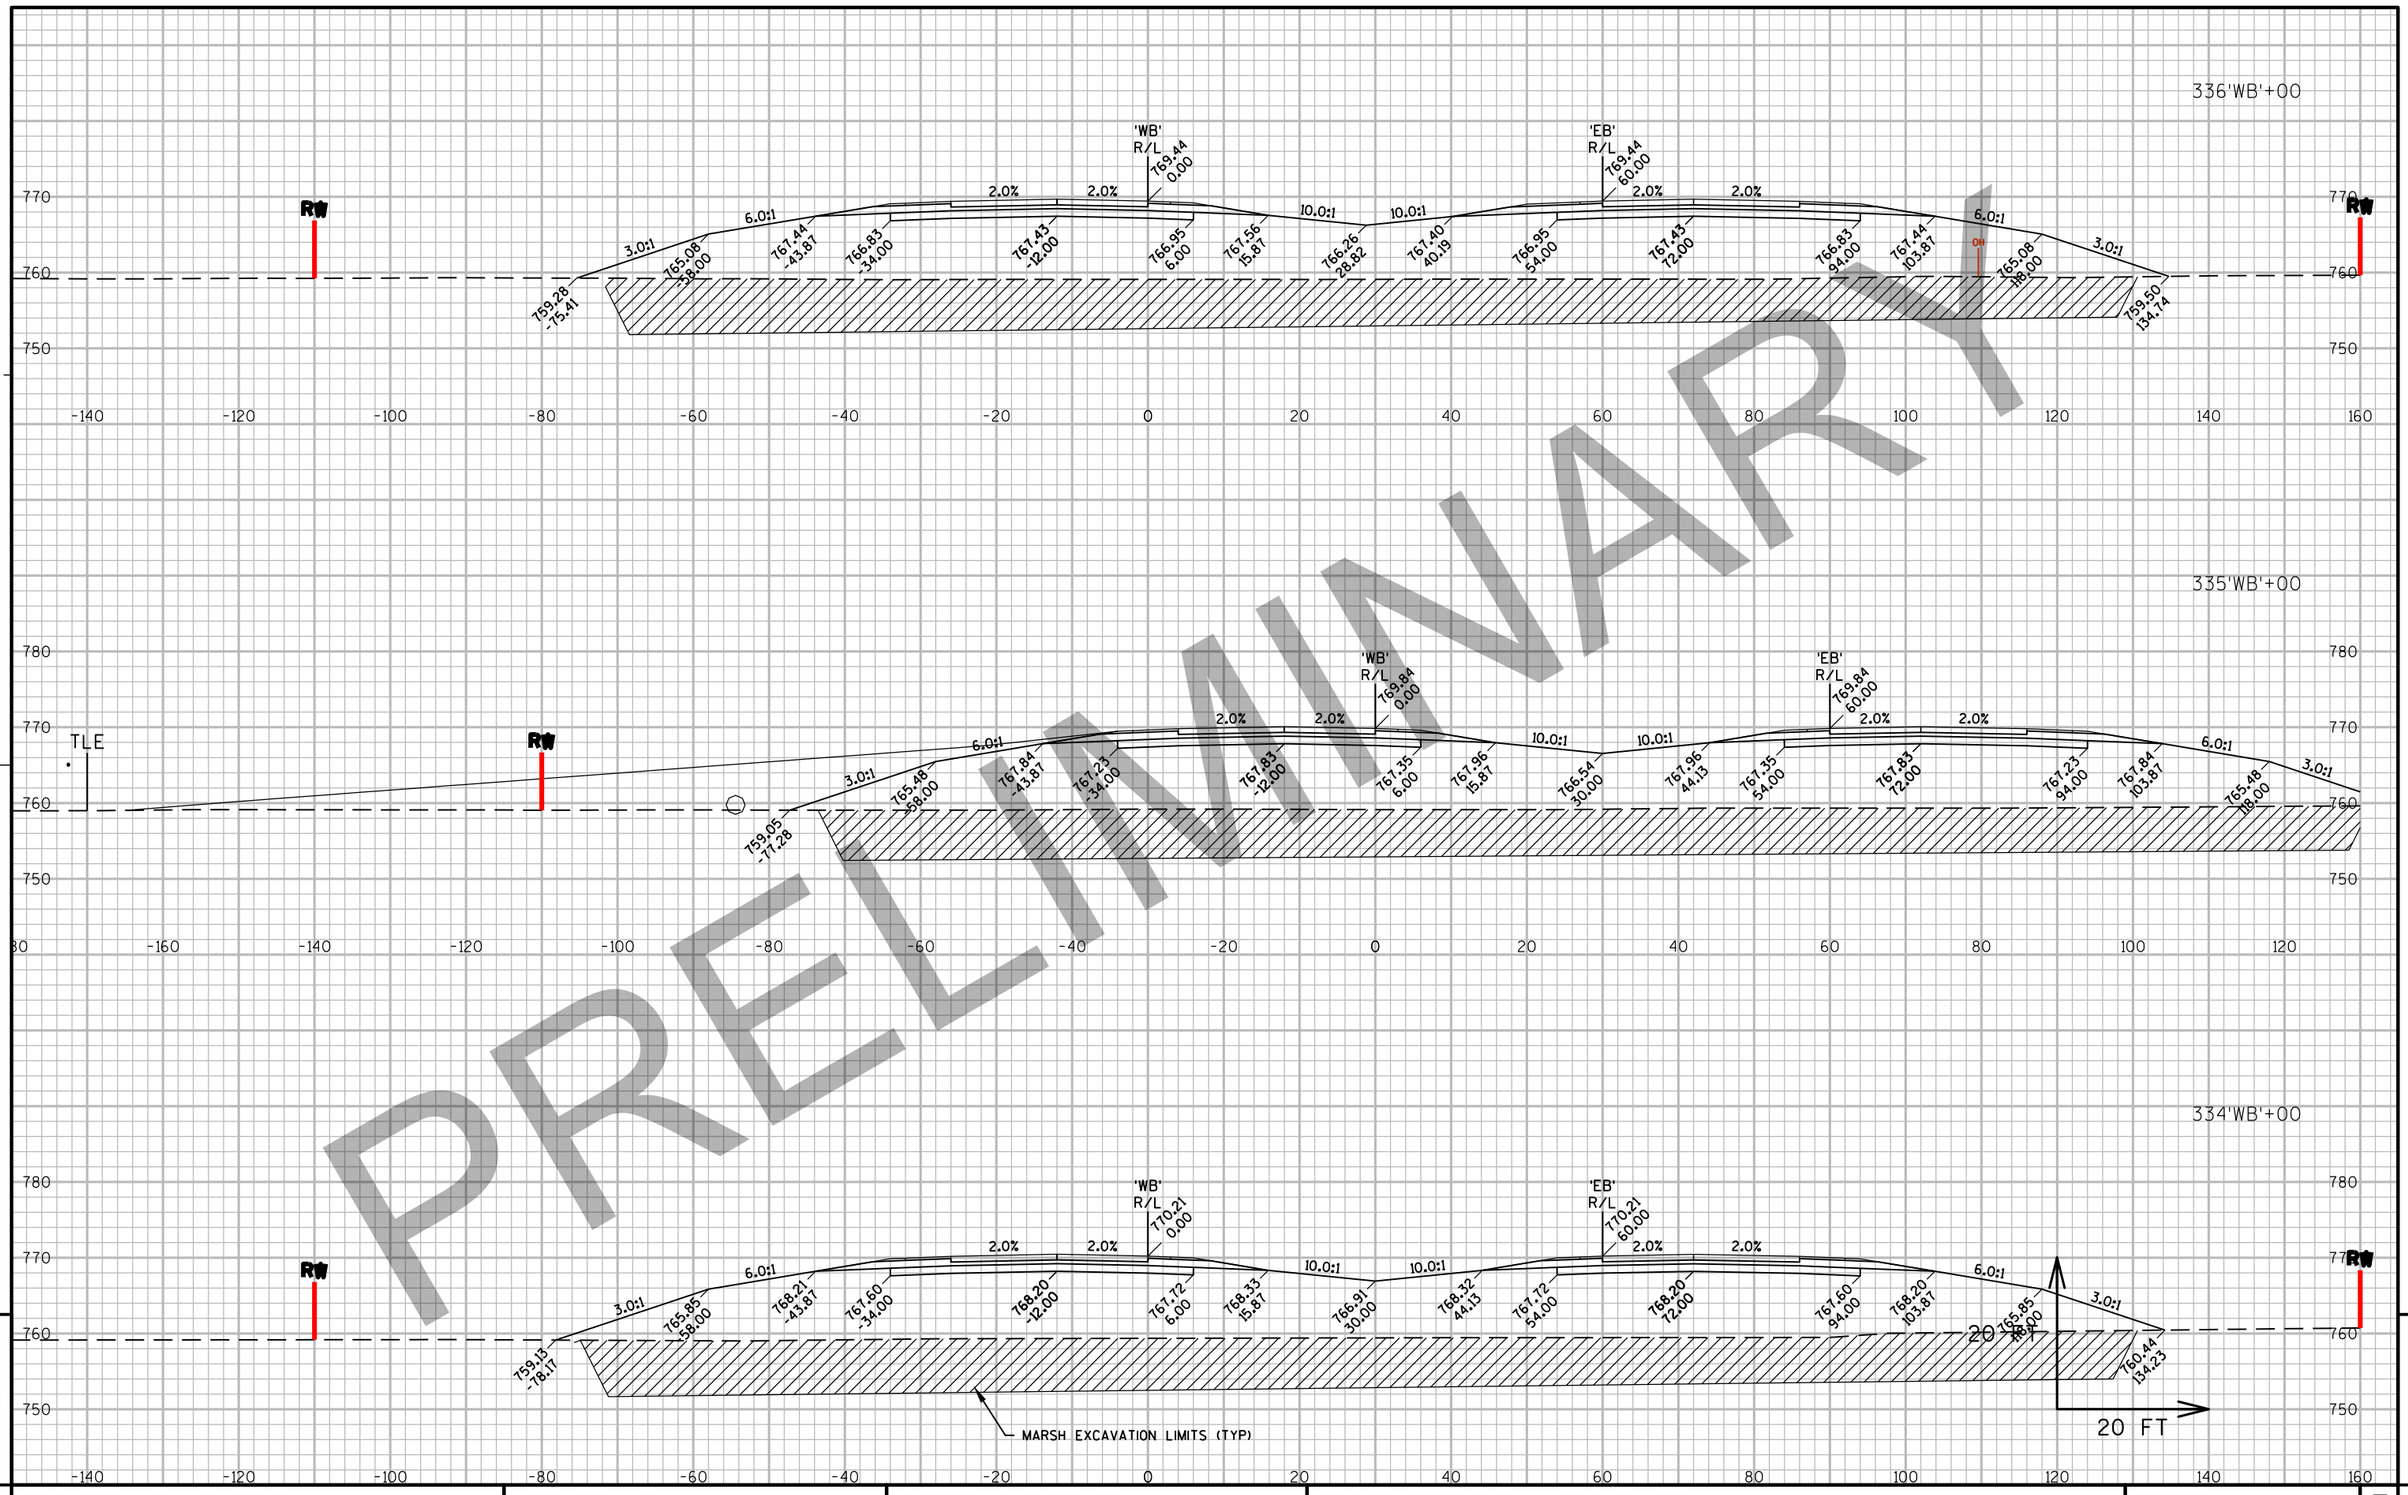


PRELIMINARY

PROJECT NO: 1146-75-71	HWY: STH 15	COUNTY: OUTAGAMIE	CROSS SECTIONS - STH 15 'WB'	SHEET	E

FILE NAME : N:\PDS\C3D\11467571\SHEETSPLAN\11467571\11467571_090301_XS_02_STH15.DWG
LAYOUT NAME - 090346_XS

PLOT DATE : 10/27/2020 8:22 AM PLOT BY : SIMMONS, MASON A PLOT NAME : PLOT SCALE : 1:20_XREF

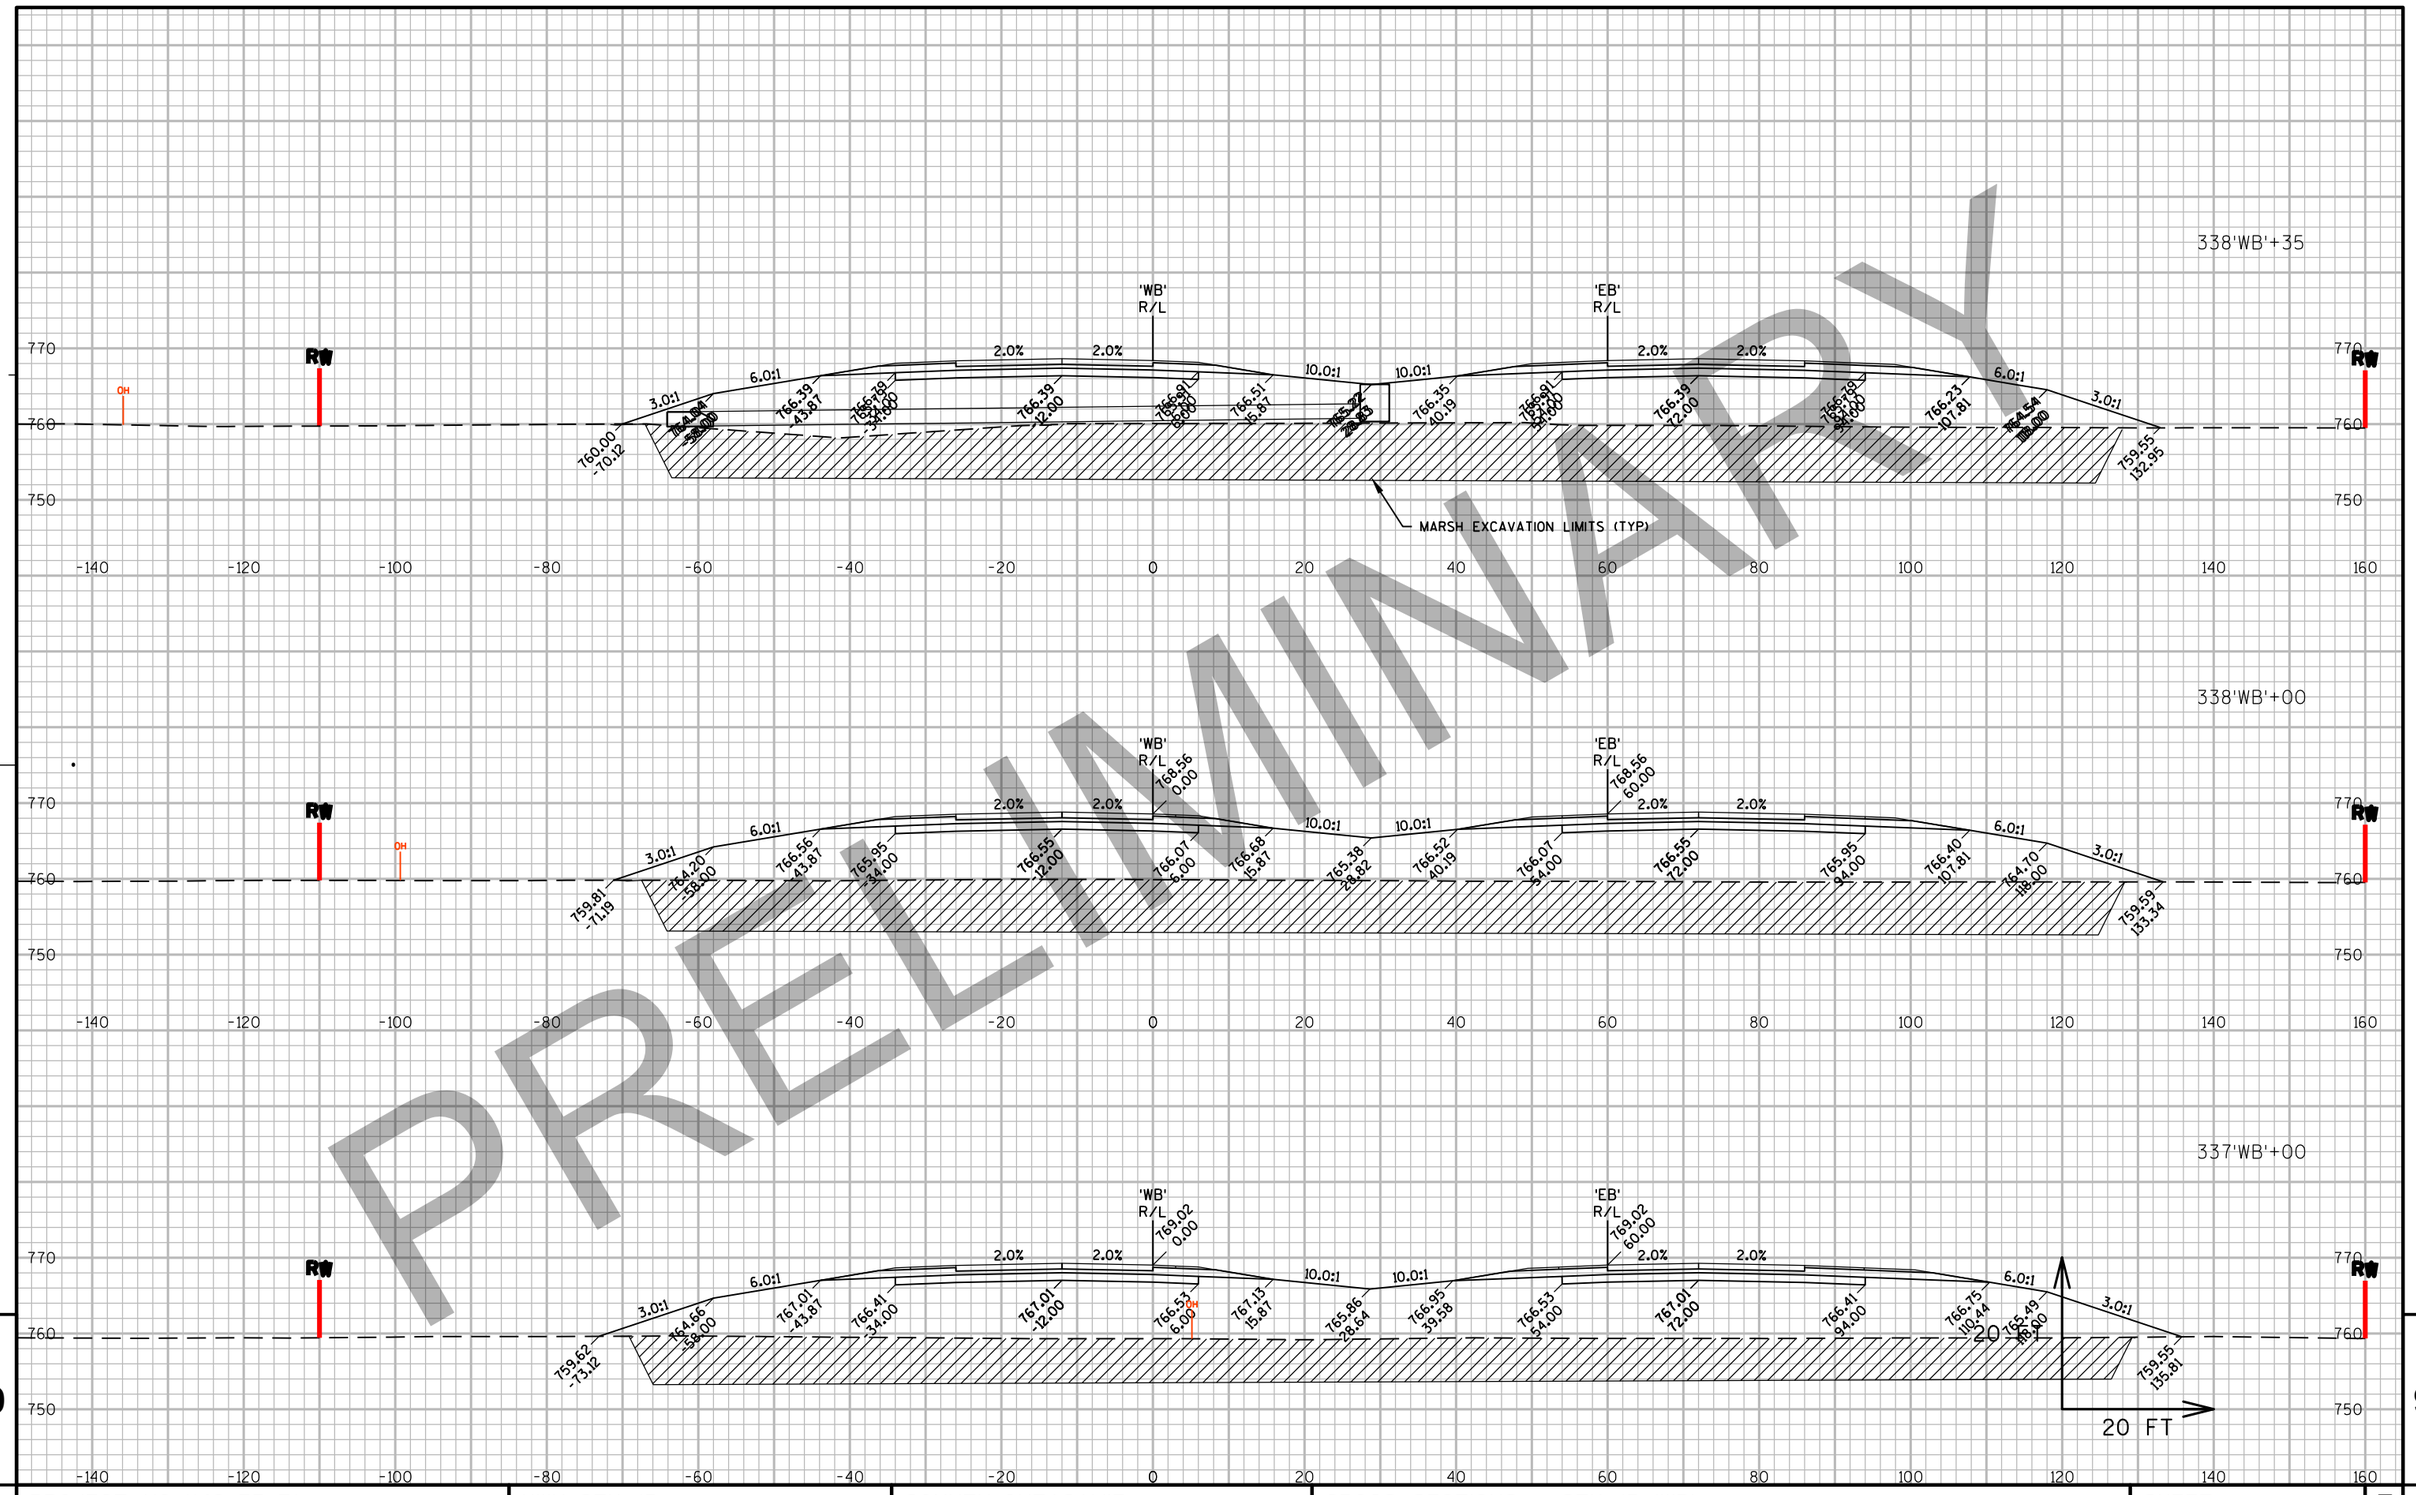

PRELIMINARY


9


9

PROJECT NO: 1146-75-71	HWY: STH 15	COUNTY: OUTAGAMIE	CROSS SECTIONS - STH 15 'WB'	SHEET	E

FILE NAME : N:\PDS\C3D\11467571\SHEETSPLAN\11467571\11467571_090301_XS_02_STH15.DWG
LAYOUT NAME - 090347_XS

PLOT DATE : 10/27/2020 8:22 AM PLOT BY : SIMMONS, MASON A PLOT NAME : PLOT SCALE : 1:20_XREF

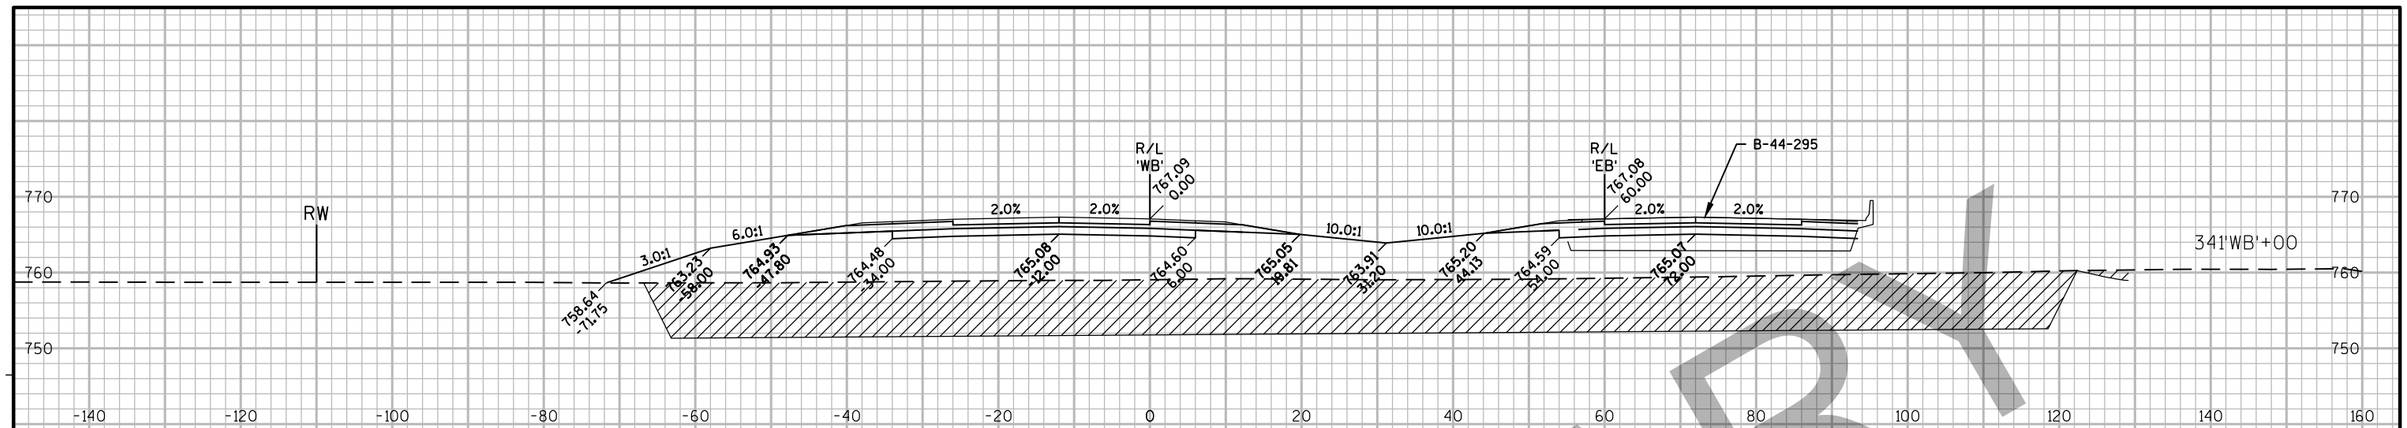

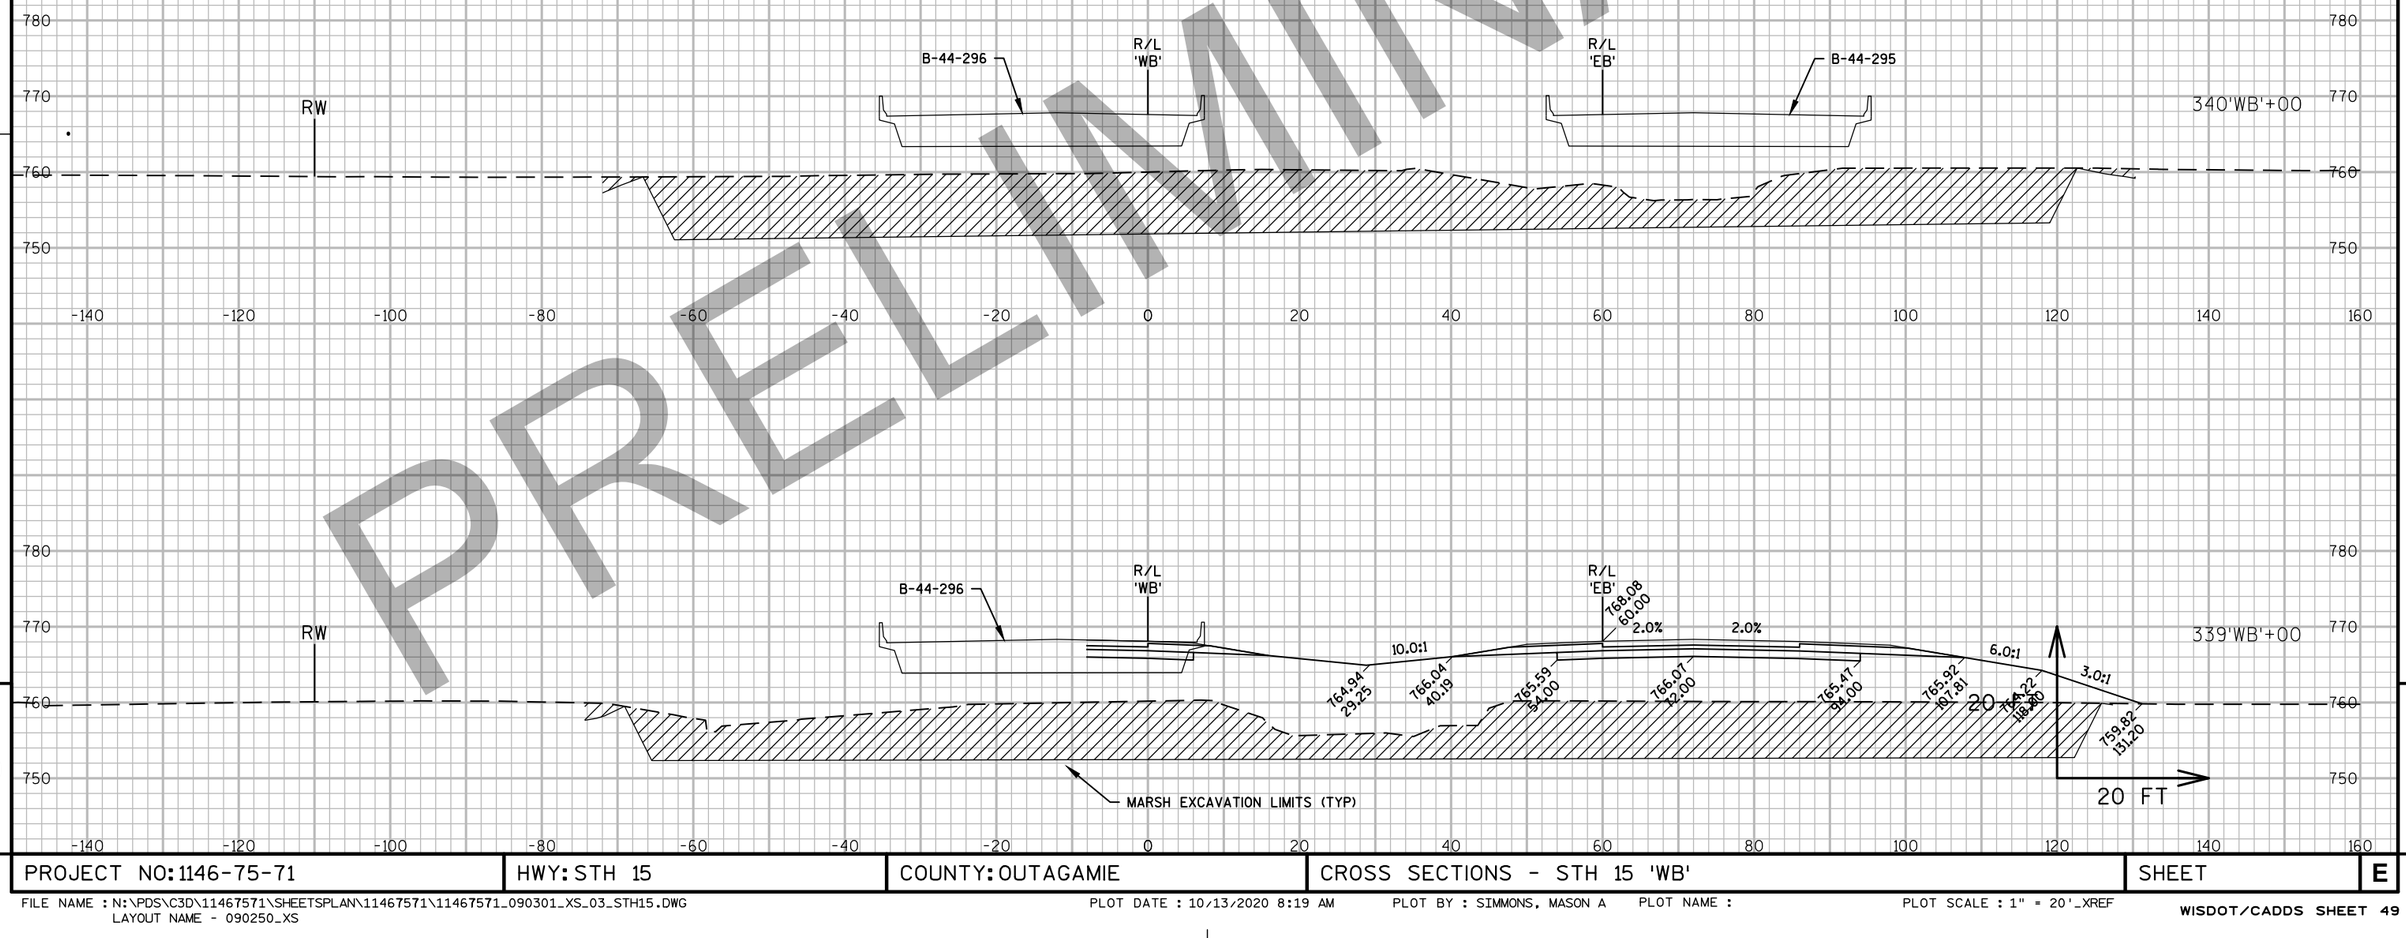

PRELIMINARY


9

9

PROJECT NO: 1146-75-71	HWY: STH 15	COUNTY: OUTAGAMIE	CROSS SECTIONS - STH 15 'WB'	SHEET	E

FILE NAME : N:\PDS\C3D\11467571\SHEETSPLAN\11467571\11467571_090301_XS_03_STH15.DWG
LAYOUT NAME - 090250_XS

PLOT DATE : 10/13/2020 8:19 AM PLOT BY : SIMMONS, MASON A PLOT NAME : PLOT SCALE : 1" = 20'_XREF

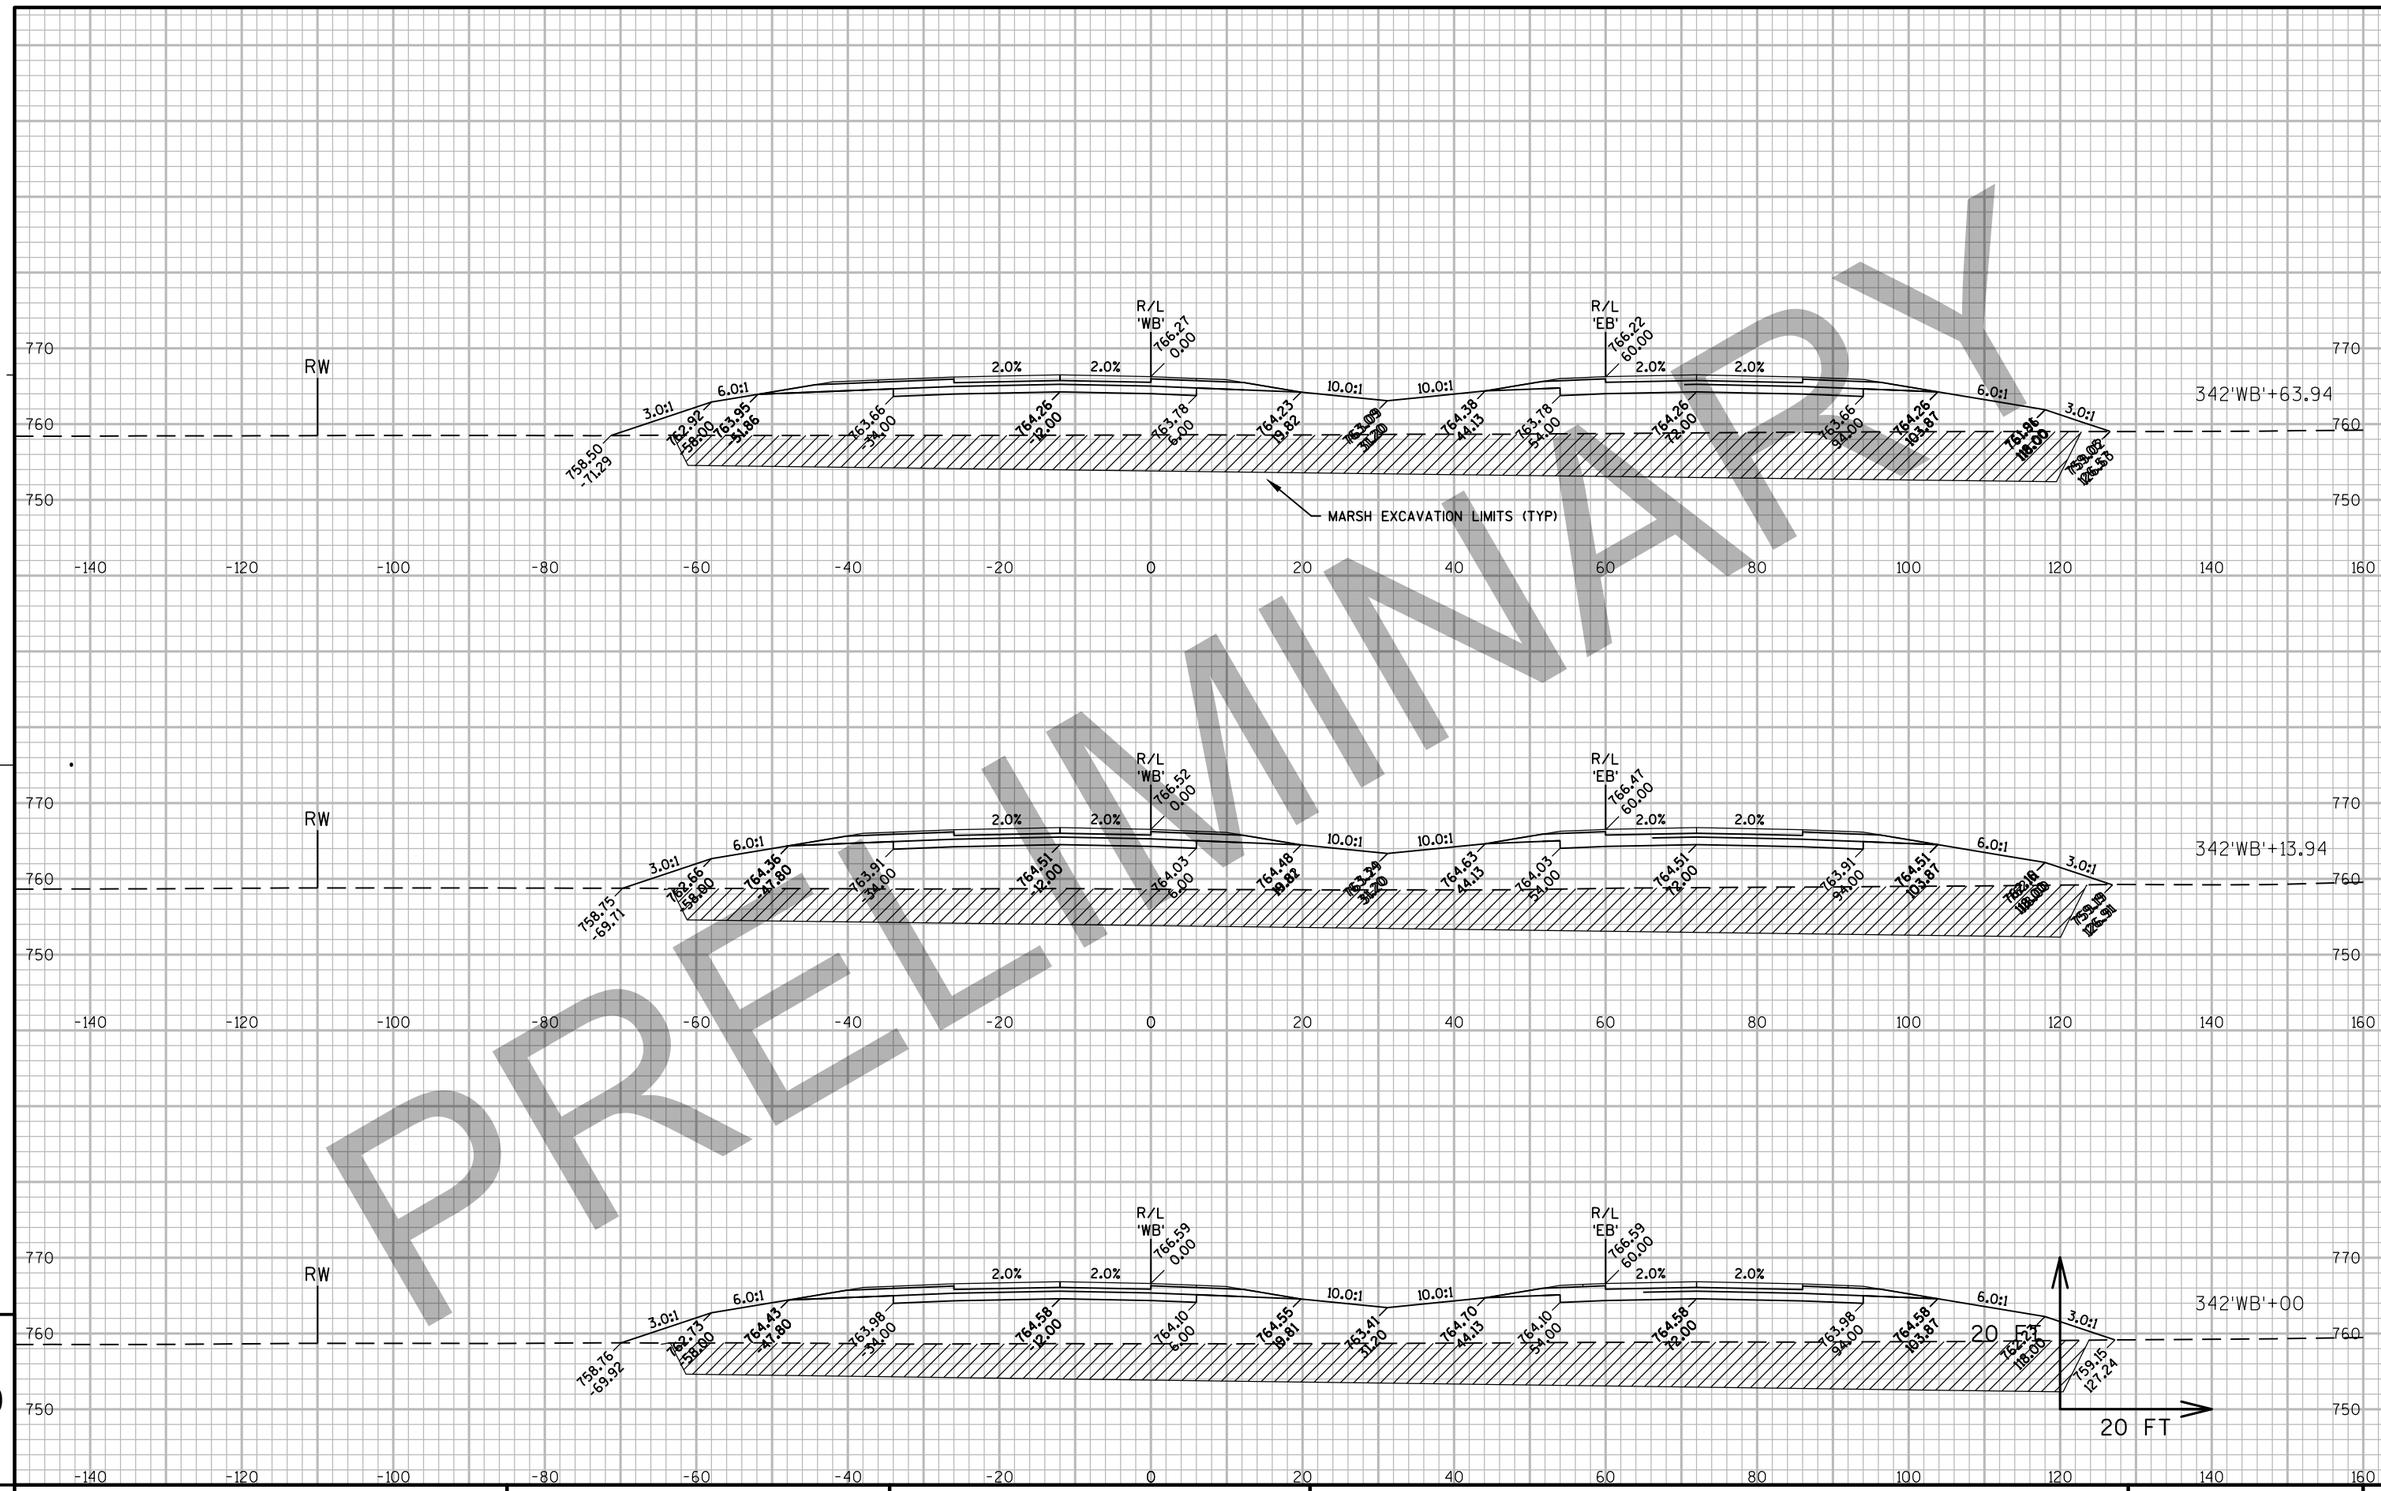

PRELIMINARY


9

9

PROJECT NO: 1146-75-71	HWY: STH 15	COUNTY: OUTAGAMIE	CROSS SECTIONS - STH 15 'WB'	SHEET	E

FILE NAME : N:\PDS\C3D\11467571\SHEETSPLAN\11467571\11467571_090301_XS_03_STH15.DWG
LAYOUT NAME - 090251_XS

PLOT DATE : 10/13/2020 8:20 AM PLOT BY : SIMMONS, MASON A PLOT NAME : PLOT SCALE : 1" = 20'_XREF

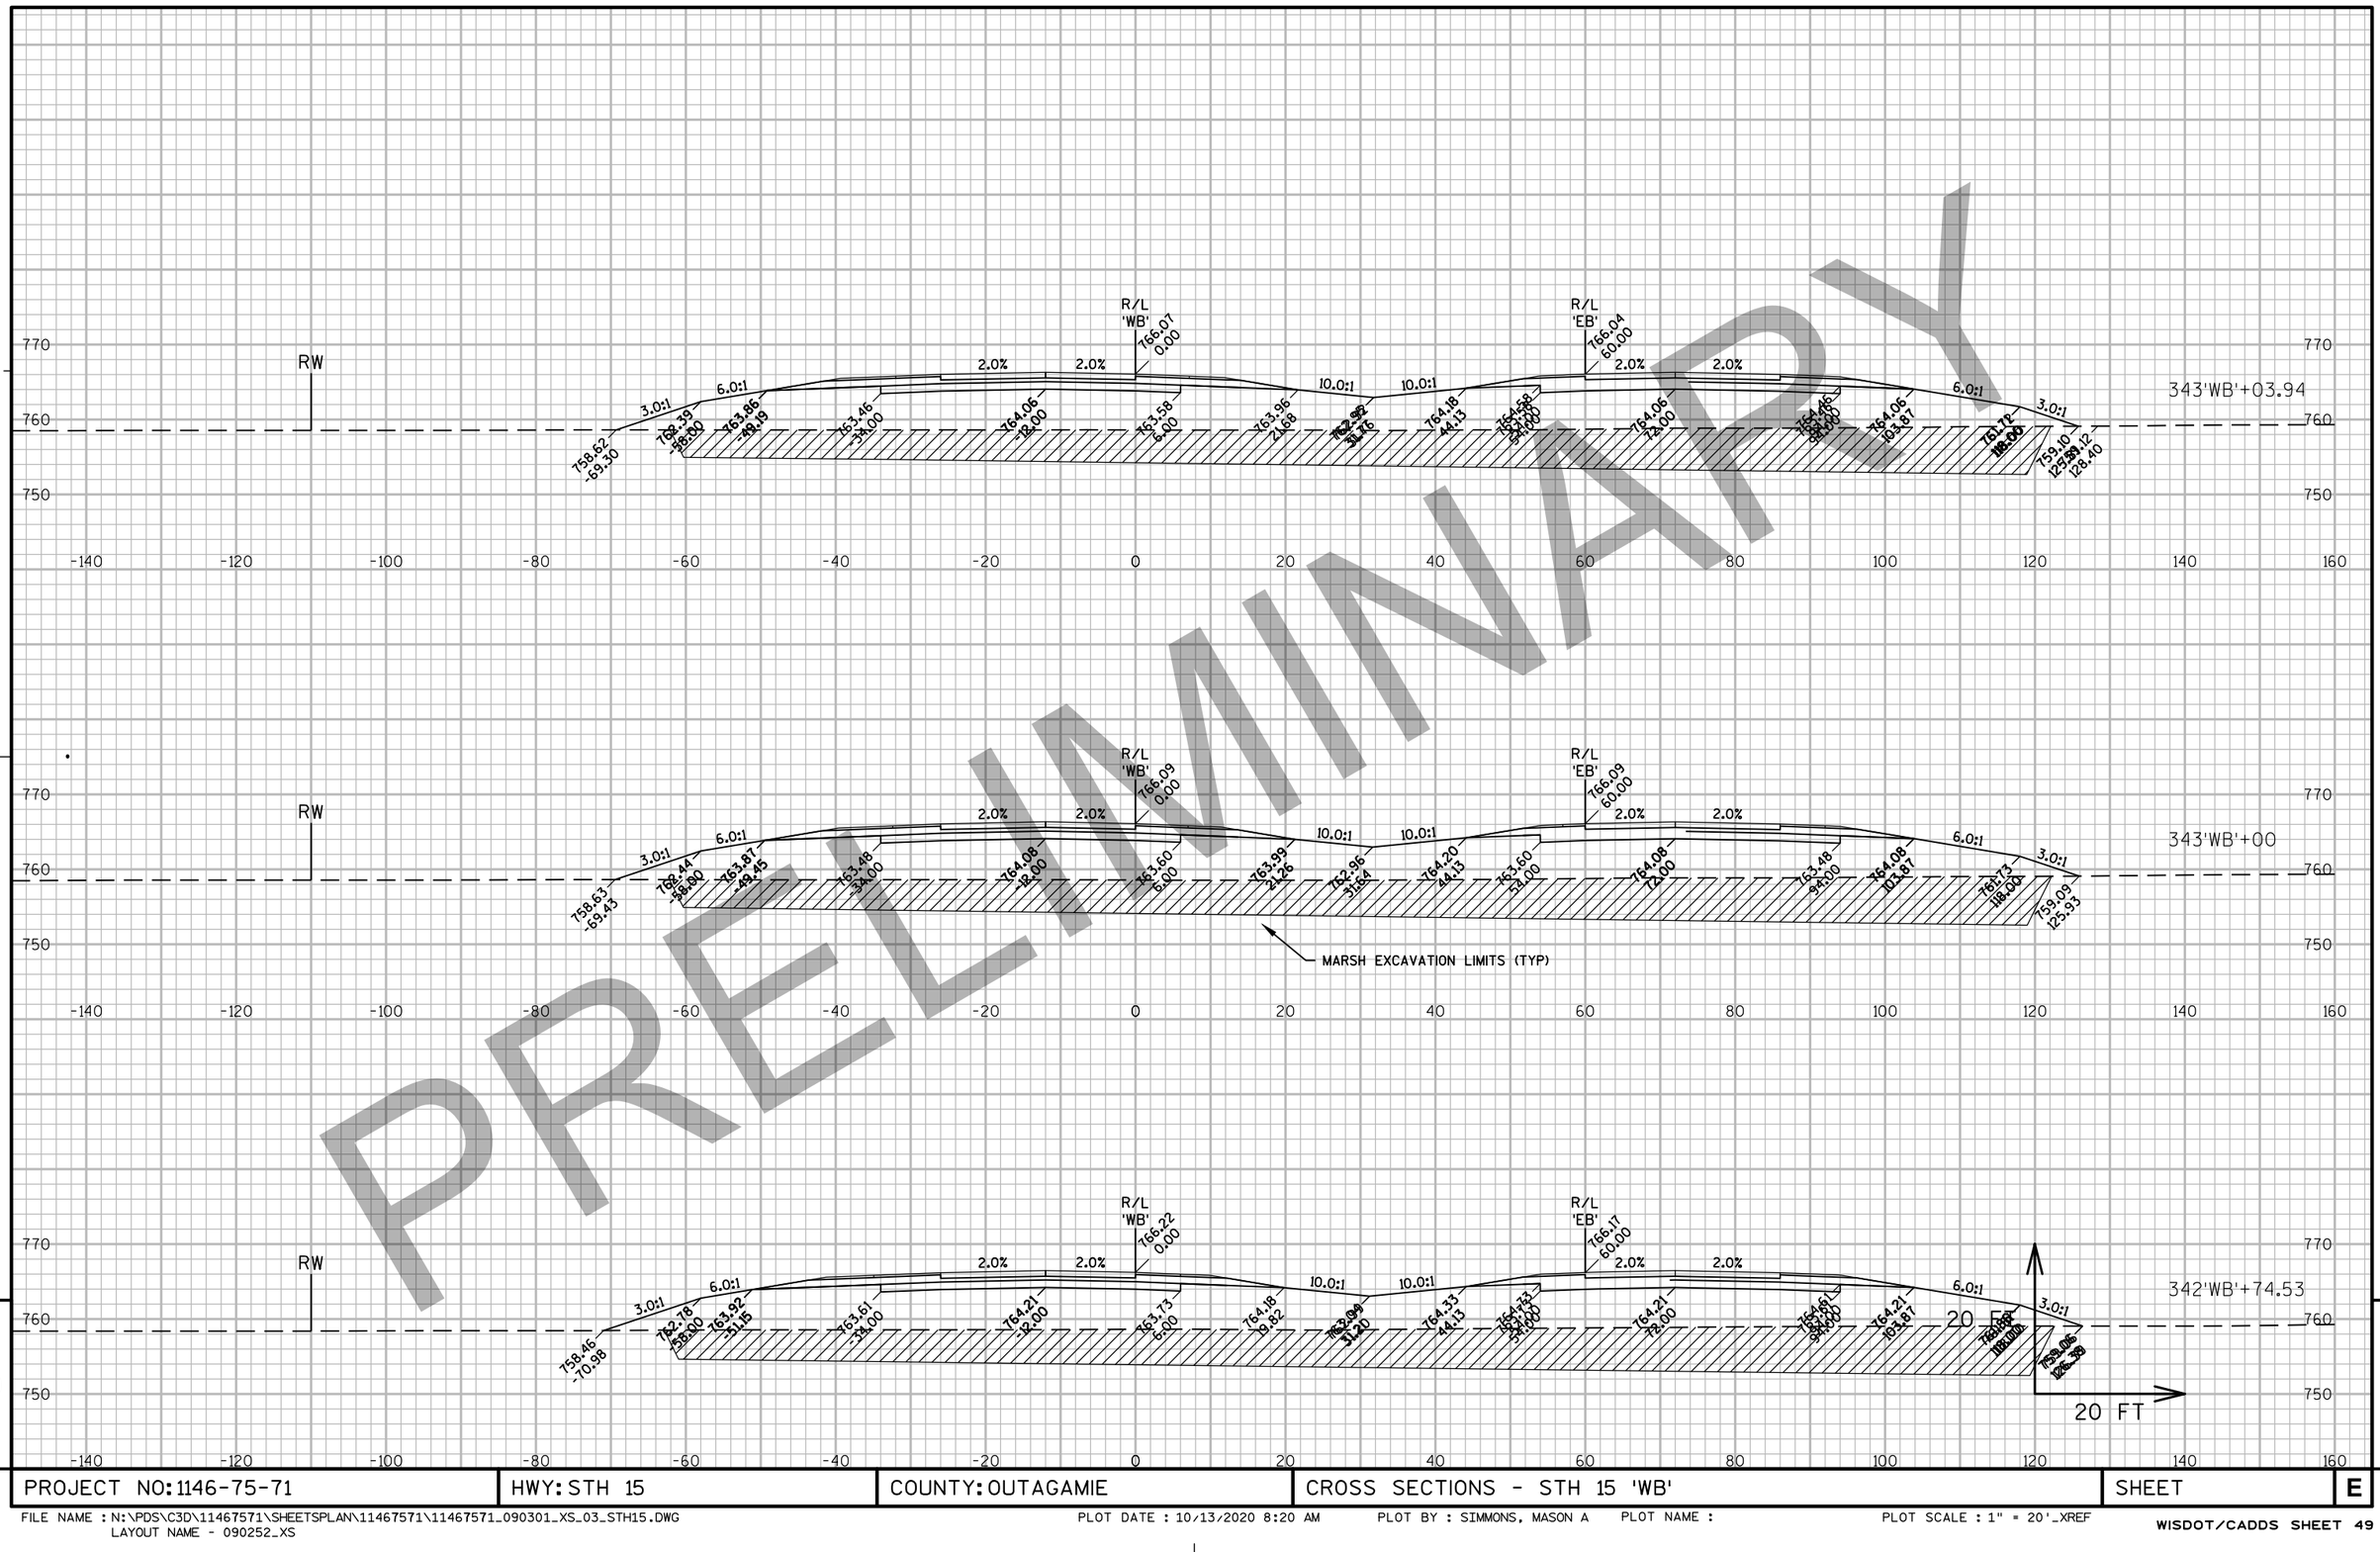


PRELIMINARY

PROJECT NO: 1146-75-71	HWY: STH 15	COUNTY: OUTAGAMIE	CROSS SECTIONS - STH 15 'WB'	SHEET	E

FILE NAME : N:\PDS\C3D\11467571\SHEETSPLAN\11467571\11467571_090301_XS_03_STH15.DWG
LAYOUT NAME - 090252_XS


PLOT DATE : 10/13/2020 8:20 AM PLOT BY : SIMMONS, MASON A PLOT NAME : PLOT SCALE : 1" = 20'_XREF

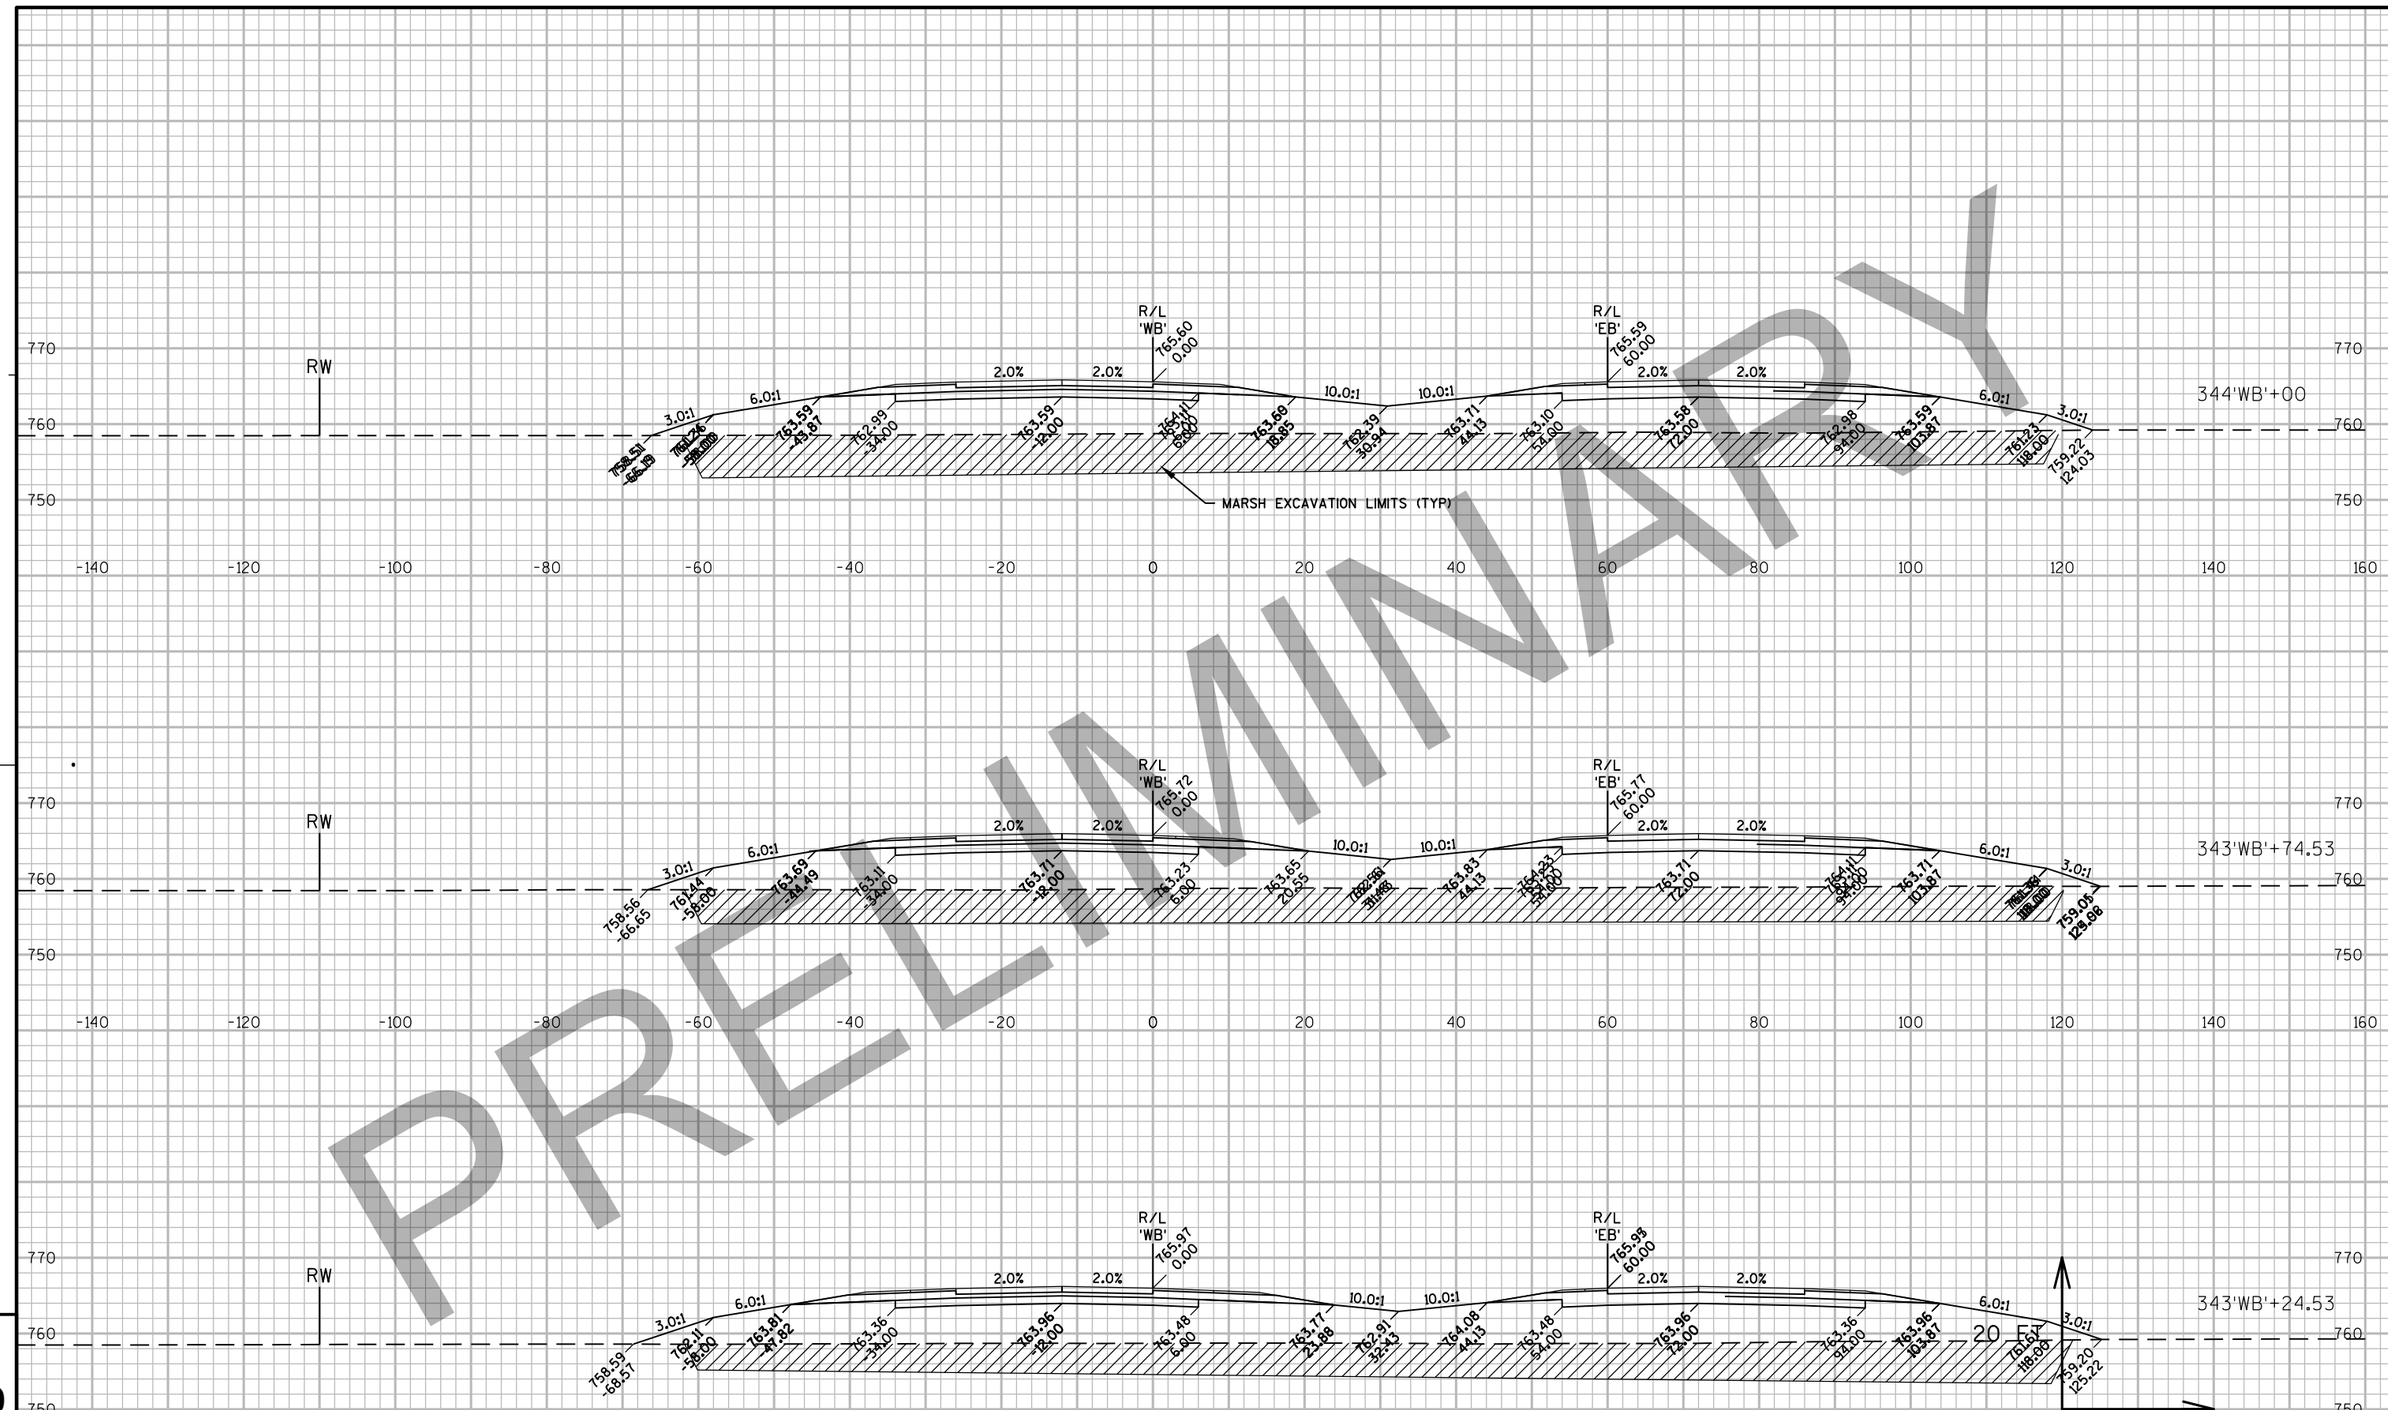

PROJECT NO: 1146-75-71	HWY: STH 15	COUNTY: OUTAGAMIE	CROSS SECTIONS - STH 15 'WB'	SHEET	E

FILE NAME : N:\PDS\C3D\11467571\SHEETSPLAN\11467571\11467571_090301_XS_03_STH15.DWG
LAYOUT NAME - 090253_XS

PLOT DATE : 10/13/2020 8:20 AM PLOT BY : SIMMONS, MASON A PLOT NAME : PLOT SCALE : 1" = 20'_XREF

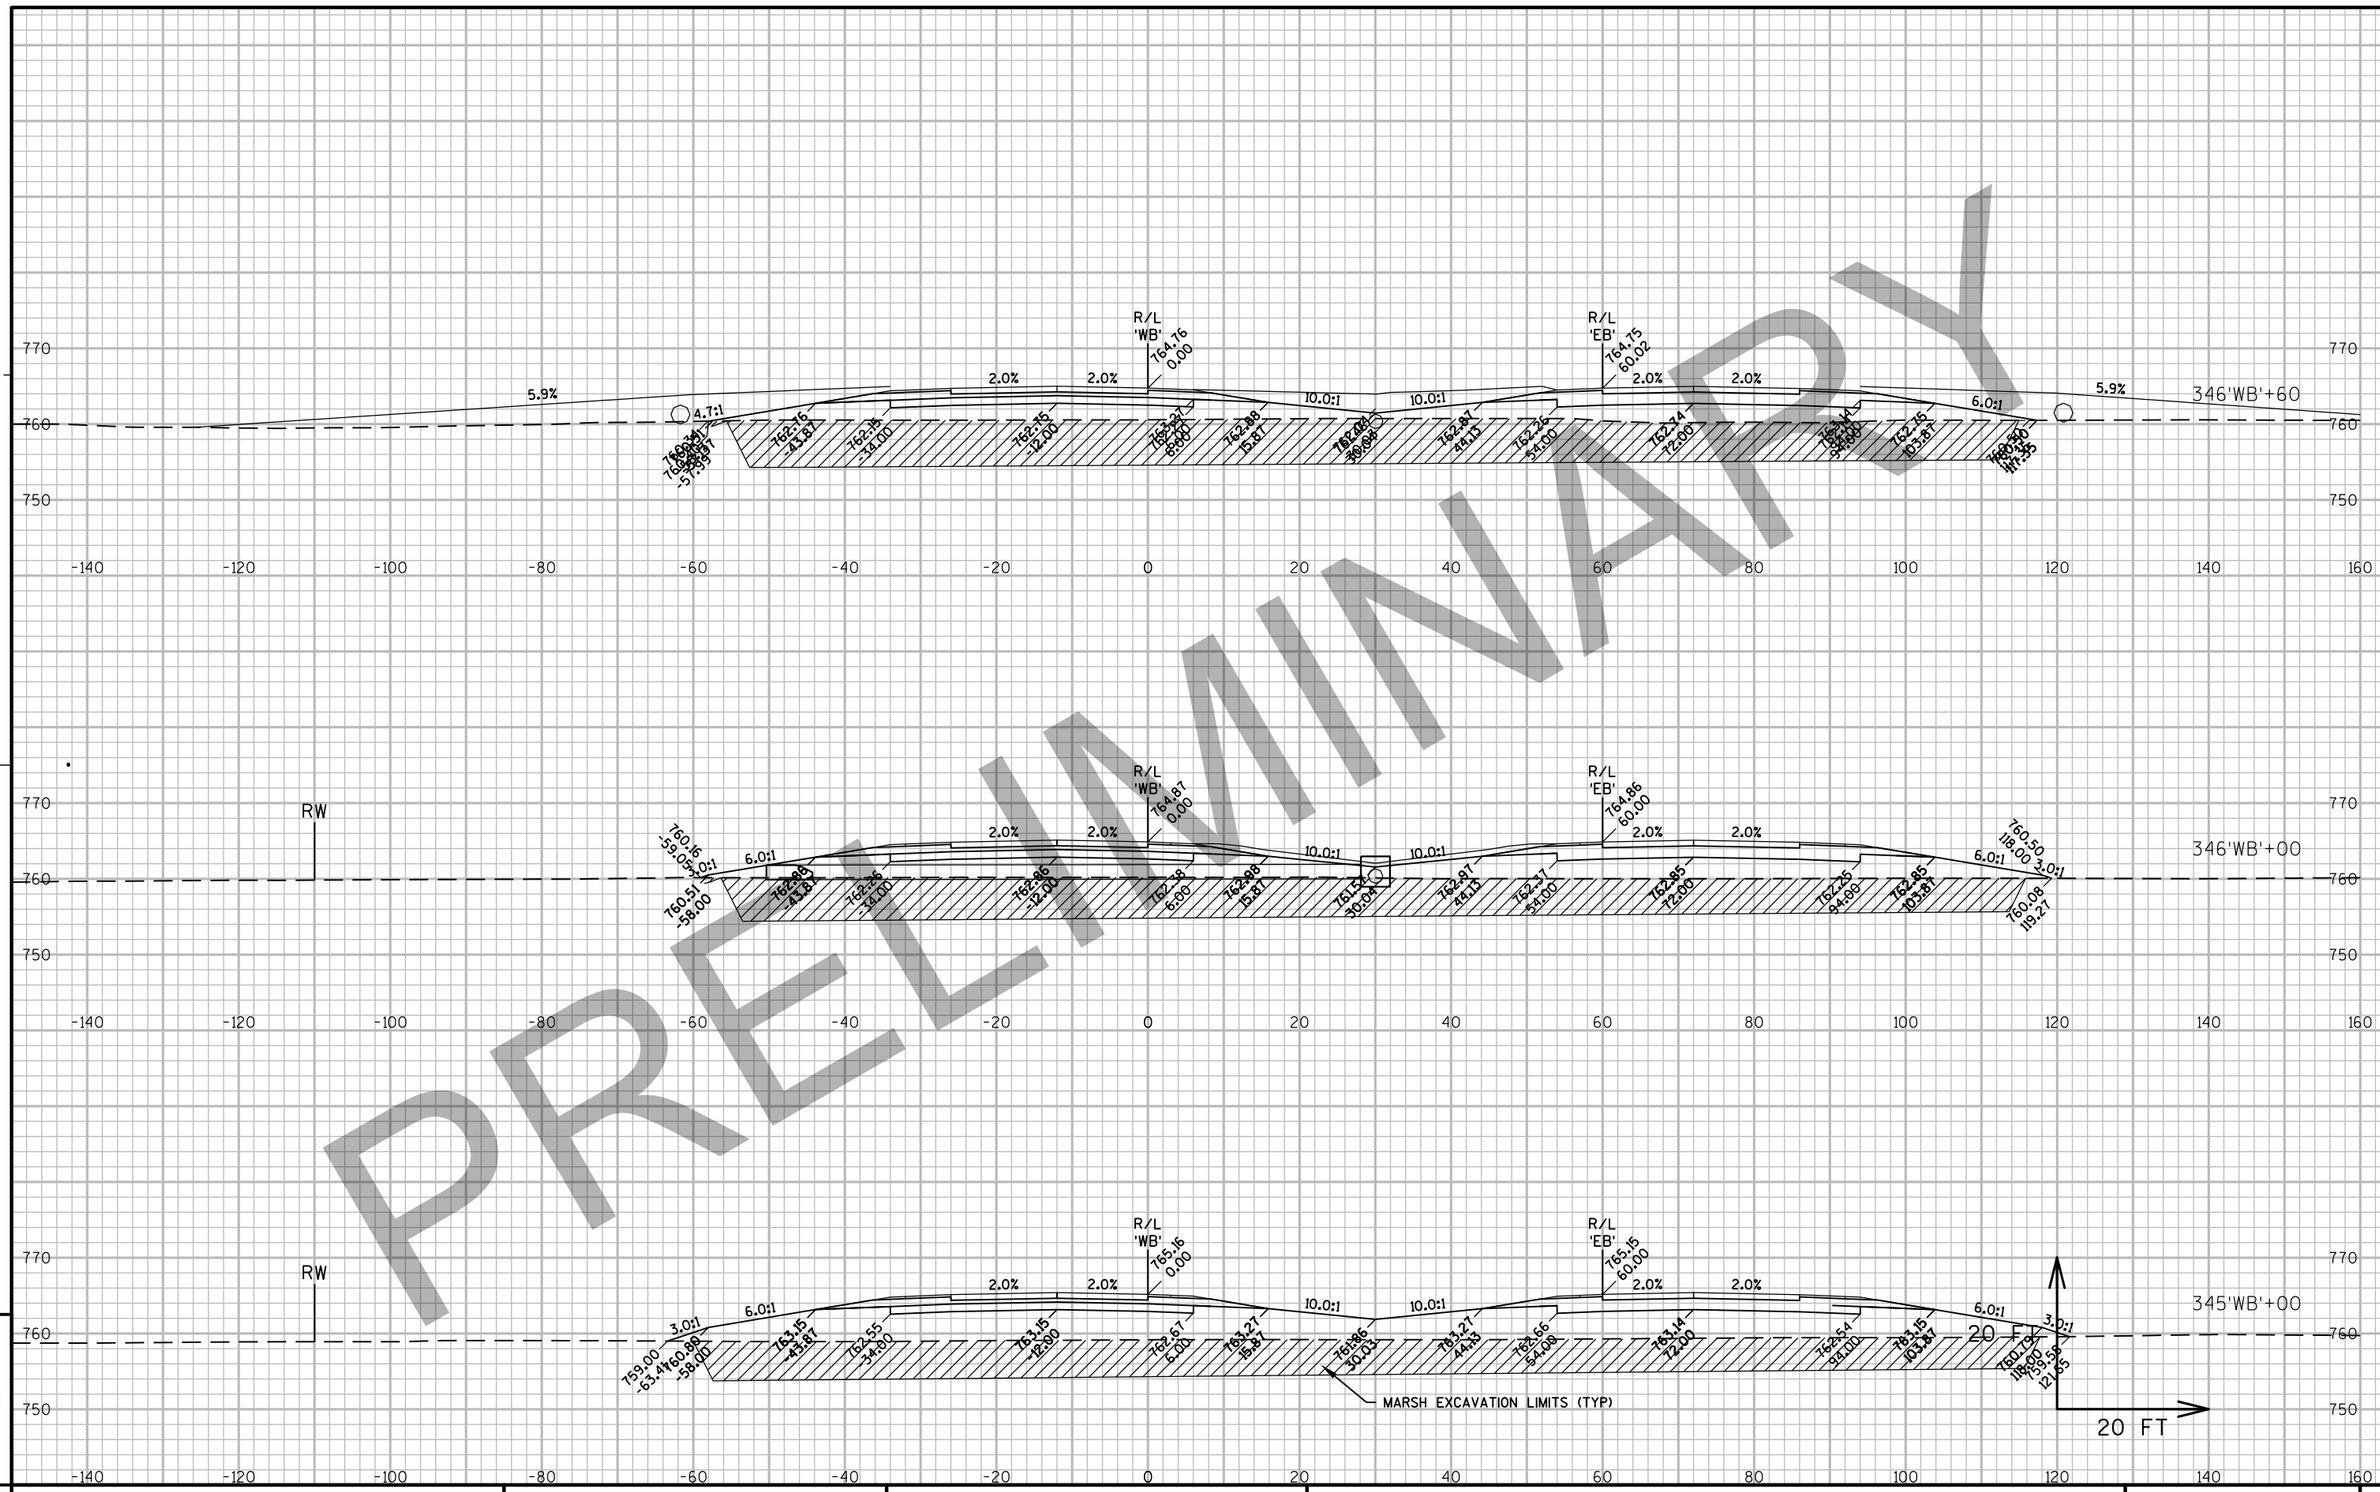

PRELIMINARY


9

9

PROJECT NO: 1146-75-71	HWY: STH 15	COUNTY: OUTAGAMIE	CROSS SECTIONS - STH 15 'WB'	SHEET	E

FILE NAME : N:\PDS\C3D\11467571\SHEETSPLAN\11467571\11467571_090301_XS_03_STH15.DWG
LAYOUT NAME - 090254_XS

PLOT DATE : 10/13/2020 8:20 AM PLOT BY : SIMMONS, MASON A PLOT NAME : PLOT SCALE : 1" = 20'_XREF

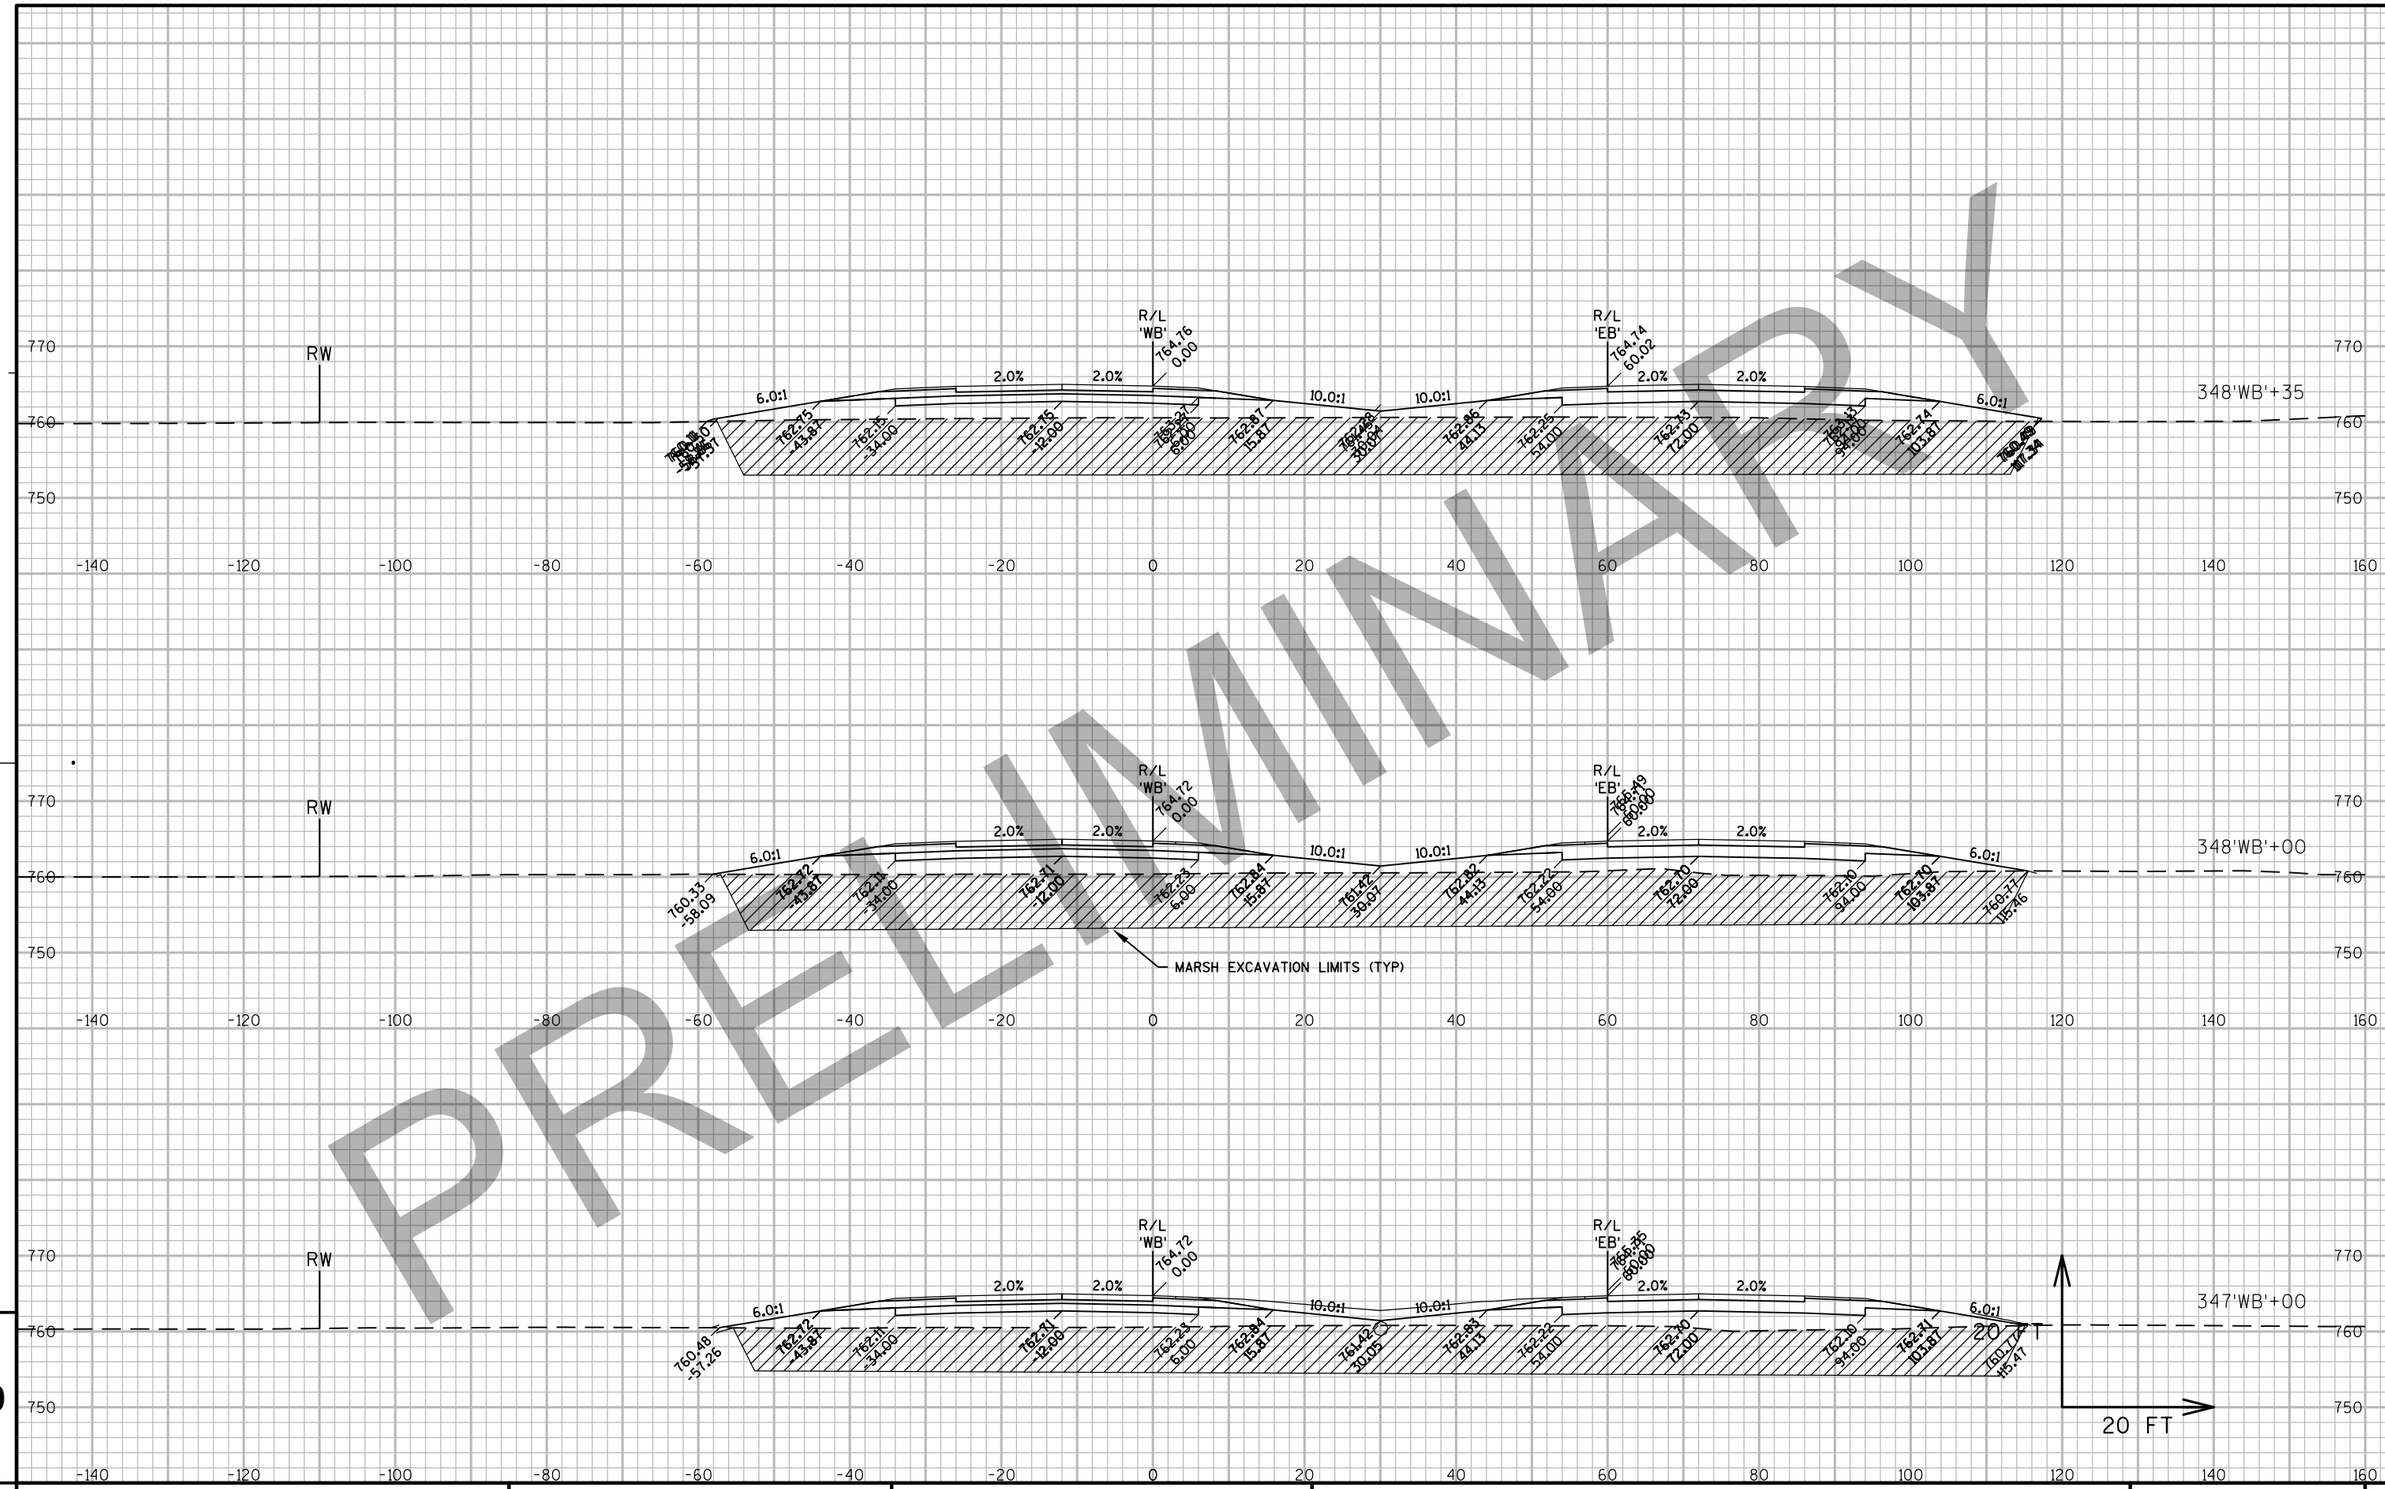


PRELIMINARY

9

9

PROJECT NO: 1146-75-71	HWY: STH 15	COUNTY: OUTAGAMIE	CROSS SECTIONS - STH 15 'WB'	SHEET	E

FILE NAME : N:\PDS\C3D\11467571\SHEETSPLAN\11467571\11467571_090301_XS_03_STH15.DWG
LAYOUT NAME - 090255_XS
PLOT DATE : 10/13/2020 8:20 AM PLOT BY : SIMMONS, MASON A PLOT NAME : PLOT SCALE : 1" = 20'_XREF

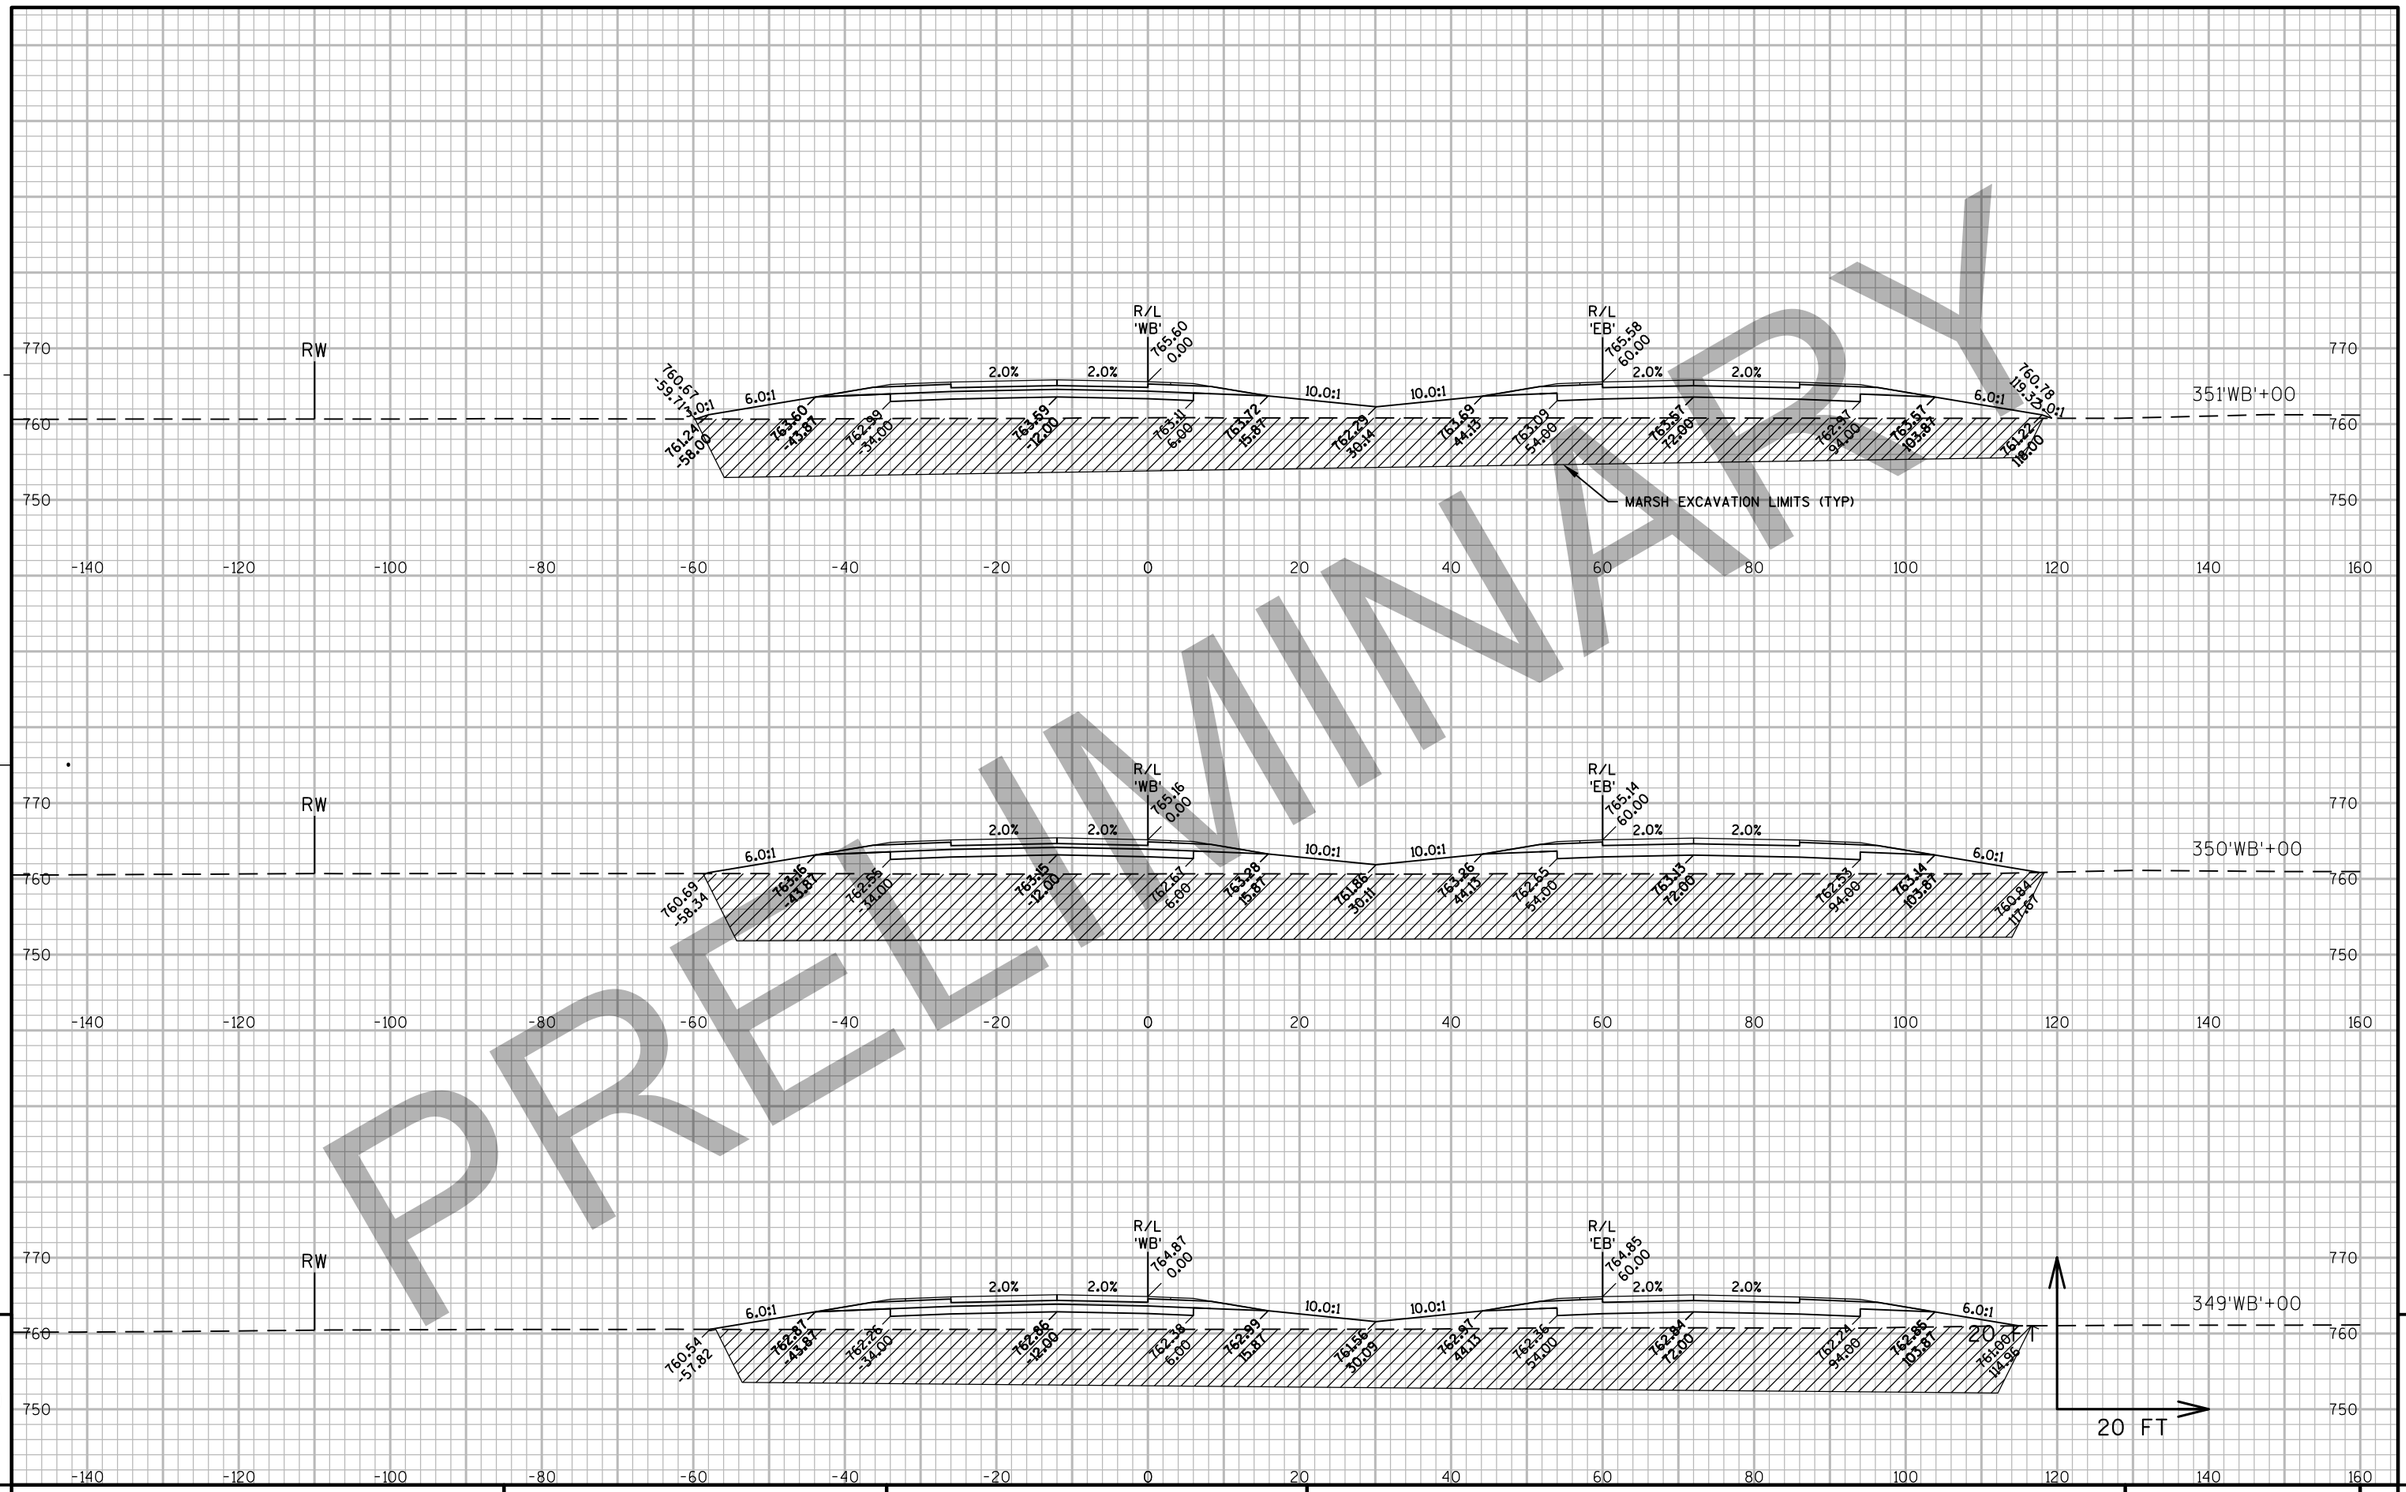

PRELIMINARY


9

9

PROJECT NO: 1146-75-71	HWY: STH 15	COUNTY: OUTAGAMIE	CROSS SECTIONS - STH 15 'WB'	SHEET	E

FILE NAME : N:\PDS\C3D\11467571\SHEETSPLAN\11467571\11467571_090301_XS_03_STH15.DWG
LAYOUT NAME - 090256_XS

PLOT DATE : 10/13/2020 8:20 AM PLOT BY : SIMMONS, MASON A PLOT NAME : PLOT SCALE : 1" = 20'_XREF

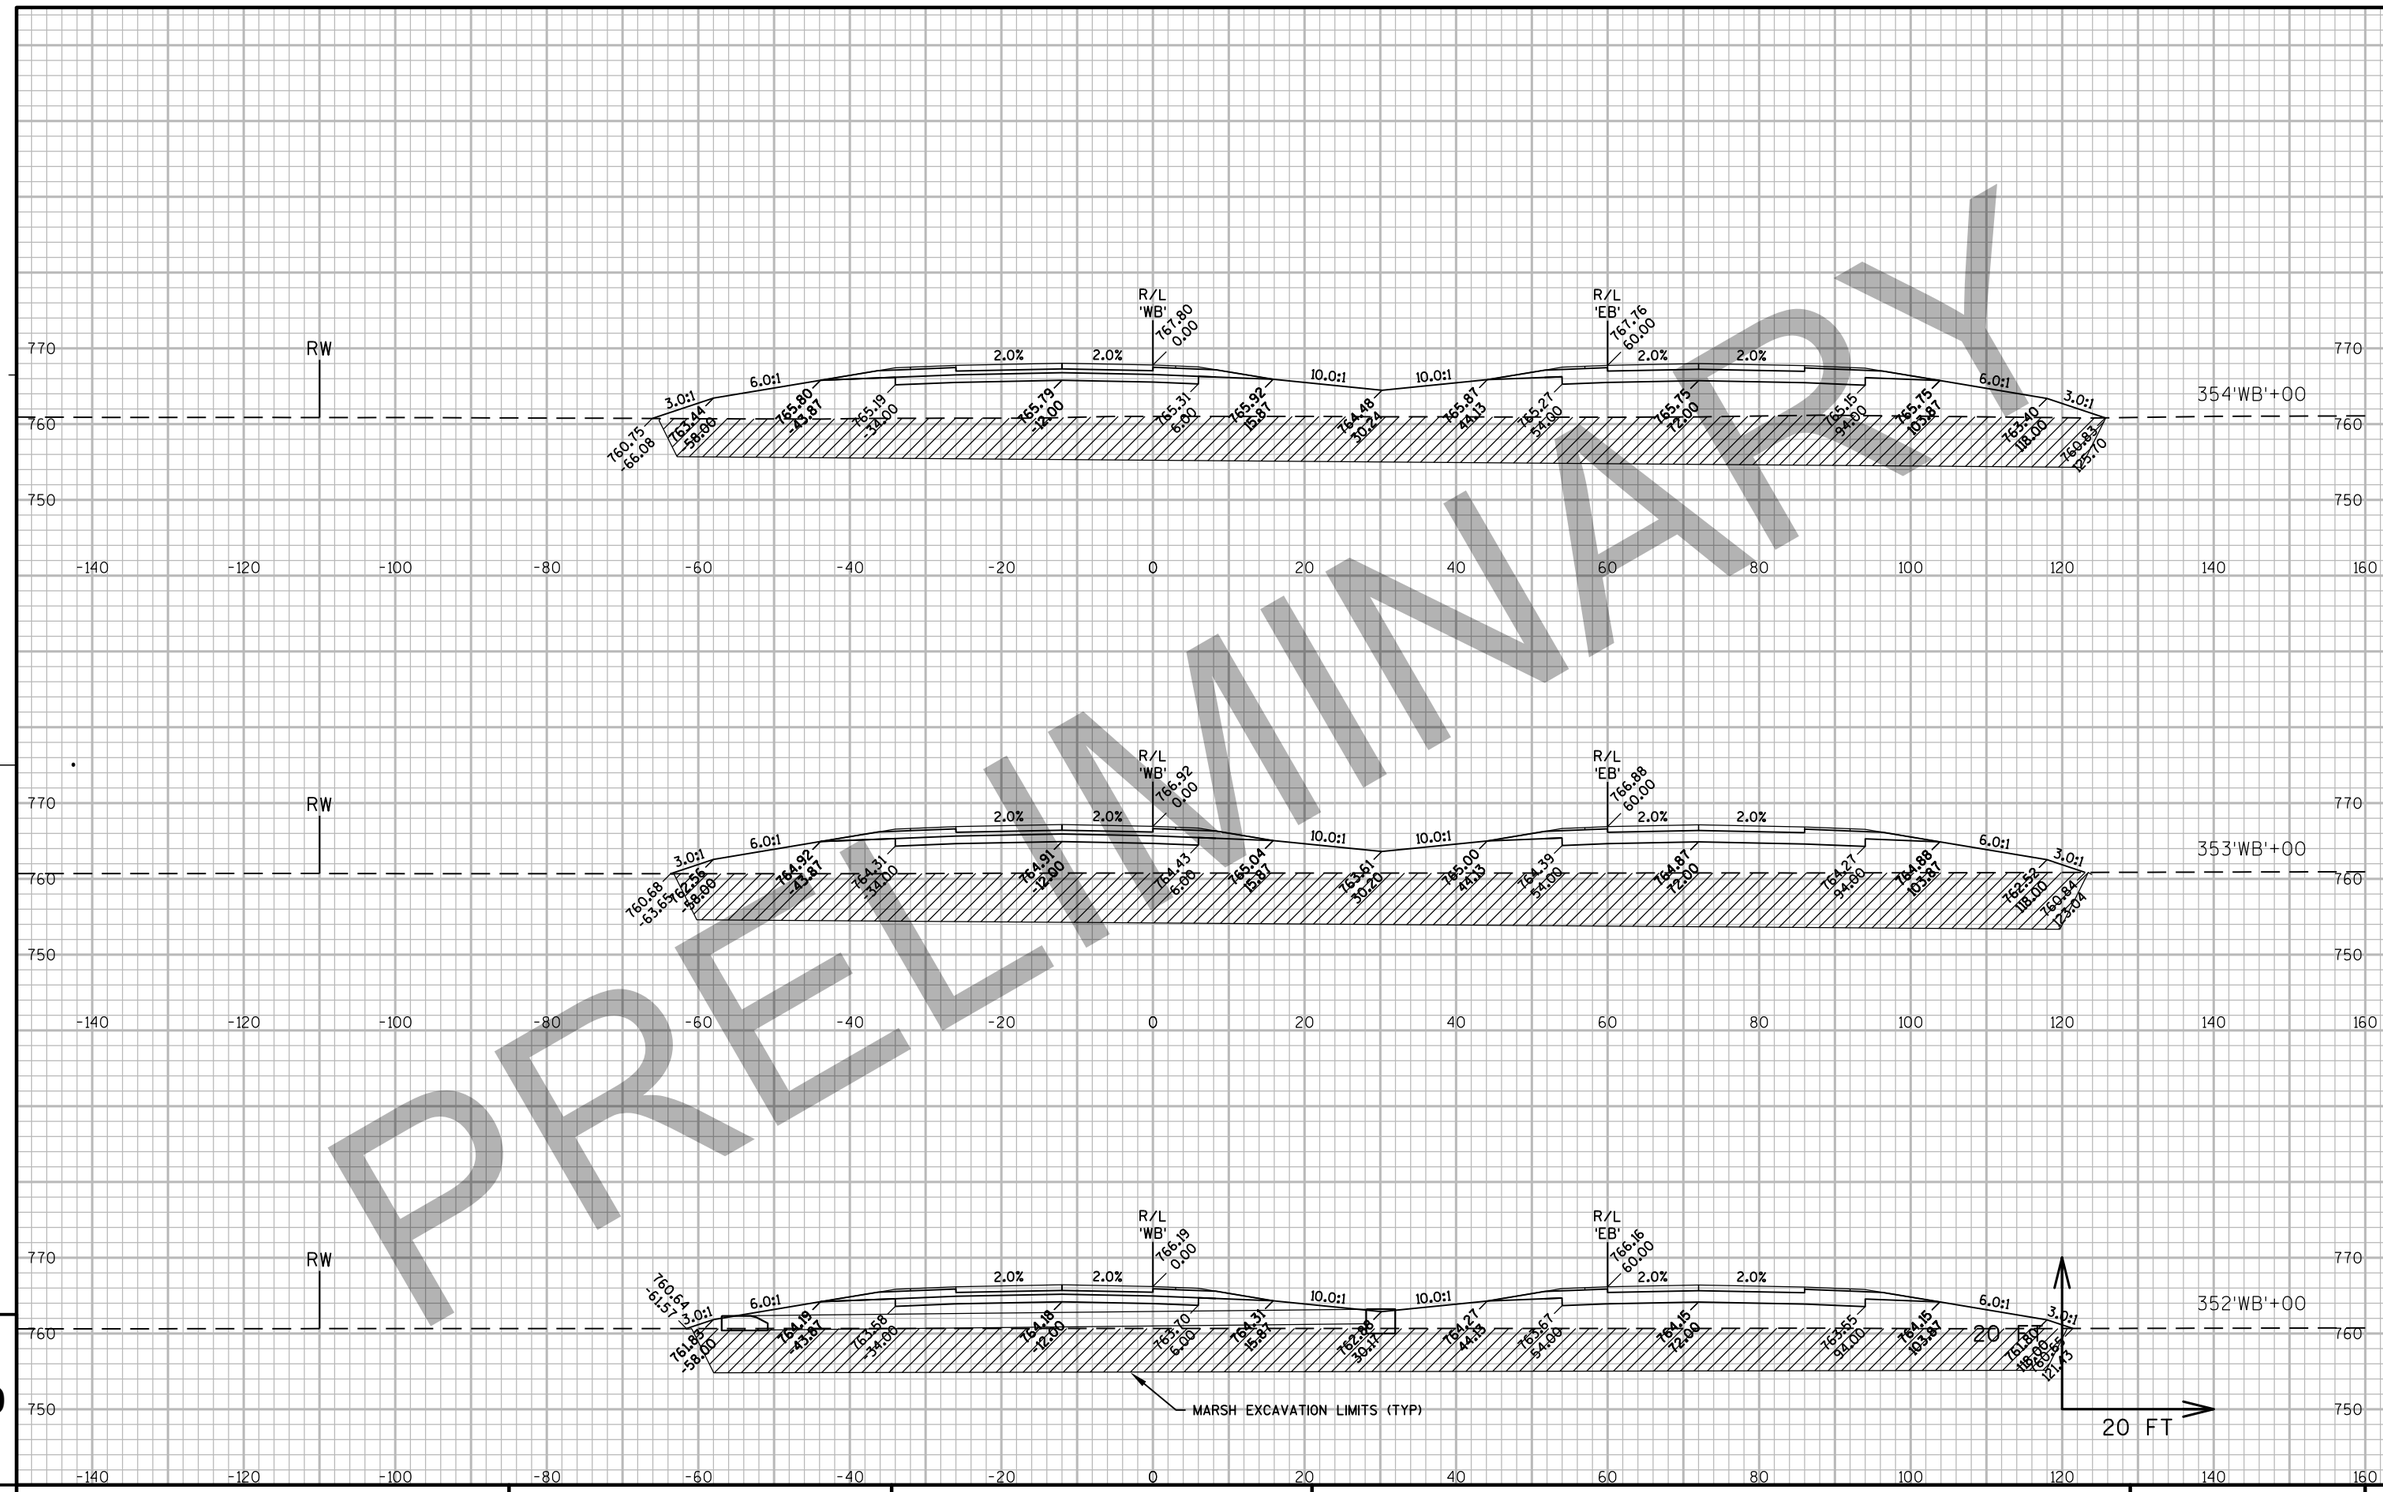

PRELIMINARY


9

9

PROJECT NO: 1146-75-71	HWY: STH 15	COUNTY: OUTAGAMIE	CROSS SECTIONS - STH 15 'WB'	SHEET	E

FILE NAME : N:\PDS\C3D\11467571\SHEETSPLAN\11467571\11467571_090301_XS_03_STH15.DWG
LAYOUT NAME - 090257_XS

PLOT DATE : 10/13/2020 8:20 AM PLOT BY : SIMMONS, MASON A PLOT NAME : PLOT SCALE : 1" = 20'_XREF

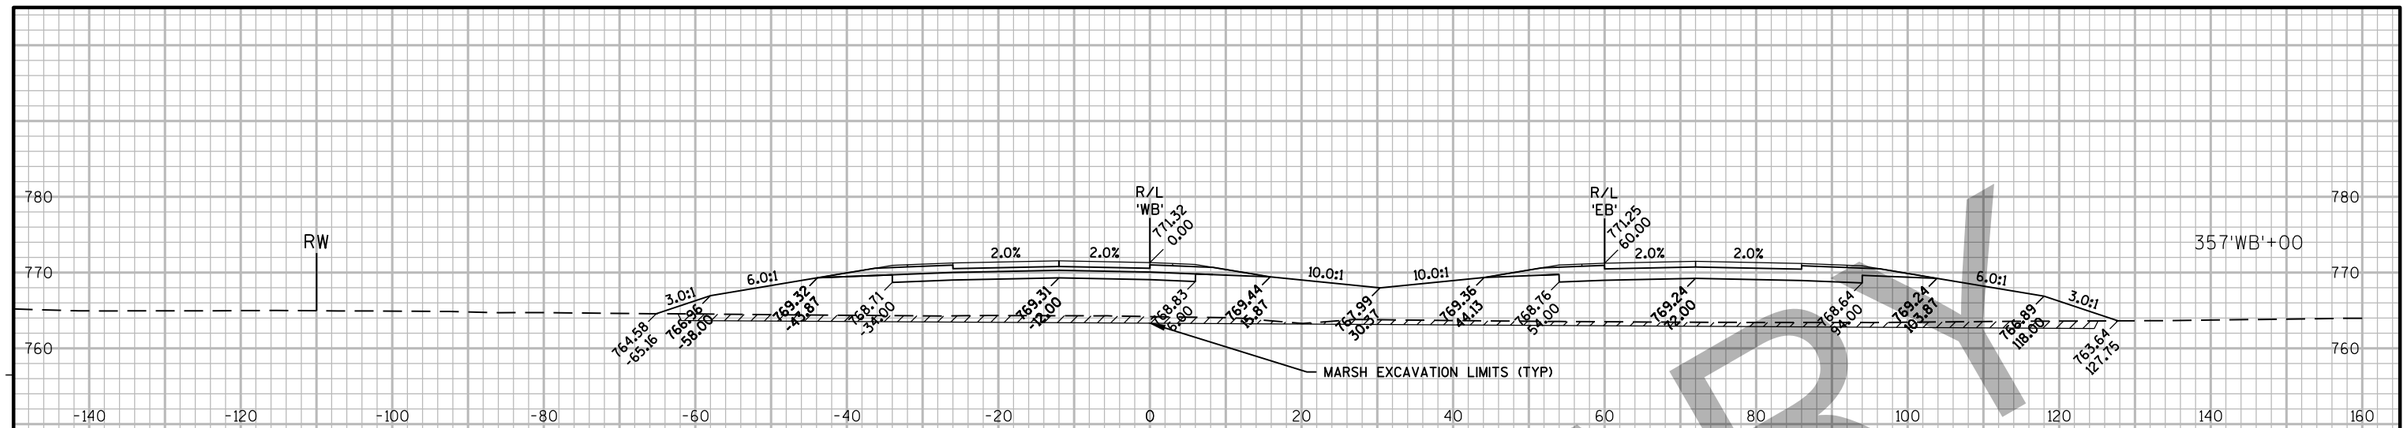



PRELIMINARY


9

9

PROJECT NO: 1146-75-71	HWY: STH 15	COUNTY: OUTAGAMIE	CROSS SECTIONS - STH 15 'WB'	SHEET	E

FILE NAME : N:\PDS\C3D\11467571\SHEETSPLAN\11467571\11467571_090301_XS_03_STH15.DWG
LAYOUT NAME - 090258_XS

PLOT DATE : 10/13/2020 8:20 AM PLOT BY : SIMMONS, MASON A PLOT NAME : PLOT SCALE : 1" = 20'_XREF

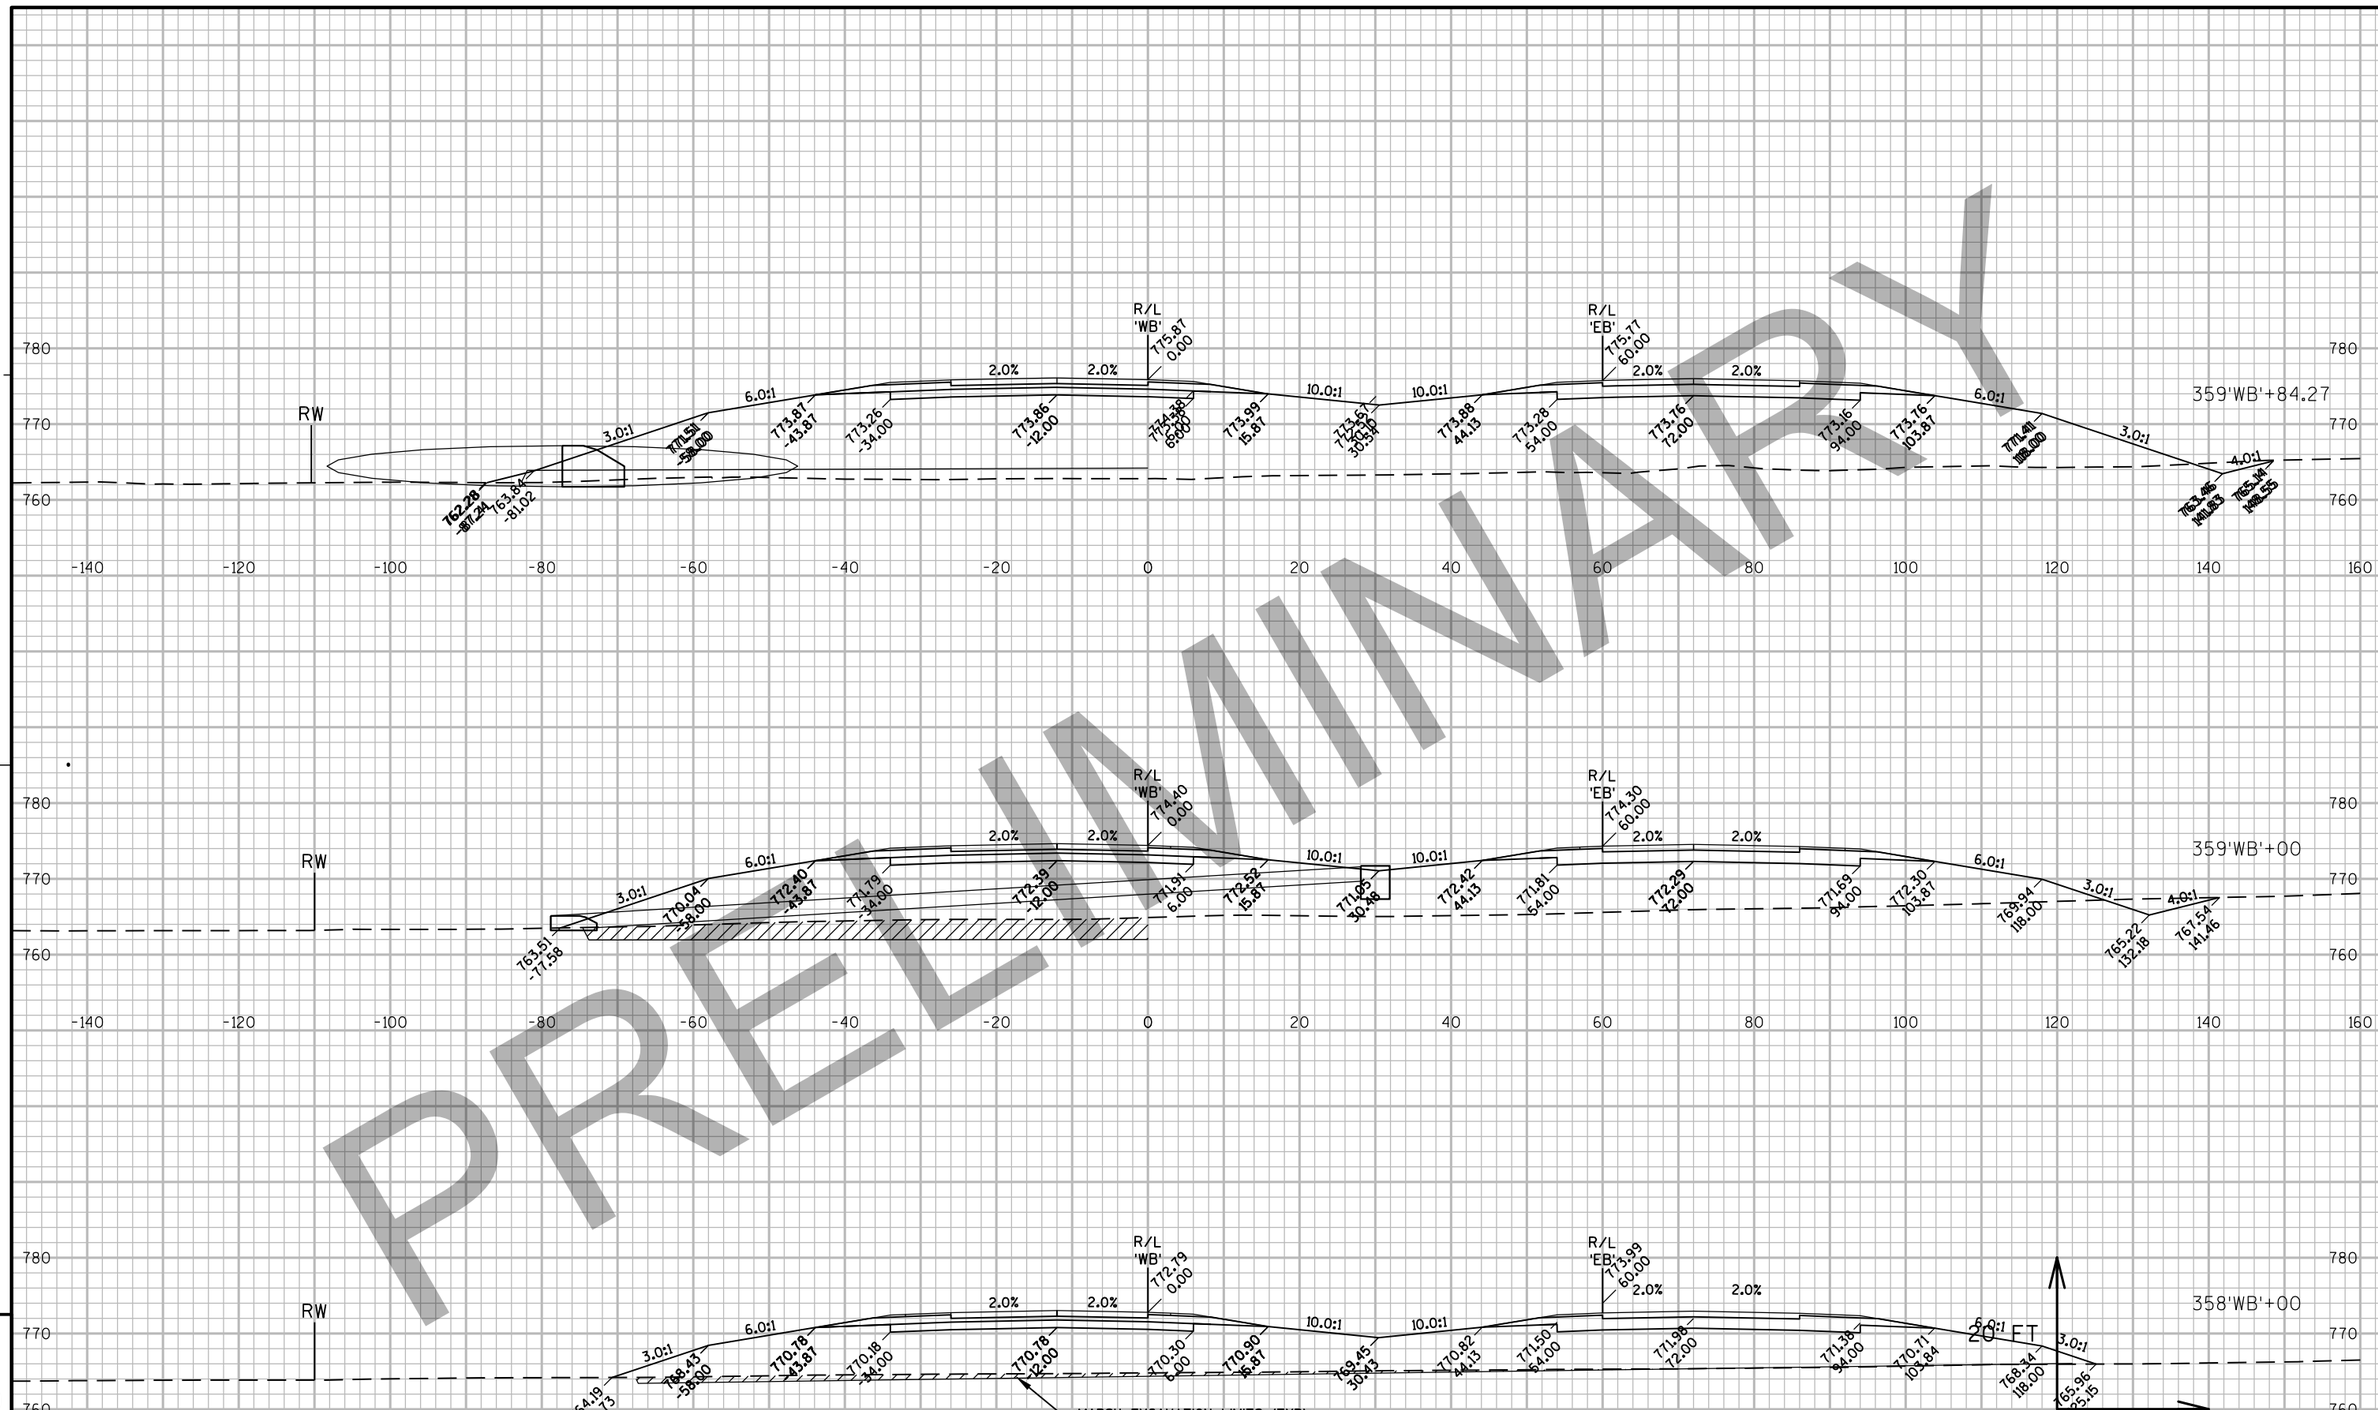


PRELIMINARY

9

PROJECT NO: 1146-75-71	HWY: STH 15	COUNTY: OUTAGAMIE	CROSS SECTIONS - STH 15 'WB'	SHEET	E

FILE NAME : N:\PDS\C3D\11467571\SHEETSPLAN\11467571\11467571_090301_XS_03_STH15.DWG
LAYOUT NAME - 090259_XS

PLOT DATE : 10/13/2020 8:20 AM PLOT BY : SIMMONS, MASON A PLOT NAME : PLOT SCALE : 1" = 20'_XREF

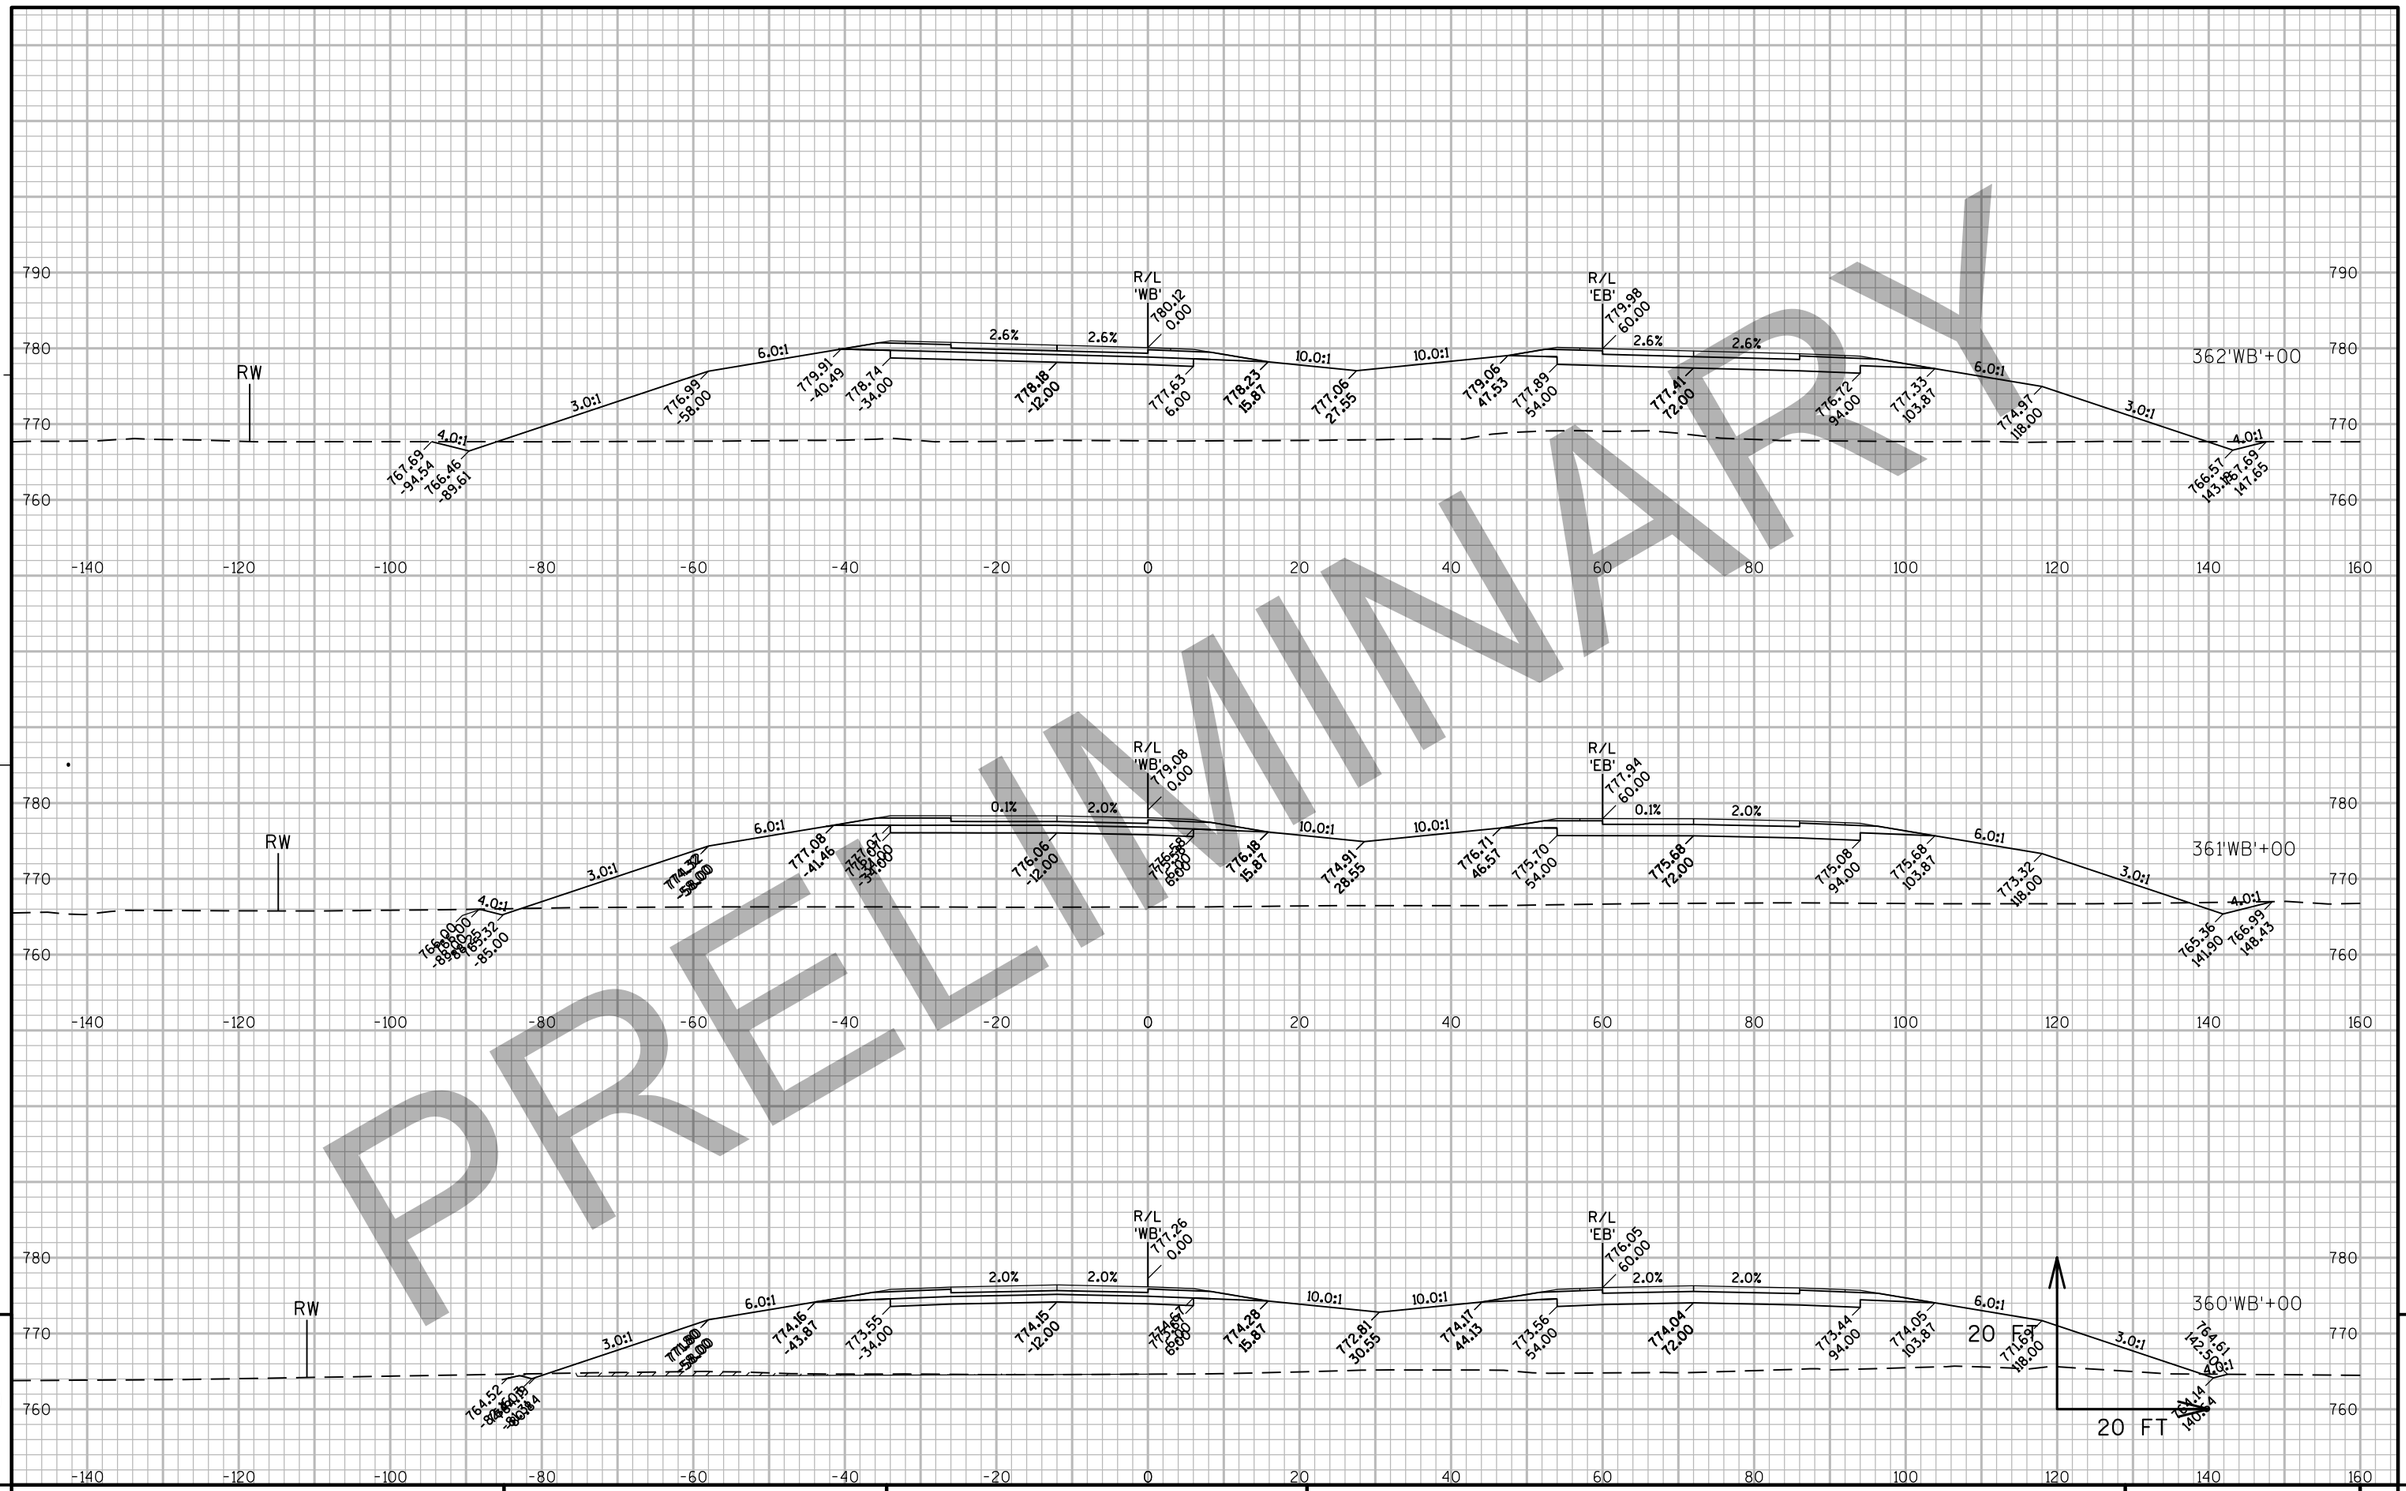


PRELIMINARY

9

PROJECT NO: 1146-75-71	HWY: STH 15	COUNTY: OUTAGAMIE	CROSS SECTIONS - STH 15 'WB'	SHEET	E

FILE NAME : N:\PDS\C3D\11467571\SHEETSPLAN\11467571\11467571_090301_XS_03_STH15.DWG
LAYOUT NAME - 090260_XS

PLOT DATE : 10/13/2020 8:20 AM PLOT BY : SIMMONS, MASON A PLOT NAME : PLOT SCALE : 1" = 20'_XREF

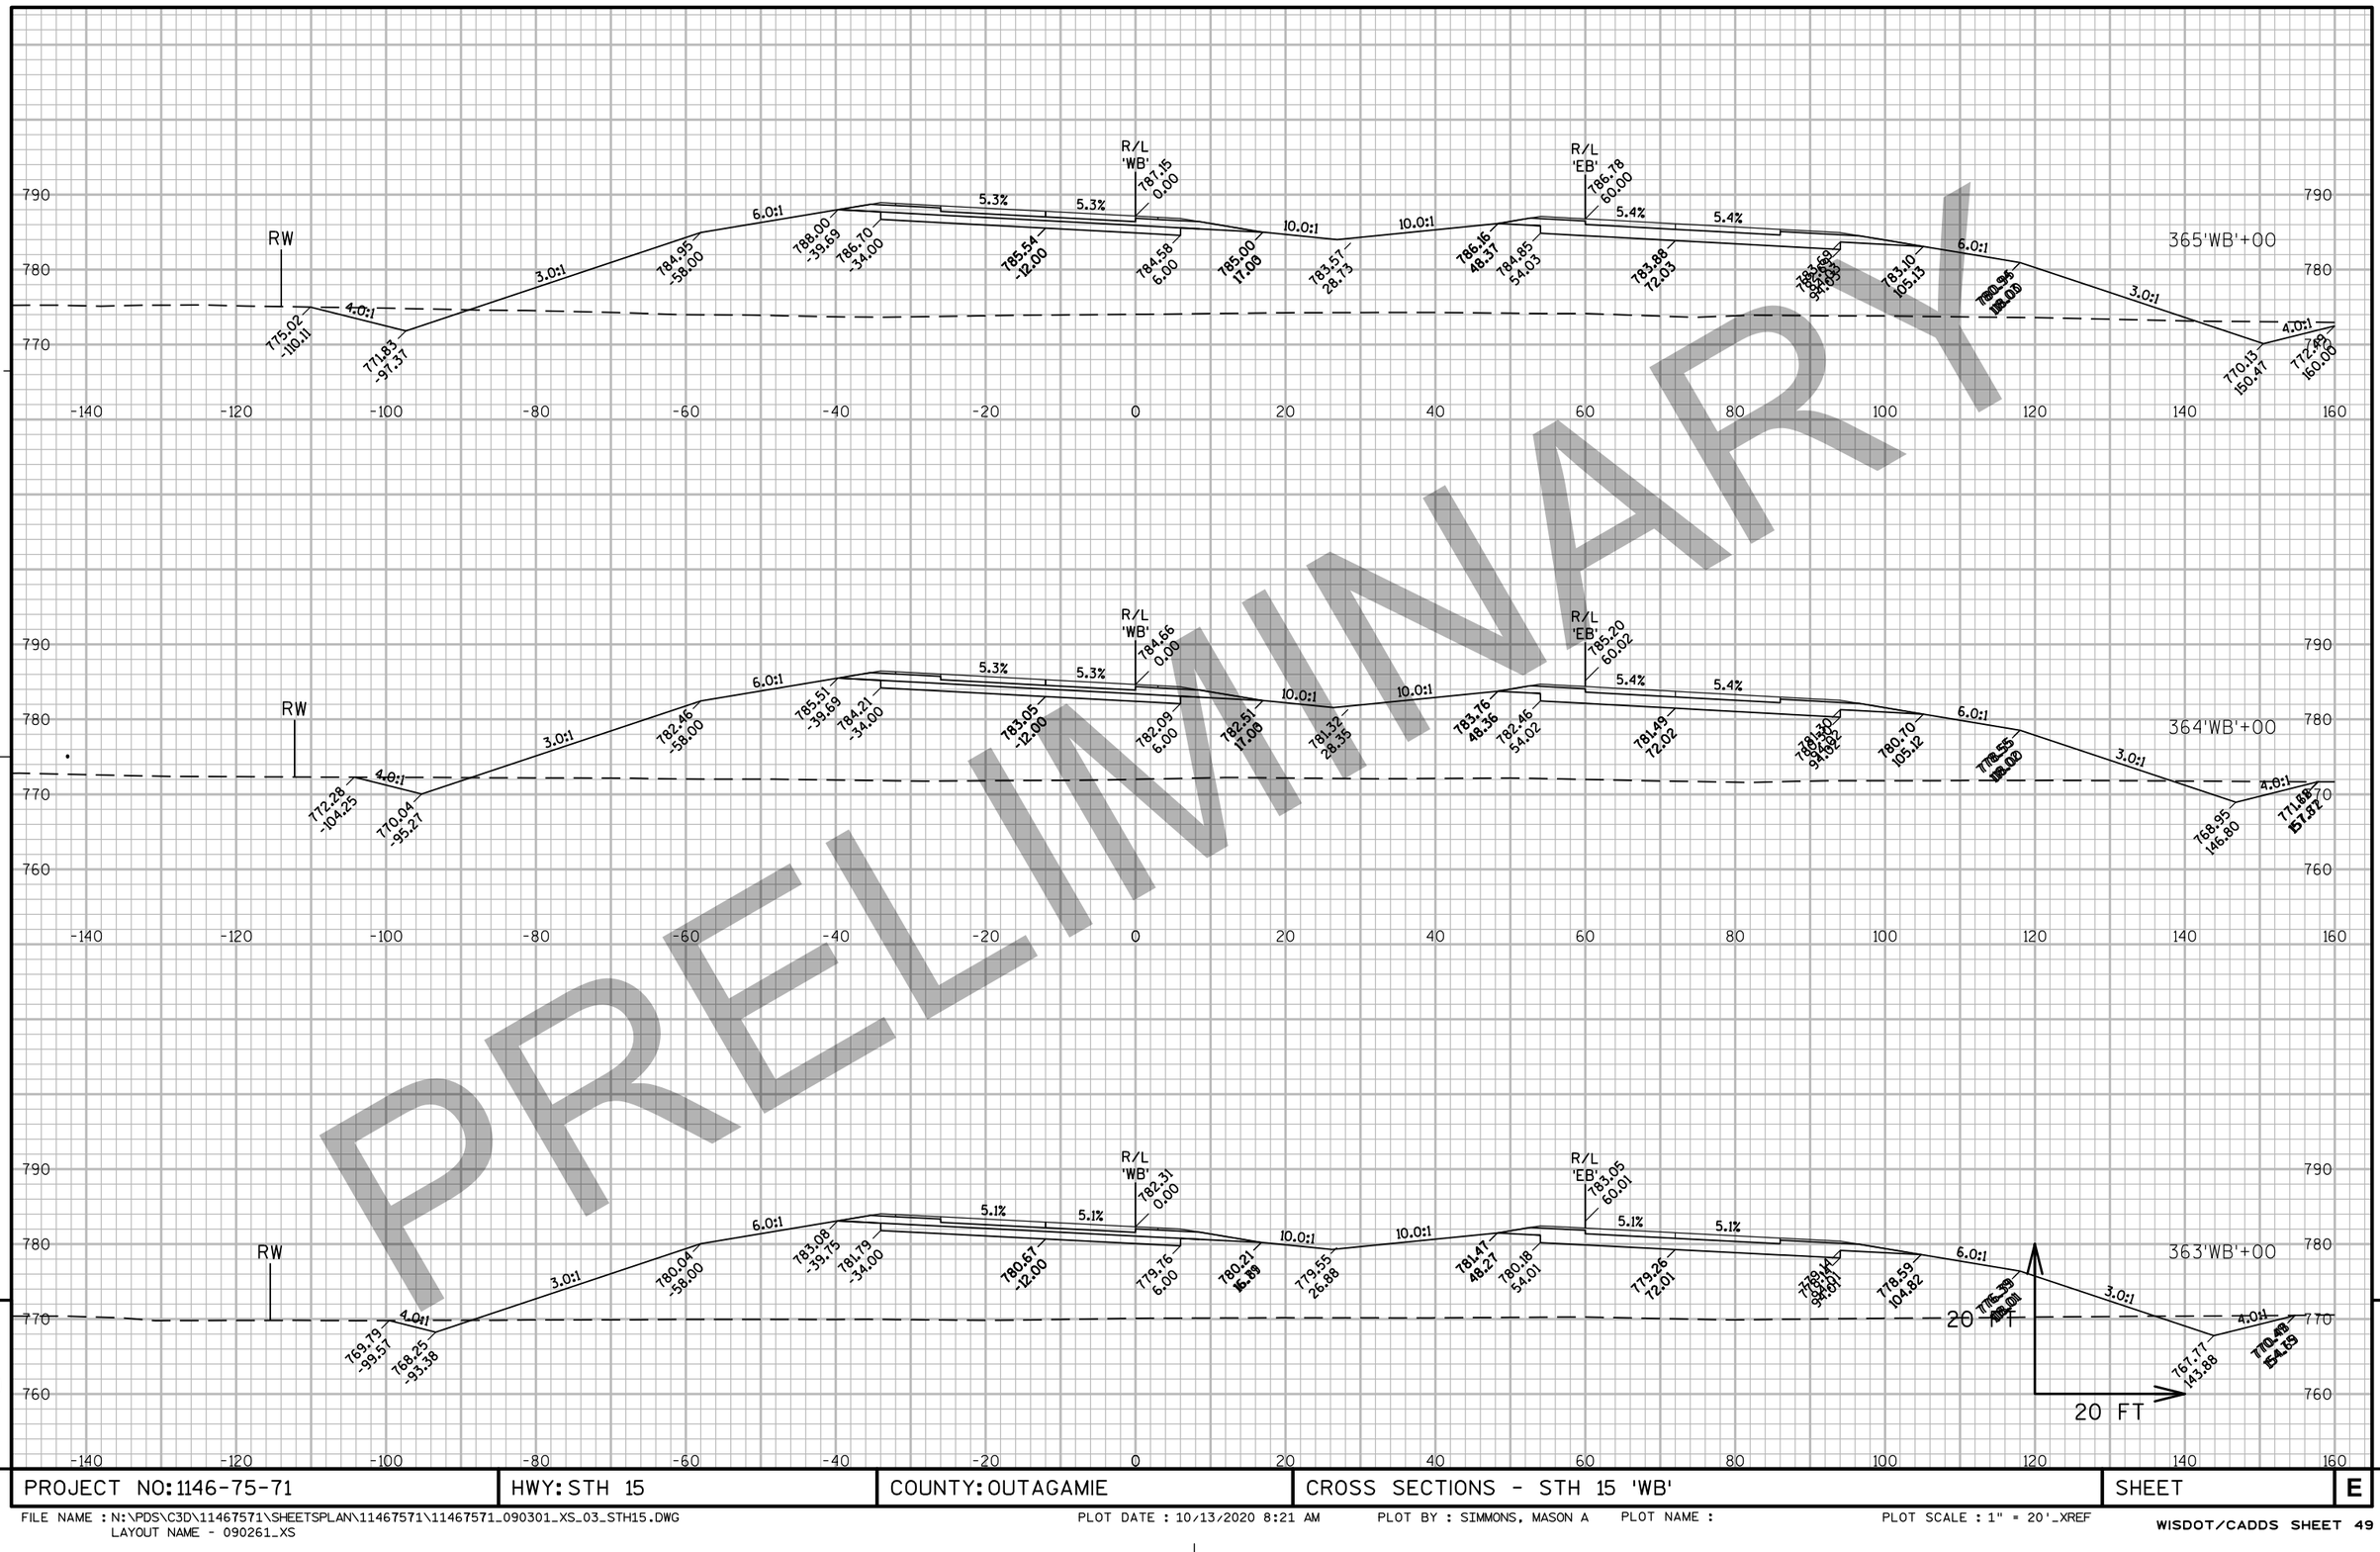


PRELIMINARY

9

PROJECT NO: 1146-75-71	HWY: STH 15	COUNTY: OUTAGAMIE	CROSS SECTIONS - STH 15 'WB'	SHEET	E

FILE NAME : N:\PDS\C3D\11467571\SHEETSPLAN\11467571\11467571_090301_XS_03_STH15.DWG
LAYOUT NAME - 090261_XS

PLOT DATE : 10/13/2020 8:21 AM PLOT BY : SIMMONS, MASON A PLOT NAME : PLOT SCALE : 1" = 20'_XREF

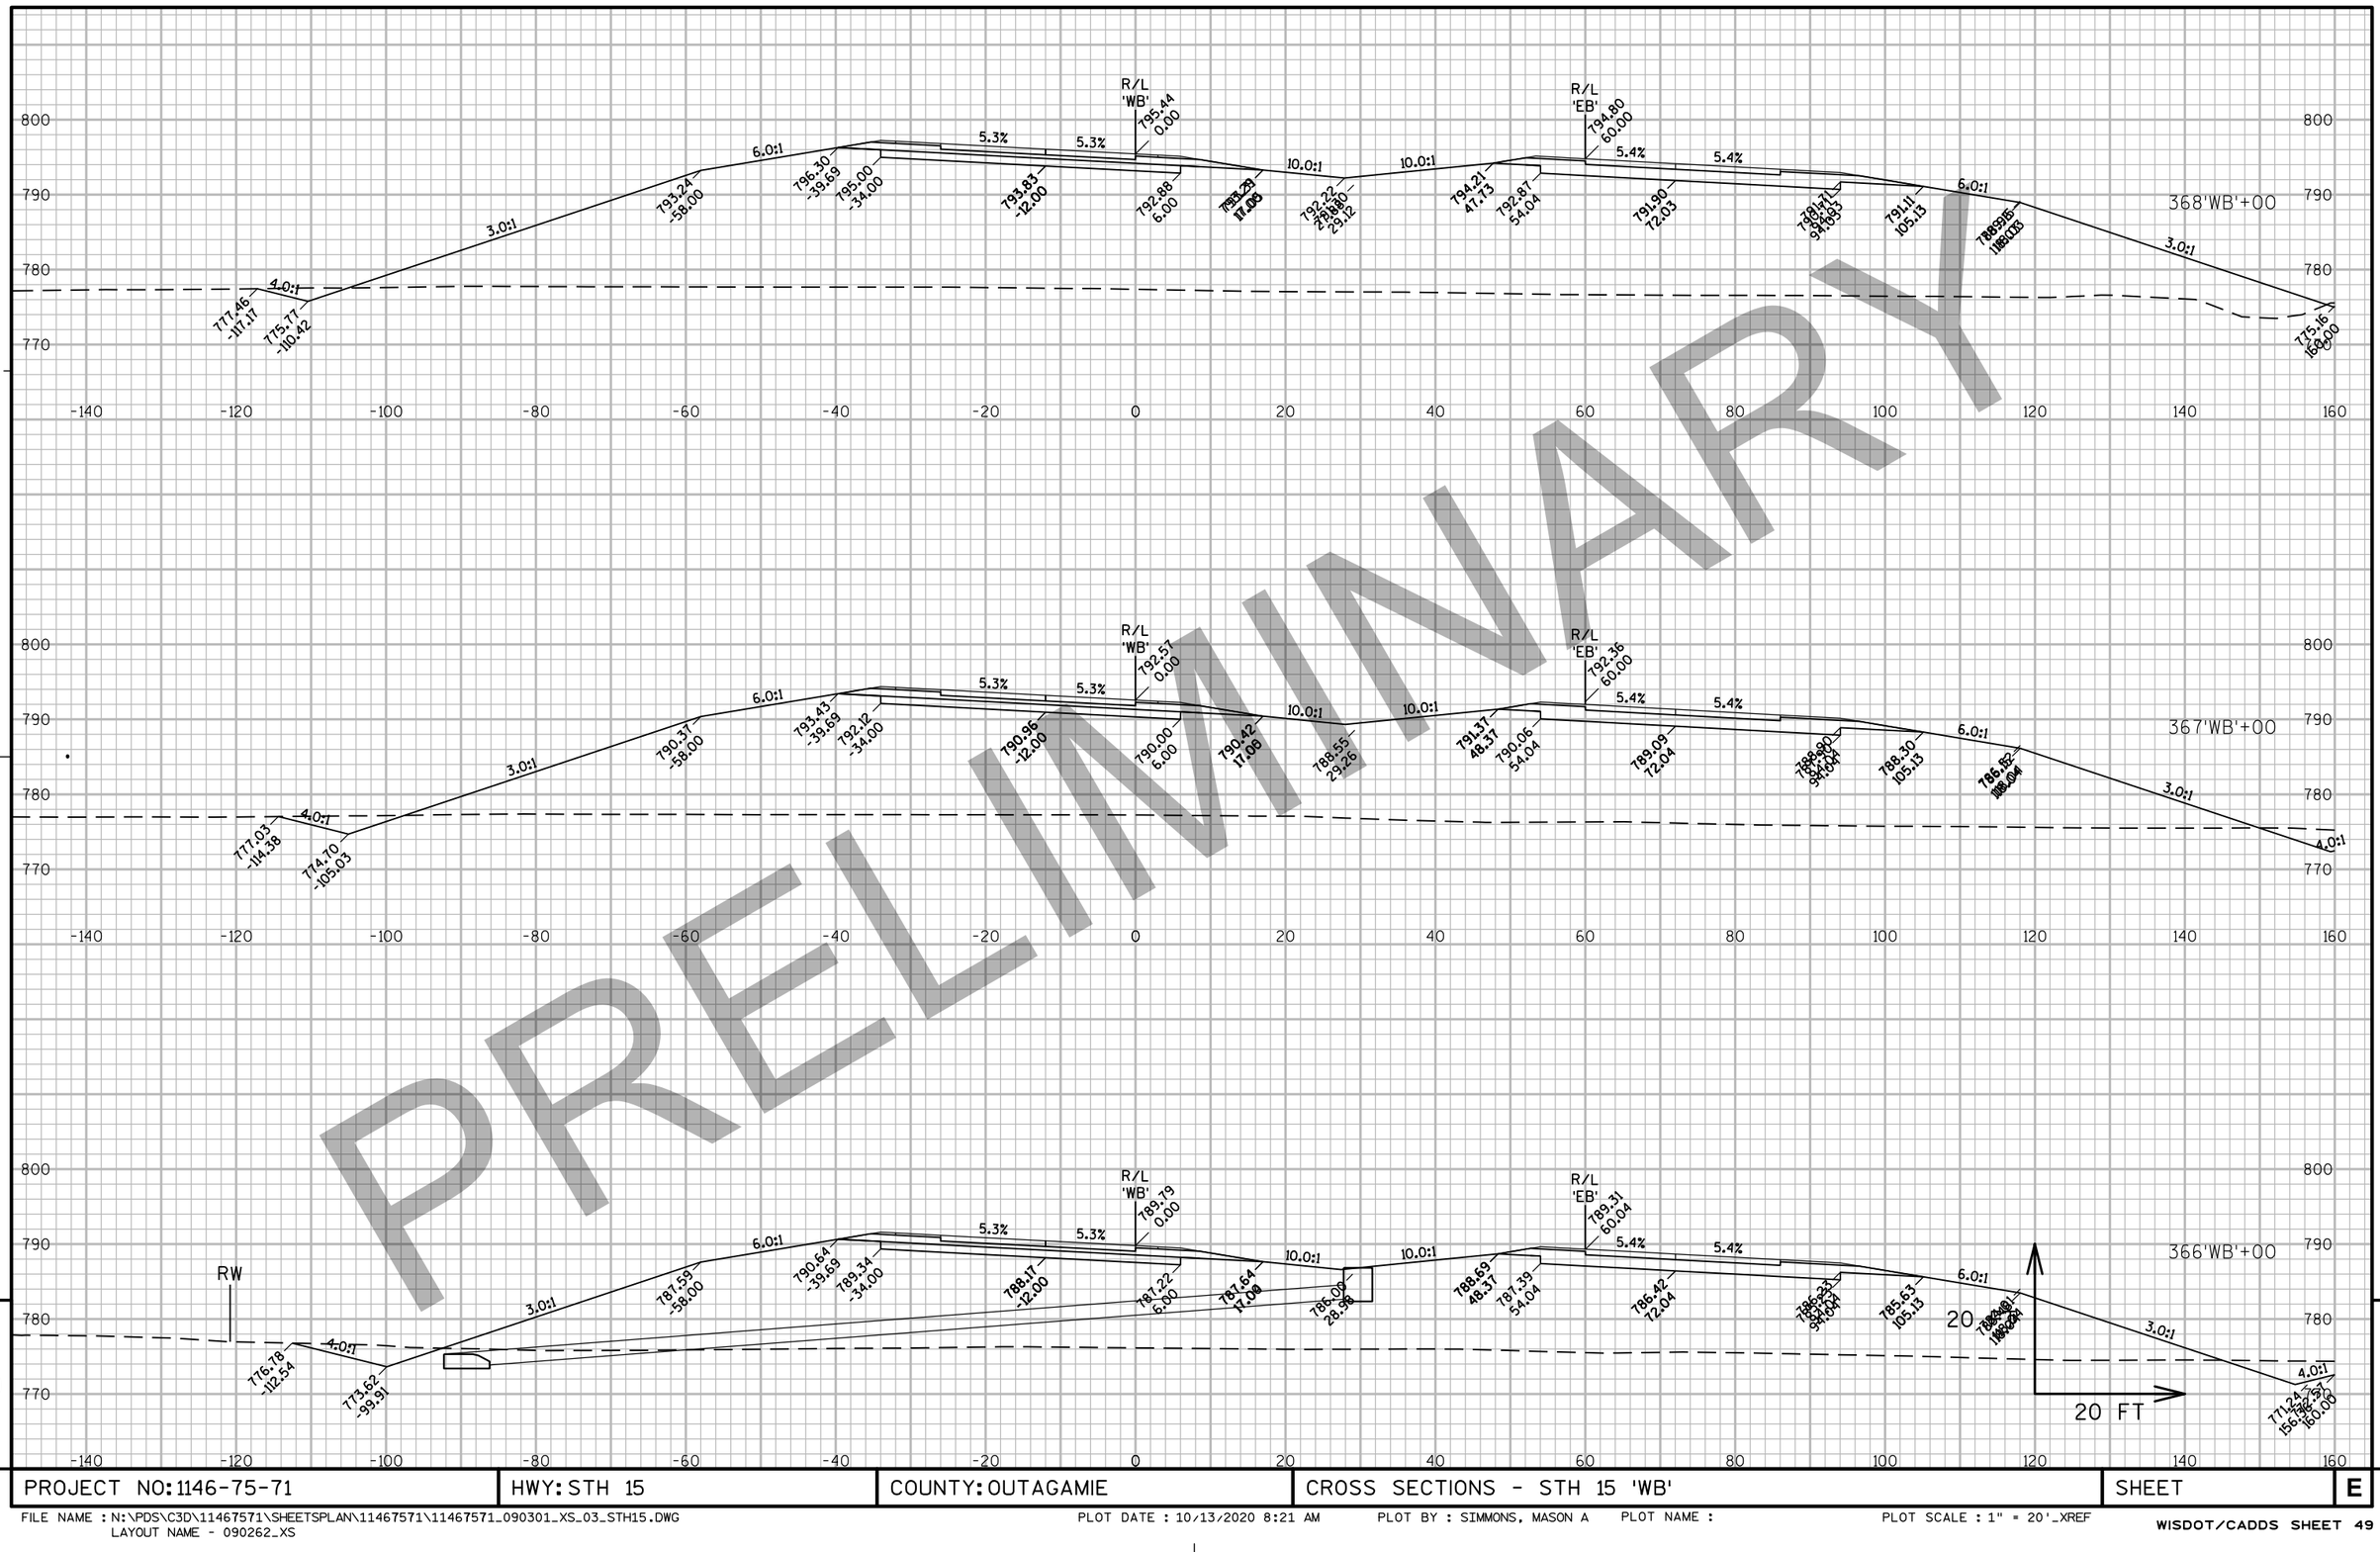

PRELIMINARY

9

9


PROJECT NO: 1146-75-71	HWY: STH 15	COUNTY: OUTAGAMIE	CROSS SECTIONS - STH 15 'WB'	SHEET	E

FILE NAME : N:\PDS\C3D\11467571\SHEETSPLAN\11467571\11467571_090301_XS_03_STH15.DWG
LAYOUT NAME - 090262_XS

PLOT DATE : 10/13/2020 8:21 AM PLOT BY : SIMMONS, MASON A PLOT NAME : PLOT SCALE : 1" = 20'_XREF

WISDOT/CADDS SHEET 49

PRELIMINARY

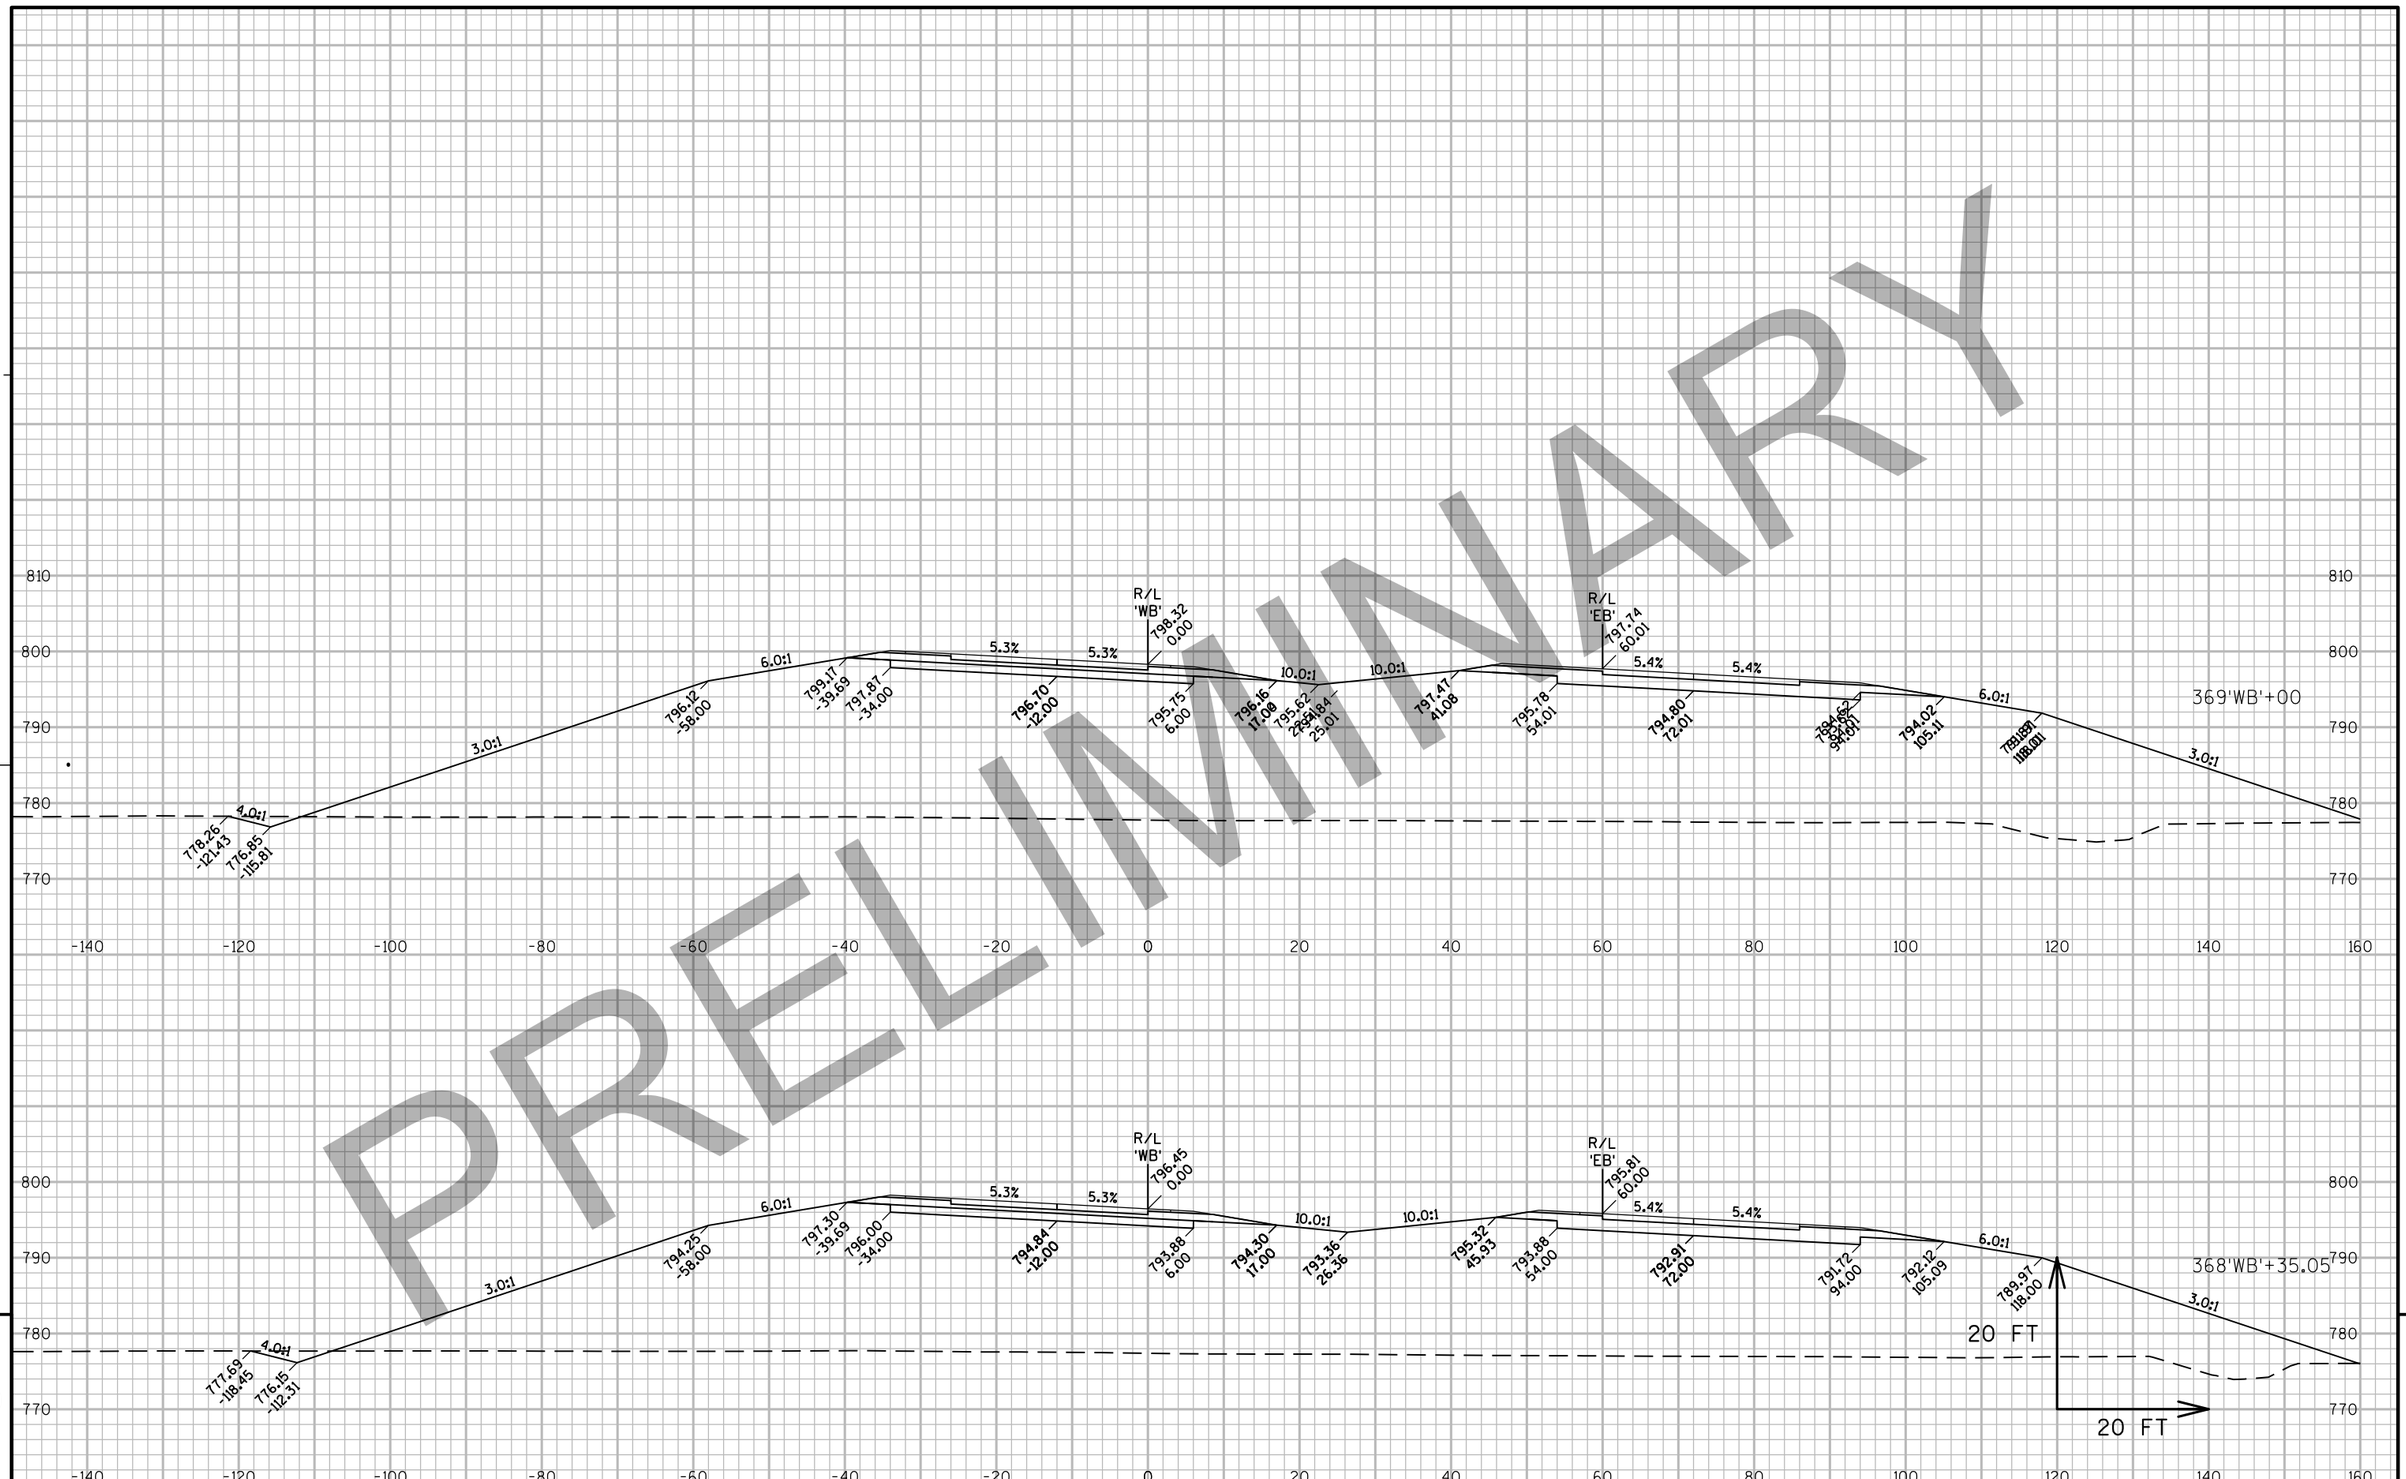

PROJECT NO: 1146-75-71	HWY: STH 15	COUNTY: OUTAGAMIE	CROSS SECTIONS - STH 15 'WB'	SHEET	E

FILE NAME : N:\PDS\C3D\11467571\SHEETSPLAN\11467571\11467571_090301_XS_03_STH15.DWG
LAYOUT NAME - 090263_XS

PLOT DATE : 10/13/2020 8:21 AM PLOT BY : SIMMONS, MASON A PLOT NAME : PLOT SCALE : 1" = 20'_XREF



PRELIMINARY


9

9

PROJECT NO: 1146-75-71	HWY: STH 15	COUNTY: OUTAGAMIE	CROSS SECTIONS - STH 15 'WB'	SHEET	E


FILE NAME : N:\PDS\C3D\11467571\SHEETSPLAN\11467571\11467571_090301_XS_03_STH15.DWG
LAYOUT NAME - 090264_XS

PLOT DATE : 10/13/2020 8:21 AM PLOT BY : SIMMONS, MASON A PLOT NAME : PLOT SCALE : 1" = 20'_XREF

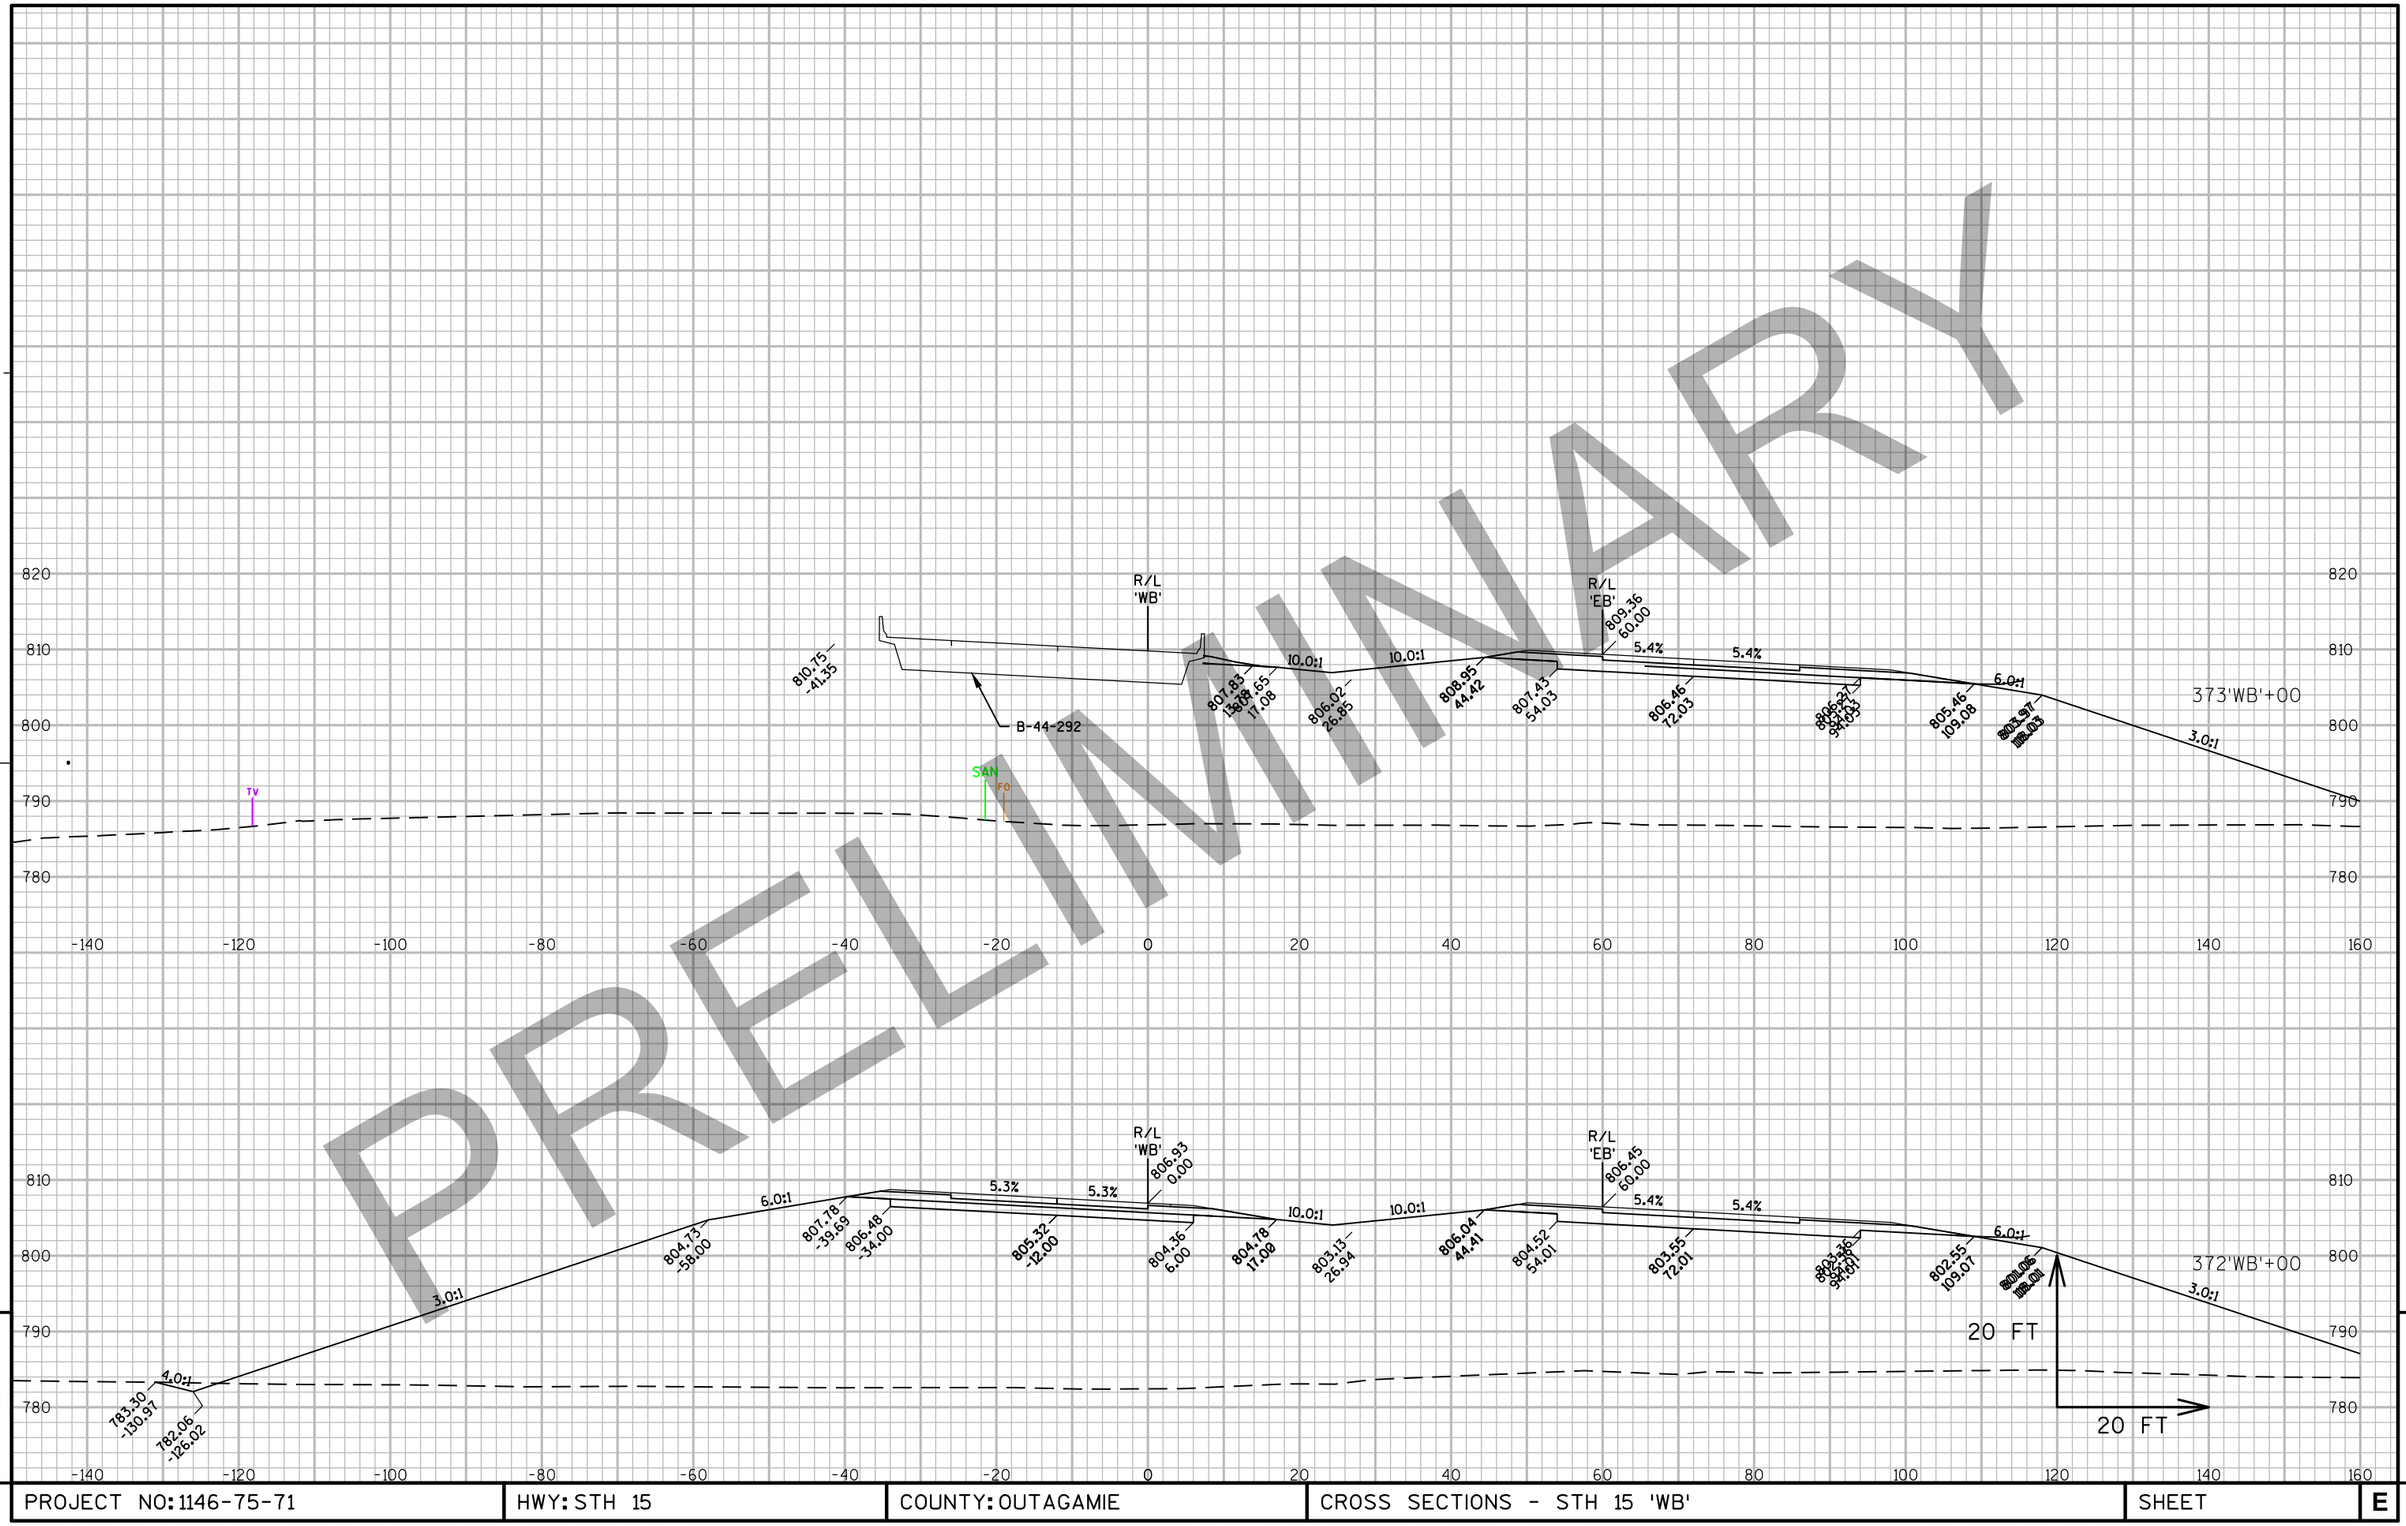

PROJECT NO: 1146-75-71	HWY: STH 15	COUNTY: OUTAGAMIE	CROSS SECTIONS - STH 15 'WB'	SHEET	E

FILE NAME : N:\PDS\C3D\11467571\SHEETSPLAN\11467571\11467571_090301_XS_03_STH15.DWG
LAYOUT NAME - 090265_XS
PLOT DATE : 10/13/2020 8:21 AM PLOT BY : SIMMONS, MASON A PLOT NAME : PLOT SCALE : 1" = 20'_XREF
WISDOT/CADDS SHEET 49

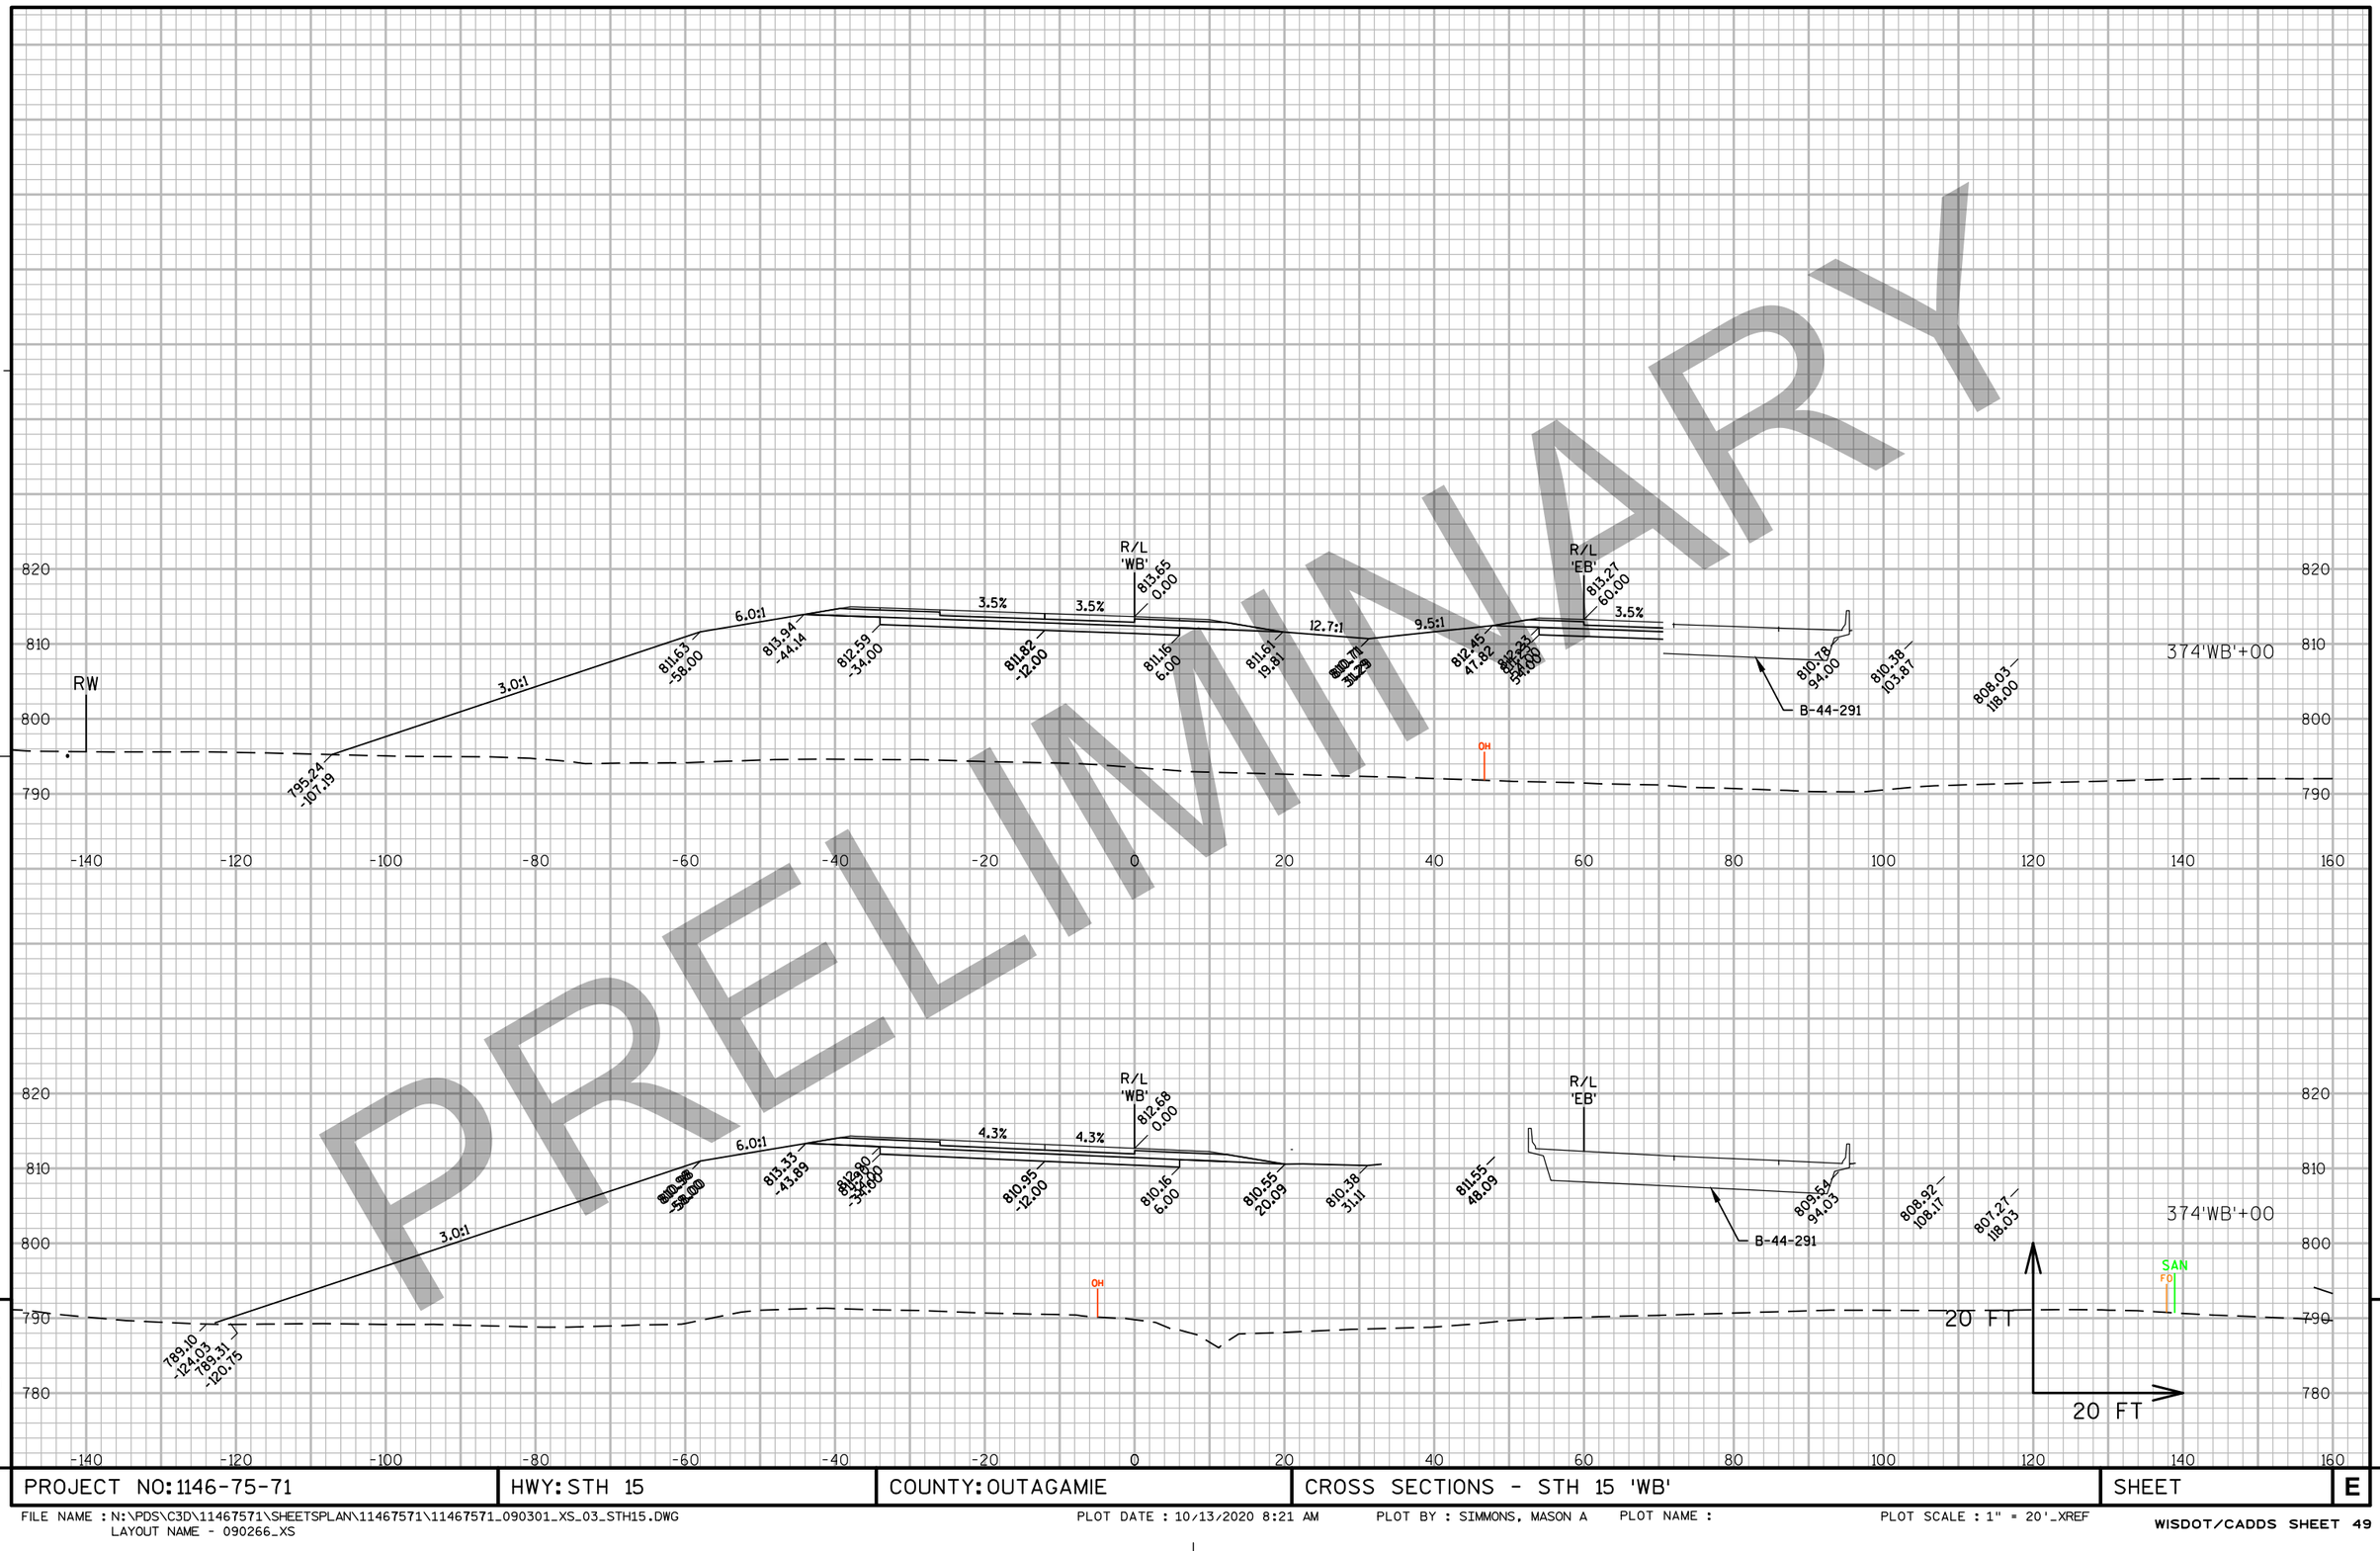


PRELIMINARY

PROJECT NO: 1146-75-71	HWY: STH 15	COUNTY: OUTAGAMIE	CROSS SECTIONS - STH 15 'WB'	SHEET	E

FILE NAME : N:\PDS\C3D\11467571\SHEETSPLAN\11467571\11467571_090301_XS_03_STH15.DWG
LAYOUT NAME - 090266_XS

PLOT DATE : 10/13/2020 8:21 AM PLOT BY : SIMMONS, MASON A PLOT NAME : PLOT SCALE : 1" = 20'_XREF

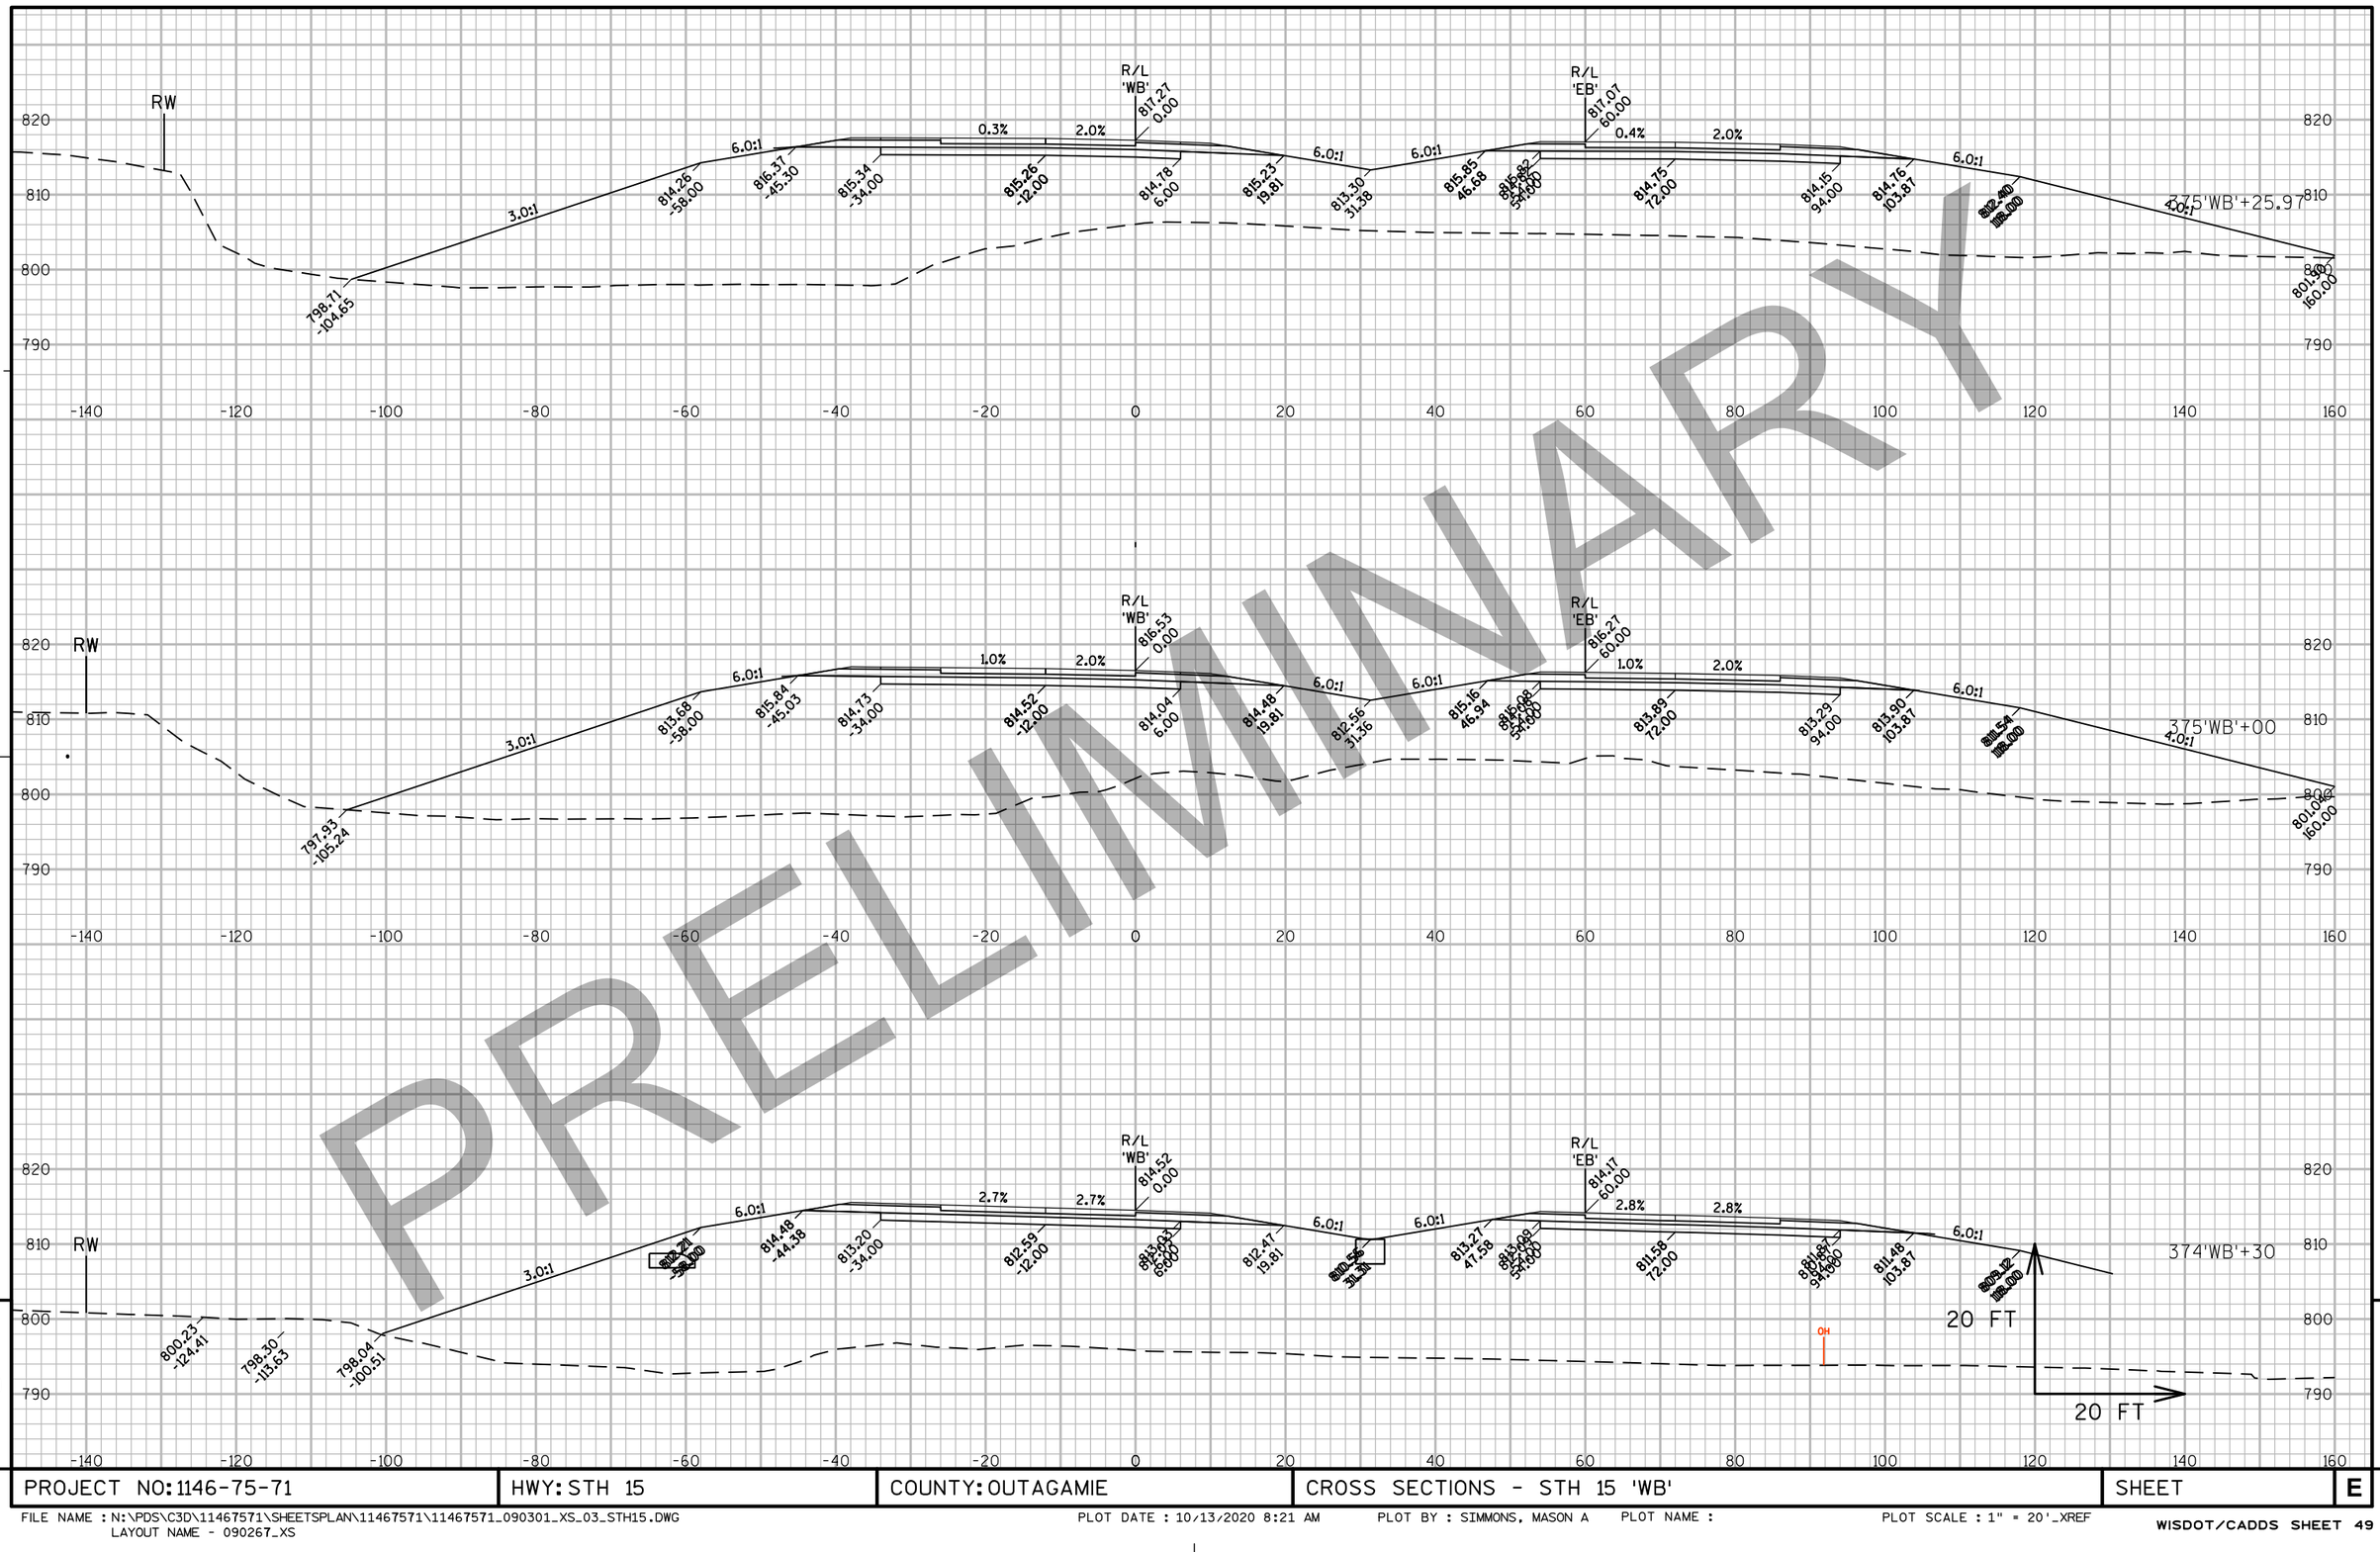

PRELIMINARY

PROJECT NO: 1146-75-71	HWY: STH 15	COUNTY: OUTAGAMIE	CROSS SECTIONS - STH 15 'WB'	SHEET	E

FILE NAME : N:\PDS\C3D\11467571\SHEETSPLAN\11467571\11467571_090301_XS_03_STH15.DWG
LAYOUT NAME - 090267_XS

PLOT DATE : 10/13/2020 8:21 AM PLOT BY : SIMMONS, MASON A PLOT NAME : PLOT SCALE : 1" = 20'_XREF



PRELIMINARY

9


PROJECT NO: 1146-75-71	HWY: STH 15	COUNTY: OUTAGAMIE	CROSS SECTIONS - STH 15 'WB'	SHEET	E

PRELIMINARY

PROJECT NO: 1146-75-71	HWY: STH 15	COUNTY: OUTAGAMIE	CROSS SECTIONS - STH 15 'WB'	SHEET	E

FILE NAME : N:\PDS\C3D\11467571\SHEETSPLAN\11467571\11467571_090301_XS_03_STH15.DWG
LAYOUT NAME - 090269_XS


PLOT DATE : 10/13/2020 8:21 AM PLOT BY : SIMMONS, MASON A PLOT NAME : PLOT SCALE : 1" = 20'_XREF

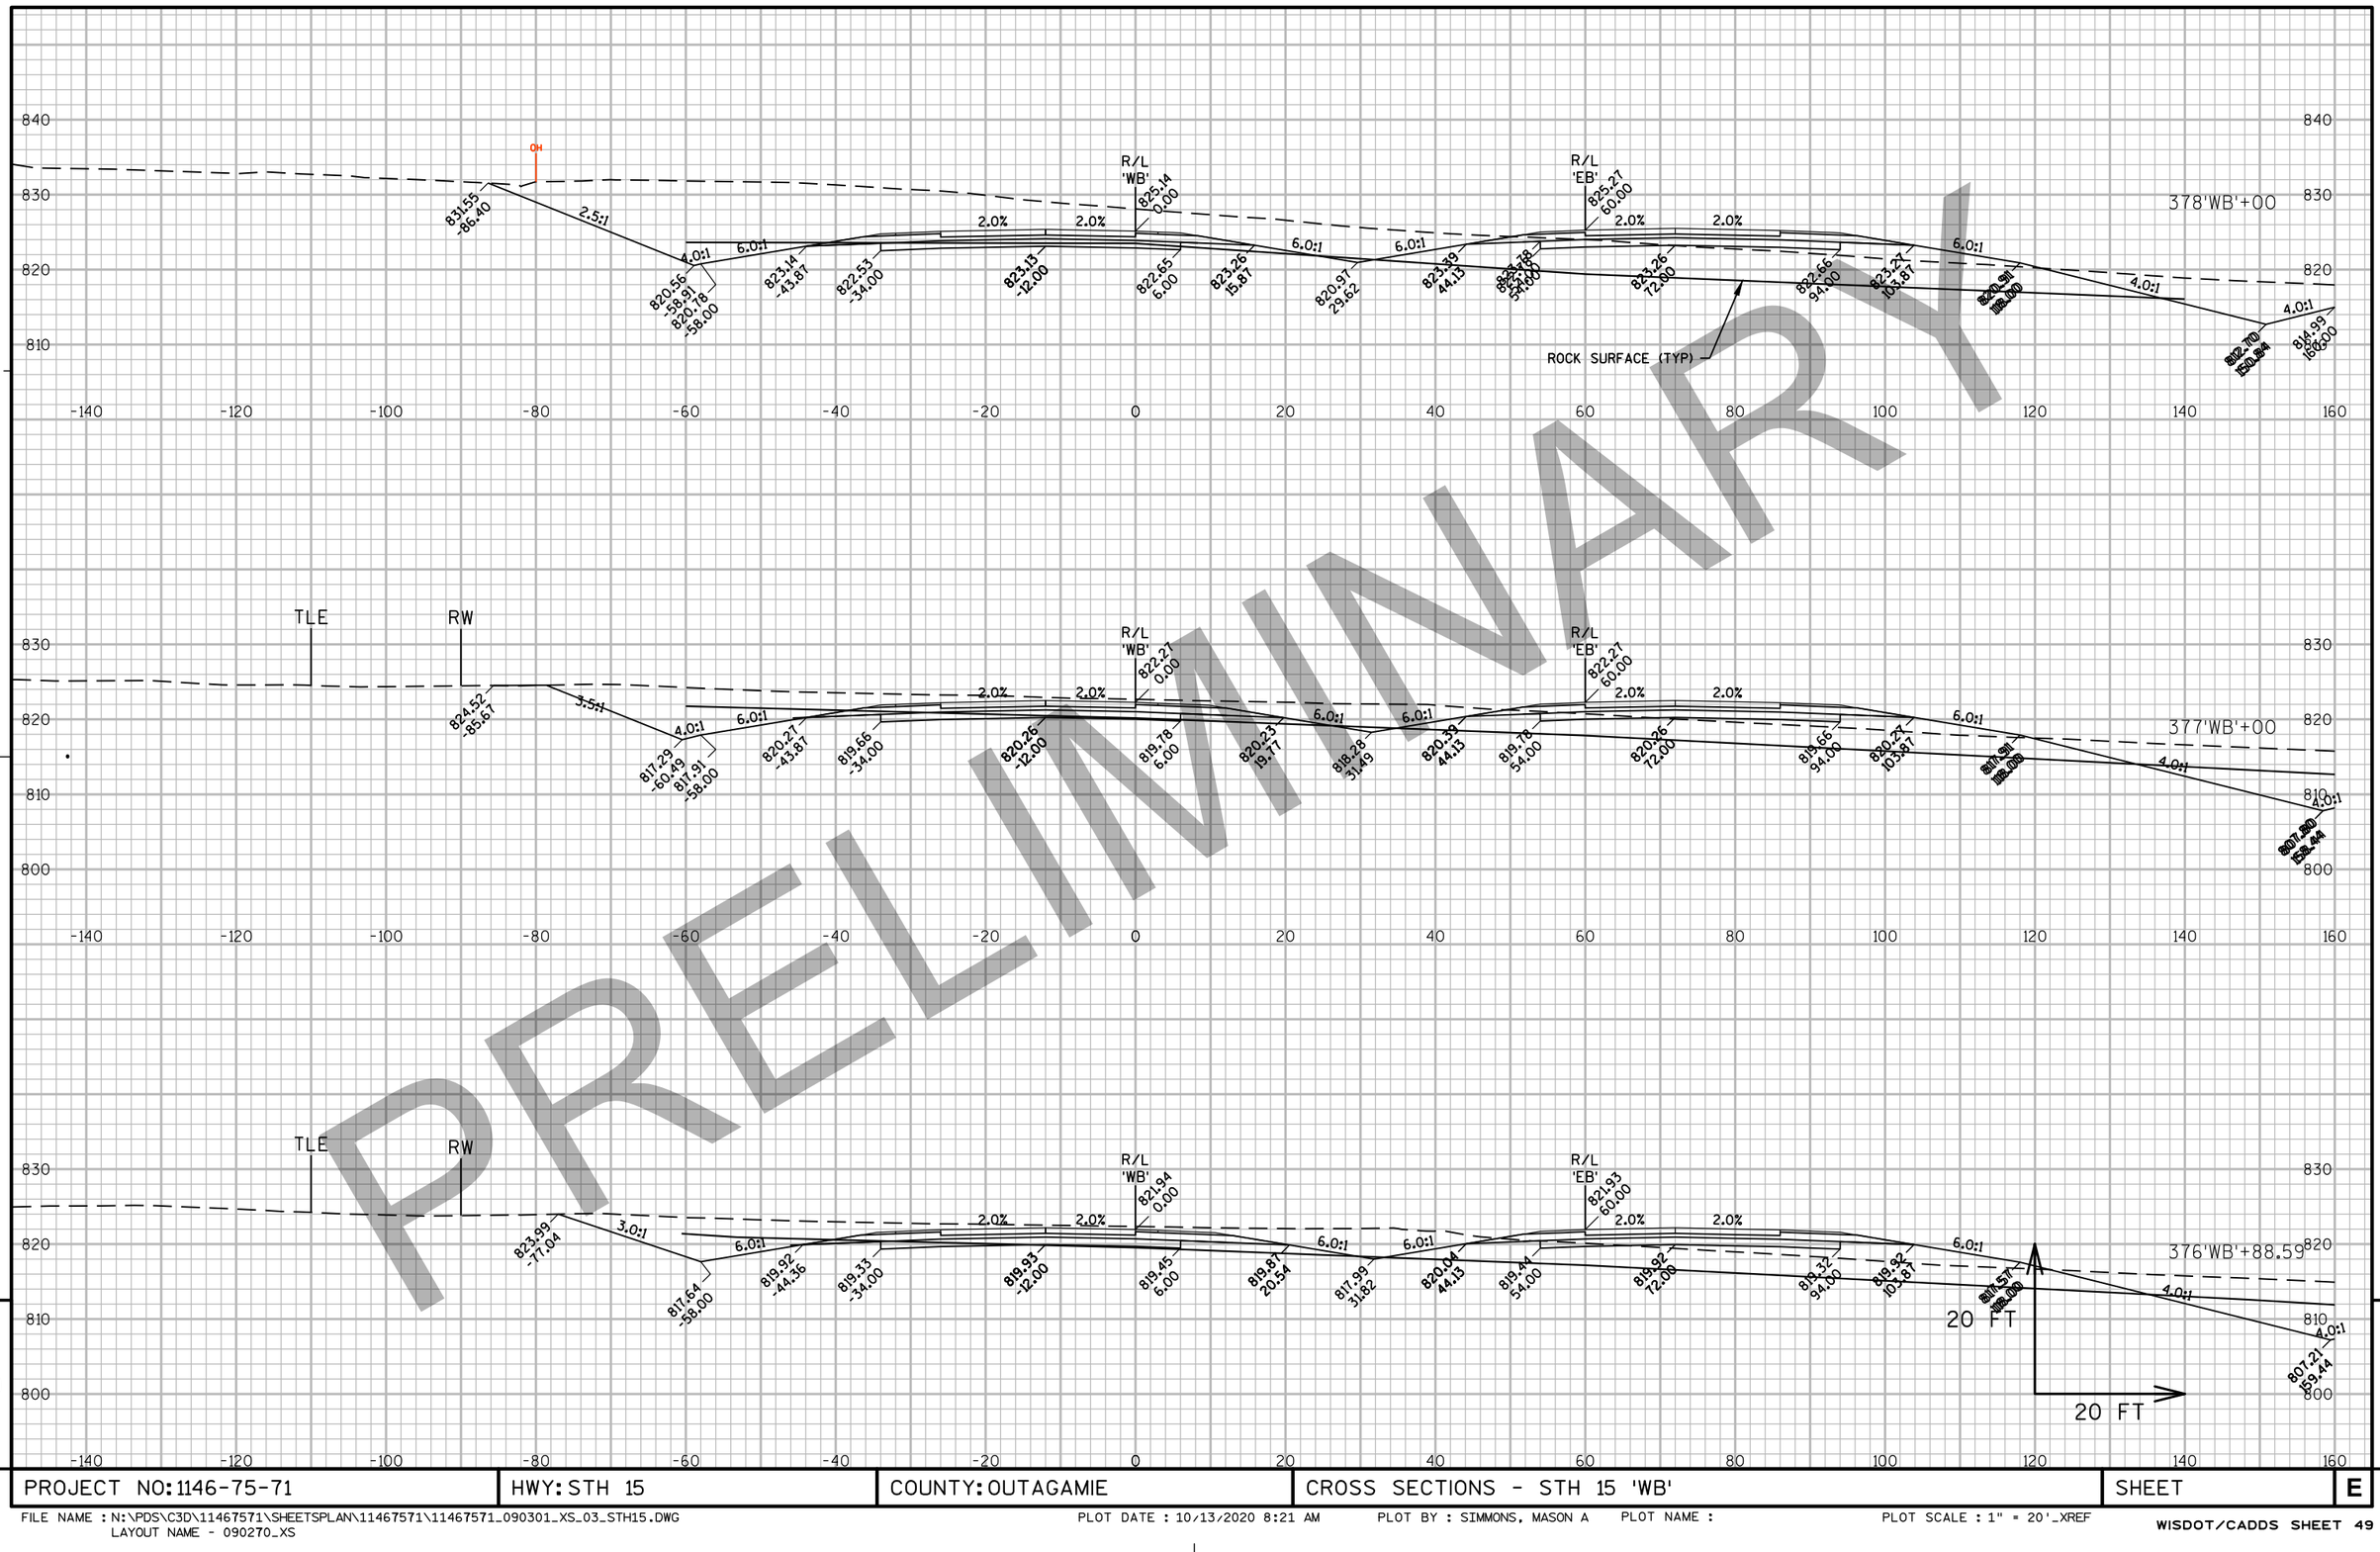

PROJECT NO: 1146-75-71	HWY: STH 15	COUNTY: OUTAGAMIE	CROSS SECTIONS - STH 15 'WB'	SHEET	E

FILE NAME : N:\PDS\C3D\11467571\SHEETSPLAN\11467571\11467571_090301_XS_03_STH15.DWG
LAYOUT NAME - 090270_XS

PLOT DATE : 10/13/2020 8:21 AM PLOT BY : SIMMONS, MASON A PLOT NAME : PLOT SCALE : 1" = 20'_XREF

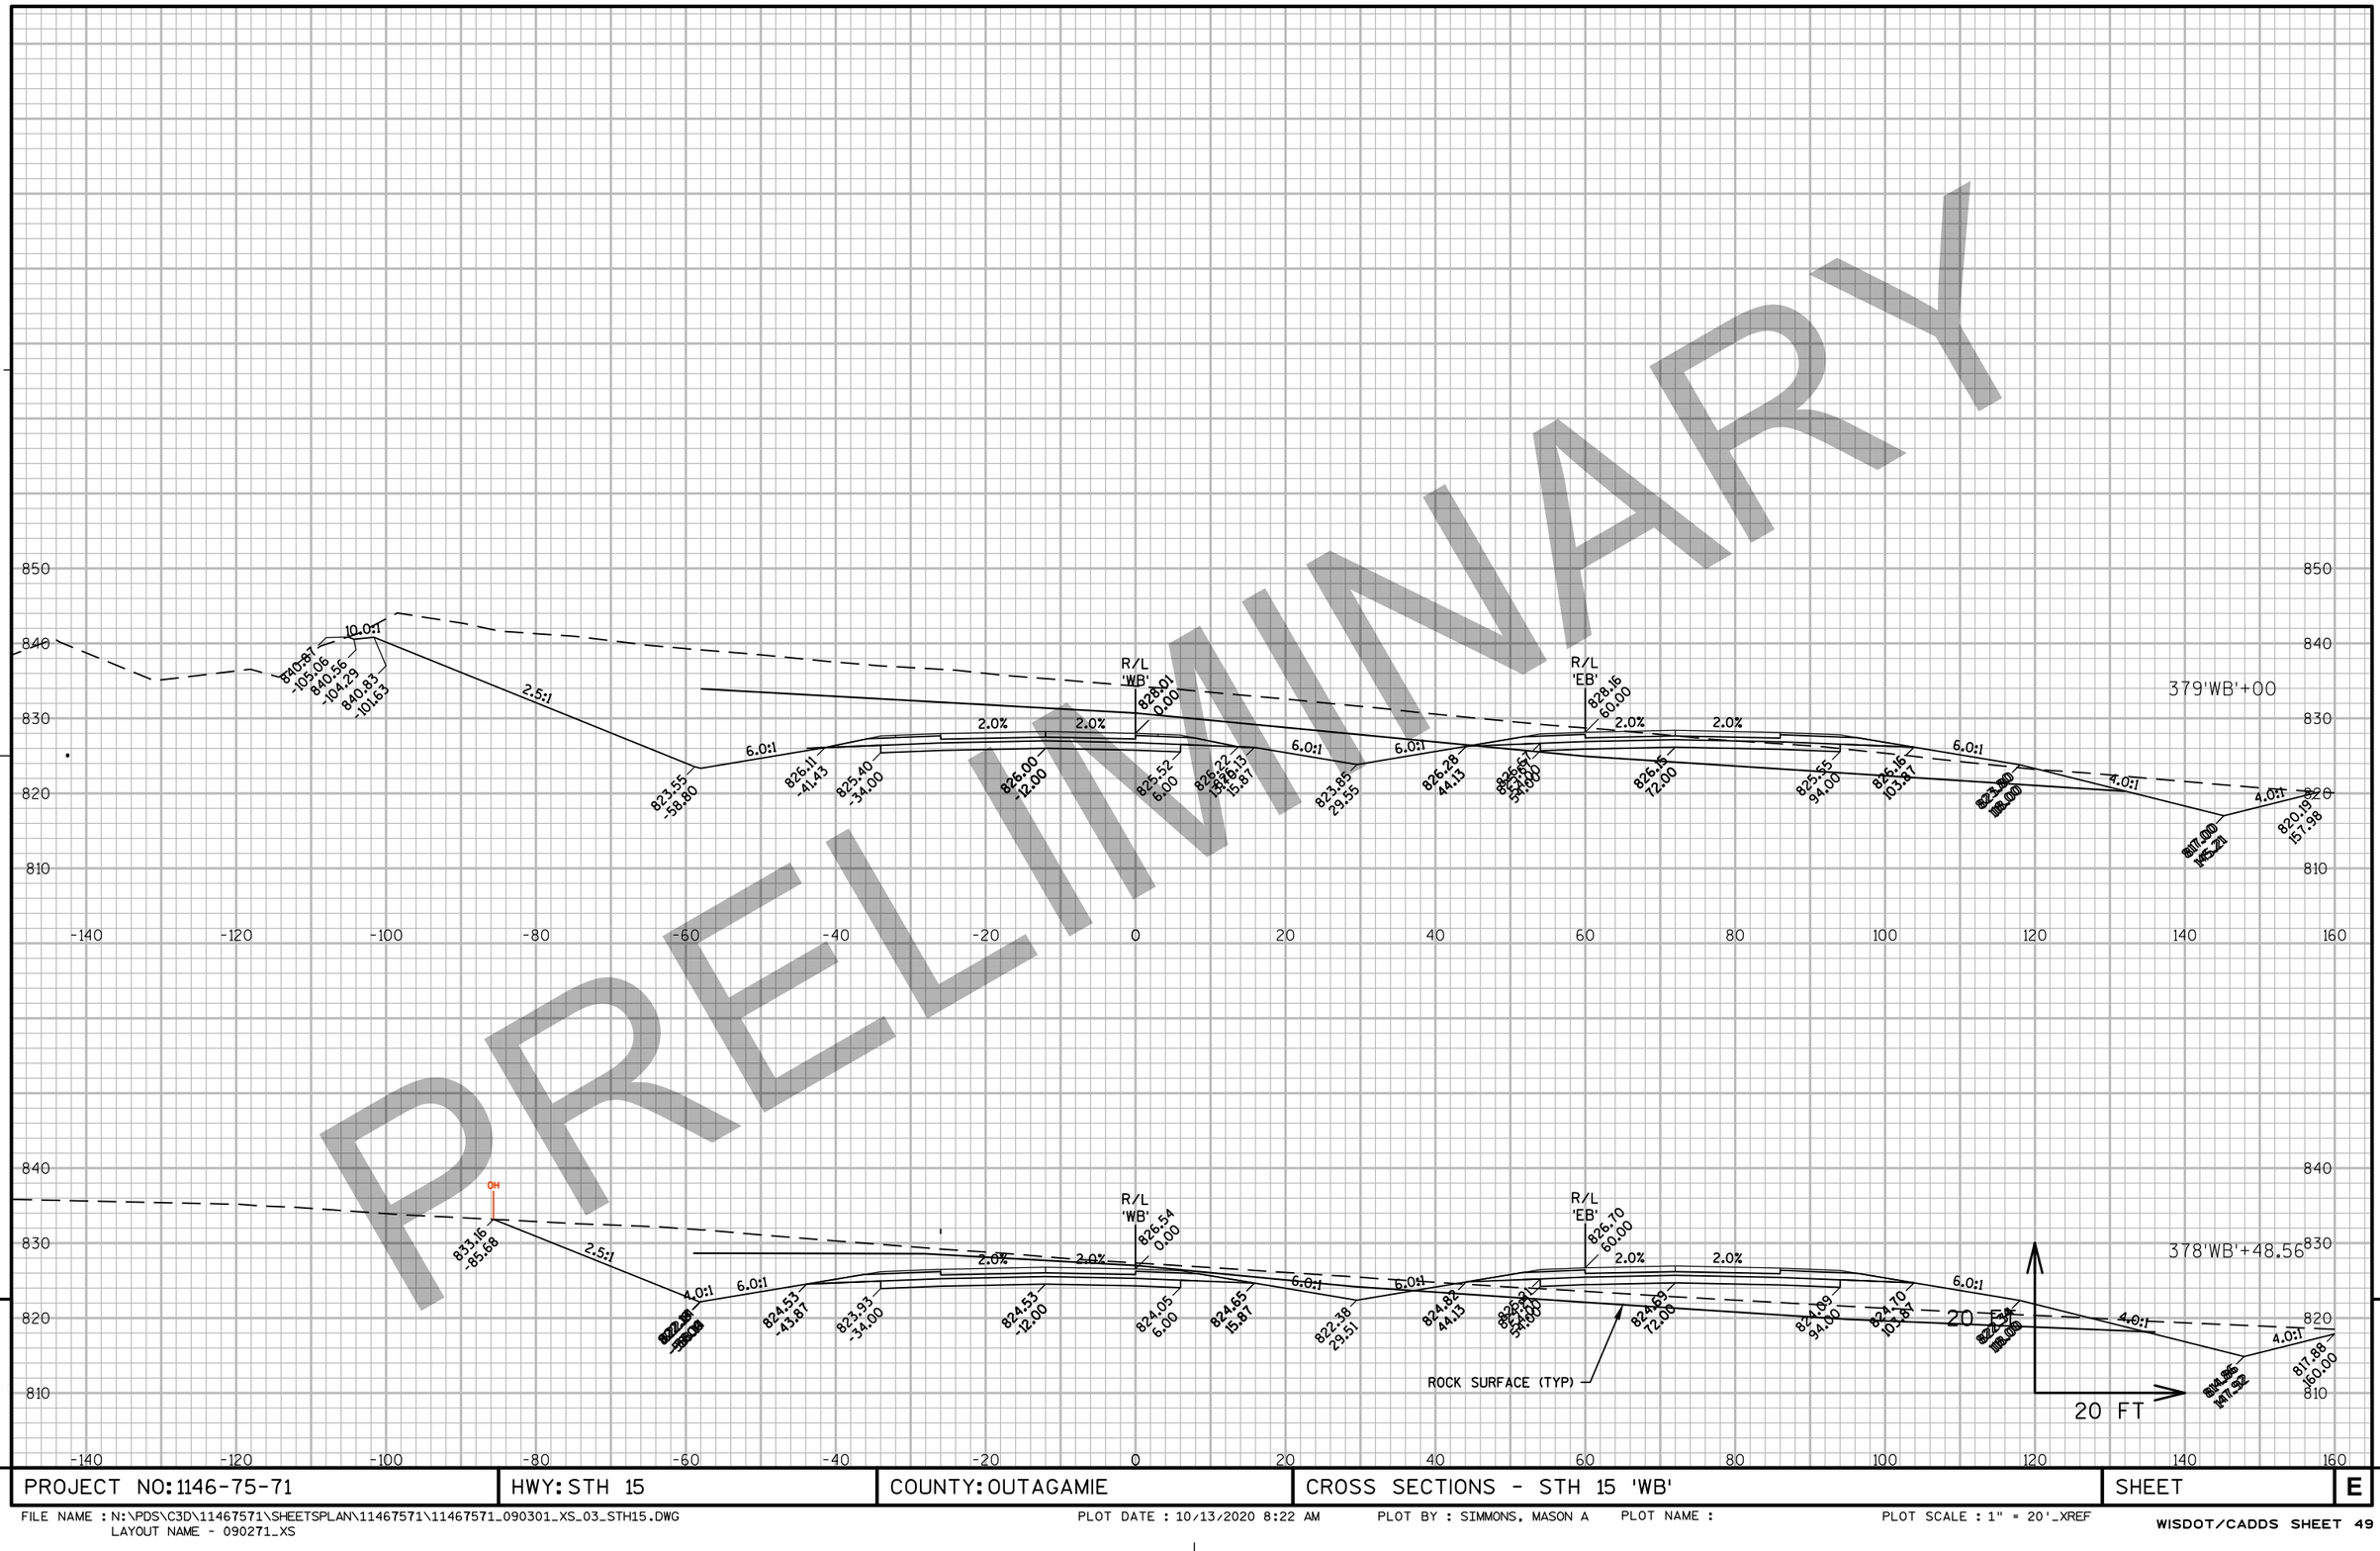


PRELIMINARY

9

9

PROJECT NO: 1146-75-71	HWY: STH 15	COUNTY: OUTAGAMIE	CROSS SECTIONS - STH 15 'WB'	SHEET	E

FILE NAME : N:\PDS\C3D\11467571\SHEETSPLAN\11467571\11467571_090301_XS_03_STH15.DWG
LAYOUT NAME - 090271_XS
PLOT DATE : 10/13/2020 8:22 AM PLOT BY : SIMMONS, MASON A PLOT NAME : PLOT SCALE : 1" = 20'_XREF
WISDOT/CADDS SHEET 49

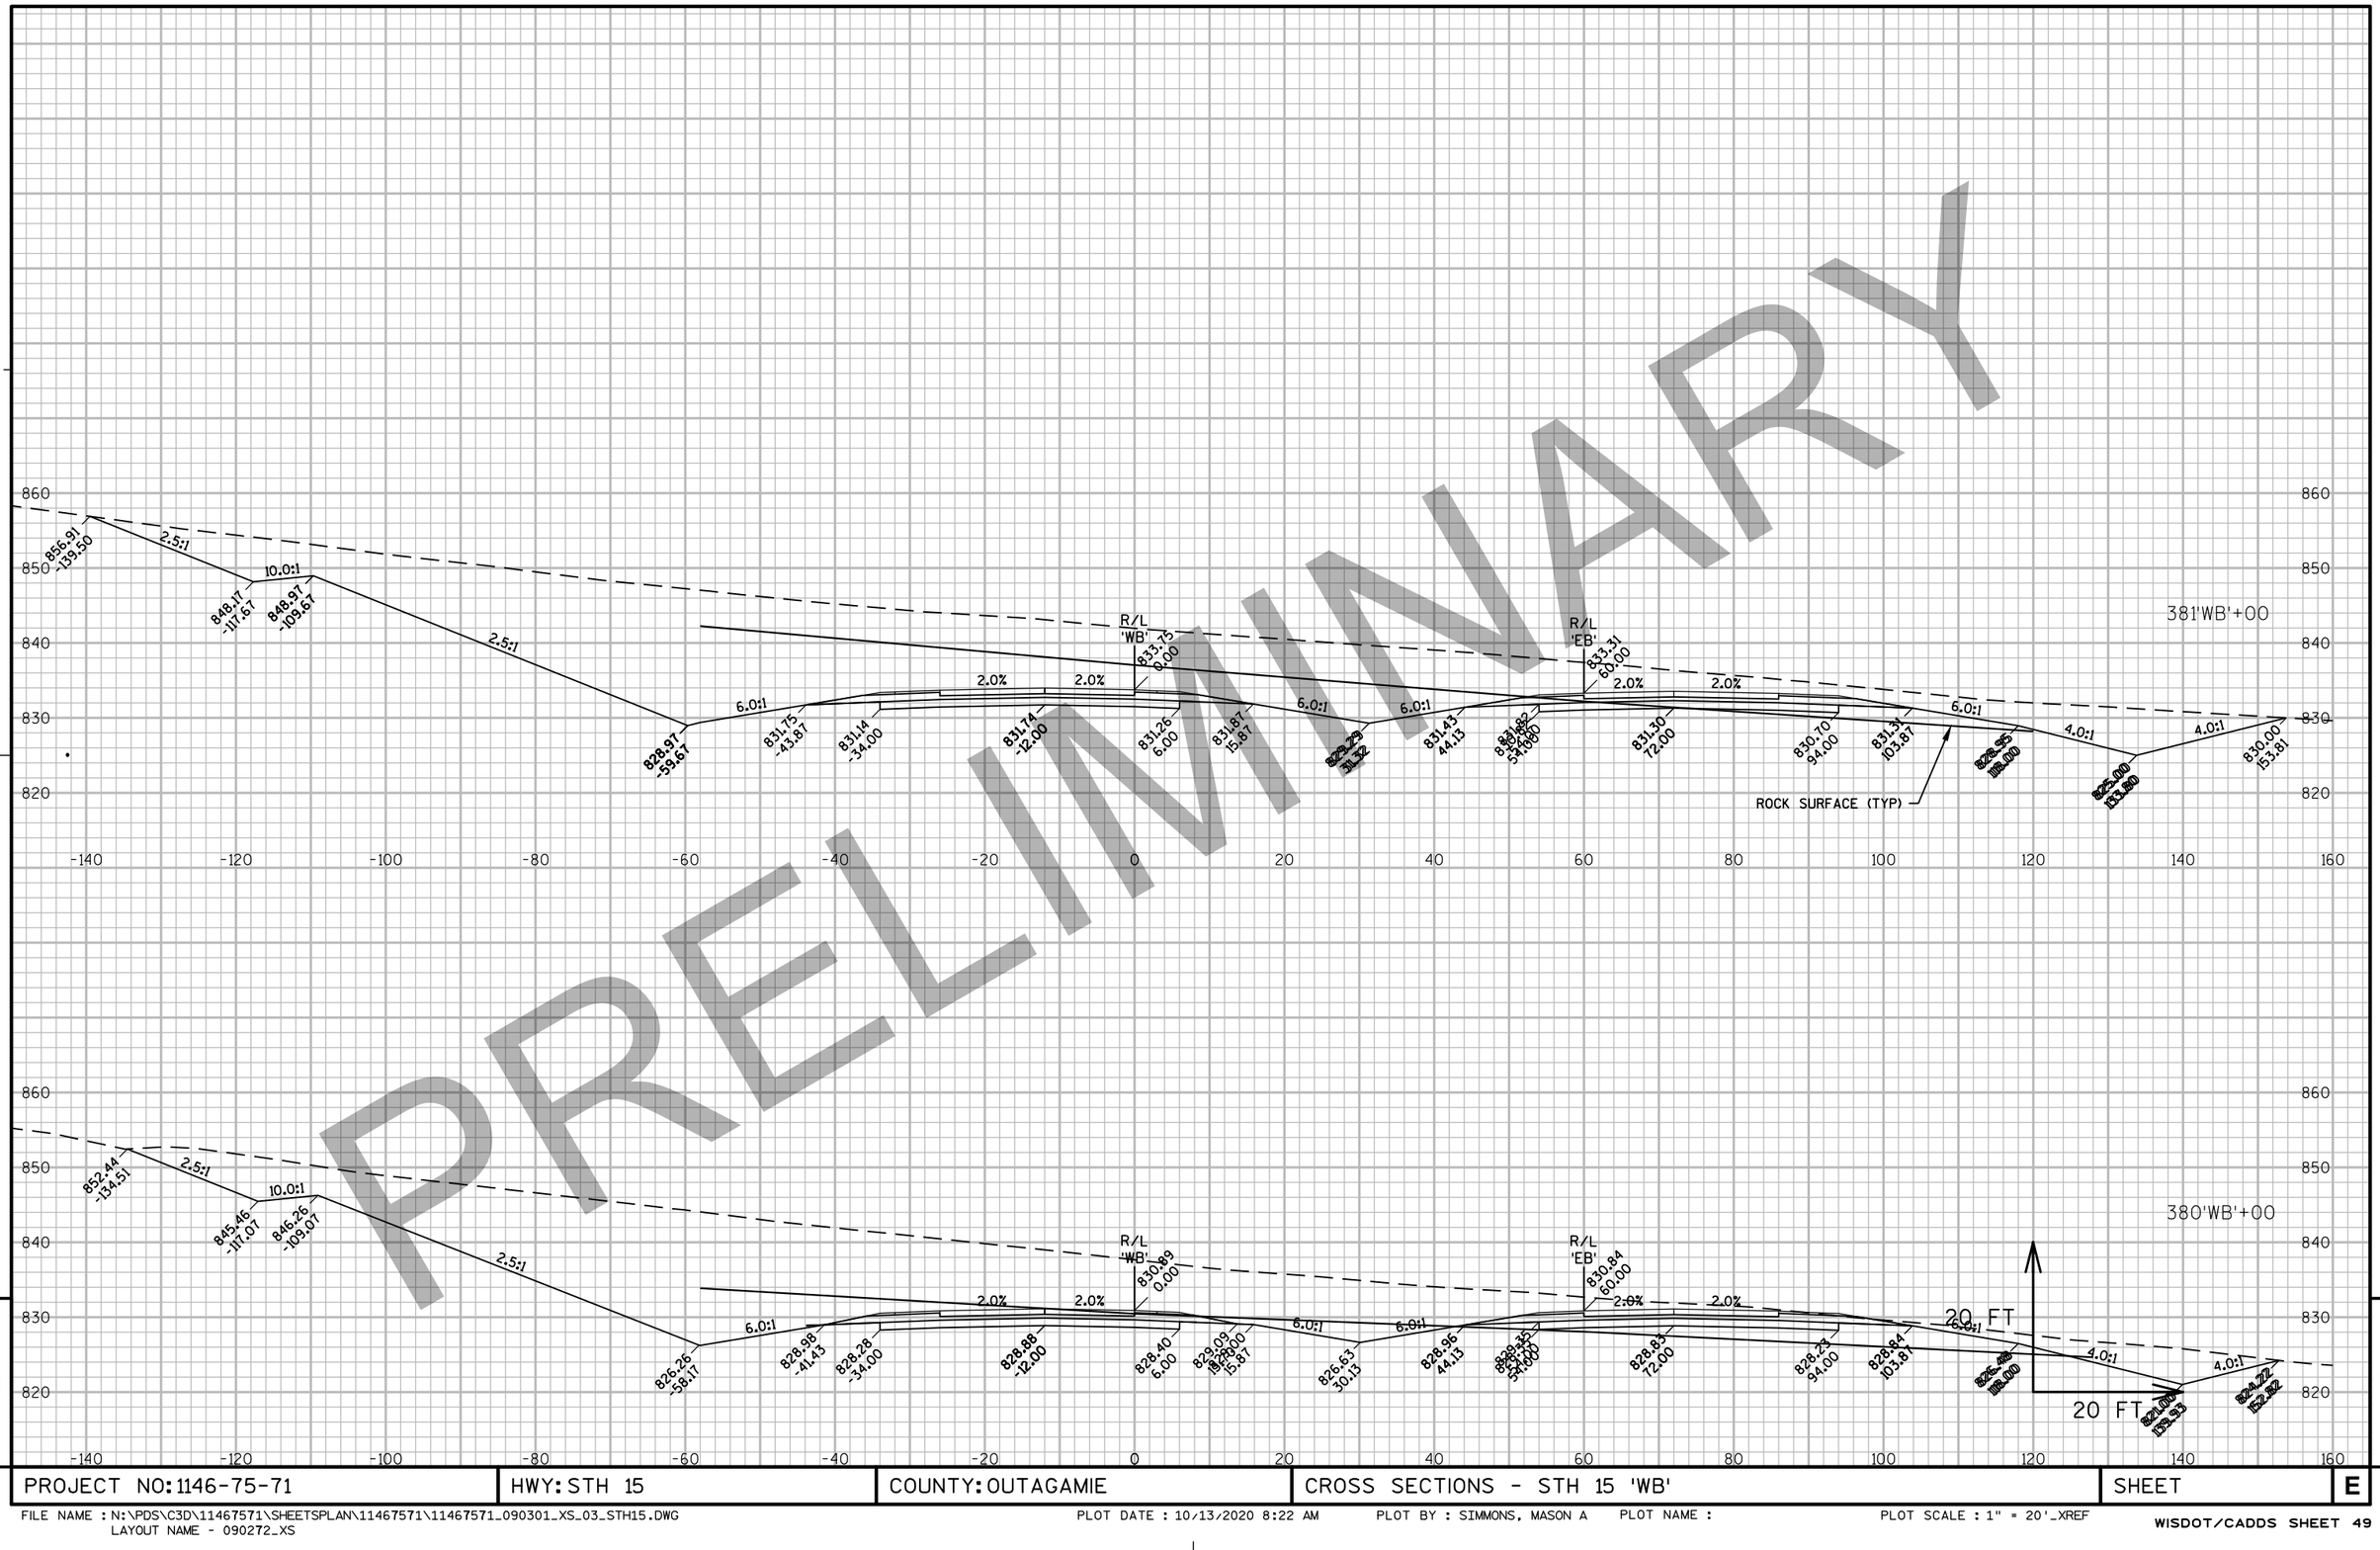


PRELIMINARY

PROJECT NO: 1146-75-71	HWY: STH 15	COUNTY: OUTAGAMIE	CROSS SECTIONS - STH 15 'WB'	SHEET	E

FILE NAME : N:\PDS\C3D\11467571\SHEETSPLAN\11467571\11467571_090301_XS_03_STH15.DWG
LAYOUT NAME - 090272_XS

PLOT DATE : 10/13/2020 8:22 AM PLOT BY : SIMMONS, MASON A PLOT NAME : PLOT SCALE : 1" = 20'_XREF

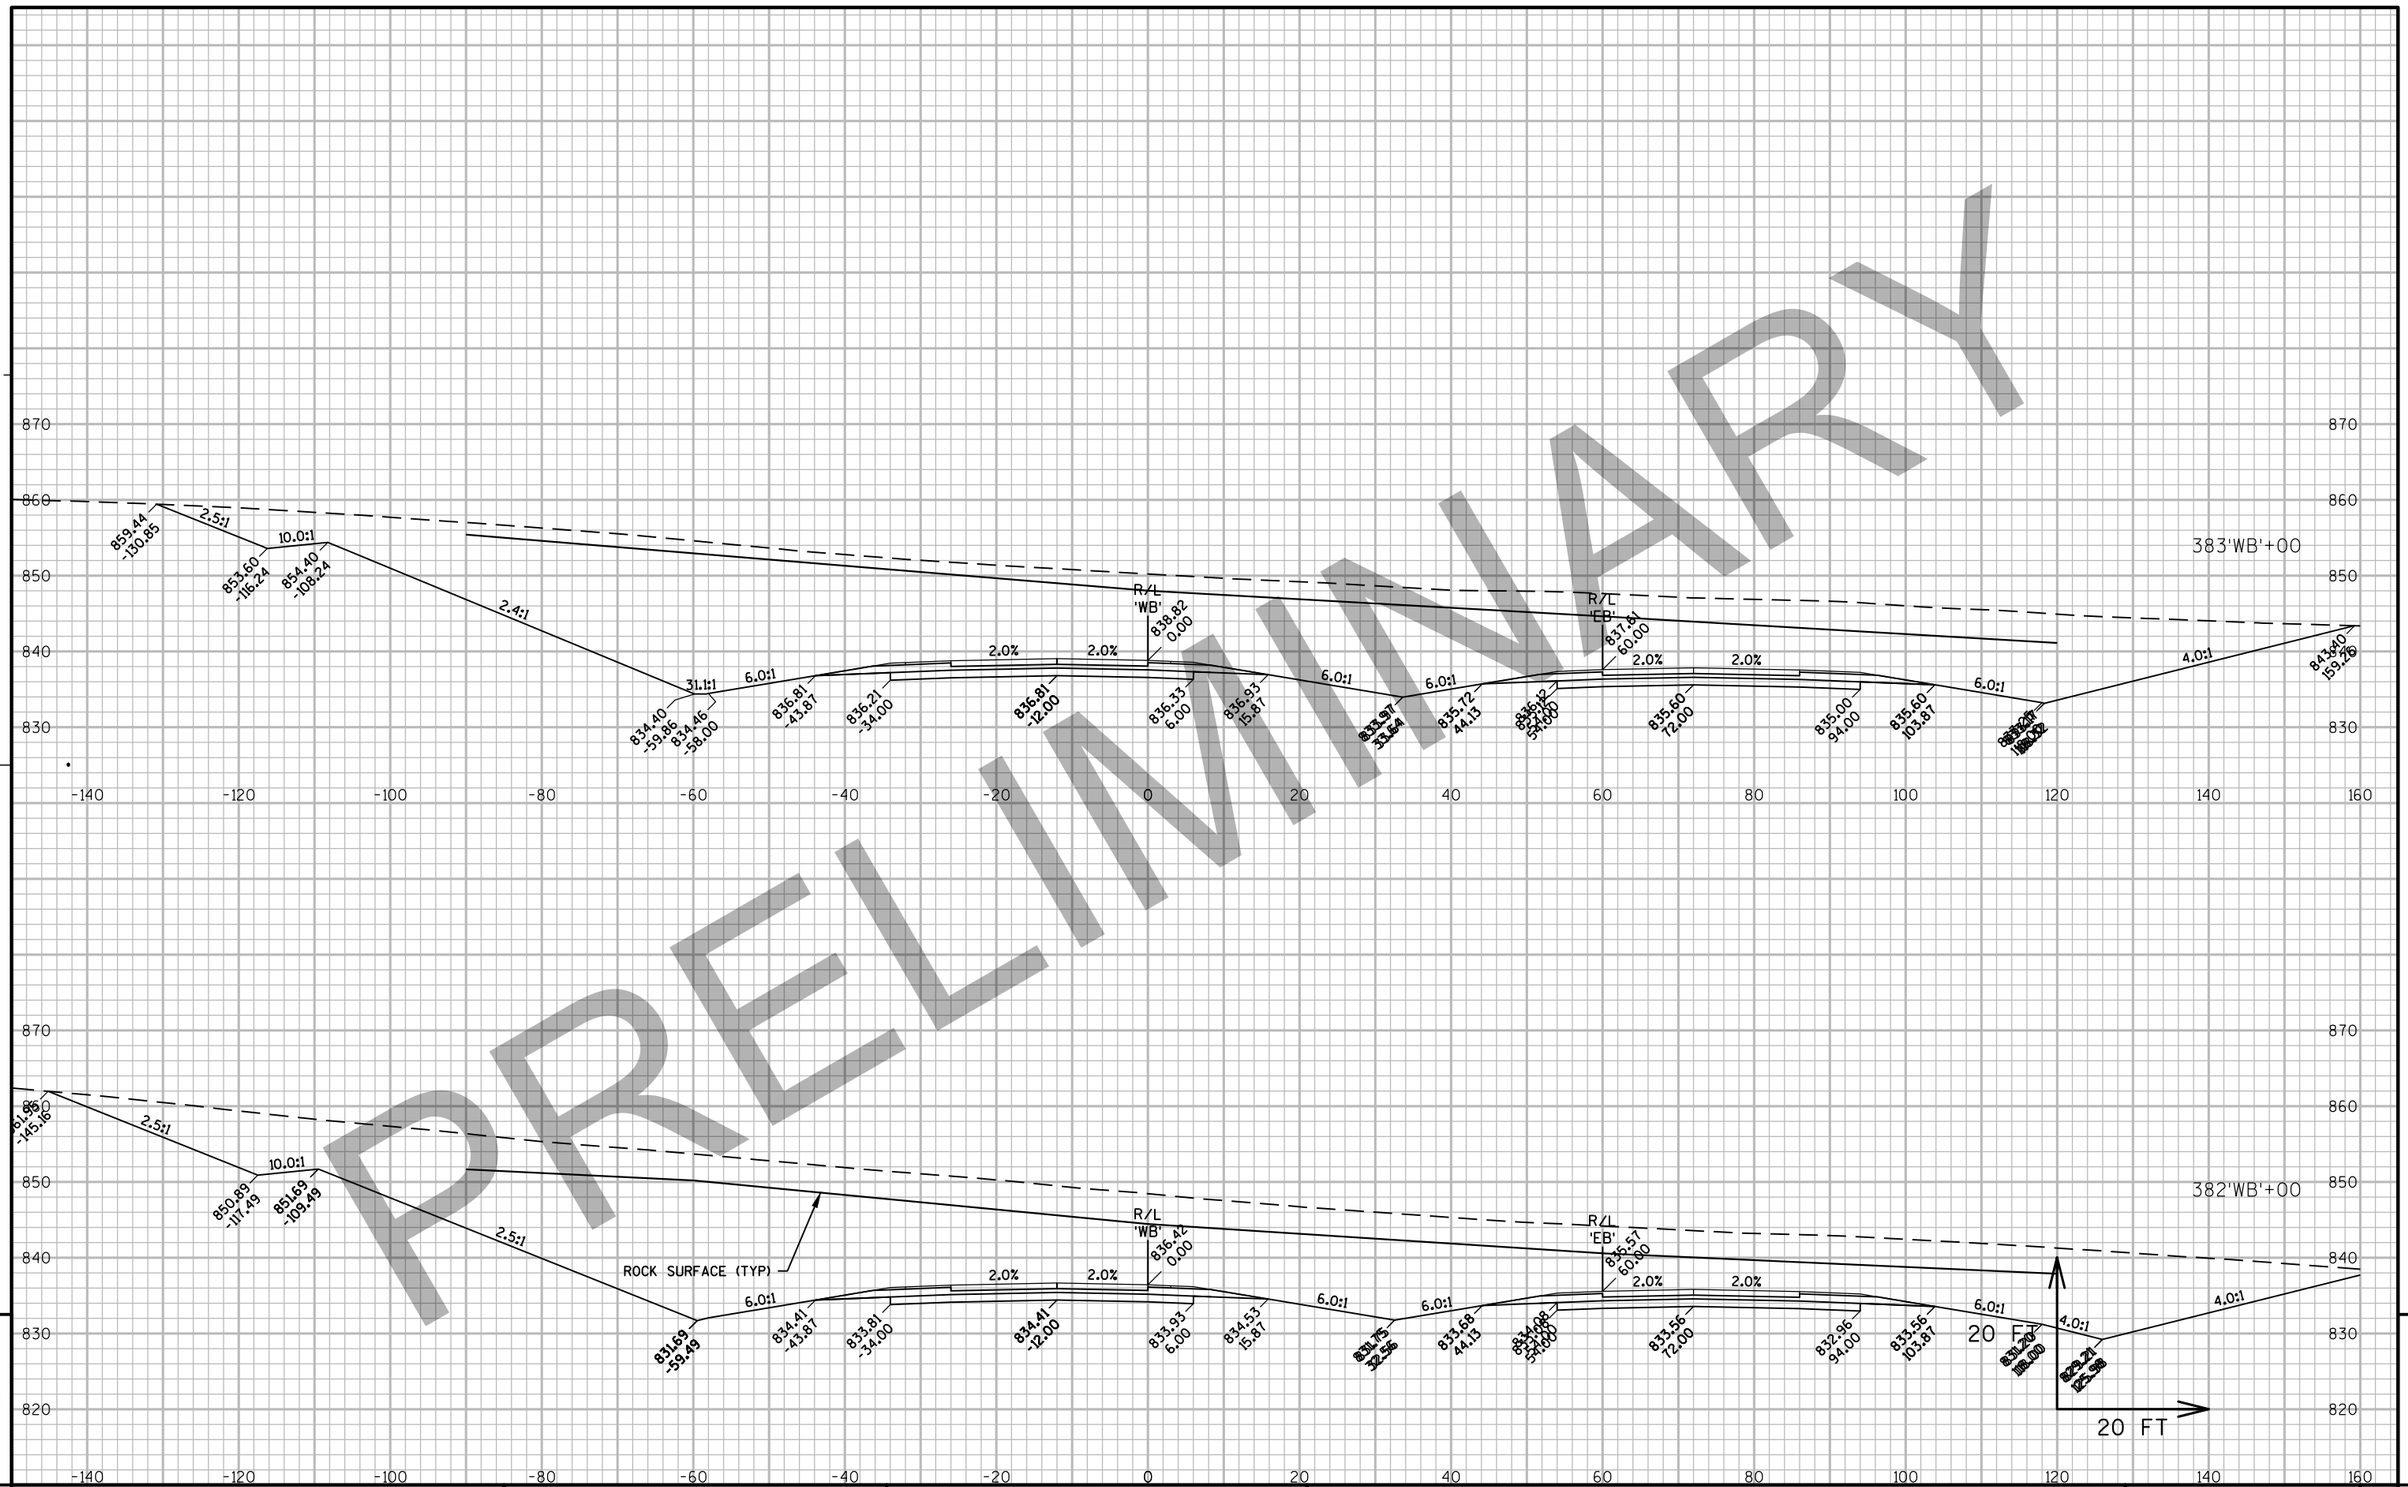


PRELIMINARY

9

PROJECT NO: 1146-75-71	HWY: STH 15	COUNTY: OUTAGAMIE	CROSS SECTIONS - STH 15 'WB'	SHEET	E

FILE NAME : N:\PDS\C3D\11467571\SHEETSPLAN\11467571\11467571_090301_XS_03_STH15.DWG
LAYOUT NAME - 090273_XS

PLOT DATE : 10/13/2020 8:22 AM PLOT BY : SIMMONS, MASON A PLOT NAME : PLOT SCALE : 1" = 20'_XREF

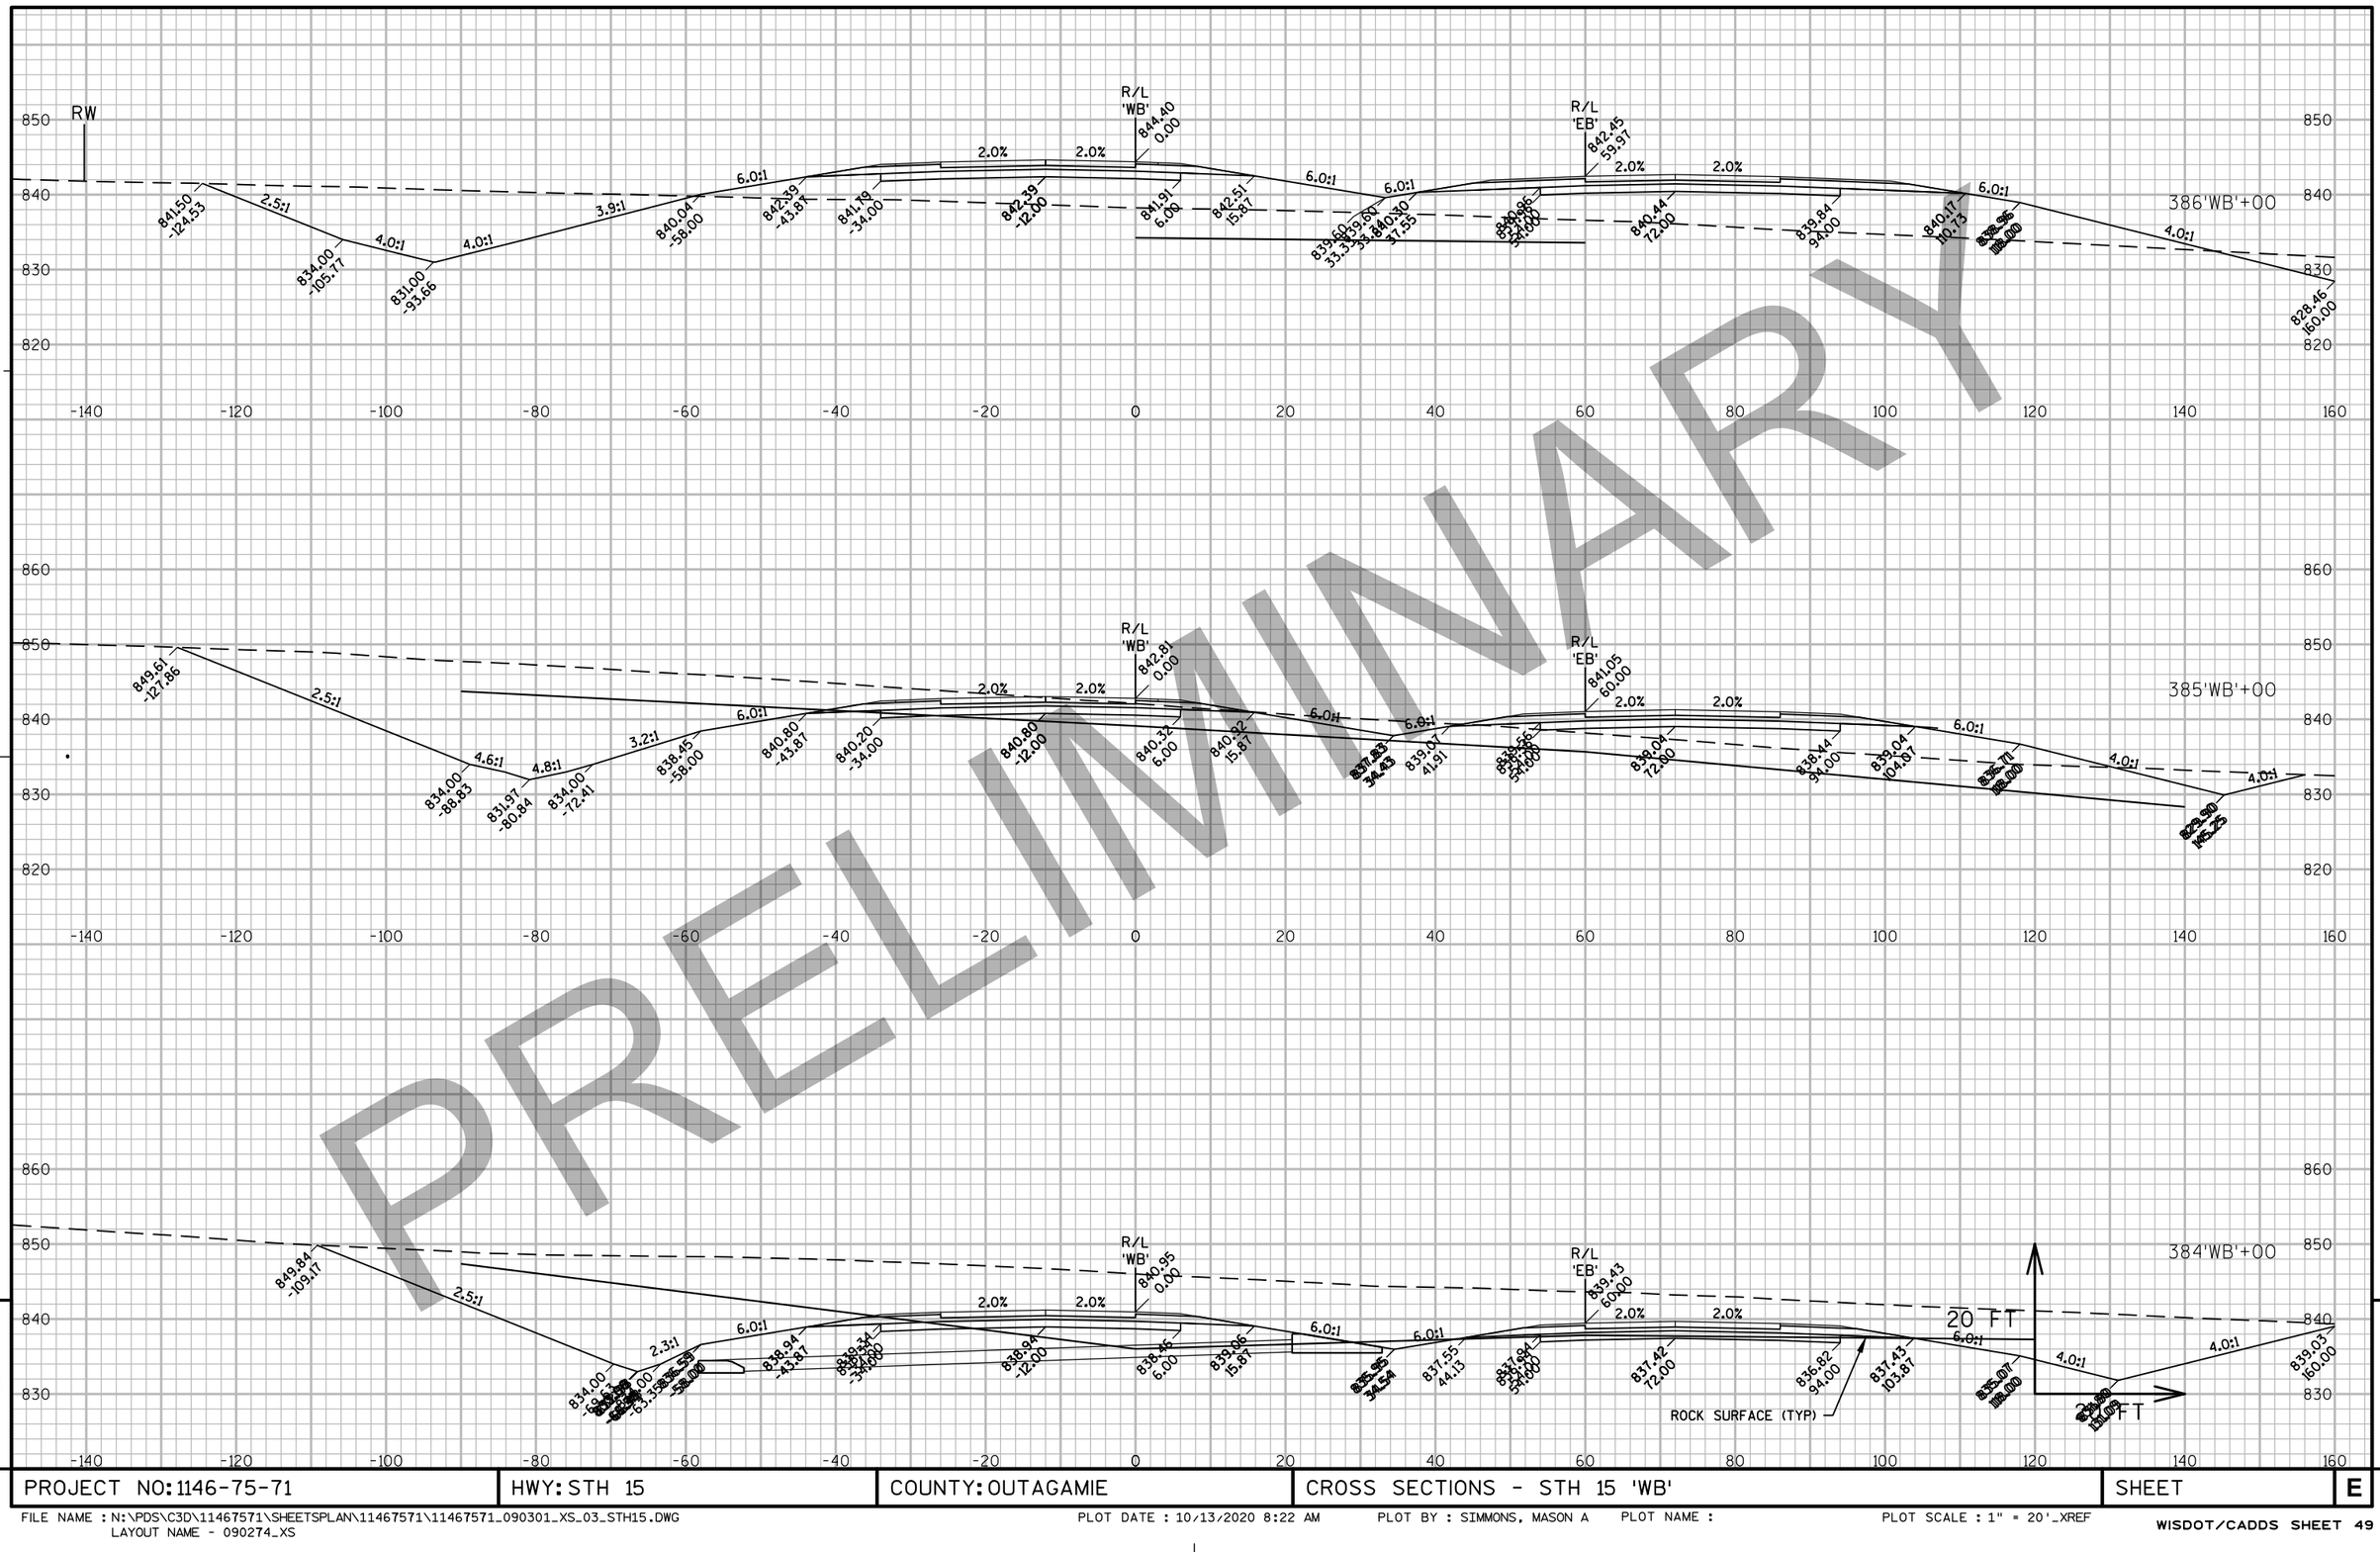

PRELIMINARY


9

9

PROJECT NO: 1146-75-71	HWY: STH 15	COUNTY: OUTAGAMIE	CROSS SECTIONS - STH 15 'WB'	SHEET	E

FILE NAME : N:\PDS\C3D\11467571\SHEETSPLAN\11467571\11467571_090301_XS_03_STH15.DWG
LAYOUT NAME - 090274_XS


PLOT DATE : 10/13/2020 8:22 AM PLOT BY : SIMMONS, MASON A PLOT NAME : PLOT SCALE : 1" = 20'_XREF

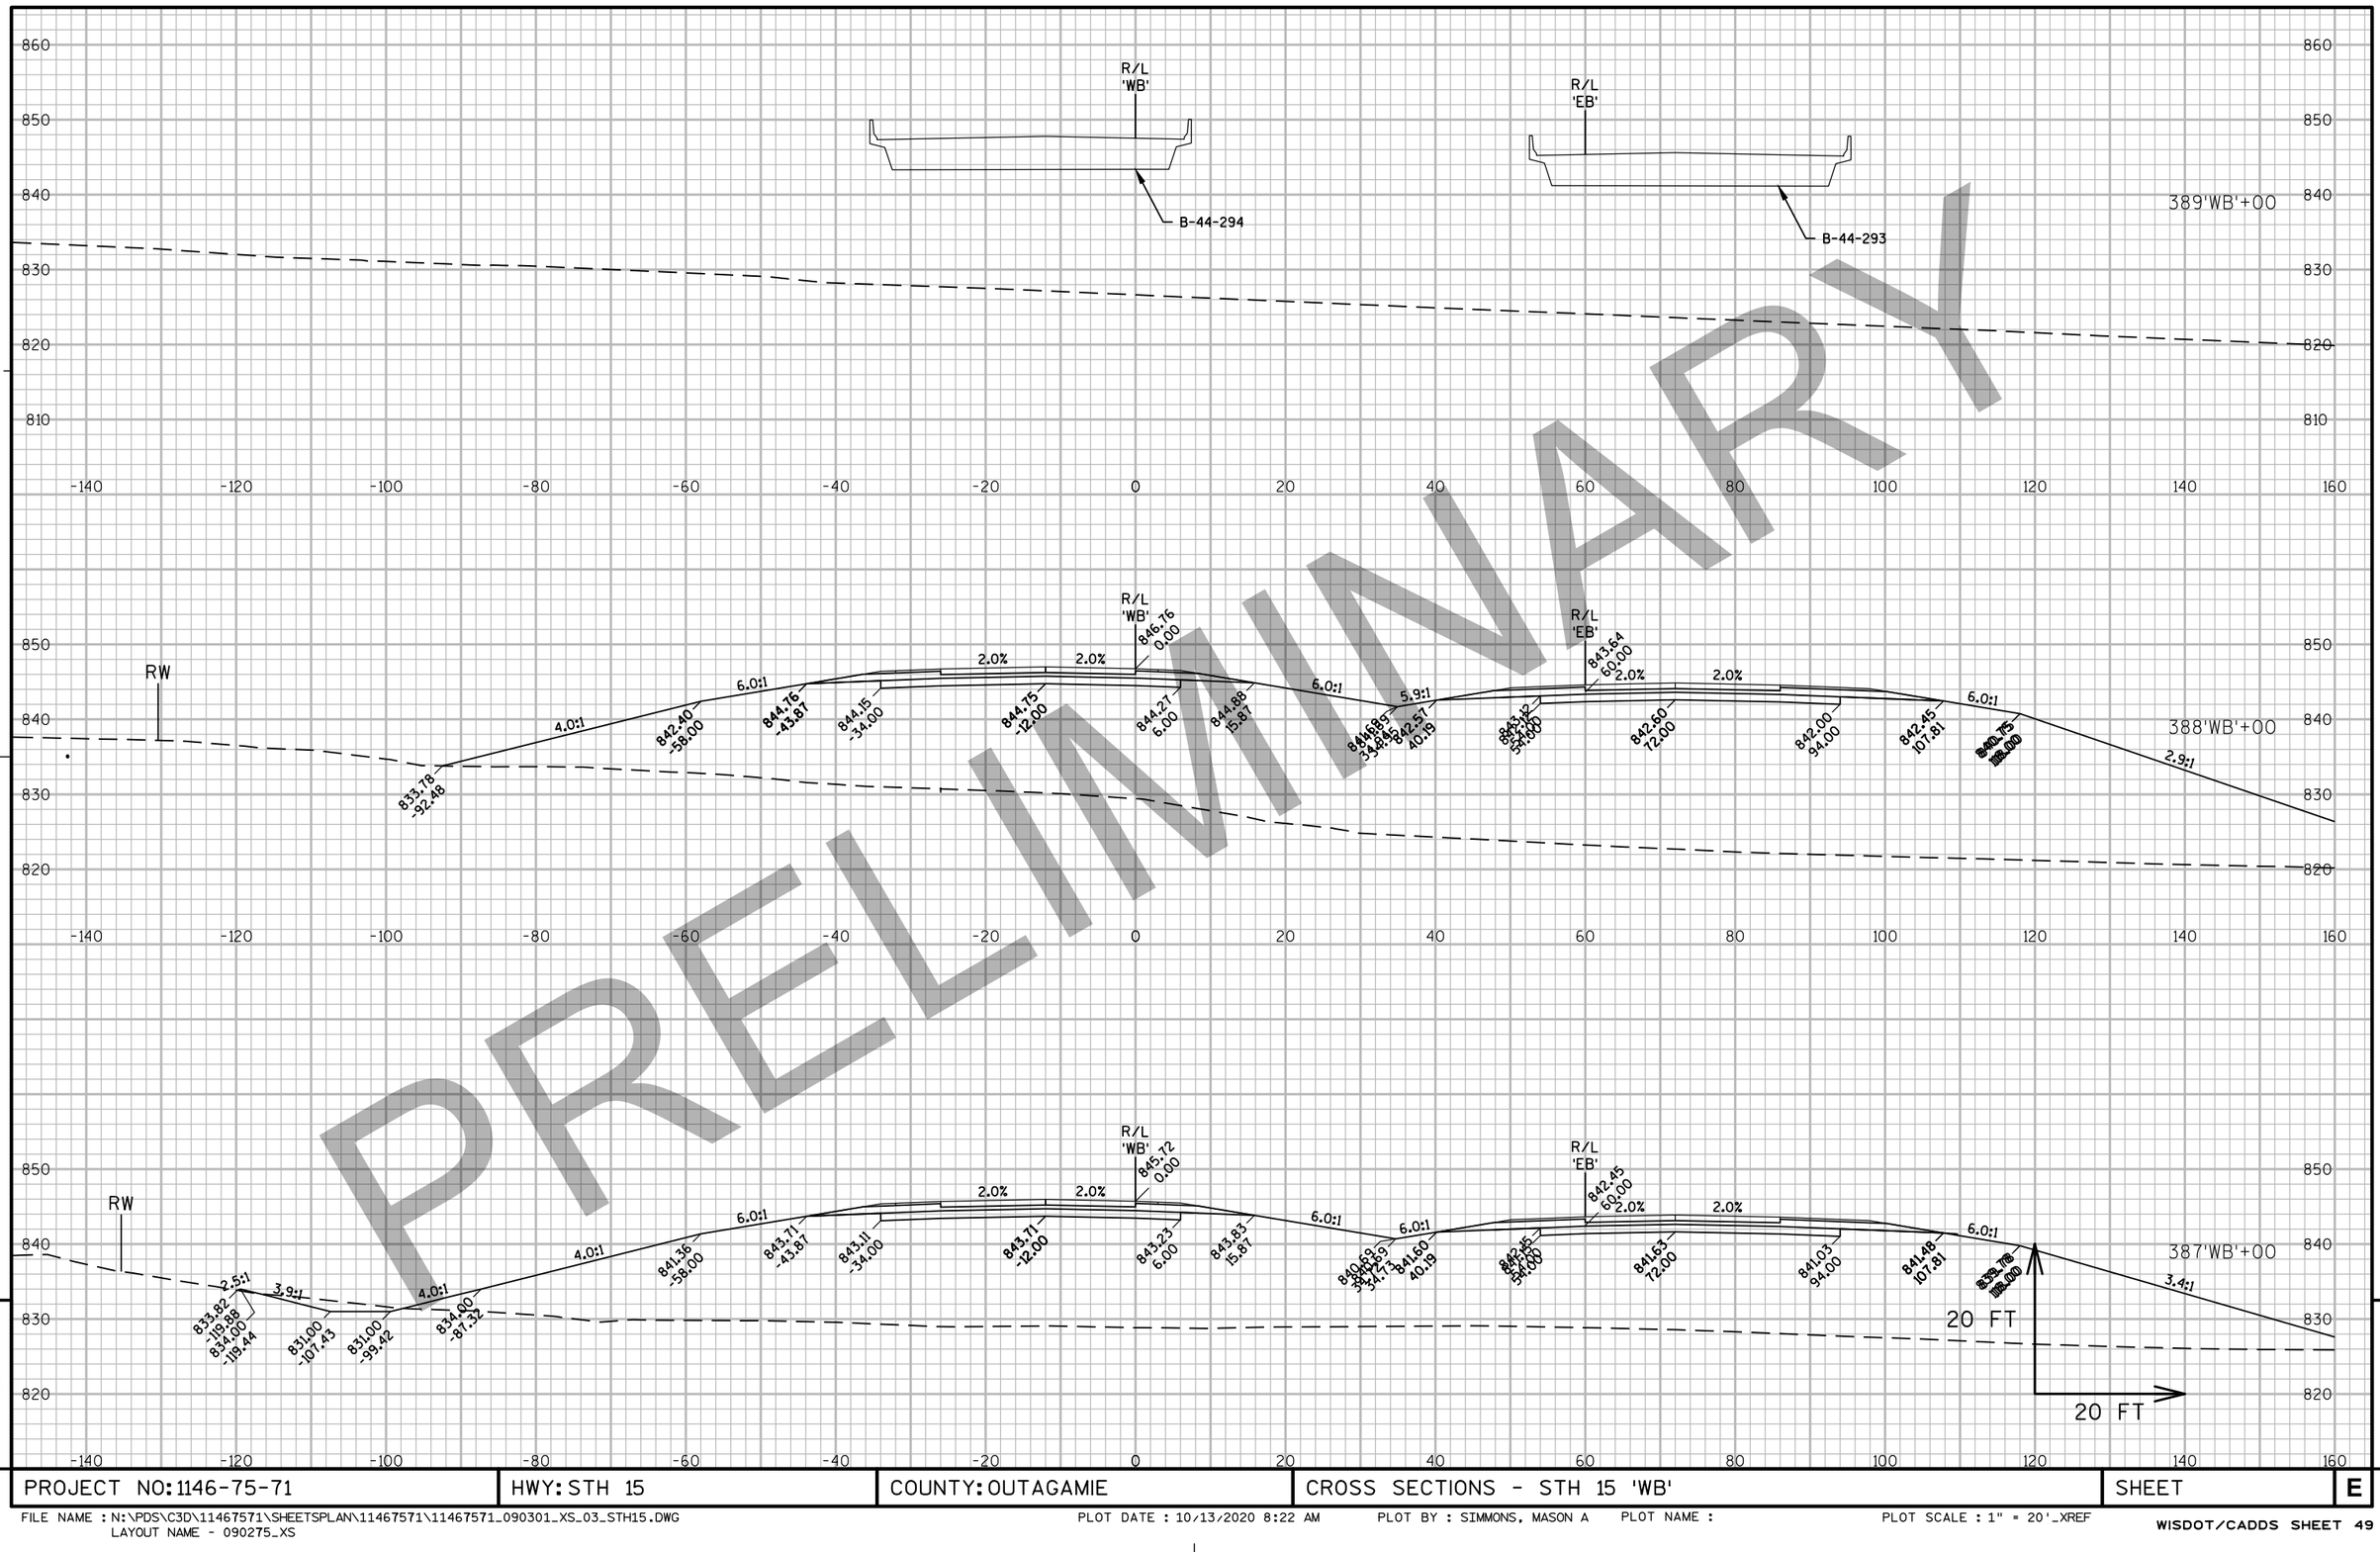

PRELIMINARY

PROJECT NO: 1146-75-71	HWY: STH 15	COUNTY: OUTAGAMIE	CROSS SECTIONS - STH 15 'WB'	SHEET	E

FILE NAME : N:\PDS\C3D\11467571\SHEETSPLAN\11467571\11467571_090301_XS_03_STH15.DWG
LAYOUT NAME - 090275_XS
PLOT DATE : 10/13/2020 8:22 AM PLOT BY : SIMMONS, MASON A PLOT NAME : PLOT SCALE : 1" = 20'_XREF
WISDOT/CADDS SHEET 49

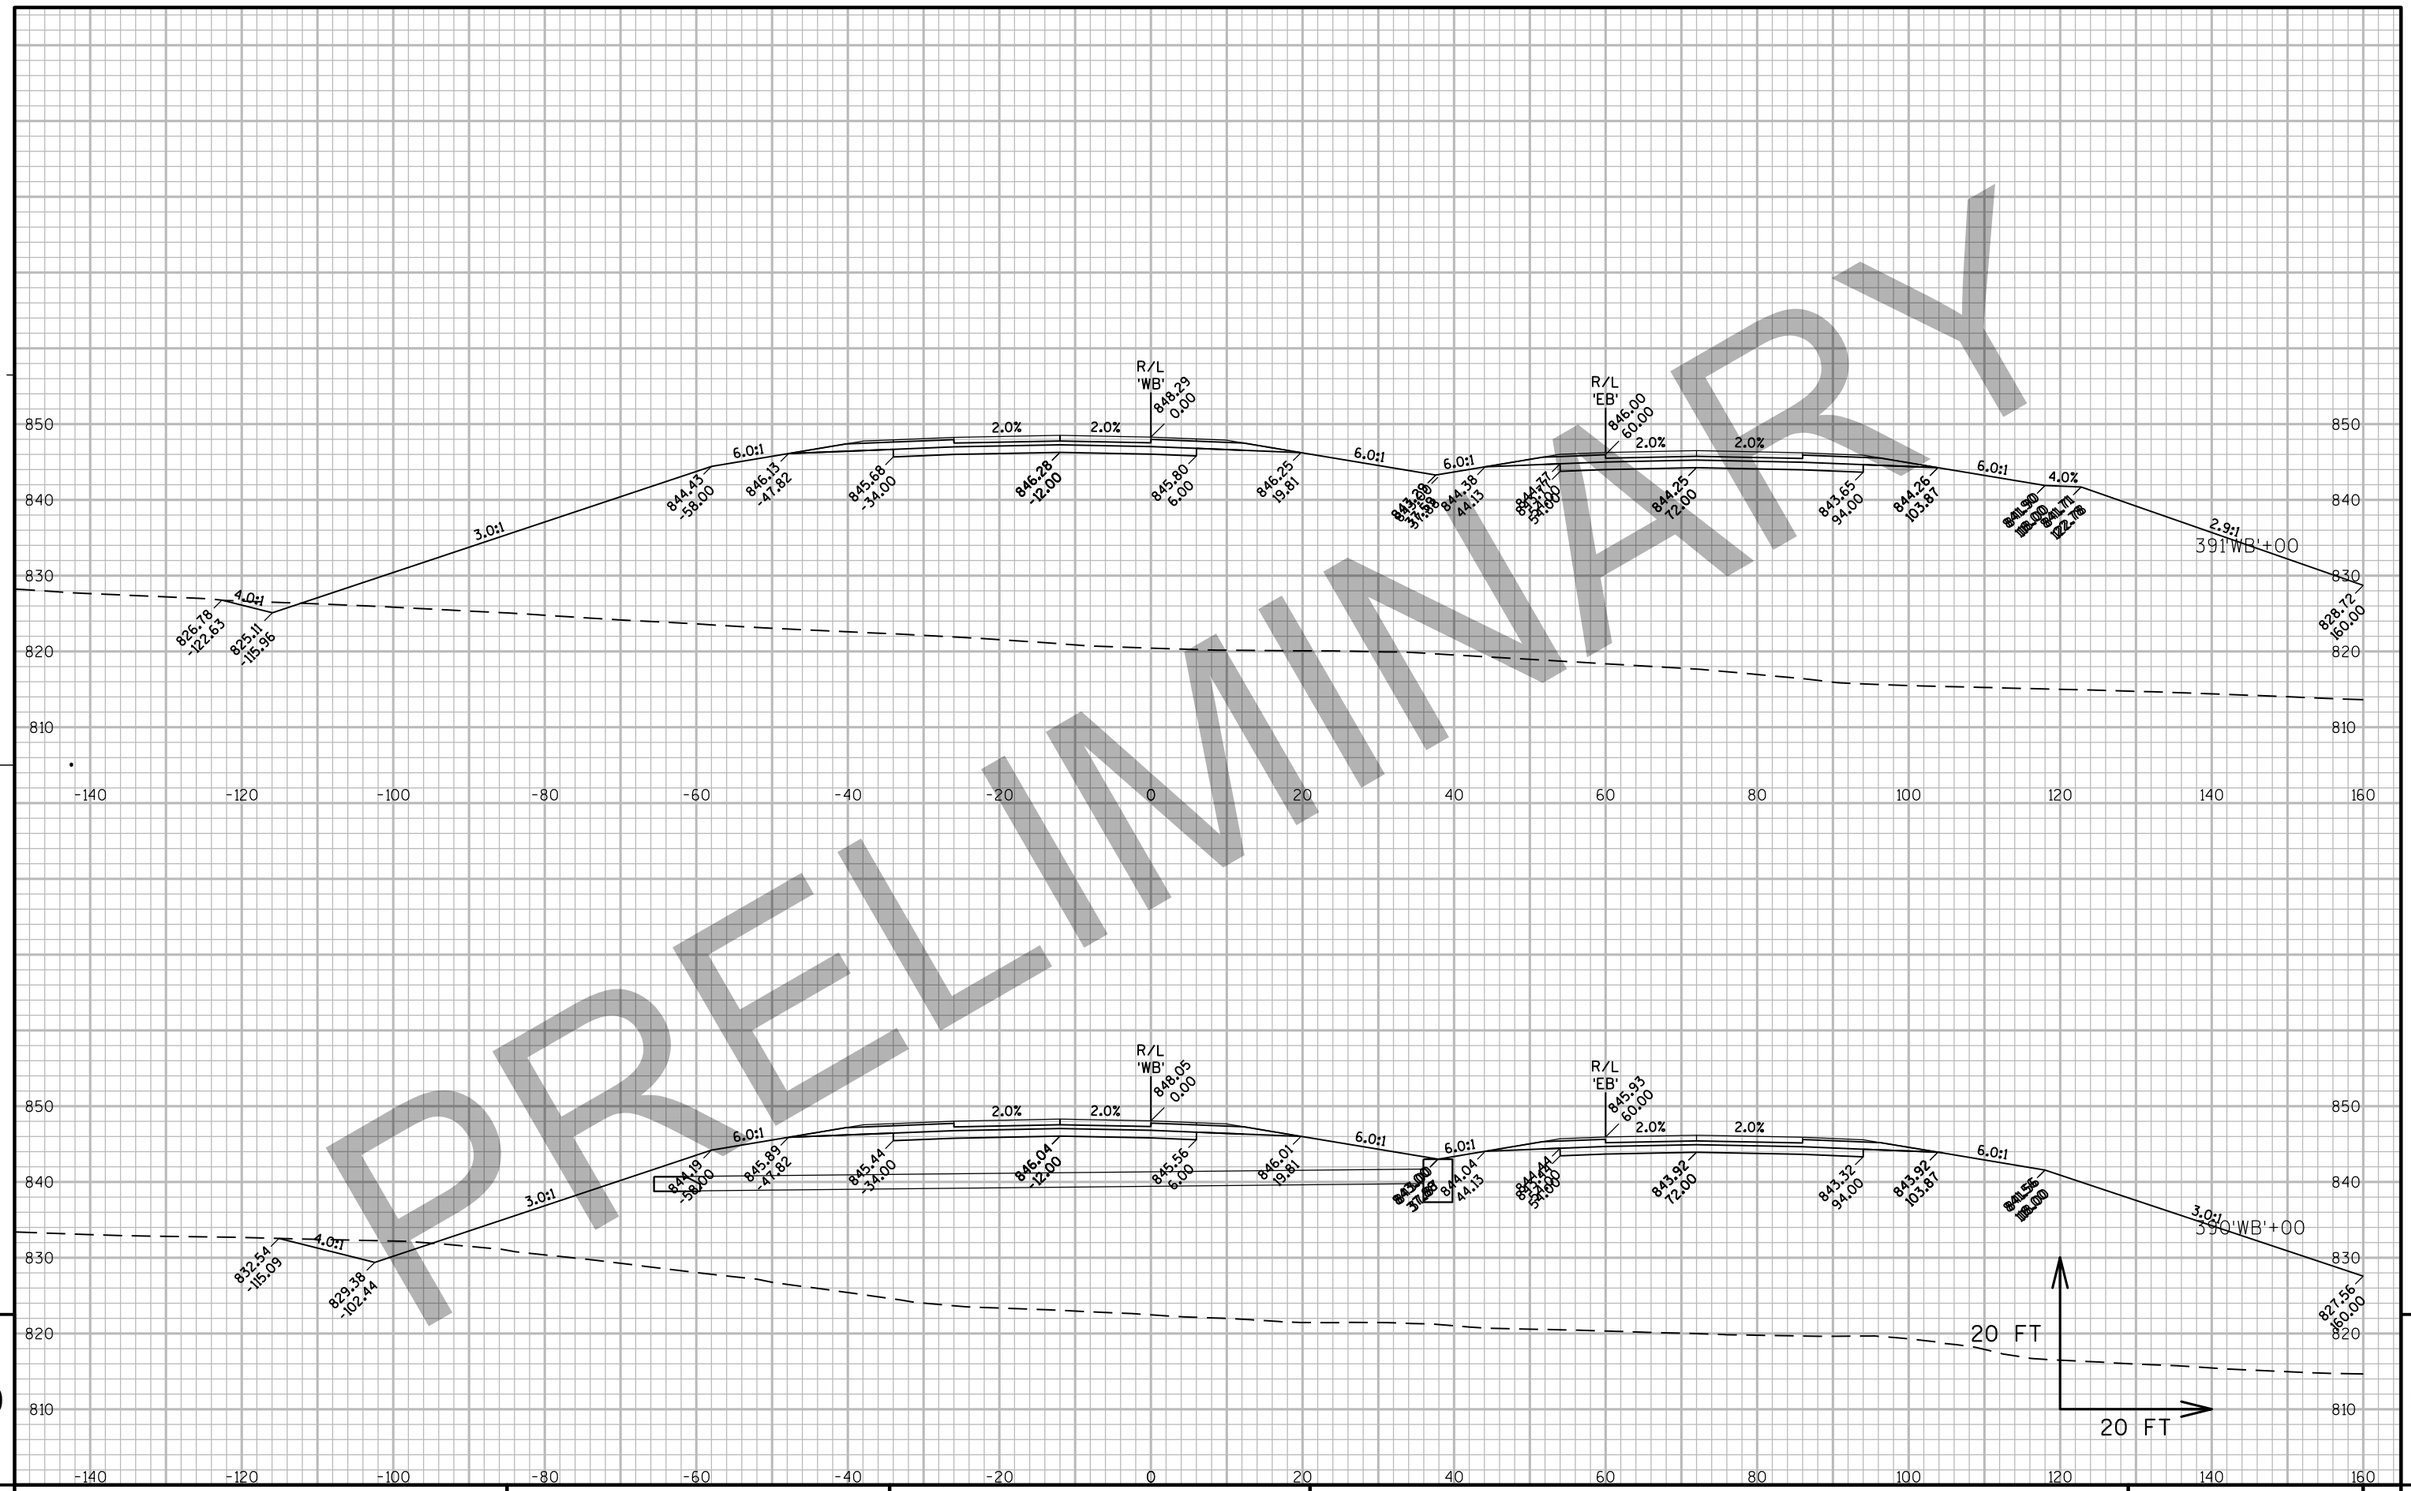


PRELIMINARY

PROJECT NO: 1146-75-71	HWY: STH 15	COUNTY: OUTAGAMIE	CROSS SECTIONS - STH 15 'WB'	SHEET	E

FILE NAME : N:\PDS\C3D\11467571\SHEETSPLAN\11467571\11467571_090301_XS_03_STH15.DWG
LAYOUT NAME - 090276_XS

PLOT DATE : 10/13/2020 8:22 AM PLOT BY : SIMMONS, MASON A PLOT NAME : PLOT SCALE : 1" = 20'_XREF

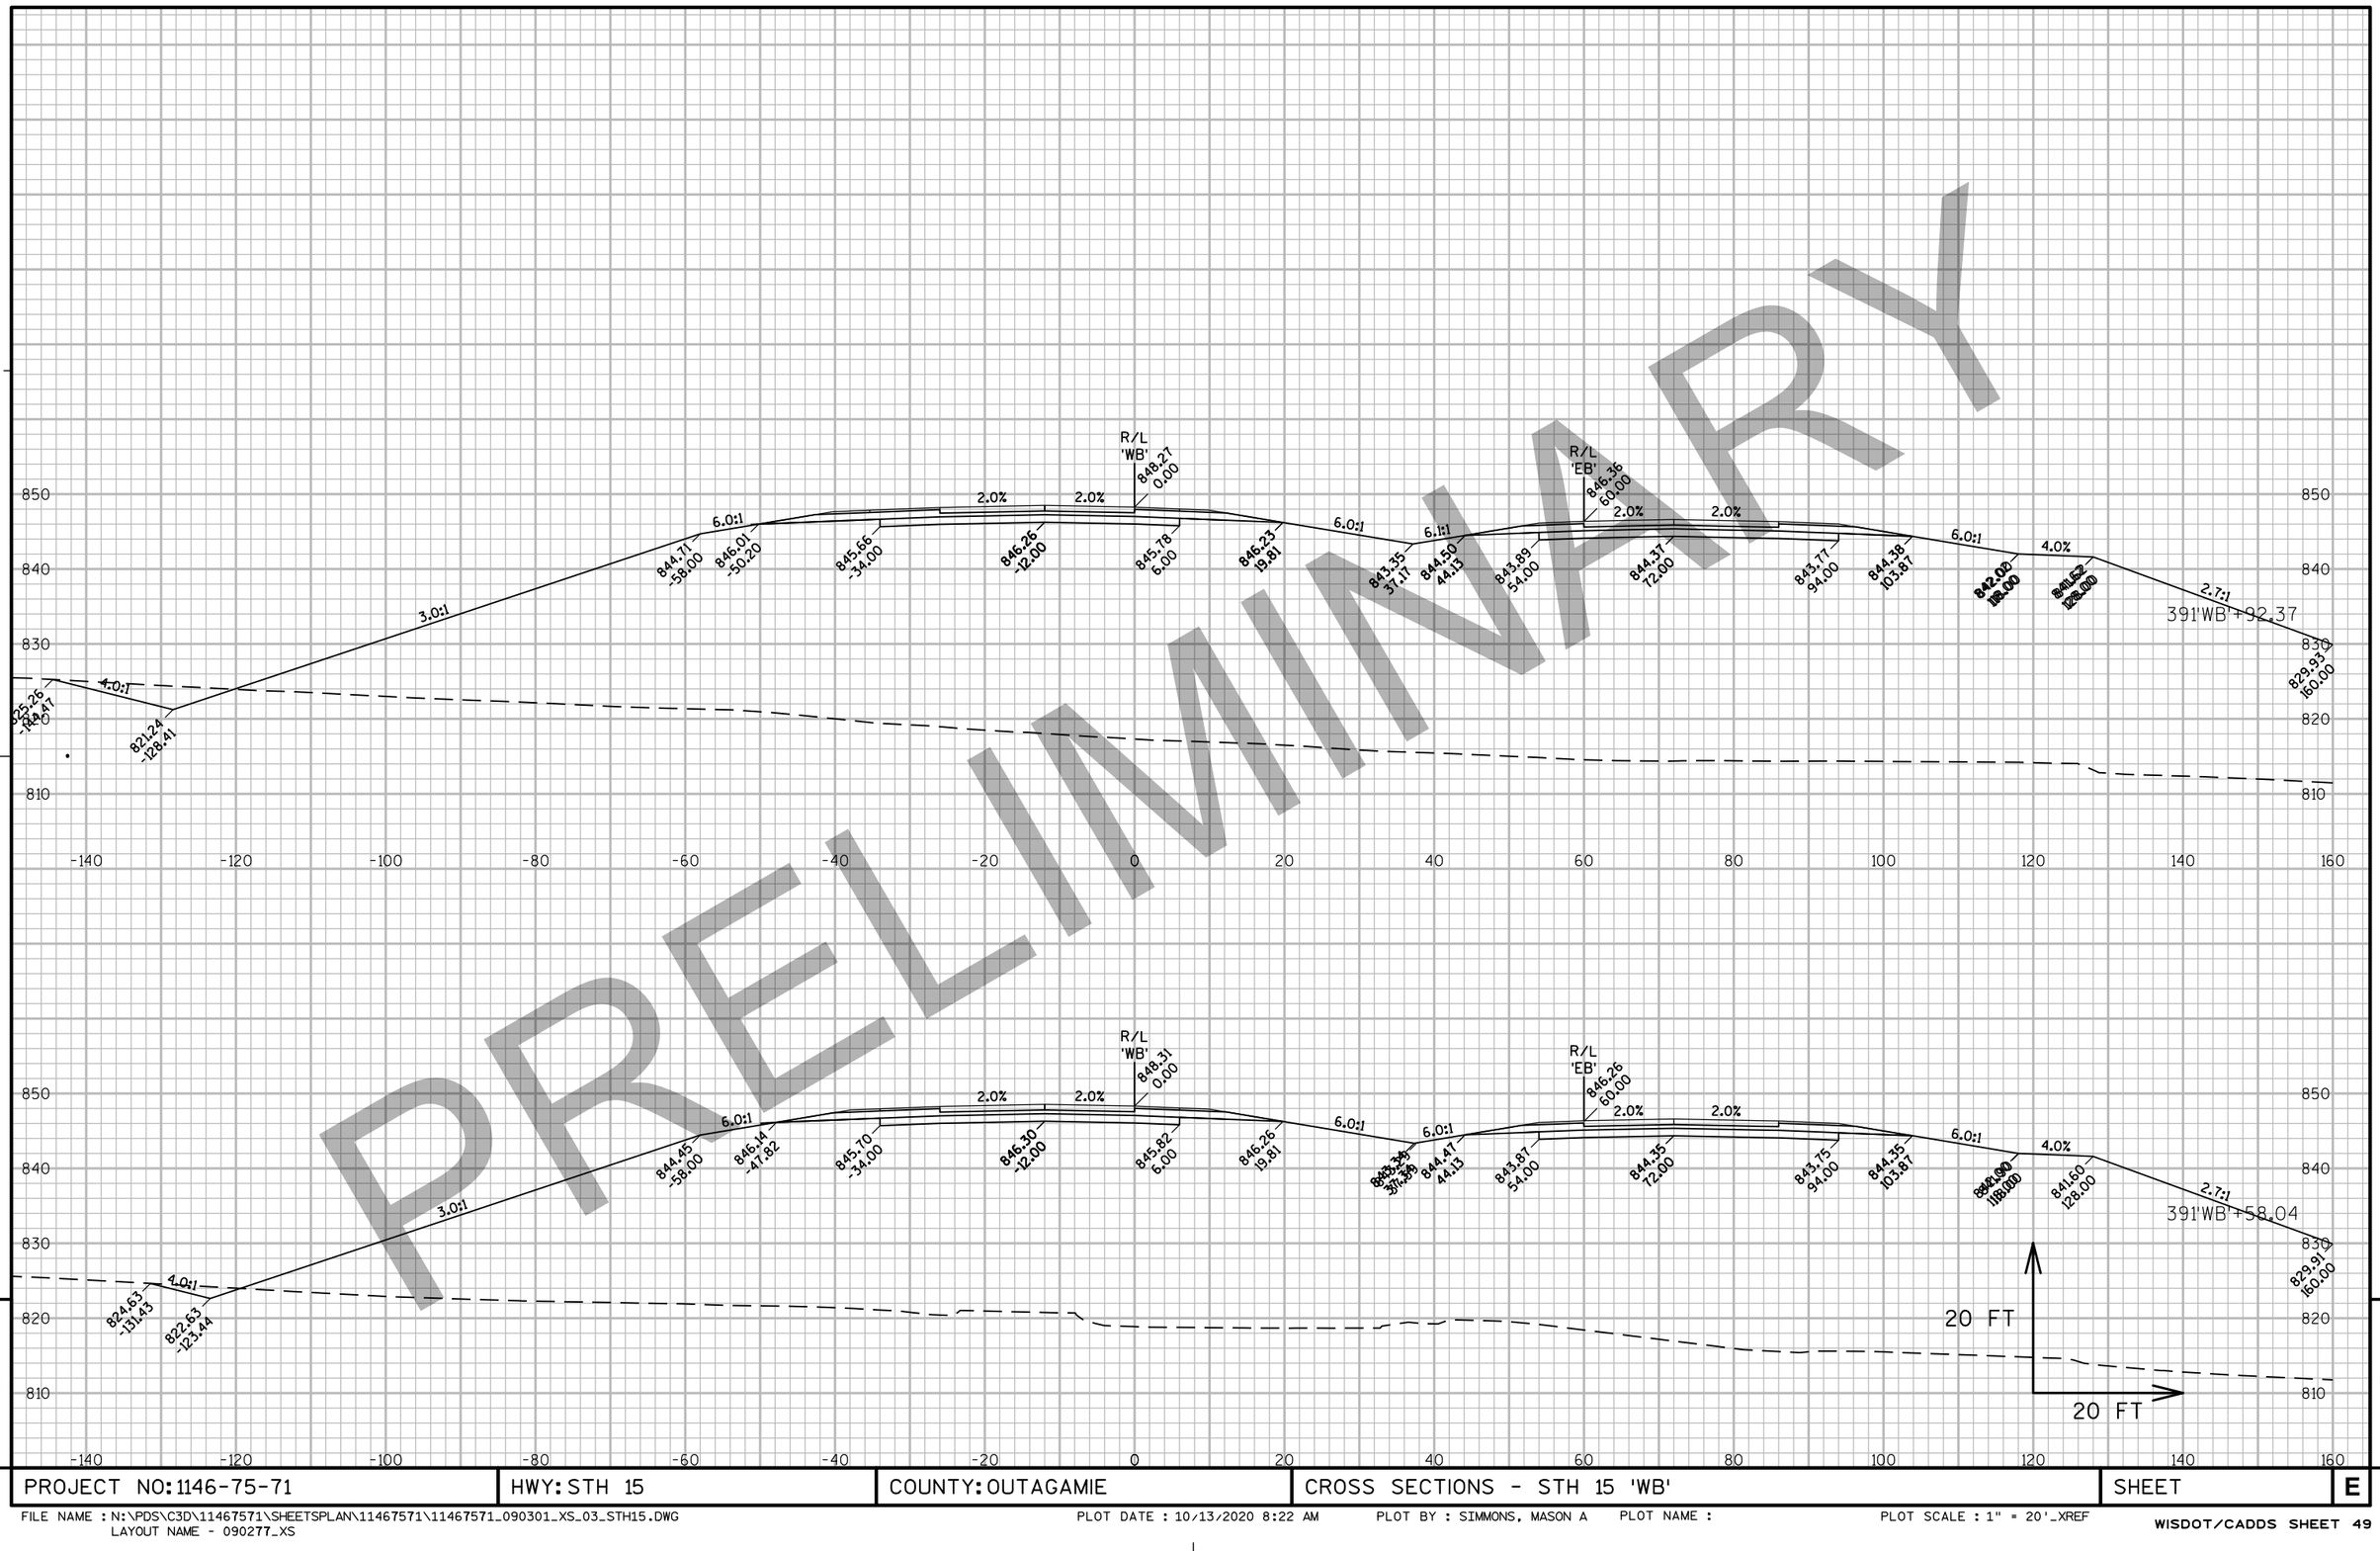


PRELIMINARY

9

PROJECT NO: 1146-75-71	HWY: STH 15	COUNTY: OUTAGAMIE	CROSS SECTIONS - STH 15 'WB'	SHEET	E

FILE NAME : N:\PDS\C3D\11467571\SHEETSPLAN\11467571\11467571_090301_XS_03_STH15.DWG
LAYOUT NAME - 090277_XS
PLOT DATE : 10/13/2020 8:22 AM PLOT BY : SIMMONS, MASON A PLOT NAME : PLOT SCALE : 1" = 20'_XREF
WISDOT/CADDS SHEET 49

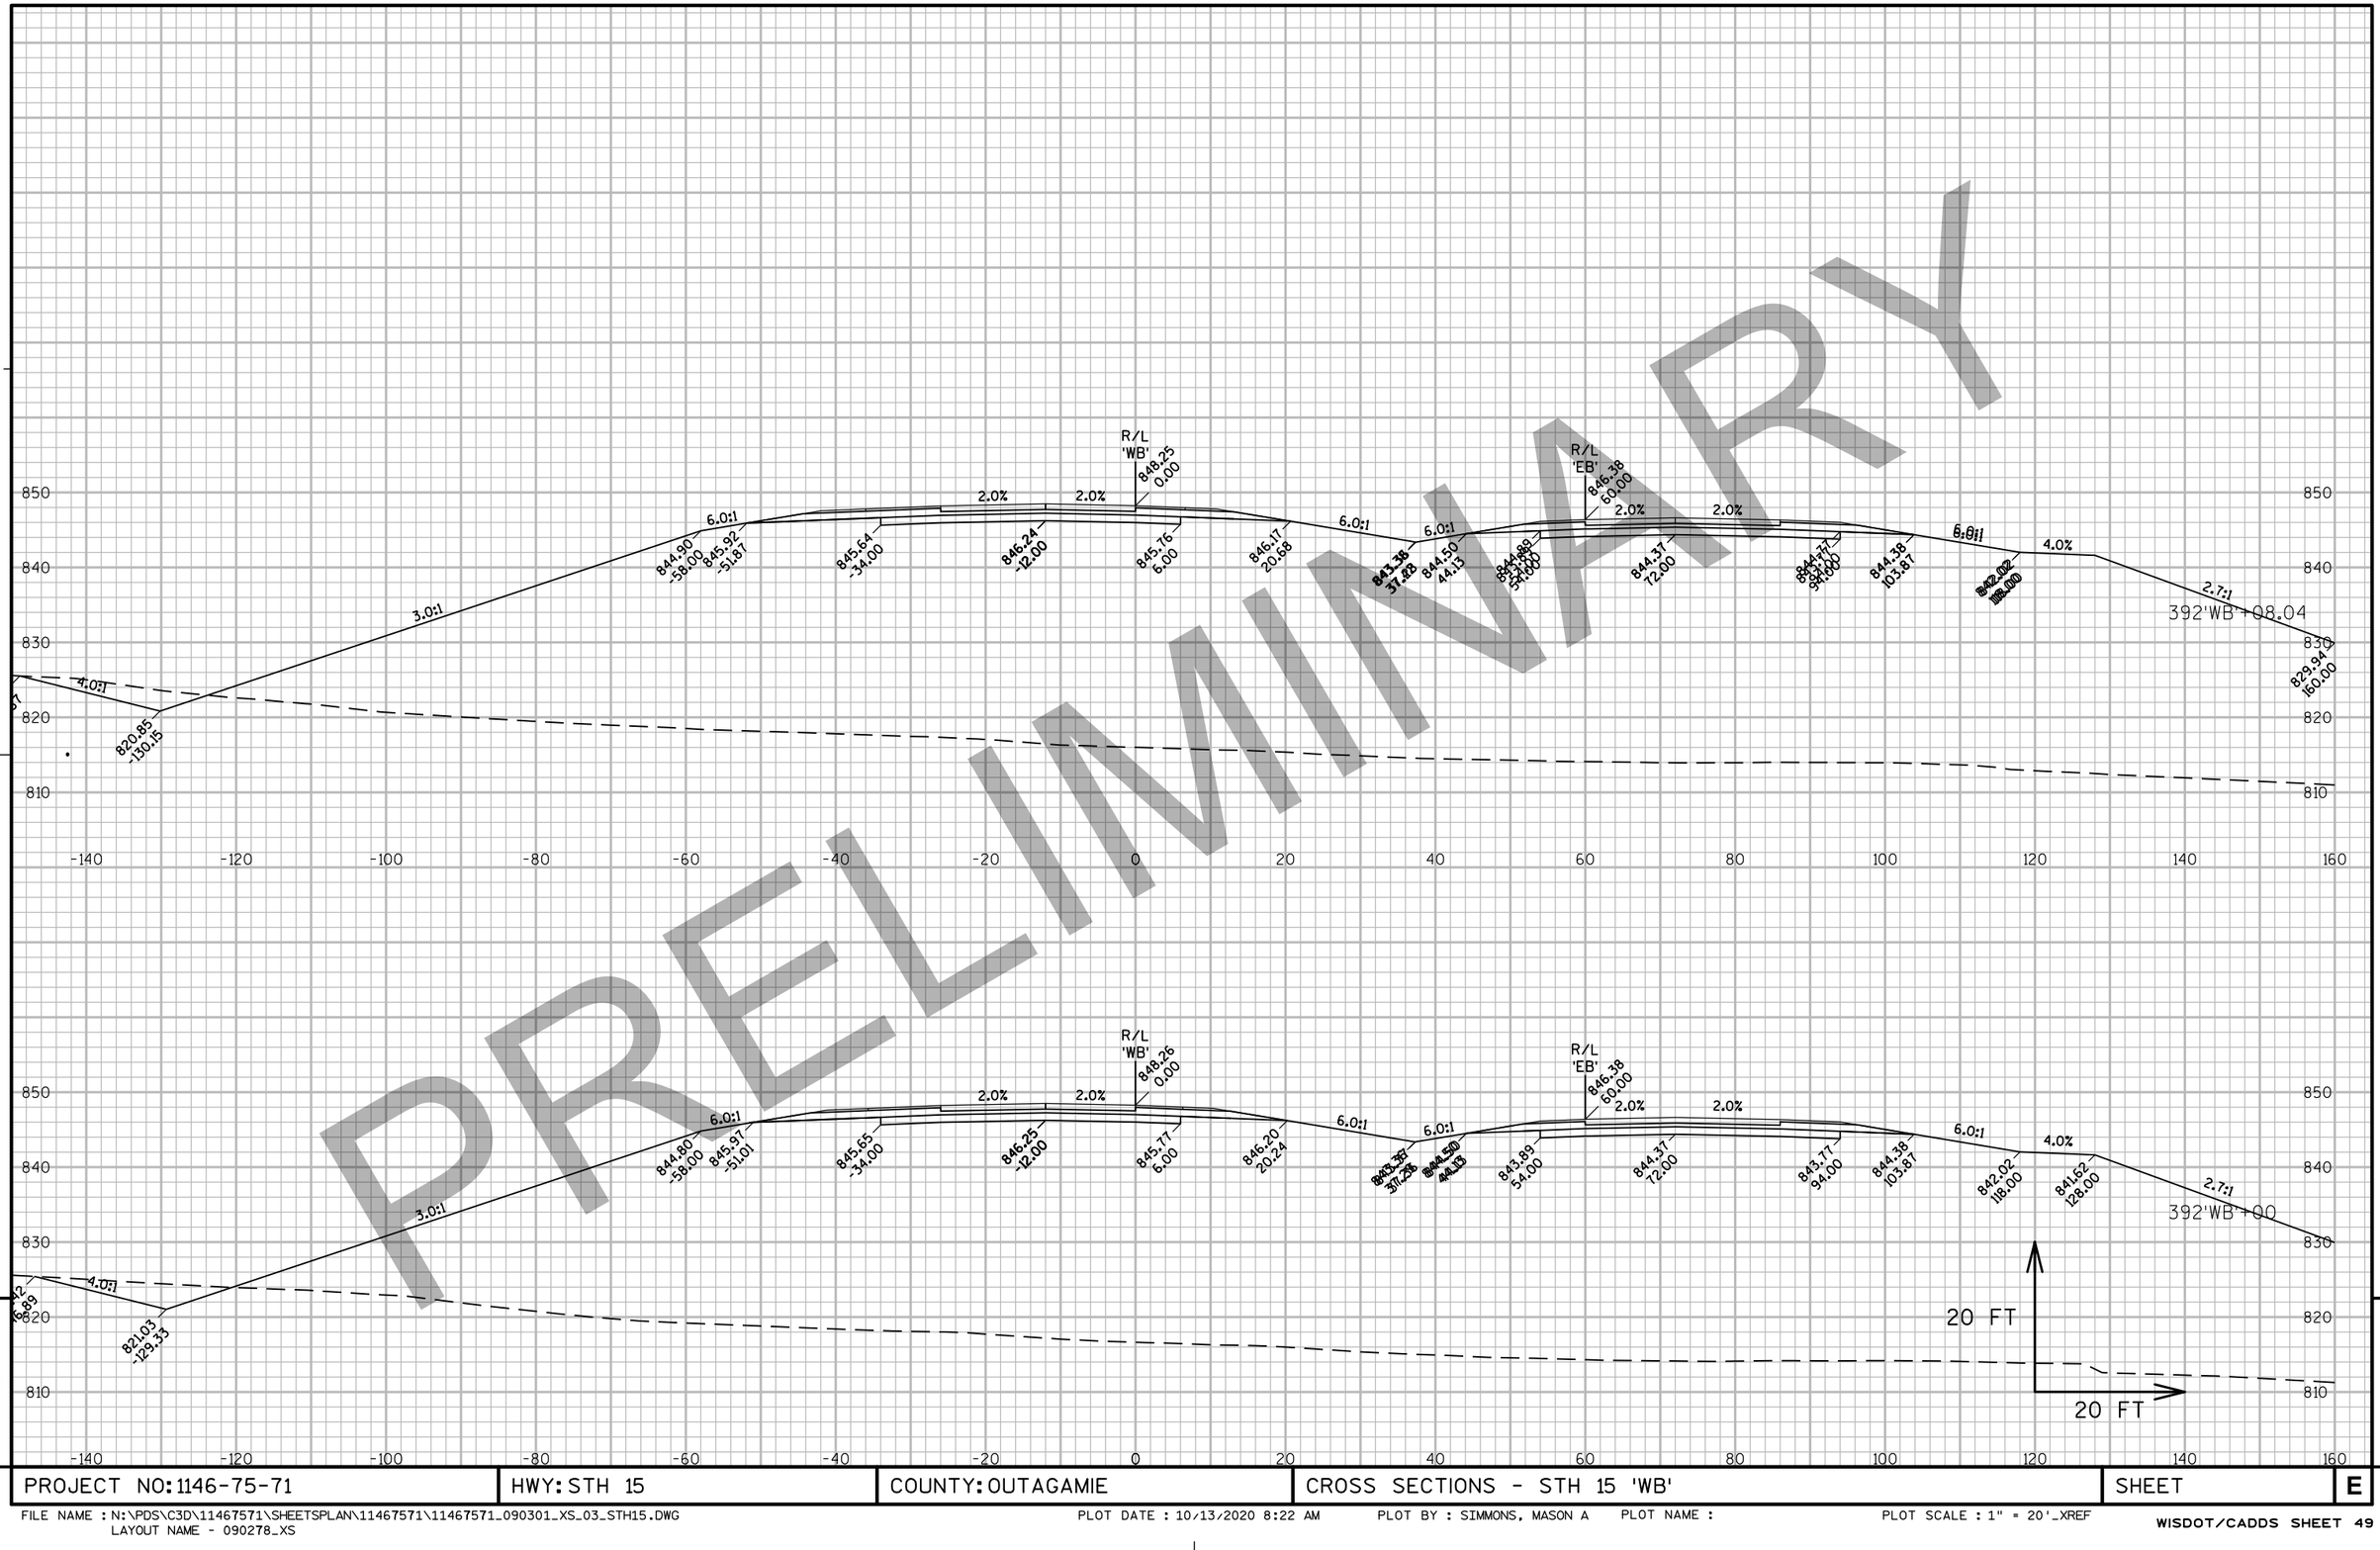

PRELIMINARY

9

PROJECT NO: 1146-75-71	HWY: STH 15	COUNTY: OUTAGAMIE	CROSS SECTIONS - STH 15 'WB'	SHEET	E



PRELIMINARY


9

9

PROJECT NO: 1146-75-71	HWY: STH 15	COUNTY: OUTAGAMIE	CROSS SECTIONS - STH 15 'WB'	SHEET	E

FILE NAME : N:\PDS\C3D\11467571\SHEETSPLAN\11467571\11467571_090301_XS_03_STH15.DWG
LAYOUT NAME - 090279_XS


PLOT DATE : 10/13/2020 8:22 AM PLOT BY : SIMMONS, MASON A PLOT NAME : PLOT SCALE : 1" = 20'_XREF

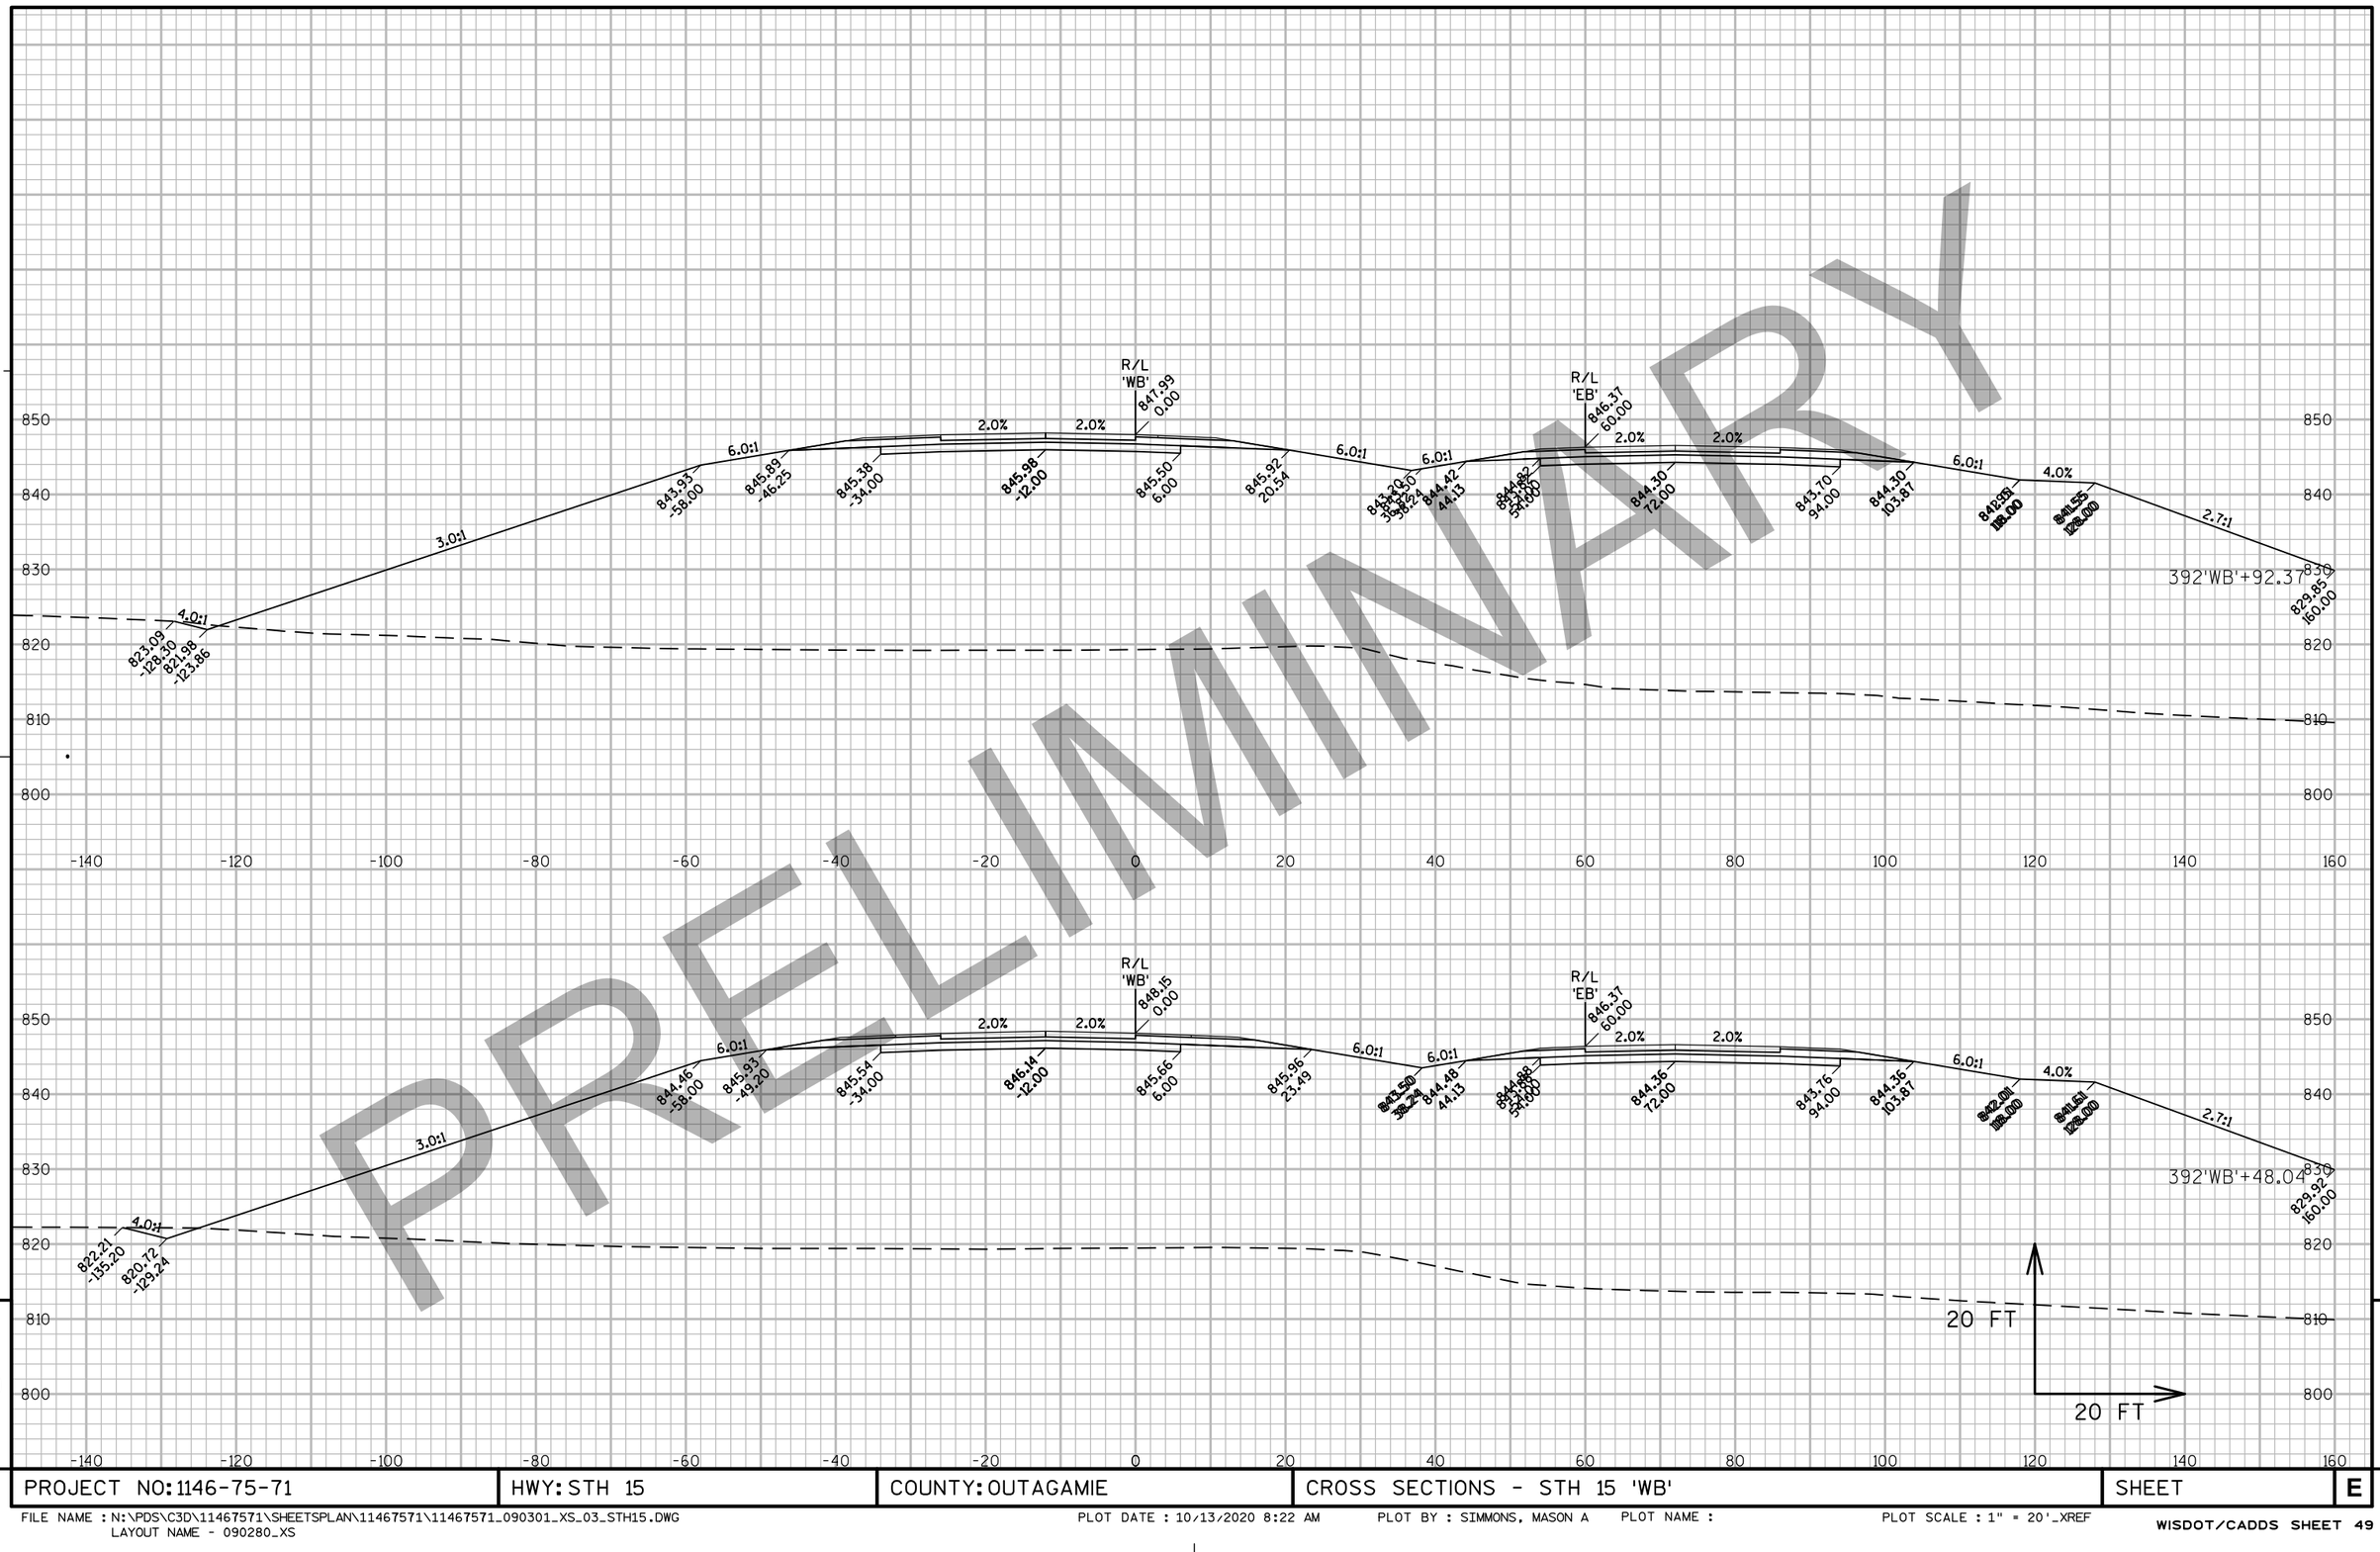

PROJECT NO: 1146-75-71	HWY: STH 15	COUNTY: OUTAGAMIE	CROSS SECTIONS - STH 15 'WB'	SHEET	E

FILE NAME : N:\PDS\C3D\11467571\SHEETSPLAN\11467571\11467571_090301_XS_03_STH15.DWG
LAYOUT NAME - 090280_XS

PLOT DATE : 10/13/2020 8:22 AM PLOT BY : SIMMONS, MASON A PLOT NAME : PLOT SCALE : 1" = 20'_XREF

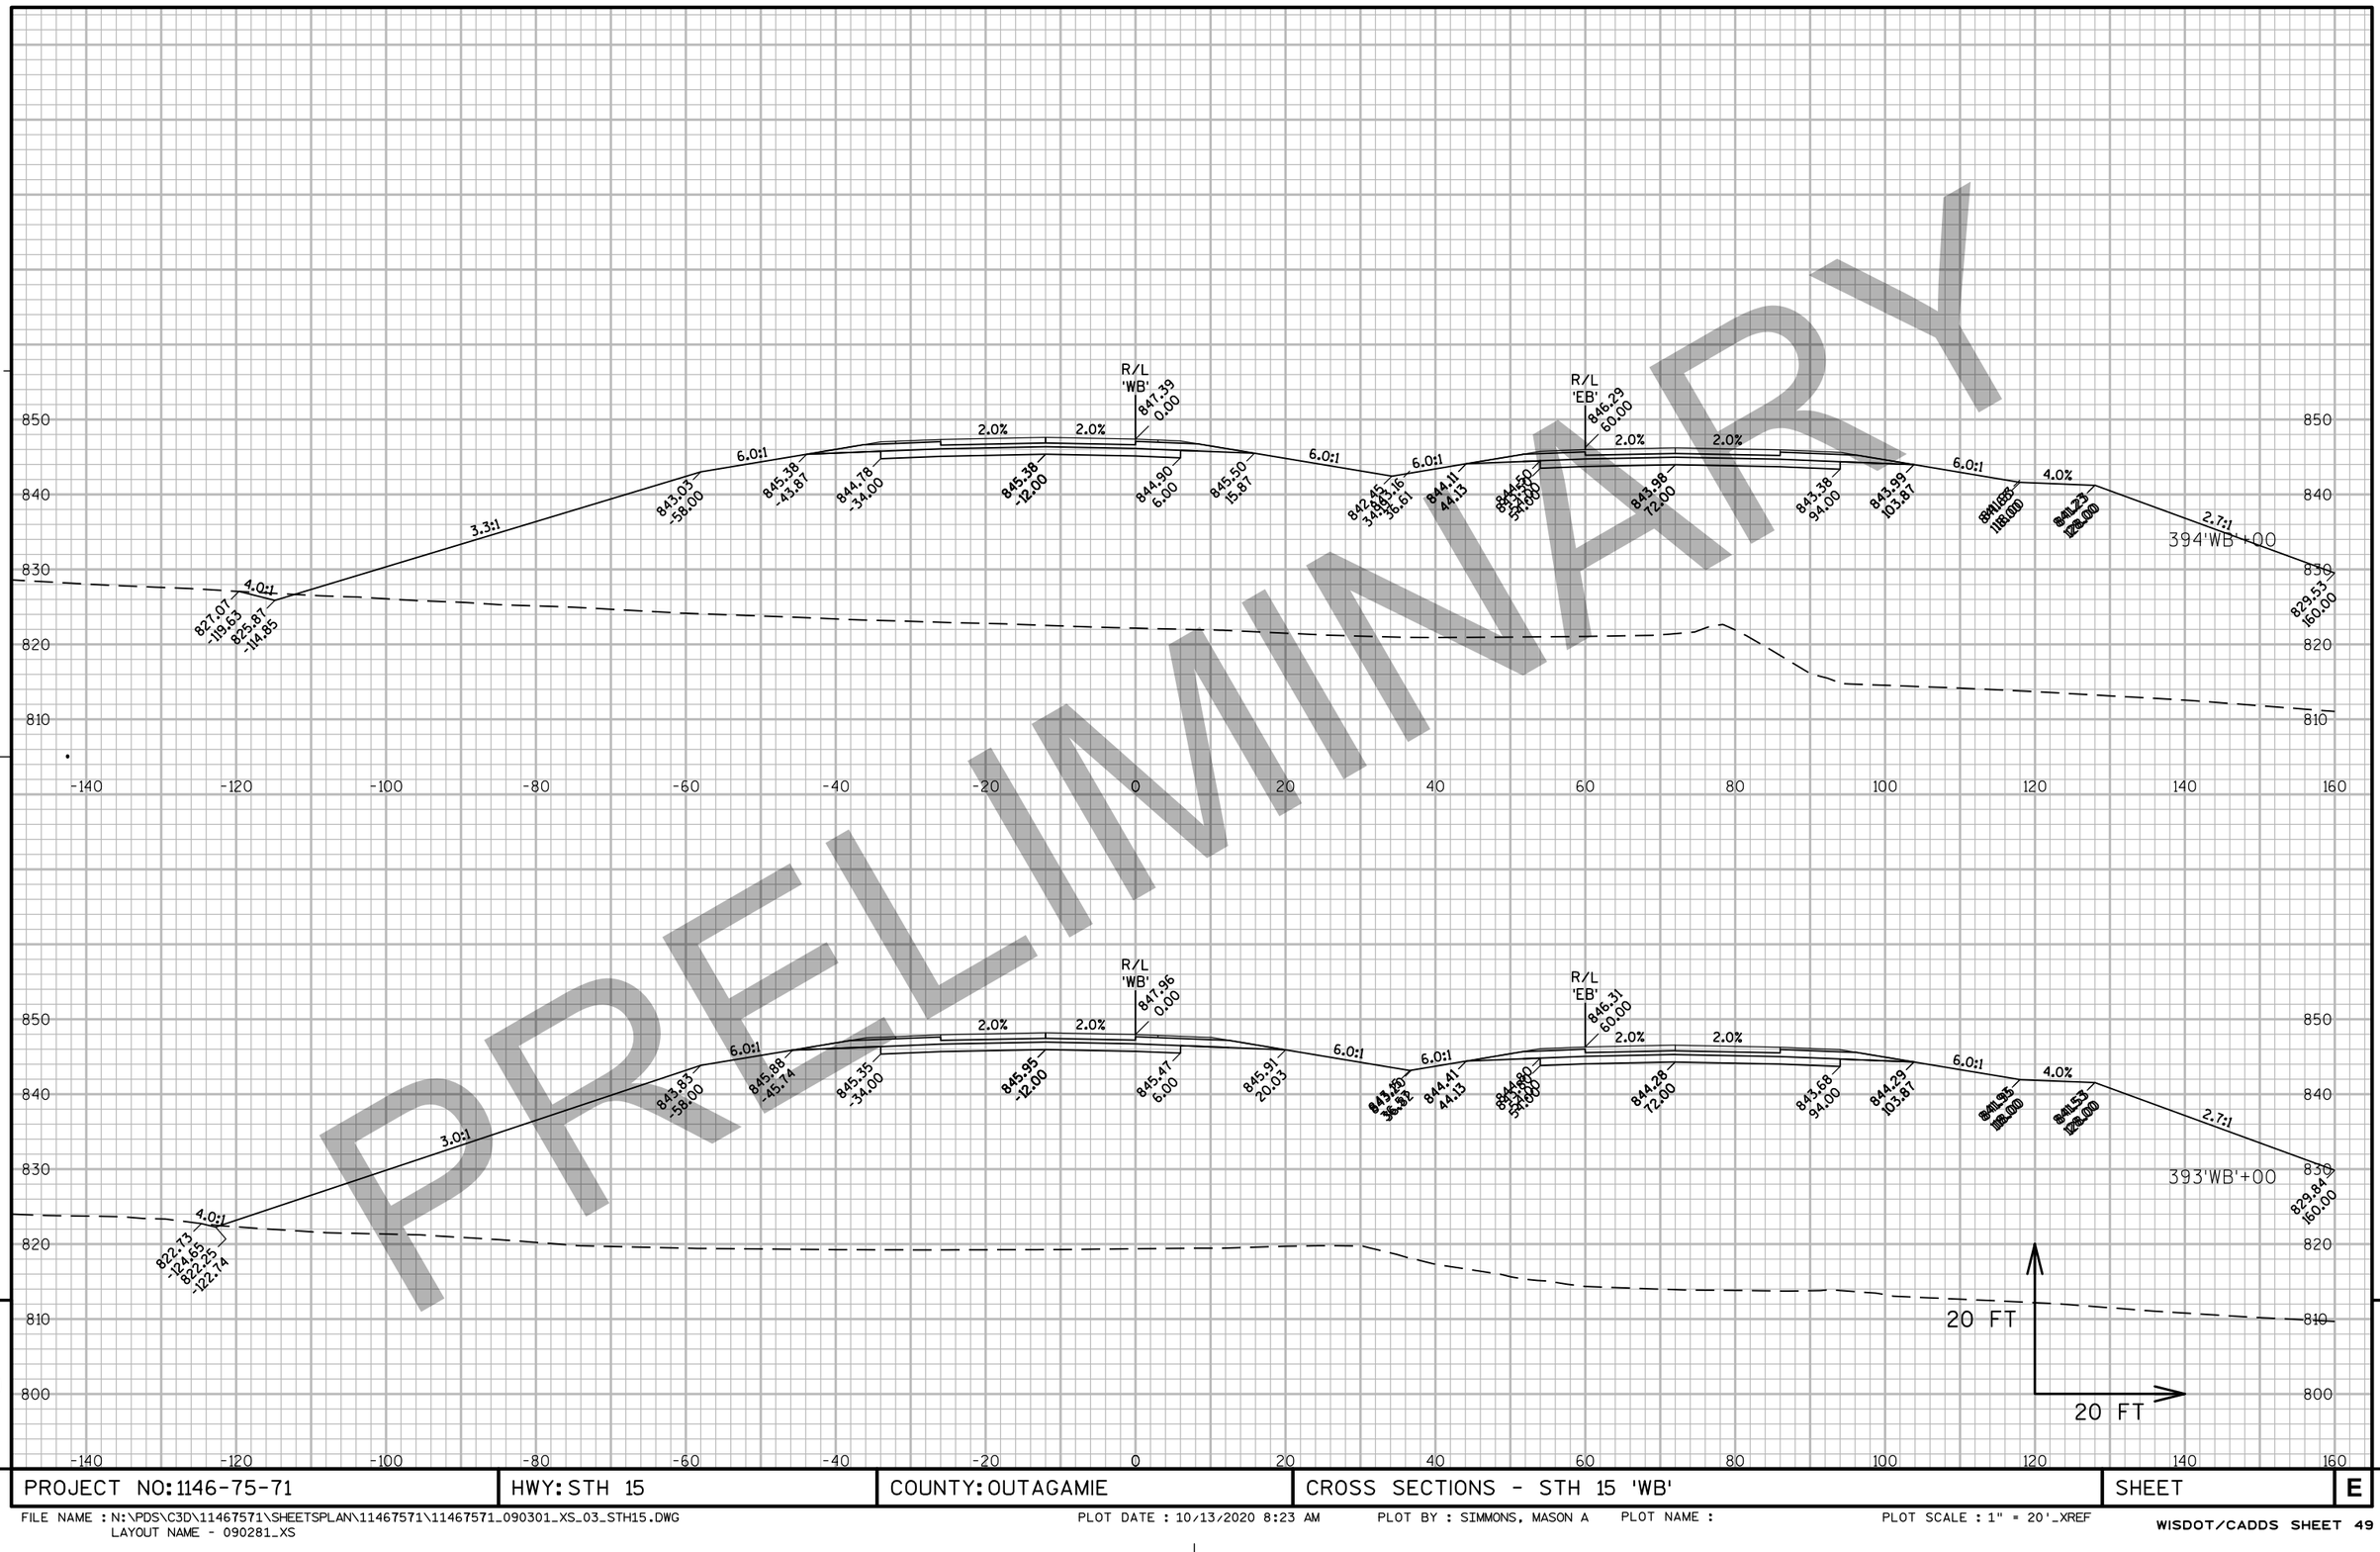


PRELIMINARY

9

PROJECT NO: 1146-75-71	HWY: STH 15	COUNTY: OUTAGAMIE	CROSS SECTIONS - STH 15 'WB'	SHEET	E

FILE NAME : N:\PDS\C3D\11467571\SHEETSPLAN\11467571\11467571_090301_XS_03_STH15.DWG
LAYOUT NAME - 090281_XS
PLOT DATE : 10/13/2020 8:23 AM PLOT BY : SIMMONS, MASON A PLOT NAME : PLOT SCALE : 1" = 20'_XREF
WISDOT/CADDS SHEET 49

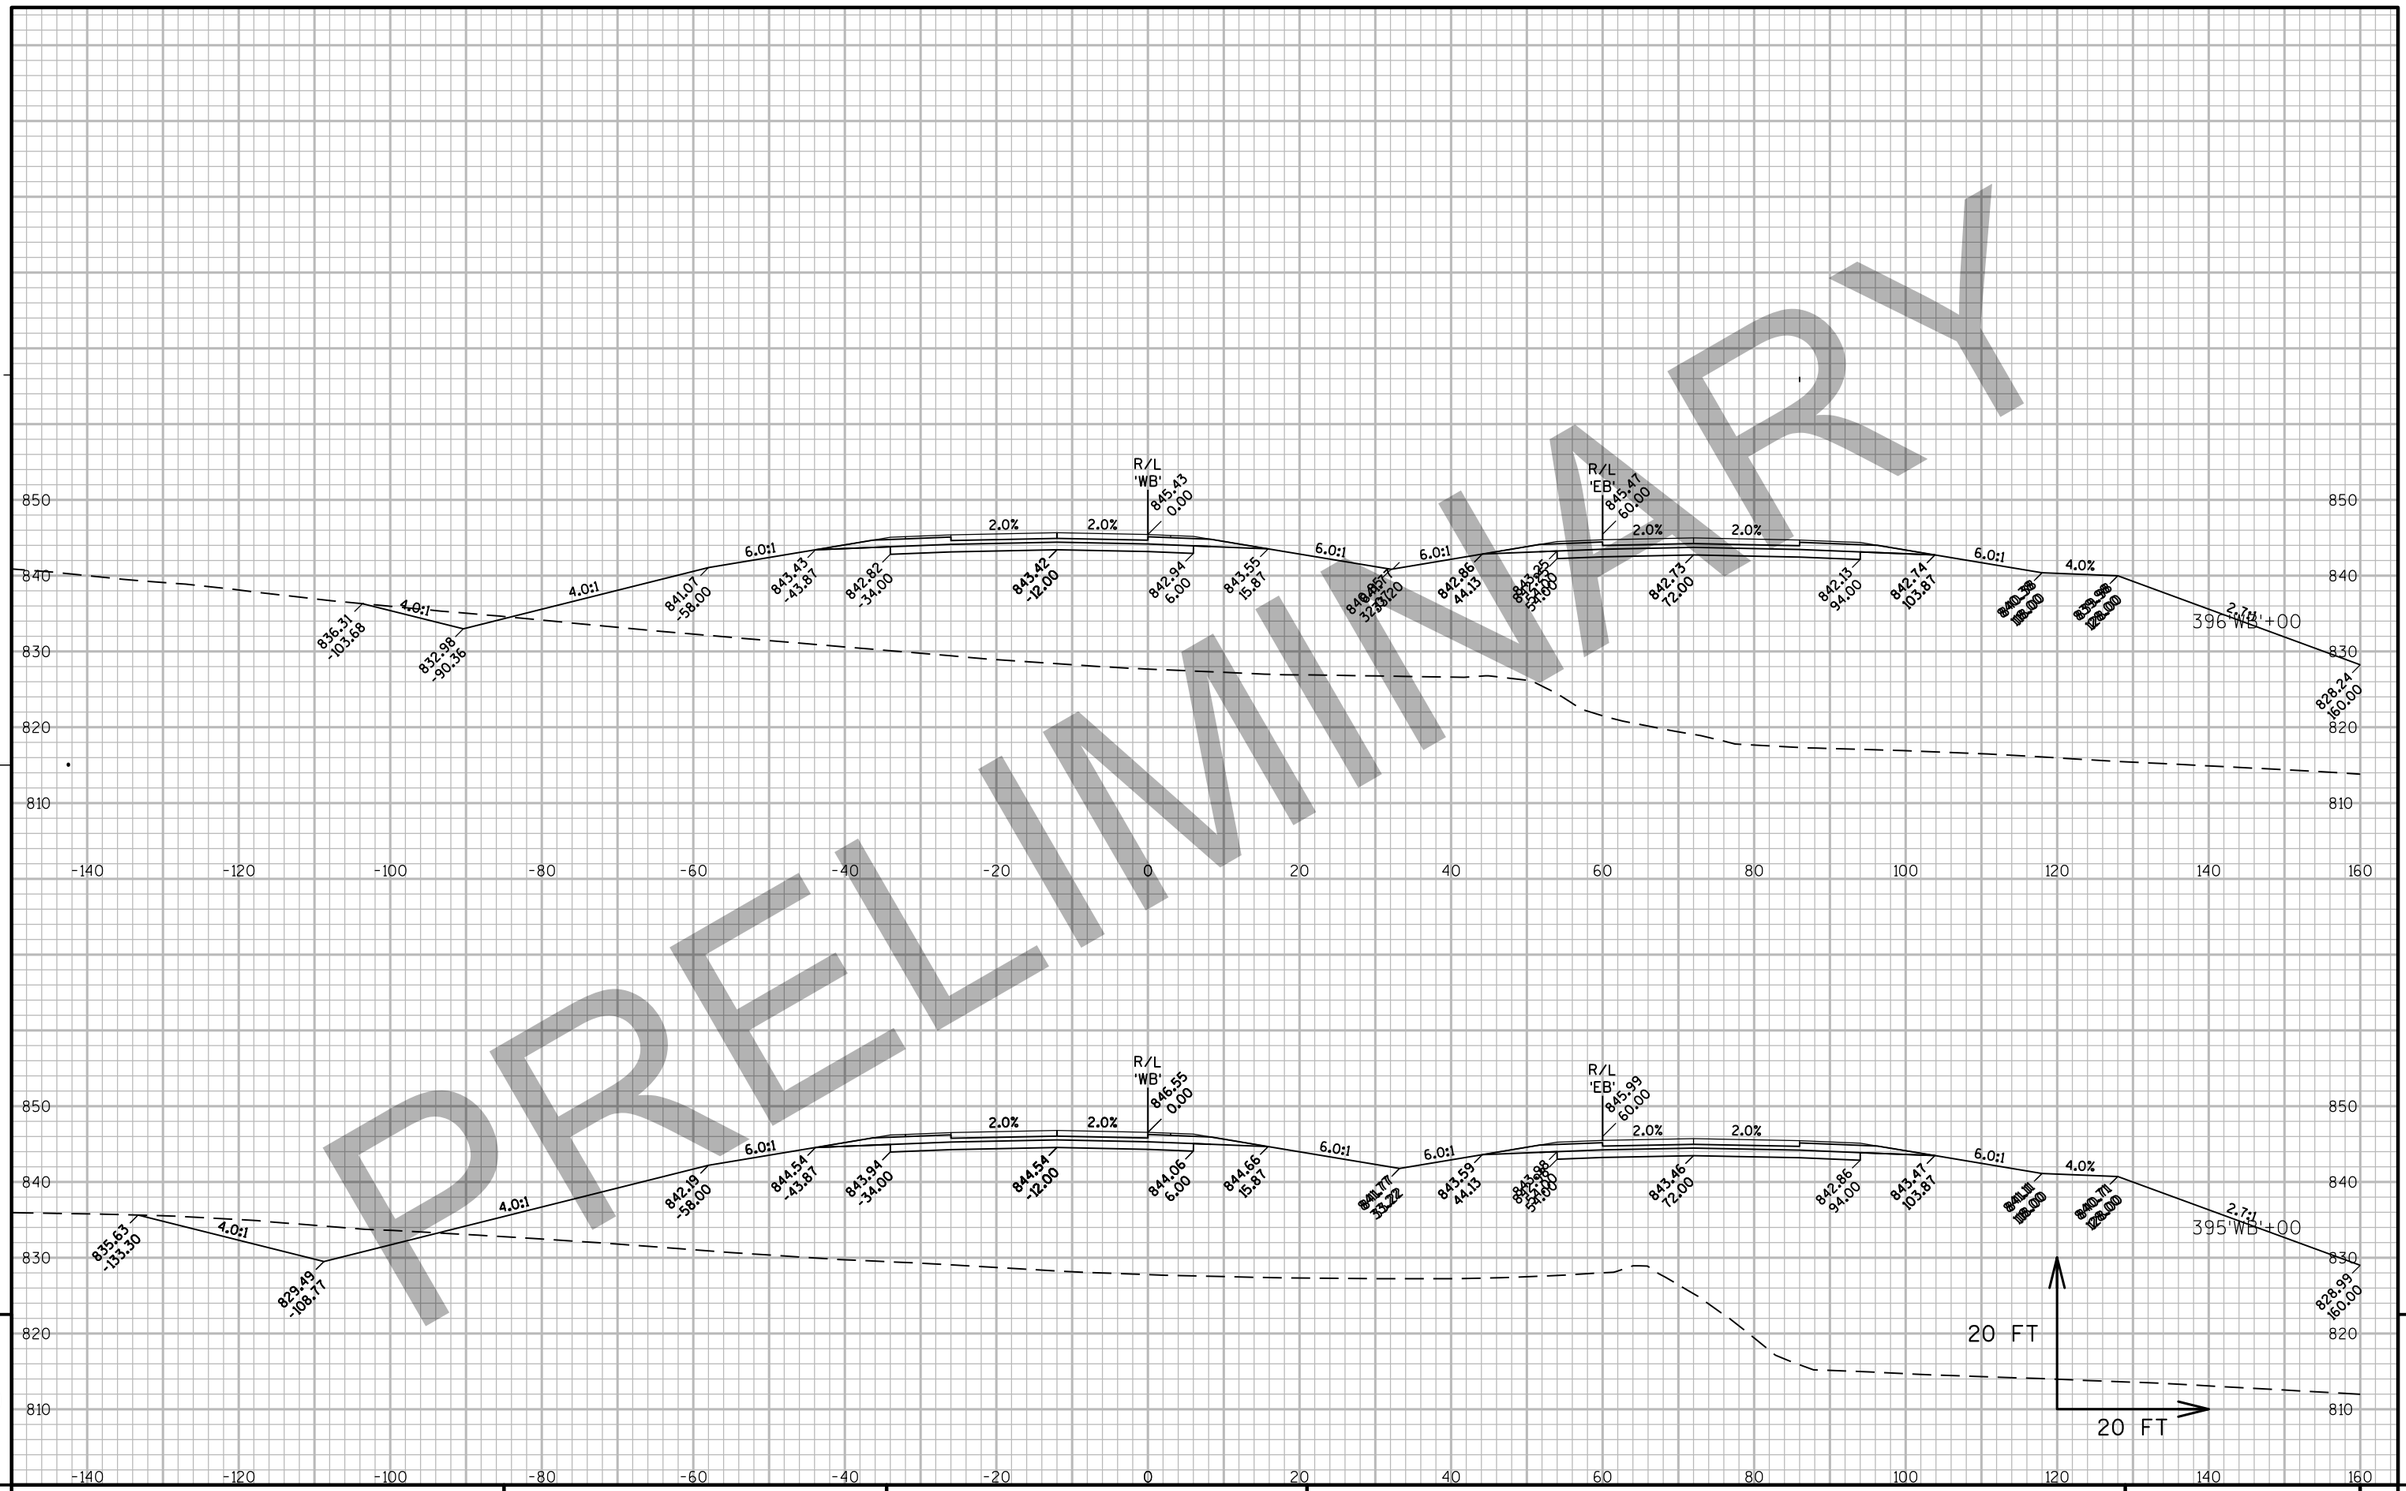


PRELIMINARY

9

PROJECT NO: 1146-75-71	HWY: STH 15	COUNTY: OUTAGAMIE	CROSS SECTIONS - STH 15 'WB'	SHEET	E

FILE NAME : N:\PDS\C3D\11467571\SHEETSPLAN\11467571\11467571_090301_XS_03_STH15.DWG
LAYOUT NAME - 090282_XS


PLOT DATE : 10/13/2020 8:23 AM PLOT BY : SIMMONS, MASON A PLOT NAME : PLOT SCALE : 1" = 20'_XREF

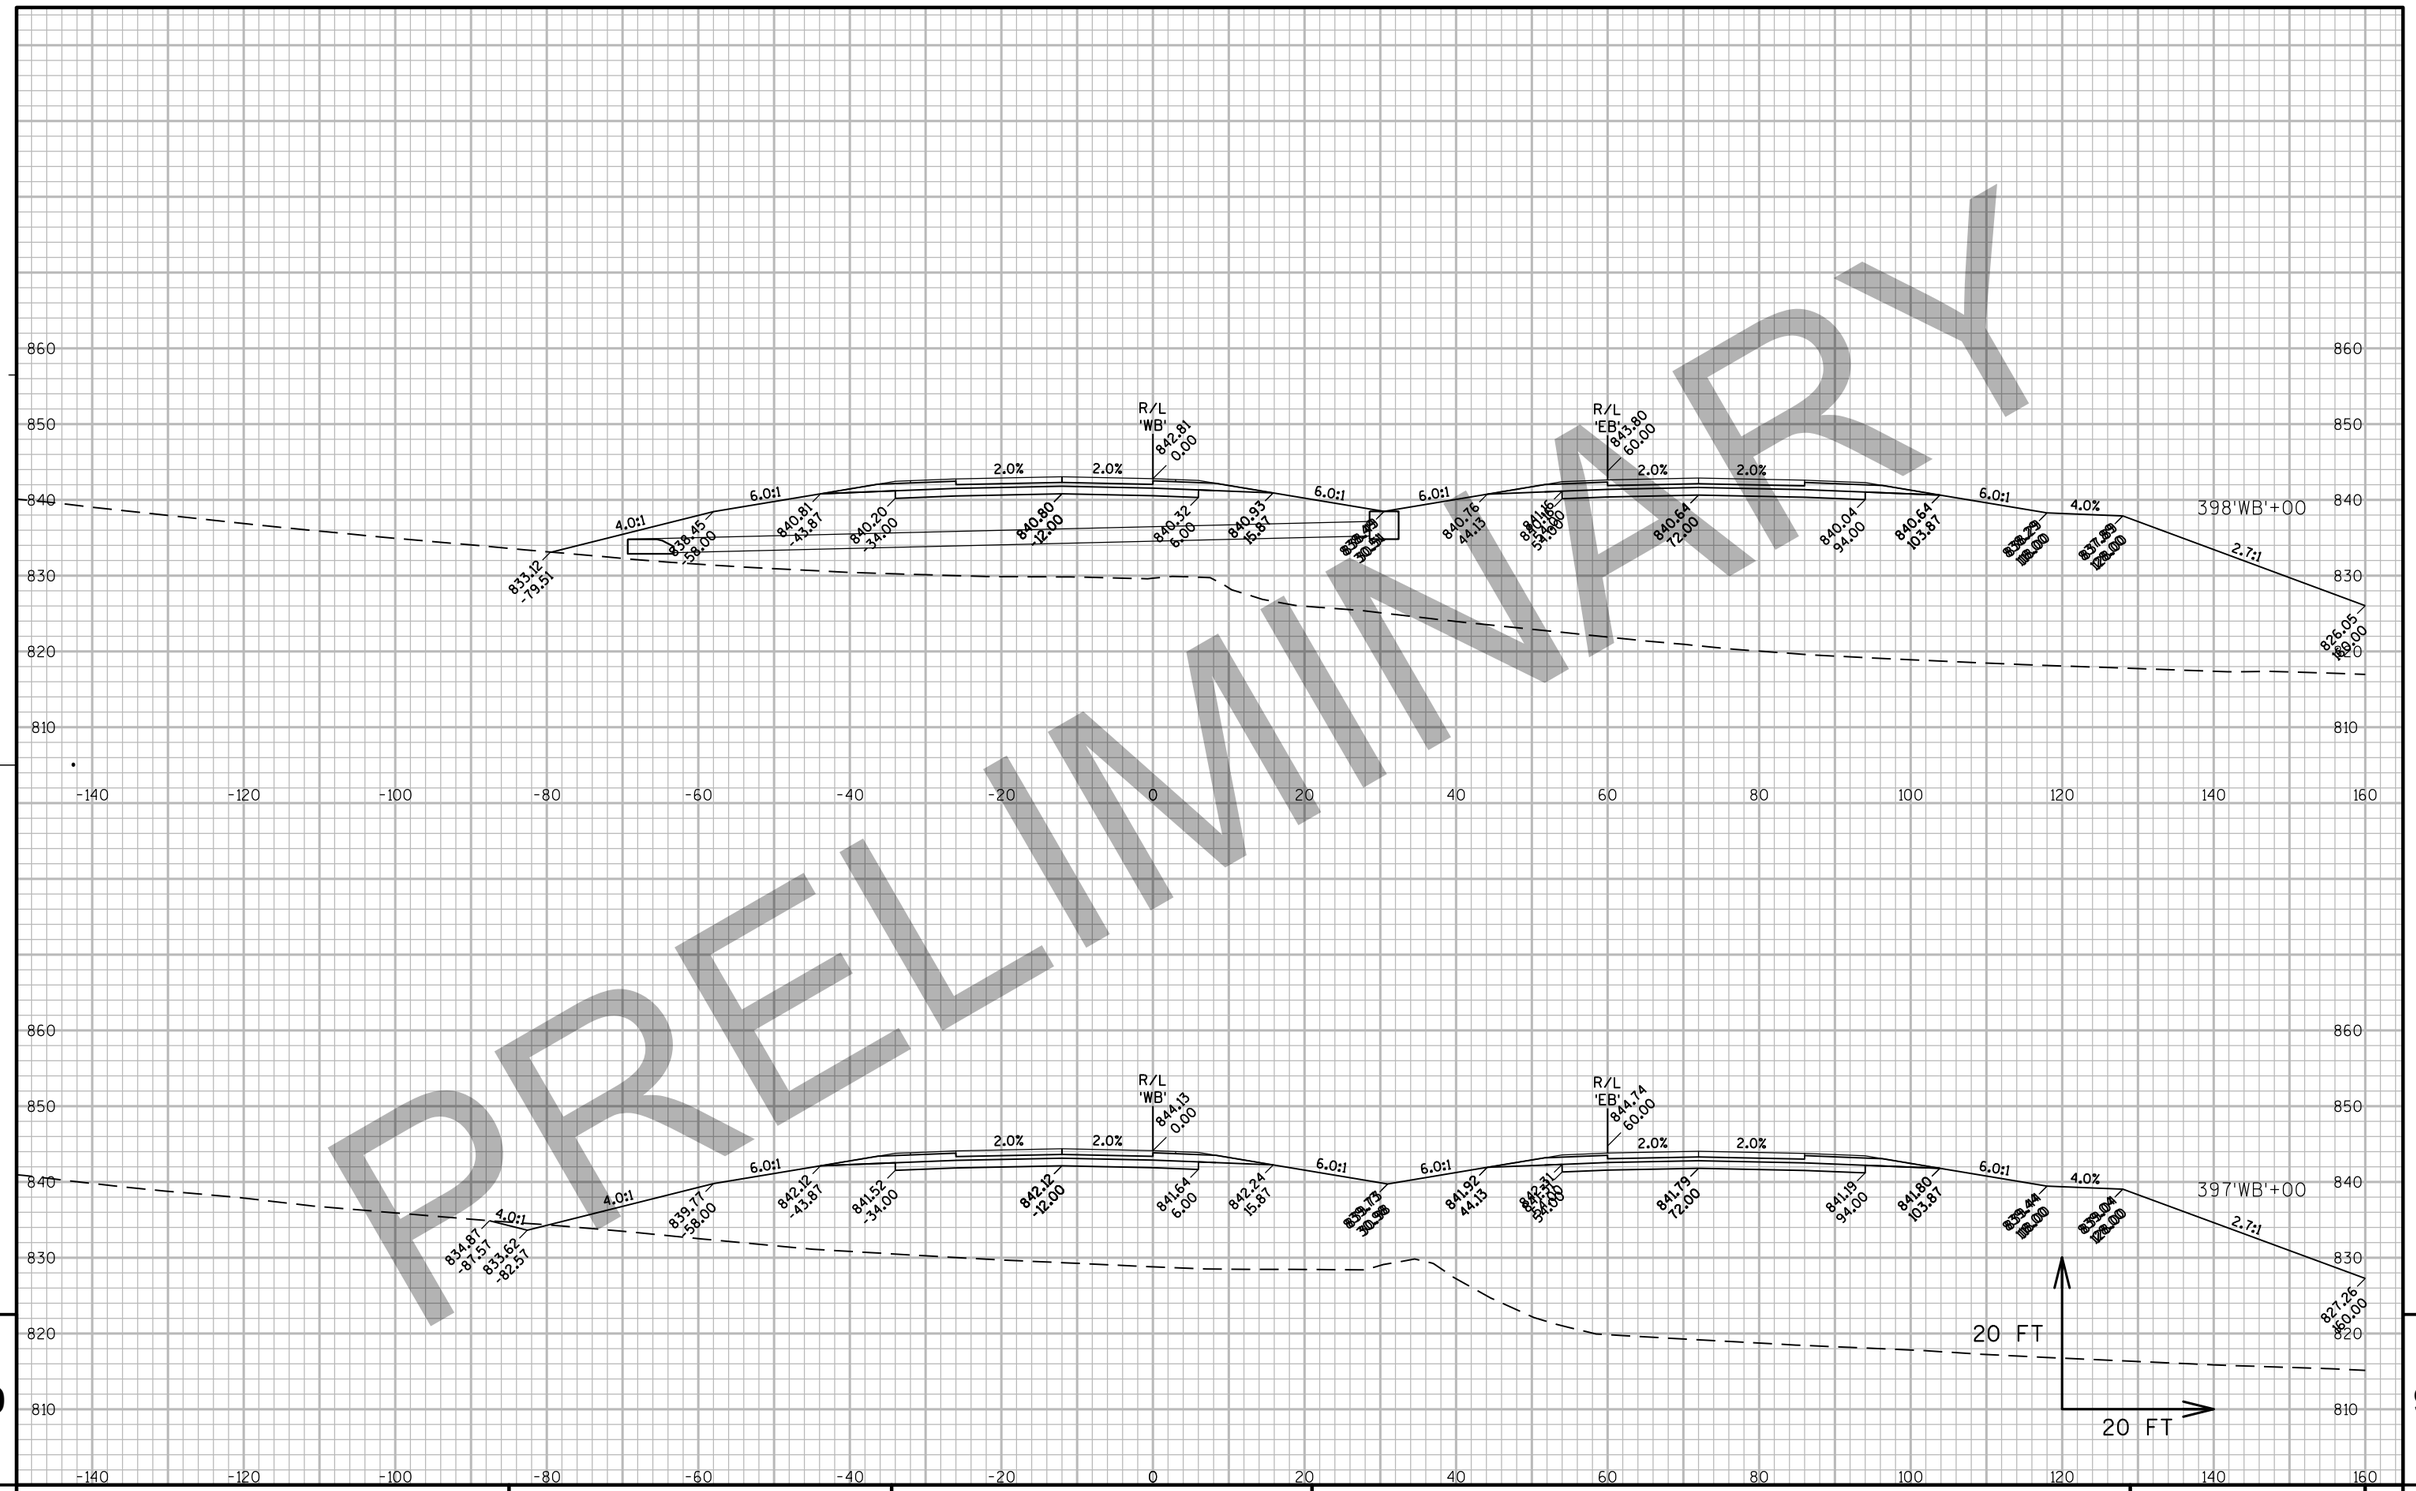

PROJECT NO: 1146-75-71	HWY: STH 15	COUNTY: OUTAGAMIE	CROSS SECTIONS - STH 15 'WB'	SHEET	E

FILE NAME : N:\PDS\C3D\11467571\SHEETSPLAN\11467571\11467571_090301_XS_03_STH15.DWG
LAYOUT NAME - 090283_XS

PLOT DATE : 10/13/2020 8:23 AM PLOT BY : SIMMONS, MASON A PLOT NAME : PLOT SCALE : 1" = 20'_XREF

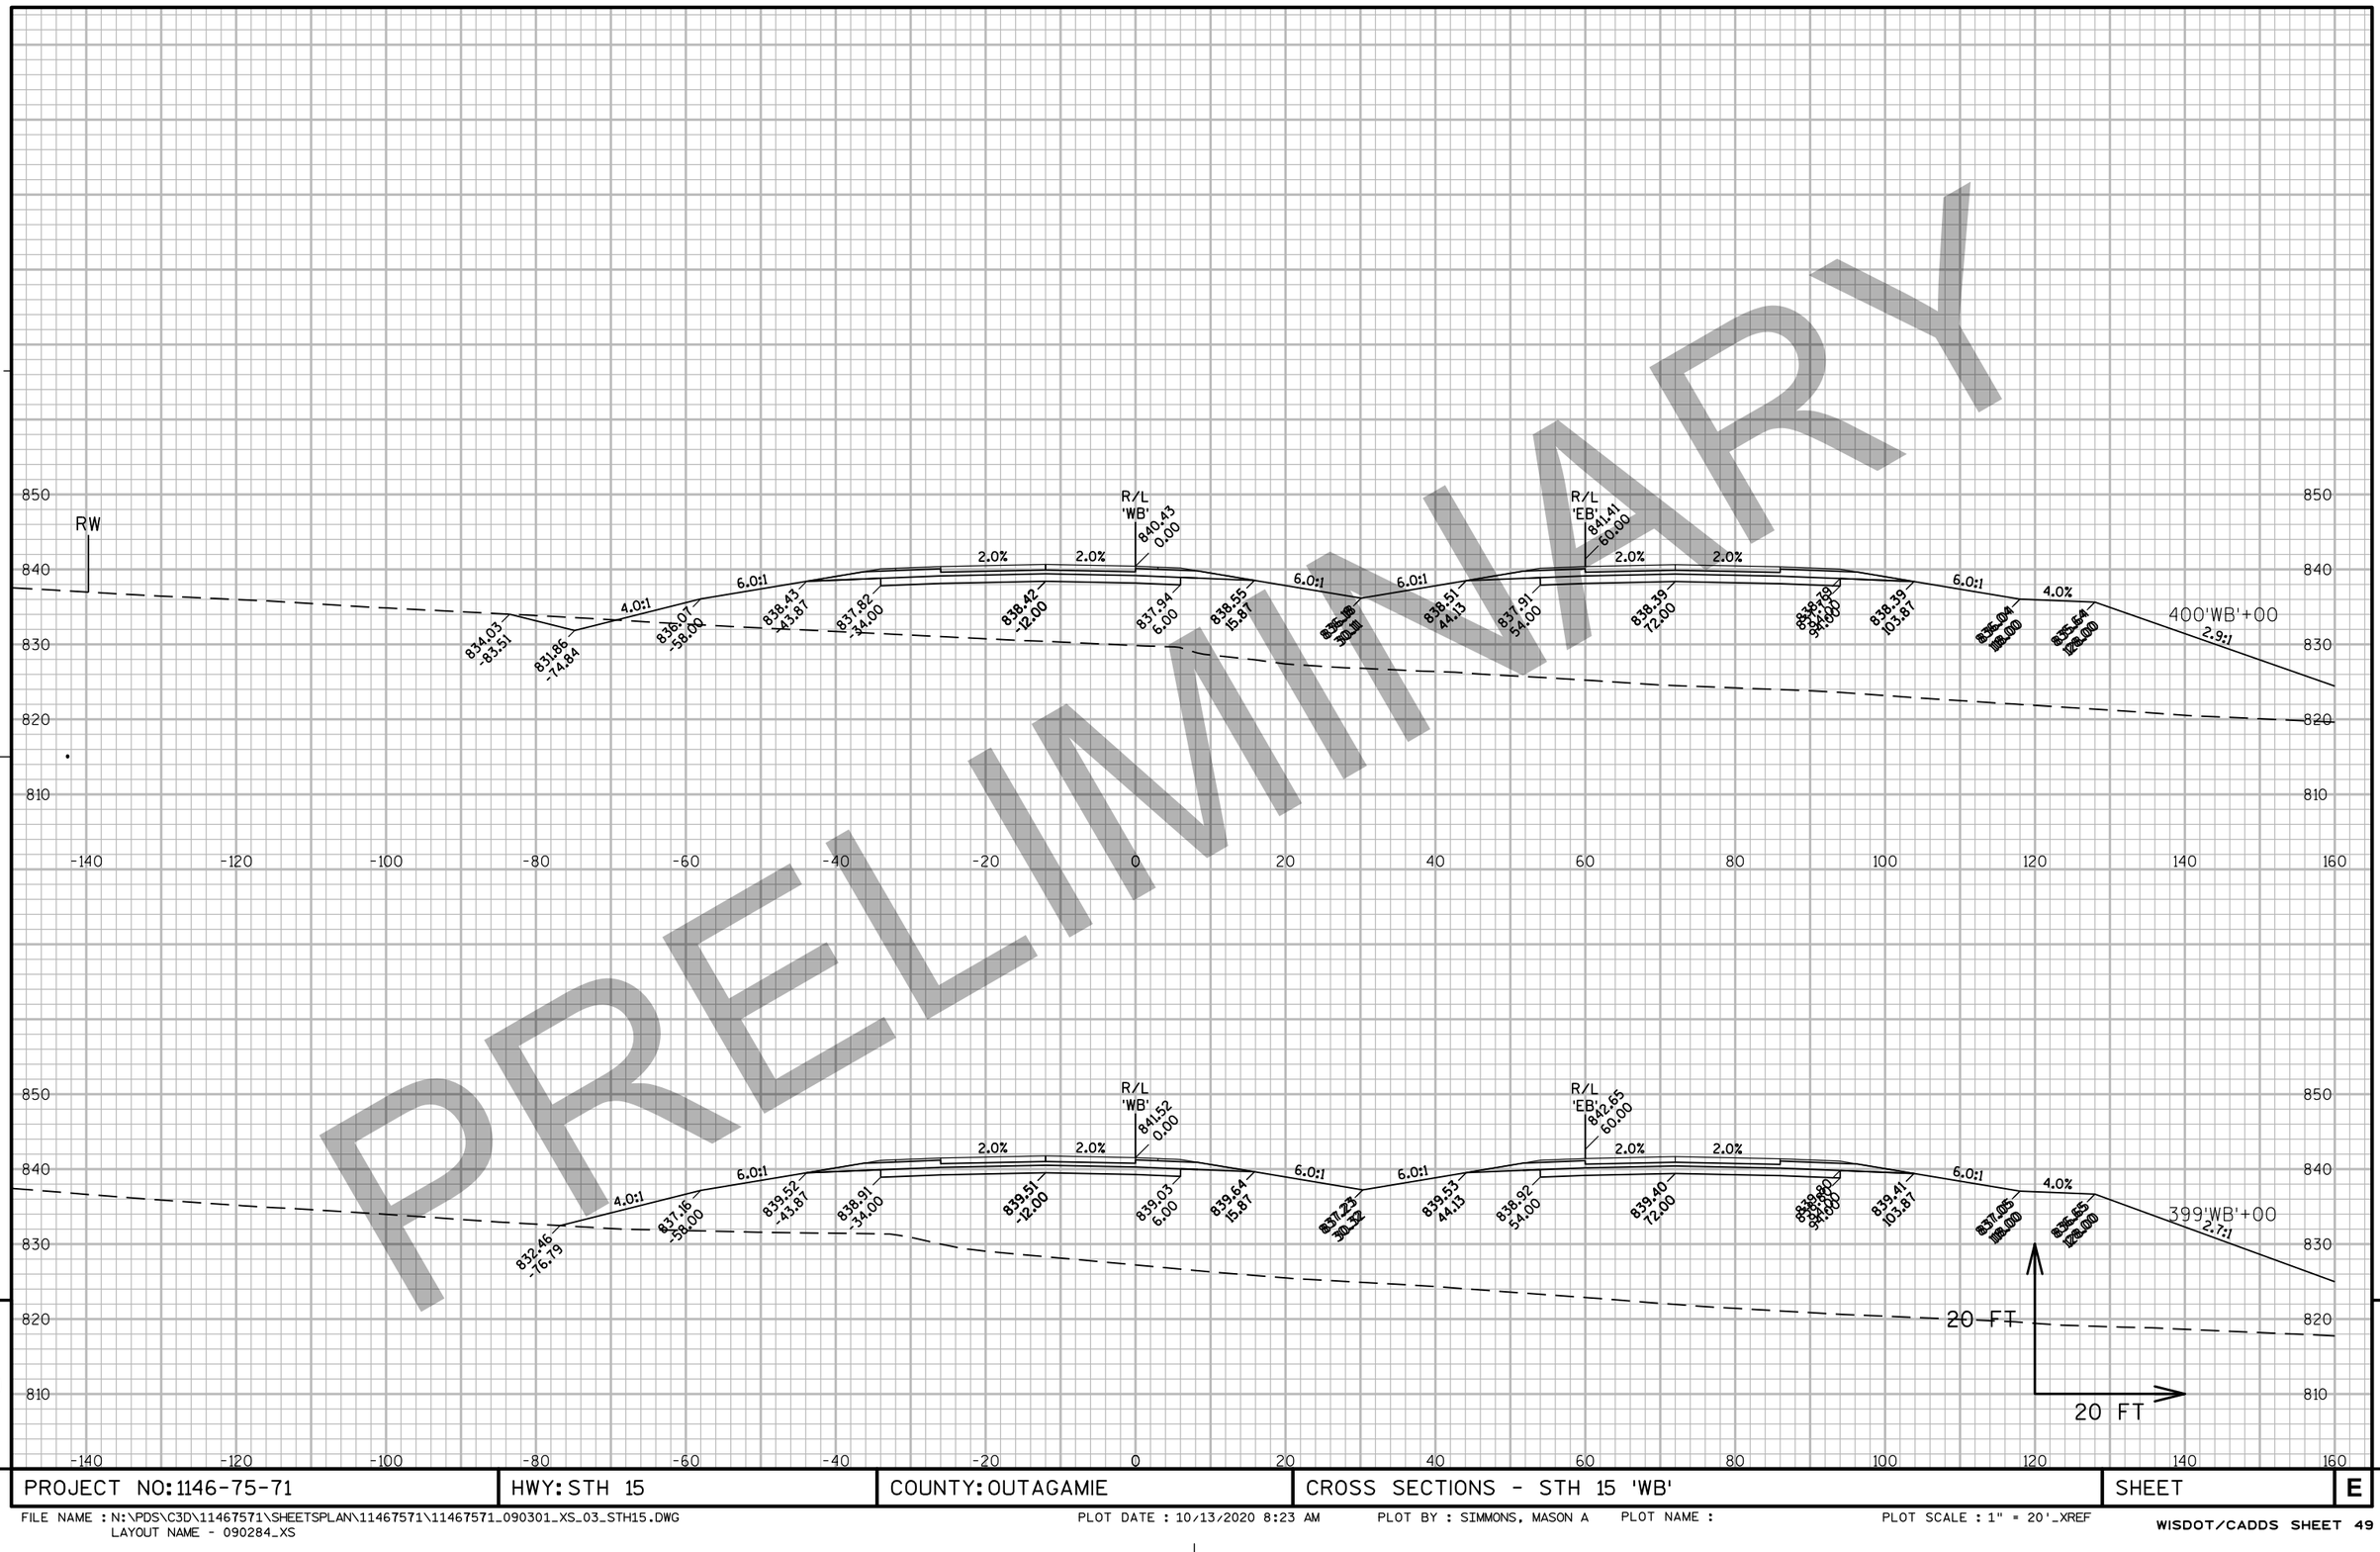


PRELIMINARY

9

PROJECT NO: 1146-75-71	HWY: STH 15	COUNTY: OUTAGAMIE	CROSS SECTIONS - STH 15 'WB'	SHEET	E

FILE NAME : N:\PDS\C3D\11467571\SHEETSPLAN\11467571\11467571_090301_XS_03_STH15.DWG
LAYOUT NAME - 090284_XS
PLOT DATE : 10/13/2020 8:23 AM PLOT BY : SIMMONS, MASON A PLOT NAME : PLOT SCALE : 1" = 20'_XREF
WISDOT/CADDS SHEET 49

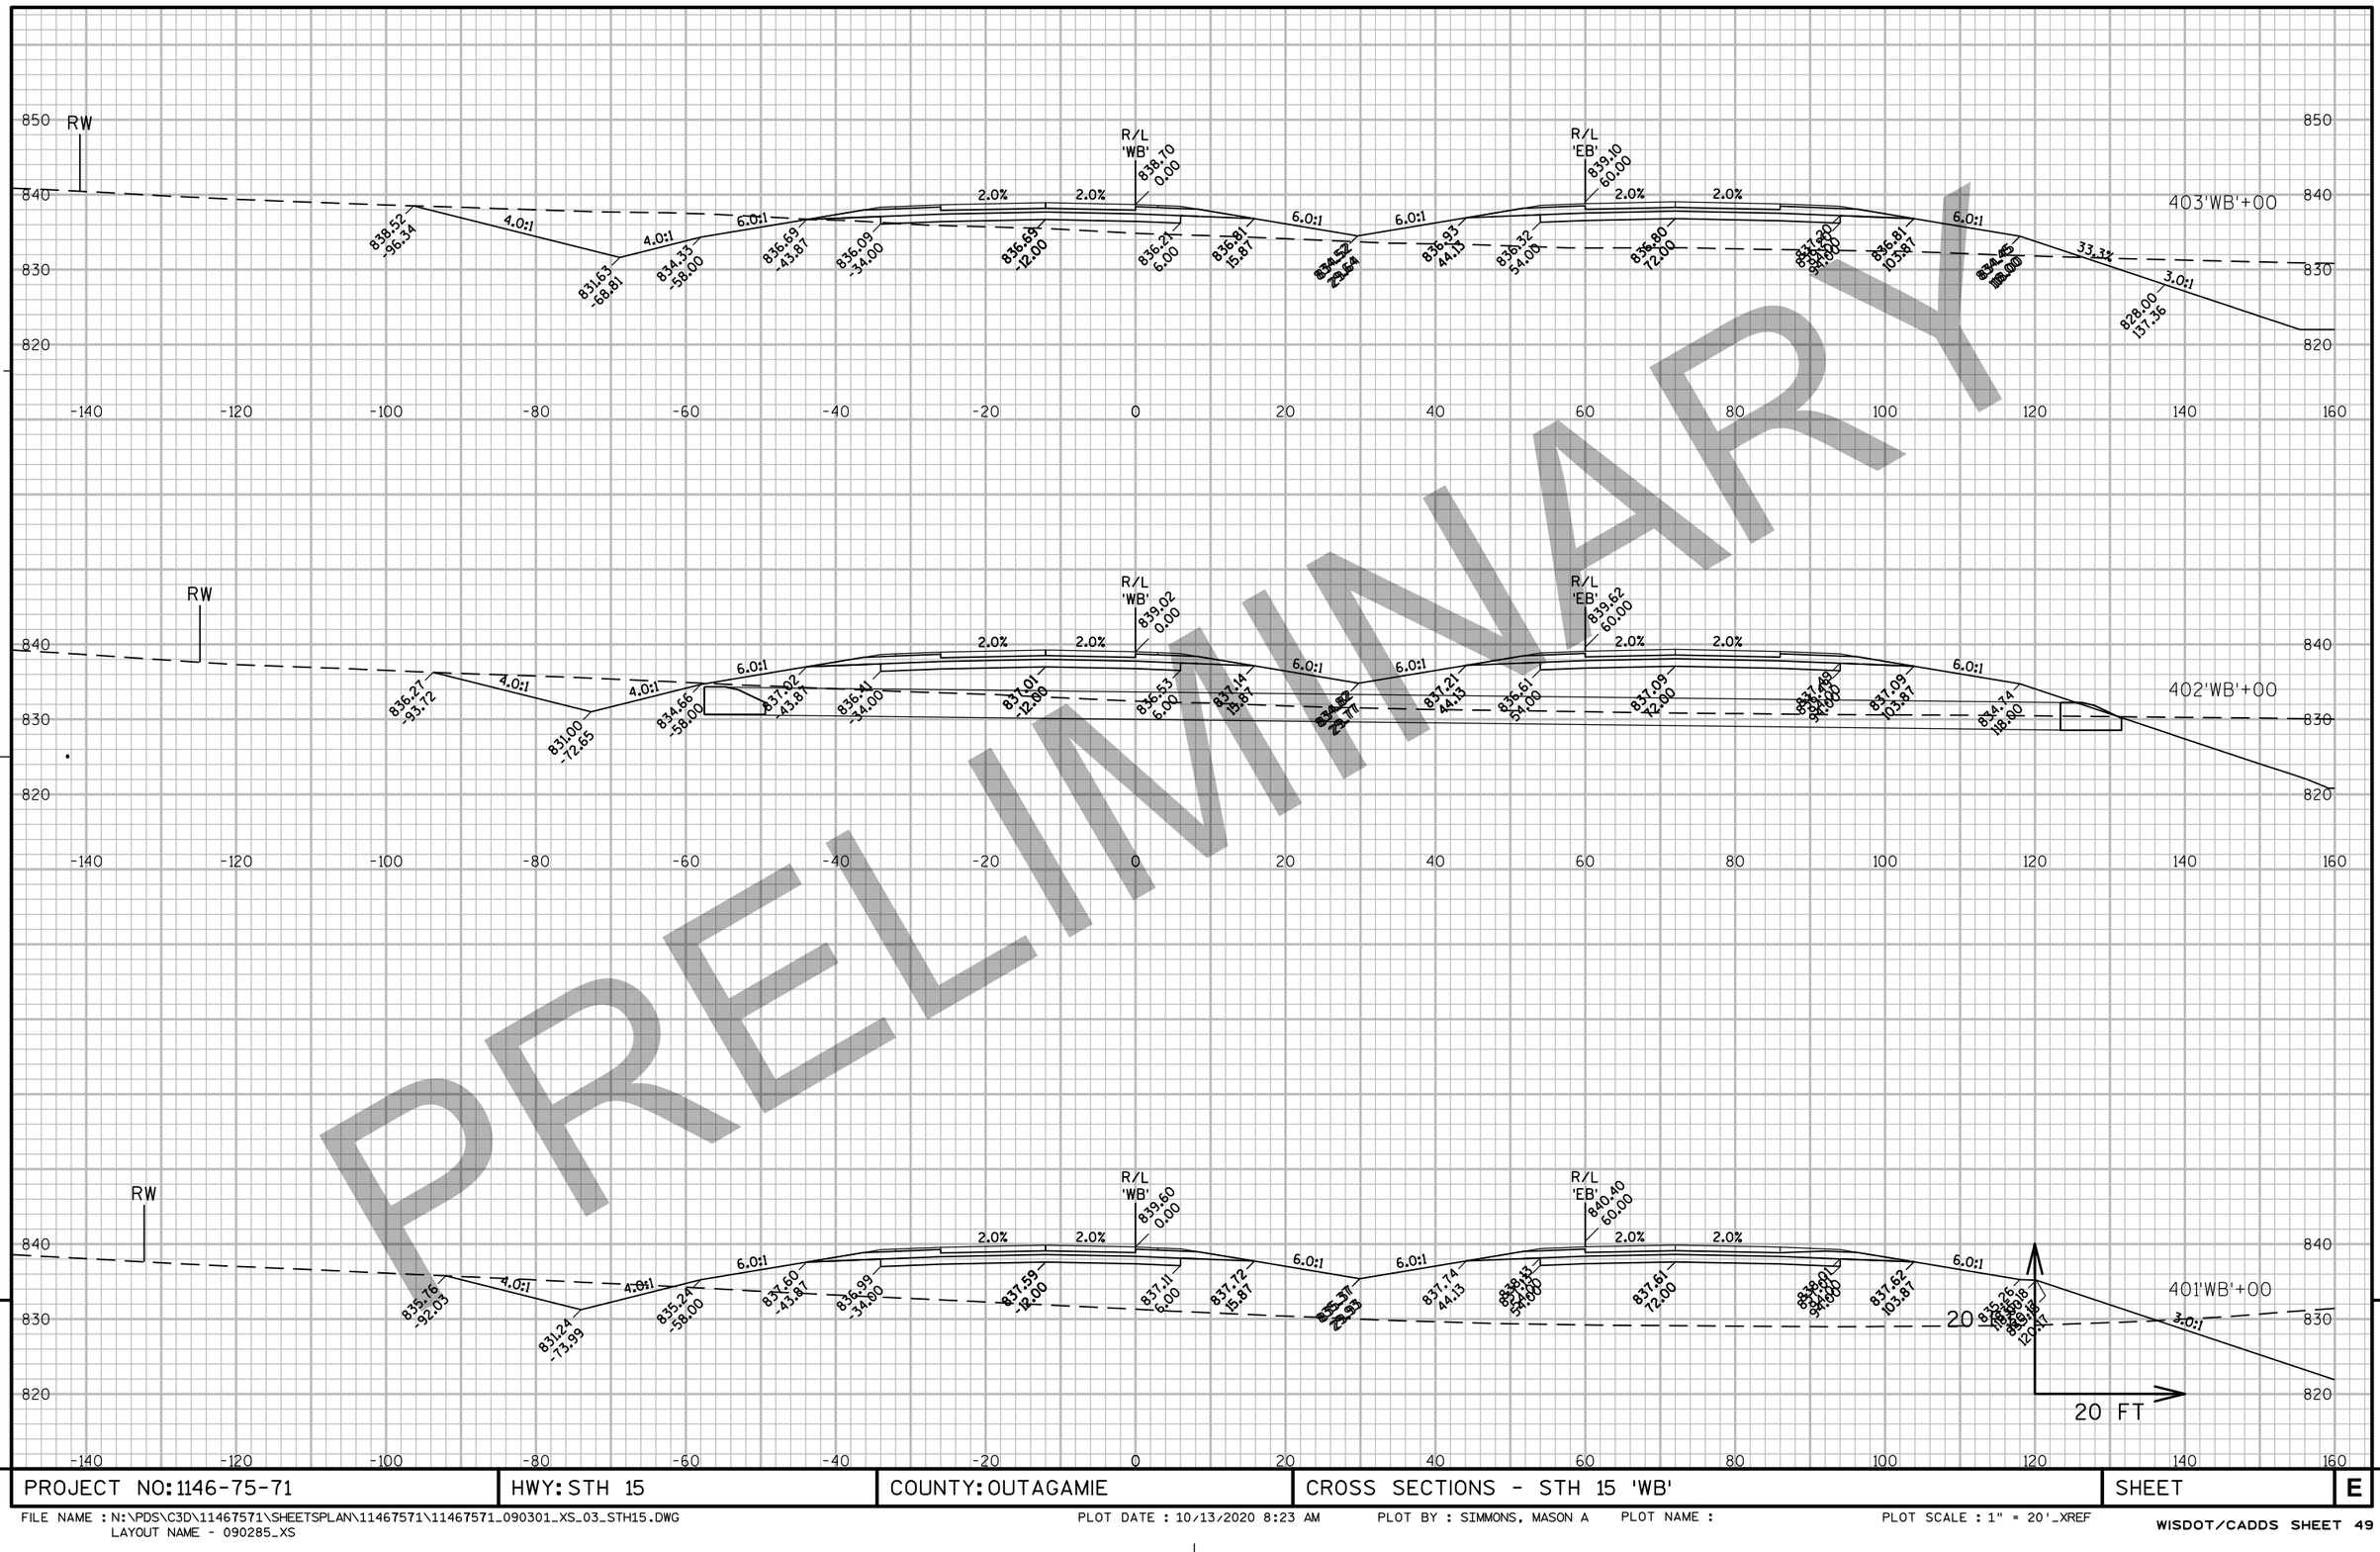


PRELIMINARY

9 9

PROJECT NO: 1146-75-71	HWY: STH 15	COUNTY: OUTAGAMIE	CROSS SECTIONS - STH 15 'WB'	SHEET	E

FILE NAME : N:\PDS\C3D\11467571\SHEETSPLAN\11467571\11467571_090301_XS_03_STH15.DWG
LAYOUT NAME - 090285_XS
PLOT DATE : 10/13/2020 8:23 AM PLOT BY : SIMMONS, MASON A PLOT NAME : PLOT SCALE : 1" = 20'_XREF
WISDOT/CADDS SHEET 49

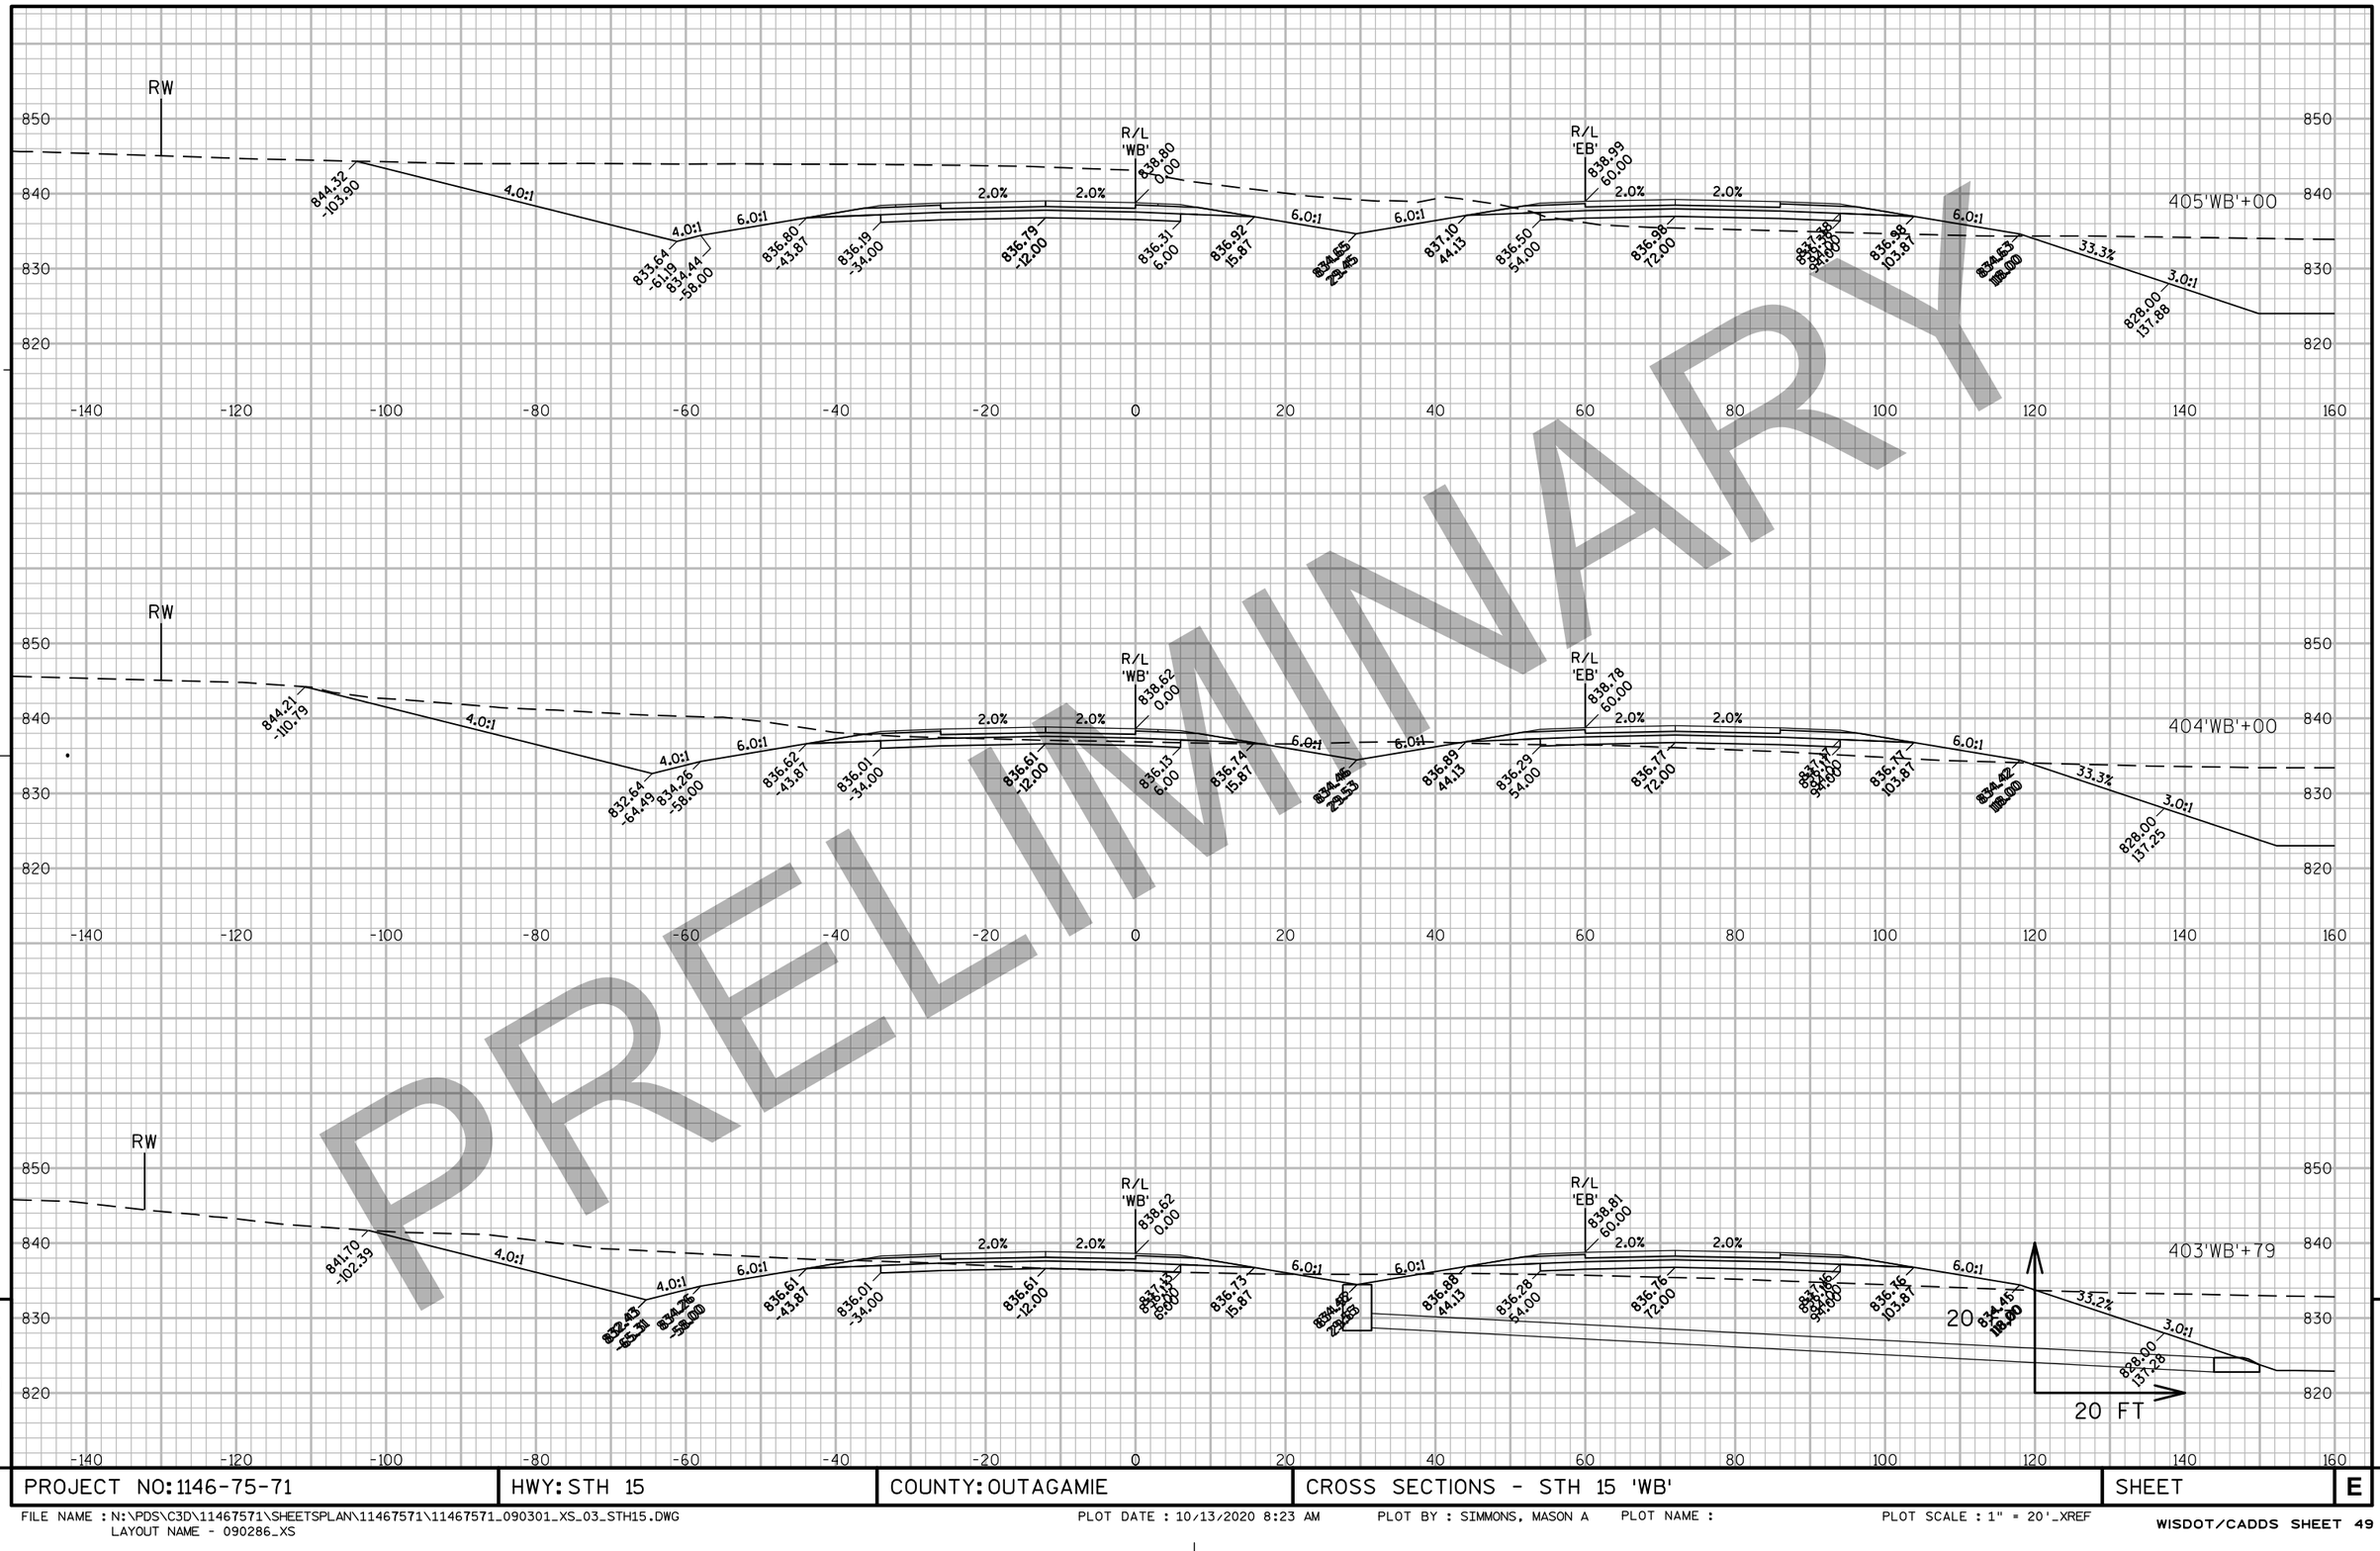

PRELIMINARY


9

9

PROJECT NO: 1146-75-71	HWY: STH 15	COUNTY: OUTAGAMIE	CROSS SECTIONS - STH 15 'WB'	SHEET	E

FILE NAME : N:\PDS\C3D\11467571\SHEETSPLAN\11467571\11467571_090301_XS_03_STH15.DWG
LAYOUT NAME - 090286_XS


PLOT DATE : 10/13/2020 8:23 AM PLOT BY : SIMMONS, MASON A PLOT NAME : PLOT SCALE : 1" = 20'_XREF

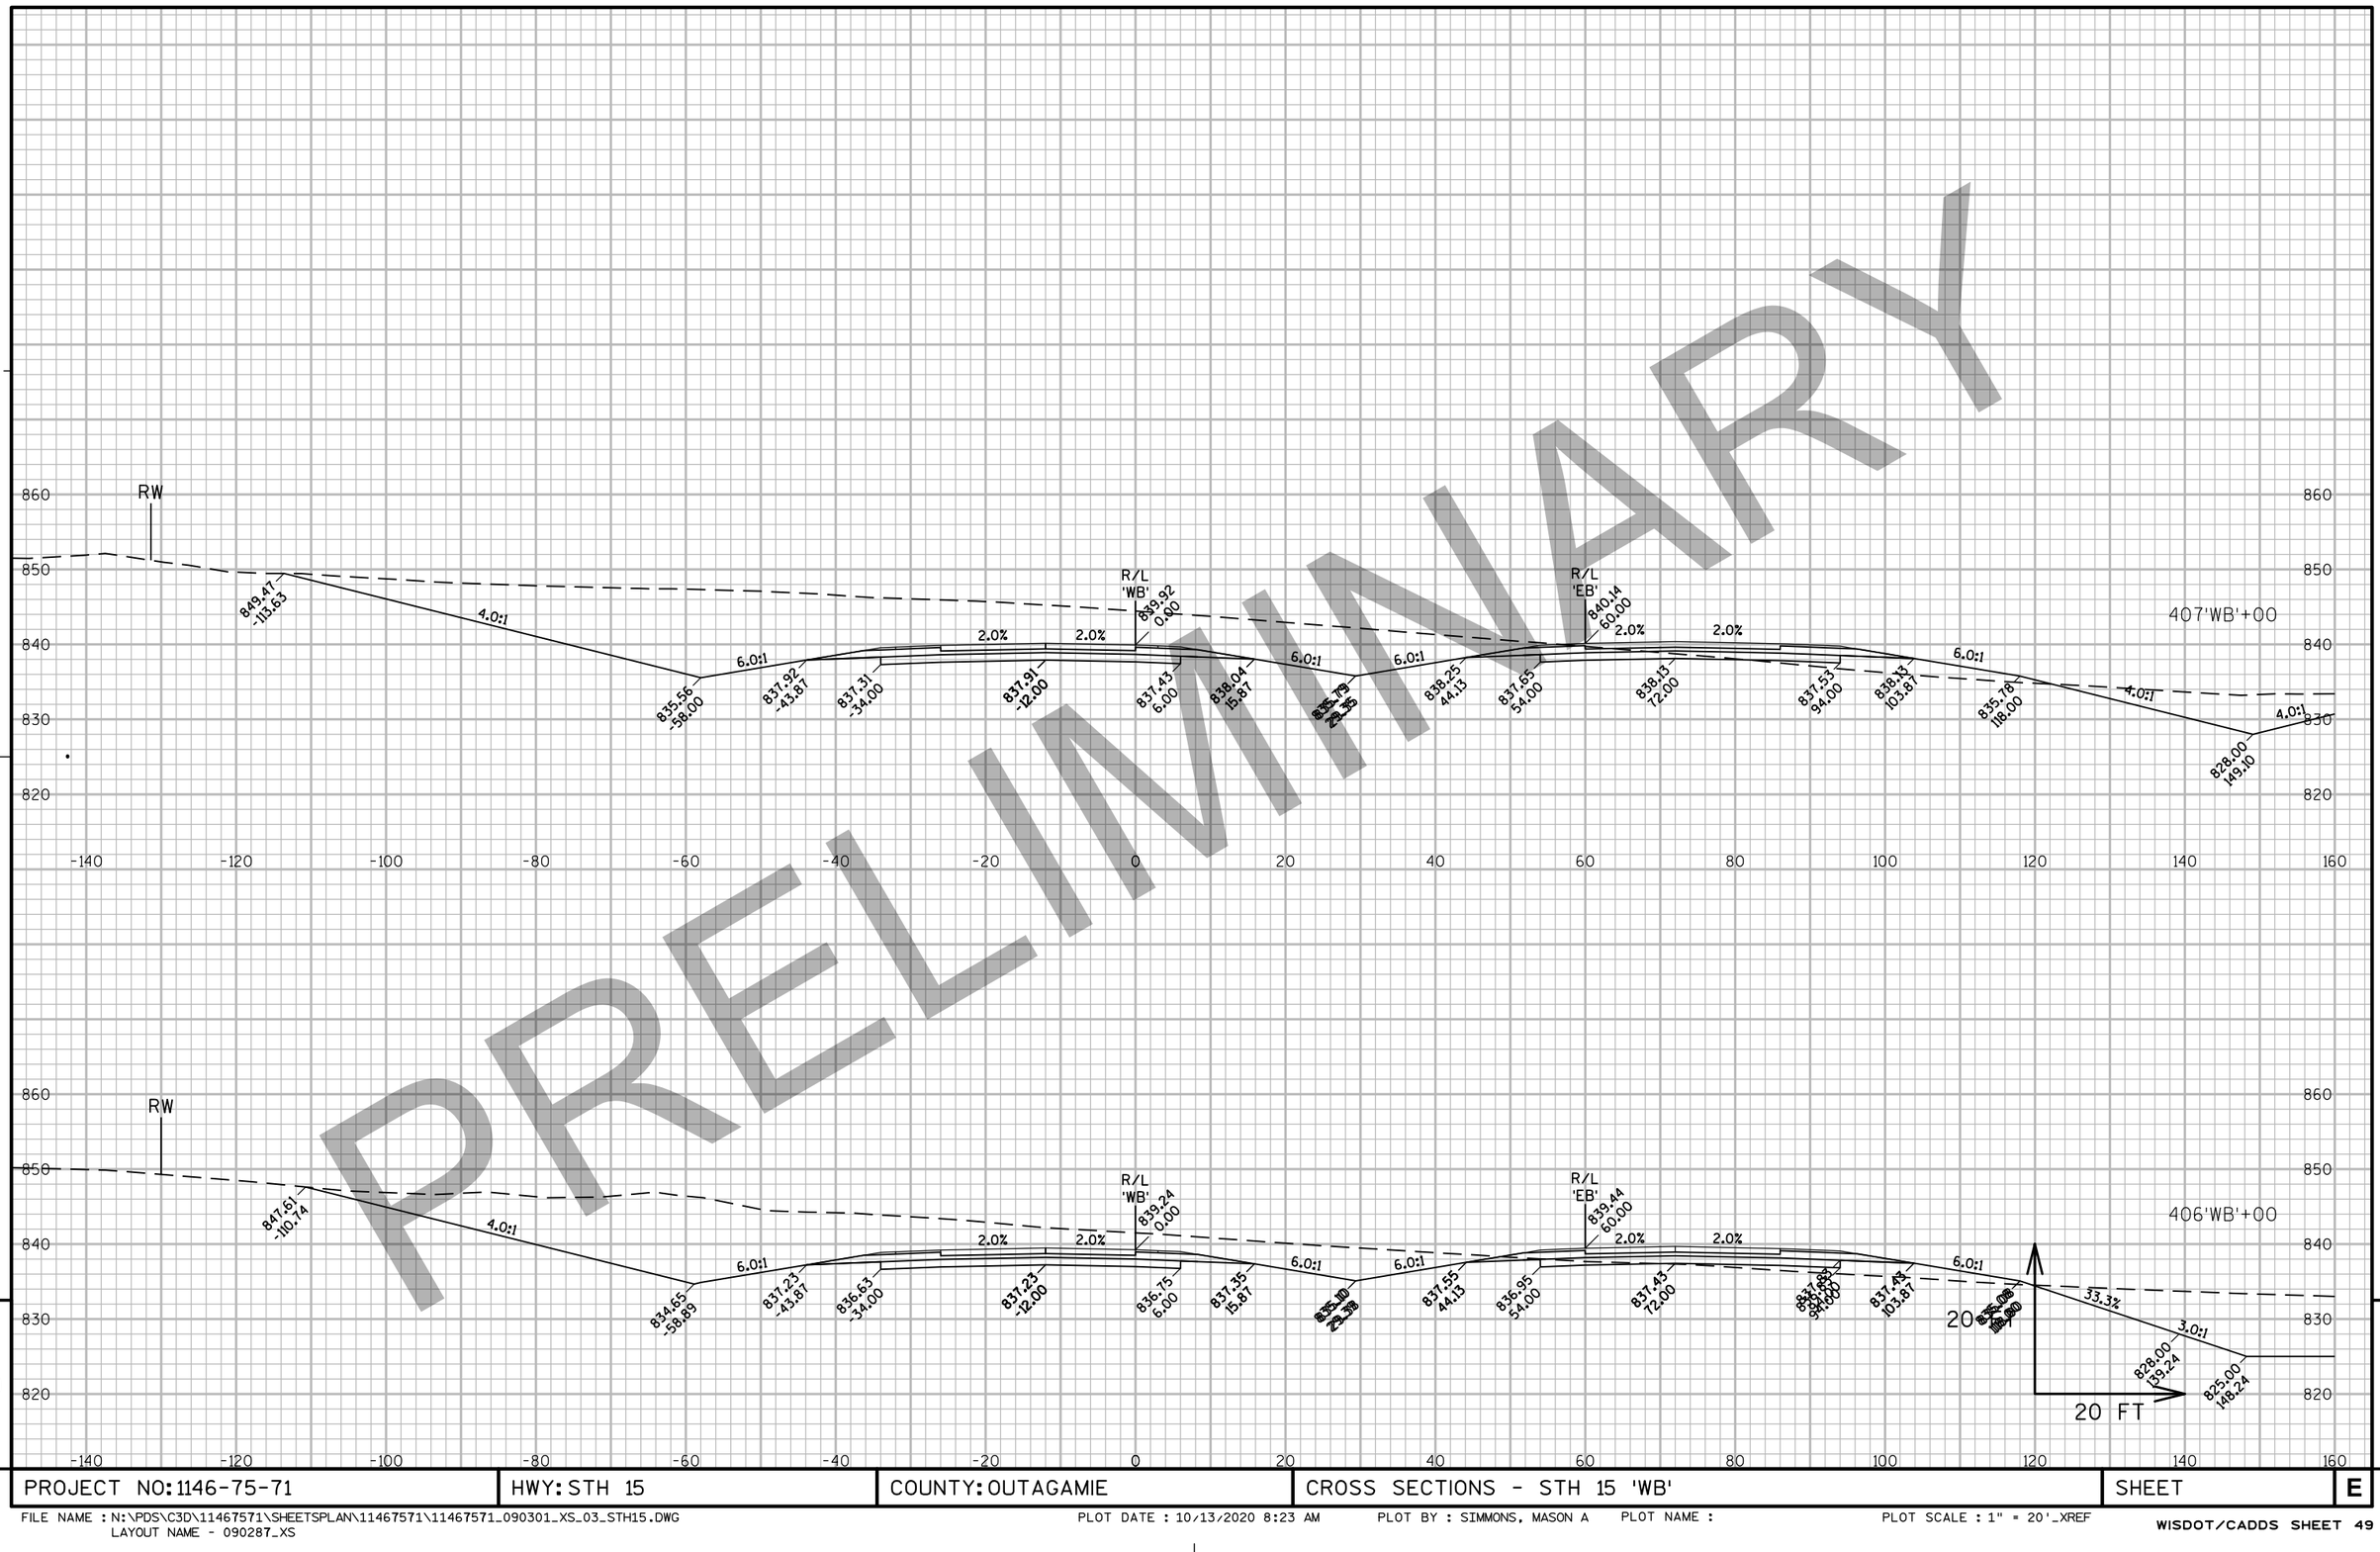

PRELIMINARY

PROJECT NO: 1146-75-71	HWY: STH 15	COUNTY: OUTAGAMIE	CROSS SECTIONS - STH 15 'WB'	SHEET	E

FILE NAME : N:\PDS\C3D\11467571\SHEETSPLAN\11467571\11467571_090301_XS_03_STH15.DWG
LAYOUT NAME - 090287_XS
PLOT DATE : 10/13/2020 8:23 AM PLOT BY : SIMMONS, MASON A PLOT NAME : PLOT SCALE : 1" = 20'_XREF
WISDOT/CADDS SHEET 49

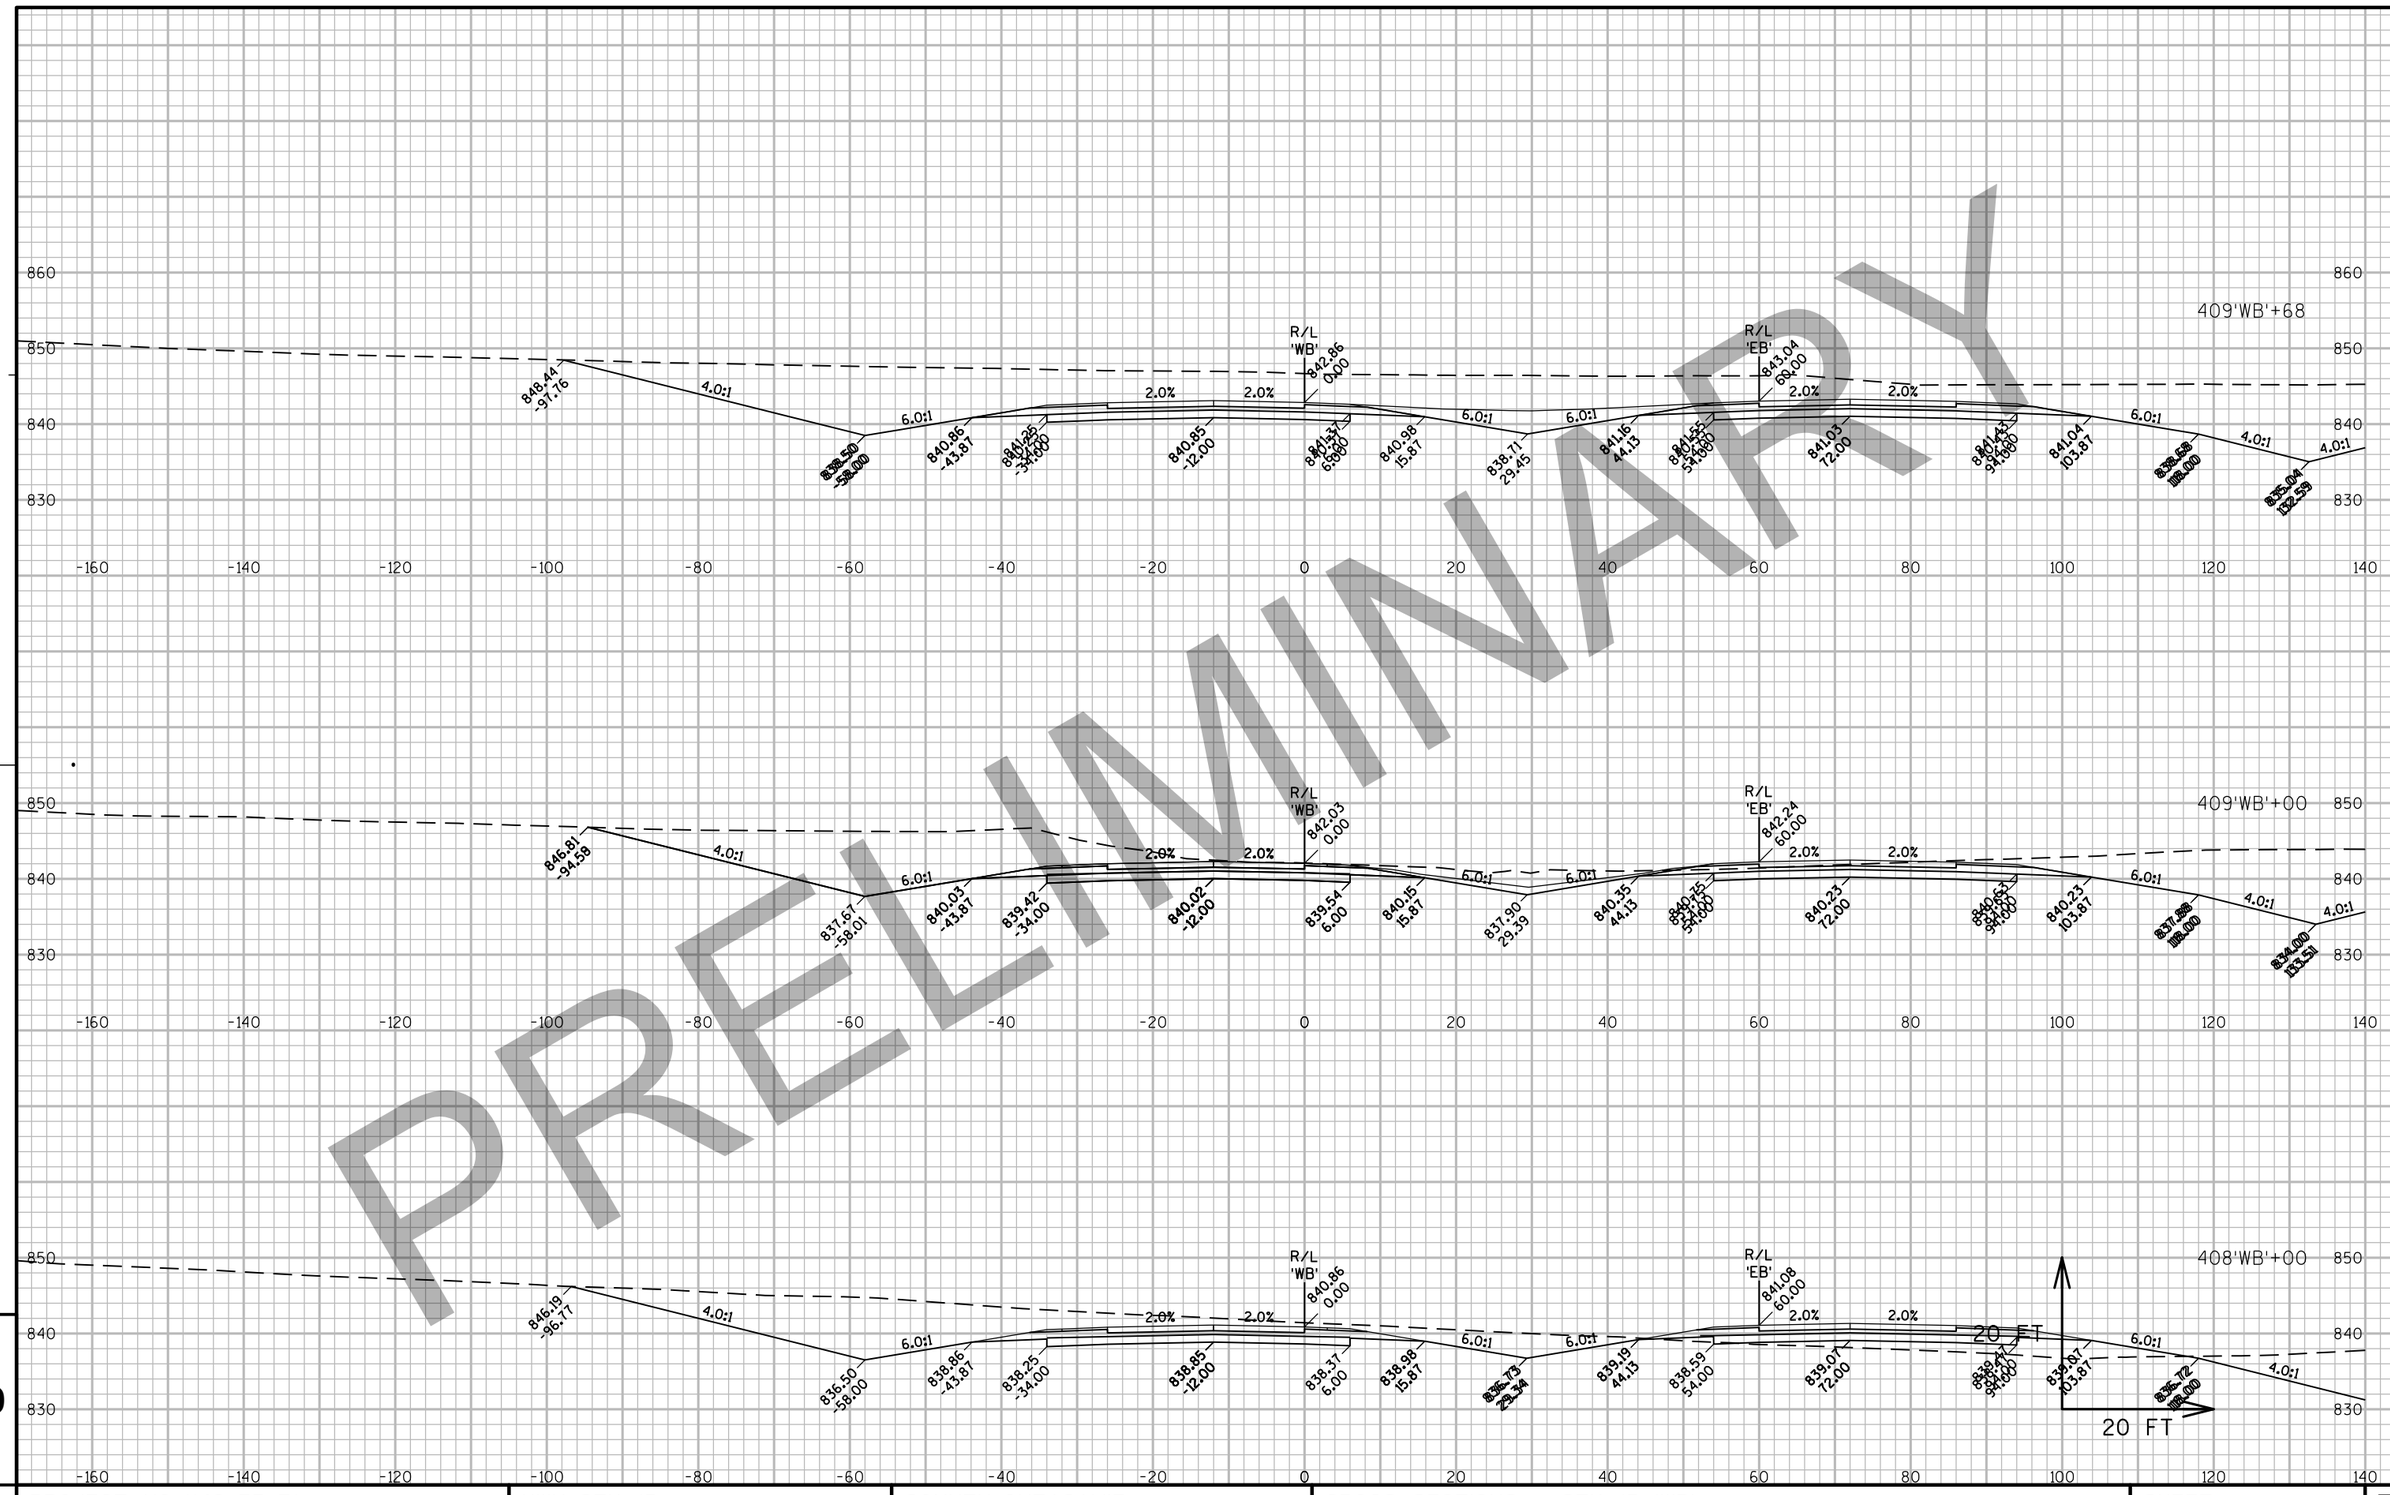


PRELIMINARY

PROJECT NO: 1146-75-71	HWY: STH 15	COUNTY: OUTAGAMIE	CROSS SECTIONS - STH 15 'WB'	SHEET	E

FILE NAME : N:\PDS\C3D\11467571\SHEETSPLAN\11467571\11467571_090301_XS_04_STH15.DWG
LAYOUT NAME - 090389_XS

PLOT DATE : 10/13/2020 8:24 AM PLOT BY : SIMMONS, MASON A PLOT NAME : PLOT SCALE : 1" = 20'_XREF


PRELIMINARY

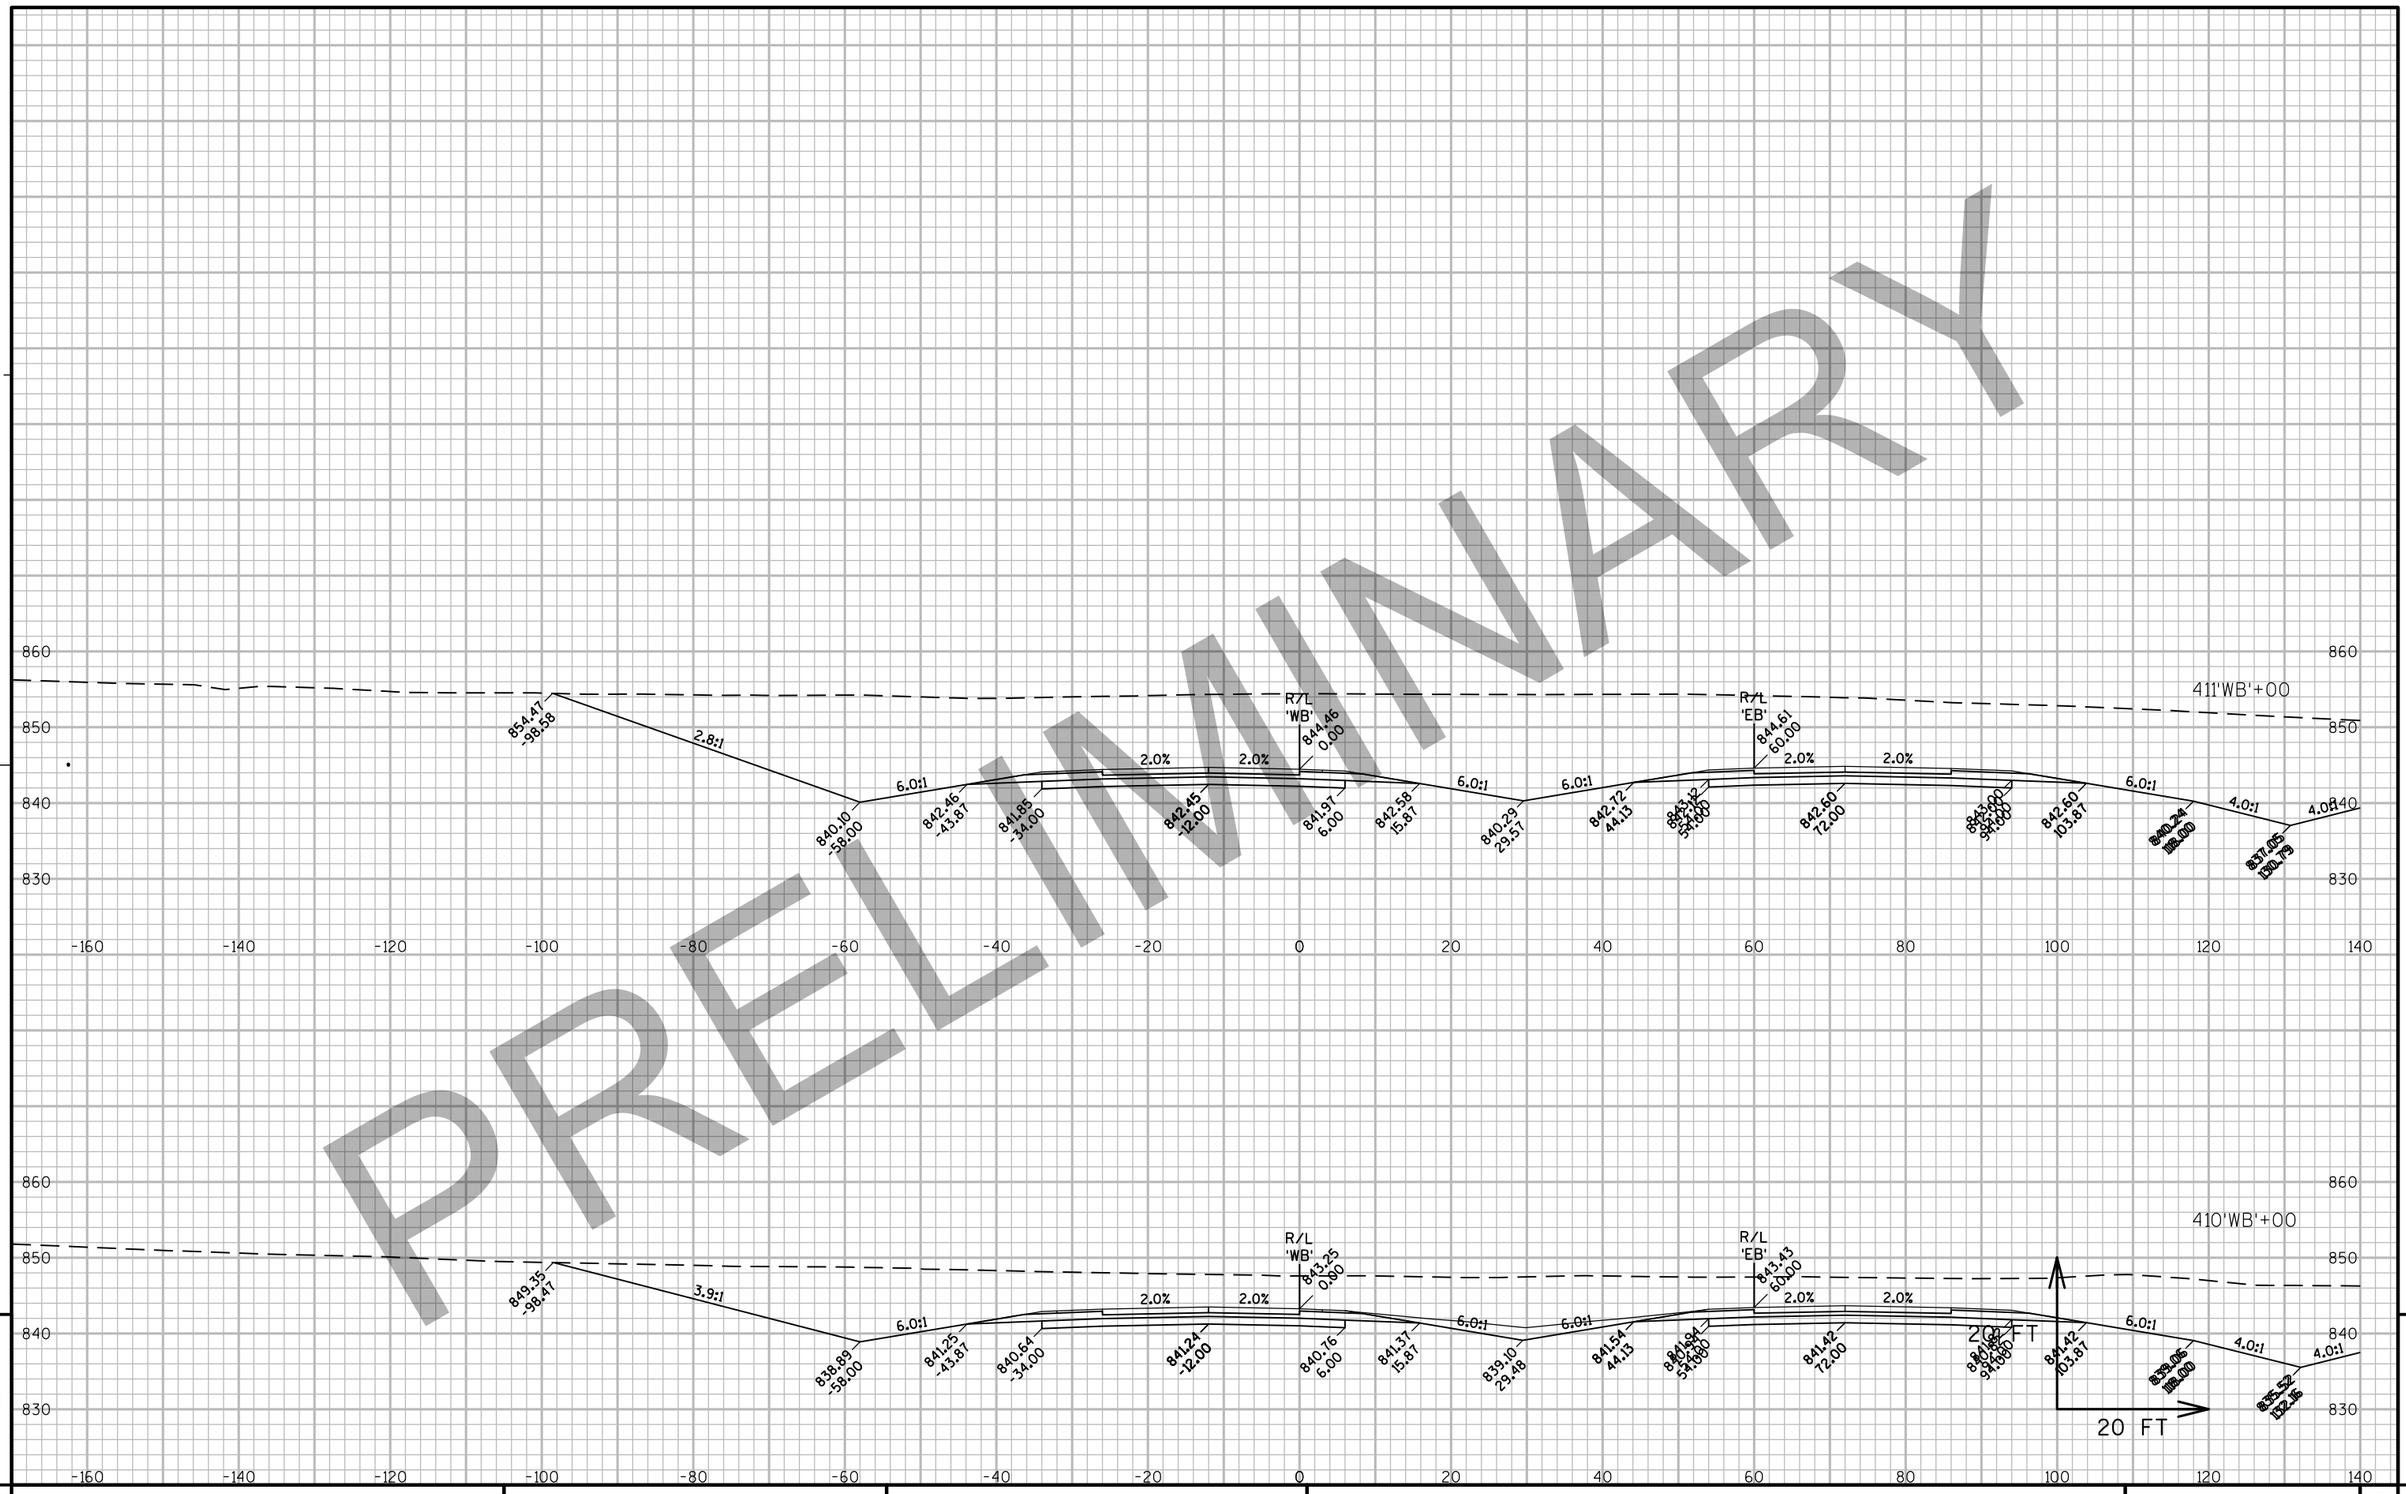

PROJECT NO: 1146-75-71	HWY: STH 15	COUNTY: OUTAGAMIE	CROSS SECTIONS - STH 15 'WB'	SHEET	E

FILE NAME : N:\PDS\C3D\11467571\SHEETSPLAN\11467571\11467571_090301_XS_04_STH15.DWG
LAYOUT NAME - 090390_XS

PLOT DATE : 10/13/2020 8:24 AM PLOT BY : SIMMONS, MASON A PLOT NAME : PLOT SCALE : 1" = 20'_XREF

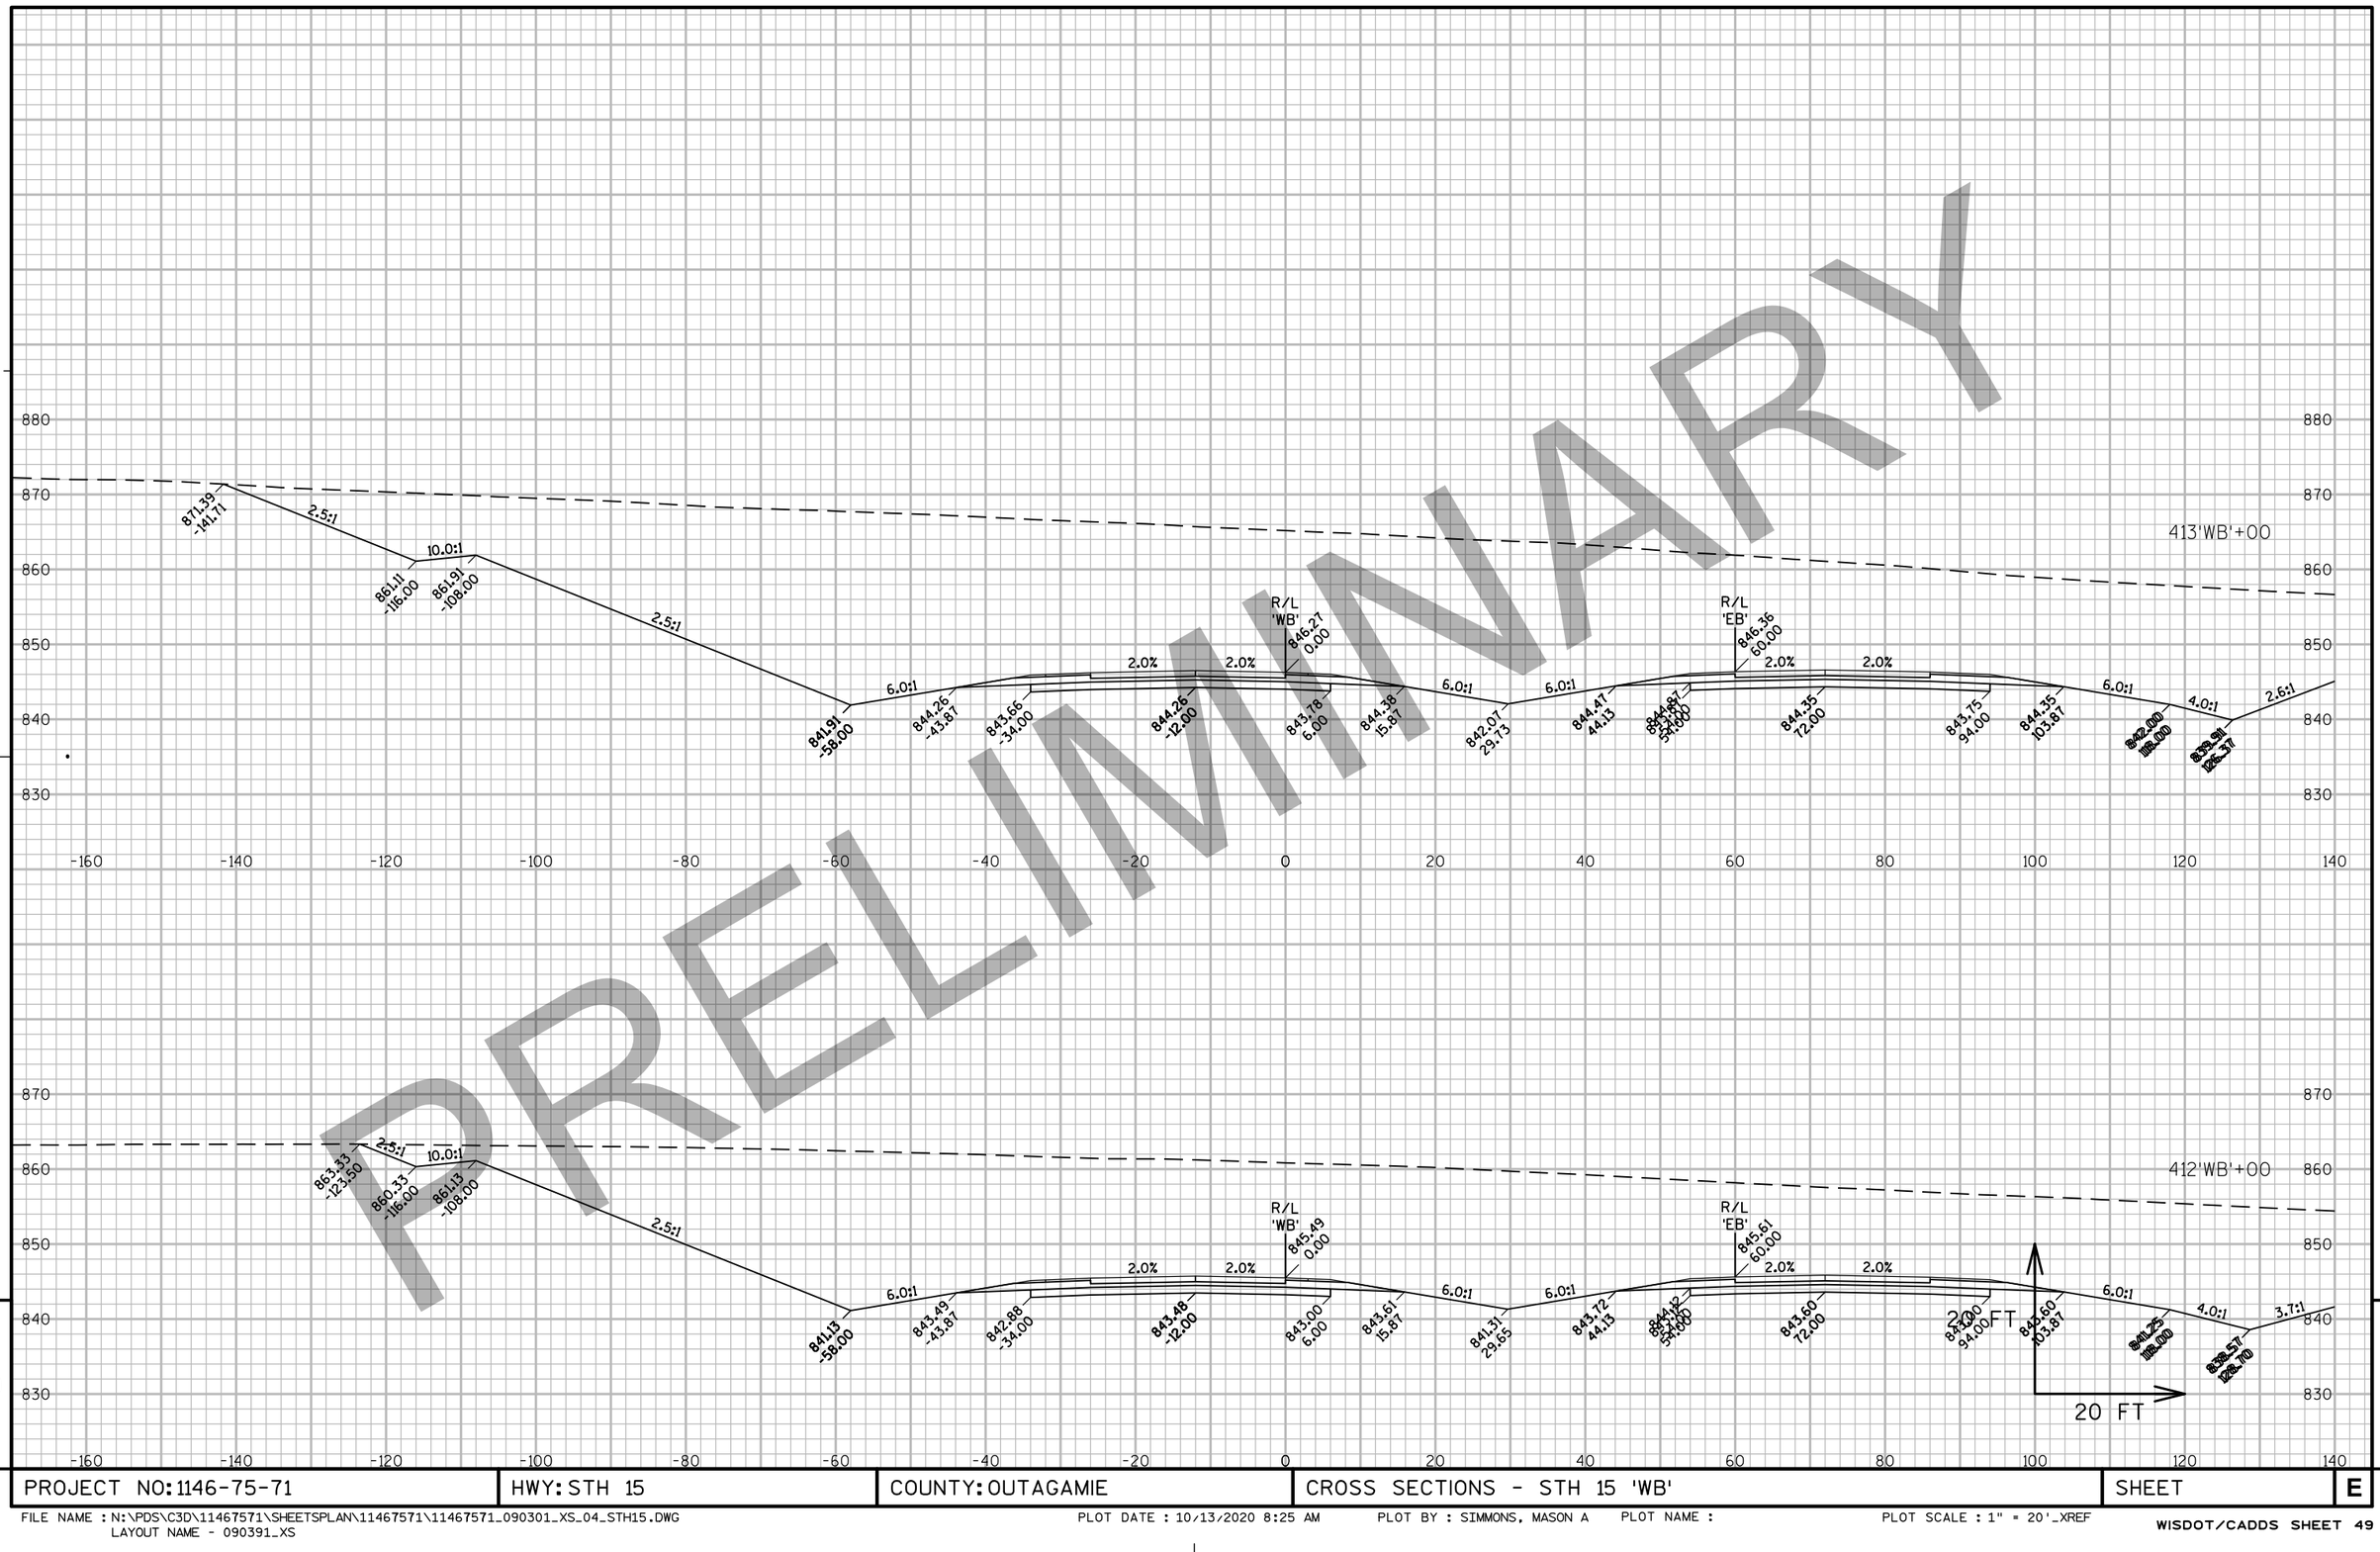

PRELIMINARY


9

PROJECT NO: 1146-75-71	HWY: STH 15	COUNTY: OUTAGAMIE	CROSS SECTIONS - STH 15 'WB'	SHEET	E

9

FILE NAME : N:\PDS\C3D\11467571\SHEETSPLAN\11467571\11467571_090301_XS_04_STH15.DWG
LAYOUT NAME - 090391_XS
PLOT DATE : 10/13/2020 8:25 AM PLOT BY : SIMMONS, MASON A PLOT NAME : PLOT SCALE : 1" = 20'_XREF
WISDOT/CADDS SHEET 49


PRELIMINARY

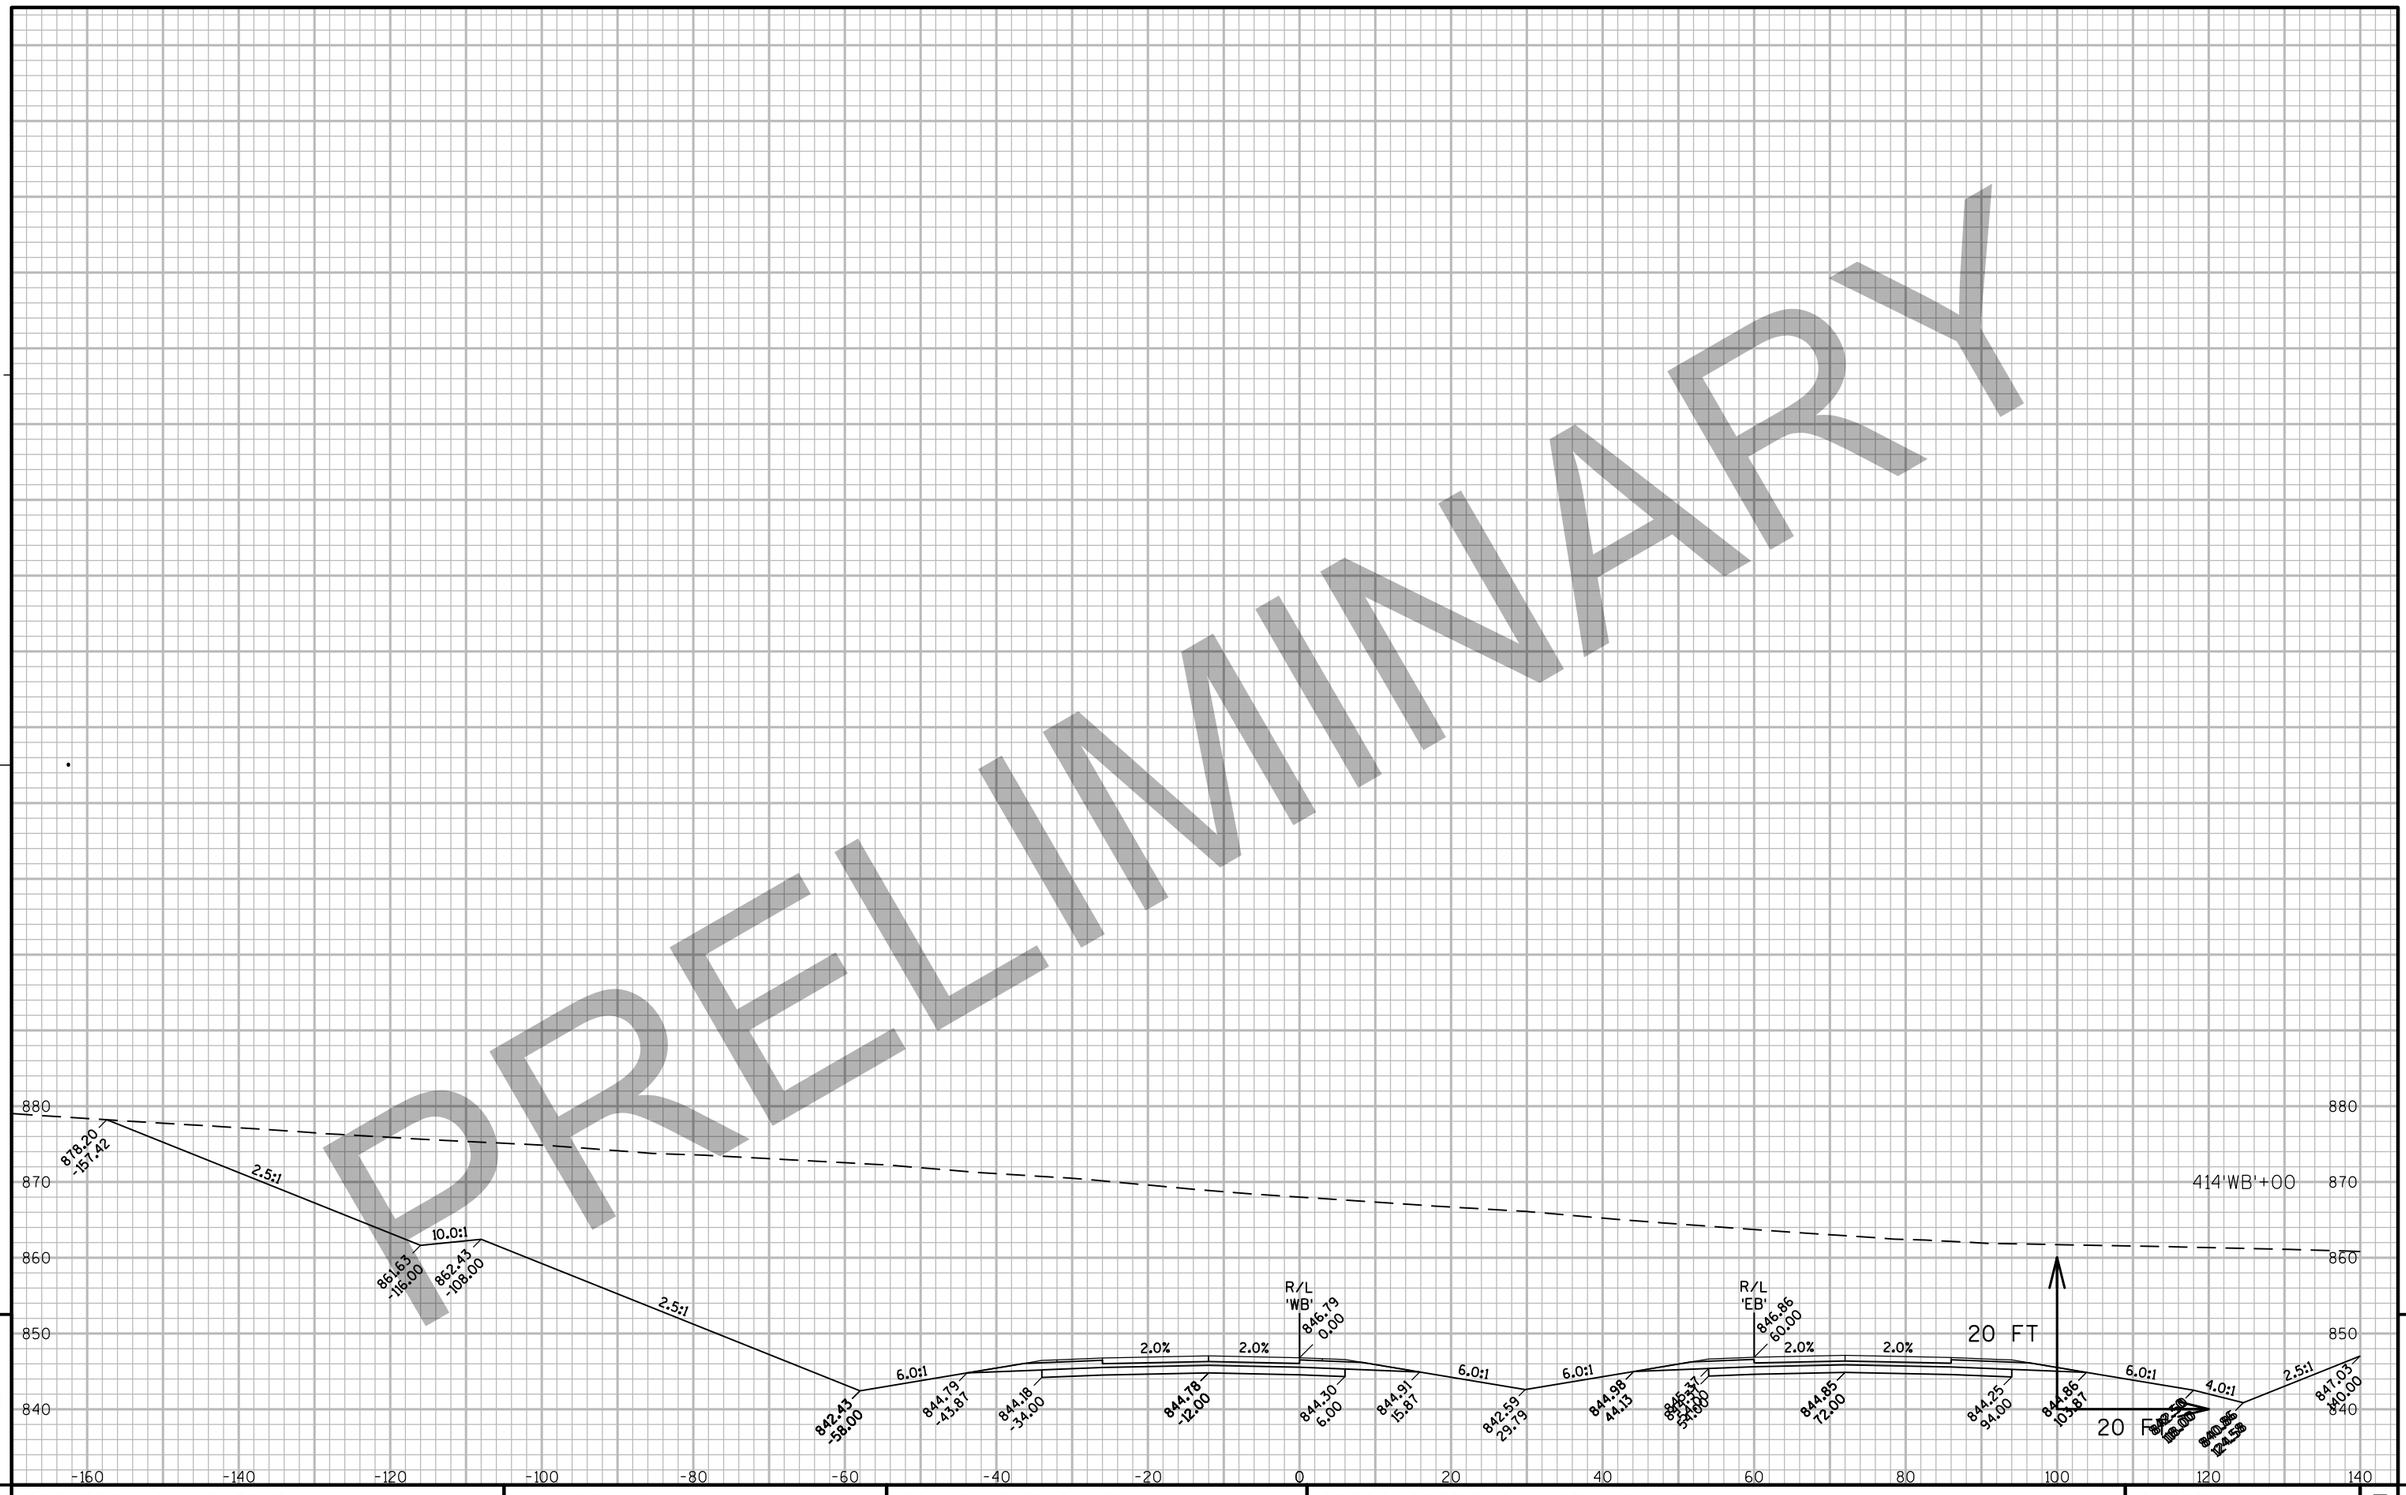

PROJECT NO: 1146-75-71	HWY: STH 15	COUNTY: OUTAGAMIE	CROSS SECTIONS - STH 15 'WB'	SHEET	E

FILE NAME : N:\PDS\C3D\11467571\SHEETSPLAN\11467571\11467571_090301_XS_04_STH15.DWG
LAYOUT NAME - 090392_XS

PLOT DATE : 10/13/2020 8:25 AM PLOT BY : SIMMONS, MASON A PLOT NAME : PLOT SCALE : 1" = 20'_XREF

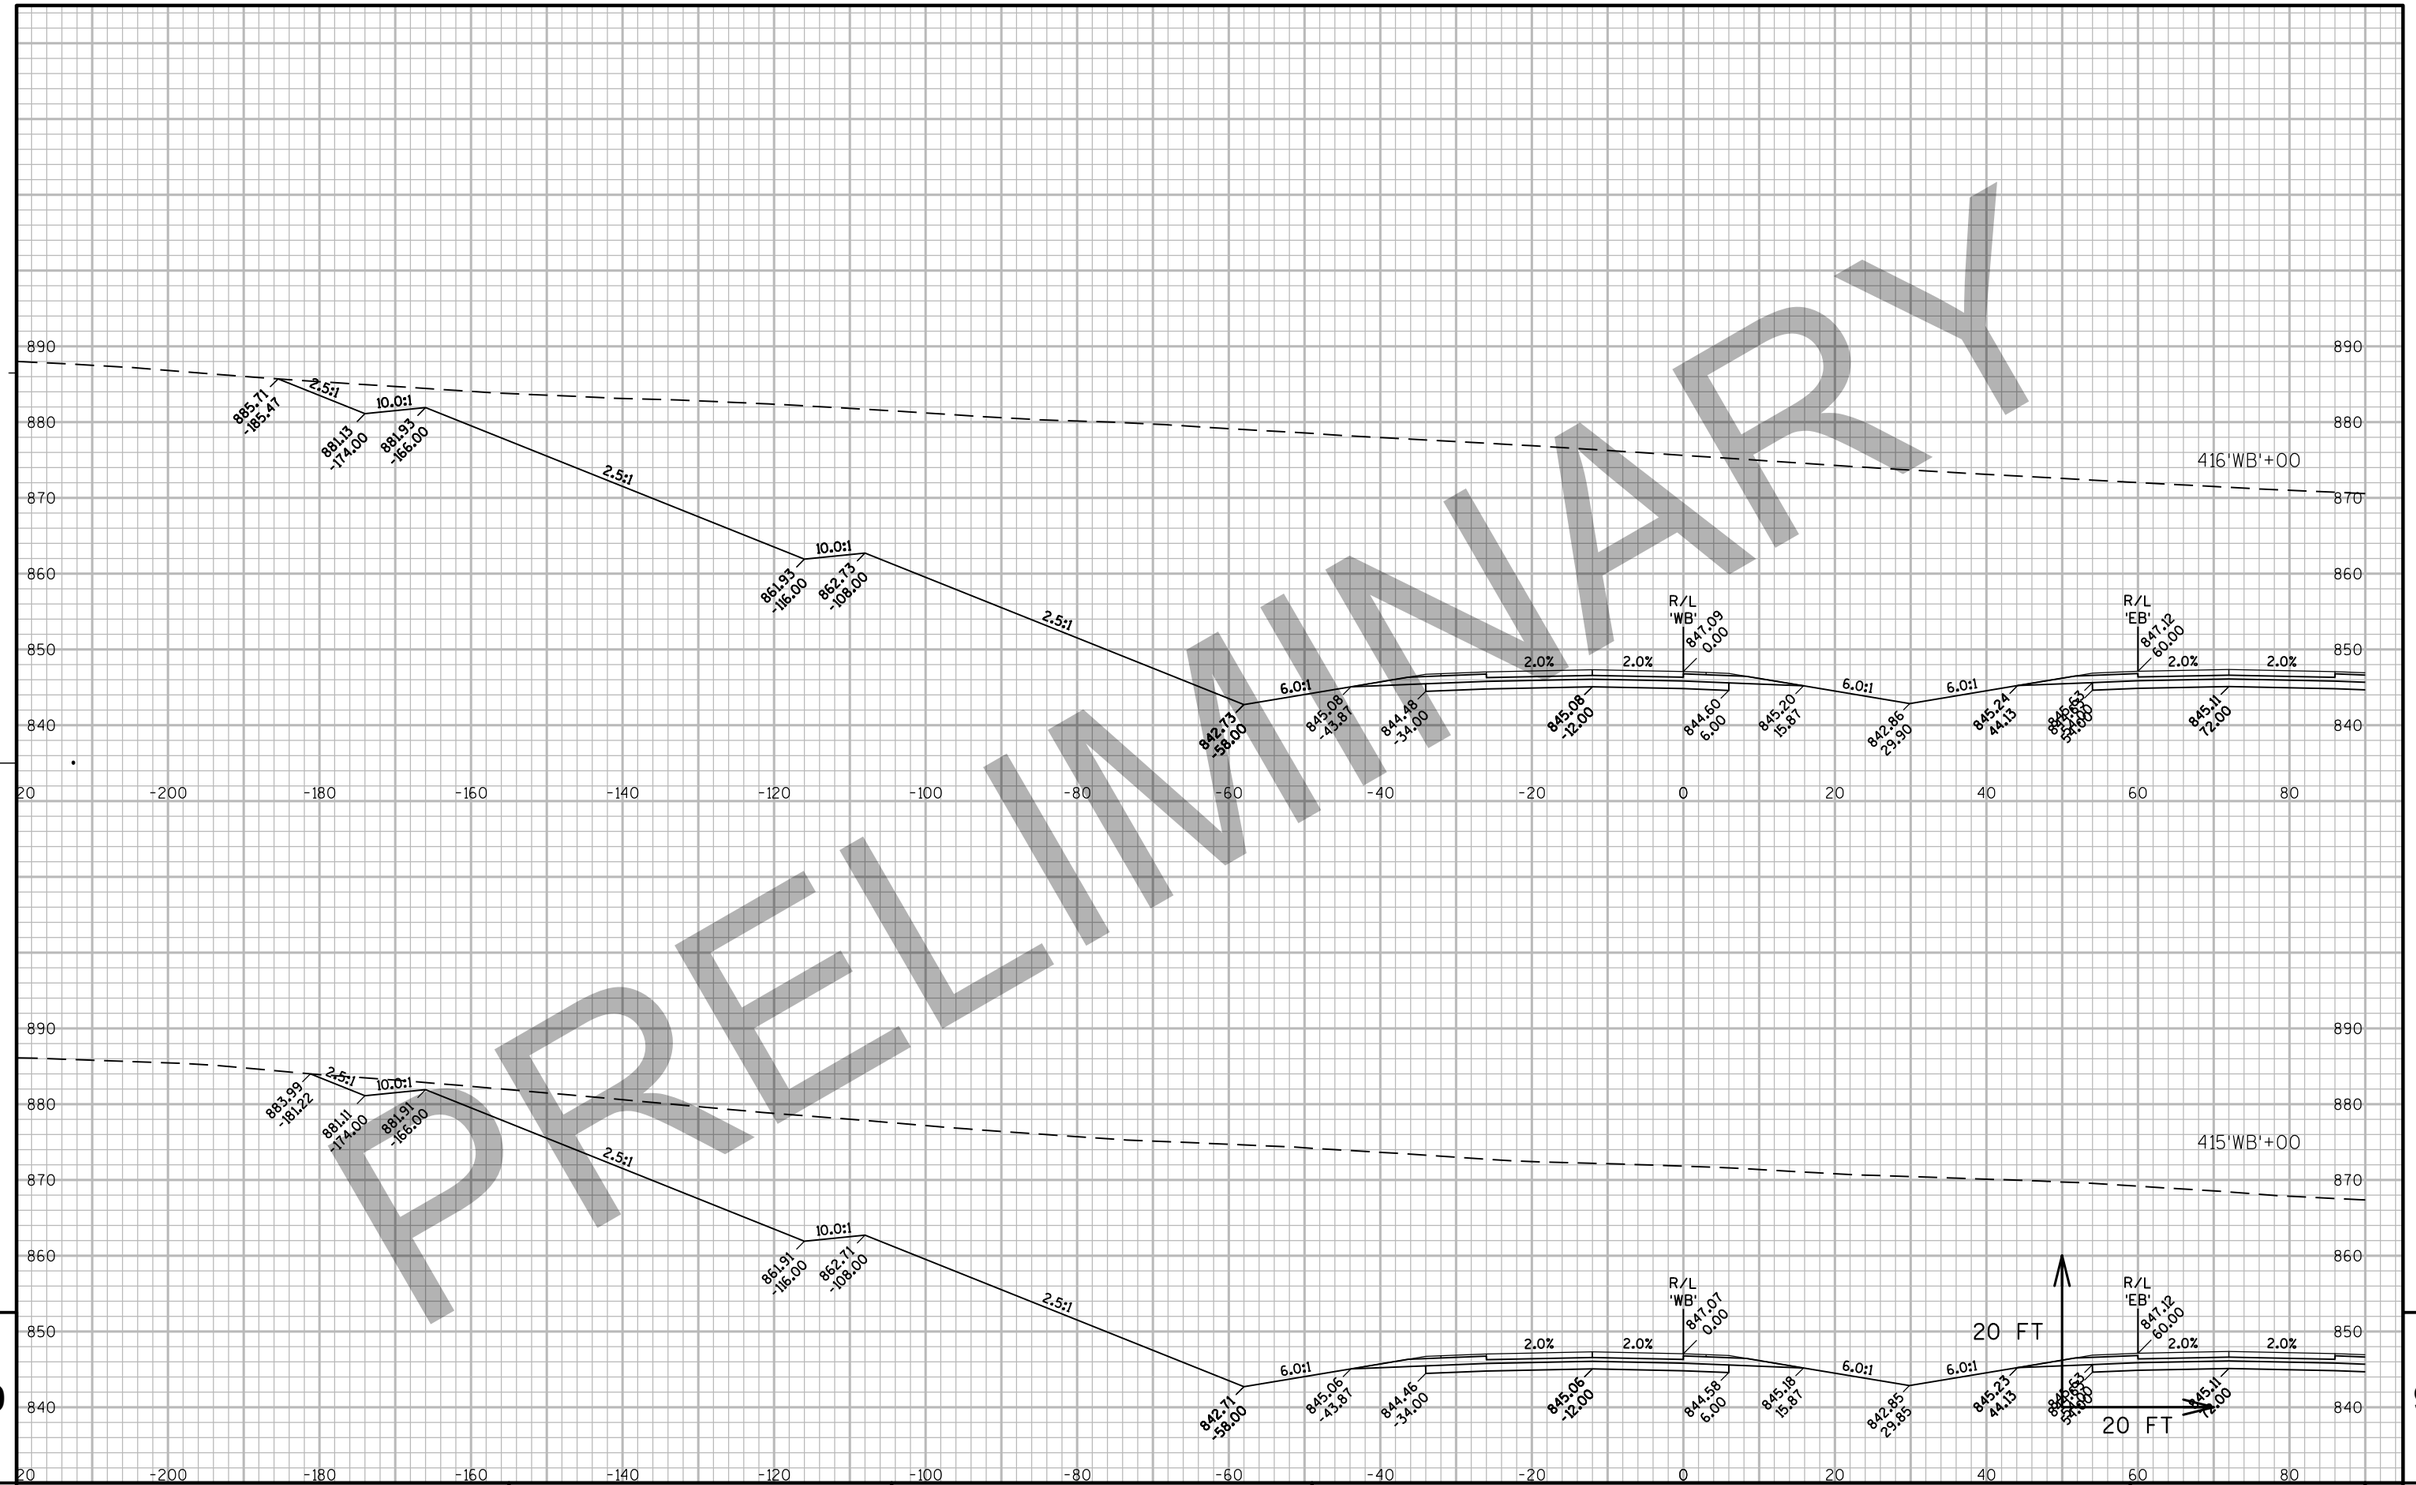

PRELIMINARY

9

9

PROJECT NO: 1146-75-71	HWY: STH 15	COUNTY: OUTAGAMIE	CROSS SECTIONS - STH 15 'WB'	SHEET	E

FILE NAME : N:\PDS\C3D\11467571\SHEETSPLAN\11467571\11467571_090301_XS_04_STH15.DWG
LAYOUT NAME - 090393_XS

PLOT DATE : 10/13/2020 8:25 AM PLOT BY : SIMMONS, MASON A PLOT NAME : PLOT SCALE : 1" = 20'_XREF



PRELIMINARY


9

PROJECT NO: 1146-75-71	HWY: STH 15	COUNTY: OUTAGAMIE	CROSS SECTIONS - STH 15 'WB'	SHEET	E

FILE NAME : N:\PDS\C3D\11467571\SHEETSPLAN\11467571\11467571_090301_XS_04_STH15.DWG
LAYOUT NAME - 090394_XS

PLOT DATE : 10/13/2020 8:26 AM PLOT BY : SIMMONS, MASON A PLOT NAME : PLOT SCALE : 1" = 20'_XREF

PRELIMINARY

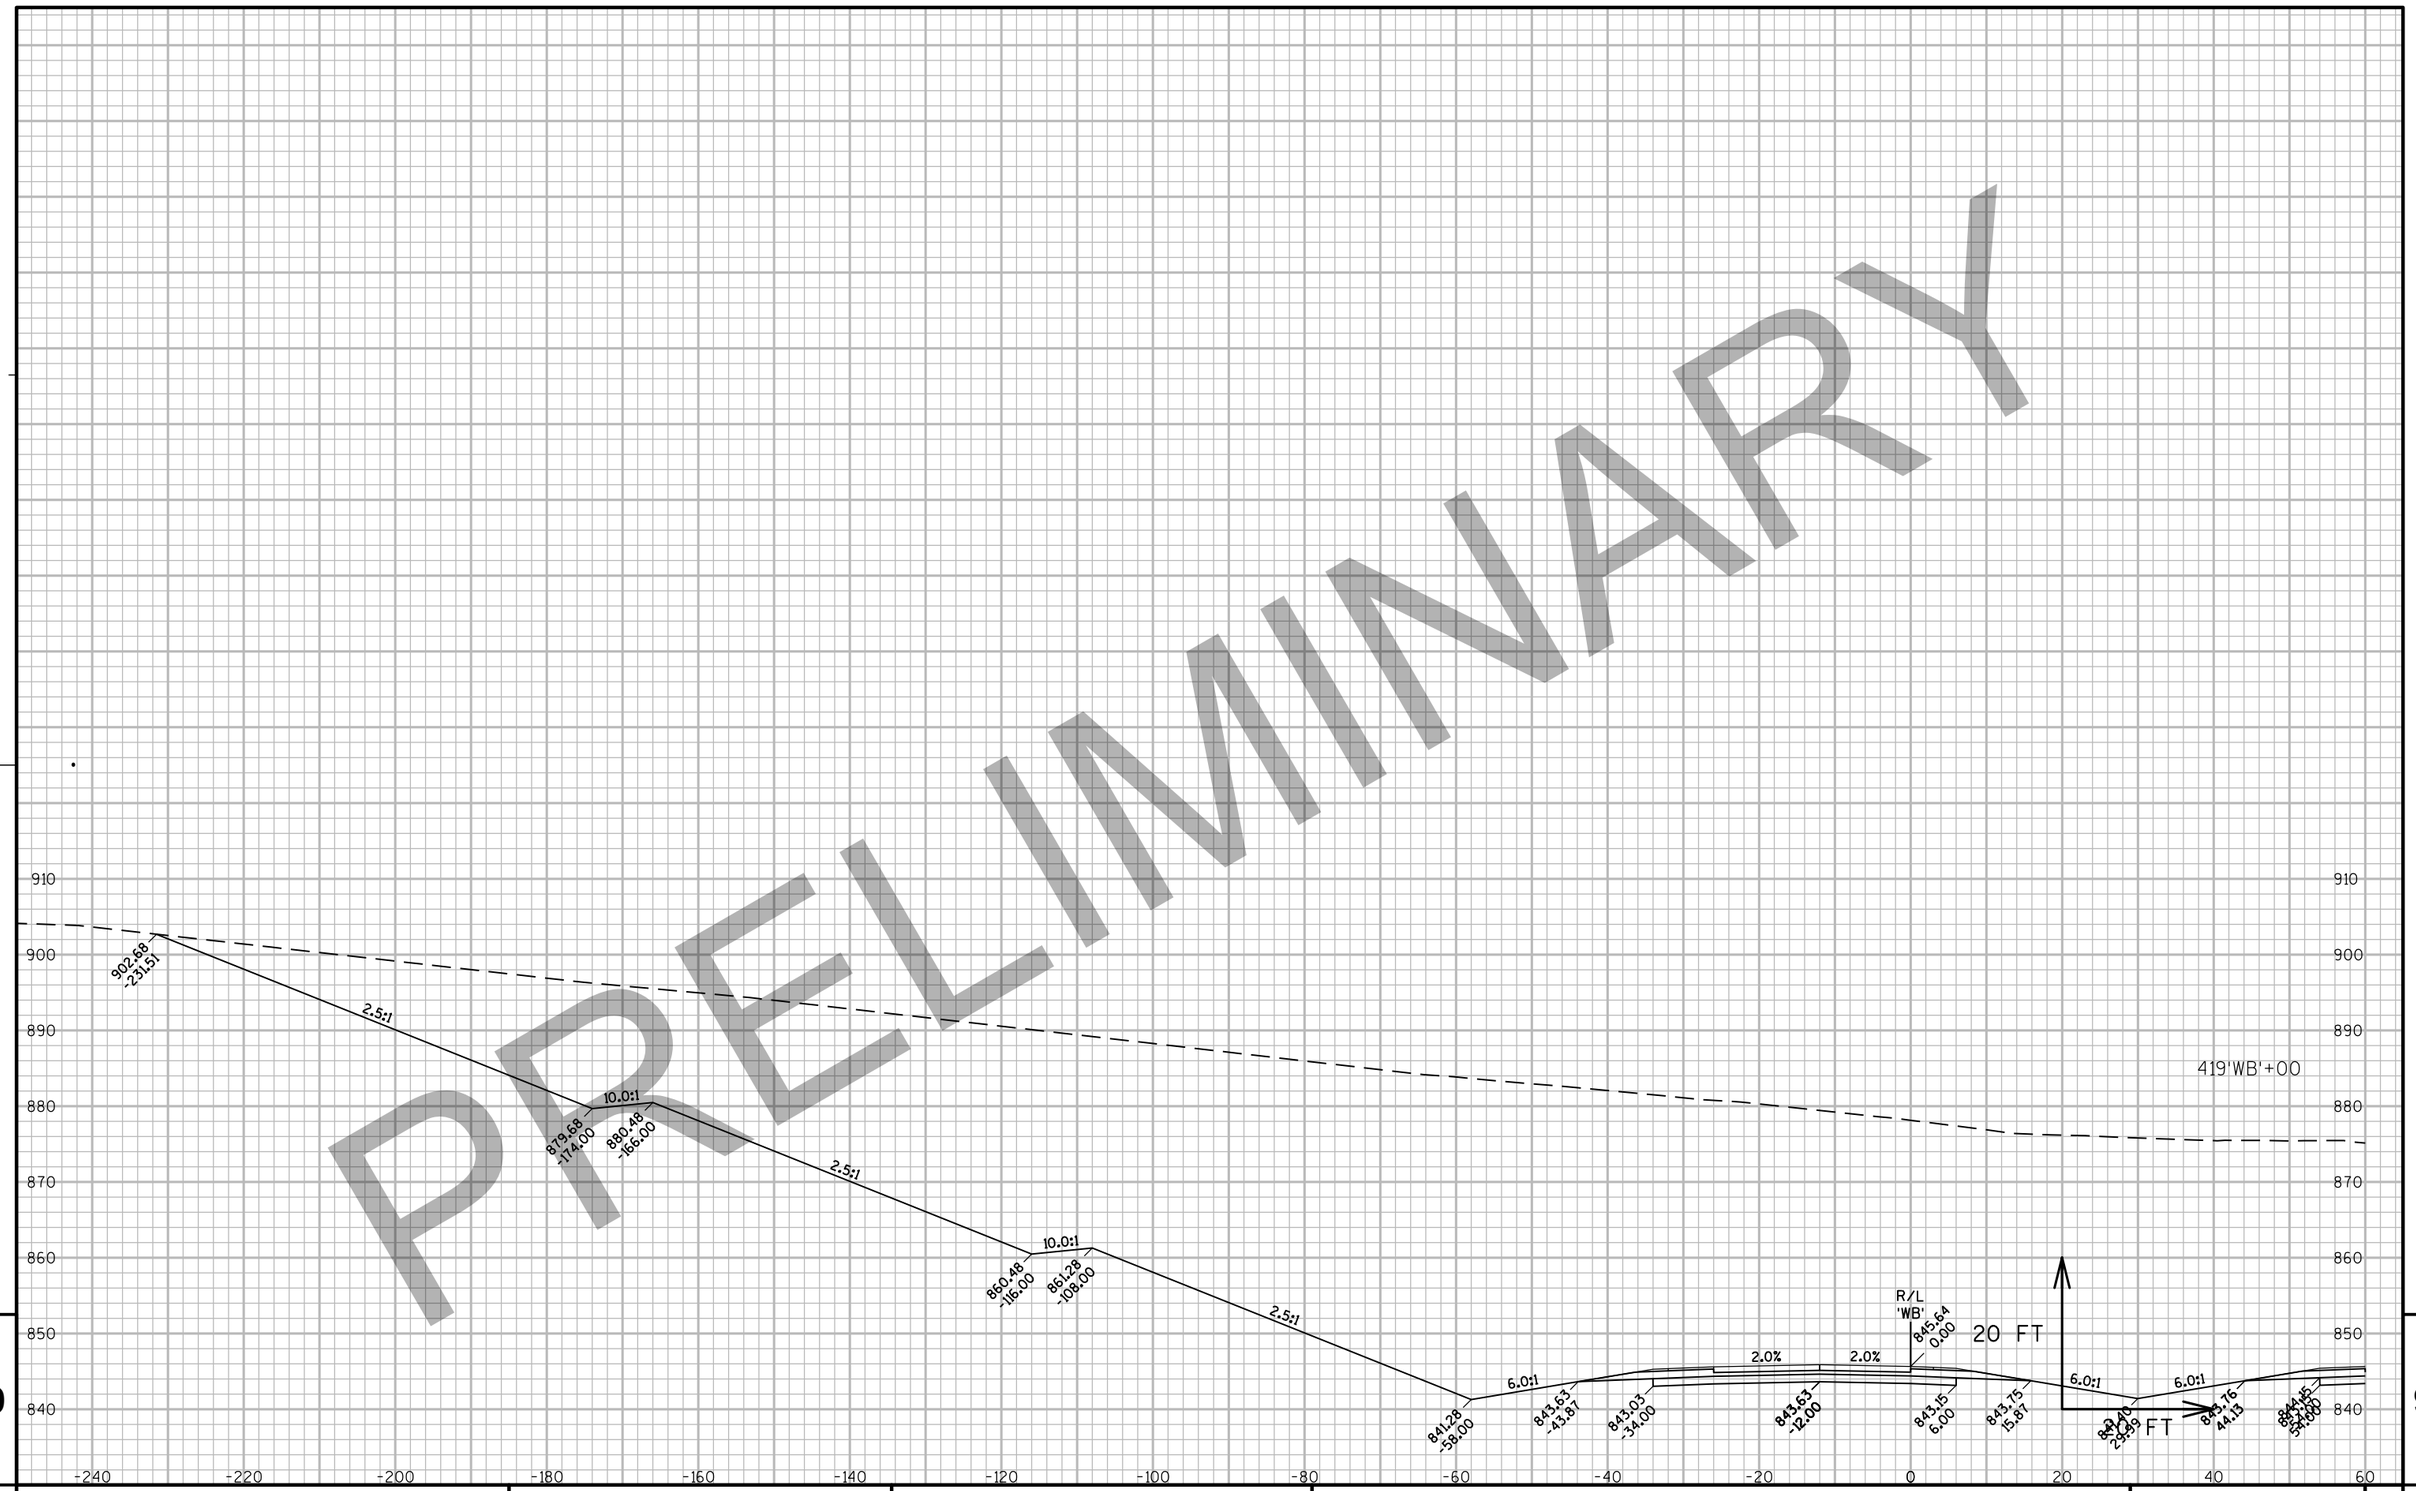


9

9

PROJECT NO: 1146-75-71	HWY: STH 15	COUNTY: OUTAGAMIE	CROSS SECTIONS - STH 15 'WB'	SHEET	E

FILE NAME : N:\PDS\C3D\11467571\SHEETSPLAN\11467571\11467571_090301_XS_04_STH15.DWG
LAYOUT NAME - 090395_XS
PLOT DATE : 10/13/2020 8:26 AM PLOT BY : SIMMONS, MASON A PLOT NAME : PLOT SCALE : 1" = 20'_XREF

PRELIMINARY

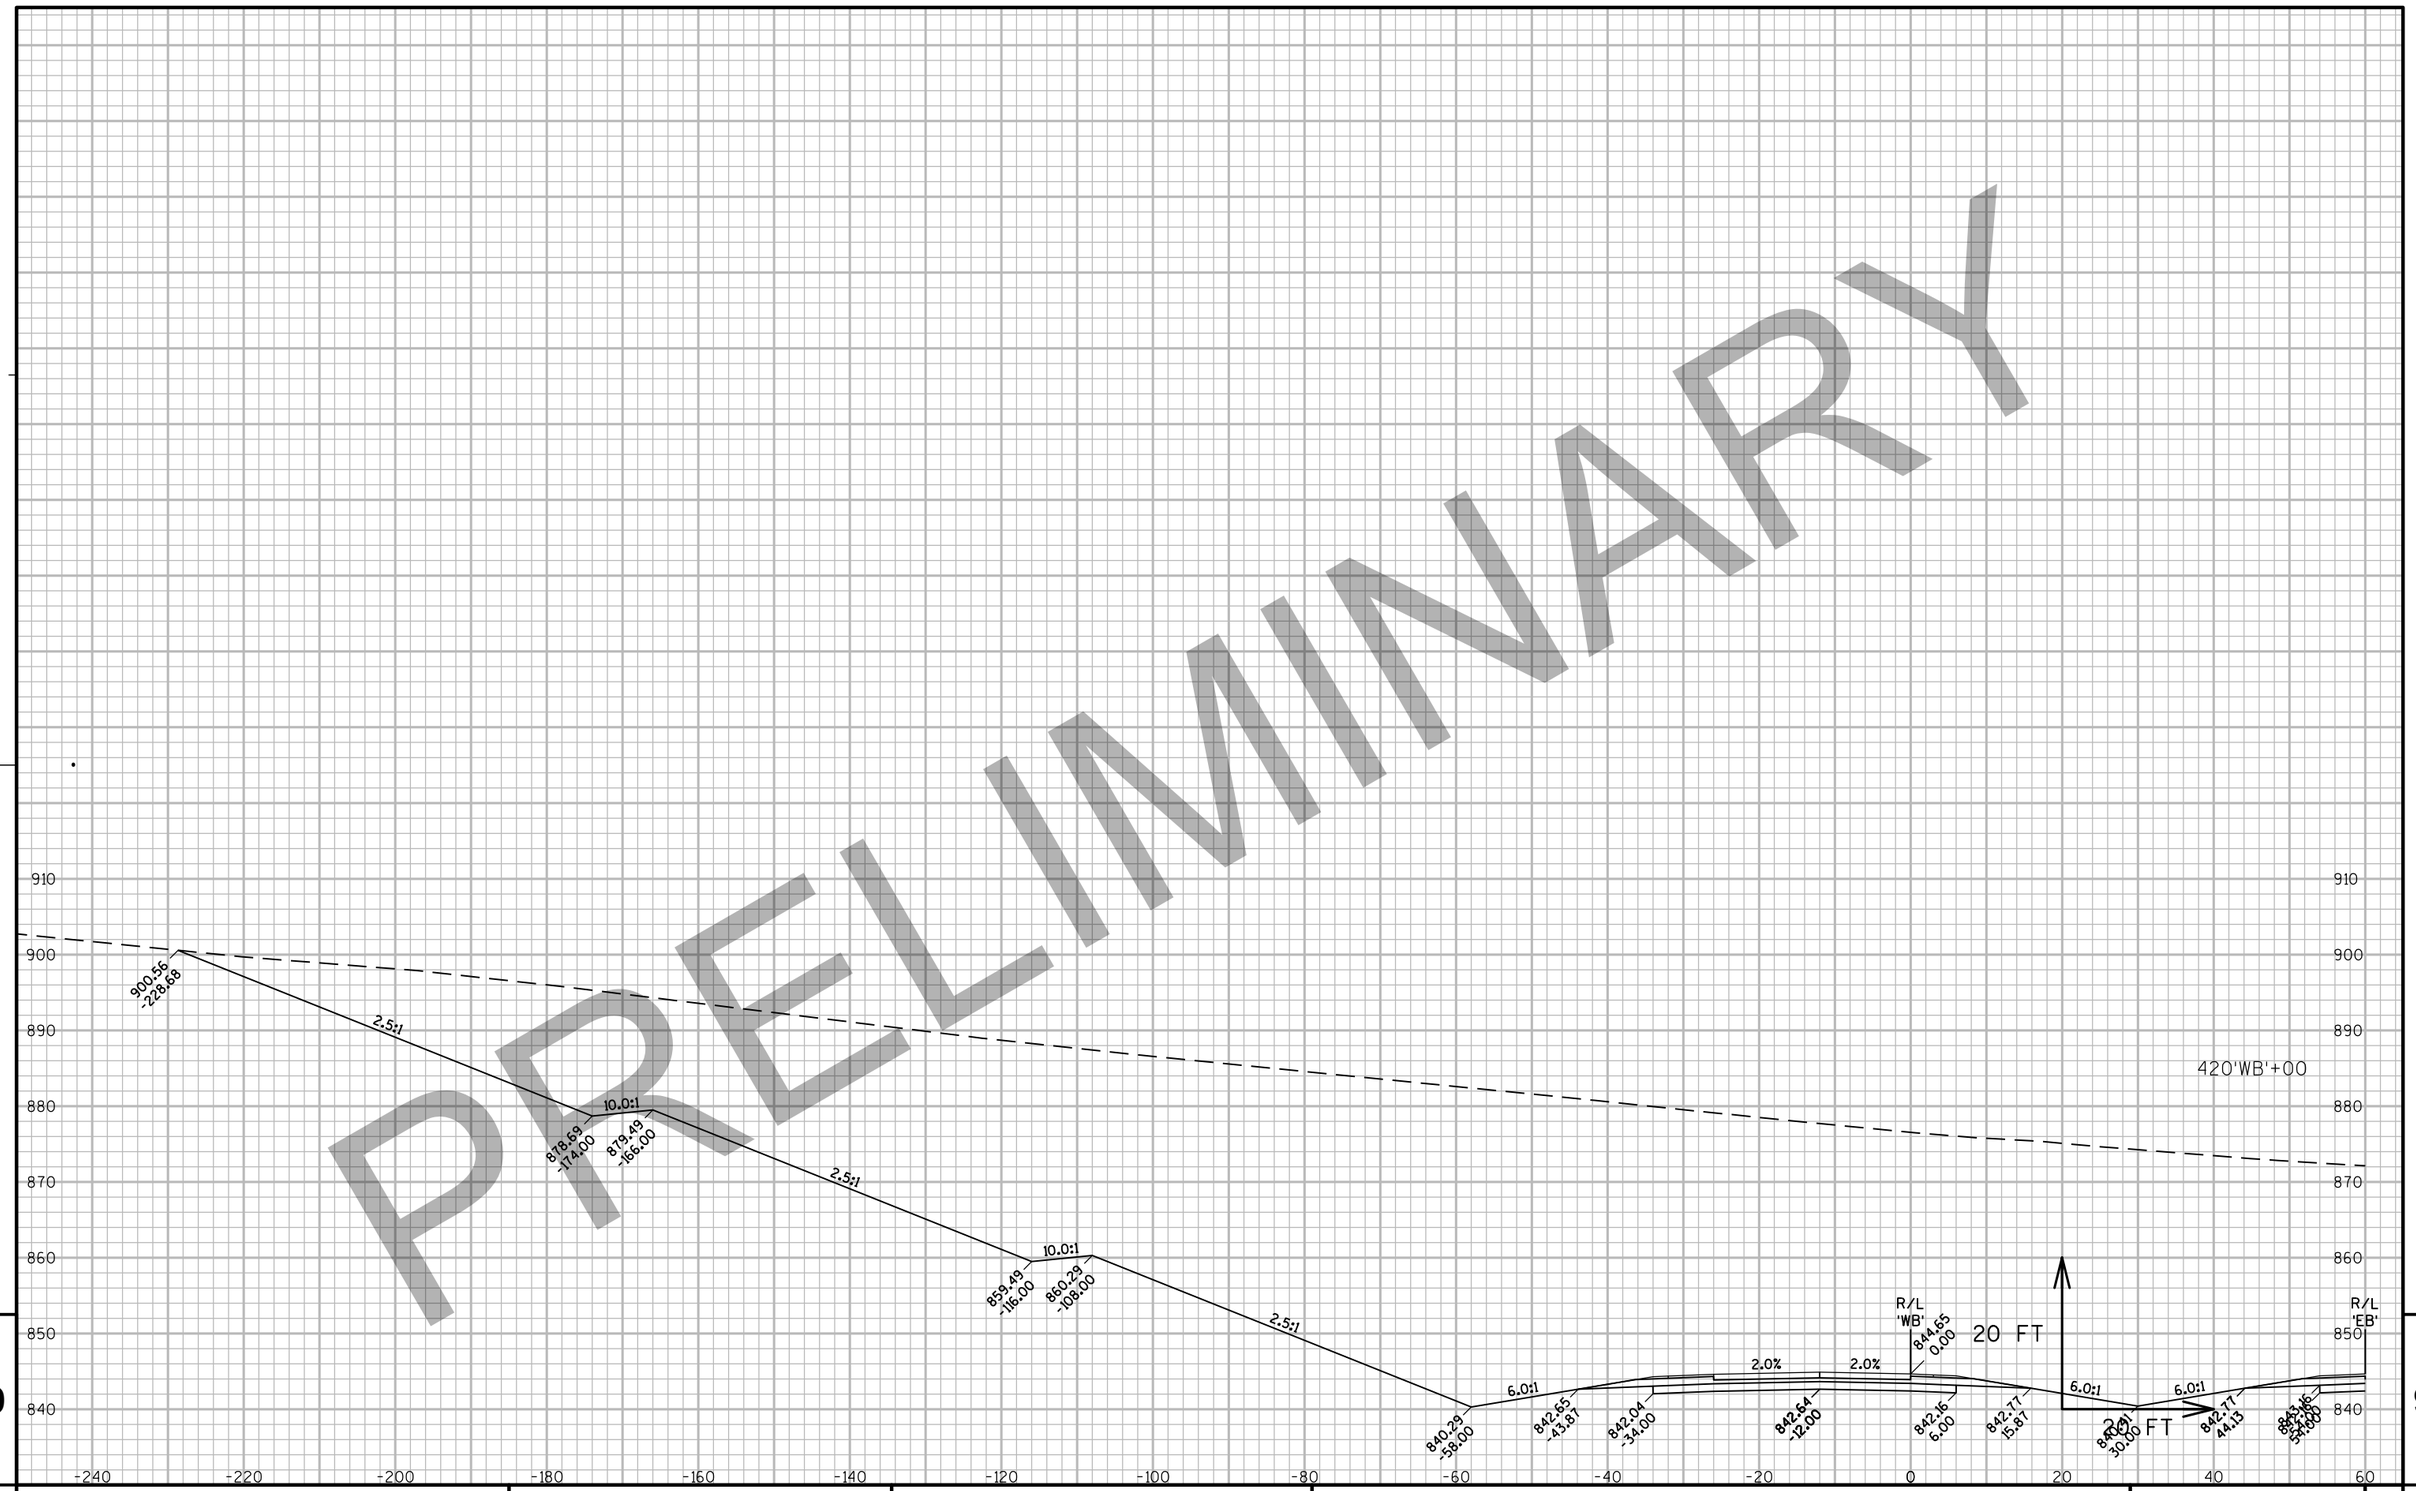


PROJECT NO: 1146-75-71	HWY: STH 15	COUNTY: OUTAGAMIE	CROSS SECTIONS - STH 15 'WB'	SHEET	E

FILE NAME : N:\PDS\C3D\11467571\SHEETSPLAN\11467571\11467571_090301_XS_04_STH15.DWG
LAYOUT NAME - 090396_XS

PLOT DATE : 10/13/2020 8:27 AM PLOT BY : SIMMONS, MASON A PLOT NAME : PLOT SCALE : 1" = 20'_XREF

PRELIMINARY

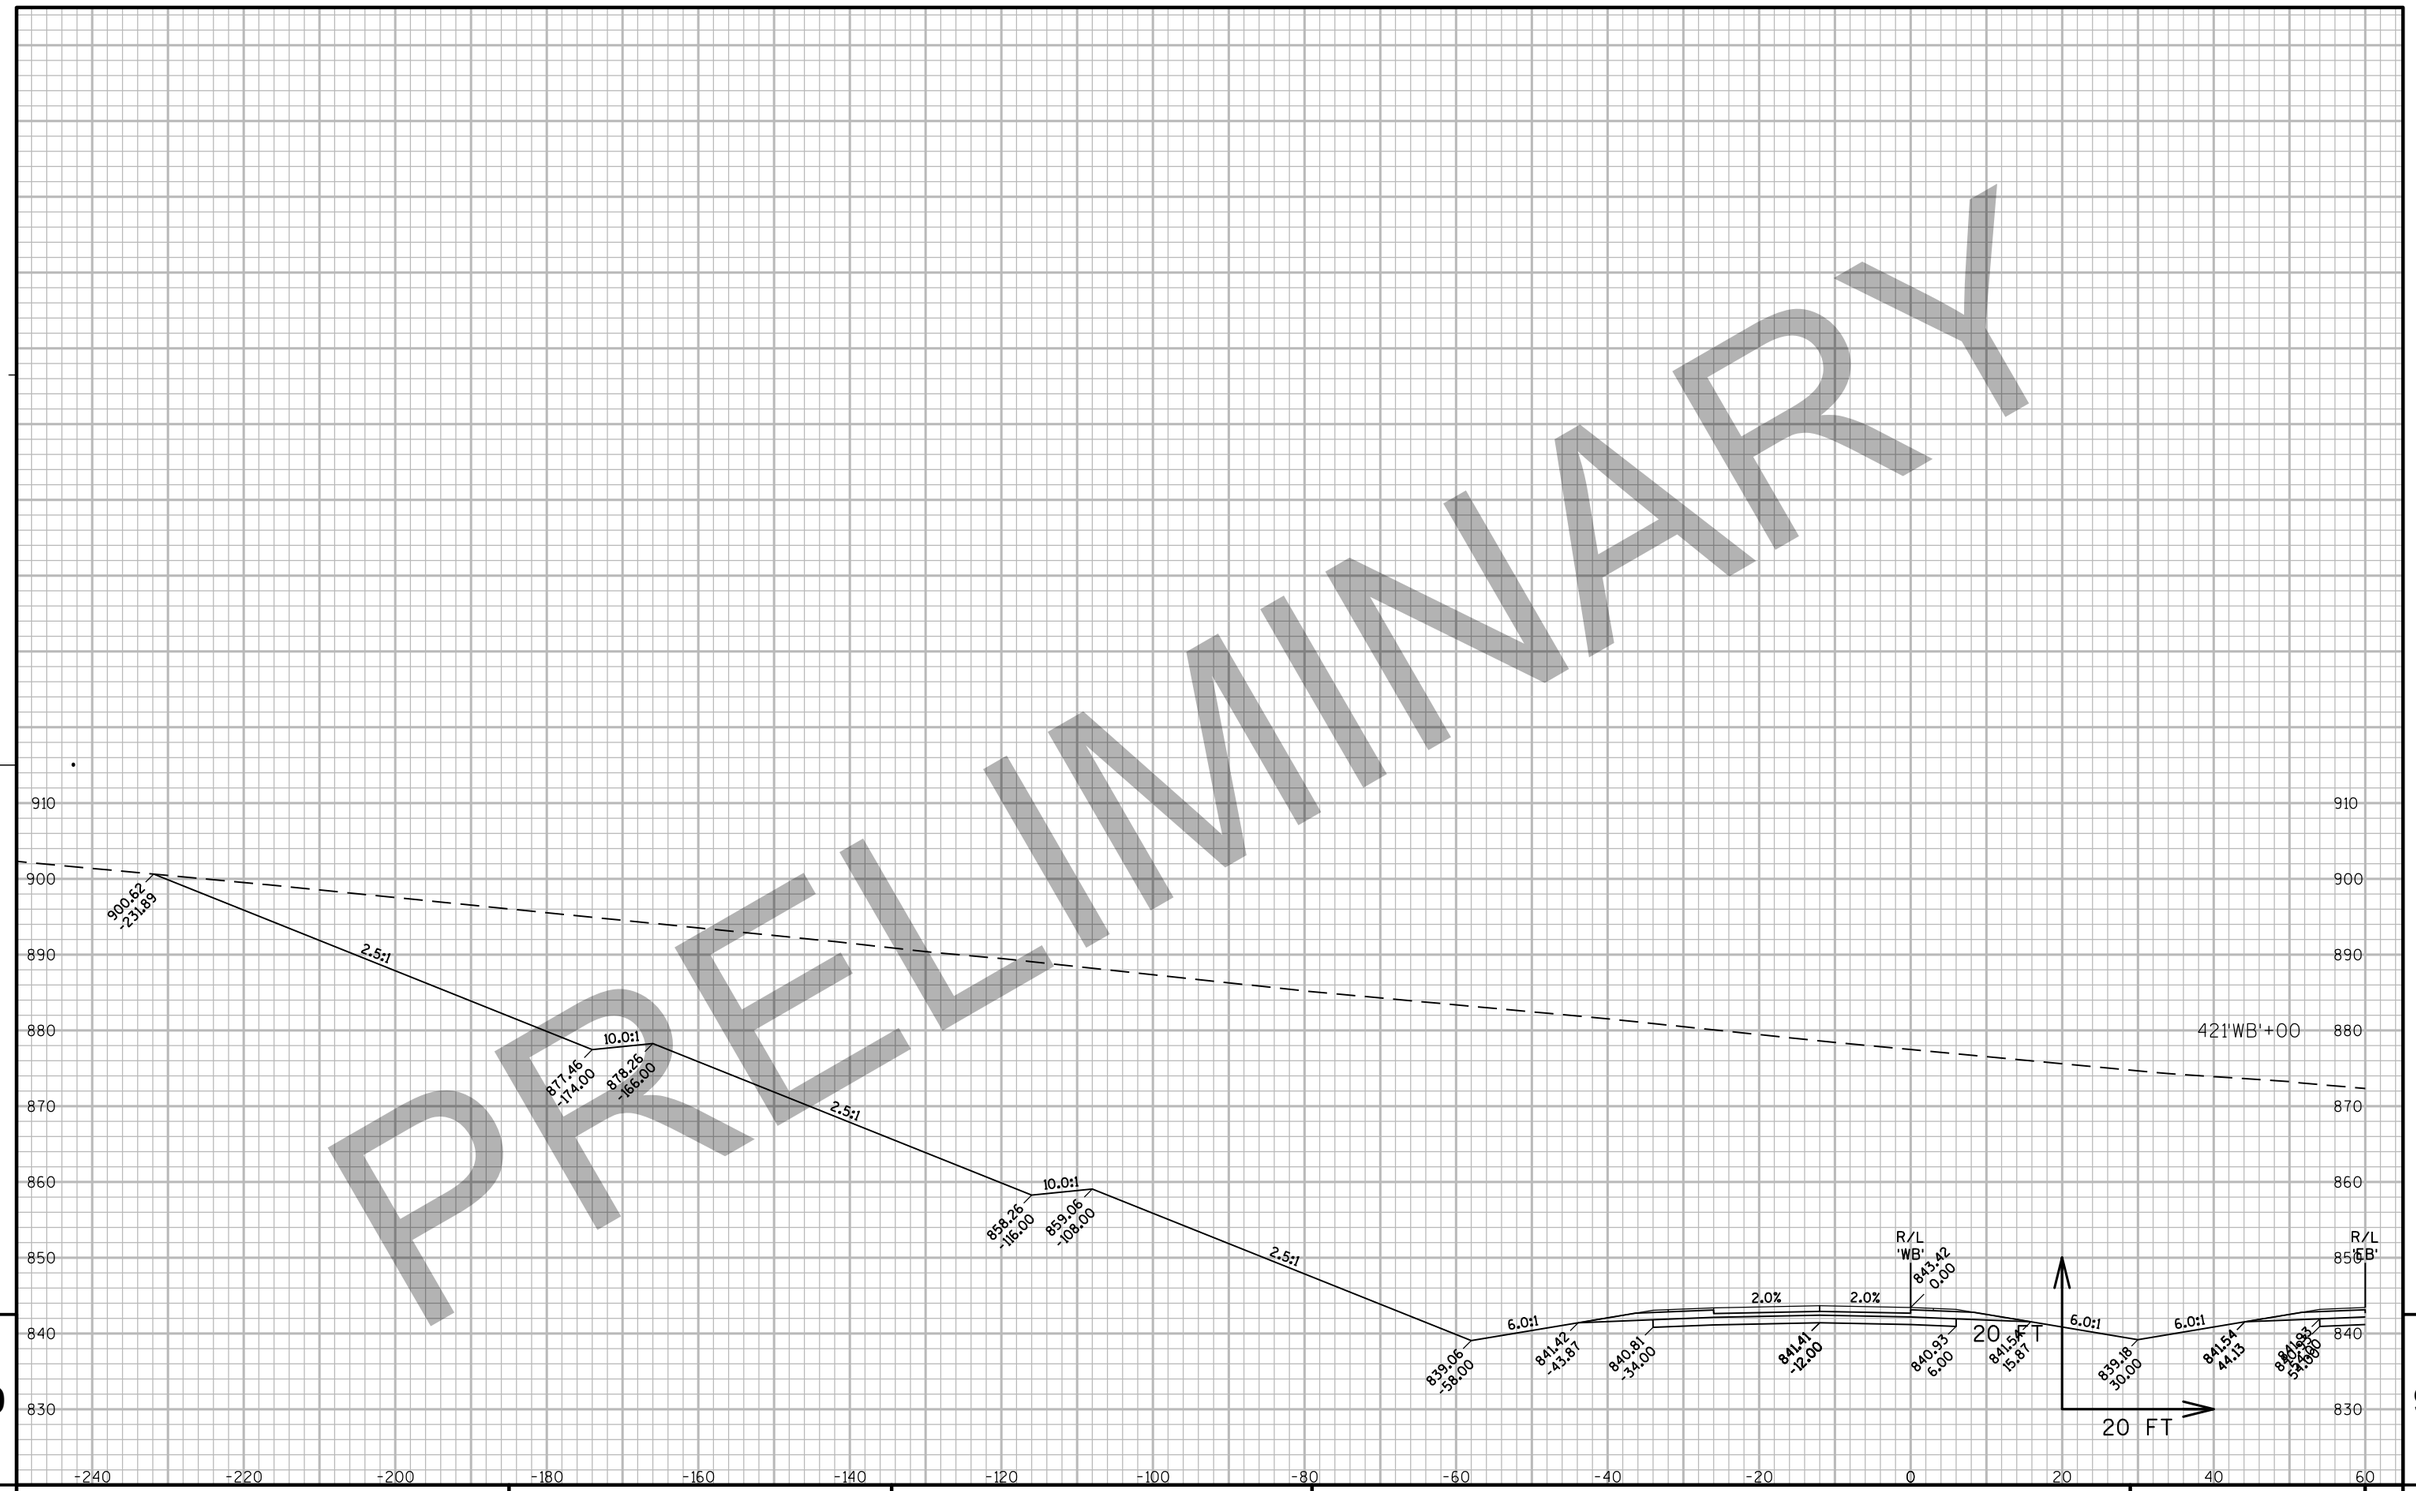


PROJECT NO: 1146-75-71	HWY: STH 15	COUNTY: OUTAGAMIE	CROSS SECTIONS - STH 15 'WB'	SHEET	E

FILE NAME : N:\PDS\C3D\11467571\SHEETSPLAN\11467571\11467571_090301_XS_04_STH15.DWG
LAYOUT NAME - 090397_XS

PLOT DATE : 10/13/2020 8:27 AM PLOT BY : SIMMONS, MASON A PLOT NAME : PLOT SCALE : 1" = 20'_XREF

PRELIMINARY

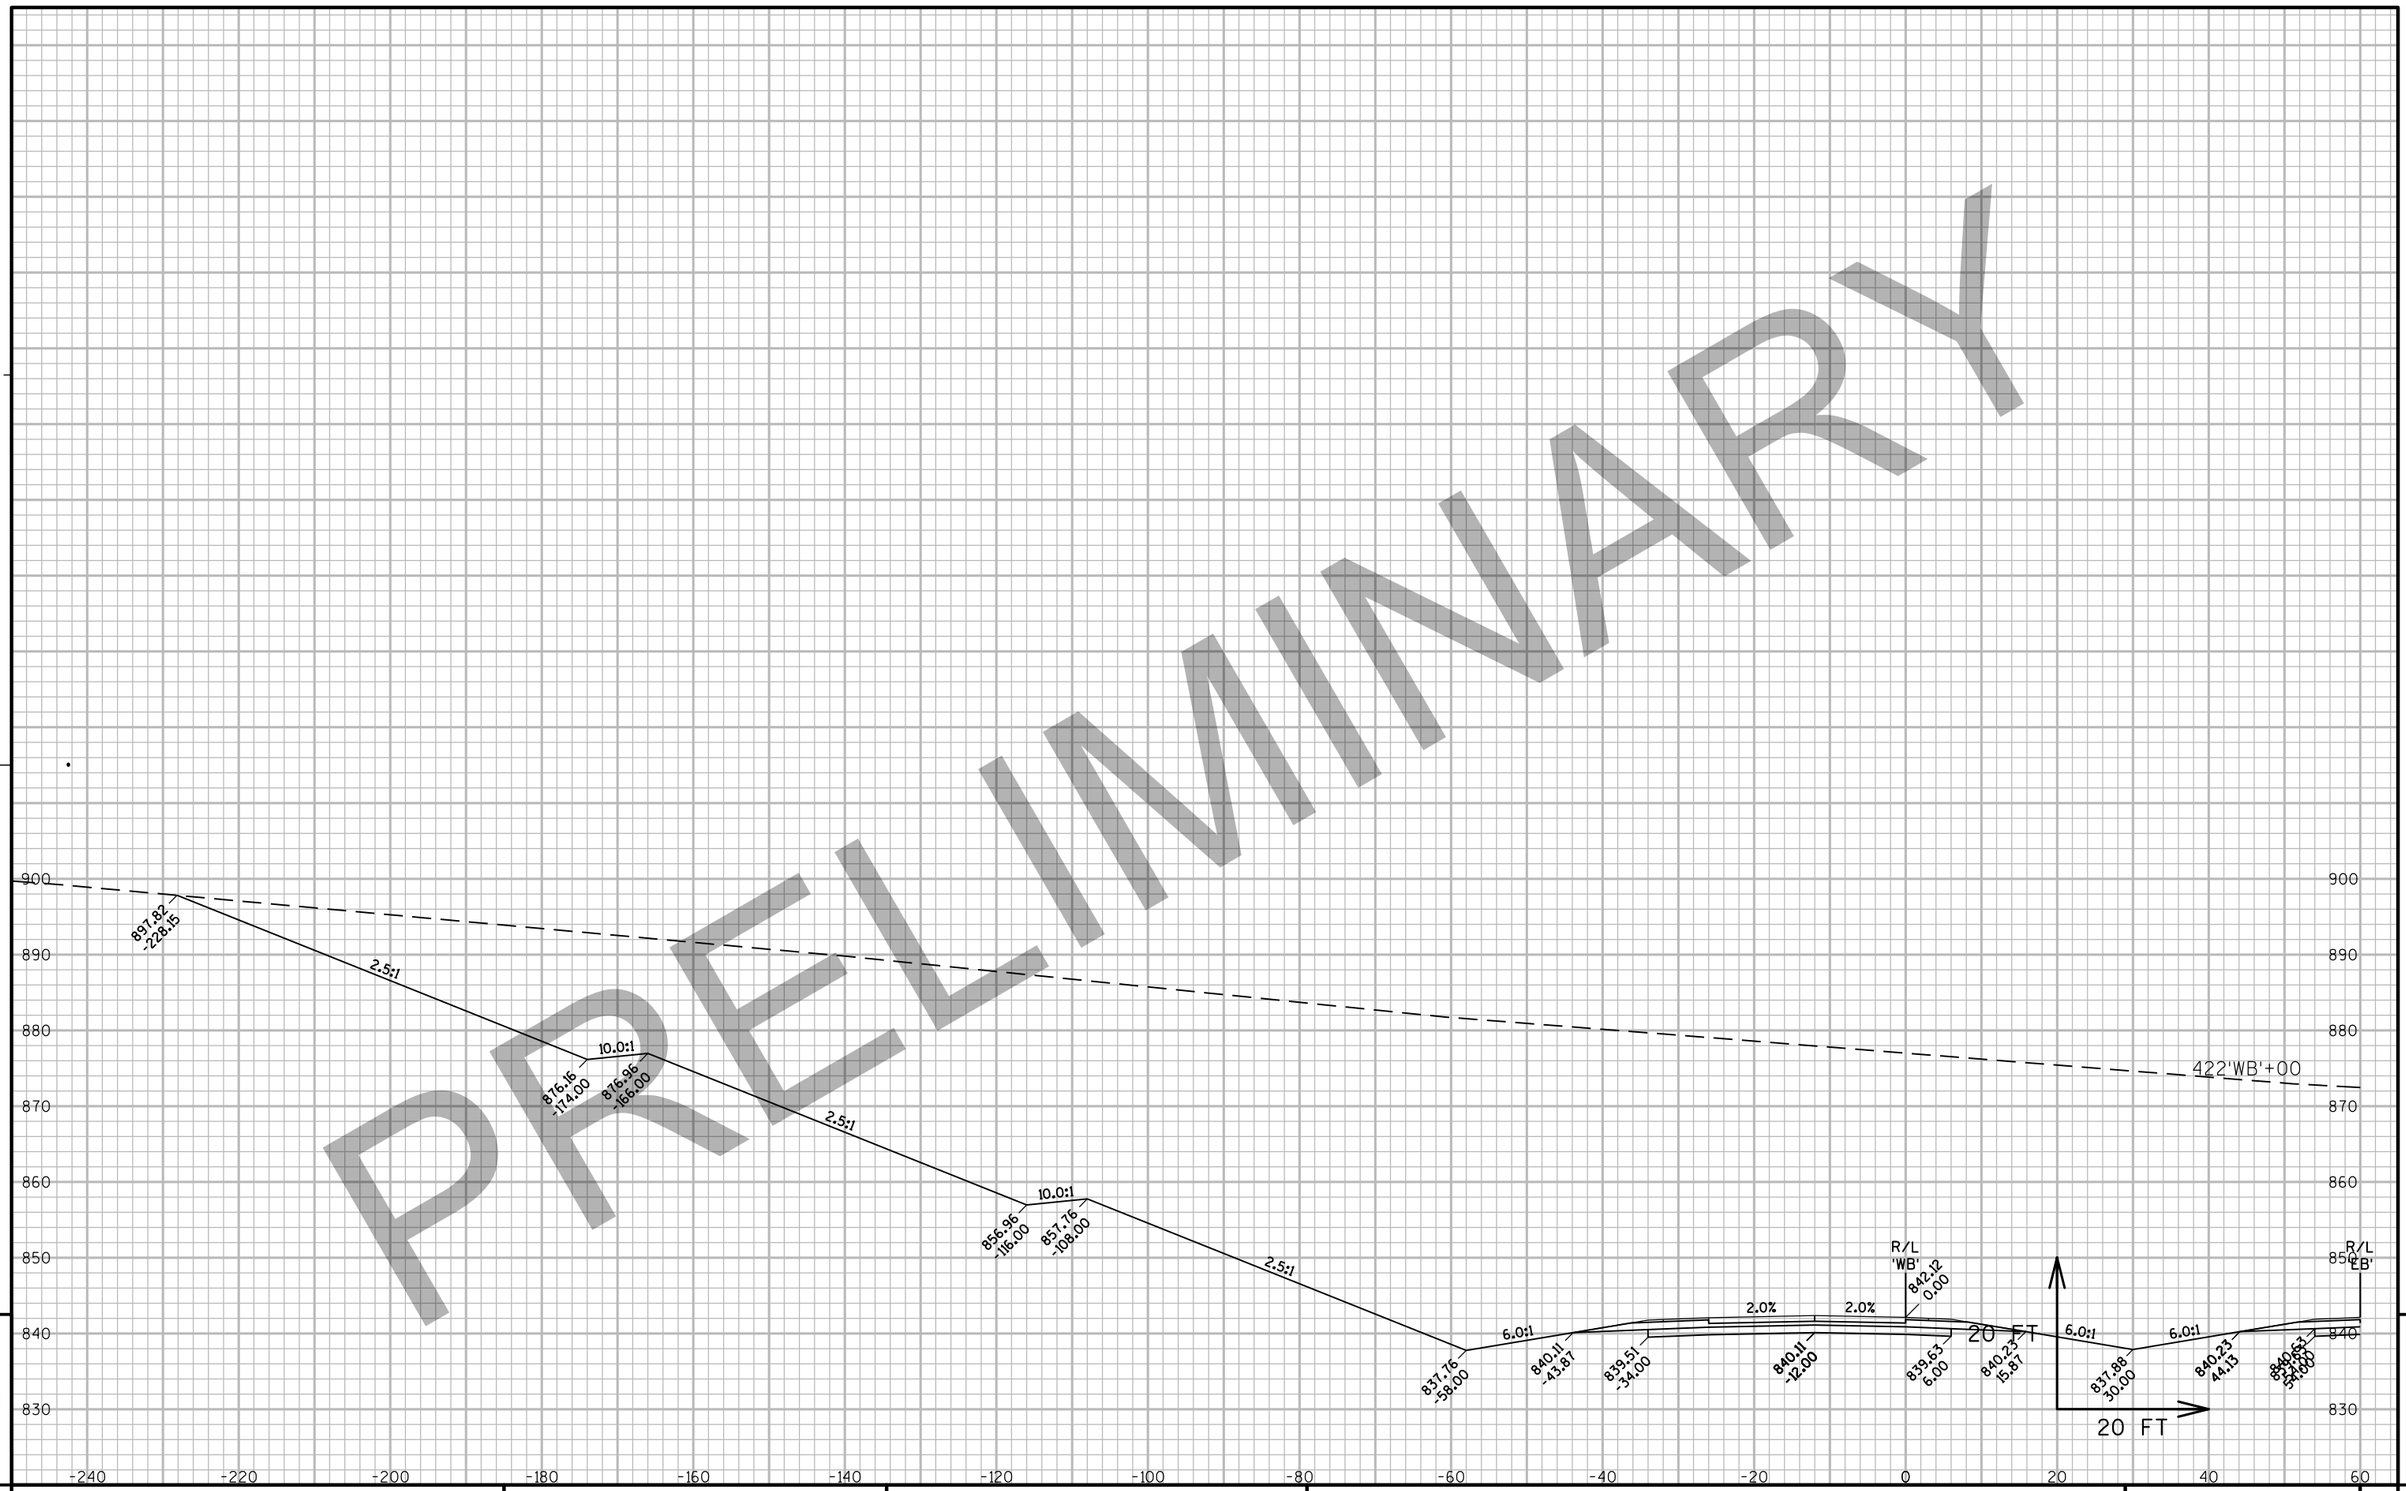


PROJECT NO: 1146-75-71	HWY: STH 15	COUNTY: OUTAGAMIE	CROSS SECTIONS - STH 15 'WB'	SHEET	E

FILE NAME : N:\PDS\C3D\11467571\SHEETSPLAN\11467571\11467571_090301_XS_04_STH15.DWG
LAYOUT NAME - 090398_XS

PLOT DATE : 10/13/2020 8:28 AM PLOT BY : SIMMONS, MASON A PLOT NAME : PLOT SCALE : 1" = 20'_XREF

PRELIMINARY

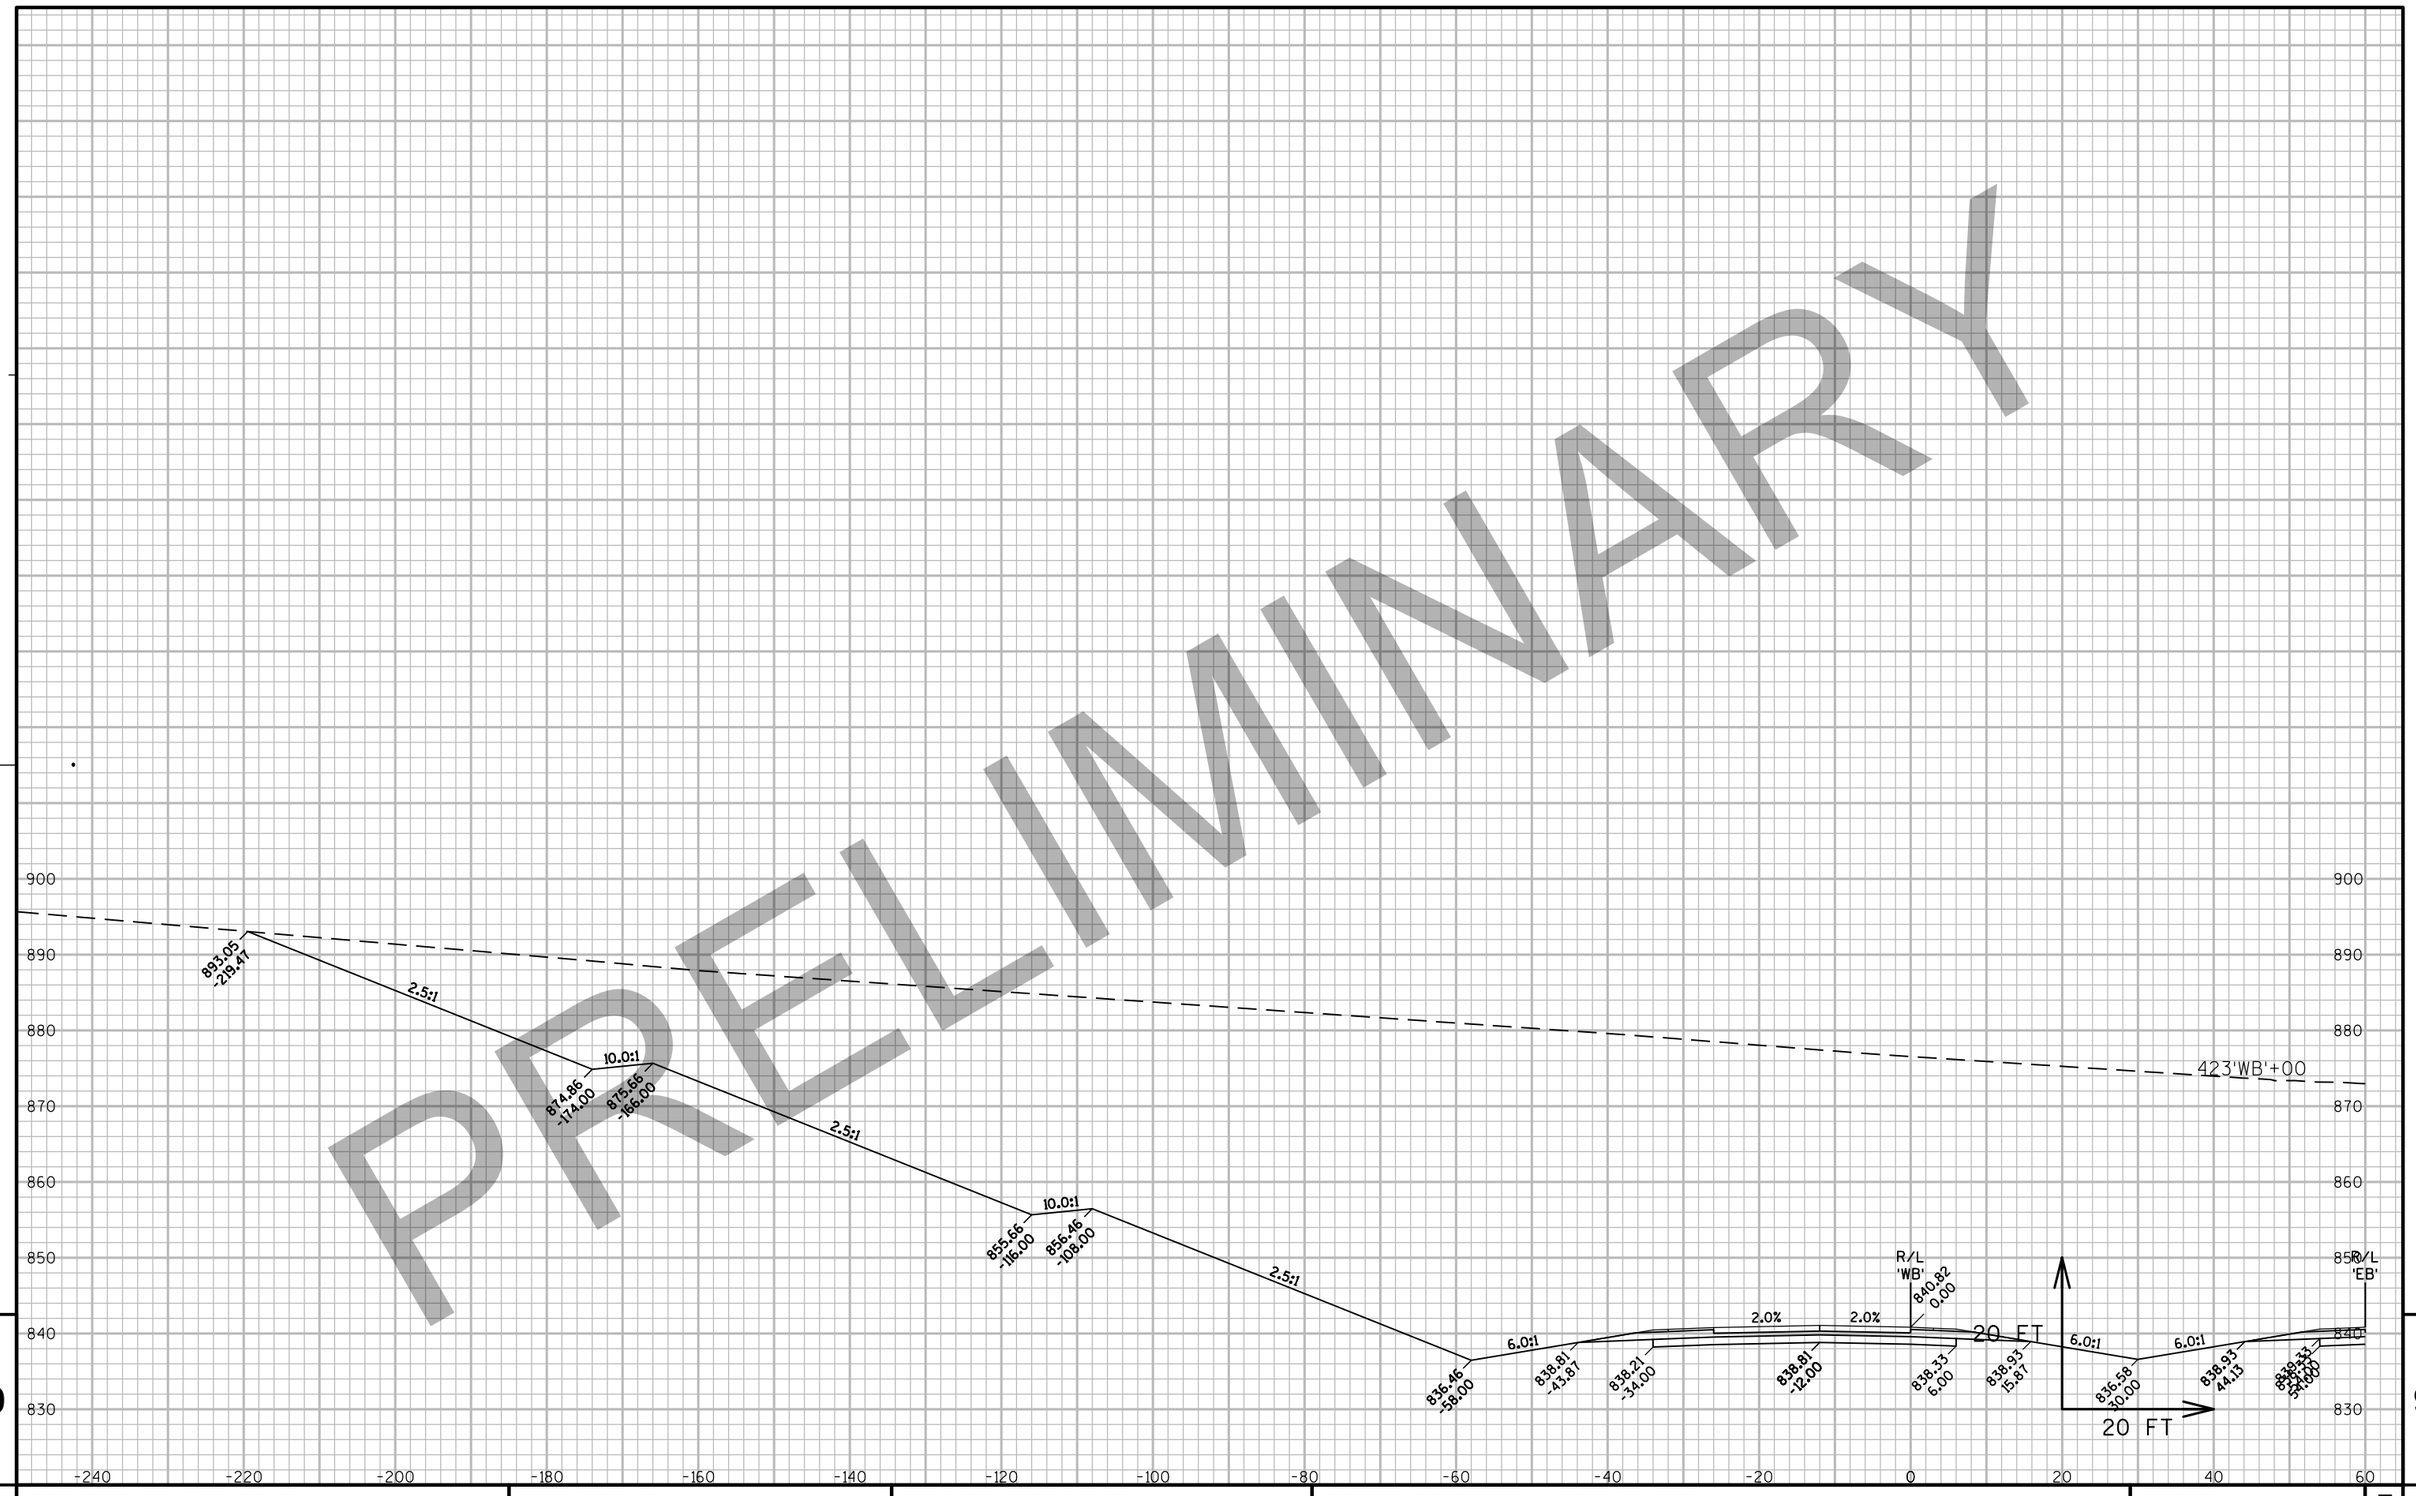


9

9

PROJECT NO: 1146-75-71	HWY: STH 15	COUNTY: OUTAGAMIE	CROSS SECTIONS - STH 15 'WB'	SHEET	E

FILE NAME : N:\PDS\C3D\11467571\SHEETSPLAN\11467571\11467571_090301_XS_04_STH15.DWG
LAYOUT NAME - 090399_XS

PLOT DATE : 10/13/2020 8:28 AM PLOT BY : SIMMONS, MASON A PLOT NAME : PLOT SCALE : 1" = 20'_XREF

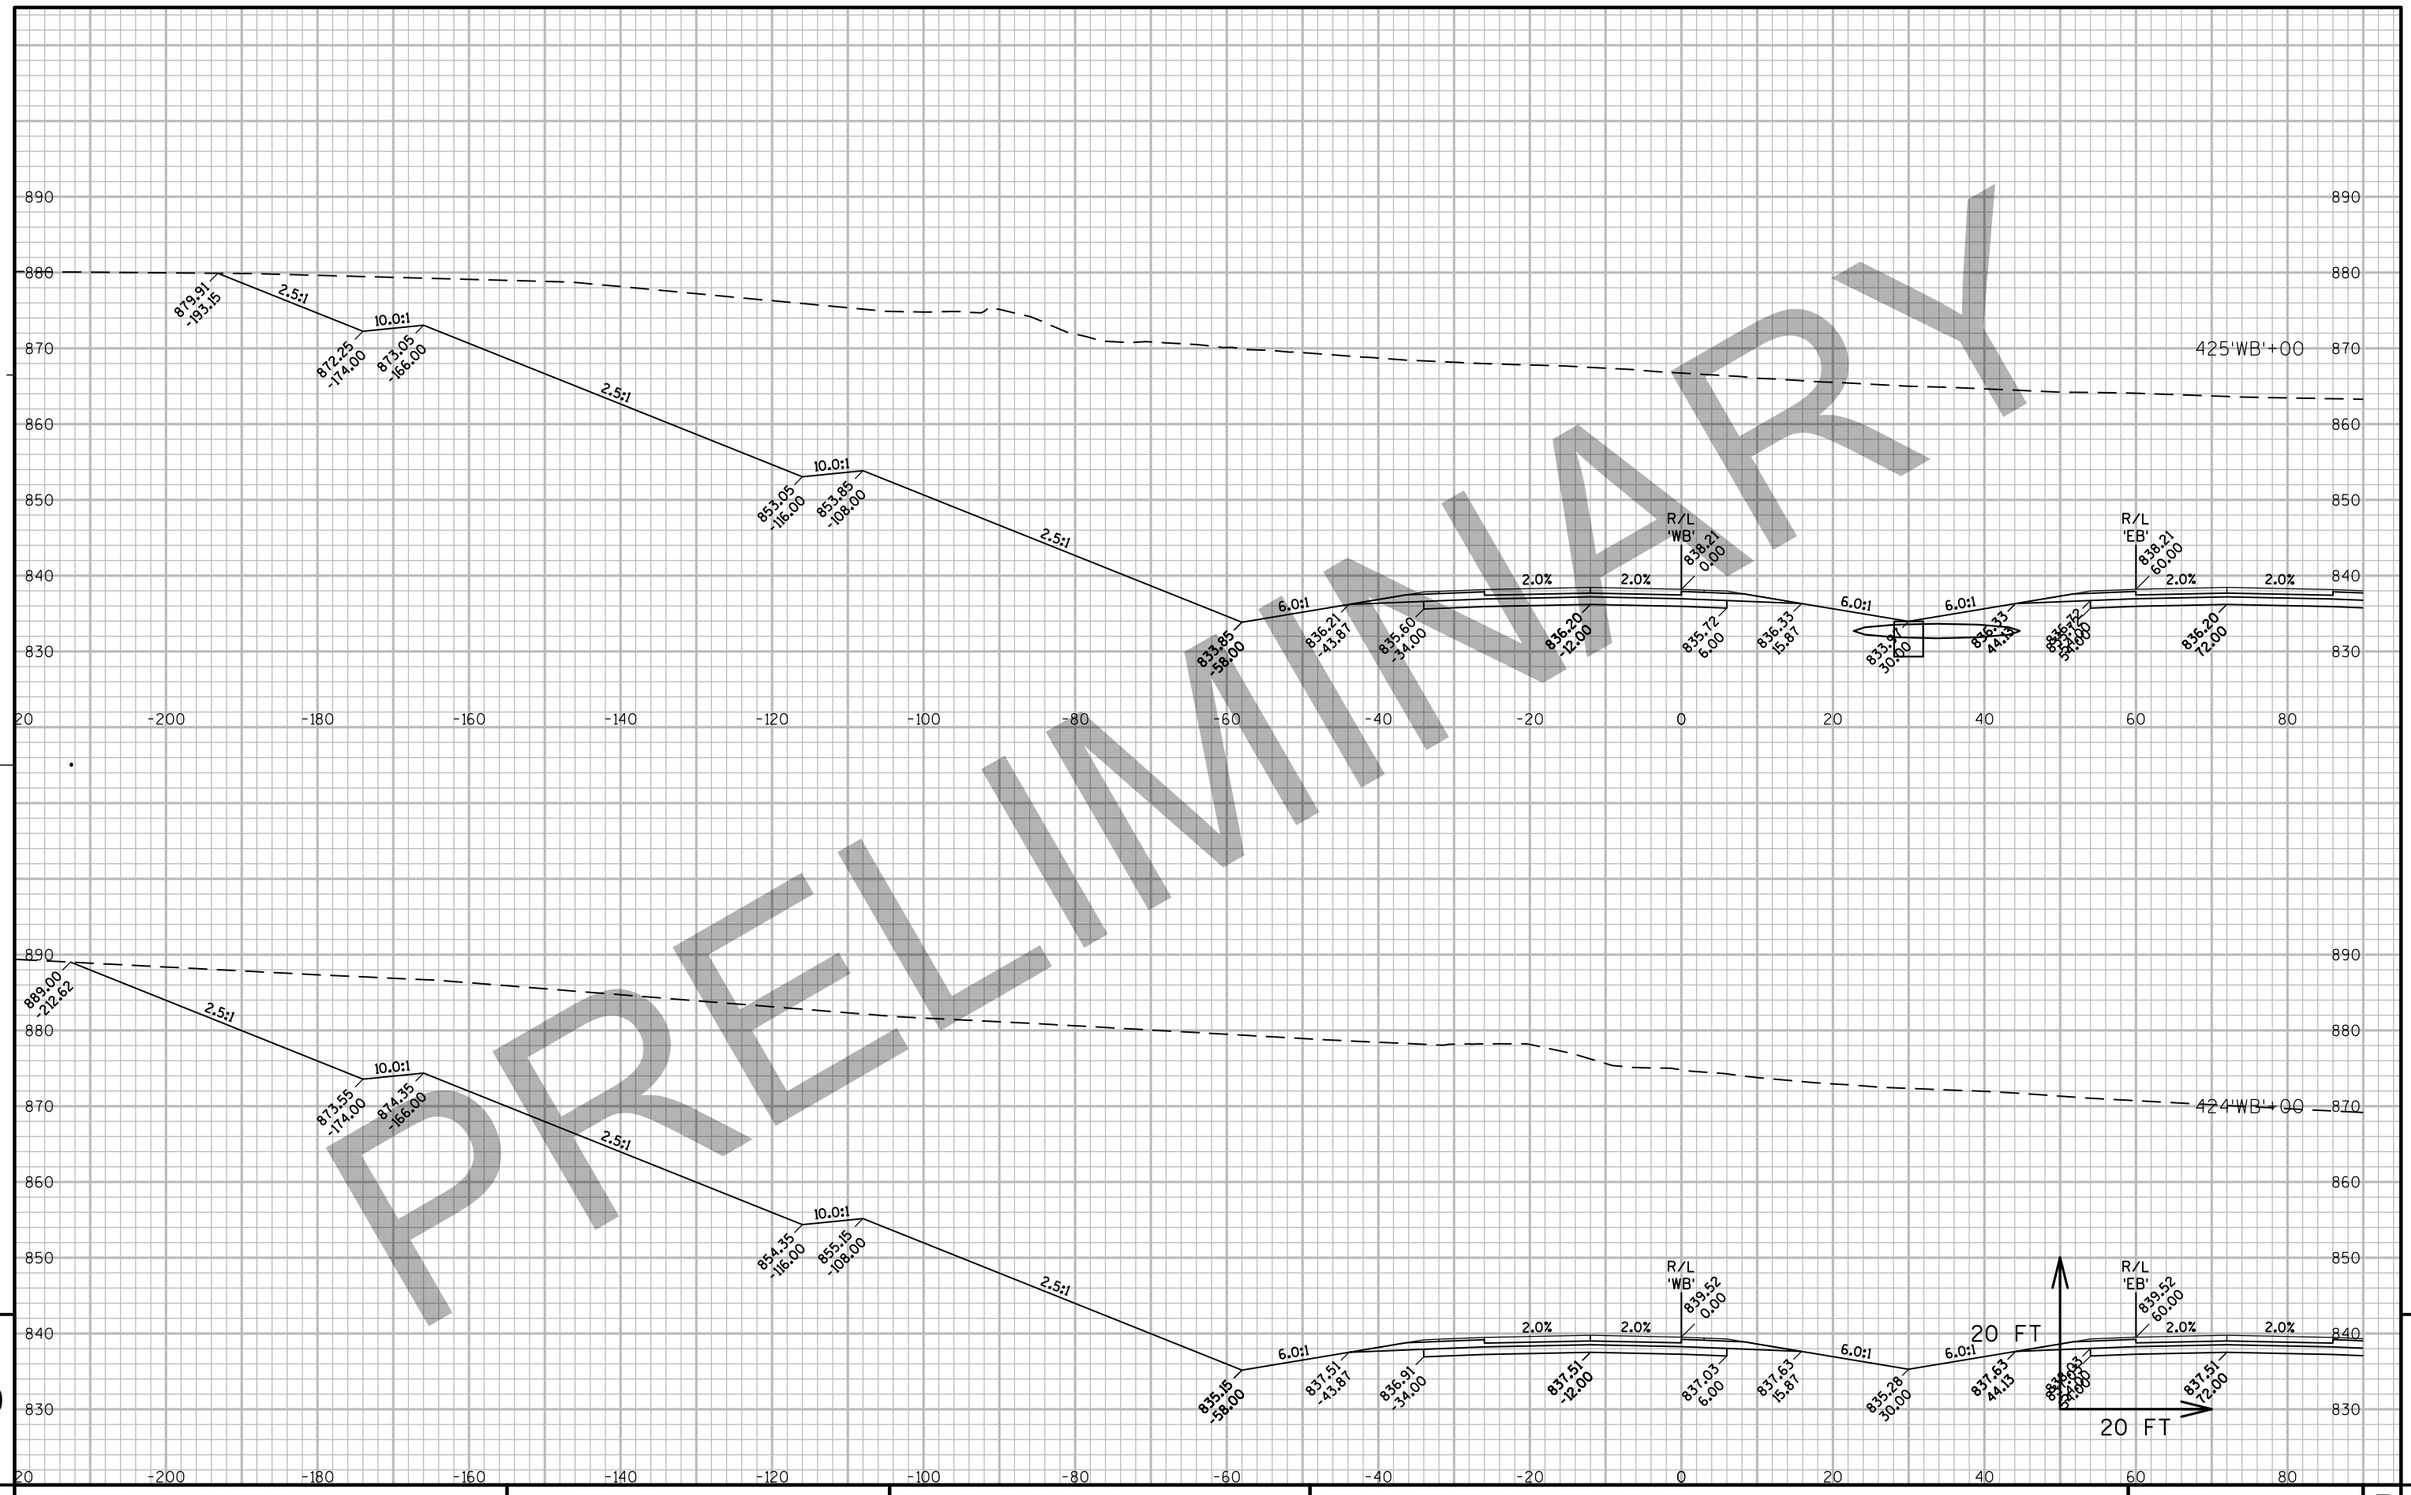

PRELIMINARY


9

9

PROJECT NO: 1146-75-71	HWY: STH 15	COUNTY: OUTAGAMIE	CROSS SECTIONS - STH 15 'WB'	SHEET	E

FILE NAME : N:\PDS\C3D\11467571\SHEETSPLAN\11467571\11467571_090301_XS_04_STH15.DWG
LAYOUT NAME - 0903100_XS

PLOT DATE : 10/13/2020 8:29 AM PLOT BY : SIMMONS, MASON A PLOT NAME : PLOT SCALE : 1" = 20'_XREF

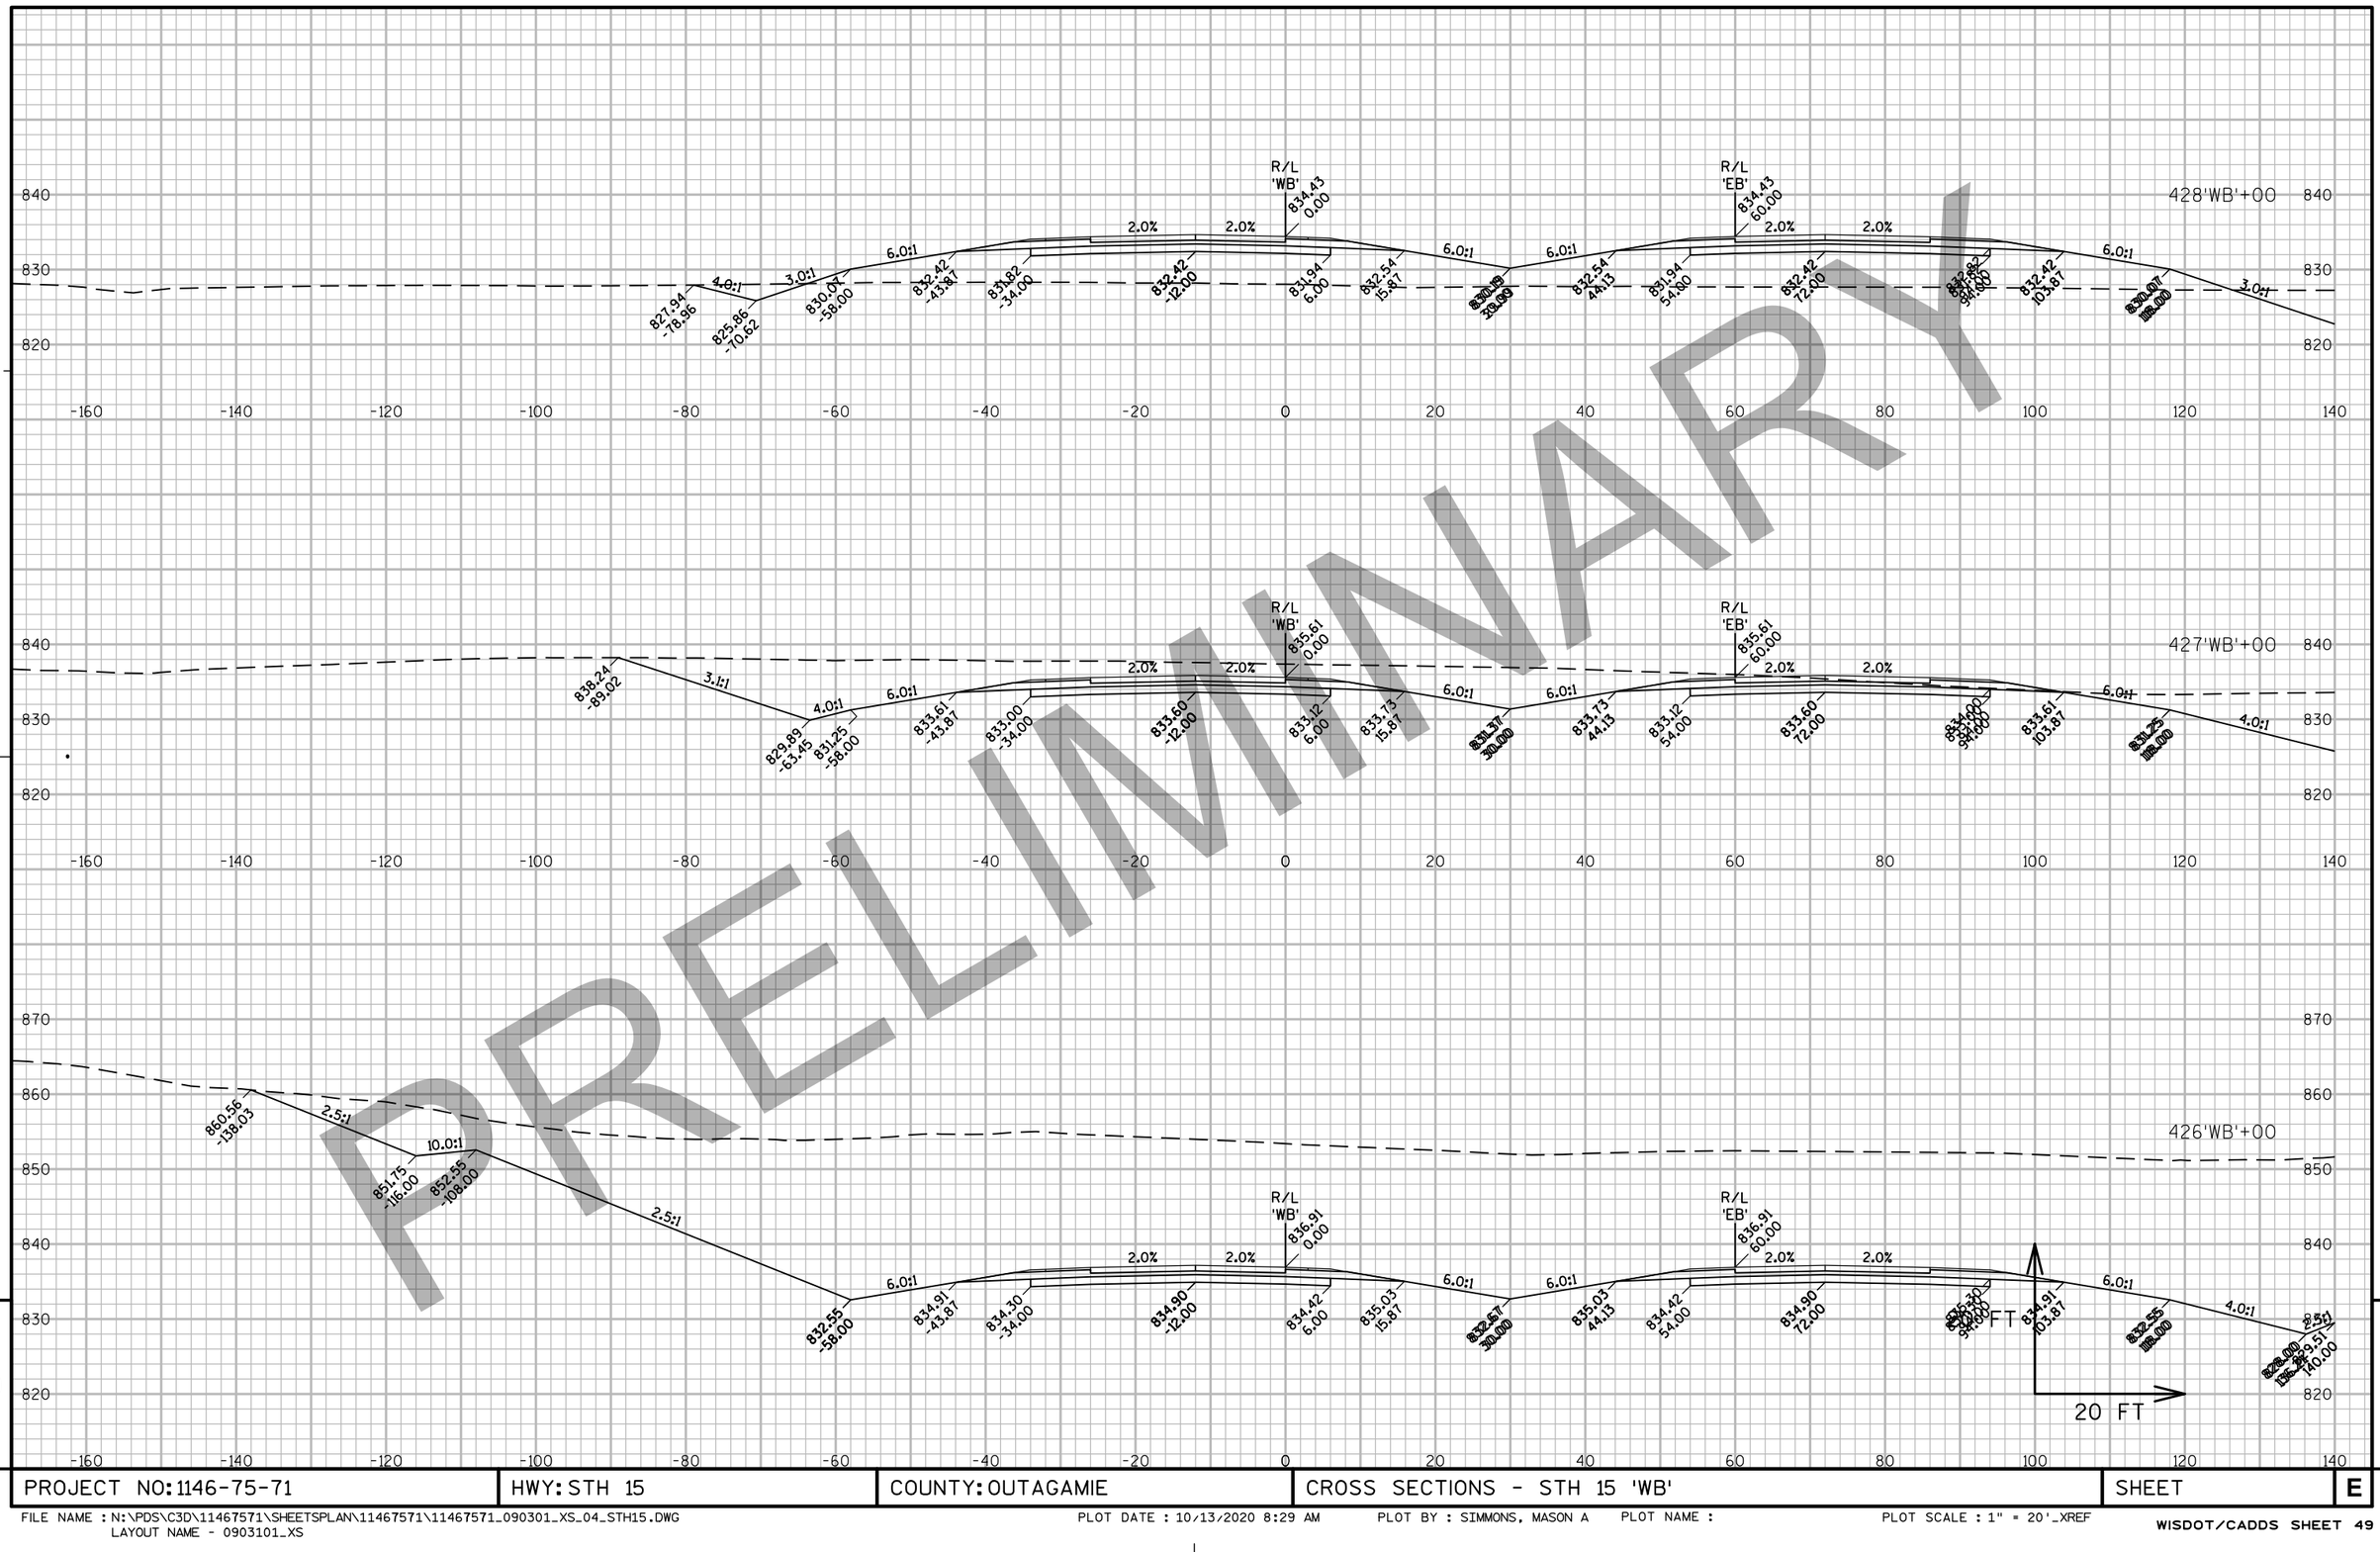


PROJECT NO: 1146-75-71	HWY: STH 15	COUNTY: OUTAGAMIE	CROSS SECTIONS - STH 15 'WB'	SHEET	E

FILE NAME : N:\PDS\C3D\11467571\SHEETSPLAN\11467571\11467571_090301_XS_04_STH15.DWG
LAYOUT NAME - 0903101_XS

PLOT DATE : 10/13/2020 8:29 AM PLOT BY : SIMMONS, MASON A PLOT NAME : PLOT SCALE : 1" = 20'_XREF

WISDOT/CADDS SHEET 49

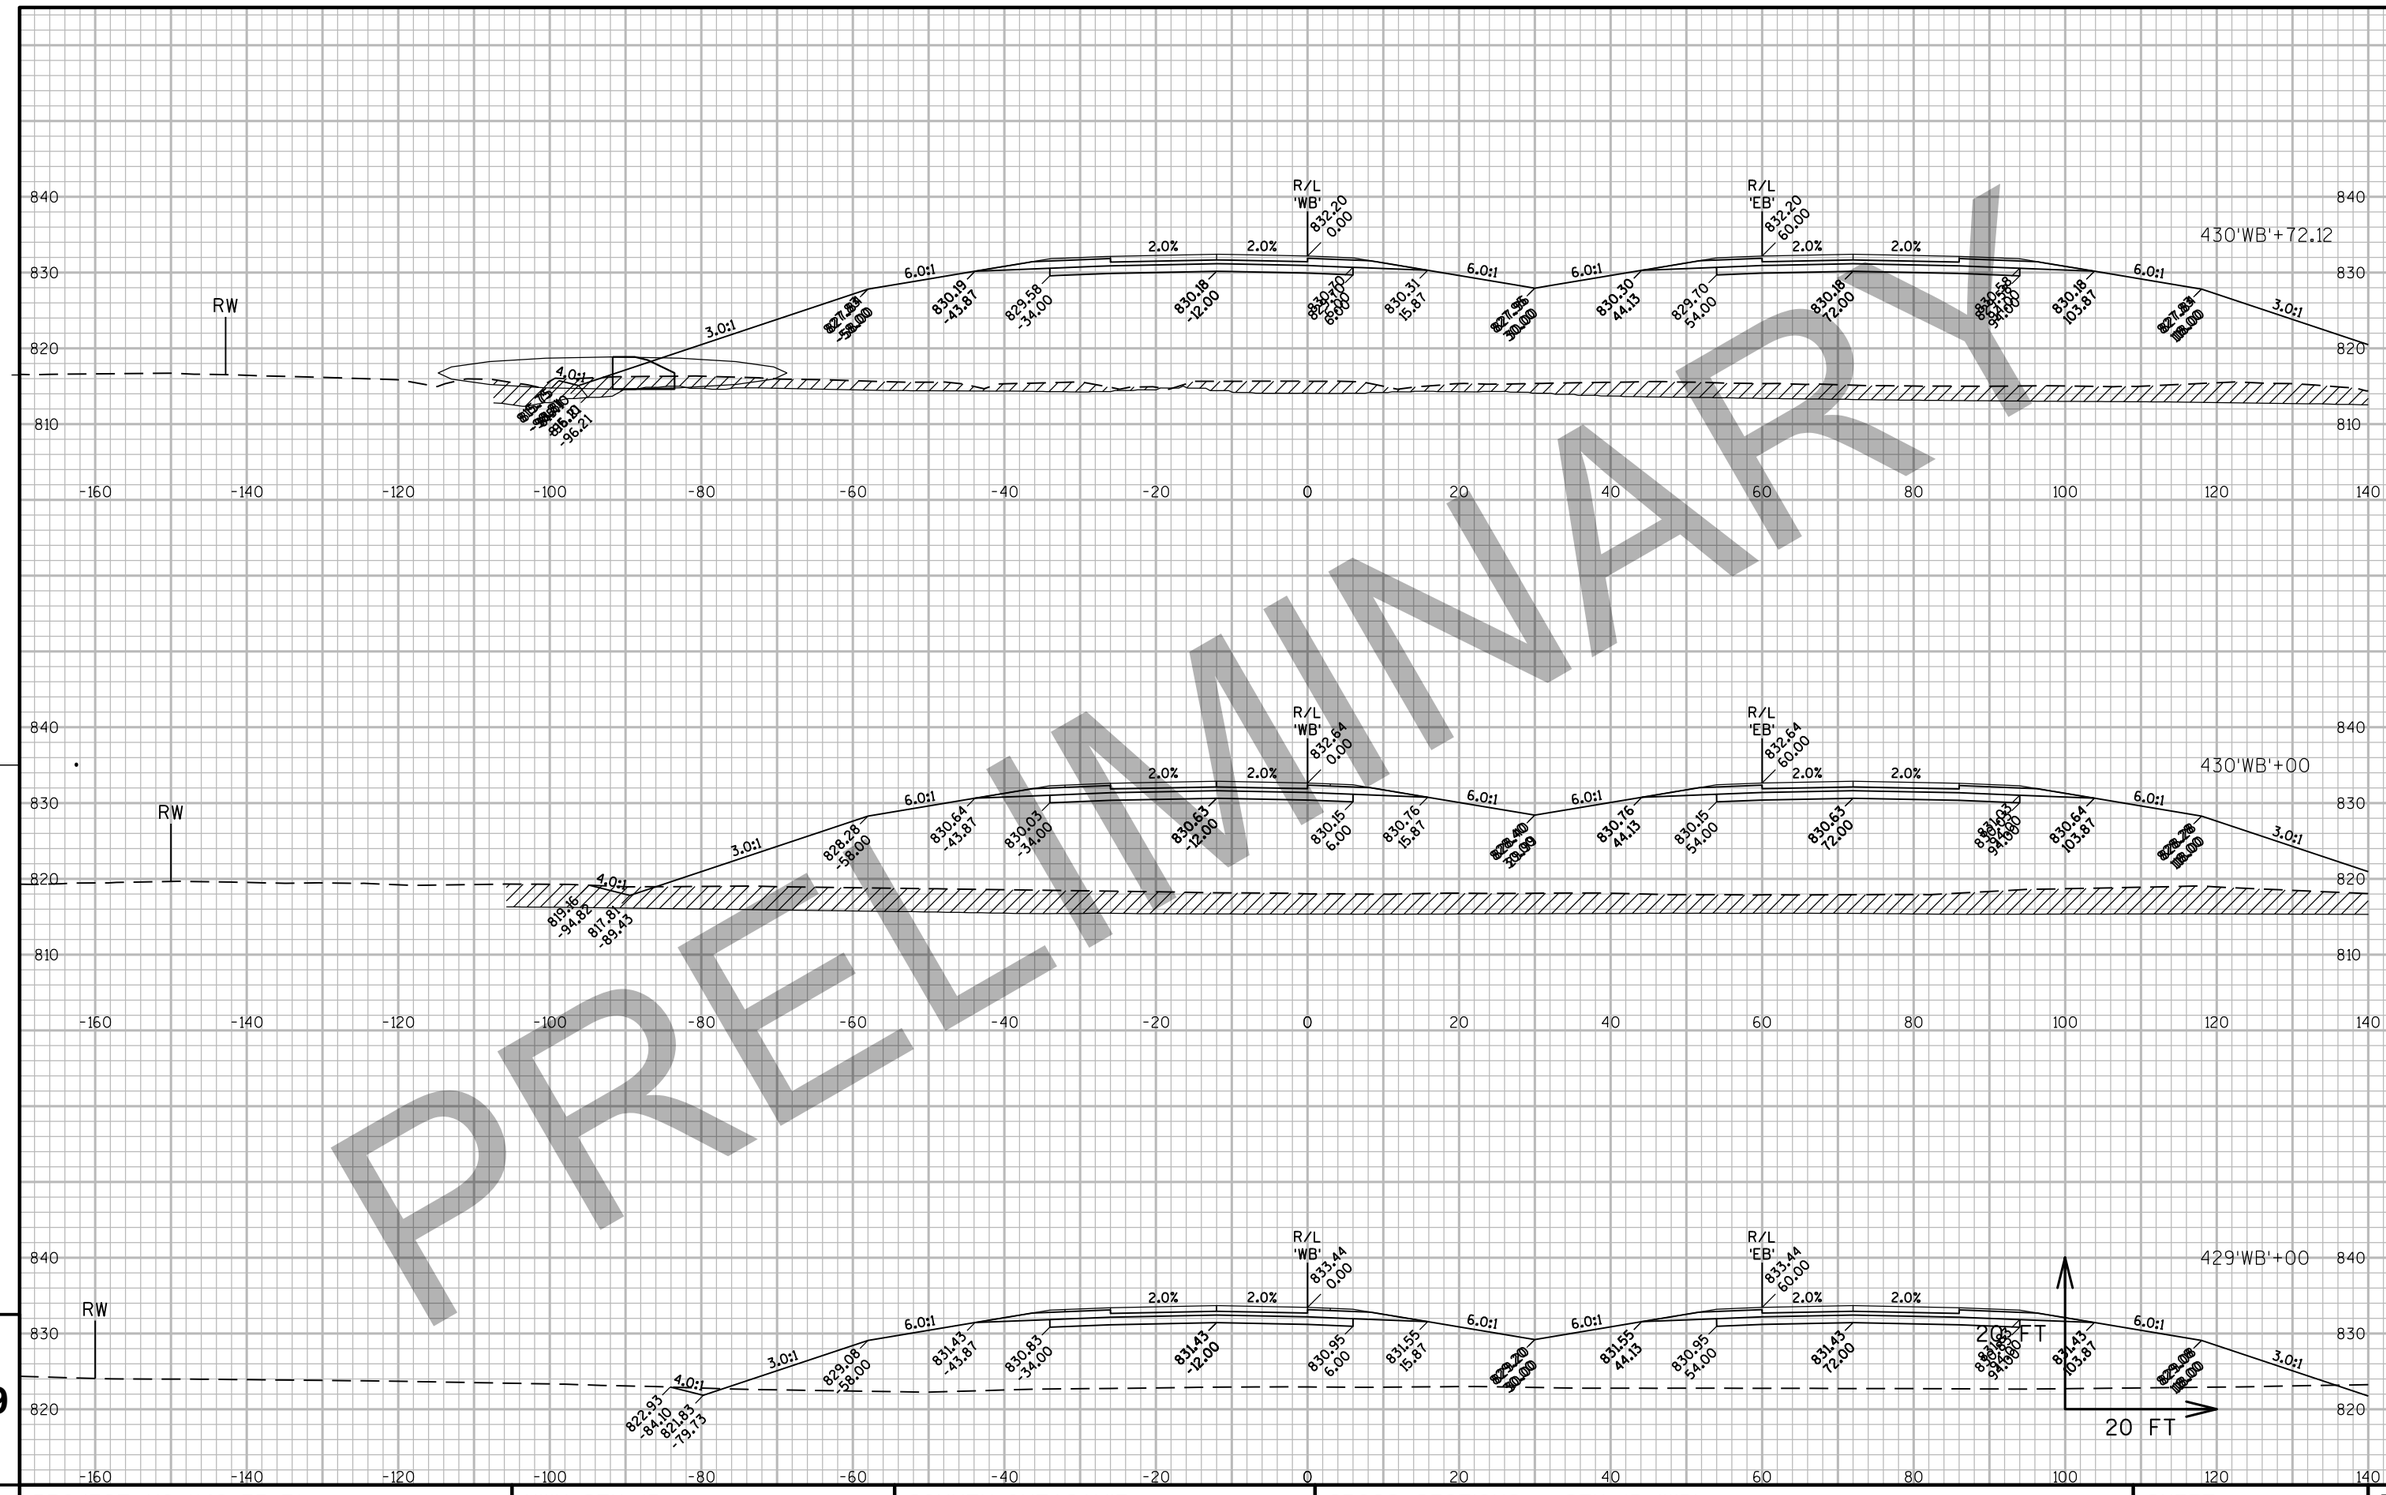


PRELIMINARY

9 9

PROJECT NO: 1146-75-71	HWY: STH 15	COUNTY: OUTAGAMIE	CROSS SECTIONS - STH 15 'WB'	SHEET	E

FILE NAME : N:\PDS\C3D\11467571\SHEETSPLAN\11467571\11467571_090301_XS_04_STH15.DWG
LAYOUT NAME - 0903102_XS
PLOT DATE : 10/13/2020 8:30 AM PLOT BY : SIMMONS, MASON A PLOT NAME : PLOT SCALE : 1" = 20'_XREF
WISDOT/CADDS SHEET 49

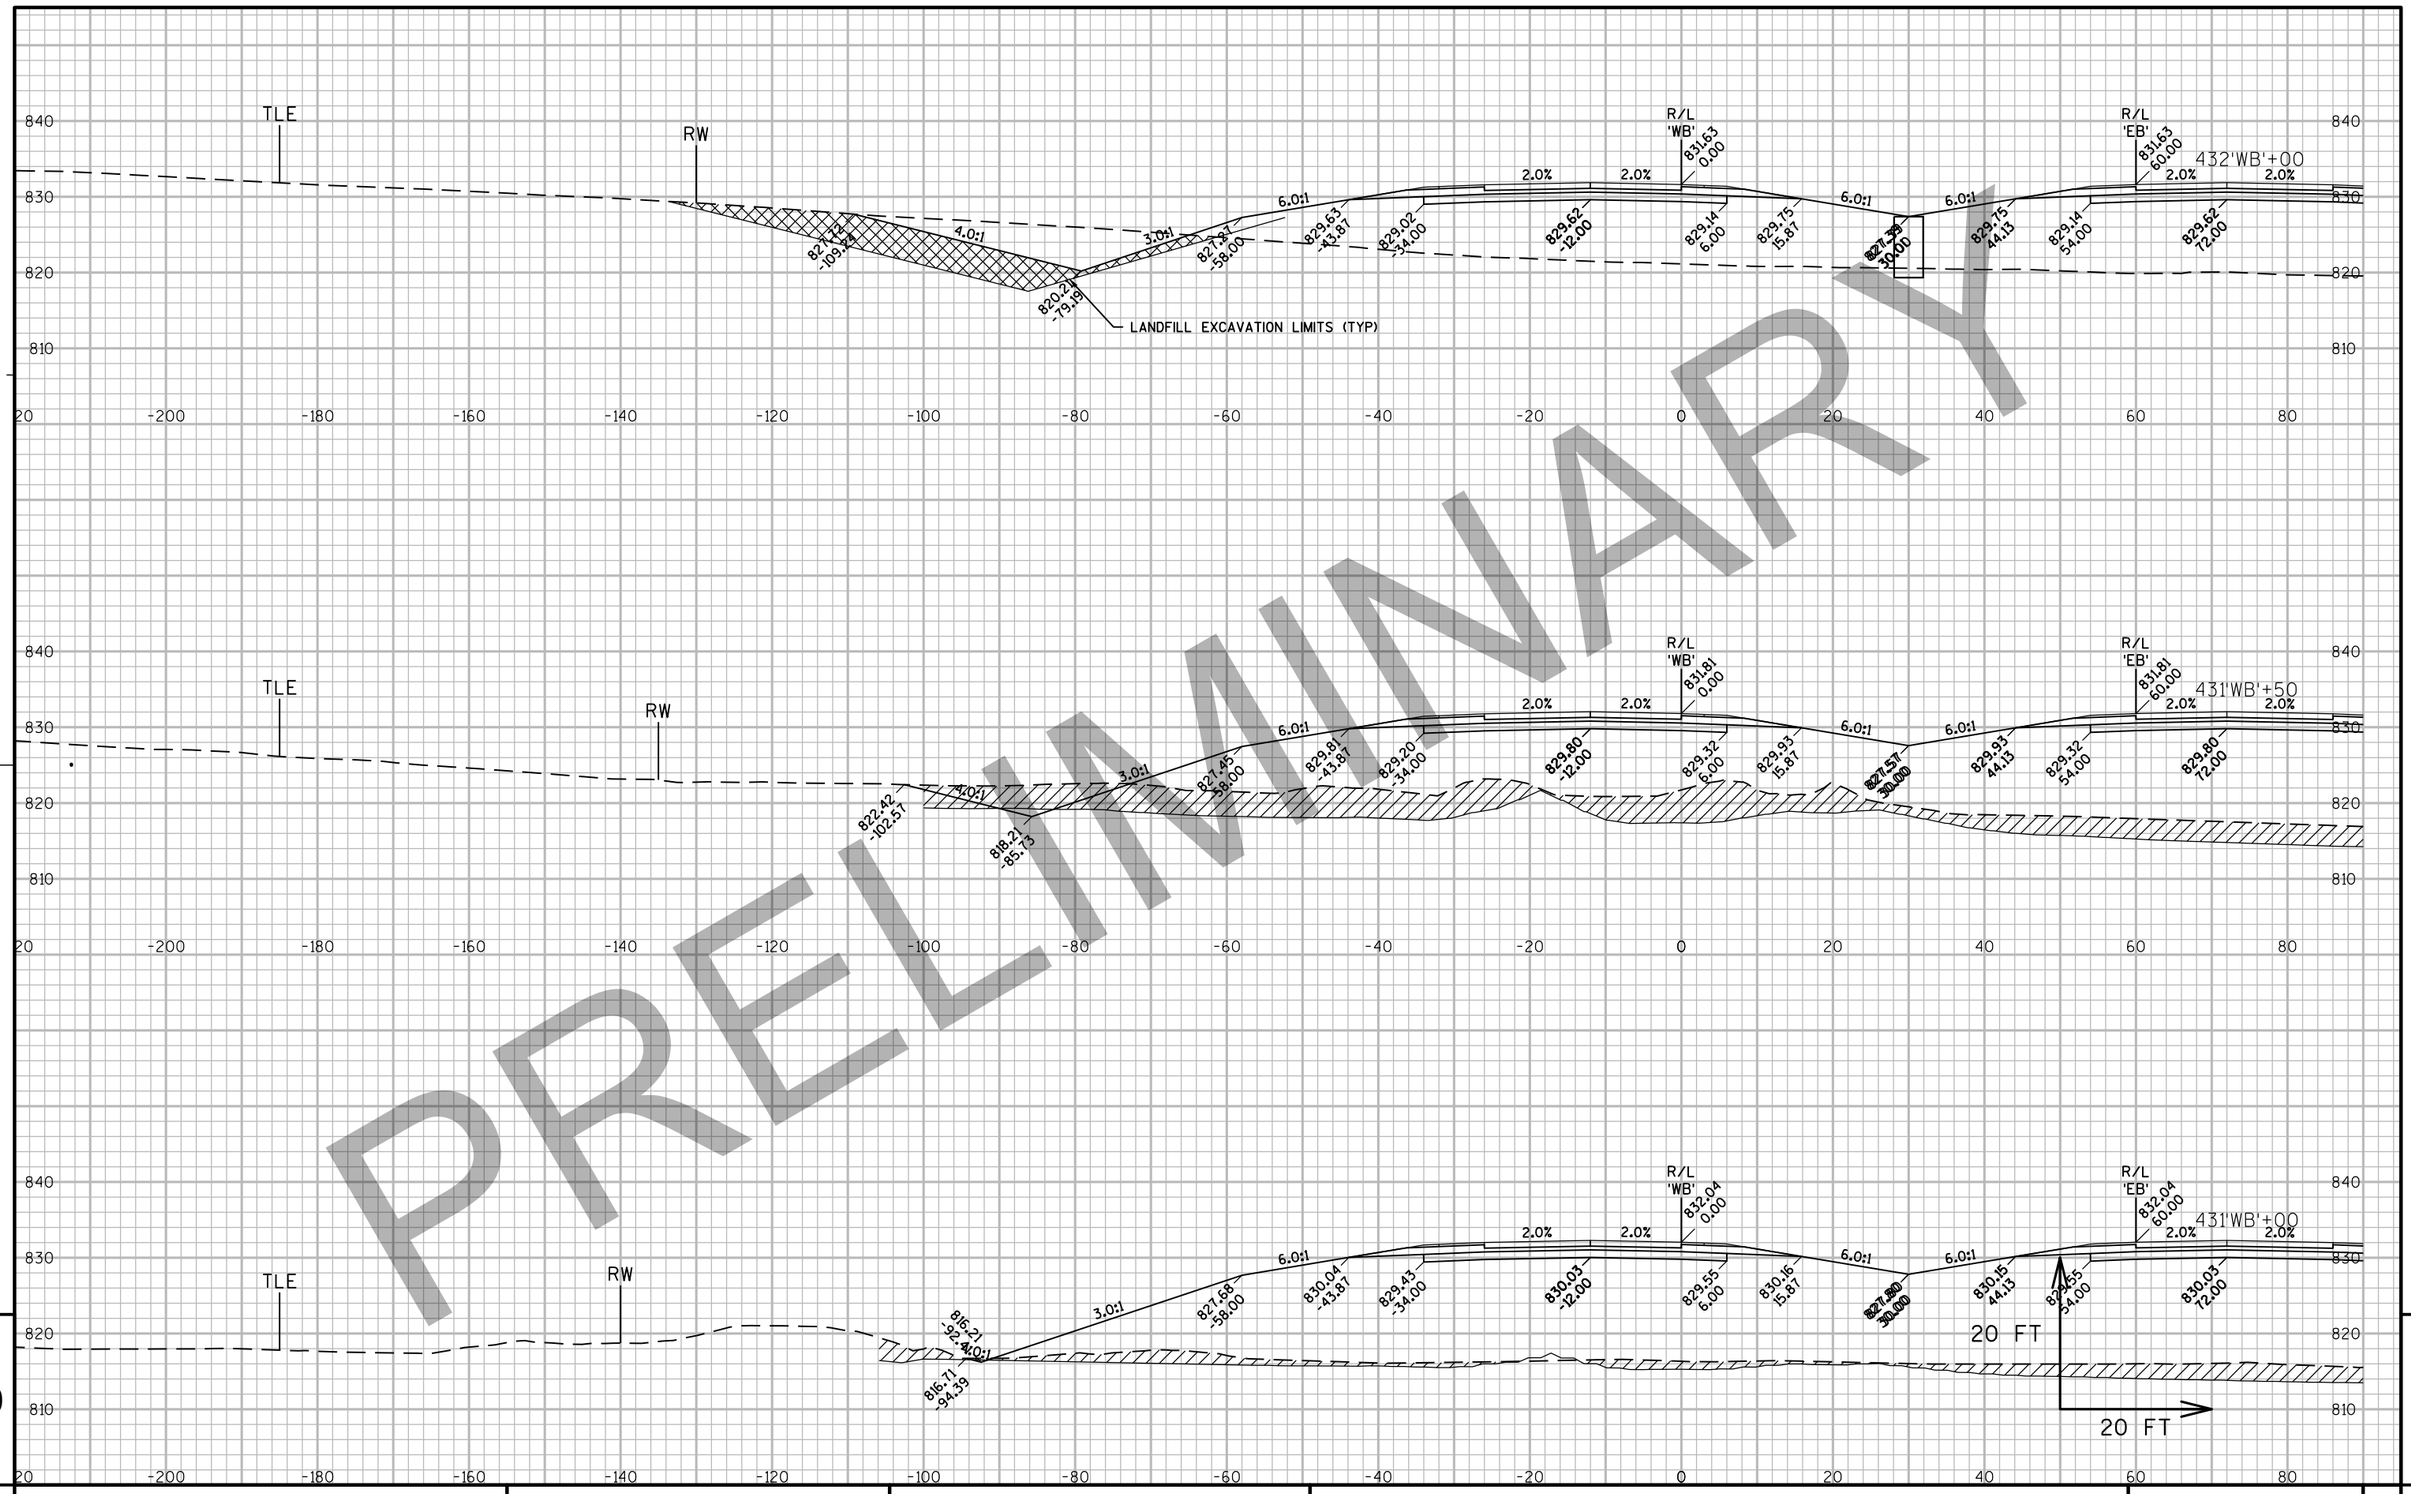


PRELIMINARY

PROJECT NO: 1146-75-71	HWY: STH 15	COUNTY: OUTAGAMIE	CROSS SECTIONS - STH 15 'WB'	SHEET	E

FILE NAME : N:\PDS\C3D\11467571\SHEETSPLAN\11467571\11467571_090301_XS_04_STH15.DWG
LAYOUT NAME - 0903103_XS

PLOT DATE : 10/13/2020 8:30 AM PLOT BY : SIMMONS, MASON A PLOT NAME : PLOT SCALE : 1" = 20'_XREF

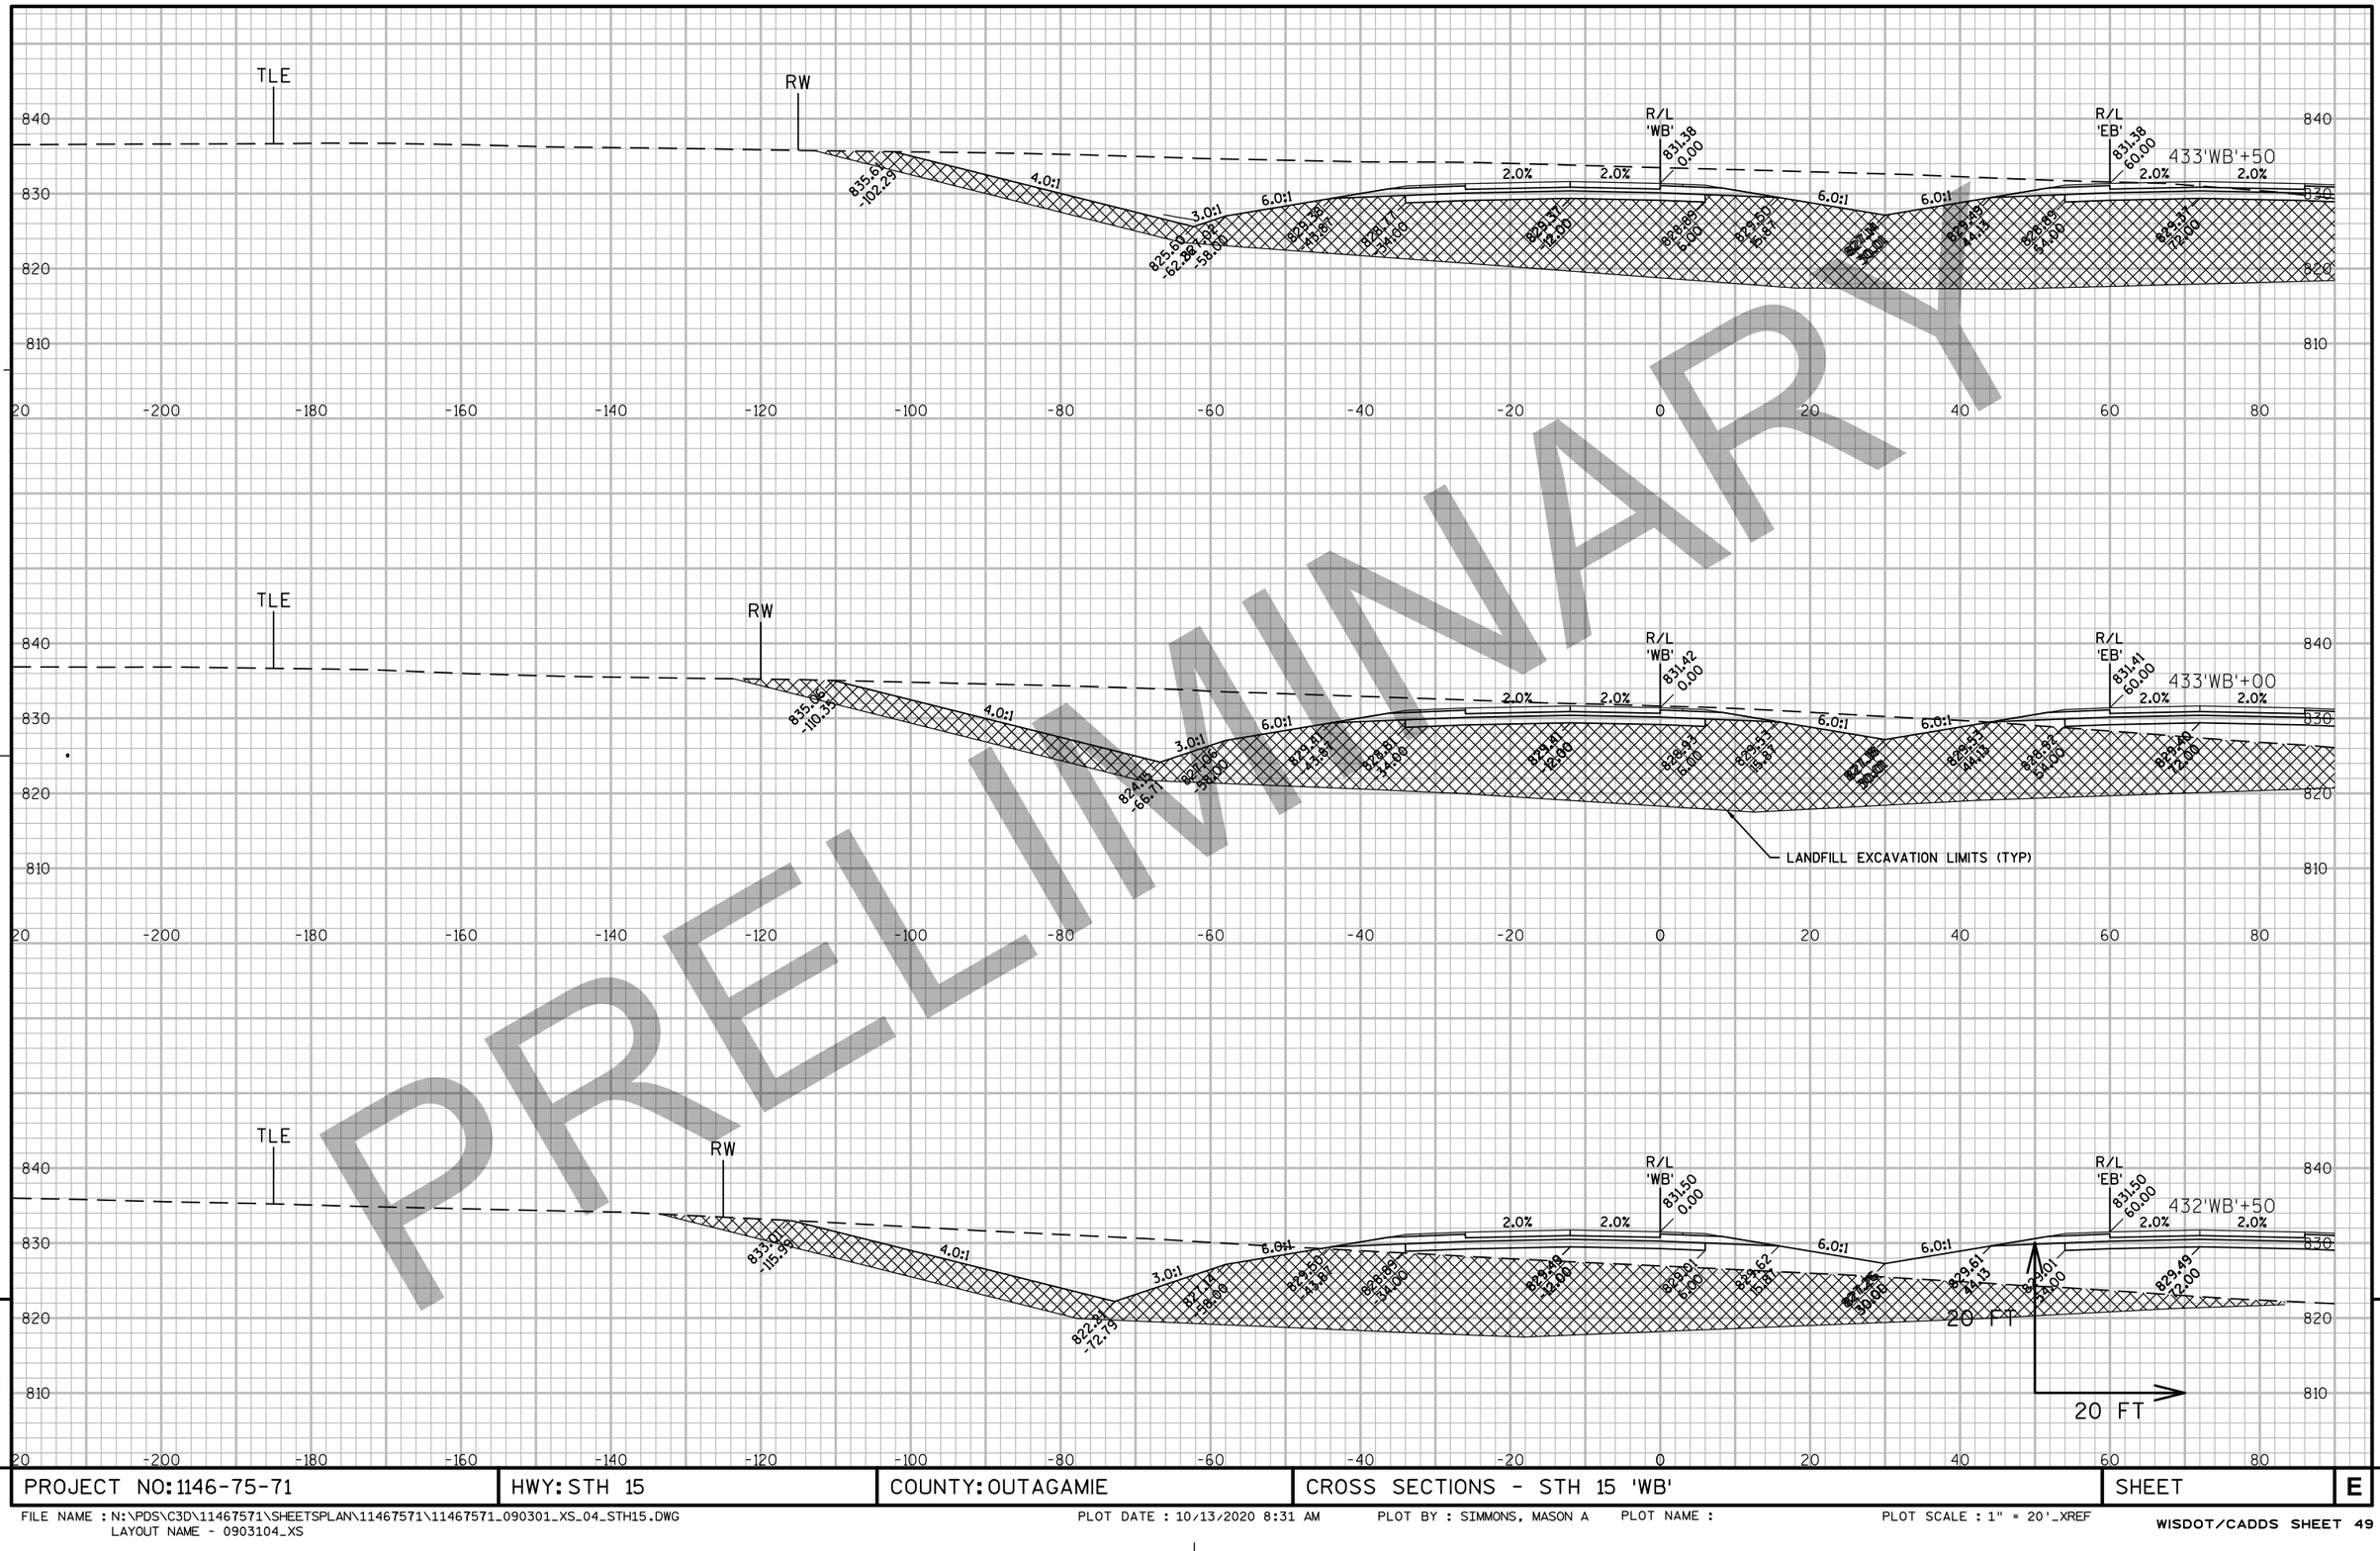

PRELIMINARY


9

9

PROJECT NO: 1146-75-71	HWY: STH 15	COUNTY: OUTAGAMIE	CROSS SECTIONS - STH 15 'WB'	SHEET	E

FILE NAME : N:\PDS\C3D\11467571\SHEETSPLAN\11467571\11467571_090301_XS_04_STH15.DWG
LAYOUT NAME - 0903104_XS

PLOT DATE : 10/13/2020 8:31 AM PLOT BY : SIMMONS, MASON A PLOT NAME : PLOT SCALE : 1" = 20'_XREF

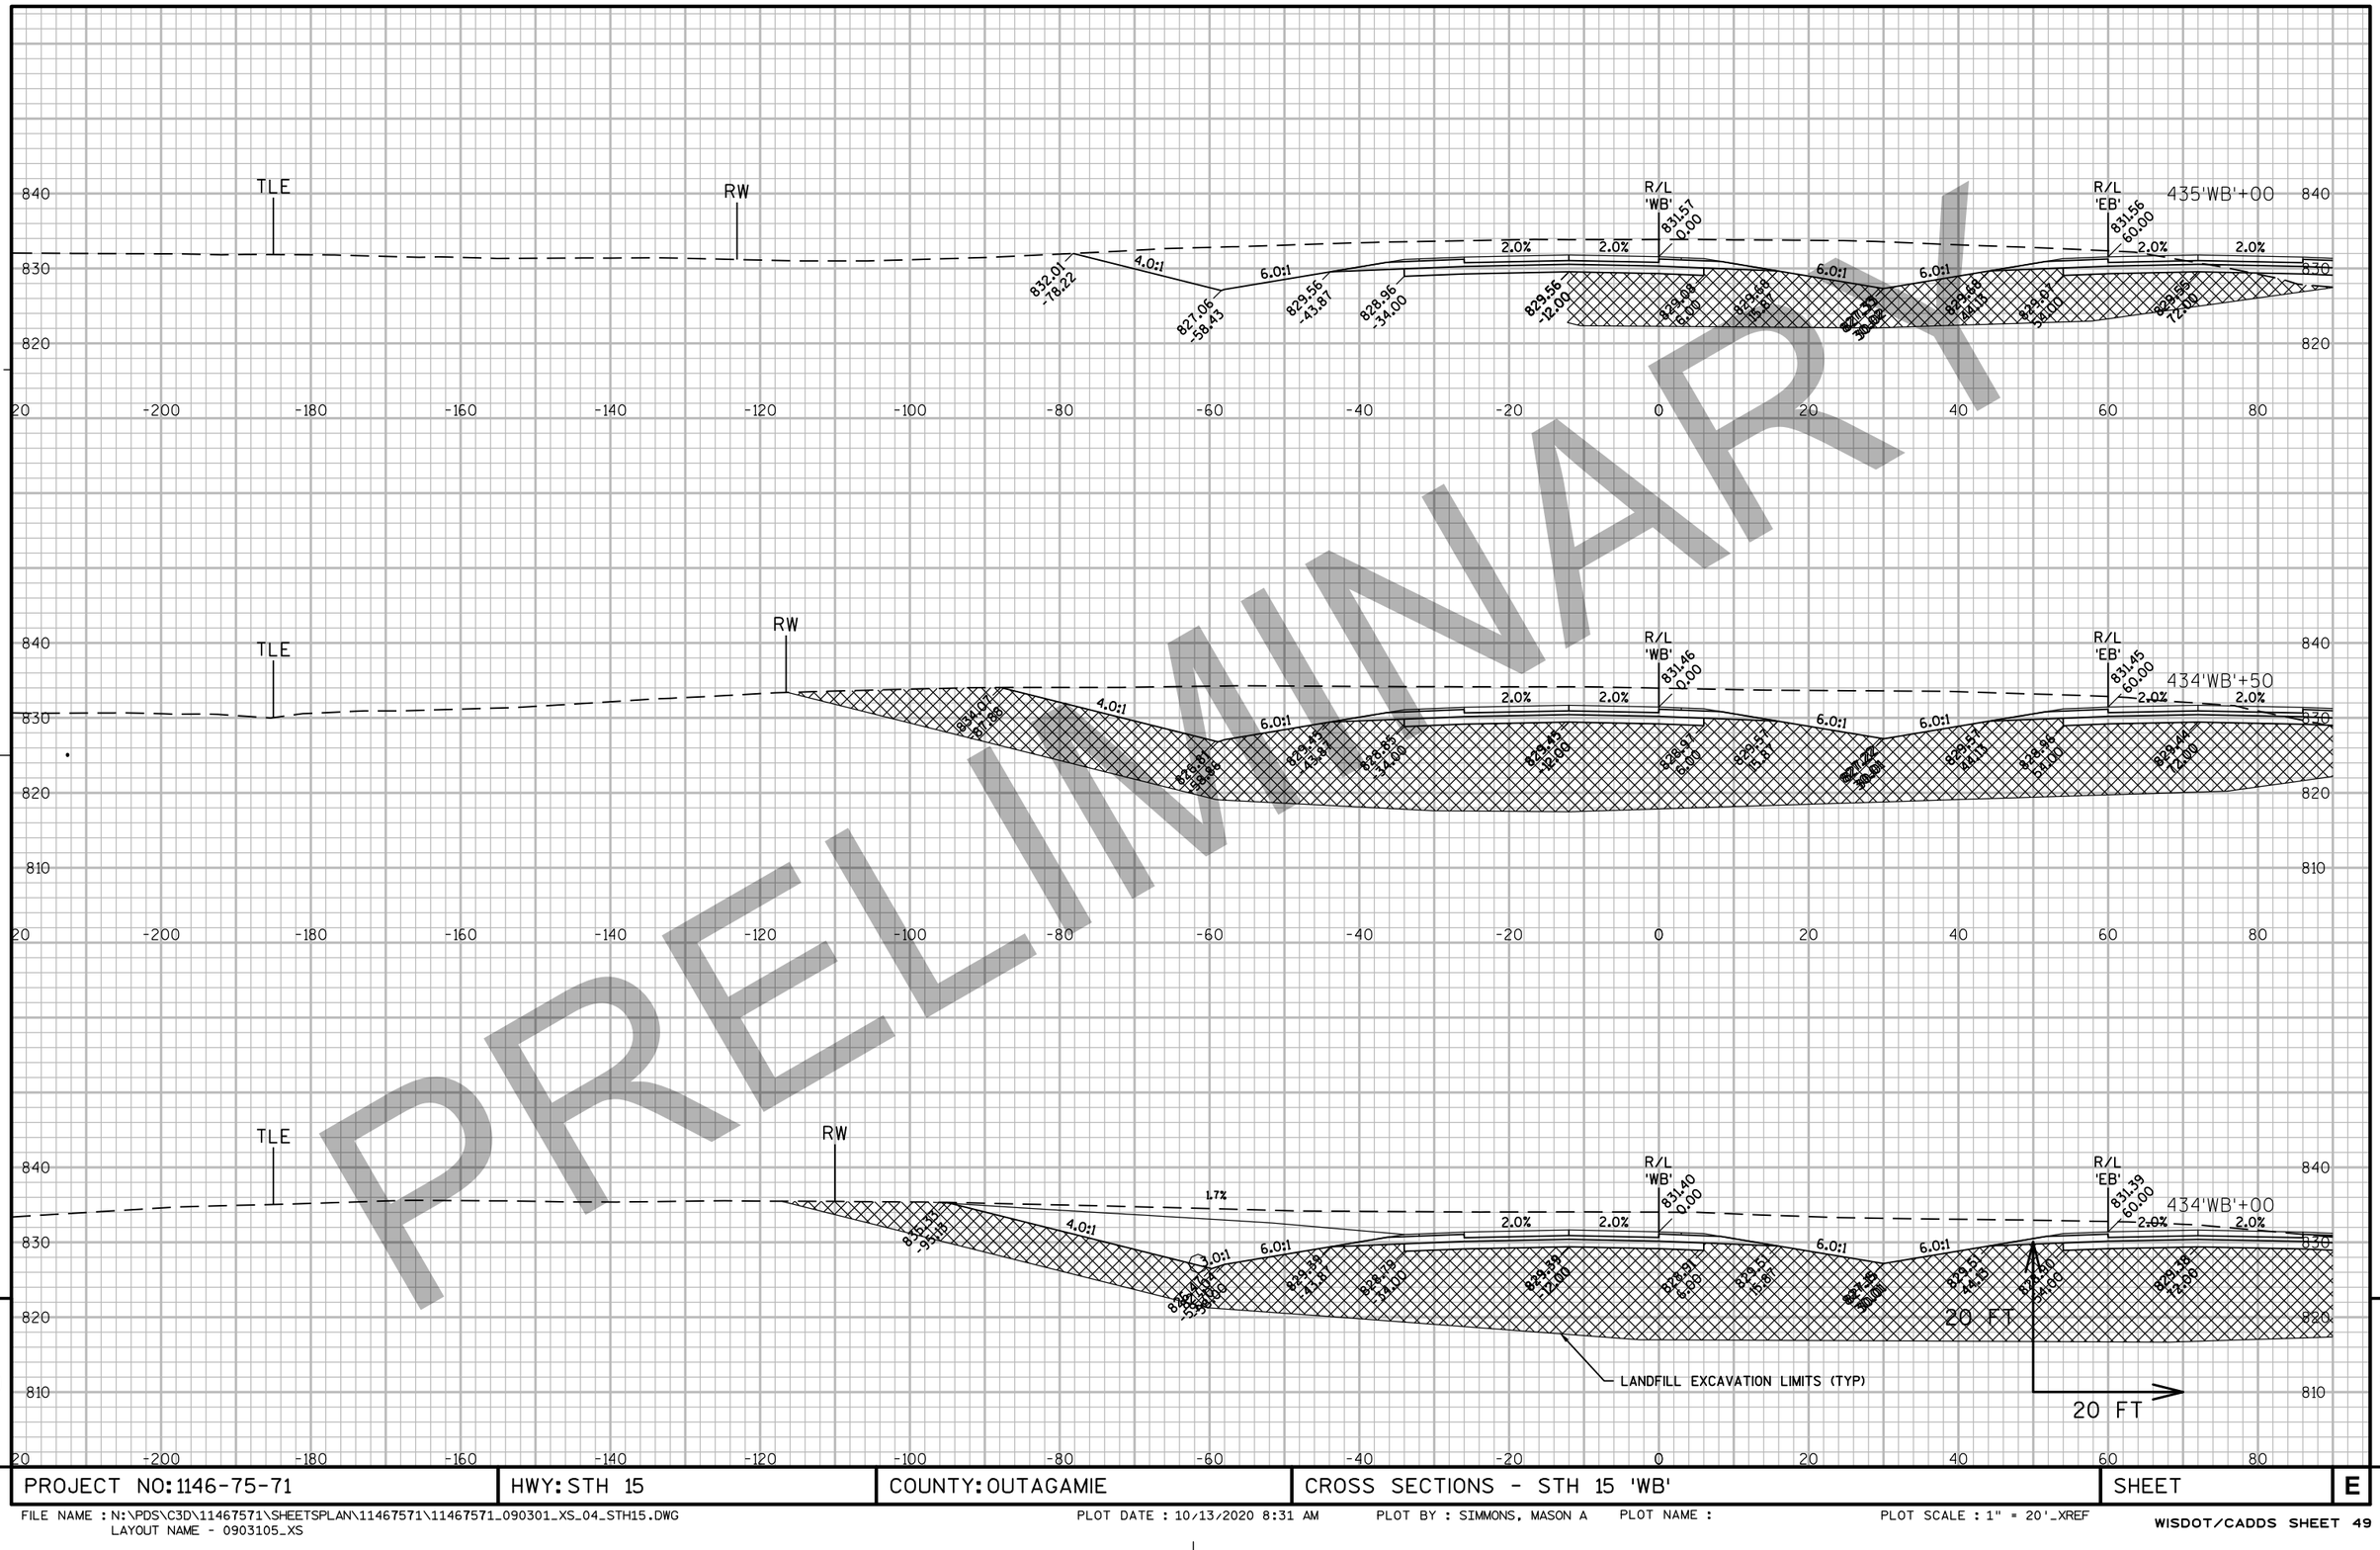

PRELIMINARY

9

9

PROJECT NO: 1146-75-71	HWY: STH 15	COUNTY: OUTAGAMIE	CROSS SECTIONS - STH 15 'WB'	SHEET	E

FILE NAME : N:\PDS\C3D\11467571\SHEETSPLAN\11467571\11467571_090301_XS_04_STH15.DWG
LAYOUT NAME - 0903105_XS
PLOT DATE : 10/13/2020 8:31 AM PLOT BY : SIMMONS, MASON A PLOT NAME : PLOT SCALE : 1" = 20'_XREF




PRELIMINARY

PROJECT NO: 1146-75-71	HWY: STH 15	COUNTY: OUTAGAMIE	CROSS SECTIONS - STH 15 'WB'	SHEET	E

FILE NAME : N:\PDS\C3D\11467571\SHEETSPLAN\11467571\11467571_090301_XS_04_STH15.DWG
LAYOUT NAME - 0903106_XS


PLOT DATE : 10/13/2020 8:32 AM PLOT BY : SIMMONS, MASON A PLOT NAME : PLOT SCALE : 1" = 20'_XREF

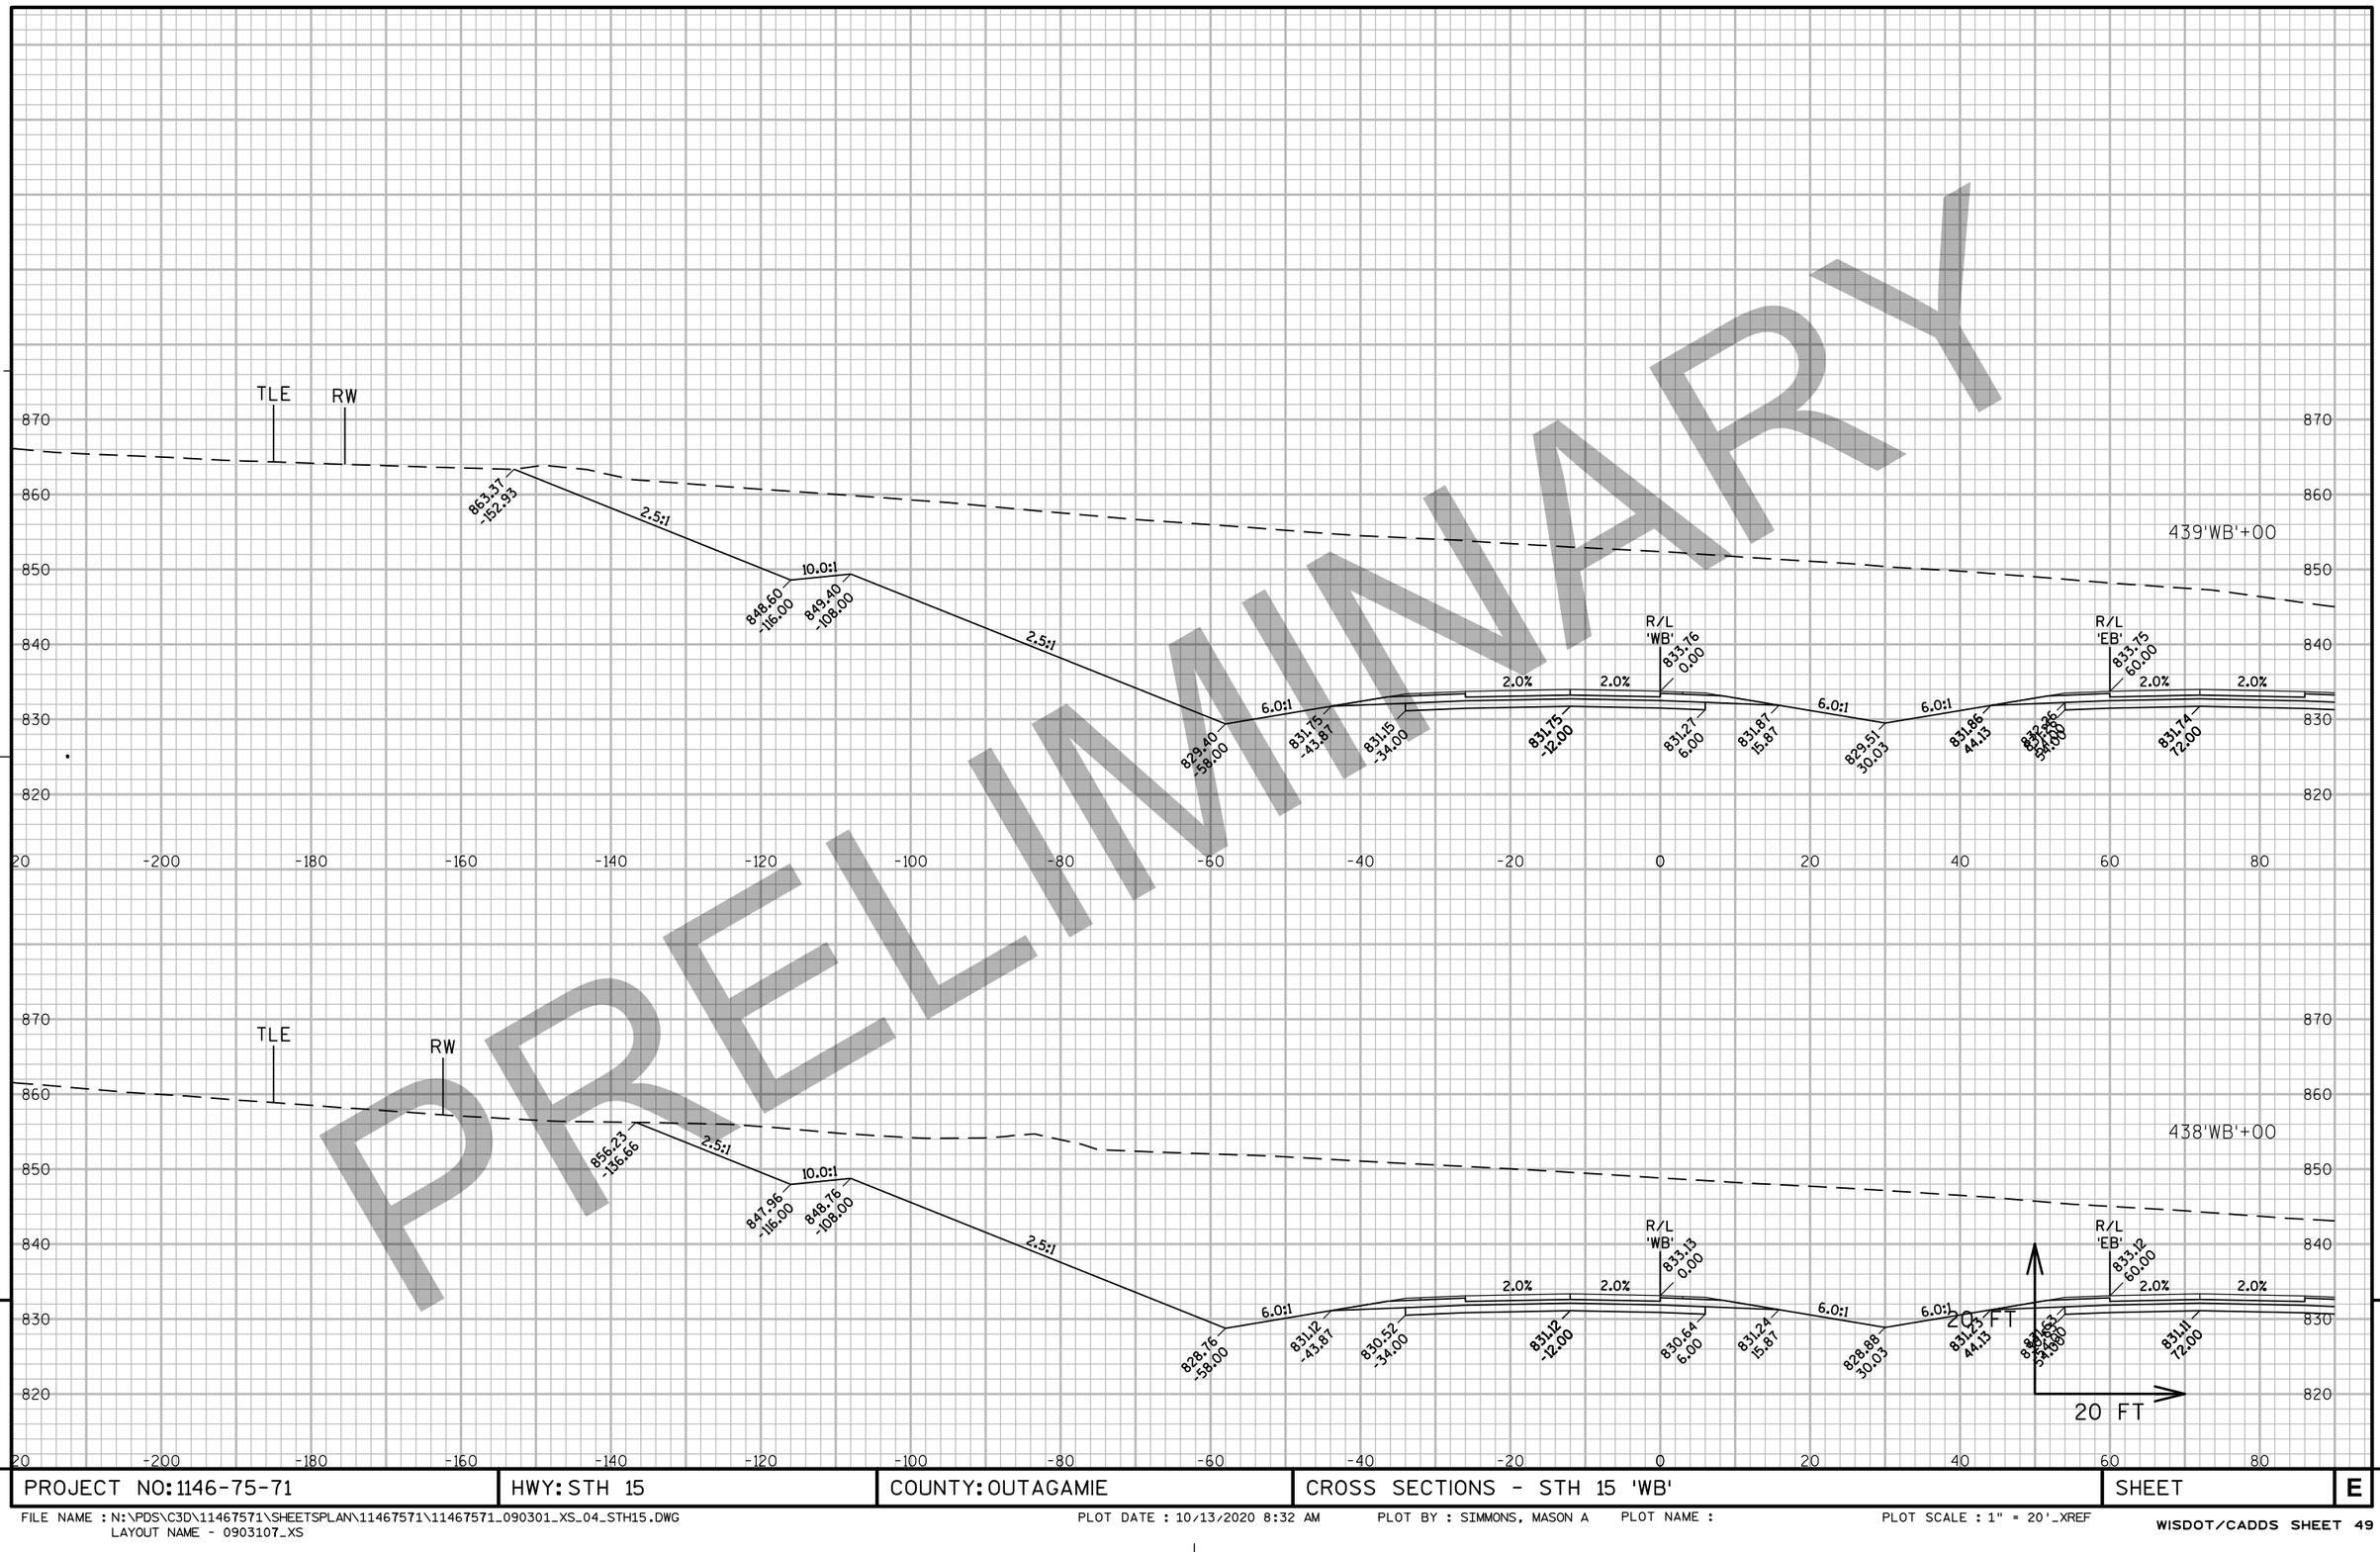

PRELIMINARY

PROJECT NO: 1146-75-71	HWY: STH 15	COUNTY: OUTAGAMIE	CROSS SECTIONS - STH 15 'WB'	SHEET	E

FILE NAME : N:\PDS\C3D\11467571\SHEETSPLAN\11467571\11467571_090301_XS_04_STH15.DWG
LAYOUT NAME - 0903107_XS
PLOT DATE : 10/13/2020 8:32 AM PLOT BY : SIMMONS, MASON A PLOT NAME : PLOT SCALE : 1" = 20'_XREF
WISDOT/CADDS SHEET 49

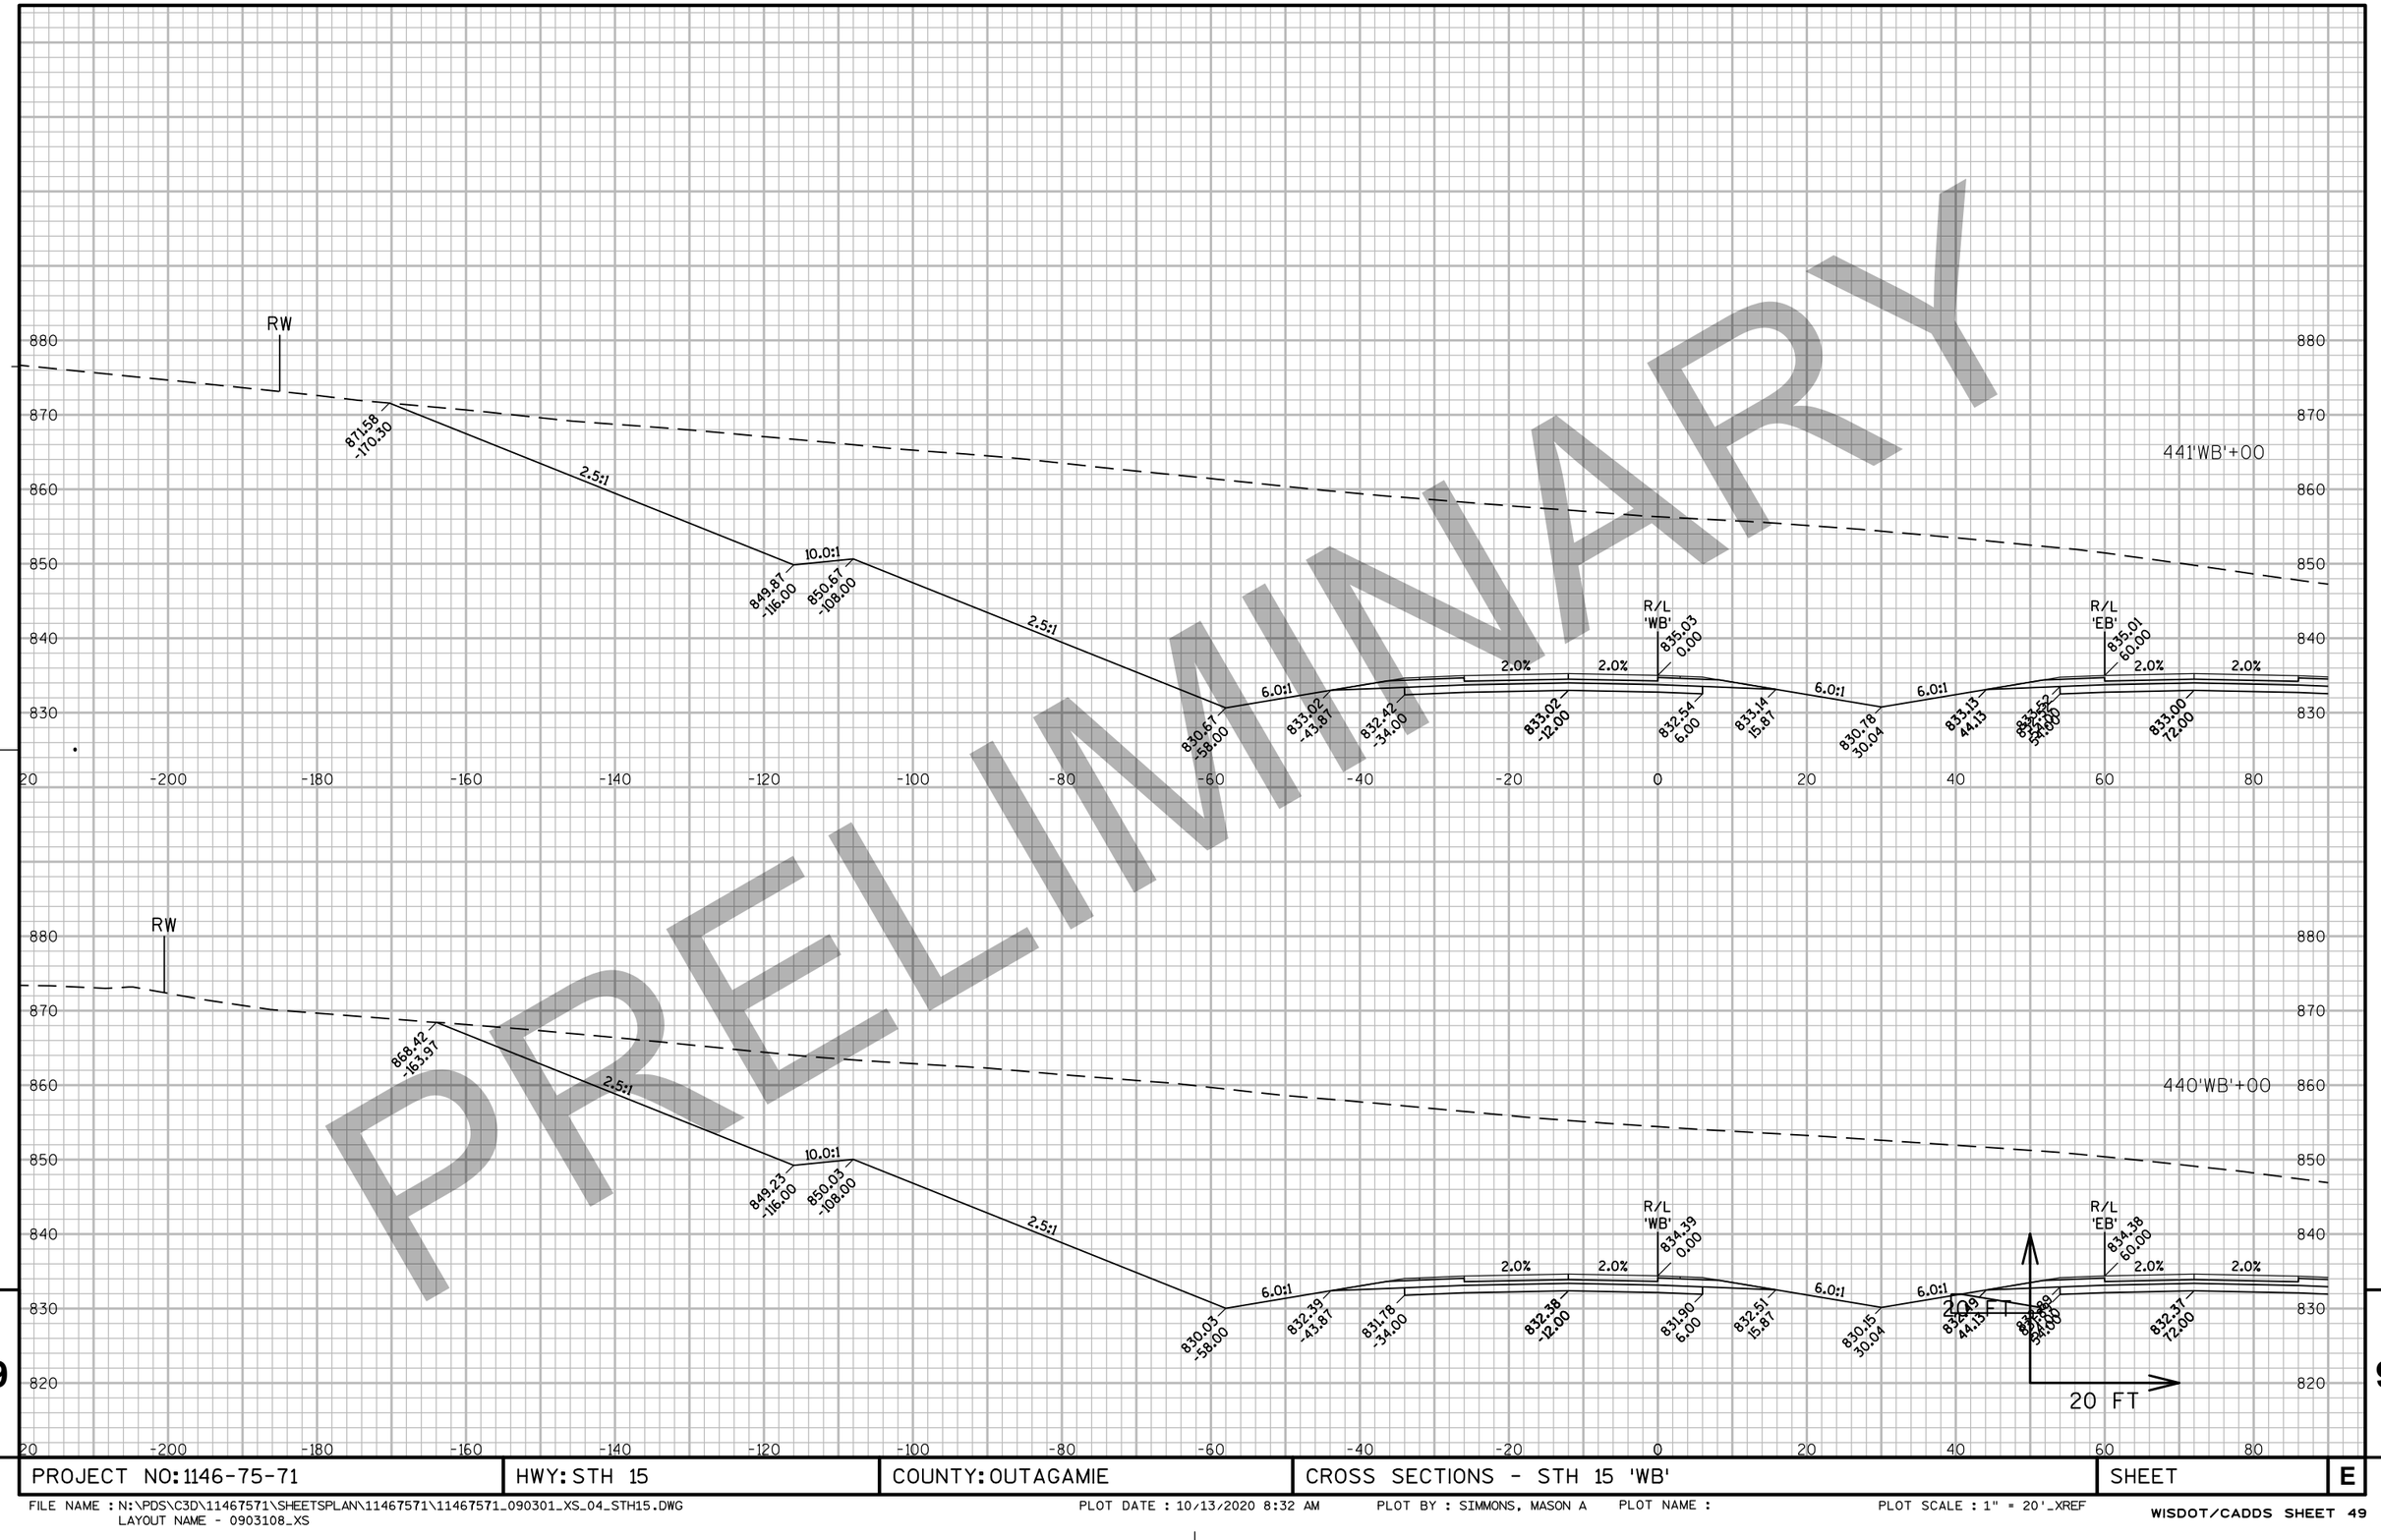


PRELIMINARY

9

9

PROJECT NO: 1146-75-71	HWY: STH 15	COUNTY: OUTAGAMIE	CROSS SECTIONS - STH 15 'WB'	SHEET	E

FILE NAME : N:\PDS\C3D\11467571\SHEETSPLAN\11467571\11467571_090301_XS_04_STH15.DWG
LAYOUT NAME - 0903108_XS
PLOT DATE : 10/13/2020 8:32 AM PLOT BY : SIMMONS, MASON A PLOT NAME : PLOT SCALE : 1" = 20'_XREF
WISDOT/CADDS SHEET 49

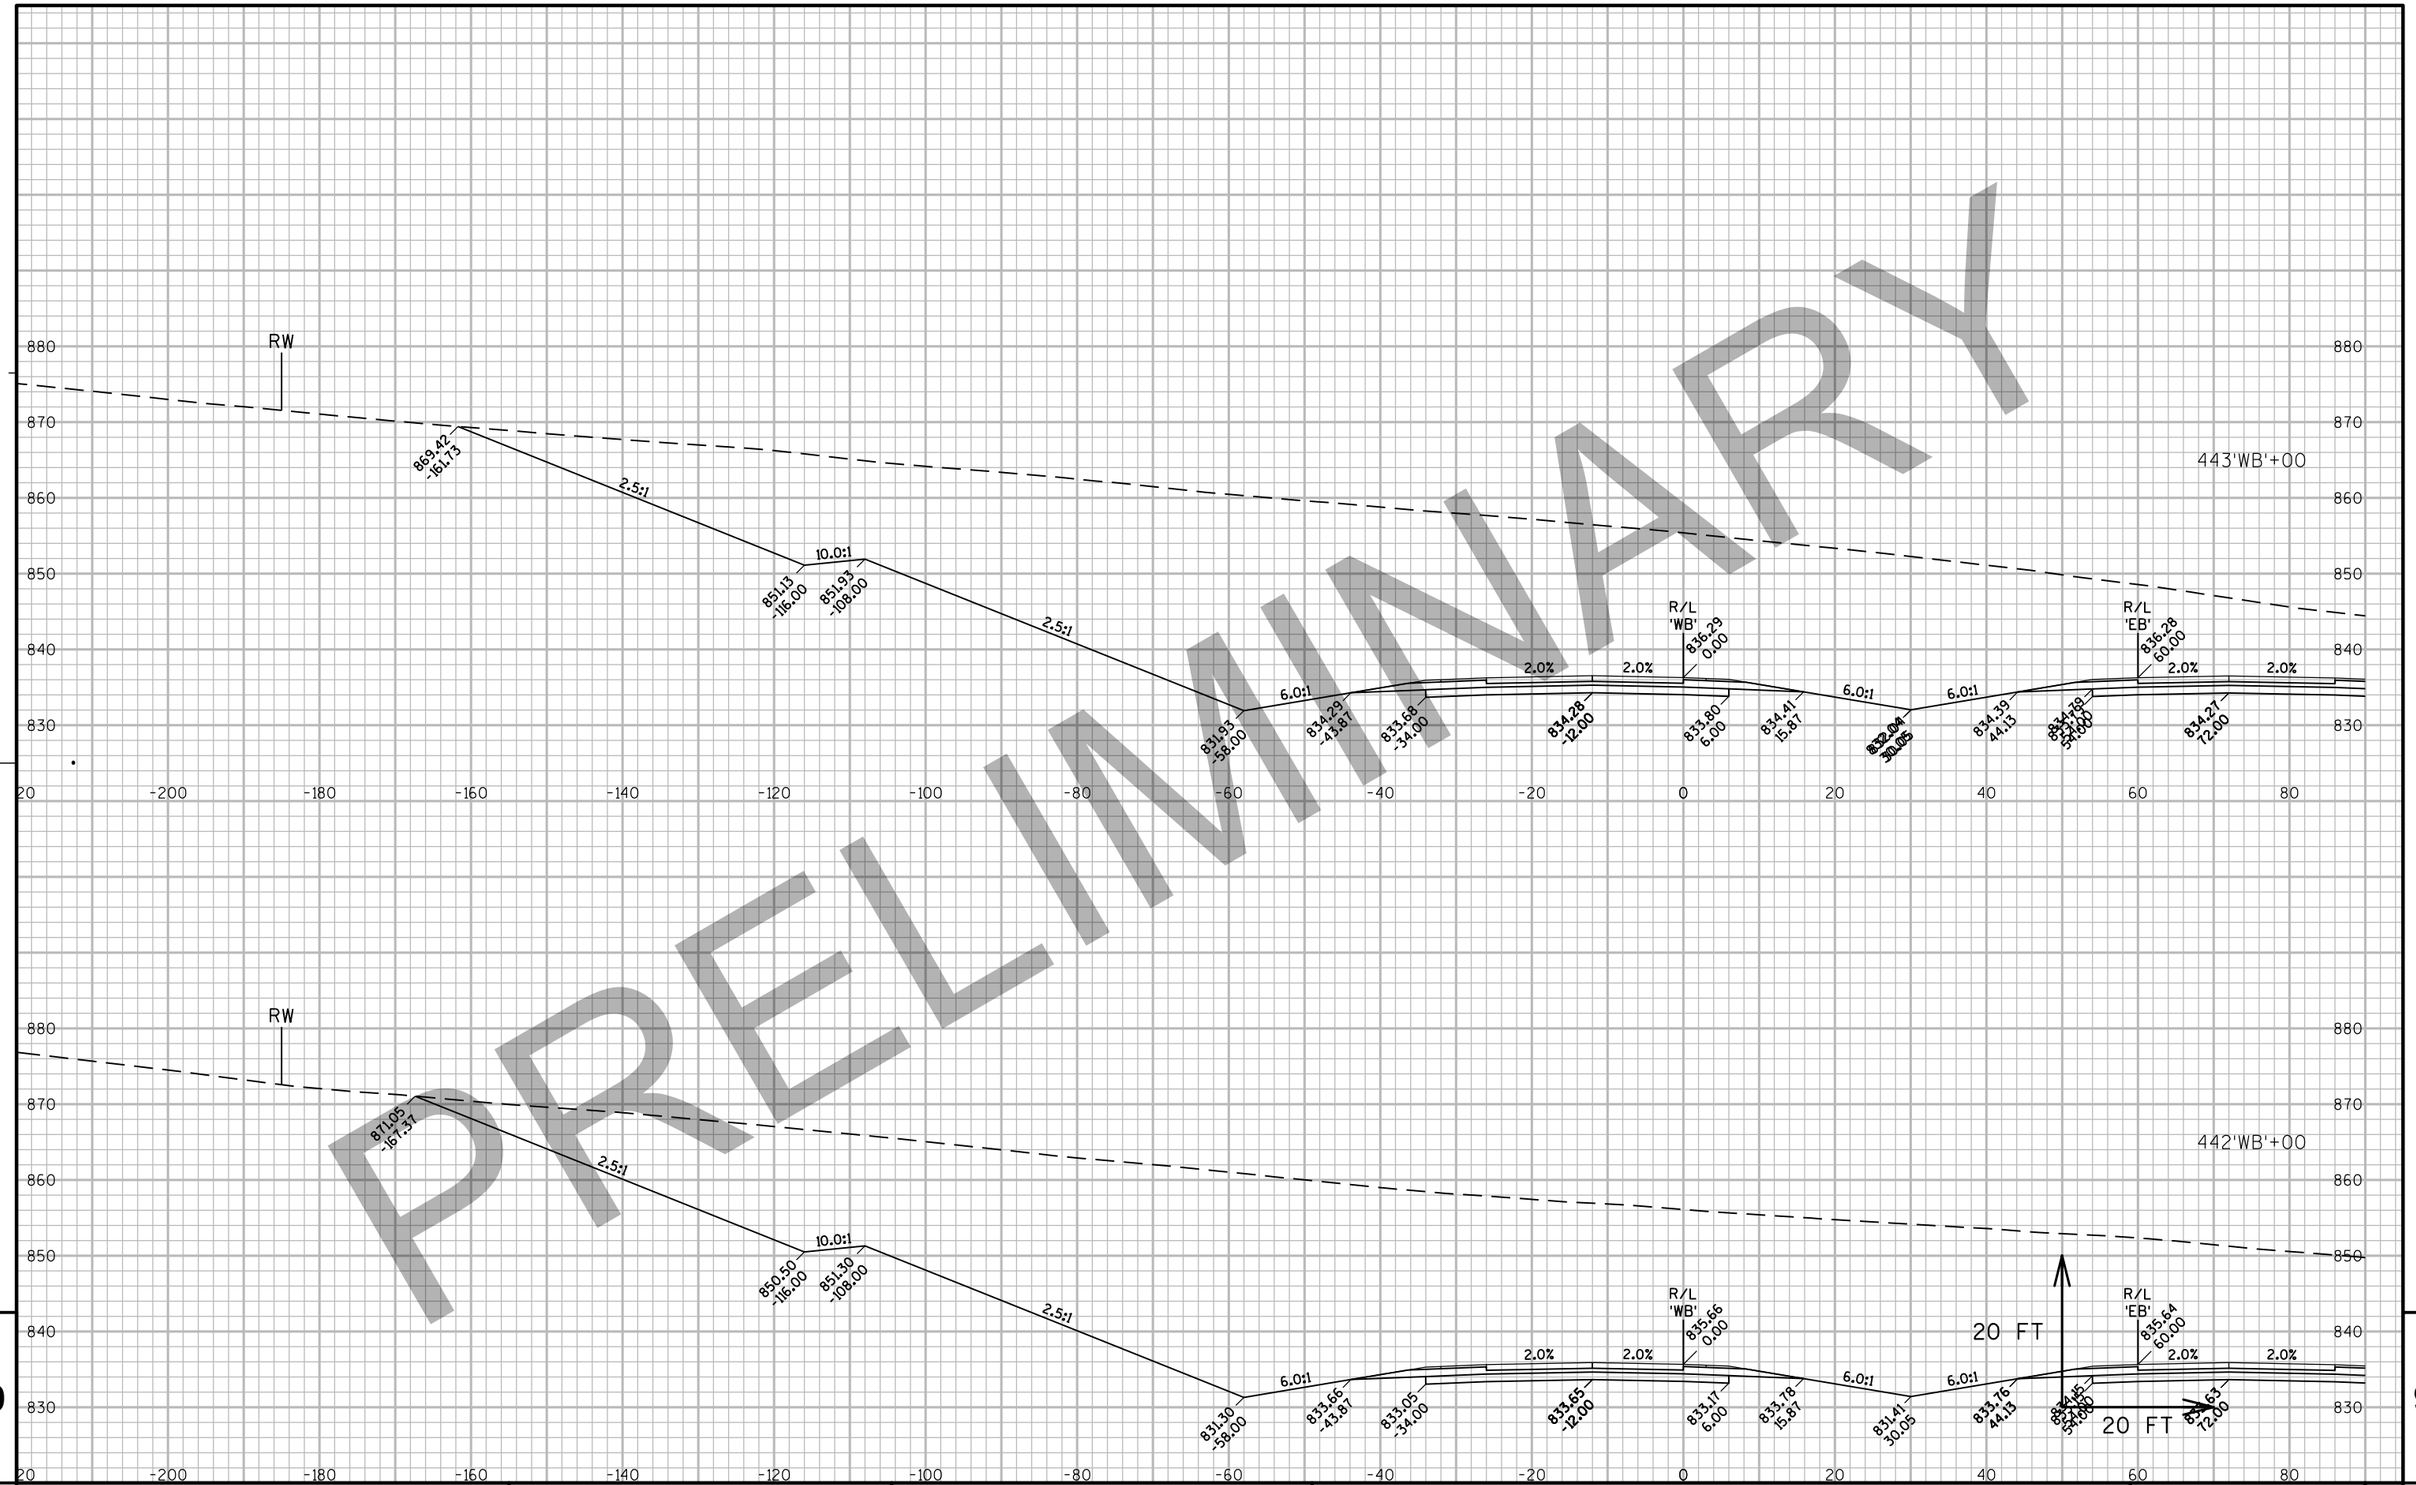


PRELIMINARY

9

9

PROJECT NO: 1146-75-71	HWY: STH 15	COUNTY: OUTAGAMIE	CROSS SECTIONS - STH 15 'WB'	SHEET	E

FILE NAME : N:\PDS\C3D\11467571\SHEETSPLAN\11467571\11467571_090301_XS_04_STH15.DWG
LAYOUT NAME - 0903109_XS
PLOT DATE : 10/13/2020 8:33 AM PLOT BY : SIMMONS, MASON A PLOT NAME : PLOT SCALE : 1" = 20'_XREF
WISDOT/CADDS SHEET 49

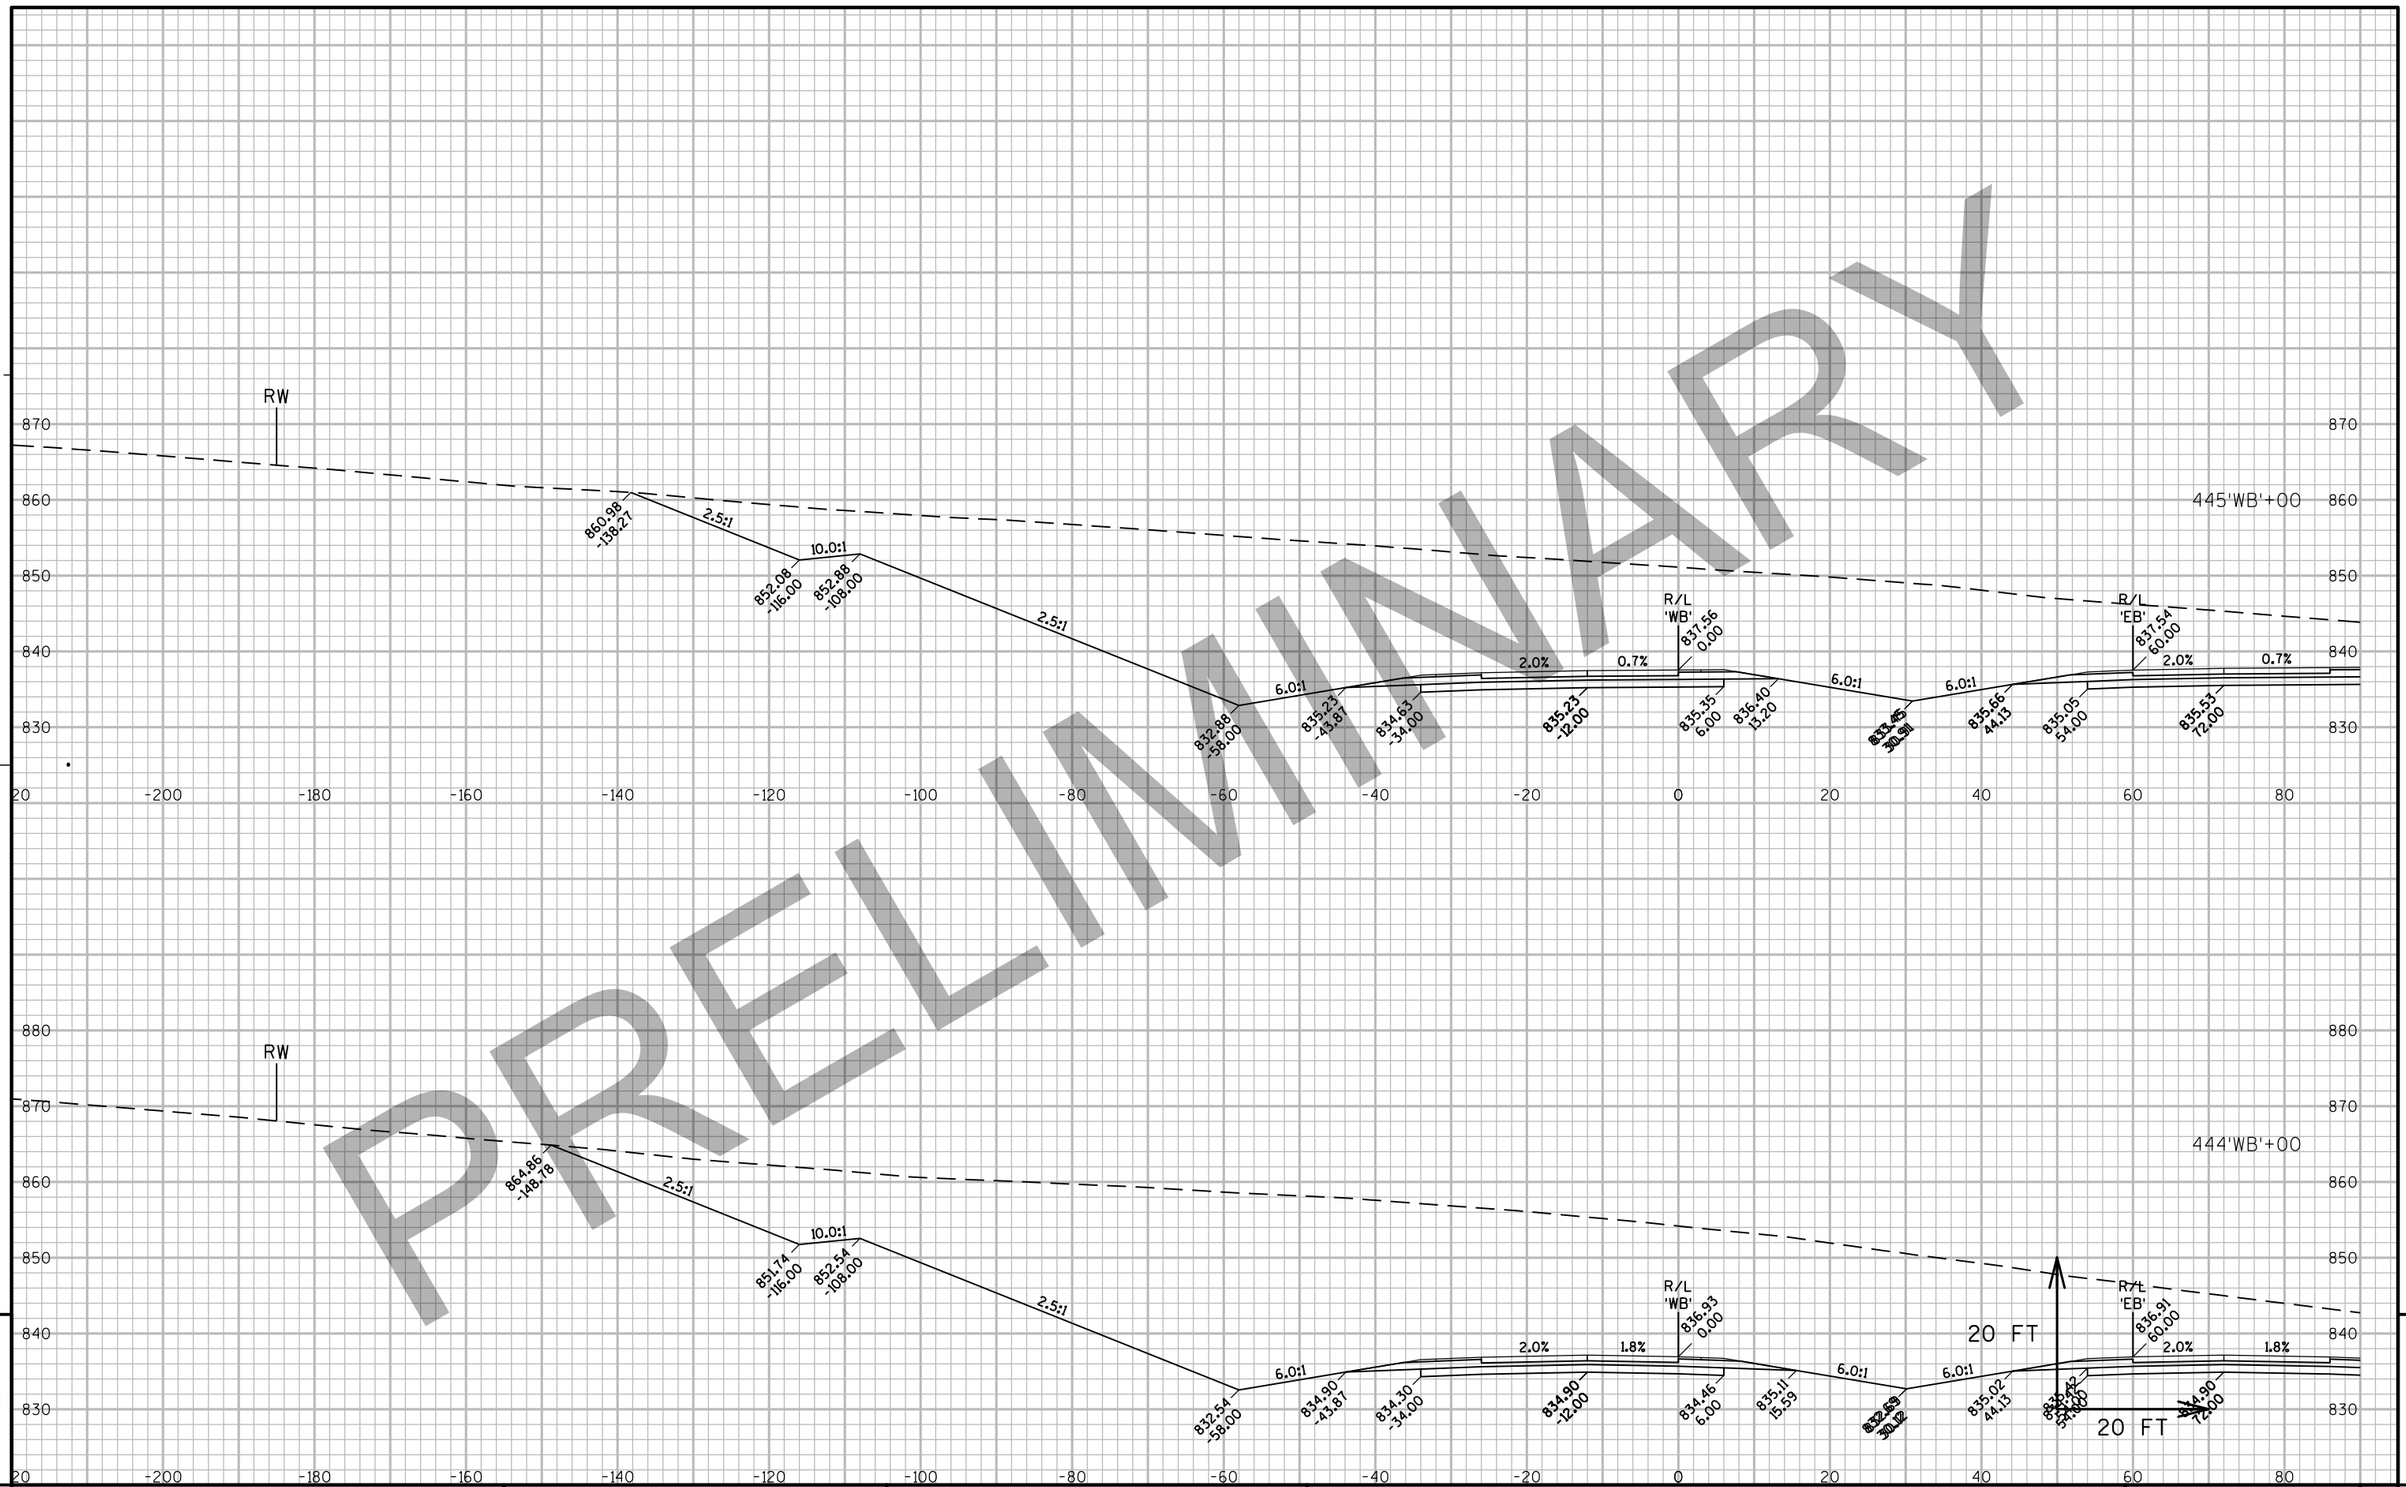

PRELIMINARY


9

9

PROJECT NO: 1146-75-71	HWY: STH 15	COUNTY: OUTAGAMIE	CROSS SECTIONS - STH 15 'WB'	SHEET	E

FILE NAME : N:\PDS\C3D\11467571\SHEETSPLAN\11467571\11467571_090301_XS_04_STH15.DWG
LAYOUT NAME - 0903110_XS
PLOT DATE : 10/13/2020 8:33 AM PLOT BY : SIMMONS, MASON A PLOT NAME : PLOT SCALE : 1" = 20'_XREF
WISDOT/CADDS SHEET 49

PRELIMINARY

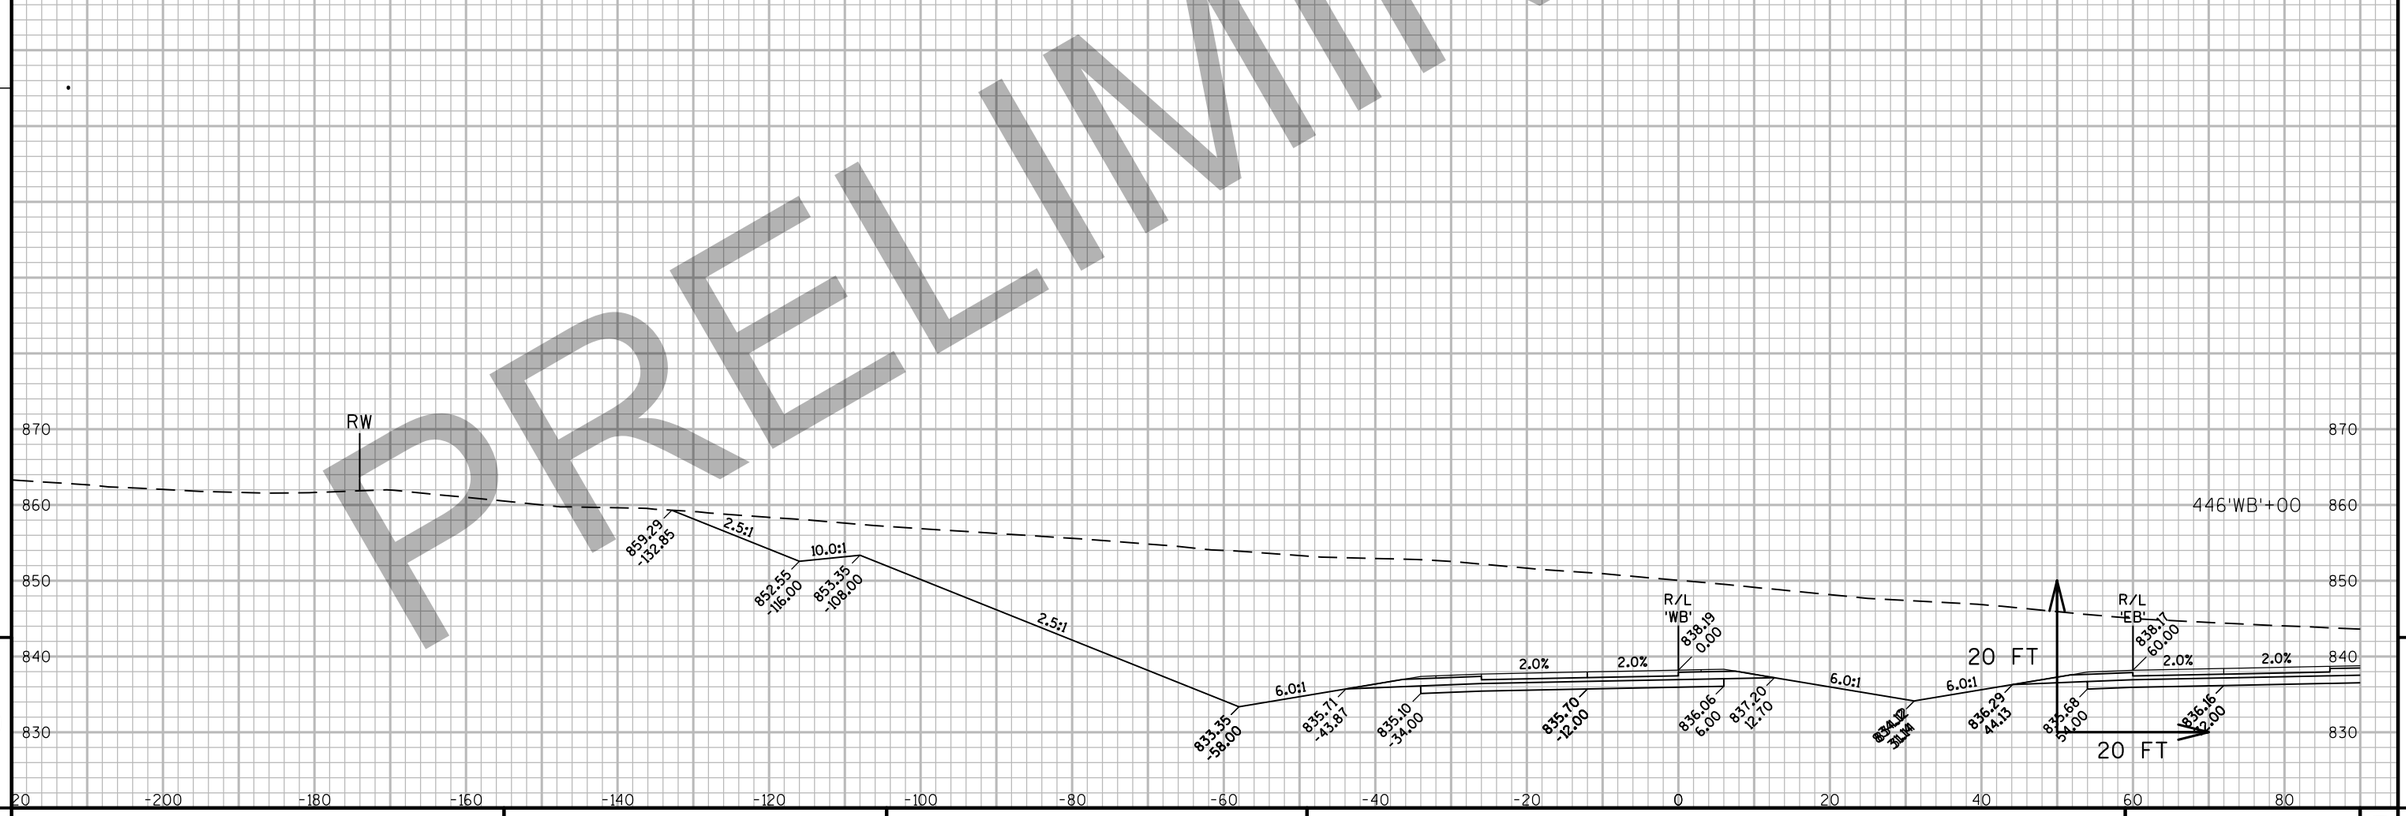


9

9

PROJECT NO: 1146-75-71	HWY: STH 15	COUNTY: OUTAGAMIE	CROSS SECTIONS - STH 15 'WB'	SHEET	E

FILE NAME : N:\PDS\C3D\11467571\SHEETSPLAN\11467571\11467571_090301_XS_04_STH15.DWG
LAYOUT NAME - 0903111_XS

PLOT DATE : 10/13/2020 8:34 AM PLOT BY : SIMMONS, MASON A PLOT NAME : PLOT SCALE : 1" = 20'_XREF

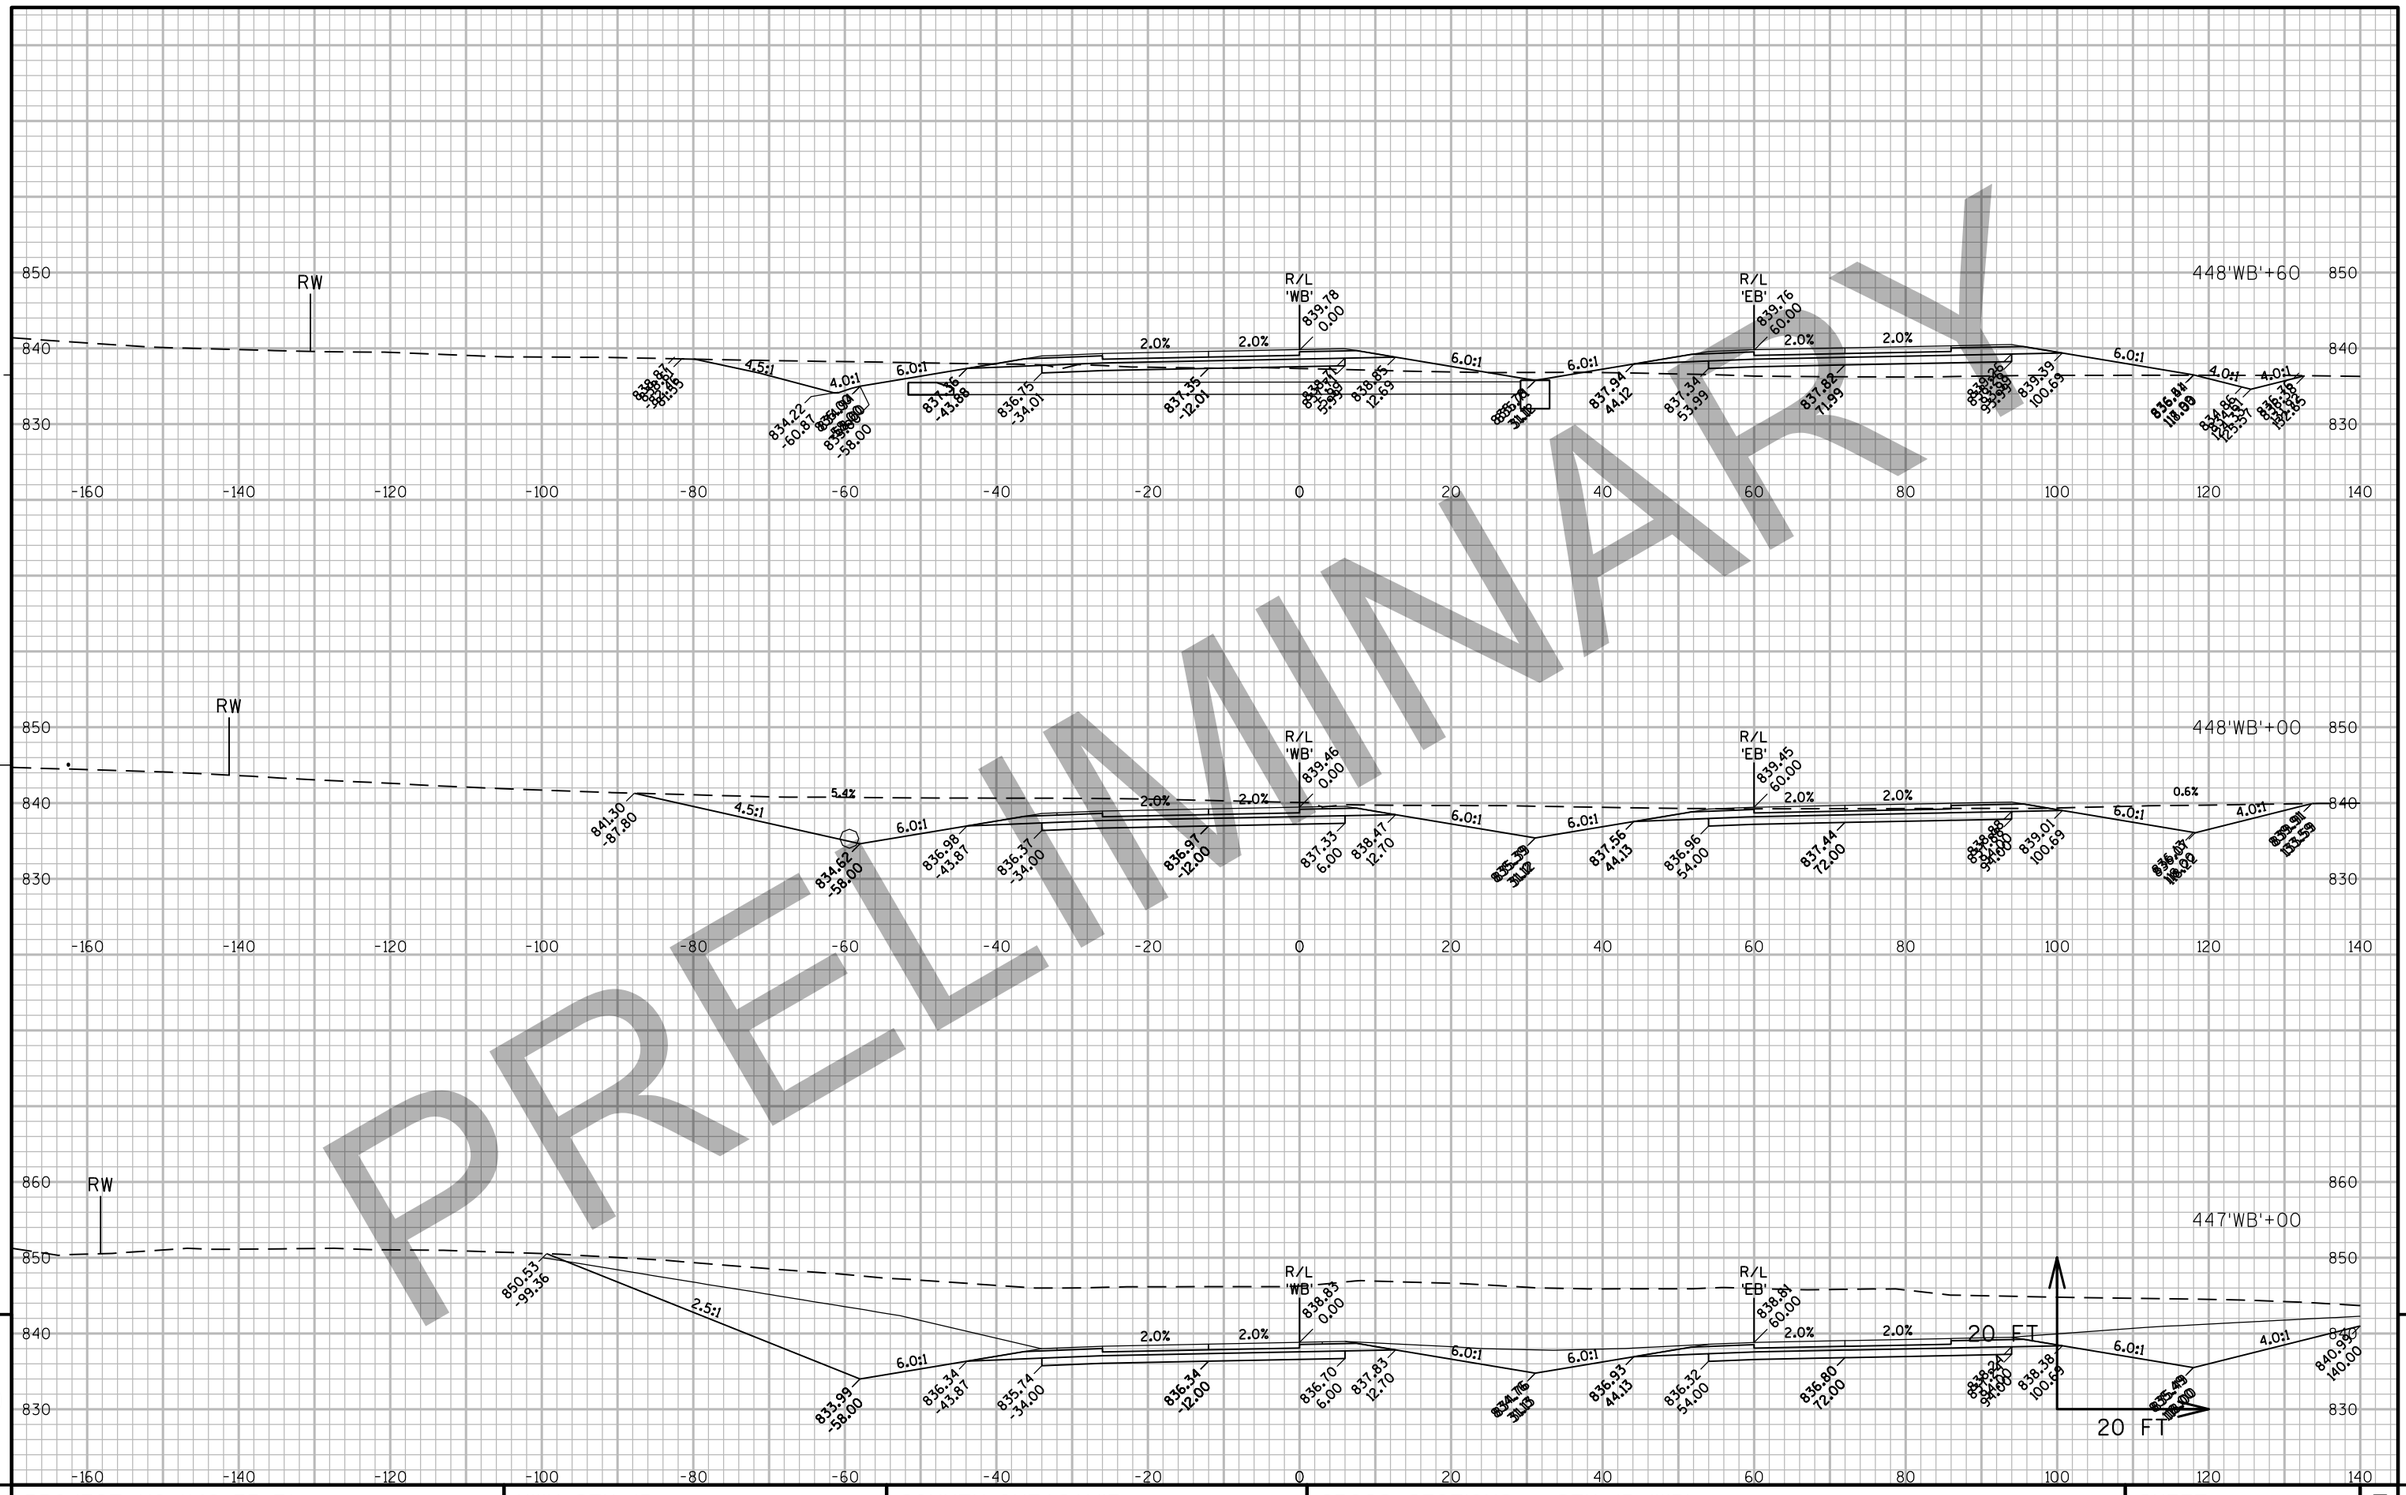


PRELIMINARY

PROJECT NO: 1146-75-71	HWY: STH 15	COUNTY: OUTAGAMIE	CROSS SECTIONS - STH 15 'WB'	SHEET	E


FILE NAME : N:\PDS\C3D\11467571\SHEETSPLAN\11467571\11467571_090301_XS_04_STH15.DWG
LAYOUT NAME - 0903112_XS

PLOT DATE : 10/13/2020 8:34 AM PLOT BY : SIMMONS, MASON A PLOT NAME : PLOT SCALE : 1" = 20'_XREF

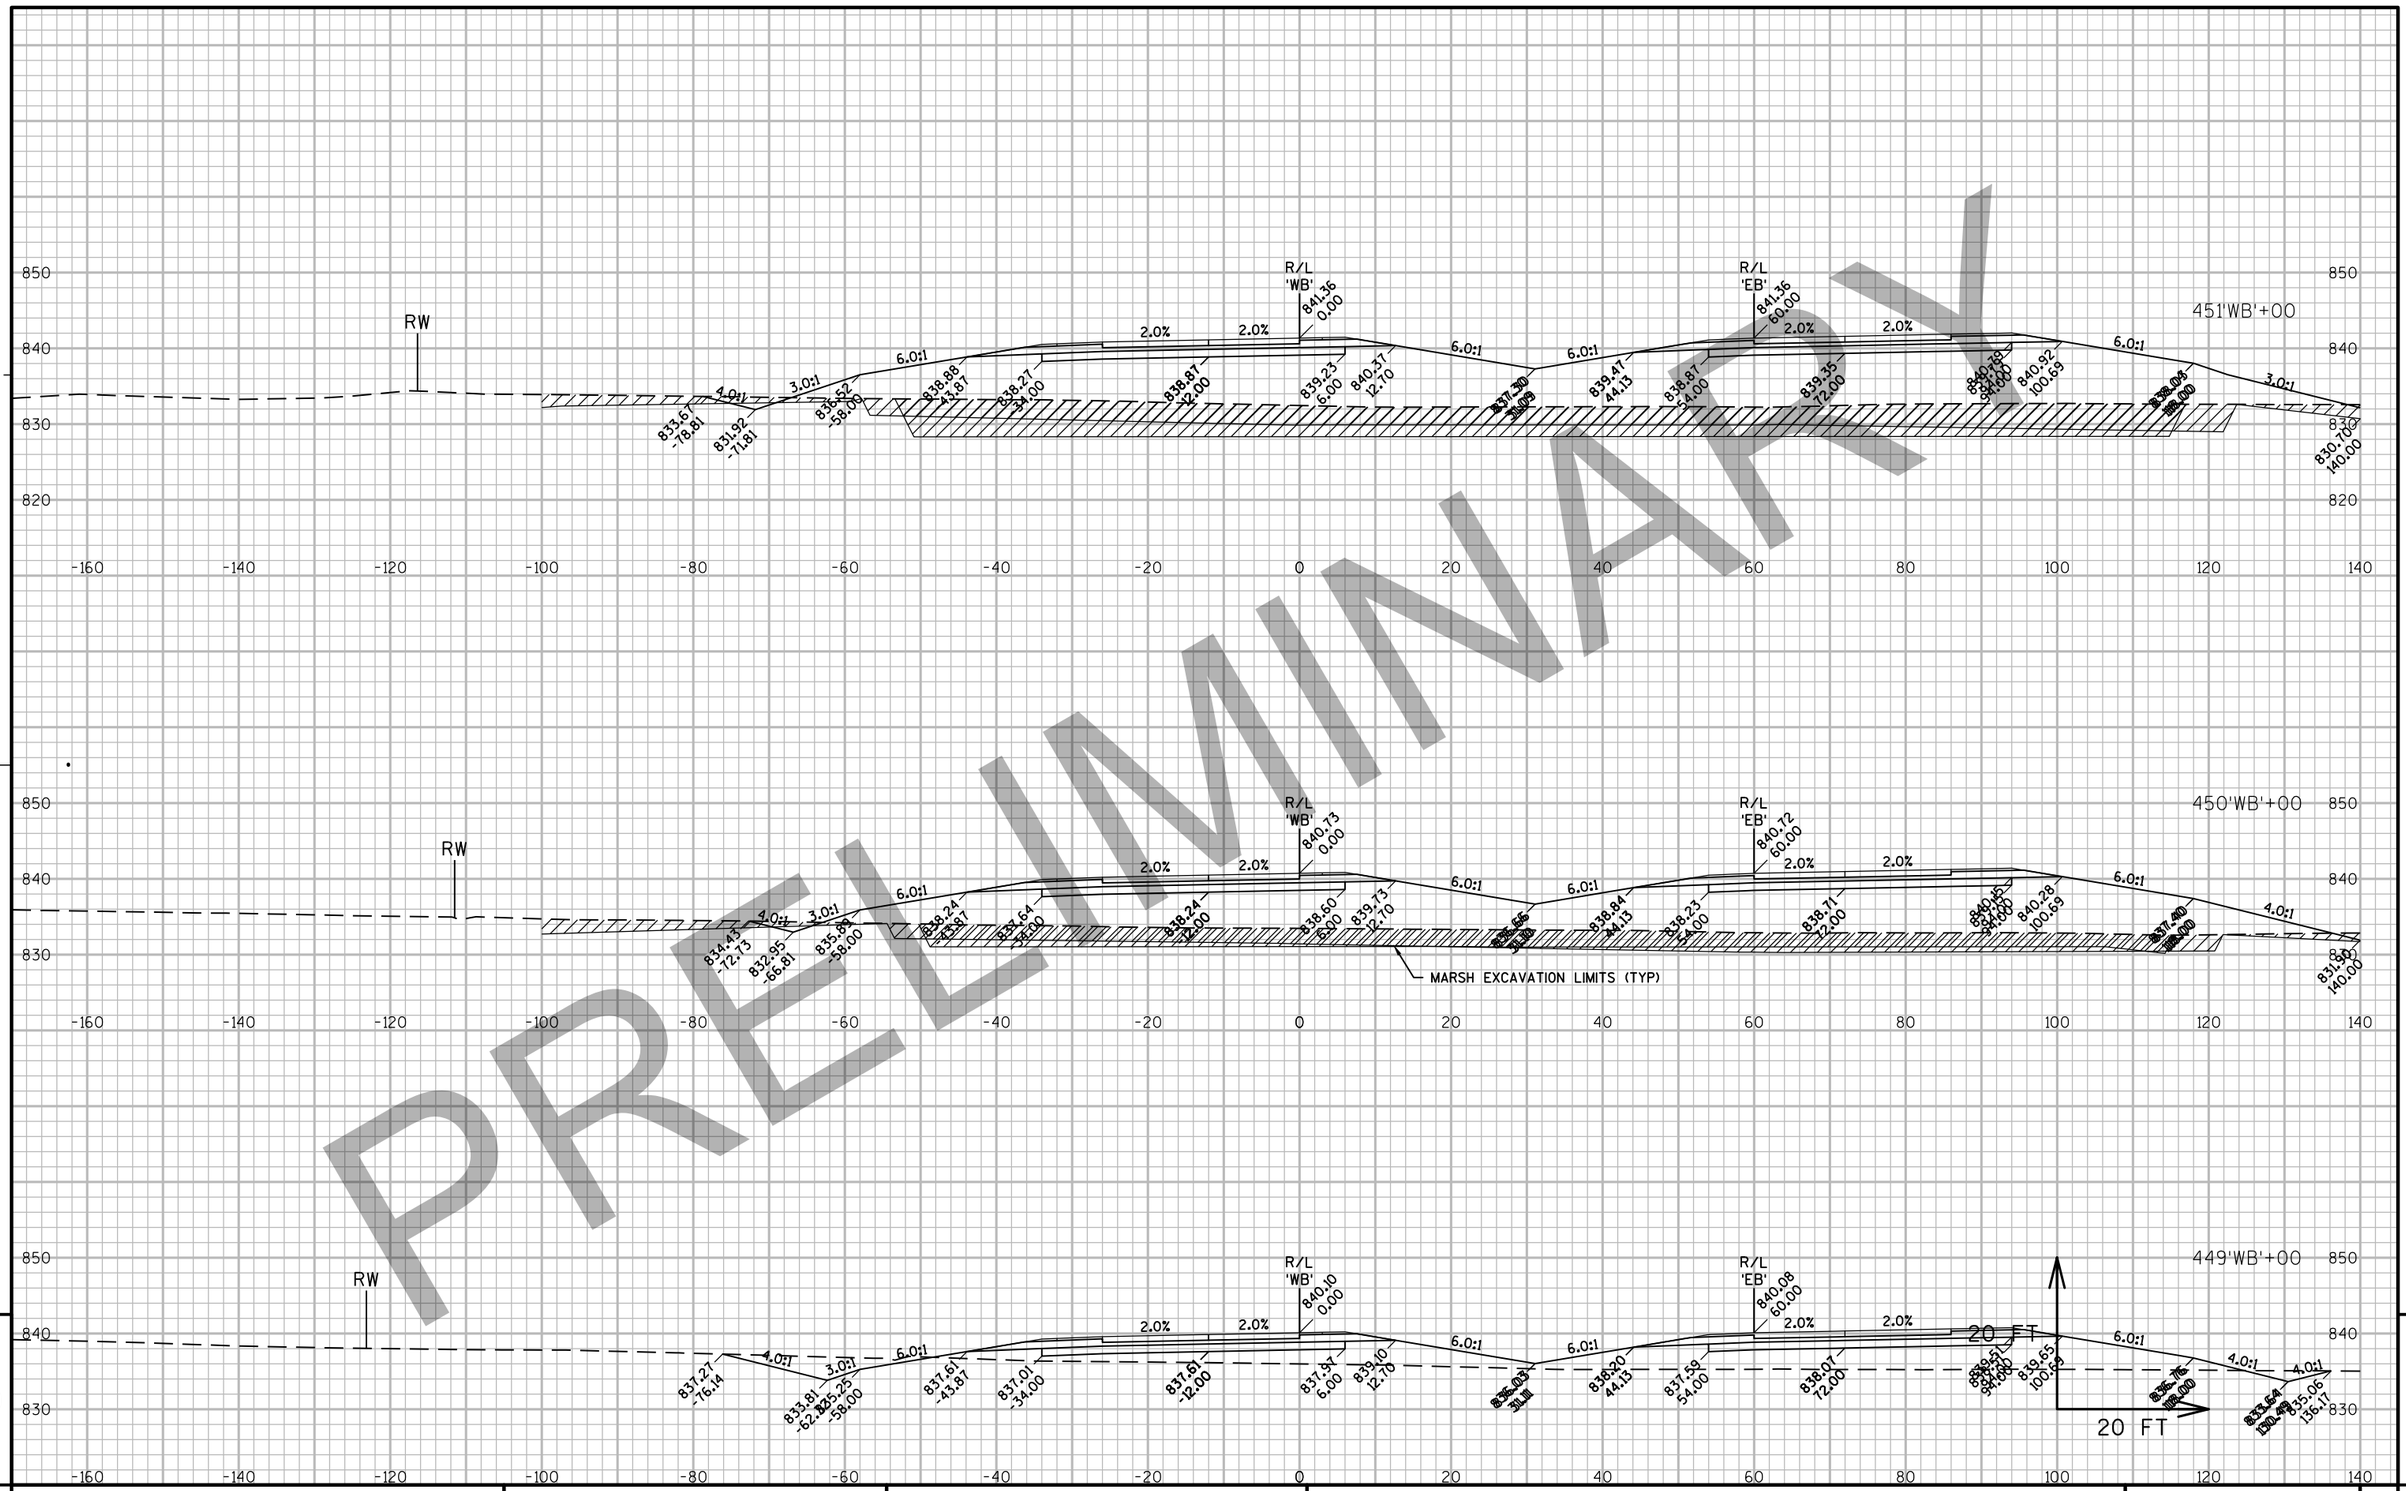

PRELIMINARY

PROJECT NO: 1146-75-71	HWY: STH 15	COUNTY: OUTAGAMIE	CROSS SECTIONS - STH 15 'WB'	SHEET	E

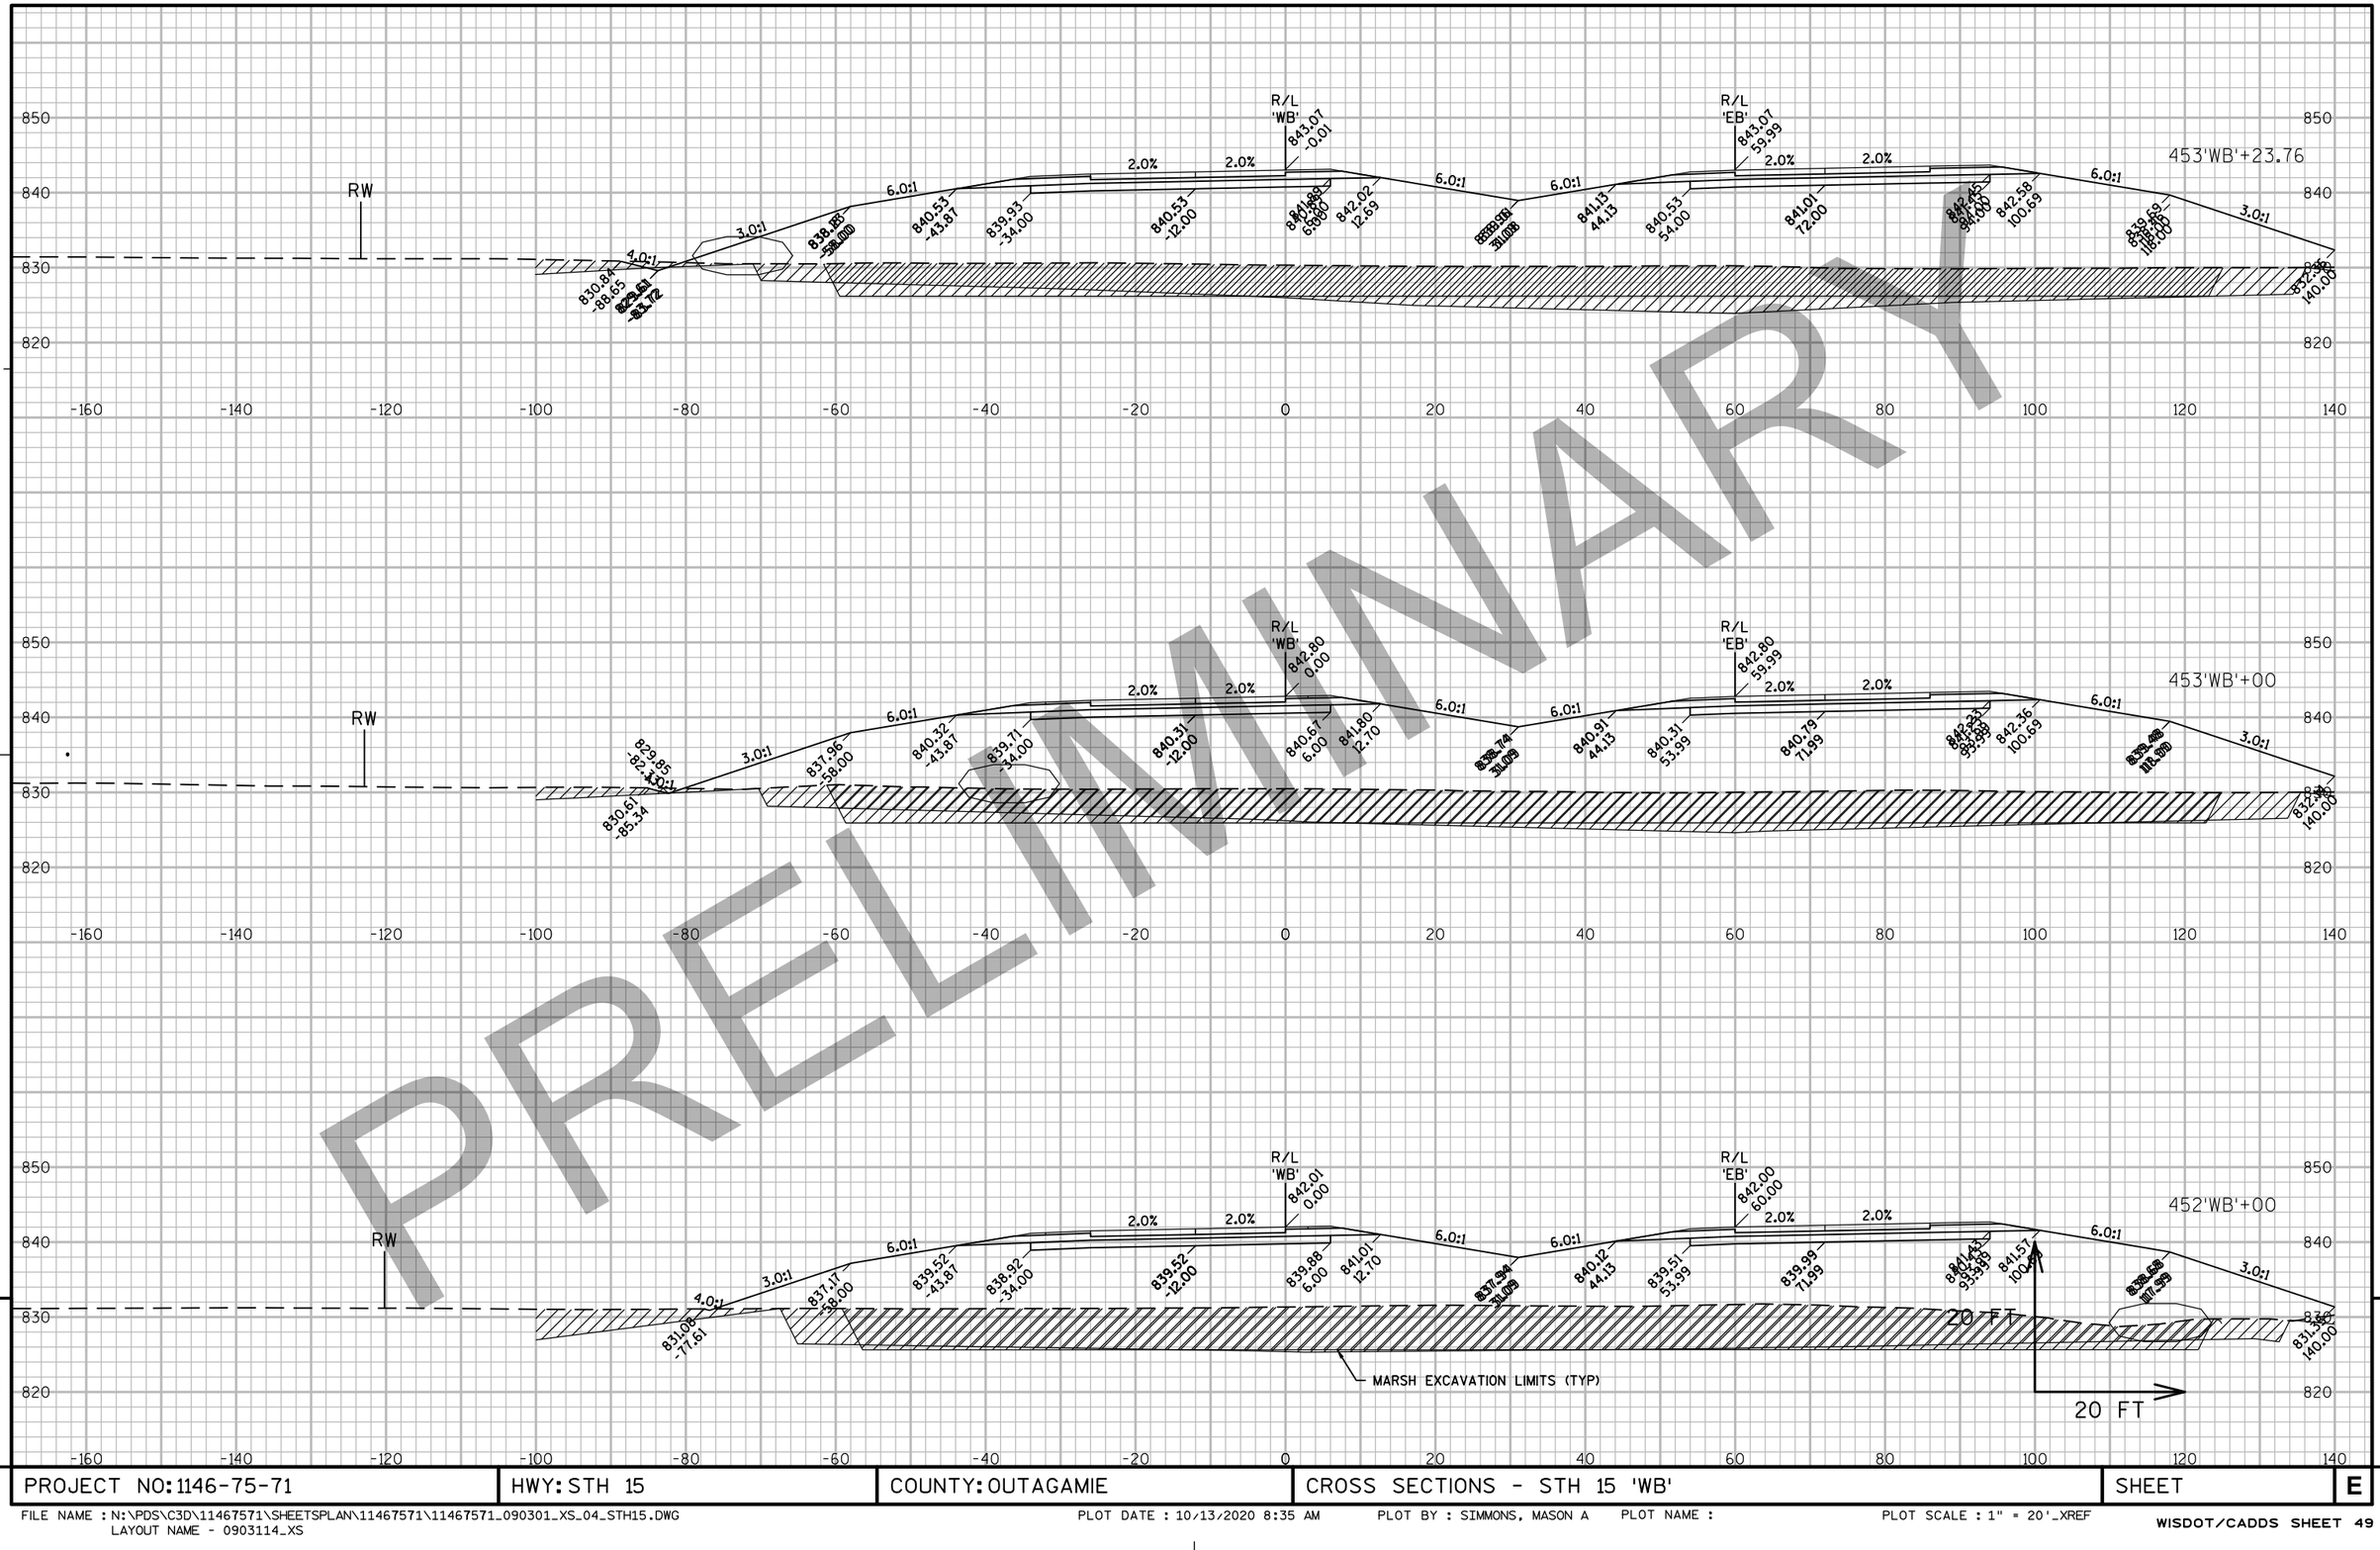


PRELIMINARY

PROJECT NO: 1146-75-71	HWY: STH 15	COUNTY: OUTAGAMIE	CROSS SECTIONS - STH 15 'WB'	SHEET	E

FILE NAME : N:\PDS\C3D\11467571\SHEETSPLAN\11467571\11467571_090301_XS_04_STH15.DWG
LAYOUT NAME - 0903114_XS

PLOT DATE : 10/13/2020 8:35 AM PLOT BY : SIMMONS, MASON A PLOT NAME : PLOT SCALE : 1" = 20'_XREF

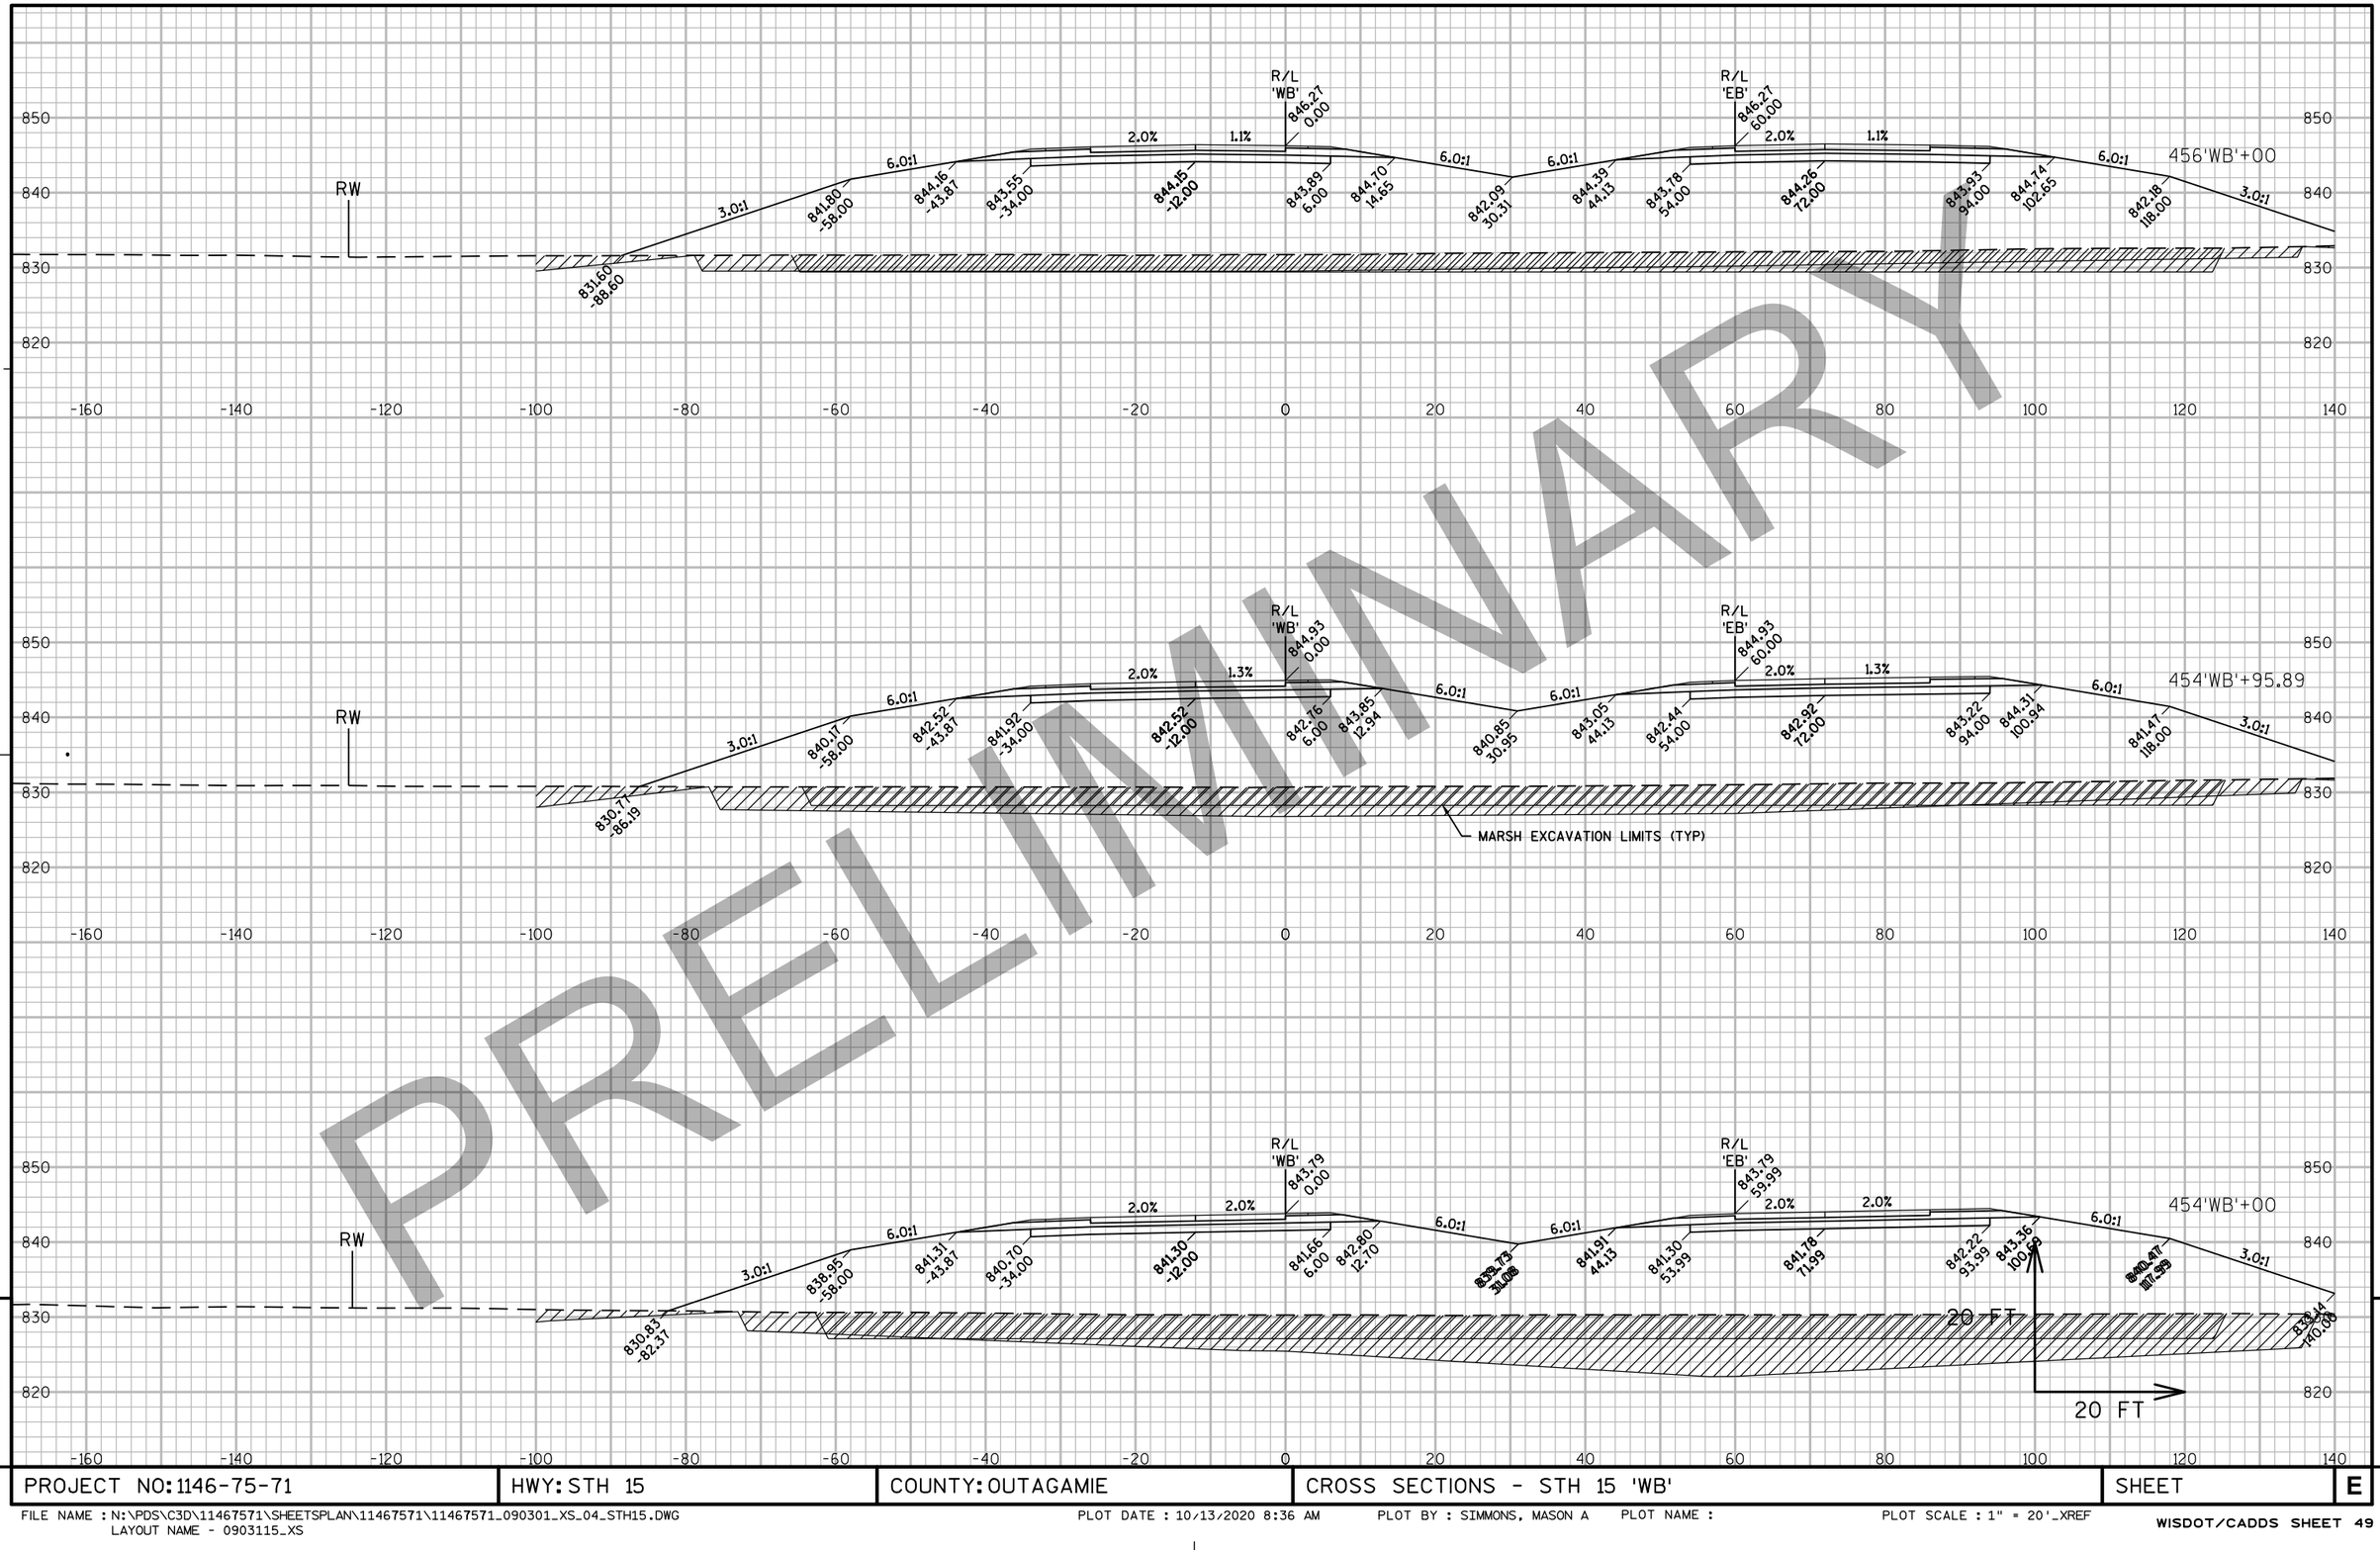


PRELIMINARY

PROJECT NO: 1146-75-71	HWY: STH 15	COUNTY: OUTAGAMIE	CROSS SECTIONS - STH 15 'WB'	SHEET	E

FILE NAME : N:\PDS\C3D\11467571\SHEETSPLAN\11467571\11467571_090301_XS_04_STH15.DWG
LAYOUT NAME - 0903115_XS

PLOT DATE : 10/13/2020 8:36 AM PLOT BY : SIMMONS, MASON A PLOT NAME : PLOT SCALE : 1" = 20'_XREF

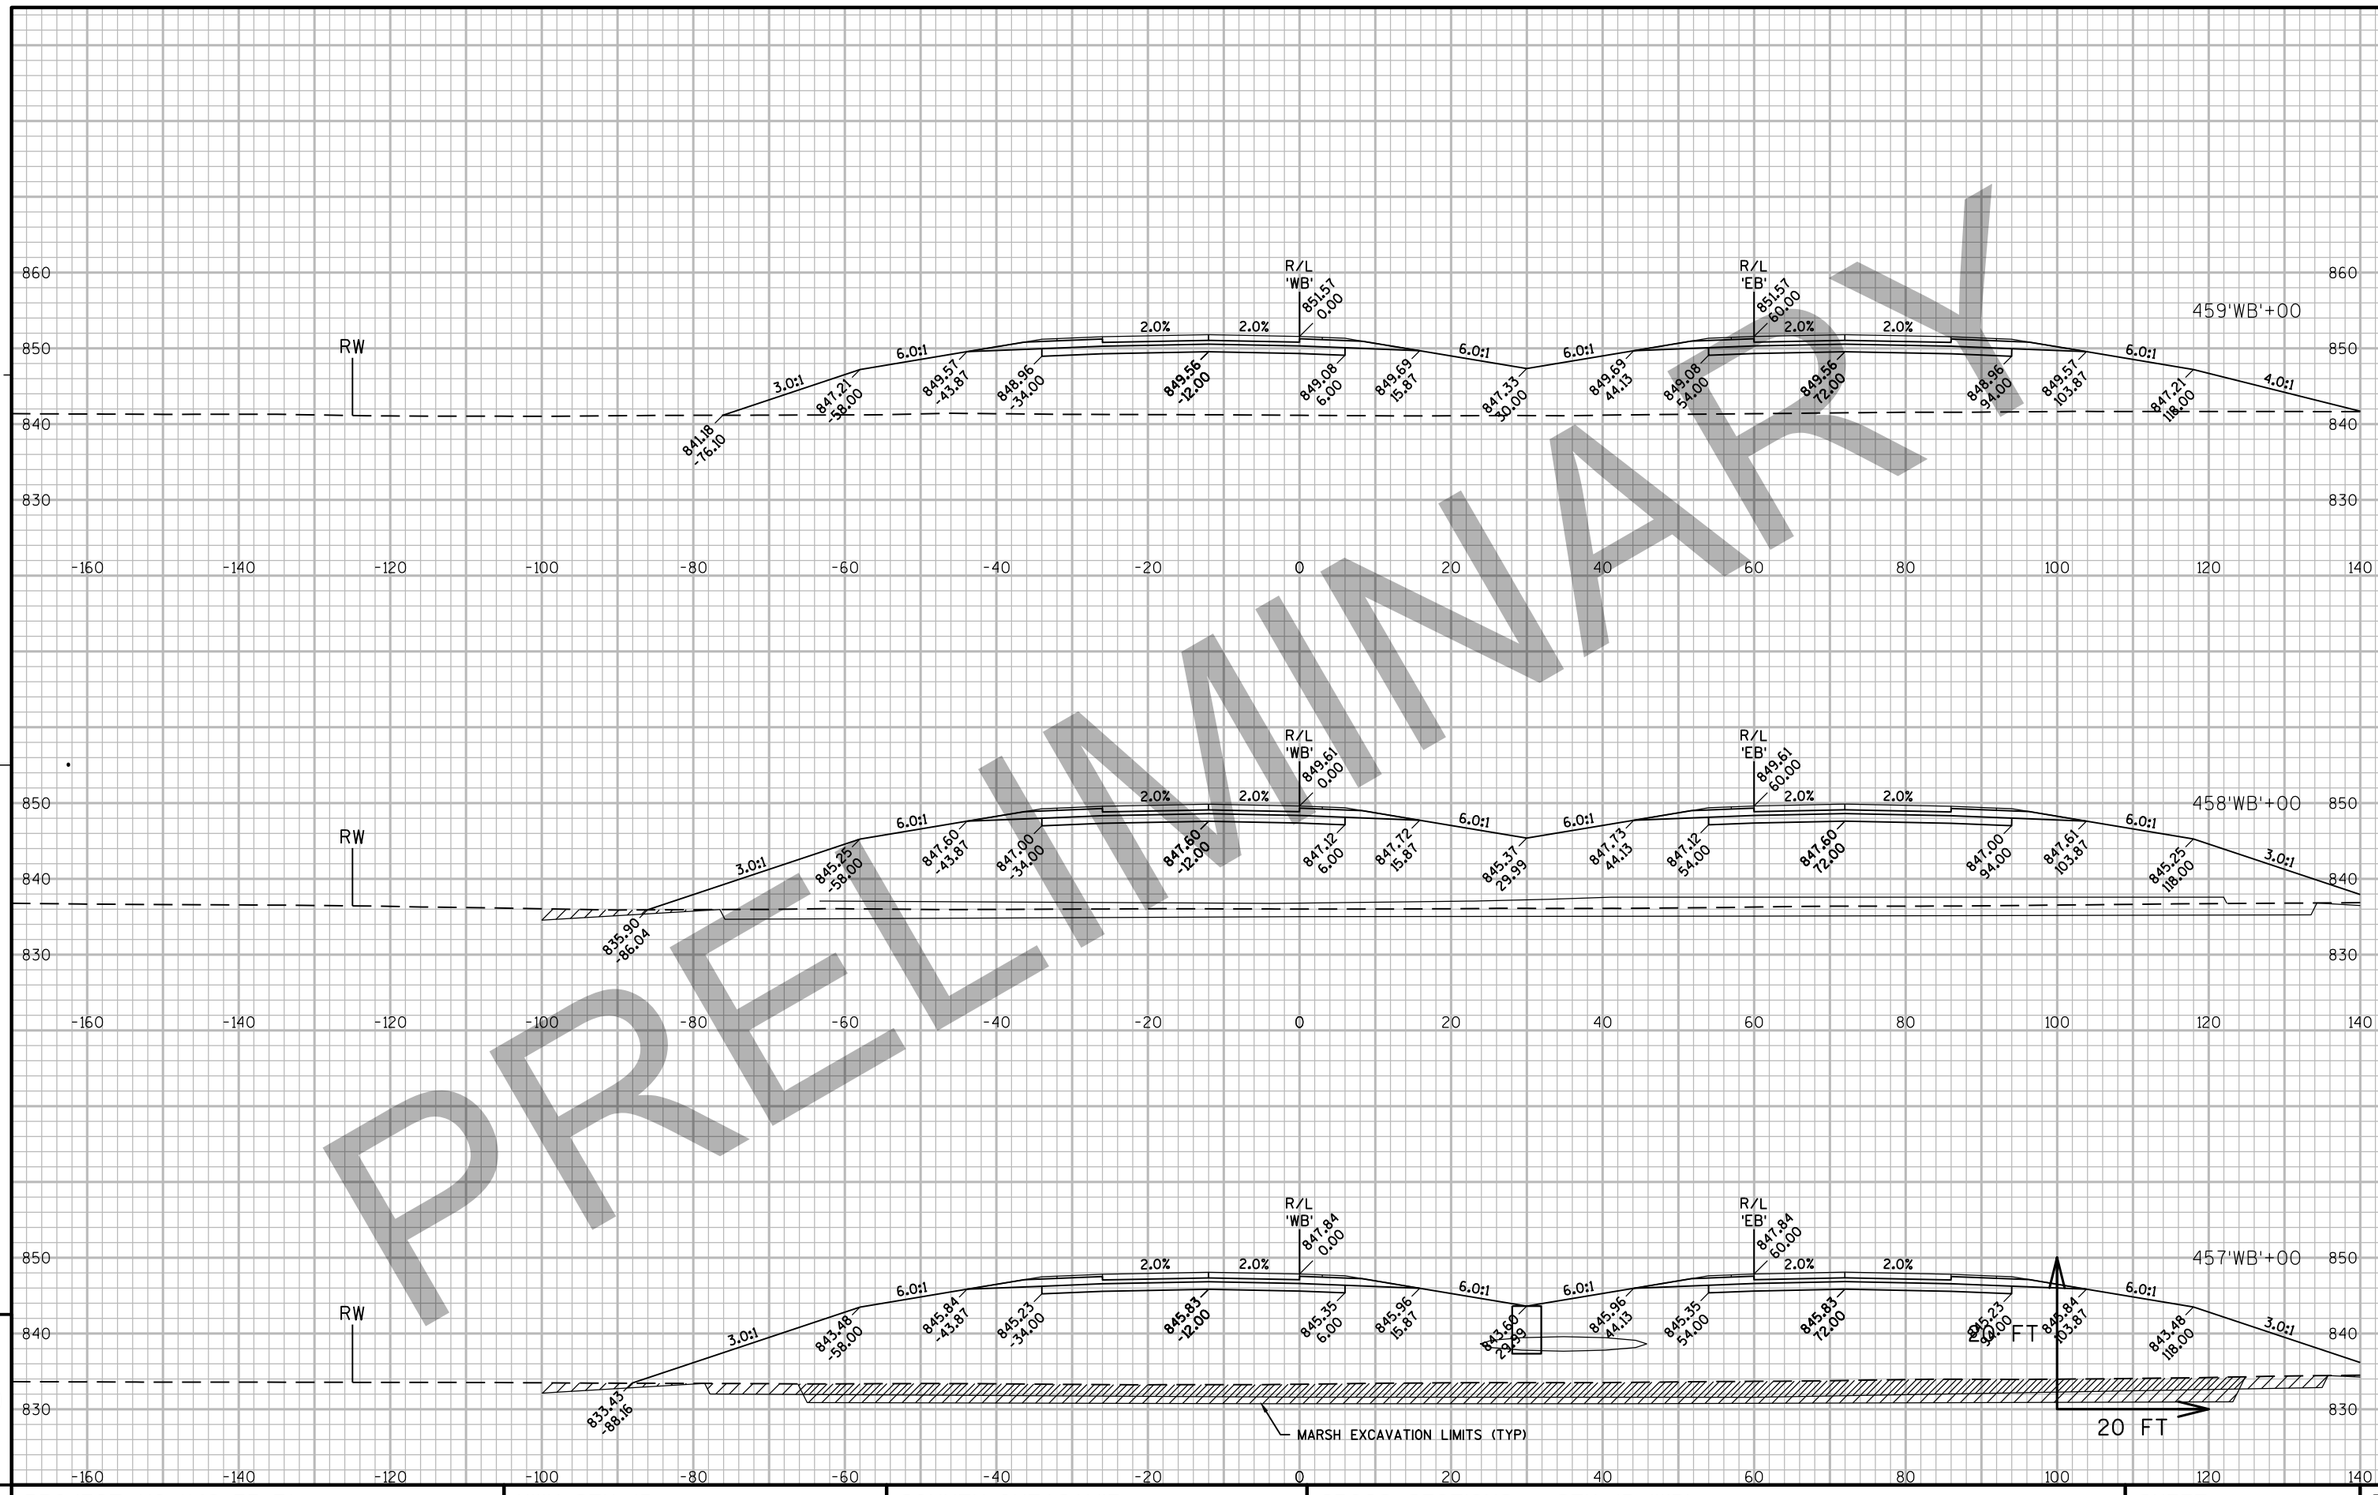


PRELIMINARY

9

9

PROJECT NO: 1146-75-71	HWY: STH 15	COUNTY: OUTAGAMIE	CROSS SECTIONS - STH 15 'WB'	SHEET	E

FILE NAME : N:\PDS\C3D\11467571\SHEETSPLAN\11467571\11467571_090301_XS_04_STH15.DWG
LAYOUT NAME - 0903116_XS
PLOT DATE : 10/13/2020 8:36 AM PLOT BY : SIMMONS, MASON A PLOT NAME : PLOT SCALE : 1" = 20'_XREF

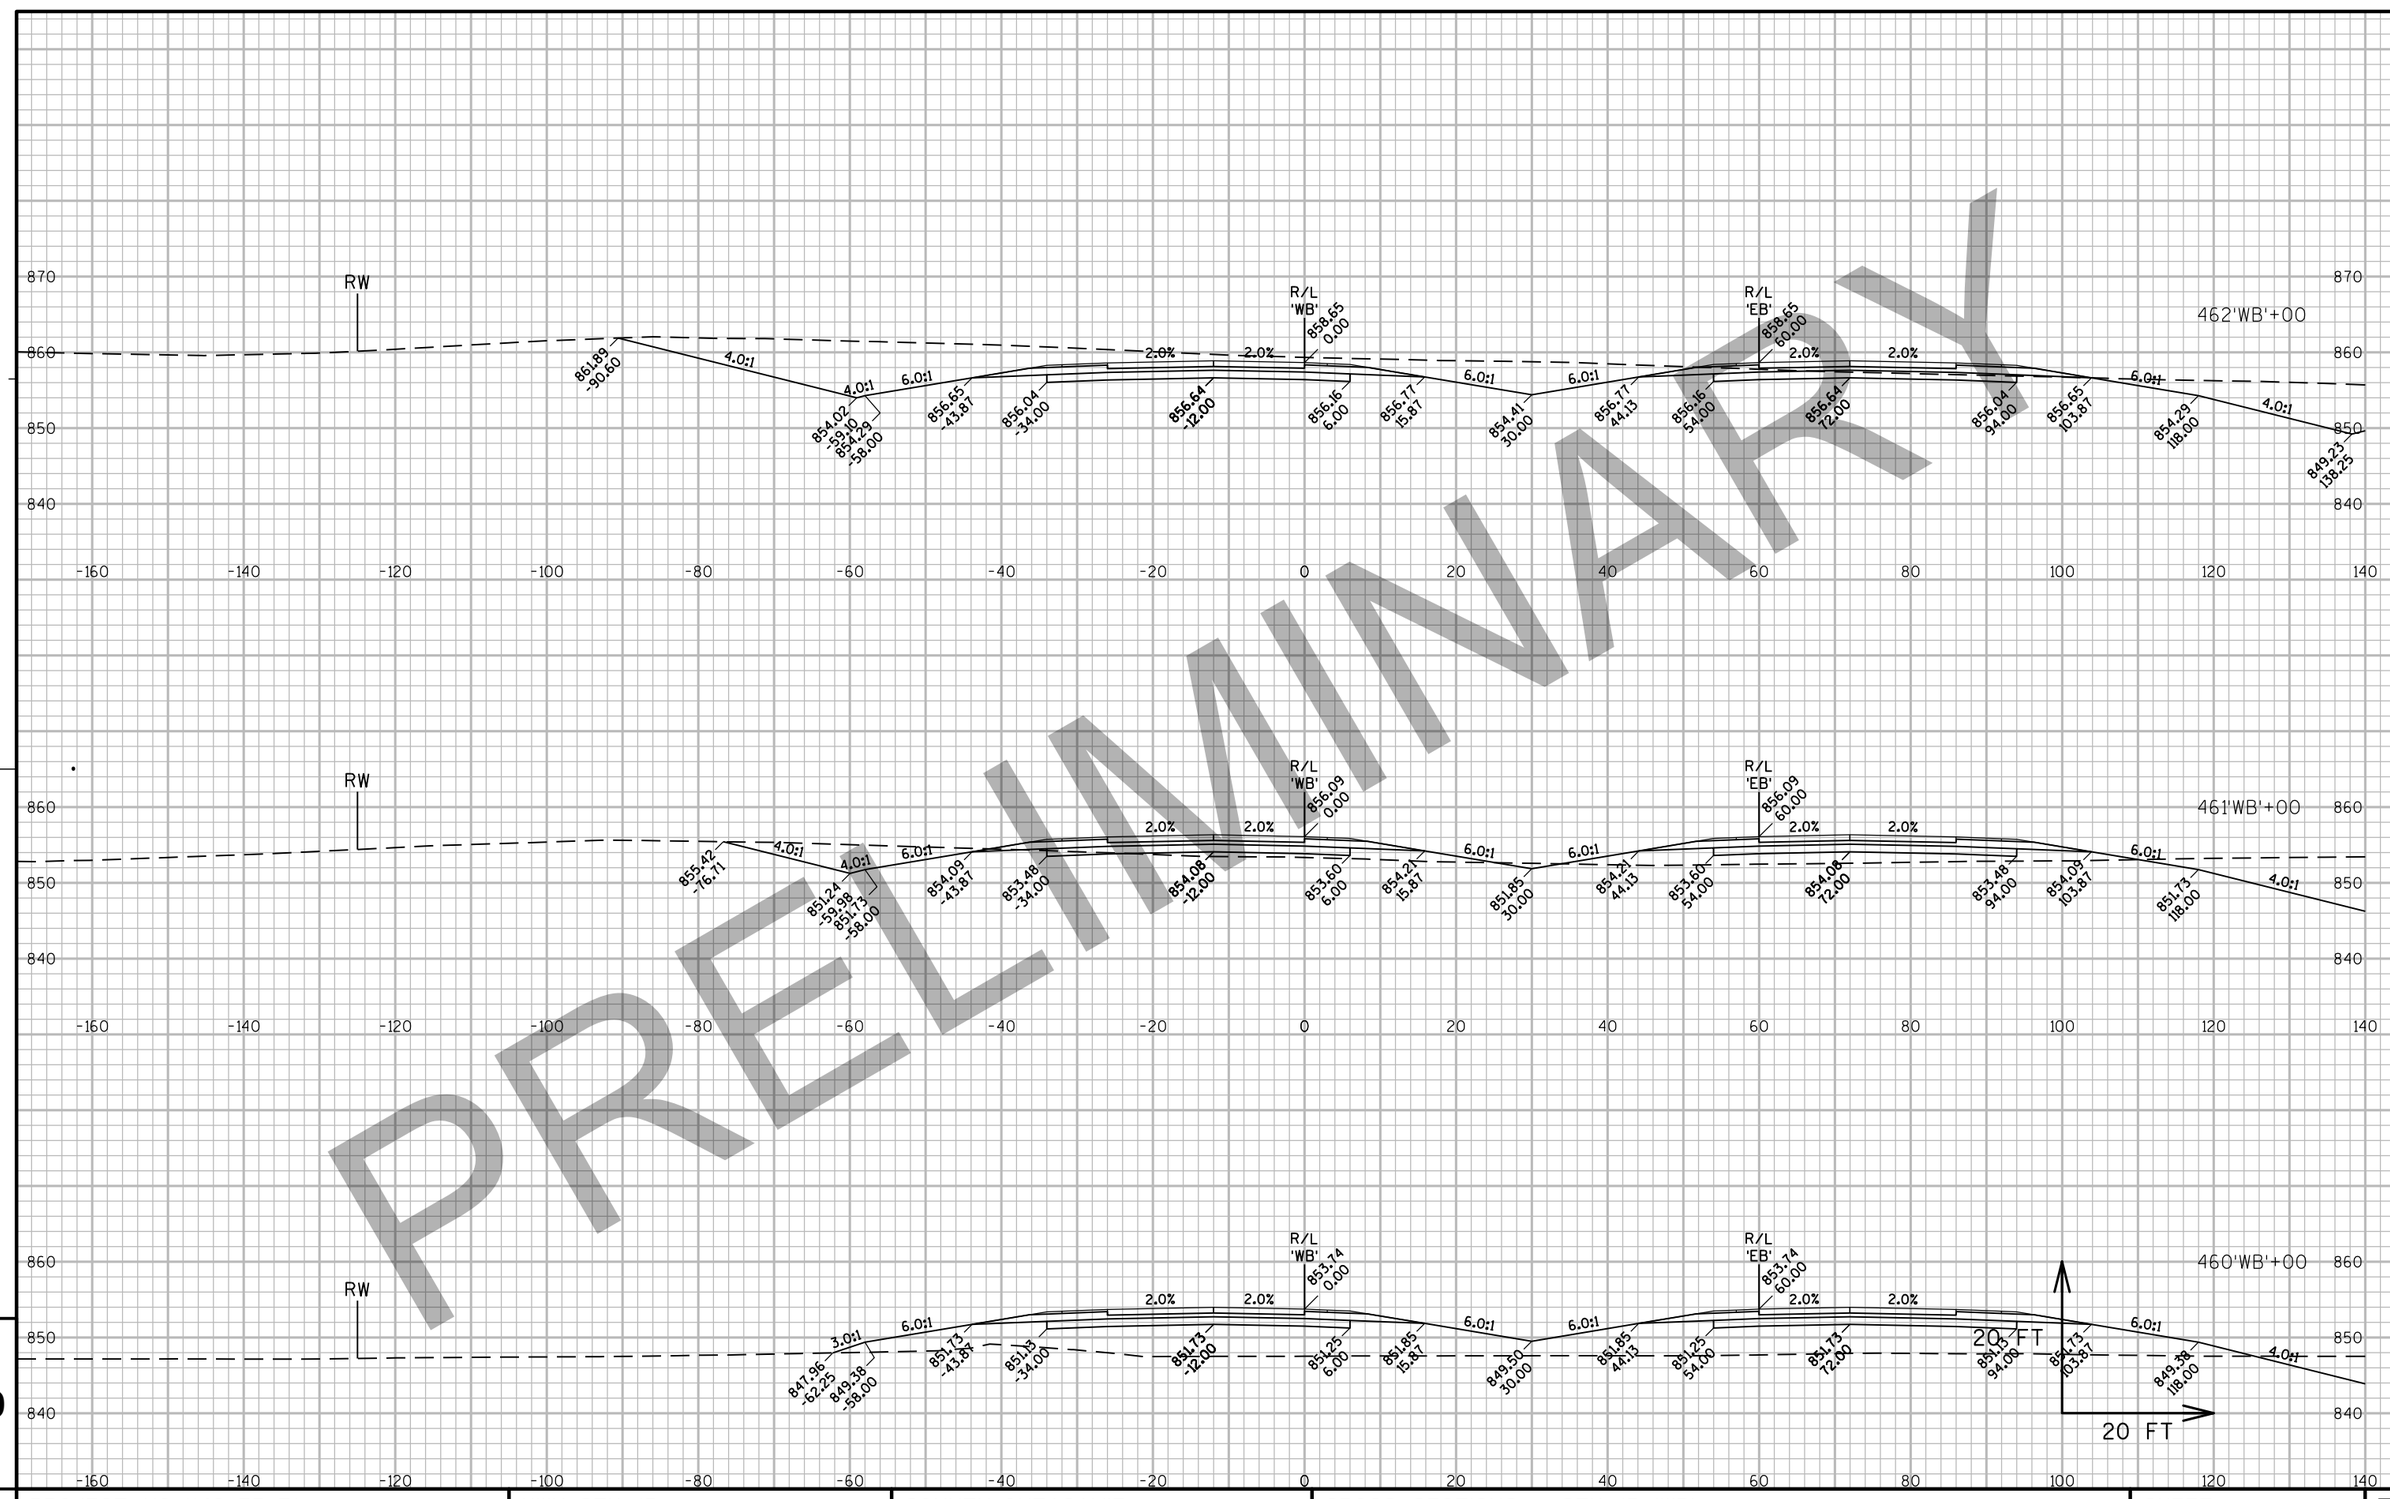

PRELIMINARY

9

9

PROJECT NO: 1146-75-71	HWY: STH 15	COUNTY: OUTAGAMIE	CROSS SECTIONS - STH 15 'WB'	SHEET	E

FILE NAME : N:\PDS\C3D\11467571\SHEETSPLAN\11467571\11467571_090301_XS_04_STH15.DWG
LAYOUT NAME - 0903117_XS


PLOT DATE : 10/13/2020 8:37 AM PLOT BY : SIMMONS, MASON A PLOT NAME : PLOT SCALE : 1" = 20'_XREF



PROJECT NO: 1146-75-71	HWY: STH 15	COUNTY: OUTAGAMIE	CROSS SECTIONS - STH 15 'WB'	SHEET	E

FILE NAME : N:\PDS\C3D\11467571\SHEETSPLAN\11467571\11467571_090301_XS_04_STH15.DWG
LAYOUT NAME - 0903118_XS

PLOT DATE : 10/13/2020 8:37 AM PLOT BY : SIMMONS, MASON A PLOT NAME : PLOT SCALE : 1" = 20'_XREF

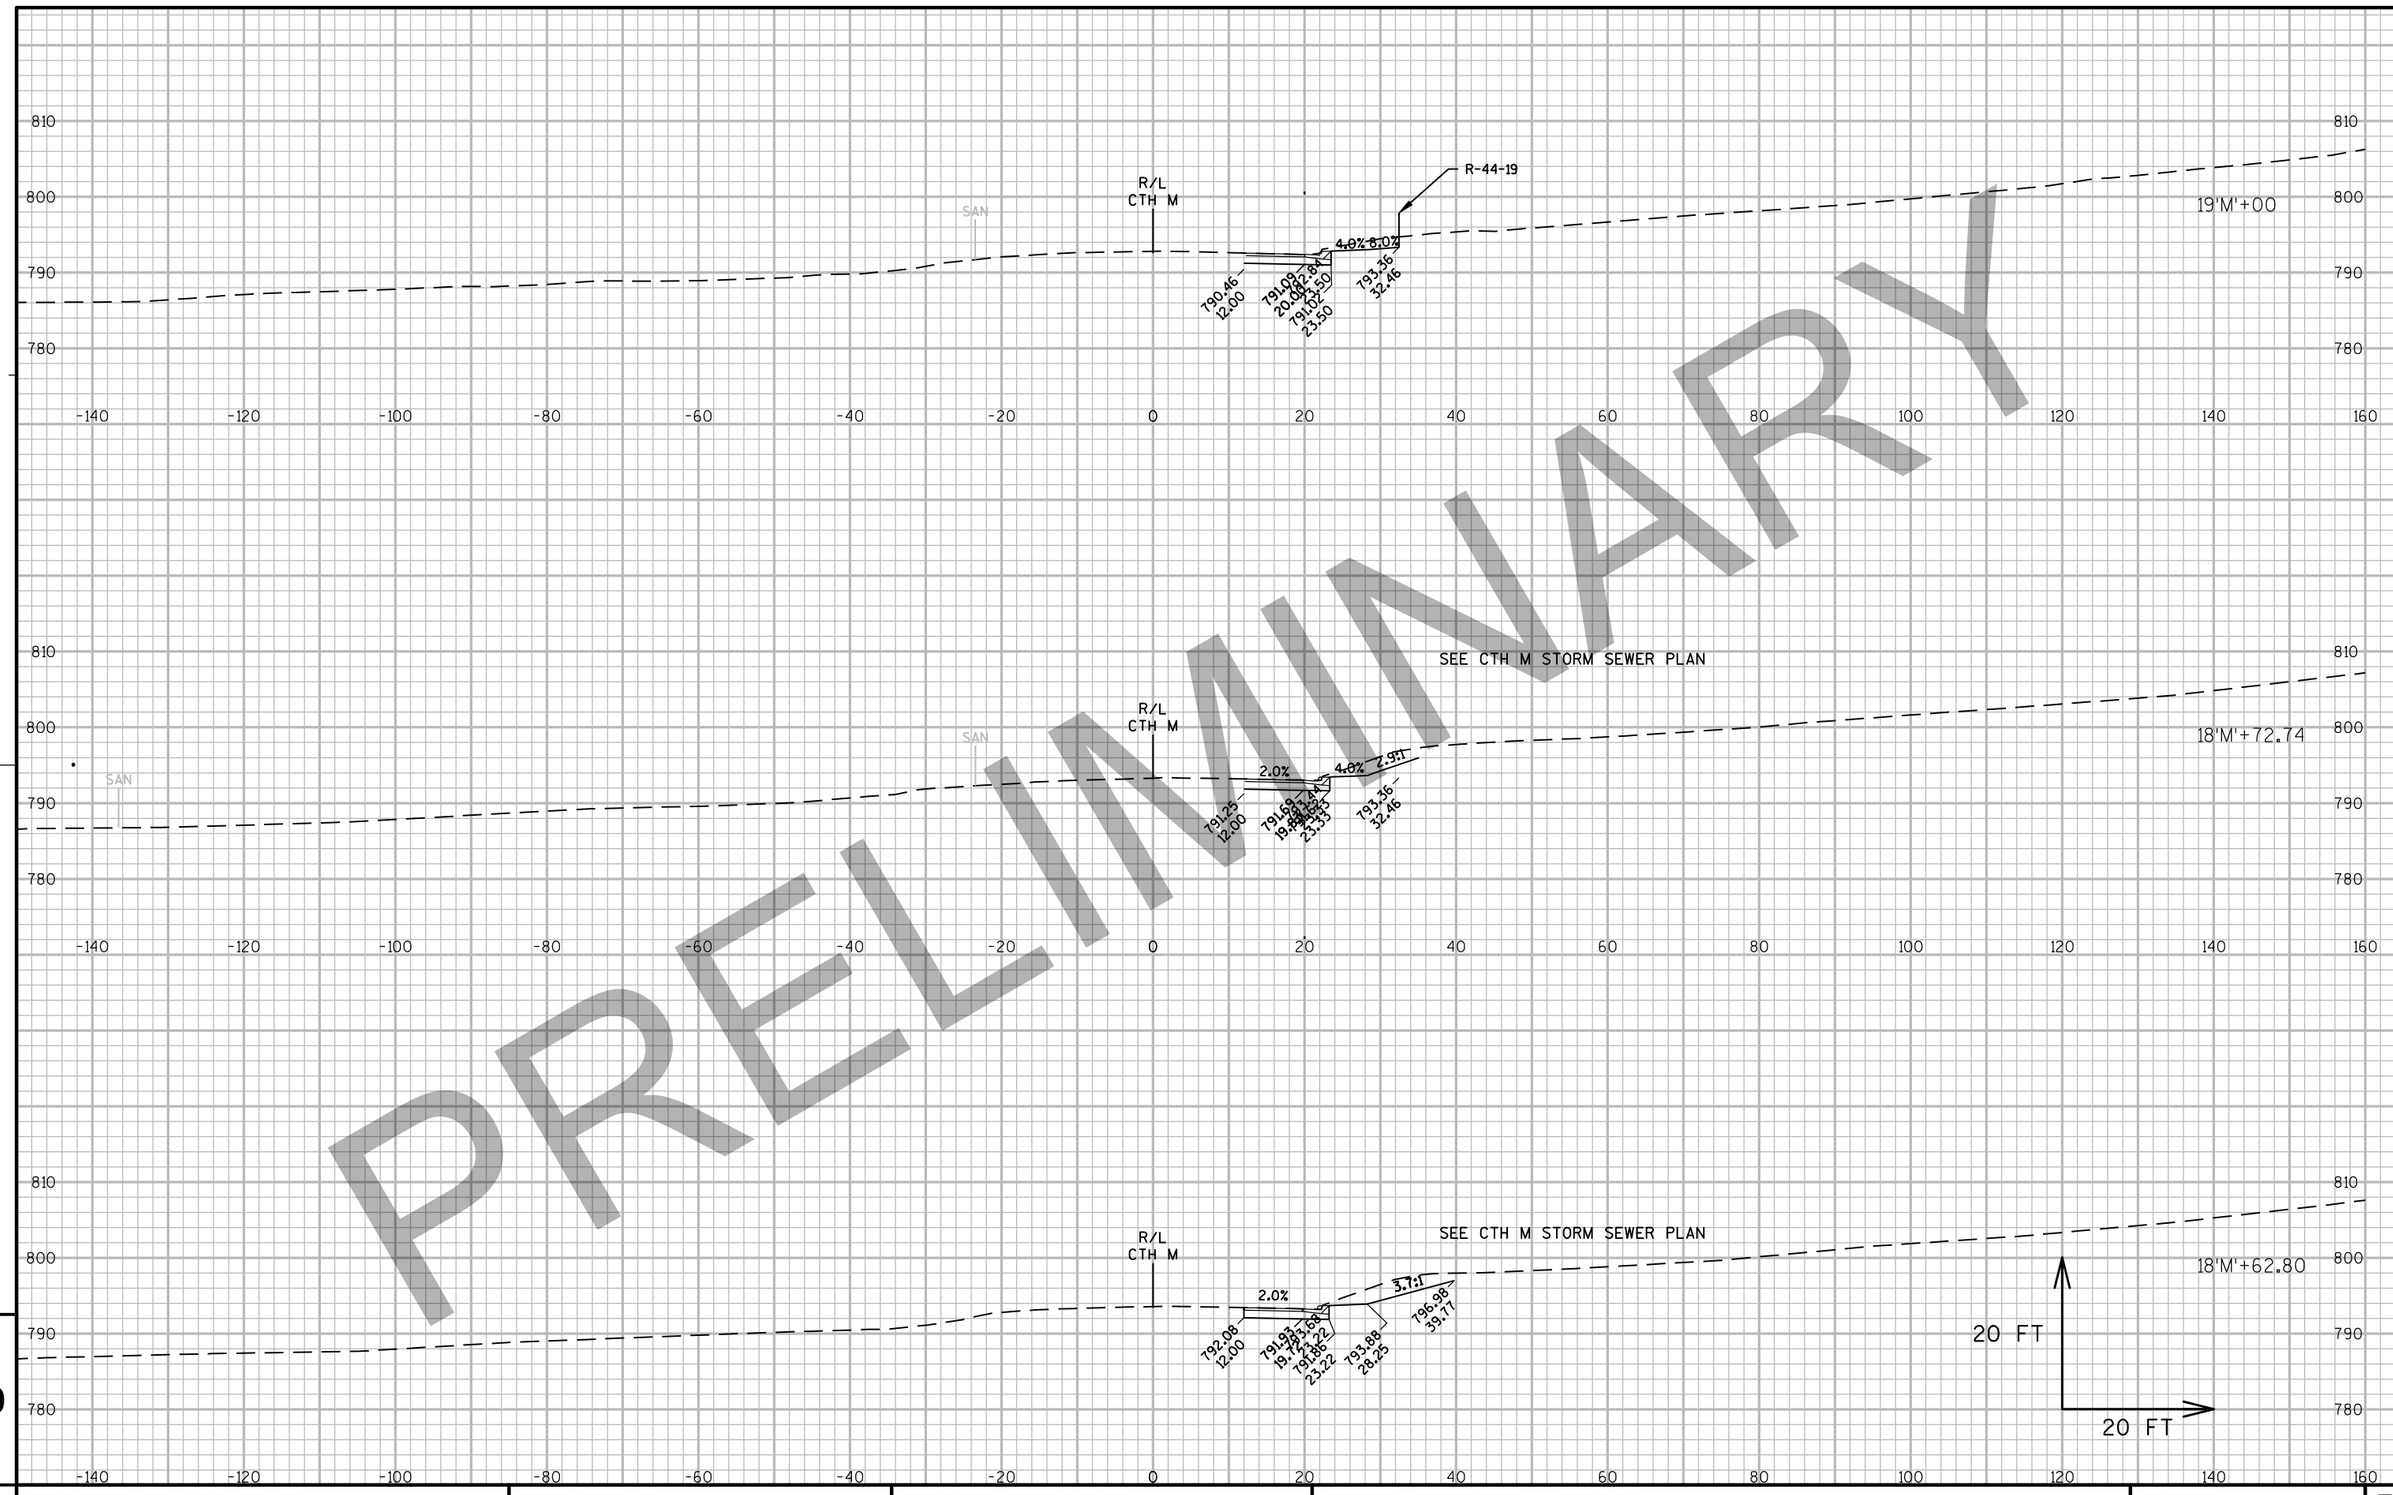


PRELIMINARY

9

PROJECT NO: 1146-75-71	HWY: STH 15	COUNTY: OUTAGAMIE	CROSS SECTIONS - CTH M	SHEET	E

FILE NAME : N:\PDS\C3D\11467571\SHEETSPLAN\11467571\11467571_090501_XS (CTH M).DWG
LAYOUT NAME - 090501_XS

PLOT DATE : 1/22/2020 9:54 AM PLOT BY : SIMMONS, MASON A PLOT NAME : PLOT SCALE : 1 IN:20 FT

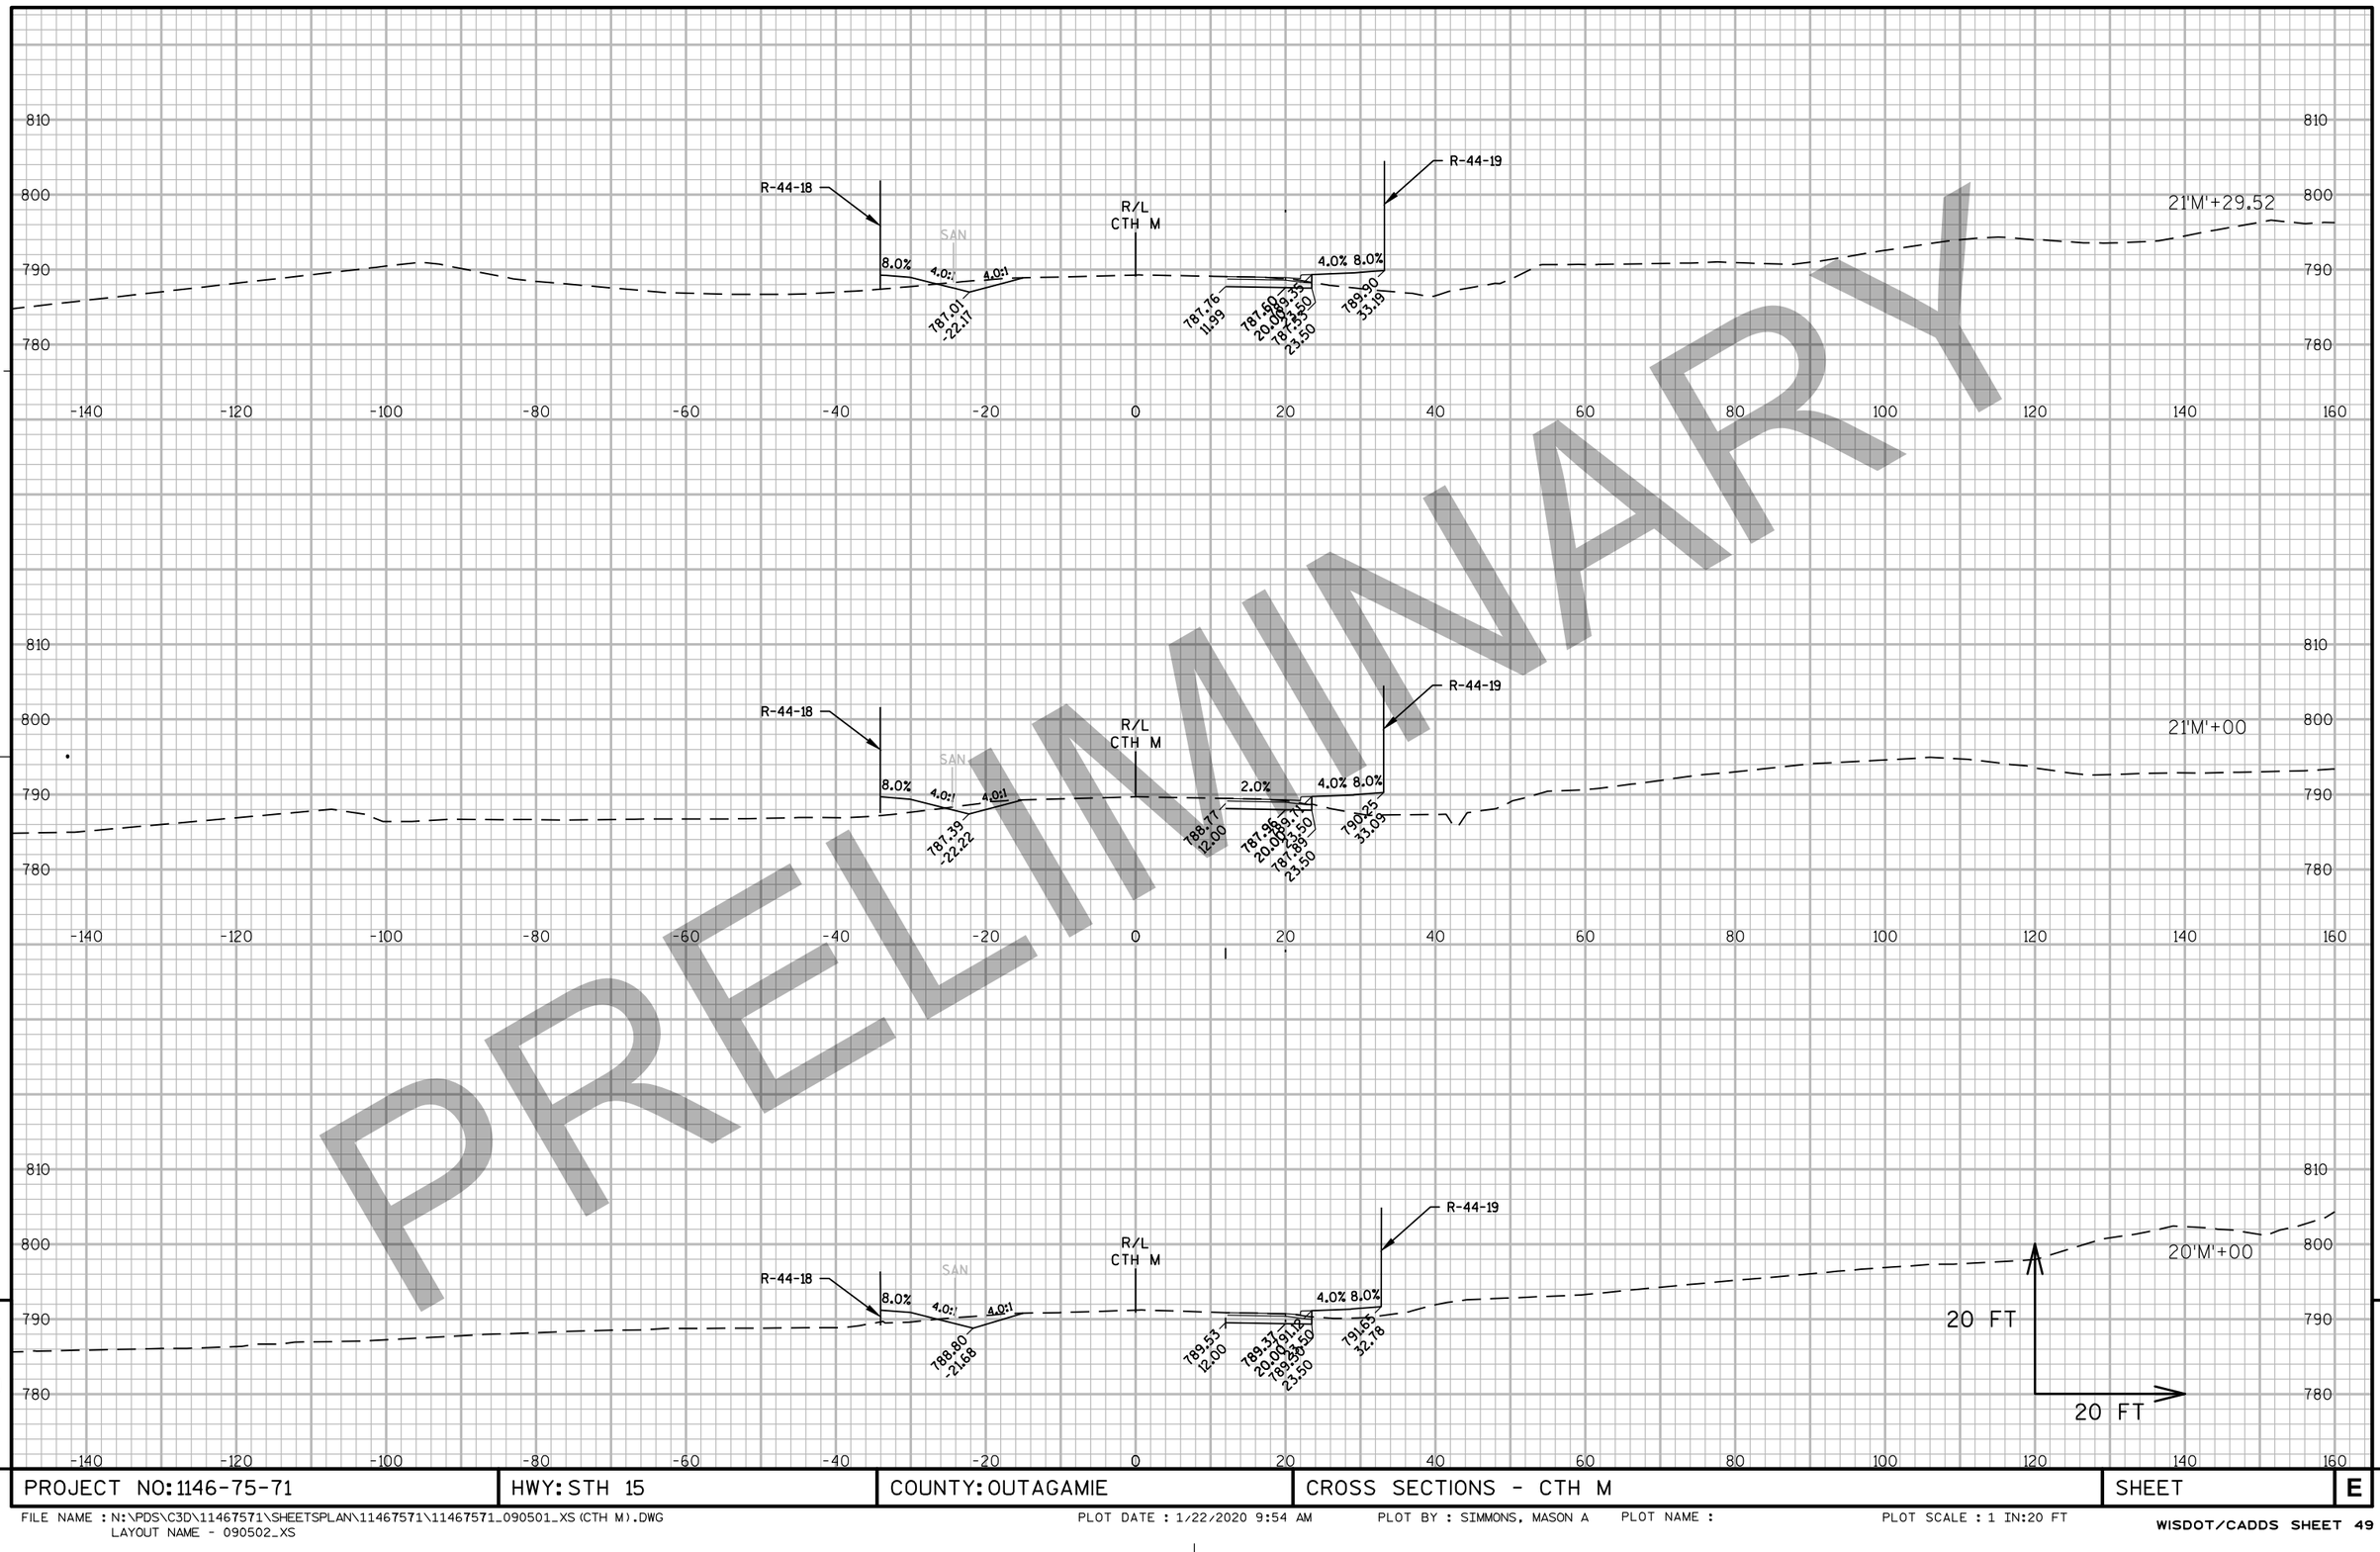

PRELIMINARY

9

PROJECT NO: 1146-75-71	HWY: STH 15	COUNTY: OUTAGAMIE	CROSS SECTIONS - CTH M	SHEET	E

FILE NAME : N:\PDS\C3D\11467571\SHEETSPLAN\11467571\11467571_090501_XS (CTH M).DWG
LAYOUT NAME - 090502_XS

PLOT DATE : 1/22/2020 9:54 AM PLOT BY : SIMMONS, MASON A PLOT NAME : PLOT SCALE : 1 IN:20 FT




PRELIMINARY

9

PROJECT NO: 1146-75-71	HWY: STH 15	COUNTY: OUTAGAMIE	CROSS SECTIONS - CTH M	SHEET	E

FILE NAME : N:\PDS\C3D\11467571\SHEETSPLAN\11467571\11467571_090501_XS (CTH M).DWG
LAYOUT NAME - 090503_XS

PLOT DATE : 1/22/2020 9:54 AM PLOT BY : SIMMONS, MASON A PLOT NAME : PLOT SCALE : 1 IN:20 FT

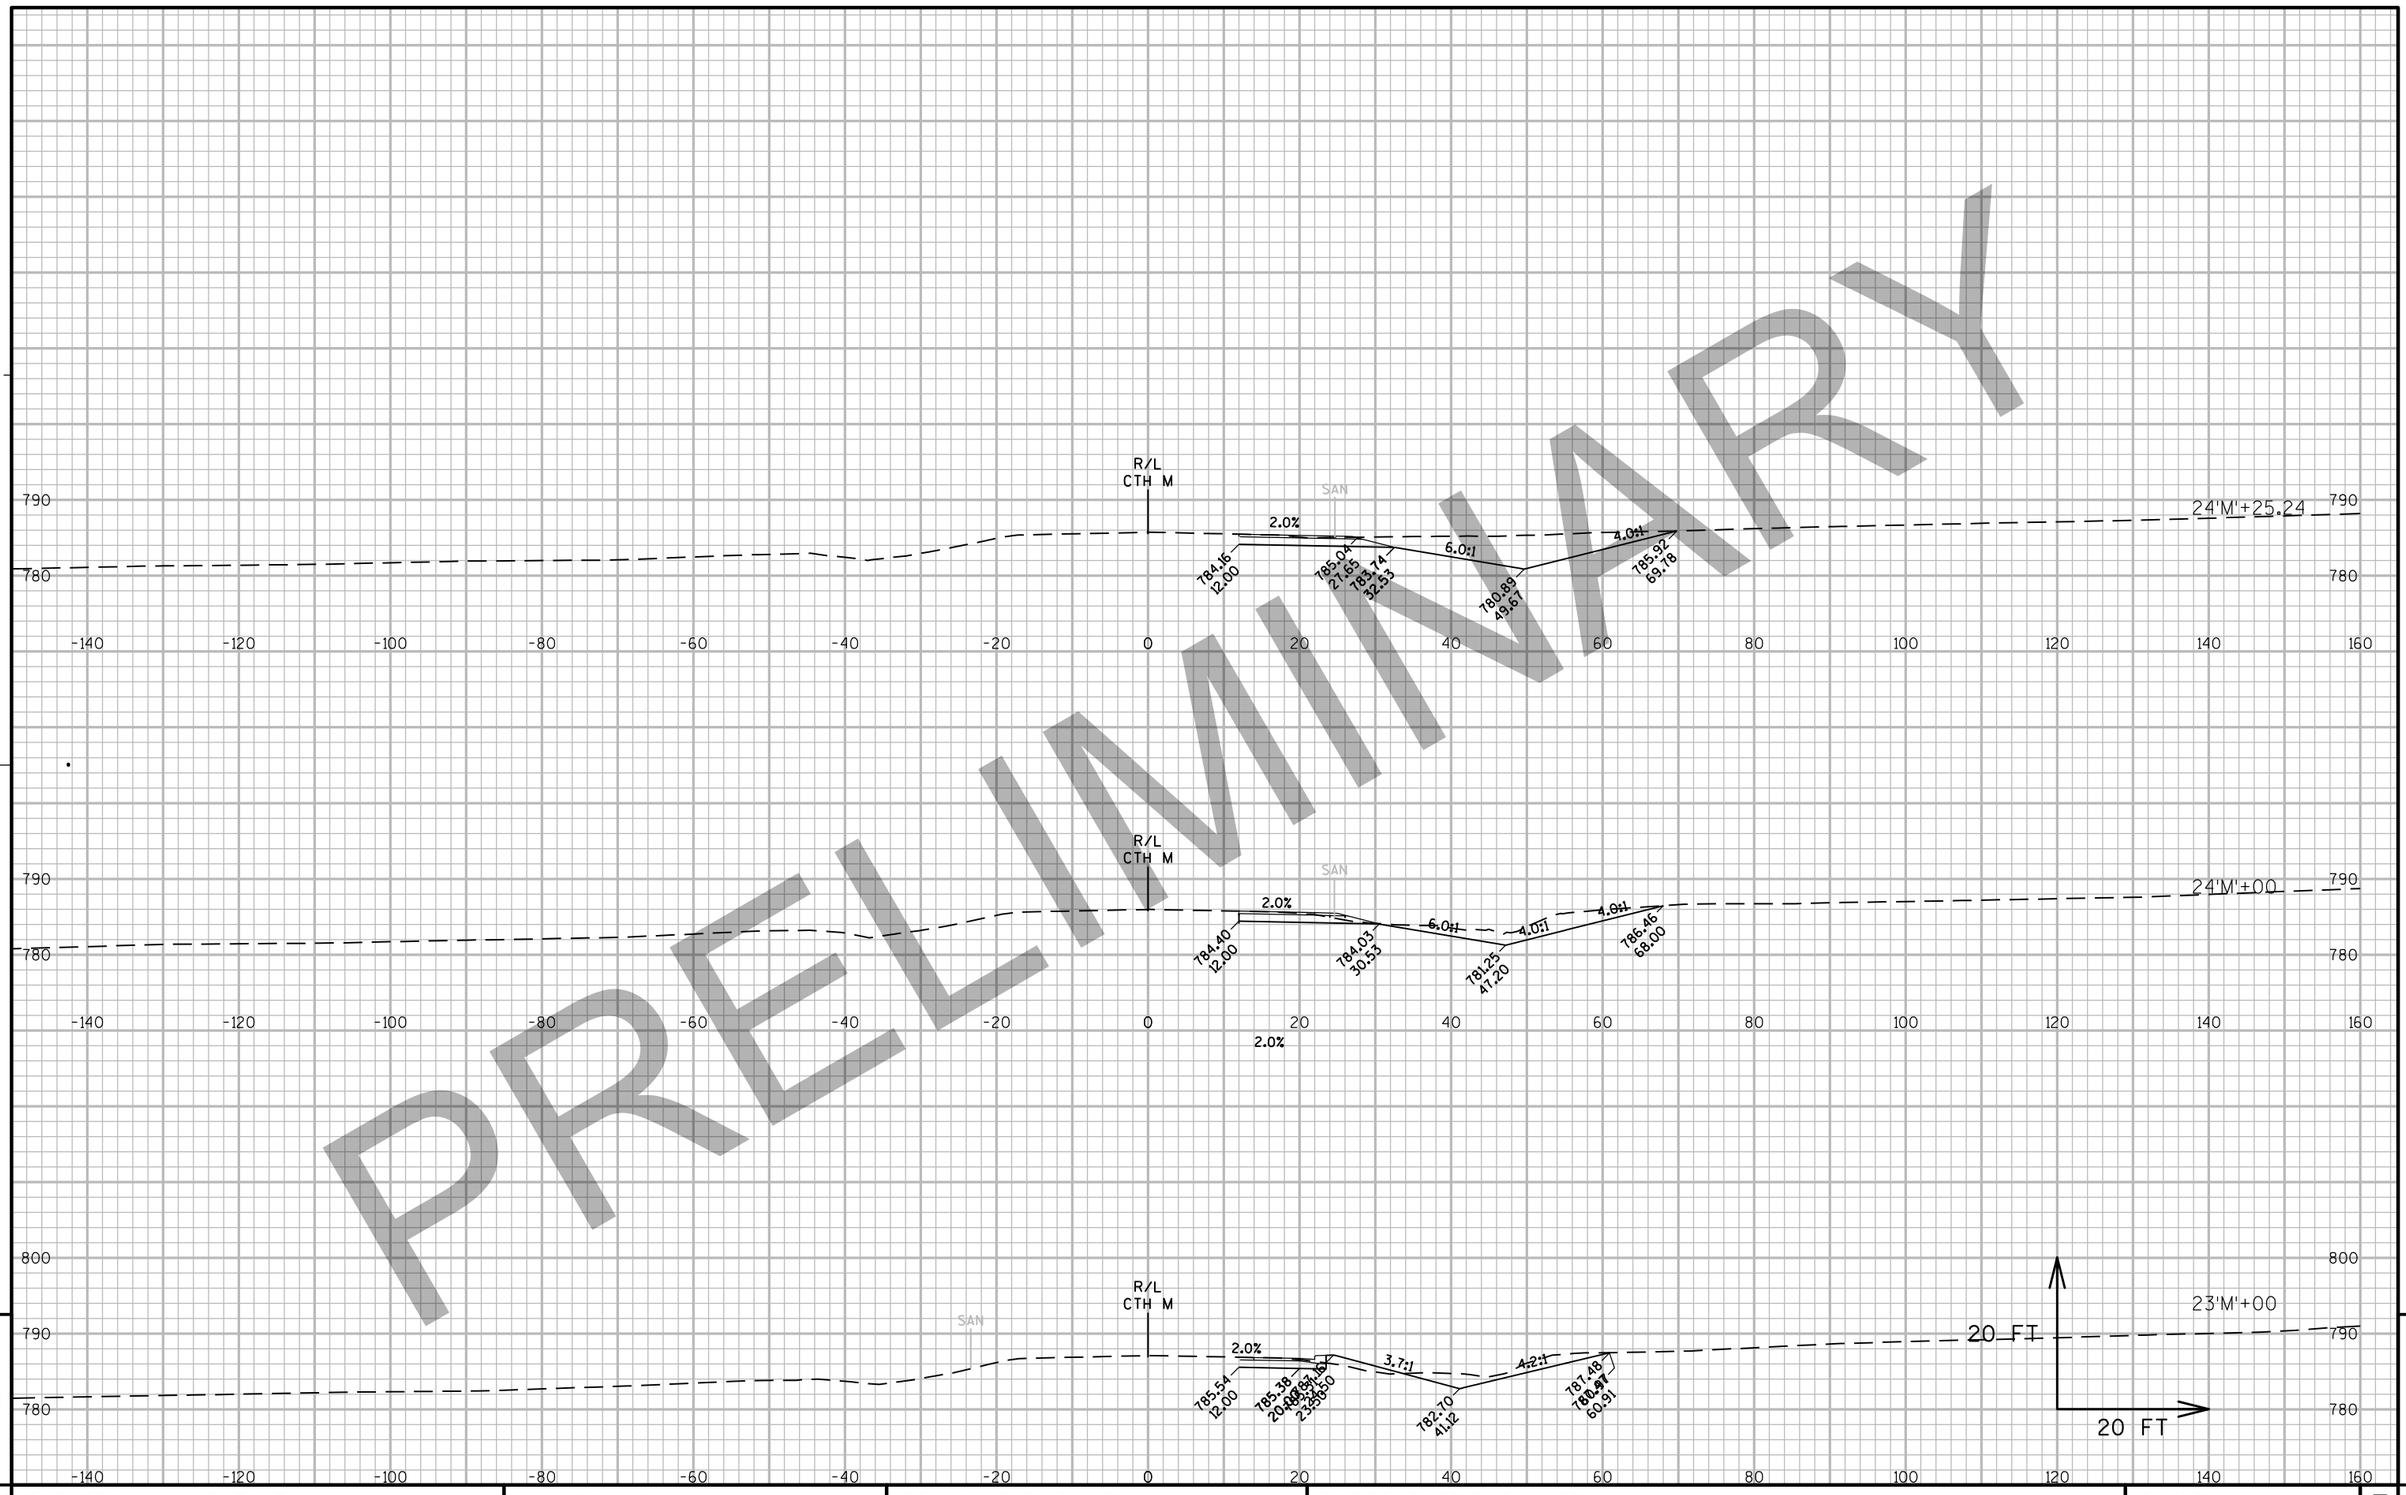

PRELIMINARY

9

9

PROJECT NO: 1146-75-71	HWY: STH 15	COUNTY: OUTAGAMIE	CROSS SECTIONS - CTH M	SHEET	E

FILE NAME : N:\PDS\C3D\11467571\SHEETSPLAN\11467571\11467571_090501_XS (CTH M).DWG
LAYOUT NAME - 090504_XS

PLOT DATE : 1/22/2020 9:54 AM PLOT BY : SIMMONS, MASON A PLOT NAME : PLOT SCALE : 1 IN:20 FT



PRELIMINARY

9

9

PROJECT NO: 1146-75-71	HWY: STH 15	COUNTY: OUTAGAMIE	CROSS SECTIONS - CTH M	SHEET	E

FILE NAME : N:\PDS\C3D\11467571\SHEETSPLAN\11467571\11467571_090501_XS (CTH M).DWG
LAYOUT NAME - 090505_XS

PLOT DATE : 1/22/2020 9:54 AM PLOT BY : SIMMONS, MASON A PLOT NAME : PLOT SCALE : 1 IN:20 FT



PRELIMINARY

9

9

PROJECT NO: 1146-75-71	HWY: STH 15	COUNTY: OUTAGAMIE	CROSS SECTIONS - CTH M	SHEET	E

FILE NAME : N:\PDS\C3D\11467571\SHEETSPLAN\11467571\11467571_090501_XS (CTH M).DWG
LAYOUT NAME - 090506_XS

PLOT DATE : 1/22/2020 9:54 AM PLOT BY : SIMMONS, MASON A PLOT NAME : PLOT SCALE : 1 IN:20 FT

PRELIMINARY




9

9

PROJECT NO: 1146-75-71	HWY: STH 15	COUNTY: OUTAGAMIE	CROSS SECTIONS - CTH M	SHEET	E

FILE NAME : N:\PDS\C3D\11467571\SHEETSPLAN\11467571\11467571_090501_XS (CTH M).DWG
LAYOUT NAME - 090507_XS

PLOT DATE : 1/22/2020 9:55 AM PLOT BY : SIMMONS, MASON A PLOT NAME : PLOT SCALE : 1 IN:20 FT

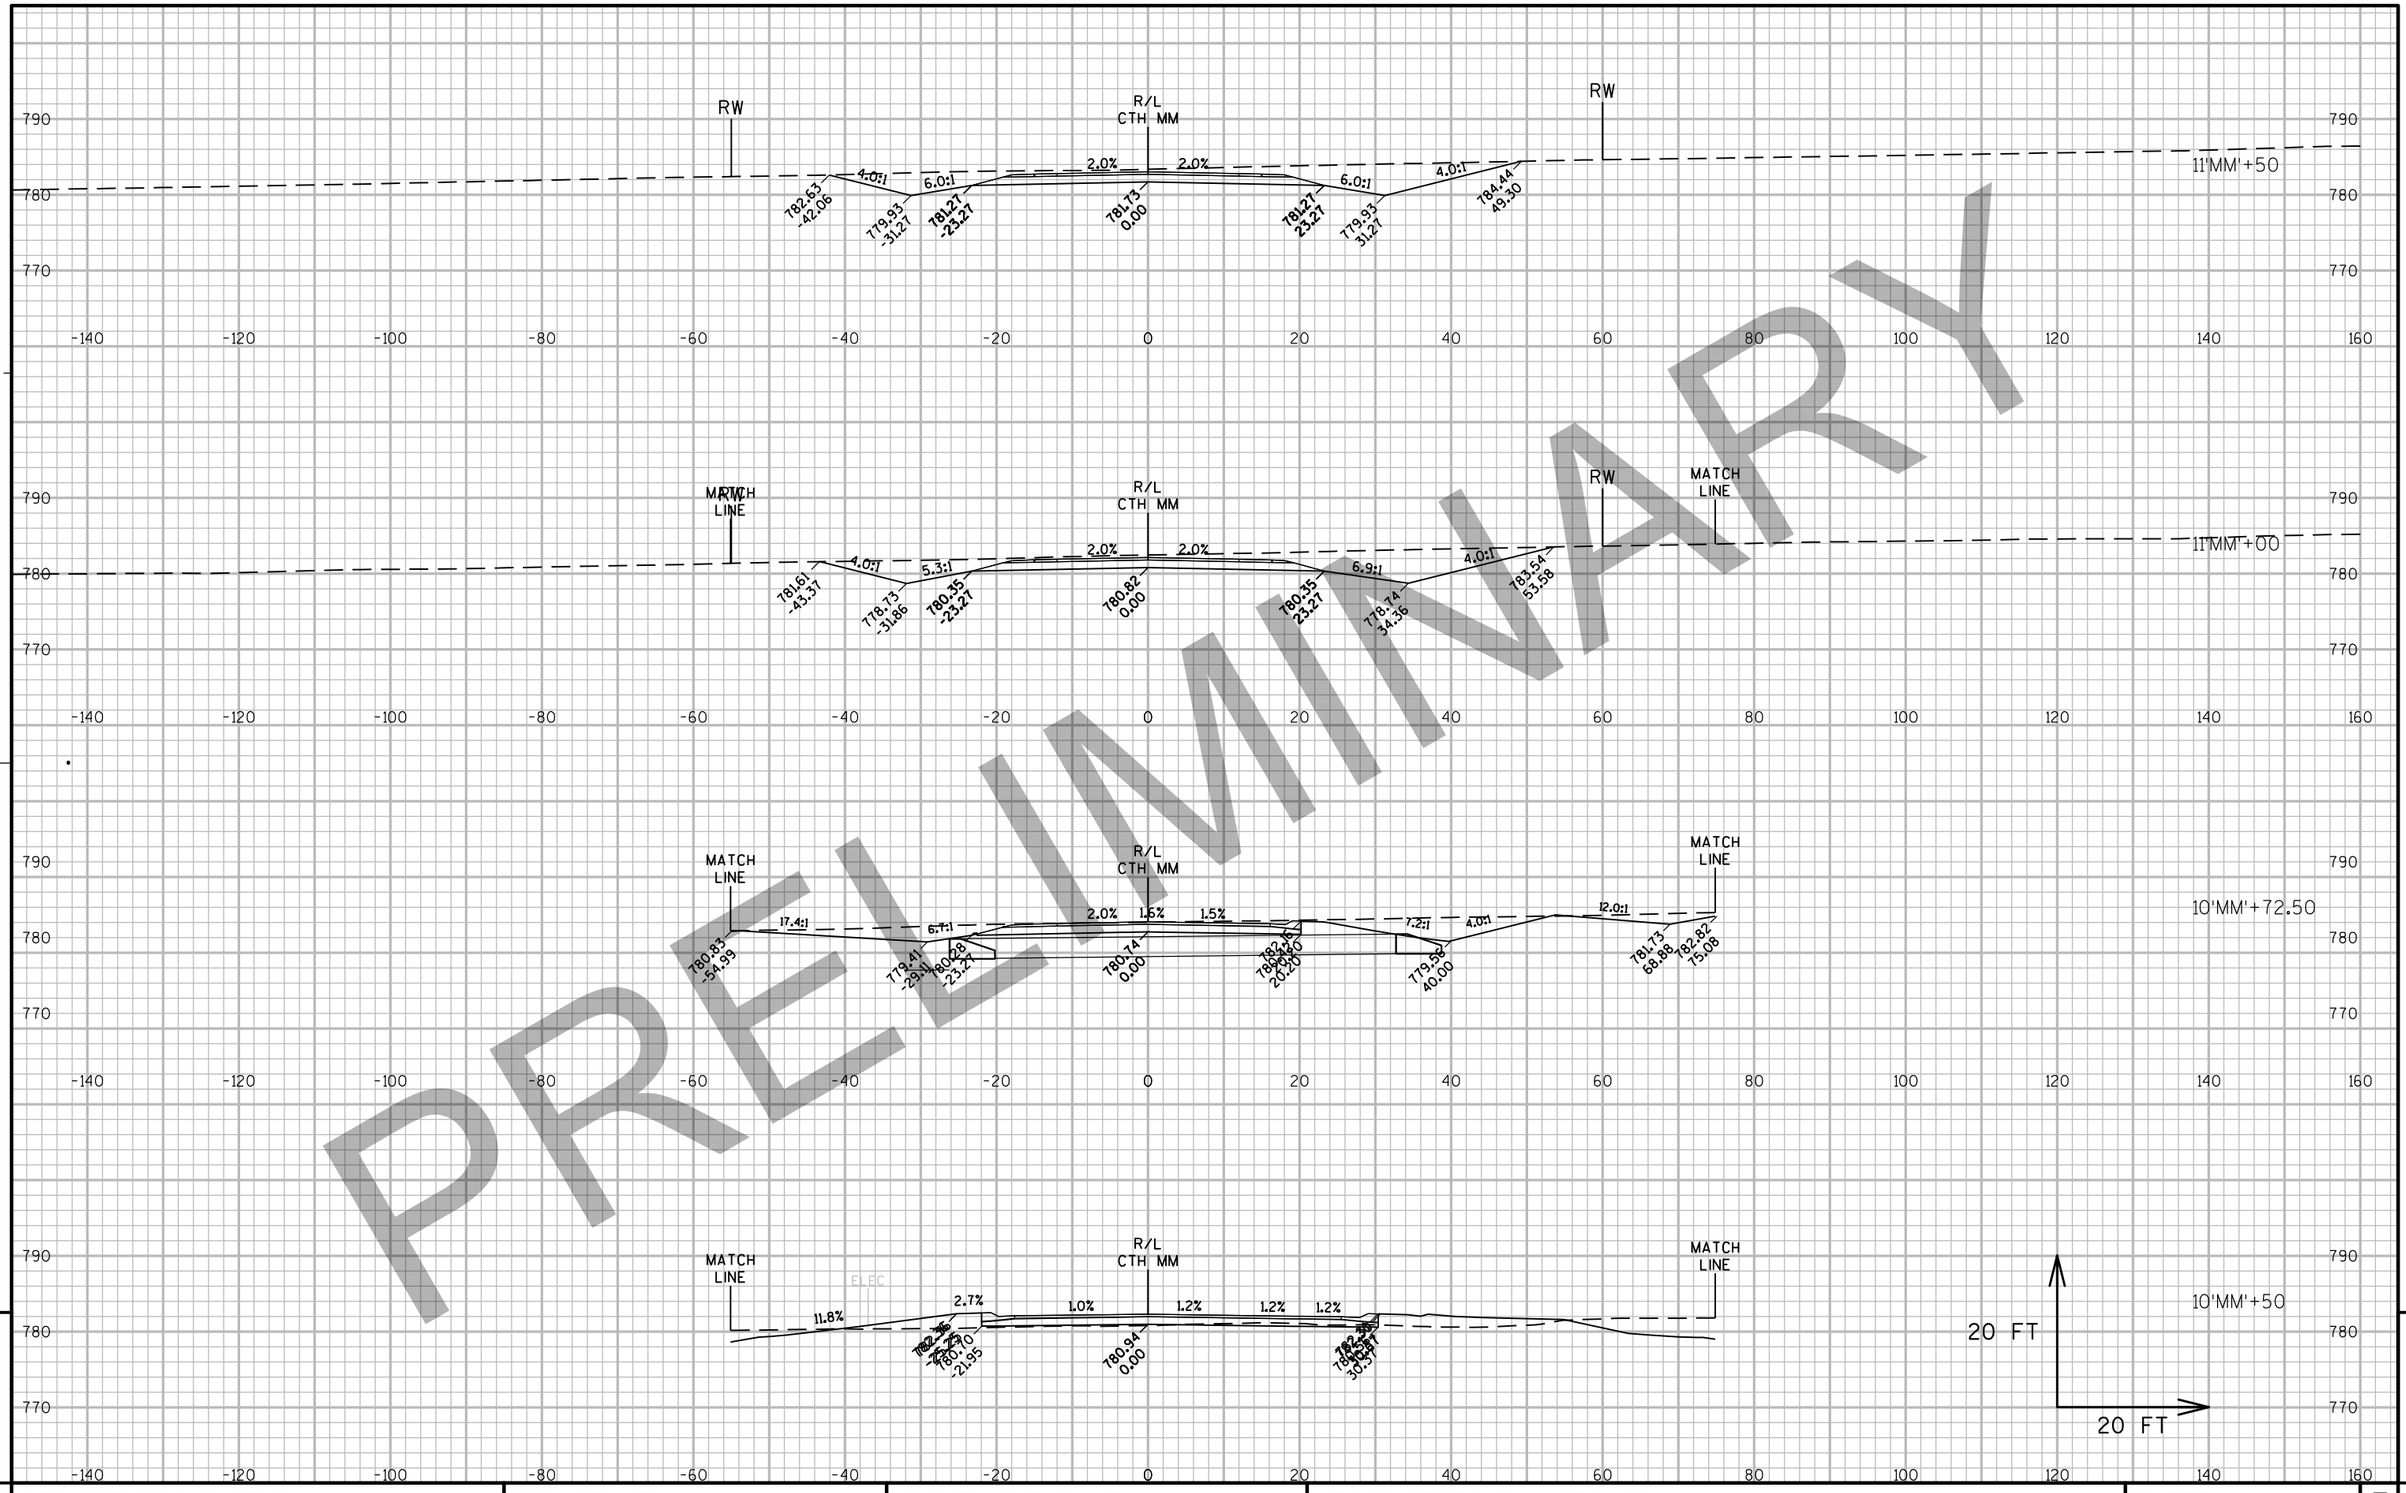


PRELIMINARY

PROJECT NO: 1146-75-71	HWY: STH 15	COUNTY: OUTAGAMIE	CROSS SECTIONS - CTH MM	SHEET	E

FILE NAME : N:\PDS\C3D\11467571\SHEETSPLAN\11467571\11467571_090601_XS (CTH MM).DWG
LAYOUT NAME - 090601-XS

PLOT DATE : 1/22/2020 9:55 AM PLOT BY : SIMMONS, MASON A PLOT NAME : PLOT SCALE : 1" = 20'_XREF

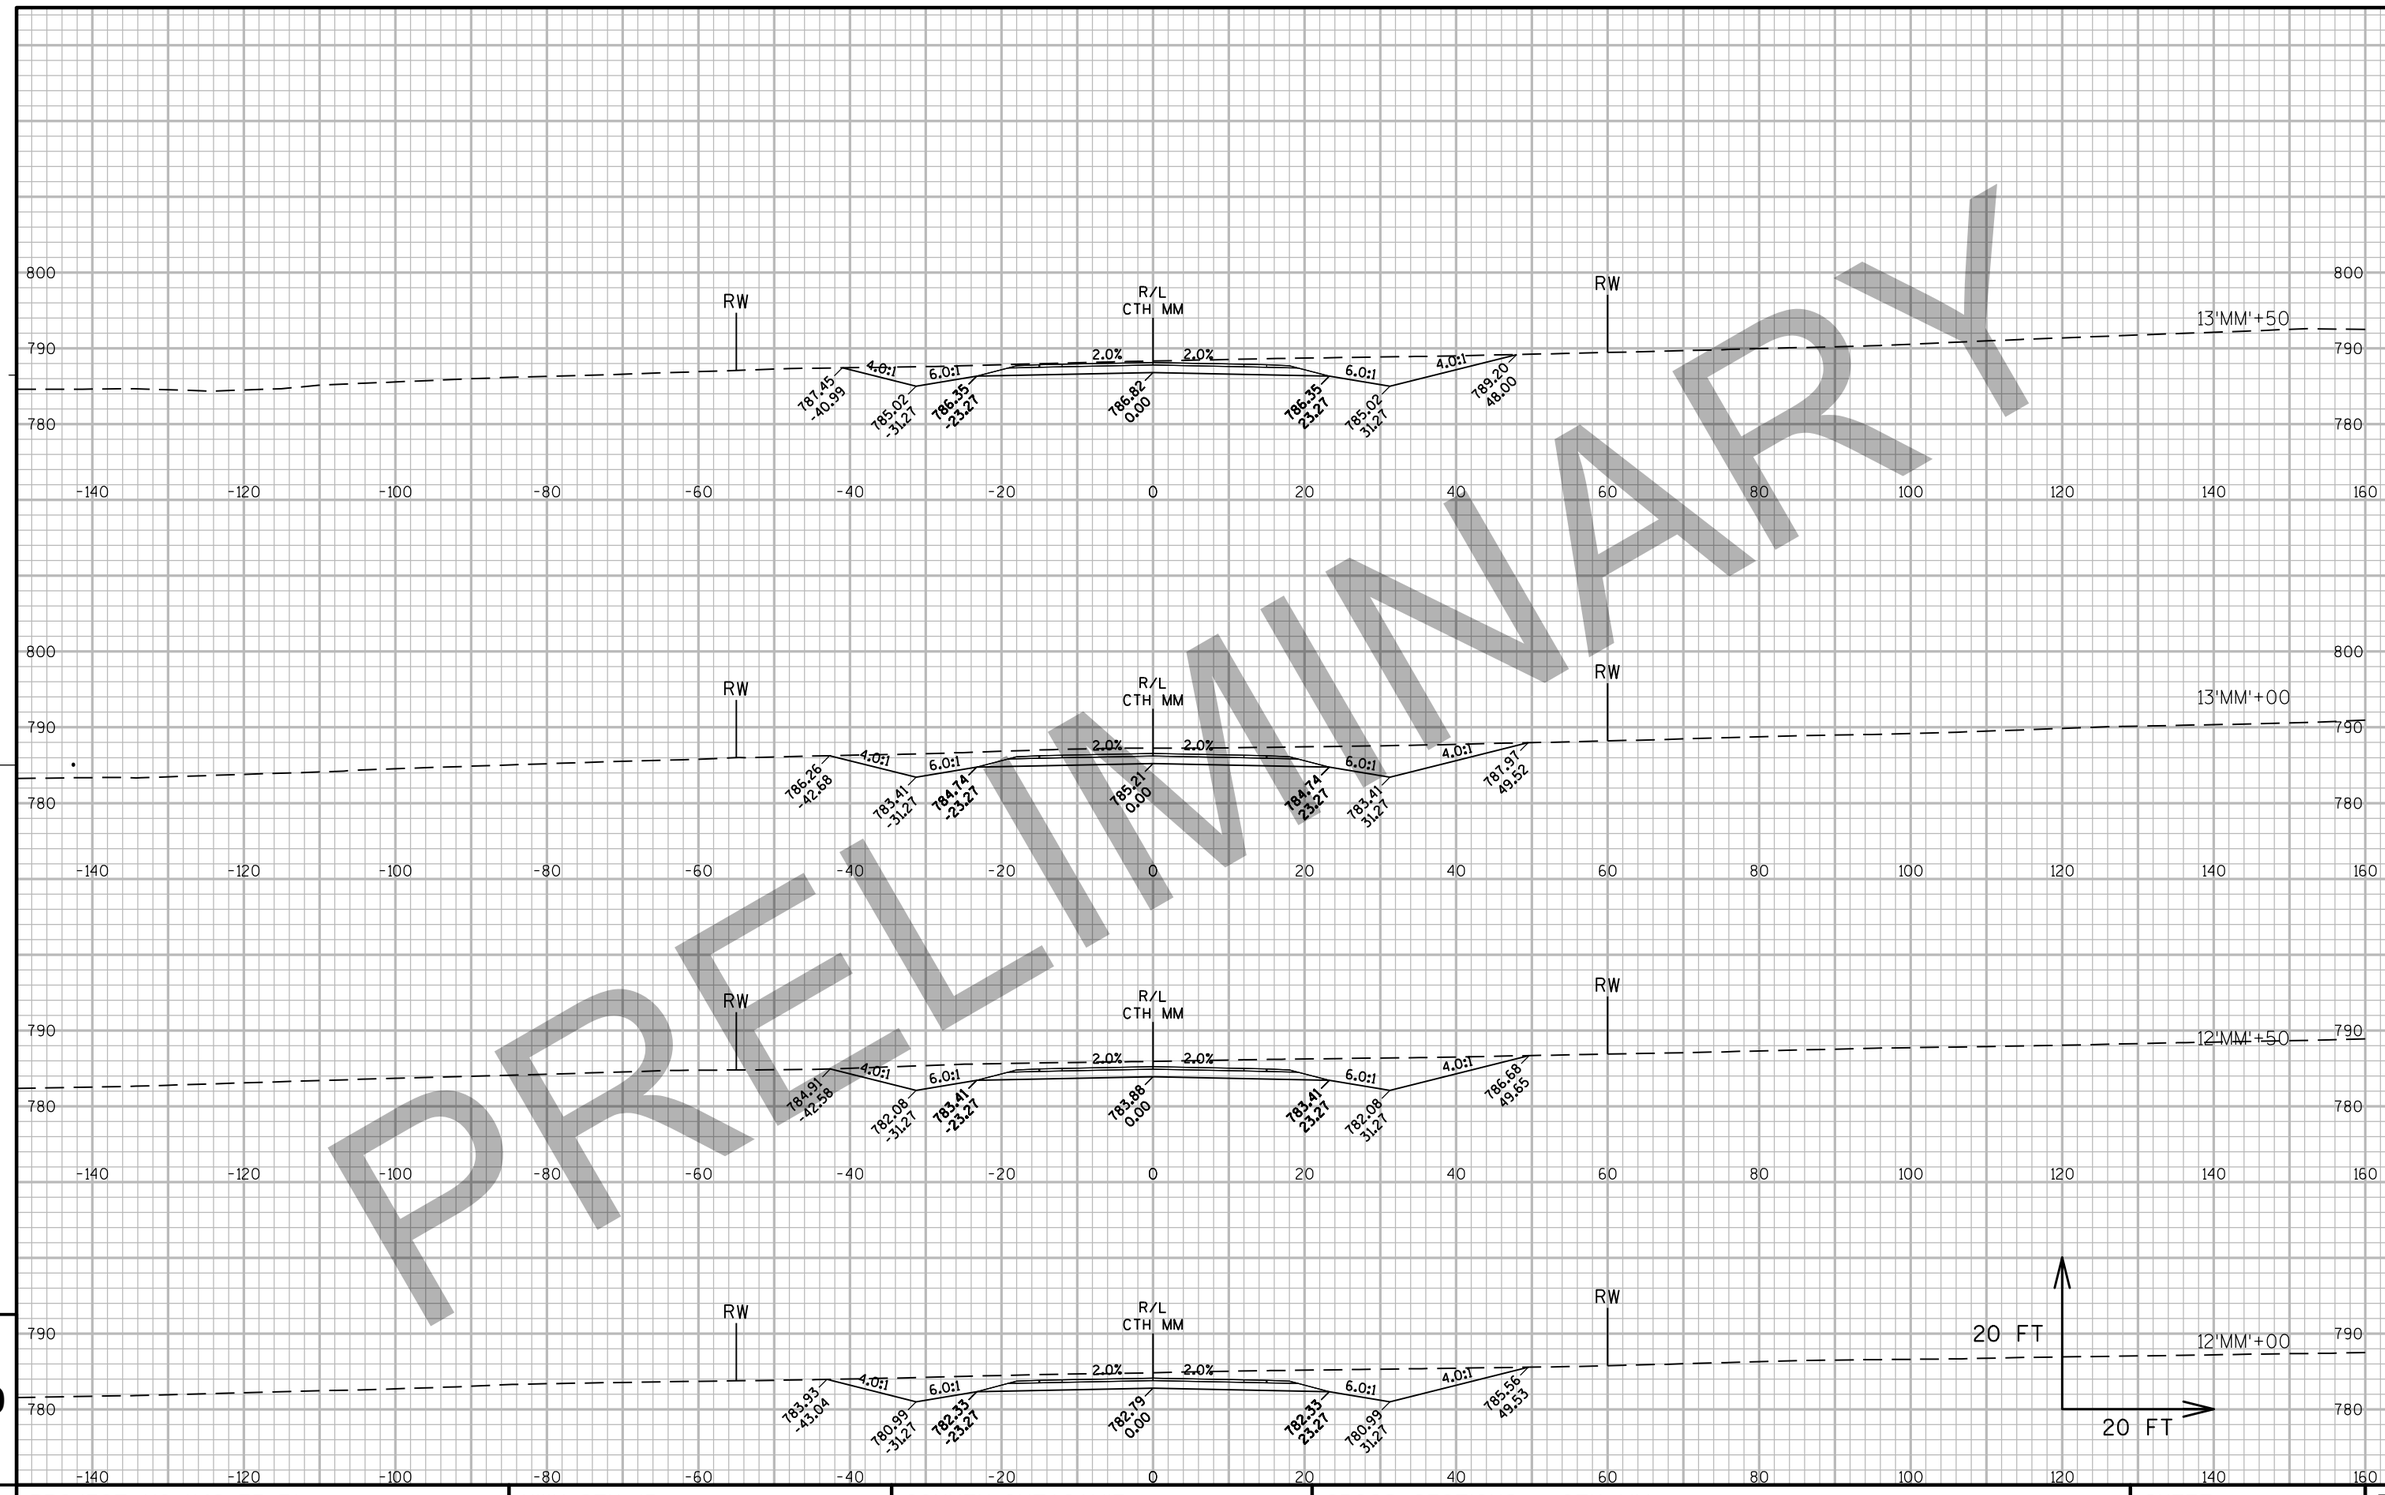


PRELIMINARY

9

PROJECT NO: 1146-75-71	HWY: STH 15	COUNTY: OUTAGAMIE	CROSS SECTIONS - CTH MM	SHEET	E

FILE NAME : N:\PDS\C3D\11467571\SHEETSPLAN\11467571\11467571_090601_XS (CTH MM).DWG
LAYOUT NAME - 090602-XS

PLOT DATE : 1/22/2020 9:55 AM PLOT BY : SIMMONS, MASON A PLOT NAME : PLOT SCALE : 1" = 20'_XREF

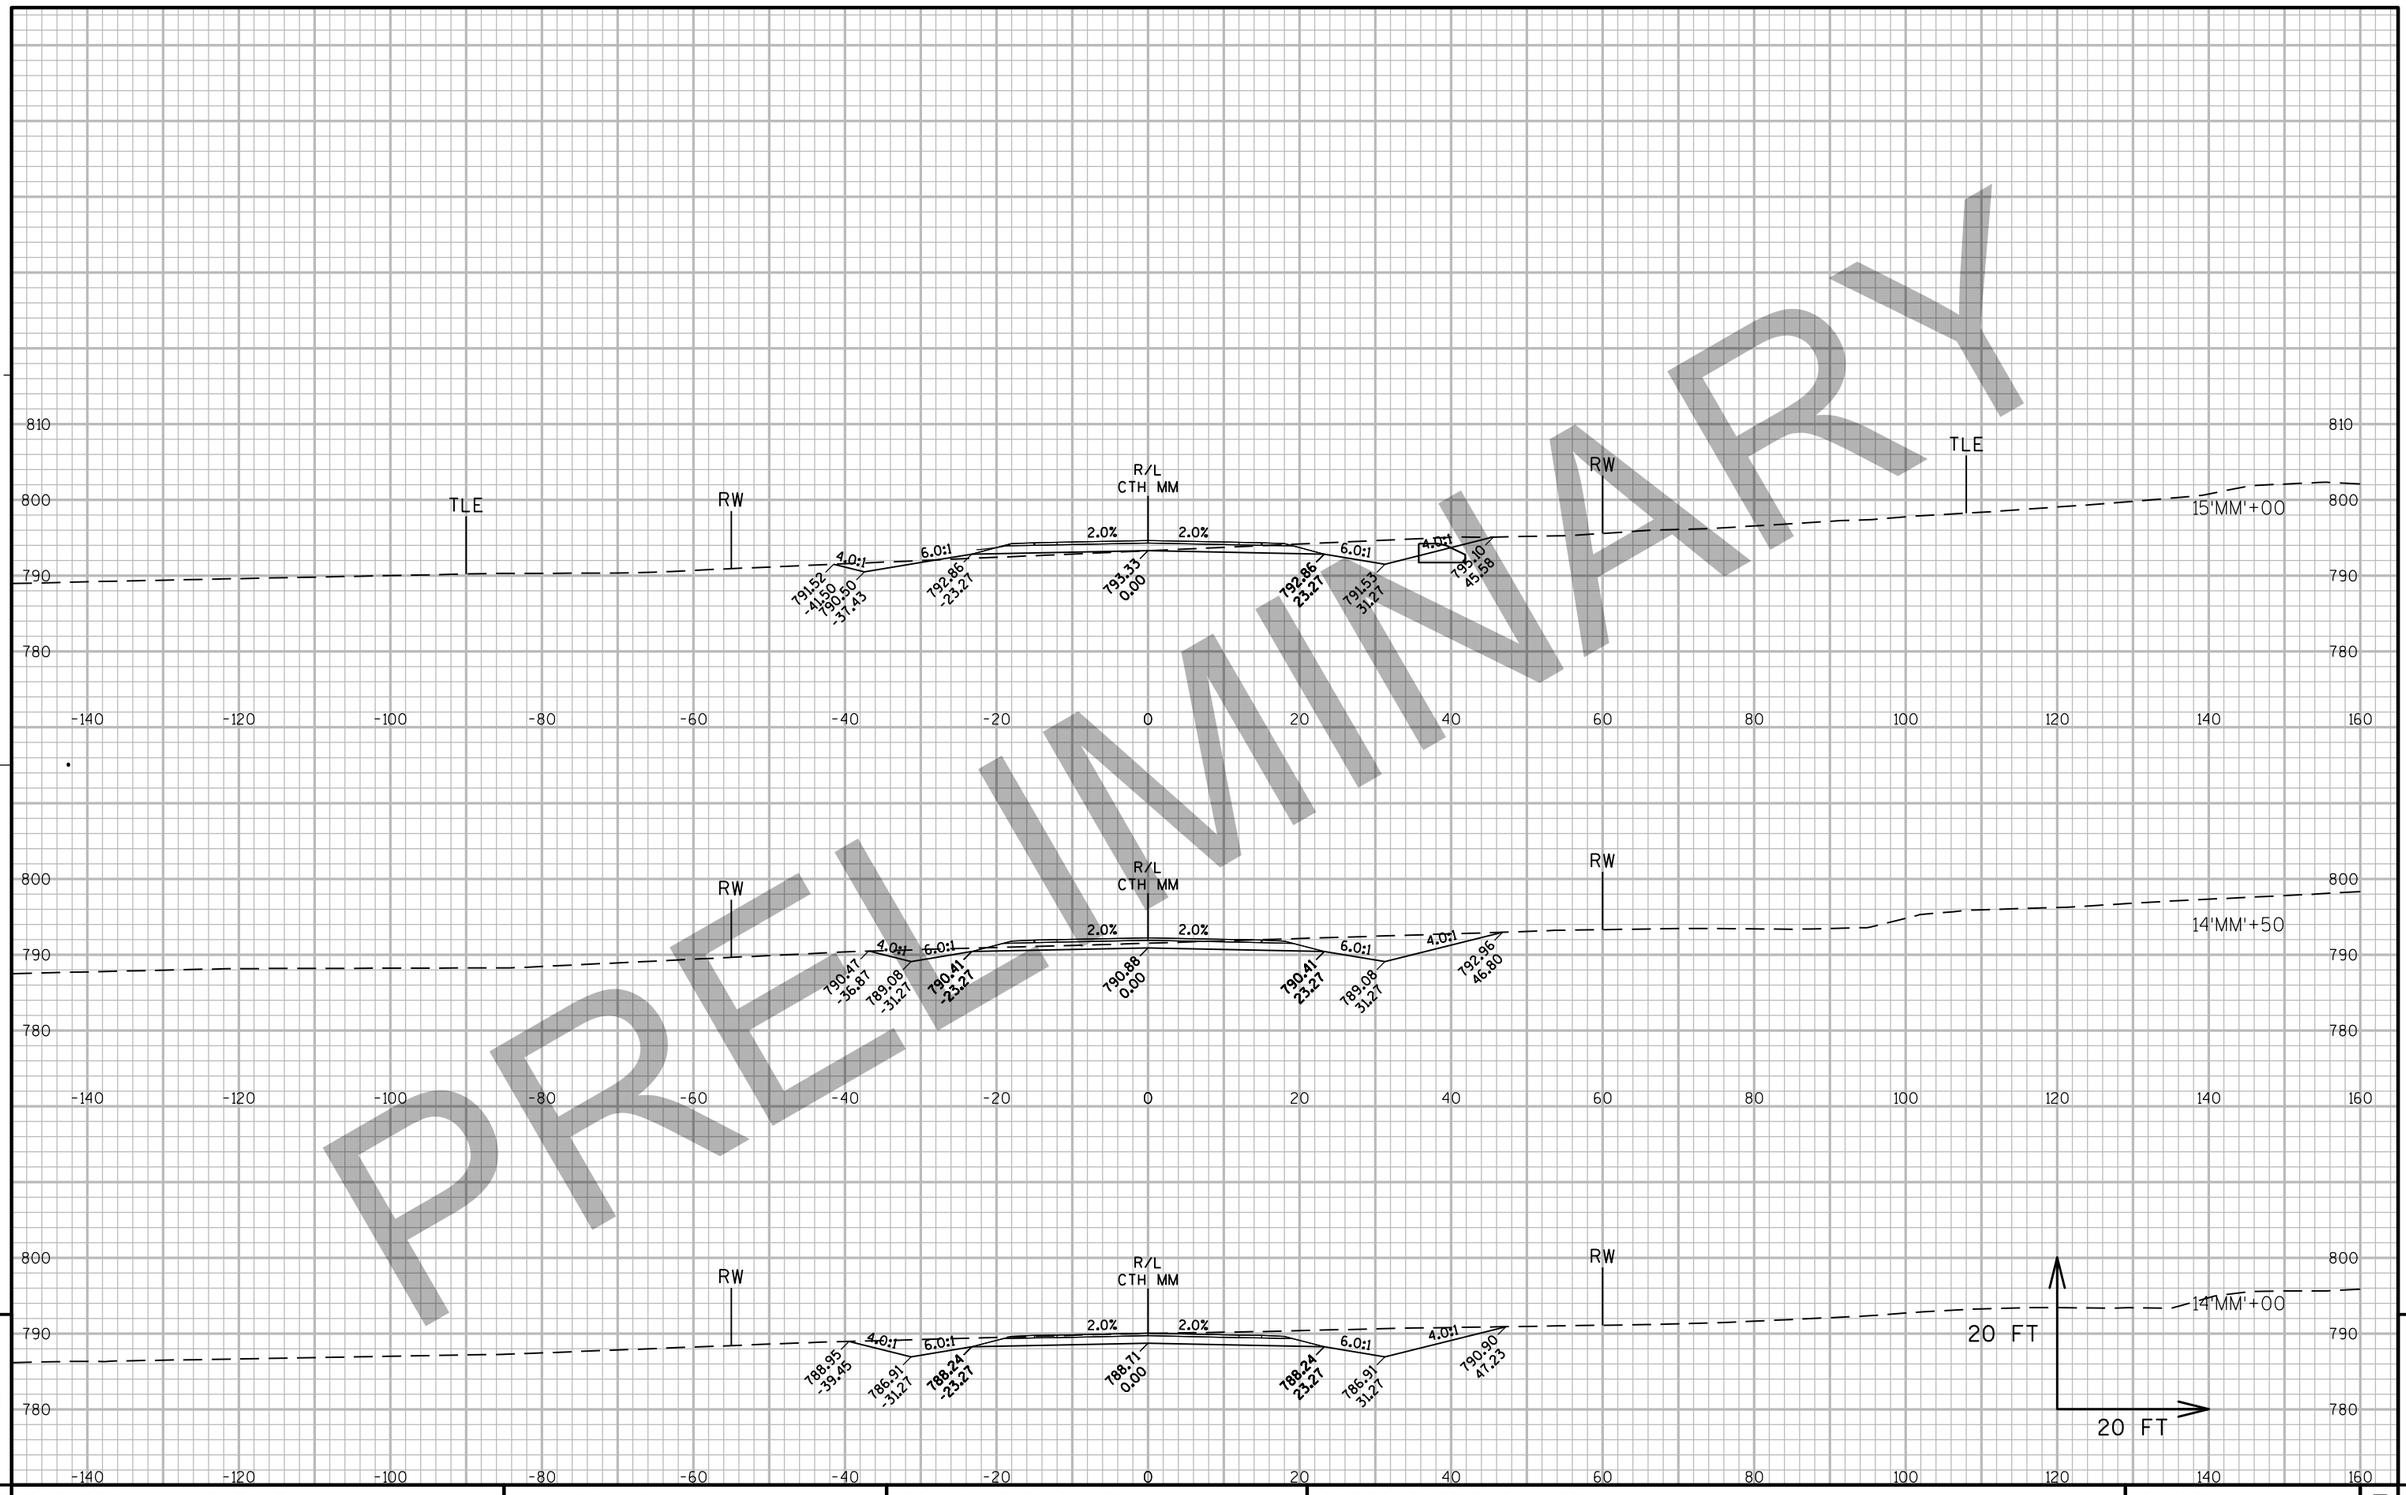


PRELIMINARY

9

PROJECT NO: 1146-75-71	HWY: STH 15	COUNTY: OUTAGAMIE	CROSS SECTIONS - CTH MM	SHEET	E

FILE NAME : N:\PDS\C3D\11467571\SHEETSPLAN\11467571\11467571_090601_XS (CTH MM).DWG
LAYOUT NAME - 090603-XS


PLOT DATE : 1/22/2020 9:55 AM PLOT BY : SIMMONS, MASON A PLOT NAME : PLOT SCALE : 1" = 20'_XREF

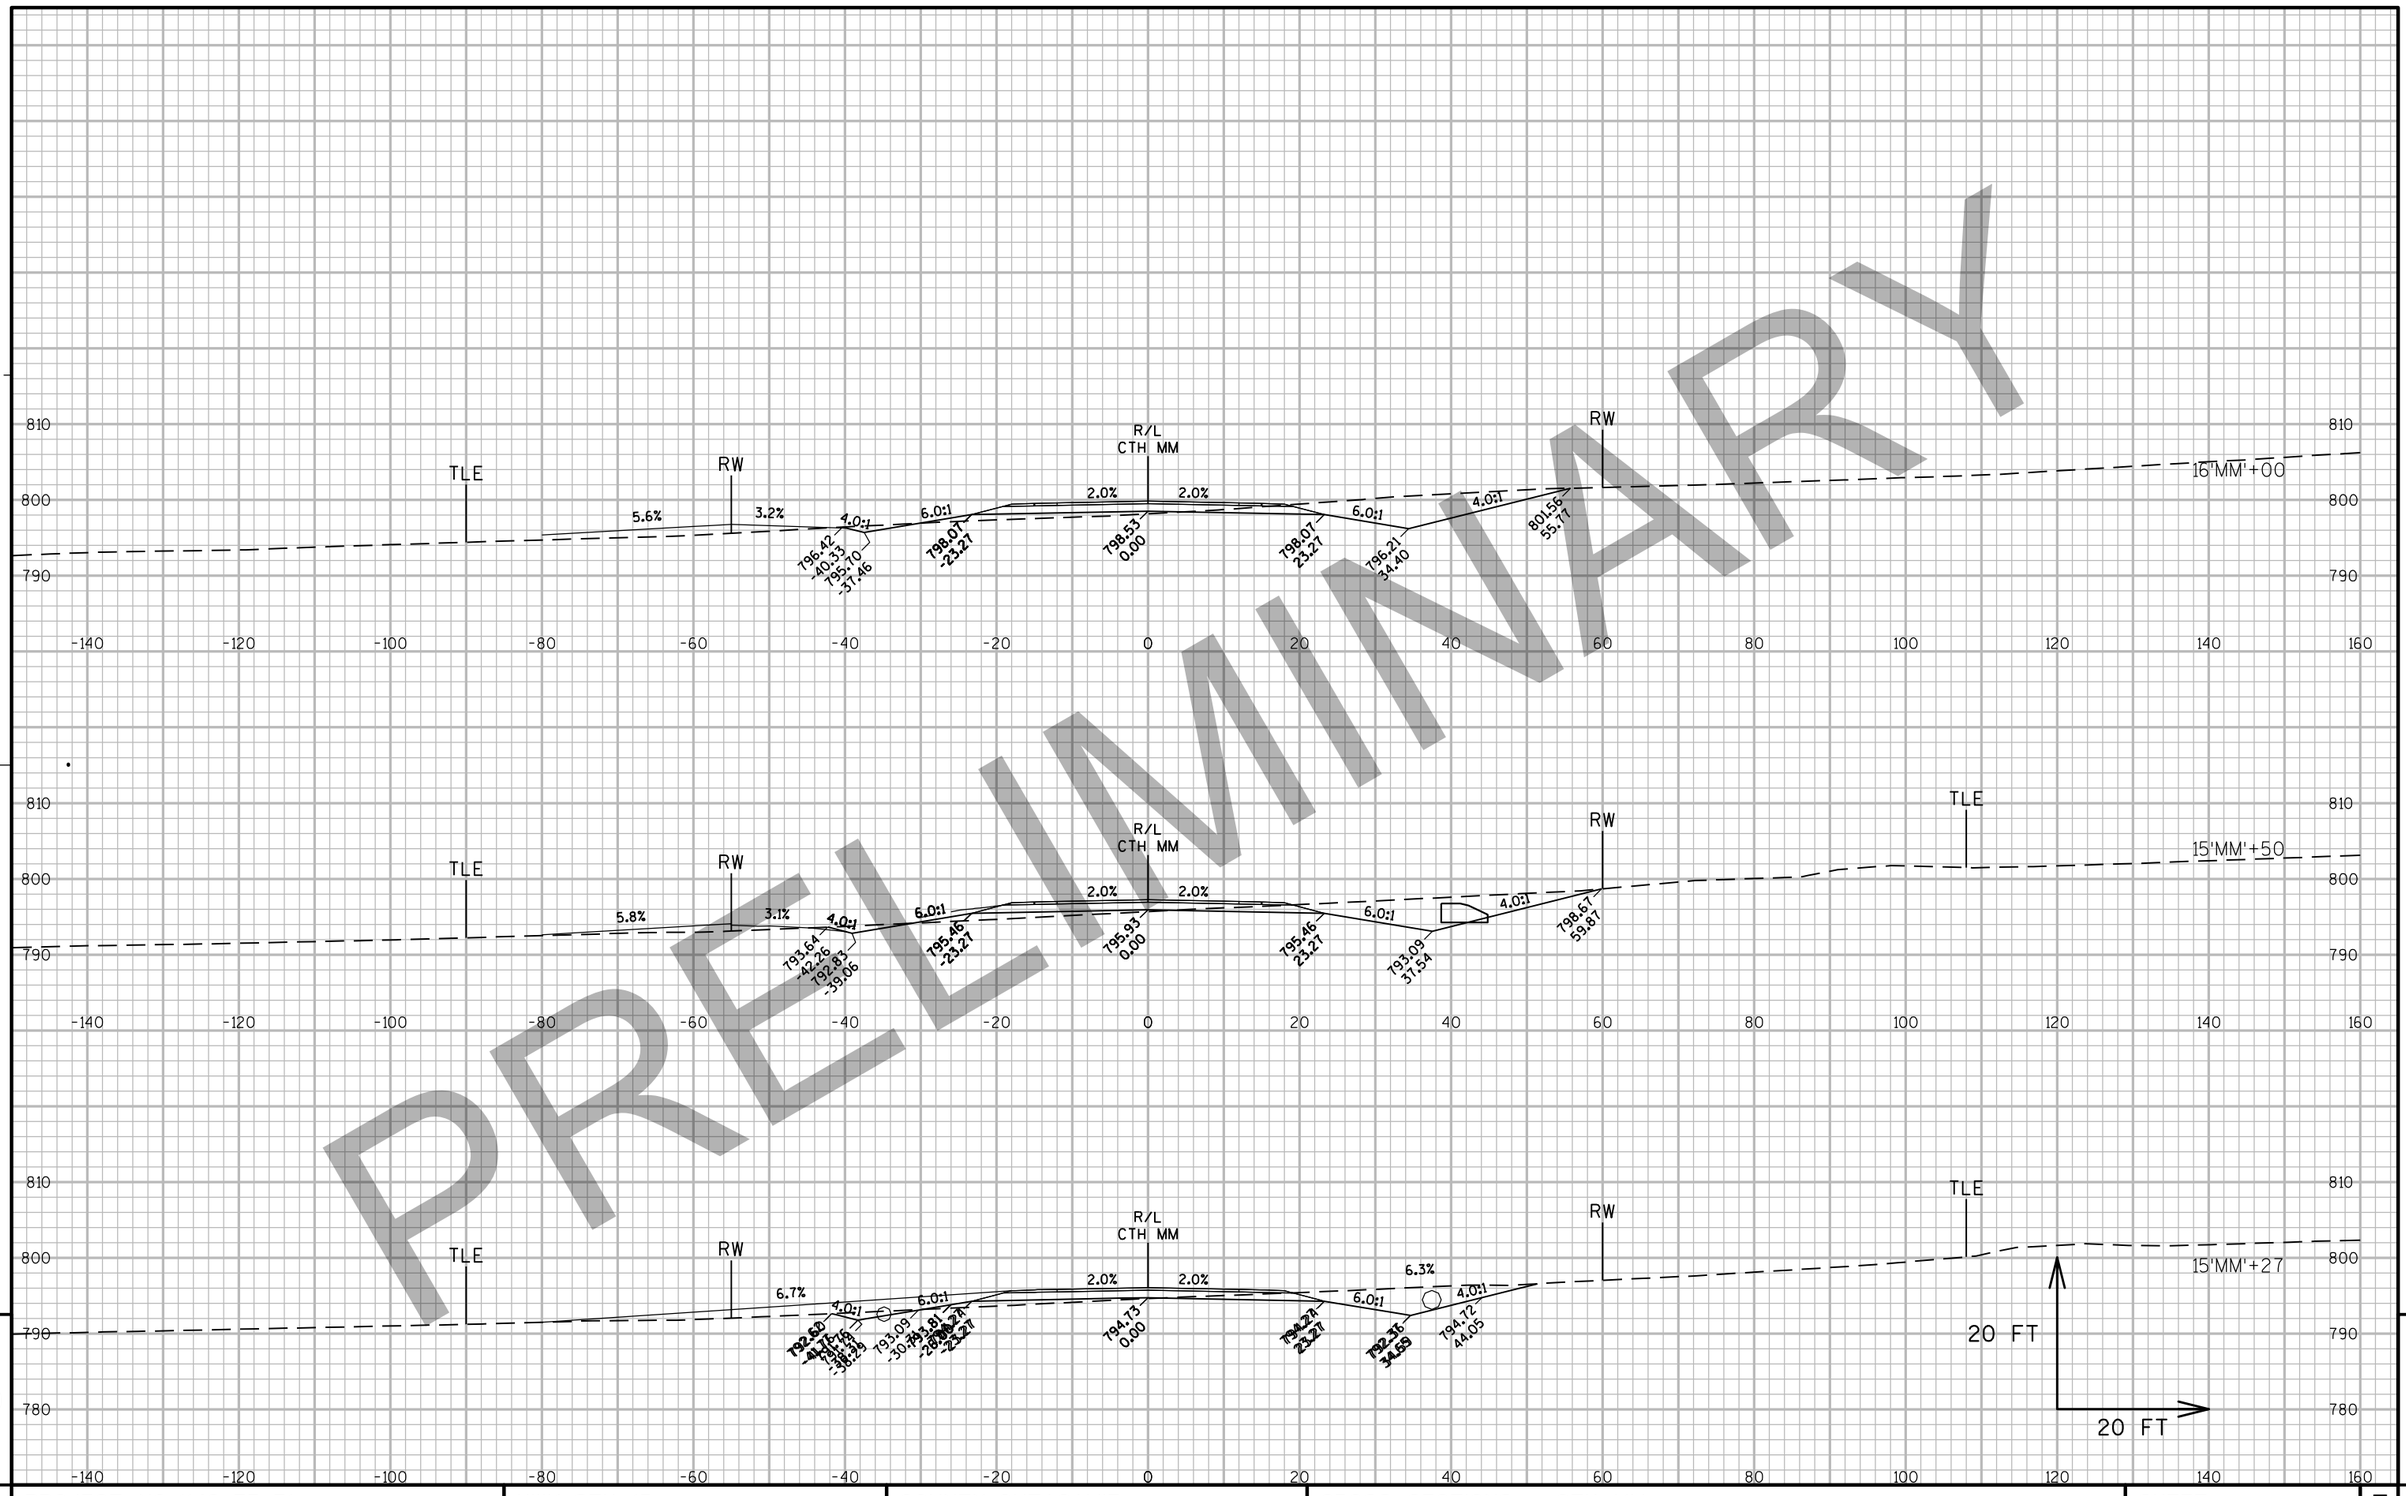

PROJECT NO: 1146-75-71	HWY: STH 15	COUNTY: OUTAGAMIE	CROSS SECTIONS - CTH MM	SHEET	E

FILE NAME : N:\PDS\C3D\11467571\SHEETSPLAN\11467571\11467571_090601_XS (CTH MM).DWG
LAYOUT NAME - 090604-XS

PLOT DATE : 1/22/2020 9:55 AM PLOT BY : SIMMONS, MASON A PLOT NAME : PLOT SCALE : 1" = 20'_XREF

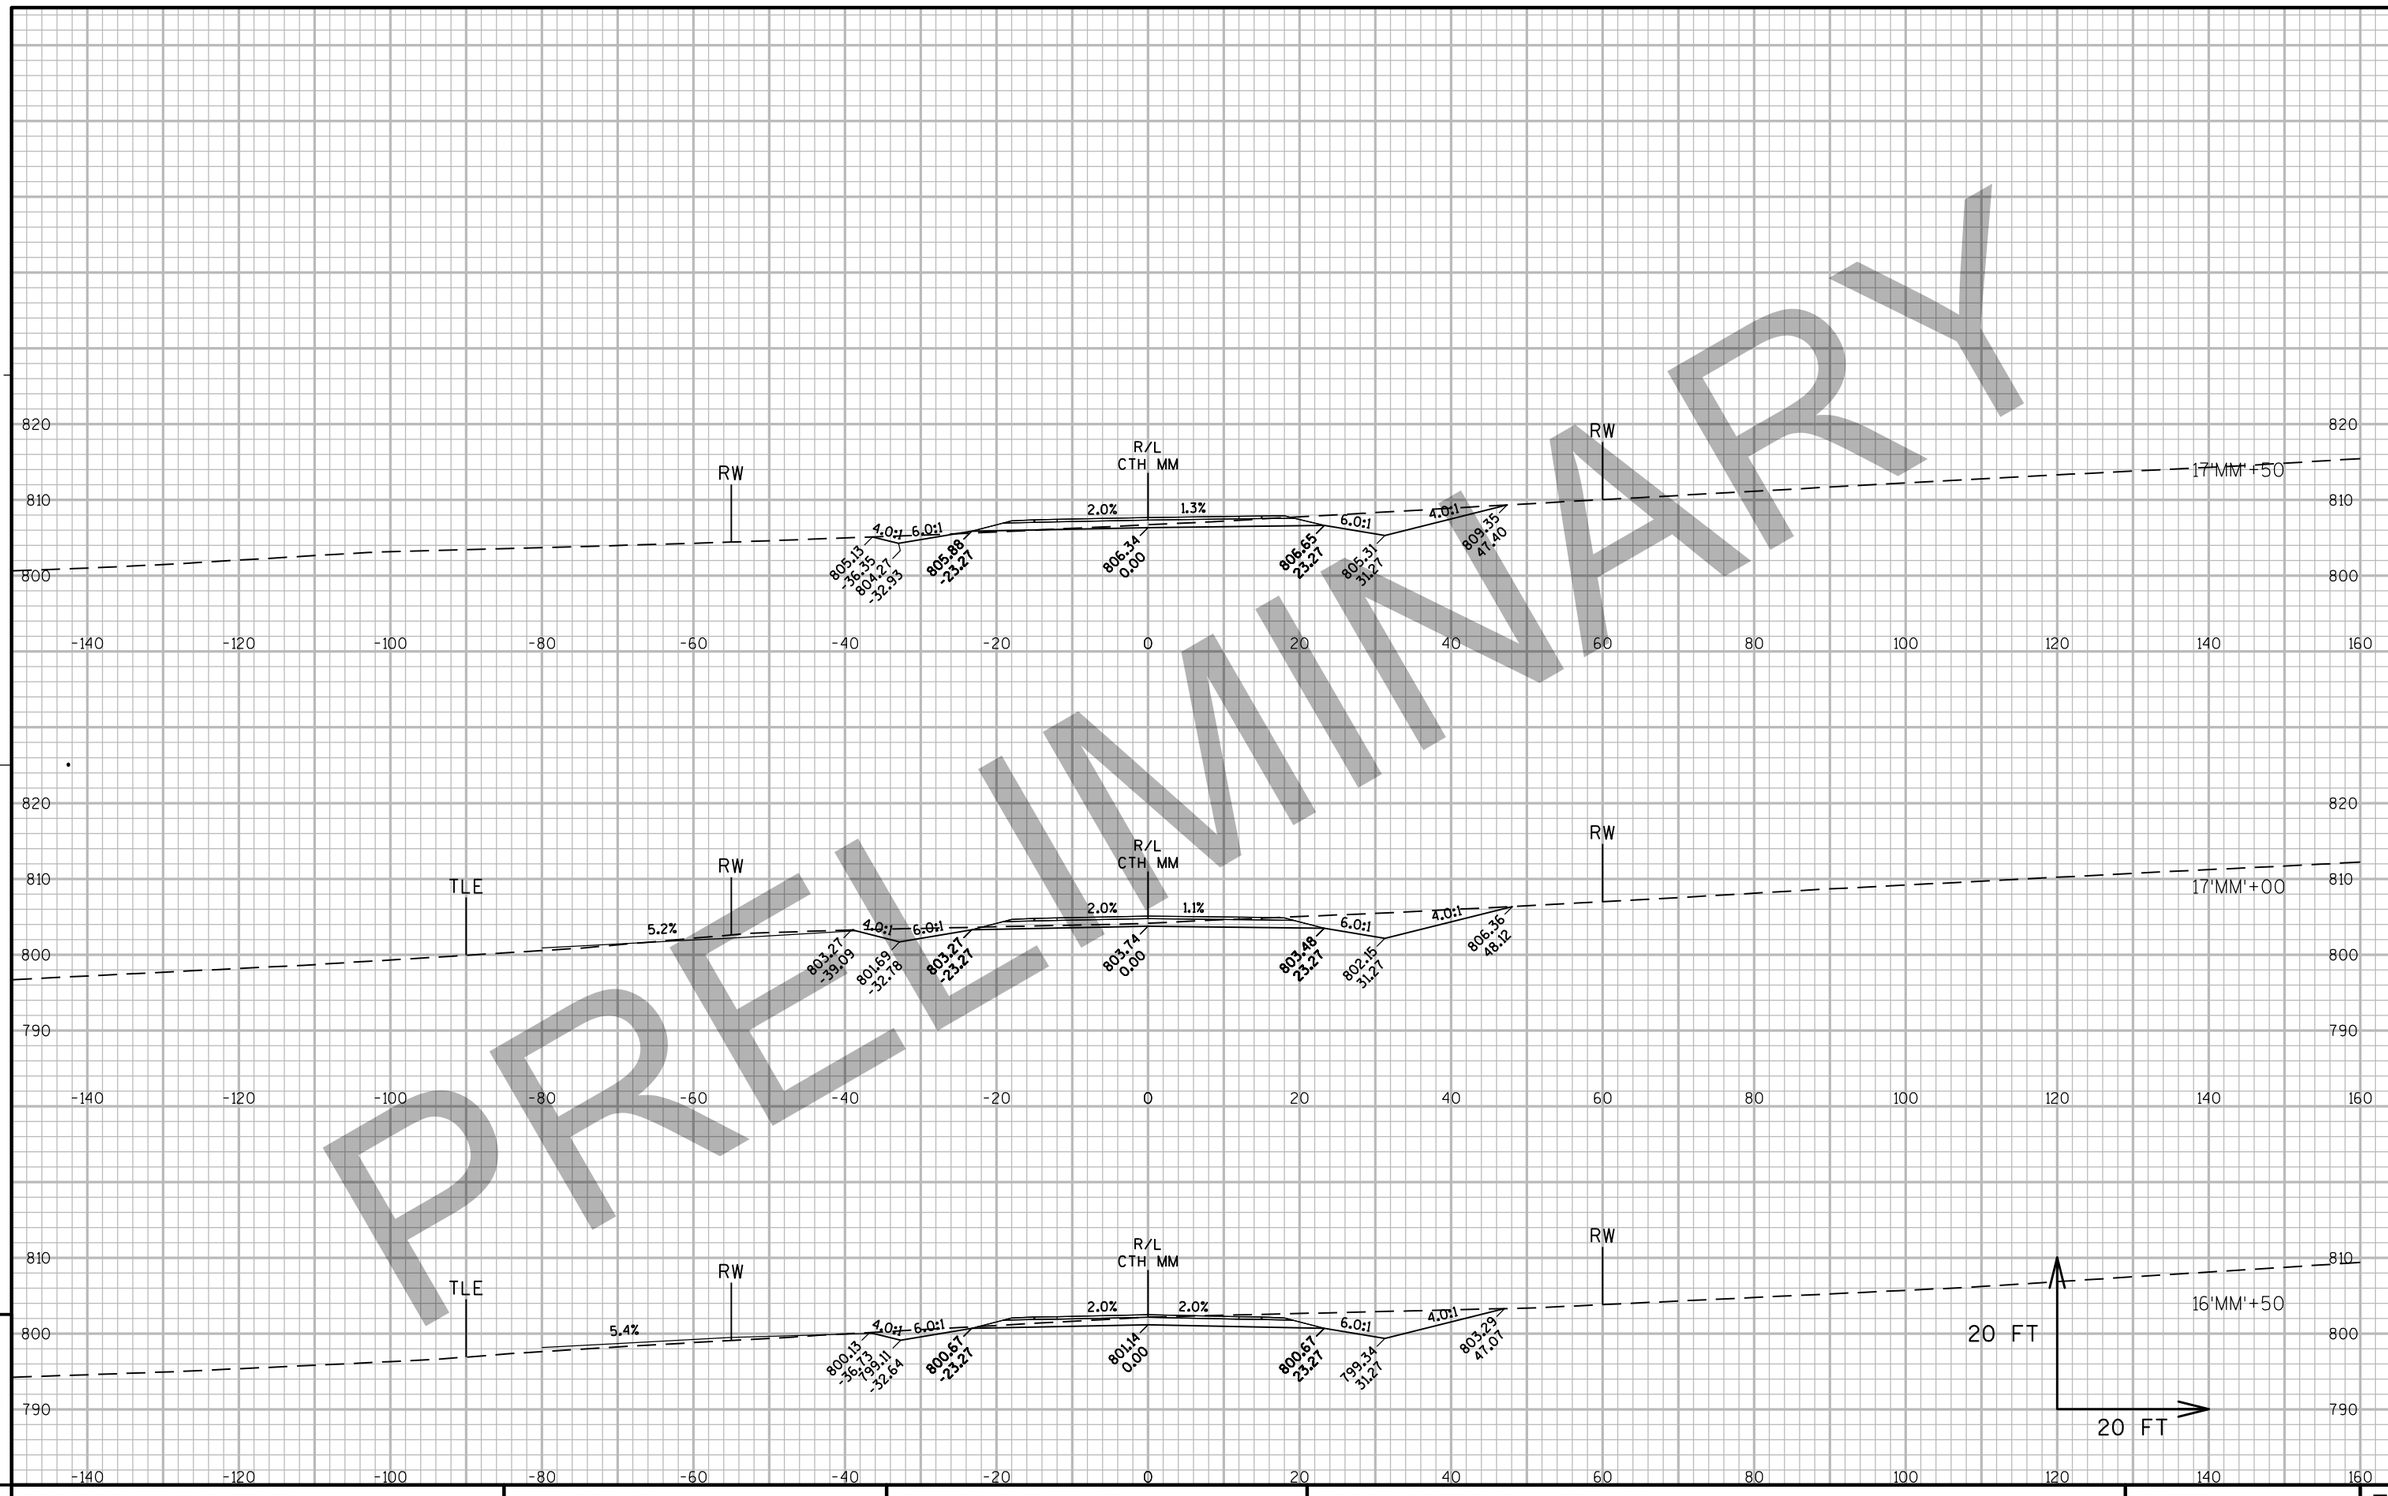

PRELIMINARY

9

PROJECT NO: 1146-75-71	HWY: STH 15	COUNTY: OUTAGAMIE	CROSS SECTIONS - CTH MM	SHEET	E

FILE NAME : N:\PDS\C3D\11467571\SHEETSPLAN\11467571\11467571_090601_XS (CTH MM).DWG
LAYOUT NAME - 090605-XS

PLOT DATE : 1/22/2020 9:56 AM PLOT BY : SIMMONS, MASON A PLOT NAME : PLOT SCALE : 1" = 20'_XREF



PRELIMINARY

9


9

PROJECT NO: 1146-75-71	HWY: STH 15	COUNTY: OUTAGAMIE	CROSS SECTIONS - CTH MM	SHEET	E

FILE NAME : N:\PDS\C3D\11467571\SHEETSPLAN\11467571\11467571_090601_XS (CTH MM).DWG
LAYOUT NAME - 090606-XS

PLOT DATE : 1/22/2020 9:56 AM PLOT BY : SIMMONS, MASON A PLOT NAME : PLOT SCALE : 1" = 20'_XREF

PRELIMINARY

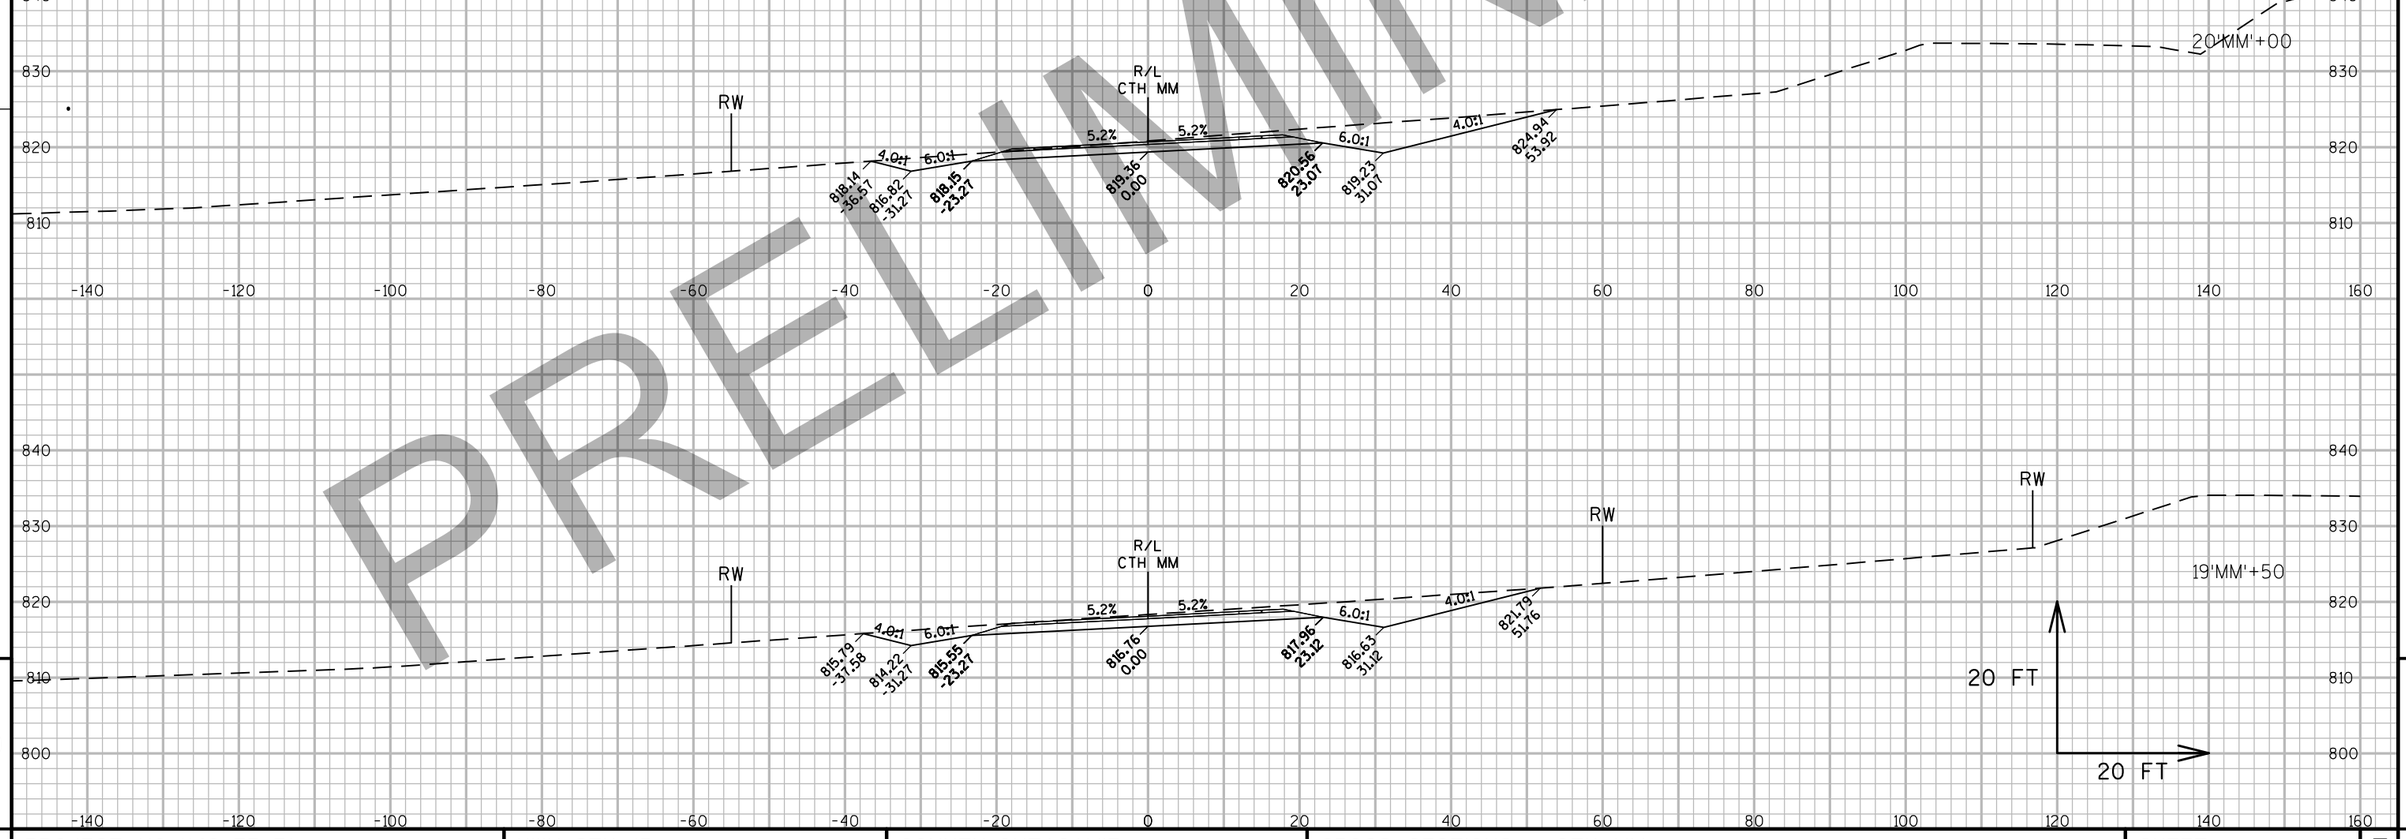

9

9

PROJECT NO: 1146-75-71	HWY: STH 15	COUNTY: OUTAGAMIE	CROSS SECTIONS - CTH MM	SHEET	E

FILE NAME : N:\PDS\C3D\11467571\SHEETSPLAN\11467571\11467571_090601_XS (CTH MM).DWG
LAYOUT NAME - 090607-XS

PLOT DATE : 1/22/2020 9:56 AM PLOT BY : SIMMONS, MASON A PLOT NAME : PLOT SCALE : 1" = 20'_XREF




PRELIMINARY

9

PROJECT NO: 1146-75-71	HWY: STH 15	COUNTY: OUTAGAMIE	CROSS SECTIONS - CTH MM	SHEET	E

FILE NAME : N:\PDS\C3D\11467571\SHEETSPLAN\11467571\11467571_090601_XS (CTH MM).DWG
LAYOUT NAME - 090608-XS

PLOT DATE : 1/22/2020 9:56 AM PLOT BY : SIMMONS, MASON A PLOT NAME : PLOT SCALE : 1" = 20'_XREF

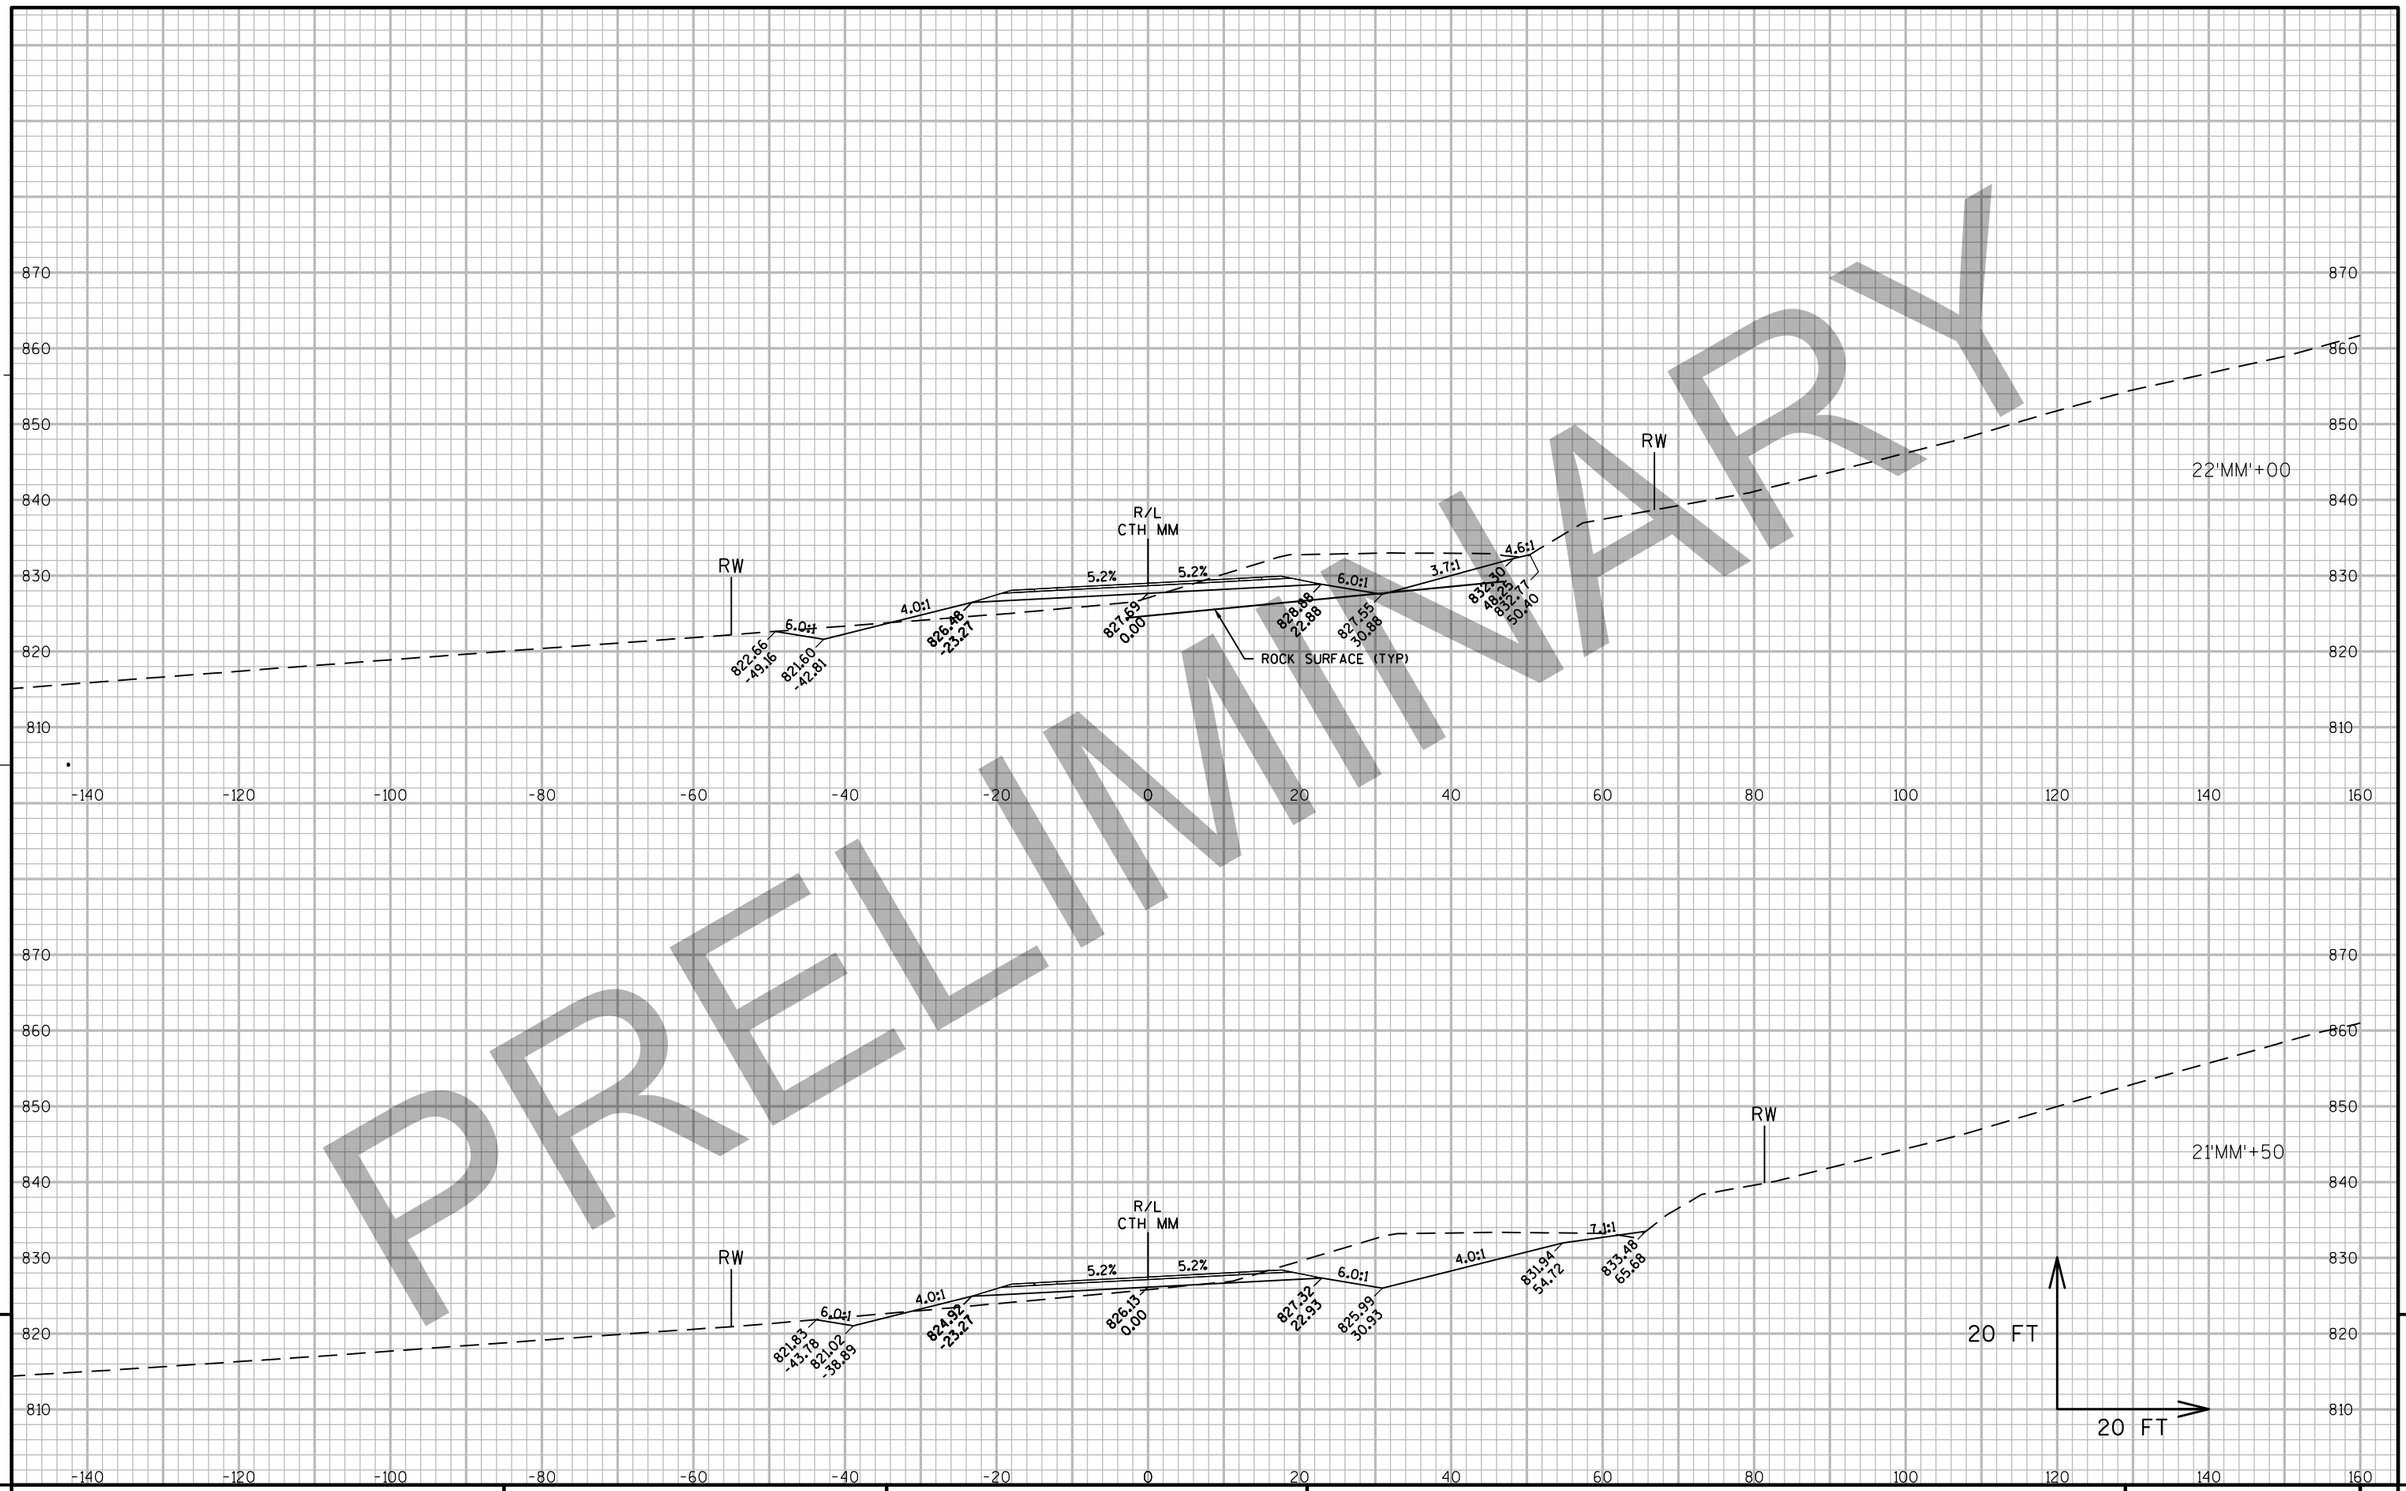


PROJECT NO: 1146-75-71	HWY: STH 15	COUNTY: OUTAGAMIE	CROSS SECTIONS - CTH MM	SHEET	E

FILE NAME : N:\PDS\C3D\11467571\SHEETSPLAN\11467571\11467571_090601_XS (CTH MM).DWG
LAYOUT NAME - 090609-XS

PLOT DATE : 1/22/2020 9:56 AM PLOT BY : SIMMONS, MASON A PLOT NAME : PLOT SCALE : 1" = 20'_XREF

PRELIMINARY

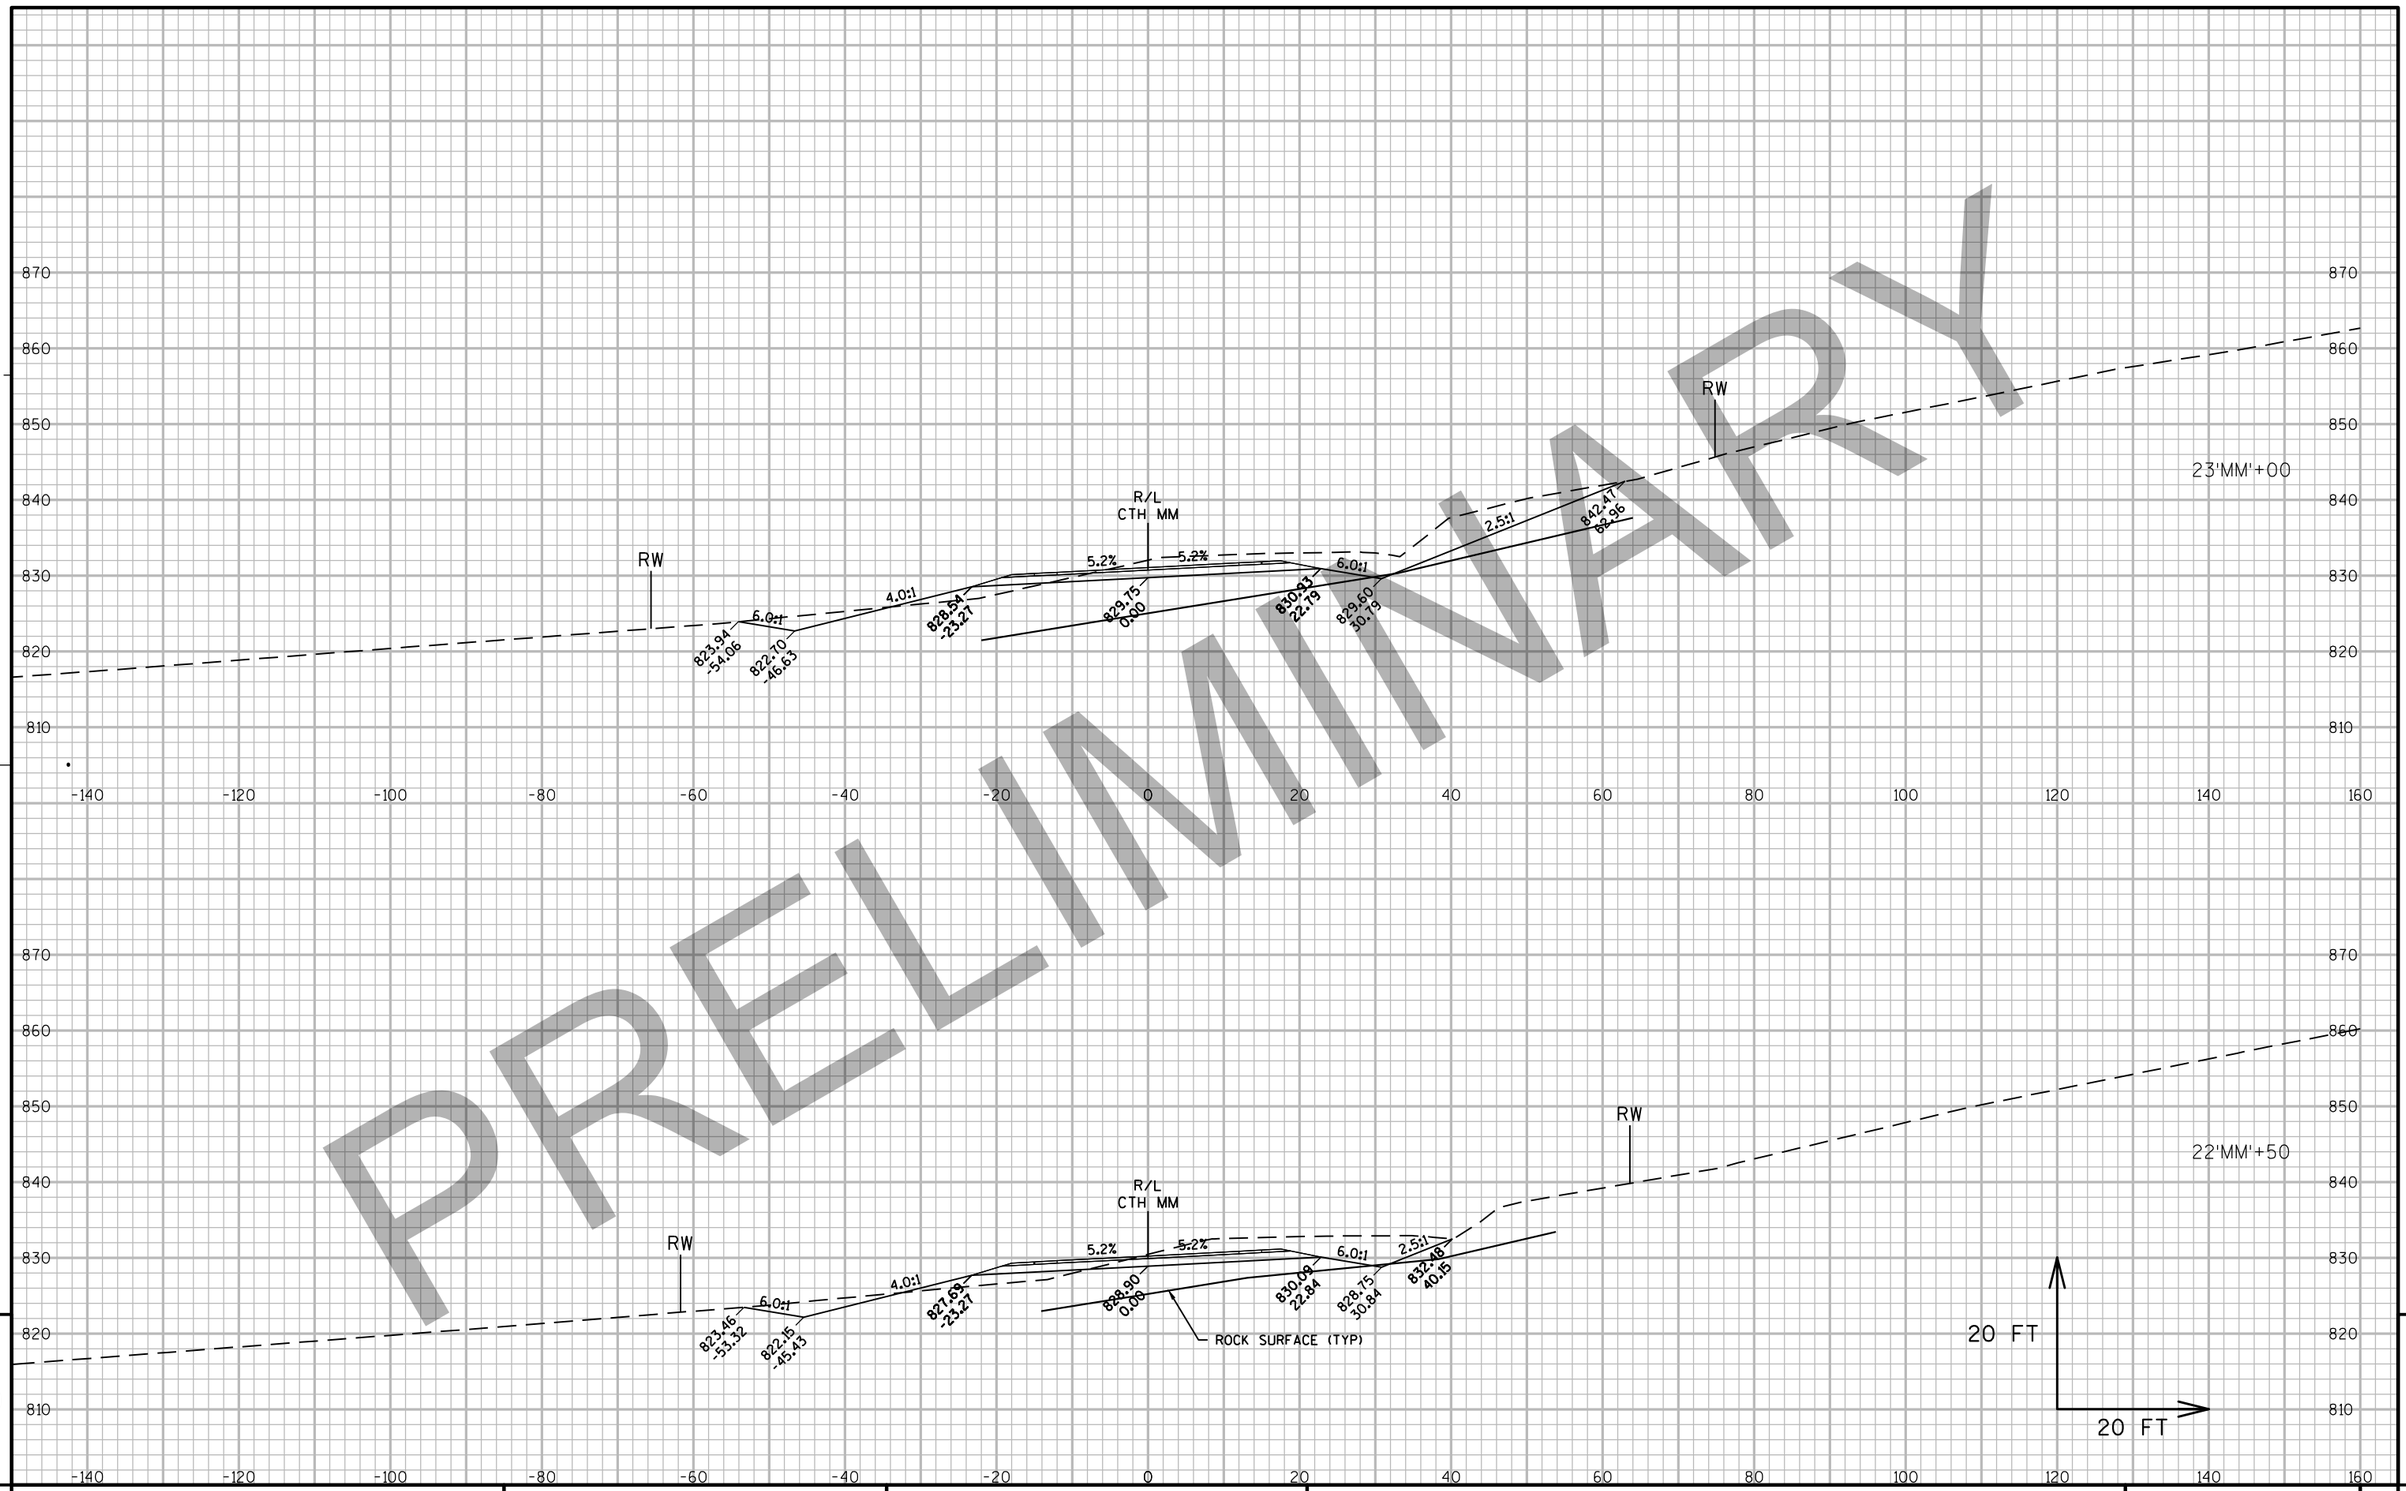


PROJECT NO: 1146-75-71	HWY: STH 15	COUNTY: OUTAGAMIE	CROSS SECTIONS - CTH MM	SHEET	E

FILE NAME : N:\PDS\C3D\11467571\SHEETSPLAN\11467571\11467571_090601_XS (CTH MM).DWG
LAYOUT NAME - 090610-XS

PLOT DATE : 1/22/2020 9:56 AM PLOT BY : SIMMONS, MASON A PLOT NAME : PLOT SCALE : 1" = 20'_XREF

PRELIMINARY

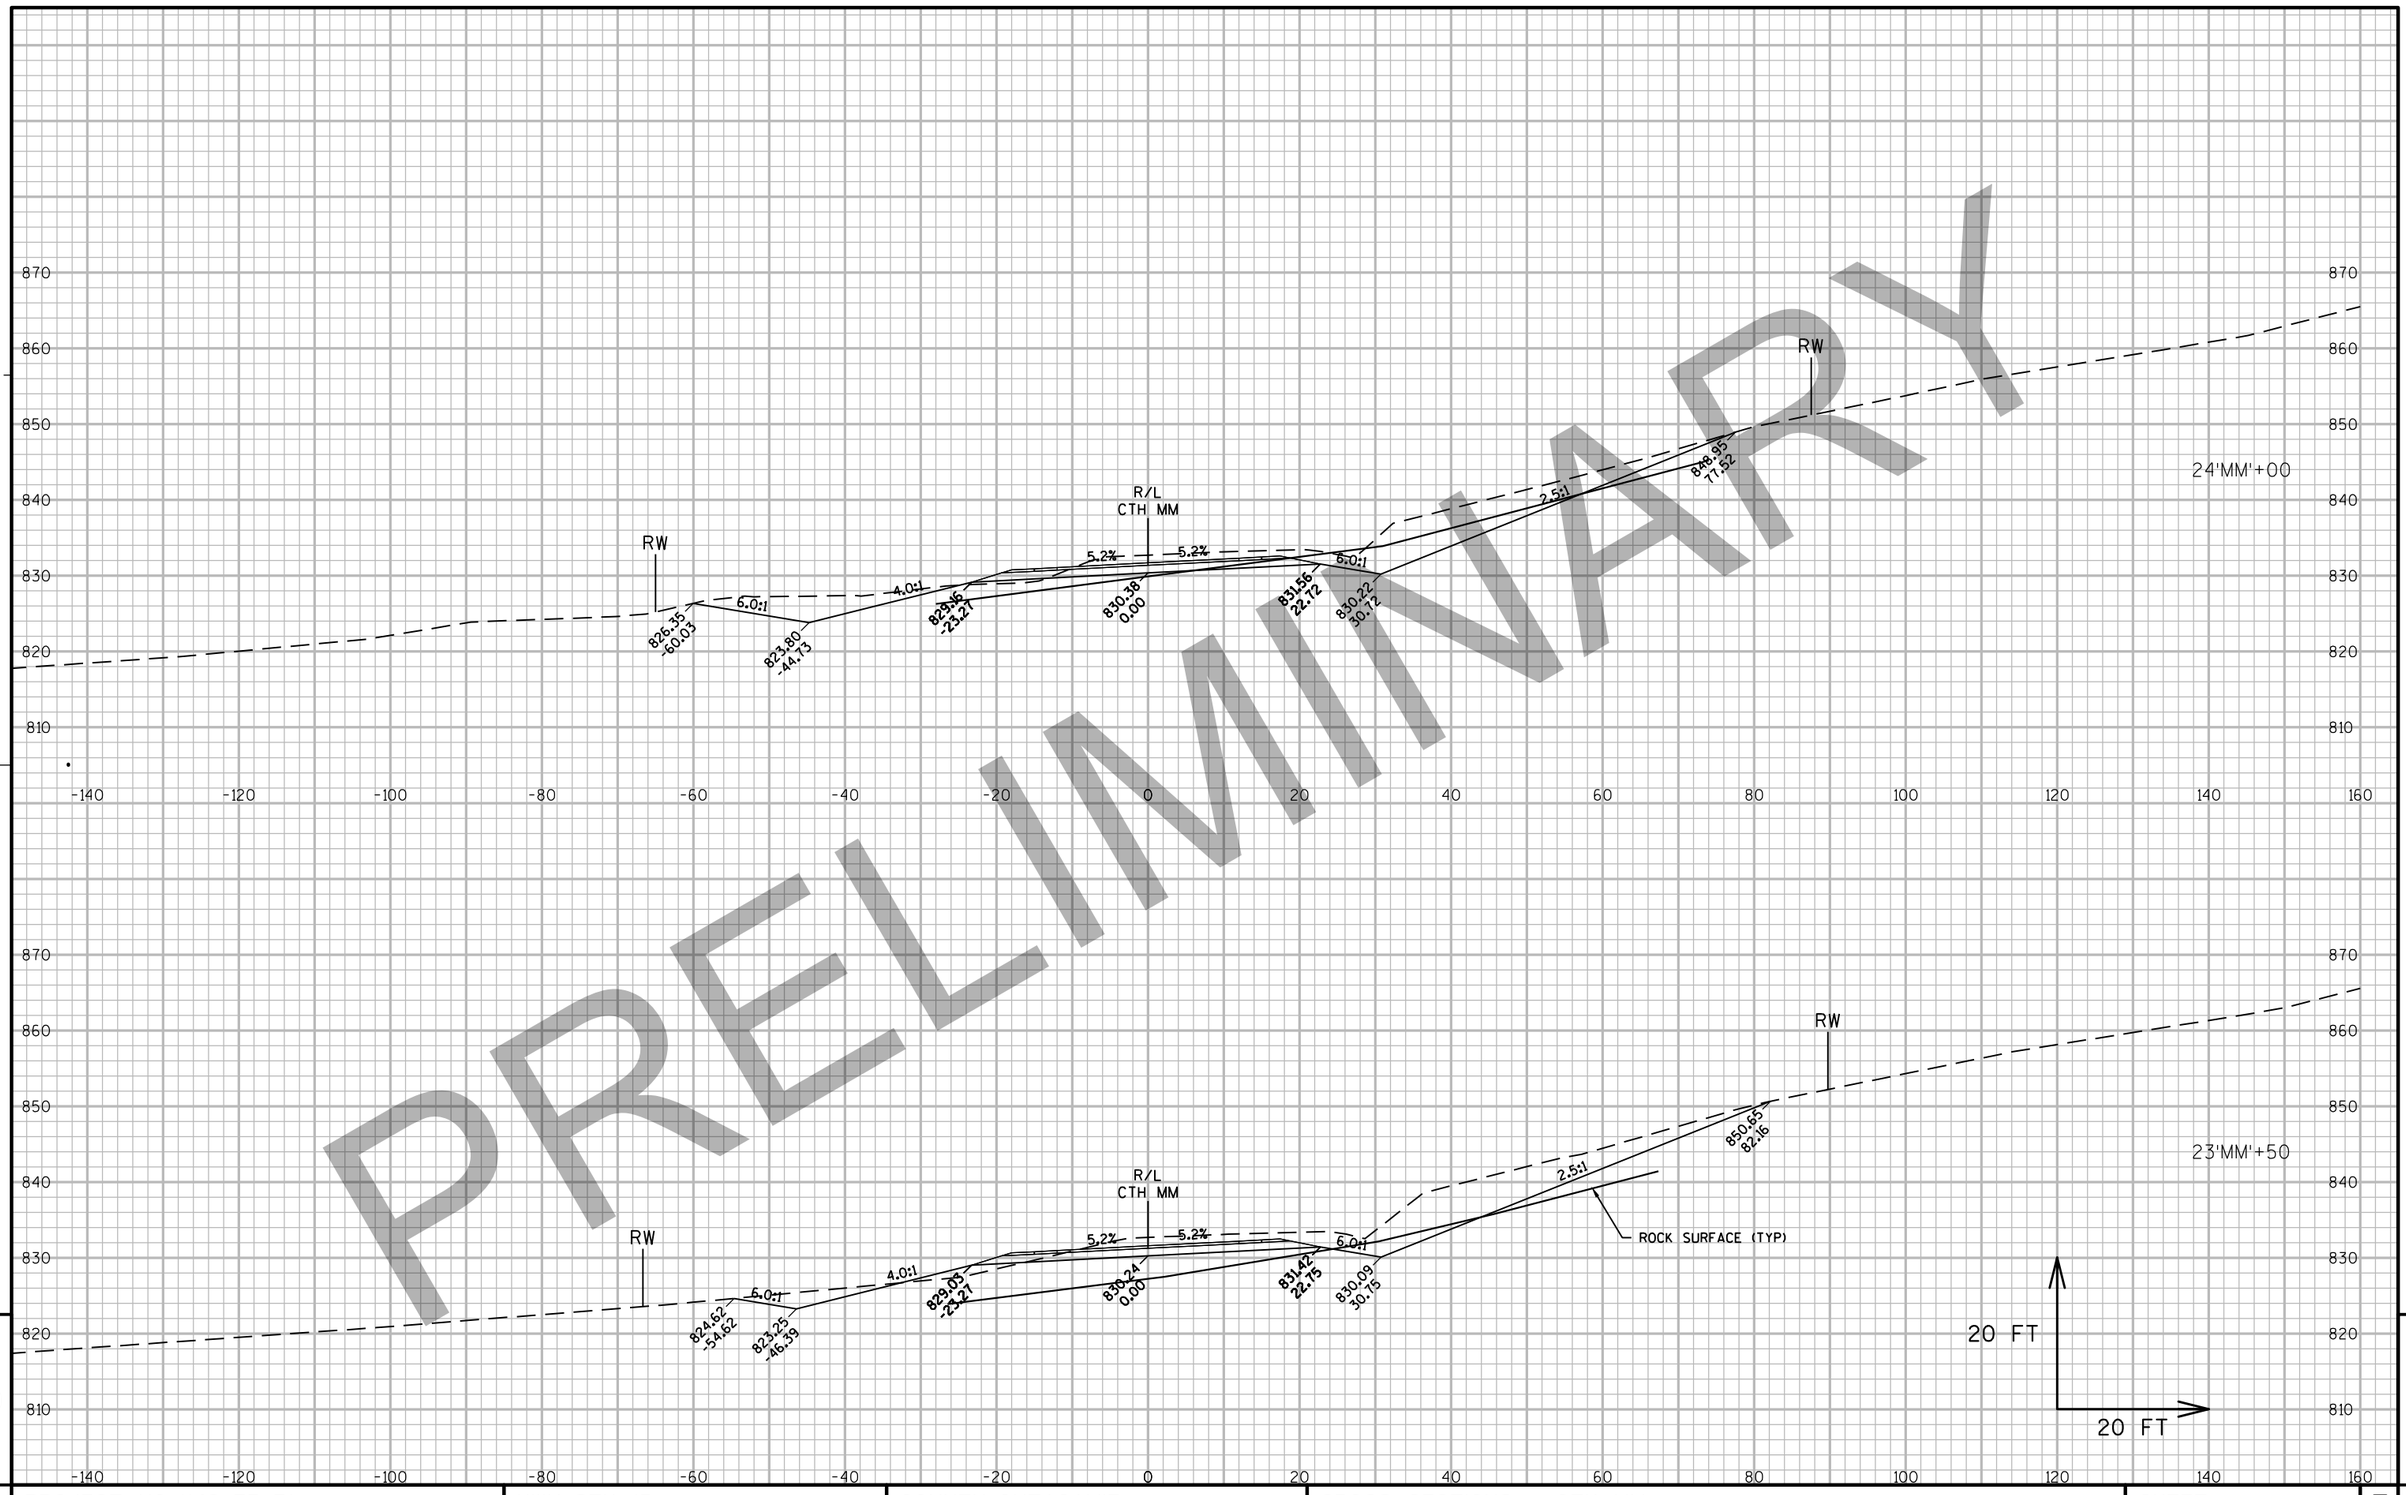


PROJECT NO: 1146-75-71	HWY: STH 15	COUNTY: OUTAGAMIE	CROSS SECTIONS - CTH MM	SHEET	E

FILE NAME : N:\PDS\C3D\11467571\SHEETSPLAN\11467571\11467571_090601_XS (CTH MM).DWG
LAYOUT NAME - 090611-XS

PLOT DATE : 1/22/2020 9:56 AM PLOT BY : SIMMONS, MASON A PLOT NAME : PLOT SCALE : 1" = 20'_XREF

PRELIMINARY

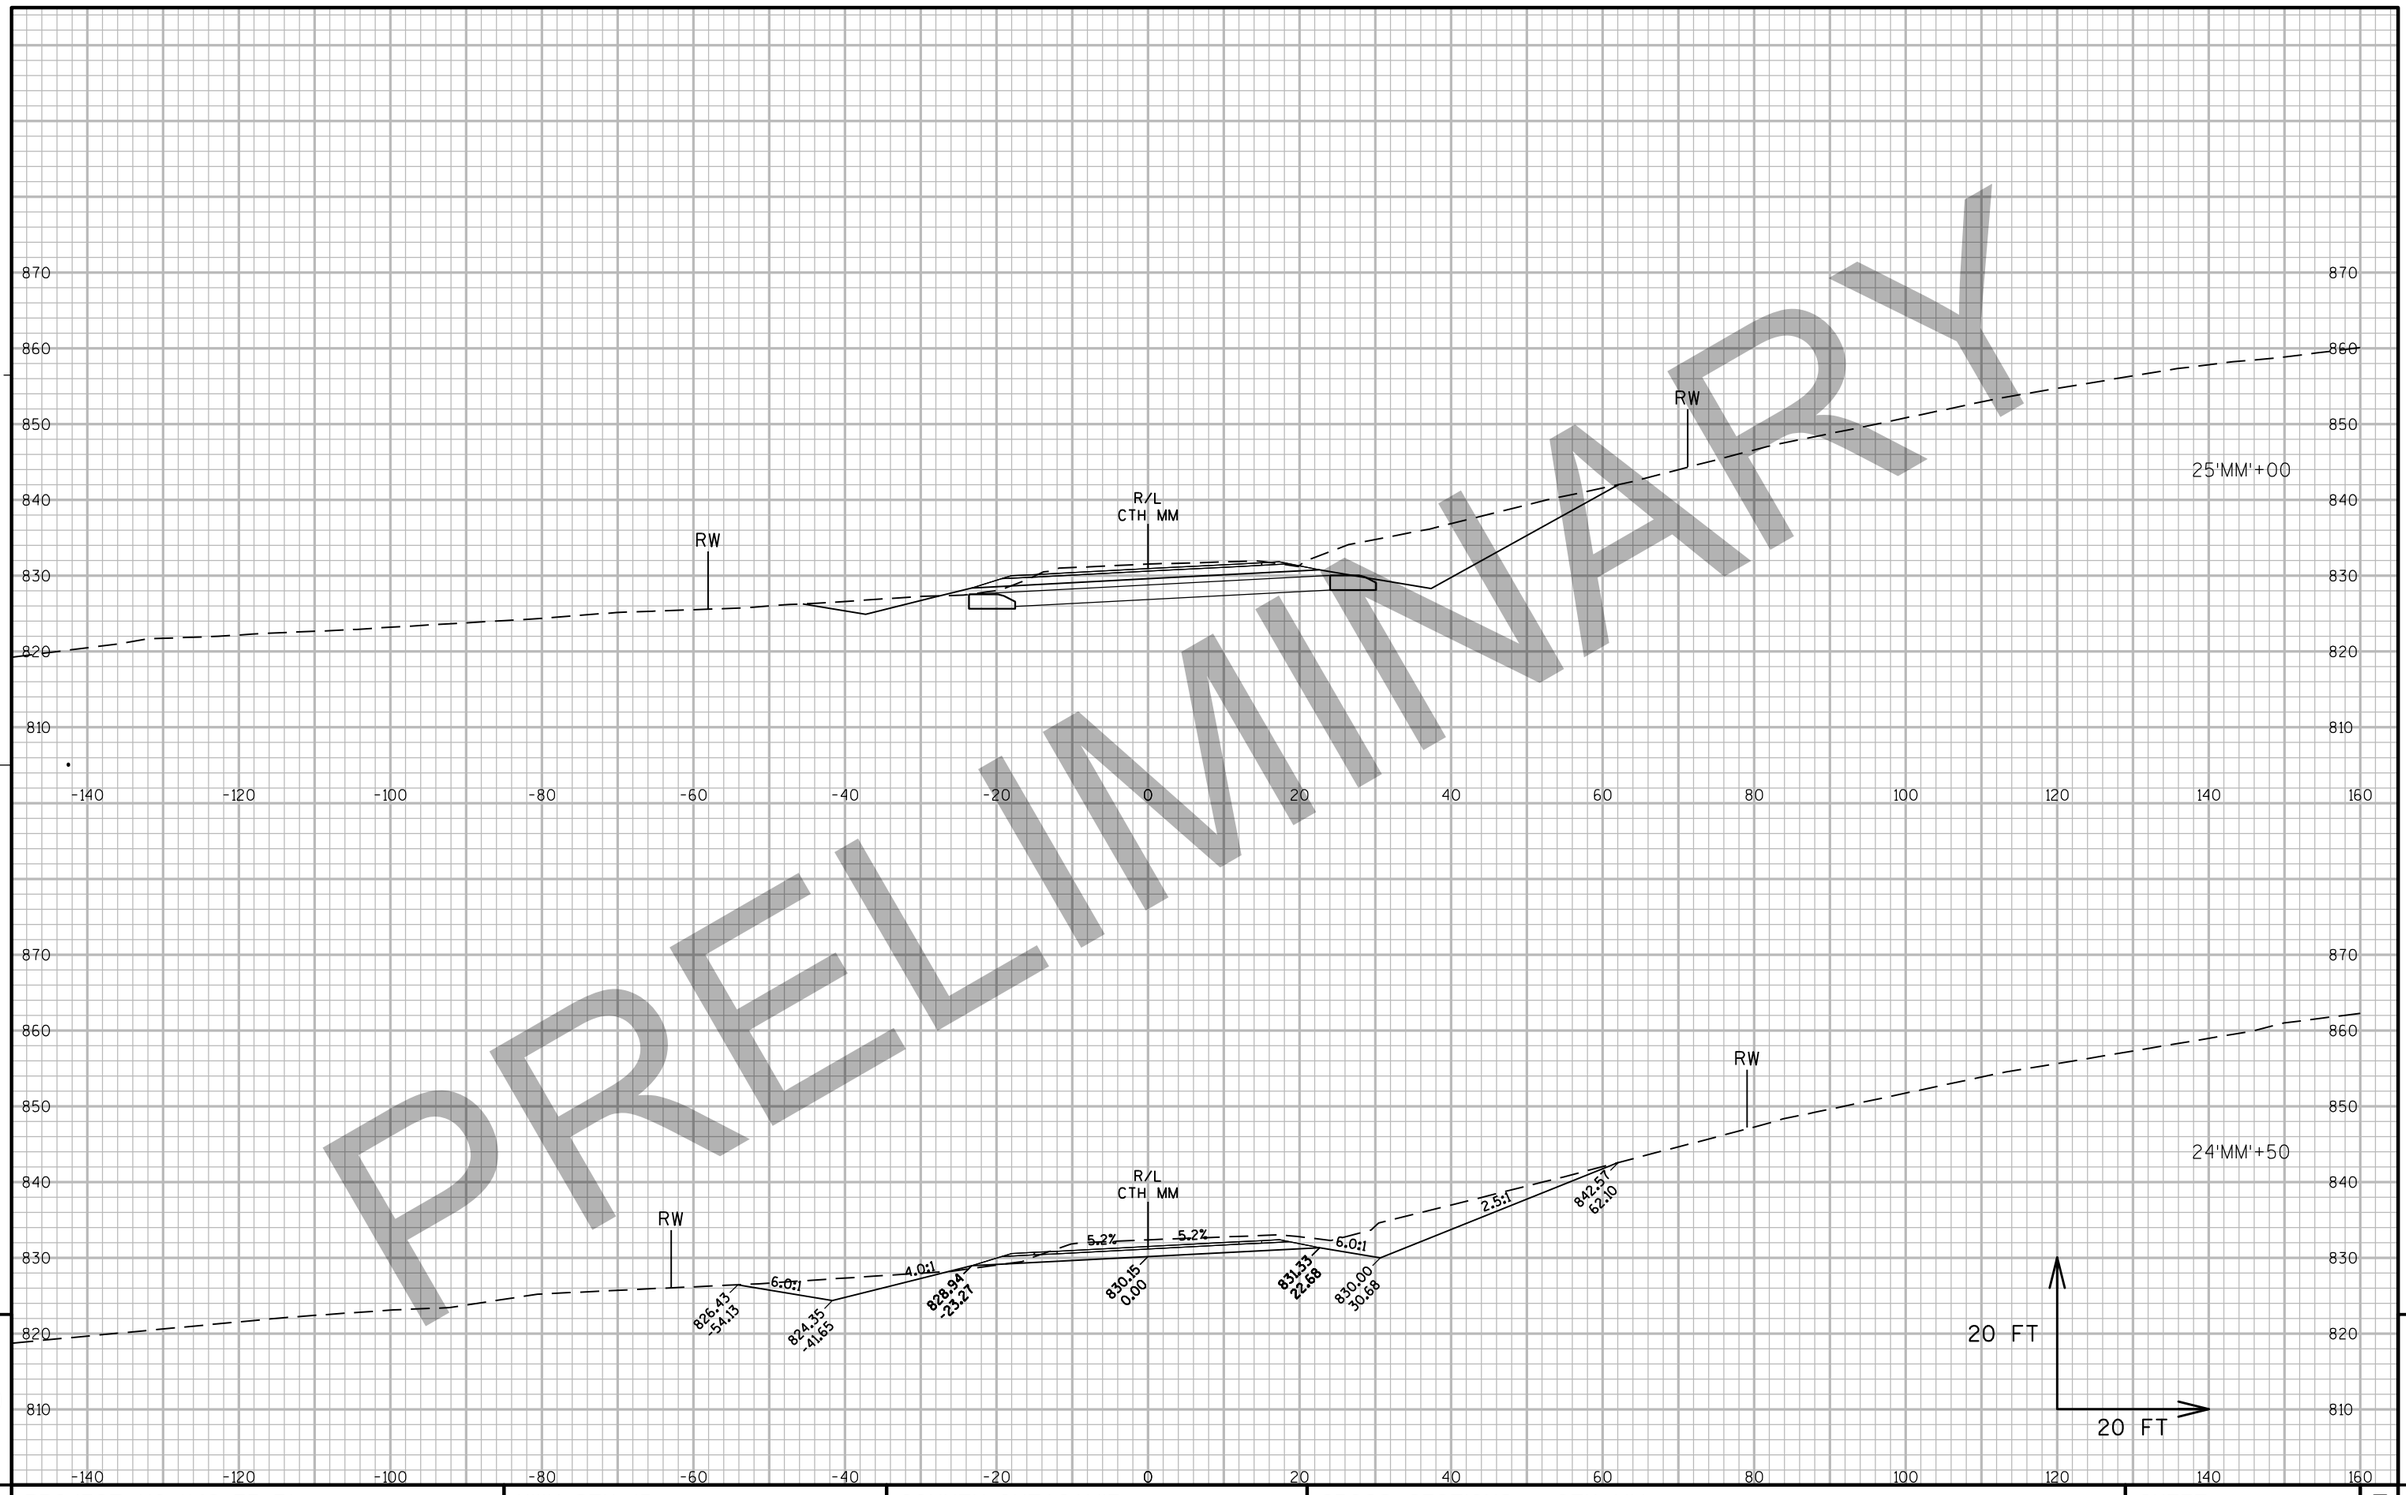

9


9

PROJECT NO: 1146-75-71	HWY: STH 15	COUNTY: OUTAGAMIE	CROSS SECTIONS - CTH MM	SHEET	E

FILE NAME : N:\PDS\C3D\11467571\SHEETSPLAN\11467571\11467571_090601_XS (CTH MM).DWG
LAYOUT NAME - 090612-XS

PLOT DATE : 1/22/2020 9:56 AM PLOT BY : SIMMONS, MASON A PLOT NAME : PLOT SCALE : 1" = 20'_XREF

PRELIMINARY

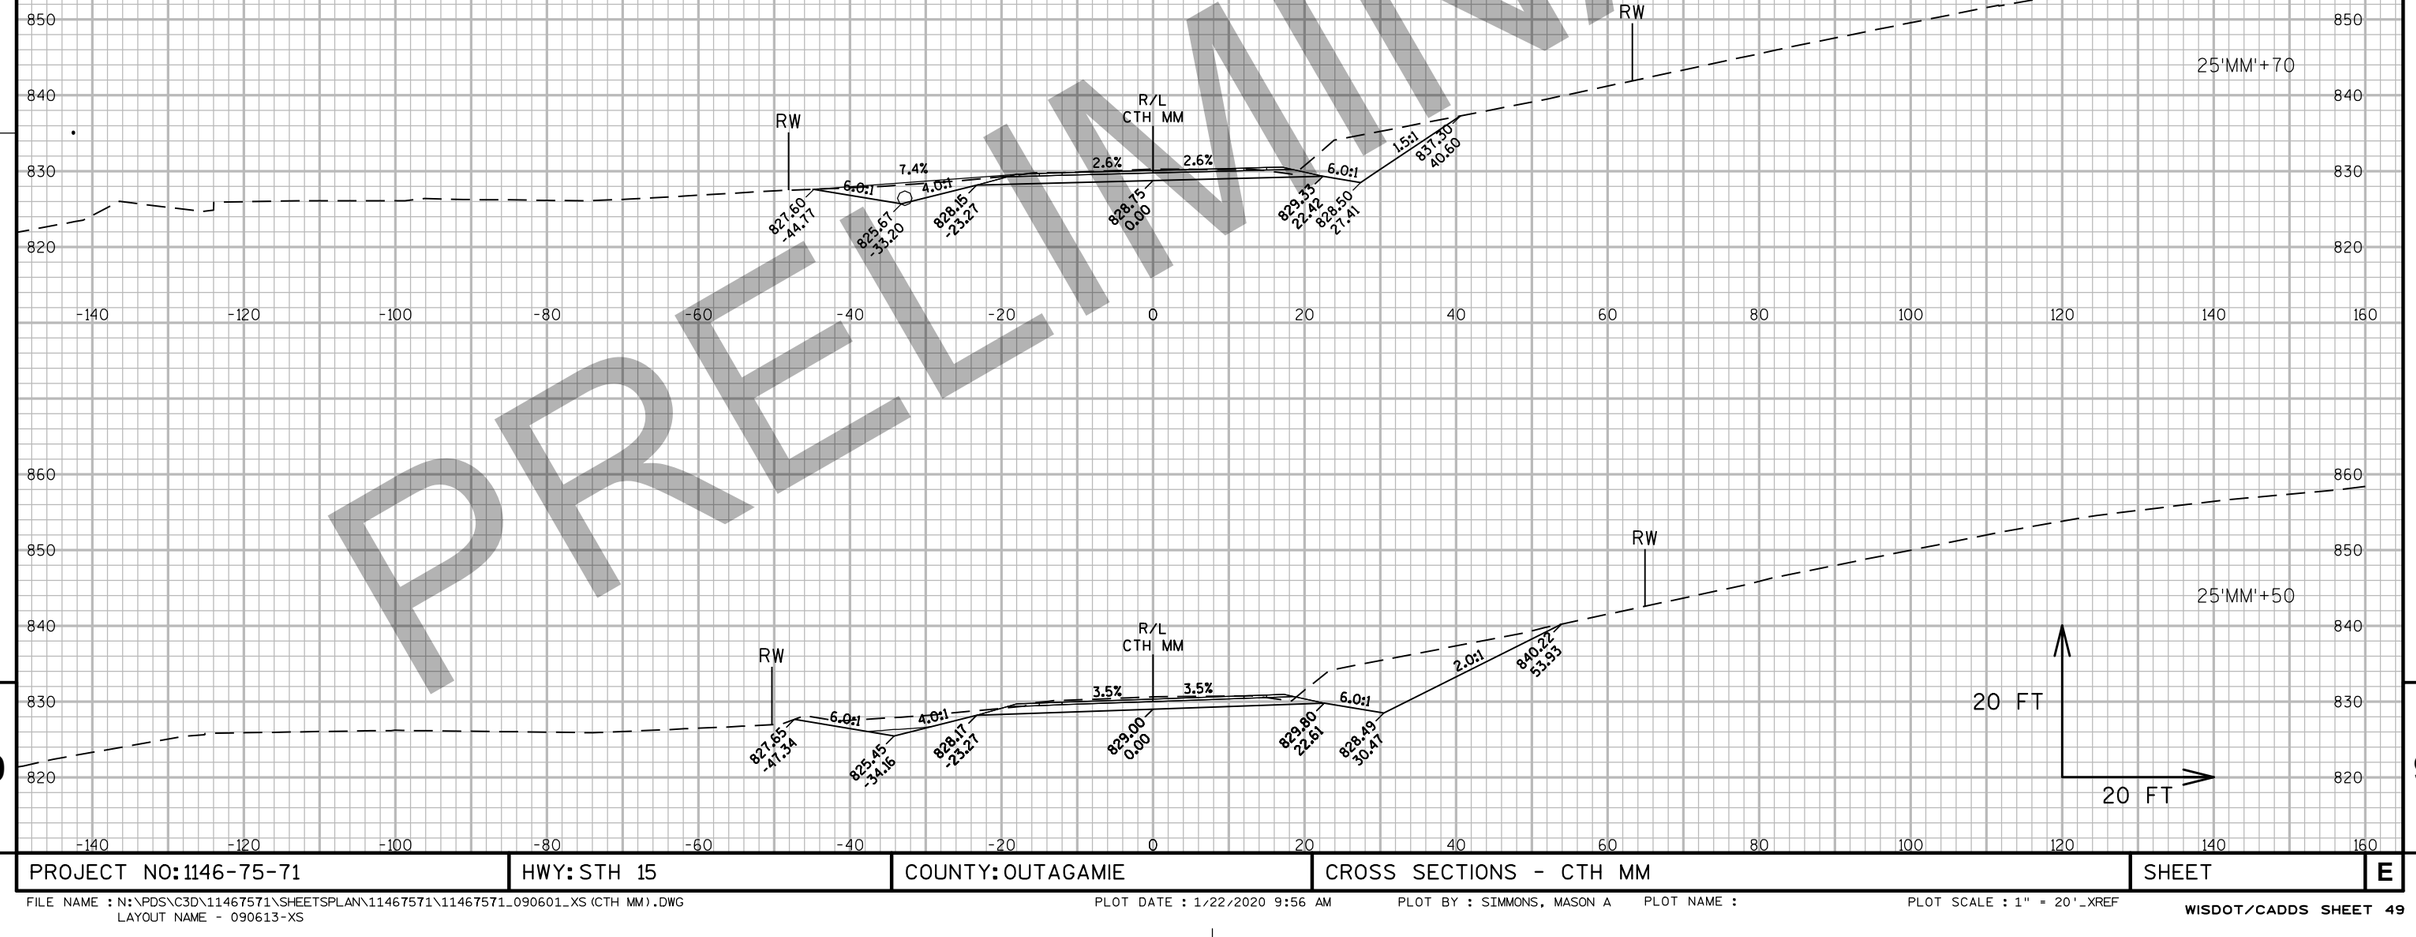

9


9

PROJECT NO: 1146-75-71	HWY: STH 15	COUNTY: OUTAGAMIE	CROSS SECTIONS - CTH MM	SHEET	E

FILE NAME : N:\PDS\C3D\11467571\SHEETSPLAN\11467571\11467571_090601_XS (CTH MM).DWG
LAYOUT NAME - 090613-XS

PLOT DATE : 1/22/2020 9:56 AM PLOT BY : SIMMONS, MASON A PLOT NAME : PLOT SCALE : 1" = 20'_XREF

PRELIMINARY

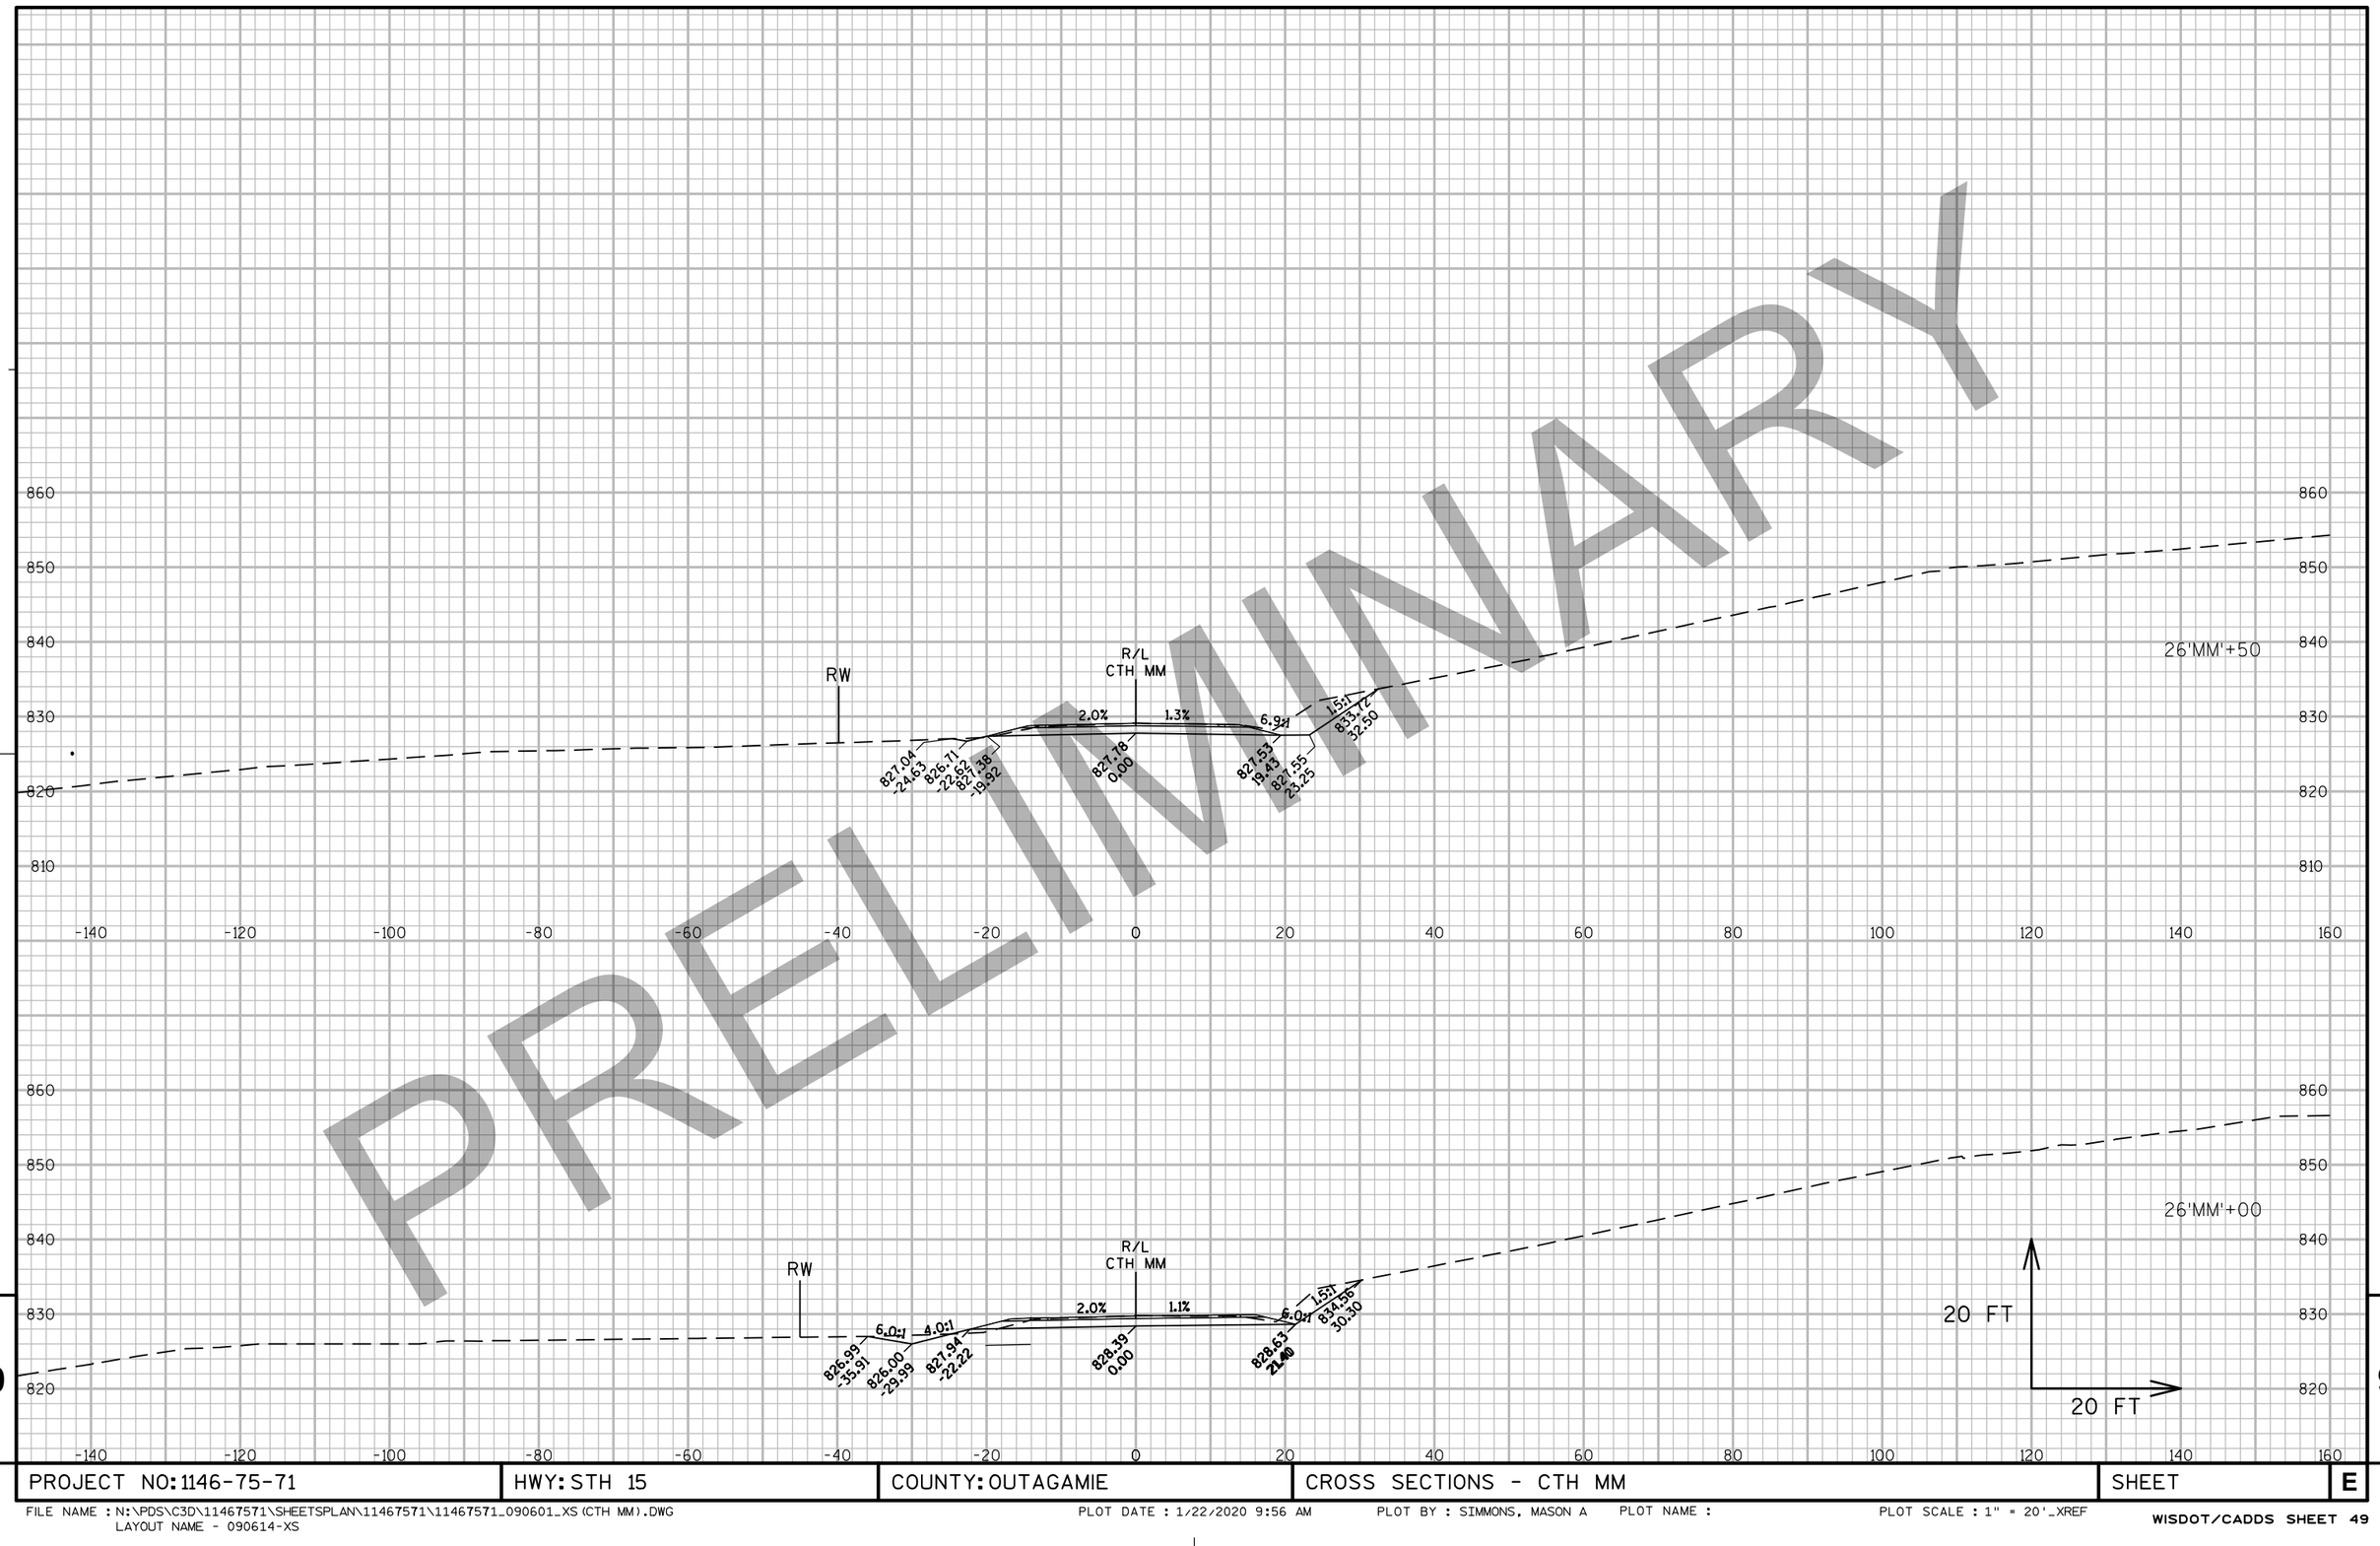

9


9

PROJECT NO: 1146-75-71	HWY: STH 15	COUNTY: OUTAGAMIE	CROSS SECTIONS - CTH MM	SHEET	E

FILE NAME : N:\PDS\C3D\11467571\SHEETSPLAN\11467571\11467571_090601_XS (CTH MM).DWG
LAYOUT NAME - 090614-XS

PLOT DATE : 1/22/2020 9:56 AM PLOT BY : SIMMONS, MASON A PLOT NAME : PLOT SCALE : 1" = 20'_XREF

PRELIMINARY

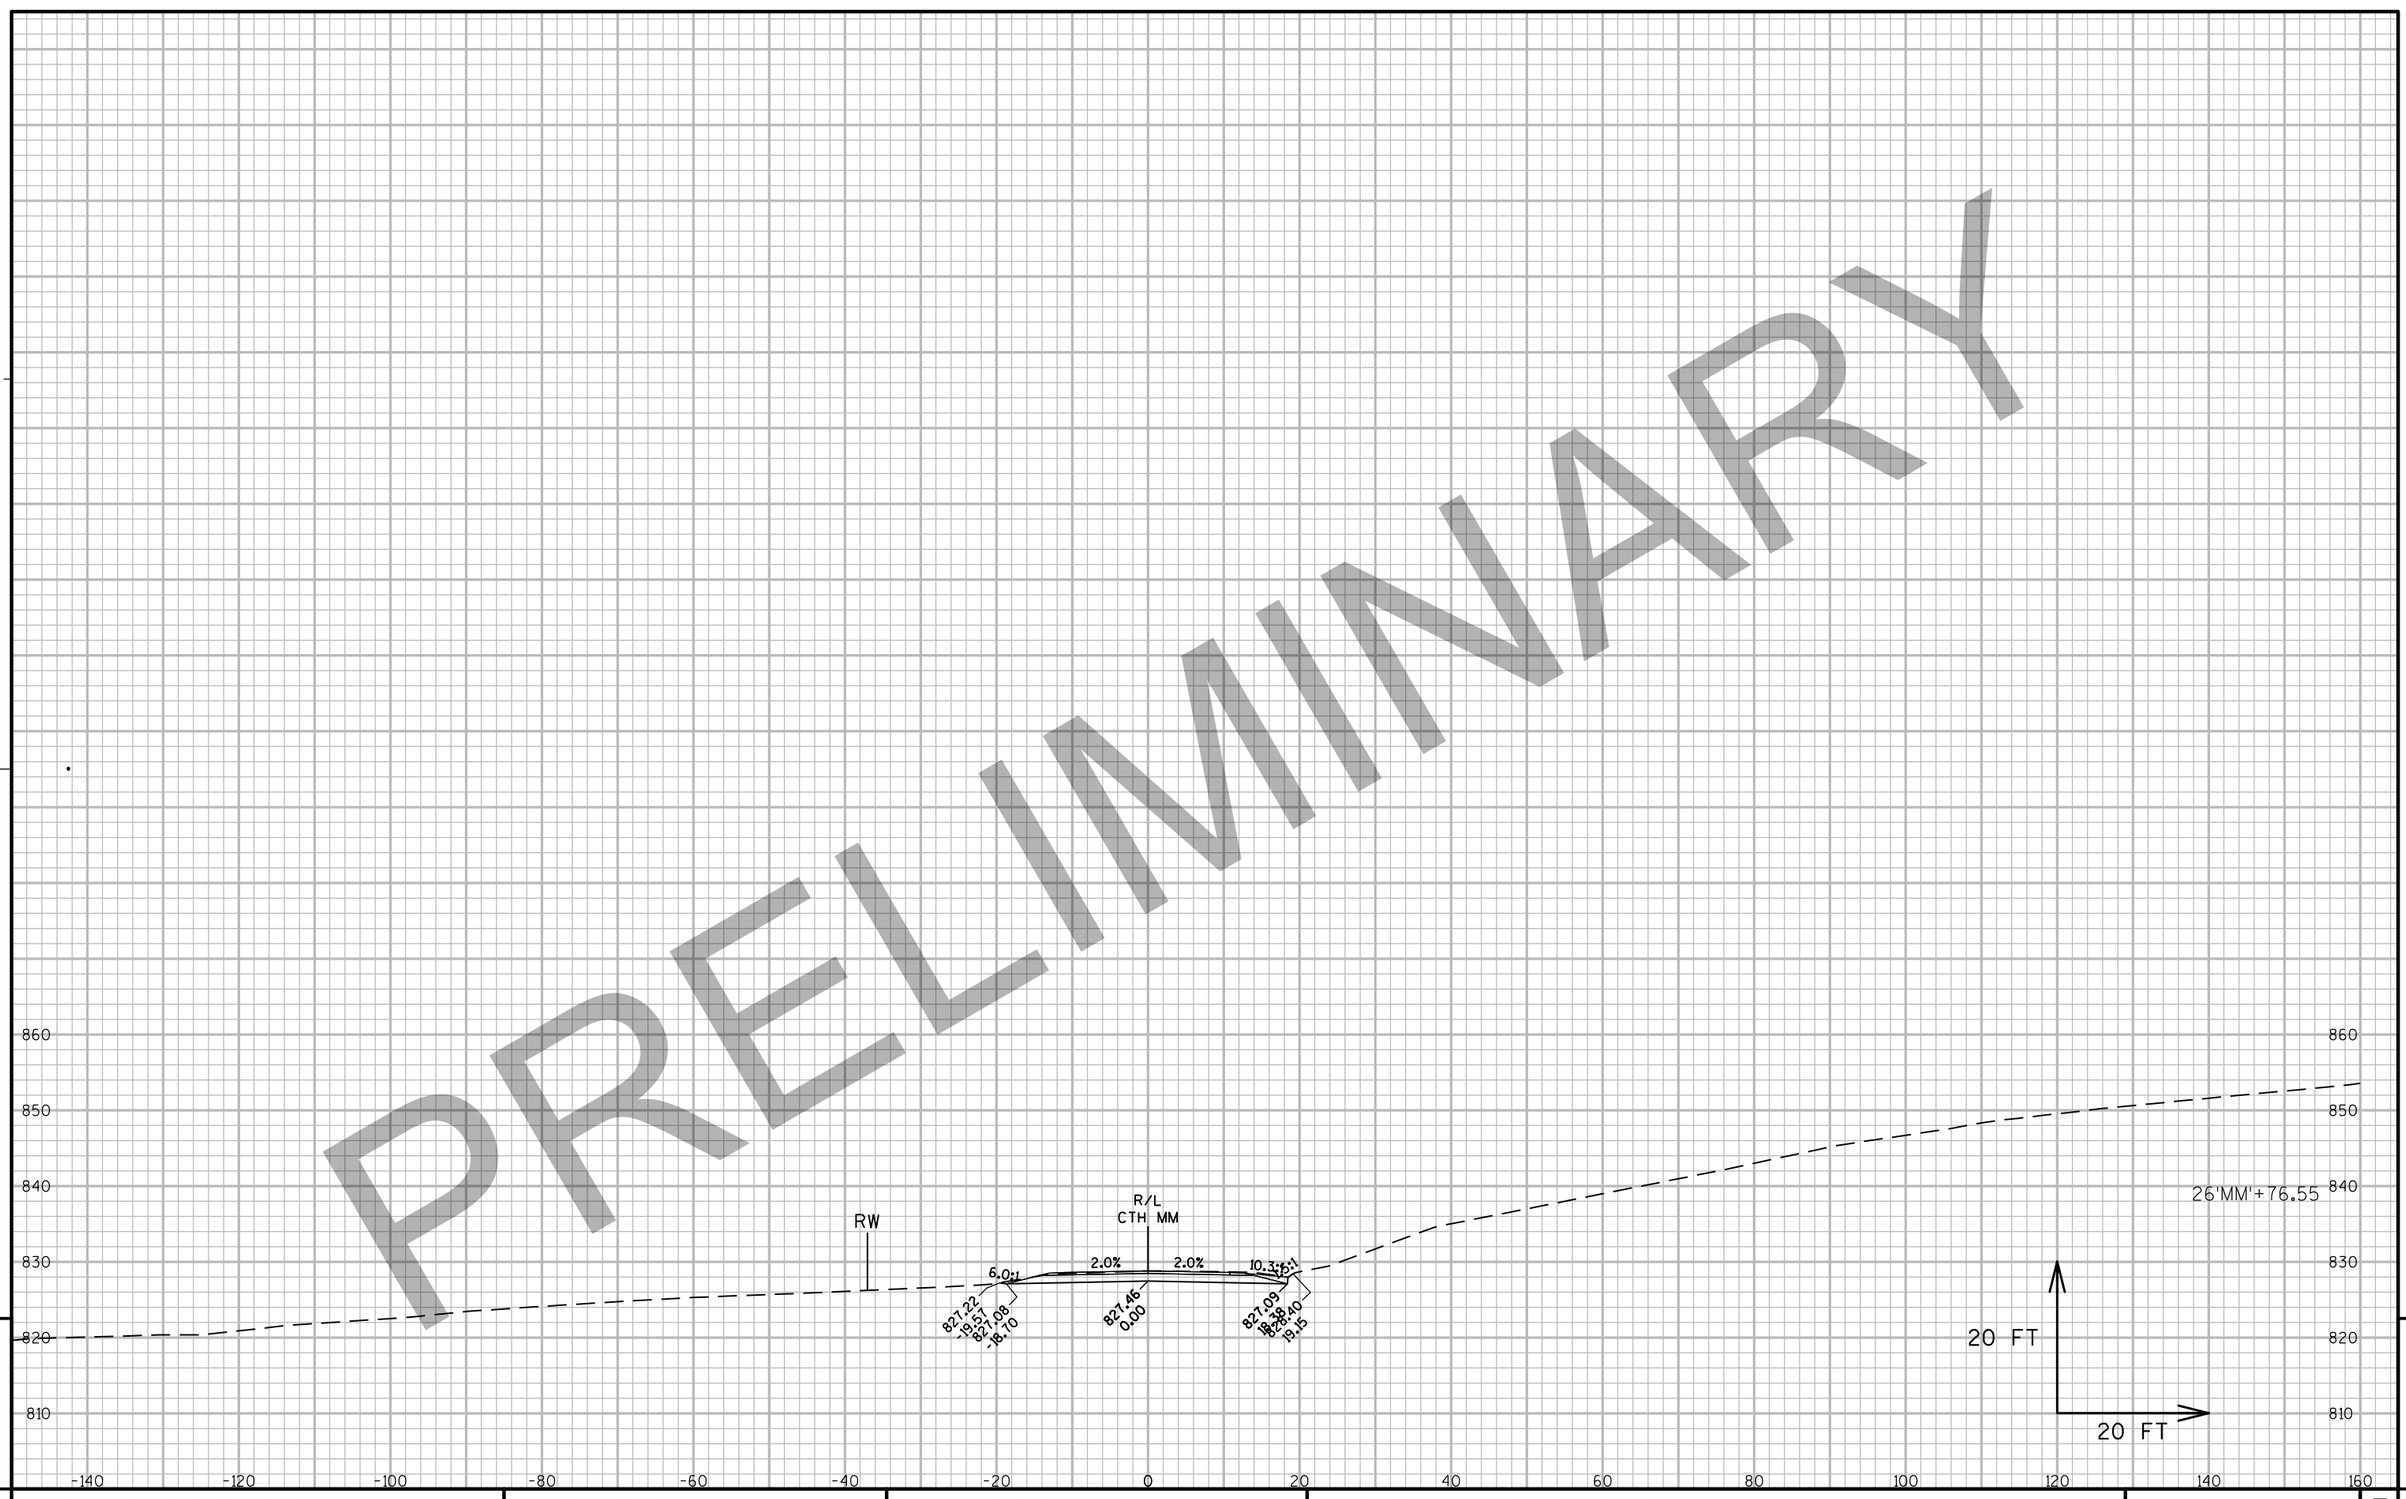

9

9

PROJECT NO: 1146-75-71	HWY: STH 15	COUNTY: OUTAGAMIE	CROSS SECTIONS - CTH MM	SHEET	E

FILE NAME : N:\PDS\C3D\11467571\SHEETSPLAN\11467571\11467571_090601_XS (CTH MM).DWG
LAYOUT NAME - 090615-XS

PLOT DATE : 1/22/2020 9:56 AM PLOT BY : SIMMONS, MASON A PLOT NAME : PLOT SCALE : 1" = 20'_XREF



PRELIMINARY


9

9

PROJECT NO: 1146-75-71	HWY: STH 15	COUNTY: OUTAGAMIE	CROSS SECTIONS - N. CREST ST.	SHEET	E

FILE NAME : N:\PDS\C3D\11467571\SHEETSPLAN\11467571\11467571_090701_XS (NCR).DWG
11467571_PLAN - 090701-XS

PLOT DATE : 1/22/2020 9:57 AM PLOT BY : SIMMONS, MASON A PLOT NAME : PLOT SCALE : 1:20_XREF

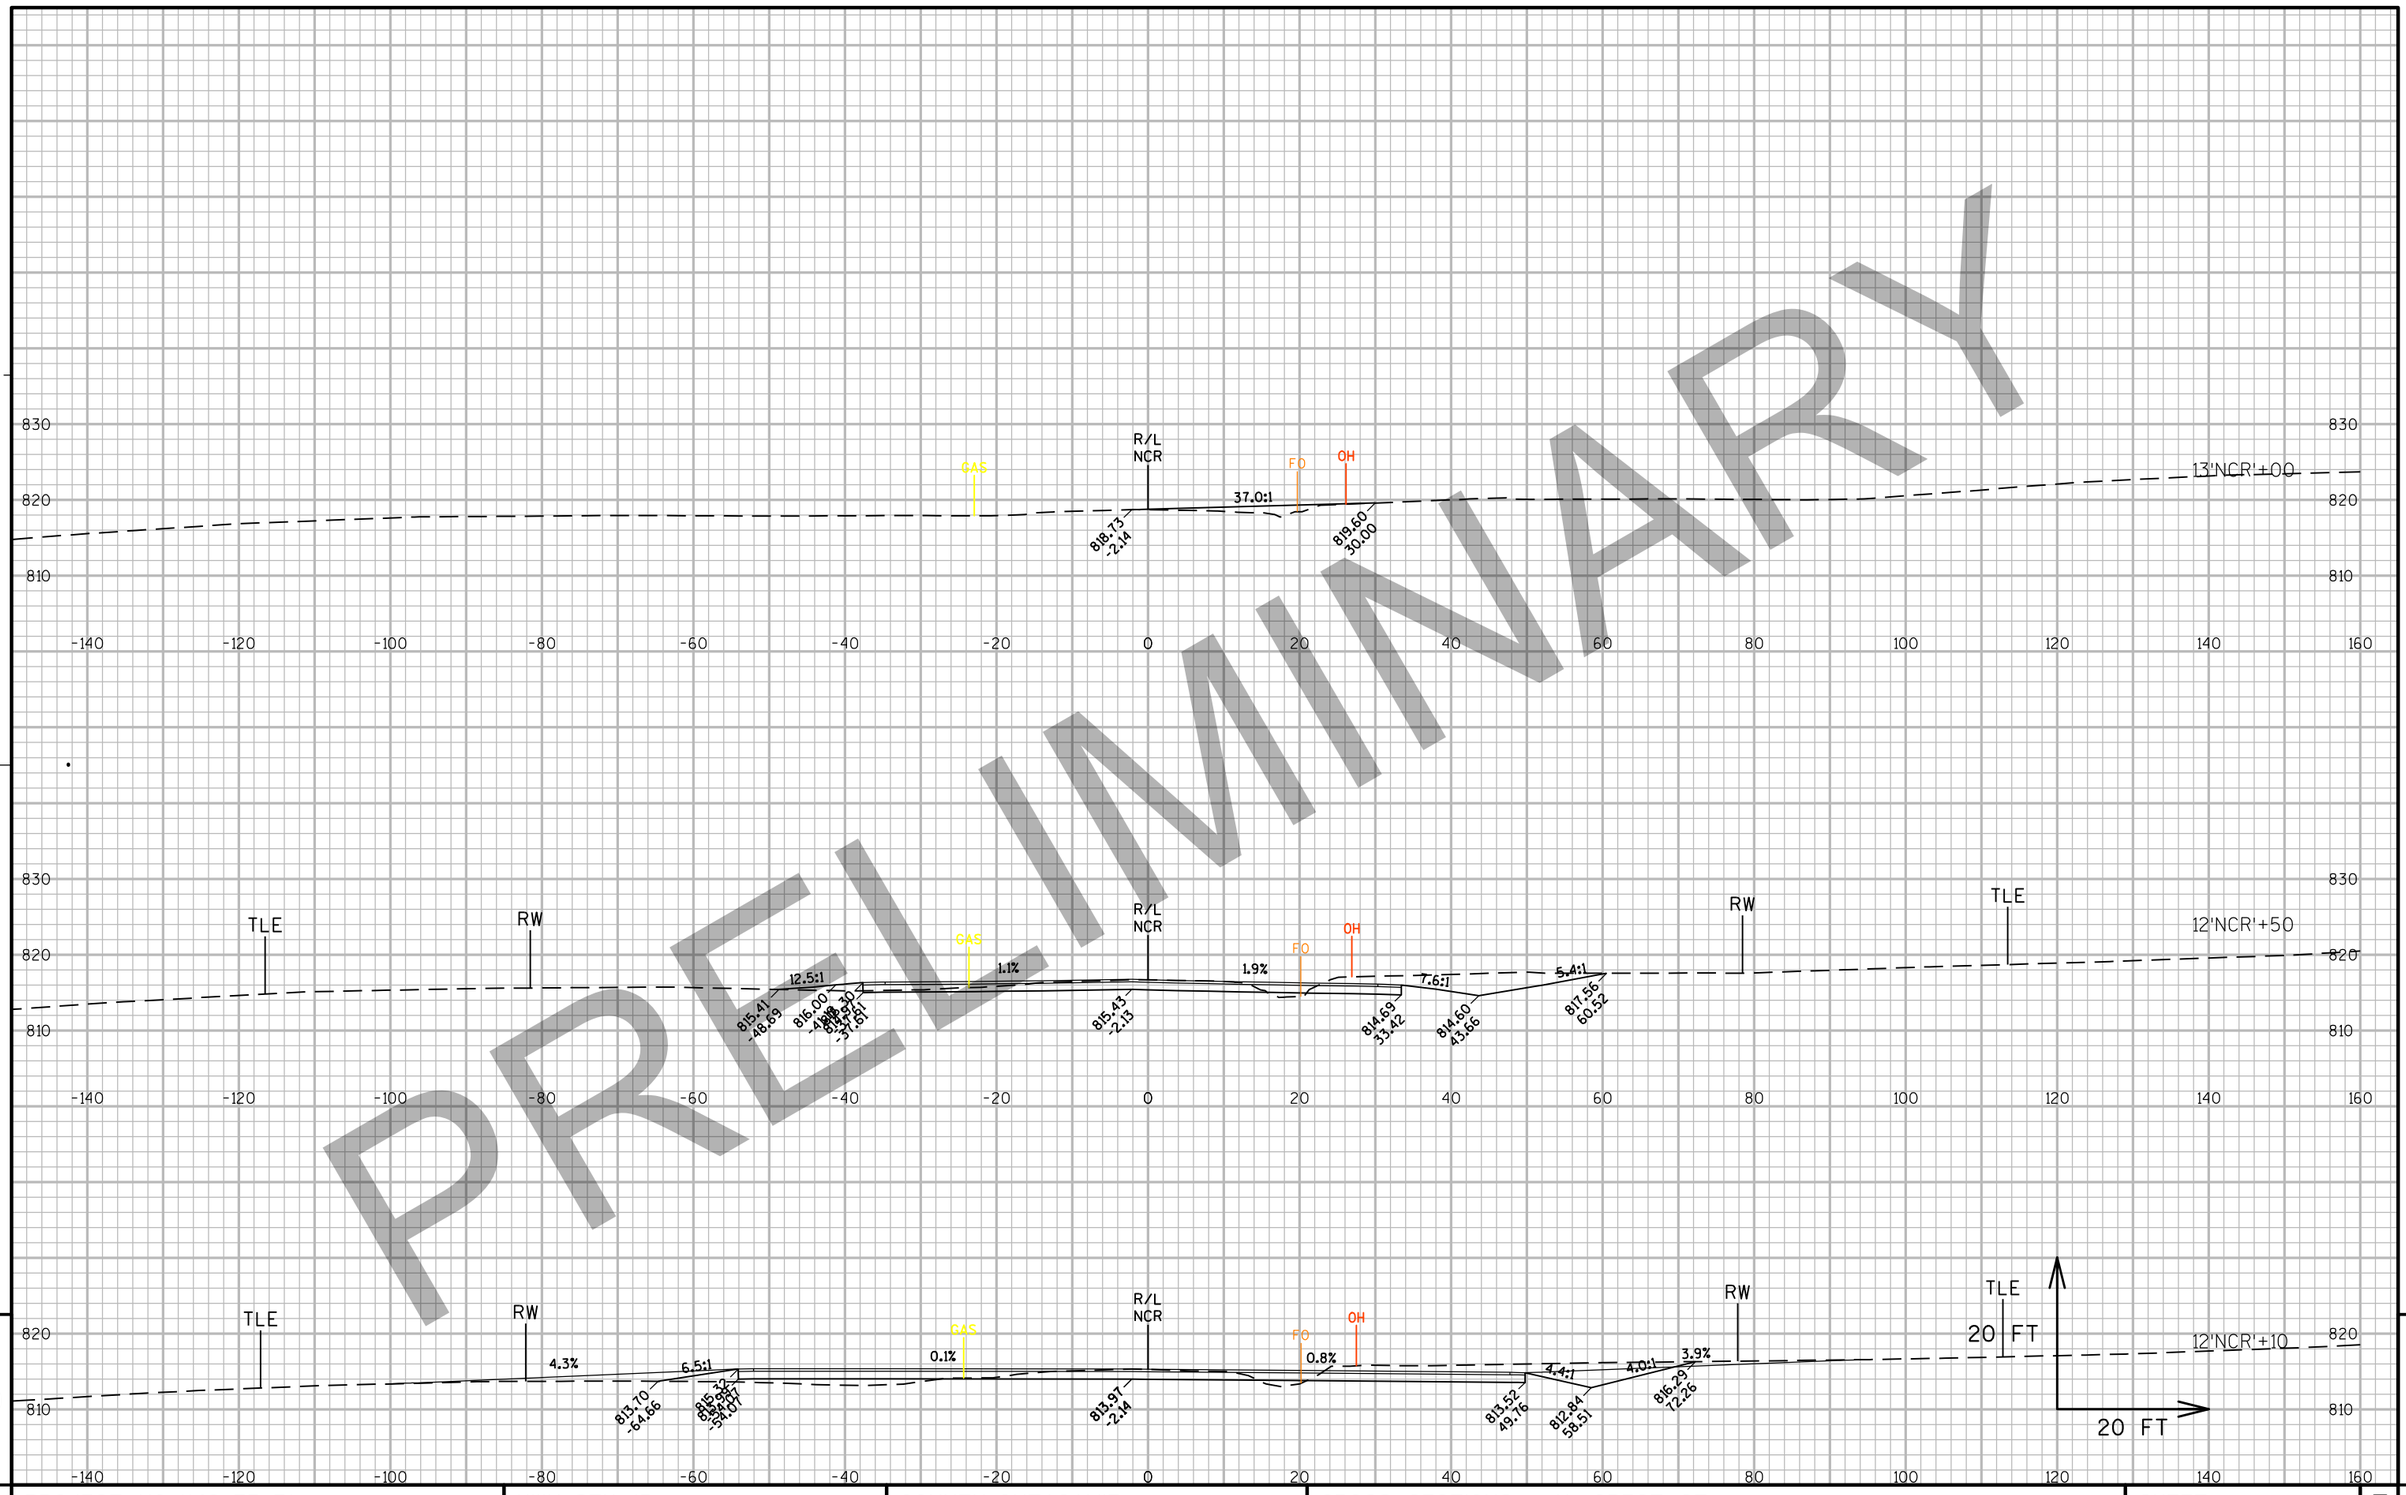


PRELIMINARY

9

PROJECT NO: 1146-75-71	HWY: STH 15	COUNTY: OUTAGAMIE	CROSS SECTIONS - N. CREST ST.	SHEET	E

FILE NAME : N:\PDS\C3D\11467571\SHEETSPLAN\11467571\11467571_090701_XS (NCR).DWG
11467571_PLAN - 090702-XS

PLOT DATE : 1/22/2020 9:57 AM PLOT BY : SIMMONS, MASON A PLOT NAME : PLOT SCALE : 1:20_XREF

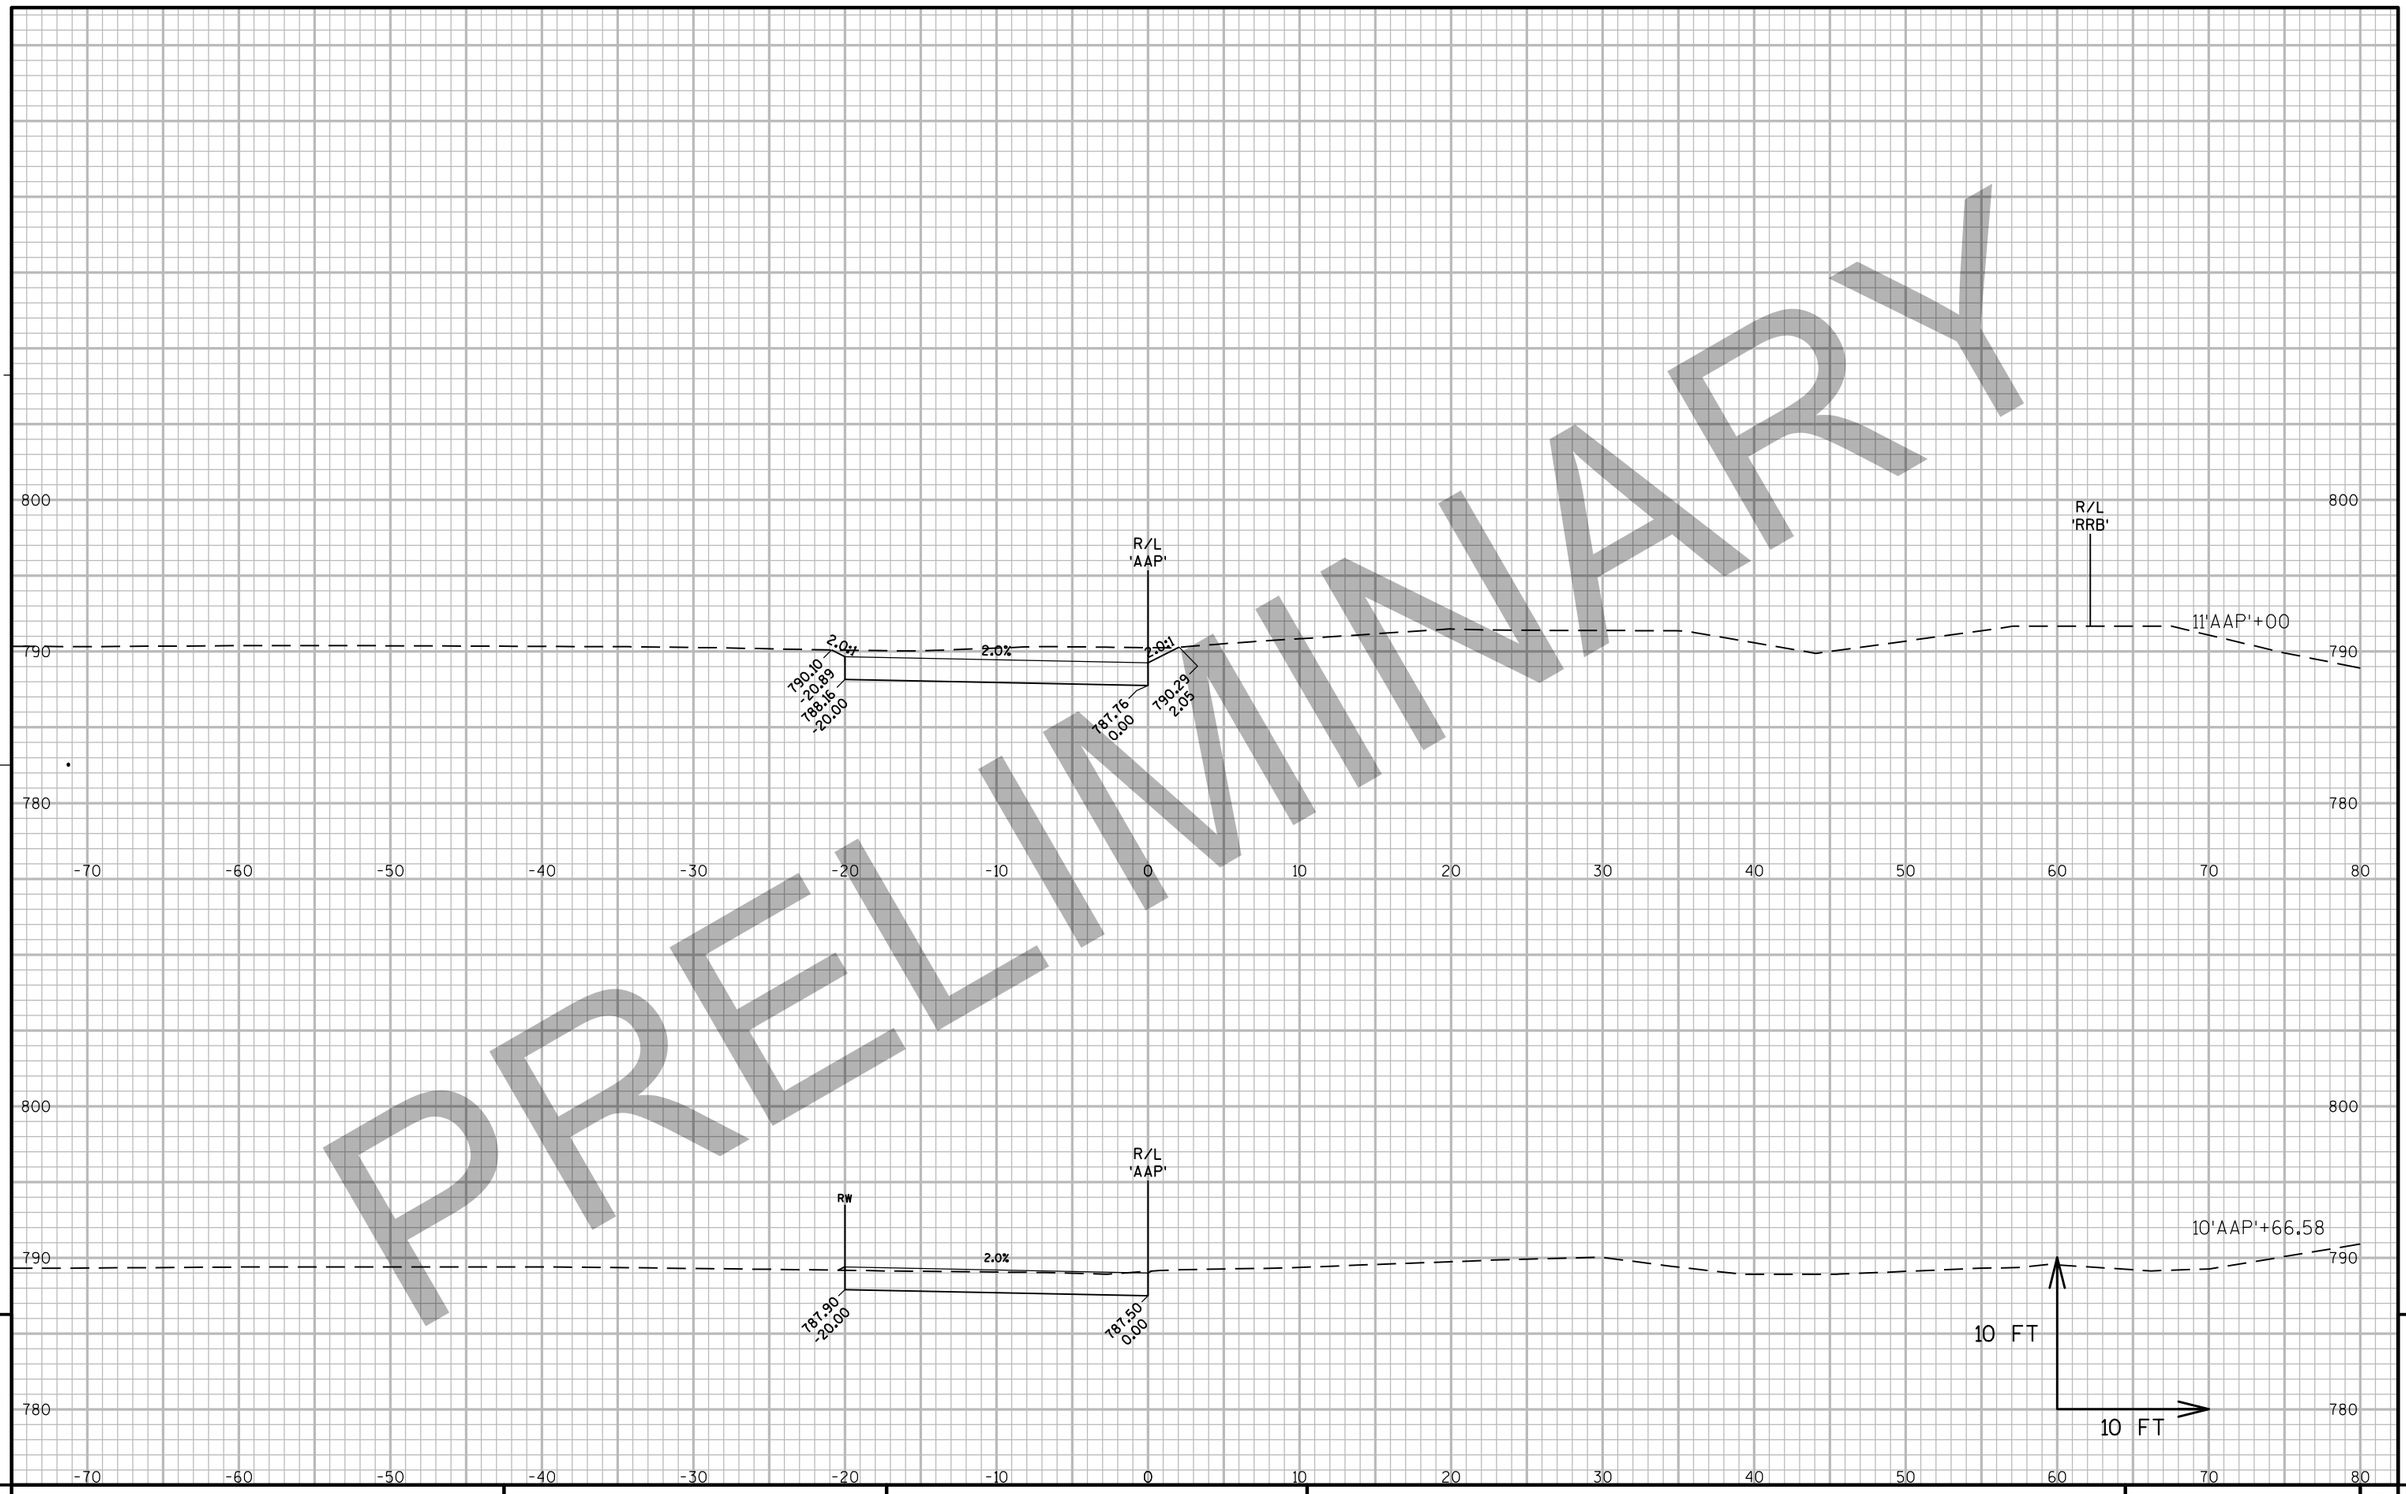

PRELIMINARY

9

PROJECT NO: 1146-75-71	HWY: STH 15	COUNTY: OUTAGAMIE	CROSS SECTIONS - AGRICULTURAL ACCESS	SHEET	E

FILE NAME : N:\PDS\C3D\11467571\SHEETSPLAN\11467571\11467571_090901_XS_02_AGRICULTURE.DWG
LAYOUT NAME - 090901_XS_02_AGRICULTURE

PLOT DATE : 1/22/2020 9:57 AM PLOT BY : SIMMONS, MASON A PLOT NAME : PLOT SCALE : 1:10_XREF

PRELIMINARY




9

9

PROJECT NO: 1146-75-71	HWY: STH 15	COUNTY: OUTAGAMIE	CROSS SECTIONS - AGRICULTURAL ACCESS	SHEET	E

FILE NAME : N:\PDS\C3D\11467571\SHEETSPLAN\11467571\11467571_090901_XS_02_AGRICULTURE.DWG
LAYOUT NAME - 090902_XS_02_AGRICULTURE

PLOT DATE : 1/22/2020 9:57 AM PLOT BY : SIMMONS, MASON A PLOT NAME : PLOT SCALE : 1:10_XREF

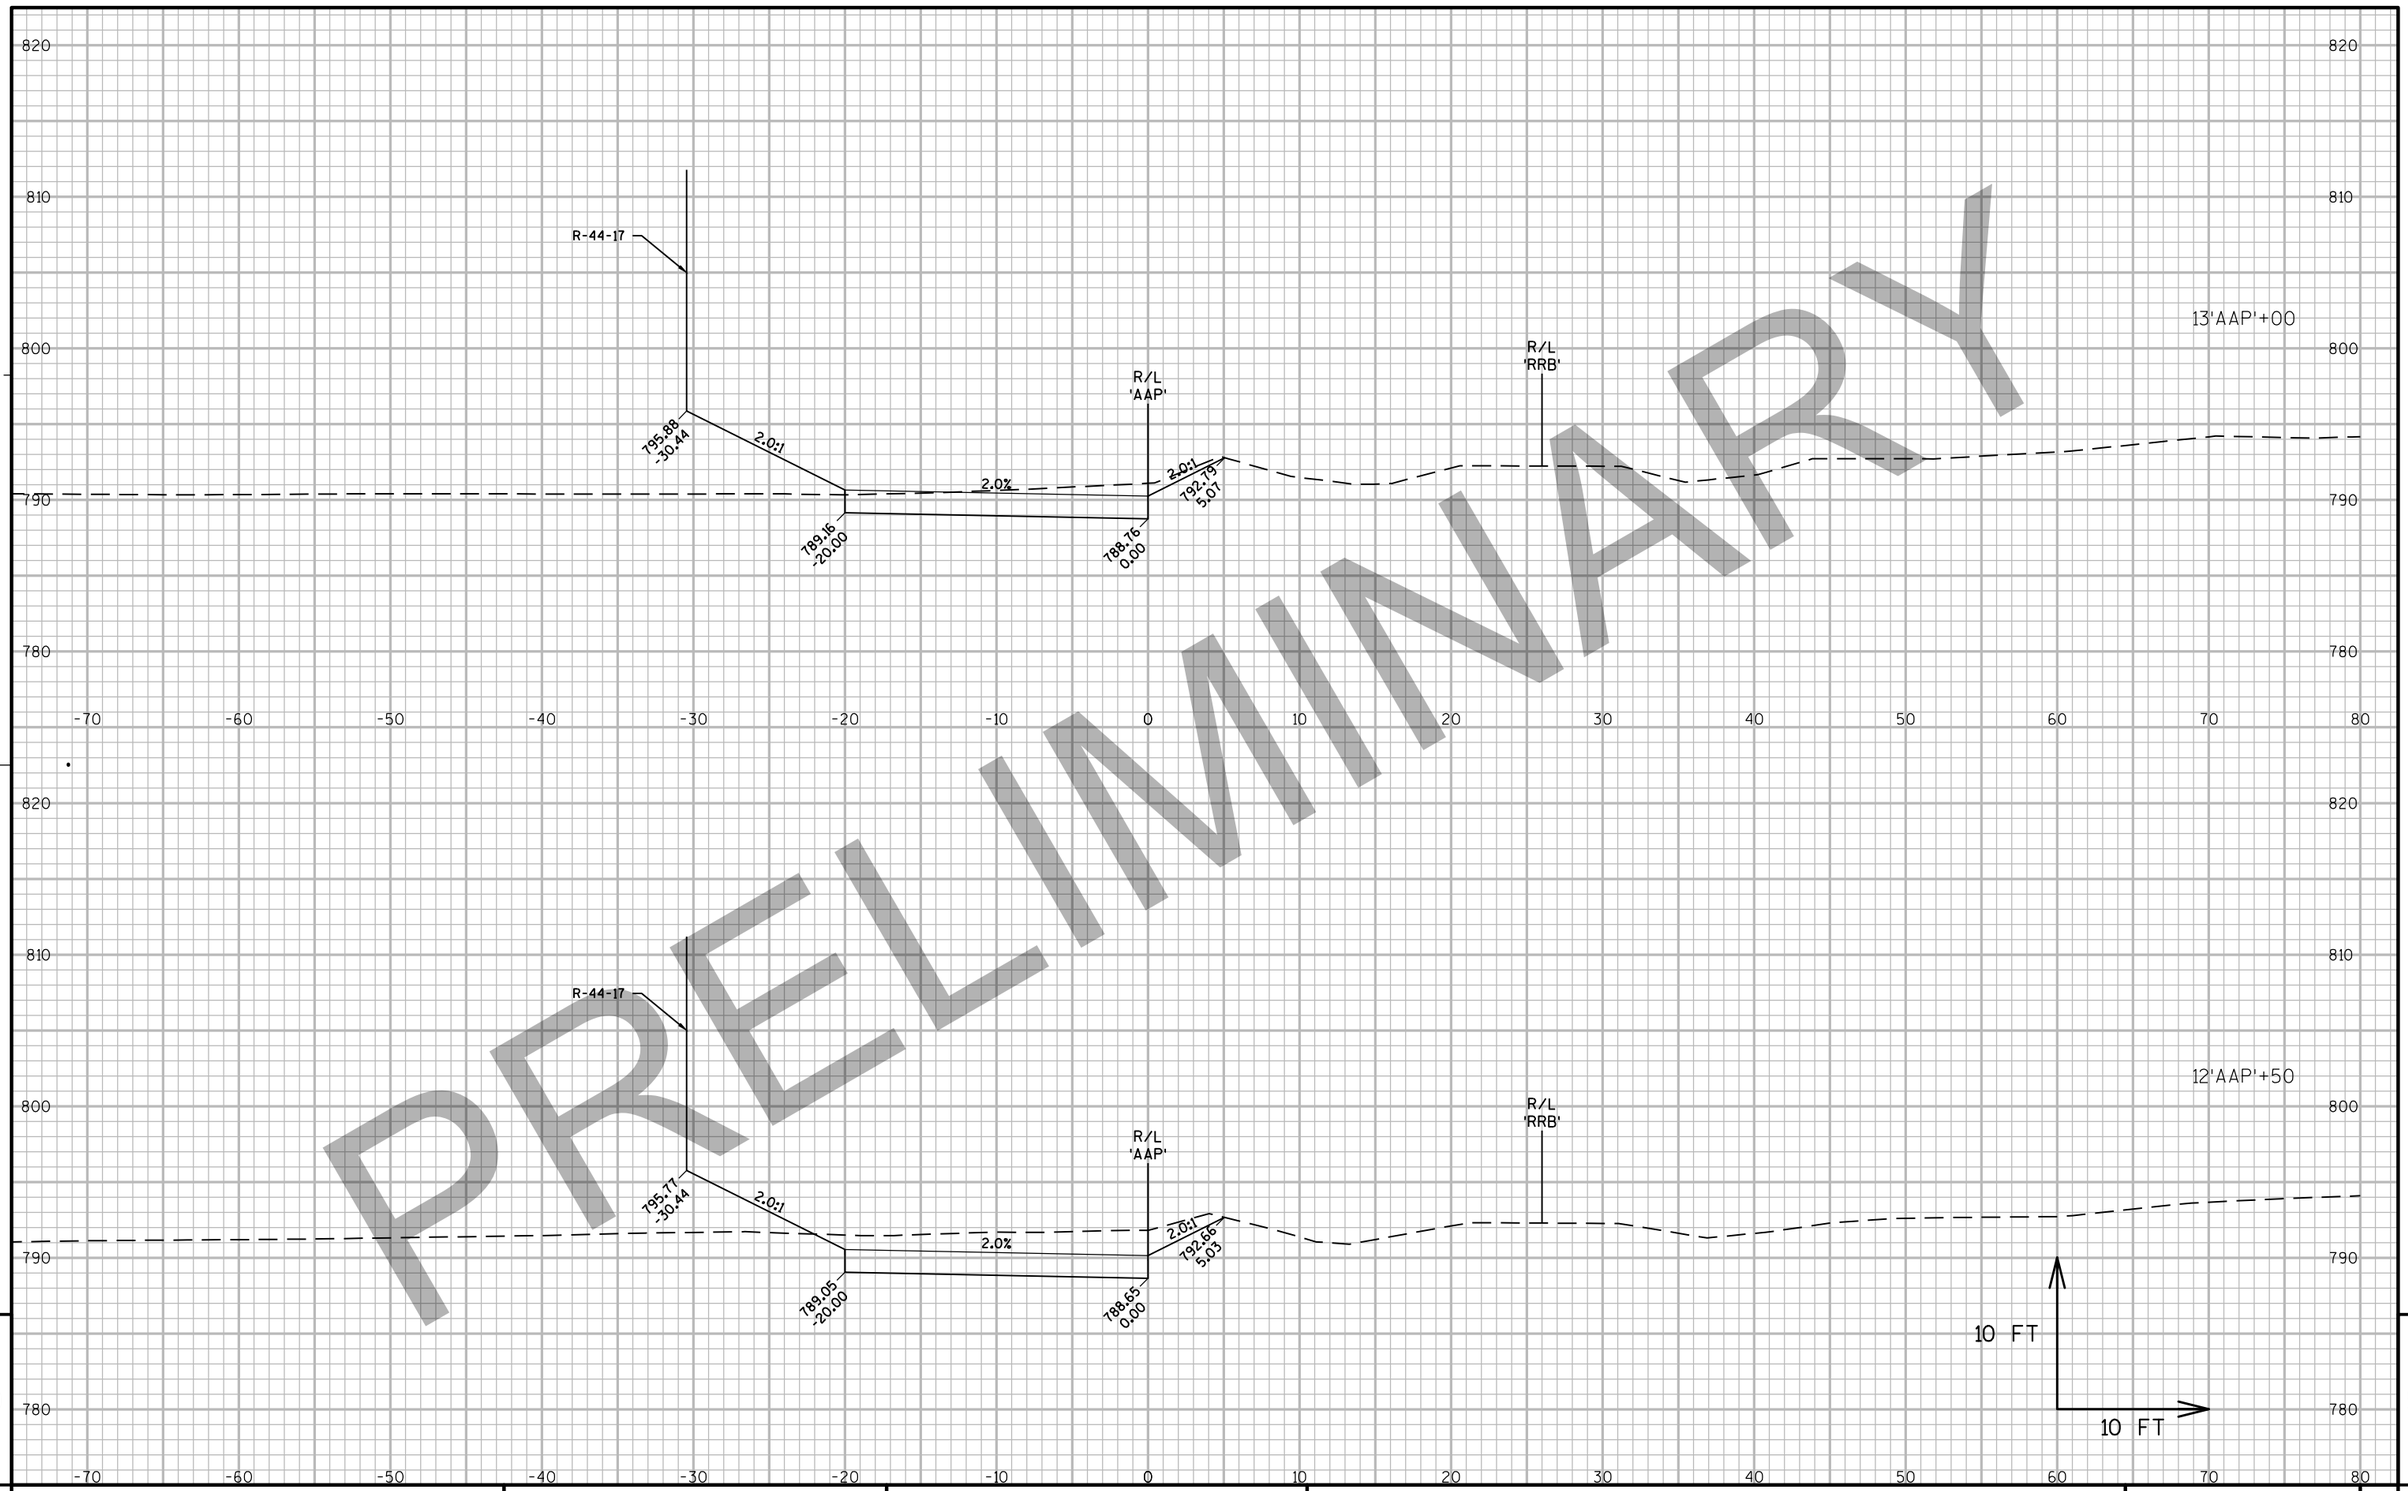

PRELIMINARY

9


9

PROJECT NO: 1146-75-71	HWY: STH 15	COUNTY: OUTAGAMIE	CROSS SECTIONS - AGRICULTURAL ACCESS	SHEET	E

FILE NAME : N:\PDS\C3D\11467571\SHEETSPLAN\11467571\11467571_090901_XS_02_AGRICULTURE.DWG
LAYOUT NAME - 090903_XS_02_AGRICULTURE

PLOT DATE : 1/22/2020 9:57 AM PLOT BY : SIMMONS, MASON A PLOT NAME : PLOT SCALE : 1:10_XREF

PRELIMINARY

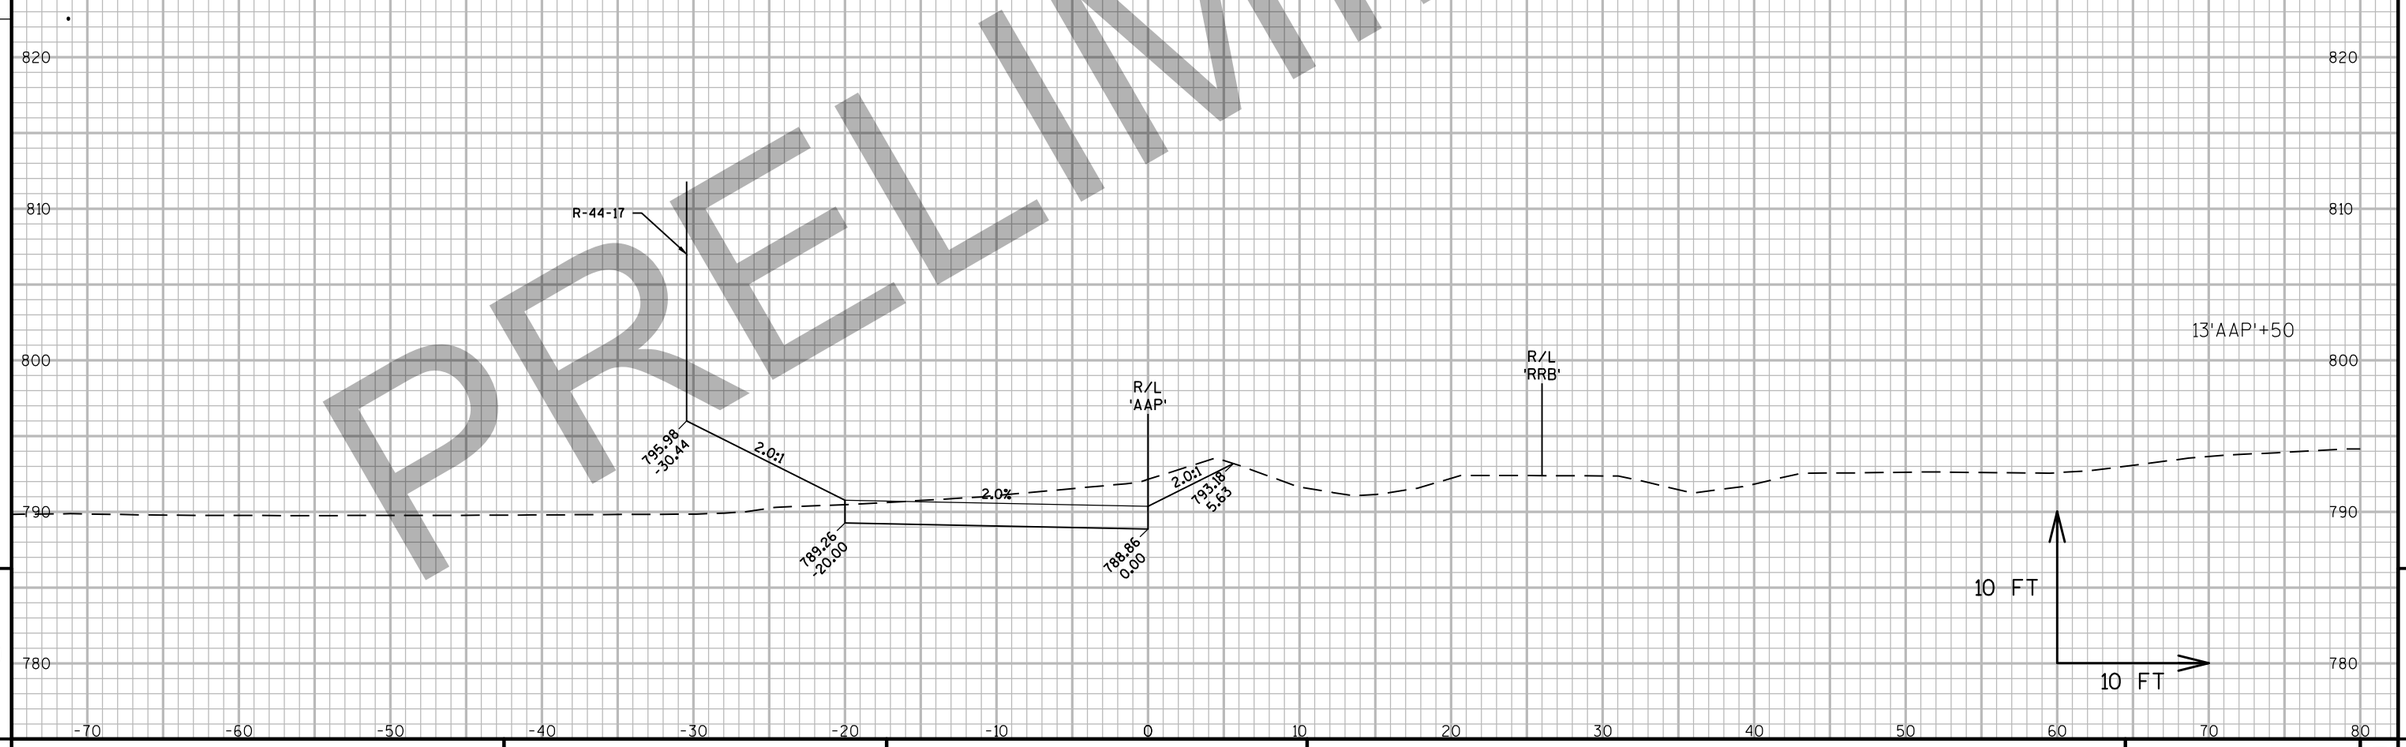


9

9

PROJECT NO: 1146-75-71	HWY: STH 15	COUNTY: OUTAGAMIE	CROSS SECTIONS - AGRICULTURAL ACCESS	SHEET	E

FILE NAME : N:\PDS\C3D\11467571\SHEETSPLAN\11467571\11467571_090901_XS_02_AGRICULTURE.DWG
LAYOUT NAME - 090904_XS_02_AGRICULTURE

PLOT DATE : 1/22/2020 9:57 AM PLOT BY : SIMMONS, MASON A PLOT NAME : PLOT SCALE : 1:10_XREF

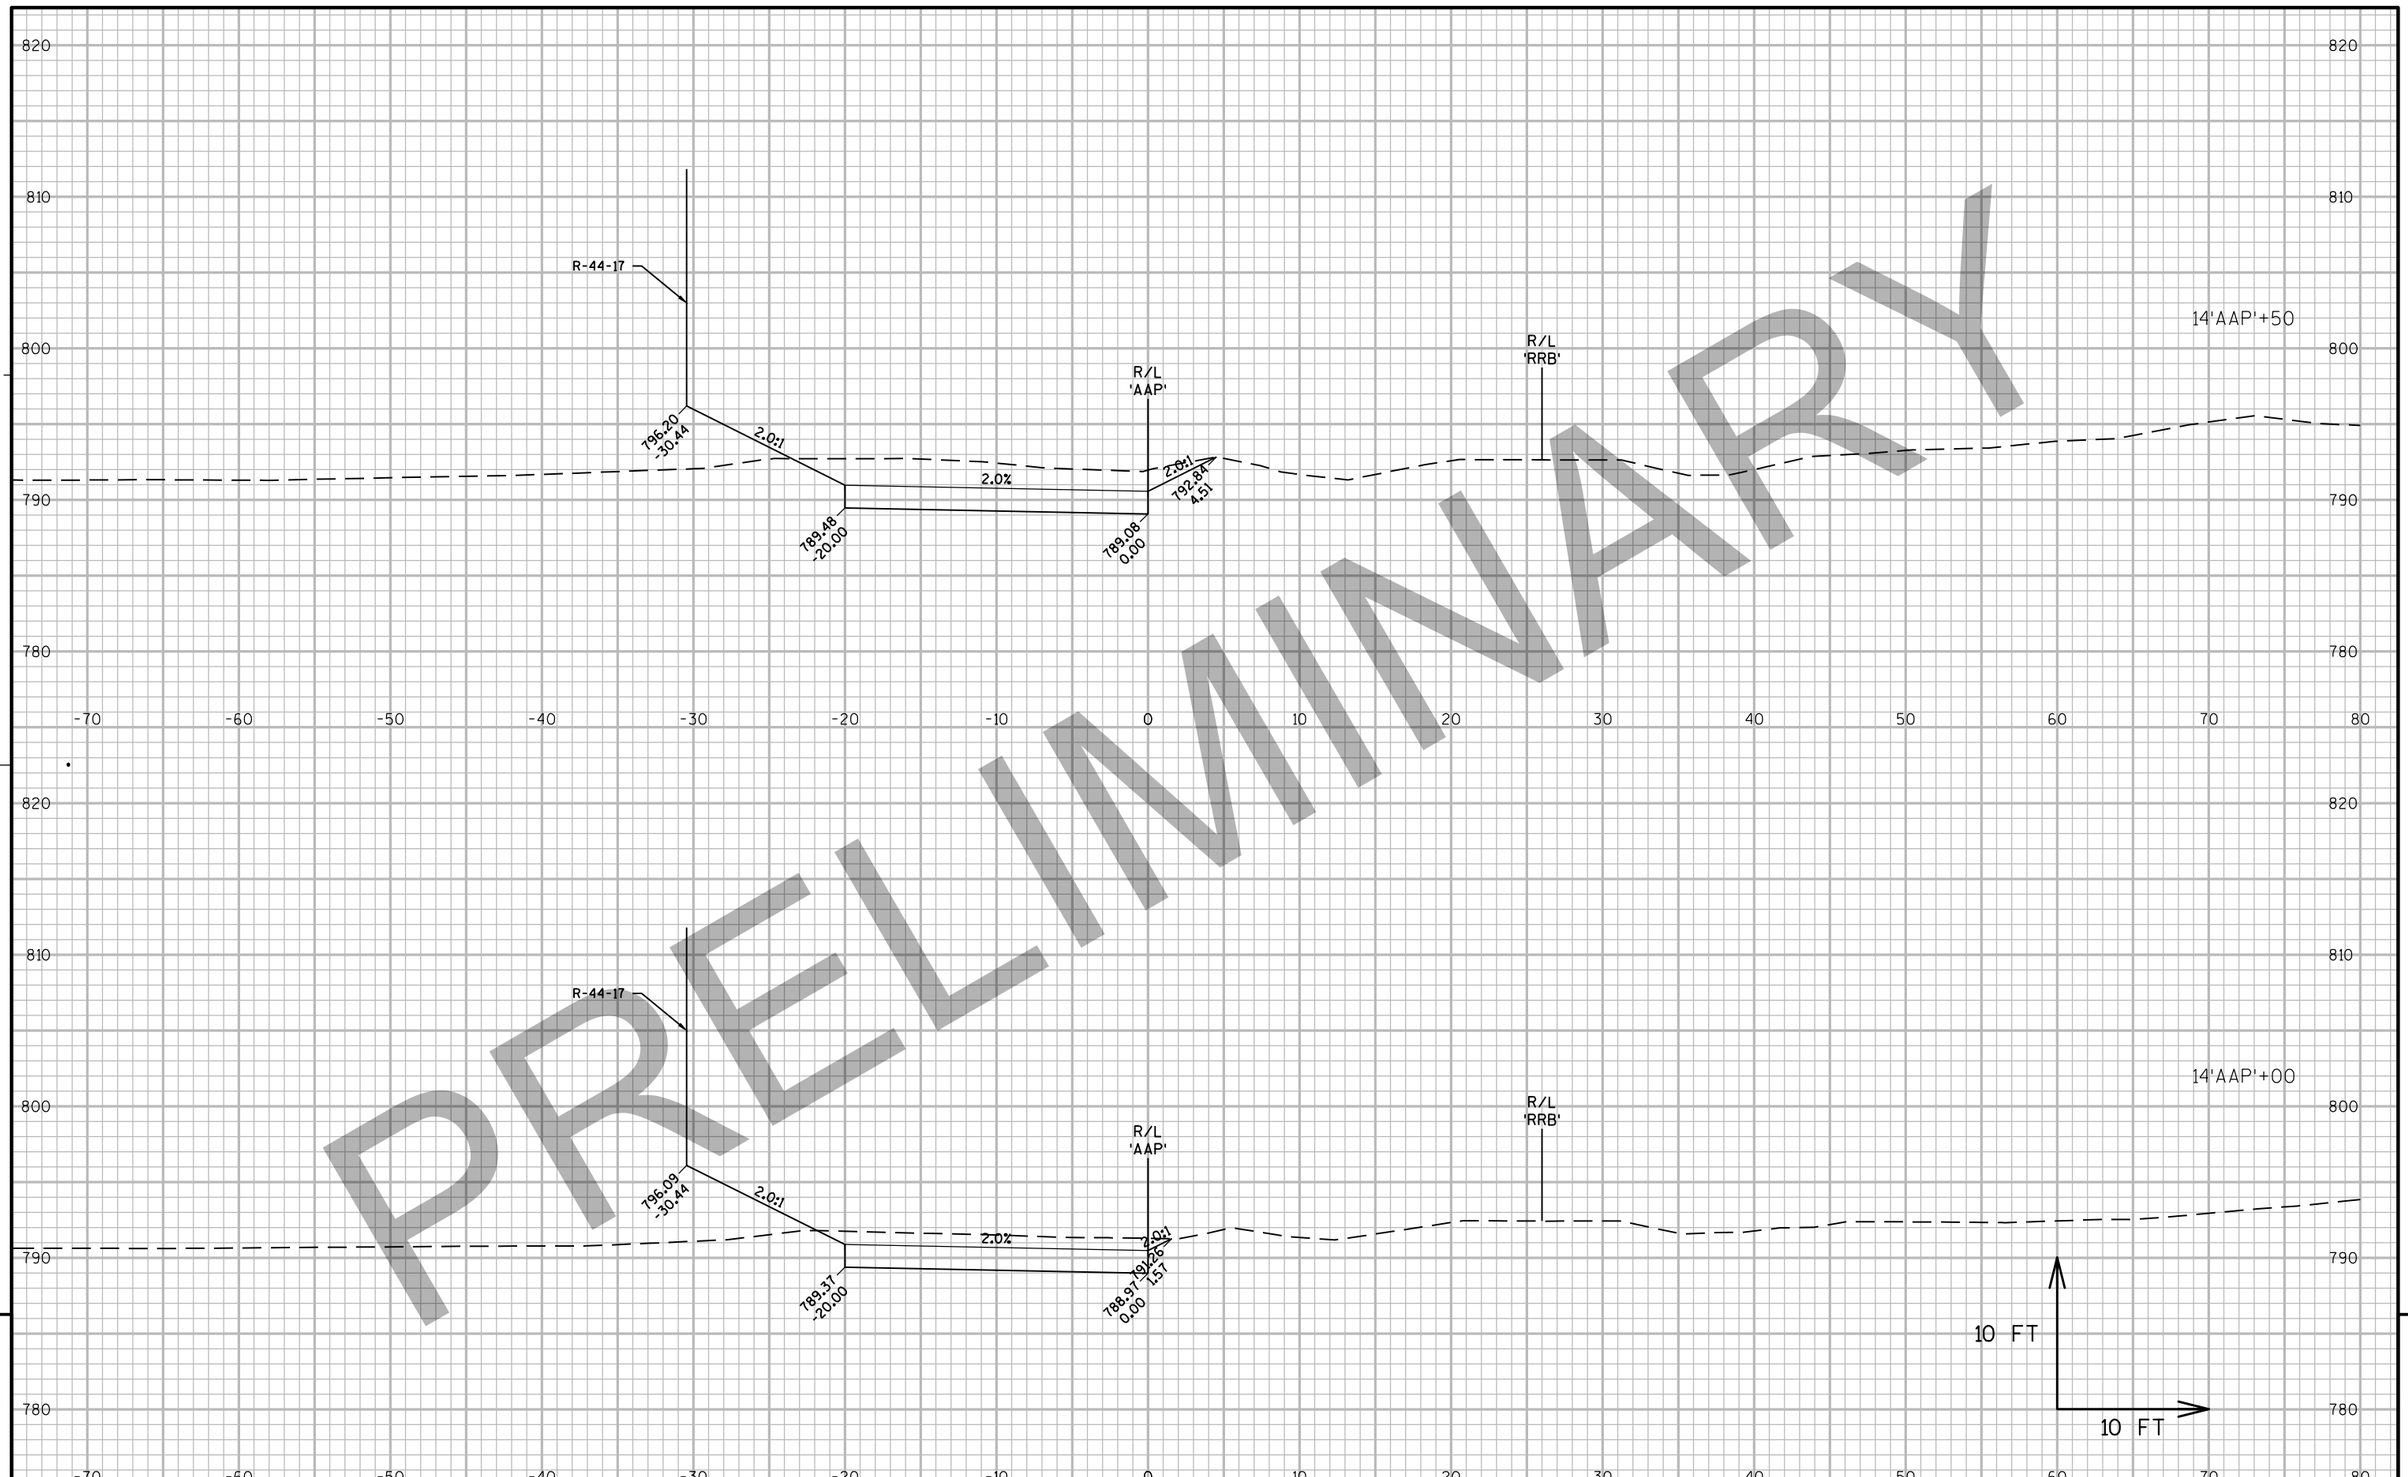

PRELIMINARY

9


9

PROJECT NO: 1146-75-71	HWY: STH 15	COUNTY: OUTAGAMIE	CROSS SECTIONS - AGRICULTURAL ACCESS	SHEET	E

FILE NAME : N:\PDS\C3D\11467571\SHEETSPLAN\11467571\11467571_090901_XS_02_AGRICULTURE.DWG
LAYOUT NAME - 090905_XS_02_AGRICULTURE

PLOT DATE : 1/22/2020 9:57 AM PLOT BY : SIMMONS, MASON A PLOT NAME : PLOT SCALE : 1:10_XREF

PRELIMINARY

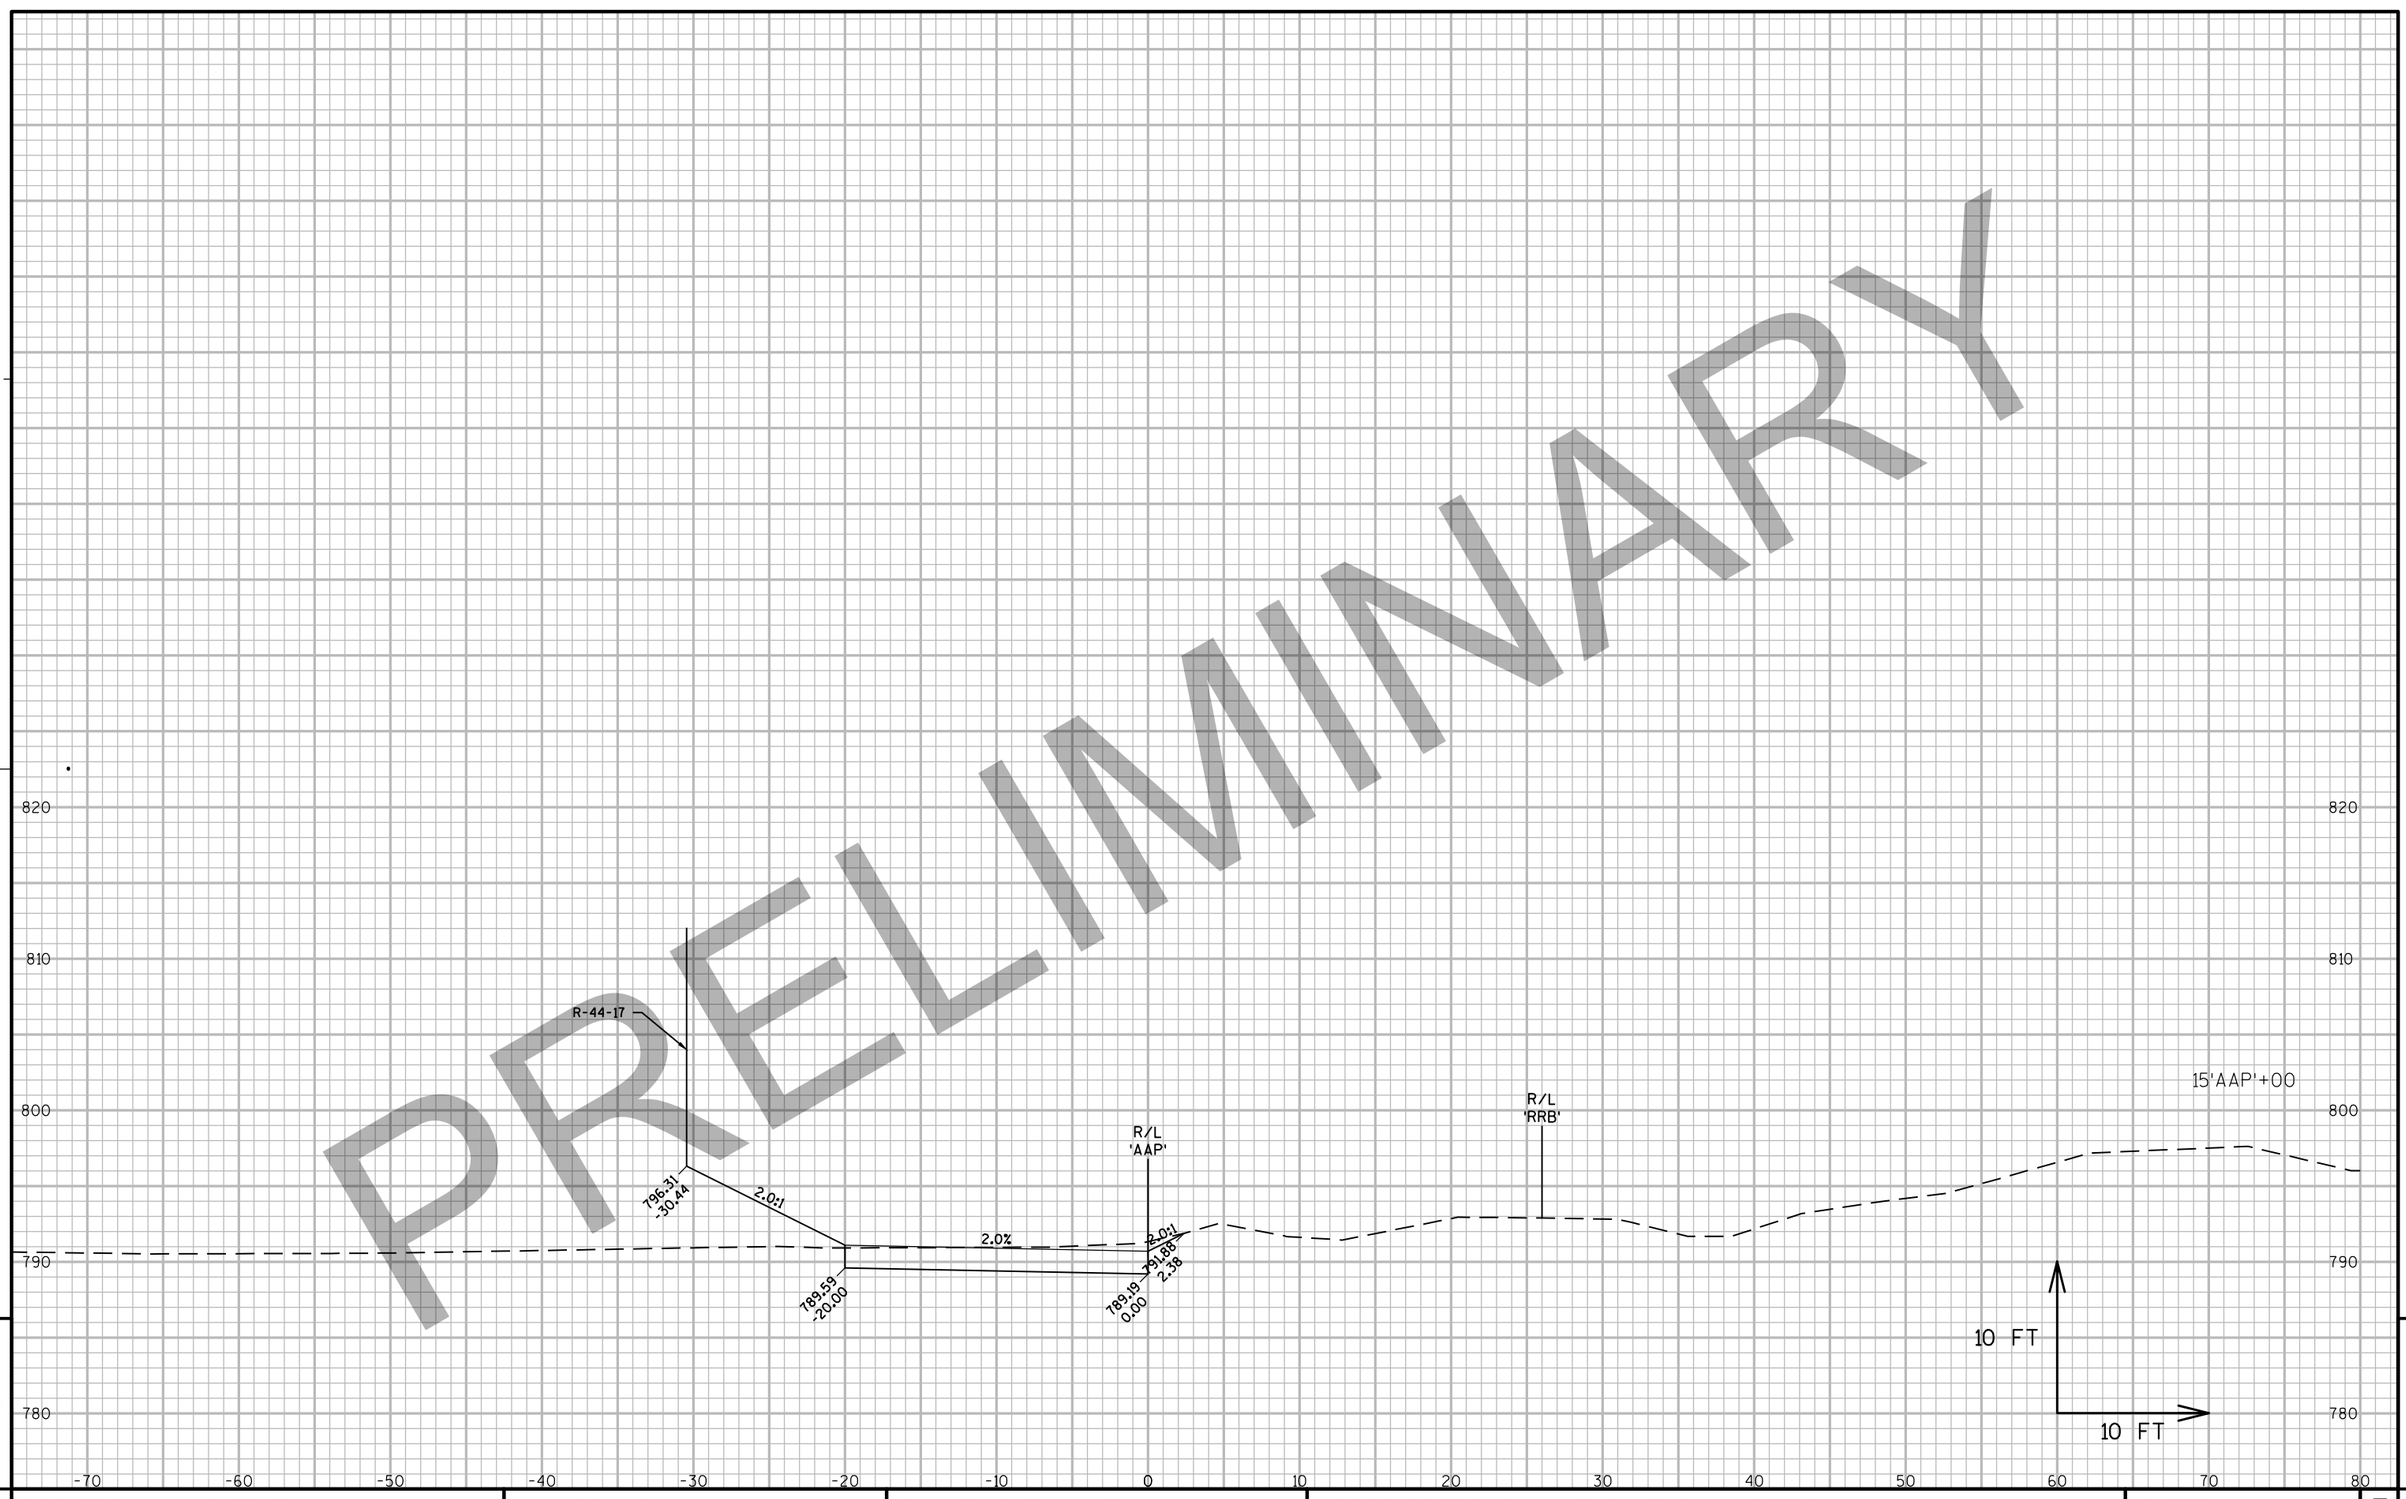

9


9

PROJECT NO: 1146-75-71	HWY: STH 15	COUNTY: OUTAGAMIE	CROSS SECTIONS - AGRICULTURAL ACCESS	SHEET	E

FILE NAME : N:\PDS\C3D\11467571\SHEETSPLAN\11467571\11467571_090901_XS_02_AGRICULTURE.DWG
LAYOUT NAME - 090906_XS_02_AGRICULTURE

PLOT DATE : 1/22/2020 9:57 AM PLOT BY : SIMMONS, MASON A PLOT NAME : PLOT SCALE : 1:10_XREF

PRELIMINARY

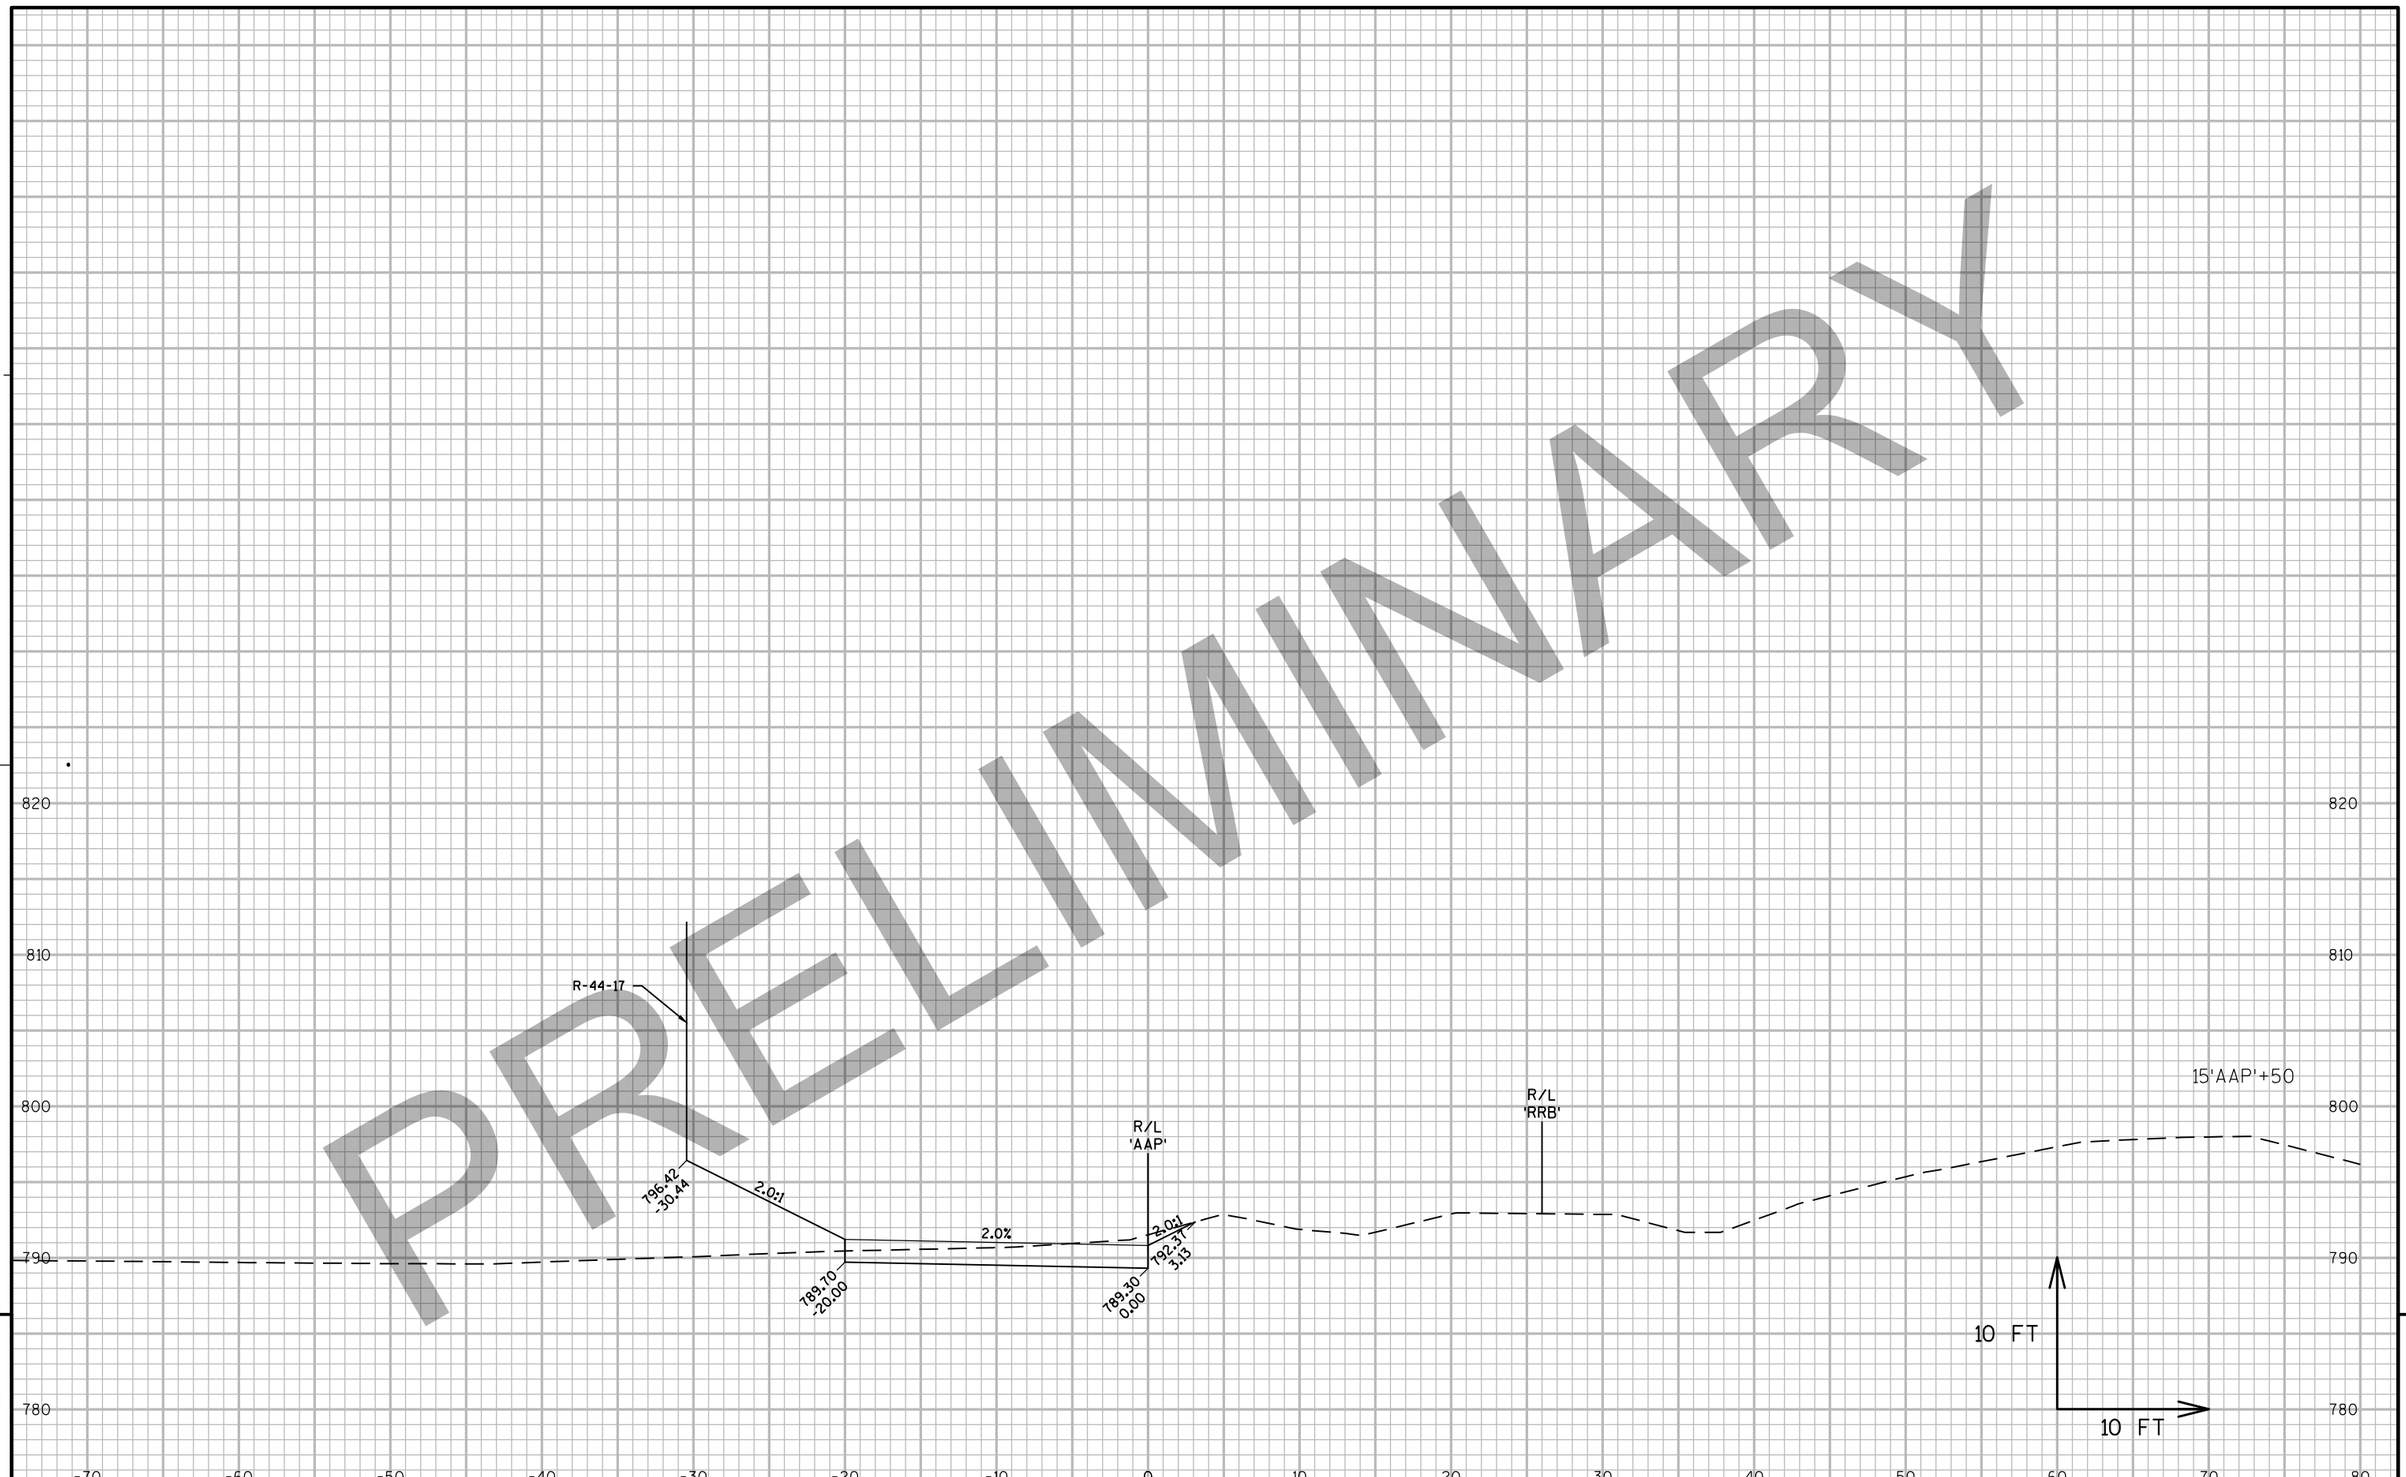


9

PROJECT NO: 1146-75-71	HWY: STH 15	COUNTY: OUTAGAMIE	CROSS SECTIONS - AGRICULTURAL ACCESS	SHEET	E

FILE NAME : N:\PDS\C3D\11467571\SHEETSPLAN\11467571\11467571_090901_XS_02_AGRICULTURE.DWG
LAYOUT NAME - 090907_XS_02_AGRICULTURE

PLOT DATE : 1/22/2020 9:57 AM PLOT BY : SIMMONS, MASON A PLOT NAME : PLOT SCALE : 1:10_XREF

PRELIMINARY

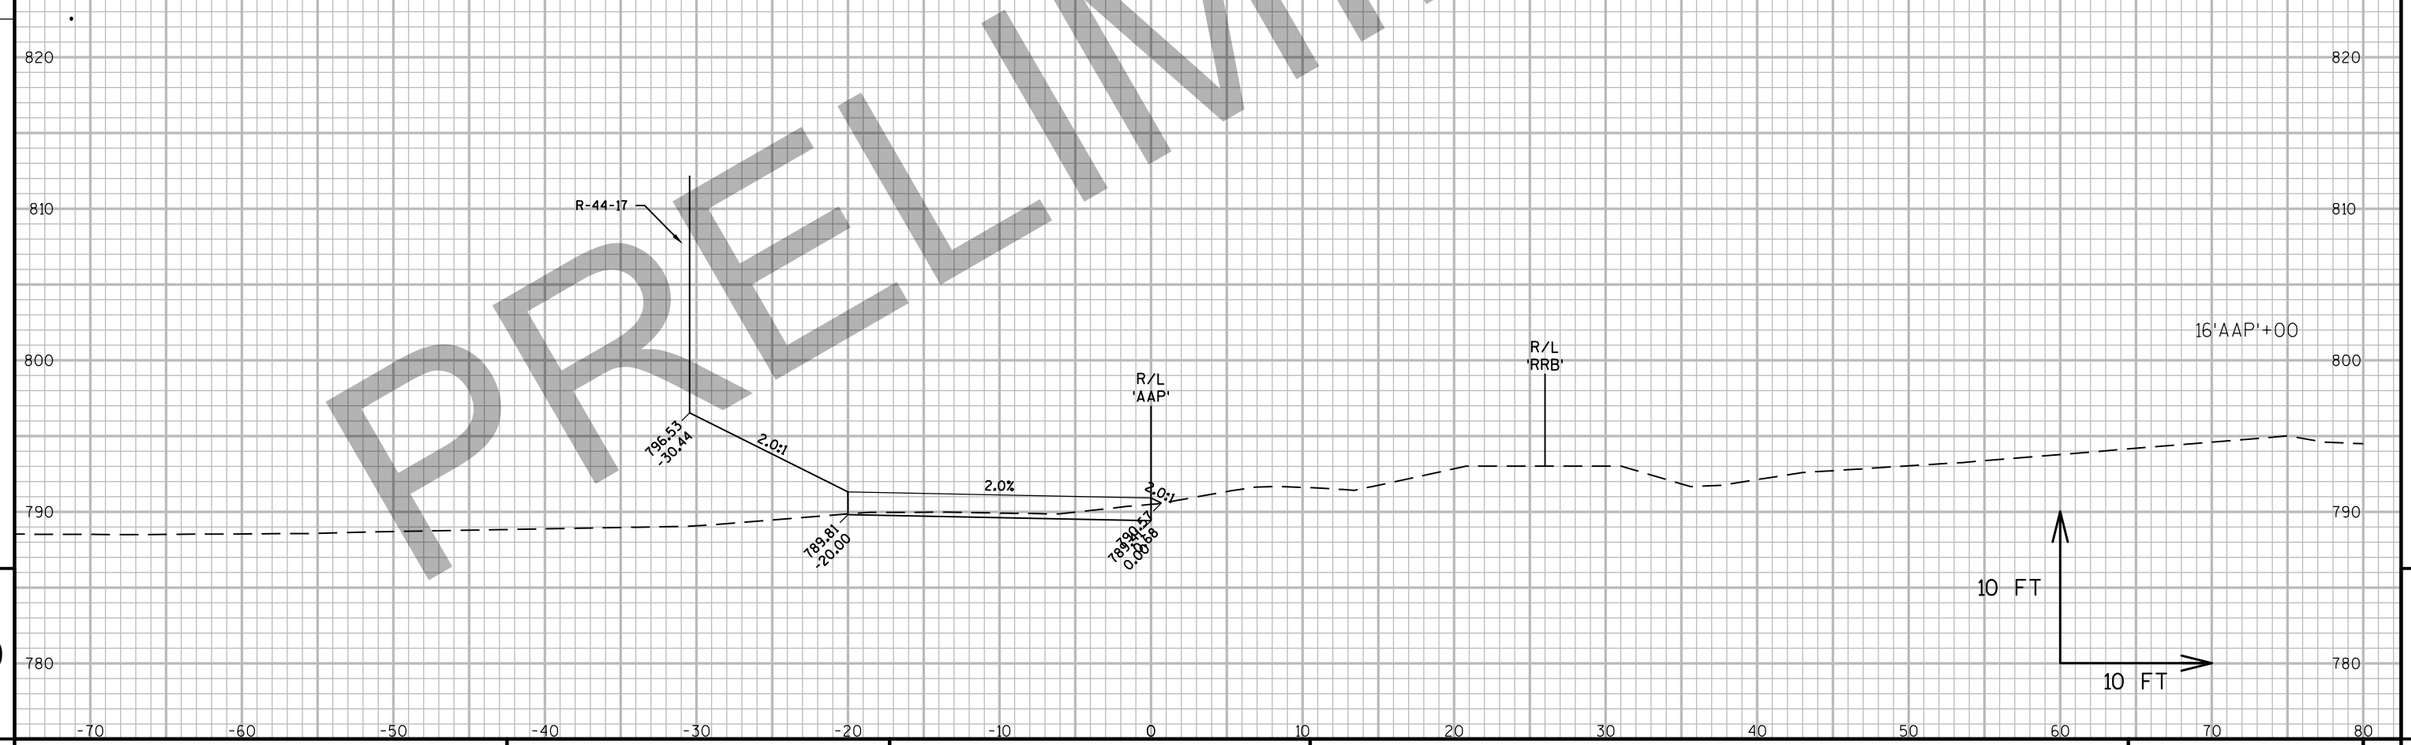

9


9

PROJECT NO: 1146-75-71	HWY: STH 15	COUNTY: OUTAGAMIE	CROSS SECTIONS - AGRICULTURAL ACCESS	SHEET	E

FILE NAME : N:\PDS\C3D\11467571\SHEETSPLAN\11467571\11467571_090901_XS_02_AGRICULTURE.DWG
LAYOUT NAME - 090908_XS_02_AGRICULTURE

PLOT DATE : 1/22/2020 9:57 AM PLOT BY : SIMMONS, MASON A PLOT NAME : PLOT SCALE : 1:10_XREF

PRELIMINARY

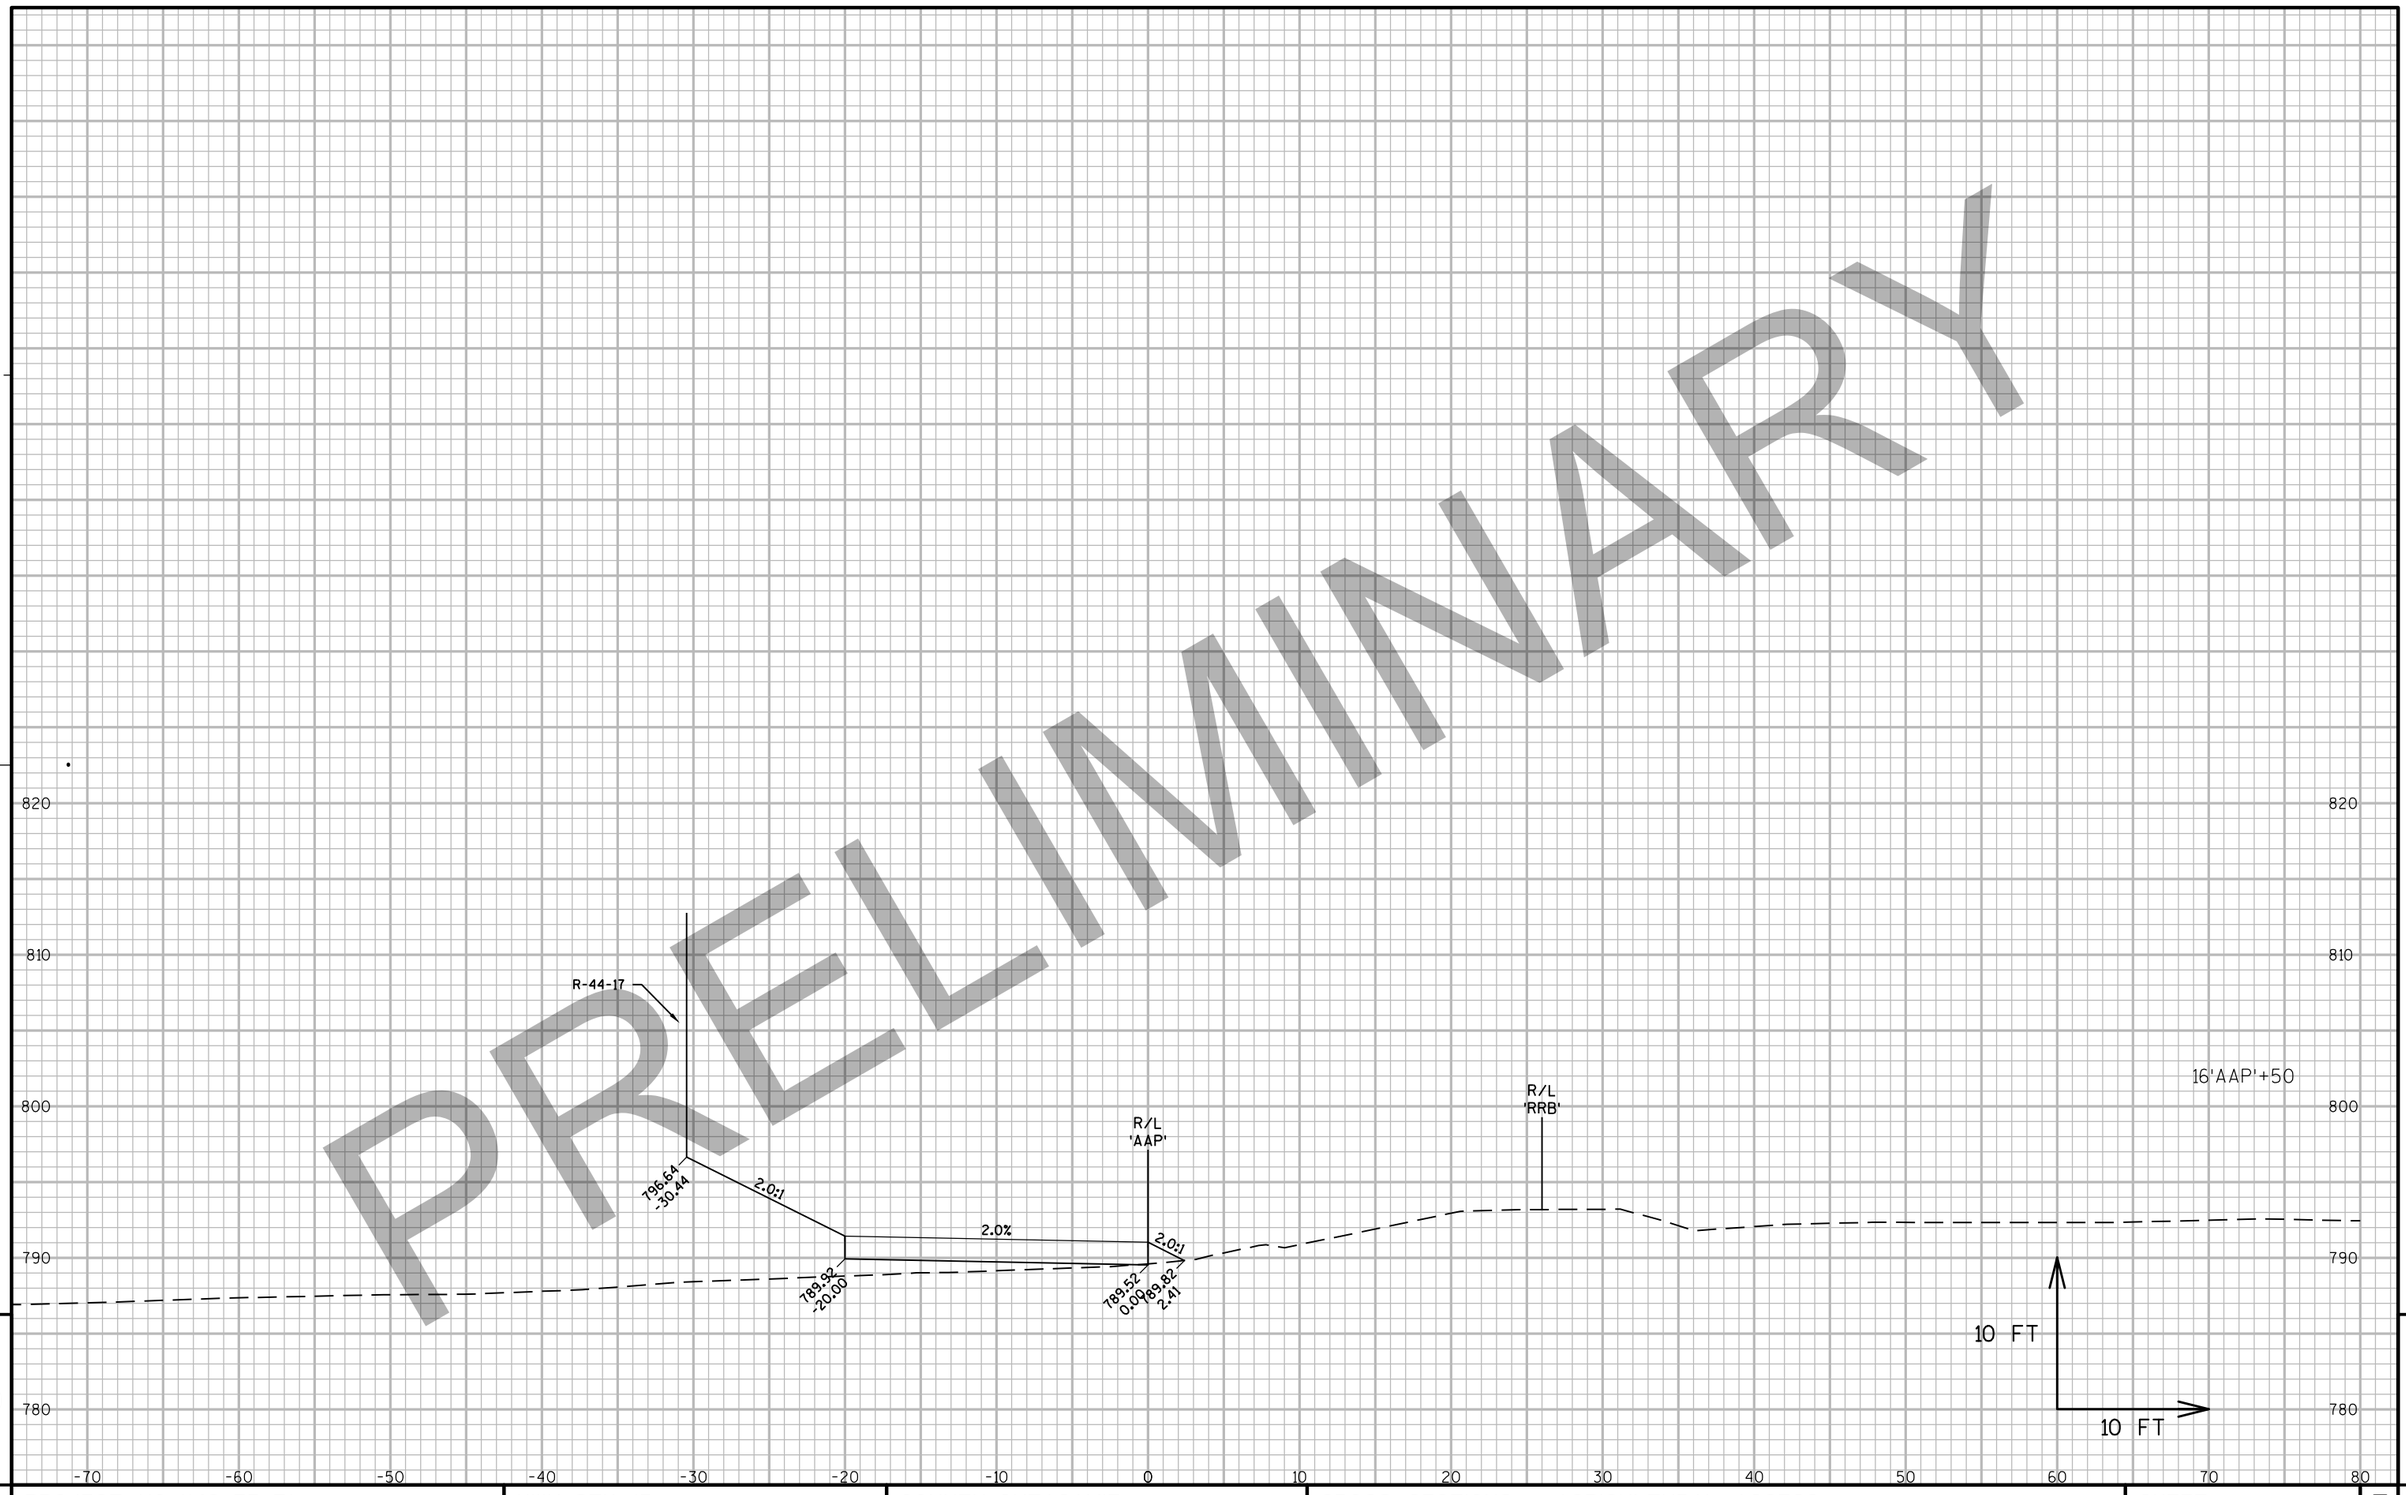

9


9

PROJECT NO: 1146-75-71	HWY: STH 15	COUNTY: OUTAGAMIE	CROSS SECTIONS - AGRICULTURAL ACCESS	SHEET	E

FILE NAME : N:\PDS\C3D\11467571\SHEETSPLAN\11467571\11467571_090901_XS_02_AGRICULTURE.DWG
LAYOUT NAME - 090909_XS_02_AGRICULTURE

PLOT DATE : 1/22/2020 9:57 AM PLOT BY : SIMMONS, MASON A PLOT NAME : PLOT SCALE : 1:10_XREF

PRELIMINARY

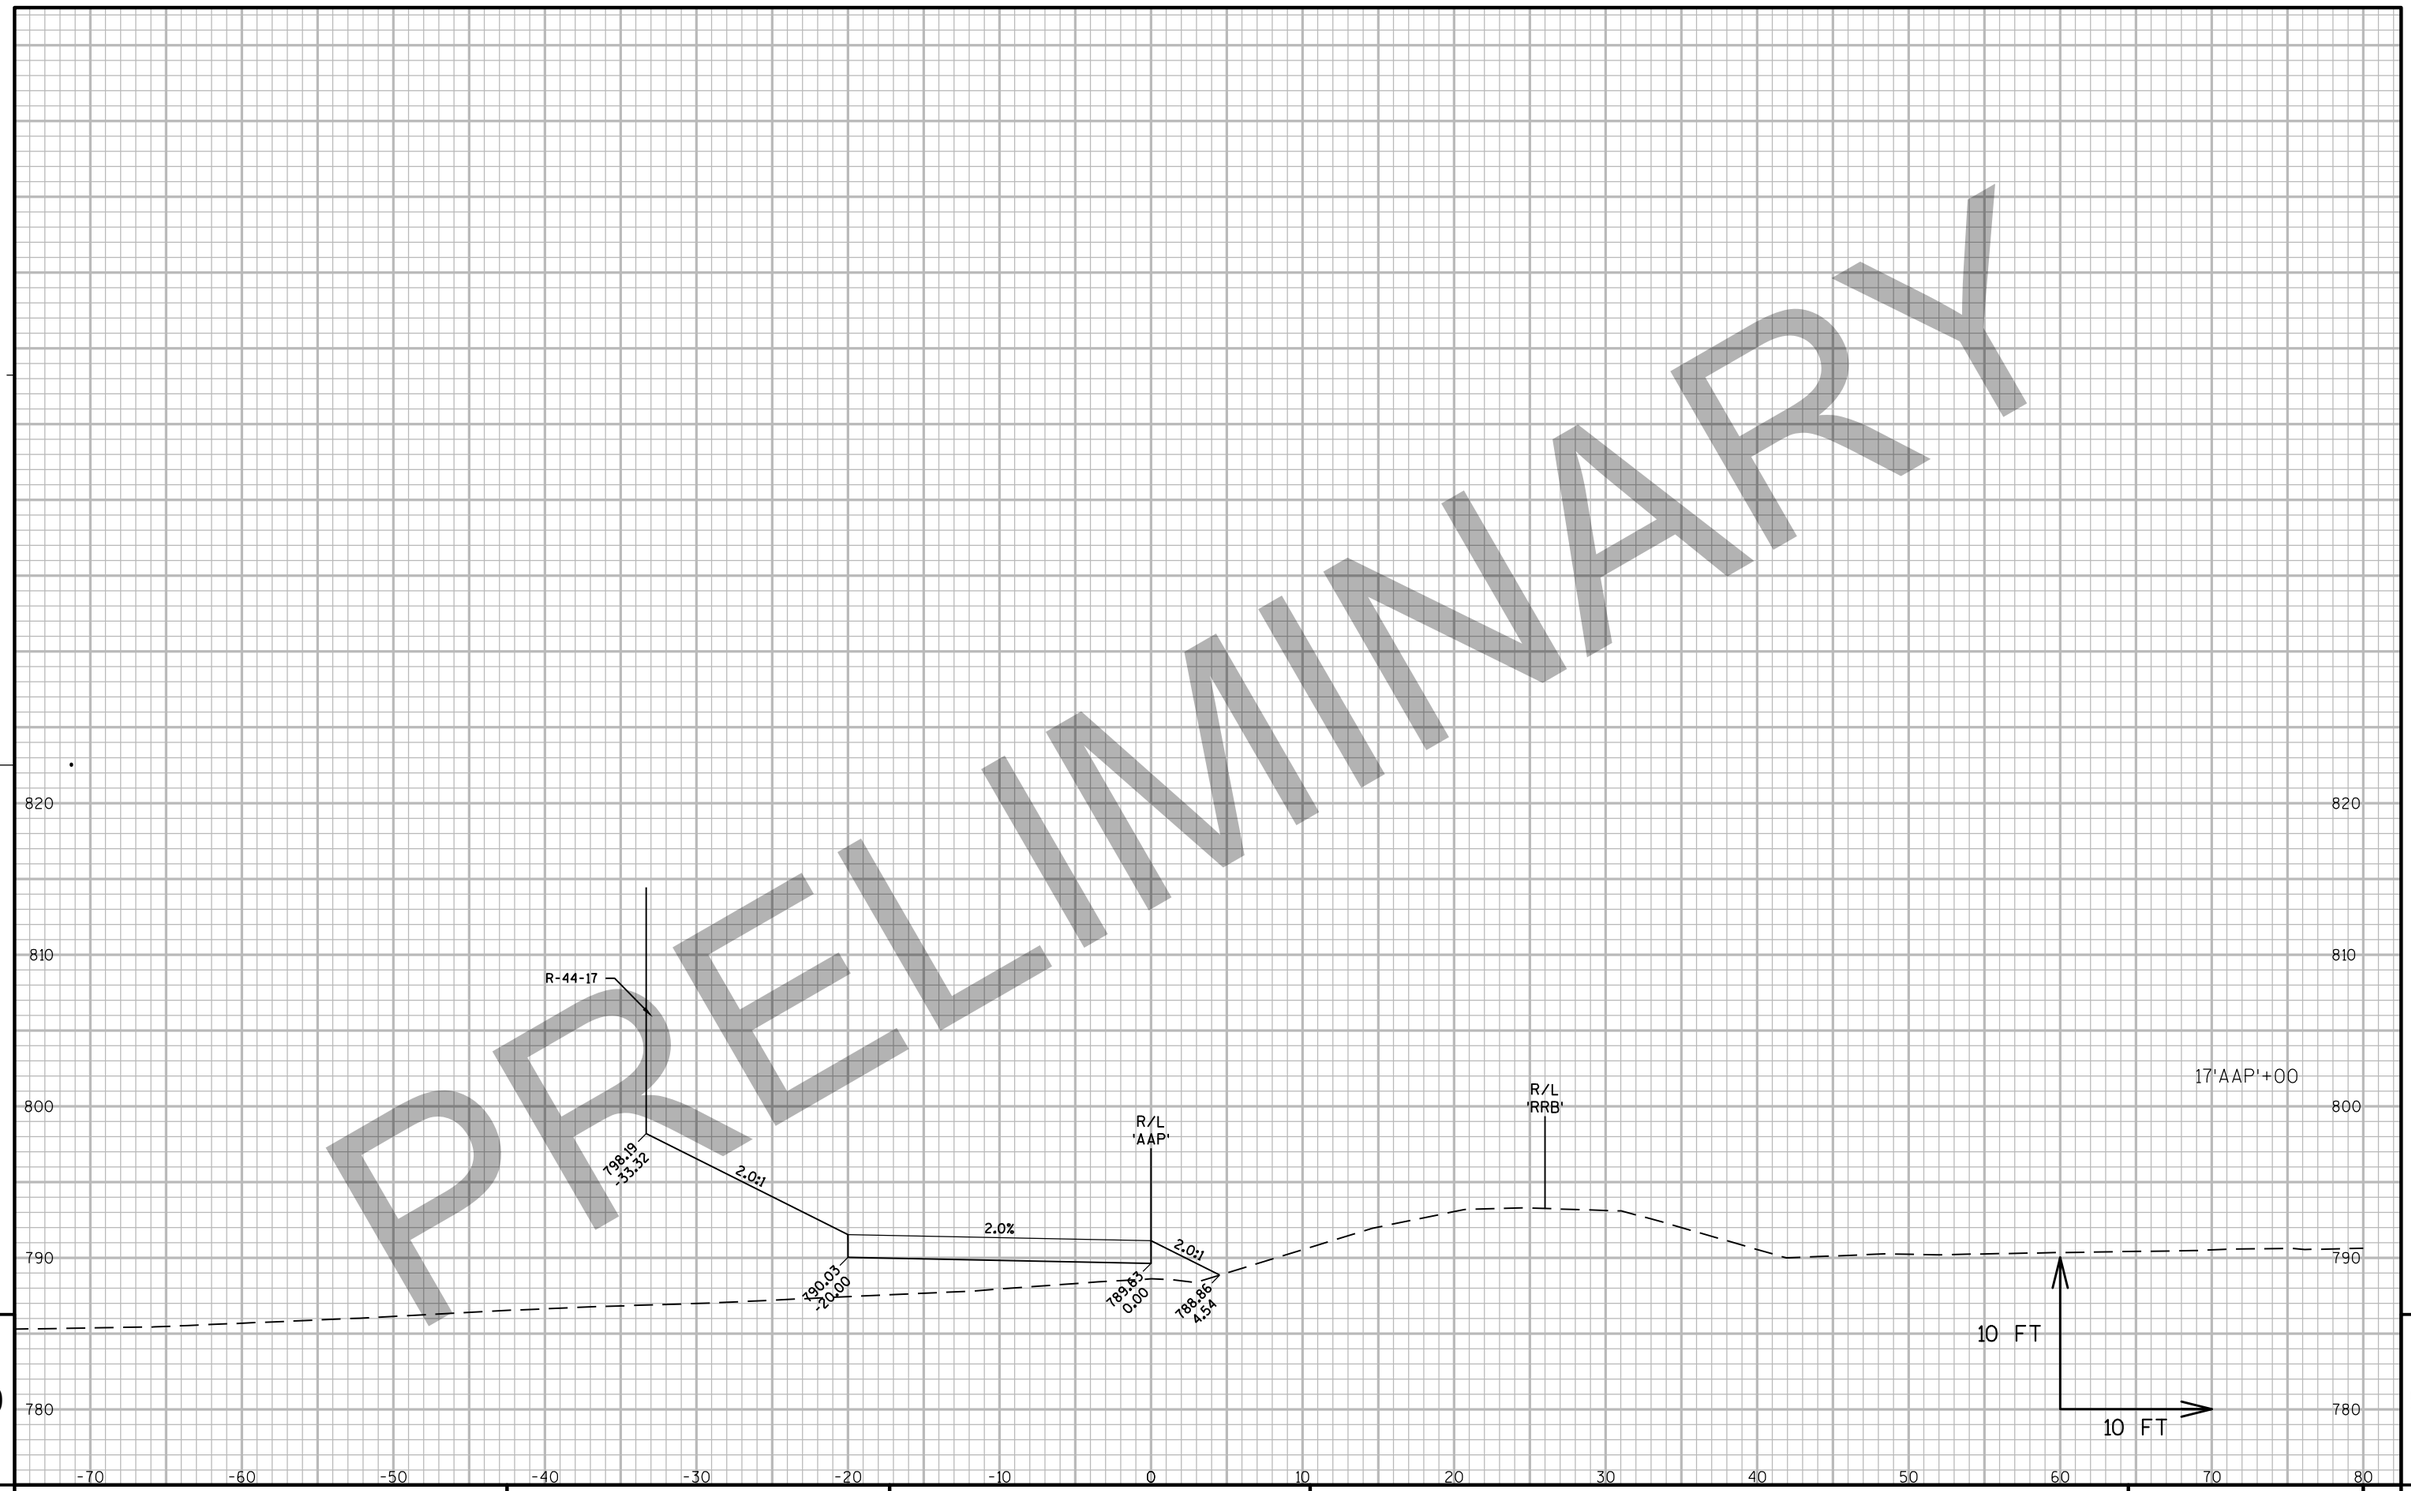


9

9

PROJECT NO: 1146-75-71	HWY: STH 15	COUNTY: OUTAGAMIE	CROSS SECTIONS - AGRICULTURAL ACCESS	SHEET	E

FILE NAME : N:\PDS\C3D\11467571\SHEETSPLAN\11467571\11467571_090901_XS_02_AGRICULTURE.DWG
LAYOUT NAME - 090910_XS_02_AGRICULTURE

PLOT DATE : 1/22/2020 9:57 AM PLOT BY : SIMMONS, MASON A PLOT NAME : PLOT SCALE : 1:10_XREF

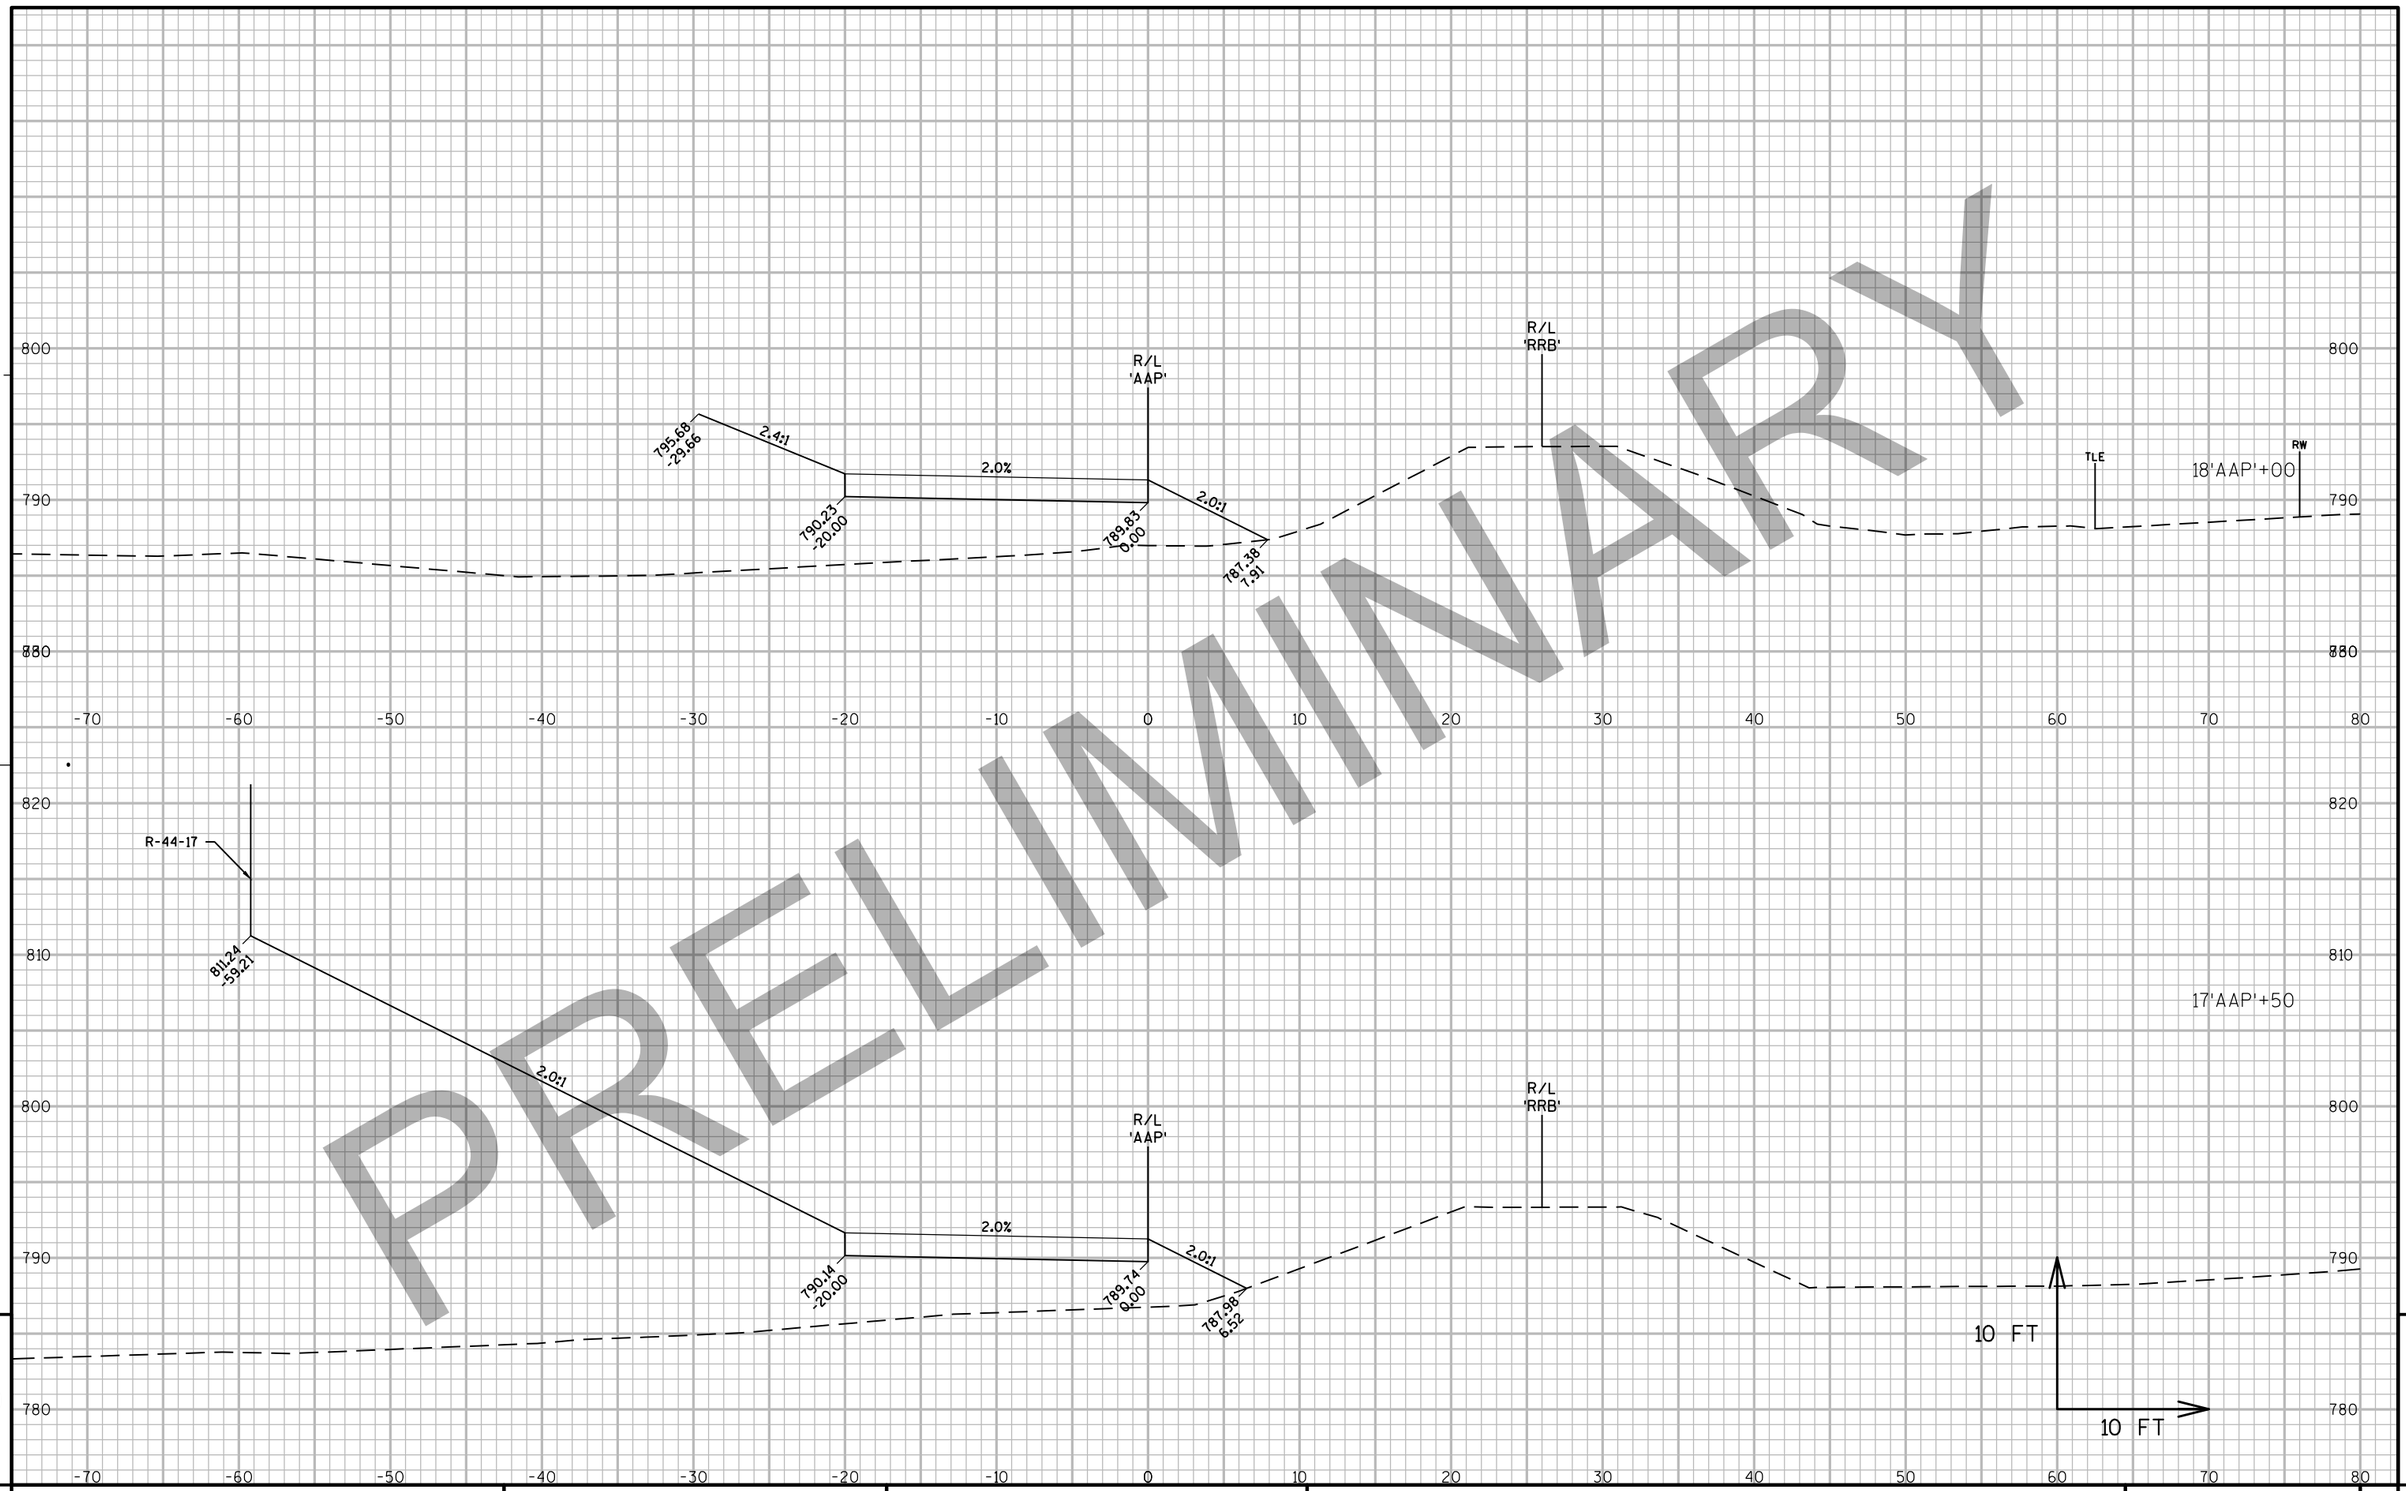

PRELIMINARY


9

9

PROJECT NO: 1146-75-71	HWY: STH 15	COUNTY: OUTAGAMIE	CROSS SECTIONS - AGRICULTURAL ACCESS	SHEET	E

FILE NAME : N:\PDS\C3D\11467571\SHEETSPLAN\11467571\11467571_090901_XS_02_AGRICULTURE.DWG
LAYOUT NAME - 090911_XS_02_AGRICULTURE

PLOT DATE : 1/22/2020 9:58 AM PLOT BY : SIMMONS, MASON A PLOT NAME : PLOT SCALE : 1:10_XREF

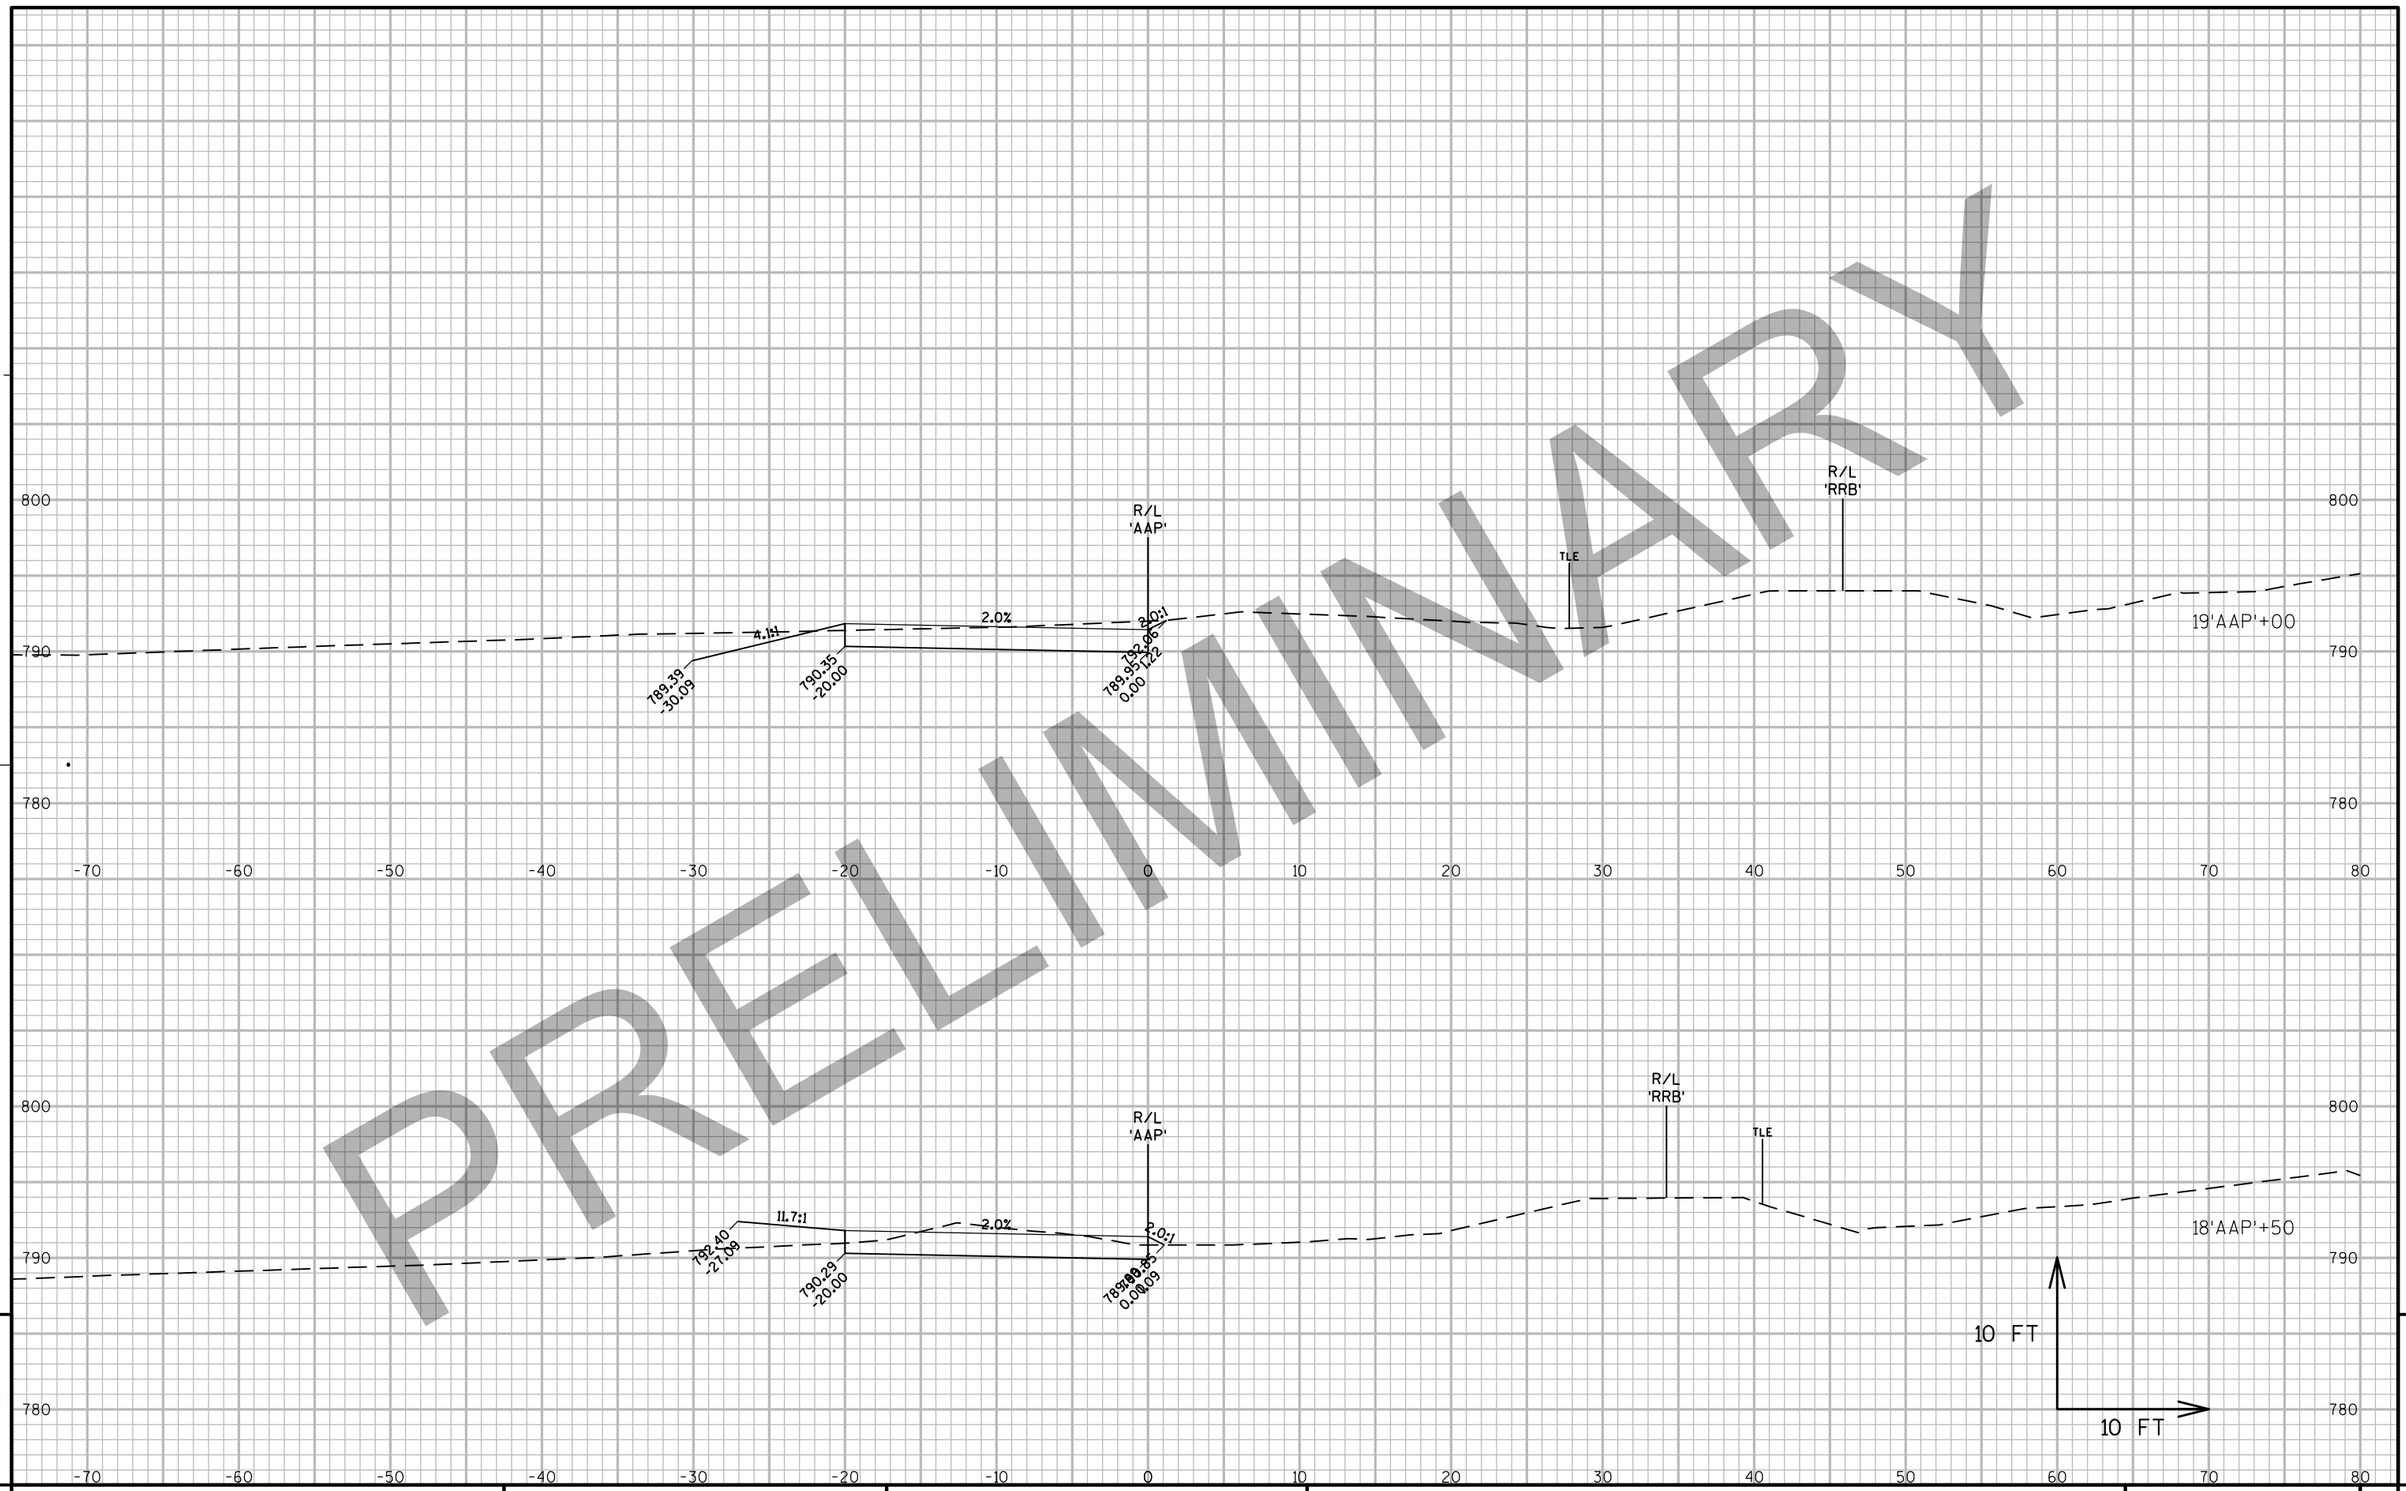

PRELIMINARY


9

9

PROJECT NO: 1146-75-71	HWY: STH 15	COUNTY: OUTAGAMIE	CROSS SECTIONS - AGRICULTURAL ACCESS	SHEET	E

FILE NAME : N:\PDS\C3D\11467571\SHEETSPLAN\11467571\11467571_090901_XS_02_AGRICULTURE.DWG
LAYOUT NAME - 090912_XS_02_AGRICULTURE

PLOT DATE : 1/22/2020 9:58 AM PLOT BY : SIMMONS, MASON A PLOT NAME : PLOT SCALE : 1:10_XREF

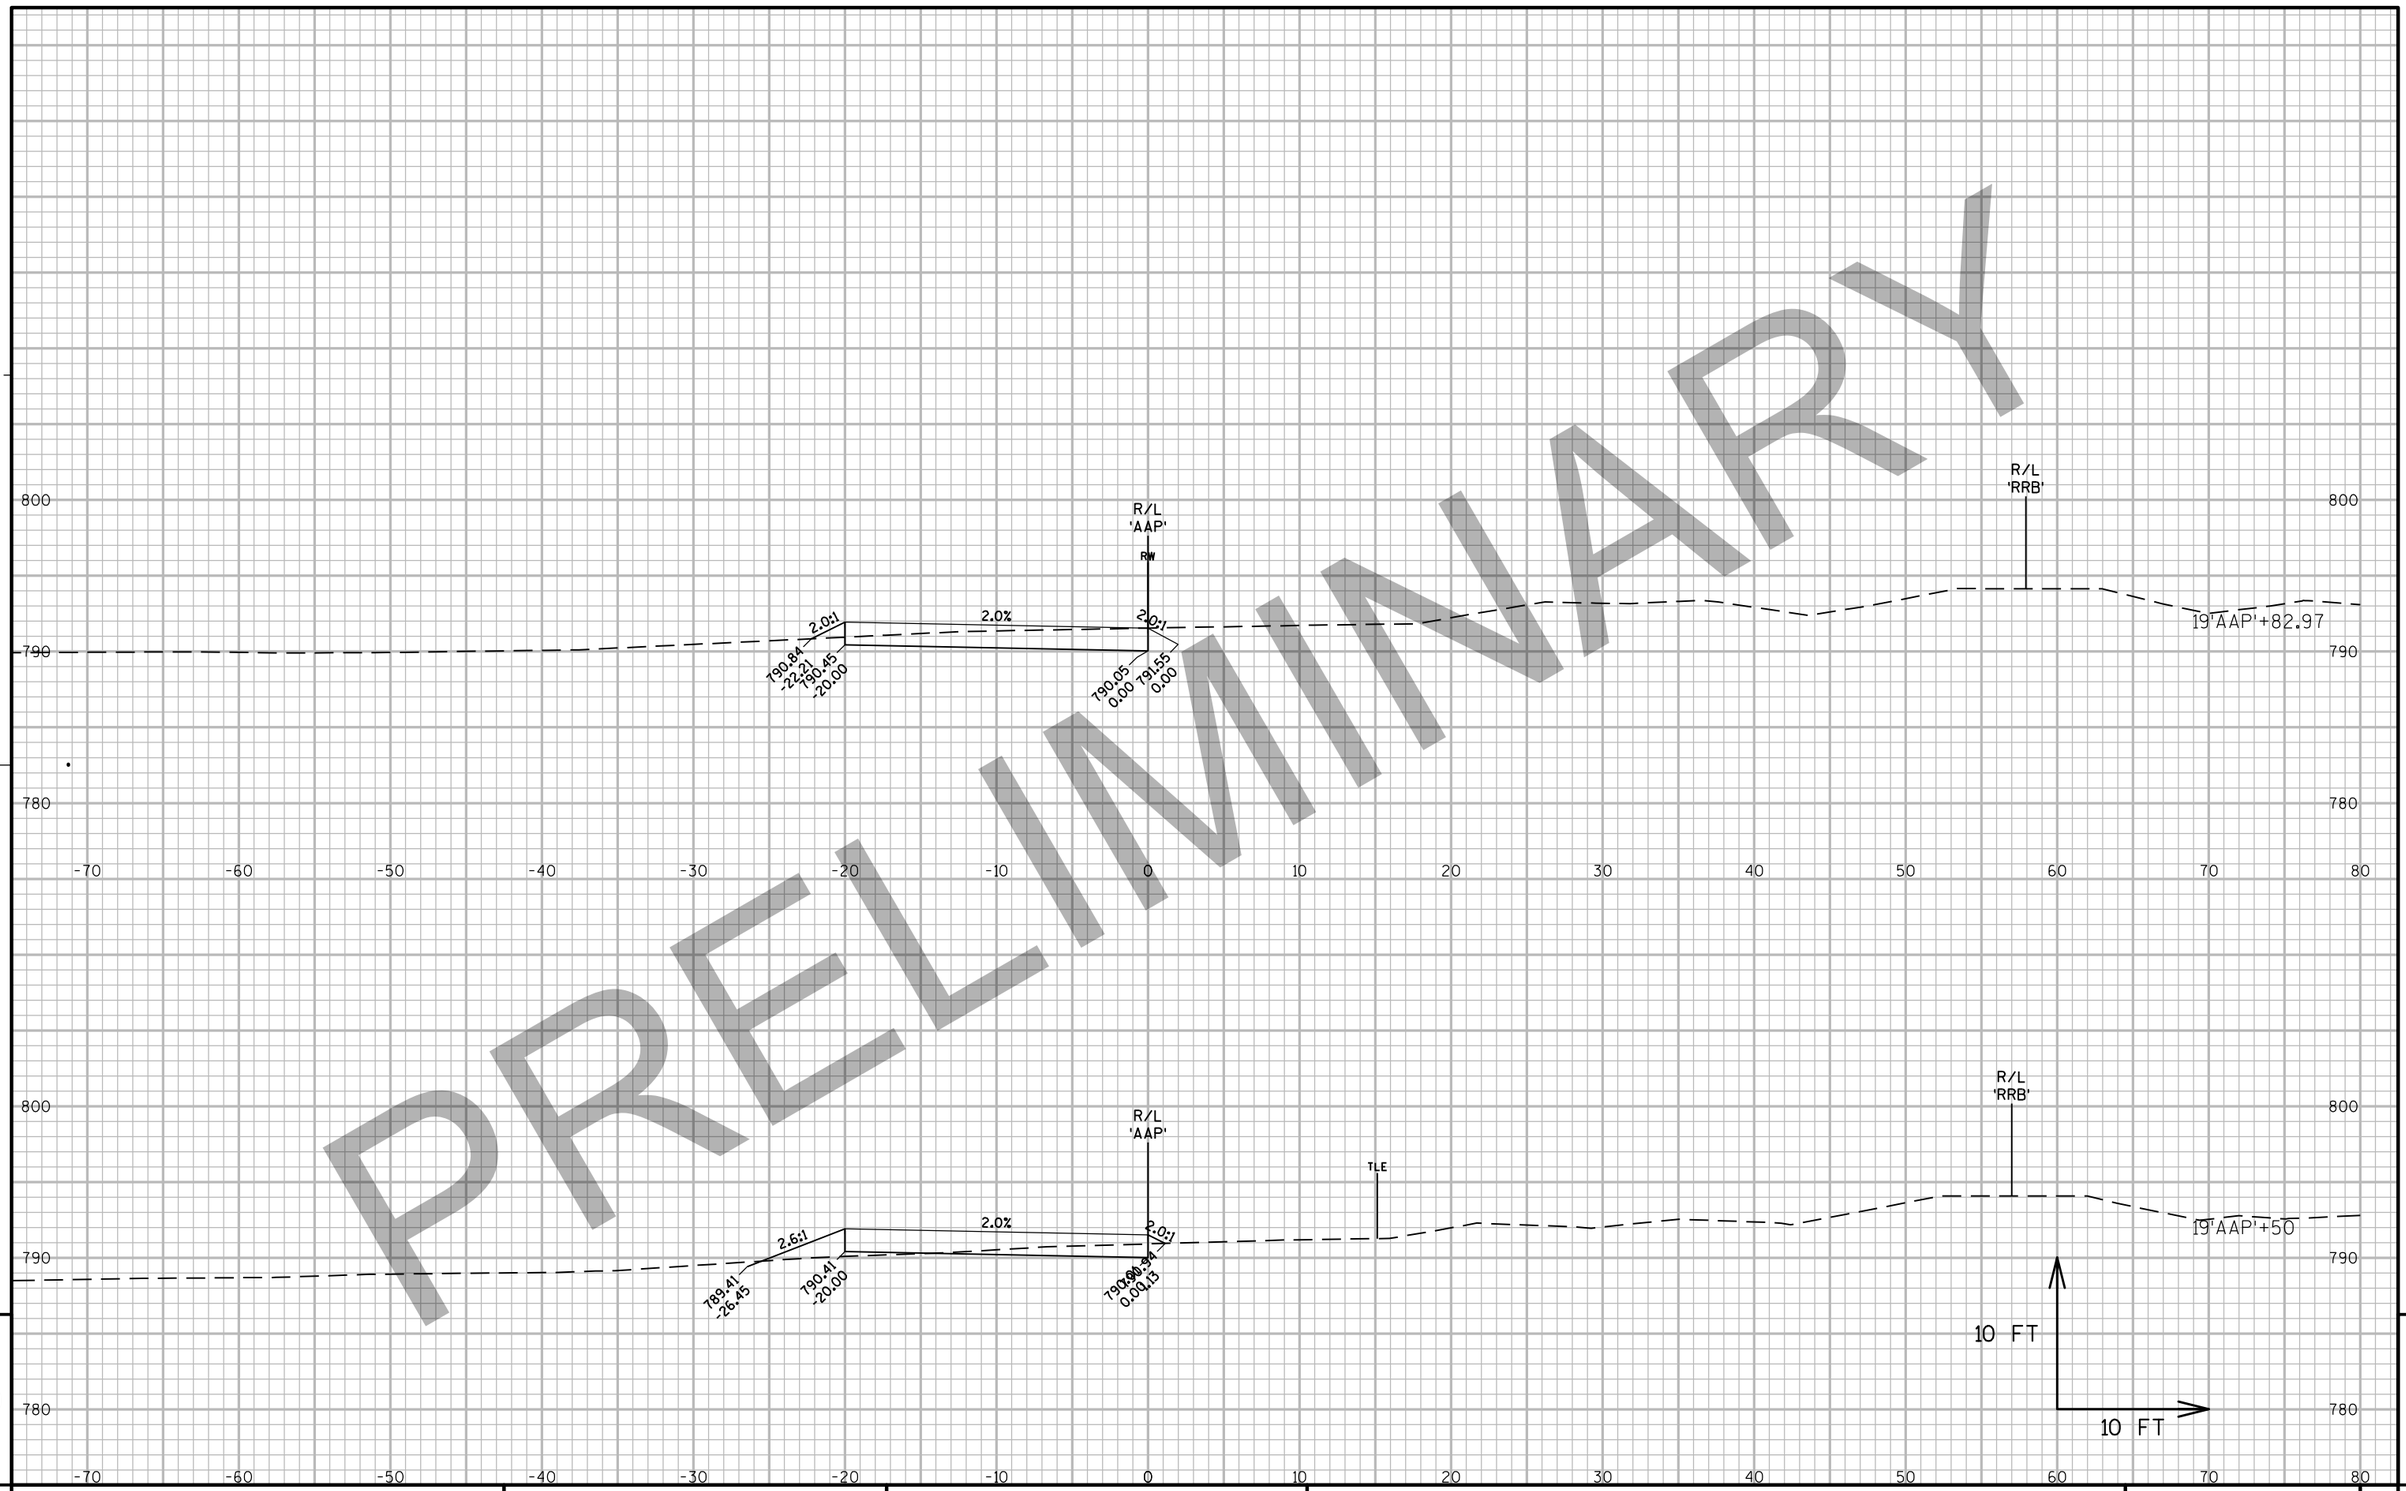

PRELIMINARY


9


9


PROJECT NO: 1146-75-71	HWY: STH 15	COUNTY: OUTAGAMIE	CROSS SECTIONS - AGRICULTURAL ACCESS	SHEET	E


FILE NAME : N:\PDS\C3D\11467571\SHEETSPLAN\11467571\11467571_090901_XS_02_AGRICULTURE.DWG
LAYOUT NAME - 090913_XS_02_AGRICULTURE


PLOT DATE : 1/22/2020 9:58 AM PLOT BY : SIMMONS, MASON A PLOT NAME : PLOT SCALE : 1:10_XREF

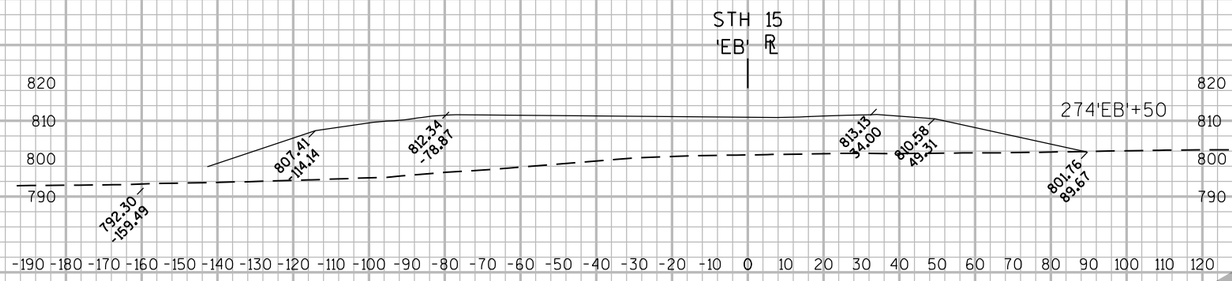

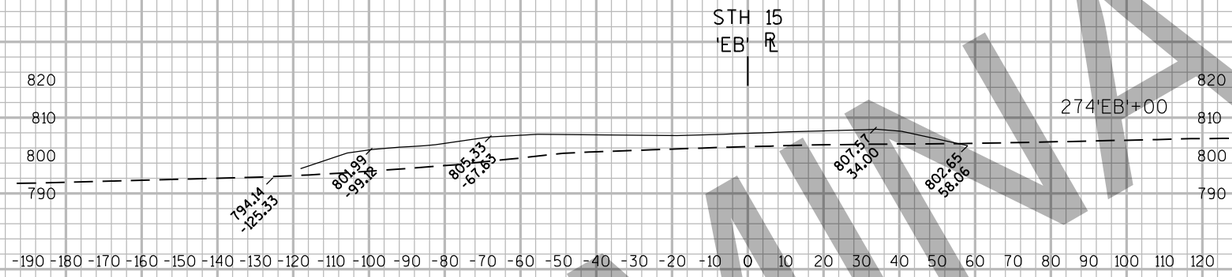

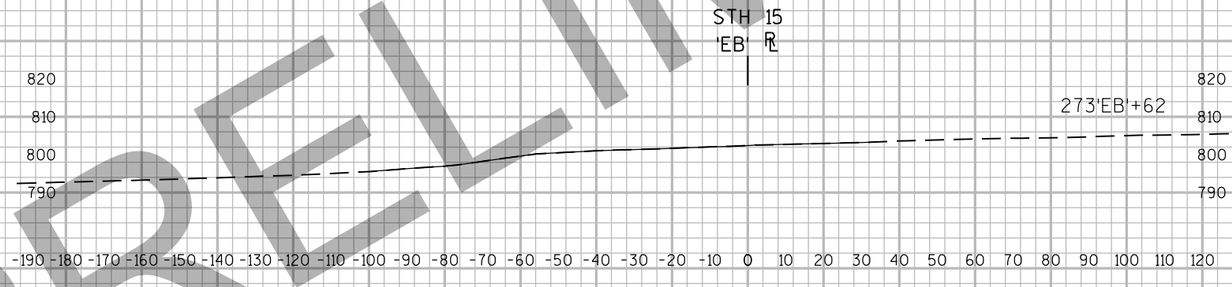

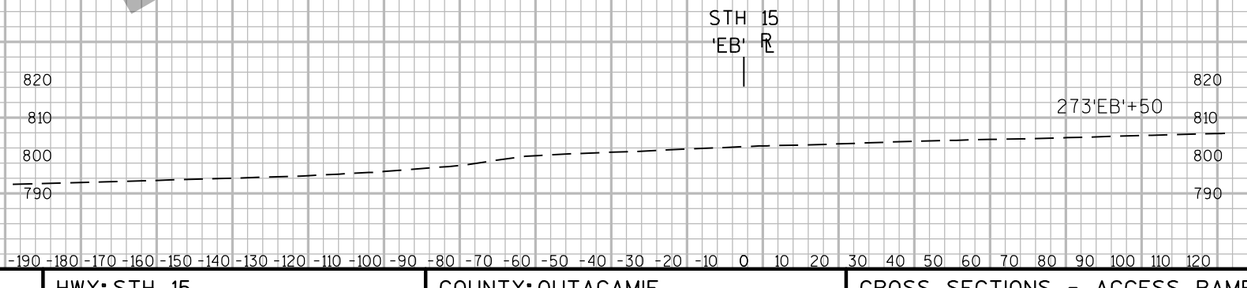

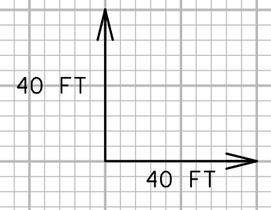

PRELIMINARY

9


9

PROJECT NO: 1146-75-71	HWY: STH 15	COUNTY: OUTAGAMIE	CROSS SECTIONS - ACCESS RAMP	SHEET	E

FILE NAME : N:\PDS\C3D\11467571\SHEETSPLAN\11467571\11467571_090910_XS_TEMPORARY RAMP.DWG
LAYOUT NAME - 090910_XS

PLOT DATE : 1/22/2020 9:58 AM PLOT BY : SIMMONS, MASON A PLOT NAME : PLOT SCALE : 1 IN:40 FT

PRELIMINARY

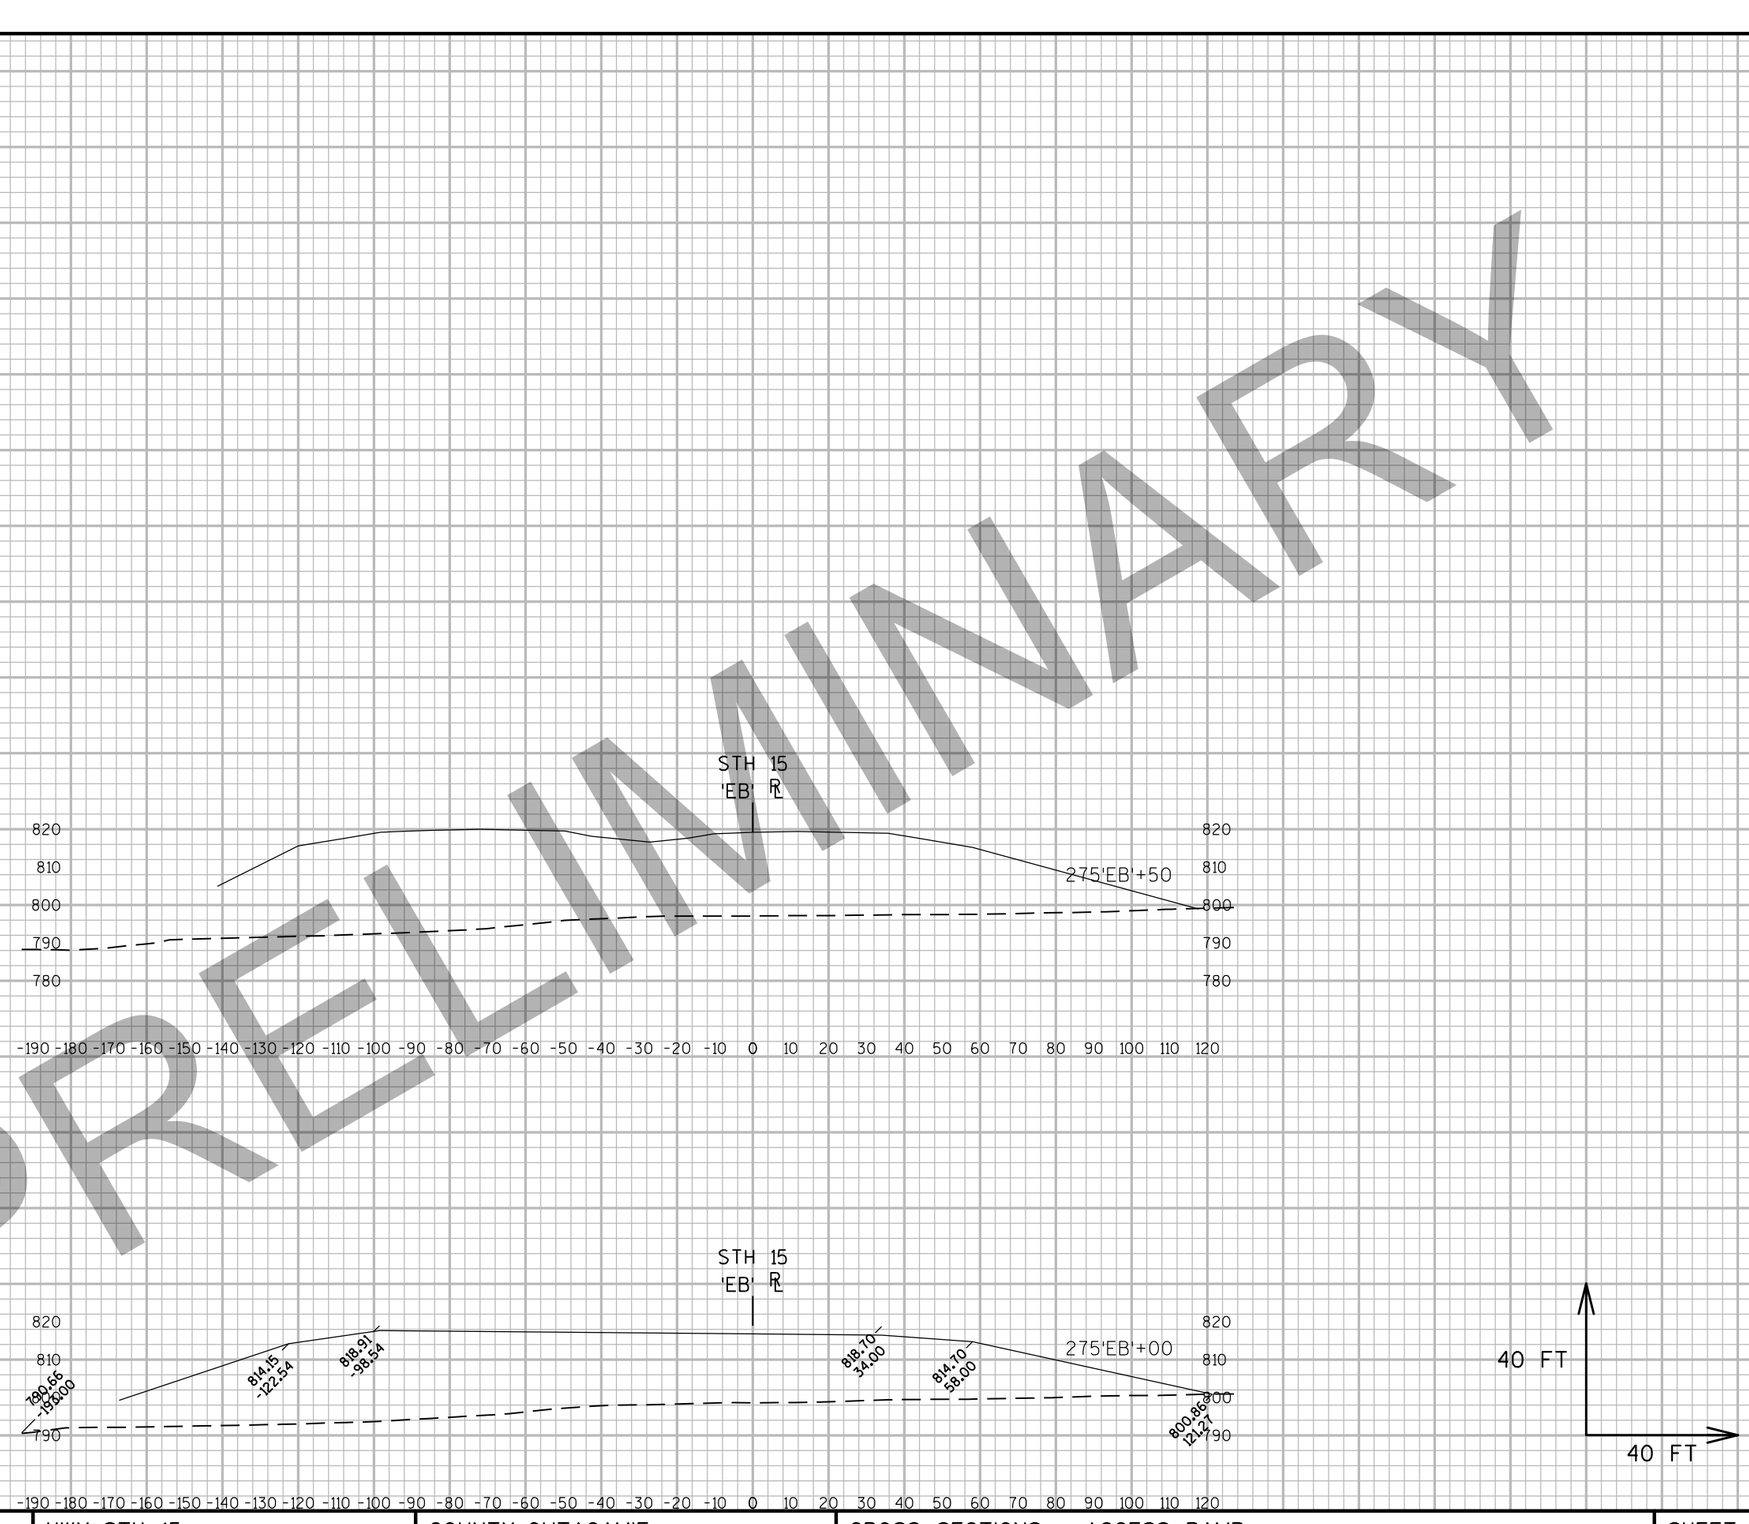

9

9

PROJECT NO: 1146-75-71	HWY: STH 15	COUNTY: OUTAGAMIE	CROSS SECTIONS - ACCESS RAMP	SHEET	E

FILE NAME : N:\PDS\C3D\11467571\SHEETSPLAN\11467571\11467571_090910_XS_TEMPORARY RAMP.DWG
LAYOUT NAME - 090911_XS

PLOT DATE : 1/22/2020 9:58 AM PLOT BY : SIMMONS, MASON A PLOT NAME : PLOT SCALE : 1 IN:40 FT