PROJECT ID: **1440-15-71**

COUNTY: **FOND DU LAC**

ORDER OF SHEETS

Section No.	1	Title
Section No.	2	Typical Sections and Details
Section No.	3	Estimate of Quantities
Section No.	3	Miscellaneous Quantities
Section No.	4	Right of Way Plat
Section No.	5	Plan and Profile
Section No.	6	Standard Detail Drawings
Section No.	7	Sign Plates
Section No.	8	Structure Plans
Section No.	9	Computer Earthwork Data
Section No.	9	Cross Sections

TOTAL SHEETS =



N

DESIGN DESIGNATION

		USH 151 TO CTH K	CTH K TO CTH UU	CTH UU TO TAFT RD.
A.A.D.T.	=	12,000	11,000	8,800
A.A.D.T.	=	17,000	14,200	11,900
D.H.V.	=	58/42	58/42	58/42
D.D.	=	58/42	58/42	58/42
T.	=	11.2	11.2	11.2
DESIGN SPEED	=	50 MPH*	50 MPH	50 MPH
ESALS	=	650	650	650

CONVENTIONAL SYMBOLS

PLAN

- CORPORATE LIMITS
- PROPERTY LINE
- LOT LINE
- LIMITED HIGHWAY EASEMENT
- EXISTING RIGHT OF WAY
- PROPOSED OR NEW R/W LINE
- SLOPE INTERCEPT
- REFERENCE LINE (300'EB')
- EXISTING CULVERT
- PROPOSED CULVERT (Box or Pipe)
- COMBUSTIBLE FLUIDS (CAUTION)
- MARSH AREA
- WOODED OR SHRUB AREA

PROFILE

- GRADE LINE
- ORIGINAL GROUND
- MARSH OR ROCK PROFILE (To be noted as such) (ROCK)
- SPECIAL DITCH (LABEL)
- GRADE ELEVATION (95.36)
- CULVERT (Profile View)

UTILITIES

- ELECTRIC (E)
- FIBER OPTIC (FO)
- GAS (G)
- SANITARY SEWER (SAN)
- STORM SEWER (SS)
- TELEPHONE (T)
- WATER (W)
- UTILITY PEDESTAL
- POWER POLE
- TELEPHONE POLE

STATE OF WISCONSIN
DEPARTMENT OF TRANSPORTATION

PLAN OF PROPOSED IMPROVEMENT

STATE PROJECT	FEDERAL PROJECT	
	PROJECT	CONTRACT
1440-15-71		


FOND DU LAC - PLYMOUTH ROAD

(USH 151 - SEVEN HILLS RD)

STH 23

FOND DU LAC COUNTY

STATE PROJECT NUMBER
1440-15-71

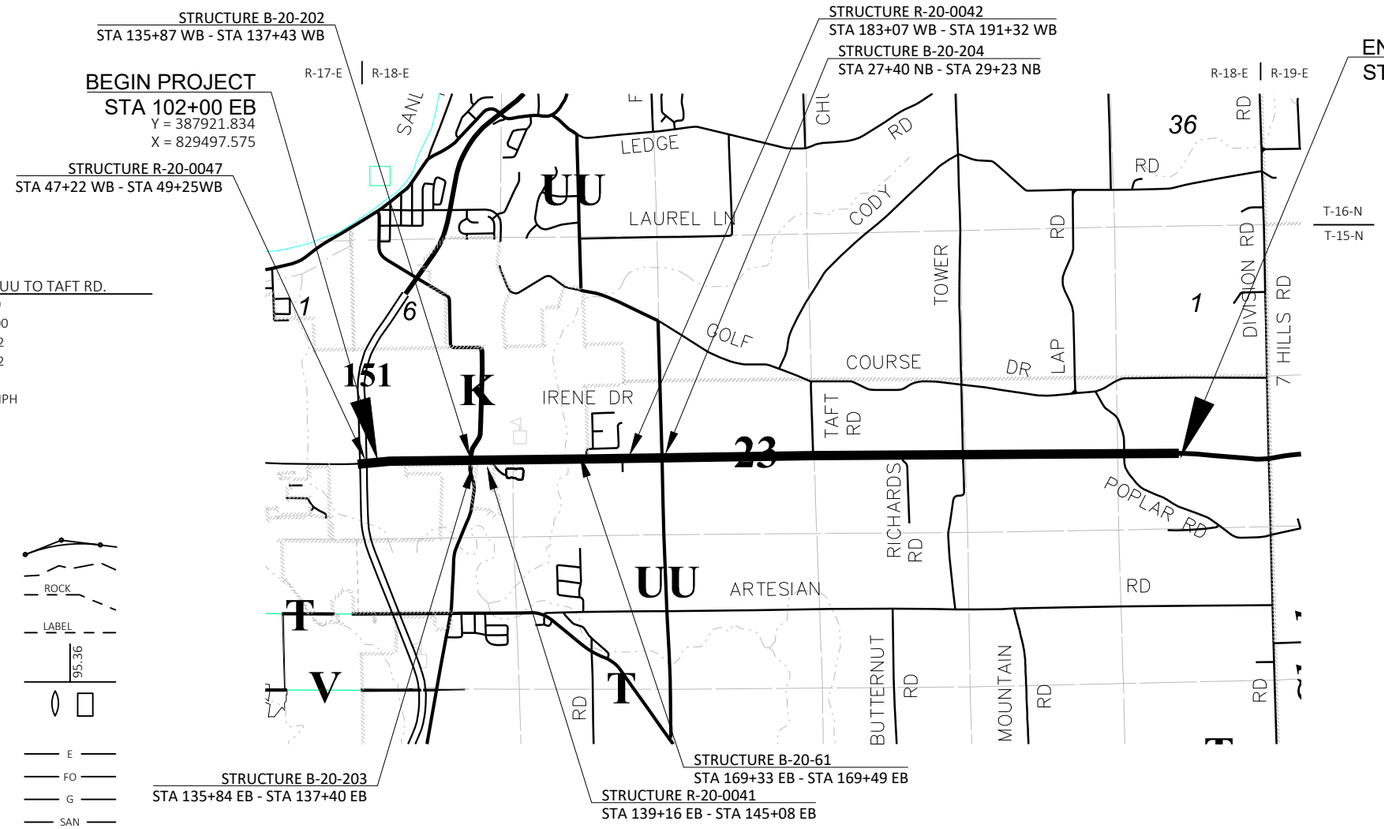

LAYOUT

SCALE 0 1.0 MI

TOTAL NET LENGTH OF CENTERLINE = 2.936 MI ?????????

COORDINATES SHOWN ON THIS PLAN ARE REFERENCED TO THE WISCONSIN COUNTY COORDINATE SYSTEM (WCCS) NAD 83 (91) DATUM FOR FOND DU LAC COUNTY AND NAVD 88 (97)

ORIGINAL PLANS PREPARED BY

GRAEF

1150 Springhurst Drive,
Suite 201
Green Bay, WI 54304-5947
920 / 592 9440
920 / 592 9445 fax

(Date) (Signature)

STATE OF WISCONSIN
DEPARTMENT OF TRANSPORTATION

PREPARED BY

Surveyor	SURVEYOR
Designer	DESIGNER
Project Manager	PROJECT MANAGER
Regional Examiner	REGIONAL EXAMINER
Regional Supervisor	REGIONAL SUPERVISOR

APPROVED FOR THE DEPARTMENT

DATE: (Signature)

FILE NAME : J:\OBS2014\20142023\CAD\TRANSPORTATION\DWG\SHEETSPLAN\010101_TI.DWG PLOT DATE : 10/7/2019 12:56 PM PLOT BY : WORECK, CHRIS PLOT NAME :

GENERAL NOTES

WIS 23 CROSS SECTIONS ARE CUT FROM EB R/L. PROFILE STATIONING IS FOR EB AND WB R/L.

UTILITY REFERENCE LINES ON THE CROSS SECTIONS ARE FOR APPROXIMATE HORIZONTAL REFERENCE ONLY.

PIPE ELEVATIONS, LENGTHS, AND LOCATIONS AS SHOWN ON THE PLANS MAY BE ADJUSTED TO FIT EXISTING FIELD CONDITIONS AS APPROVED BY THE ENGINEER.

NO TREES OR SHRUBS ARE TO BE REMOVED UNLESS INDICATED FOR REMOVAL BY THE ENGINEER.

ALL HOLES OR OPENINGS BELOW SUBGRADE RESULTING FROM THE ABANDONMENT OR REMOVAL OF EXISTING STRUCTURES OR FROM GRUBBING OF TREES OR STUMPS SHALL BE BACKFILLED WITH GRANULAR BACKFILL. BACKFILL GRANULAR MATERIAL IS INCIDENTAL TO THE REMOVAL ITEM.

ALL RADIUS DIMENSIONS FOR CURB & GUTTER ARE GIVEN TO THE FLANGE. ALL ELEVATIONS ALONG CURB & GUTTER ARE GIVEN TO THE FLANGE. OFFSETS NOTED ARE TO THE FLANGE OR EDGE OF LANE IF NO CURB, UNLESS OTHERWISE NOTED.

THE LOCATION OF KNOWN EXISTING UTILITIES IN THE VICINITY OF THE PROJECT ON THE PLANS IS APPROXIMATE. THERE MAY BE OTHER UTILITIES IN THE AREA THAT ARE NOT SHOWN.

SILT FENCE SHALL BE INSTALLED IN THE LOCATIONS SHOWN ON THE PLANS, OR AS DIRECTED BY THE ENGINEER.

THE CONTRACTOR SHALL NOTIFY DIGGERS HOTLINE AND AFFECTED UTILITIES PIROR TO THE START OF WORK. ANY LOCAL MUNICIPAL UTILITY WHICH IS NOT A MEMBER OF THE DIGGERS HOTLINE MUST BE CONTACTED SEPARATELY.

INLET PROTECTION IS REQUIRED AT ALL INLETS AS PER DETAIL OR AS DIRECTED BY THE ENGINEER.

REMOVAL OF EROSION CONTROL DEVICES IS INCLUDED IN THE COST OF THEIR RESPECTIVE BID ITEMS.

SIGNS IN CONFLICT WITH TRAFFIC CONTROL "IN USE" SHALL BE COVERED AS DIRECTED BY THE ENGINEER AND PAID FOR UNDER THE ITEM TRAFFIC CONTROL COVERING SIGNS.

TRAFFIC CONTROL DEVICES SHALL BE ADJUSTED TO FIT FIELD CONDITIONS AS DIRECTED BY THE ENGINEER.

CONCRETE JOINTS SHALL MATCH ABUTTING PAVEMENT AND CURB AND GUTTER JOINTS UNLESS OTHERWISE DESIGNATED BY THE ENGINEER.

ALL TIE OR DOWEL BARS INSERTED INTO A HOLE DRILLED IN THE EXISTING CONCRETE SHALL BE PAID FOR UNDER THE ITEM "DRILLED PAVEMENT TIES" AND "DRILLED DOWEL BARS." ALL OTHER TIE OR DOWEL BARS INCORPORATED INTO NEW POURED CONCRETE SHALL BE INCIDENTAL TO THE APPROPRIATE ITEM.

RE-TOPSOIL OF GRADED AREAS, AS DESIGNATED BY THE ENGINEER, IMMEDIATELY AFTER GRADING IS COMPLETED WITHIN THOSE AREAS. SEED, FERTILIZE, AND MULCH/EROSION MAT TOP-SOILED AREAS, AS DESIGNATED BY THE ENGINEER, WITHIN FIVE (5) CALENDAR DAYS AFTER PLACEMENT OF TOPSOIL. IF GRADED AREAS ARE LEFT EXPOSED FOR MORE THAN (14) CALENDAR DAYS, SEED THOSE AREAS WITH TEMPORARY SEED.

STOCKPILE EXCESS MATERIAL OR SPOILS ON UPLAND AREAS AWAY FROM WETLANDS, FLOODPLAINS AND WATERWAYS. STOCKPILED SOIL SHALL BE PROTECTED AGAINST EROSION. IF STOCKPILED MATERIAL IS LEFT FOR MORE THAN FOURTEEN (14) CALENDAR DAYS, SEED THE STOCKPILE WITH TEMPORARY SEED.

EROSION CONTROL BMP'S ARE AT SUGGESTED LOCATIONS. THE ACTUAL LOCATIONS WILL BE DETERMINED BY THE CONTRACTORS ECIP AND BY THE ENGINEER. EROSION CONTROL BMP'S SHALL BE MAINTAINED UNTIL PERMANENT VEGETATION IS ESTABLISHED OR UNTIL THE ENGINEER DETERMINES THAT THE BMP IS NO LONGER REQUIRED.

ELEVATIONS SHOWN ON THE PLAN ARE REFERENCED TO THE NORTH AMERICAN VERTICAL DATUM OF 1988 (NAVD88).

STANDARD ABBREVIATIONS

AEW	APRON END WALL
AGG	AGGREGATE
BAD	BASE AGGREGATE DENSE
BM	BENCH MARK
C&G	CURB AND GUTTER
C/L	CENTER OR CONSTRUCTION LINE
CONC	CONCRETE
CP	CULVERT PIPE
CPCM	CULVERT PIPE CORRUGATED METAL
CPRC	CULVERT PIPE REINFORCED CONCRETE
CPRCHE	CULVERT PIPE REINFORCED CONCRETE HORIZONTAL ELLIPTICAL
CSCP	CORRUGATED STEEL CULVERT PIPE
CSPA	CORRUGATED STEEL PIPE ARCH
CSD	CONCRETE SURFACE DRAIN
CY	CUBIC-YARD
D	DEGREE OF CURVE
	DELTA
DISCH	DISCHARGE
FE	FIELD ENTRANCE
HERCP	HORIZONTAL ELLIPTICAL REINFORCED CONCRETE PIPE
HMA	HOT MIX ASPHALT
INV	INVERT
L	LENGTH OF CURVE
LHF	LEFT HAND FORWARD
LT	LEFT
MIN	MINIMUM
M/L	MATCHLINE
NB	NORTHBOUND
NC	NORMAL CROWN
NTS	NOT TO SCALE
PAVT	PAVEMENT
PB	PULL BOX
PC	POINT-OF-CURVE
PCC	POINT OF COMPOUND CURVE
PE	PRIVATE ENTRANCE
PI	POINT OF INTERSECTION
PLE	PERMANENT LIMITED EASEMENT
PT	POINT OF TANGENT
PVC	POINT OF VERTICAL CURVE
PVI	POINT OF VERTICAL INTERSECTION
PVT	POINT OF VERTICAL TANGENT
R	RADIUS OF CURVE
R/L	REFERENCE LINE
R/W	RIGHT OF WAY
RAD	RADIUS
RC	REVERSE CROWN
RCAEW	APRON ENDWALL FOR CULVERT PIPE REINFORCED CONCRETE
RCHESS	REINFORCED CONCRETE HORIZONTAL ELLIPTICAL STORM SEWER
RCPSS	REINFORCED CONCRETE PIPE - STORM SEWER
REQD	REQUIRED
RHF	RIGHT HAND FORWARD
RO	RUN OFF LENGTH
RT	RIGHT
SALV	SALVAGED
SB	SIGNAL BASE
SDD	STANDARD DETAIL DRAWING
SE	SUPER ELEVATION
SF	SQUARE FOOT
STA	STATION
SY	SQUARE YARD
T	TANGENT LENGTH
TC	TOP OF CURB
TLE	TEMPORARY LIMITED EASEMENT

UTILITIES

AT&T WISCONSIN
AT&T LOCAL NETWORK - COMMUNICATION LINE
6070 N FLINT RD
GLENDALE, WI 53209

AT&T WISCONSIN - COMMUNICATION LINE
ATTN: CHARLES BARTELT
70 E DIVISION ST
FOND DU LAC, WI 54935
PHONE: (920) 929-1013
EMAIL: cb1461@att.com

AT&T MOBILITY - COMMUNICATION LINE
ATTN: TOM THEODORE
930 NATIONAL PARKWAY, 4AB20-2
SCHAUMBURG, IL 60173
PHONE: (847) 330-7580
EMAIL: TT698n@att.com

ATC MANAGEMENT, INC. - ELECTRICITY-TRANSMISSION
ATTN: ANTHONY MARCINIAK
W 234 N 2000 RIDGEVIEW PARKWAY CT
P.O. BOX 47
WAUKESHA, WI 53187-0047
PHONE: (262) 506-6814
EMAIL: amarciniak@atcllc.com

ALLIANT ENERGY - GAS/PETROLEUM
ATTN: MICHAEL BROLIN
4902 NORTH BILTMORE LN
MADISON, WI 53713
PHONE: (608) 458-4871
EMAIL: MichaelBrolin@alliantenergy.com

ALLIANT ENERGY - ELECTRICITY
ATTN: MICHAEL BROLIN
4902 NORTH BILTMORE LN
MADISON, WI 53713
PHONE: (608) 458-4871
EMAIL: MichaelBrolin@alliantenergy.com

CITY OF FOND DU LAC DEPARTMENT OF PUBLIC WORKS - WATER
ATTN: JORDAN SKIFF
160 SOUTH MACY ST
FOND DU LAC, WI 54935
PHONE: (920) 322-3472
EAMIL: jskiff@fdl.wi.gov

CITY OF FOND DU LAC DEPARTMENT OF PUBLIC WORKS - COMMUNICATION LINE
ATTN: PAUL DE VRIES
160 S MACY ST
FOND DU LAC, WI 54935
PHONE: (920) 322-3473
EAMIL: pdevries@fdl.wi.gov

CITY OF FOND DU LAC DEPARTMENT OF PUBLIC WORKS - SEWER
ATTN: PAUL DE VRIES
160 S MACY ST
FOND DU LAC, WI 54935
PHONE: (920) 322-3473
EAMIL: pdevries@fdl.wi.gov

CHARTER COMMUNICATIONS - COMMUNICATION LINE
ATTN: TODD HILDEBRANDT
165 KNIGHTS WAY
FOND DU LAC, WI 54935
PHONE: (920) 907-7724
EMAIL: todd.hildebrandt@charter.com

EMPIRE SANITARY DISTRICT #1 - SEWER
ATTN: MARY TORIELLO
N5295 CLUB DENEVUE DR
FOND DU LAC, WI 54935
PHONE: (920) 923-1373

EMPIRE SANITARY DISTRICT #2 - SEWER
ATTN: JOHN MEYST
W4478 MARY HILL PARK DR
FOND DU LAC, WI 54935
PHONE: (920) 921-6671

EMPIRE SANITARY DISTRICT #3 - SEWER
ATTN: NORBERT KOLELL
N6254 CREEK RD
FOND DU LAC, WI 54937-7926
PHONE: (920) 922-3584

GUARDIAN PIPELINE - GAS/PETROLEUM
ATTN: ADAM THEIS
128 M B LANE
CHILTON, WI 53014
PHONE: (920) 464-1200
EMAIL: Adam.Theis@oneok.com

MARY HILL SANITARY DISTRICT - SEWER
ATTN JOHN MEYST
W4478 MARY HILL PARK DR
FOND DU LAC, WI 54935-9313
PHONE: (920) 921-6671

SPRINT COMMUNICATIONS CO LP - COMMUNICATION LINE
1901 N. ROSELLE RD., SUITE 500
SCHAUMBURG, IL 60195
PHONE: (708) 955-6659
EMAIL: james.m.burton@sprint.com

SBA NETWORK SERVICES - COMMUNICATION TOWER
ATTN: DAVID WOLFE
N3290 BUTTS DR
WAUPACA, WI 54981
PHONE: (715) 281-7250

WINDSTREAM KDL, LLC - COMMUNICATION LINE
ATTN: MARY FISHER
13935 BISHOPS DR
BROOKFIELD, WI 53005
PHONE: (262) 792-7938
EMAIL: Mary.B.Fisher@windstream.com

WISCONSIN DEPARTMENT OF TRANSPORTATION - COMMUNICATION LINE
ATTN:JEFF MADSON
STE. 300
433 W. ST. PAUL AVE.
MILWAUKEE, WI 53203-3007
PHONE: (414) 225-3723
EAMIL: Jeffrey.Madson@dot.wi.gov


DEPT. OF NATURAL RESOURCES

WISCONSIN DEPT. OF NATURAL RESOURCES
JIM DOPERALSKI
2984 SHAWANO AVENUE
GREEN BAY, WI 54313
PHONE: (920) 662-5119
EMAIL: james.doperalski@wisconsin.gov

DESIGN CONTACT


GRAEF
MR. DAN HERZBERG
1150 SPRINGHURST DRIVE, SUITE 201
GREEN BAY, WI 54304
PNONE: (920) 405-3825
EMAIL: Dan.Herzberg@GRAEF-usa.com

DIGGERS HOTLINE
Dial 811 or (800)242-8511
www.DiggersHotline.com

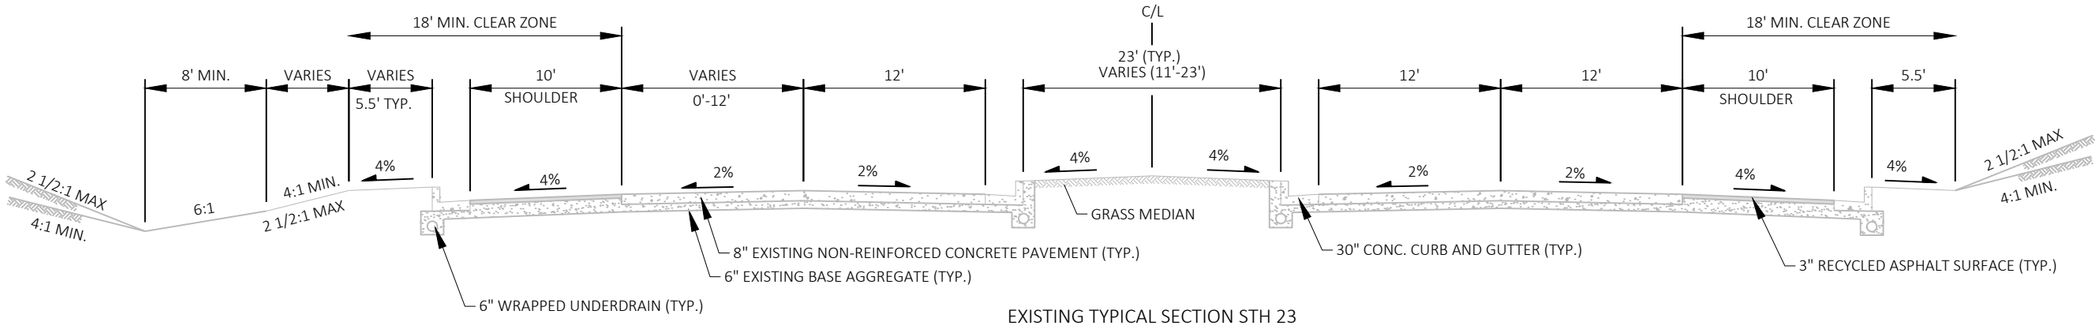


EXISTING TYPICAL SECTION STH 23

STA. 139+00 EB TO STA. 168+60 EB

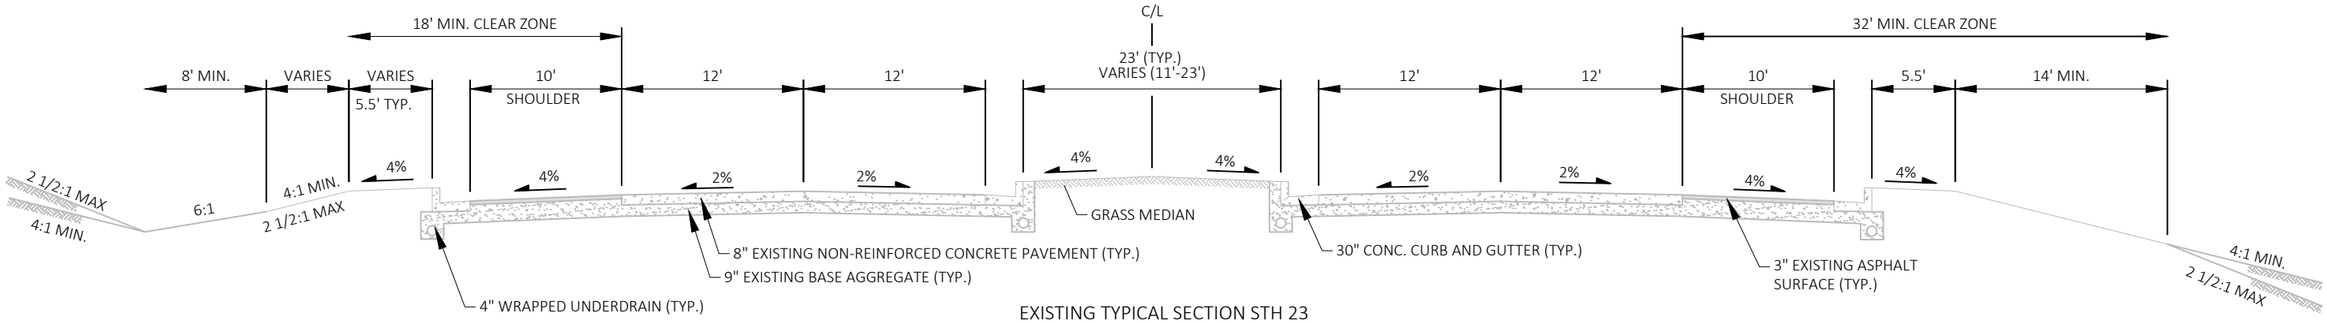

EXISTING TYPICAL SECTION STH 23


STA. 135+00 EB TO STA. 139+50 EB

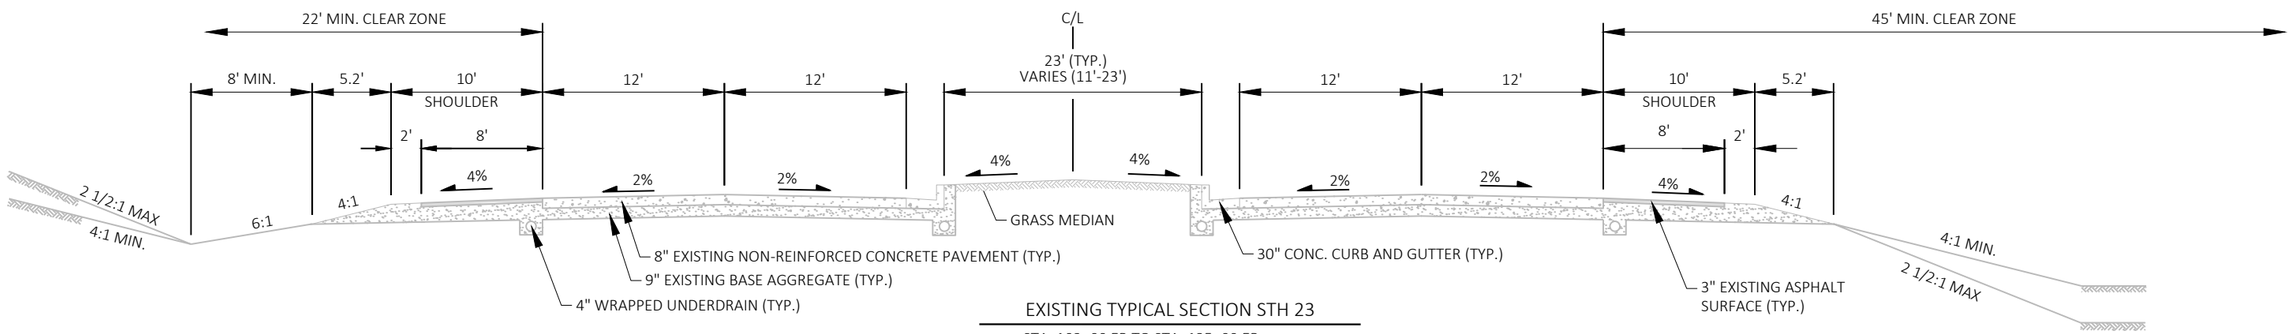

EXISTING TYPICAL SECTION STH 23


STA. 102+00 EB TO STA. 135+00 EB

PROJECT NO: 1440-15-71	HWY: STH 23	COUNTY: FOND DU LAC	EXISTING TYPICAL SECTIONS STH 23	SHEET 3	E

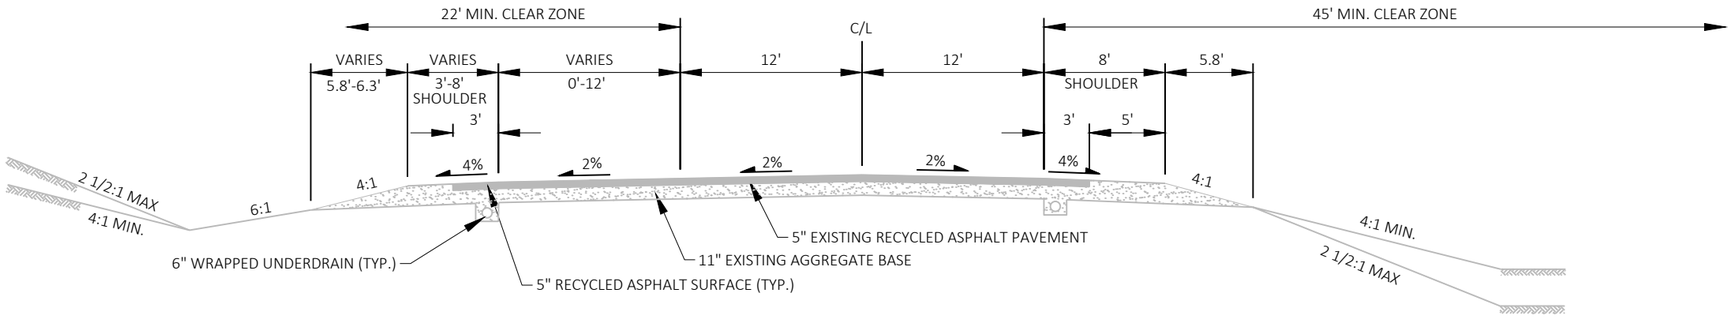


EXISTING TYPICAL SECTION STH 23

STA. 206+25 EB TO STA. 398+00 EB

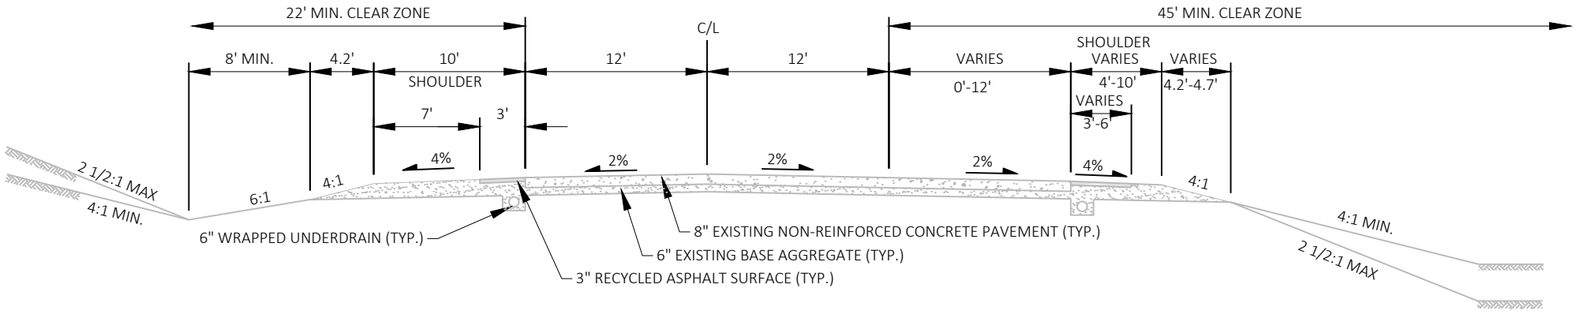

EXISTING TYPICAL SECTION STH 23

STA. 191+80 EB TO STA. 206+25 EB

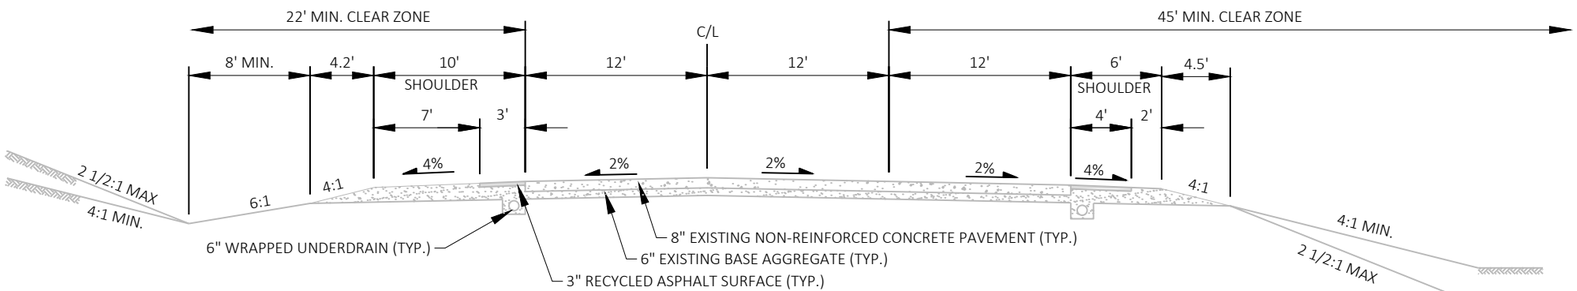


EXISTING TYPICAL SECTION STH 23

STA. 168+60 EB TO STA. 191+80 EB


PROJECT NO: 1440-15-71	HWY: STH 23	COUNTY: FOND DU LAC	EXISTING TYPICAL SECTIONS STH 23	SHEET 4	E

FILE NAME : J:\JOBS2014\20142023\CAD\TRANSPORTATION\DWG\SHEETSPLAN\020301_TS.DWG
LAYOUT NAME - 02
PLOT DATE : 10/7/2019 2:16 PM
PLOT BY : WORECK, CHRIS
PLOT NAME :
PLOT SCALE : 1 IN:10 FT
WISDOT/CADDS SHEET 42

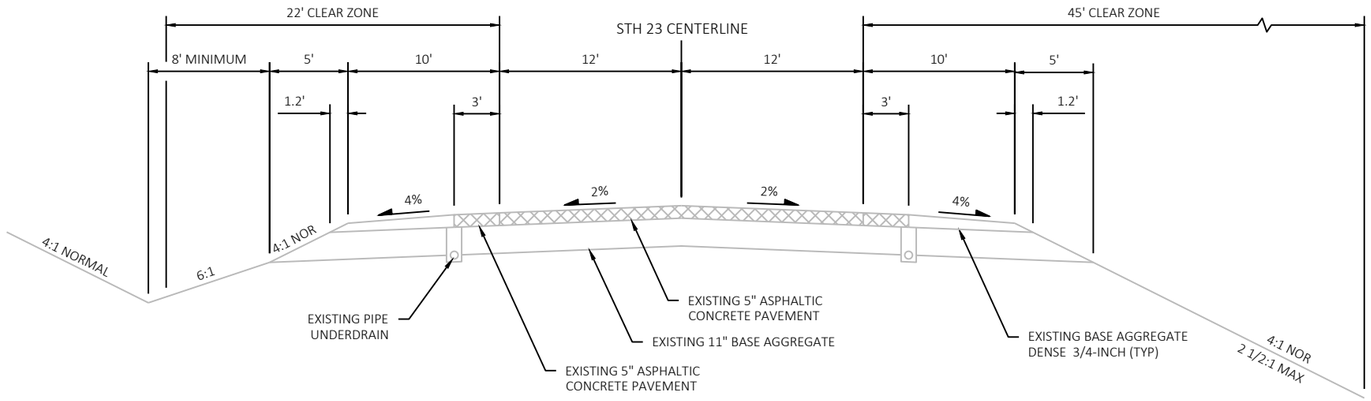

TYPICAL EXISTING CROSS SECTION FOR STH 23

FOND DU LAC COUNTY

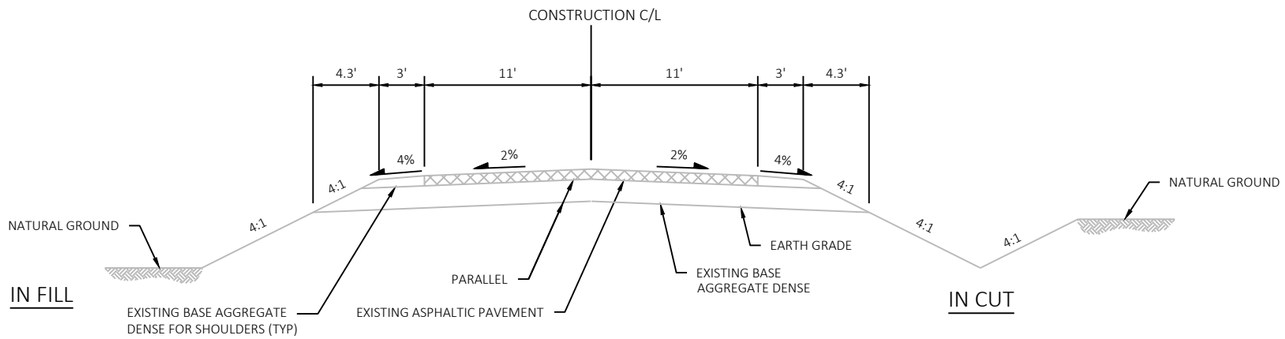


TYPICAL EXISTING CROSS SECTION

TOWN ROADS

PROJECT NO: 1440-15-71	HWY: STH 23	COUNTY: FOND DU LAC	EXISTING TYPICAL SECTIONS	SHEET 25	E


FILE NAME : N:\PDS\C3D\14401501\SHEETSPLAN\TYPICALS\14401571\14401571-020302-TS.DWG
LAYOUT NAME - 020301-ts-ex
PLOT DATE : 7/10/2019 5:12 PM
PLOT BY : MARTENS, JOHN M
PLOT NAME :
PLOT SCALE : 1IN:10 FT
WISDOT/CADDS SHEET 42

2

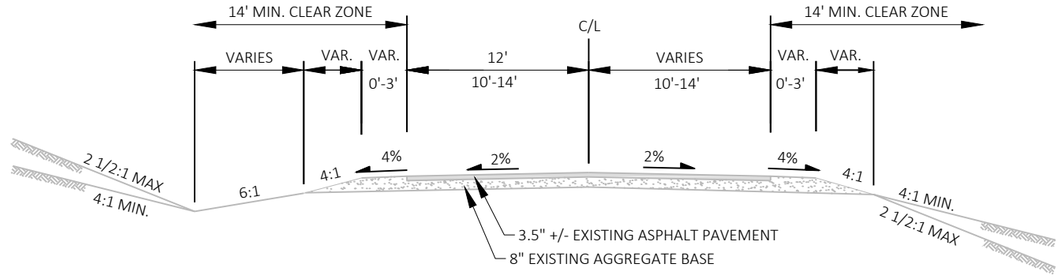


EXISTING TYPICAL SECTION SIDE ROADS

NORTHWAY DRIVE
IRENE DRIVE
WHISPERING SPRINGS DRIVE
HILLTOP DRIVE
MARY HILL PARK DRIVE
HILLSIDE CIRCLE
TAFT ROAD

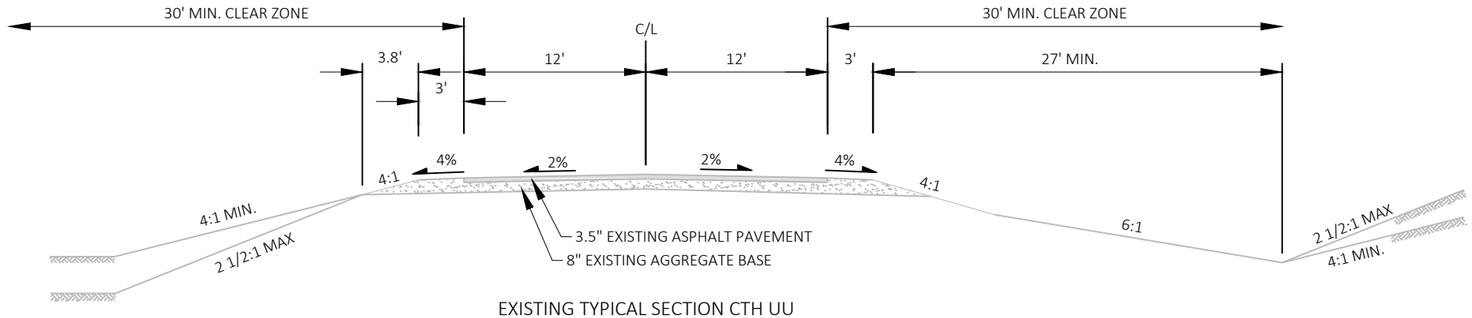

EXISTING TYPICAL SECTION CTH UU

STA. 11+10 TO STA. 44+55

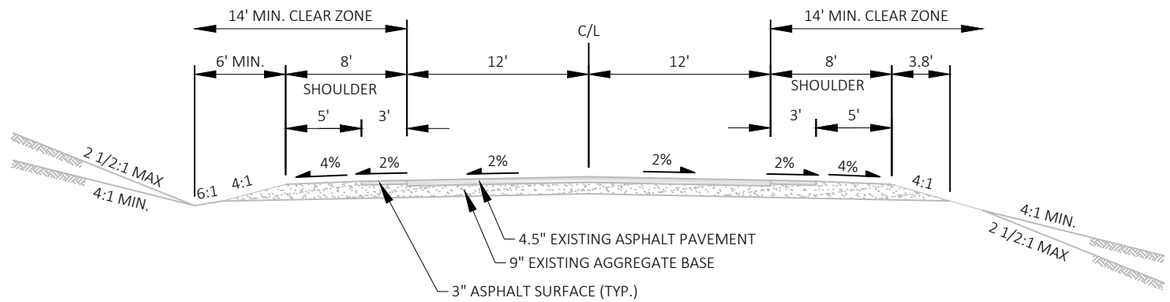


EXISTING TYPICAL SECTION CTH K


STA. 37+70 TO STA. 65+50

PROJECT NO: 1440-15-71	HWY: STH 23	COUNTY: FOND DU LAC	EXISTING TYPICAL SECTIONS CTH K, CTH UU & SIDE ROADS	SHEET 5	E

FILE NAME : J:\JOBS2014\20142023\CAD\TRANSPORTATION\DWG\SHEETSPLAN\020301_TS.DWG
LAYOUT NAME - 03
PLOT DATE : 10/7/2019 2:16 PM
PLOT BY : WORECK, CHRIS
PLOT NAME :
PLOT SCALE : 1 IN:10 FT
WISDOT/CADDS SHEET 42

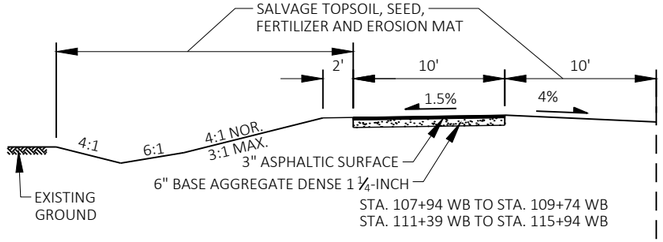

STA. 107+94 WB TO STA. 109+74 WB
STA. 111+39 WB TO STA. 115+94 WB

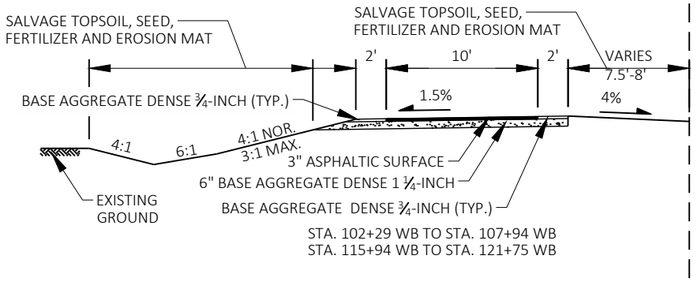

STA. 102+29 WB TO STA. 107+94 WB
STA. 115+94 WB TO STA. 121+75 WB

CURB AND GUTTER NOTES:


CONCRETE CURB AND GUTTER 30-INCH TYPE A
STA. 102+31 EB TO STA. 102+51 EB (OUTSIDE LANE)
STA. 107+59 EB TO STA. 109+62 EB (OUTSIDE LANE)
STA. 111+20 EB TO STA. 112+01 EB (OUTSIDE LANE)
STA. 101+83 EB TO STA. 109+62 EB (INSIDE LANE)
STA. 111+20 EB TO STA. 112+58 EB (INSIDE LANE)
STA. 102+29 WB TO STA. 109+56 WB (INSIDE LANE)
STA. 111+52 WB TO STA. 112+60 WB (INSIDE LANE)
STA. 102+39 WB TO STA. 105+02 WB (OUTSIDE LANE)
STA. 107+85 WB TO STA. 109+74 WB (OUTSIDE LANE)
STA. 111+42 WB TO STA. 115+77 WB (OUTSIDE LANE)

TIE BARS REQUIRED WHEN CONCRETE CURB AND GUTTER ABUTS CONCRETE PAVEMENT. SEE PLAN DETAILS FOR CURB AND GUTTER TRANSITION LOCATIONS.

CONCRETE CURB AND GUTTER 30-INCH TYPE D
STA. 102+51 EB TO STA. 107+59 EB (OUTSIDE LANE)
STA. 112+01 EB TO STA. 112+58 EB (OUTSIDE LANE)
STA. 101+75 WB TO STA. 102+29 WB (INSIDE LANE)
STA. 105+02 WB TO STA. 107+85 WB (OUTSIDE LANE)
STA. 115+77 WB TO STA. 116+31 WB (OUTSIDE LANE)


CONCRETE CURB AND GUTTER 6-INCH SLOPED 36-INCH TYPE A
STA. 101+96 EB TO STA. 102+31 EB (OUTSIDE LANE)
STA. 102+29 WB TO STA. 102+39 WB (OUTSIDE LANE)
STA. 112+58 EB TO STA. 124+98 EB (INSIDE LANE)
STA. 112+60 WB TO STA. 121+75 WB (INSIDE LANE)

CONCRETE CURB AND GUTTER 6-INCH SLOPED 36-INCH TYPE D
STA. 101+67 WB TO STA. 102+29 WB (OUTSIDE LANE)
STA. 112+58 EB TO STA. 124+98 EB (OUTSIDE LANE)
STA. 116+31 WB TO STA. 121+75 WB (OUTSIDE LANE)

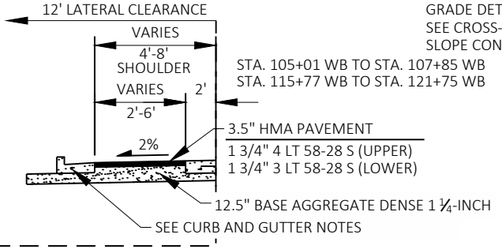


STA. 105+01 WB TO STA. 107+85 WB
STA. 115+77 WB TO STA. 121+75 WB


NOTES:
SEE CONSTRUCTION DETAILS, PLAN DETAILS AND PAVING GRADE DETAIL SHEETS FOR ADDITIONAL INFORMATION.
SEE CROSS-SECTIONS FOR ADDITIONAL INFORMATION ON SIDE SLOPE CONDITIONS.

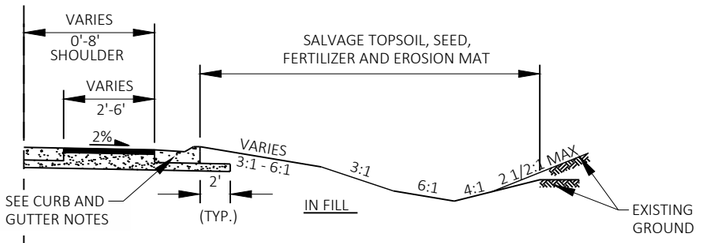

STA. 111+79 EB TO STA. 124+98 EB

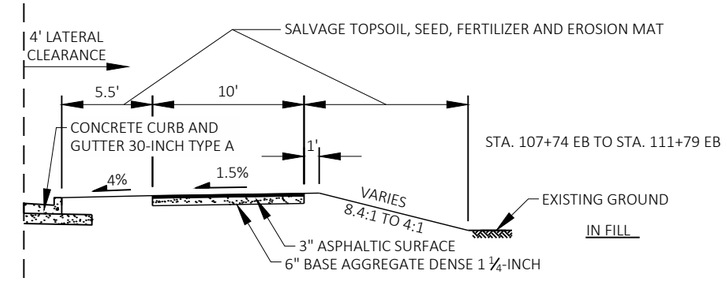


STA. 107+74 EB TO STA. 111+79 EB

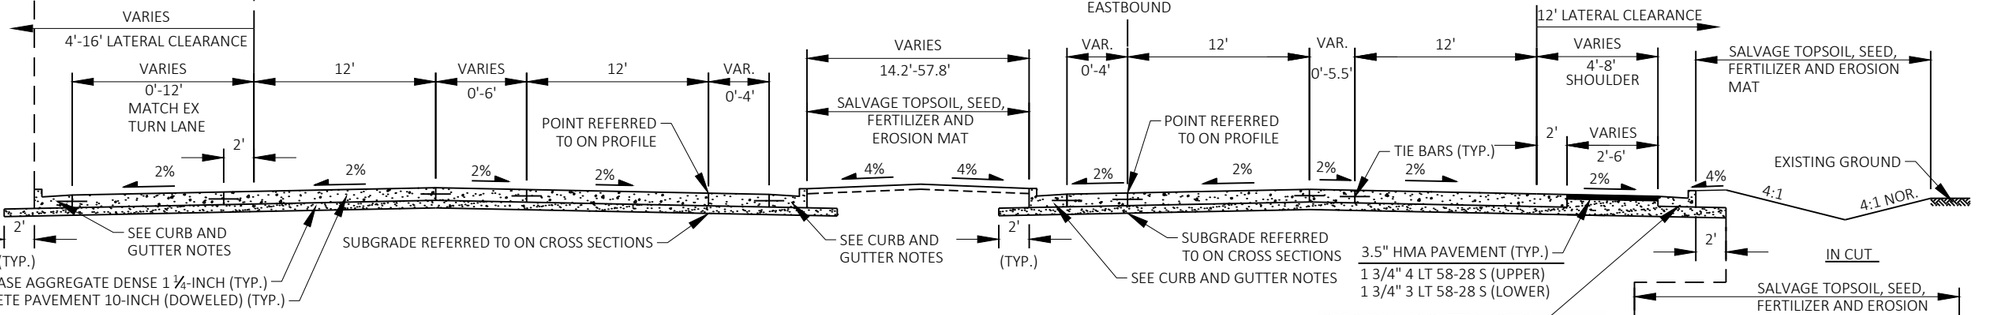

TYPICAL FINSHED SECTION STH 23

STA. 102+29 WB TO STA. 109+74 WB
STA. 101+85 EB TO STA. 109+62 EB
STA. 111+42 WB TO STA. 121+75 WB
STA. 111+16 EB TO STA. 124+98 EB

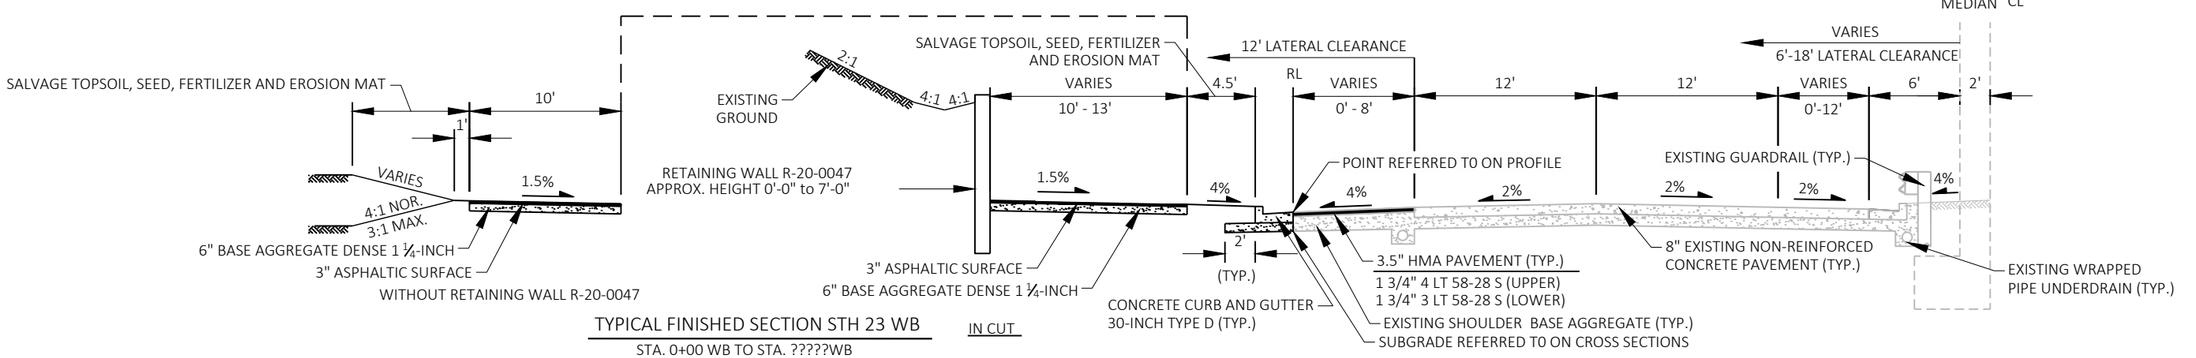

TYPICAL FINISHED SECTION STH 23 WB IN CUT

STA. 0+00 WB TO STA. ?????WB

PROJECT NO: 1440-15-71	HWY: STH 23	COUNTY: FOND DU LAC	FINISHED TYPICAL SECTIONS STH 23	SHEET 6	E

2

2

CURB AND GUTTER NOTES:

CONCRETE CURB AND GUTTER 6-INCH SLOPED 36-INCH TYPE D
STA. 121+75 WB TO STA. 129+87 WB (OUTSIDE LANE)
STA. 124+98 EB TO STA. 130+23 EB (OUTSIDE LANE)
STA. 133+15 EB TO STA. 135+86 EB (OUTSIDE LANE)


CONCRETE CURB AND GUTTER 4-INCH SLOPED 36-INCH TYPE D
STA. 145+58 EB TO STA. 163+00 EB (OUTSIDE LANE)

CONCRETE CURB AND GUTTER 6-INCH SLOPED 36-INCH TYPE A
STA. 129+87 WB TO STA. 130+27 WB (OUTSIDE LANE)
STA. 132+46 WB TO STA. 134+97 WB (OUTSIDE LANE)
STA. 121+75 WB TO STA. 135+87 WB (INSIDE LANE)
STA. 124+98 EB TO STA. 135+84 EB (INSIDE LANE)
STA. 130+23 EB TO STA. 130+63 EB (OUTSIDE LANE)
STA. 132+81 EB TO STA. 133+15 EB (OUTSIDE LANE)


CONCRETE CURB AND GUTTER 4-INCH SLOPED 36-INCH TYPE A
STA. 137+43 WB TO STA. 158+63 WB (INSIDE LANE)
STA. 137+40 EB TO STA. 163+00 EB (INSIDE LANE)

TIE BARS REQUIRED WHEN CONCRETE CURB AND GUTTER ABUTS CONCRETE PAVEMENT. SEE PLAN DETAILS FOR CURB AND GUTTER TRANSITION LOCATIONS.

NOTES:
SEE CONSTRUCTION DETAILS, PLAN DETAILS AND PAVING GRADE DETAIL SHEETS FOR ADDITIONAL INFORMATION.
SEE CROSS-SECTIONS FOR ADDITIONAL INFORMATION ON SIDE SLOPE CONDITIONS.

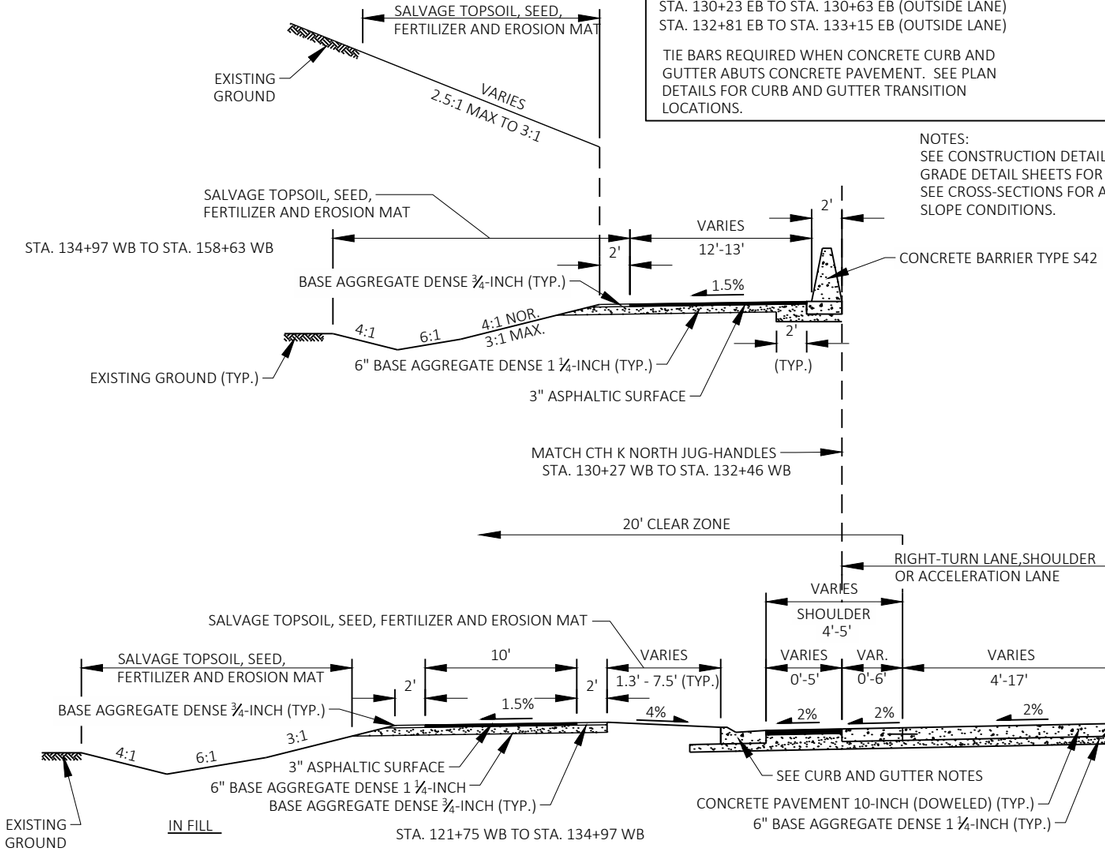


TYPICAL FINSHED SECTION STH 23
STA. 121+75 WB TO STA. 158+63 WB
STA. 124+98 EB TO STA. 163+00 EB

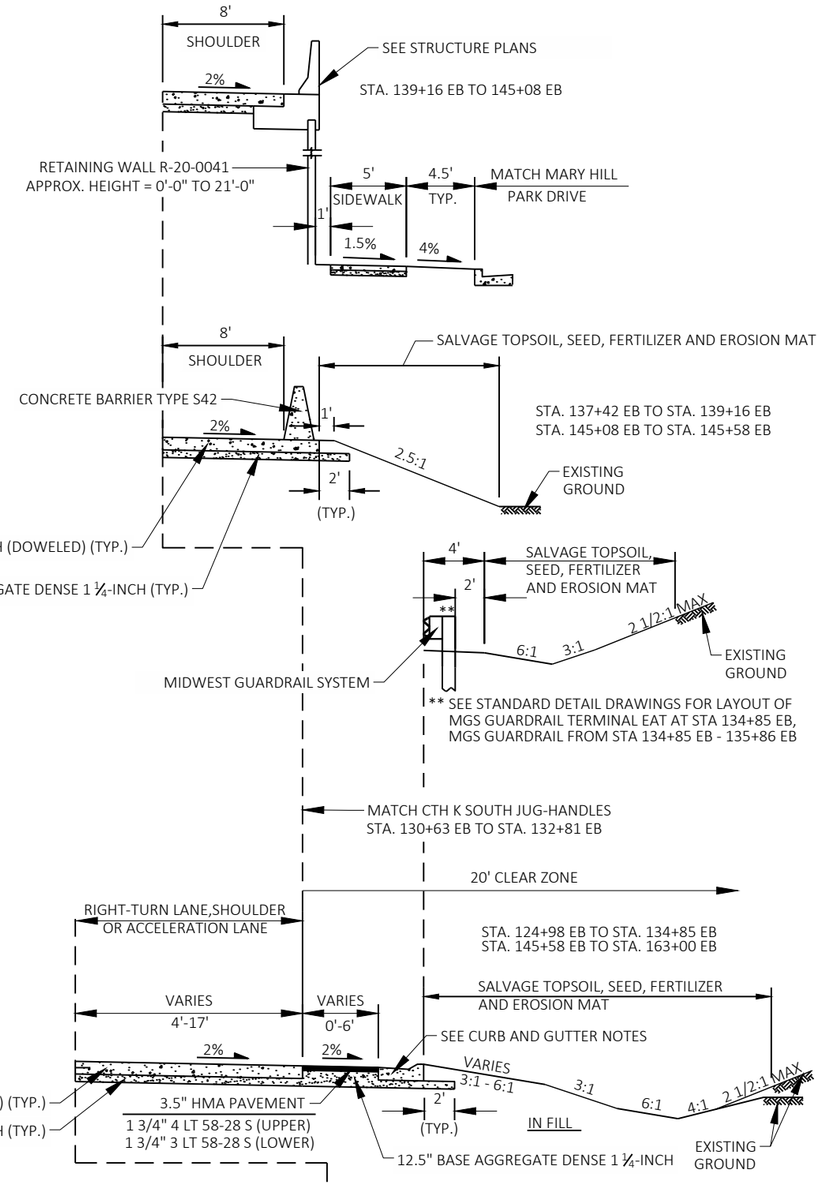


PROJECT NO: 1440-15-71	HWY: STH 23	COUNTY: FOND DU LAC	FINISHED TYPICAL SECTIONS STH 23	SHEET 7	E


FILE NAME : J:\JOBS2014\20142023\CAD\TRANSPORTATION\DWG\SHEETSPLAN\020301_TS.DWG
LAYOUT NAME - 05
PLOT DATE : 10/7/2019 2:16 PM
PLOT BY : WORECK, CHRIS
PLOT NAME :
PLOT SCALE : 1 IN:10 FT

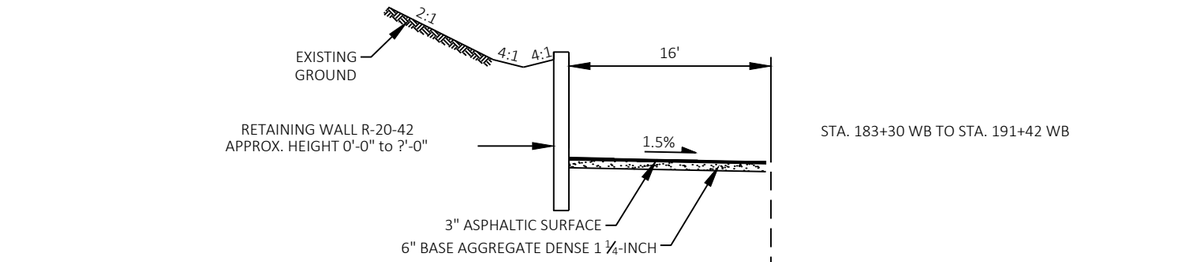


STA. 183+30 WB TO STA. 191+42 WB

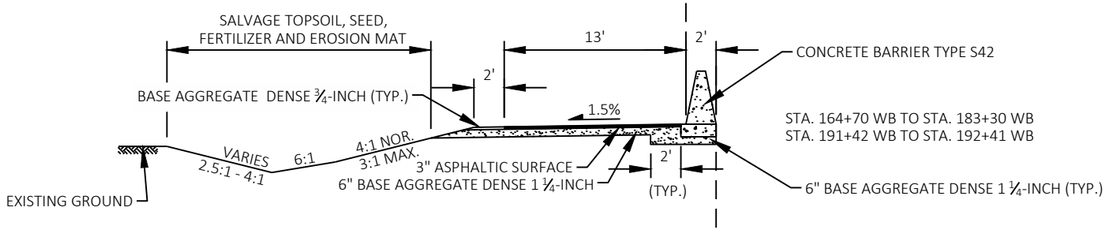


STA. 164+70 WB TO STA. 183+30 WB
STA. 191+42 WB TO STA. 192+41 WB

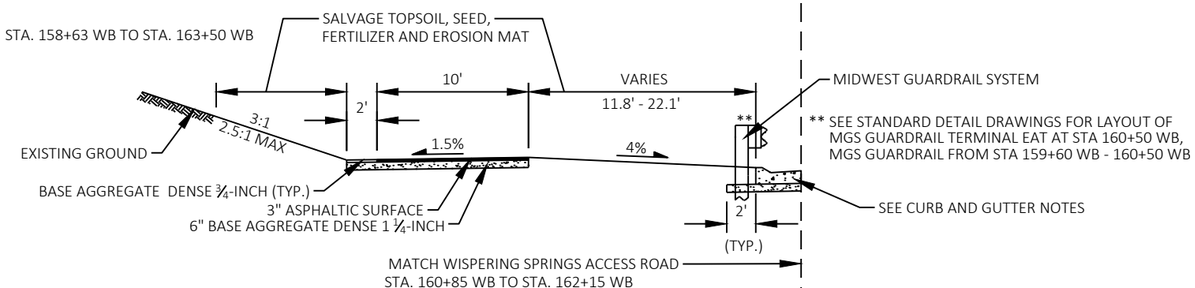


** SEE STANDARD DETAIL DRAWINGS FOR LAYOUT OF MGS GUARDRAIL TERMINAL EAT AT STA 160+50 WB, MGS GUARDRAIL FROM STA 159+60 WB - 160+50 WB

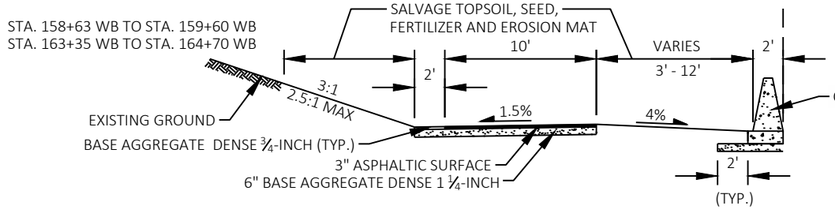

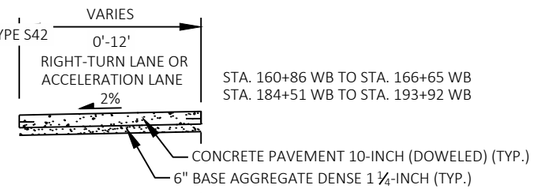

STA. 160+86 WB TO STA. 166+65 WB
STA. 184+51 WB TO STA. 193+92 WB

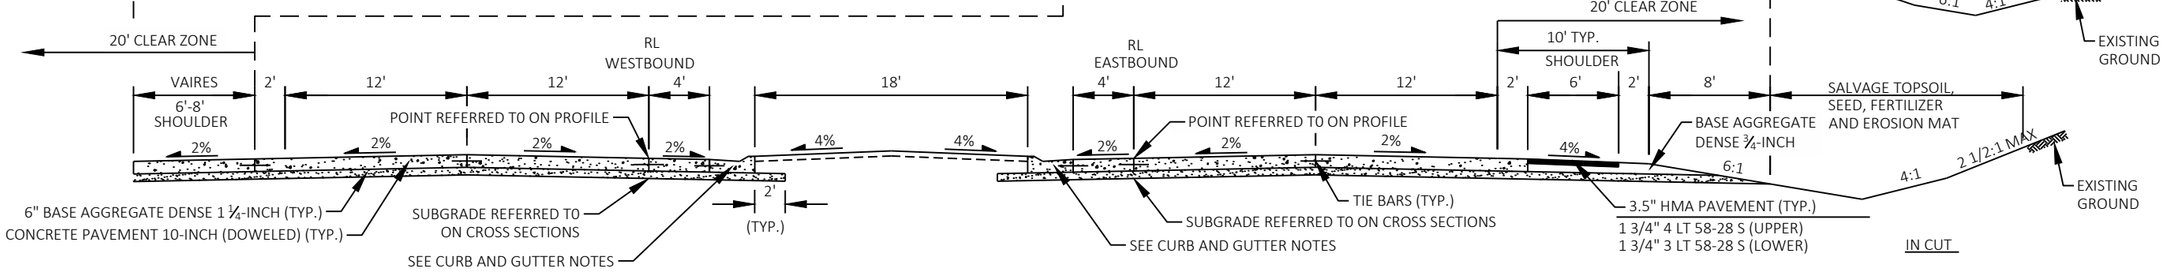

CURB AND GUTTER NOTES:

CONCRETE CURB AND GUTTER 4-INCH SLOPED 36-INCH TYPE D


STA. 183+00 WB TO STA. 189+00 WB (OUTSIDE LANE)

CONCRETE CURB AND GUTTER 4-INCH SLOPED 36-INCH TYPE A


STA. 159+60 WB TO STA. 160+85 WB (OUTSIDE LANE)
STA. 162+15 WB TO STA. 163+35 WB (OUTSIDE LANE)
STA. 158+63 WB TO STA. 193+92 WB (INSIDE LANE)
STA. 163+00 EB TO STA. 190+58 EB (INSIDE LANE)

TIE BARS REQUIRED WHEN CONCRETE CURB AND GUTTER ABUTS CONCRETE PAVEMENT. SEE PLAN DETAILS FOR CURB AND GUTTER TRANSITION LOCATIONS.

NOTES:
SEE CONSTRUCTION DETAILS, PLAN DETAILS AND PAVING GRADE DETAIL SHEETS FOR ADDITIONAL INFORMATION.
SEE CROSS-SECTIONS FOR ADDITIONAL INFORMATION ON SIDE SLOPE CONDITIONS.

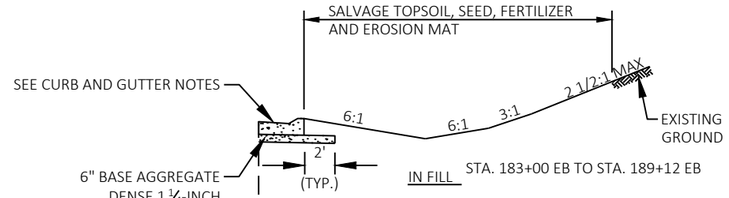


IN FILL STA. 183+00 EB TO STA. 189+12 EB

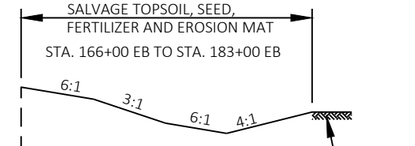

TYPICAL FINSHED SECTION STH 23


STA. 158+63 WB TO STA. 192+41 WB
STA. 163+00 EB TO STA. 189+12 EB

PROJECT NO: 1440-15-71	HWY: STH 23	COUNTY: FOND DU LAC	FINISHED TYPICAL SECTIONS STH 23	SHEET 8	E

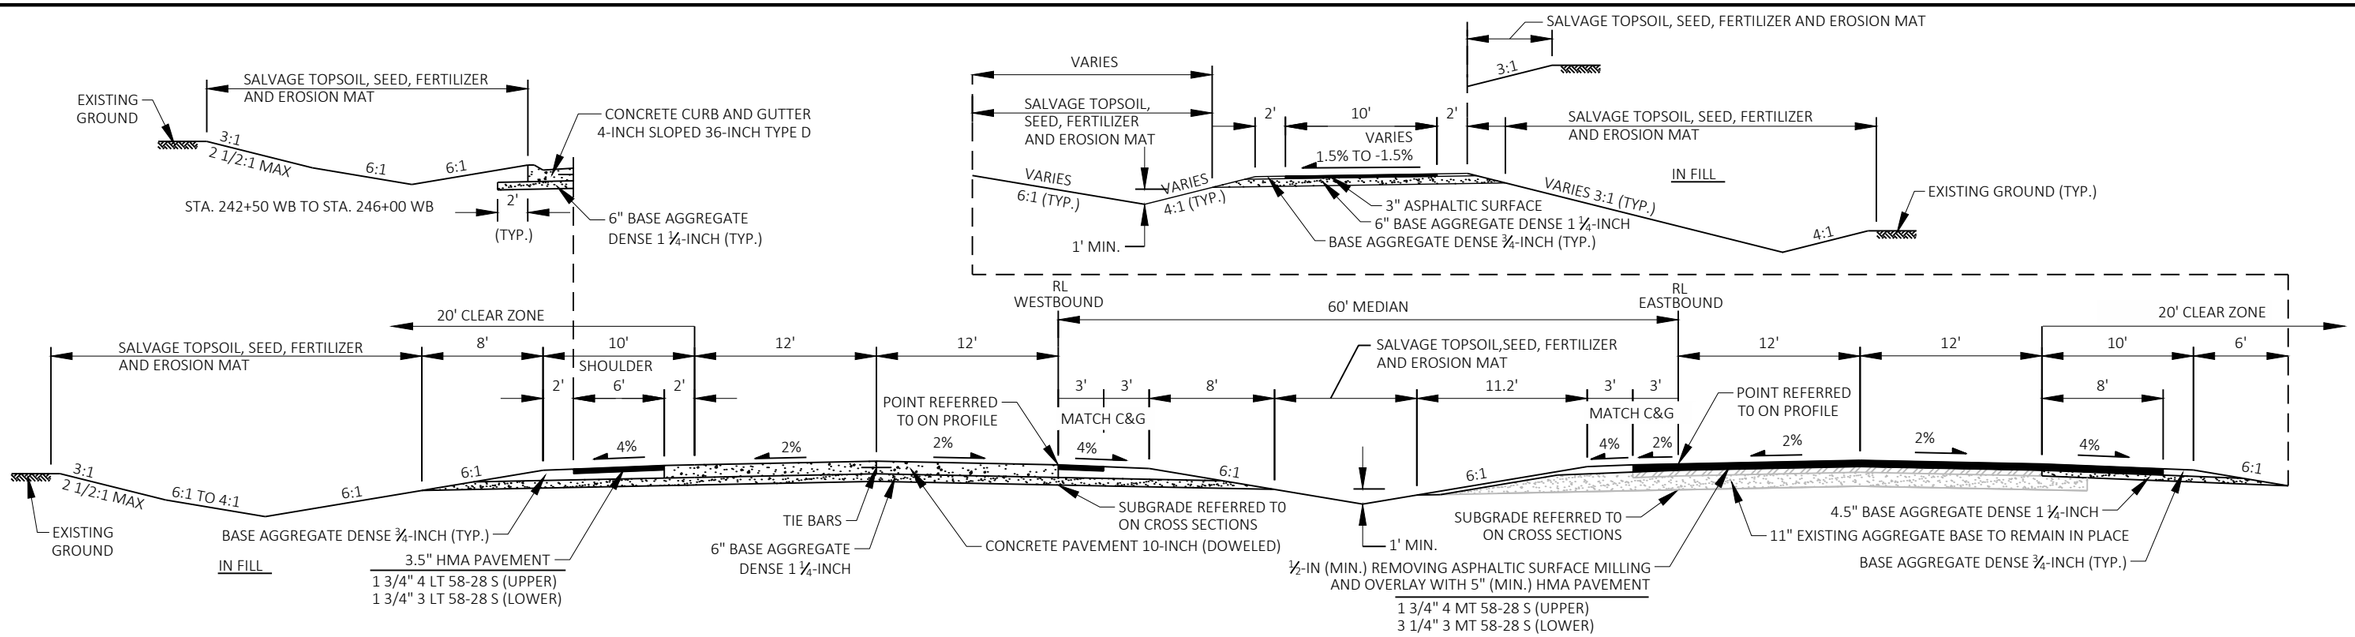

TYPICAL FINSHED SECTION STH 23

STA. 235+04 WB TO STA. 254+04 WB
STA. 235+00 EB TO STA. 254+00 EB

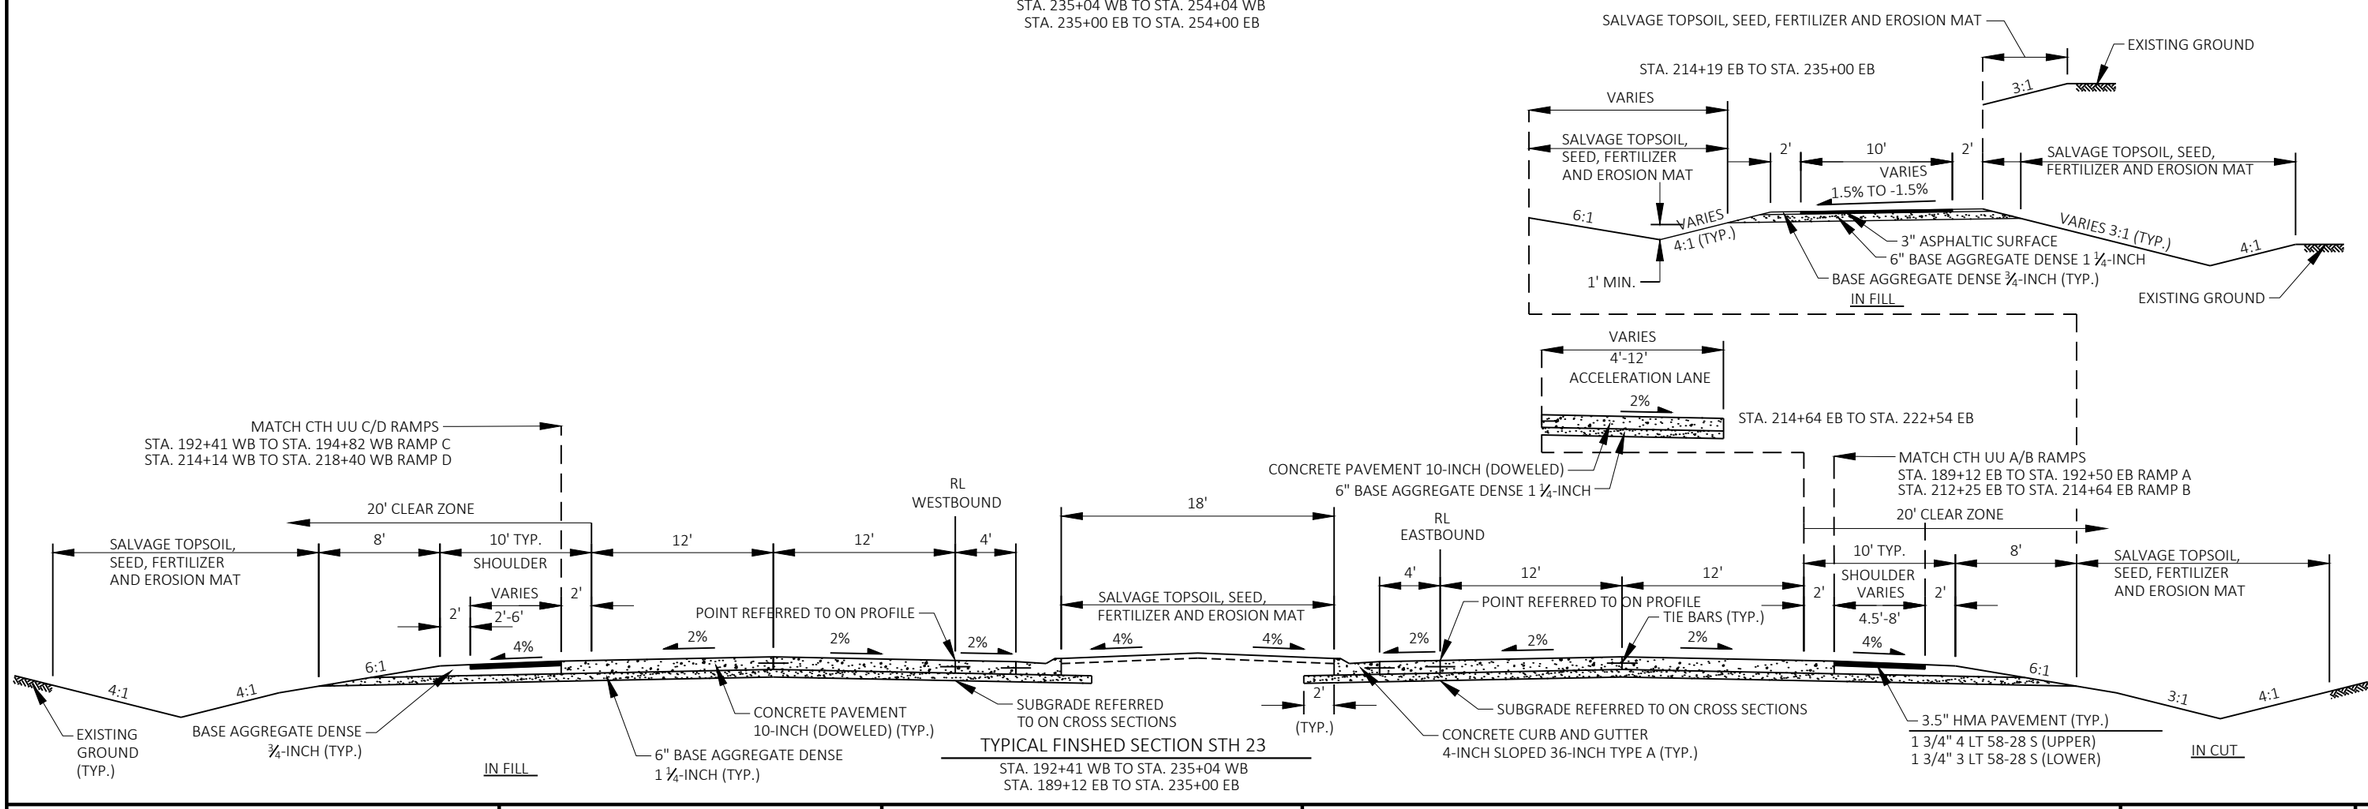


TYPICAL FINSHED SECTION STH 23

STA. 192+41 WB TO STA. 235+04 WB
STA. 189+12 EB TO STA. 235+00 EB


PROJECT NO: 1440-15-71	HWY: STH 23	COUNTY: FOND DU LAC	FINISHED TYPICAL SECTIONS STH 23	SHEET 9	E

FILE NAME : J:\OBS2014\20142023\CAD\TRANSPORTATION\DWG\SHEETSPLAN\020301_TS.DWG
LAYOUT NAME - 07
PLOT DATE : 10/7/2019 2:16 PM
PLOT BY : WORECK, CHRIS
PLOT NAME :
PLOT SCALE : 1 IN:10 FT
WISDOT/CADDS SHEET 42

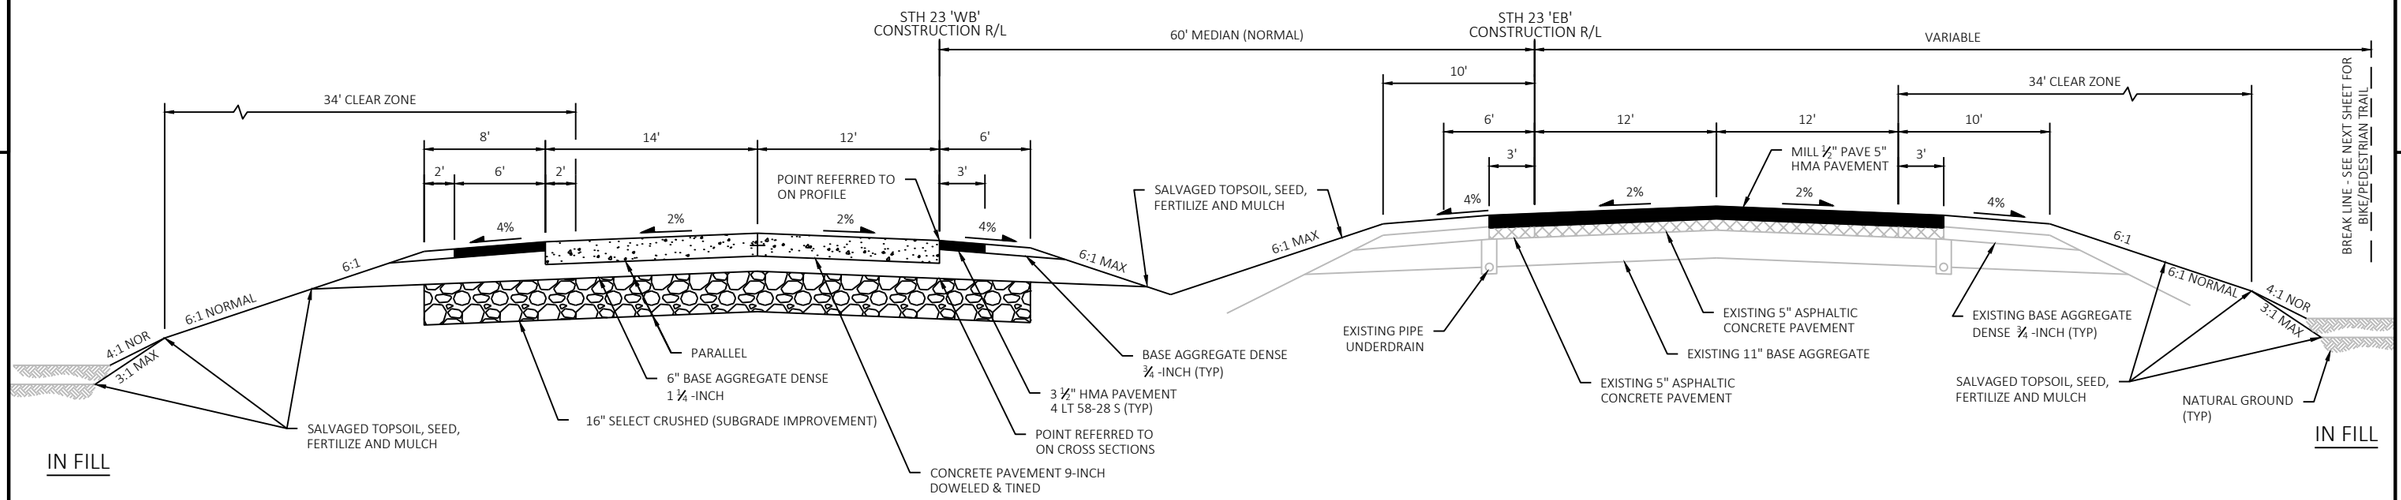

TYPICAL FINISHED CROSS SECTION FOR STH 23

2-LANE CONSTRUCTION/2-LANE MILLED AND OVERLAY
STA 250'WB'+00.00 TO STA 278'WB'+82.60
STA 291'WB'+04.60 TO STA 292'WB'+70.60
STA 298'WB'+25.60 TO STA 300'WB'+05.60
STA 311'WB'+94.60 TO STA 384'WB'+00.00

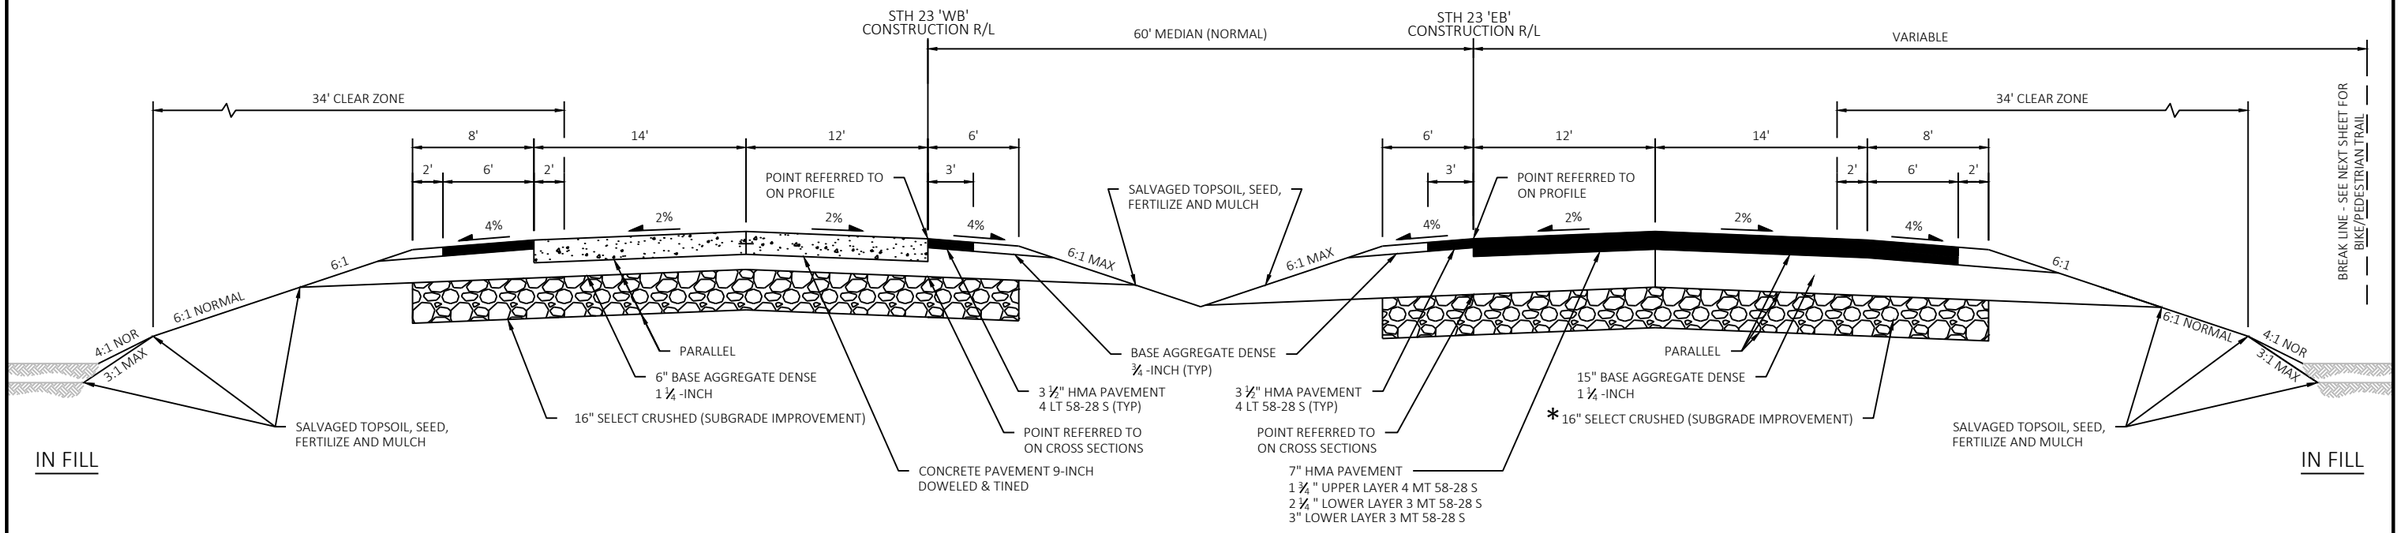

TYPICAL FINISHED CROSS SECTION FOR STH 23

4-LANE CONSTRUCTION

STA 278'WB'+82.60 TO STA 291'WB'+04.60
STA 292'WB'+70.60 TO STA 298'WB'+25.60
STA 300'WB'+05.60 TO STA 311'WB'+94.60

STA 278'EB'+78.00 TO STA 291'EB'+00.00
STA 292'EB'+66.00 TO STA 298'EB'+21.00
STA 300'EB'+01.00 TO STA 311'EB'+90.00

PROJECT NO: 1440-15-71	HWY: STH 23	COUNTY: FOND DU LAC	FINISHED TYPICAL SECTIONS	SHEET 26	E

FILE NAME : N:\PDS\C3D\14401501\SHEETSPLAN\TYPICALS\14401571\14401571-020301-TS.DWG
LAYOUT NAME - 020301-ts
PLOT DATE : 8/22/2019 9:58 AM
PLOT BY : MARTENS, JOHN M
PLOT NAME :
PLOT SCALE : 1IN:10 FT
WISDOT/CADDS SHEET 42

CURB AND GUTTER NOTES:

CONCRETE CURB AND GUTTER 30-INCH TYPE A


STA. 200+98 A TO STA. 201+83 A (OUTSIDE)

CONCRETE CURB AND GUTTER 4-INCH SLOPED 36-INCH TYPE A

STA. 201+83 A TO STA. 25+23 UU SB (OUTSIDE)


TIE BARS REQUIRED WHEN CONCRETE CURB AND GUTTER ABUTS CONCRETE PAVEMENT. SEE PLAN DETAILS FOR CURB AND GUTTER TRANSITION LOCATIONS.

NOTES:
SEE CONSTRUCTION DETAILS, PLAN DETAILS AND PAVING GRADE DETAIL SHEETS FOR ADDITIONAL INFORMATION.
SEE CROSS-SECTIONS FOR ADDITIONAL INFORMATION ON SIDE SLOPE CONDITIONS.

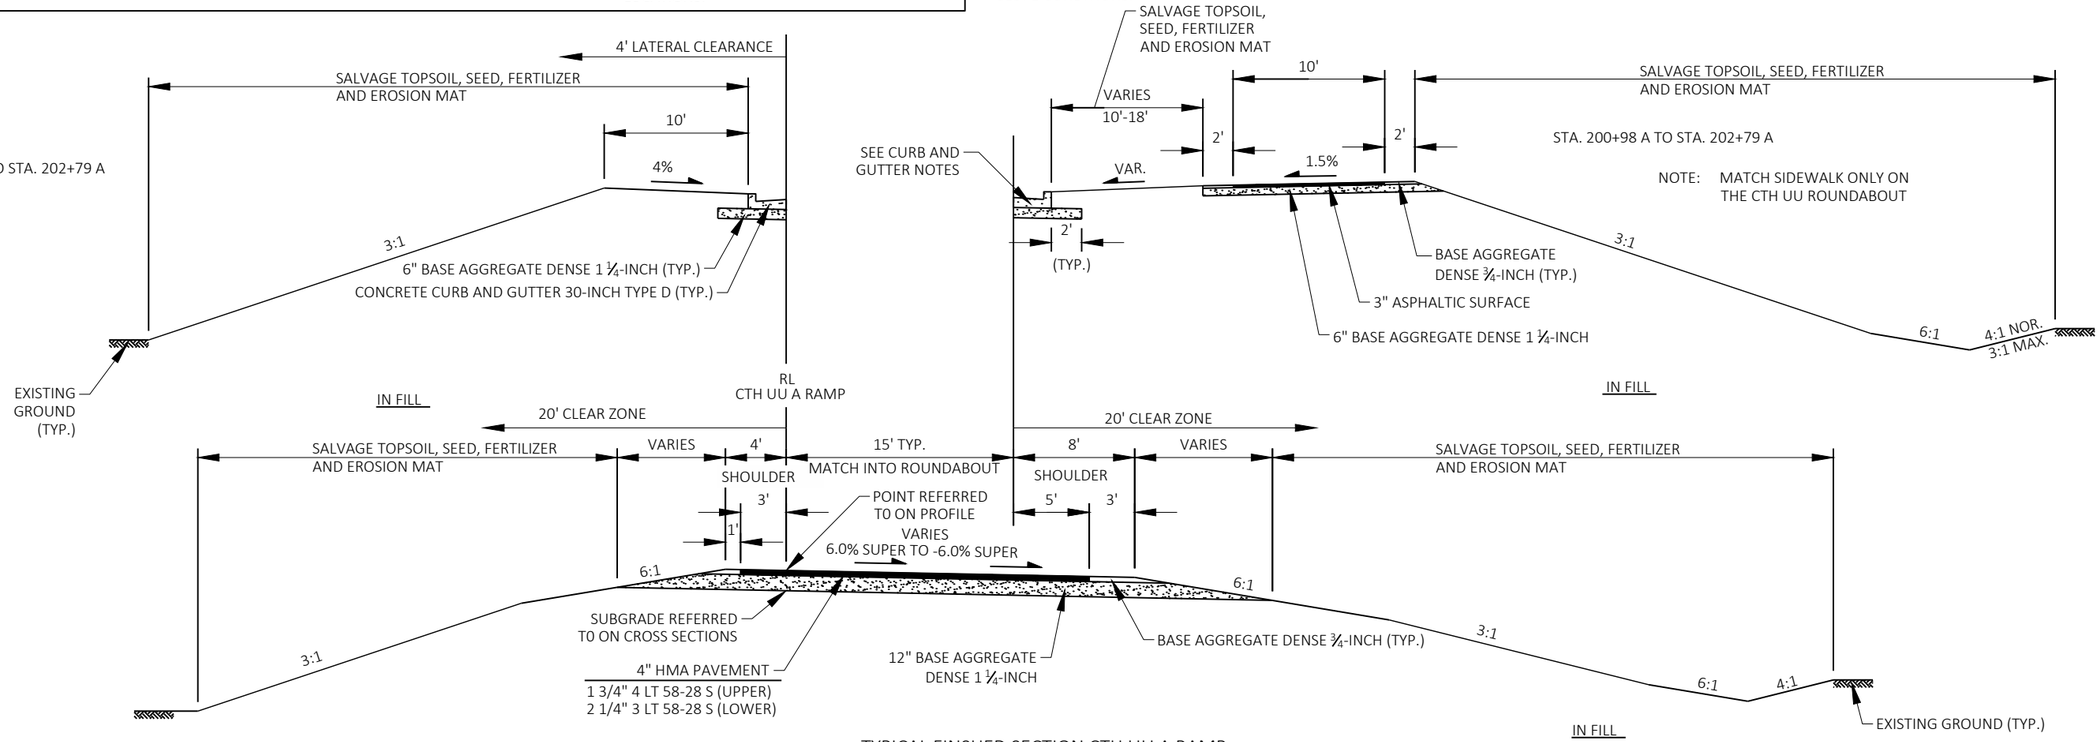

TYPICAL FINSHED SECTION CTH UU A RAMP


STA. 194+17 A TO STA. 202+79 A

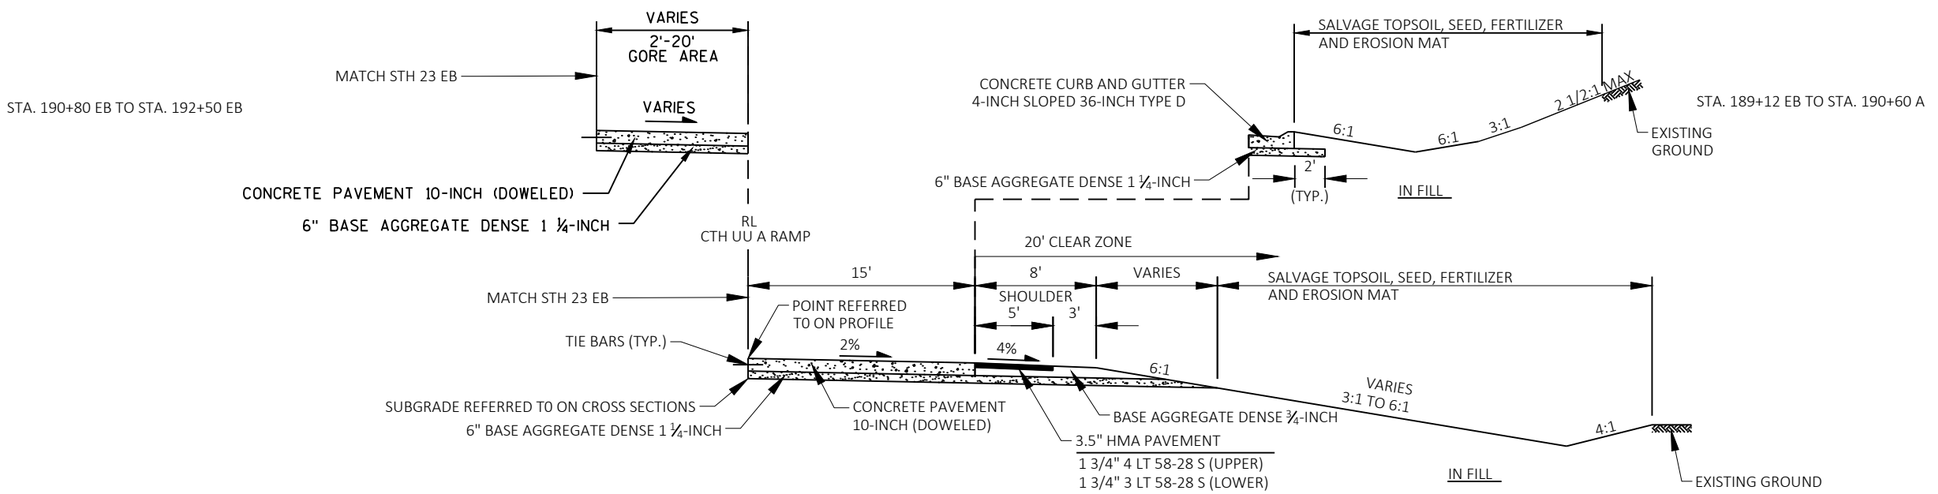

TYPICAL FINSHED SECTION CTH UU A RAMP


STA. 189+12 EB TO STA. 194+17 A

PROJECT NO: 1440-15-71	HWY: STH 23	COUNTY: FOND DU LAC	FINISHED TYPICAL SECTIONS STH 23	SHEET 10	E

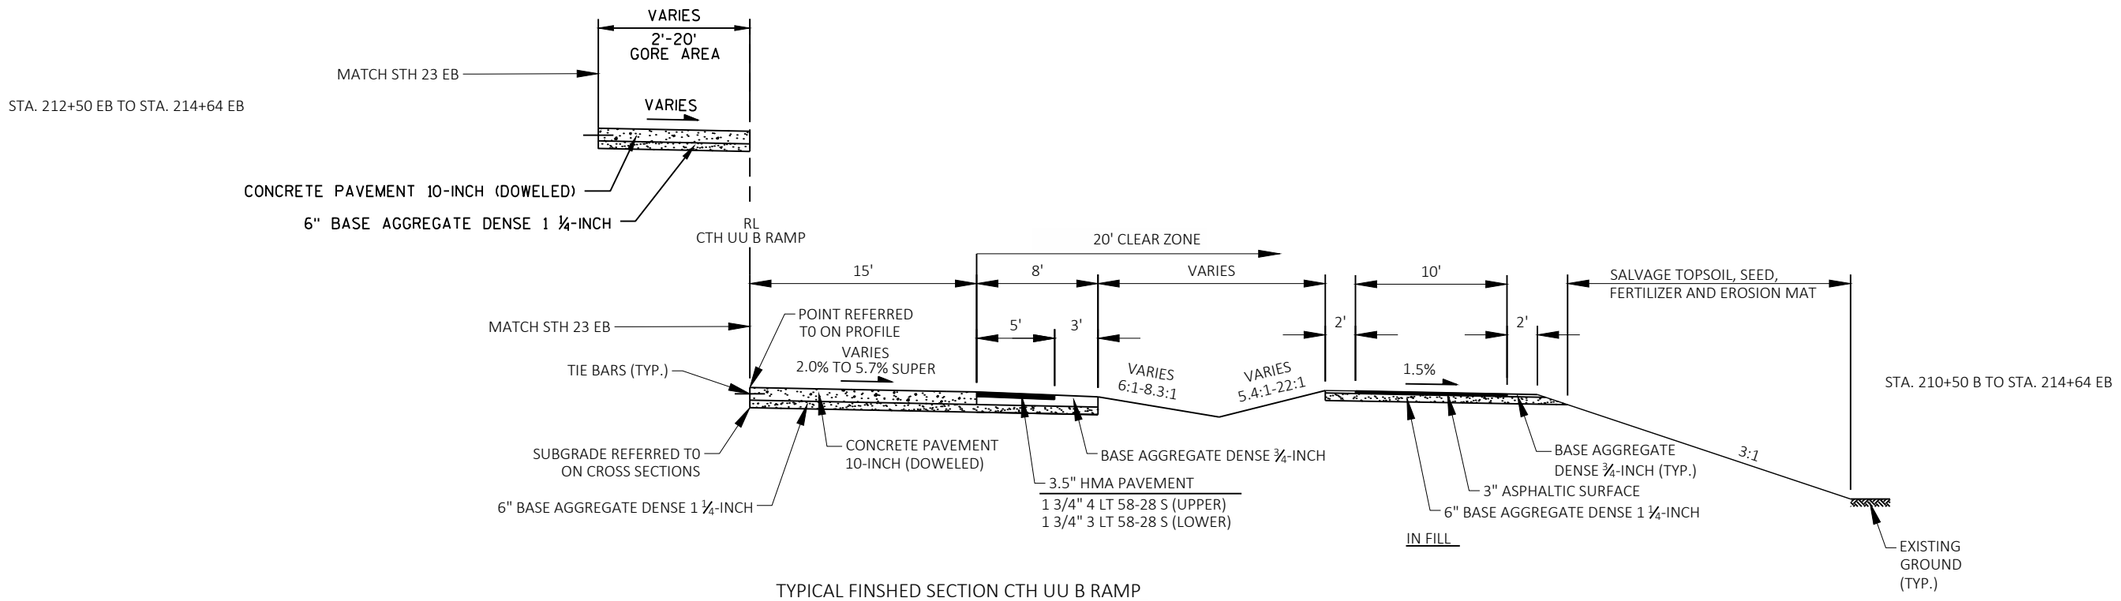

TYPICAL FINSHED SECTION CTH UU B RAMP

STA. 210+50 B TO STA. 214+64 EB

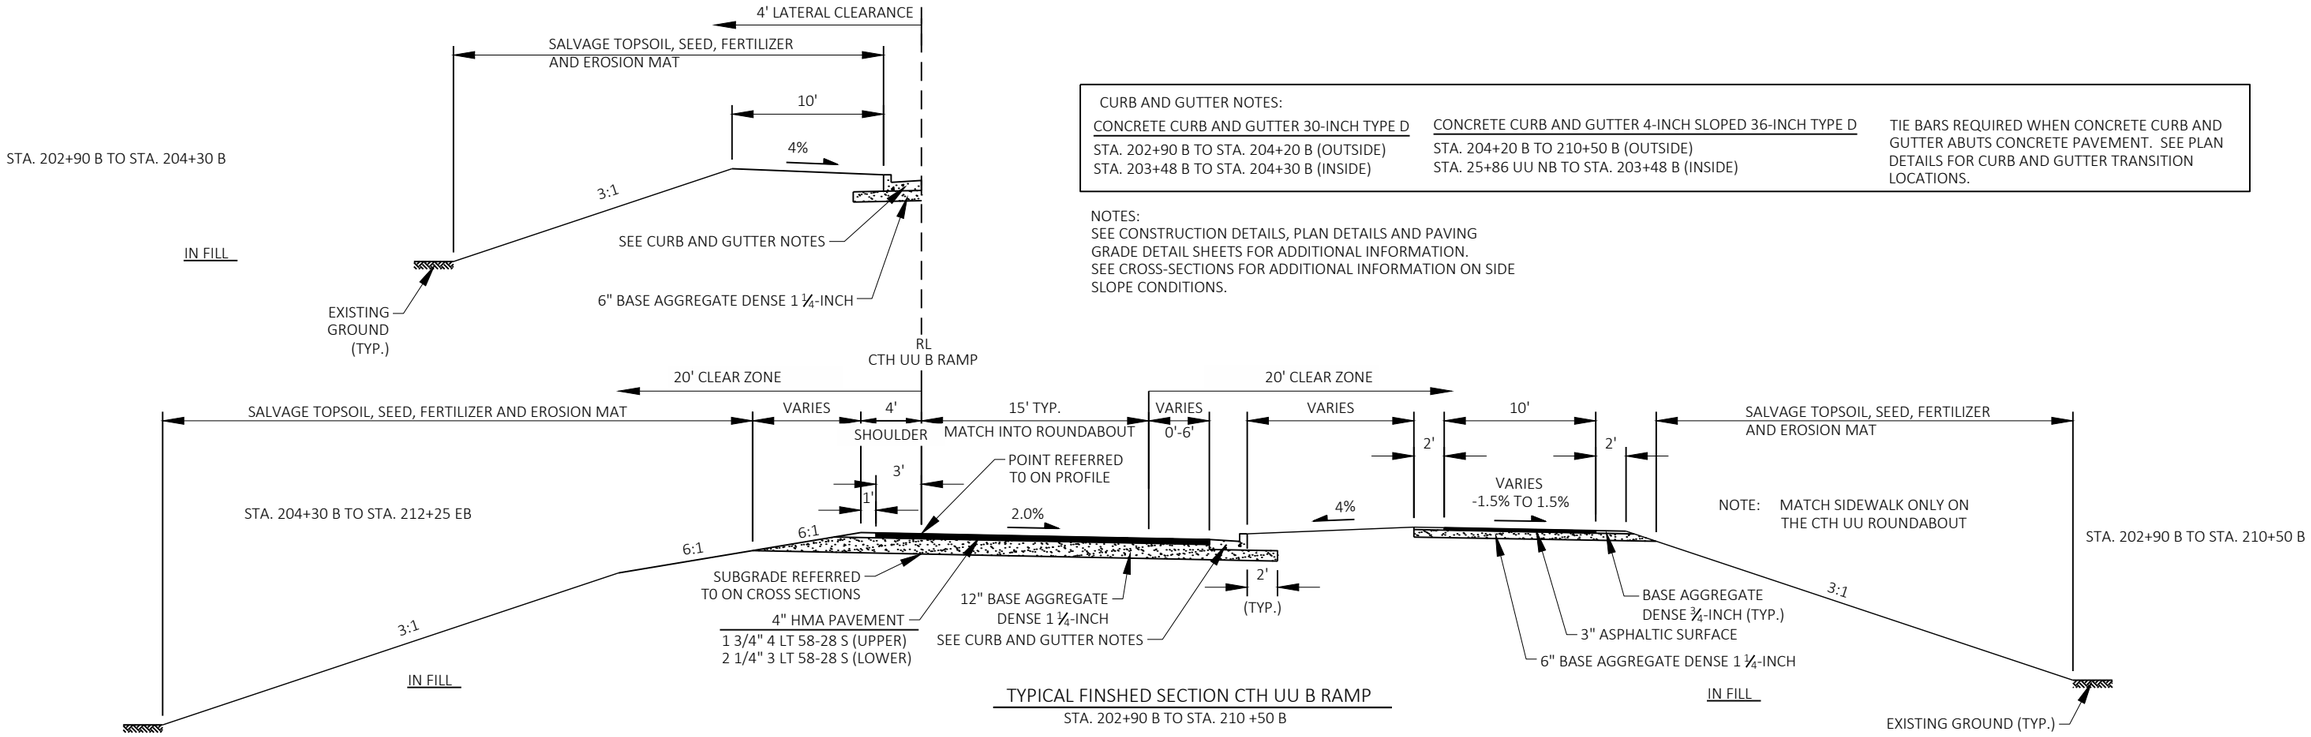

TYPICAL FINSHED SECTION CTH UU B RAMP

STA. 202+90 B TO STA. 210 +50 B

CURB AND GUTTER NOTES:

CONCRETE CURB AND GUTTER 30-INCH TYPE D	CONCRETE CURB AND GUTTER 4-INCH SLOPED 36-INCH TYPE D	
STA. 202+90 B TO STA. 204+20 B (OUTSIDE) STA. 203+48 B TO STA. 204+30 B (INSIDE)	STA. 204+20 B TO 210+50 B (OUTSIDE) STA. 25+86 UU NB TO STA. 203+48 B (INSIDE)	TIE BARS REQUIRED WHEN CONCRETE CURB AND GUTTER ABUTS CONCRETE PAVEMENT. SEE PLAN DETAILS FOR CURB AND GUTTER TRANSITION LOCATIONS.

NOTES:
SEE CONSTRUCTION DETAILS, PLAN DETAILS AND PAVING GRADE DETAIL SHEETS FOR ADDITIONAL INFORMATION.
SEE CROSS-SECTIONS FOR ADDITIONAL INFORMATION ON SIDE SLOPE CONDITIONS.

PROJECT NO: 1440-15-71	HWY: STH 23	COUNTY: FOND DU LAC	FINISHED TYPICAL SECTIONS CTH UU A RAMP	SHEET 11	E


2

CURB AND GUTTER NOTES:

CONCRETE CURB AND GUTTER 30-INCH TYPE D	CONCRETE CURB AND GUTTER 4-INCH SLOPED 36-INCH TYPE D	TIE BARS REQUIRED WHEN CONCRETE CURB AND GUTTER ABUTS CONCRETE PAVEMENT. SEE PLAN DETAILS FOR CURB AND GUTTER TRANSITION LOCATIONS.
STA. 201+31 C TO STA. 202+58 C (OUTSIDE) STA. 201+21 C TO STA. 202+31 C (INSIDE)	STA. 198+85 C TO 201+31 C (OUTSIDE) STA. 202+31 C TO STA. 30+76 UU SB (INSIDE)	


NOTES:
SEE CONSTRUCTION DETAILS, PLAN DETAILS AND PAVING GRADE DETAIL SHEETS FOR ADDITIONAL INFORMATION.
SEE CROSS-SECTIONS FOR ADDITIONAL INFORMATION ON SIDE SLOPE CONDITIONS.

STA. 199+75 C TO STA. 202+58 C

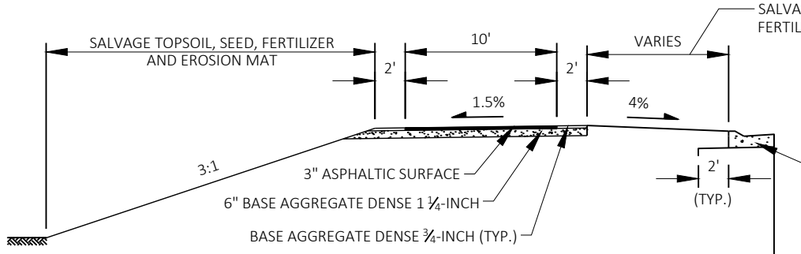

IN FILL


STA. 198+85 C TO STA. 199+75 C

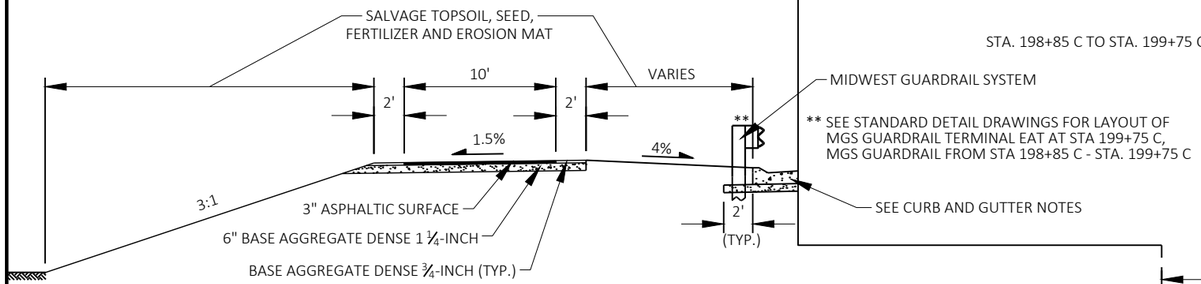

** SEE STANDARD DETAIL DRAWINGS FOR LAYOUT OF MGS GUARDRAIL TERMINAL EAT AT STA 199+75 C, MGS GUARDRAIL FROM STA 198+85 C - STA. 199+75 C


IN FILL

STA. 201+21 C TO STA. 202+31 C

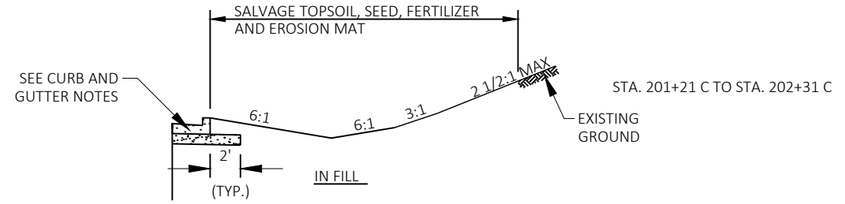


IN FILL

RL
CTH UU C RAMP

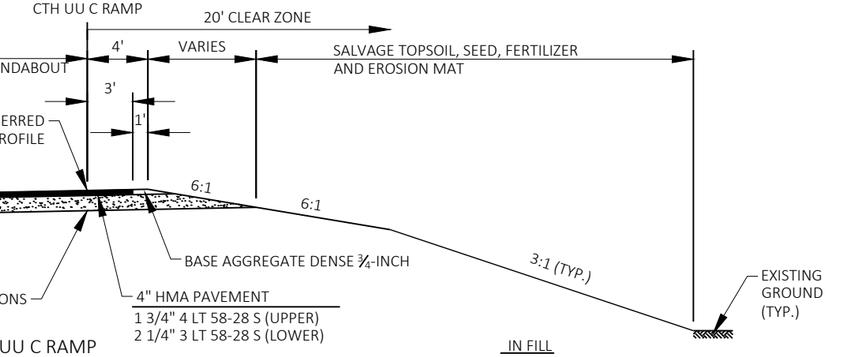


IN FILL

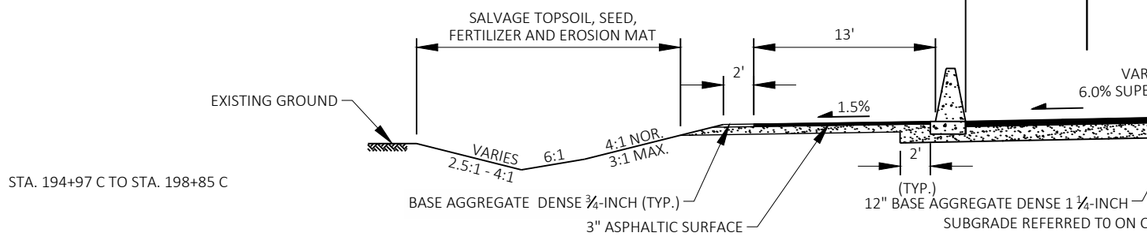


STA. 194+97 C TO STA. 198+85 C

TYPICAL FINSHED SECTION CTH UU C RAMP
STA. 194+97 C TO STA. 202+58 C

STA. 192+42 WB TO STA. 194+82 WB

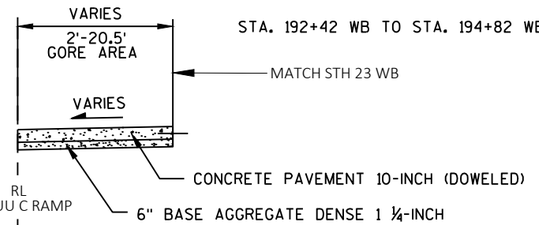

RL
CTH UU C RAMP

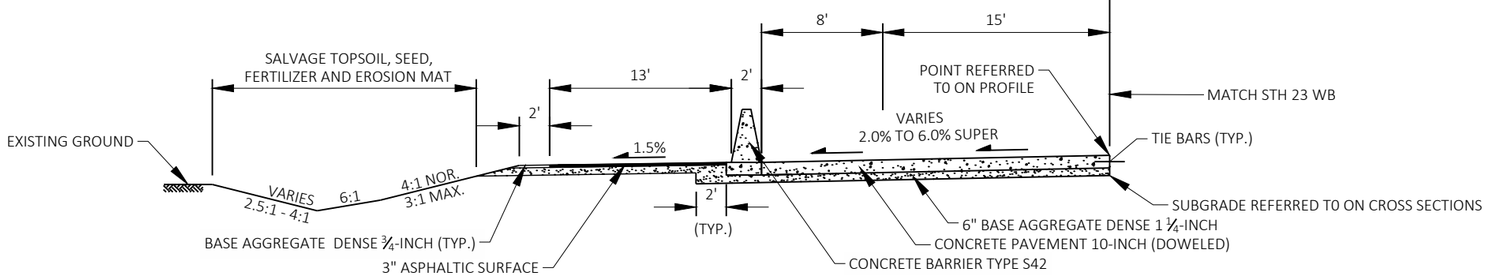

TYPICAL FINSHED SECTION CTH UU B RAMP
STA. 192+42 WB TO STA. 194+97 C

PROJECT NO: 1440-15-71	HWY: STH 23	COUNTY: FOND DU LAC	FINISHED TYPICAL SECTIONS CTH UU B RAMP	SHEET 12	E


CURB AND GUTTER NOTES:

CONCRETE CURB AND GUTTER 30-INCH TYPE D
STA. 205+04 D TO STA. 205+69 (OUTSIDE)
STA. 203+94 D TO STA. 205+69 (INSIDE)


CONCRETE CURB AND GUTTER 4-INCH SLOPED 36-INCH TYPE D
STA. 31+37 UU NB TO 205+04 D (OUTSIDE)

TIE BARS REQUIRED WHEN CONCRETE CURB AND GUTTER ABUTS CONCRETE PAVEMENT. SEE PLAN DETAILS FOR CURB AND GUTTER TRANSITION LOCATIONS.

NOTES:
SEE CONSTRUCTION DETAILS, PLAN DETAILS AND PAVING GRADE DETAIL SHEETS FOR ADDITIONAL INFORMATION.
SEE CROSS-SECTIONS FOR ADDITIONAL INFORMATION ON SIDE SLOPE CONDITIONS.

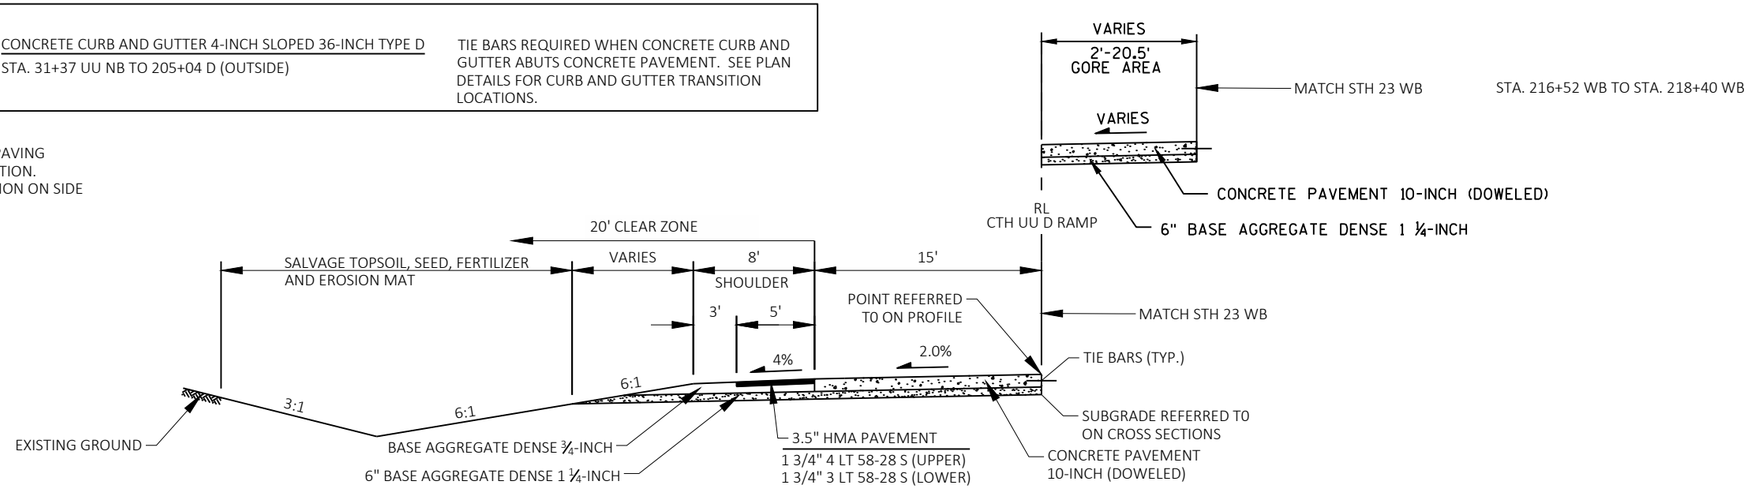

TYPICAL FINSHED SECTION CTH UU D RAMP
STA. 213+56 D TO STA. 218+40 D

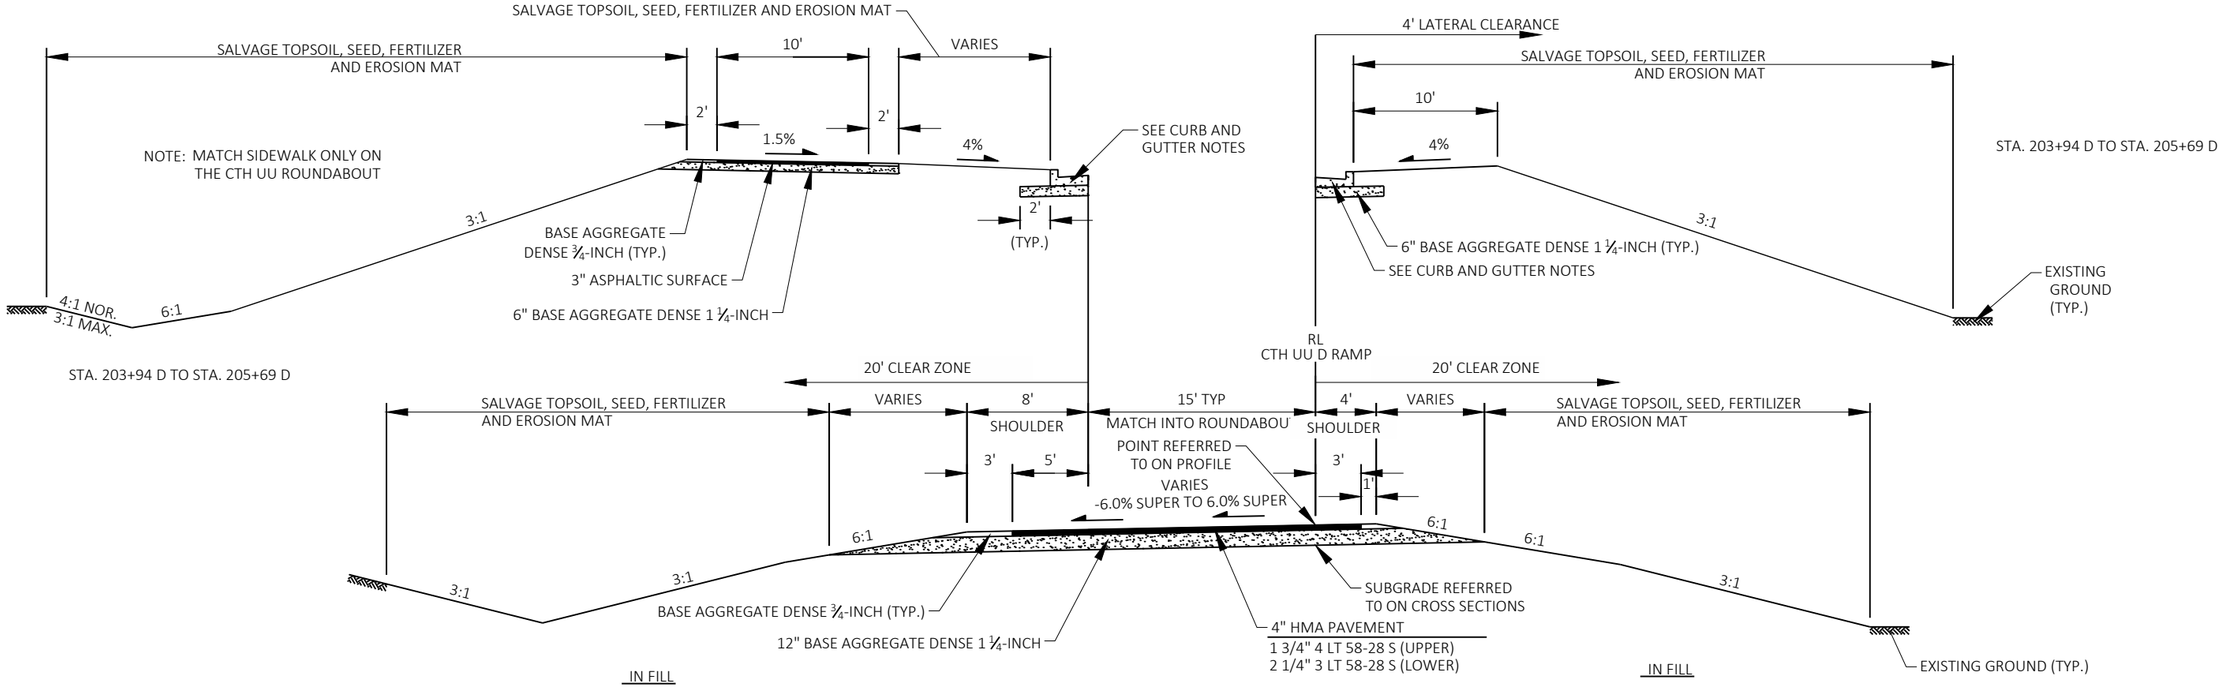

TYPICAL FINSHED SECTION CTH UU D RAMP
STA. 203+94 D TO STA. 213+57 D

PROJECT NO: 1440-15-71	HWY: STH 23	COUNTY: FOND DU LAC	FINISHED TYPICAL SECTIONS CTH UU C RAMP	SHEET 13	E

CURB AND GUTTER NOTES:

CONCRETE CURB AND GUTTER 30-INCH TYPE D


STA. 44+89 KS TO STA. 54+05 KS (OUTSIDE)
STA. 44+89 KS TO STA. 54+05 KS REVERSE SLOPE (INSIDE)
STA. 44+92 KN TO STA. 53+91 KN (OUTSIDE)
STA. 44+93 KN TO STA. 53+91 KN REVERSE SLOPE (INSIDE)

CONCRETE CURB AND GUTTER 4-INCH SLOPED 36-INCH TYPE D


STA. 38+58 KS TO STA. 44+89 KS (OUTSIDE)
STA. 43+15 KS TO STA. 44+89 KS REVERSE SLOPE (INSIDE)
STA. 37+92 KN TO STA. 38+35 KN (OUTSIDE)
STA. 38+35 KN TO STA. 43+75 KN REVERSE SLOPE (OUTSIDE)
STA. 43+75 KN TO STA. 44+92 KN (OUTSIDE)
STA. 43+18 KN TO STA. 44+93 KN REVERSE SLOPE (INSIDE)

TIE BARS REQUIRED WHEN CONCRETE CURB AND GUTTER ABUTS CONCRETE PAVEMENT. SEE PLAN DETAILS FOR CURB AND GUTTER TRANSITION LOCATIONS.

NOTES:
SEE CONSTRUCTION DETAILS, PLAN DETAILS AND PAVING GRADE DETAIL SHEETS FOR ADDITIONAL INFORMATION.
SEE CROSS-SECTIONS FOR ADDITIONAL INFORMATION ON SIDE SLOPE CONDITIONS.

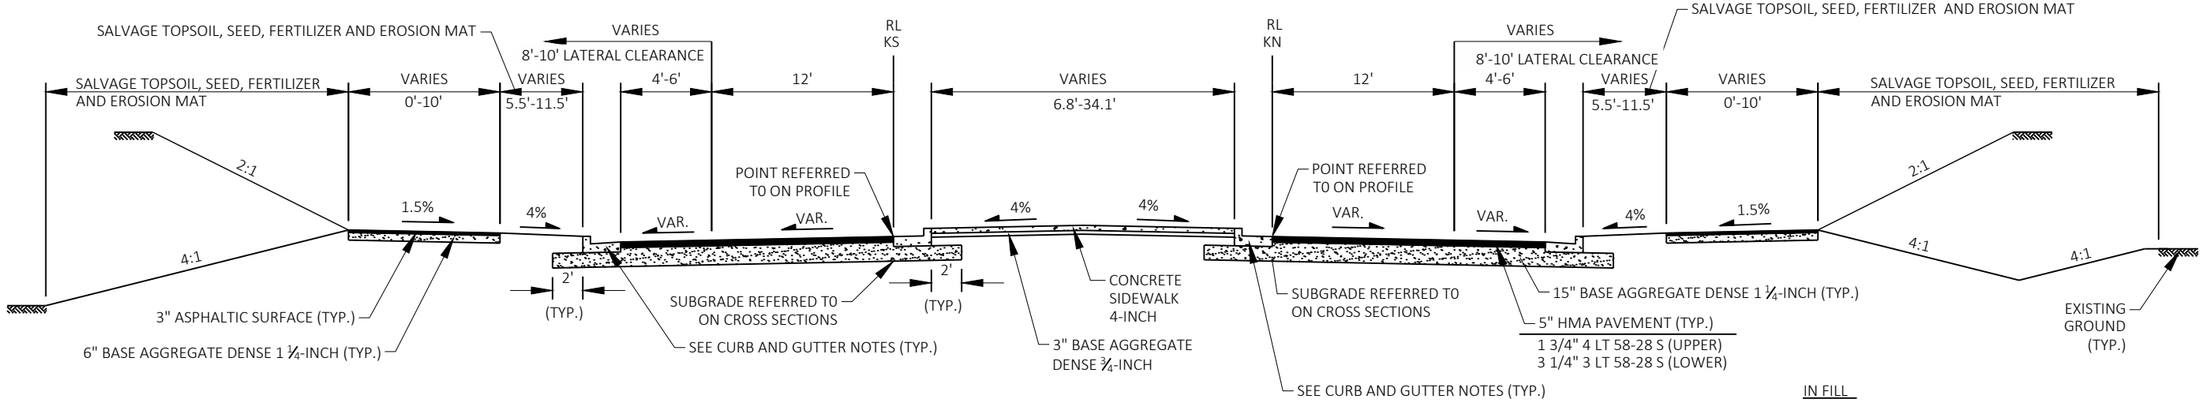

TYPICAL FINSHED SECTION CTH K
STA. 45+82 KN TO STA. 53+91 KN
STA. 46+10 KS TO STA. 54+05 KS

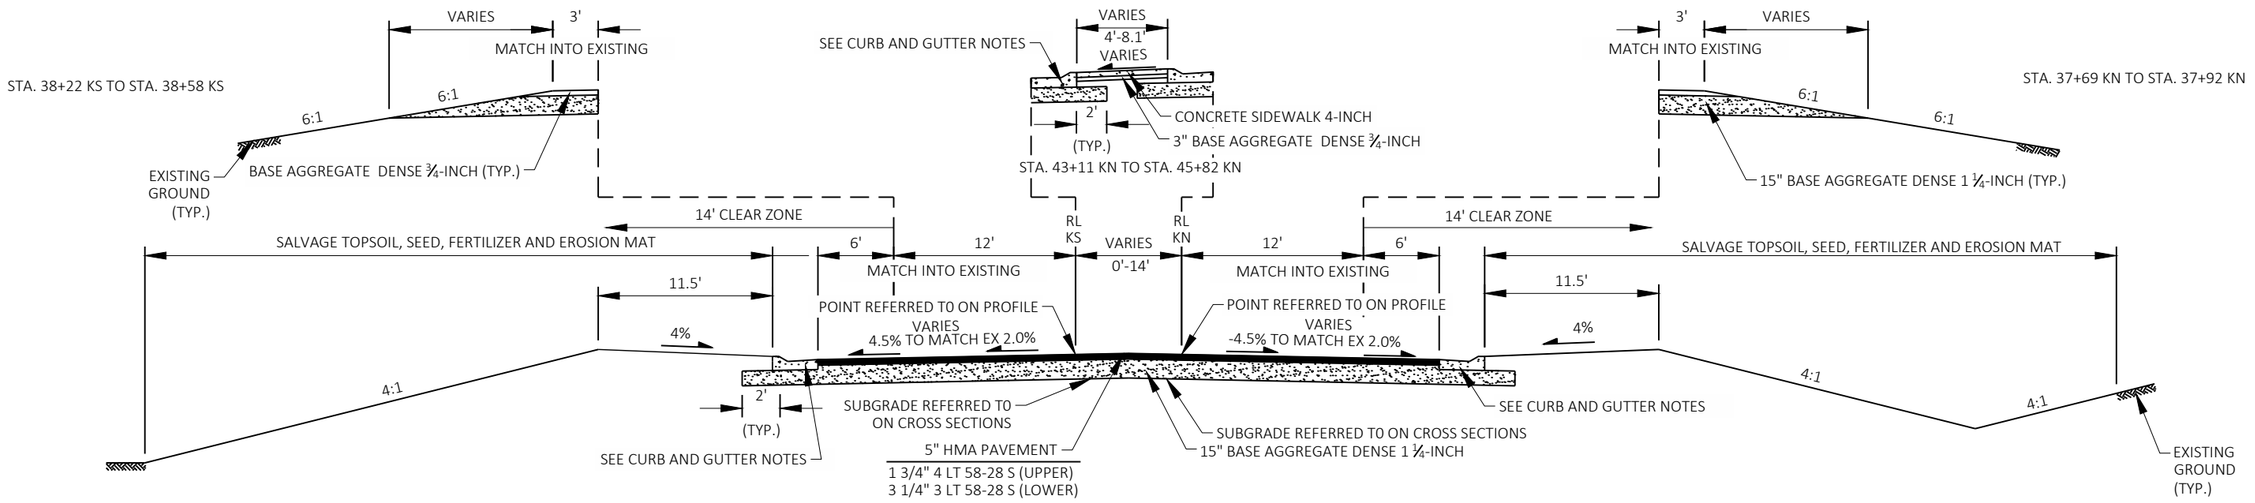


TYPICAL FINSHED SECTION CTH K
STA. 37+69 KN TO STA. 45+82 KN
STA. 38+22 KS TO STA. 46+10 KS

PROJECT NO: 1440-15-71	HWY: STH 23	COUNTY: FOND DU LAC	FINISHED TYPICAL SECTIONS CTH UU D RAMP	SHEET 14	E


FILE NAME : J:\JOBS2014\20142023\CAD\TRANSPORTATION\DWG\SHEETSPLAN\020301_TS.DWG
LAYOUT NAME - 12
PLOT DATE : 10/7/2019 2:16 PM
PLOT BY : WORECK, CHRIS
PLOT NAME :
PLOT SCALE : 1 IN:10 FT
WISDOT/CADDS SHEET 42

2

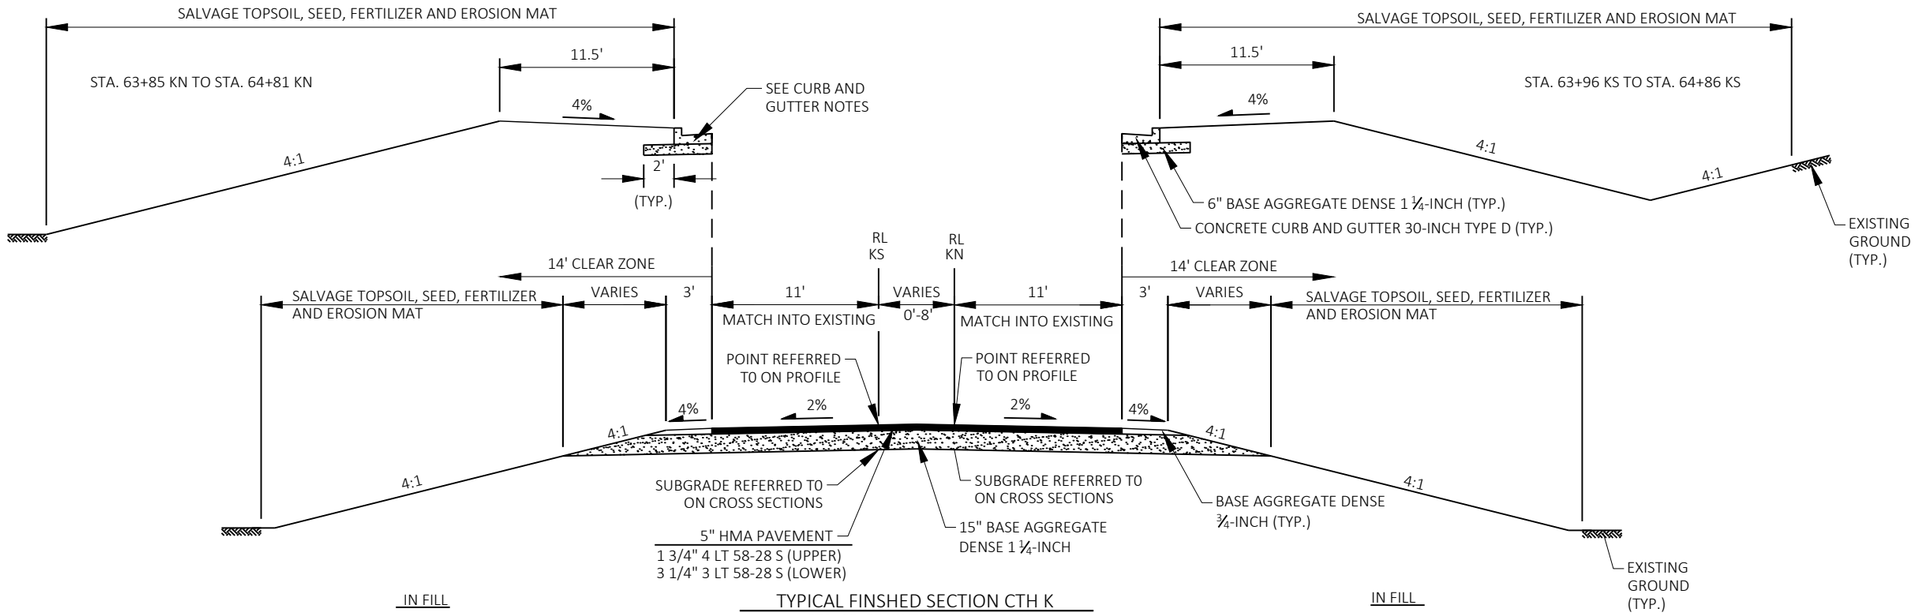

TYPICAL FINSHED SECTION CTH K

STA. 63+85 KN TO STA. 65+38 KN
STA. 63+96 KS TO STA. 65+48 KS

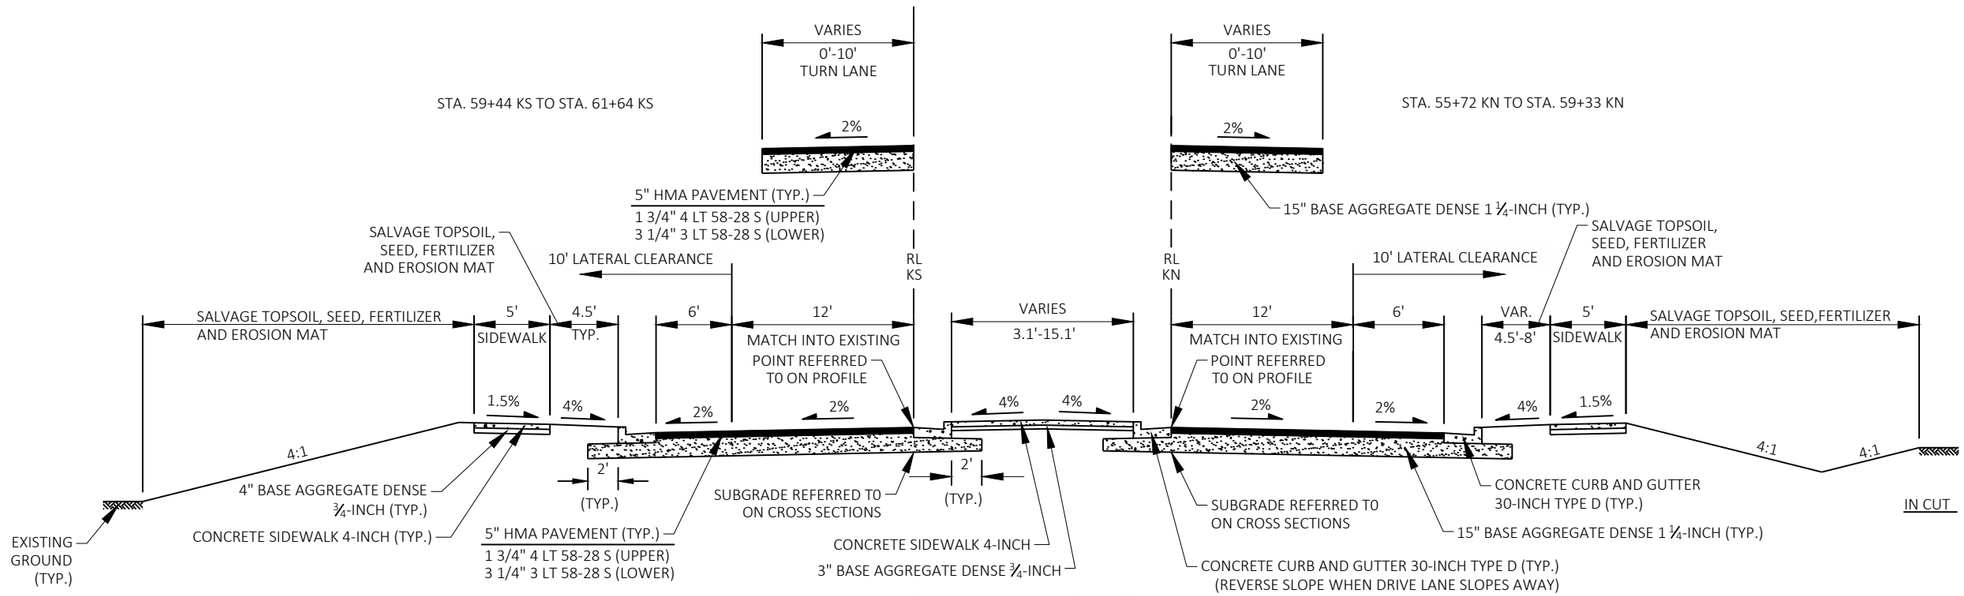


TYPICAL FINSHED SECTION CTH K

STA. 53+91 KN TO STA. 63+85 KN
STA. 54+05 KS TO STA. 63+96 KS


PROJECT NO: 1440-15-71	HWY: STH 23	COUNTY: FOND DU LAC	FINISHED TYPICAL SECTIONS CTH K	SHEET 15	E

FILE NAME : J:\JOBS2014\20142023\CAD\TRANSPORTATION\DWG\SHEETSPLAN\020301_TS.DWG
LAYOUT NAME - 13
PLOT DATE : 10/7/2019 2:16 PM
PLOT BY : WORECK, CHRIS
PLOT NAME :
PLOT SCALE : 1 IN:10 FT
WISDOT/CADDS SHEET 42

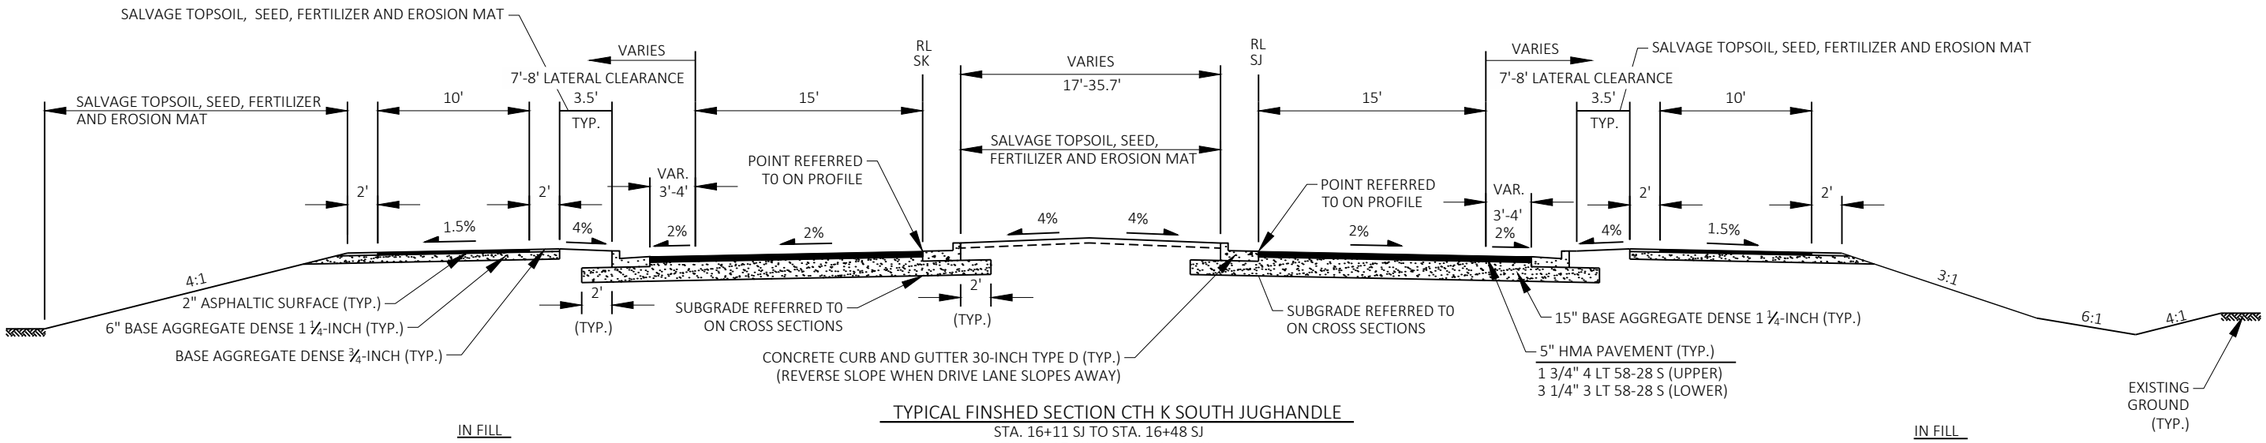


TYPICAL FINSHED SECTION CTH K SOUTH JUGHANDLE

STA. 16+11 SJ TO STA. 16+48 SJ
STA. 16+27 SK TO STA. 16+68 SK

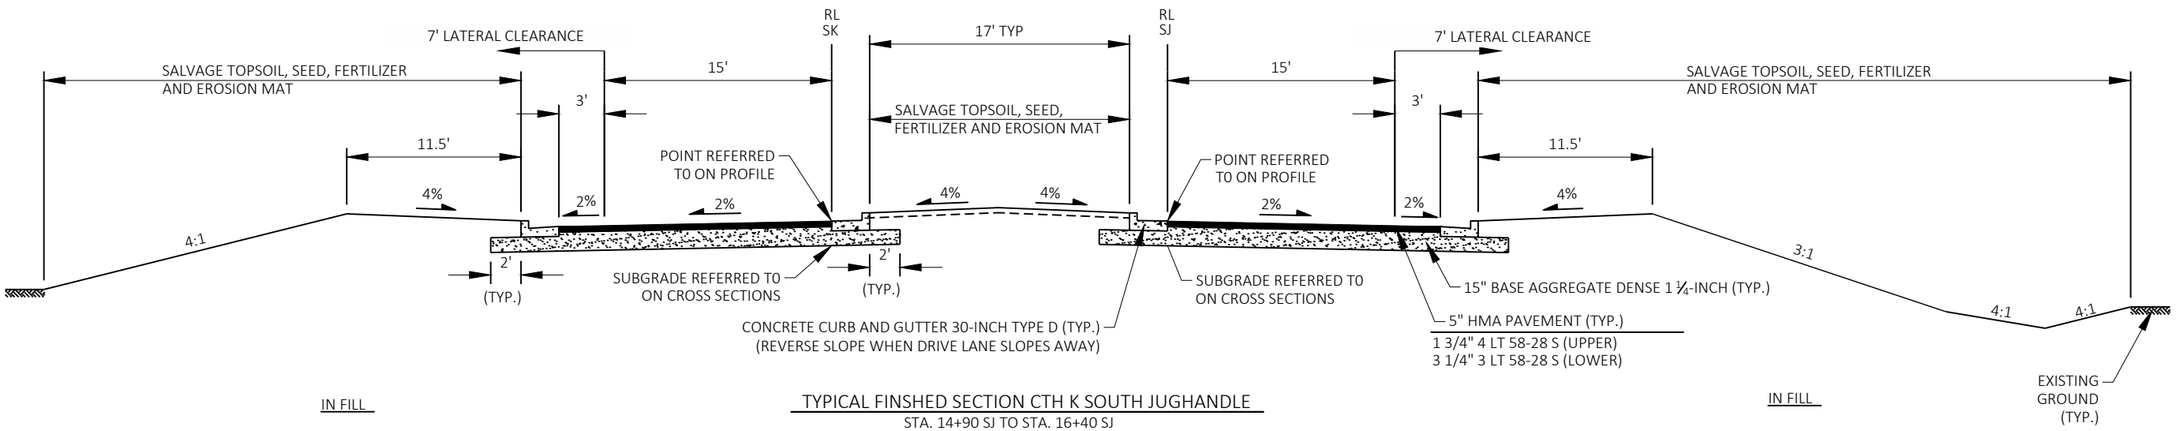

TYPICAL FINSHED SECTION CTH K SOUTH JUGHANDLE


STA. 14+90 SJ TO STA. 16+40 SJ
STA. 14+87 SK TO STA. 16+27 SK

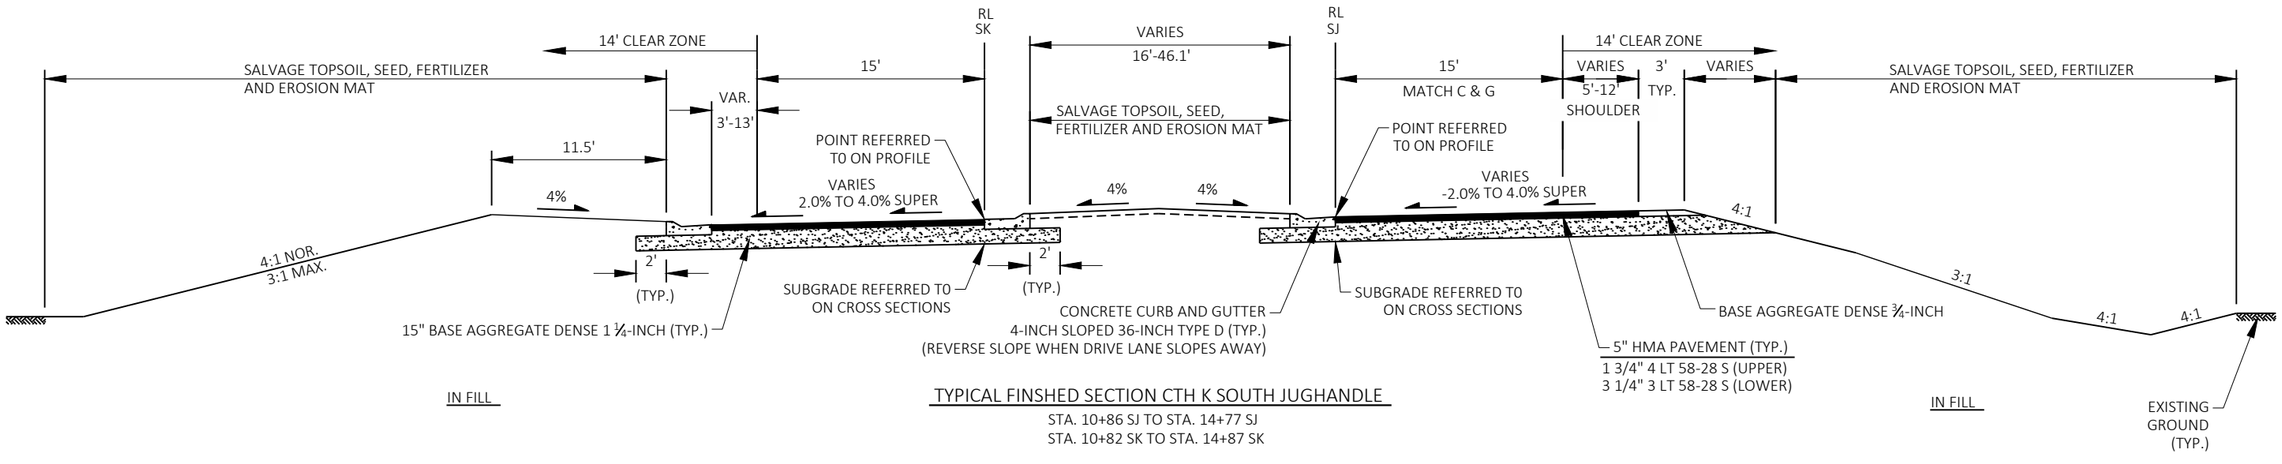

TYPICAL FINSHED SECTION CTH K SOUTH JUGHANDLE


STA. 10+86 SJ TO STA. 14+77 SJ
STA. 10+82 SK TO STA. 14+87 SK

PROJECT NO: 1440-15-71	HWY: STH 23	COUNTY: FOND DU LAC	FINISHED TYPICAL SECTIONS CTH K	SHEET 16	E

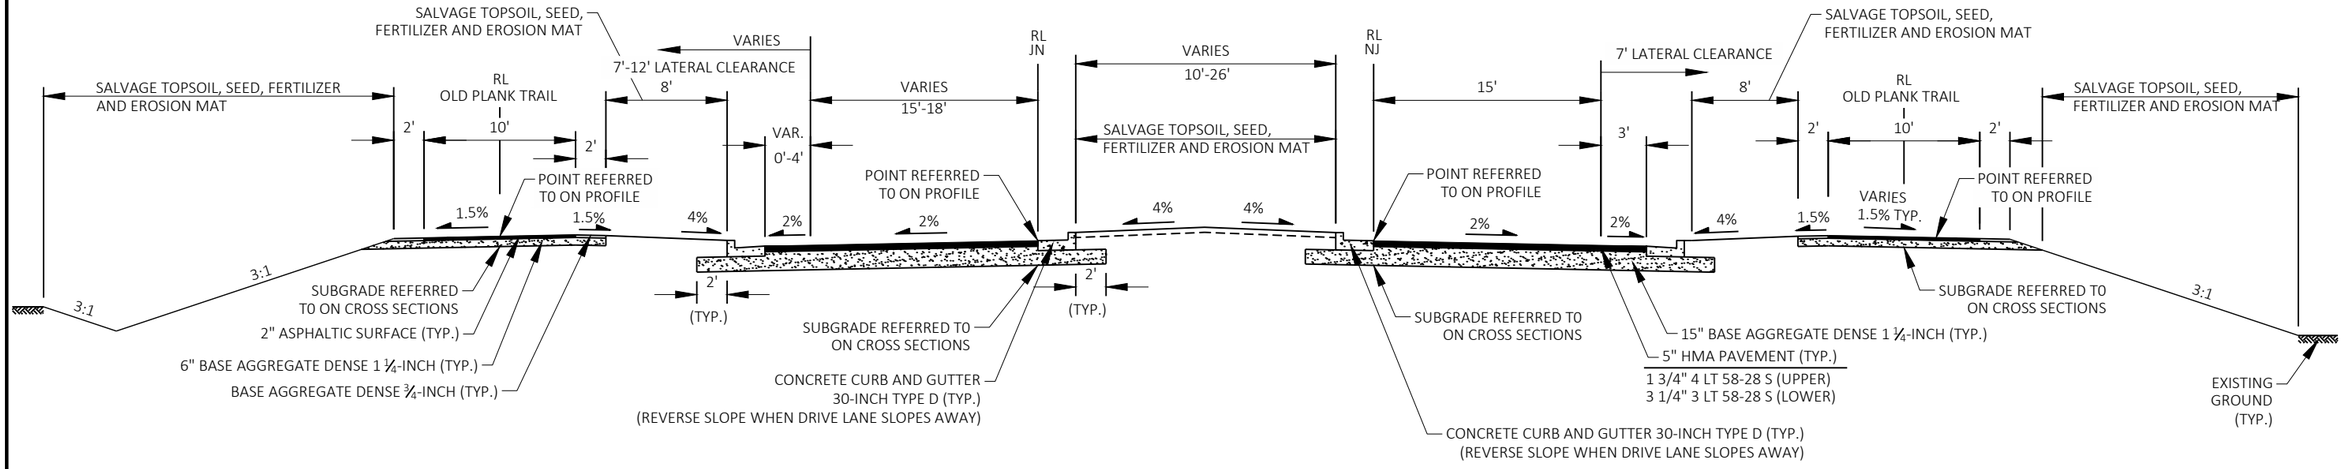

TYPICAL FINSHED SECTION CTH K NORTH JUGHANDLE


STA. 25+12 NJ TO STA. 26+77 NJ
STA. 25+70 JN TO STA. 27+36 JN

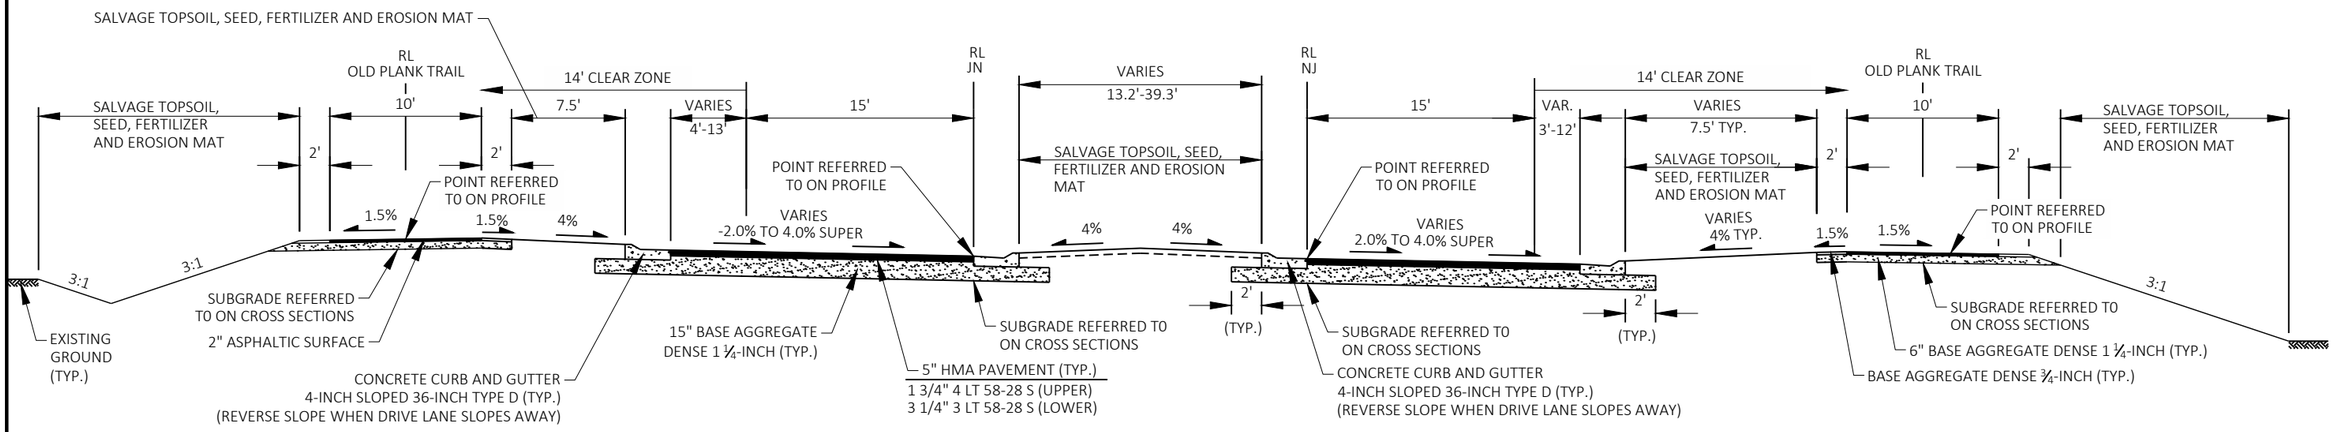



TYPICAL FINSHED SECTION CTH K NORTH JUGHANDLE


STA. 21+17 NJ TO STA. 25+12 NJ
STA. 20+85 JN TO STA. 25+70 JN


PROJECT NO: 1440-15-71	HWY: STH 23	COUNTY: FOND DU LAC	FINISHED TYPICAL SECTIONS CTH K SOUTH JUGHANDLE	SHEET 17	E

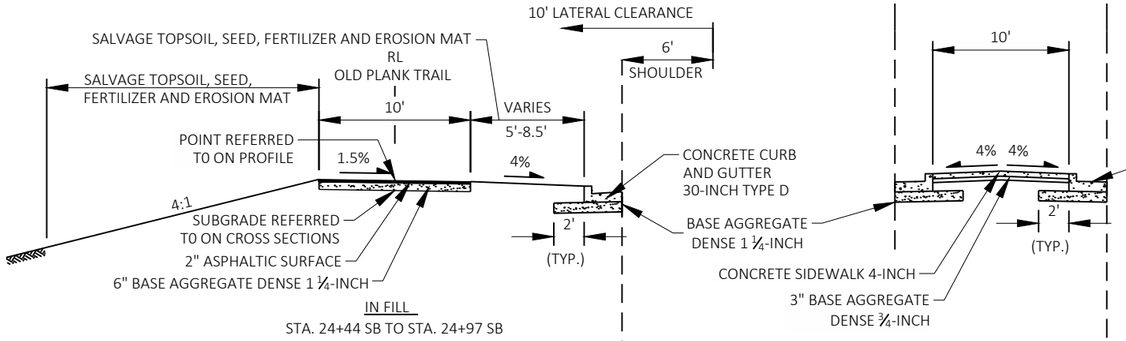

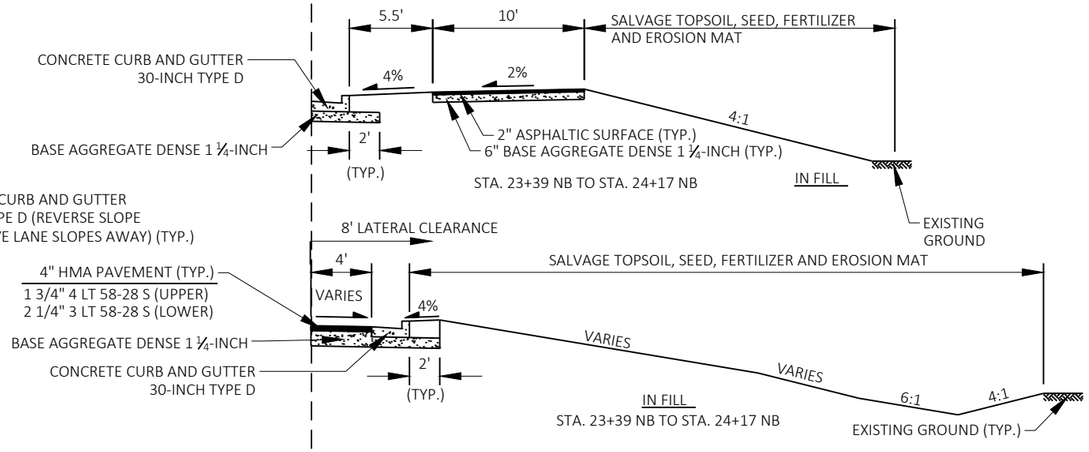


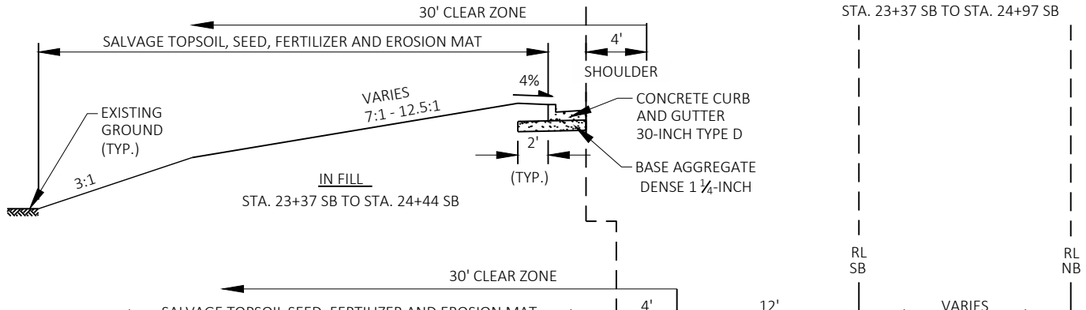

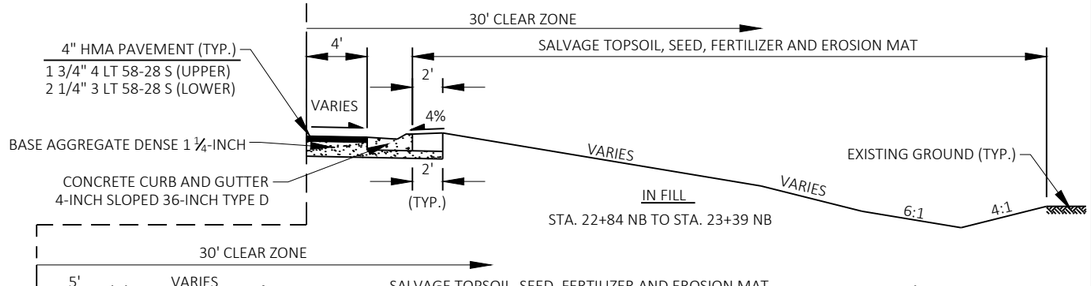

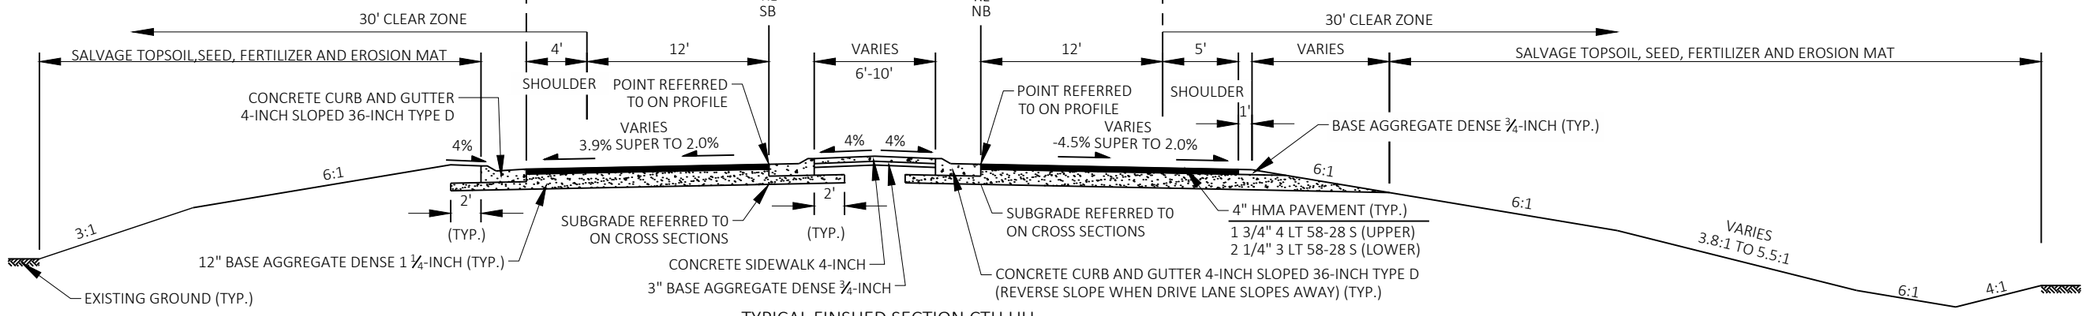

TYPICAL FINSHED SECTION CTH UU
STA. 20+95 NB TO STA. 24+95 NB
STA. 20+95 SB TO STA. 24+97 SB

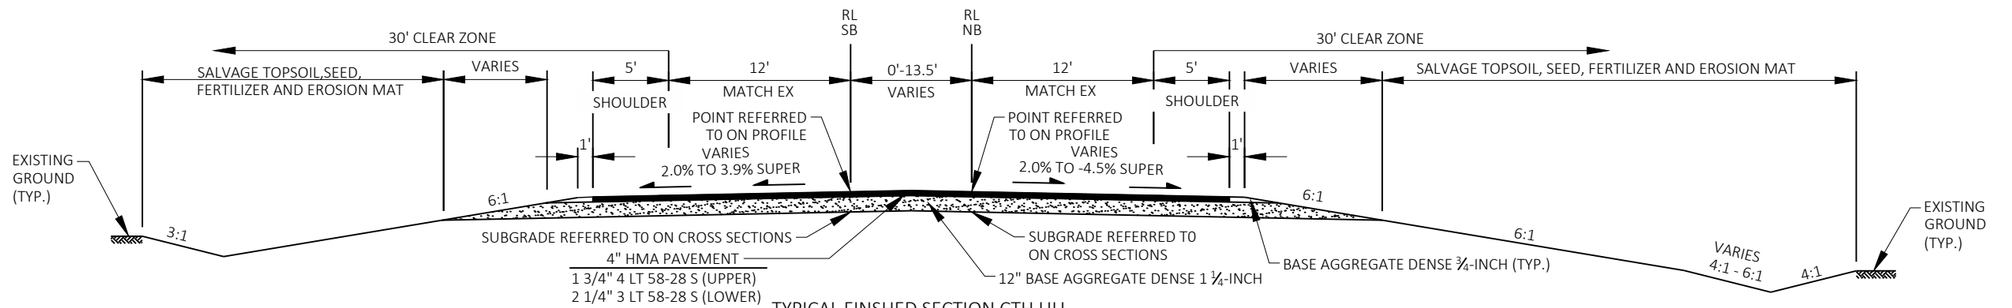



TYPICAL FINSHED SECTION CTH UU
STA. 6+85 NB TO STA. 20+95 NB
STA. 16+22 SB TO STA. 20+95 SB

PROJECT NO: 1440-15-71	HWY: STH 23	COUNTY: FOND DU LAC	FINISHED TYPICAL SECTIONS CTH K NORTH JUGHANDLE	SHEET 18	E


FILE NAME : J:\OBS2014\20142023\CAD\TRANSPORTATION\DWG\SHEETSPLAN\020301_TS.DWG
LAYOUT NAME - 16
PLOT DATE : 10/7/2019 2:17 PM
PLOT BY : WORECK, CHRIS
PLOT NAME :
PLOT SCALE : 1 IN:10 FT
WISDOT/CADDS SHEET 42

2

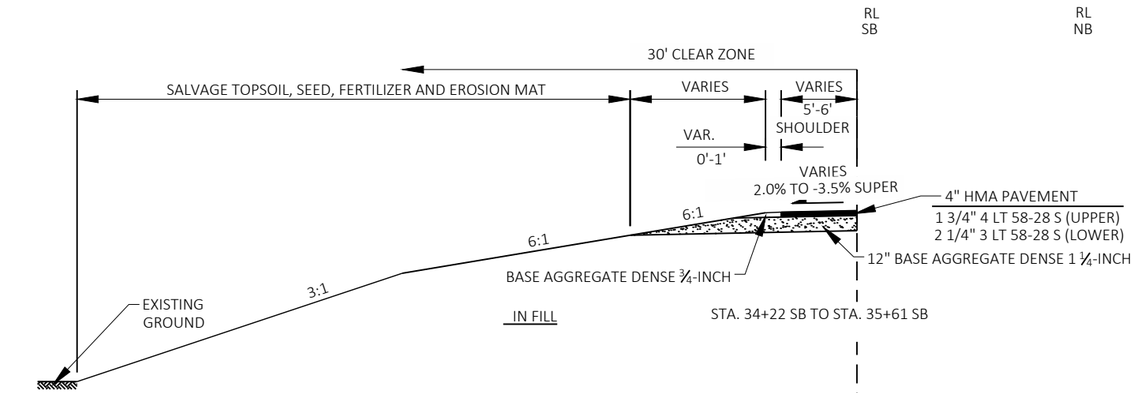

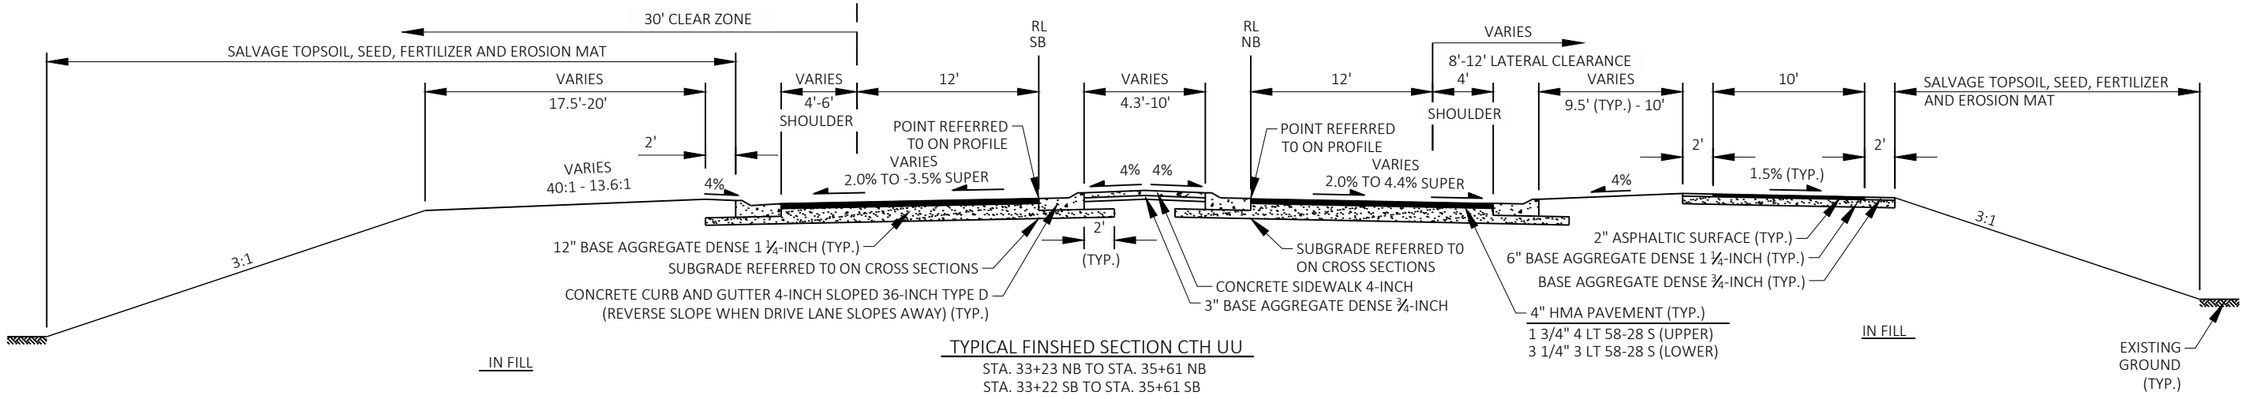


TYPICAL FINSHED SECTION CTH UU
STA. 33+23 NB TO STA. 35+61 NB
STA. 33+22 SB TO STA. 35+61 SB

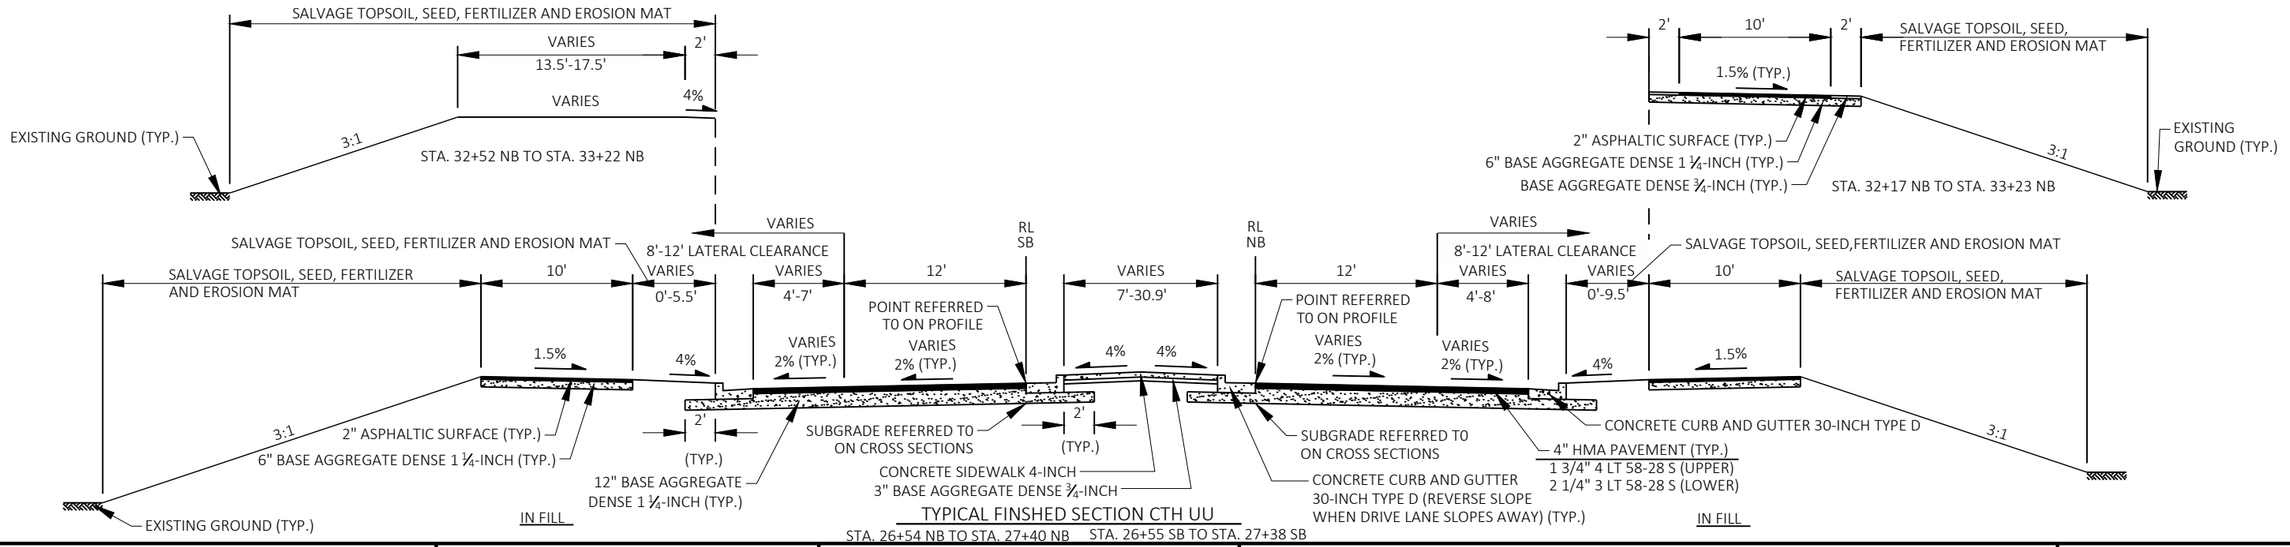

TYPICAL FINSHED SECTION CTH UU
STA. 26+54 NB TO STA. 27+40 NB STA. 26+55 SB TO STA. 27+38 SB

PROJECT NO: 1440-15-71	HWY: STH 23	COUNTY: FOND DU LAC	FINISHED TYPICAL SECTIONS CTH UU	SHEET 19	E

FILE NAME : J:\JOBS2014\20142023\CAD\TRANSPORTATION\DWG\SHEETSPLAN\020301_TS.DWG
LAYOUT NAME - 17
PLOT DATE : 10/7/2019 2:17 PM
PLOT BY : WORECK, CHRIS
PLOT NAME :
PLOT SCALE : 1 IN:10 FT
WISDOT/CADDS SHEET 42

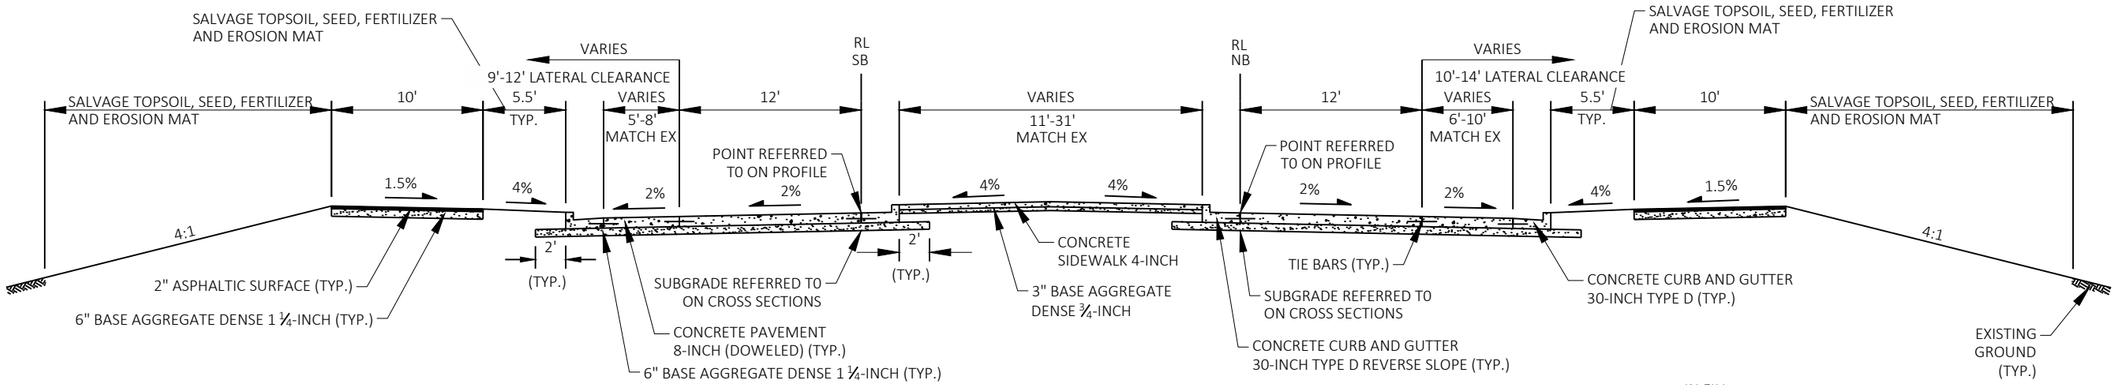


IN FILL


TYPICAL FINSHED SECTION WISCONSIN AMERICAN PARKWAY

STA. 59+79 NB TO STA. 61+40 NB
STA. 60+11 SB TO STA. 61+42 SB

IN FILL

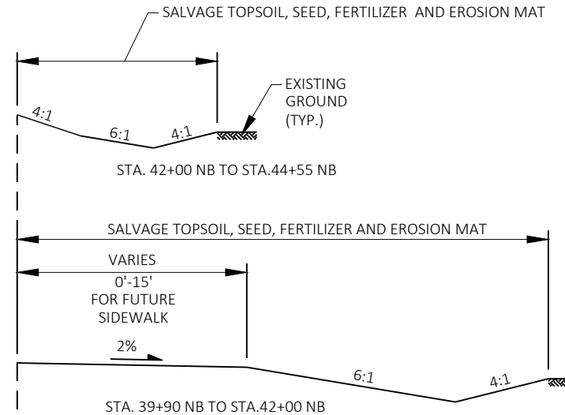

IN FILL

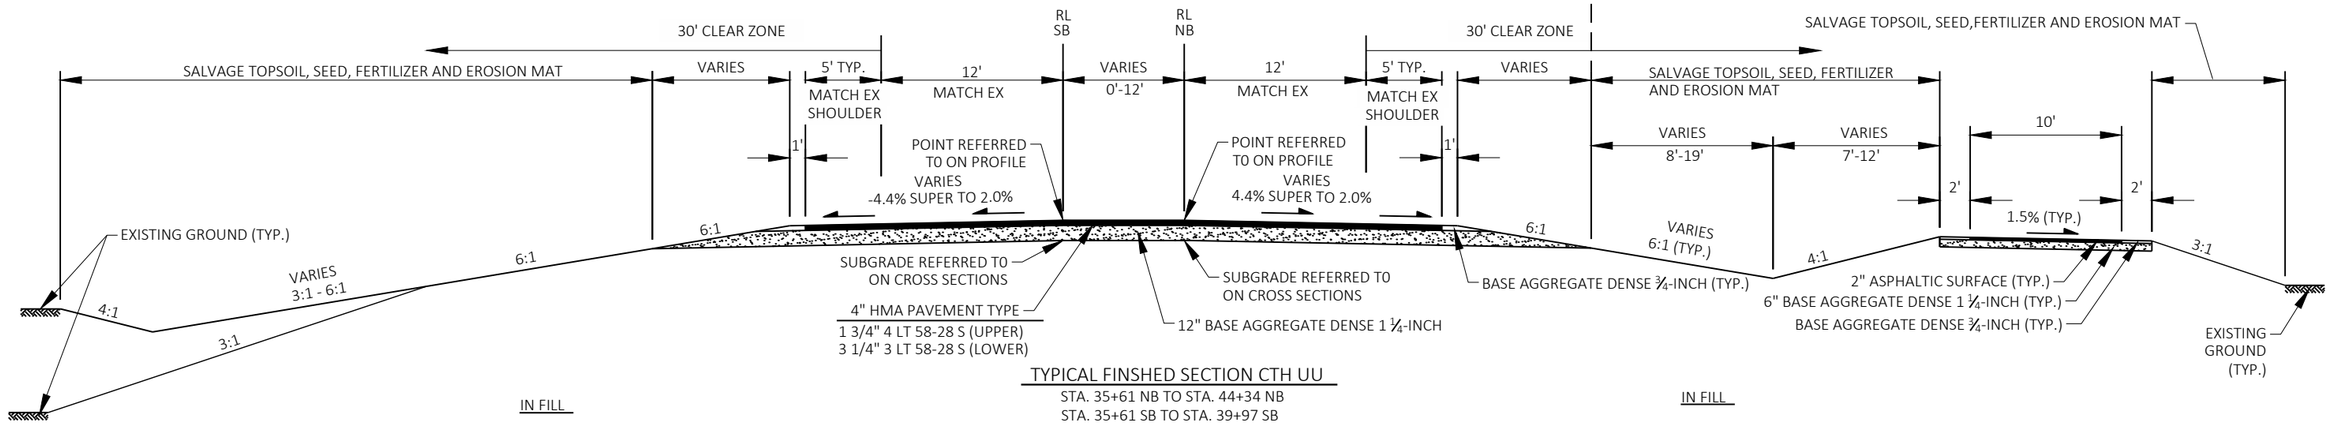

TYPICAL FINSHED SECTION CTH UU


STA. 35+61 NB TO STA. 44+34 NB
STA. 35+61 SB TO STA. 39+97 SB


IN FILL

IN FILL

PROJECT NO: 1440-15-71	HWY: STH 23	COUNTY: FOND DU LAC	FINISHED TYPICAL SECTIONS CTH UU	SHEET 20	E

2

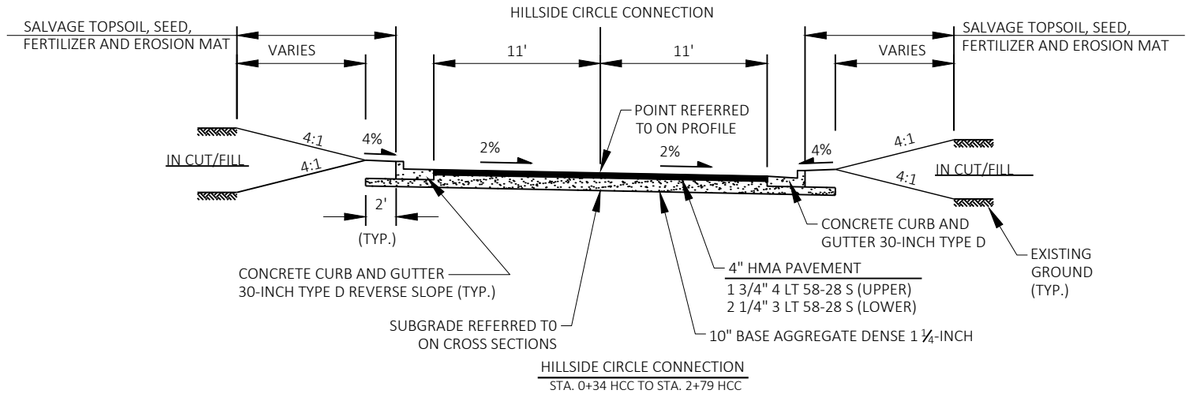

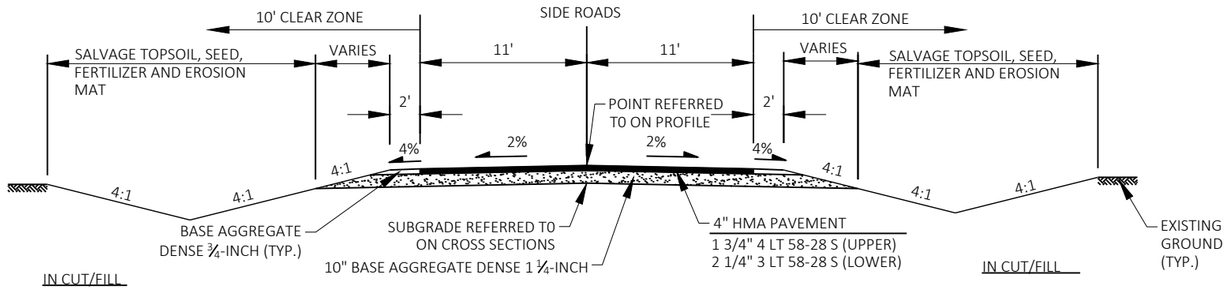

TYPICAL FINSHED SECTION SIDE ROADS

ROAD 5
STA. 50+00 R5 TO STA. 62+66 R5

NORTHWAY DRIVE
STA. 50+00 NW TO STA. 59+17 NW


IRENE DRIVE
STA. 9+72 ID TO STA. 12+94 ID

HILL TOP CONNECTION
STA. 0+28 HTC TO STA. 3+31 HTC

HILL TOP DRIVE CUL-DU-SAC
STA. 10+61 HTD TO STA. 11+75 HTD

NOTE: SEE CROSS-SECTIONS FOR MATCH INTO NORTHWAY DRIVE CUL DU SAC

NOTE: SEE CROSS-SECTIONS FOR MATCH INTO HILL TOP DRIVE CUL DU SAC AND ROAD 10 CUL DU SAC

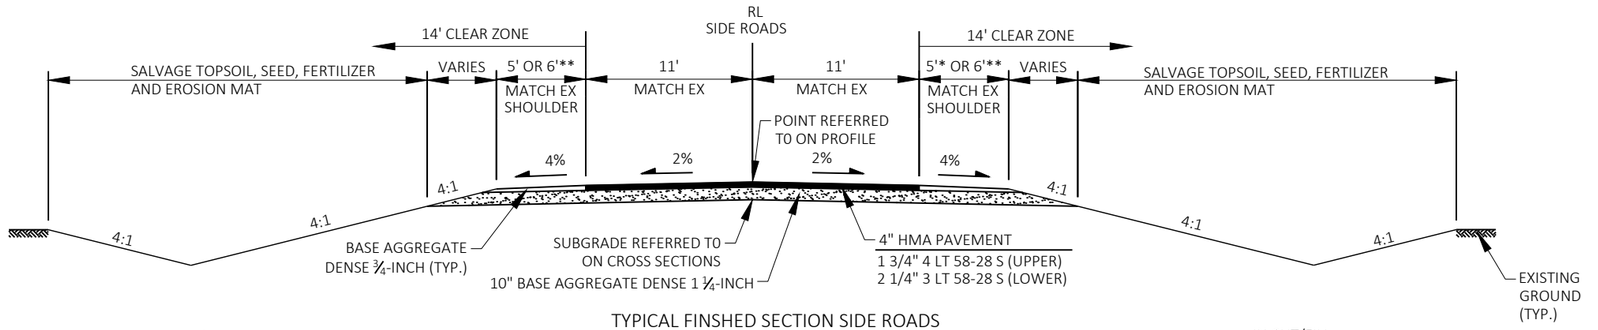

TYPICAL FINSHED SECTION SIDE ROADS

ROAD 10*
STA. 50+00 R10 TO STA. 58+68 R10


ROAD 8A**
STA. 10+65 8A TO STA. 35+31 8A

ROAD 11*
STA. 12+15 R11 TO STA. 21+82 R11

NOTE: SEE CROSS-SECTIONS FOR CURB & GUTTER MATCH INTO WHISPERING SPRINGS DRIVE AND CTH UU


PROJECT NO: 1440-15-71	HWY: STH 23	COUNTY: FOND DU LAC	FINISHED TYPICAL SECTIONS CTH UU	SHEET 21	E

FILE NAME : J:\JOBS2014\20142023\CAD\TRANSPORTATION\DWG\SHEETSPLAN\020301_TS.DWG
LAYOUT NAME - 19
PLOT DATE : 10/7/2019 2:17 PM
PLOT BY : WORECK, CHRIS
PLOT NAME :
PLOT SCALE : 1 IN:10 FT
WISDOT/CADDS SHEET 42

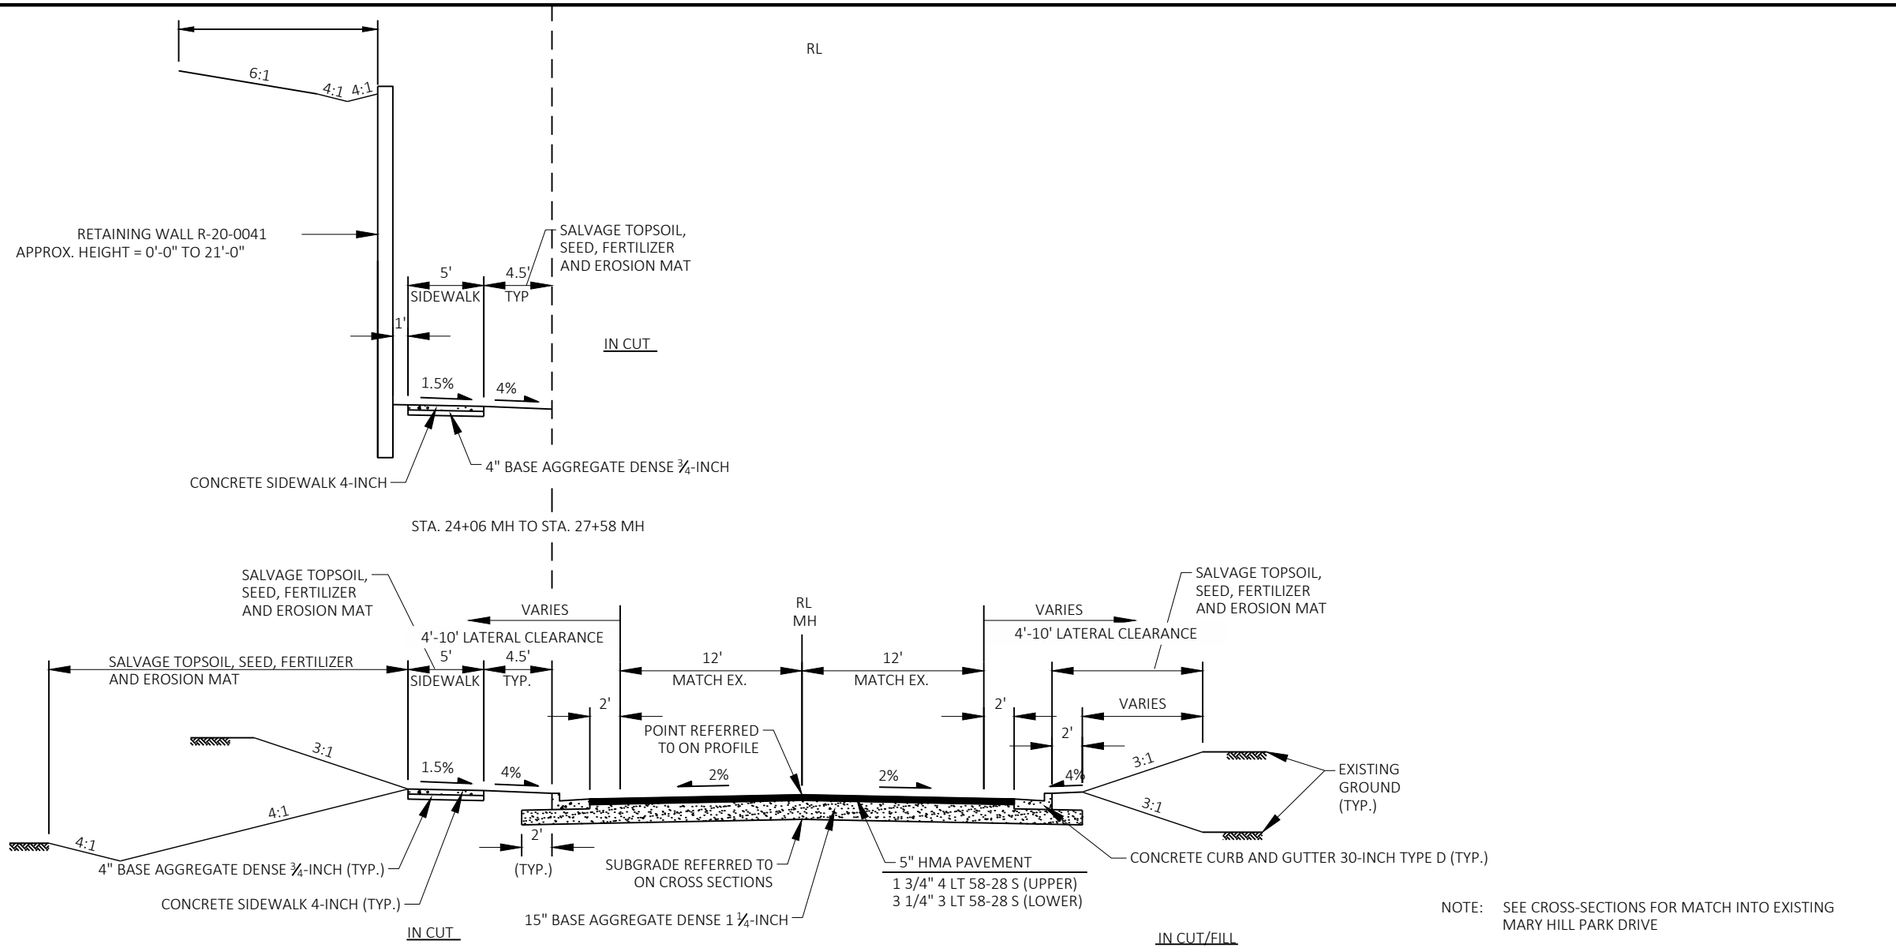


NOTE: SEE CROSS-SECTIONS FOR MATCH INTO EXISTING MARY HILL PARK DRIVE

TYPICAL FINSHED SECTION MARY HILL PARK DRIVE
STA. 21+49 MH TO STA. 28+60 MH

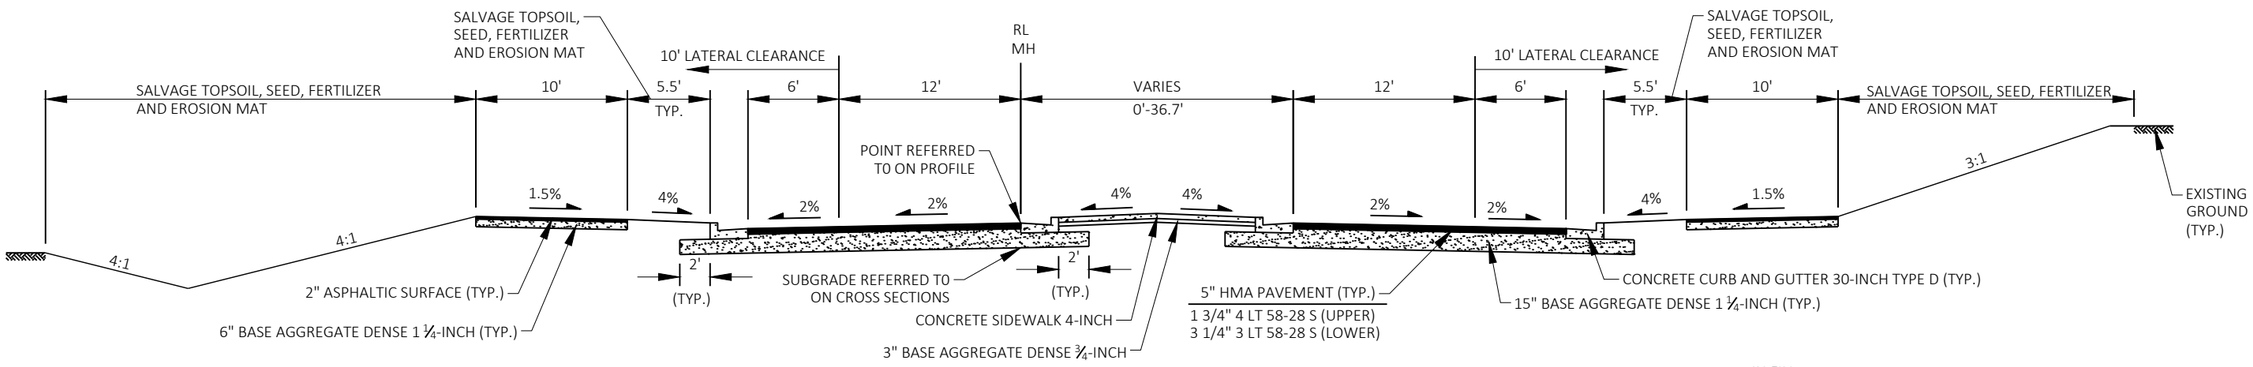


TYPICAL FINSHED SECTION MARY HILL PARK DRIVE
STA. 20+00 MH TO STA. 21+45 MH

PROJECT NO: 1440-15-71	HWY: STH 23	COUNTY: FOND DU LAC	FINISHED TYPICAL SECTIONS SIDE ROADS	SHEET 22	E

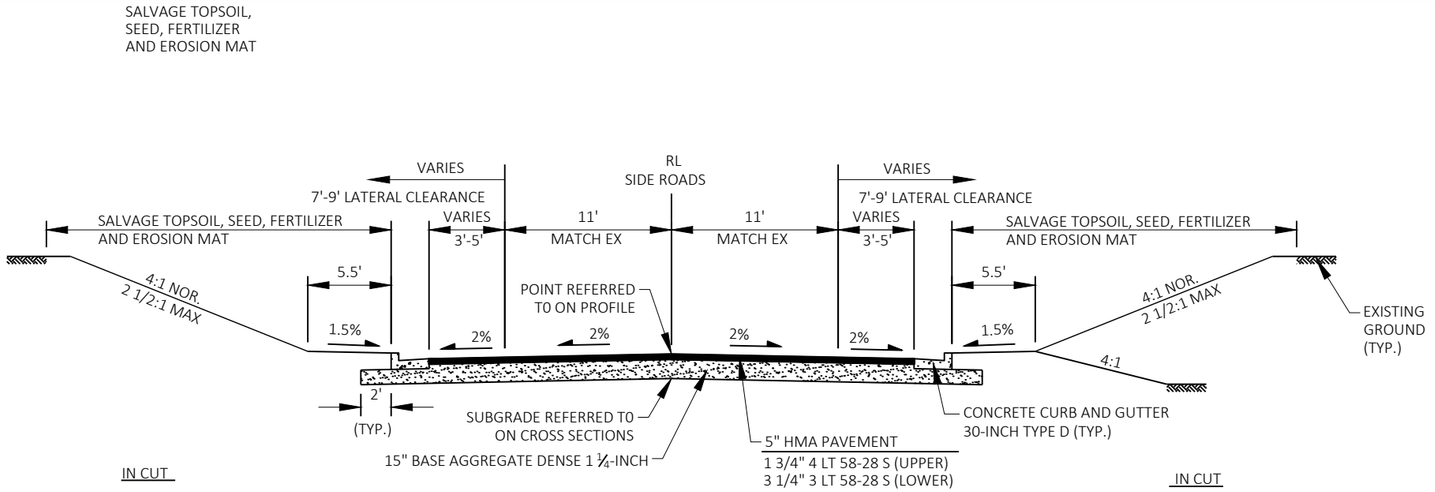

TYPICAL FINSHED SECTION WHISPERING SPRINGS ACCESS ROAD
STA. 30+36 WS TO STA. 37+13 WS

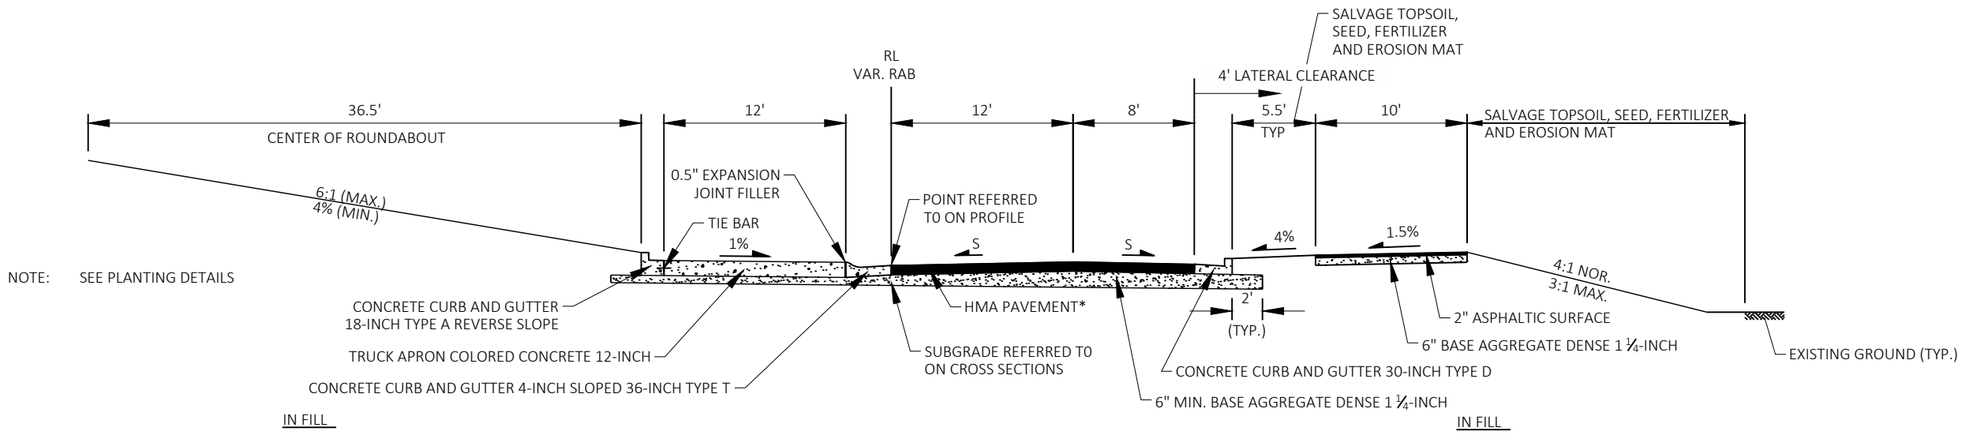

SC & NC	S=VARIES 2.0% (TYP.)
USC & UNC	S=1.5%

TYPICAL FINISHED HALF SECTION
CTH UU ROUNDABOUT
CTH K ROUNDABOUT


STA. 30+00 SC TO STA. 33+33 SC
STA. 40+00 NC TO STA. 43+33 NC
STA. 10+00 USC TO STA. 13+33 USC
STA. 20+00 UNC TO STA. 23+33 UNC

NOTE: *CTH UU ROUNDABOUT 4" HMA PAVEMENT
1 3/4" 4 LT 58-28 H (UPPER)
2 1/4" 3 LT 58-28 S (LOWER)

*CTH K ROUNDABOUT 7.5" HMA PAVEMENT
2" 4 LT 58-28 H (UPPER)
2 3/4" 3 LT 58-28 S (LOWER)
2 3/4" 3 LT 58-28 S (LOWER)


PROJECT NO: 1440-15-71	HWY: STH 23	COUNTY: FOND DU LAC	FINISHED TYPICAL SECTIONS SIDE ROADS	SHEET 23	E

2

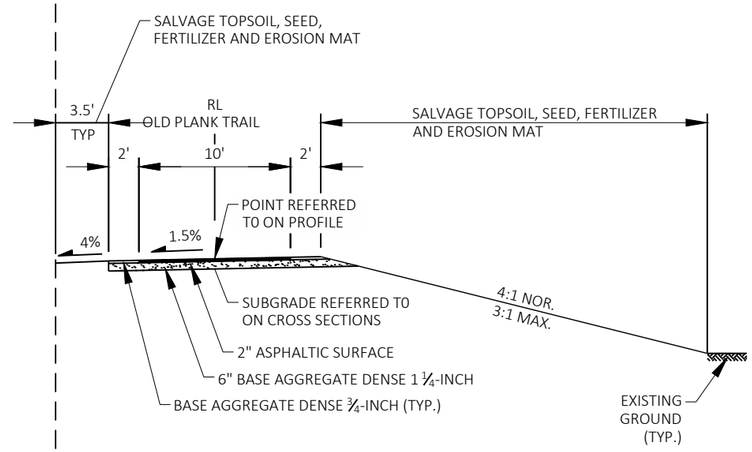

IN FILL

STA. 0+77 W TO STA. 2+75 W

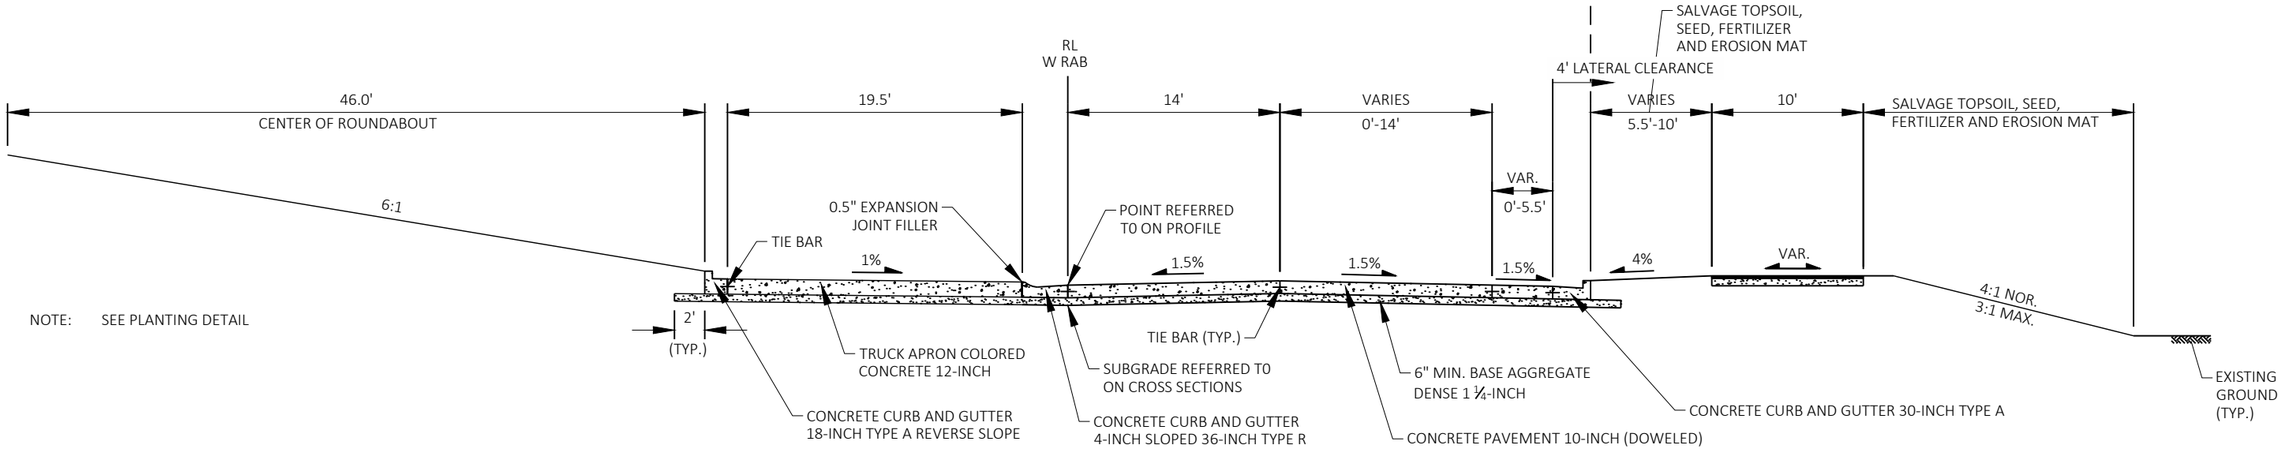

IN FILL

IN FILL

2" ASPHALTIC SURFACE


6" BASE AGGREGATE DENSE 1 ¼-INCH

TYPICAL FINISHED HALF SECTION
WISCONSIN AMERICAN ROUNDABOUT

STA. 0+00 W TO STA. 4+40 W


PROJECT NO: 1440-15-71	HWY: STH 23	COUNTY: FOND DU LAC	FINISHED TYPICAL SECTIONS SIDE ROADS & ROUNDABOUTS	SHEET 24	E

FILE NAME : J:\JOBS2014\20142023\CAD\TRANSPORTATION\DWG\SHEETSPLAN\020301_TS.DWG
LAYOUT NAME - 22
PLOT DATE : 10/7/2019 2:17 PM
PLOT BY : WORECK, CHRIS
PLOT NAME :
PLOT SCALE : 1 IN:10 FT
WISDOT/CADDS SHEET 42

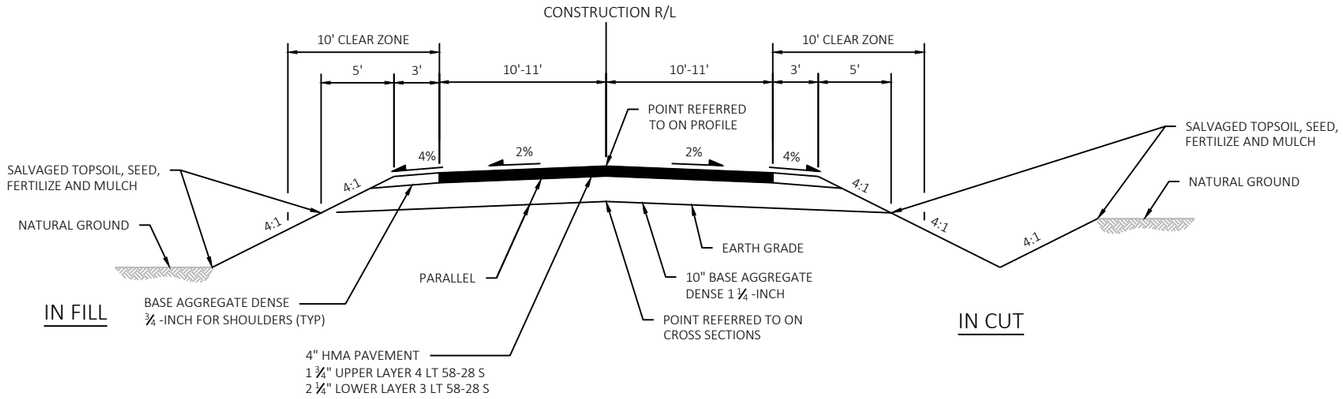


TYPICAL FINISHED CROSS SECTION FOR SIDE ROADS

TAFT ROAD
RICHARD ROAD
TOWER ROAD
POPLAR ROAD

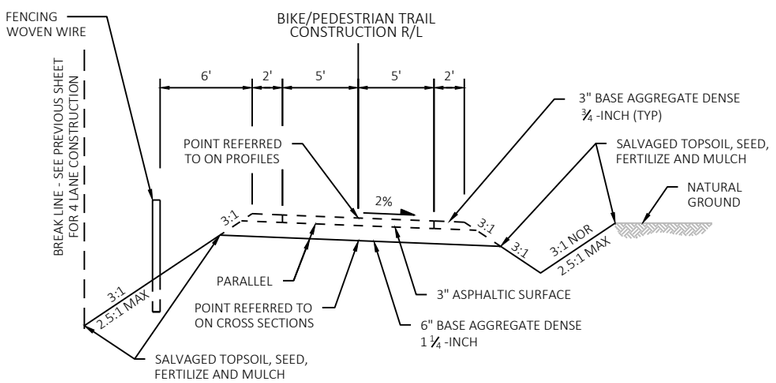

TYPICAL FINISHED CROSS SECTION FOR BIKE/PEDESTRIAN TRAIL


STA 289'OPT'+70.00 TO STA 423'OPT'+75.17
(STA 250'WB'+00.00 TO STA 384'WB'+00.00)

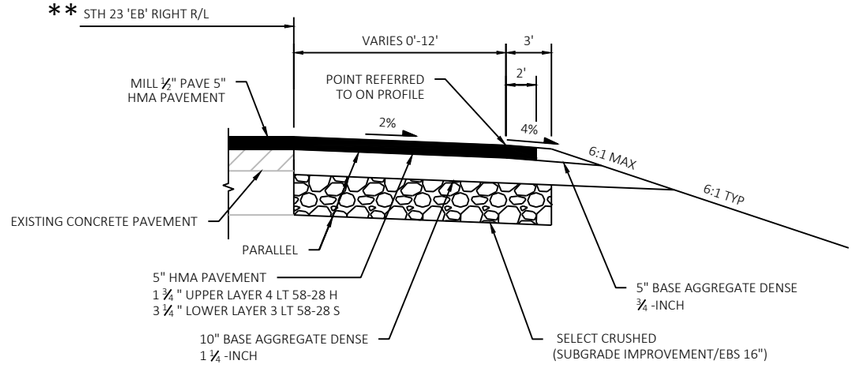



TYPICAL FINISHED CROSS SECTION FOR STH 23 LEFT/RIGHT TURN LANES TO LEFT/RIGHT ONLY INTERSECTIONS

** STH 23 'EB' LEFT IS A MIRROR IMAGE - SEE R/L DESIGNATION BELOW

STA 329'EB'+52.92 TO STA 336'EB'+49.69 (LEFT)
STA 358'EB'+78.06 TO STA 366'EB'+36.75 (RIGHT)
STA 369'EB'+34.41 TO STA 376'EB'+31.18 (LEFT)

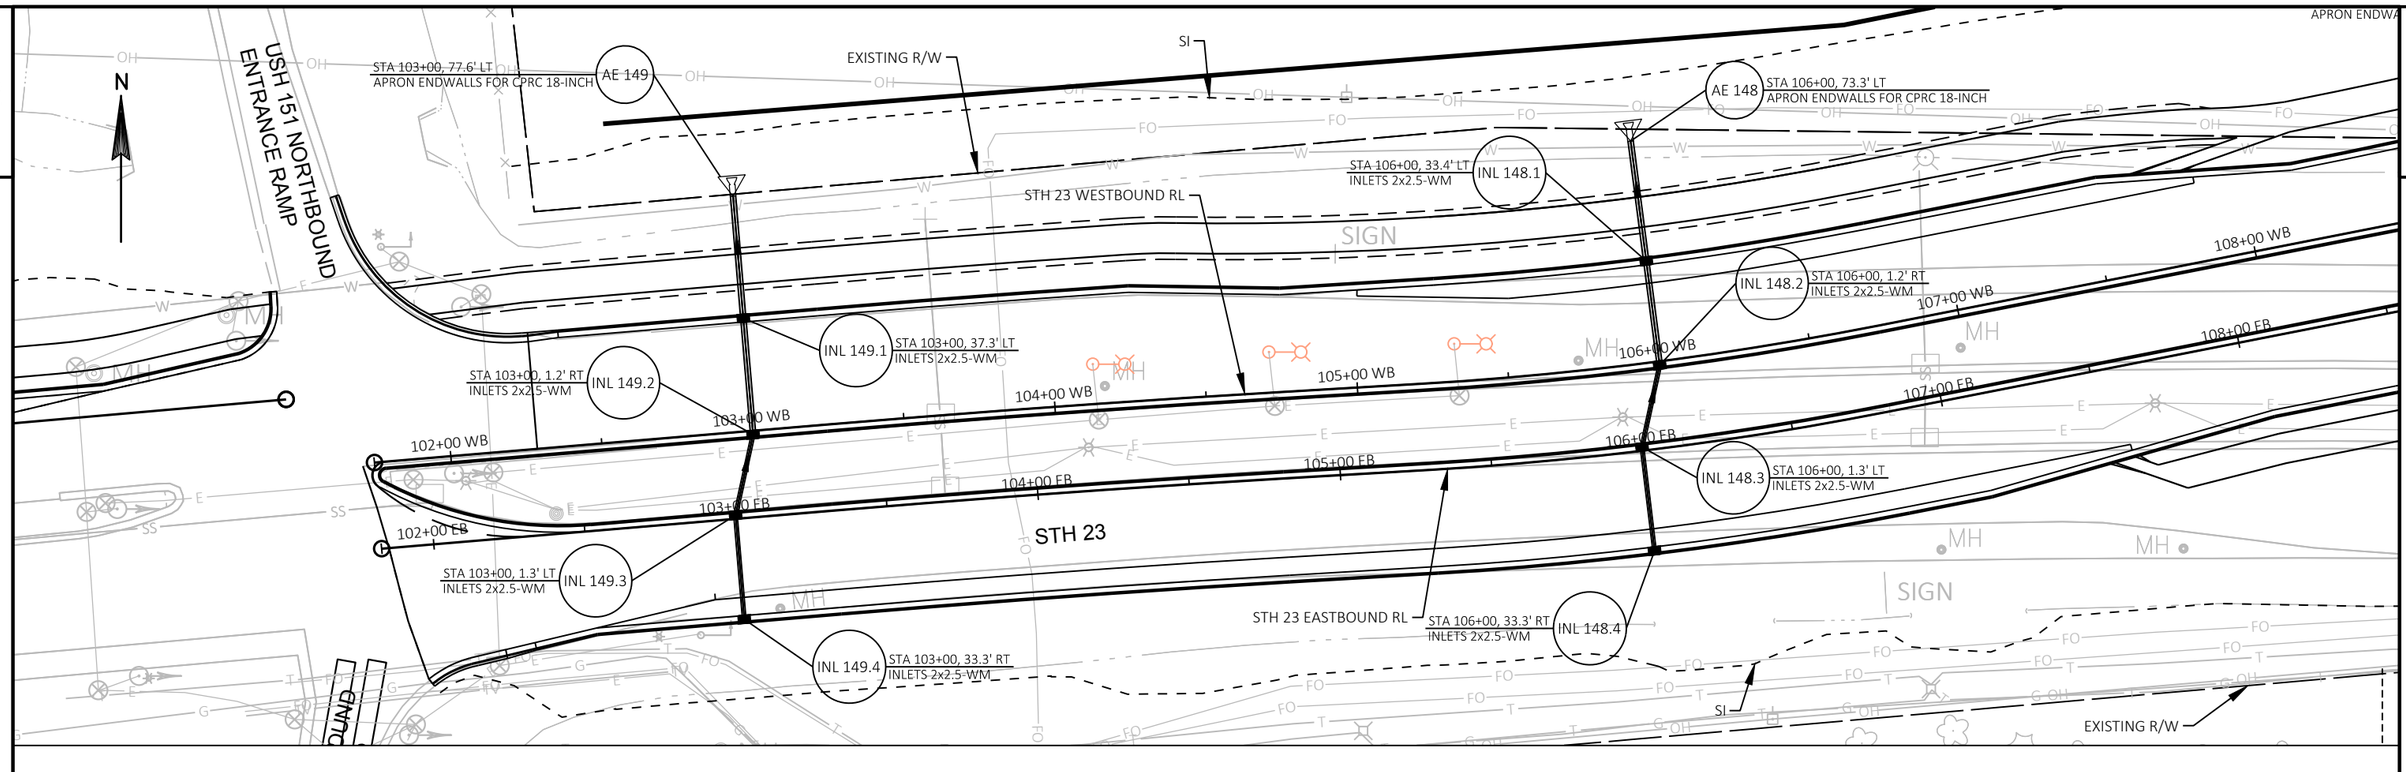

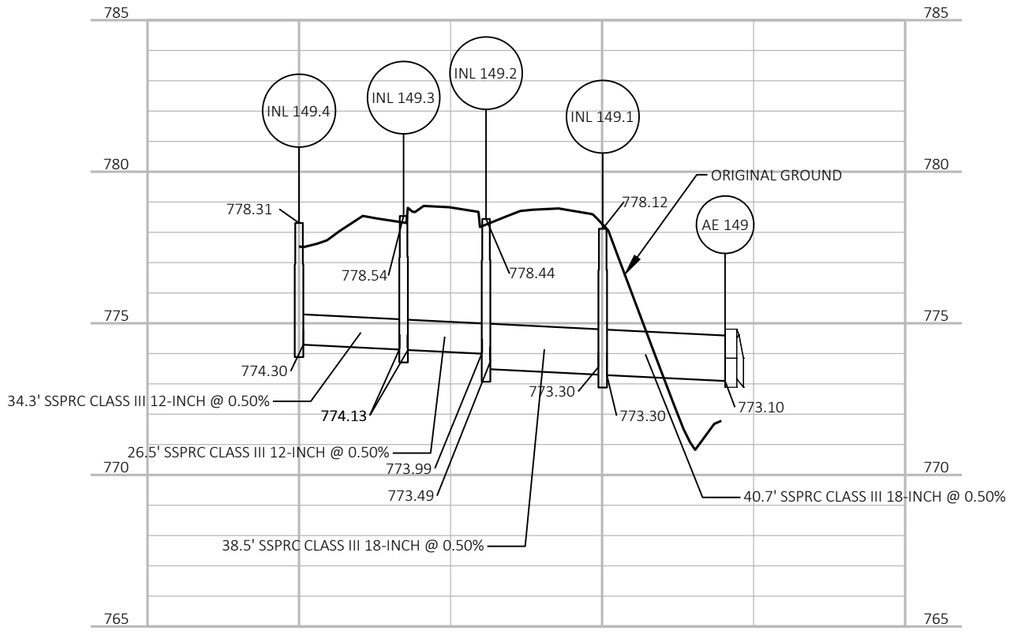


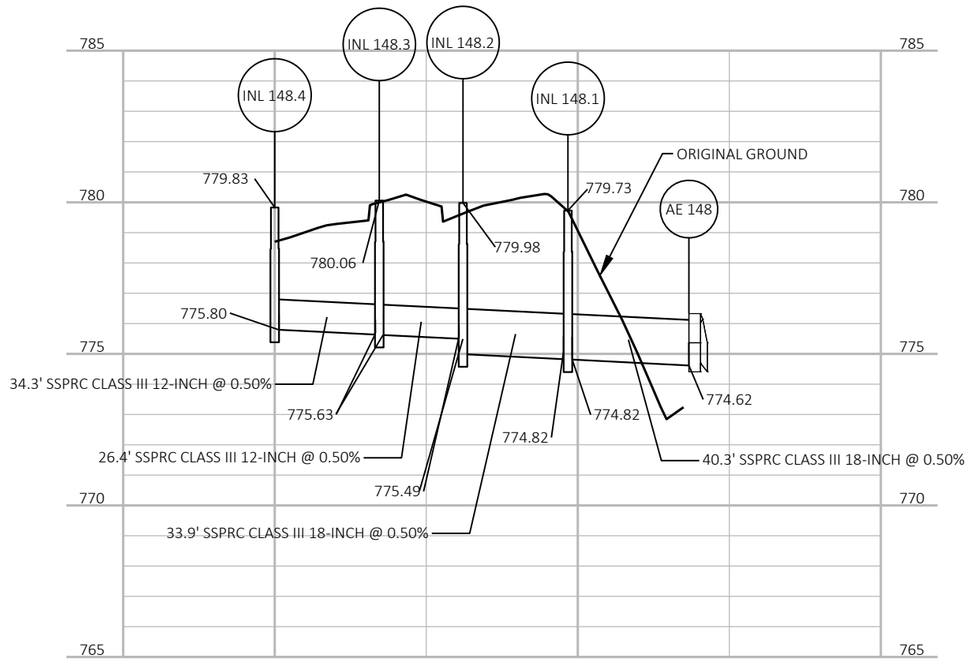



PROJECT NO: 1440-15-71	HWY: STH 23	COUNTY: FOND DU LAC	STORM SEWER	SHEET 28	E

FILE NAME : J:\JOBS2014\20142023\CAD\TRANSPORTATION\DWG\SHEETSPLAN\STORM SEWER\STH 23 2016 SS.DWG
LAYOUT NAME - 01

PLOT DATE : 10/21/2019 3:28 PM PLOT BY : PICHLER, CHRISTINE PLOT NAME : PLOT SCALE :

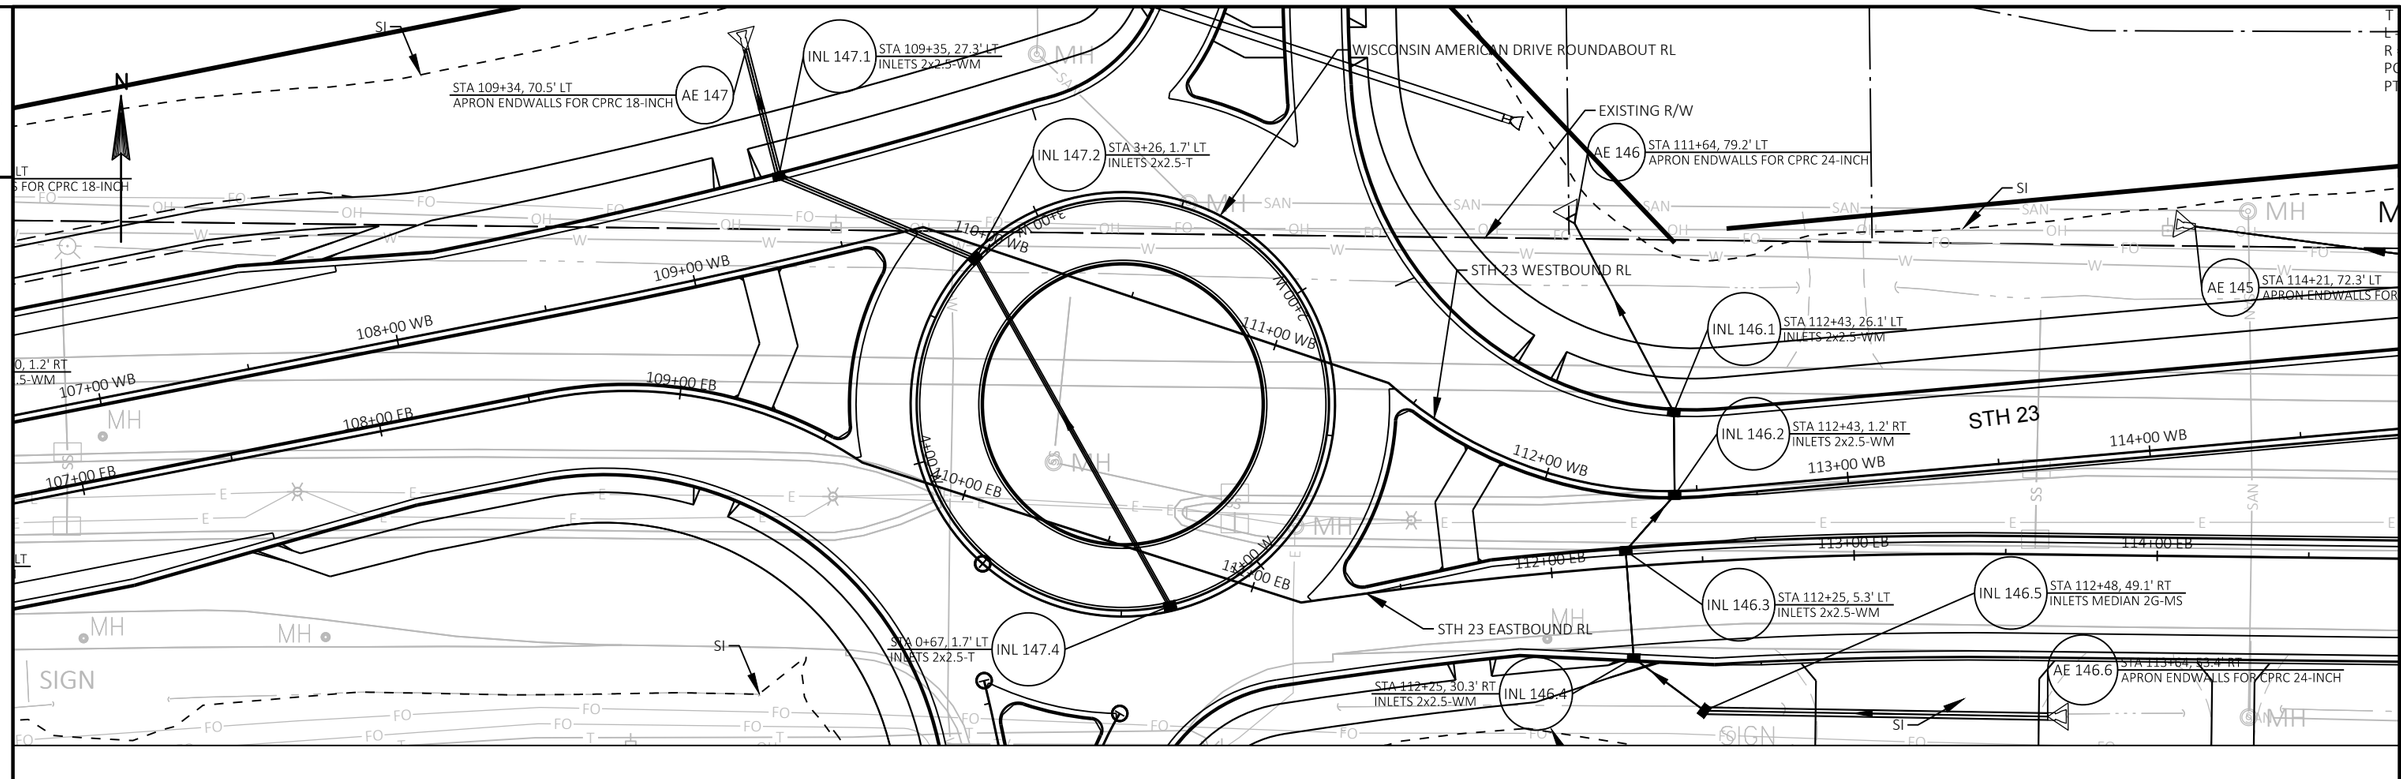

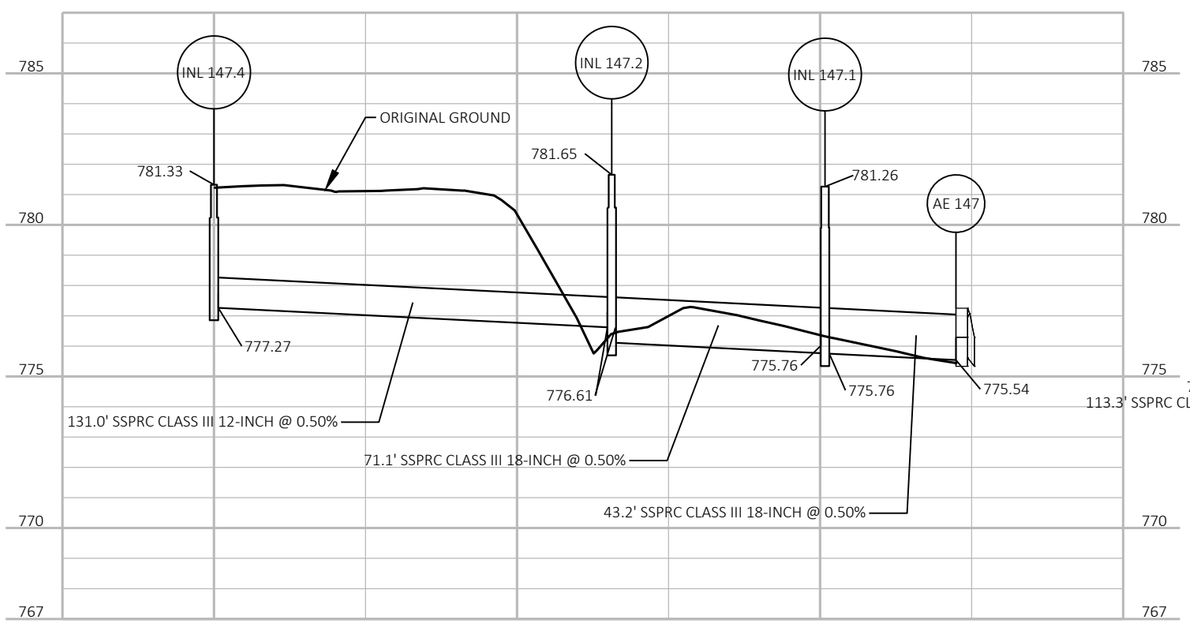

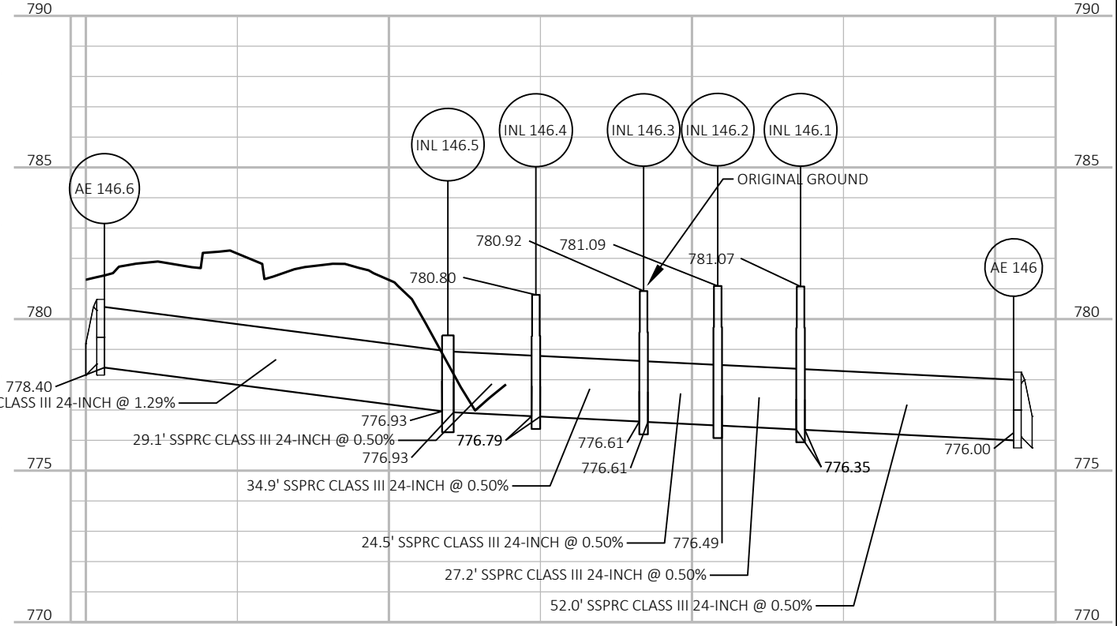

PROJECT NO: 1440-15-71	HWY: STH 23	COUNTY: FOND DU LAC	STORM SEWER	SHEET 29	E

FILE NAME : J:\JOBS2014\20142023\CAD\TRANSPORTATION\DWG\SHEETSPLAN\STORM SEWER\STH 23 2016 SS.DWG
LAYOUT NAME - 02

PLOT DATE : 10/21/2019 3:29 PM PLOT BY : PICHLER, CHRISTINE PLOT NAME : PLOT SCALE :

2

SI

EXISTING R/W

AE 145
STA 114+21, 72.3' LT
APRON ENDWALLS FOR CPRC 18-INCH

STA 116+50, 33.5' LT
INLETS 4-HM
INL 145.1

INL 145.2
STA 116+50, 1.5' RT
INLETS 2x3-HM

STH 23 WESTBOUND RL

STH 23

AE 144
STA 120+50, 71.2' LT
APRON ENDWALLS FOR CPRC 18-INCH

N

STA 120+50, 33.5' LT
INLETS 2x3-HM
INL 144.1

INL 144.2
STA 120+50, 5.5' RT
INLETS 2x3-HM

STA 116+50, 5.5' LT
INLETS 2x3-HM
INL 145.3

STA 120+50, 5.5' LT
INLETS 2x3-HM
INL 144.3

STH 23 EASTBOUND RL

INL 144.4
STA 120+50, 33.5' RT
INLETS 2x3-HM


STA 116+58, 103.7' RT
APRON ENDWALLS FOR CPRC 24-INCH
AE 145.5


INL 145.4
STA 116+50, 33.5' RT
INLETS 2x3-HM

EXISTING R/W

SI

EXISTING R/W

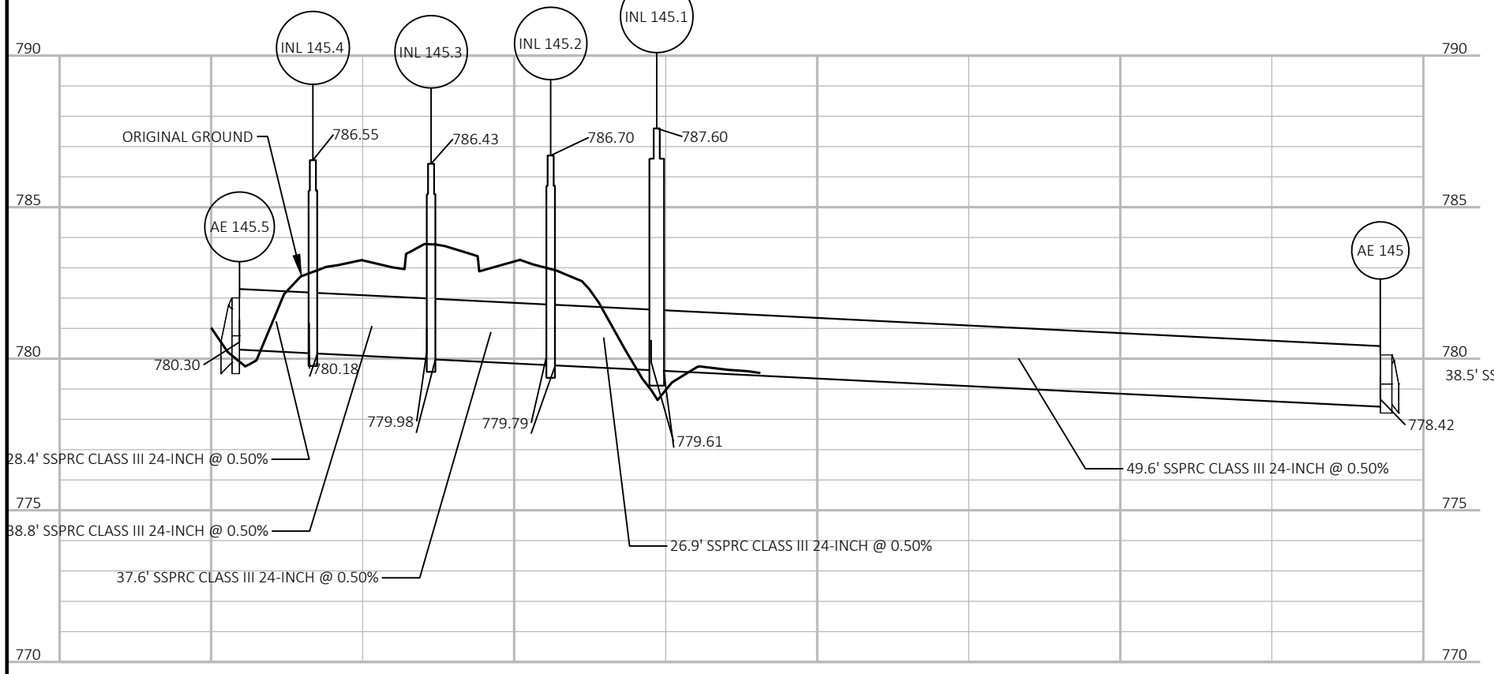

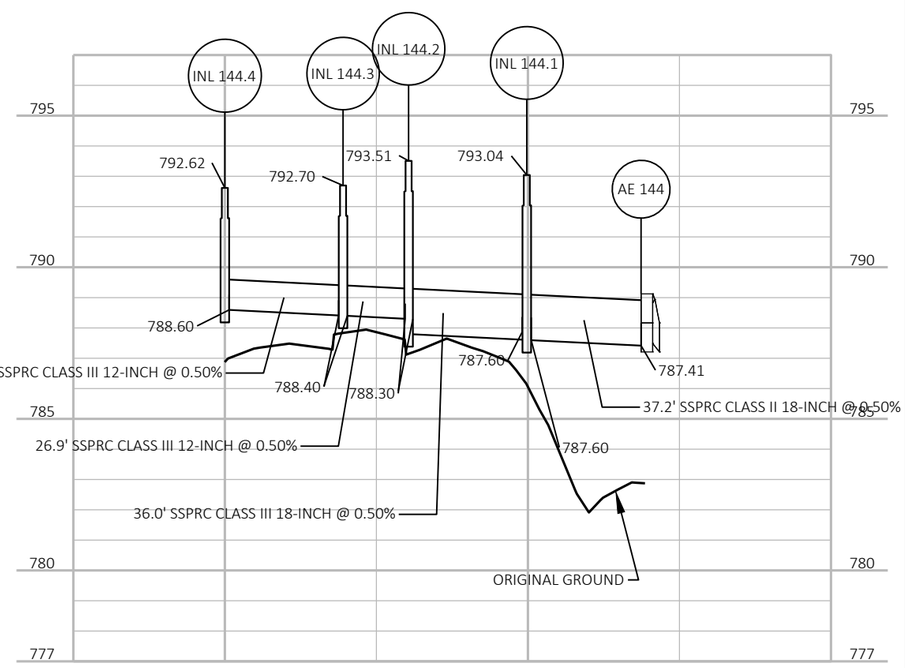



PROJECT NO: 1440-15-71	HWY: STH 23	COUNTY: FOND DU LAC	STORM SEWER	SHEET 30	E

FILE NAME : J:\JOBS2014\20142023\CAD\TRANSPORTATION\DWG\SHEETSPLAN\STORM SEWER\STH 23 2016 SS.DWG
LAYOUT NAME - 03


PLOT DATE : 10/21/2019 3:29 PM PLOT BY : PICHLER, CHRISTINE PLOT NAME : PLOT SCALE :


STA 124+37, 103.4' LT
APRON ENDWALLS FOR CPRC 24-INCH
AE 143
EXISTING R/W
AE 142
STA 127+00, 80.5' LT
APRON ENDWALLS FOR CPRC 18-INCH
STA 130+00, 80.1' LT
APRON ENDWALLS FOR
STA 130+00, 42.5'
INLETS 2x3-HM
STA 124+49, 38.8' LT
INLETS 2x3-HM
INL 143.1
STH 23
INL 143.2
STA 124+50, 5.5' RT
INLETS 2x3-HM
STA 127+00, 5.5' RT
INLETS 2x3-HM
INL 142.2
INL 142.1
STA 127+00, 42.5' LT
INLETS 2x3-HM
STA 130+0
INLETS 2x3
122+00 WB
123+00 WB
124+00 WB
125+00 WB
126+00 WB
127+00 WB
128+00 WB
129+00 WB
STH 23 EASTBOUND RL
STH 23 WESTBOUND RL
122+00 EB
123+00 EB
124+00 EB
125+00 EB
126+00 EB
127+00 EB
128+00 EB
129+00 EB
STA 124+50, 5.5' LT
INLETS 2x3-HM
INL 143.3
INL 142.3
STA 127+00, 5.5' LT
INLETS 2x3-HM
STA 130+00, 5.5
INLETS 2x3-HM
INL 143.4
STA 124+50, 33.5' RT
INLETS 2x3-HM
STA 127+00, 42.5' RT
INLETS 2x3-HM
INL 142.4
STA 124+50, 77.1' RT
INLETS MEDIAN 4G-MS
INL 143.5
EXISTING R/W
N

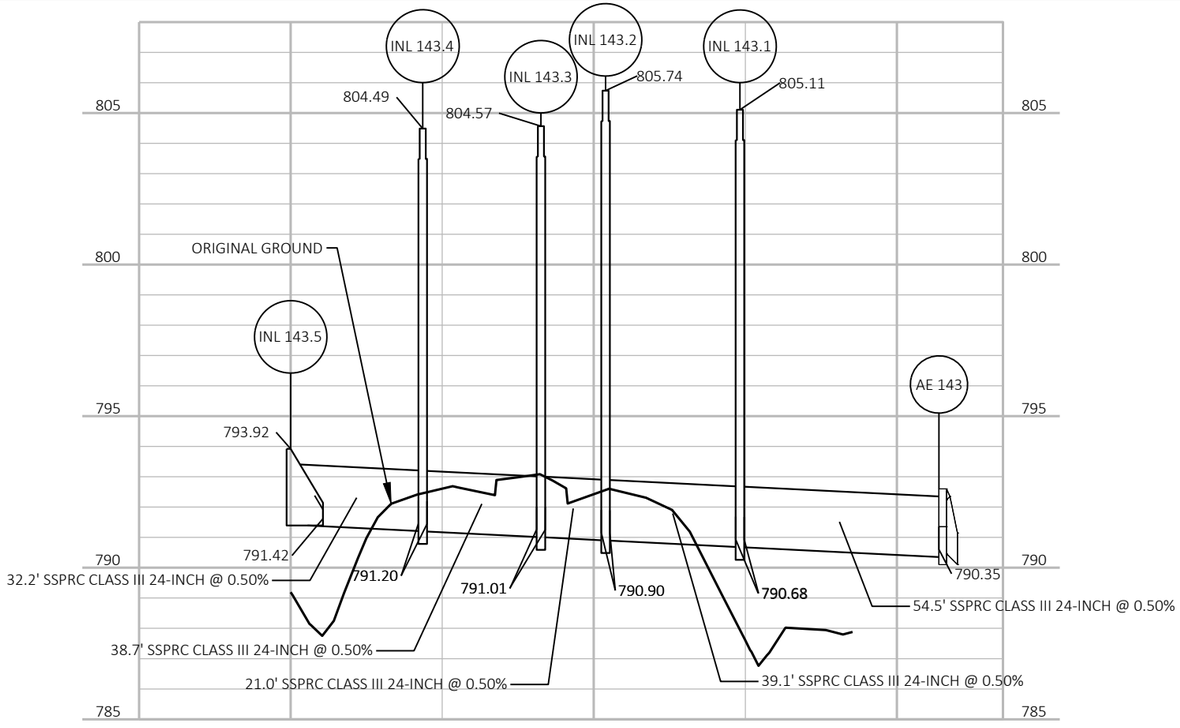


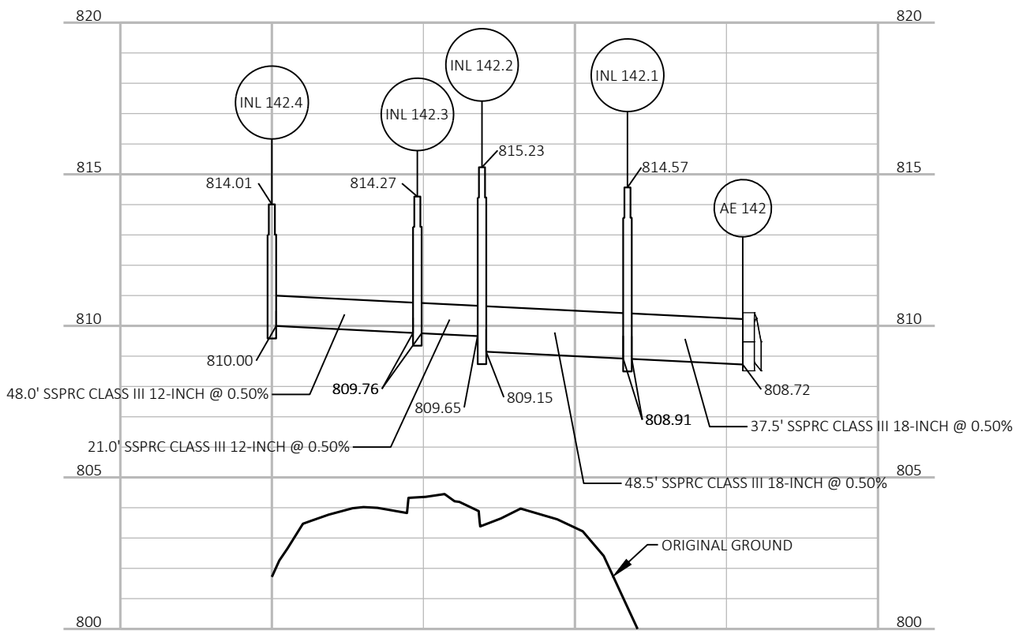

PROJECT NO: 1440-15-71	HWY: STH 23	COUNTY: FOND DU LAC	STORM SEWER	SHEET 31	E

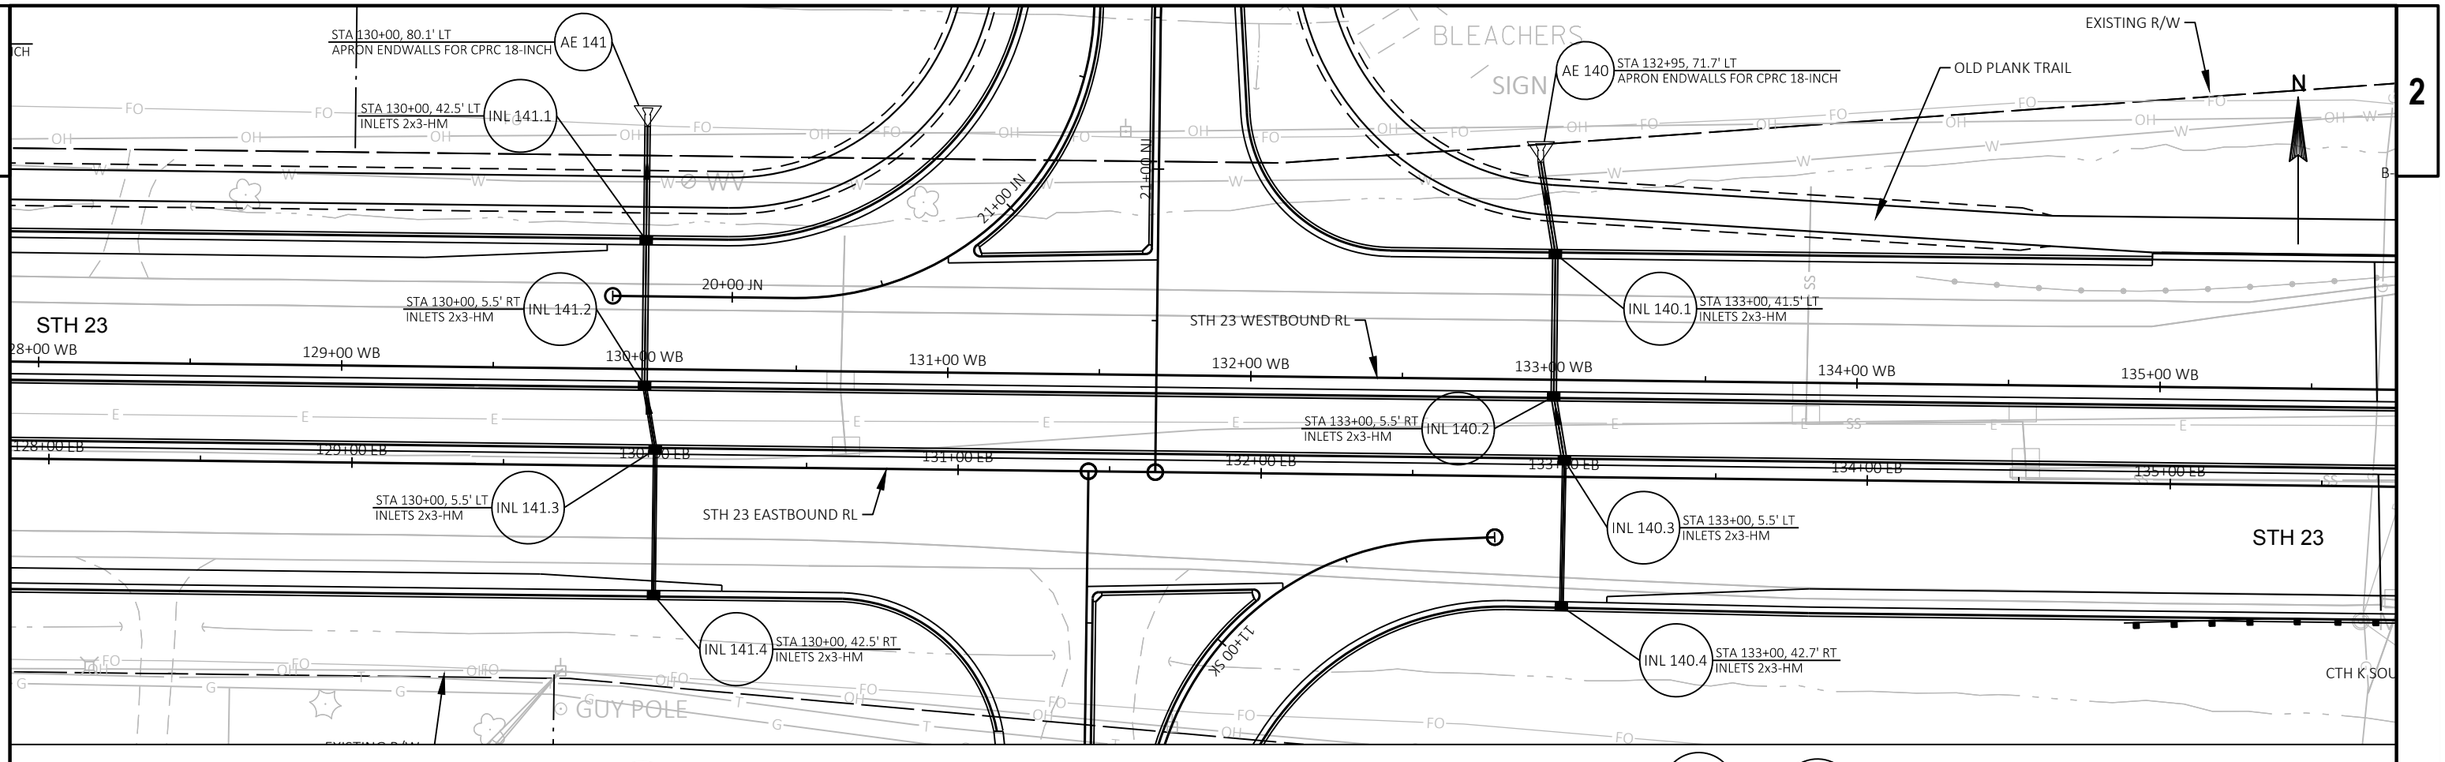


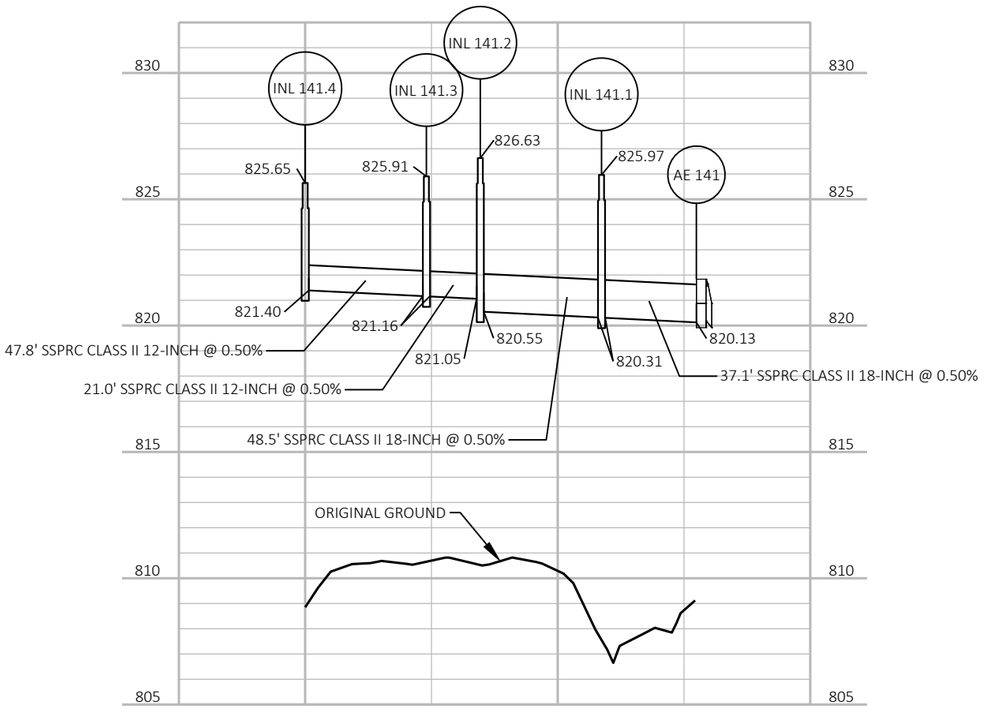


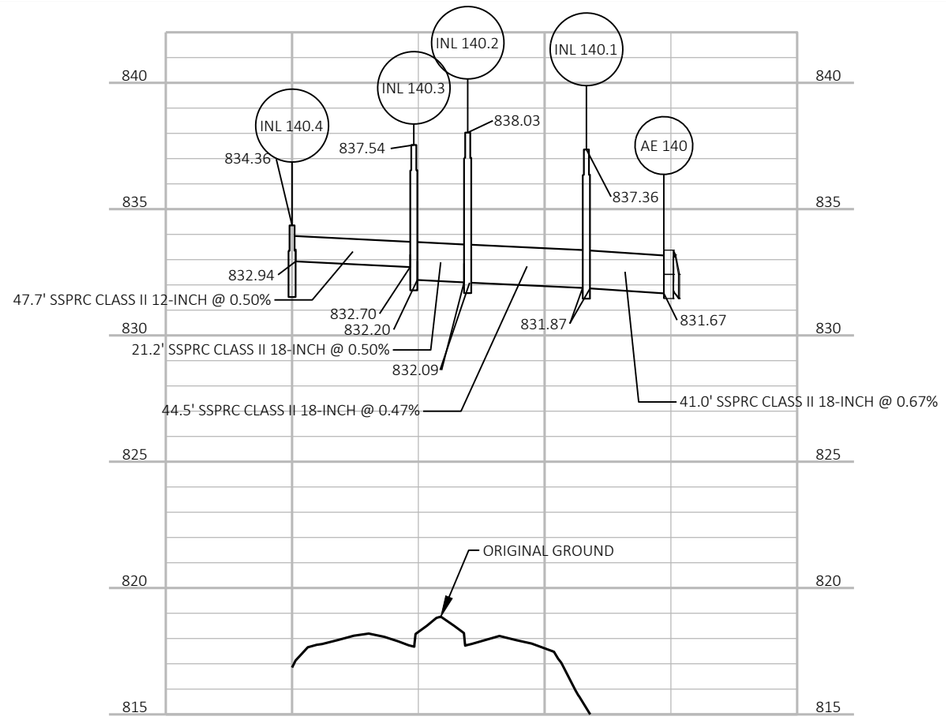

PROJECT NO: 1440-15-71	HWY: STH 23	COUNTY: FOND DU LAC	STORM SEWER	SHEET 32	E

2

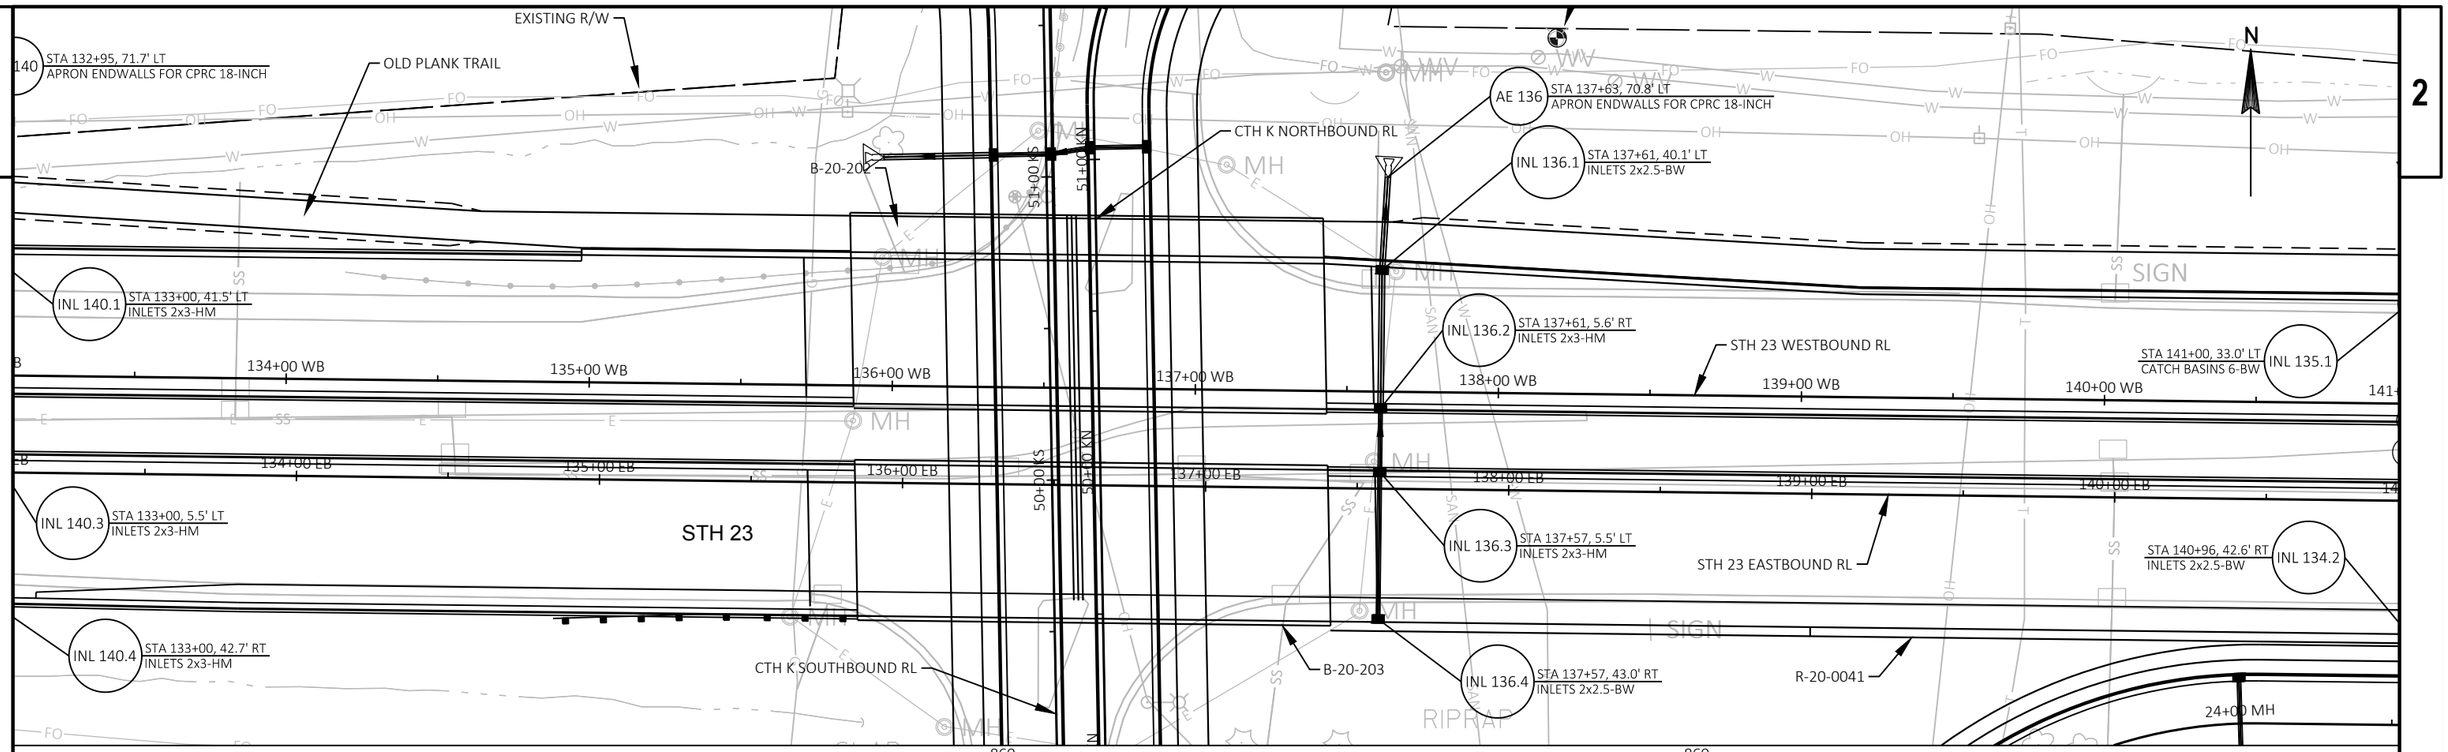


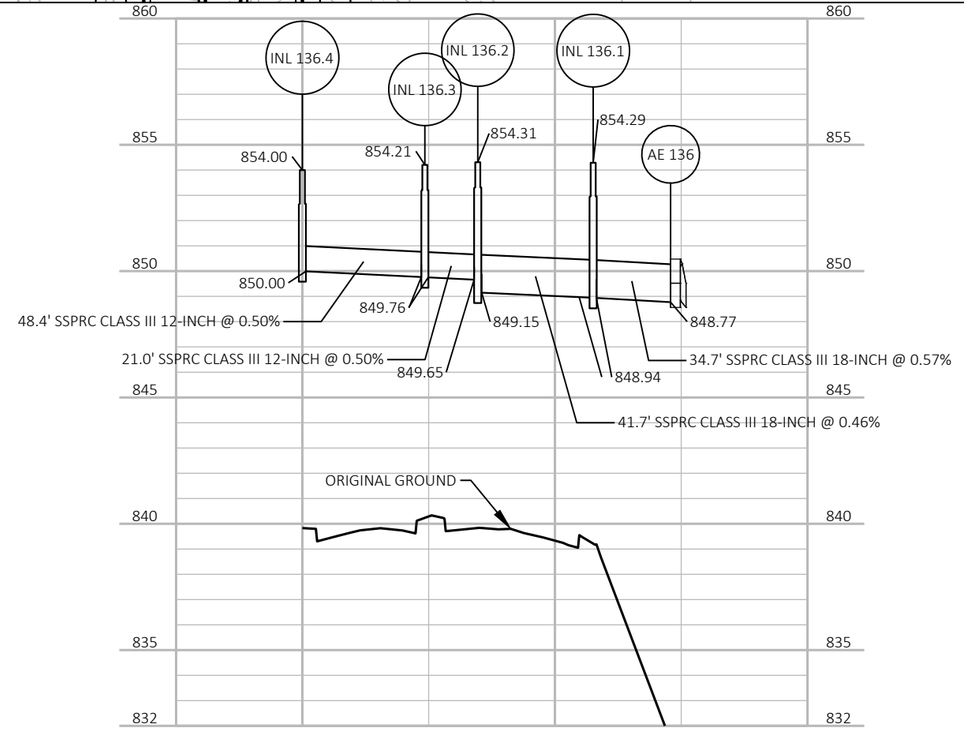

PROJECT NO: 1440-15-71	HWY: STH 23	COUNTY: FOND DU LAC	STORM SEWER	SHEET 33	E

FILE NAME : J:\JOBS2014\20142023\CAD\TRANSPORTATION\DWG\SHEETSPLAN\STORM SEWER\STH 23 2016 SS.DWG
LAYOUT NAME - 06

PLOT DATE : 10/21/2019 3:32 PM PLOT BY : PICHLER, CHRISTINE PLOT NAME : PLOT SCALE :

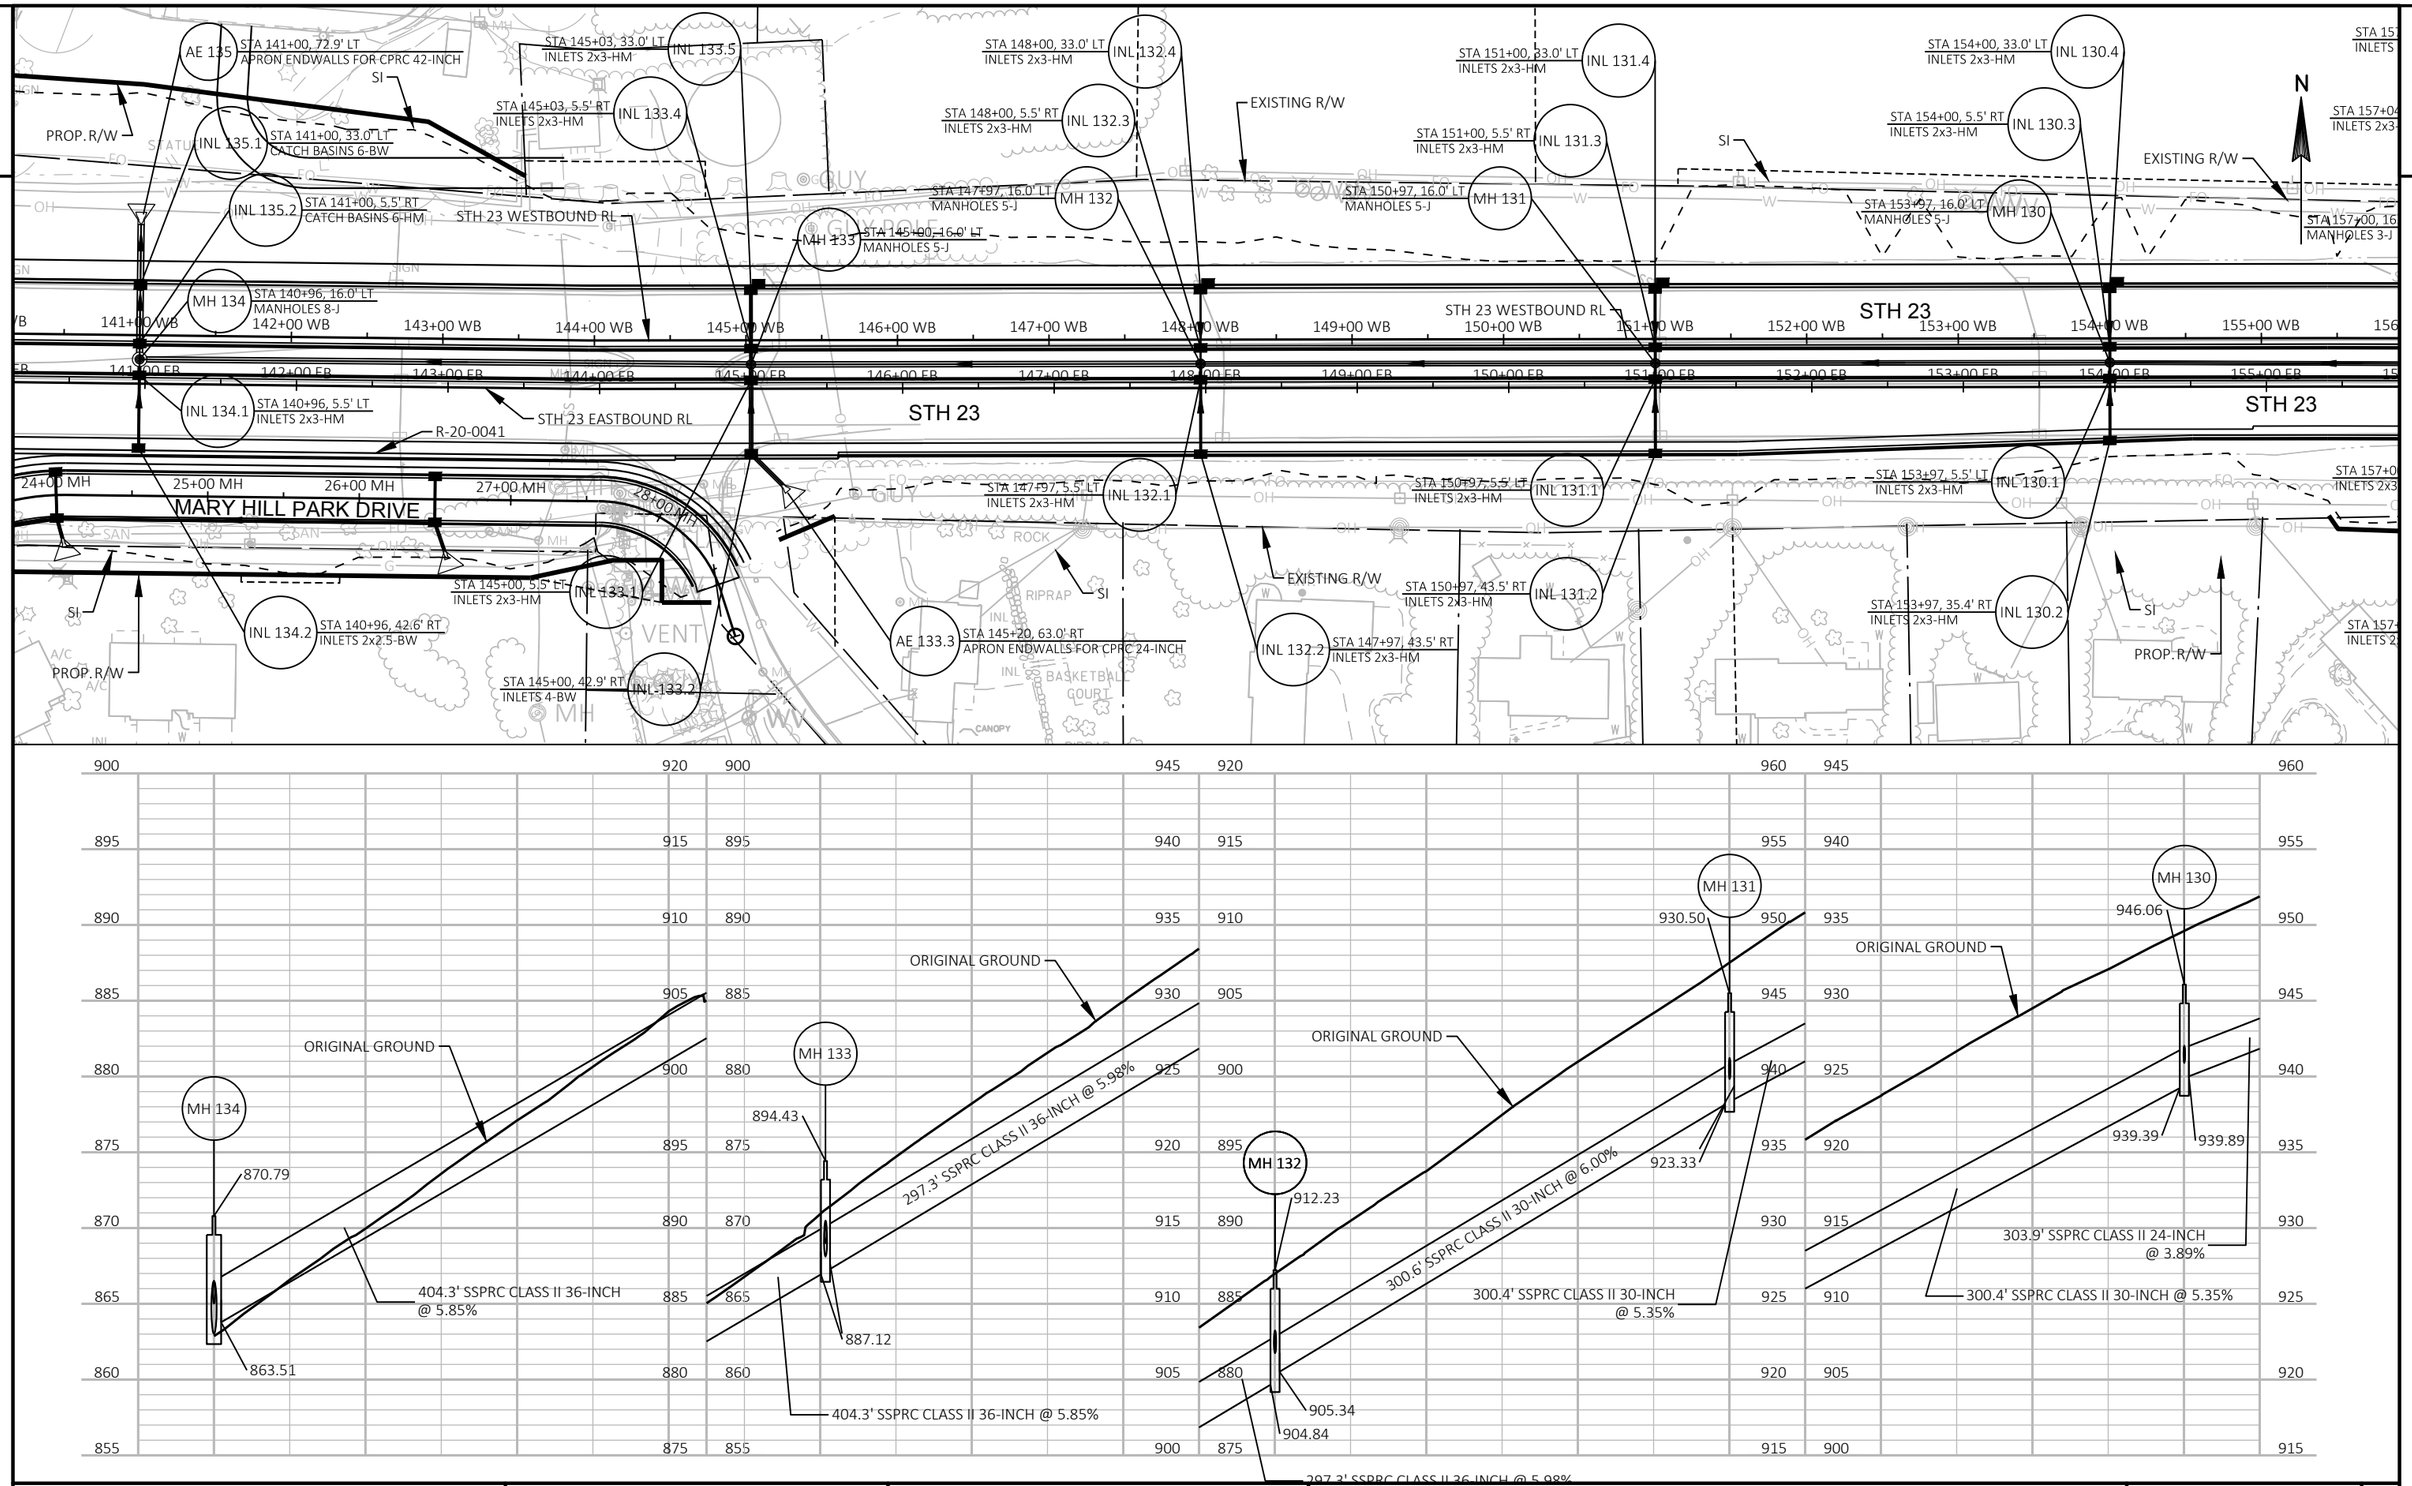



PROJECT NO: 1440-15-71	HWY: STH 23	COUNTY: FOND DU LAC	STORM SEWER	SHEET 34	E

FILE NAME : J:\JOBS2014\20142023\CAD\TRANSPORTATION\DWG\SHEETSPLAN\STORM SEWER\STH 23 2016 SS(TRUNK134-126).DWG
LAYOUT NAME - 07

PLOT DATE : 10/21/2019 3:23 PM PLOT BY : PICHLER, CHRISTINE PLOT NAME : PLOT SCALE :

WISDOT/CADDS SHEET 41

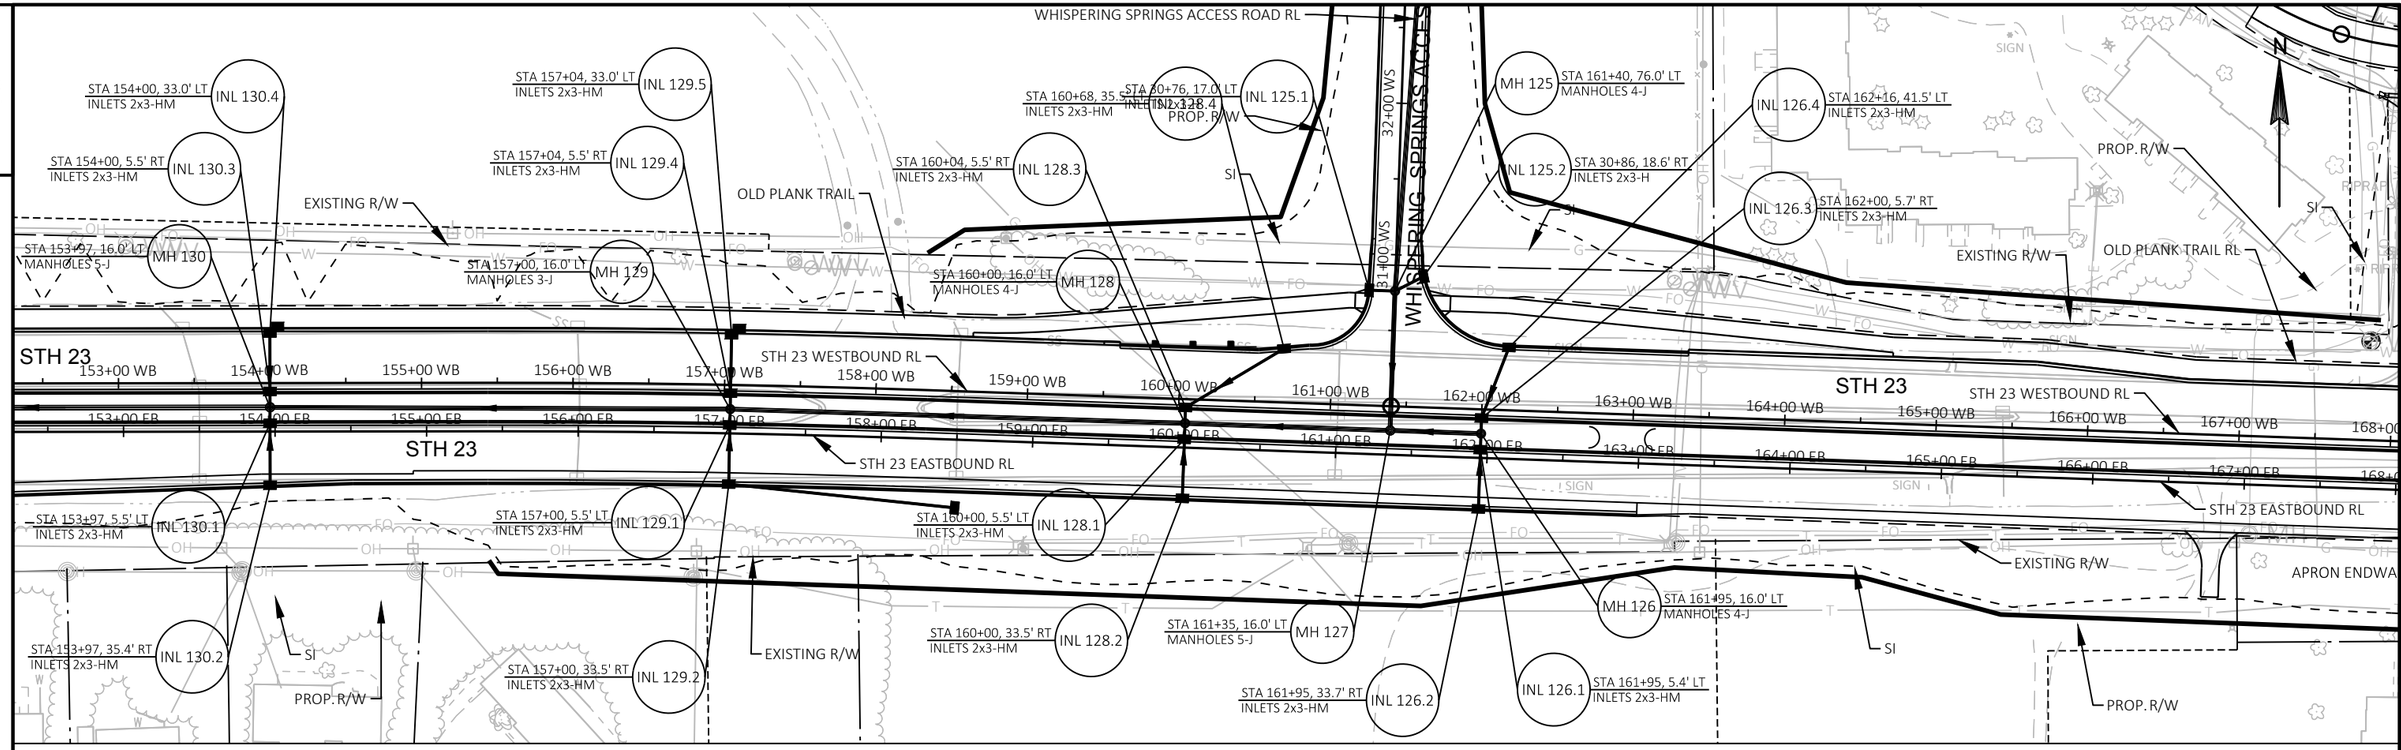


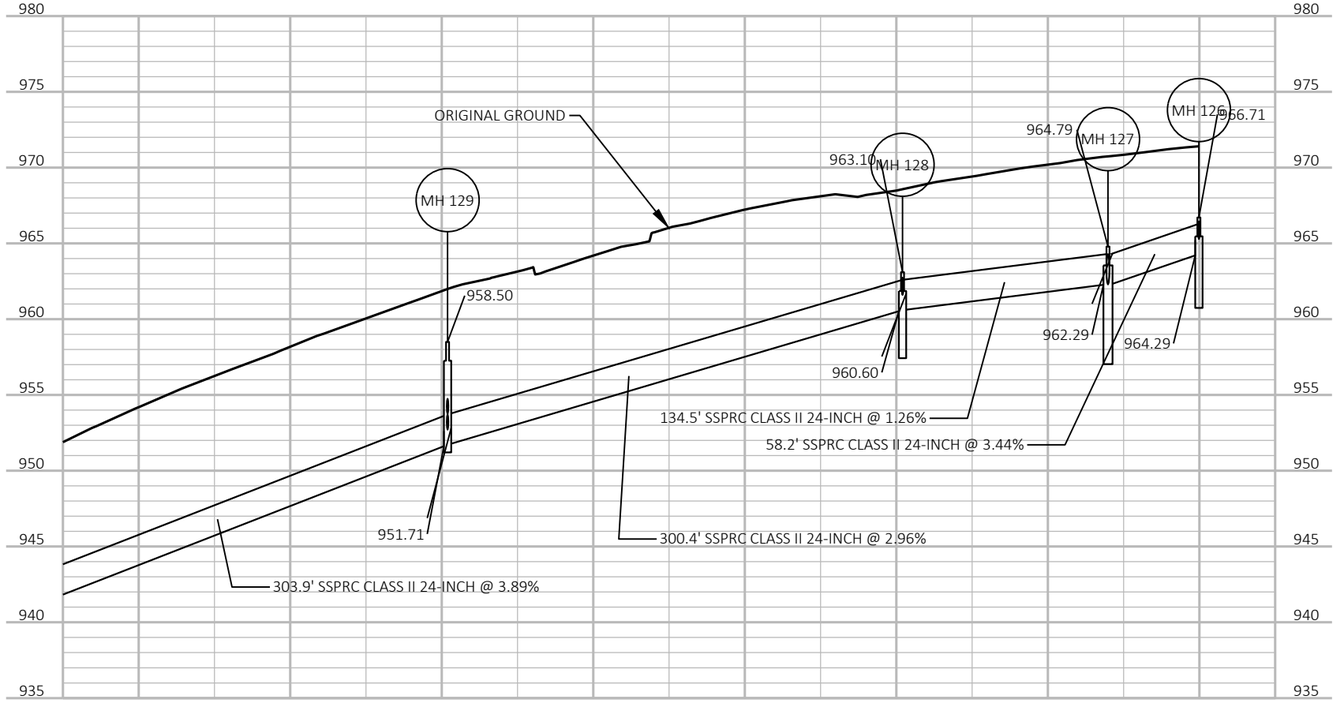

PROJECT NO: 1440-15-71	HWY: STH 23	COUNTY: FOND DU LAC	STORM SEWER	SHEET 35	E


FILE NAME : J:\JOBS2014\20142023\CAD\TRANSPORTATION\DWG\SHEETSPLAN\STORM SEWER\STH 23 2016 SS(TRUNK134-126).DWG
LAYOUT NAME - 08


PLOT DATE : 10/21/2019 3:23 PM PLOT BY : PICHLER, CHRISTINE PLOT NAME : PLOT SCALE :

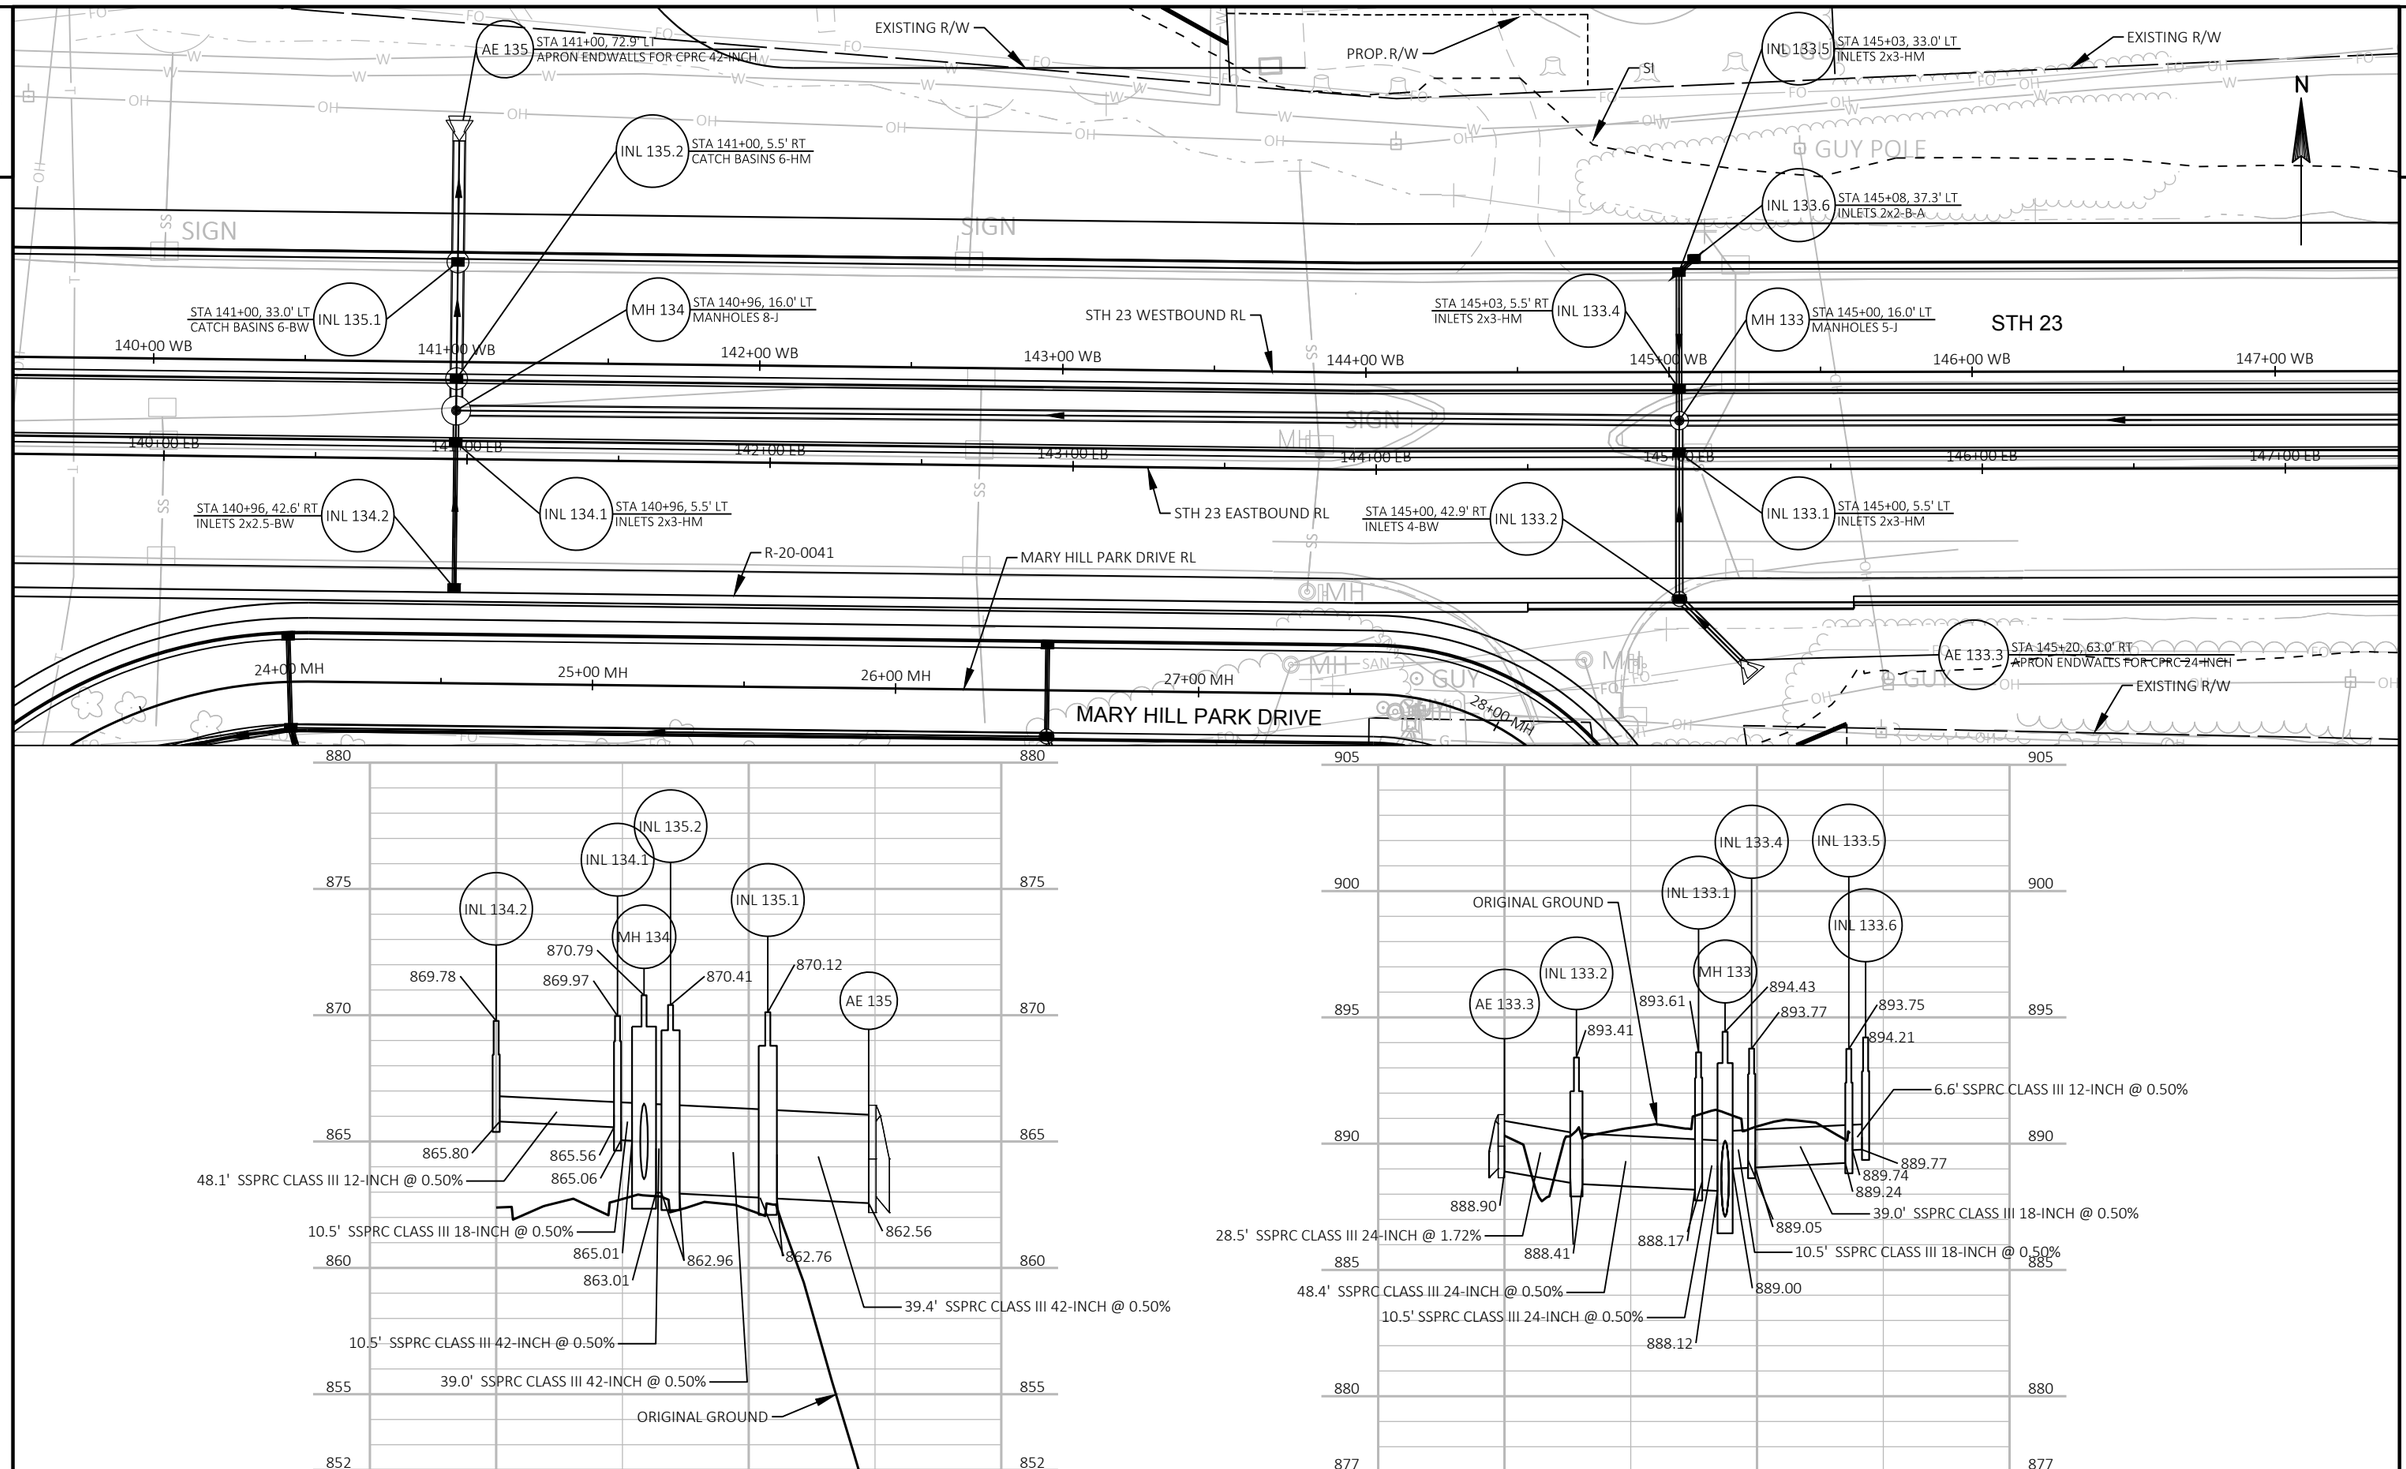



PROJECT NO: 1440-15-71	HWY: STH 23	COUNTY: FOND DU LAC	STORM SEWER	SHEET 36	E

FILE NAME : J:\JOBS2014\20142023\CAD\TRANSPORTATION\DWG\SHEETSPLAN\STORM SEWER\STH 23 2016 SS.DWG
LAYOUT NAME - 09
PLOT DATE : 10/21/2019 3:33 PM
PLOT BY : PICHLER, CHRISTINE
PLOT NAME :
PLOT SCALE :
WISDOT/CADDS SHEET 41

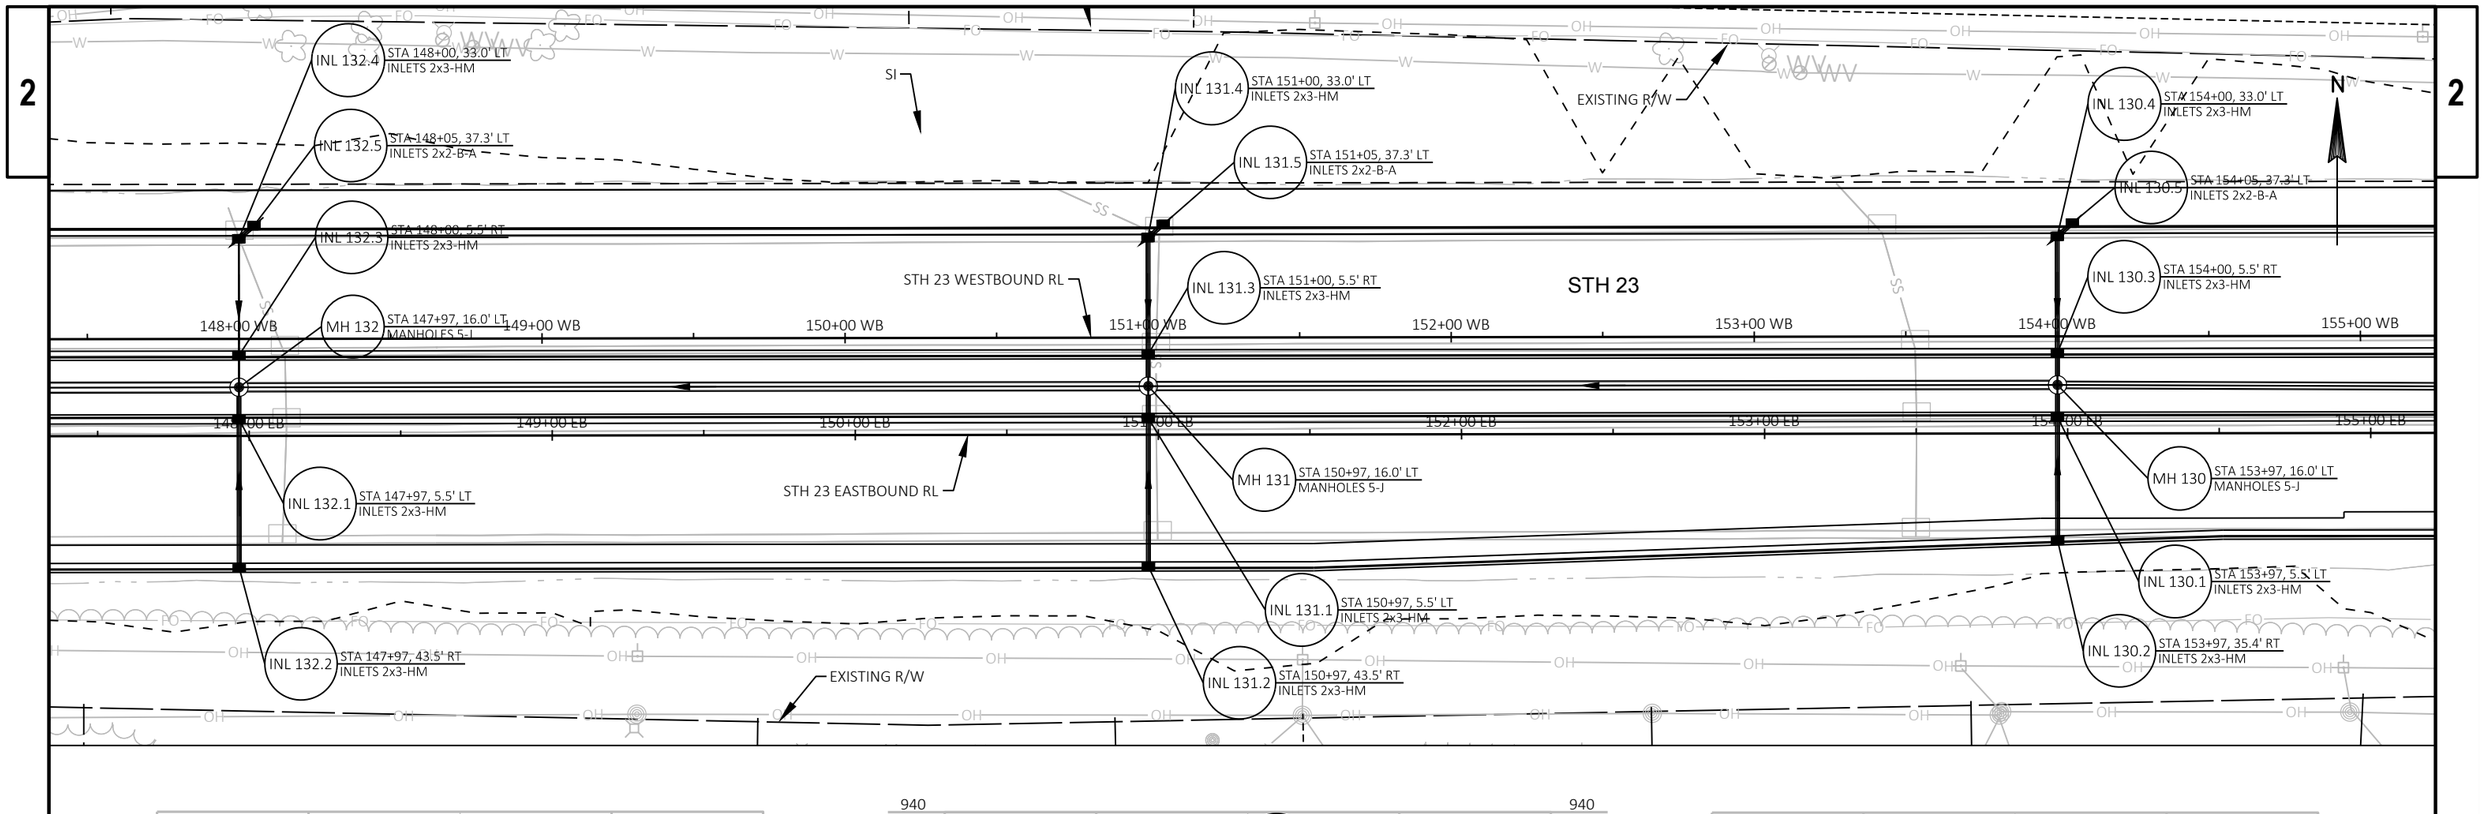

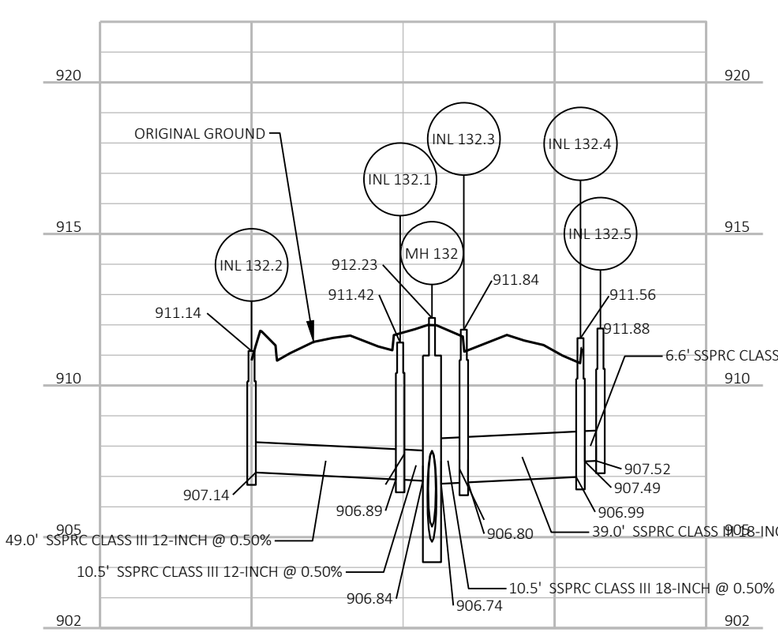

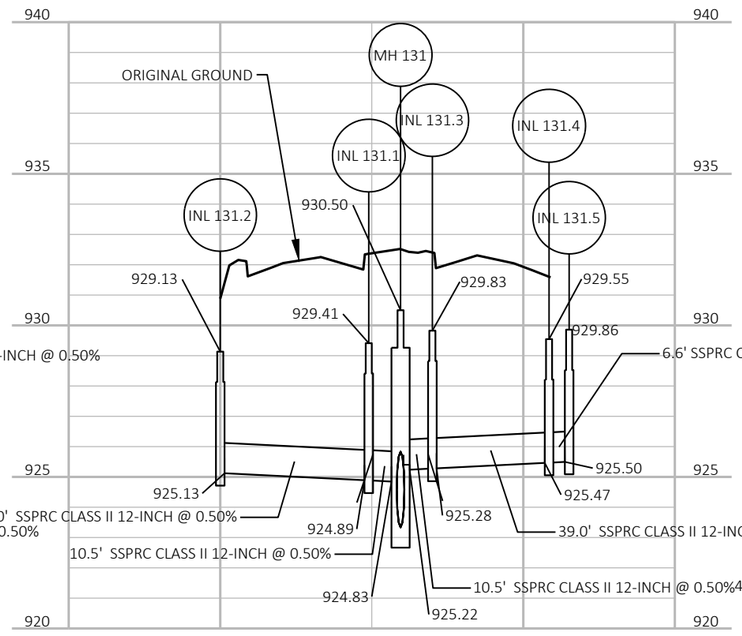

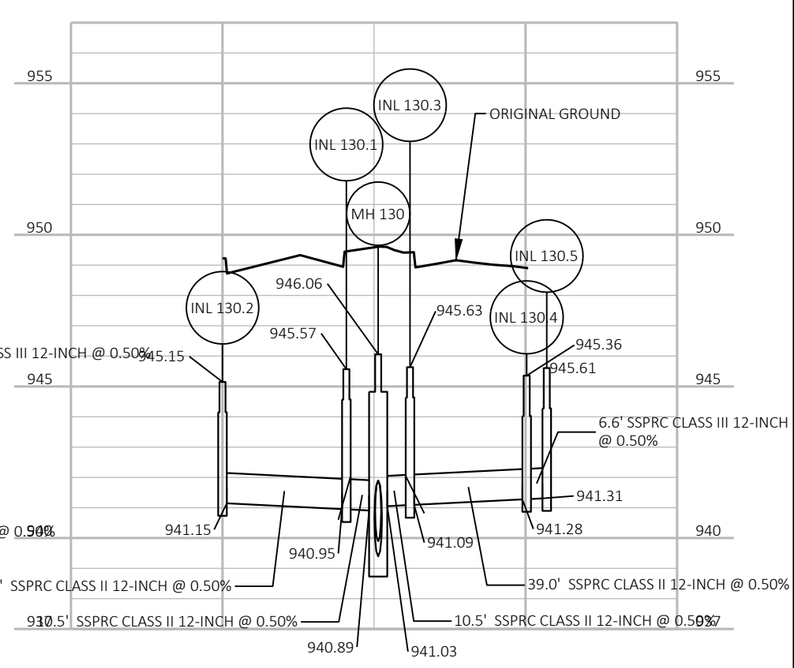



PROJECT NO: 1440-15-71	HWY: STH 23	COUNTY: FOND DU LAC	STORM SEWER	SHEET 37	E

FILE NAME : J:\JOBS2014\20142023\CAD\TRANSPORTATION\DWG\SHEETSPLAN\STORM SEWER\STH 23 2016 SS.DWG
LAYOUT NAME - 10

PLOT DATE : 10/21/2019 3:34 PM PLOT BY : PICHLER, CHRISTINE PLOT NAME : PLOT SCALE :


WISDOT/CADDS SHEET 41

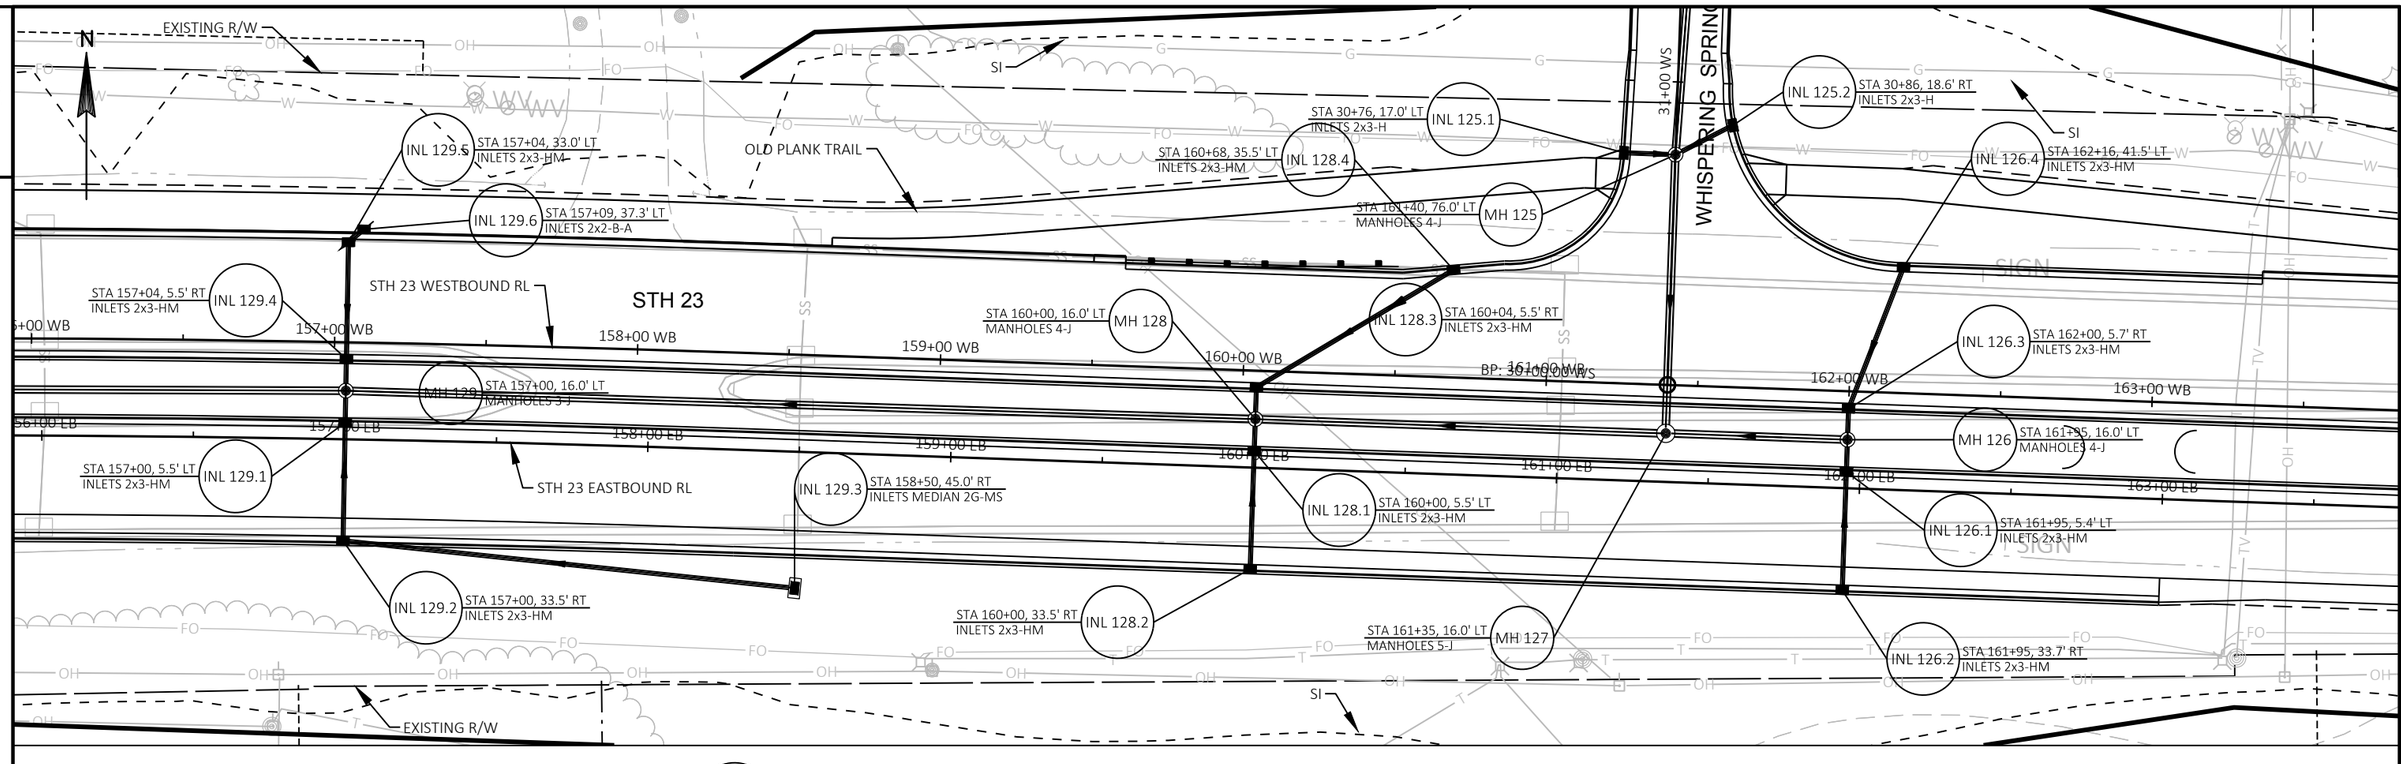


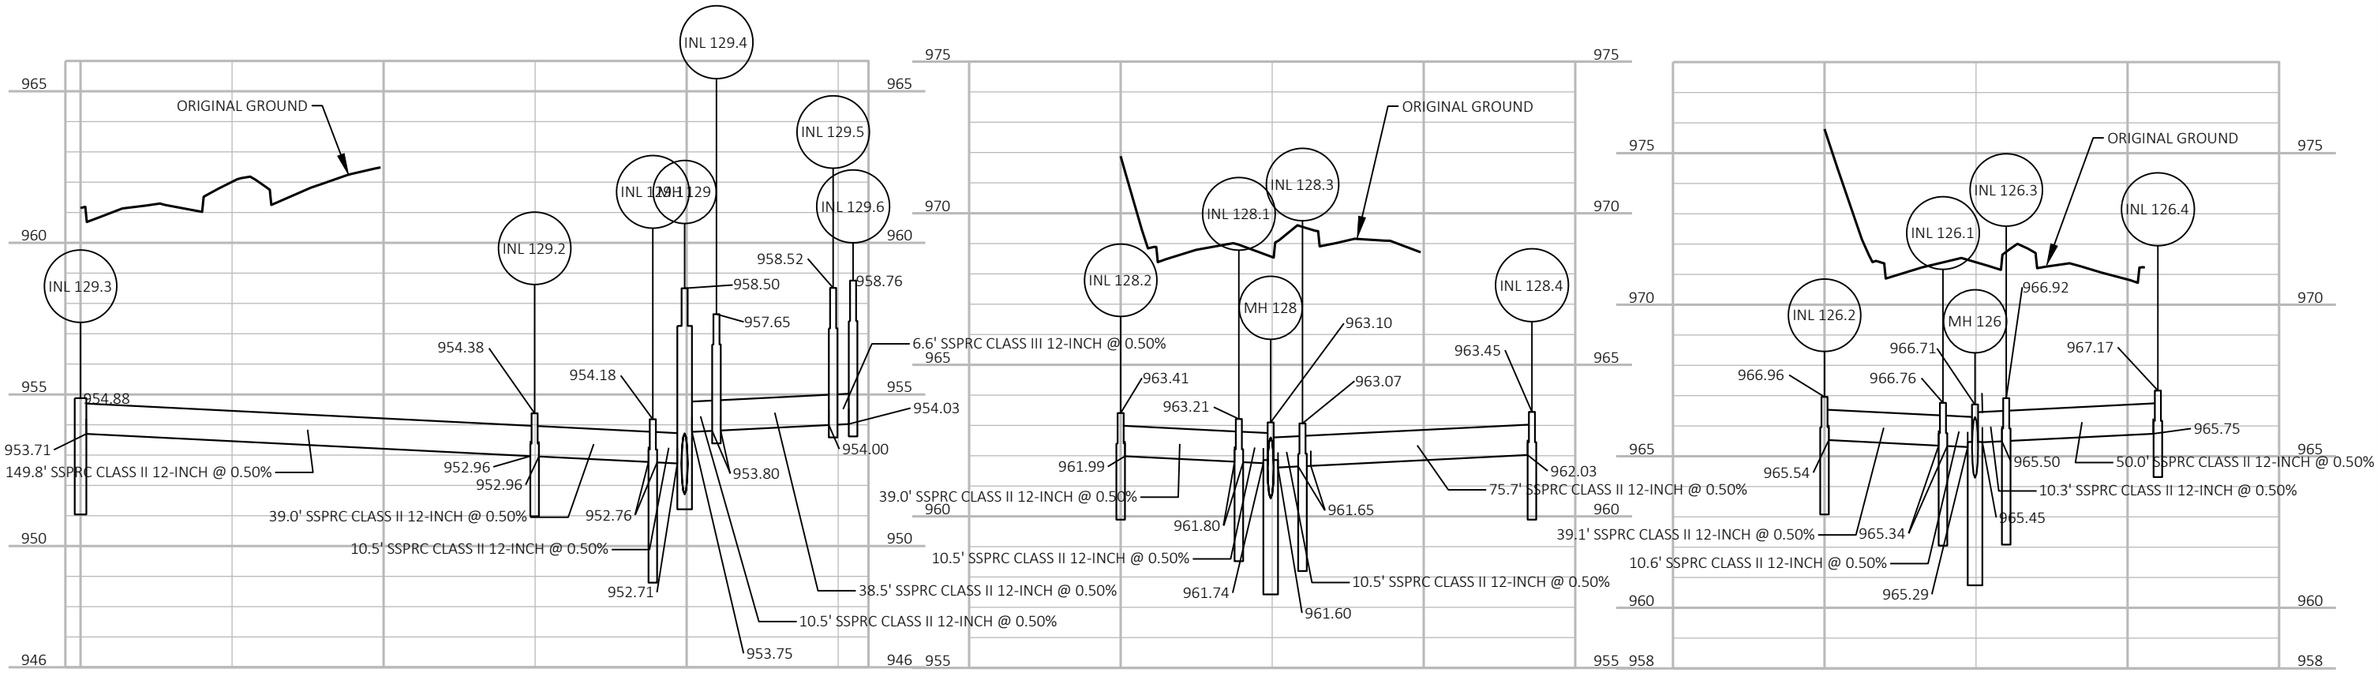


PROJECT NO: 1440-15-71	HWY: STH 23	COUNTY: FOND DU LAC	STORM SEWER	SHEET 38	E

FILE NAME : J:\JOBS2014\20142023\CAD\TRANSPORTATION\DWG\SHEETSPLAN\STORM SEWER\STH 23 2016 SS.DWG
LAYOUT NAME - 11
PLOT DATE : 10/21/2019 3:35 PM
PLOT BY : PICHLER, CHRISTINE
PLOT NAME :
PLOT SCALE :
WISDOT/CADDS SHEET 41

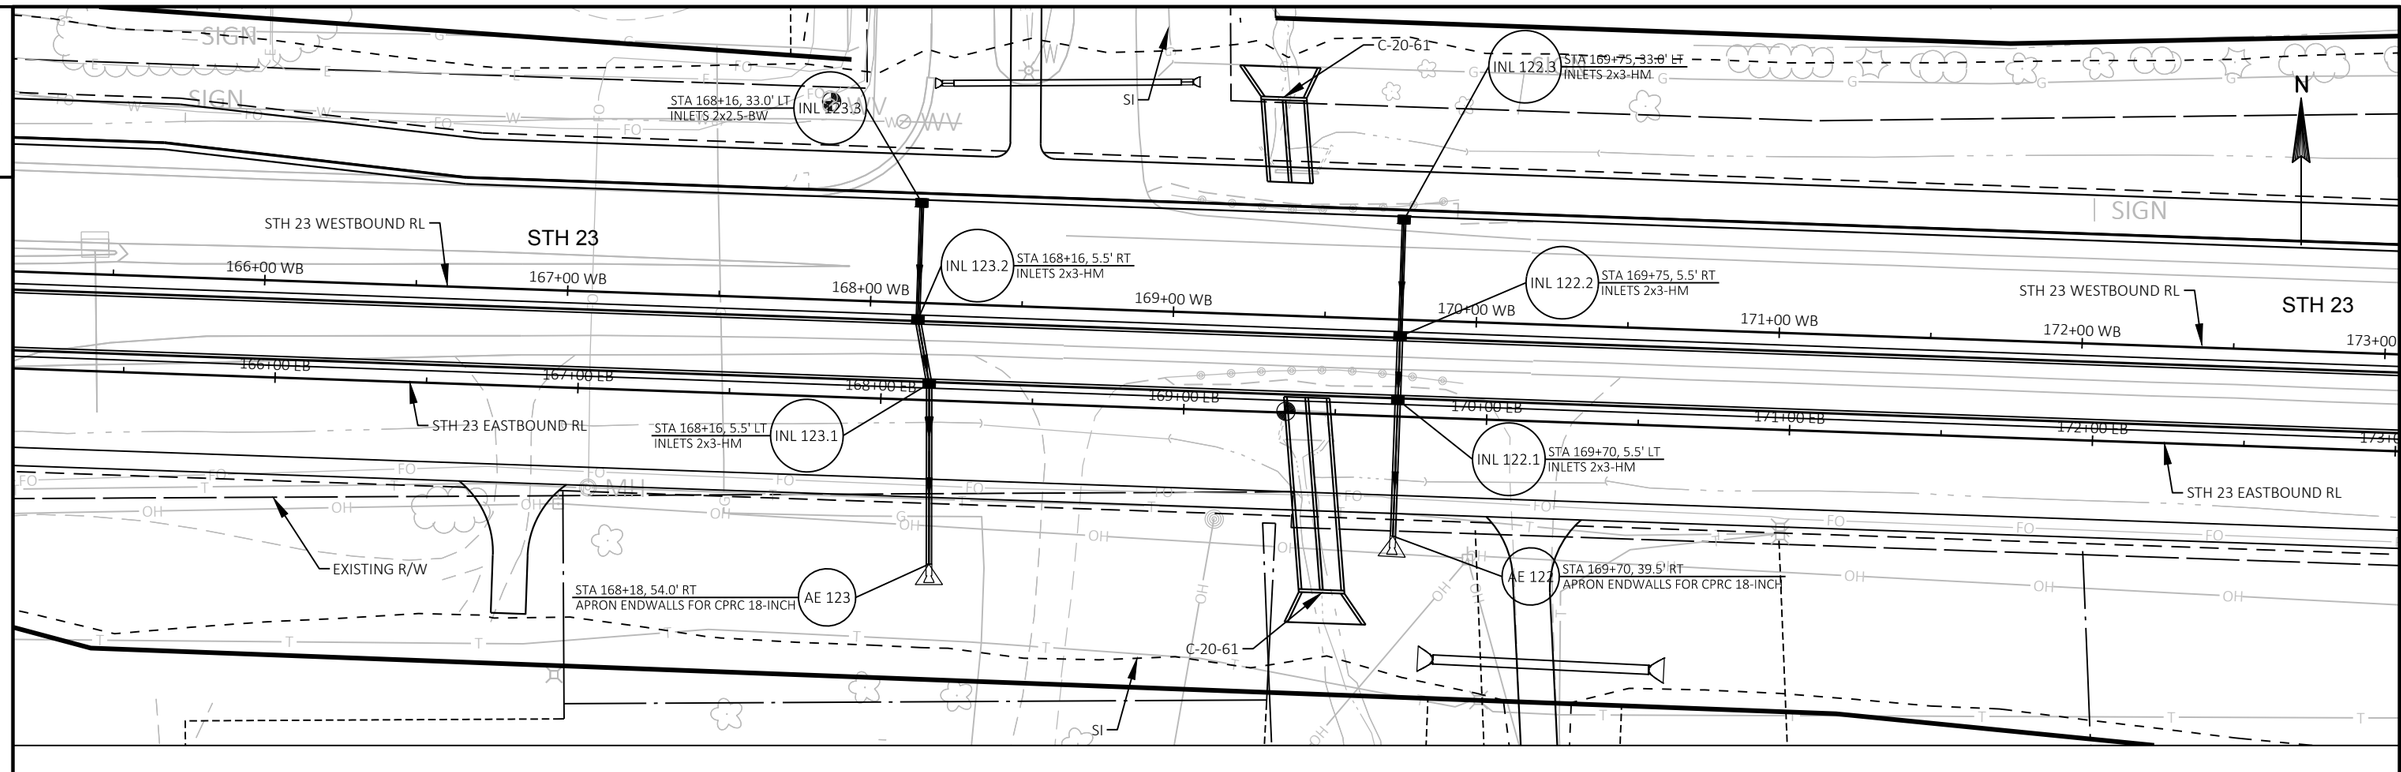


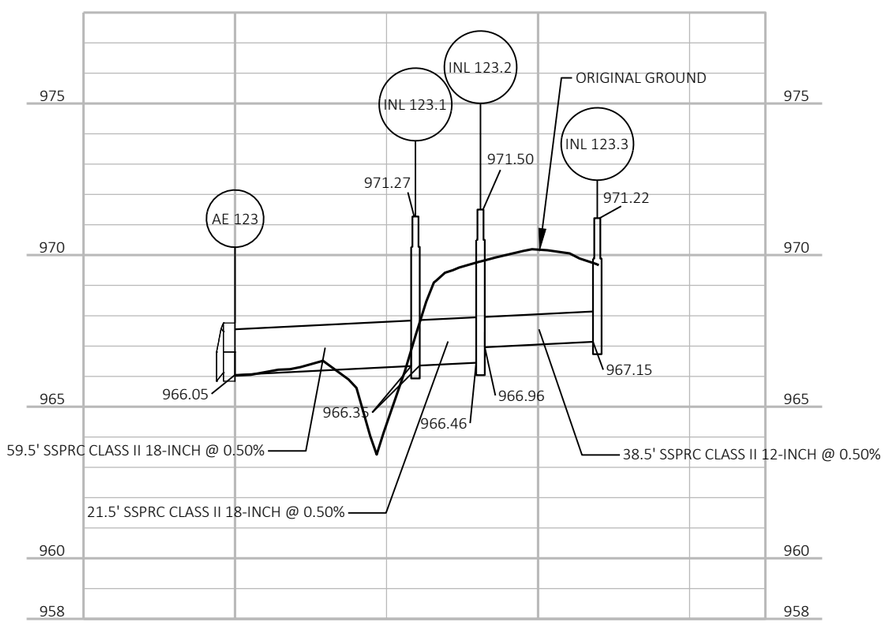


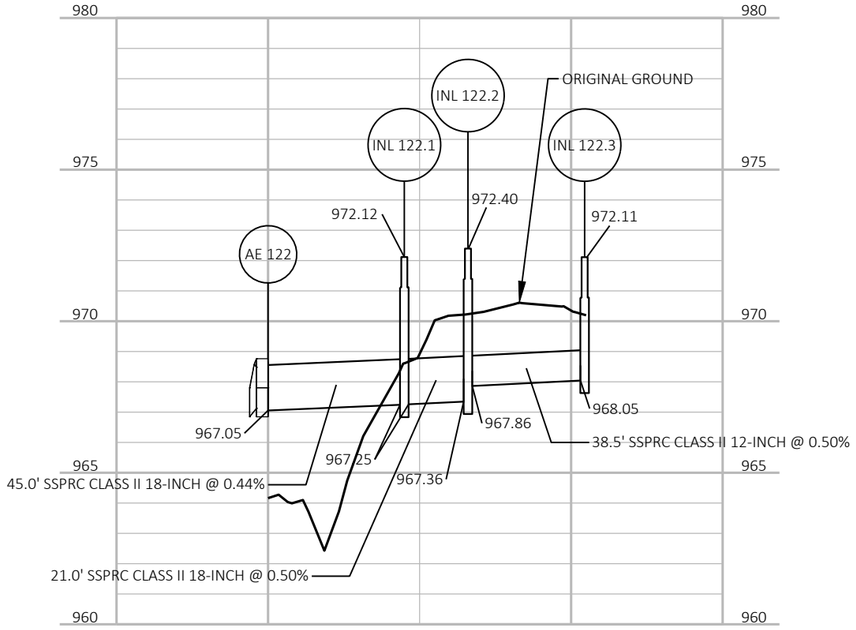


PROJECT NO: 1440-15-71	HWY: STH 23	COUNTY: FOND DU LAC	STORM SEWER	SHEET 39	E

FILE NAME : J:\JOBS2014\20142023\CAD\TRANSPORTATION\DWG\SHEETSPLAN\STORM SEWER\STH 23 2016 SS.DWG
LAYOUT NAME - 12
PLOT DATE : 10/21/2019 3:36 PM
PLOT BY : PICHLER, CHRISTINE
PLOT NAME :
PLOT SCALE :
WISDOT/CADDS SHEET 41

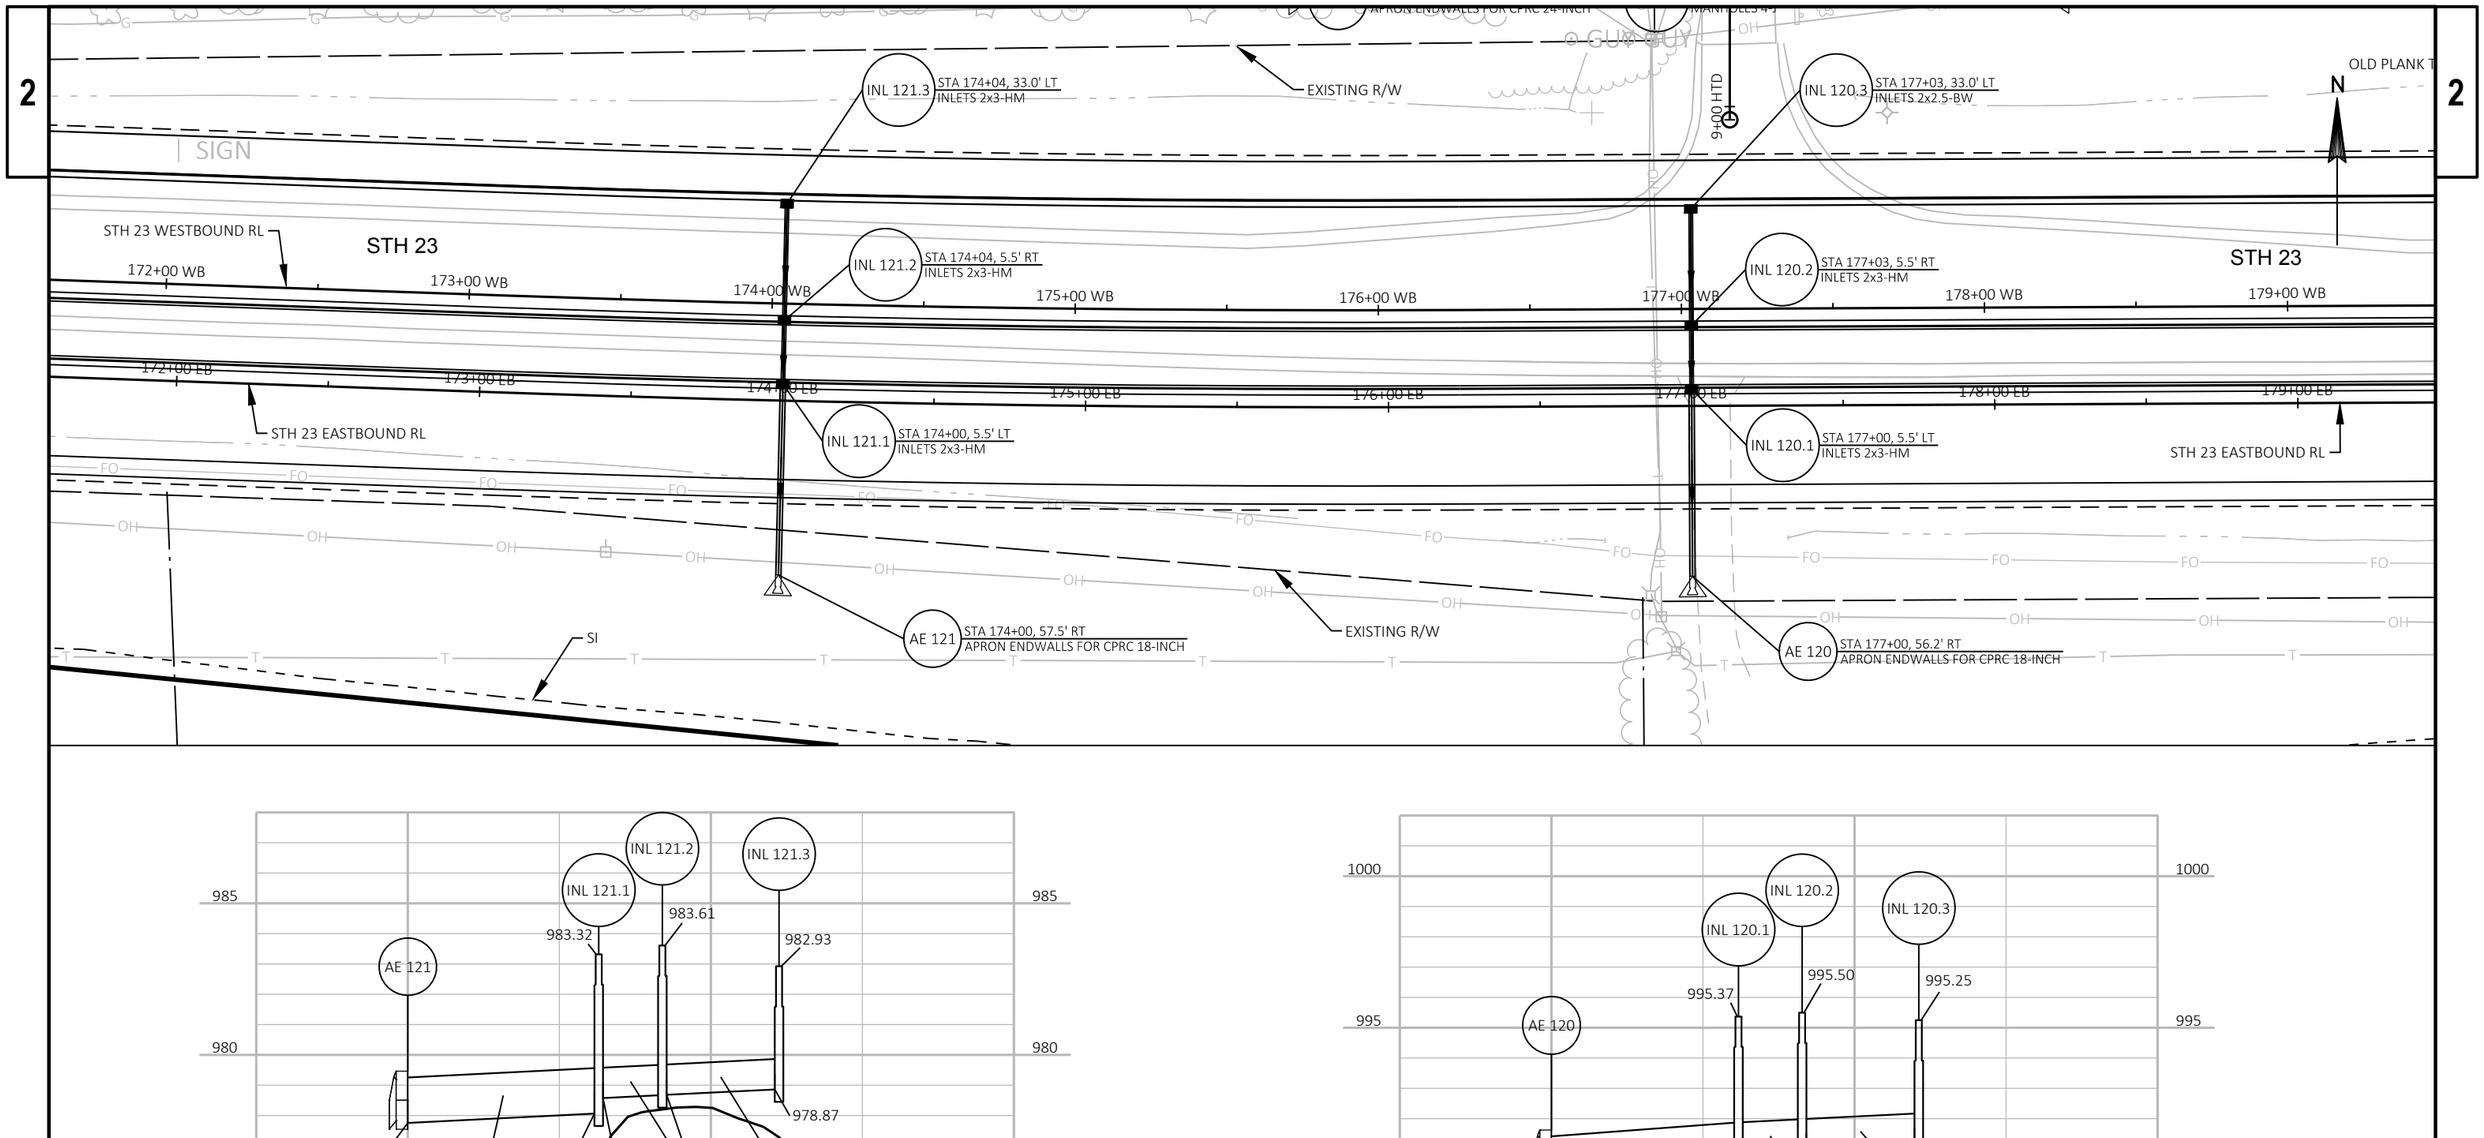

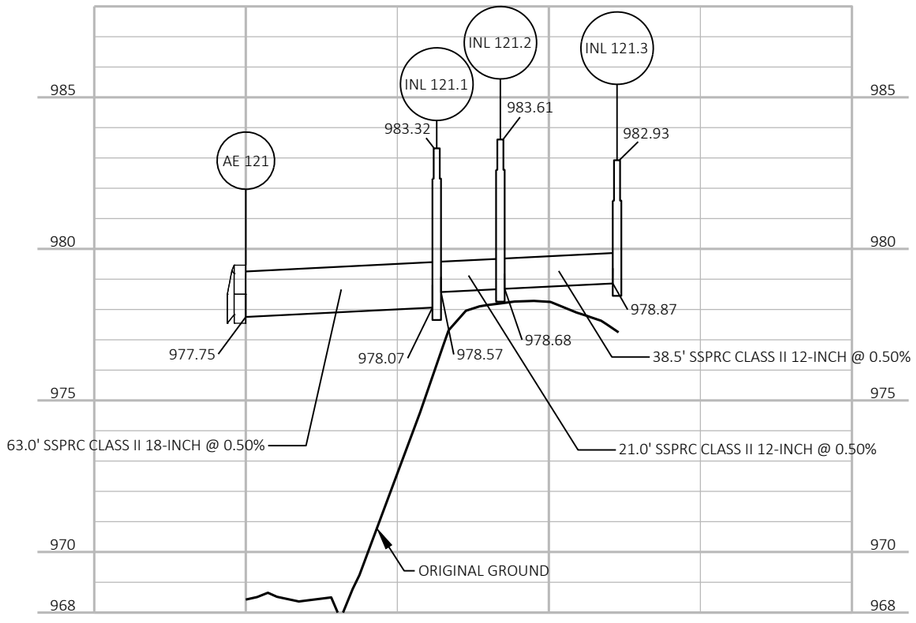


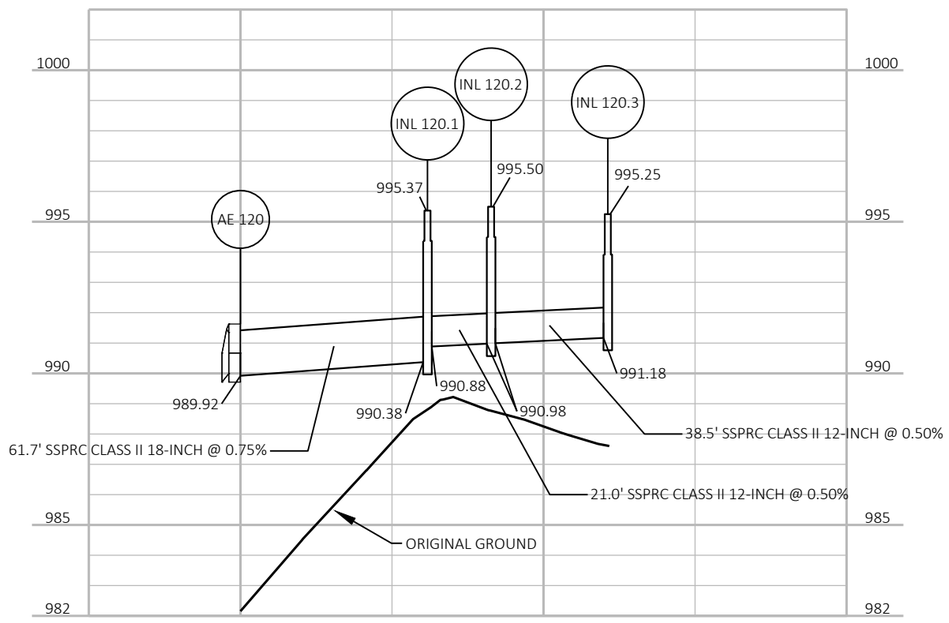


PROJECT NO: 1440-15-71	HWY: STH 23	COUNTY: FOND DU LAC	STORM SEWER	SHEET 40	E

FILE NAME : J:\JOBS2014\20142023\CAD\TRANSPORTATION\DWG\SHEETSPLAN\STORM SEWER\STH 23 2016 SS.DWG
LAYOUT NAME - 13


PLOT DATE : 10/21/2019 3:37 PM PLOT BY : PICHLER, CHRISTINE PLOT NAME : PLOT SCALE : 1 IN:50 FT

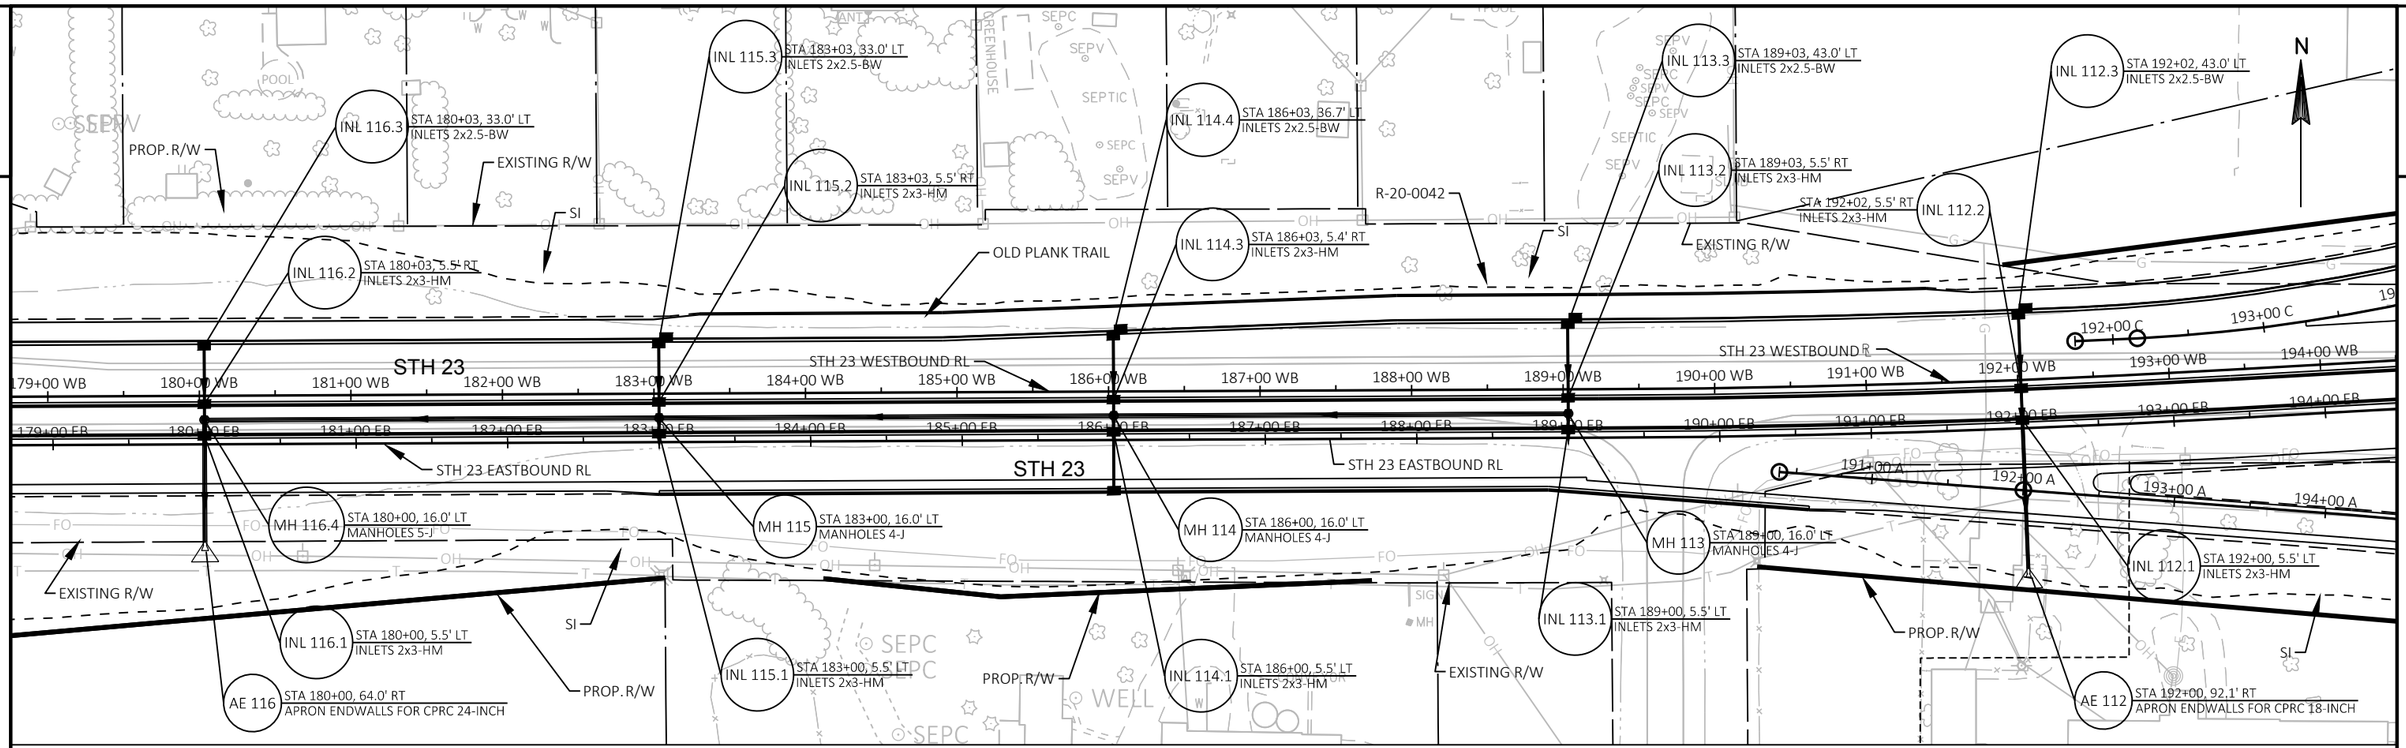


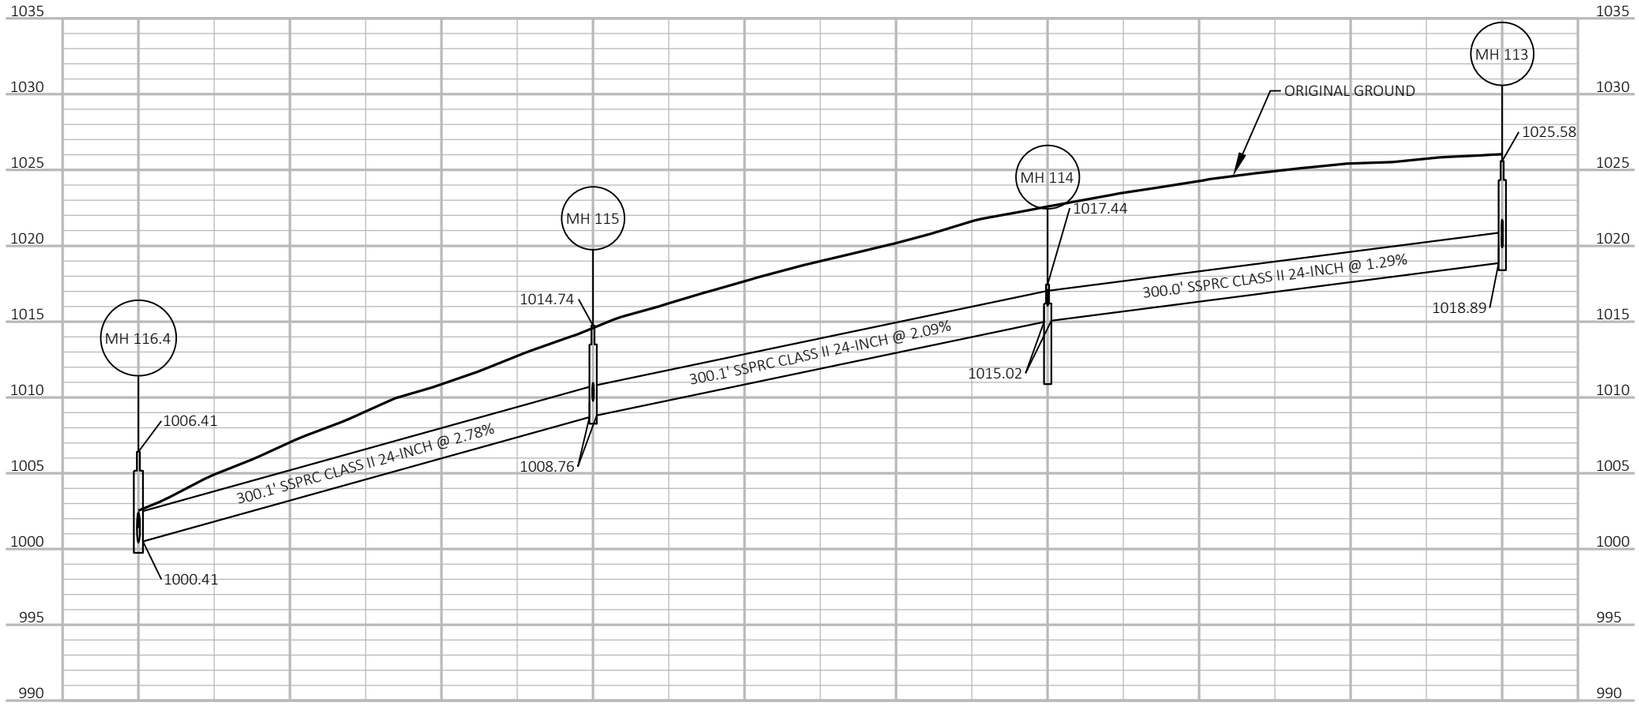


PROJECT NO: 1440-15-71	HWY: STH 23	COUNTY: FOND DU LAC	STORM SEWER	SHEET 41	E

FILE NAME : J:\JOBS2014\20142023\CAD\TRANSPORTATION\DWG\SHEETSPLAN\STORM SEWER\STH 23 2016 SS(TRUNK116.4-113).DWG
LAYOUT NAME - 01
PLOT DATE : 10/21/2019 3:18 PM
PLOT BY : PICHLER, CHRISTINE
PLOT NAME :
PLOT SCALE :
WISDOT/CADDS SHEET 41

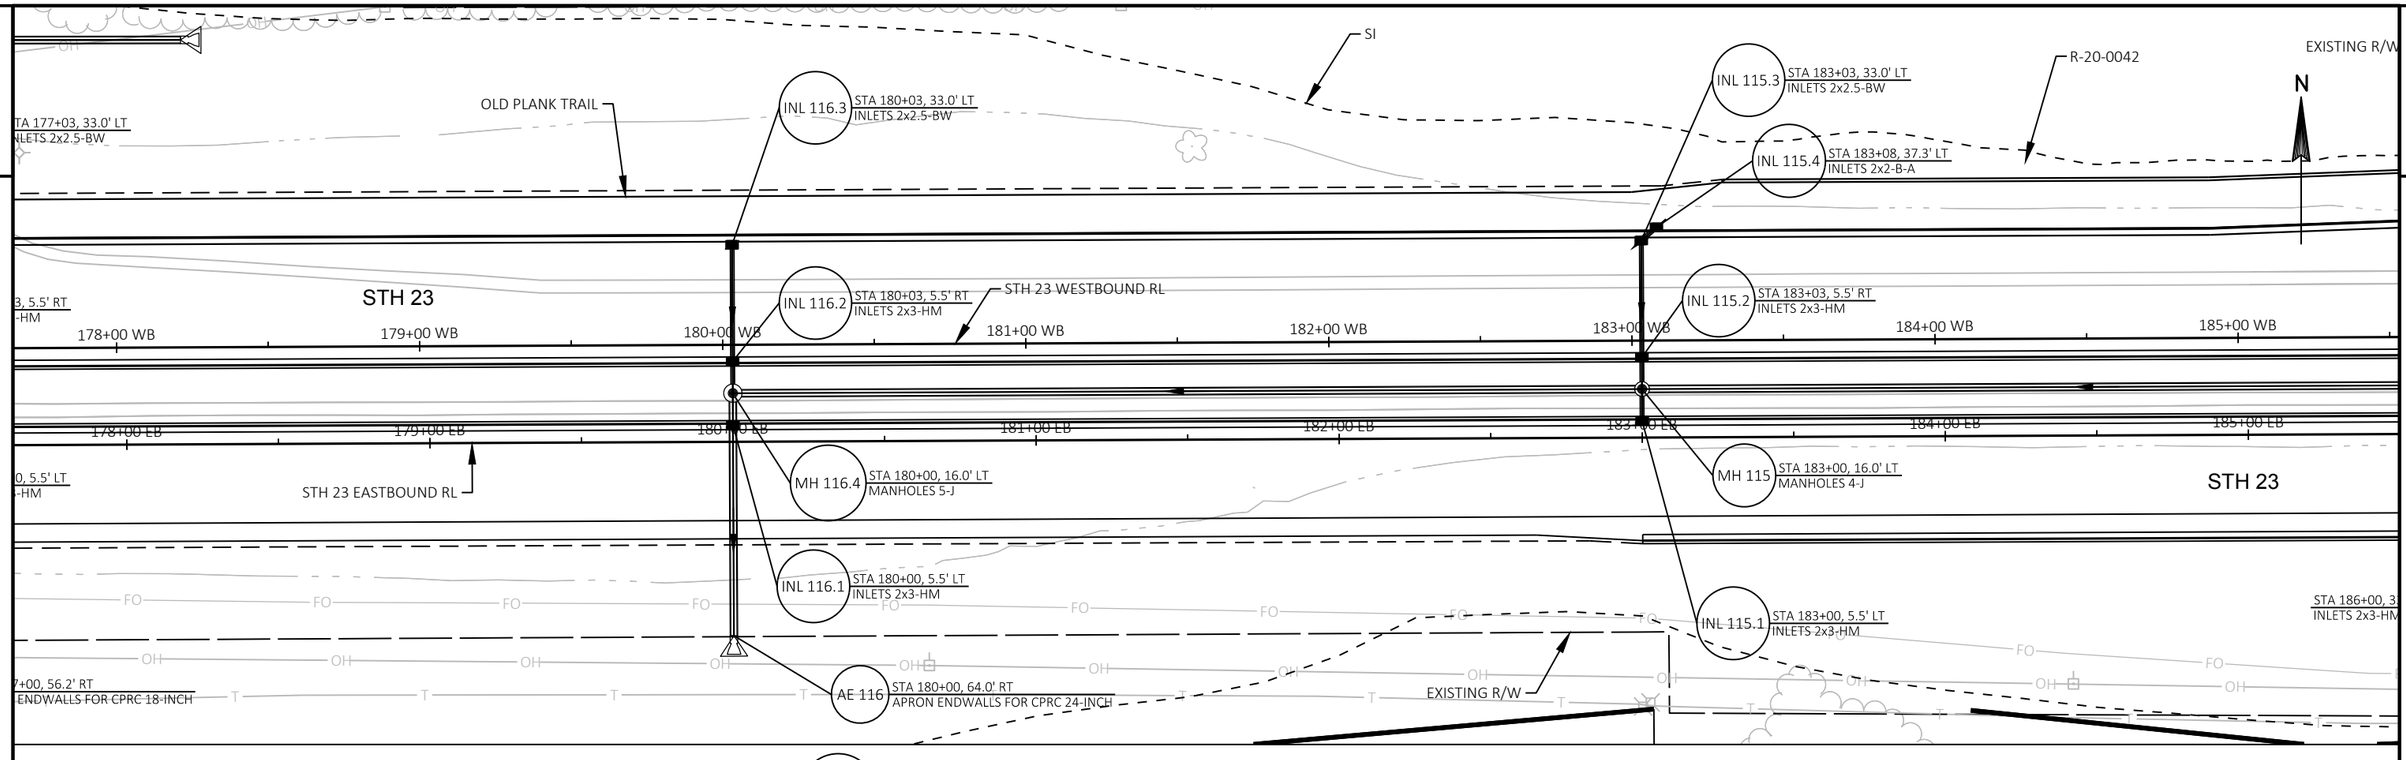


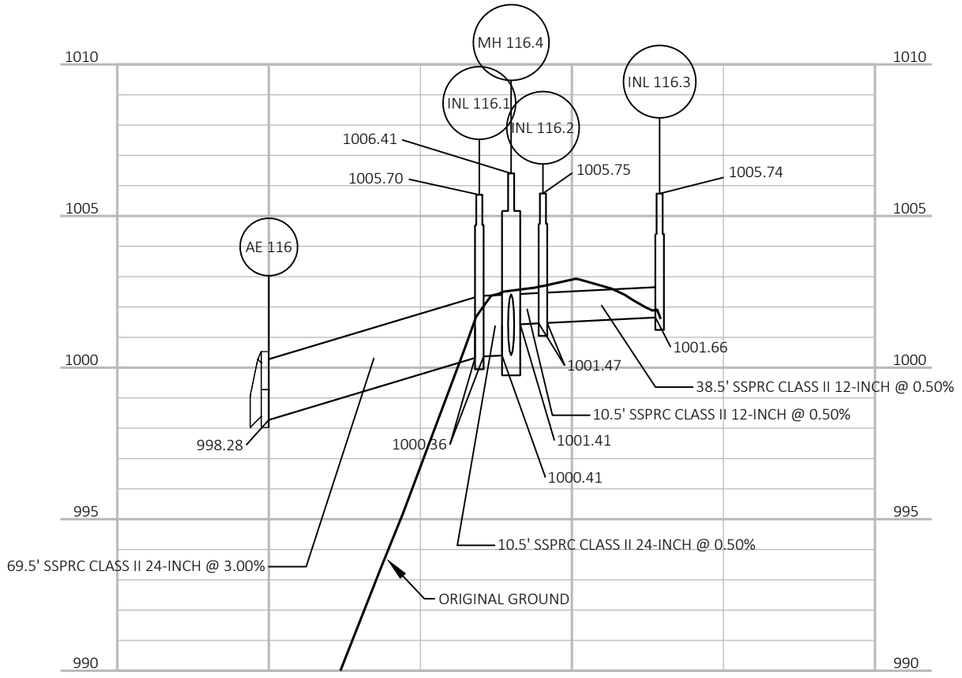


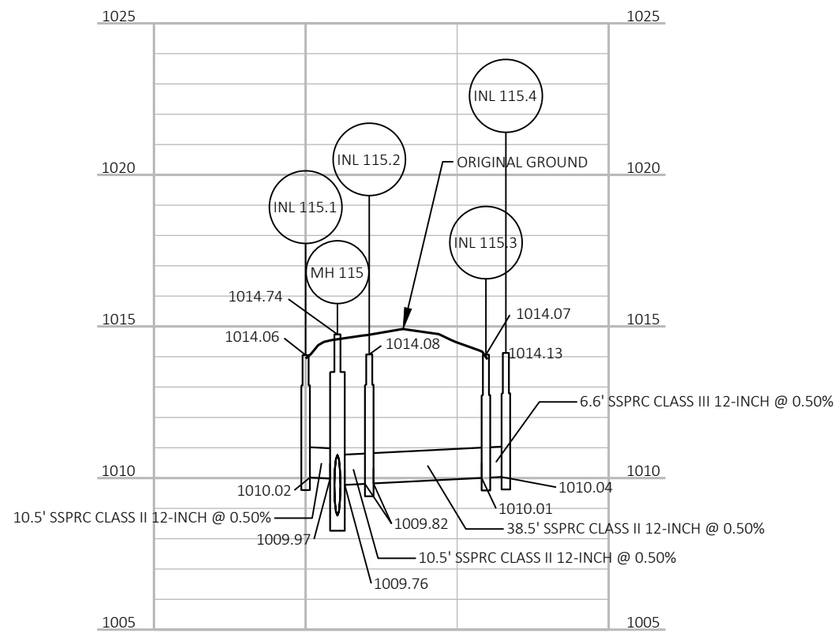


PROJECT NO: 1440-15-71	HWY: STH 23	COUNTY: FOND DU LAC	STORM SEWER	SHEET 42	E

2

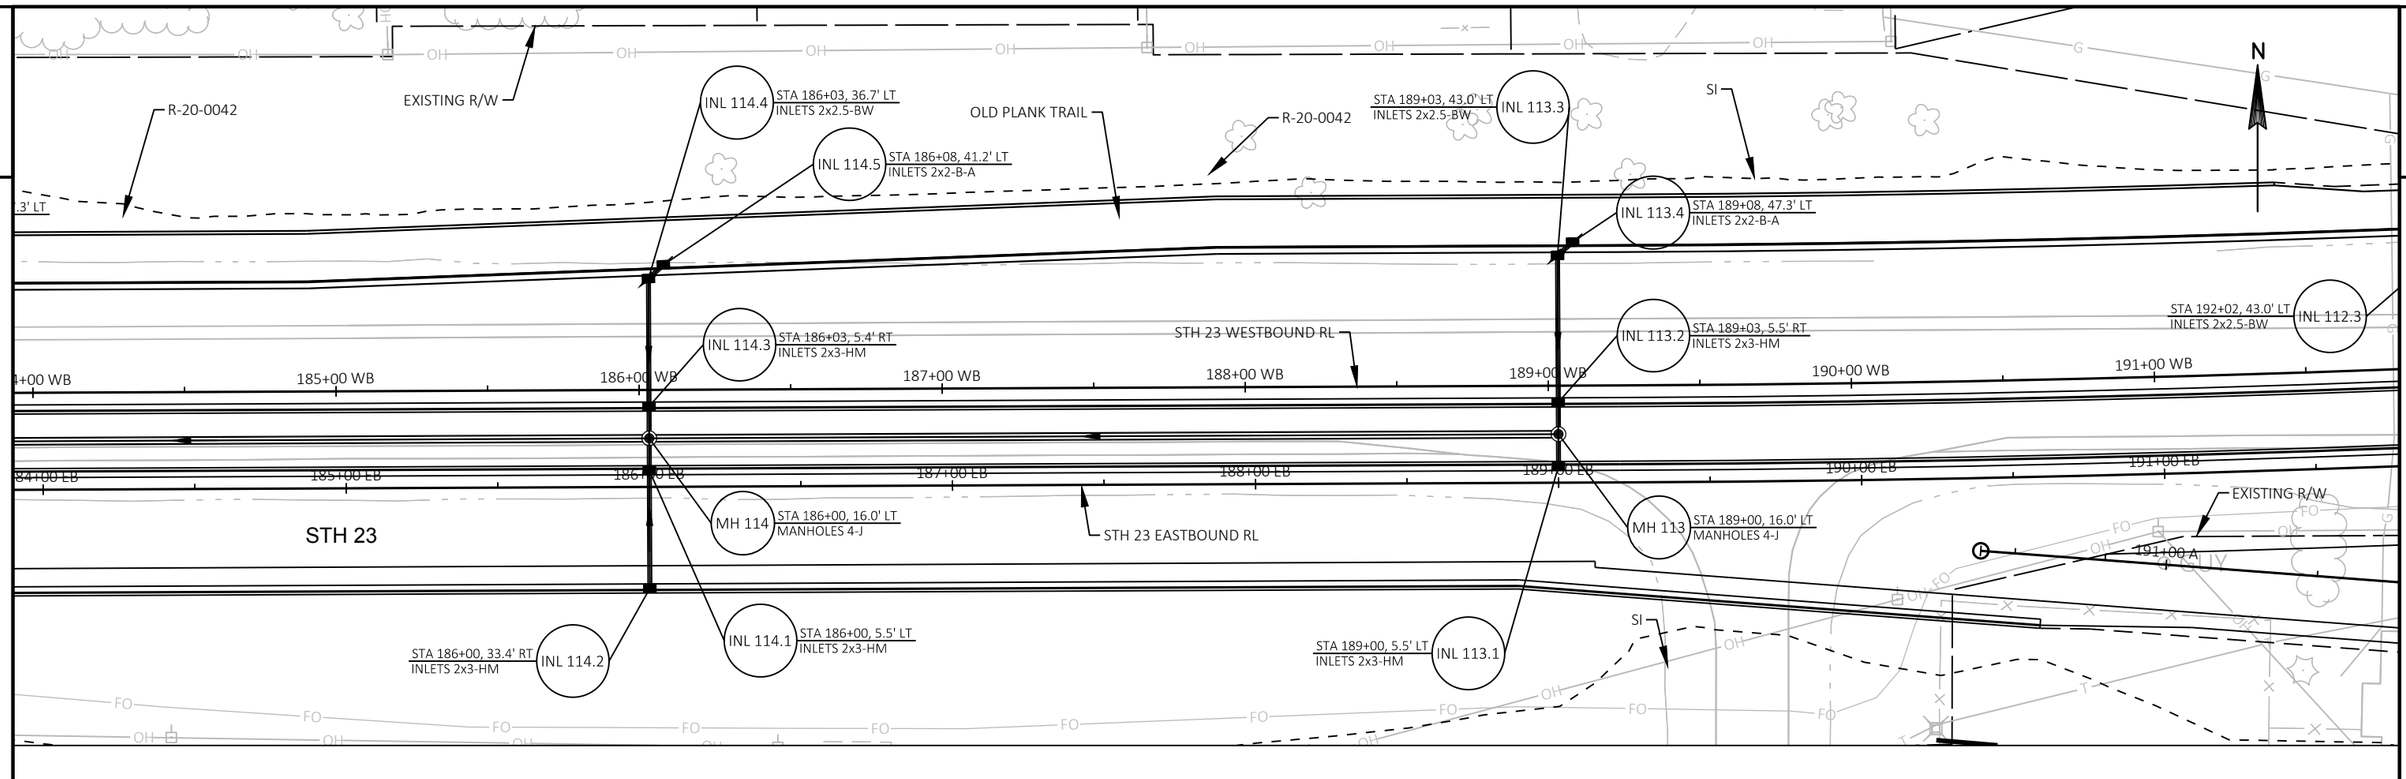

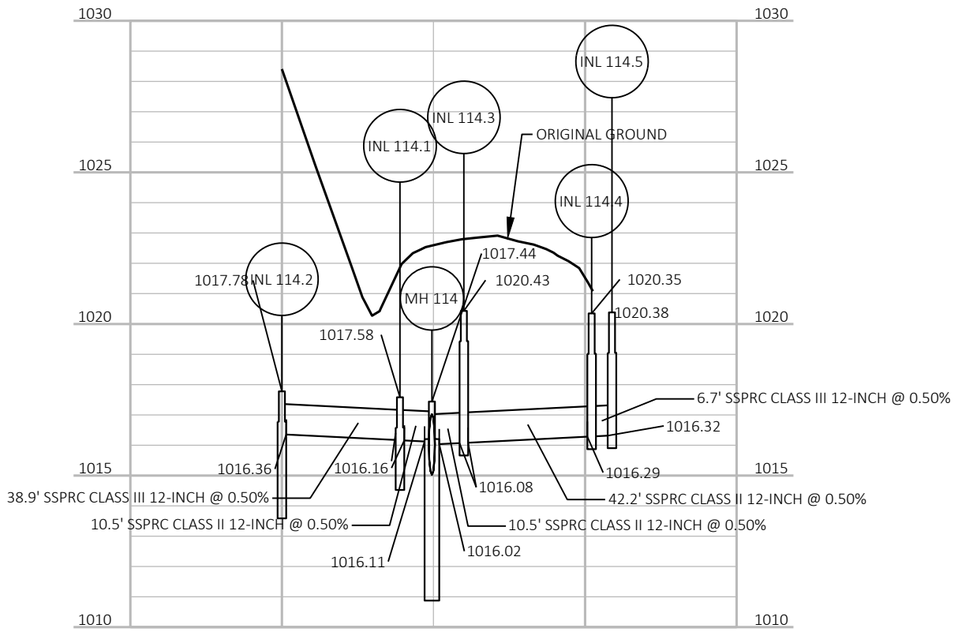


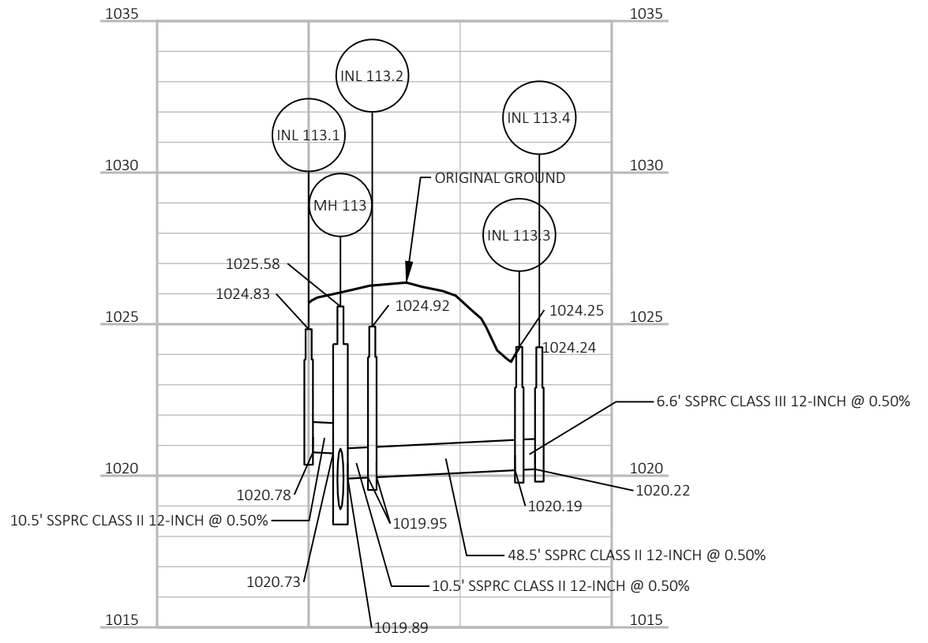



PROJECT NO: 1440-15-71	HWY: STH 23	COUNTY: FOND DU LAC	STORM SEWER	SHEET 43	E

FILE NAME : J:\JOBS2014\20142023\CAD\TRANSPORTATION\DWG\SHEETSPLAN\STORM SEWER\STH 23 2016 SS.DWG
LAYOUT NAME - 16
PLOT DATE : 10/21/2019 3:38 PM
PLOT BY : PICHLER, CHRISTINE
PLOT NAME :
PLOT SCALE :

2

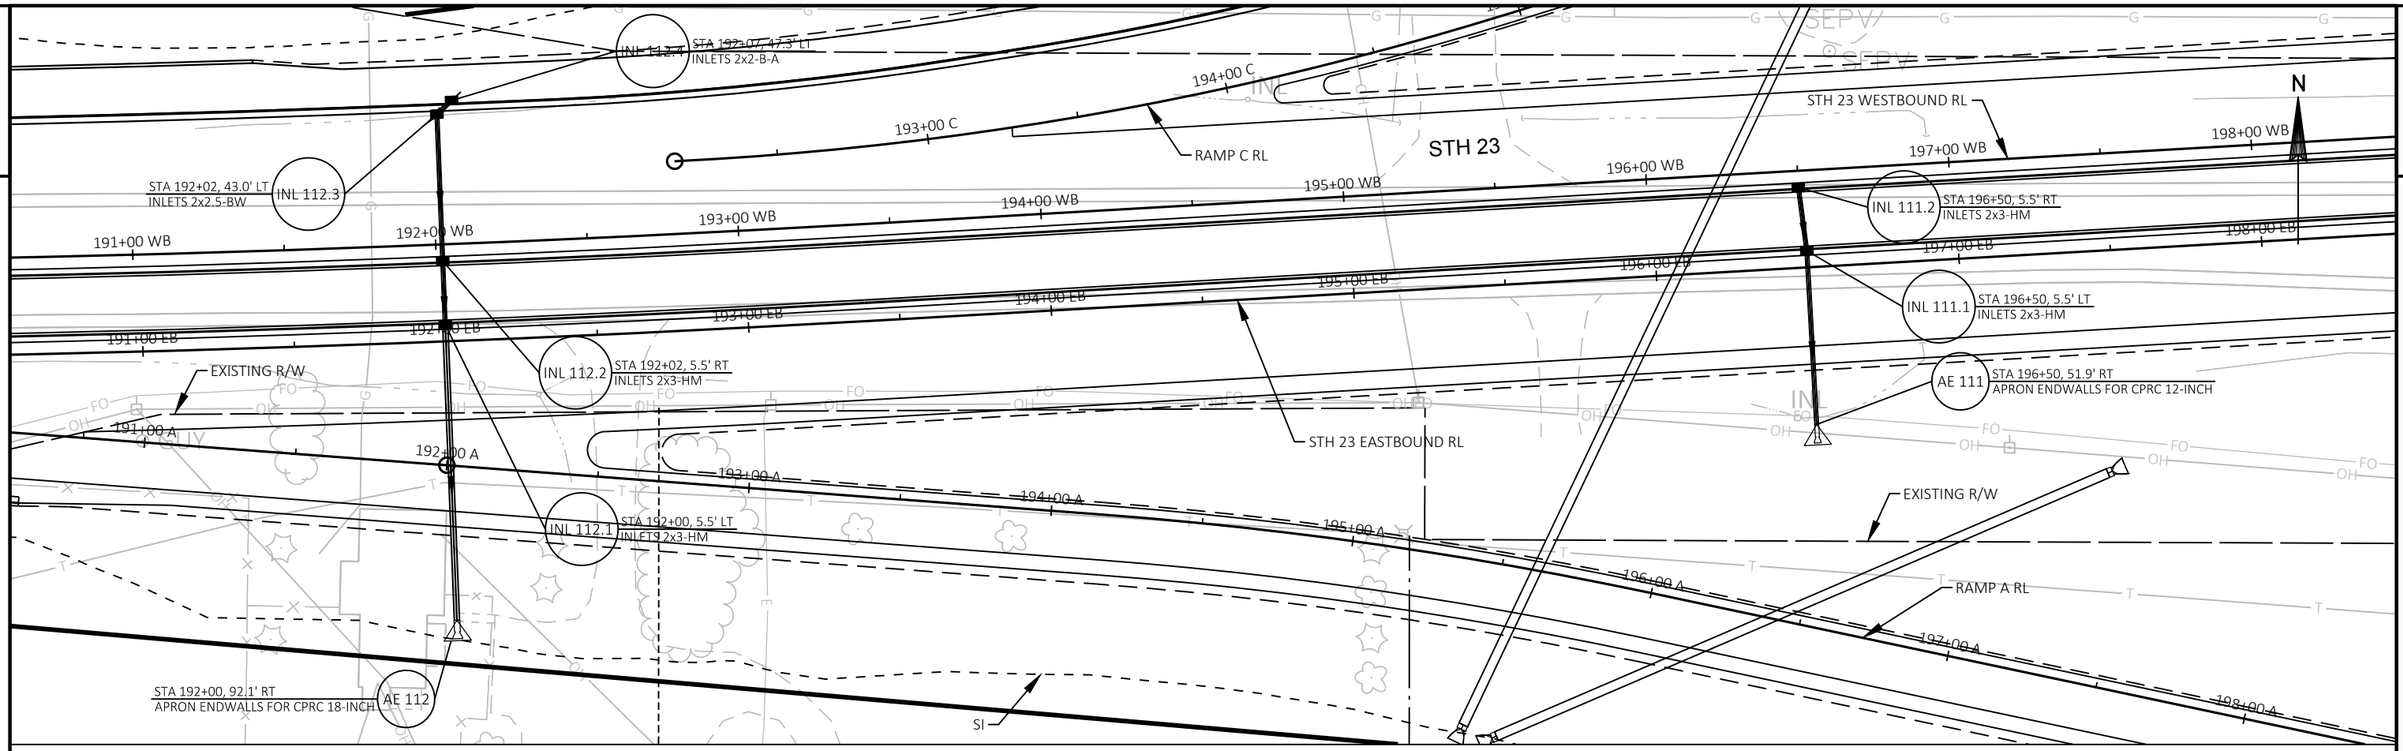


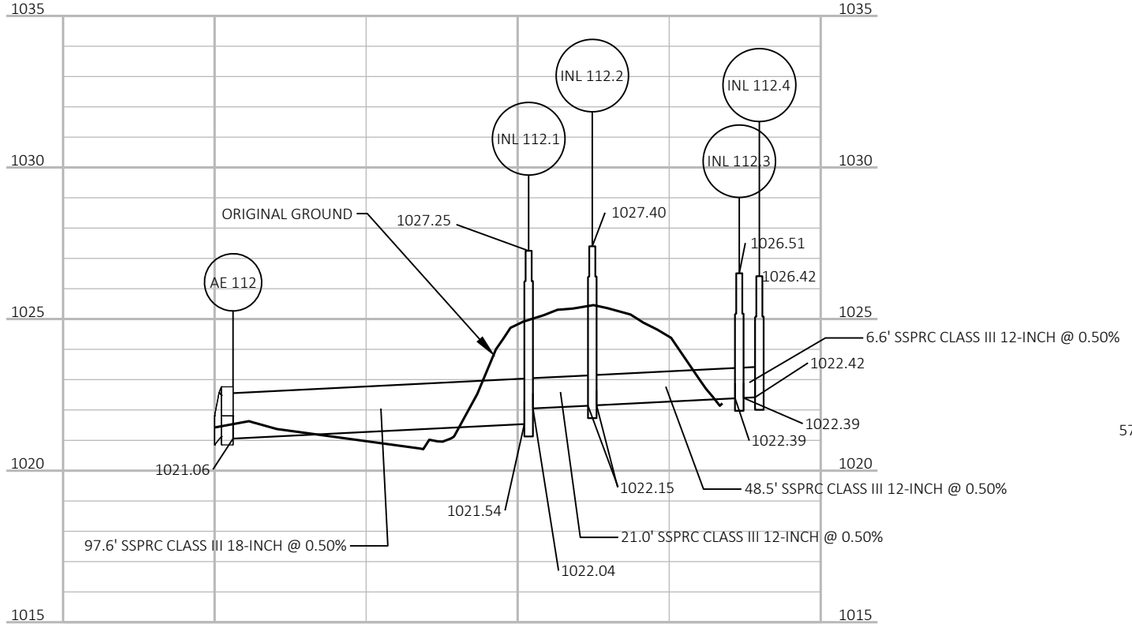


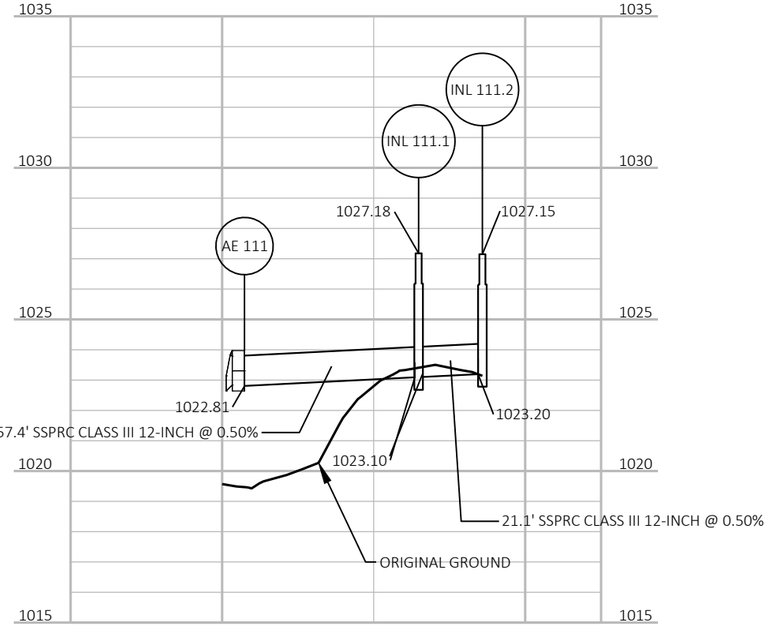



PROJECT NO: 1440-15-71	HWY: STH 23	COUNTY: FOND DU LAC	STORM SEWER	SHEET 44	E

FILE NAME : J:\JOBS2014\20142023\CAD\TRANSPORTATION\DWG\SHEETSPLAN\STORM SEWER\STH 23 2016 SS.DWG
LAYOUT NAME - 17
PLOT DATE : 10/21/2019 3:39 PM
PLOT BY : PICHLER, CHRISTINE
PLOT NAME :
PLOT SCALE :
WISDOT/CADDS SHEET 41

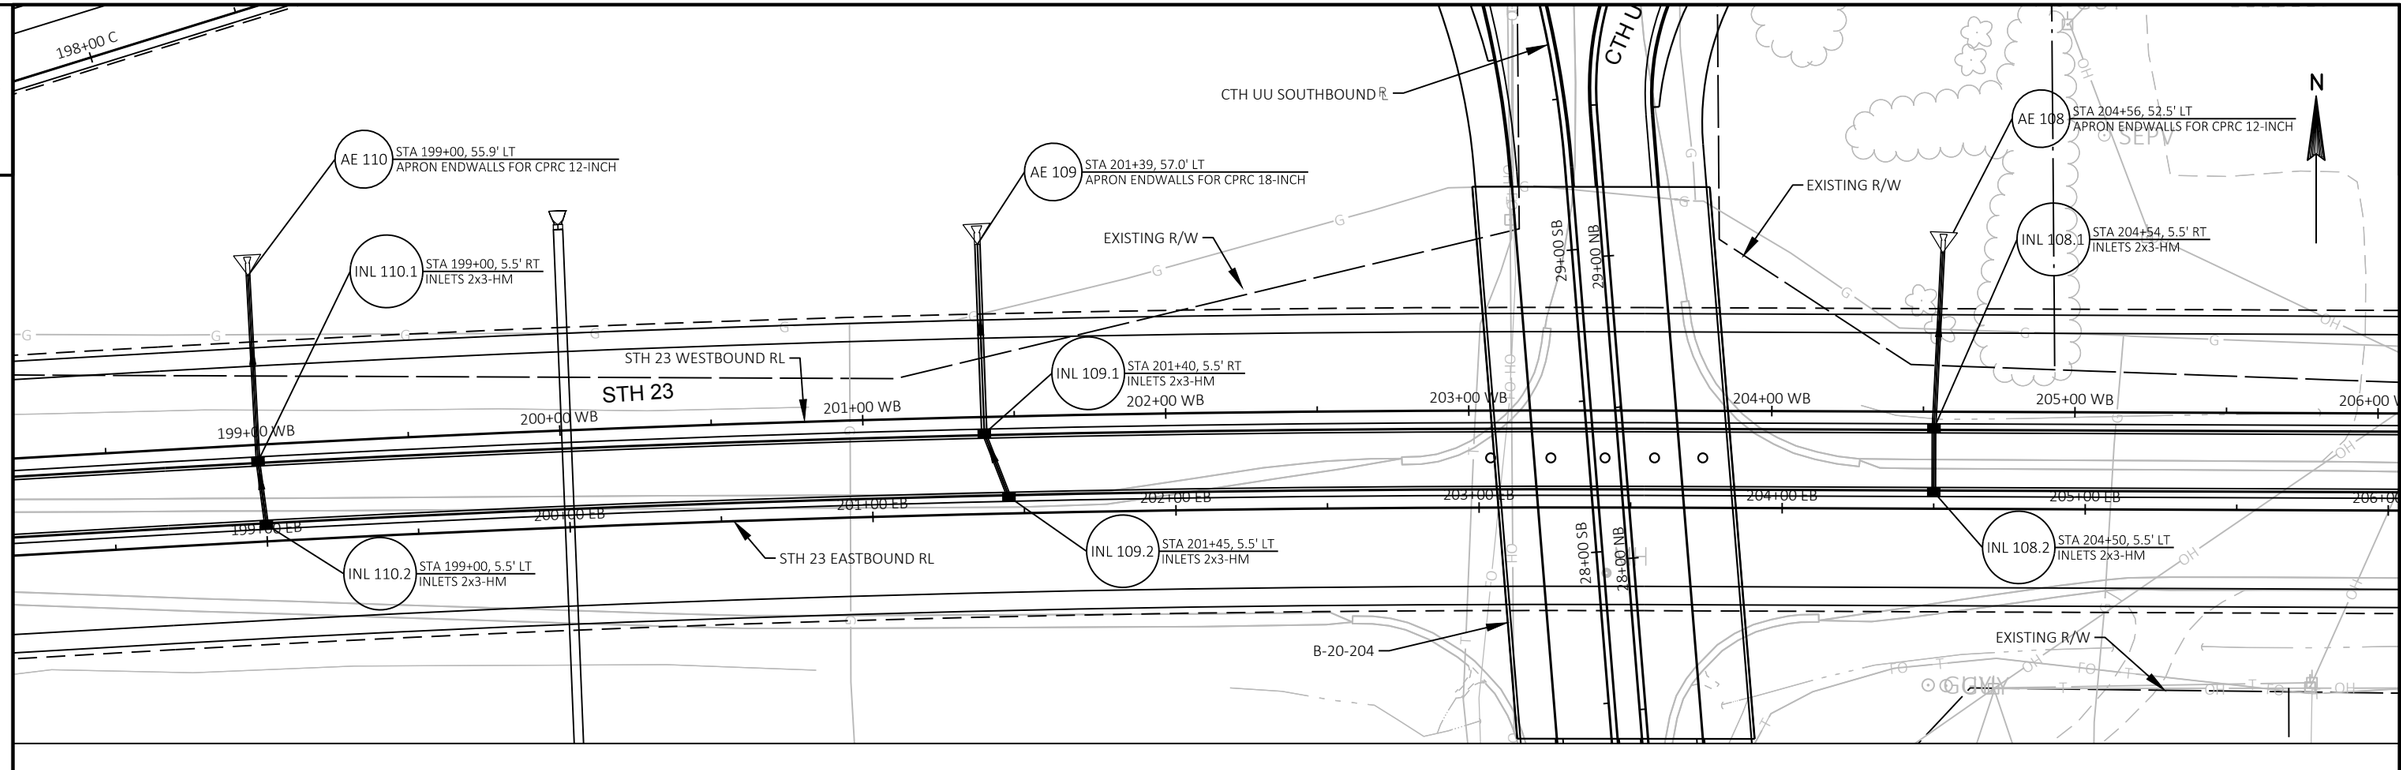

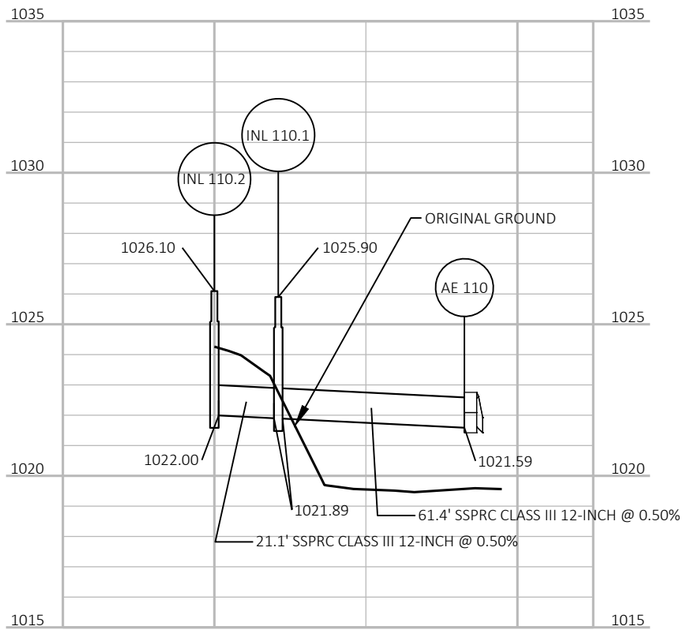

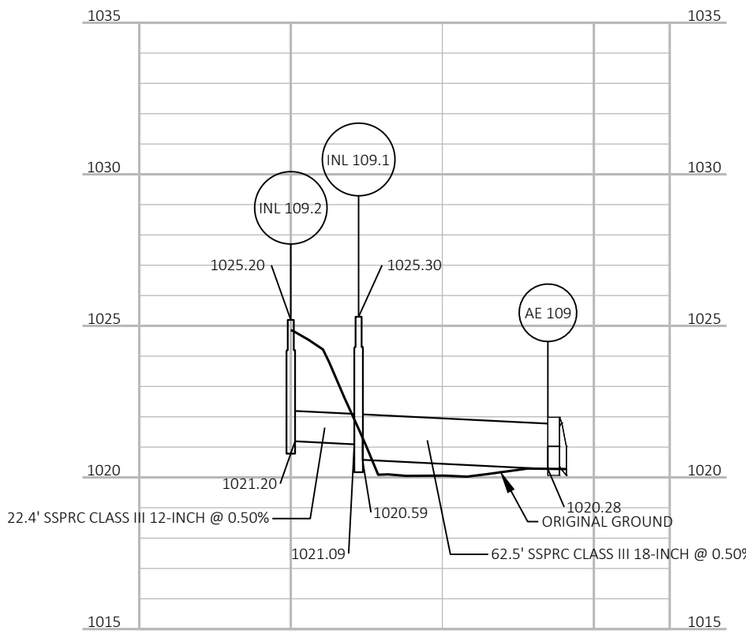

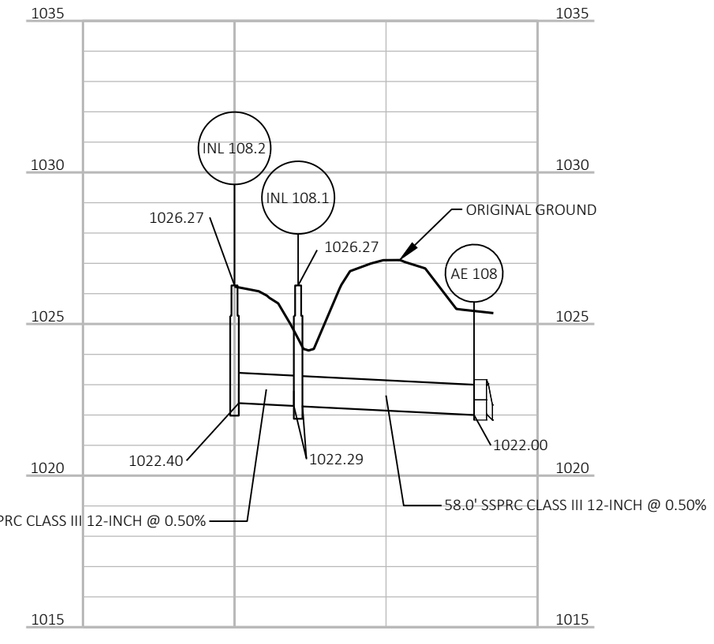

PROJECT NO: 1440-15-71	HWY: STH 23	COUNTY: FOND DU LAC	STORM SEWER	SHEET 45	E

AE 107.3 STA 207+54, 63.4' LT
APRON ENDWALLS FOR CPRC 24-INCH

STA 210+04, 53.0' LT
APRON ENDWALLS FOR CPRC 12-INCH AE 106

EXISTING R/W

STH 23 WESTBOUND RL

208+00 WB 209+00 WB 210+00 WB 211+00 WB 212+00 WB 213+00 WB 214+00 WB 215+00 WB

208+00 LB 209+00 LB 210+00 LB 211+00 LB 212+00 LB 213+00 LB 214+00 LB 215+00 LB

INL 107.2 STA 207+54, 5.5' RT
INLETS 2x3-HM

STH 23

INL 106.1 STA 210+04, 5.5' RT
INLETS 2x3-HM

STH 23 EASTBOUND RL

INL 107.1 STA 207+50, 5.5' LT
INLETS 2x3-HM

STA 210+00, 5.5' LT
INLETS 2x3-HM INL 106.2

AE 107 STA 207+50, 65.9' RT
APRON ENDWALLS FOR CPRC 24-INCH

212+00 D 213+00 D 214+00 D 215+00 D

RAMP D

N

EXISTING R/W

STA 215+00, 5.7' RT
INLETS 2x3-HM INL 105.2

SIGN

SIGN

RAMP B


213+00 B 212+00 B 211+00 B 210+00 B 209+00 B


STA 214+96, 5.7' LT
INLETS 2x3-HM INL 105.1


STA 214+96, 92.0' RT
APRON ENDWALLS FOR CPRC 12-INCH AE 105

EXISTING R/W

SI

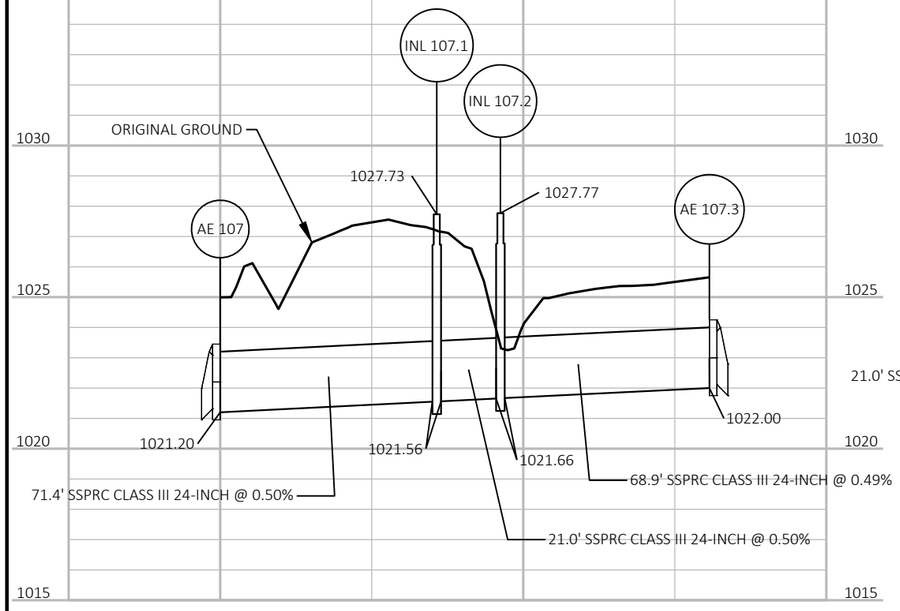

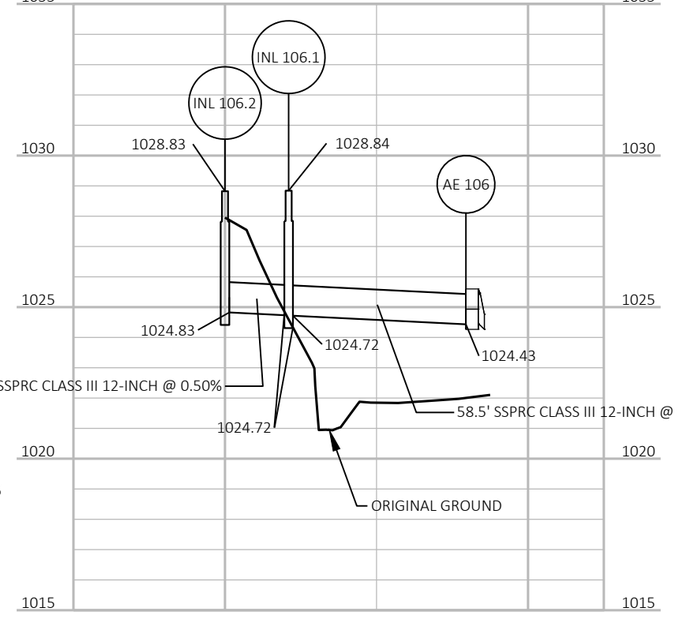

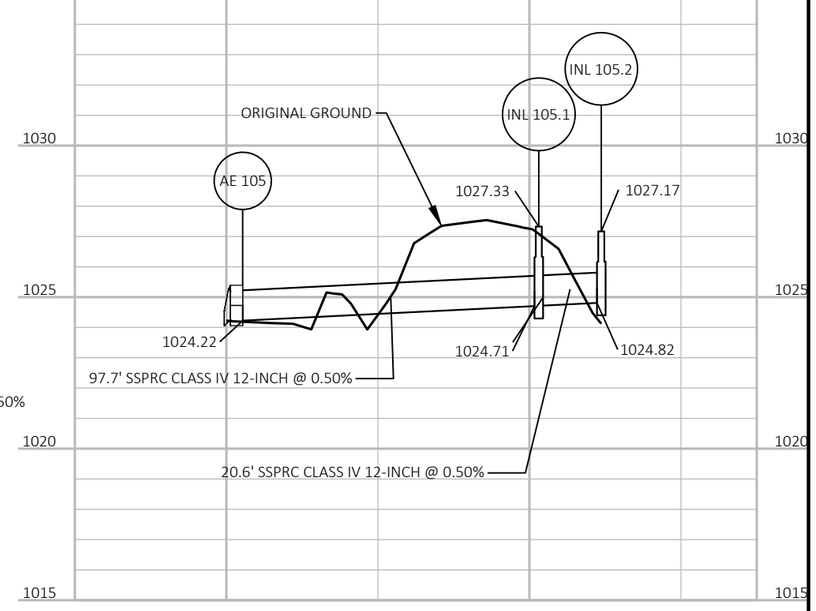

PROJECT NO: 1440-15-71	HWY: STH 23	COUNTY: FOND DU LAC	STORM SEWER	SHEET 46	E

FILE NAME : J:\JOBS2014\20142023\CAD\TRANSPORTATION\DWG\SHEETSPLAN\STORM SEWER\STH 23 2016 SS.DWG
LAYOUT NAME - 19
PLOT DATE : 10/21/2019 3:41 PM PLOT BY : PICHLER, CHRISTINE PLOT NAME : PLOT SCALE :
WISDOT/CADDS SHEET 41

2

PROP. R/W

AE 104 STA 219+90, 46.3' LT
APRON ENDWALLS FOR CPRC 12-INCH

ABANDON WELL

EXISTING R/W

SI

AE 103 STA 223+66, 49.7' LT
APRON ENDWALLS FOR CPRC 12-INCH

N

STH 23

STH 23 WESTBOUND RL

STH 23 EASTBOUND RL

219+00 WB | 220+00 WB | 221+00 WB | 222+00 WB | 223+00 WB | 224+00 WB | 225+00 WB


219+00 EB | 220+00 EB | 221+00 EB | 222+00 EB | 223+00 EB | 224+00 EB | 225+00 EB


INL 104.1 STA 219+04, 5.5' RT
INLETS 2x3-HM

INL 104.2 STA 219+00, 5.5' LT
INLETS 2x3-HM

INL 103.1 STA 223+04, 5.5' RT
INLETS 2x3-HM

INL 103.2 STA 223+00, 5.5' LT
INLETS 2x3-HM

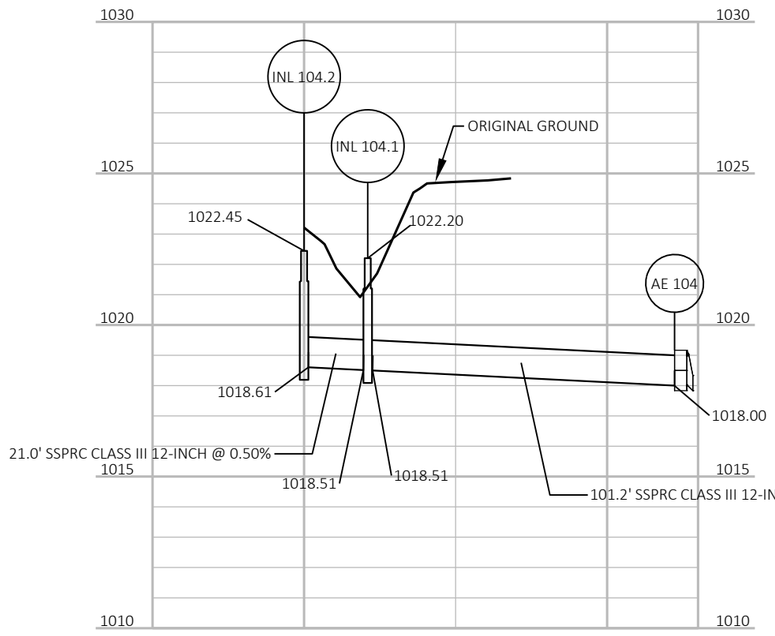

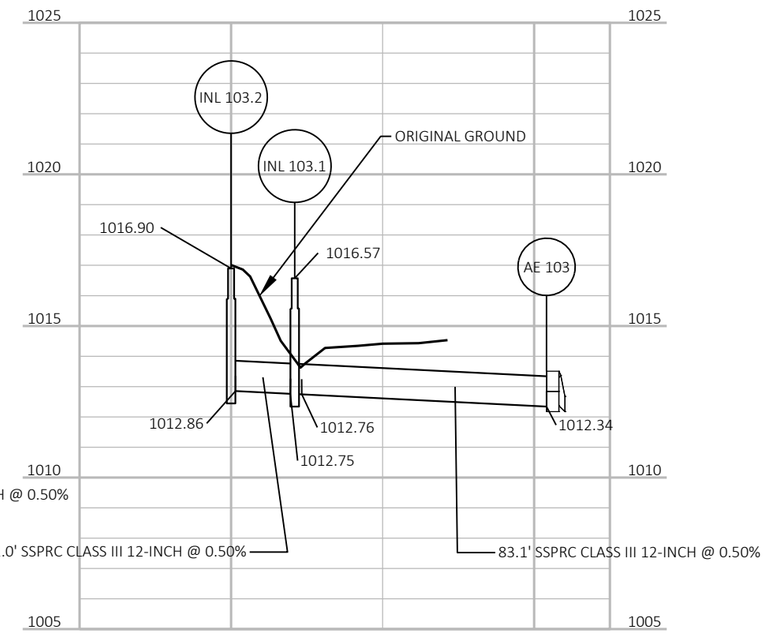

PROJECT NO: 1440-15-71	HWY: STH 23	COUNTY: FOND DU LAC	STORM SEWER	SHEET 47	E

2

STA 226+97, 49.8' LT
APRON ENDWALLS FOR CPRC 12-INCH
AE 102

STA 229+19, 55.3' LT
APRON ENDWALLS FOR CPRC 18-INCH
AE 101

PROP. R/W

SI

AE 100
STA 231+42, 58.1' LT
APRON ENDWALLS FOR CPRC 12-INCH

N

EXISTING R/W

STH 23 WESTBOUND RL

STH 23

226+00 WB
227+00 WB
228+00 WB
229+00 WB
230+00 WB
231+00 WB
232+00 WB
233+00 WB

INL 101.1
STA 229+19, 5.5' RT
INLETS 2x3-HM

STA 233+04, 5.5' RT
INLETS 2x3-HM
INL 100.1

226+00 EB
227+00 EB
228+00 EB
229+00 EB
230+00 EB
231+00 EB
232+00 EB
233+00 EB


INL 102.1
STA 226+04, 5.5' RT
INLETS 2x3-HM


STH 23 EASTBOUND RL


INL 101.2
STA 229+37, 5.5' LT
INLETS 2x3-HM

STA 233+00, 5.5' LT
INLETS 2x3-HM
INL 100.2

INL 102.2
STA 226+00, 5.5' LT
INLETS 2x3-HM

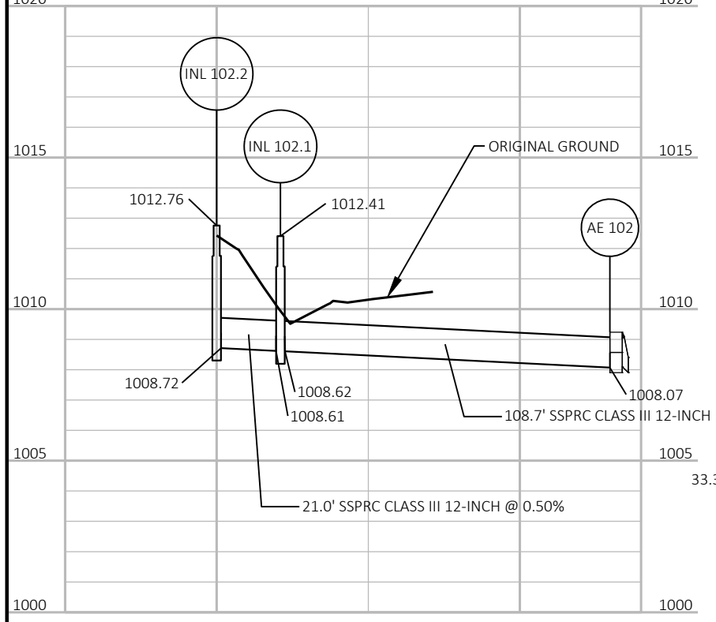


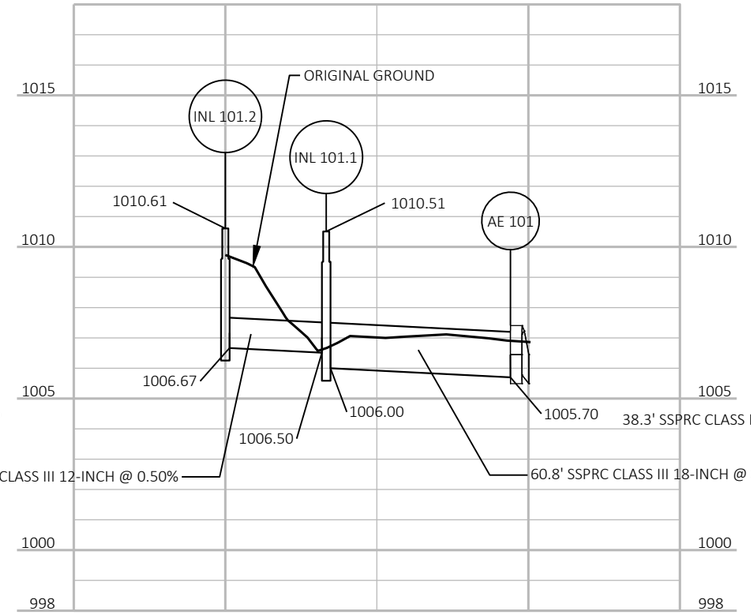


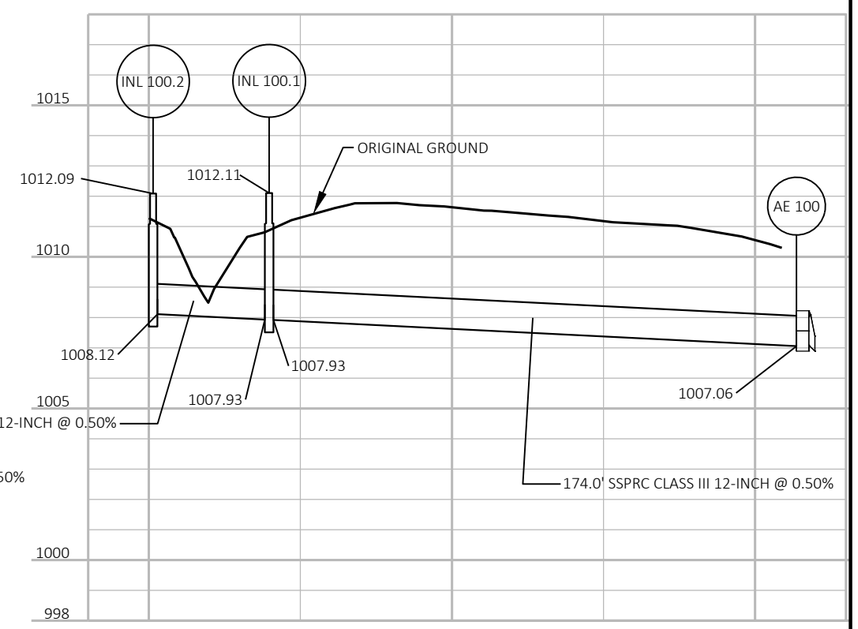


PROJECT NO: 1440-15-71	HWY: STH 23	COUNTY: FOND DU LAC	STORM SEWER	SHEET 48	E


FILE NAME : J:\JOBS2014\20142023\CAD\TRANSPORTATION\DWG\SHEETSPLAN\STORM SEWER\STH 23 2016 SS.DWG
LAYOUT NAME - 21
PLOT DATE : 10/21/2019 3:43 PM
PLOT BY : PICHLER, CHRISTINE
PLOT NAME :
PLOT SCALE :
WISDOT/CADDS SHEET 41

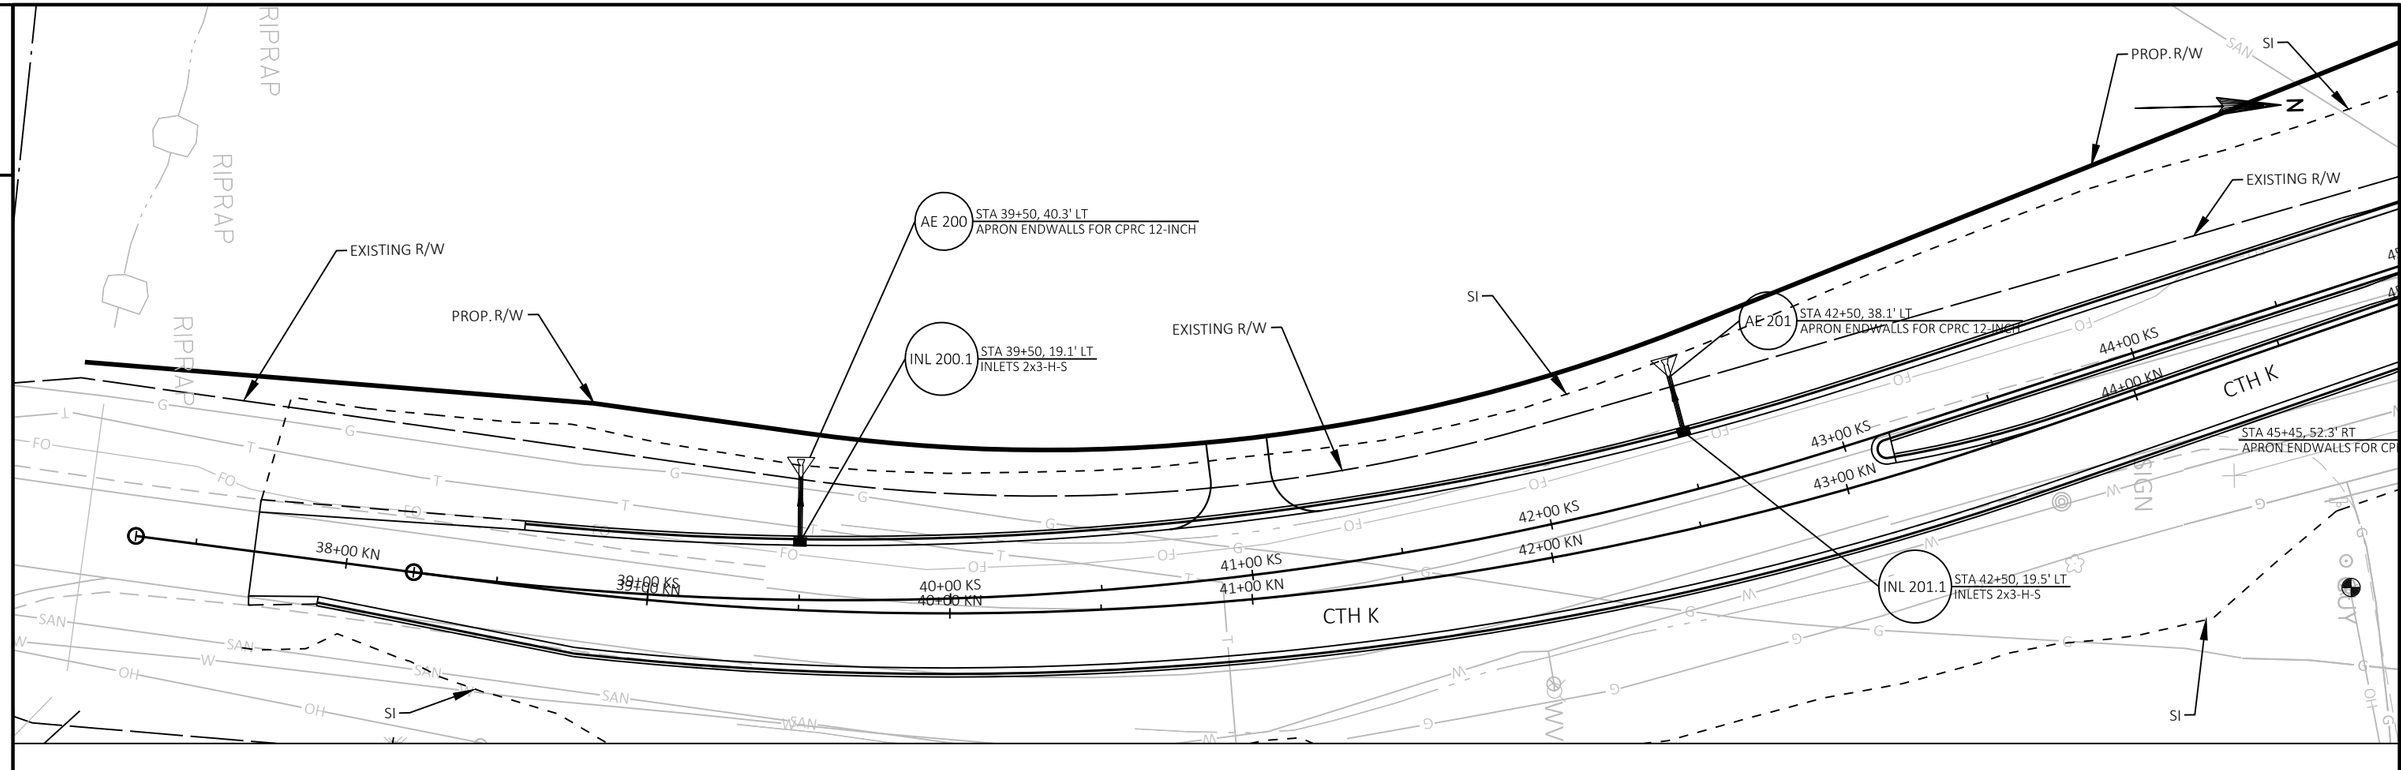


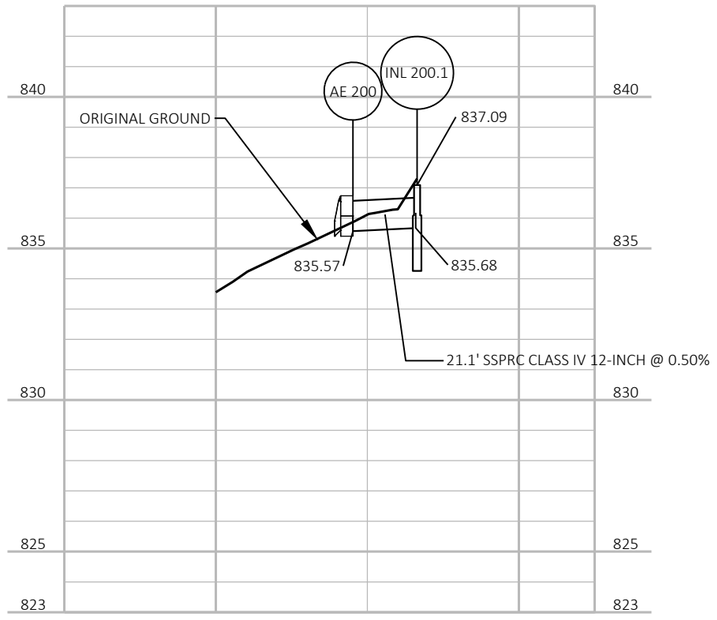


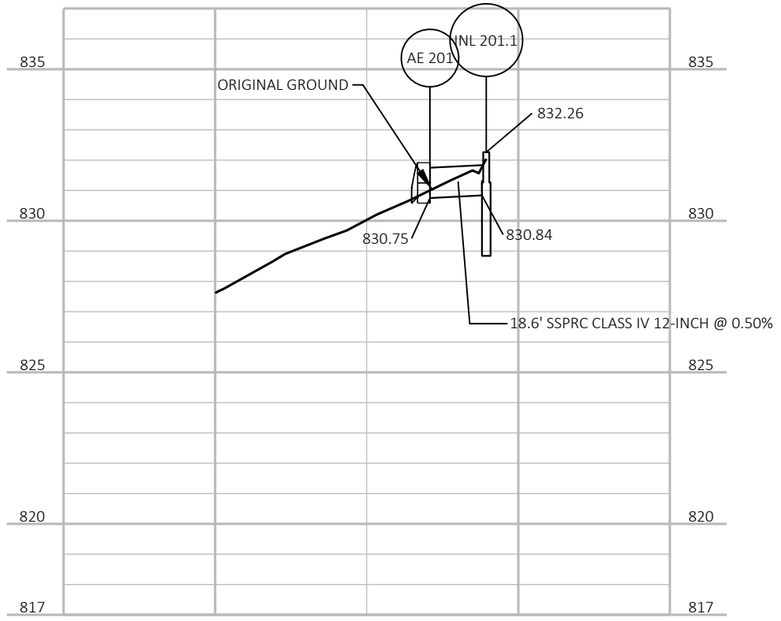

PROJECT NO: 1440-15-71	HWY: STH 23	COUNTY: FOND DU LAC	STORM SEWER	SHEET 49	E

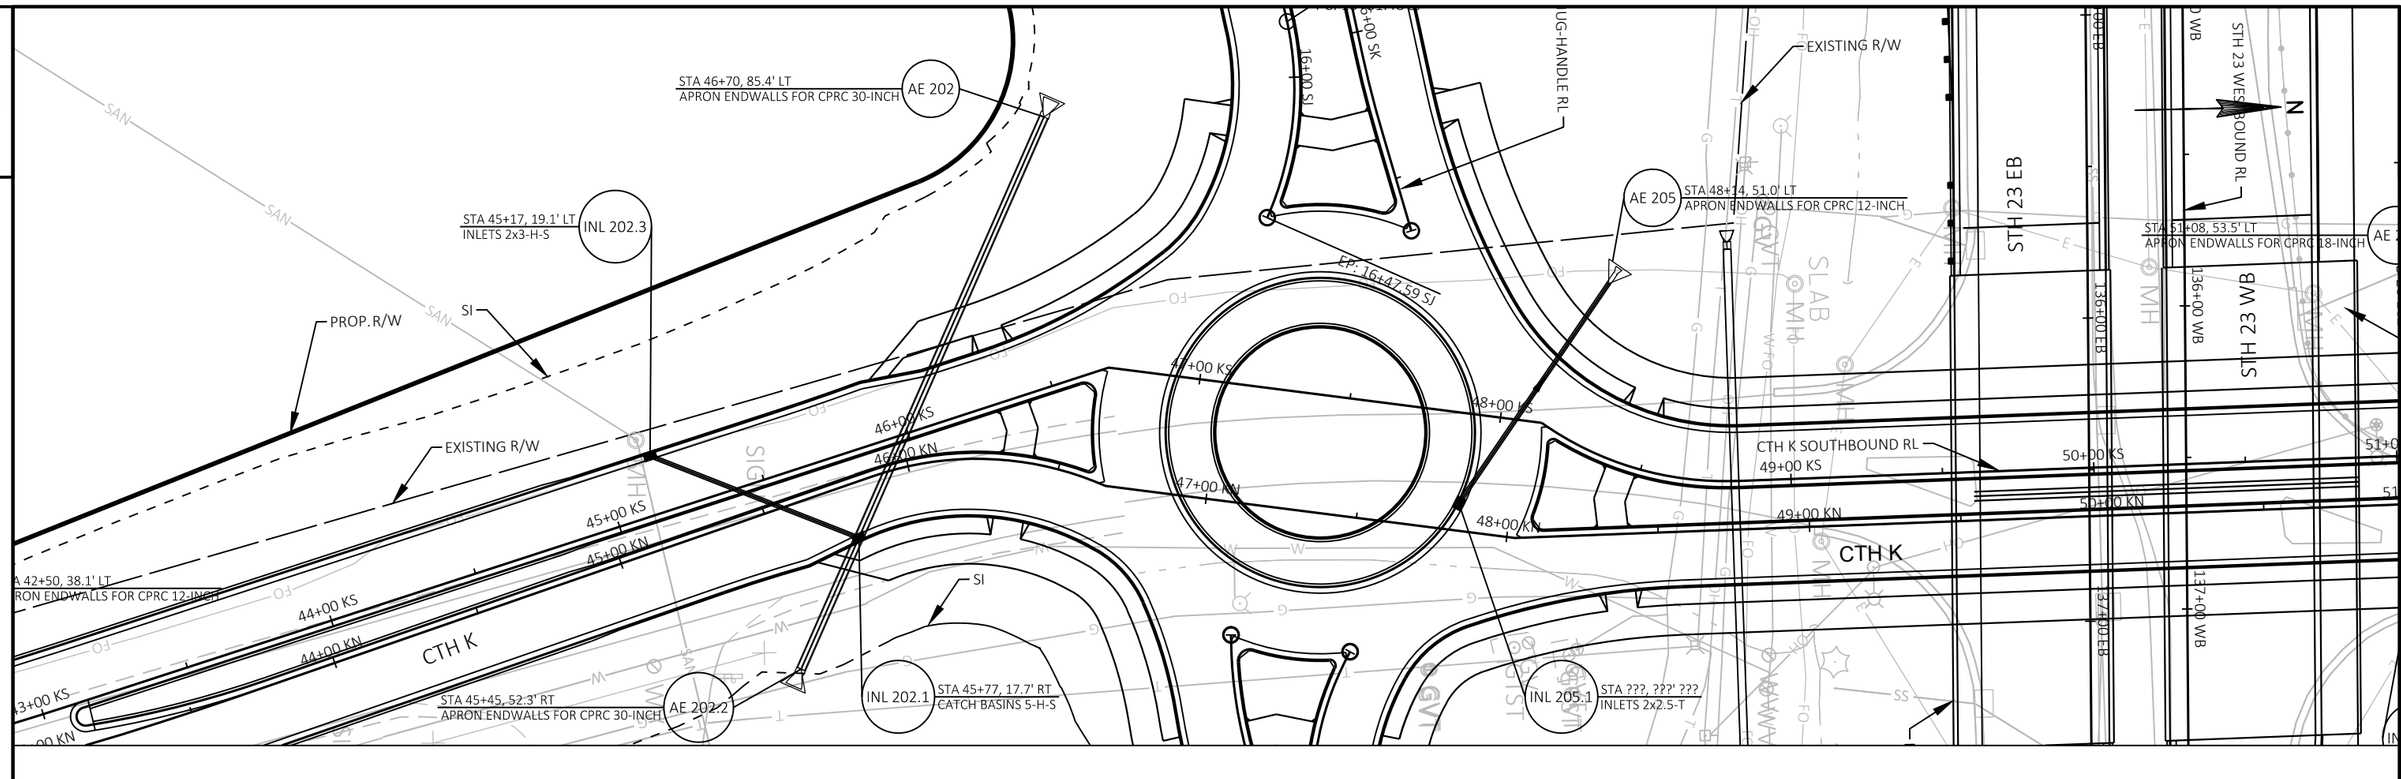

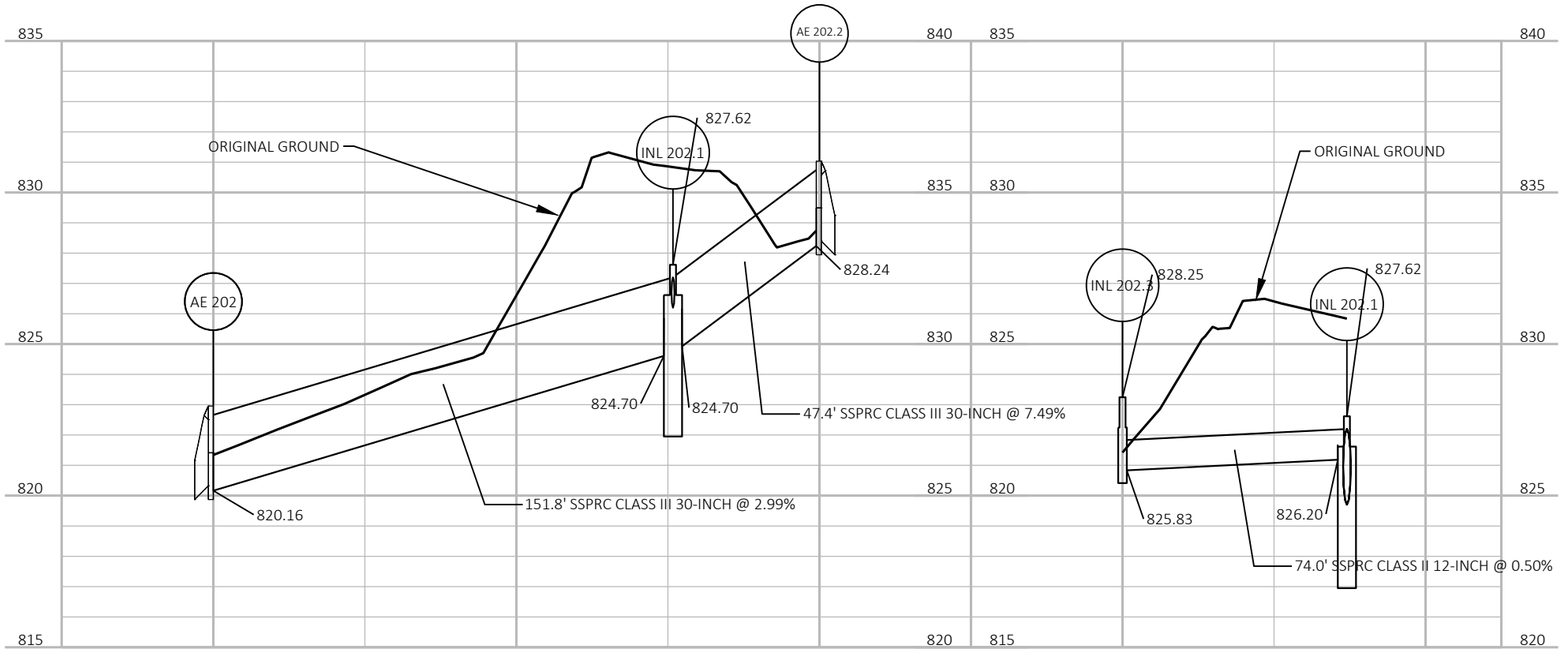


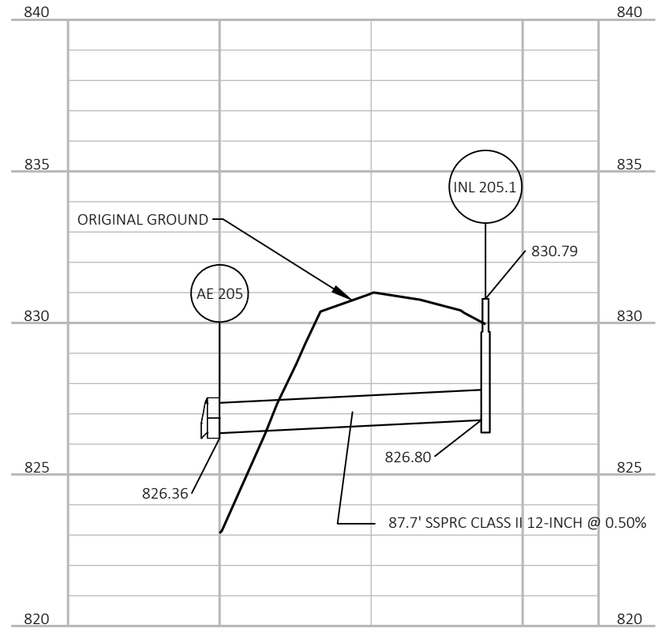



PROJECT NO: 1440-15-71	HWY: STH 23	COUNTY: FOND DU LAC	STORM SEWER	SHEET 50	E

FILE NAME : J:\JOBS2014\20142023\CAD\TRANSPORTATION\DWG\SHEETSPLAN\STORM SEWER\CTH K 2016 SS.DWG
LAYOUT NAME - 02

PLOT DATE : 10/21/2019 3:04 PM PLOT BY : PICHLER, CHRISTINE PLOT NAME : PLOT SCALE : 1 IN:50 FT

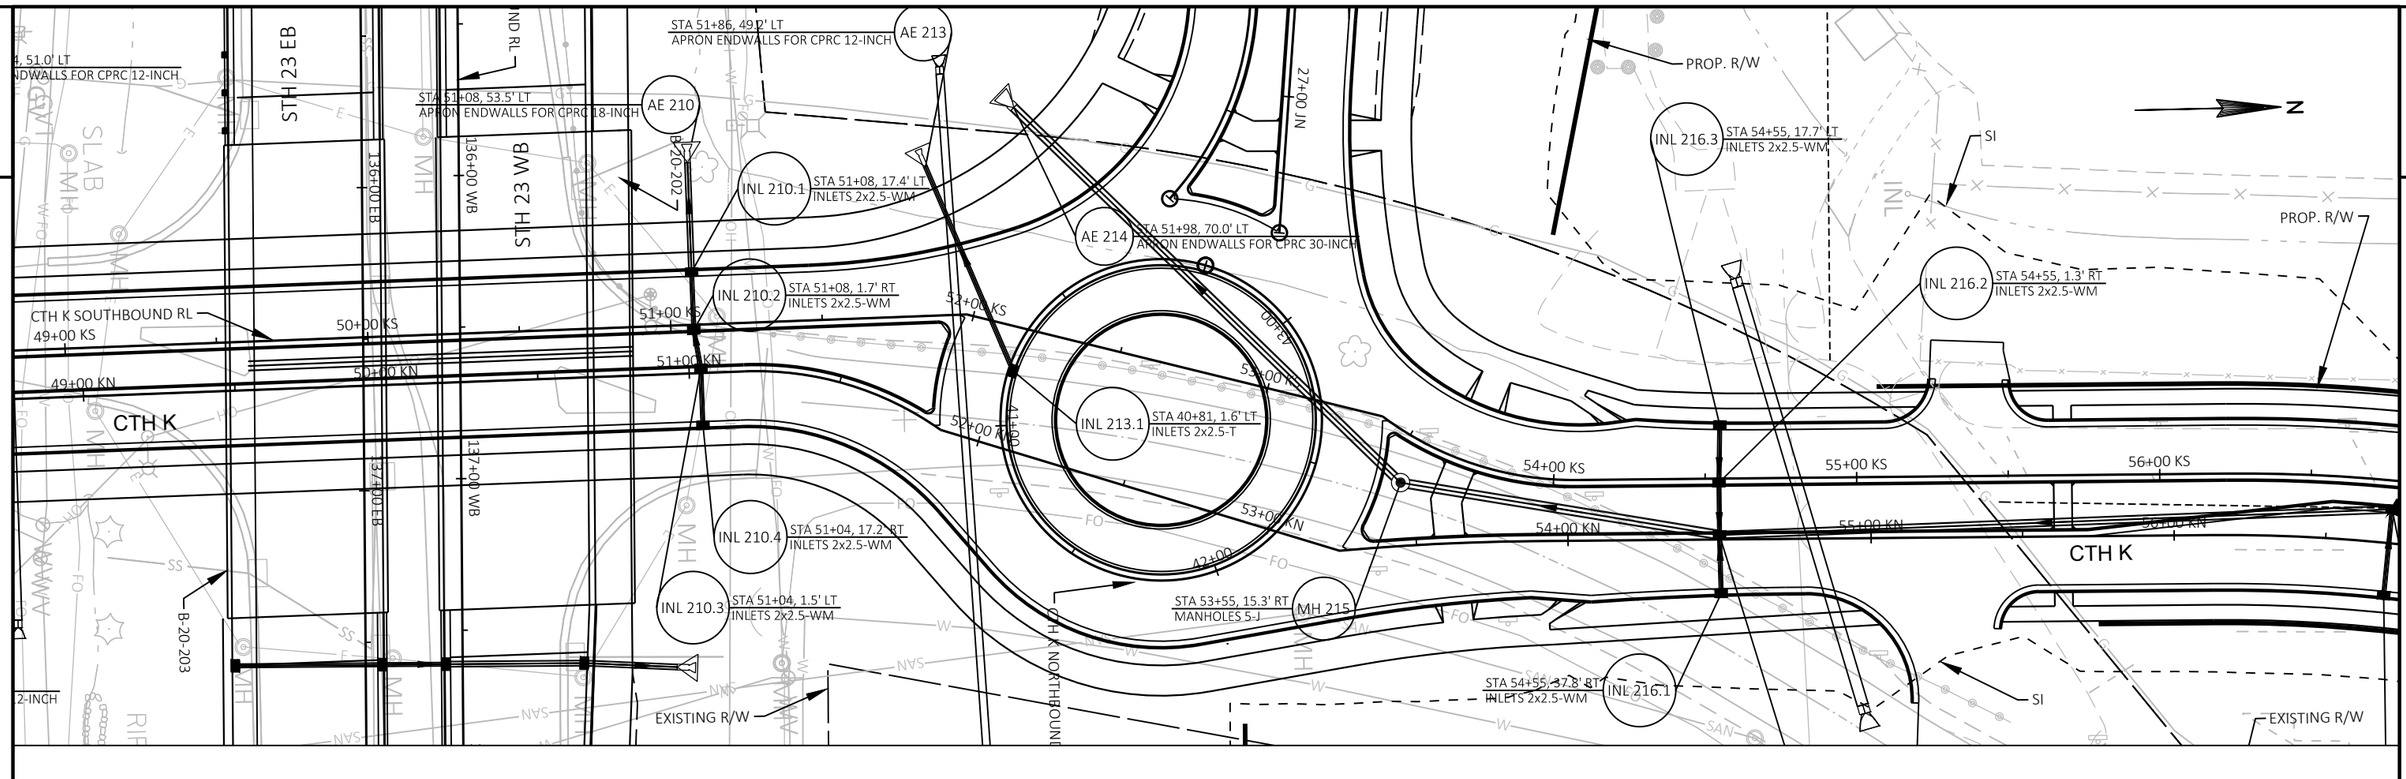

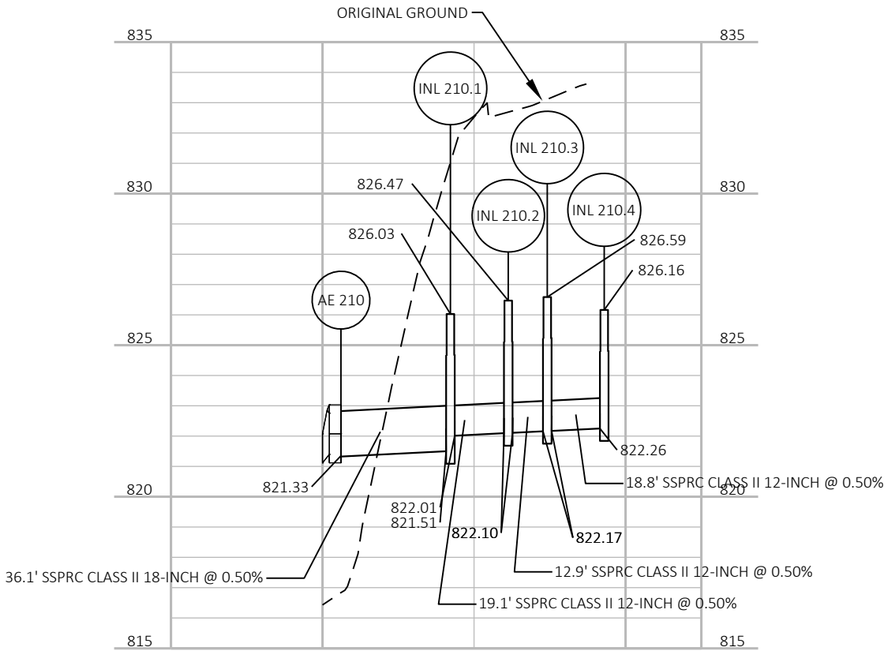


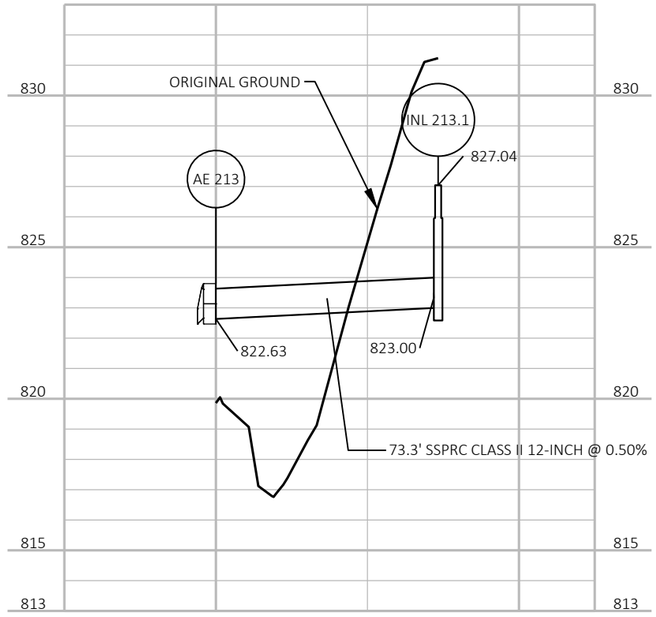


PROJECT NO: 1440-15-71	HWY: STH 23	COUNTY: FOND DU LAC	STORM SEWER	SHEET 51	E

FILE NAME : J:\JOBS2014\20142023\CAD\TRANSPORTATION\DWG\SHEETSPLAN\STORM SEWER\CTH K 2016 SS.DWG
LAYOUT NAME - 03

PLOT DATE : 10/21/2019 3:05 PM PLOT BY : PICHLER, CHRISTINE PLOT NAME : PLOT SCALE :

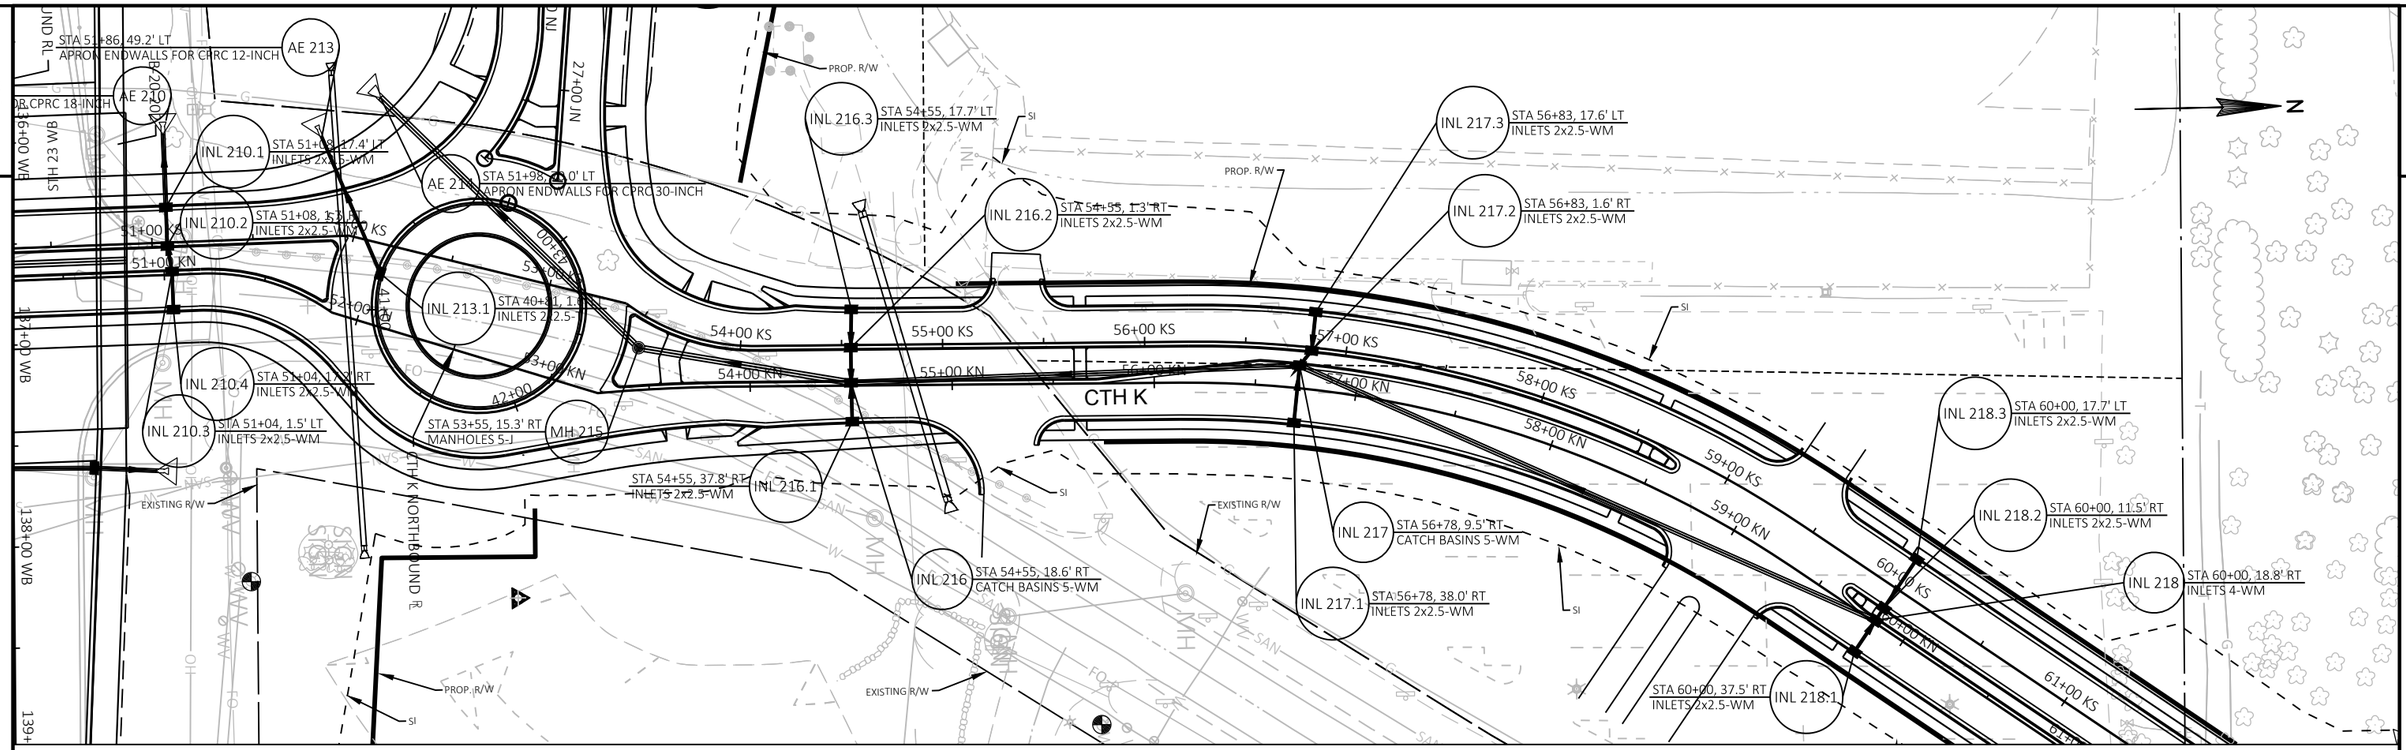


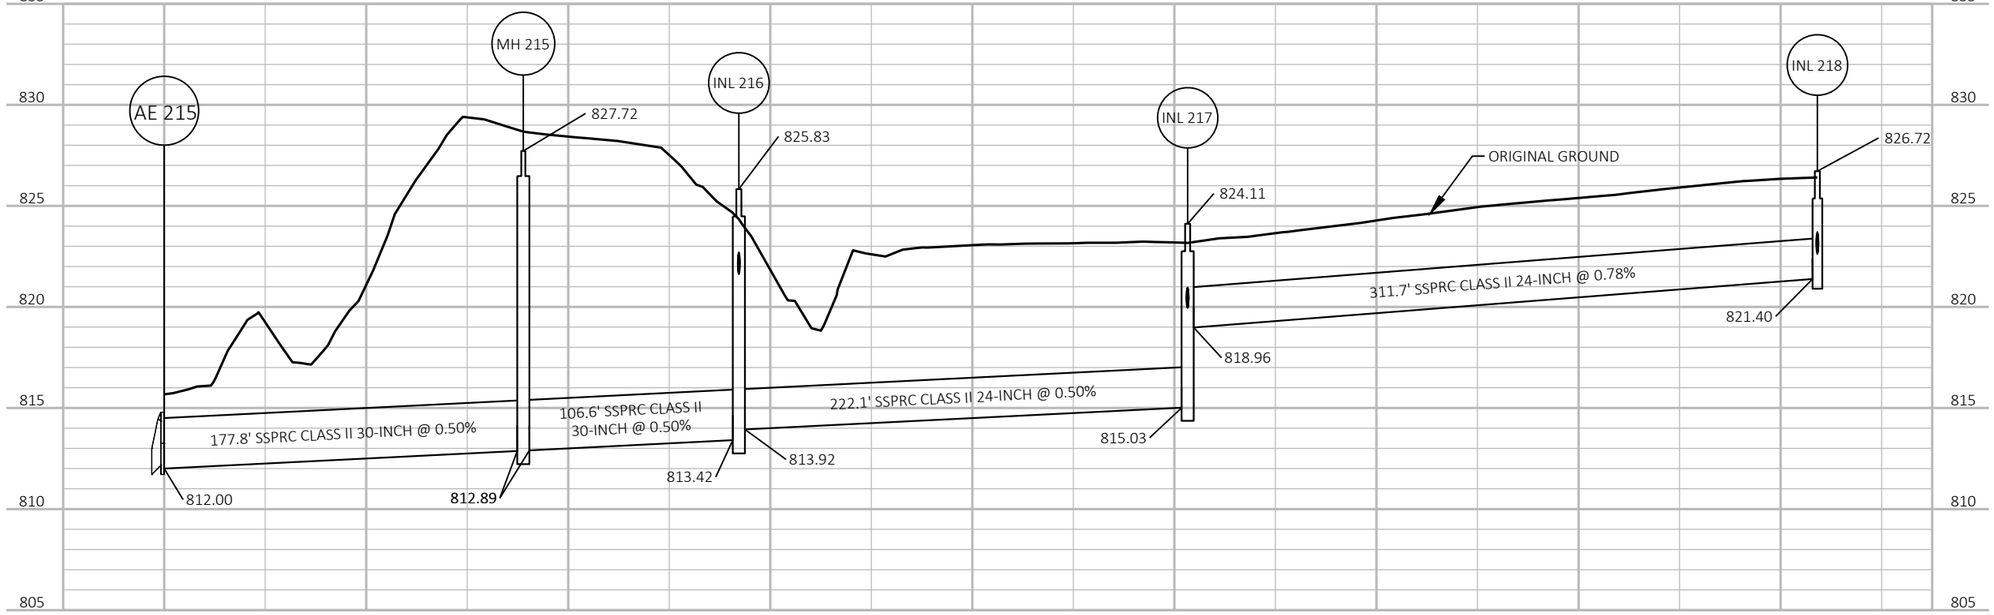



PROJECT NO: 1440-15-71	HWY: STH 23	COUNTY: FOND DU LAC	STORM SEWER	SHEET 52	E


FILE NAME : J:\JOBS2014\20142023\CAD\TRANSPORTATION\DWG\SHEETSPLAN\STORM SEWER\CTH K 2016 SS.DWG
LAYOUT NAME - 04

PLOT DATE : 10/21/2019 3:06 PM PLOT BY : PICHLER, CHRISTINE PLOT NAME : PLOT SCALE : 1 IN: 75 FT

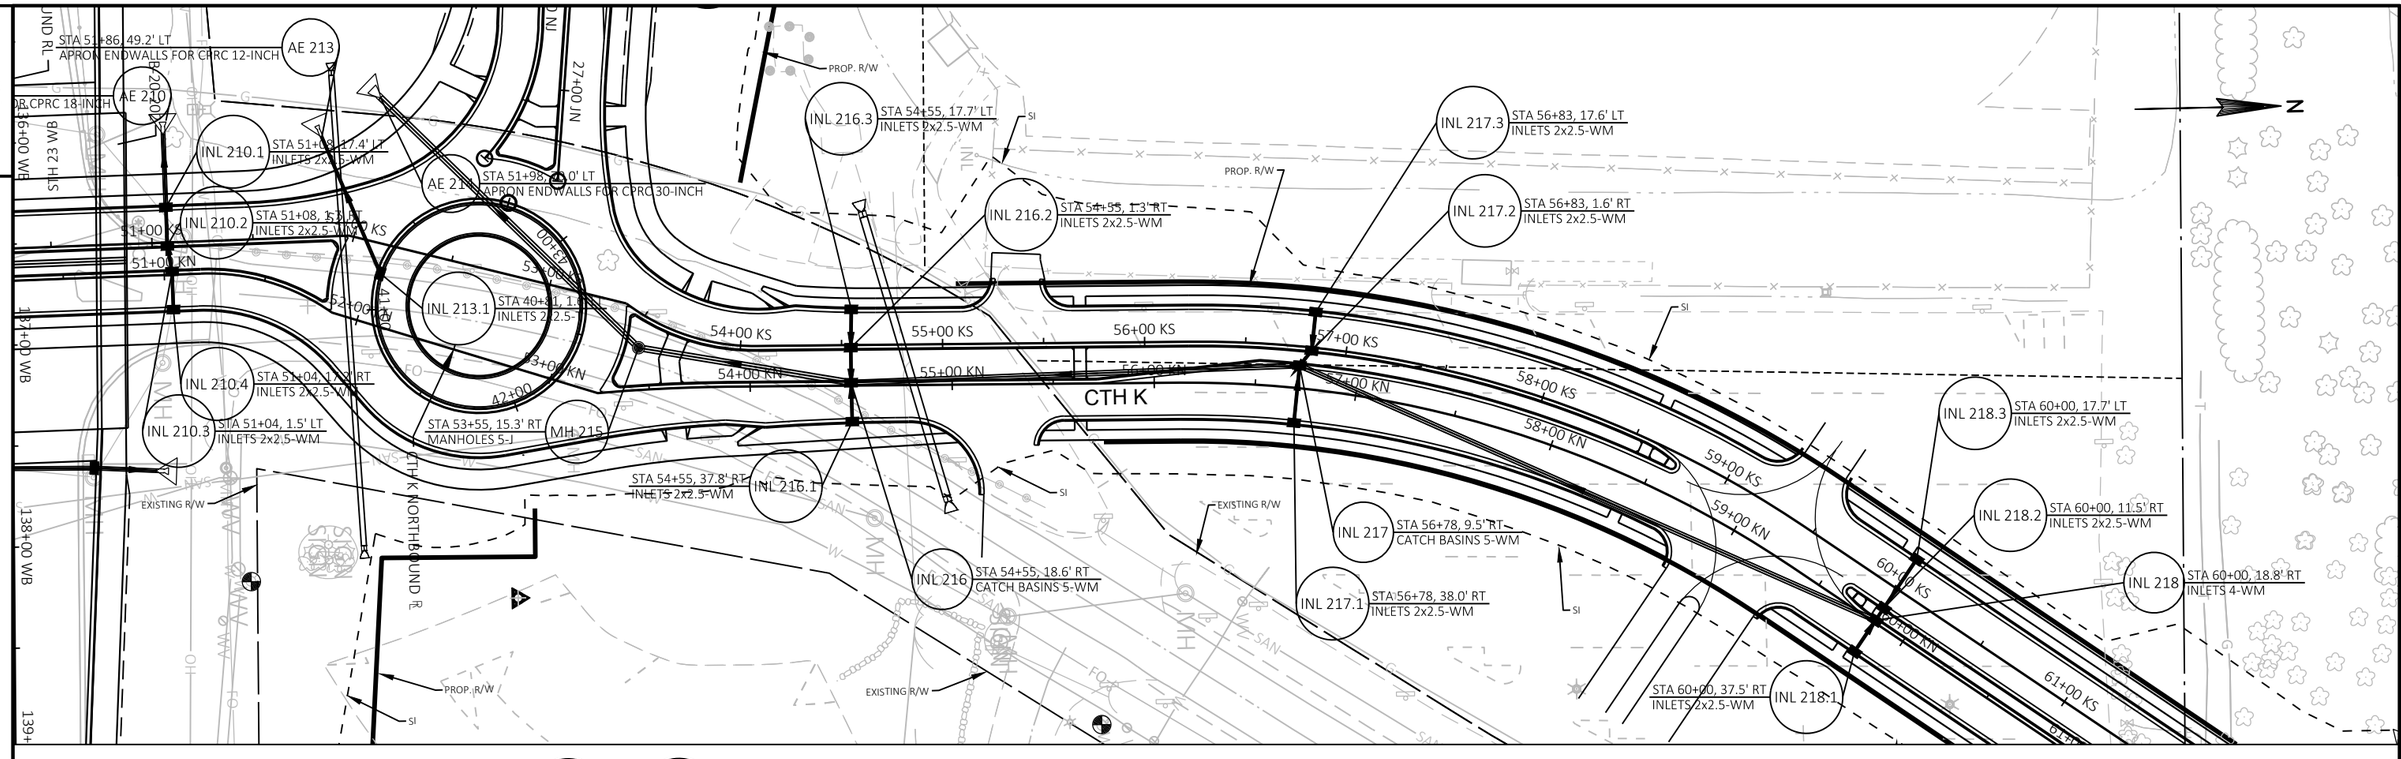

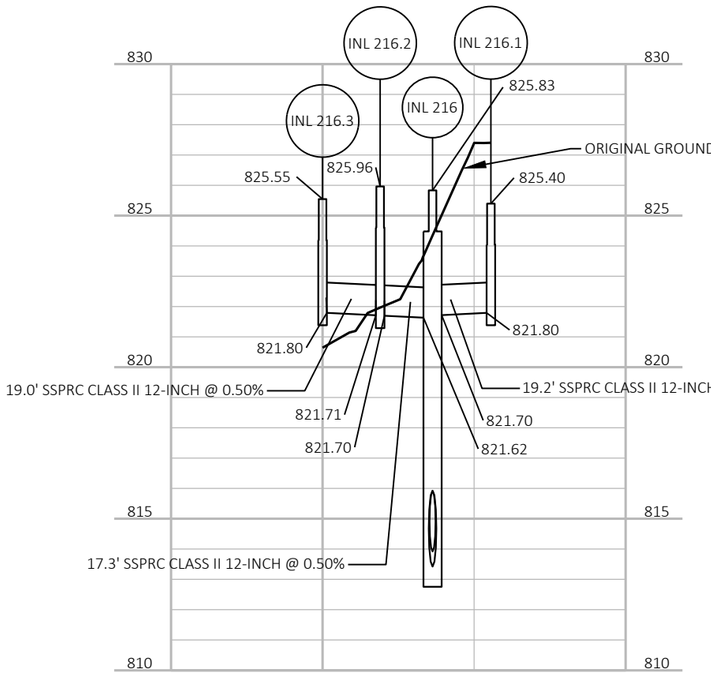

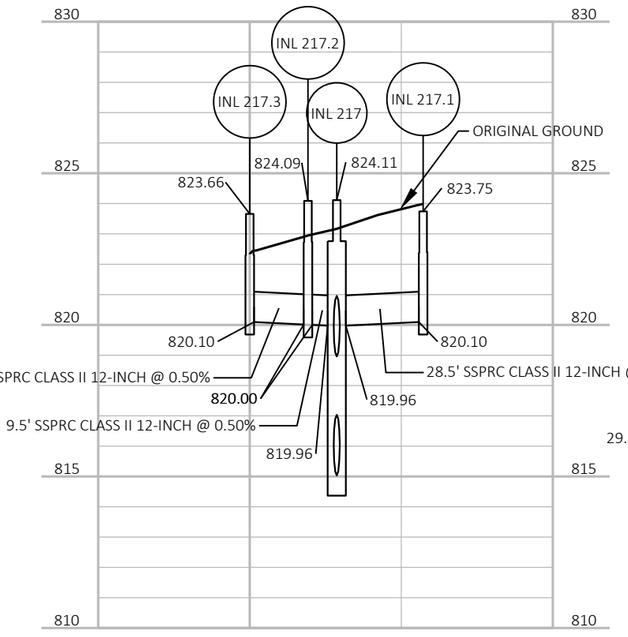

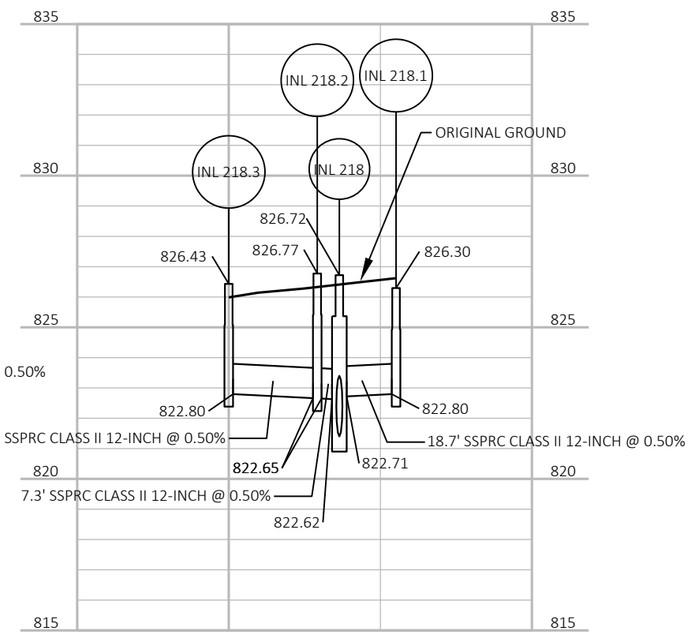

PROJECT NO: 1440-15-71	HWY: STH 23	COUNTY: FOND DU LAC	STORM SEWER	SHEET 53	E

2

AE 219 STA 62+49, 84.91 LT
APRON ENDWALLS FOR CPRC 30-INCH

MH 219.1 STA 62+55, 7.7' LT
MANHOLES 6-J

INL 219.6 STA 63+94, 17.6' LT
INLETS 2x2.5-WM

INL 219.5 STA 63+94, 1.2' RT
INLETS 2x2.5-WM


STA 62+59, 57.0' RT
APRON ENDWALLS FOR CPRC 30-INCH AE 219.2


STA 63+95, 7.0' RT
INLETS 4-WM INL 219.3


INL 219.4 STA 63+96, 25.8' RT
INLETS 2x2.5-WM

61+00 KN
61+00 KS
62+00 KS
62+00 KN
63+00 KS
63+00 KN
64+00 KS
64+00 KN
65+00 KS
65+00 KN

SI
EXISTING R/W
N

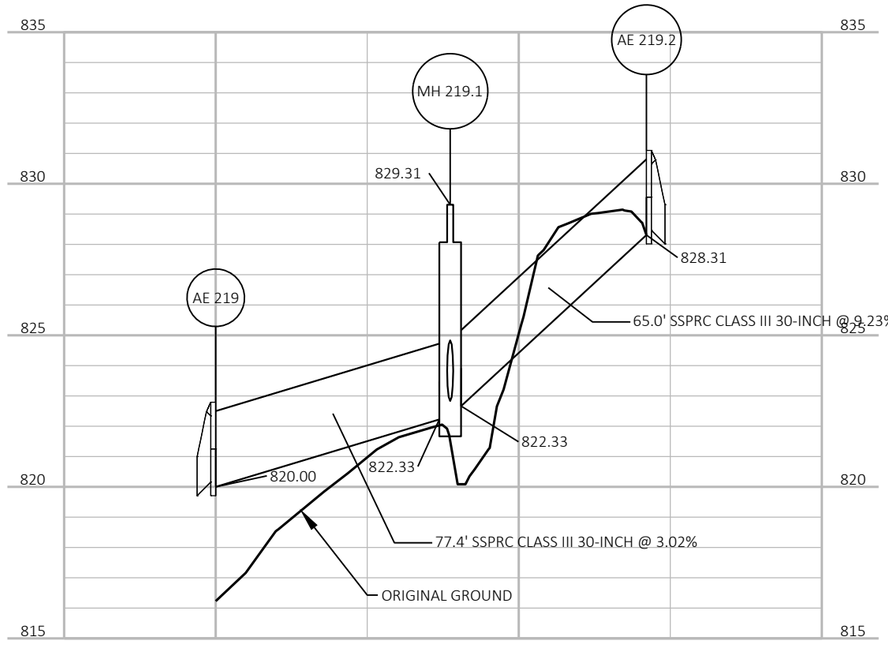

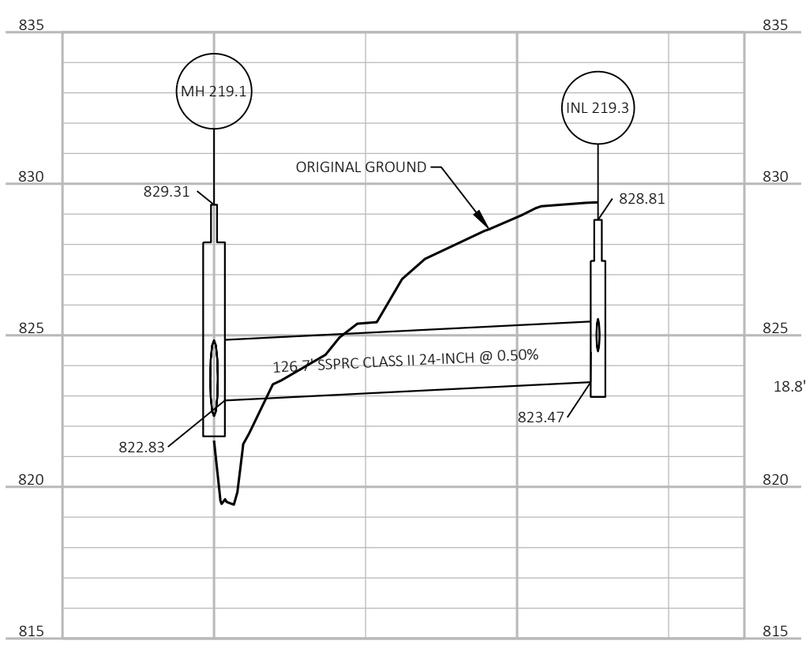

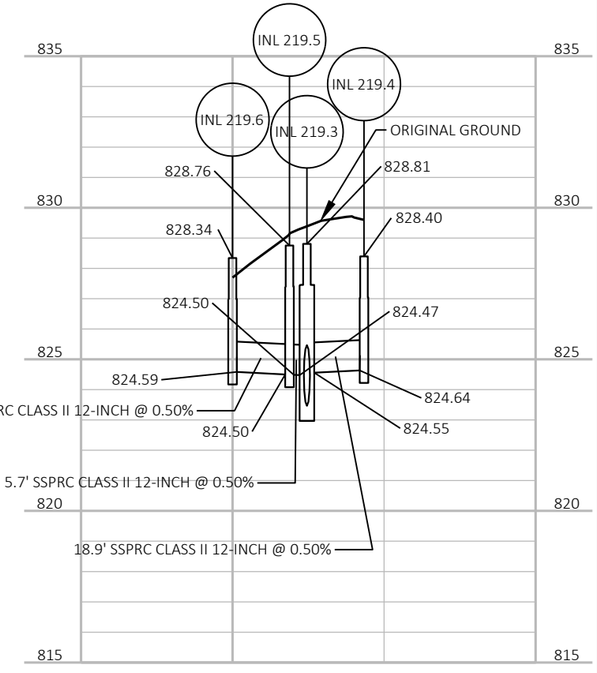



PROJECT NO: 1440-15-71	HWY: STH 23	COUNTY: FOND DU LAC	STORM SEWER	SHEET 54	E


FILE NAME : J:\JOBS2014\20142023\CAD\TRANSPORTATION\DWG\SHEETSPLAN\STORM SEWER\CTH K 2016 SS.DWG
LAYOUT NAME - 06

PLOT DATE : 10/21/2019 3:08 PM PLOT BY : PICHLER, CHRISTINE PLOT NAME : PLOT SCALE : 1 IN:50 FT

2

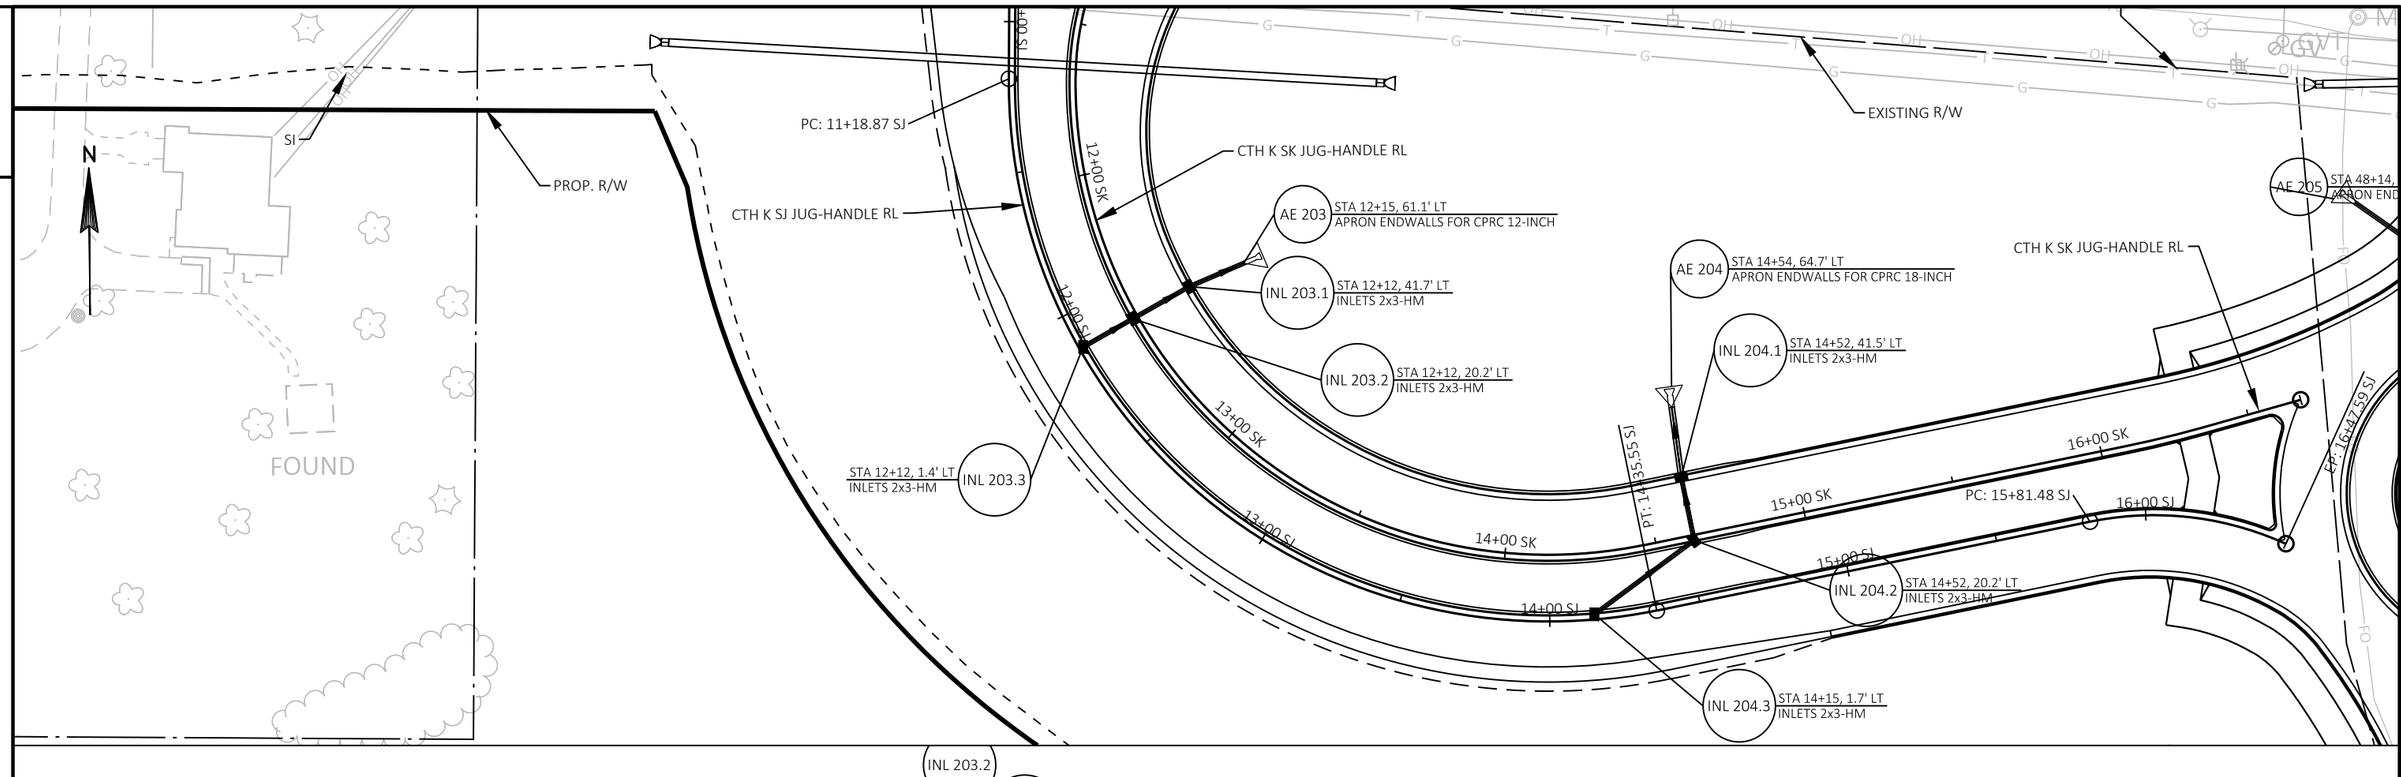

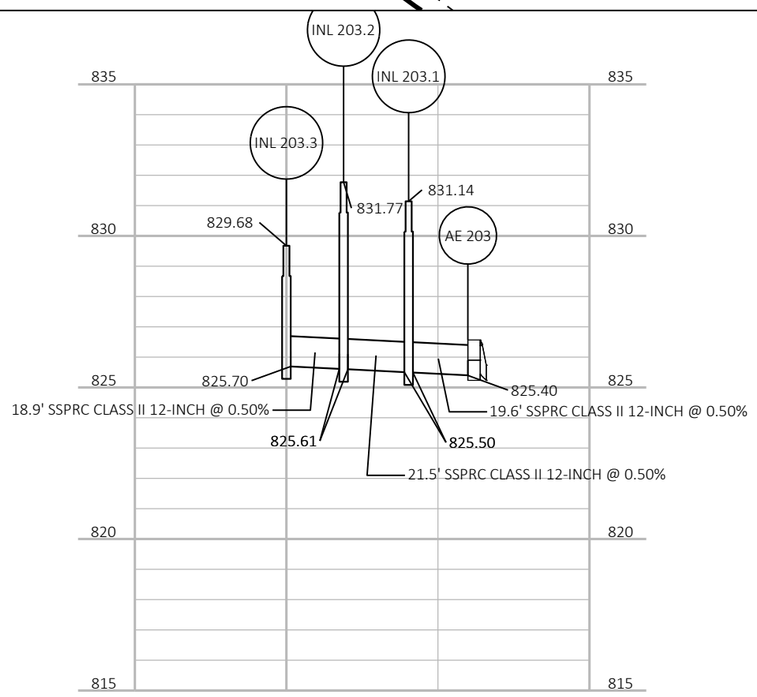


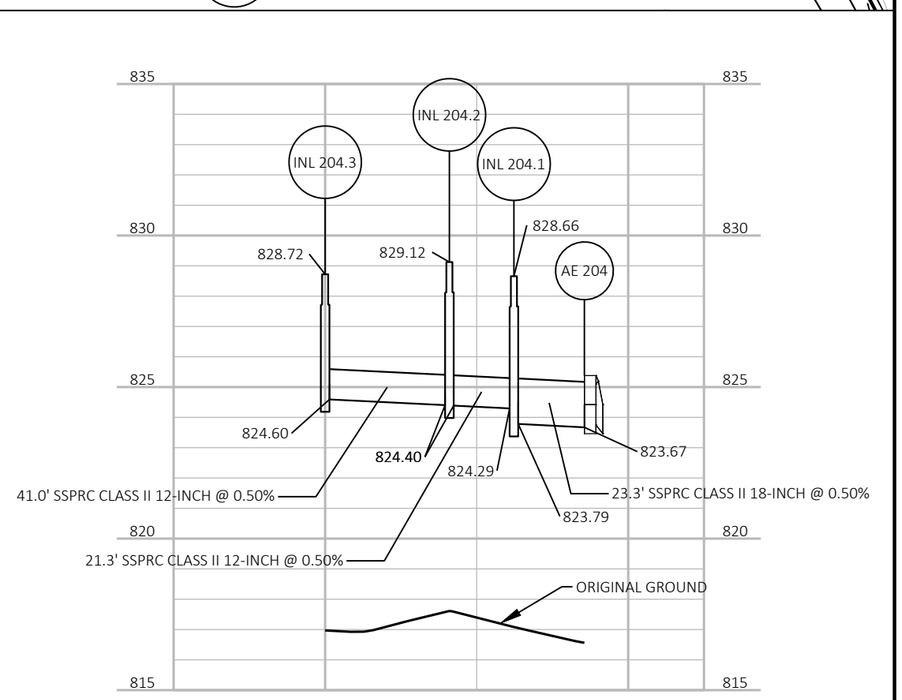



PROJECT NO: 1440-15-71	HWY: STH 23	COUNTY: FOND DU LAC	STORM SEWER	SHEET 55	E

FILE NAME : J:\JOBS2014\20142023\CAD\TRANSPORTATION\DWG\SHEETSPLAN\STORM SEWER\CTH K 2016 SS.DWG
LAYOUT NAME - 07
PLOT DATE : 10/21/2019 3:08 PM
PLOT BY : PICHLER, CHRISTINE
PLOT NAME :
PLOT SCALE : 1 IN:50 FT
WISDOT/CADDS SHEET 41

2

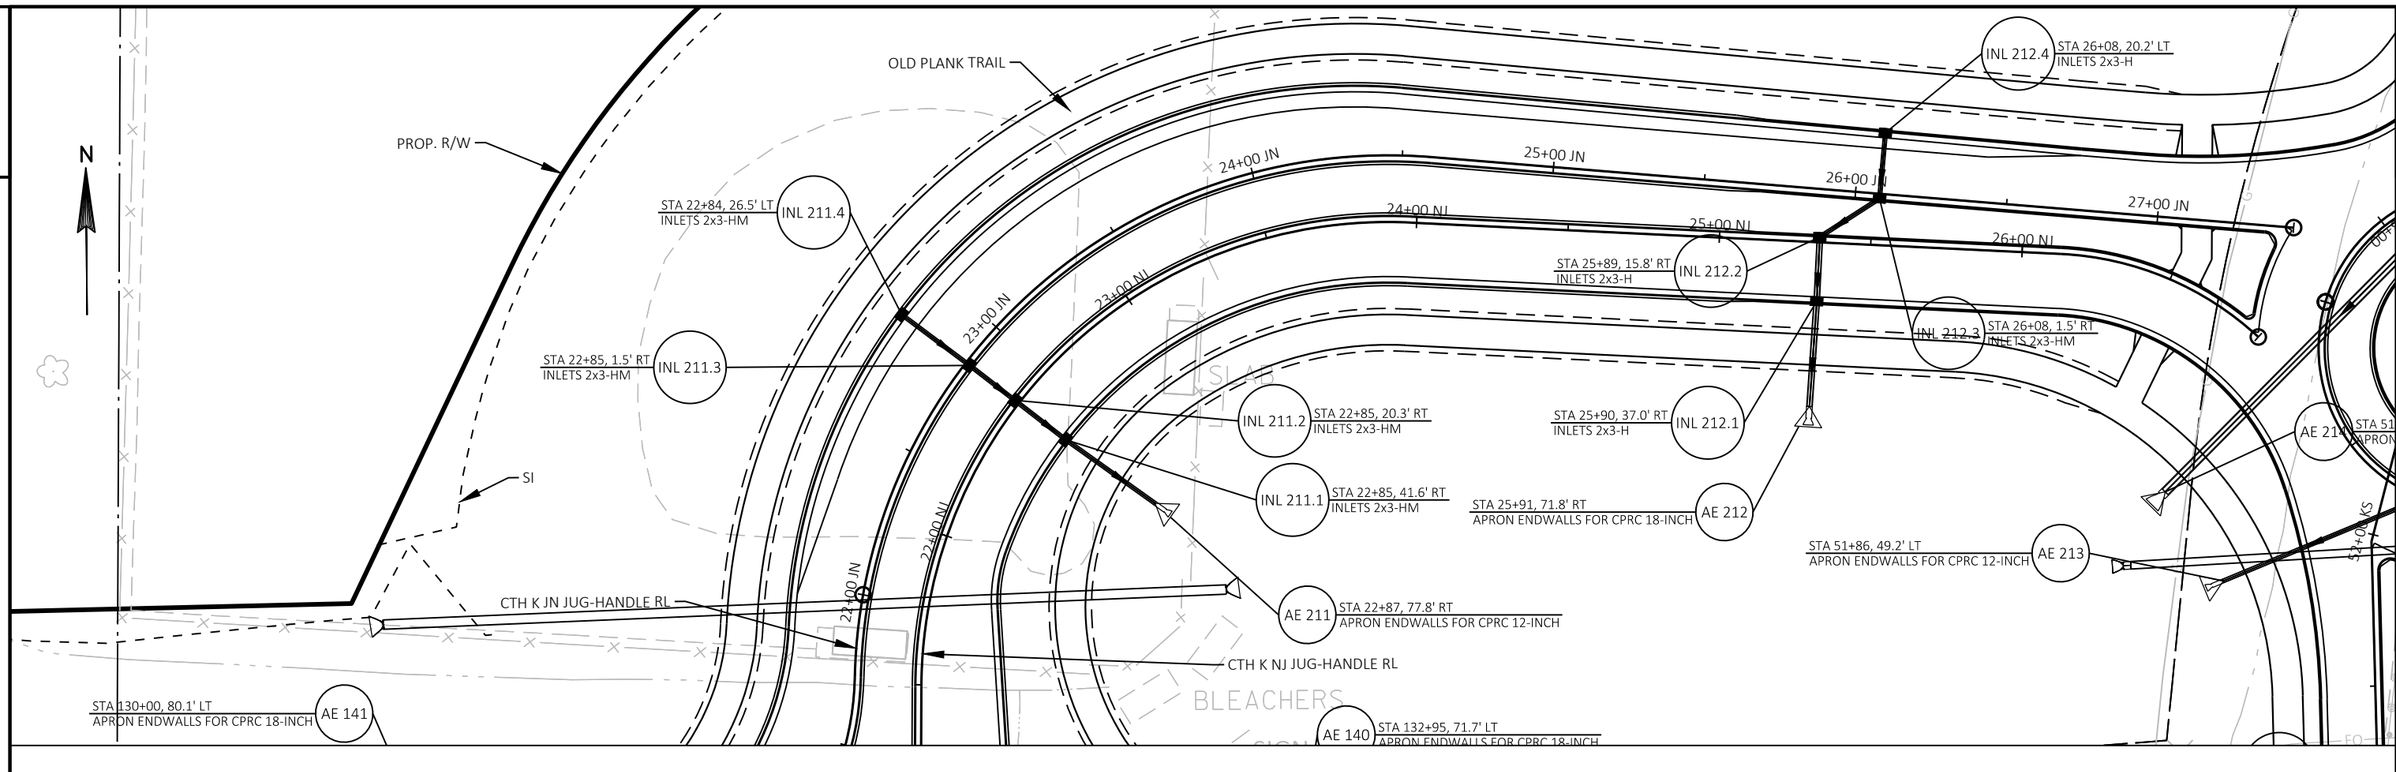


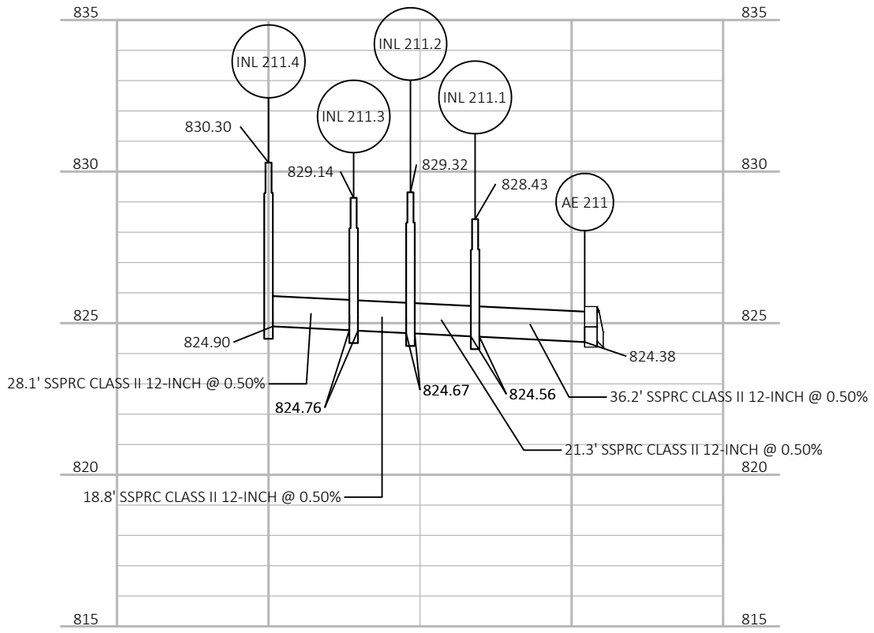

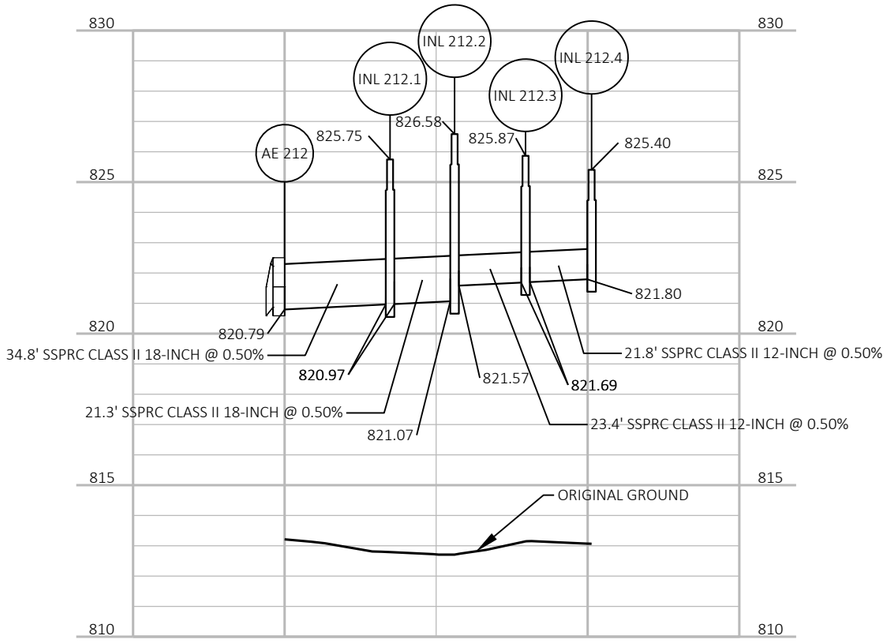

PROJECT NO: 1440-15-71	HWY: STH 23	COUNTY: FOND DU LAC	STORM SEWER	SHEET 56	E


FILE NAME : J:\JOBS2014\20142023\CAD\TRANSPORTATION\DWG\SHEETSPLAN\STORM SEWER\CTH K 2016 SS.DWG
LAYOUT NAME - 08
PLOT DATE : 10/21/2019 3:09 PM
PLOT BY : PICHLER, CHRISTINE
PLOT NAME :
PLOT SCALE : 1 IN:50 FT
WISDOT/CADDS SHEET 41

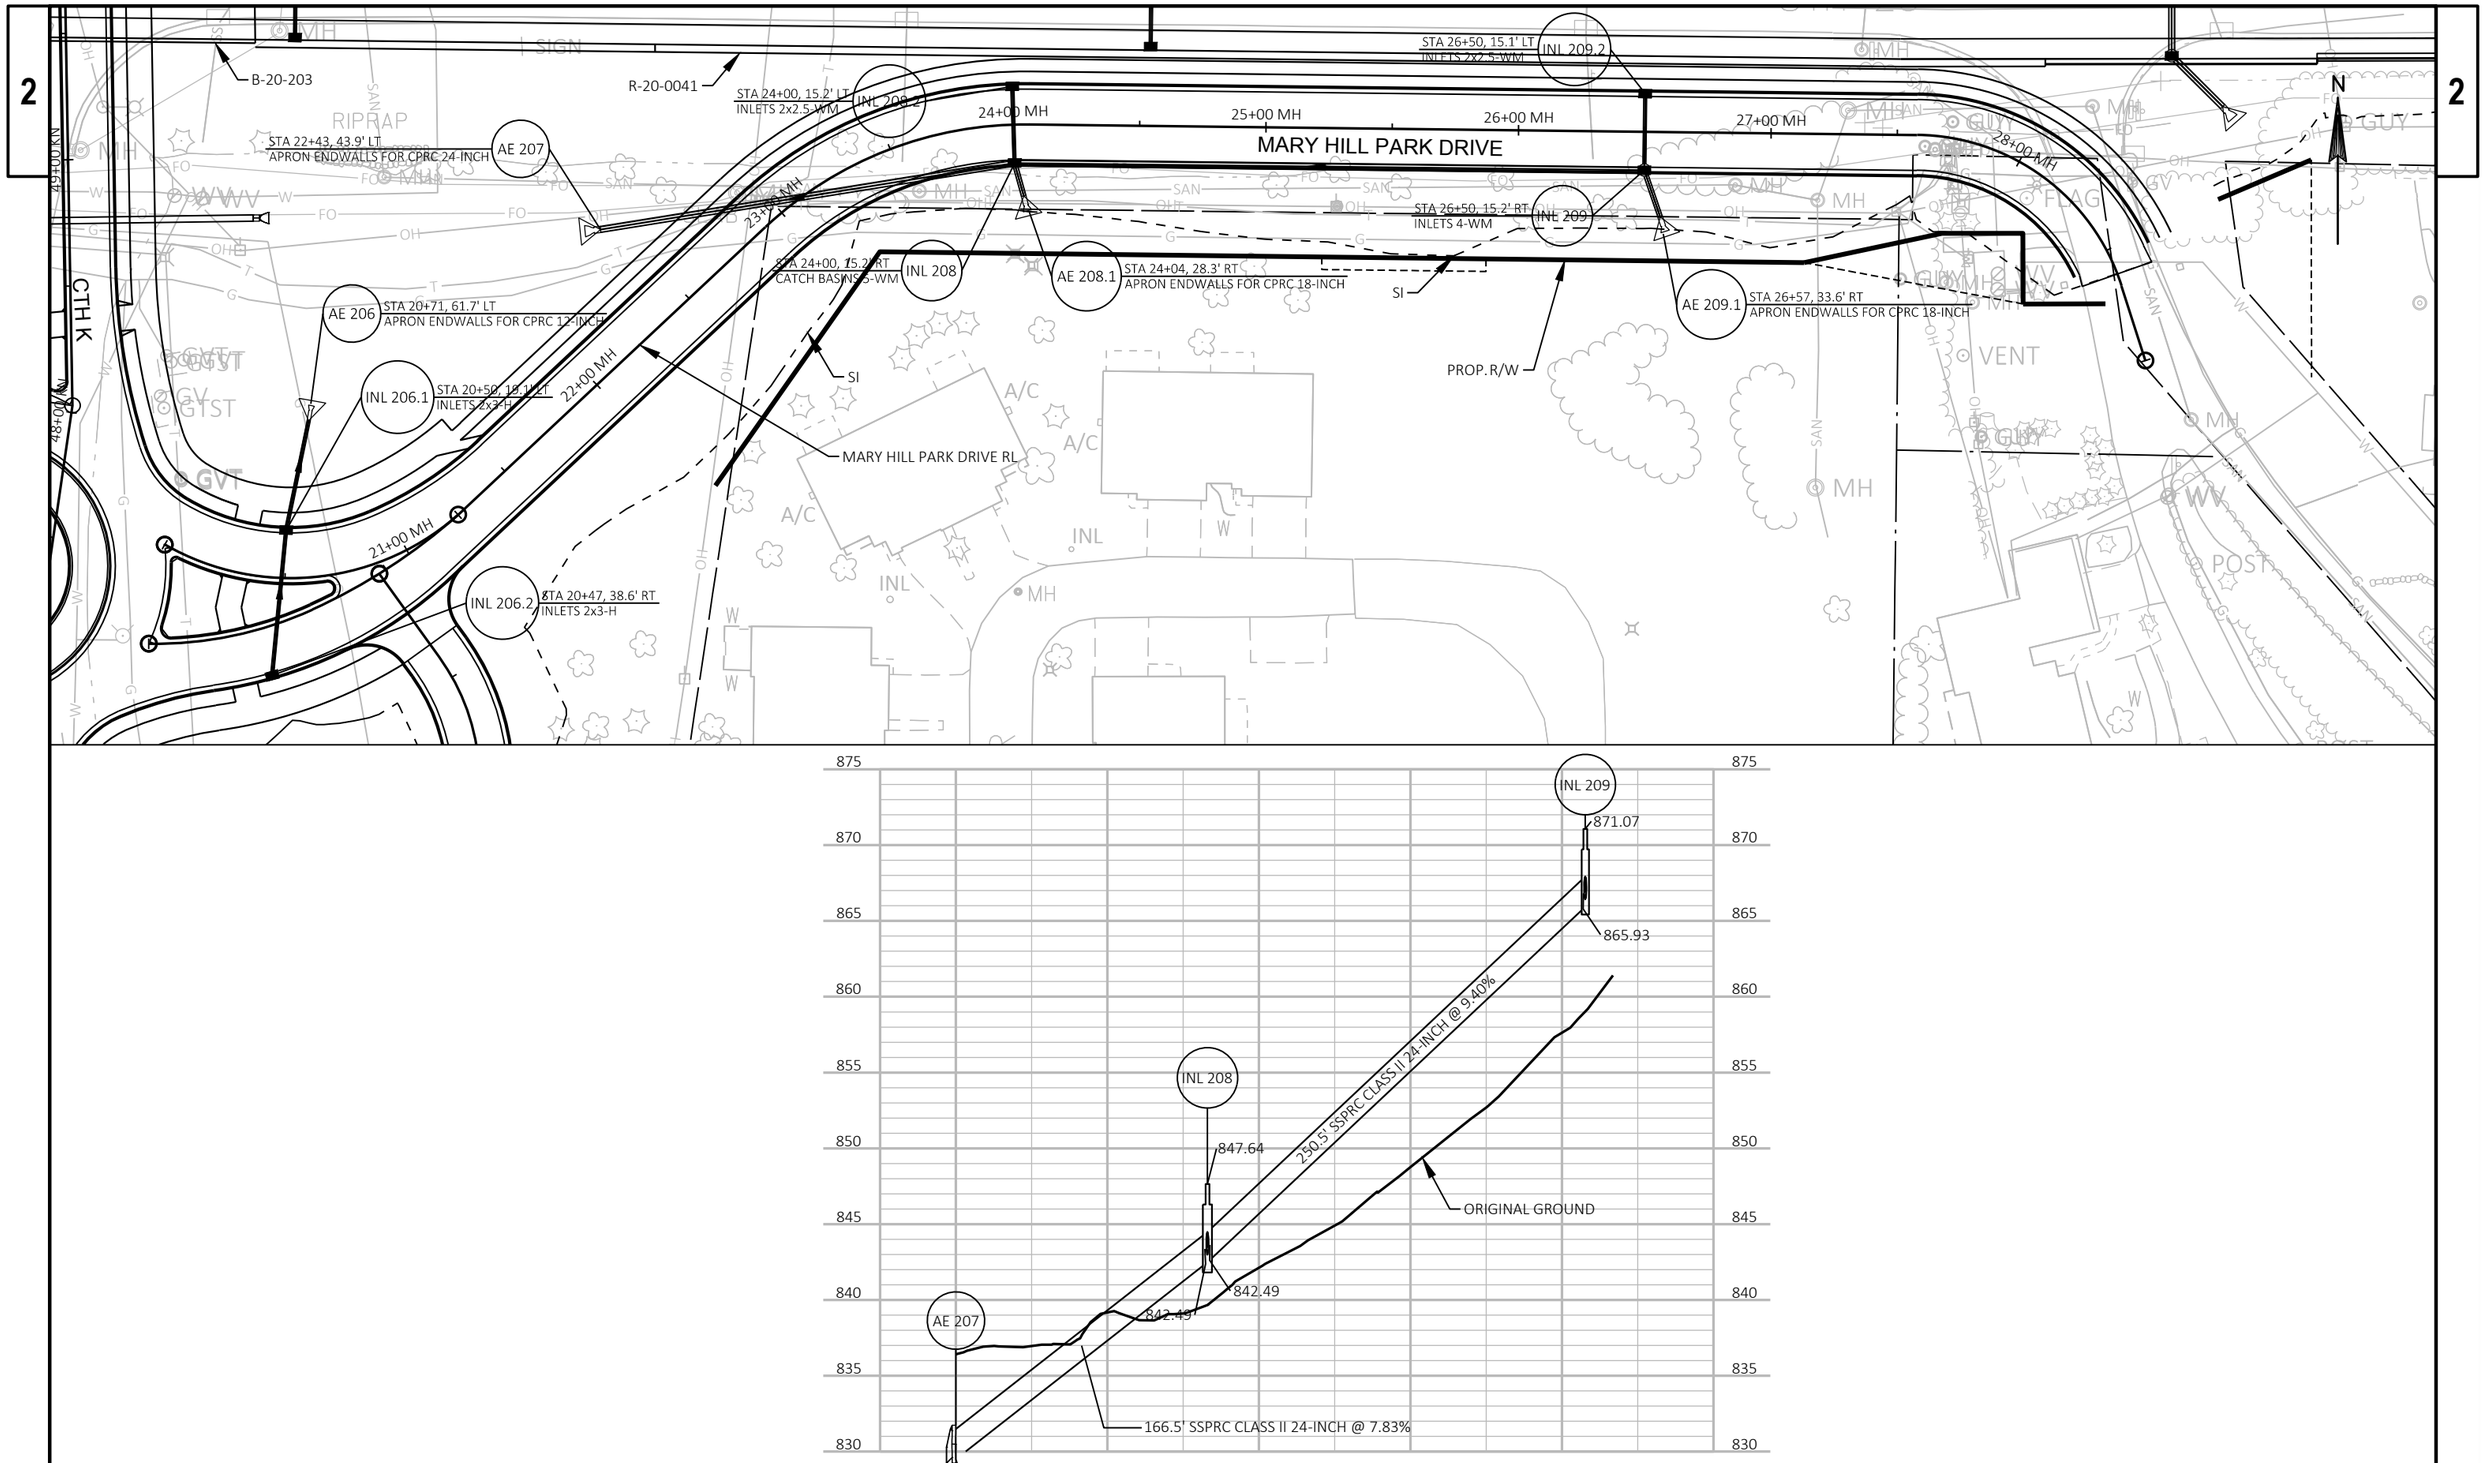



PROJECT NO: 1440-15-71	HWY: STH 23	COUNTY: FOND DU LAC	STORM SEWER	SHEET 57	E


FILE NAME : J:\JOBS2014\20142023\CAD\TRANSPORTATION\DWG\SHEETSPLAN\STORM SEWER\MARY HILL PARK 2016 SS.DWG
LAYOUT NAME - 01

PLOT DATE : 10/21/2019 3:10 PM PLOT BY : PICHLER, CHRISTINE PLOT NAME : PLOT SCALE :

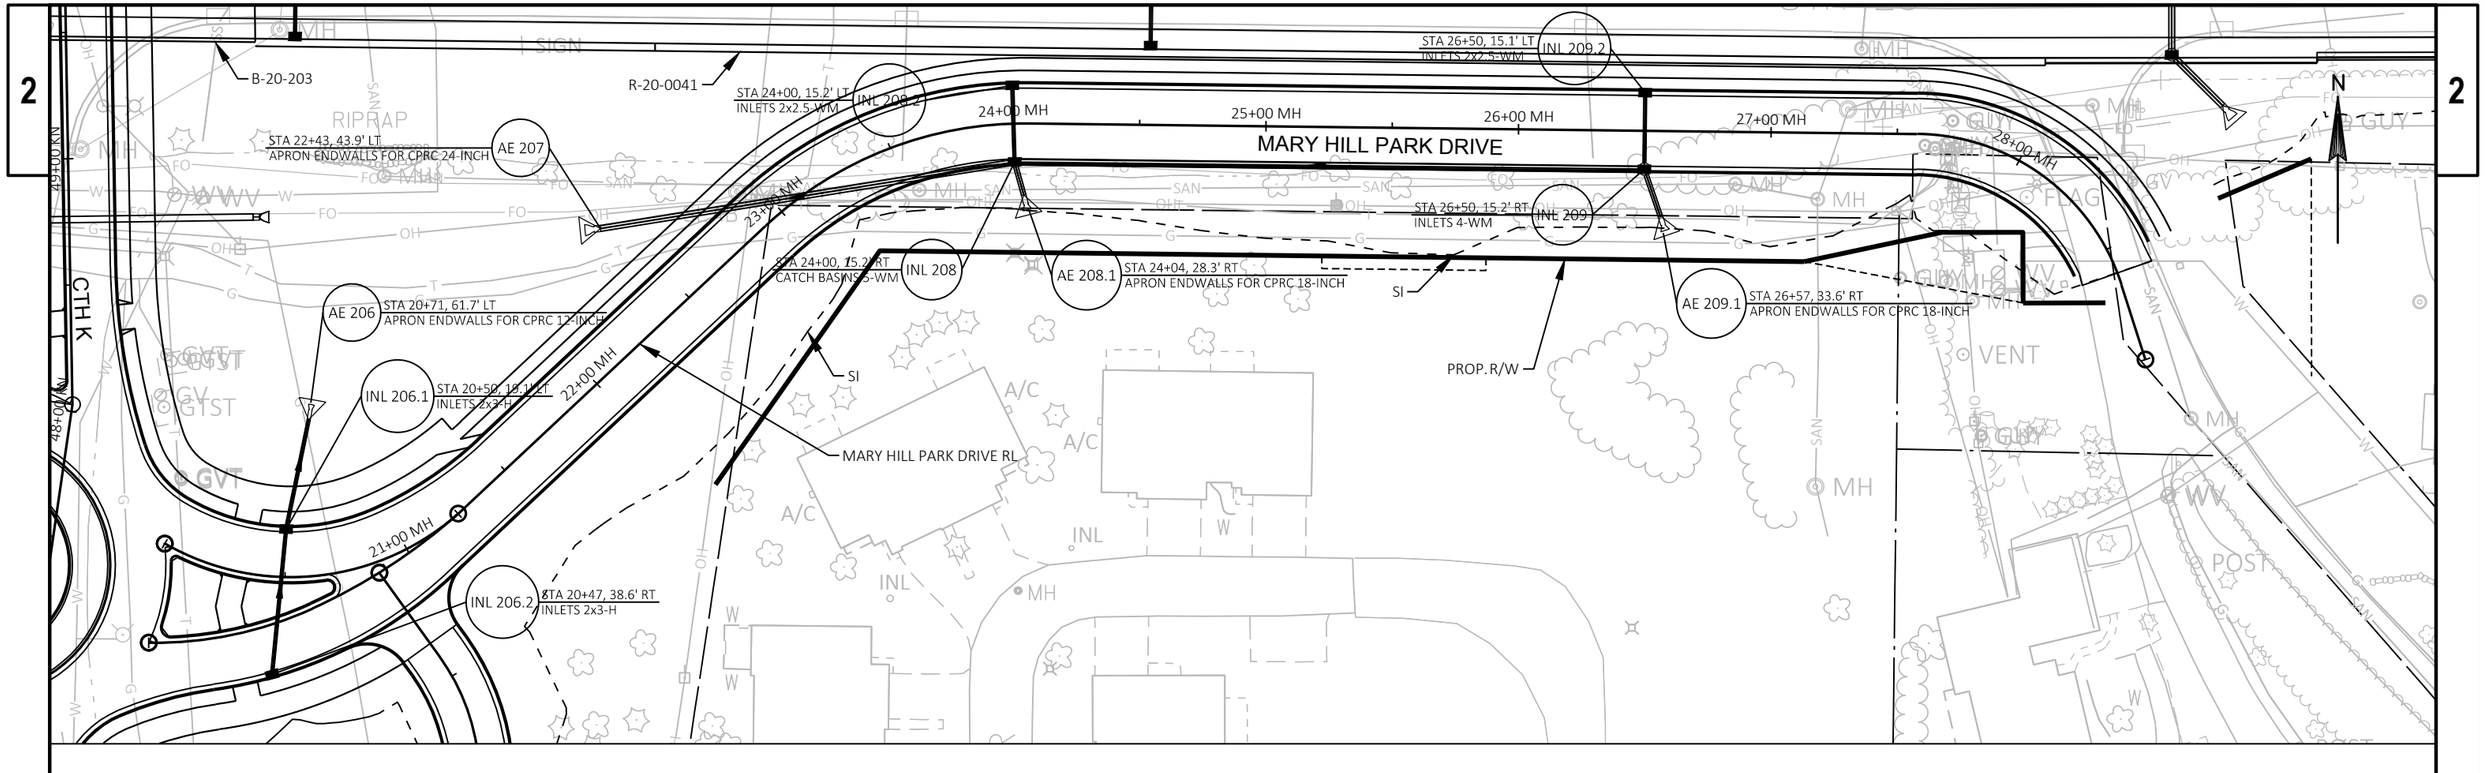

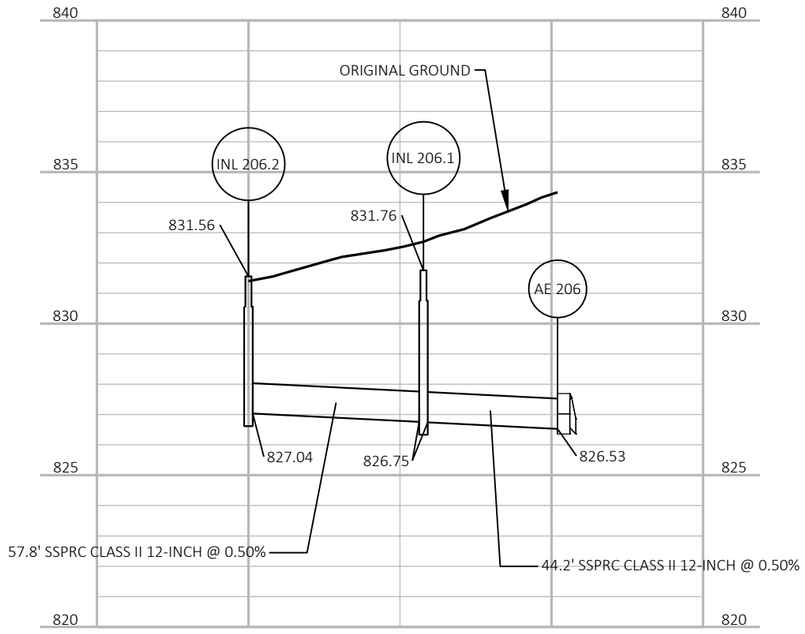

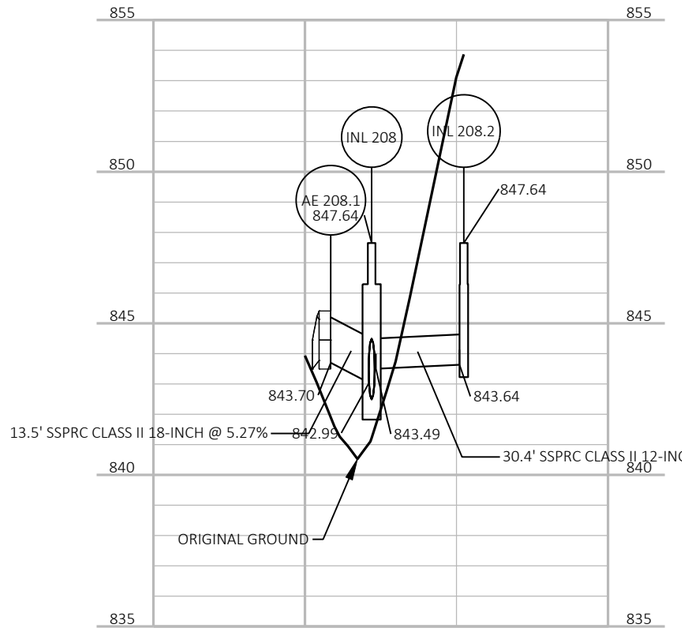

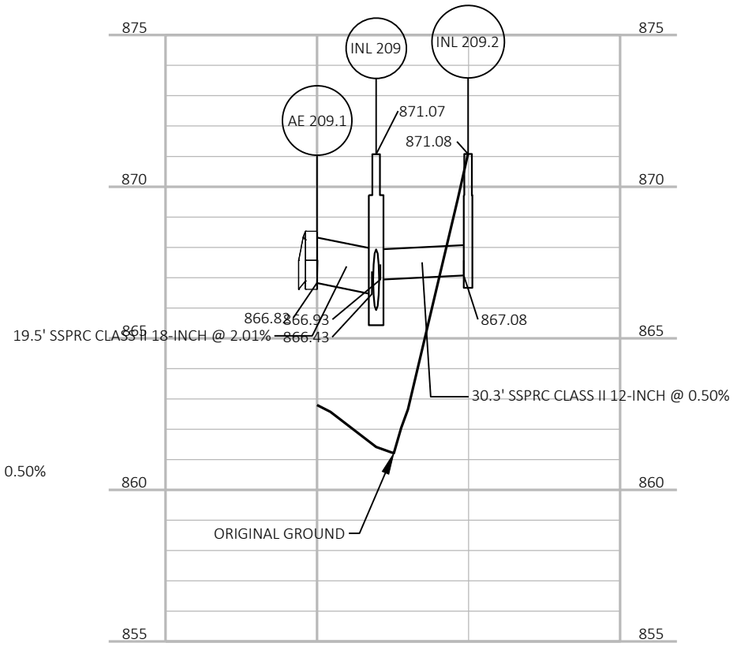


PROJECT NO: 1440-15-71	HWY: STH 23	COUNTY: FOND DU LAC	STORM SEWER	SHEET 58	E


FILE NAME : J:\JOBS2014\20142023\CAD\TRANSPORTATION\DWG\SHEETSPLAN\STORM SEWER\MARY HILL PARK 2016 SS.DWG
LAYOUT NAME - 02


PLOT DATE : 10/21/2019 3:11 PM PLOT BY : PICHLER, CHRISTINE PLOT NAME : PLOT SCALE :


WISDOT/CADDS SHEET 41

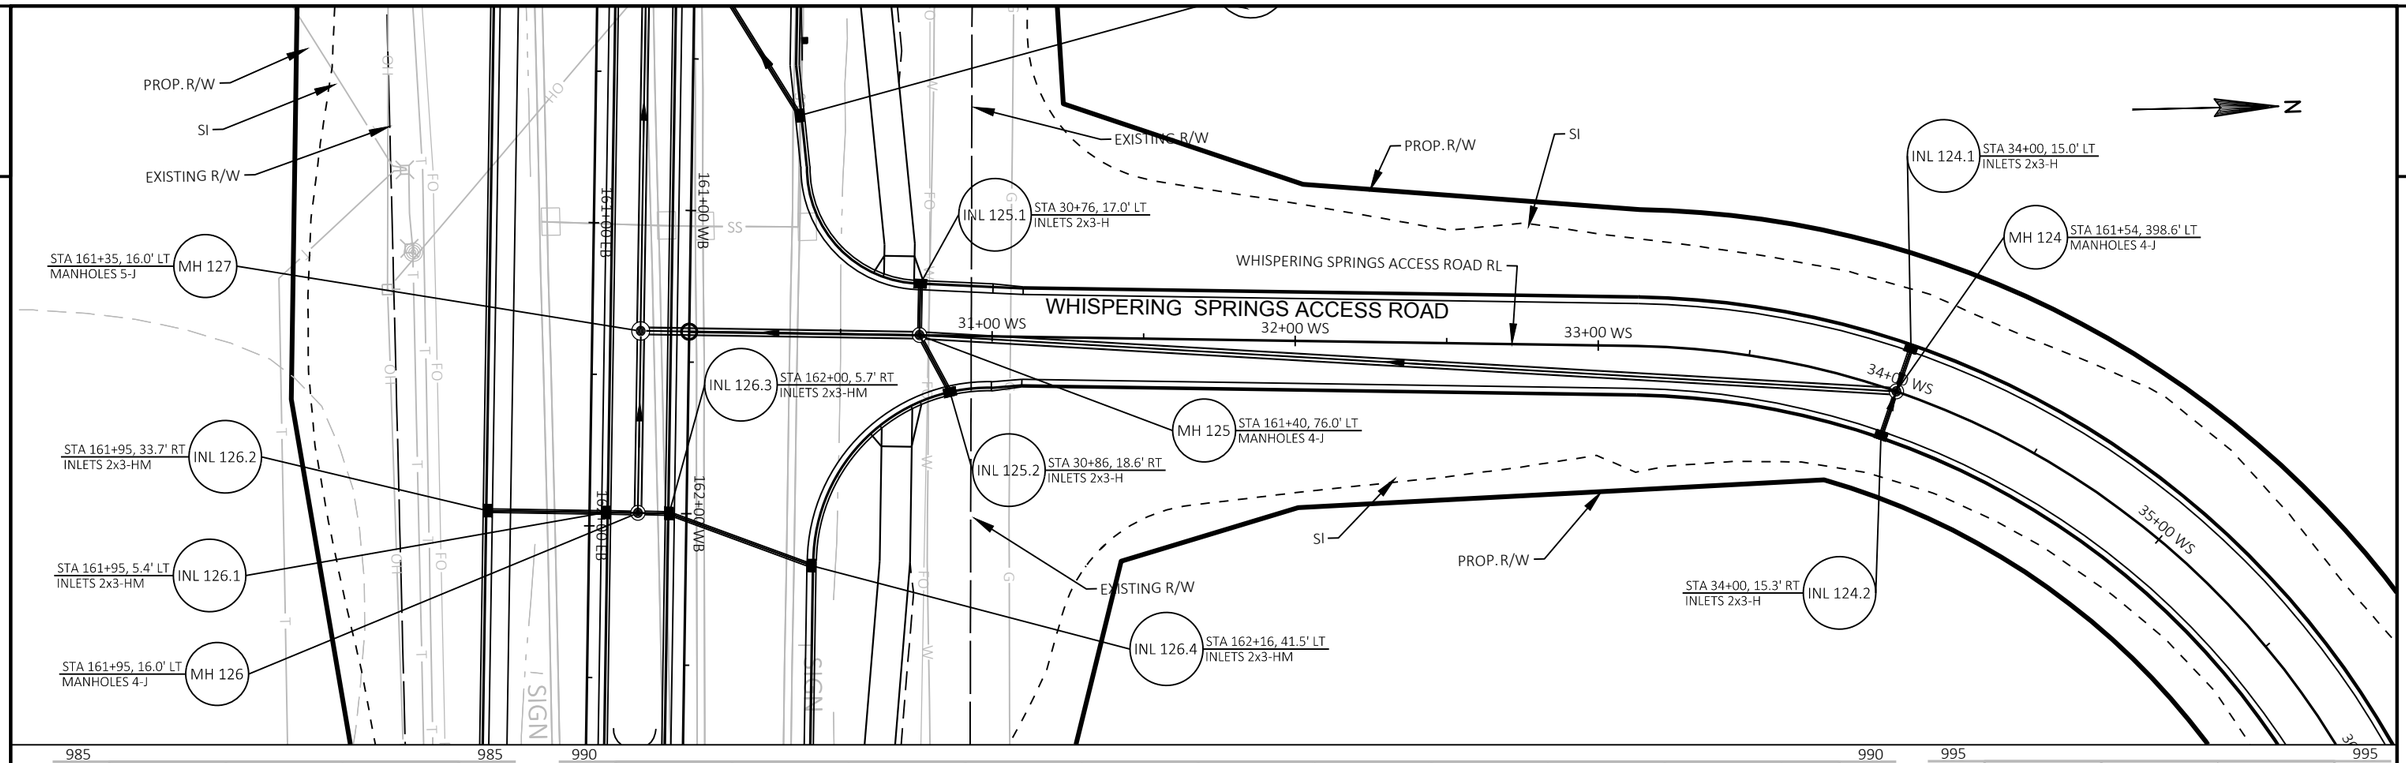



PROJECT NO: 1440-15-71	HWY: STH 23	COUNTY: FOND DU LAC	STORM SEWER	SHEET 59	E

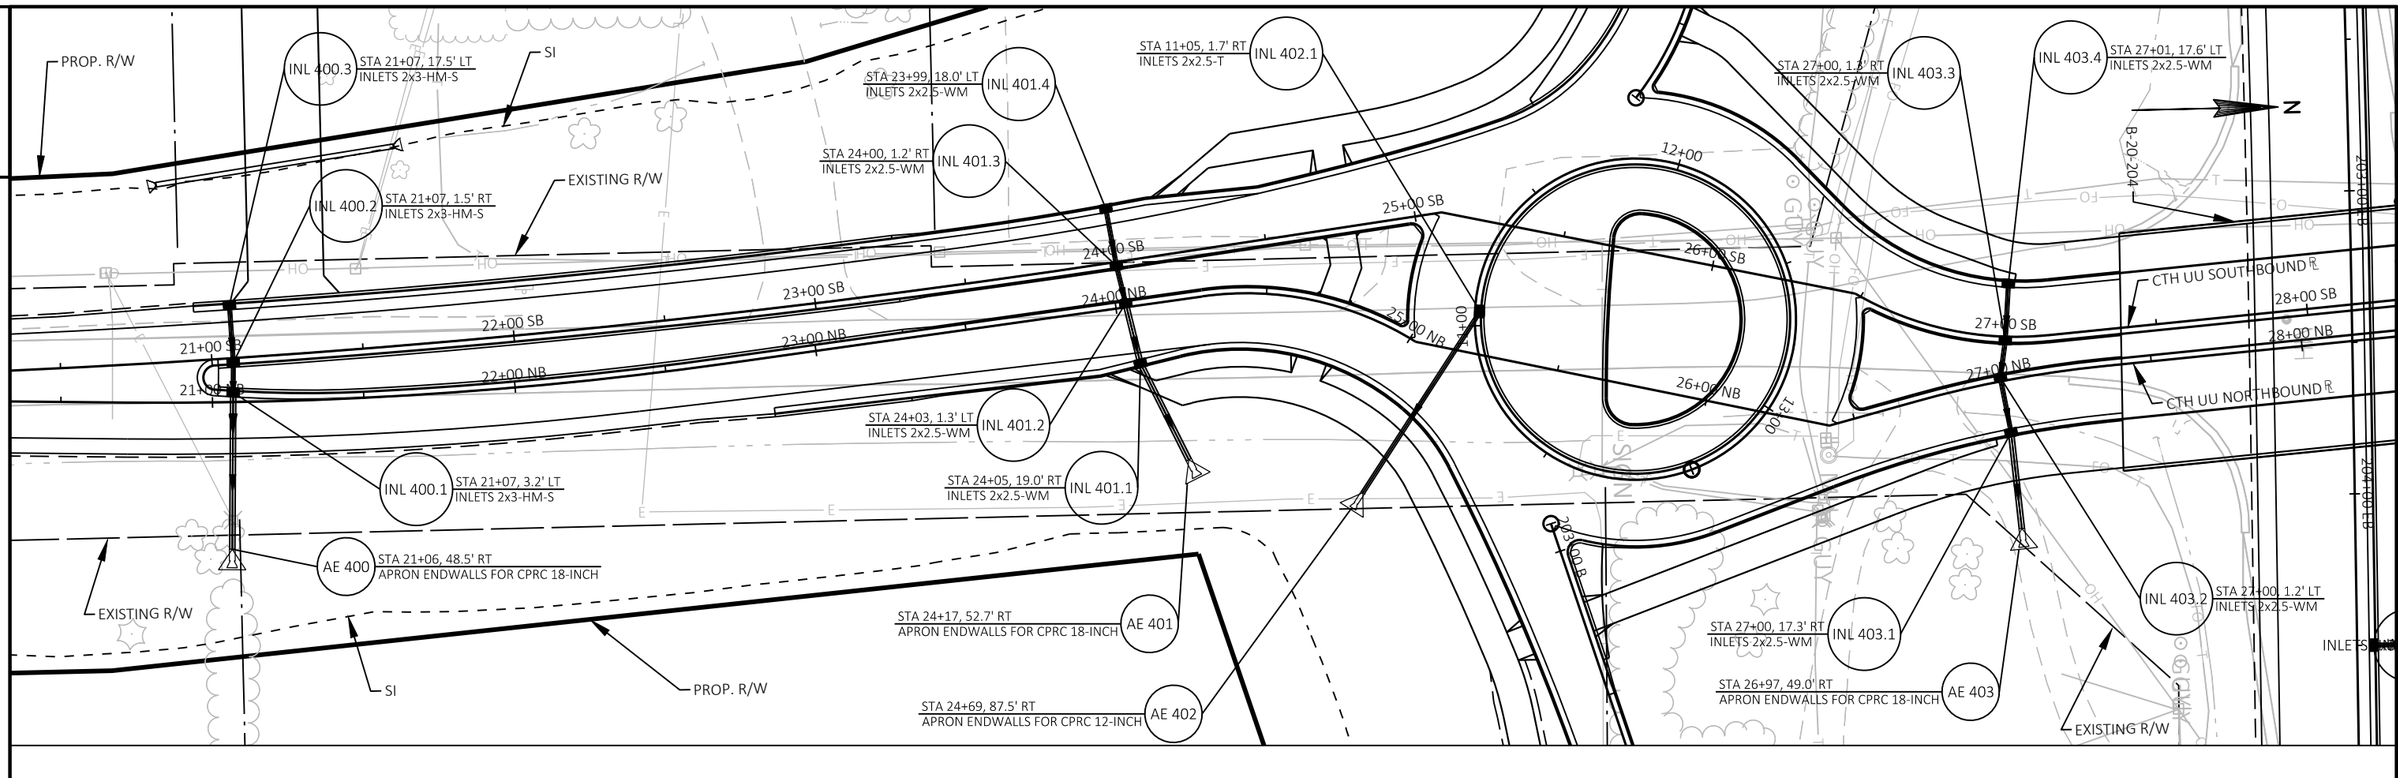

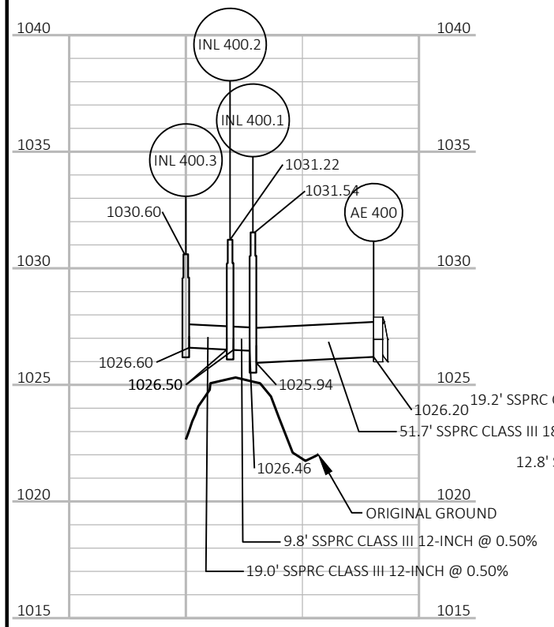

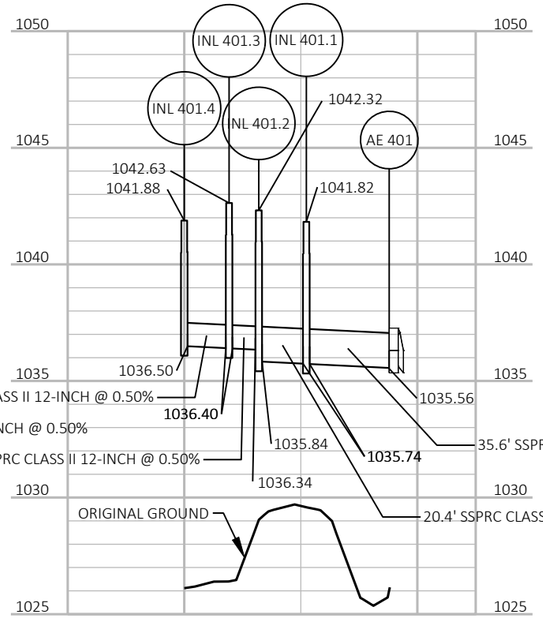

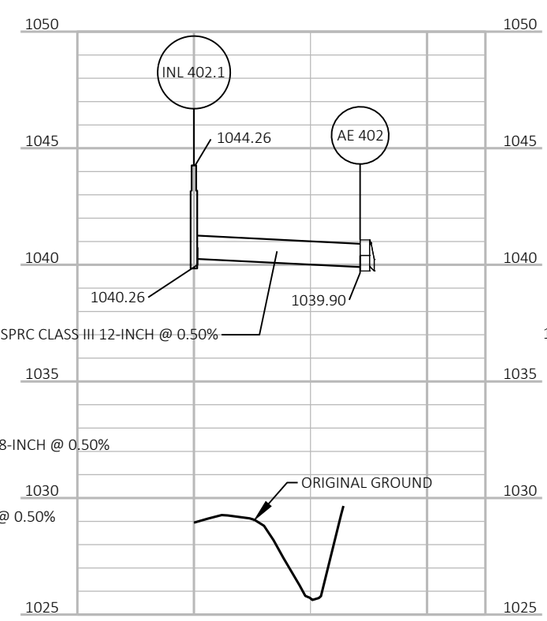

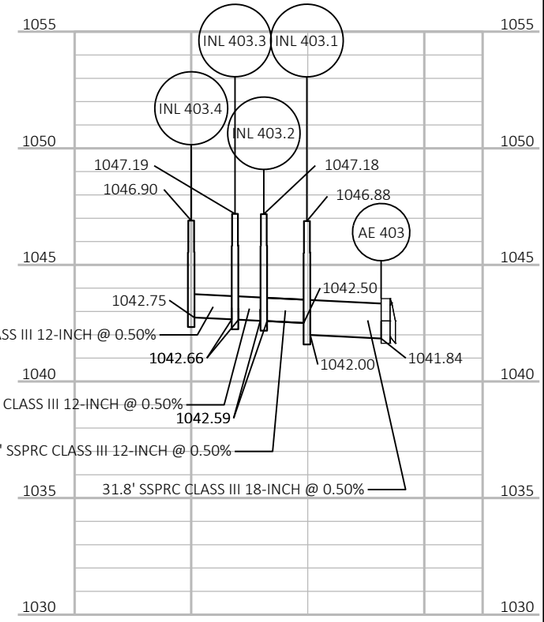

PROJECT NO: 1440-15-71	HWY: STH 23	COUNTY: FOND DU LAC	STORM SEWER	SHEET 60	E

2

EXISTING R/W

31+00 SB
32+00 SB
31+00 NB
32+00 NB
33+00 SB
33+00 NB
34+00 SB
34+00 NB
35+00 SB
35+00 NB
36+00 SB
36+00 NB
37+00 SB
37+00 NB
38+00 SB
38+00 NB
39+00 NB
40+00 N

N

205+00 D

INL 407.2
STA 33+00, 19.8' LT
INLETS 2x3-H-S

INL 408
STA 35+48, 30.2' RT
INLETS 4-HM-S

AE 405
STA 32+92, 97.0' RT
APRON ENDWALLS FOR CPRC 24-INCH

STA 32+98, 13.9' RT
CATCH BASINS 5'-H-S
INL 407

INL 407.1
STA 33+00, 1.4' RT
INLETS 2x3-H-S

STA 32+99, 33.0' RT
INLETS 4-H-S
INL 406

EXISTING R/W

STA 31+40, 15.5' RT
INLETS 2x2.5-T
INL 404.1

STA 32+10, 140.6' RT
APRON ENDWALLS FOR CPRC 12-INCH
AE 404

SEEPV

WEST BOUND BRIDGE

EAST BOUND BRIDGE

1055 1050 1055 1050

INL 404.1
1047.15
1043.00
156.0' SSPRC CLASS II 12-INCH @ 0.50%
AE 404
1042.22

INL 407
1043.73
1031.18
247.5' SSPRC CLASS II 24-INCH @ 0.50%
INL 408
1035.92
1032.42

ORIGINAL GROUND

ORIGINAL GROUND

PROJECT NO: 1440-15-71	HWY: STH 23	COUNTY: FOND DU LAC	STORM SEWER	SHEET 61	E

2

EXISTING R/W

31+00 SB

31+00 NB

32+00 SB

32+00 NB

33+00 SB

33+00 NB

34+00 SB

34+00 NB

35+00 SB

35+00 NB

36+00 SB

36+00 NB

37+00 SB

37+00 NB

38+00 SB

38+00 NB

39+00 NB

40+00 N

N

205+00 D

SLEEPY HOLLOW LANE

INL 407.2 — STA 33+00, 19.8' LT — INLETS 2x3-H-S

INL 408 — STA 35+48, 30.2' RT — INLETS 4-HM-S

AE 405 — STA 32+92, 97.0' RT — APRON ENDWALLS FOR CPRC 24-INCH

STA 32+98, 13.9' RT — CATCH BASINS 5-H-S — INL 407

INL 407.1 — STA 33+00, 1.4' RT — INLETS 2x3-H-S

STA 32+99, 33.0' RT — INLETS 4-H-S — INL 406

EXISTING R/W


STA 31+40, 15.5' RT — INLETS 2x2.5-T — INL 404.1

STA 32+10, 140.6' RT — APRON ENDWALLS FOR CPRC 12-INCH — AE 404

DEEP V

FLAT BOTTOM

SLEEPY HOLLOW LANE

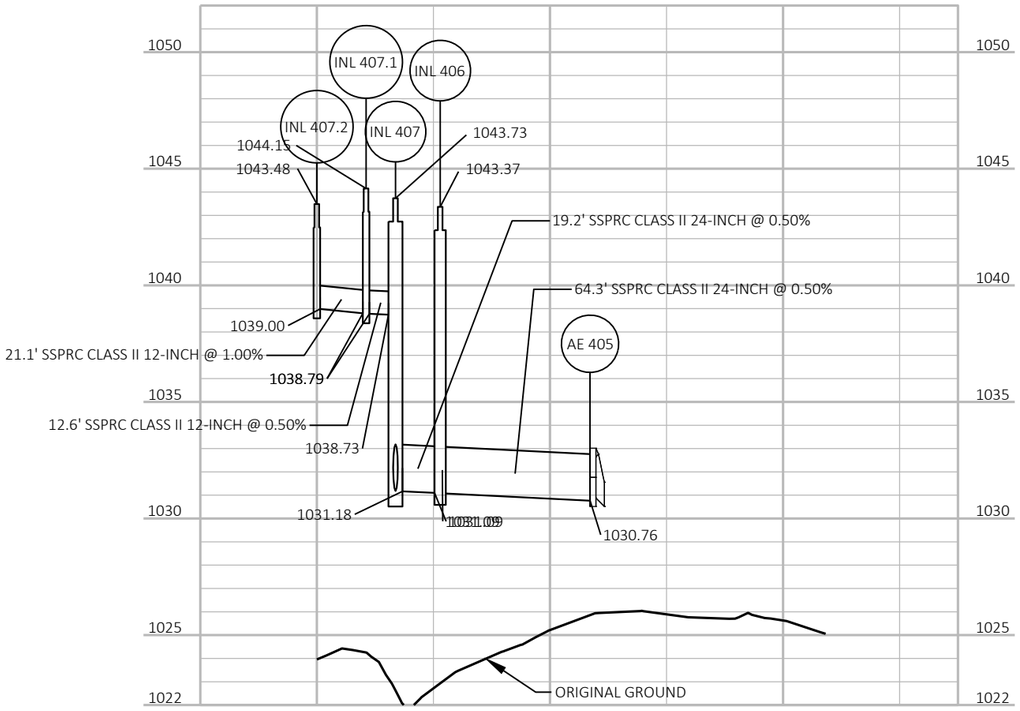



PROJECT NO: 1440-15-71	HWY: STH 23	COUNTY: FOND DU LAC	STORM SEWER	SHEET 62	E

FILE NAME : J:\JOBS2014\20142023\CAD\TRANSPORTATION\DWG\SHEETSPLAN\STORM SEWER\CTH UU 2016 SS.DWG
LAYOUT NAME - 03

PLOT DATE : 10/21/2019 3:16 PM PLOT BY : PICHLER, CHRISTINE PLOT NAME : PLOT SCALE :

WISDOT/CADDS SHEET 41

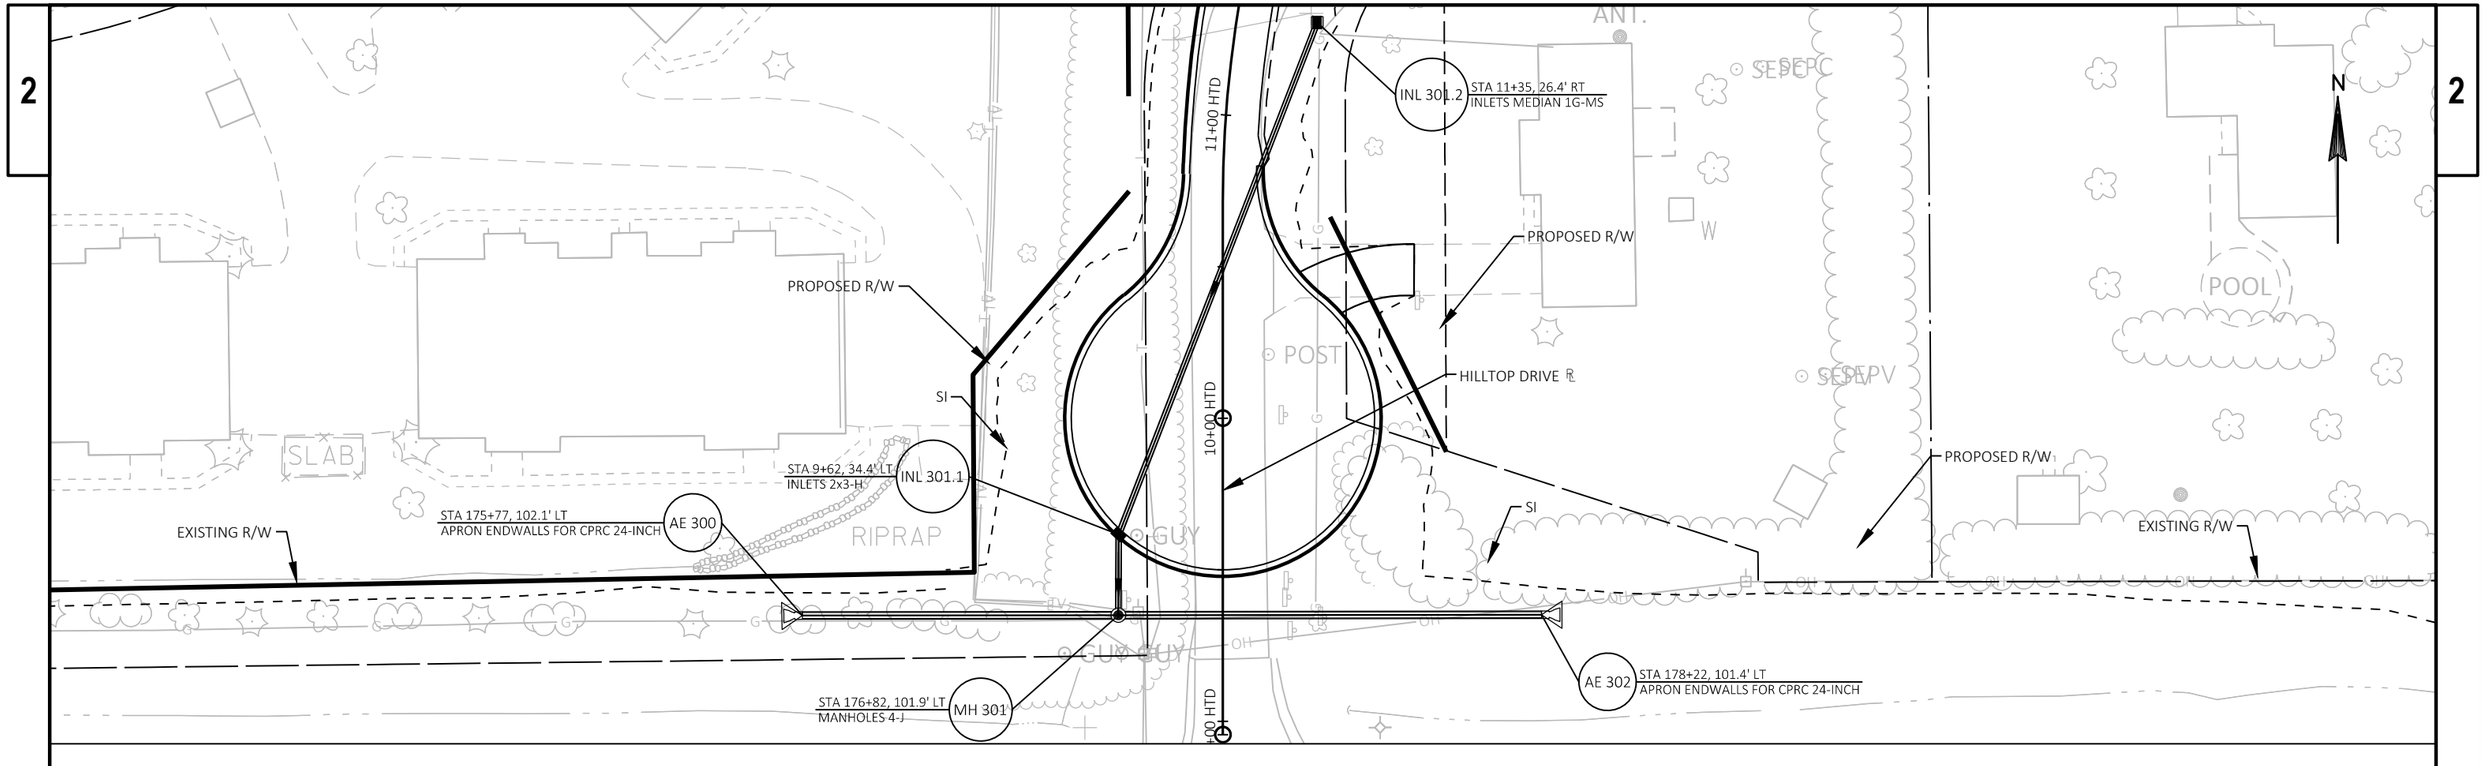

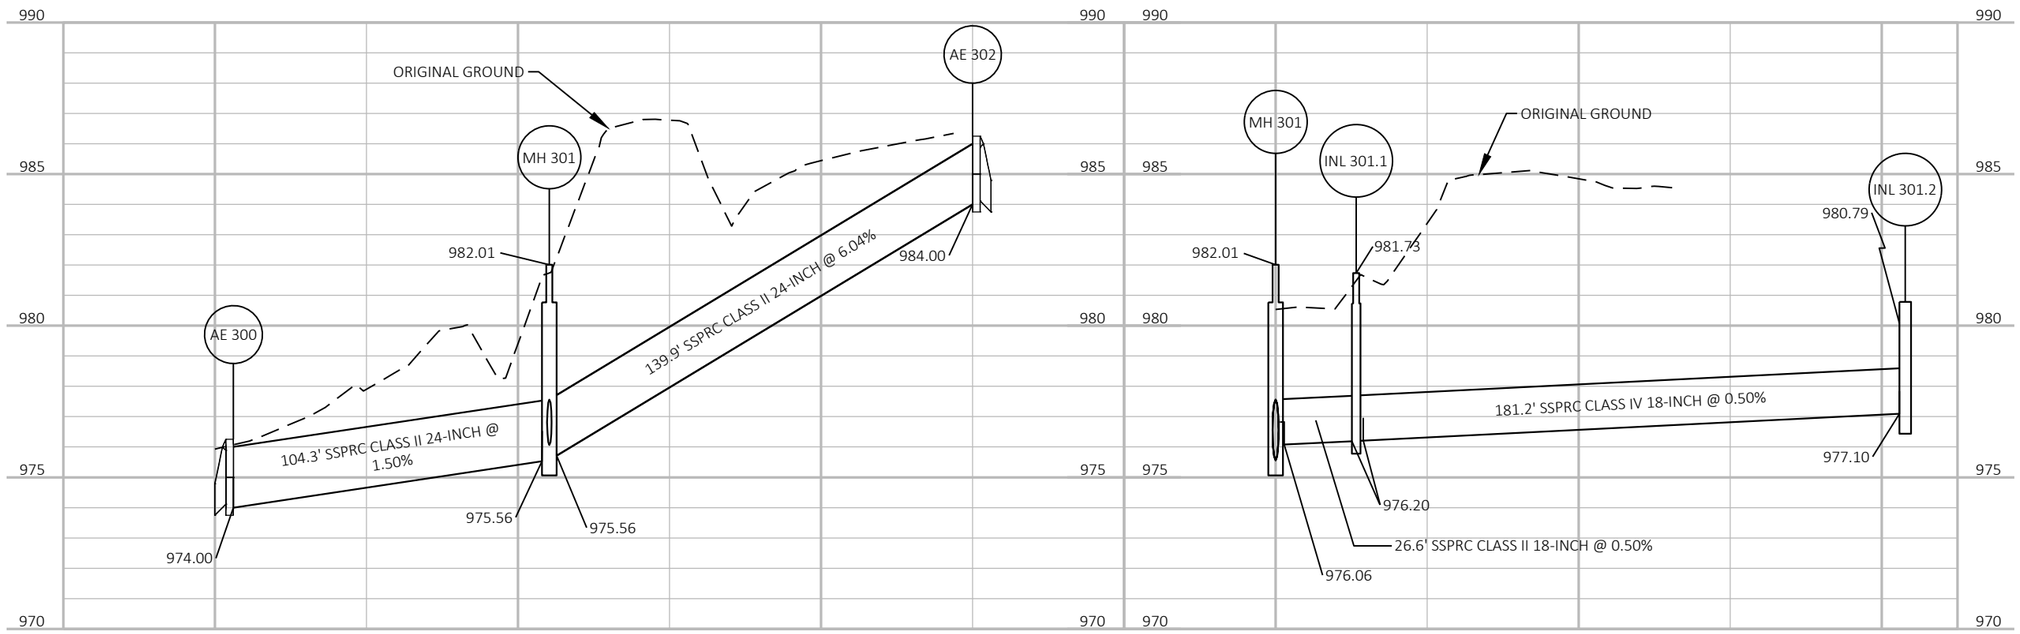

PROJECT NO: 1440-15-71	HWY: STH 23	COUNTY: FOND DU LAC	STORM SEWER	SHEET 63	E

FILE NAME : J:\JOBS2014\20142023\CAD\TRANSPORTATION\DWG\SHEETSPLAN\STORM SEWER\HILLTOP 2016 SS.DWG
LAYOUT NAME - 01

PLOT DATE : 10/21/2019 3:19 PM PLOT BY : PICHLER, CHRISTINE PLOT NAME : PLOT SCALE :

WISDOT/CADDS SHEET 41

NOTES:


WISCONSIN DOT NORTHEAST REGION ELECTRICAL UNIT SHALL APPROVE FINAL LOCATIONS FOR ALL CONCRETE BASES IN THE FIELD PRIOR TO CONSTRUCTION. CONTACT THEM 3 DAYS IN ADVANCE AT (920) 360-4749.

THE LOCATION OF EXISTING AND PROPOSED UTILITIES AS SHOWN ON THE PLANS ARE APPROXIMATE. IN ADDITION, THERE MAY BE OTHER UTILITIES WITHIN THE PROJECT AREA WHICH ARE NOT SHOWN. THE CONTRACTOR SHALL VERIFY THE LOCATIONS OF ALL UTILITIES PRIOR TO CONSTRUCTION.

CONDUCTOR COLOR SCHEME

Circuit "A" = Black
Circuit "B" = Red
Circuit "C" = Blue
Circuit "D" = Brown
Circuit "E" = Orange
Circuit "F" = Yellow

DRAFT

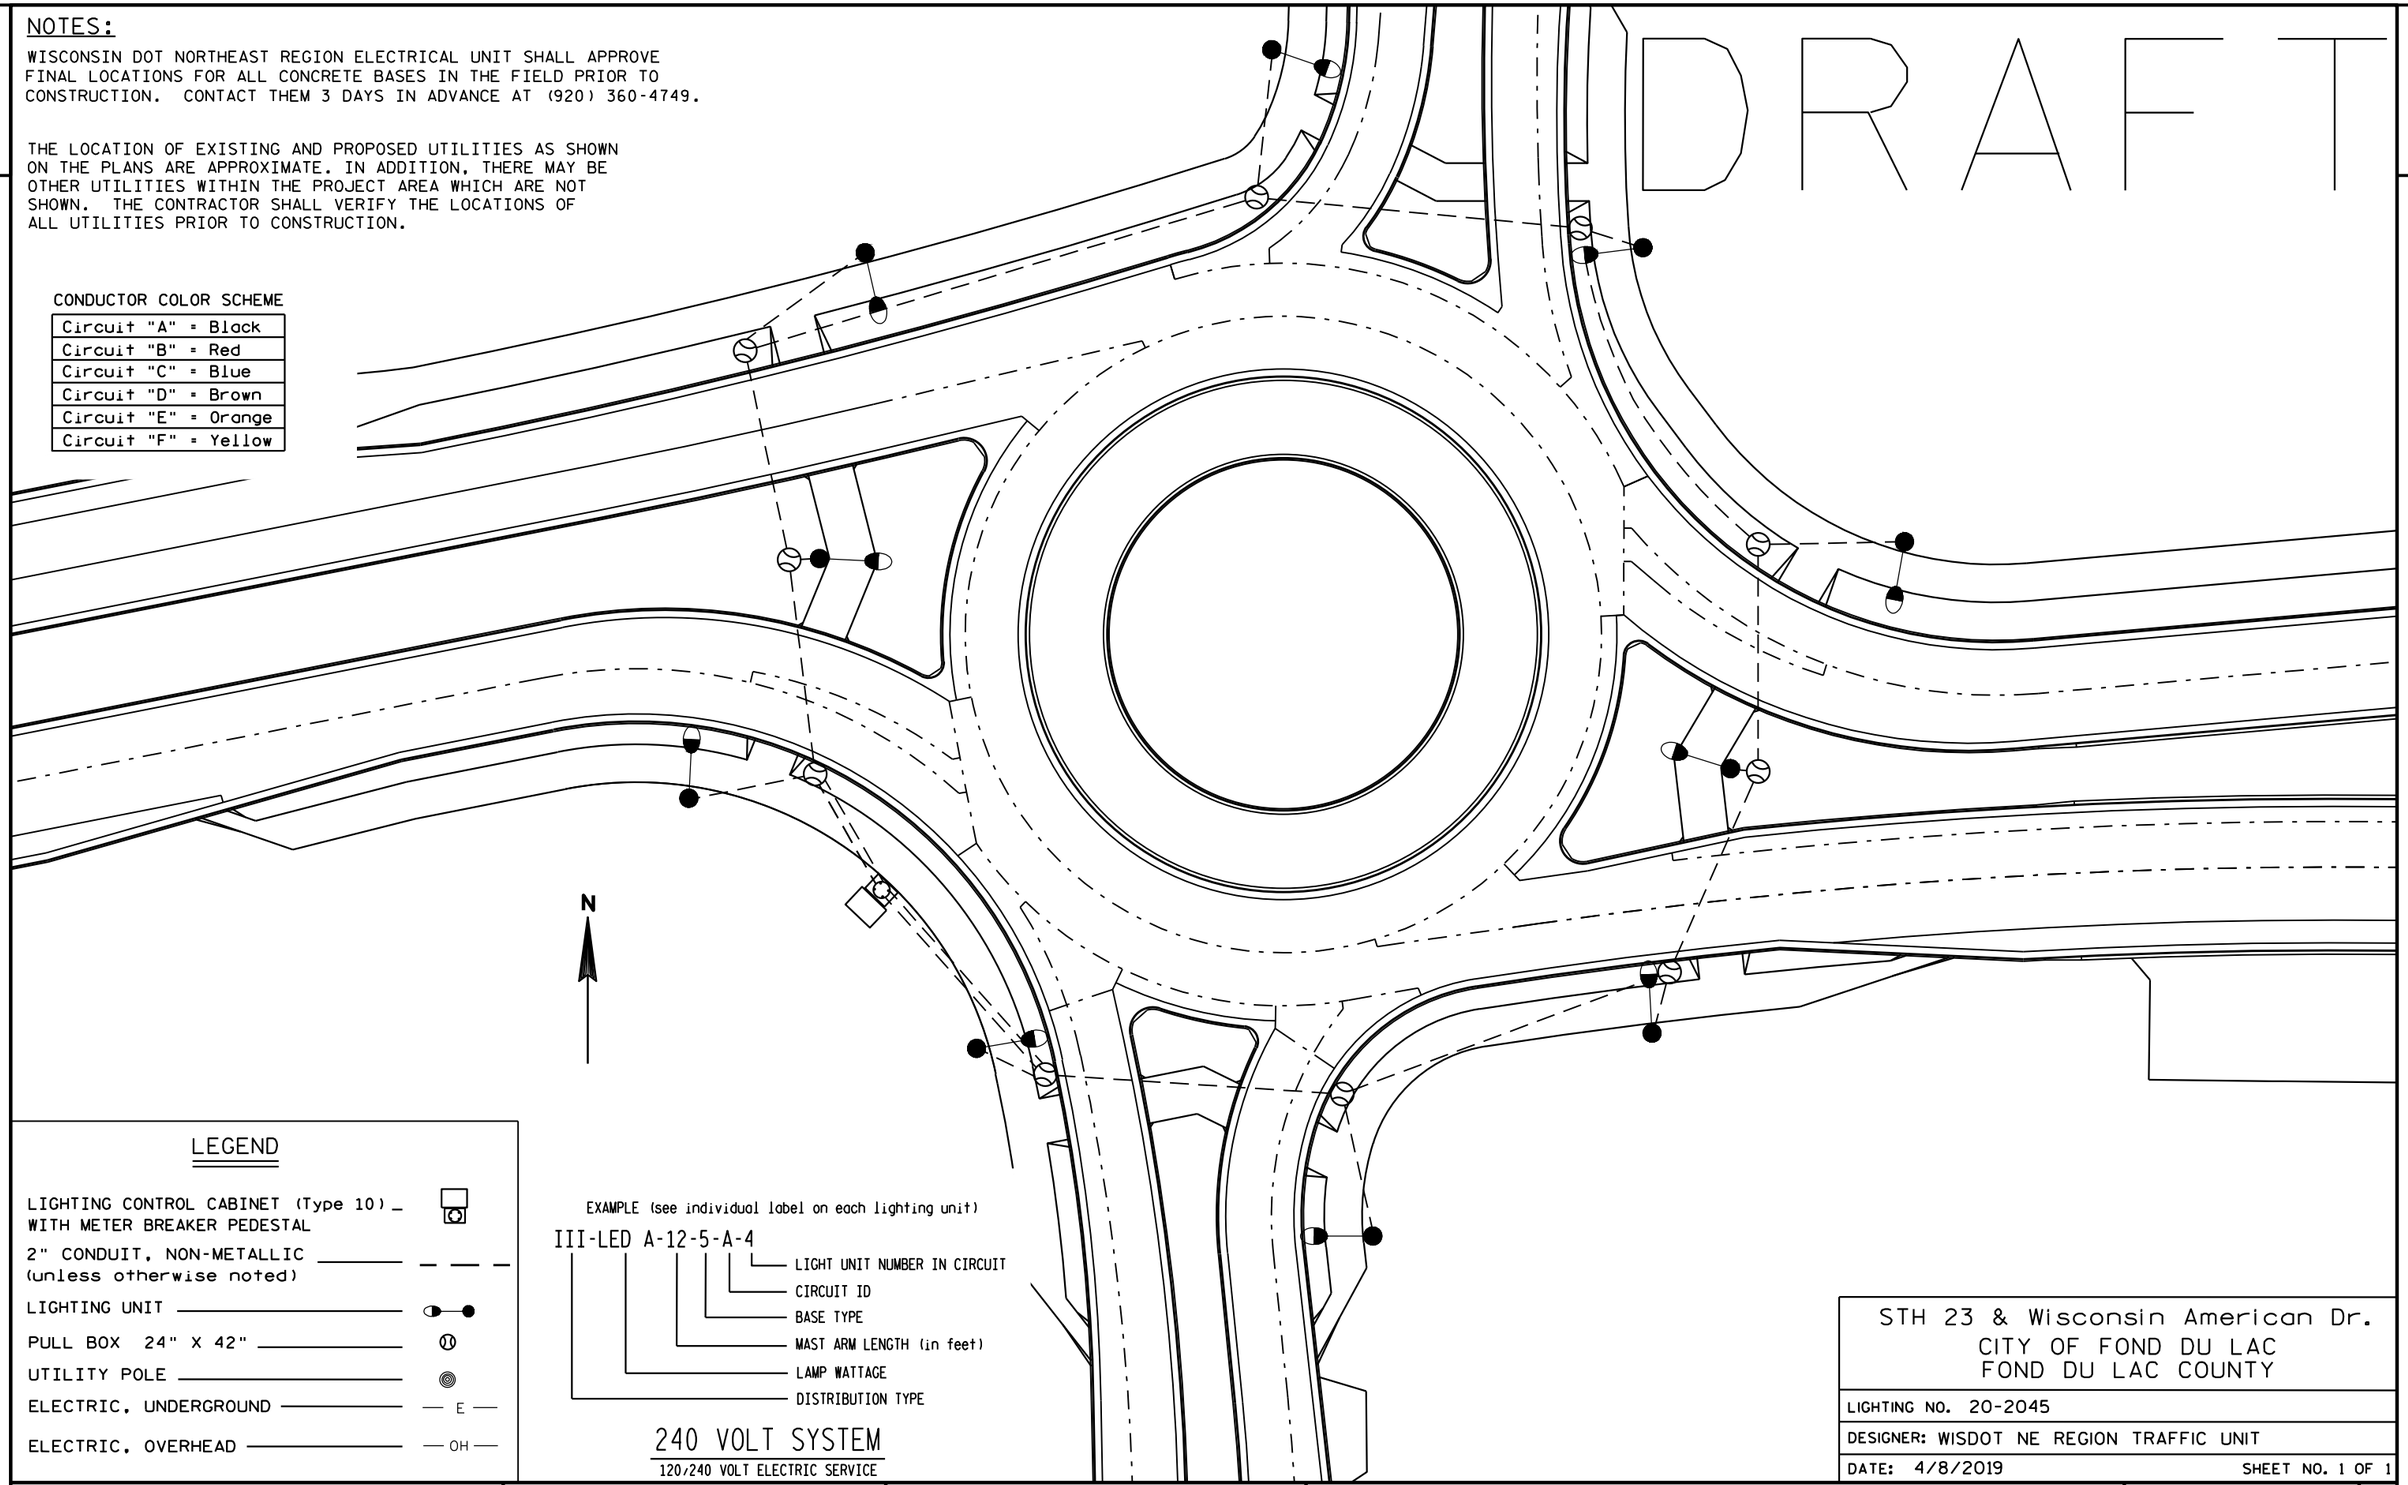

LEGEND

- LIGHTING CONTROL CABINET (Type 10) WITH METER BREAKER PEDESTAL
- 2" CONDUIT, NON-METALLIC (unless otherwise noted)
- LIGHTING UNIT
- PULL BOX 24" X 42"
- UTILITY POLE
- ELECTRIC, UNDERGROUND — E —
- ELECTRIC, OVERHEAD — OH —

EXAMPLE (see individual label on each lighting unit)

III-LED A-12-5-A-4

- LIGHT UNIT NUMBER IN CIRCUIT
- CIRCUIT ID
- BASE TYPE
- MAST ARM LENGTH (in feet)
- LAMP WATTAGE
- DISTRIBUTION TYPE

240 VOLT SYSTEM

120/240 VOLT ELECTRIC SERVICE

STH 23 & Wisconsin American Dr.
CITY OF FOND DU LAC
FOND DU LAC COUNTY

LIGHTING NO. 20-2045

DESIGNER: WISDOT NE REGION TRAFFIC UNIT

DATE: 4/8/2019 SHEET NO. 1 OF 1

PROJECT NO: 1440-15-71	HWY: STH 23	COUNTY: FOND DU LAC	CONSTRUCTION DETAIL - ROUNDABOUT LIGHTING	SHEET	E

FILE NAME : U:\WORK TO BE DONE OR PENDING\LIGHTING\STH 23 FDL PART 2\STH 23 (5 RABS) LIGHTING.DWG
LAYOUT NAME - American

PLOT DATE : 10/11/2019 7:15 AM PLOT BY : TALCOTT, MATTHEW J PLOT NAME : PLOT SCALE : 1 IN:40 FT

WISDOT/CADDS SHEET 42

NOTES:


WISCONSIN DOT NORTHEAST REGION ELECTRICAL UNIT SHALL APPROVE FINAL LOCATIONS FOR ALL CONCRETE BASES IN THE FIELD PRIOR TO CONSTRUCTION. CONTACT THEM 3 DAYS IN ADVANCE AT (920) 360-4749.

THE LOCATION OF EXISTING AND PROPOSED UTILITIES AS SHOWN ON THE PLANS ARE APPROXIMATE. IN ADDITION, THERE MAY BE OTHER UTILITIES WITHIN THE PROJECT AREA WHICH ARE NOT SHOWN. THE CONTRACTOR SHALL VERIFY THE LOCATIONS OF ALL UTILITIES PRIOR TO CONSTRUCTION.

CONDUCTOR COLOR SCHEME

Circuit "A" = Black
Circuit "B" = Red
Circuit "C" = Blue
Circuit "D" = Brown
Circuit "E" = Orange
Circuit "F" = Yellow

DRAFT

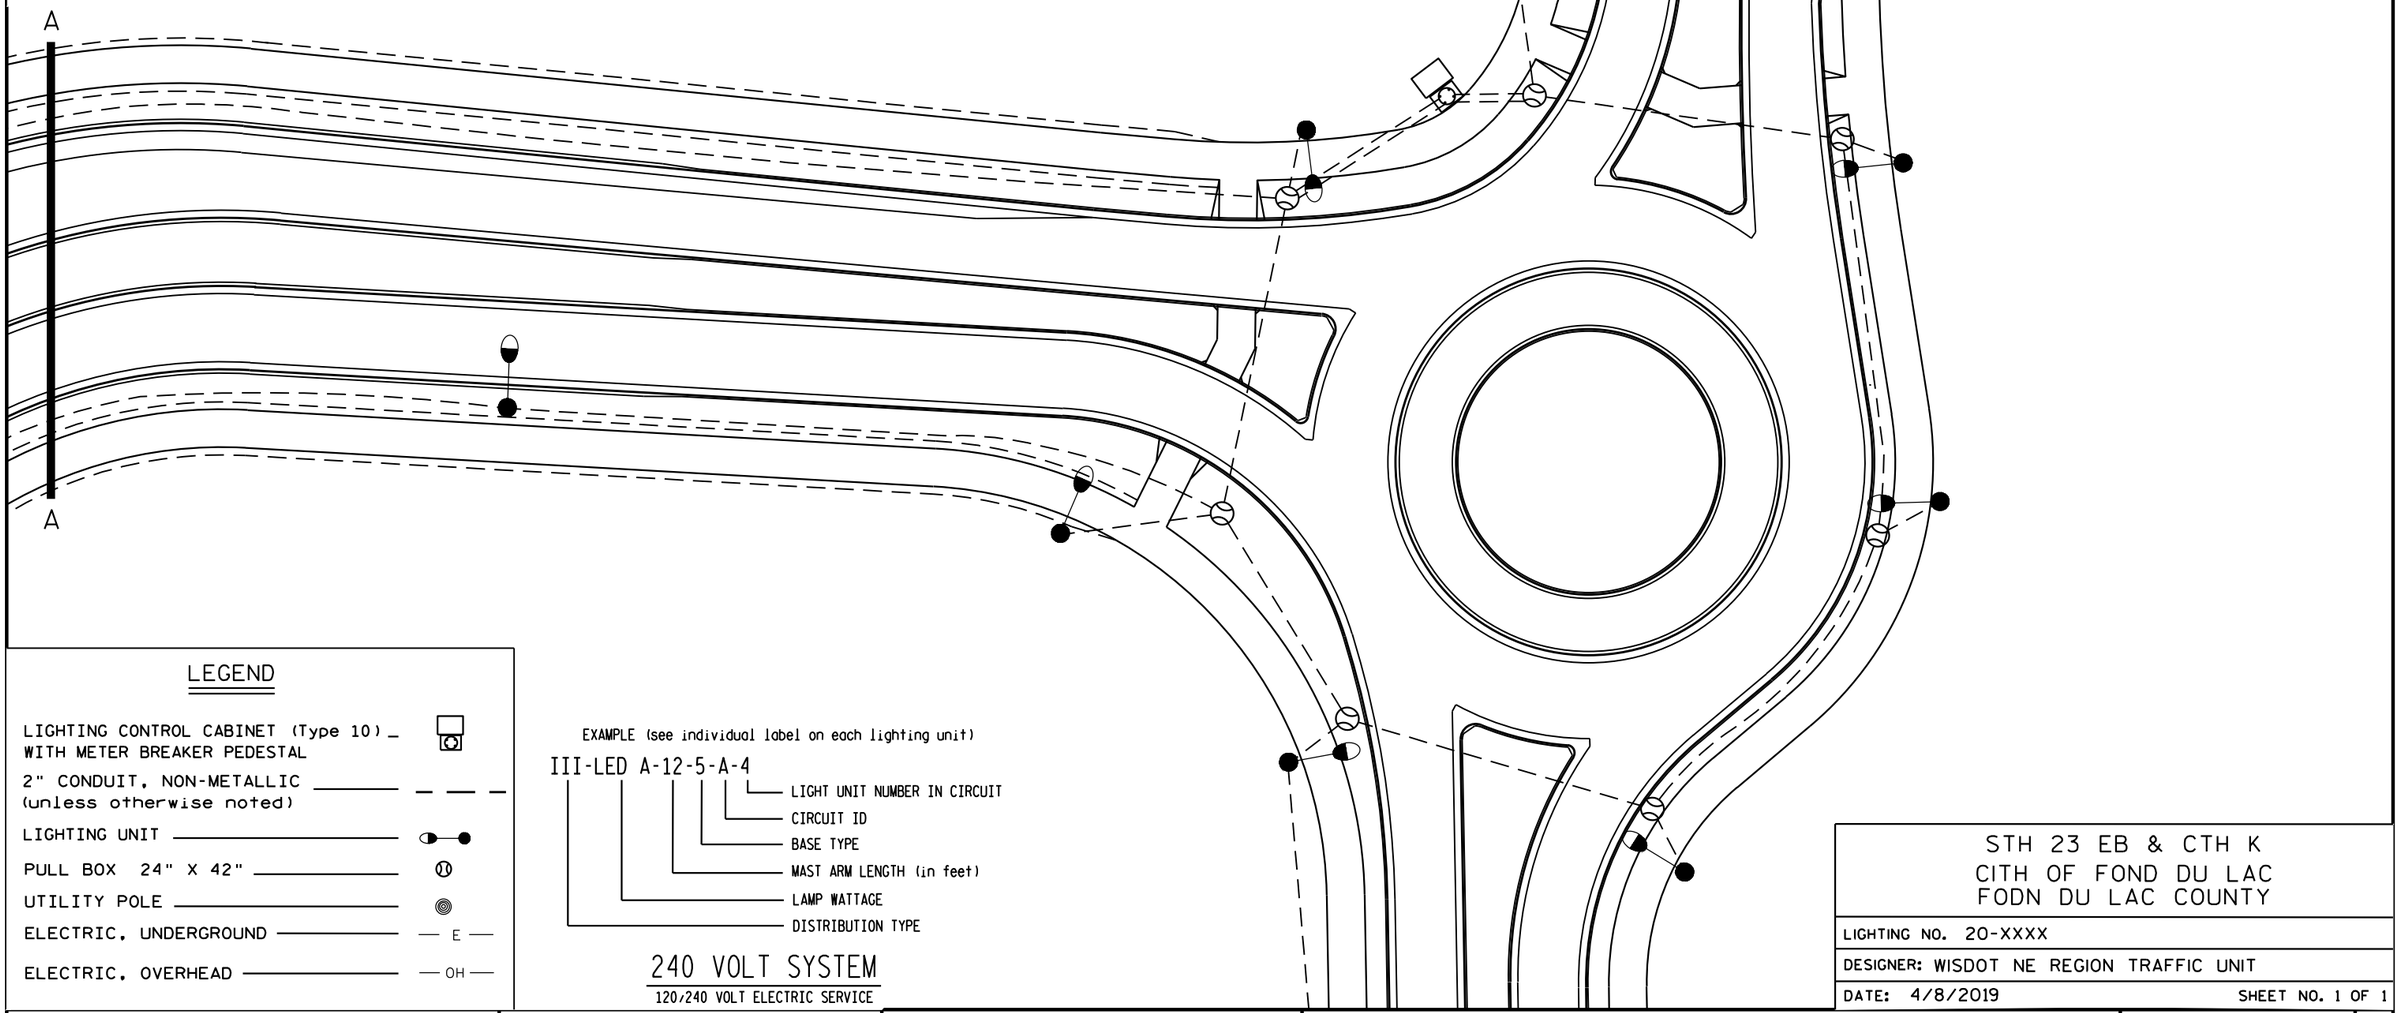

LEGEND

- LIGHTING CONTROL CABINET (Type 10) WITH METER BREAKER PEDESTAL
- 2" CONDUIT, NON-METALLIC (unless otherwise noted)
- LIGHTING UNIT
- PULL BOX 24" X 42"
- UTILITY POLE
- ELECTRIC, UNDERGROUND — E —
- ELECTRIC, OVERHEAD — OH —

EXAMPLE (see individual label on each lighting unit)

III-LED A-12-5-A-4

- LIGHT UNIT NUMBER IN CIRCUIT
- CIRCUIT ID
- BASE TYPE
- MAST ARM LENGTH (in feet)
- LAMP WATTAGE
- DISTRIBUTION TYPE

240 VOLT SYSTEM

120/240 VOLT ELECTRIC SERVICE

STH 23 EB & CTH K
CITH OF FOND DU LAC
FODN DU LAC COUNTY

LIGHTING NO. 20-XXXX

DESIGNER: WISDOT NE REGION TRAFFIC UNIT

DATE: 4/8/2019 SHEET NO. 1 OF 1

PROJECT NO: 1440-15-71	HWY: STH 23	COUNTY: FOND DU LAC	CONSTRUCTION DETAIL - ROUNDABOUT LIGHTING	SHEET 65	E

NOTES:


WISCONSIN DOT NORTHEAST REGION ELECTRICAL UNIT SHALL APPROVE FINAL LOCATIONS FOR ALL CONCRETE BASES IN THE FIELD PRIOR TO CONSTRUCTION. CONTACT THEM 3 DAYS IN ADVANCE AT (920) 360-4749.

THE LOCATION OF EXISTING AND PROPOSED UTILITIES AS SHOWN ON THE PLANS ARE APPROXIMATE. IN ADDITION, THERE MAY BE OTHER UTILITIES WITHIN THE PROJECT AREA WHICH ARE NOT SHOWN. THE CONTRACTOR SHALL VERIFY THE LOCATIONS OF ALL UTILITIES PRIOR TO CONSTRUCTION.

CONDUCTOR COLOR SCHEME

Circuit "A" = Black
Circuit "B" = Red
Circuit "C" = Blue
Circuit "D" = Brown
Circuit "E" = Orange
Circuit "F" = Yellow

DRAFT

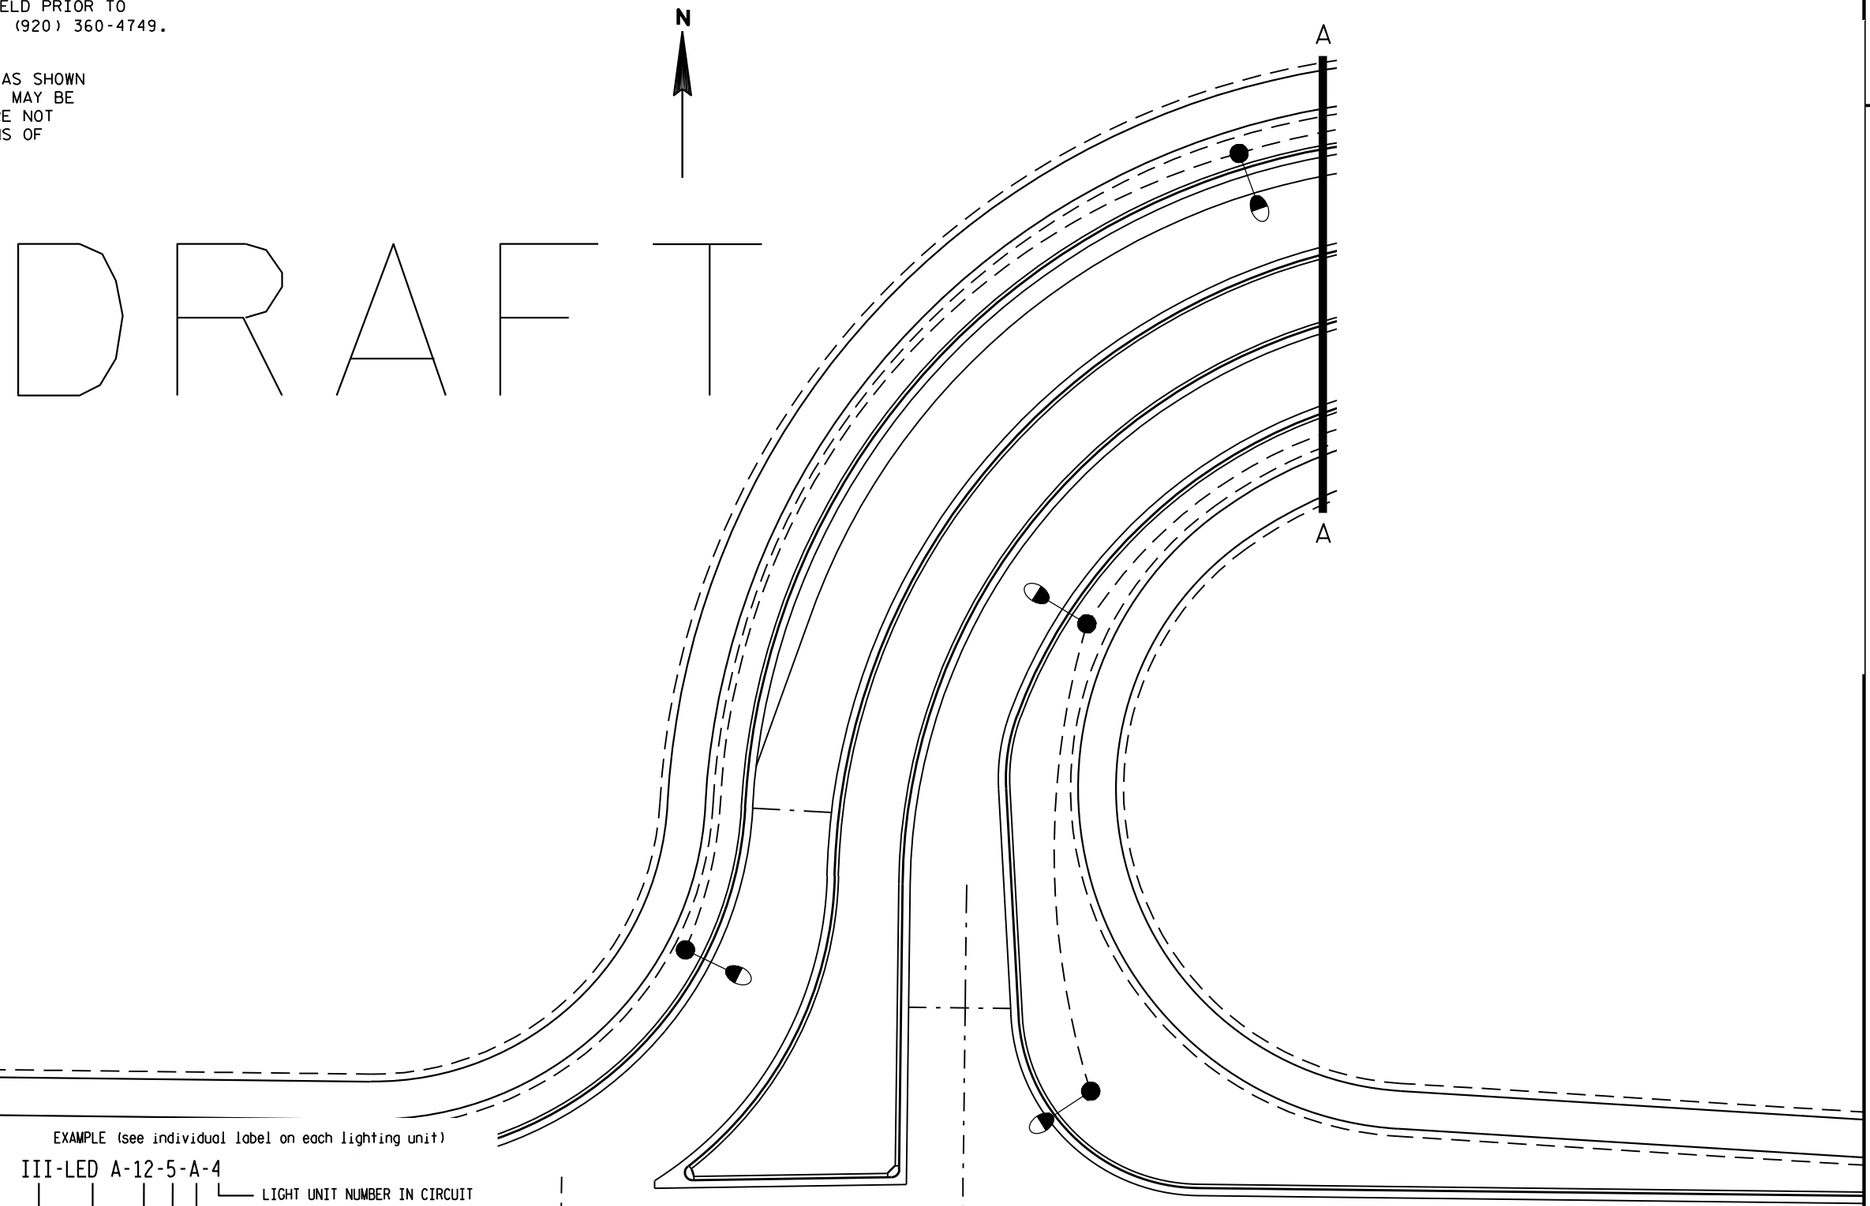

LEGEND

- LIGHTING CONTROL CABINET (Type 10) WITH METER BREAKER PEDESTAL
- 2" CONDUIT, NON-METALLIC (unless otherwise noted)
- LIGHTING UNIT
- PULL BOX 24" X 42"
- UTILITY POLE
- ELECTRIC, UNDERGROUND — E —
- ELECTRIC, OVERHEAD — OH —

EXAMPLE (see individual label on each lighting unit)

III-LED A-12-5-A-4

- III — DISTRIBUTION TYPE
- LED — LAMP WATTAGE
- A — MAST ARM LENGTH (in feet)
- 12 — BASE TYPE
- 5 — CIRCUIT ID
- A — LIGHT UNIT NUMBER IN CIRCUIT
- 4

240 VOLT SYSTEM

120/240 VOLT ELECTRIC SERVICE

STH 23 EB & CTH K
CITH OF FOND DU LAC
FODN DU LAC COUNTY

LIGHTING NO. 20-XXXX

DESIGNER: WISDOT NE REGION TRAFFIC UNIT

DATE: 4/8/2019 SHEET NO. 1 OF 1

PROJECT NO: 1440-15-71	HWY: STH 23	COUNTY: FOND DU LAC	CONSTRUCTION DETAIL - ROUNDABOUT LIGHTING	SHEET 66	E

FILE NAME : U:\WORK TO BE DONE OR PENDING\LIGHTING\STH 23 FDL PART 2\STH 23 (5 RABS) LIGHTING.DWG
LAYOUT NAME - CTH K North (2)
PLOT DATE : 4/8/2019 1:56 PM PLOT BY : TALCOTT, MATTHEW J PLOT NAME : PLOT SCALE : 1 IN:40 FT
WISDOT/CADDS SHEET 42

NOTES:

WISCONSIN DOT NORTHEAST REGION ELECTRICAL UNIT SHALL APPROVE FINAL LOCATIONS FOR ALL CONCRETE BASES IN THE FIELD PRIOR TO CONSTRUCTION. CONTACT THEM 3 DAYS IN ADVANCE AT (920) 360-4749.

THE LOCATION OF EXISTING AND PROPOSED UTILITIES AS SHOWN ON THE PLANS ARE APPROXIMATE. IN ADDITION, THERE MAY BE OTHER UTILITIES WITHIN THE PROJECT AREA WHICH ARE NOT SHOWN. THE CONTRACTOR SHALL VERIFY THE LOCATIONS OF ALL UTILITIES PRIOR TO CONSTRUCTION.

CONDUCTOR COLOR SCHEME

Circuit "A" = Black
Circuit "B" = Red
Circuit "C" = Blue
Circuit "D" = Brown
Circuit "E" = Orange
Circuit "F" = Yellow

LEGEND

- LIGHTING CONTROL CABINET (Type 10) WITH METER BREAKER PEDESTAL
- 2" CONDUIT, NON-METALLIC (unless otherwise noted)
- LIGHTING UNIT
- PULL BOX 24" X 42"
- UTILITY POLE
- ELECTRIC, UNDERGROUND — E —
- ELECTRIC, OVERHEAD — OH —

N

DRAFT

B

B

EXAMPLE (see individual label on each lighting unit)

III-LED A-12-5-A-4

- LIGHT UNIT NUMBER IN CIRCUIT
- CIRCUIT ID
- BASE TYPE
- MAST ARM LENGTH (in feet)
- LAMP WATTAGE
- DISTRIBUTION TYPE

240 VOLT SYSTEM

120/240 VOLT ELECTRIC SERVICE

STH 23 WB & CTH K
CITY OF FOND DU LAC
FOND DU LAC COUNTY

LIGHTING NO. 20-XXXX

DESIGNER: WISDOT NE REGION TRAFFIC UNIT

DATE: 4/8/2019 SHEET NO. 1 OF 1

PROJECT NO: 1440-15-71	HWY: STH 23	COUNTY: FOND DU LAC	CONSTRUCTION DETAIL - ROUNDABOUT LIGHITNG	SHEET 67	E

FILE NAME : U:\WORK TO BE DONE OR PENDING\LIGHTING\STH 23 FDL PART 2\STH 23 (5 RABS) LIGHTING.DWG
LAYOUT NAME - CTH K South

PLOT DATE : 4/8/2019 1:59 PM PLOT BY : TALCOTT, MATTHEW J PLOT NAME : PLOT SCALE : 1 IN:40 FT

WISDOT/CADDS SHEET 42


NOTES:

WISCONSIN DOT NORTHEAST REGION ELECTRICAL UNIT SHALL APPROVE FINAL LOCATIONS FOR ALL CONCRETE BASES IN THE FIELD PRIOR TO CONSTRUCTION. CONTACT THEM 3 DAYS IN ADVANCE AT (920) 360-4749.

THE LOCATION OF EXISTING AND PROPOSED UTILITIES AS SHOWN ON THE PLANS ARE APPROXIMATE. IN ADDITION, THERE MAY BE OTHER UTILITIES WITHIN THE PROJECT AREA WHICH ARE NOT SHOWN. THE CONTRACTOR SHALL VERIFY THE LOCATIONS OF ALL UTILITIES PRIOR TO CONSTRUCTION.

CONDUCTOR COLOR SCHEME

Circuit "A" = Black
Circuit "B" = Red
Circuit "C" = Blue
Circuit "D" = Brown
Circuit "E" = Orange
Circuit "F" = Yellow

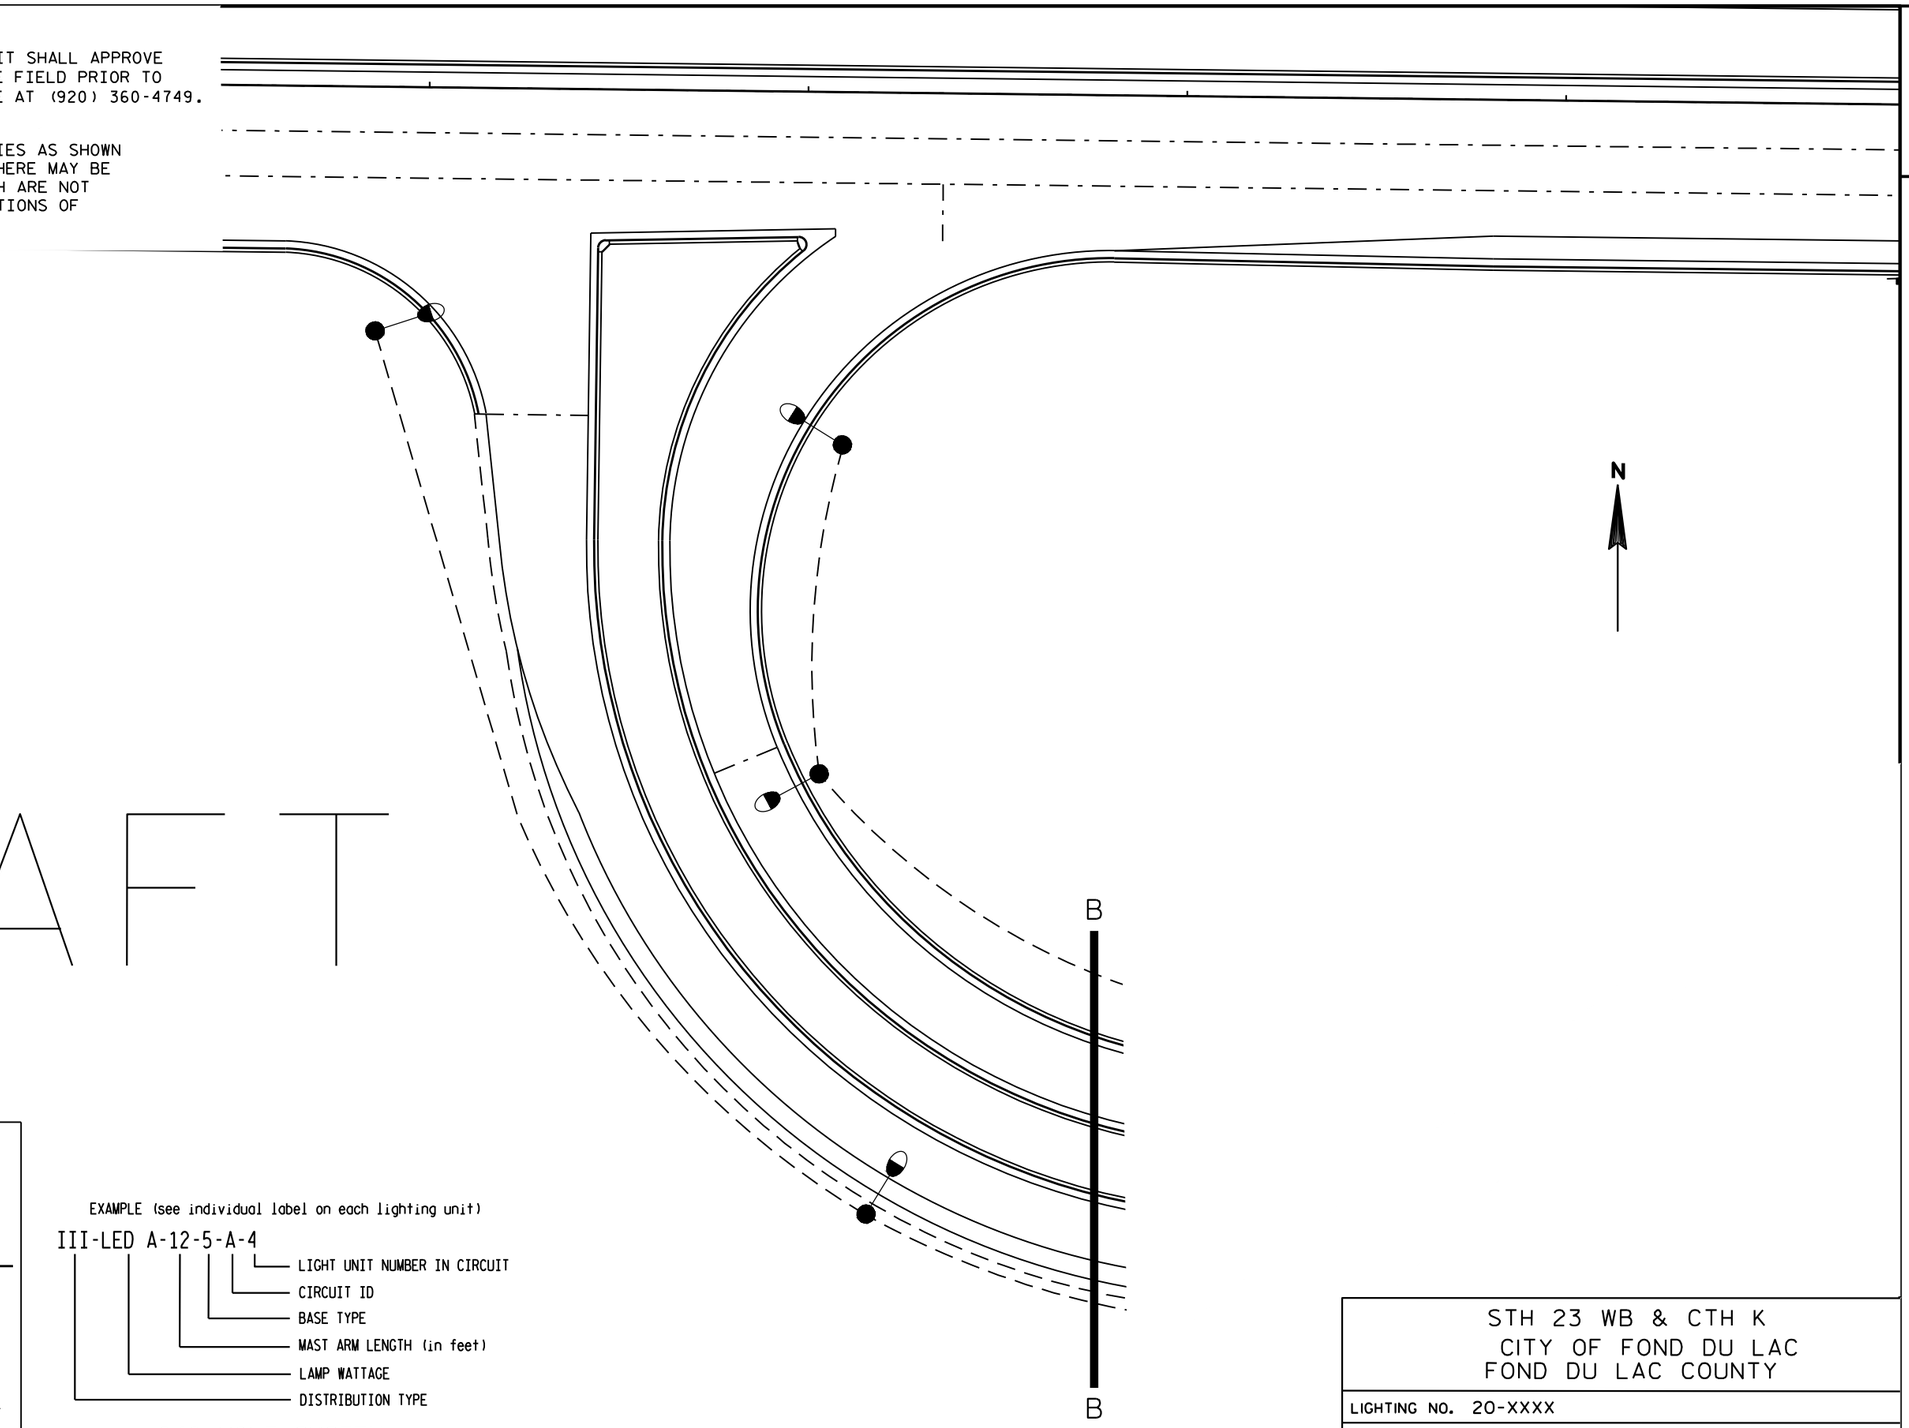

DRAFT

LEGEND

- LIGHTING CONTROL CABINET (Type 10) WITH METER BREAKER PEDESTAL
- 2" CONDUIT, NON-METALLIC (unless otherwise noted) — — —
- LIGHTING UNIT
- PULL BOX 24" X 42"
- UTILITY POLE
- ELECTRIC, UNDERGROUND — E —
- ELECTRIC, OVERHEAD — OH —

EXAMPLE (see individual label on each lighting unit)

III-LED A-12-5-A-4

- LIGHT UNIT NUMBER IN CIRCUIT
- CIRCUIT ID
- BASE TYPE
- MAST ARM LENGTH (in feet)
- LAMP WATTAGE
- DISTRIBUTION TYPE

240 VOLT SYSTEM

120/240 VOLT ELECTRIC SERVICE

STH 23 WB & CTH K
CITY OF FOND DU LAC
FOND DU LAC COUNTY

LIGHTING NO. 20-XXXX

DESIGNER: WISDOT NE REGION TRAFFIC UNIT

DATE: 4/8/2019 SHEET NO. 1 OF 1

PROJECT NO: 1440-15-71	HWY: STH 23	COUNTY: FOND DU LAC	CONSTRUCTION DETAIL - ROUNDABOUT LIGHITNG	SHEET 68	E

2


NOTES:

WISCONSIN DOT NORTHEAST REGION ELECTRICAL UNIT SHALL APPROVE FINAL LOCATIONS FOR ALL CONCRETE BASES IN THE FIELD PRIOR TO CONSTRUCTION. CONTACT THEM 3 DAYS IN ADVANCE AT (920) 360-4749.

THE LOCATION OF EXISTING AND PROPOSED UTILITIES AS SHOWN ON THE PLANS ARE APPROXIMATE. IN ADDITION, THERE MAY BE OTHER UTILITIES WITHIN THE PROJECT AREA WHICH ARE NOT SHOWN. THE CONTRACTOR SHALL VERIFY THE LOCATIONS OF ALL UTILITIES PRIOR TO CONSTRUCTION.

CONDUCTOR COLOR SCHEME

Circuit "A" = Black
Circuit "B" = Red
Circuit "C" = Blue
Circuit "D" = Brown
Circuit "E" = Orange
Circuit "F" = Yellow

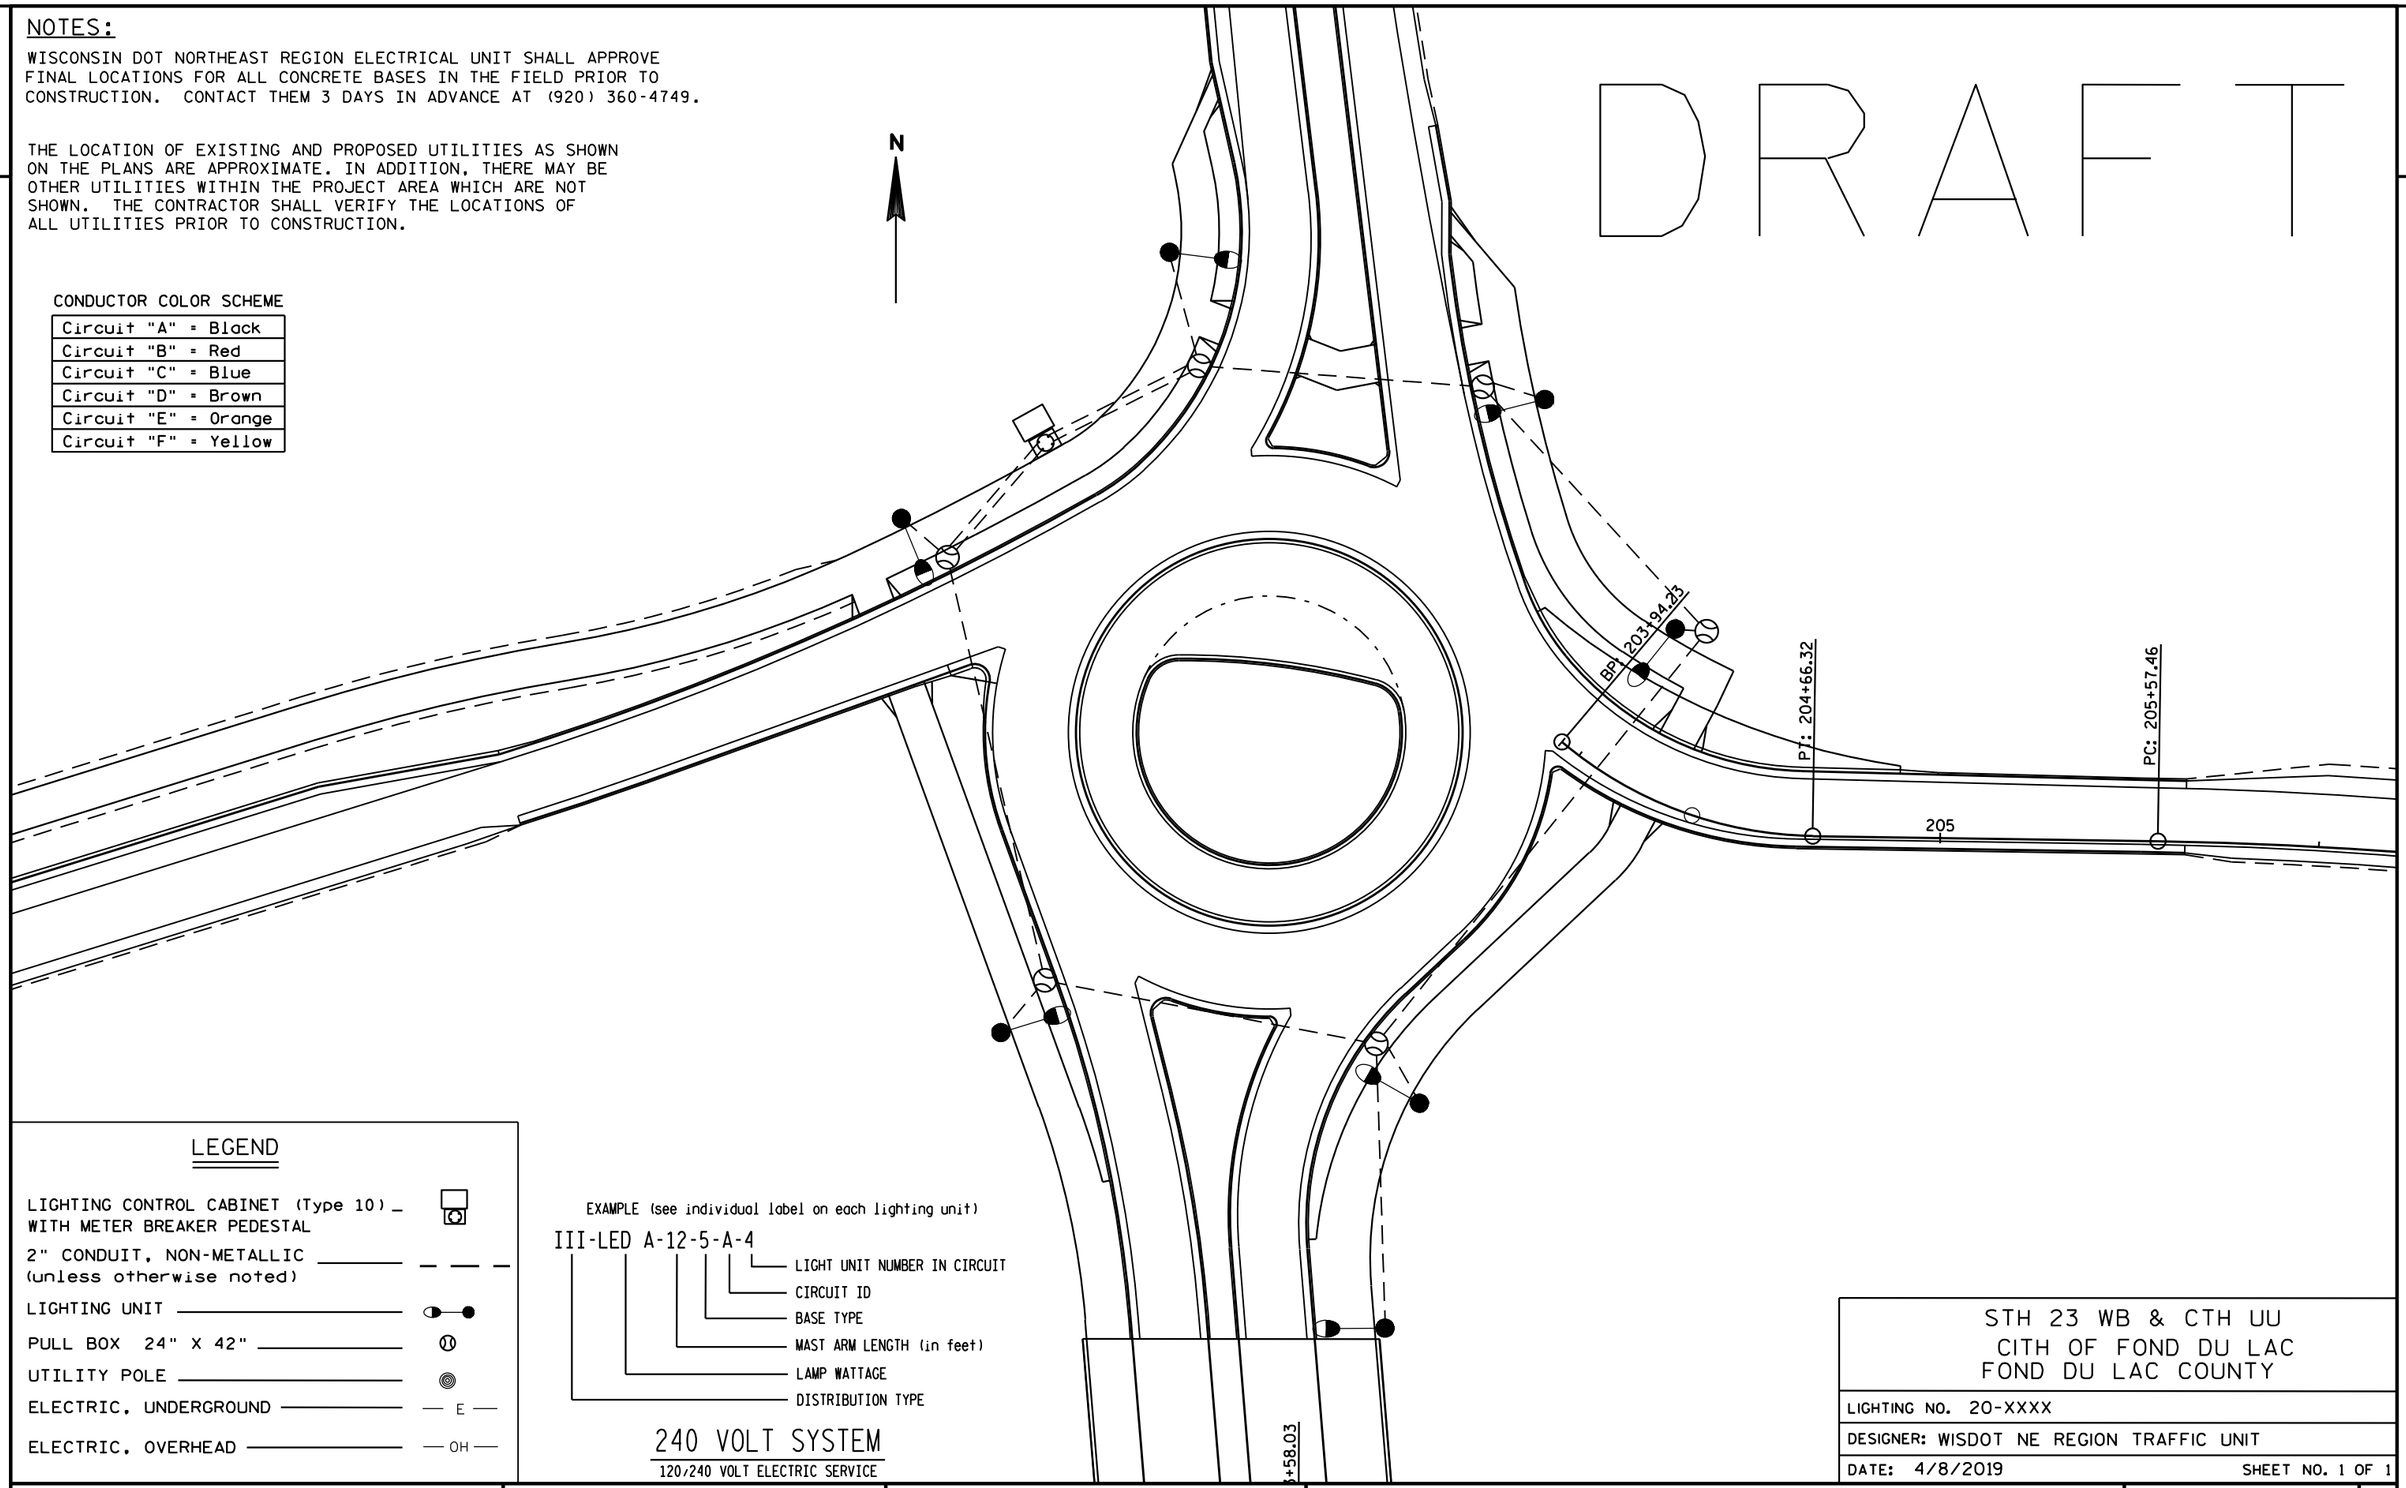

LEGEND

- LIGHTING CONTROL CABINET (Type 10) WITH METER BREAKER PEDESTAL
- 2" CONDUIT, NON-METALLIC (unless otherwise noted)
- LIGHTING UNIT
- PULL BOX 24" X 42"
- UTILITY POLE
- ELECTRIC, UNDERGROUND — E —
- ELECTRIC, OVERHEAD — OH —

EXAMPLE (see individual label on each lighting unit)

III-LED A-12-5-A-4

- LIGHT UNIT NUMBER IN CIRCUIT
- CIRCUIT ID
- BASE TYPE
- MAST ARM LENGTH (in feet)
- LAMP WATTAGE
- DISTRIBUTION TYPE

240 VOLT SYSTEM

120/240 VOLT ELECTRIC SERVICE

STH 23 WB & CTH UU
CITH OF FOND DU LAC
FOND DU LAC COUNTY

LIGHTING NO. 20-XXXX

DESIGNER: WISDOT NE REGION TRAFFIC UNIT

DATE: 4/8/2019 SHEET NO. 1 OF 1

PROJECT NO: 1440-15-71	HWY: STH 23	COUNTY: FOND DU LAC	CONSTRUCTION DETAIL - ROUNDABOUT LIGHTING	SHEET 69	E

FILE NAME : U:\WORK TO BE DONE OR PENDING\LIGHTING\STH 23 FDL PART 2\STH 23 (5 RABS) LIGHTING.DWG
LAYOUT NAME - CTH UU North

PLOT DATE : 4/8/2019 2:06 PM PLOT BY : TALCOTT, MATTHEW J PLOT NAME : PLOT SCALE : 1 IN:40 FT

WISDOT/CADDS SHEET 42


NOTES:

WISCONSIN DOT NORTHEAST REGION ELECTRICAL UNIT SHALL APPROVE FINAL LOCATIONS FOR ALL CONCRETE BASES IN THE FIELD PRIOR TO CONSTRUCTION. CONTACT THEM 3 DAYS IN ADVANCE AT (920) 360-4749.

THE LOCATION OF EXISTING AND PROPOSED UTILITIES AS SHOWN ON THE PLANS ARE APPROXIMATE. IN ADDITION, THERE MAY BE OTHER UTILITIES WITHIN THE PROJECT AREA WHICH ARE NOT SHOWN. THE CONTRACTOR SHALL VERIFY THE LOCATIONS OF ALL UTILITIES PRIOR TO CONSTRUCTION.

CONDUCTOR COLOR SCHEME

Circuit "A" = Black
Circuit "B" = Red
Circuit "C" = Blue
Circuit "D" = Brown
Circuit "E" = Orange
Circuit "F" = Yellow

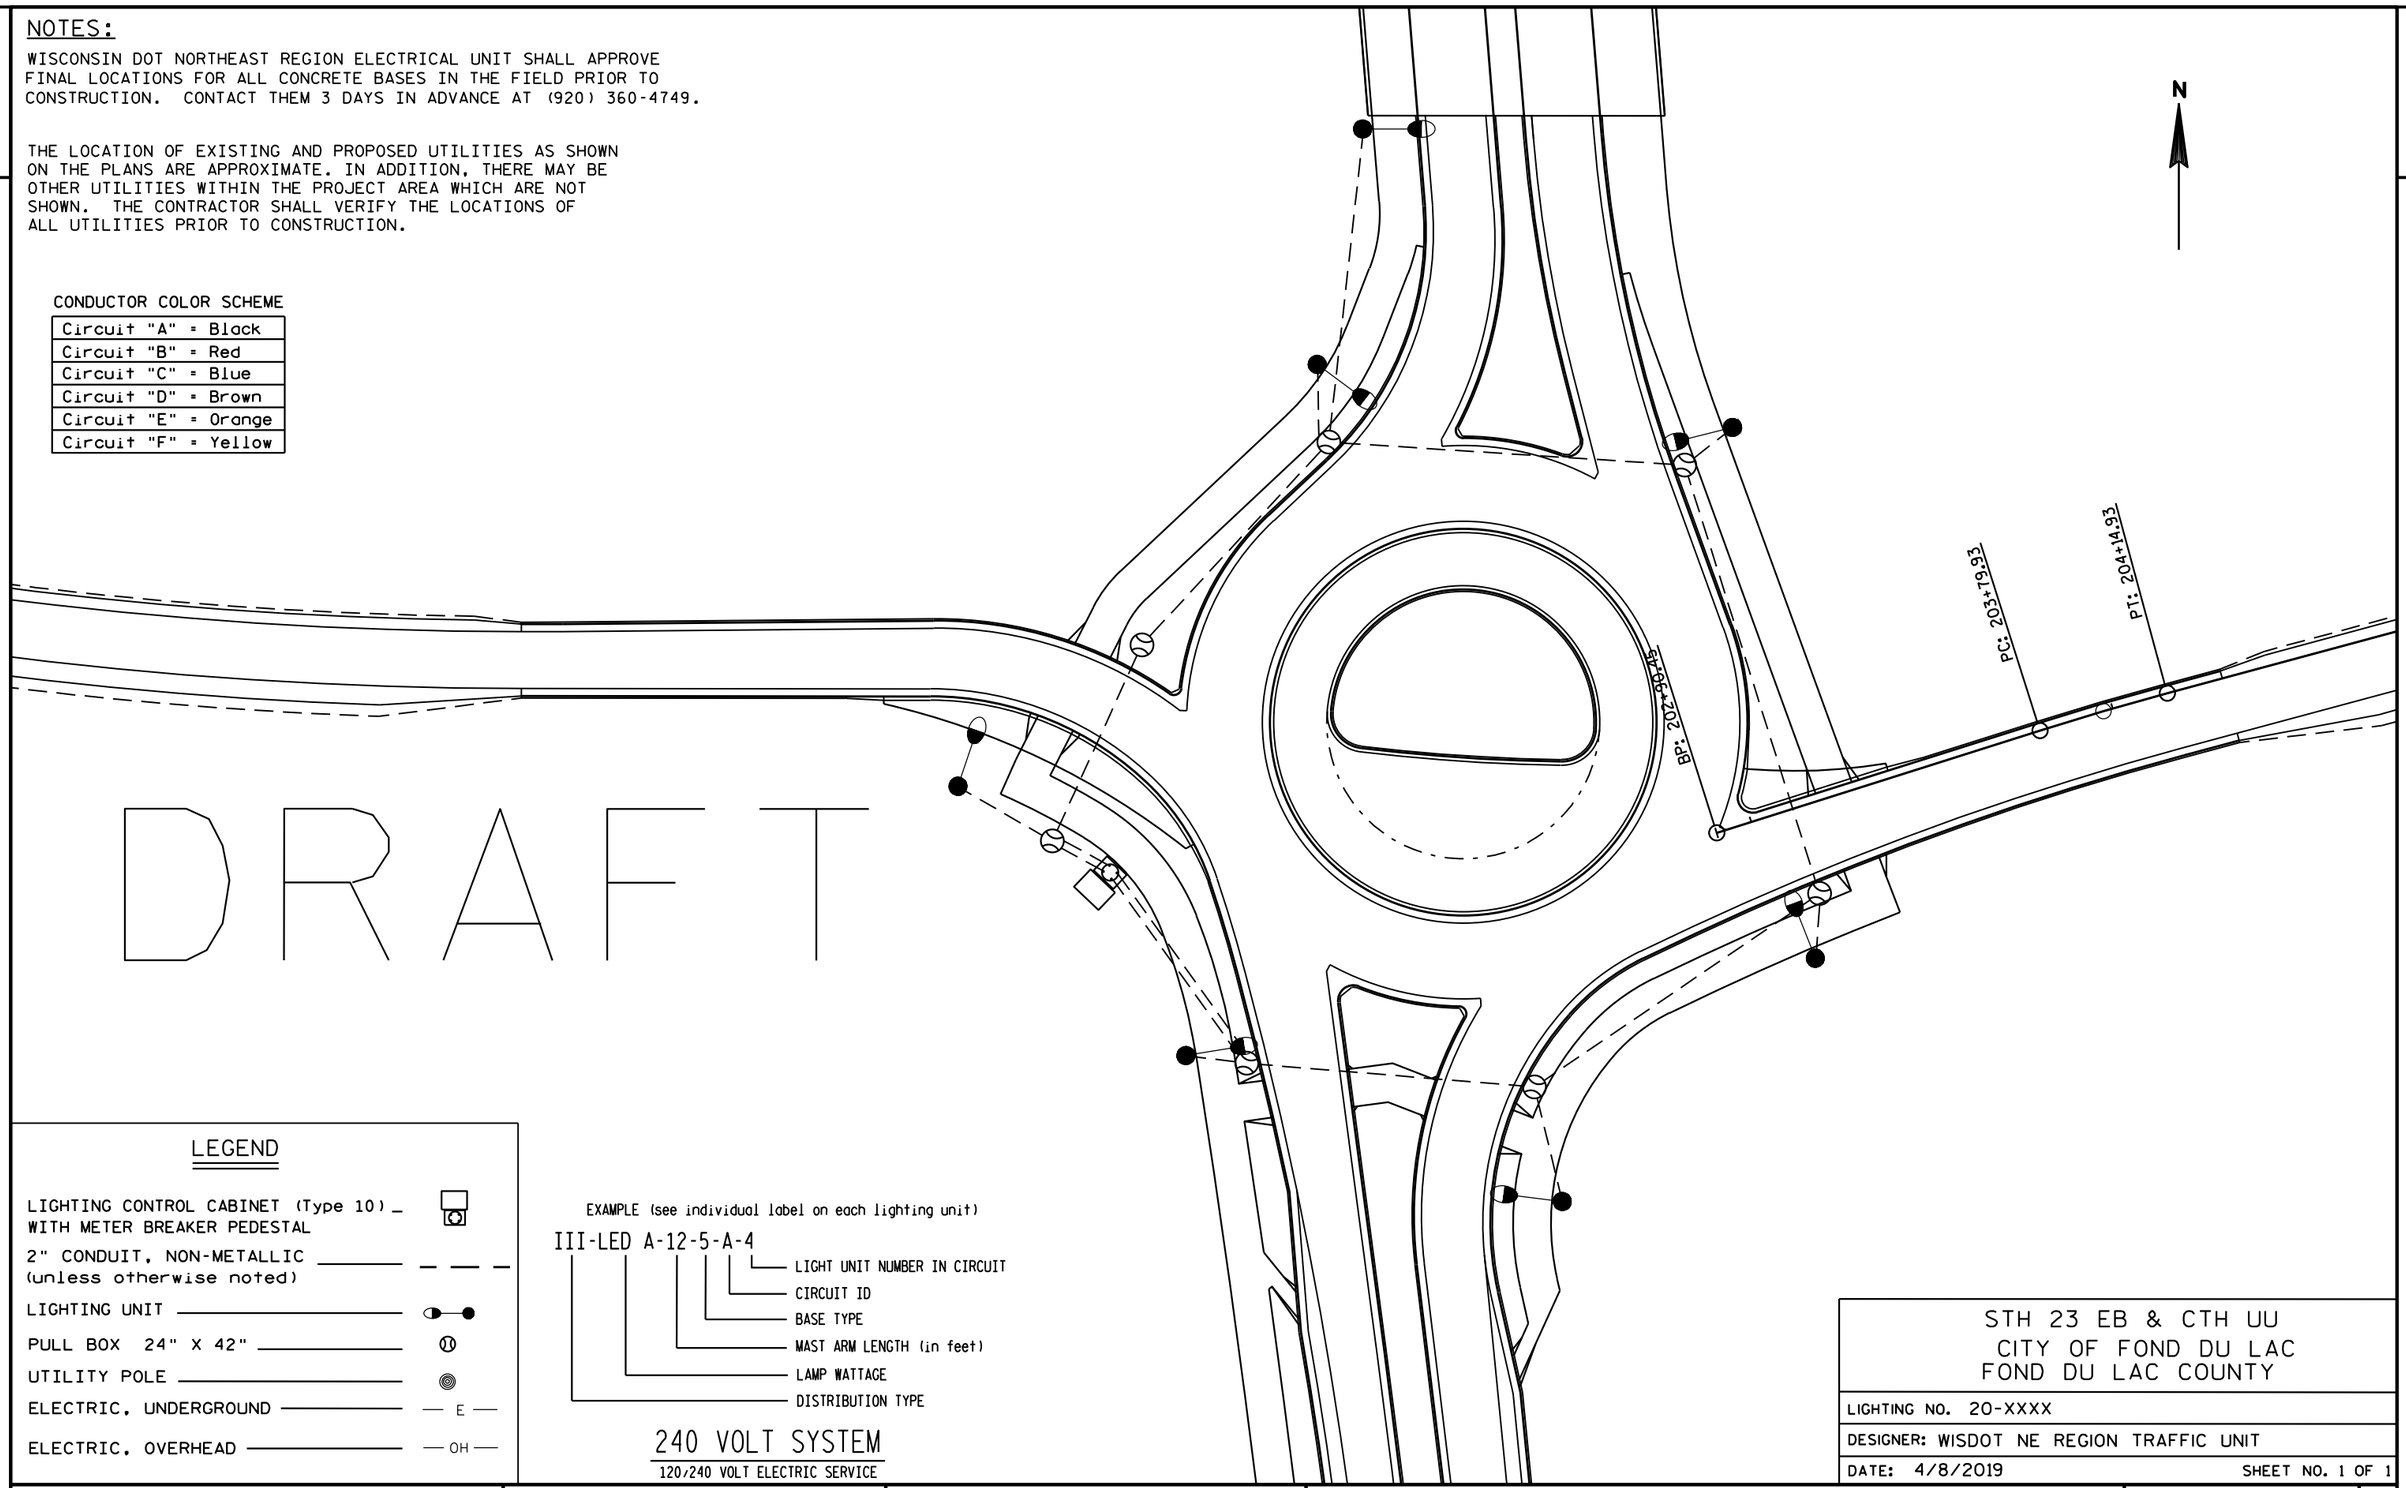

DRAFT

LEGEND

- LIGHTING CONTROL CABINET (Type 10) WITH METER BREAKER PEDESTAL
- 2" CONDUIT, NON-METALLIC (unless otherwise noted) — — —
- LIGHTING UNIT
- PULL BOX 24" X 42"
- UTILITY POLE
- ELECTRIC, UNDERGROUND — E —
- ELECTRIC, OVERHEAD — OH —

EXAMPLE (see individual label on each lighting unit)

III-LED A-12-5-A-4

- III — DISTRIBUTION TYPE
- LED — LAMP WATTAGE
- A — MAST ARM LENGTH (in feet)
- 12 — BASE TYPE
- 5 — CIRCUIT ID
- A — LIGHT UNIT NUMBER IN CIRCUIT

240 VOLT SYSTEM

120/240 VOLT ELECTRIC SERVICE

STH 23 EB & CTH UU
CITY OF FOND DU LAC
FOND DU LAC COUNTY

LIGHTING NO. 20-XXXX

DESIGNER: WISDOT NE REGION TRAFFIC UNIT

DATE: 4/8/2019 SHEET NO. 1 OF 1

PROJECT NO: 1440-15-71	HWY: STH 23	COUNTY: FOND DU LAC	CONSTRUCTION DETAIL - ROUNDABOUT LIGHTING	SHEET 70	E

SIGNING NOTES


WHEN AN EXISTING STOP SIGN AND SUPPORT IS TO BE REMOVED AND A NEW STOP SIGN AND SUPPORT ERECTED THE WORK SHALL BE DONE CONCURRENTLY. FOR OTHER SIGNS AND SUPPORTS THAT ARE TO BE REMOVED AND NEW SIGNS AND SUPPORTS ERECTED, THE REMOVAL OF THE EXISTING SIGN/SUPPORT AND ERECTION OF THE NEW SIGN/SUPPORT SHOULD BE DONE AS CONCURRENTLY AS POSSIBLE. IN NO CASE SHALL A NEW SIGN/SUPPORT BE DOWN FOR MORE THAN 24 HOURS AND THERE SHALL NOT BE MORE THAN ONE SIGN OF THE SAME LEGEND MISSING IN A ROW.

WOOD POSTS SIZES, FOR TYPE II SIGNING, ARE ESTIMATED LENGTHS AND THE ACTUAL LENGTH WILL BE DETERMINED IN THE FIELD.

INSTALL 18" X 18" ORANGE FLAGS ON TOP OF THE YIELD SIGNS FOR THE FIRST SIX MONTHS OF OPERATION OF THE ROUNDABOUT TO EMPASIZE THE YIELD MOVEMENT.

ALL YIELD SIGNS SHALL HAVE A MOUNTING HEIGHT OF 7' -3" TO THE BOTTOM OF THE YIELD SIGN.

THE NUMBER/SIZE/LENGTH OF TYPE I STEEL SIGN SUPPORTS/CONCRETE BASES TO BE DETERMINED BY CONTRACTOR UPON SURVEY OF LOCATION OF FINAL GRADE. SEE SIGNING A-PLATES FOR DETERMINATIONS

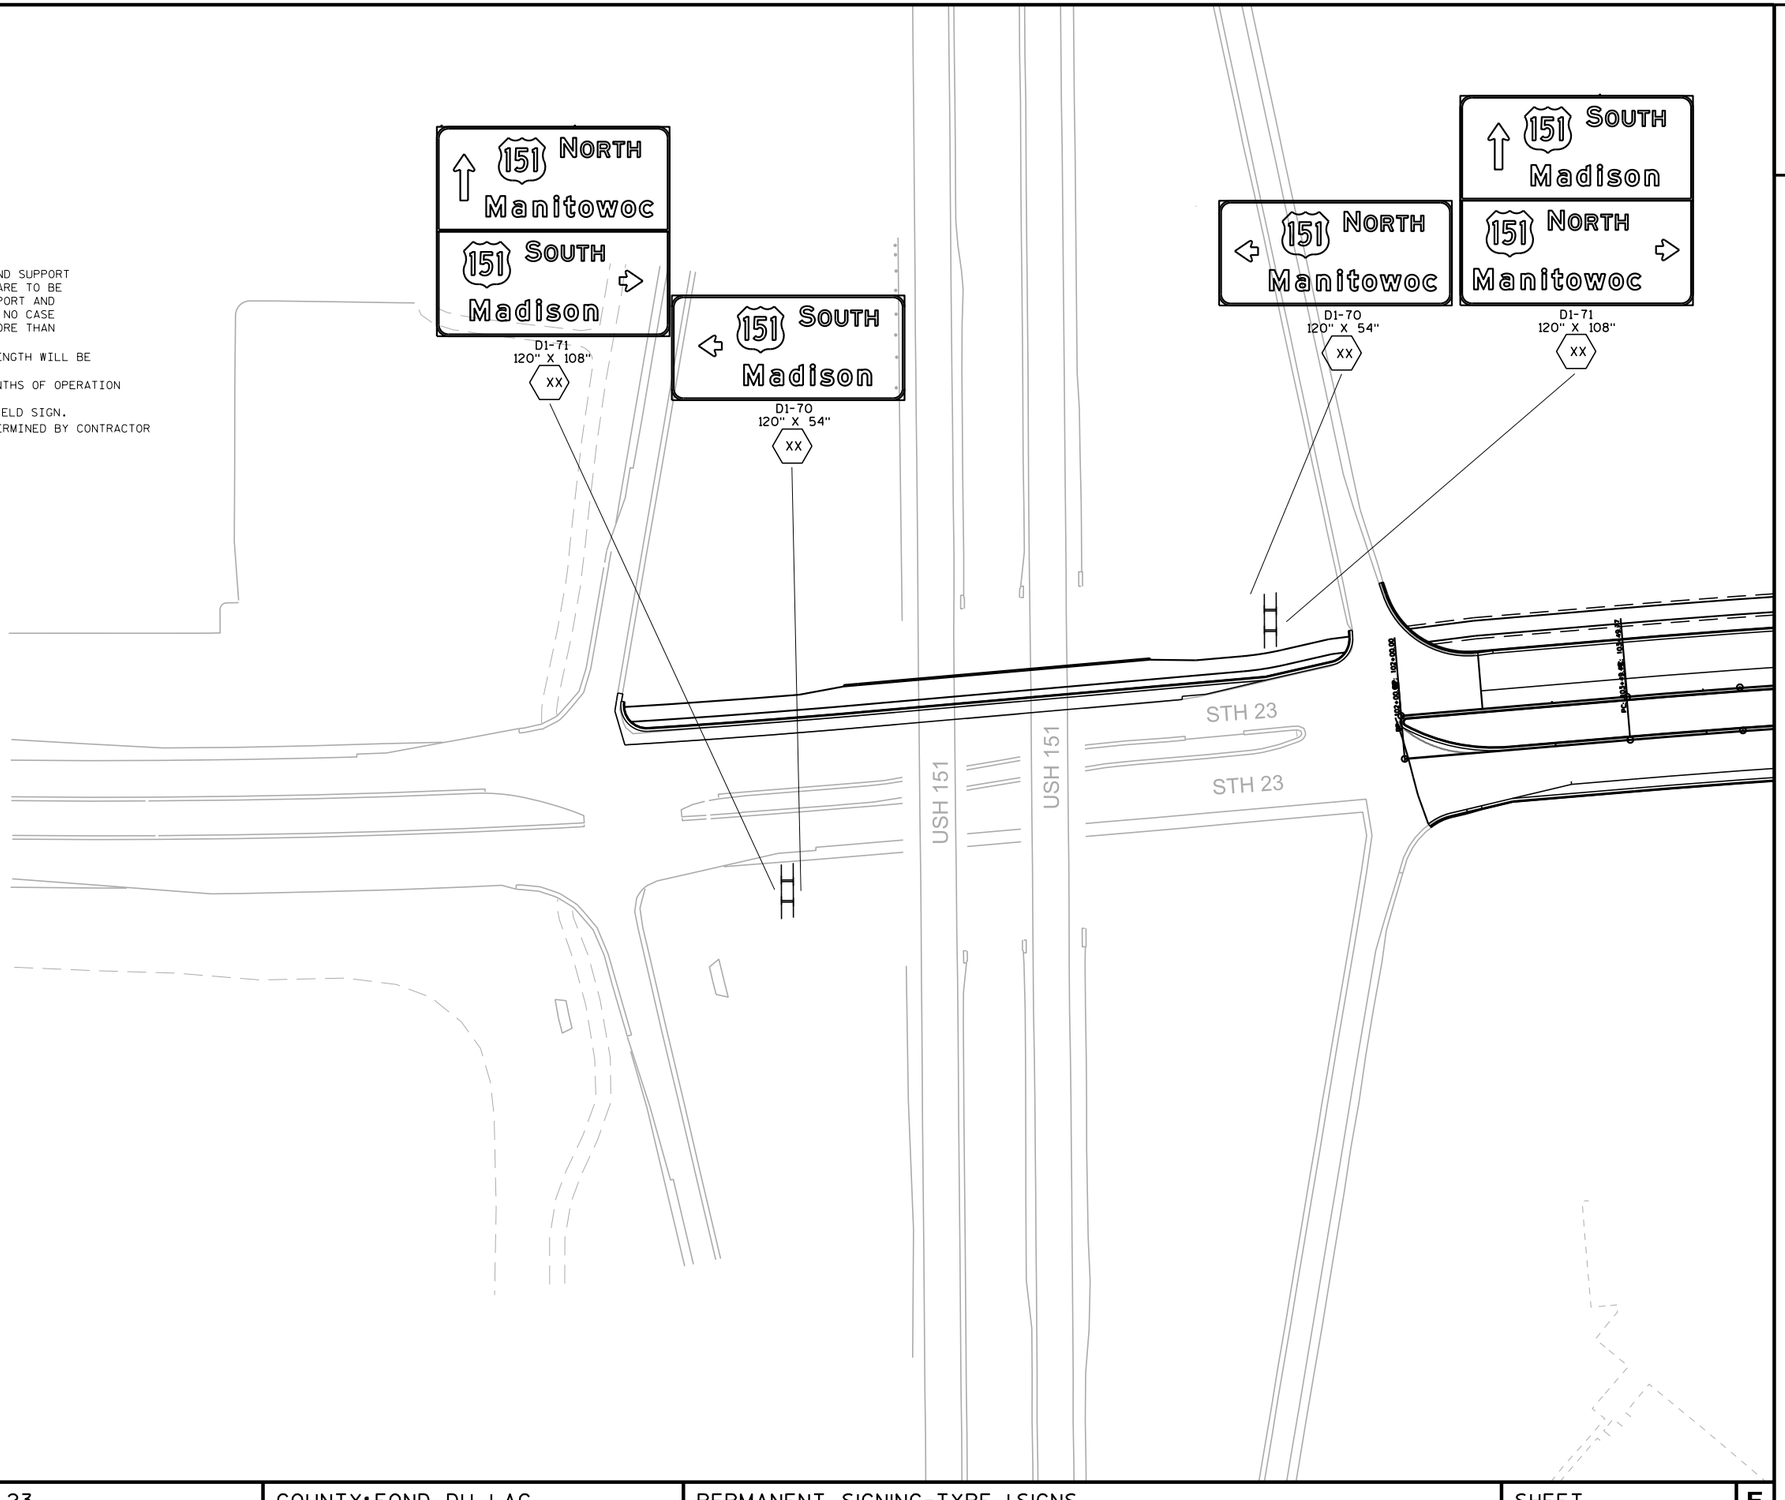

LEGEND

- WOOD POSTS
- TUBULAR STEEL POSTS
- CANTILEVER
- SIGN BRIDGE
- STEEL POSTS

SIGN-PLACE NEW

PROJECT NO:1440-15-71	HWY:STH 23	COUNTY:FOND DU LAC	PERMANENT SIGNING-TYPE I SIGNS	SHEET	E

SIGNING NOTES


WHEN AN EXISTING STOP SIGN AND SUPPORT IS TO BE REMOVED AND A NEW STOP SIGN AND SUPPORT ERECTED THE WORK SHALL BE DONE CONCURRENTLY. FOR OTHER SIGNS AND SUPPORTS THAT ARE TO BE REMOVED AND NEW SIGNS AND SUPPORTS ERECTED, THE REMOVAL OF THE EXISTING SIGN/SUPPORT AND ERECTION OF THE NEW SIGN/SUPPORT SHOULD BE DONE AS CONCURRENTLY AS POSSIBLE. IN NO CASE SHALL A NEW SIGN/SUPPORT BE DOWN FOR MORE THAN 24 HOURS AND THERE SHALL NOT BE MORE THAN ONE SIGN OF THE SAME LEGEND MISSING IN A ROW.

WOOD POSTS SIZES, FOR TYPE II SIGNING, ARE ESTIMATED LENGTHS AND THE ACTUAL LENGTH WILL BE DETERMINED IN THE FIELD.

INSTALL 18" X 18" ORANGE FLAGS ON TOP OF THE YIELD SIGNS FOR THE FIRST SIX MONTHS OF OPERATION OF THE ROUNDABOUT TO EMPASIZE THE YIELD MOVEMENT.

ALL YIELD SIGNS SHALL HAVE A MOUNTING HEIGHT OF 7' -3" TO THE BOTTOM OF THE YIELD SIGN.

THE NUMBER/SIZE/LENGTH OF TYPE I STEEL SIGN SUPPORTS/CONCRETE BASES TO BE DETERMINED BY CONTRACTOR UPON SURVEY OF LOCATION OF FINAL GRADE. SEE SIGNING A-PLATES FOR DETERMINATIONS

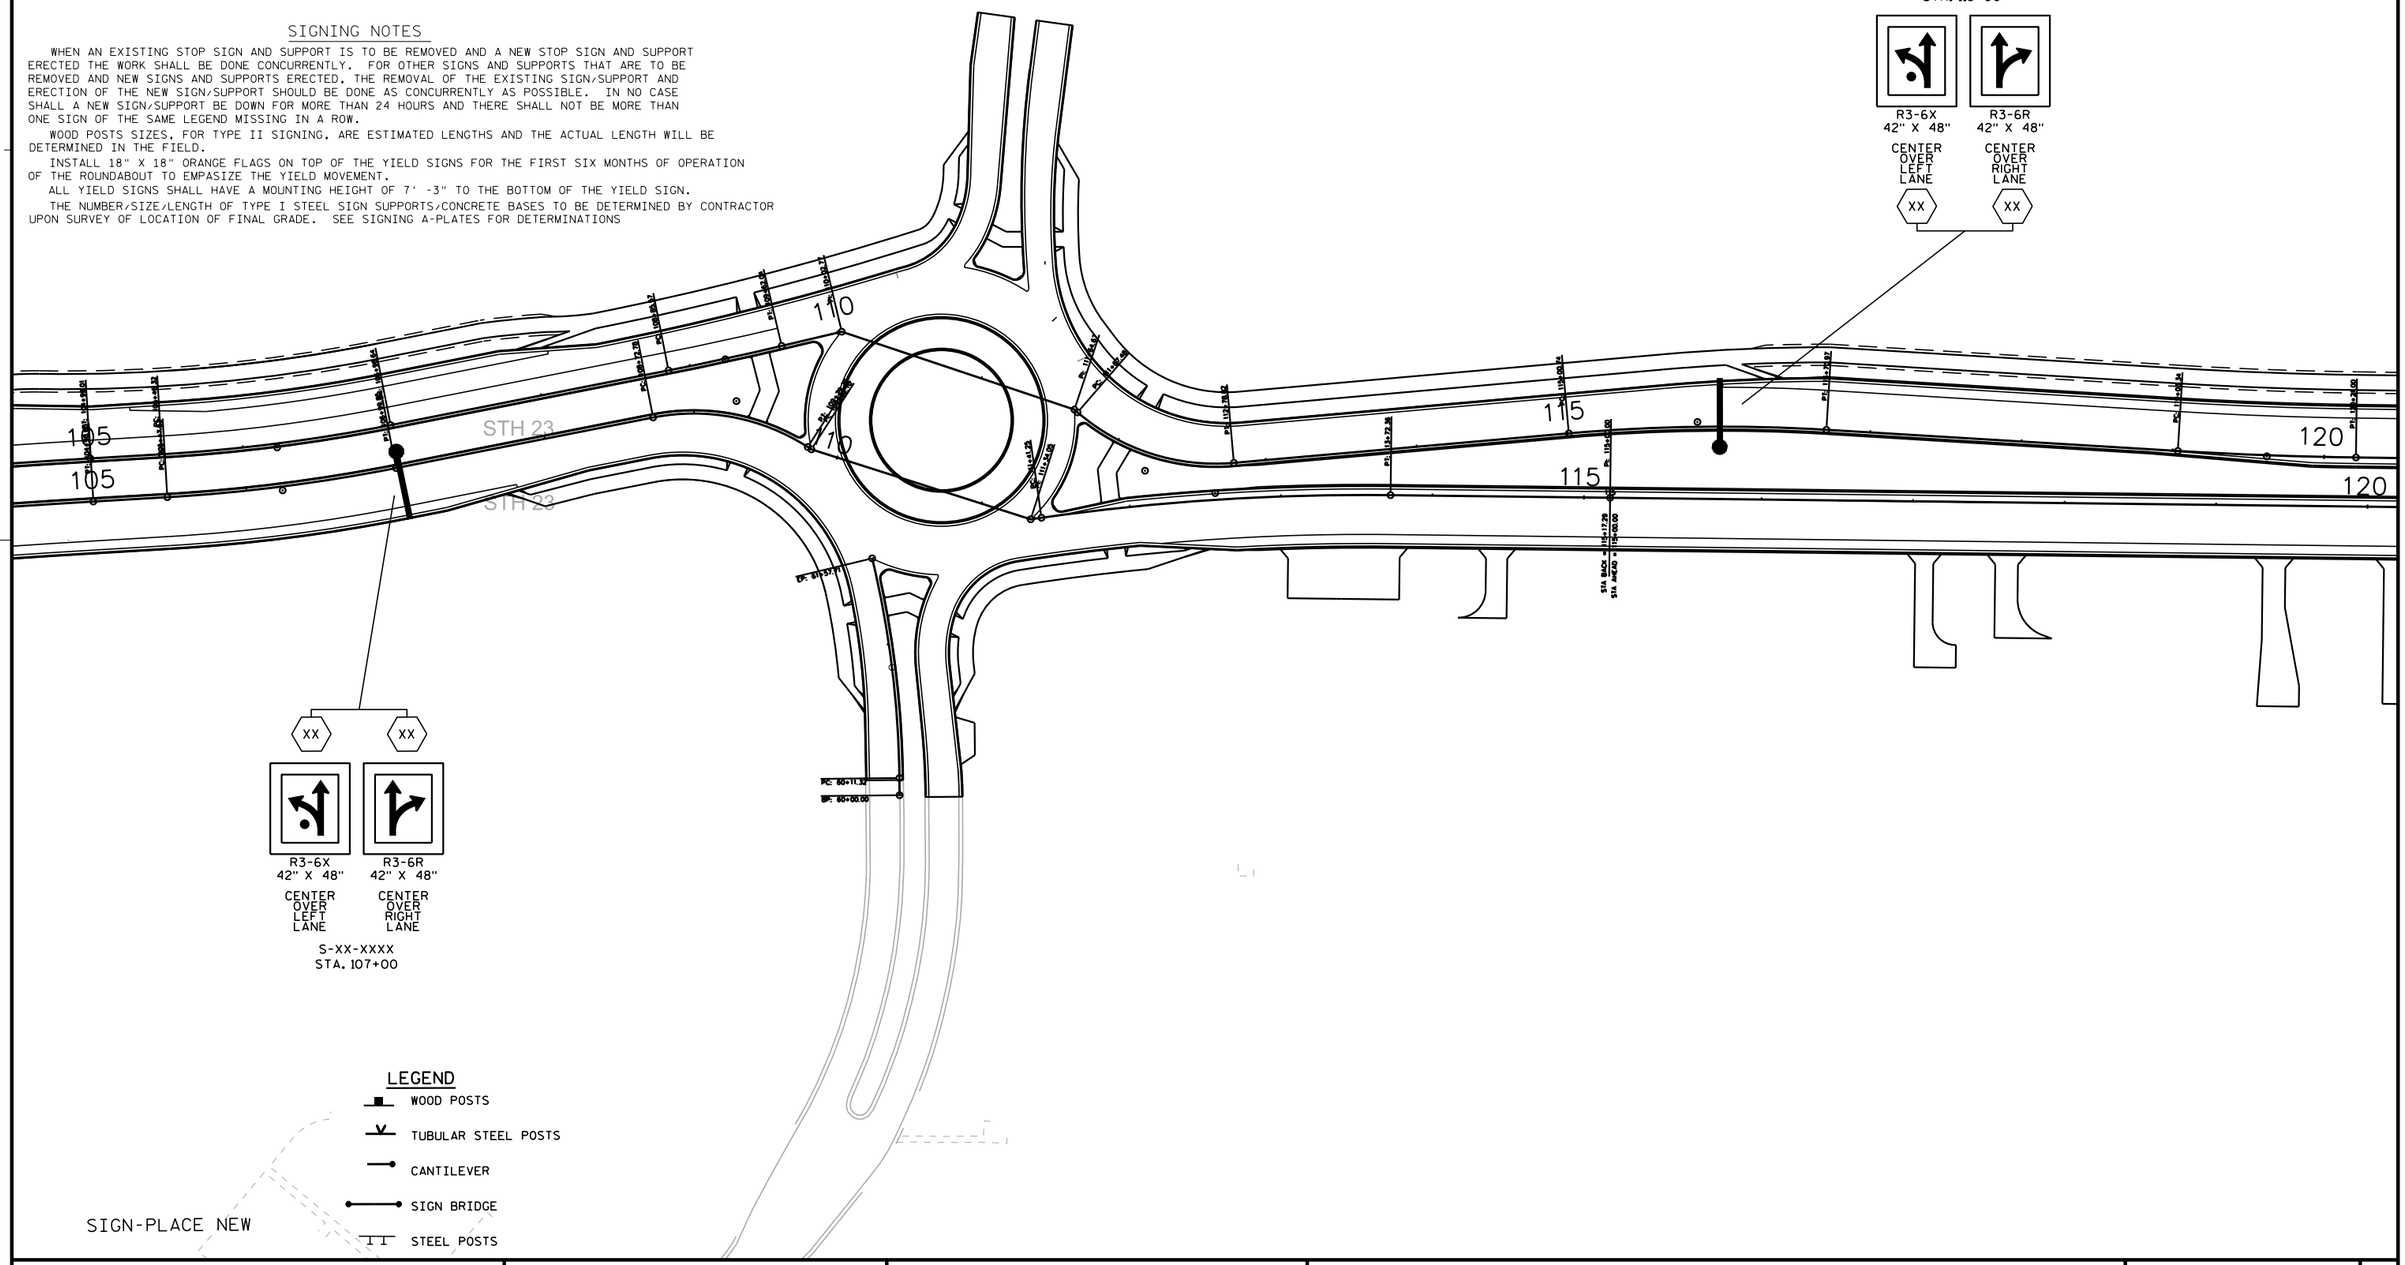

PROJECT NO: 1440-15-71	HWY: STH 23	COUNTY: FOND DU LAC	PERMANENT SIGNING-OVERHEAD SIGN SUPPORTS	SHEET	E

2

SIGNING NOTES


WHEN AN EXISTING STOP SIGN AND SUPPORT IS TO BE REMOVED AND A NEW STOP SIGN AND SUPPORT ERECTED THE WORK SHALL BE DONE CONCURRENTLY. FOR OTHER SIGNS AND SUPPORTS THAT ARE TO BE REMOVED AND NEW SIGNS AND SUPPORTS ERECTED, THE REMOVAL OF THE EXISTING SIGN/SUPPORT AND ERECTION OF THE NEW SIGN/SUPPORT SHOULD BE DONE AS CONCURRENTLY AS POSSIBLE. IN NO CASE SHALL A NEW SIGN/SUPPORT BE DOWN FOR MORE THAN 24 HOURS AND THERE SHALL NOT BE MORE THAN ONE SIGN OF THE SAME LEGEND MISSING IN A ROW.

WOOD POSTS SIZES, FOR TYPE II SIGNING, ARE ESTIMATED LENGTHS AND THE ACTUAL LENGTH WILL BE DETERMINED IN THE FIELD.

INSTALL 18" X 18" ORANGE FLAGS ON TOP OF THE YIELD SIGNS FOR THE FIRST SIX MONTHS OF OPERATION OF THE ROUNDABOUT TO EMPASIZE THE YIELD MOVEMENT.


ALL YIELD SIGNS SHALL HAVE A MOUNTING HEIGHT OF 7' -3" TO THE BOTTOM OF THE YIELD SIGN.

THE NUMBER/SIZE/LENGTH OF TYPE I STEEL SIGN SUPPORTS/CONCRETE BASES TO BE DETERMINED BY CONTRACTOR UPON SURVEY OF LOCATION OF FINAL GRADE. SEE SIGNING A-PLATES FOR DETERMINATIONS

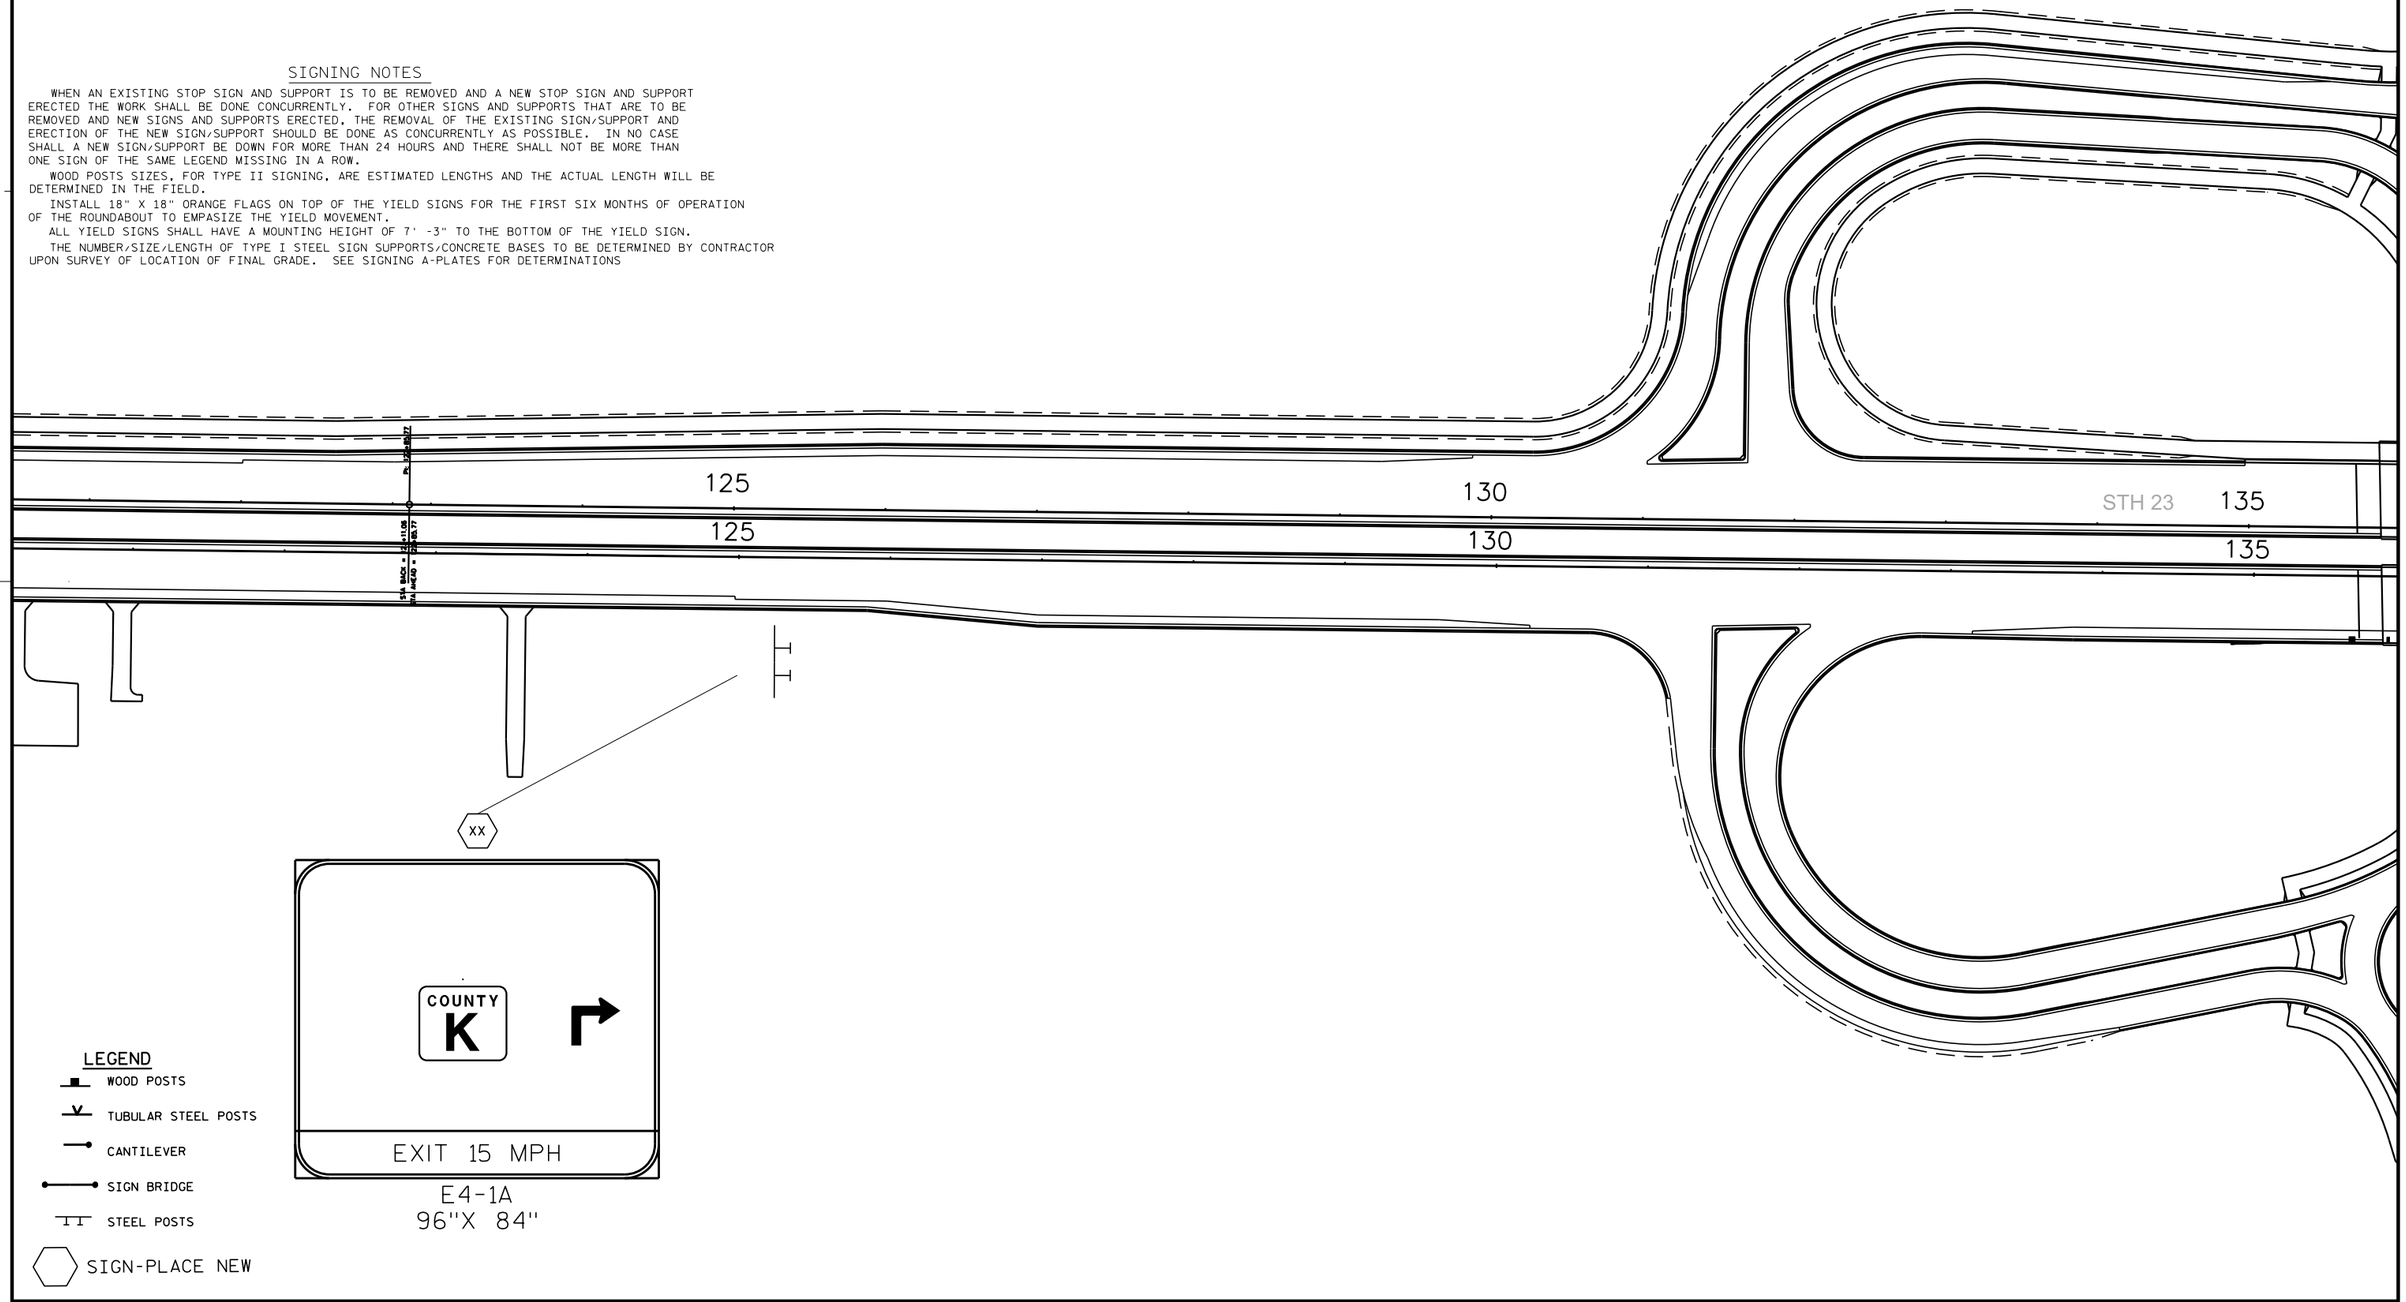

PROJECT NO:1440-15-71	HWY: STH 23	COUNTY:FOND DU LAC	PERMANENT SIGNING	SHEET	E

2

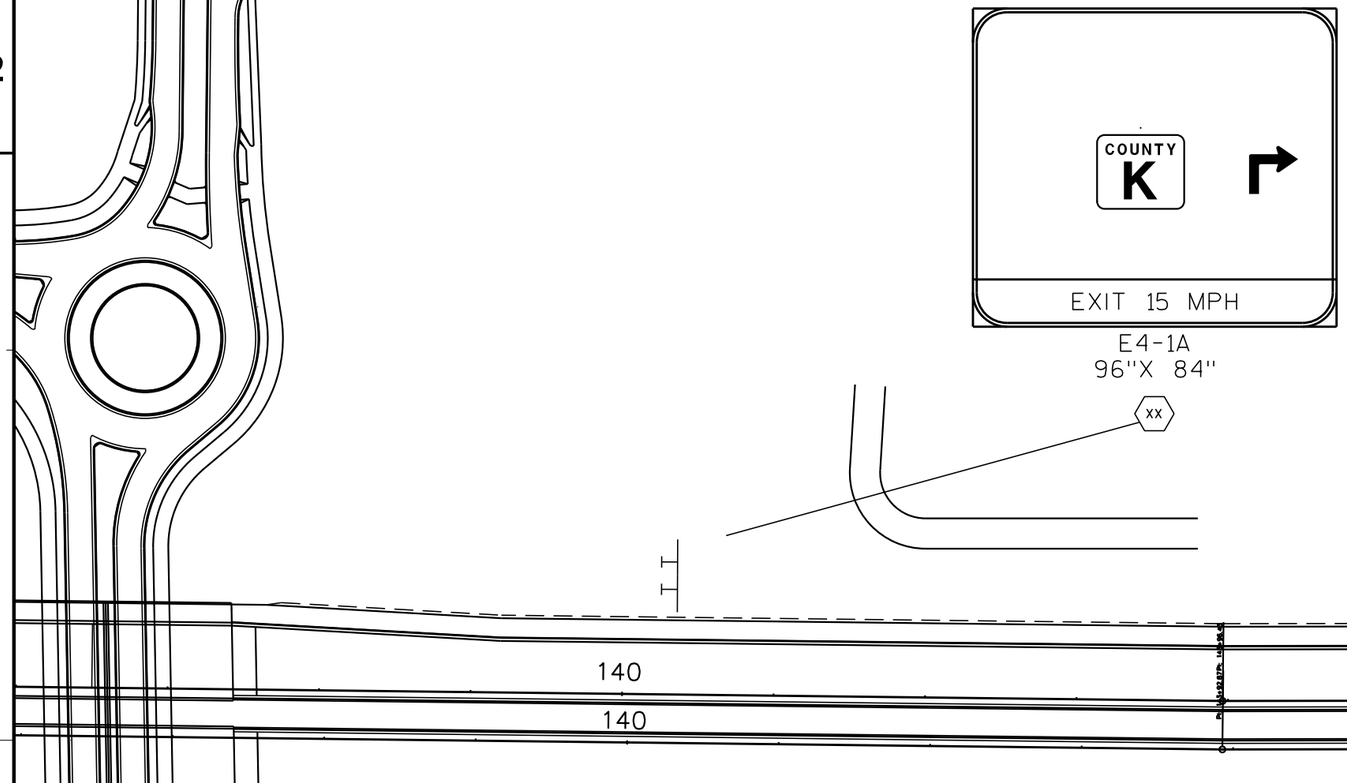

E4-1A
96"X 84"

SIGNING NOTES

WHEN AN EXISTING STOP SIGN AND SUPPORT IS TO BE REMOVED AND A NEW STOP SIGN AND SUPPORT ERECTED THE WORK SHALL BE DONE CONCURRENTLY. FOR OTHER SIGNS AND SUPPORTS THAT ARE TO BE REMOVED AND NEW SIGNS AND SUPPORTS ERECTED, THE REMOVAL OF THE EXISTING SIGN/SUPPORT AND ERECTION OF THE NEW SIGN/SUPPORT SHOULD BE DONE AS CONCURRENTLY AS POSSIBLE. IN NO CASE SHALL A NEW SIGN/SUPPORT BE DOWN FOR MORE THAN 24 HOURS AND THERE SHALL NOT BE MORE THAN ONE SIGN OF THE SAME LEGEND MISSING IN A ROW.

WOOD POSTS SIZES, FOR TYPE II SIGNING, ARE ESTIMATED LENGTHS AND THE ACTUAL LENGTH WILL BE DETERMINED IN THE FIELD.

INSTALL 18" X 18" ORANGE FLAGS ON TOP OF THE YIELD SIGNS FOR THE FIRST SIX MONTHS OF OPERATION OF THE ROUNDABOUT TO EMPASIZE THE YIELD MOVEMENT.

ALL YIELD SIGNS SHALL HAVE A MOUNTING HEIGHT OF 7' -3" TO THE BOTTOM OF THE YIELD SIGN.

THE NUMBER/SIZE/LENGTH OF TYPE I STEEL SIGN SUPPORTS/CONCRETE BASES TO BE DETERMINED BY CONTRACTOR UPON SURVEY OF LOCATION OF FINAL GRADE. SEE SIGNING A-PLATES FOR DETERMINATIONS

2

PROJECT NO:1440-15-71	HWY: STH 23	COUNTY:FOND DU LAC	PERMANENT SIGNING-TYPE I SIGNING	SHEET	E

SIGNING NOTES


WHEN AN EXISTING STOP SIGN AND SUPPORT IS TO BE REMOVED AND A NEW STOP SIGN AND SUPPORT ERECTED THE WORK SHALL BE DONE CONCURRENTLY. FOR OTHER SIGNS AND SUPPORTS THAT ARE TO BE REMOVED AND NEW SIGNS AND SUPPORTS ERECTED, THE REMOVAL OF THE EXISTING SIGN/SUPPORT AND ERECTION OF THE NEW SIGN/SUPPORT SHOULD BE DONE AS CONCURRENTLY AS POSSIBLE. IN NO CASE SHALL A NEW SIGN/SUPPORT BE DOWN FOR MORE THAN 24 HOURS AND THERE SHALL NOT BE MORE THAN ONE SIGN OF THE SAME LEGEND MISSING IN A ROW.

WOOD POSTS SIZES, FOR TYPE II SIGNING, ARE ESTIMATED LENGTHS AND THE ACTUAL LENGTH WILL BE DETERMINED IN THE FIELD.

INSTALL 18" X 18" ORANGE FLAGS ON TOP OF THE YIELD SIGNS FOR THE FIRST SIX MONTHS OF OPERATION OF THE ROUNDABOUT TO EMPASIZE THE YIELD MOVEMENT.

ALL YIELD SIGNS SHALL HAVE A MOUNTING HEIGHT OF 7' -3" TO THE BOTTOM OF THE YIELD SIGN.

THE NUMBER/SIZE/LENGTH OF TYPE I STEEL SIGN SUPPORTS/CONCRETE BASES TO BE DETERMINED BY CONTRACTOR UPON SURVEY OF LOCATION OF FINAL GRADE. SEE SIGNING A-PLATES FOR DETERMINATIONS

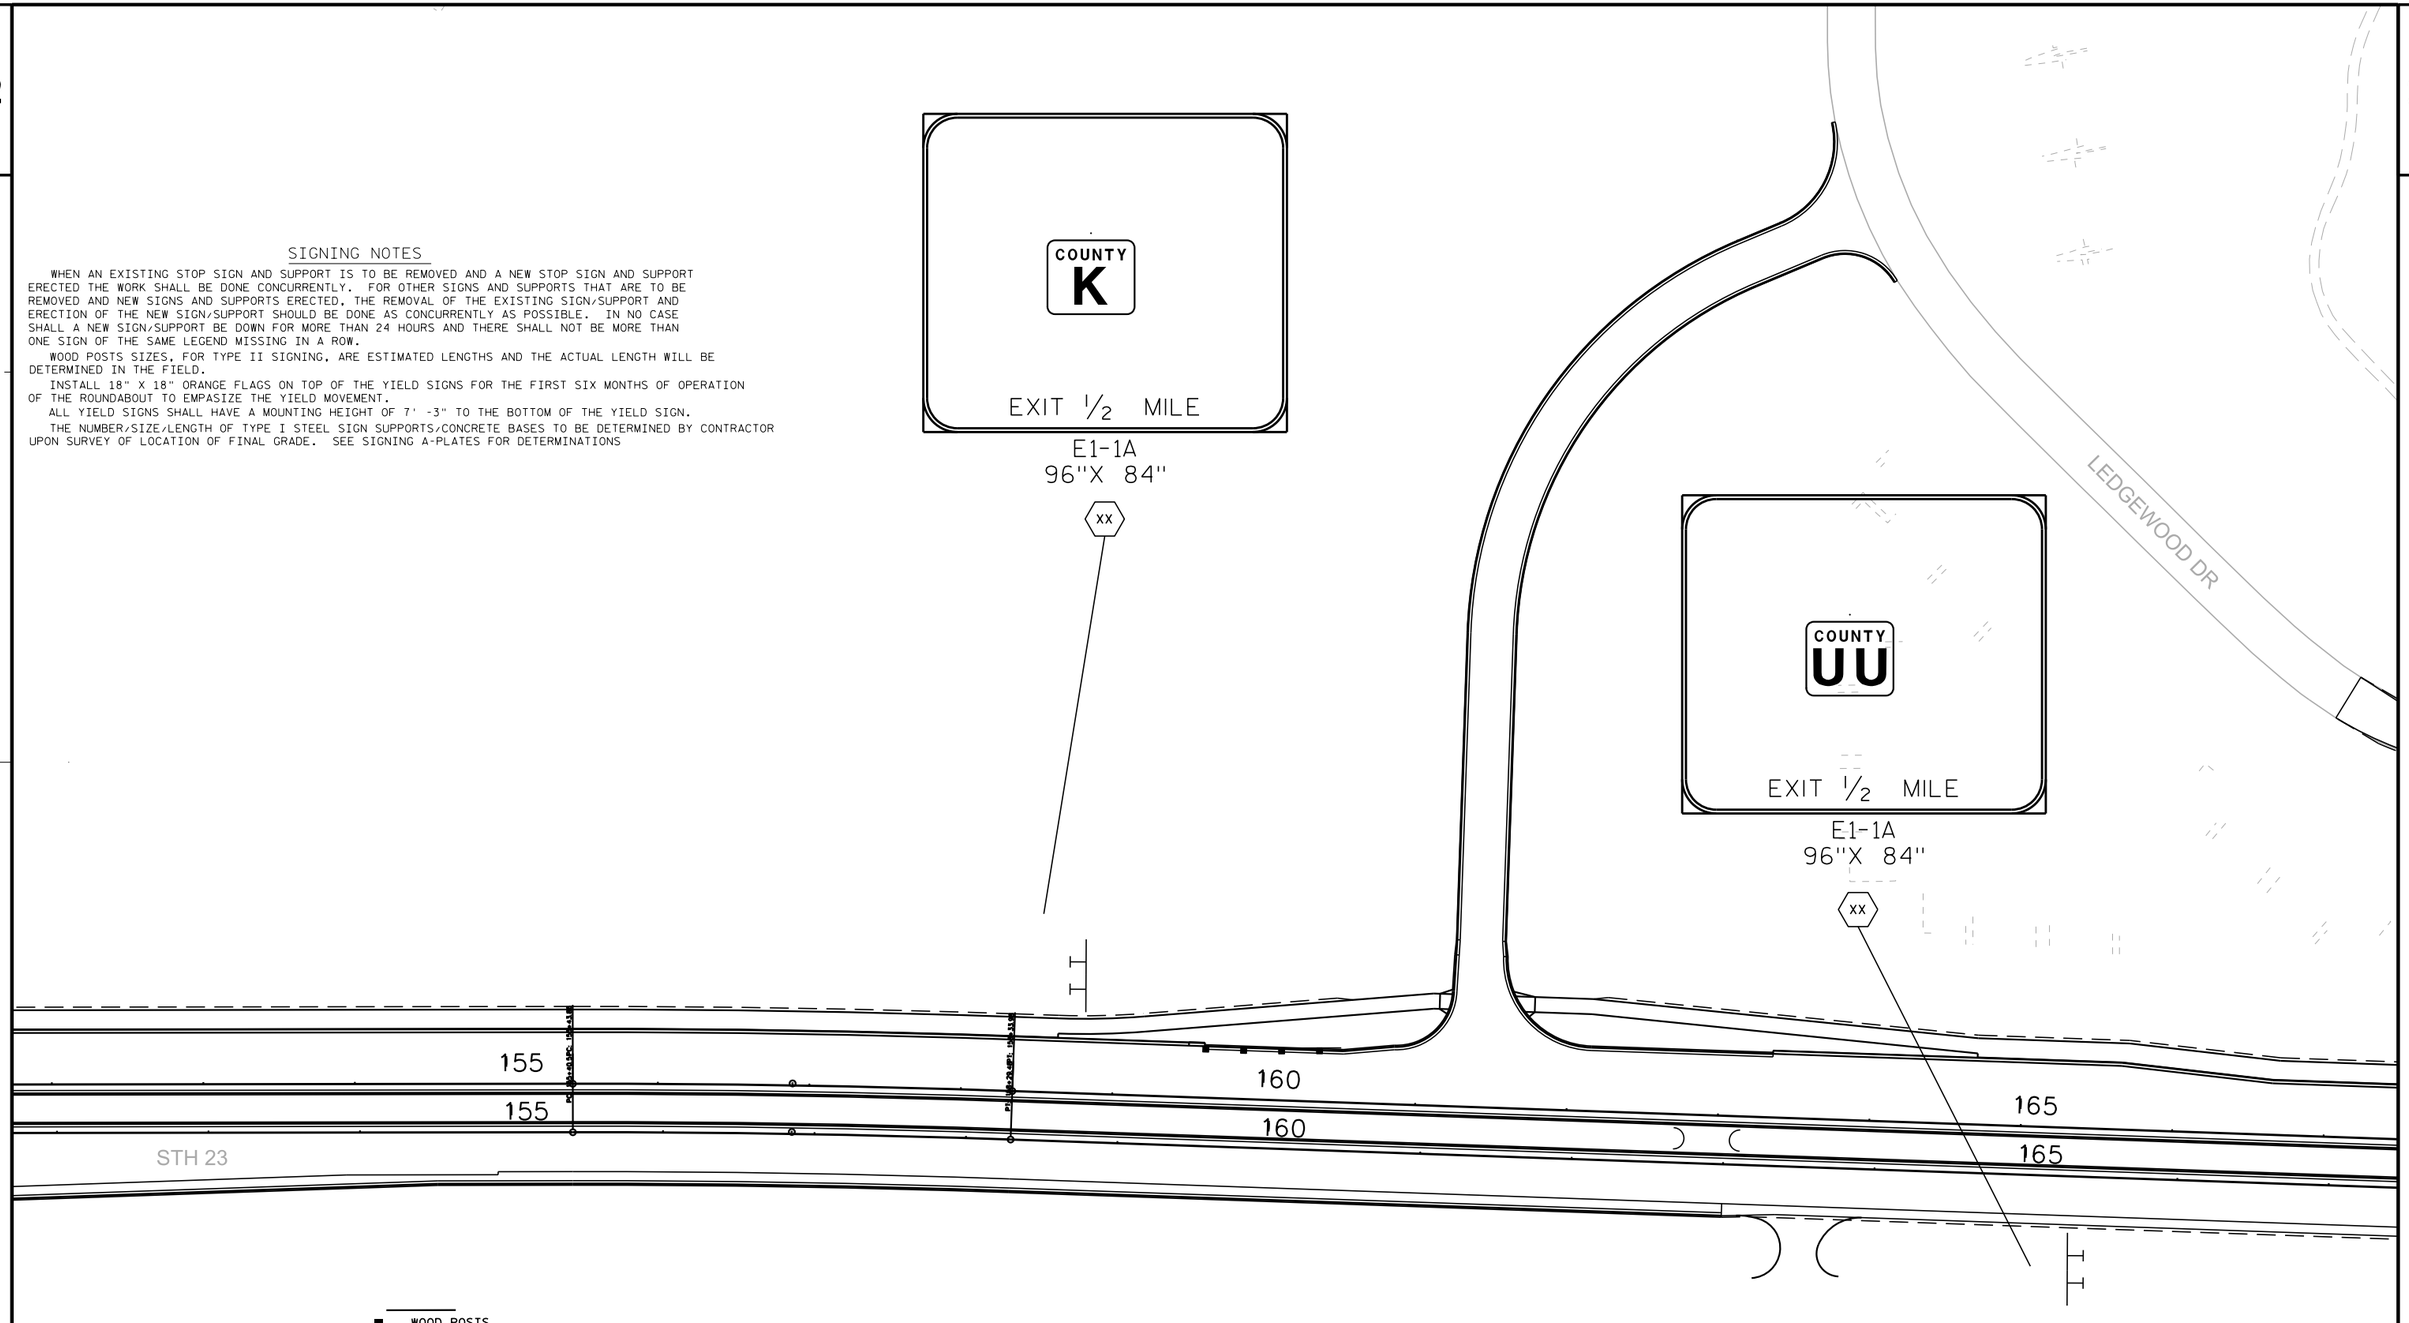

PROJECT NO:1440-15-71	HWY:STH 23	COUNTY:FOND DU LAC	PERMANENT SIGNING	SHEET	E

2

2

SIGNING NOTES


WHEN AN EXISTING STOP SIGN AND SUPPORT IS TO BE REMOVED AND A NEW STOP SIGN AND SUPPORT ERECTED THE WORK SHALL BE DONE CONCURRENTLY. FOR OTHER SIGNS AND SUPPORTS THAT ARE TO BE REMOVED AND NEW SIGNS AND SUPPORTS ERECTED, THE REMOVAL OF THE EXISTING SIGN/SUPPORT AND ERECTION OF THE NEW SIGN/SUPPORT SHOULD BE DONE AS CONCURRENTLY AS POSSIBLE. IN NO CASE SHALL A NEW SIGN/SUPPORT BE DOWN FOR MORE THAN 24 HOURS AND THERE SHALL NOT BE MORE THAN ONE SIGN OF THE SAME LEGEND MISSING IN A ROW.

WOOD POSTS SIZES, FOR TYPE II SIGNING, ARE ESTIMATED LENGTHS AND THE ACTUAL LENGTH WILL BE DETERMINED IN THE FIELD.

INSTALL 18" X 18" ORANGE FLAGS ON TOP OF THE YIELD SIGNS FOR THE FIRST SIX MONTHS OF OPERATION OF THE ROUNDABOUT TO EMPASIZE THE YIELD MOVEMENT.

ALL YIELD SIGNS SHALL HAVE A MOUNTING HEIGHT OF 7' -3" TO THE BOTTOM OF THE YIELD SIGN.

THE NUMBER/SIZE/LENGTH OF TYPE I STEEL SIGN SUPPORTS/CONCRETE BASES TO BE DETERMINED BY CONTRACTOR UPON SURVEY OF LOCATION OF FINAL GRADE. SEE SIGNING A-PLATES FOR DETERMINATIONS

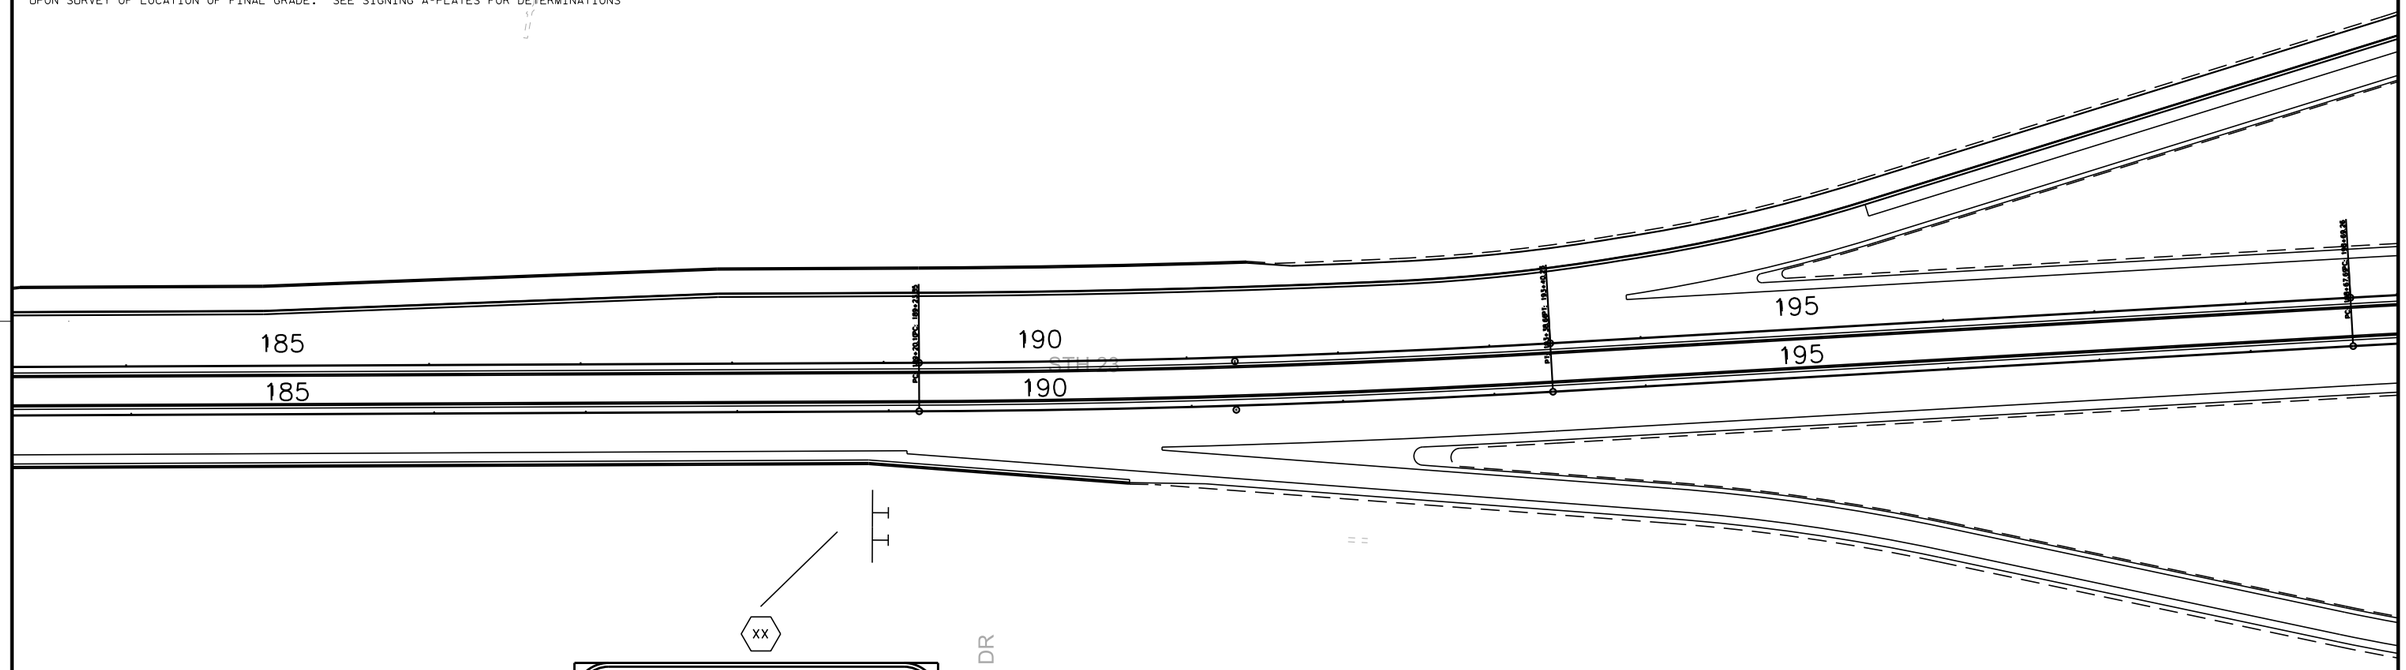

PROJECT NO:1440-15-71	HWY: STH 23	COUNTY:FOND DU LAC	PERMANENT SIGNING	SHEET	E

2

2

SIGNING NOTES


WHEN AN EXISTING STOP SIGN AND SUPPORT IS TO BE REMOVED AND A NEW STOP SIGN AND SUPPORT ERECTED THE WORK SHALL BE DONE CONCURRENTLY. FOR OTHER SIGNS AND SUPPORTS THAT ARE TO BE REMOVED AND NEW SIGNS AND SUPPORTS ERECTED, THE REMOVAL OF THE EXISTING SIGN/SUPPORT AND ERECTION OF THE NEW SIGN/SUPPORT SHOULD BE DONE AS CONCURRENTLY AS POSSIBLE. IN NO CASE SHALL A NEW SIGN/SUPPORT BE DOWN FOR MORE THAN 24 HOURS AND THERE SHALL NOT BE MORE THAN ONE SIGN OF THE SAME LEGEND MISSING IN A ROW.

WOOD POSTS SIZES, FOR TYPE II SIGNING, ARE ESTIMATED LENGTHS AND THE ACTUAL LENGTH WILL BE DETERMINED IN THE FIELD.

INSTALL 18" X 18" ORANGE FLAGS ON TOP OF THE YIELD SIGNS FOR THE FIRST SIX MONTHS OF OPERATION OF THE ROUNDABOUT TO EMPASIZE THE YIELD MOVEMENT.


ALL YIELD SIGNS SHALL HAVE A MOUNTING HEIGHT OF 7' -3" TO THE BOTTOM OF THE YIELD SIGN.

THE NUMBER/SIZE/LENGTH OF TYPE I STEEL SIGN SUPPORTS/CONCRETE BASES TO BE DETERMINED BY CONTRACTOR UPON SURVEY OF LOCATION OF FINAL GRADE. SEE SIGNING A-PLATES FOR DETERMINATIONS

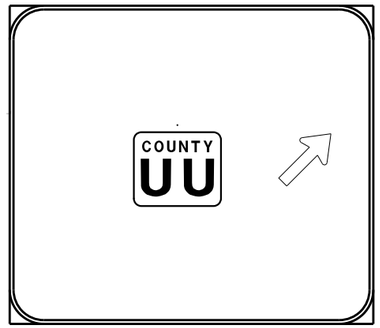

E4-1A
96"X 84"

XX

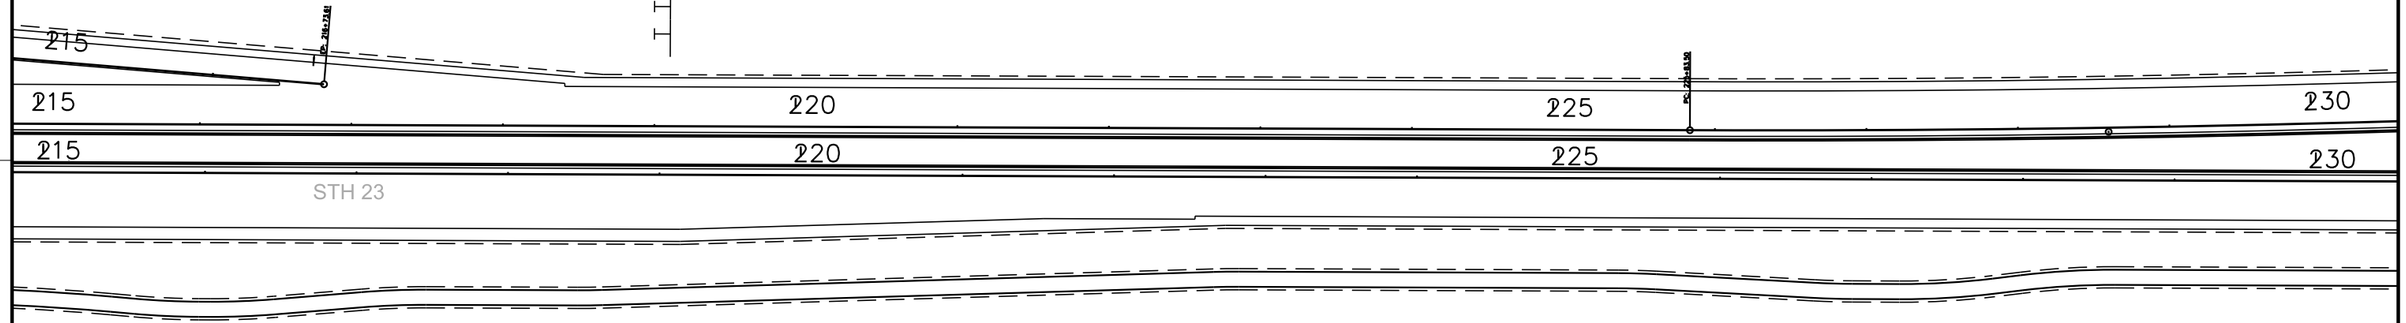

LEGEND

- WOOD POSTS
- TUBULAR STEEL POSTS
- CANTILEVER
- SIGN BRIDGE
- STEEL POSTS

SIGN-PLACE NEW

PROJECT NO:1440-15-71	HWY:STH 23	COUNTY:FOND DU LAC	PERMANENT SIGNING	SHEET	E

FILE NAME : N:\spo\traffic\SIGNING\Projects\1440-15-71 STH 23 USH 151_7 Hills\14401571_permanent signing_13.dgn PLOT DATE : 29-OCT-2019 11:09 PLOT BY : dotets PLOT NAME : PLOT SCALE : 100:1

2

2

SIGNING NOTES

WHEN AN EXISTING STOP SIGN AND SUPPORT IS TO BE REMOVED AND A NEW STOP SIGN AND SUPPORT ERECTED THE WORK SHALL BE DONE CONCURRENTLY. FOR OTHER SIGNS AND SUPPORTS THAT ARE TO BE REMOVED AND NEW SIGNS AND SUPPORTS ERECTED, THE REMOVAL OF THE EXISTING SIGN/SUPPORT AND ERECTION OF THE NEW SIGN/SUPPORT SHOULD BE DONE AS CONCURRENTLY AS POSSIBLE. IN NO CASE SHALL A NEW SIGN/SUPPORT BE DOWN FOR MORE THAN 24 HOURS AND THERE SHALL NOT BE MORE THAN ONE SIGN OF THE SAME LEGEND MISSING IN A ROW.

WOOD POSTS SIZES, FOR TYPE II SIGNING, ARE ESTIMATED LENGTHS AND THE ACTUAL LENGTH WILL BE DETERMINED IN THE FIELD.

INSTALL 18" X 18" ORANGE FLAGS ON TOP OF THE YIELD SIGNS FOR THE FIRST SIX MONTHS OF OPERATION OF THE ROUNDABOUT TO EMPASIZE THE YIELD MOVEMENT.

ALL YIELD SIGNS SHALL HAVE A MOUNTING HEIGHT OF 7' -3" TO THE BOTTOM OF THE YIELD SIGN.


THE NUMBER/SIZE/LENGTH OF TYPE I STEEL SIGN SUPPORTS/CONCRETE BASES TO BE DETERMINED BY CONTRACTOR UPON SURVEY OF LOCATION OF FINAL GRADE. SEE SIGNING A-PLATES FOR DETERMINATIONS



E1-1A
96"X 84"

XX

I I

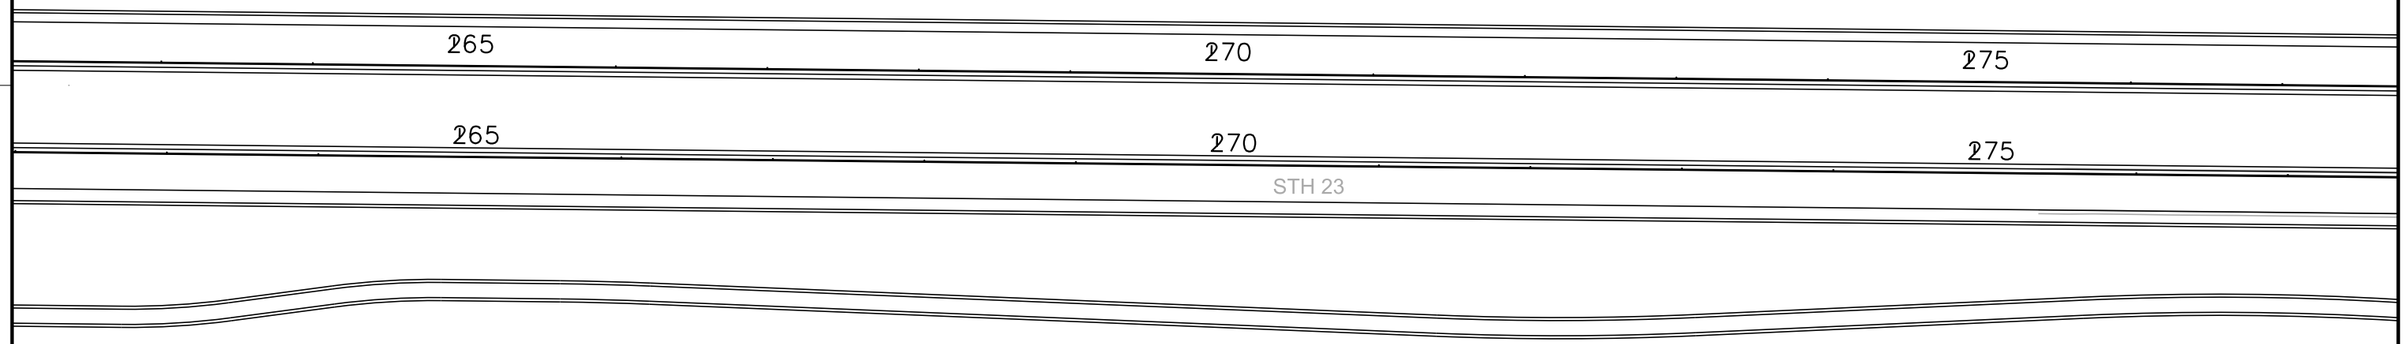

LEGEND

- WOOD POSTS
- TUBULAR STEEL POSTS
- CANTILEVER
- SIGN BRIDGE
- STEEL POSTS

SIGN-PLACE NEW

PROJECT NO:1440-15-71	HWY: STH 23	COUNTY:FOND DU LAC	PERMANENT SIGNING	SHEET	E

FILE NAME : N:\spo\traffic\SIGNING\Projects\1440-15-71 STH 23 USH 151_7 Hills\14401571_permanent signing_16.dgn PLOT DATE : 29-OCT-2019 11:09 PLOT BY : dotets PLOT NAME : PLOT SCALE : 100:1

2


TRAFFIC CONTROL STAGE 1 OBJECTIVES:
CONSTRUCT MEDIAN CROSSOVERS,

2

PROJECT NO: 1440-15-71	HWY: STH 23	COUNTY: FOND DU LAC	TAFFIC CONTROL: STAGE 1 NOTES, LEGEND AND TYPICAL SECTIONS	SHEET 71 E

FILE NAME : J:\JOBS2014\20142023\CAD\TRANSPORTATION\DWG\SHEETSPLAN\TC STG 1 OVERVIEW 2016.DWG
LAYOUT NAME - 01
PLOT DATE : 7/12/2019 12:33 PM PLOT BY : WORECK, CHRIS PLOT NAME : PLOT SCALE : 1 IN:10 FT
WISDOT/CADDS SHEET 42

2

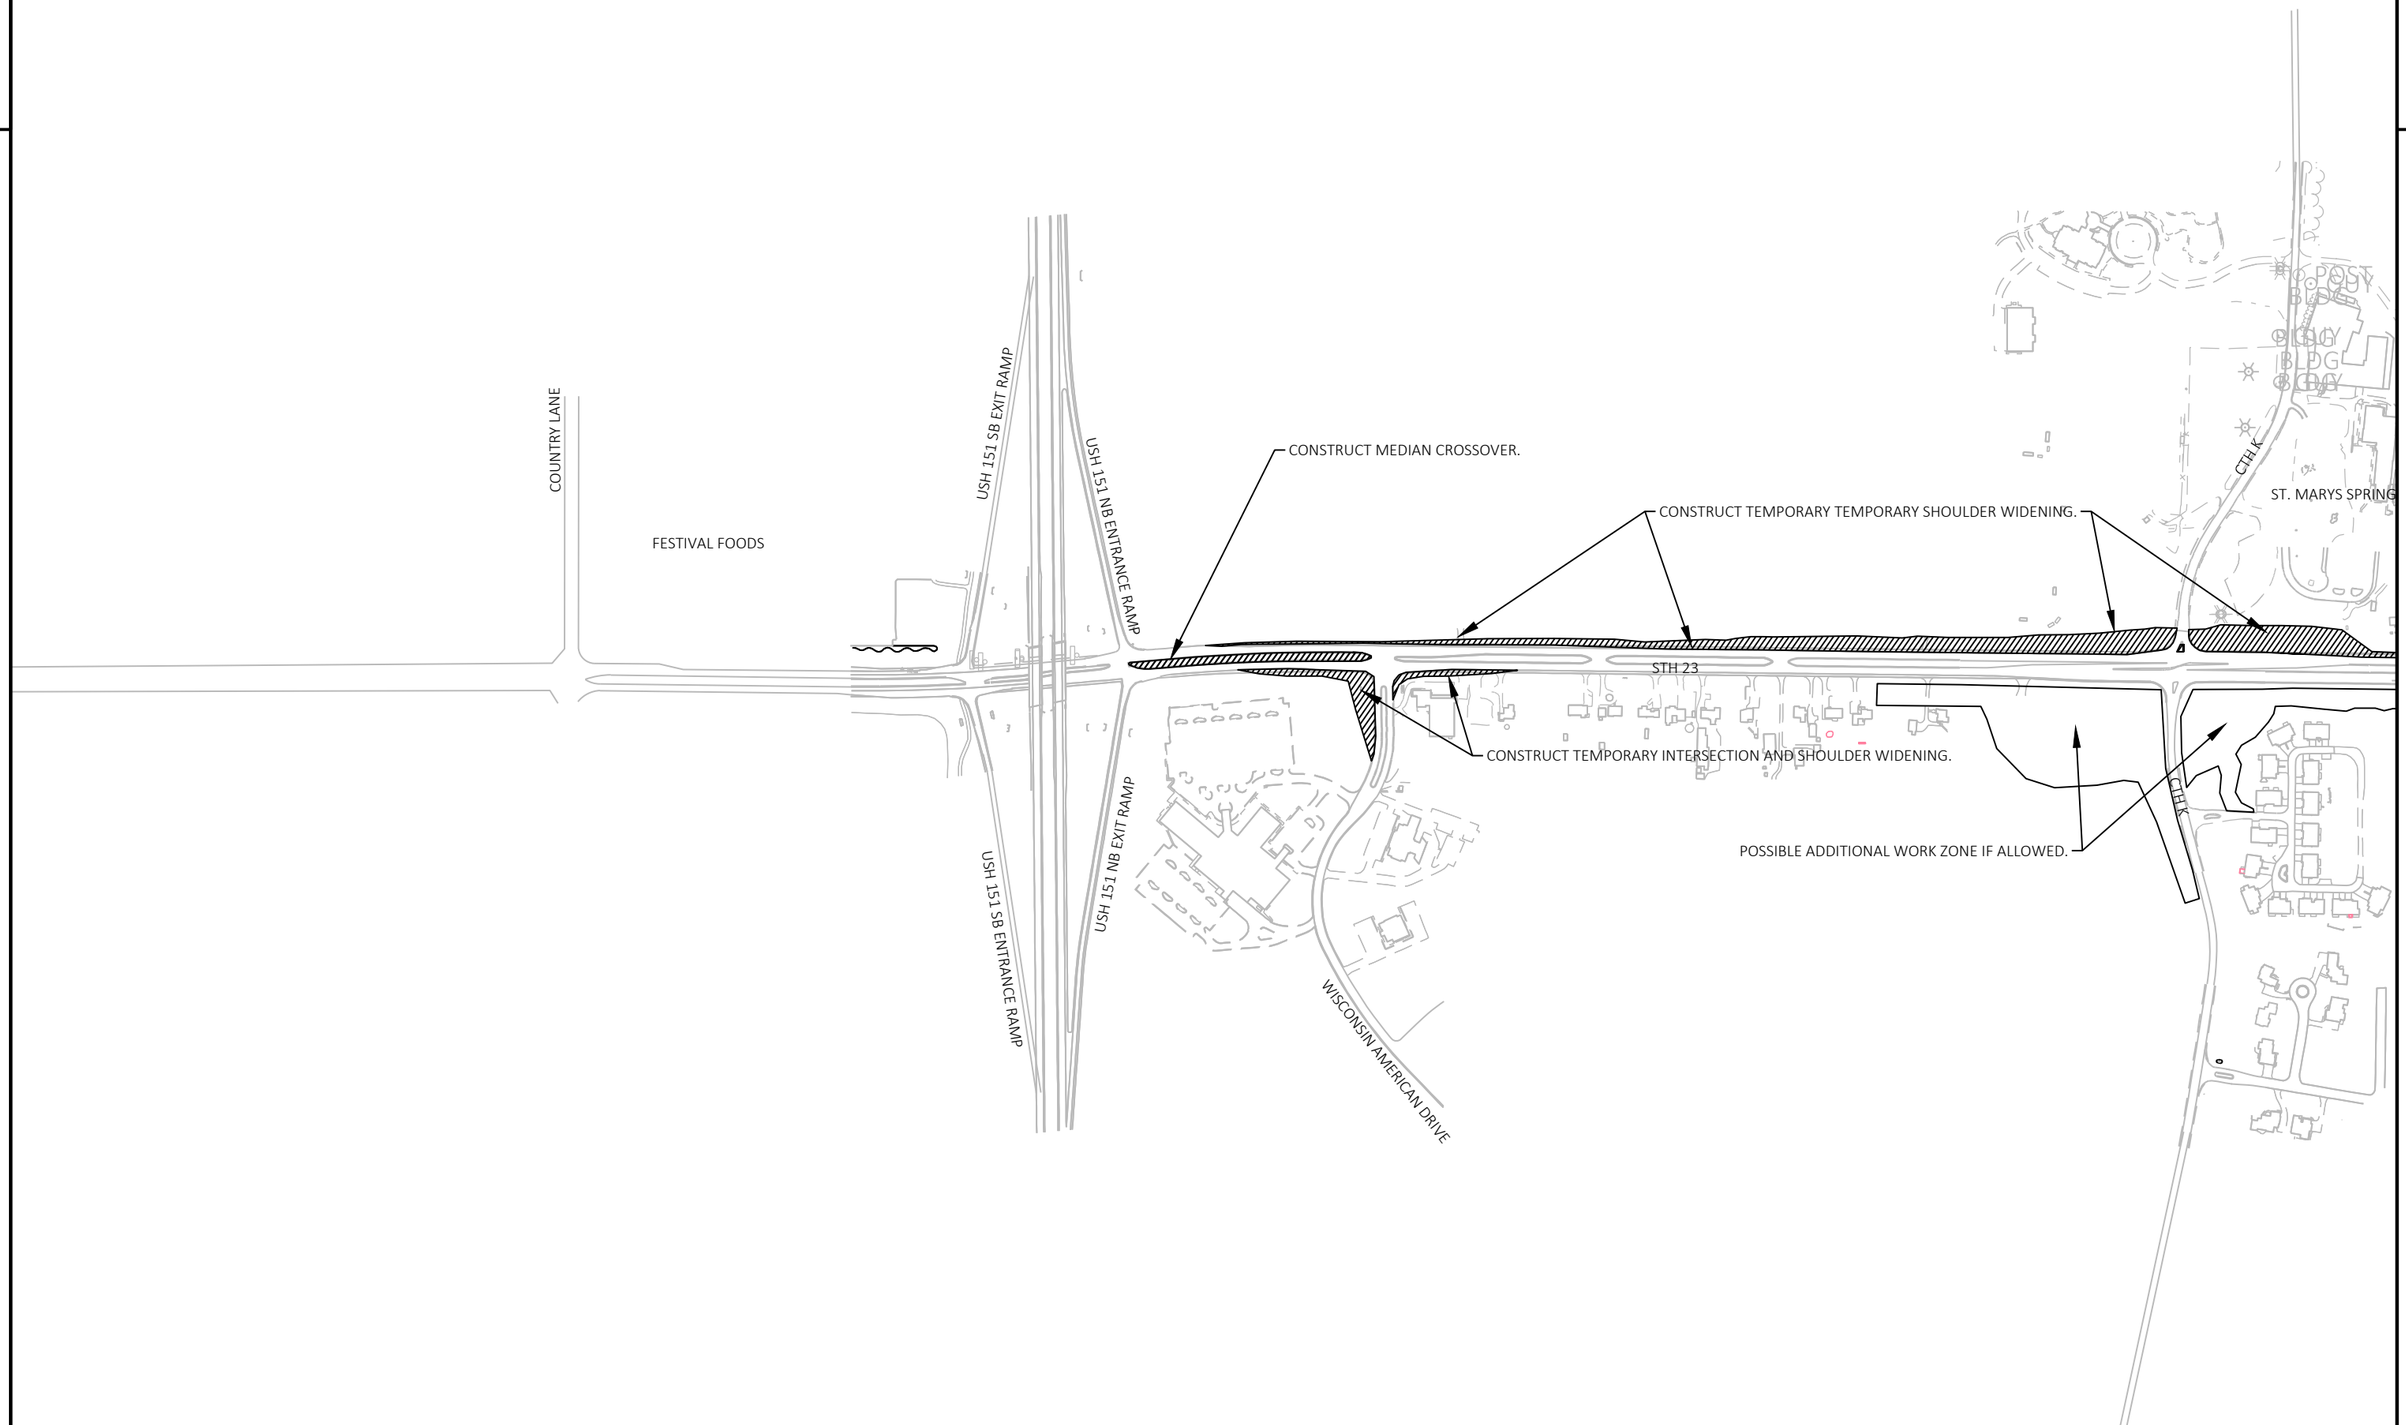

2

PROJECT NO: 1440-15-71	HWY: STH 23	COUNTY: FOND DU LAC	TAFFIC CONTROL: STAGE 1 OVERVIEW SHEET 1	SHEET 72	E

FILE NAME : J:\JOBS2014\20142023\CAD\TRANSPORTATION\DWG\SHEETSPLAN\TC STG 1 OVERVIEW 2016.DWG
LAYOUT NAME - 02

PLOT DATE : 7/12/2019 1:38 PM PLOT BY : WORECK, CHRIS PLOT NAME : PLOT SCALE : ##########

2

2

CONSTRUCT ROAD 8A.

CONSTRUCT IRENE DR. EXTENSION.

CONSTRUCT HILLTOP DR. EXTENSION

CONSTRUCT WHISPERING SPRINGS BLVD. AFTER HILLTOP DR. EXTENSION, IRENE DR. EXTENSION AND ROAD 8A HAVE BEEN CONSTRUCTED AND OPEN TO TRAFFIC.

POSSIBLE ADDITIONAL WORK ZONE IF ALLOWED.

CONSTRUCT ROAD 11.

CONSTRUCT ROAD 10.

POSSIBLE ADDITIONAL WORK ZONE IF ALLOWED.

ST. MARYS SPRINGS H.S.

CONSTRUCT TEMPORARY TEMPORARY SHOULDER WIDENING.

CONSTRUCT MEDIAN CROSSOVER AFTER WHISPERING SPRINGS BLVD. HAS BEEN SHUT DOWN.

CONSTRUCT TEMPORARY INTERSECTION.

CONSTRUCT HILLTOP DR. CUL-DU-SAC AFTER HILLTOP DR. EXTENSION AND ROAD 8A HAVE BEEN COMPLETED.

POSSIBLE ADDITIONAL WORK ZONE IF ALLOWED.

POSSIBLE ADDITIONAL WORK ZONE IF ALLOWED.

CONSTRUCT NORTHWAY DR. AND CUL-DU-SAC. DO NOT REMOVE CONNECTION TO STH 23 UNTIL CONNECTION TO CTH UU IS COMPLETE.

CONSTRUCT ROAD 5

CTH K

WHISPERING SPRINGS DR.

IRENE DR.

LEDGEWOOD DR.

HILL TOP DR.

STH 23

MARY HILL PARK DRIVE

CTH UU

PROJECT NO: 1440-15-71	HWY: STH 23	COUNTY: FOND DU LAC	TAFFIC CONTROL: STAGE 1 OVERVIEW SHEET 2	SHEET 73	E

FILE NAME : J:\JOBS2014\20142023\CAD\TRANSPORTATION\DWG\SHEETSPLAN\TC STG 1 OVERVIEW 2016.DWG
LAYOUT NAME - 03

PLOT DATE : 7/22/2019 2:41 PM PLOT BY : WORECK, CHRIS PLOT NAME : PLOT SCALE : ##########

WISDOT/CADDS SHEET 42

2

2

CONSTRUCT ROAD 11.

CONSTRUCT ROAD 10.

CTH UU

POSSIBLE ADDITIONAL WORK ZONE IF ALLOWED.

POSSIBLE ADDITIONAL WORK ZONE IF ALLOWED.

TAFT RD.

CTH UU

FROST

FROST

GUY

GUY

PROJECT NO: 1440-15-71	HWY: STH 23	COUNTY: FOND DU LAC	TAFFIC CONTROL: STAGE 1 OVERVIEW SHEET 3	SHEET 74	E

FILE NAME : J:\JOBS2014\20142023\CAD\TRANSPORTATION\DWG\SHEETSPLAN\TC STG 1 OVERVIEW 2016.DWG
LAYOUT NAME - 04

PLOT DATE : 7/18/2019 10:31 AM PLOT BY : WORECK, CHRIS PLOT NAME : PLOT SCALE : ##########

WISDOT/CADDS SHEET 42

TRAFFIC CONTROL STAGE 2 OBJECTIVES:

PROJECT NO: 1440-15-71	HWY: STH 23	COUNTY: FOND DU LAC	TAFFIC CONTROL: STAGE 2 NOTES, LEGEND AND TYPICAL SECTIONS	SHEET 75 E

FILE NAME : J:\JOBS2014\20142023\CAD\TRANSPORTATION\DWG\SHEETSPLAN\TC STG 2 OVERVIEW 2016.DWG
LAYOUT NAME - 01
PLOT DATE : 7/12/2019 2:36 PM PLOT BY : WORECK, CHRIS PLOT NAME : PLOT SCALE : 1 IN:10 FT
WISDOT/CADDS SHEET 42

2

2

COUNTRY LANE

FESTIVAL FOODS

USH 151 SB EXIT RAMP

USH 151 NB ENTRANCE RAMP

USH 151 NB EXIT RAMP

USH 151 SB ENTRANCE RAMP

WISCONSIN AMERICAN DRIVE

CTH K

ST. MARYS SPRINGS H.S.

MARY HILL PARK DRIVE

STH 23 EB TRAFFIC WILL BE SHIFTED ONTO EXISTING STH 23 WB LANES USING MEDIAN CROSS-OVER.

POSSIBLE ADDITIONAL WORK ZONE IF ST. MARYS SPRINGS H.S. WILL PERMIT.

ACCESS TO NORTHBOUND AND SOUTHBOUND CTH K CLOSED FROM STH 23.

POSSIBLE ADDITIONAL WORK ZONE IF ALLOWED.

AT TEMPORARY INTERSECTION CONSTRUCT THRU LANE AND LEFT TURN BAY TO ACCESS WISCONSIN AMERICAN DRIVE FROM STH 23 WB.

STH 23 TRAFFIC WILL BE SHIFTED ONTO EXISTING STH 23 WB LANES AND TEMPORARY SHOULDER WIDENING.

CONSTRUCT EASTBOUND STH 23

STH 23 TRAFFIC WILL BE SHIFTED ONTO EXISTING STH 23 WB LANES

STH 23

CONSTRUCT PROPOSED STH 23 EB LANES.

MAINTAIN PRIVATE ENTRANCE ACCESS DURING CONSTRUCTION OF EASTBOUND STH 23.

CONSTRUCT PART OF WISCONSIN AMERICAN DRIVE AND RBT.

ACCESS TO WISCONSIN AMERICAN DRIVE WILL BE ON TEMPORARY INTERSECTION.

AT TEMPORARY INTERSECTION CONSTRUCT THRU LANE AND RIGHT TURN BAY TO ACCESS WISCONSIN AMERICAN DRIVE FROM STH 23 EB.

CONSTRUCT CTH K SOUTH OF STH 23 IN STAGES TO MAINTAIN ACCESS FOR CONDOS AND MARY HILL PARK SUBDIVISION.

USE TEMPORARY INTERSECTION TO ACCESS STH 23. CLOSE ONLY AFTER MARY HILL PARK DRIVE, CTH K SOUTH RBT AND SOUTHBOUND CTH K LANES ARE CONSTRUCTED.

CONDO ACCESS BY EXSITING ACCESS POINT TO CTH K SOUTH ONLY.

PROJECT NO: 1440-15-71	HWY: STH 23	COUNTY: FOND DU LAC	TAFFIC CONTROL: STAGE 2 OVERVIEW SHEET 1	SHEET 76	E

FILE NAME : J:\JOBS2014\20142023\CAD\TRANSPORTATION\DWG\SHEETSPLAN\TC STG 2 OVERVIEW 2016.DWG
LAYOUT NAME - 02

PLOT DATE : 7/22/2019 2:37 PM PLOT BY : WORECK, CHRIS PLOT NAME : PLOT SCALE : ##########

WISDOT/CADDS SHEET 42

2

2

ROAD 8A

IRENE DR. EXTENSION

WHISPERING SPRINGS DR.

IRENE DR.

ROAD 11

CTH UU

ACCESS TO STH 23 CLOSED. USE ROAD 8A TO CTH 'UU' TO ACCESS STH 23.

POSSIBLE ADDITIONAL WORK ZONE IF ALLOWED.

POSSIBLE ADDITIONAL WORK ZONE IF ALLOWED.

CONSTRUCT STH 23 WB LANES. MATCH INTO EXISTING CTH 'UU' INTERSECTION AND STH 23.

ROAD 10

CONSTRUCT STH 23 WB LANES. MATCH INTO EXISTING CTH 'UU' INTERSECTION.

LEDGEWOOD DR.

HILL TOP DR. EXTENSION

HILL TOP DR.

STH 23 TRAFFIC WILL BE SHIFTED ONTO EXISTING STH 23 WB LANES.

ACCESS TO STH 23 CLOSED. USE HILLTOP DR. EXTENSION OR IRENE DR. EXTENSION TO ROAD 8A TO CTH 'UU' TO ACCESS STH 23.

STH 23

CONSTRUCT EASTBOUND STH 23

MAINTAIN PRIVATE ENTRANCE ACCESS DURING CONSTRUCTION OF EASTBOUND STH 23.

MATCH PROPOSED STH 23 EB LANES INTO EXISTING STH 23.

POSSIBLE ADDITIONAL WORK ZONE IF ALLOWED.

CTH 'UU' OPEN TO TRAFFIC.

ACCESS TO STH 23 CLOSED. USE NORTHWAY DR., ROAD 5 AND CTH 'UU' TO ACCESS STH 23.

NORTHWAY DRIVE

POSSIBLE ADDITIONAL WORK ZONE IF ALLOWED.


CTH UU

ROAD 5

PROJECT NO: 1440-15-71	HWY: STH 23	COUNTY: FOND DU LAC	TAFFIC CONTROL: STAGE 2 OVERVIEW SHEET 2	SHEET 77	E

FILE NAME : J:\OBS2014\20142023\CAD\TRANSPORTATION\DWG\SHEETSPLAN\TC STG 2 OVERVIEW 2016.DWG
LAYOUT NAME - 03
PLOT DATE : 7/18/2019 10:35 AM
PLOT BY : WORECK, CHRIS
PLOT NAME :
PLOT SCALE : ##########
WISDOT/CADDS SHEET 42

2

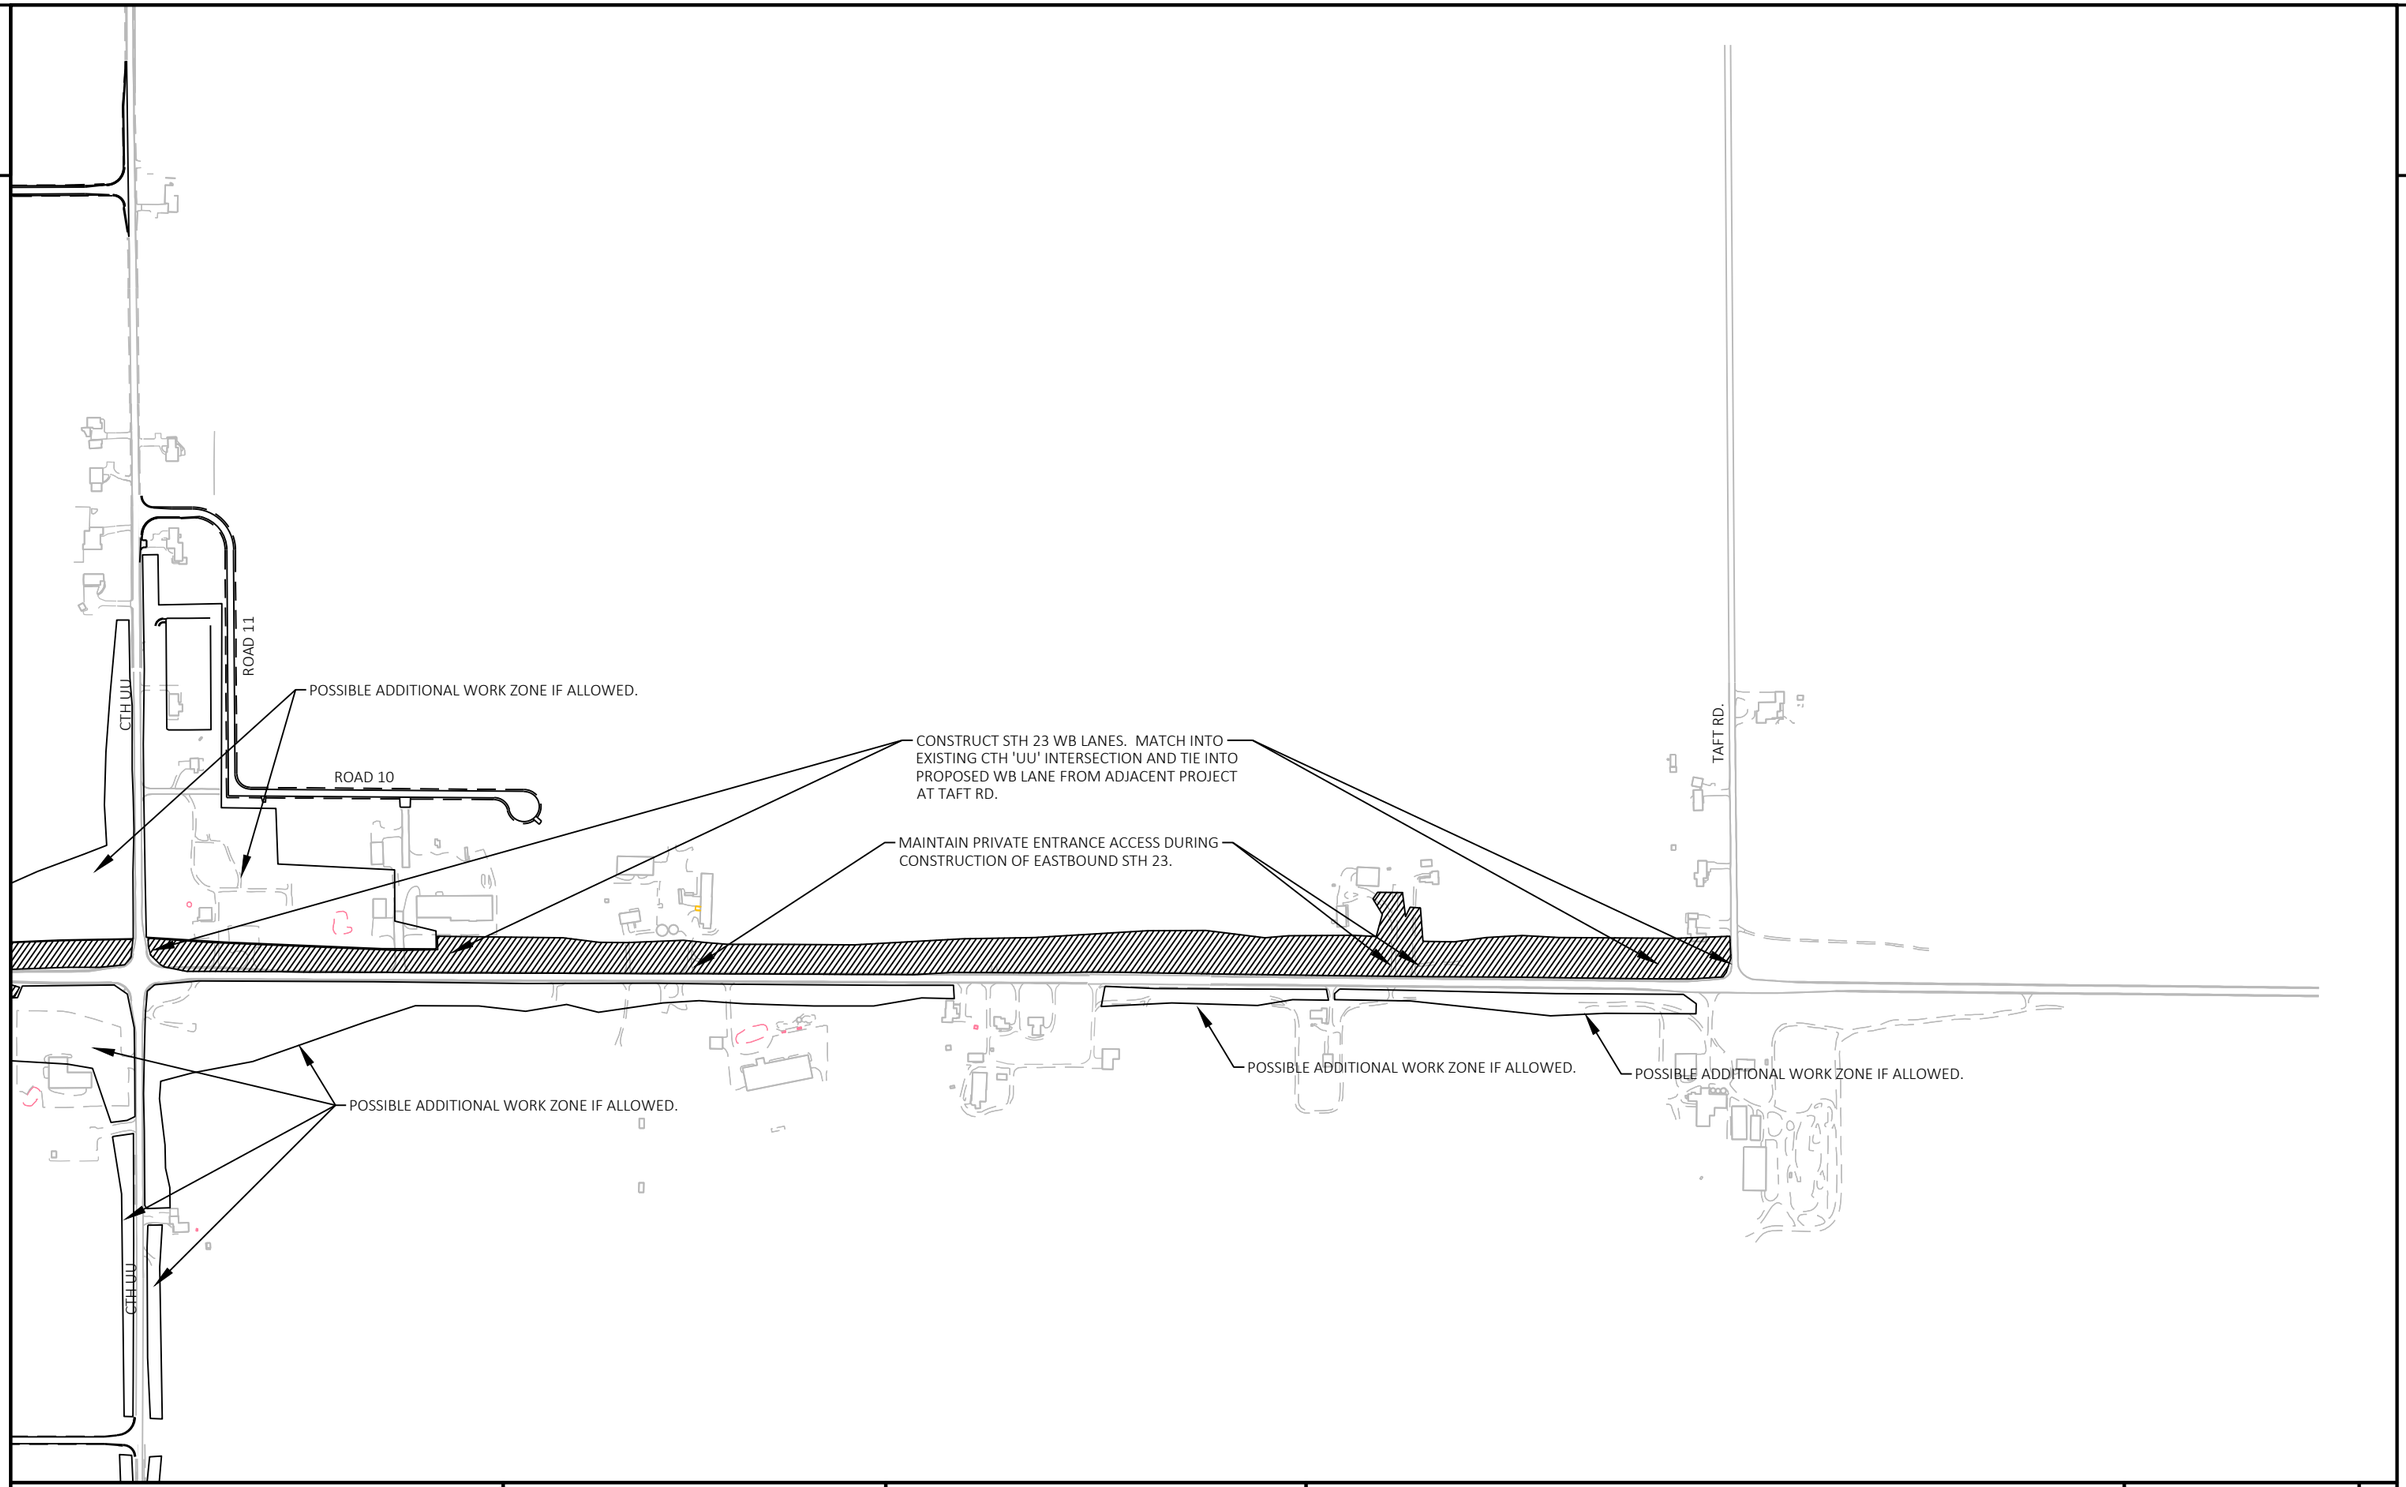

PROJECT NO: 1440-15-71	HWY: STH 23	COUNTY: FOND DU LAC	TAFFIC CONTROL: STAGE 2 OVERVIEW SHEET 3	SHEET 78	E

FILE NAME : J:\JOBS2014\20142023\CAD\TRANSPORTATION\DWG\SHEETSPLAN\TC STG 2 OVERVIEW 2016.DWG
LAYOUT NAME - 04
PLOT DATE : 7/18/2019 10:34 AM
PLOT BY : WORECK, CHRIS
PLOT NAME :
PLOT SCALE : ############
WISDOT/CADDS SHEET 42

2


TRAFFIC CONTROL STAGE 3 OBJECTIVES:

2

PROJECT NO: 1440-15-71	HWY: STH 23	COUNTY: FOND DU LAC	TAFFIC CONTROL: STAGE 3 NOTES, LEGEND AND TYPICAL SECTIONS	SHEET 79 E

FILE NAME : J:\JOBS2014\20142023\CAD\TRANSPORTATION\DWG\SHEETSPLAN\TC STG 3 OVERVIEW 2016.DWG
LAYOUT NAME - 01
PLOT DATE : 7/15/2019 11:34 AM PLOT BY : WORECK, CHRIS PLOT NAME : PLOT SCALE : 1 IN:10 FT
WISDOT/CADDS SHEET 42

2

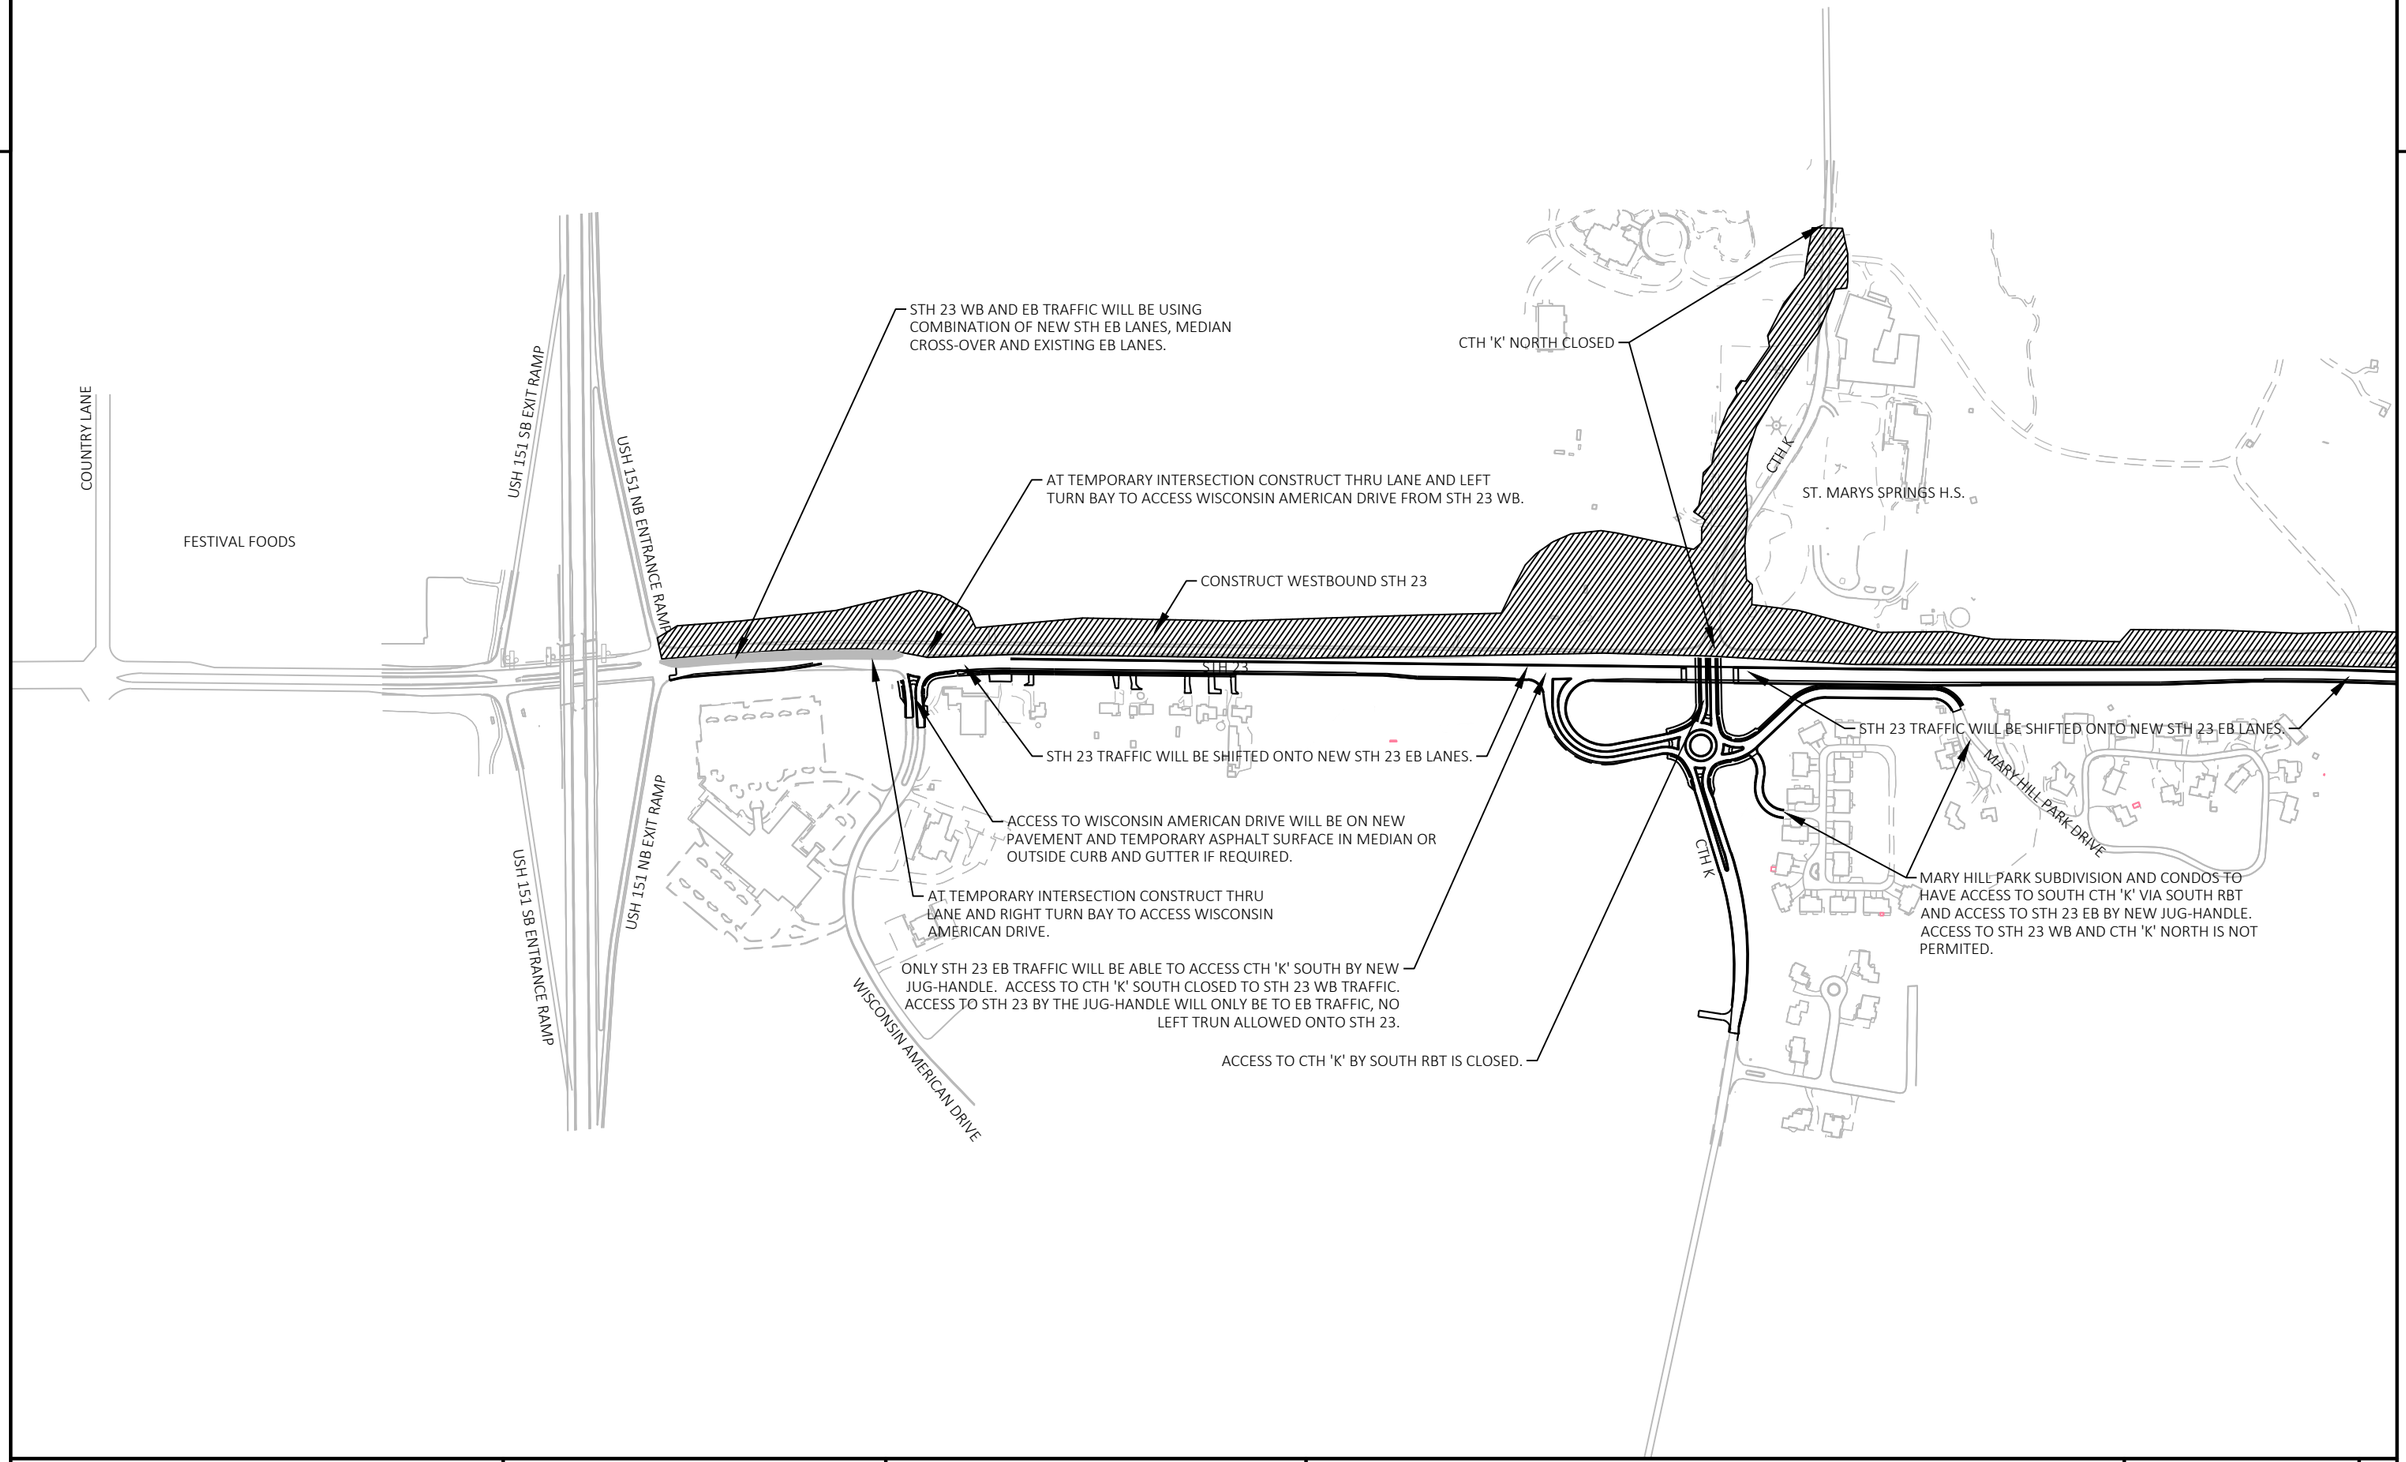

PROJECT NO: 1440-15-71	HWY: STH 23	COUNTY: FOND DU LAC	TAFFIC CONTROL: STAGE 3 OVERVIEW SHEET 1	SHEET 80	E

2

2

ROAD 8A

IRENE DR. EXTENSION

WHISPERING SPRINGS DR.

IRENE DR.

CTH UU

ROAD 11

CONSTRUCT WHISPERING SPRINGS ACCESS.

POSSIBLE ADDITIONAL WORK ZONE IF ALLOWED.

ROAD 10

POSSIBLE ADDITIONAL WORK ZONE IF ALLOWED.

HILL TOP DR. EXTENSION

HILL TOP DR.

LEDGEWOOD DR.

STH 23 TRAFFIC WILL BE SHIFTED ONTO NEW STH 23 WB LANES.

STH 23 EB AND WB TRAFFIC TO USE CROSS-OVER.

STH 23

STH 23 TRAFFIC WILL BE SHIFTED ONTO NEW STH 23 EB LANES.

L PARK DRIVE

POSSIBLE ADDITIONAL WORK ZONE IF ALLOWED.

POSSIBLE ADDITIONAL WORK ZONE IF ALLOWED.

CTH 'UU' OPEN TO TRAFFIC.

NORTHWAY DRIVE

CTH UU

ROAD 5


PROJECT NO: 1440-15-71	HWY: STH 23	COUNTY: FOND DU LAC	TAFFIC CONTROL: STAGE 3 OVERVIEW SHEET 2	SHEET 81	E

FILE NAME : J:\JOBS2014\20142023\CAD\TRANSPORTATION\DWG\SHEETSPLAN\TC STG 3 OVERVIEW 2016.DWG
LAYOUT NAME - 03

PLOT DATE : 7/18/2019 10:38 AM PLOT BY : WORECK, CHRIS PLOT NAME : PLOT SCALE : ##########

WISDOT/CADDS SHEET 42

2

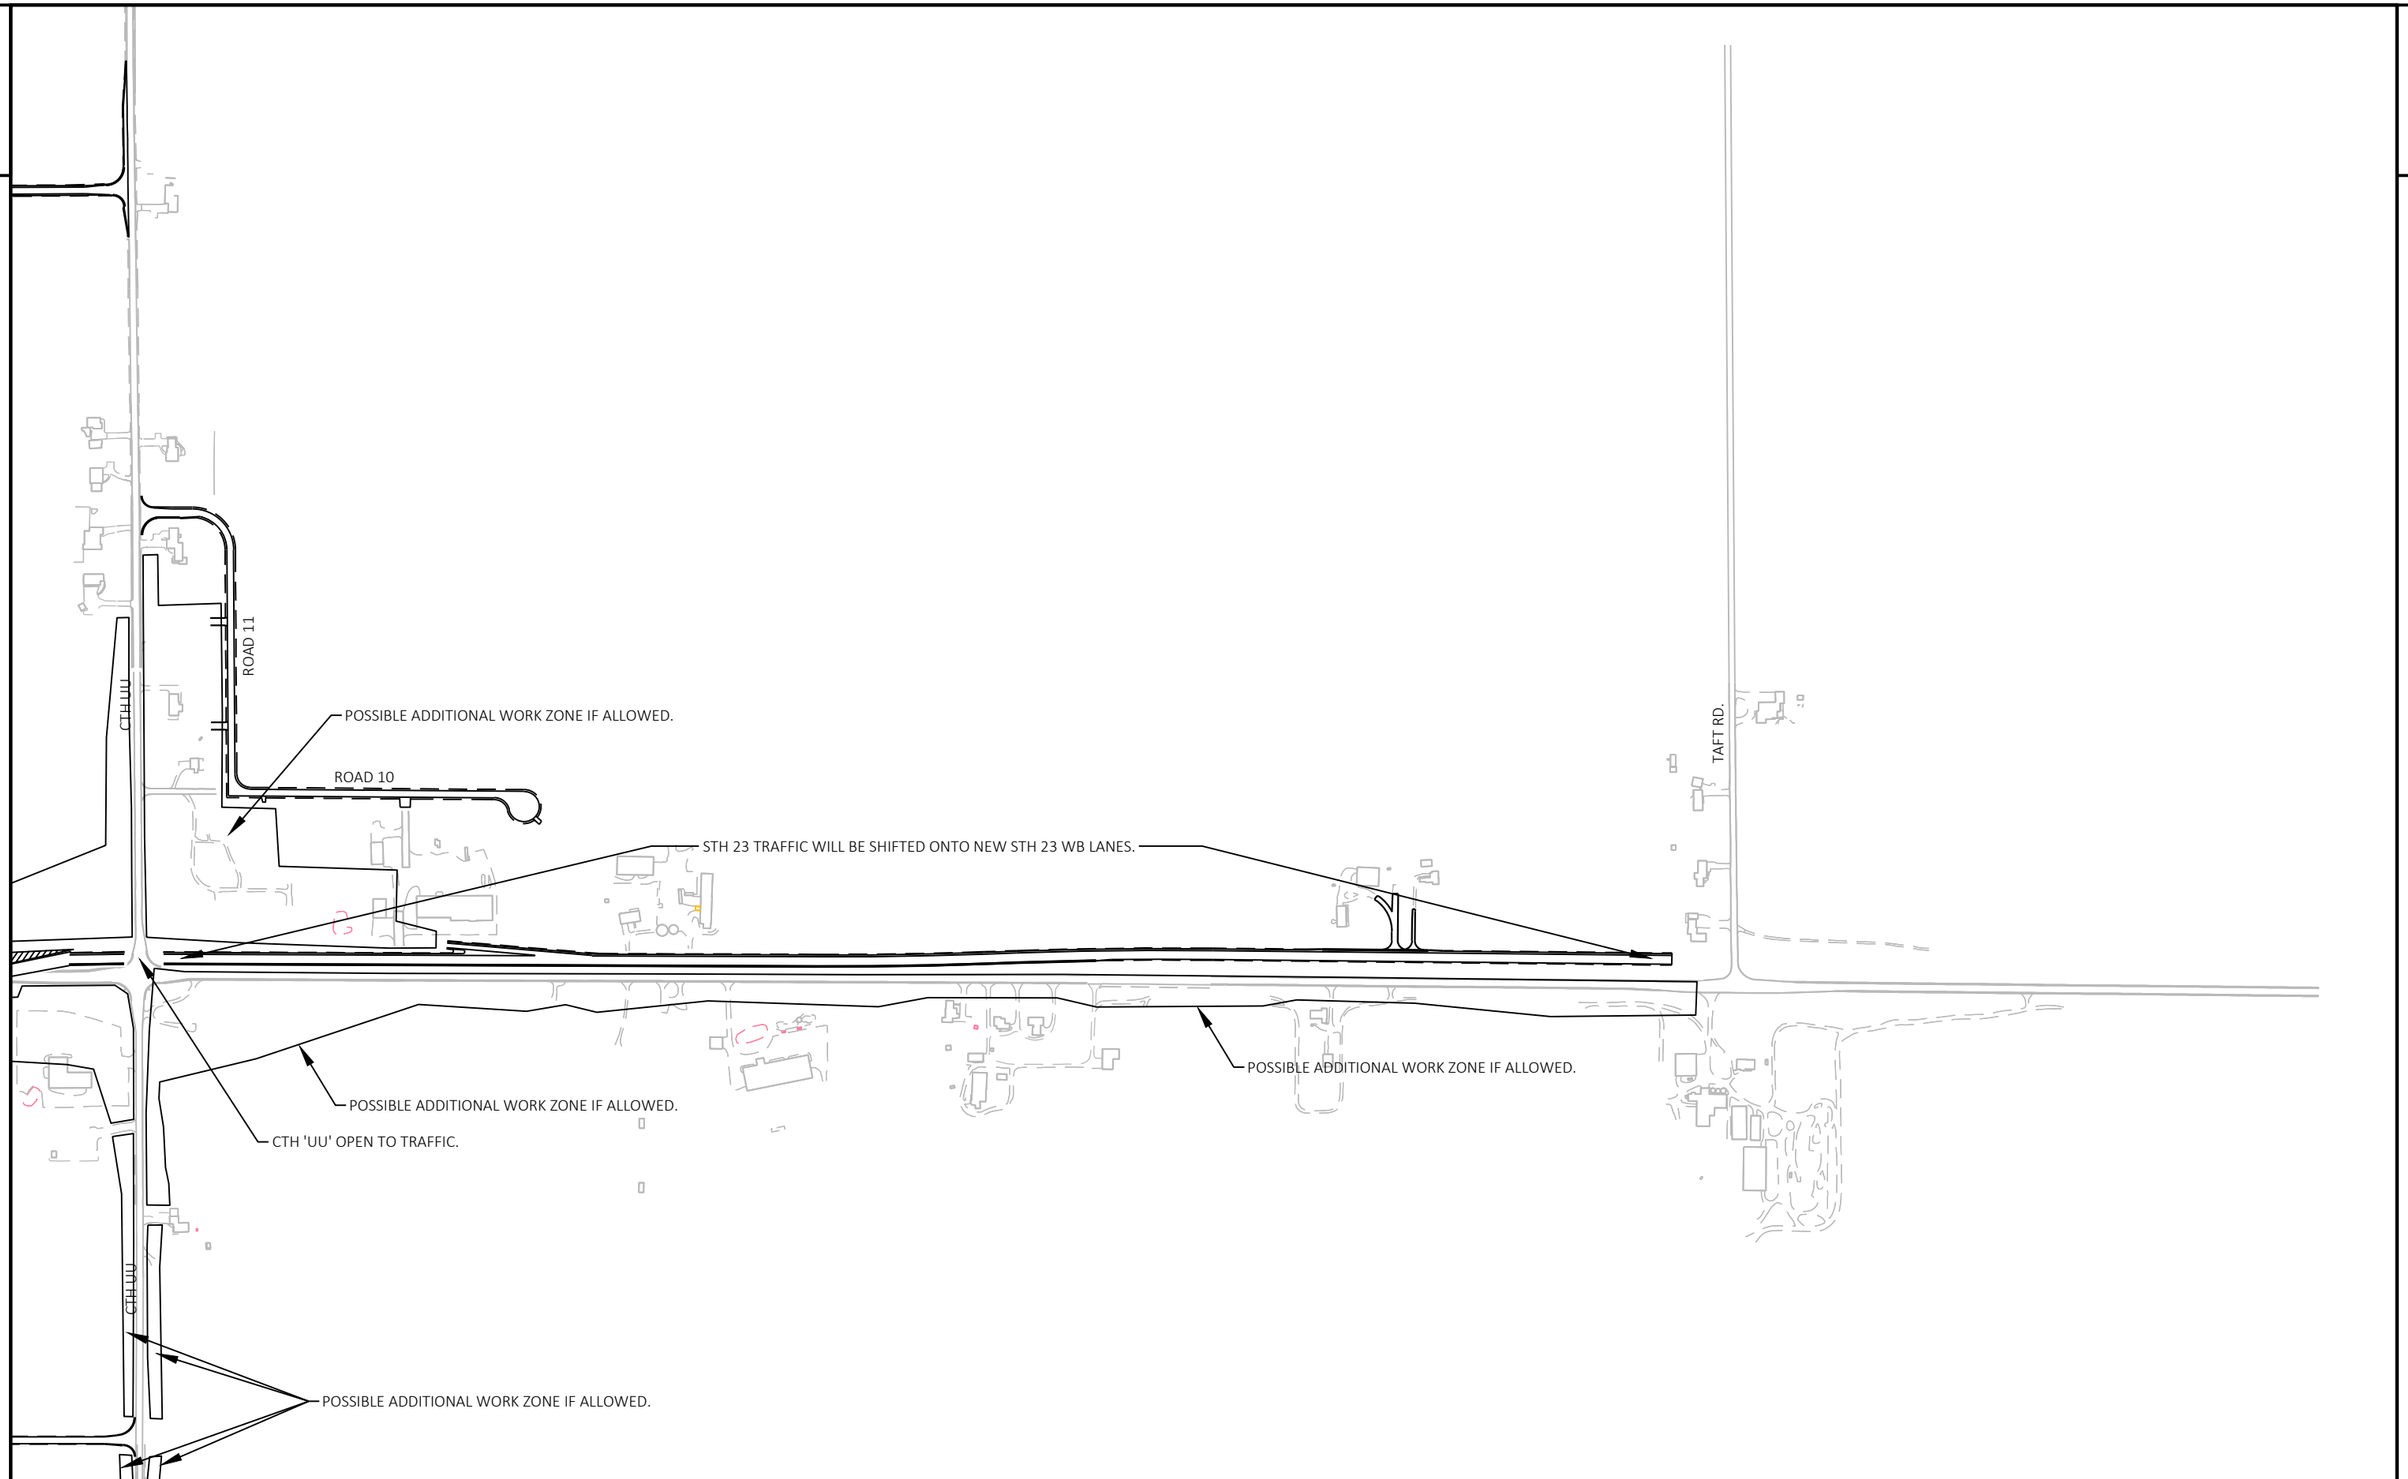

PROJECT NO: 1440-15-71	HWY: STH 23	COUNTY: FOND DU LAC	TAFFIC CONTROL: STAGE 3 OVERVIEW SHEET 3	SHEET 82	E

FILE NAME : J:\JOBS2014\20142023\CAD\TRANSPORTATION\DWG\SHEETSPLAN\TC STG 3 OVERVIEW 2016.DWG
LAYOUT NAME - 04

PLOT DATE : 7/18/2019 10:37 AM PLOT BY : WORECK, CHRIS PLOT NAME : PLOT SCALE : ##########

2

TRAFFIC CONTROL STAGE 4 OBJECTIVES:

2

PROJECT NO: 1440-15-71	HWY: STH 23	COUNTY: FOND DU LAC	TAFFIC CONTROL: STAGE 4 NOTES, LEGEND AND TYPICAL SECTIONS	SHEET 83 E

FILE NAME : J:\JOBS2014\20142023\CAD\TRANSPORTATION\DWG\SHEETSPLAN\TC STG 4 OVERVIEW 2016.DWG
LAYOUT NAME - 01
PLOT DATE : 7/15/2019 2:06 PM
PLOT BY : WORECK, CHRIS
PLOT NAME :
PLOT SCALE : 1 IN:10 FT
WISDOT/CADDS SHEET 42

2

2

REMOVE EXISTING MEDIAN CROSS-OVER, CONSTRUCT INSIDE LANES OF STH 23 EB AND WB AND CONSTRUCT WEST SIDE OF WISCONISN AMERICAN DRIVE RBT.

ACCESS TO WISCONSIN AMERICAN DRIVE MUST BE MAINTAINED FROM BOTH STH 23 EB AND STH 23 WB LANES. WILL NEED TO USE NEW CONSTRUCTION, EXISTING LANES AND IF NEEDED TEMPORARY SURFACES.

ACCESS TO STH 23 WB FROM WISCONSIN AMERICAN DRIVE CAN BE CLOSED TO ASSIST IN RBT CONSTRUCTION IF FULL ACCESS TO CTH 'K' IS OPEN. TRAFFIC FROM WISCONSIN AMERICAN DRIVE CAN USE JUG-HANDLES AND RBT TO GAIN ACCESS TO STH 23 WB.

COUNTRY LANE

FESTIVAL FOODS

USH 151 SB EXIT RAMP

USH 151 NB ENTRANCE RAMP

USH 151 SB ENTRANCE RAMP

USH 151 NB EXIT RAMP

STH 23

WISCONSIN AMERICAN DRIVE

CTH K

ST. MARYS SPRINGS H.S.

MARY HILL PARK DRIVE


PROJECT NO: 1440-15-71	HWY: STH 23	COUNTY: FOND DU LAC	TAFFIC CONTROL: STAGE 4 OVERVIEW SHEET 1	SHEET 84	E

FILE NAME : J:\JOBS2014\20142023\CAD\TRANSPORTATION\DWG\SHEETSPLAN\TC STG 4 OVERVIEW 2016.DWG
LAYOUT NAME - 02

PLOT DATE : 7/15/2019 2:15 PM PLOT BY : WORECK, CHRIS PLOT NAME : PLOT SCALE : ##########

WISDOT/CADDS SHEET 42

2

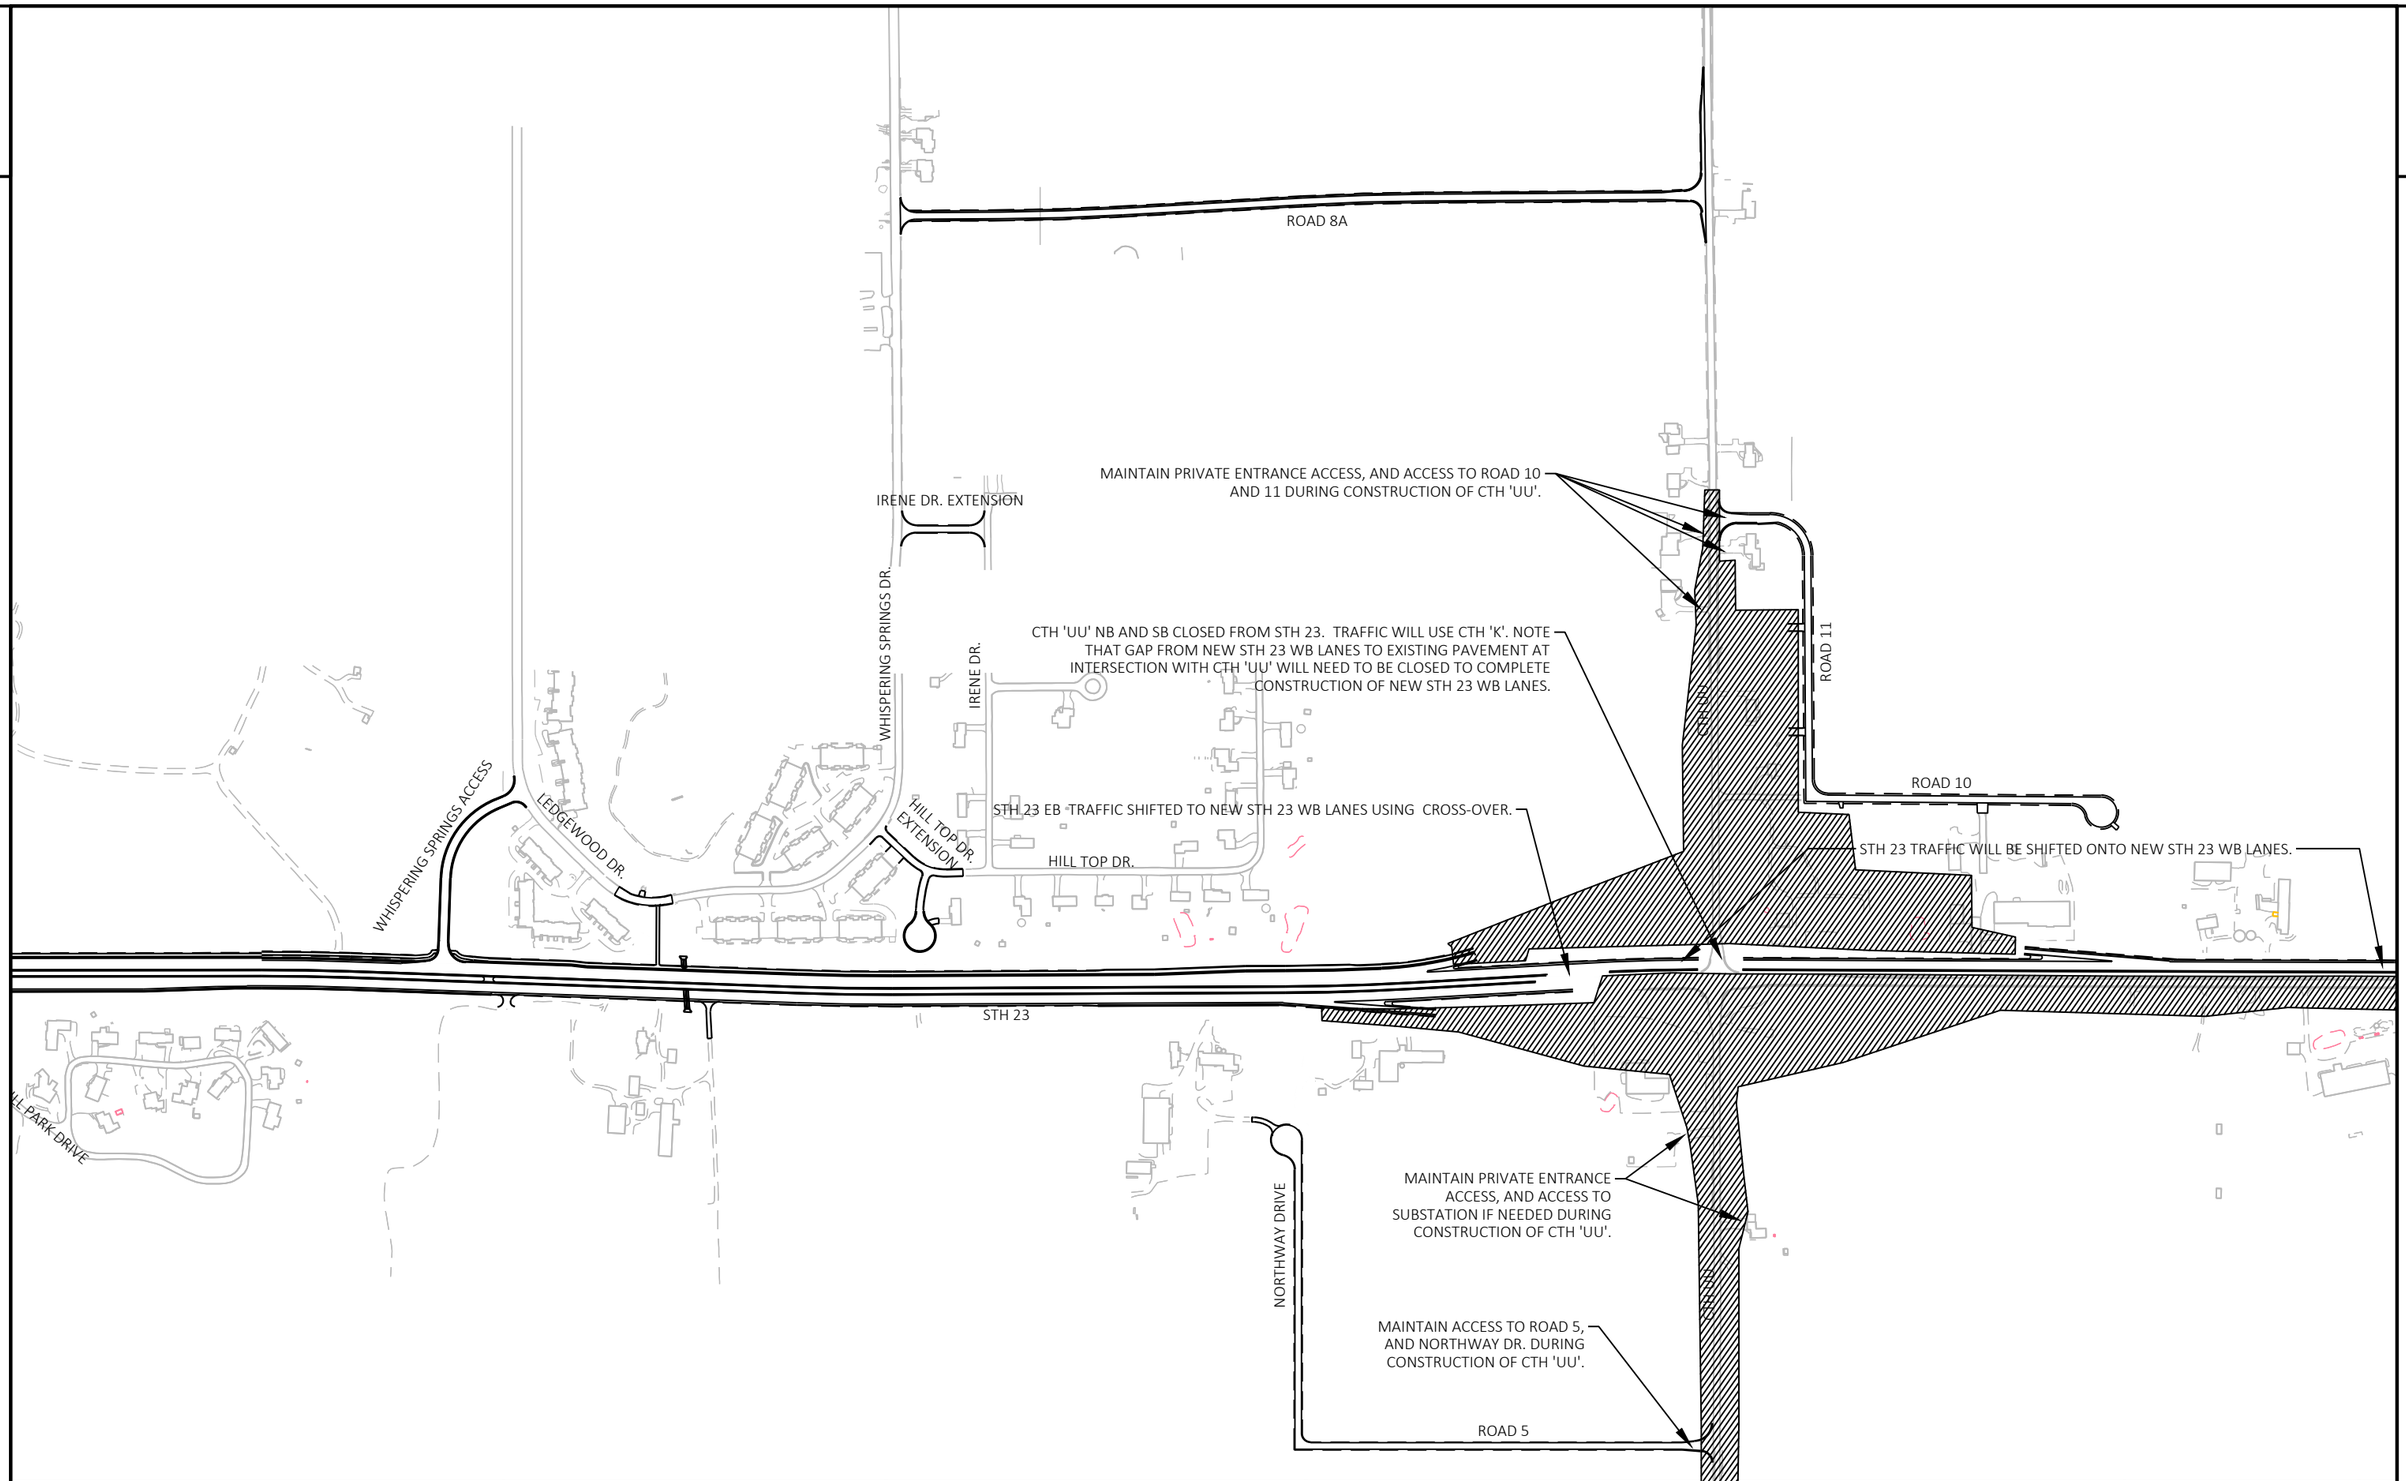

PROJECT NO: 1440-15-71	HWY: STH 23	COUNTY: FOND DU LAC	TAFFIC CONTROL: STAGE 4 OVERVIEW SHEET 2	SHEET 85	E

FILE NAME : J:\OBS2014\20142023\CAD\TRANSPORTATION\DWG\SHEETSPLAN\TC STG 4 OVERVIEW 2016.DWG
LAYOUT NAME - 03

PLOT DATE : 7/18/2019 10:40 AM PLOT BY : WORECK, CHRIS PLOT NAME : PLOT SCALE : ##########

2

2

MAINTAIN PRIVATE ENTRANCE ACCESS, AND ACCESS TO ROAD 10 AND 11 DURING CONSTRUCTION OF CTH 'UU'.

ROAD 11

CTH 'UU'

CTH 'UU' NB AND SB CLOSED FROM STH 23. TRAFFIC WILL USE CTH 'K'. NOTE THAT GAP FROM NEW STH 23 WB LANES TO EXISTING PAVEMENT AT INTERSECTION WITH CTH 'UU' WILL NEED TO BE CLOSED TO COMPLETE CONSTRUCTION OF NEW STH 23 WB LANES.

ROAD 10

STH 23 TRAFFIC WILL BE SHIFTED ONTO NEW STH 23 WB LANES.

TAFT RD.

MAINTAIN PRIVATE ENTRANCE ACCESS, AND ACCESS TO SUBSTATION IF NEEDED DURING CONSTRUCTION OF CTH 'UU'.

MAINTAIN ACCESS TO ROAD 5, AND NORTHWAY DR. DURING CONSTRUCTION OF CTH 'UU'.

PROJECT NO: 1440-15-71	HWY: STH 23	COUNTY: FOND DU LAC	TAFFIC CONTROL: STAGE 4 OVERVIEW SHEET 3	SHEET 86	E

FILE NAME : J:\JOBS2014\20142023\CAD\TRANSPORTATION\DWG\SHEETSPLAN\TC STG 4 OVERVIEW 2016.DWG
LAYOUT NAME - 04

PLOT DATE : 7/18/2019 10:40 AM PLOT BY : WORECK, CHRIS PLOT NAME : PLOT SCALE : ##########

2

TRAFFIC CONTROL STAGE 5 OBJECTIVES:

2


PROJECT NO: 1440-15-71	HWY: STH 23	COUNTY: FOND DU LAC	TAFFIC CONTROL: STAGE 5 NOTES, LEGEND AND TYPICAL SECTIONS	SHEET 87 E

FILE NAME : J:\JOBS2014\20142023\CAD\TRANSPORTATION\DWG\SHEETSPLAN\TC STG 5 OVERVIEW 2016.DWG
LAYOUT NAME - 01

PLOT DATE : 7/15/2019 3:22 PM PLOT BY : WORECK, CHRIS PLOT NAME : PLOT SCALE : 1 IN:10 FT

WISDOT/CADDS SHEET 42

2

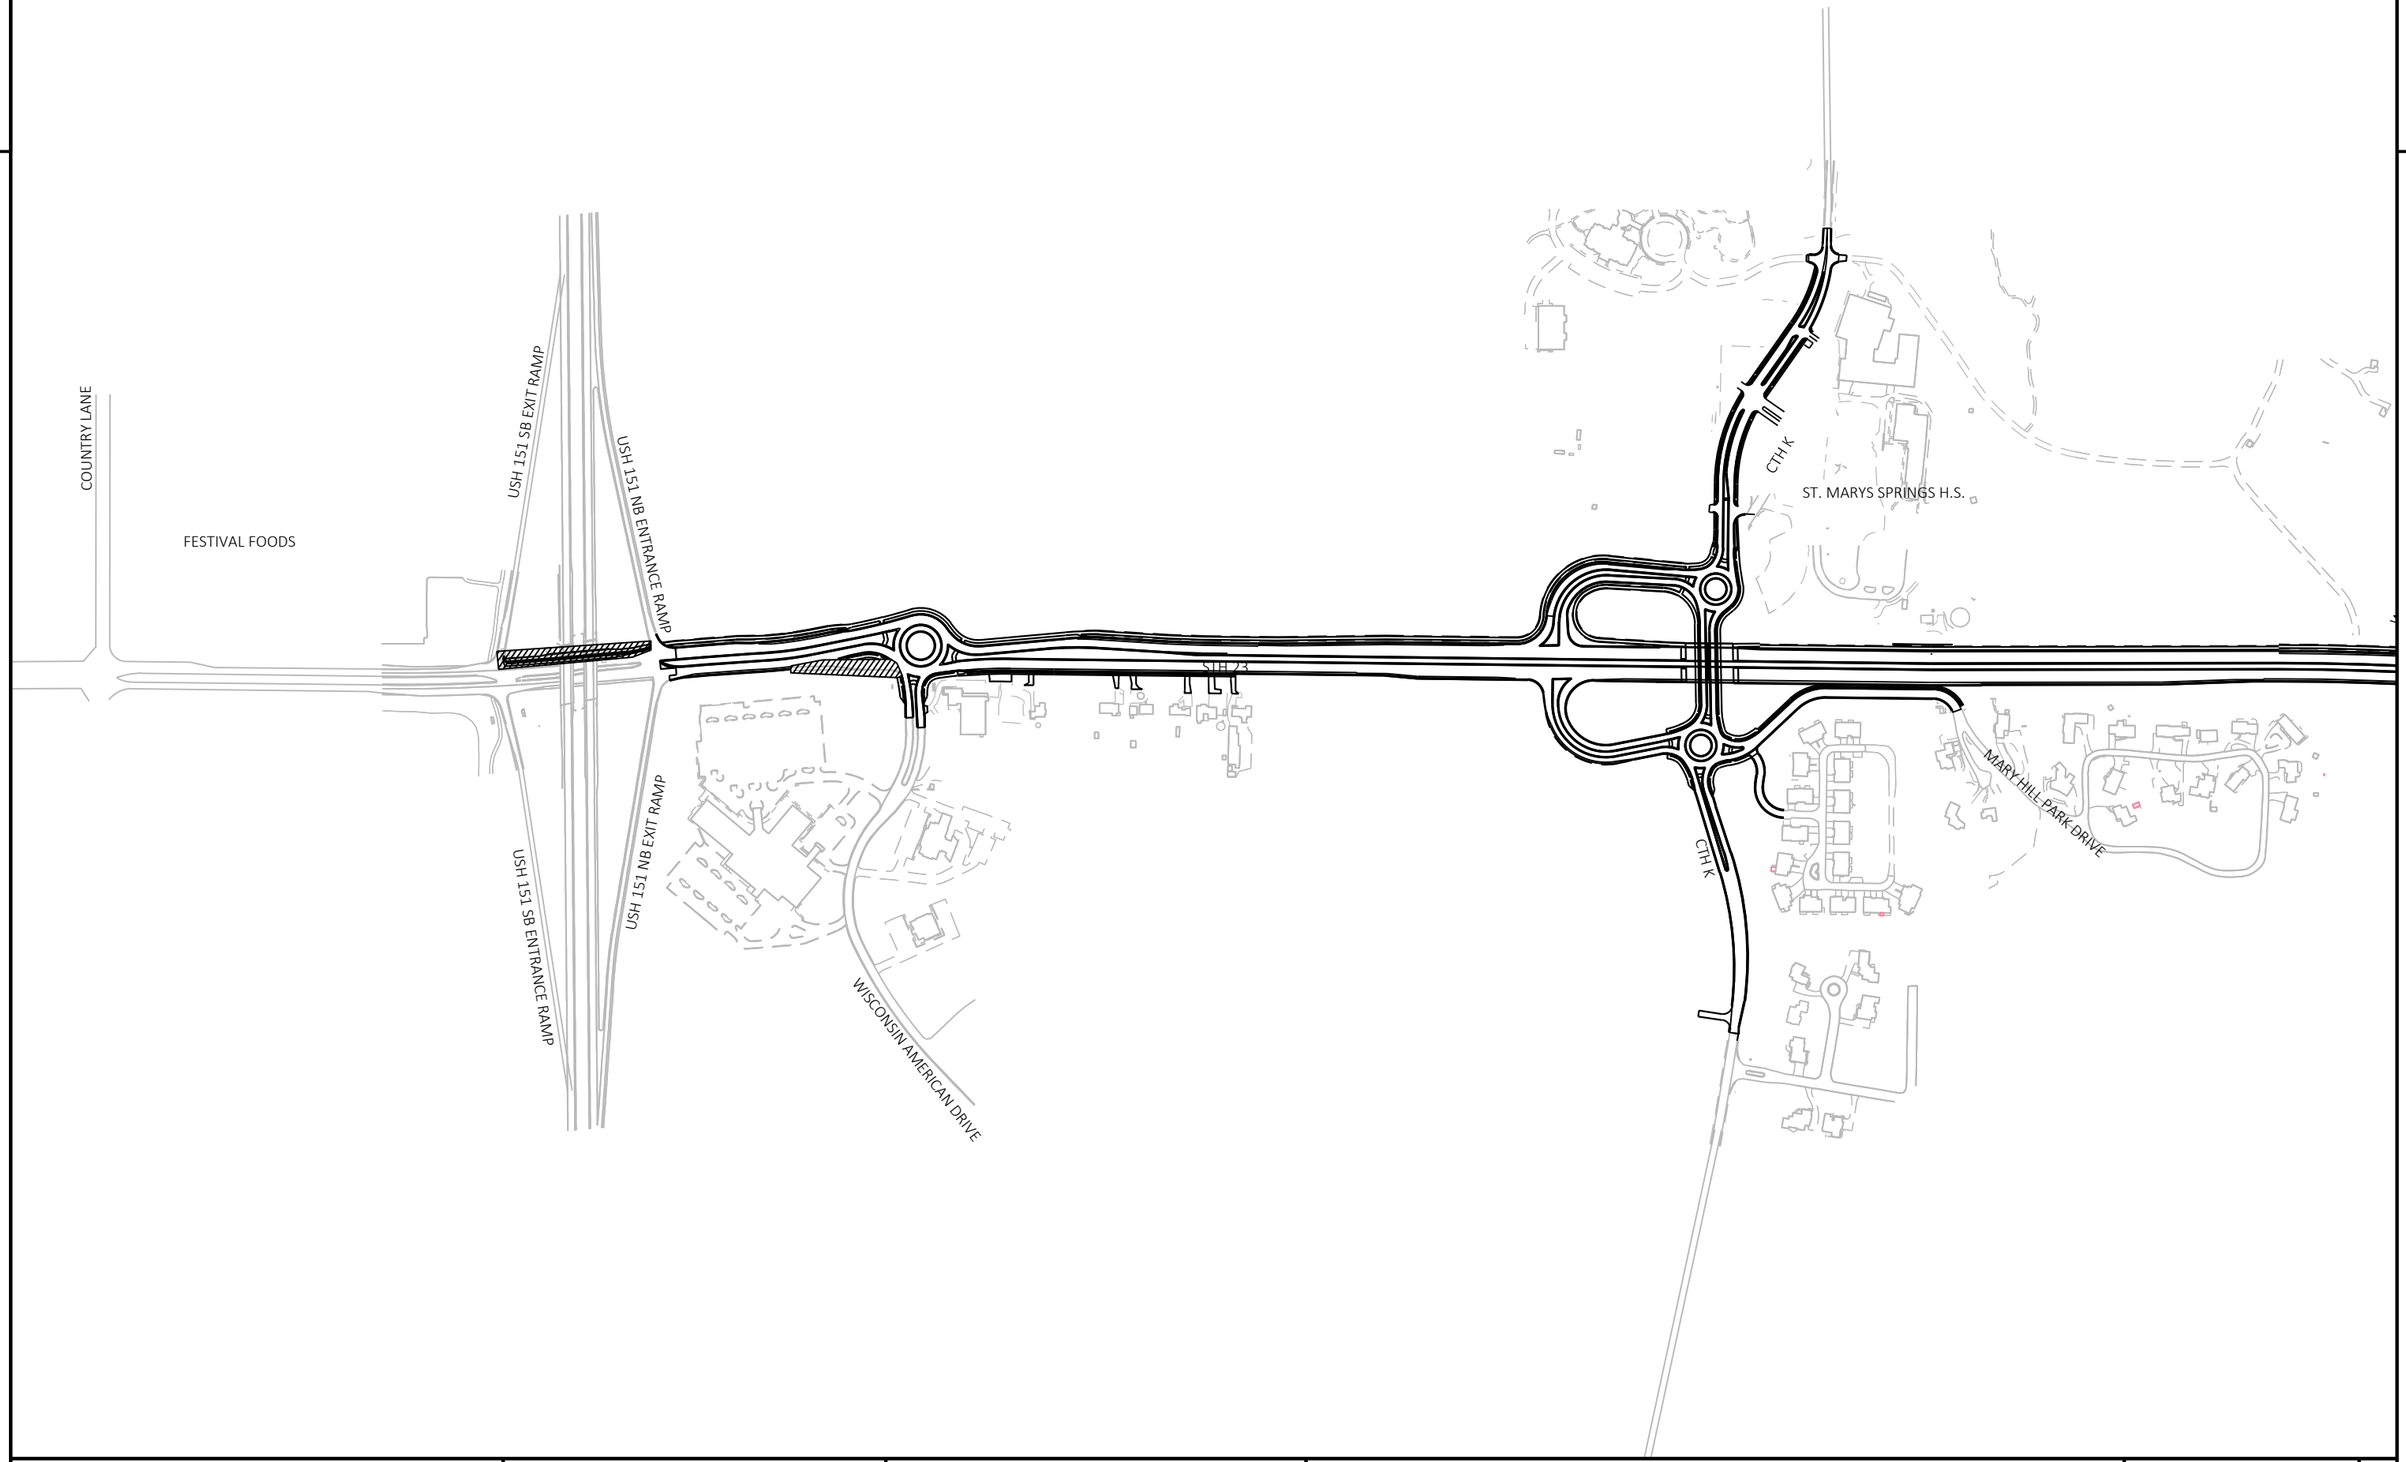


2

PROJECT NO: 1440-15-71	HWY: STH 23	COUNTY: FOND DU LAC	TAFFIC CONTROL: STAGE 5 OVERVIEW SHEET 1	SHEET 88	E

FILE NAME : J:\JOBS2014\20142023\CAD\TRANSPORTATION\DWG\SHEETSPLAN\TC STG 5 OVERVIEW 2016.DWG
LAYOUT NAME - 02

PLOT DATE : 7/15/2019 3:23 PM PLOT BY : WORECK, CHRIS PLOT NAME : PLOT SCALE : ##########

2

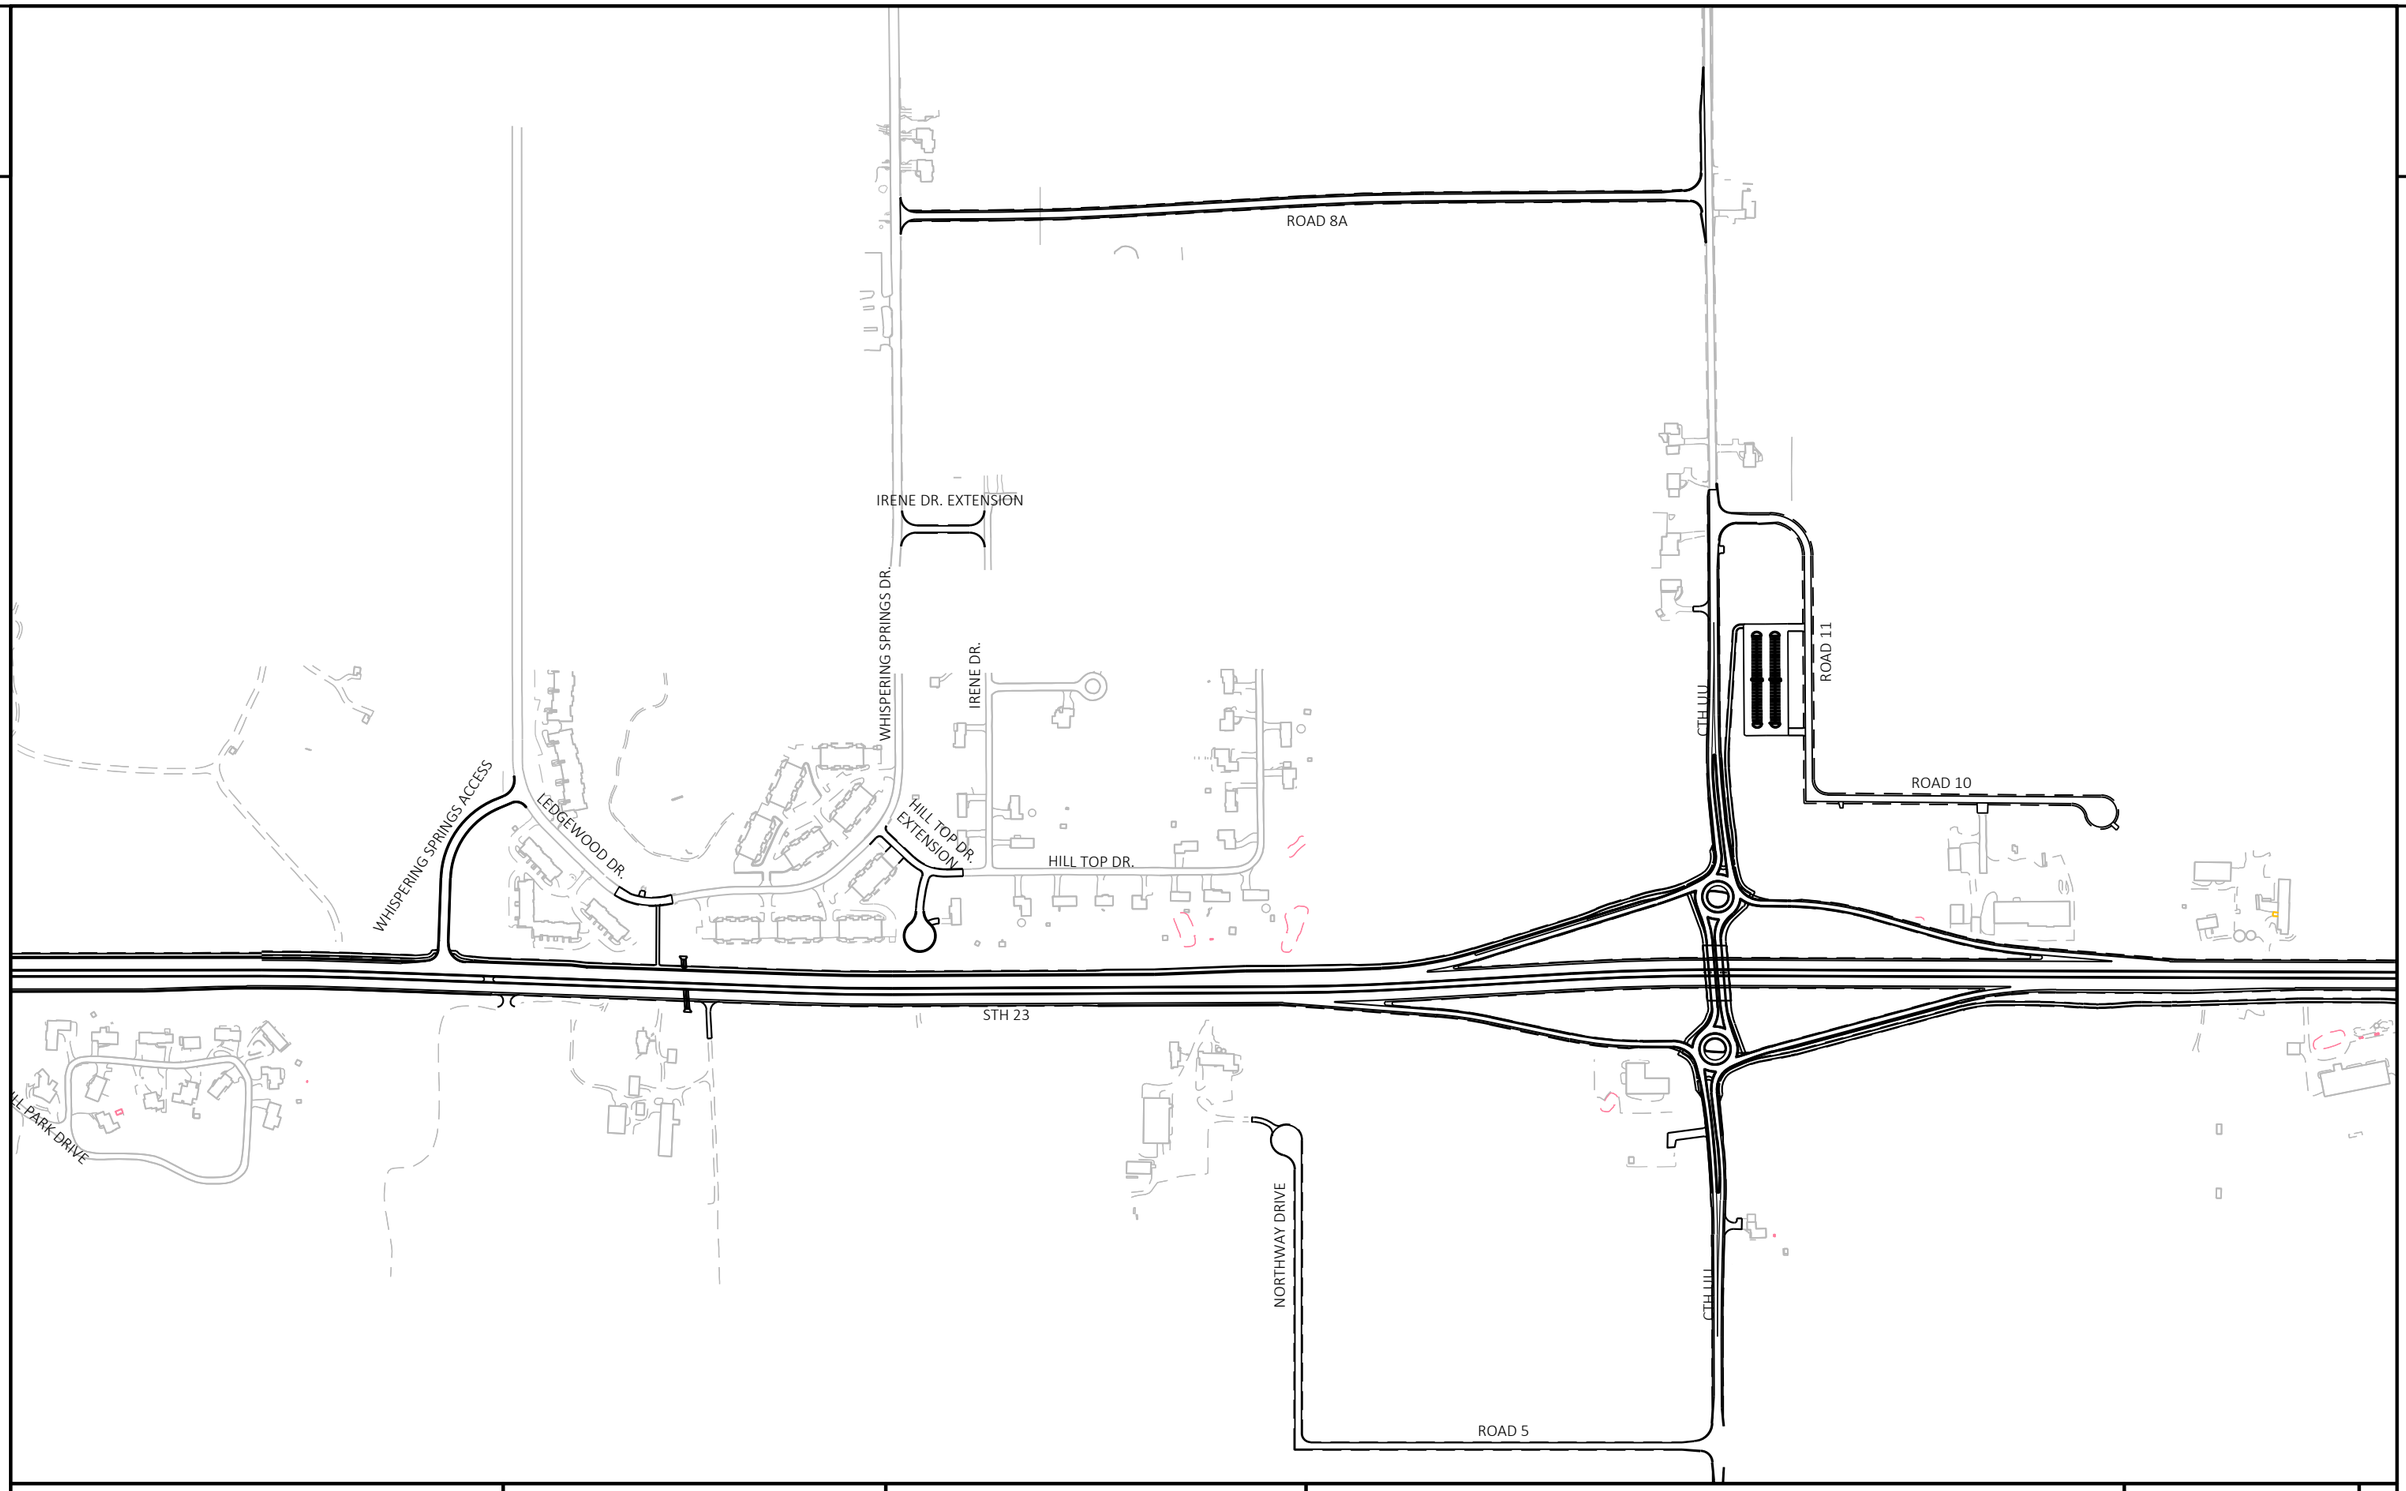


PROJECT NO: 1440-15-71	HWY: STH 23	COUNTY: FOND DU LAC	TAFFIC CONTROL: STAGE 5 OVERVIEW SHEET 2	SHEET 89	E

FILE NAME : J:\OBS2014\20142023\CAD\TRANSPORTATION\DWG\SHEETSPLAN\TC STG 5 OVERVIEW 2016.DWG
LAYOUT NAME - 03

PLOT DATE : 7/18/2019 2:53 PM PLOT BY : WORECK, CHRIS PLOT NAME : PLOT SCALE : ##########

2

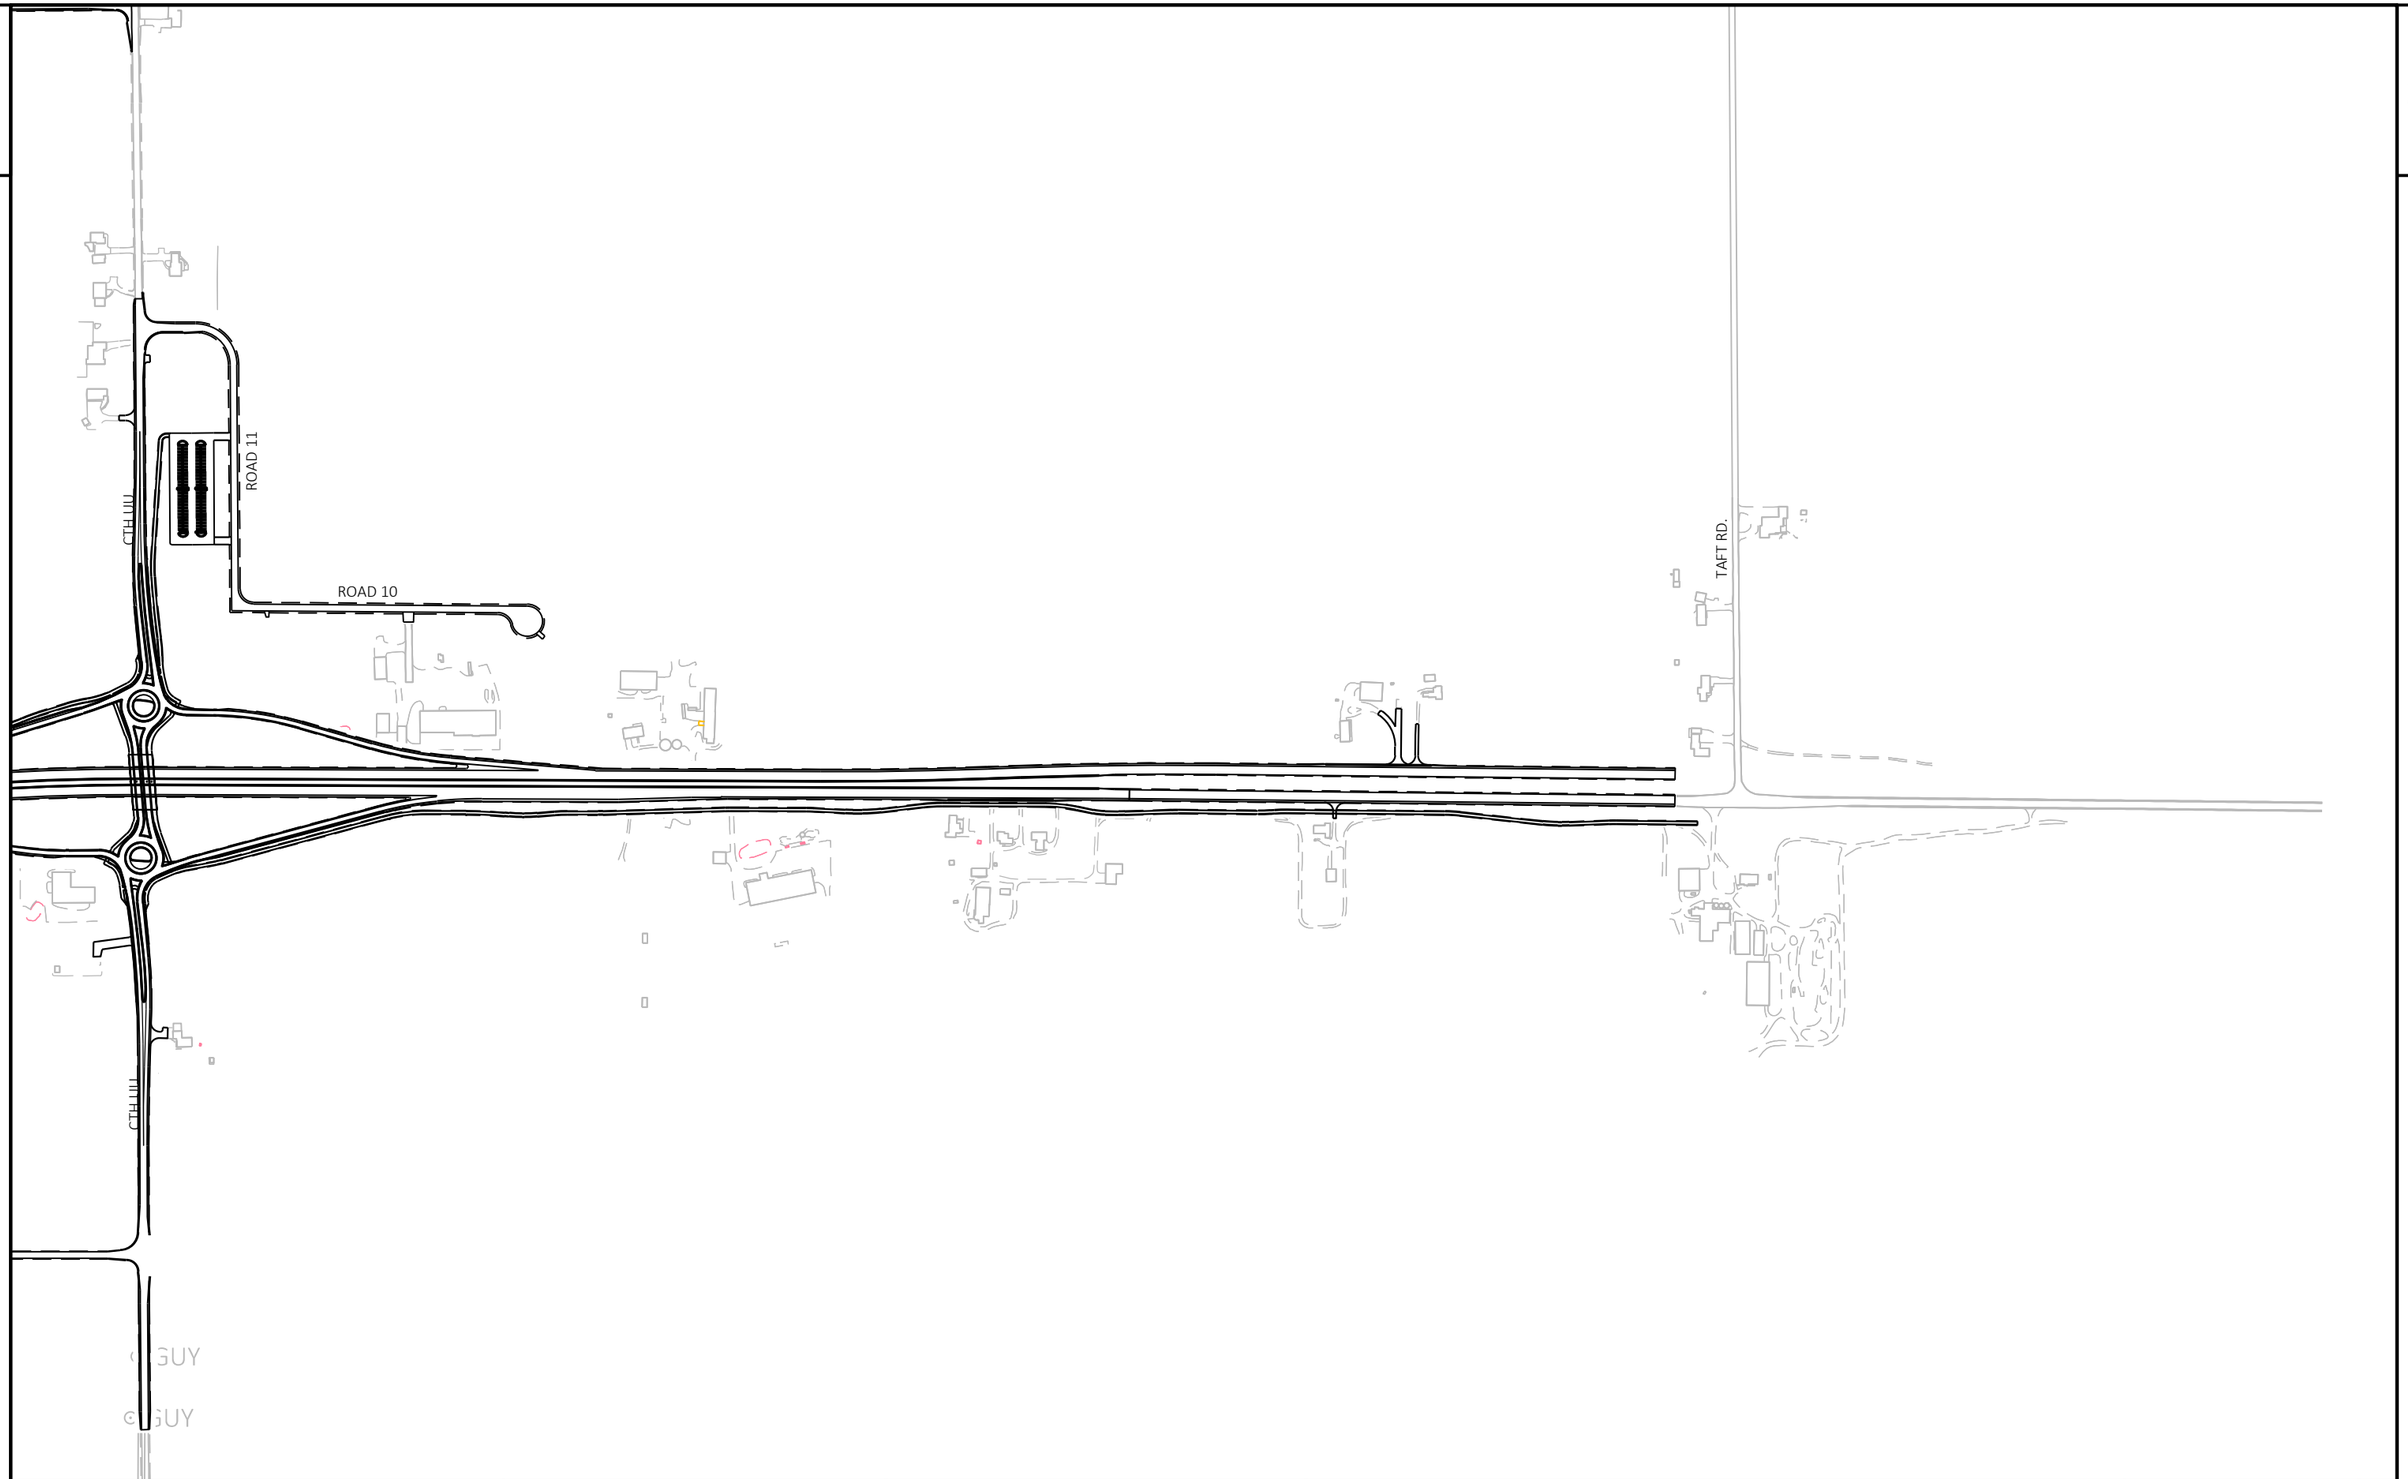

PROJECT NO: 1440-15-71	HWY: STH 23	COUNTY: FOND DU LAC	TAFFIC CONTROL: STAGE 5 OVERVIEW SHEET 3	SHEET 90	E

FILE NAME : J:\JOBS2014\20142023\CAD\TRANSPORTATION\DWG\SHEETSPLAN\TC STG 5 OVERVIEW 2016.DWG
LAYOUT NAME - 04

PLOT DATE : 7/18/2019 2:53 PM PLOT BY : WORECK, CHRIS PLOT NAME : PLOT SCALE : ##########

N

POSSIBLY WISDOT TRAFFIC SIGNAL UNDERGROUND 'E' ELECTRIC LINE

ATC 'OH' OVERHEAD LINES

CITY OF FOND DU LAC 'W' WATER LINE

ATT UNDERGROUND 'FO' FIBER OPTIC LINE

PROP. R/W

EXISTING R/W

SI

STH 23 WESTBOUND RL

MATCH LINE STA. 108+50 WB

USH 151 NORTHBOUND ENTRANCE RAMP

SIGN

108+00 WB

107+00 WB

N78° 52' 06"E

106+00 WB

105+00 WB

104+00 WB

103+00 WB

102+00 WB N85° 11' 20"E

N86° 37' 34"E

MH

108+00 FB

107+00 FB

N78° 52' 06"E

106+00 FB

105+00 FB

104+00 FB

103+00 FB

102+00 EB

N85° 11' 20"E

STH 23

N86° 37' 34"E

MATCH LINE STA. 108+50 FB

ATT UNDERG

STH 23 EASTBOUND RL

CITY OF FOND DU LAC UNDERGROUND 'E' ELECTRIC LINES

BEGIN CONSTRUCTION
STA XXX+XX
MATCH EXISTING
SAW CUT REQ'D

ATT UNDERGROUND 'FO' FIBER OPTIC

SI

SIGN

ALLIANT ENERGY AND CHARTER

TLE

ATT UNDERGROUN

CITY OF FOND DU L

WISCONSIN AMERICAN DI

CHARTER OR ATT UNDERGROUND 'T

ALLIANT ENERGY UNDE

TEMPORARY PAVEMENT FOR

ATT UNDERGROUND 'T' TELEPHONE LINES

ALLIANT ENERGY UNDERGROUND 'G' GAS LINE

EXISTING R/W

CHARTER COMMUNICATIONS
UNDERGROUND 'TV' TELEVISION LINE

ALLIANT ENERGY AND CHARTER
COMMUNICATIONS 'OH' OVERHEAD LINES

ALLIANT ENERGY UNDERGROUND 'E' ELECTRIC LINE

CTIY OF FOND DU LAC 'SAN' SANITARY SEWER

USH 151 NORTHBOUND EXIT RAMP


PROJECT NO: 1440-15-71	HWY: STH 23	COUNTY: FOND DU LAC	PLAN : STH 23 EASTBOUND AND WESTBOUND	SHEET 91	E

FILE NAME : J:\JOBS2014\20142023\CAD\TRANSPORTATION\DWG\SHEETSPLAN\STH 23 2016 PP DT1078.DWG
LAYOUT NAME - 01


PLOT DATE : 10/21/2019 11:20 AM PLOT BY : SCHULTZ, ANDREW K. PLOT NAME : PLOT SCALE : 1 IN:50 FT

WISDOT/CADDS SHEET 44

STH 23 WESTBOUND

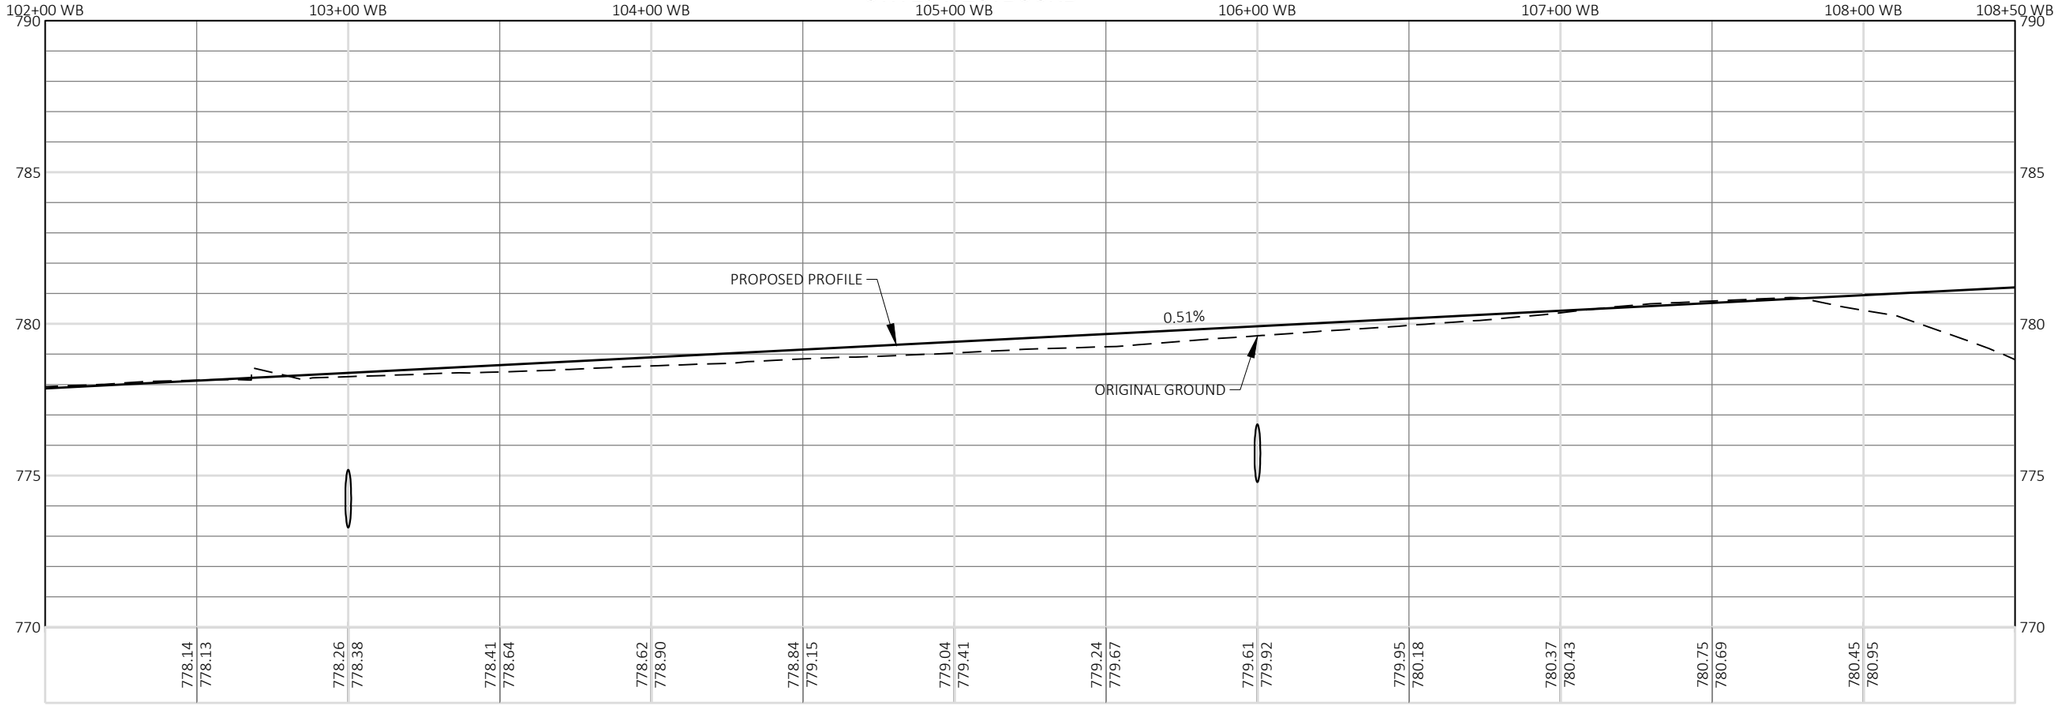

STH 23 EASTBOUND

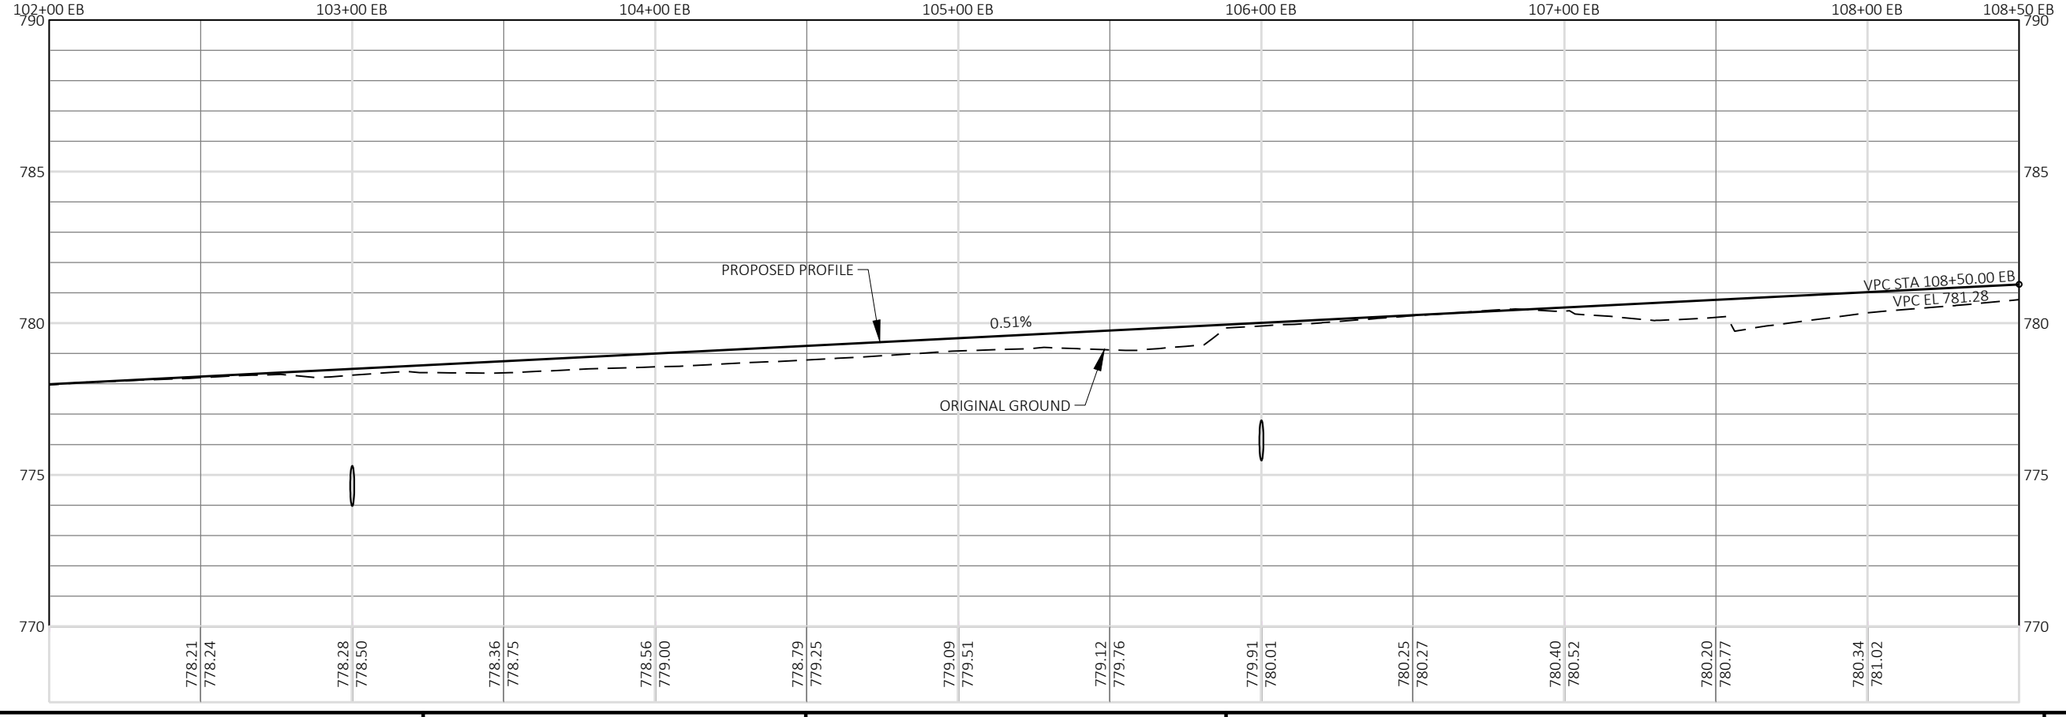

PROJECT NO: 1440-15-71	HWY: STH 23	COUNTY: FOND DU LAC	PROFILE : STH 23 EASTBOUND AND WESTBOUND	SHEET 92	E

FILE NAME : J:\OBS2014\20142023\CAD\TRANSPORTATION\DWG\SHEETSPLAN\STH 23 2016 PP DT1078.DWG
LAYOUT NAME - 02

PLOT DATE : 10/21/2019 11:21 AM PLOT BY : SCHULTZ, ANDREW K. PLOT NAME : PLOT SCALE : 1 IN:50 FT

CTIY OF FOND DU LAC 'SAN SANITARY SEWER LINE

ATT UNDERGROUND 'FO' FIBER OPTIC

PROP. R/W

SI

WISCONSIN AMERICAN DRIVE ROUNDABOUT RL

CITY OF FOND DU LAC 'W' WATER LINE

ATT UNDERGROUND 'FO' FIBER OPTIC

ATC 'OH' OVERHEAD LINES

PROP. R/W

EXISTING R/W

SI

STH 23 WESTBOUND RL

STH 23

108+00 WB

N78° 52' 06"E

109+00 WB

110+00 WB

111+00 WB

112+00 WB

113+00 WB

N84° 57' 52"E

114+00 WB

115+00 WB

108+00 EB

N78° 52' 06"E

109+00 EB

110+00 EB

111+00 EB

112+00 EB

113+00 EB

114+00 EB

115+00 EB

S89° 19' 33"E

STH 23 EASTBOUND RL

Y = 387947.49

X = 830796.44

ATT UNDERGROUND FIBER OPTIC

SI

Y OF FOND DU LAC UNDERGROUND 'E'
CTRIC LINES

GUY POLE

ALLIANT ENERGY AND CHARTER COMMUNICATIONS 'OH' OVERHEAD LINES

TLE

ATT UNDERGROUND 'T' TELEPHONE LINES

CITY OF FOND DU LAC 'W' WATER LINE

WISCONSIN AMERICAN DRIVE SOUTHBOUND RL

CHARTER OR ATT UNDERGROUND 'TV' TELEVISION LINE

ALLIANT ENERGY UNDERGROUND 'E' ELECTRIC LINE

TEMPORARY PAVEMENT FOR CONSTRUCTION STAGING
(HATCHED AREA)

PROP. R/W

61+00 SB

61+00 NB

WISCONSIN AMERICAN DRIVE

CITY OF FOND DU LAC UNDERGROUND ELECTRIC LINES

ALLIANT ENERGY UNDERGROUND 'G' GAS LINE

WISCONSIN AMERICAN DRIVE NORTHBOUND RL

TLE

ALLIANT ENERGY UNDERGROUND 'E' ELECTRIC LINE

ATT UNDERGROUND 'FO' FIBER OPTIC LINE

EXISTING R/W

TLE

SI

PROP. R/W

ATT UNDERGROUND 'FO' FIBER OPTIC

ALLIANT ENERGY AND CHARTER COMMUNICATIONS 'OH' OVERHEAD LINES

CTIY OF FOND DU LAC 'SAN SANITARY SEWER LINE

ATT UNDERGROUND T' TELEPHONE LINE


PROJECT NO: 1440-15-71	HWY: STH 23	COUNTY: FOND DU LAC	PLAN : STH 23 EASTBOUND AND WESTBOUND	SHEET 93	E

FILE NAME : J:\JOBS2014\20142023\CAD\TRANSPORTATION\DWG\SHEETSPLAN\STH 23 2016 PP DT1078.DWG
LAYOUT NAME - 03


PLOT DATE : 10/21/2019 3:06 PM PLOT BY : ENGLES, BRIAN PLOT NAME : PLOT SCALE : 1 IN:50 FT

WISDOT/CADDS SHEET 44

STH 23 WESTBOUND

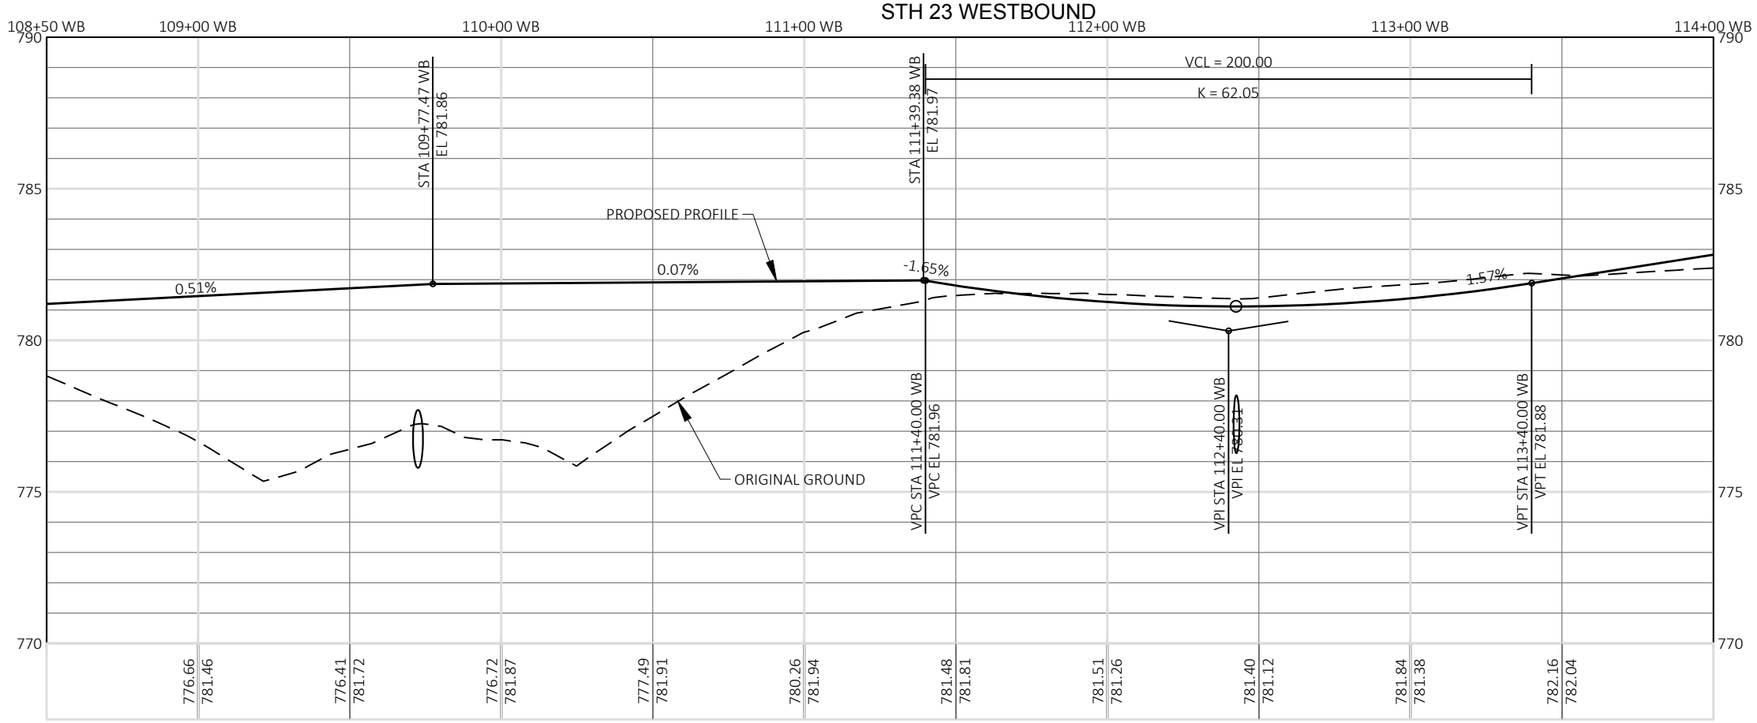

STH 23 EASTBOUND

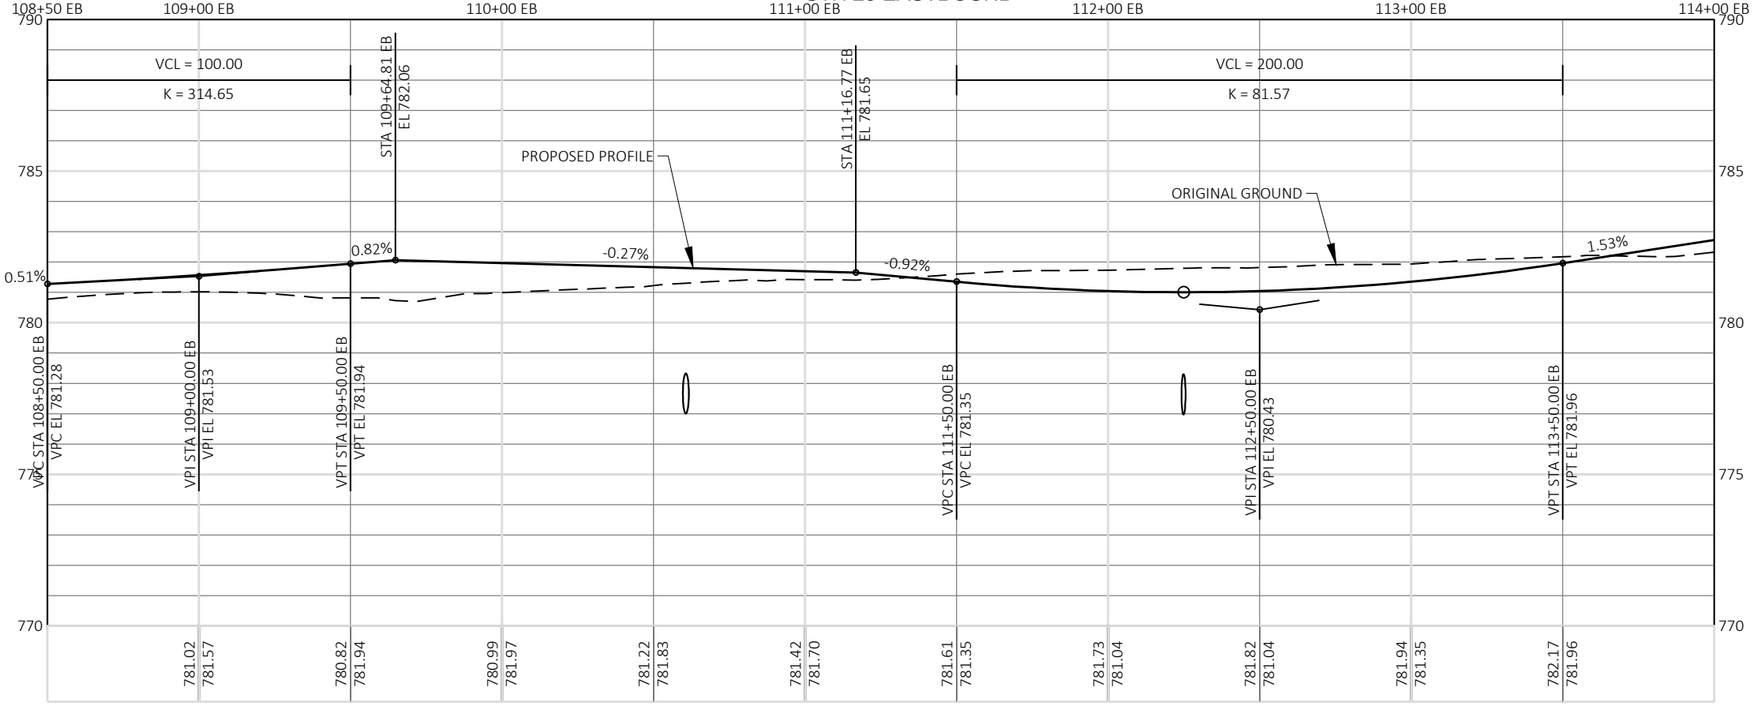

PROJECT NO: 1440-15-71	HWY: STH 23	COUNTY: FOND DU LAC	PROFILE : STH 23 EASTBOUND AND WESTBOUND	SHEET 94	E

FILE NAME : J:\JOBS2014\20142023\CAD\TRANSPORTATION\DWG\SHEETSPLAN\STH 23 2016 PP DT1078.DWG
LAYOUT NAME - 04

PLOT DATE : 10/21/2019 11:21 AM PLOT BY : SCHULTZ, ANDREW K. PLOT NAME : PLOT SCALE : 1 IN:50 FT

N

ATT UNDERGROUND 'FO' FIBER OPTIC
ATC 'OH' OVERHEAD LINES
CITY OF FOND DU LAC 'W' WATER LINE
PROP. R/W
SI
EXISTING R/W
STH 23 WESTBOUND RL
STH 23
114+00 WB
115+00 WB
116+00 WB
117+00 WB
118+00 WB
119+00 WB
120+00 WB
N84° 57' 52"E
S86° 33' 17"E
S89° 19' 33"E
114+00 LB
115+00 LB
116+00 LB
117+00 LB
118+00 LB
119+00 LB
120+00 LB
STH 23 EASTBOUND RL
Y = 387947.49
X = 830796.44
SIGN
MH
SAN
FO
OH
W
E
G
T
INL
WELL
SEPC
A/C
POOL


5

5


PROJECT NO: 1440-15-71 | HWY: STH 23 | COUNTY: FOND DU LAC | PLAN : STH 23 EASTBOUND AND WESTBOUND | SHEET 95 | E

FILE NAME : J:\JOBS2014\20142023\CAD\TRANSPORTATION\DWG\SHEETSPLAN\STH 23 2016 PP DT1078.DWG
LAYOUT NAME - 05
PLOT DATE : 10/21/2019 11:22 AM
PLOT BY : SCHULTZ, ANDREW K.
PLOT NAME :
PLOT SCALE : 1 IN:50 FT

STH 23 WESTBOUND

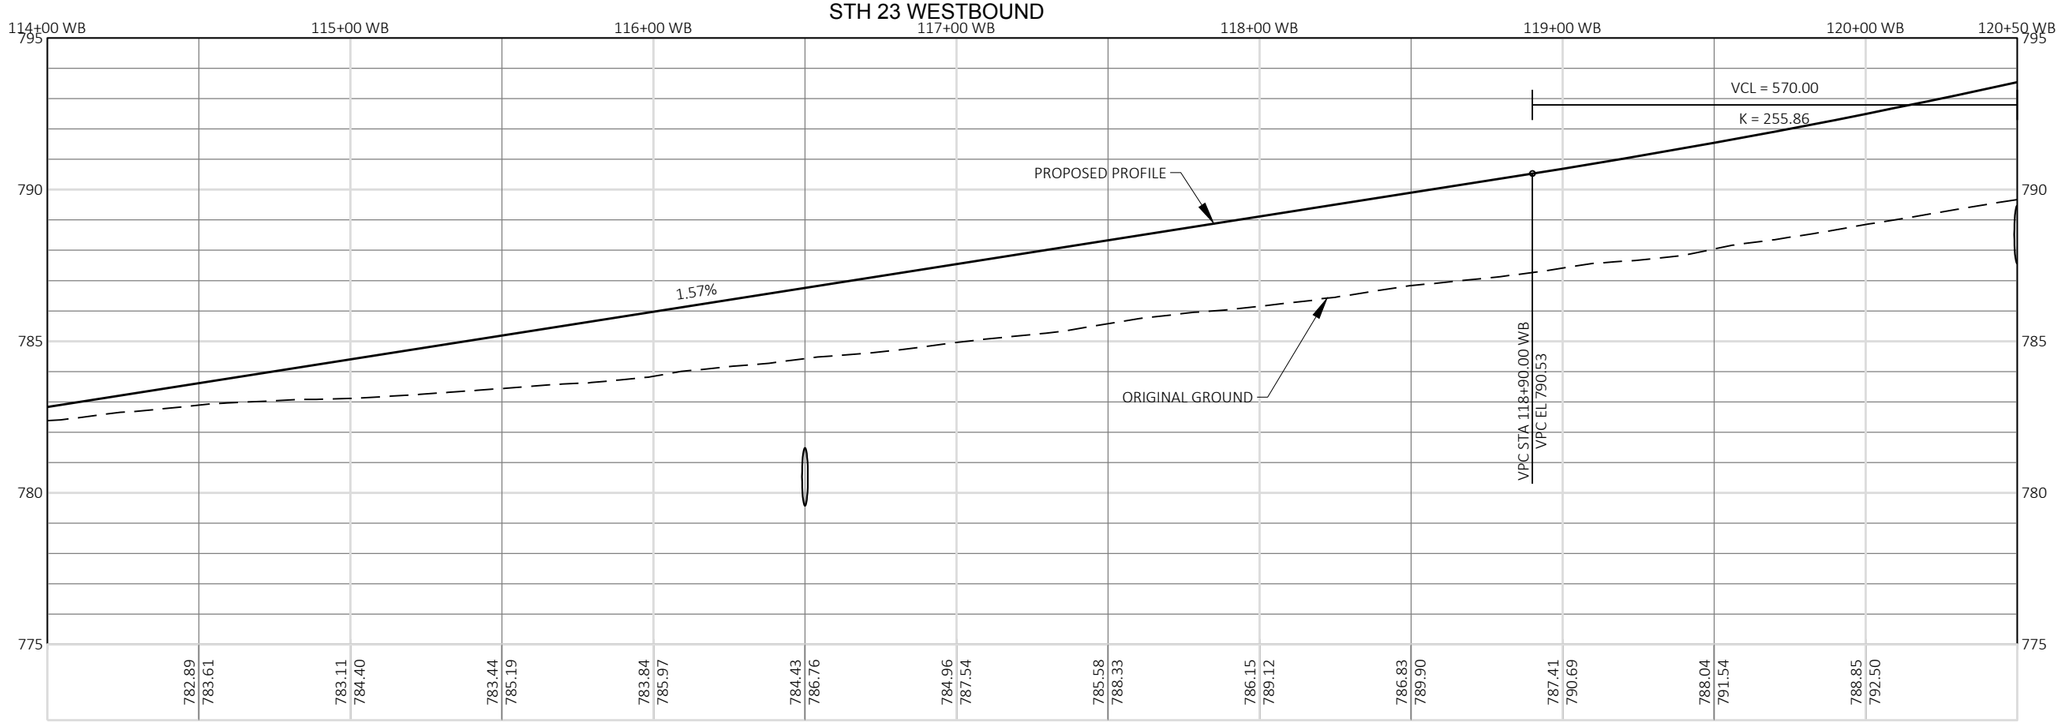

STH 23 EASTBOUND

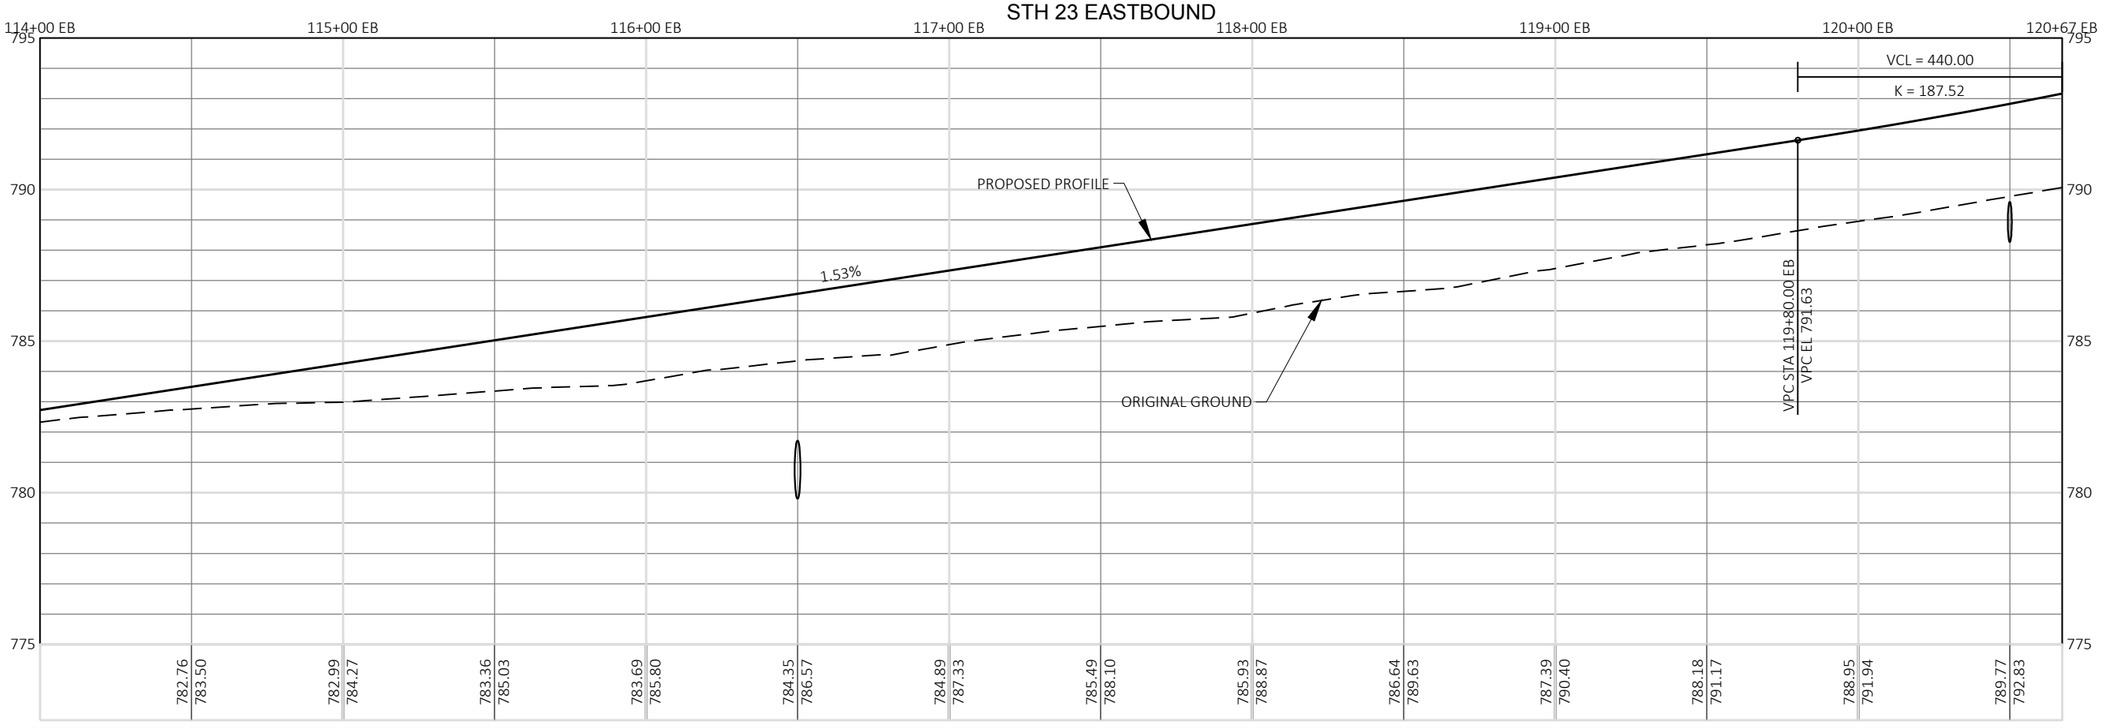

PROJECT NO: 1440-15-71	HWY: STH 23	COUNTY: FOND DU LAC	PROFILE : STH 23 EASTBOUND AND WESTBOUND	SHEET 96	E

FILE NAME : J:\JOBS2014\20142023\CAD\TRANSPORTATION\DWG\SHEETSPLAN\STH 23 2016 PP DT1078.DWG
LAYOUT NAME - 06

PLOT DATE : 10/21/2019 11:22 AM PLOT BY : SCHULTZ, ANDREW K. PLOT NAME : PLOT SCALE : 1 IN:50 FT

N

ATT UNDERGROUND 'FO' FIBER OPTIC

ATC 'OH' OVERHEAD LINES

CITY OF FOND DU LAC 'W' WATER LINE

PROP. R/W

SI

EXISTING R/W

START OF POSSIBLE TEMPORARY SHORING
FOR CONSTRUCTION STAGING

Y = 387970.31
X = 831578.75
S89° 15' 04"E

STH 23

STH 23 WESTBOUND RL

S89° 19' 33"E

STH 23 EASTBOUND RL

5

5

00 WB
121+00 WB
122+00 WB
123+00 WB
124+00 WB
125+00 WB
126+00 WB
127+00 WB

00 EB
121+00 EB
122+00 EB
123+00 EB
124+00 EB
125+00 EB
126+00 EB
127+00 EB

SIGN

EXISTING R/W

ALLIANT ENERGY UNDERGROUND 'G' GAS LINE

CTIY OF FOND DU LAC 'SAN SANITARY SEWER LINE

ALLIANT ENERGY AND CHARTER
COMMUNICATIONS 'OH' OVERHEAD LINES

ATT UNDERGROUND 'FO' FIBER OPTIC

TLE

SI

ATT UNDERGROUND 'T' TELEPHONE LINE

PROP. R/W

ALLIANT ENERG

FLAG

SEPC

SEPC

POOL

BLDG

BLDG


PROJECT NO: 1440-15-71	HWY: STH 23	COUNTY: FOND DU LAC	PLAN : STH 23 EASTBOUND AND WESTBOUND	SHEET 97	E

FILE NAME : J:\JOBS2014\20142023\CAD\TRANSPORTATION\DWG\SHEETSPLAN\STH 23 2016 PP DT1078.DWG
LAYOUT NAME - 07

PLOT DATE : 10/21/2019 11:23 AM PLOT BY : SCHULTZ, ANDREW K. PLOT NAME : PLOT SCALE : 1 IN:50 FT

WISDOT/CADDS SHEET 44

STH 23 WESTBOUND

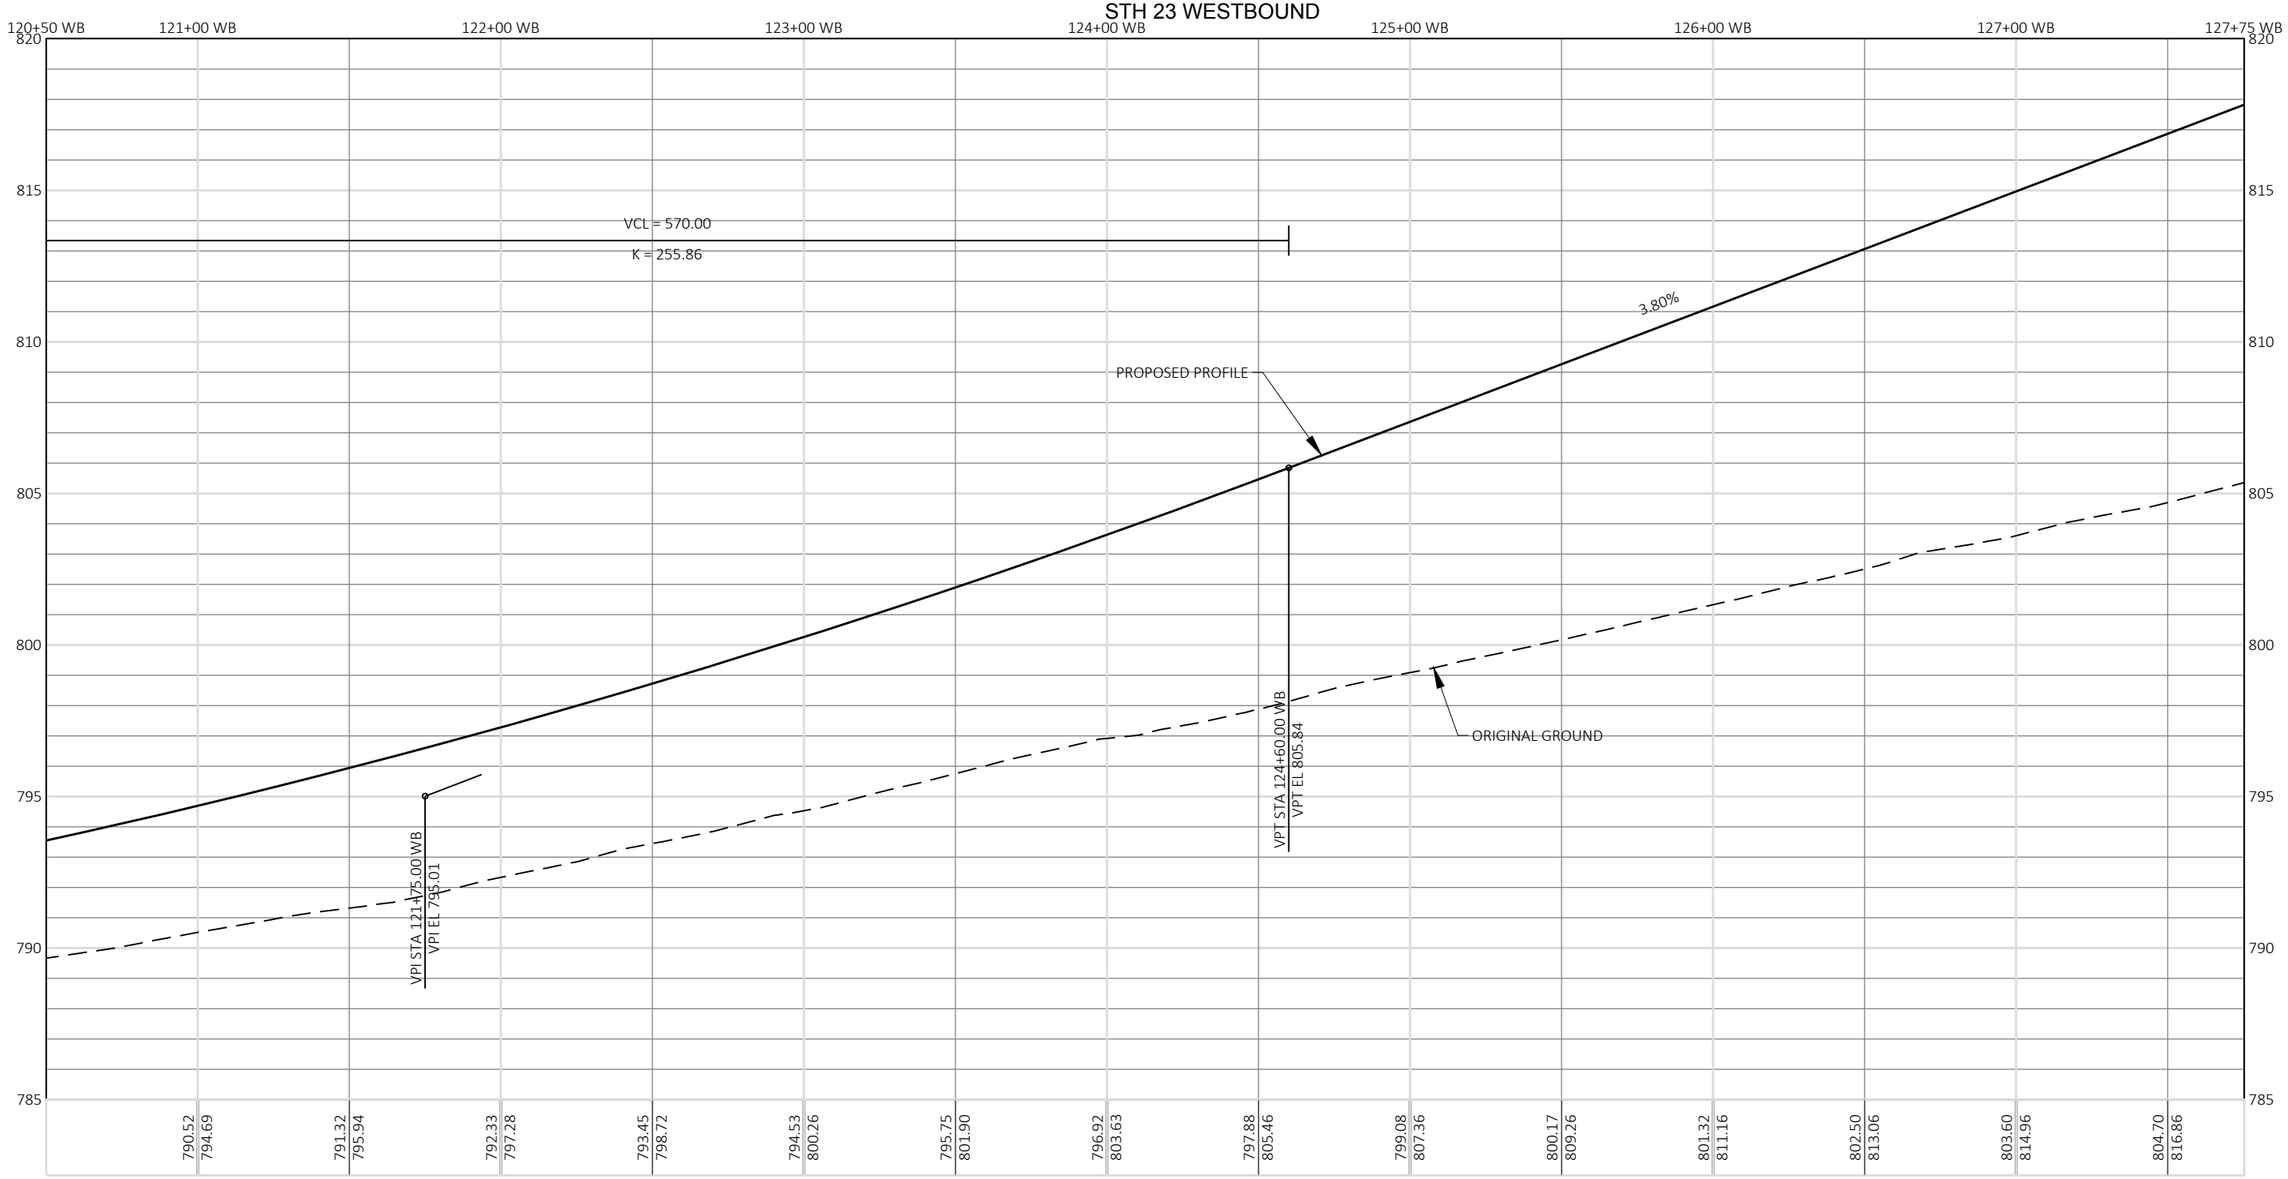


PROJECT NO: 1440-15-71	HWY: STH 23	COUNTY: FOND DU LAC	PROFILE : STH 23 WESTBOUND	SHEET 98	E

FILE NAME : J:\JOBS2014\20142023\CAD\TRANSPORTATION\DWG\SHEETSPLAN\STH 23 2016 PP DT1078.DWG
LAYOUT NAME - 08

PLOT DATE : 10/21/2019 11:23 AM PLOT BY : SCHULTZ, ANDREW K. PLOT NAME : PLOT SCALE : 1 IN:50 FT

WISDOT/CADDS SHEET 44

STH 23 EASTBOUND

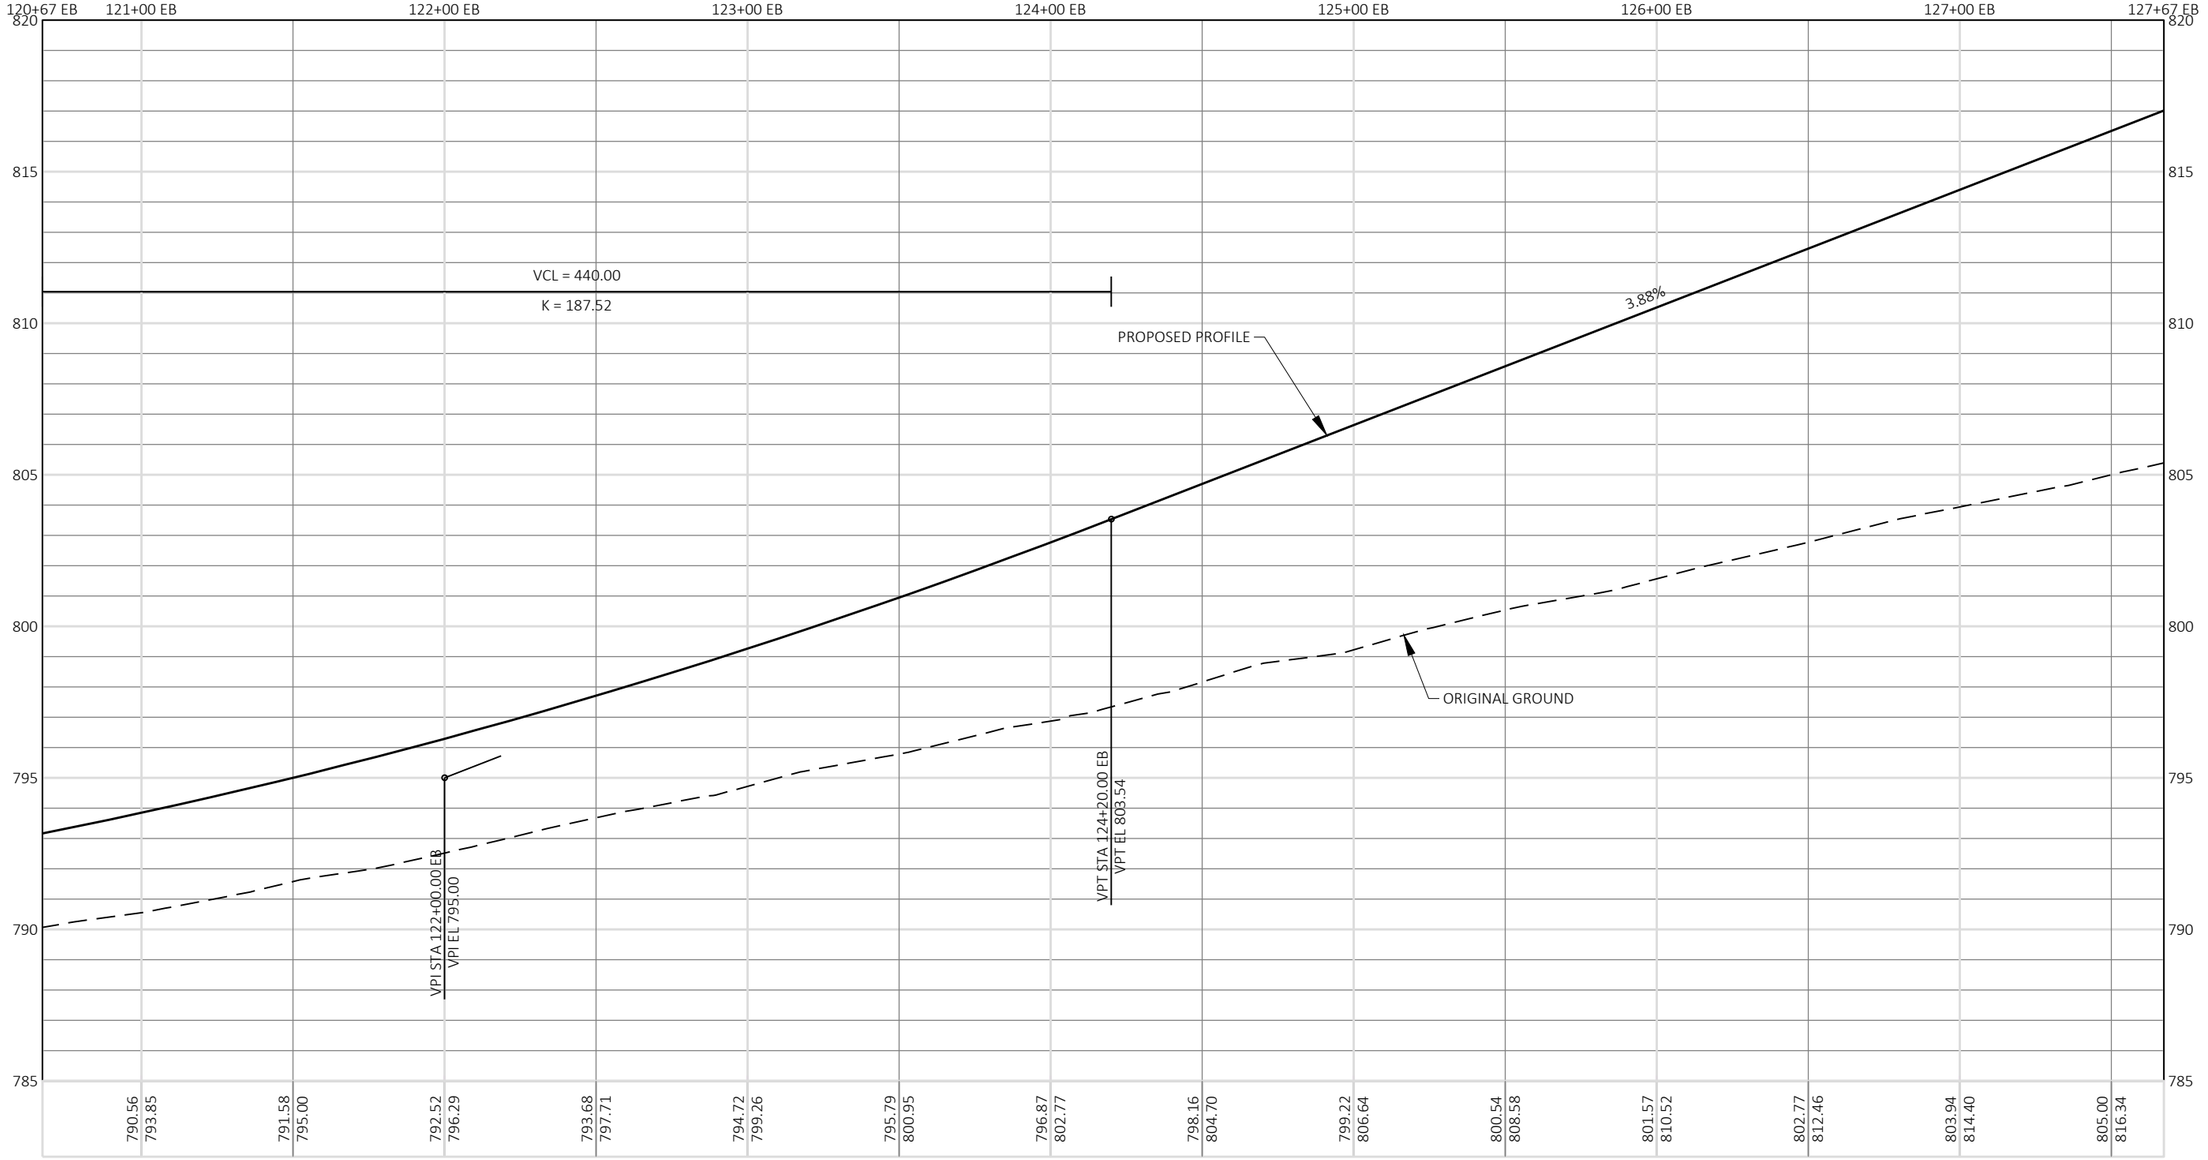

PROJECT NO: 1440-15-71	HWY: STH 23	COUNTY: FOND DU LAC	PROFILE : STH 23 EASTBOUND	SHEET 99	E

FILE NAME : J:\JOBS2014\20142023\CAD\TRANSPORTATION\DWG\SHEETSPLAN\STH 23 2016 PP DT1078.DWG
LAYOUT NAME - 09

PLOT DATE : 10/21/2019 11:23 AM PLOT BY : SCHULTZ, ANDREW K. PLOT NAME : PLOT SCALE : 1 IN:50 FT

WISDOT/CADDS SHEET 44

N

SI

PROP. R/W

CTH K JN JUG-HANDLE RL

SI

ATT UNDERGROUND 'FO' FIBER OPTIC

ATC 'OH' OVERHEAD LINES

CITY OF FOND DU LAC 'W' WATER LINE

EXISTING R/W

22+00 JN

22+00 NJ

CTH K NJ JUG-HANDLE RL

BLEACHERS

SIGN

ALLIANT ENER

EXIS

WISDOT UNDERG

21+00 JN

21+00 NJ

POSSIBLE TEMPORARY SHORING FOR CONSTRUCTION STAGING

20+00 JN

5

STH 23

STH 23

STH 23 WESTBOUND RL

00 WB

128+00 WB

129+00 WB

130+00 WB

131+00 WB

S89° 19' 33"E

132+00 WB

133+00 WB

134+00 WB

128+00 EB

129+00 EB

130+00 EB

131+00 EB

132+00 EB

133+00 EB

134+00 EB

S89° 19' 33"E

STH 23 EASTBOUND RL

CITY OF FOND DU LAC UND

E

5

MH

GUY POLE

11+00 SK

11+00 SJ

ATT UNDERGROUND 'FO' FIBER OPTIC

ALLIANT ENERGY UNDERGROUND 'G' GAS LINE

EXISTING R/W

SI

OP. R/W

ALLIANT ENERGY AND CHARTER COMMUNICATIONS 'OH' OVERHEAD LINES

ATT UNDERGROUND 'FO' FIBER OPTIC

PROP. R/W

ATT UNDERGROUND 'T' TELEPHONE LINE

CTH K SJ JUG-HANDLE RL

12+00 SK

CTH K SK JUG-HANDLE RL

ATT UNDERGROUND 'T' TELEPHONE LINE

ALLIANT ENERGY UNDERGROUND 'G' GAS LINE

ALLIANT ENERGY AND CHARTER COMMUNICATIONS 'OH' OVERHEAD LINES

ATT UNDERGROUND 'FO' FIB

ATT UNDE


CTH K SK JUG-HAN

PROJECT NO: 1440-15-71	HWY: STH 23	COUNTY: FOND DU LAC	PLAN : STH 23 EASTBOUND AND WESTBOUND	SHEET 100	E

FILE NAME : J:\JOBS2014\20142023\CAD\TRANSPORTATION\DWG\SHEETSPLAN\STH 23 2016 PP DT1078.DWG
LAYOUT NAME - 10

PLOT DATE : 10/21/2019 11:23 AM PLOT BY : SCHULTZ, ANDREW K. PLOT NAME : PLOT SCALE : 1 IN:50 FT

STH 23 WESTBOUND

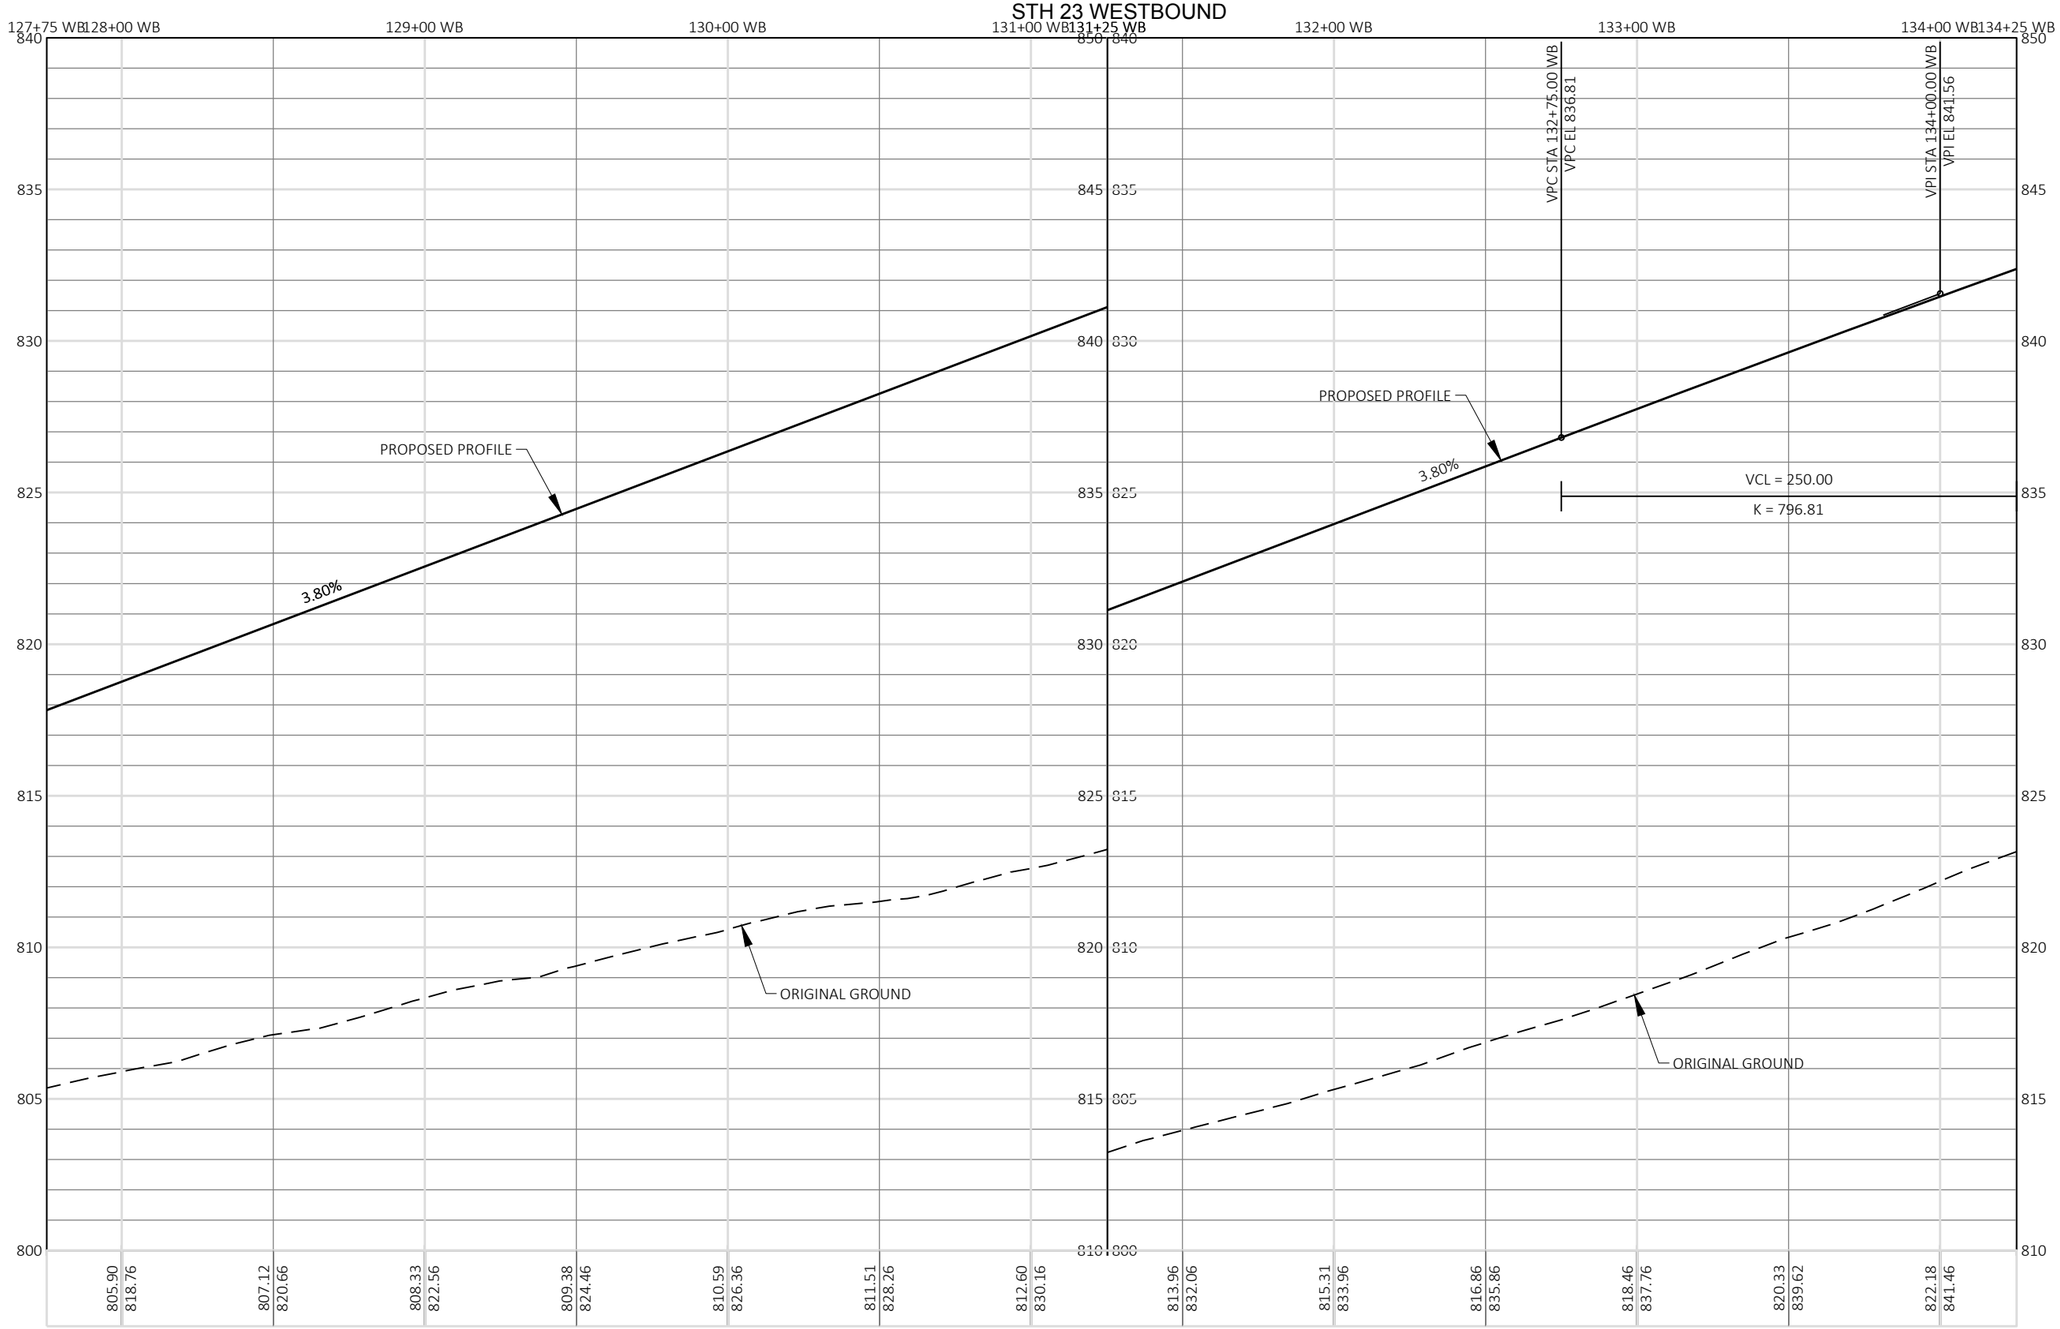


PROJECT NO: 1440-15-71	HWY: STH 23	COUNTY: FOND DU LAC	PROFILE : STH 23 EASTBOUND AND WESTBOUND	SHEET 101	E

FILE NAME : J:\JOBS2014\20142023\CAD\TRANSPORTATION\DWG\SHEETSPLAN\STH 23 2016 PP DT1078.DWG
LAYOUT NAME - 11

PLOT DATE : 10/21/2019 11:24 AM PLOT BY : SCHULTZ, ANDREW K. PLOT NAME : PLOT SCALE : 1 IN:50 FT

WISDOT/CADDS SHEET 44

STH 23 EASTBOUND

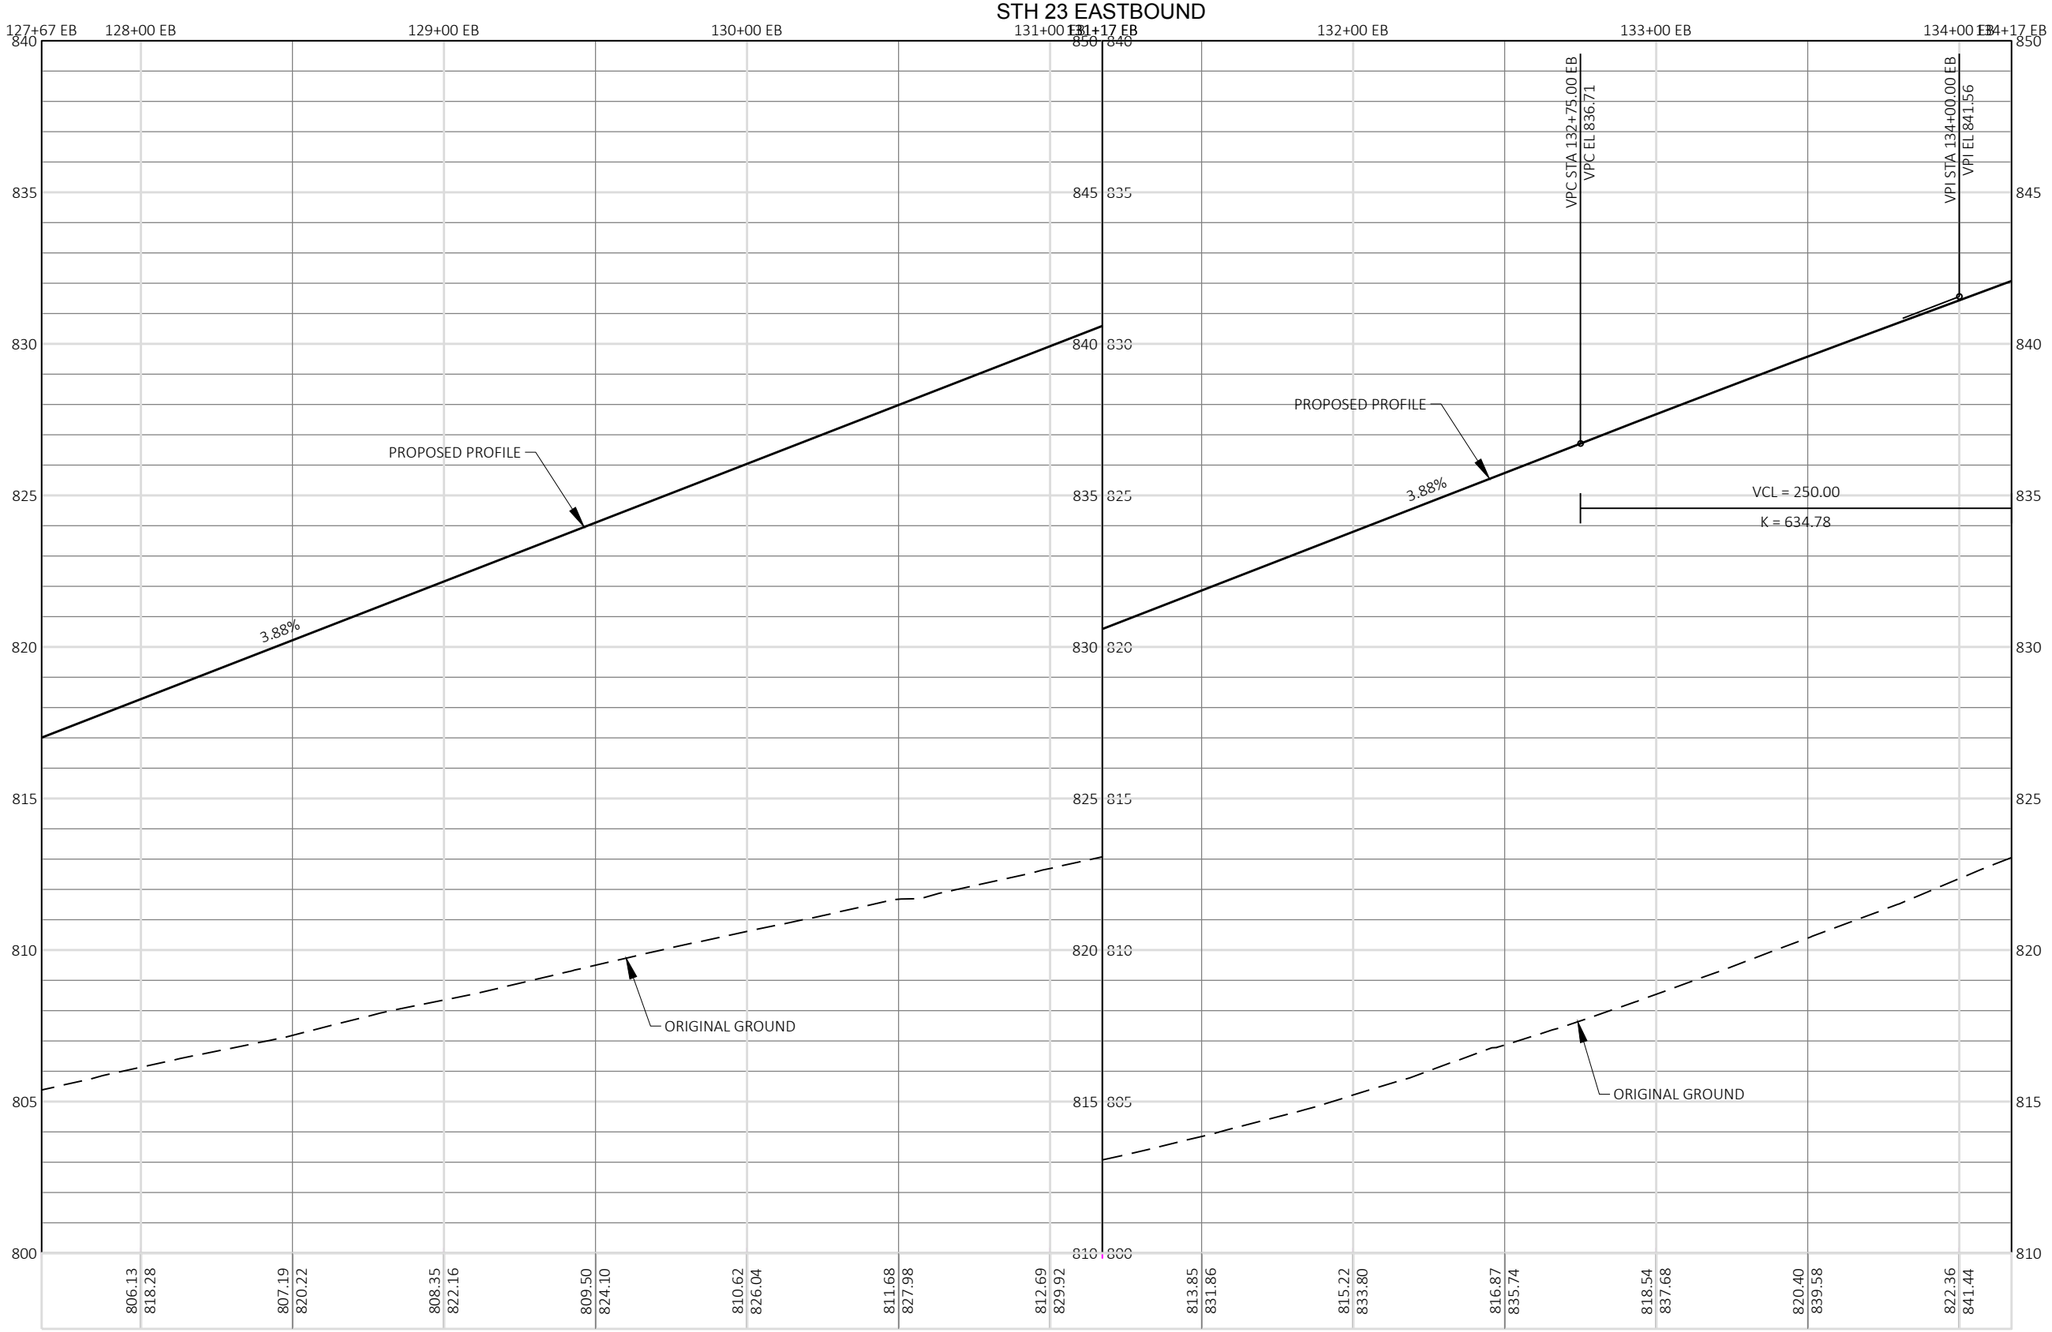

PROJECT NO: 1440-15-71	HWY: STH 23	COUNTY: FOND DU LAC	PROFILE : STH 23 EASTBOUND	SHEET 102	E

FILE NAME : J:\JOBS2014\20142023\CAD\TRANSPORTATION\DWG\SHEETSPLAN\STH 23 2016 PP DT1078.DWG
LAYOUT NAME - 12

PLOT DATE : 10/21/2019 11:24 AM PLOT BY : SCHULTZ, ANDREW K. PLOT NAME : PLOT SCALE : 1 IN:50 FT

WISDOT/CADDS SHEET 44

5

5


N

PROP. R/W
ATT UNDERGROUND 'T' TELEPHONE LINE
ALLIANT ENERGY AND CHARTER 'OH' OVERHEAD LINE
TOWN OF EMPIRE SANITARY DISTRICT 2 'SAN' SANITARY LINE
EXISTING R/W
ATT UNDERGROUND 'FO' FIBER OPTIC
CITY OF FOND DU LAC 'W' WATER LINE
ALLIANT ENERGY UNDERGROUND 'G' GAS LINE
WISDOT UNDERGROUND 'E' ELECTRIC LINE
B-20-202
ATC 'OH' OVERHEAD LINES
STH 23
STH 23 WESTBOUND RL
END OF POSSIBLE TEMPORARY SHORING FOR CONSTRUCTION STAGING
S89° 19' 33"E
CITY OF FOND DU LAC UNDERGROUND 'E' ELECTRIC LINES
STH 23 EASTBOUND RL
R-20-0041
ALLIANT ENERGY AND CHARTER COMMUNICATIONS 'OH' OVERHEAD LINES
CTH K SOUTHBOUND RL
B-20-203
RIPRAP
SLAB
CTH K
CITY OF FOND DU LAC 'W' WATER LINE
ALLIANT ENERGY UNDERGROUND 'G' GAS LINE
24+00 MH
PROP. R/W
ATT UNDERGROUND 'T' TELEPHONE LINE
SI
MARY HILL PARK DRIVE
MARY HILL PARK DRIVE RL
22+00 MH
ALLIANT ENERGY 'OH' OVERHEAD LINE
ATT UNDERGROUND 'T' TELEPHONE LINE
ALLIANT ENERGY AND CHARTER COMMUNICATIONS 'OH' OVERHEAD LINES
ATT UNDERGROUND 'FO' FIBER OPTIC
CTH K SK JUG-HANDLE RL
16+00 SK
BP: 0+00.00 H

PROJECT NO: 1440-15-71	HWY: STH 23	COUNTY: FOND DU LAC	PLAN : STH 23 EASTBOUND AND WESTBOUND	SHEET 103	E


FILE NAME : J:\JOBS2014\20142023\CAD\TRANSPORTATION\DWG\SHEETSPLAN\STH 23 2016 PP DT1078.DWG
LAYOUT NAME - 13
PLOT DATE : 10/21/2019 11:24 AM
PLOT BY : SCHULTZ, ANDREW K.
PLOT NAME :
PLOT SCALE : 1 IN:50 FT

STH 23 WESTBOUND

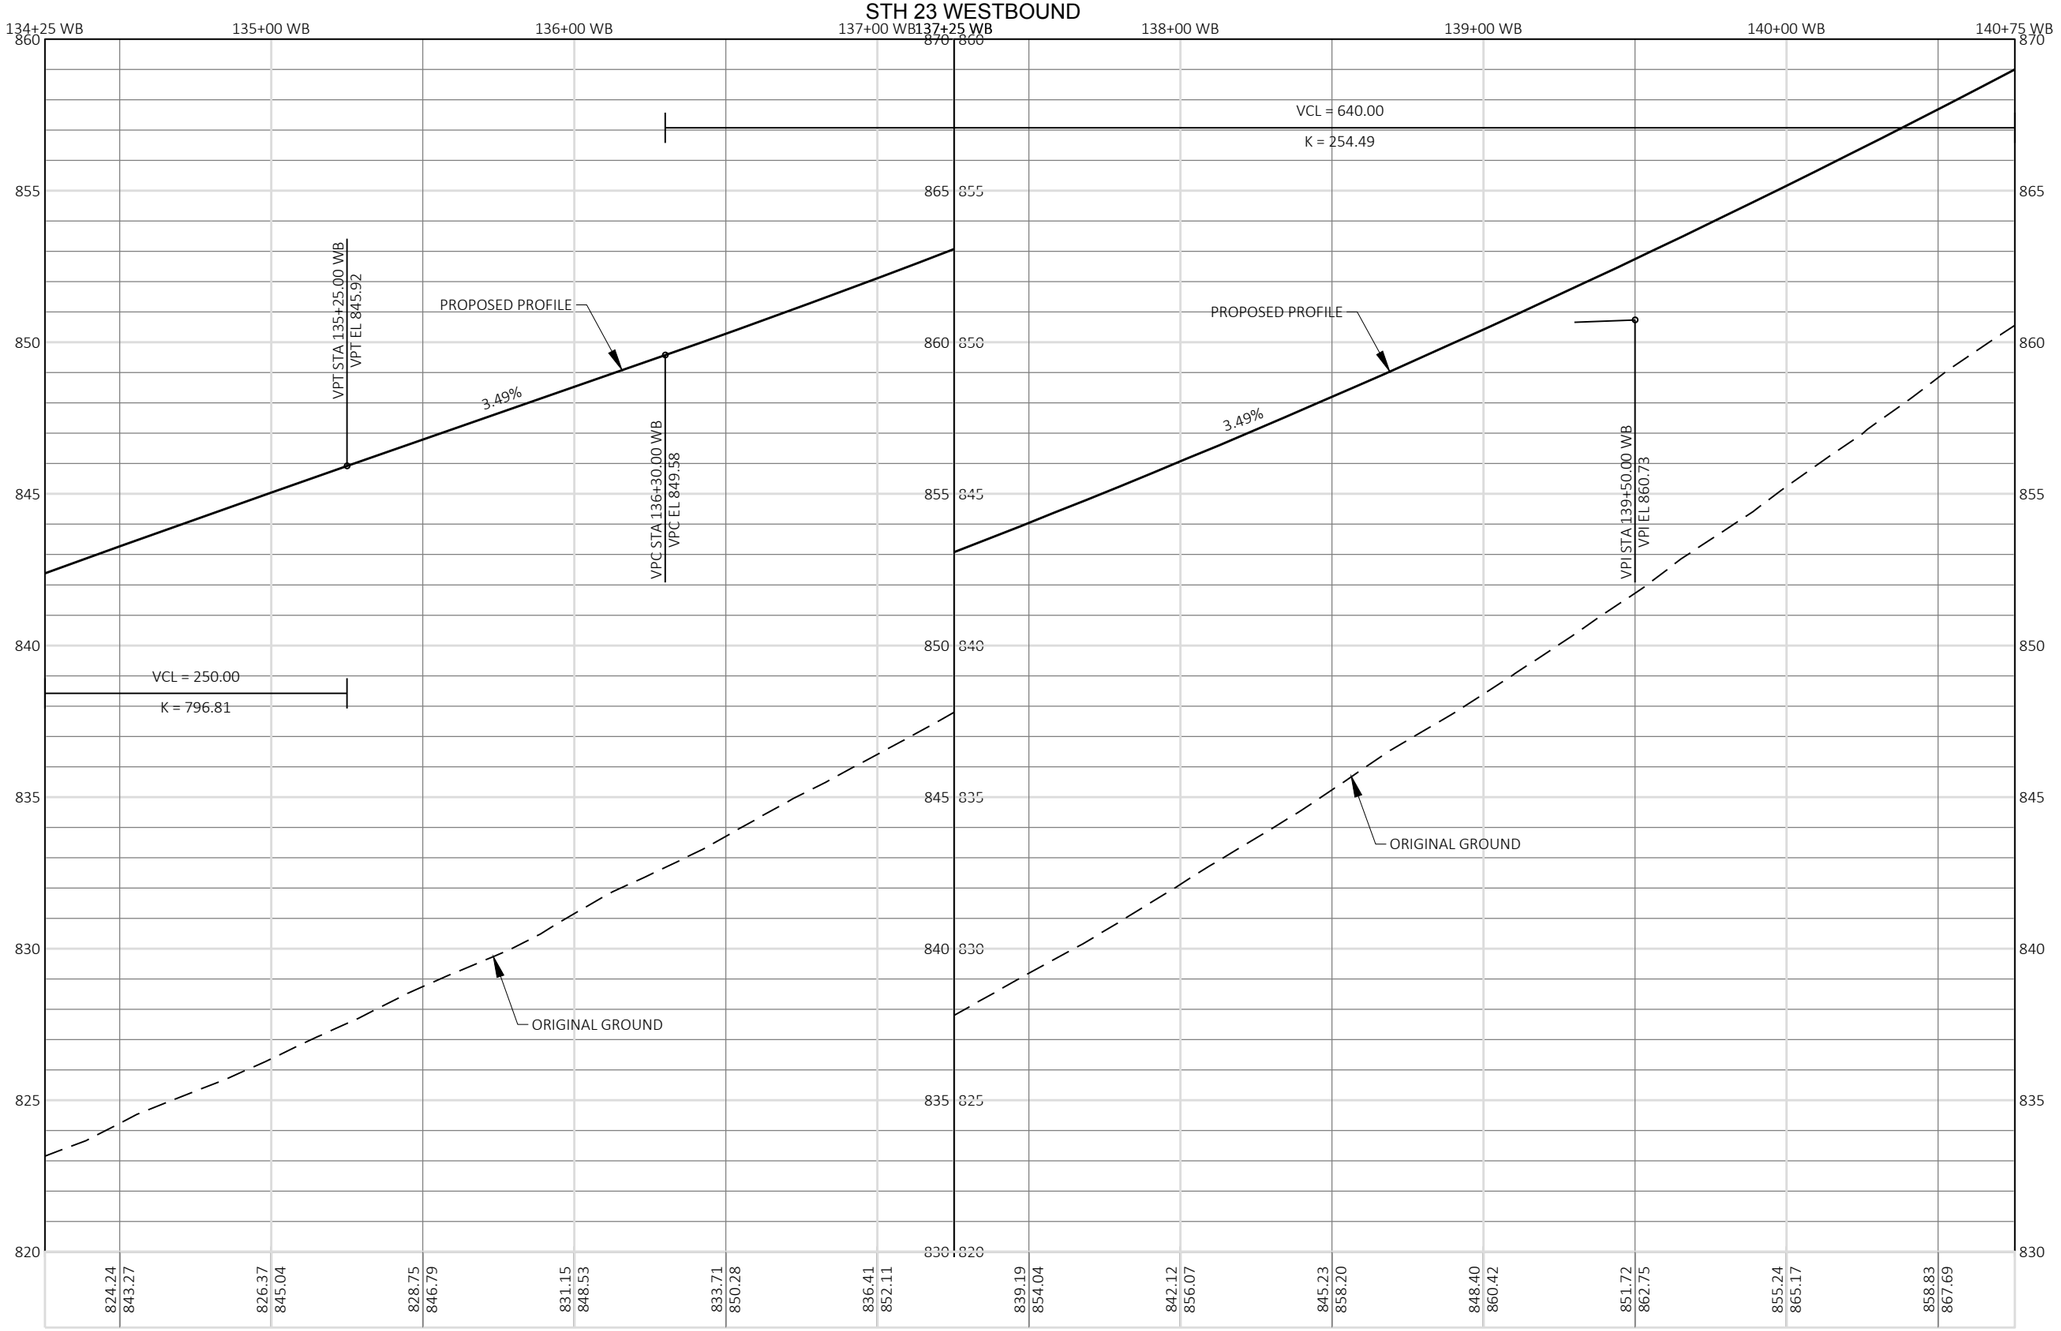

PROJECT NO: 1440-15-71	HWY: STH 23	COUNTY: FOND DU LAC	PROFILE : STH 23 WESTBOUND	SHEET 104	E

STH 23 EASTBOUND

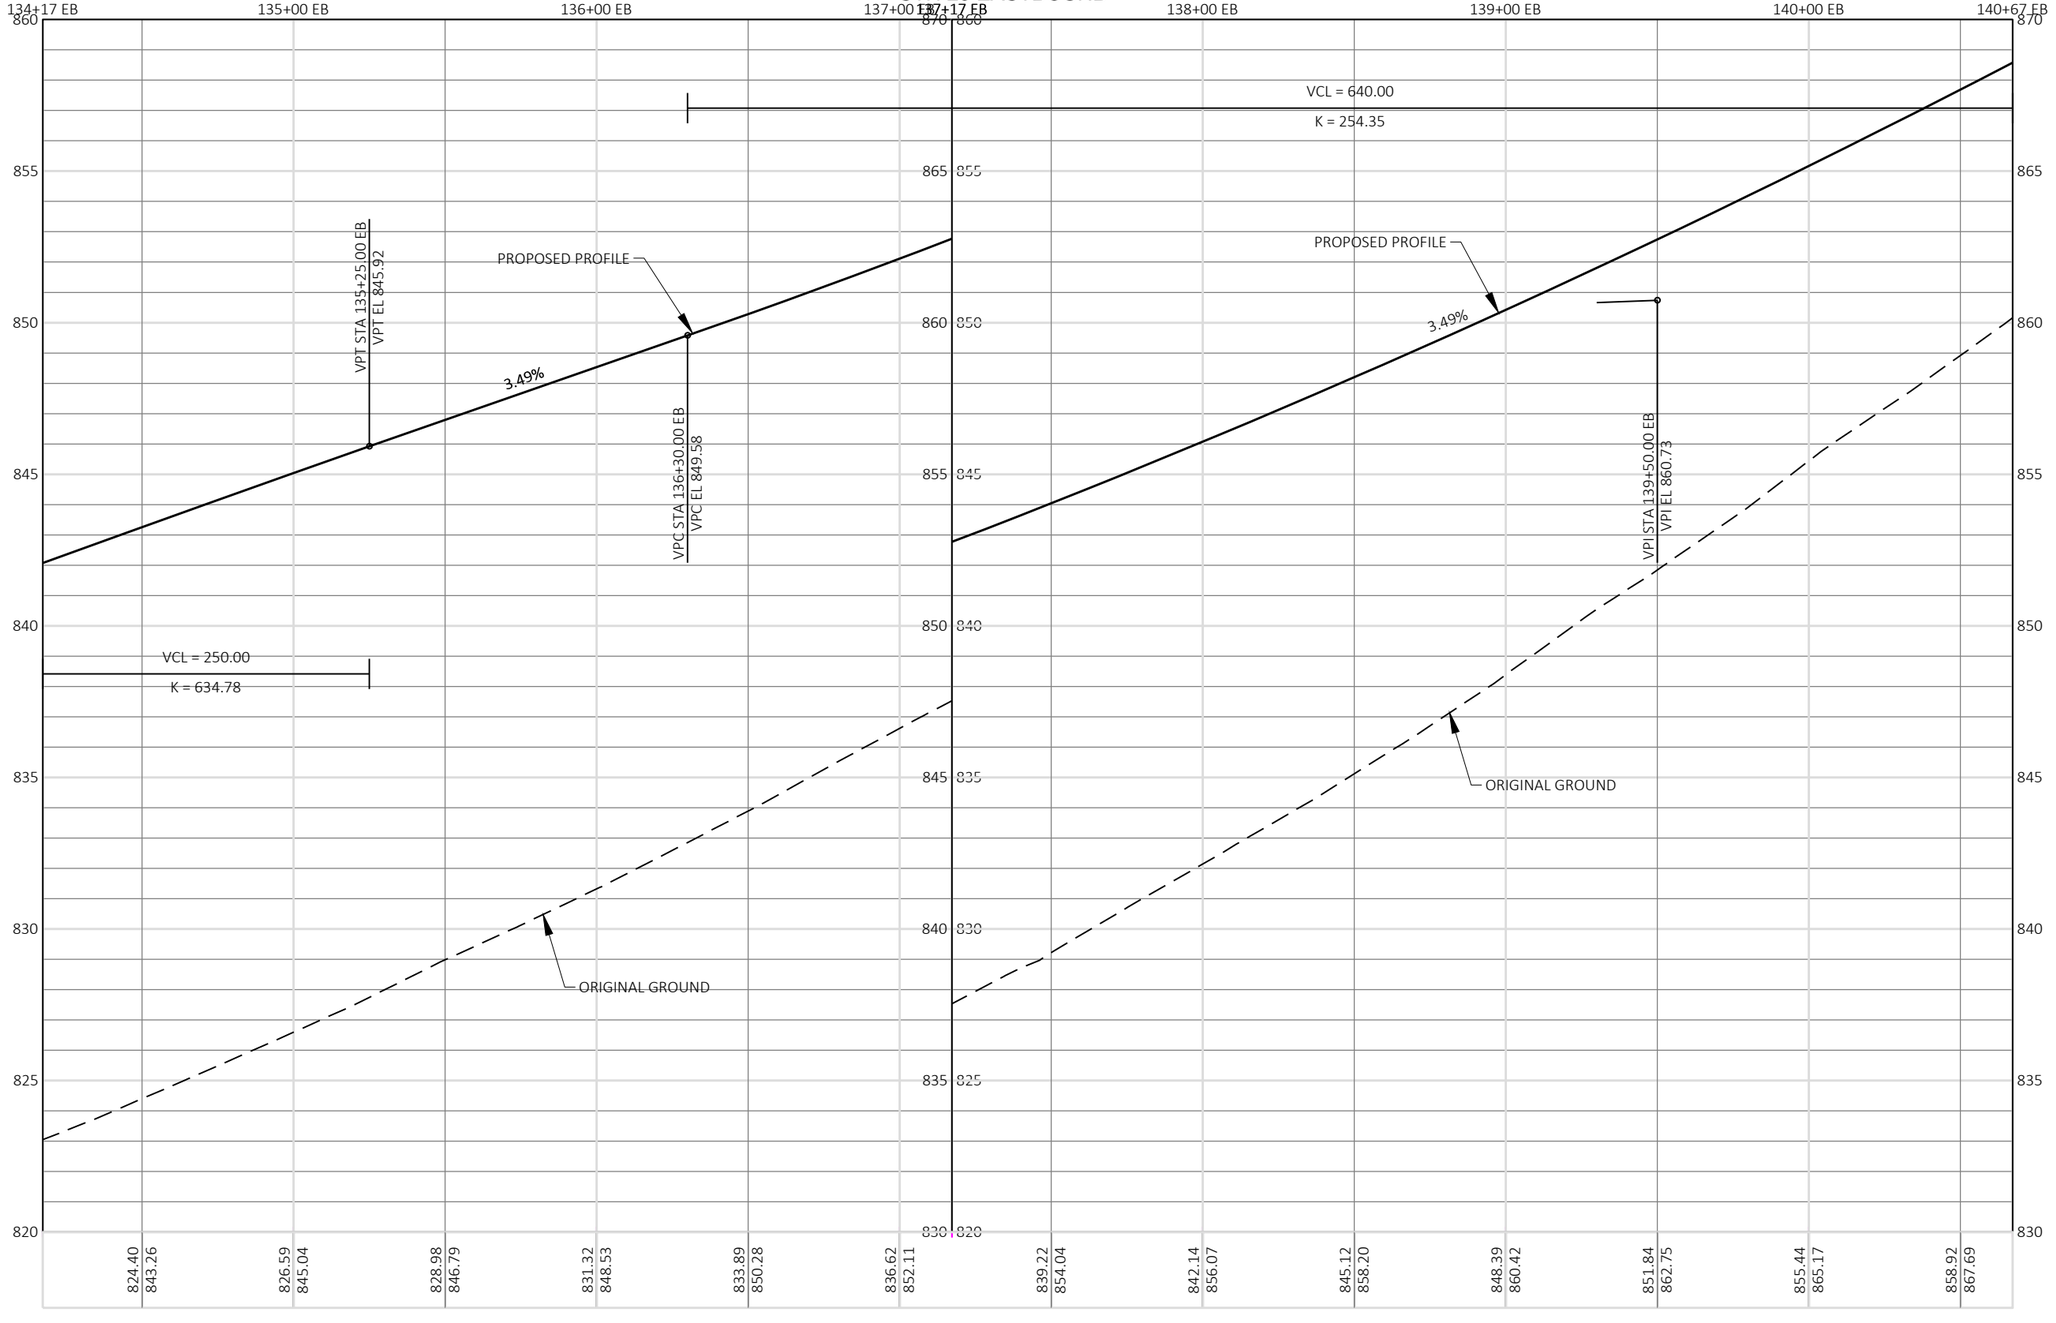


PROJECT NO: 1440-15-71	HWY: STH 23	COUNTY: FOND DU LAC	PROFILE : STH 23 EASTBOUND	SHEET 105	E

FILE NAME : J:\JOBS2014\20142023\CAD\TRANSPORTATION\DWG\SHEETSPLAN\STH 23 2016 PP DT1078.DWG
LAYOUT NAME - 15

PLOT DATE : 10/21/2019 11:25 AM PLOT BY : SCHULTZ, ANDREW K. PLOT NAME : PLOT SCALE : 1 IN:50 FT


WISDOT/CADDS SHEET 44

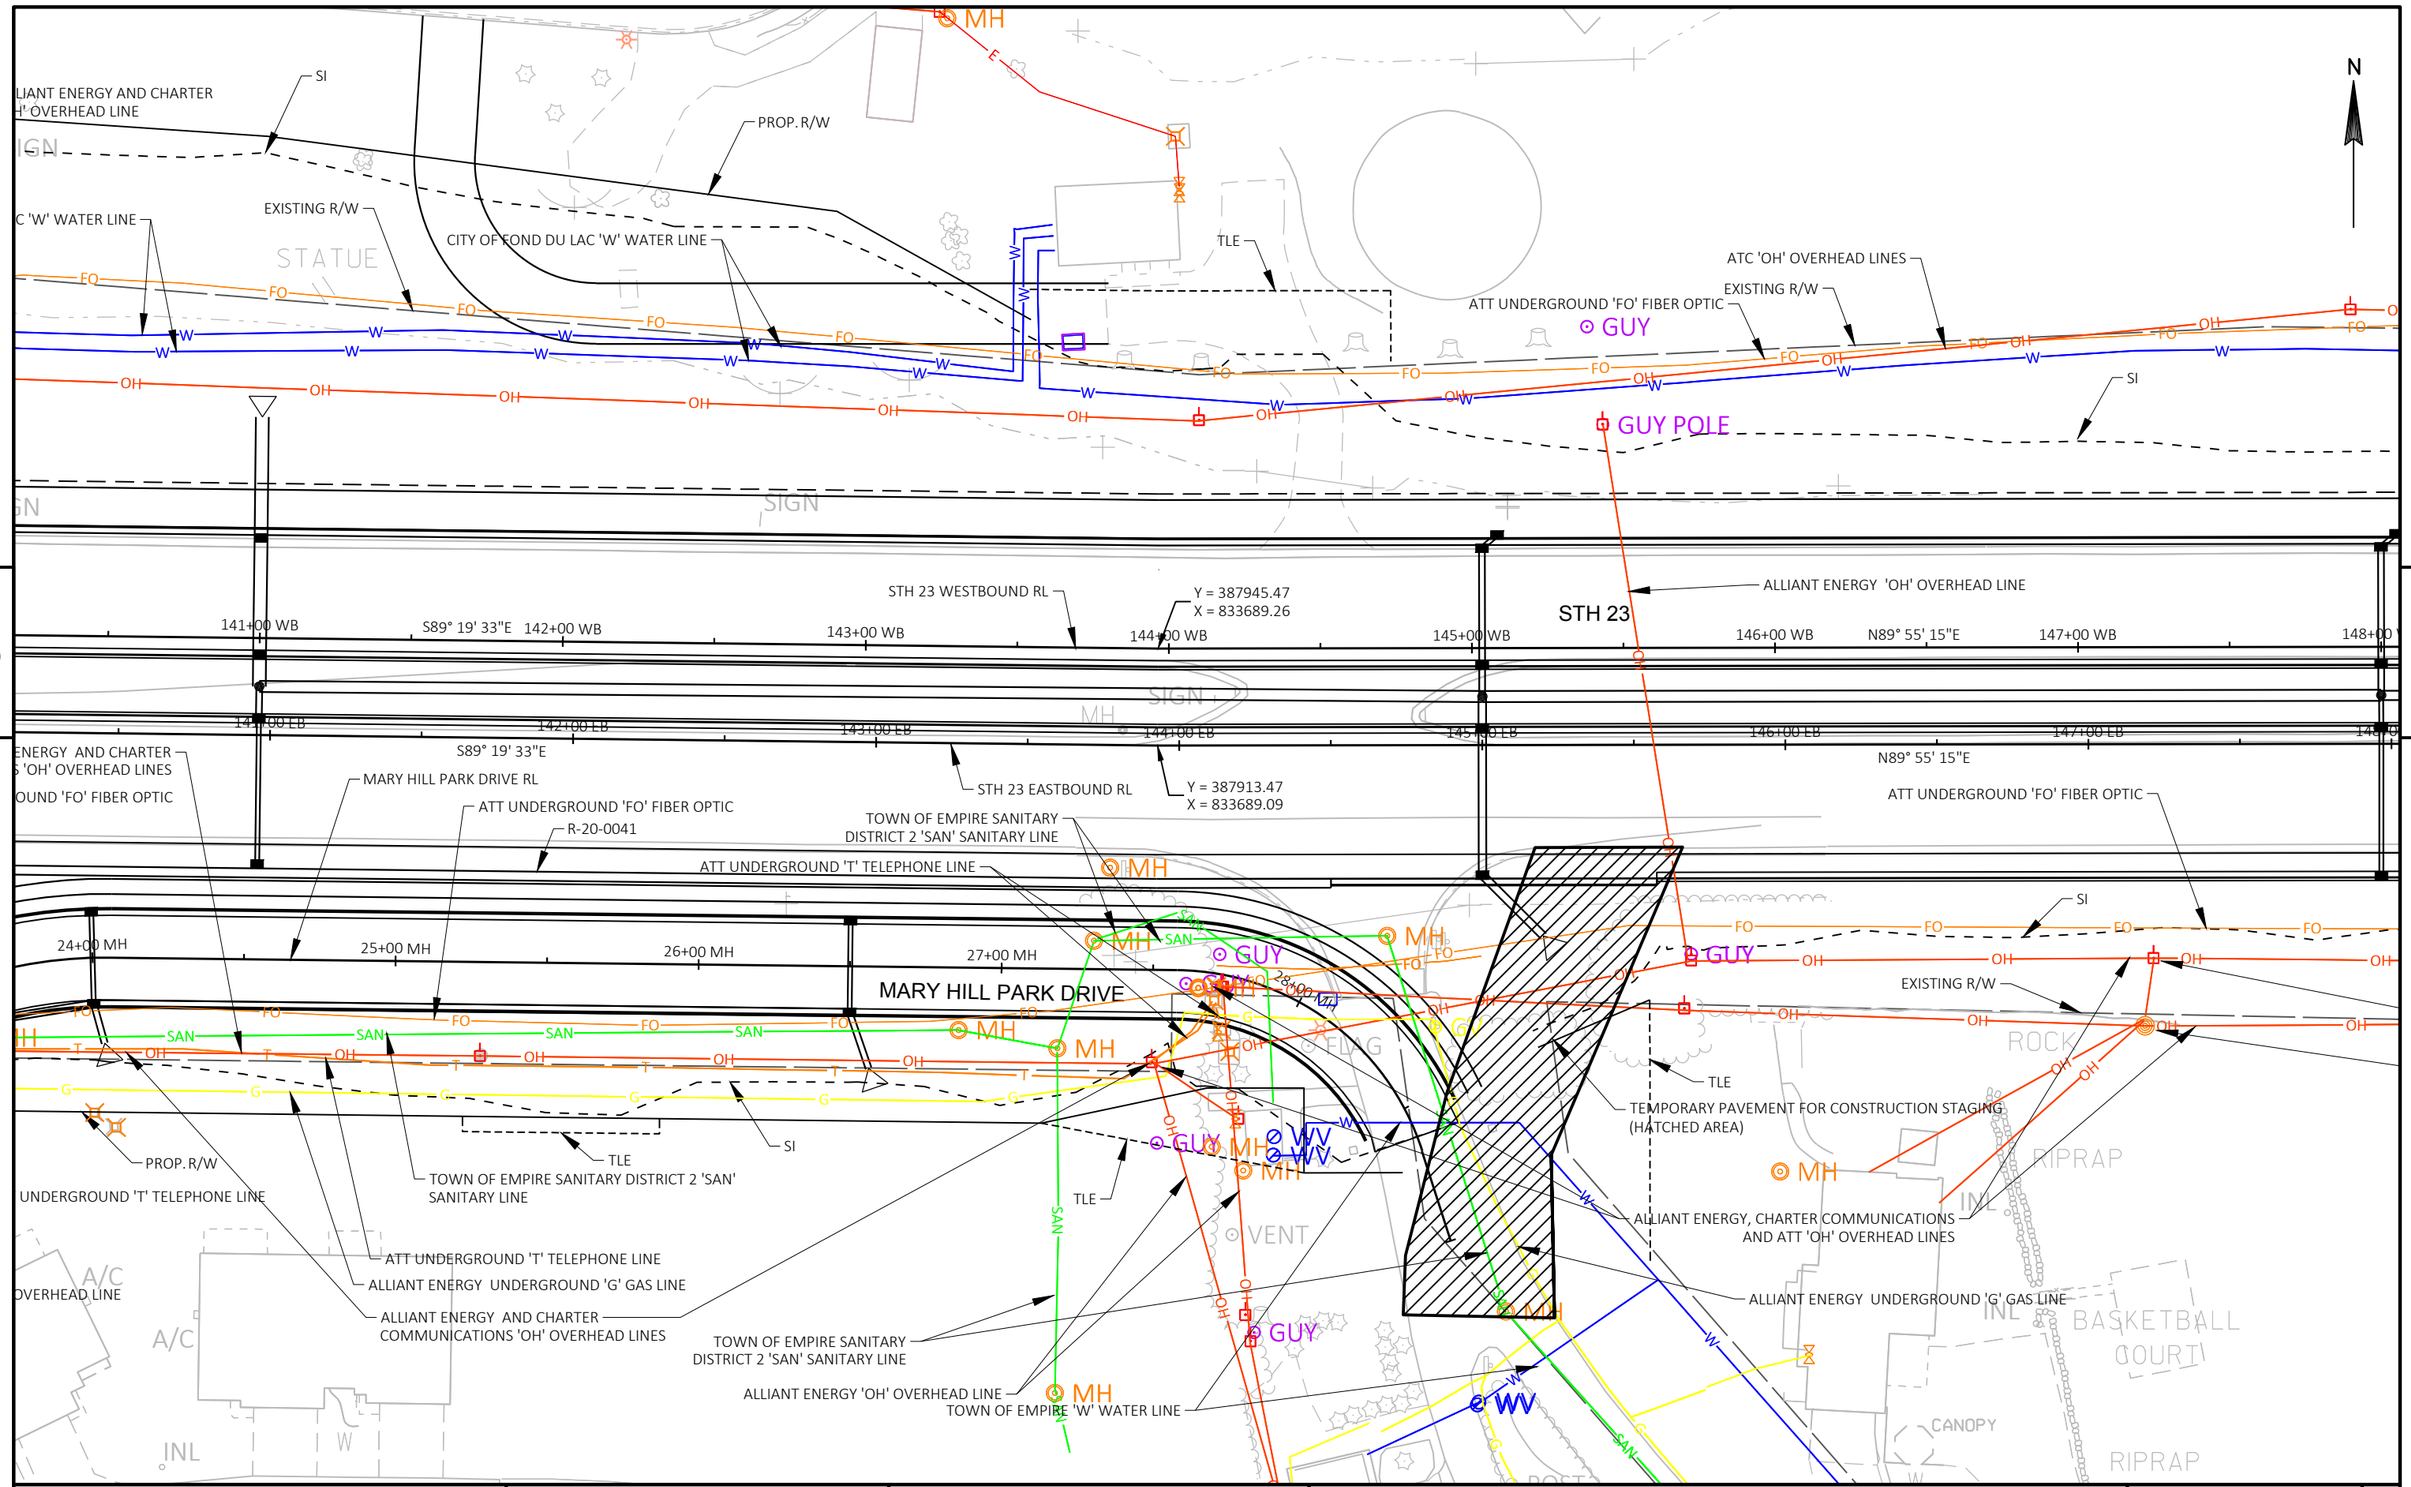

PROJECT NO: 1440-15-71	HWY: STH 23	COUNTY: FOND DU LAC	PLAN : STH 23 EASTBOUND AND WESTBOUND	SHEET 106	E

FILE NAME : J:\JOBS2014\20142023\CAD\TRANSPORTATION\DWG\SHEETSPLAN\STH 23 2016 PP DT1078.DWG
LAYOUT NAME - 16
PLOT DATE : 10/21/2019 11:25 AM
PLOT BY : SCHULTZ, ANDREW K.
PLOT NAME :
PLOT SCALE : 1 IN:50 FT
WISDOT/CADDS SHEET 44

STH 23 WESTBOUND

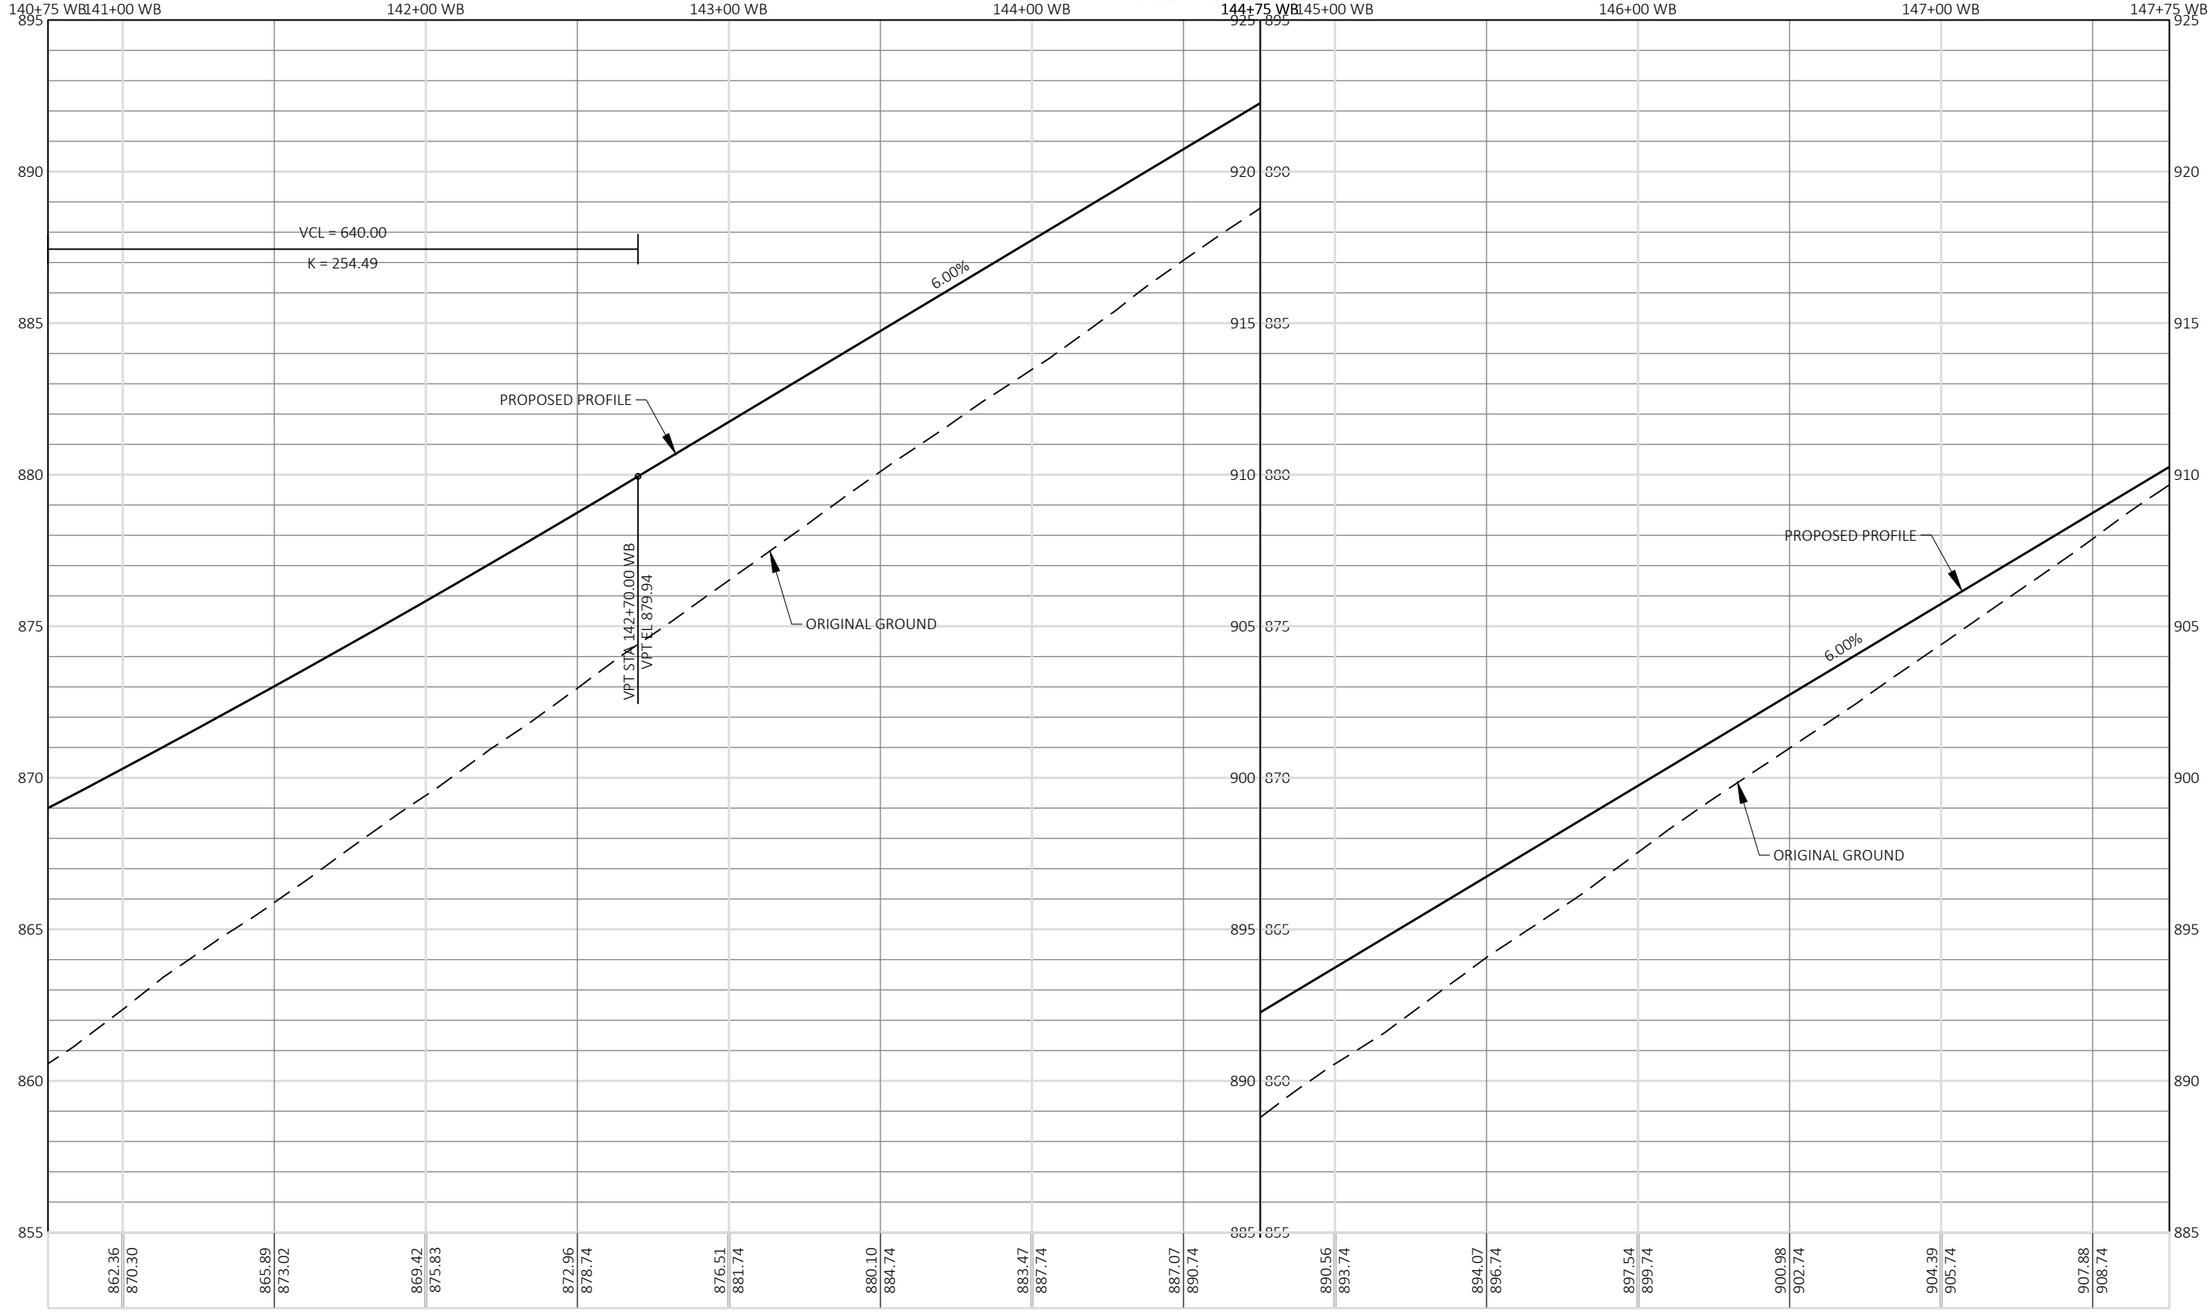


PROJECT NO: 1440-15-71	HWY: STH 23	COUNTY: FOND DU LAC	PROFILE : STH 23 WESTBOUND	SHEET 107	E

FILE NAME : J:\OBS2014\20142023\CAD\TRANSPORTATION\DWG\SHEETSPLAN\STH 23 2016 PP DT1078.DWG
LAYOUT NAME - 17

PLOT DATE : 10/21/2019 11:25 AM PLOT BY : SCHULTZ, ANDREW K. PLOT NAME : PLOT SCALE : 1 IN:50 FT

WISDOT/CADDS SHEET 44

STH 23 EASTBOUND

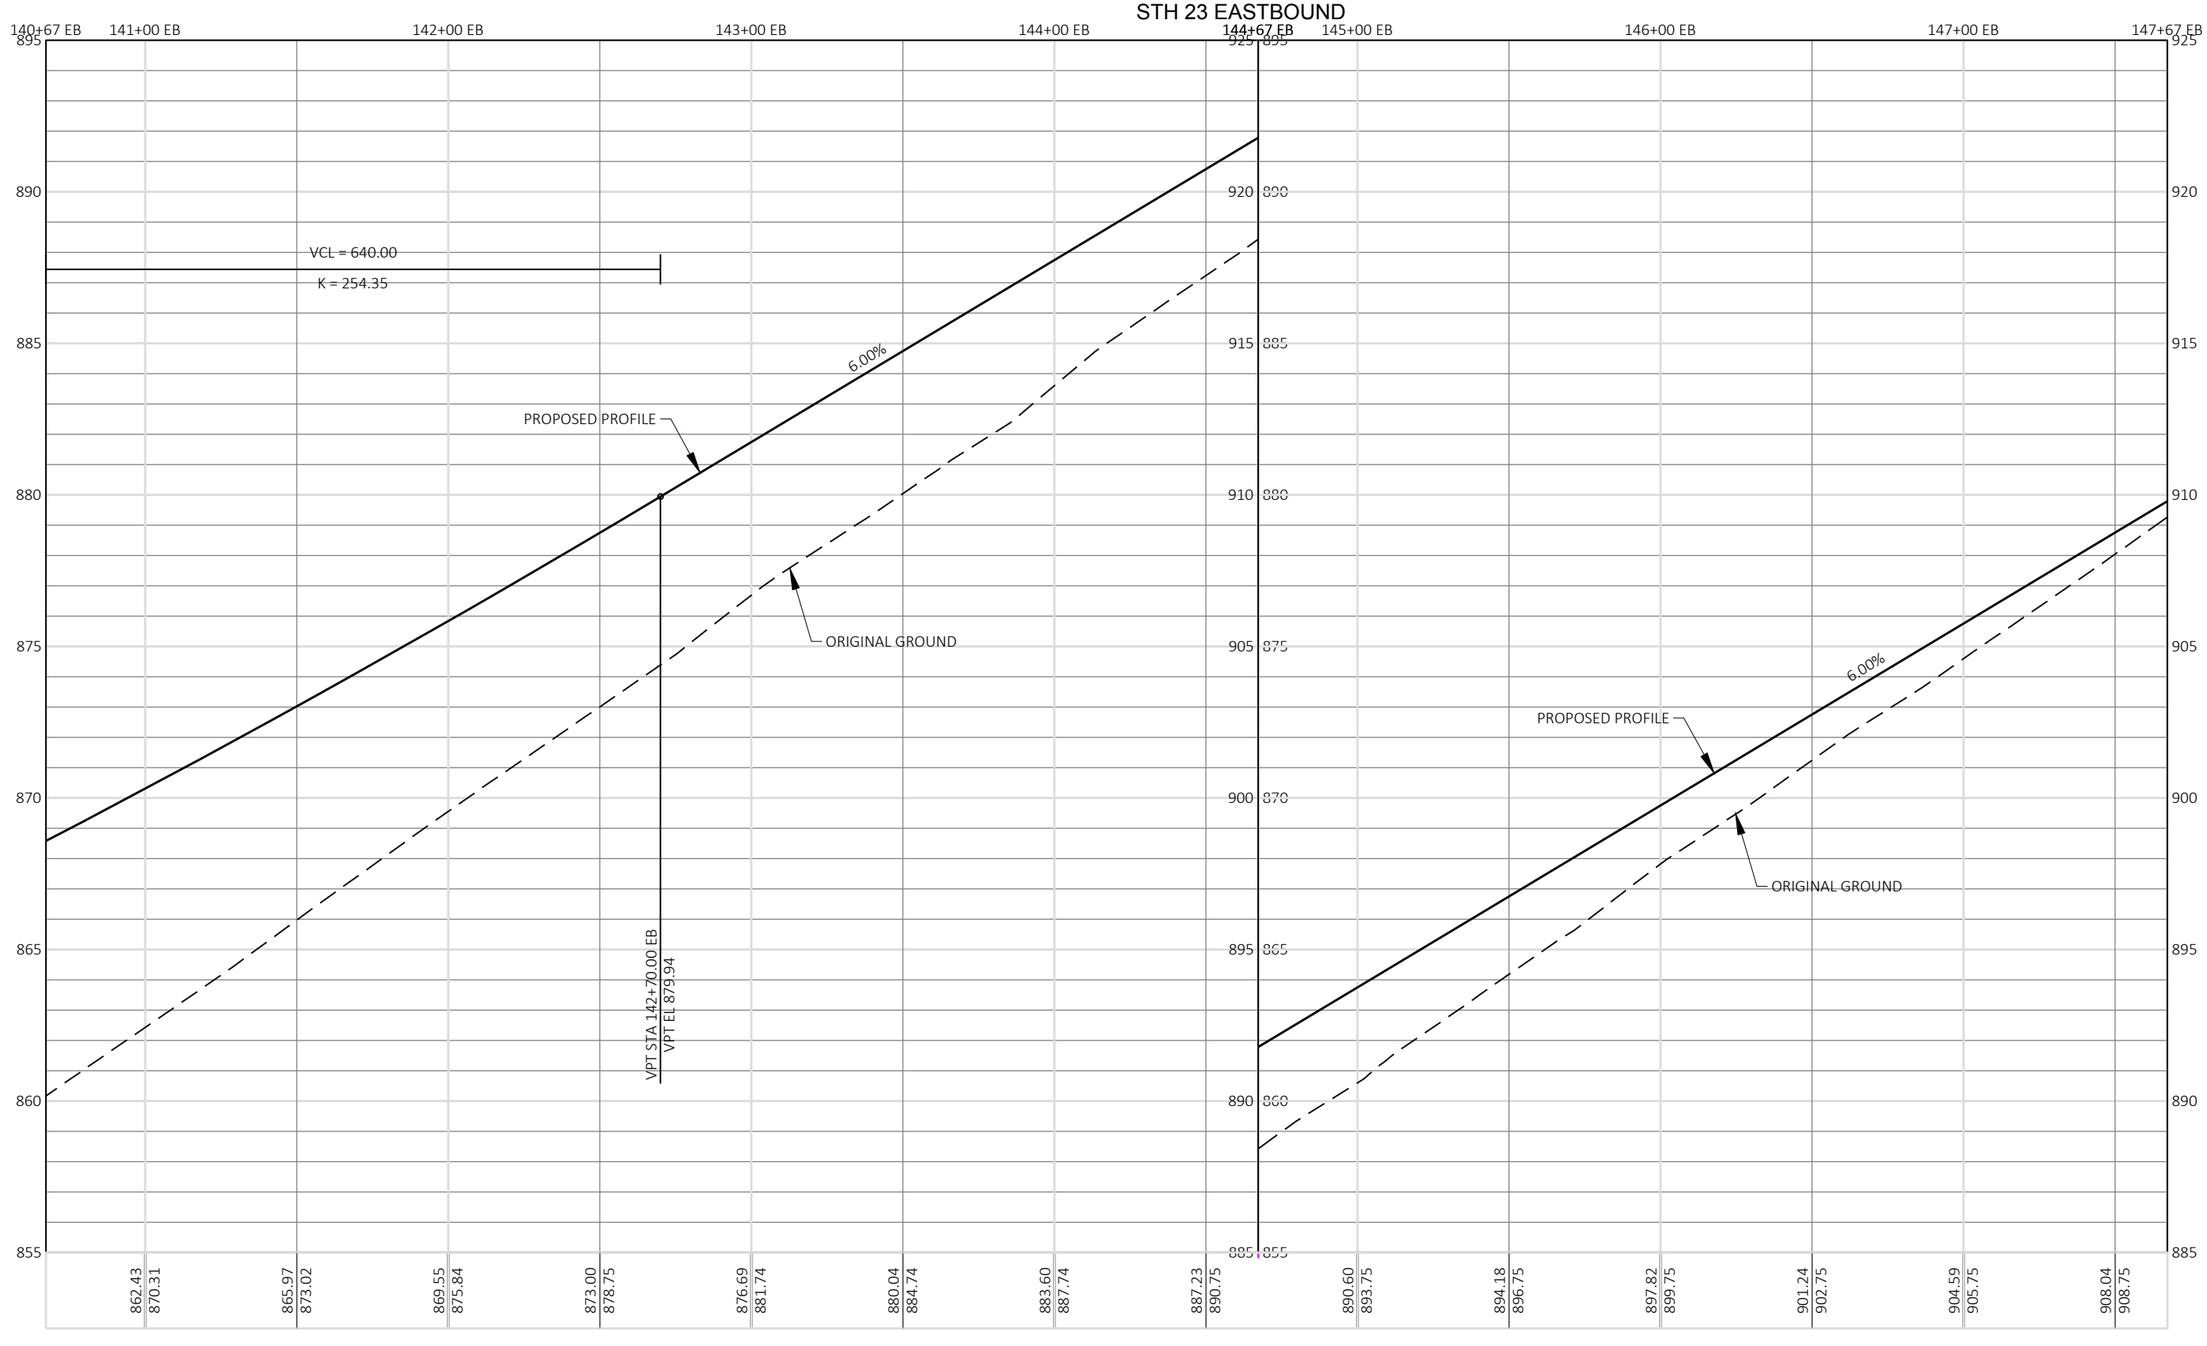

PROJECT NO: 1440-15-71	HWY: STH 23	COUNTY: FOND DU LAC	PROFILE : STH 23 EASTBOUND	SHEET 108	E

FILE NAME : J:\JOBS2014\20142023\CAD\TRANSPORTATION\DWG\SHEETSPLAN\STH 23 2016 PP DT1078.DWG
LAYOUT NAME - 18

PLOT DATE : 10/21/2019 11:26 AM PLOT BY : SCHULTZ, ANDREW K. PLOT NAME : PLOT SCALE : 1 IN:50 FT

WISDOT/CADDS SHEET 44

N

EXISTING R/W

TLE

ATC 'OH' OVERHEAD LINES

ATT UNDERGROUND 'FO' FIBER OPTIC

SI

CITY OF FOND DU LAC 'W' WATER LINE

STH 23 WESTBOUND RL

STH 23

148+00 WB | 149+00 WB | 150+00 WB | 151+00 WB | N89° 55' 15"E 152+00 WB | 153+00 WB | 154+00 WB

148+00 EB | 149+00 EB | 150+00 EB | 151+00 EB | 152+00 EB | 153+00 EB | 154+00 EB

N89° 55' 15"E

STH 23 EASTBOUND RL

5

5

OPTIC

ATT UNDERGROUND 'FO' FIBER OPTIC

EXISTING R/W

ALLIANT ENERGY, CHARTER COMMUNICATIONS
AND ATT 'OH' OVERHEAD LINES

ANT.

A/C

BASKETBALL COURT


RIPRAP

PROJECT NO: 1440-15-71	HWY: STH 23	COUNTY: FOND DU LAC	PLAN : STH 23 EASTBOUND AND WESTBOUND	SHEET 109	E

FILE NAME : J:\JOBS2014\20142023\CAD\TRANSPORTATION\DWG\SHEETSPLAN\STH 23 2016 PP DT1078.DWG
LAYOUT NAME - 19

PLOT DATE : 10/21/2019 11:26 AM PLOT BY : SCHULTZ, ANDREW K. PLOT NAME : PLOT SCALE : 1 IN:50 FT

STH 23 WESTBOUND

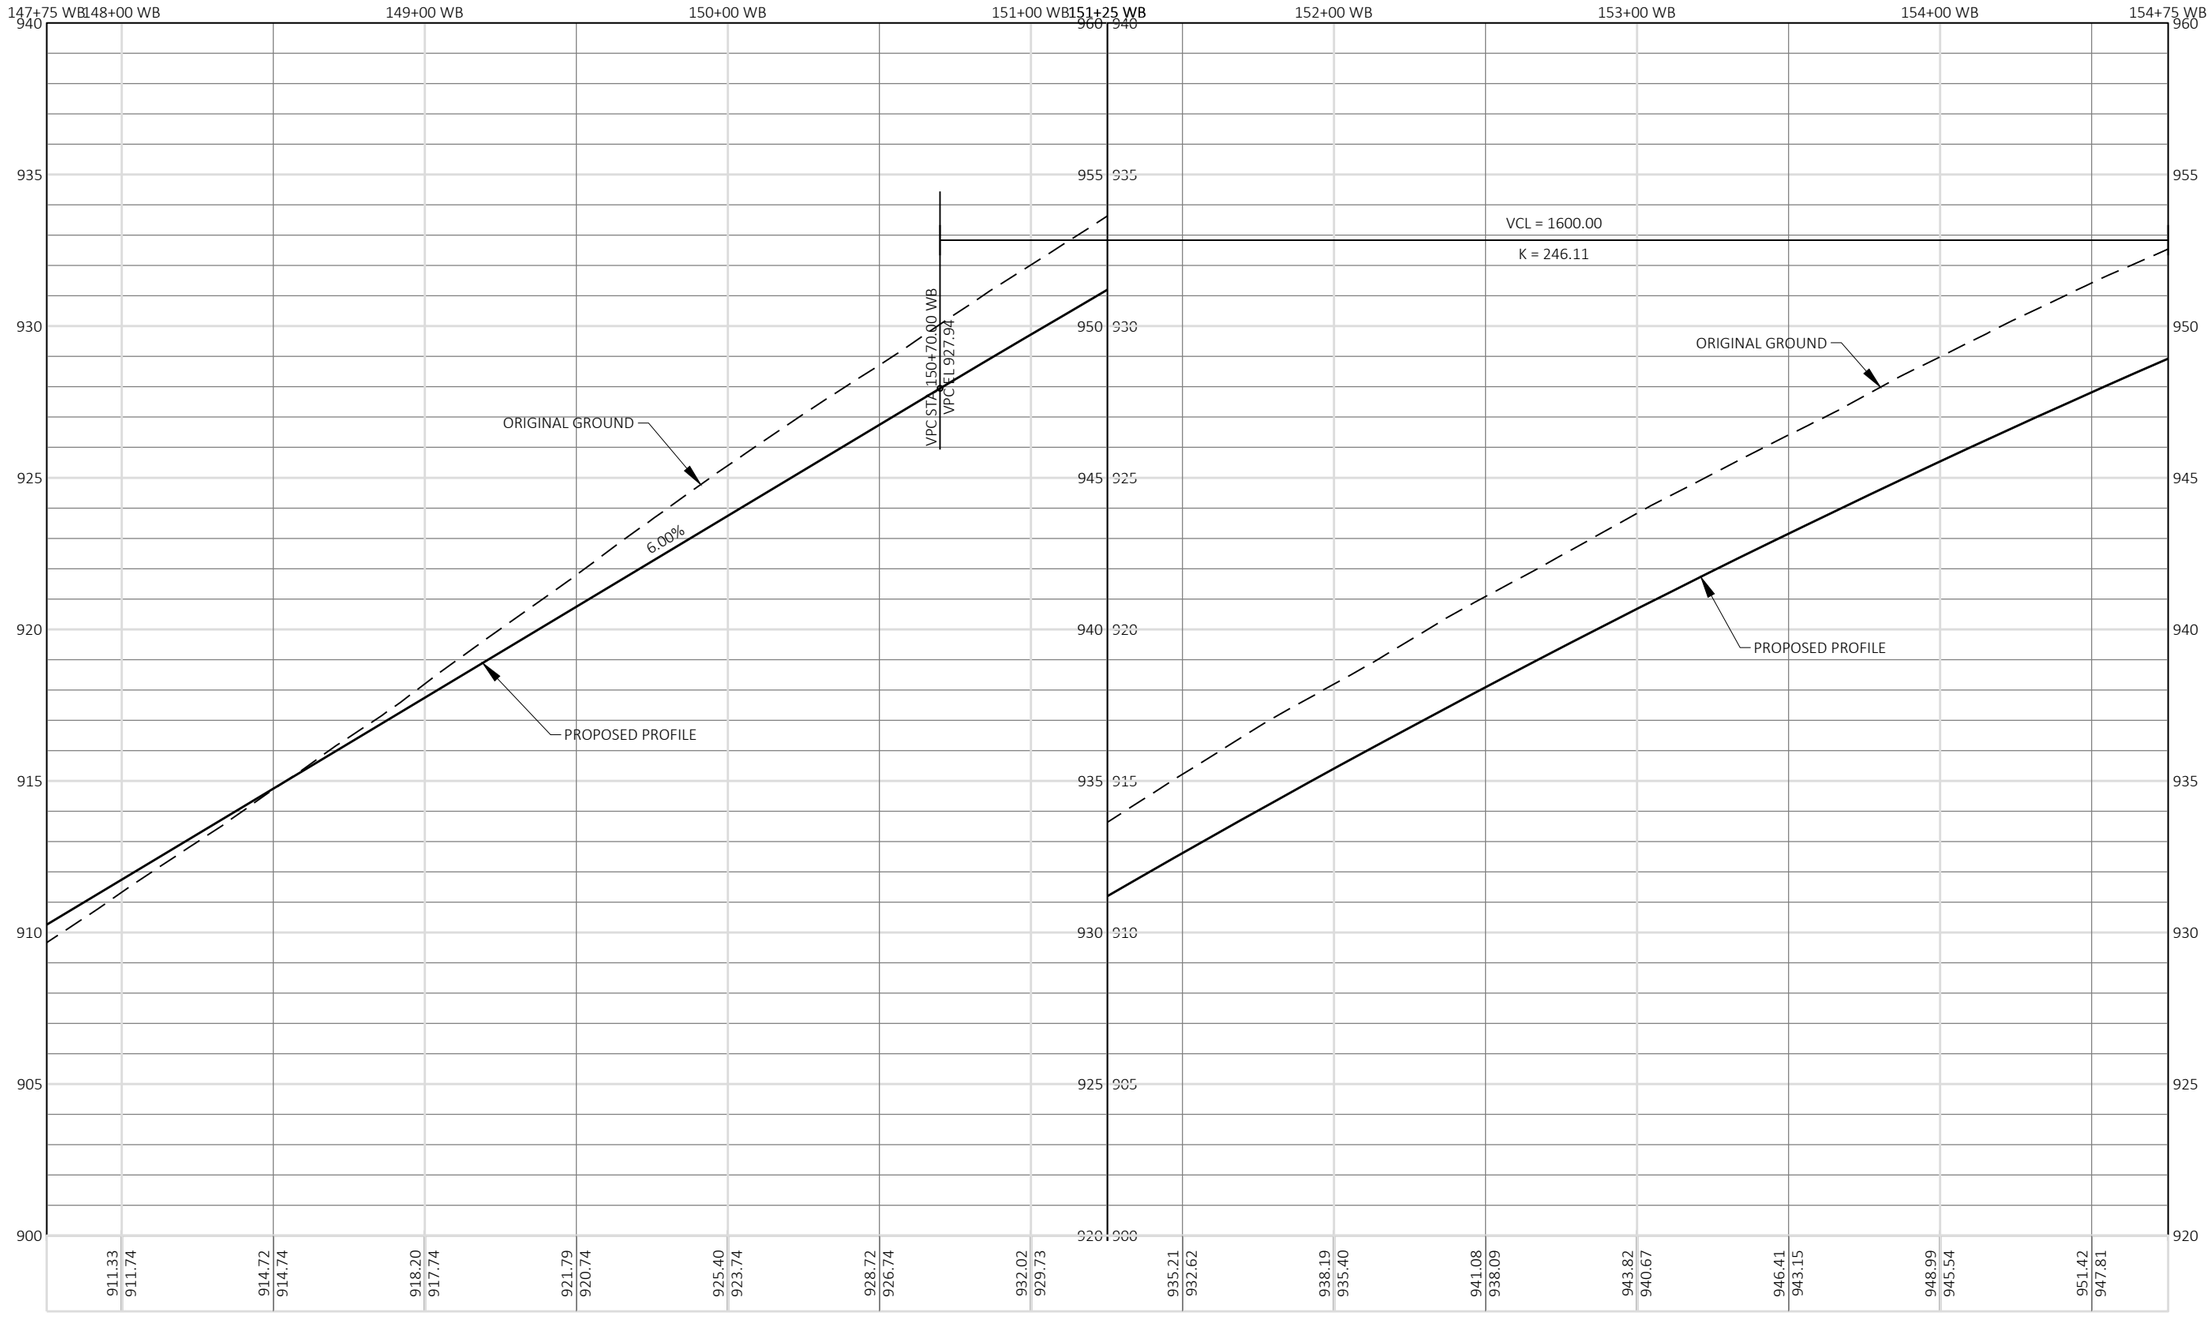

5


5

PROJECT NO: 1440-15-71	HWY: STH 23	COUNTY: FOND DU LAC	PROFILE : STH 23 WESTBOUND	SHEET 110	E

FILE NAME : J:\JOBS2014\20142023\CAD\TRANSPORTATION\DWG\SHEETSPLAN\STH 23 2016 PP DT1078.DWG
LAYOUT NAME - 20

PLOT DATE : 10/21/2019 11:26 AM PLOT BY : SCHULTZ, ANDREW K. PLOT NAME : PLOT SCALE : 1 IN:50 FT

STH 23 EASTBOUND

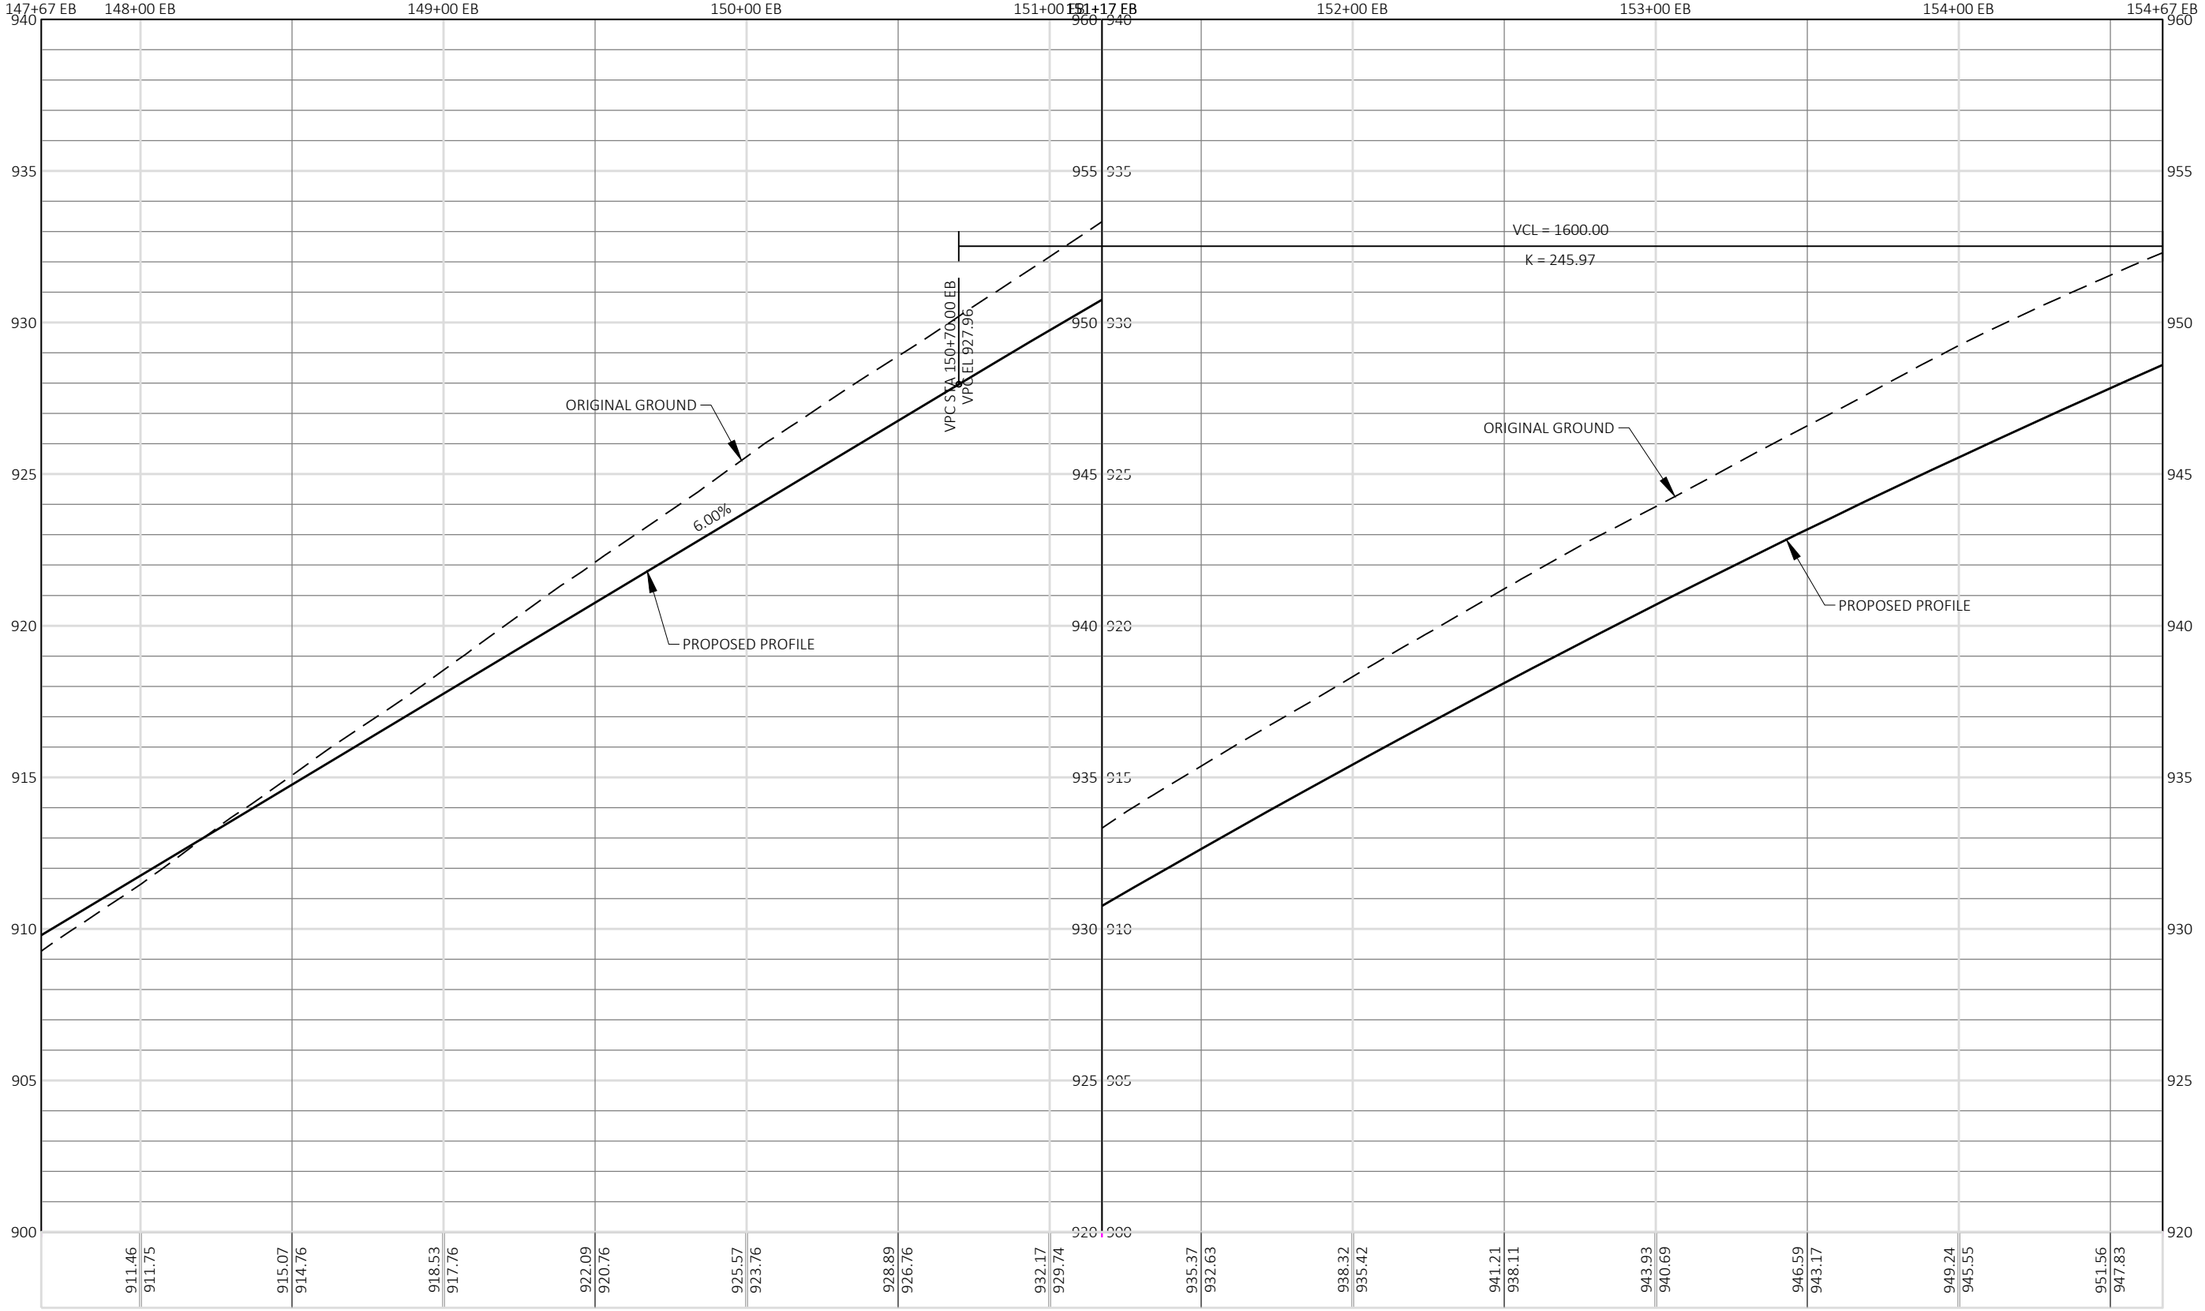


PROJECT NO: 1440-15-71	HWY: STH 23	COUNTY: FOND DU LAC	PROFILE : STH 23 EASTBOUND	SHEET 111	E

FILE NAME : J:\JOBS2014\20142023\CAD\TRANSPORTATION\DWG\SHEETSPLAN\STH 23 2016 PP DT1078.DWG
LAYOUT NAME - 21

PLOT DATE : 10/21/2019 11:26 AM PLOT BY : SCHULTZ, ANDREW K. PLOT NAME : PLOT SCALE : 1 IN:50 FT

WISDOT/CADDS SHEET 44

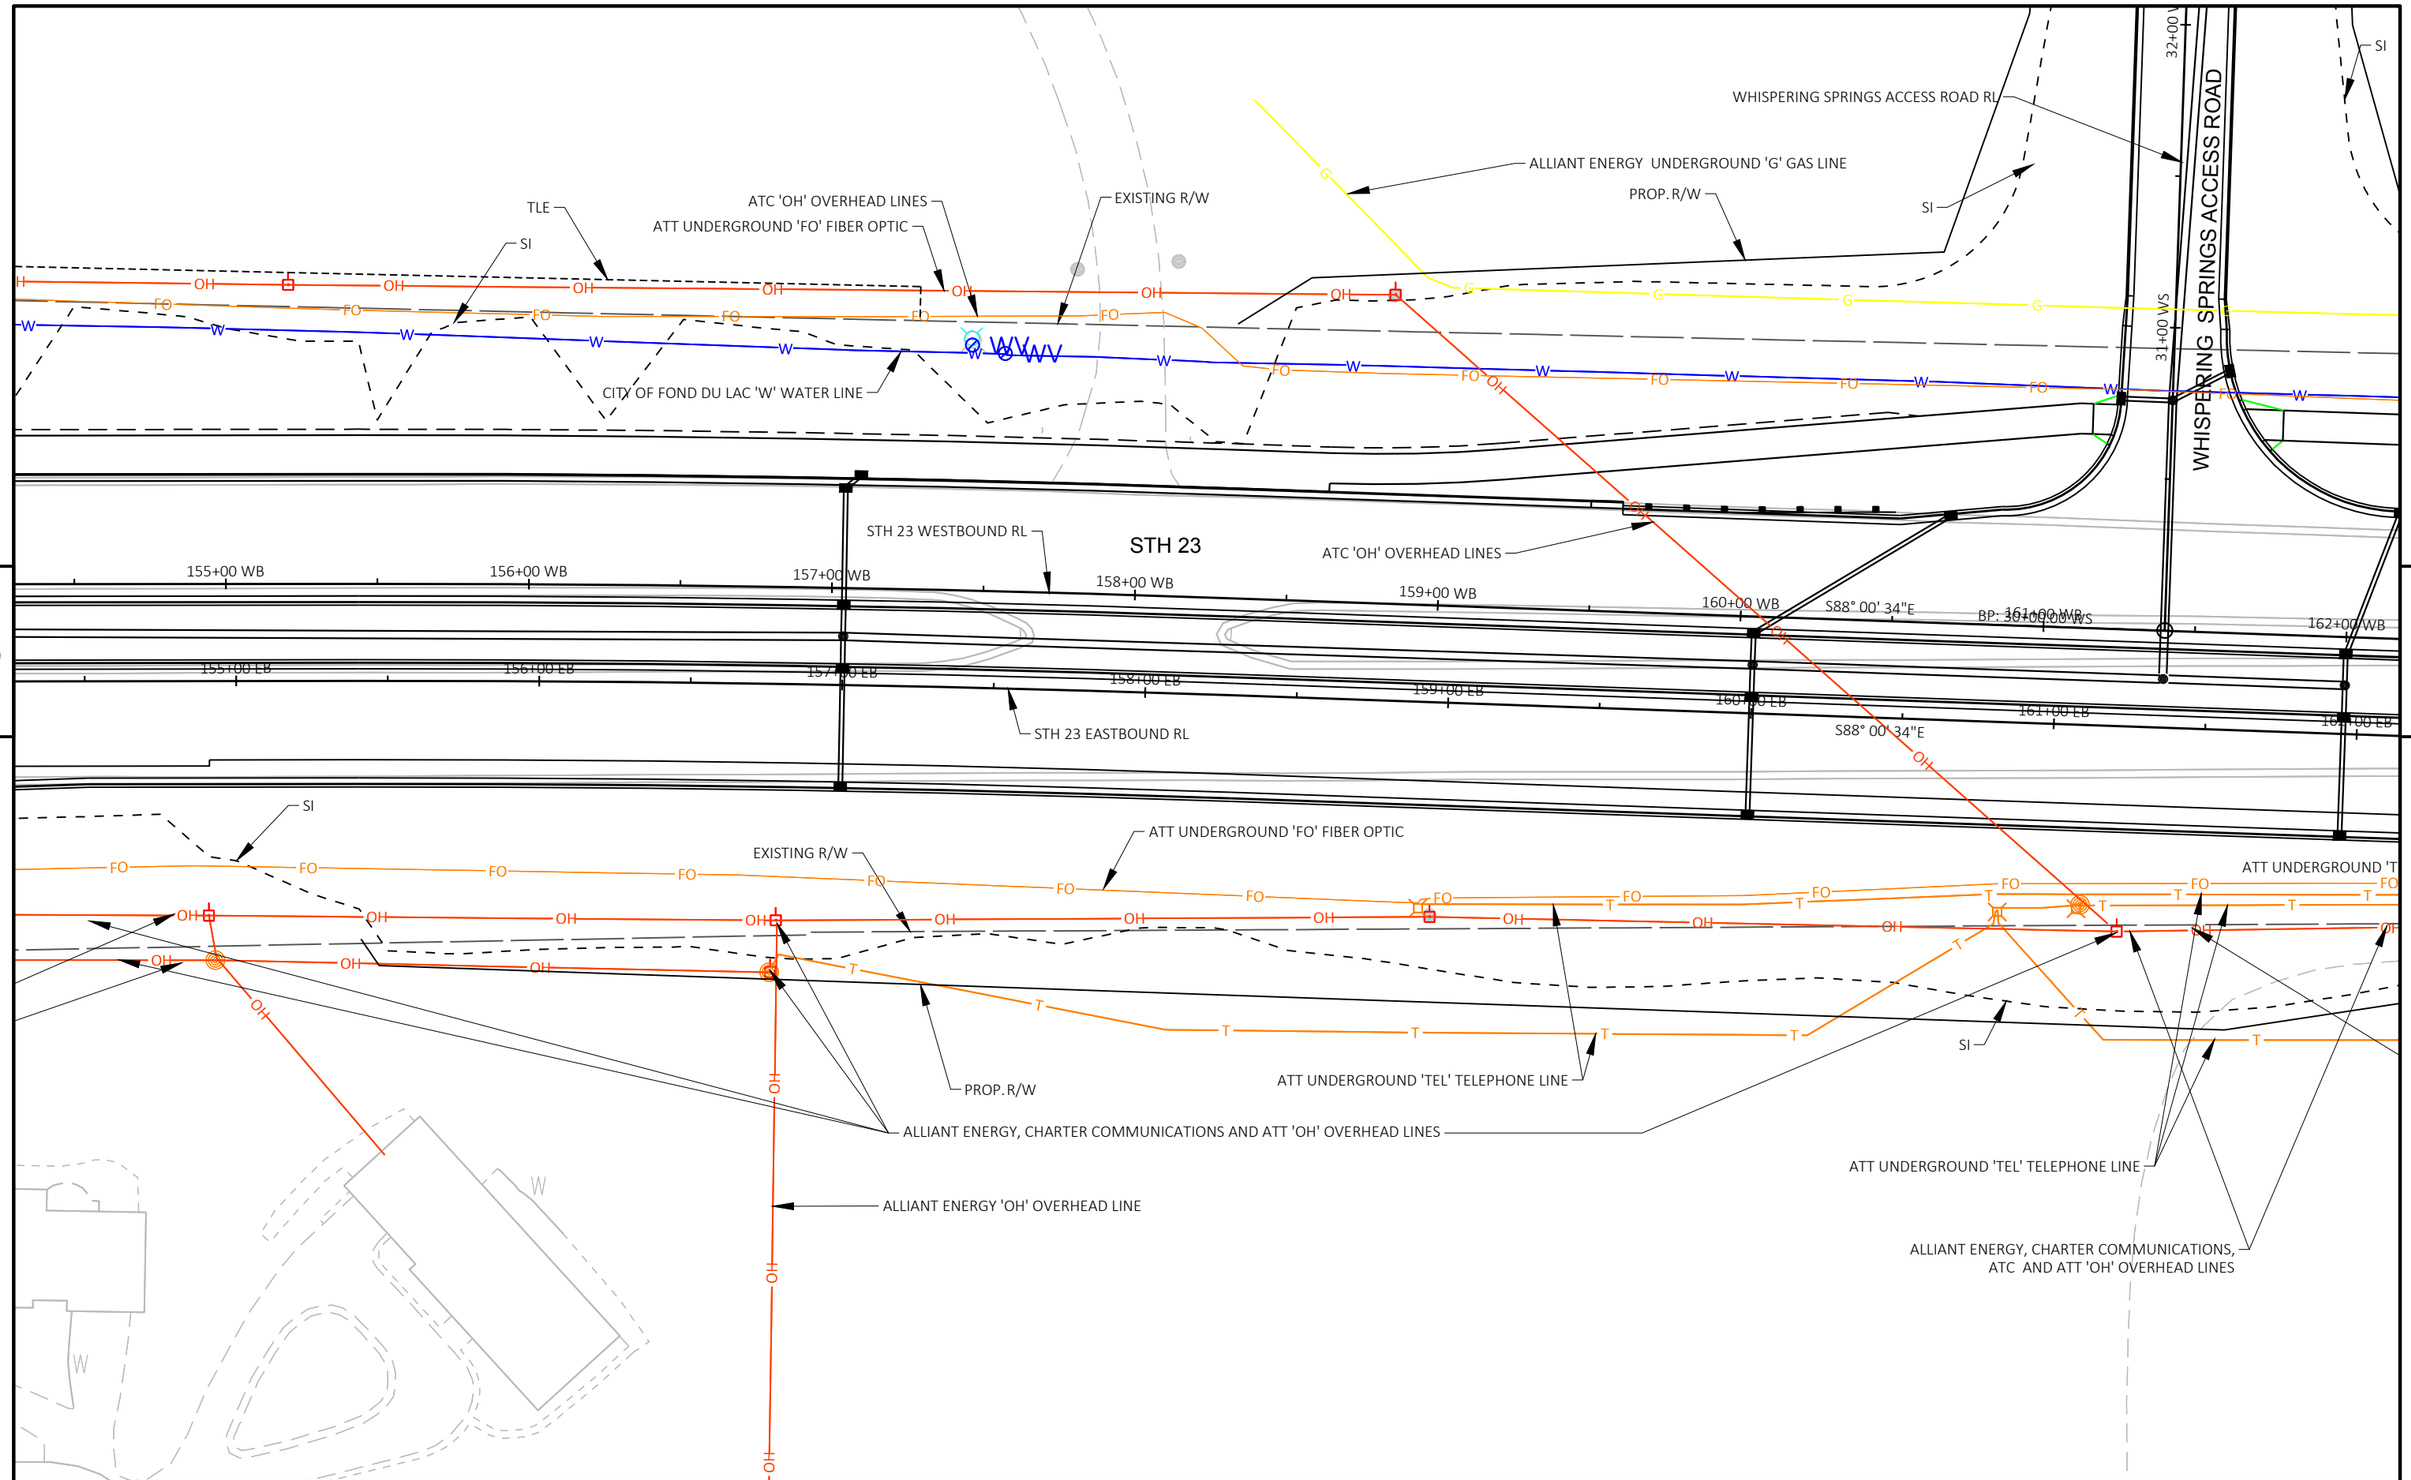

PROJECT NO: 1440-15-71	HWY: STH 23	COUNTY: FOND DU LAC	PLAN : STH 23 EASTBOUND AND WESTBOUND	SHEET 112	E

FILE NAME : J:\JOBS2014\20142023\CAD\TRANSPORTATION\DWG\SHEETSPLAN\STH 23 2016 PP DT1078.DWG
LAYOUT NAME - 22

PLOT DATE : 10/21/2019 11:27 AM PLOT BY : SCHULTZ, ANDREW K. PLOT NAME : PLOT SCALE : 1 IN:50 FT

WISDOT/CADDS SHEET 44

STH 23 WESTBOUND

154+75 WB | 155+00 WB | 156+00 WB | 157+00 WB | 158+00 WB | 159+00 WB | 160+00 WB | 161+00 WB | 162+00 WB | 162+25 WB

985 | 980 | 975 | 970 | 965 | 960 | 955 | 950 | 945

VCL = 1600.00

K = 246.11

ORIGINAL GROUND

PROPOSED PROFILE

953.59	955.53	957.56	959.52	961.23	962.66	964.41	965.82	966.95	968.02	968.92	970.04	970.67	971.28	971.89
949.99	952.07	954.04	955.92	957.69	959.36	960.92	962.39	963.76	965.02	966.18	967.24	968.20	969.06	969.81

5

5

PROJECT NO: 1440-15-71	HWY: STH 23	COUNTY: FOND DU LAC	PROFILE : STH 23 WESTBOUND	SHEET 113	E

FILE NAME : J:\JOBS2014\20142023\CAD\TRANSPORTATION\DWG\SHEETSPLAN\STH 23 2016 PP DT1078.DWG
LAYOUT NAME - 23

PLOT DATE : 10/21/2019 11:27 AM PLOT BY : SCHULTZ, ANDREW K. PLOT NAME : PLOT SCALE : 1 IN:50 FT

STH 23 EASTBOUND

154+67 EB | 155+00 EB | 156+00 EB | 157+00 EB | 158+00 EB | 159+00 EB | 160+00 EB | 161+00 EB | 162+00 EB | 162+17 EB

985 | 980 | 975 | 970 | 965 | 960 | 955 | 950 | 945

VCL = 1600.00

K = 245.97

ORIGINAL GROUND

PROPOSED PROFILE

953.65	955.62	957.67	959.40	961.15	962.77	964.36	965.73	967.11	968.00	968.95	969.69	970.36	970.91	971.29
950.01	952.09	954.06	955.94	957.71	959.38	960.95	962.41	963.78	965.04	966.20	967.26	968.22	969.08	969.83

5

5

PROJECT NO: 1440-15-71	HWY: STH 23	COUNTY: FOND DU LAC	PROFILE : STH 23 EASTBOUND	SHEET 114	E

FILE NAME : J:\JOBS2014\20142023\CAD\TRANSPORTATION\DWG\SHEETSPLAN\STH 23 2016 PP DT1078.DWG
LAYOUT NAME - 24

PLOT DATE : 10/21/2019 11:27 AM PLOT BY : SCHULTZ, ANDREW K. PLOT NAME : PLOT SCALE : 1 IN:50 FT

WISDOT/CADDS SHEET 44


WHISPERING SPRINGS ACCESS ROAD

SI
PROP. R/W
EXISTING R/W
ALLIANT ENERGY AND ATT 'OH' OVERHEAD LINE
ALLIANT ENERGY UNDERGROUND 'G' GAS LINE
ALLIANT ENERGY UNDERGROUND 'E' ELECTRIC LINE
ATT UNDERGROUND 'FO' FIBER OPTIC
ATT OR CHARTER UNDERGROUND TV TELEVISOIN LINE
CITY OF FOND DU LAC 'W' WATER LINE
EXISTING R/W
TLE
CITY OF FOND DU LAC UNDERGROUN 'E' ELECTRIC LINE
MH
N
RIPRAP
SIGN
STH 23
STH 23 WESTBOUND RL
STH 23 EASTBOUND RL
S88° 00' 34"E
162+00 WB
163+00 WB
164+00 WB
165+00 WB
166+00 WB
167+00 WB
168+00 WB
169+00 WB
162+00 EB
163+00 EB
164+00 EB
165+00 EB
166+00 EB
167+00 EB
168+00 EB
169+00 EB
ATT UNDERGROUND 'TEL' TELEPHONE LINE
EXISTING R/W
ALLIANT ENERGY UNDERGROUND 'G' GAS LINE
SI
PROP. R/W
ALLIANT ENERGY AND ATC 'OH' OVERHEAD LINES
ALLIANT ENERGY, CHARTER, ATT AND ATC 'OH' OVERHEAD LINES
CATIONS, AD LINES
C-20-61
SEPV
RUINS


PROJECT NO: 1440-15-71	HWY: STH 23	COUNTY: FOND DU LAC	PLAN : STH 23 EASTBOUND AND WESTBOUND	SHEET 115	E

FILE NAME : J:\JOBS2014\20142023\CAD\TRANSPORTATION\DWG\SHEETSPLAN\STH 23 2016 PP DT1078.DWG
LAYOUT NAME - 25
PLOT DATE : 10/21/2019 11:28 AM PLOT BY : SCHULTZ, ANDREW K. PLOT NAME : PLOT SCALE : 1 IN:50 FT

STH 23 WESTBOUND

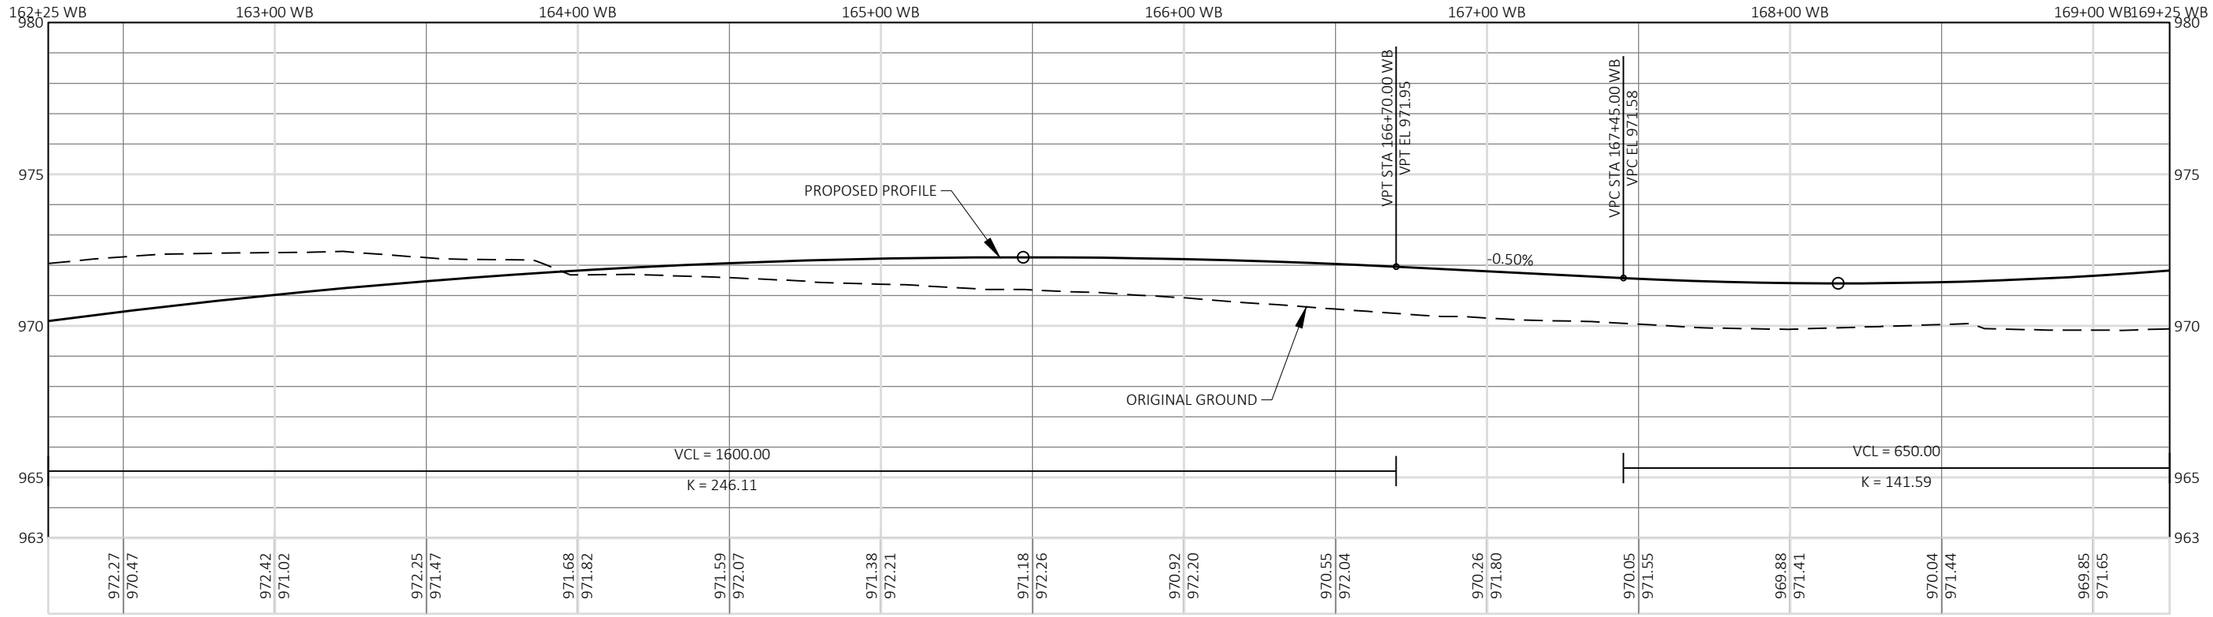

STH 23 EASTBOUND

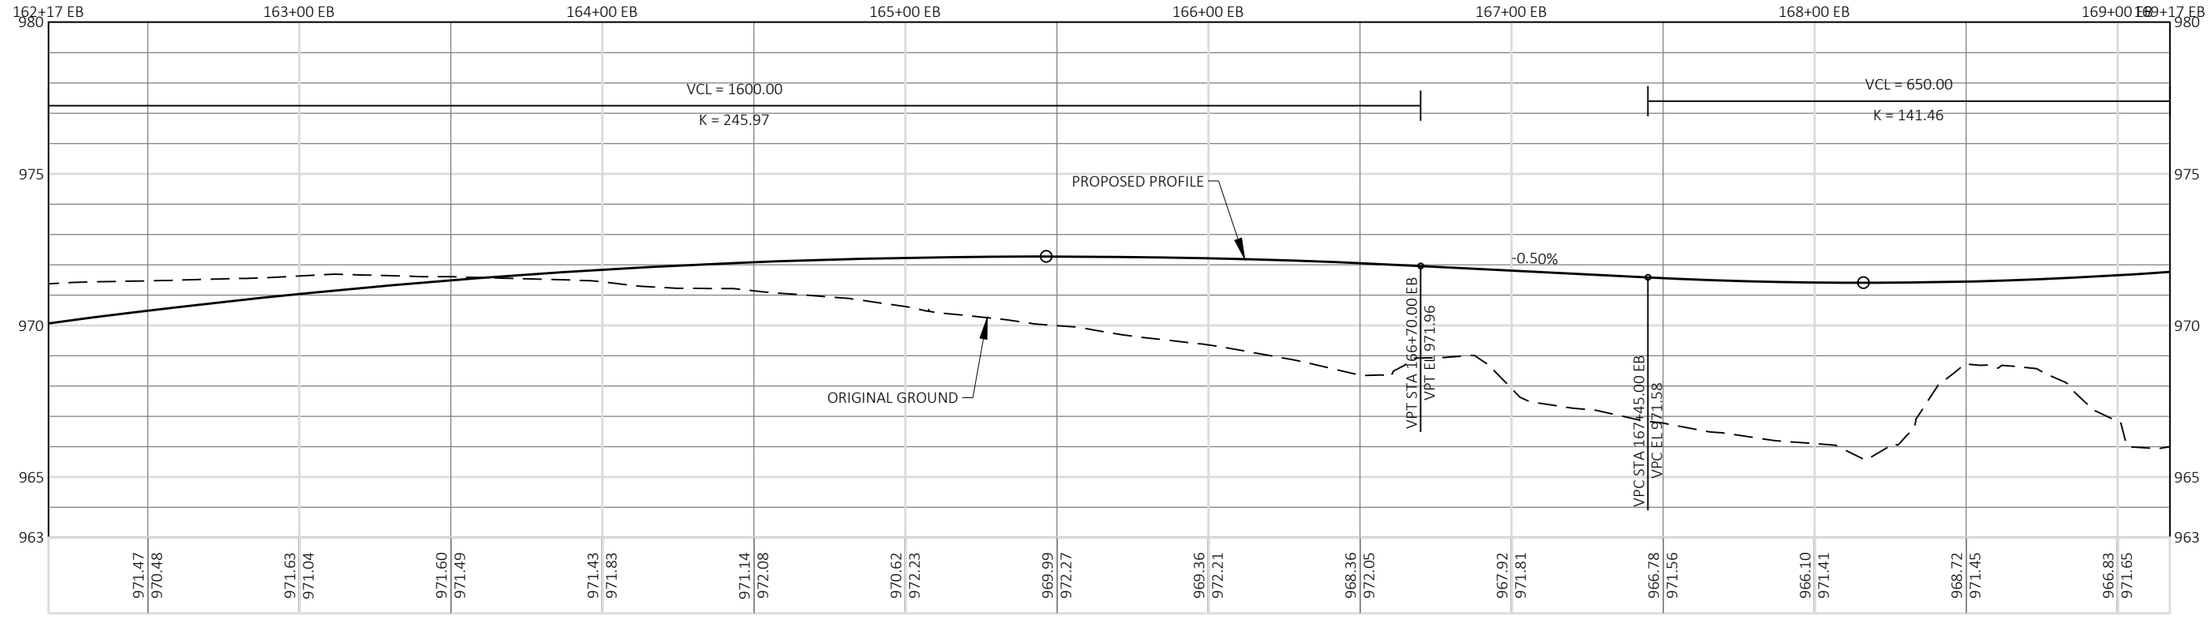


PROJECT NO: 1440-15-71	HWY: STH 23	COUNTY: FOND DU LAC	PROFILE : STH 23 EASTBOUND AND WESTBOUND	SHEET 116	E

FILE NAME : J:\JOBS2014\20142023\CAD\TRANSPORTATION\DWG\SHEETSPLAN\STH 23 2016 PP DT1078.DWG
LAYOUT NAME - 26

PLOT DATE : 10/21/2019 11:31 AM PLOT BY : SCHULTZ, ANDREW K. PLOT NAME : PLOT SCALE : 1 IN:50 FT

WISDOT/CADDS SHEET 44

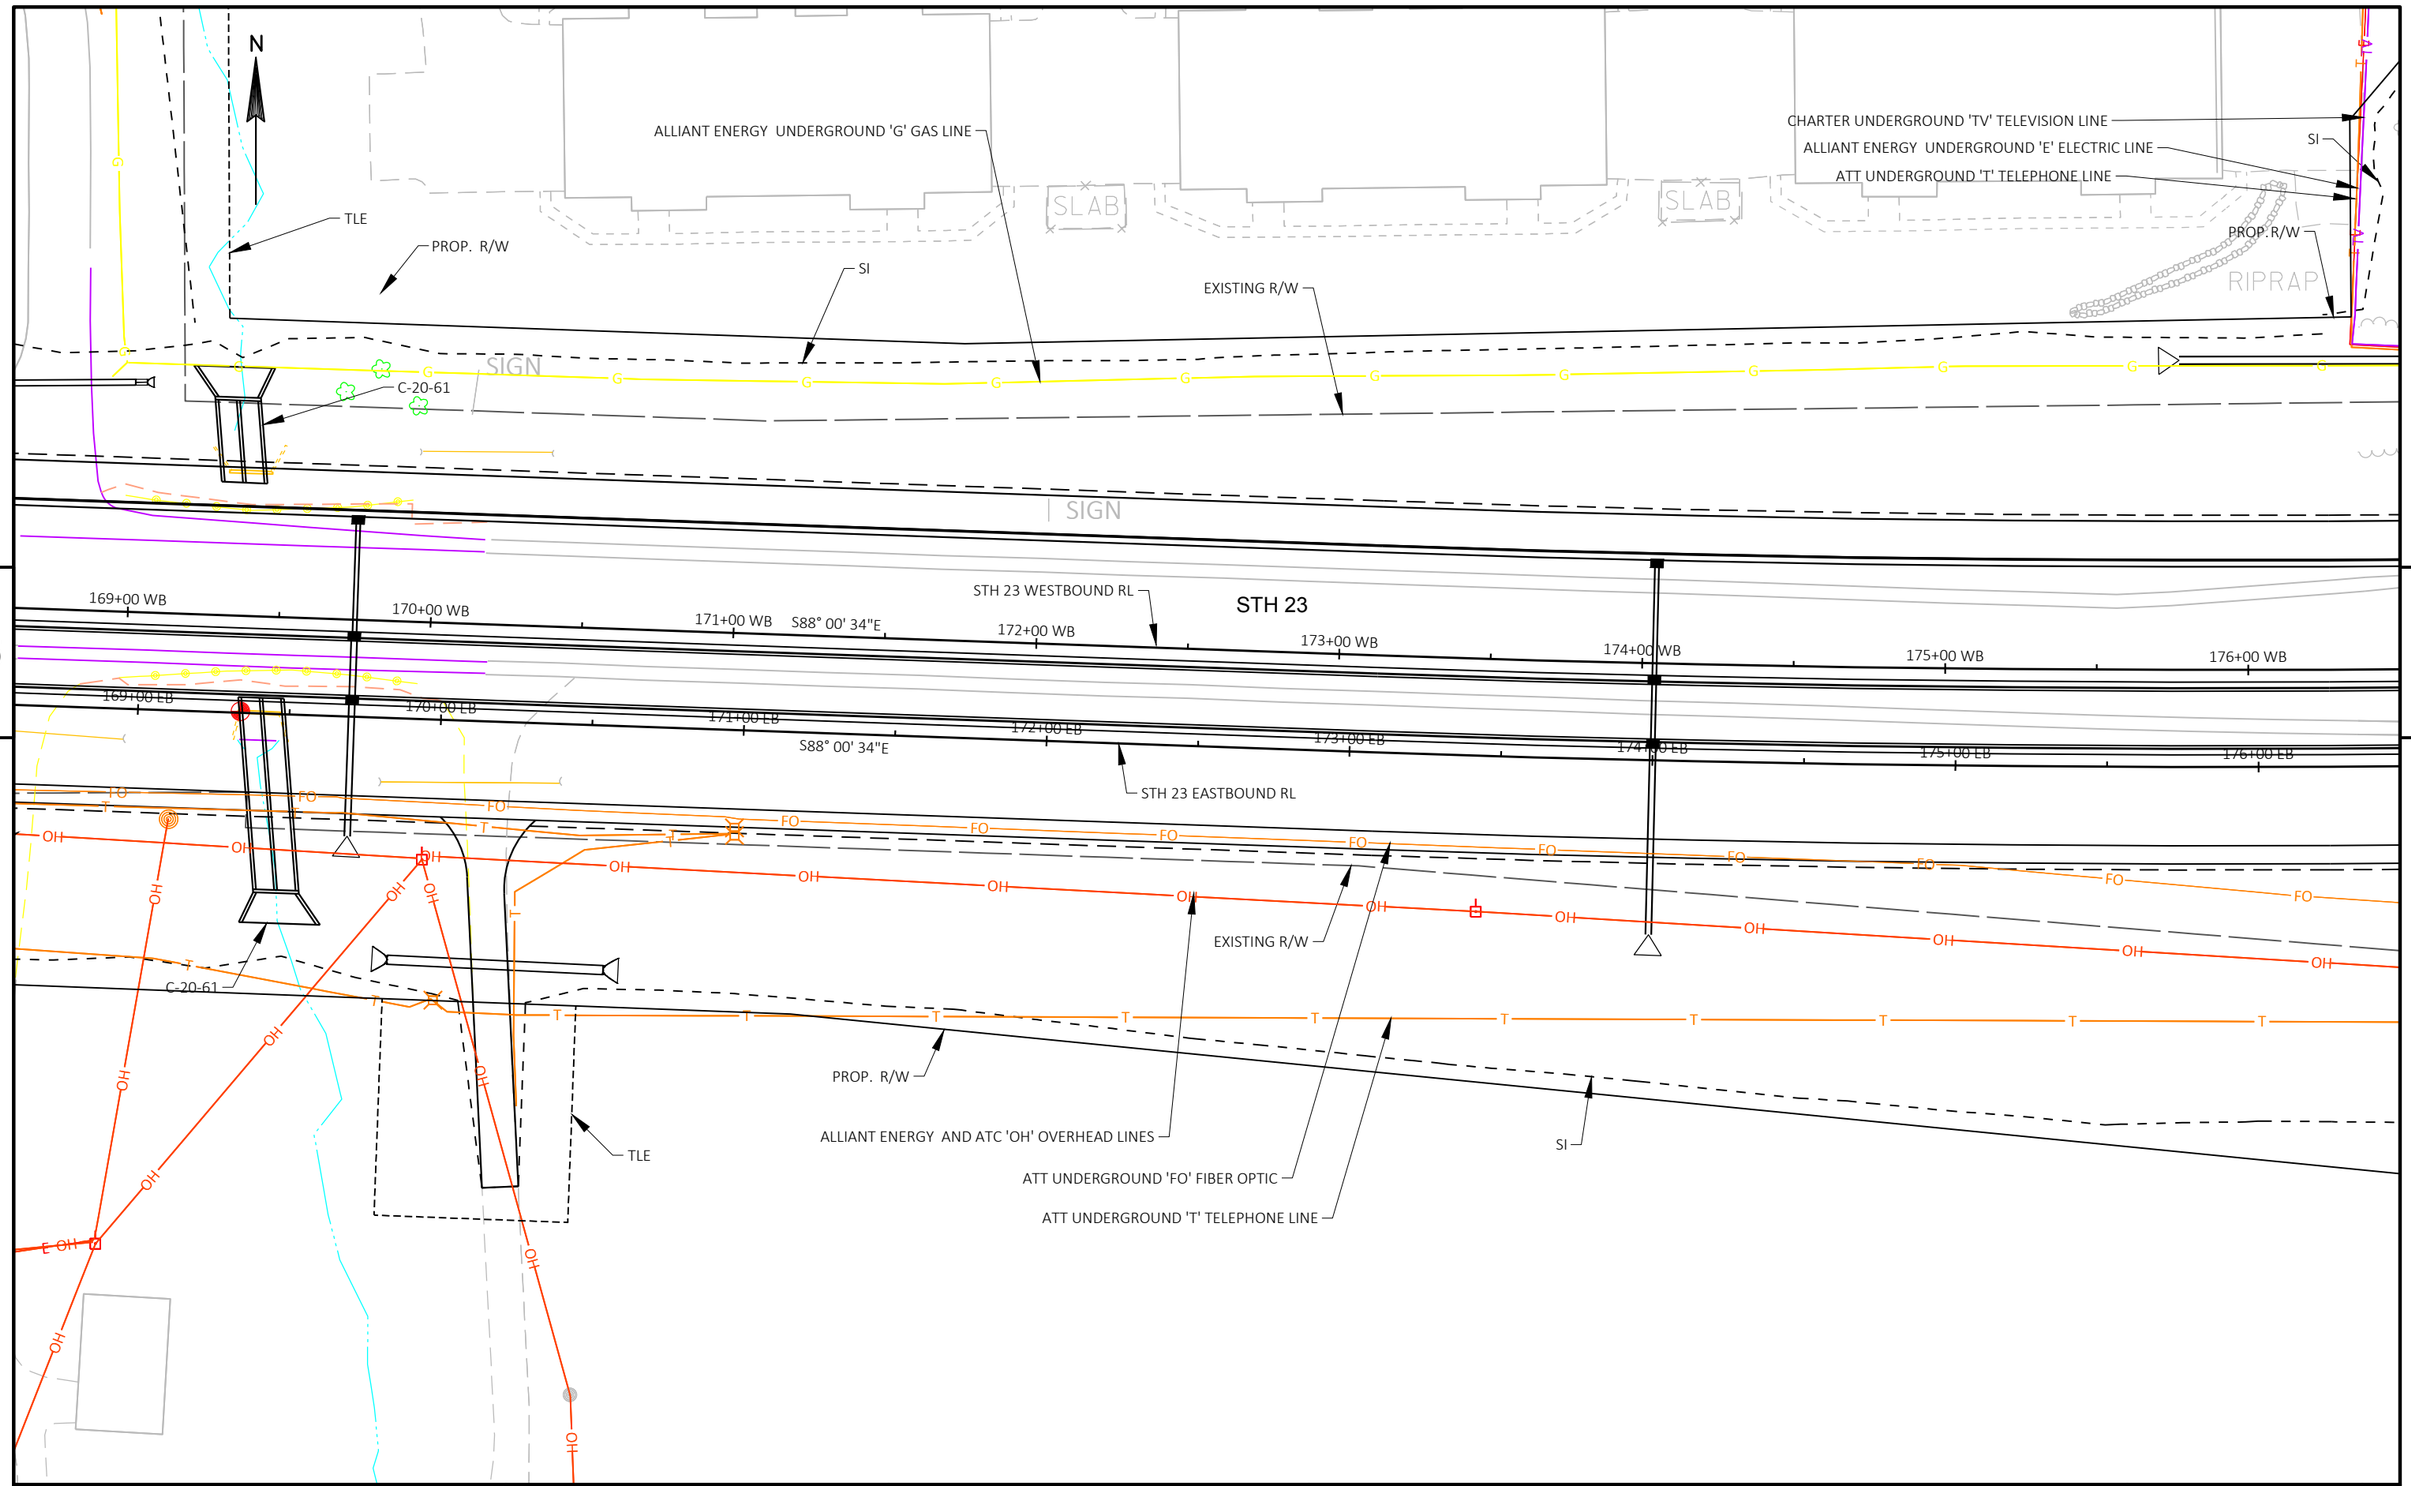


PROJECT NO: 1440-15-71	HWY: STH 23	COUNTY: FOND DU LAC	PLAN : STH 23 EASTBOUND AND WESTBOUND	SHEET 117	E

FILE NAME : J:\JOBS2014\20142023\CAD\TRANSPORTATION\DWG\SHEETSPLAN\STH 23 2016 PP DT1078.DWG
LAYOUT NAME - 27

PLOT DATE : 10/21/2019 11:32 AM PLOT BY : SCHULTZ, ANDREW K. PLOT NAME : PLOT SCALE : 1 IN:50 FT

STH 23 WESTBOUND

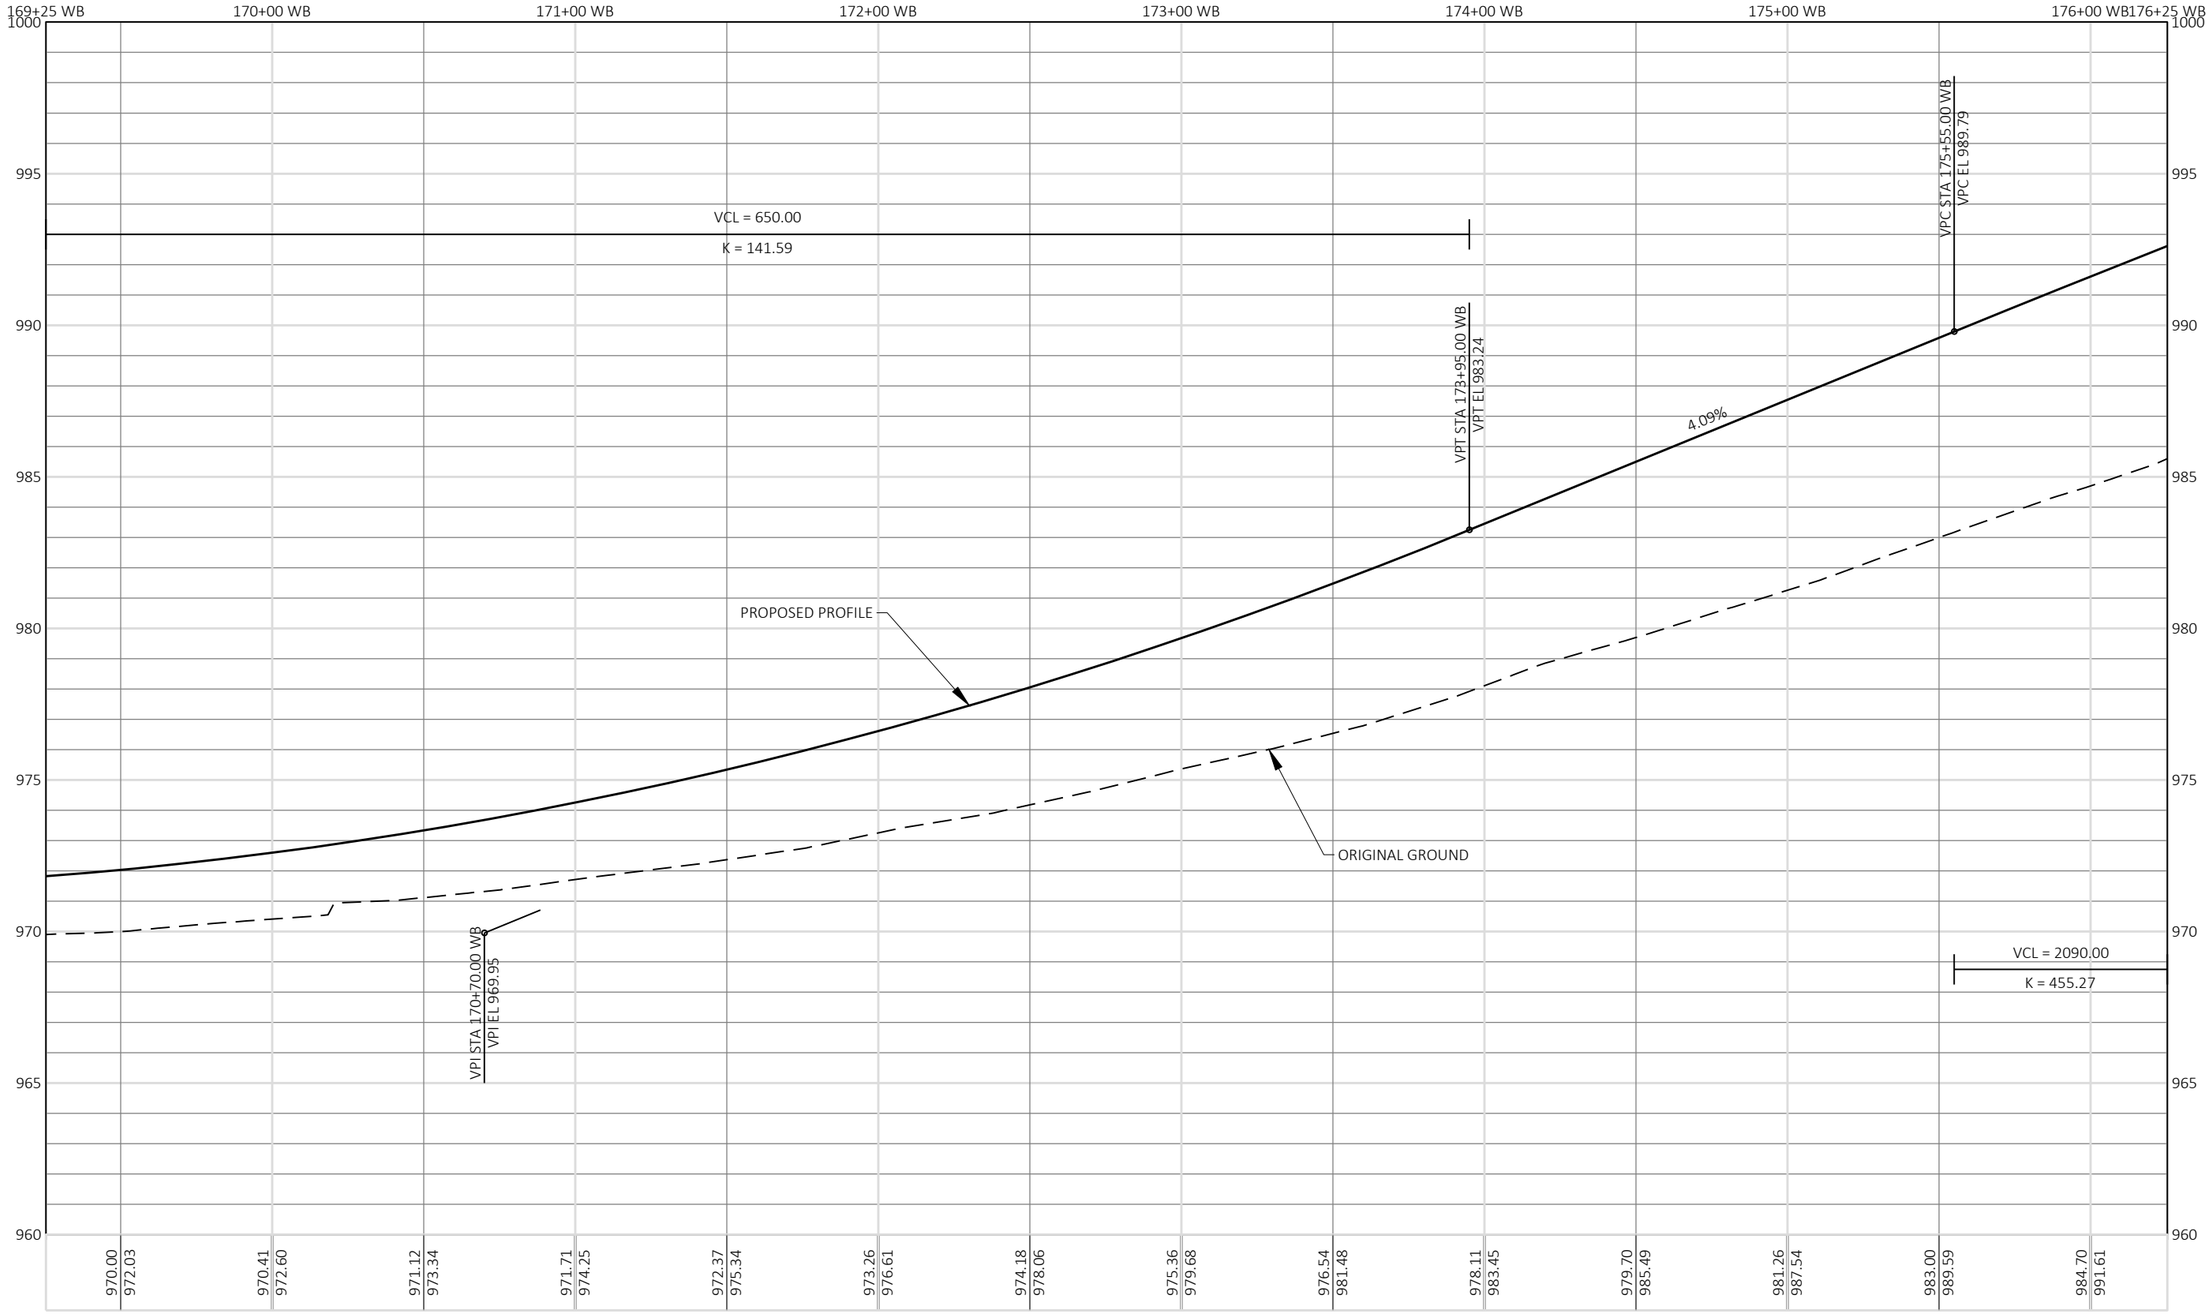

5

5


PROJECT NO: 1440-15-71	HWY: STH 23	COUNTY: FOND DU LAC	PROFILE : STH 23 WESTBOUND	SHEET 118	E

FILE NAME : J:\JOBS2014\20142023\CAD\TRANSPORTATION\DWG\SHEETSPLAN\STH 23 2016 PP DT1078.DWG
LAYOUT NAME - 28

PLOT DATE : 10/21/2019 11:32 AM PLOT BY : SCHULTZ, ANDREW K. PLOT NAME : PLOT SCALE : 1 IN:50 FT

WISDOT/CADDS SHEET 44

STH 23 EASTBOUND

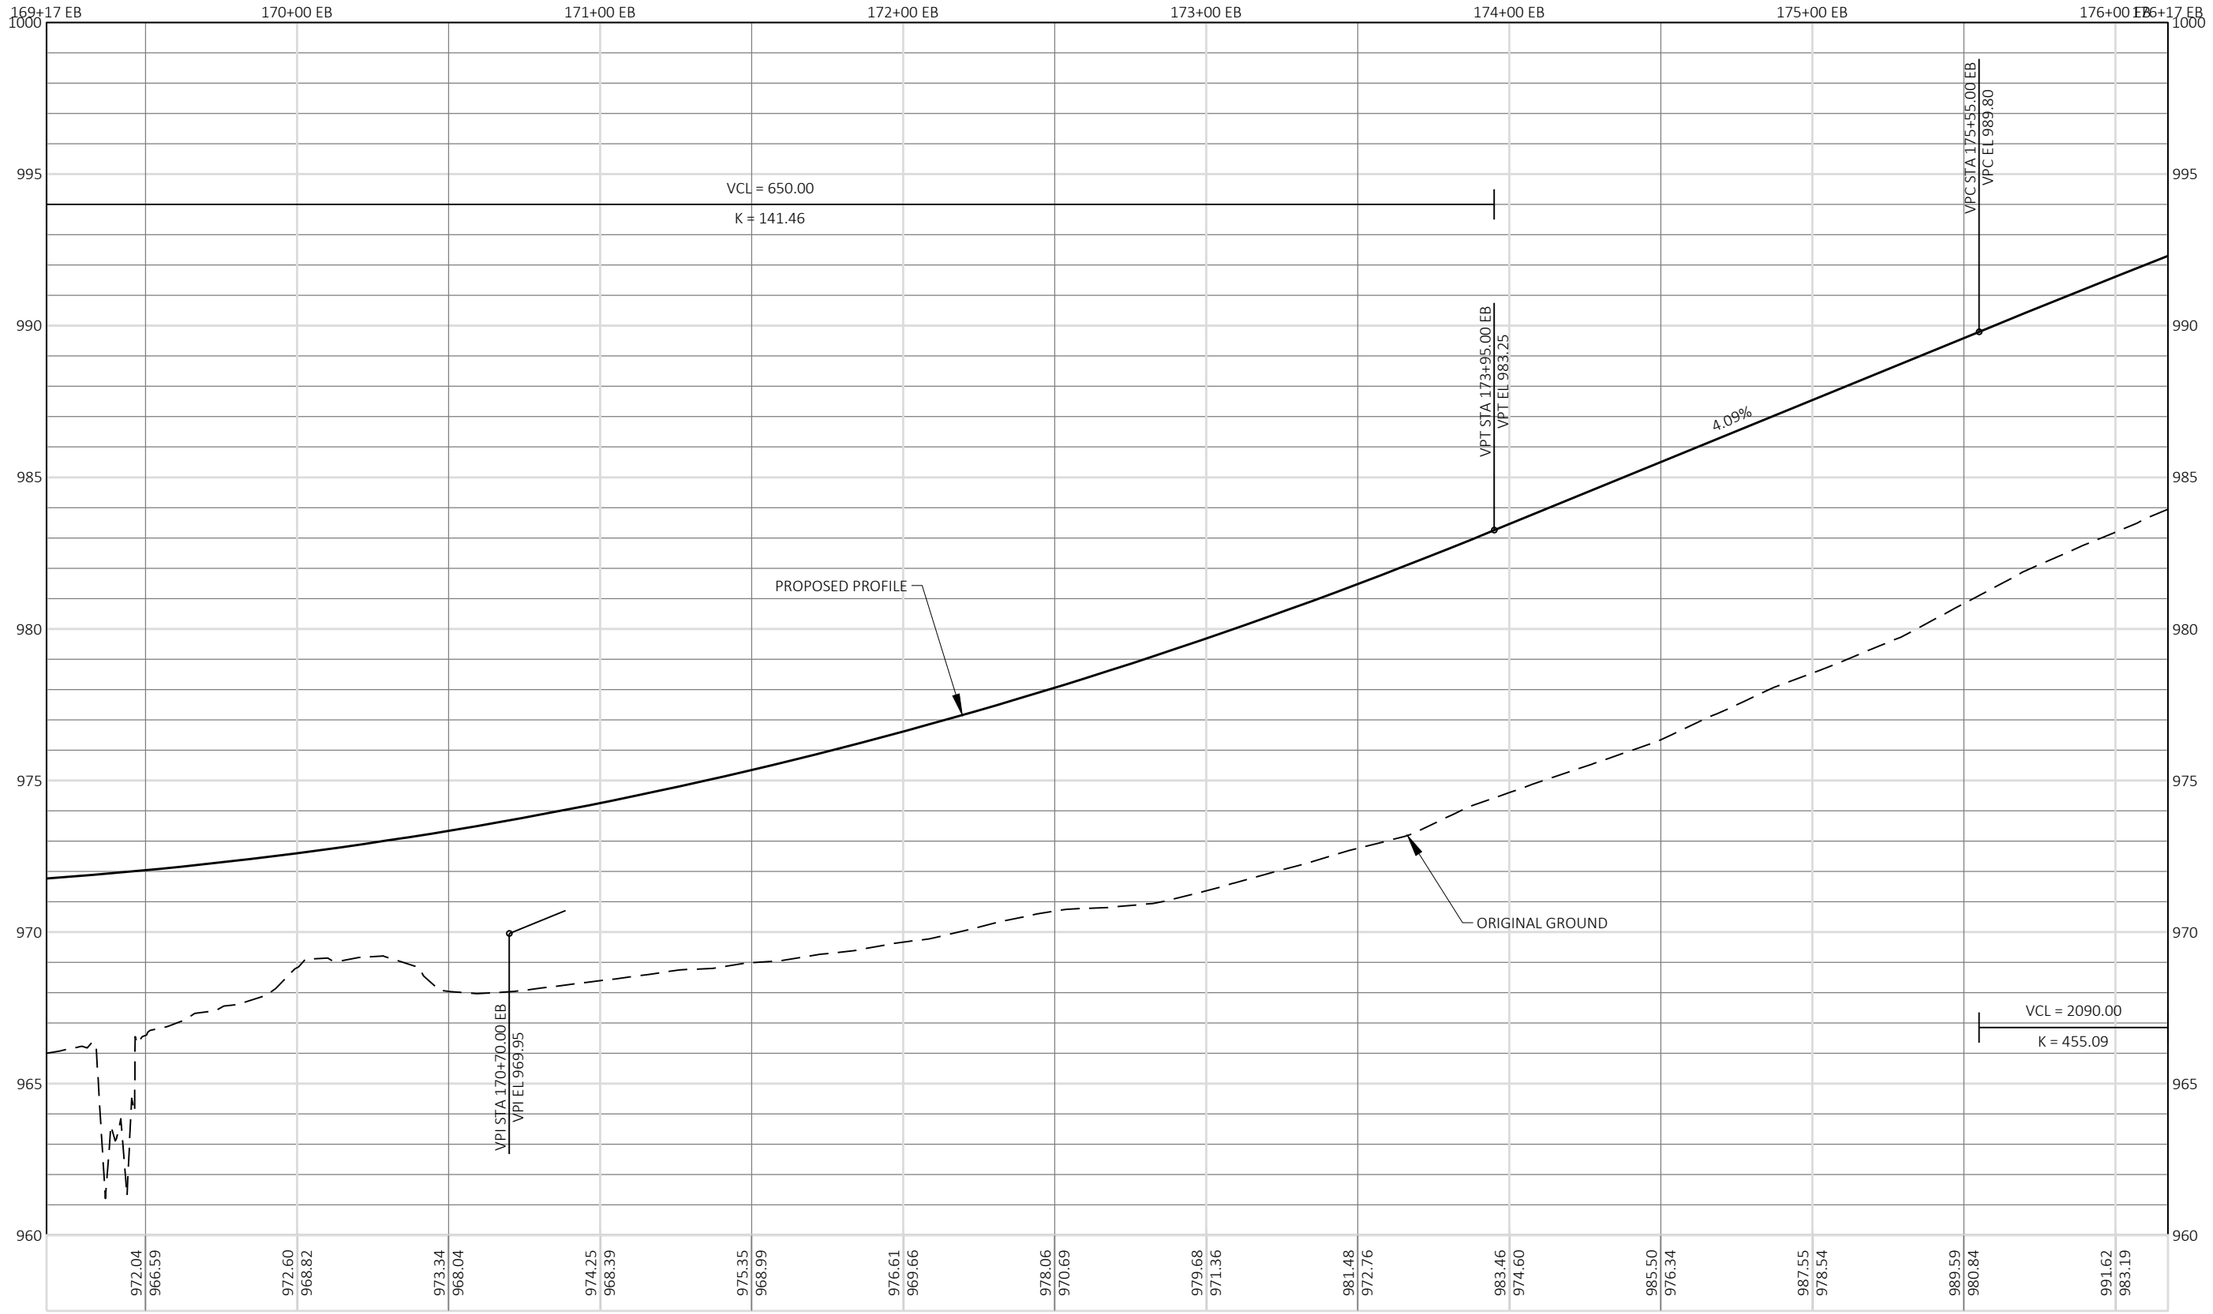

PROJECT NO: 1440-15-71	HWY: STH 23	COUNTY: FOND DU LAC	PROFILE : STH 23 EASTBOUND	SHEET 119	E

FILE NAME : J:\JOBS2014\20142023\CAD\TRANSPORTATION\DWG\SHEETSPLAN\STH 23 2016 PP DT1078.DWG
LAYOUT NAME - 29

PLOT DATE : 10/21/2019 11:32 AM PLOT BY : SCHULTZ, ANDREW K. PLOT NAME : PLOT SCALE : 1 IN:50 FT


WISDOT/CADDS SHEET 44

TLE
ATT UNDERGROUND 'T' TELEPHONE LINE
EXISTING R/W
ALLIANT ENERGY UNDERGROUND 'G' GAS LINE
SI
PROP. R/W
RIPRAP
GUY
10+00 HTD
9+00 HTD
HILLTOP DRIVE
ALLIANT ENERGY AND CHARTER 'OH' OVERHEAD LINE
EXISTING R/W
SI
R-20-0042
N
POOL
POST
SEPV
STH 23
STH 23 WESTBOUND RL
STH 23 EASTBOUND RL
N89° 44' 00"E
176+00 WB
177+00 WB
178+00 WB
179+00 WB
180+00 WB
181+00 WB
182+00 WB
183+00 WB
176+00 LB
177+00 LB
178+00 LB
179+00 LB
180+00 LB
181+00 LB
182+00 LB
183+00 LB
ATT UNDERGROUND 'T' TELEPHONE LINE
ALLIANT ENERGY AND CHARTER 'OH' OVERHEAD LINE
EXISTING R/W
SI
PROP. R/W
ALLIANT ENERGY AND ATC 'OH' OVERHEAD LINES
ATT UNDERGROUND 'FO' FIBER OPTIC
ATT UNDERGROUND 'T' TELEPHONE LINE

PROJECT NO: 1440-15-71	HWY: STH 23	COUNTY: FOND DU LAC	PLAN : STH 23 EASTBOUND AND WESTBOUND	SHEET 120	E

FILE NAME : J:\OBS2014\20142023\CAD\TRANSPORTATION\DWG\SHEETSPLAN\STH 23 2016 PP DT1078.DWG
LAYOUT NAME - 30
PLOT DATE : 10/21/2019 11:32 AM PLOT BY : SCHULTZ, ANDREW K. PLOT NAME : PLOT SCALE : 1 IN:50 FT

STH 23 WESTBOUND

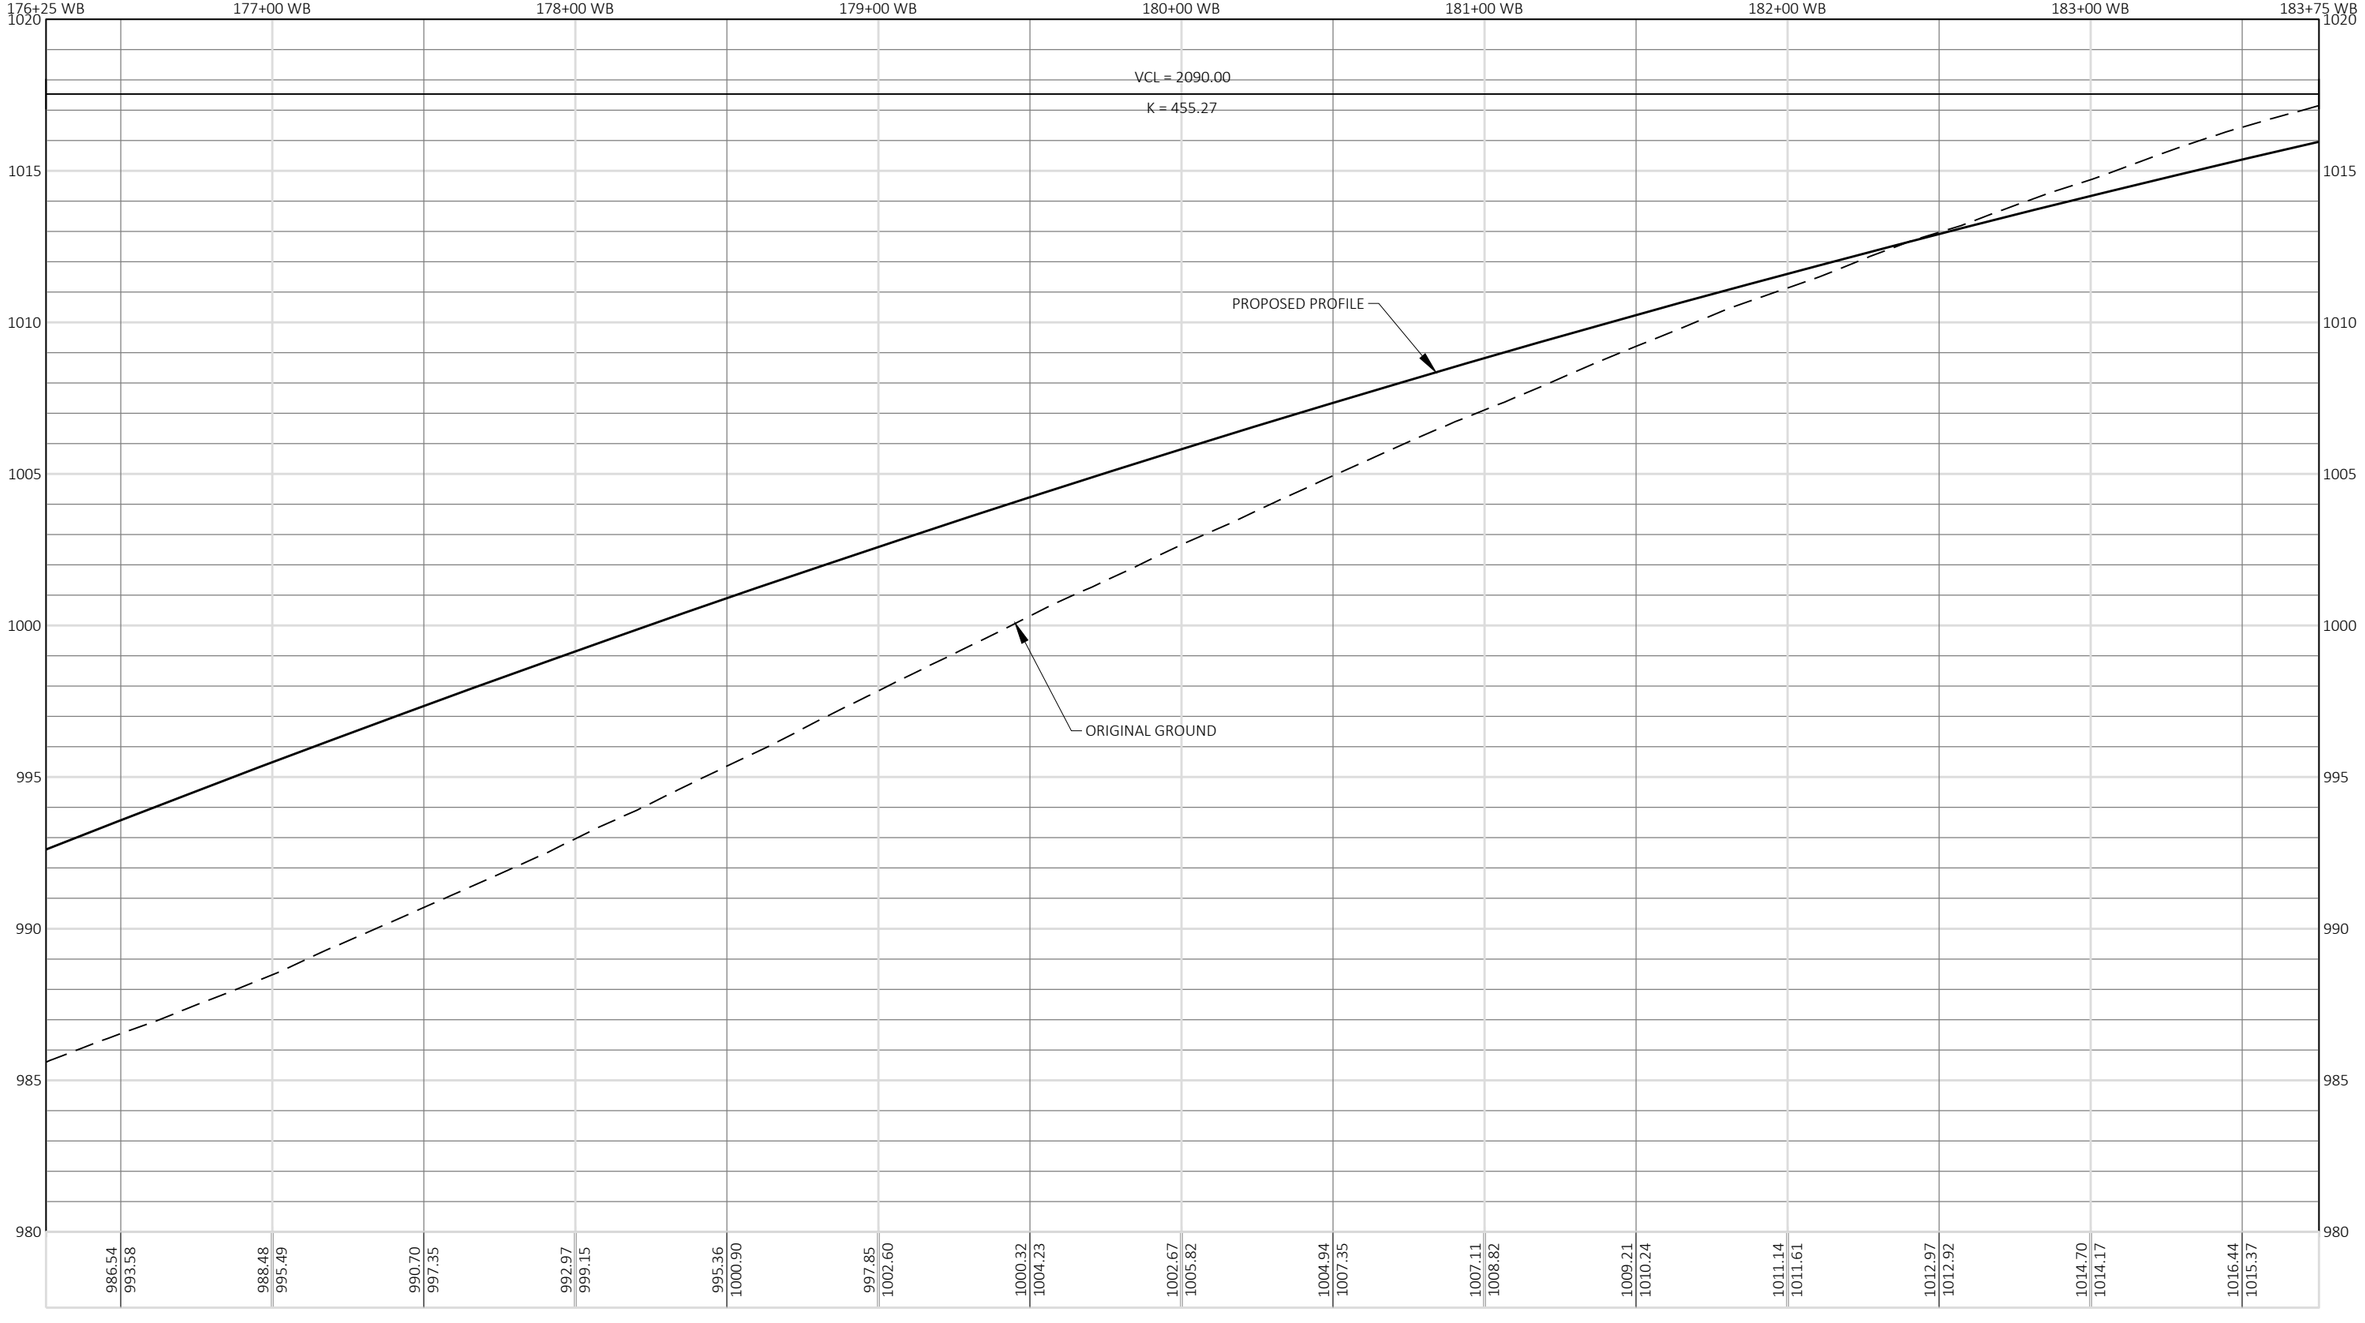

5

5


PROJECT NO: 1440-15-71	HWY: STH 23	COUNTY: FOND DU LAC	PROFILE : STH 23 WESTBOUND	SHEET 121	E

FILE NAME : J:\JOBS2014\20142023\CAD\TRANSPORTATION\DWG\SHEETSPLAN\STH 23 2016 PP DT1078.DWG
LAYOUT NAME - 31

PLOT DATE : 10/21/2019 11:33 AM PLOT BY : SCHULTZ, ANDREW K. PLOT NAME : PLOT SCALE : 1 IN:50 FT

WISDOT/CADDS SHEET 44

STH 23 EASTBOUND

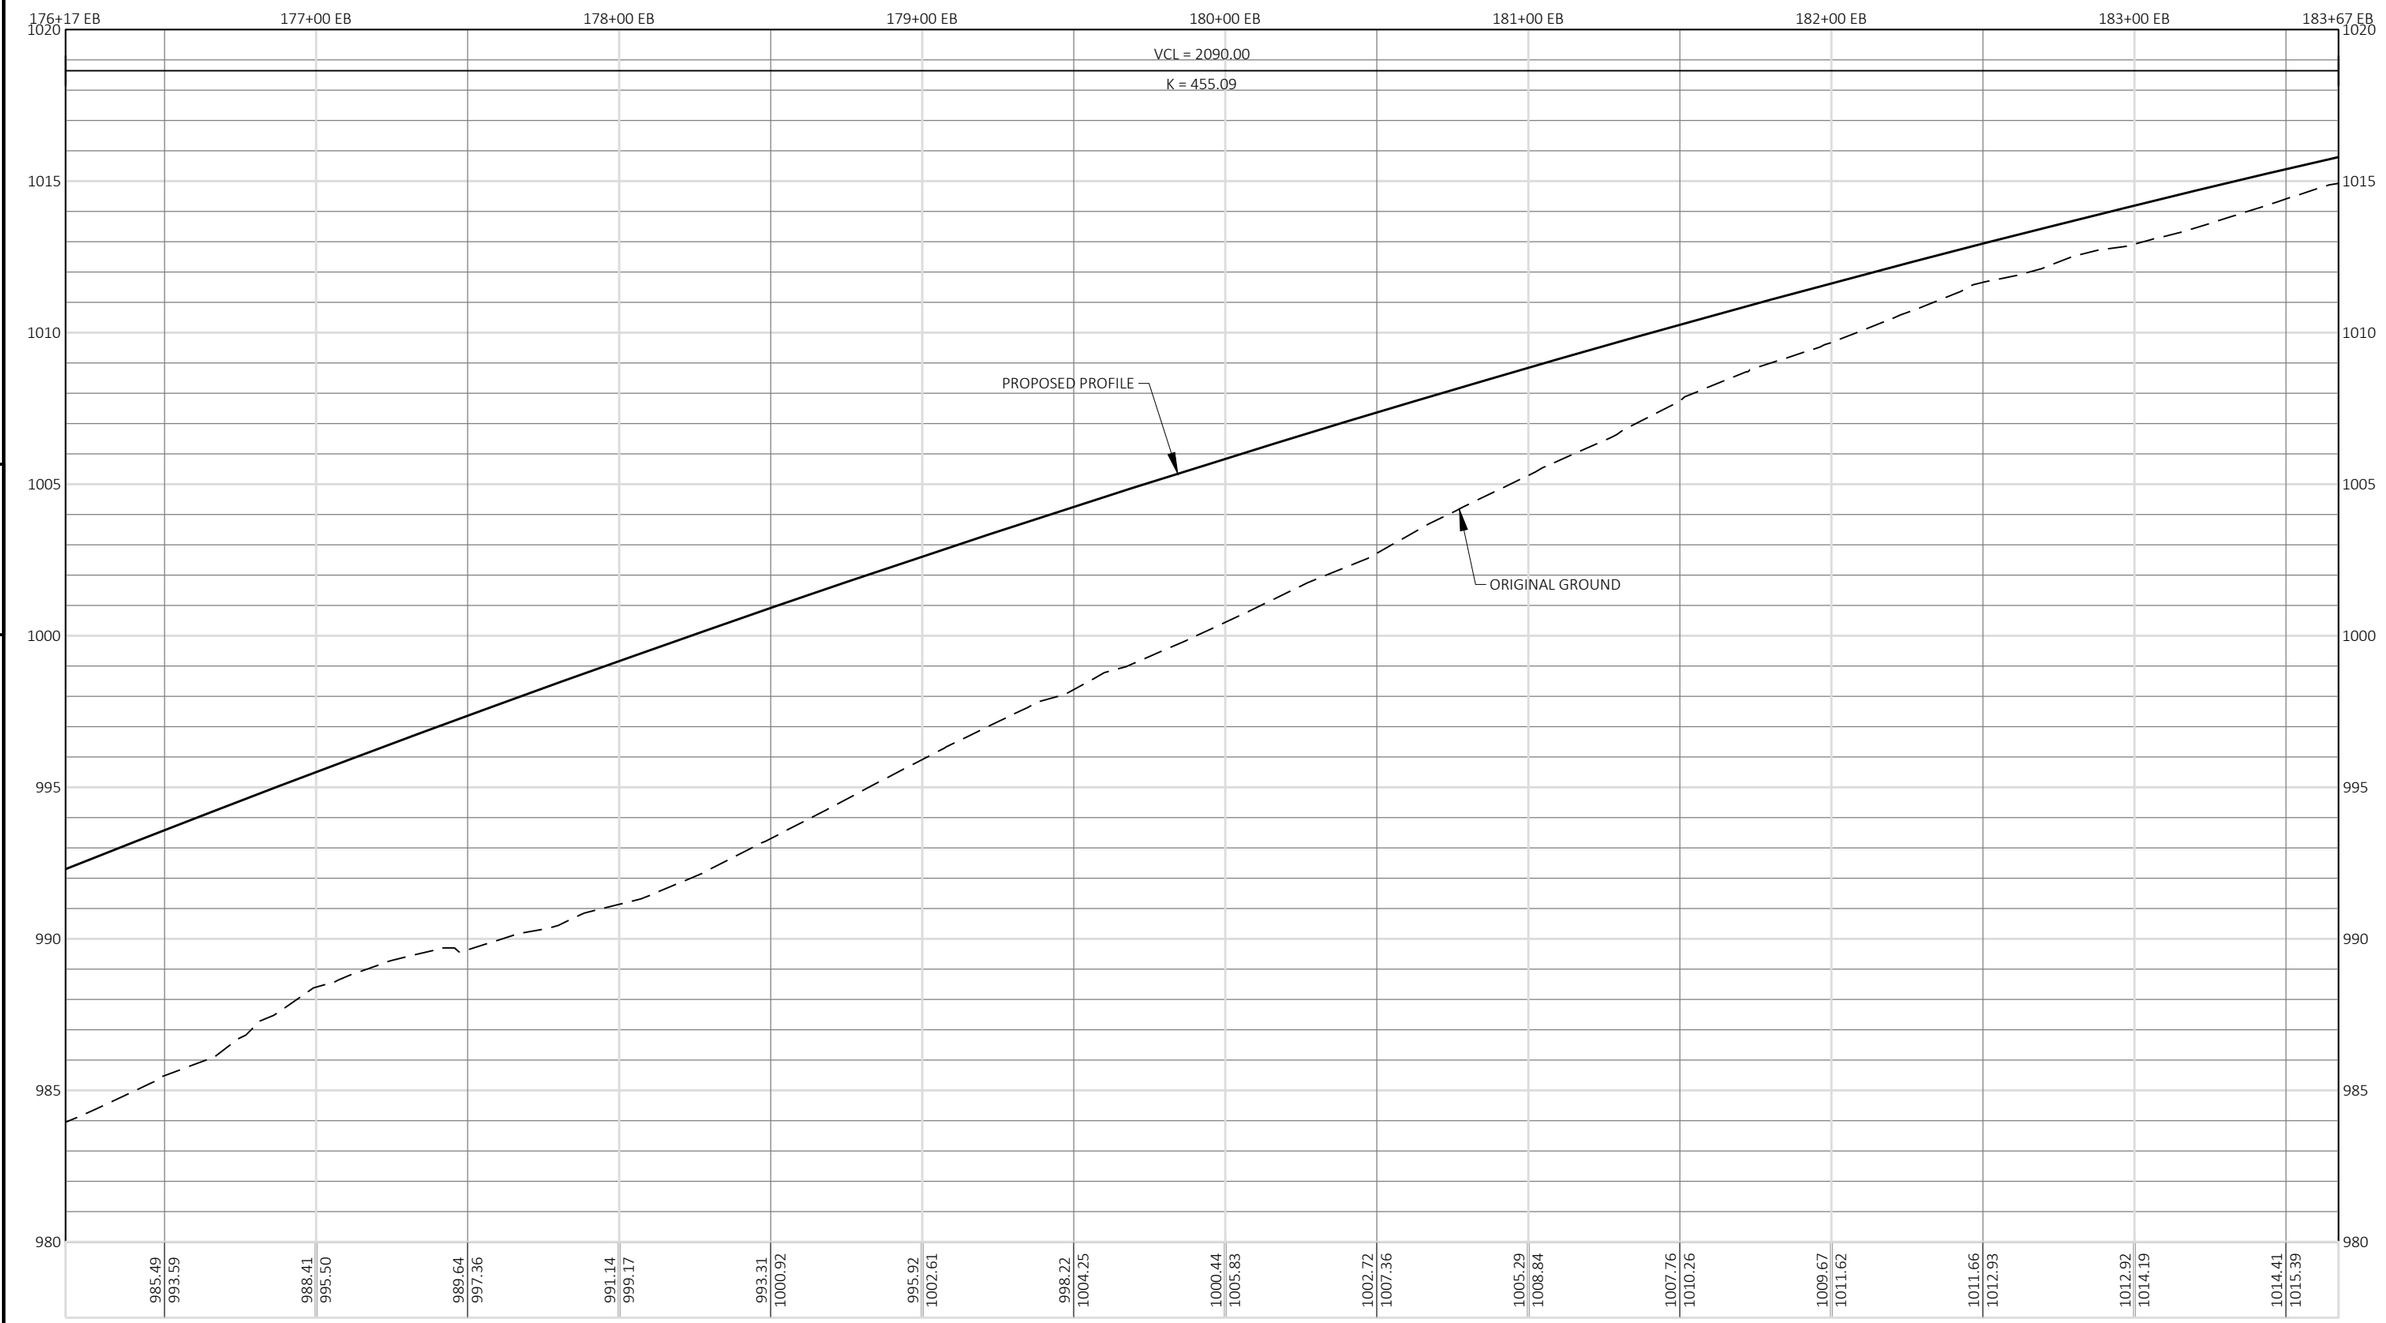

5

5

PROJECT NO: 1440-15-71	HWY: STH 23	COUNTY: FOND DU LAC	PROFILE : STH 23 EASTBOUND	SHEET 122	E

FILE NAME : J:\JOBS2014\20142023\CAD\TRANSPORTATION\DWG\SHEETSPLAN\STH 23 2016 PP DT1078.DWG
LAYOUT NAME - 32

PLOT DATE : 10/21/2019 11:33 AM PLOT BY : SCHULTZ, ANDREW K. PLOT NAME : PLOT SCALE : 1 IN:50 FT

WISDOT/CADDS SHEET 44

N

ALLIANT ENERGY UNDERGROUND 'G' GAS LINE

ALLIANT ENERGY AND CHARTER 'OH' OVERHEAD LINE

EXISTING R/W

R-20-0042

SI

STH 23 WESTBOUND RL

184+00 WB | 185+00 WB | 186+00 WB | 187+00 WB | N89° 44' 00"E | 188+00 WB | 189+00 WB | 190+00 WB | 191+00 WB

184+00 EB | 185+00 EB | 186+00 EB | 187+00 EB | 188+00 EB | 189+00 EB | 190+00 EB | 191+00 EB

N89° 44' 00"E

STH 23

STH 23 EASTBOUND RL

RAMP A RL

ALLIANT ENERGY 'OH' OVERHEAD LINES

PROP. R/W

SI

EXISTING R/W

ATT UNDERGROUND 'FO' FIBER OPTIC

ALLIANT ENERGY AND ATC 'OH' OVERHEAD LINES

ATT UNDERGROUND 'T' TELEPHONE LINE

ATC 'OH' OVERHEAD LINES

SEPTIC | SEPC | SEPV | SLAB | SIGN | MH | CONVEYOR | WELL


PROJECT NO: 1440-15-71	HWY: STH 23	COUNTY: FOND DU LAC	PLAN : STH 23 EASTBOUND AND WESTBOUND	SHEET 123	E

FILE NAME : J:\JOBS2014\20142023\CAD\TRANSPORTATION\DWG\SHEETSPLAN\STH 23 2016 PP DT1078.DWG
LAYOUT NAME - 33

PLOT DATE : 10/21/2019 11:33 AM | PLOT BY : SCHULTZ, ANDREW K. | PLOT NAME : | PLOT SCALE : 1 IN:50 FT

WISDOT/CADDS SHEET 44

STH 23 WESTBOUND

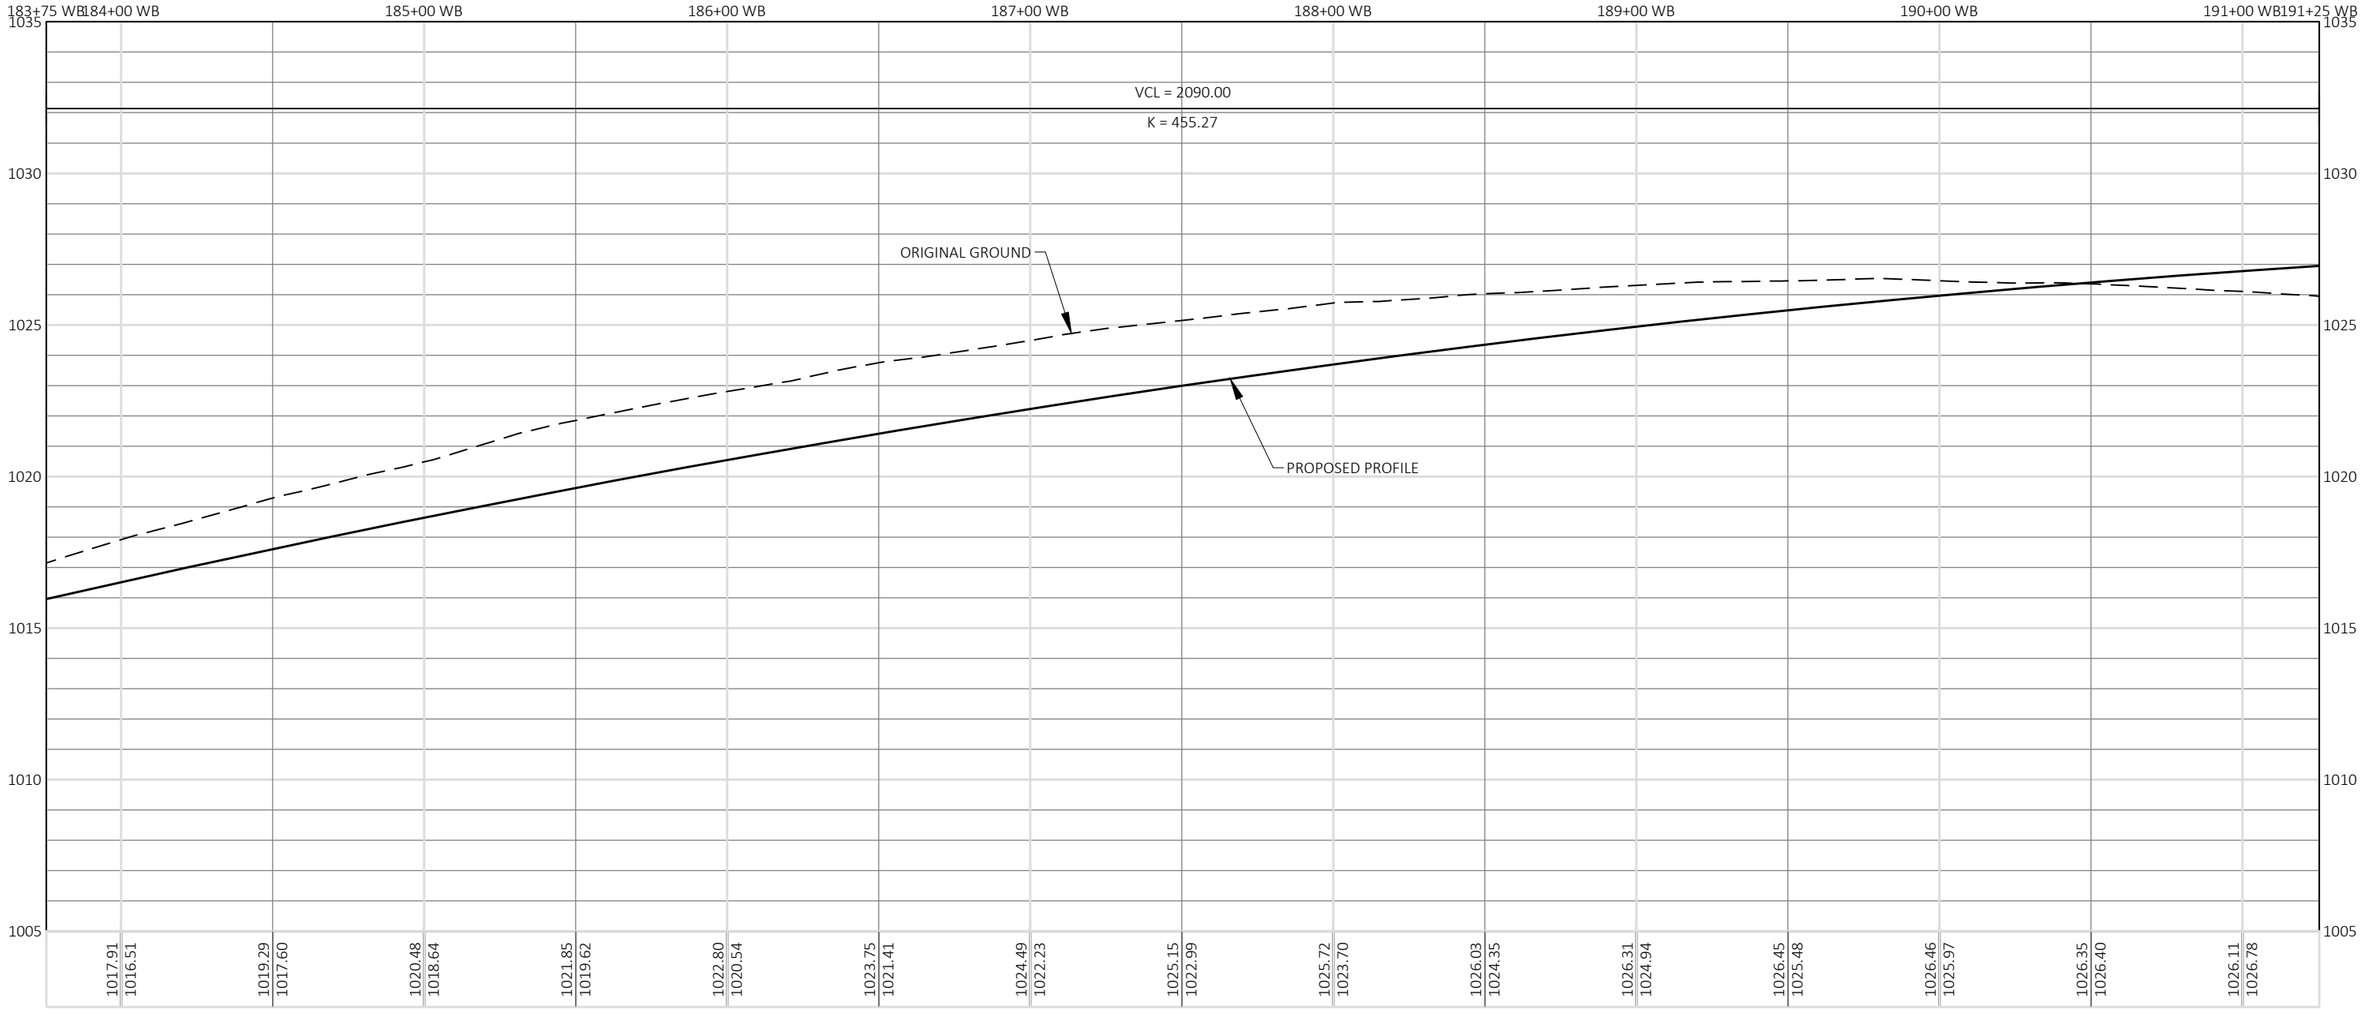

5


5

PROJECT NO: 1440-15-71	HWY: STH 23	COUNTY: FOND DU LAC	PROFILE : STH 23 WESTBOUND	SHEET 124	E

FILE NAME : J:\JOBS2014\20142023\CAD\TRANSPORTATION\DWG\SHEETSPLAN\STH 23 2016 PP DT1078.DWG
LAYOUT NAME - 34

PLOT DATE : 10/21/2019 11:34 AM PLOT BY : SCHULTZ, ANDREW K. PLOT NAME : PLOT SCALE : 1 IN:50 FT

STH 23 EASTBOUND

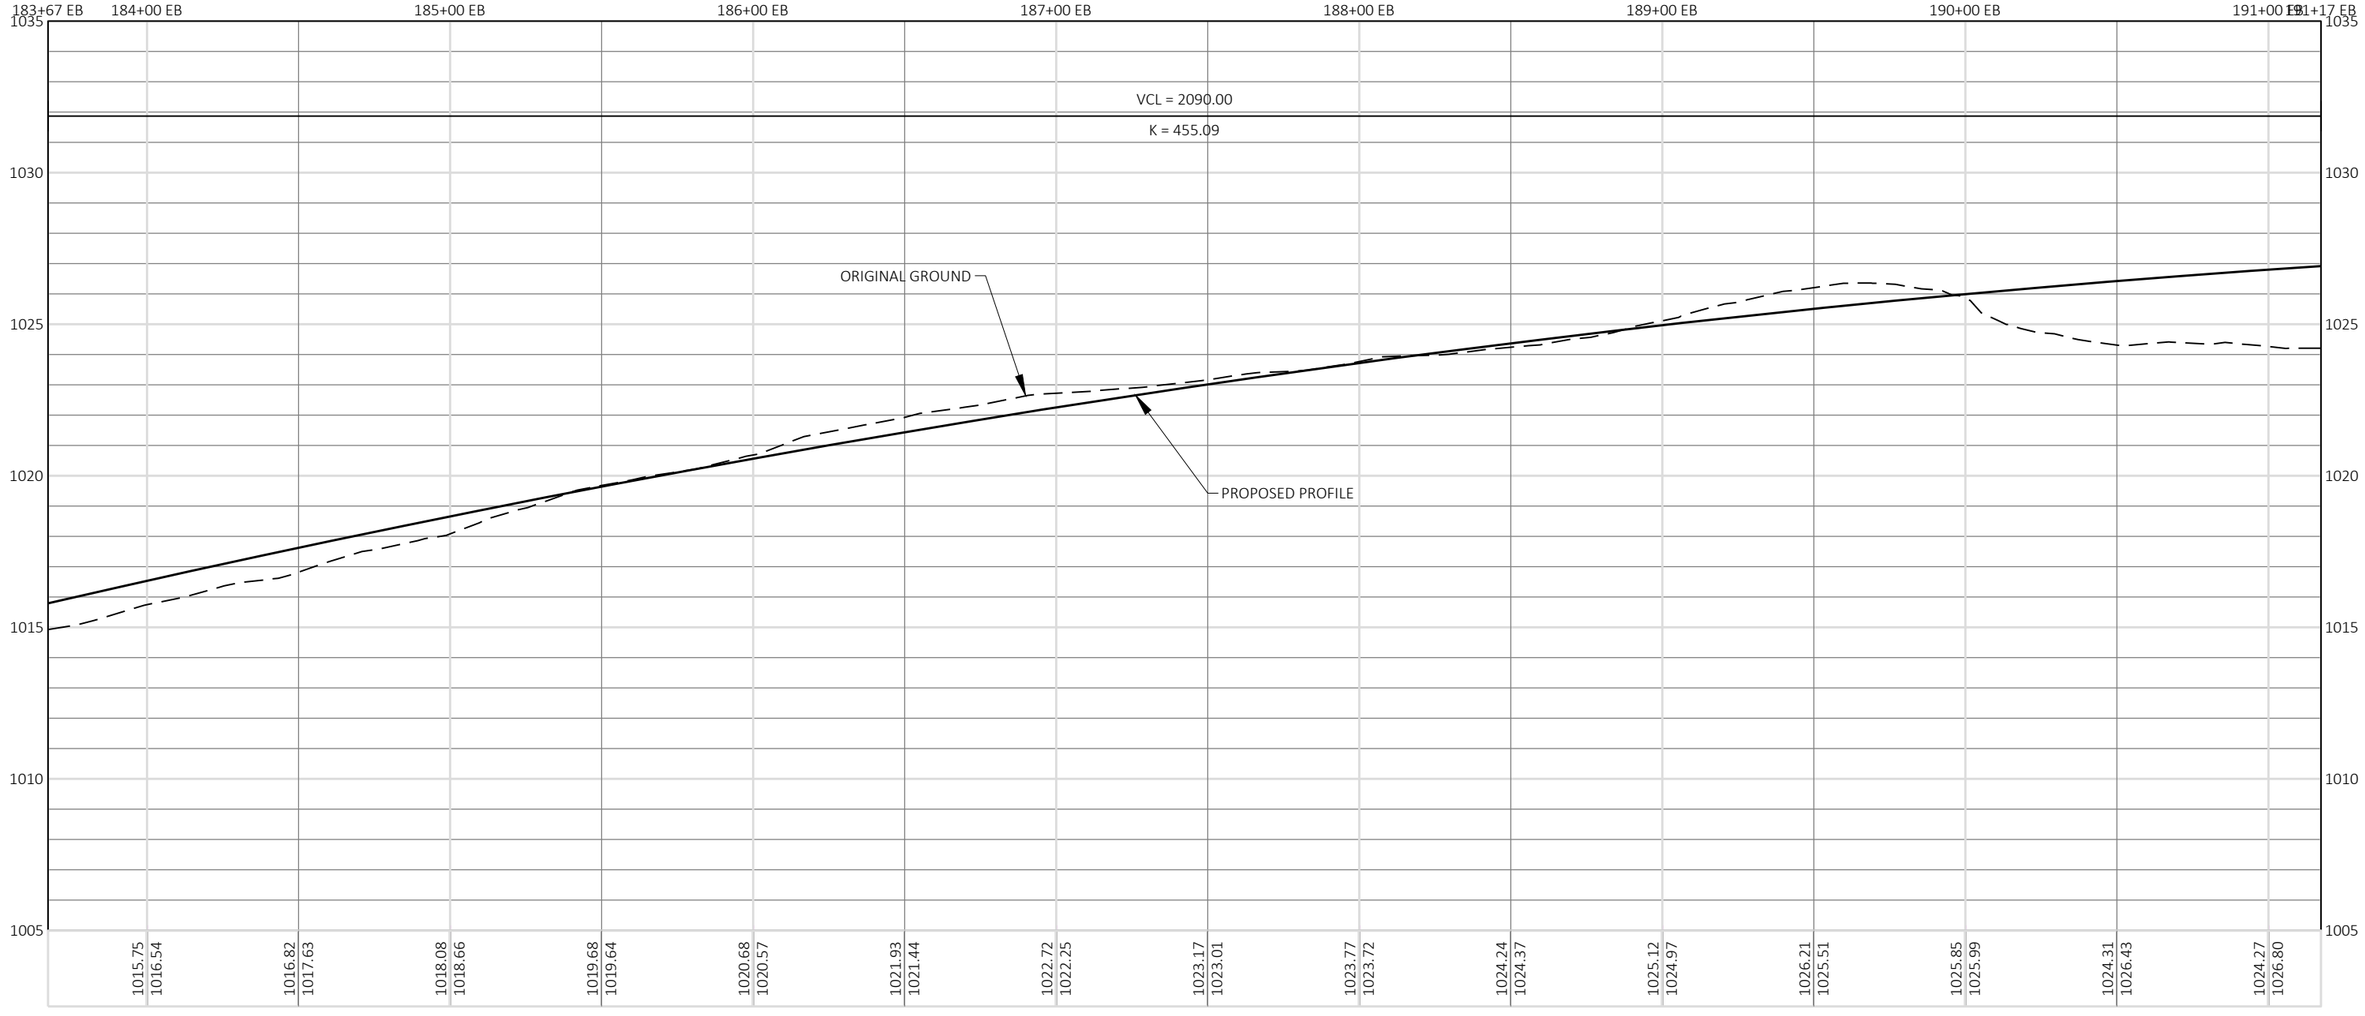

5

5

PROJECT NO: 1440-15-71	HWY: STH 23	COUNTY: FOND DU LAC	PROFILE : STH 23 EASTBOUND	SHEET 125	E

FILE NAME : J:\JOBS2014\20142023\CAD\TRANSPORTATION\DWG\SHEETSPLAN\STH 23 2016 PP DT1078.DWG
LAYOUT NAME - 35

PLOT DATE : 10/21/2019 11:34 AM PLOT BY : SCHULTZ, ANDREW K. PLOT NAME : PLOT SCALE : 1 IN:50 FT

WISDOT/CADDS SHEET 44

N

PROP. R/W

ALLIANT ENERGY UNDERGROUND 'G' GAS LINE

EXISTING R/W

STH 23 WESTBOUND ℞

SI

RAMP C RL

197+00 C

196+00 C

195+00 C

194+00 C

193+00 C

STH 23 WESTBOUND RL

ALLIANT ENERGY 'OH' OVERHEAD LINES

STH 23

N86° 44' 09"E

197+00 WB

196+00 WB

195+00 WB

194+00 WB

193+00 WB

192+00 WB

191+00 WB

197+00 EB

196+00 EB

195+00 EB

194+00 EB

193+00 EB

192+00 EB

191+00 EB

STH 23 EASTBOUND RL

ATT UNDERGROUND 'FO' FIBER OPTIC

RAMP A RL

191+00 A

192+00 A

193+00 A

194+00 A

195+00 A

196+00 A

197+00 A

ALLIANT ENERGY 'OH' OVERHEAD LINES

EXISTING R/W

ALLIANT ENERGY UNDERGROUND 'E' ELECTRIC LINES

PROP. R/W

SI

ALLIANT ENERGY 'OH' OVERHEAD LINES

RAMP A RL

ATT UNDERGROUND 'T' TELEPHONE LINE


PROJECT NO: 1440-15-71	HWY: STH 23	COUNTY: FOND DU LAC	PLAN : STH 23 EASTBOUND AND WESTBOUND	SHEET 126	E

FILE NAME : J:\OBS2014\20142023\CAD\TRANSPORTATION\DWG\SHEETSPLAN\STH 23 2016 PP DT1078.DWG
LAYOUT NAME - 36


PLOT DATE : 10/21/2019 11:34 AM PLOT BY : SCHULTZ, ANDREW K. PLOT NAME : PLOT SCALE : 1 IN:50 FT

WISDOT/CADDS SHEET 44

STH 23 WESTBOUND

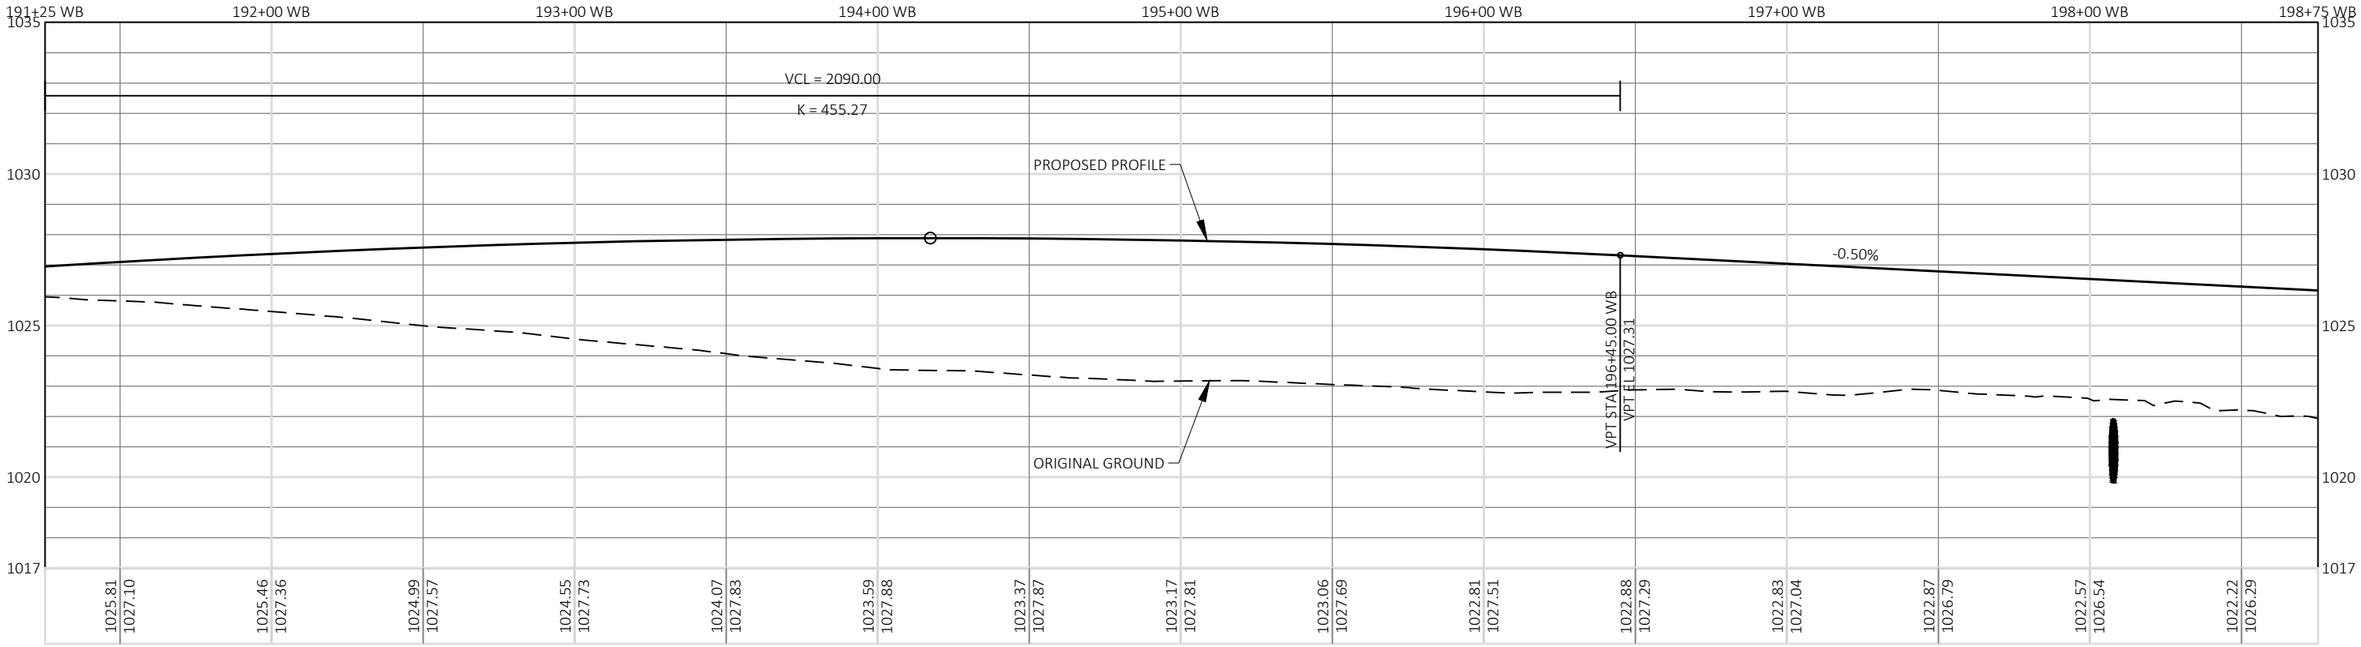

STH 23 EASTBOUND

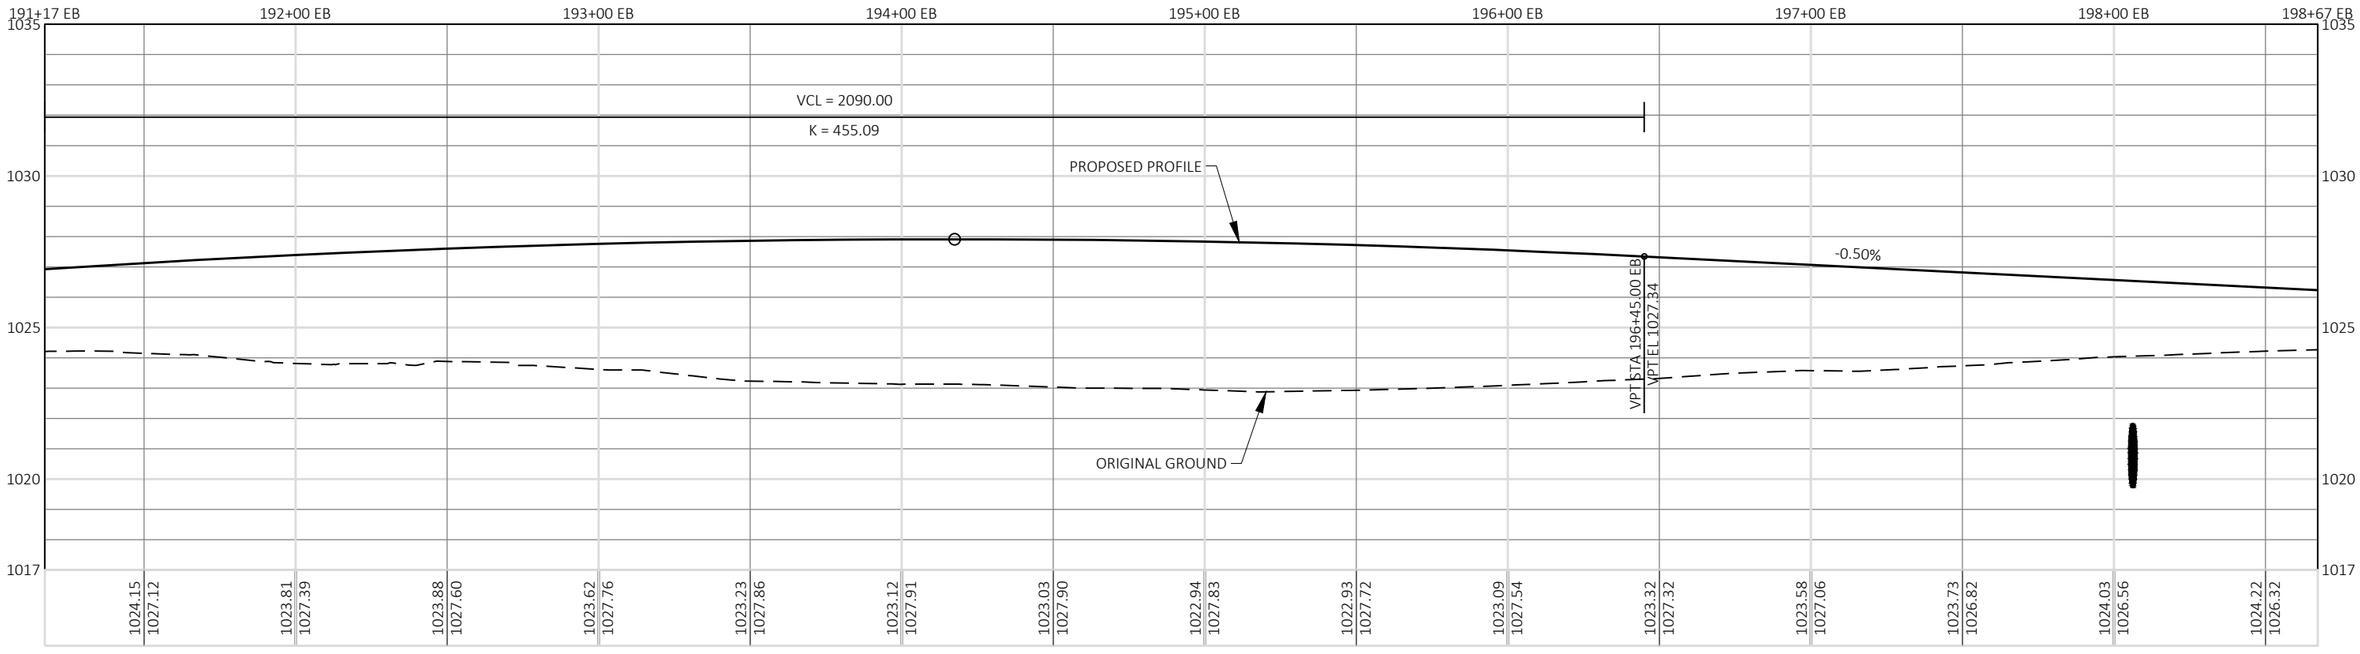

PROJECT NO: 1440-15-71	HWY: STH 23	COUNTY: FOND DU LAC	PROFILE : STH 23 EASTBOUND AND WESTBOUND	SHEET 127	E

FILE NAME : J:\JOBS2014\20142023\CAD\TRANSPORTATION\DWG\SHEETSPLAN\STH 23 2016 PP DT1078.DWG
LAYOUT NAME - 37

PLOT DATE : 10/21/2019 11:34 AM PLOT BY : SCHULTZ, ANDREW K. PLOT NAME : PLOT SCALE : 1 IN:50 FT

WISDOT/CADDS SHEET 44

N

PROP. R/W

SI

197+00 C

198+00 C

199+00 C

200+00 C

201+00 C

RAMP C ℝ

RAMP C RL

204+00 D

SEPV

205

ATT UNDERGROUND 'FO' FIBER OPTIC

ALLIANT ENERGY 'OH' OVERHEAD LINES

CTH UU SOUTHBOUND ℝ

30+00 SB

30+00 NB

CTH UU

GUY

ALLIANT ENERGY UNDERGROUND 'G' GAS LINE

EXISTING R/W

EXISTING R/W

29+00 SB

29+00 NB

5

5

STH 23 WESTBOUND RL

STH 23

198+00 WB N86° 44' 09"E

199+00 WB

200+00 WB

201+00 WB

202+00 WB

203+00 WB

204+00 WB

S89° 46' 40"E

205+00 WB

198+00 EB

199+00 EB

200+00 EB

201+00 EB

202+00 EB

203+00 EB

204+00 EB

205+00 EB

N86° 44' 09"E

S89° 46' 40"E

STH 23 EASTBOUND RL

28+00 SB

28+00 NB

ATT UNDERGROUND 'FO' FIBER OPTIC

B-20-204

ATT UNDERGROUND 'T' TELEPHONE LINE

ATT UNDERGROUND 'FO' FIBER OPTIC

EXISTING R/W

27+00 SB

27+00 NB

ATT UNDERGROUND 'T' TELEPHONE LINE

CTH UU NORTHBOUND ℝ

EXISTING R/W

ALLIANT ENERGY 'OH' OVERHEAD LINES

RAMP A ℝ

ALLIANT ENERGY UNDERGROUND 'E' ELECTRIC LINES

ATT UNDERGROUND 'T' TELEPHONE LINE

198+00 A

199+00 A

200+00 A

201+00 A

202+00 A

RAMP A RL


PROJECT NO: 1440-15-71	HWY: STH 23	COUNTY: FOND DU LAC	PLAN : STH 23 EASTBOUND AND WESTBOUND	SHEET 128	E

FILE NAME : J:\JOBS2014\20142023\CAD\TRANSPORTATION\DWG\SHEETSPLAN\STH 23 2016 PP DT1078.DWG
LAYOUT NAME - 38


PLOT DATE : 10/21/2019 11:35 AM PLOT BY : SCHULTZ, ANDREW K. PLOT NAME : PLOT SCALE : 1 IN:50 FT

WISDOT/CADDS SHEET 44

STH 23 WESTBOUND

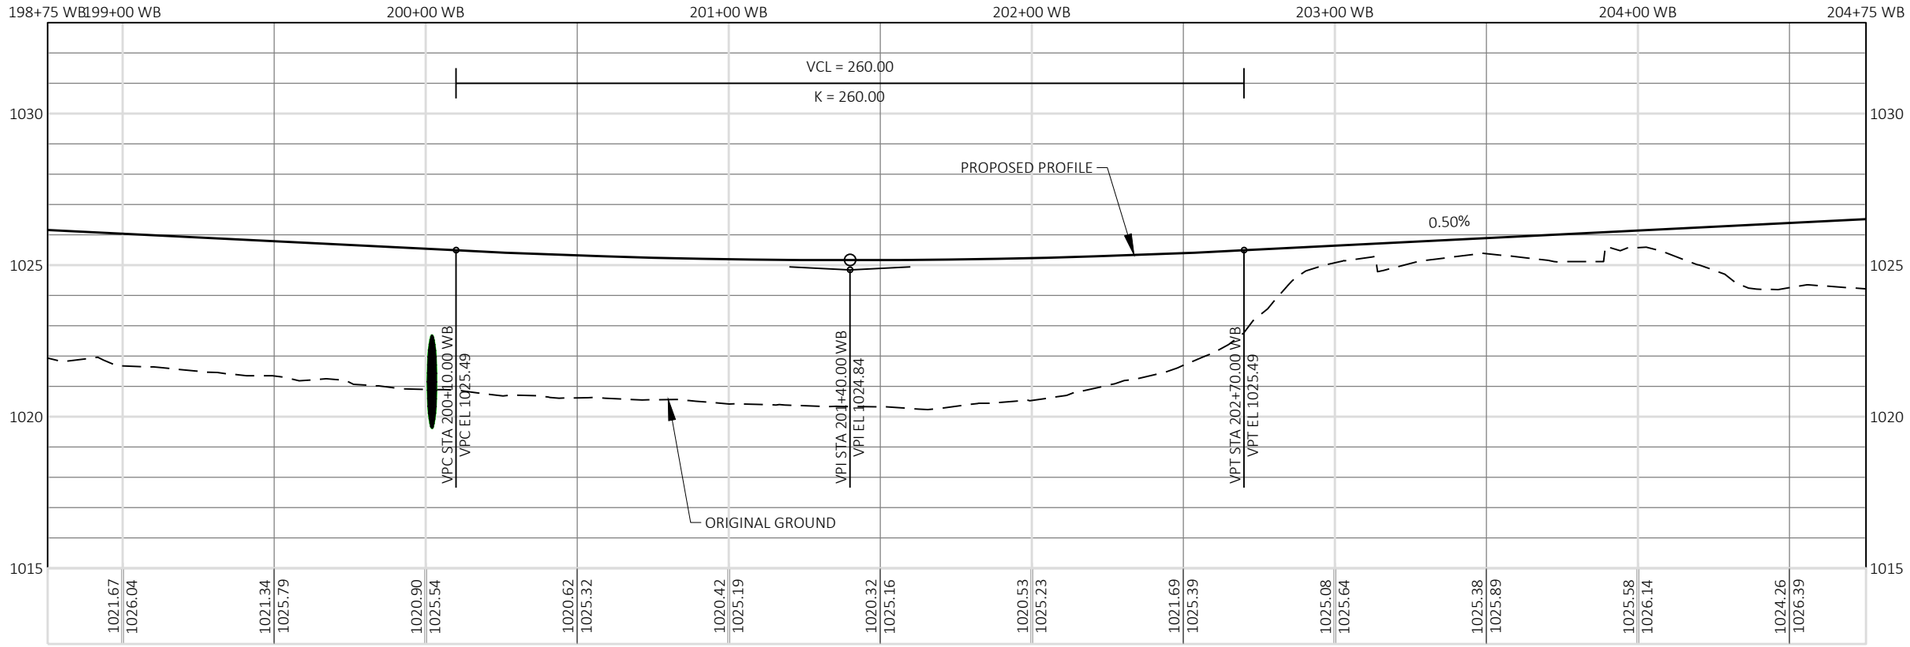


STH 23 EASTBOUND

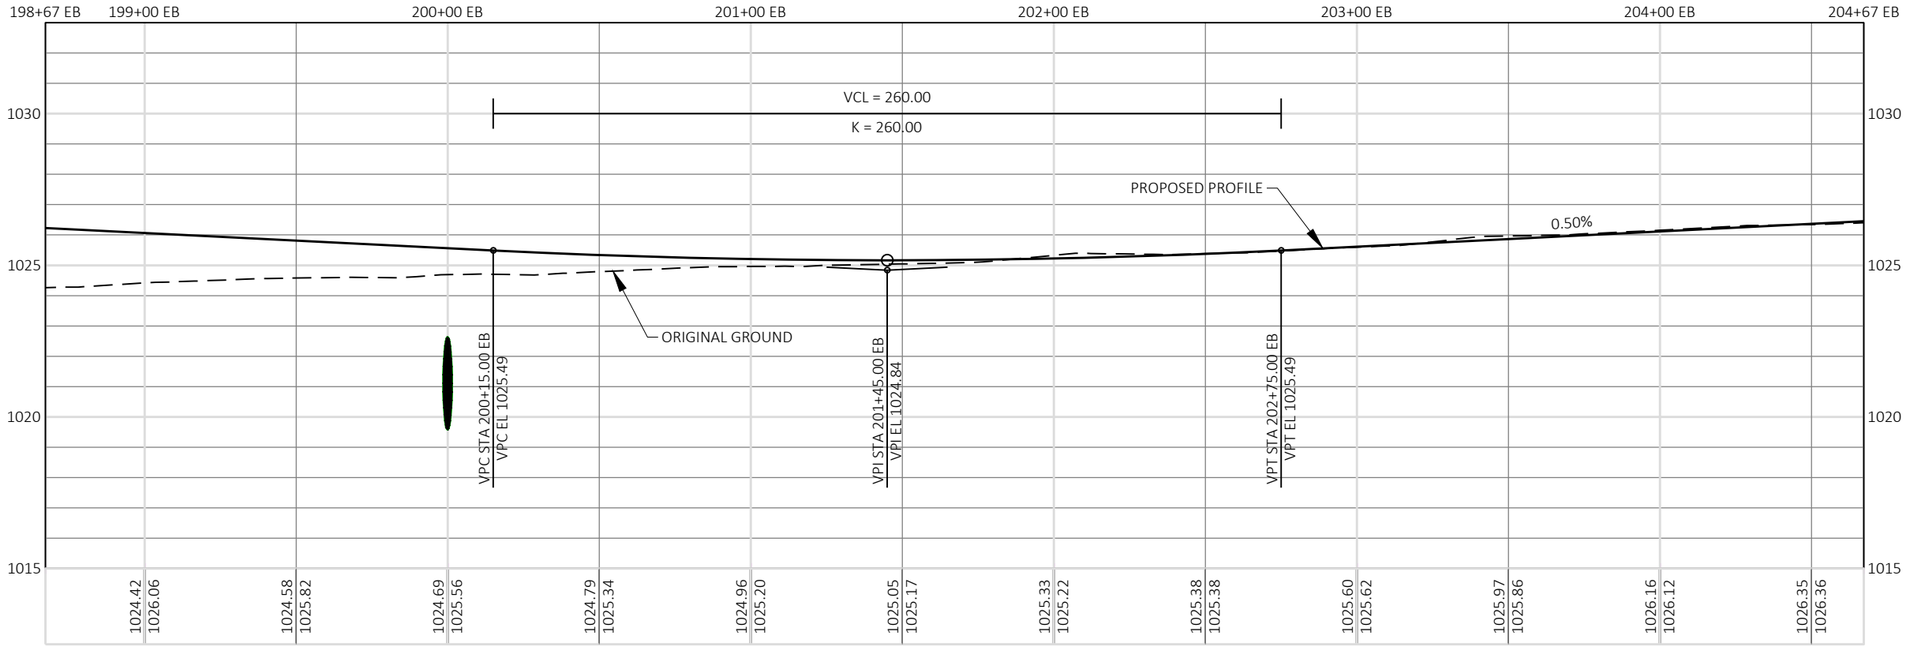

PROJECT NO: 1440-15-71	HWY: STH 23	COUNTY: FOND DU LAC	PROFILE : STH 23 EASTBOUND AND WESTBOUND	SHEET 129	E

FILE NAME : J:\JOBS2014\20142023\CAD\TRANSPORTATION\DWG\SHEETSPLAN\STH 23 2016 PP DT1078.DWG
LAYOUT NAME - 39
PLOT DATE : 10/21/2019 11:35 AM PLOT BY : SCHULTZ, ANDREW K. PLOT NAME : PLOT SCALE : 1 IN:50 FT
WISDOT/CADDS SHEET 44

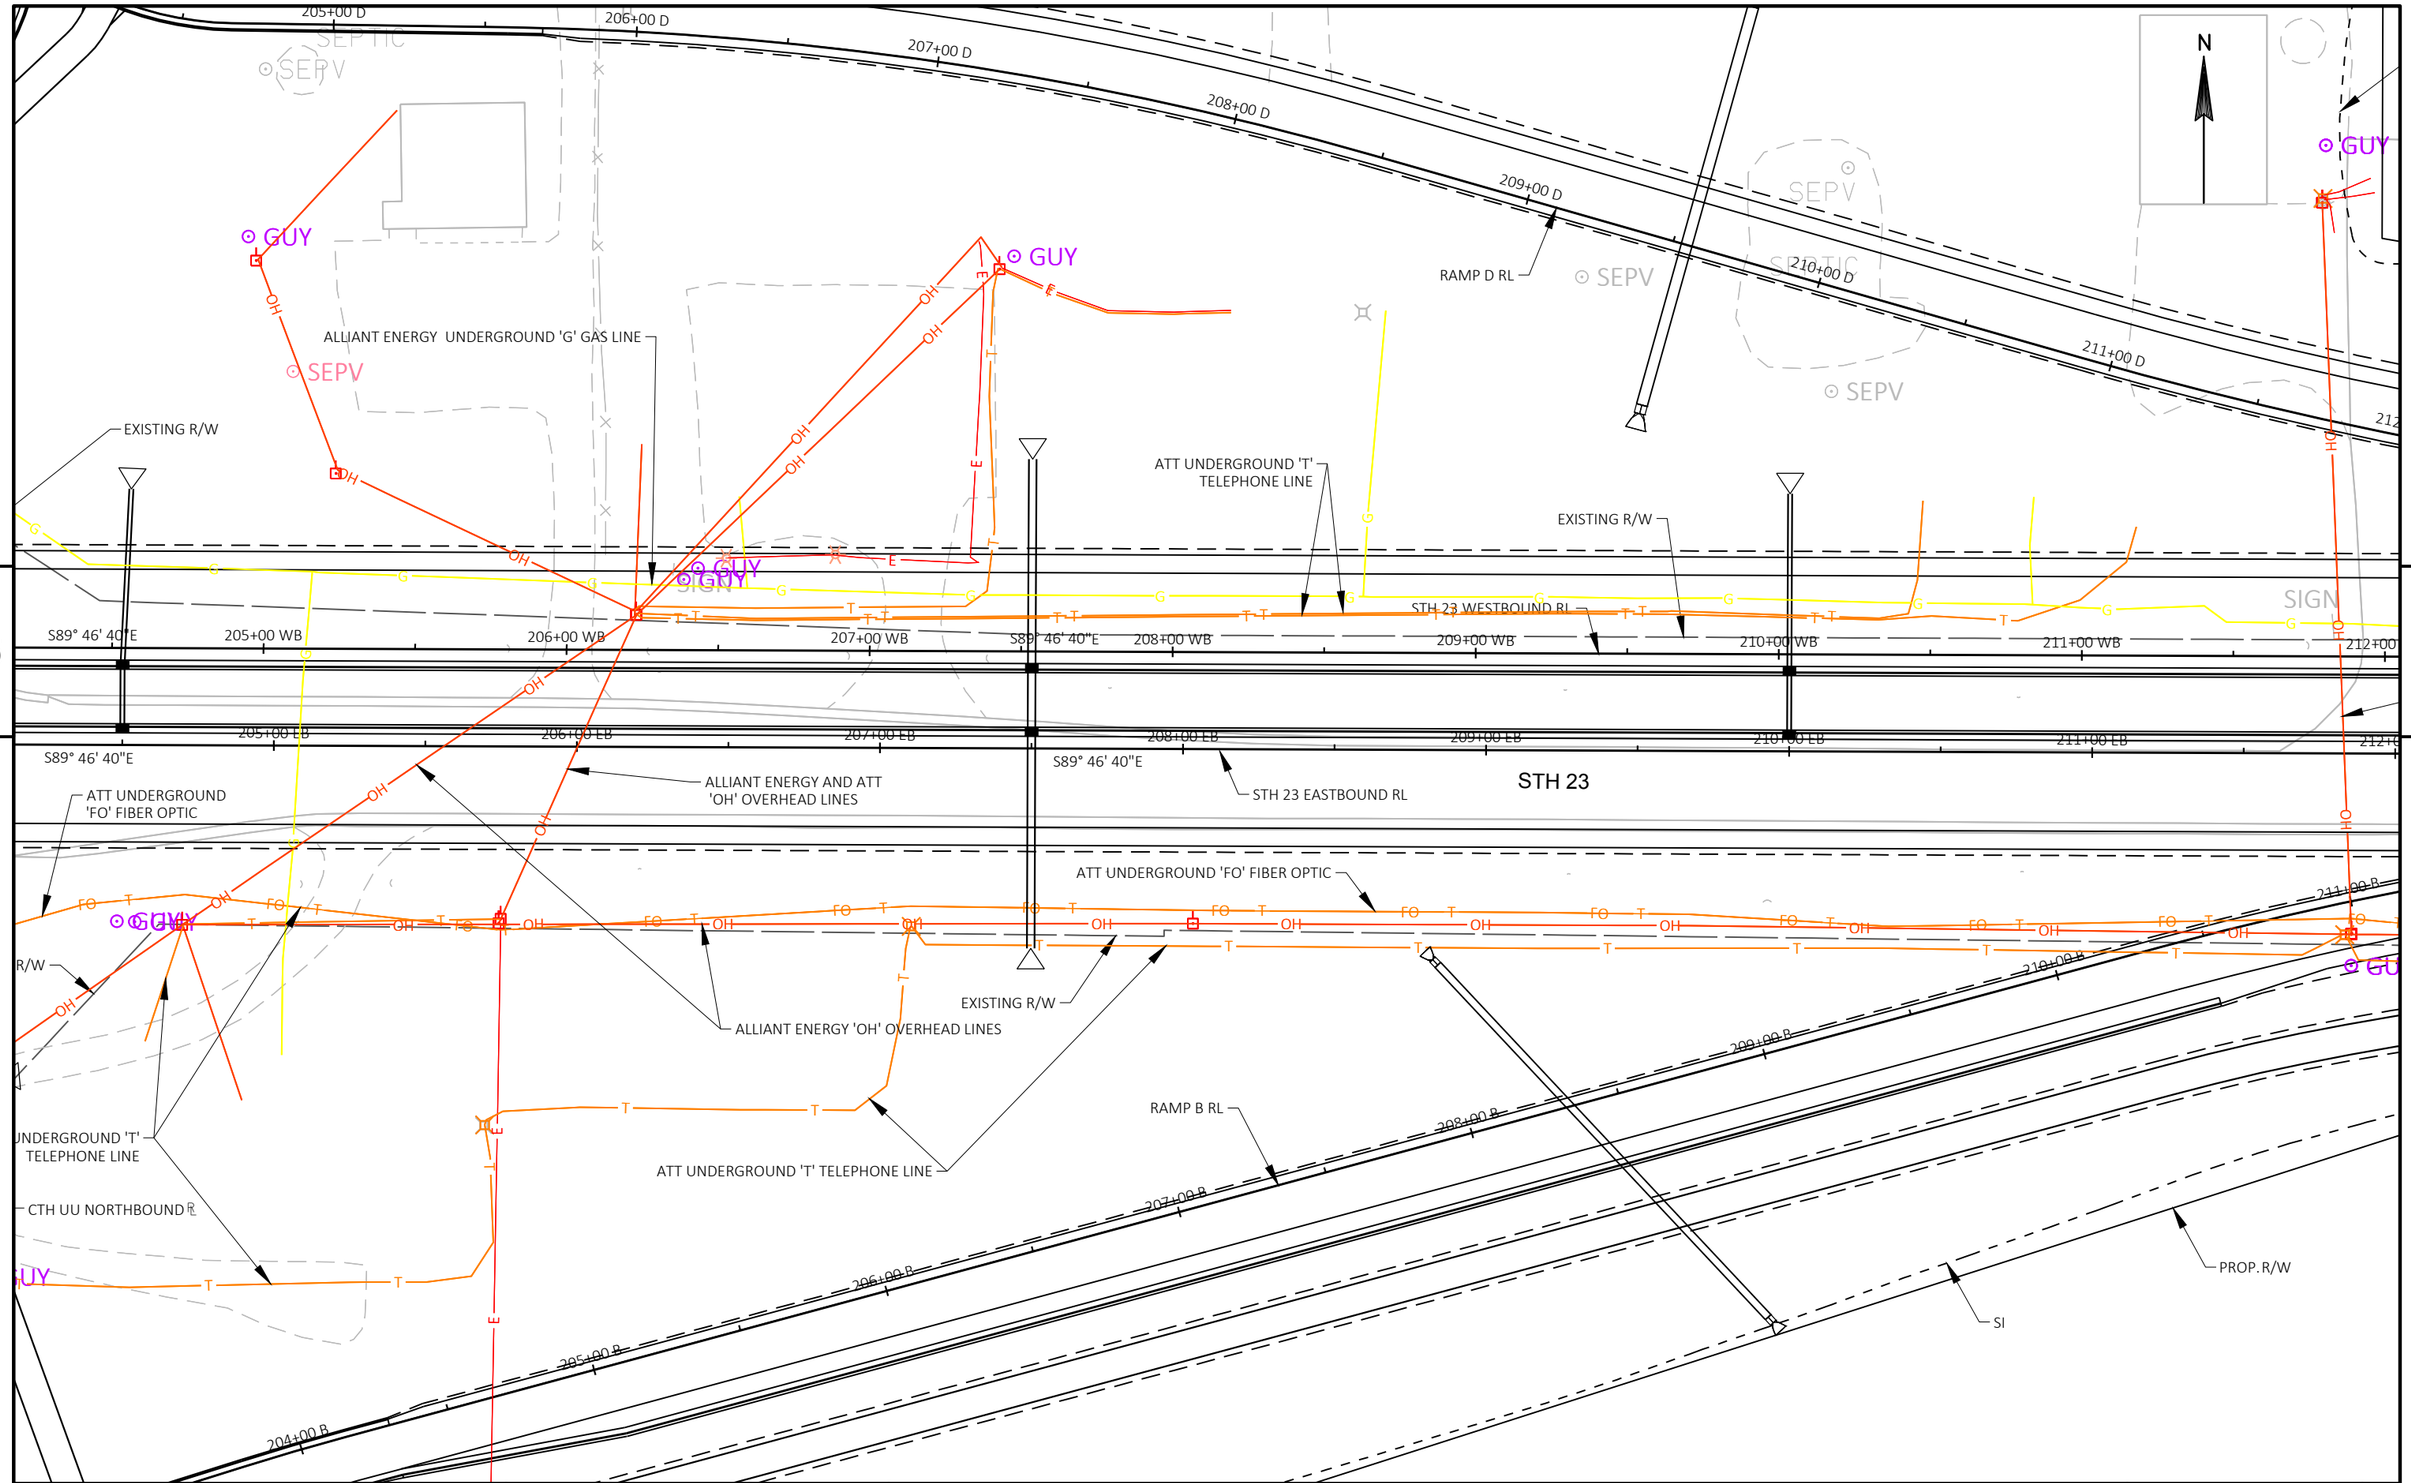


PROJECT NO: 1440-15-71	HWY: STH 23	COUNTY: FOND DU LAC	PLAN : STH 23 EASTBOUND AND WESTBOUND	SHEET 130	E


FILE NAME : J:\JOBS2014\20142023\CAD\TRANSPORTATION\DWG\SHEETSPLAN\STH 23 2016 PP DT1078.DWG
LAYOUT NAME - 40

PLOT DATE : 10/21/2019 11:36 AM PLOT BY : SCHULTZ, ANDREW K. PLOT NAME : PLOT SCALE : 1 IN:50 FT

STH 23 WESTBOUND

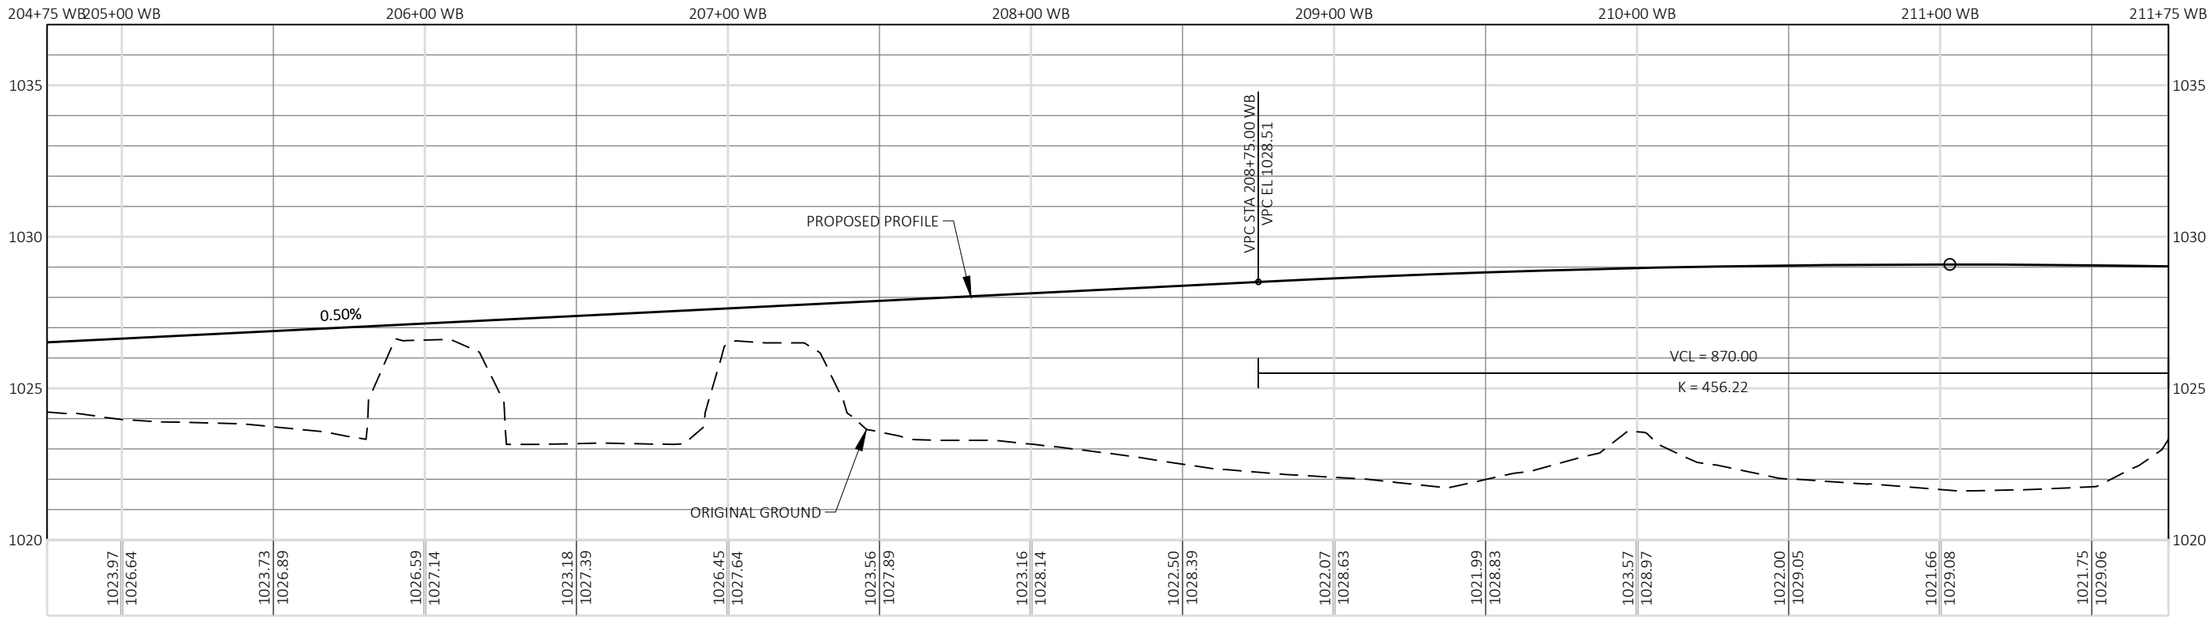

STH 23 EASTBOUND

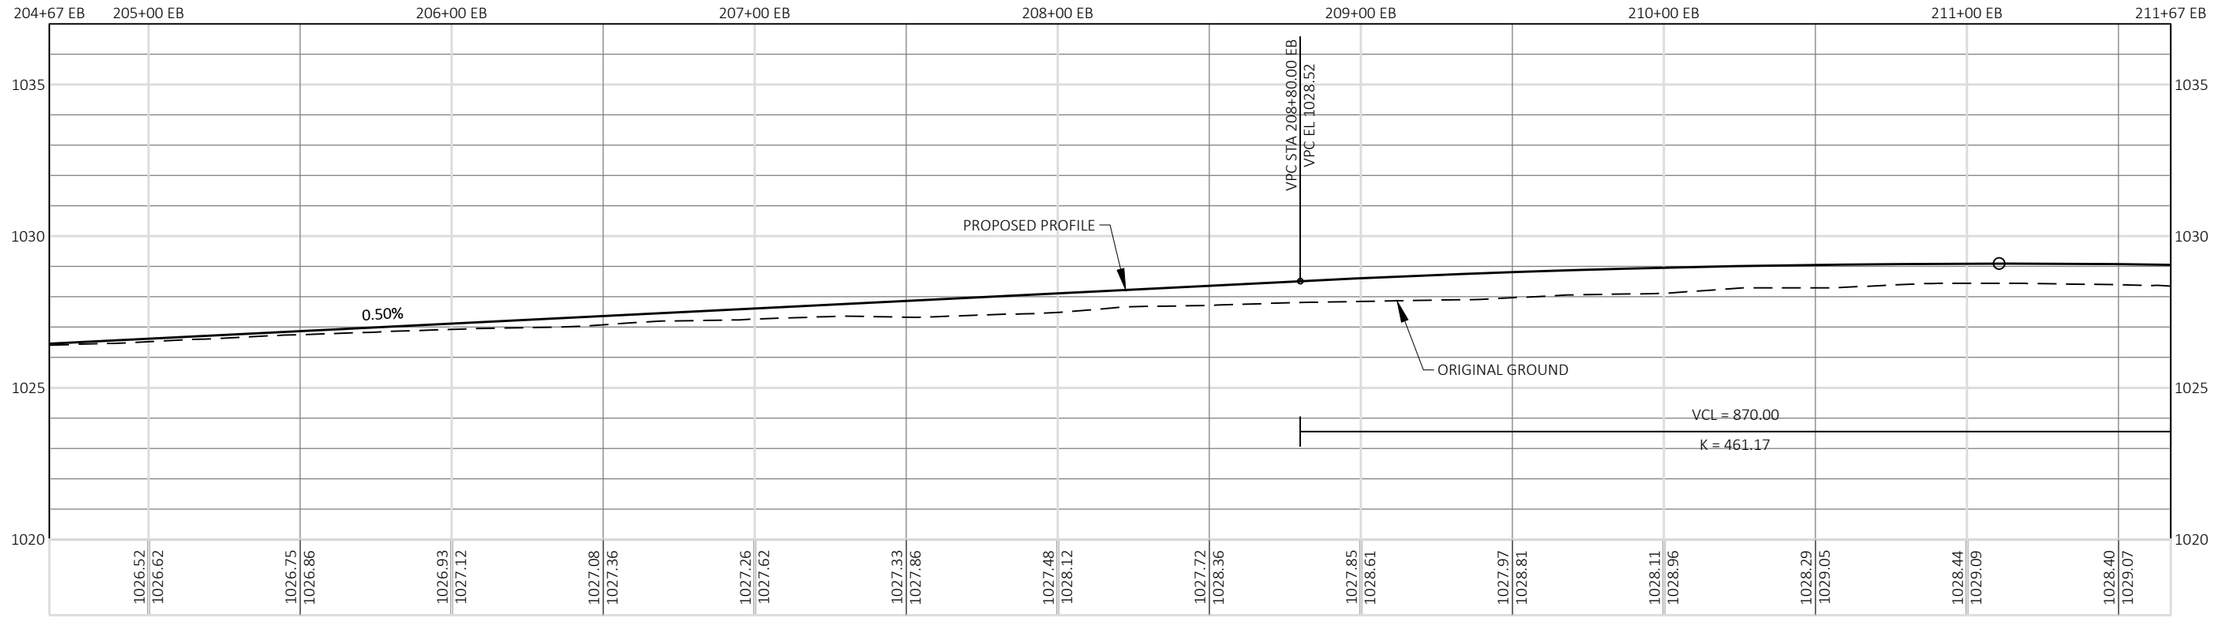

PROJECT NO: 1440-15-71	HWY: STH 23	COUNTY: FOND DU LAC	PROFILE : STH 23 EASTBOUND AND WESTBOUND	SHEET 131	E

FILE NAME : J:\JOBS2014\20142023\CAD\TRANSPORTATION\DWG\SHEETSPLAN\STH 23 2016 PP DT1078.DWG
LAYOUT NAME - 41

PLOT DATE : 10/21/2019 11:36 AM PLOT BY : SCHULTZ, ANDREW K. PLOT NAME : PLOT SCALE : 1 IN:50 FT

WISDOT/CADDS SHEET 44


N

SI
GUY
SEPV
WELL
PROP. R/W
SI
GUY
SEPV
SEPV
ALLIANT ENERGY UNDERGROUND 'G' GAS LINE
RAMP D ℝ
212+00 D
213+00 D
214+00 D
215+00 D
216+00 D
EXISTING R/W
SEPV
SEPV
SEPV
SEPV
SEPV
SIGN
ALLIANT ENERGY 'OH' OVERHEAD LINES
SIGN
STH 23 WESTBOUND ℝ
5
212+00 WB
213+00 WB
214+00 WB
S89° 46' 40"E
215+00 WB
216+00 WB
217+00 WB
218+00 WB
5
212+00 EB
213+00 EB
214+00 EB
216+00 EB
217+00 EB
218+00 EB
S89° 46' 40"E
RAMP B ℝ
213+00 B
212+00 B
211+00 B
STH 23
STH 23 EASTBOUND ℝ
ATT UNDERGROUND 'FO' FIBER OPTIC
EXISTING R/W
GUY
GUY
SI
ATT UNDERGROUND 'T' TELEPHONE LINE
PROP. R/W
PROP. R/W

PROJECT NO: 1440-15-71	HWY: STH 23	COUNTY: FOND DU LAC	PLAN : STH 23 EASTBOUND AND WESTBOUND	SHEET 132	E

FILE NAME : J:\JOBS2014\20142023\CAD\TRANSPORTATION\DWG\SHEETSPLAN\STH 23 2016 PP DT1078.DWG
LAYOUT NAME - 42
PLOT DATE : 10/21/2019 11:36 AM
PLOT BY : SCHULTZ, ANDREW K.
PLOT NAME :
PLOT SCALE : 1 IN:50 FT


STH 23 WESTBOUND

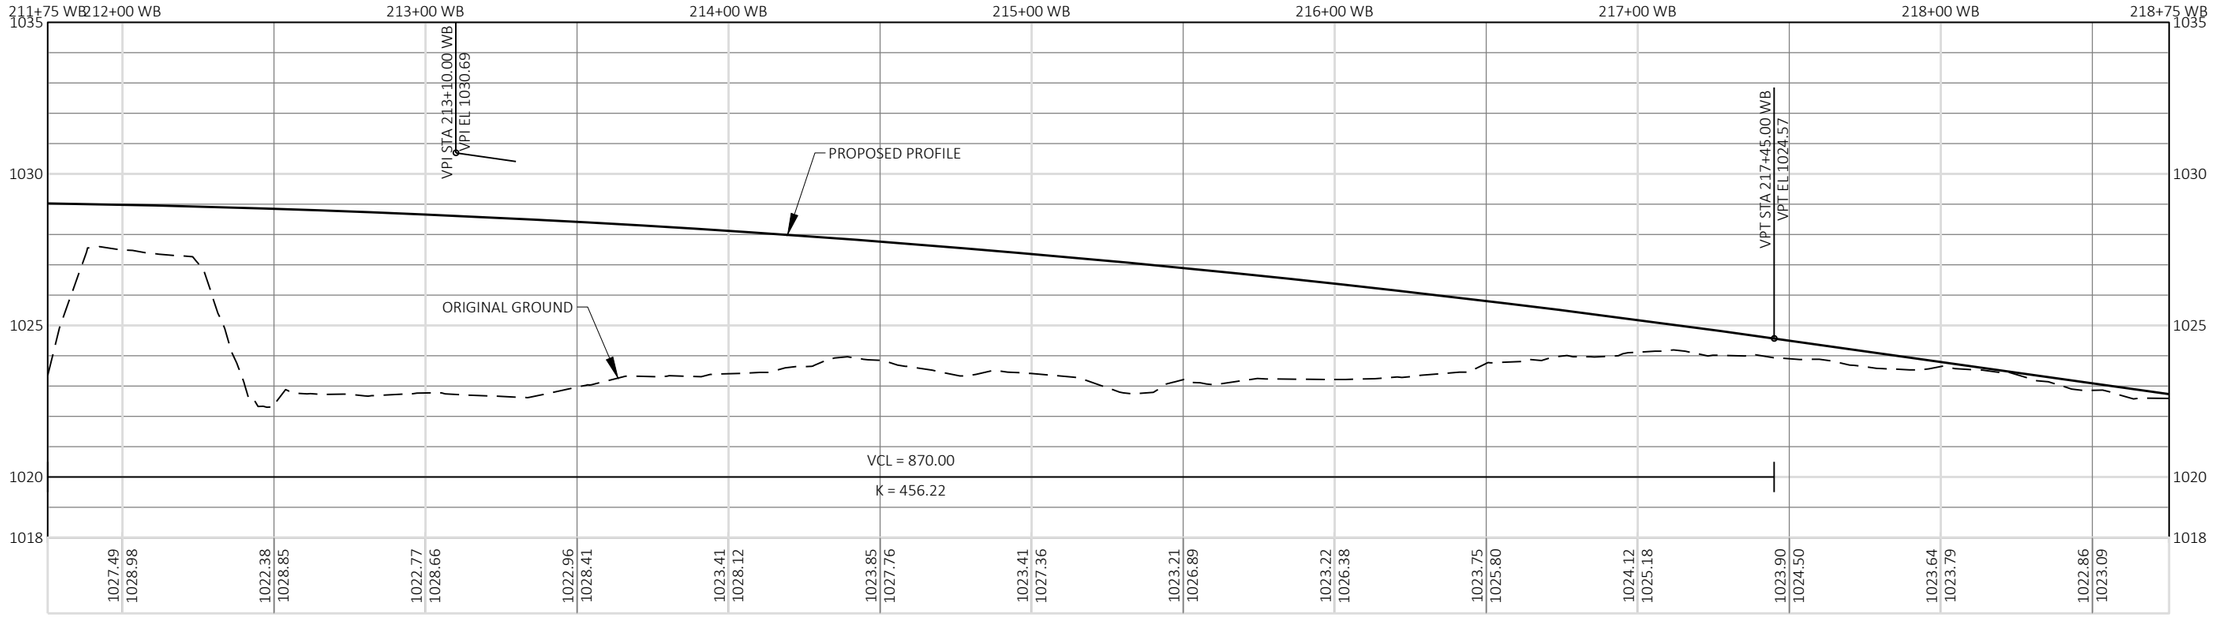

5

5

STH 23 EASTBOUND

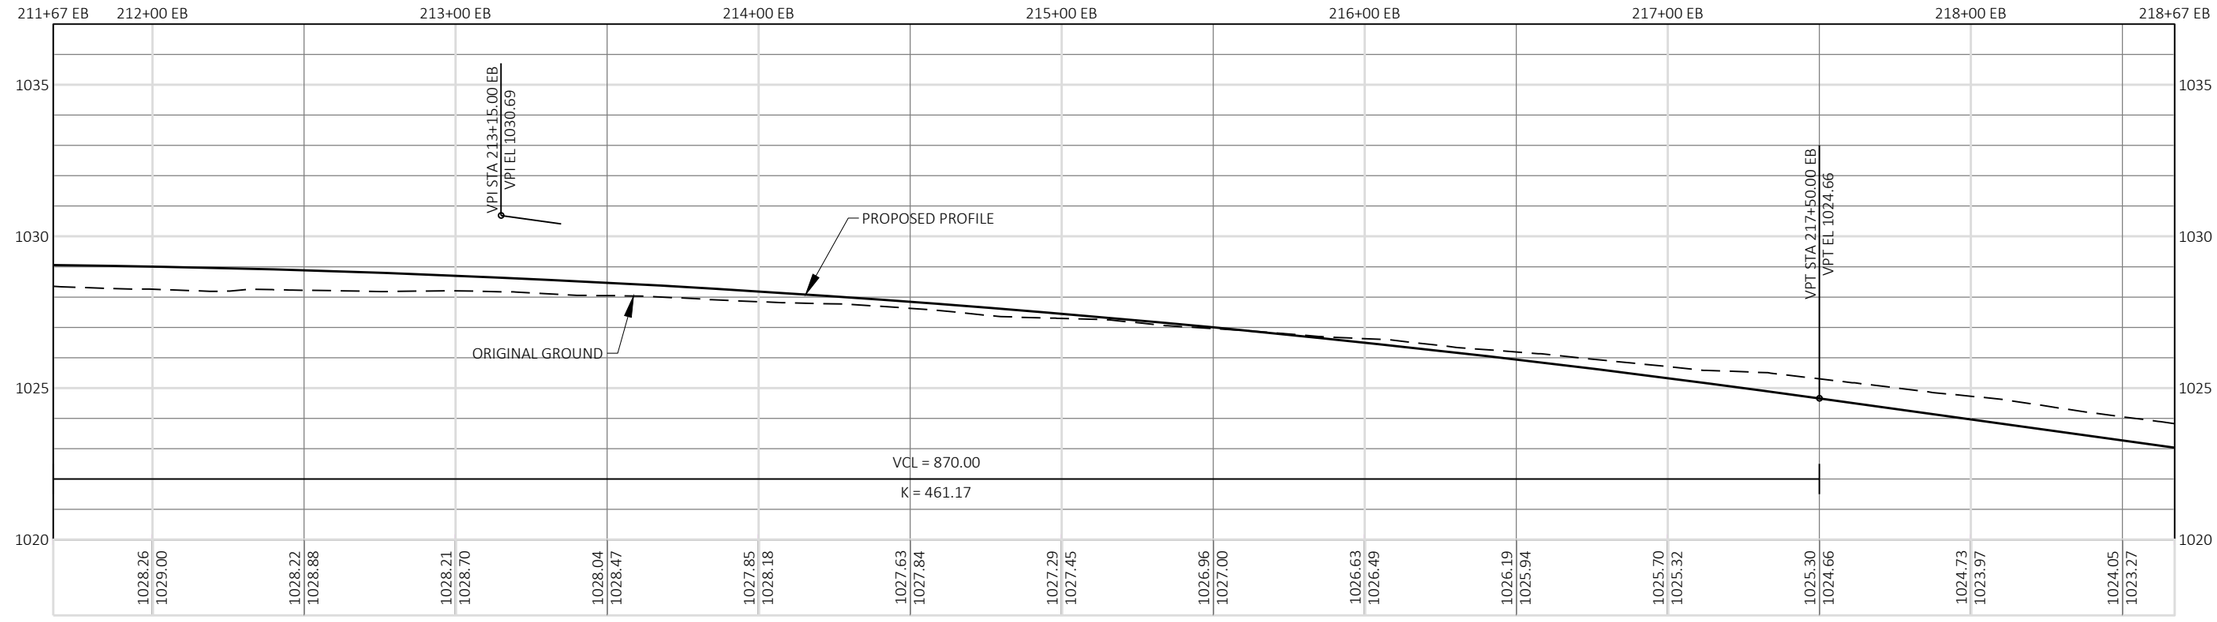

PROJECT NO: 1440-15-71	HWY: STH 23	COUNTY: FOND DU LAC	PROFILE : STH 23 EASTBOUND AND WESTBOUND	SHEET 133	E

FILE NAME : J:\JOBS2014\20142023\CAD\TRANSPORTATION\DWG\SHEETSPLAN\STH 23 2016 PP DT1078.DWG
LAYOUT NAME - 43

PLOT DATE : 10/21/2019 11:37 AM PLOT BY : SCHULTZ, ANDREW K. PLOT NAME : PLOT SCALE : 1 IN:50 FT

N

WELL ANT.

A/C

SEPC SEPV SEPC

SEPV SEPV SEPV SEPV SEPV

SEPC

ABANDON WELL

PROP. R/W

SI

ALLIANT ENERGY UNDERGROUND 'G' GAS LINE

EXISTING R/W

GUY

STH 23 WESTBOUND RL

STH 23

5

5

219+00 WB

220+00 WB

221+00 WB

S89° 40' 40"E

222+00 WB

223+00 WB

224+00 WB

225+00 WB

226+00 WB

219+00 EB

220+00 EB

221+00 EB

222+00 EB

S89° 46' 40"E

223+00 EB

224+00 EB

225+00 EB

226+00 EB

STH 23 EASTBOUND RL

ATT UNDERGROUND 'FO' FIBER OPTIC

GUY

EXISTING R/W

SI

SIGN

PROP. R/W

ATT UNDERGROUND 'T' TELEPHONE LINE

ALLIANT ENERGY 'OH' OVERHEAD LINES

SIGN

WALLS

SEPV

SEPTIC

SEPV

SEPC SEPV


PROJECT NO: 1440-15-71	HWY: STH 23	COUNTY: FOND DU LAC	PLAN : STH 23 EASTBOUND AND WESTBOUND	SHEET 134	E

FILE NAME : J:\OBS2014\20142023\CAD\TRANSPORTATION\DWG\SHEETSPLAN\STH 23 2016 PP DT1078.DWG
LAYOUT NAME - 44


PLOT DATE : 10/21/2019 11:37 AM PLOT BY : SCHULTZ, ANDREW K. PLOT NAME : PLOT SCALE : 1 IN:50 FT

WISDOT/CADDS SHEET 44

STH 23 WESTBOUND

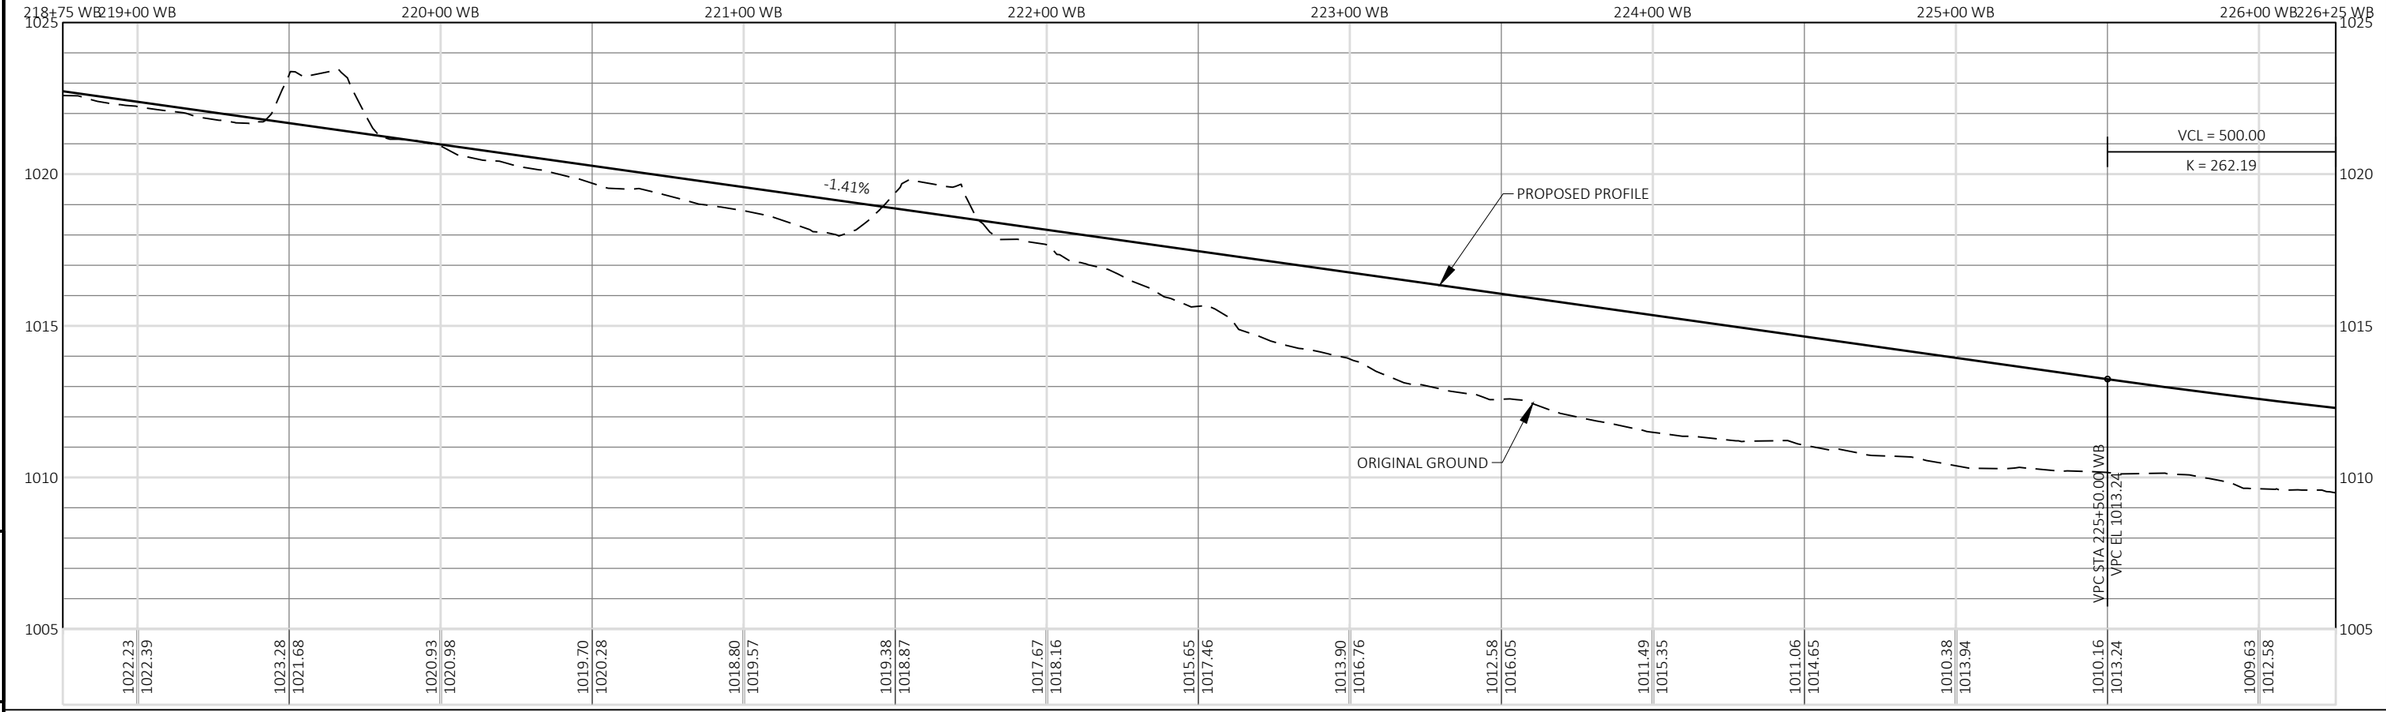

STH 23 EASTBOUND

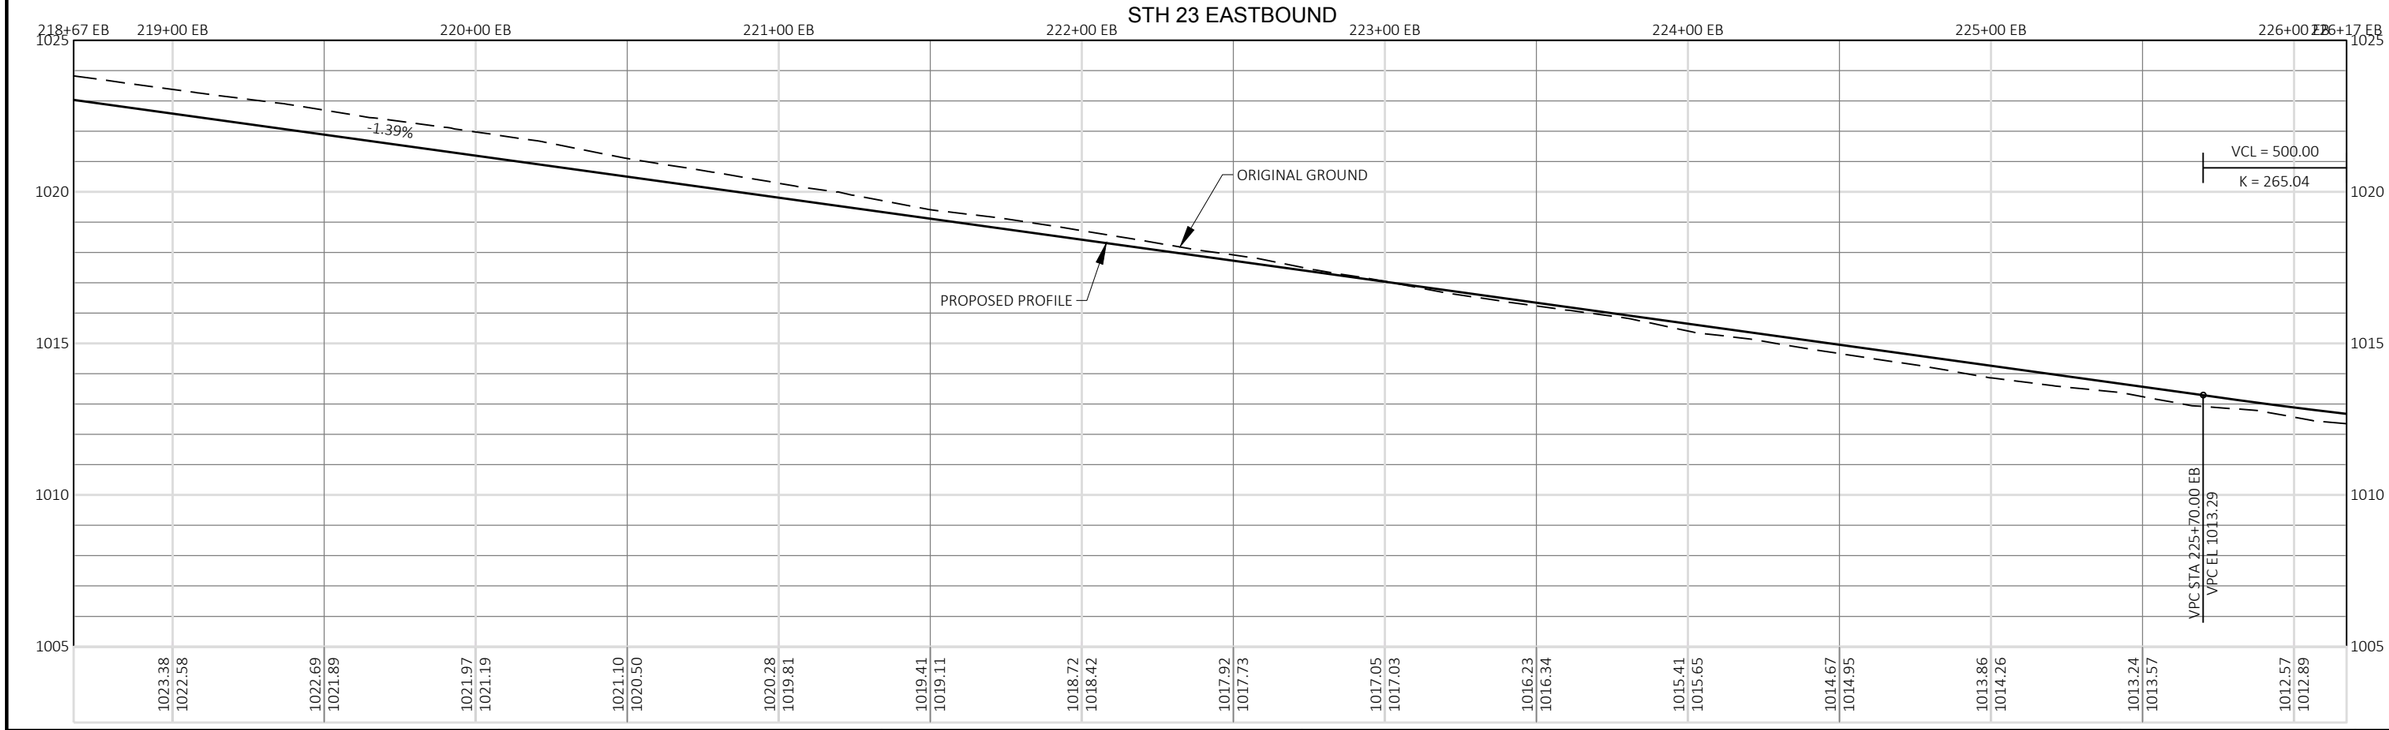

PROJECT NO: 1440-15-71	HWY: STH 23	COUNTY: FOND DU LAC	PROFILE : STH 23 EASTBOUND AND WESTBOUND	SHEET 135	E

FILE NAME : J:\JOBS2014\20142023\CAD\TRANSPORTATION\DWG\SHEETSPLAN\STH 23 2016 PP DT1078.DWG
LAYOUT NAME - 45

PLOT DATE : 10/21/2019 11:37 AM PLOT BY : SCHULTZ, ANDREW K. PLOT NAME : PLOT SCALE : 1 IN:50 FT

WISDOT/CADDS SHEET 44

N

PROP. R/W

SI

EXISTING R/W

STH 23 WESTBOUND RL

STH 23

226+00 WB | 227+00 WB | 228+00 WB | 229+00 WB | 230+00 WB | 231+00 WB | N87° 58' 35"E | 232+00 WB | 233+00 WB

5 5

226+00 EB | 227+00 EB | 228+00 EB | 229+00 EB | 230+00 EB | 231+00 EB | 232+00 EB | 233+00 EB

S89° 46' 40"E

STH 23 EASTBOUND RL

ATT UNDERGROUND 'FO' FIBER OPTIC

EXISTING R/W

SI

ATT UNDERGROUND 'T' TELEPHONE LINE

ALLIANT ENERGY 'OH' OVERHEAD LINES

PROP. R/W

WELL

UC

SLAB

SEPC

SEPV

WALLS


PROJECT NO: 1440-15-71	HWY: STH 23	COUNTY: FOND DU LAC	PLAN : STH 23 EASTBOUND AND WESTBOUND	SHEET 136	E

FILE NAME : J:\JOBS2014\20142023\CAD\TRANSPORTATION\DWG\SHEETSPLAN\STH 23 2016 PP DT1078.DWG
LAYOUT NAME - 46


PLOT DATE : 10/21/2019 11:38 AM PLOT BY : SCHULTZ, ANDREW K. PLOT NAME : PLOT SCALE : 1 IN:50 FT

WISDOT/CADDS SHEET 44

STH 23 WESTBOUND

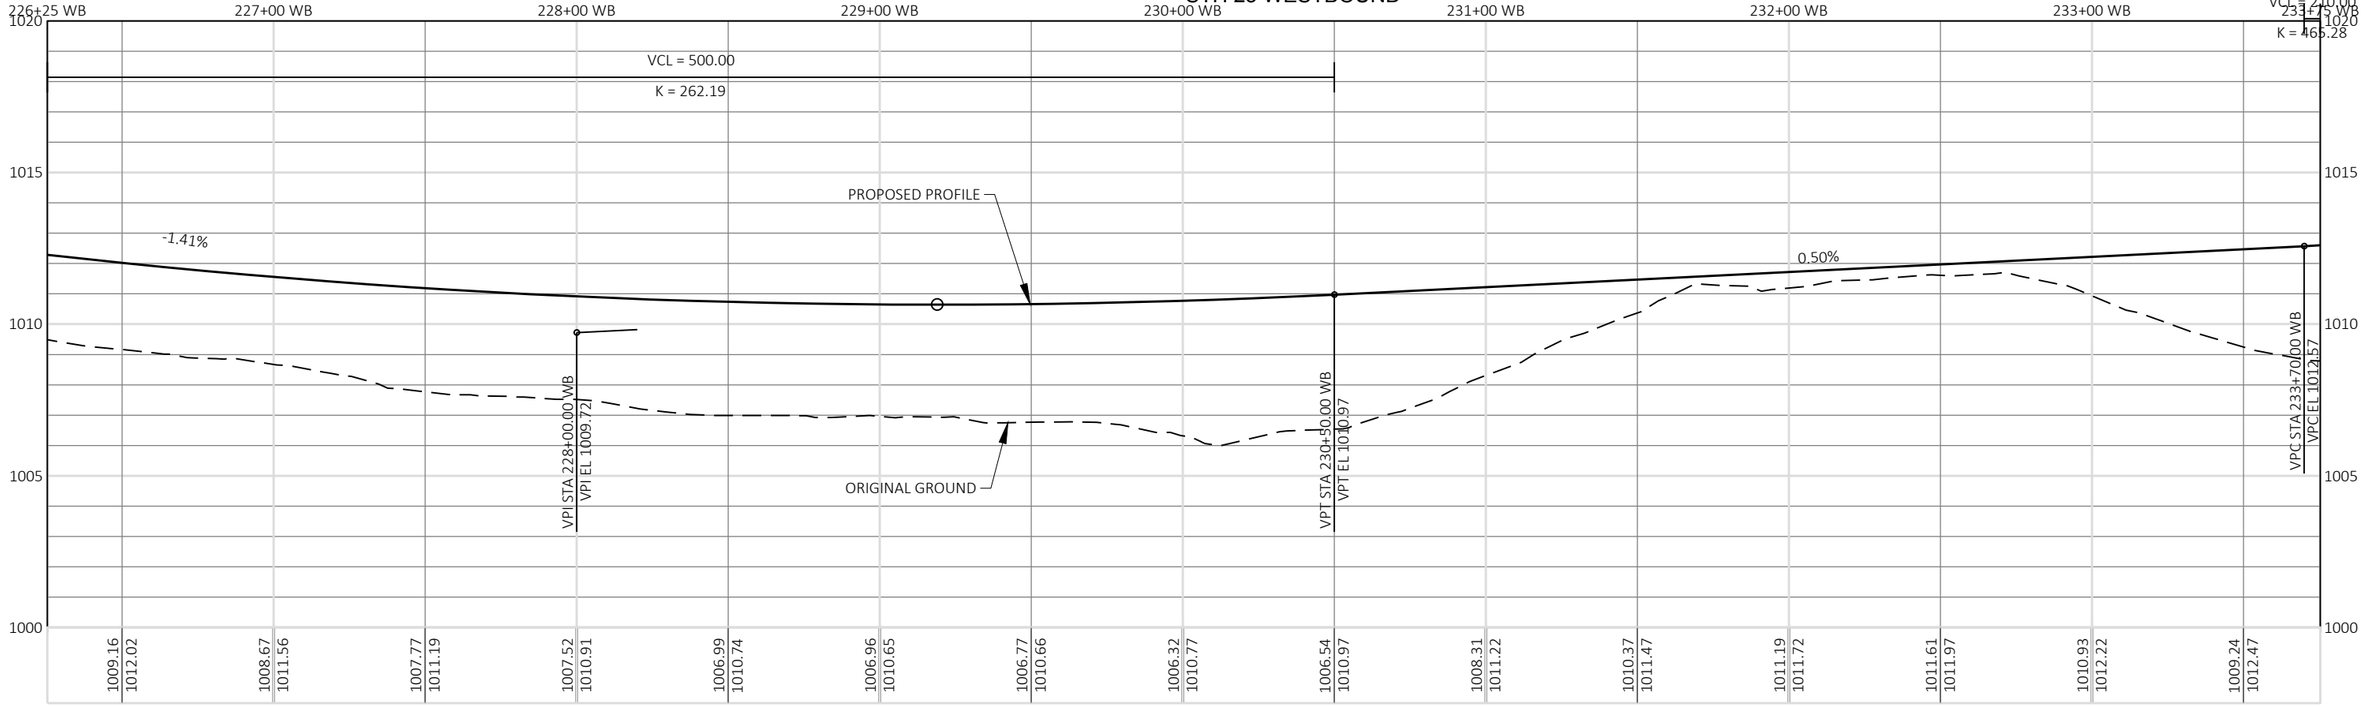

STH 23 EASTBOUND

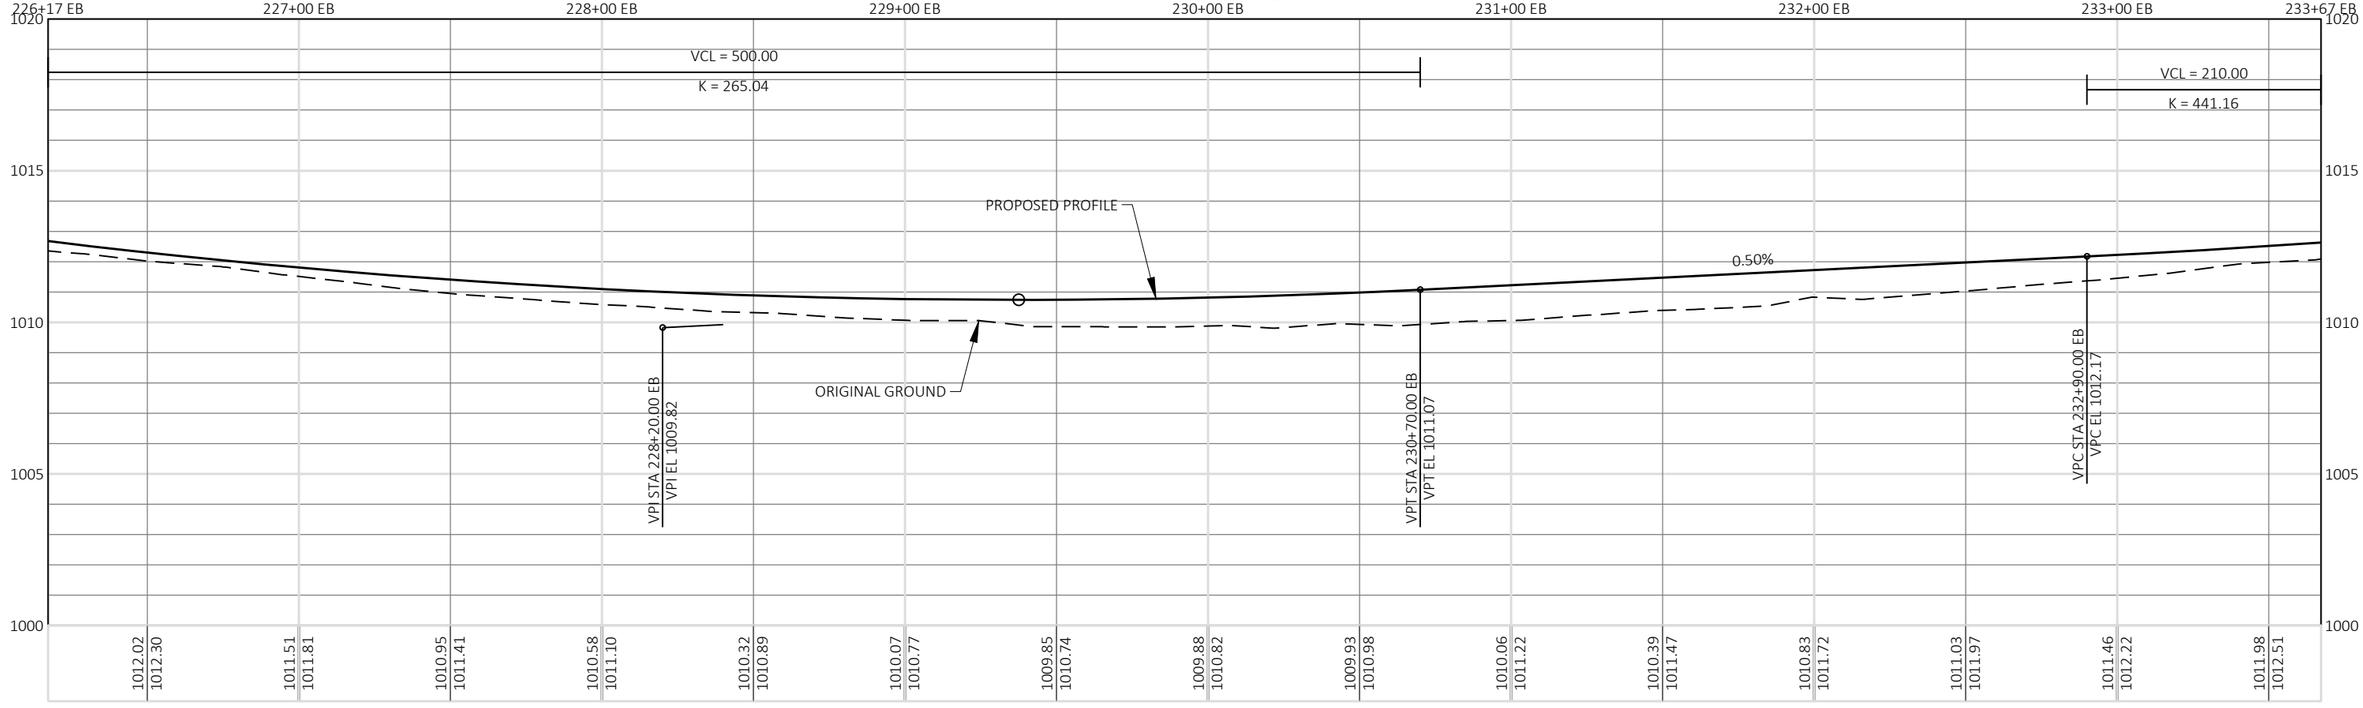

PROJECT NO: 1440-15-71	HWY: STH 23	COUNTY: FOND DU LAC	PROFILE : STH 23 EASTBOUND AND WESTBOUND	SHEET 137	E

FILE NAME : J:\JOBS2014\20142023\CAD\TRANSPORTATION\DWG\SHEETSPLAN\STH 23 2016 PP DT1078.DWG
LAYOUT NAME - 47


PLOT DATE : 10/21/2019 11:38 AM PLOT BY : SCHULTZ, ANDREW K. PLOT NAME : PLOT SCALE : 1 IN:50 FT

WISDOT/CADDS SHEET 44


PROP. R/W
SI
EXISTING R/W
STH 23 WESTBOUND RL
STH 23
234+00 WB
235+00 WB
236+00 WB
237+00 WB
238+00 WB
239+00 WB
S89° 23' 41"E 240+00 WB
241+00 WB
5
5
234+00 EB
235+00 EB
236+00 EB
237+00 EB
238+00 EB
239+00 EB
240+00 EB
241+00 EB
S89° 23' 41"E
STH 23 EASTBOUND RL
ATT UNDERGROUND 'FO' FIBER OPTIC
GUY
EXISTING R/W
WELL
SI
ALLIANT ENERGY 'OH' OVERHEAD LINES
ATT UNDERGROUND 'T' TELEPHONE LINE
PROP. R/W
SI
EXISTING R/W
PROP. R/W
SEPV
SEPC

PROJECT NO: 1440-15-71	HWY: STH 23	COUNTY: FOND DU LAC	PLAN : STH 23 EASTBOUND AND WESTBOUND	SHEET 138	E


STH 23 WESTBOUND

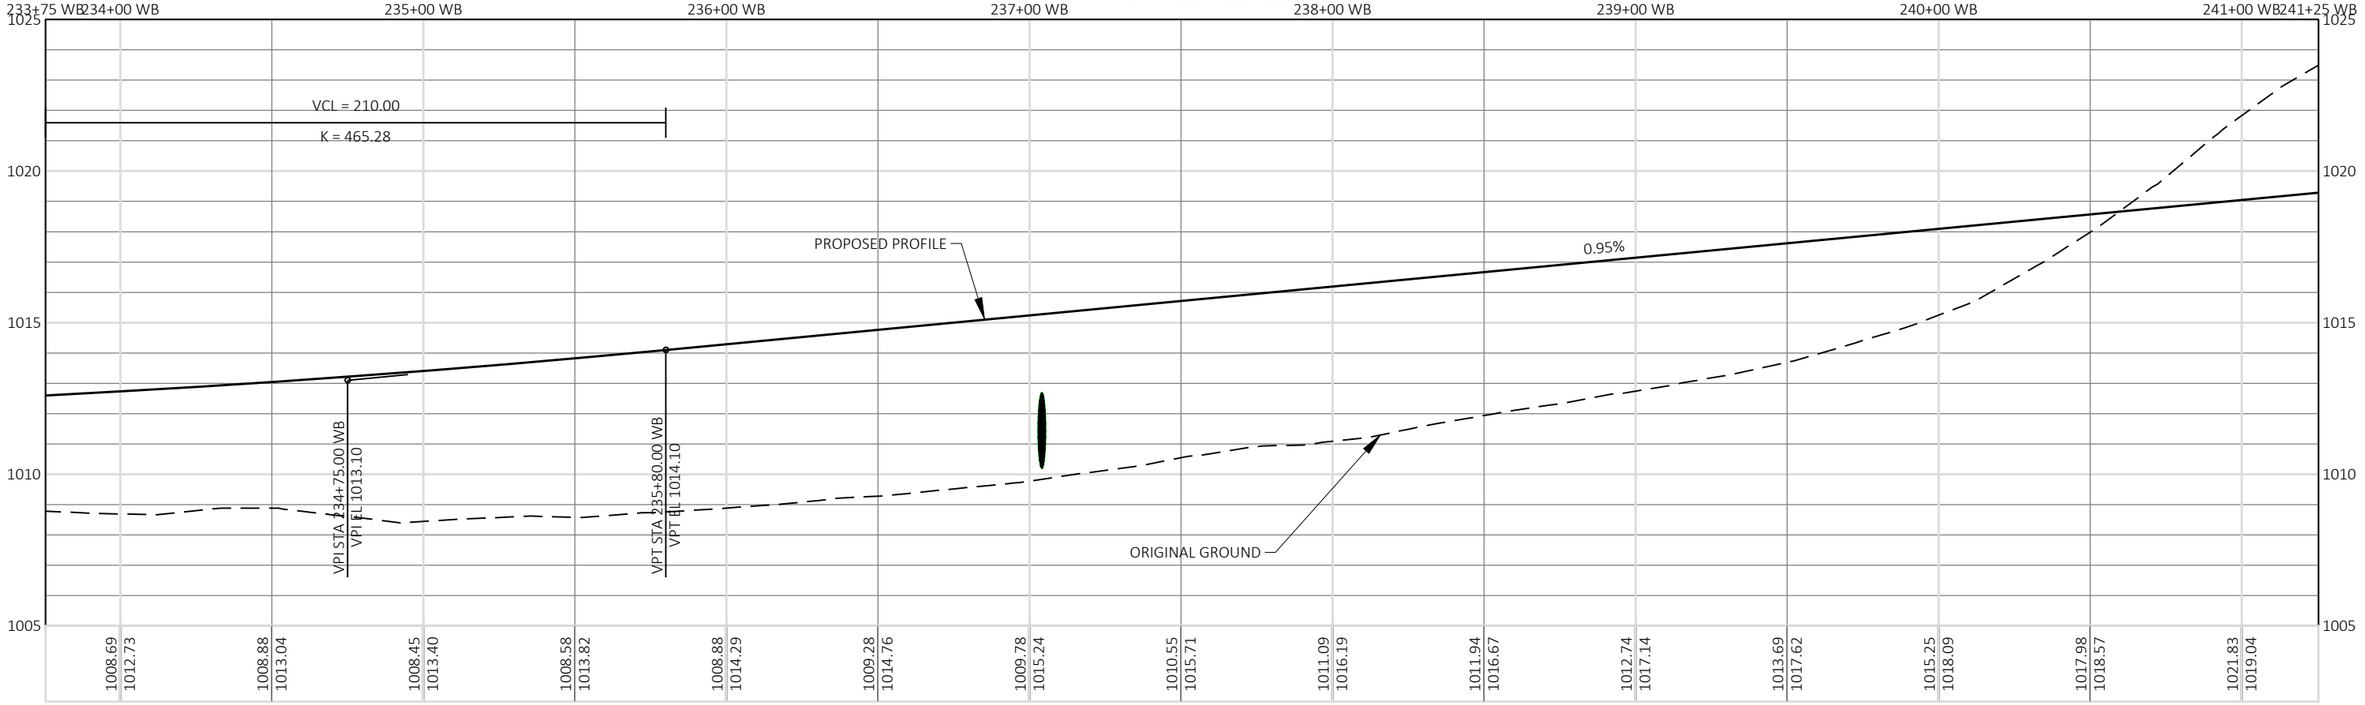

STH 23 EASTBOUND

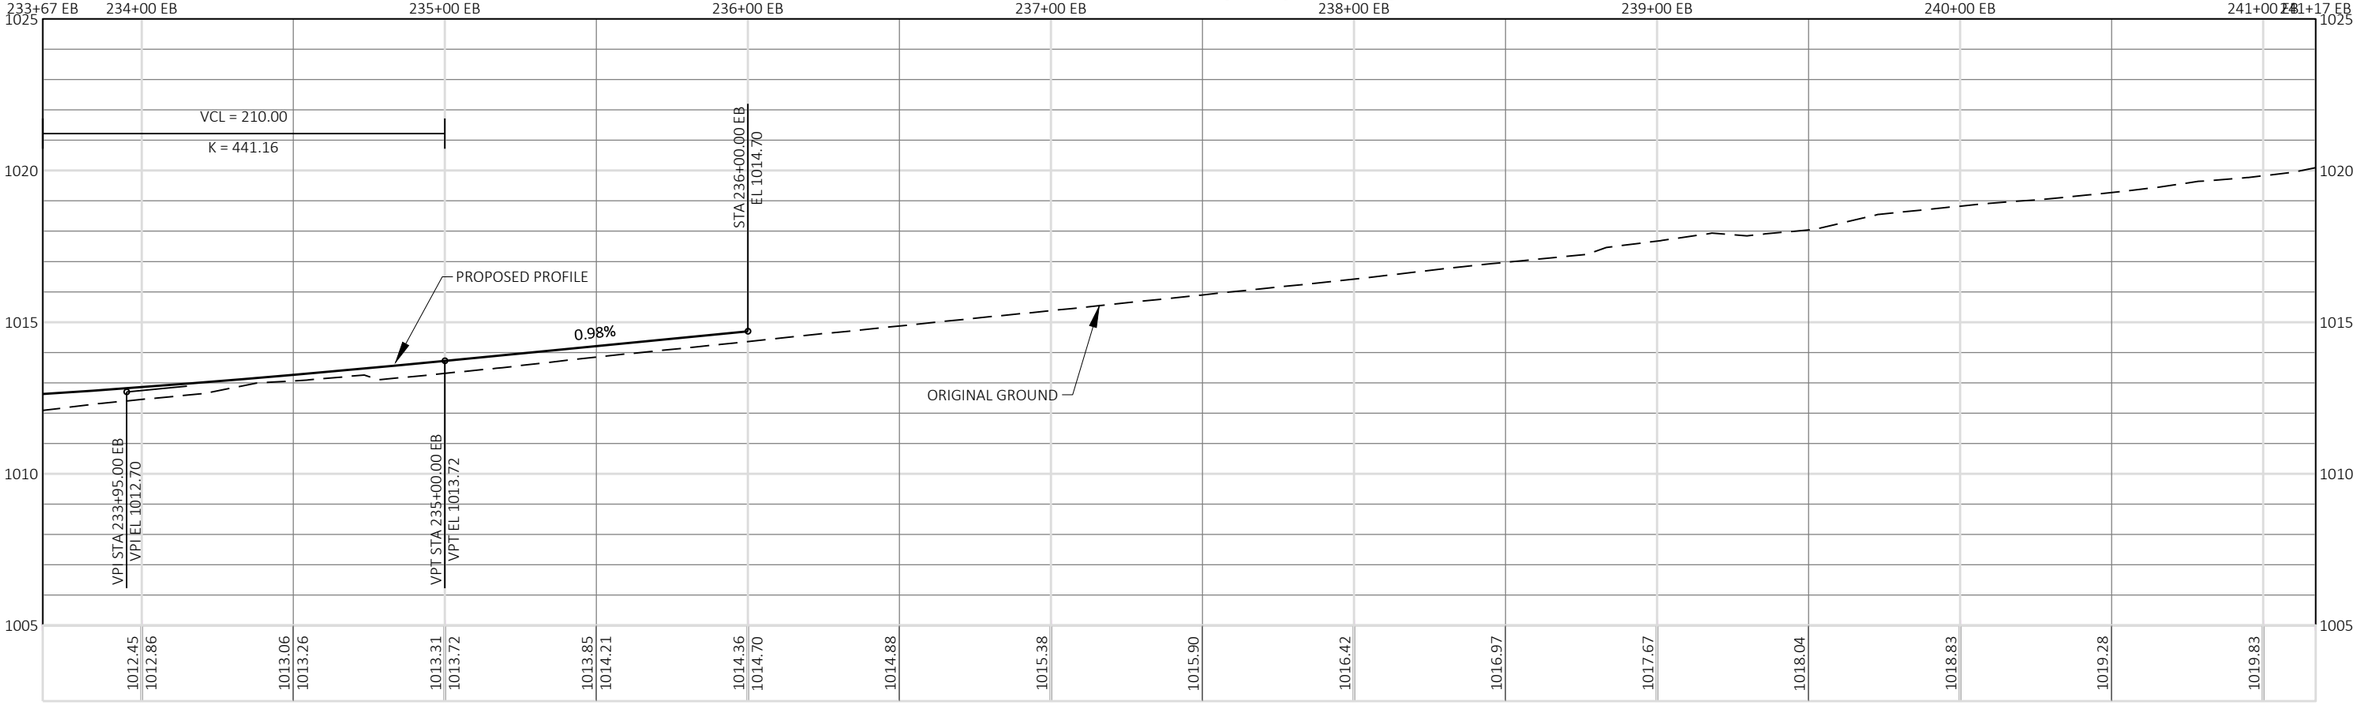


PROJECT NO: 1440-15-71	HWY: STH 23	COUNTY: FOND DU LAC	PROFILE : STH 23 EASTBOUND AND WESTBOUND	SHEET 139	E

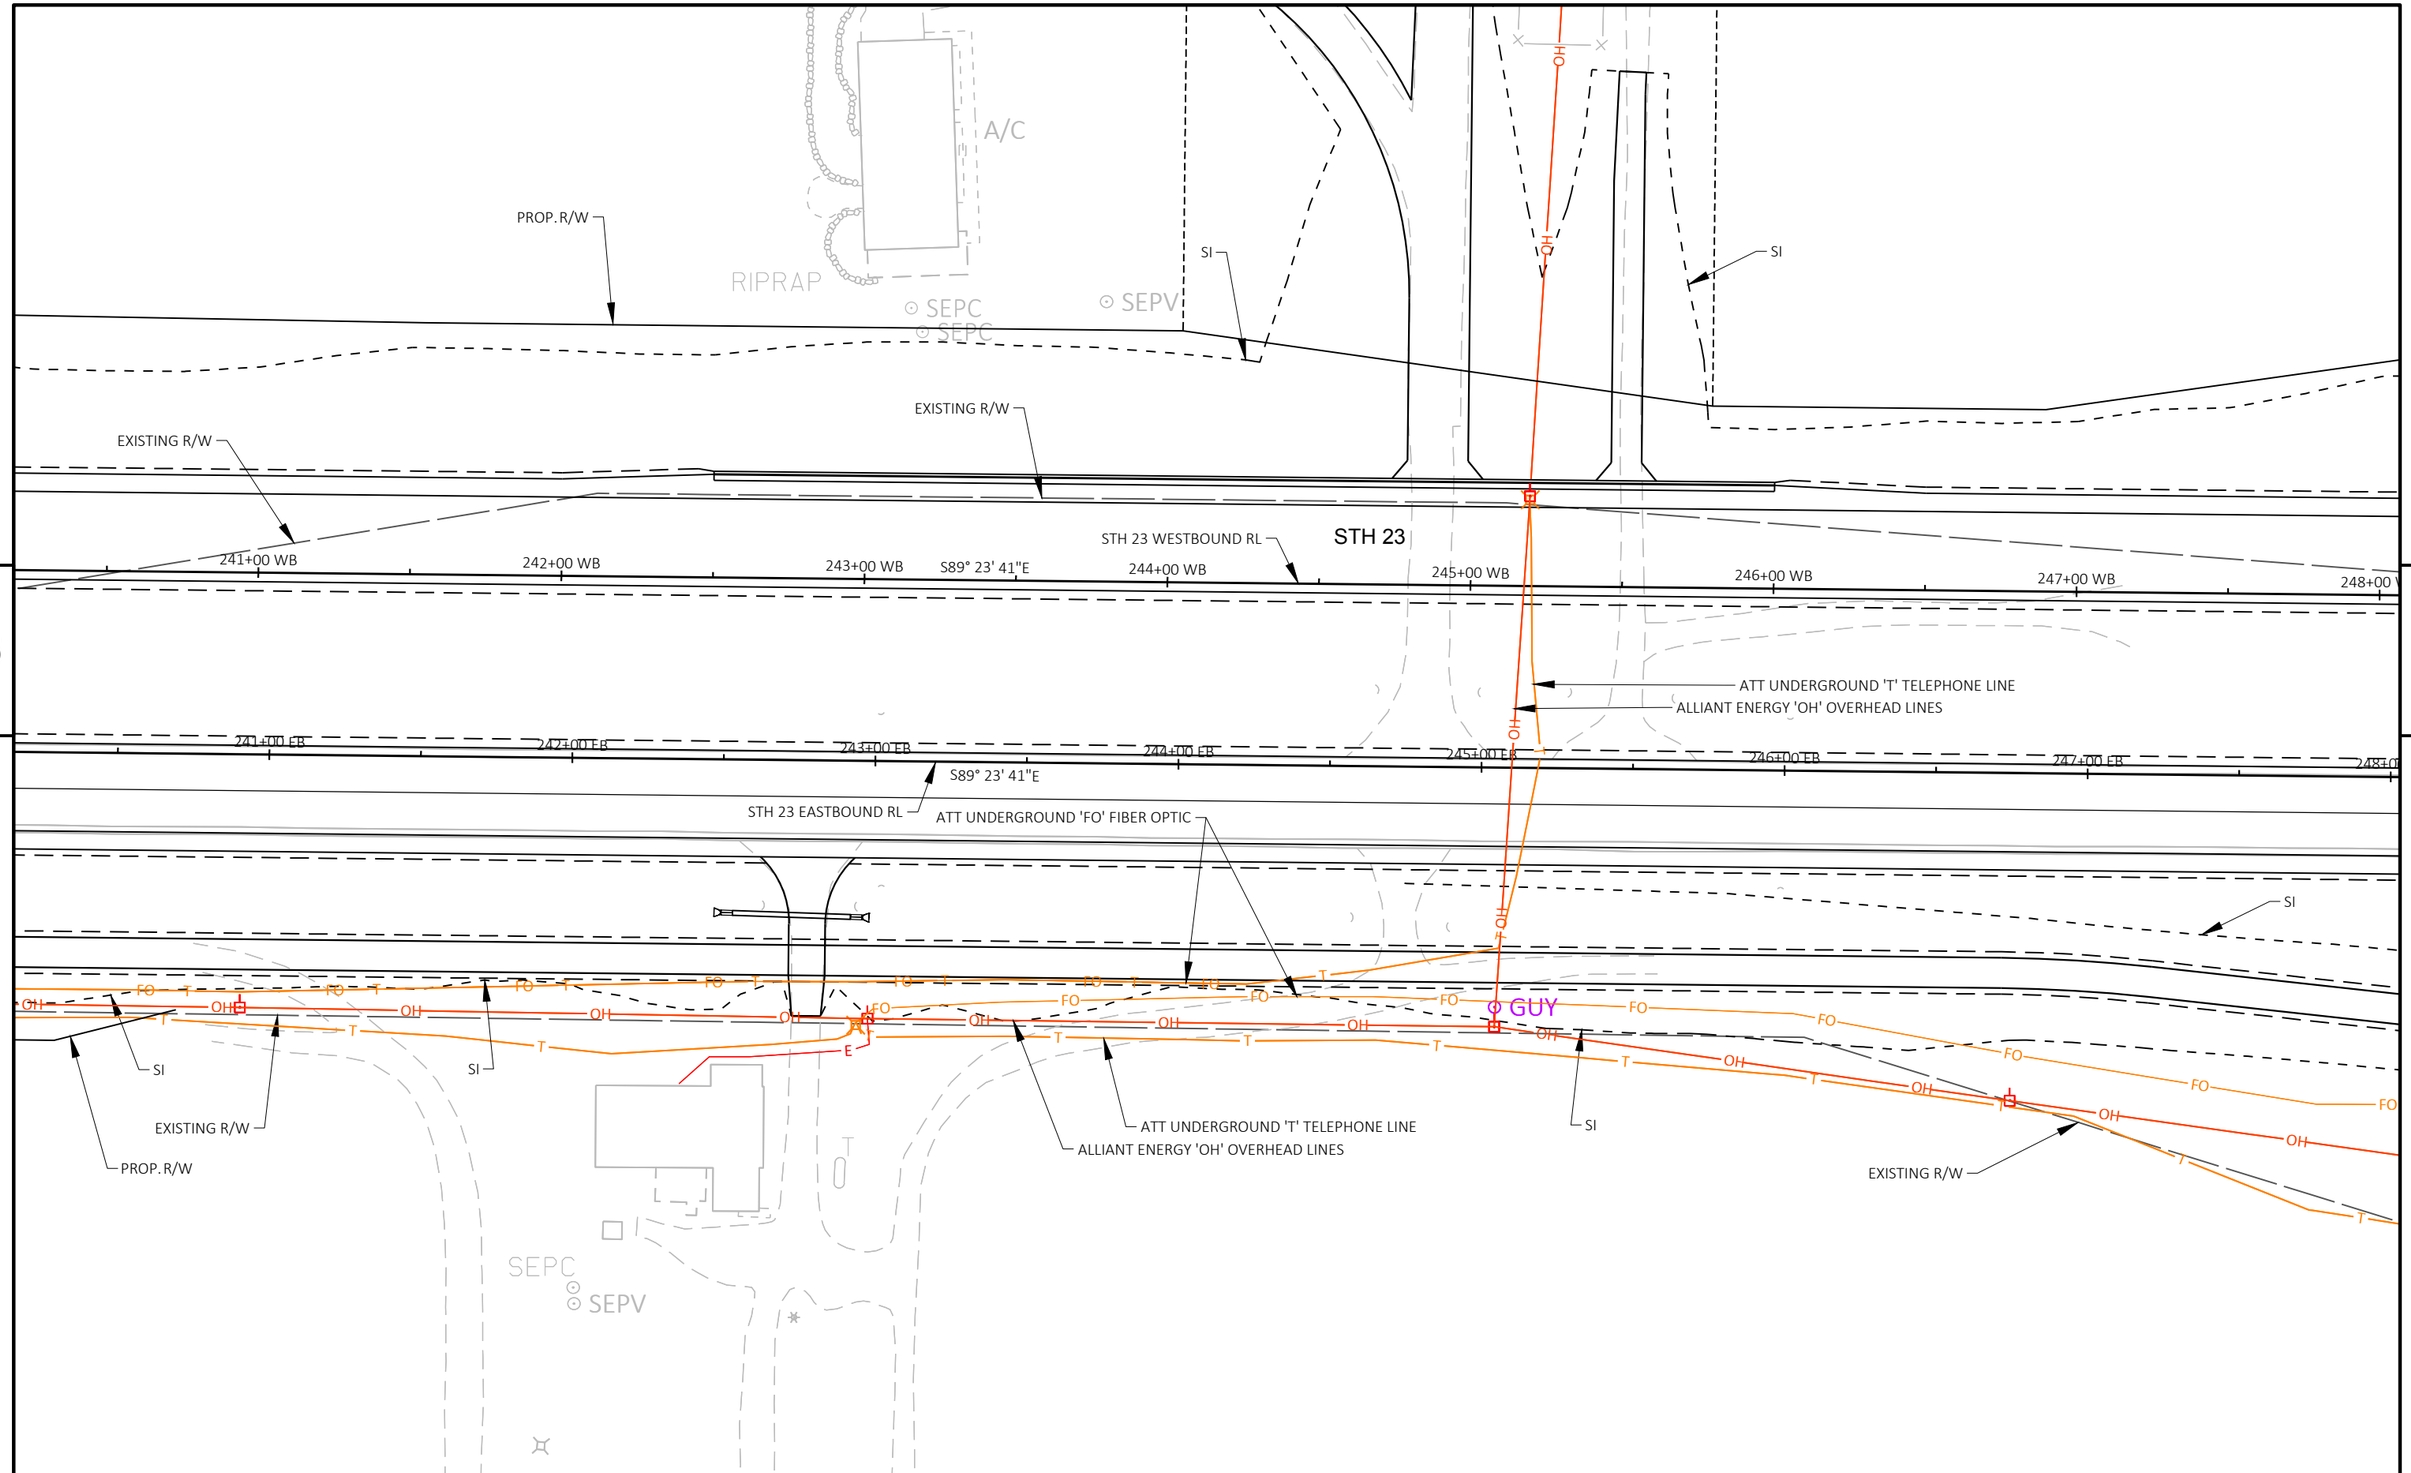


PROJECT NO: 1440-15-71	HWY: STH 23	COUNTY: FOND DU LAC	PLAN : STH 23 EASTBOUND AND WESTBOUND	SHEET 140	E

FILE NAME : J:\JOBS2014\20142023\CAD\TRANSPORTATION\DWG\SHEETSPLAN\STH 23 2016 PP DT1078.DWG
LAYOUT NAME - 50
PLOT DATE : 10/21/2019 11:39 AM
PLOT BY : SCHULTZ, ANDREW K.
PLOT NAME :
PLOT SCALE : 1 IN:50 FT
WISDOT/CADDS SHEET 44

STH 23 WESTBOUND

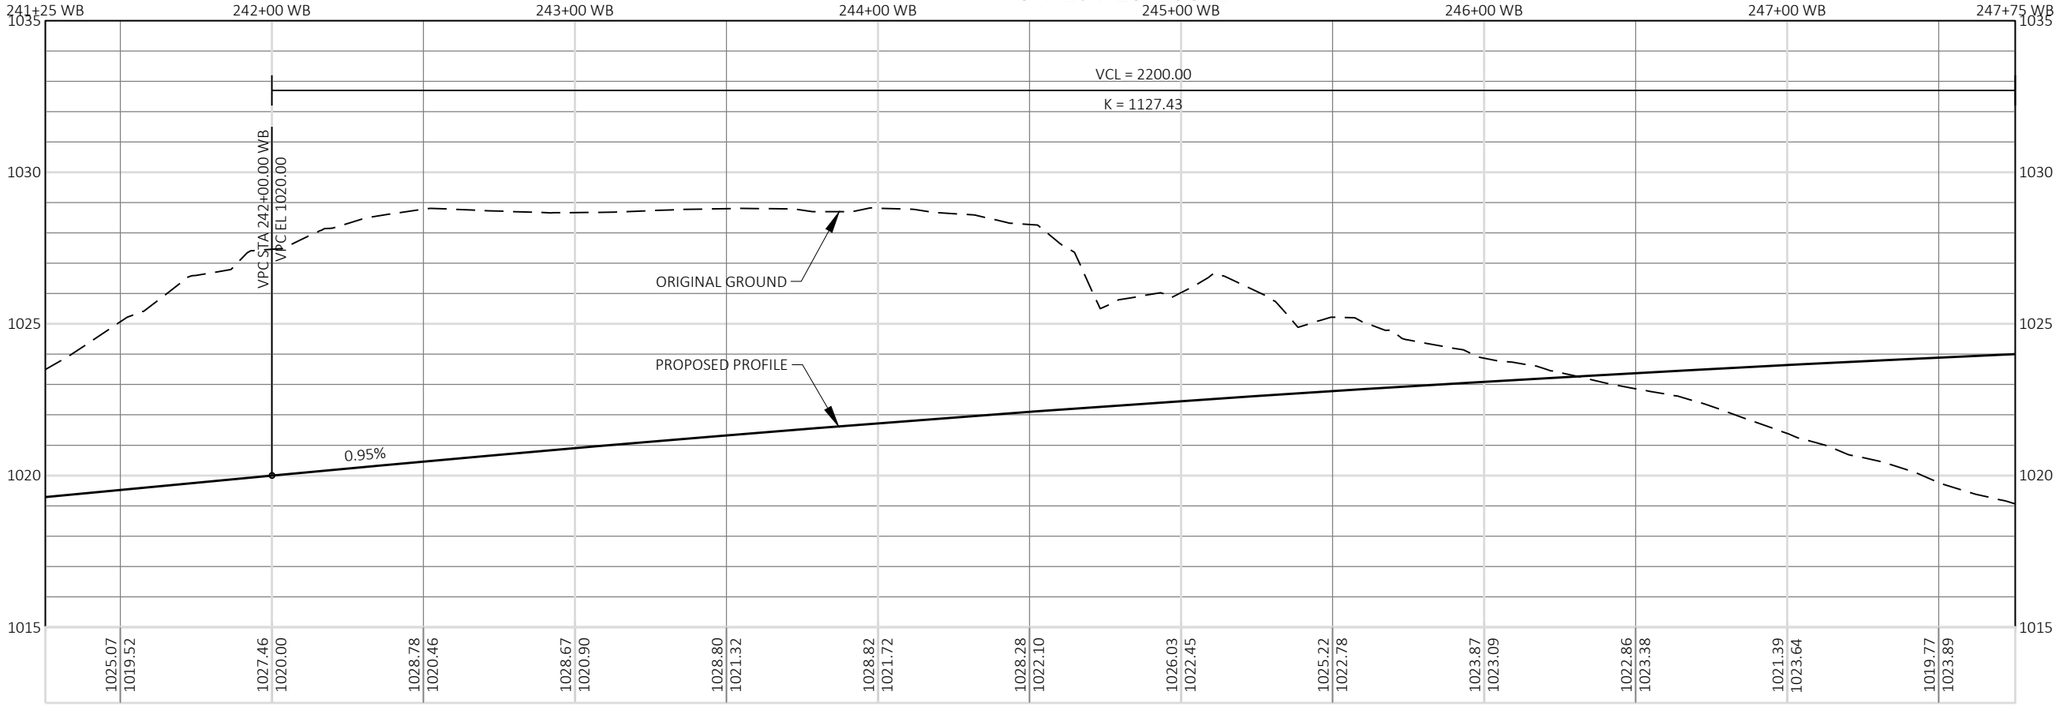

STH 23 EASTBOUND

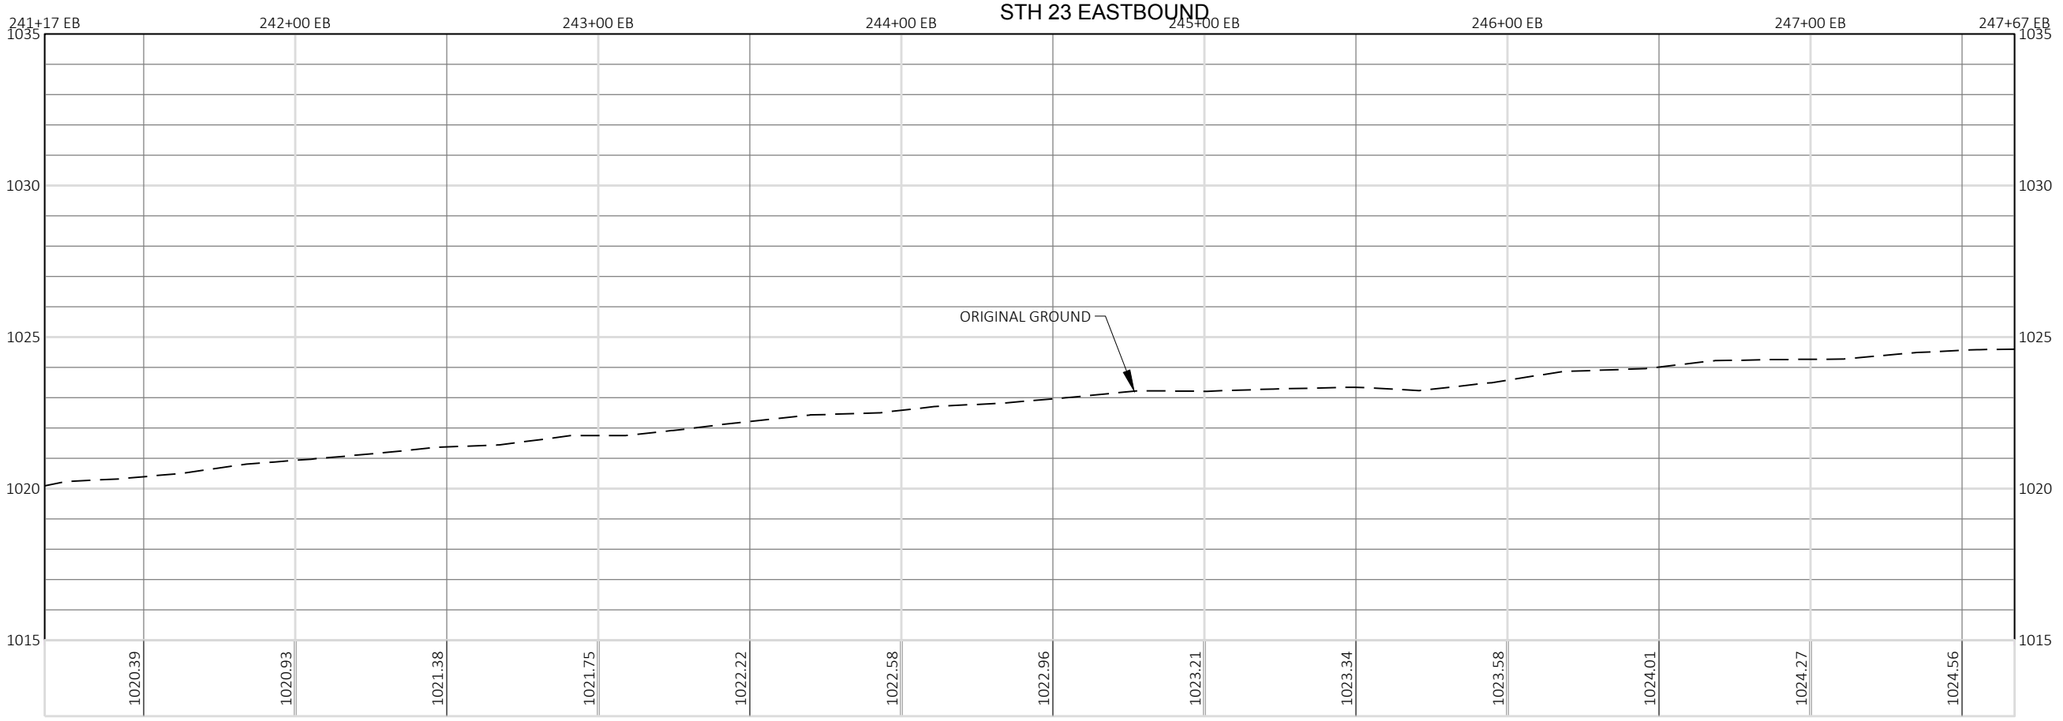

PROJECT NO: 1440-15-71	HWY: STH 23	COUNTY: FOND DU LAC	PROFILE : STH 23 EASTBOUND AND WESTBOUND	SHEET 141	E

FILE NAME : J:\JOBS2014\20142023\CAD\TRANSPORTATION\DWG\SHEETSPLAN\STH 23 2016 PP DT1078.DWG
LAYOUT NAME - 51

PLOT DATE : 10/21/2019 11:40 AM PLOT BY : SCHULTZ, ANDREW K. PLOT NAME : PLOT SCALE : 1 IN:50 FT

WISDOT/CADDS SHEET 44

N

PROP. R/W

SI

END CONSTRUCTION
STA XXX+XX
MATCH EXISTING
SAW CUT REQ'D

EXISTING R/W

STH 23 WESTBOUND RL

STH 23

248+00 WB | 249+00 WB | 250+00 WB | 251+00 WB | 252+00 WB | 253+00 WB | 254+00 WB | 255+00 WB

5

ATT UNDERGROUND 'T' TELEPHONE LINE

248+00 EB | 249+00 EB | 250+00 EB | 251+00 EB | 252+00 EB | 253+00 EB | 254+00 EB | 255+00 EB

STH 23 EASTBOUND RL

SI

ATT UNDERGROUND 'FO' FIBER OPTIC

SI

GUY

SI

ALLIANT ENERGY 'OH' OVERHEAD LINES

EXISTING R/W

ALLIANT ENERGY 'OH' OVERHEAD LINES

PROP. R/W

GUY


SEPV

PROJECT NO: 1440-15-71	HWY: STH 23	COUNTY: FOND DU LAC	PLAN : STH 23 EASTBOUND AND WESTBOUND	SHEET 142	E


FILE NAME : J:\JOBS2014\20142023\CAD\TRANSPORTATION\DWG\SHEETSPLAN\STH 23 2016 PP DT1078.DWG
LAYOUT NAME - 52

PLOT DATE : 10/21/2019 11:40 AM PLOT BY : SCHULTZ, ANDREW K. PLOT NAME : PLOT SCALE : 1 IN:50 FT

STH 23 WESTBOUND

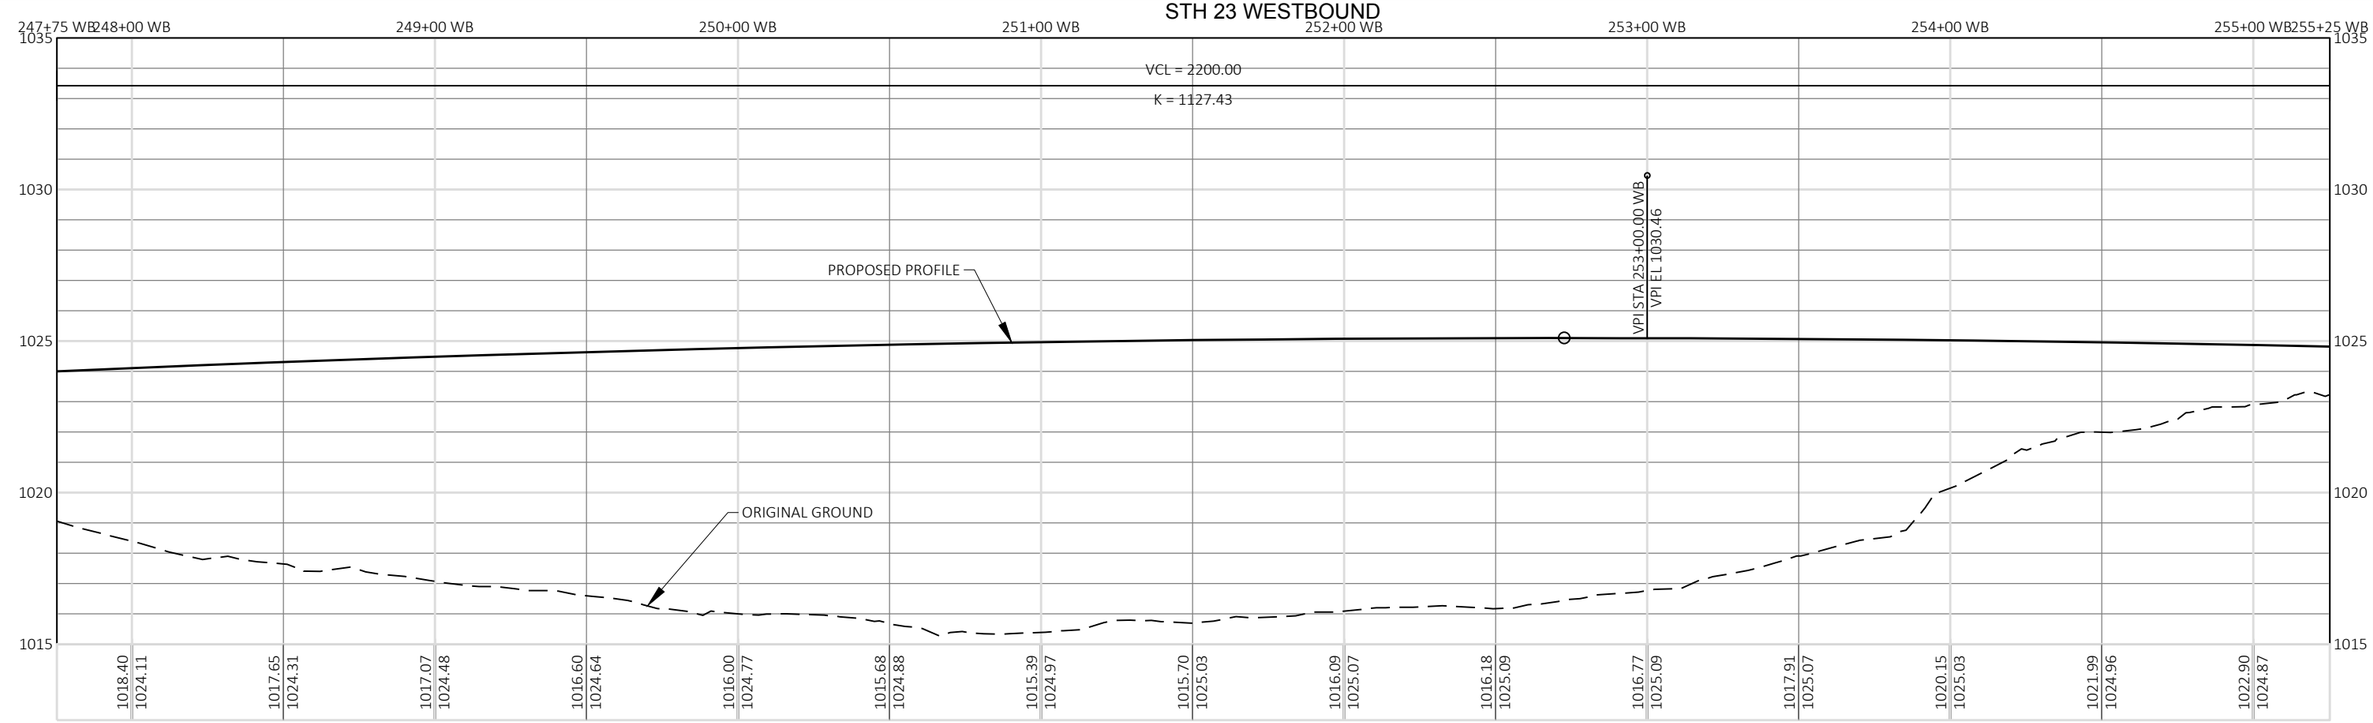

STH 23 EASTBOUND

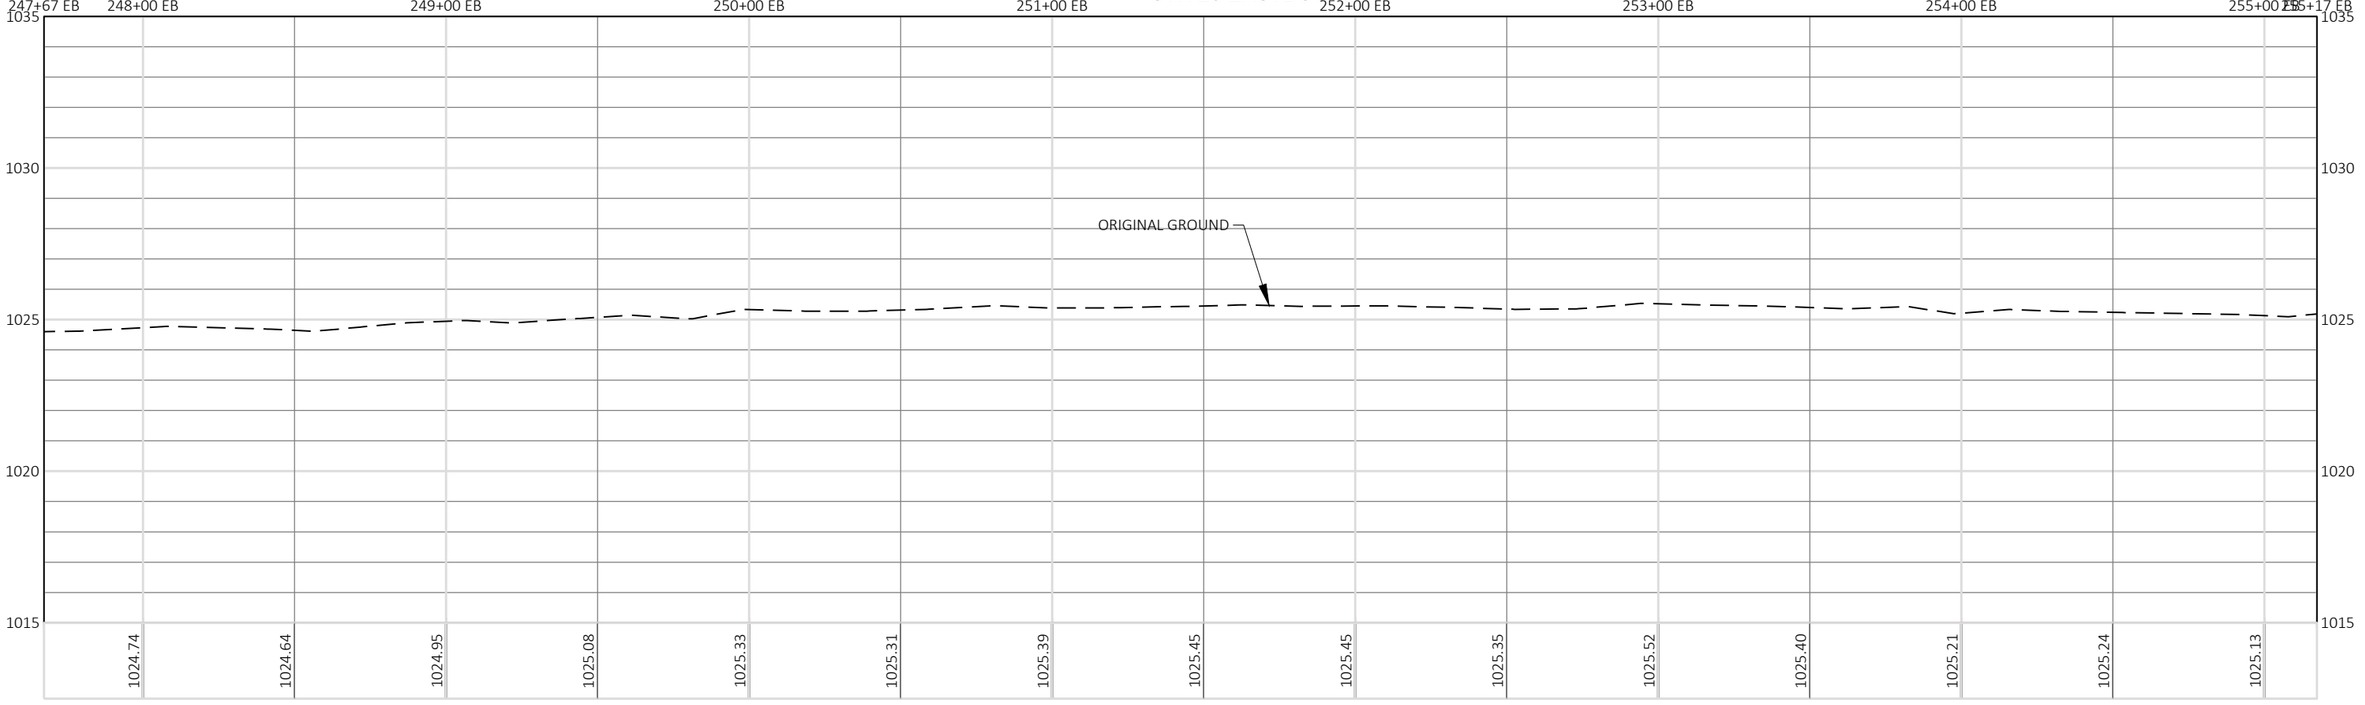



PROJECT NO: 1440-15-71	HWY: STH 23	COUNTY: FOND DU LAC	PROFILE : STH 23 EASTBOUND AND WESTBOUND	SHEET 143	E

FILE NAME : J:\JOBS2014\20142023\CAD\TRANSPORTATION\DWG\SHEETSPLAN\STH 23 2016 PP DT1078.DWG
LAYOUT NAME - 53

PLOT DATE : 10/21/2019 11:40 AM PLOT BY : SCHULTZ, ANDREW K. PLOT NAME : PLOT SCALE : 1 IN:50 FT


WISDOT/CADDS SHEET 44

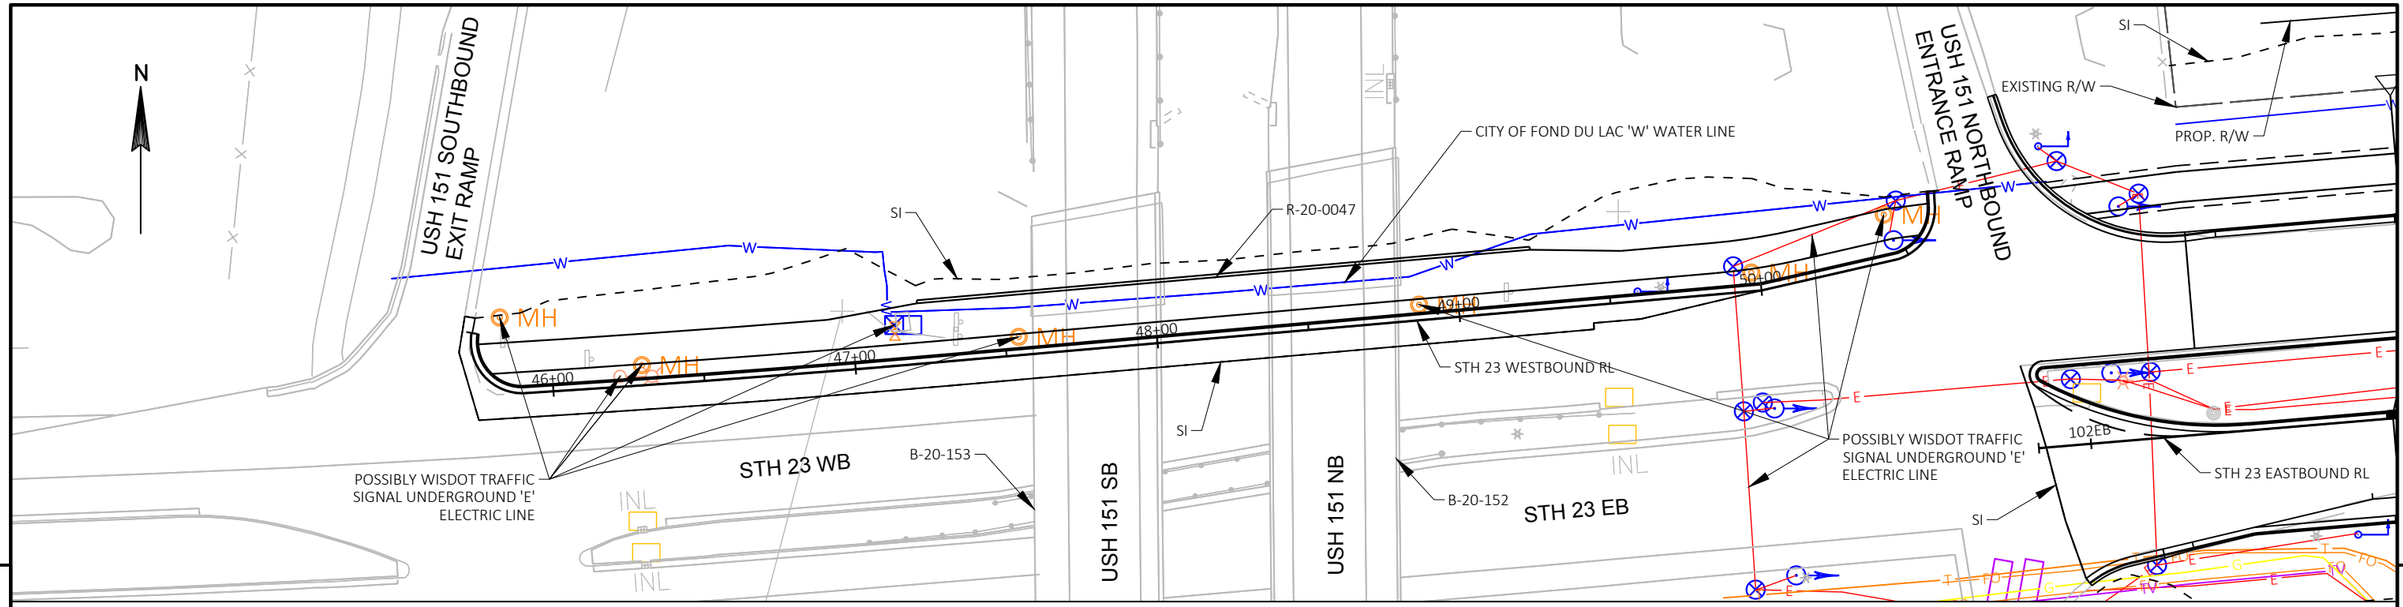

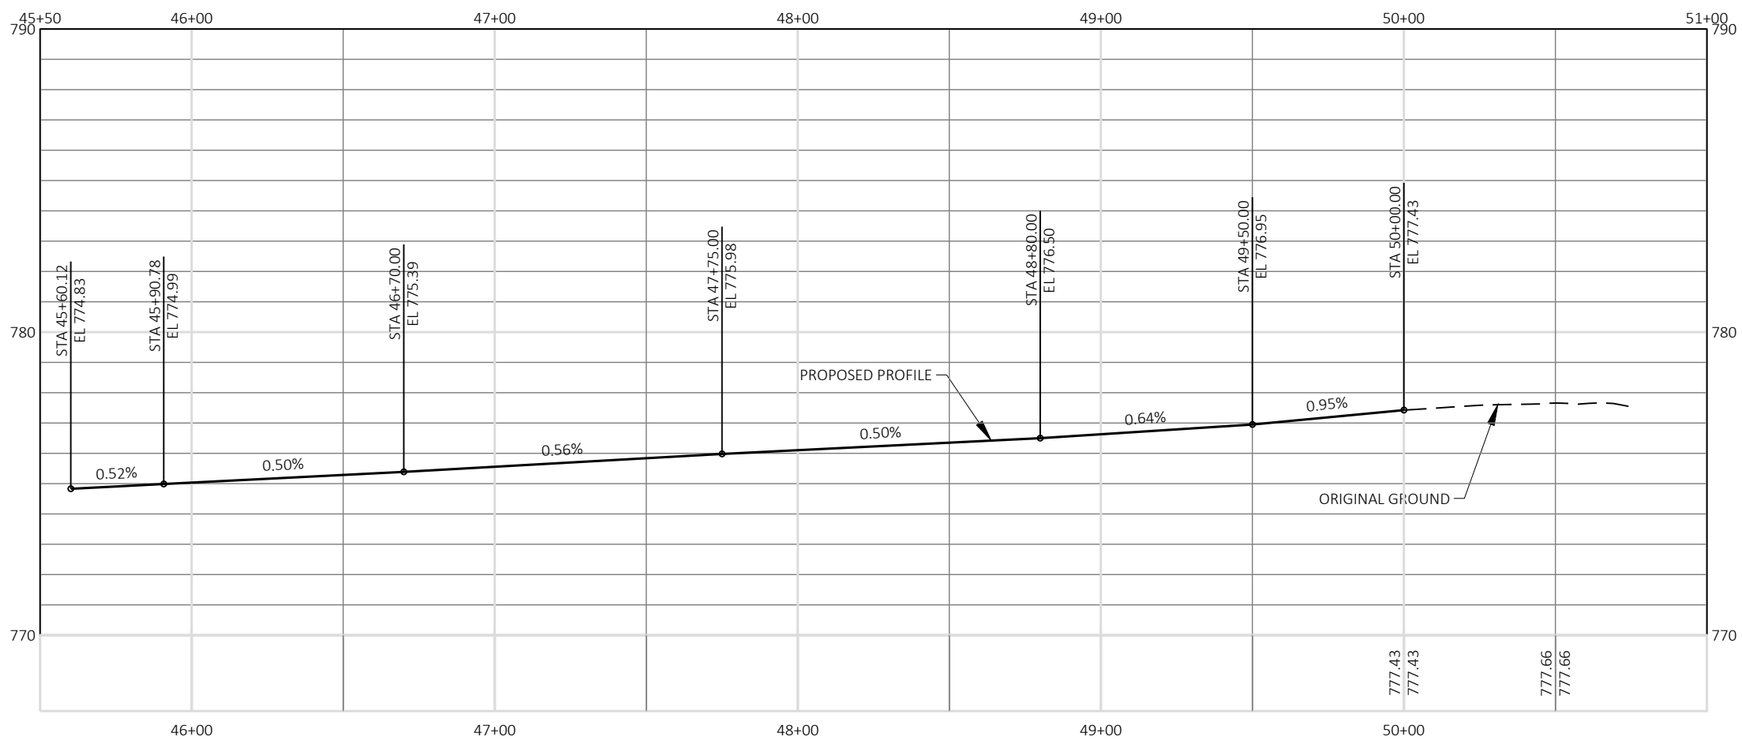

PROJECT NO: 1440-15-71	HWY: STH 23	COUNTY: FOND DU LAC	PLAN AND PROFILE: R-20-0047	SHEET 144	E

FILE NAME : J:\JOBS2014\20142023\CAD\TRANSPORTATION\DWG\SHEETSPLAN\R-20-0047 PP DT1078.DWG
LAYOUT NAME - 01
PLOT DATE : 10/21/2019 12:52 PM PLOT BY : TURSKY, EVAN M. PLOT NAME : PLOT SCALE : 1 IN:50 FT

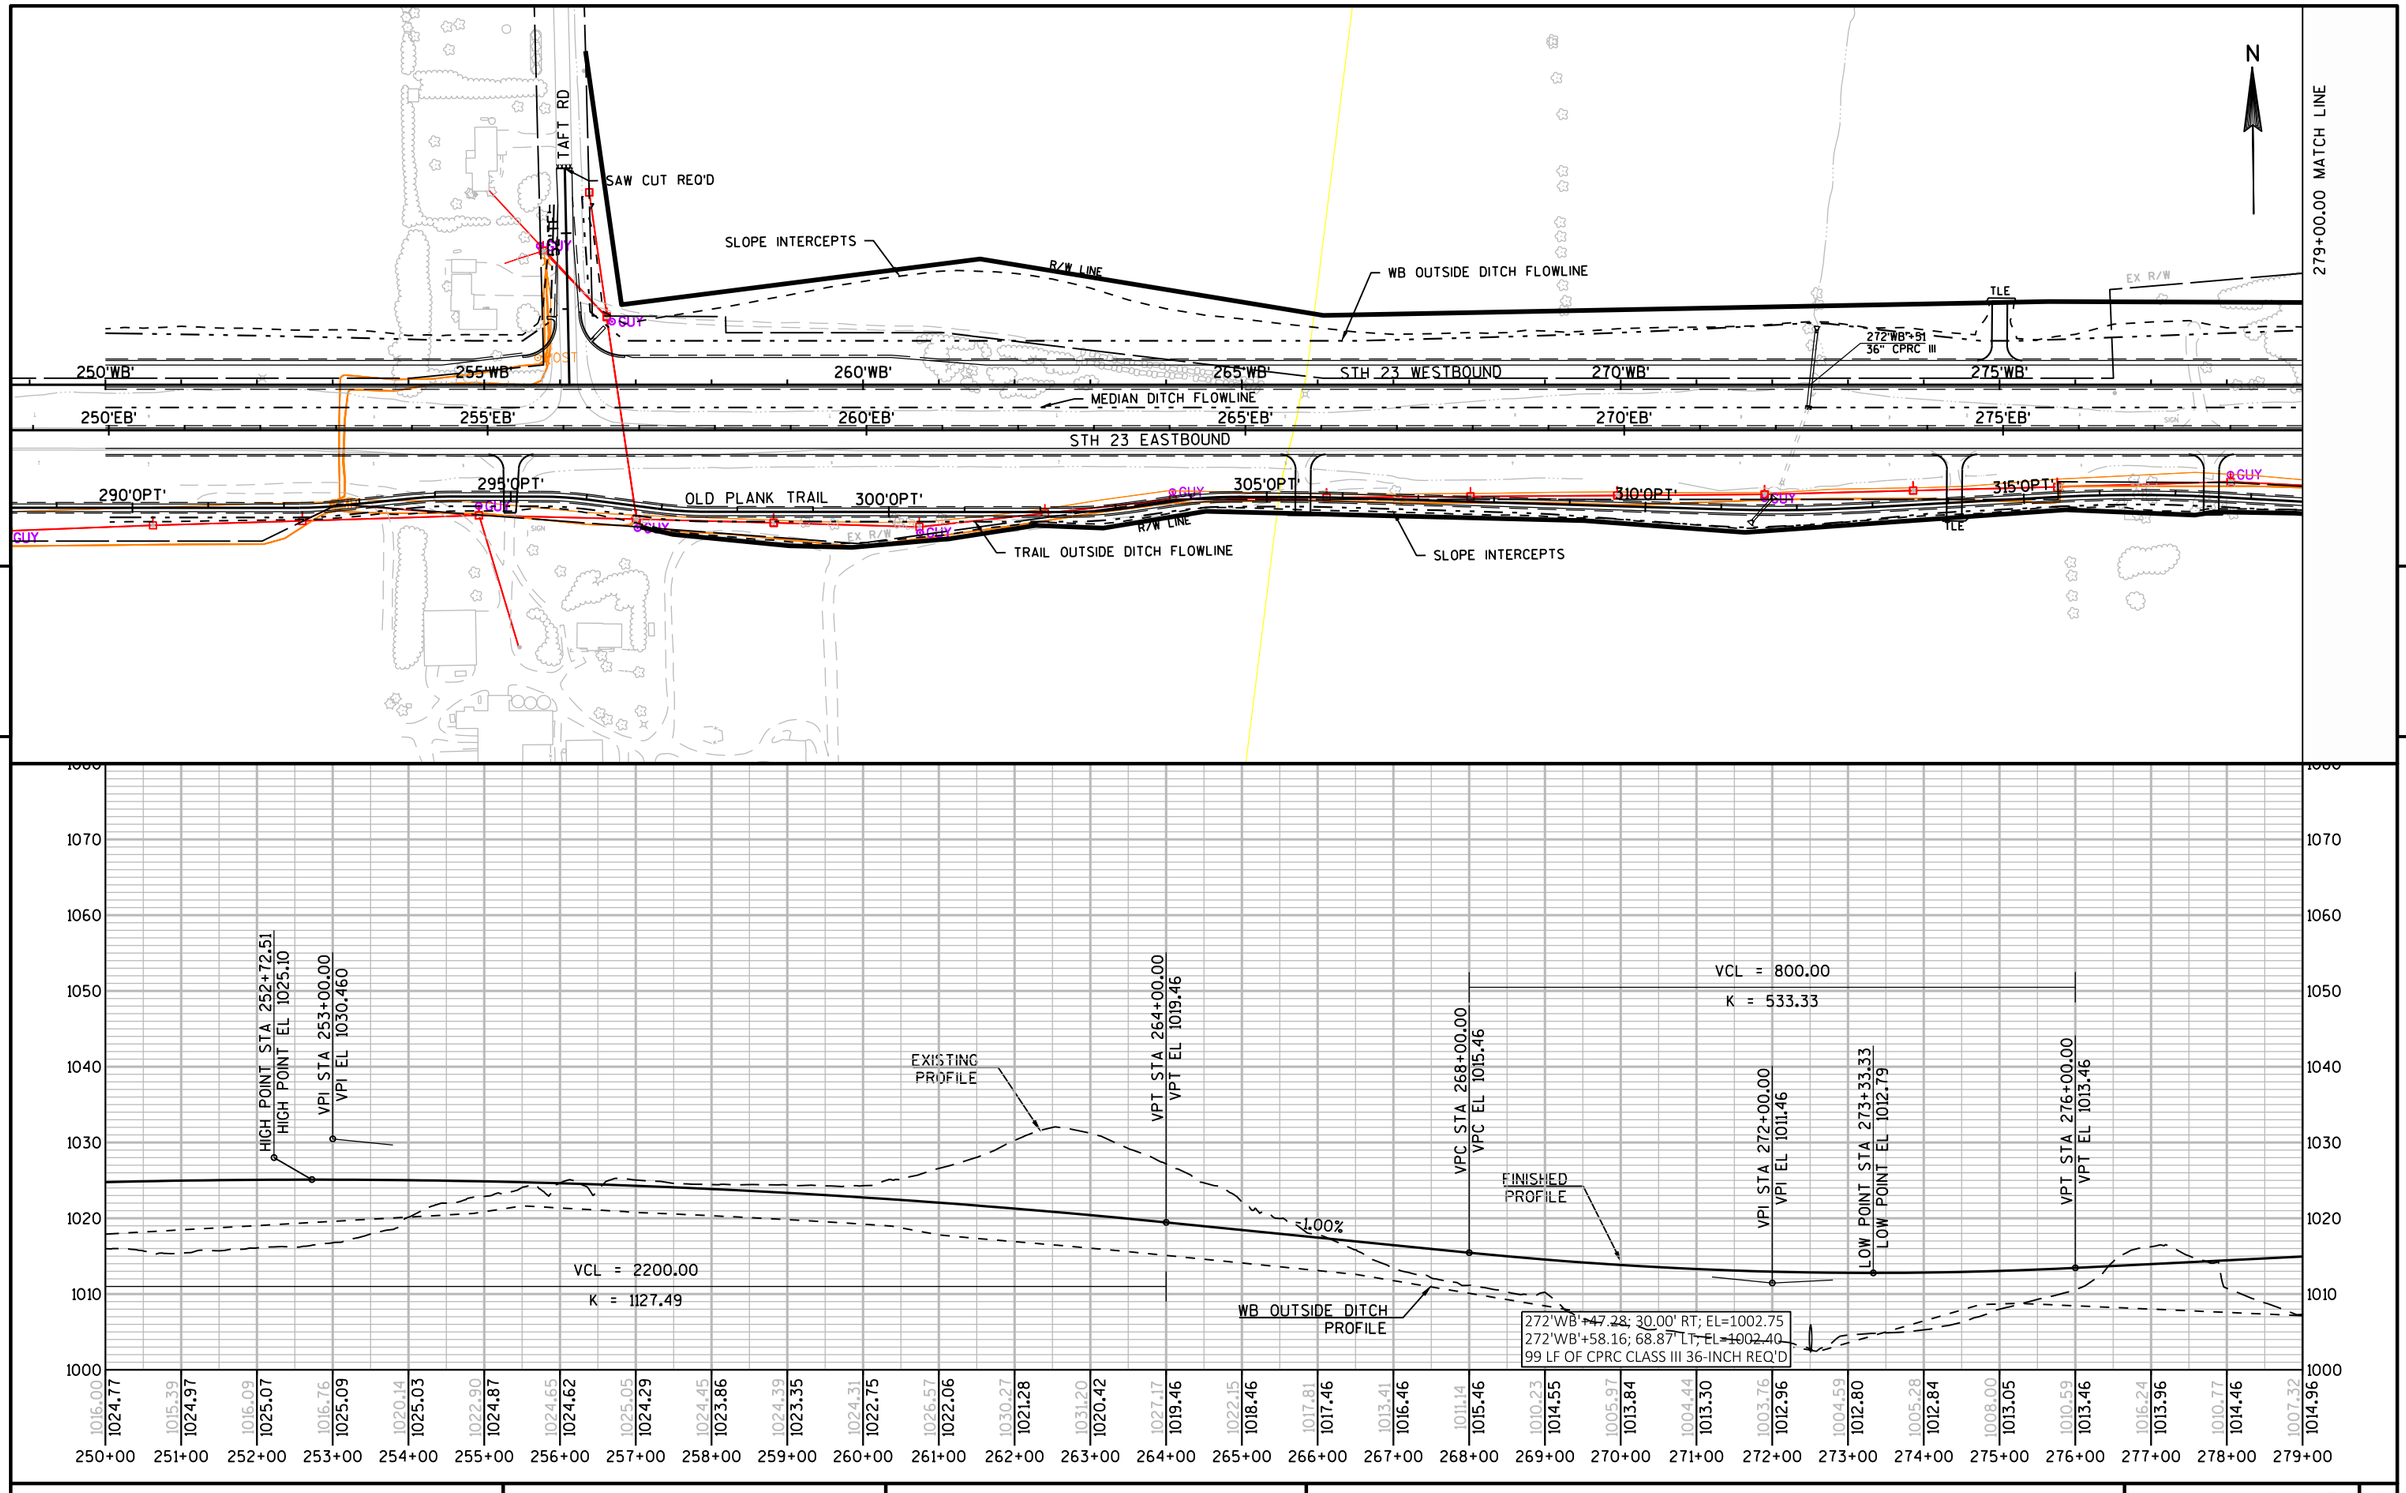

PROJECT NO: 1440-15-71	HWY: STH 23	COUNTY: FOND DU LAC	PLAN AND PROFILE: STH 23 WESTBOUND ('WB')	SHEET 145	E

FILE NAME : N:\PDS\C3D\14401501\SHEETSPLAN\PLAN AND PROFILES\MAINLINE\14401571\14401571-STH 23 - WB.DWG
LAYOUT NAME - 14401571_PP2

PLOT DATE : 8/22/2019 12:50 PM PLOT BY : MARTENS, JOHN M PLOT NAME : PLOT SCALE : 1 IN:200 FT

279+00.00 MATCH LINE

307+00.00 MATCH LINE

5

5

N

SLOPE INTERCEPTS

TLE

R/W LINE

WB OUTSIDE DITCH FLOWLINE

282'WB'+17
36" CPRC III

294'WB'+00
24" CPRC III

300'WB'+98
48" CPRC III

GUY

280'WB' 285'WB' 290'WB' STH 23 WESTBOUND 295'WB' 300'WB' 305'WB'

280'EB' 285'EB' 290'EB' 295'EB' 300'EB' 305'EB'

EX R/W

MEDIAN DITCH FLOWLINE

STH 23 EASTBOUND

OLD PLANK TRAIL

320'OPT' 325'OPT' 330'OPT' 335'OPT' 340'OPT' 345'OPT'

SAW CUT REQ'D

RICHARD RD

TRAIL OUTSIDE DITCH FLOWLINE

SLOPE INTERCEPTS

1050 1040 1030 1020 1010 1000 990 980

VPC STA 284+00.00
VPC EL 1017.46

HIGH POINT STA 285+48.09
HIGH POINT EL 1017.83

VPI STA 288+00.00
VPI EL 1019.460

VPT STA 292+00.00
VPT EL 1010.66

VPC STA 294+75.00
VPC EL 1004.60

VCL = 600.00
K = 176.38

VPI STA 297+75.00
VPI EL 998.00

LOW POINT STA 298+63.21
LOW POINT EL 1000.33

VPT STA 300+75.00
VPT EL 1001.60

VPC STA 306+00.00
VPC EL 1007.91

EXISTING PROFILE

FINISHED PROFILE

0.50%

-2.20%

1.20%

VCL = 800.00
K = 296.18

282'WB'+17.49; 25.89' RT; EL=1004.80
282'WB'+17.49; 78.83' LT; EL=1004.50
105 LF OF CPRC CLASS III 36-INCH REQ'D

SELECT BORROW (EBS)
DEPTH VARIES (DETERMINED
IN-FIELD BY ENGINEER)

294'WB'+00.00; 30.00' RT; EL=999.84
294'WB'+00.01; 58.90' LT; EL=999.39
88 LF OF CPRC CLASS III 24-INCH REQ'D

WB OUTSIDE DITCH
PROFILE

SELECT BORROW (EBS)
DEPTH VARIES (DETERMINED
IN-FIELD BY ENGINEER)

300'WB'+84.69; 25.50' RT; EL=990.93
301'WB'+32.44; 68.02' LT; EL=990.80
103 LF OF CPRC CLASS III 48-INCH REQ'D


1007.32	1006.65	1005.45	1005.32	1007.03	1011.05	1021.75	1027.58	1028.08	1018.81	1022.07	1013.62	1009.87	1006.39	1003.00	999.84	1001.51	993.63	992.97	992.79	992.03	992.60	991.15	992.51	991.89	993.83	995.24	998.98	1006.05
1014.96	1015.46	1015.96	1016.46	1016.96	1017.46	1017.79	1017.78	1017.44	1016.76	1015.74	1014.38	1012.69	1010.66	1008.45	1006.25	1004.07	1002.29	1001.09	1000.44	1000.37	1000.86	1001.90	1003.10	1004.30	1005.51	1006.71	1007.91	1009.00
279+00	280+00	281+00	282+00	283+00	284+00	285+00	286+00	287+00	288+00	289+00	290+00	291+00	292+00	293+00	294+00	295+00	296+00	297+00	298+00	299+00	300+00	301+00	302+00	303+00	304+00	305+00	306+00	307+00


PROJECT NO: 1440-15-71	HWY: STH 23	COUNTY: FOND DU LAC	PLAN AND PROFILE: STH 23 WESTBOUND ('WB')	SHEET 146	E

FILE NAME : N:\PDS\C3D\14401501\SHEETSPLAN\PLAN AND PROFILES\MAINLINE\14401571\14401571-STH 23 - WB.DWG
LAYOUT NAME - 14401571_PP3

PLOT DATE : 8/22/2019 12:50 PM PLOT BY : MARTENS, JOHN M PLOT NAME : PLOT SCALE : 1 IN:200 FT

WISDOT/CADDS SHEET 44

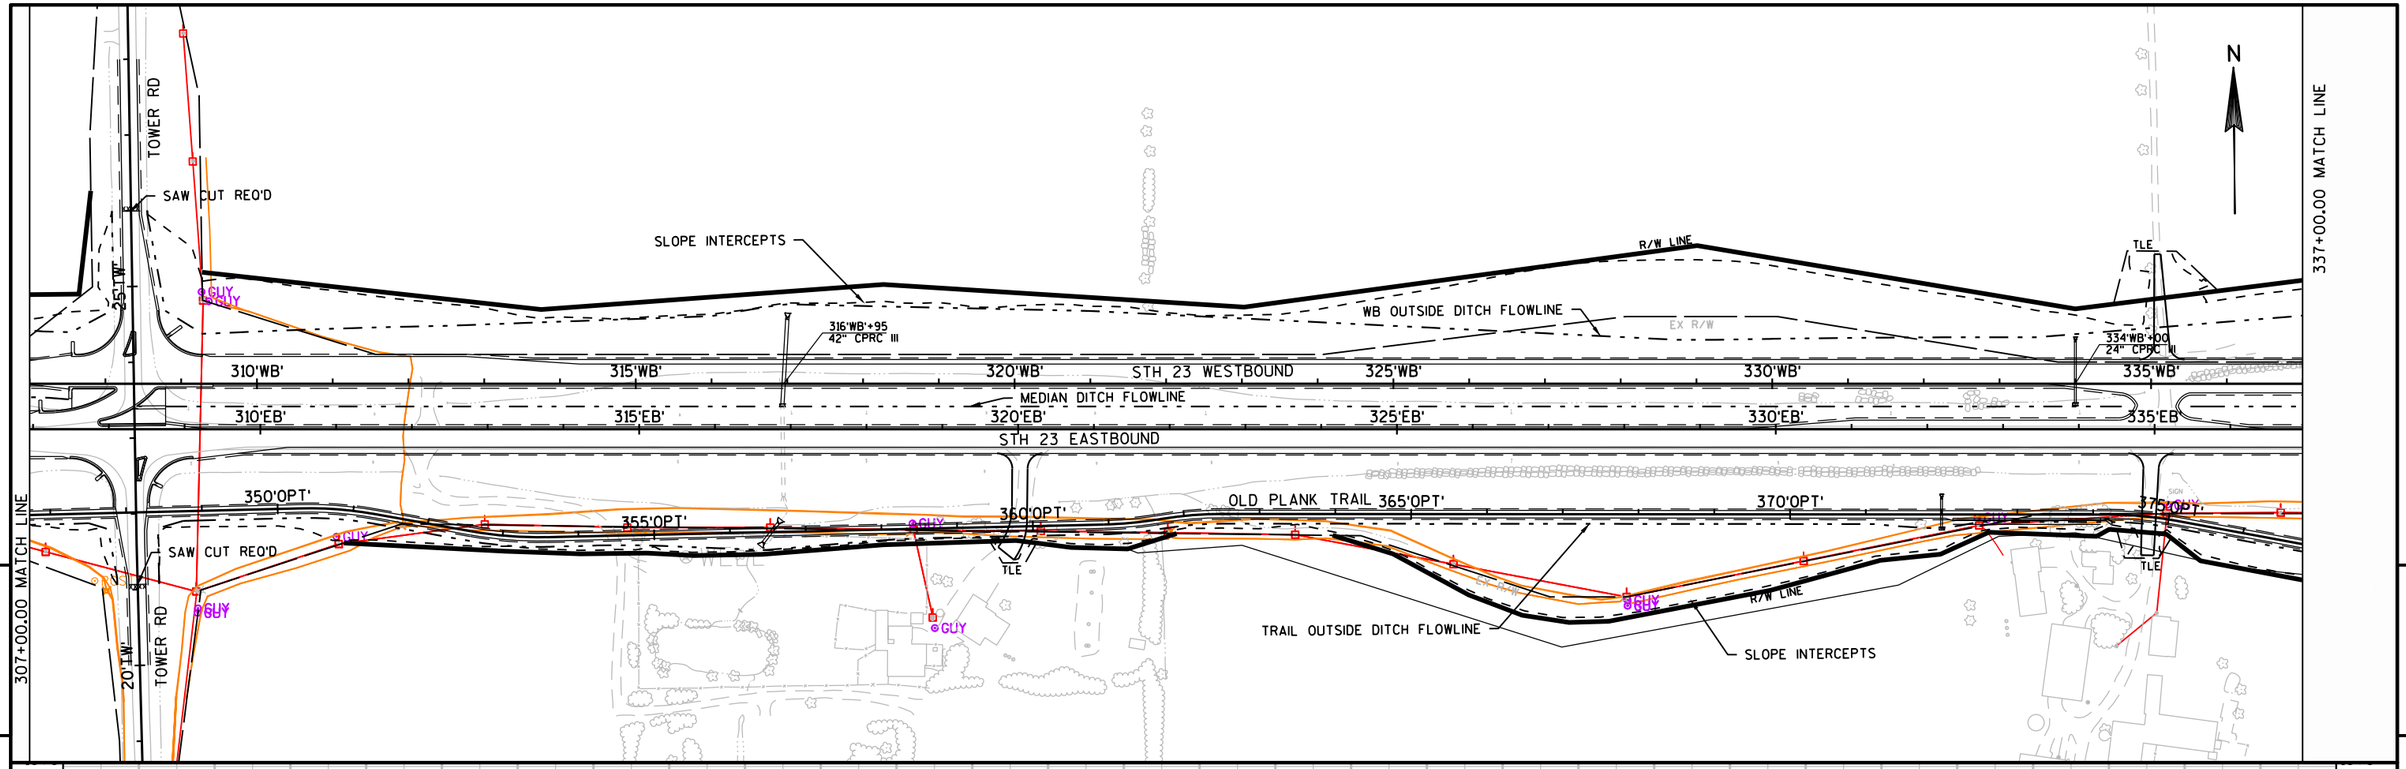

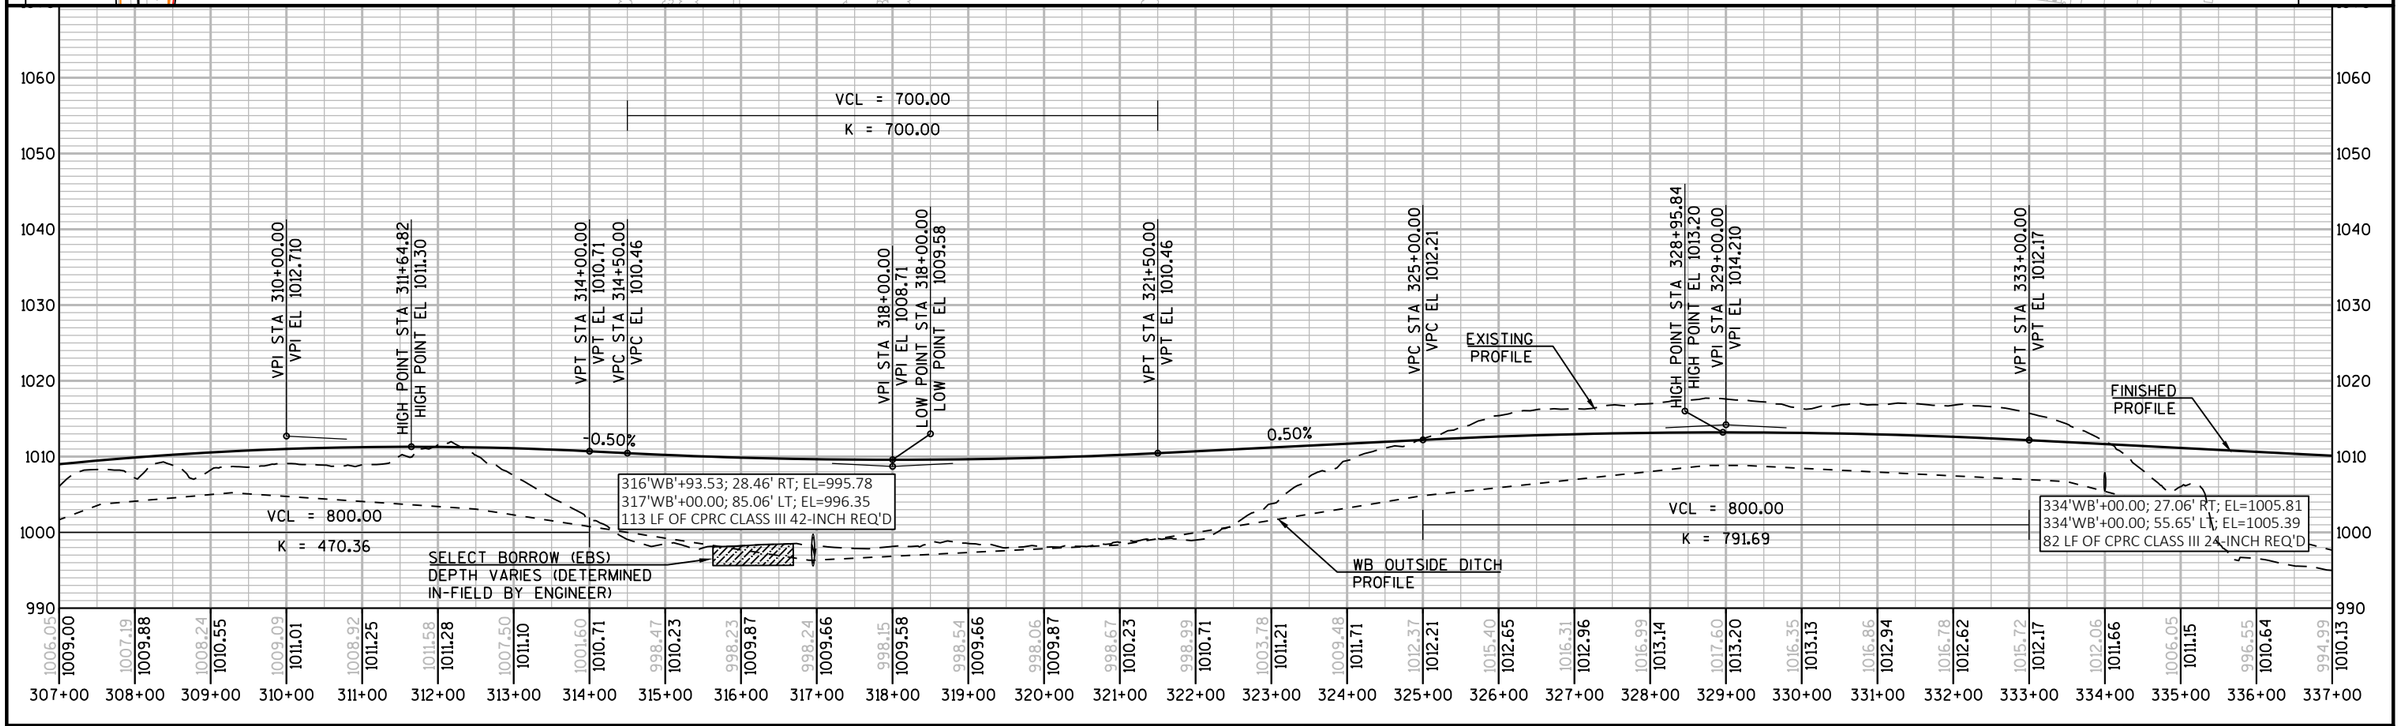

PROJECT NO: 1440-15-71	HWY: STH 23	COUNTY: FOND DU LAC	PLAN AND PROFILE: STH 23 WESTBOUND ('WB')	SHEET 147	E

FILE NAME : N:\PDS\C3D\14401501\SHEETSPLAN\PLAN AND PROFILES\MAINLINE\14401571\14401571-STH 23 - WB.DWG
LAYOUT NAME - 14401571_PP4
PLOT DATE : 8/22/2019 12:50 PM
PLOT BY : MARTENS, JOHN M
PLOT NAME :
PLOT SCALE : 1 IN:200 FT
WISDOT/CADDS SHEET 44

N

SLOPE INTERCEPTS

R/W LINE

344'WB'+42
60" CPRC III

344'WB'+51
60" CPRC III

348'WB'+00
30" CPRC III

WB OUTSIDE DITCH FLOWLINE

340'WB' 345'WB' 350'WB' STH 23 WESTBOUND 355'WB' 360'WB' 365'WB'

MEDIAN DITCH FLOWLINE

340'EB' 345'EB' 350'EB' 355'EB' 360'EB' 365'EB'

STH 23 EASTBOUND

SAW CUT REQ'D

POPLAR RD

EX R/W

CUY

366+00.00 MATCH LINE

337+00.00 MATCH LINE

380'OPT' 385'OPT' OLD PLANK TRAIL 390'OPT' 395'OPT' 400'OPT' 405'OPT'

R/W LINE

SLOPE INTERCEPTS

TRAIL OUTSIDE DITCH FLOWLINE

TMH

SAW CUT REQ'D

POPLAR RD

5

5

VCL = 1000.00
K = 488.05

VPC STA 344+00.00
VPC EL 1006.55

LOW POINT STA 346+49.15
LOW POINT EL 1005.92

VPI STA 349+00.00
VPI EL 1004.00

VPC STA 354+50.00
VPC EL 1012.46

VPI STA 362+00.00
VPI EL 1024.000

HIGH POINT STA 362+72.67
HIGH POINT EL 1018.79

FINISHED PROFILE

-0.51%

1.54%

EXISTING PROFILE

348'WB'+00.00; 29.20' RT; EL=999.03
348'WB'+00.00; 61.00' LT; EL=998.57
90 LF OF CPRC CLASS III 30-INCH REQ'D

VCL = 1500.00
K = 534.73

VPT STA 354+00.00
VPT EL 1011.69

WB OUTSIDE DITCH PROFILE

MARSH EXCAVATION
DEPTH VARIES (DETERMINED IN-FIELD BY ENGINEER)

344'WB'+41.52; 13.27' LT; EL=978.40
344'WB'+40.35; 124.53' LT; EL=978.30
111 LF OF CPRC CLASS III 60-INCH REQ'D

344'WB'+50.35; 13.31' LT; EL=978.40
344'WB'+49.17; 124.62' LT; EL=978.30
111 LF OF CPRC CLASS III 60-INCH REQ'D

1040 1030 1020 1010 1000 990 980 970

994.99 1010.13 | 995.01 1009.62 | 994.88 1009.10 | 994.54 1008.59 | 993.91 1008.08 | 994.18 1007.57 | 994.23 1007.06 | 993.60 1006.55 | 992.51 1006.14 | 990.75 1005.94 | 990.64 1005.94 | 991.84 1006.15 | 992.26 1006.56 | 992.91 1007.18 | 994.29 1008.00 | 994.96 1009.03 | 996.37 1010.26 | 998.11 1011.69 | 1001.05 1013.21 | 1006.58 1014.56 | 1016.85 1015.72 | 1020.79 1016.70 | 1024.76 1017.49 | 1025.01 1018.09 | 1019.45 1018.51 | 1018.87 1018.74 | 1018.30 1018.78 | 1018.16 1018.64 | 1016.70 1018.31 | 1011.97 1017.79


337+00 338+00 339+00 340+00 341+00 342+00 343+00 344+00 345+00 346+00 347+00 348+00 349+00 350+00 351+00 352+00 353+00 354+00 355+00 356+00 357+00 358+00 359+00 360+00 361+00 362+00 363+00 364+00 365+00 366+00


PROJECT NO: 1440-15-71	HWY: STH 23	COUNTY: FOND DU LAC	PLAN AND PROFILE: STH 23 WESTBOUND ('WB')	SHEET 148	E

FILE NAME : N:\PDS\C3D\14401501\SHEETSPLAN\PLAN AND PROFILES\MAINLINE\14401571\14401571-STH 23 - WB.DWG
LAYOUT NAME - 14401571_PP5

PLOT DATE : 8/22/2019 12:51 PM PLOT BY : MARTENS, JOHN M PLOT NAME : PLOT SCALE : 1 IN:200 FT

WISDOT/CADDS SHEET 44

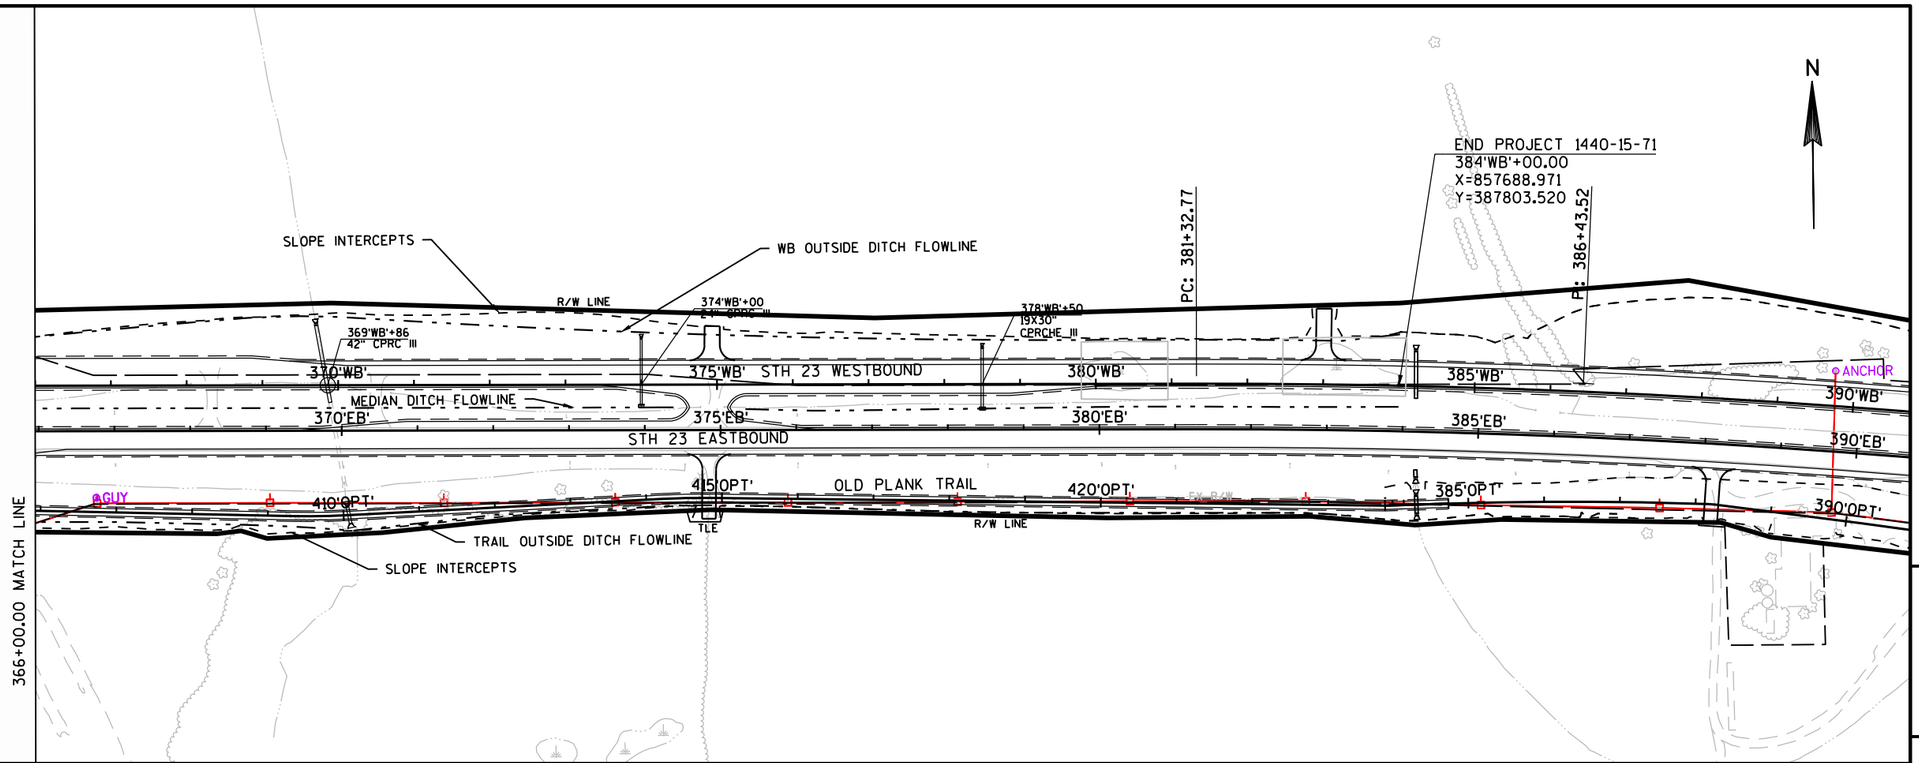


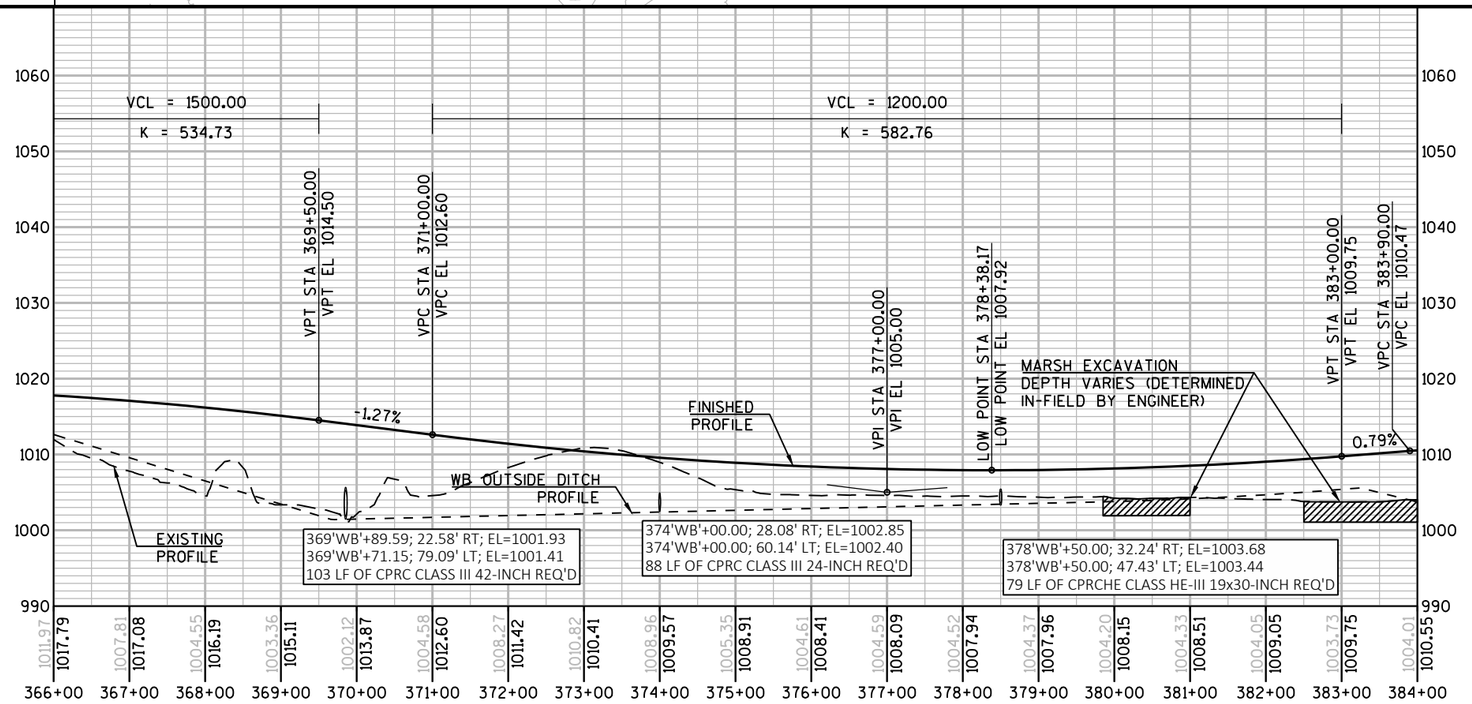


PROJECT NO: 1440-15-71	HWY: STH 23	COUNTY: FOND DU LAC	PLAN AND PROFILE: STH 23 WESTBOUND ('WB')	SHEET 149	E

FILE NAME : N:\PDS\C3D\14401501\SHEETSPLAN\PLAN AND PROFILES\MAINLINE\14401571\14401571-STH 23 - WB.DWG
LAYOUT NAME - 14401571_PP6

PLOT DATE : 8/22/2019 12:51 PM PLOT BY : MARTENS, JOHN M PLOT NAME : PLOT SCALE : 1 IN:200 FT

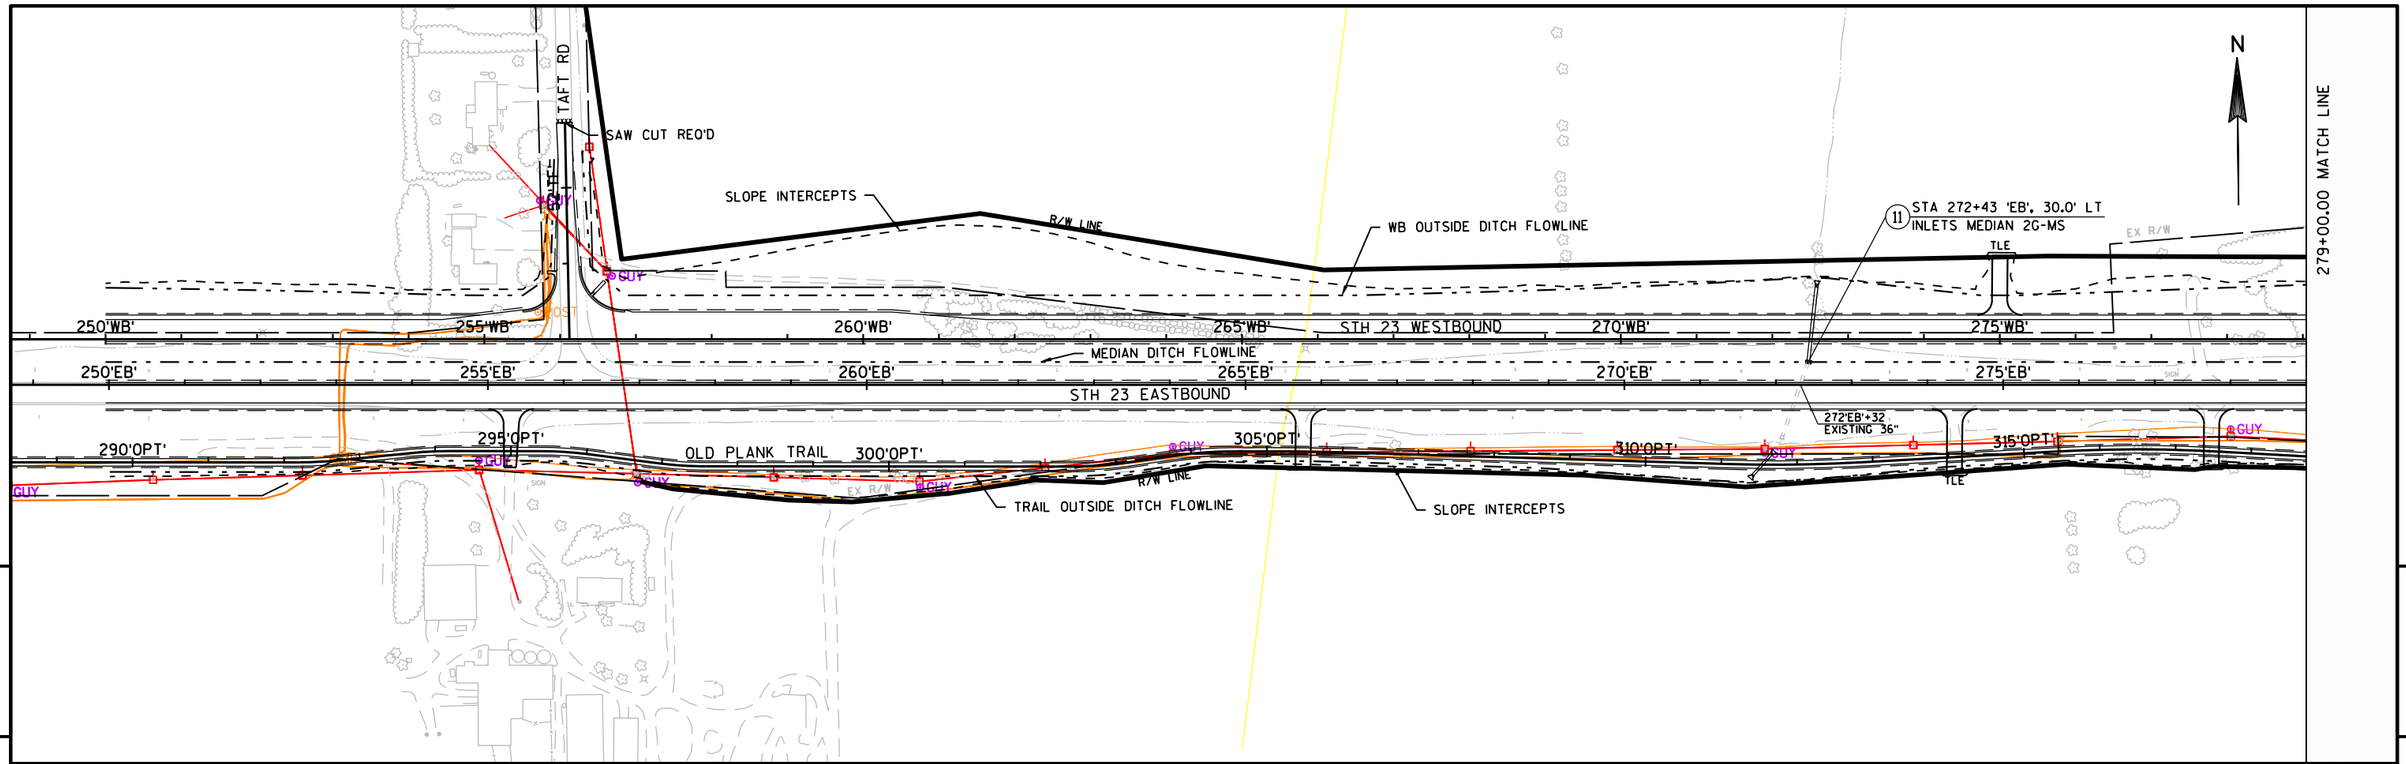

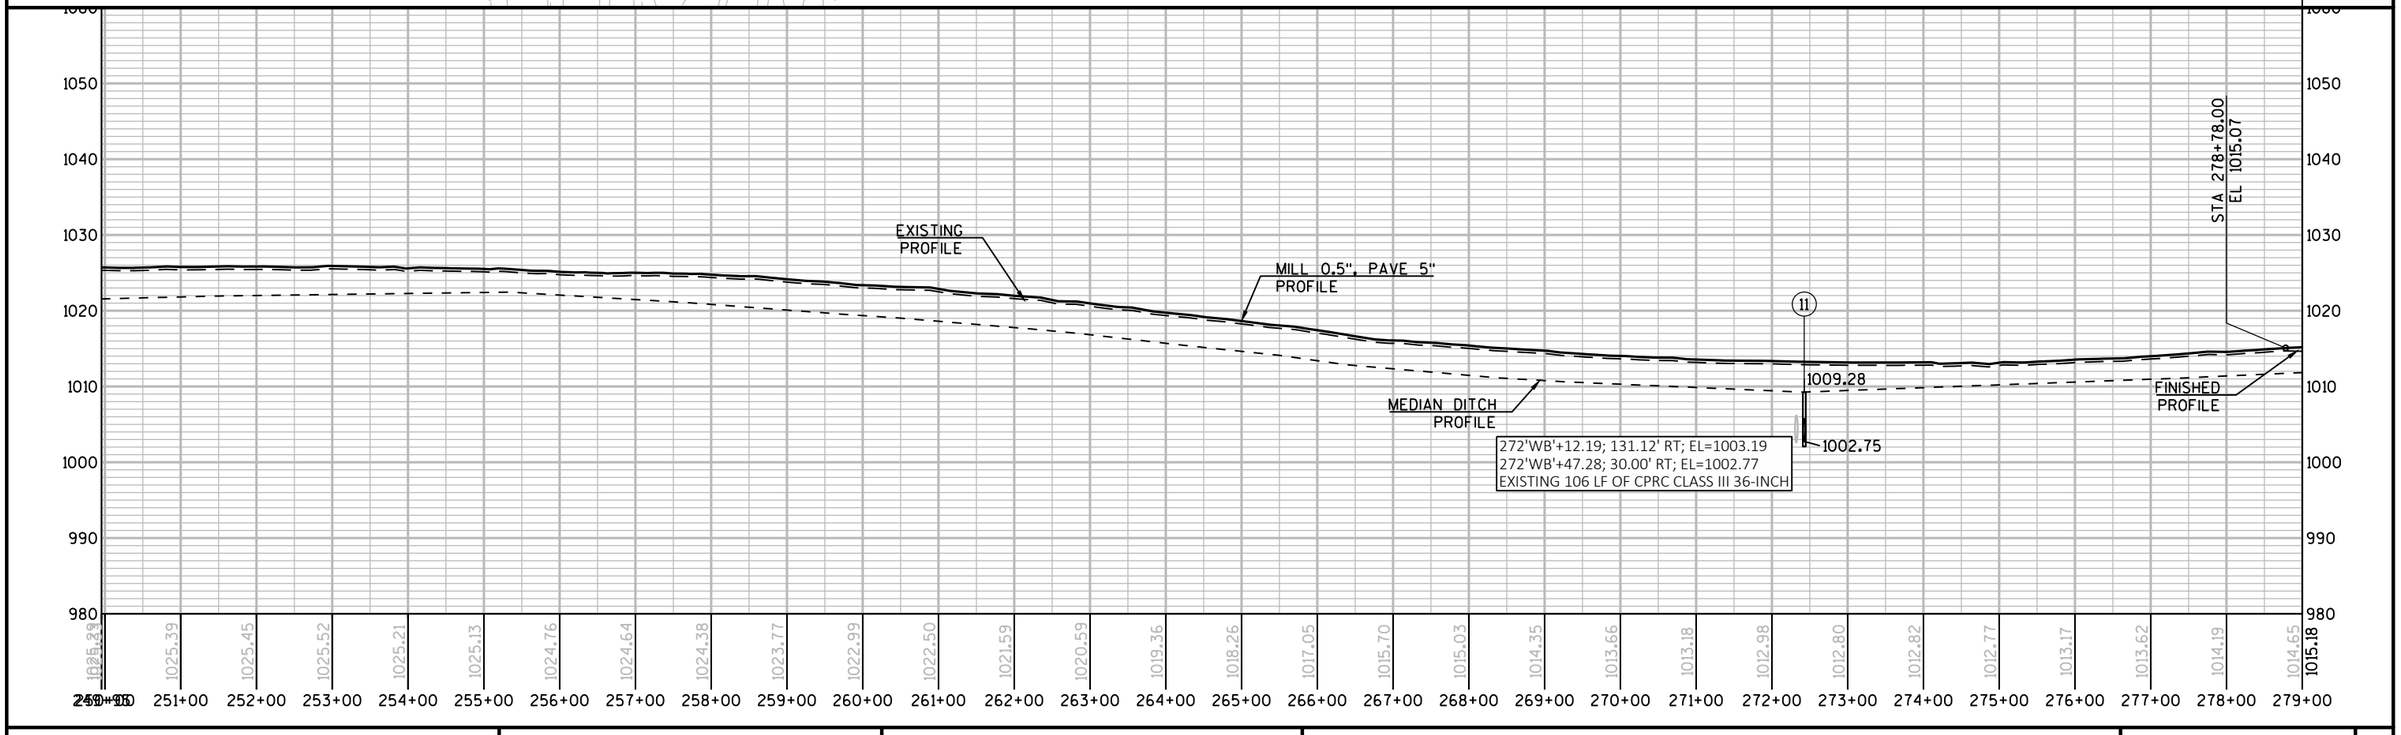

PROJECT NO: 1440-15-71	HWY: STH 23	COUNTY: FOND DU LAC	PLAN AND PROFILE: STH 23 EASTBOUND ('EB')	SHEET 150	E


FILE NAME : N:\PDS\C3D\14401501\SHEETSPLAN\PLAN AND PROFILES\MAINLINE\14401571\14401571-STH 23 - EB.DWG
LAYOUT NAME - 14401571_PP7
PLOT DATE : 8/22/2019 12:53 PM PLOT BY : MARTENS, JOHN M PLOT NAME : PLOT SCALE : 1 IN:200 FT


279+00.00 MATCH LINE

307+00.00 MATCH LINE

5


5

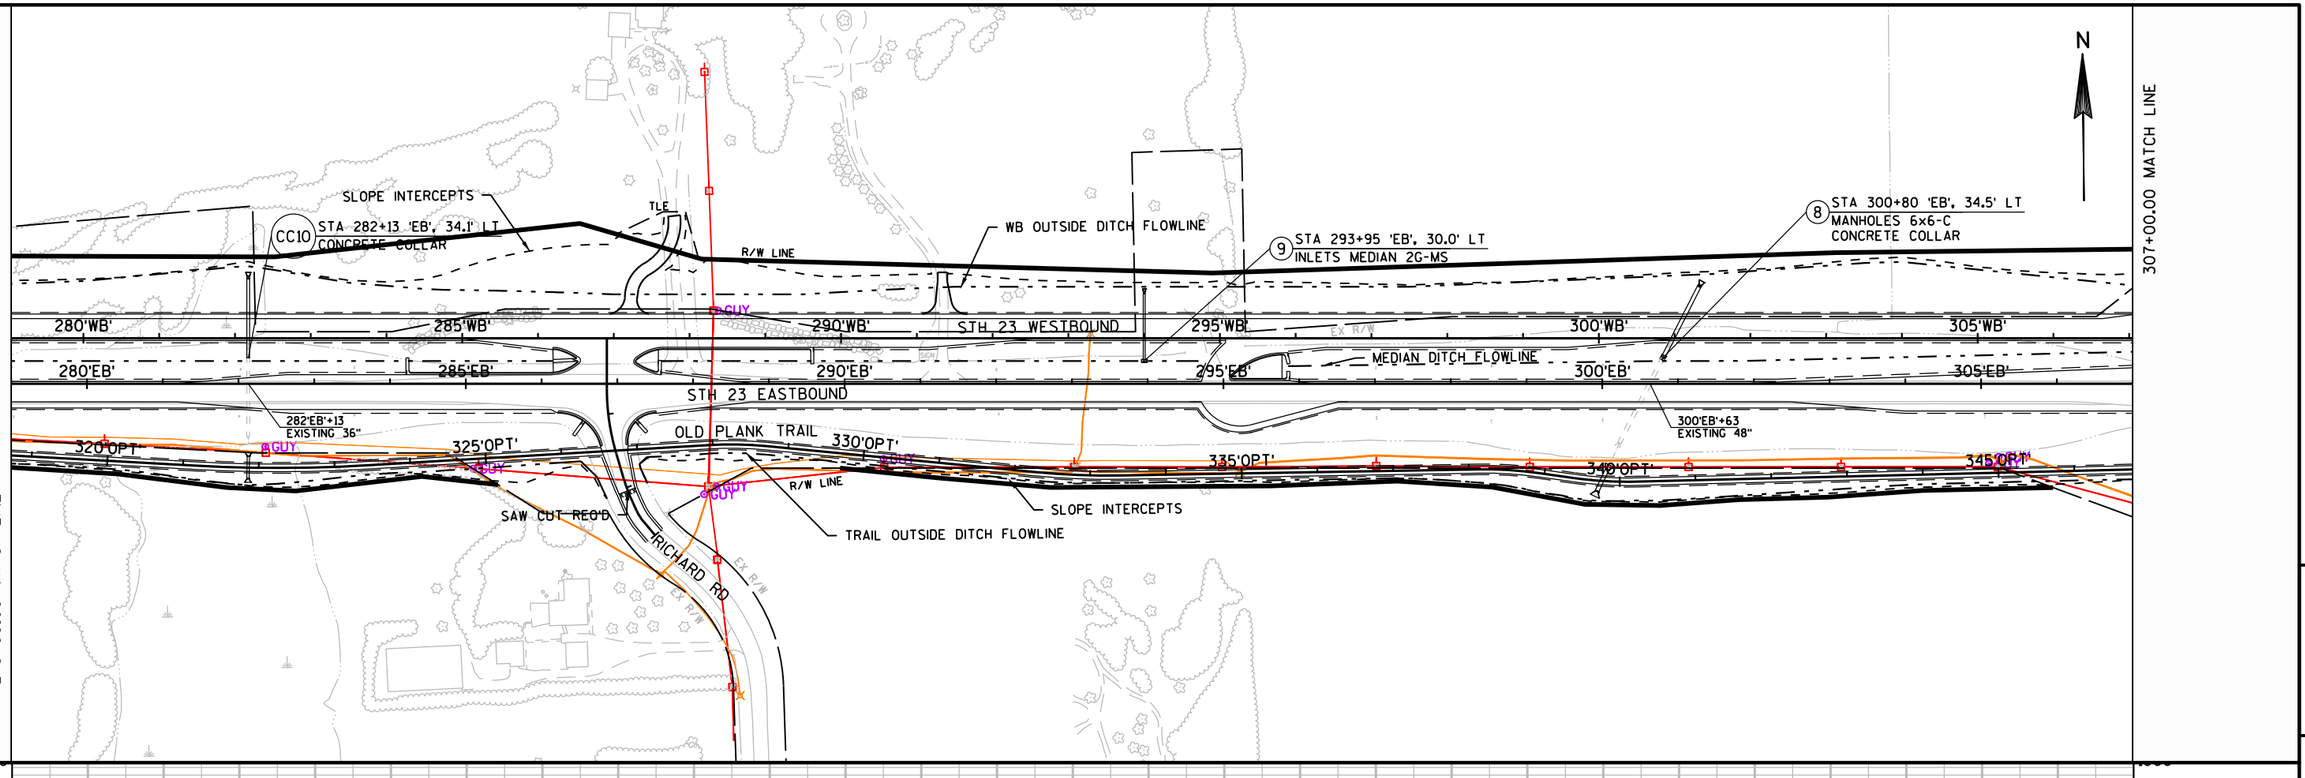


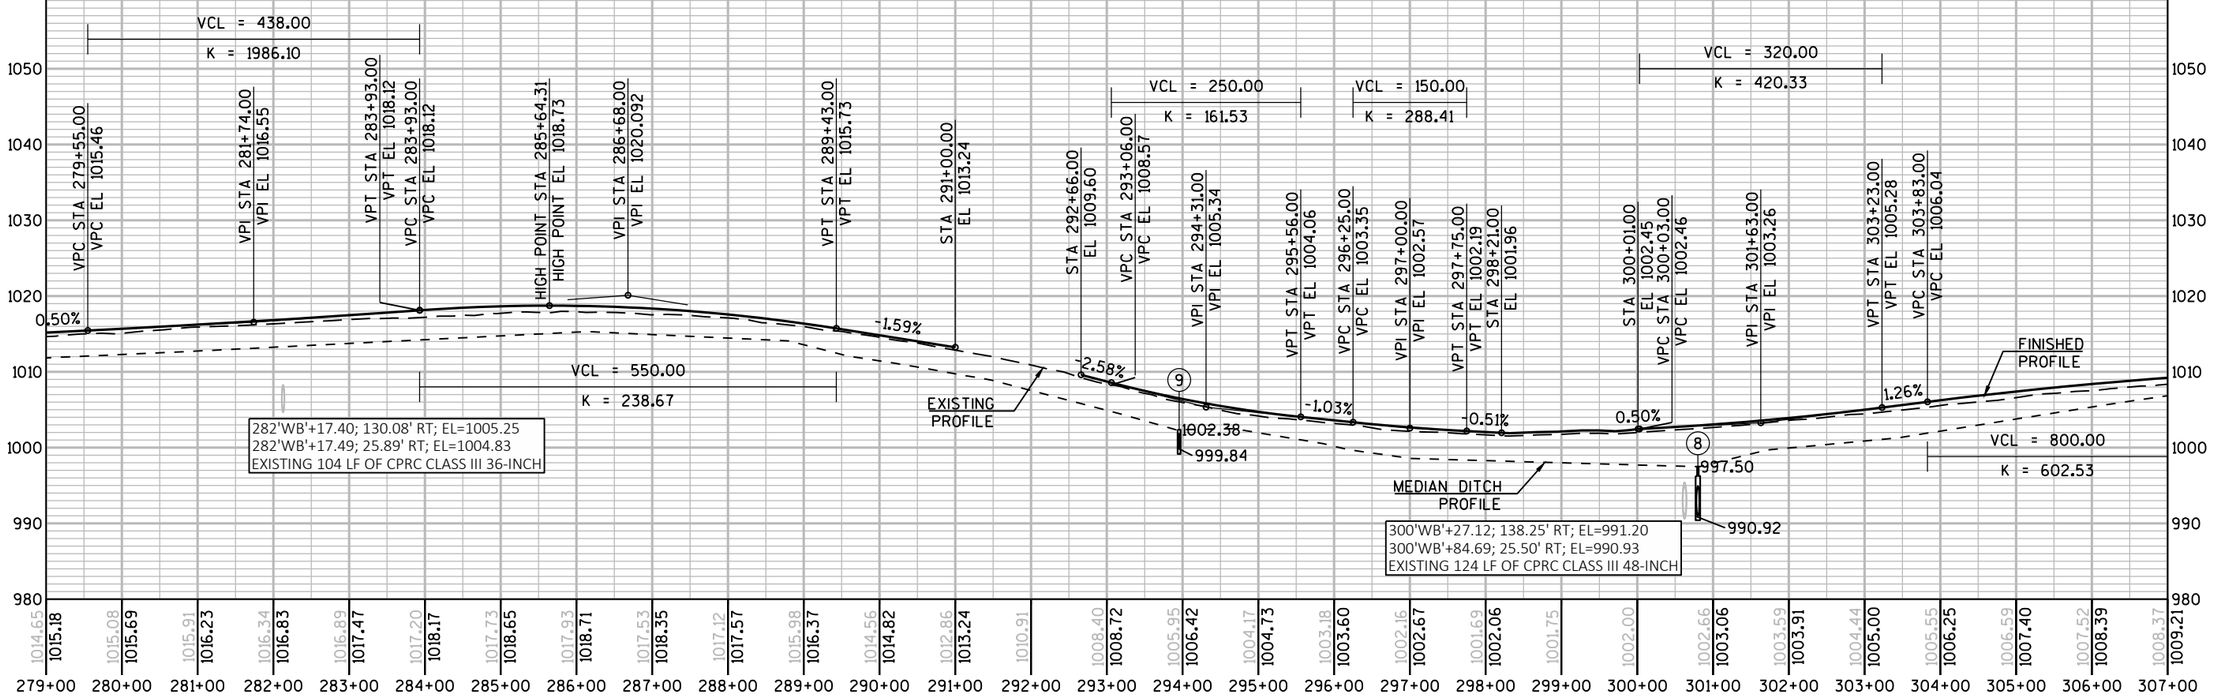

PROJECT NO: 1440-15-71	HWY: STH 23	COUNTY: FOND DU LAC	PLAN AND PROFILE: STH 23 EASTBOUND ('EB')	SHEET 151	E


FILE NAME : N:\PDS\C3D\14401501\SHEETSPLAN\PLAN AND PROFILES\MAINLINE\14401571\14401571-STH 23 - EB.DWG
LAYOUT NAME - 14401571_PP8
PLOT DATE : 8/22/2019 12:54 PM
PLOT BY : MARTENS, JOHN M
PLOT NAME :
PLOT SCALE : 1 IN:200 FT
WISDOT/CADDS SHEET 44

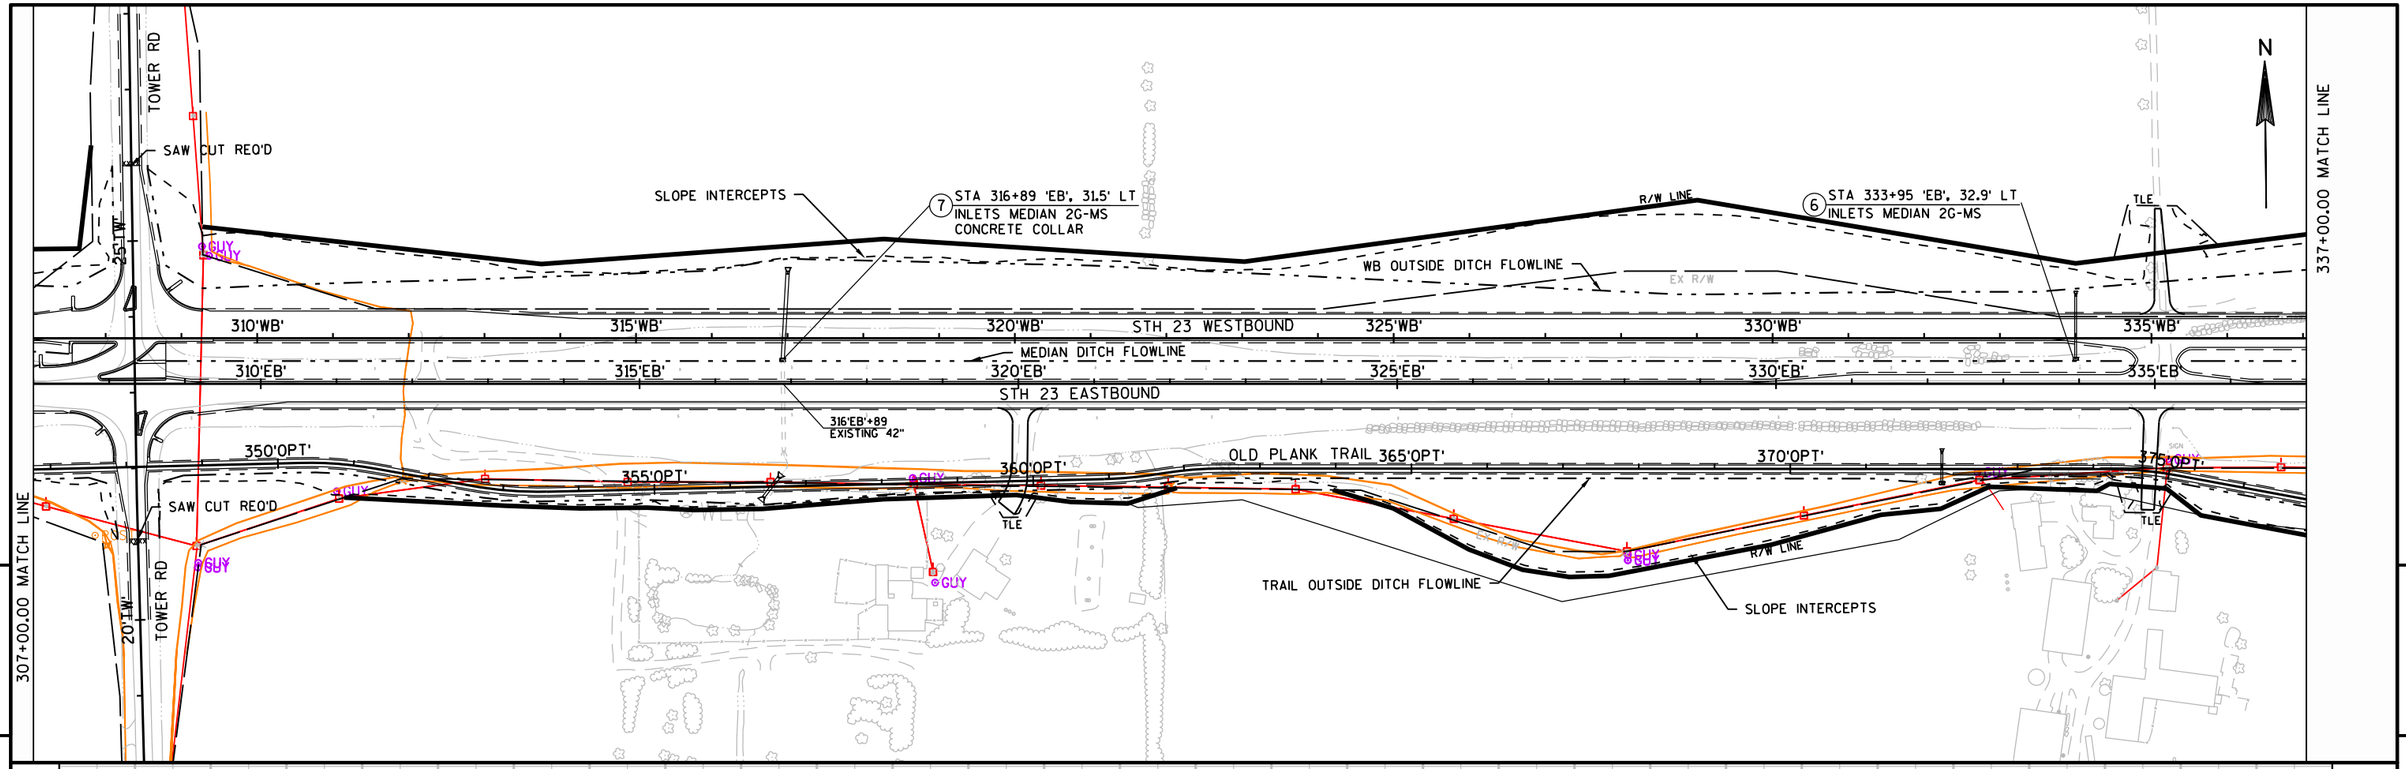

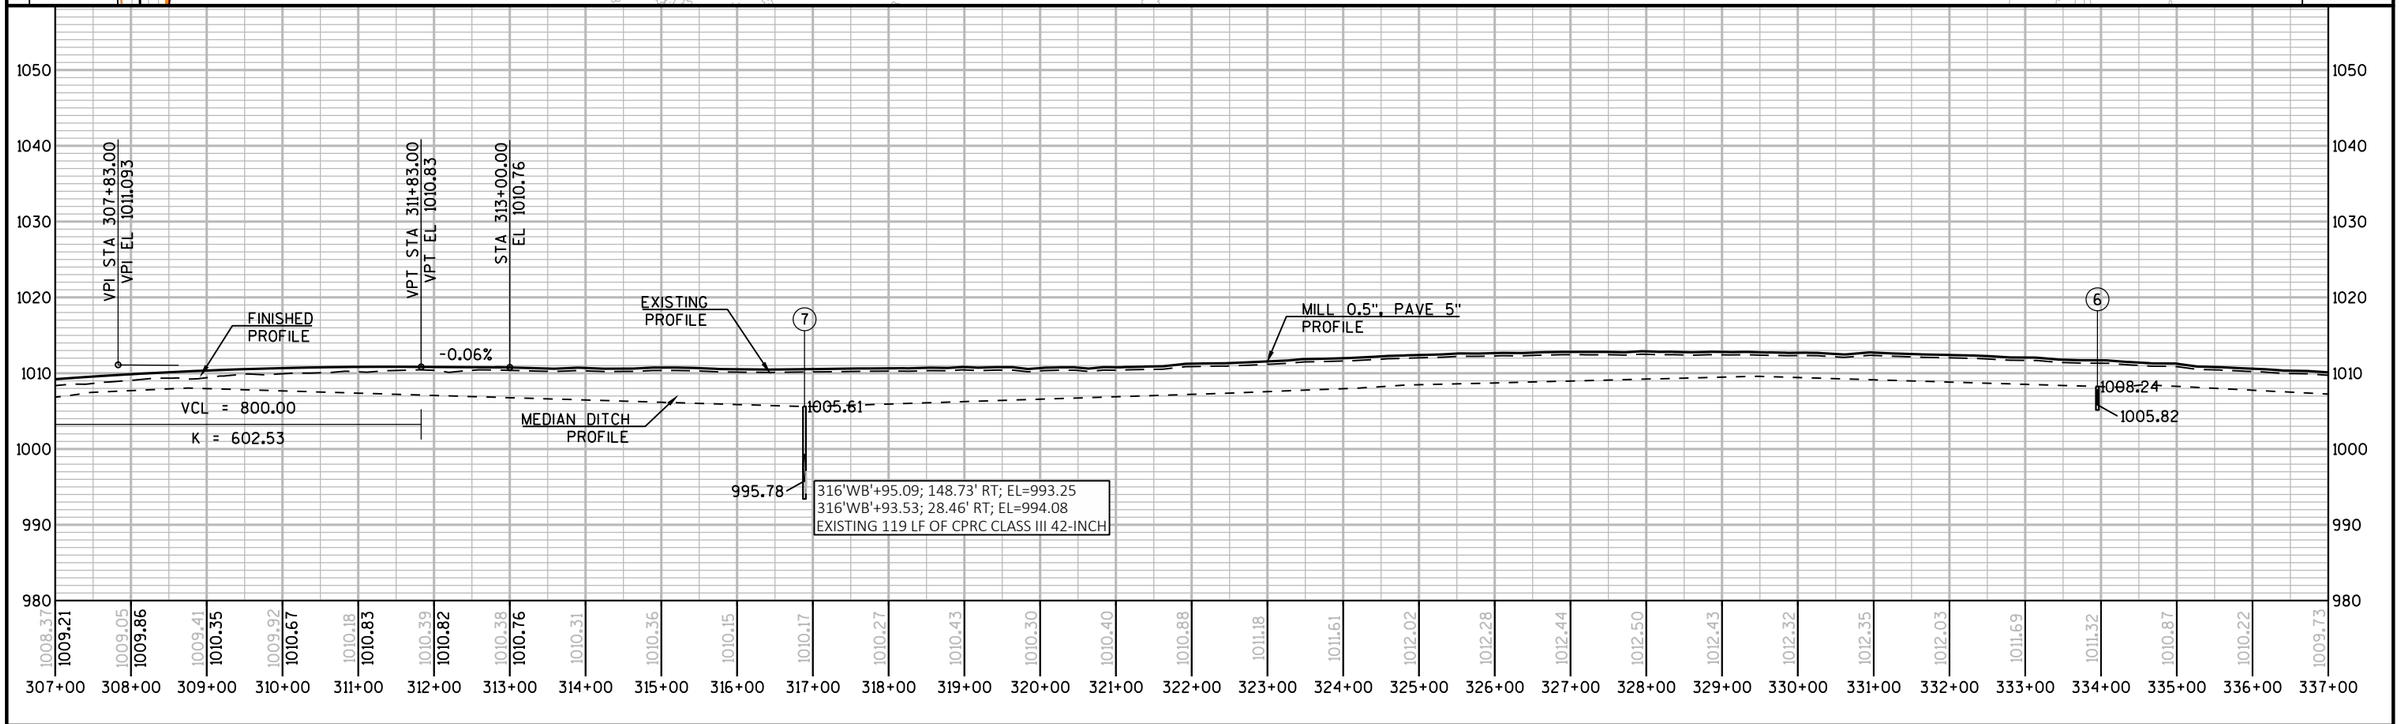


PROJECT NO: 1440-15-71	HWY: STH 23	COUNTY: FOND DU LAC	PLAN AND PROFILE: STH 23 EASTBOUND ('EB')	SHEET 152	E


FILE NAME : N:\PDS\C3D\14401501\SHEETSPLAN\PLAN AND PROFILES\MAINLINE\14401571\14401571-STH 23 - EB.DWG
LAYOUT NAME - 14401571_PP9
PLOT DATE : 8/22/2019 12:54 PM
PLOT BY : MARTENS, JOHN M
PLOT NAME :
PLOT SCALE : 1 IN:200 FT
WISDOT/CADDS SHEET 44

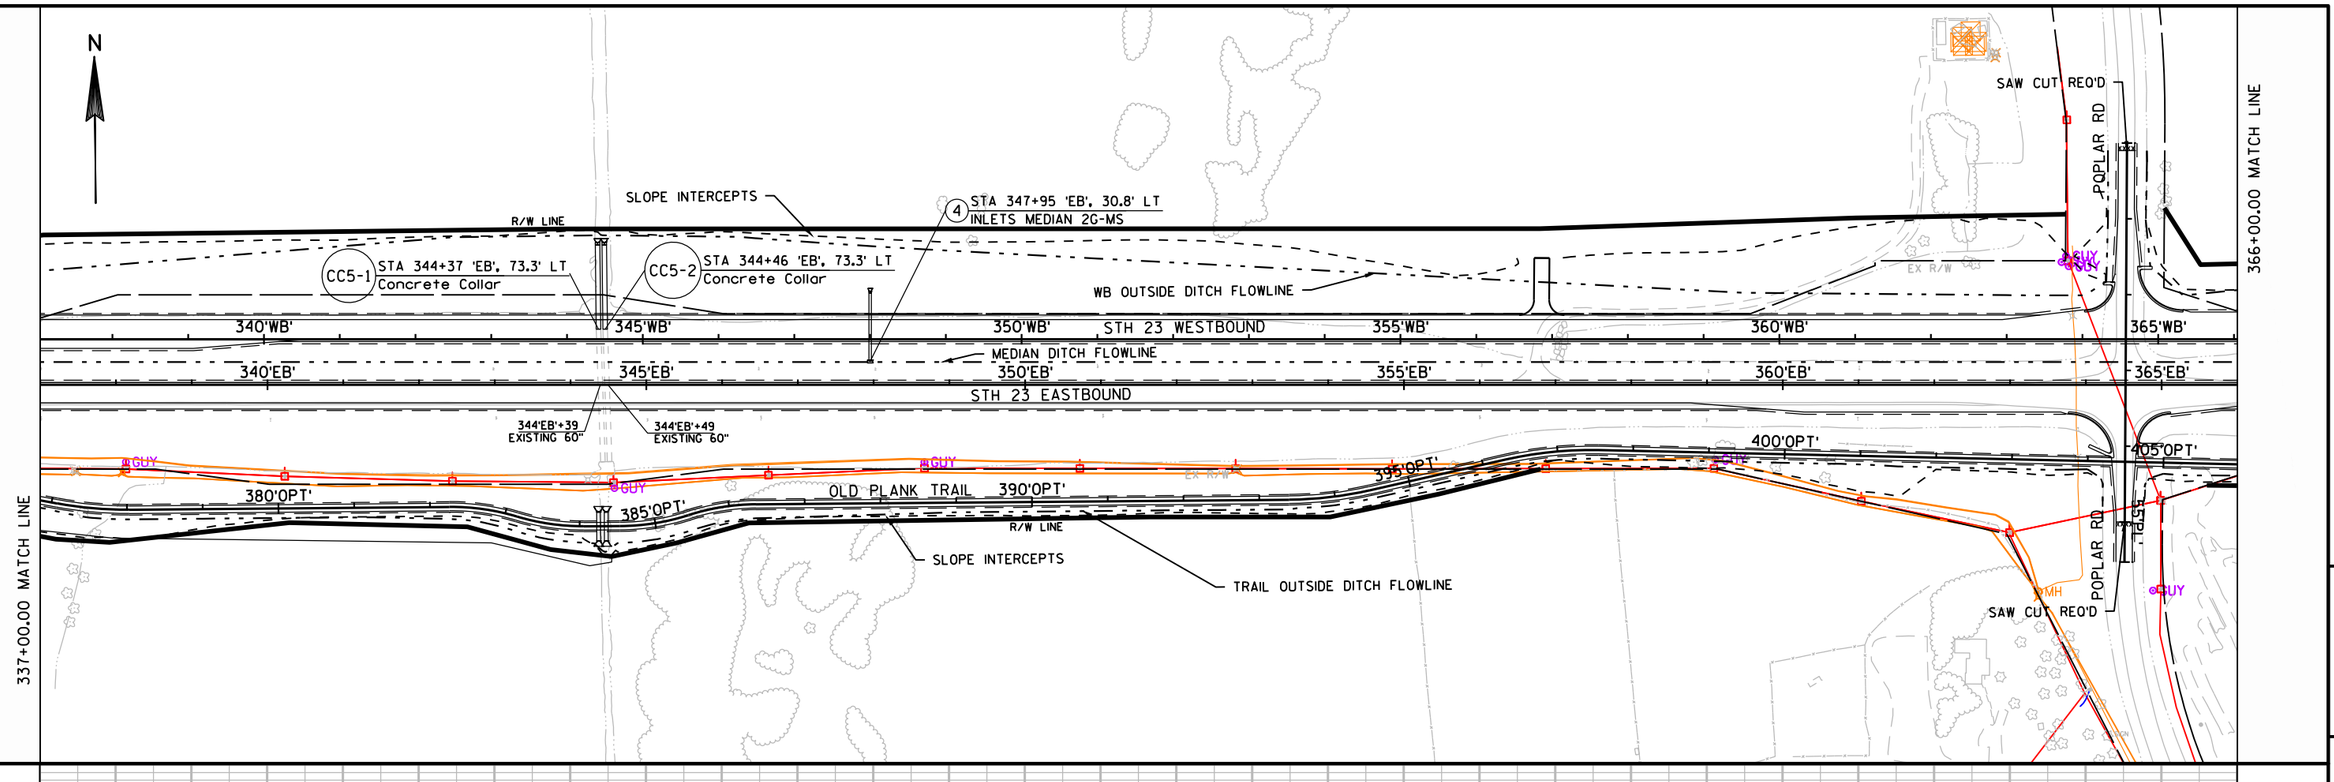

PROJECT NO: 1440-15-71	HWY: STH 23	COUNTY: FOND DU LAC	PLAN AND PROFILE: STH 23 EASTBOUND ('EB')	SHEET 153	E


FILE NAME : N:\PDS\C3D\14401501\SHEETSPLAN\PLAN AND PROFILES\MAINLINE\14401571\14401571-STH 23 - EB.DWG
LAYOUT NAME - 14401571_PP10
PLOT DATE : 8/22/2019 12:55 PM
PLOT BY : MARTENS, JOHN M
PLOT NAME :
PLOT SCALE : 1 IN:200 FT

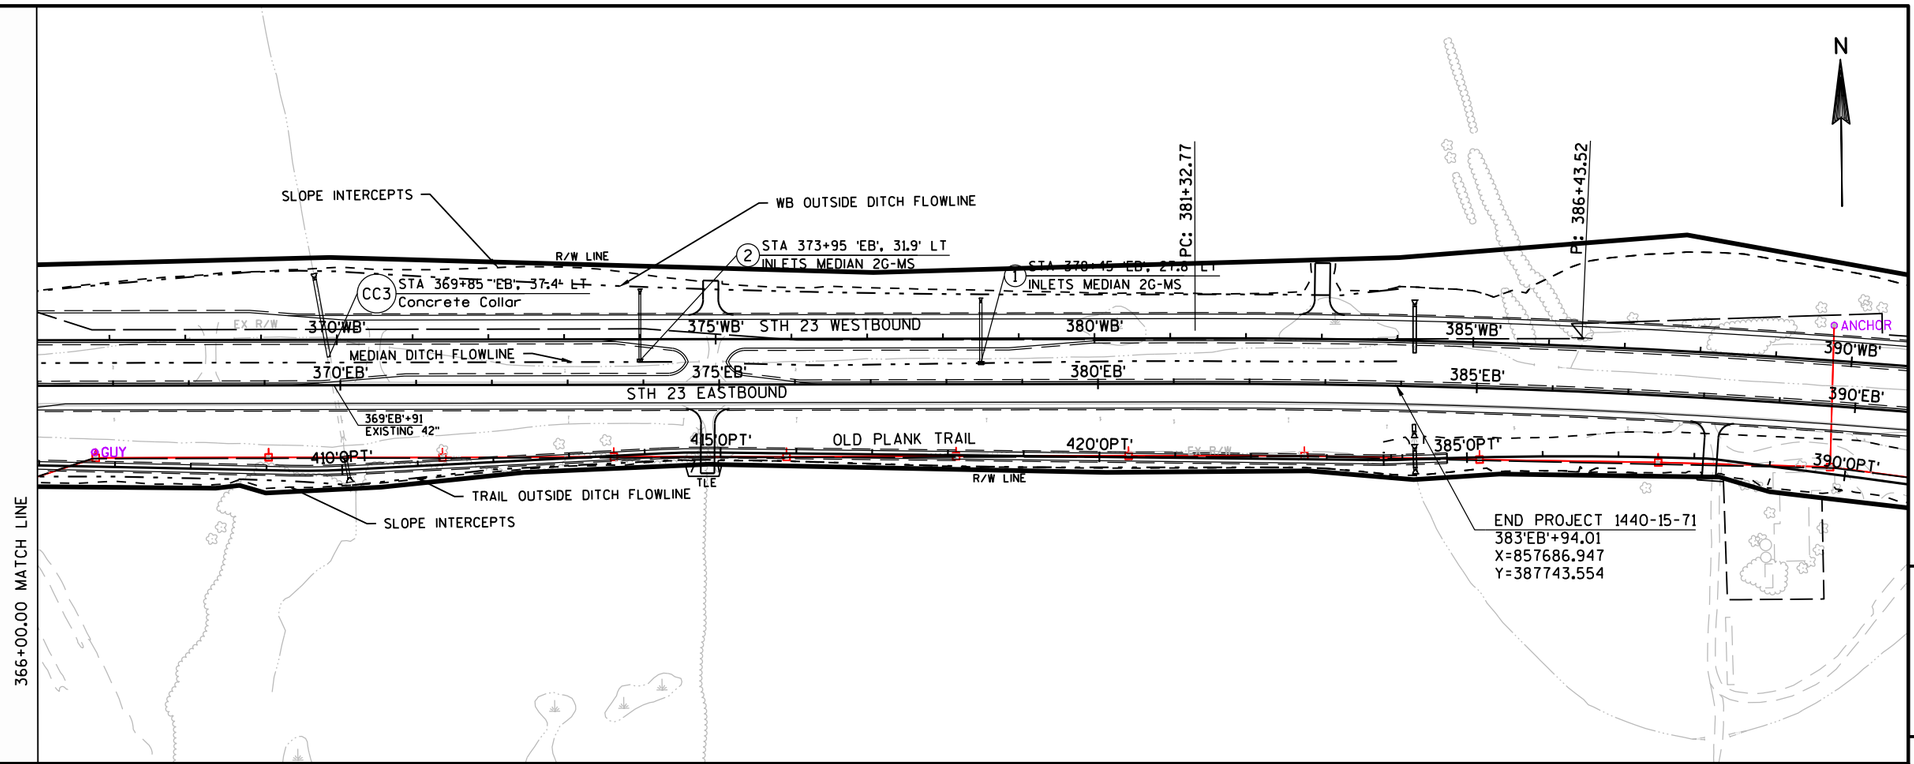


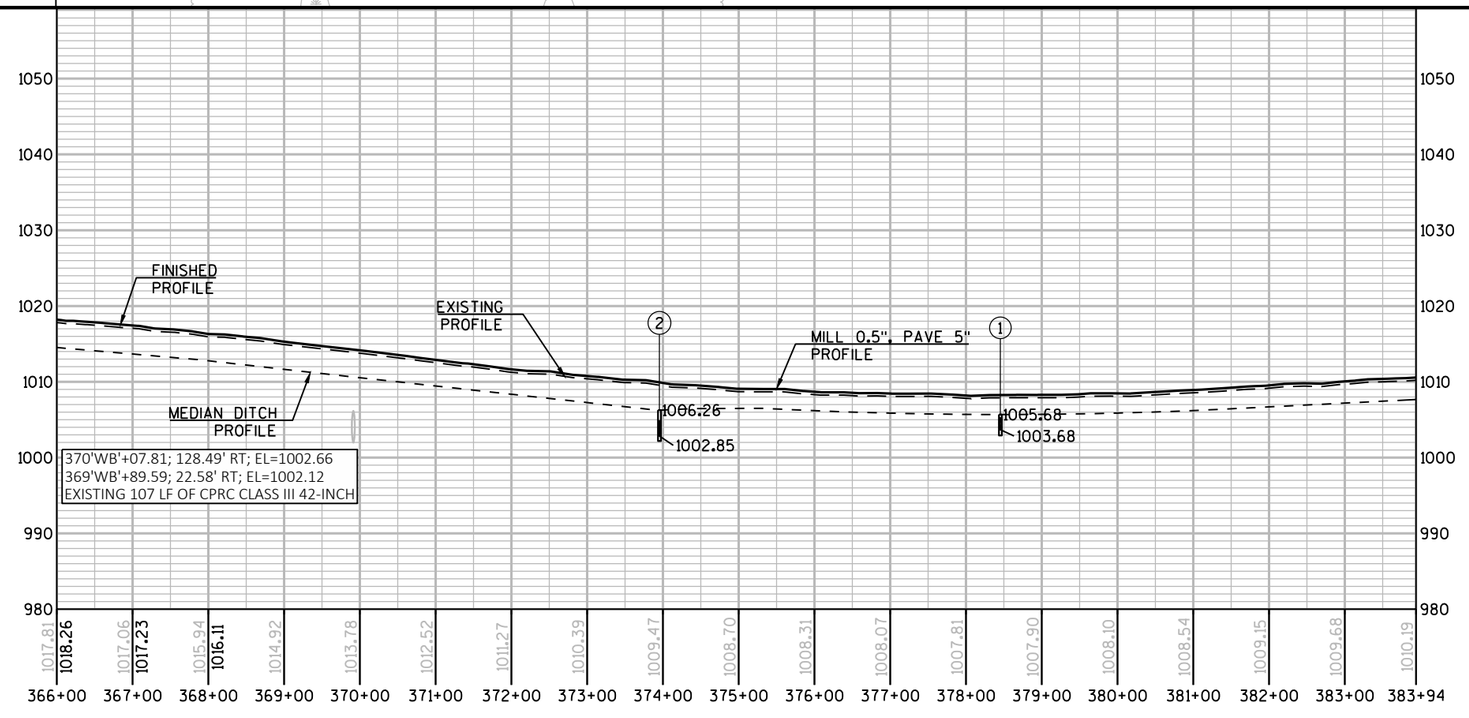

PROJECT NO: 1440-15-71	HWY: STH 23	COUNTY: FOND DU LAC	PLAN AND PROFILE: STH 23 EASTBOUND ('EB')	SHEET 154	E

FILE NAME : N:\PDS\C3D\14401501\SHEETSPLAN\PLAN AND PROFILES\MAINLINE\14401571\14401571-STH 23 - EB.DWG
LAYOUT NAME - 14401571_PP11
PLOT DATE : 8/22/2019 12:55 PM
PLOT BY : MARTENS, JOHN M
PLOT NAME :
PLOT SCALE : 1 IN:200 FT
WISDOT/CADDS SHEET 44

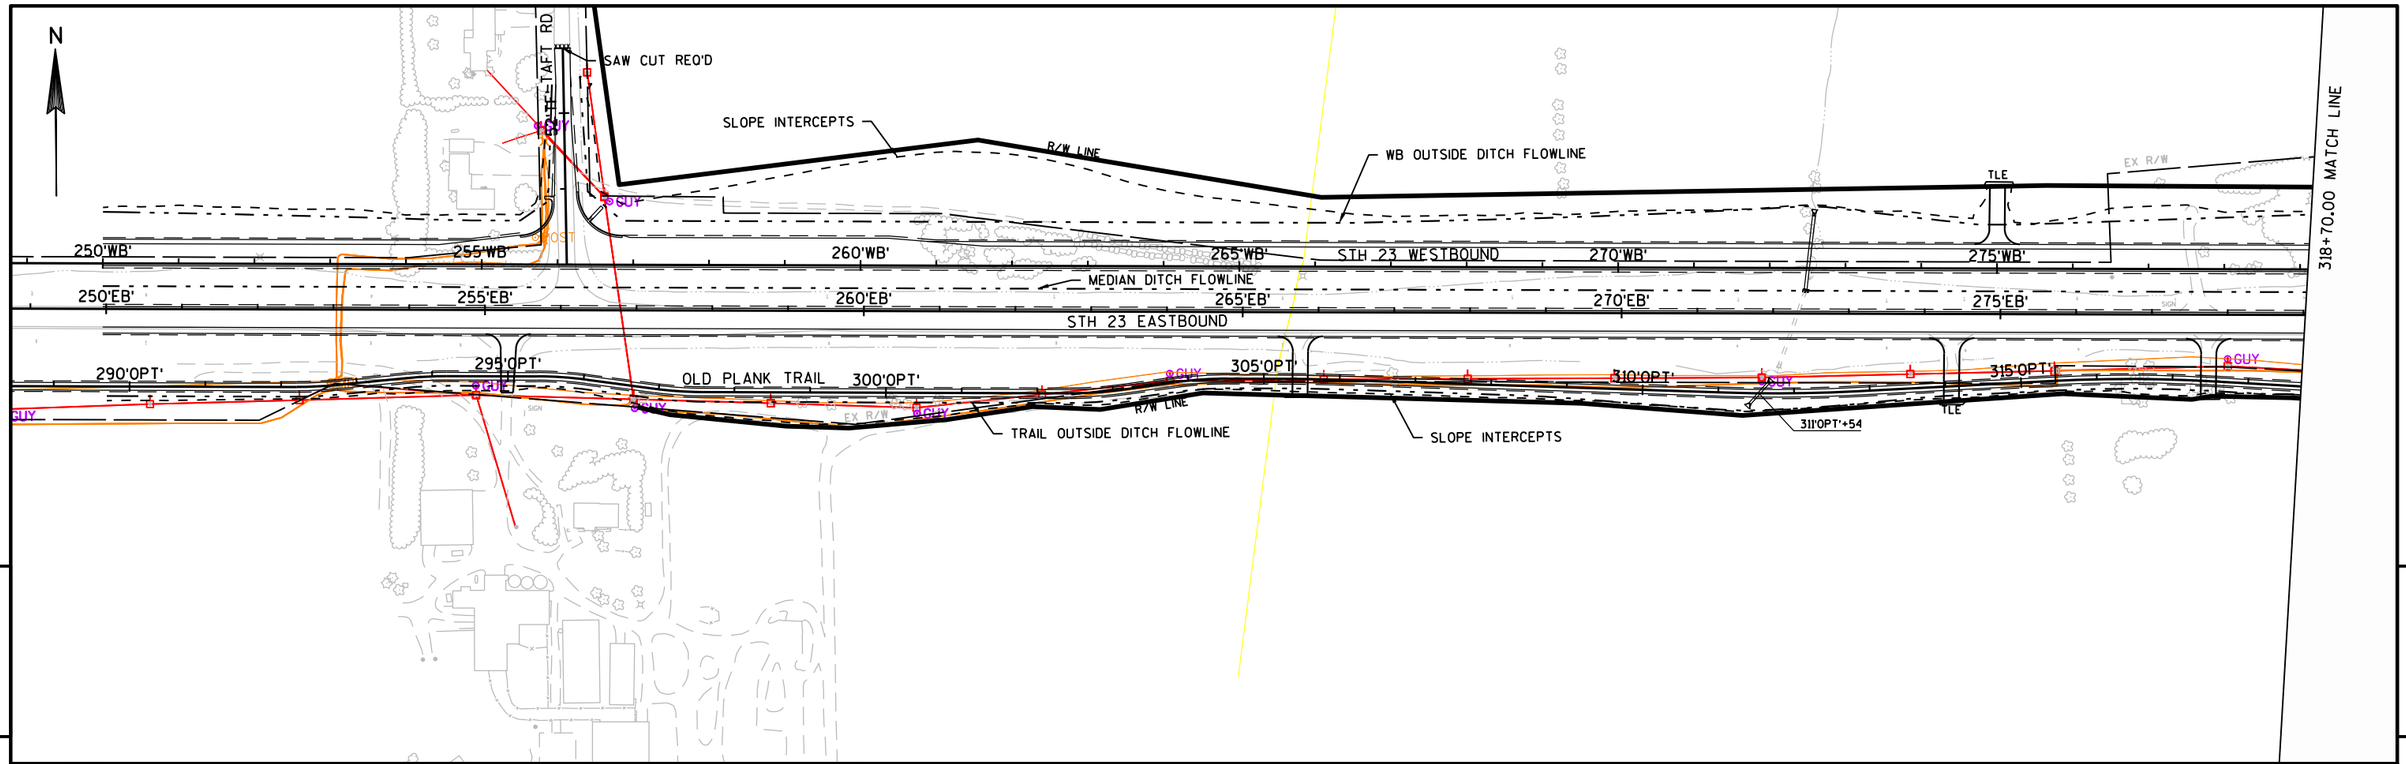

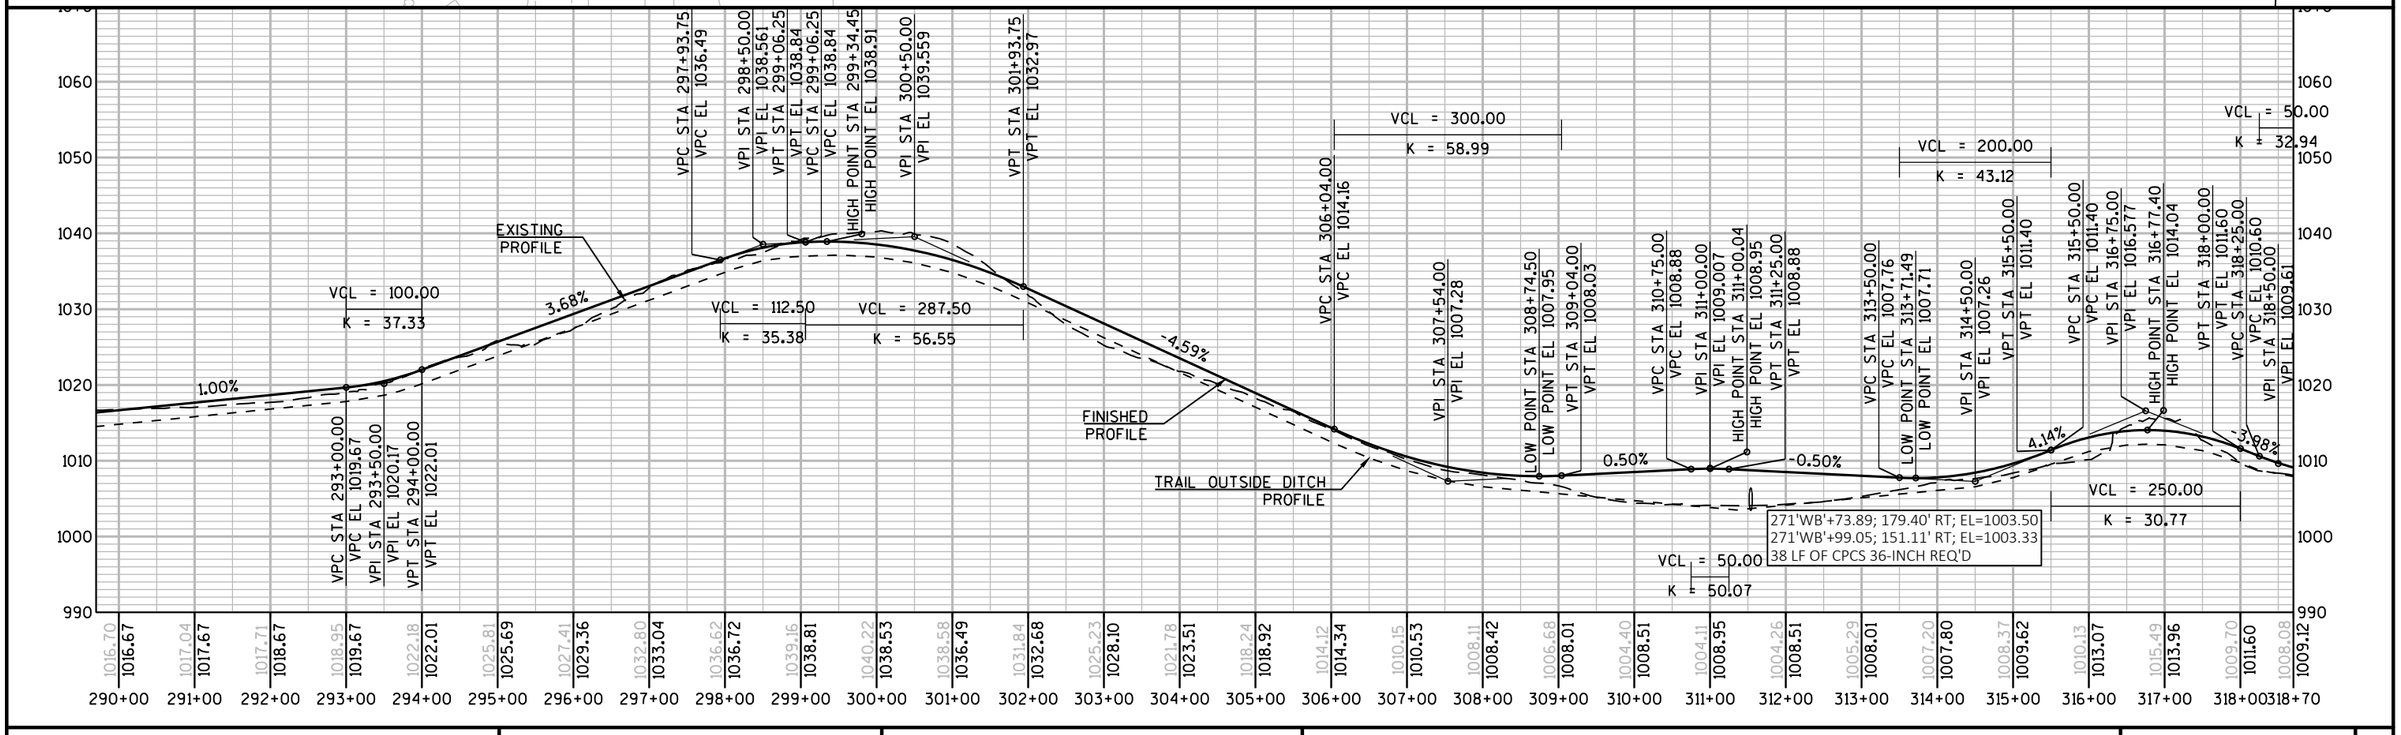



PROJECT NO: 1440-15-71	HWY: STH 23	COUNTY: FOND DU LAC	PLAN AND PROFILE: OLD PLANK TRAIL ('OPT')	SHEET 155	E

FILE NAME : N:\PDS\C3D\14401501\SHEETSPLAN\PLAN AND PROFILES\MAINLINE\14401571\14401571-STH 23 - TRAIL.DWG
LAYOUT NAME - 14401571_PP12

PLOT DATE : 8/22/2019 12:56 PM PLOT BY : MARTENS, JOHN M PLOT NAME : PLOT SCALE : 1 IN:200 FT

WISDOT/CADDS SHEET 44

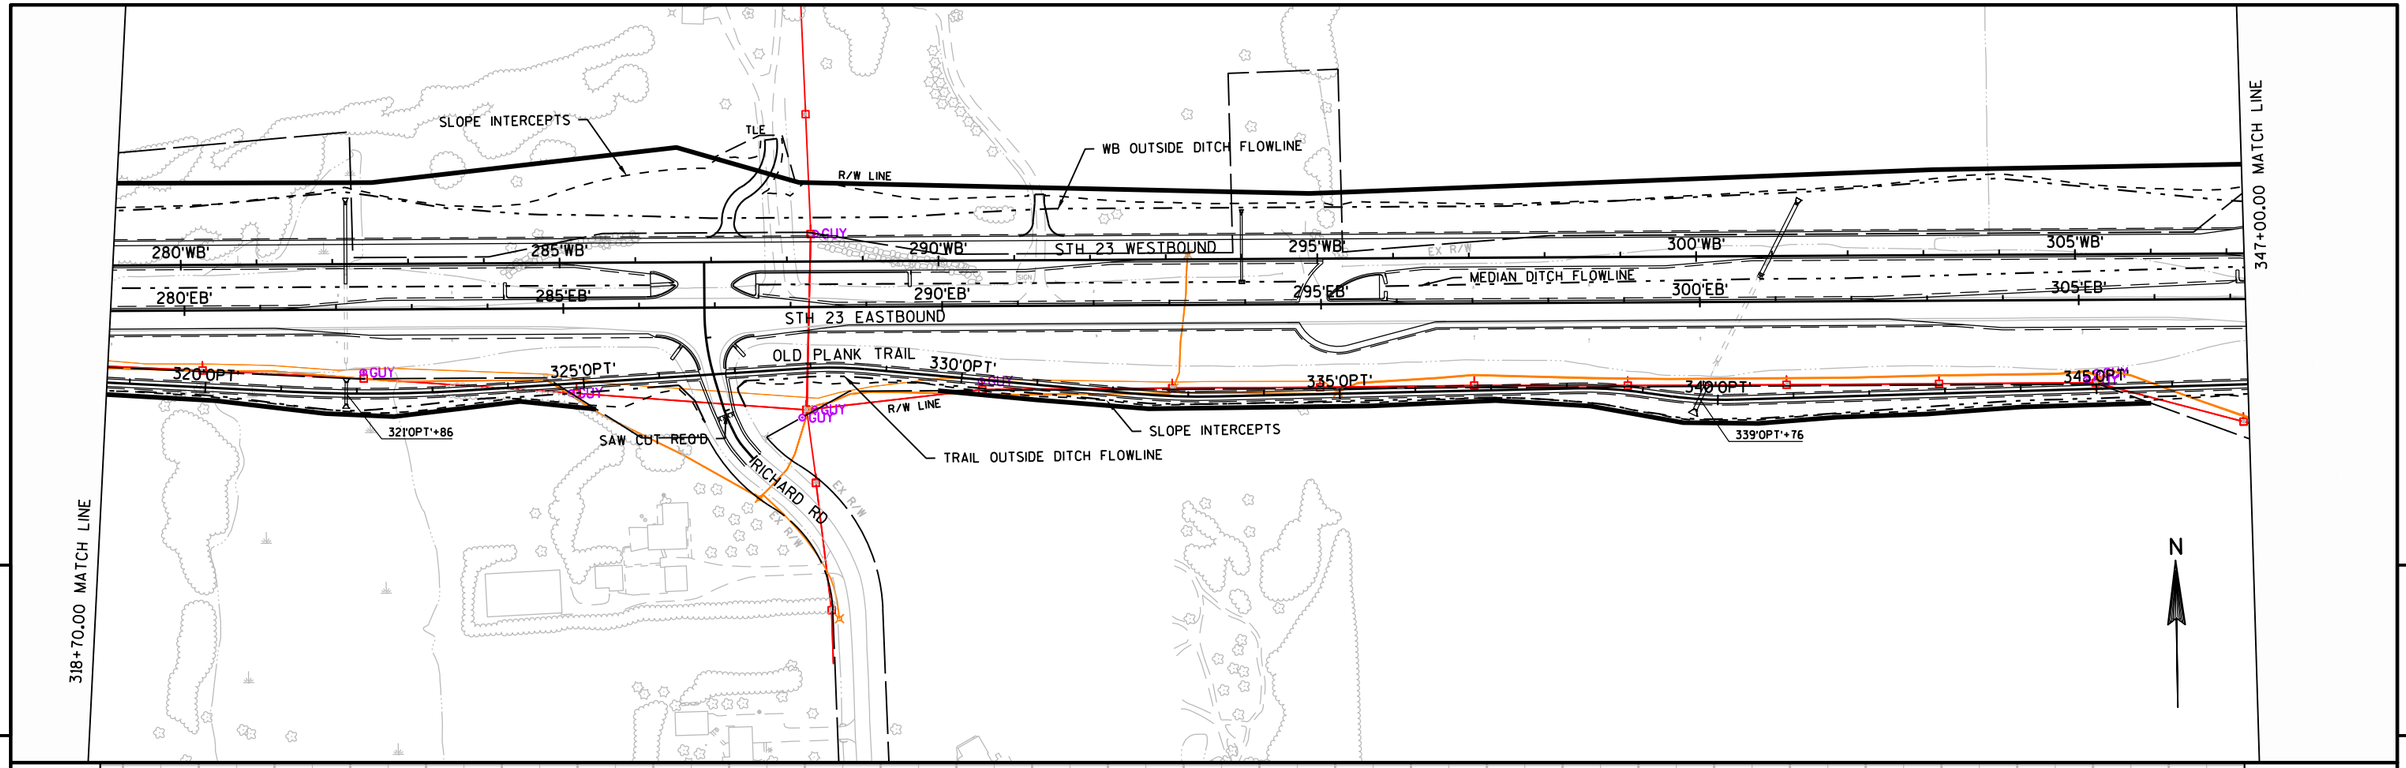

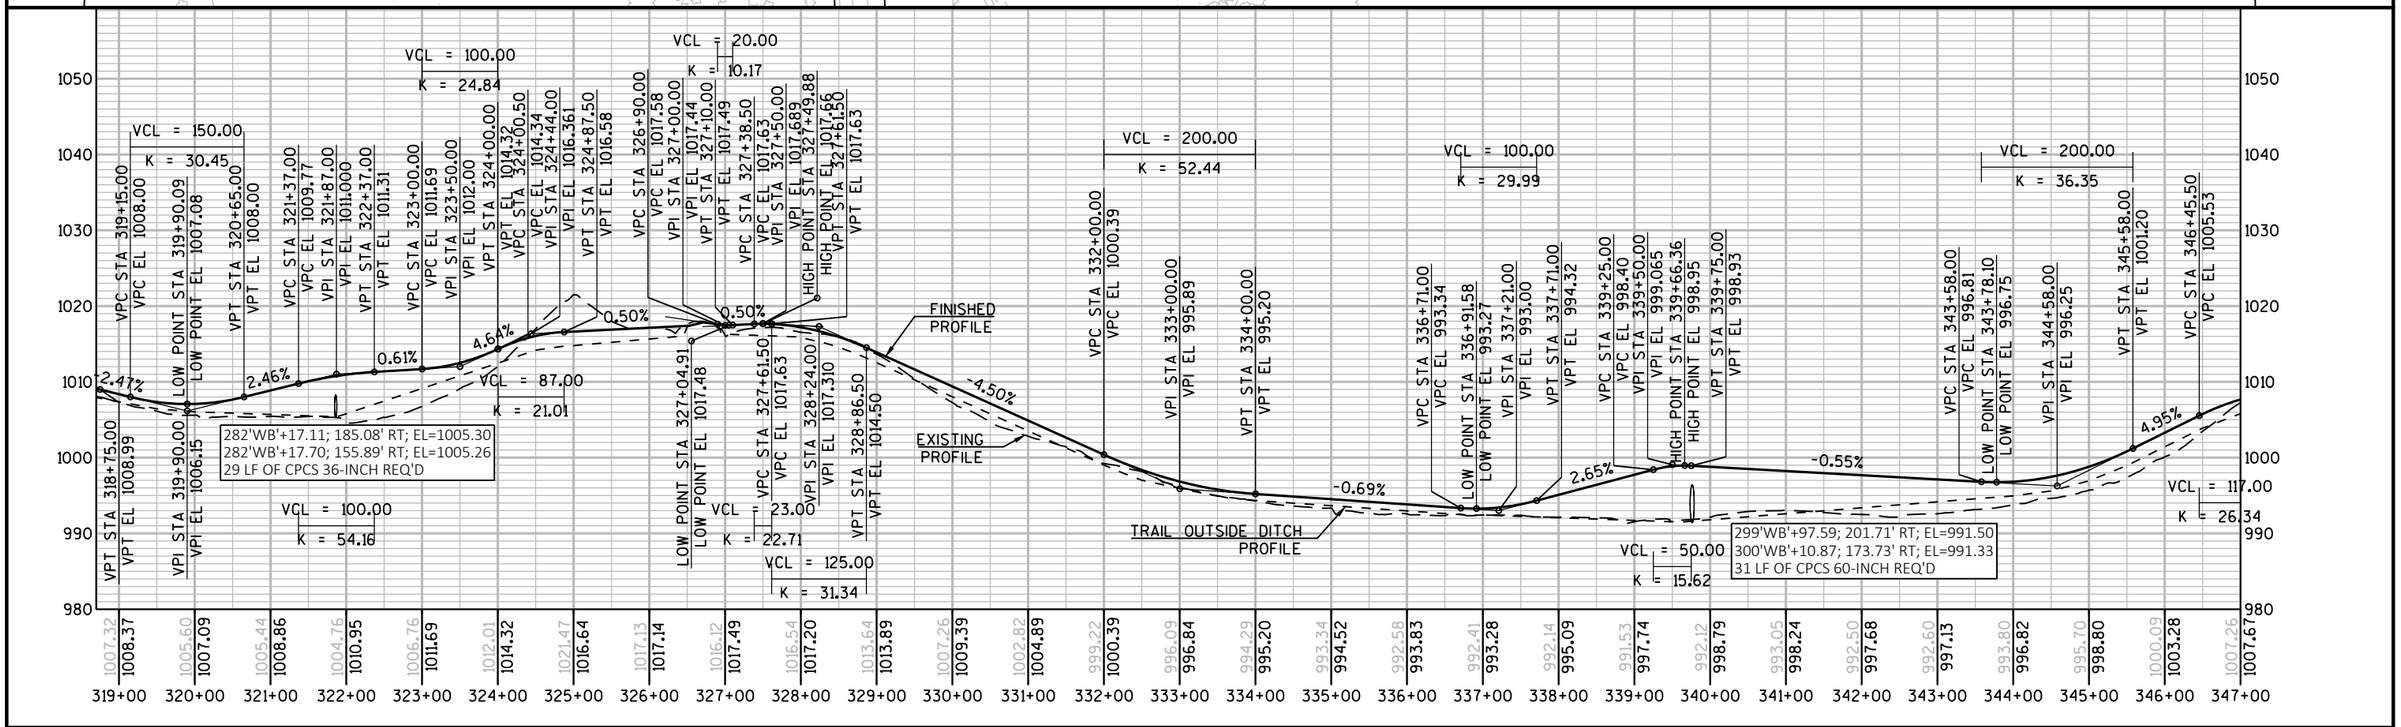



PROJECT NO: 1440-15-71	HWY: STH 23	COUNTY: FOND DU LAC	PLAN AND PROFILE: OLD PLANK TRAIL ('OPT')	SHEET 156	E

FILE NAME : N:\PDS\C3D\14401501\SHEETSPLAN\PLAN AND PROFILES\MAINLINE\14401571\14401571-STH 23 - TRAIL.DWG
LAYOUT NAME - 14401571_PP13


PLOT DATE : 8/22/2019 12:57 PM PLOT BY : MARTENS, JOHN M PLOT NAME : PLOT SCALE : 1 IN:200 FT


WISDOT/CADDS SHEET 44

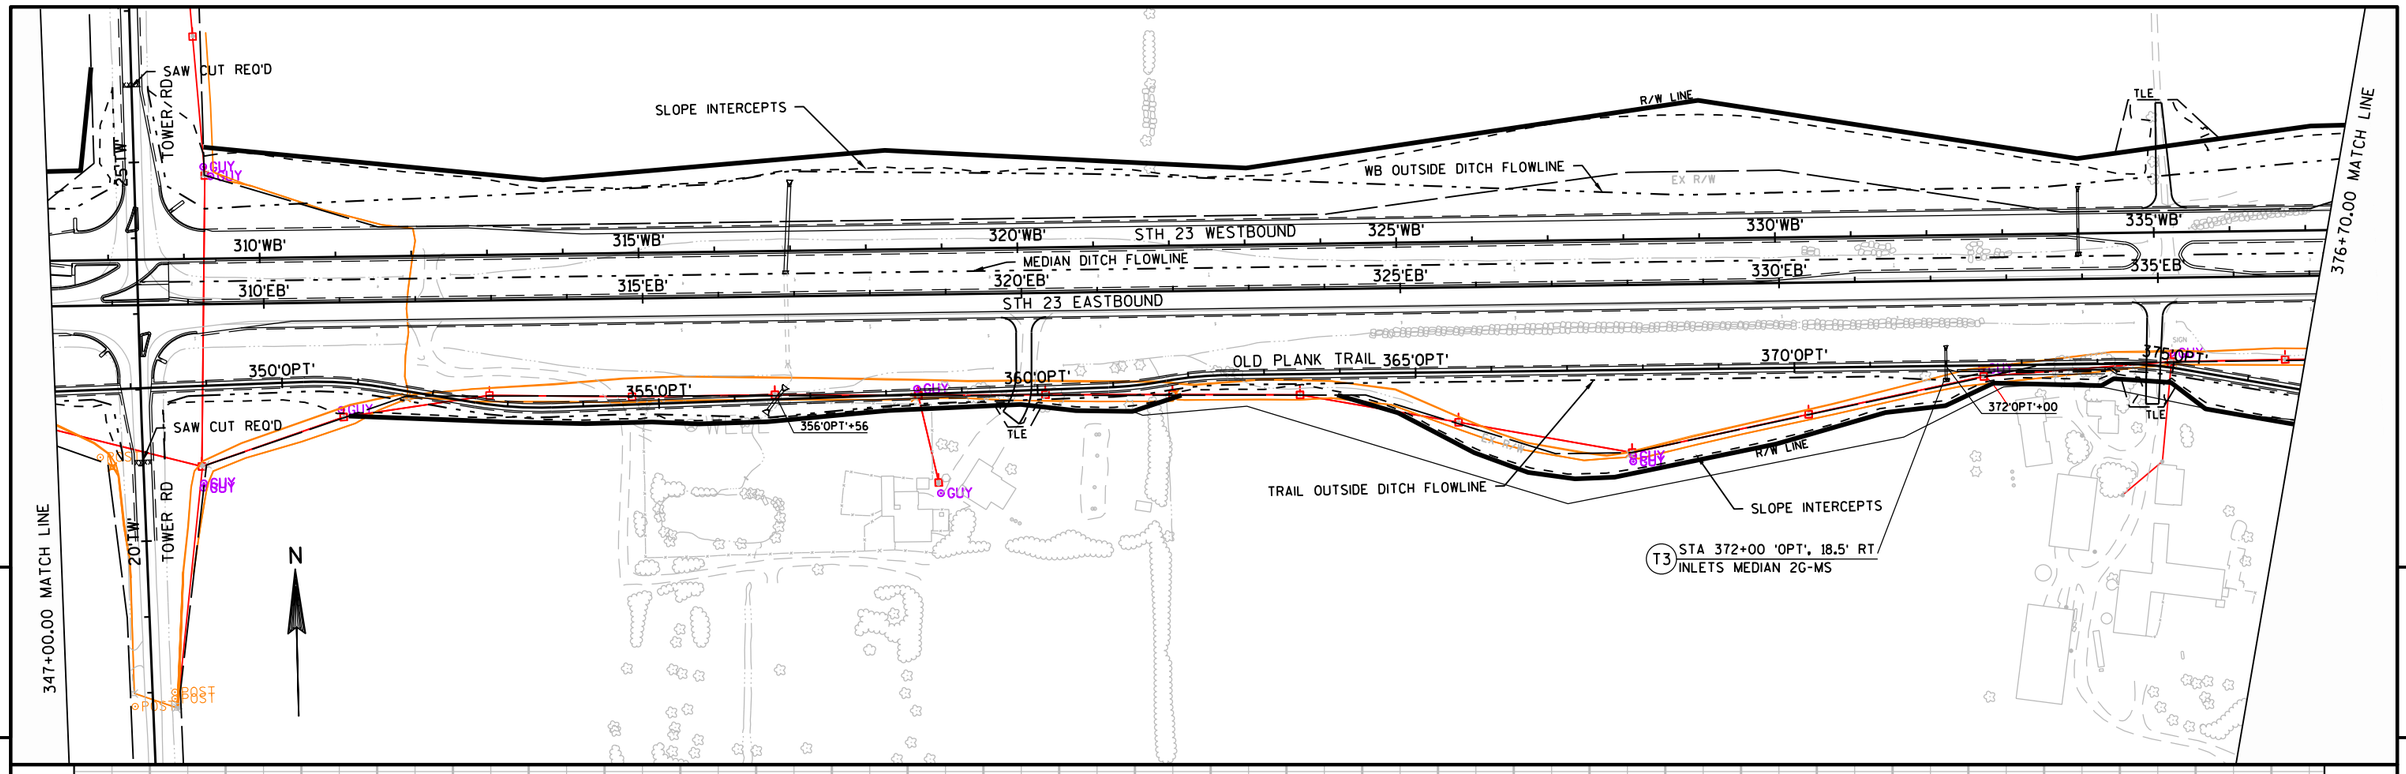

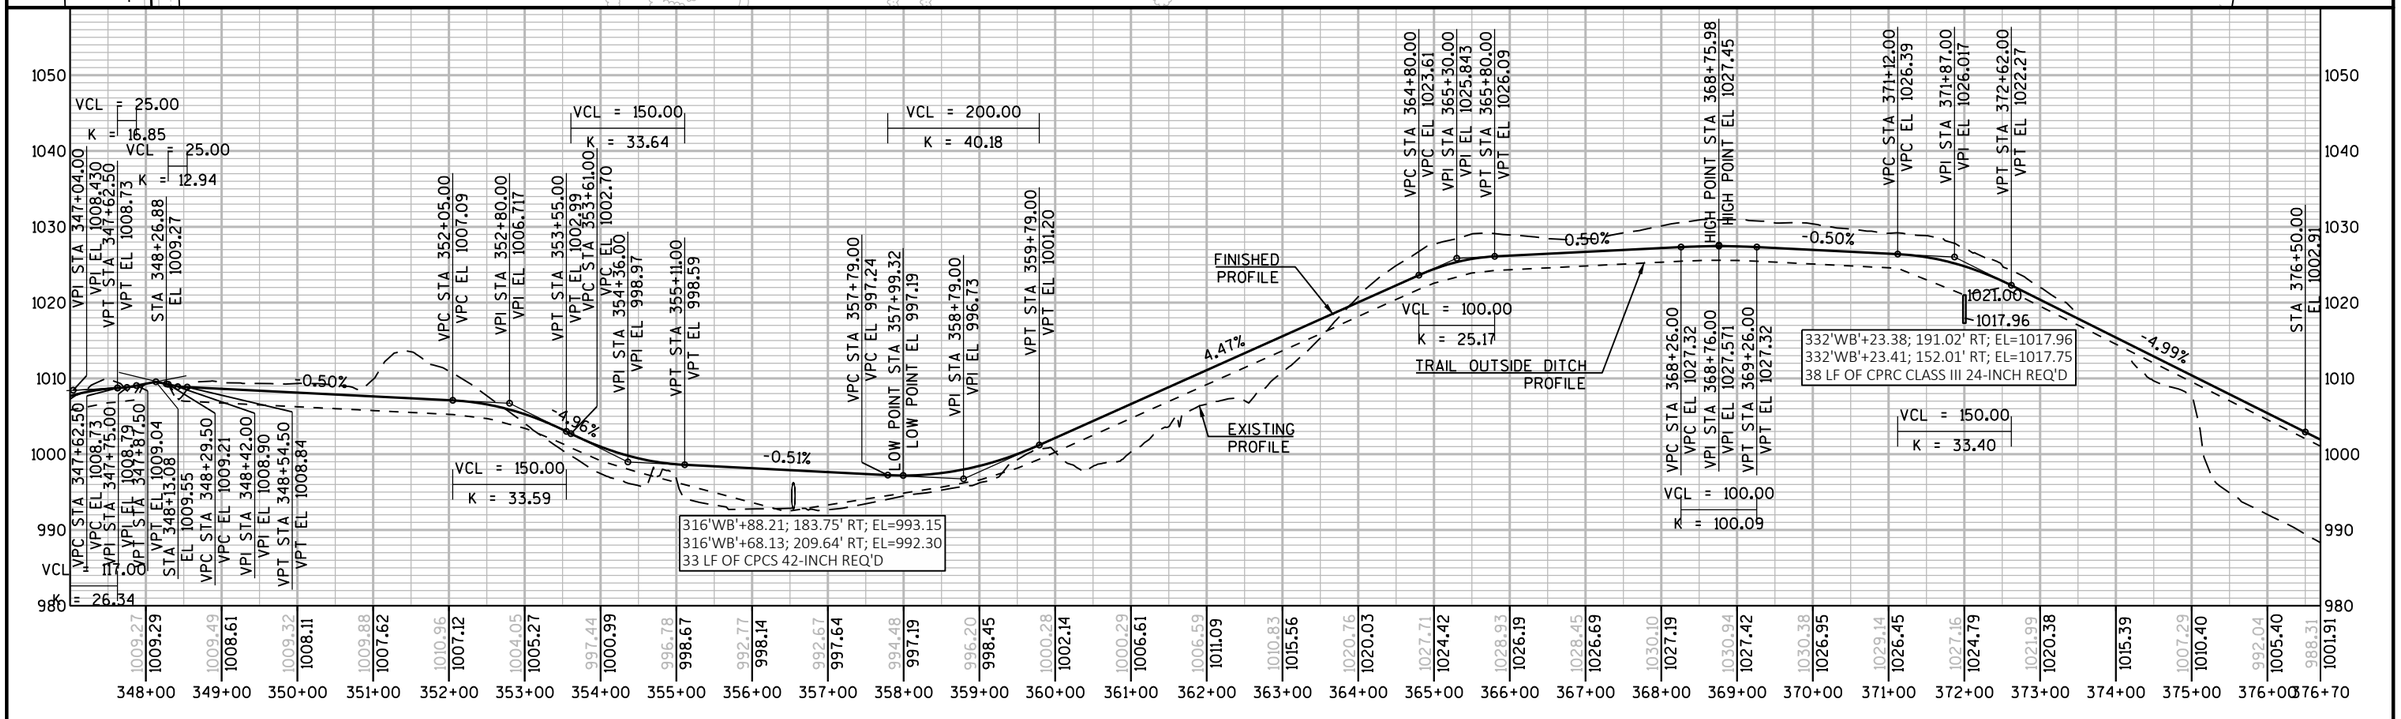


PROJECT NO: 1440-15-71	HWY: STH 23	COUNTY: FOND DU LAC	PLAN AND PROFILE: OLD PLANK TRAIL ('OPT')	SHEET 157	E

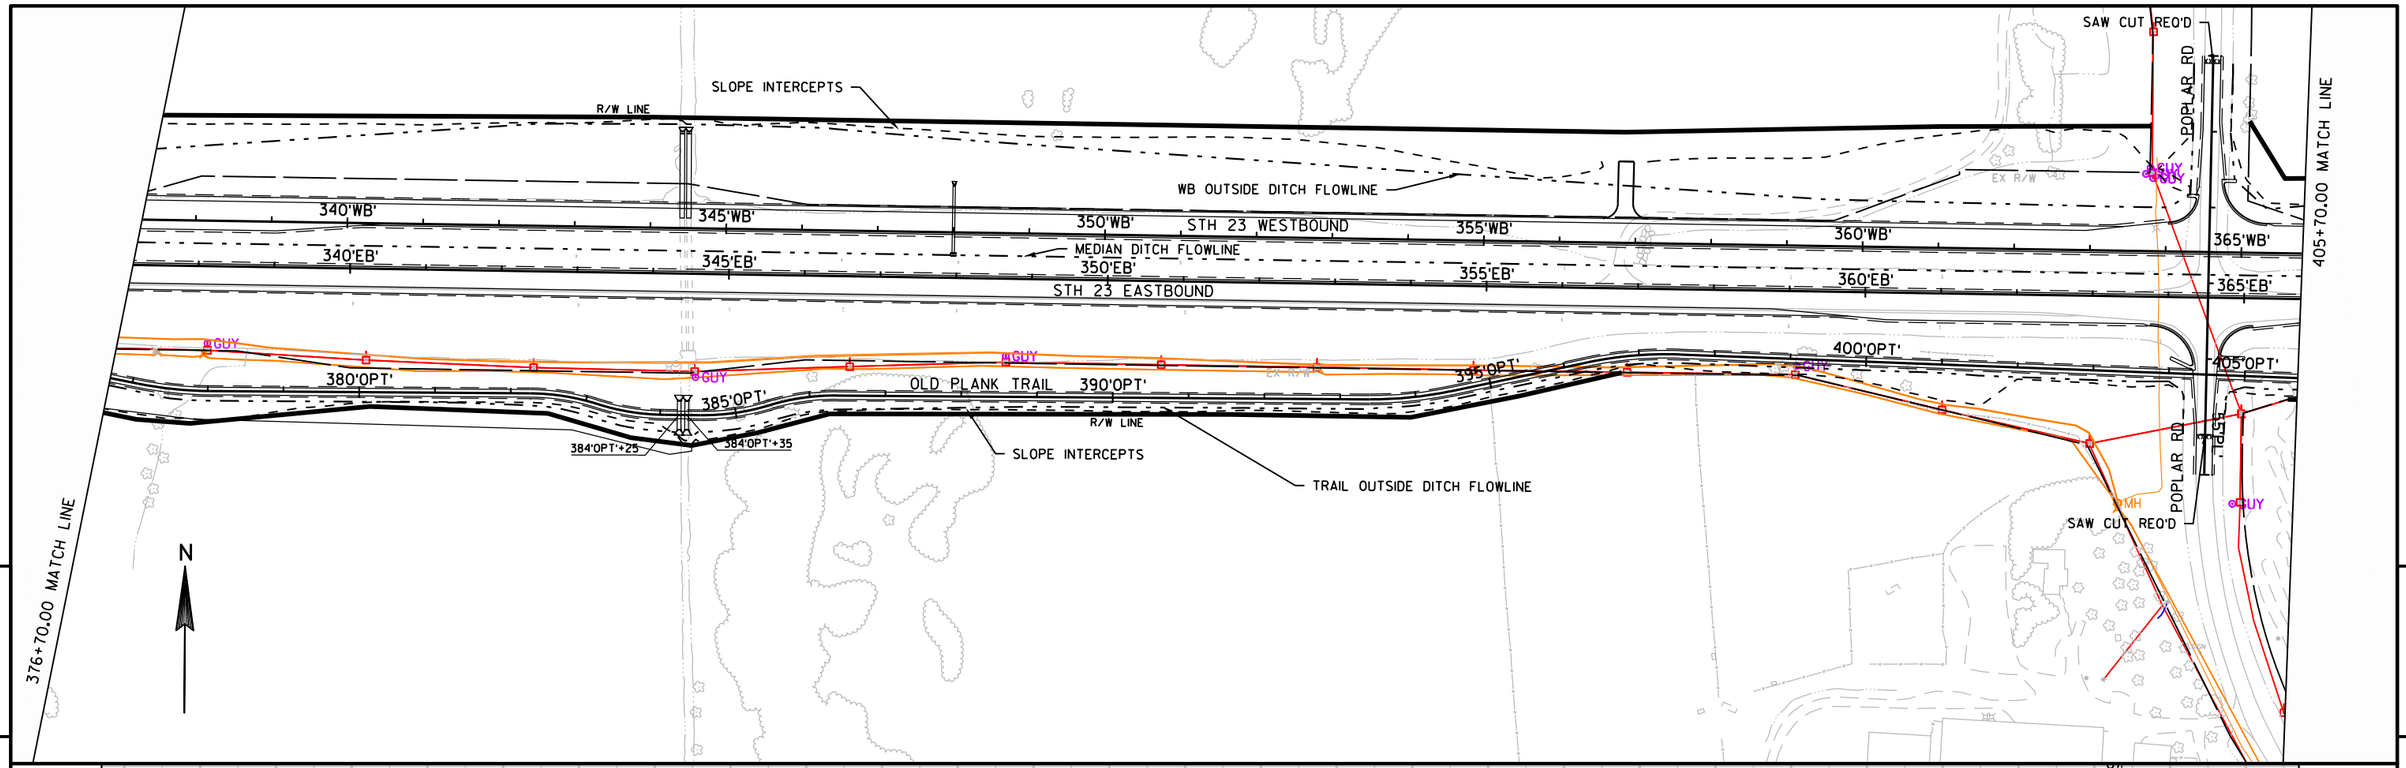


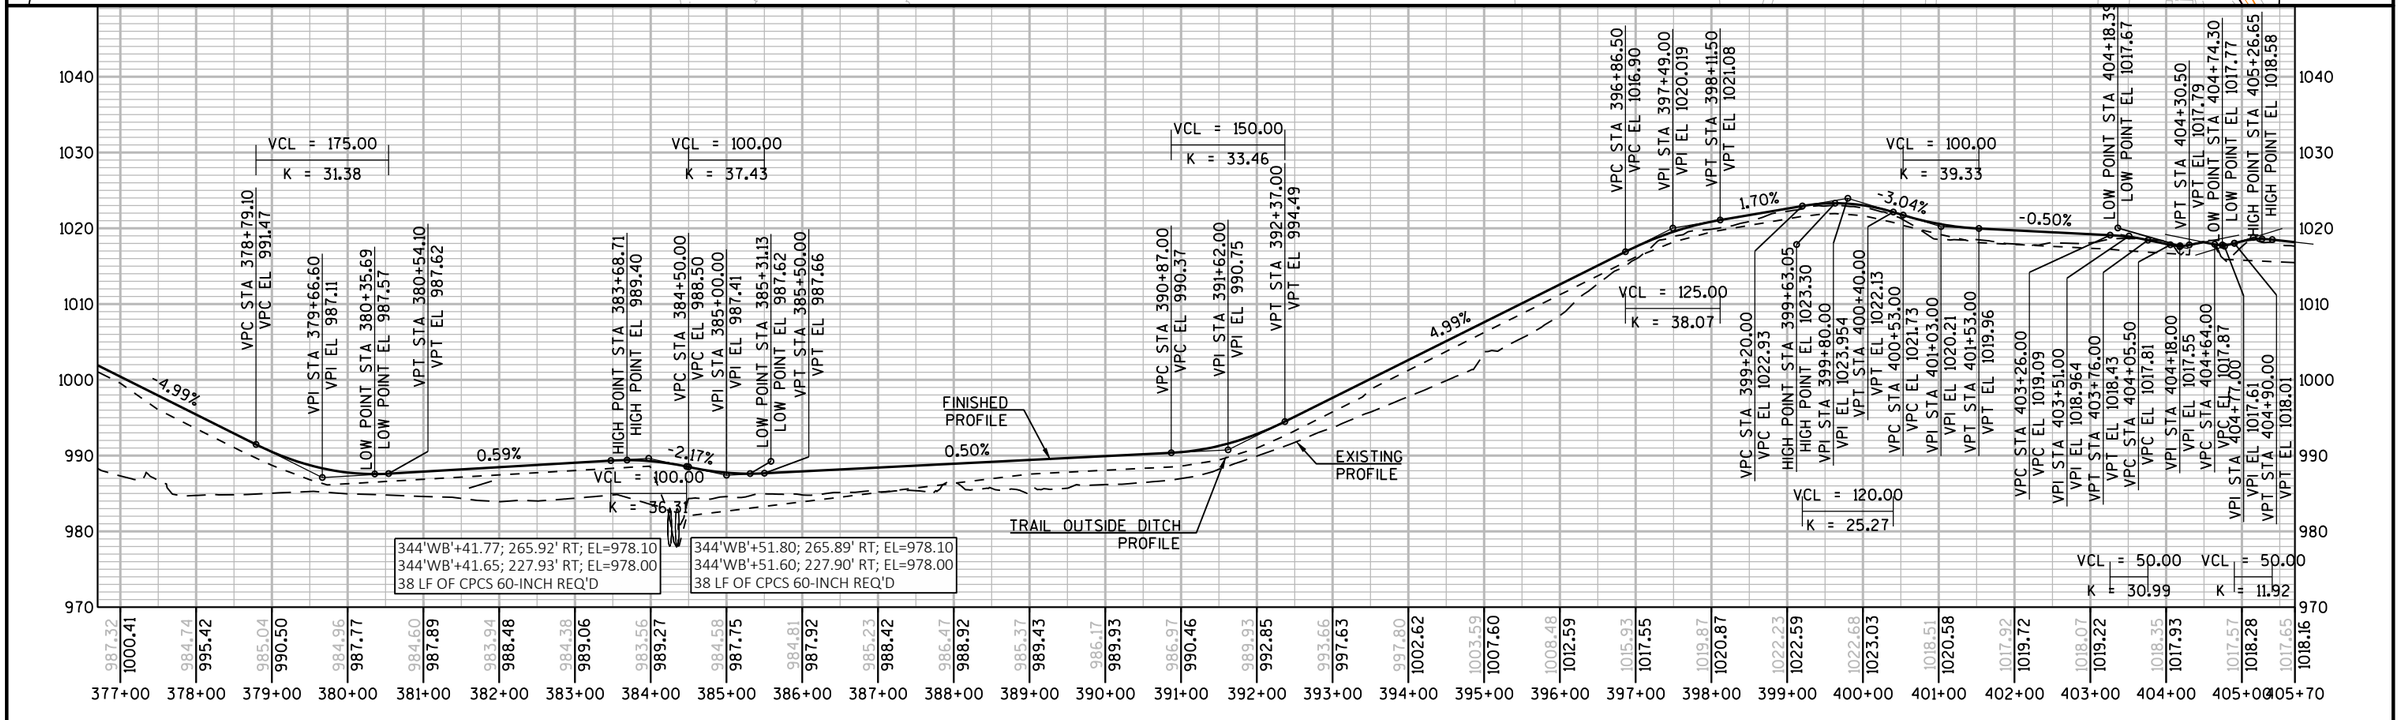

PROJECT NO: 1440-15-71	HWY: STH 23	COUNTY: FOND DU LAC	PLAN AND PROFILE: OLD PLANK TRAIL ('OPT')	SHEET 158	E

FILE NAME : N:\PDS\C3D\14401501\SHEETSPLAN\PLAN AND PROFILES\MAINLINE\14401571\14401571-STH 23 - TRAIL.DWG
LAYOUT NAME - 14401571_PP15
PLOT DATE : 8/22/2019 12:58 PM
PLOT BY : MARTENS, JOHN M
PLOT NAME :
PLOT SCALE : 1 IN:200 FT
WISDOT/CADDS SHEET 44

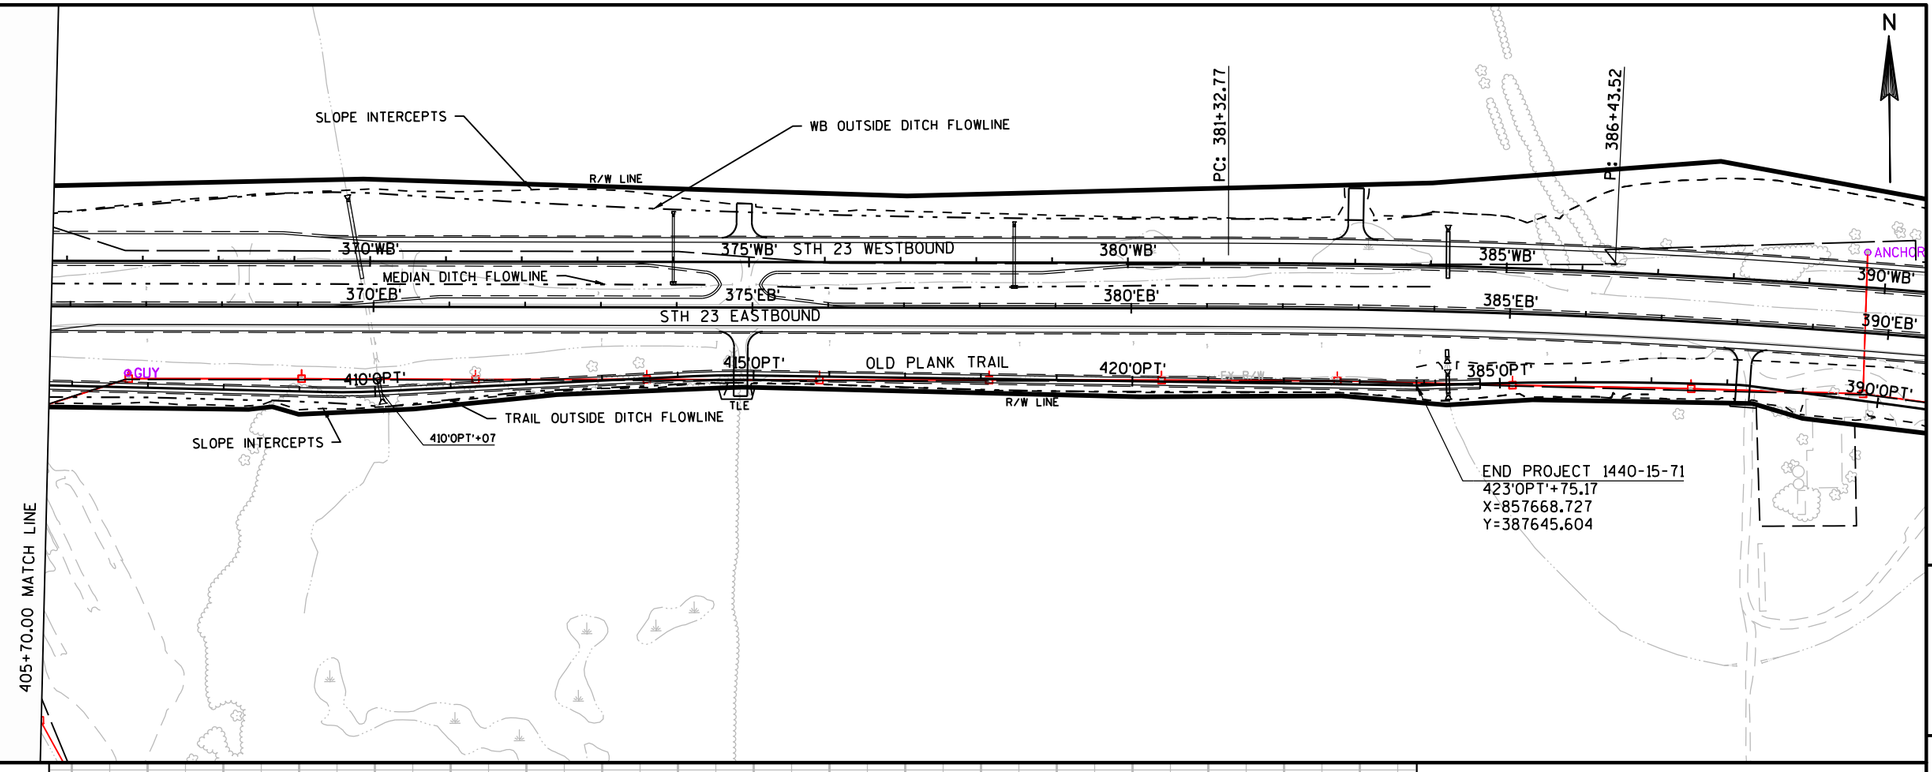

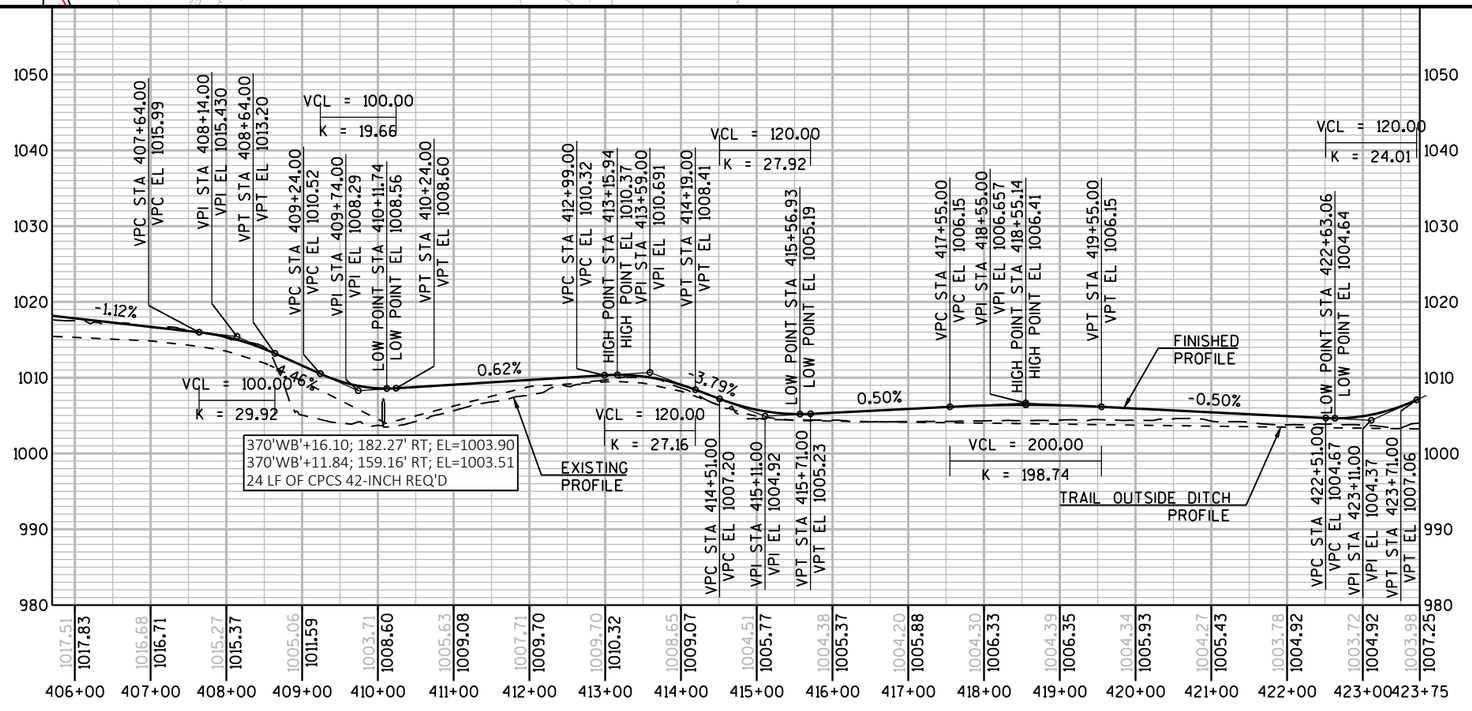


PROJECT NO: 1440-15-71	HWY: STH 23	COUNTY: FOND DU LAC	PLAN AND PROFILE: OLD PLANK TRAIL ('OPT')	SHEET 159	E


FILE NAME : N:\PDS\C3D\14401501\SHEETSPLAN\PLAN AND PROFILES\MAINLINE\14401571\14401571-STH 23 - TRAIL.DWG
LAYOUT NAME - 14401571_PP16

PLOT DATE : 8/22/2019 12:58 PM PLOT BY : MARTENS, JOHN M PLOT NAME : PLOT SCALE : 1 IN:200 FT


WISDOT/CADDS SHEET 44

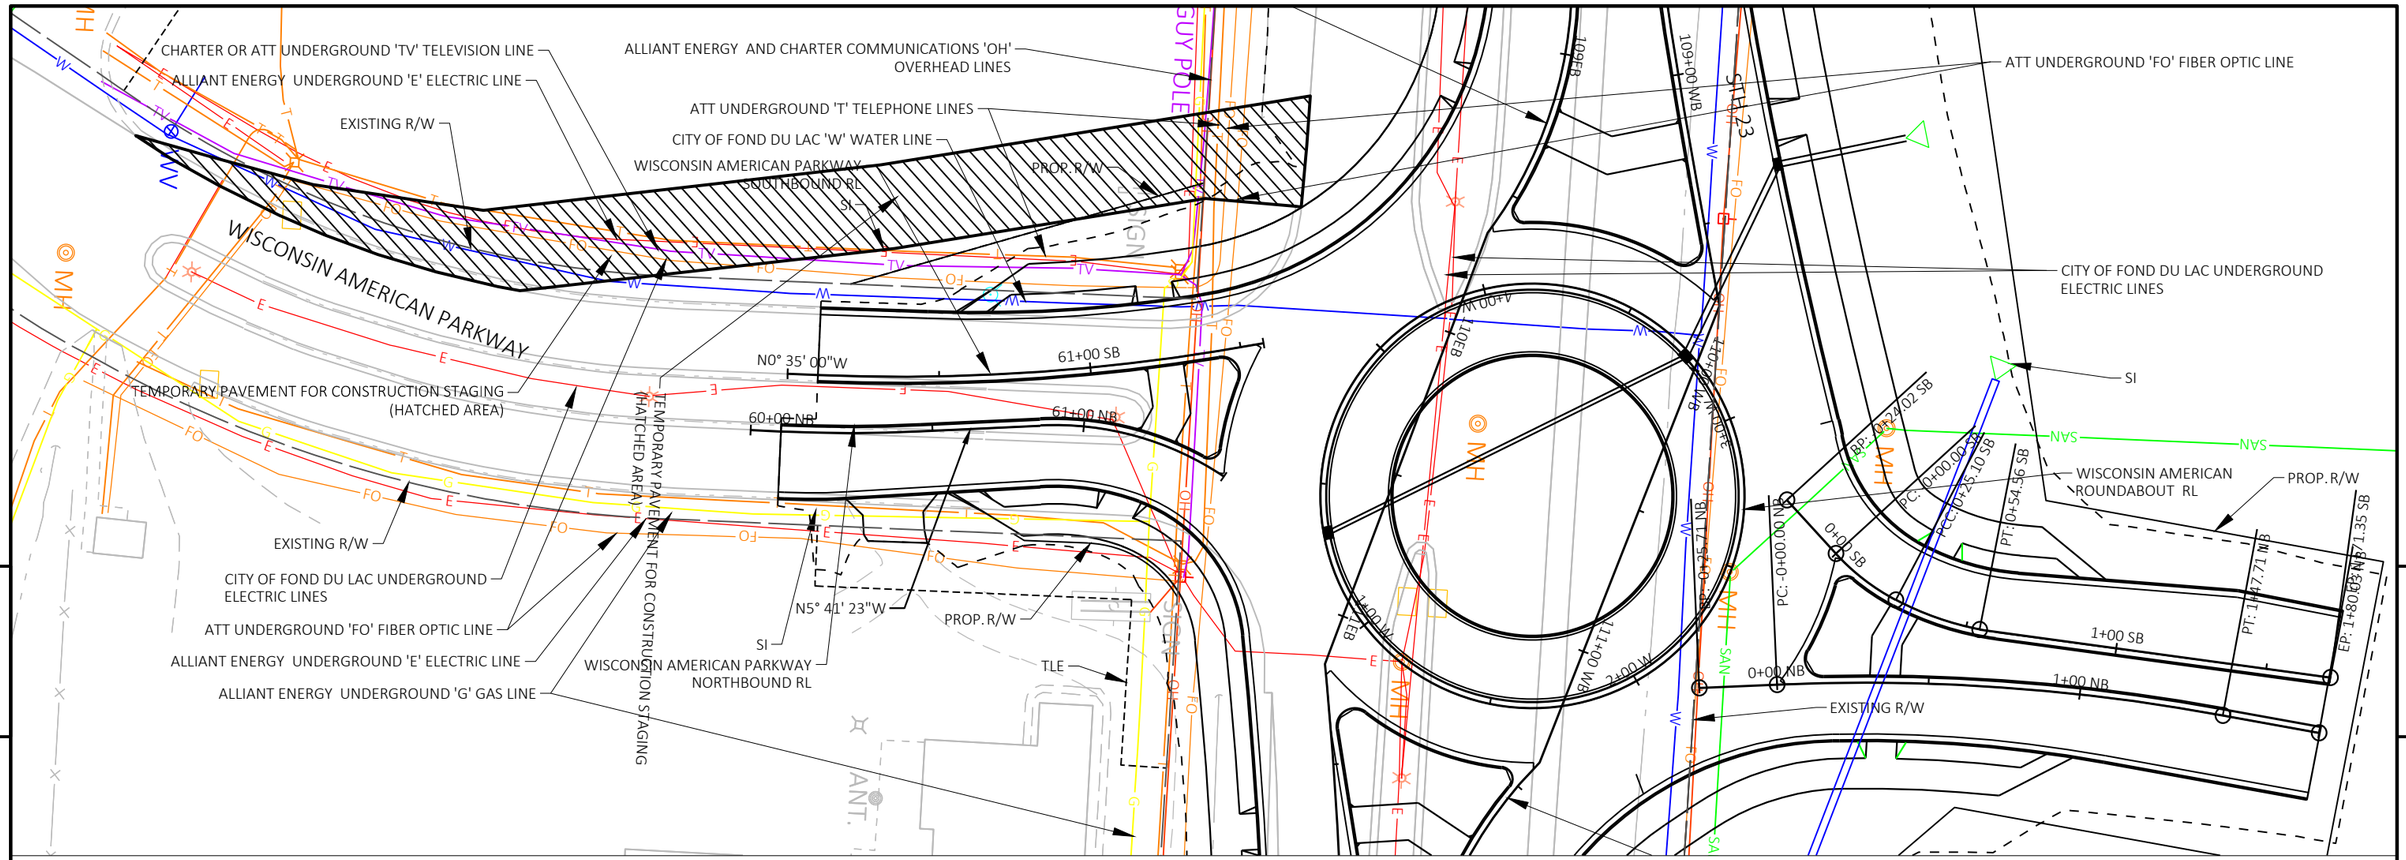


WISCONSIN AMERICAN PARKWAY NORTHBOUND

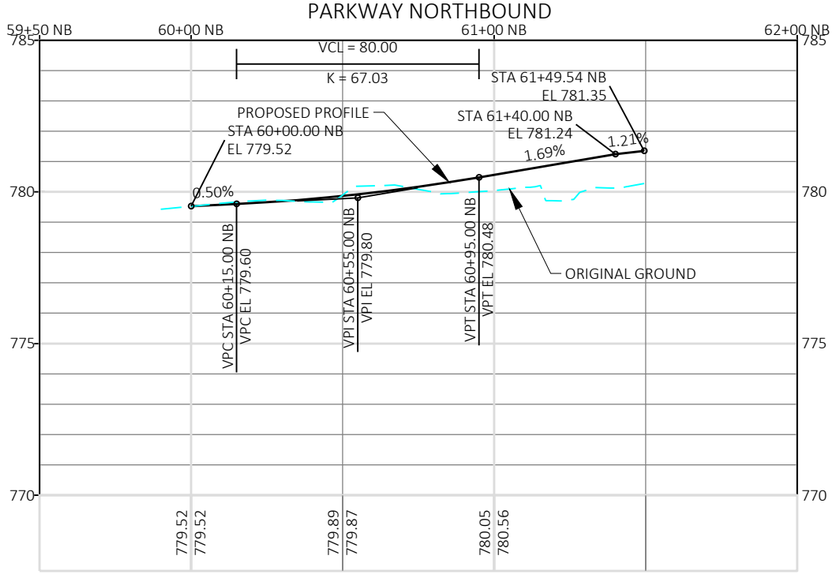

WISCONSIN AMERICAN PARKWAY SOUTHBOUND

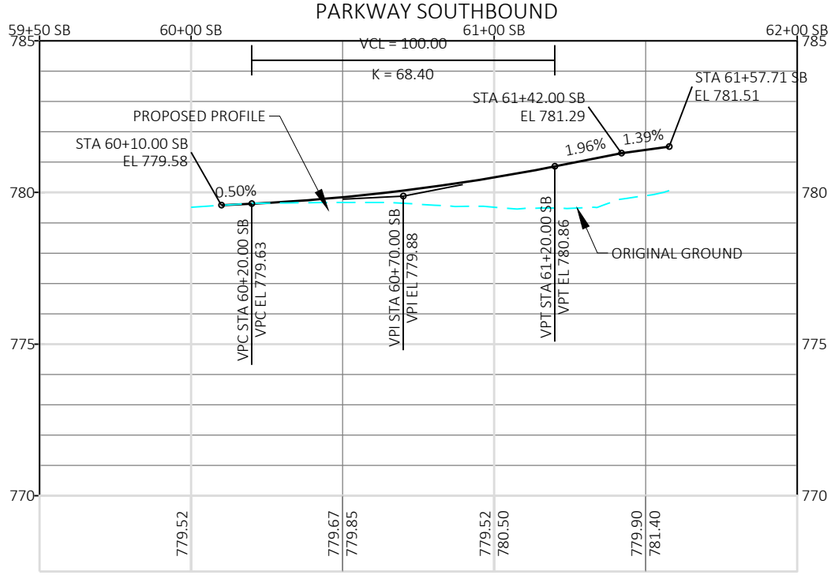

PROJECT NO: 1440-15-71	HWY: STH 23	COUNTY: FOND DU LAC	PLAN AND PROFILE: WISCONSIN AMERICAN PARKWAY NORTHBOUND AND SOUTHBOUND	SHEET 160	E

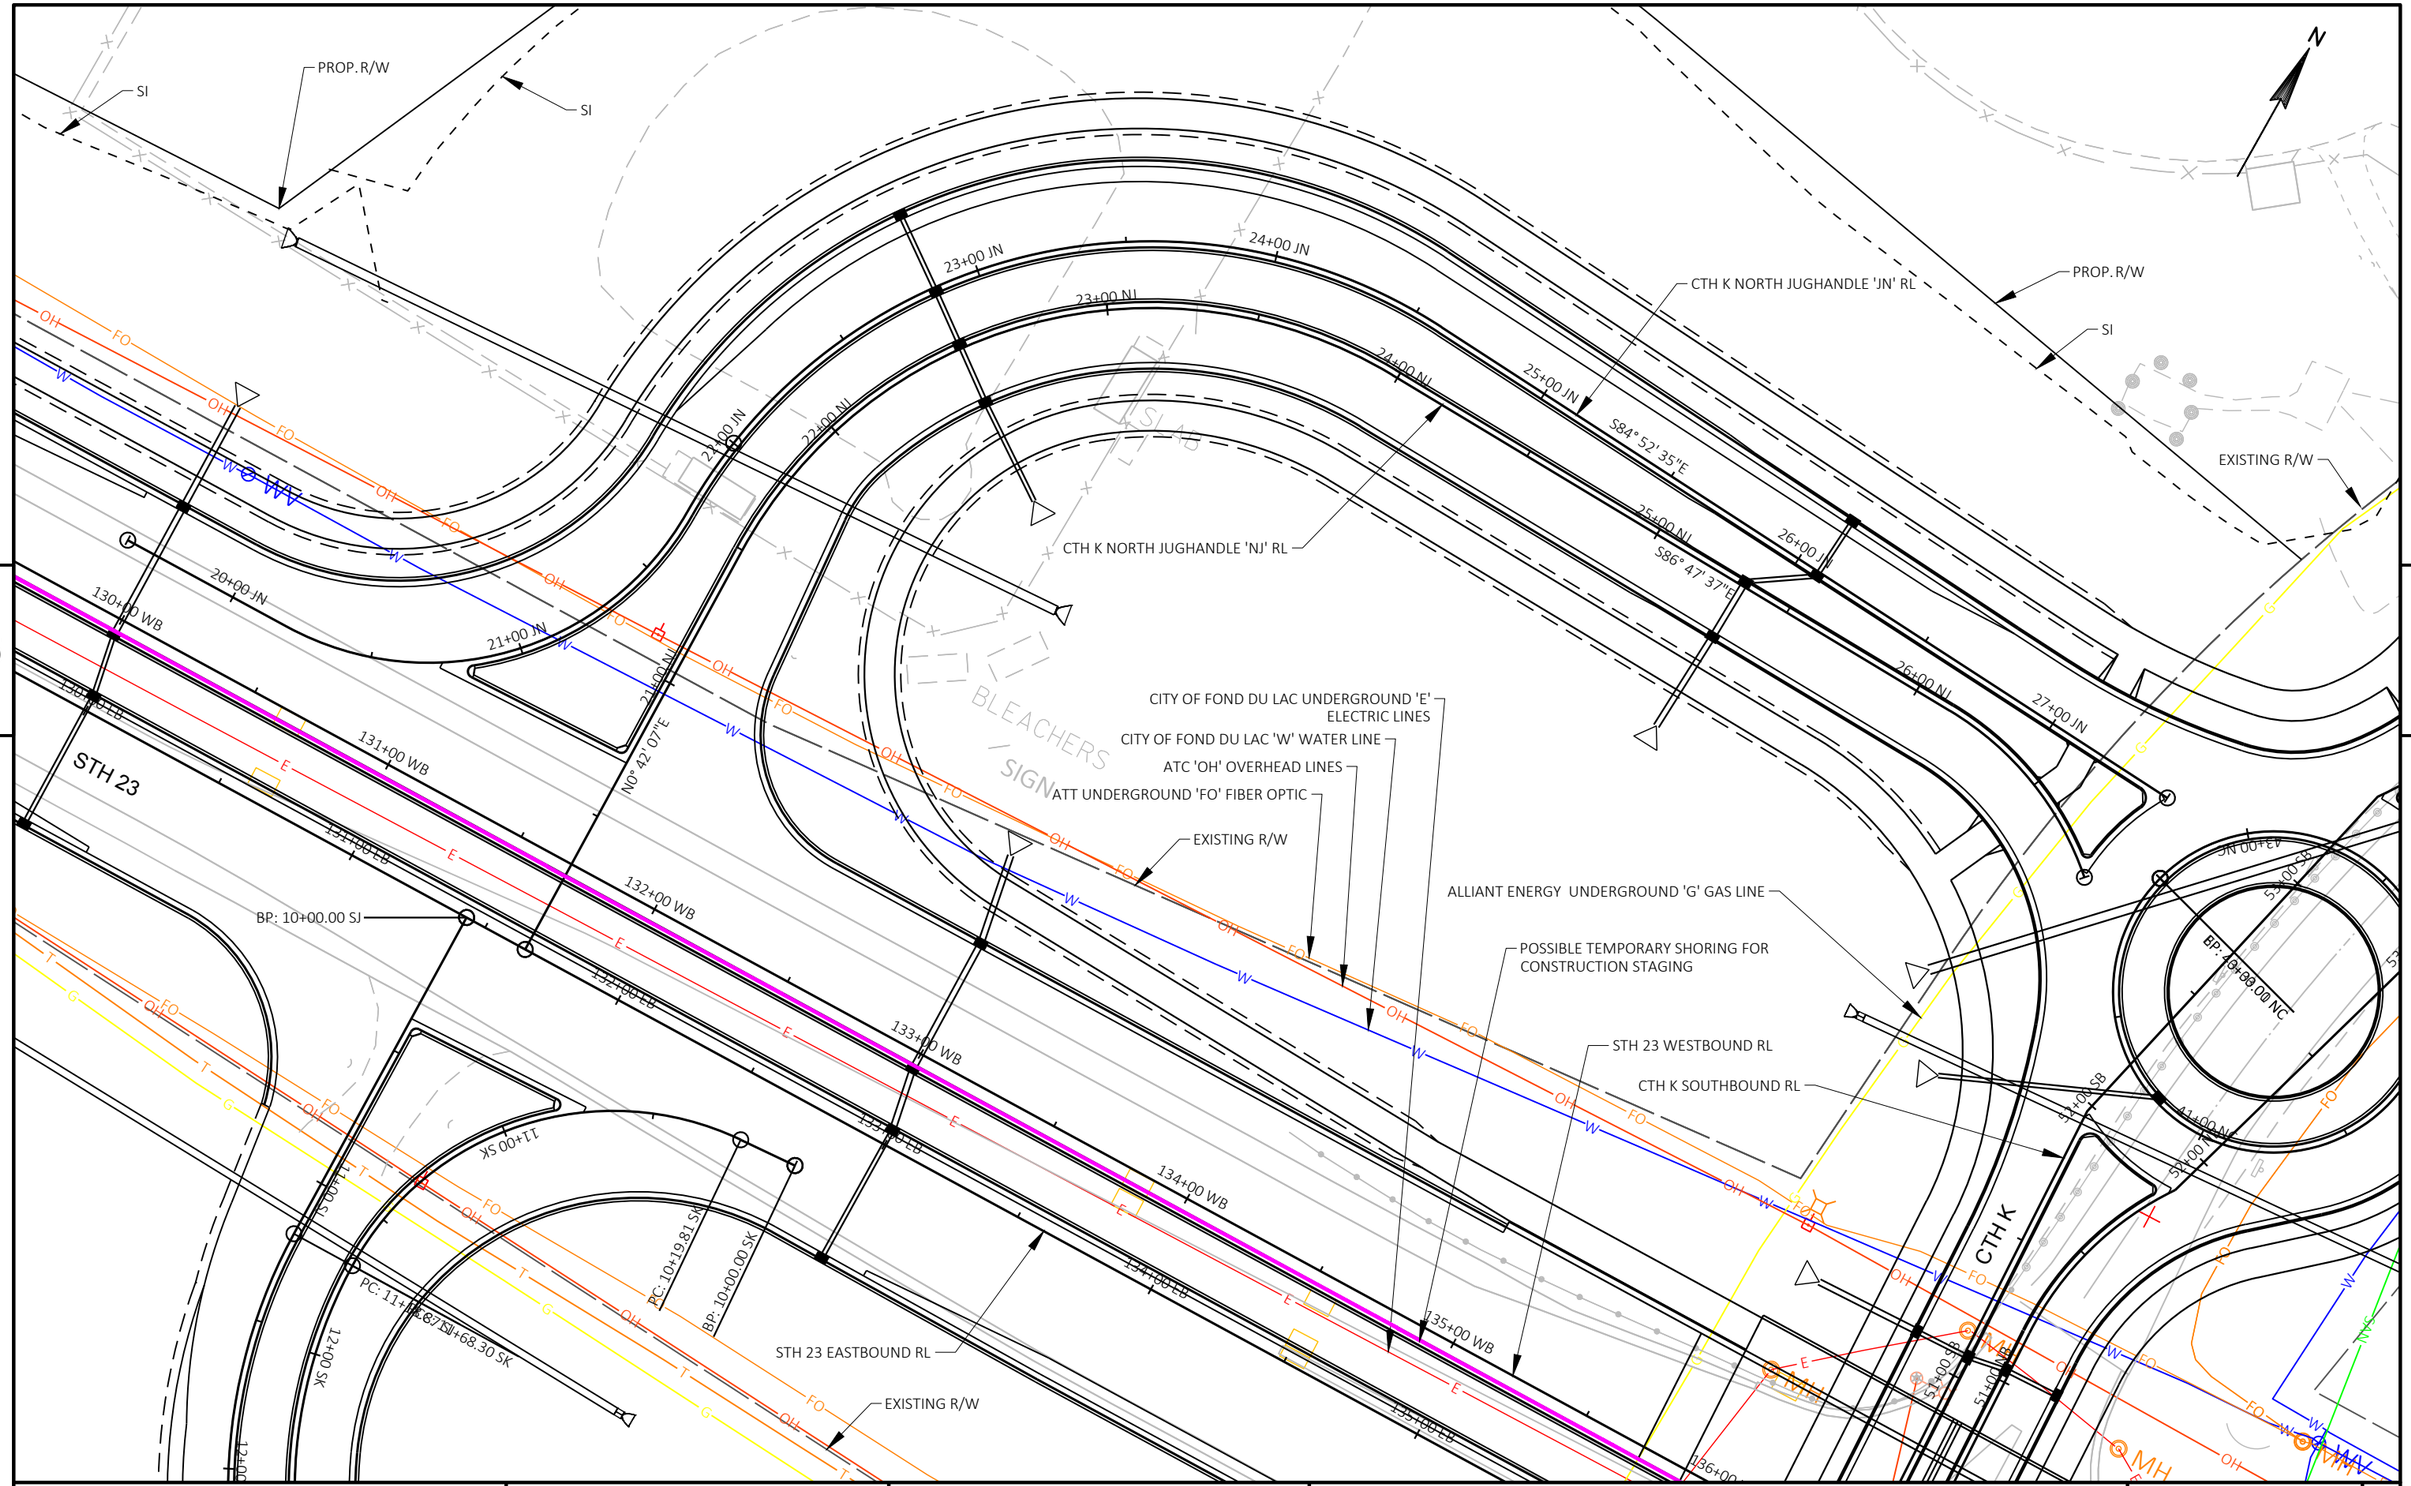

5

5


PROJECT NO: 1440-15-71	HWY: STH 23	COUNTY: FOND DU LAC	PLAN: CTH K JUGHANDLES "NJ" AND "JN"	SHEET 161	E

FILE NAME : J:\JOBS2014\20142023\CAD\TRANSPORTATION\DWG\SHEETSPLAN\CTH K JUG HANDLES NORTH PP DT1078.DWG
LAYOUT NAME - 01

PLOT DATE : 10/21/2019 10:50 AM PLOT BY : TURSKY, EVAN M. PLOT NAME : PLOT SCALE : 1 IN:50 FT

WISDOT/CADDS SHEET 44

CTH K JUGHANDLE "NJ"

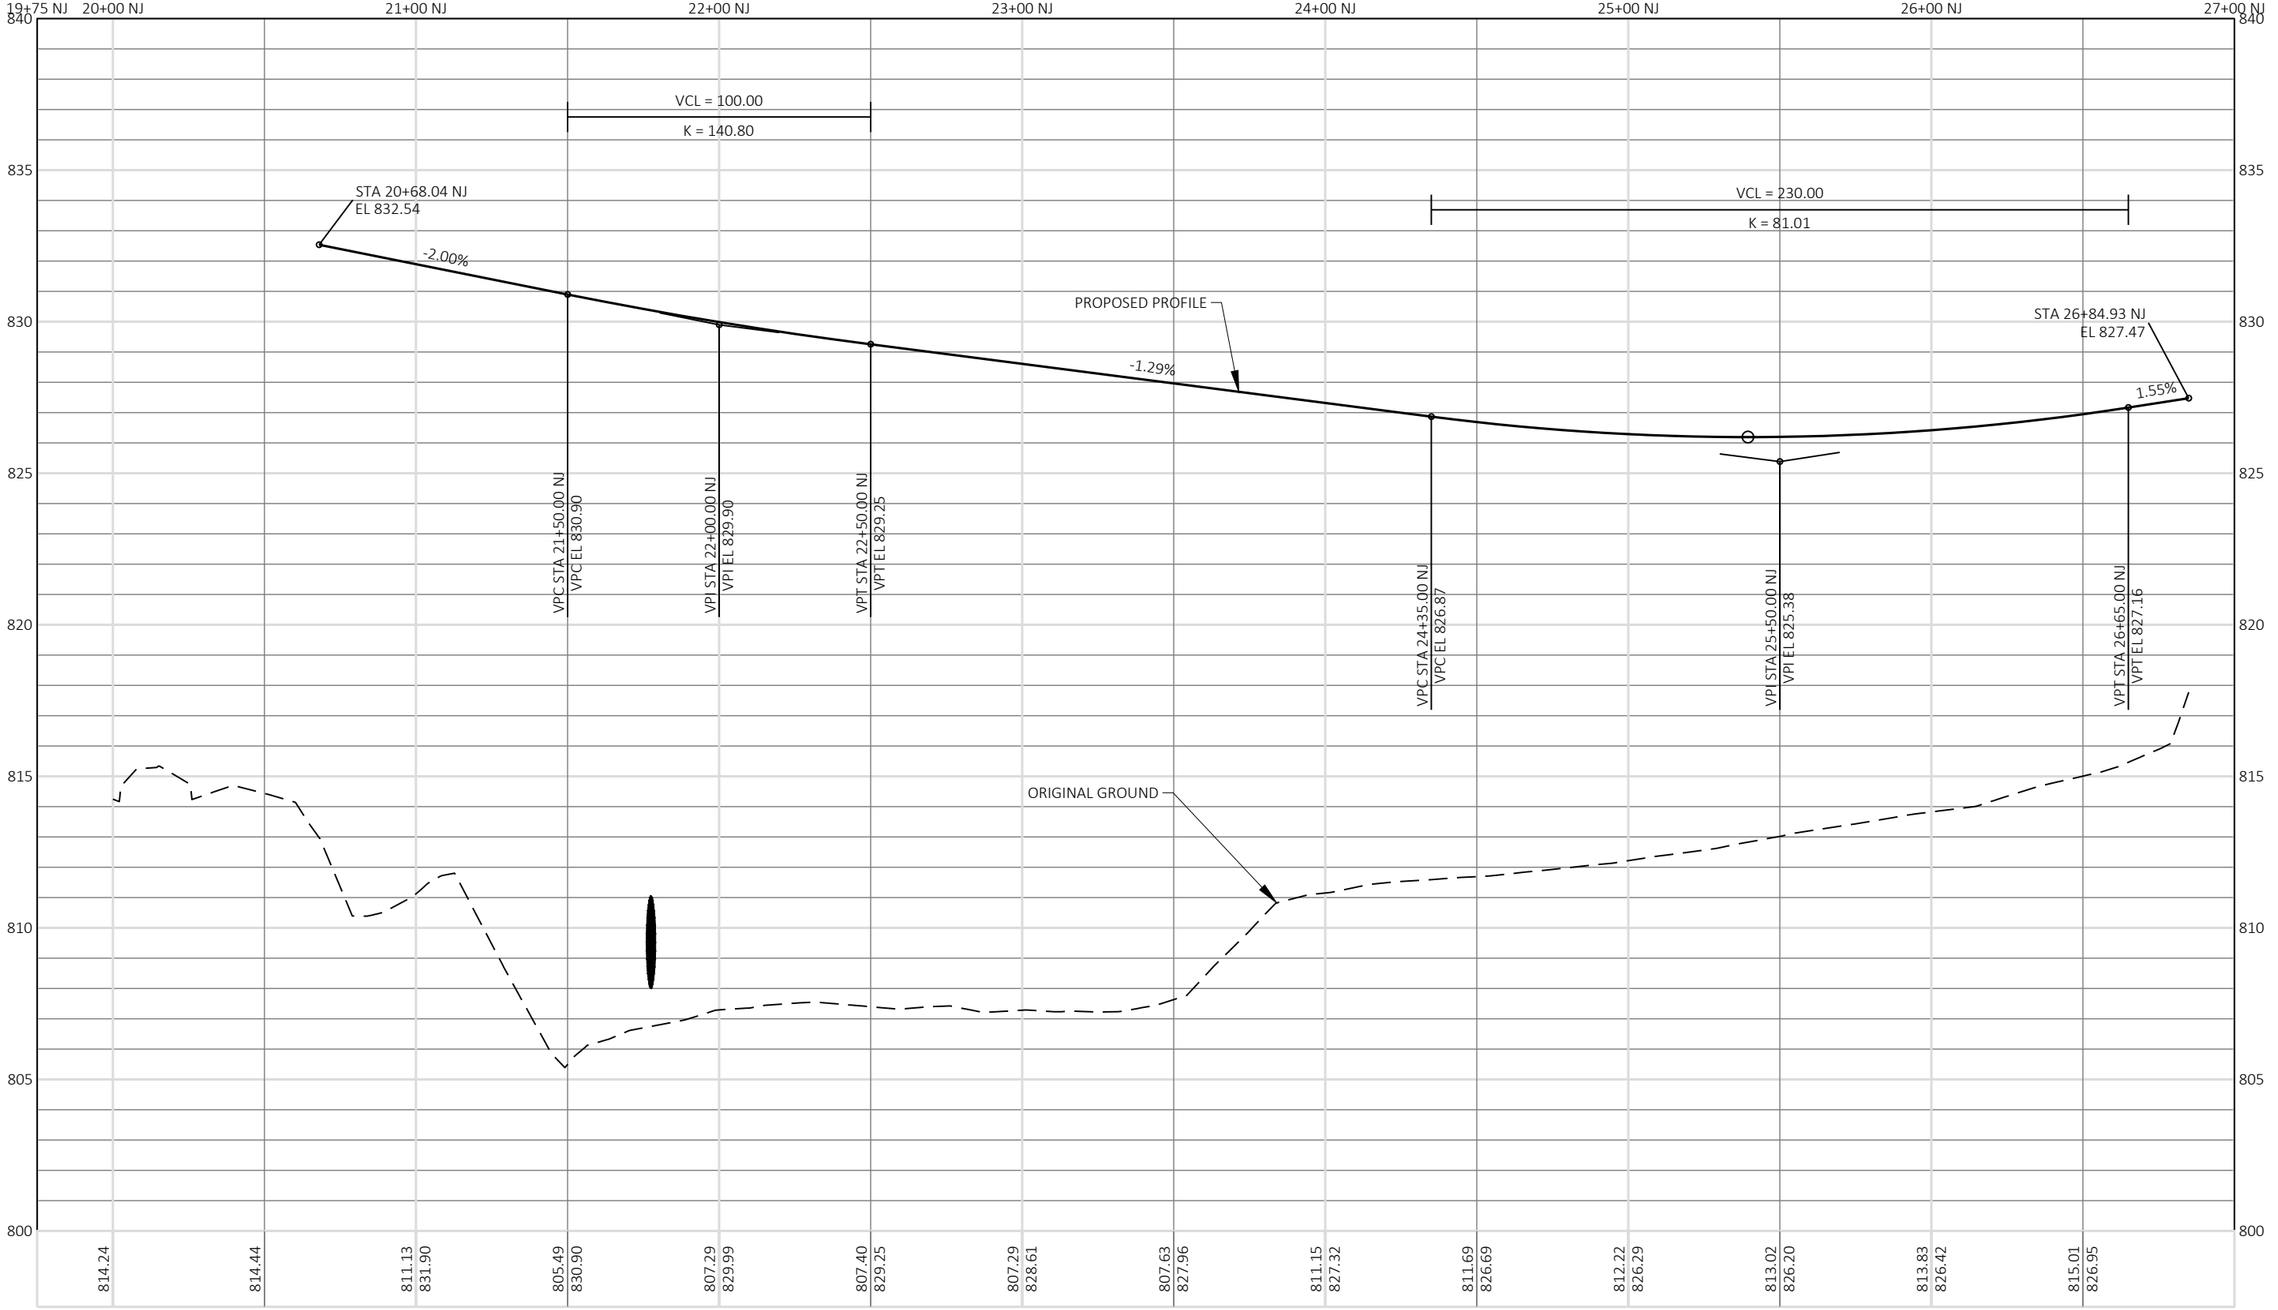


PROJECT NO: 1440-15-71	HWY: STH 23	COUNTY: FOND DU LAC	PROFILE: CTH K JUGHANDLE "NJ"	SHEET 162	E

FILE NAME : J:\JOBS2014\20142023\CAD\TRANSPORTATION\DWG\SHEETSPLAN\CTH K JUG HANDLES NORTH PP DT1078.DWG
LAYOUT NAME - 02

PLOT DATE : 10/21/2019 10:50 AM PLOT BY : TURSKY, EVAN M. PLOT NAME : PLOT SCALE : ##########

WISDOT/CADDS SHEET 44

CTH K JUGHANDLE "JN"

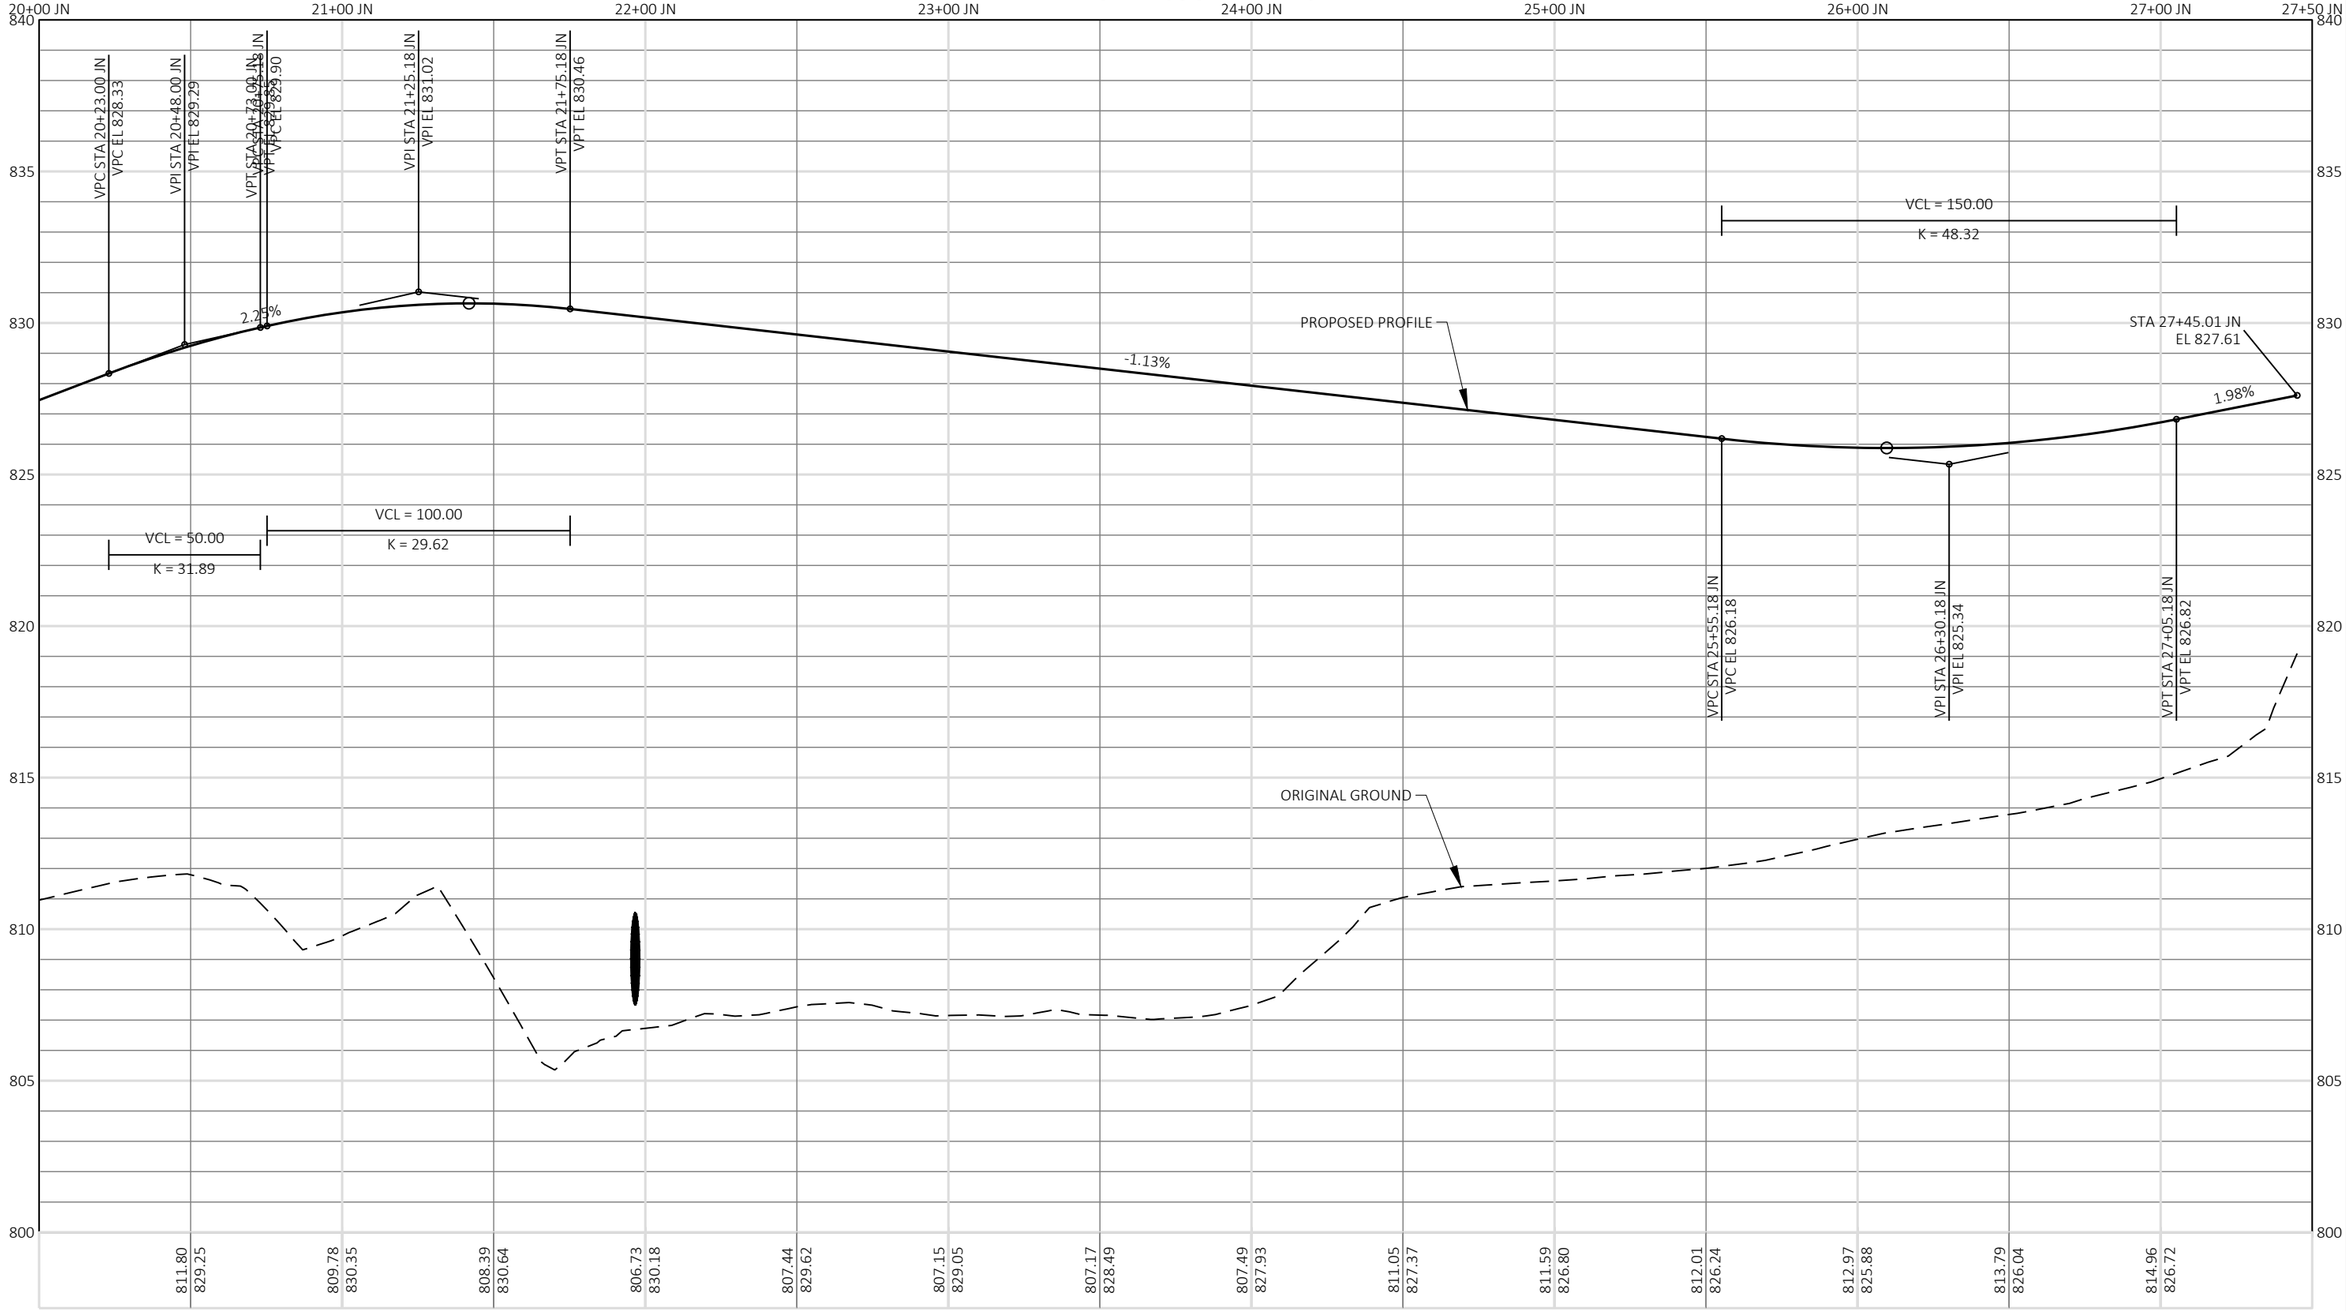

PROJECT NO: 1440-15-71	HWY: STH 23	COUNTY: FOND DU LAC	PROFILE: CTH K JUGHANDLE "NJ"	SHEET 163 E

FILE NAME : J:\JOBS2014\20142023\CAD\TRANSPORTATION\DWG\SHEETSPLAN\CTH K JUG HANDLES NORTH PP DT1078.DWG
LAYOUT NAME - 03

PLOT DATE : 10/21/2019 10:50 AM PLOT BY : TURSKY, EVAN M. PLOT NAME : PLOT SCALE : ##########

WISDOT/CADDS SHEET 44

5

5

5

5

STH 23

STH 23 WESTBOUND RL

STH 23 EASTBOUND RL

EXISTING R/W

POSSIBLE TEMPORARY SHORING FOR CONSTRUCTION STAGING

CITY OF FOND DU LAC UNDERGROUND 'W' WATER LINE

CITY OF FOND DU LAC UNDERGROUND 'E' ELECTRIC LINE

ATT UNDERGROUND 'FO' FIBER OPTIC

ATT UNDERGROUND 'T' TELEPHONE LINE

ALLIANT ENERGY UNDERGROUND 'G' GAS LINE

ALLIANT ENERGY AND CHARTER COMMUNICATIONS 'OH' OVERHEAD LINES

S87° 35' 32"W

S0° 46' 46"W

CTH K

CTH K SOUTH ROUNDABOUT 'SC' RL

CTH K SOUTH JUGHANDLE 'SK' RL

CTH K SOUTH JUGHANDLE 'SJ' RL

N78° 50' 42"E

GUY POLE

PROP. R/W

SI

FOUND

N


PROJECT NO: 1440-15-71 | HWY: STH 23 | COUNTY: FOND DU LAC | PLAN: CTH K JUGHANDLES "SK" AND "SJ" | SHEET 164 | E

FILE NAME : J:\JOBS2014\20142023\CAD\TRANSPORTATION\DWG\SHEETSPLAN\CTH K JUG HANDLES SOUTH PP DT1078.DWG
LAYOUT NAME - 01

PLOT DATE : 10/21/2019 10:54 AM PLOT BY : TURSKY, EVAN M. PLOT NAME : PLOT SCALE : 1 IN:50 FT

WISDOT/CADDS SHEET 44

CTH K JUGHANDLE "SJ"

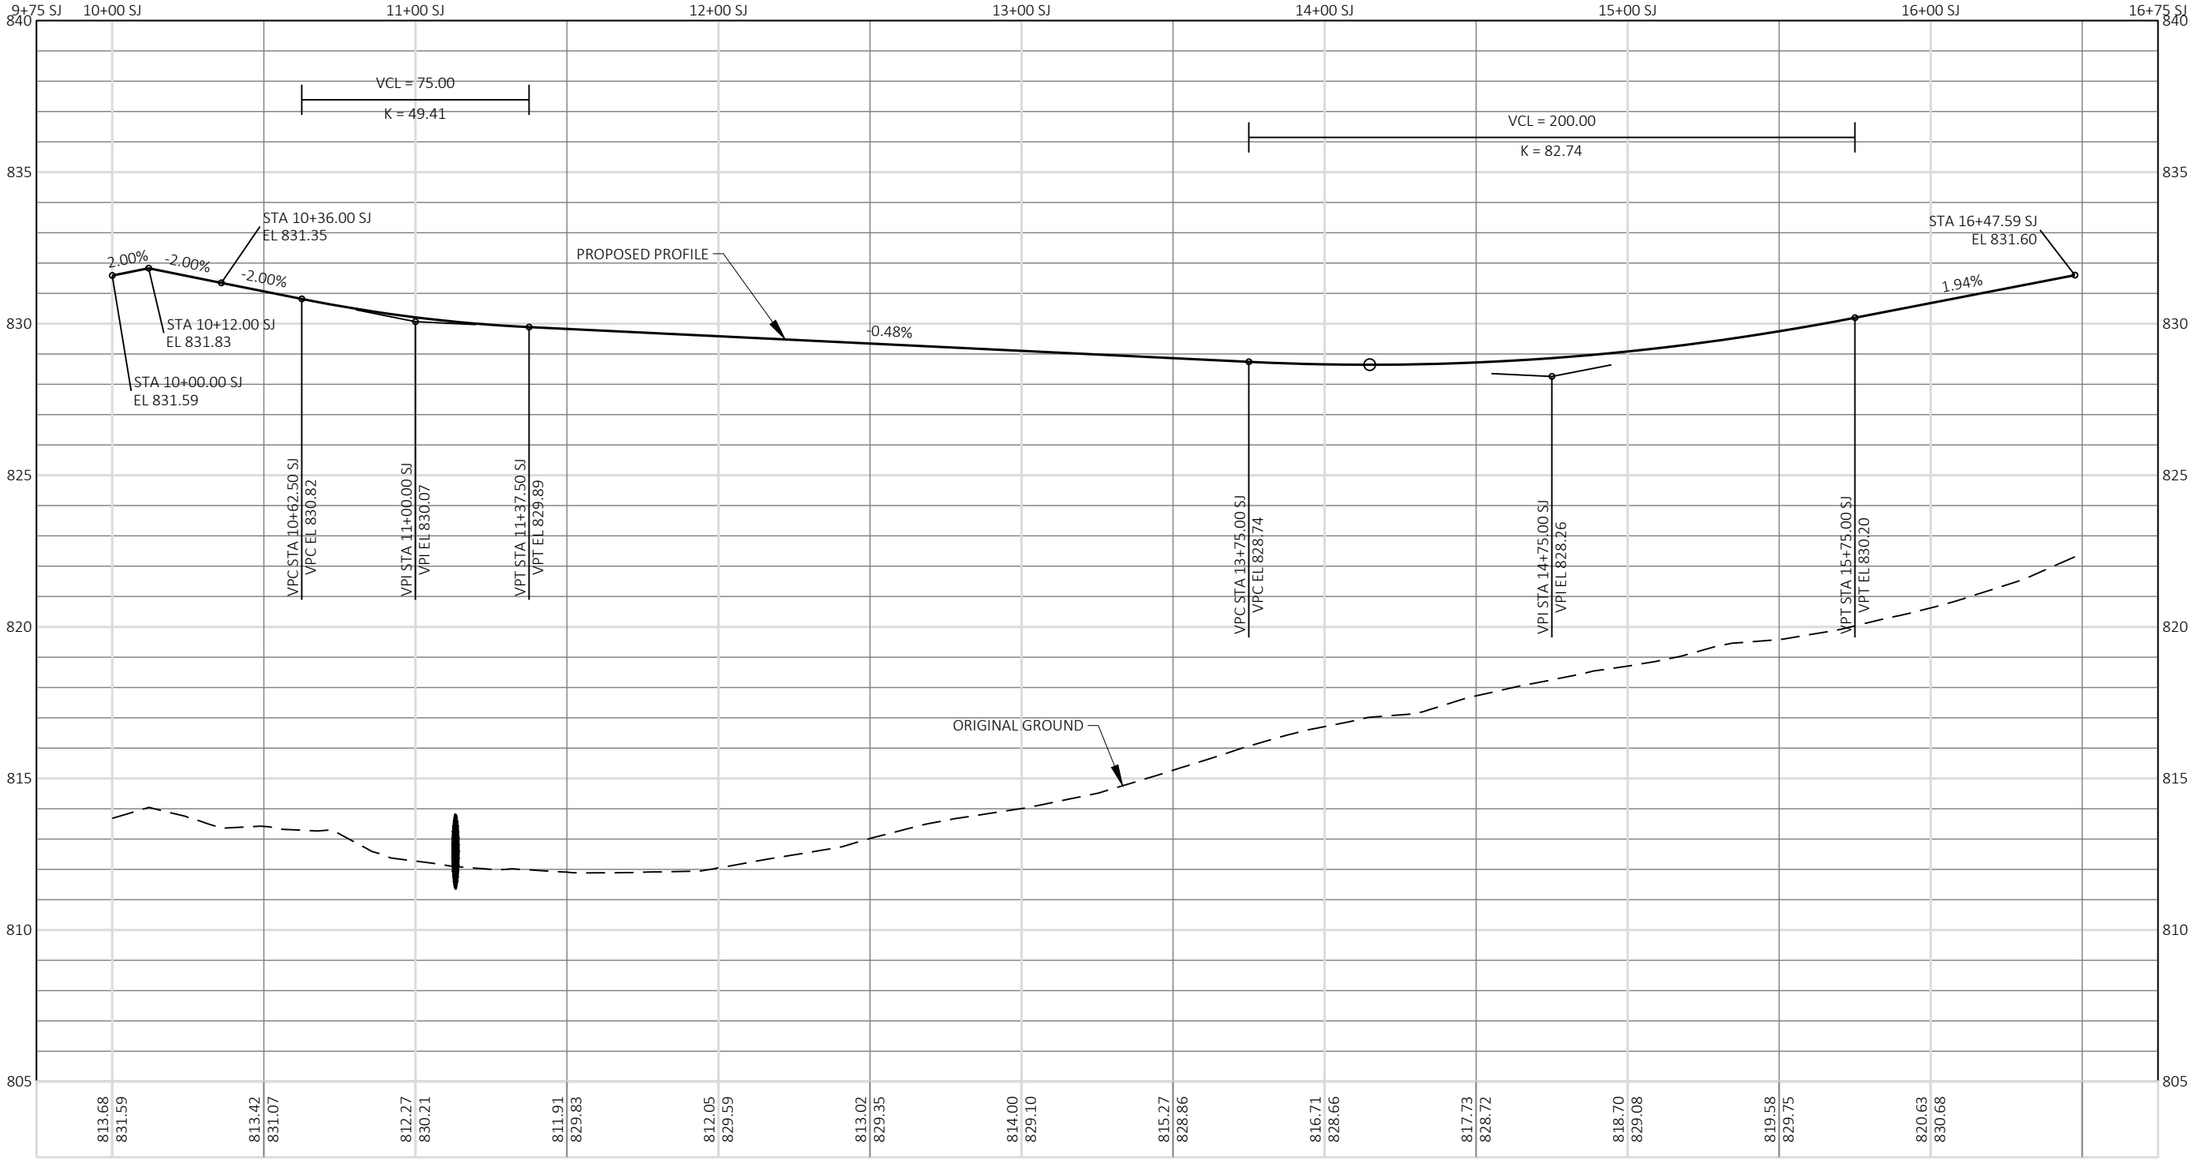


PROJECT NO: 1440-15-71	HWY: STH 23	COUNTY: FOND DU LAC	PROFILE: CTH K JUG-HANDLE "SJ"	SHEET 165	E

FILE NAME : J:\JOBS2014\20142023\CAD\TRANSPORTATION\DWG\SHEETSPLAN\CTH K JUG HANDLES SOUTH PP DT1078.DWG
LAYOUT NAME - 02

PLOT DATE : 10/21/2019 10:54 AM PLOT BY : TURSKY, EVAN M. PLOT NAME : PLOT SCALE : ##########

WISDOT/CADDS SHEET 44

CTH K JUGHANDLE "SK"

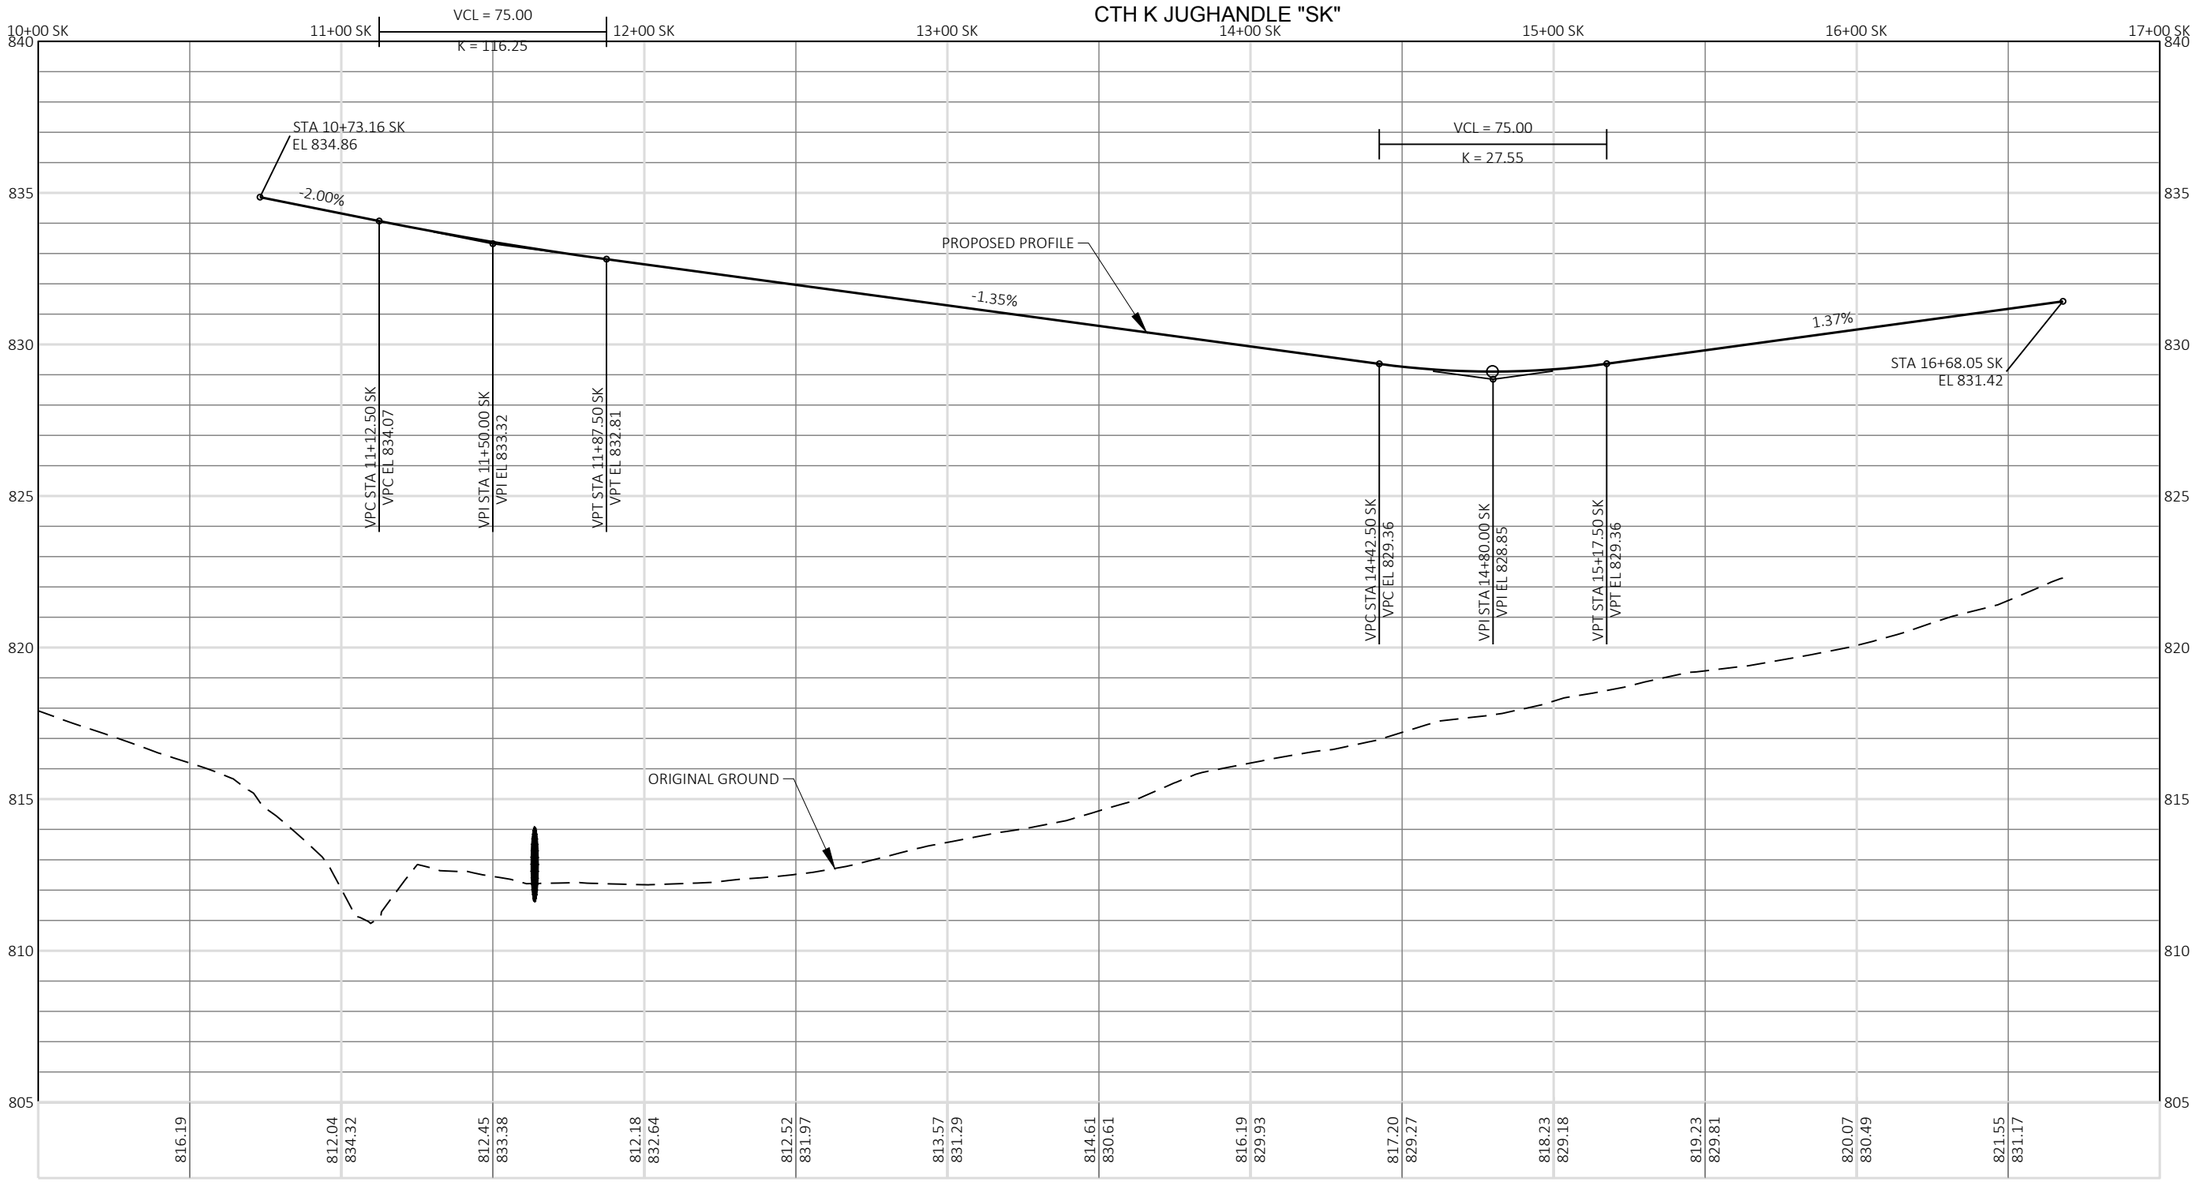

PROJECT NO: 1440-15-71	HWY: STH 23	COUNTY: FOND DU LAC	PROFILE: CTH K JUG-HANDLE "SK"	SHEET 166	E

5

5

N

CTH K

PROP. R/W

ATT UNDERGROUND 'T' TELEPHONE LINE

ATT UNDERGROUND 'FO' FIBER OPTIC LINE

ALLIANT ENERGY
UNDERGROUND 'G' GAS LINE

CTH K SOUTHBOUND RL

EXISTING R/W

SI

MATCH LINE STA. 44+50 SB

MATCH LINE STA. 44+50 NB

N8° 32' 52"E

38+00 KN

38+00 KS

39+00 KS

39+00 KN

40+00 KS

40+00 KN

41+00 KS

41+00 KN

42+00 KS

42+00 KN

43+00 KS

43+00 KN

44+00 KS N16° 53' 53"W

44+00 KN

N18° 00' 03"W

CTH K NORTHBOUND RL

EXISTING R/W

SI

TLE

CITY OF FOND DU LAC 'SAN' SANITARY SEWER

ALLIANT ENERGY 'OH' OVERHEAD LINE

CITY OF FOND DU LAC 'W' WATER LINE

ATT UNDERGROUND 'T' TELEPHONE LINE

ALLIANT ENERGY UNDERGROUND 'G' GAS LINE
TERMINATES, SHOULD IT CONTINUE?

ALLIANT ENERGY UNDERGROUND 'G' GAS LINE

EXISTING R/W

SI

RIPRAP

RIPRAP

RIPRAP

A/C

A/C

A/C

A/C

INL

INL

INL

MH

MH

MH

GUY

GUY

GUY


PROJECT NO: 1440-15-71	HWY: STH 23	COUNTY: FOND DU LAC	PLAN: CTH K NORTHBOUND AND SOUTHBOUND	SHEET 167	E

FILE NAME : J:\JOBS2014\20142023\CAD\TRANSPORTATION\DWG\SHEETSPLAN\CTH K PP DT1078.DWG
LAYOUT NAME - 01


PLOT DATE : 10/21/2019 10:58 AM PLOT BY : TURSKY, EVAN M. PLOT NAME : PLOT SCALE : 1 IN:50 FT

WISDOT/CADDS SHEET 44

CTH K NORTHBOUND

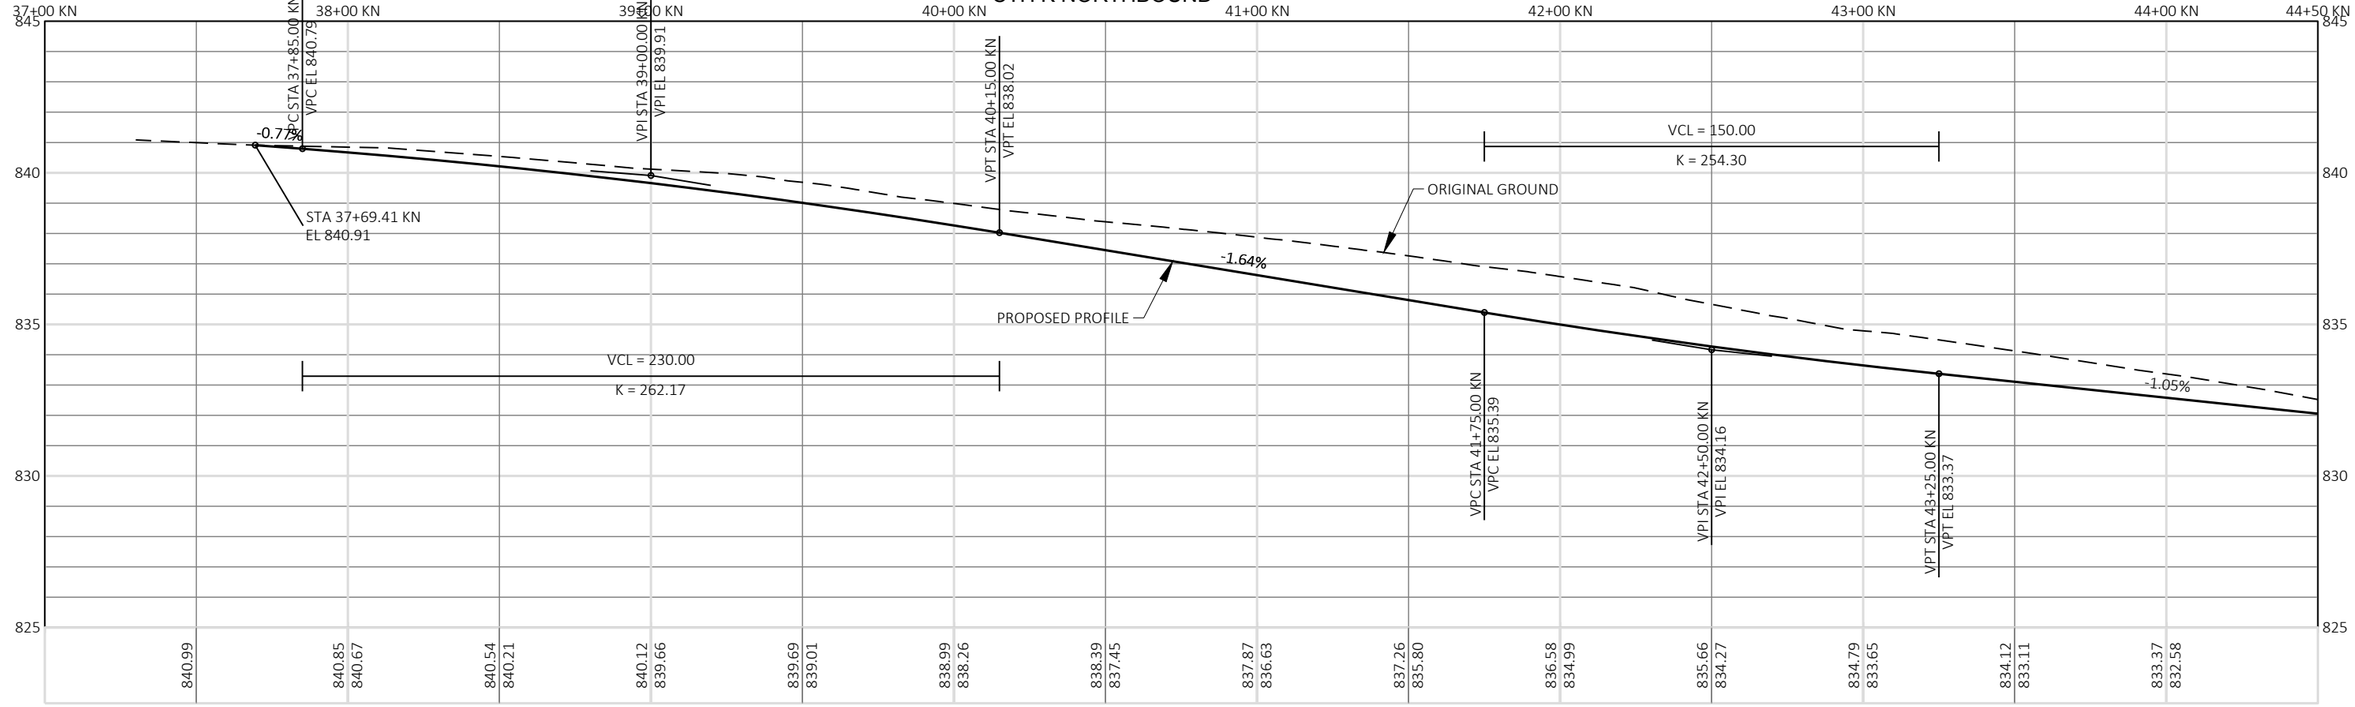

CTH K SOUTHBOUND

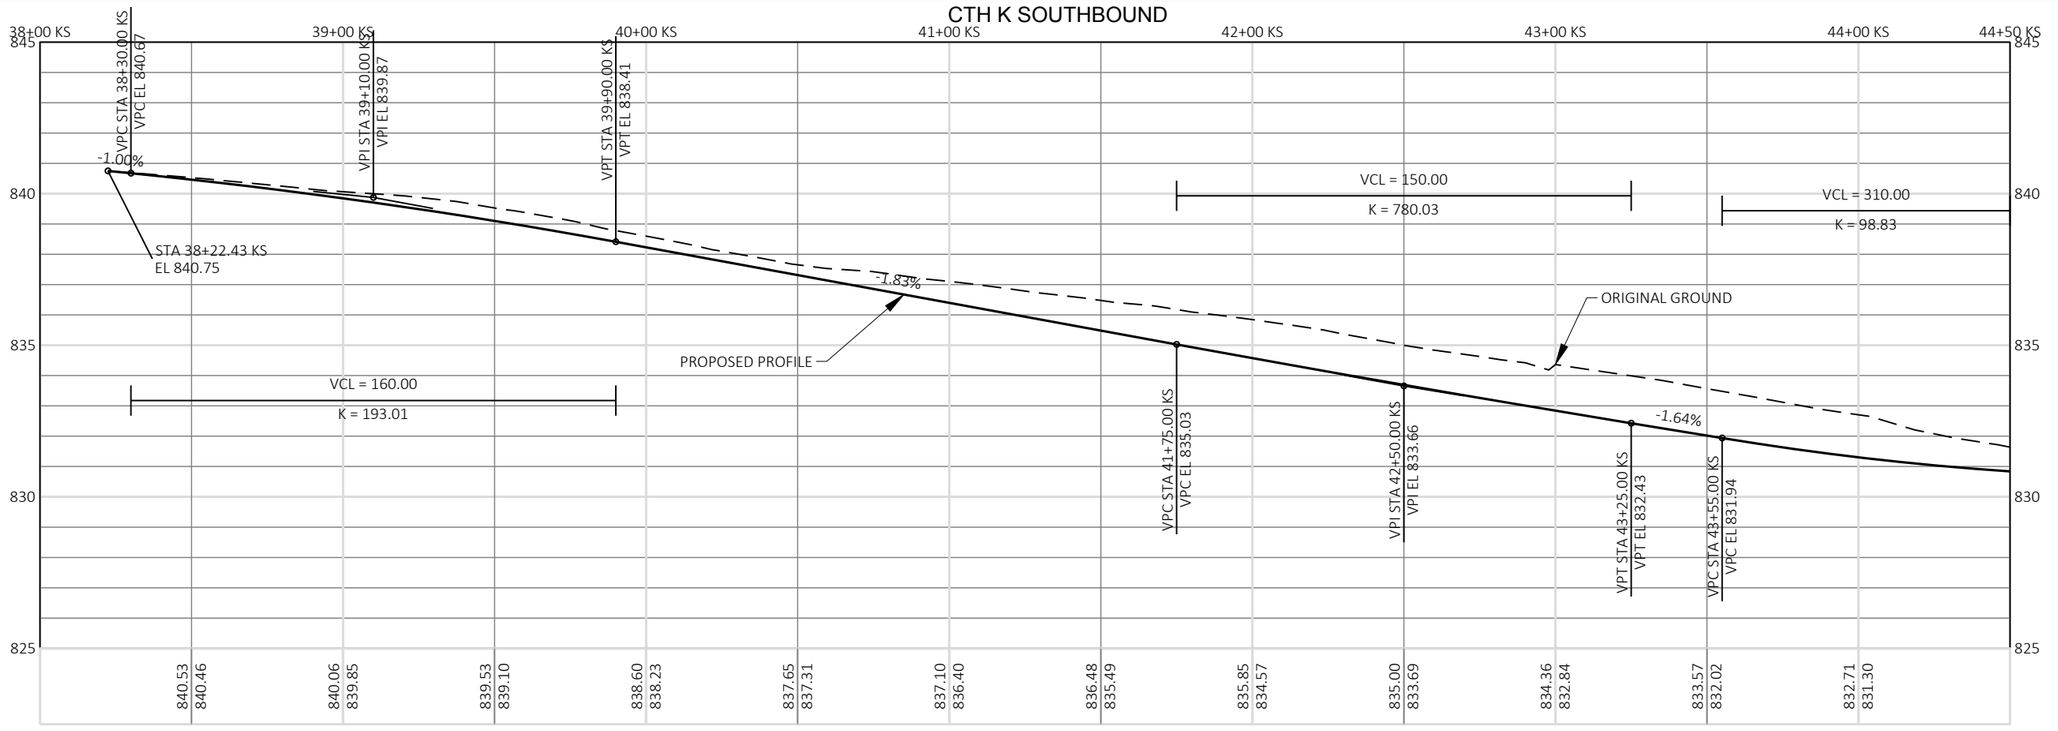

PROJECT NO: 1440-15-71	HWY: STH 23	COUNTY: FOND DU LAC	PROFILE: CTH K NORTHBOUND AND SOUTHBOUND	SHEET 168	E

FILE NAME : J:\JOBS2014\20142023\CAD\TRANSPORTATION\DWG\SHEETSPLAN\CTH K PP DT1078.DWG
LAYOUT NAME - 02

PLOT DATE : 10/21/2019 10:59 AM PLOT BY : TURSKY, EVAN M. PLOT NAME : PLOT SCALE : 1 IN:50 FT

WISDOT/CADDS SHEET 44

N

SI

CTH K SOUTH JUGHANDLE "SJ" RL

ATT UNDERGROUND 'FO' FIBER OPTIC LINE

CTH K SOUTH ROUNDABOUT 'SC' RL

CITY OF FOND DU LAC 'SAN' SANITARY SEWER

PROP. R/W

EXISTING R/W

MATCH LINE STA. 44+50 SB

MATCH LINE STA. 44+50 NB

CTH K

45+00 KS

45+00 KN

46+00 KS

46+00 KN

47+00 KN

48+00 KS

48+00 KN

N16° 53' 53"W

N18° 00' 03"W

16+00 SK

16+00 SJ

23+00 SC

21+00 SC

CITY OF FOND DU LAC 'W' WATER LINE

SI

ATT UNDERGROUND 'T' TELEPHONE LINE

ALLIANT ENERGY UNDERGROUND 'G' GAS LINE

MARY HILL PARK DRIVE #2 RL

21+00 MH

MARY HILL PARK DRIVE

22+00 MH

ALLIANT ENERGY 'OH' OVERHEAD LINE

EXISTING R/W

PROP. R/W

TLE

ATT UNDERGROUND 'T' TELEPHONE LINE

CTH K SOUTH JUGHANDLE "SK" RL

ALLIANT ENERGY AND CHARTER COMMUNICATIONS 'OH' OVERHEAD LINE

ALLIANT ENERGY UNDERGROUND 'G' GAS LINE

ATT UNDERGROUND 'FO' FIBER OPTIC LINE

WISDOT UNDERGROUND 'E' ELECTRIC LINE

CTH K SOUTHBOUND RL

STH 23 EASTBOUND RL

STH 23

CITY OF FOND DU LAC 'E' ELECTIC LINE

CITY OF FOND DU LAC 'W' WATER LINE

ATC 'OH' ELECTRIC LINE

ATT UNDERGROUND 'FO' FIBER OPTIC LINE

POSSIBLE TEMPORARY SHORING FOR CONSTRUCTION

EXISTING R/W

B-20-202

135+00 EB

135+00 WB

136+00 EB

136+00 WB

137+00 EB

137+00 WB

49+00 KS

49+00 KN

50+00 KS

50+00 KN

51+00 KS

51+00 KN

52+00 KS

52+00 KN

N1° 02' 18"W

B-20-203

CTH K NORTHBOUND RL

ATT UNDERGROUND 'T' TELEPHONE LINE

EXISTING R/W

138+00 EB

138+00 WB

139+00 WB

STH 23 WESTBOUND

MARY HILL PARK DRIVE RL

STH 23 WESTBOUND RL

R-20-0041

PROP. R/W

SI


PROJECT NO: 1440-15-71	HWY: STH 23	COUNTY: FOND DU LAC	PLAN: CTH K NORTHBOUND AND SOUTHBOUND	SHEET 169	E

FILE NAME : J:\JOBS2014\20142023\CAD\TRANSPORTATION\DWG\SHEETSPLAN\CTH K PP DT1078.DWG
LAYOUT NAME - 03


PLOT DATE : 10/21/2019 10:59 AM PLOT BY : TURSKY, EVAN M. PLOT NAME : PLOT SCALE : 1 IN:50 FT

WISDOT/CADDS SHEET 44

CTH K NORTHBOUND

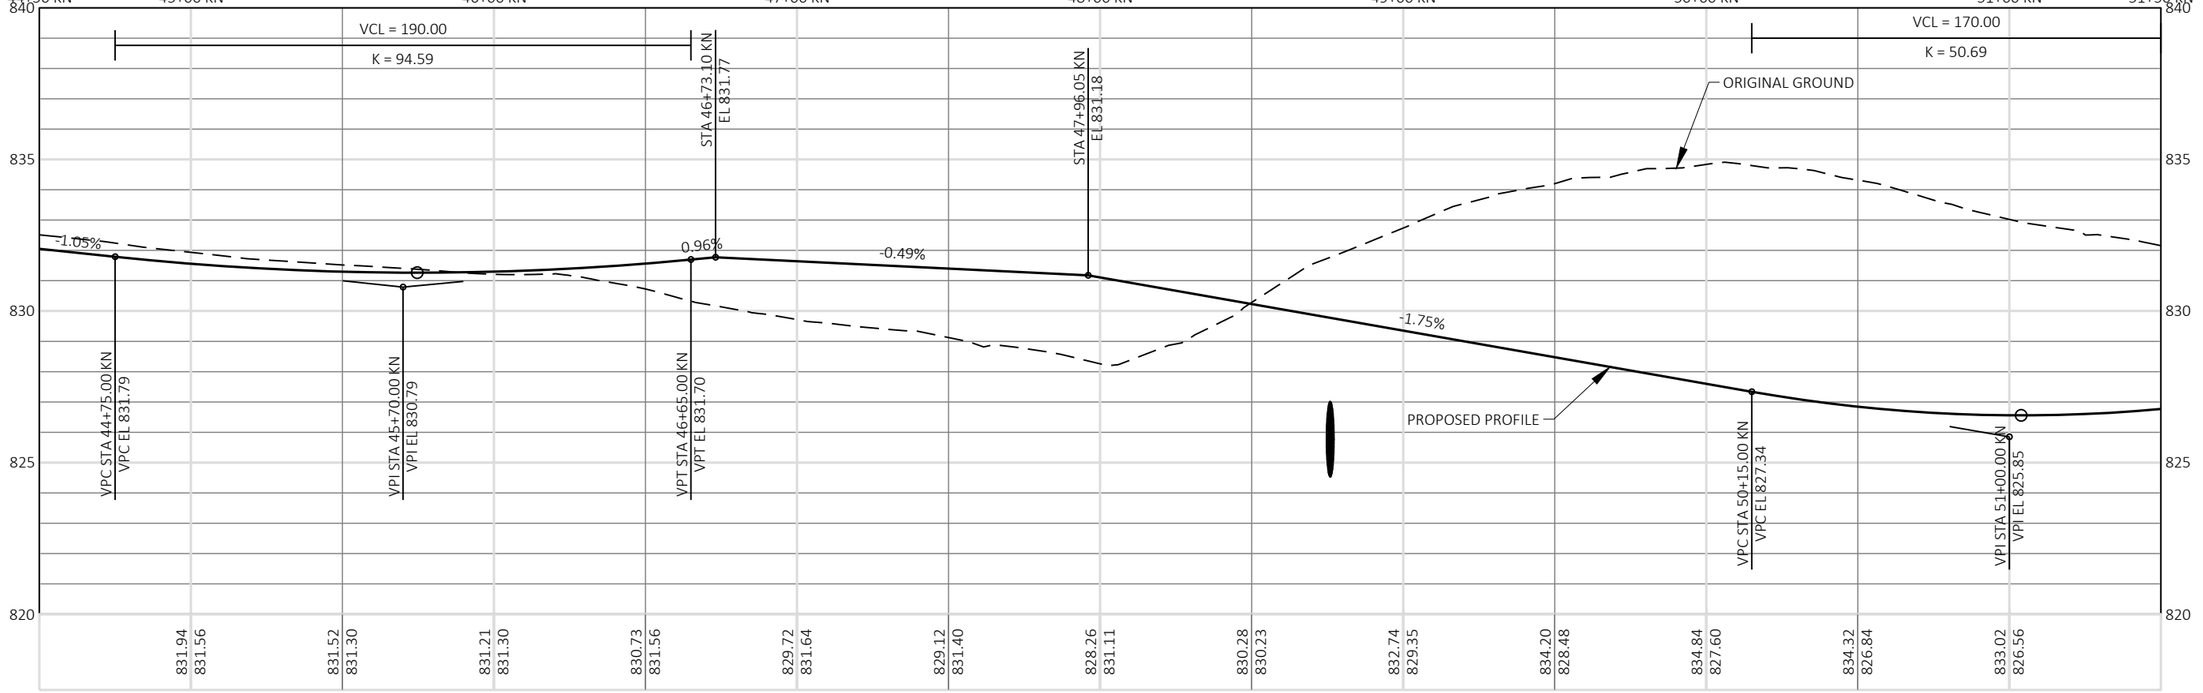

CTH K SOUTHBOUND

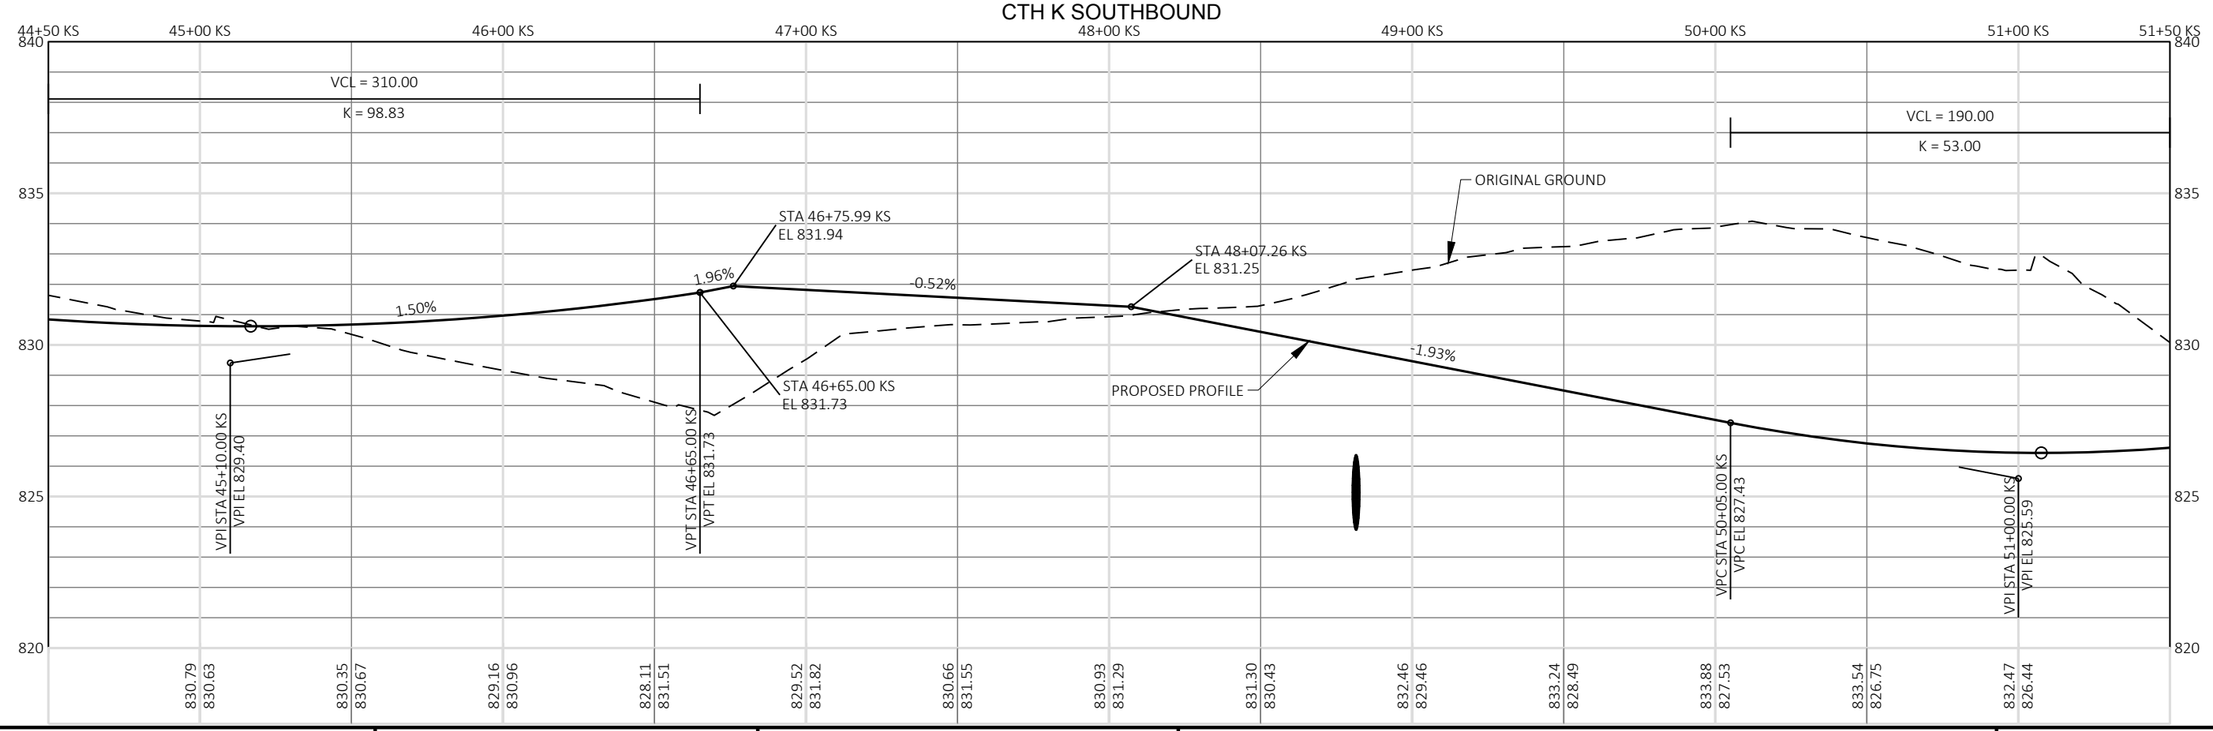


PROJECT NO: 1440-15-71	HWY: STH 23	COUNTY: FOND DU LAC	PROFILE: CTH K NORTHBOUND AND SOUTHBOUND	SHEET 170	E

FILE NAME : J:\JOBS2014\20142023\CAD\TRANSPORTATION\DWG\SHEETSPLAN\CTH K PP DT1078.DWG
LAYOUT NAME - 04

PLOT DATE : 10/21/2019 10:59 AM PLOT BY : TURSKY, EVAN M. PLOT NAME : PLOT SCALE : 1 IN:50 FT

WISDOT/CADDS SHEET 44

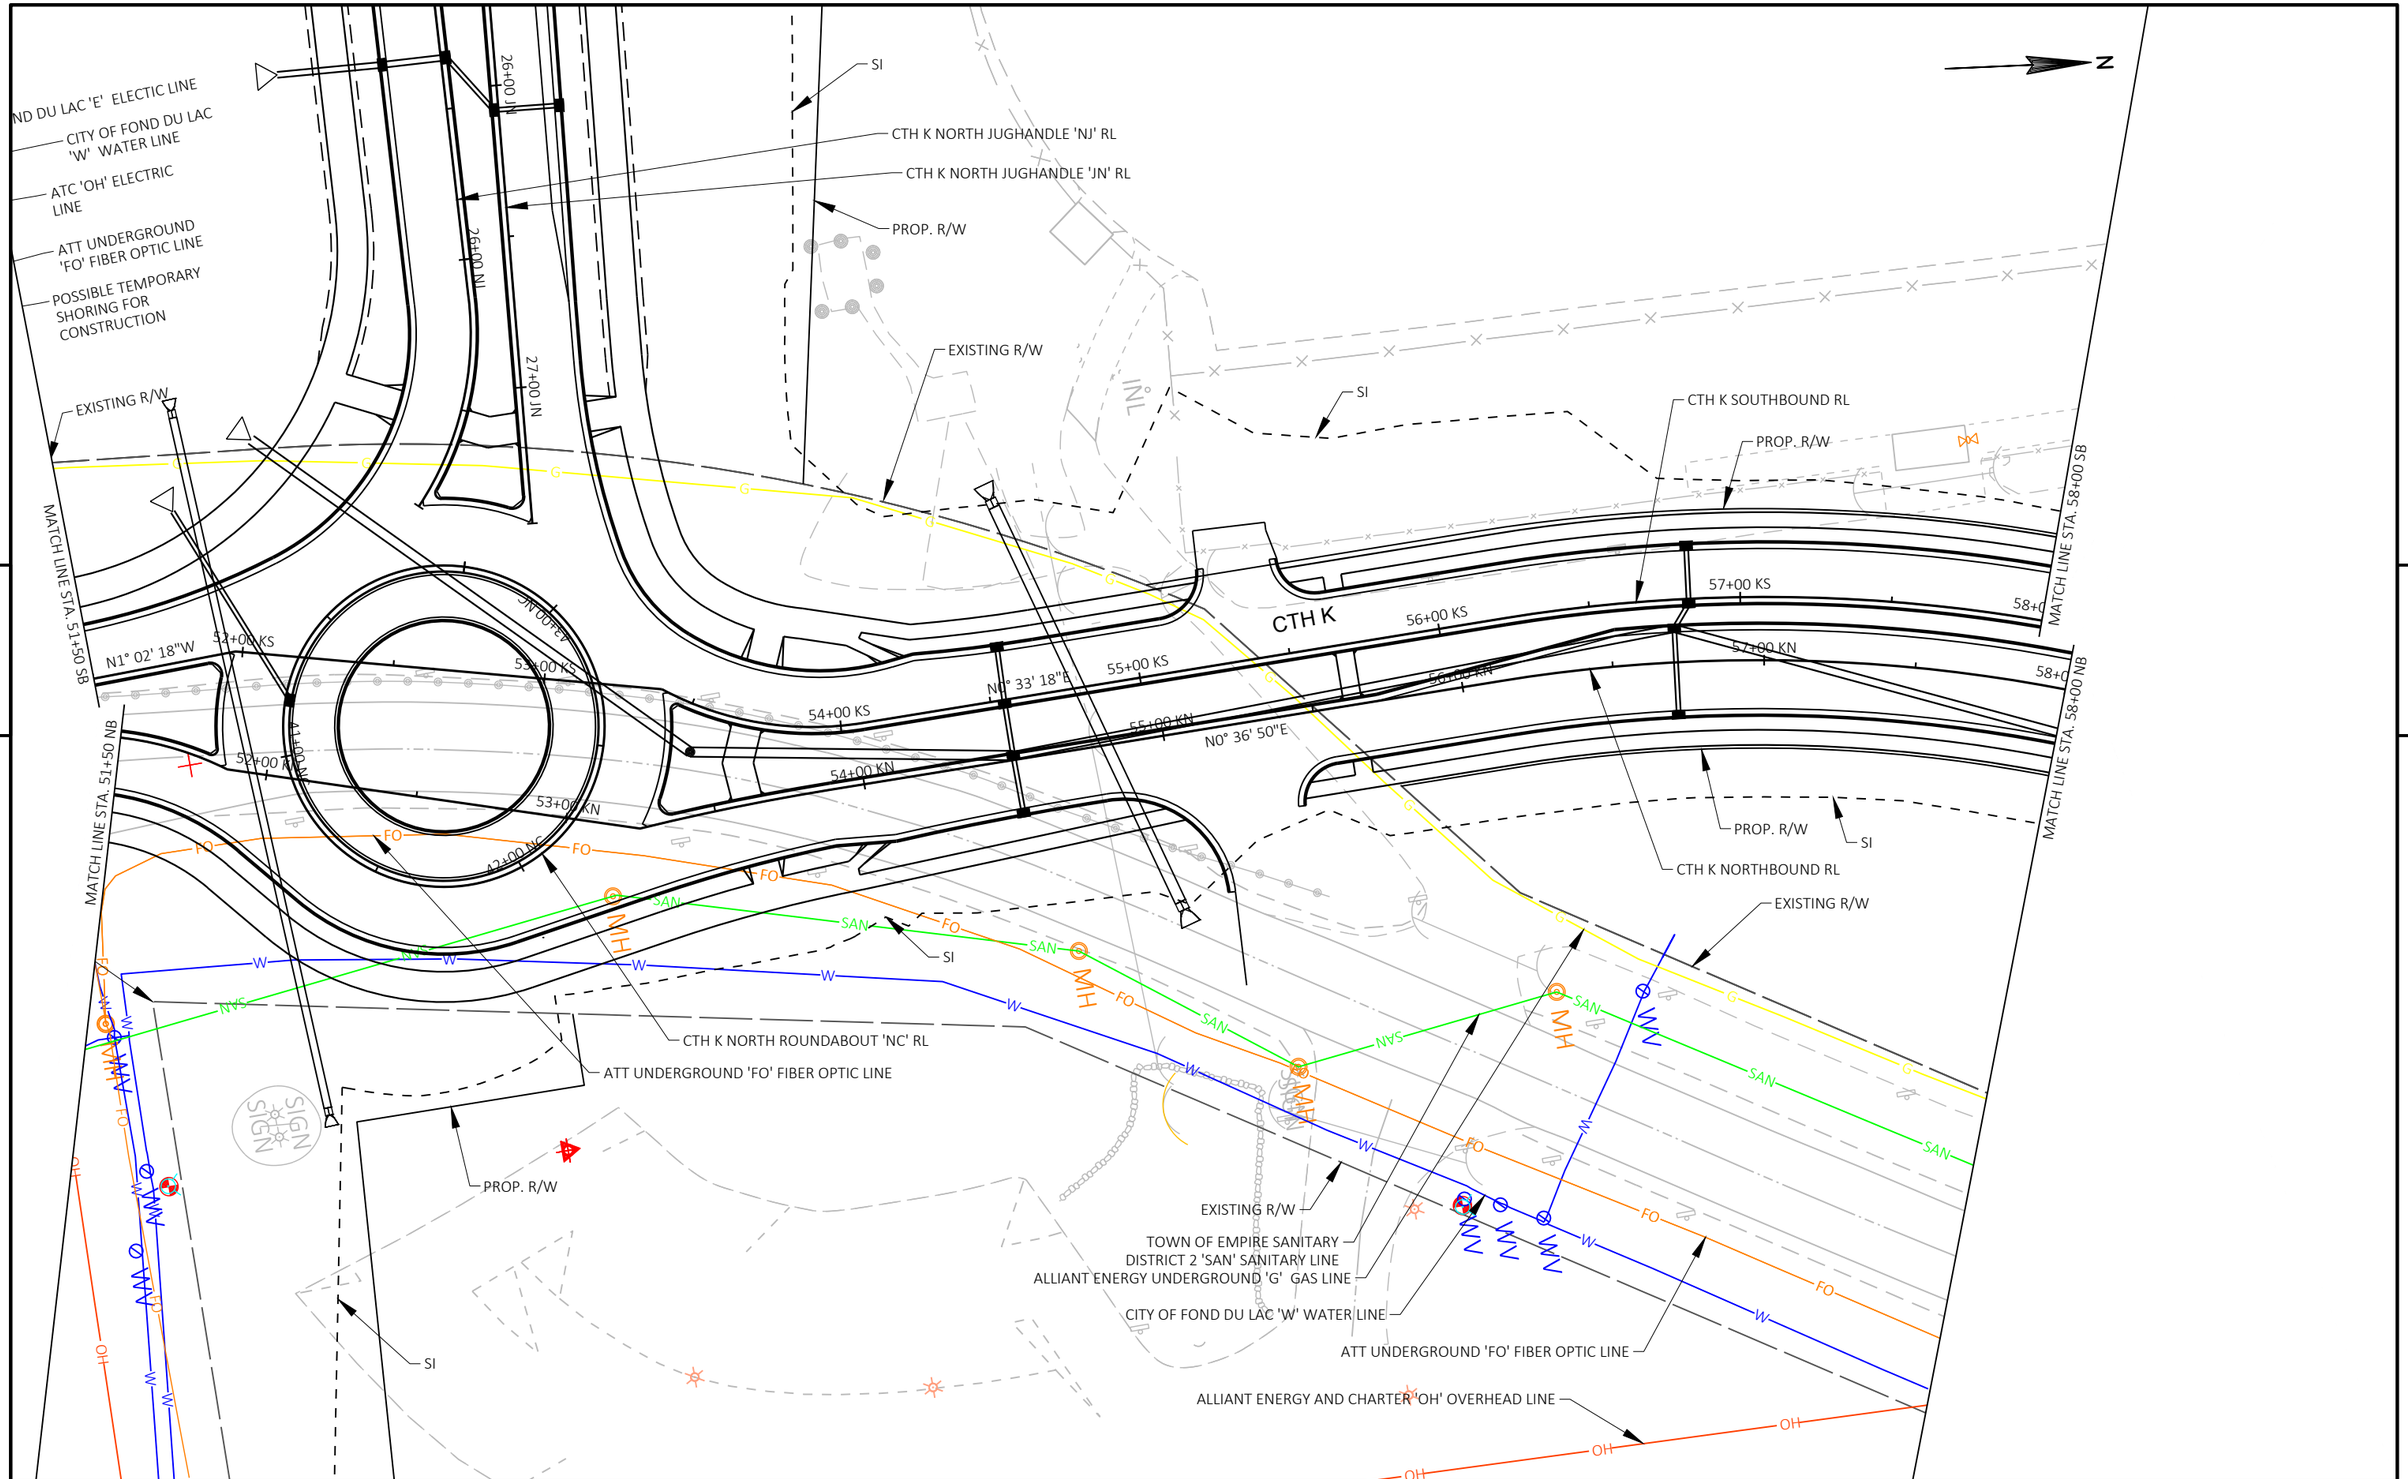


PROJECT NO: 1440-15-71	HWY: STH 23	COUNTY: FOND DU LAC	PLAN: CTH K NORTHBOUND AND SOUTHBOUND	SHEET 171	E

FILE NAME : J:\JOBS2014\20142023\CAD\TRANSPORTATION\DWG\SHEETSPLAN\CTH K PP DT1078.DWG
LAYOUT NAME - 05


PLOT DATE : 10/21/2019 11:00 AM PLOT BY : TURSKY, EVAN M. PLOT NAME : PLOT SCALE : 1 IN:50 FT

WISDOT/CADDS SHEET 44

CTH K NORTHBOUND

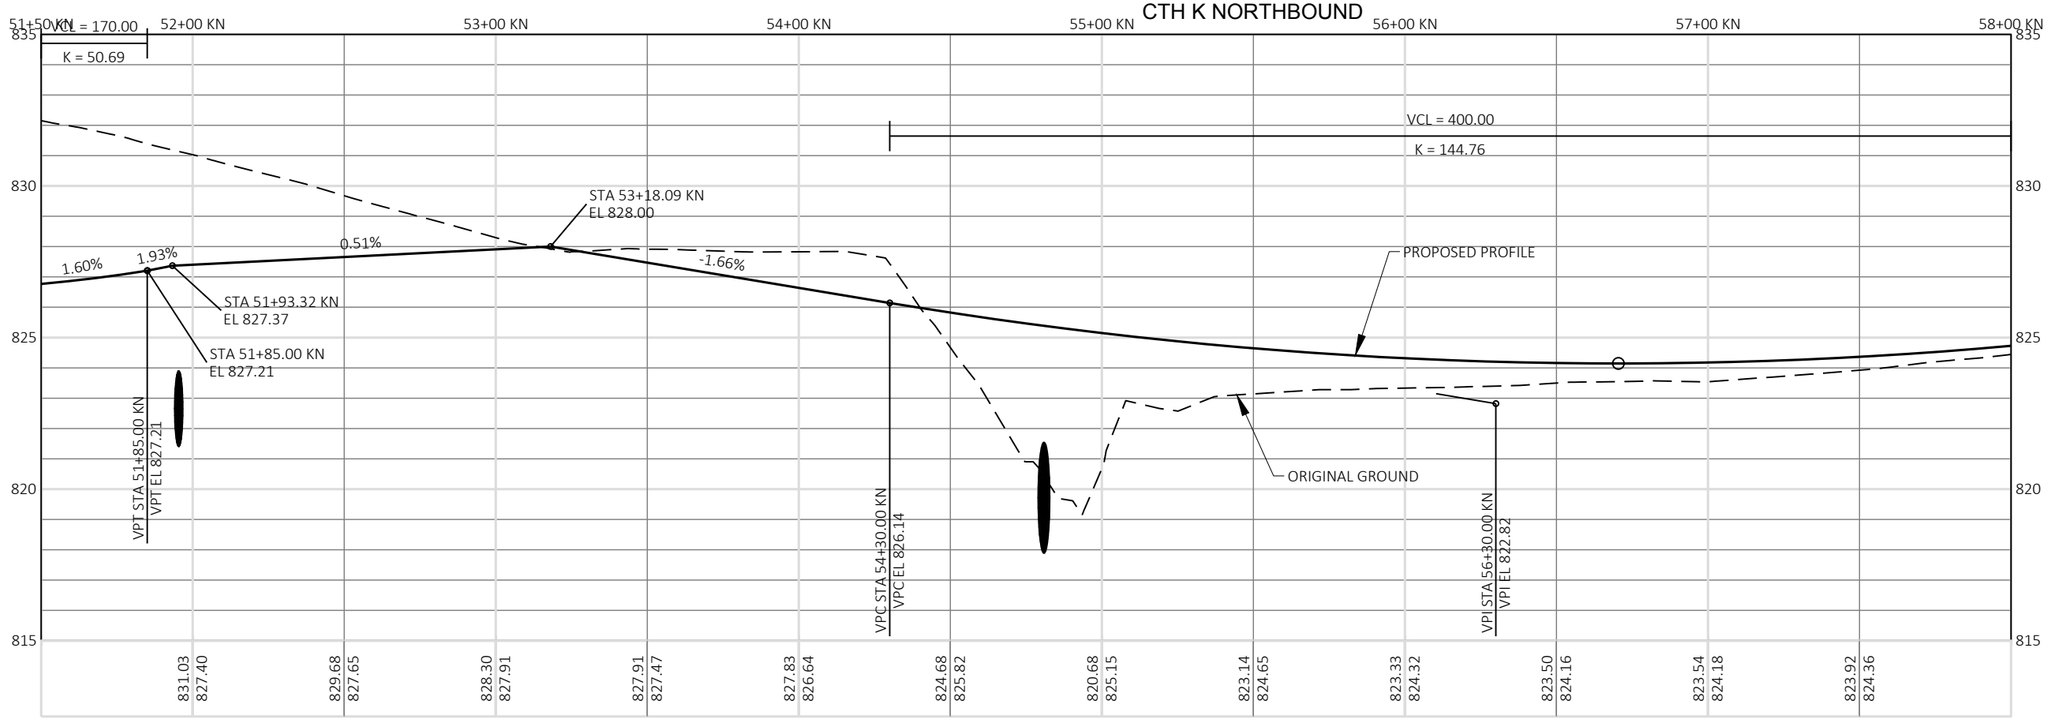

CTH K SOUTHBOUND

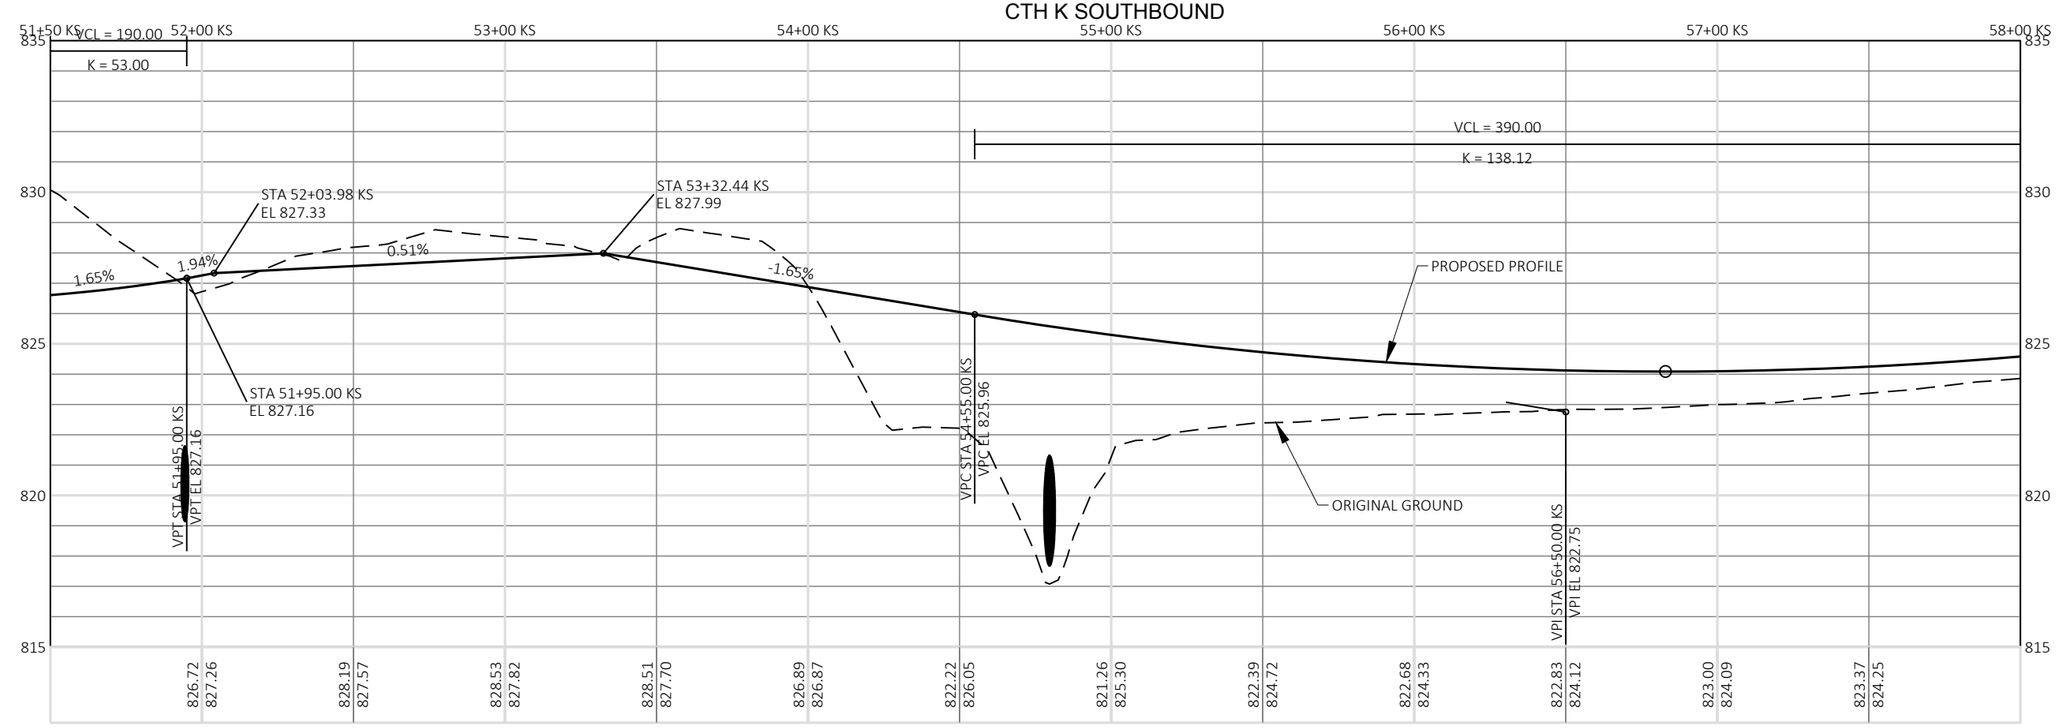


PROJECT NO: 1440-15-71	HWY: STH 23	COUNTY: FOND DU LAC	PROFILE: CTH K NORTHBOUND AND SOUTHBOUND	SHEET 172	E

FILE NAME : J:\JOBS2014\20142023\CAD\TRANSPORTATION\DWG\SHEETSPLAN\CTH K PP DT1078.DWG
LAYOUT NAME - 06

PLOT DATE : 10/21/2019 11:00 AM PLOT BY : TURSKY, EVAN M. PLOT NAME : PLOT SCALE : 1 IN:50 FT


WISDOT/CADDS SHEET 44

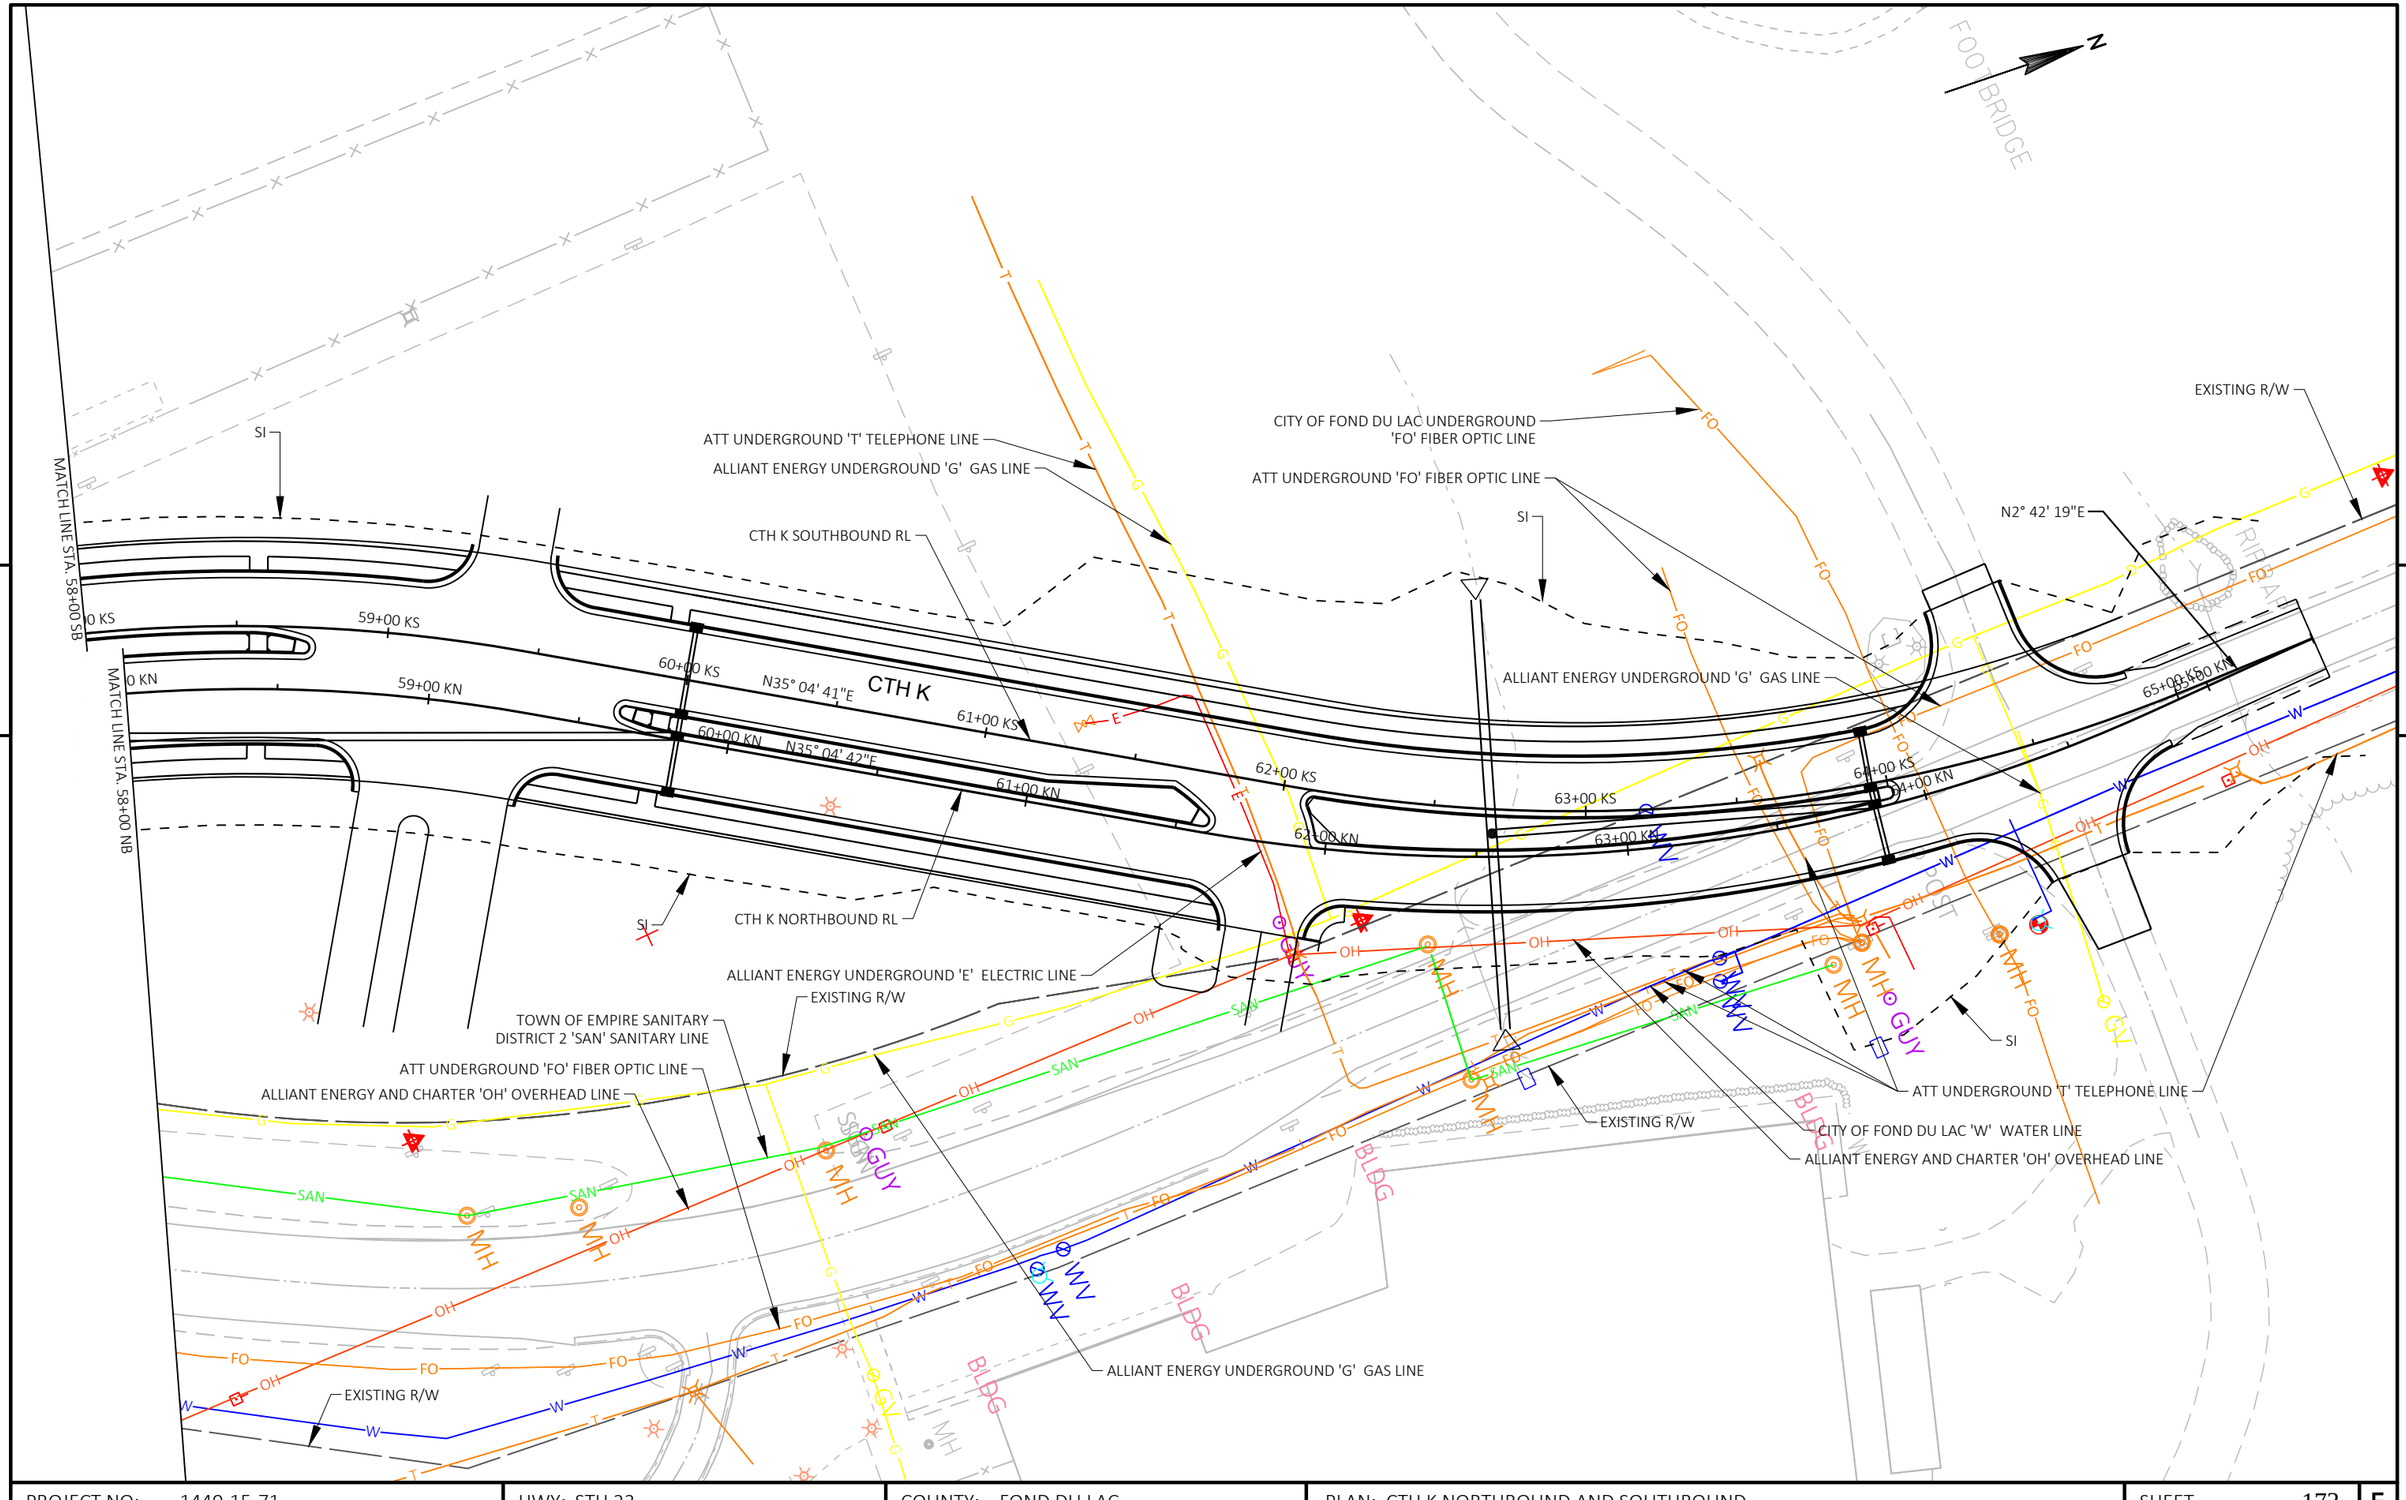


PROJECT NO: 1440-15-71	HWY: STH 23	COUNTY: FOND DU LAC	PLAN: CTH K NORTHBOUND AND SOUTHBOUND	SHEET 173	E

FILE NAME : J:\JOBS2014\20142023\CAD\TRANSPORTATION\DWG\SHEETSPLAN\CTH K PP DT1078.DWG
LAYOUT NAME - 07
PLOT DATE : 10/21/2019 11:00 AM PLOT BY : TURSKY, EVAN M. PLOT NAME : PLOT SCALE : 1 IN:50 FT
WISDOT/CADDS SHEET 44

CTH K NORTHBOUND

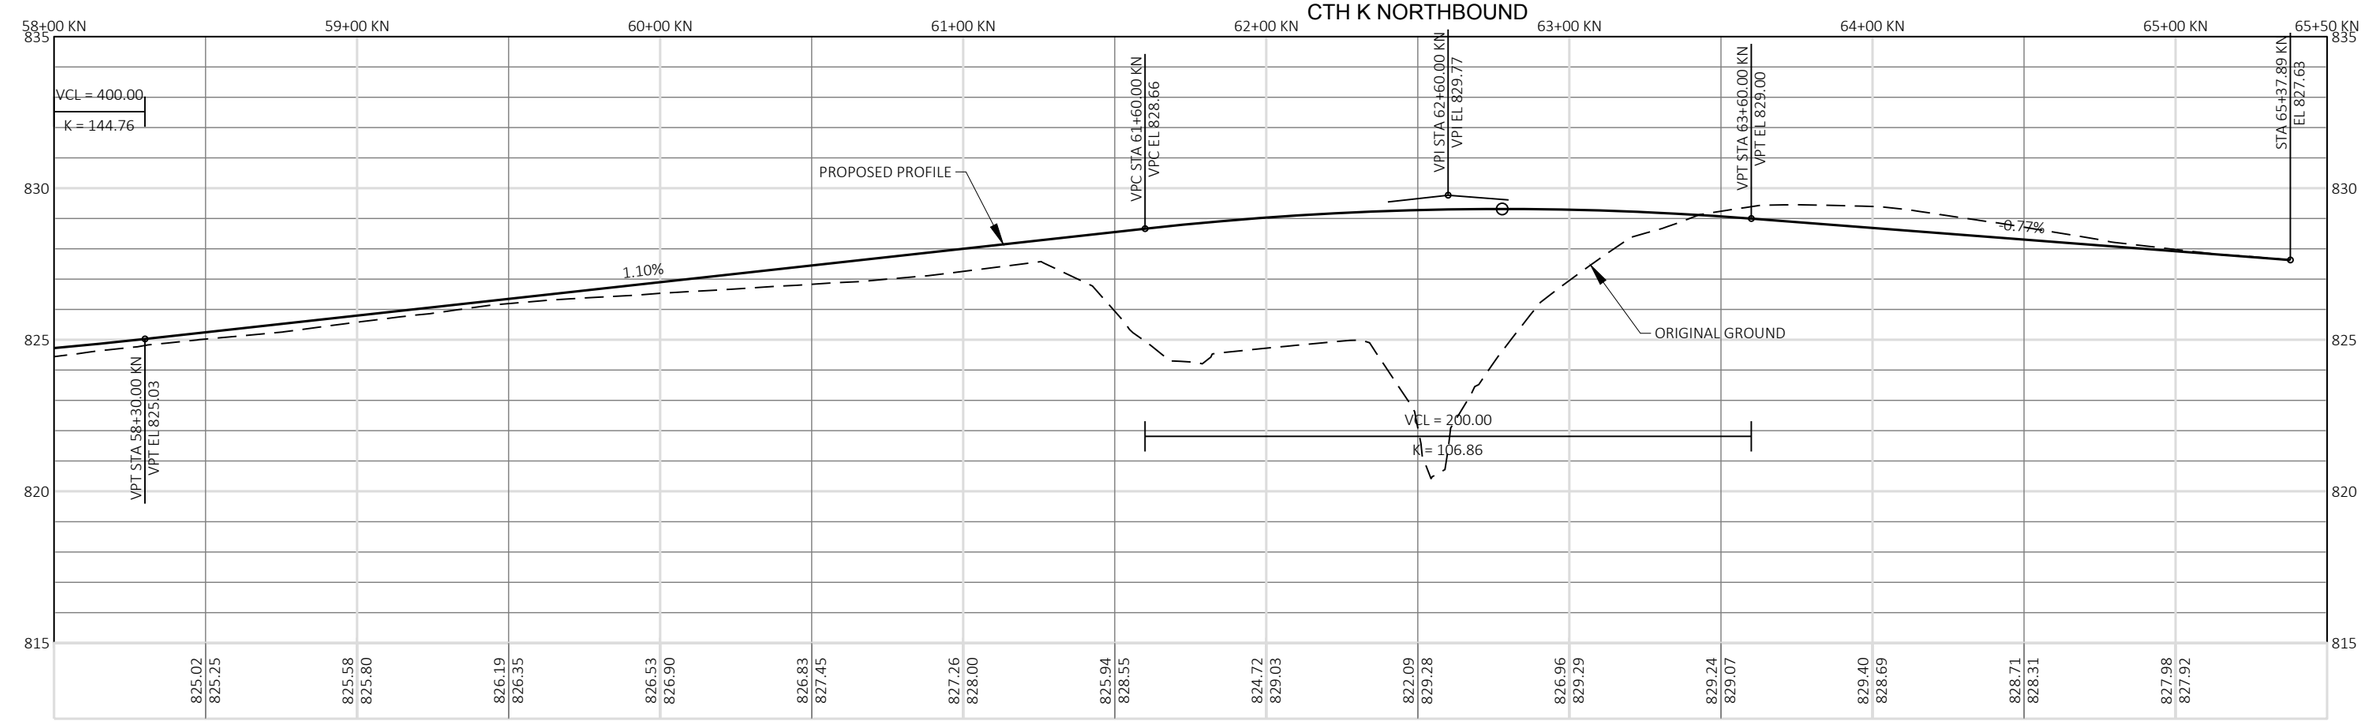

CTH K SOUTHBOUND

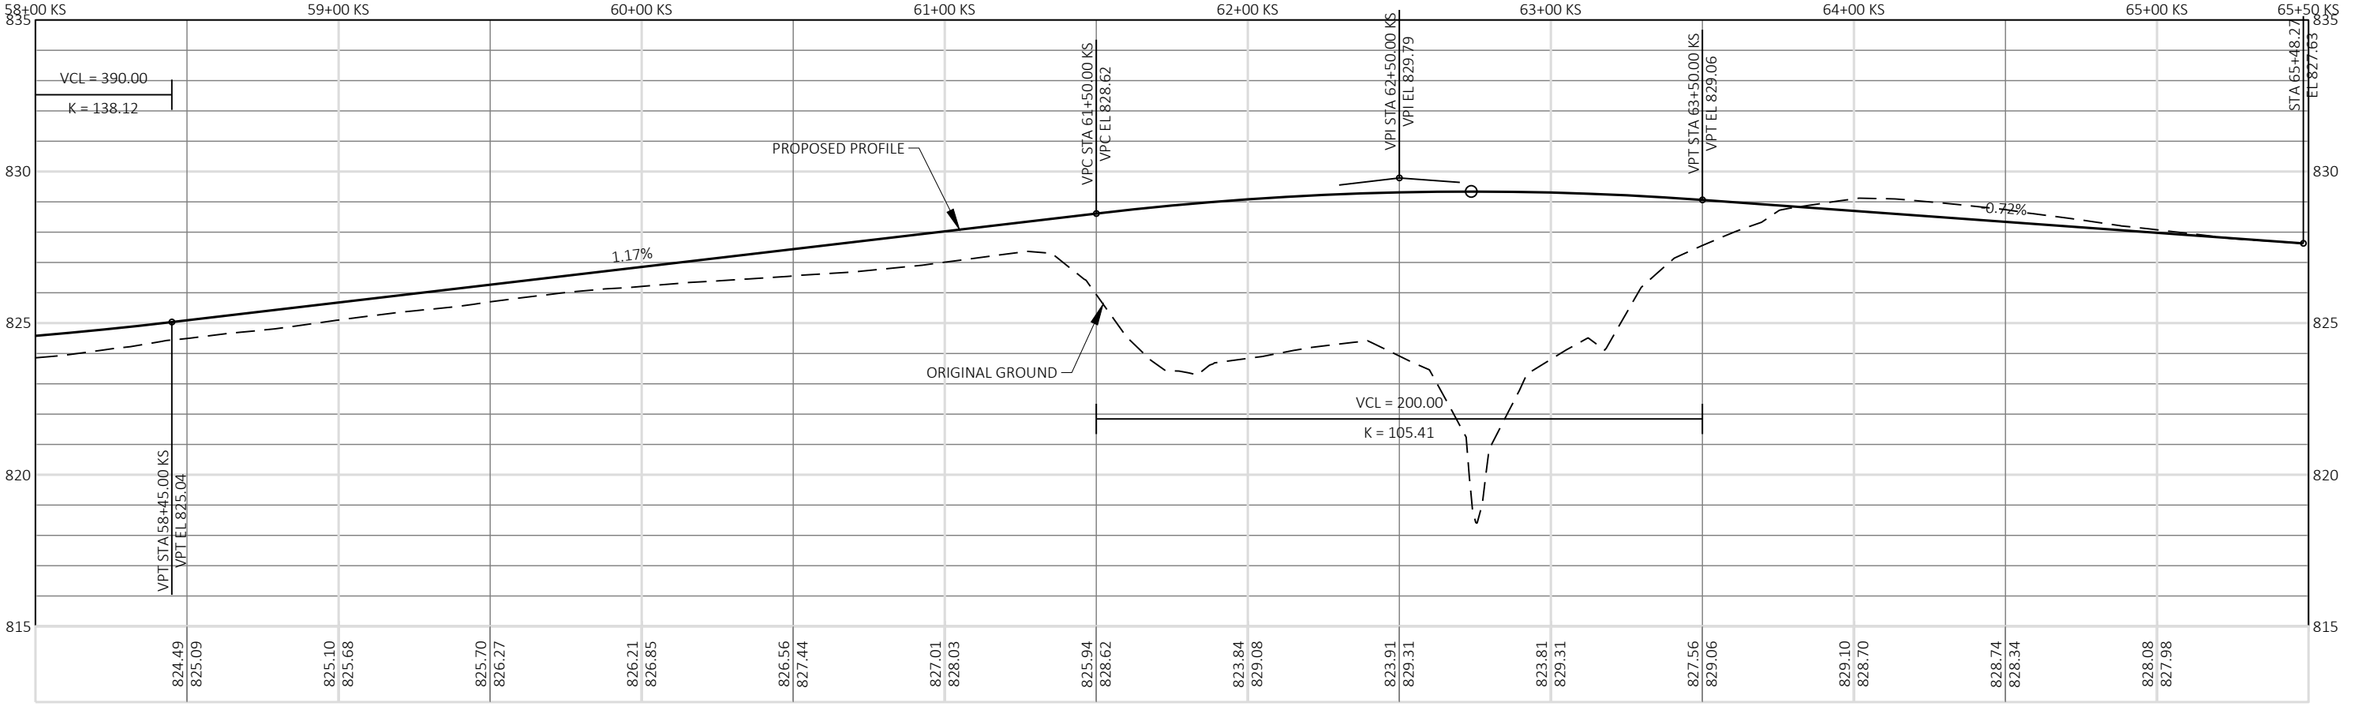

PROJECT NO: 1440-15-71	HWY: STH 23	COUNTY: FOND DU LAC	PROFILE: CTH K NORTHBOUND AND SOUTHBOUND	SHEET 174	E

FILE NAME : J:\JOBS2014\20142023\CAD\TRANSPORTATION\DWG\SHEETSPLAN\CTH K PP DT1078.DWG
LAYOUT NAME - 08

PLOT DATE : 10/21/2019 11:01 AM PLOT BY : TURSKY, EVAN M. PLOT NAME : PLOT SCALE : 1 IN:50 FT

WISDOT/CADDS SHEET 44

STH 23 EB

MATCH LINE STA 24+50MH

STH 23 EASTBOUND RL

CITY OF FOND DU LAC 'W' WATER LINE

R-20-0041

ATT UNDERGROUND 'T' TELEPHONE LINE

CITY OF FOND DU LAC 'SAN' SANITARY LINE

ALLIANT ENERGY AND CHARTER COMMUNICATIONS 'OH' OVERHEAD LINES

B-20-203

CTH K SOUTHBOUND RL

CTH K NORTHBOUND RL

ATT UNDERGROUND 'FO' FIBER OPTIC

CTH K

SI

PROP. R/W

MARY HILL PARK DRIVE RL

ATT UNDERGROUND 'T' TELEPHONE LINE

ALLIANT ENERGY 'OH' OVERHEAD LINE

ALLIANT ENERGY UNDERGROUND 'G' GAS LINE

EXISTING R/W

MARY HILL PARK DRIVE #2 RL

HILLSIDE CIRCLE CONNECTION

HILLSIDE CIRCLE CONNECTION RL


TLE

PROJECT NO: 1440-15-71	HWY: STH 23	COUNTY: FOND DU LAC	PLAN: MARY HILL PARK DRIVE	SHEET 175	E


FILE NAME : J:\JOBS2014\20142023\CAD\TRANSPORTATION\DWG\SHEETSPLAN\MARY HILL PARK DRIVE PPDT1078.DWG
LAYOUT NAME - 01

PLOT DATE : 10/21/2019 12:42 PM PLOT BY : TURSKY, EVAN M. PLOT NAME : PLOT SCALE : 1 IN:50 FT

MARY HILL PARK DRIVE

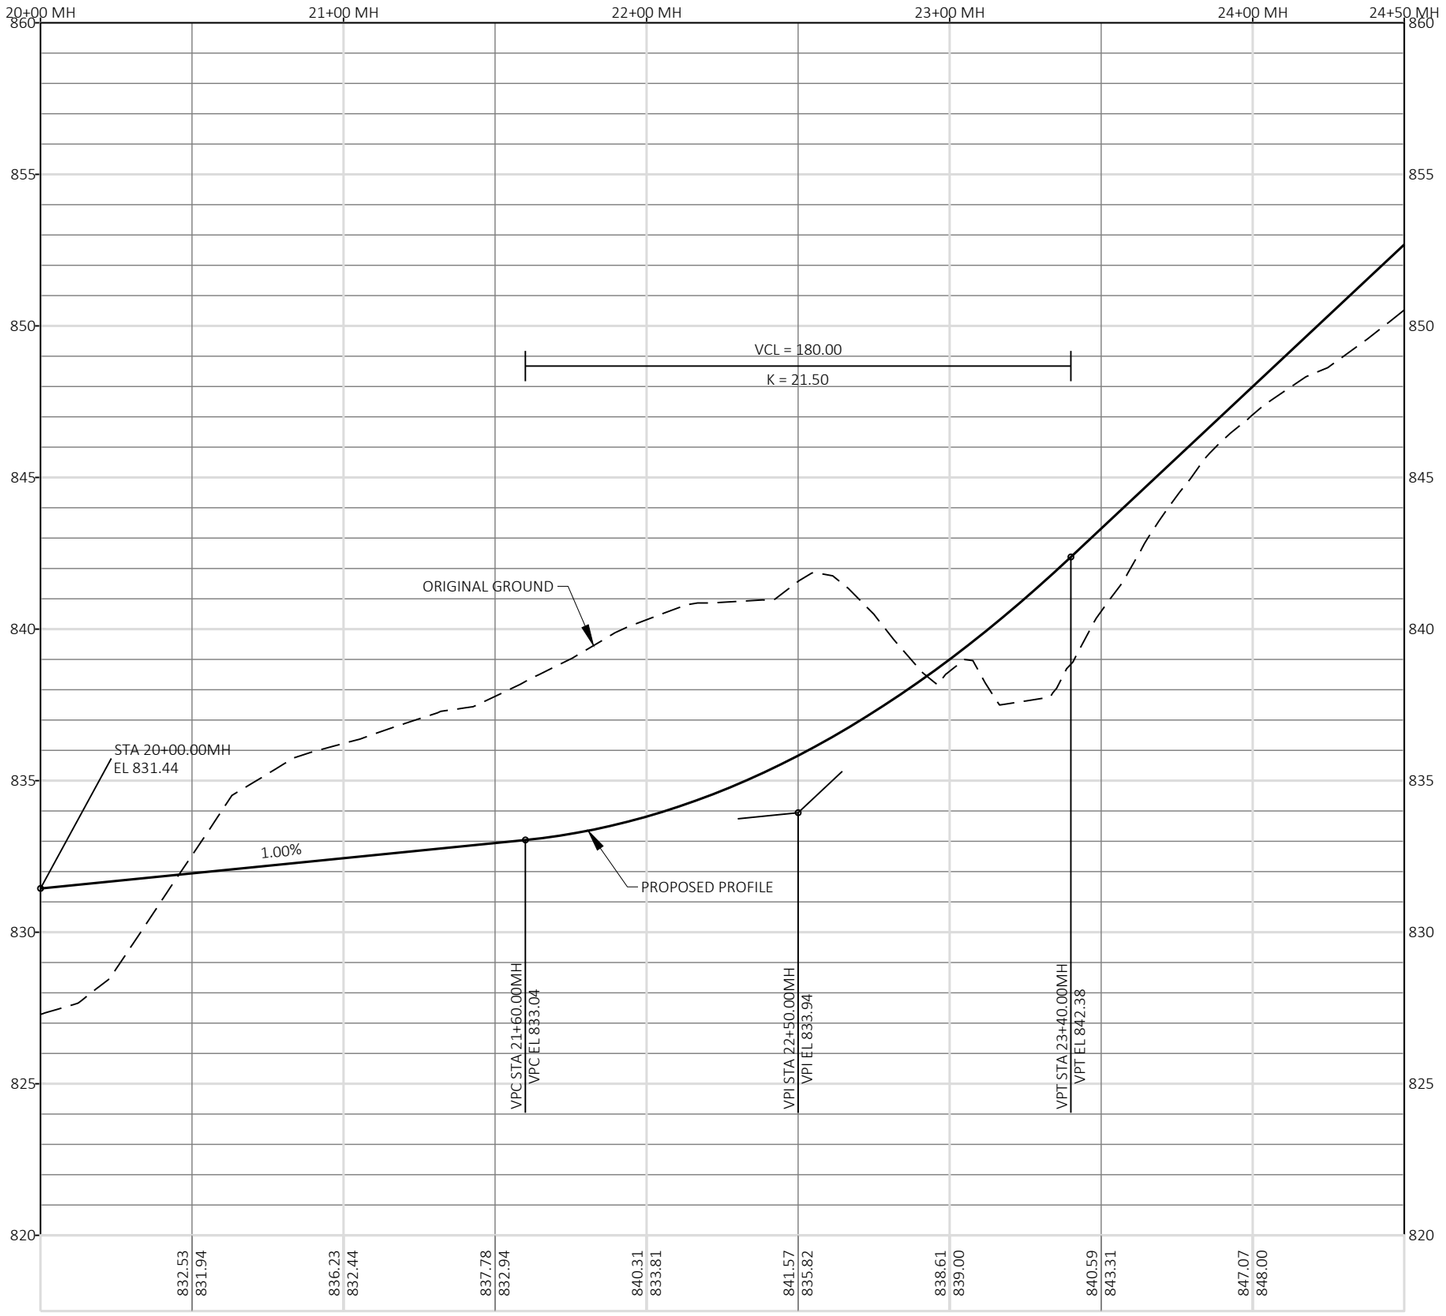

MARY HILL PARK DRIVE #2

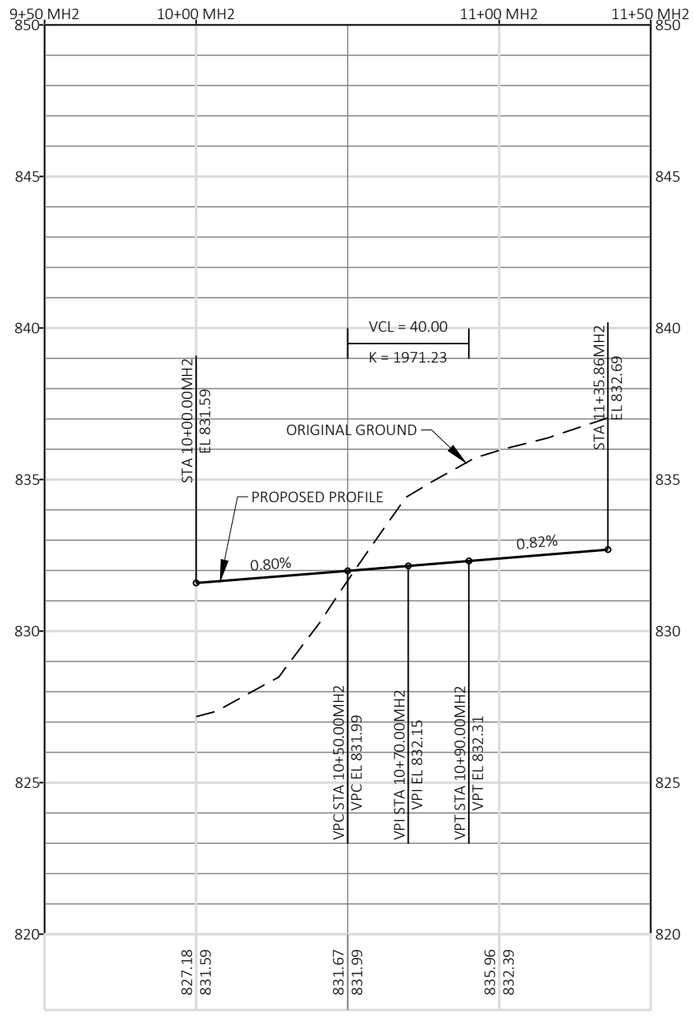


PROJECT NO: 1440-15-71	HWY: STH 23	COUNTY: FOND DU LAC	PROFILE: MARY HILL PARK DRIVE & MARY HILL PARK DRIVE #2	SHEET 176	E

FILE NAME : J:\JOBS2014\20142023\CAD\TRANSPORTATION\DWG\SHEETSPLAN\MARY HILL PARK DRIVE PPDT1078.DWG
LAYOUT NAME - 02

PLOT DATE : 10/21/2019 12:43 PM PLOT BY : TURSKY, EVAN M. PLOT NAME : PLOT SCALE : 1 IN:50 FT

WISDOT/CADDS SHEET 44

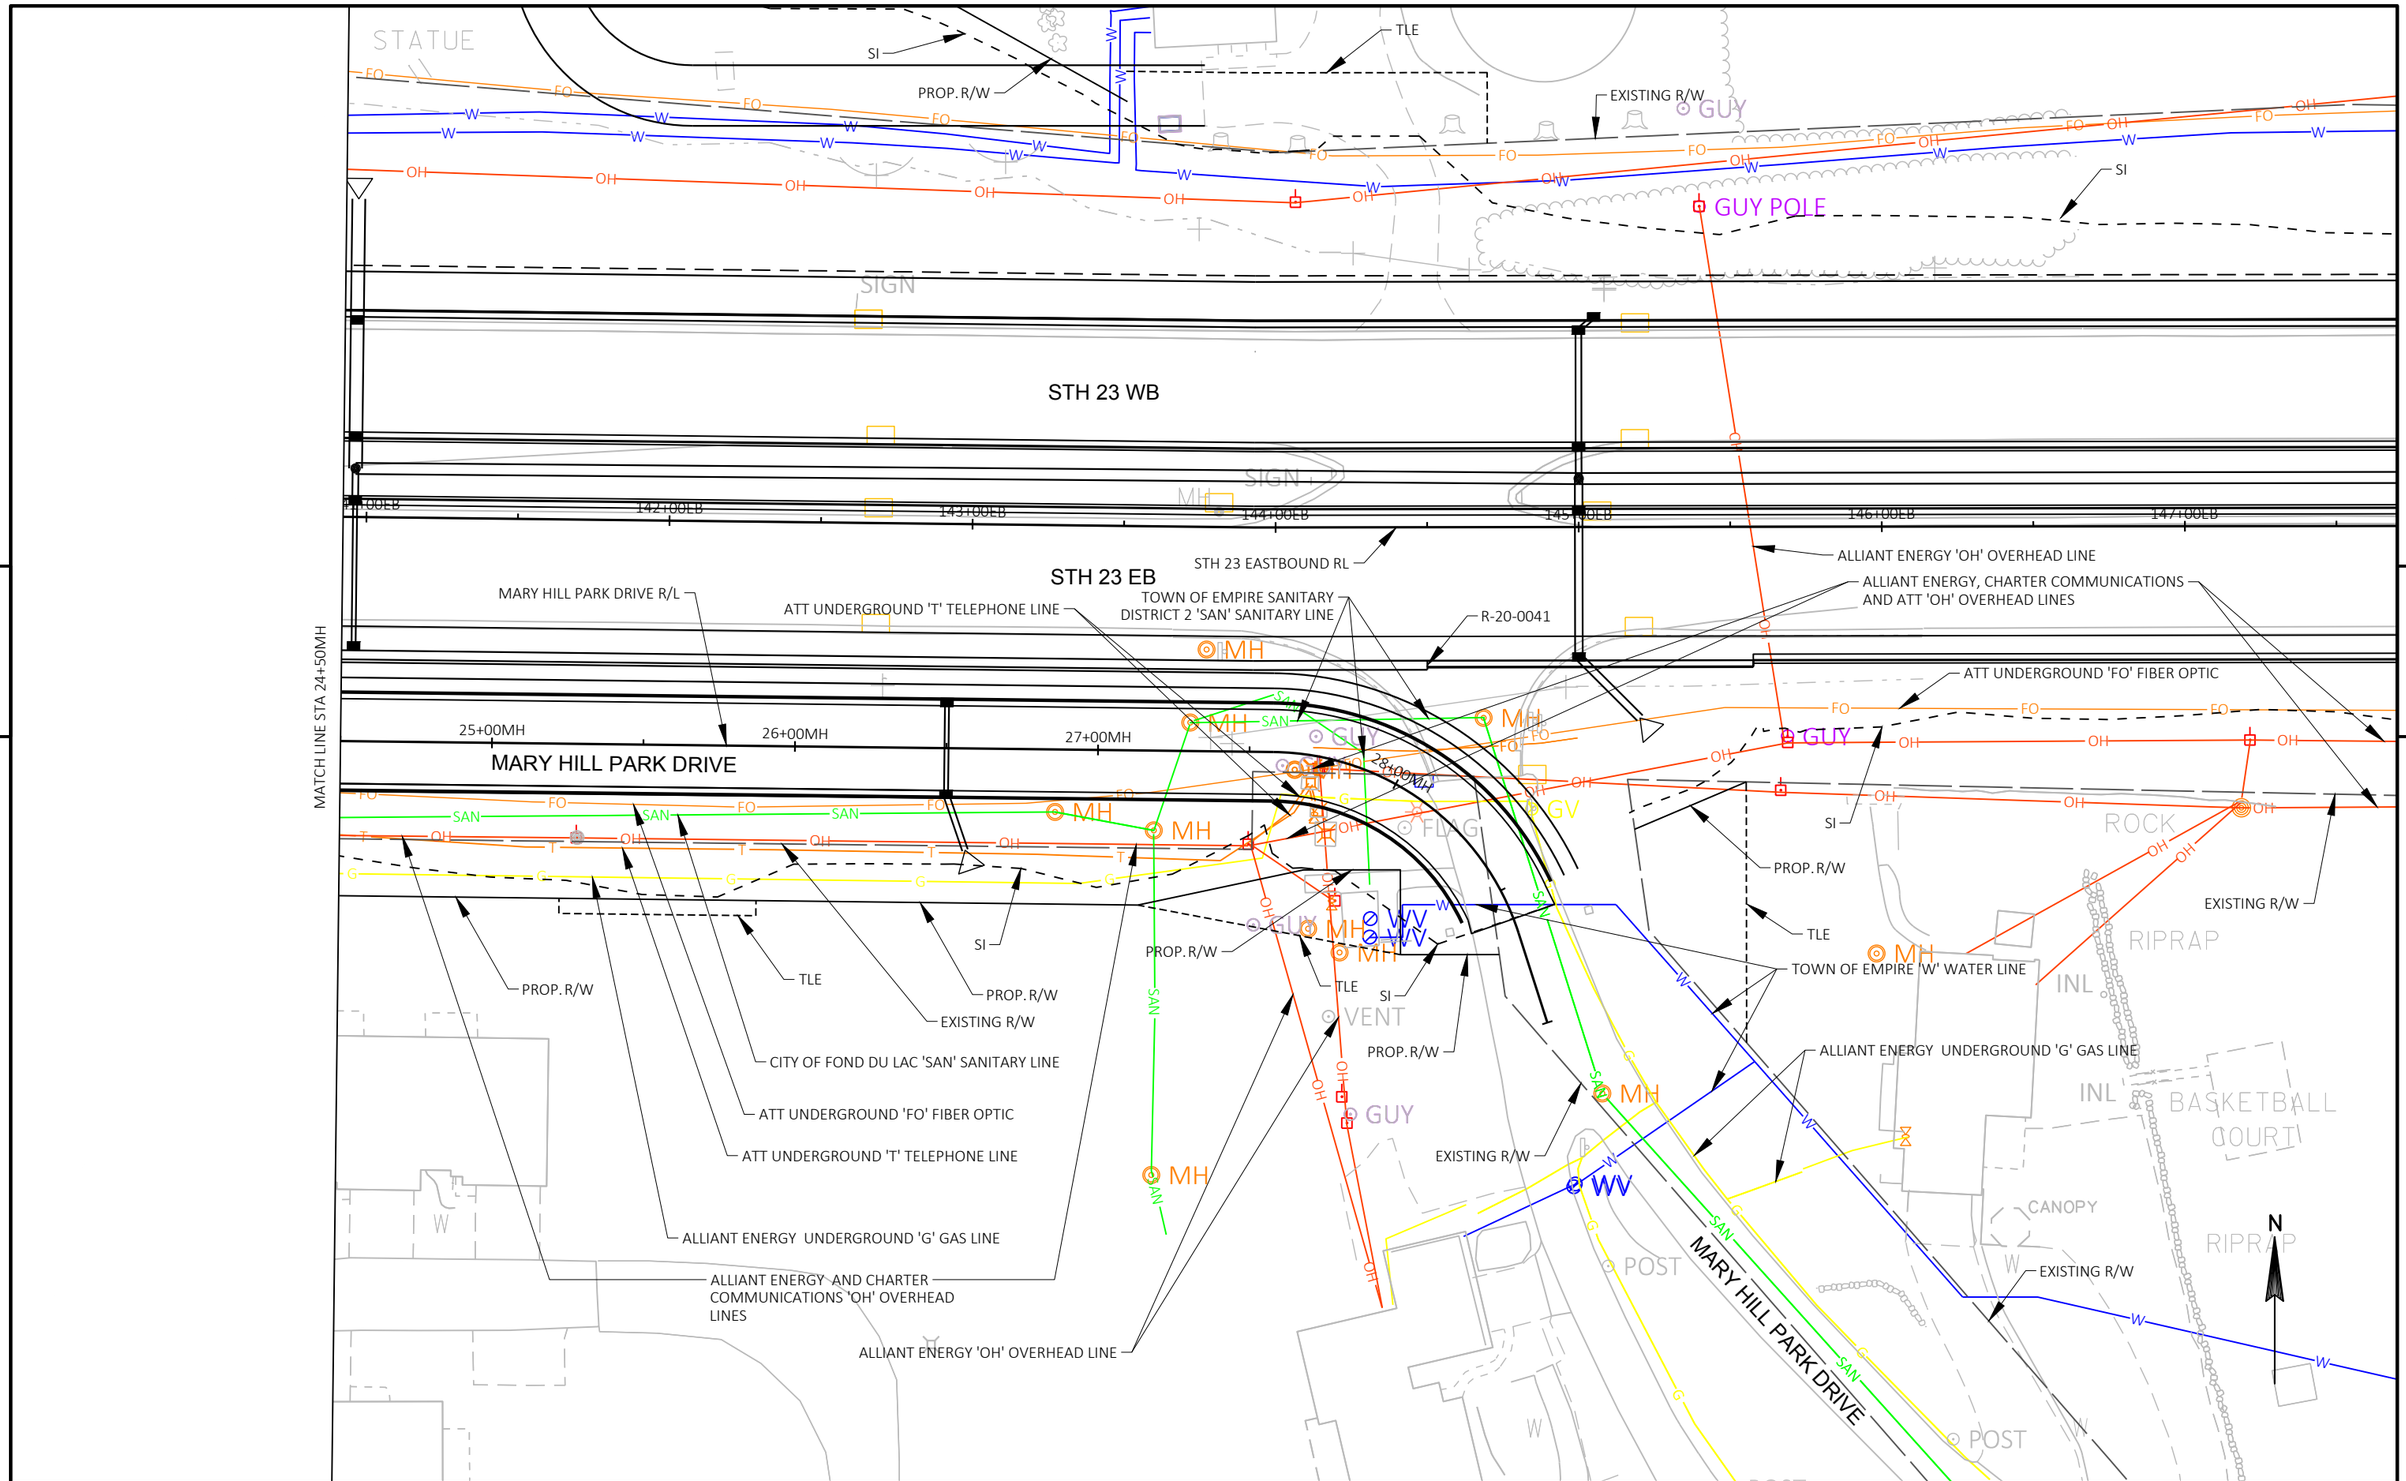


PROJECT NO: 1440-15-71	HWY: STH 23	COUNTY: FOND DU LAC	PLAN AND PROFILE: MARY HILL PARK DRIVE	SHEET 177	E

FILE NAME : J:\OBS2014\20142023\CAD\TRANSPORTATION\DWG\SHEETSPLAN\MARY HILL PARK DRIVE PPDT1078.DWG
LAYOUT NAME - 03

PLOT DATE : 10/21/2019 12:43 PM PLOT BY : TURSKY, EVAN M. PLOT NAME : PLOT SCALE : 1 IN:50 FT

WISDOT/CADDS SHEET 44

MARY HILL PARK DRIVE

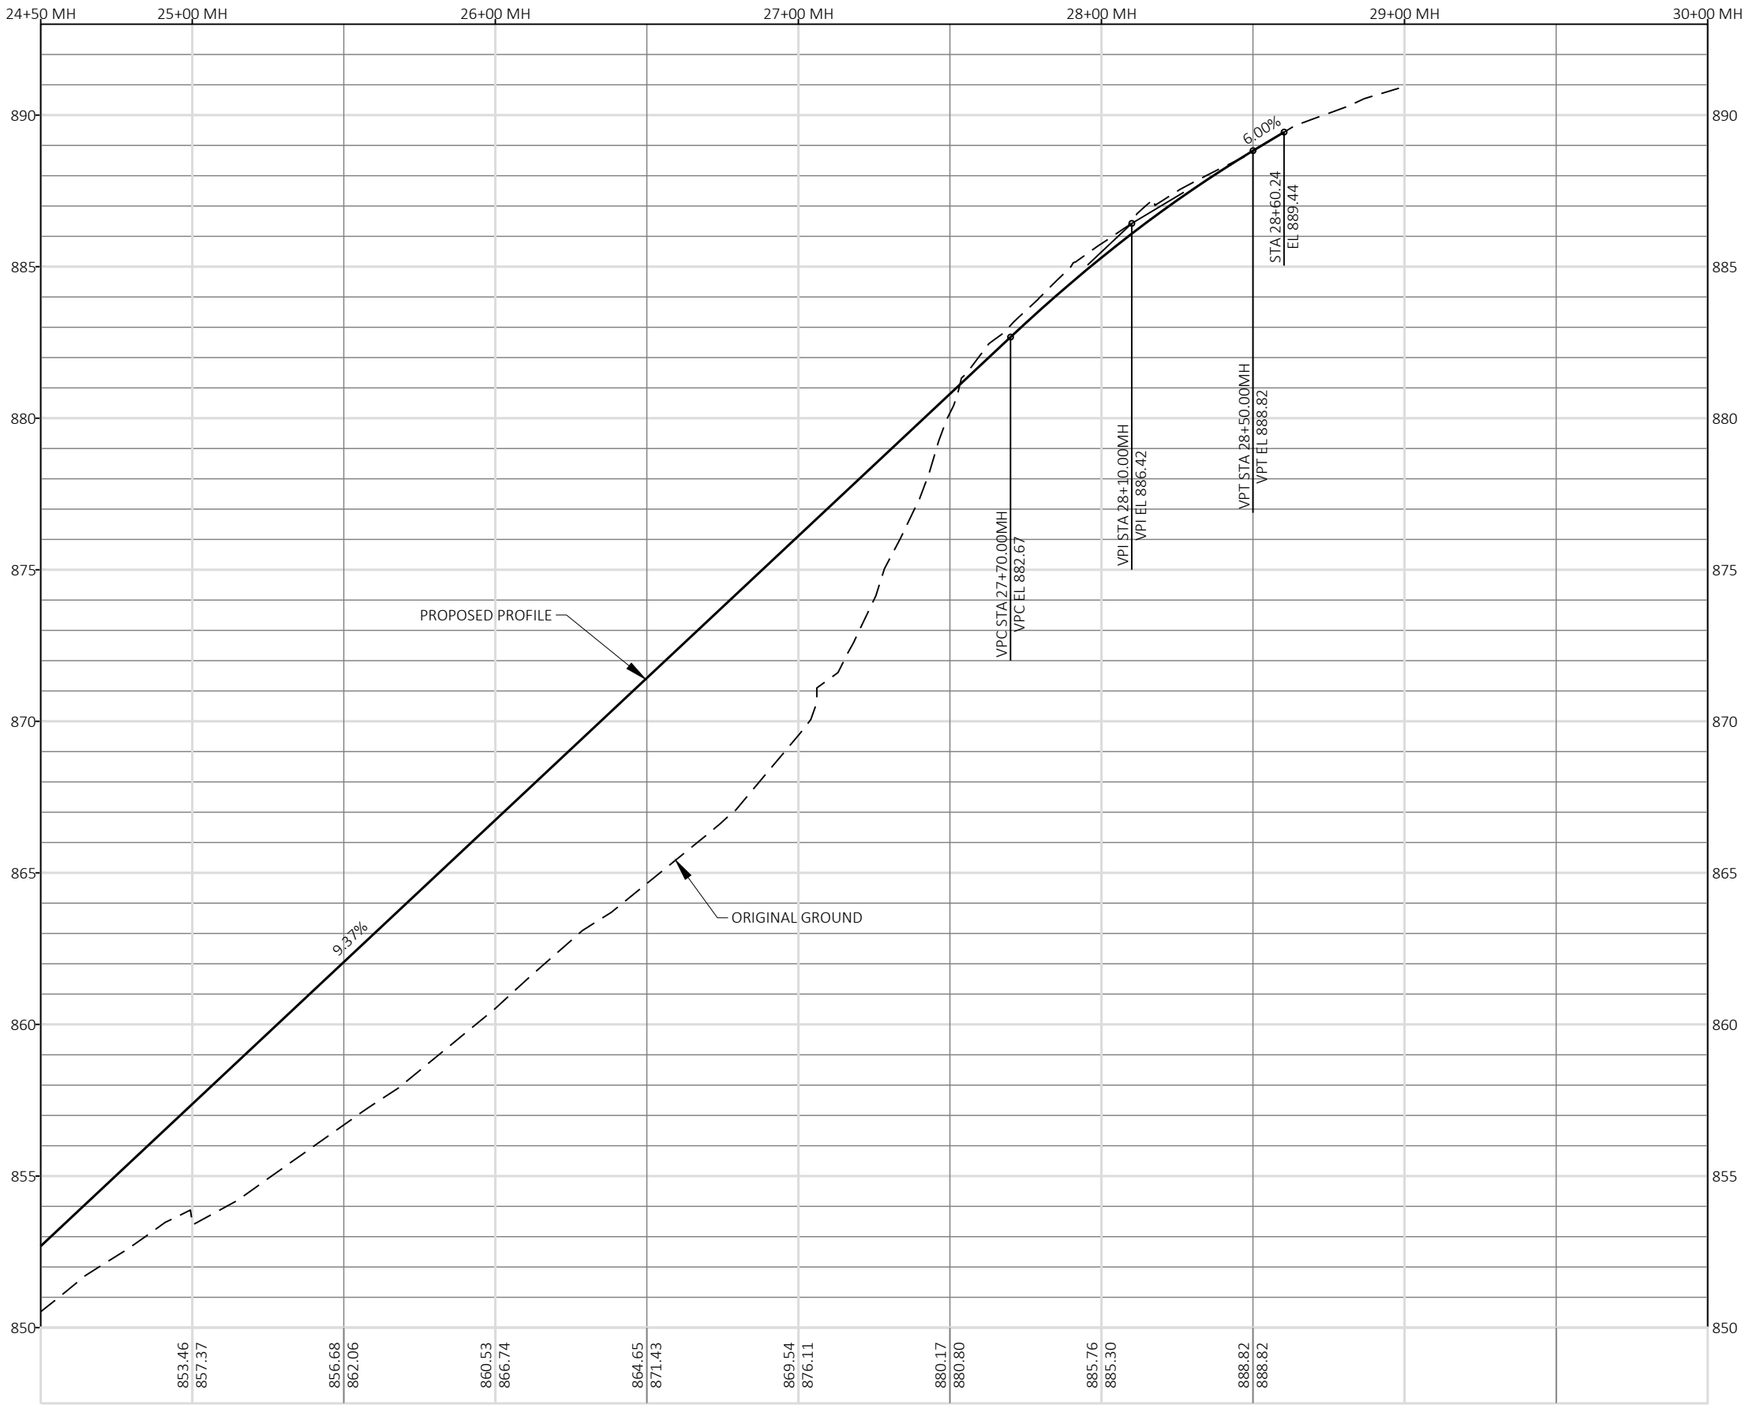


PROJECT NO: 1440-15-71	HWY: STH 23	COUNTY: FOND DU LAC	PROFILE: MARY HILL PARK DRIVE	SHEET 178	E


FILE NAME : J:\JOBS2014\20142023\CAD\TRANSPORTATION\DWG\SHEETSPLAN\MARY HILL PARK DRIVE PPDT1078.DWG
LAYOUT NAME - 04

PLOT DATE : 10/21/2019 12:43 PM PLOT BY : TURSKY, EVAN M. PLOT NAME : PLOT SCALE : 1 IN:50 FT

WISDOT/CADDS SHEET 44

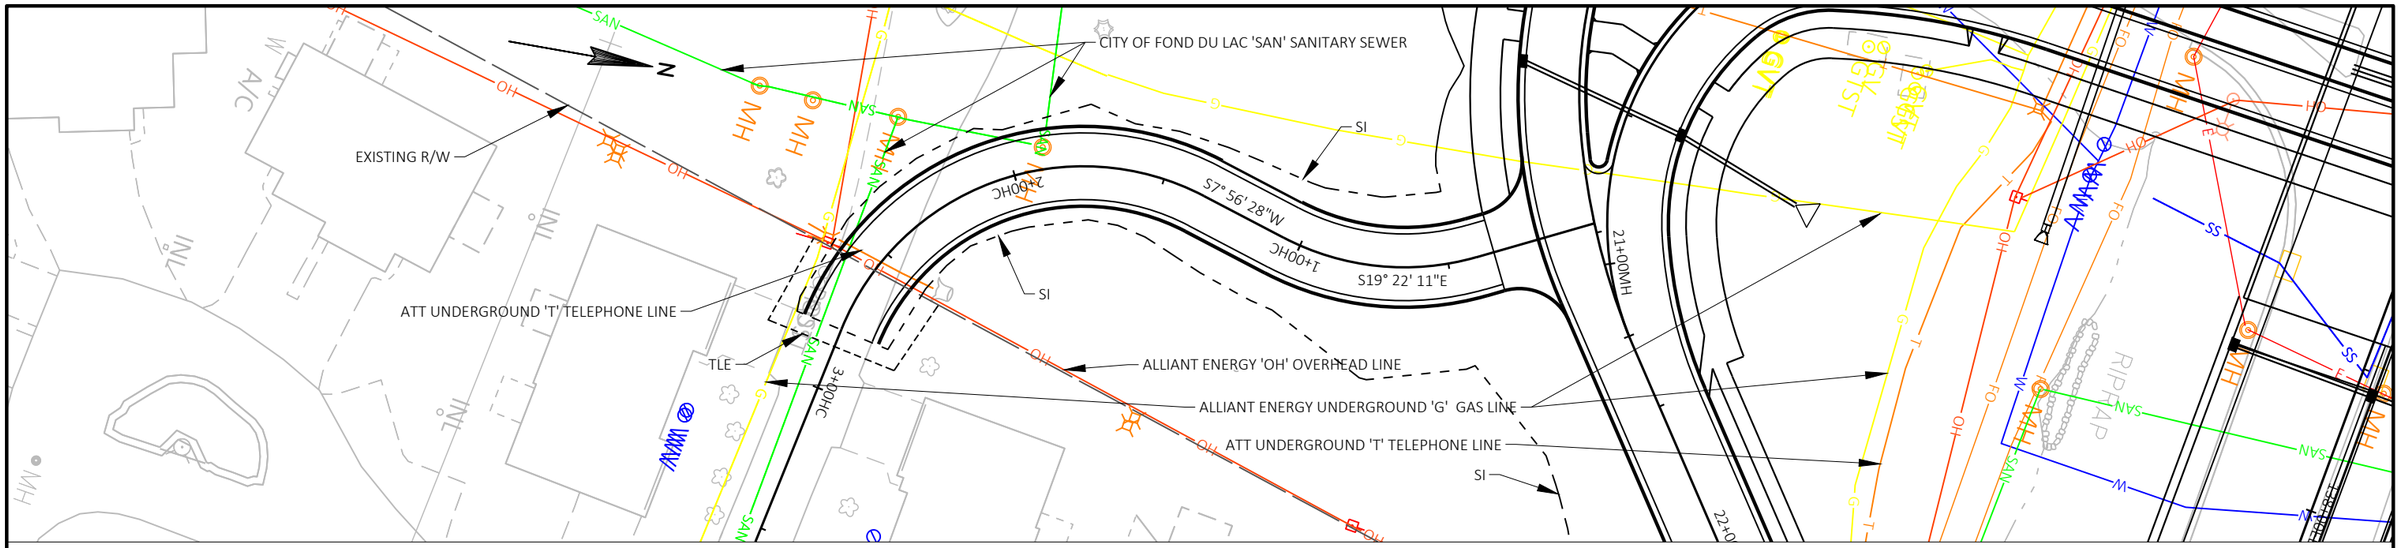


HILLSIDE CIRCLE

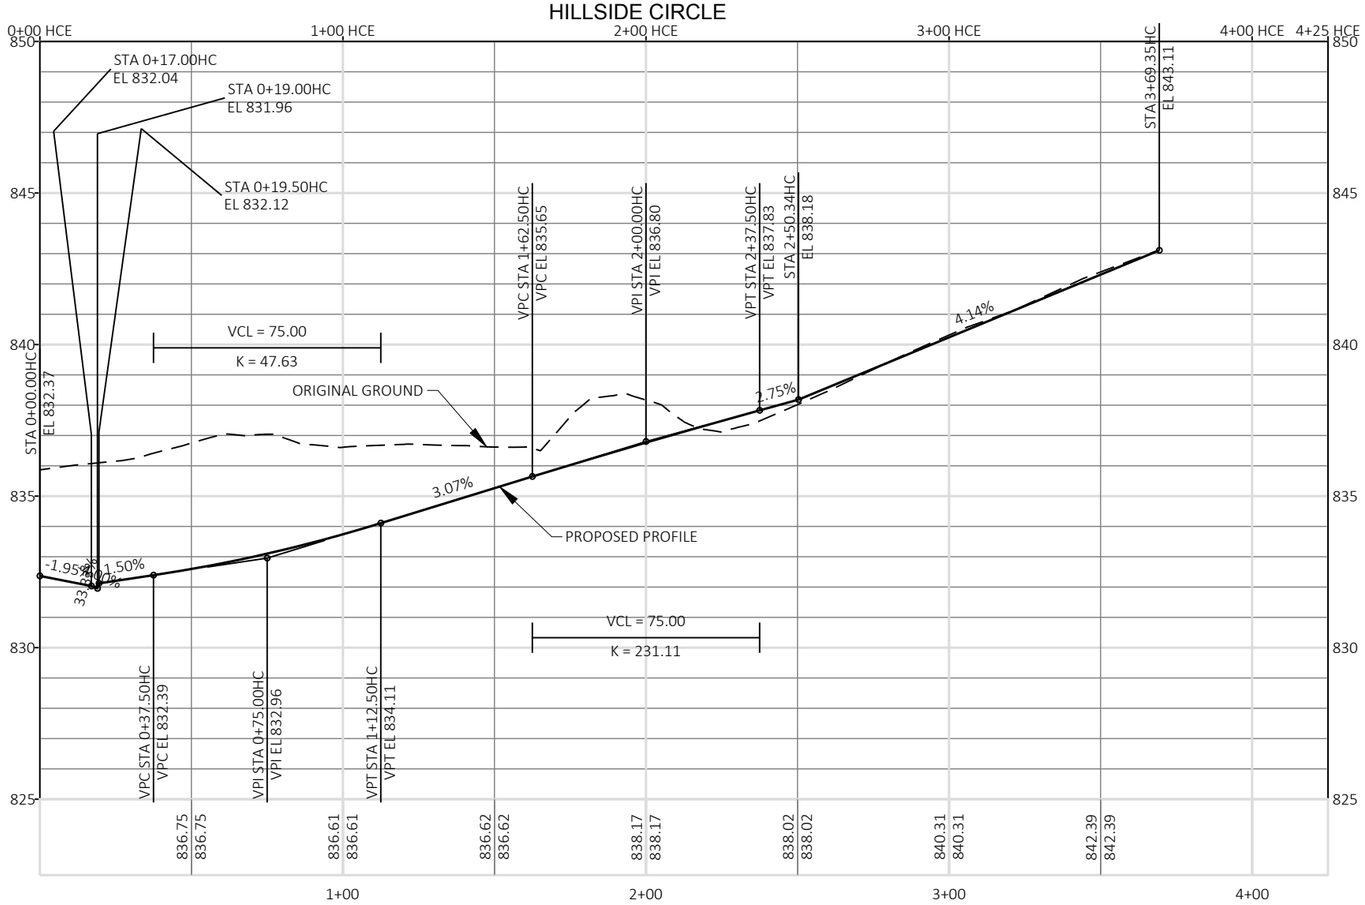


PROJECT NO: 1440-15-71	HWY: STH 23	COUNTY: FOND DU LAC	PLAN AND PROFILE: HILLSIDE CIRCLE	SHEET 179	E

FILE NAME : J:\JOBS2014\20142023\CAD\TRANSPORTATION\DWG\SHEETSPLAN\HILLSIDE CIRCLE PP DT1078.DWG
LAYOUT NAME - 01

PLOT DATE : 10/21/2019 12:17 PM PLOT BY : TURSKY, EVAN M. PLOT NAME : PLOT SCALE : 1 IN:50 FT

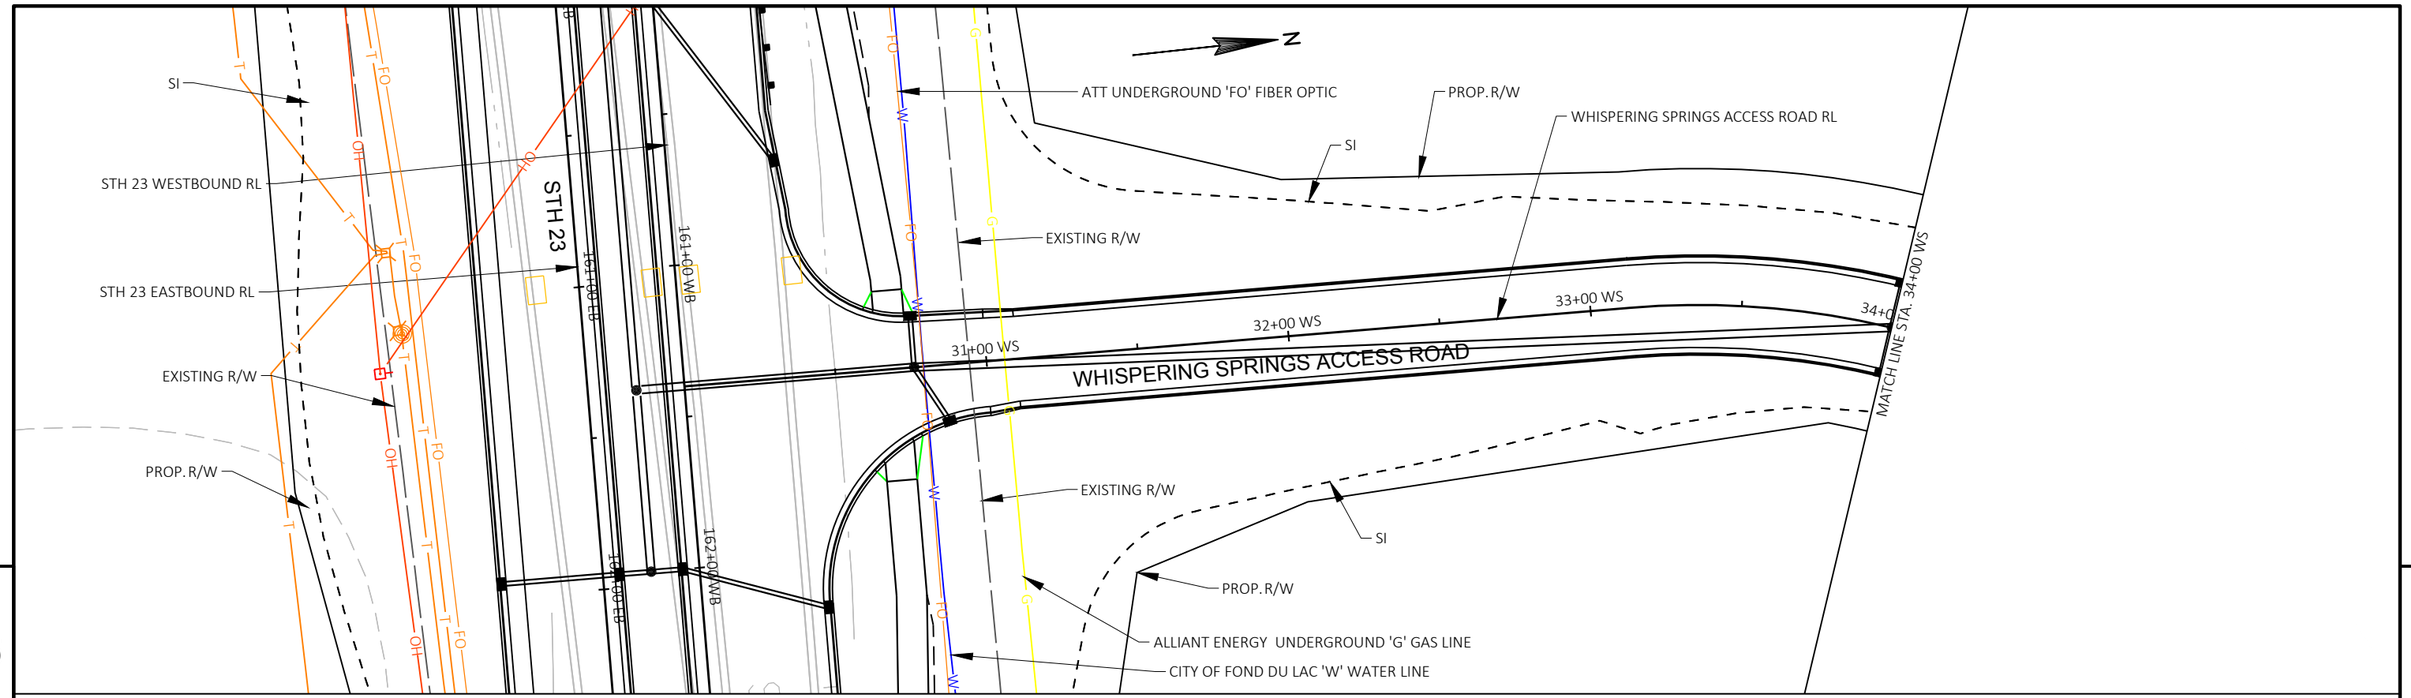

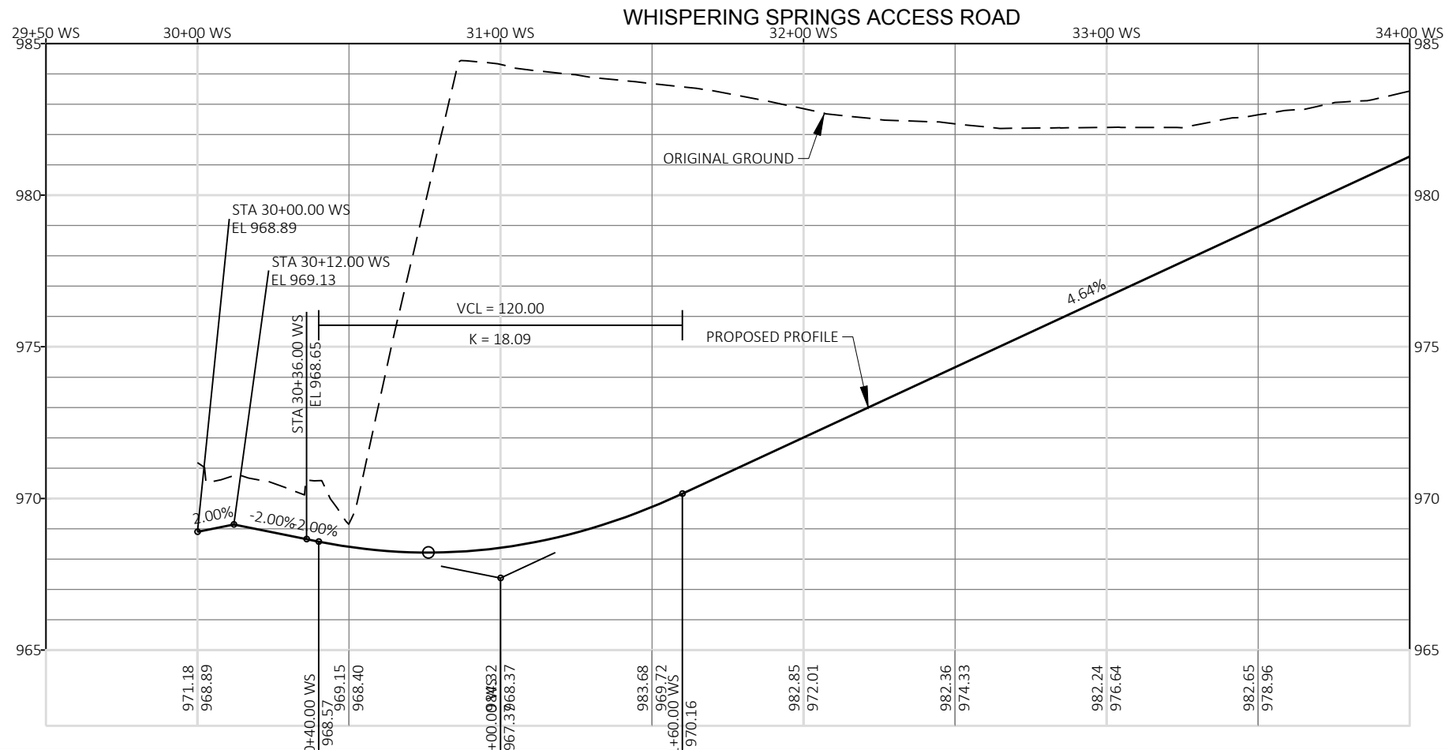



PROJECT NO: 1440-15-71	HWY: STH 23	COUNTY: FOND DU LAC	PLAN AND PROFILE: WHISPERING SPRINGS ACCESS ROAD	SHEET 180	E

FILE NAME : J:\JOBS2014\20142023\CAD\TRANSPORTATION\DWG\SHEETSPLAN\WHISPERING SPRINGS ACCESS ROAD PP DT1078.DWG
LAYOUT NAME - 01

PLOT DATE : 10/21/2019 11:55 AM PLOT BY : SCHULTZ, ANDREW K. PLOT NAME : PLOT SCALE : 1 IN:50 FT


WISDOT/CADDS SHEET 44

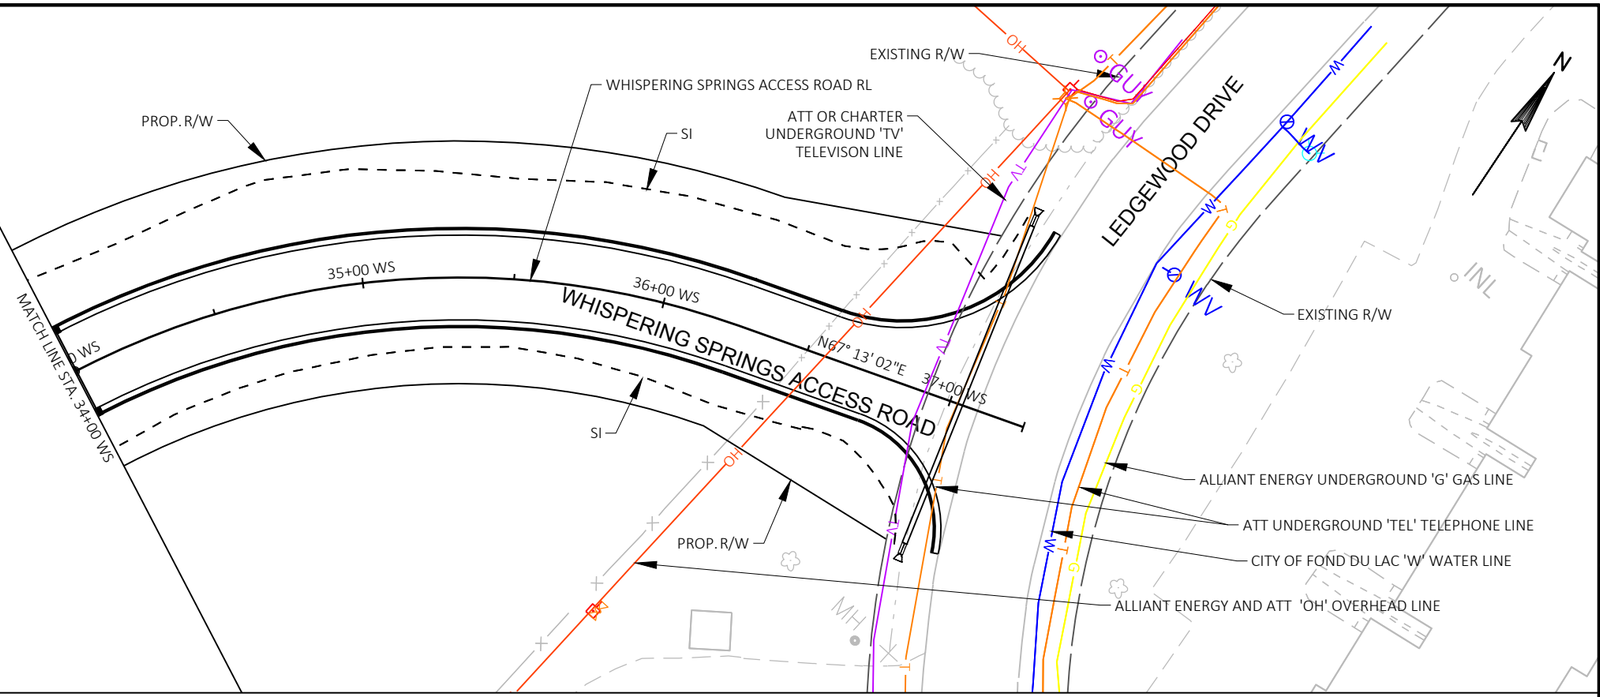

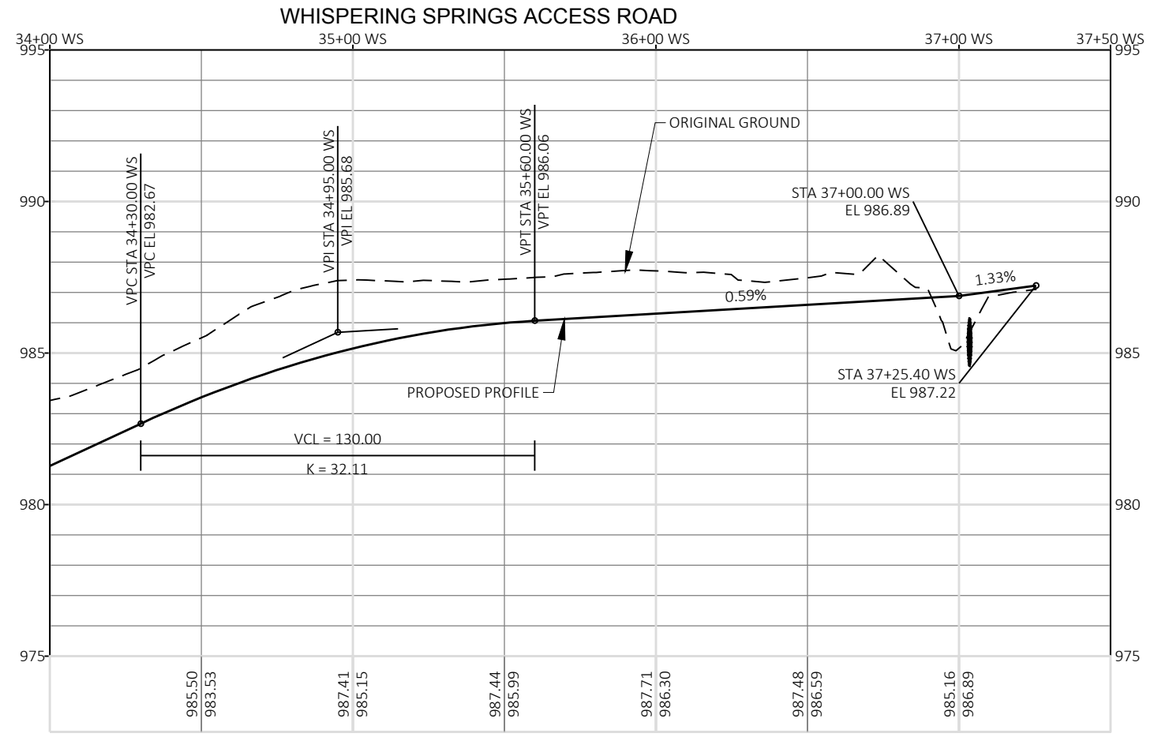


PROJECT NO: 1440-15-71	HWY: STH 23	COUNTY: FOND DU LAC	PLAN AND PROFILE: WHISPERING SPRINGS ACCESS ROAD	SHEET 181	E

FILE NAME : J:\OBS2014\20142023\CAD\TRANSPORTATION\DWG\SHEETSPLAN\WHISPERING SPRINGS ACCESS ROAD PP DT1078.DWG
LAYOUT NAME - 02
PLOT DATE : 10/21/2019 11:56 AM PLOT BY : SCHULTZ, ANDREW K. PLOT NAME : PLOT SCALE : 1 IN:50 FT
WISDOT/CADDS SHEET 44

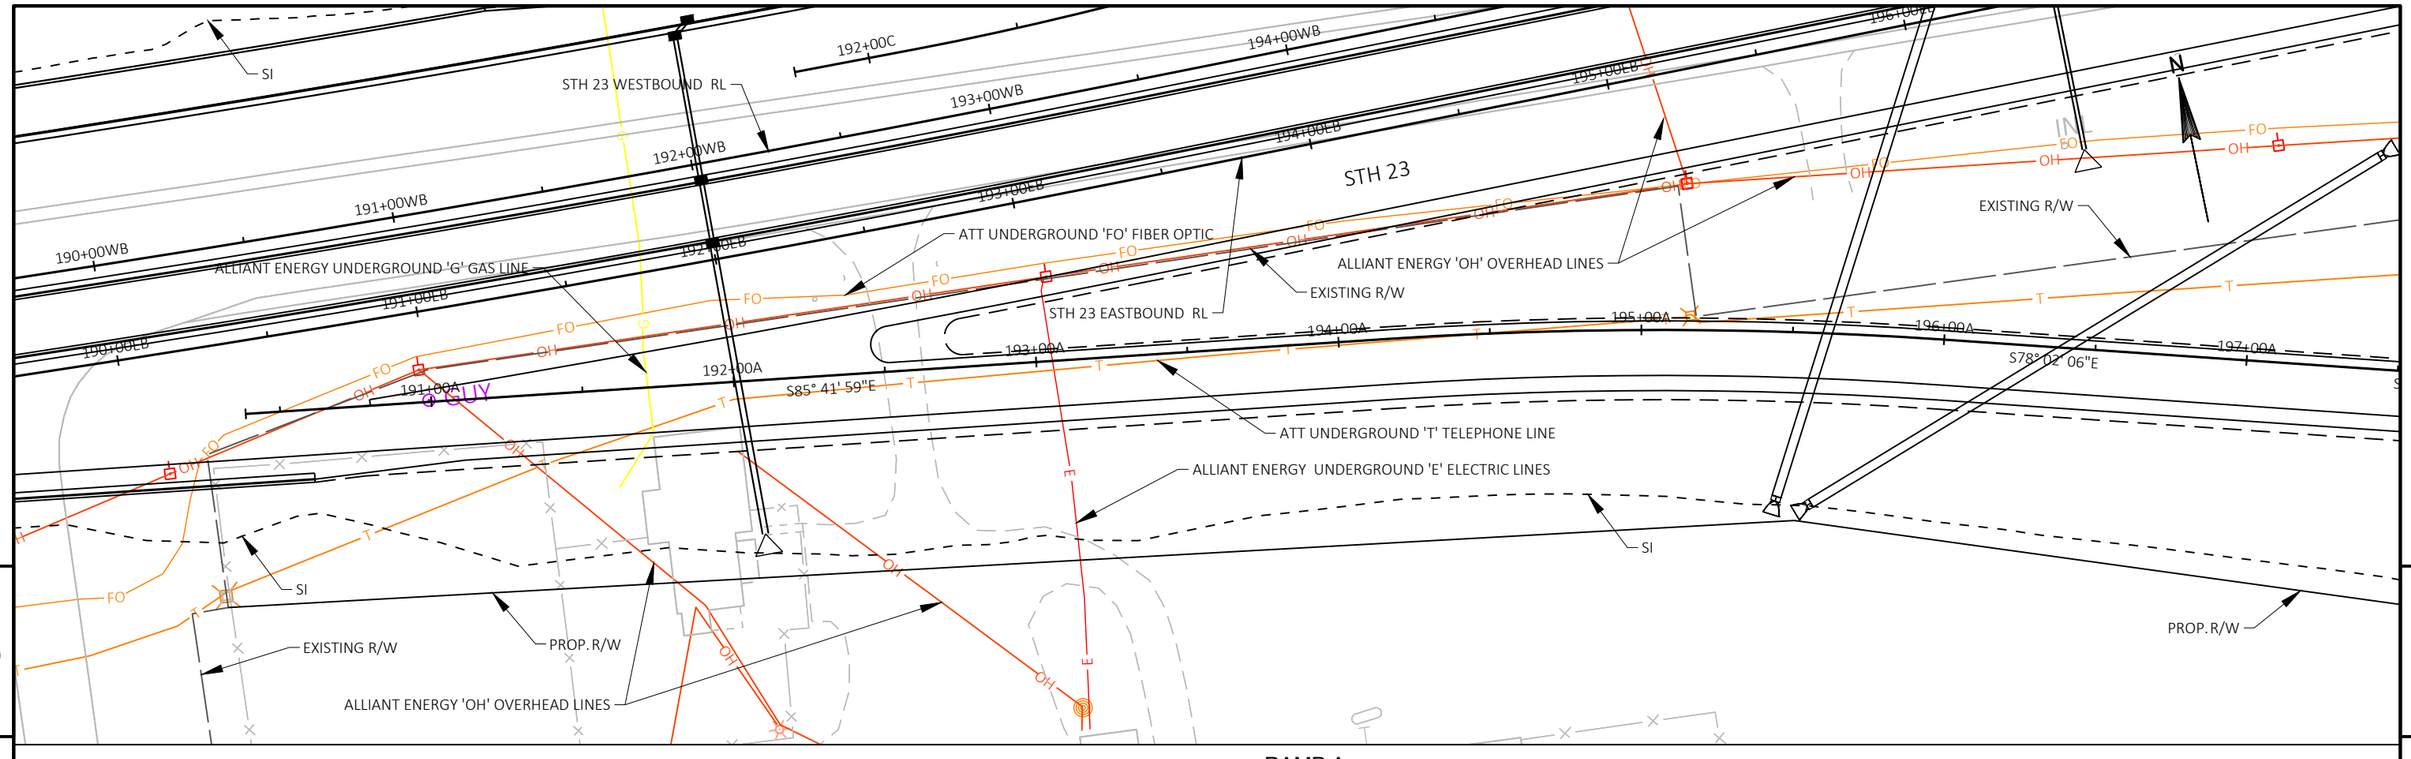



5

5

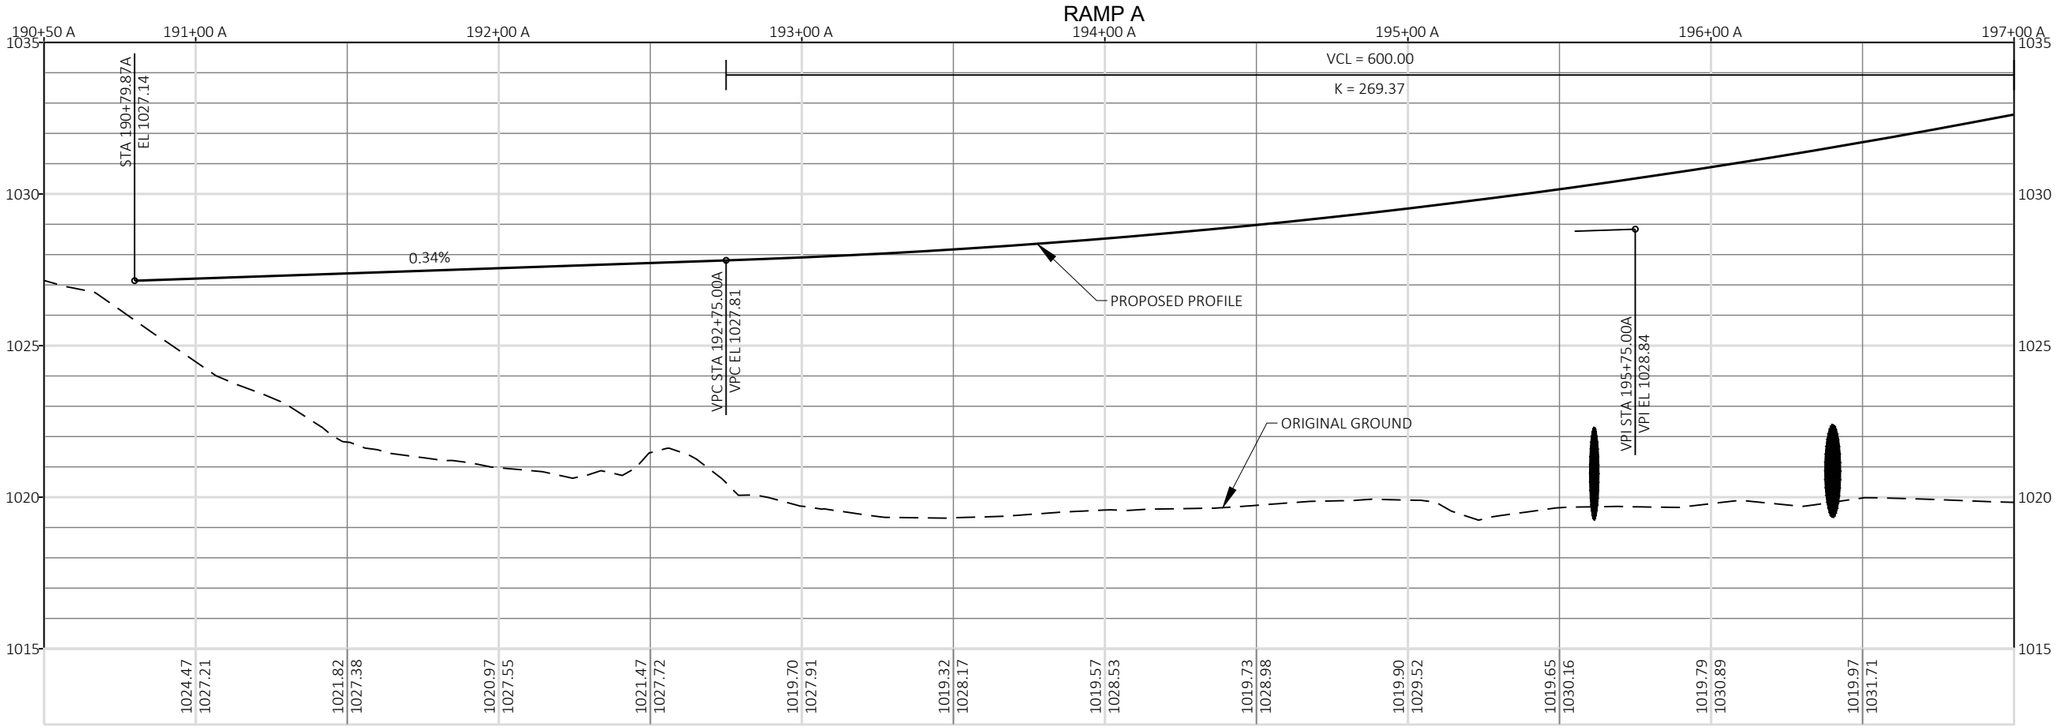

PROJECT NO: 1440-15-71	HWY: STH 23	COUNTY: FOND DU LAC	PLAN AND PROFILE: CTH UU RAMP A	SHEET 182	E

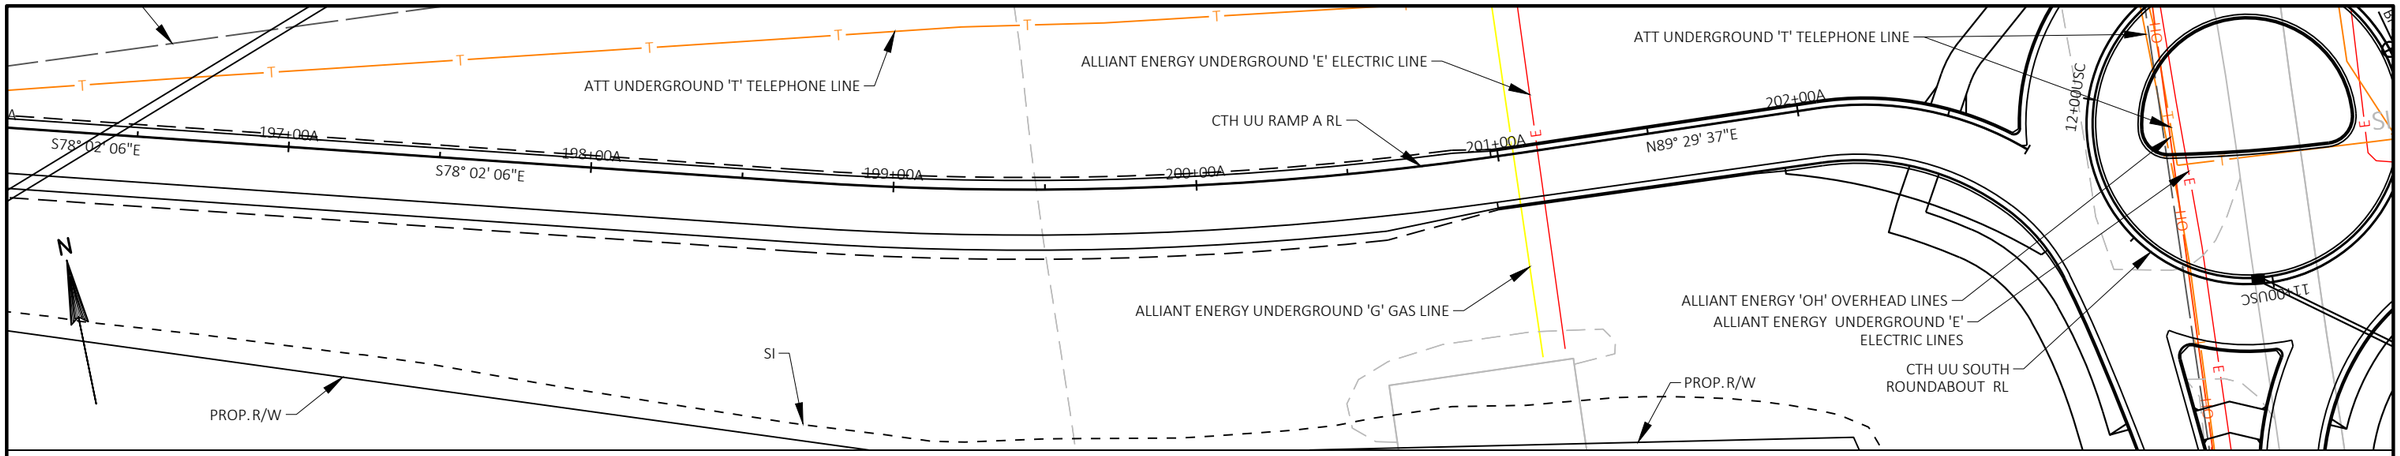

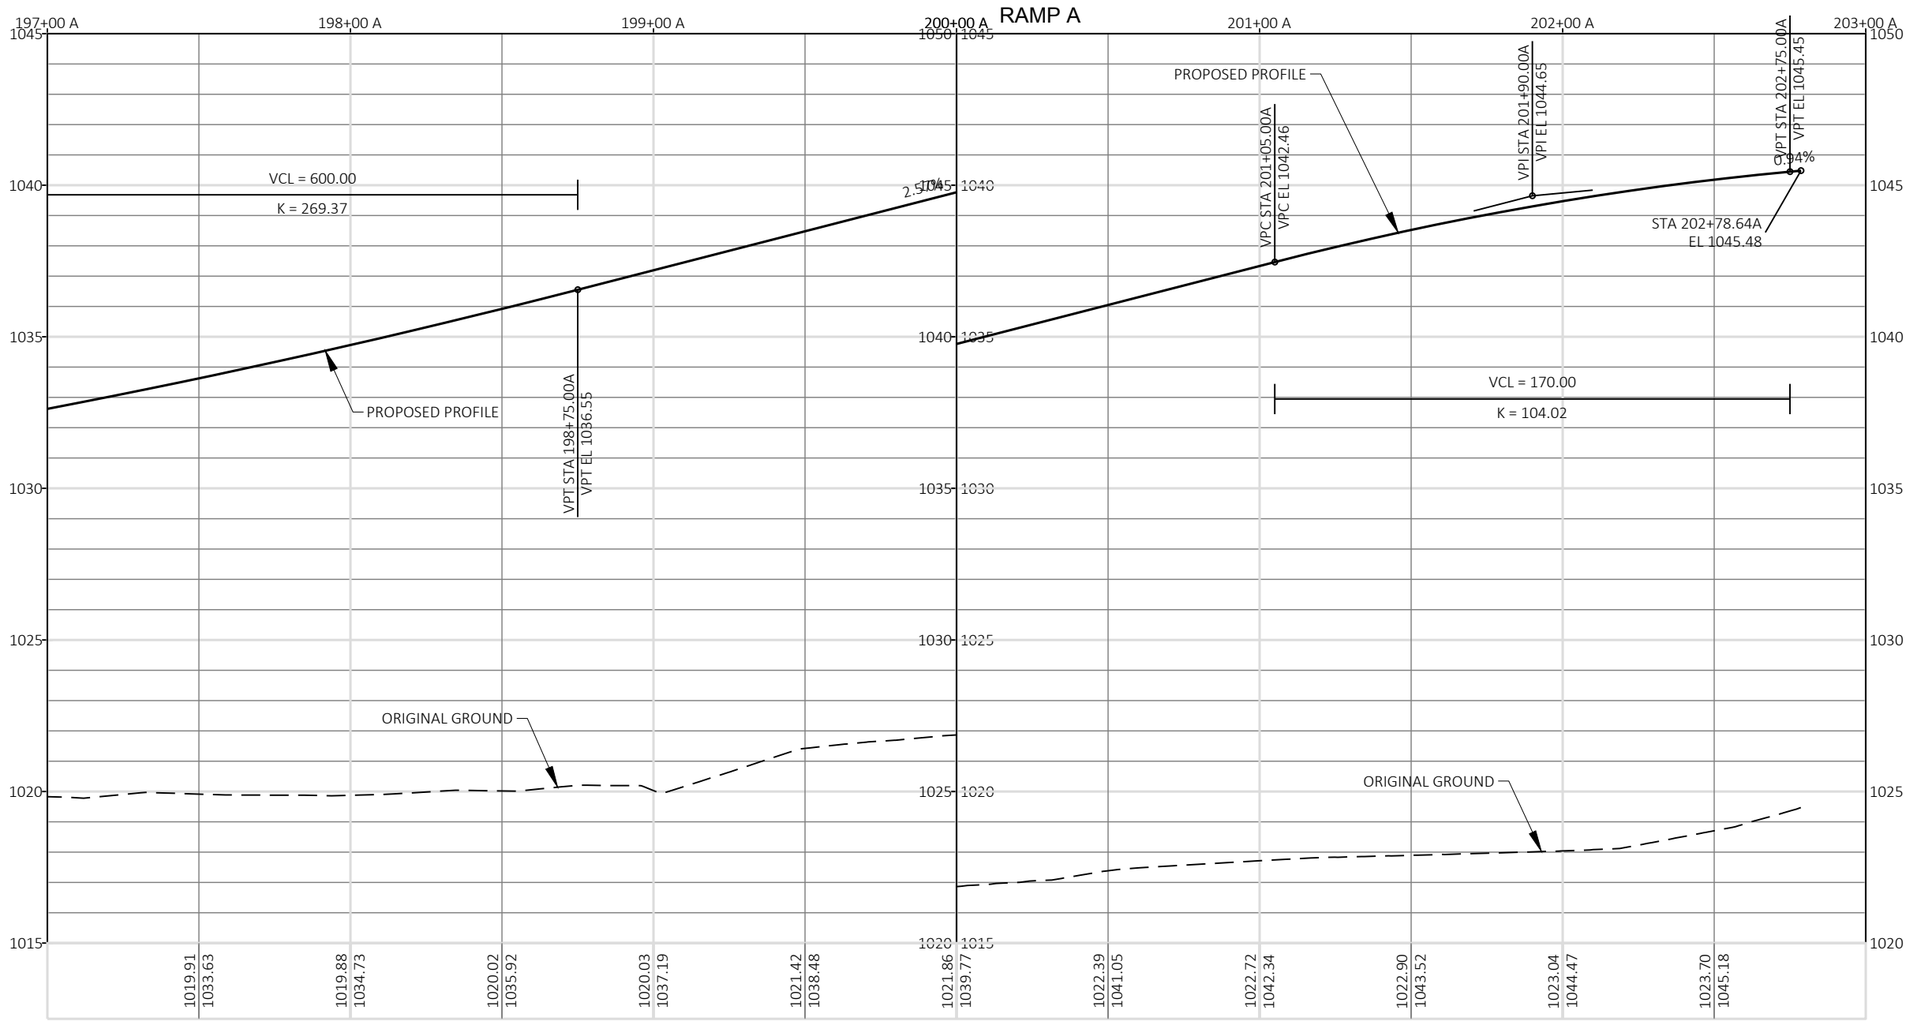



PROJECT NO: 1440-15-71	HWY: STH 23	COUNTY: FOND DU LAC	PLAN AND PROFILE: CTH UU RAMP A	SHEET 183	E

FILE NAME : J:\JOBS2014\20142023\CAD\TRANSPORTATION\DWG\SHEETSPLAN\RAMP A PP DT1078.DWG
LAYOUT NAME - 02

PLOT DATE : 10/21/2019 12:57 PM PLOT BY : TURSKY, EVAN M. PLOT NAME : PLOT SCALE : 1 IN:50 FT


WISDOT/CADDS SHEET 44

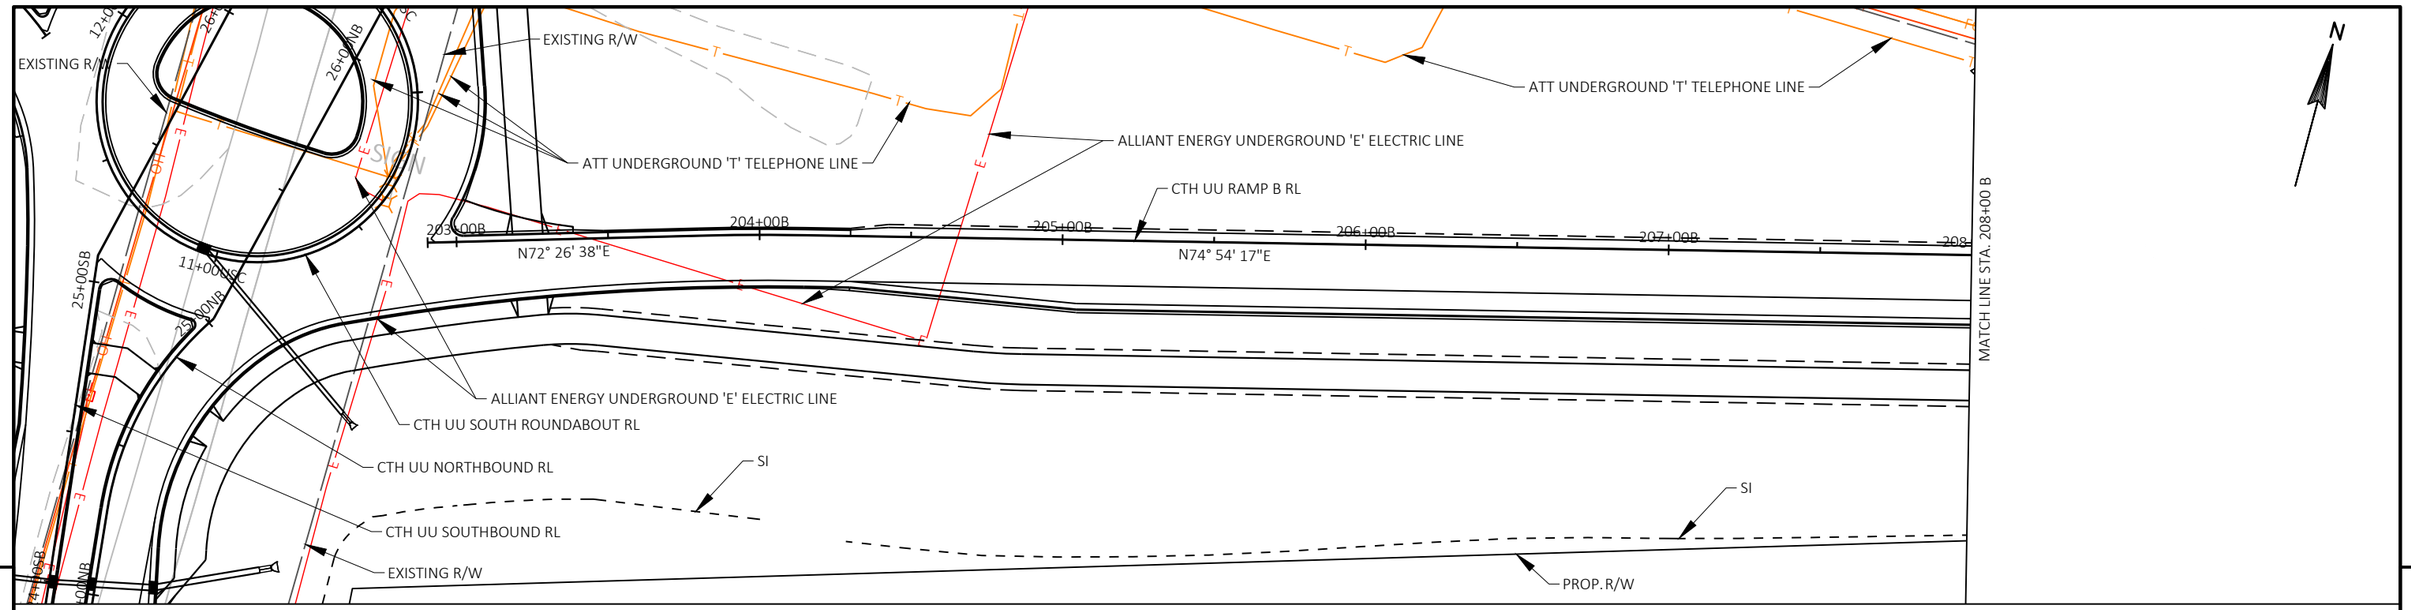


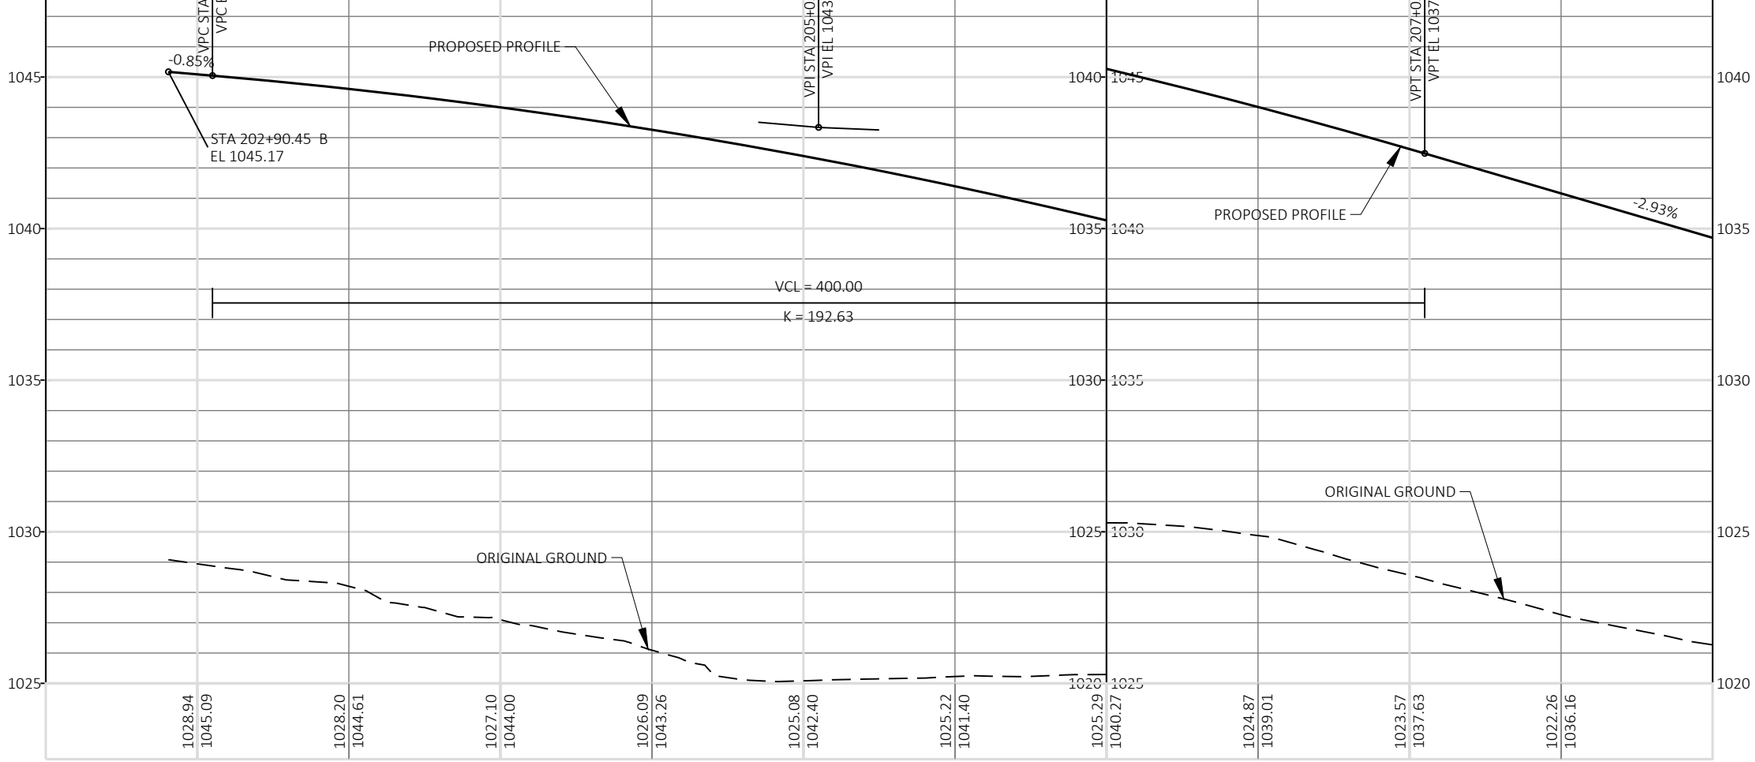

PROJECT NO: 1440-15-71	HWY: STH 23	COUNTY: FOND DU LAC	PLAN AND PROFILE: CTH UU RAMP B	SHEET 184	E

FILE NAME : J:\JOBS2014\20142023\CAD\TRANSPORTATION\DWG\SHEETSPLAN\RAMP B PP DT1078.DWG
LAYOUT NAME - 01
PLOT DATE : 10/21/2019 1:01 PM
PLOT BY : TURSKY, EVAN M.
PLOT NAME :
PLOT SCALE : 1 IN:50 FT

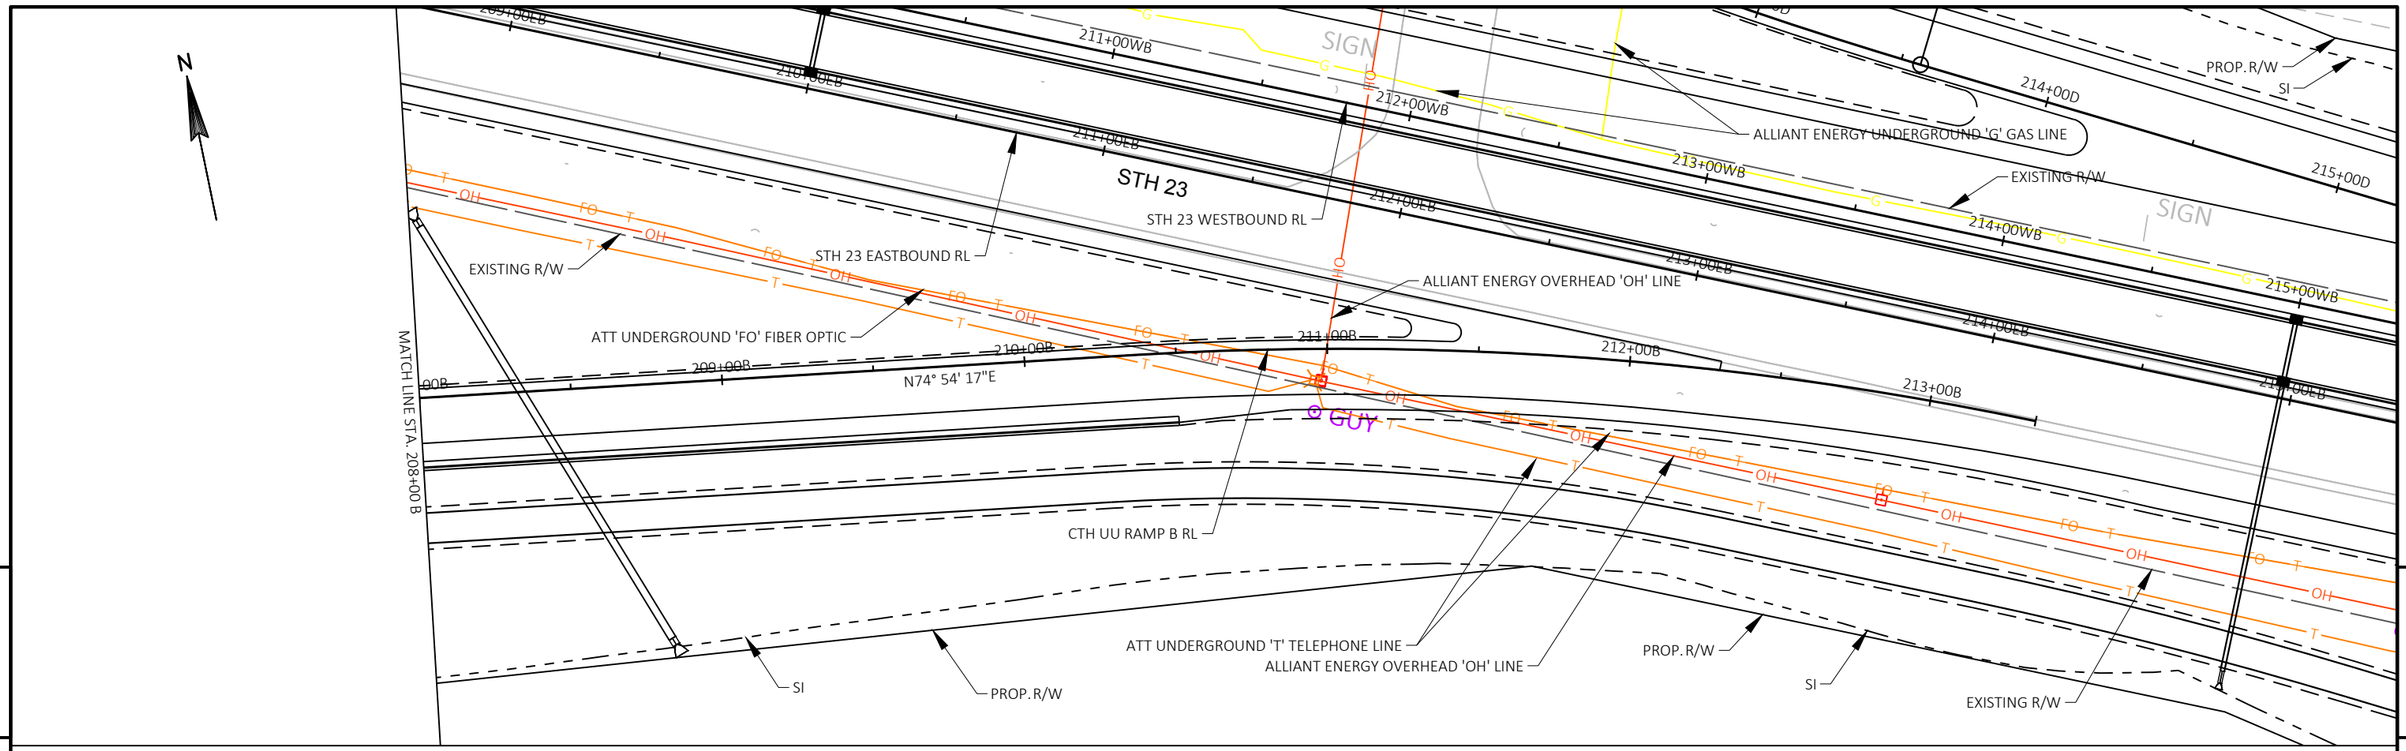

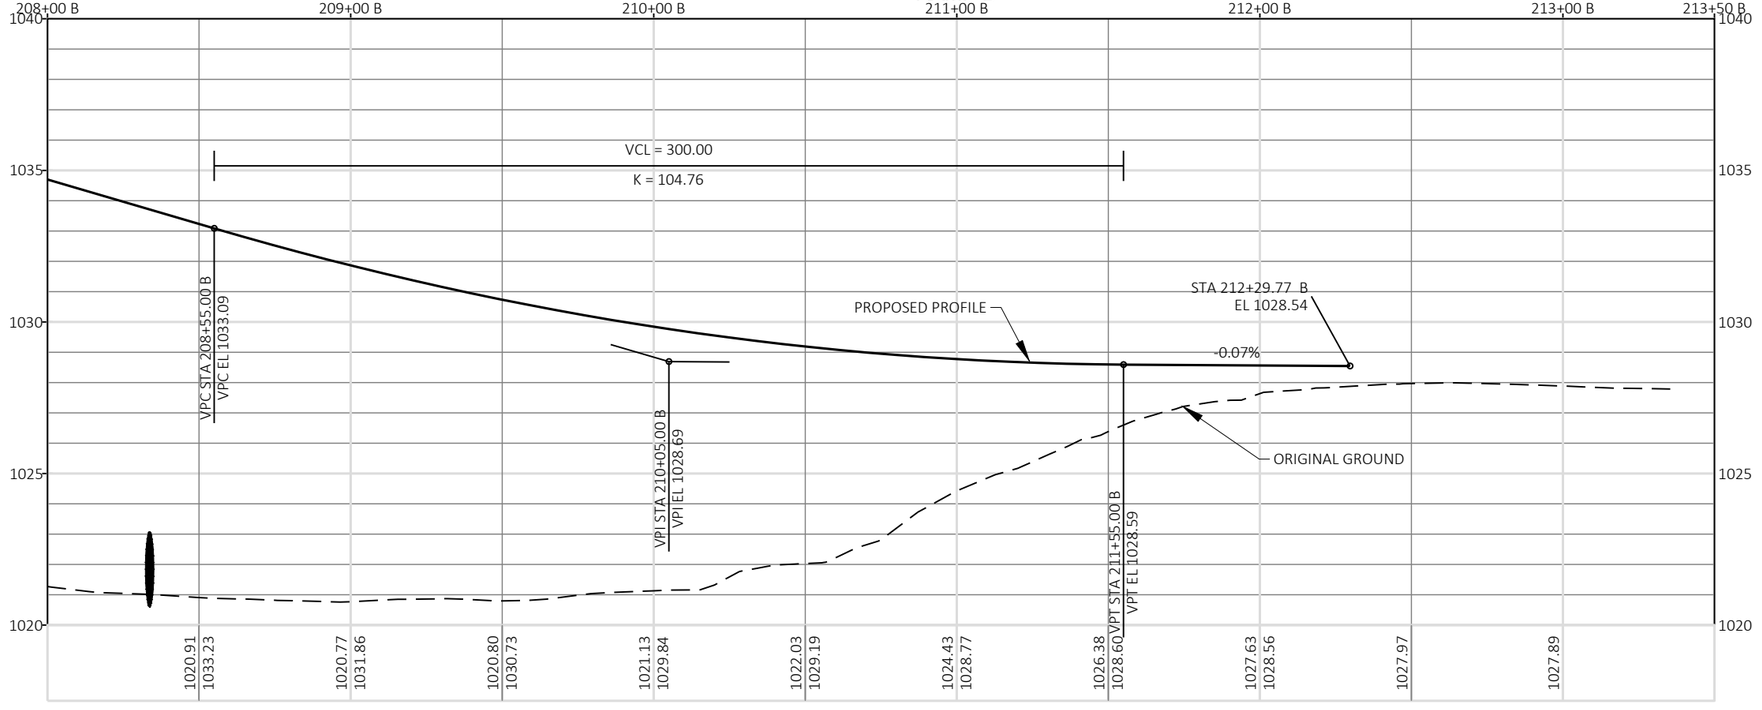

PROJECT NO: 1440-15-71	HWY: STH 23	COUNTY: FOND DU LAC	PLAN AND PROFILE: CTH UU RAMP B	SHEET 185	E

FILE NAME : J:\OBS2014\20142023\CAD\TRANSPORTATION\DWG\SHEETSPLAN\RAMP B PP DT1078.DWG
LAYOUT NAME - 02
PLOT DATE : 10/21/2019 1:02 PM
PLOT BY : TURSKY, EVAN M.
PLOT NAME :
PLOT SCALE : 1 IN:50 FT

R-20-0042
EXISTING R/W
ALLIANT ENERGY UNDERGROUND 'G' GAS LINE
ALLIANT ENERGY 'OH' OVERHEAD LINES
ALLIANT ENERGY UNDERGROUND 'E' ELECTRIC LINES
SI
PROP. R/W
N
MATCH LINE 197+50 C
STH 23 WESTBOUND RL
CTH UU RAMP C RL
STH 23 EASTBOUND RL
ALLIANT ENERGY UNDERGROUND 'G' GAS LINE
N72° 44' 03"E
PC: 194+17.01 A
191+00 WB
192+00 WB
193+00 WB
194+00 WB
195+00 WB
196+00 WB
197+00 WB
198+00 WB
191+00 EB
192+00 EB
193+00 EB
194+00 EB
195+00 EB
196+00 EB
192+00 A
193+00 A
191+00 A
190+59.01 A
192+00 C
193+00 C
194+00 C
195+00 C
196+00 C
197+00 C
STH 23


RAMP C

VCL = 400.00
K = 106.45
STA 193+28.01 C
EL 1027.52
PROPOSED PROFILE
-0.50%
VPC STA 193+65.00 C
VPC EL 1027.34
VPI STA 195+65.00 C
VPI EL 1026.34
ORIGINAL GROUND

192+00 C	193+00 C	194+00 C	195+00 C	196+00 C	197+00 C	197+50 C
1023.01	1021.90	1020.49 1027.41	1019.92 1027.22	1021.03 1027.25	1020.55 1027.52	1020.85 1028.02	1020.35 1028.76	1019.36 1029.73	1019.45 1030.93

PROJECT NO: 1440-15-71	HWY: STH 23	COUNTY: FOND DU LAC	PLAN AND PROFILE: RAMP C	SHEET 186	E

FILE NAME : J:\JOBS2014\20142023\CAD\TRANSPORTATION\DWG\SHEETSPLAN\RAMP C PP DT1078.DWG
LAYOUT NAME - 01
PLOT DATE : 10/21/2019 1:06 PM
PLOT BY : TURSKY, EVAN M.
PLOT NAME :
PLOT SCALE : 1 IN:50 FT

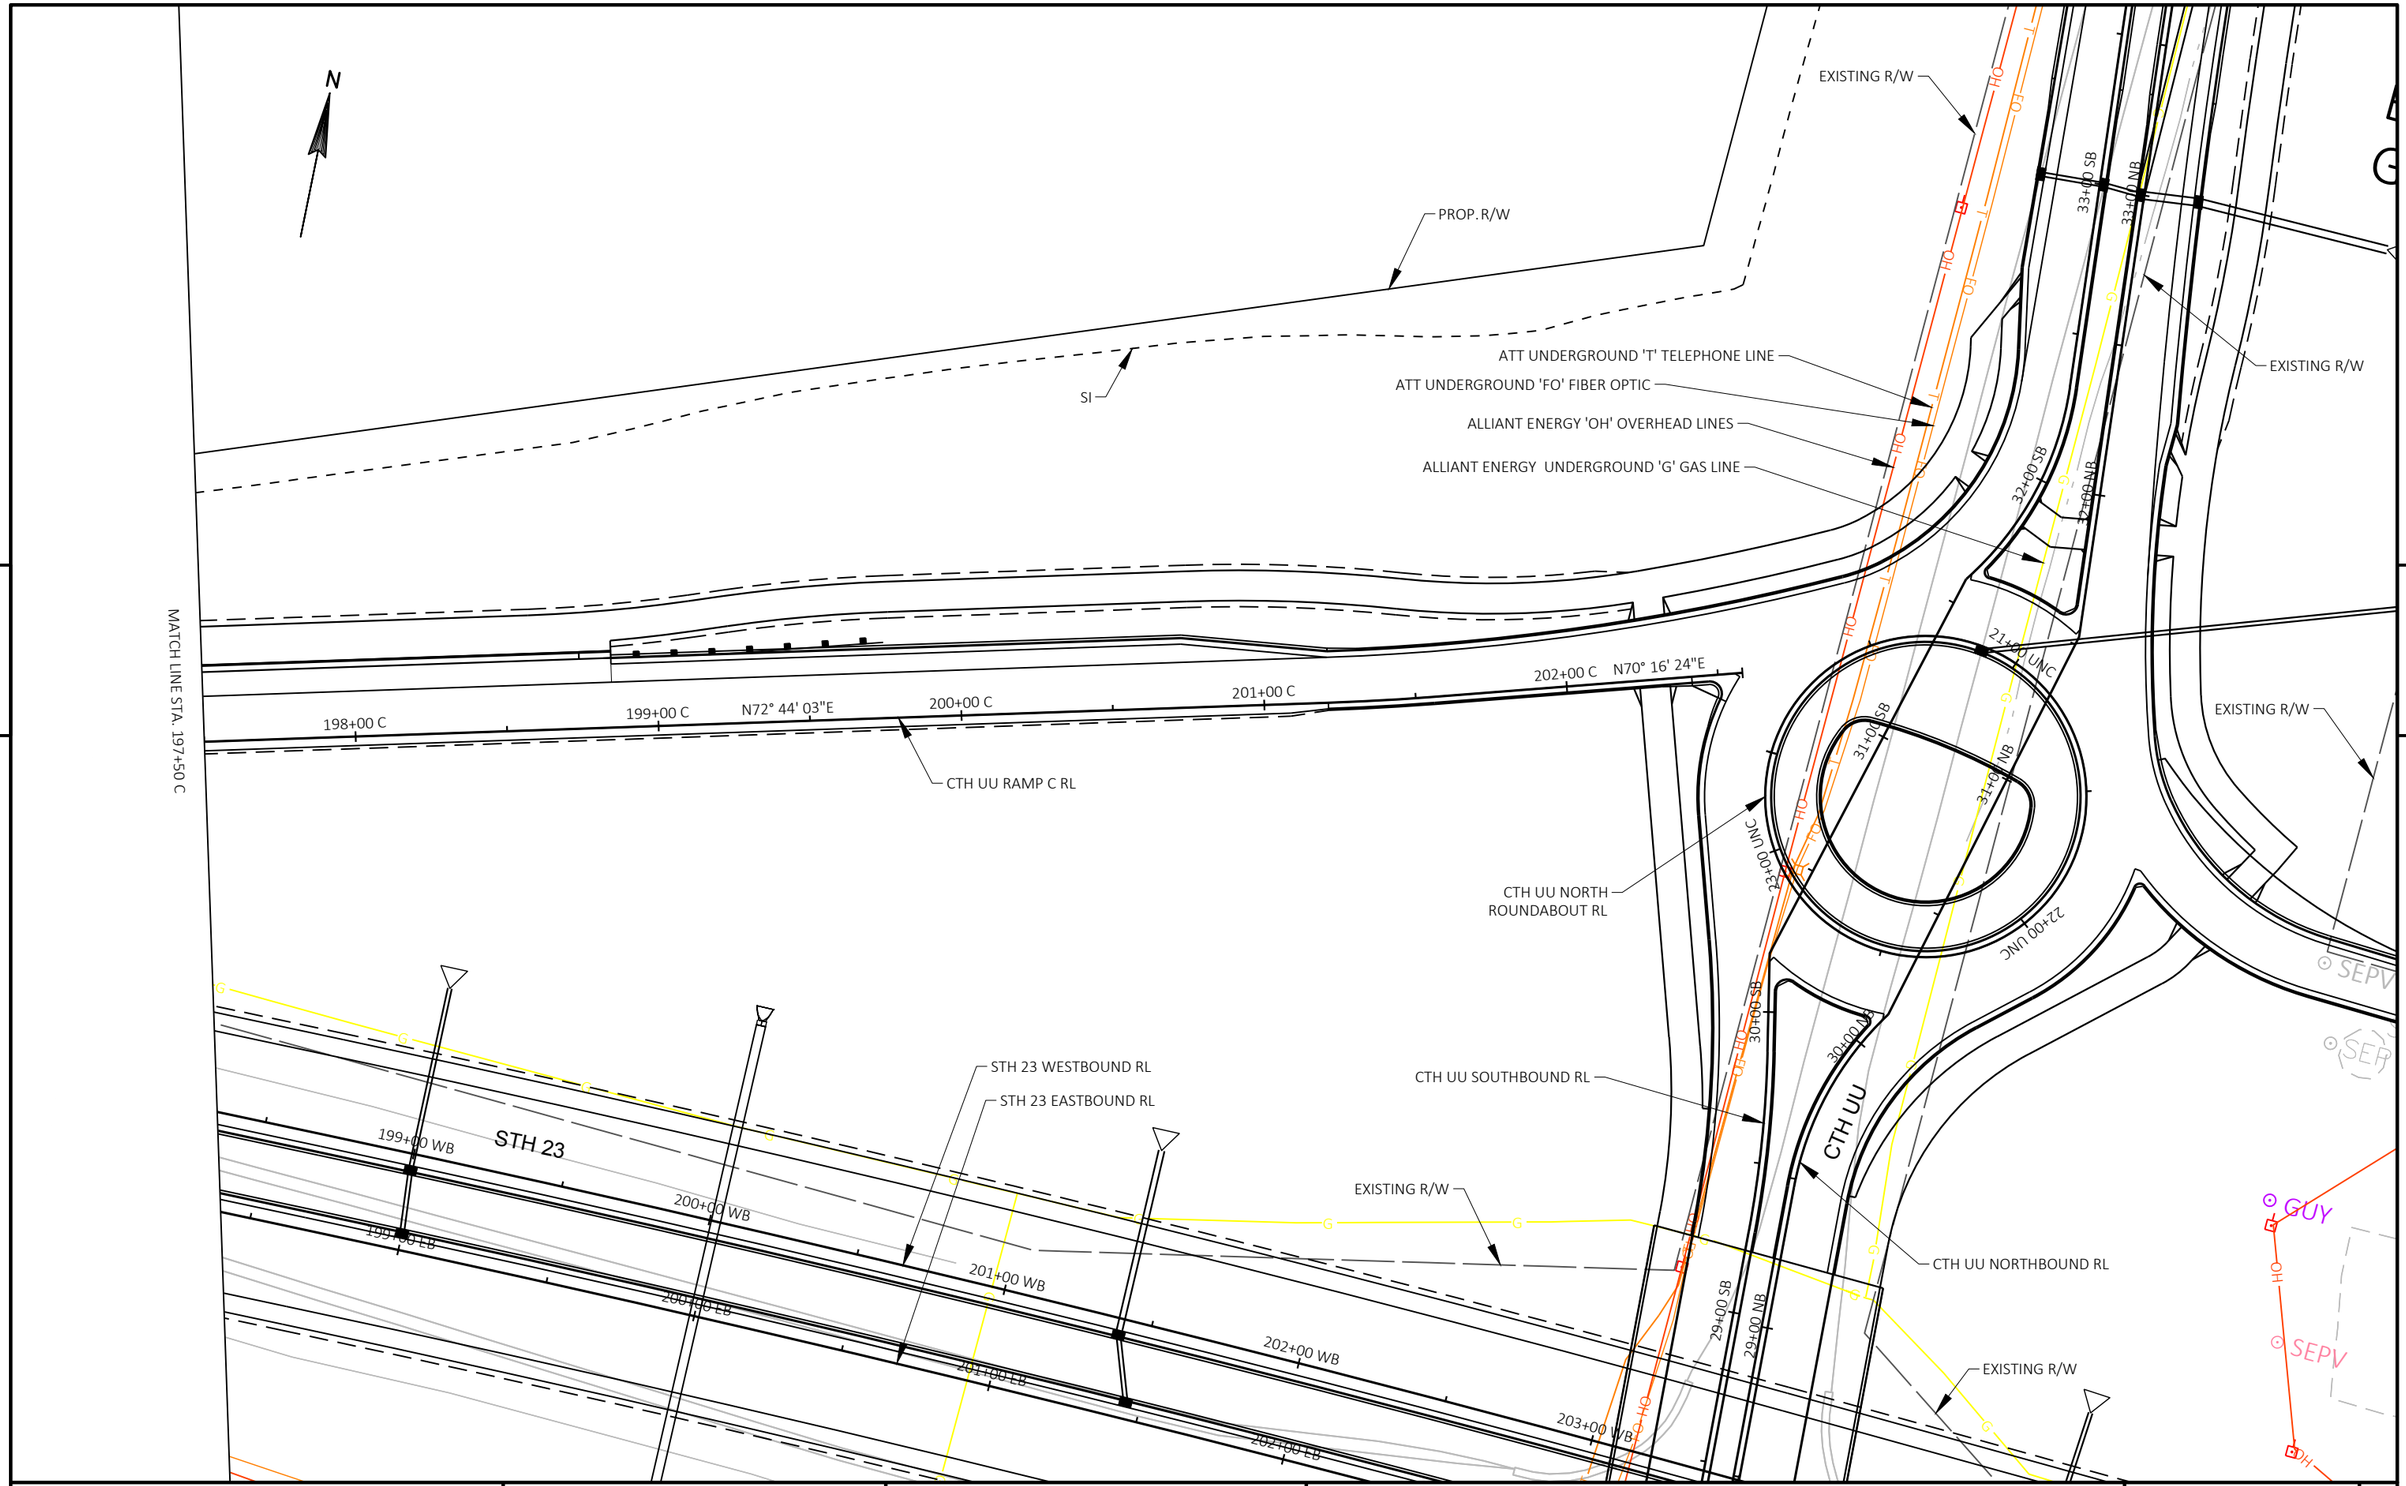


PROJECT NO: 1440-15-71	HWY: STH 23	COUNTY: FOND DU LAC	PLAN: RAMP C	SHEET 187	E

FILE NAME : J:\JOBS2014\20142023\CAD\TRANSPORTATION\DWG\SHEETSPLAN\RAMP C PP DT1078.DWG
LAYOUT NAME - 02

PLOT DATE : 10/21/2019 1:06 PM PLOT BY : TURSKY, EVAN M. PLOT NAME : PLOT SCALE : 1 IN:50 FT

RAMP C

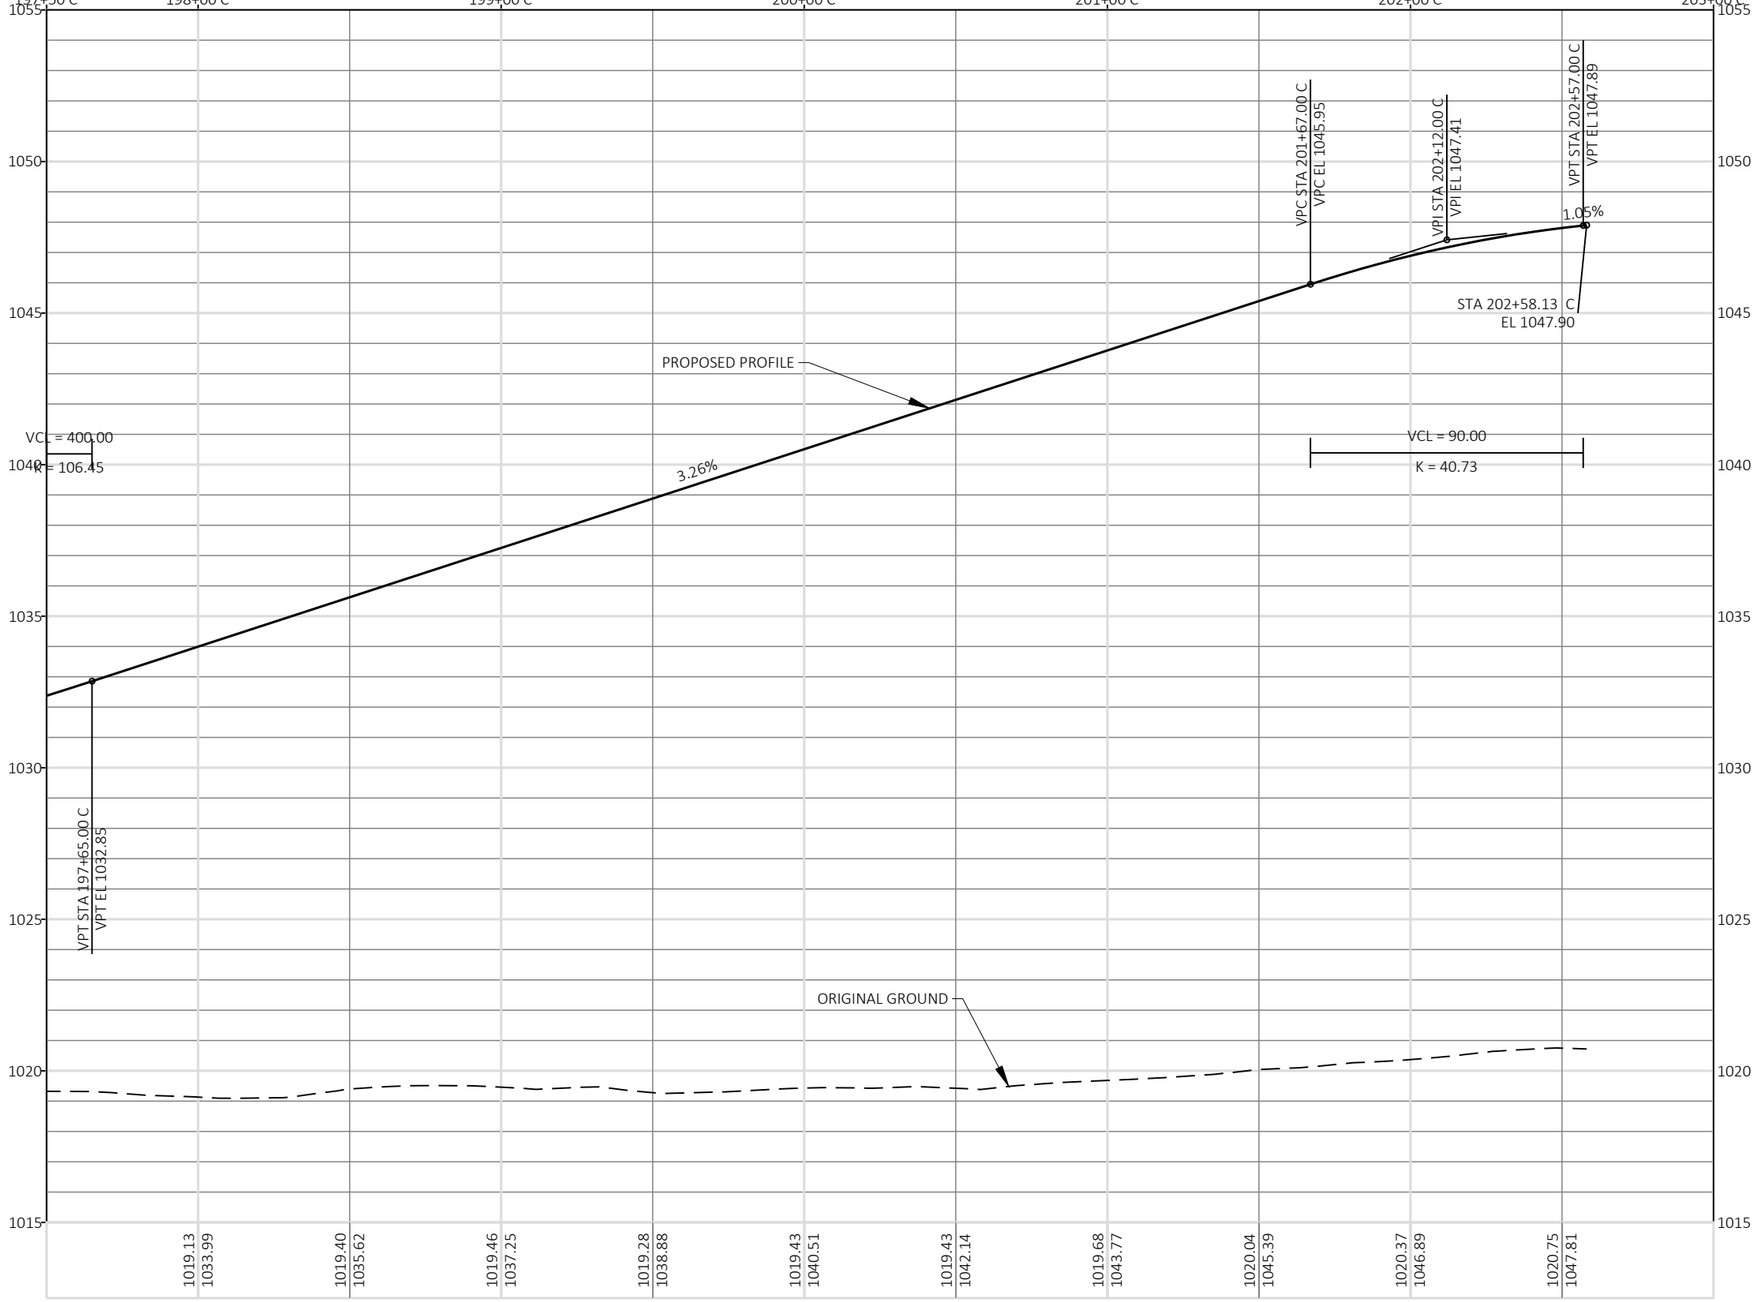


PROJECT NO: 1440-15-71	HWY: STH 23	COUNTY: FOND DU LAC	PROFILE: RAMP C	SHEET 188	E

FILE NAME : J:\JOBS2014\20142023\CAD\TRANSPORTATION\DWG\SHEETSPLAN\RAMP C PP DT1078.DWG
LAYOUT NAME - 03

PLOT DATE : 10/21/2019 1:07 PM PLOT BY : TURSKY, EVAN M. PLOT NAME : PLOT SCALE : ##########

WISDOT/CADDS SHEET 44

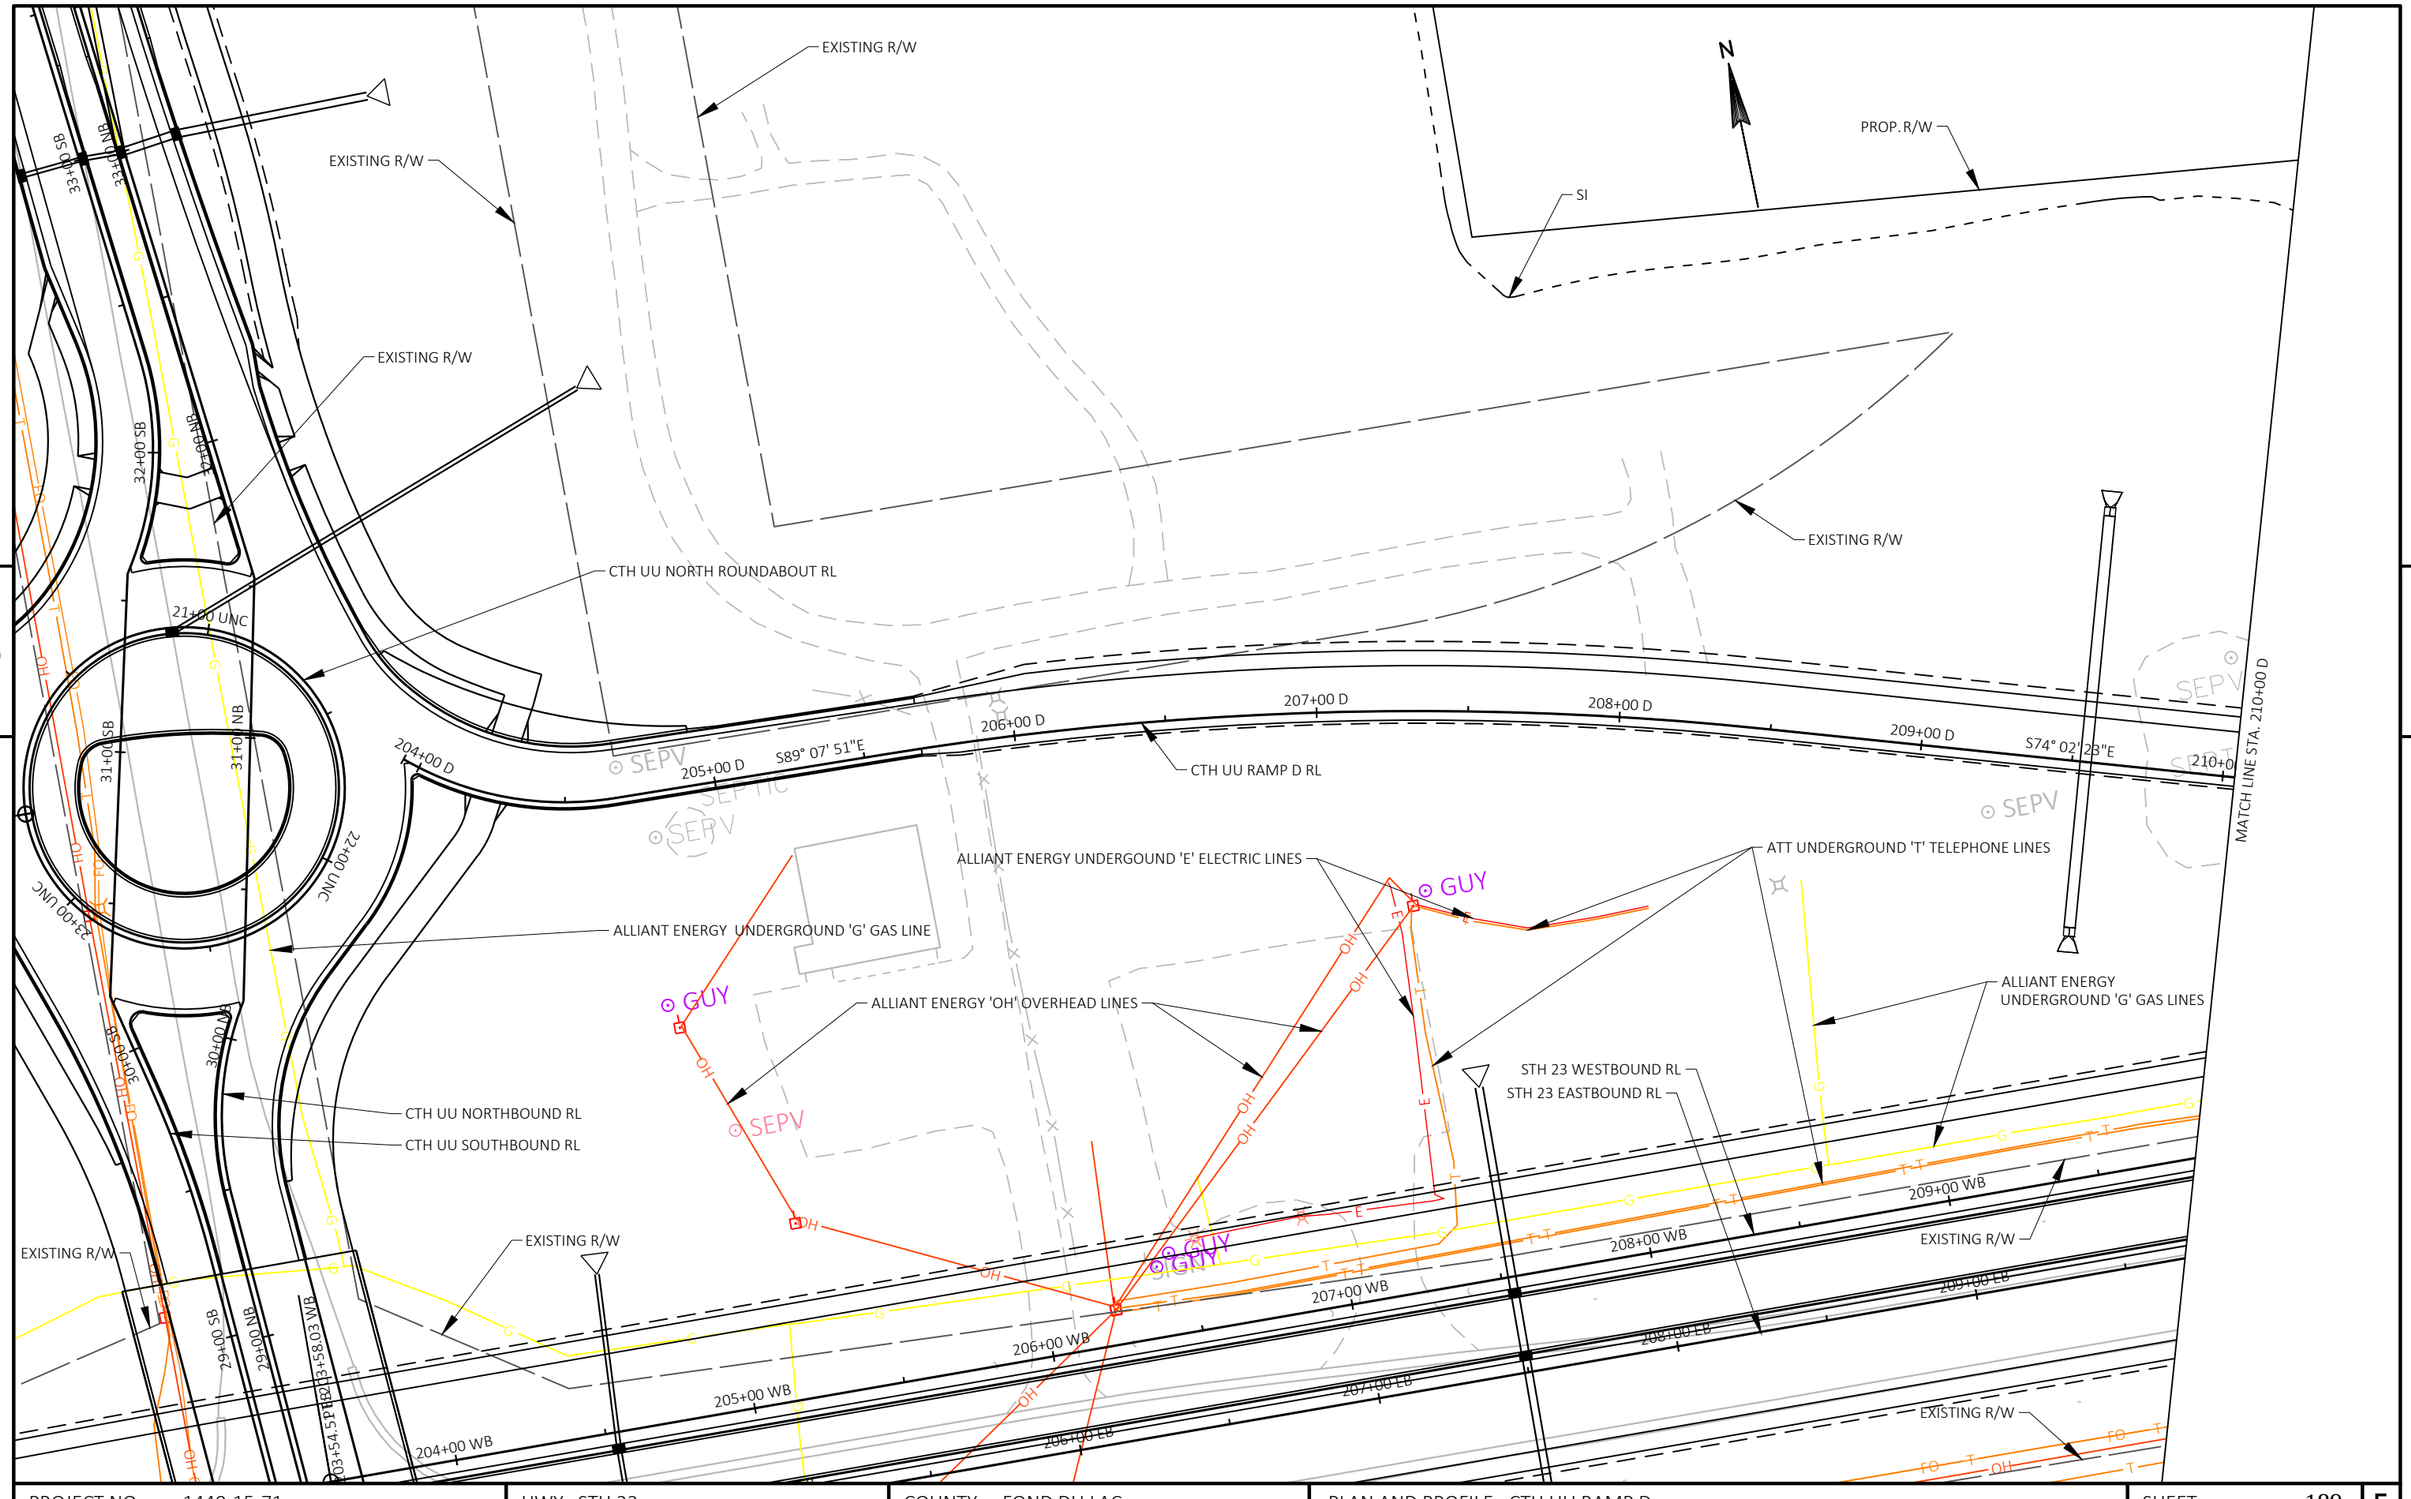

5

5


PROJECT NO: 1440-15-71	HWY: STH 23	COUNTY: FOND DU LAC	PLAN AND PROFILE: CTH UU RAMP D	SHEET 189	E

FILE NAME : J:\JOBS2014\20142023\CAD\TRANSPORTATION\DWG\SHEETSPLAN\RAMP D PP DT1078.DWG
LAYOUT NAME - 01

PLOT DATE : 10/21/2019 1:16 PM PLOT BY : TURSKY, EVAN M. PLOT NAME : PLOT SCALE : 1 IN:50 FT

WISDOT/CADDS SHEET 44

RAMP D

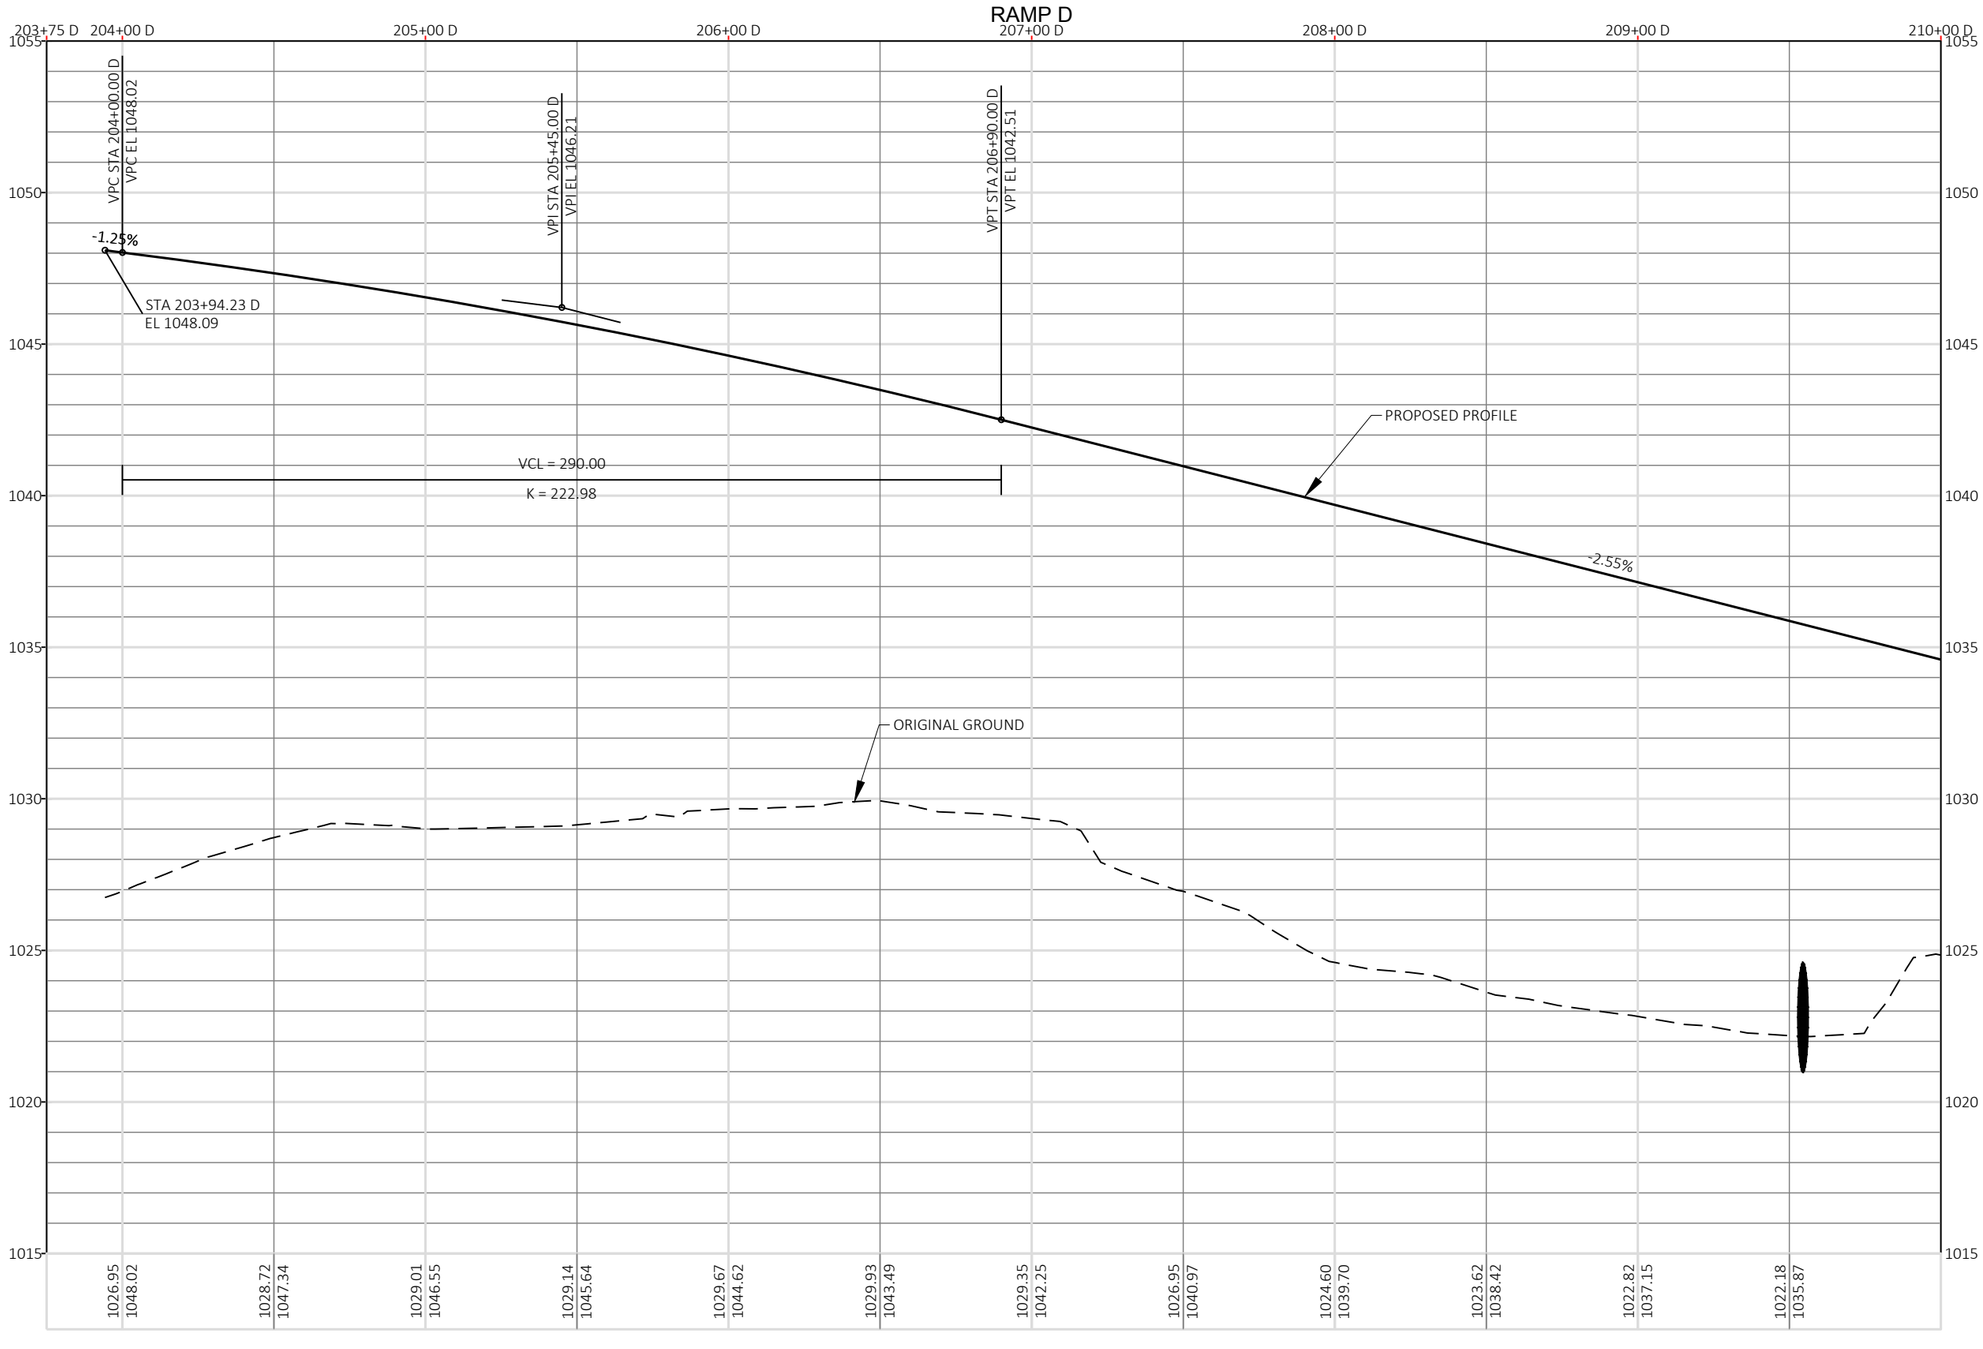



PROJECT NO: 1440-15-71	HWY: STH 23	COUNTY: FOND DU LAC	PROFILE: CTH UU RAMP D	SHEET 190	E

FILE NAME : J:\JOBS2014\20142023\CAD\TRANSPORTATION\DWG\SHEETSPLAN\RAMP D PP DT1078.DWG
LAYOUT NAME - 02

PLOT DATE : 10/21/2019 1:17 PM PLOT BY : TURSKY, EVAN M. PLOT NAME : PLOT SCALE : ##########


WISDOT/CADDS SHEET 44

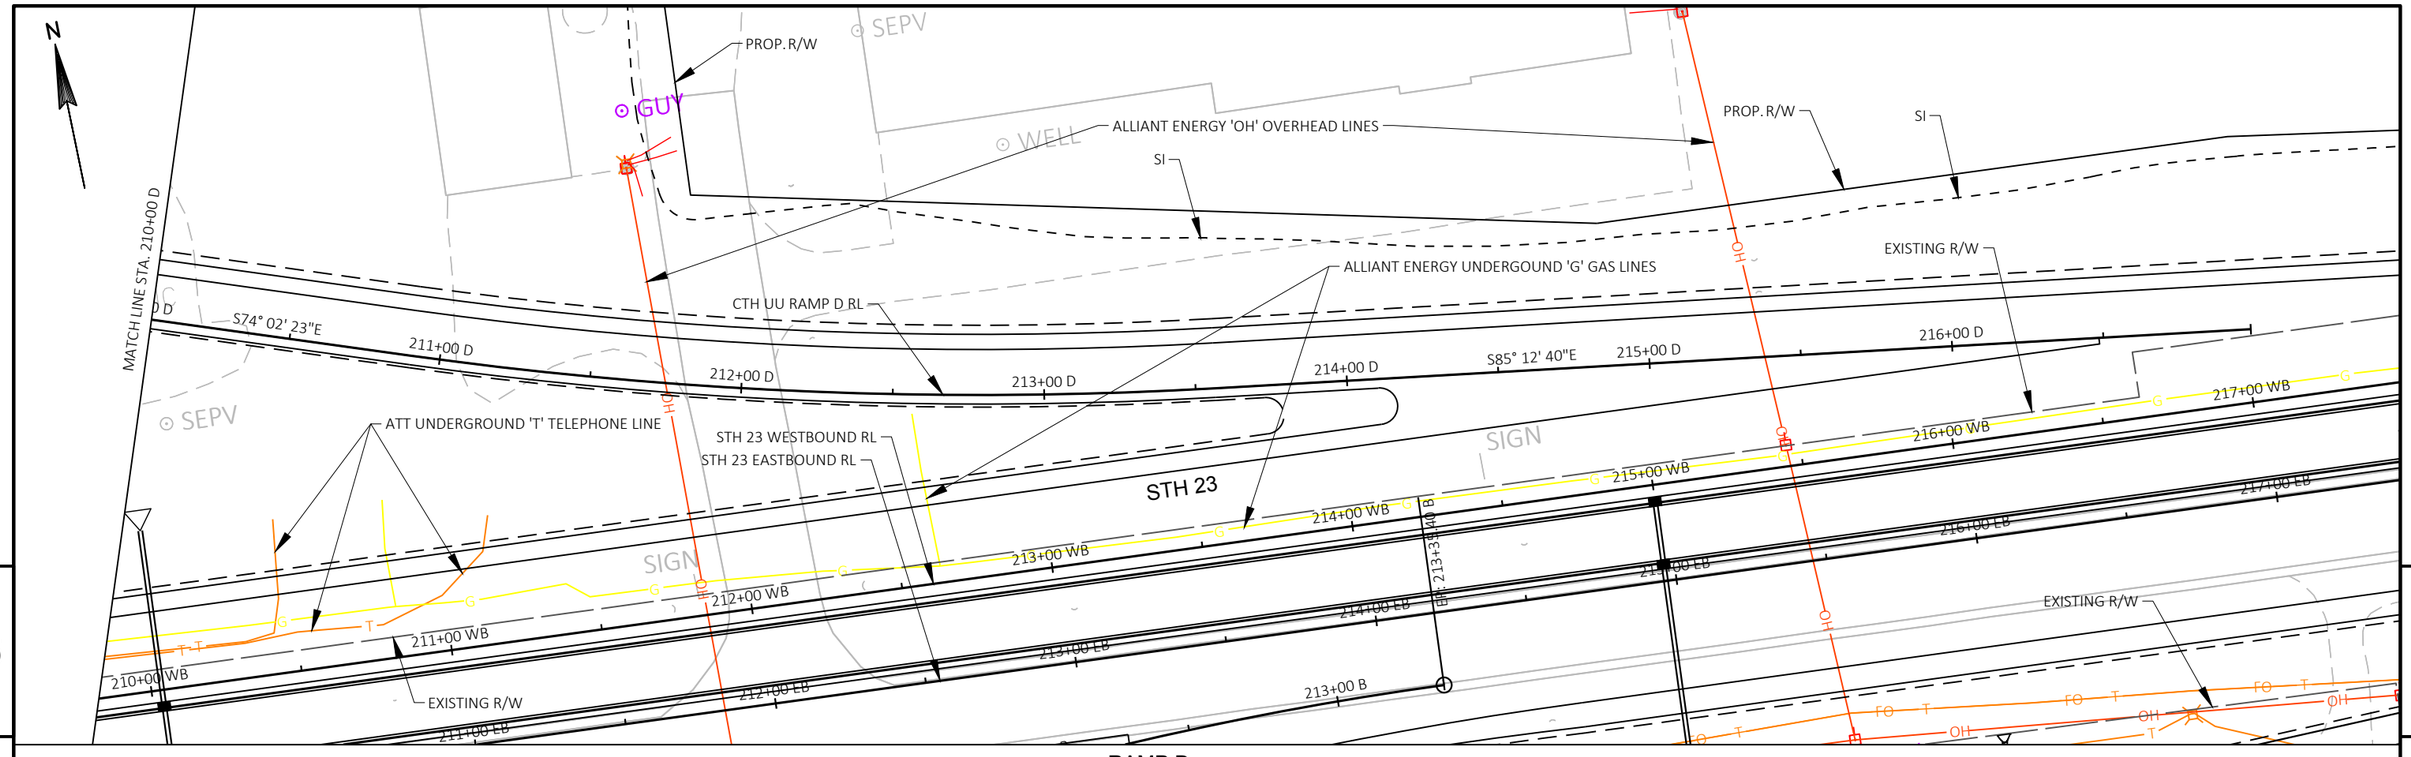

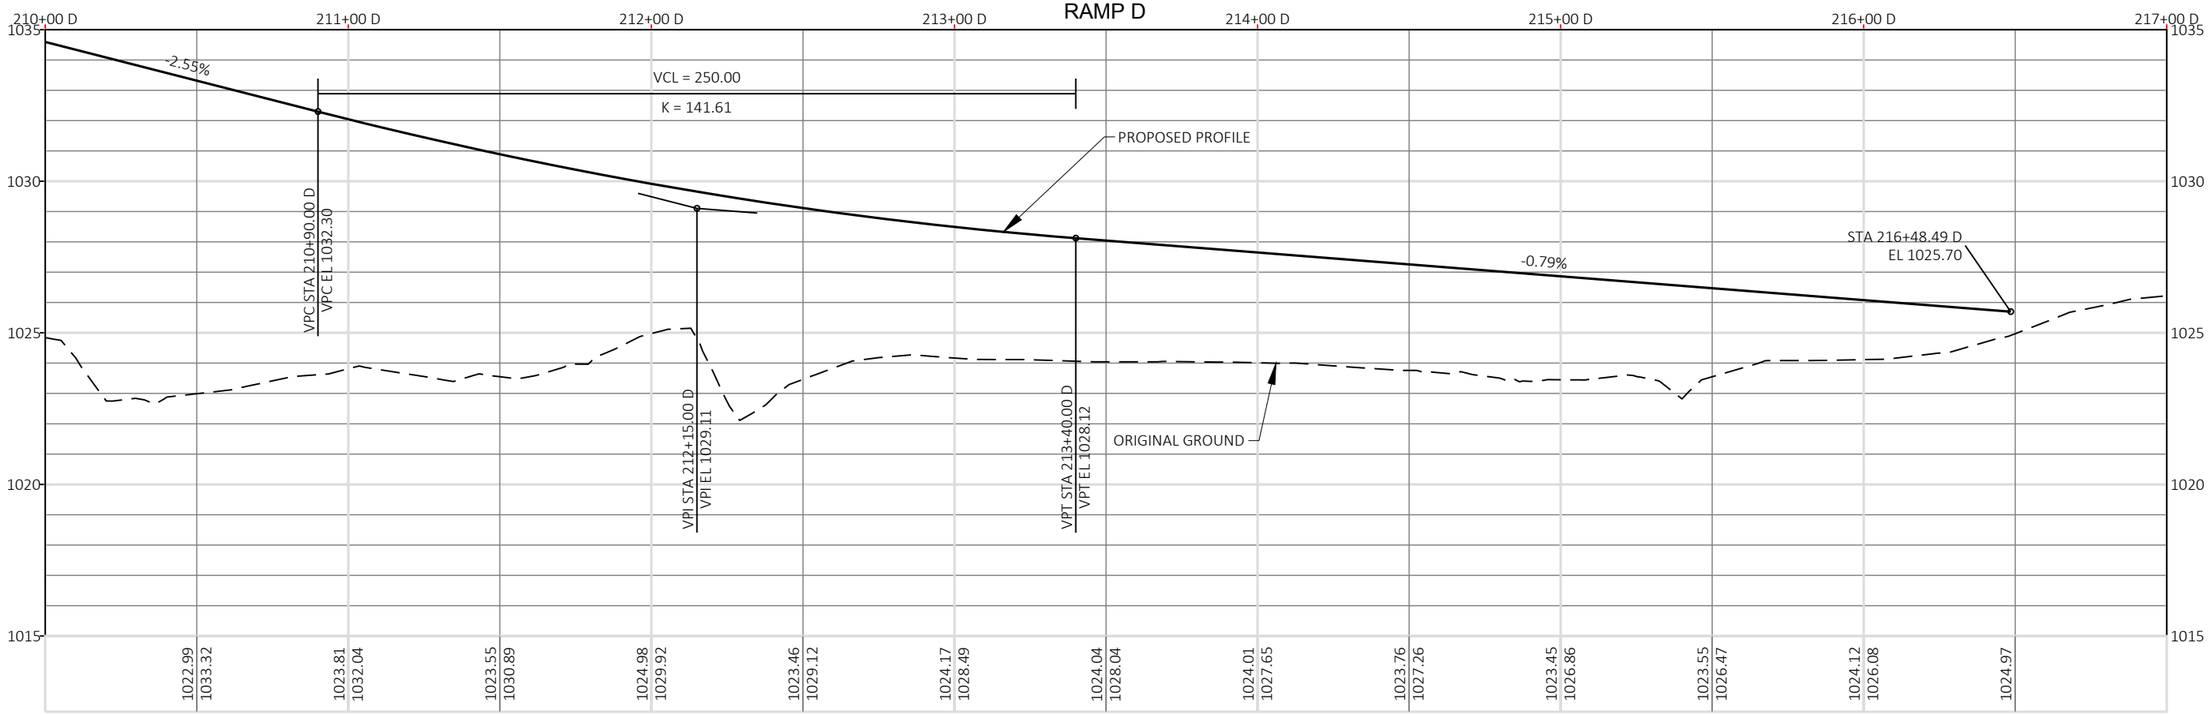

PROJECT NO: 1440-15-71	HWY: STH 23	COUNTY: FOND DU LAC	PLAN AND PROFILE: CTH UU RAMP D	SHEET 191	E

FILE NAME : J:\JOBS2014\20142023\CAD\TRANSPORTATION\DWG\SHEETSPLAN\RAMP D PP DT1078.DWG
LAYOUT NAME - 03
PLOT DATE : 10/21/2019 1:17 PM
PLOT BY : TURSKY, EVAN M.
PLOT NAME :
PLOT SCALE : 1 IN:50 FT
WISDOT/CADDS SHEET 44

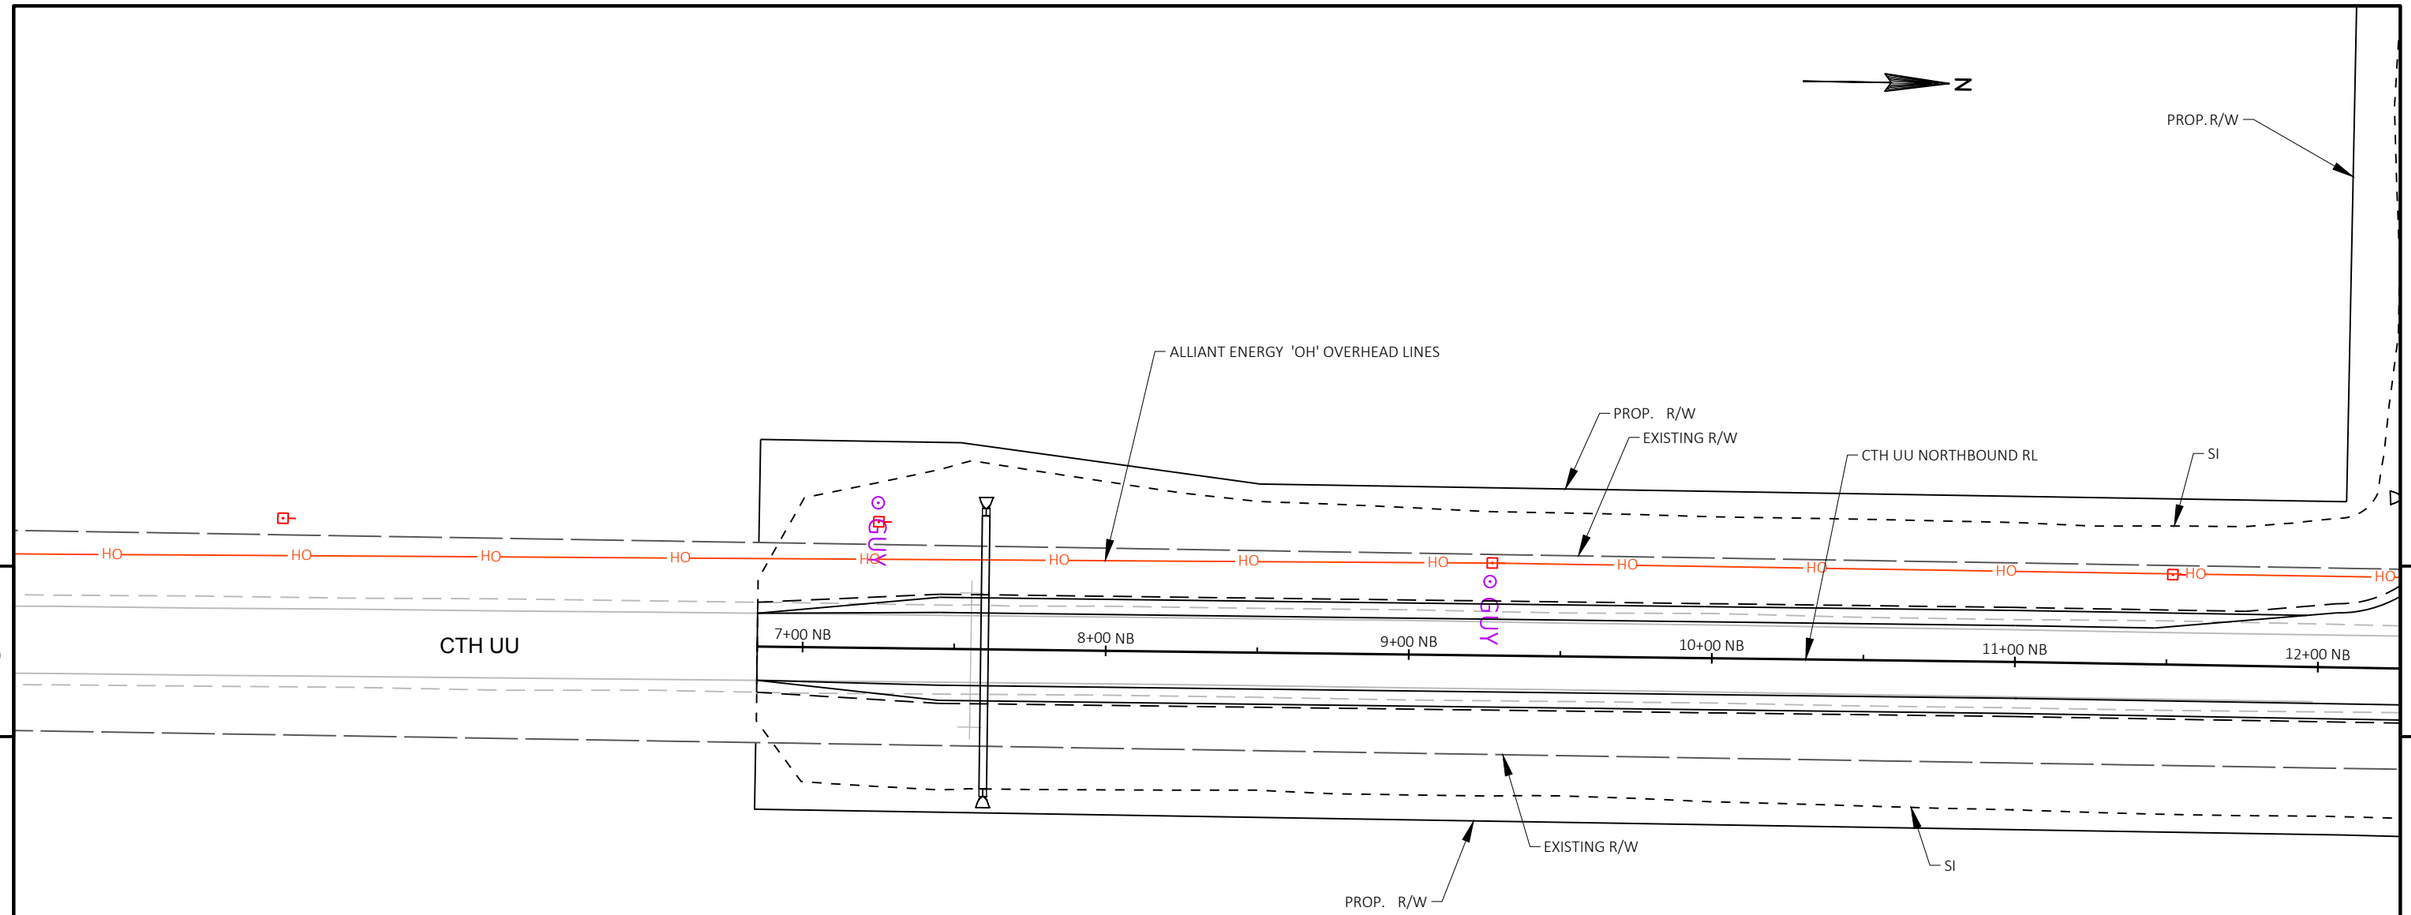


5 5

PROJECT NO: 1440-15-71	HWY: STH 23	COUNTY: FOND DU LAC	PLAN: CTH UU NORTHBOUND AND SOUTHBOUND	SHEET 192	E

FILE NAME : J:\JOBS2014\20142023\CAD\TRANSPORTATION\DWG\SHEETSPLAN\CTH UU PP DT1078.DWG
LAYOUT NAME - 01

PLOT DATE : 10/21/2019 11:18 AM PLOT BY : TURSKY, EVAN M. PLOT NAME : PLOT SCALE : 1 IN:50 FT

CTH UU NORTHBOUND

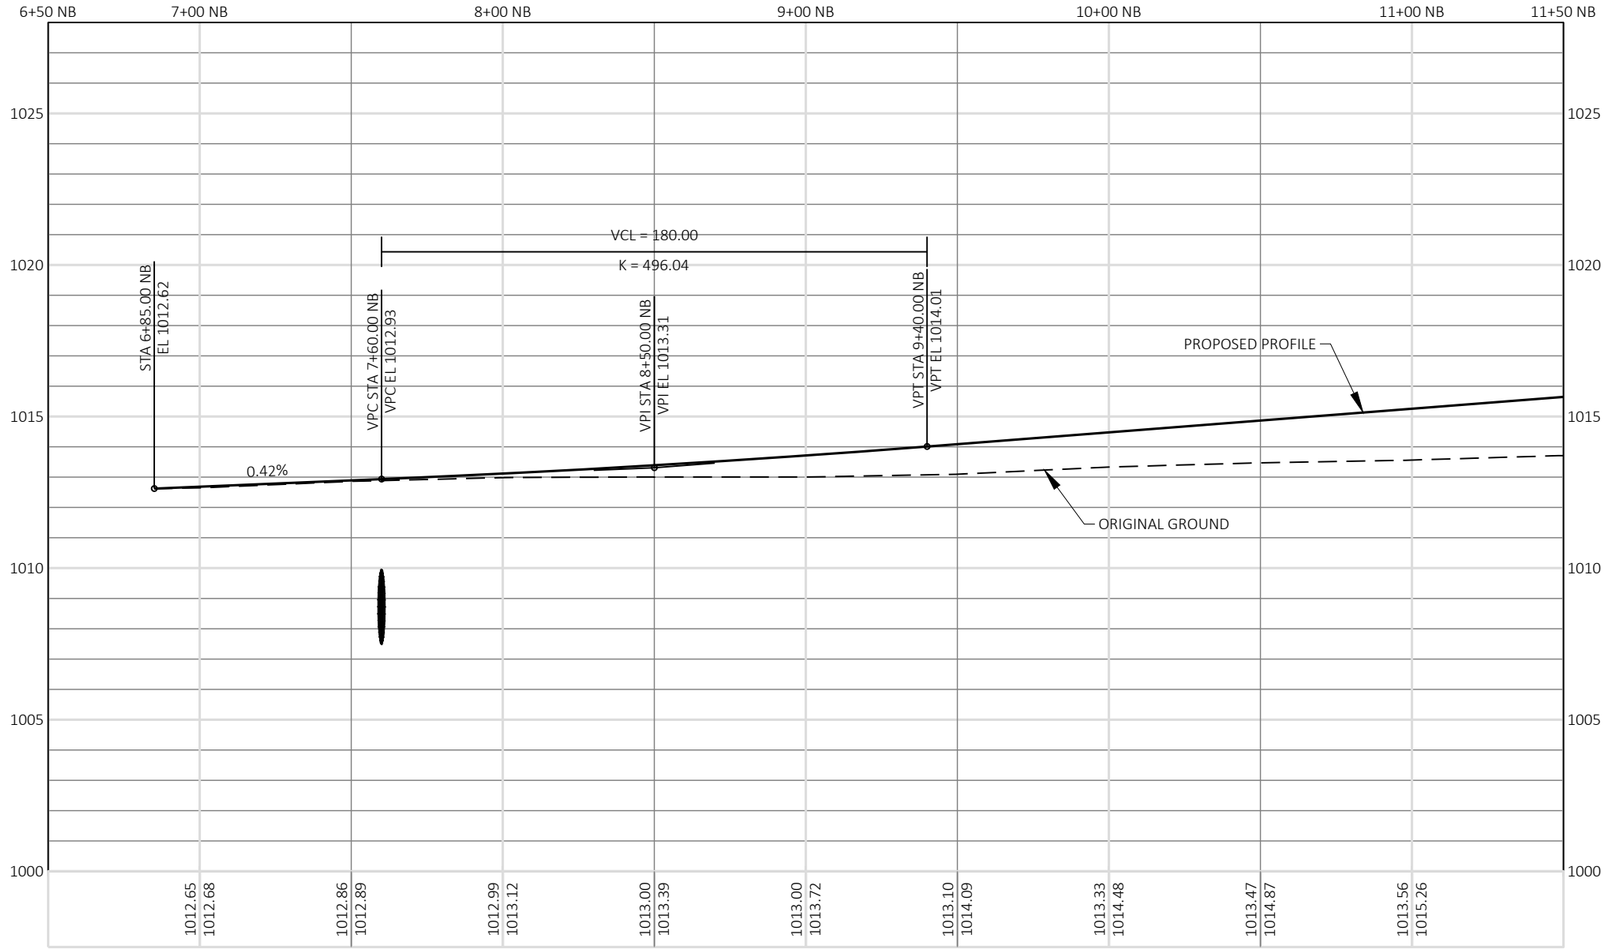

PROJECT NO: 1440-15-71	HWY: STH 23	COUNTY: FOND DU LAC	PROFILE: CTH UU NORTHBOUND	SHEET 193	E

FILE NAME : J:\OBS2014\20142023\CAD\TRANSPORTATION\DWG\SHEETSPLAN\CTH UU PP DT1078.DWG
LAYOUT NAME - 02

PLOT DATE : 10/21/2019 11:18 AM PLOT BY : TURSKY, EVAN M. PLOT NAME : PLOT SCALE : ##########

WISDOT/CADDS SHEET 44

N

PROP. R/W

62+00 R5

ROAD 5

63+00 R5

ROAD 5 RL

SI

EXISTING R/W

PROP. R/W

ALLIANT ENERGY 'OH' OVERHEAD LINE

SI

CTH UU SOUTHBOUND RL

5

5

HO

12+00 NB

13+00 NB

14+00 NB

15+00 NB

CTH UU

16+00 NB

17+00 SB

17+00 NB

18+00 SB

18+00 NB

N0° 14' 45"W

19+0

19+0

CTH UU NORTHBOUND RL

EXISTING R/W

SI

PROP. R/W


EXISTING R/W

PROJECT NO: 1440-15-71	HWY: STH 23	COUNTY: FOND DU LAC	PLAN: CTH UU NORTHBOUND AND SOUTHBOUND	SHEET 194	E


FILE NAME : J:\OBS2014\20142023\CAD\TRANSPORTATION\DWG\SHEETSPLAN\CTH UU PP DT1078.DWG
LAYOUT NAME - 03

PLOT DATE : 10/21/2019 11:19 AM PLOT BY : TURSKY, EVAN M. PLOT NAME : PLOT SCALE : 1 IN:50 FT

CTH UU SOUTHBOUND

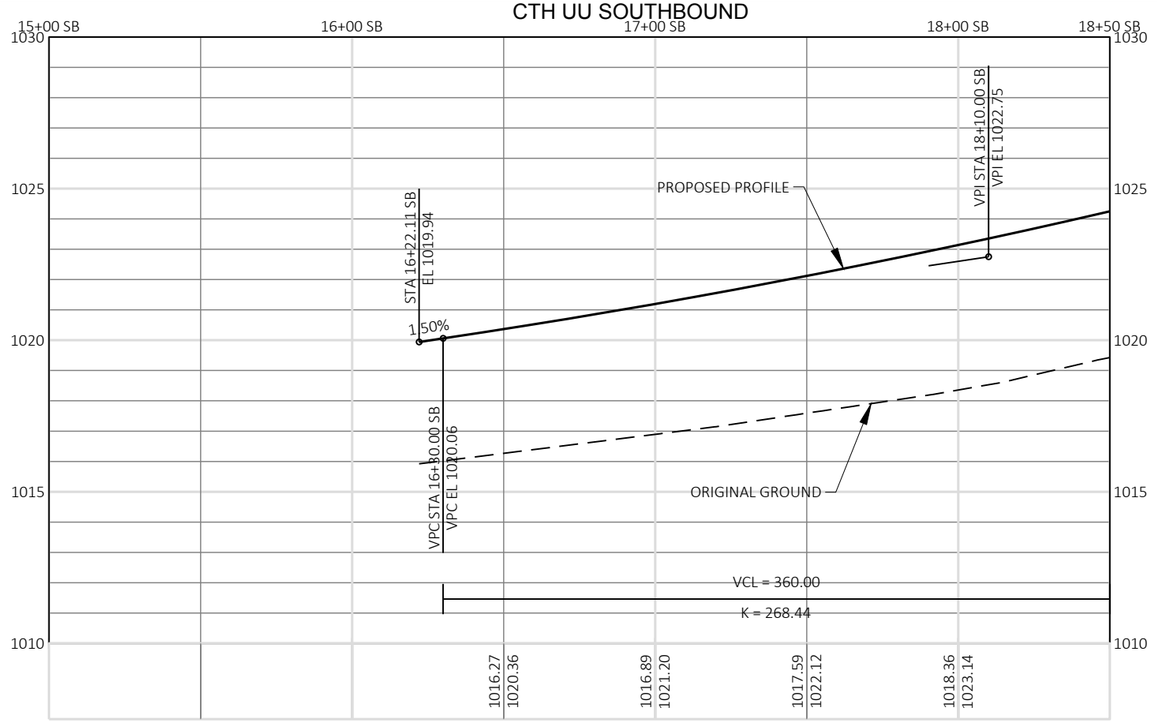

CTH UU NORTHBOUND

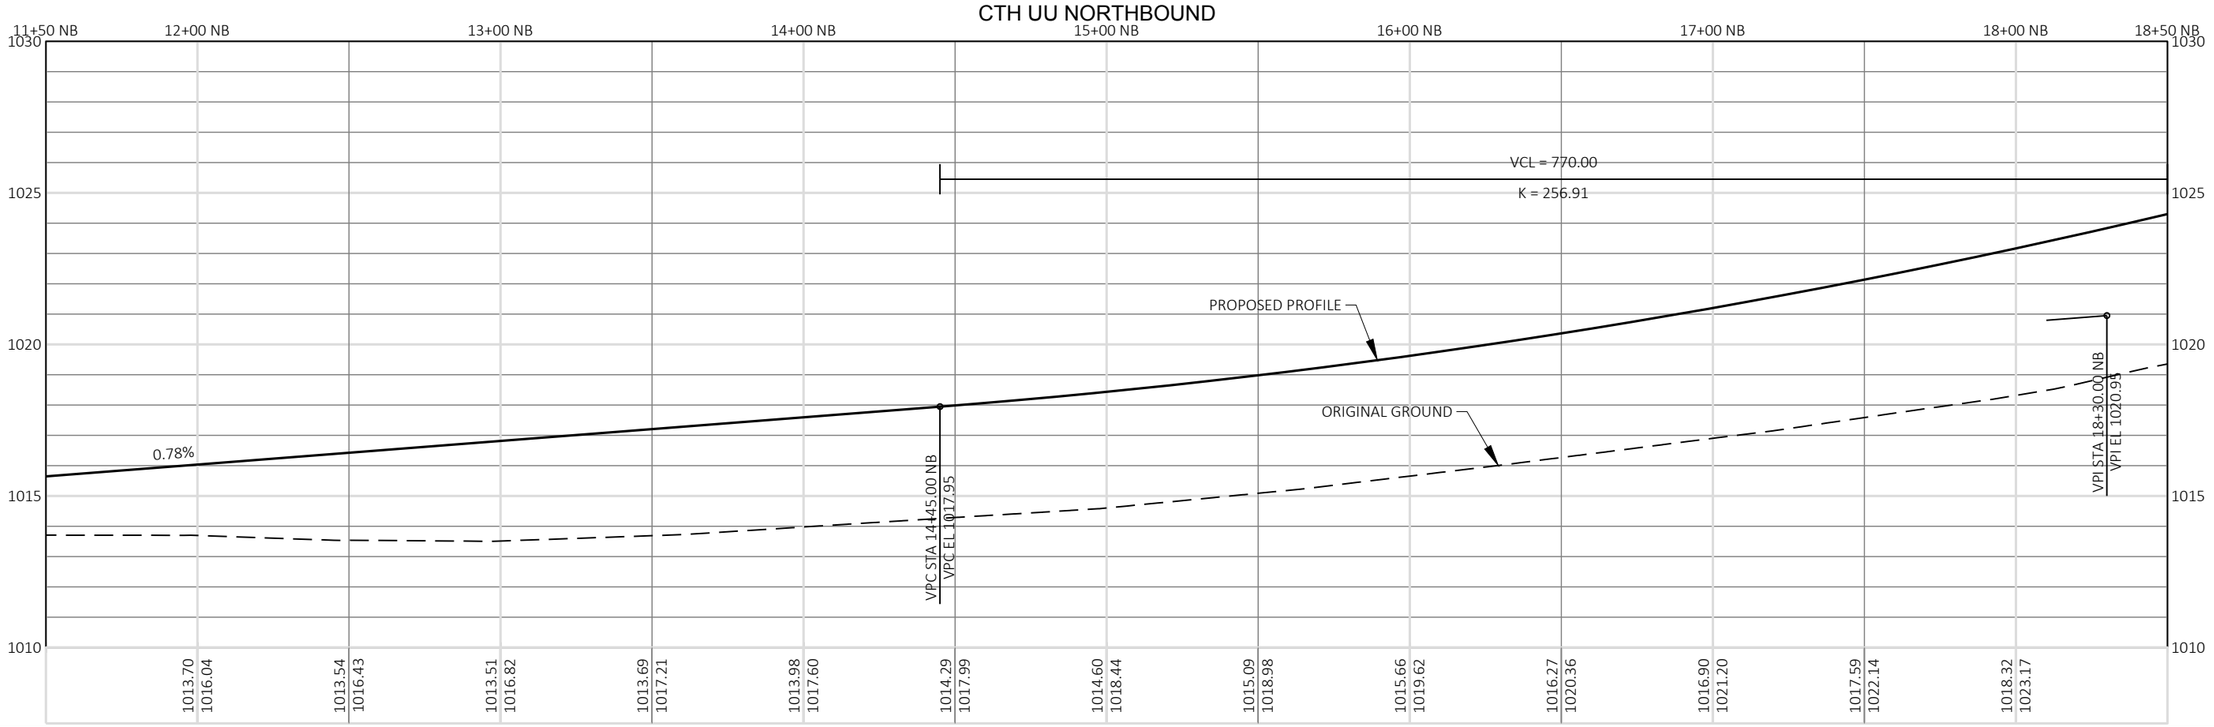

PROJECT NO: 1440-15-71	HWY: STH 23	COUNTY: FOND DU LAC	PROFILE: CTH UU NORTHBOUND AND SOUTHBOUND	SHEET 195	E

FILE NAME : J:\JOBS2014\20142023\CAD\TRANSPORTATION\DWG\SHEETSPLAN\CTH UU PP DT1078.DWG
LAYOUT NAME - 04

PLOT DATE : 10/21/2019 11:19 AM PLOT BY : TURSKY, EVAN M. PLOT NAME : PLOT SCALE : 1 IN:50 FT

WISDOT/CADDS SHEET 44

PI STA = 21+81.49 SB
Y = 387291.40
X = 839638.18
DELTA = 7°17'56"
D = 0°49'07"
T = 223.23'
L = 445.86'
R = 3500.00'
PC STA = 19+58.26 SB
PT STA = 24+04.12 SB

N

PRO

CTH UU RAMP

SI

ALLIANT ENERGY UNDERGROUND 'E' ELECTRIC LINE

PROP. R/W

ALLIANT ENERGY UNDERGROUND 'E' ELECTRIC LINE

ATT UNDERGROUND 'T' TELEPHONE LINE

ALLIANT ENERGY 'OH' OVERHEAD LINE

ALLIANT ENERGY UNDERGROUND 'E' ELECTRIC LINE

SI

EXISTING R/W

CTH UU SOUTH ROUNDABOUT RL

CTH UU SOUTHBOUND RL

5

5

18+00 SB
18+00 NB
N0° 14' 45"W
19+00 SB
19+00 NB
20+00 SB
20+00 NB
N1° 39' 48"E
21+00 SB
21+00 NB
22+00 SB
22+00 NB
23+00 SB
23+00 NB
N6° 53' 30"W
24+00 SB
24+00 NB
25+00 SB
25+00 NB

CTH UU

CTH UU NORTHBOUND RL

EXISTING R/W

ALLIANT ENERGY UNDERGROUND 'E' ELECTRIC LINE

PROP. R/W

SI

ALLIANT ENERGY UNDERGROUND 'E' ELECTRIC LINE

EXISTING R/W

PROP. R/W


SI

ALLIANT ENERGY UNDERGROUND 'E' ELECTRIC LINE

RAMP D

PROJECT NO: 1440-15-71	HWY: STH 23	COUNTY: FOND DU LAC	PLAN: CTH UU NORTHBOUND AND SOUTHBOUND	SHEET 196	E

CTH UU NORTHBOUND

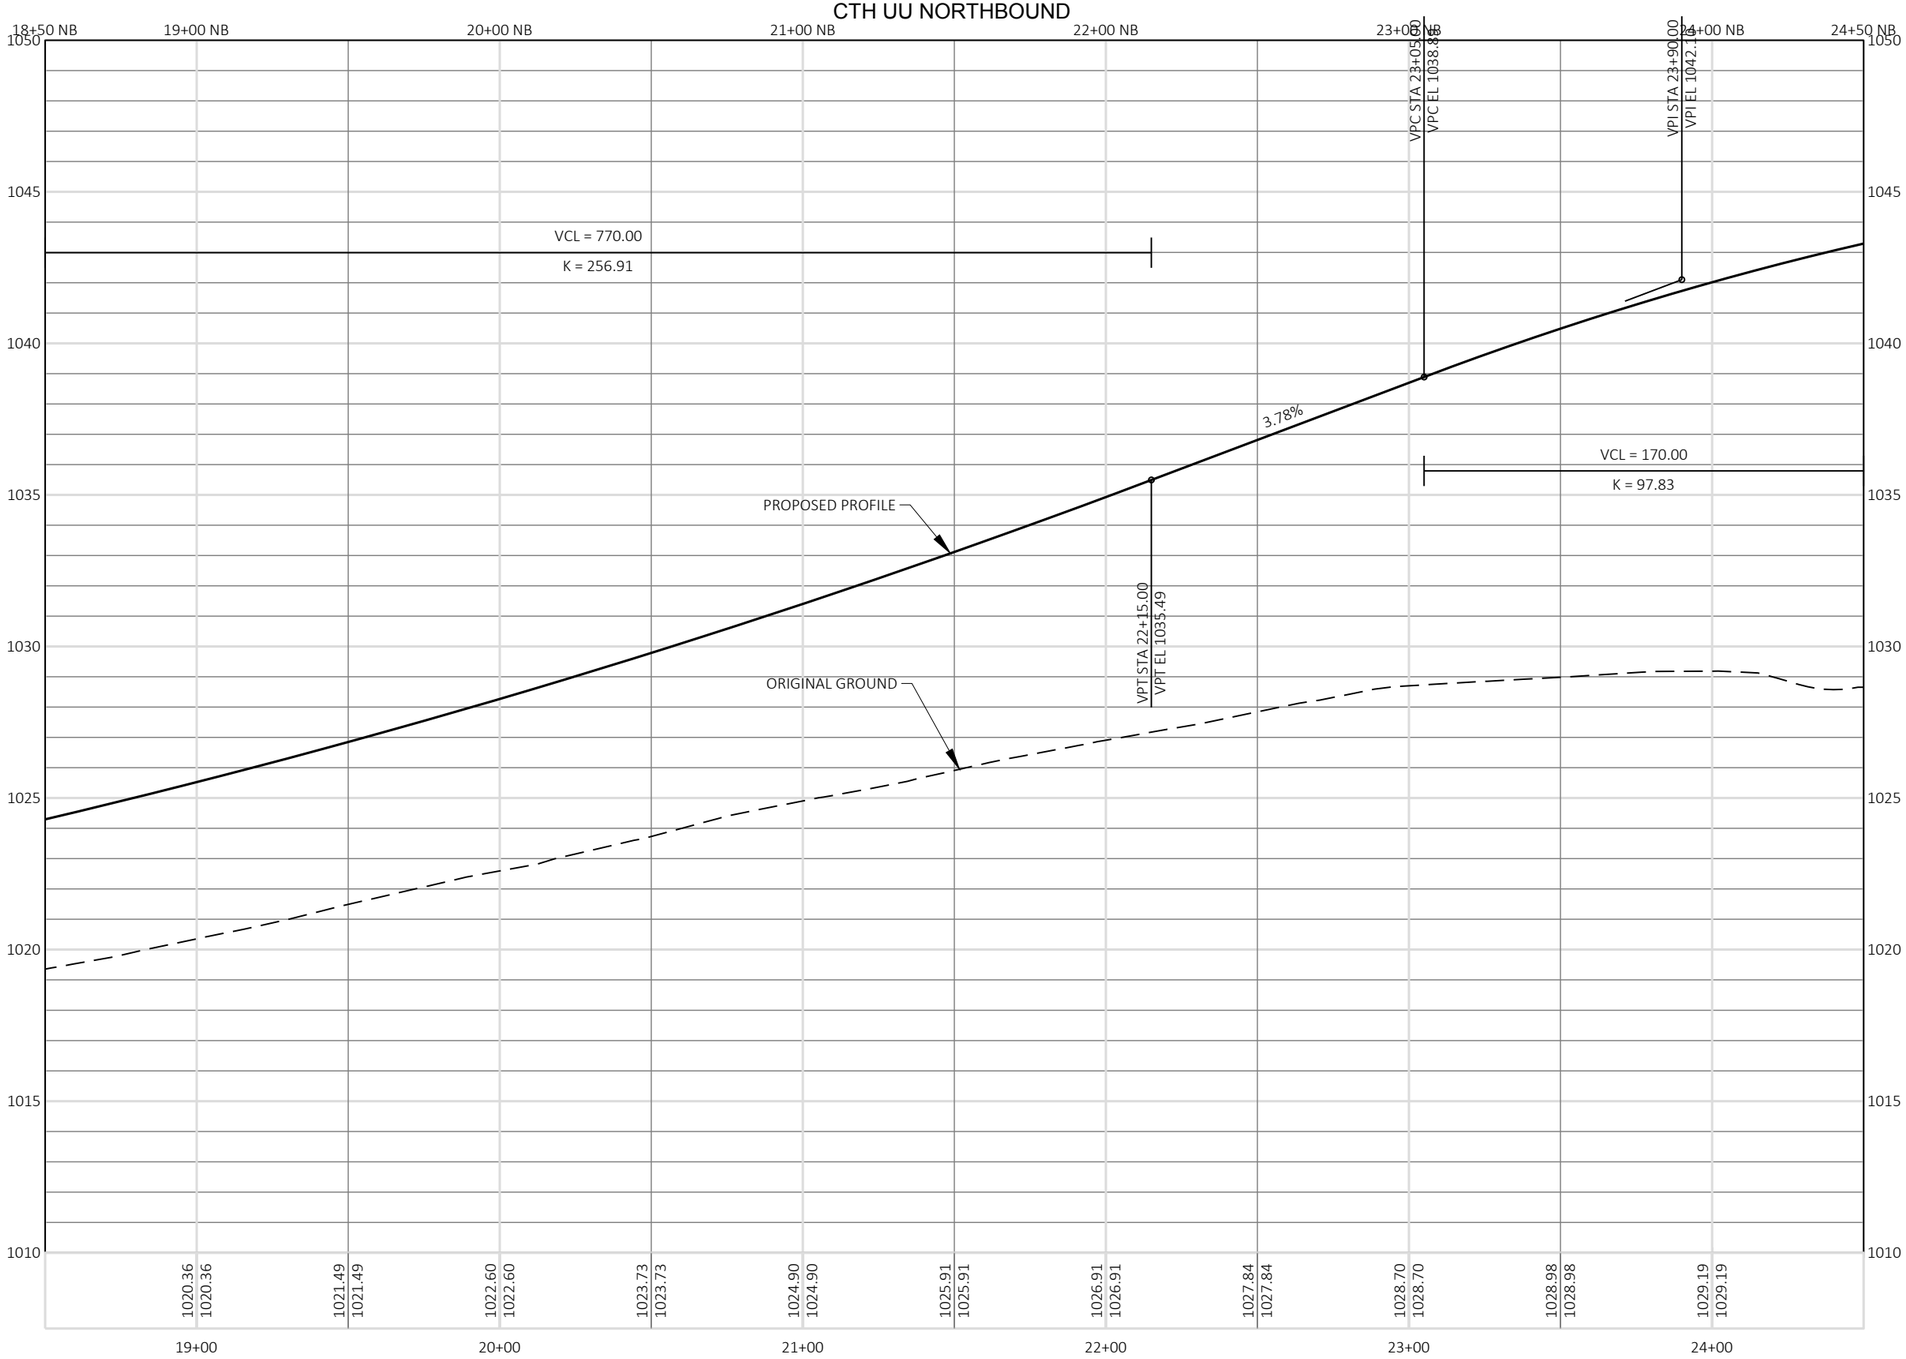


PROJECT NO: 1440-15-71	HWY: STH 23	COUNTY: FOND DU LAC	PPROFILE: CTH UU NORTHBOUND	SHEET 197	E

FILE NAME : J:\JOBS2014\20142023\CAD\TRANSPORTATION\DWG\SHEETSPLAN\CTH UU PP DT1078.DWG
LAYOUT NAME - 06

PLOT DATE : 10/21/2019 11:19 AM PLOT BY : TURSKY, EVAN M. PLOT NAME : PLOT SCALE : 1 IN:50 FT

WISDOT/CADDS SHEET 44

CTH UU SOUTHBOUND

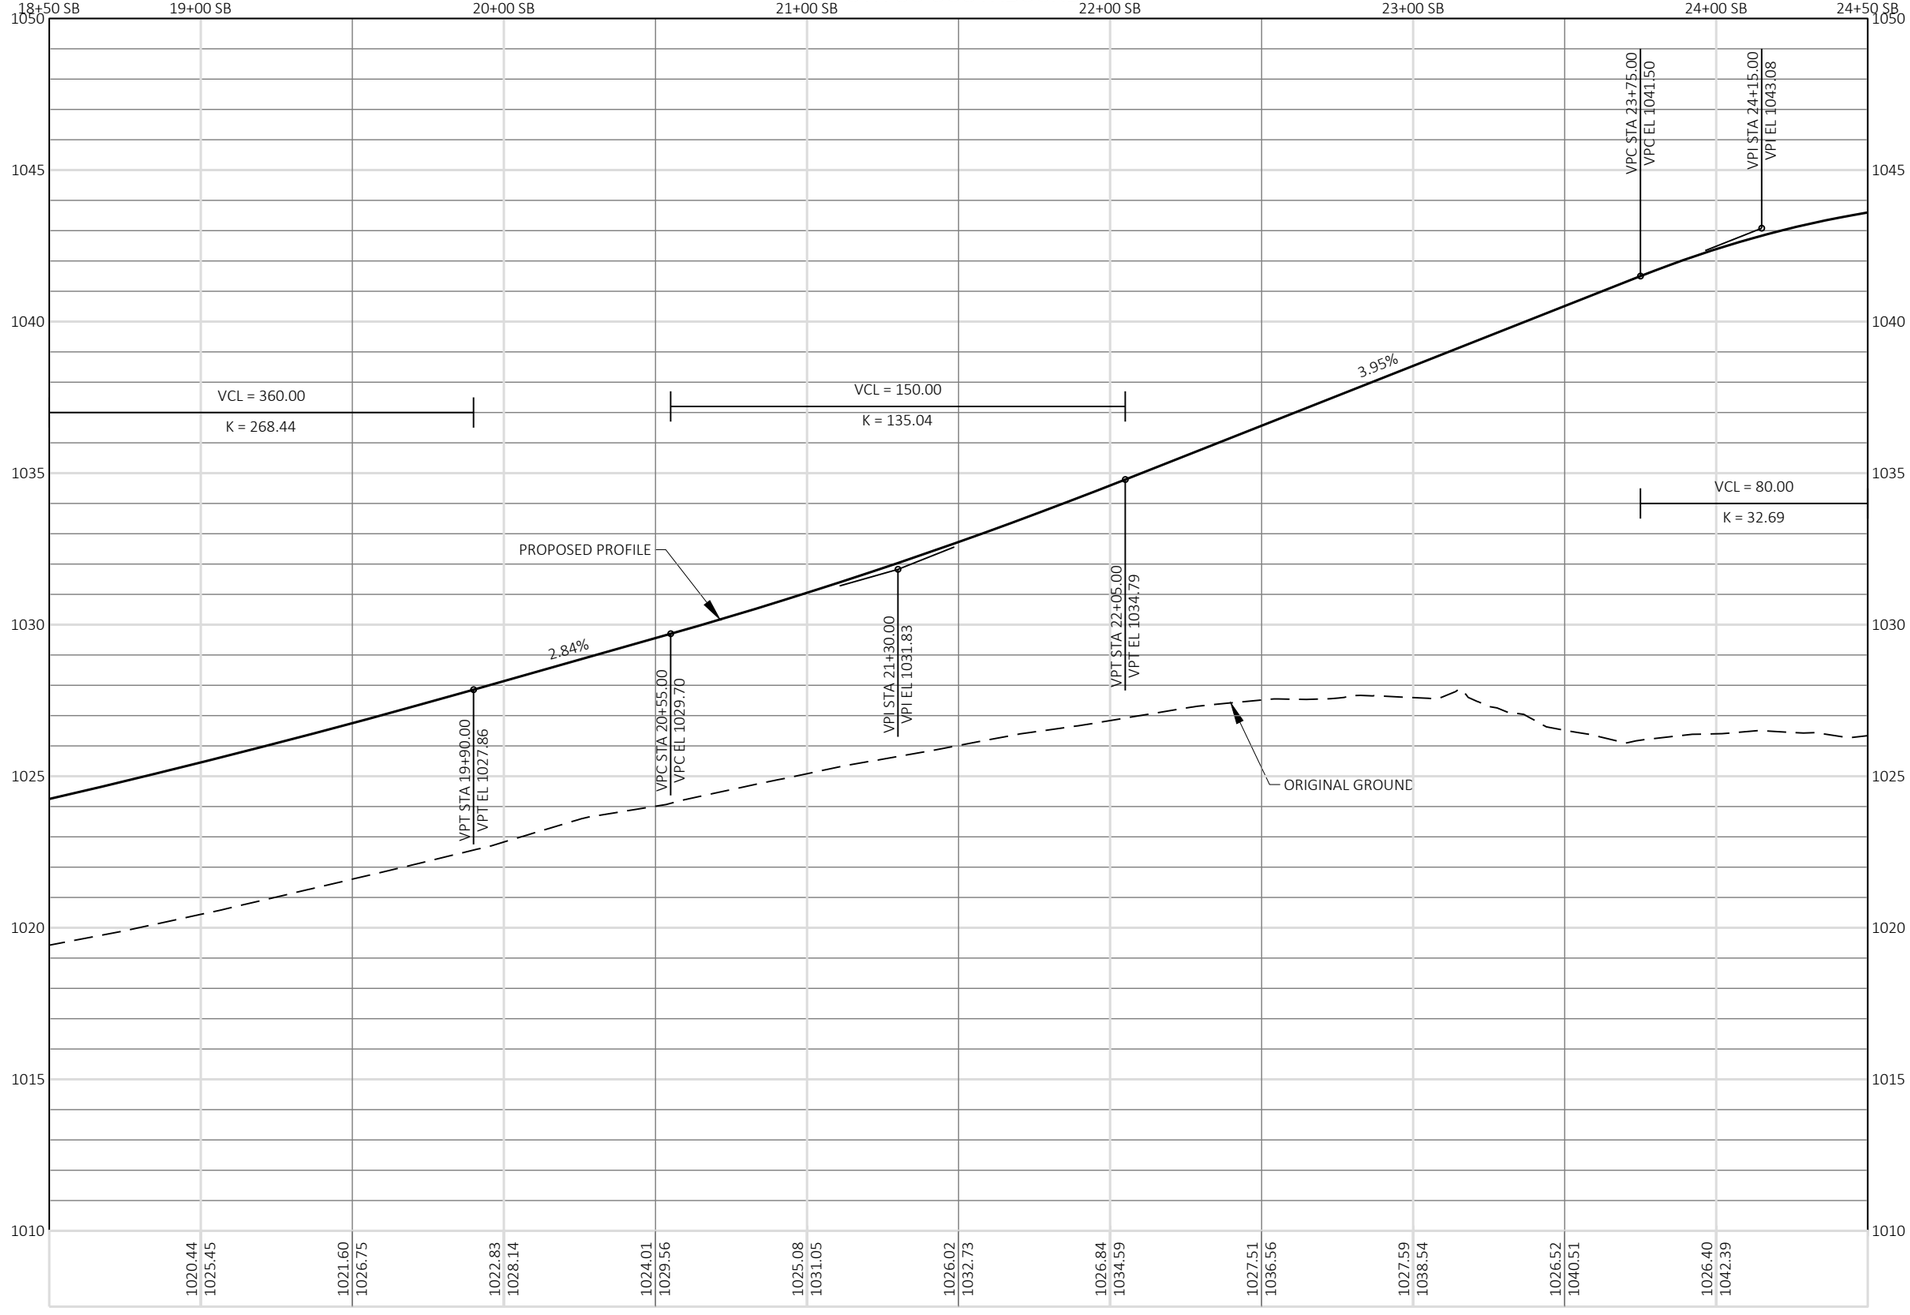

PROJECT NO: 1440-15-71	HWY: STH 23	COUNTY: FOND DU LAC	PPROFILE: CTH UU SOUTHBOUND	SHEET 198	E


FILE NAME : J:\JOBS2014\20142023\CAD\TRANSPORTATION\DWG\SHEETSPLAN\CTH UU PP DT1078.DWG
LAYOUT NAME - 07

PLOT DATE : 10/21/2019 11:20 AM PLOT BY : TURSKY, EVAN M. PLOT NAME : PLOT SCALE : 1 IN:50 FT

WISDOT/CADDS SHEET 44

5

5

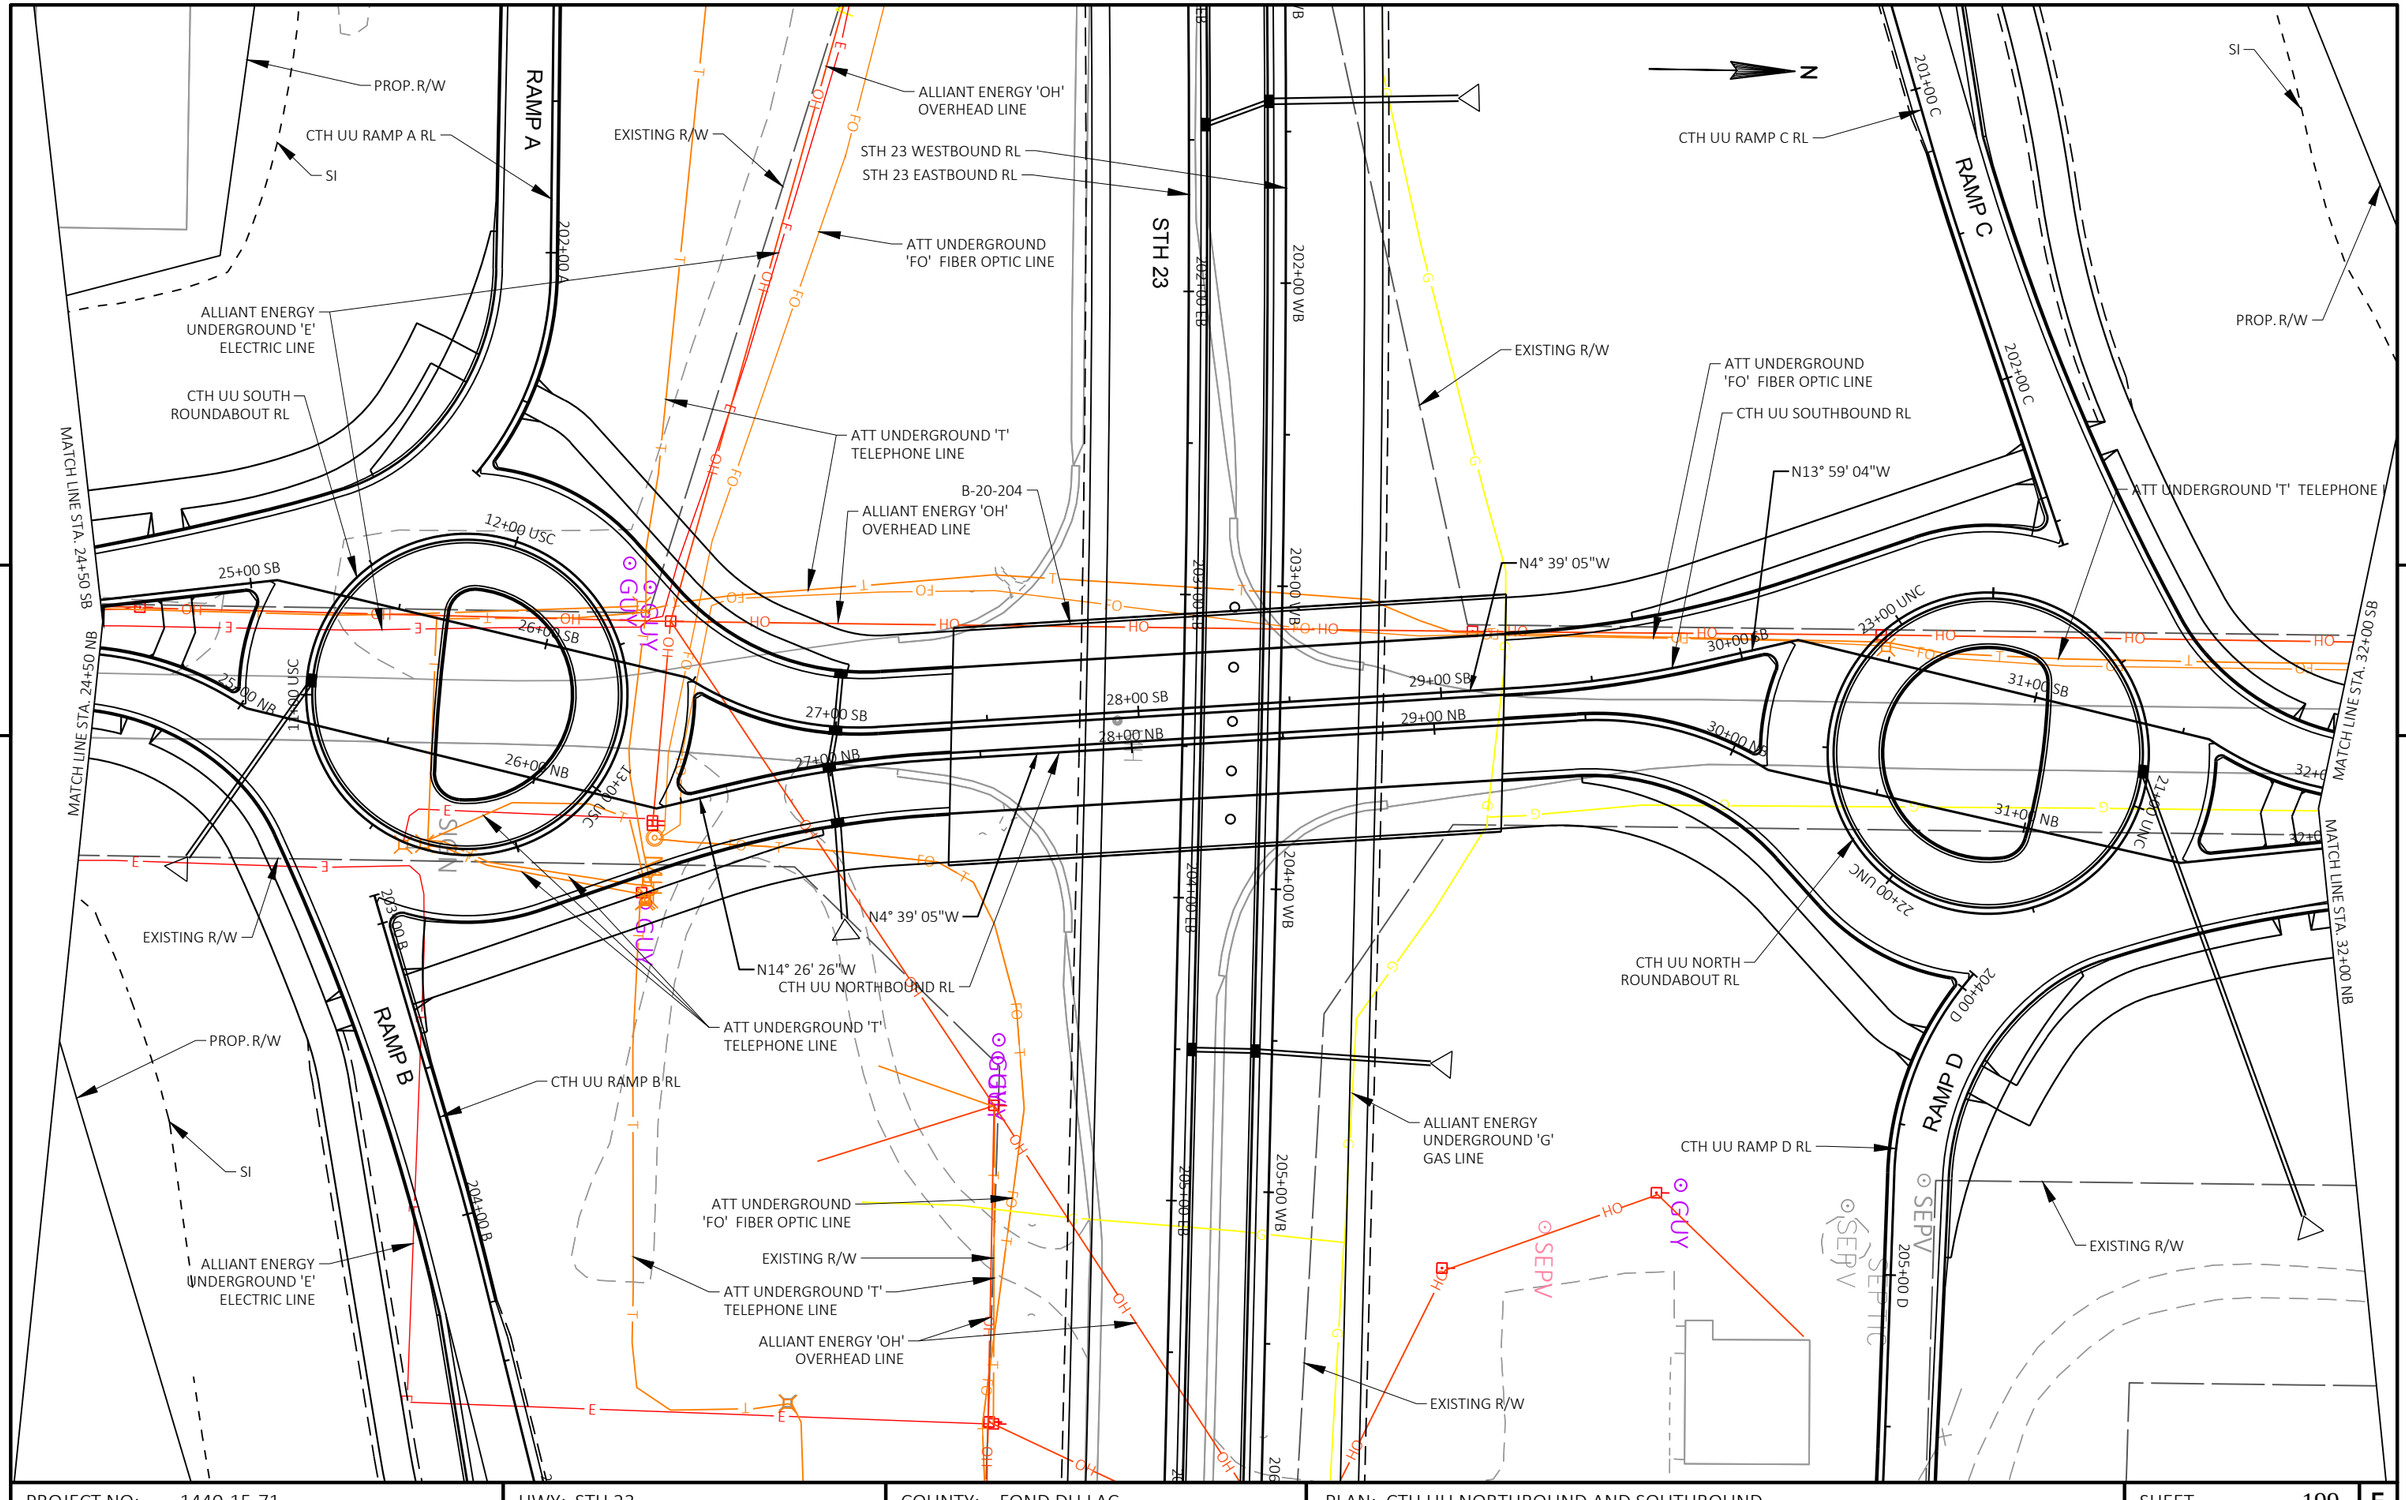


PROJECT NO: 1440-15-71	HWY: STH 23	COUNTY: FOND DU LAC	PLAN: CTH UU NORTHBOUND AND SOUTHBOUND	SHEET 199	E

FILE NAME : J:\JOBS2014\20142023\CAD\TRANSPORTATION\DWG\SHEETSPLAN\CTH UU PP DT1078.DWG
LAYOUT NAME - 08

PLOT DATE : 10/21/2019 11:20 AM PLOT BY : TURSKY, EVAN M. PLOT NAME : PLOT SCALE : 1 IN:50 FT

WISDOT/CADDS SHEET 44

CTH UU NORTHBOUND

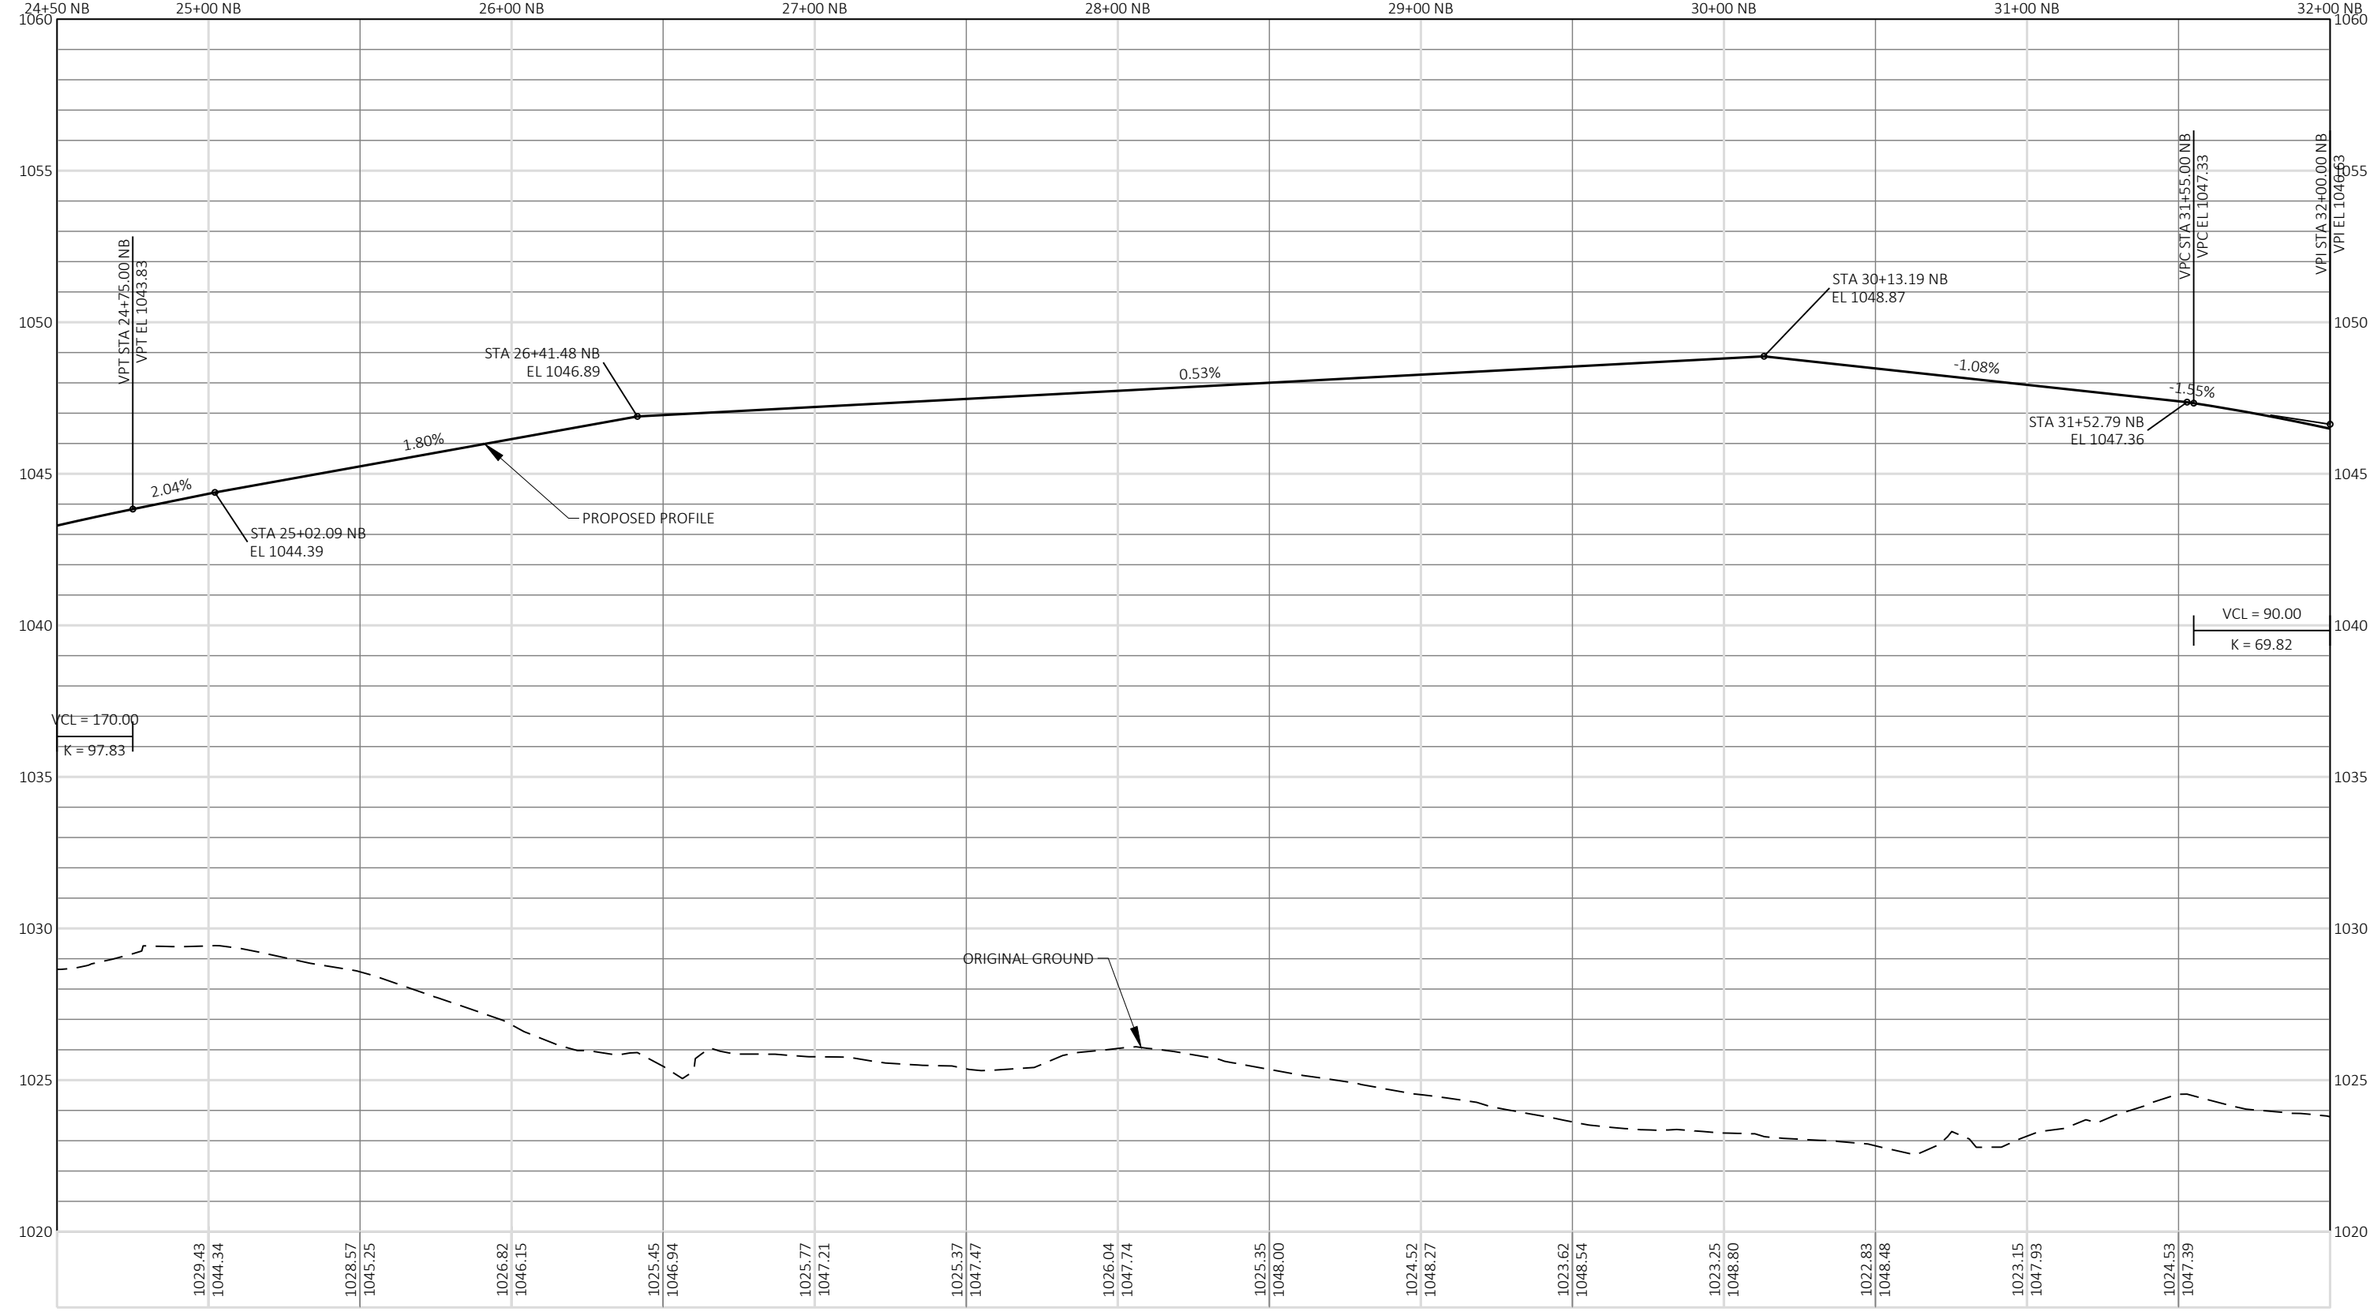

5

5


PROJECT NO: 1440-15-71	HWY: STH 23	COUNTY: FOND DU LAC	PPROFILE: CTH UU NORTHBOUND	SHEET 200	E

FILE NAME : J:\JOBS2014\20142023\CAD\TRANSPORTATION\DWG\SHEETSPLAN\CTH UU PP DT1078.DWG
LAYOUT NAME - 09

PLOT DATE : 10/21/2019 11:20 AM PLOT BY : TURSKY, EVAN M. PLOT NAME : PLOT SCALE : 1 IN:50 FT

WISDOT/CADDS SHEET 44

CTH UU SOUTHBOUND

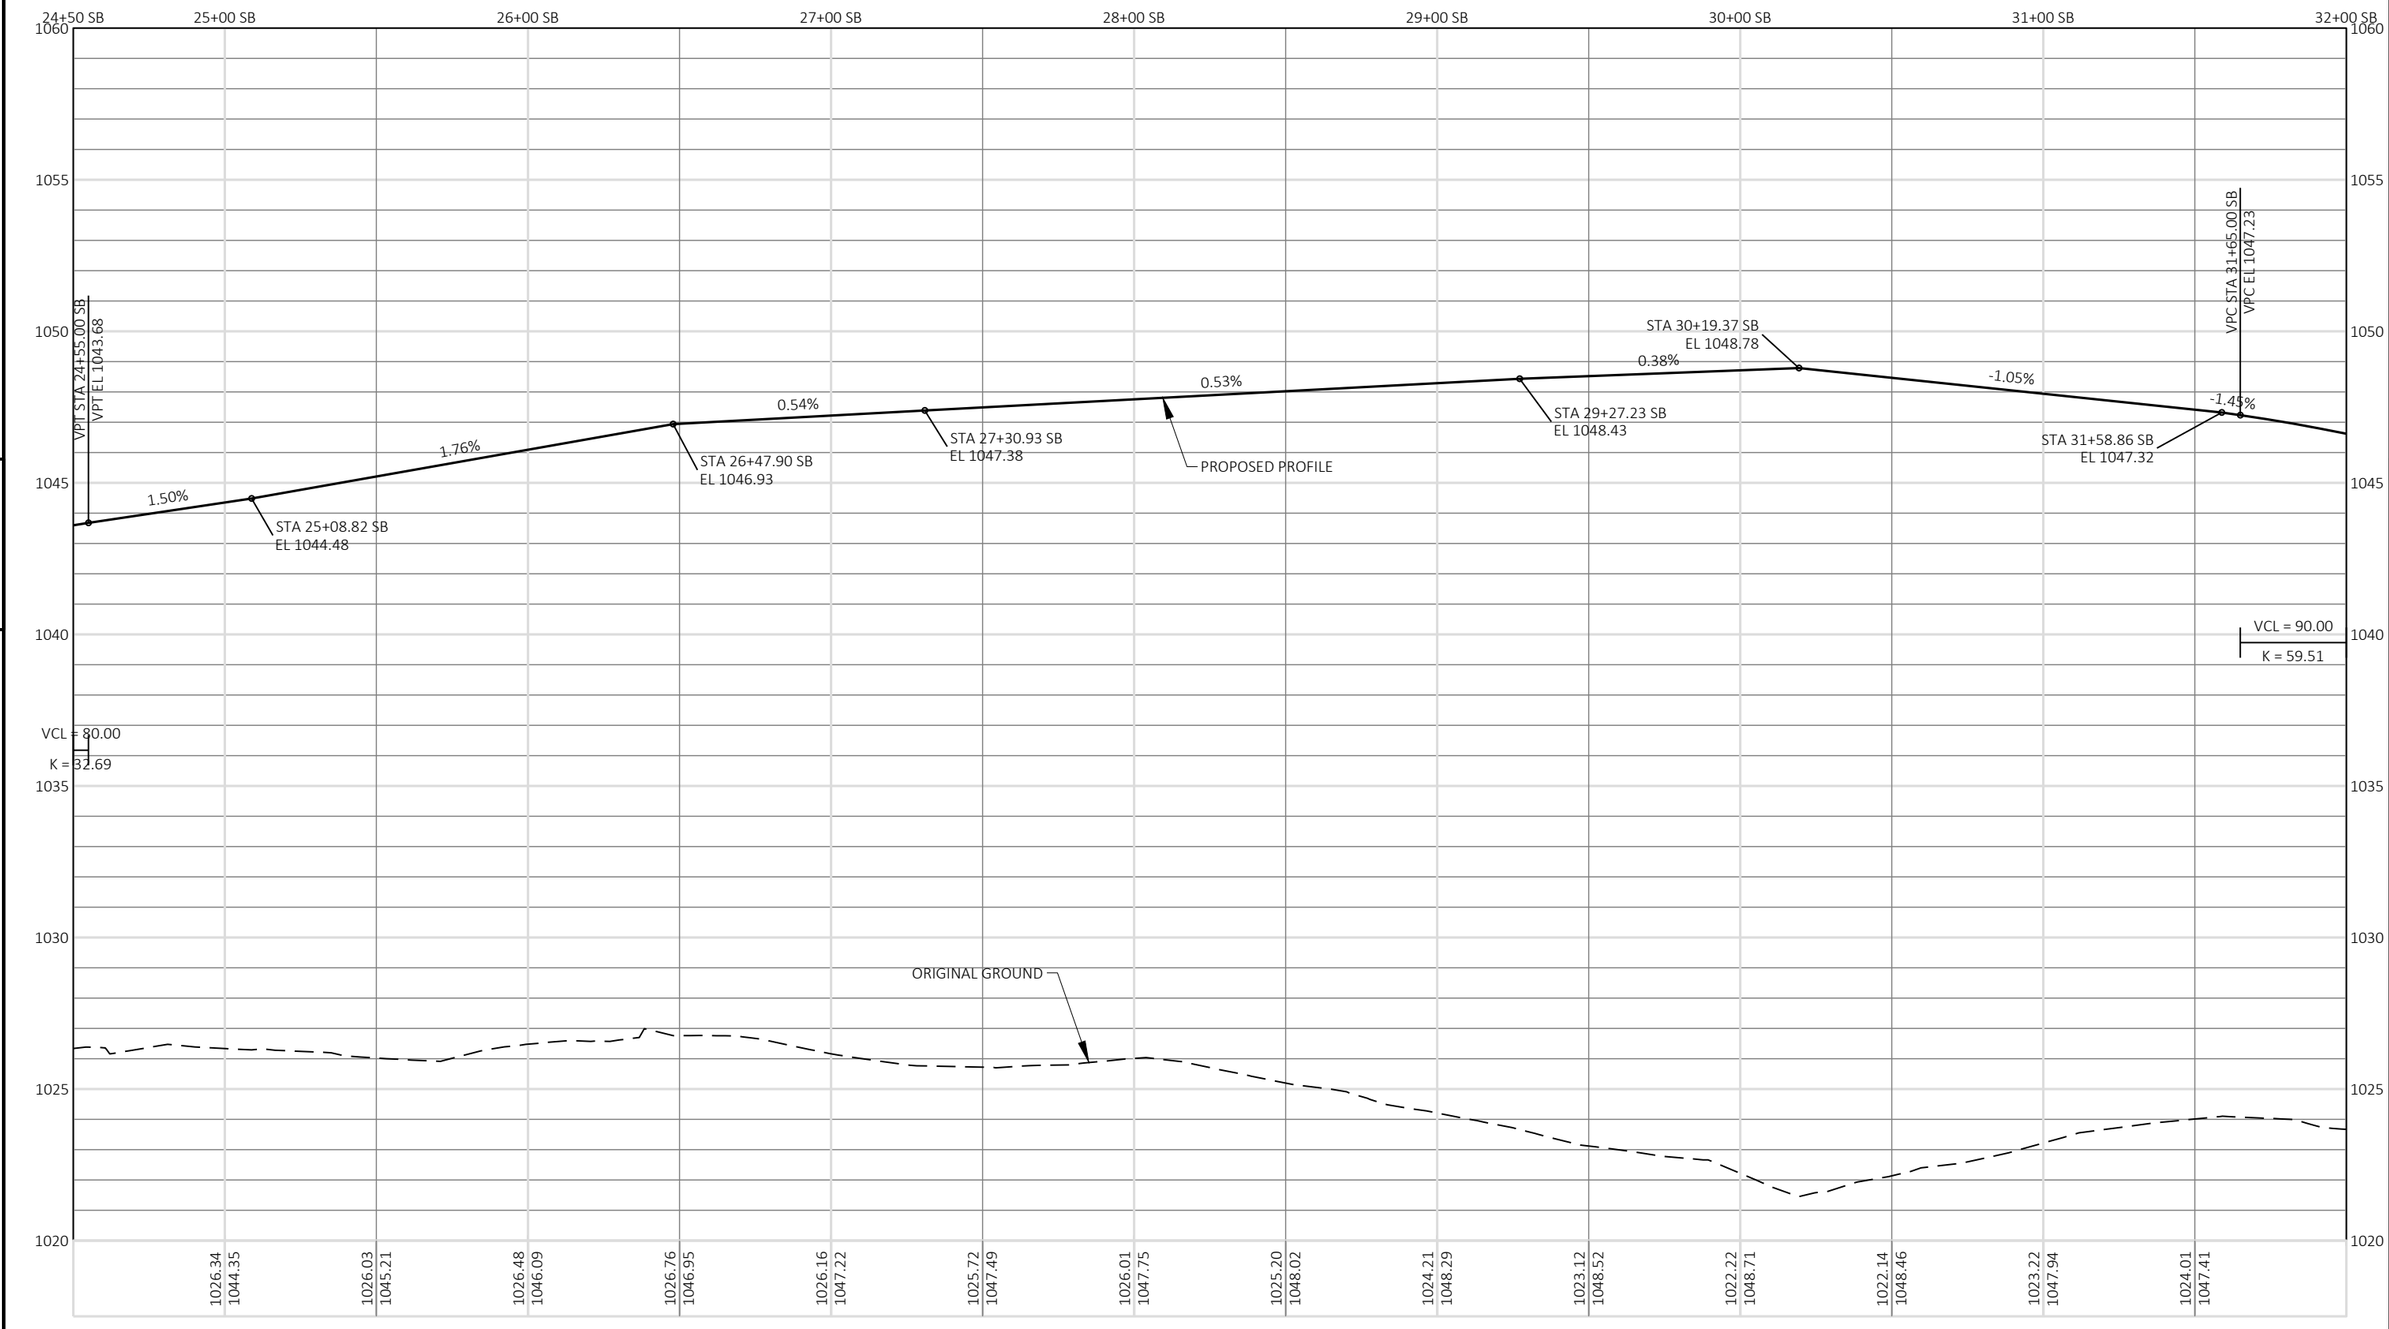

5


5

PROJECT NO: 1440-15-71	HWY: STH 23	COUNTY: FOND DU LAC	PPROFILE: CTH UU SOUTHBOUND	SHEET 201	E

FILE NAME : J:\JOBS2014\20142023\CAD\TRANSPORTATION\DWG\SHEETSPLAN\CTH UU PP DT1078.DWG
LAYOUT NAME - 10

PLOT DATE : 10/21/2019 11:20 AM PLOT BY : TURSKY, EVAN M. PLOT NAME : PLOT SCALE : 1 IN:50 FT

WISDOT/CADDS SHEET 44

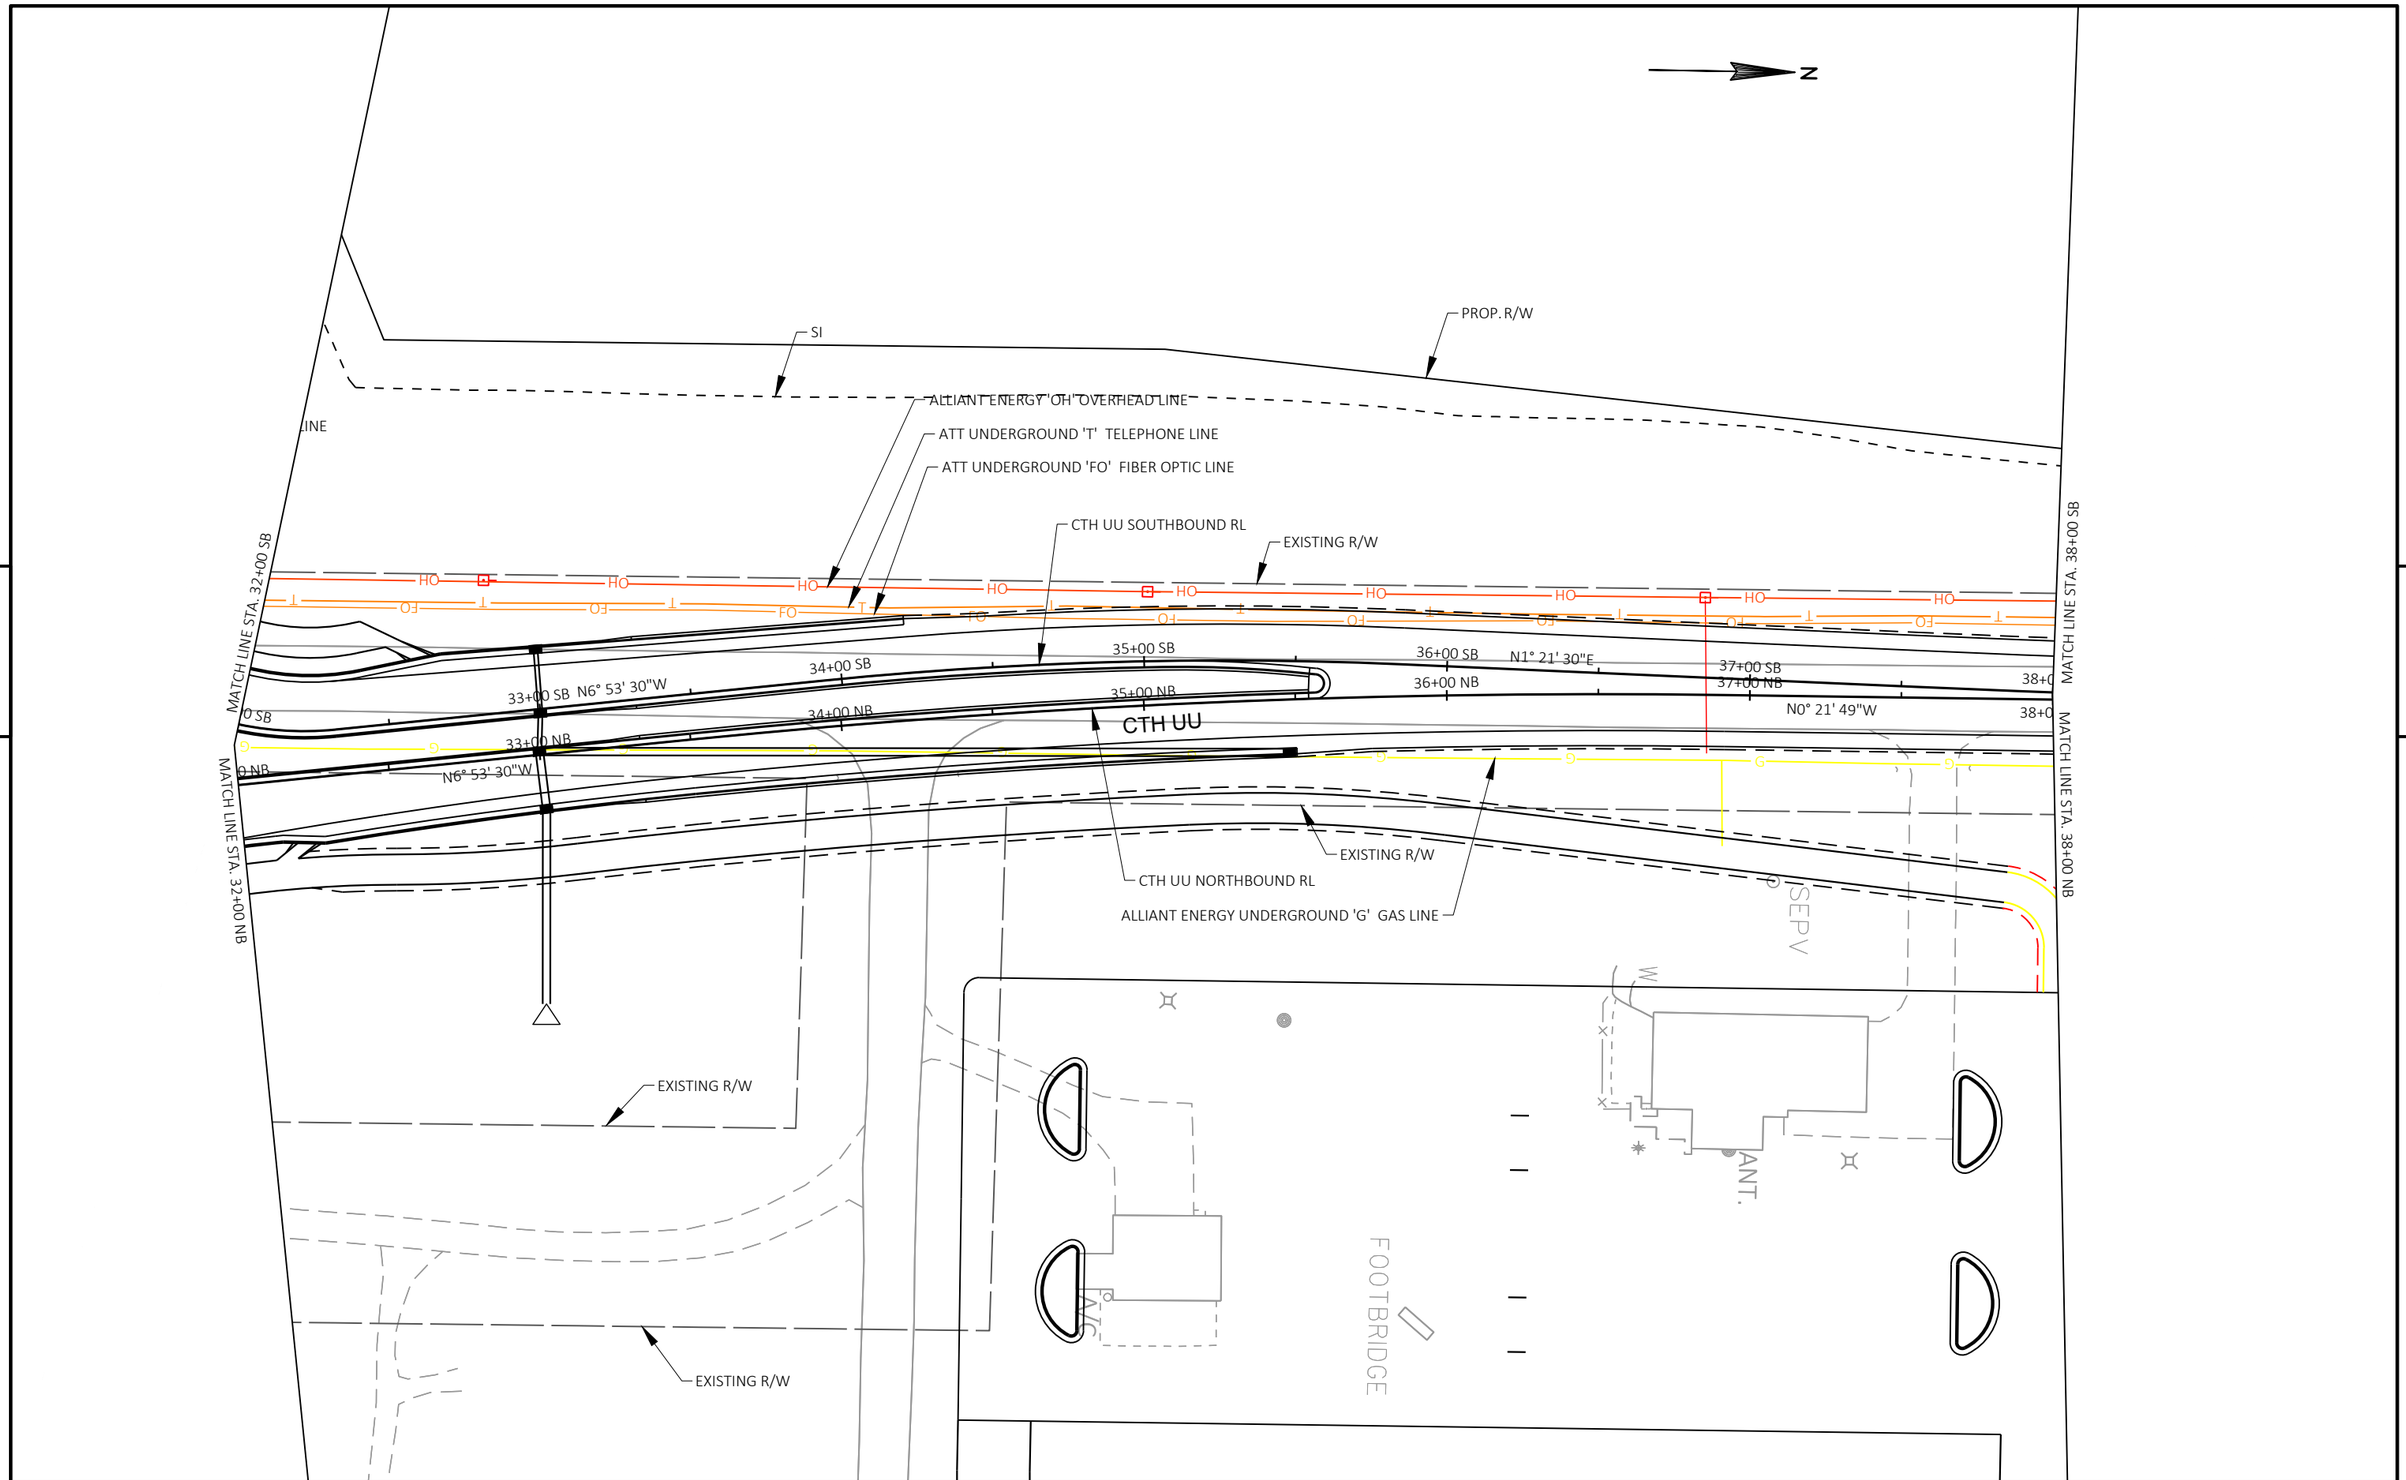


PROJECT NO: 1440-15-71	HWY: STH 23	COUNTY: FOND DU LAC	PLAN: CTH UU NORTHBOUND AND SOUTHBOUND	SHEET 202	E

FILE NAME : J:\JOBS2014\20142023\CAD\TRANSPORTATION\DWG\SHEETSPLAN\CTH UU PP DT1078.DWG
LAYOUT NAME - 11

PLOT DATE : 10/21/2019 11:21 AM PLOT BY : TURSKY, EVAN M. PLOT NAME : PLOT SCALE : 1 IN:50 FT

WISDOT/CADDS SHEET 44

CTH UU NORTHBOUND

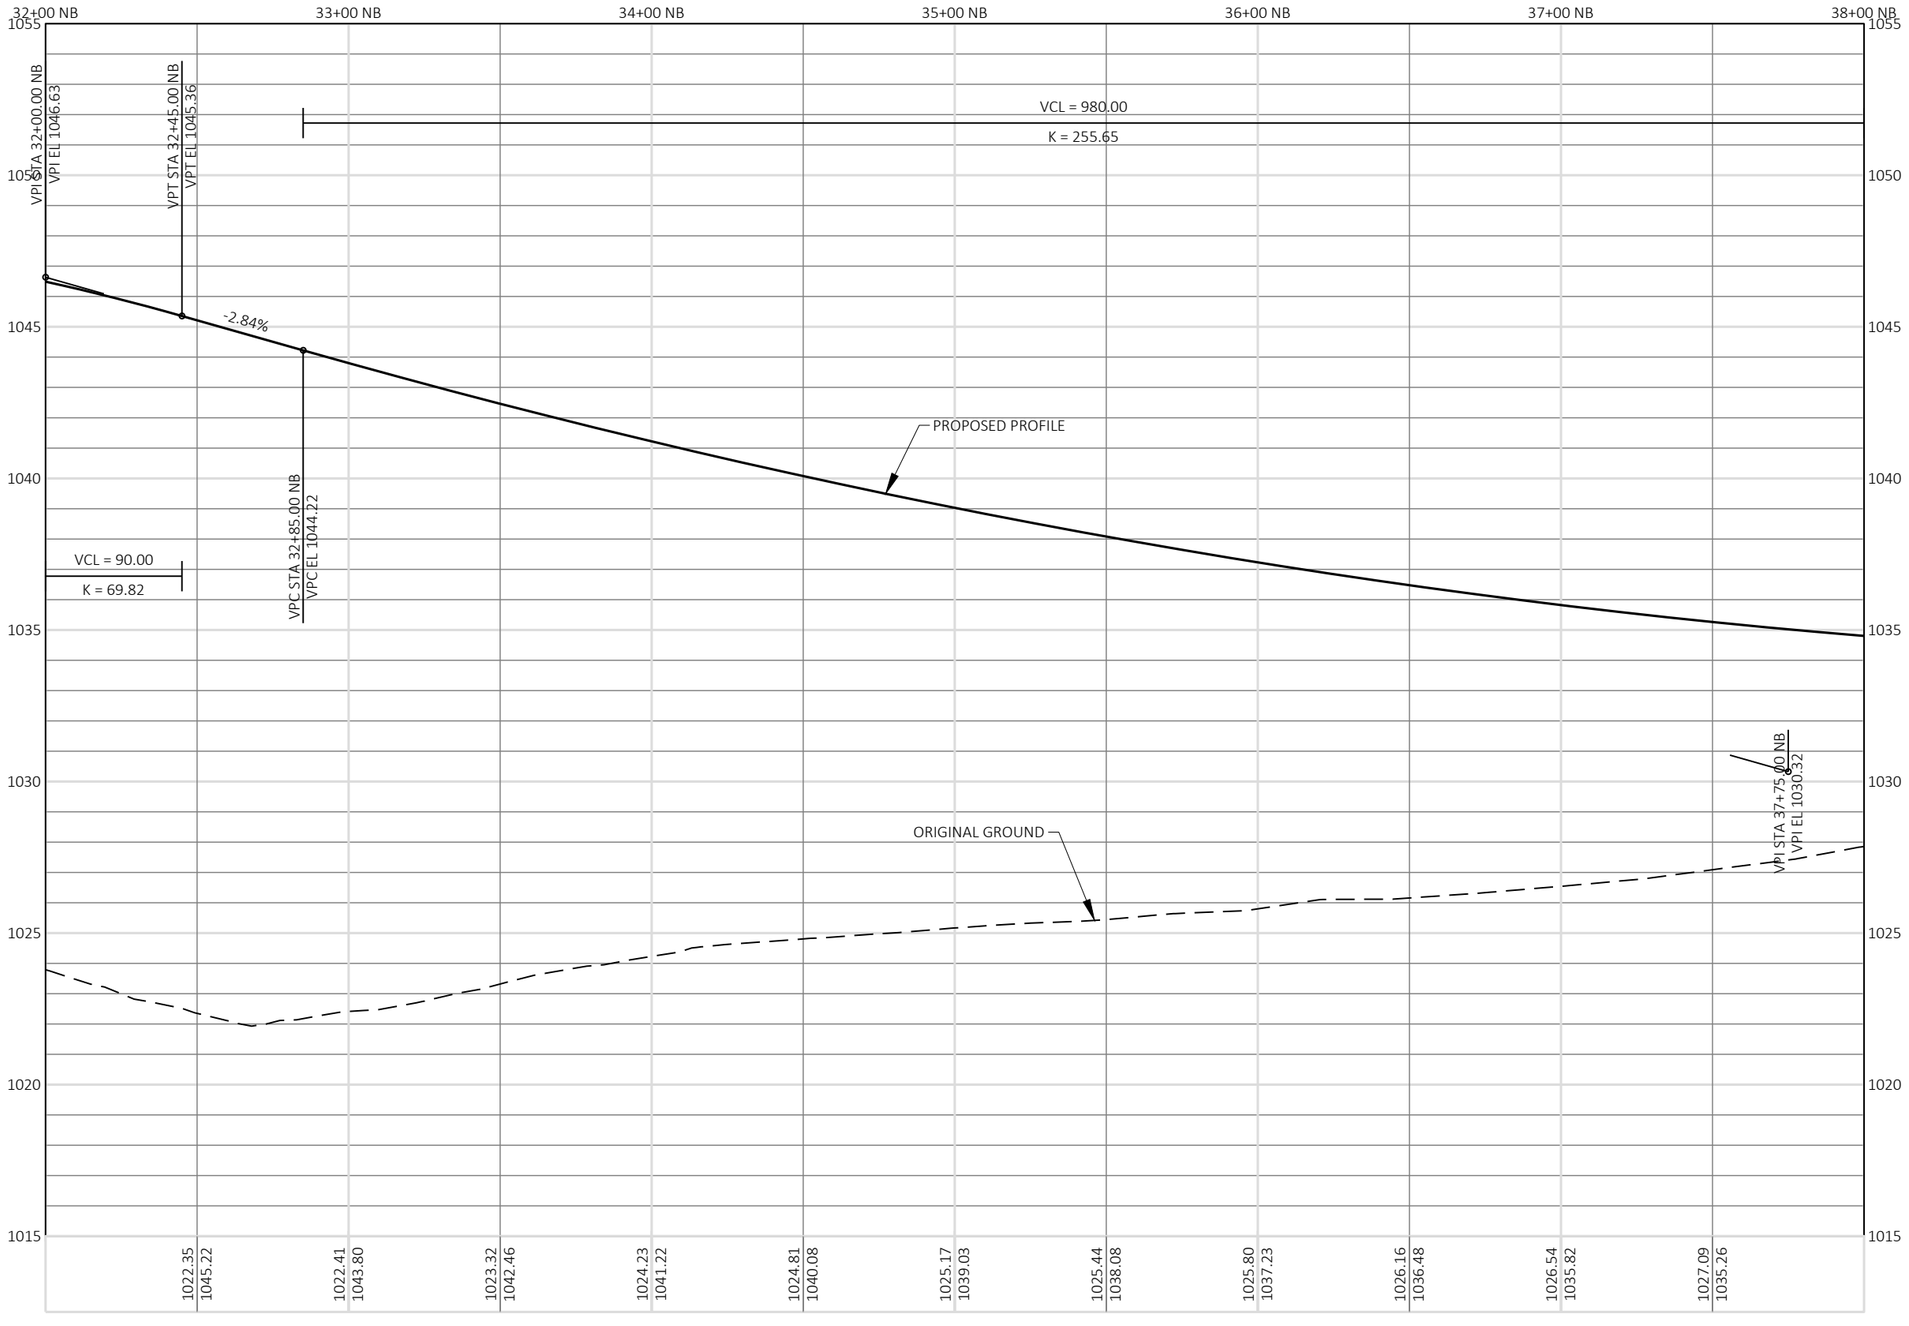


PROJECT NO: 1440-15-71	HWY: STH 23	COUNTY: FOND DU LAC	PPROFILE: CTH UU NORTHBOUND	SHEET 203	E

FILE NAME : J:\JOBS2014\20142023\CAD\TRANSPORTATION\DWG\SHEETSPLAN\CTH UU PP DT1078.DWG
LAYOUT NAME - 12

PLOT DATE : 10/21/2019 11:21 AM PLOT BY : TURSKY, EVAN M. PLOT NAME : PLOT SCALE : 1 IN:50 FT

WISDOT/CADDS SHEET 44

CTH UU SOUTHBOUND

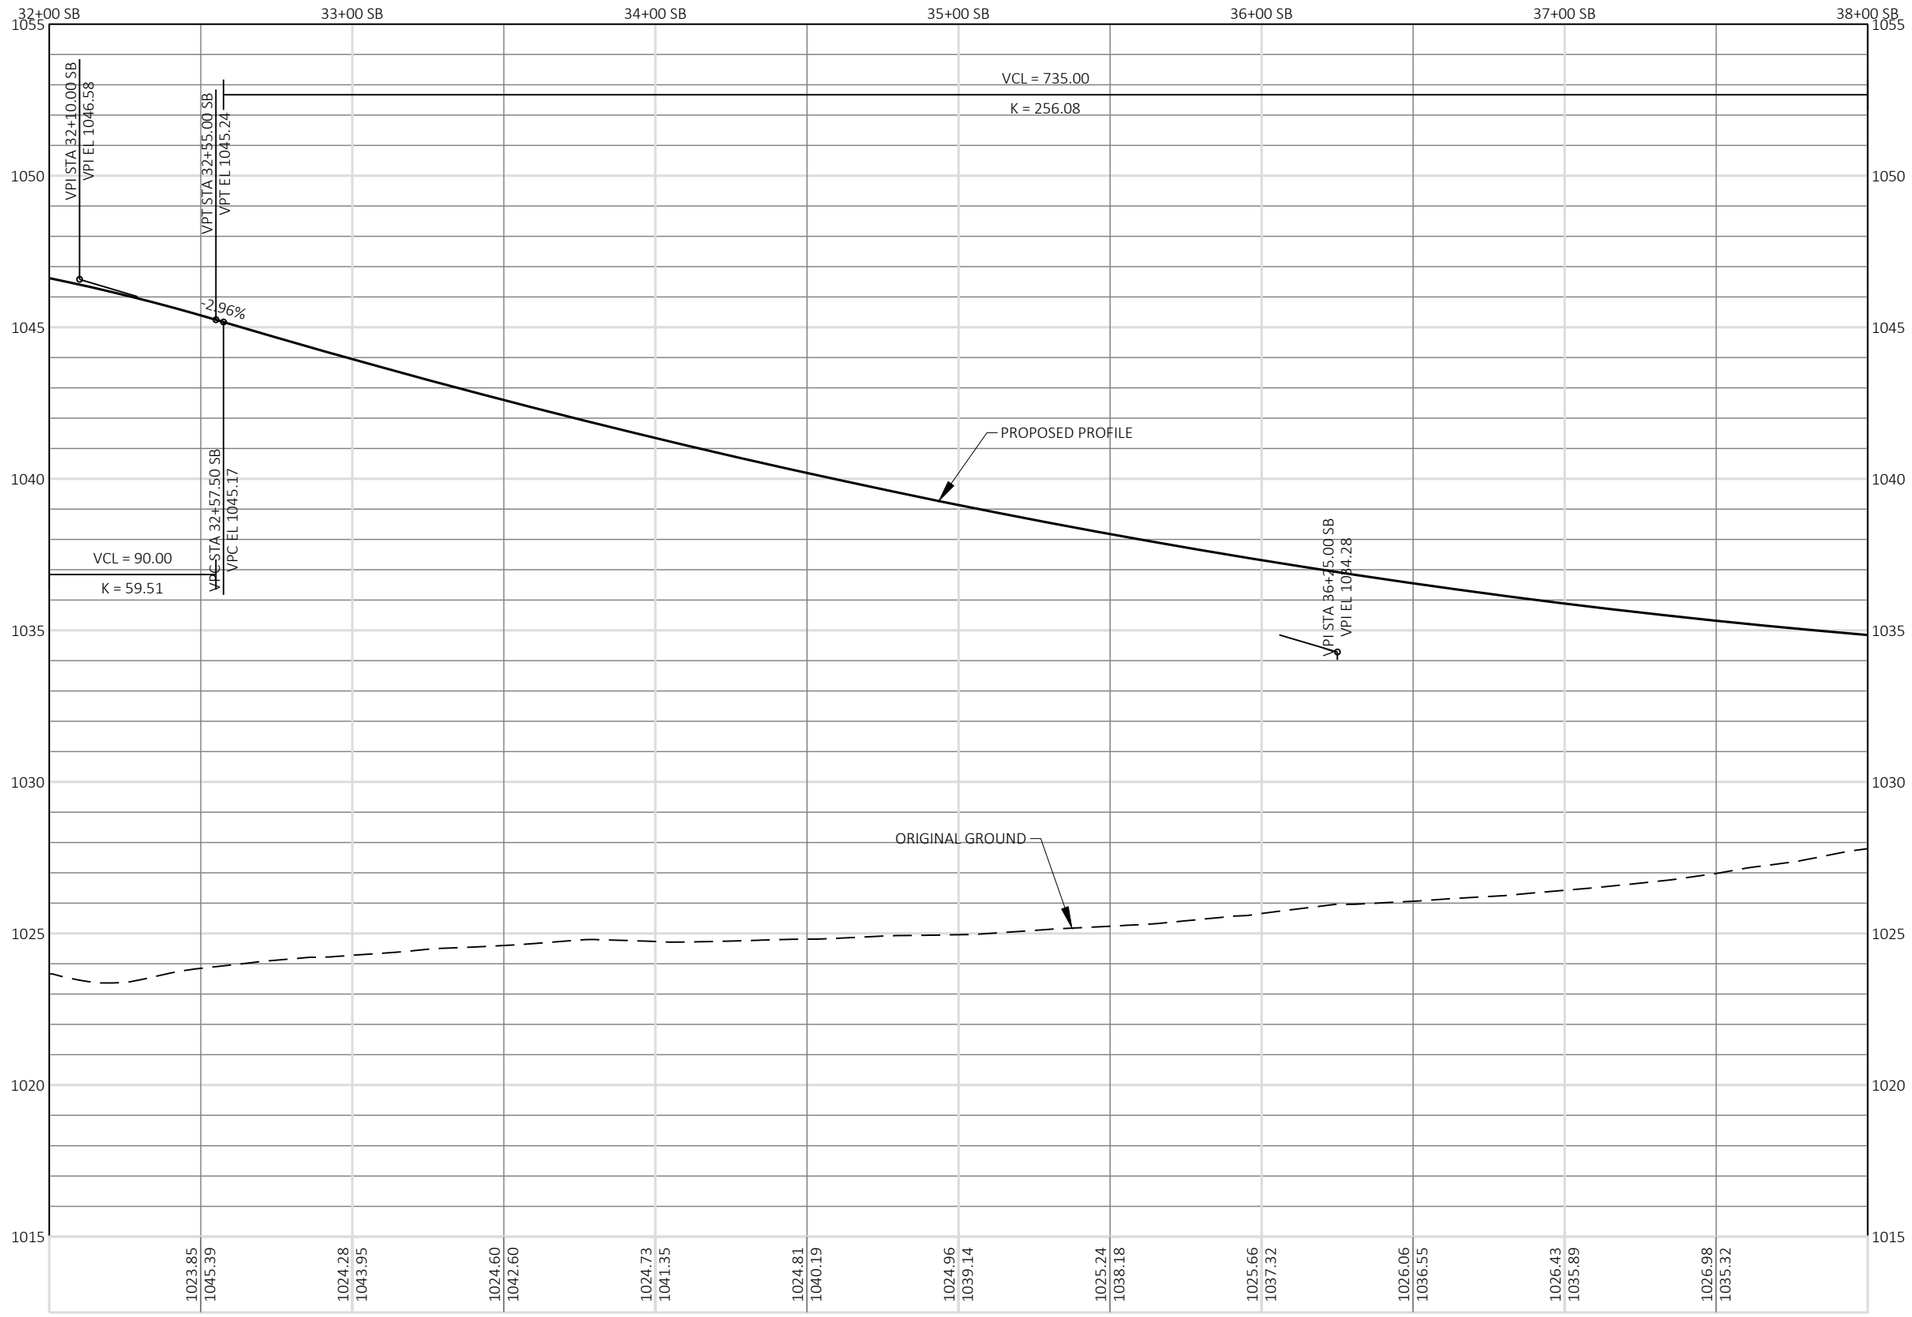

PROJECT NO: 1440-15-71	HWY: STH 23	COUNTY: FOND DU LAC	PPROFILE: CTH UU SOUTHBOUND	SHEET 204	E

FILE NAME : J:\JOBS2014\20142023\CAD\TRANSPORTATION\DWG\SHEETSPLAN\CTH UU PP DT1078.DWG
LAYOUT NAME - 13

PLOT DATE : 10/21/2019 11:21 AM PLOT BY : TURSKY, EVAN M. PLOT NAME : PLOT SCALE : 1 IN:50 FT

WISDOT/CADDS SHEET 44

PI STA = 38+74.28 SB
Y = 388965.18
X = 839629.32
DELTA = 1°41'58"
D = 0°21'20"
T = 119.53'
L = 239.05'
R = 8060.00'
PC STA = 37+54.75 SB
PT STA = 39+93.80 SB

N


PROP. R/W
SI
TLE
ALLIANT ENERGY 'OH' OVERHEAD LINE
EXISTING R/W
ATT UNDERGROUND 'FO' FIBER OPTIC LINE
ATT UNDERGROUND 'T' TELEPHONE LINE
CTH UU SOUTHBOUND RL
MATCH LINE STA. 38+00 SB
MATCH LINE STA. 38+00 NB
39+00 SB
39+00 NB
40+00 SB
41+00 SB
42+00 SB
43+00 SB
44+00 SB
CTH UU
BP: 10+00.00 R11
CTH UU NORTHBOUND RL
EXISTING R/W
ROAD 11 RL
ALLIANT ENERGY UNDERGROUND 'E' ELECTRIC LINE
ALLIANT ENERGY UNDERGROUND 'G' GAS LINE
SI
11+00 R11
ROAD 11
SI
PROP. R/W
PC: 11+85.48 R11
12+00 R11
PROP. R/W
PROP. R/W
PROP. R/W

PROJECT NO: 1440-15-71	HWY: STH 23	COUNTY: FOND DU LAC	PLAN: CTH UU NORTHBOUND AND SOUTHBOUND	SHEET 205	E


FILE NAME : J:\JOBS2014\20142023\CAD\TRANSPORTATION\DWG\SHEETSPLAN\CTH UU PP DT1078.DWG
LAYOUT NAME - 14
PLOT DATE : 10/21/2019 11:22 AM
PLOT BY : TURSKY, EVAN M.
PLOT NAME :
PLOT SCALE : 1 IN:50 FT

WISDOT/CADDS SHEET 44

CTH UU SOUTHBOUND

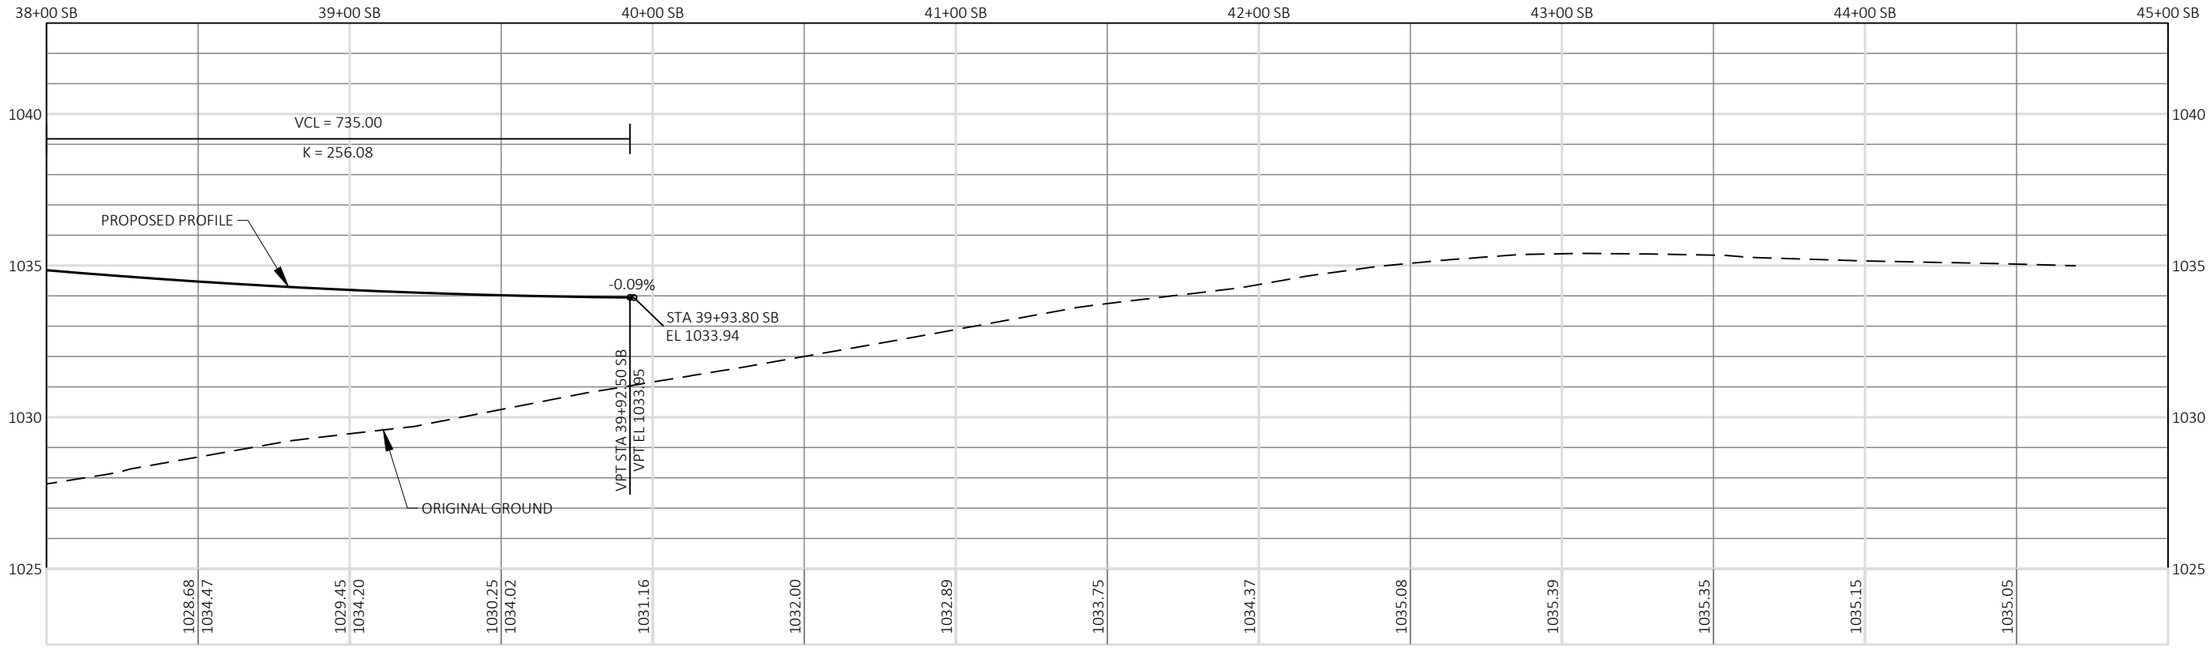


CTH UU NORTHBOUND

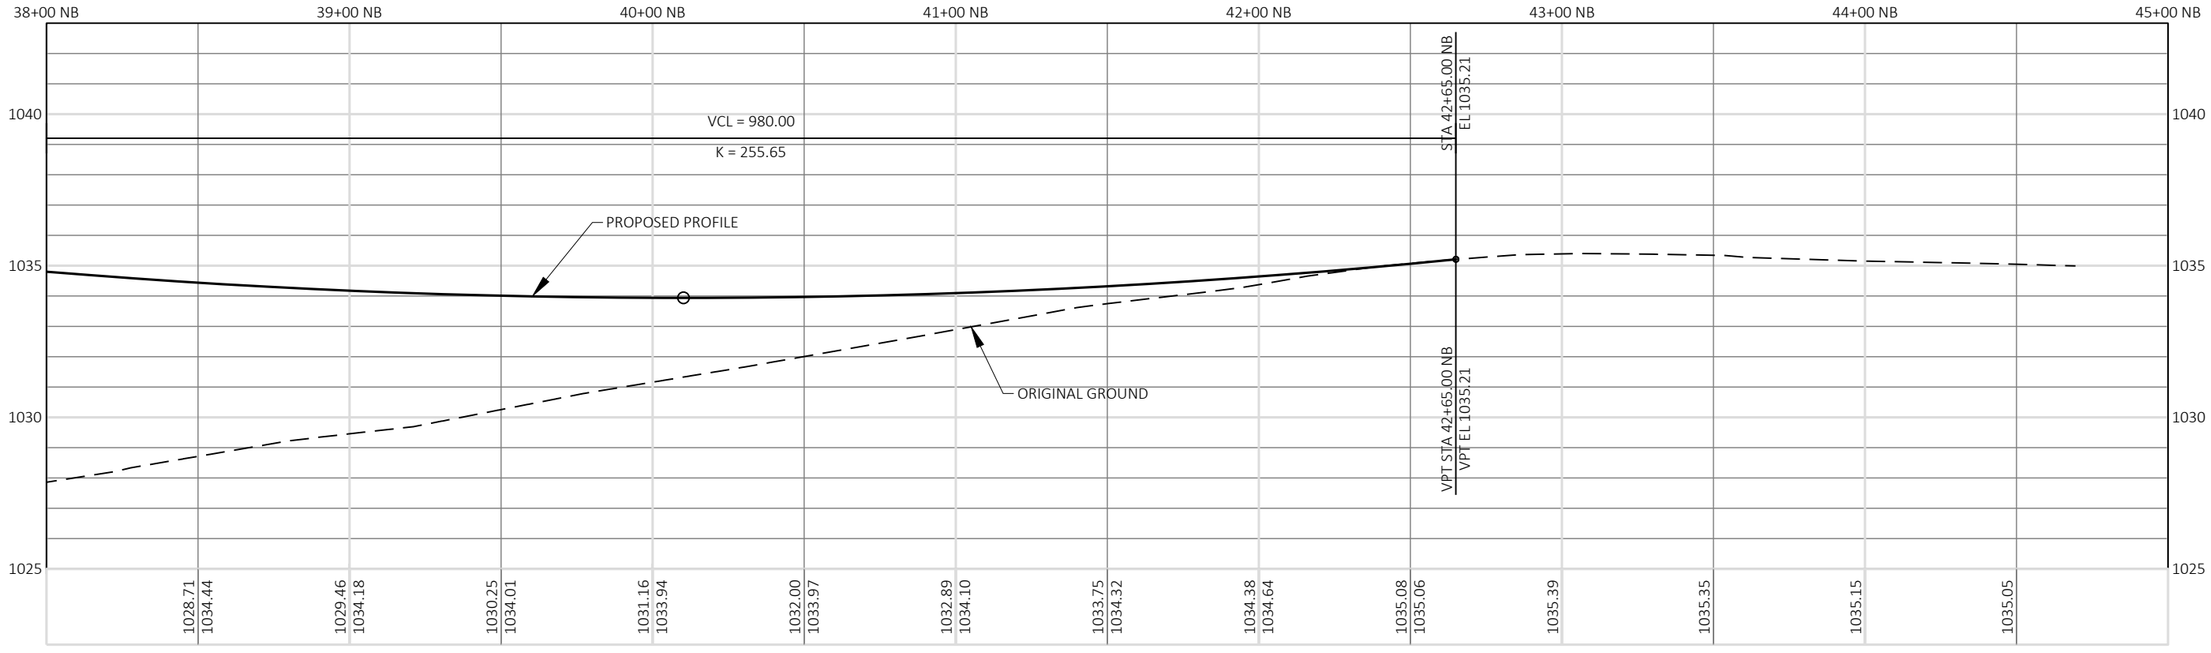


PROJECT NO: 1440-15-71	HWY: STH 23	COUNTY: FOND DU LAC	PROFILE: CTH UU NORTHBOUND AND SOUTHBOUND	SHEET 206	E

FILE NAME : J:\JOBS2014\20142023\CAD\TRANSPORTATION\DWG\SHEETSPLAN\CTH UU PP DT1078.DWG
LAYOUT NAME - 15
PLOT DATE : 10/21/2019 11:22 AM
PLOT BY : TURSKY, EVAN M.
PLOT NAME :
PLOT SCALE : 1 IN:50 FT
WISDOT/CADDS SHEET 44

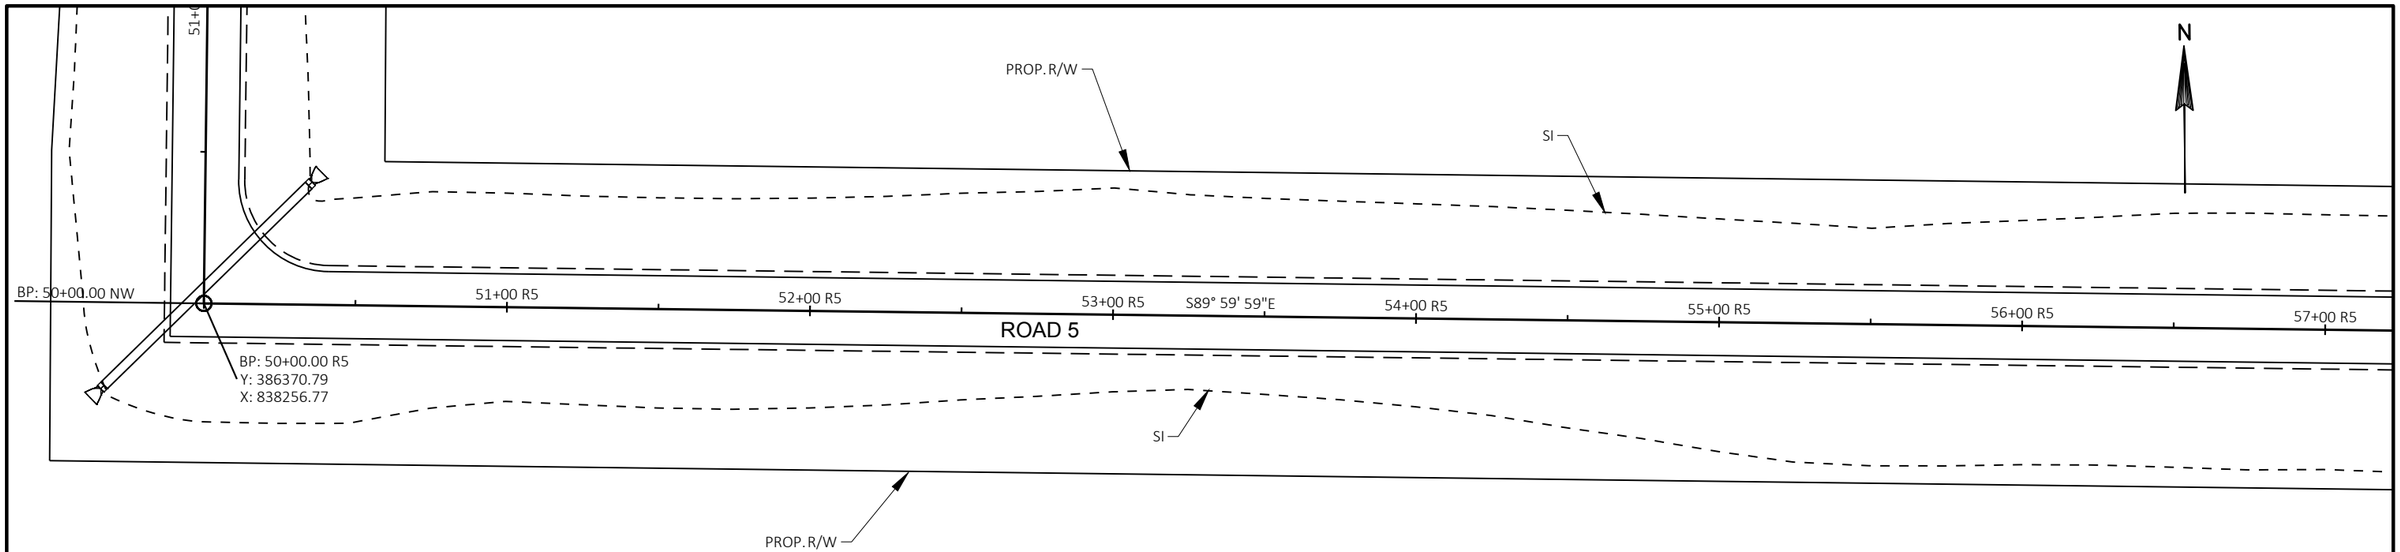



5

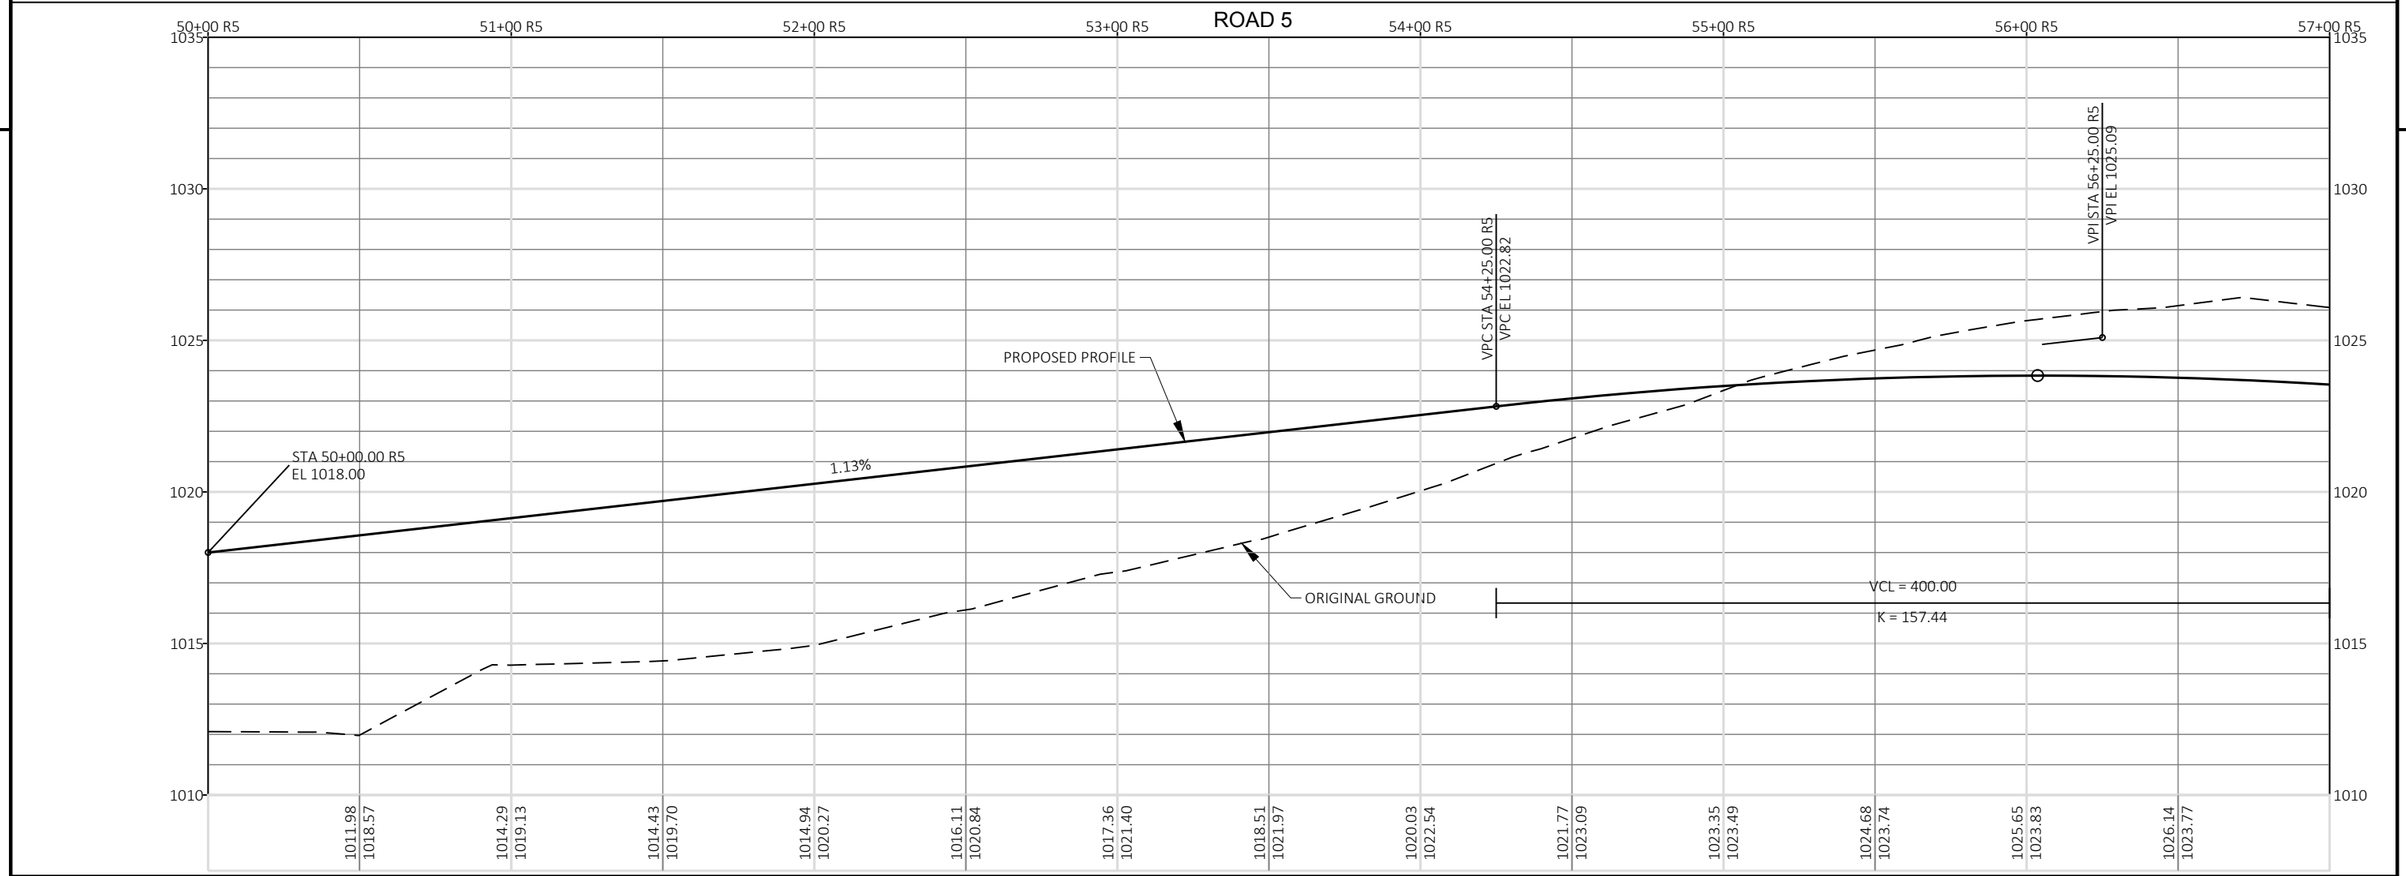

5

PROJECT NO: 1440-15-71	HWY: STH 23	COUNTY: FOND DU LAC	PLAN AND PROFILE: ROAD 5	SHEET 207	E

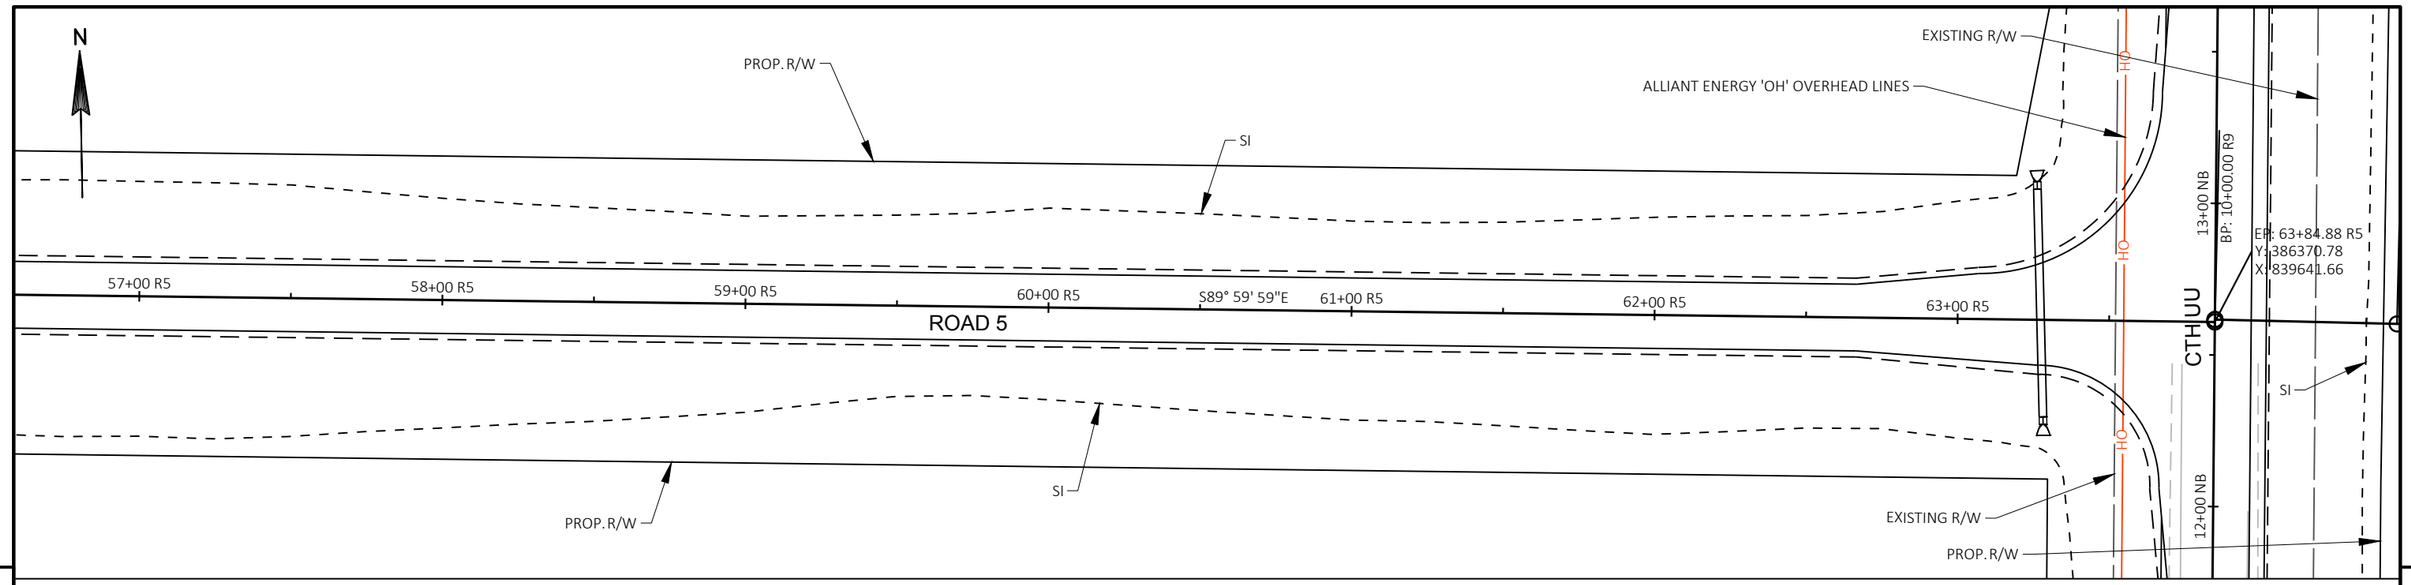

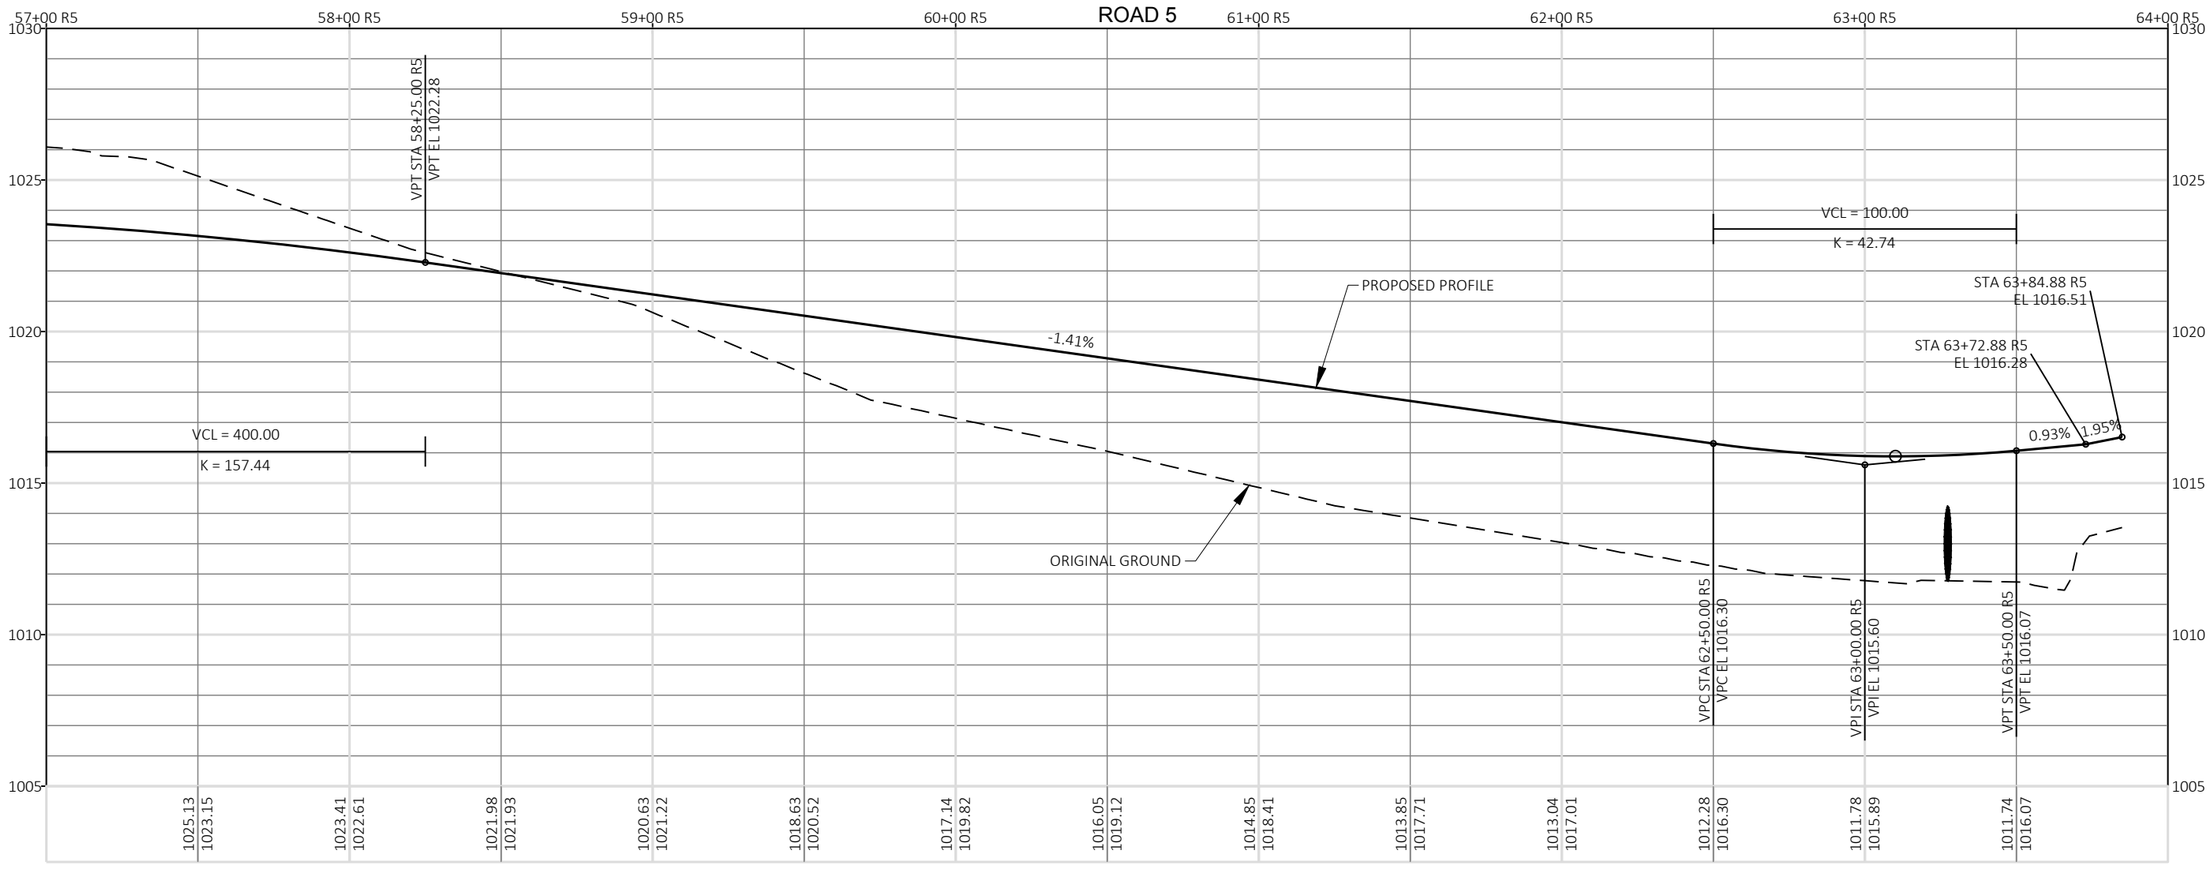



PROJECT NO: 1440-15-71	HWY: STH 23	COUNTY: FOND DU LAC	PLAN AND PROFILE: ROAD 5	SHEET 208	E

FILE NAME : J:\JOBS2014\20142023\CAD\TRANSPORTATION\DWG\SHEETSPLAN\ROAD 5 PP DT1078.DWG
LAYOUT NAME - 02

PLOT DATE : 10/21/2019 1:25 PM PLOT BY : TURSKY, EVAN M. PLOT NAME : PLOT SCALE : 1 IN:50 FT

WISDOT/CADDS SHEET 44

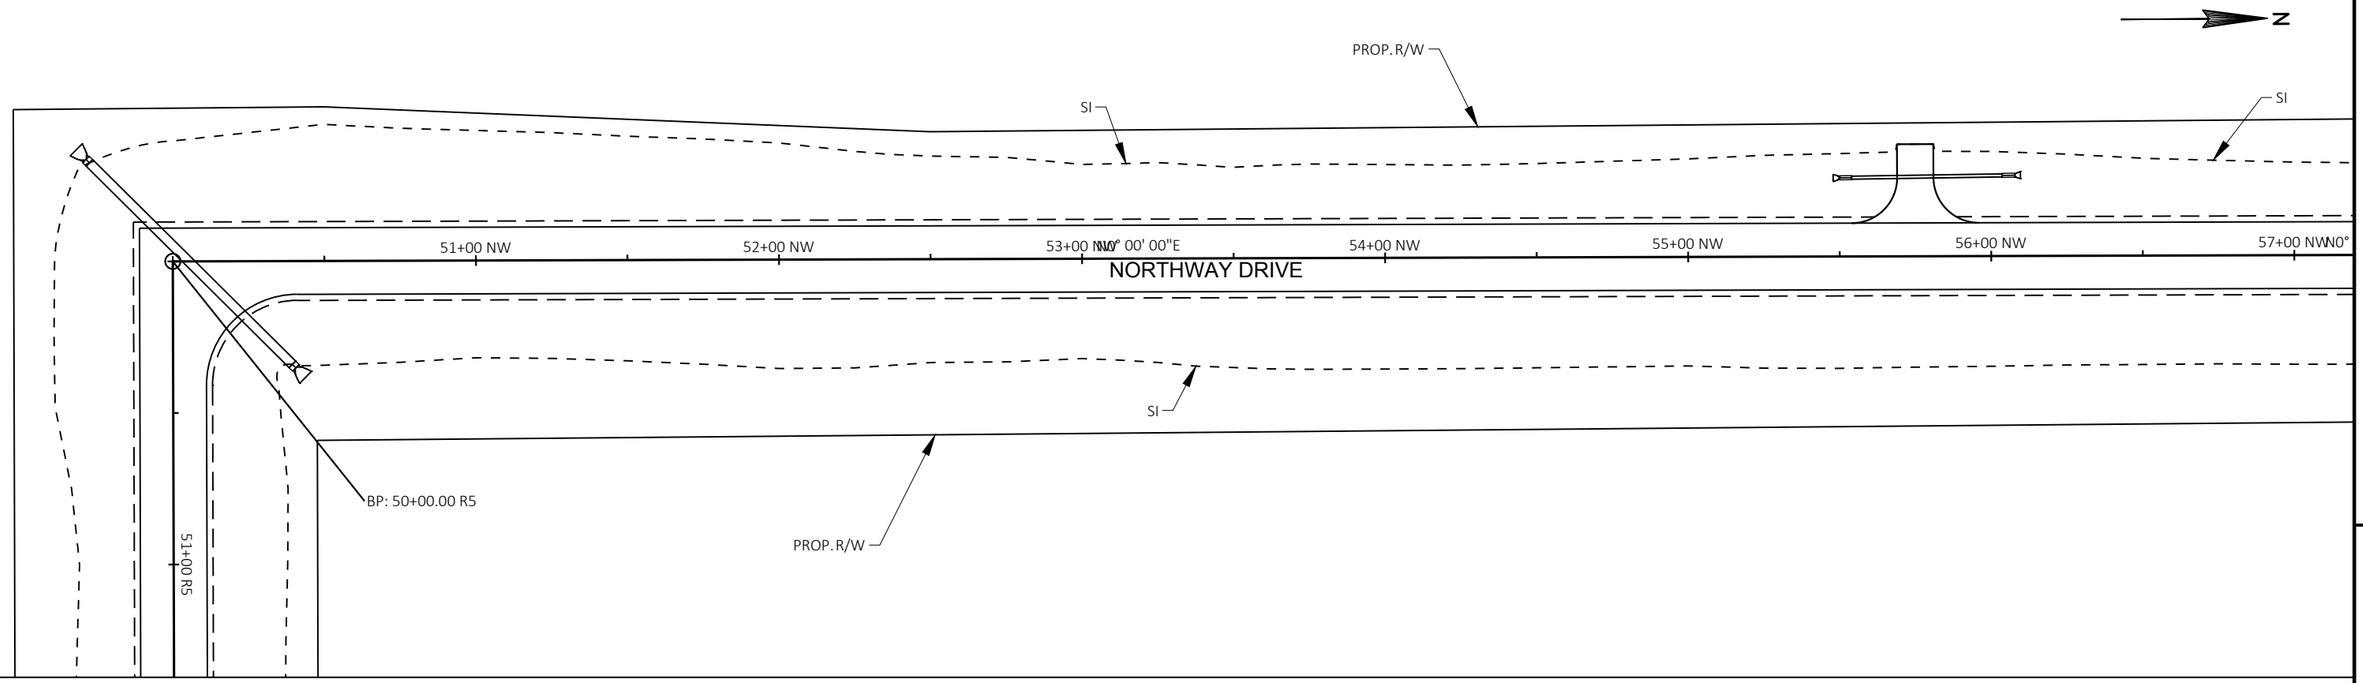

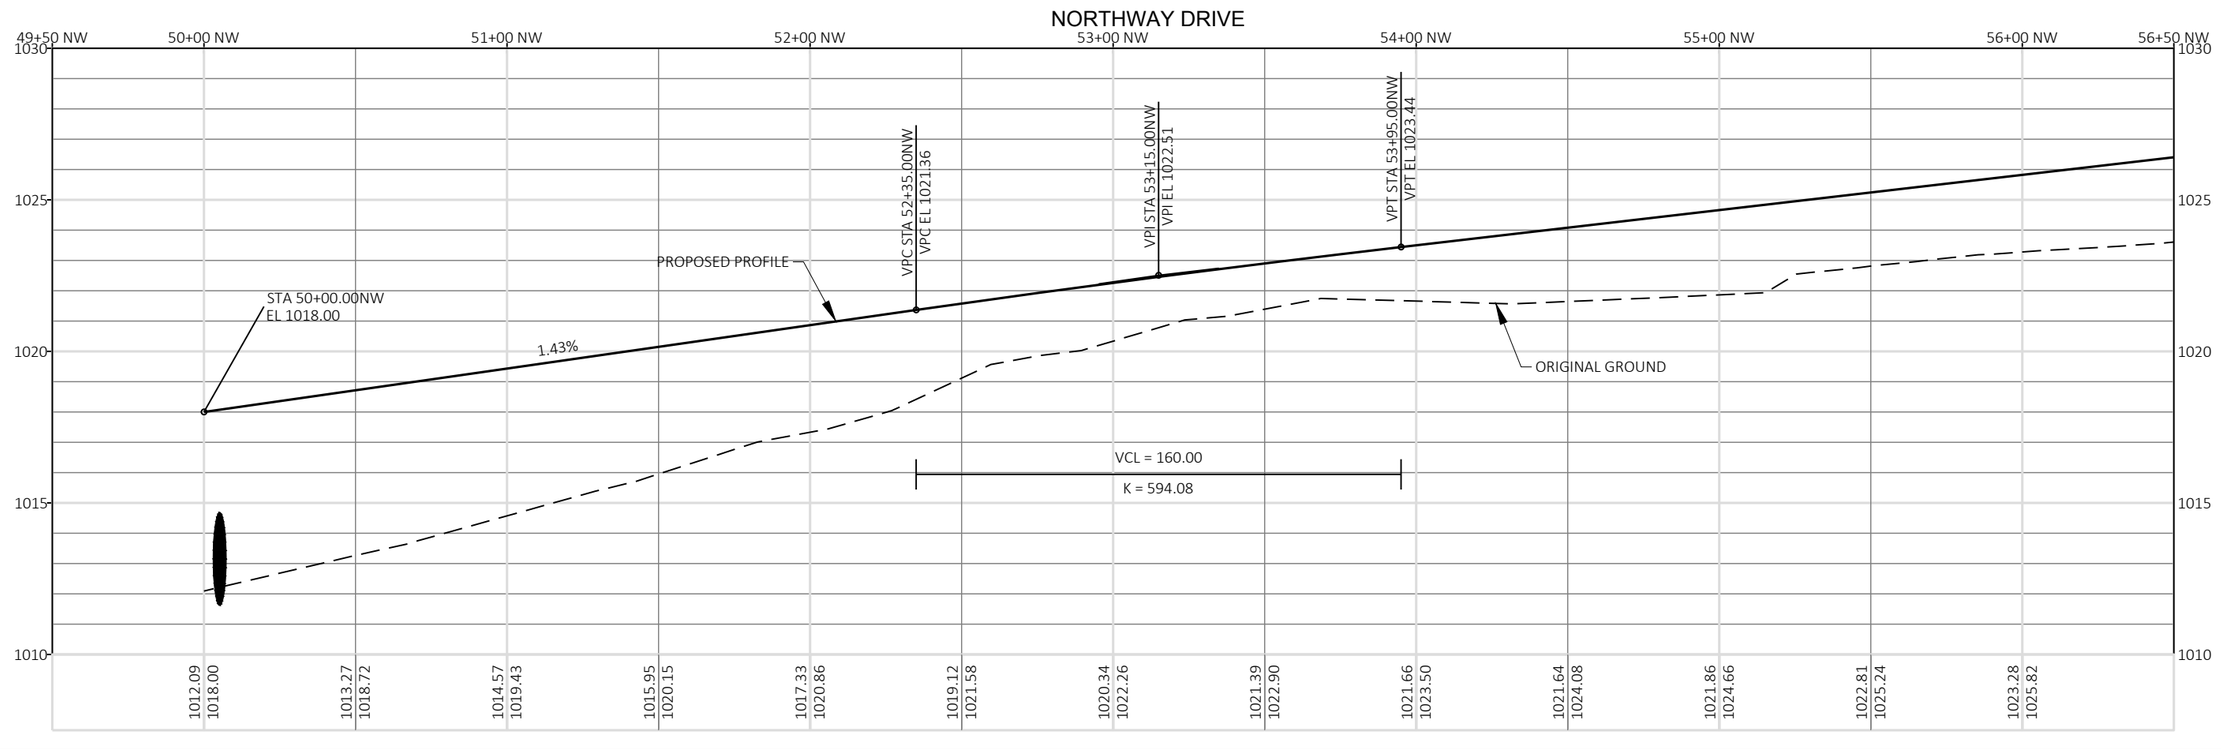


PROJECT NO: 1440-15-71	HWY: STH 23	COUNTY: FOND DU LAC	PLAN AND PROFILE: NORTHWAY DRIVE	SHEET 209	E

FILE NAME : J:\JOBS2014\20142023\CAD\TRANSPORTATION\DWG\SHEETSPLAN\NORTHWAY PP DT1078.DWG
LAYOUT NAME - 01


PLOT DATE : 10/21/2019 12:47 PM PLOT BY : TURSKY, EVAN M. PLOT NAME : PLOT SCALE : 1 IN:50 FT

WISDOT/CADDS SHEET 44

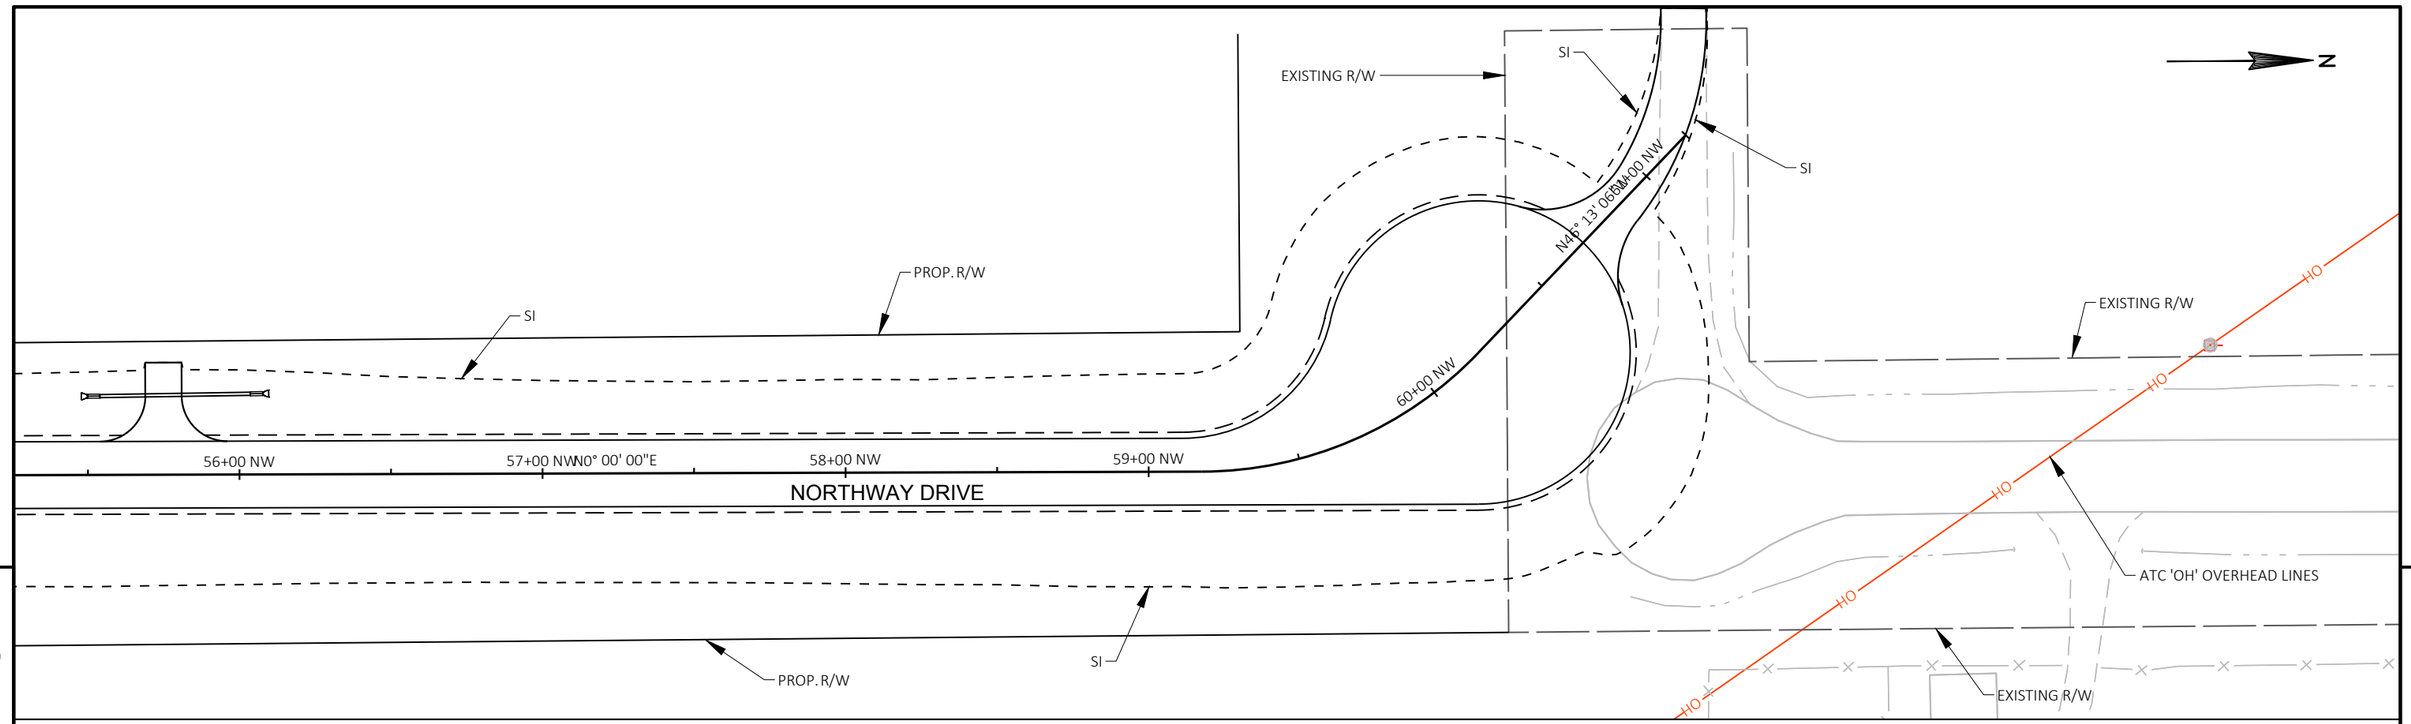

5

5

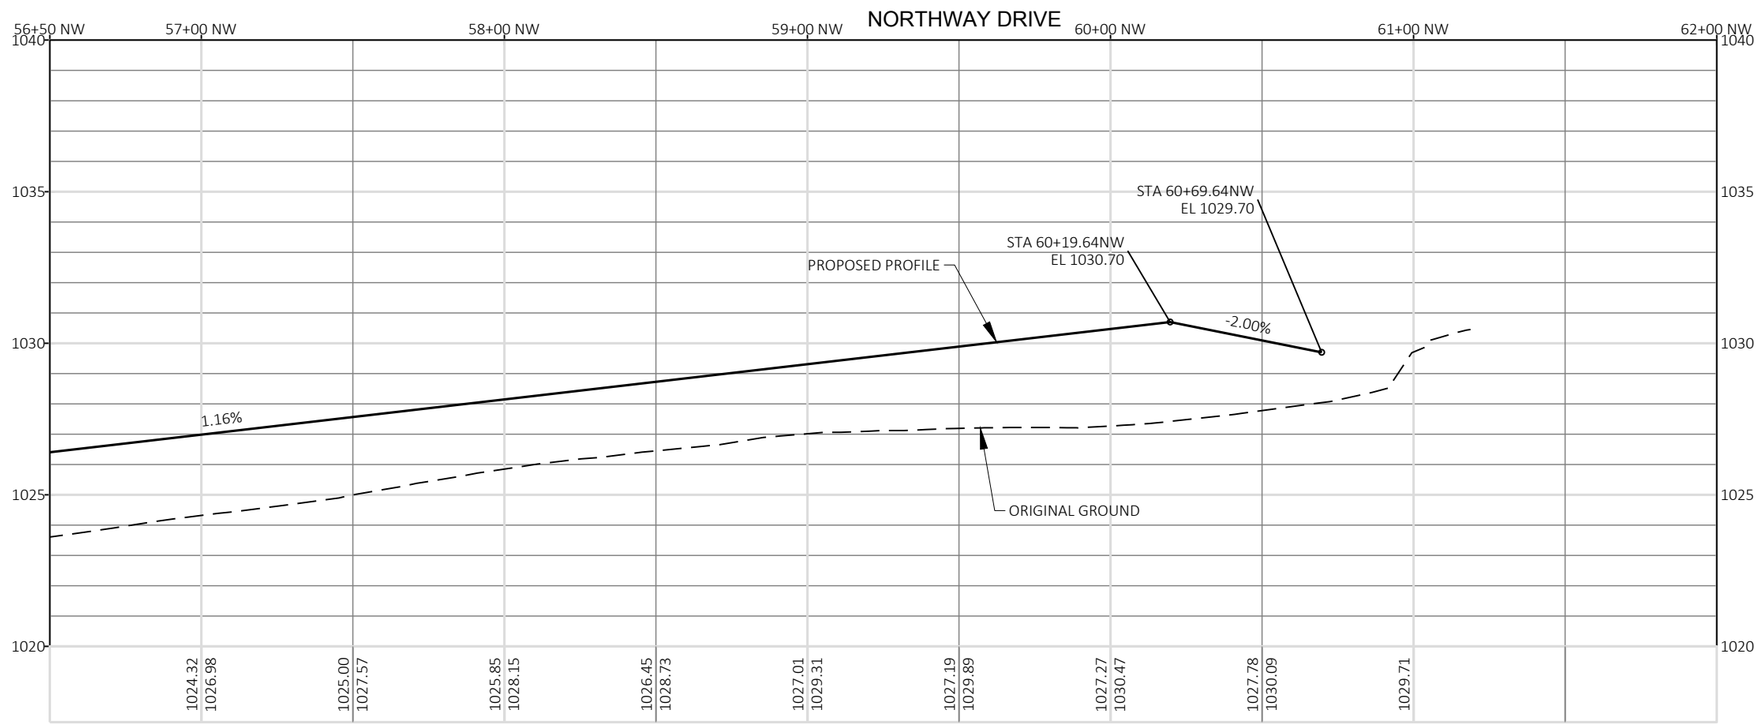



PROJECT NO: 1440-15-71	HWY: STH 23	COUNTY: FOND DU LAC	PLAN AND PROFILE: NORTHWAY DRIVE	SHEET 210	E

FILE NAME : J:\JOBS2014\20142023\CAD\TRANSPORTATION\DWG\SHEETSPLAN\NORTHWAY PP DT1078.DWG
LAYOUT NAME - 02

PLOT DATE : 10/21/2019 12:48 PM PLOT BY : TURSKY, EVAN M. PLOT NAME : PLOT SCALE : 1 IN:50 FT


WISDOT/CADDS SHEET 44

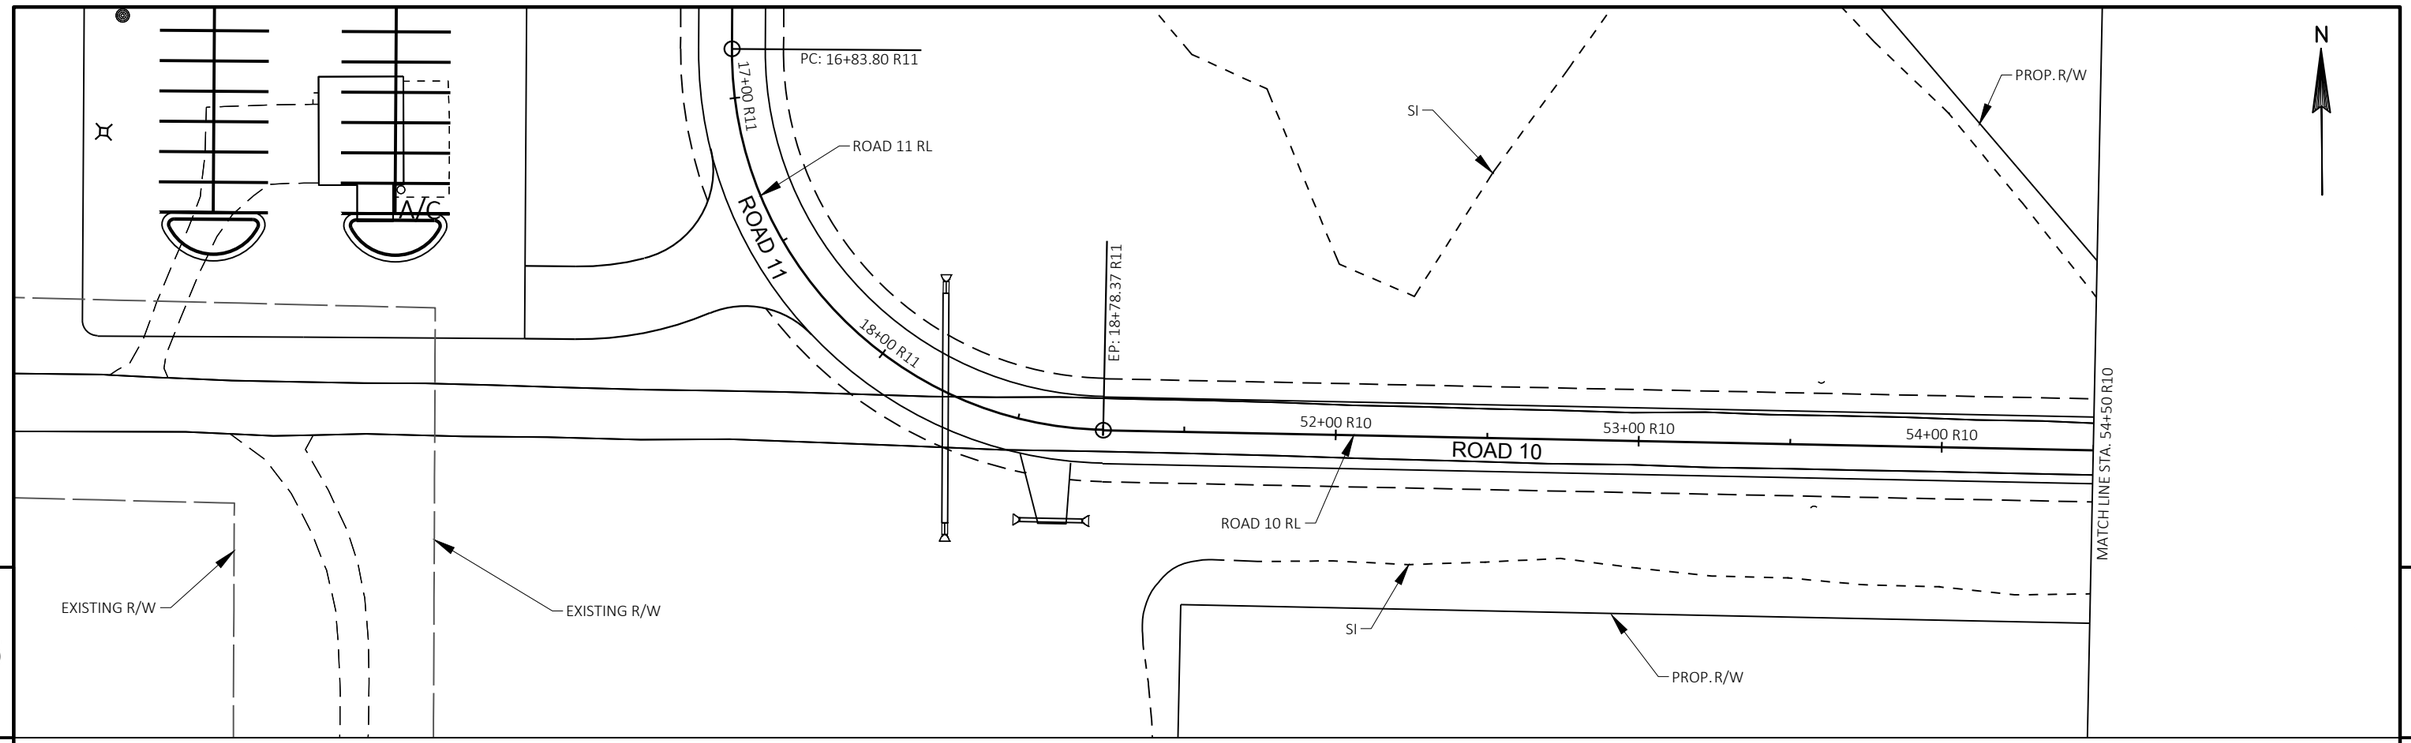


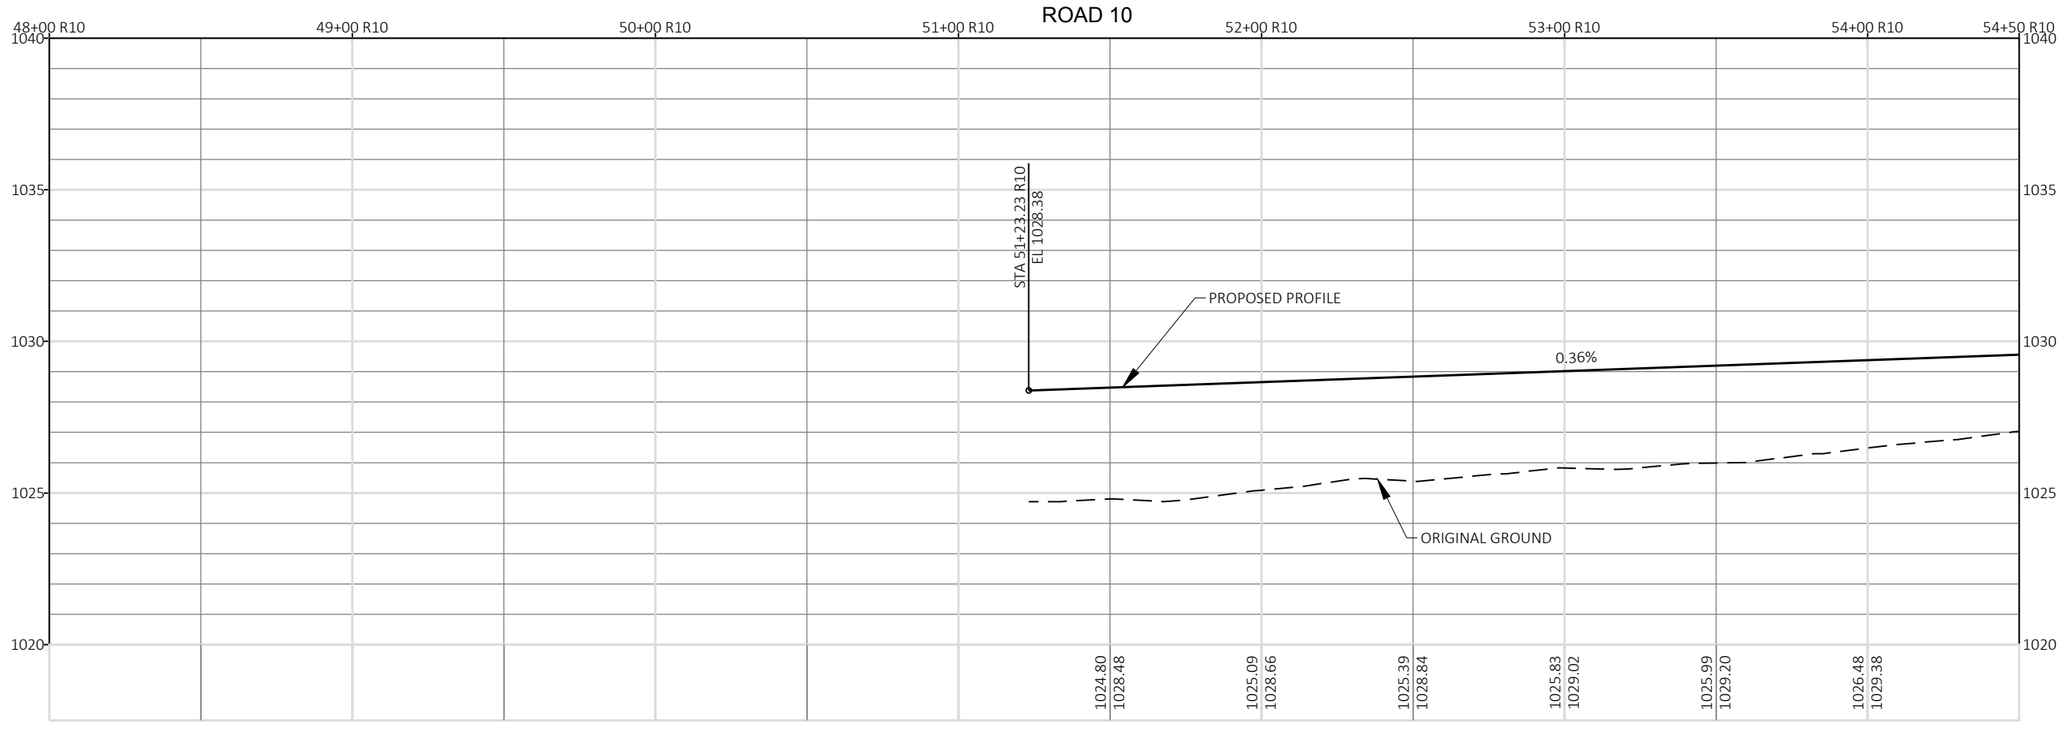

PROJECT NO: 1440-15-71	HWY: STH 23	COUNTY: FOND DU LAC	PLAN AND PROFILE: ROAD 10	SHEET 211	E

FILE NAME : J:\JOBS2014\20142023\CAD\TRANSPORTATION\DWG\SHEETSPLAN\ROAD 10 PP DT1078.DWG
LAYOUT NAME - 01
PLOT DATE : 10/21/2019 12:17 PM
PLOT BY : SCHULTZ, ANDREW K.
PLOT NAME :
PLOT SCALE : 1 IN:50 FT
WISDOT/CADDS SHEET 44

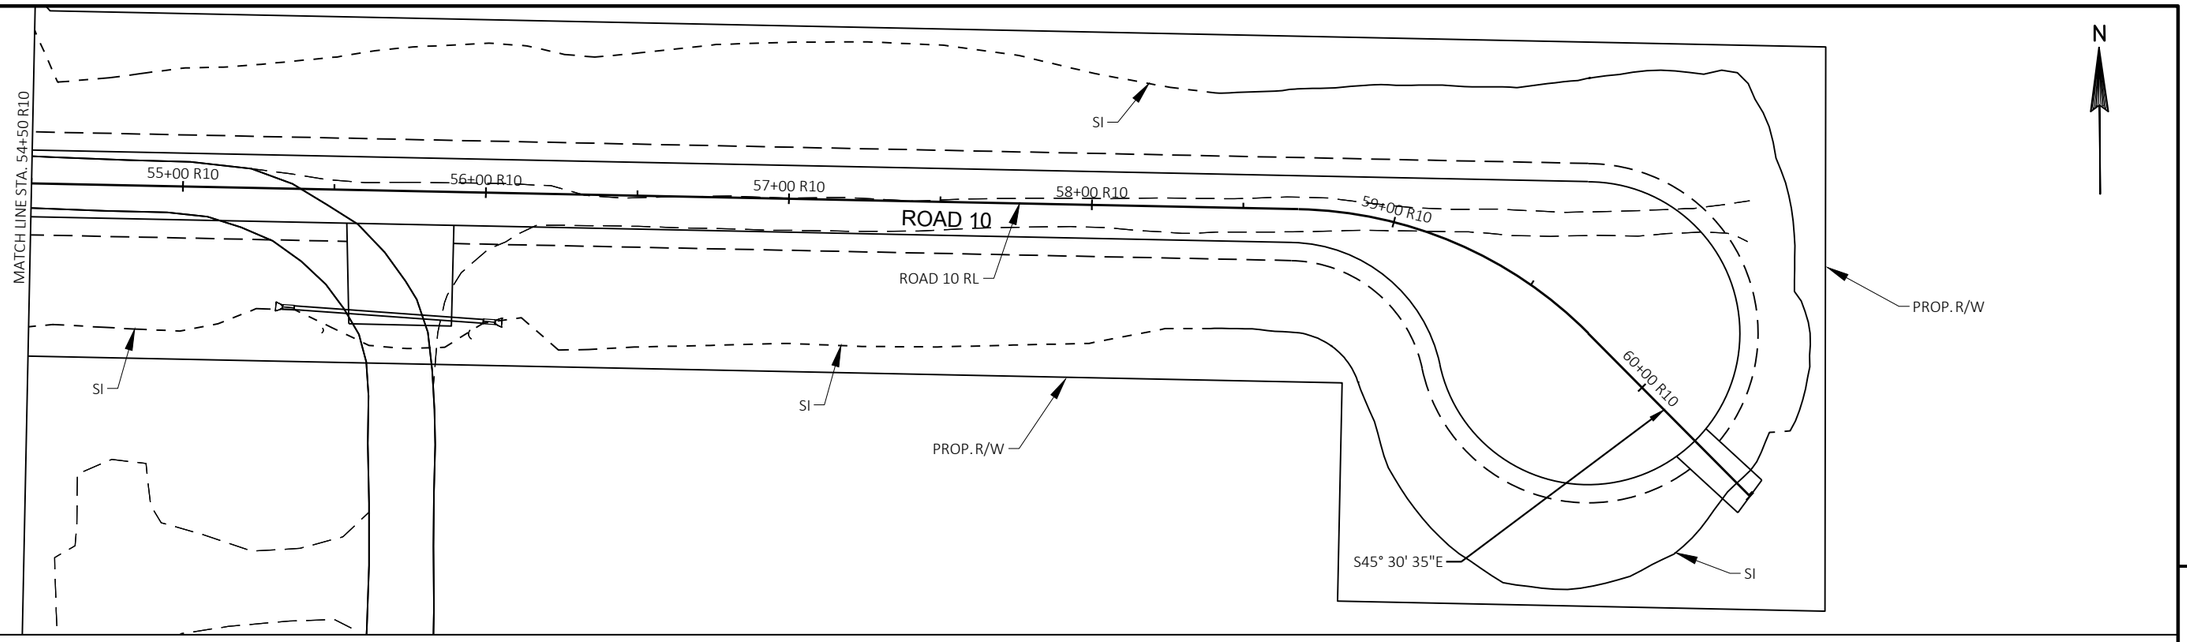

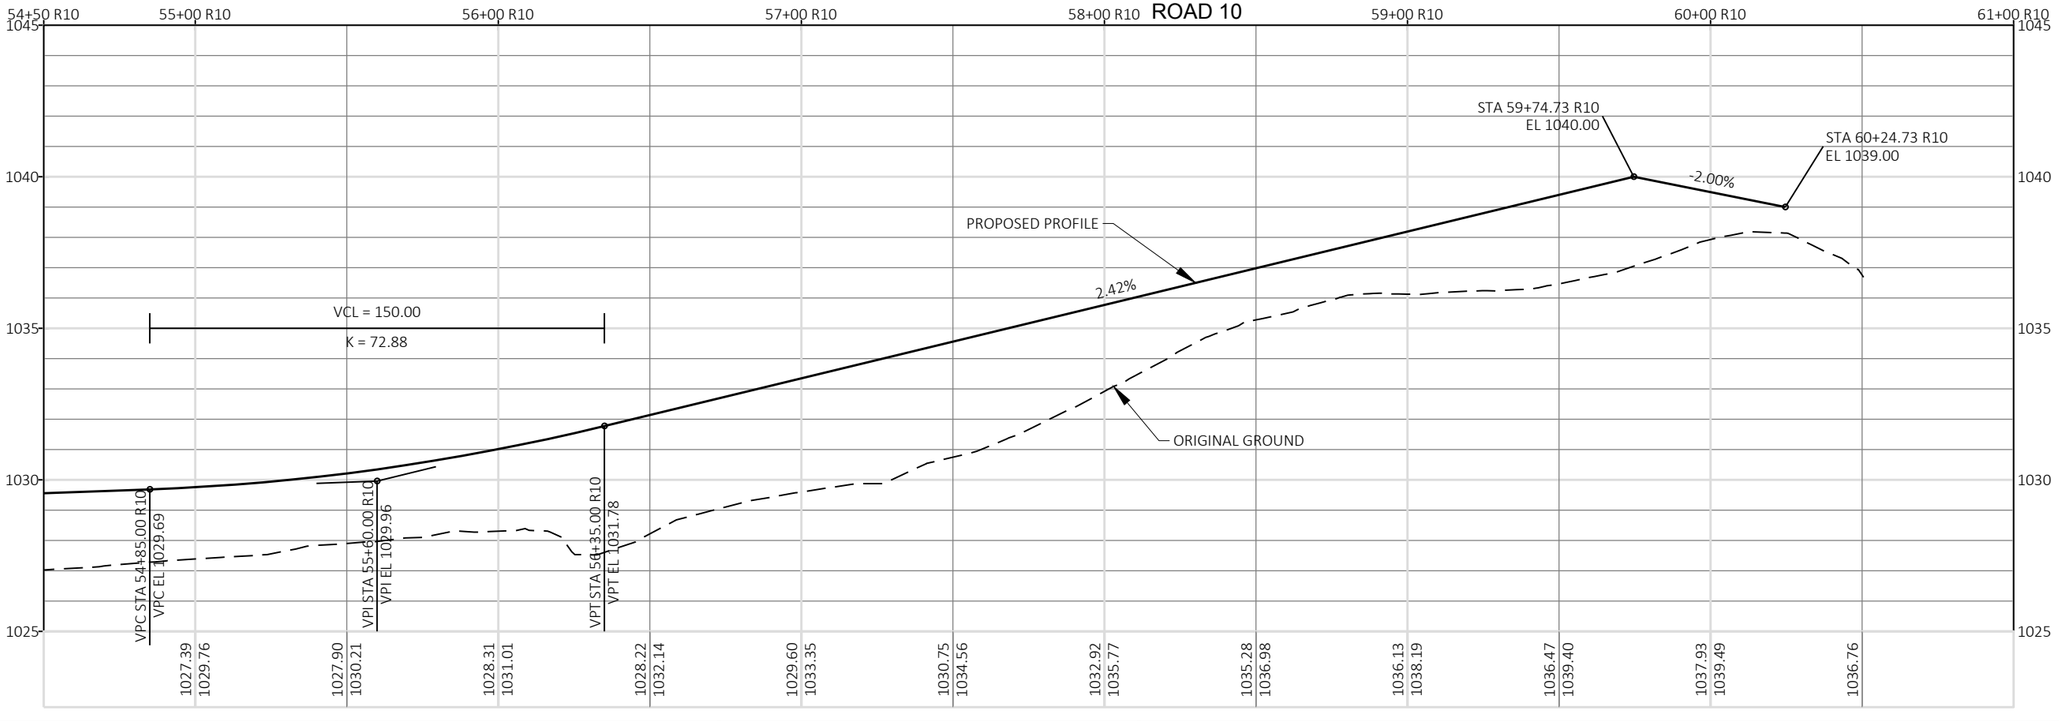


PROJECT NO: 1440-15-71	HWY: STH 23	COUNTY: FOND DU LAC	PLAN AND PROFILE: ROAD 10	SHEET 212	E

FILE NAME : J:\JOBS2014\20142023\CAD\TRANSPORTATION\DWG\SHEETSPLAN\ROAD 10 PP DT1078.DWG
LAYOUT NAME - 02

PLOT DATE : 10/21/2019 12:17 PM PLOT BY : SCHULTZ, ANDREW K. PLOT NAME : PLOT SCALE : 1 IN:50 FT


WISDOT/CADDS SHEET 44

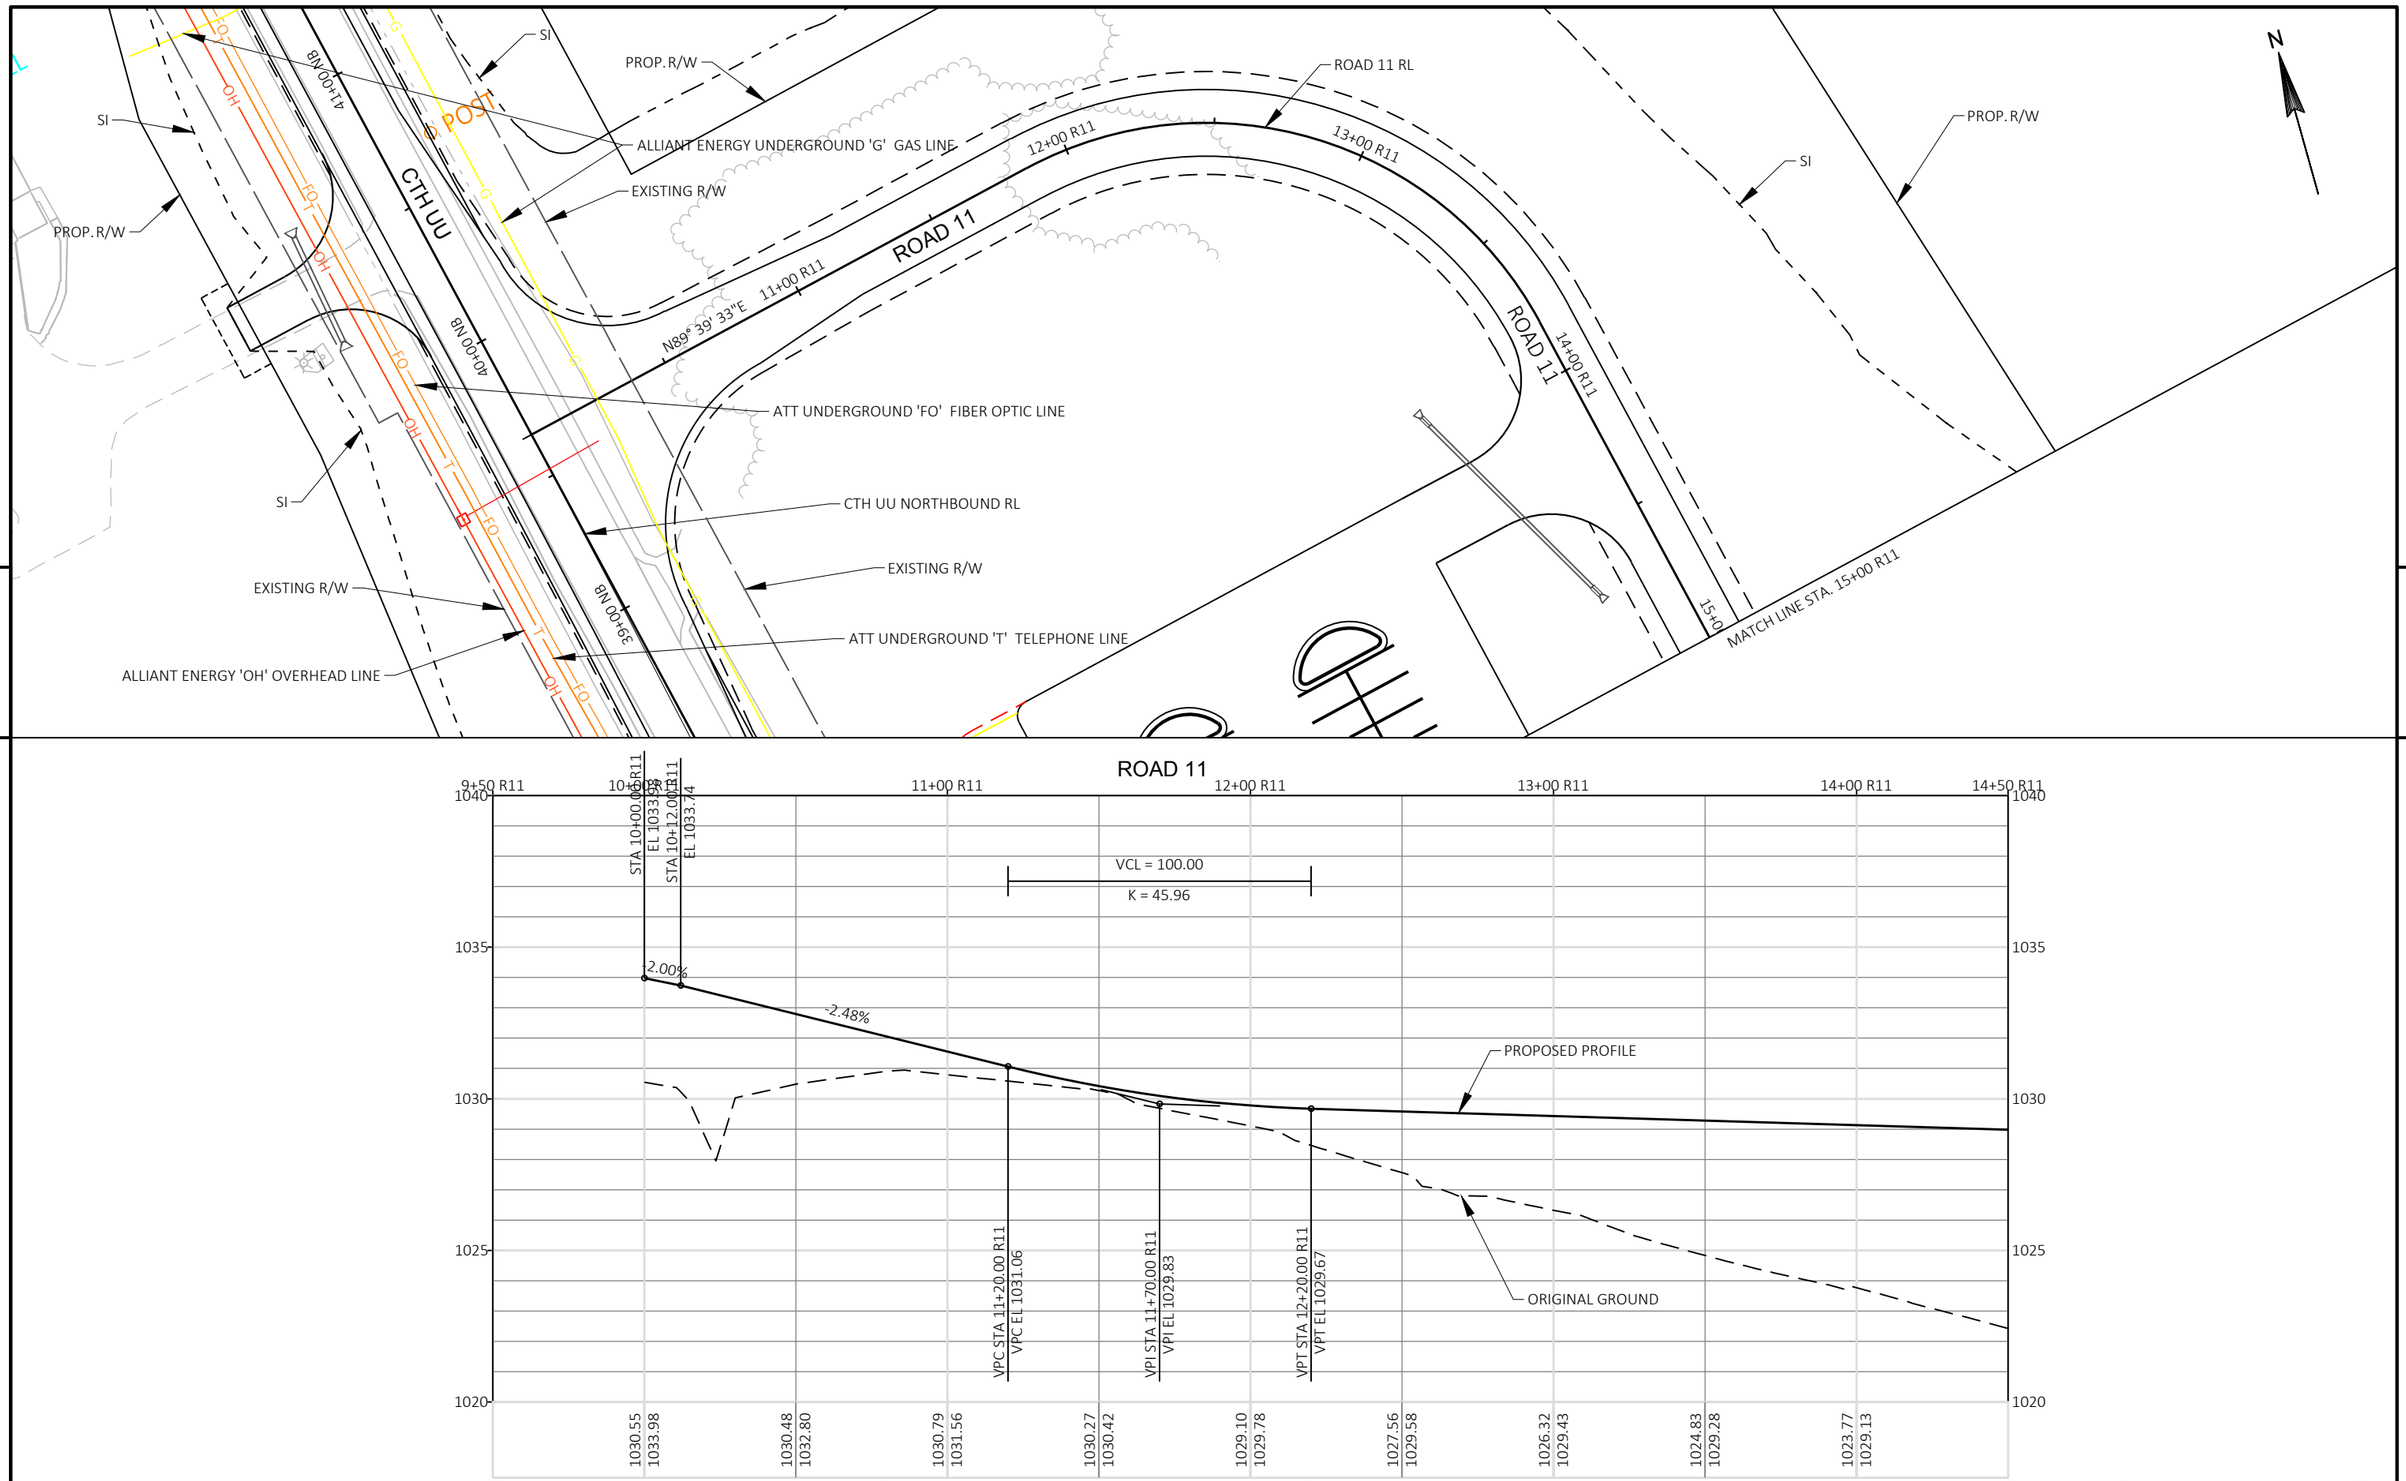


PROJECT NO: 1440-15-71	HWY: STH 23	COUNTY: FOND DU LAC	PLAN AND PROFILE: ROAD 11	SHEET 213	E

FILE NAME : J:\JOBS2014\20142023\CAD\TRANSPORTATION\DWG\SHEETSPLAN\ROAD 11 PP DT1078.DWG
LAYOUT NAME - 01

PLOT DATE : 10/21/2019 12:12 PM PLOT BY : SCHULTZ, ANDREW K. PLOT NAME : PLOT SCALE : 1 IN:50 FT

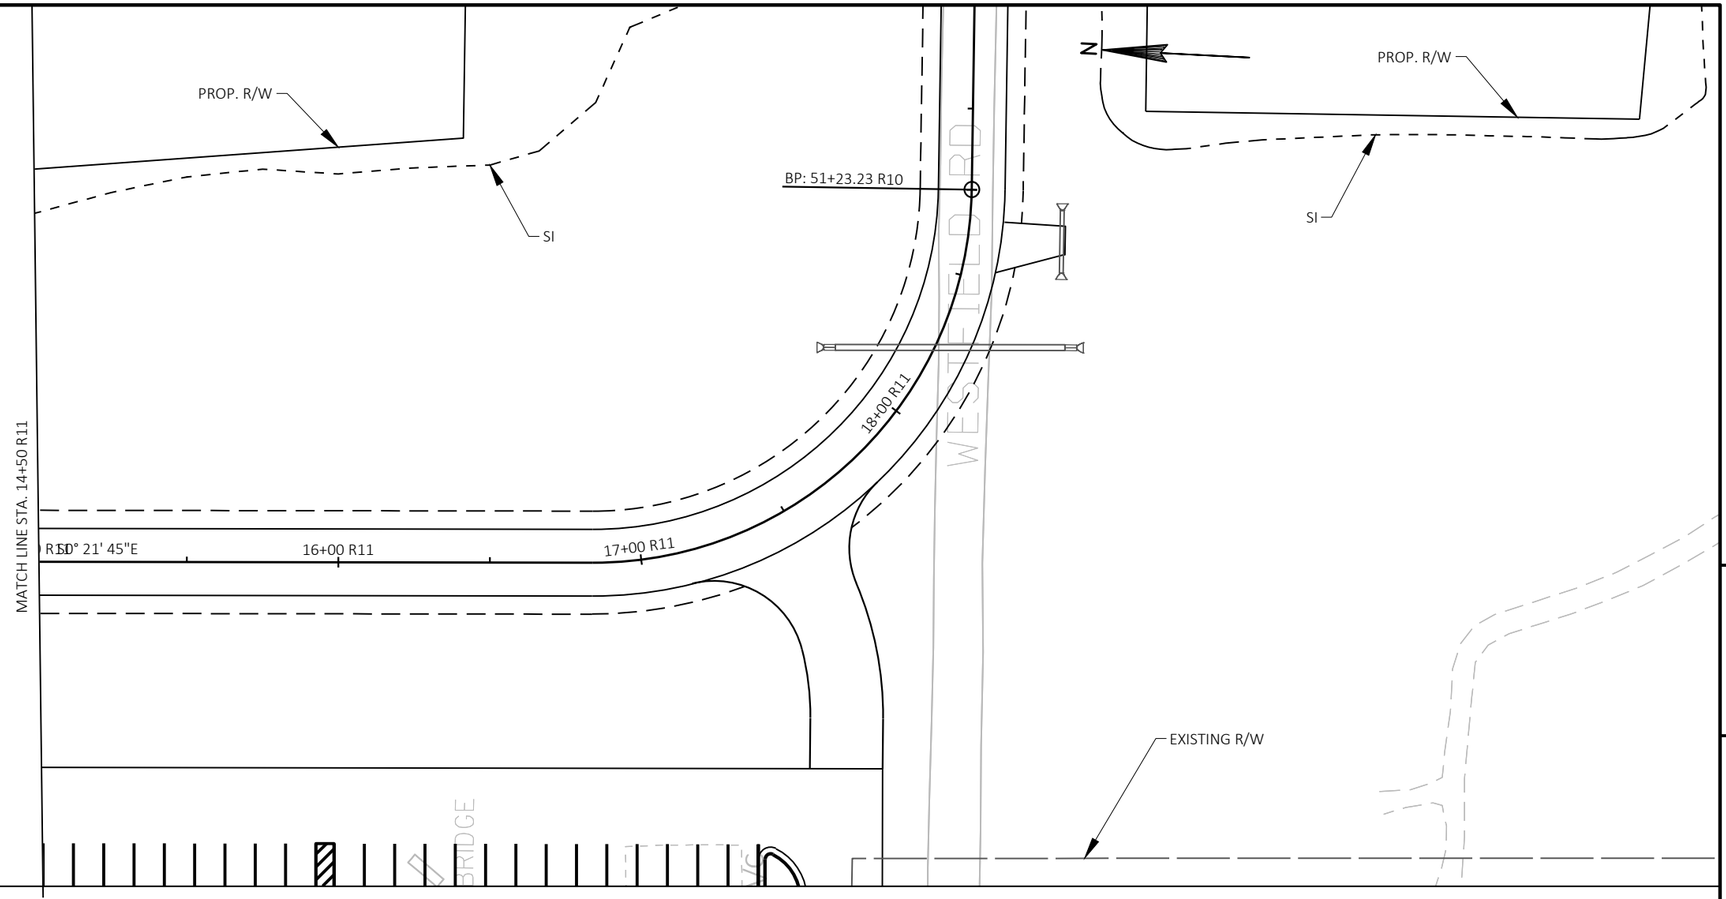

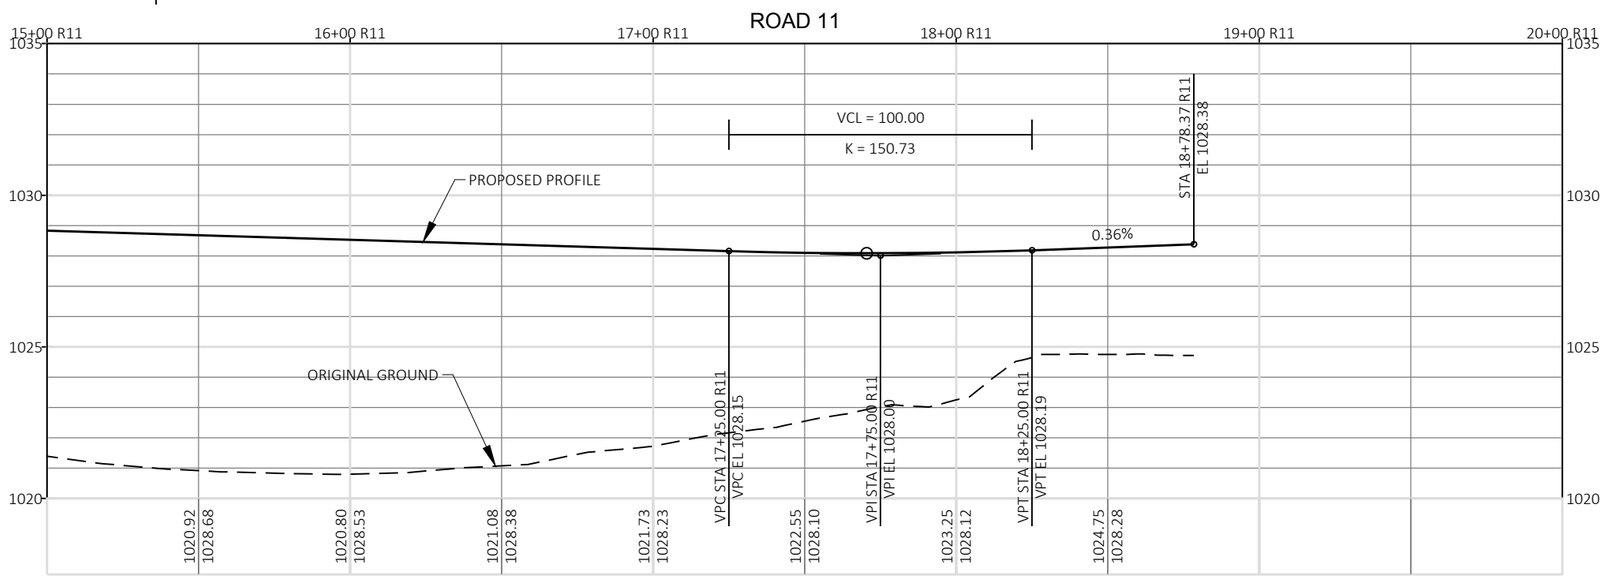



PROJECT NO: 1440-15-71	HWY: STH 23	COUNTY: FOND DU LAC	PLAN AND PROFILE: ROAD 11	SHEET 214	E

FILE NAME : J:\JOBS2014\20142023\CAD\TRANSPORTATION\DWG\SHEETSPLAN\ROAD 11 PP DT1078.DWG
LAYOUT NAME - 02

PLOT DATE : 10/21/2019 12:12 PM PLOT BY : SCHULTZ, ANDREW K. PLOT NAME : PLOT SCALE : 1 IN:50 FT

WISDOT/CADDS SHEET 44

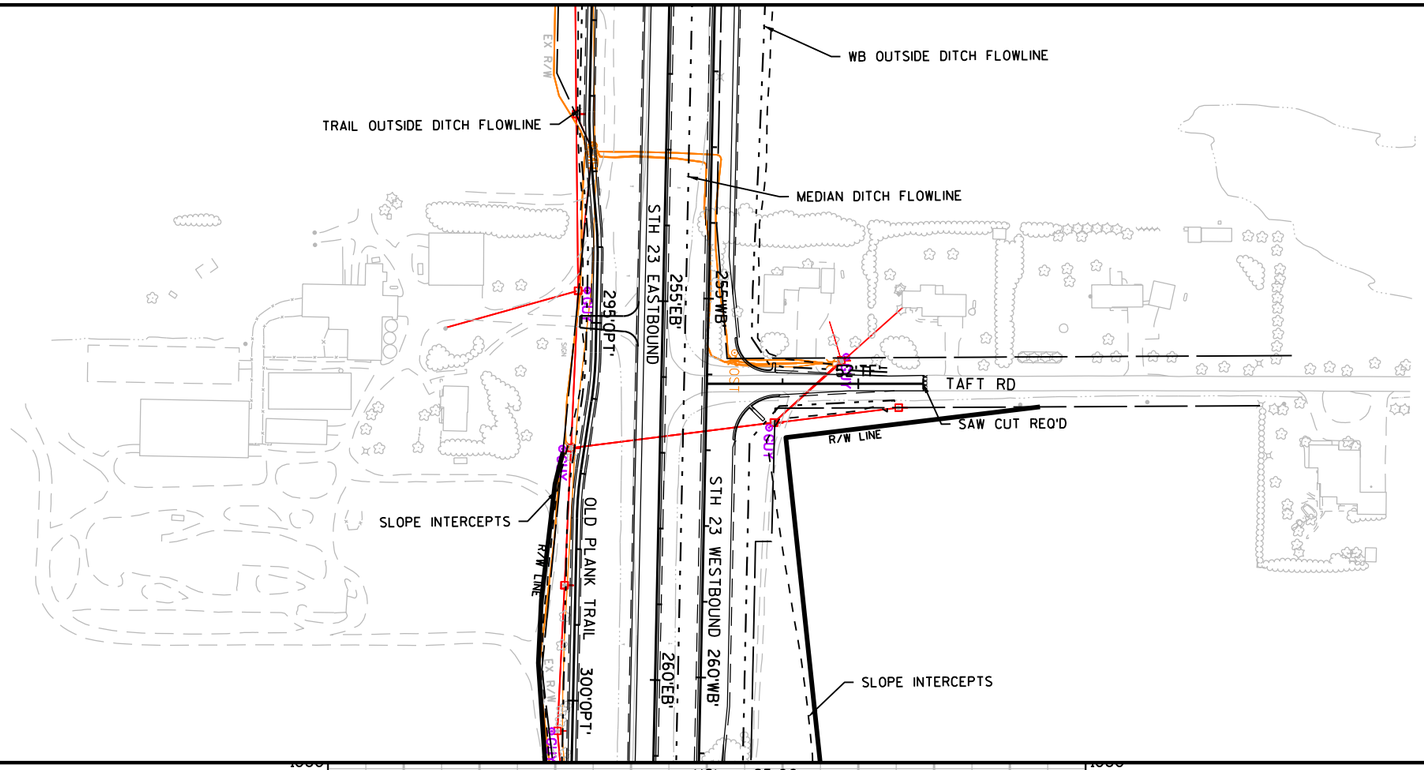

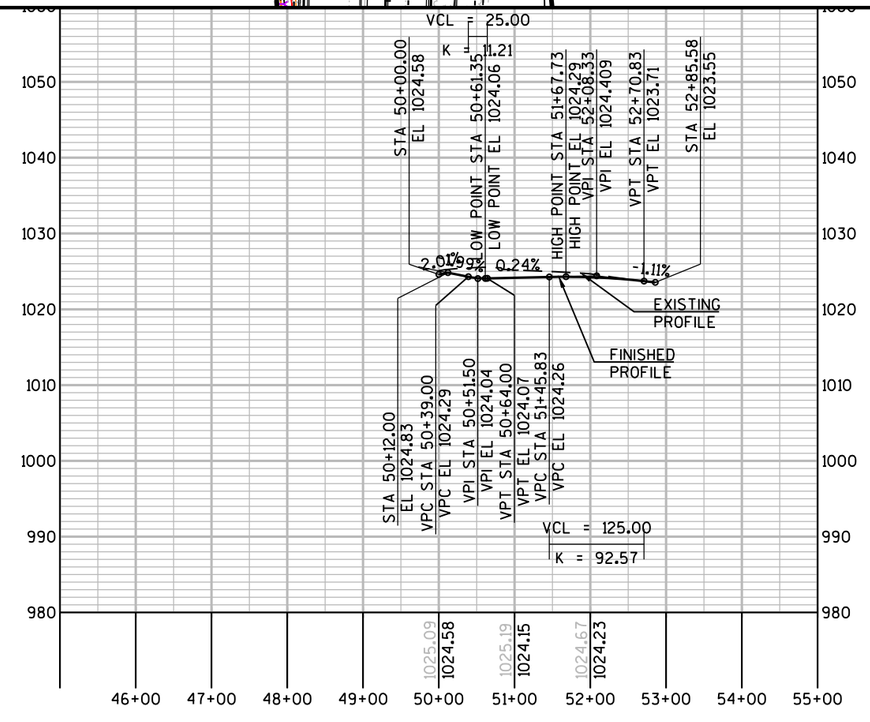



PROJECT NO: 1440-15-71	HWY: STH 23	COUNTY: FOND DU LAC	PLAN AND PROFILE: TAFT ROAD ('TF')	SHEET 215	E

FILE NAME : N:\PDS\C3D\14401501\SHEETSPLAN\PLAN AND PROFILES\MAINLINE\14401571\14401571-STH 23 - SIDEROADS.DWG
LAYOUT NAME - 14401571_PP17

PLOT DATE : 8/22/2019 12:59 PM PLOT BY : MARTENS, JOHN M PLOT NAME : PLOT SCALE : 1 IN:200 FT

WISDOT/CADDS SHEET 44

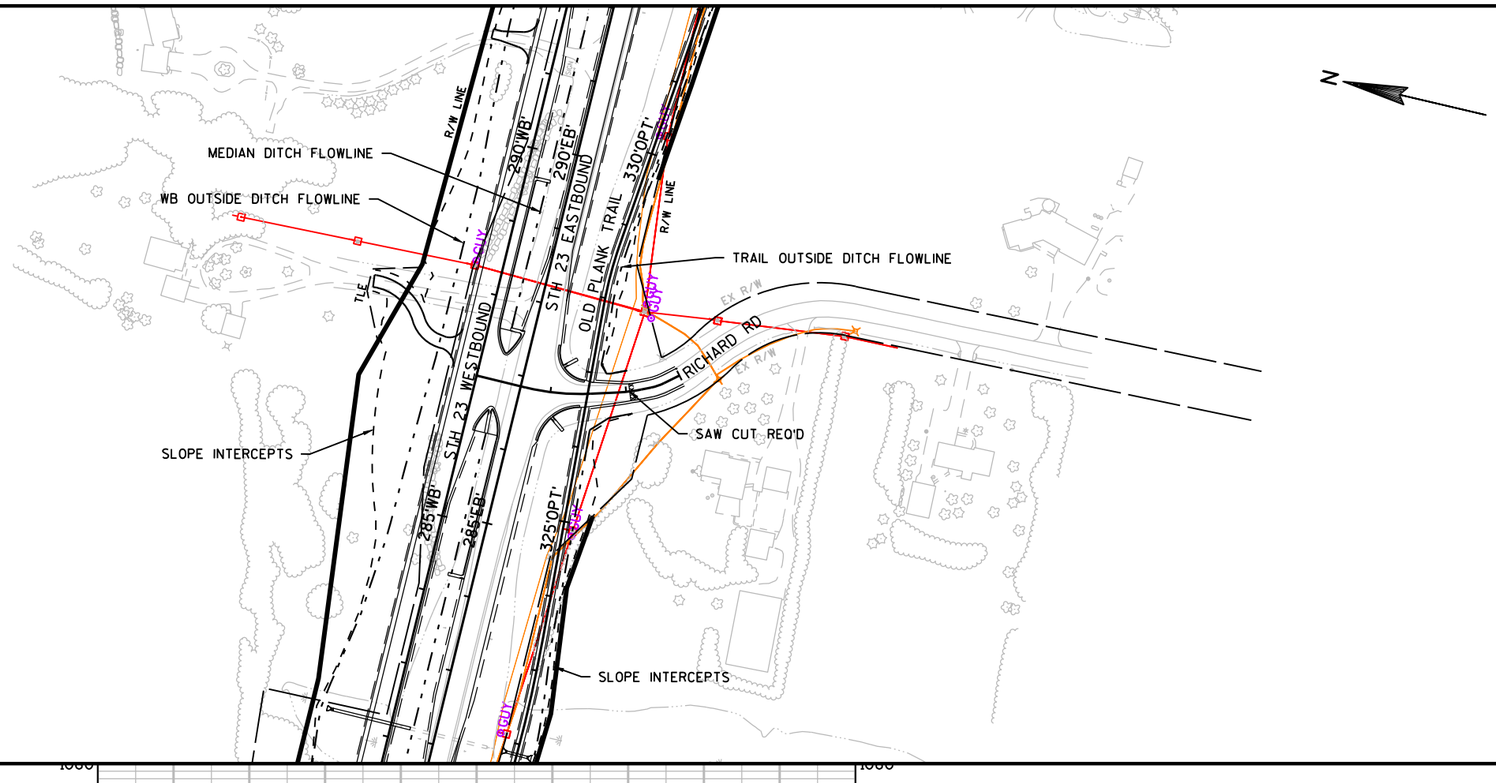

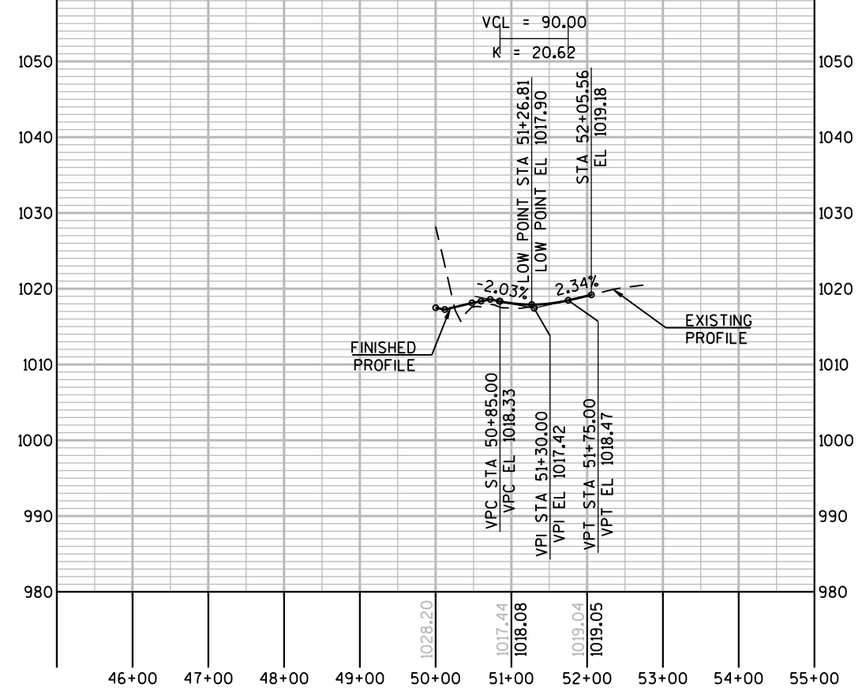


PROJECT NO: 1440-15-71	HWY: STH 23	COUNTY: FOND DU LAC	PLAN AND PROFILE: RICHARD ROAD ('RC')	SHEET 216	E

FILE NAME : N:\PDS\C3D\14401501\SHEETSPLAN\PLAN AND PROFILES\MAINLINE\14401571\14401571-STH 23 - SIDEROADS.DWG
LAYOUT NAME - 14401571_PP18

PLOT DATE : 8/22/2019 1:00 PM PLOT BY : MARTENS, JOHN M PLOT NAME : PLOT SCALE : 1 IN:200 FT

WISDOT/CADDS SHEET 44

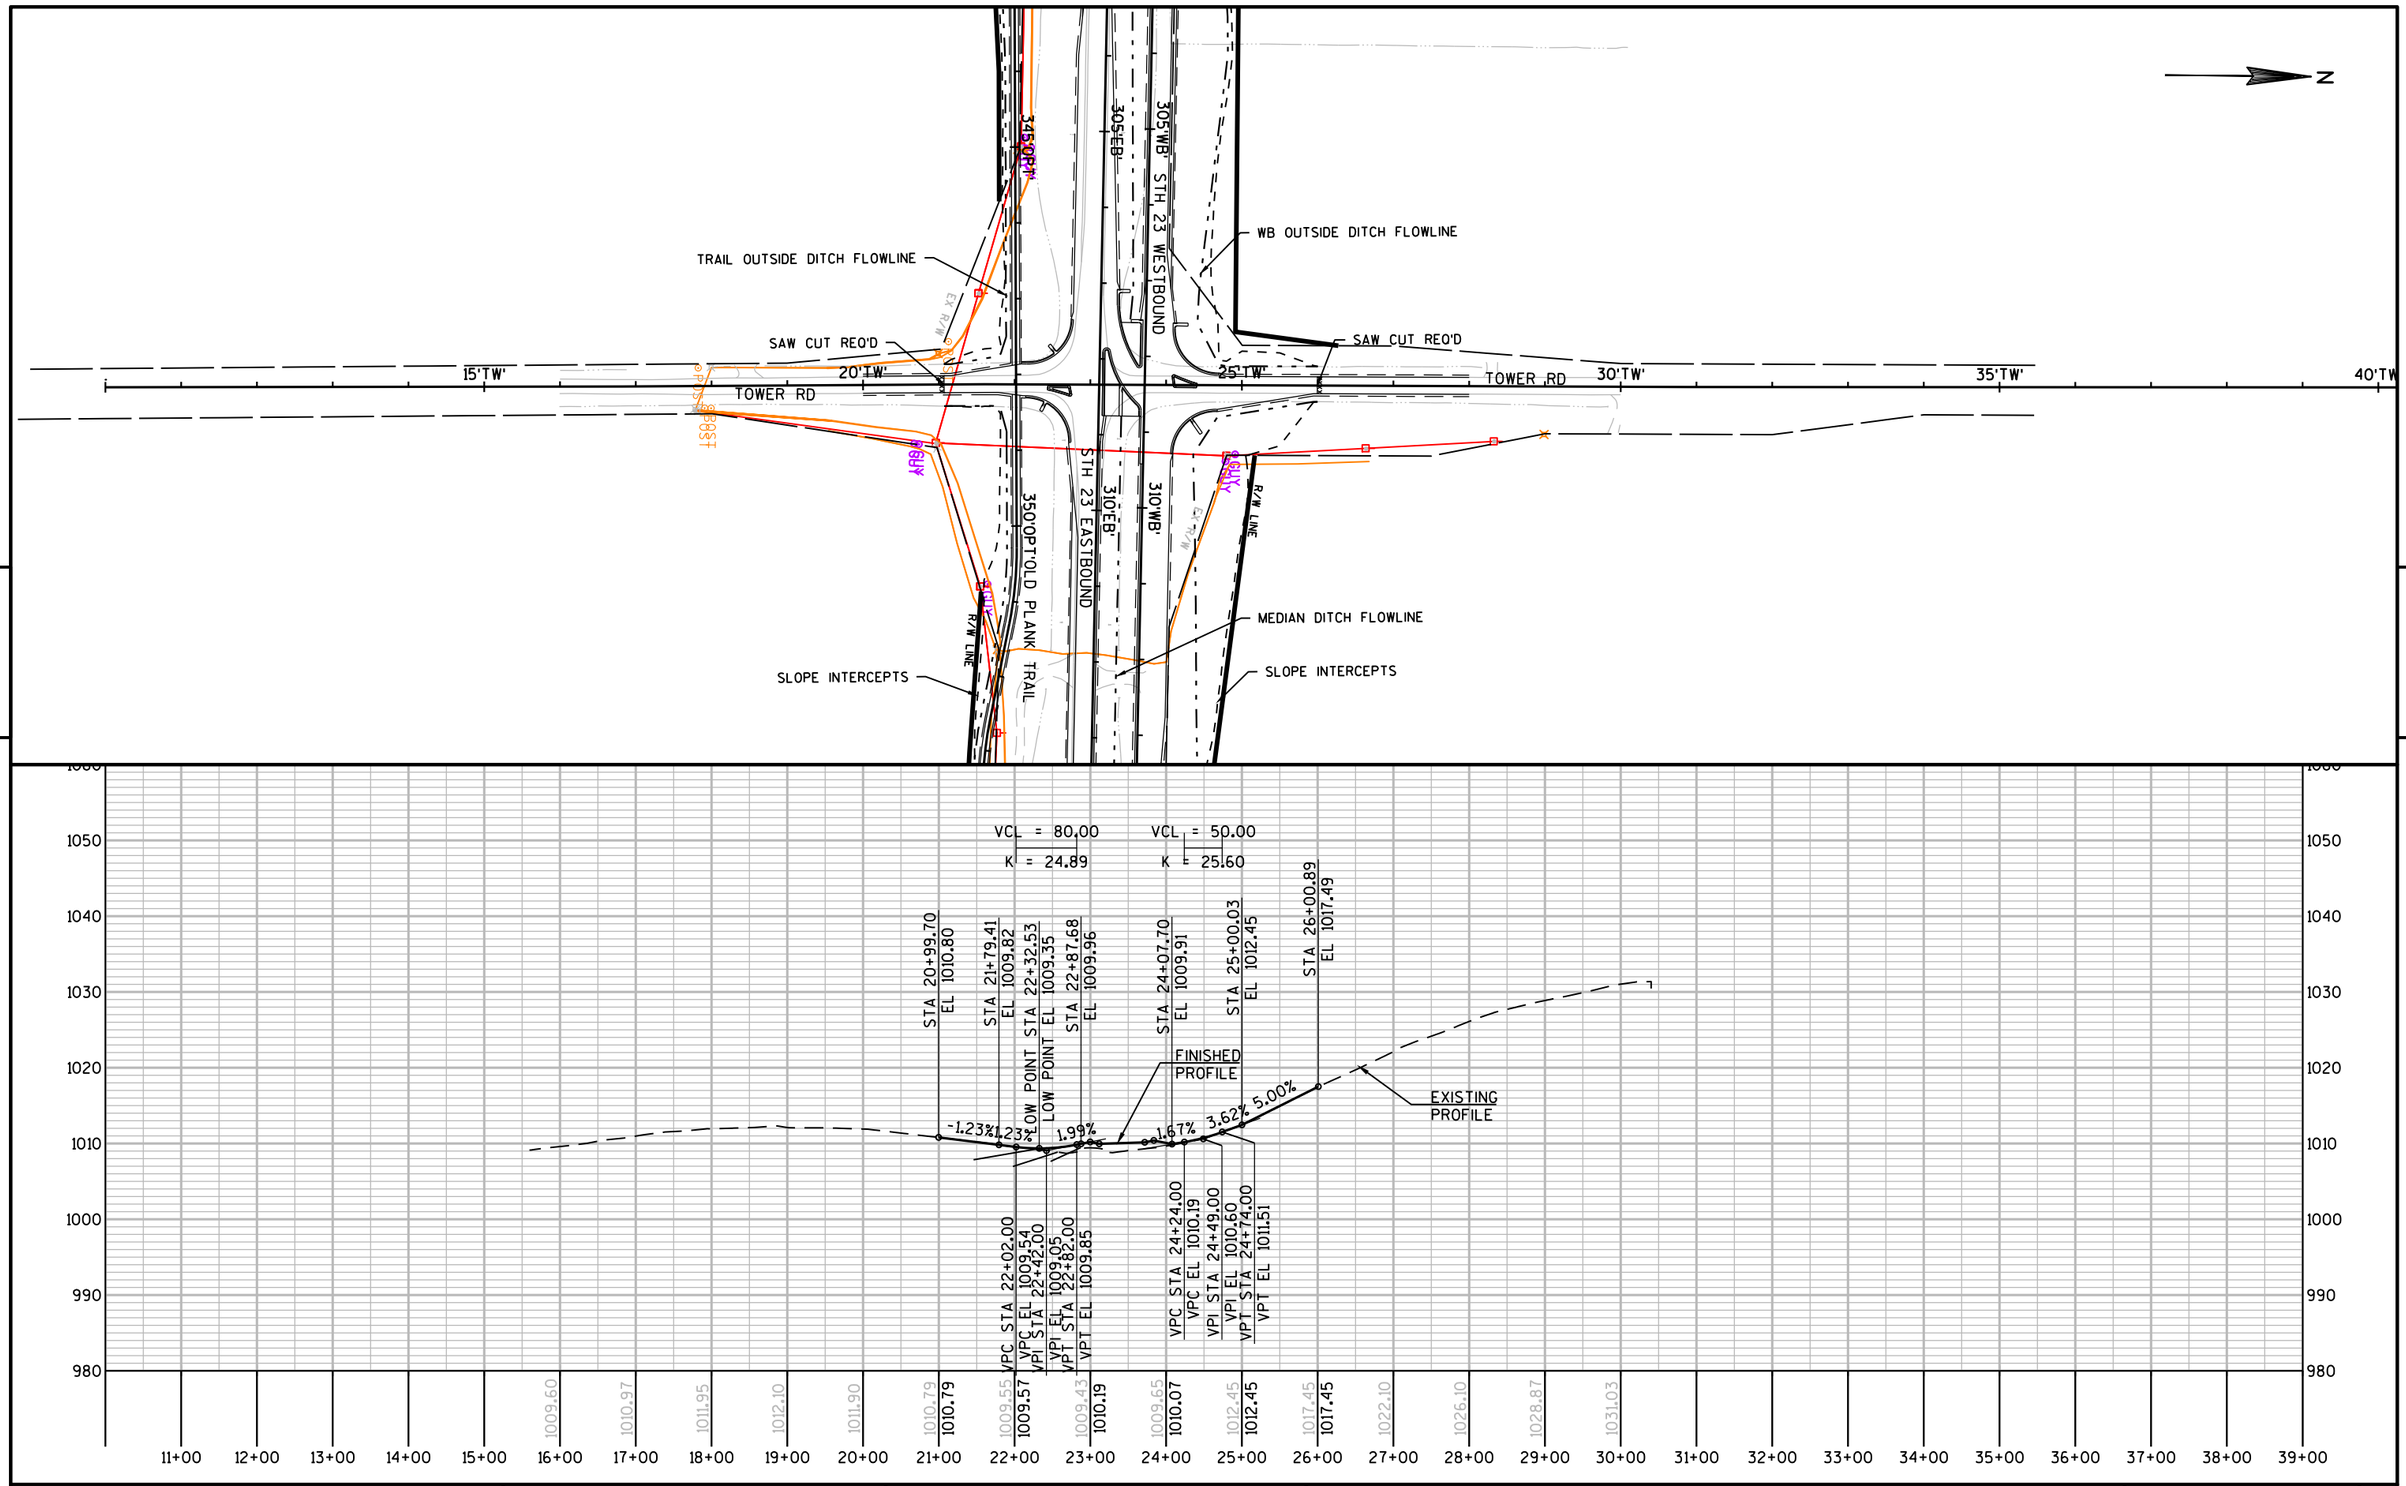


5


5

PROJECT NO: 1440-15-71	HWY: STH 23	COUNTY: FOND DU LAC	PLAN AND PROFILE: TOWER ROAD ('TW')	SHEET 217	E

FILE NAME : N:\PDS\C3D\14401501\SHEETSPLAN\PLAN AND PROFILES\MAINLINE\14401571\14401571-STH 23 - SIDEROADS.DWG
LAYOUT NAME - 14401571_PP19

PLOT DATE : 8/22/2019 1:00 PM PLOT BY : MARTENS, JOHN M PLOT NAME : PLOT SCALE : 1 IN:200 FT

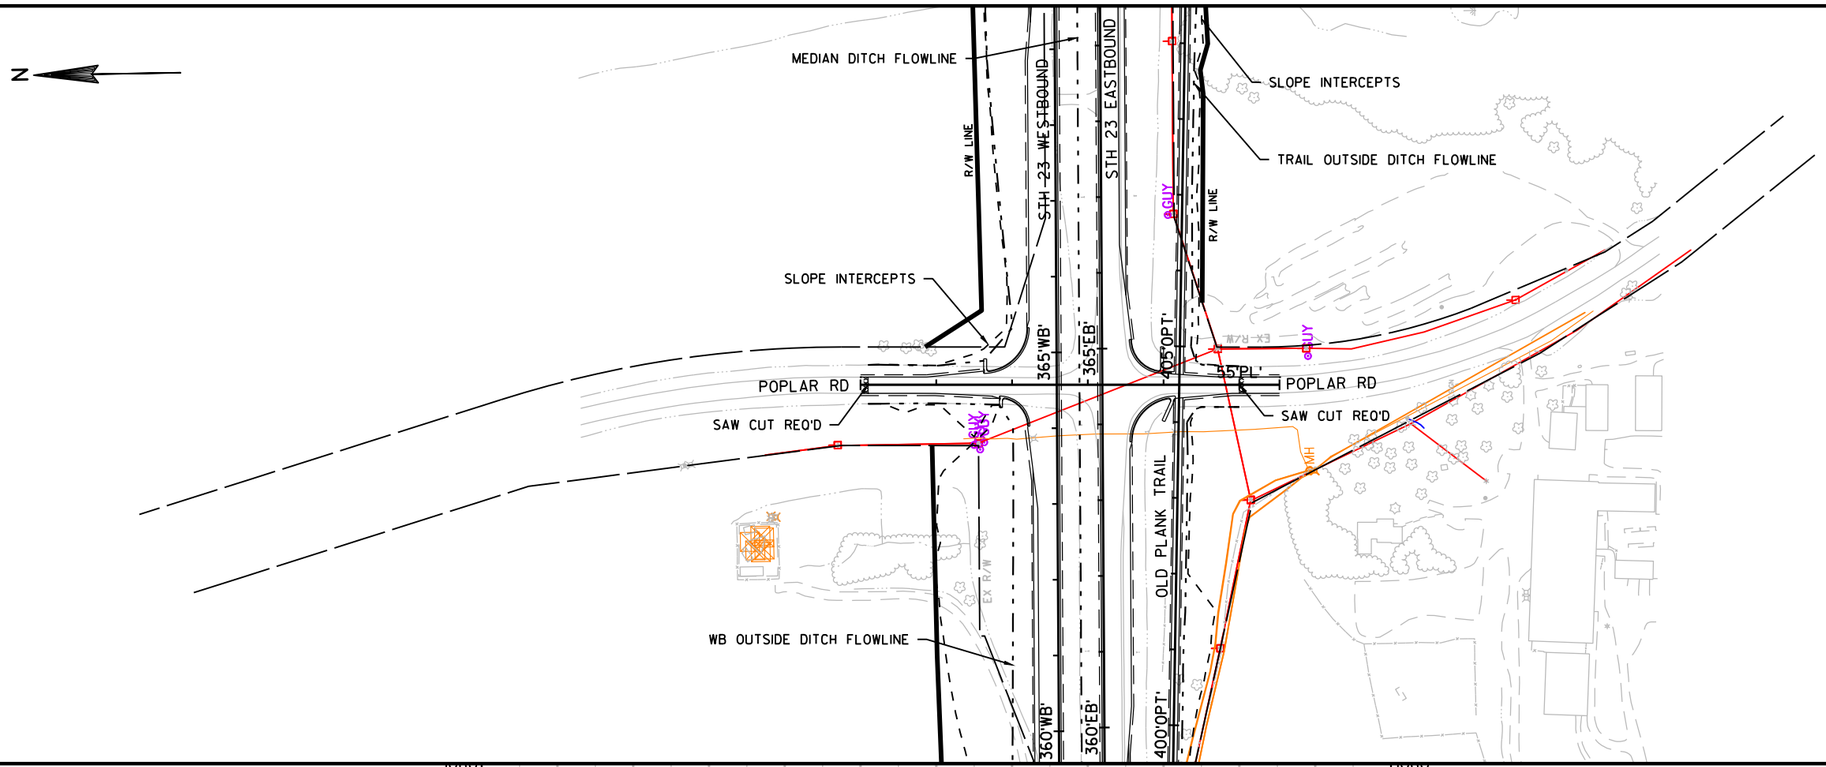

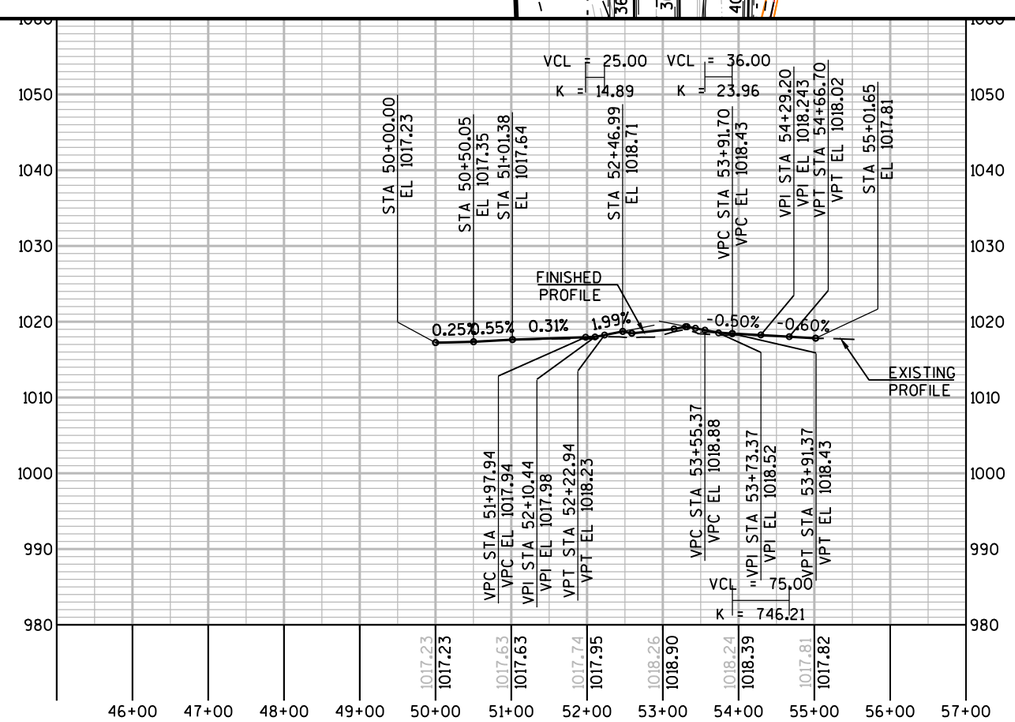

5


5


PROJECT NO: 1440-15-71	HWY: STH 23	COUNTY: FOND DU LAC	PLAN AND PROFILE: POPLAR ROAD ('PL')	SHEET 218	E

FILE NAME : N:\PDS\C3D\14401501\SHEETSPLAN\PLAN AND PROFILES\MAINLINE\14401571\14401571-STH 23 - SIDEROADS.DWG
LAYOUT NAME - 14401571_PP20

PLOT DATE : 8/22/2019 1:01 PM PLOT BY : MARTENS, JOHN M PLOT NAME : PLOT SCALE : 1 IN:200 FT


WISDOT/CADDS SHEET 44

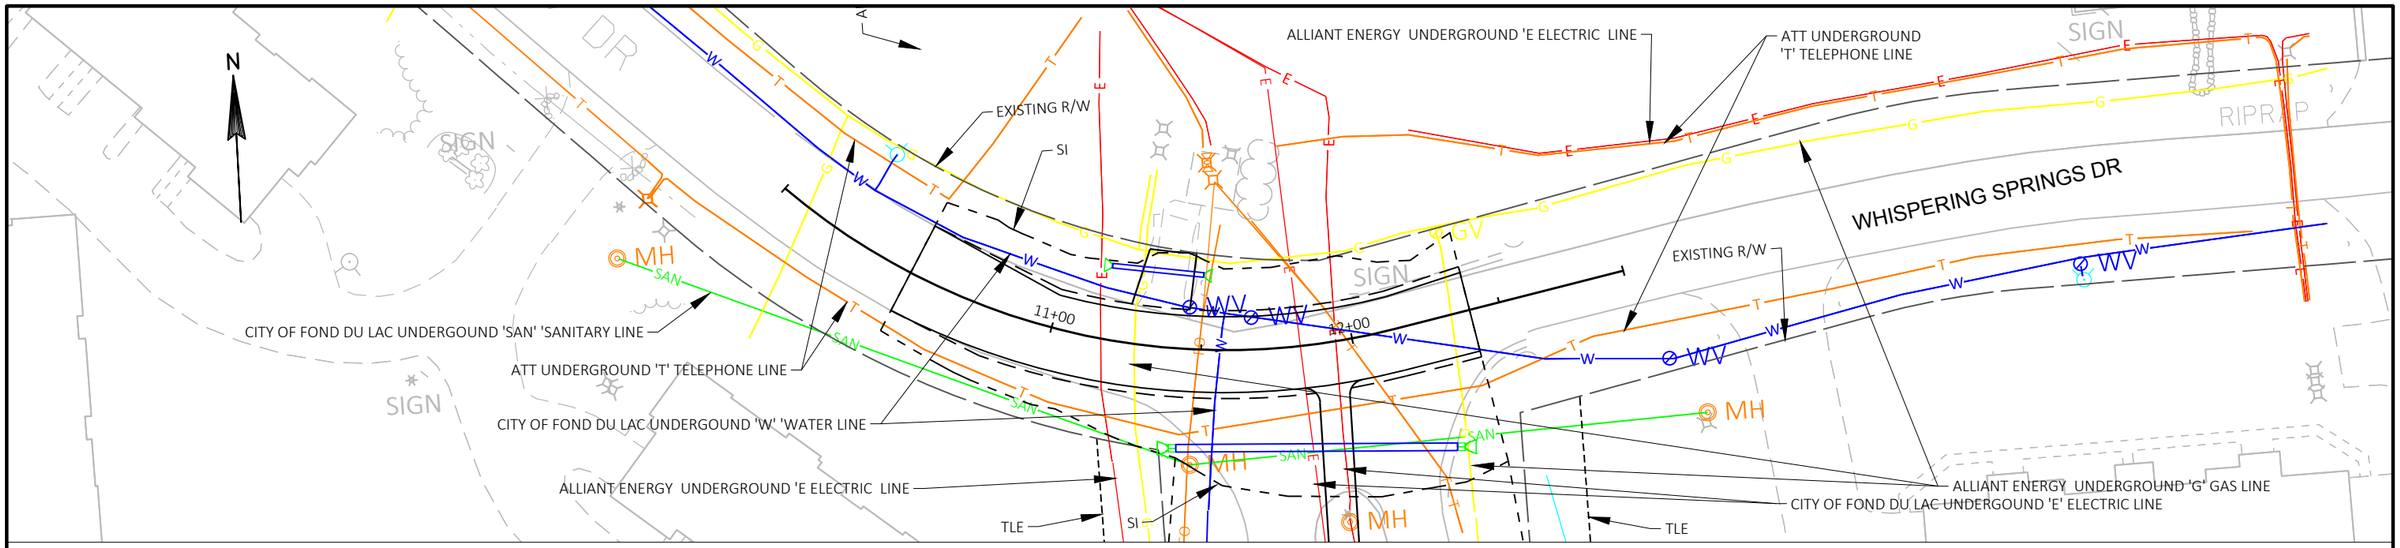

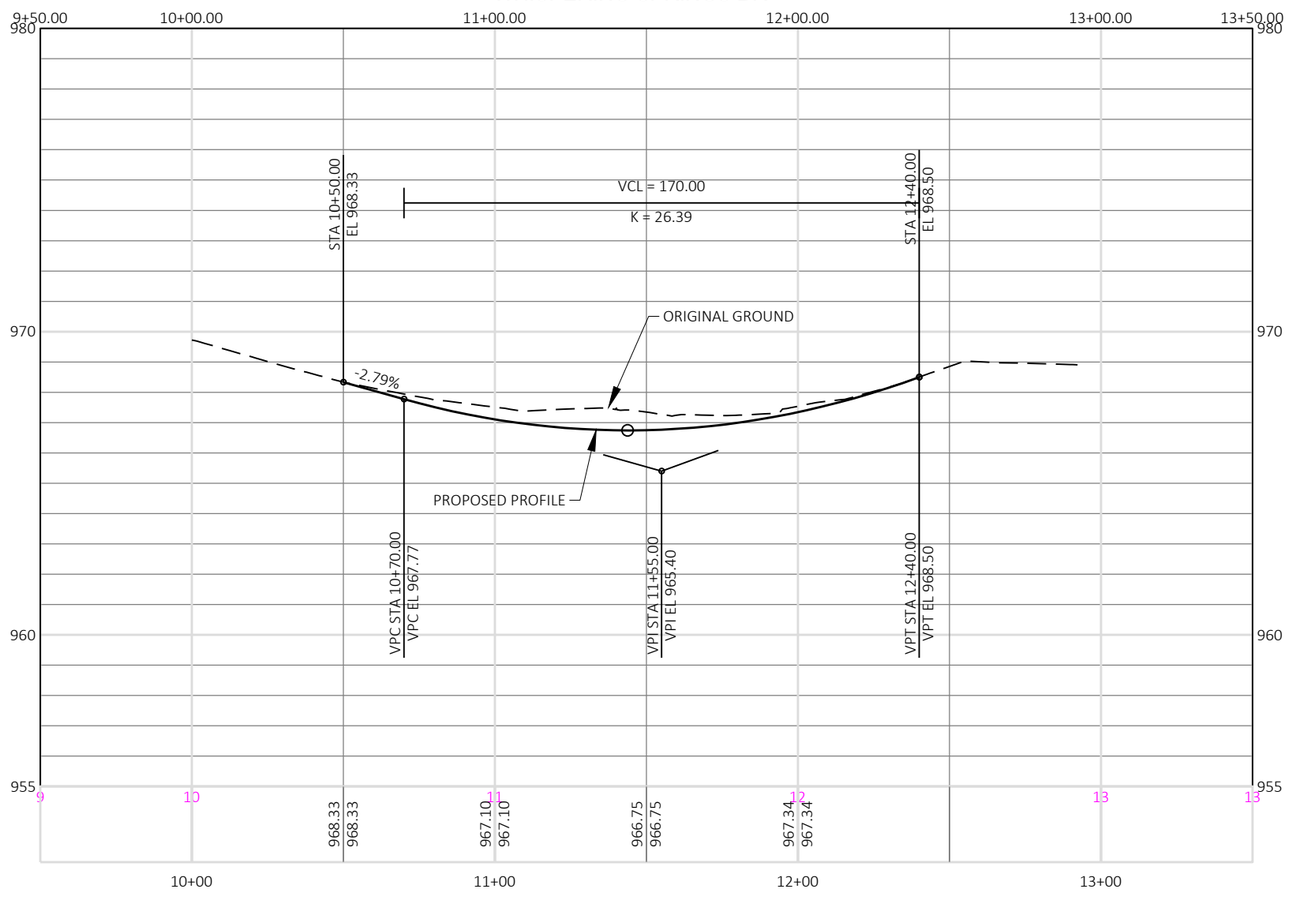


PROJECT NO: 1440-15-71	HWY: STH 23	COUNTY: FOND DU LAC	PLAN AND PROFILE: WHISPERING SPRINGS DRIVE	SHEET 219	E

FILE NAME : J:\JOBS2014\20142023\CAD\TRANSPORTATION\DWG\SHEETSPLAN\WHISPERING SPRINGS DRIVE PP DT1078.DWG
LAYOUT NAME - 01
PLOT DATE : 10/21/2019 11:46 AM PLOT BY : SCHULTZ, ANDREW K. PLOT NAME : PLOT SCALE : 1 IN:50 FT

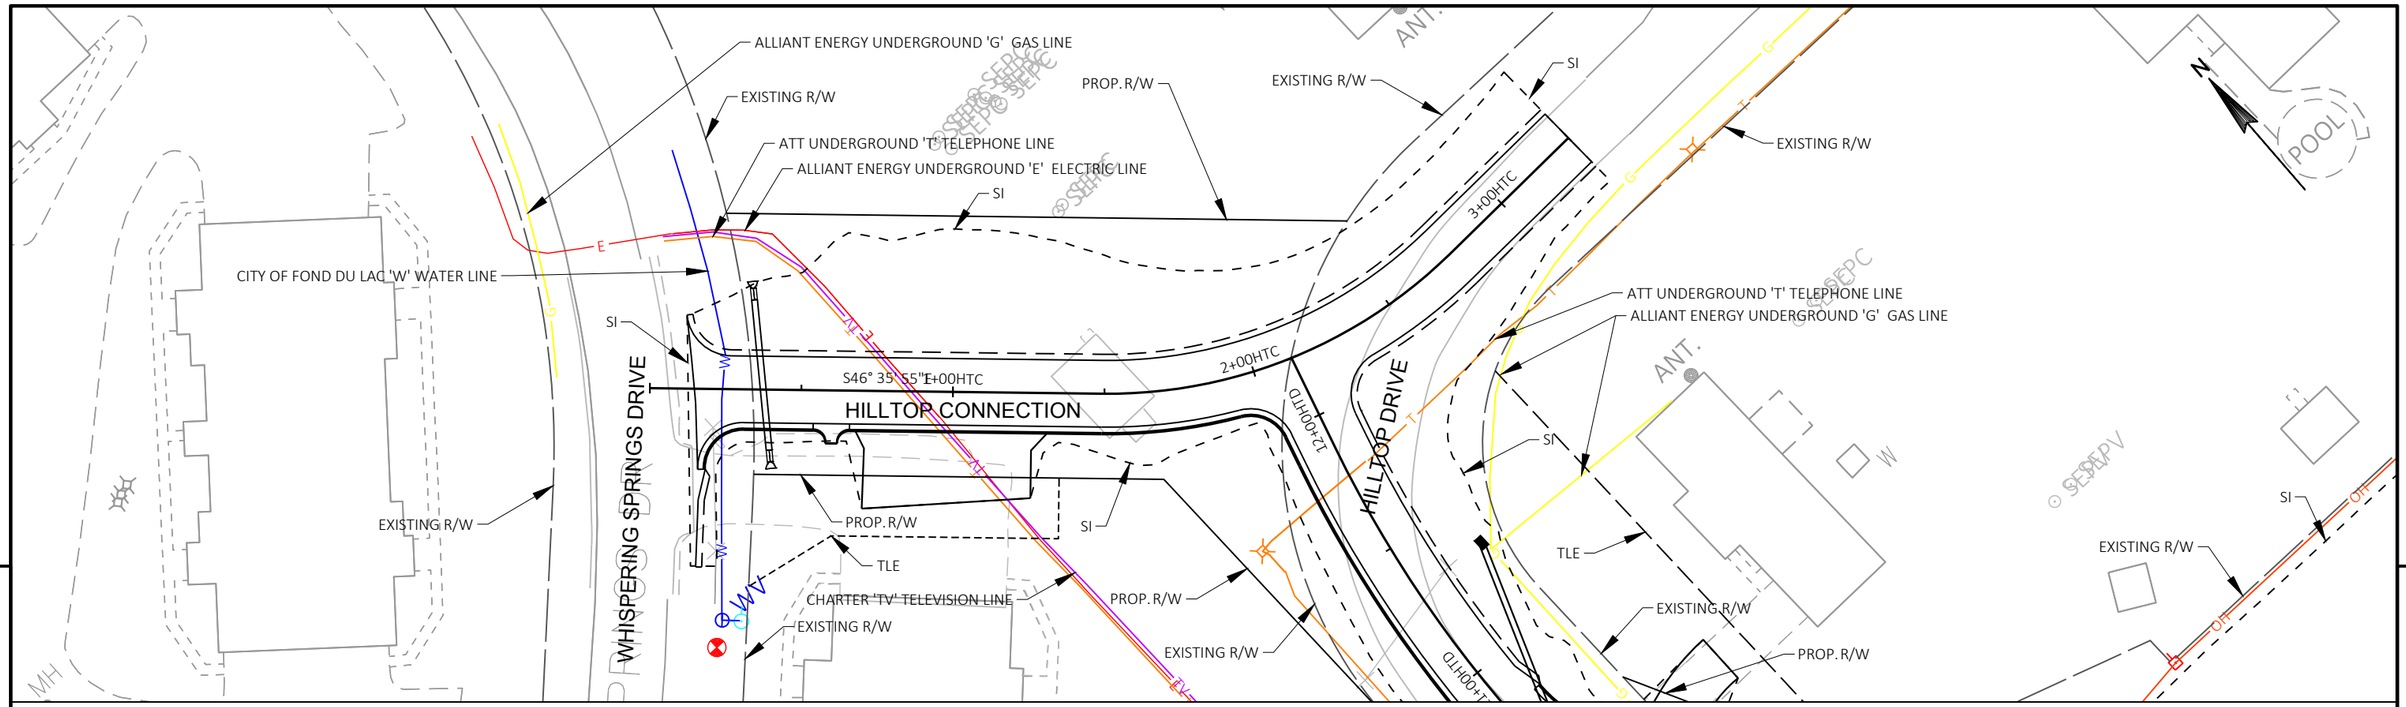

HILL TOP CONNECTION

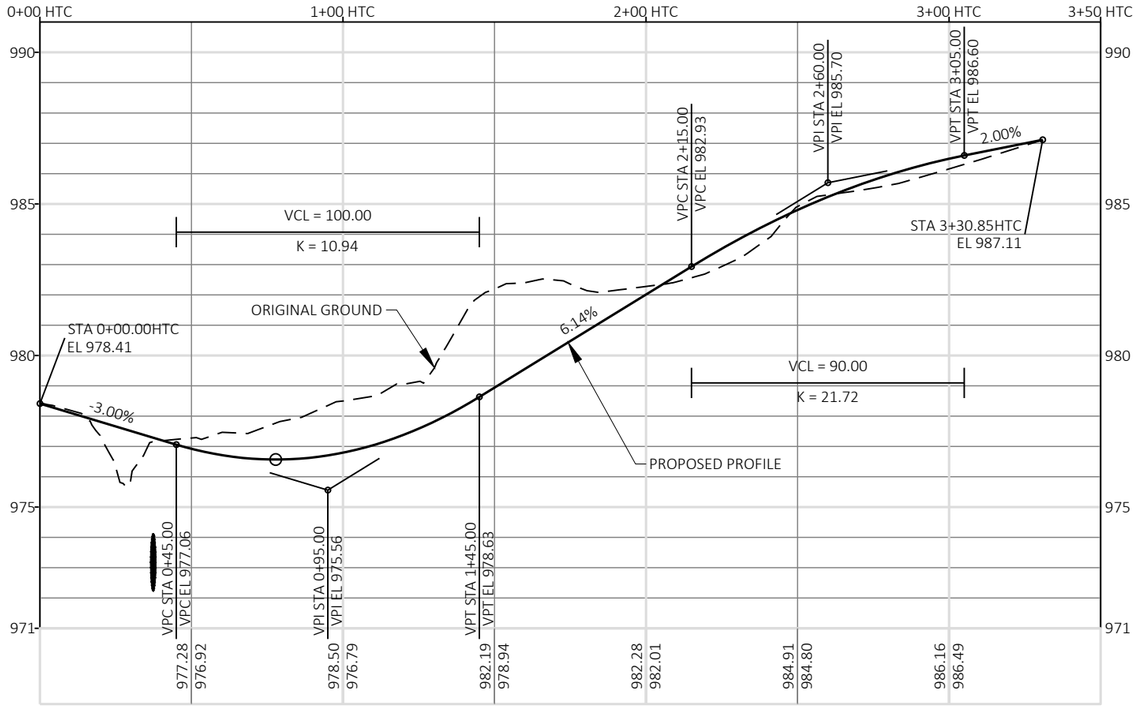


PROJECT NO: 1440-15-71	HWY: STH 23	COUNTY: FOND DU LAC	PLAN AND PROFILE: HILL TOP CONNECTION	SHEET 220	E


FILE NAME : J:\JOBS2014\20142023\CAD\TRANSPORTATION\DWG\SHEETSPLAN\HILL TOP CONNECTION PP DT1078.DWG
LAYOUT NAME - 01

PLOT DATE : 10/21/2019 11:33 AM PLOT BY : TURSKY, EVAN M. PLOT NAME : PLOT SCALE : 1 IN:50 FT

WISDOT/CADDS SHEET 44

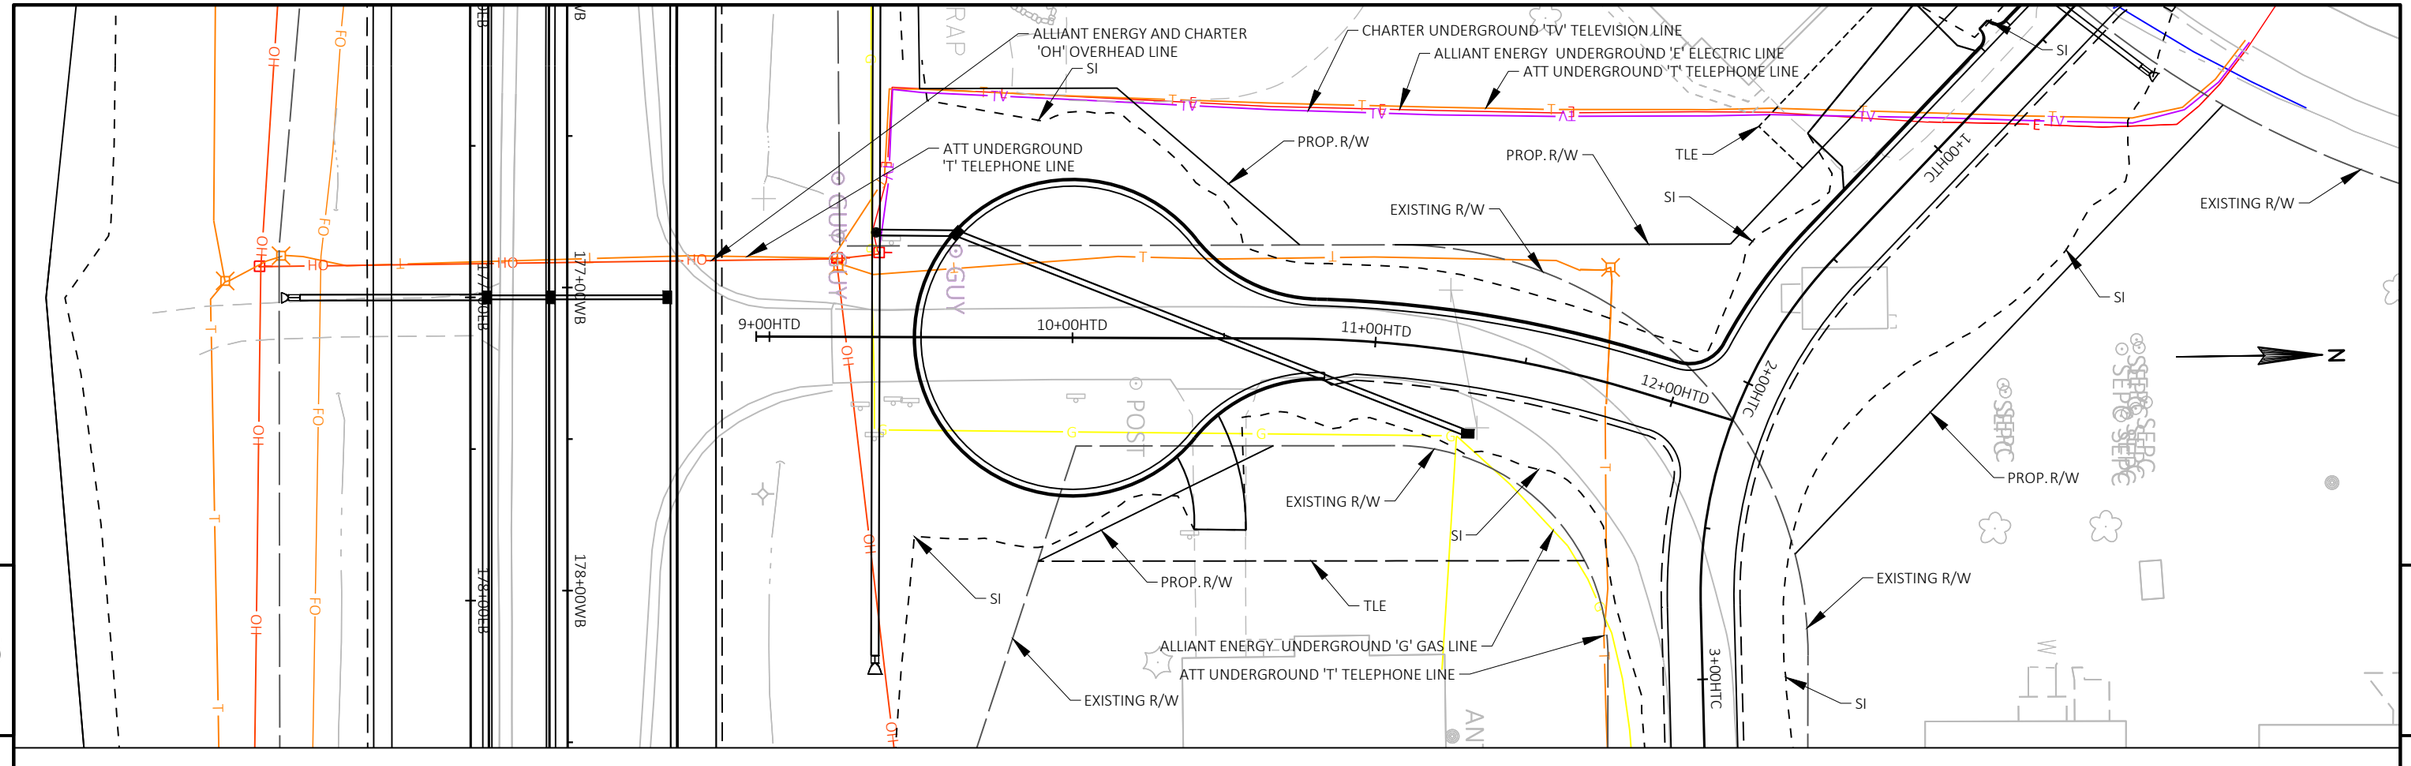


HILL TOP DRIVE CUL-DU-SAC

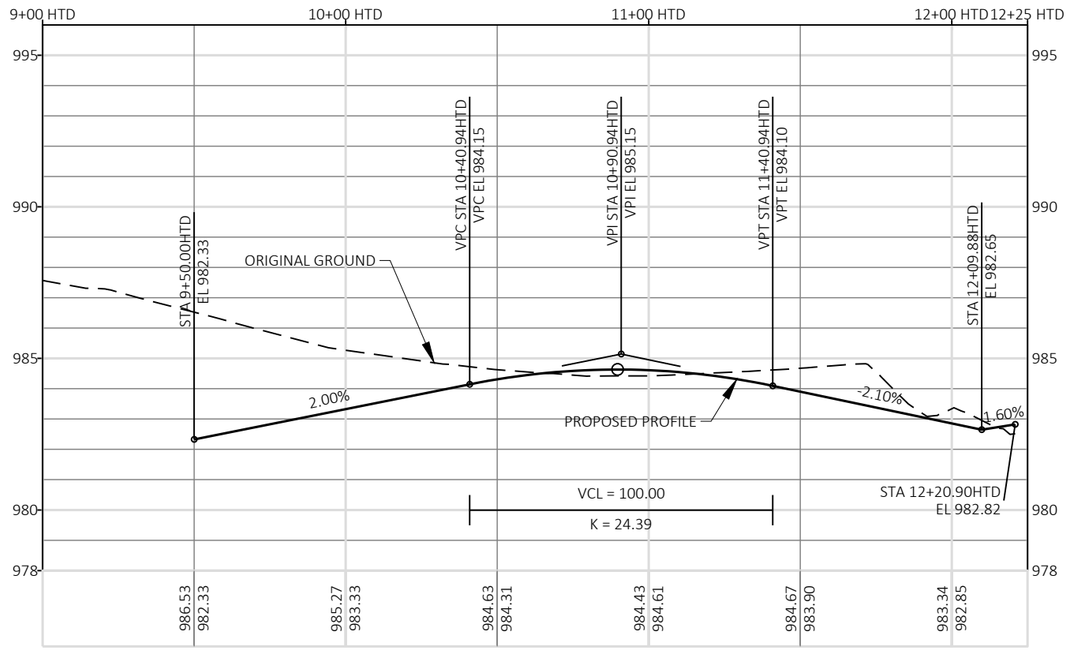


PROJECT NO: 1440-15-71	HWY: STH 23	COUNTY: FOND DU LAC	PLAN AND PROFILE: HILL TOP DRIVE CUL DU SAC	SHEET 221	E

FILE NAME : J:\JOBS2014\20142023\CAD\TRANSPORTATION\DWG\SHEETSPLAN\HILL TOP CUL-DU-SAC PP DT1078.DWG
LAYOUT NAME - 01

PLOT DATE : 10/21/2019 12:08 PM PLOT BY : TURSKY, EVAN M. PLOT NAME : PLOT SCALE : 1 IN:50 FT

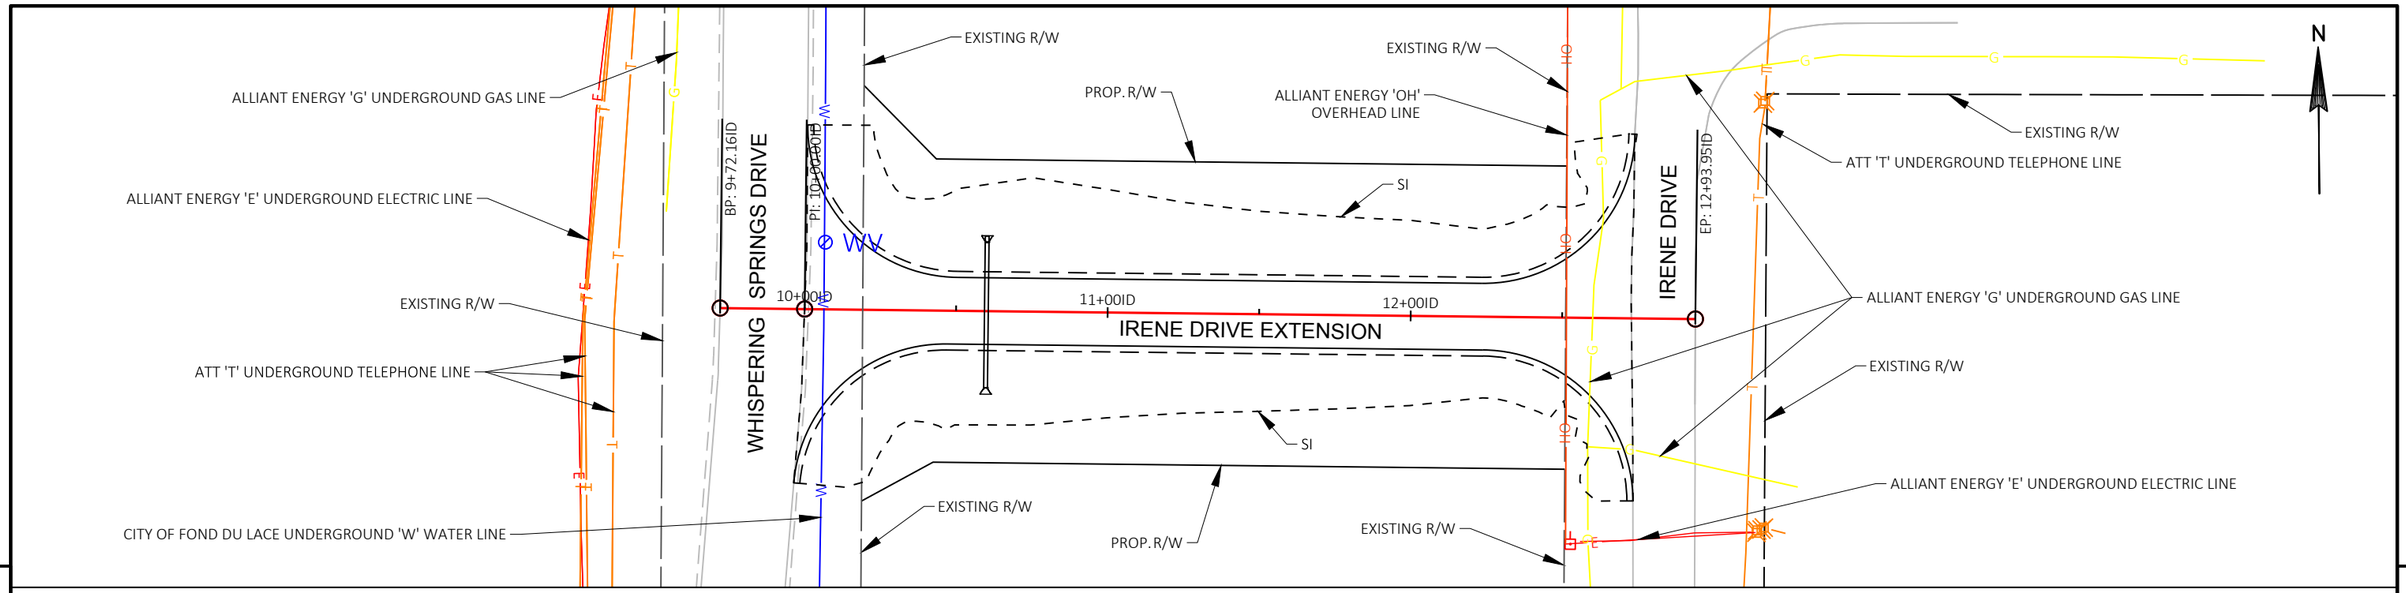

IRENE DRIVE EXTENSION

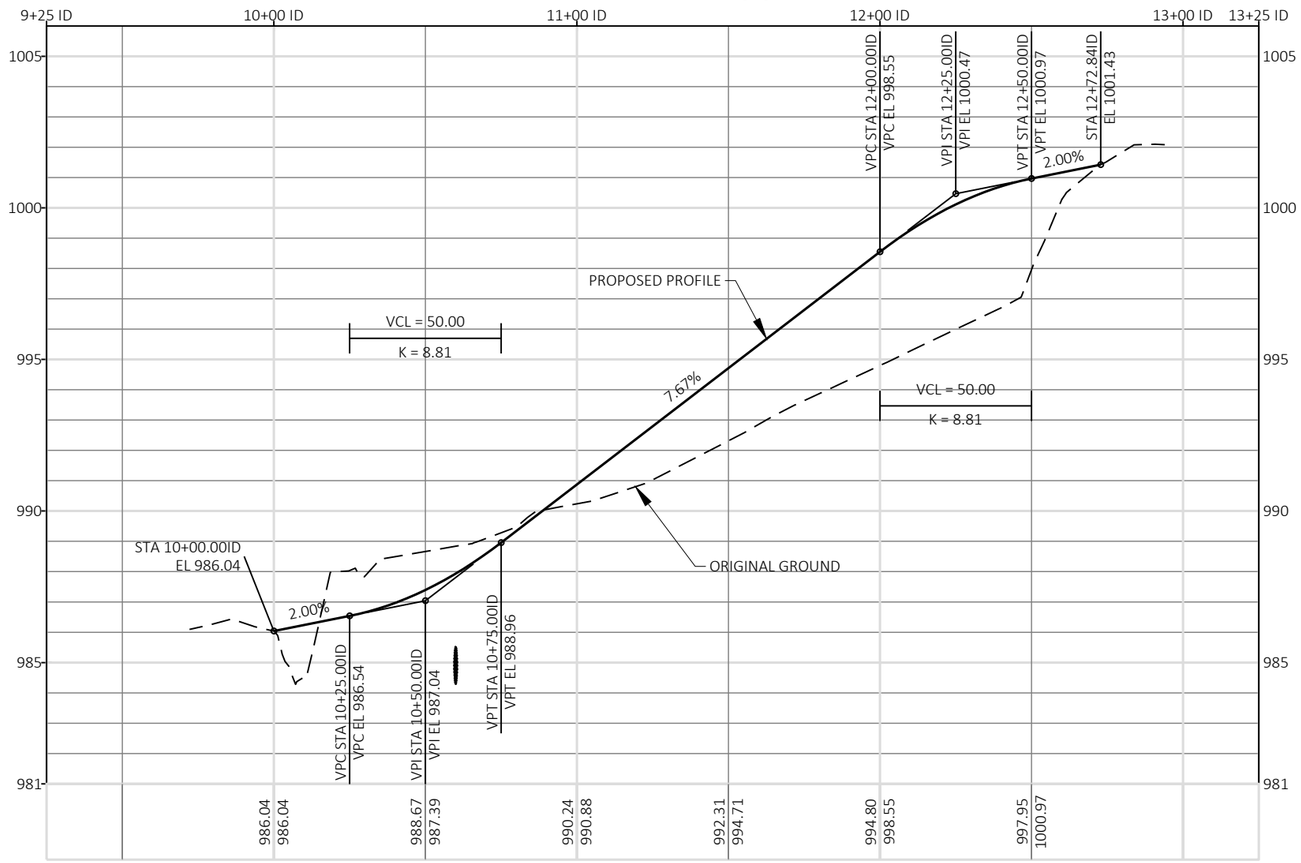

PROJECT NO: 1440-15-71	HWY: STH 23	COUNTY: FOND DU LAC	PLAN AND PROFILE: IRENE DRIVE EXTENSION	SHEET 222	E

FILE NAME : J:\JOBS2014\20142023\CAD\TRANSPORTATION\DWG\SHEETSPLAN\IRENE DRIVE EXT PP DT1078.DWG
LAYOUT NAME - 01

PLOT DATE : 10/21/2019 12:29 PM PLOT BY : TURSKY, EVAN M. PLOT NAME : PLOT SCALE : 1 IN:50 FT

WISDOT/CADDS SHEET 44

ALLIANT ENERGY UNDERGROUND 'G' GAS LINE
UNKNOWN UNDERGROUND 'TV' TELEVISION LINE
EXISTING R/W
WHISPERING SPRINGS DRIVE
BP: 9+84.31 8A
PI: 10+30.00 8A
SI
PC: 13+32.03 8A
10+00 8A
11+00 8A
12+00 8A
13+00 8A
14+00 8A
15+00 8A
16+00 8A
ROAD 8A
CITY OF FOND DU LAC UNDERGROUND 'SAN' SANITRY SEWER LINE
ROAD 8A RL
CITY OF FOND DU LAC UNDERGROUND 'W' WATER LINE
EXISTING R/W
TLE
PROP. R/W
SI
EXISTING R/W
ATT UNDERGROUND 'T' TELEPHONE LINES
ALLIANT ENERGY UNDERGROUND 'E' ELECTRIC LINE
N

ROAD 8A

9+50 8A
10+00 8A
11+00 8A
12+00 8A
13+00 8A
14+00 8A
15+00 8A
16+00 8A


1015
1005
1000
995
990
987


VCL = 50.00
K = 9.09
STA 10+00.00 8A
EL 993.75
ORIGINAL GROUND
3.50%
PROPOSED PROFILE
-2.00%
VPC STA 10+05.00 8A
VPC EL 993.65
VPI STA 10+30.00 8A
VPI EL 993.15
VPT STA 10+55.00 8A
VPT EL 994.02

993.75 993.75
994.95 993.86
996.88 995.60
998.98 997.35
1001.74 999.10
1003.56 1000.85
1006.84 1004.27
1008.60 1005.80
1010.25 1007.18
1009.63 1008.40
1007.86 1009.48

PROJECT NO: 1440-15-71	HWY: STH 23	COUNTY: FOND DU LAC	PLAN AND PROFILE: ROAD 8A	SHEET 223	E


FILE NAME : J:\JOBS2014\20142023\CAD\TRANSPORTATION\DWG\SHEETSPLAN\ROAD 8A PP DT1078.DWG
LAYOUT NAME - 01
PLOT DATE : 10/21/2019 1:51 PM
PLOT BY : TURSKY, EVAN M.
PLOT NAME :
PLOT SCALE : 1 IN:50 FT
WISDOT/CADDS SHEET 44

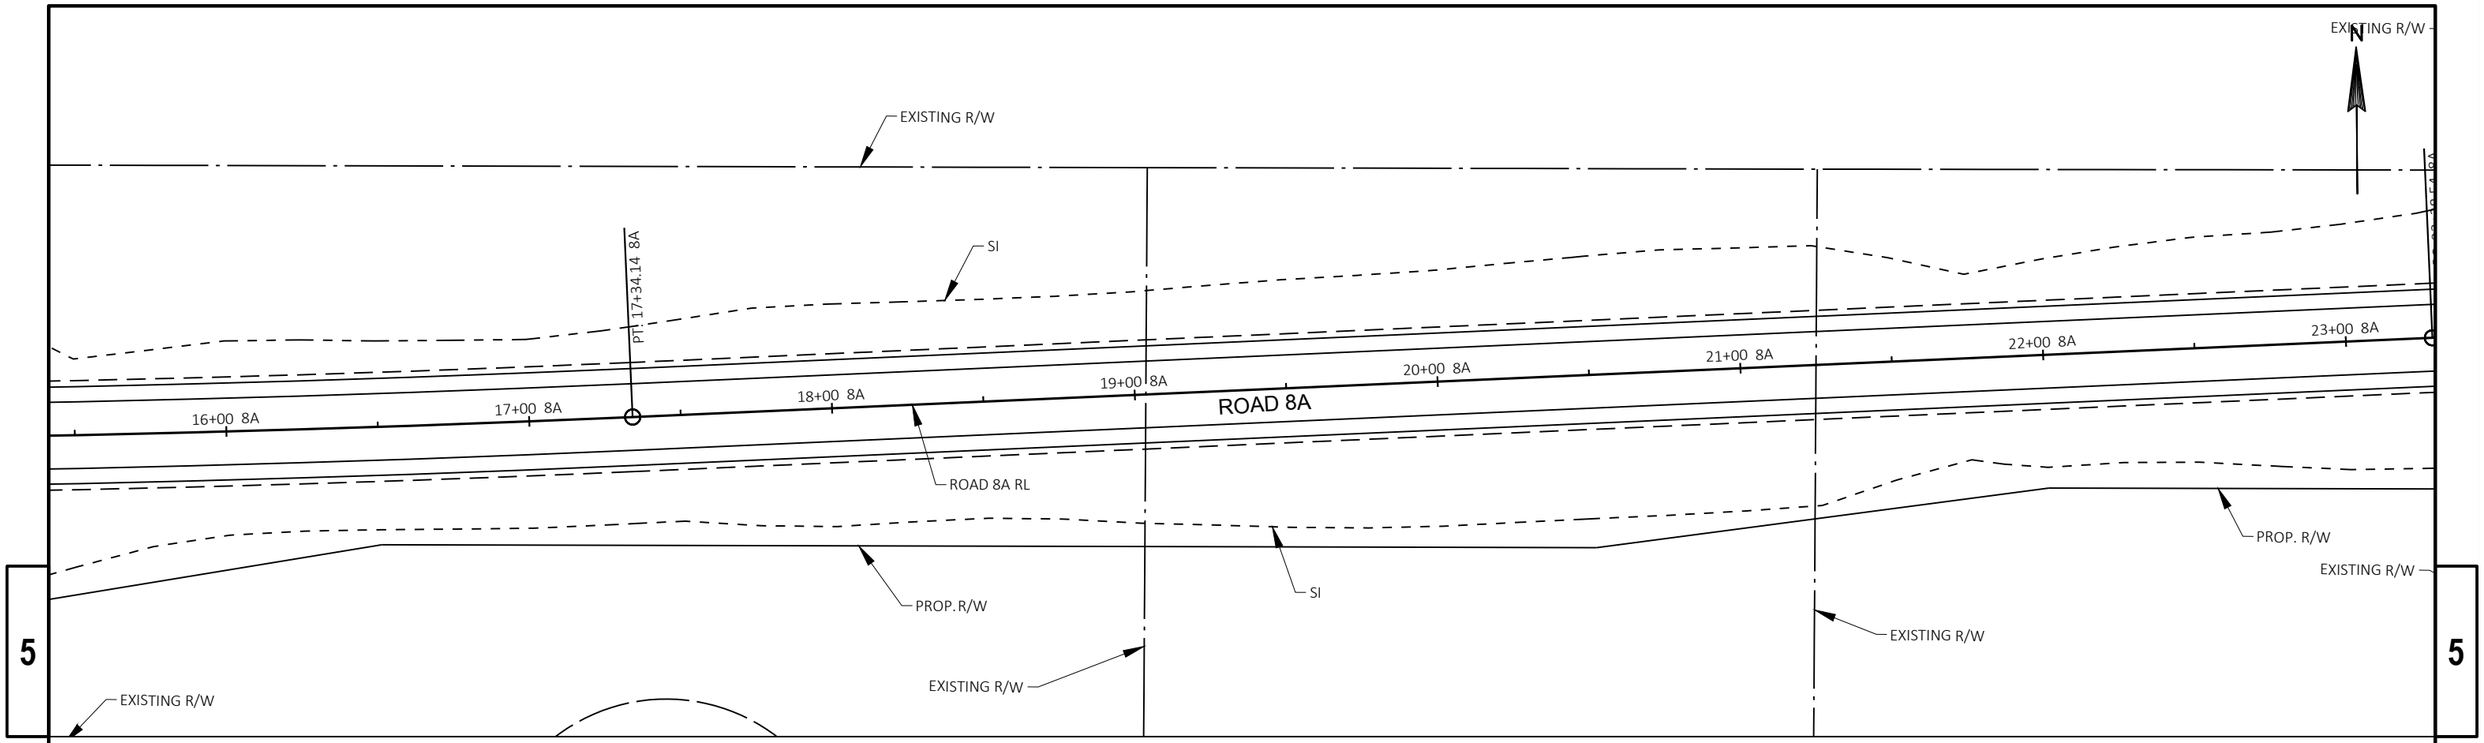


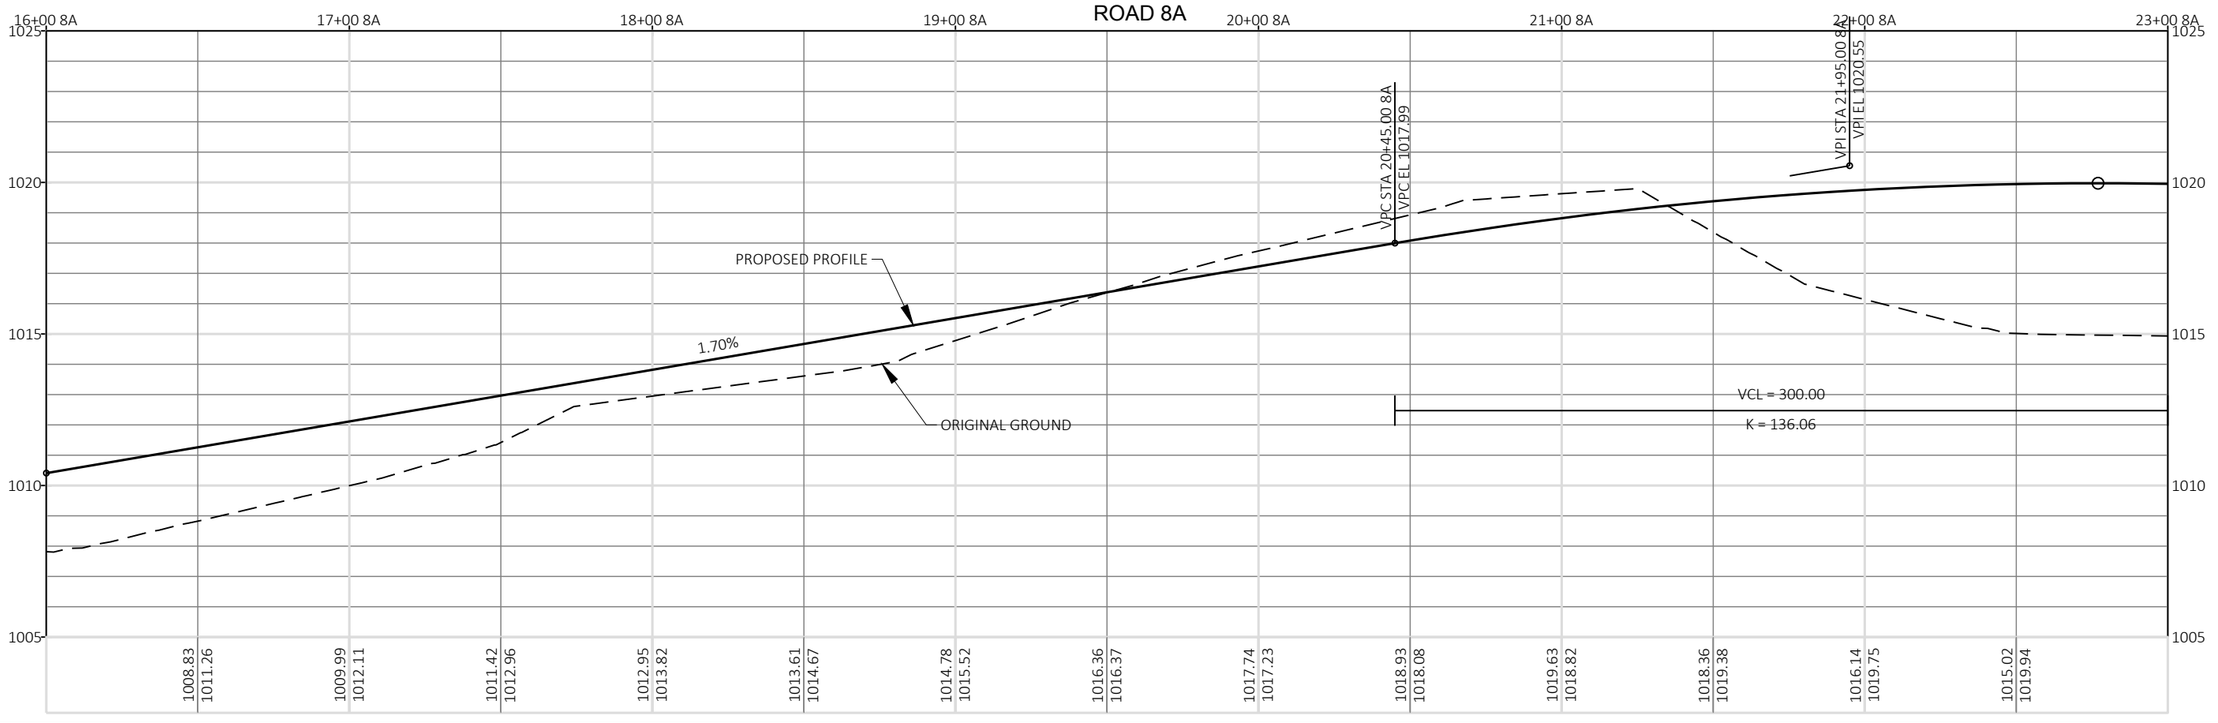

PROJECT NO: 1440-15-71	HWY: STH 23	COUNTY: FOND DU LAC	PLAN AND PROFILE: ROAD 8A	SHEET 224	E

FILE NAME : J:\JOBS2014\20142023\CAD\TRANSPORTATION\DWG\SHEETSPLAN\ROAD 8A PP DT1078.DWG
LAYOUT NAME - 02
PLOT DATE : 10/21/2019 1:52 PM
PLOT BY : TURSKY, EVAN M.
PLOT NAME :
PLOT SCALE : 1 IN:50 FT
WISDOT/CADDS SHEET 44

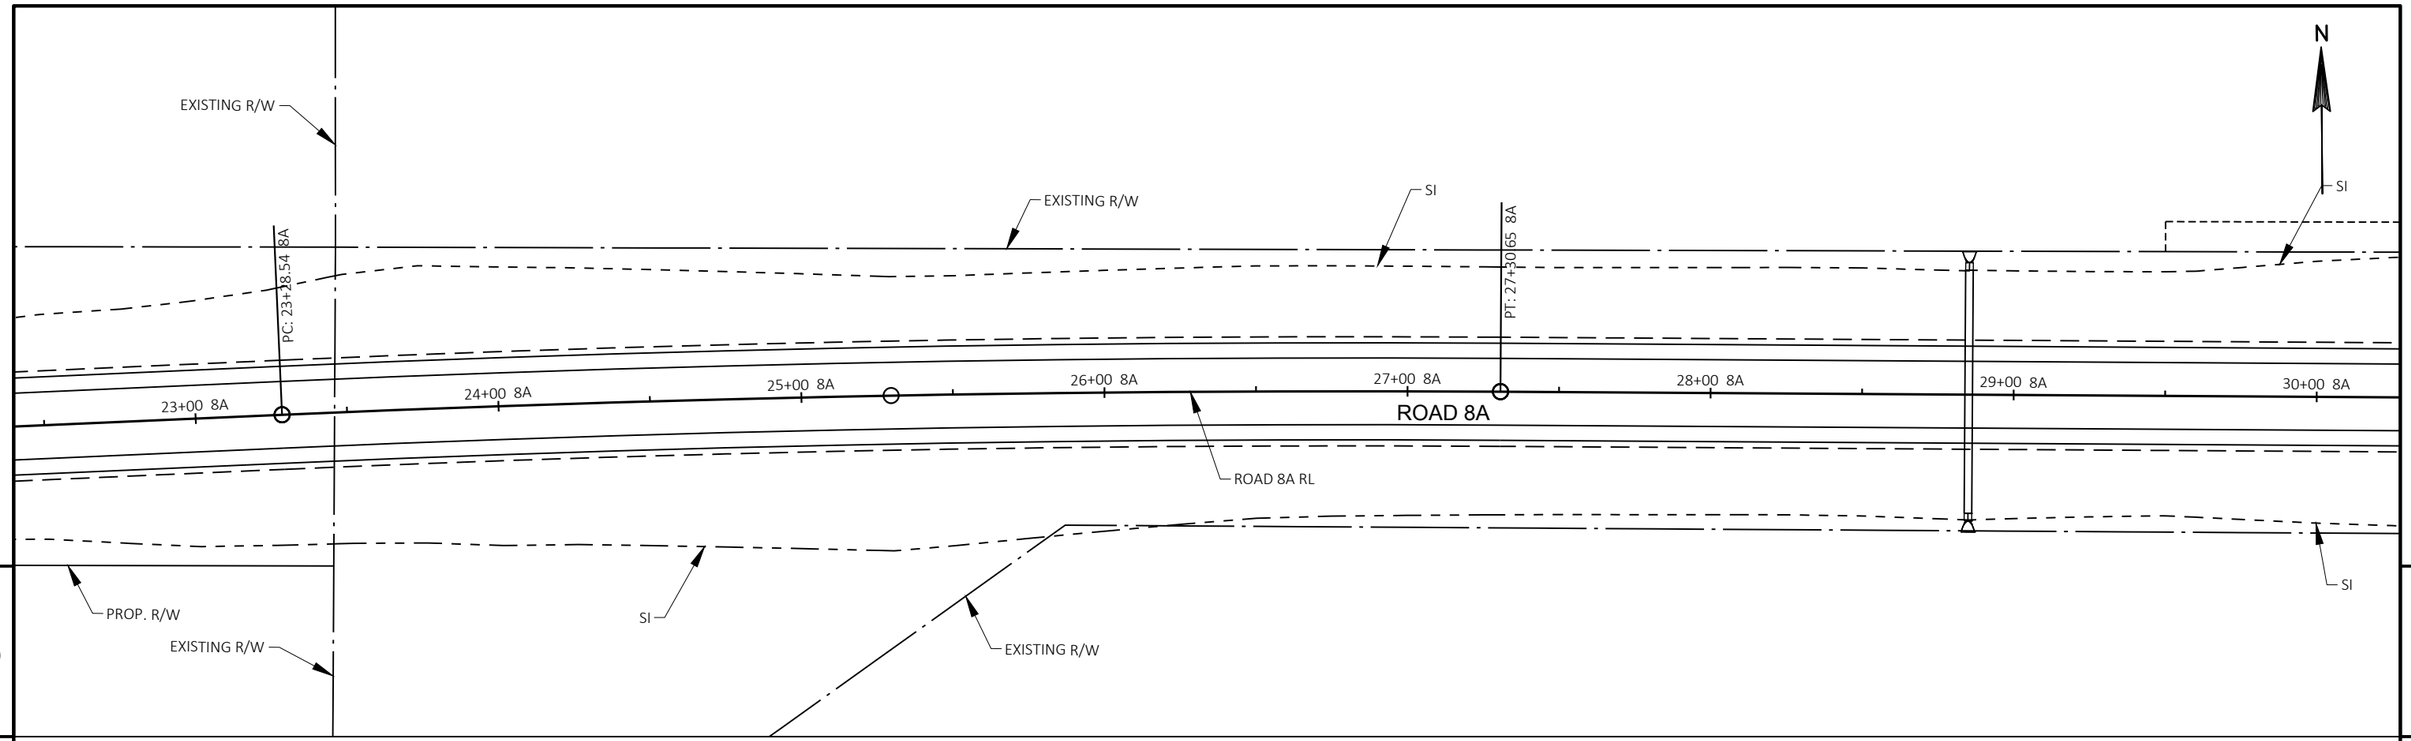

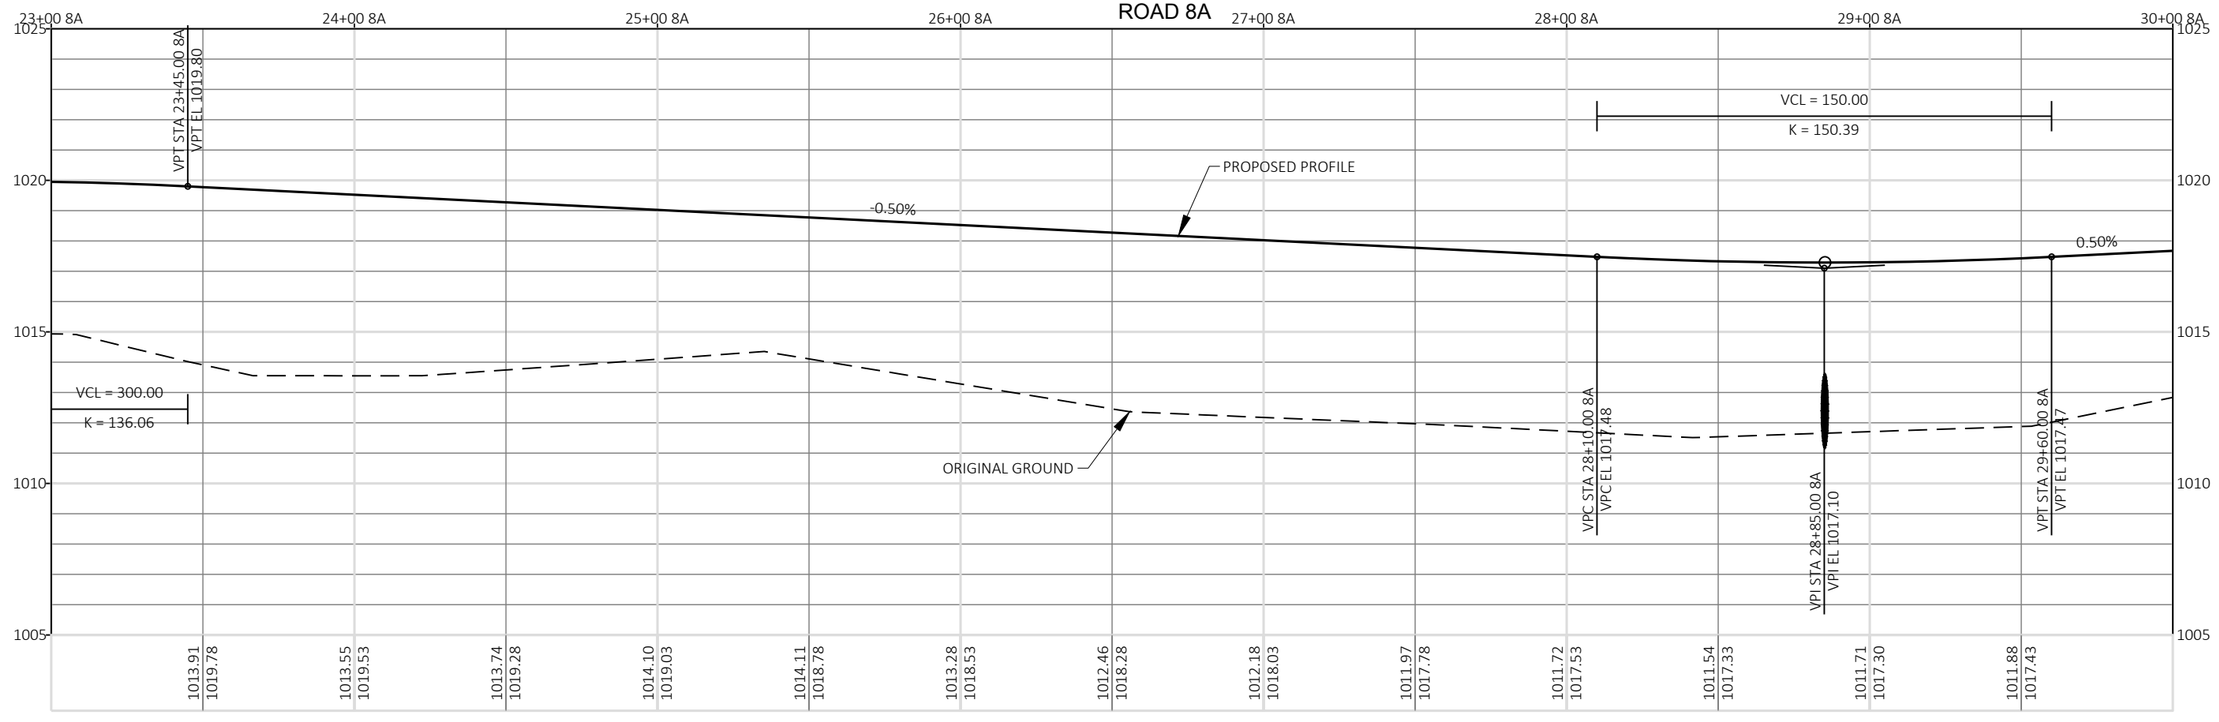



PROJECT NO: 1440-15-71	HWY: STH 23	COUNTY: FOND DU LAC	PLAN AND PROFILE: ROAD 8A	SHEET 225	E

FILE NAME : J:\JOBS2014\20142023\CAD\TRANSPORTATION\DWG\SHEETSPLAN\ROAD 8A PP DT1078.DWG
LAYOUT NAME - 03

PLOT DATE : 10/21/2019 1:52 PM PLOT BY : TURSKY, EVAN M. PLOT NAME : PLOT SCALE : 1 IN:50 FT


WISDOT/CADDS SHEET 44

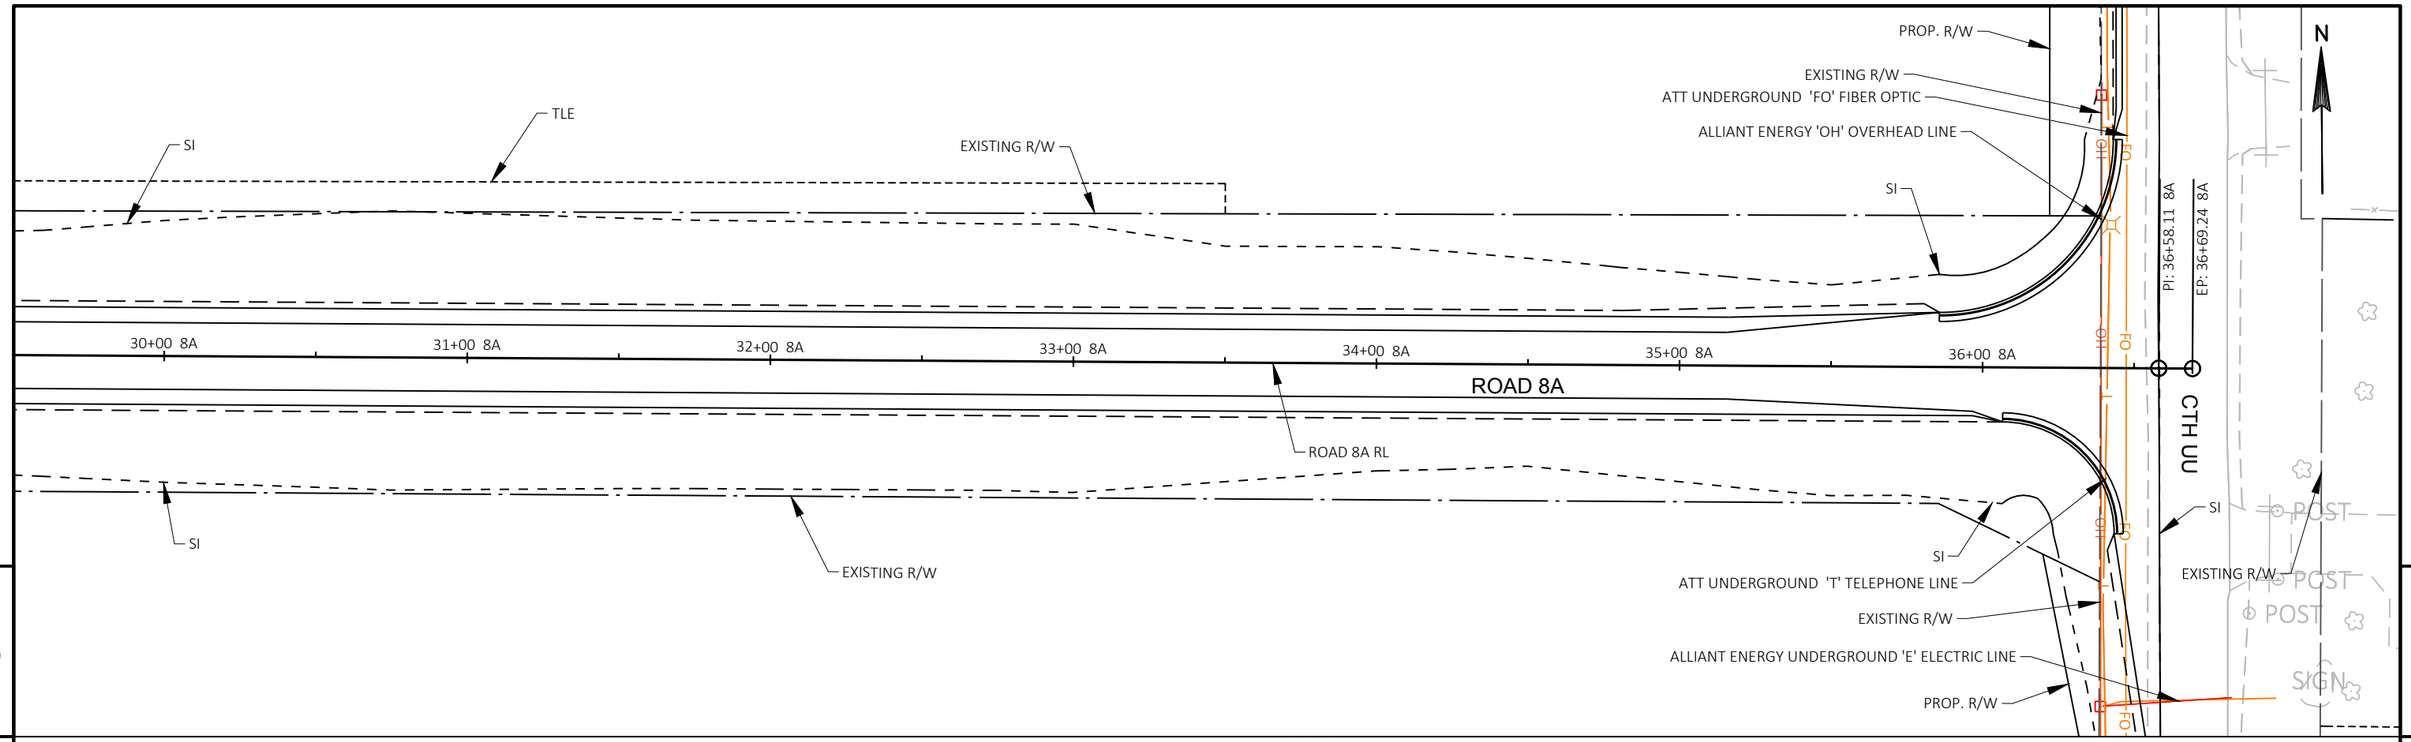

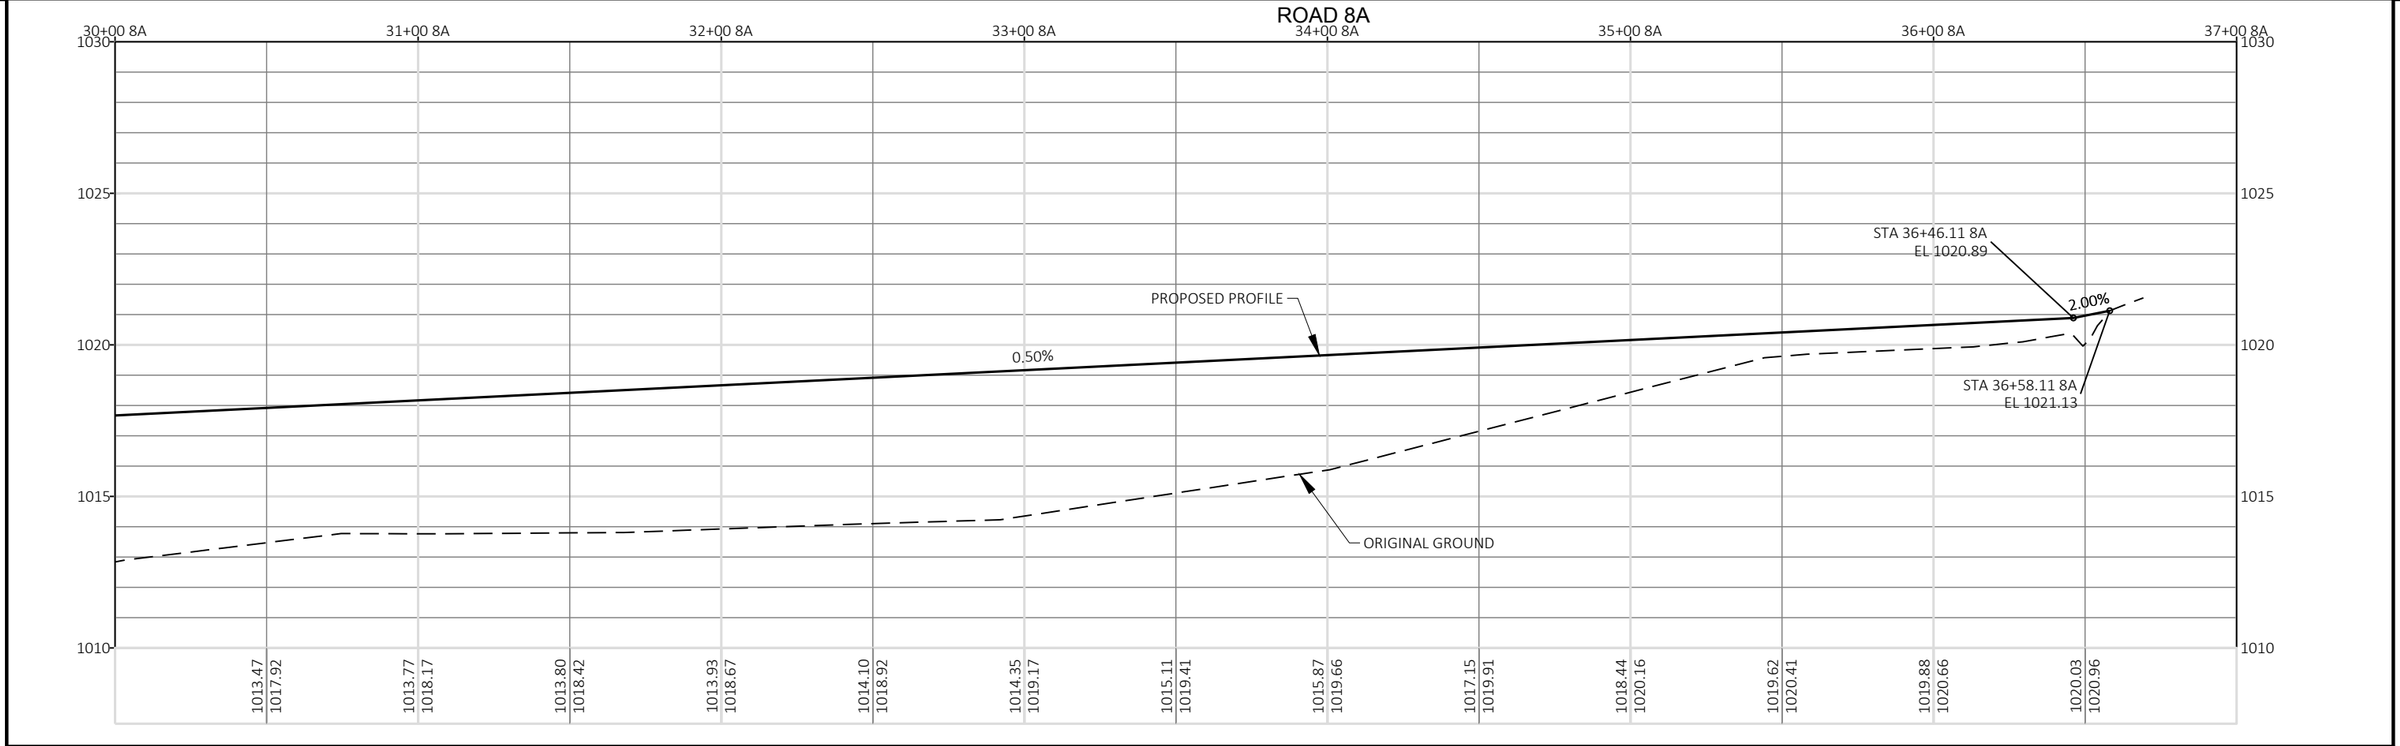

PROJECT NO: 1440-15-71	HWY: STH 23	COUNTY: FOND DU LAC	PLAN AND PROFILE: ROAD 8A	SHEET 226	E


FILE NAME : J:\JOBS2014\20142023\CAD\TRANSPORTATION\DWG\SHEETSPLAN\ROAD 8A PP DT1078.DWG
LAYOUT NAME - 04
PLOT DATE : 10/21/2019 1:53 PM
PLOT BY : TURSKY, EVAN M.
PLOT NAME :
PLOT SCALE : 1 IN:50 FT
WISDOT/CADDS SHEET 44

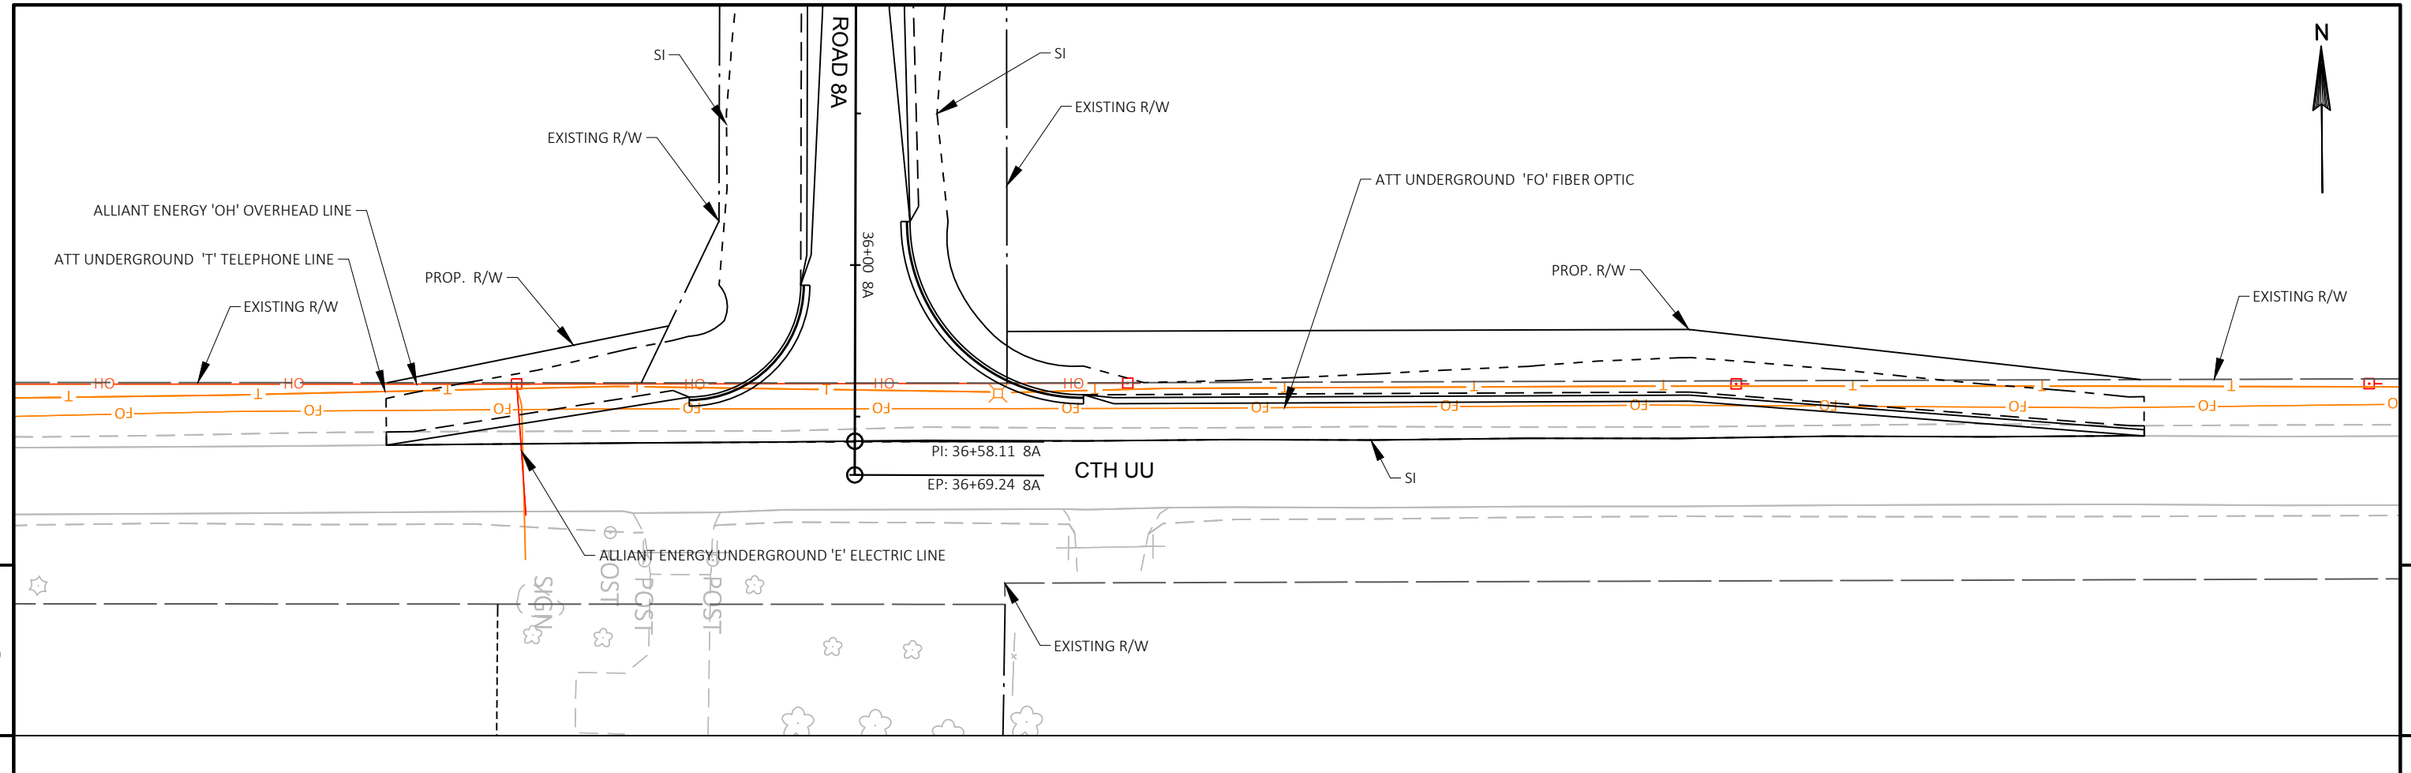


PROJECT NO: 1440-15-71	HWY: STH 23	COUNTY: FOND DU LAC	PLAN AND PROFILE: ROAD 8A	SHEET 227	E

FILE NAME : J:\JOBS2014\20142023\CAD\TRANSPORTATION\DWG\SHEETSPLAN\ROAD 8A PP NORTH CTH UU DT1078.DWG
LAYOUT NAME - 01

PLOT DATE : 10/21/2019 1:57 PM PLOT BY : TURSKY, EVAN M. PLOT NAME : PLOT SCALE : 1 IN:50 FT

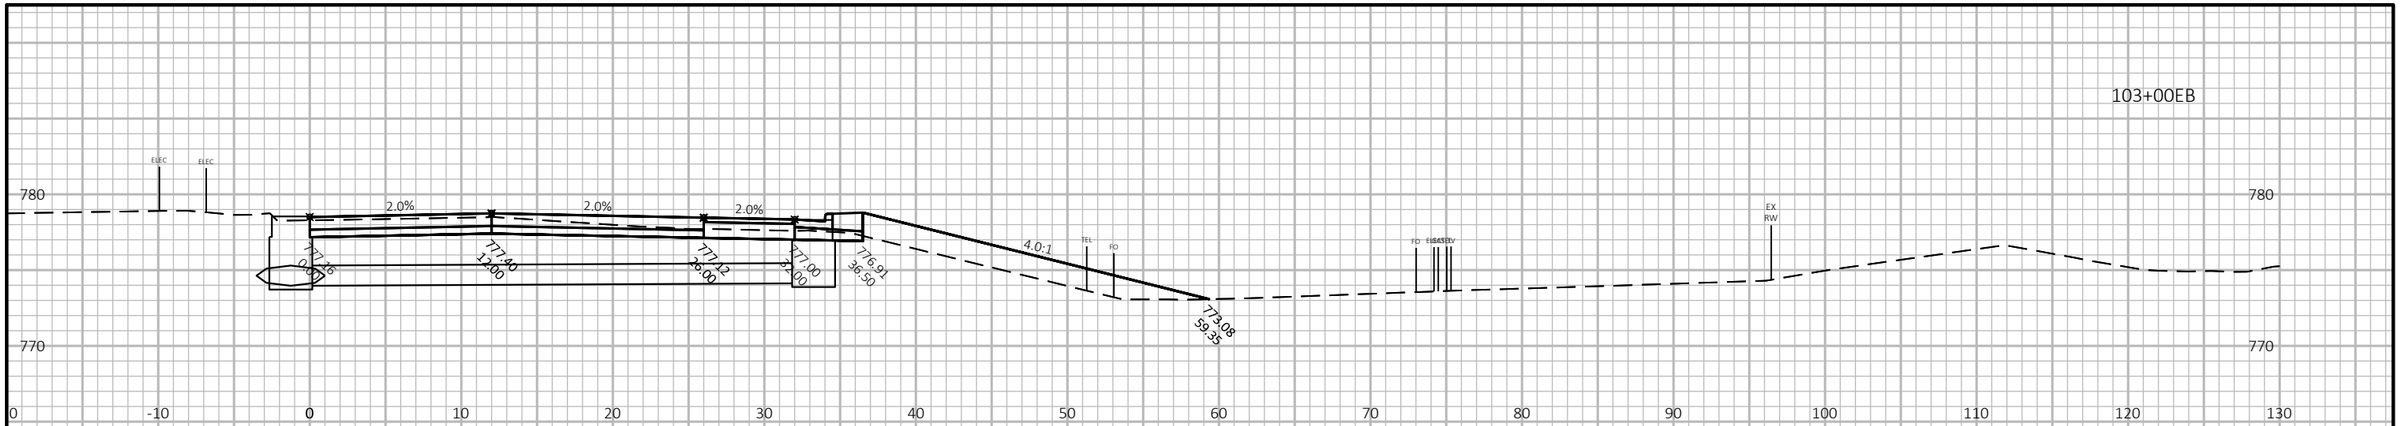

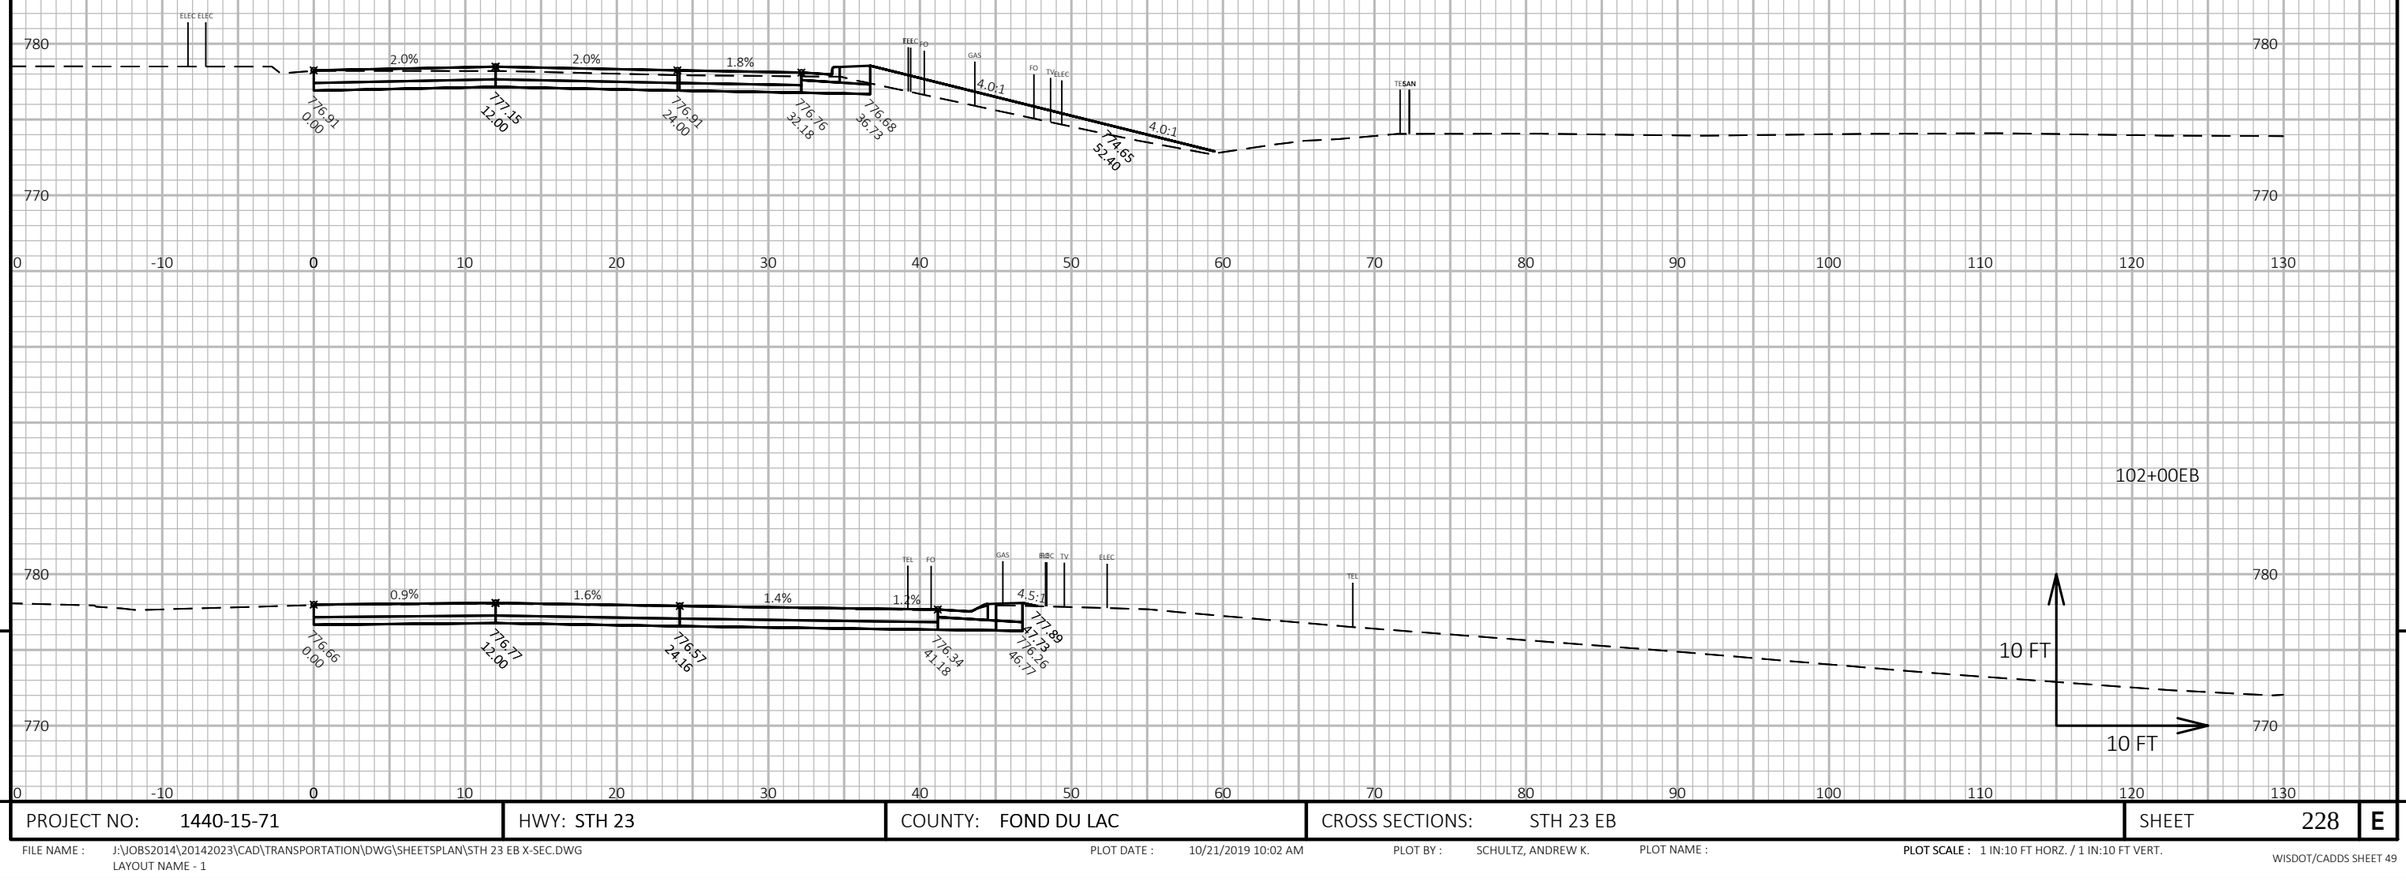

9

9

PROJECT NO: 1440-15-71	HWY: STH 23	COUNTY: FOND DU LAC	CROSS SECTIONS: STH 23 EB	SHEET 228	E

FILE NAME : J:\JOBS2014\20142023\CAD\TRANSPORTATION\DWG\SHEETSPLAN\STH 23 EB X-SEC.DWG
LAYOUT NAME - 1

PLOT DATE : 10/21/2019 10:02 AM PLOT BY : SCHULTZ, ANDREW K. PLOT NAME :

PLOT SCALE : 1 IN:10 FT HORZ. / 1 IN:10 FT VERT.

WISDOT/CADDS SHEET 49

9

9

PROJECT NO: 1440-15-71	HWY: STH 23	COUNTY: FOND DU LAC	CROSS SECTIONS: STH 23 EB	SHEET 229	E

FILE NAME : J:\JOBS2014\20142023\CAD\TRANSPORTATION\DWG\SHEETSPLAN\STH 23 EB X-SEC.DWG
LAYOUT NAME - 2

PLOT DATE : 10/21/2019 10:02 AM


PLOT BY : SCHULTZ, ANDREW K.

PLOT NAME :


PLOT SCALE : 1 IN:10 FT HORZ. / 1 IN:10 FT VERT.

WISDOT/CADDS SHEET 49

105+50EB

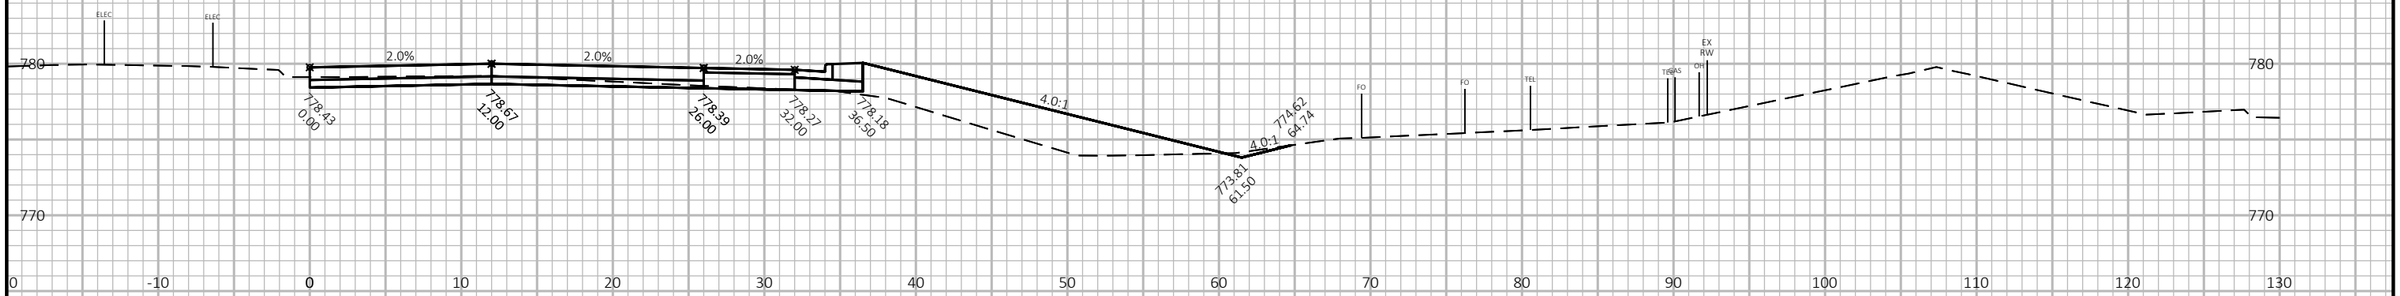

105+00EB

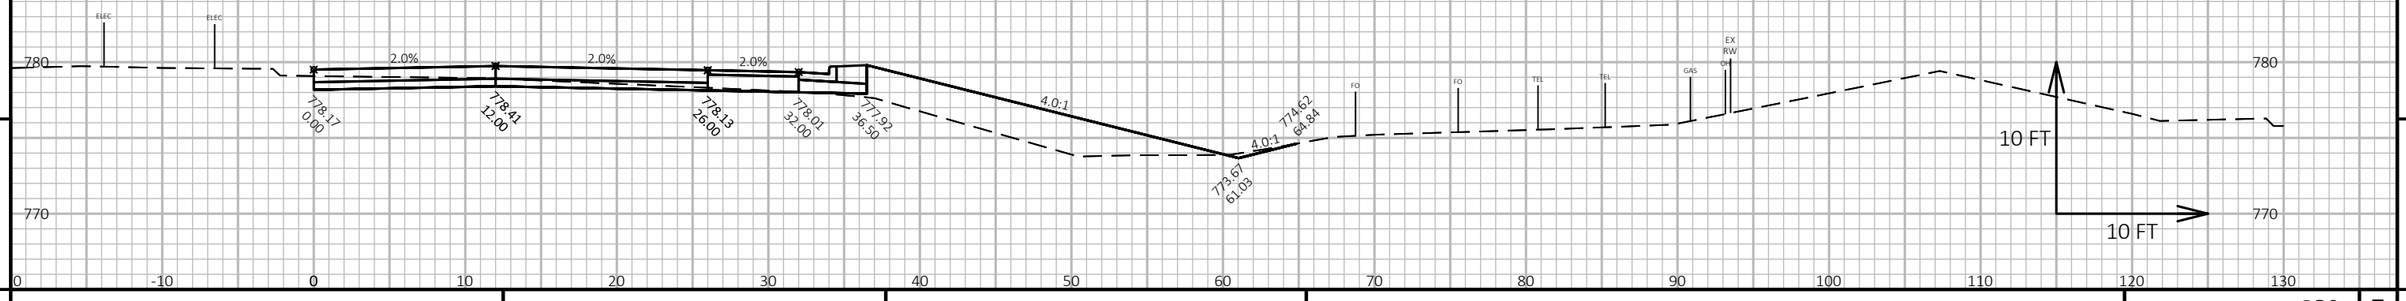

9

9

PROJECT NO: 1440-15-71	HWY: STH 23	COUNTY: FOND DU LAC	CROSS SECTIONS: STH 23 EB	SHEET 230	E


FILE NAME : J:\JOBS2014\20142023\CAD\TRANSPORTATION\DWG\SHEETSPLAN\STH 23 EB X-SEC.DWG
LAYOUT NAME - 3

PLOT DATE : 10/21/2019 10:02 AM PLOT BY : SCHULTZ, ANDREW K. PLOT NAME :

PLOT SCALE : 1 IN:10 FT HORZ. / 1 IN:10 FT VERT.

WISDOT/CADDS SHEET 49

106+50EB

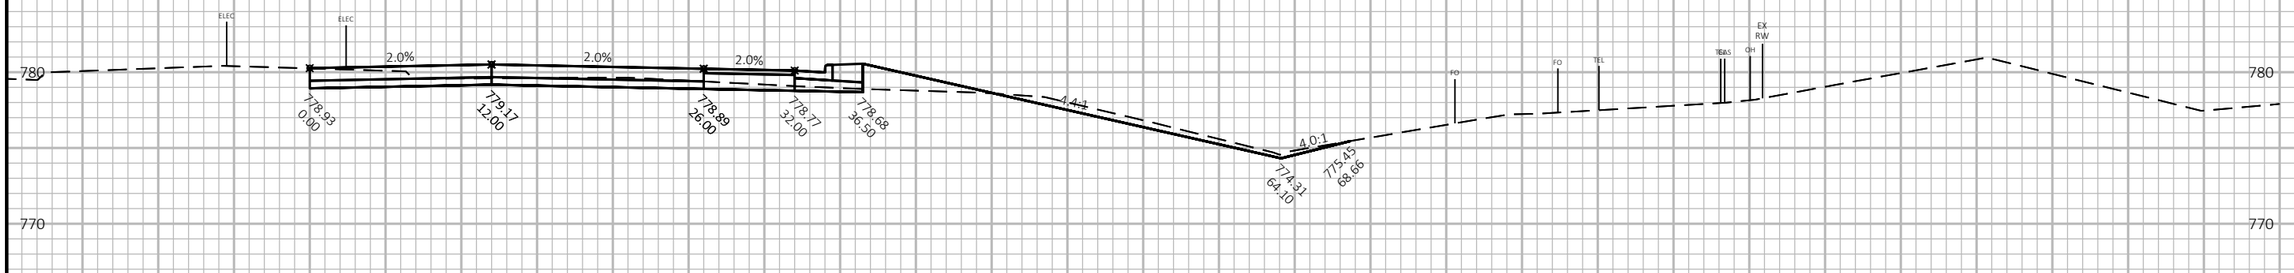

106+00EB

9

9

PROJECT NO: 1440-15-71	HWY: STH 23	COUNTY: FOND DU LAC	CROSS SECTIONS: STH 23 EB	SHEET 231	E

FILE NAME : J:\OBS2014\20142023\CAD\TRANSPORTATION\DWG\SHEETSPLAN\STH 23 EB X-SEC.DWG
LAYOUT NAME - 4


PLOT DATE : 10/21/2019 10:02 AM

PLOT BY : SCHULTZ, ANDREW K.

PLOT NAME :

PLOT SCALE : 1 IN:10 FT HORZ. / 1 IN:10 FT VERT.

WISDOT/CADDS SHEET 49

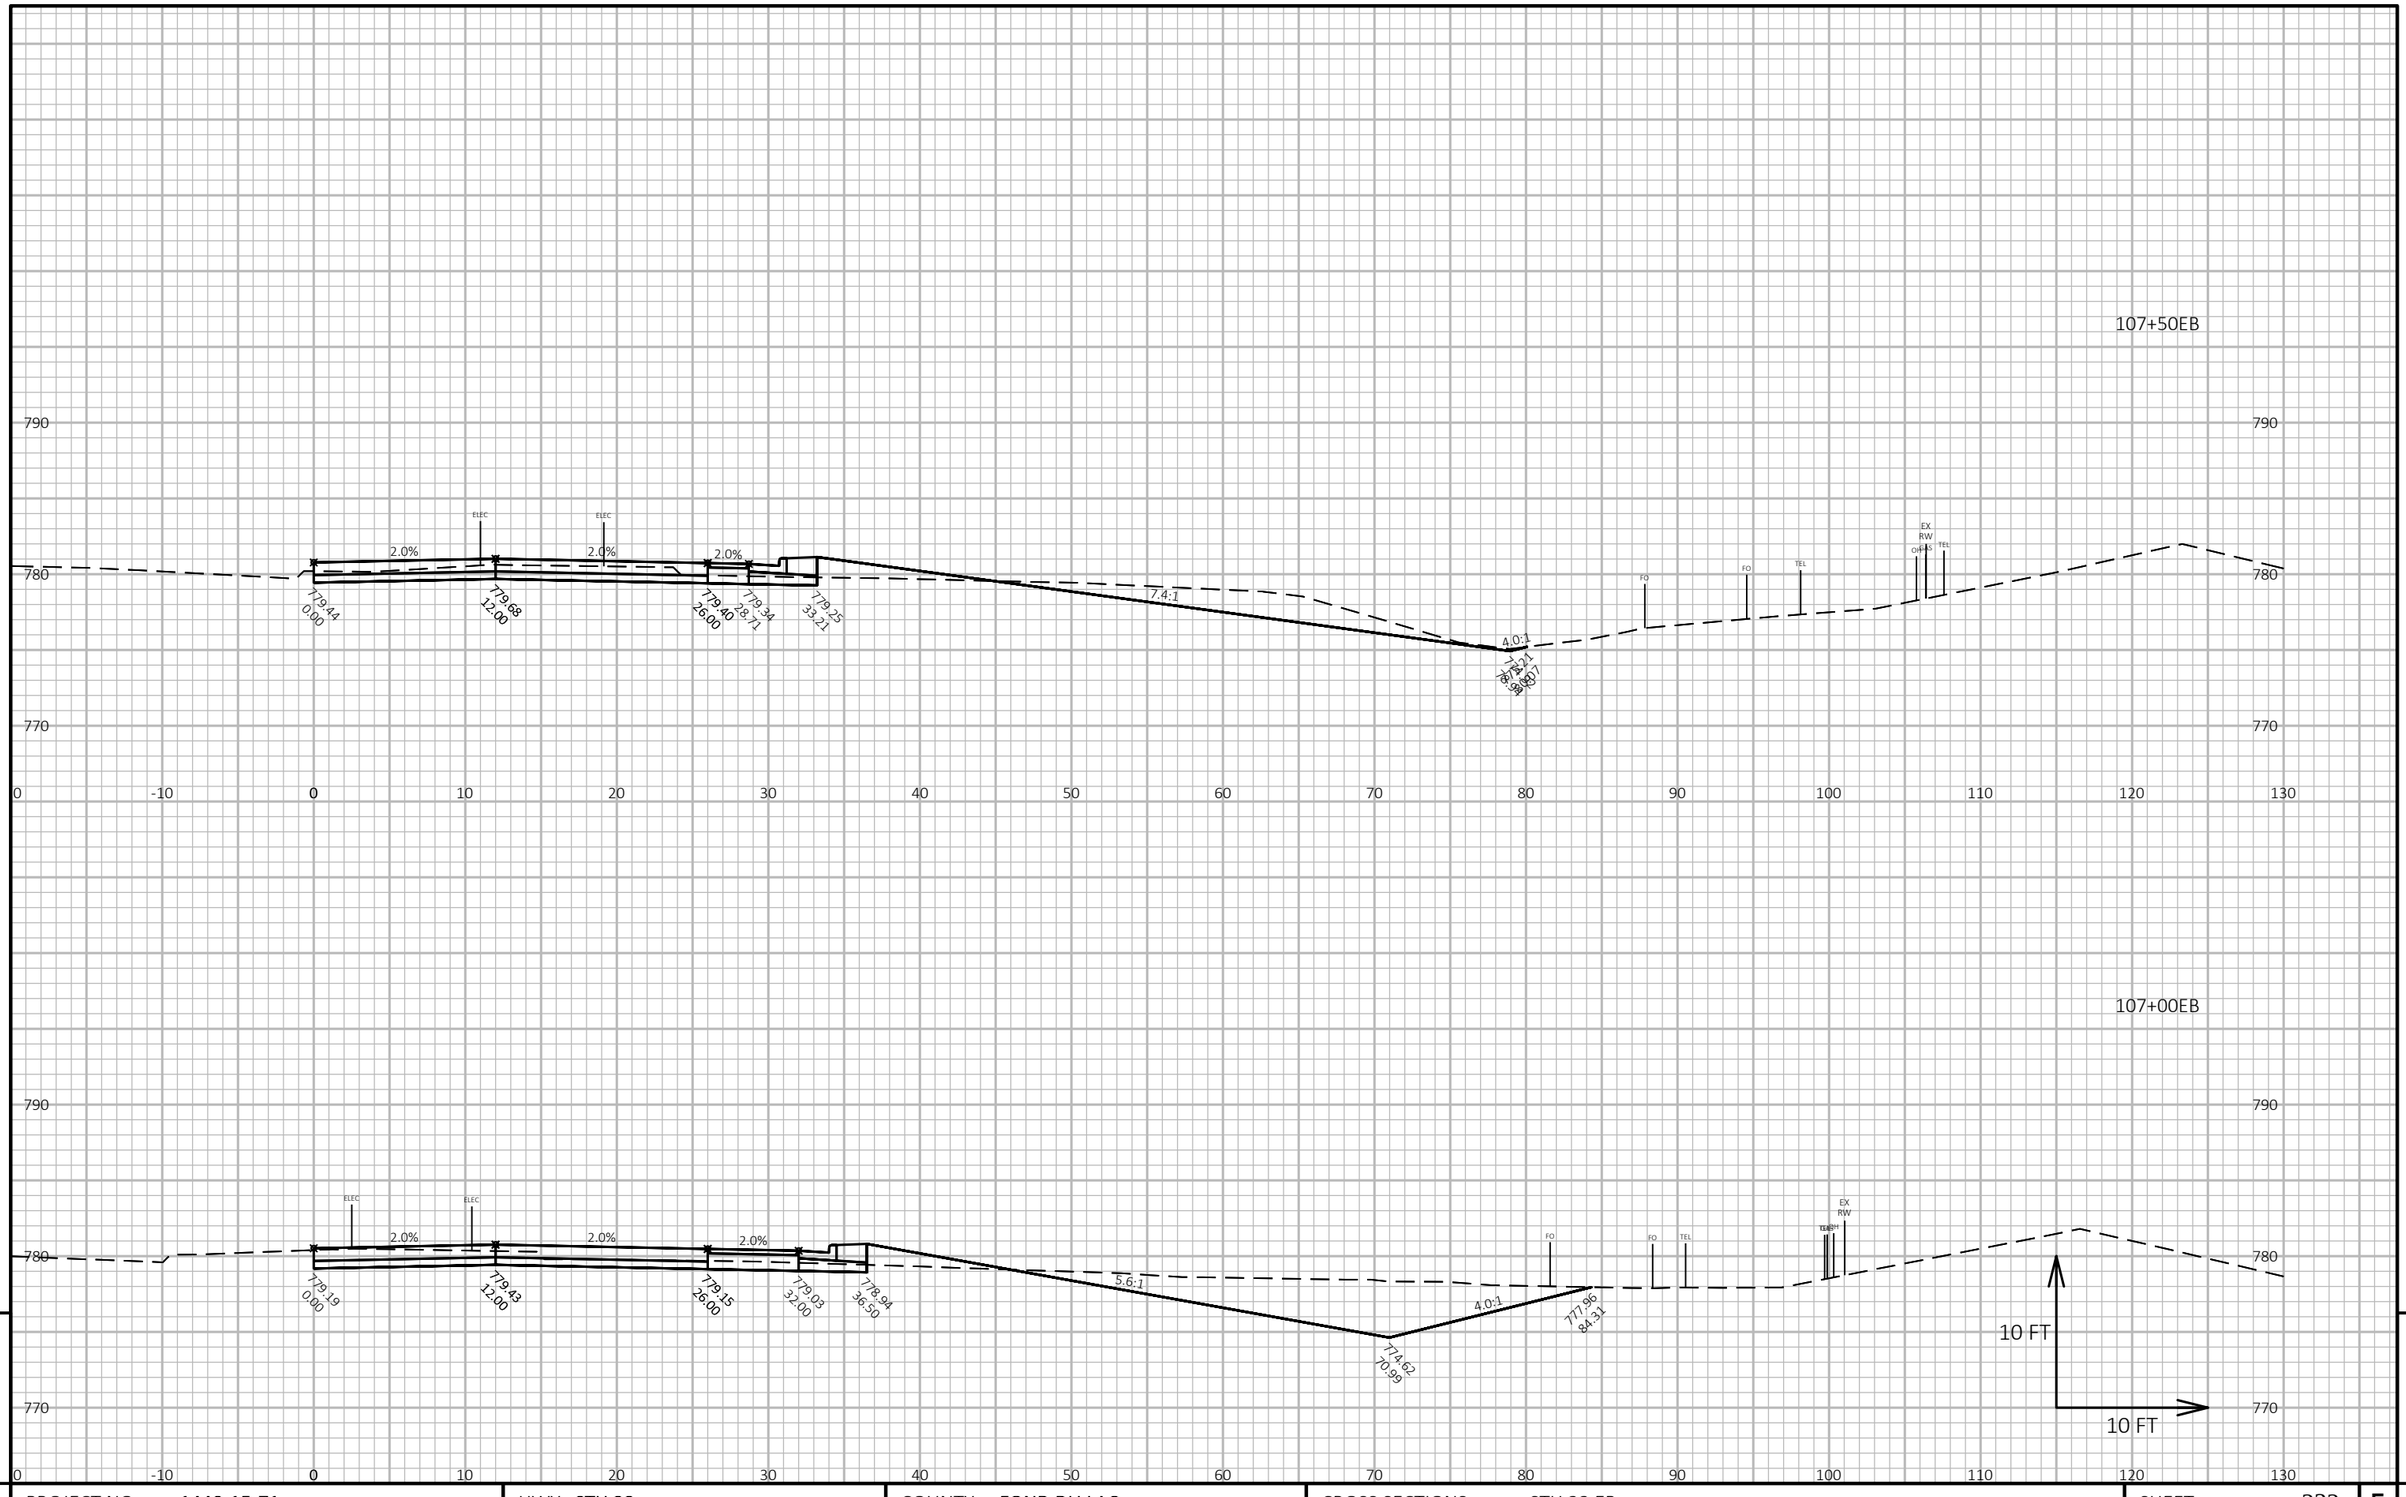


PROJECT NO: 1440-15-71	HWY: STH 23	COUNTY: FOND DU LAC	CROSS SECTIONS: STH 23 EB	SHEET 232	E

FILE NAME : J:\OBS2014\20142023\CAD\TRANSPORTATION\DWG\SHEETSPLAN\STH 23 EB X-SEC.DWG
LAYOUT NAME - 5

PLOT DATE : 10/21/2019 10:02 AM PLOT BY : SCHULTZ, ANDREW K. PLOT NAME :

PLOT SCALE : 1 IN:10 FT HORZ. / 1 IN:10 FT VERT.

WISDOT/CADDS SHEET 49

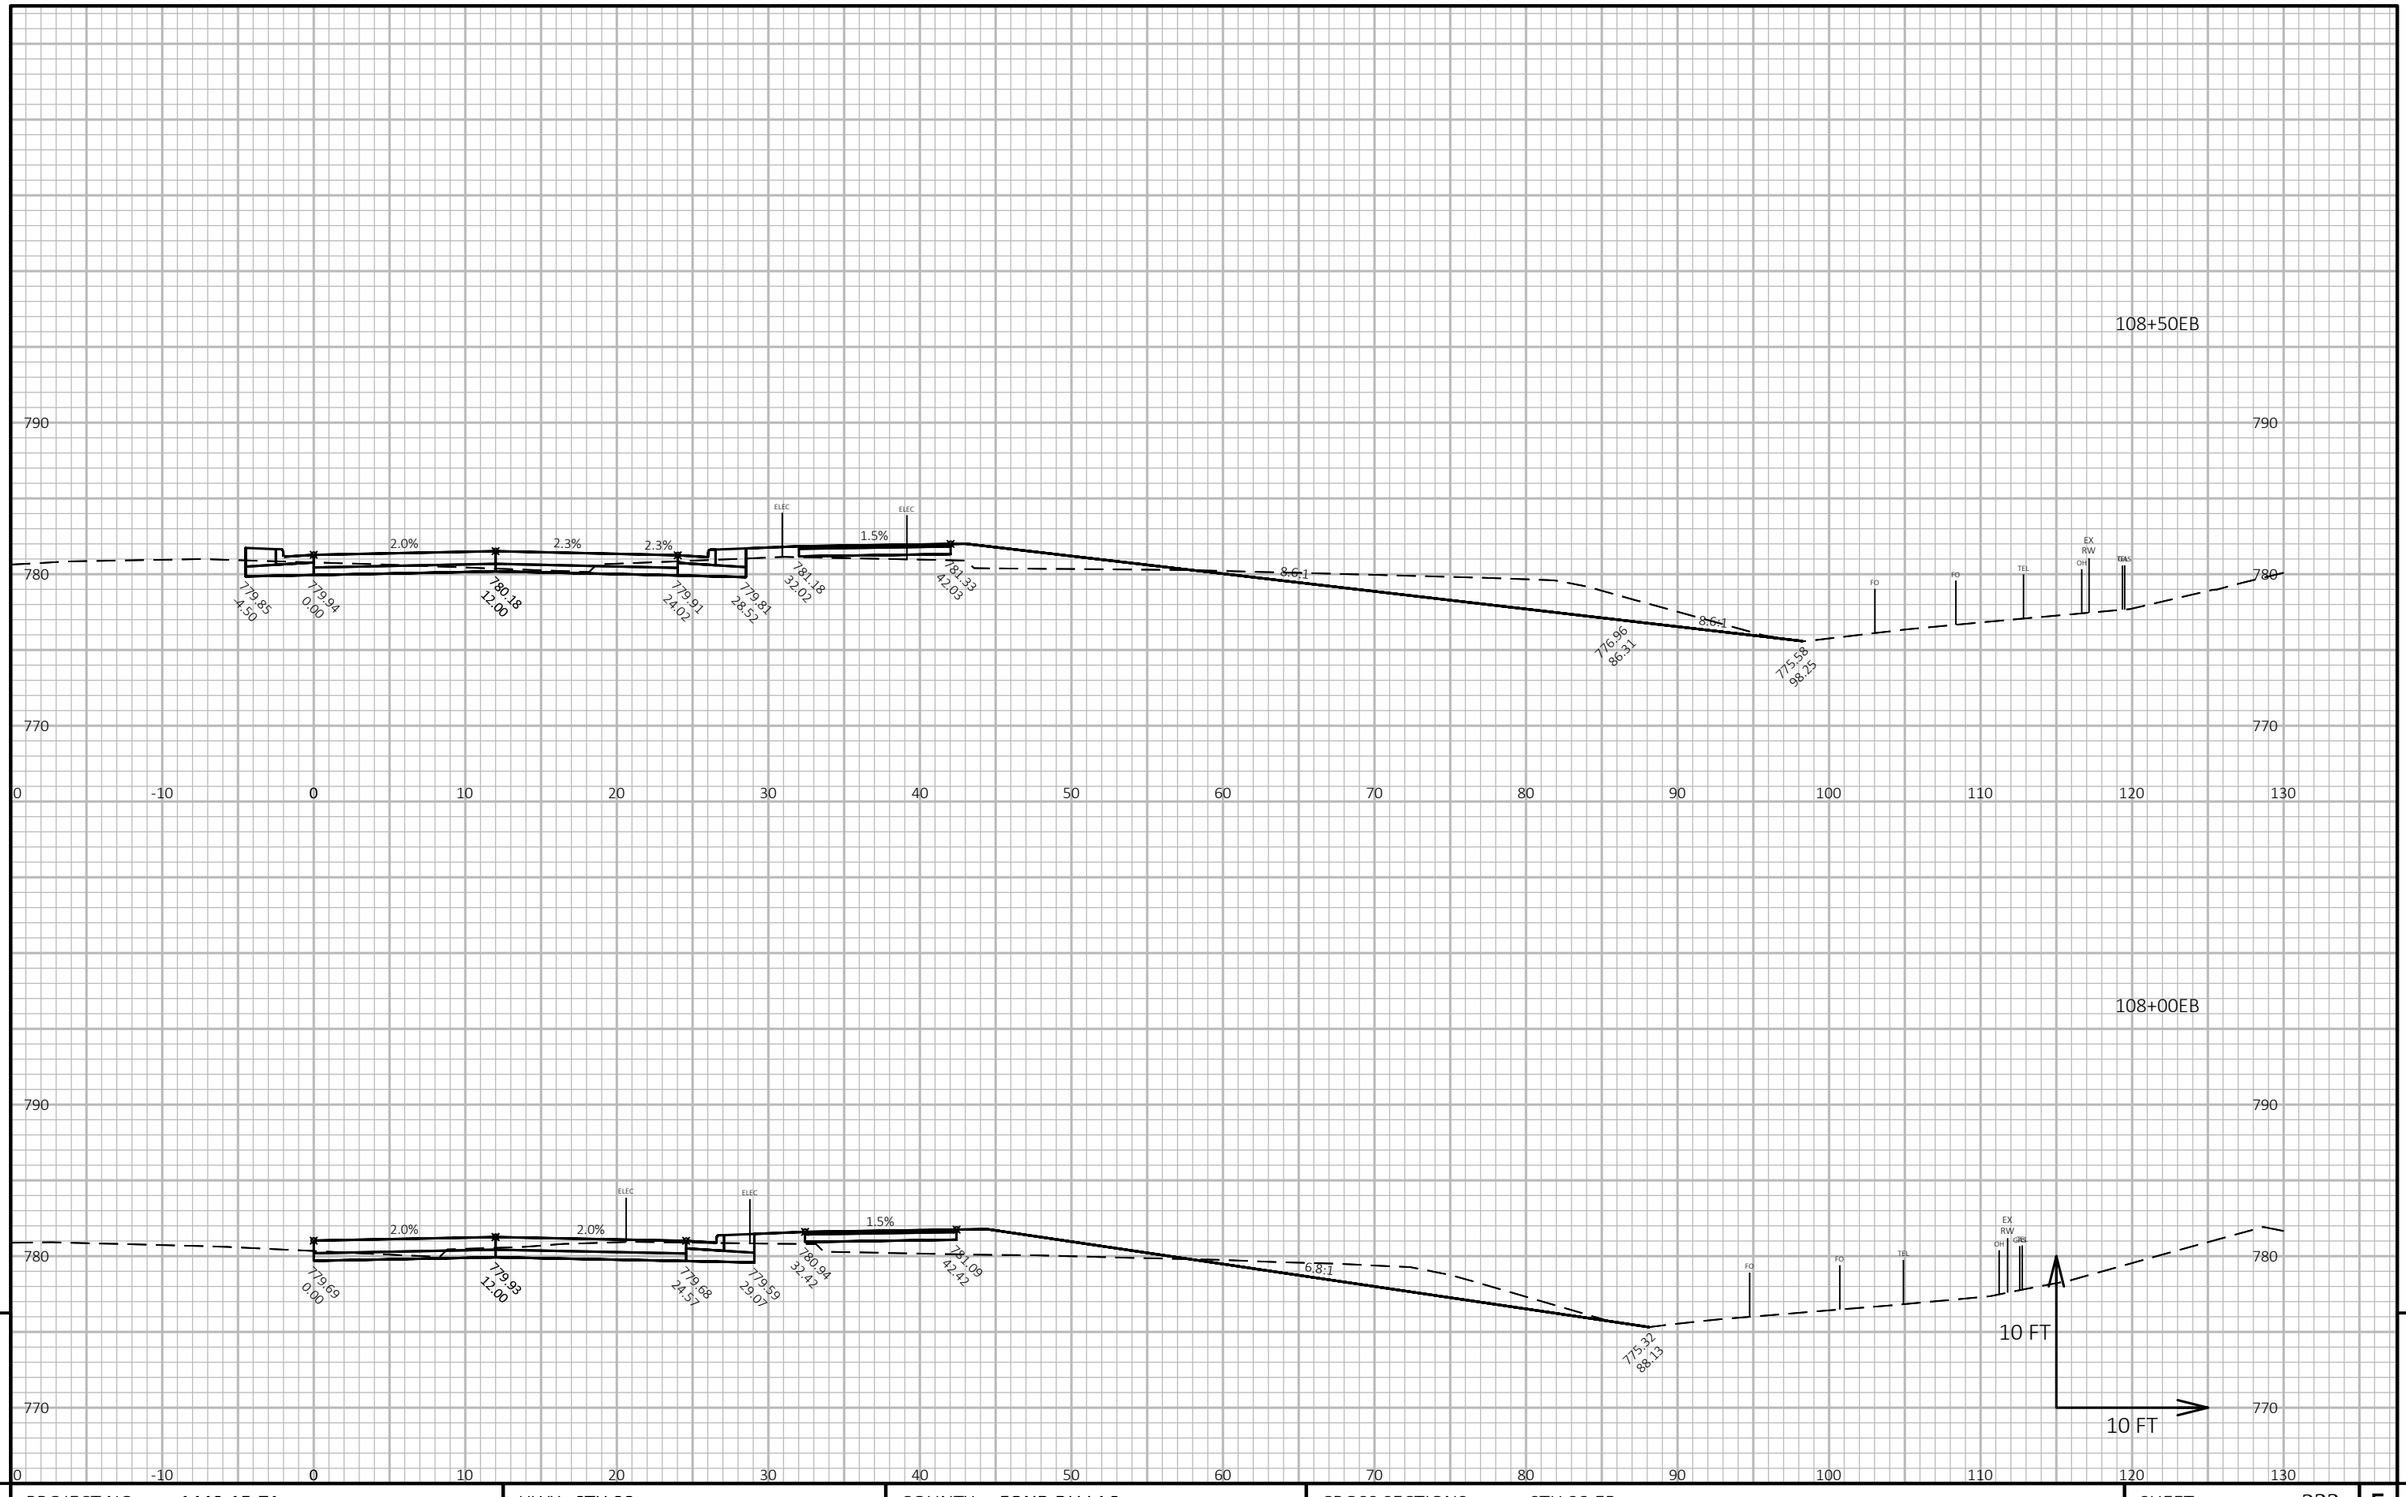

9

9


PROJECT NO: 1440-15-71	HWY: STH 23	COUNTY: FOND DU LAC	CROSS SECTIONS: STH 23 EB	SHEET 233	E

FILE NAME : J:\JOBS2014\20142023\CAD\TRANSPORTATION\DWG\SHEETSPLAN\STH 23 EB X-SEC.DWG
LAYOUT NAME - 6

PLOT DATE : 10/21/2019 10:02 AM PLOT BY : SCHULTZ, ANDREW K. PLOT NAME :

PLOT SCALE : 1 IN:10 FT HORZ. / 1 IN:10 FT VERT.

WISDOT/CADDS SHEET 49

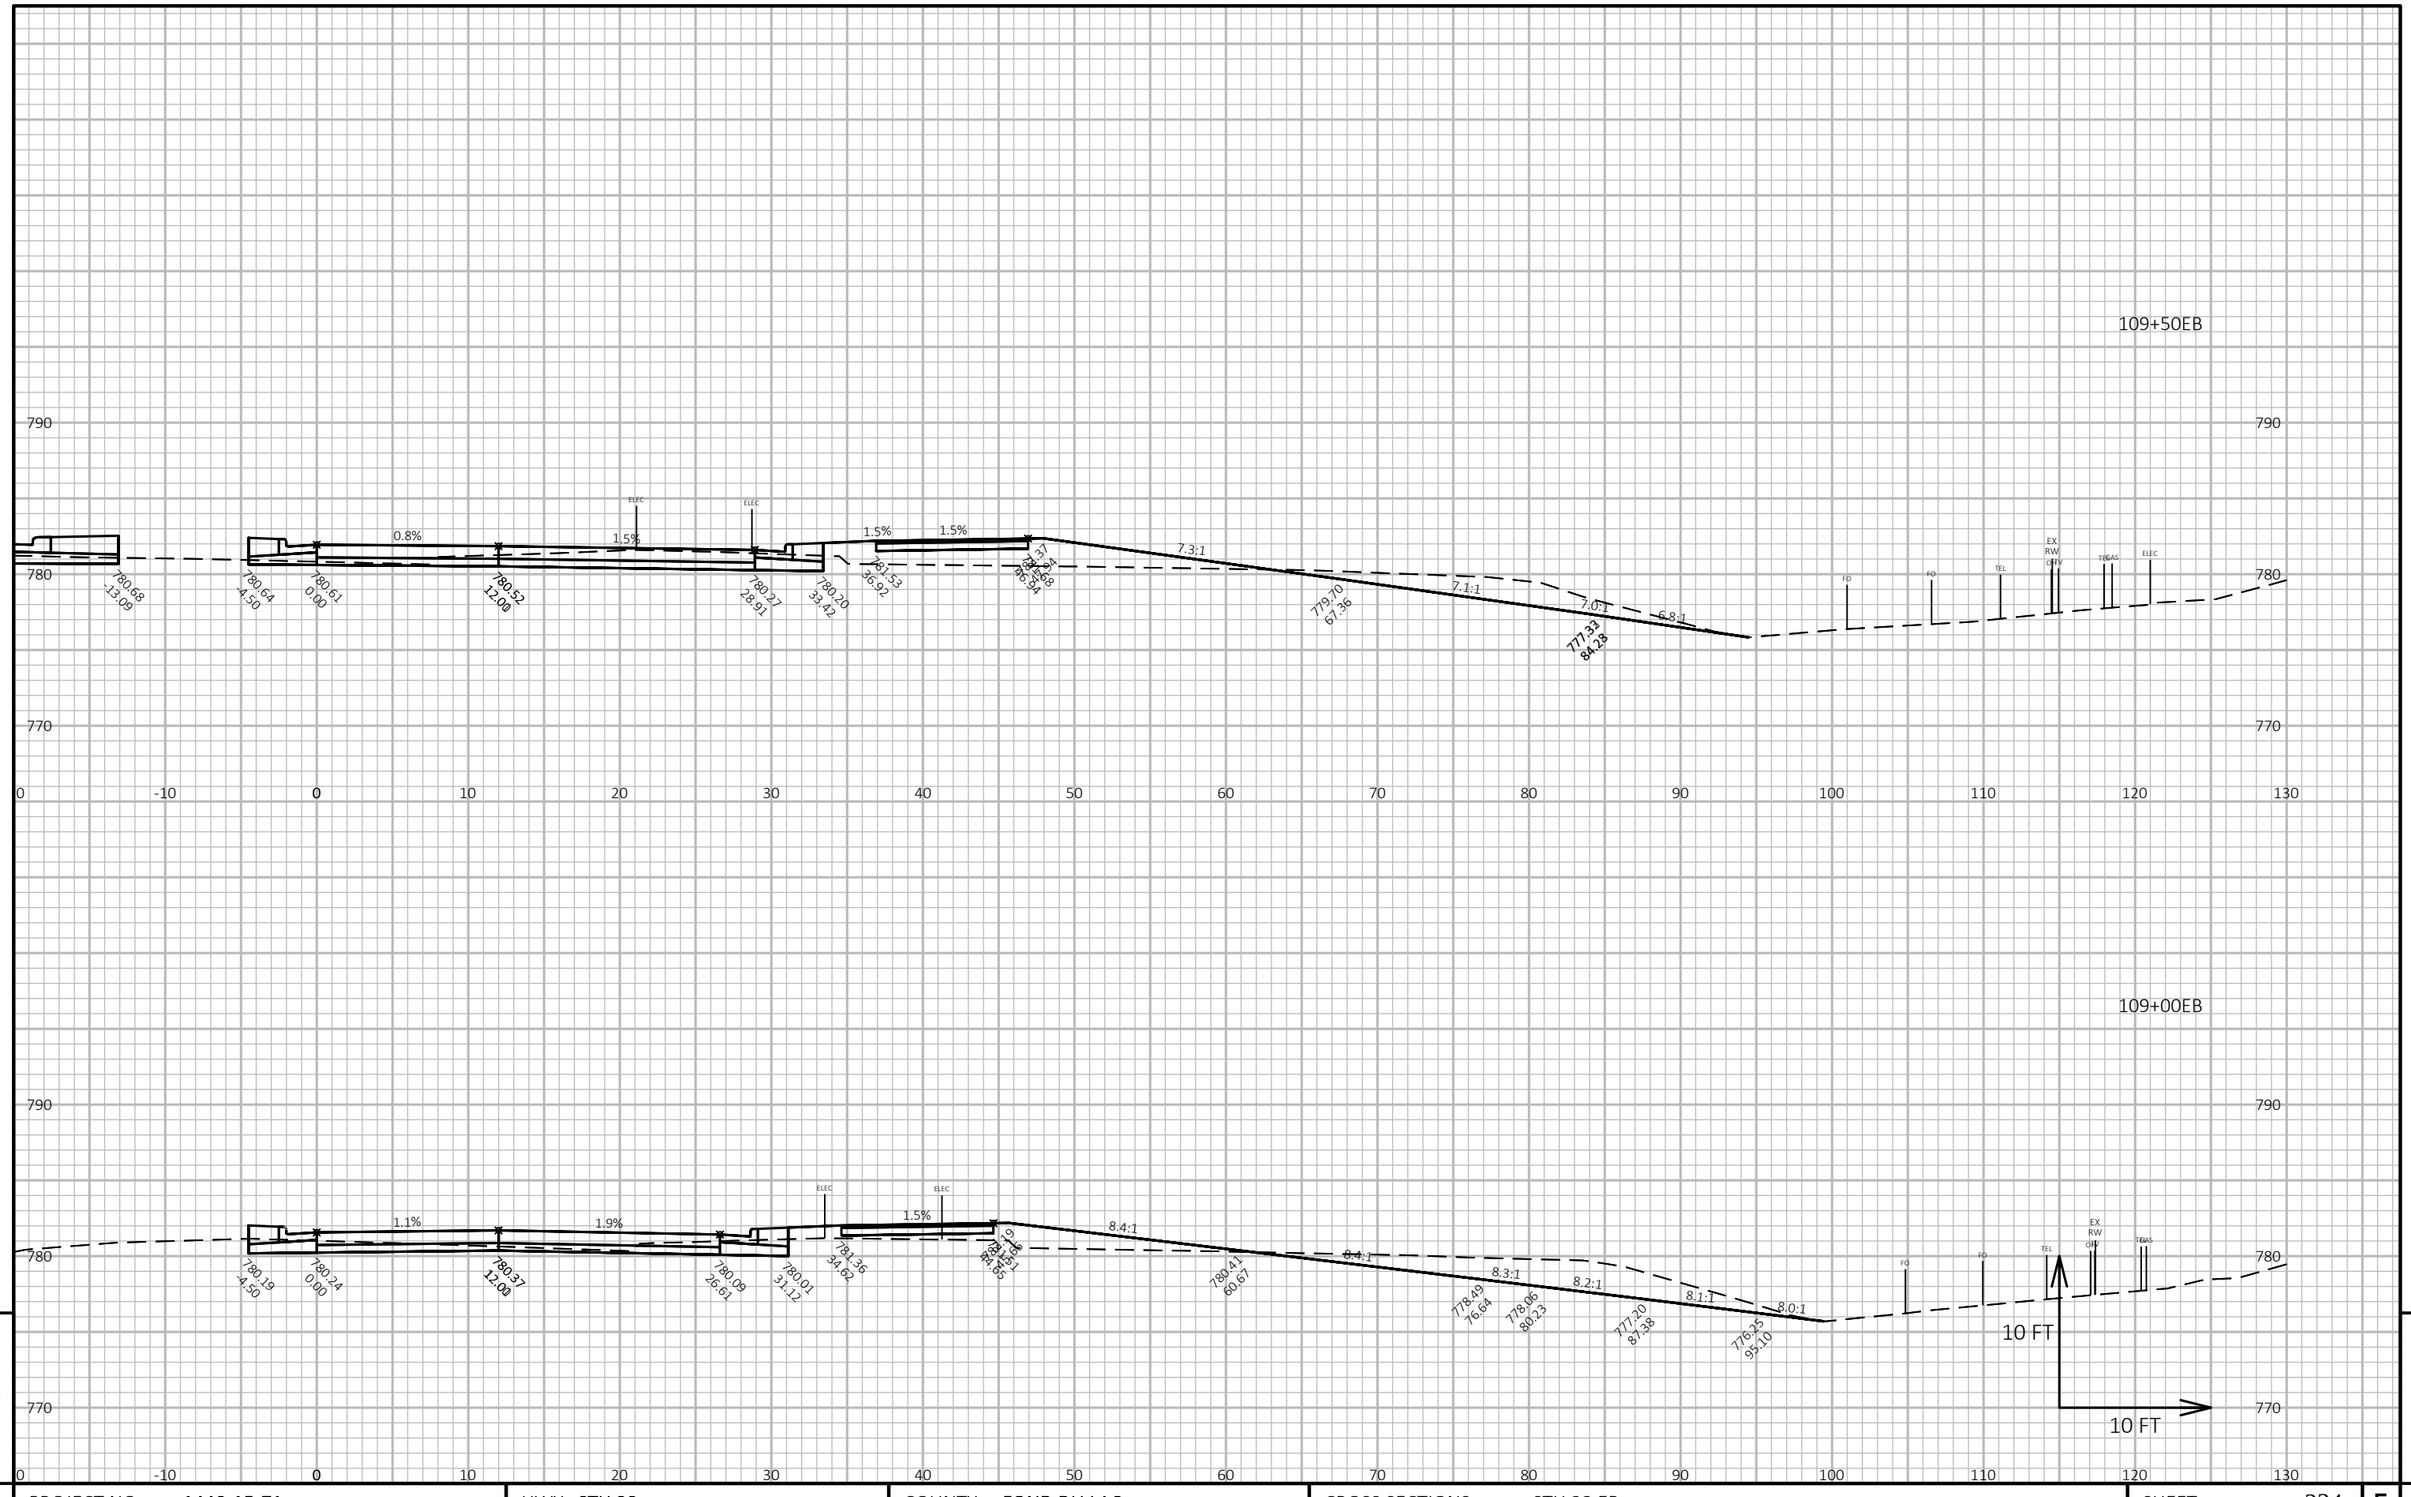

9

9

PROJECT NO: 1440-15-71	HWY: STH 23	COUNTY: FOND DU LAC	CROSS SECTIONS: STH 23 EB	SHEET 234	E

FILE NAME : J:\JOBS2014\20142023\CAD\TRANSPORTATION\DWG\SHEETSPLAN\STH 23 EB X-SEC.DWG
LAYOUT NAME - 7

PLOT DATE : 10/21/2019 10:03 AM


PLOT BY : SCHULTZ, ANDREW K.

PLOT NAME :


PLOT SCALE : 1 IN:10 FT HORZ. / 1 IN:10 FT VERT.


WISDOT/CADDS SHEET 49

112+25EB

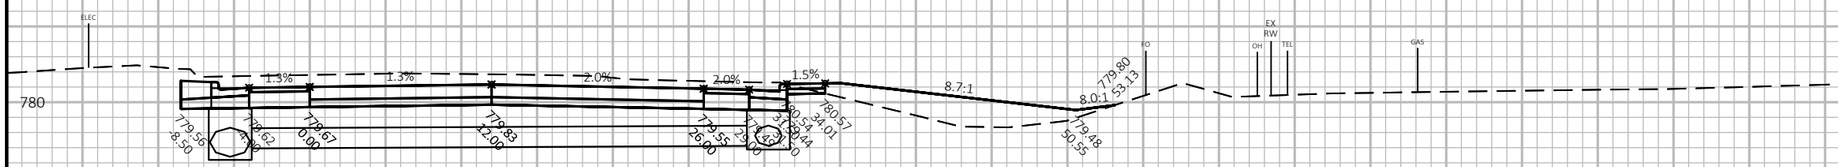

111+50EB

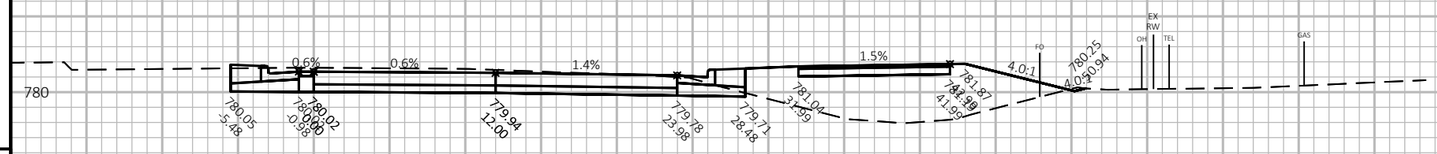

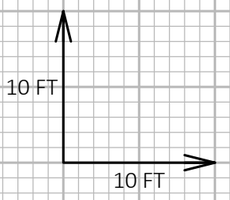


PROJECT NO: 1440-15-71	HWY: STH 23	COUNTY: FOND DU LAC	CROSS SECTIONS: STH 23 EB	SHEET 235	E

FILE NAME : J:\JOBS2014\20142023\CAD\TRANSPORTATION\DWG\SHEETSPLAN\STH 23 EB X-SEC.DWG
LAYOUT NAME - 8

PLOT DATE : 10/21/2019 10:03 AM PLOT BY : SCHULTZ, ANDREW K. PLOT NAME :

PLOT SCALE : 1 IN:10 FT HORZ. / 1 IN:10 FT VERT.

WISDOT/CADDS SHEET 49

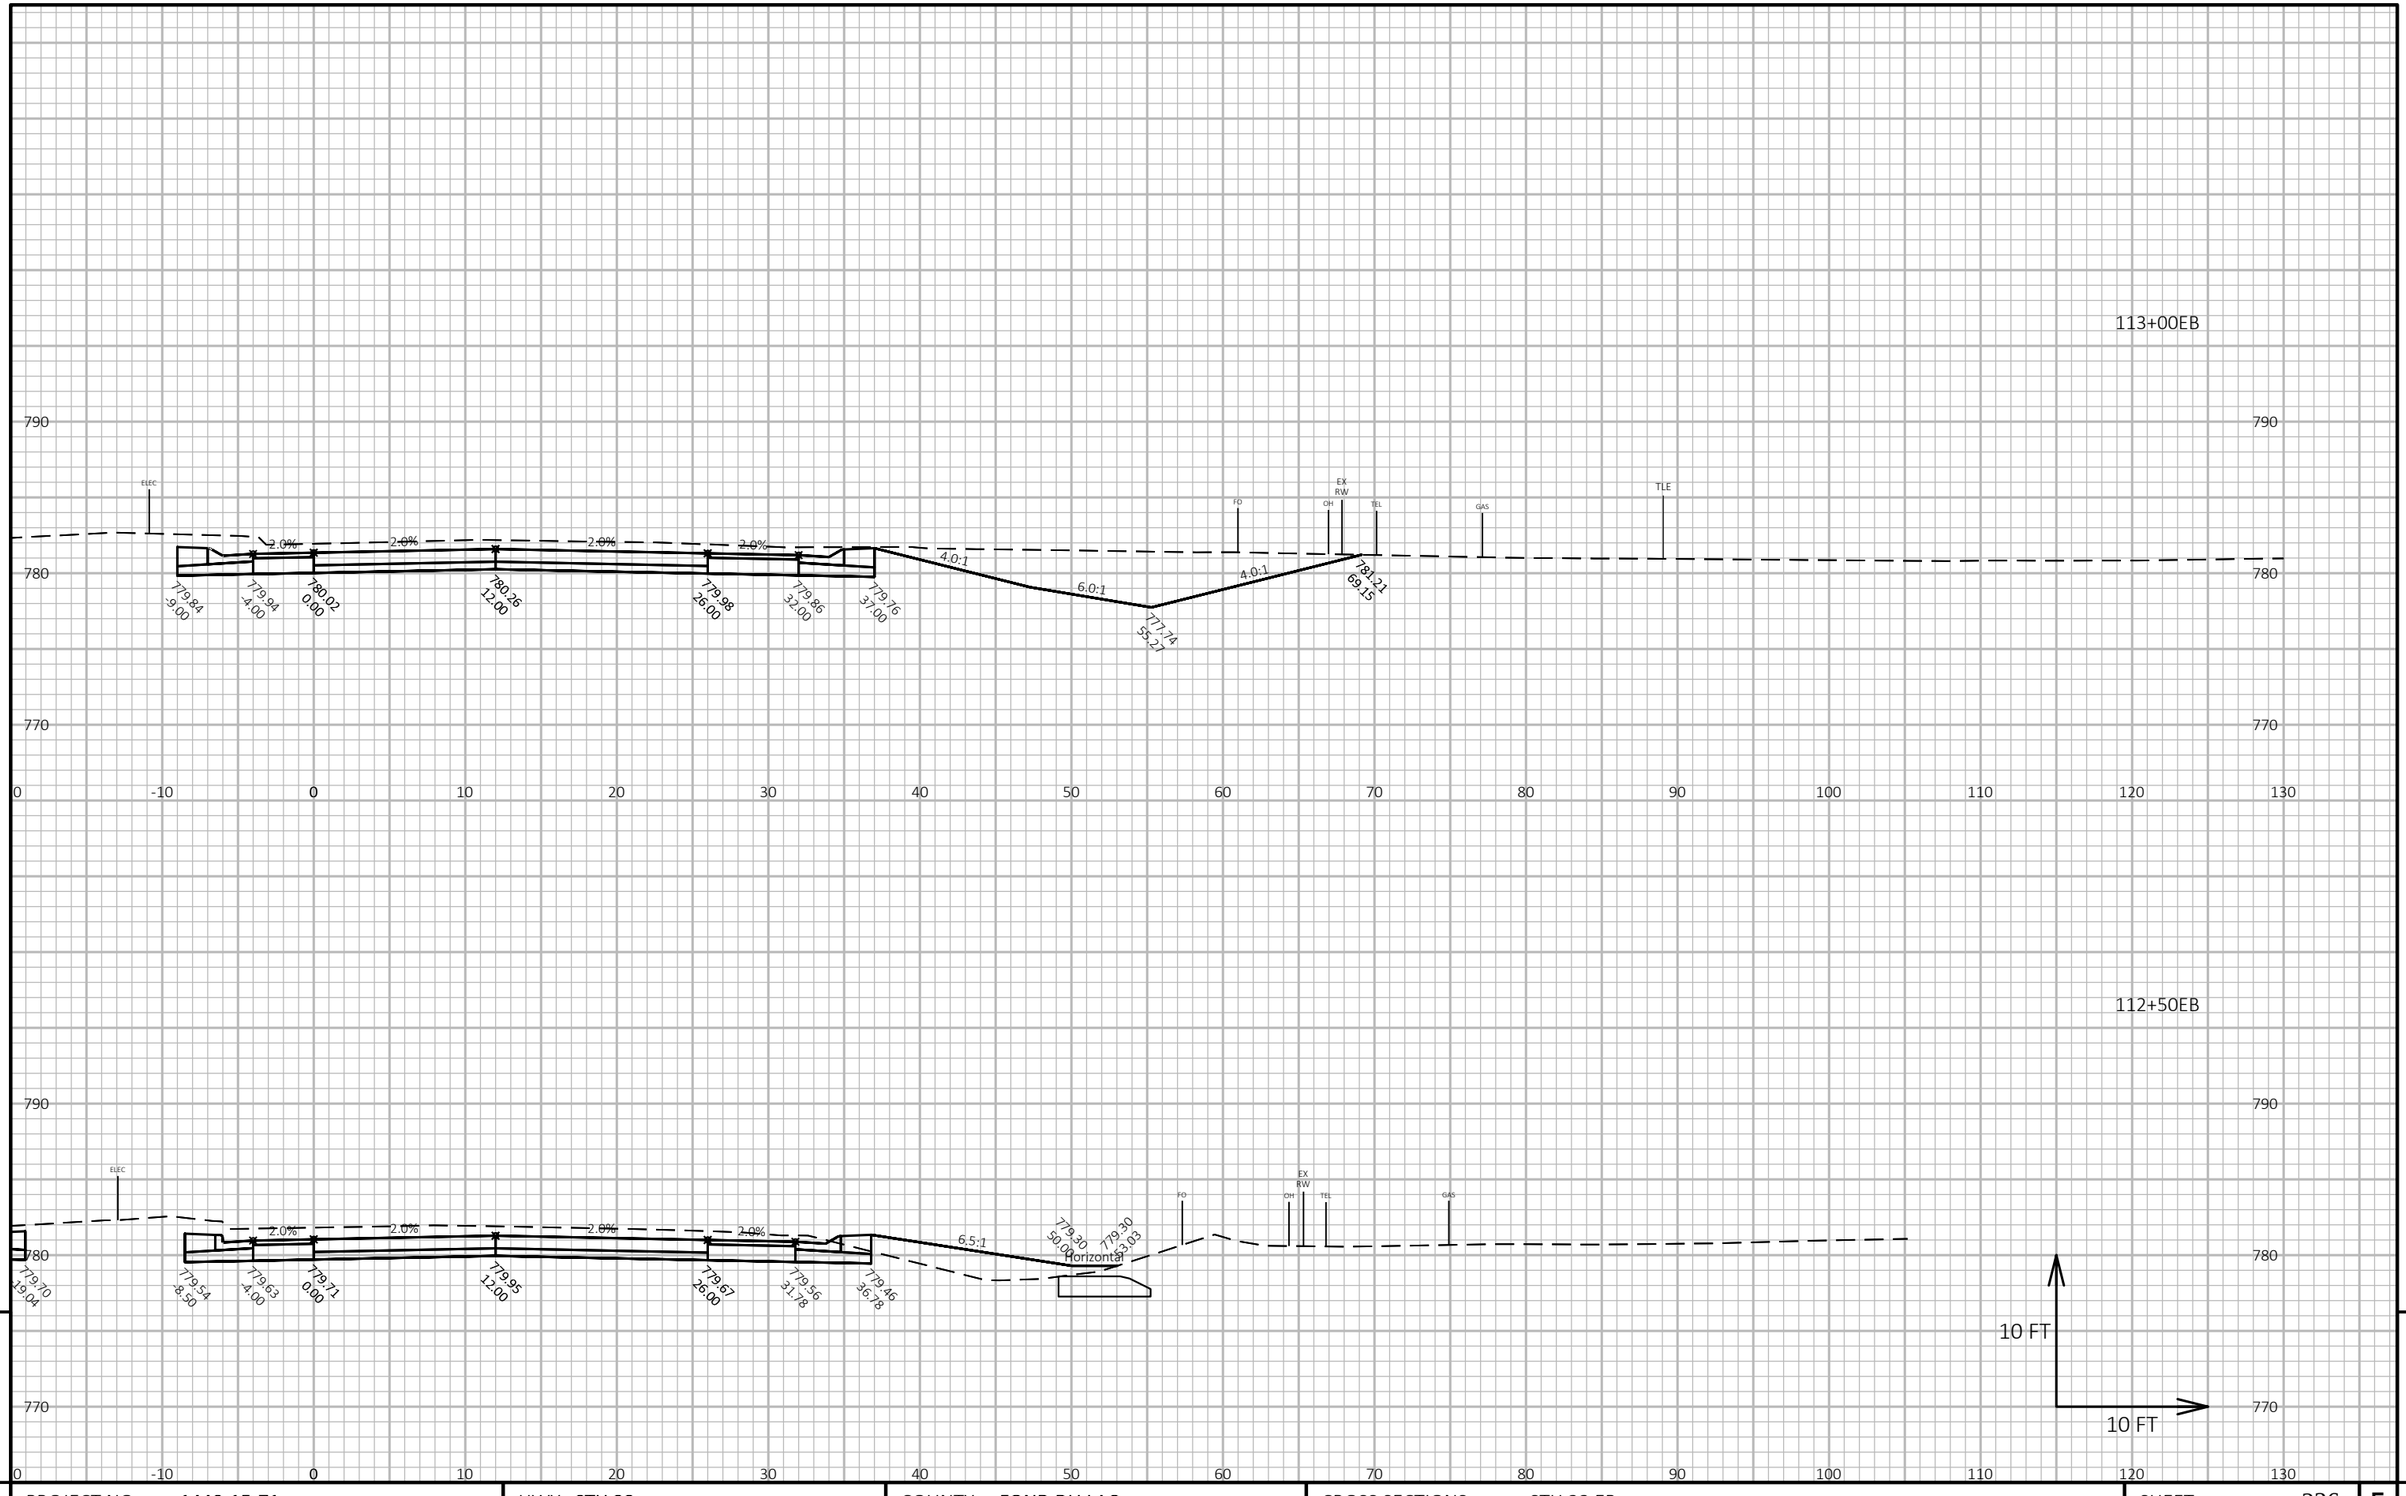

9


9

PROJECT NO: 1440-15-71	HWY: STH 23	COUNTY: FOND DU LAC	CROSS SECTIONS: STH 23 EB	SHEET 236	E

FILE NAME : J:\OBS2014\20142023\CAD\TRANSPORTATION\DWG\SHEETSPLAN\STH 23 EB X-SEC.DWG
LAYOUT NAME - 9

PLOT DATE : 10/21/2019 10:03 AM PLOT BY : SCHULTZ, ANDREW K. PLOT NAME :

PLOT SCALE : 1 IN:10 FT HORZ. / 1 IN:10 FT VERT.

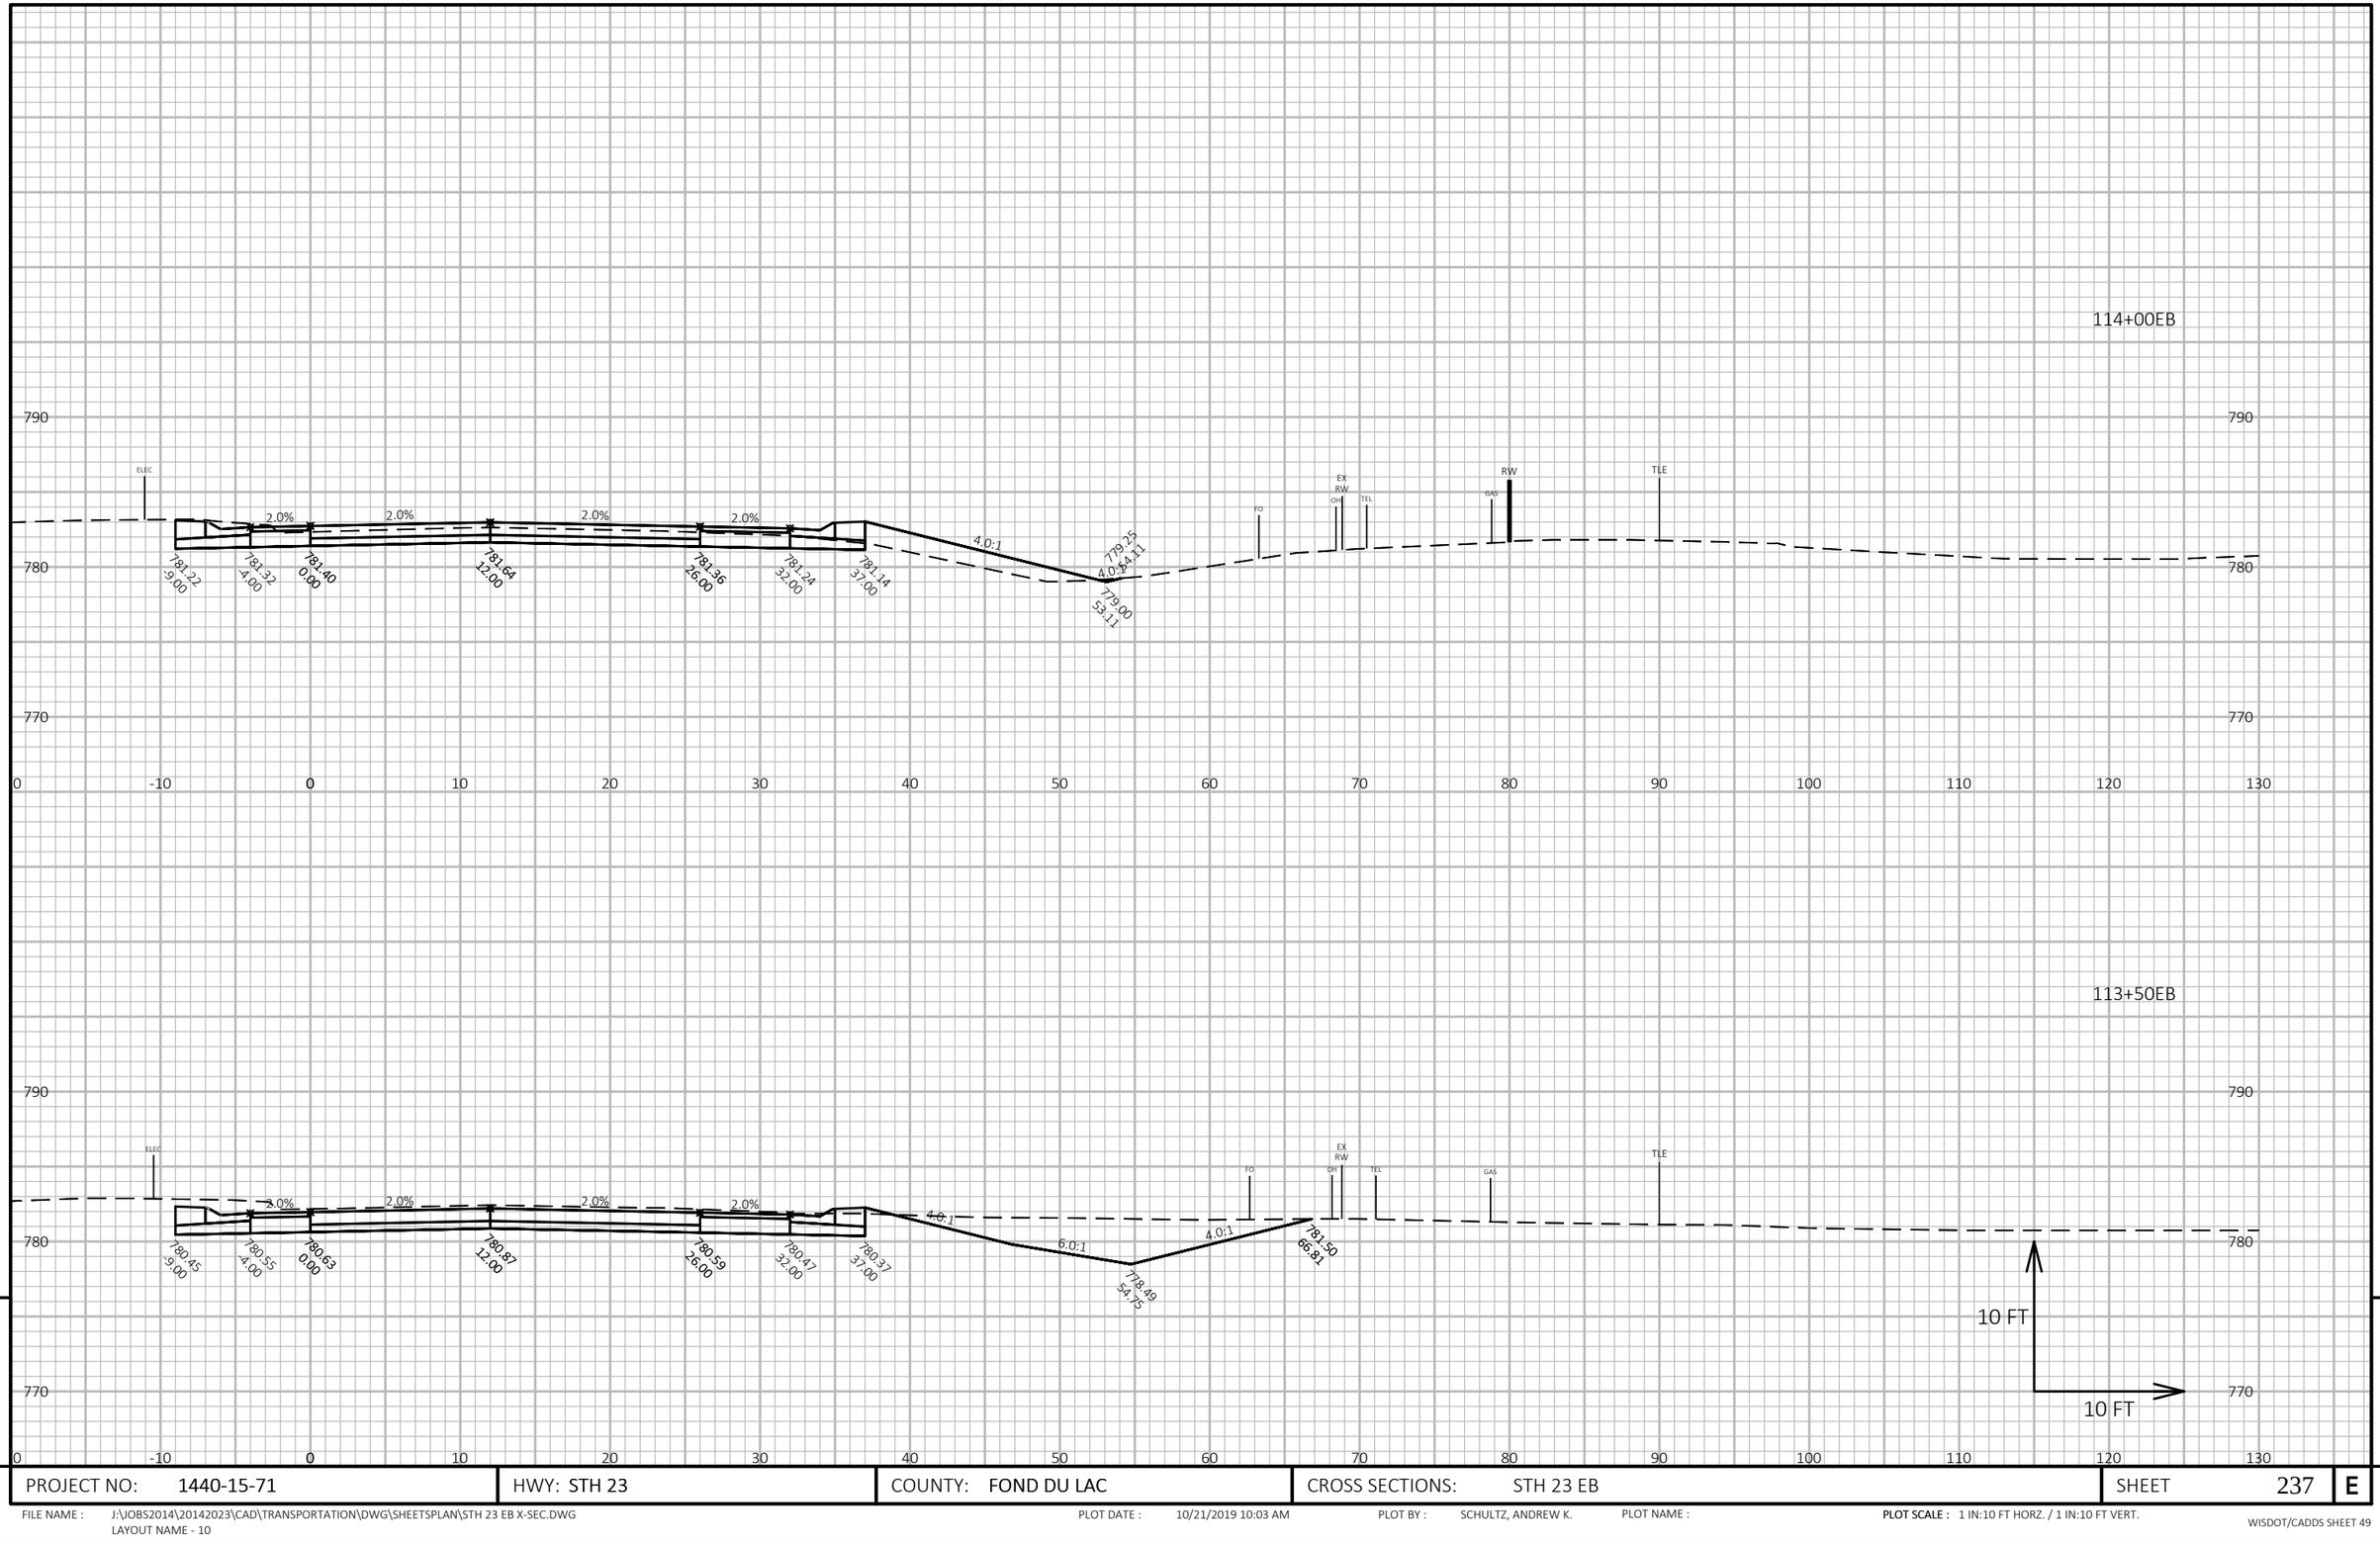

9 9


PROJECT NO: 1440-15-71	HWY: STH 23	COUNTY: FOND DU LAC	CROSS SECTIONS: STH 23 EB	SHEET 237	E

FILE NAME : J:\JOBS2014\20142023\CAD\TRANSPORTATION\DWG\SHEETSPLAN\STH 23 EB X-SEC.DWG
LAYOUT NAME - 10

PLOT DATE : 10/21/2019 10:03 AM PLOT BY : SCHULTZ, ANDREW K. PLOT NAME :

PLOT SCALE : 1 IN:10 FT HORZ. / 1 IN:10 FT VERT.

WISDOT/CADDS SHEET 49

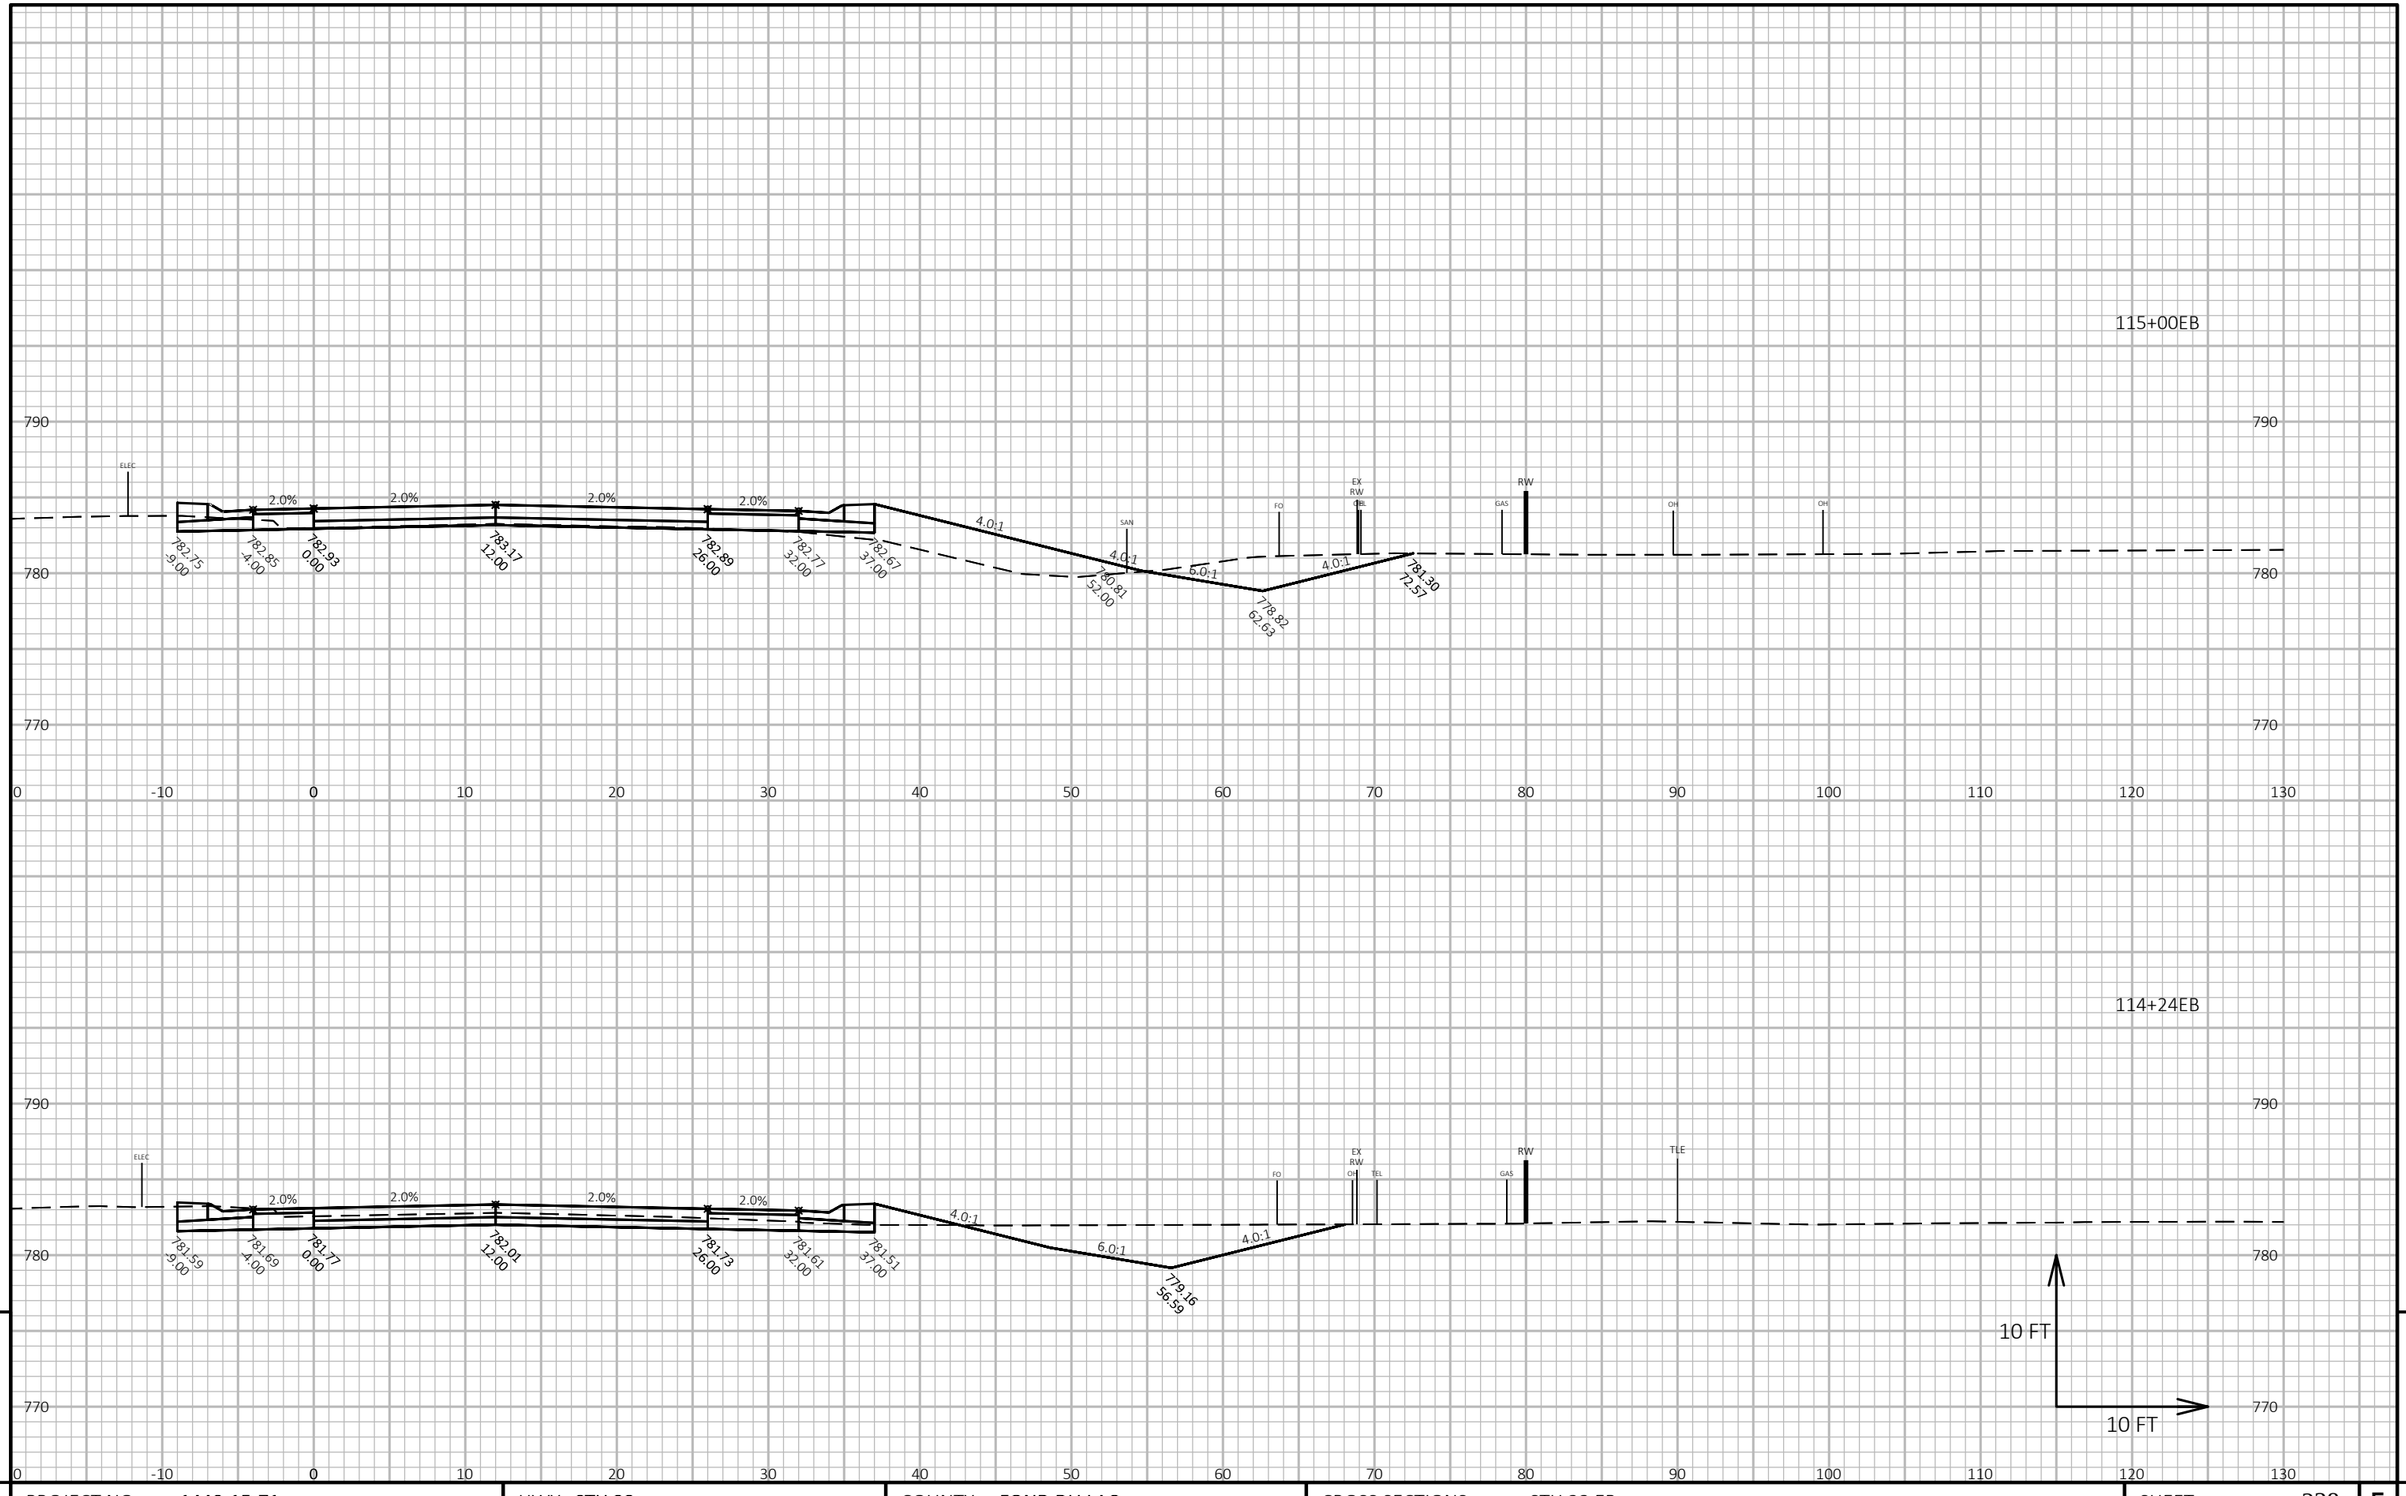

PROJECT NO: 1440-15-71	HWY: STH 23	COUNTY: FOND DU LAC	CROSS SECTIONS: STH 23 EB	SHEET 238	E

FILE NAME : J:\JOBS2014\20142023\CAD\TRANSPORTATION\DWG\SHEETSPLAN\STH 23 EB X-SEC.DWG
LAYOUT NAME - 11

PLOT DATE : 10/21/2019 10:03 AM PLOT BY : SCHULTZ, ANDREW K. PLOT NAME :


PLOT SCALE : 1 IN:10 FT HORZ. / 1 IN:10 FT VERT.

WISDOT/CADDS SHEET 49

116+00EB



115+50EB

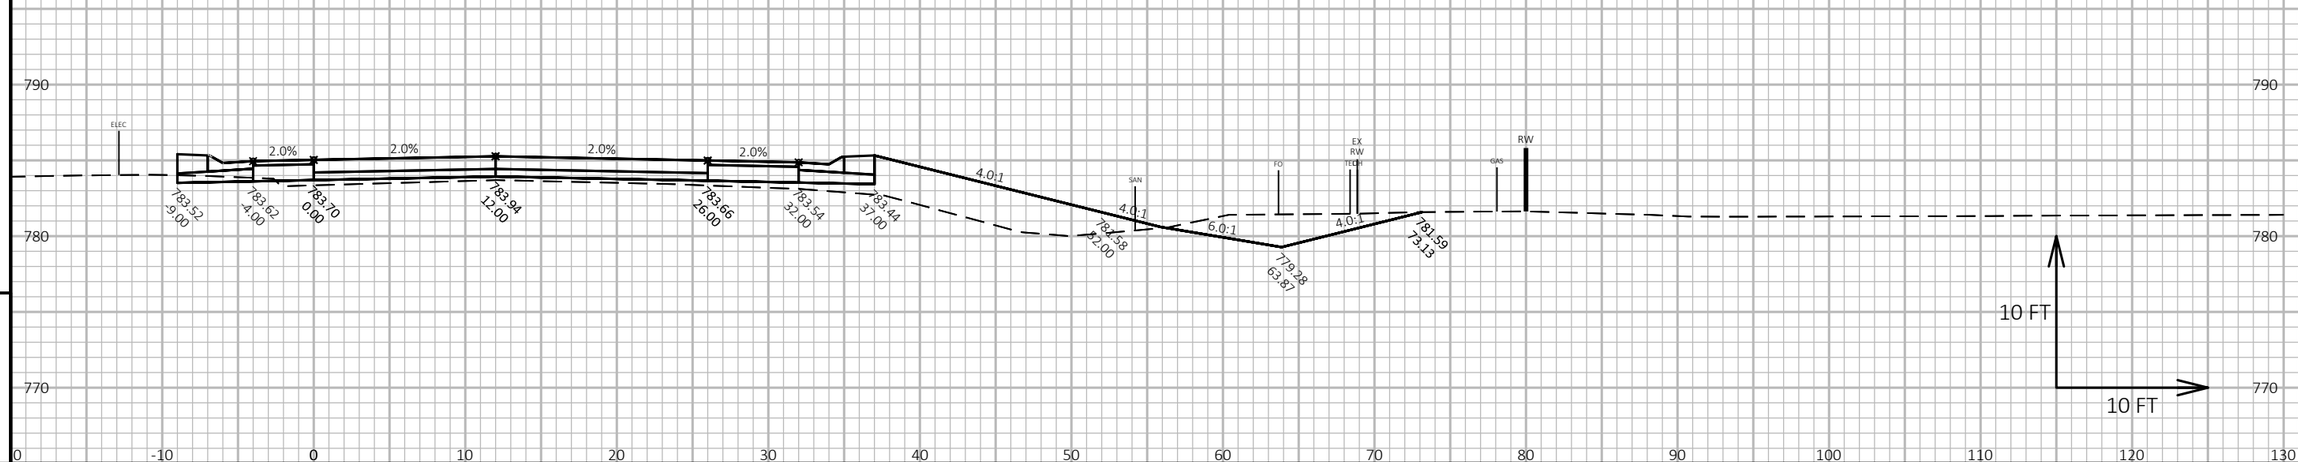

9 9


PROJECT NO: 1440-15-71	HWY: STH 23	COUNTY: FOND DU LAC	CROSS SECTIONS: STH 23 EB	SHEET 239	E

FILE NAME : J:\JOBS2014\20142023\CAD\TRANSPORTATION\DWG\SHEETSPLAN\STH 23 EB X-SEC.DWG
LAYOUT NAME - 12

PLOT DATE : 10/21/2019 10:03 AM PLOT BY : SCHULTZ, ANDREW K. PLOT NAME :

PLOT SCALE : 1 IN:10 FT HORZ. / 1 IN:10 FT VERT.

WISDOT/CADDS SHEET 49

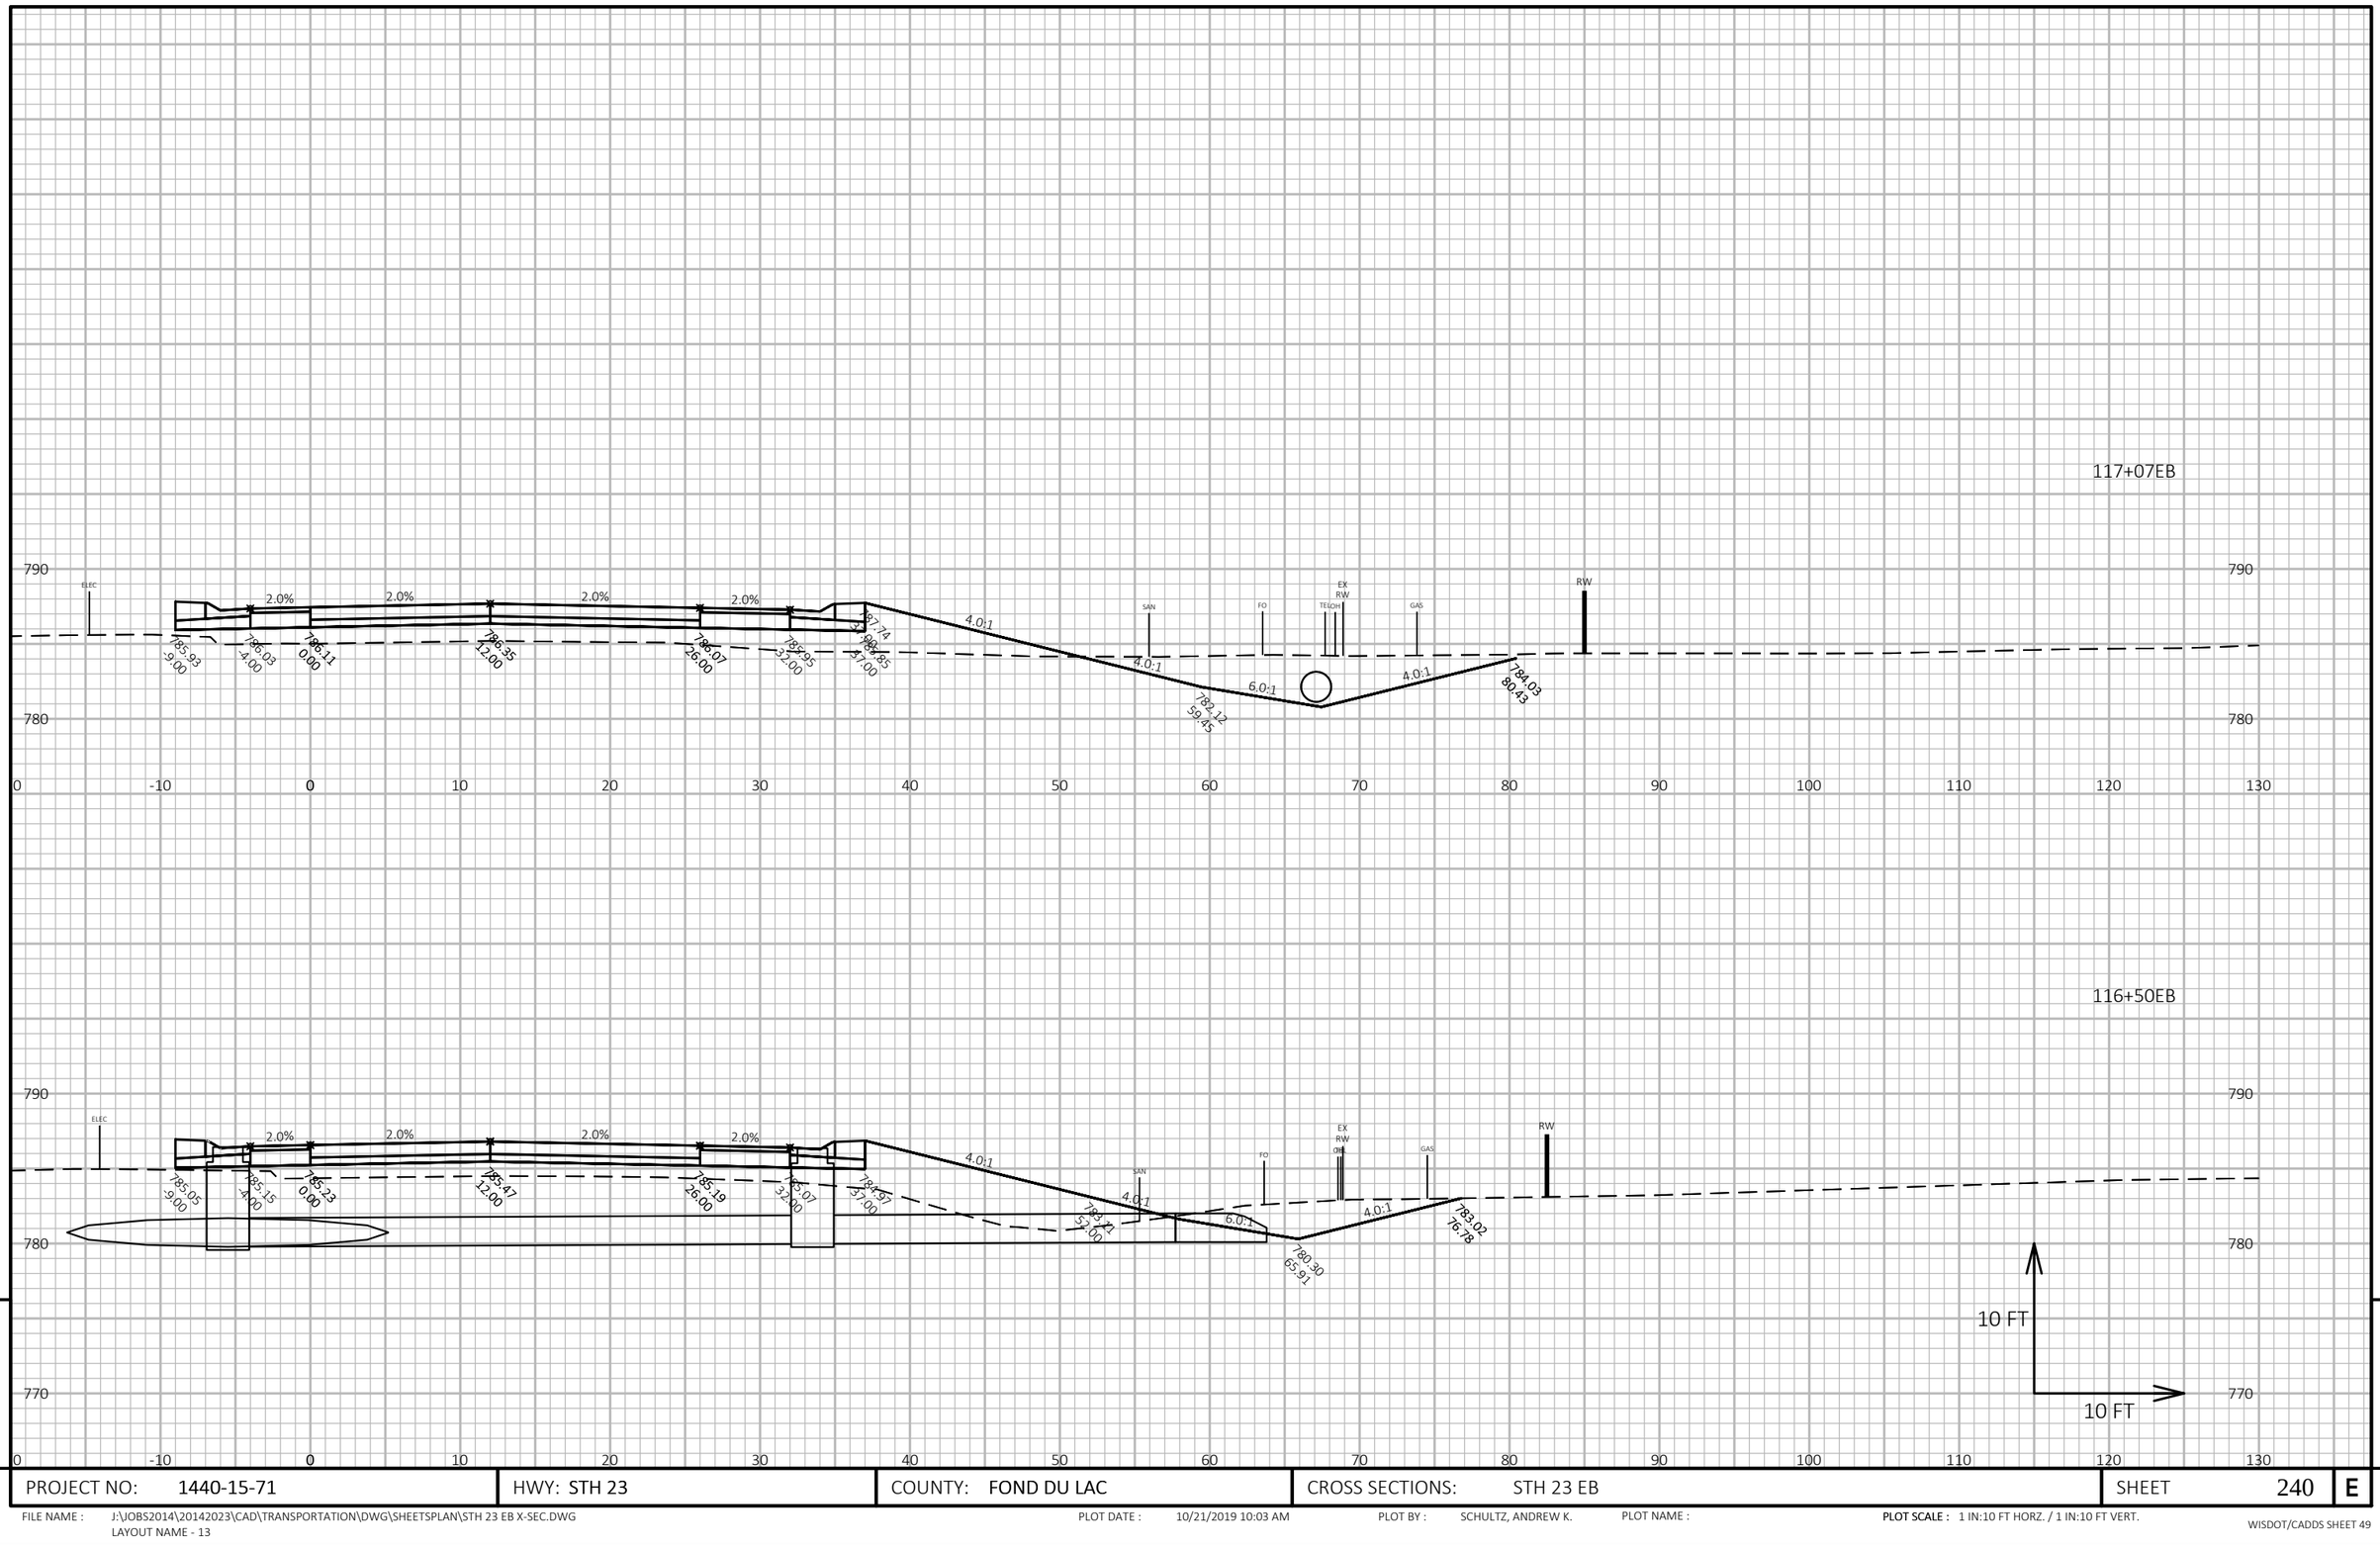

PROJECT NO: 1440-15-71	HWY: STH 23	COUNTY: FOND DU LAC	CROSS SECTIONS: STH 23 EB	SHEET 240	E

FILE NAME : J:\JOBS2014\20142023\CAD\TRANSPORTATION\DWG\SHEETSPLAN\STH 23 EB X-SEC.DWG
LAYOUT NAME - 13


PLOT DATE : 10/21/2019 10:03 AM PLOT BY : SCHULTZ, ANDREW K. PLOT NAME :

PLOT SCALE : 1 IN:10 FT HORZ. / 1 IN:10 FT VERT.

WISDOT/CADDS SHEET 49

118+00EB

117+63EB

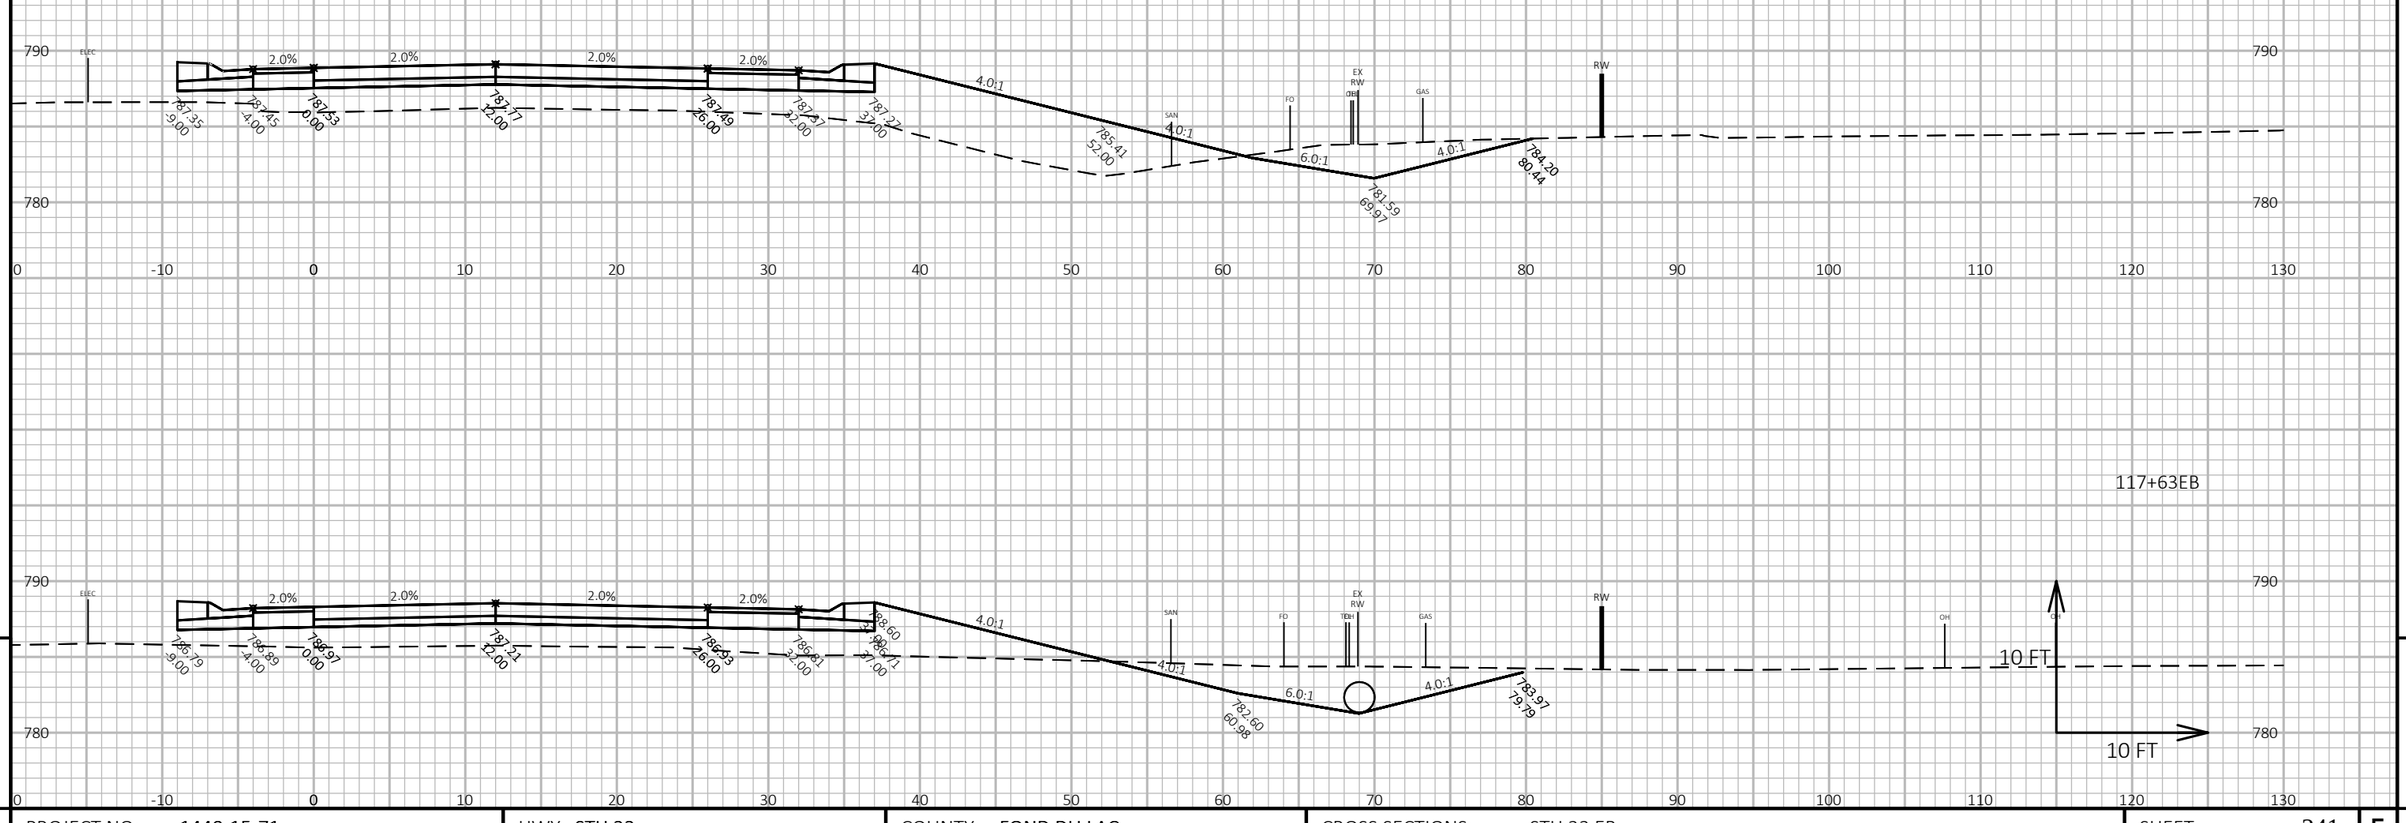

9

9

PROJECT NO: 1440-15-71	HWY: STH 23	COUNTY: FOND DU LAC	CROSS SECTIONS: STH 23 EB	SHEET 241	E

FILE NAME : J:\JOBS2014\20142023\CAD\TRANSPORTATION\DWG\SHEETSPLAN\STH 23 EB X-SEC.DWG
LAYOUT NAME - 14


PLOT DATE : 10/21/2019 10:03 AM

PLOT BY : SCHULTZ, ANDREW K.

PLOT NAME :

PLOT SCALE : 1 IN:10 FT HORZ. / 1 IN:10 FT VERT.

WISDOT/CADDS SHEET 49

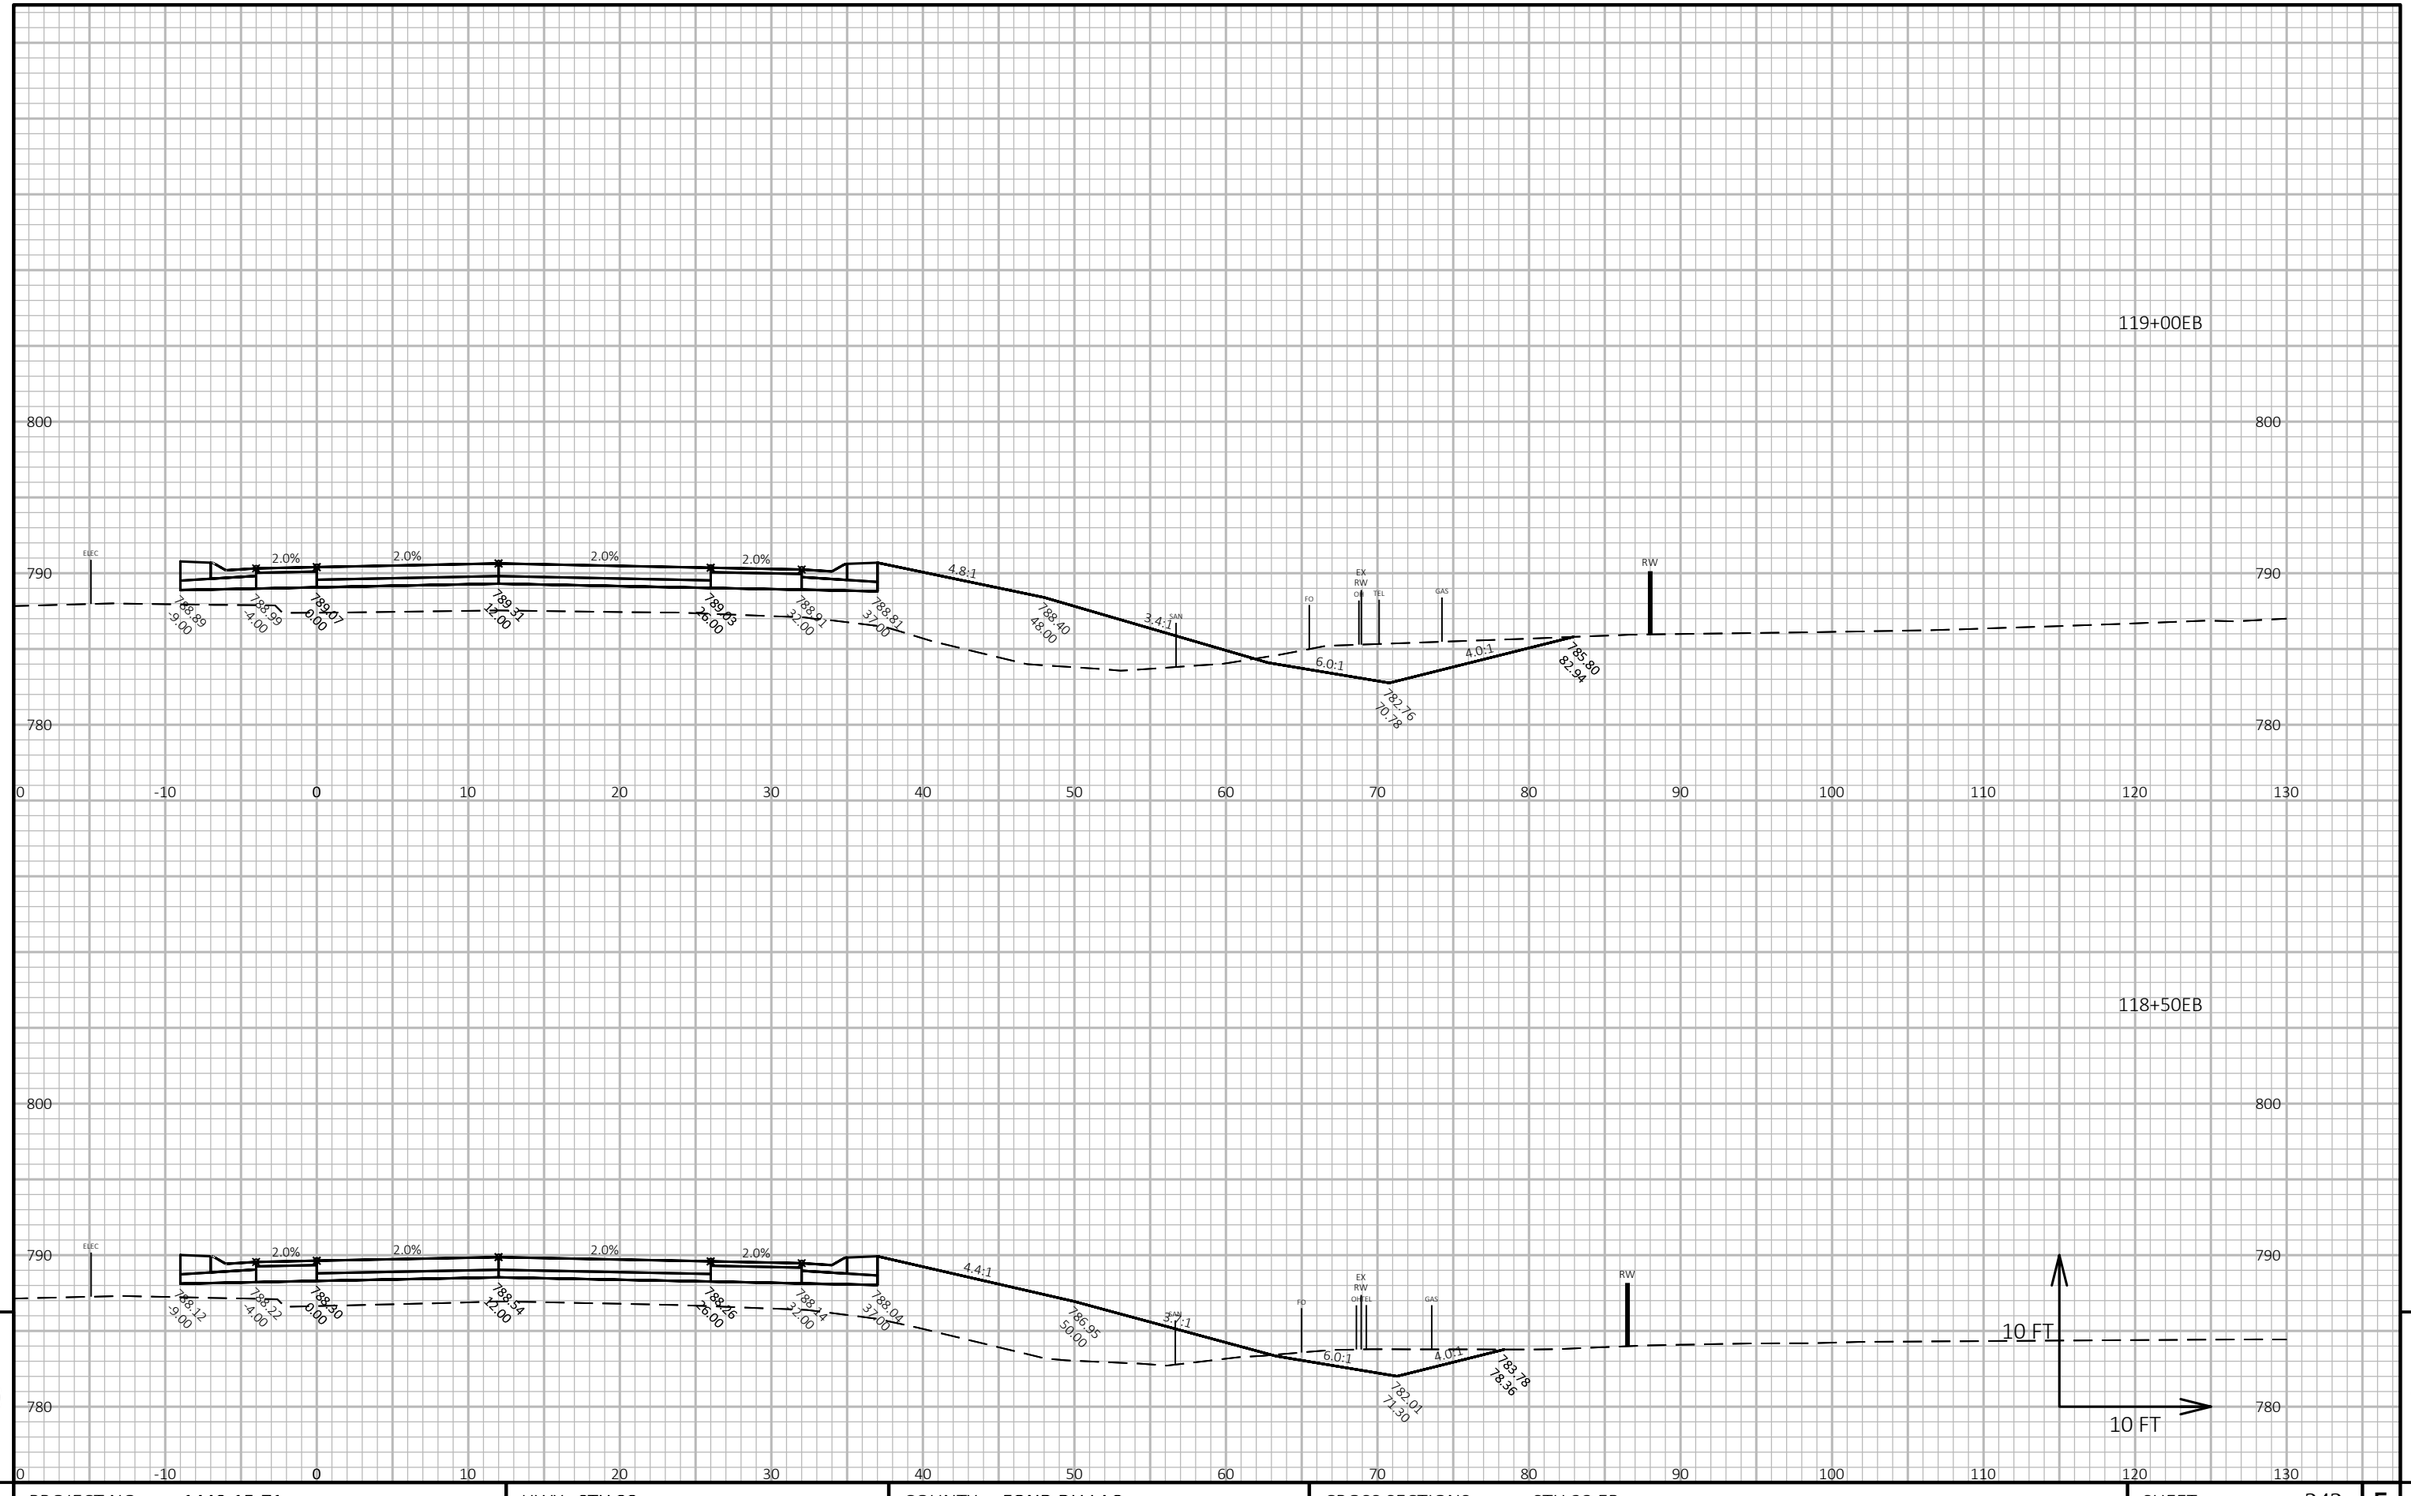

9

9

PROJECT NO: 1440-15-71	HWY: STH 23	COUNTY: FOND DU LAC	CROSS SECTIONS: STH 23 EB	SHEET 242	E

FILE NAME : J:\JOBS2014\20142023\CAD\TRANSPORTATION\DWG\SHEETSPLAN\STH 23 EB X-SEC.DWG
LAYOUT NAME - 15

PLOT DATE : 10/21/2019 10:03 AM


PLOT BY : SCHULTZ, ANDREW K.

PLOT NAME :

PLOT SCALE : 1 IN:10 FT HORZ. / 1 IN:10 FT VERT.

WISDOT/CADDS SHEET 49

120+18EB

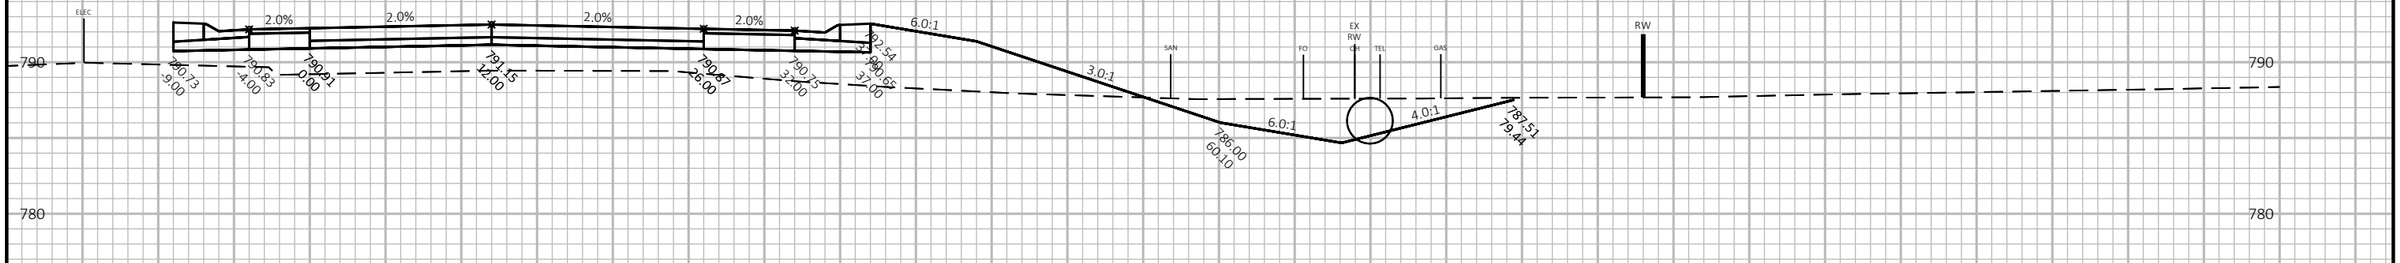

119+40EB

9

9

PROJECT NO: 1440-15-71	HWY: STH 23	COUNTY: FOND DU LAC	CROSS SECTIONS: STH 23 EB	SHEET 243	E

FILE NAME : J:\JOBS2014\20142023\CAD\TRANSPORTATION\DWG\SHEETSPLAN\STH 23 EB X-SEC.DWG
LAYOUT NAME - 16

PLOT DATE : 10/21/2019 10:03 AM


PLOT BY : SCHULTZ, ANDREW K.

PLOT NAME :

PLOT SCALE : 1 IN:10 FT HORZ. / 1 IN:10 FT VERT.

WISDOT/CADDS SHEET 49

120+92EB

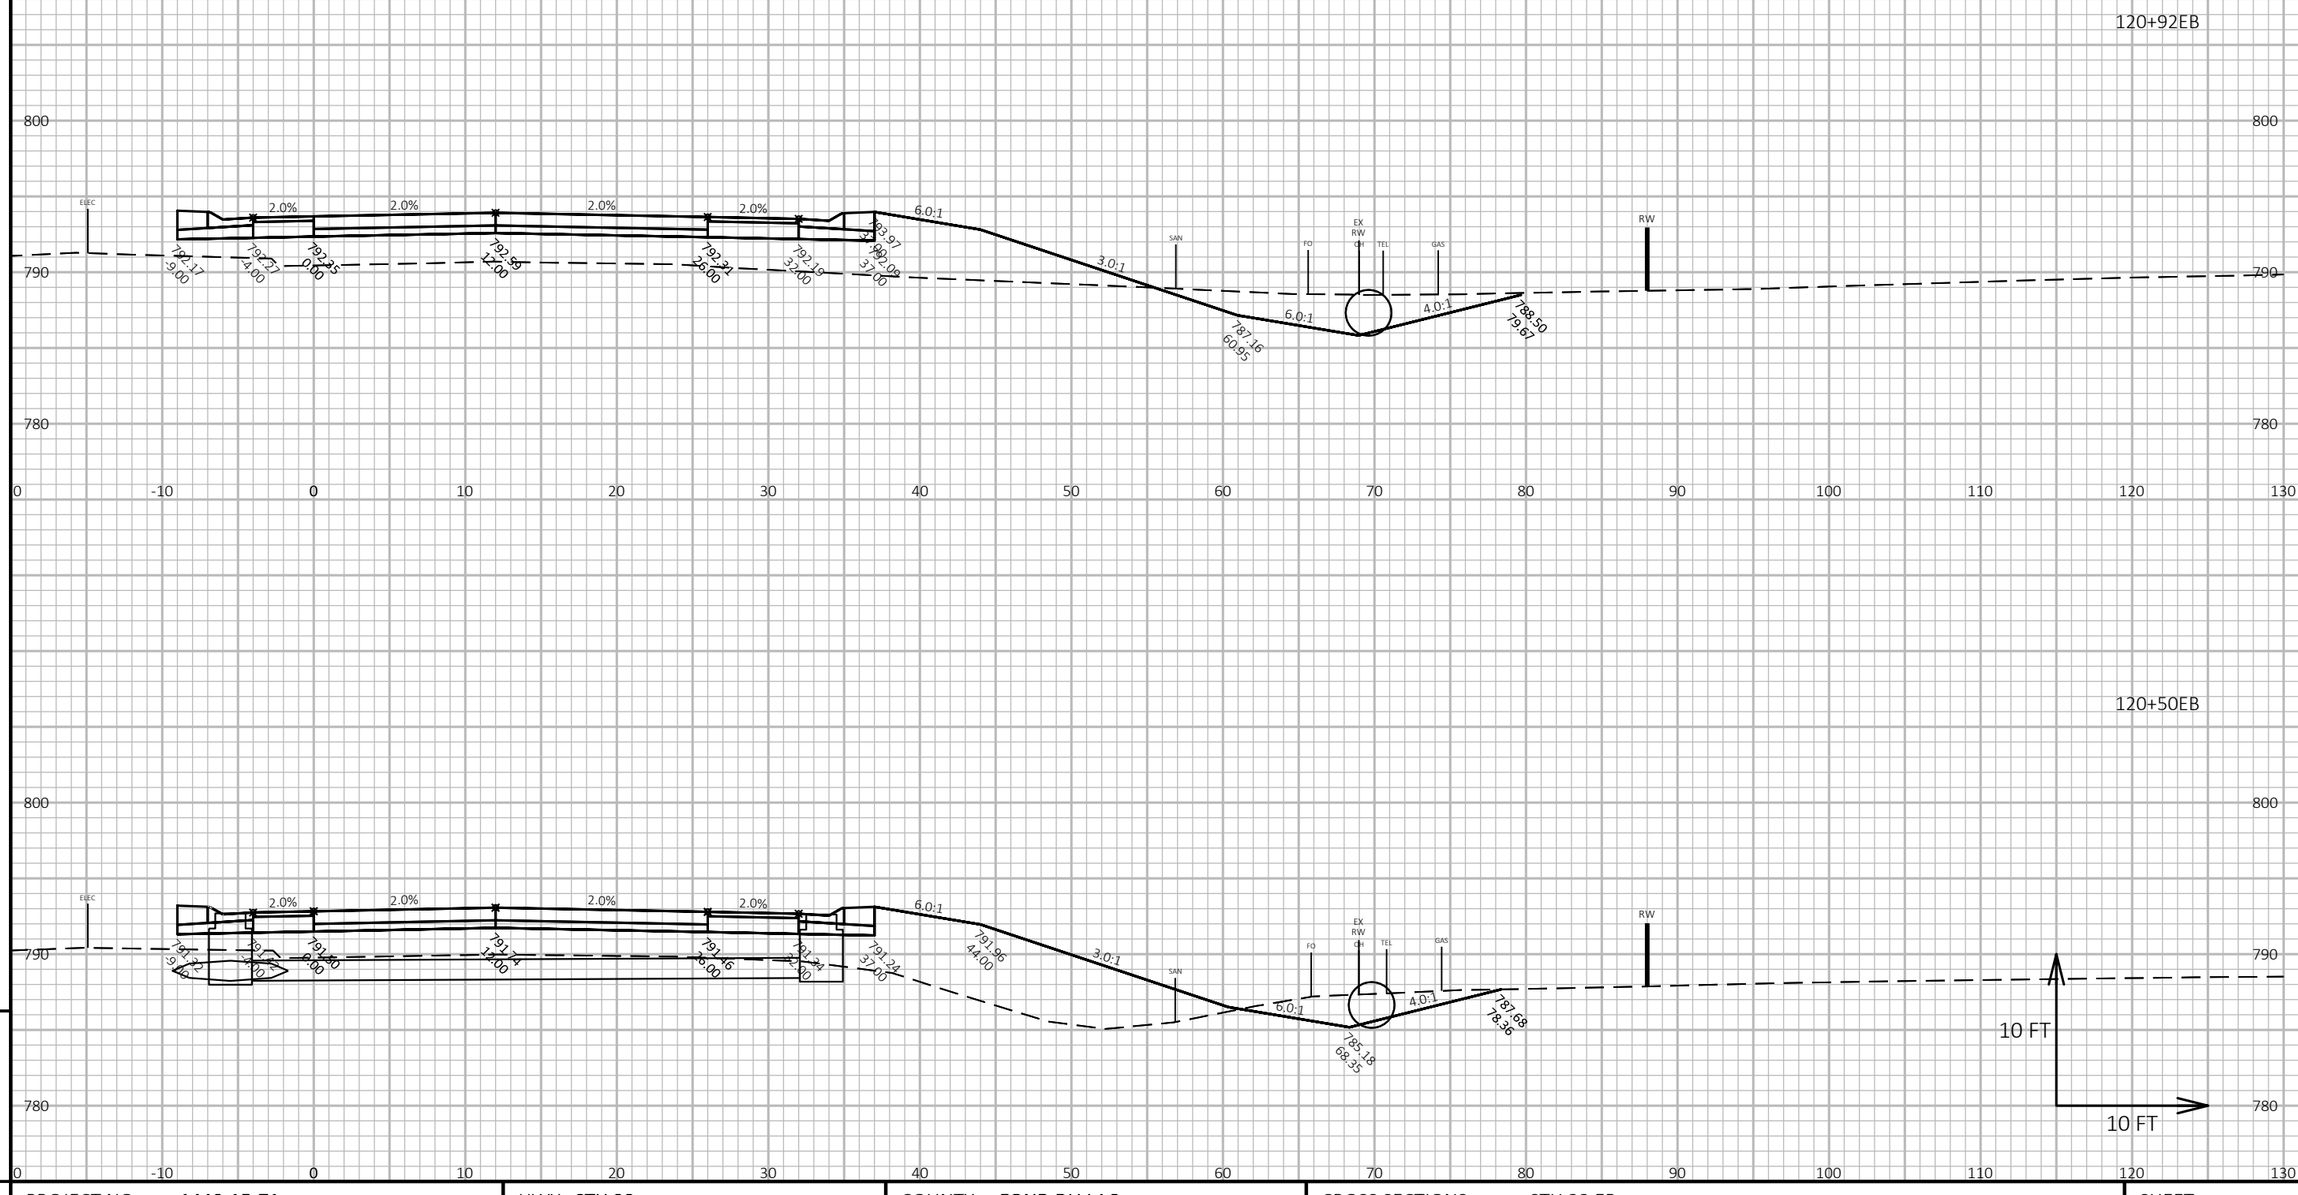

120+50EB

9

9


PROJECT NO: 1440-15-71	HWY: STH 23	COUNTY: FOND DU LAC	CROSS SECTIONS: STH 23 EB	SHEET 244	E

FILE NAME : J:\JOBS2014\20142023\CAD\TRANSPORTATION\DWG\SHEETSPLAN\STH 23 EB X-SEC.DWG
LAYOUT NAME - 17

PLOT DATE : 10/21/2019 10:04 AM PLOT BY : SCHULTZ, ANDREW K. PLOT NAME :

PLOT SCALE : 1 IN:10 FT HORZ. / 1 IN:10 FT VERT.

WISDOT/CADDS SHEET 49

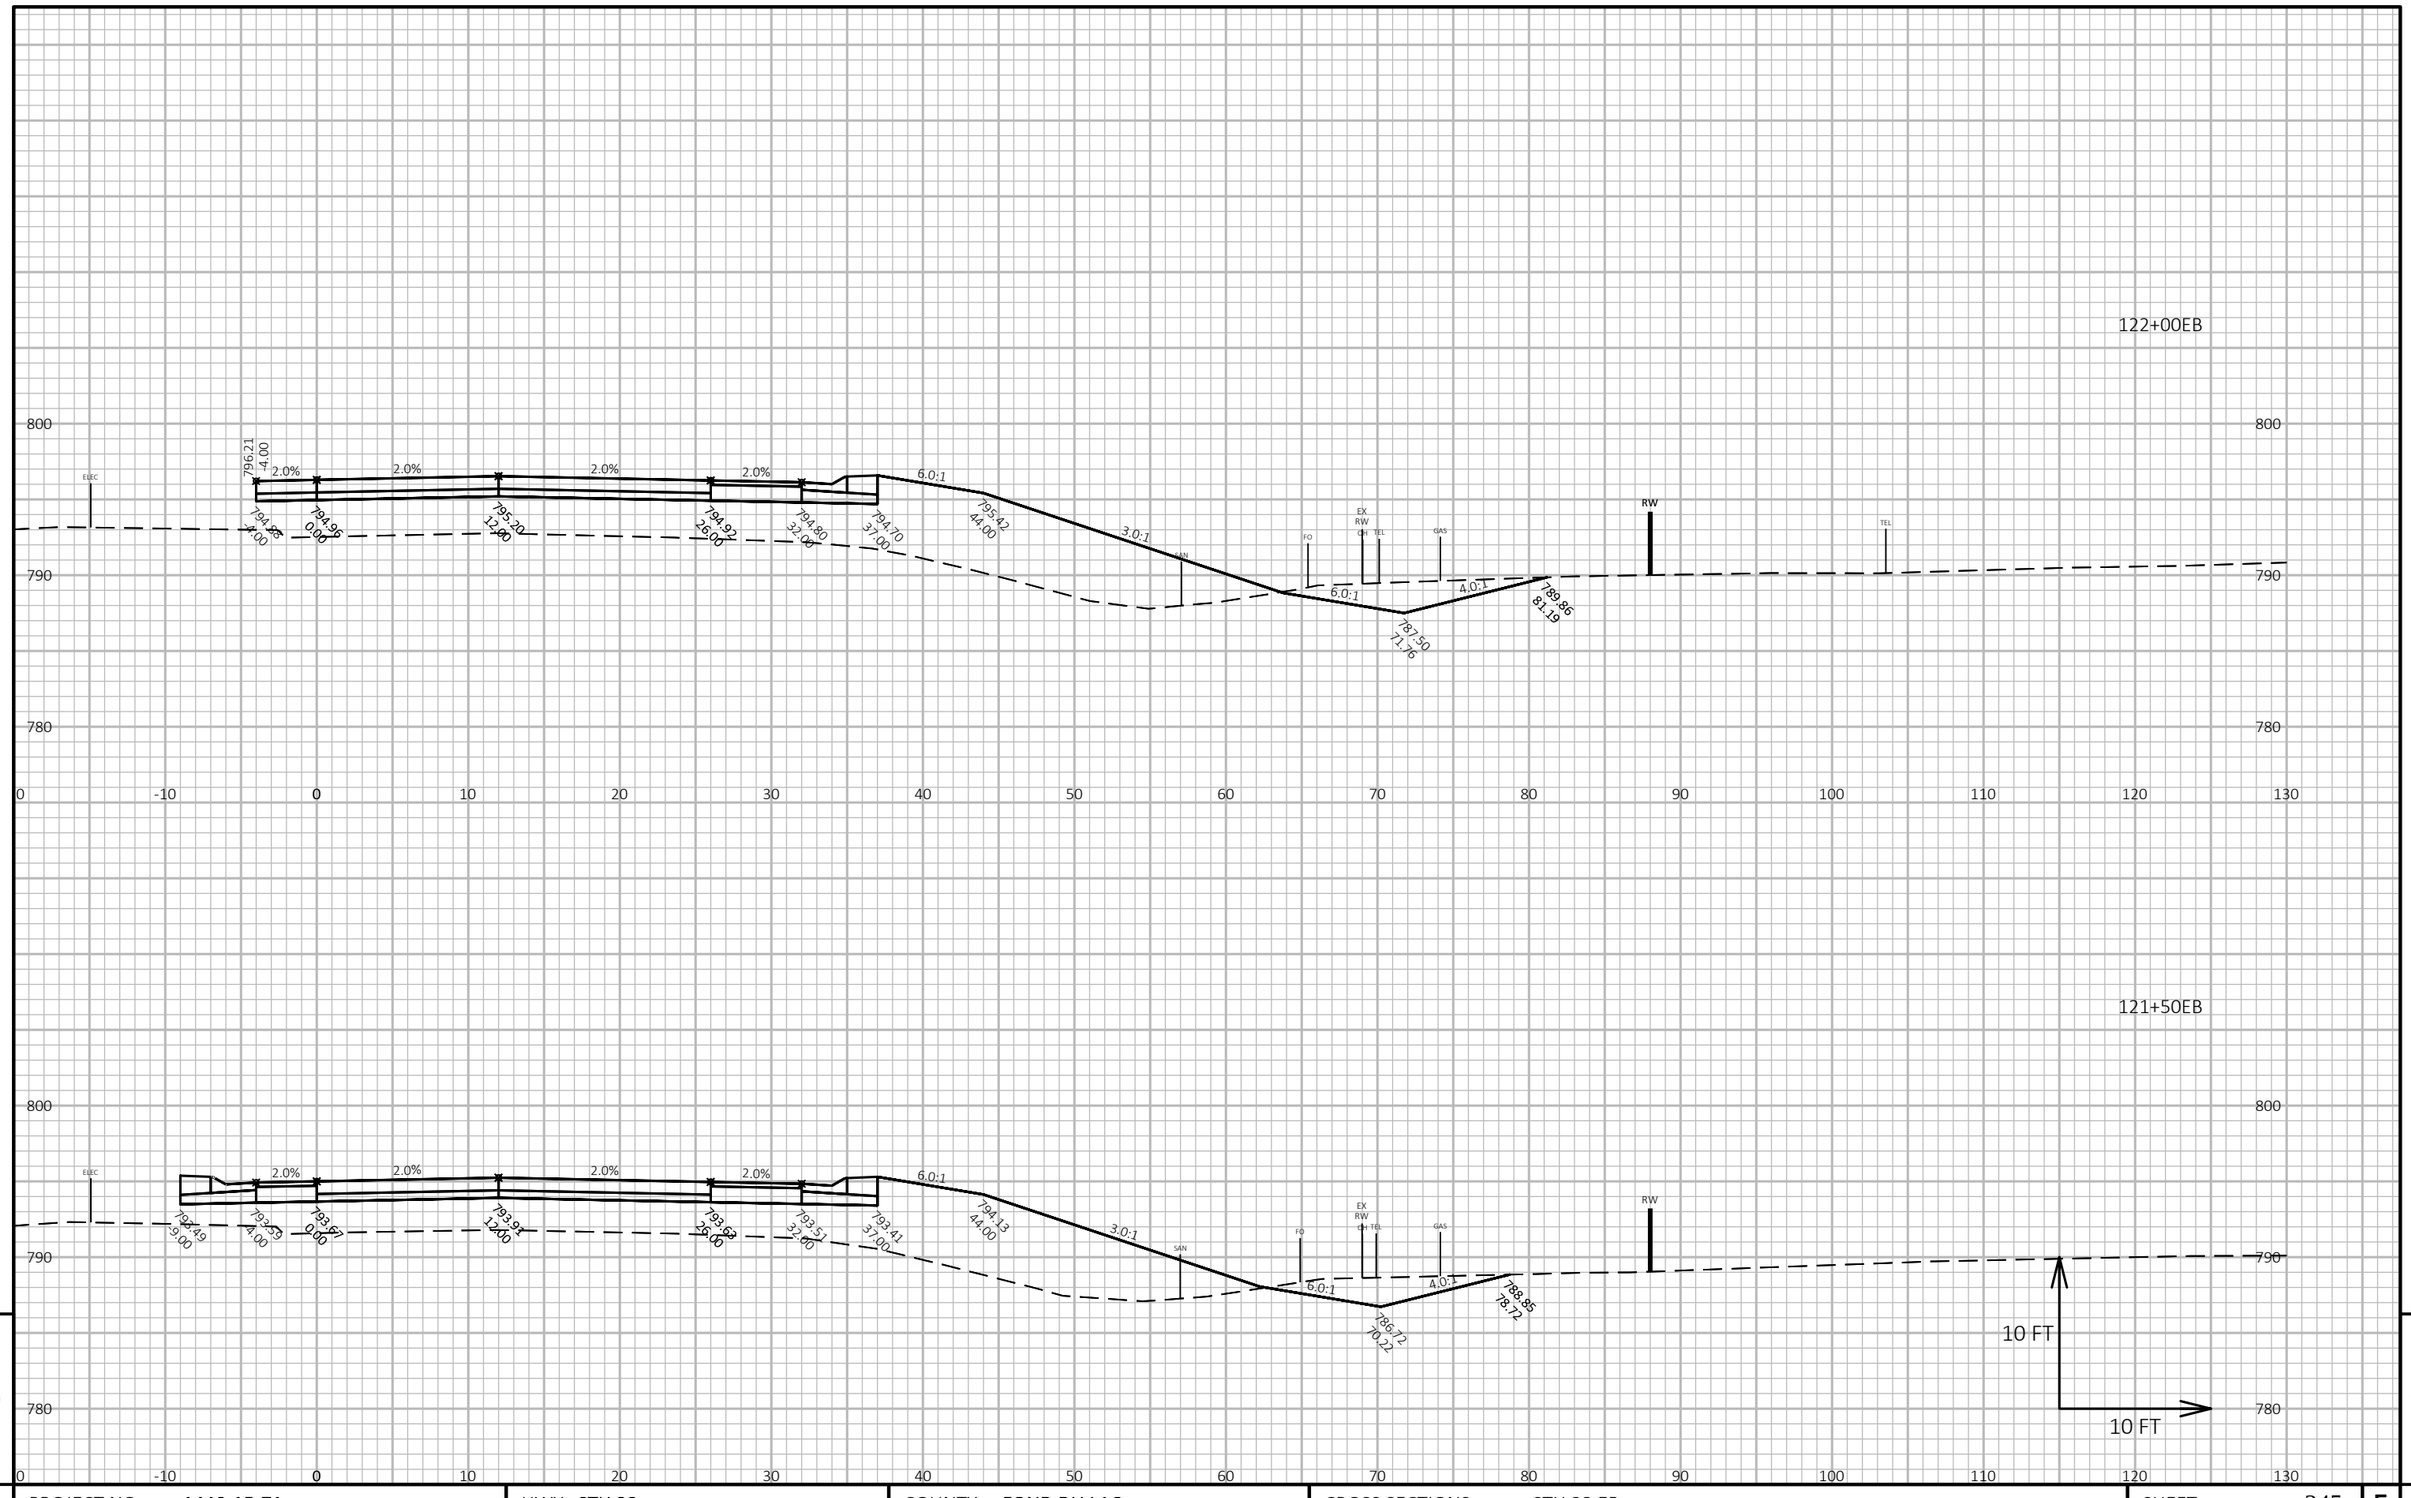


PROJECT NO: 1440-15-71	HWY: STH 23	COUNTY: FOND DU LAC	CROSS SECTIONS: STH 23 EB	SHEET 245	E

FILE NAME : J:\JOBS2014\20142023\CAD\TRANSPORTATION\DWG\SHEETSPLAN\STH 23 EB X-SEC.DWG
LAYOUT NAME - 18

PLOT DATE : 10/21/2019 10:04 AM PLOT BY : SCHULTZ, ANDREW K. PLOT NAME :

PLOT SCALE : 1 IN:10 FT HORZ. / 1 IN:10 FT VERT.

WISDOT/CADDS SHEET 49

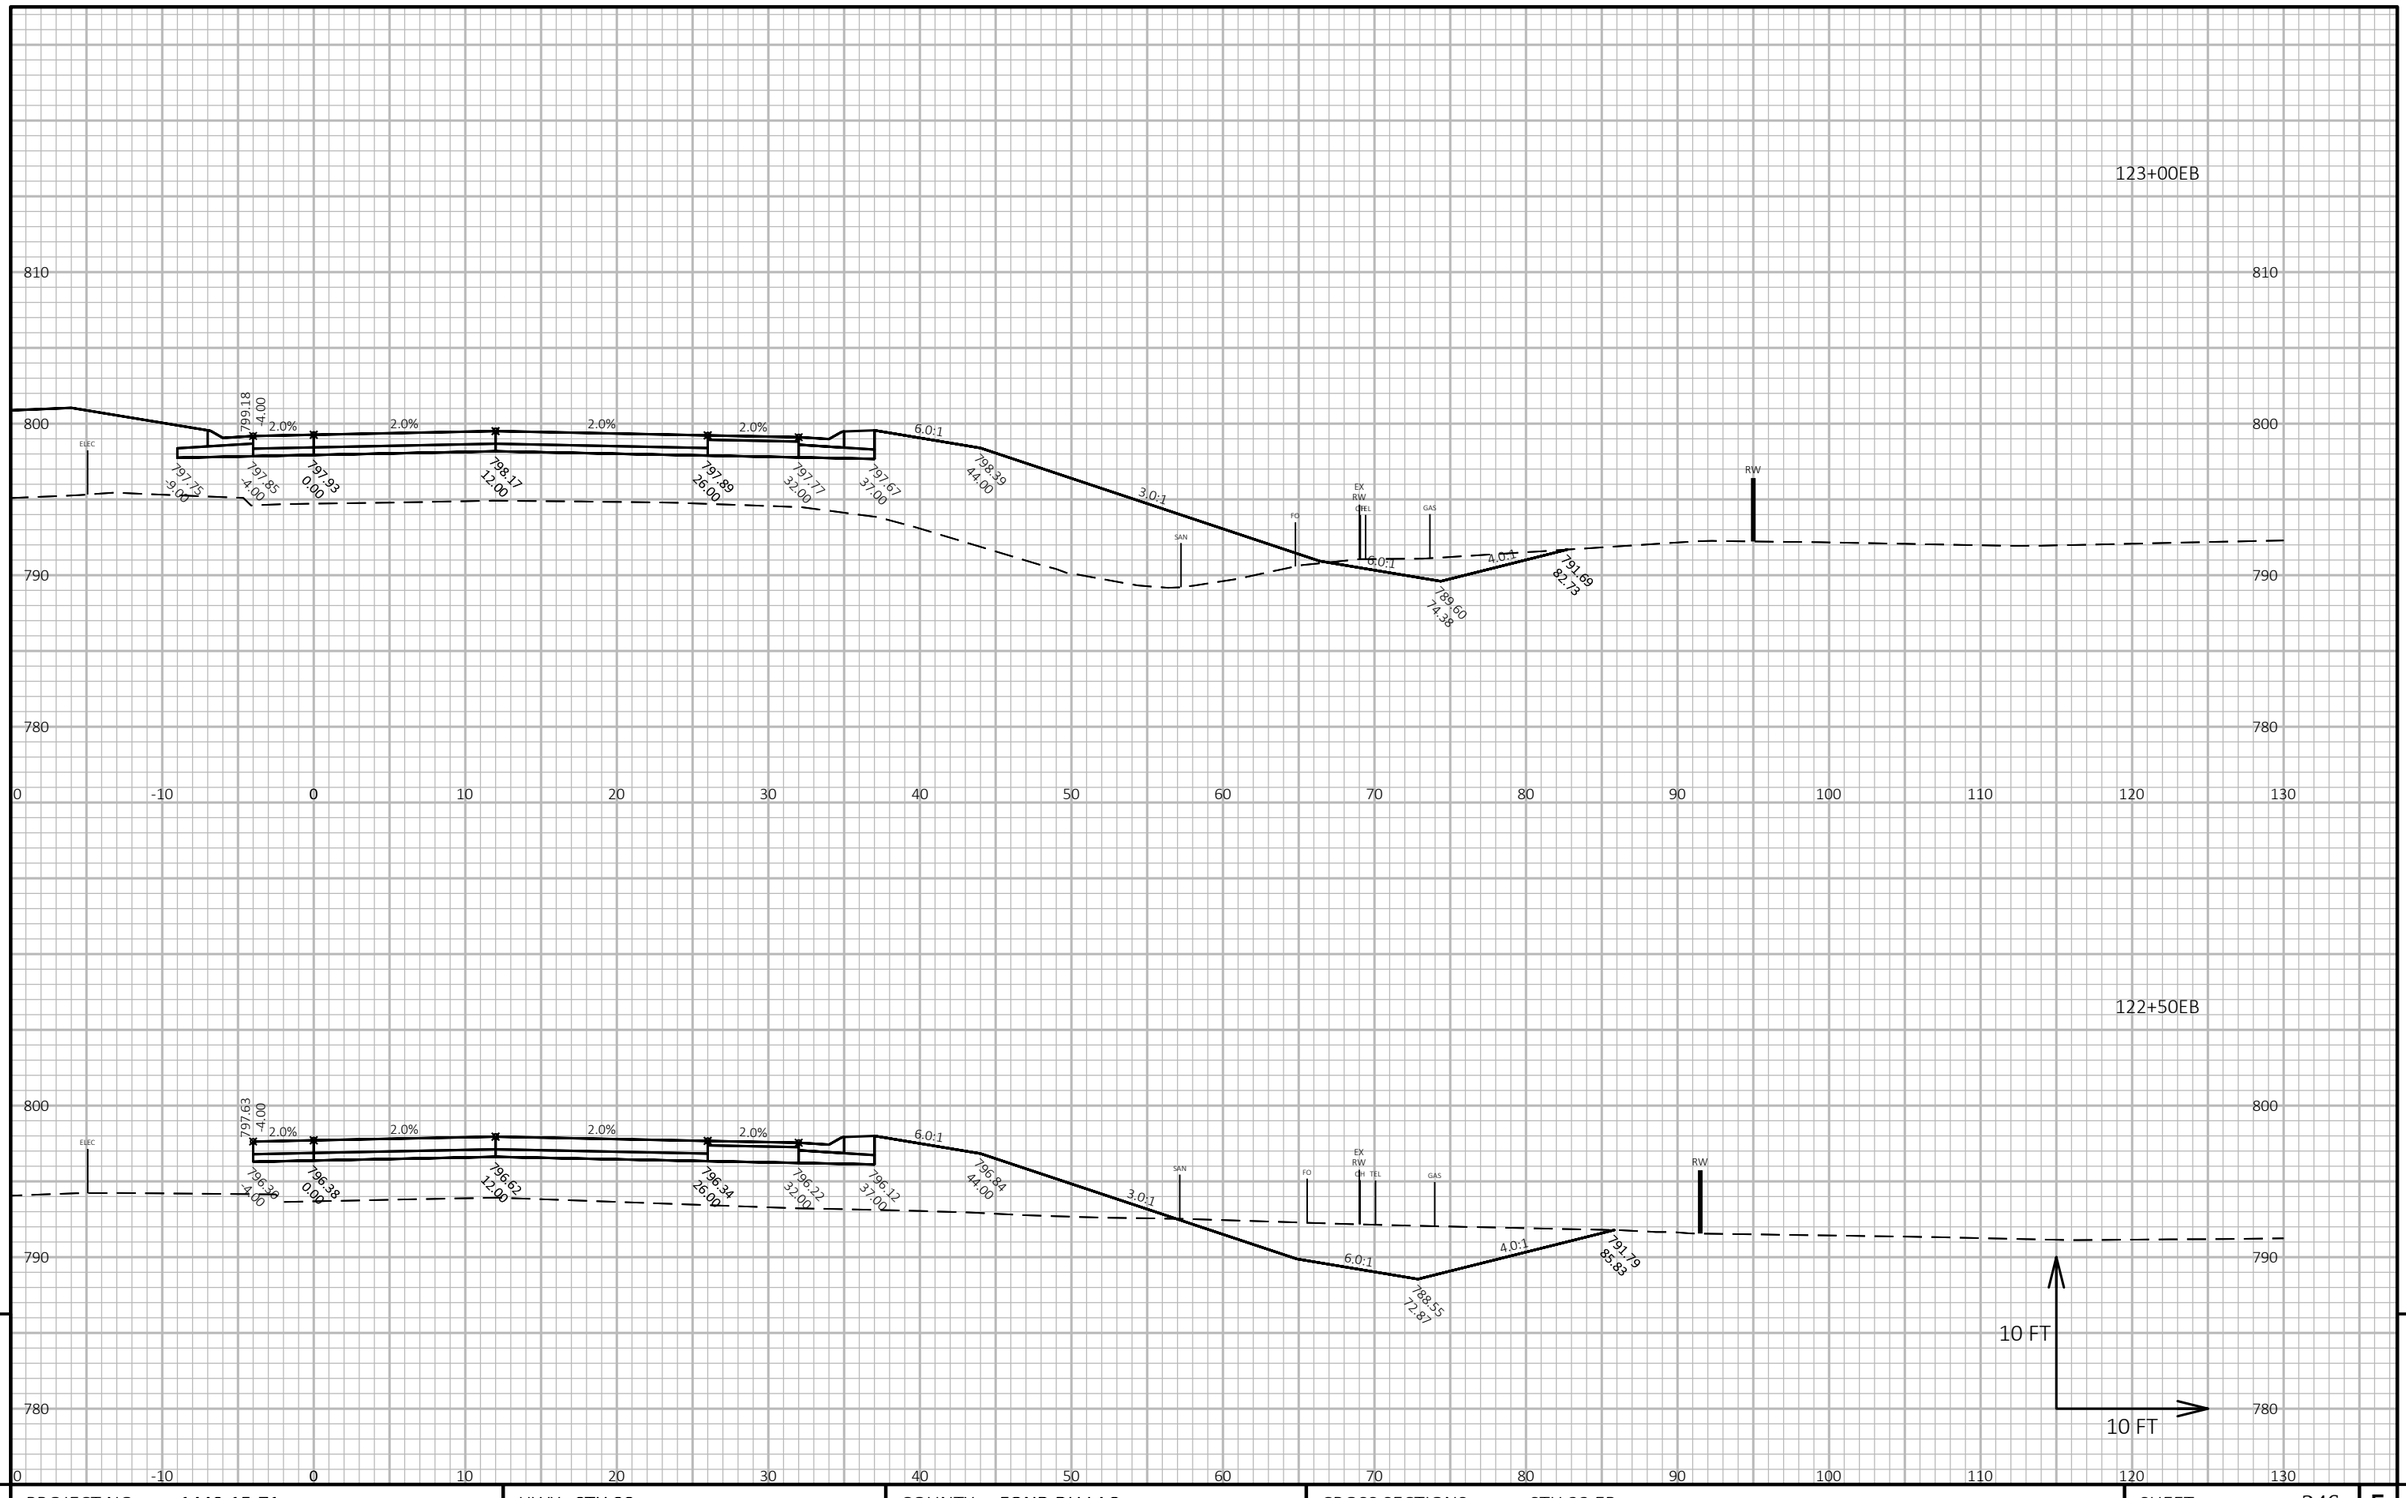


PROJECT NO: 1440-15-71	HWY: STH 23	COUNTY: FOND DU LAC	CROSS SECTIONS: STH 23 EB	SHEET 246	E

FILE NAME : J:\JOBS2014\20142023\CAD\TRANSPORTATION\DWG\SHEETSPLAN\STH 23 EB X-SEC.DWG
LAYOUT NAME - 19

PLOT DATE : 10/21/2019 10:04 AM PLOT BY : SCHULTZ, ANDREW K. PLOT NAME :

PLOT SCALE : 1 IN:10 FT HORZ. / 1 IN:10 FT VERT.

WISDOT/CADDS SHEET 49

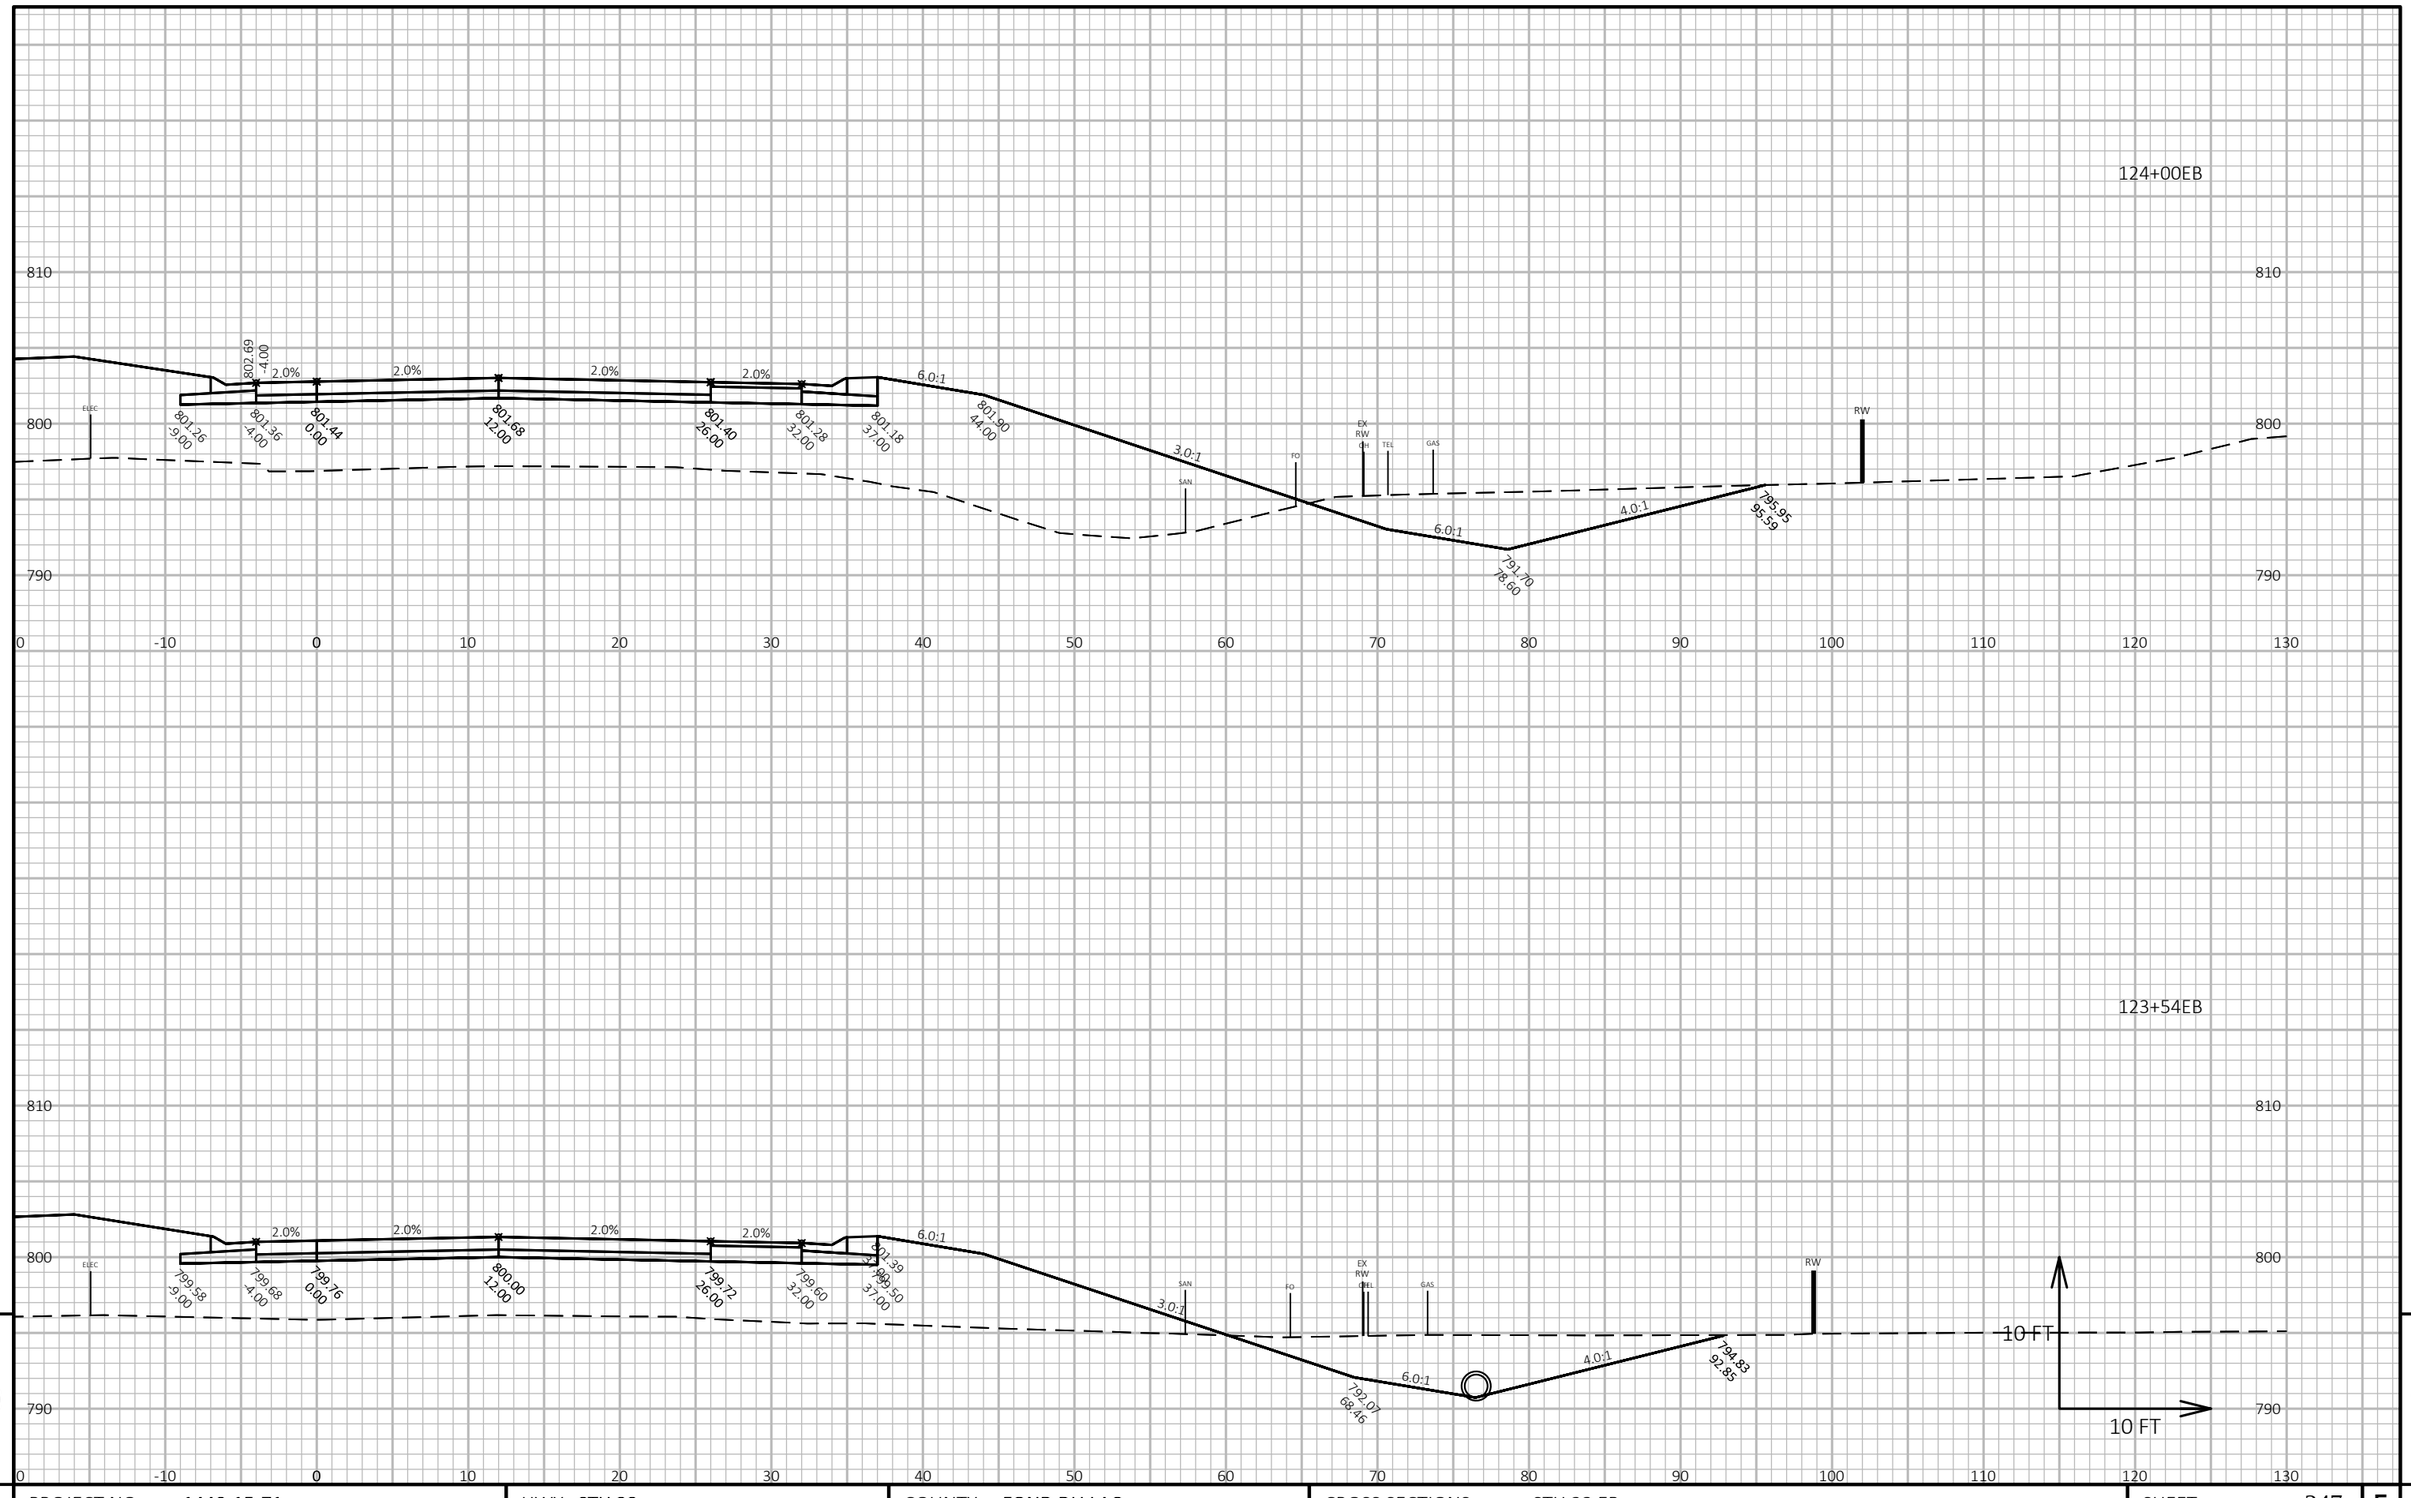


PROJECT NO: 1440-15-71	HWY: STH 23	COUNTY: FOND DU LAC	CROSS SECTIONS: STH 23 EB	SHEET 247	E

FILE NAME : J:\JOBS2014\20142023\CAD\TRANSPORTATION\DWG\SHEETSPLAN\STH 23 EB X-SEC.DWG
LAYOUT NAME - 20

PLOT DATE : 10/21/2019 10:04 AM PLOT BY : SCHULTZ, ANDREW K. PLOT NAME :

PLOT SCALE : 1 IN:10 FT HORZ. / 1 IN:10 FT VERT.

WISDOT/CADDS SHEET 49

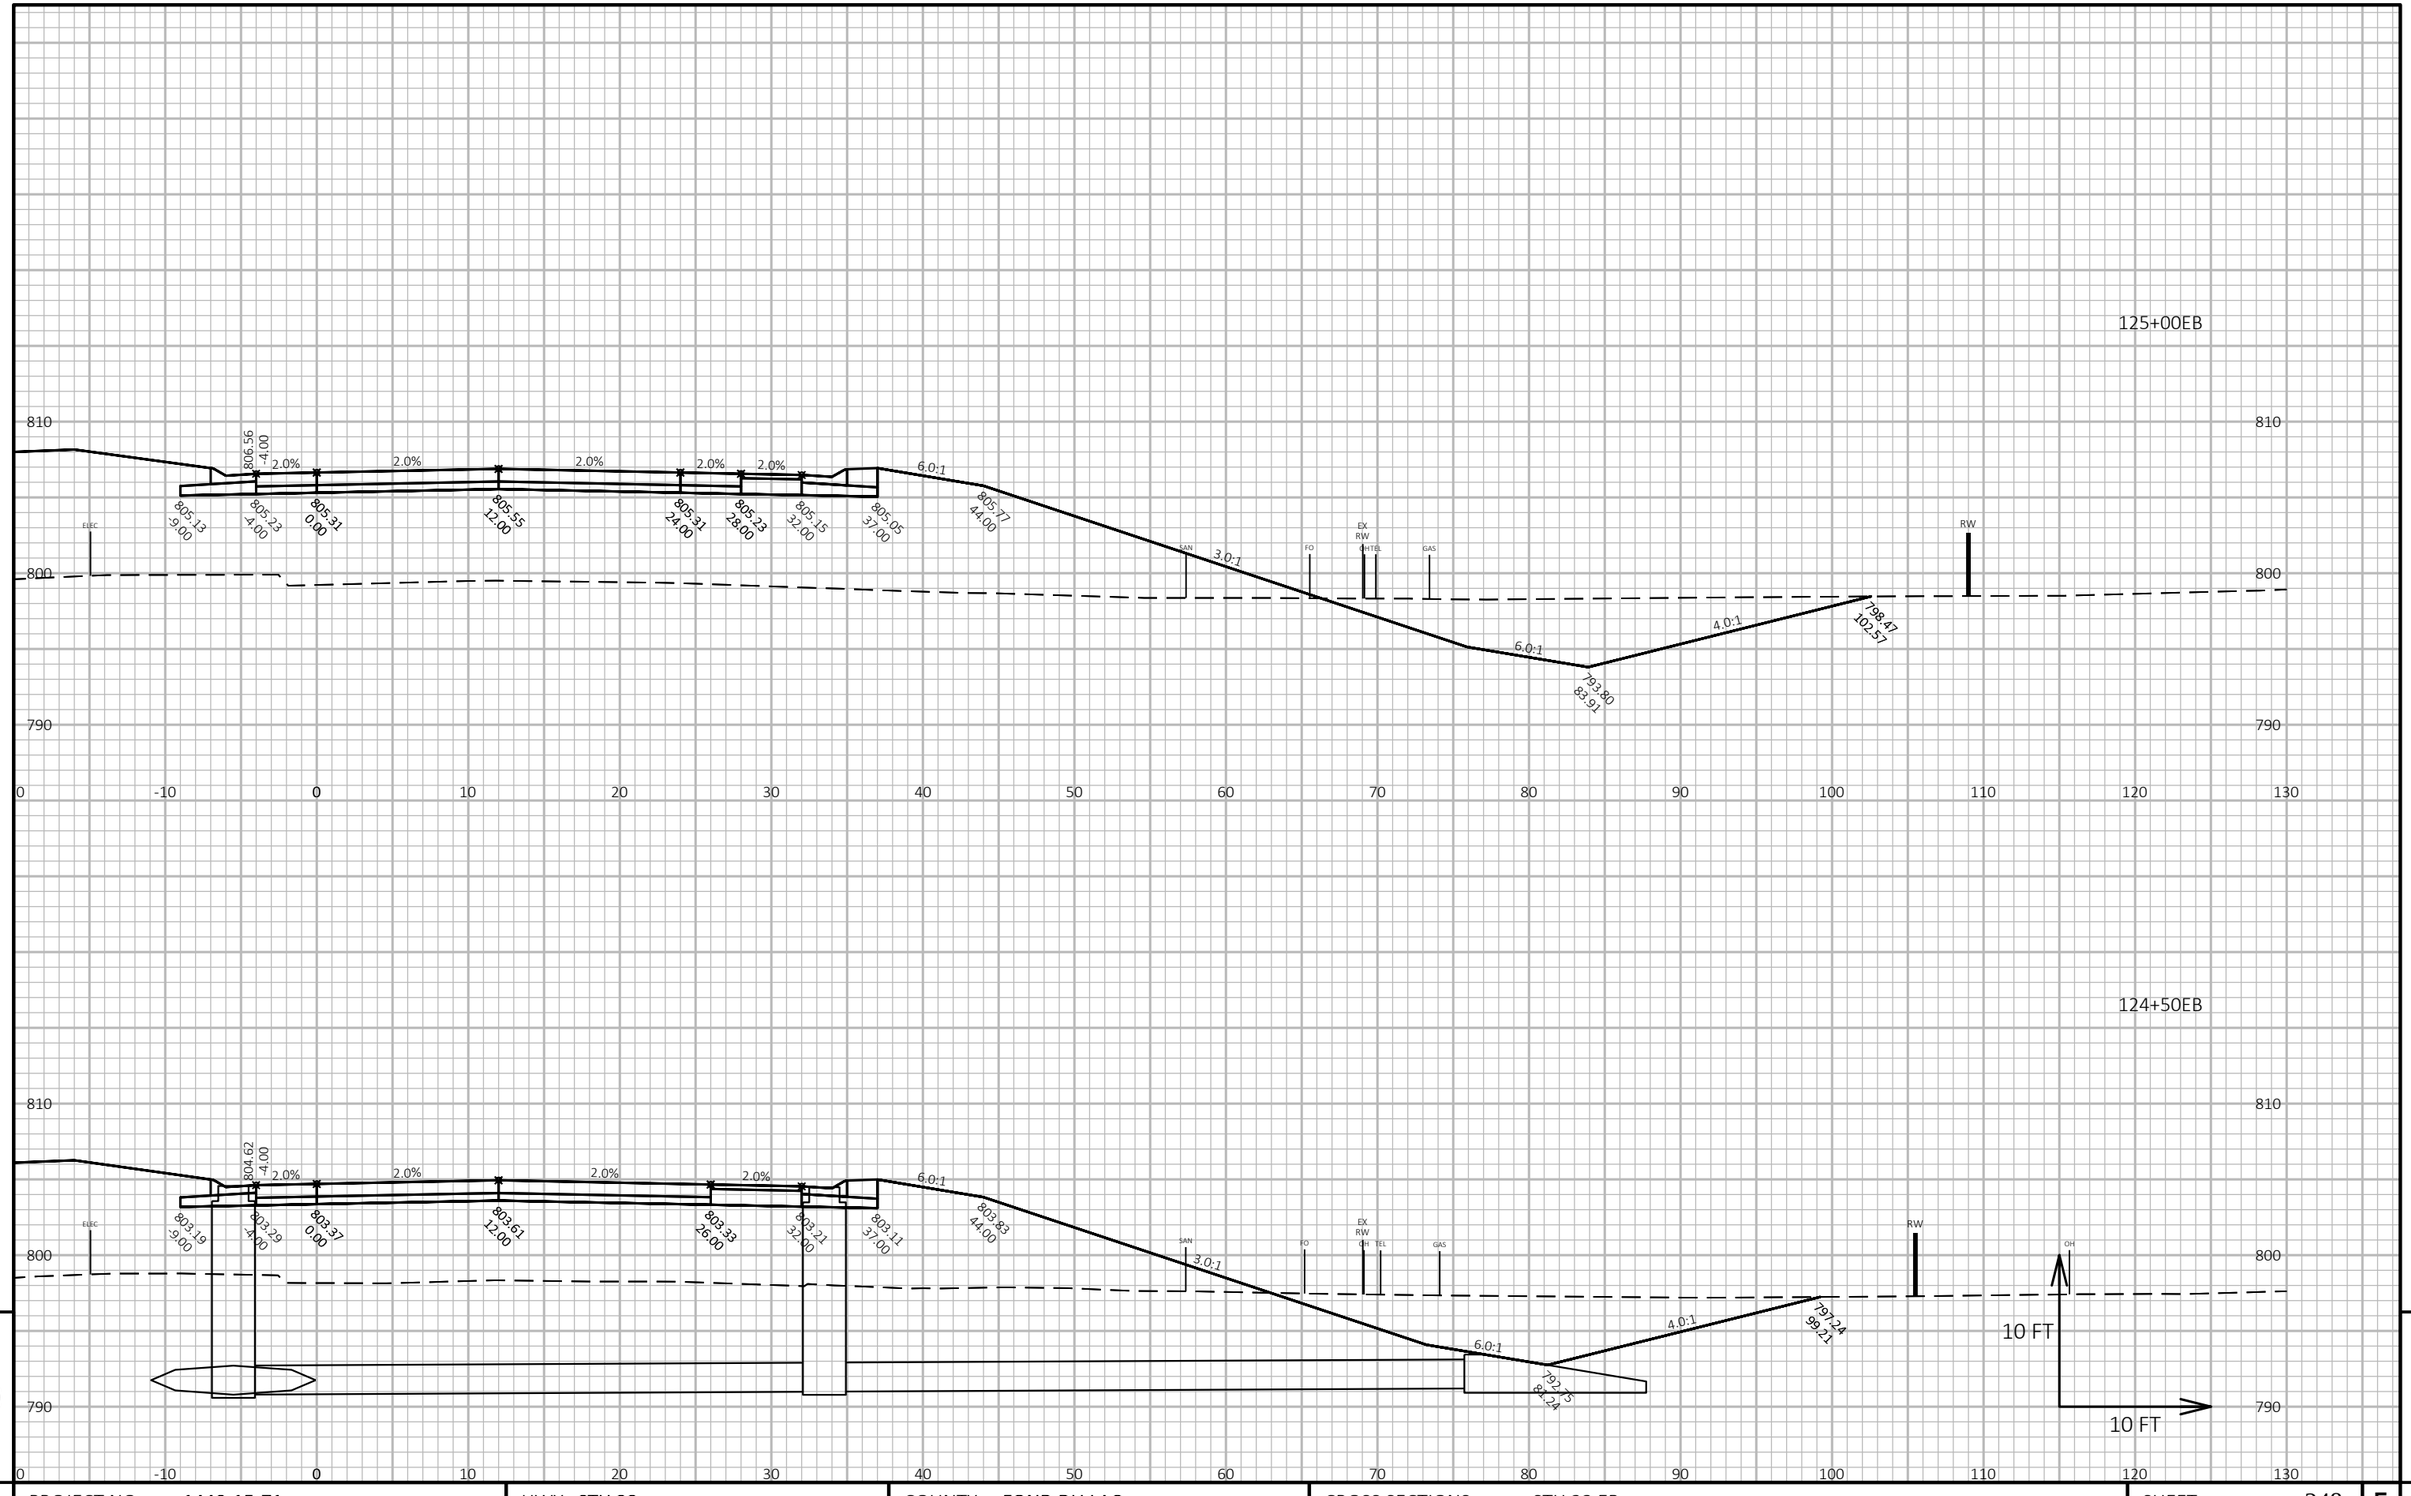

9 9


PROJECT NO: 1440-15-71	HWY: STH 23	COUNTY: FOND DU LAC	CROSS SECTIONS: STH 23 EB	SHEET 248	E

FILE NAME : J:\JOBS2014\20142023\CAD\TRANSPORTATION\DWG\SHEETSPLAN\STH 23 EB X-SEC.DWG
LAYOUT NAME - 21

PLOT DATE : 10/21/2019 10:04 AM PLOT BY : SCHULTZ, ANDREW K. PLOT NAME :

PLOT SCALE : 1 IN:10 FT HORZ. / 1 IN:10 FT VERT.

WISDOT/CADDS SHEET 49

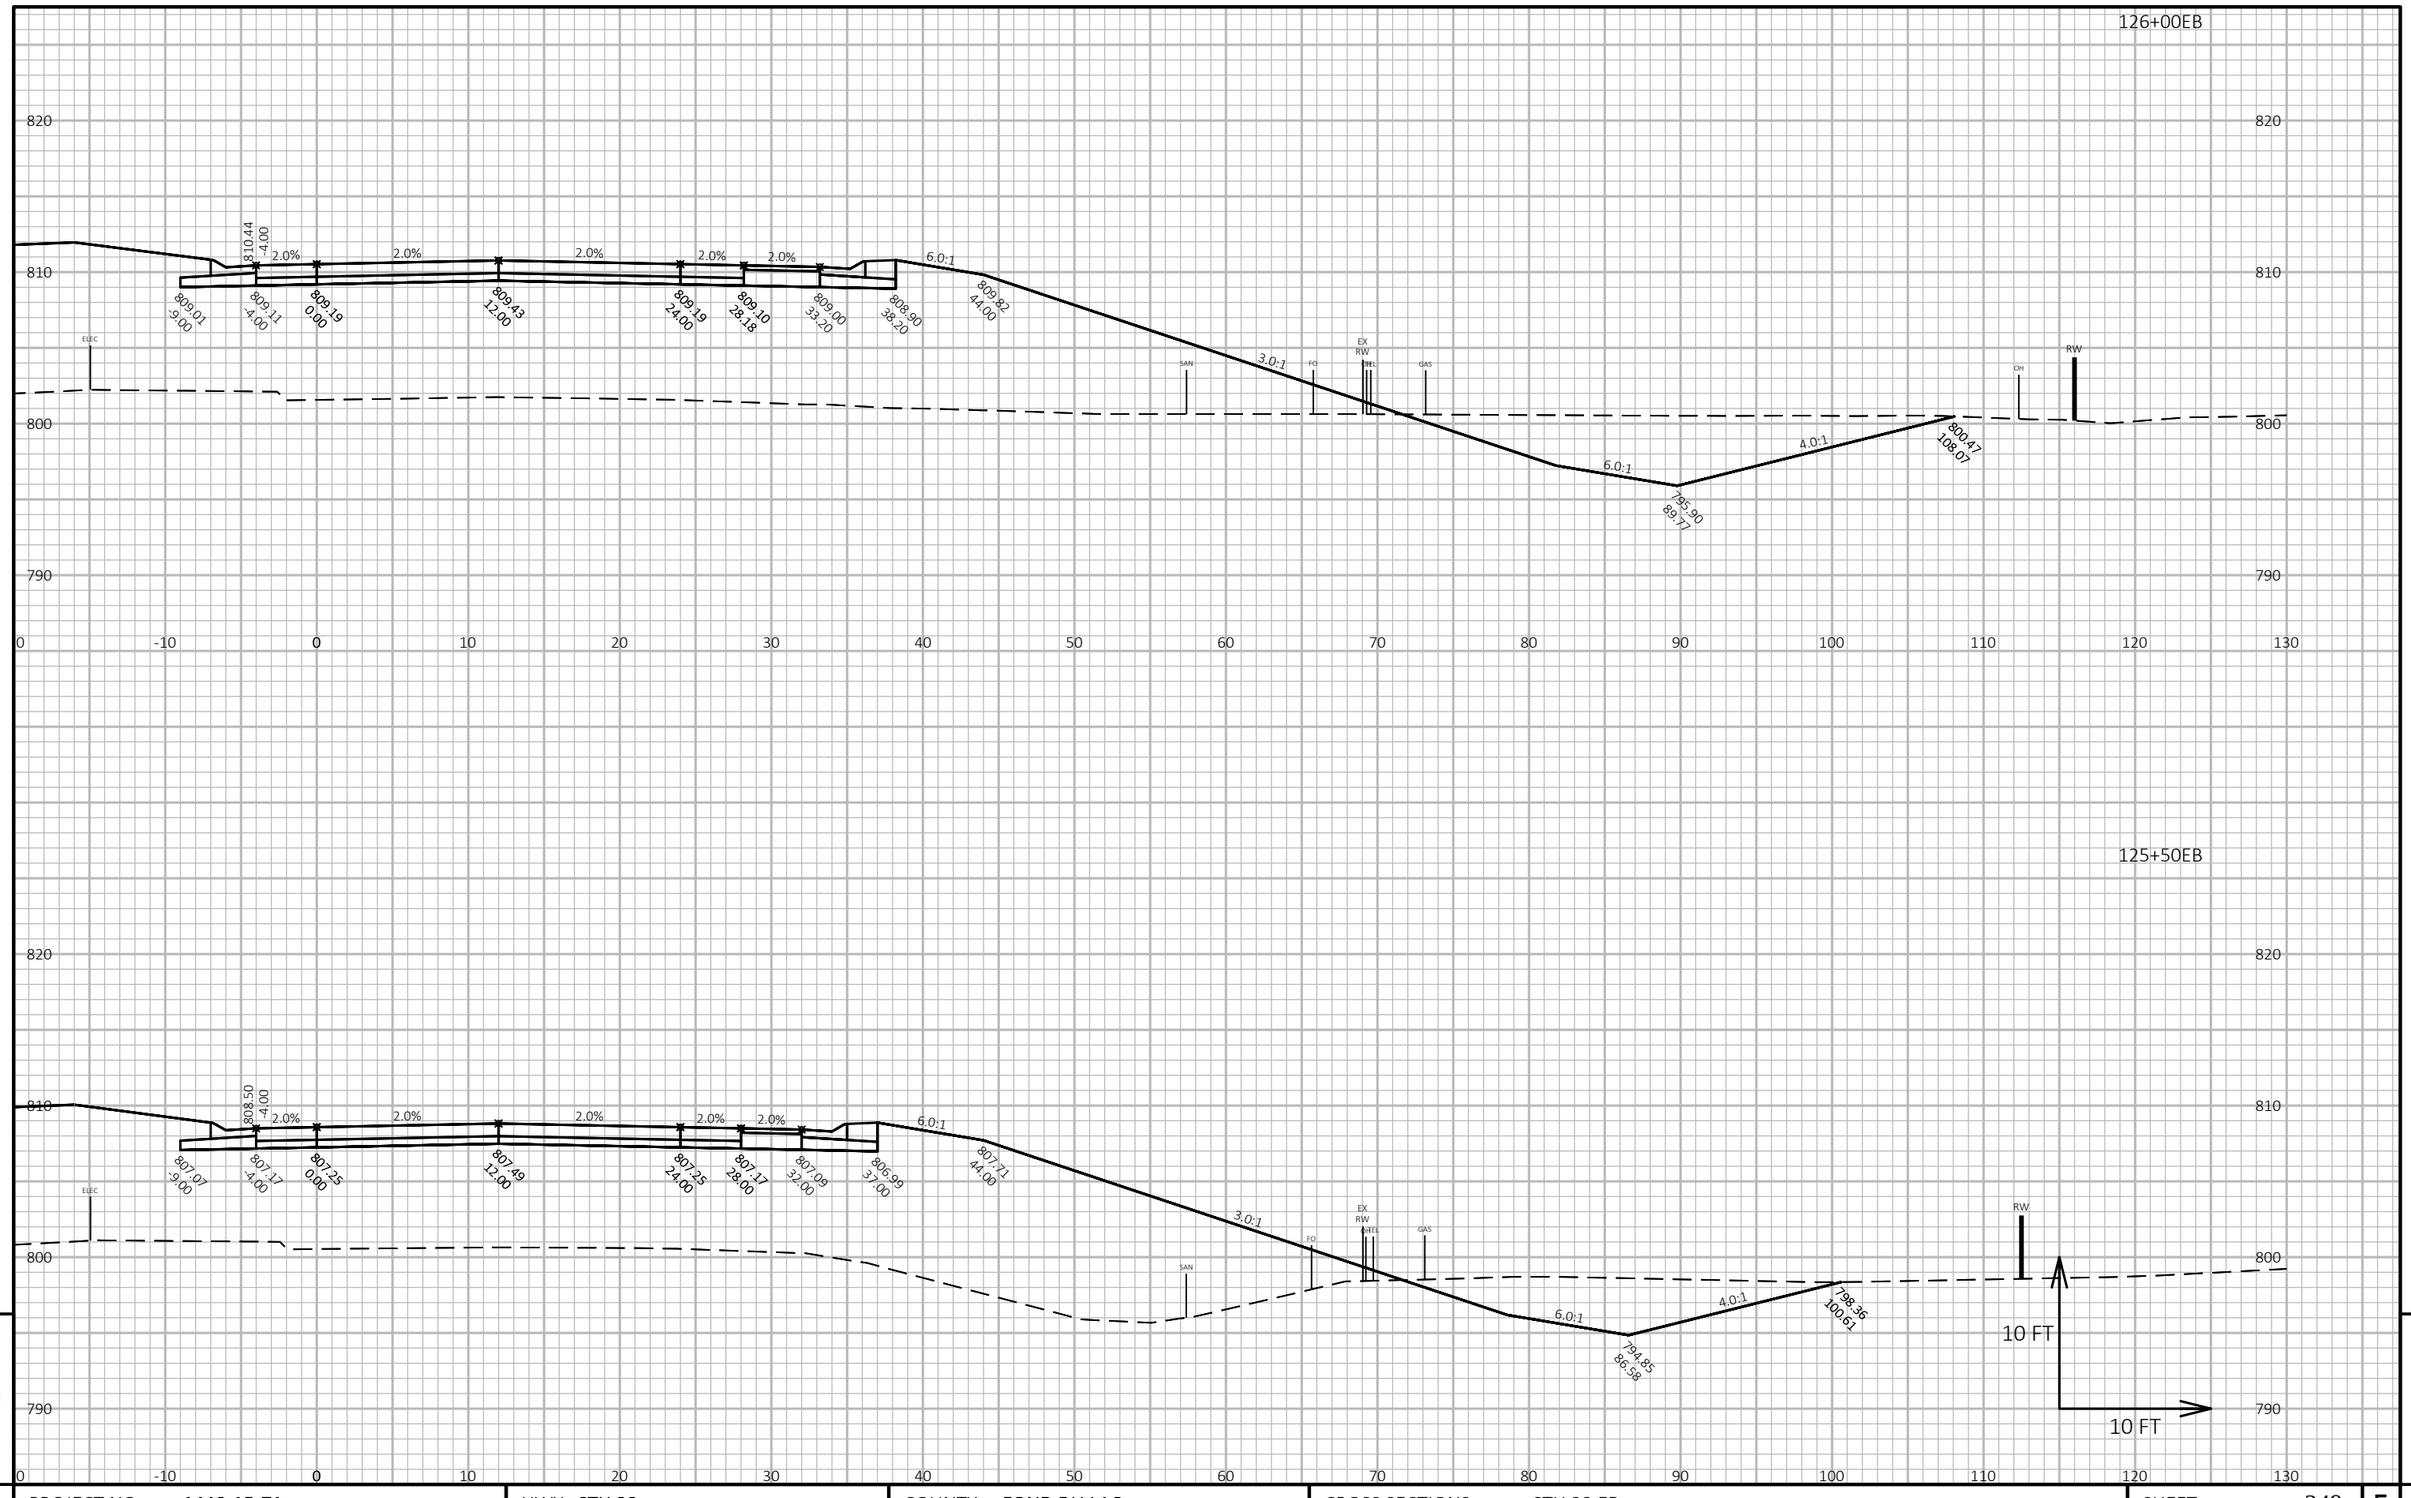


9 9

PROJECT NO: 1440-15-71	HWY: STH 23	COUNTY: FOND DU LAC	CROSS SECTIONS: STH 23 EB	SHEET 249	E

FILE NAME : J:\JOBS2014\20142023\CAD\TRANSPORTATION\DWG\SHEETSPLAN\STH 23 EB X-SEC.DWG
LAYOUT NAME - 22

PLOT DATE : 10/21/2019 10:04 AM PLOT BY : SCHULTZ, ANDREW K. PLOT NAME : **PLOT SCALE :** 1 IN:10 FT HORZ. / 1 IN:10 FT VERT.

WISDOT/CADDS SHEET 49

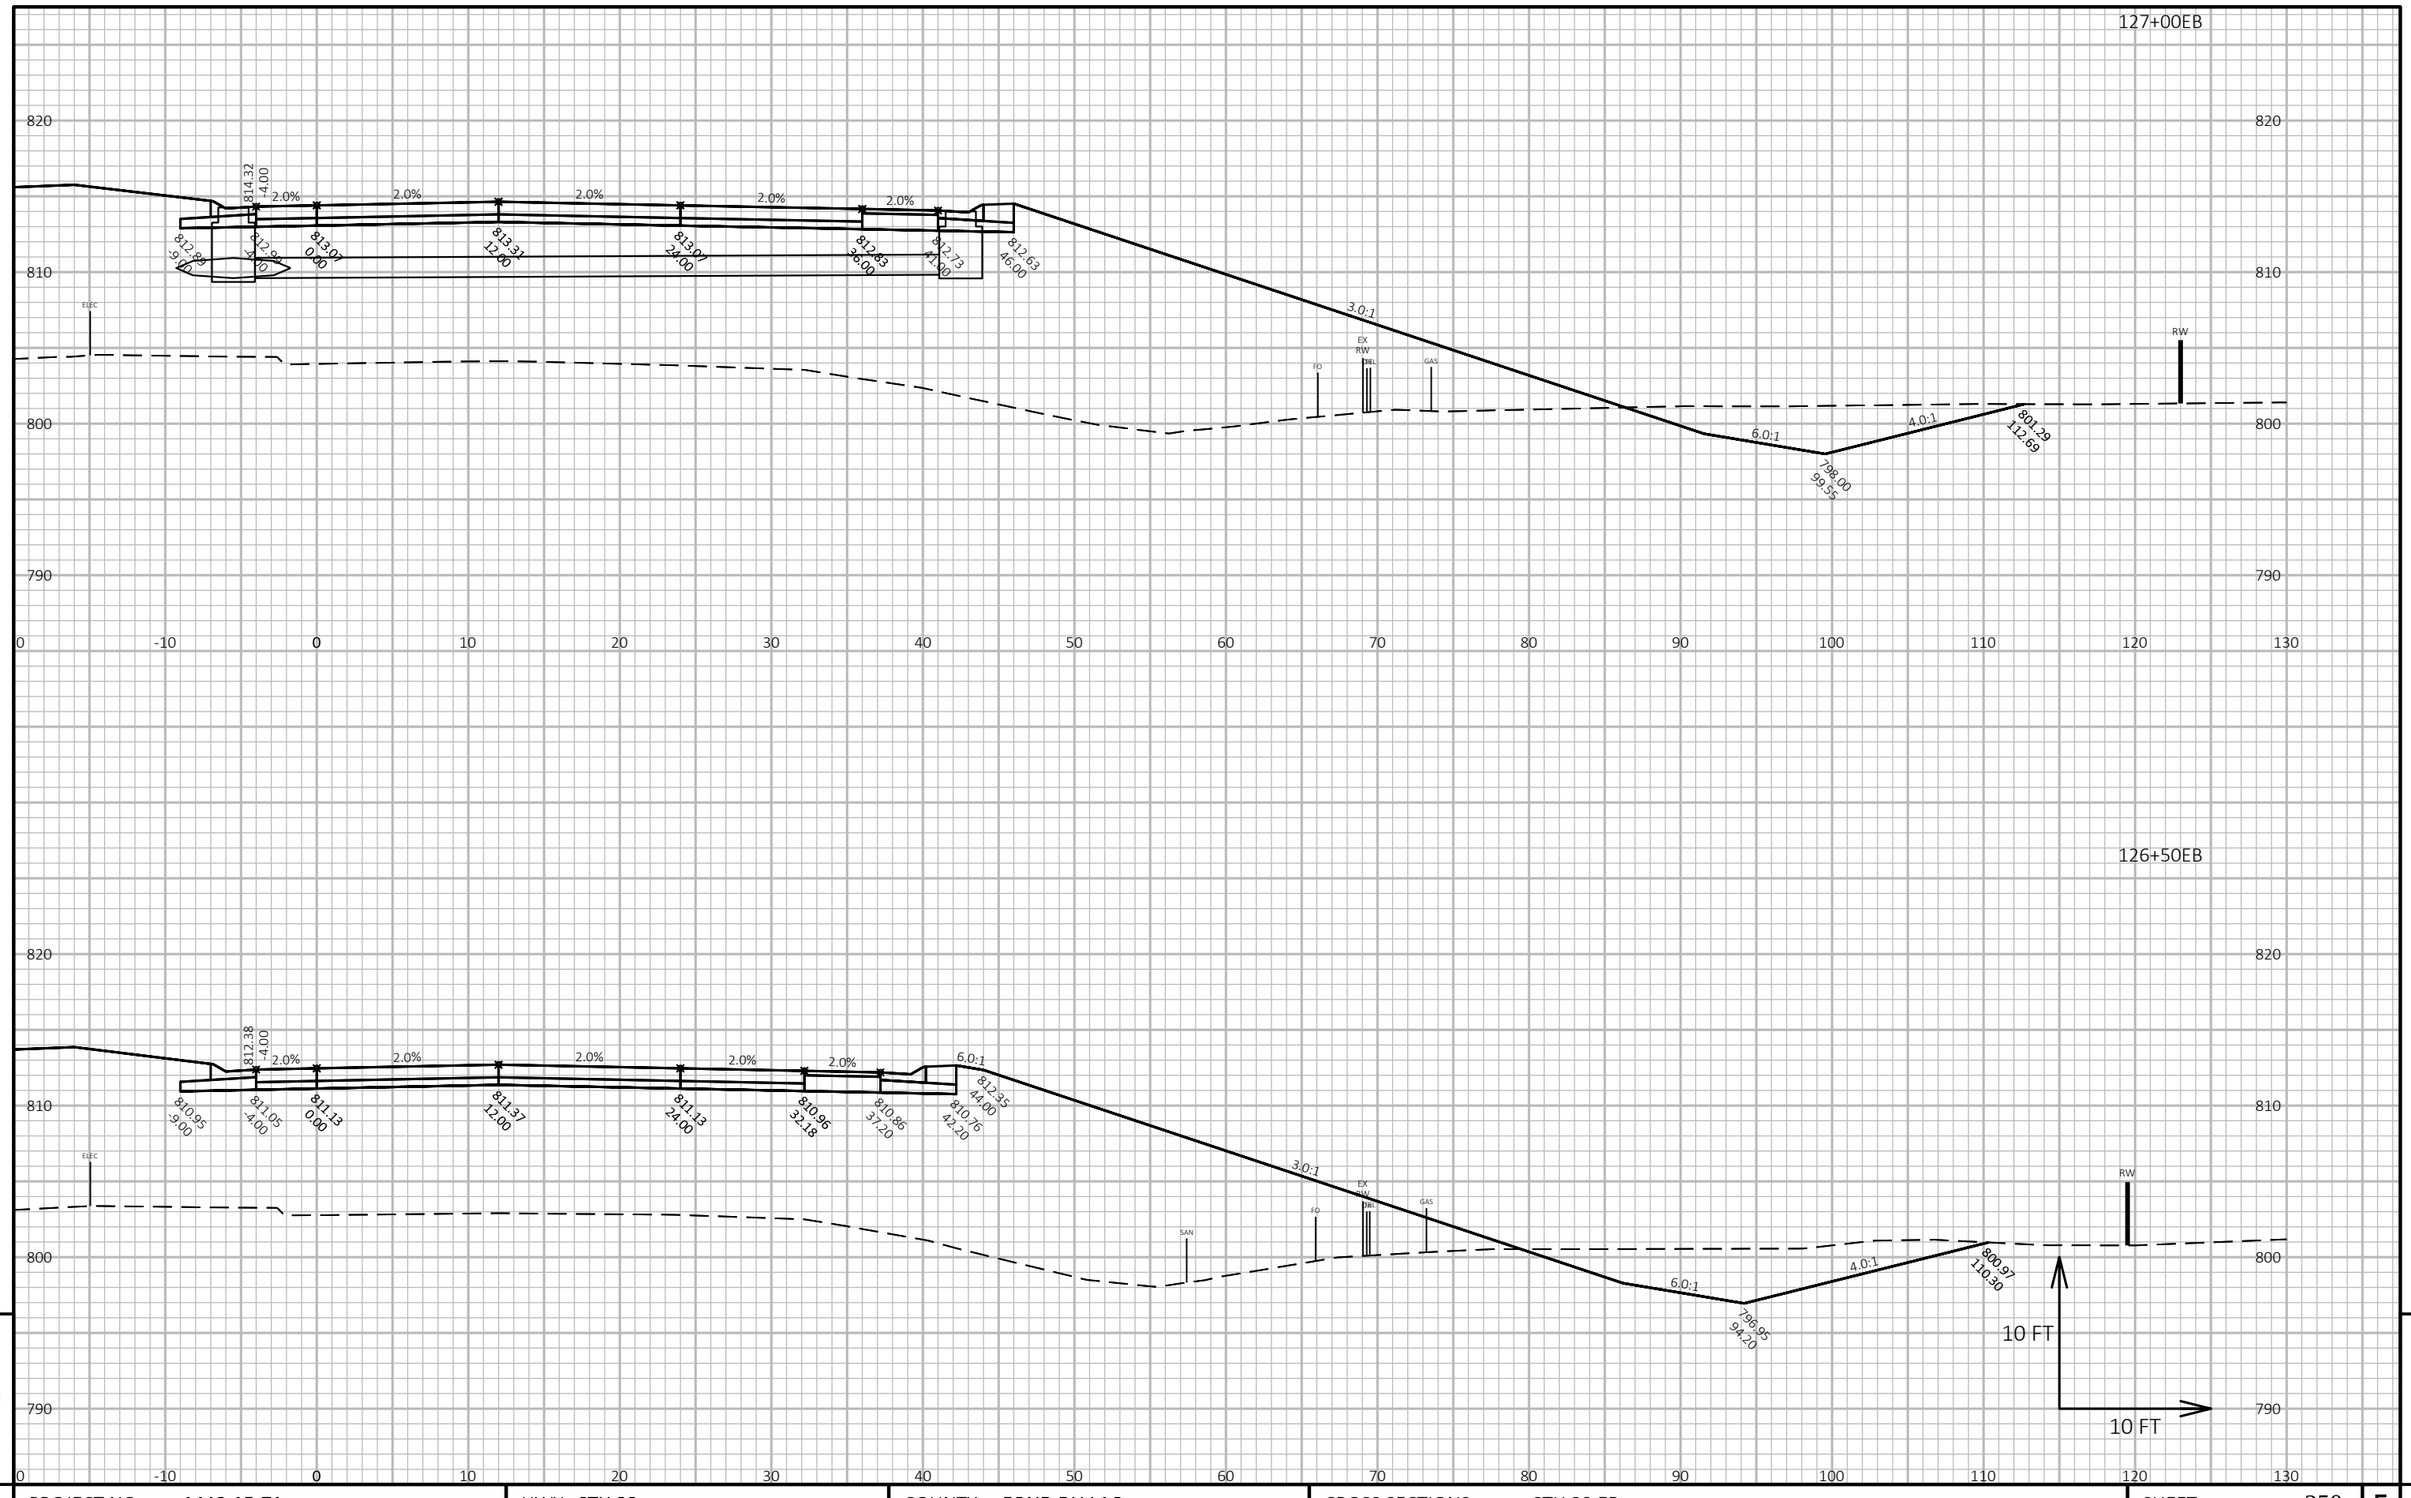


PROJECT NO: 1440-15-71	HWY: STH 23	COUNTY: FOND DU LAC	CROSS SECTIONS: STH 23 EB	SHEET 250	E

FILE NAME : J:\OBS2014\20142023\CAD\TRANSPORTATION\DWG\SHEETSPLAN\STH 23 EB X-SEC.DWG
LAYOUT NAME - 23

PLOT DATE : 10/21/2019 10:04 AM PLOT BY : SCHULTZ, ANDREW K. PLOT NAME :

PLOT SCALE : 1 IN:10 FT HORZ. / 1 IN:10 FT VERT.

WISDOT/CADDS SHEET 49

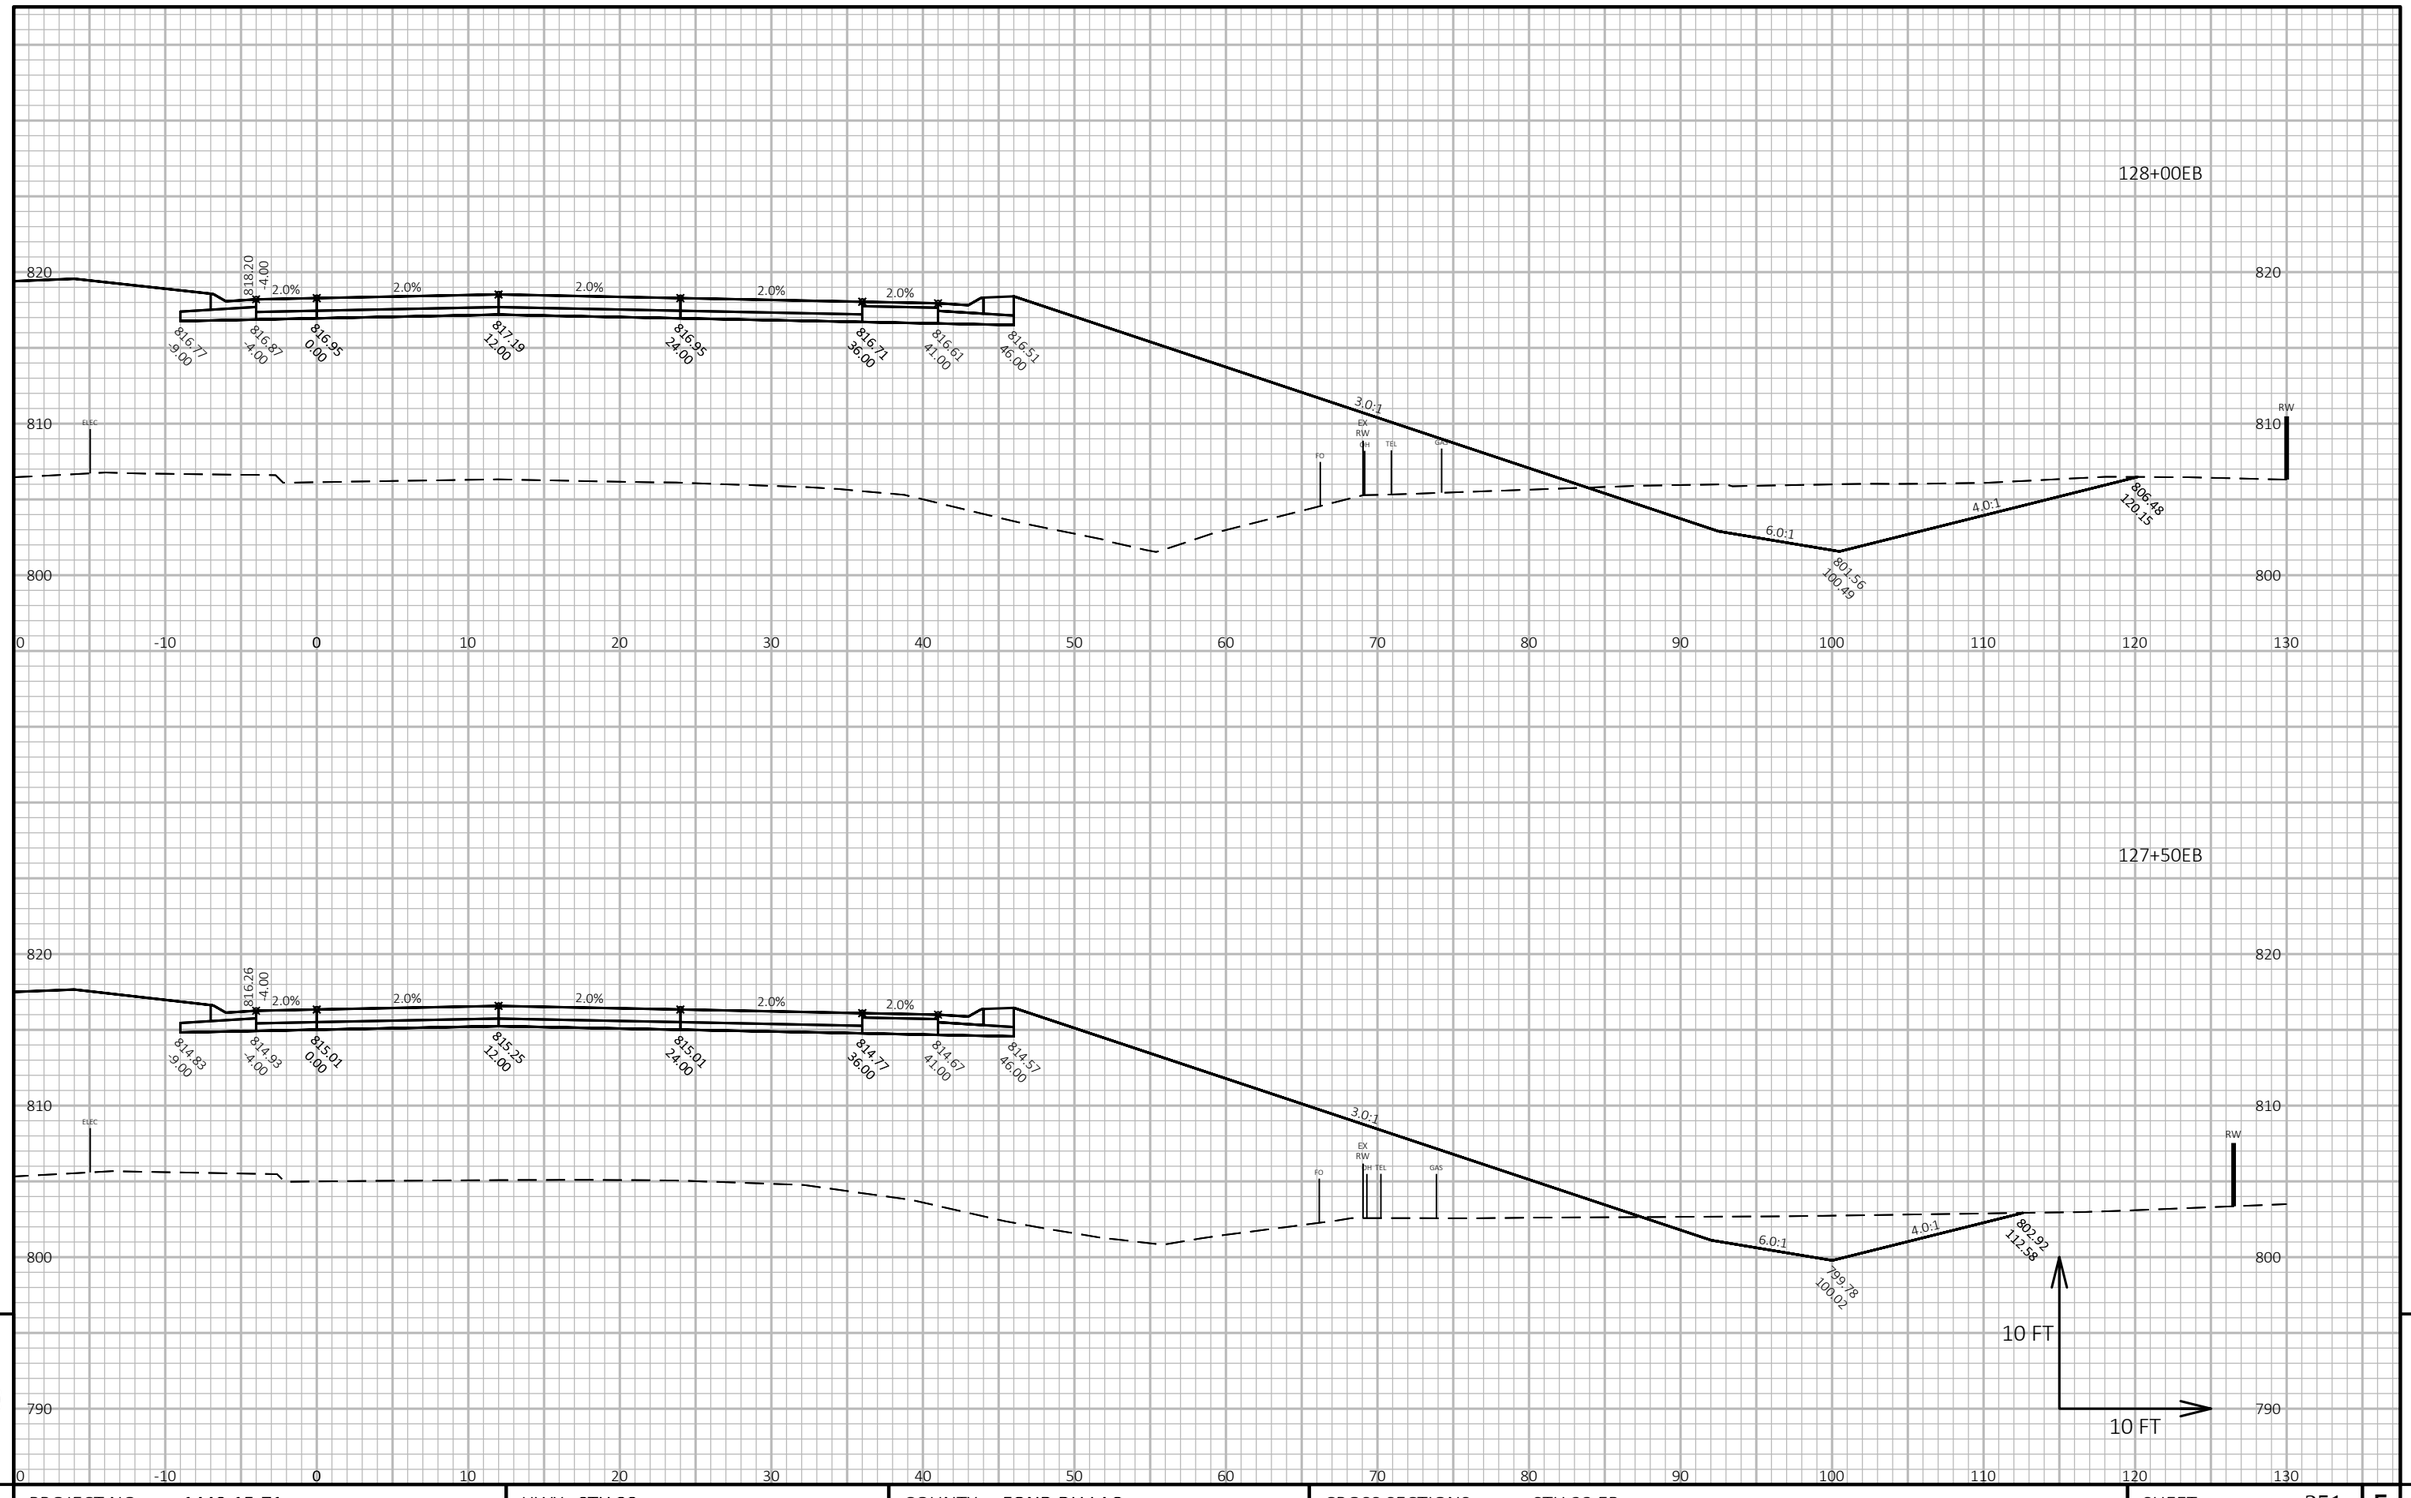

9

9


PROJECT NO: 1440-15-71	HWY: STH 23	COUNTY: FOND DU LAC	CROSS SECTIONS: STH 23 EB	SHEET 251	E

FILE NAME : J:\JOBS2014\20142023\CAD\TRANSPORTATION\DWG\SHEETSPLAN\STH 23 EB X-SEC.DWG
LAYOUT NAME - 24

PLOT DATE : 10/21/2019 10:04 AM PLOT BY : SCHULTZ, ANDREW K. PLOT NAME :

PLOT SCALE : 1 IN:10 FT HORZ. / 1 IN:10 FT VERT.

WISDOT/CADDS SHEET 49

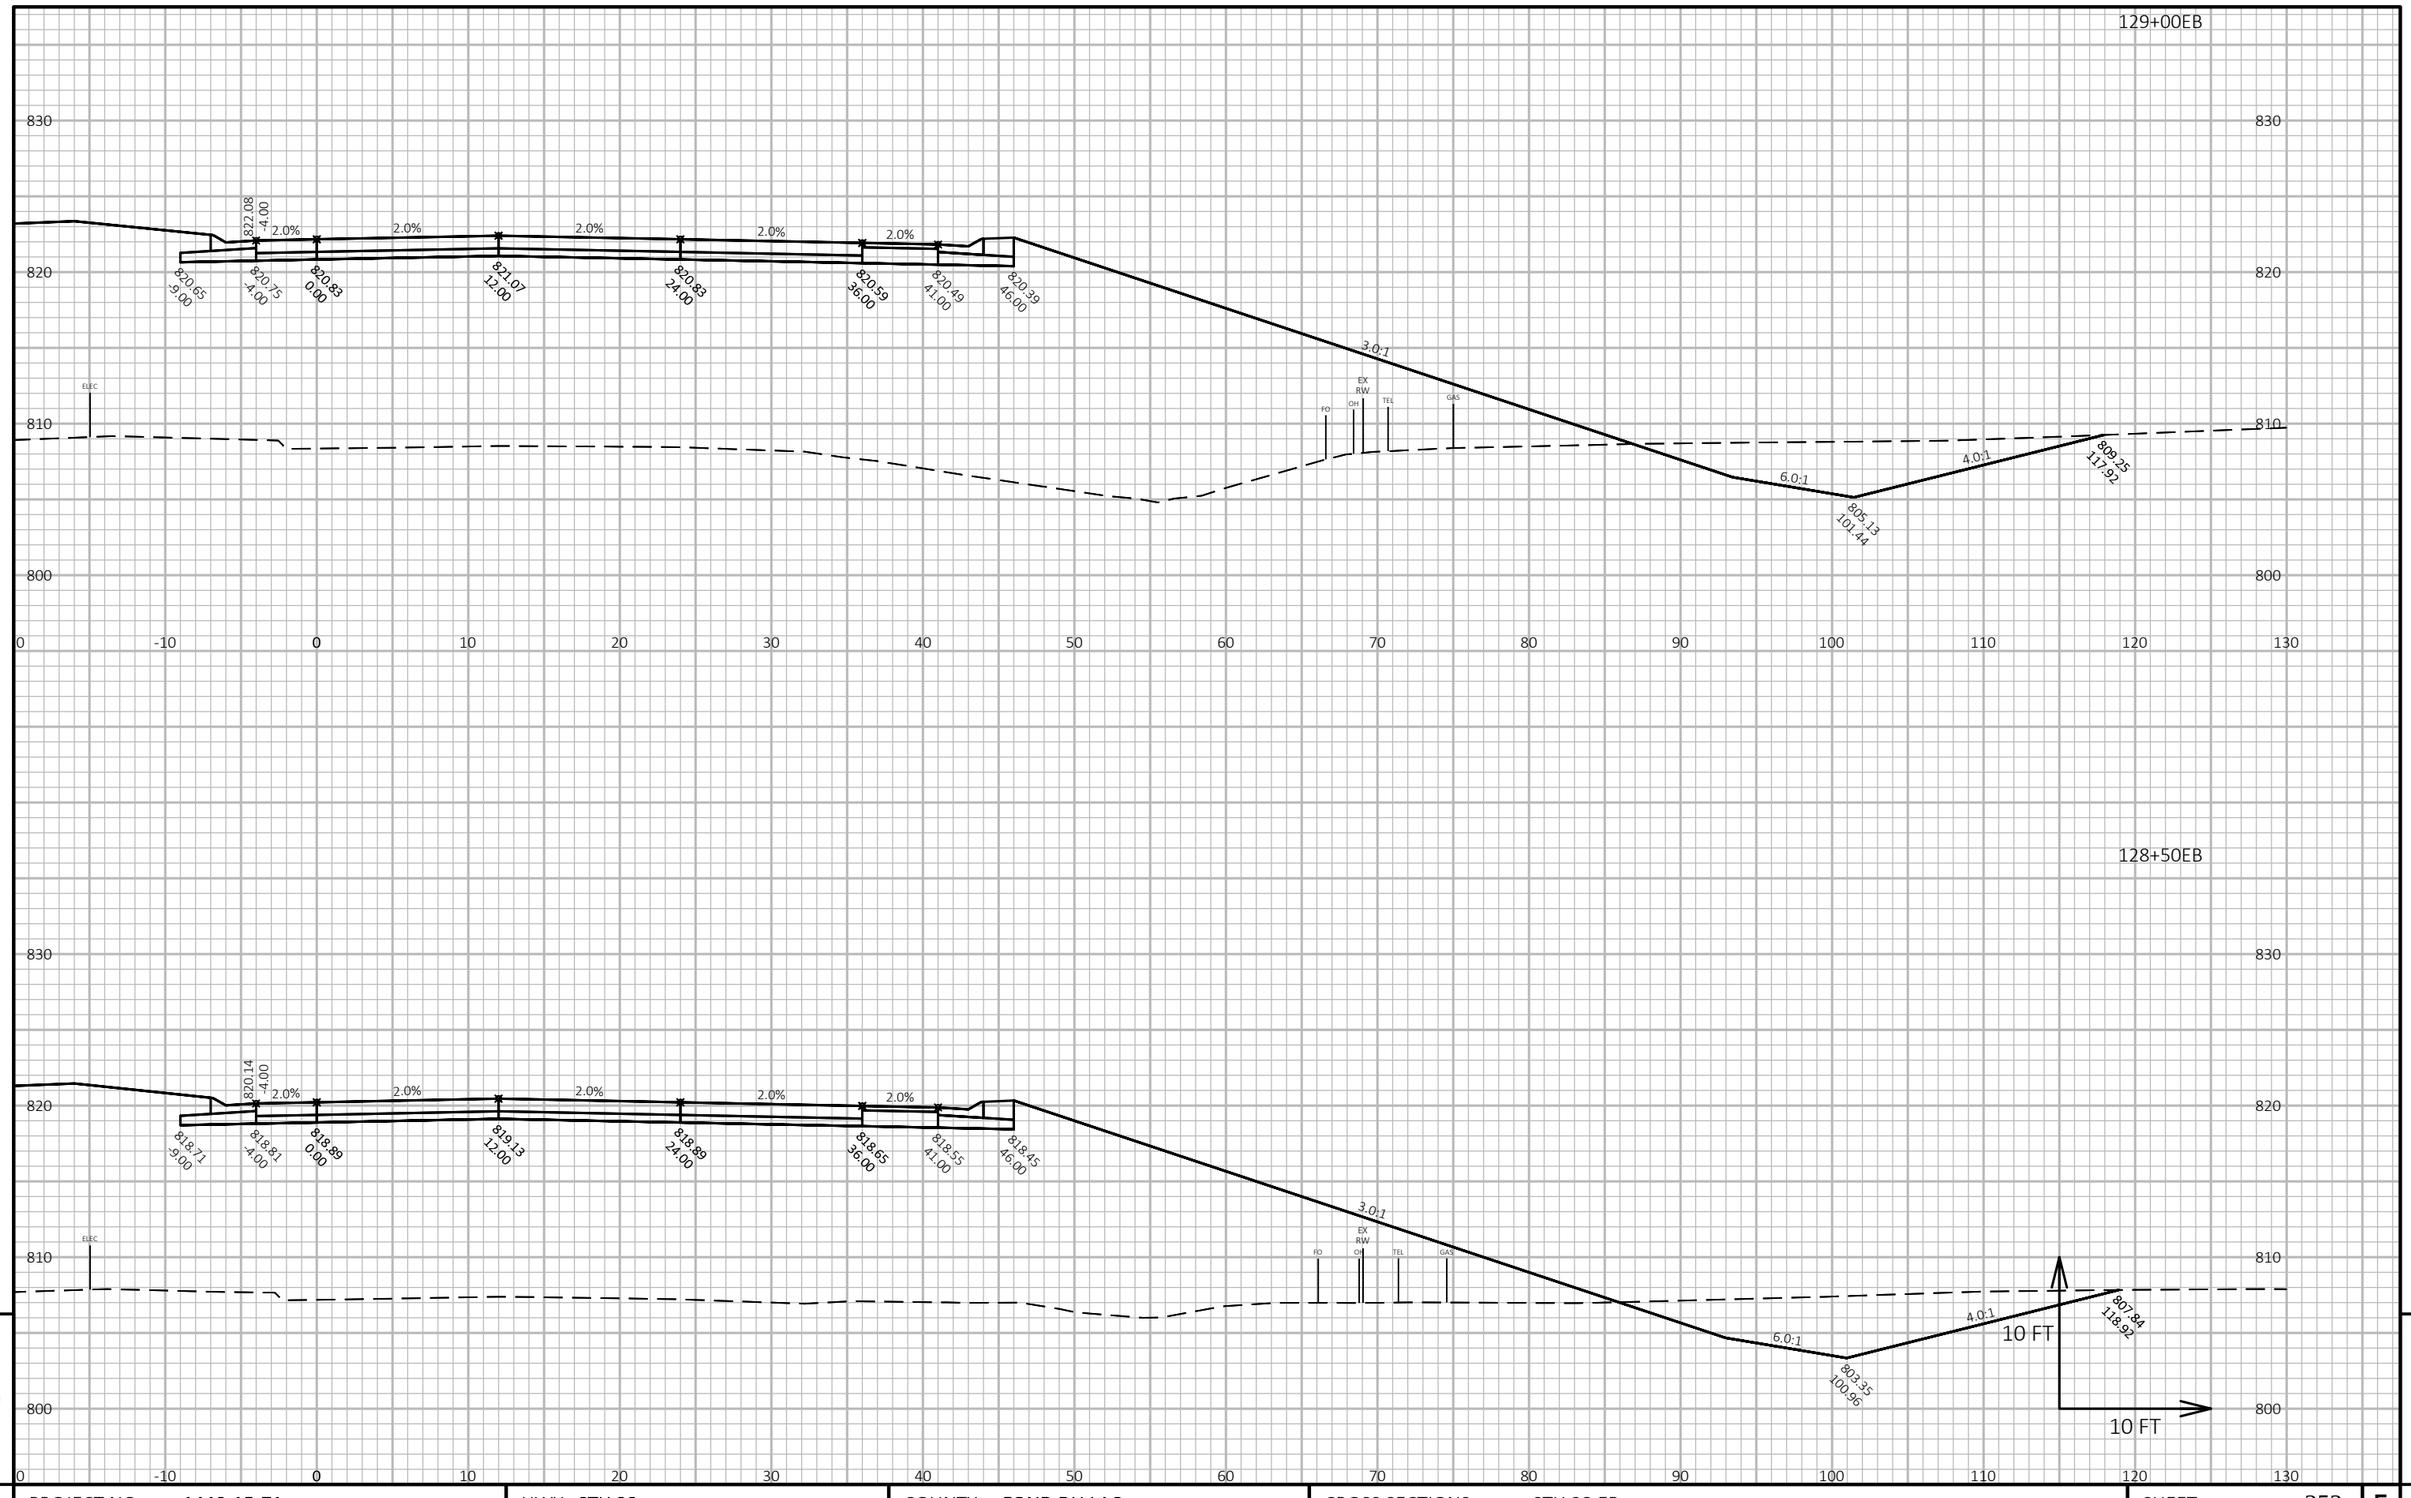

9

9

PROJECT NO: 1440-15-71	HWY: STH 23	COUNTY: FOND DU LAC	CROSS SECTIONS: STH 23 EB	SHEET 252	E


FILE NAME : J:\JOBS2014\20142023\CAD\TRANSPORTATION\DWG\SHEETSPLAN\STH 23 EB X-SEC.DWG
LAYOUT NAME - 25

PLOT DATE : 10/21/2019 10:04 AM PLOT BY : SCHULTZ, ANDREW K. PLOT NAME :

PLOT SCALE : 1 IN:10 FT HORZ. / 1 IN:10 FT VERT.

WISDOT/CADDS SHEET 49

130+00EB

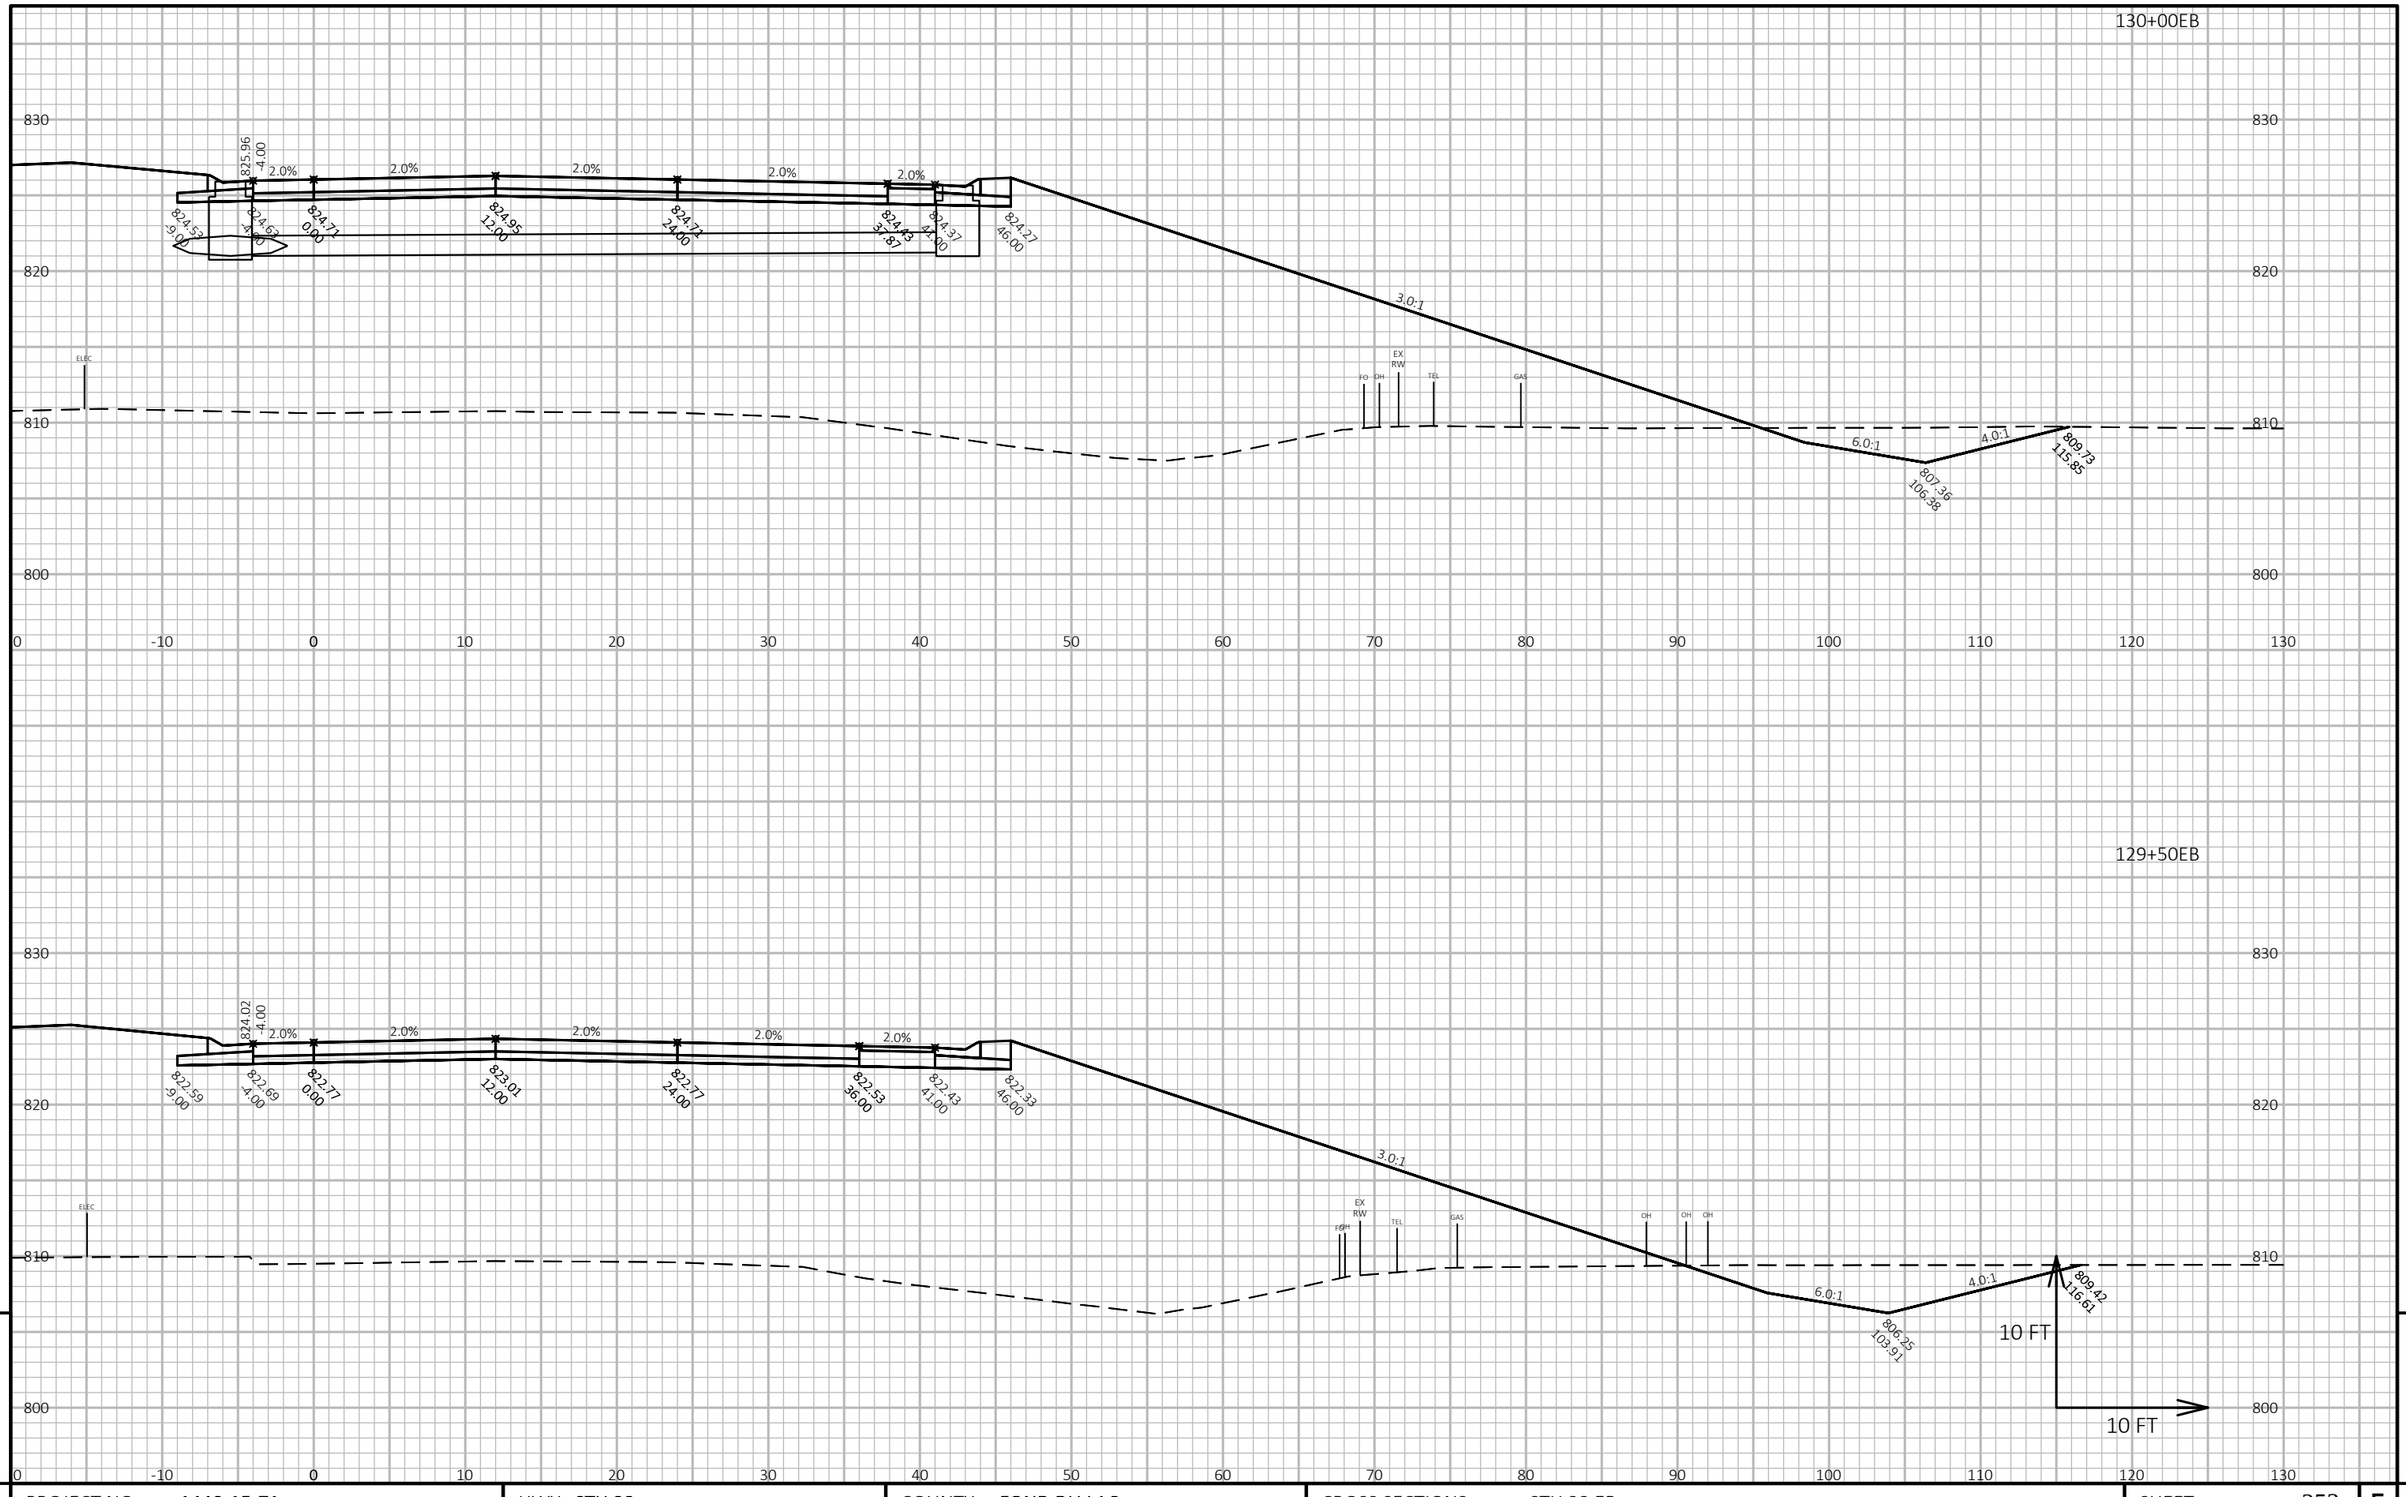

129+50EB

9

9

PROJECT NO: 1440-15-71	HWY: STH 23	COUNTY: FOND DU LAC	CROSS SECTIONS: STH 23 EB	SHEET 253	E

FILE NAME : J:\OBS2014\20142023\CAD\TRANSPORTATION\DWG\SHEETSPLAN\STH 23 EB X-SEC.DWG
LAYOUT NAME - 26

PLOT DATE : 10/21/2019 10:05 AM PLOT BY : SCHULTZ, ANDREW K. PLOT NAME :

PLOT SCALE : 1 IN:10 FT HORZ. / 1 IN:10 FT VERT.

WISDOT/CADDS SHEET 49



9 9

PROJECT NO: 1440-15-71	HWY: STH 23	COUNTY: FOND DU LAC	CROSS SECTIONS: STH 23 EB	SHEET 254	E

FILE NAME : J:\OBS2014\20142023\CAD\TRANSPORTATION\DWG\SHEETSPLAN\STH 23 EB X-SEC.DWG
LAYOUT NAME - 27

PLOT DATE : 10/21/2019 10:05 AM PLOT BY : SCHULTZ, ANDREW K. PLOT NAME :

PLOT SCALE : 1 IN:10 FT HORZ. / 1 IN:10 FT VERT.

131+00EB

840
830
820
810
800

829.84 -4.00
2.0%
2.0%
2.0%
828.41 -9.00
828.51 -4.00
828.59 0.00
828.83 12.00
828.59 24.00

ELEC
FO
OH
EX R.W.
TEL
GAS

10 FT
10 FT

0 -10 0 10 20 30 40 50 60 70 80 90 100 110 120 130

9


9

PROJECT NO: 1440-15-71	HWY: STH 23	COUNTY: FOND DU LAC	CROSS SECTIONS: STH 23 EB	SHEET 255	E

FILE NAME : J:\OBS2014\20142023\CAD\TRANSPORTATION\DWG\SHEETSPLAN\STH 23 EB X-SEC.DWG
LAYOUT NAME - 28

PLOT DATE : 10/21/2019 10:05 AM PLOT BY : SCHULTZ, ANDREW K. PLOT NAME : **PLOT SCALE :** 1 IN:10 FT HORZ. / 1 IN:10 FT VERT.

132+00EB

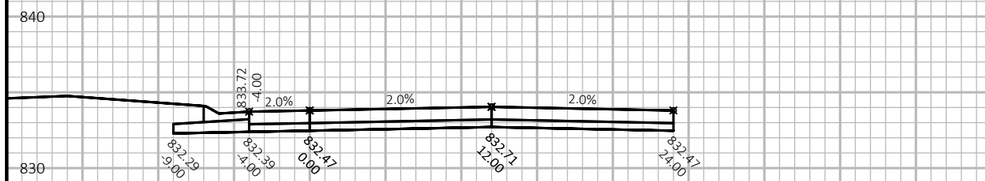





840 830 820 810

0 -10 0 10 20 30 40 50 60 70 80 90 100 110 120 130

131+50EB

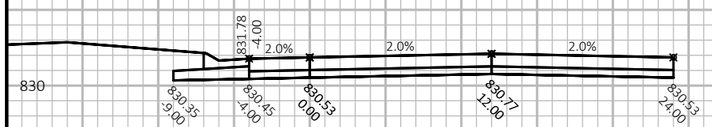

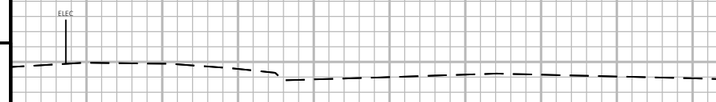

840 830 820 810

0 -10 0 10 20 30 40 50 60 70 80 90 100 110 120 130

10 FT
10 FT

9 9

PROJECT NO: 1440-15-71	HWY: STH 23	COUNTY: FOND DU LAC	CROSS SECTIONS: STH 23 EB	SHEET 256	E


FILE NAME : J:\OBS2014\20142023\CAD\TRANSPORTATION\DWG\SHEETSPLAN\STH 23 EB X-SEC.DWG
LAYOUT NAME - 29


PLOT DATE : 10/21/2019 10:05 AM PLOT BY : SCHULTZ, ANDREW K. PLOT NAME :

PLOT SCALE : 1 IN:10 FT HORZ. / 1 IN:10 FT VERT.

WISDOT/CADDS SHEET 49


132+81EB

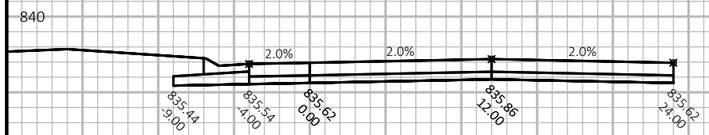

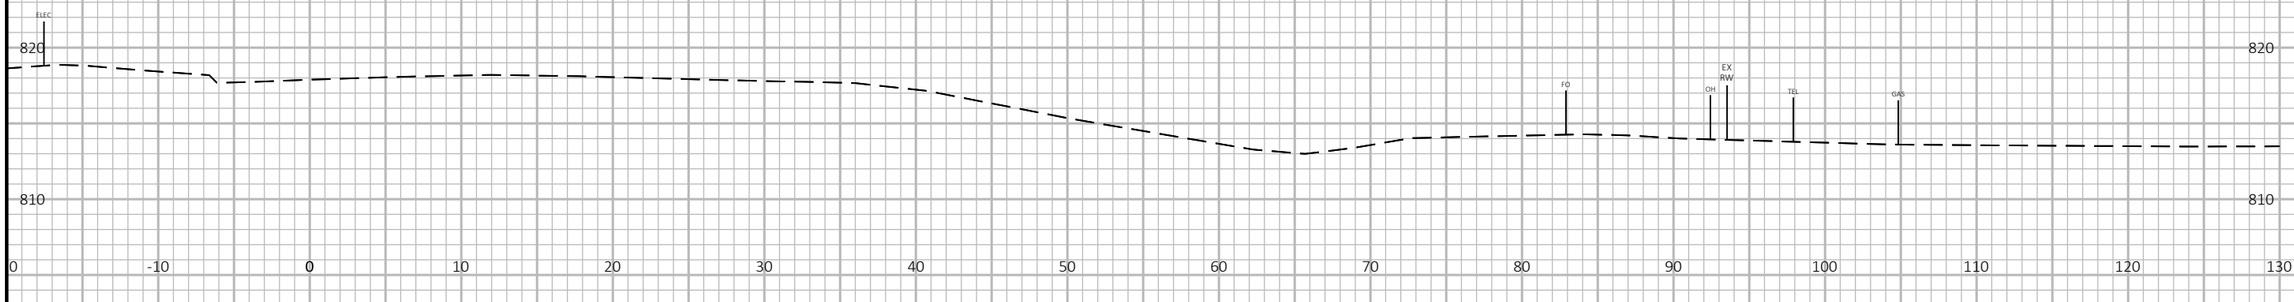

132+50EB



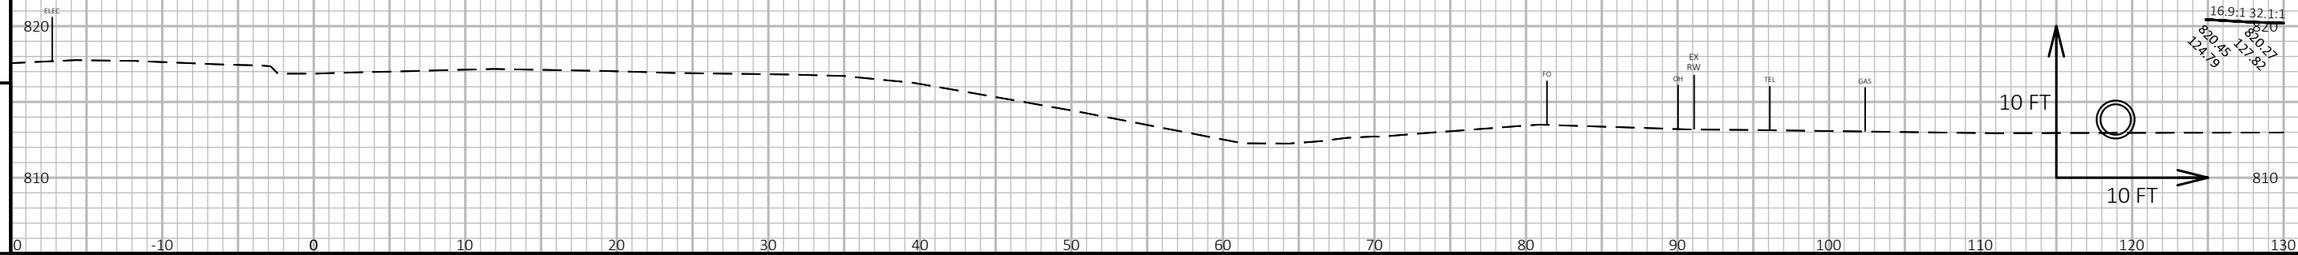

9

9

PROJECT NO: 1440-15-71	HWY: STH 23	COUNTY: FOND DU LAC	CROSS SECTIONS: STH 23 EB	SHEET 257	E

FILE NAME : J:\JOBS2014\20142023\CAD\TRANSPORTATION\DWG\SHEETSPLAN\STH 23 EB X-SEC.DWG
LAYOUT NAME - 30

PLOT DATE : 10/21/2019 10:05 AM PLOT BY : SCHULTZ, ANDREW K. PLOT NAME :

PLOT SCALE : 1 IN:10 FT HORZ. / 1 IN:10 FT VERT.

WISDOT/CADDS SHEET 49

133+50EB





9


9

PROJECT NO: 1440-15-71	HWY: STH 23	COUNTY: FOND DU LAC	CROSS SECTIONS: STH 23 EB	SHEET 258	E

FILE NAME : J:\JOBS2014\20142023\CAD\TRANSPORTATION\DWG\SHEETSPLAN\STH 23 EB X-SEC.DWG
LAYOUT NAME - 31

PLOT DATE : 10/21/2019 10:05 AM PLOT BY : SCHULTZ, ANDREW K. PLOT NAME : **PLOT SCALE :** 1 IN:10 FT HORZ. / 1 IN:10 FT VERT.

134+00EB

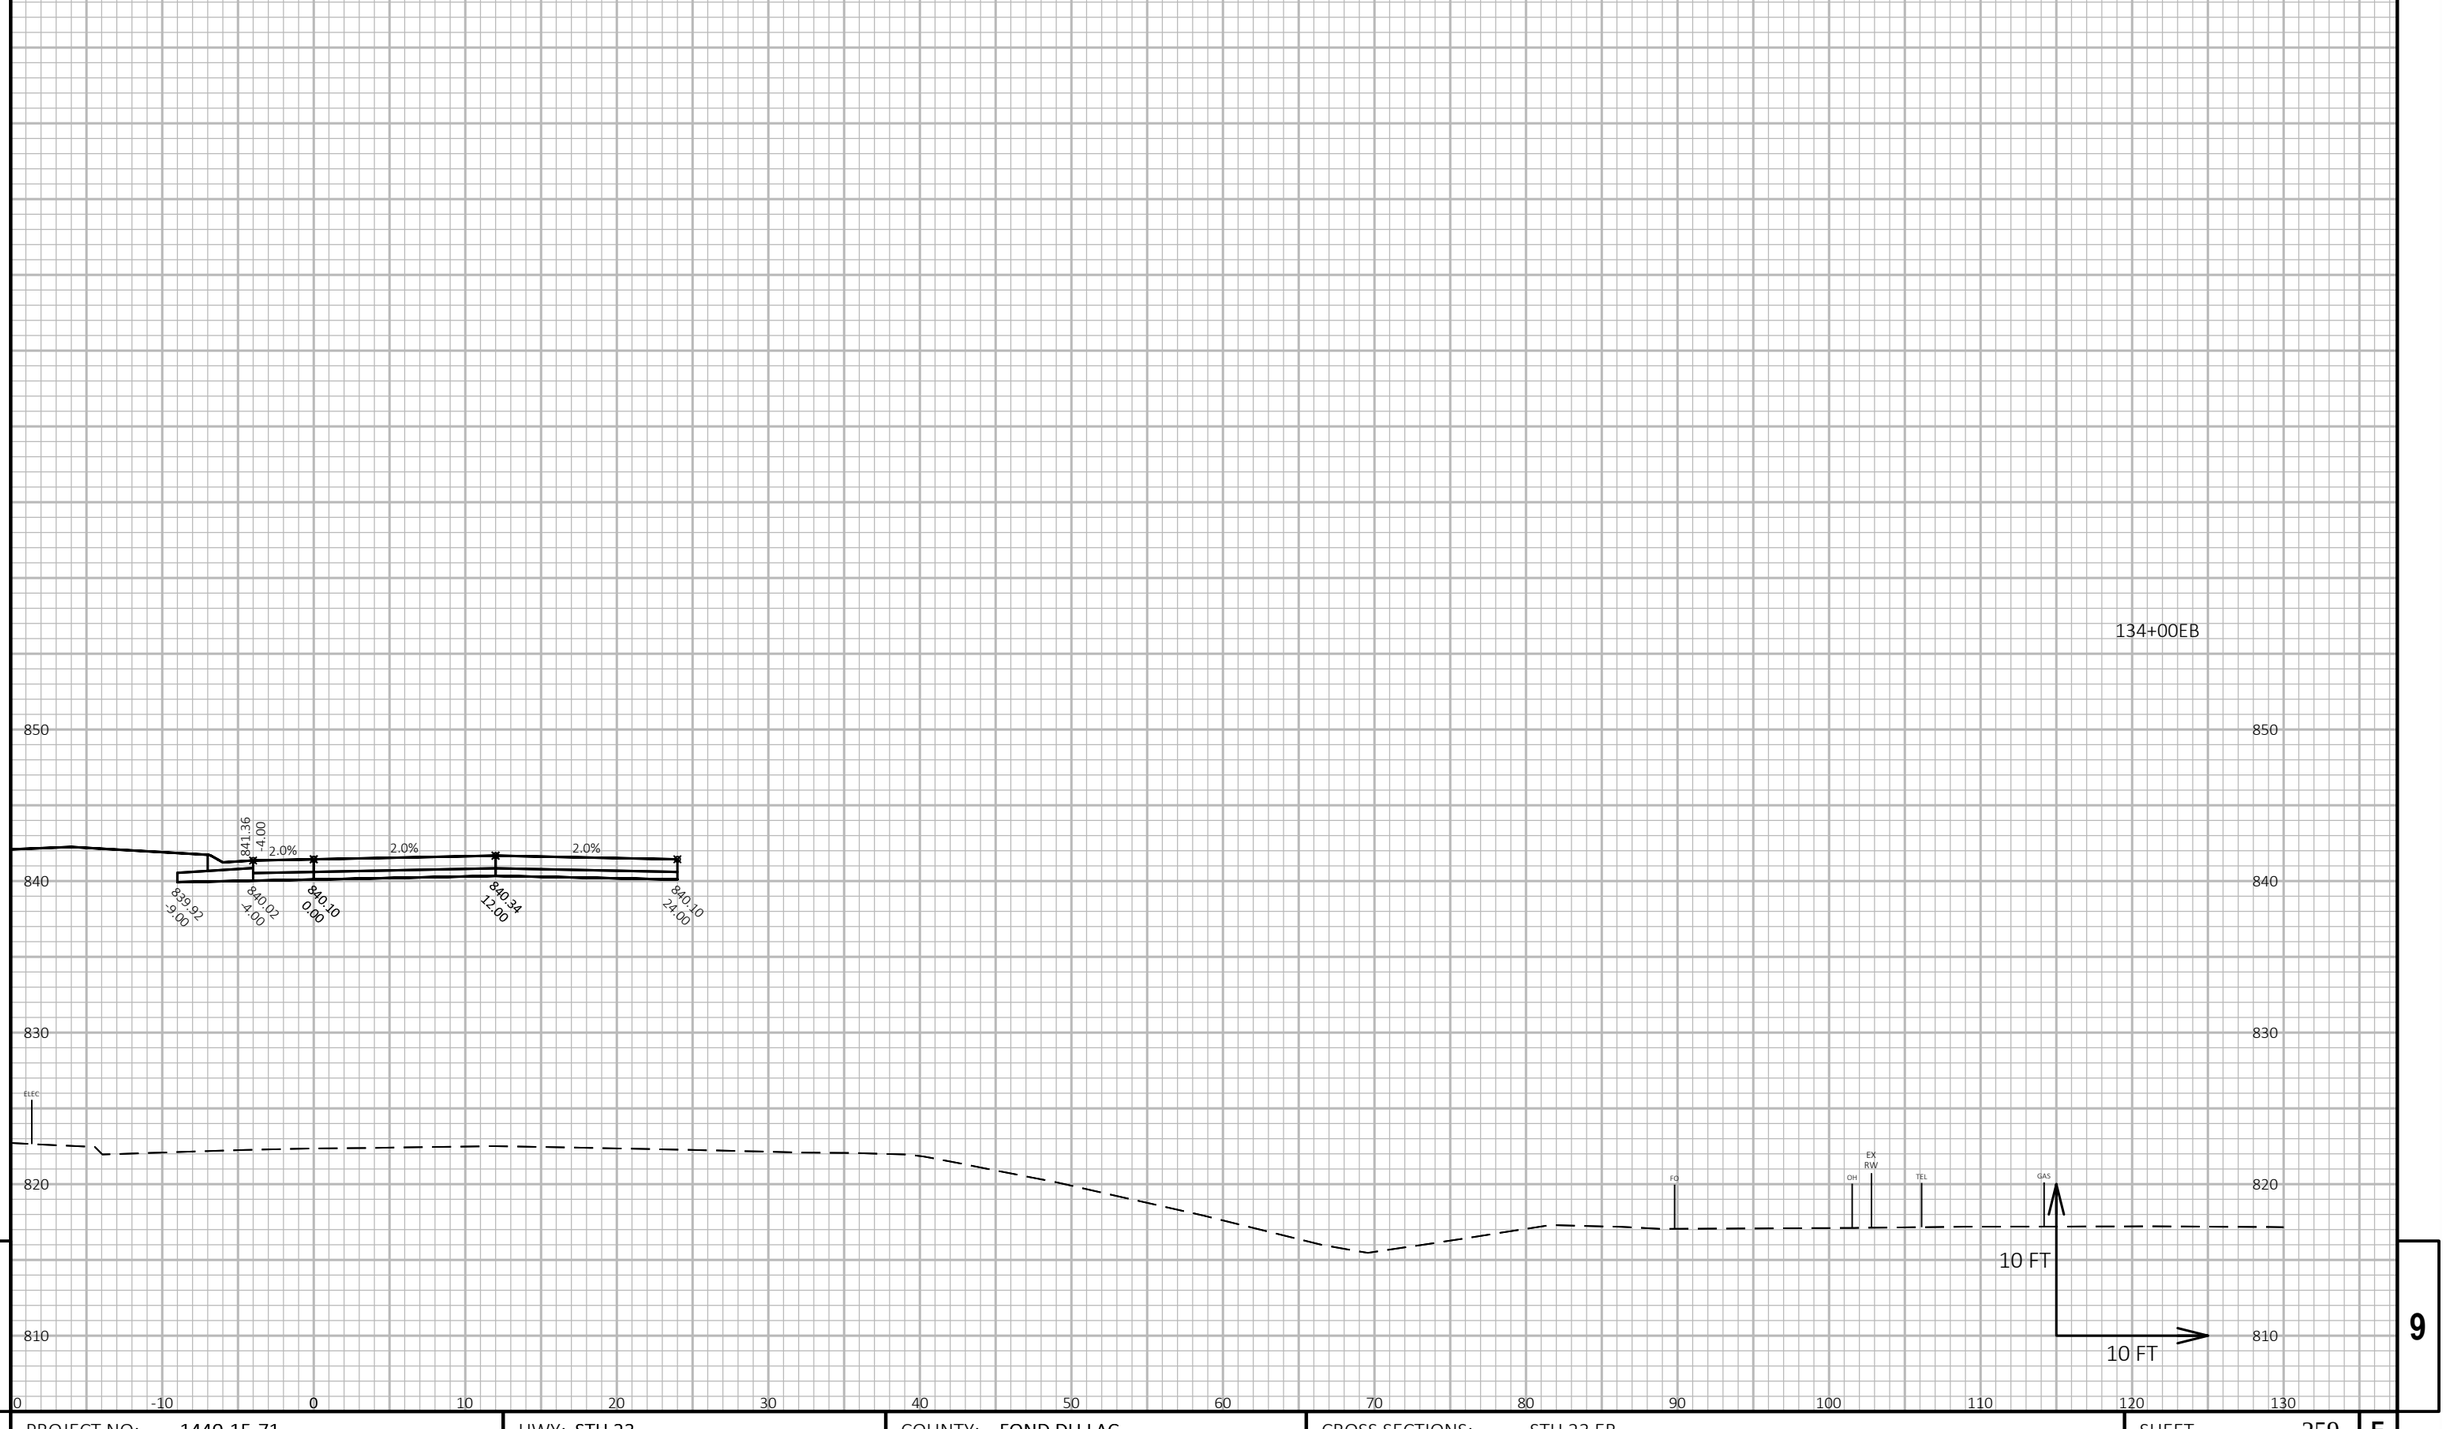

9

9

PROJECT NO: 1440-15-71	HWY: STH 23	COUNTY: FOND DU LAC	CROSS SECTIONS: STH 23 EB	SHEET 259	E

FILE NAME : J:\JOBS2014\20142023\CAD\TRANSPORTATION\DWG\SHEETSPLAN\STH 23 EB X-SEC.DWG
LAYOUT NAME - 32

PLOT DATE : 10/21/2019 10:05 AM PLOT BY : SCHULTZ, ANDREW K. PLOT NAME :

PLOT SCALE : 1 IN:10 FT HORZ. / 1 IN:10 FT VERT.

134+50EB



9

9


PROJECT NO: 1440-15-71	HWY: STH 23	COUNTY: FOND DU LAC	CROSS SECTIONS: STH 23 EB	SHEET 260	E

FILE NAME : J:\OBS2014\20142023\CAD\TRANSPORTATION\DWG\SHEETSPLAN\STH 23 EB X-SEC.DWG
LAYOUT NAME - 33

PLOT DATE : 10/21/2019 10:05 AM PLOT BY : SCHULTZ, ANDREW K. PLOT NAME :

PLOT SCALE : 1 IN:10 FT HORZ. / 1 IN:10 FT VERT.

135+00EB

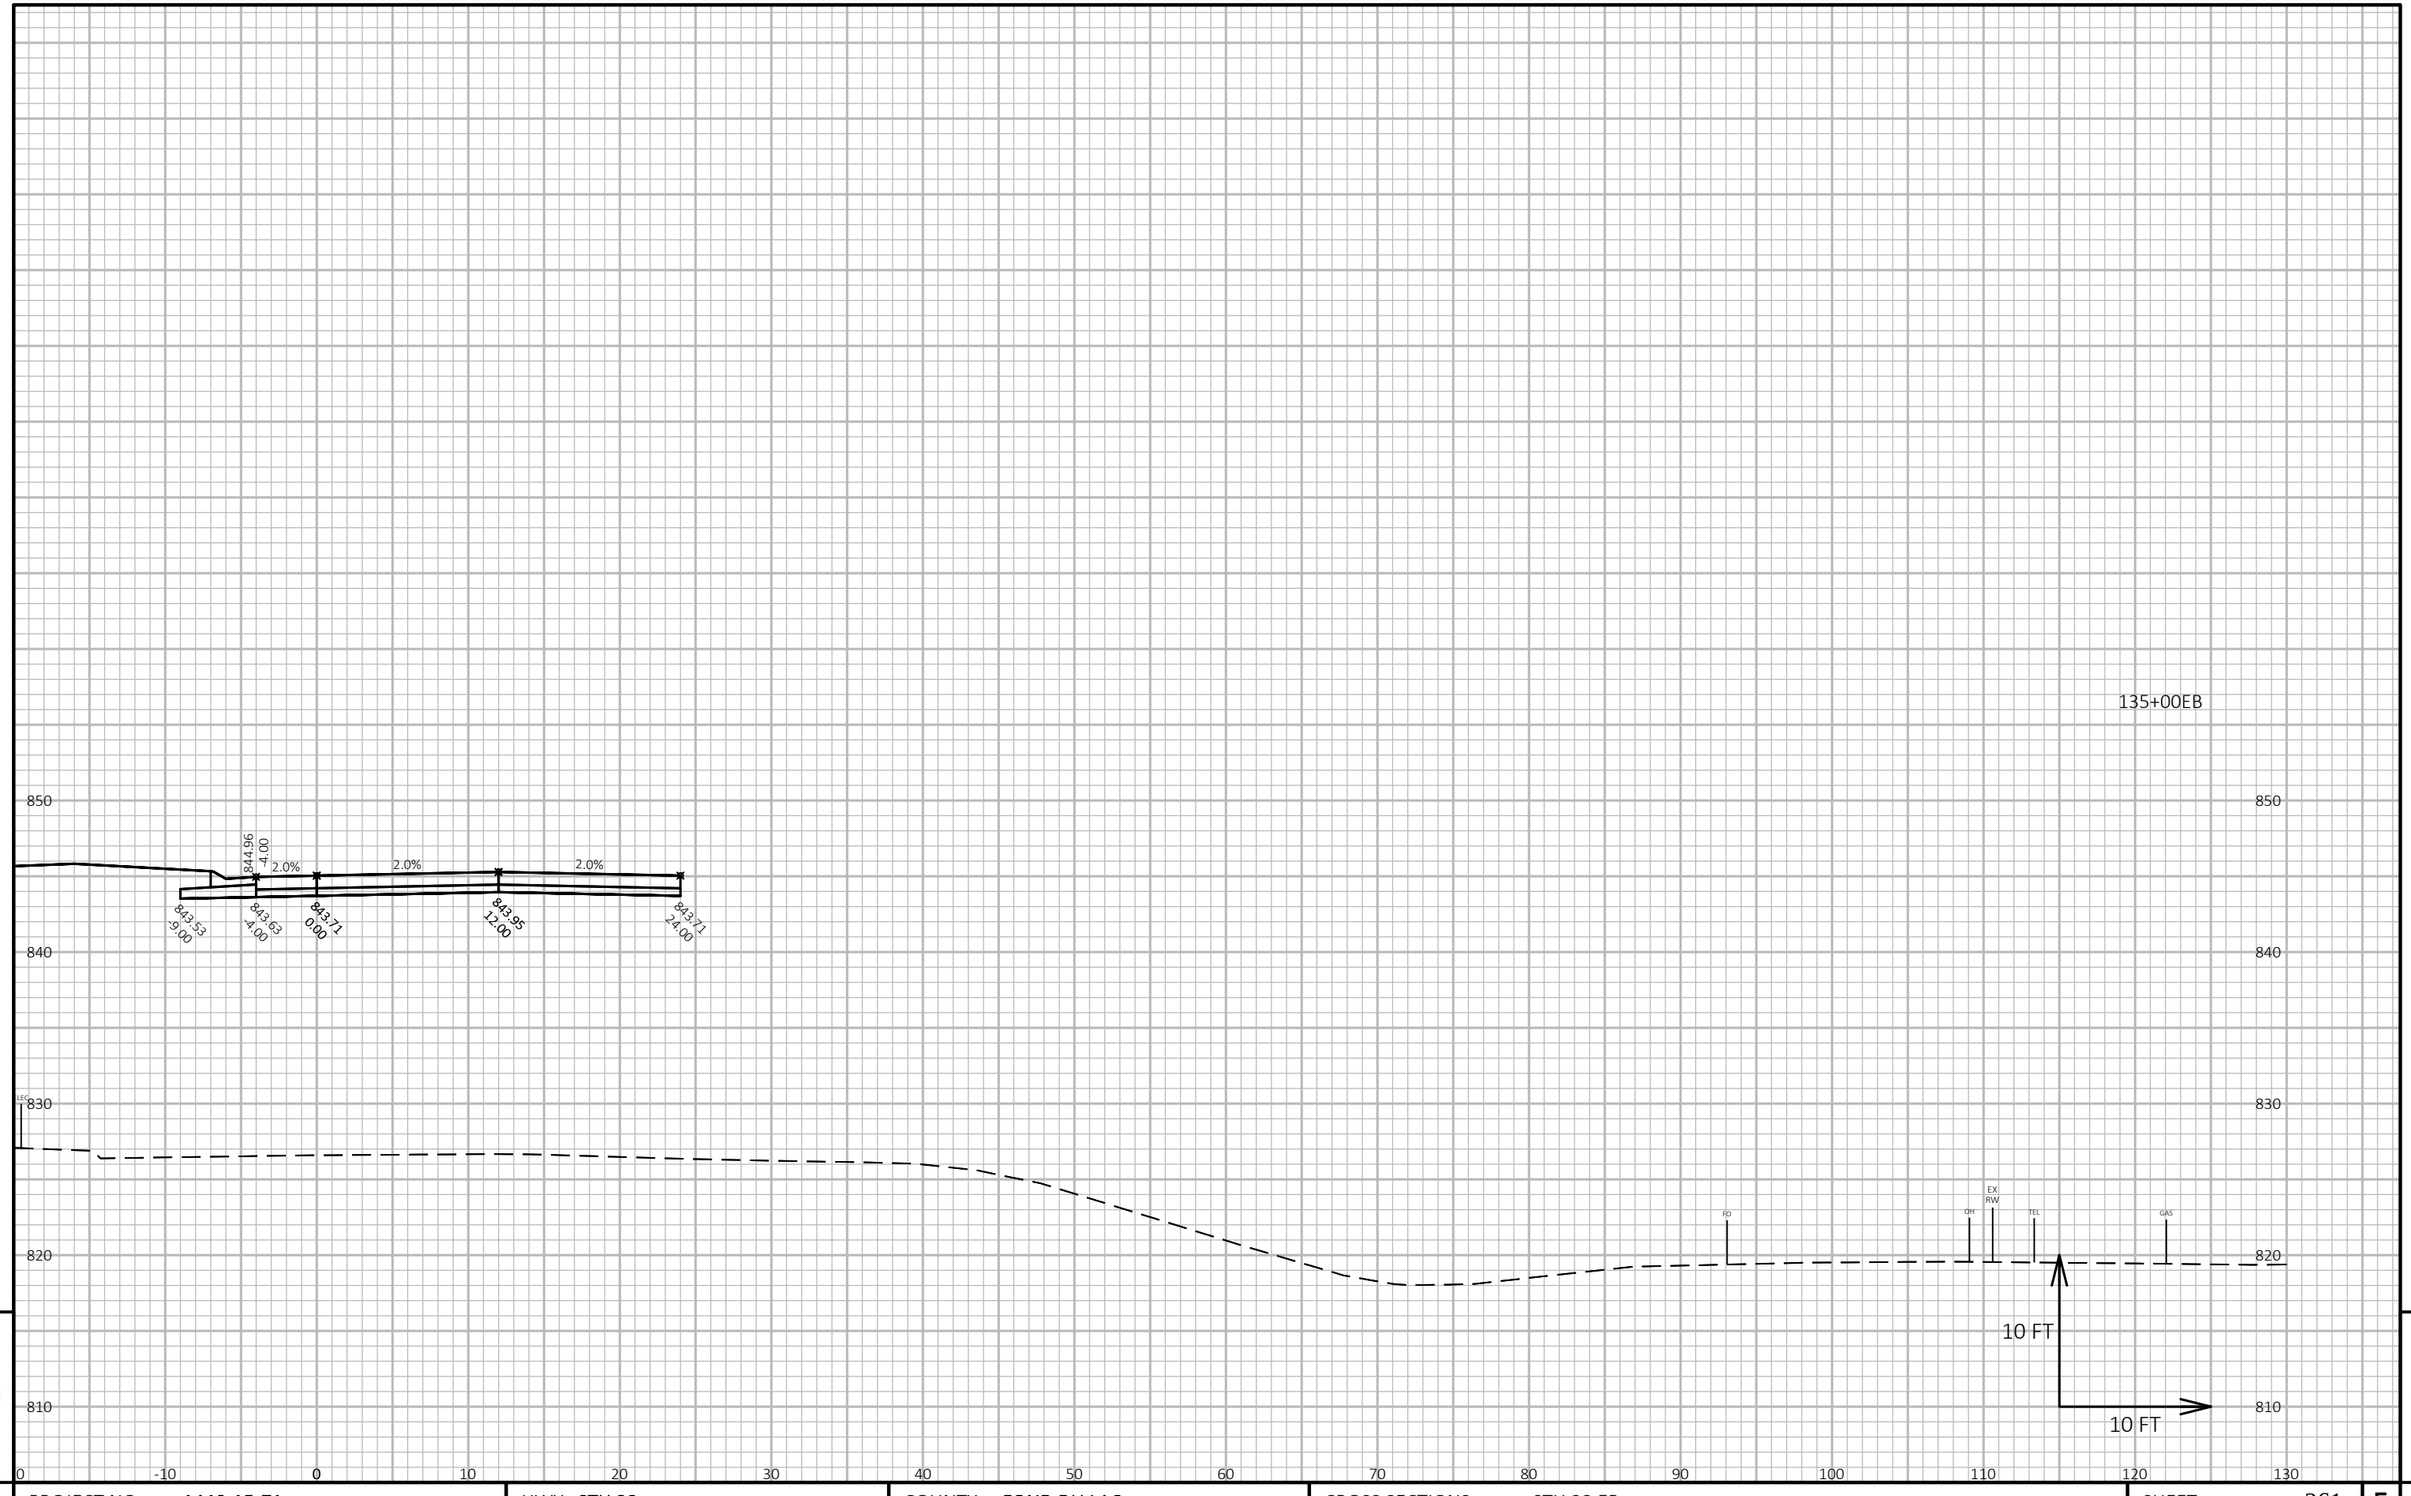

9

9

PROJECT NO: 1440-15-71	HWY: STH 23	COUNTY: FOND DU LAC	CROSS SECTIONS: STH 23 EB	SHEET 261	E


FILE NAME : J:\JOBS2014\20142023\CAD\TRANSPORTATION\DWG\SHEETSPLAN\STH 23 EB X-SEC.DWG
LAYOUT NAME - 34

PLOT DATE : 10/21/2019 10:05 AM PLOT BY : SCHULTZ, ANDREW K. PLOT NAME :


PLOT SCALE : 1 IN:10 FT HORZ. / 1 IN:10 FT VERT.

WISDOT/CADDS SHEET 49

136+00EB

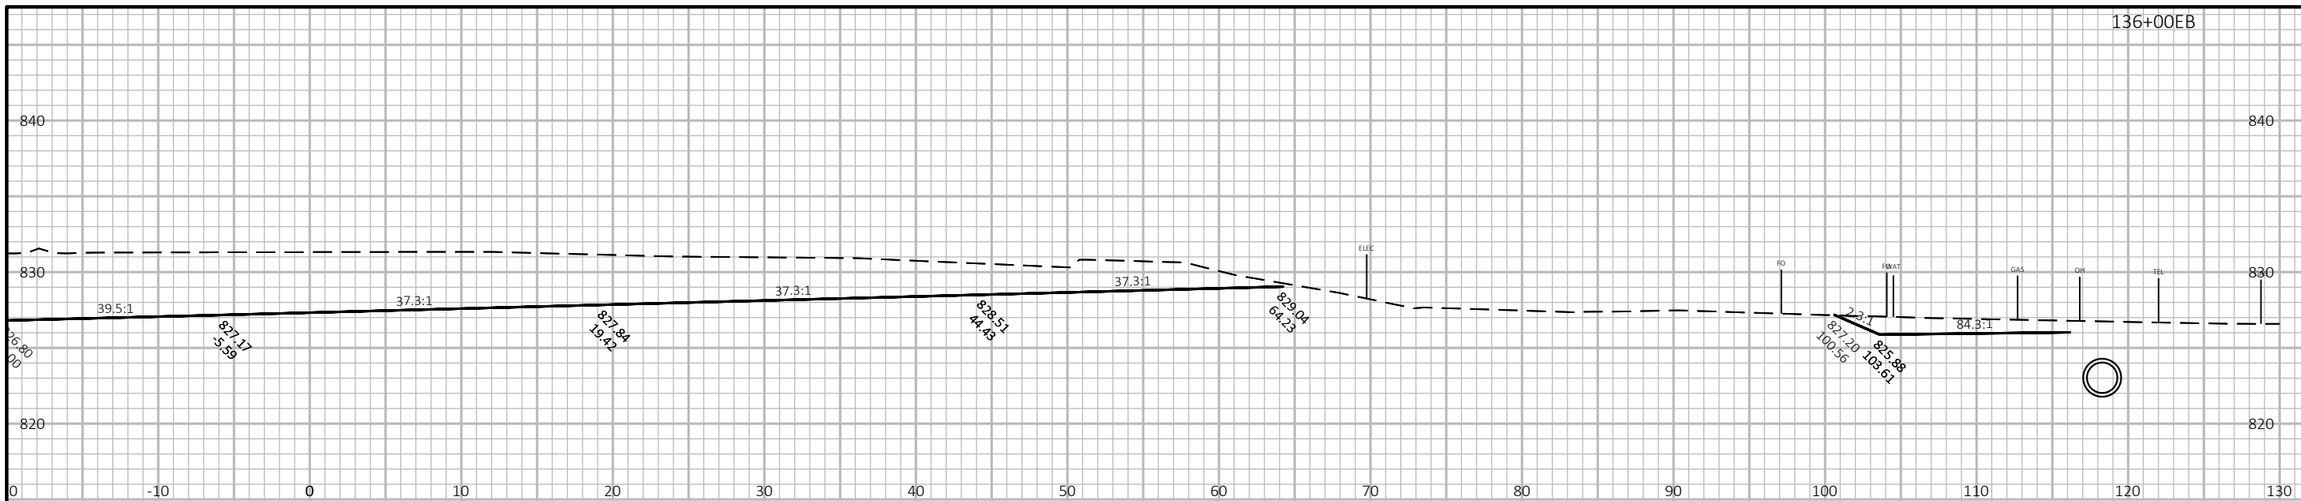

135+50EB

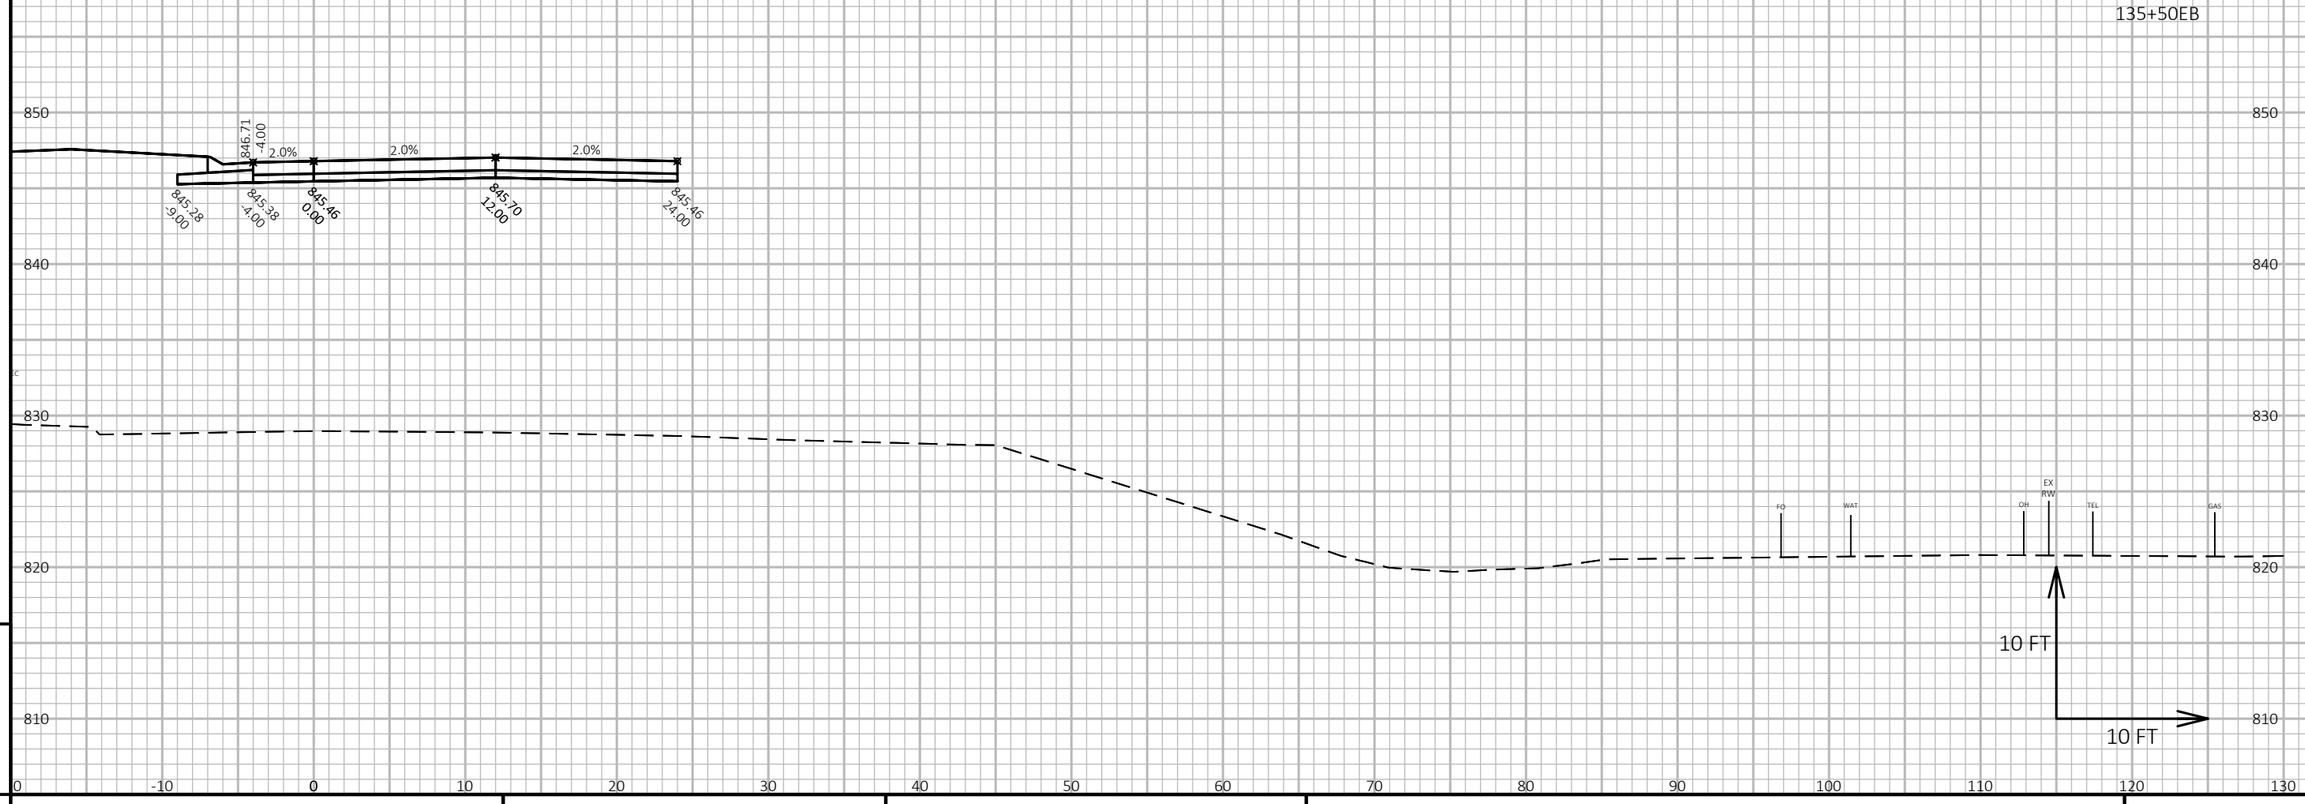

9

9

PROJECT NO: 1440-15-71	HWY: STH 23	COUNTY: FOND DU LAC	CROSS SECTIONS: STH 23 EB	SHEET 262	E

FILE NAME : J:\OBS2014\20142023\CAD\TRANSPORTATION\DWG\SHEETSPLAN\STH 23 EB X-SEC.DWG
LAYOUT NAME - 35

PLOT DATE : 10/21/2019 10:06 AM PLOT BY : SCHULTZ, ANDREW K. PLOT NAME :

PLOT SCALE : 1 IN:10 FT HORZ. / 1 IN:10 FT VERT.

WISDOT/CADDS SHEET 49

137+57EB

860
850
840
830
820
0 -10 0 10 20 30 40 50 60 70 80 90 100 110 120 130

2.0% 2.0% 2.0% 2.0% 2.0% 2.0%

852.83 -9.00
852.92 4.00
853.01 0.00
853.25 12.00
853.01 24.00
852.77 36.00
852.61 44.00
853.89 46.33
853.56

2.5:1

FO
WAT
FO
OH

137+00EB

840
830
820
0 -10 0 10 20 30 40 50 60 70 80 90 100 110 120 130

ELEC
OH
FO
WAT
TEL
GAS
OH
TEL

10 FT
10 FT

9 9


PROJECT NO: 1440-15-71	HWY: STH 23	COUNTY: FOND DU LAC	CROSS SECTIONS: STH 23 EB	SHEET 263	E

FILE NAME : J:\JOBS2014\20142023\CAD\TRANSPORTATION\DWG\SHEETSPLAN\STH 23 EB X-SEC.DWG
LAYOUT NAME - 36

PLOT DATE : 10/21/2019 10:06 AM PLOT BY : SCHULTZ, ANDREW K. PLOT NAME :

PLOT SCALE : 1 IN:10 FT HORZ. / 1 IN:10 FT VERT.

WISDOT/CADDS SHEET 49

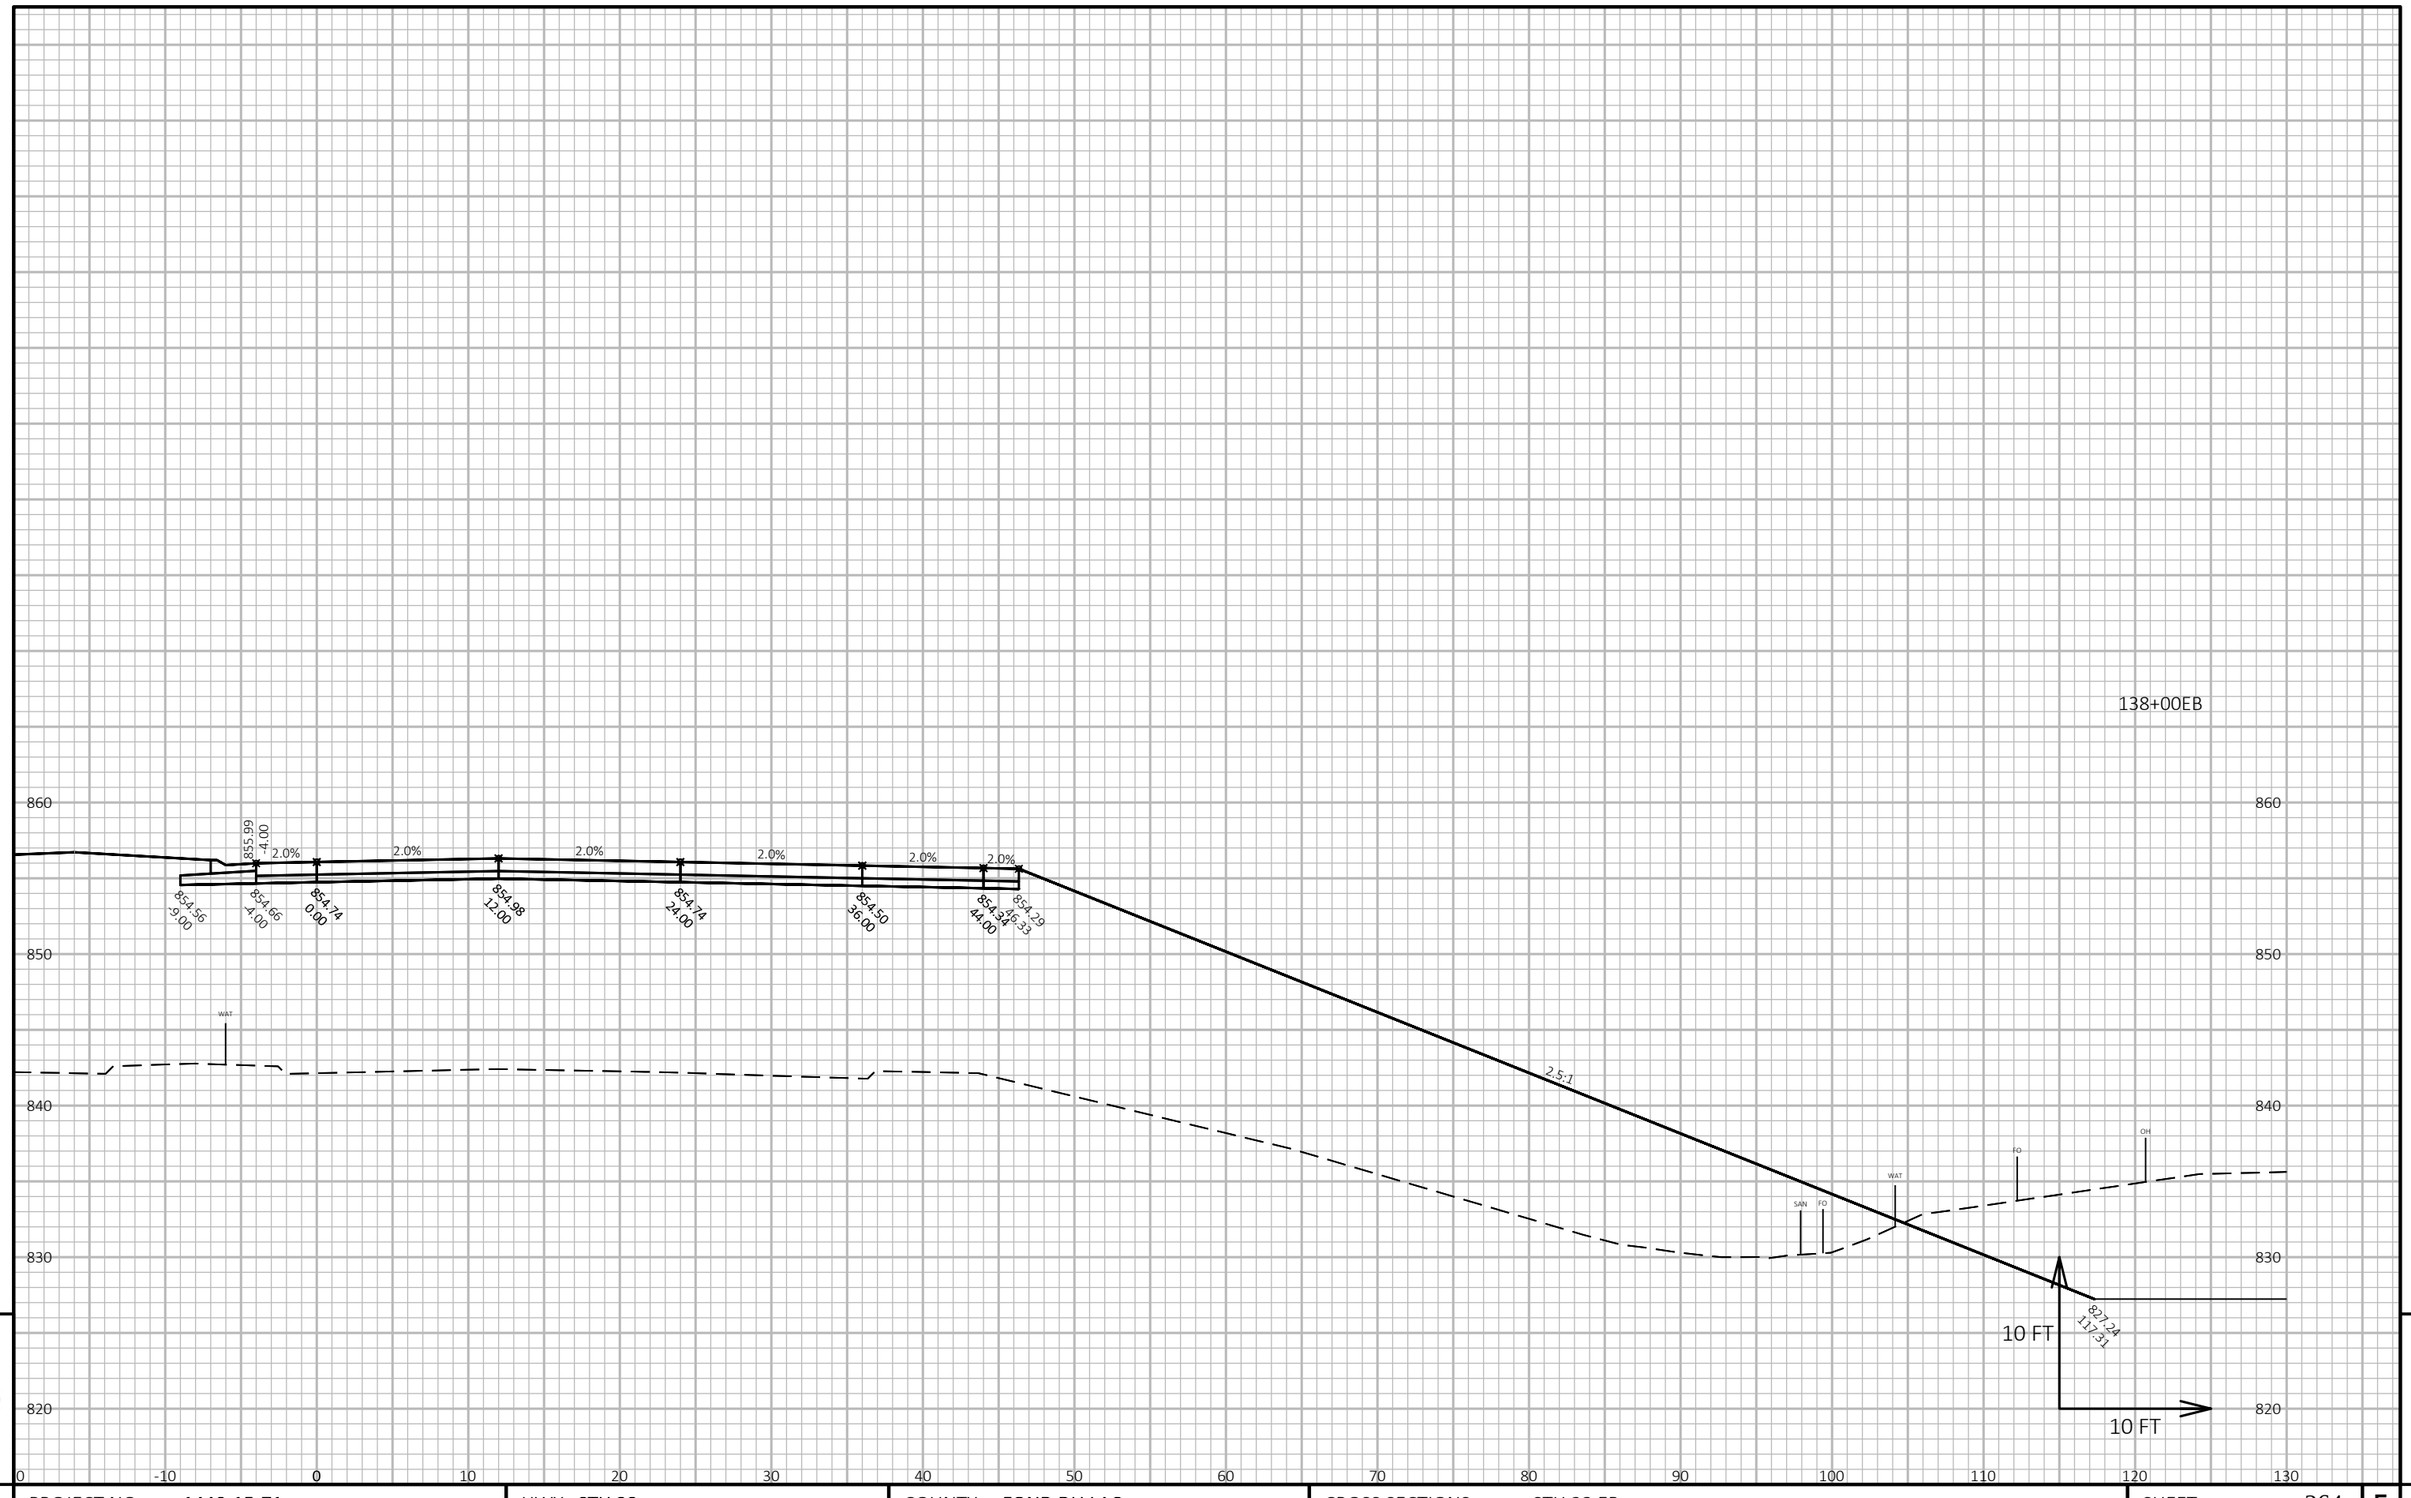

9

9

PROJECT NO: 1440-15-71	HWY: STH 23	COUNTY: FOND DU LAC	CROSS SECTIONS: STH 23 EB	SHEET 264	E

FILE NAME : J:\JOBS2014\20142023\CAD\TRANSPORTATION\DWG\SHEETSPLAN\STH 23 EB X-SEC.DWG
LAYOUT NAME - 37

PLOT DATE : 10/21/2019 10:06 AM


PLOT BY : SCHULTZ, ANDREW K.

PLOT NAME :

PLOT SCALE : 1 IN:10 FT HORZ. / 1 IN:10 FT VERT.

WISDOT/CADDS SHEET 49

138+50EB

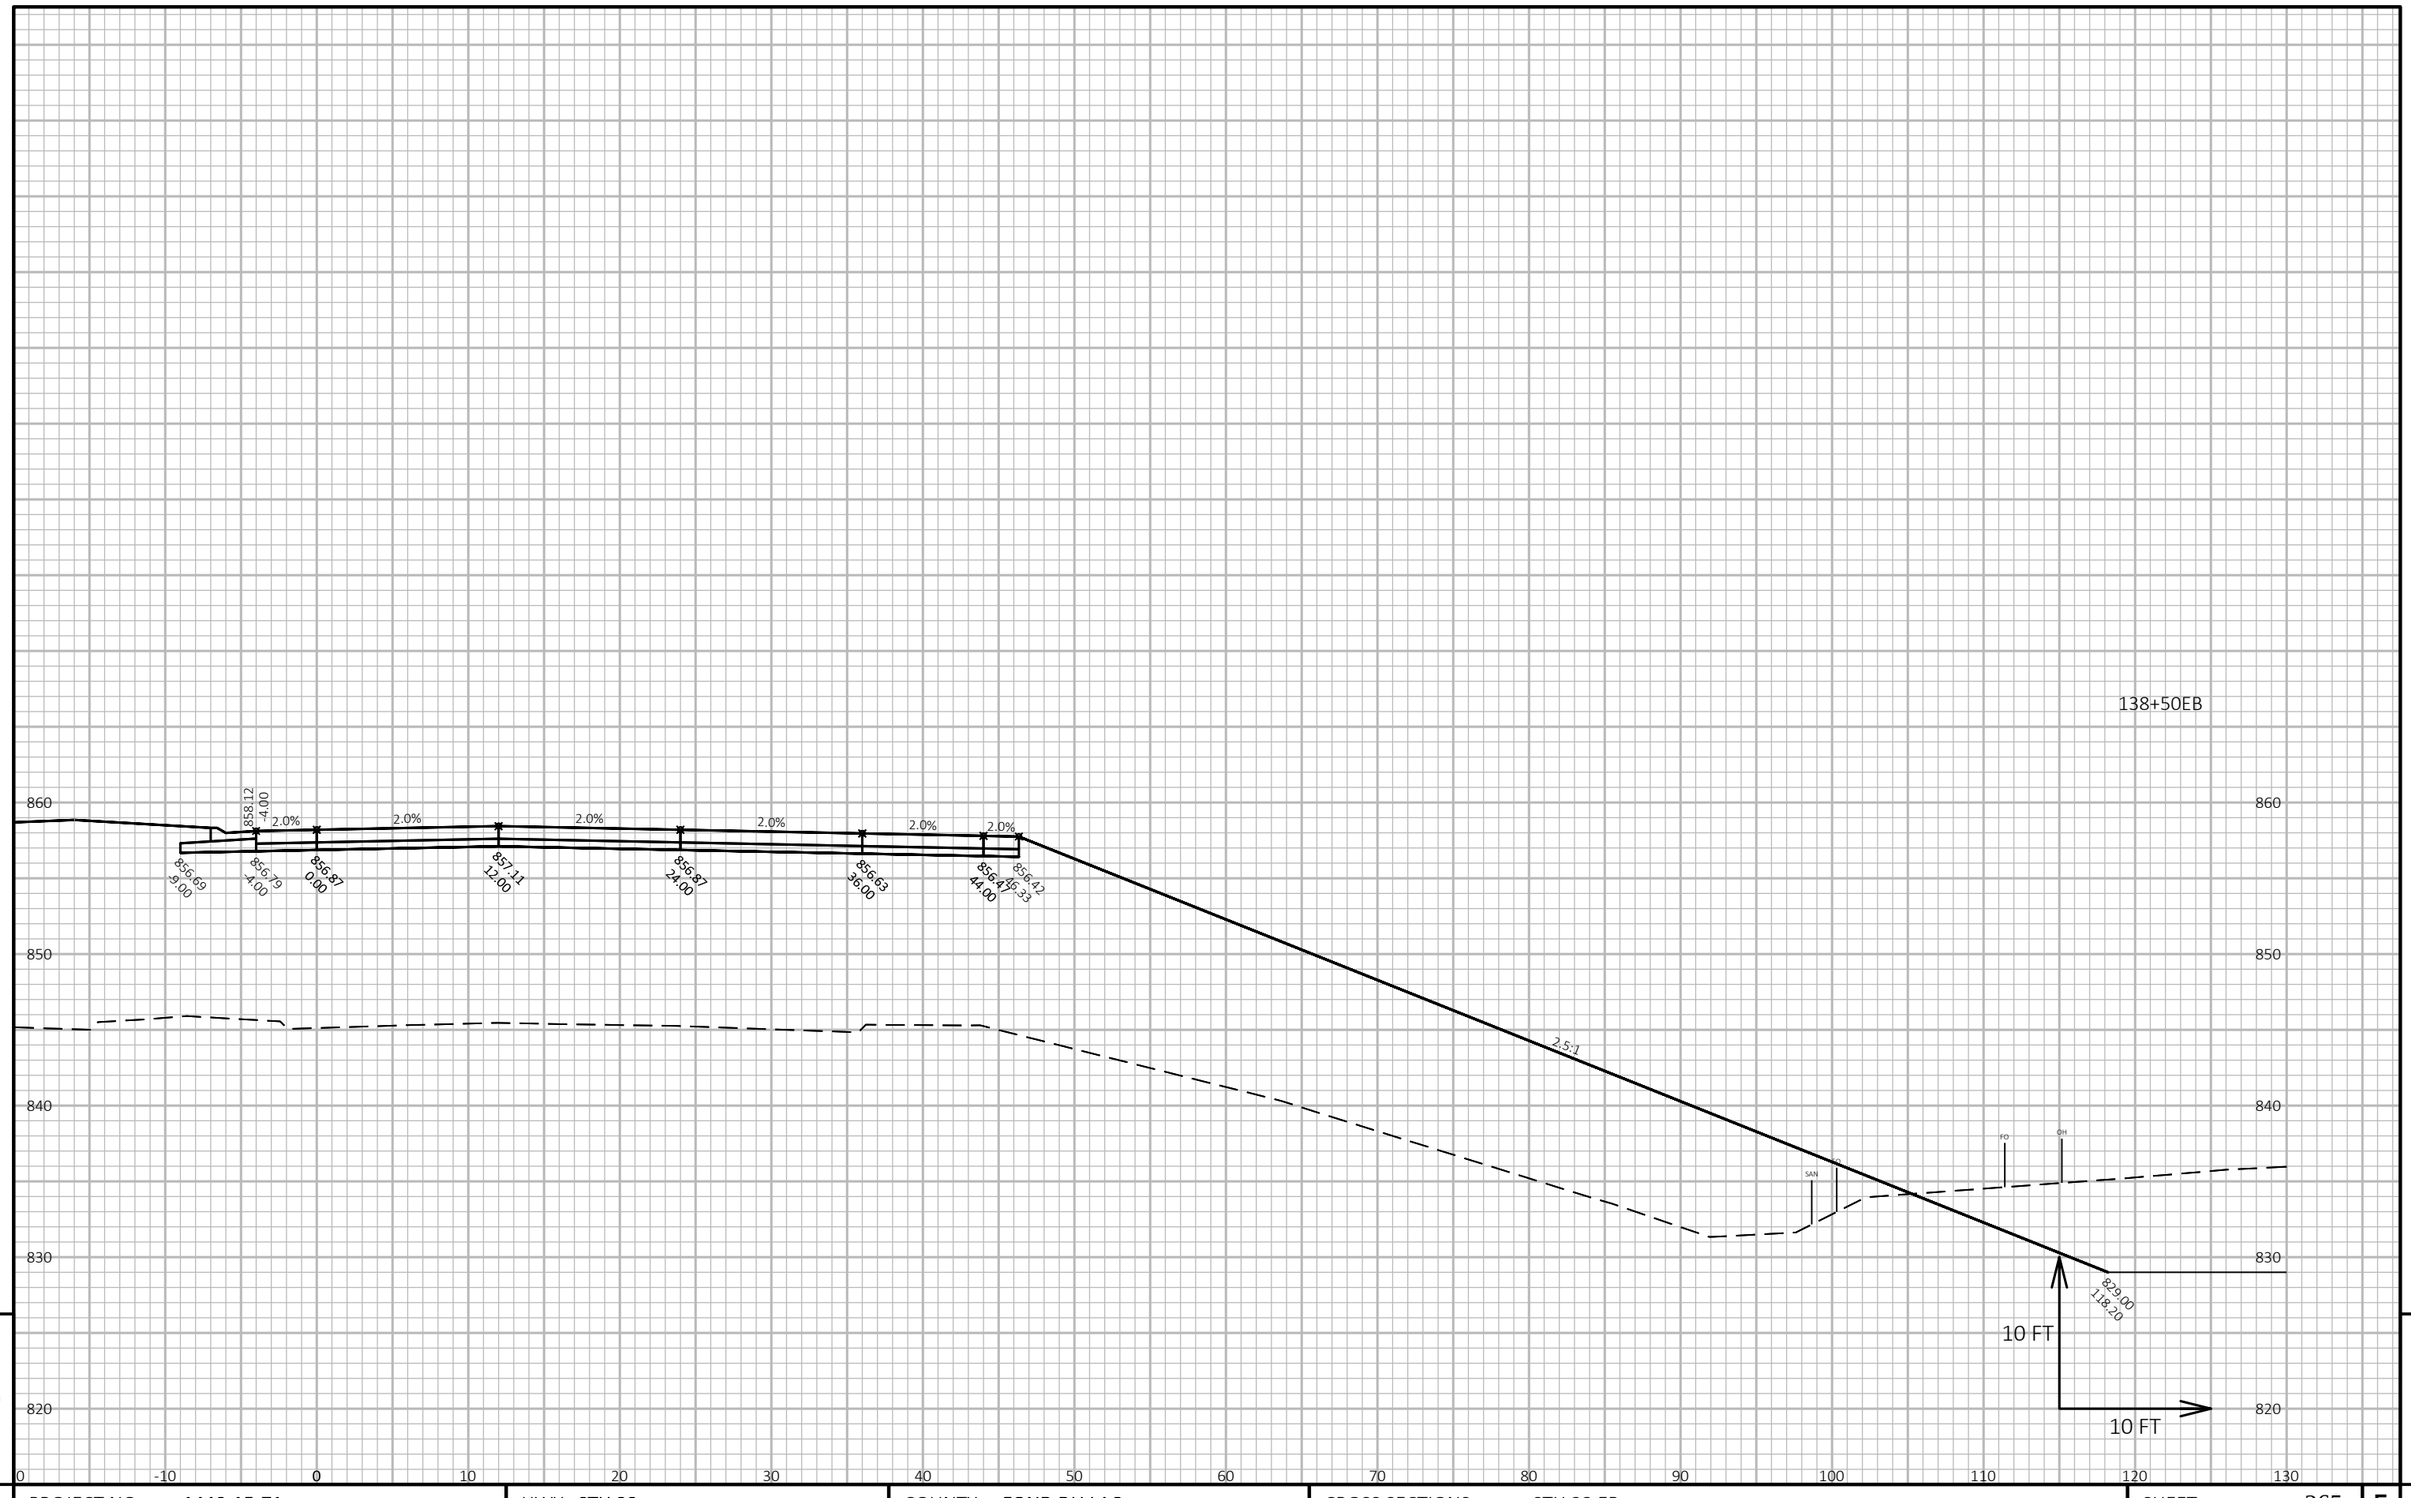

9

9

PROJECT NO: 1440-15-71	HWY: STH 23	COUNTY: FOND DU LAC	CROSS SECTIONS: STH 23 EB	SHEET 265	E


FILE NAME : J:\JOBS2014\20142023\CAD\TRANSPORTATION\DWG\SHEETSPLAN\STH 23 EB X-SEC.DWG
LAYOUT NAME - 38

PLOT DATE : 10/21/2019 10:06 AM PLOT BY : SCHULTZ, ANDREW K. PLOT NAME :

PLOT SCALE : 1 IN:10 FT HORZ. / 1 IN:10 FT VERT.

WISDOT/CADDS SHEET 49

139+00EB

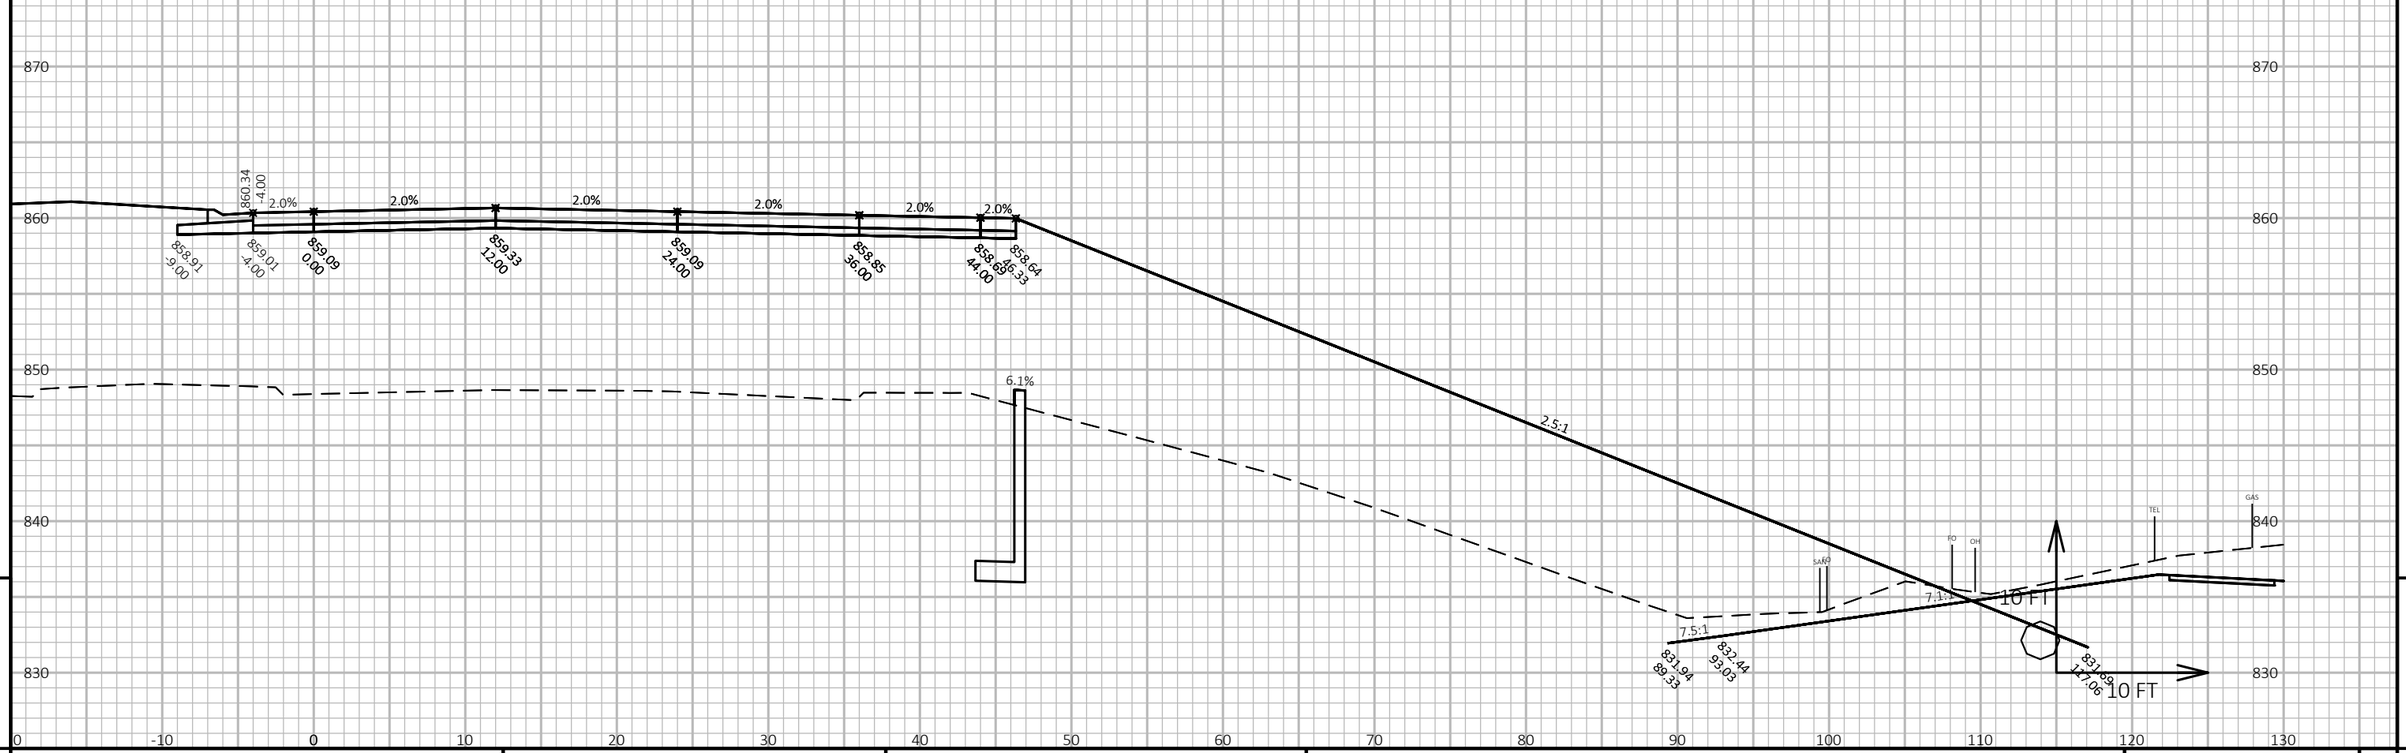

9

9

PROJECT NO: 1440-15-71	HWY: STH 23	COUNTY: FOND DU LAC	CROSS SECTIONS: STH 23 EB	SHEET 266	E

FILE NAME : J:\JOBS2014\20142023\CAD\TRANSPORTATION\DWG\SHEETSPLAN\STH 23 EB X-SEC.DWG
LAYOUT NAME - 39


PLOT DATE : 10/21/2019 10:06 AM

PLOT BY : SCHULTZ, ANDREW K.

PLOT NAME :

PLOT SCALE : 1 IN:10 FT HORZ. / 1 IN:10 FT VERT.

WISDOT/CADDS SHEET 49

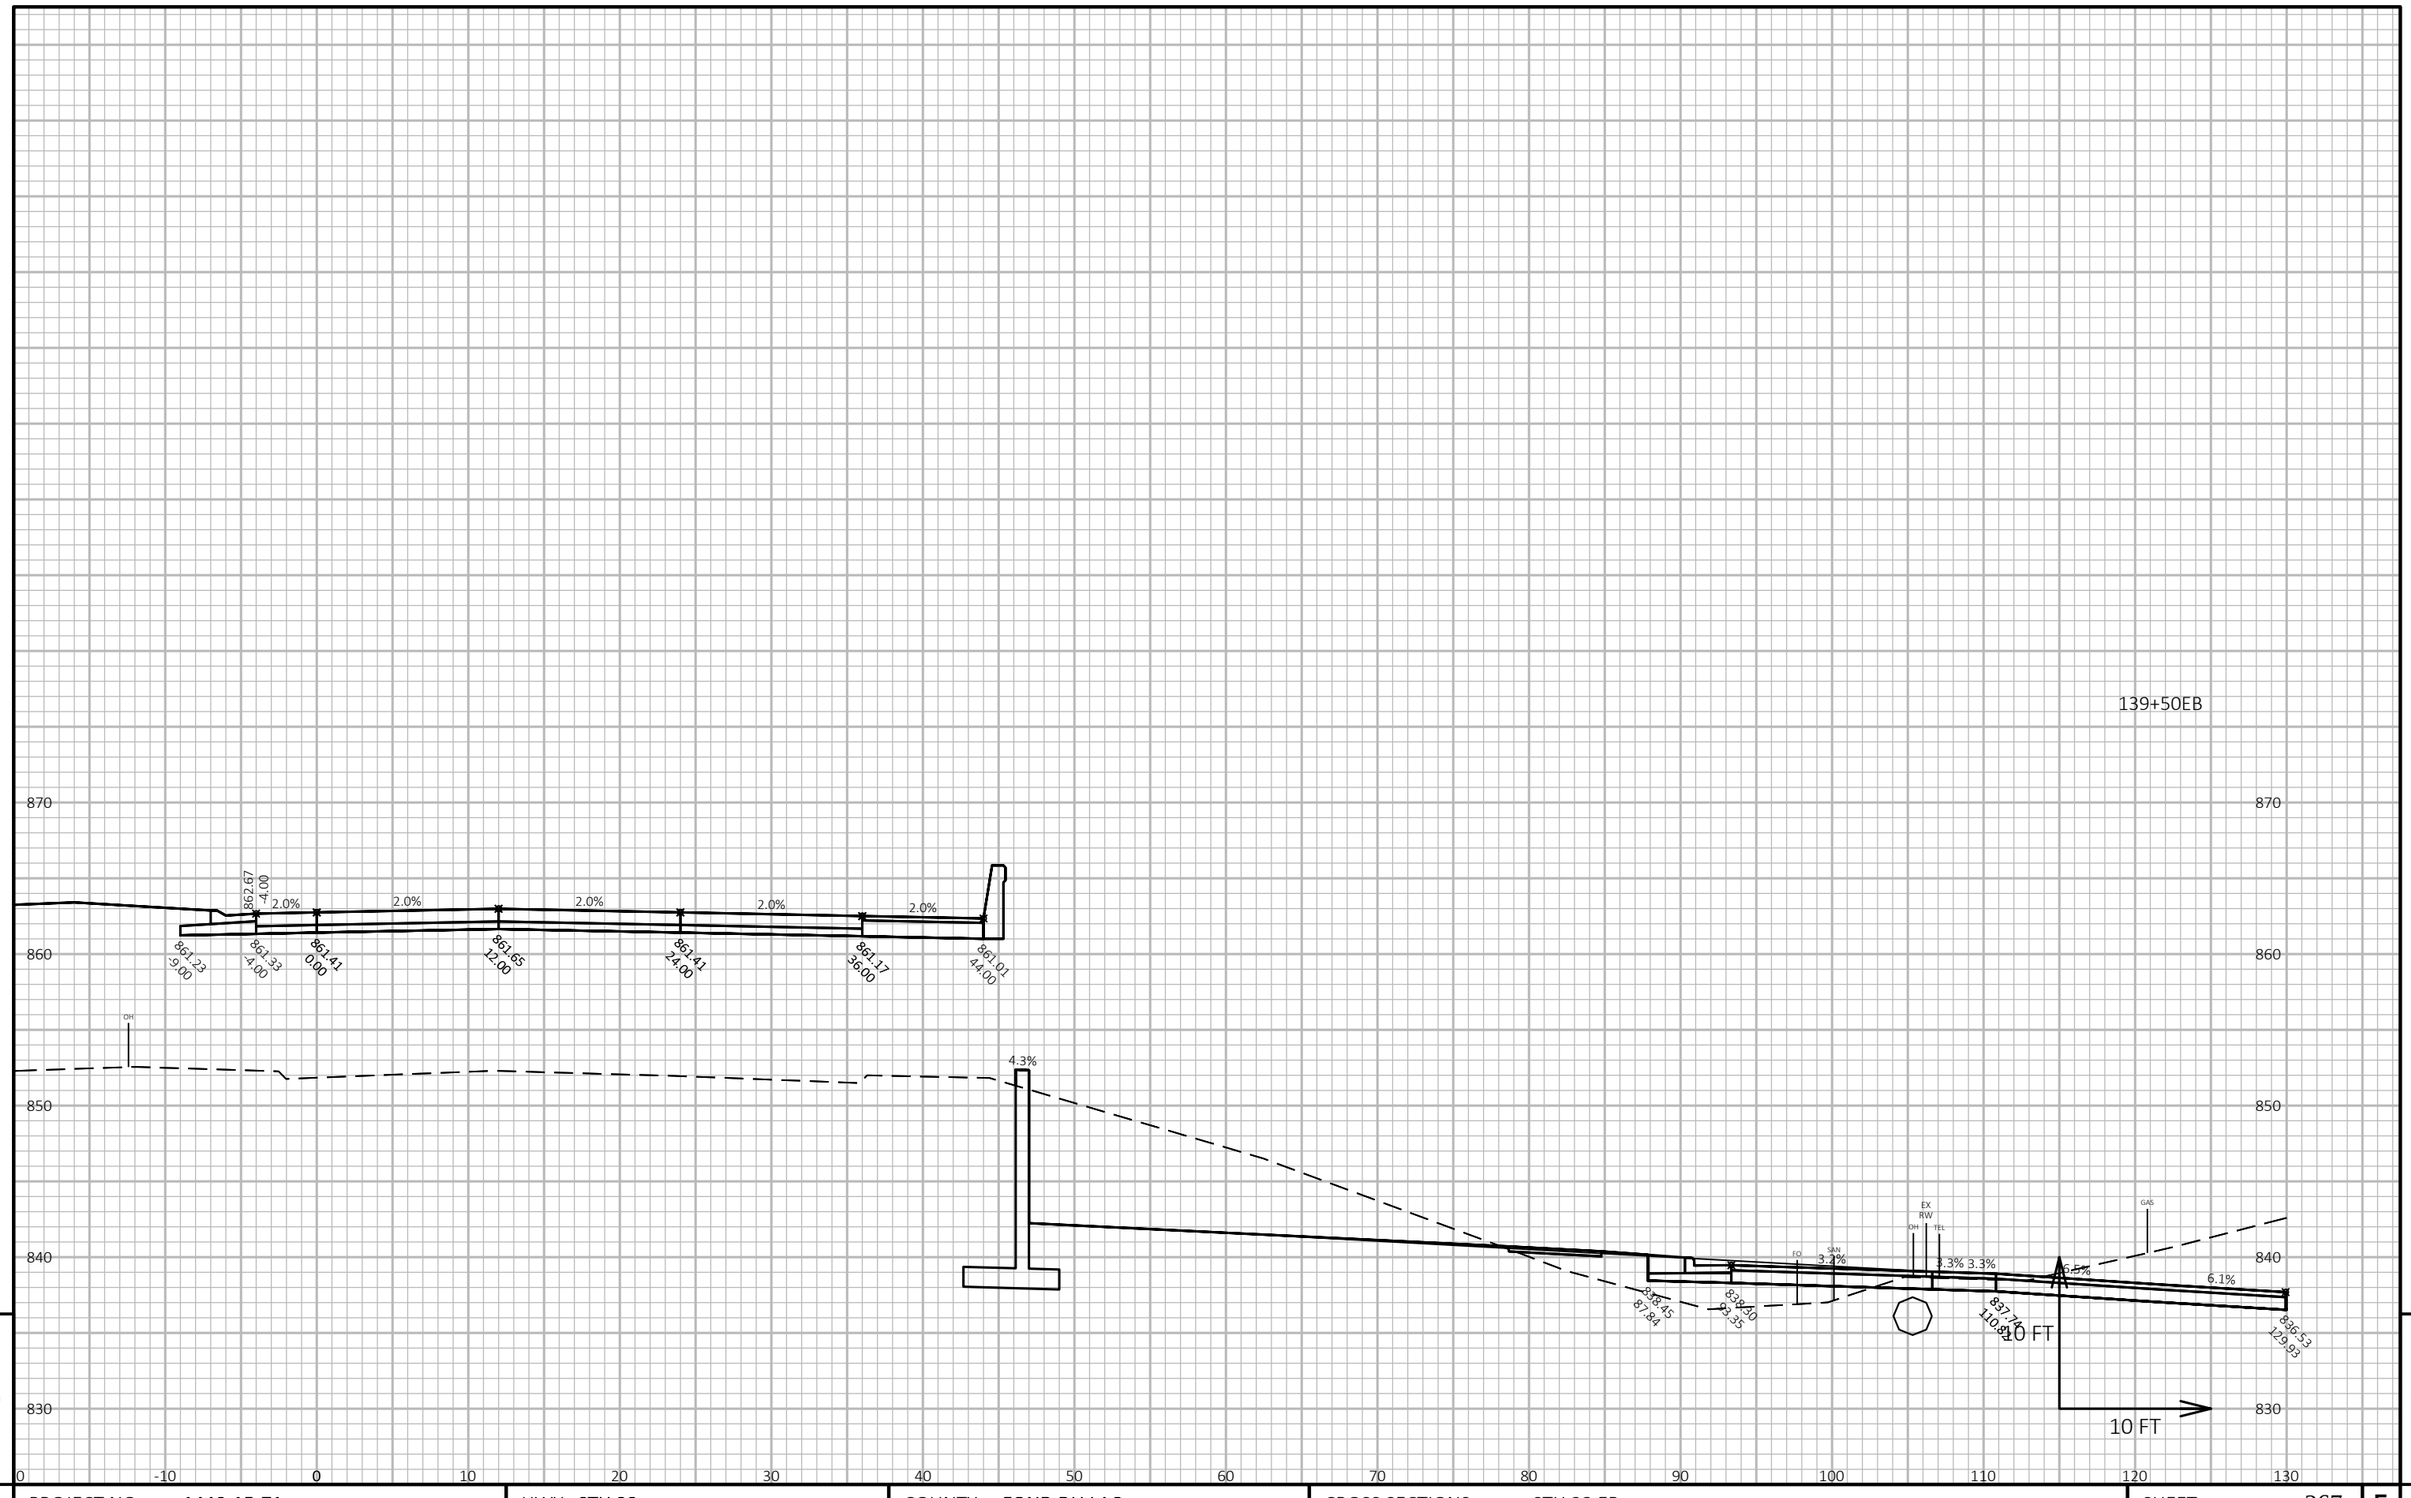

9

9

PROJECT NO: 1440-15-71	HWY: STH 23	COUNTY: FOND DU LAC	CROSS SECTIONS: STH 23 EB	SHEET 267	E

FILE NAME : J:\JOBS2014\20142023\CAD\TRANSPORTATION\DWG\SHEETSPLAN\STH 23 EB X-SEC.DWG
LAYOUT NAME - 40

PLOT DATE : 10/21/2019 10:06 AM PLOT BY : SCHULTZ, ANDREW K. PLOT NAME :

PLOT SCALE : 1 IN:10 FT HORZ. / 1 IN:10 FT VERT.

WISDOT/CADDS SHEET 49

140+00EB

870
860
850
840
830

865.00 -4.00
863.65 -9.00
863.75 -4.00
863.83 0.00
864.07 12.00
863.83 24.00
863.59 36.00
863.43 44.00
2.0%
842.93 63.21
842.90 67.89
842.78 82.45
842.91 97.70
843.44 101.73
842.78 103.64
840.77 109.43
0.9%
5.3%
2.9:1
2.9:1
EX RW
TEE
OH
FD
GAS
RW
10 FT
10 FT

0 -10 0 10 20 30 40 50 60 70 80 90 100 110 120 130

9

9


PROJECT NO: 1440-15-71	HWY: STH 23	COUNTY: FOND DU LAC	CROSS SECTIONS: STH 23 EB	SHEET 268	E

FILE NAME : J:\JOBS2014\20142023\CAD\TRANSPORTATION\DWG\SHEETSPLAN\STH 23 EB X-SEC.DWG
LAYOUT NAME - 41

PLOT DATE : 10/21/2019 10:06 AM PLOT BY : SCHULTZ, ANDREW K. PLOT NAME :

PLOT SCALE : 1 IN:10 FT HORZ. / 1 IN:10 FT VERT.

WISDOT/CADDS SHEET 49

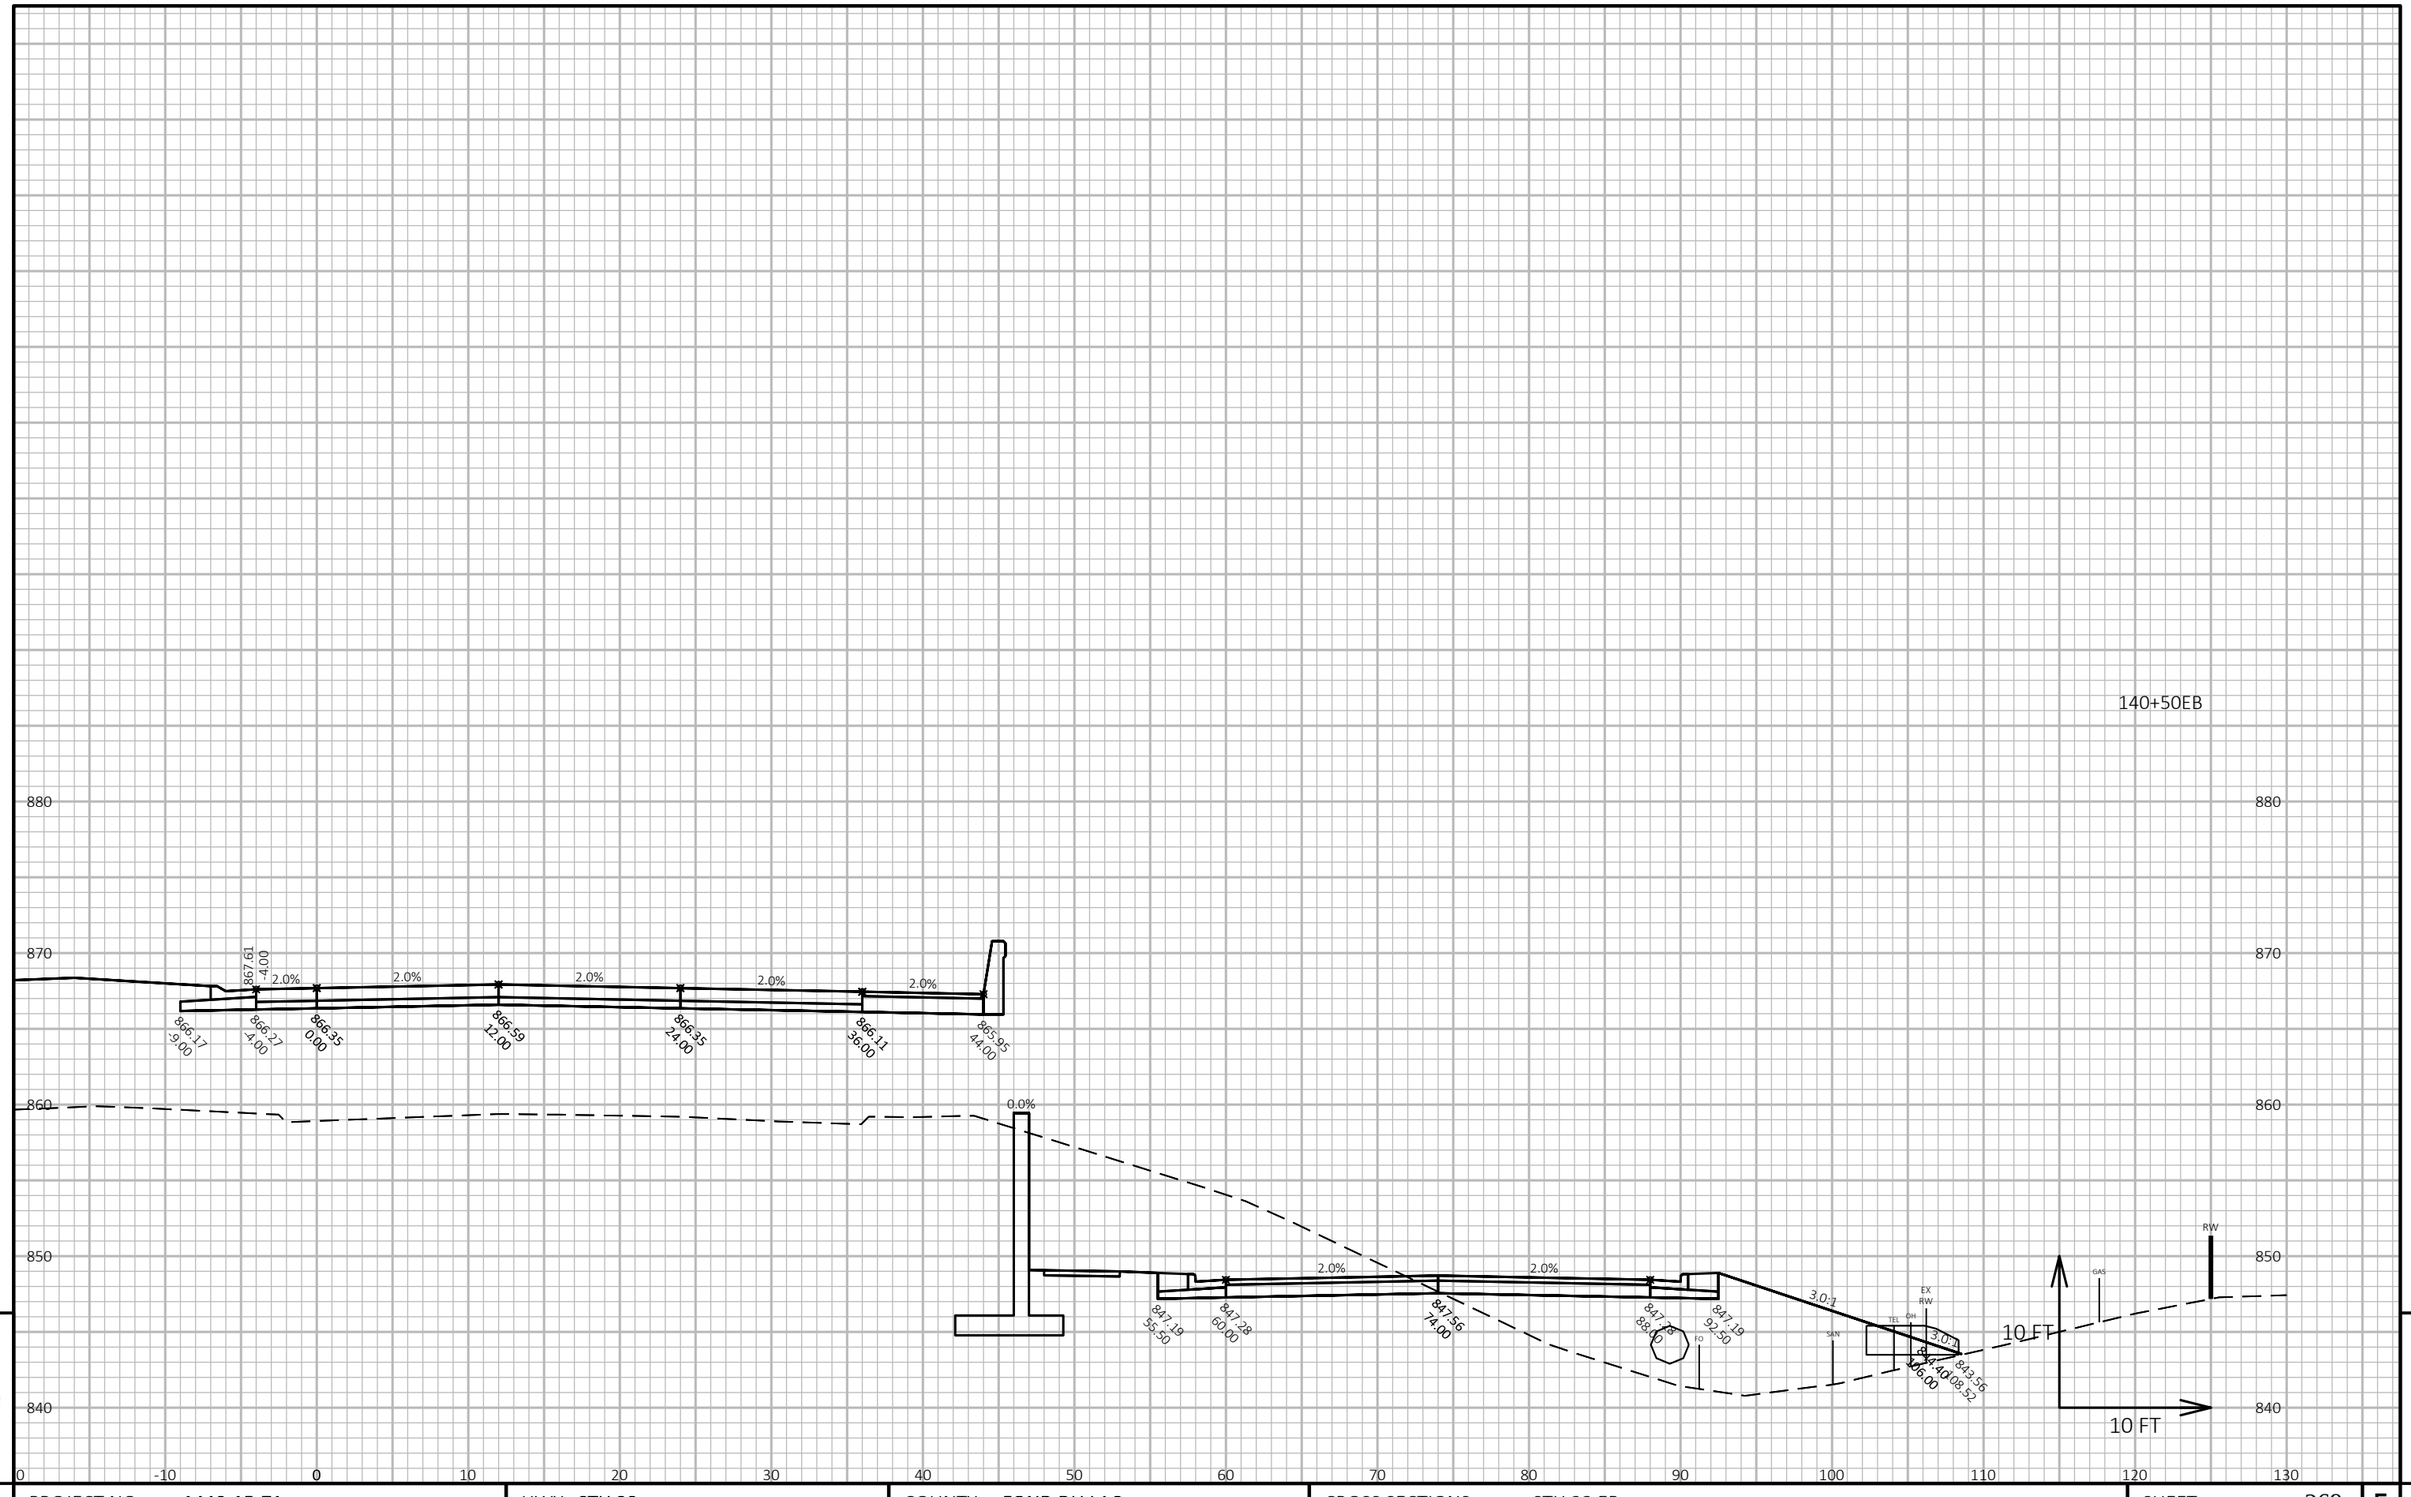


PROJECT NO: 1440-15-71	HWY: STH 23	COUNTY: FOND DU LAC	CROSS SECTIONS: STH 23 EB	SHEET 269	E

FILE NAME : J:\OBS2014\20142023\CAD\TRANSPORTATION\DWG\SHEETSPLAN\STH 23 EB X-SEC.DWG
LAYOUT NAME - 42

PLOT DATE : 10/21/2019 10:06 AM PLOT BY : SCHULTZ, ANDREW K. PLOT NAME :

PLOT SCALE : 1 IN:10 FT HORZ. / 1 IN:10 FT VERT.

WISDOT/CADDS SHEET 49

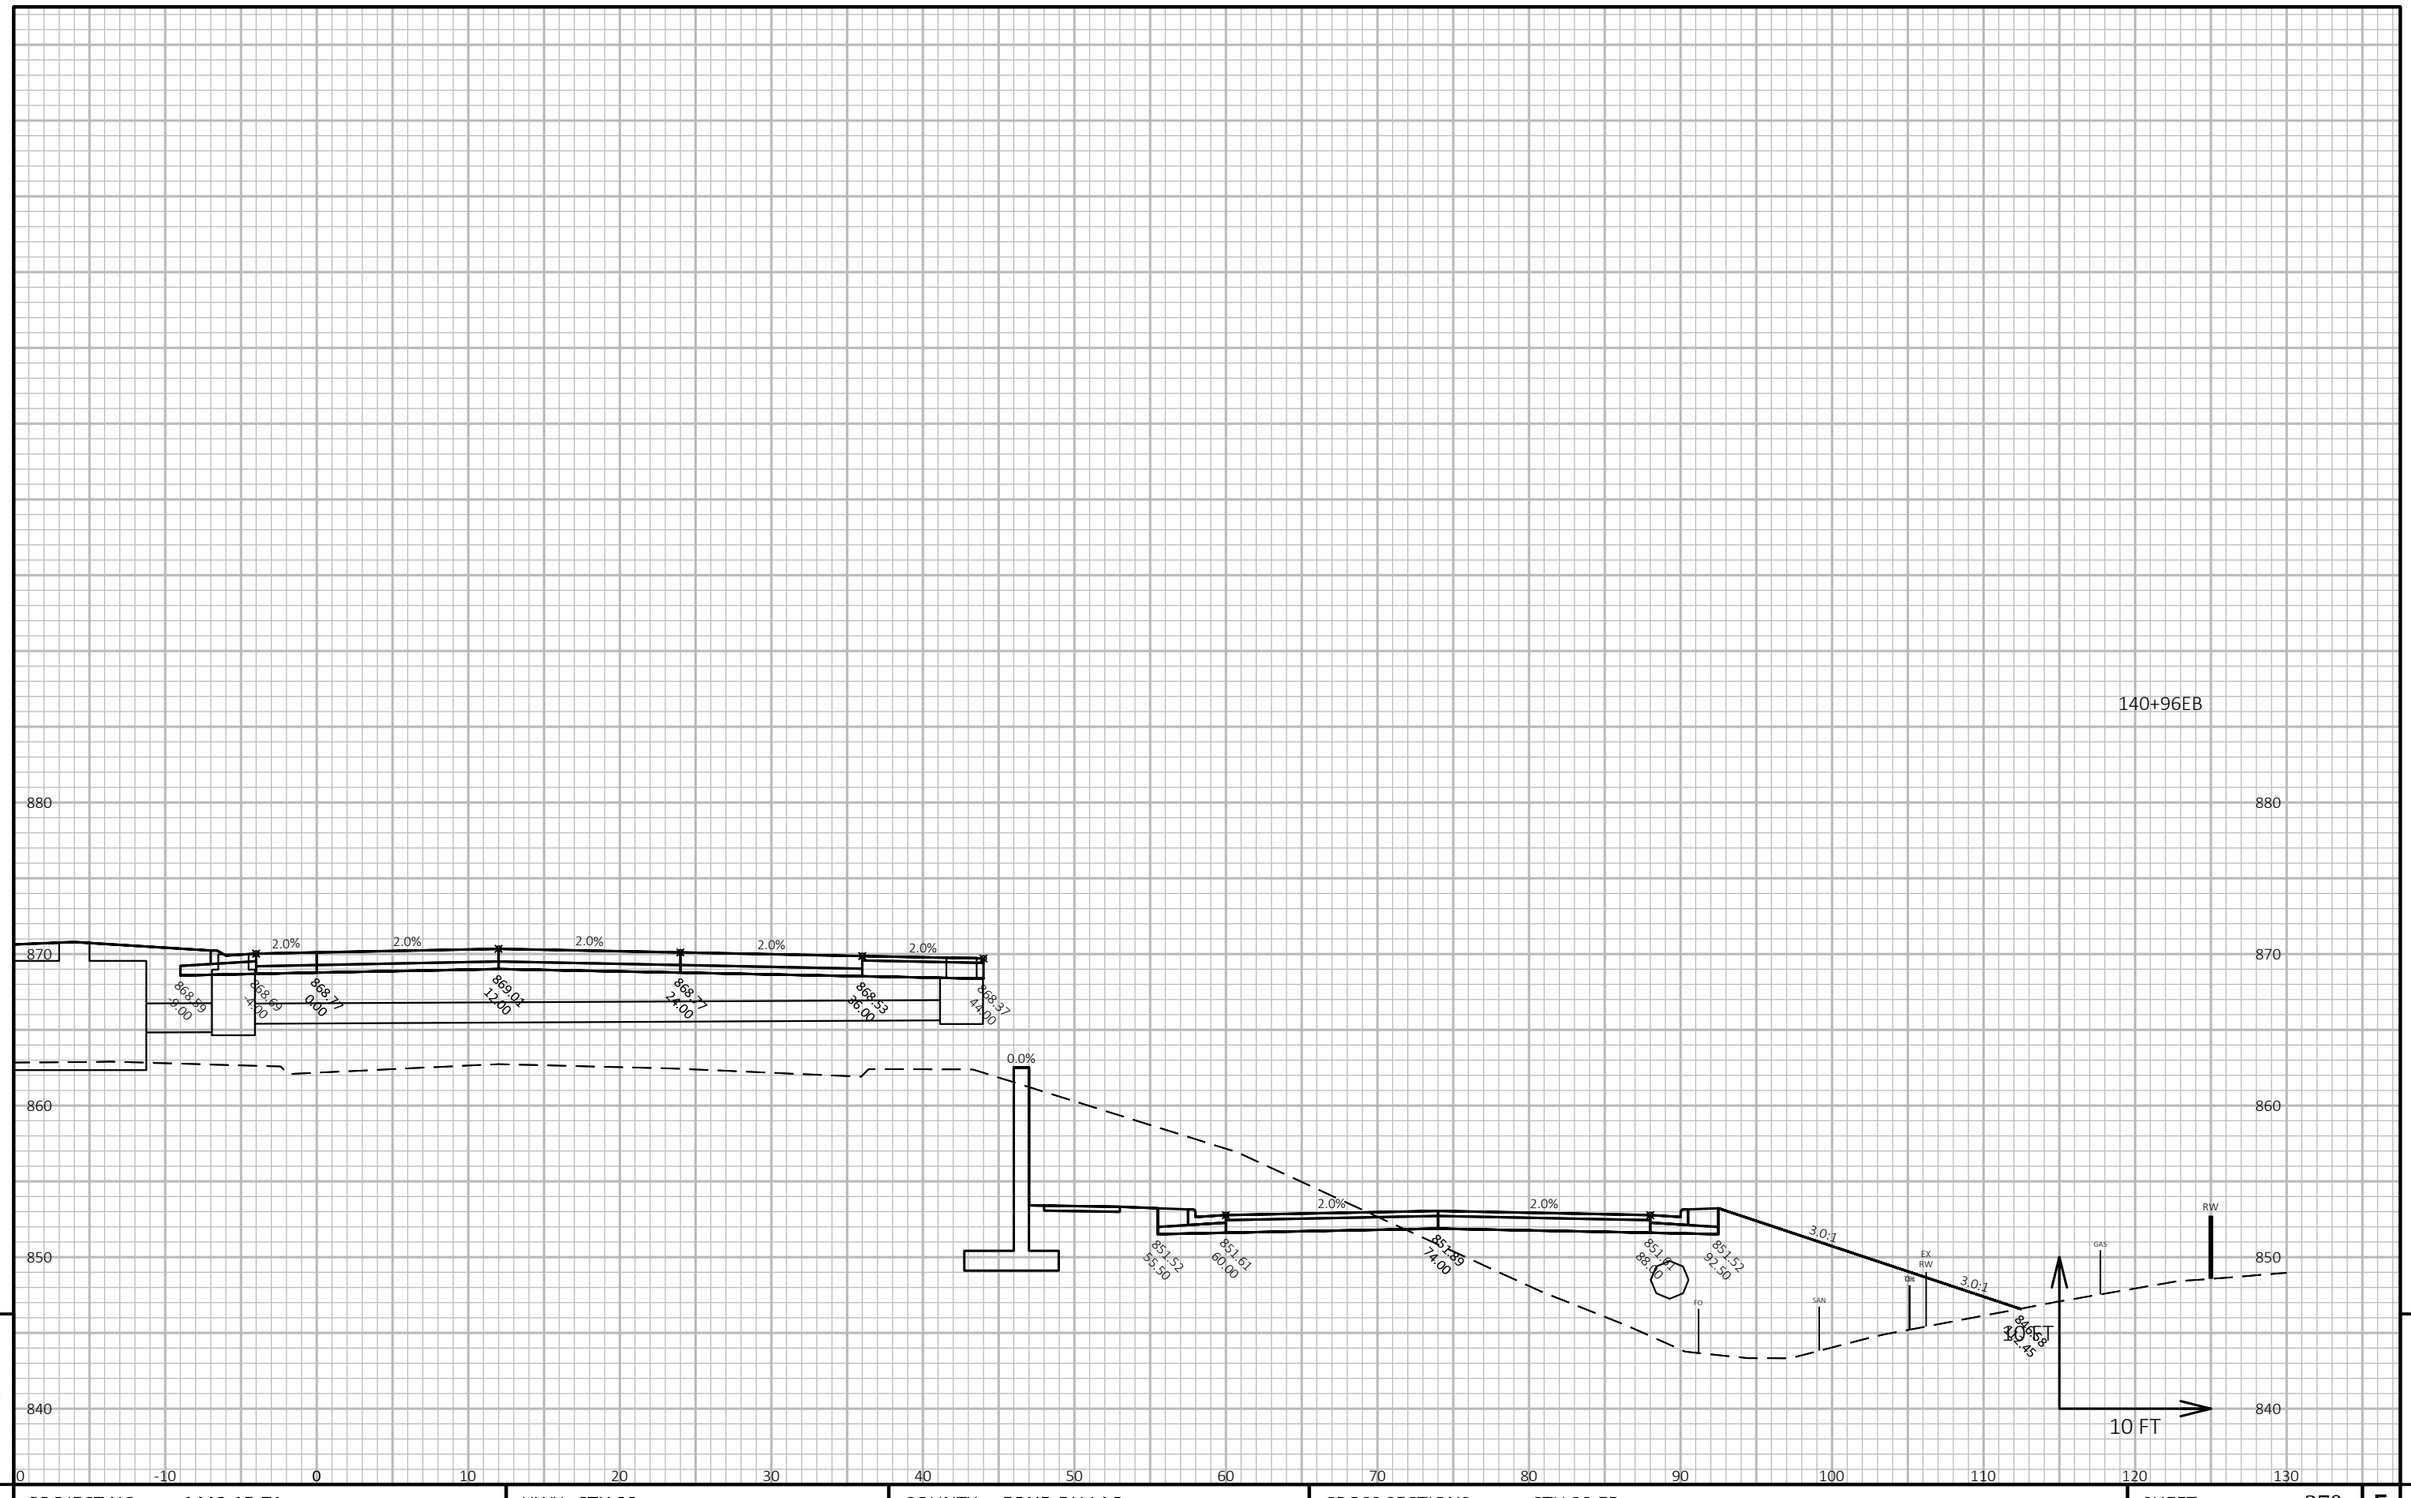

9

9


PROJECT NO: 1440-15-71	HWY: STH 23	COUNTY: FOND DU LAC	CROSS SECTIONS: STH 23 EB	SHEET 270	E

FILE NAME : J:\JOBS2014\20142023\CAD\TRANSPORTATION\DWG\SHEETSPLAN\STH 23 EB X-SEC.DWG
LAYOUT NAME - 43

PLOT DATE : 10/21/2019 10:06 AM PLOT BY : SCHULTZ, ANDREW K. PLOT NAME :

PLOT SCALE : 1 IN:10 FT HORZ. / 1 IN:10 FT VERT.

WISDOT/CADDS SHEET 49

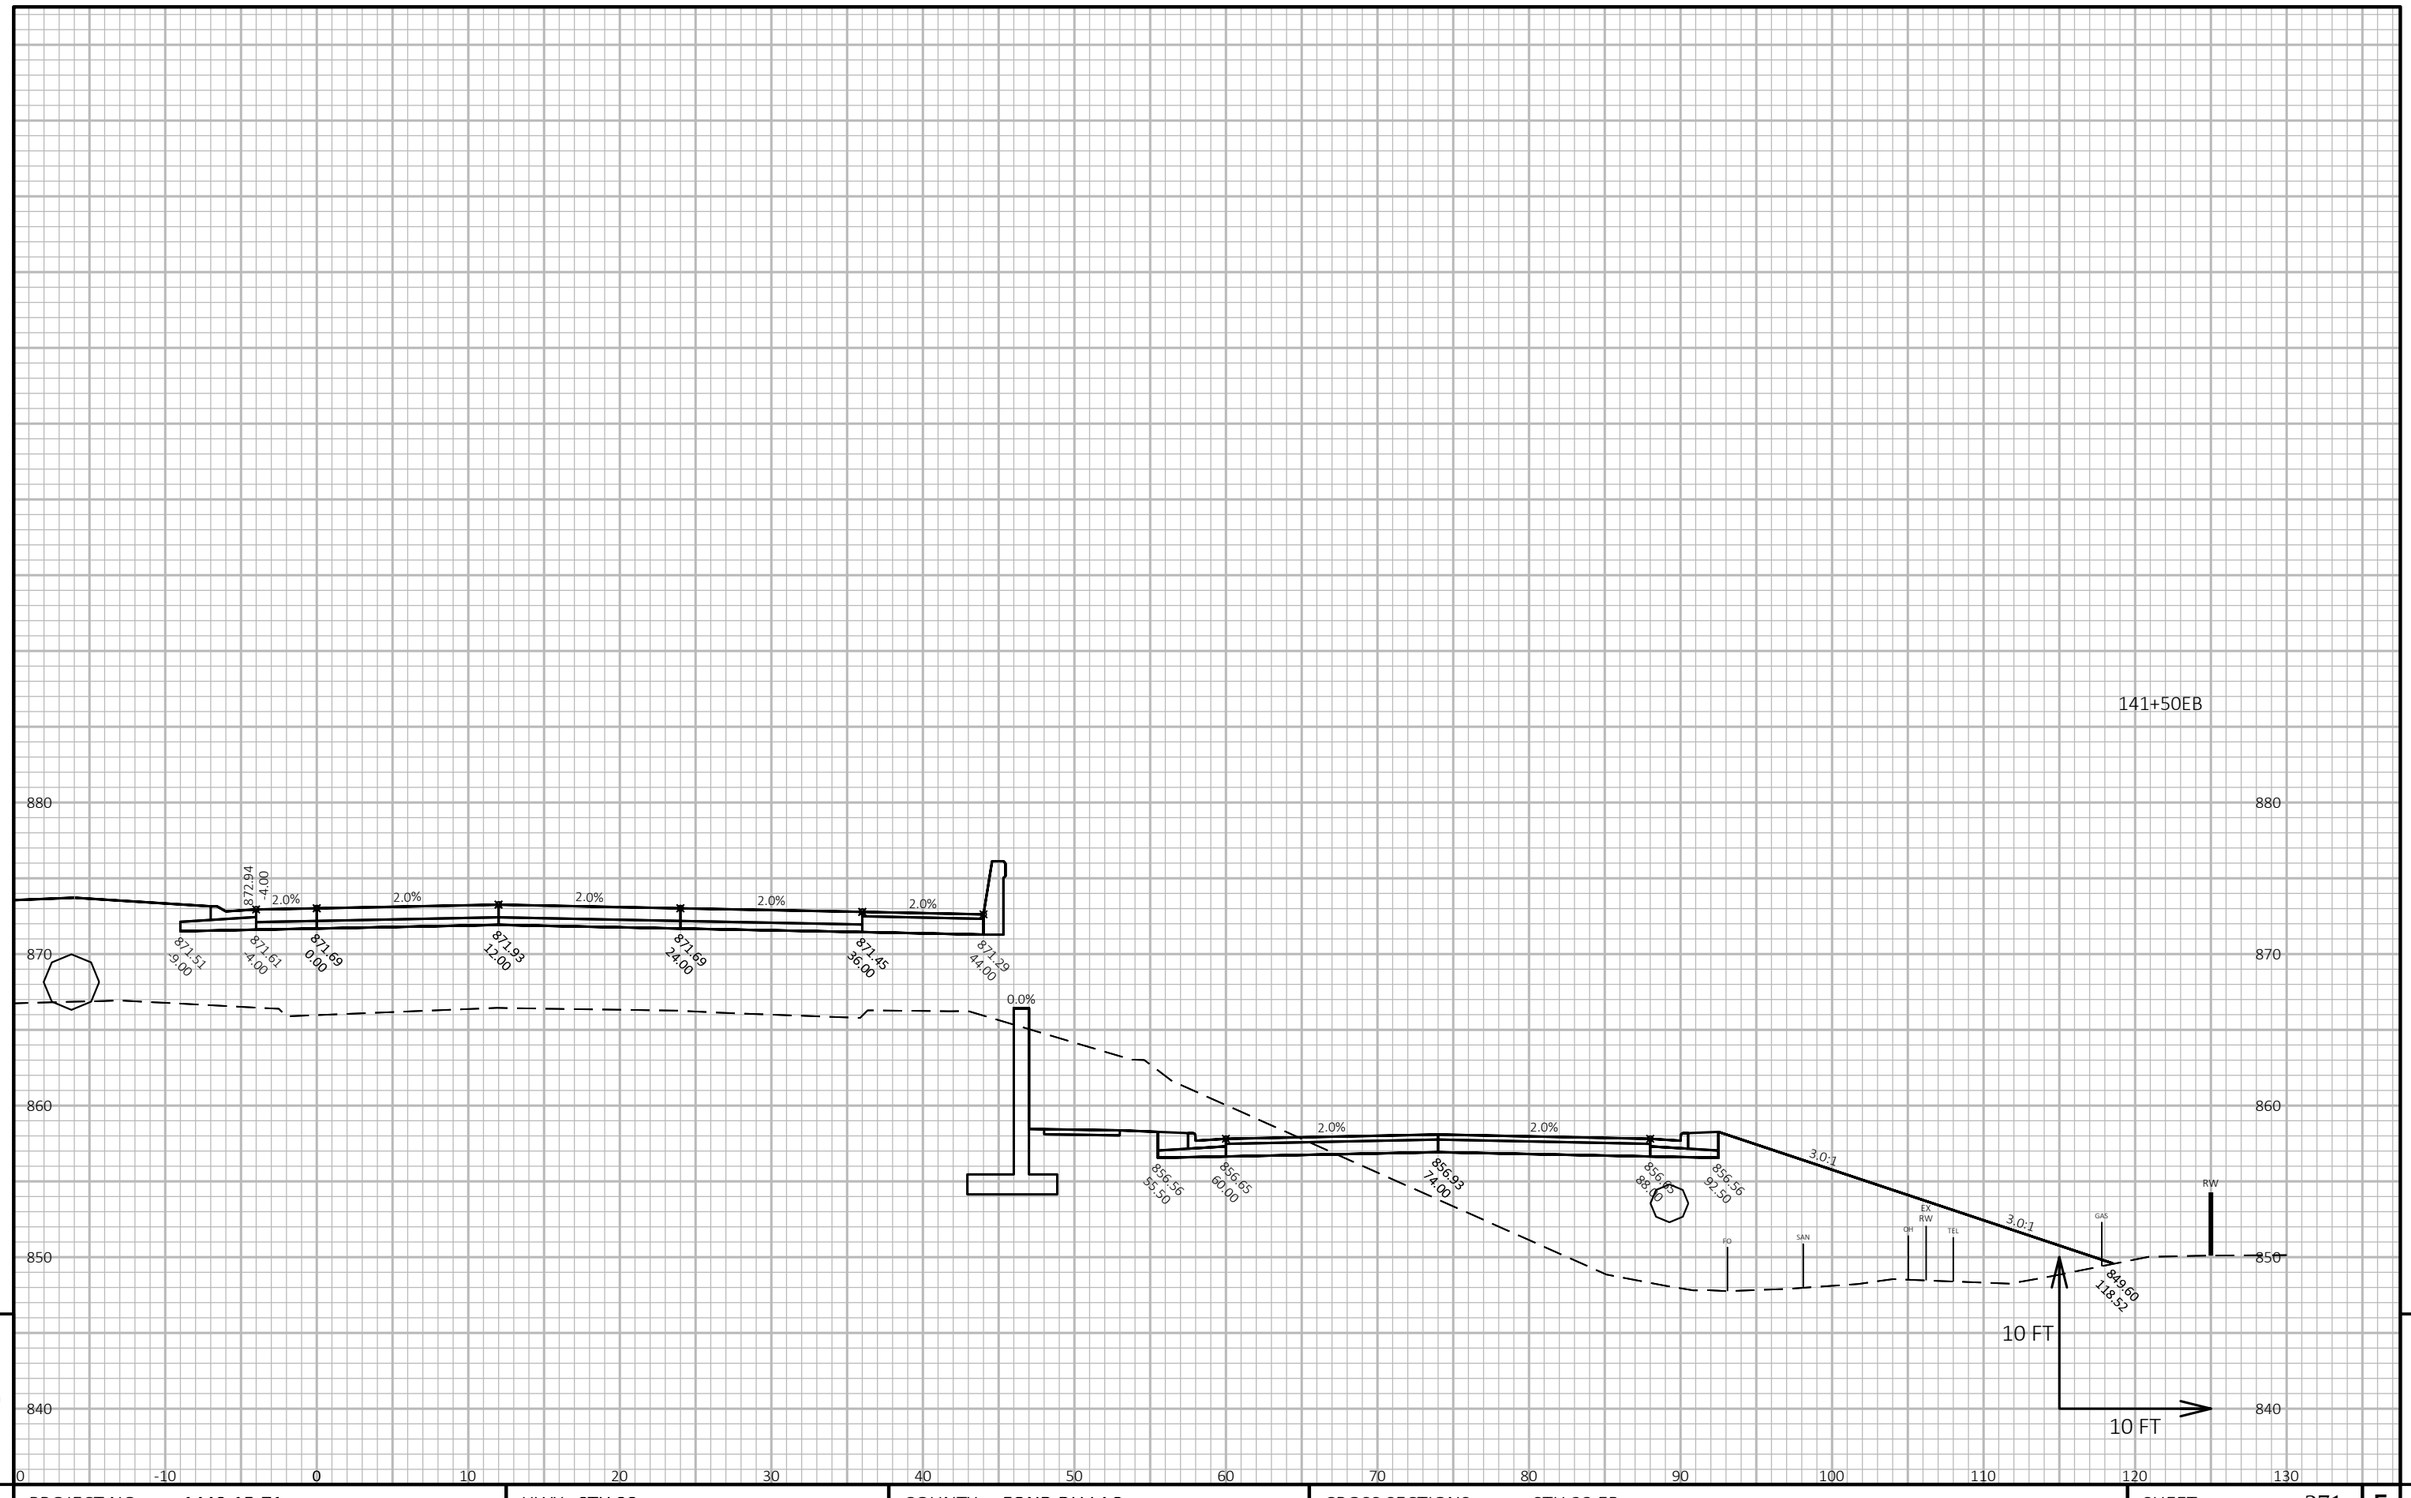

9 9

PROJECT NO: 1440-15-71	HWY: STH 23	COUNTY: FOND DU LAC	CROSS SECTIONS: STH 23 EB	SHEET 271	E


FILE NAME : J:\JOBS2014\20142023\CAD\TRANSPORTATION\DWG\SHEETSPLAN\STH 23 EB X-SEC.DWG
LAYOUT NAME - 44

PLOT DATE : 10/21/2019 10:07 AM PLOT BY : SCHULTZ, ANDREW K. PLOT NAME :

PLOT SCALE : 1 IN:10 FT HORZ. / 1 IN:10 FT VERT.

WISDOT/CADDS SHEET 49

142+55EB

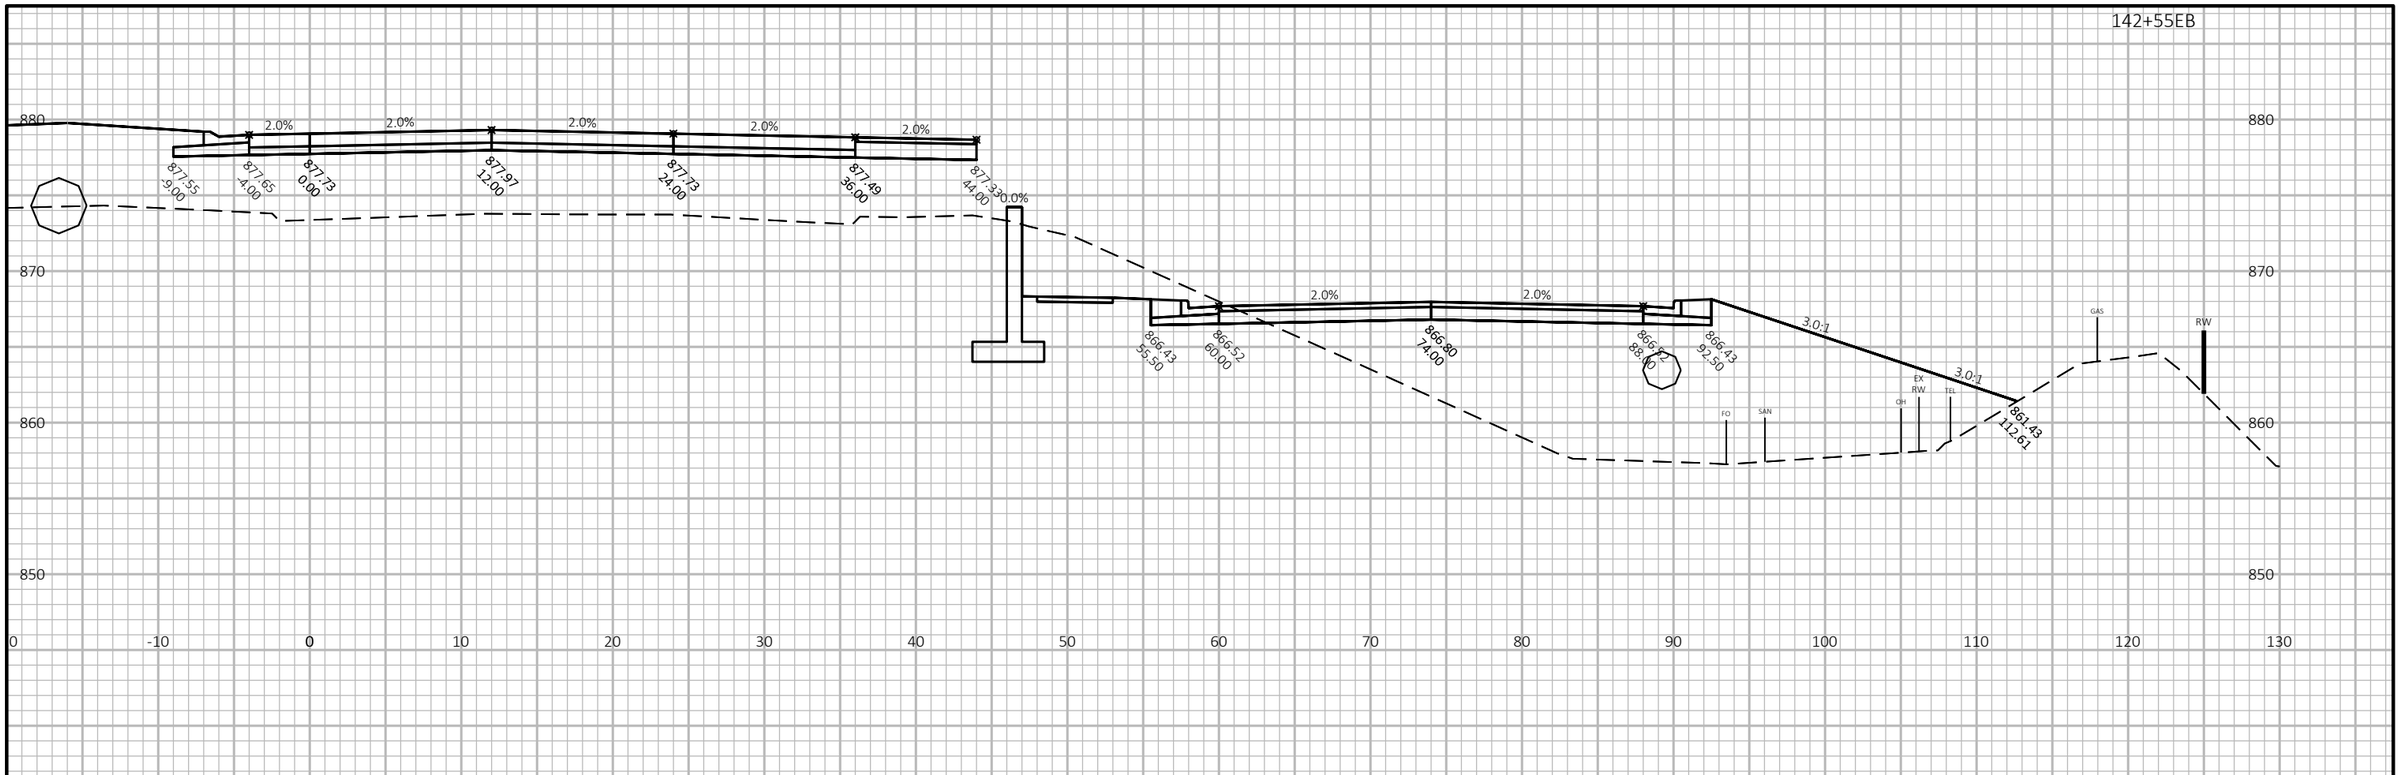

142+00EB

9

9

PROJECT NO: 1440-15-71	HWY: STH 23	COUNTY: FOND DU LAC	CROSS SECTIONS: STH 23 EB	SHEET 272	E


FILE NAME : J:\JOBS2014\20142023\CAD\TRANSPORTATION\DWG\SHEETSPLAN\STH 23 EB X-SEC.DWG
LAYOUT NAME - 45

PLOT DATE : 10/21/2019 10:07 AM PLOT BY : SCHULTZ, ANDREW K. PLOT NAME :


PLOT SCALE : 1 IN:10 FT HORZ. / 1 IN:10 FT VERT.

WISDOT/CADDS SHEET 49

143+50EB

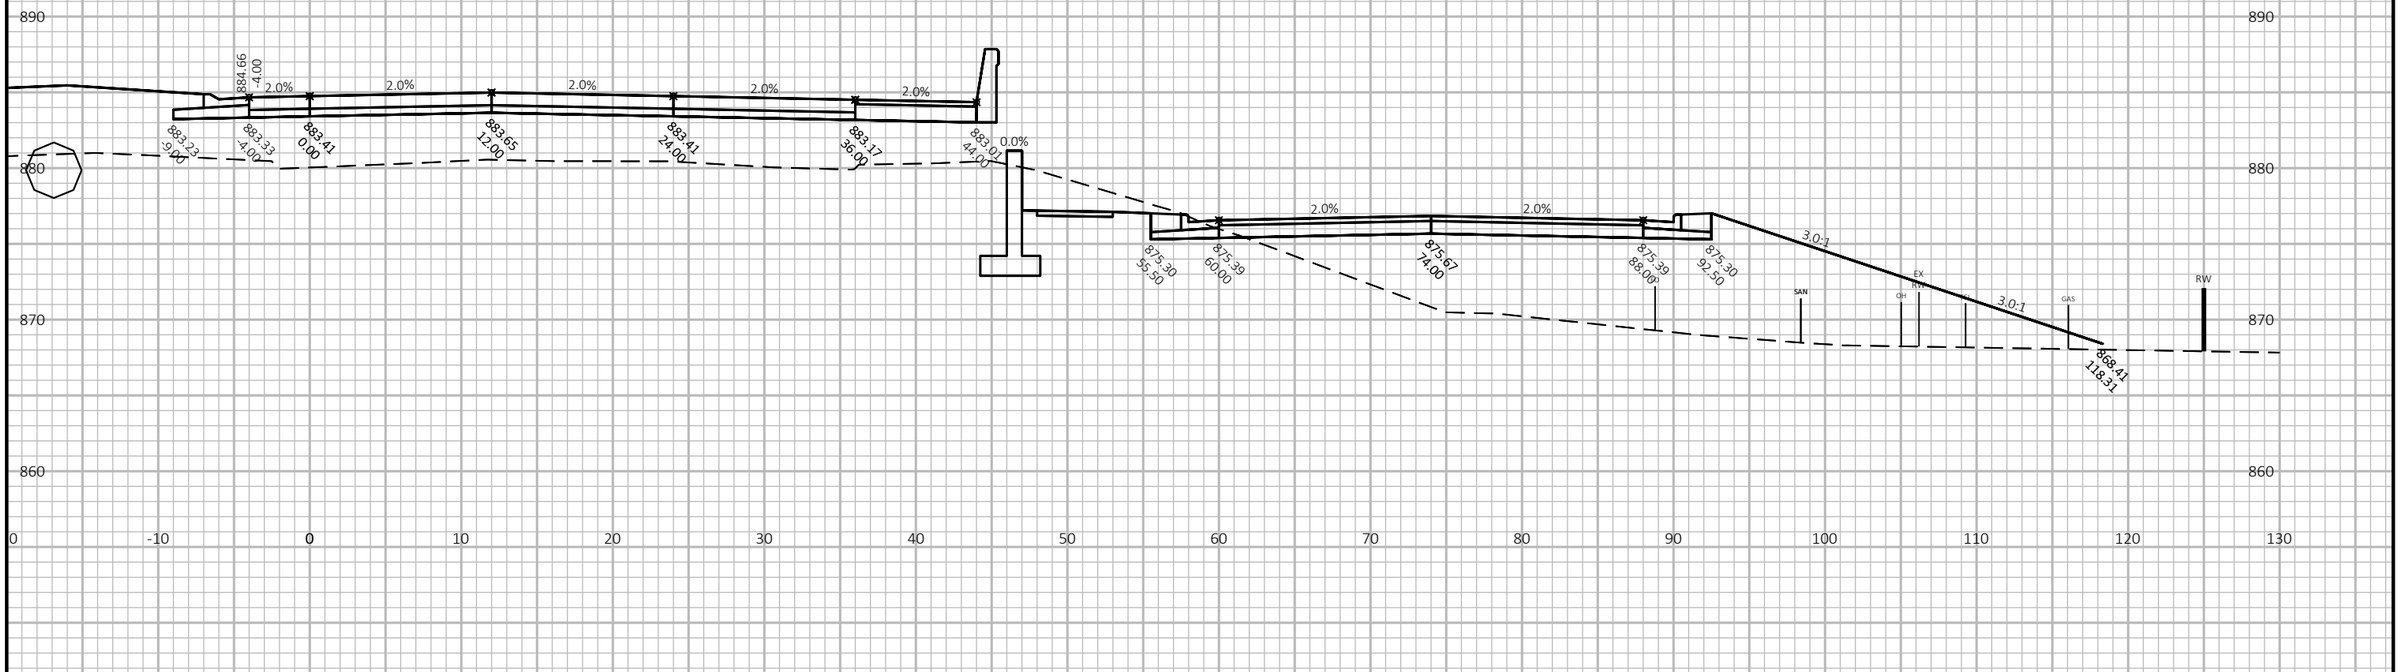

143+00EB

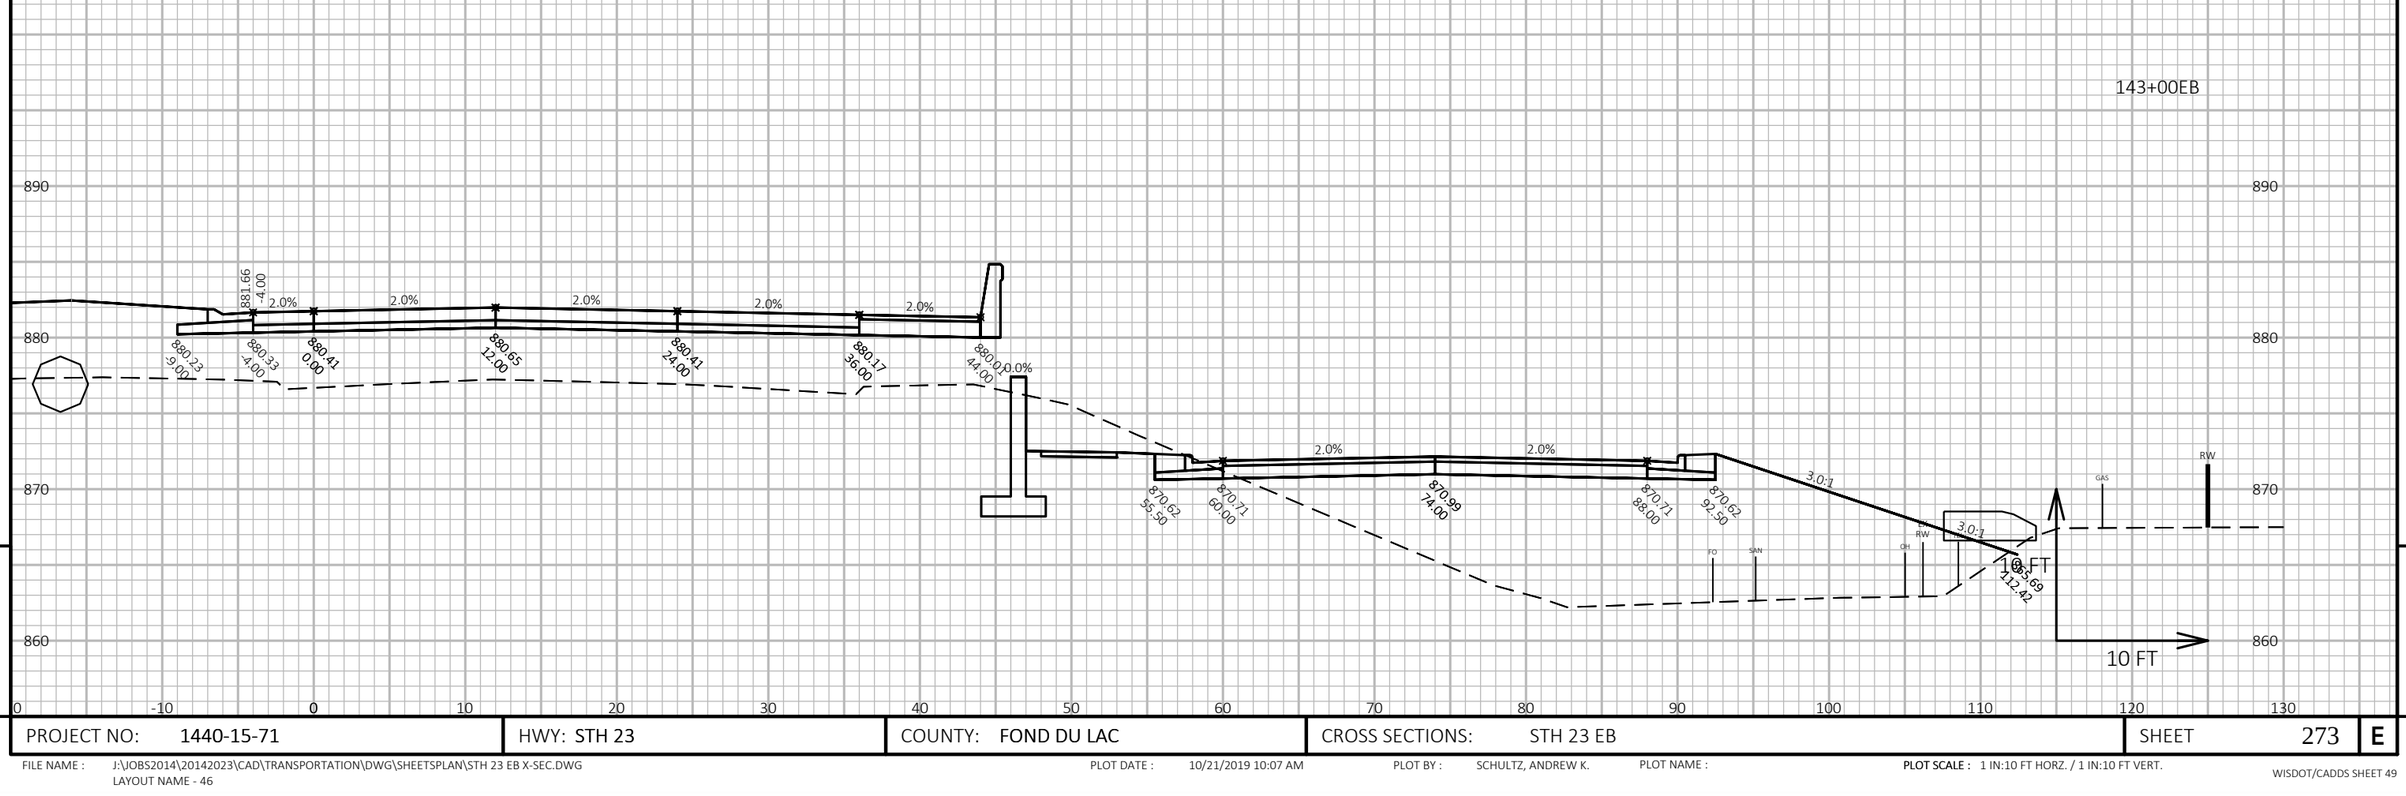

9

9

PROJECT NO: 1440-15-71	HWY: STH 23	COUNTY: FOND DU LAC	CROSS SECTIONS: STH 23 EB	SHEET 273	E


FILE NAME : J:\JOBS2014\20142023\CAD\TRANSPORTATION\DWG\SHEETSPLAN\STH 23 EB X-SEC.DWG
LAYOUT NAME - 46

PLOT DATE : 10/21/2019 10:07 AM PLOT BY : SCHULTZ, ANDREW K. PLOT NAME :


PLOT SCALE : 1 IN:10 FT HORZ. / 1 IN:10 FT VERT.

WISDOT/CADDS SHEET 49

144+50EB

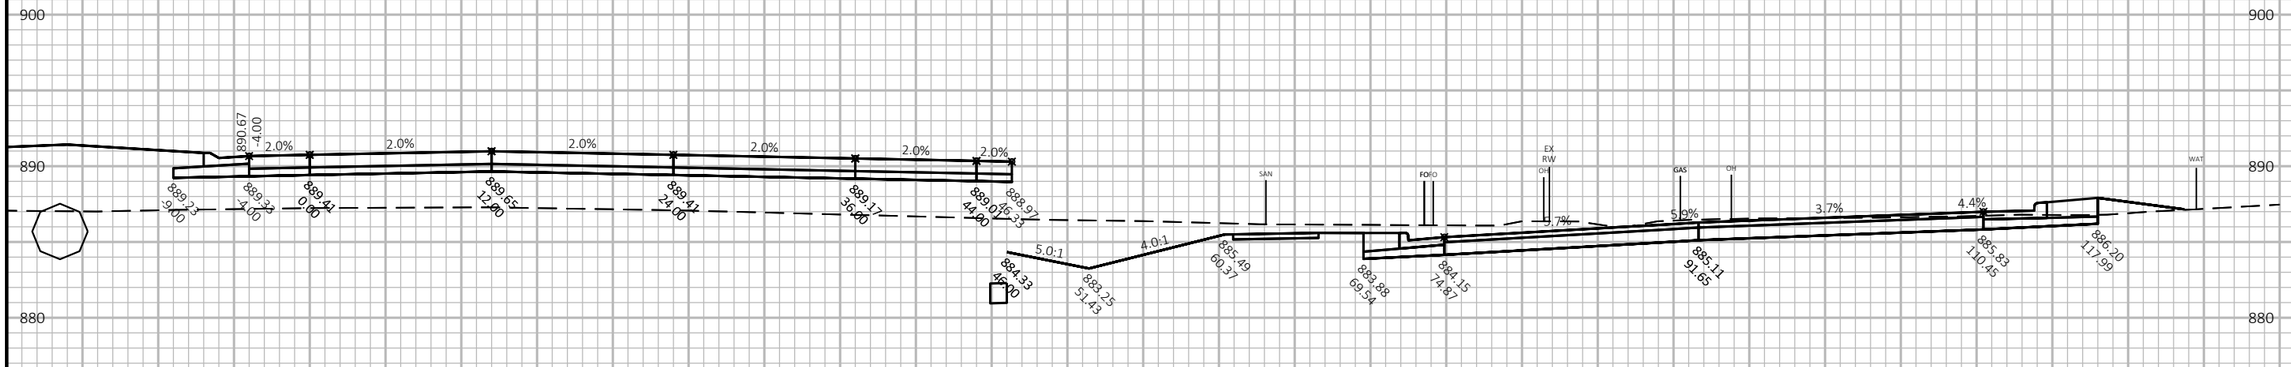

144+00EB

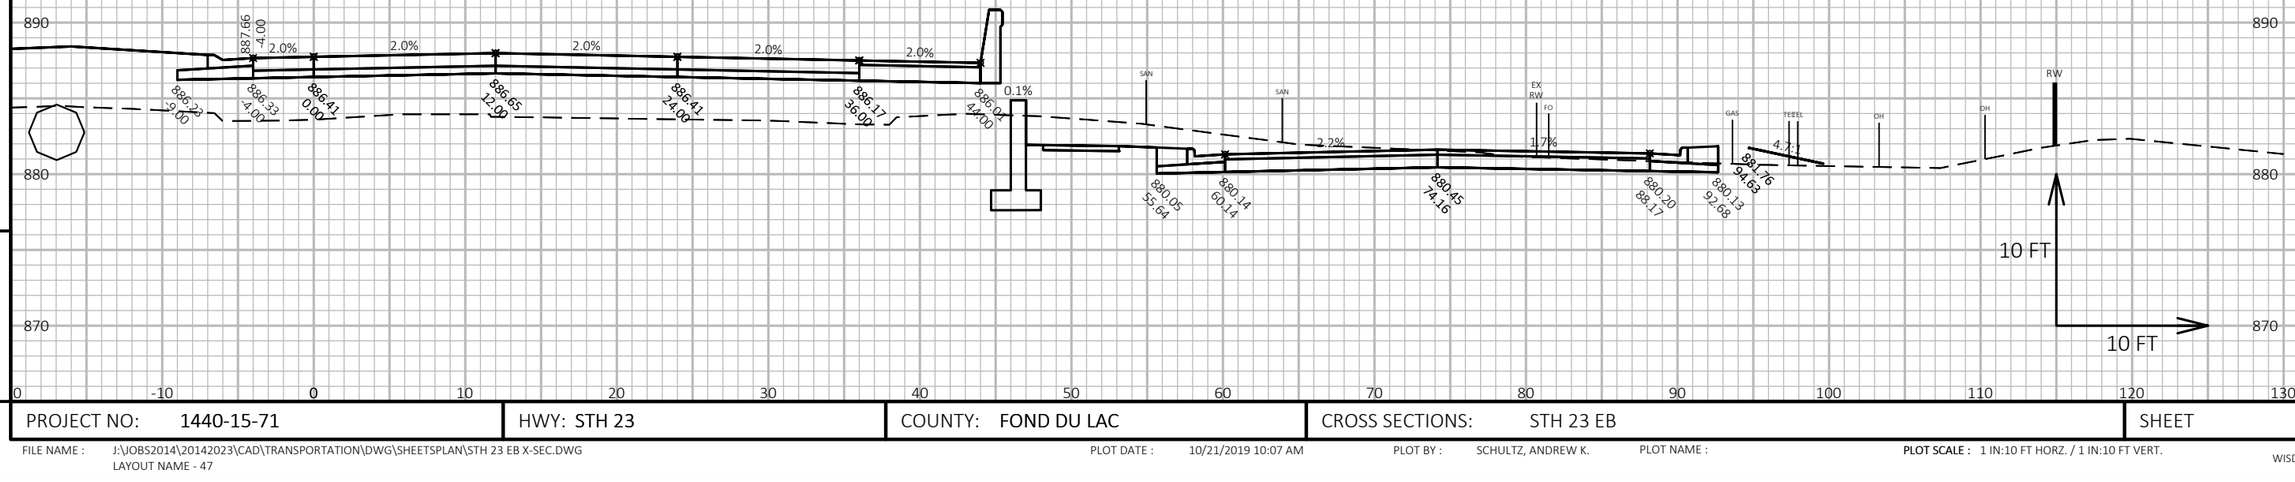


PROJECT NO: 1440-15-71	HWY: STH 23	COUNTY: FOND DU LAC	CROSS SECTIONS: STH 23 EB	SHEET 274	E

FILE NAME : J:\JOBS2014\20142023\CAD\TRANSPORTATION\DWG\SHEETSPLAN\STH 23 EB X-SEC.DWG
LAYOUT NAME - 47

PLOT DATE : 10/21/2019 10:07 AM PLOT BY : SCHULTZ, ANDREW K. PLOT NAME :

PLOT SCALE : 1 IN:10 FT HORZ. / 1 IN:10 FT VERT.

WISDOT/CADDS SHEET 49

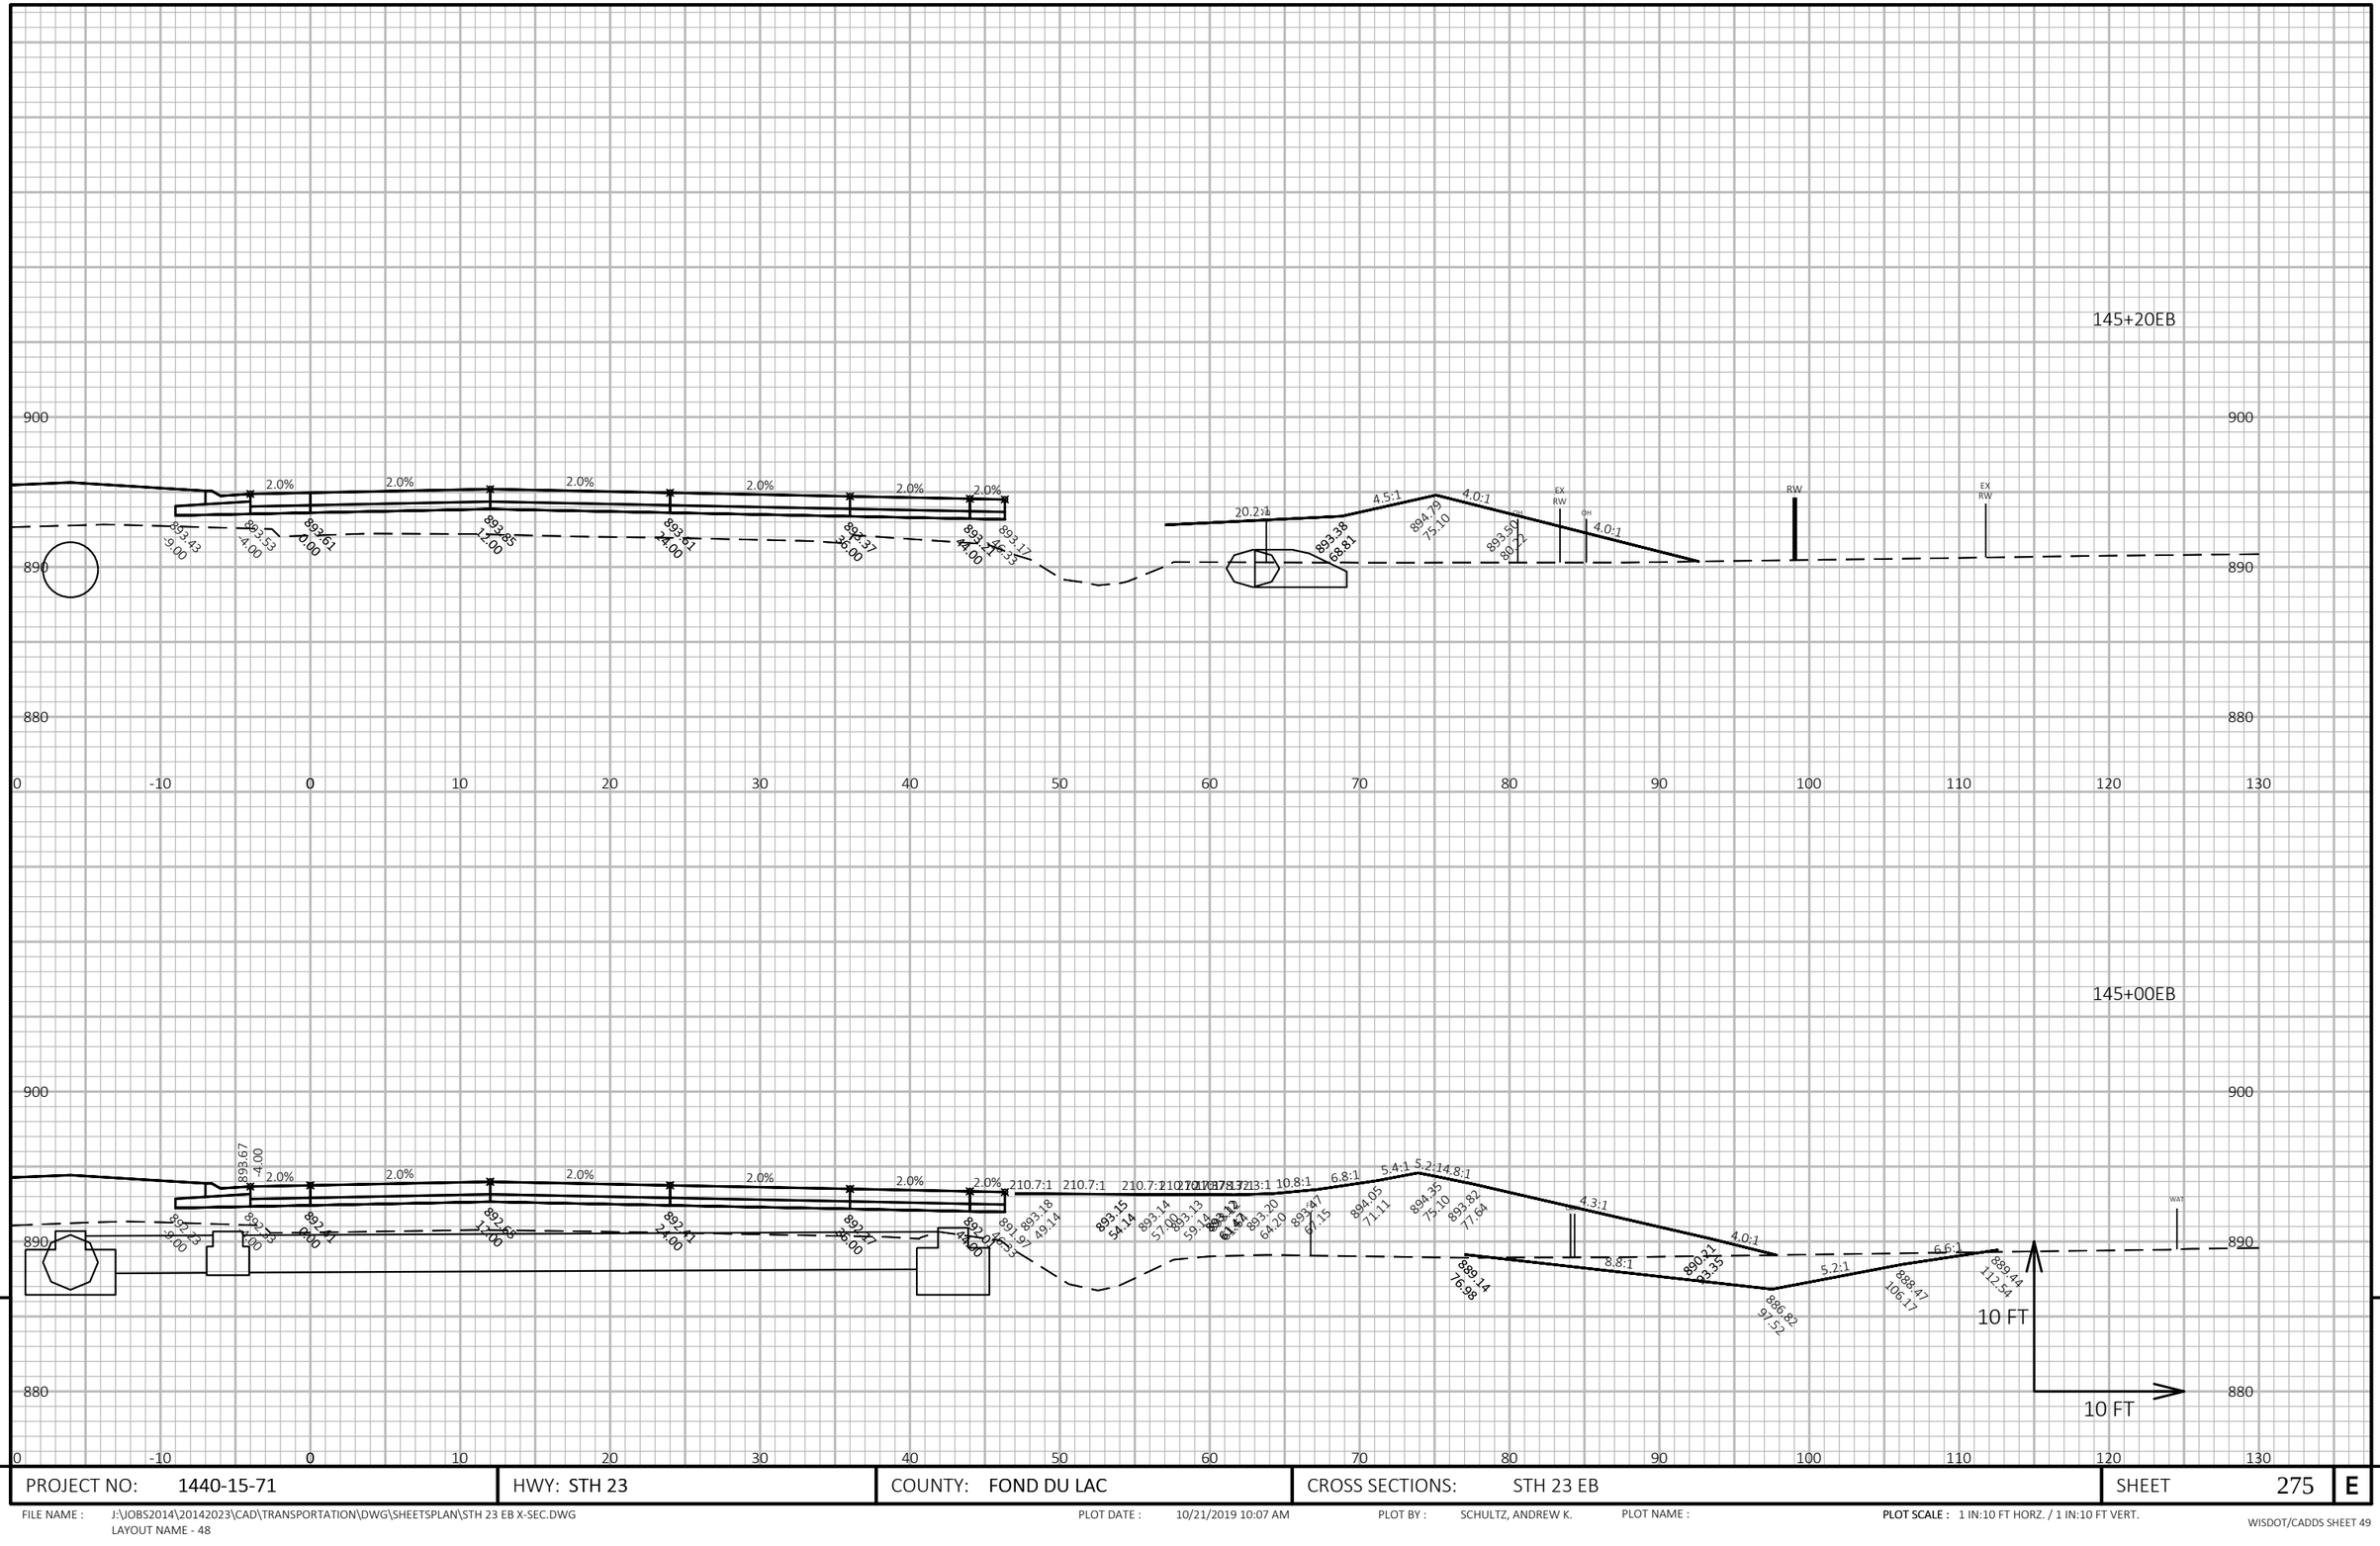

9


9

PROJECT NO: 1440-15-71	HWY: STH 23	COUNTY: FOND DU LAC	CROSS SECTIONS: STH 23 EB	SHEET 275	E

FILE NAME : J:\JOBS2014\20142023\CAD\TRANSPORTATION\DWG\SHEETSPLAN\STH 23 EB X-SEC.DWG
LAYOUT NAME - 48

PLOT DATE : 10/21/2019 10:07 AM PLOT BY : SCHULTZ, ANDREW K. PLOT NAME : **PLOT SCALE :** 1 IN:10 FT HORZ. / 1 IN:10 FT VERT.

WISDOT/CADDS SHEET 49

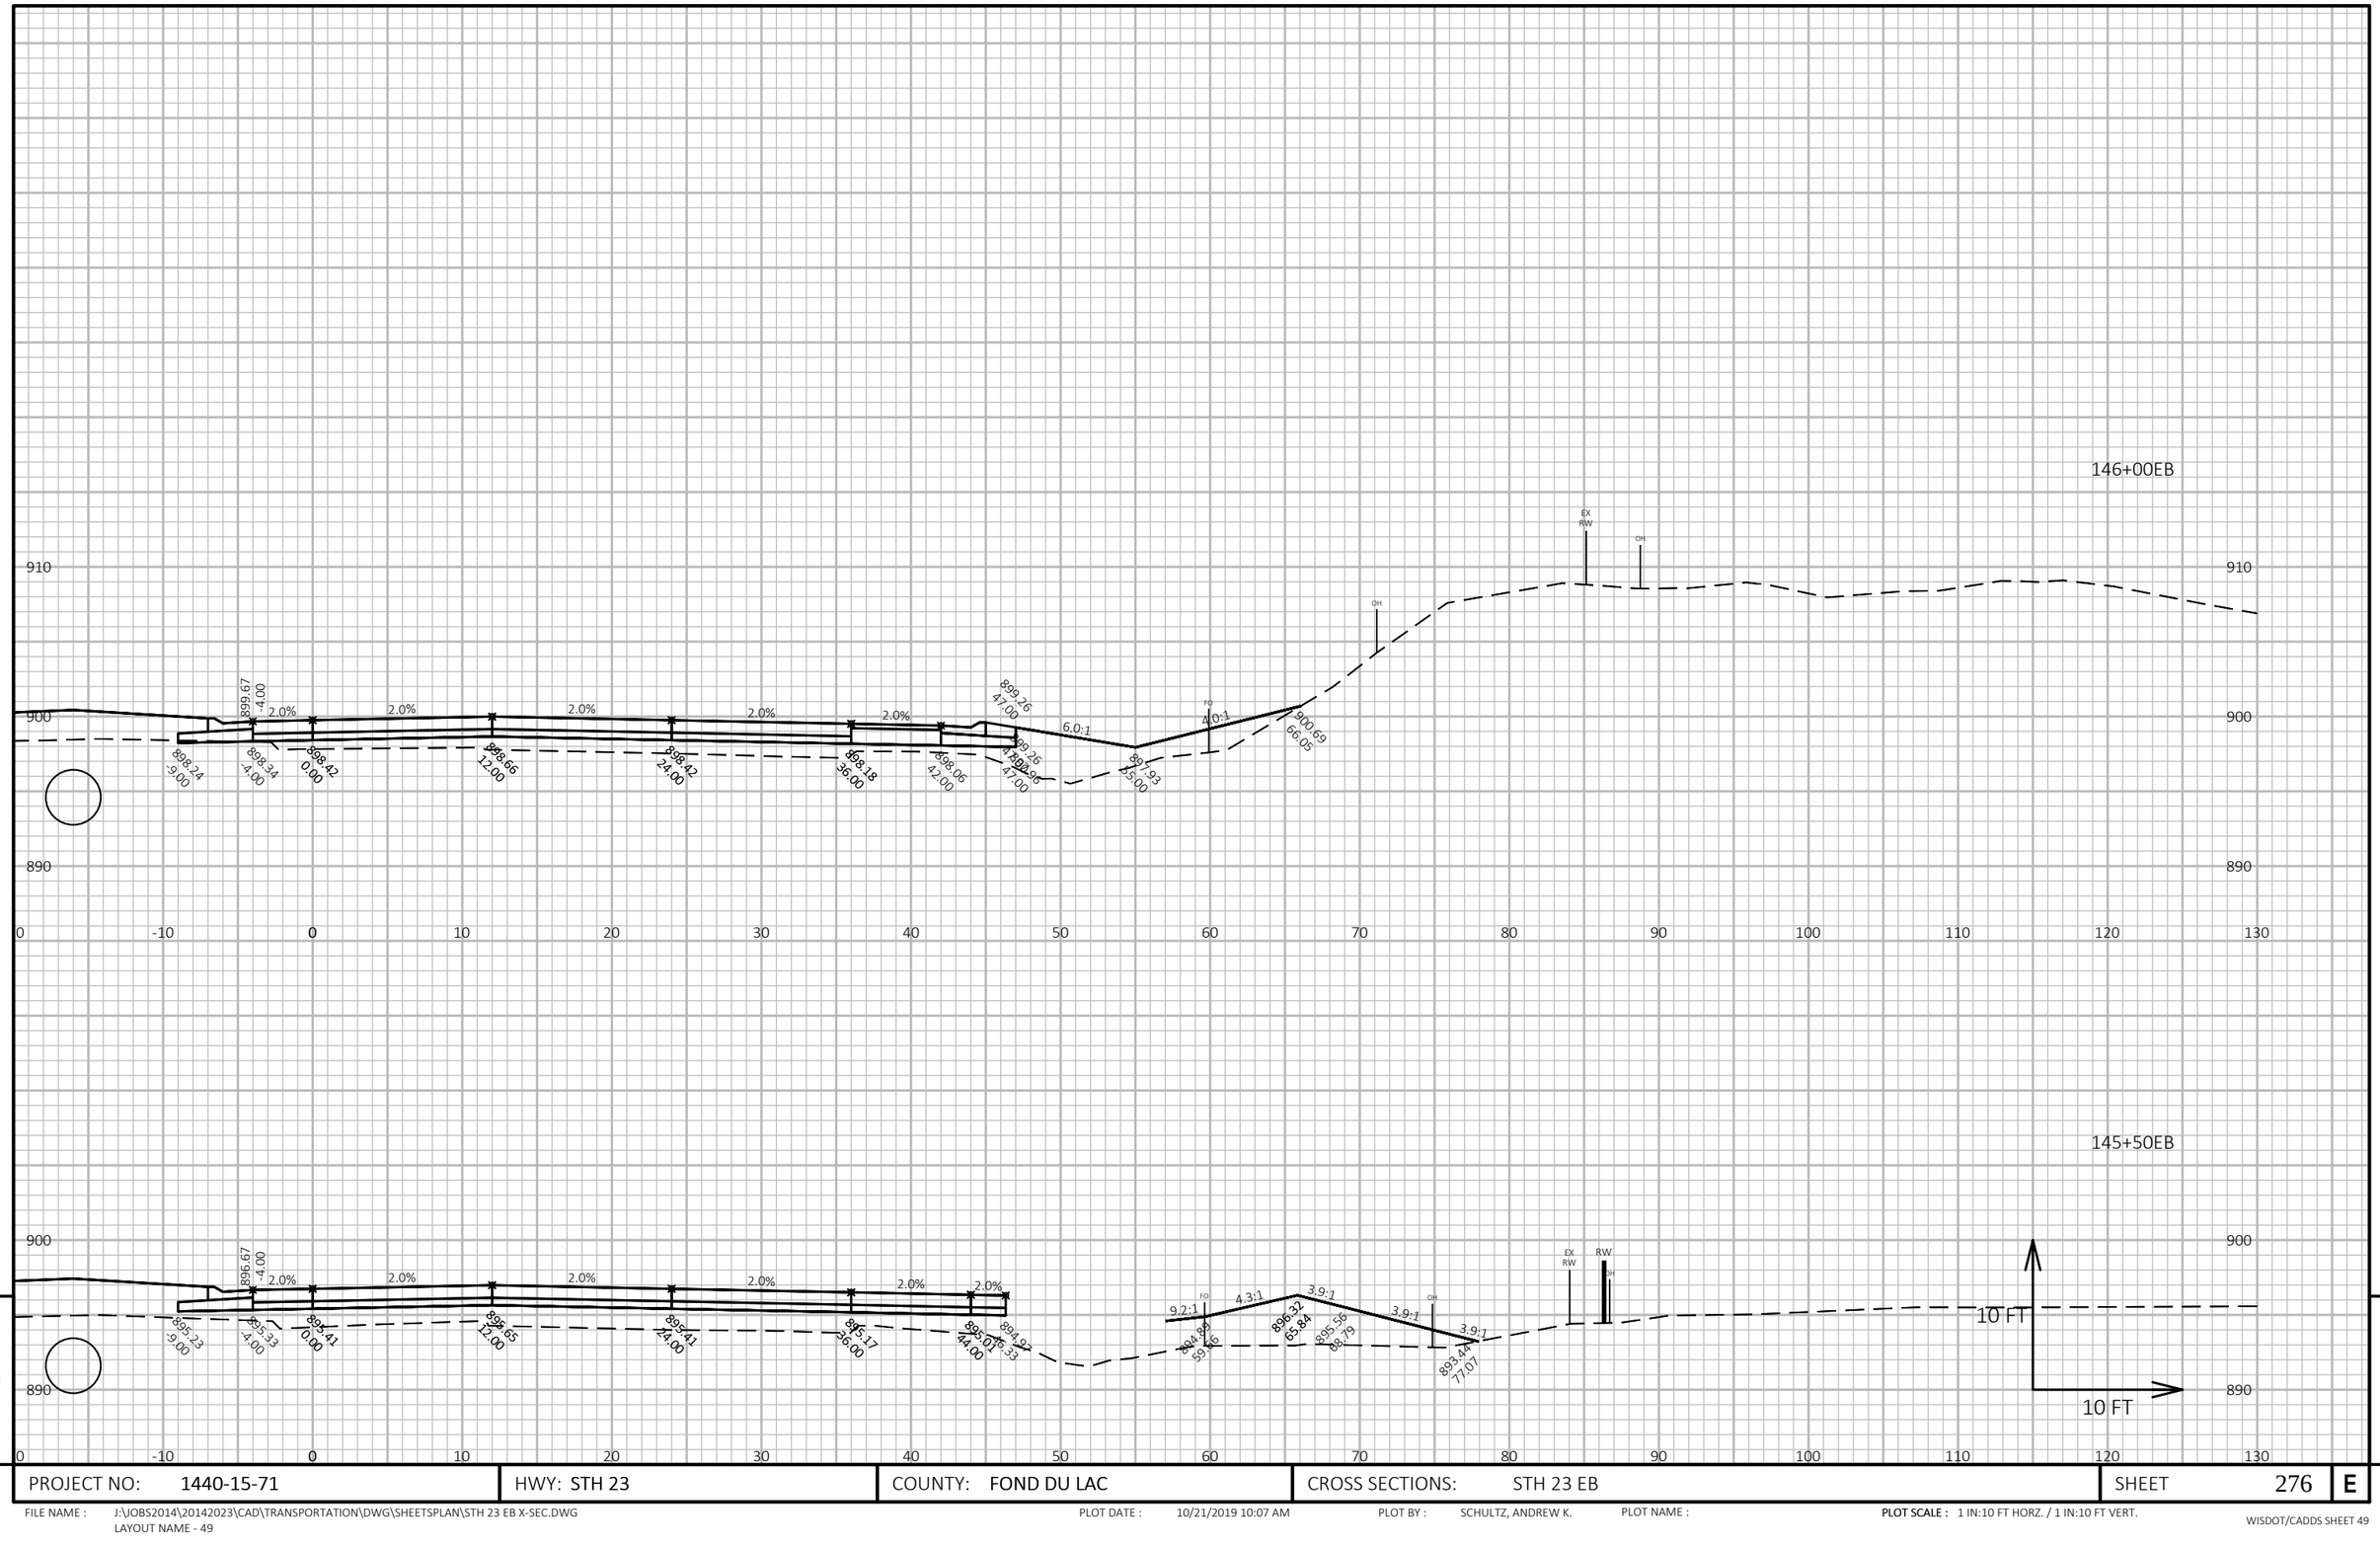


PROJECT NO: 1440-15-71	HWY: STH 23	COUNTY: FOND DU LAC	CROSS SECTIONS: STH 23 EB	SHEET 276	E

FILE NAME : J:\JOBS2014\20142023\CAD\TRANSPORTATION\DWG\SHEETSPLAN\STH 23 EB X-SEC.DWG
LAYOUT NAME - 49


PLOT DATE : 10/21/2019 10:07 AM PLOT BY : SCHULTZ, ANDREW K. PLOT NAME : **PLOT SCALE :** 1 IN:10 FT HORZ. / 1 IN:10 FT VERT.

WISDOT/CADDS SHEET 49

147+00EB

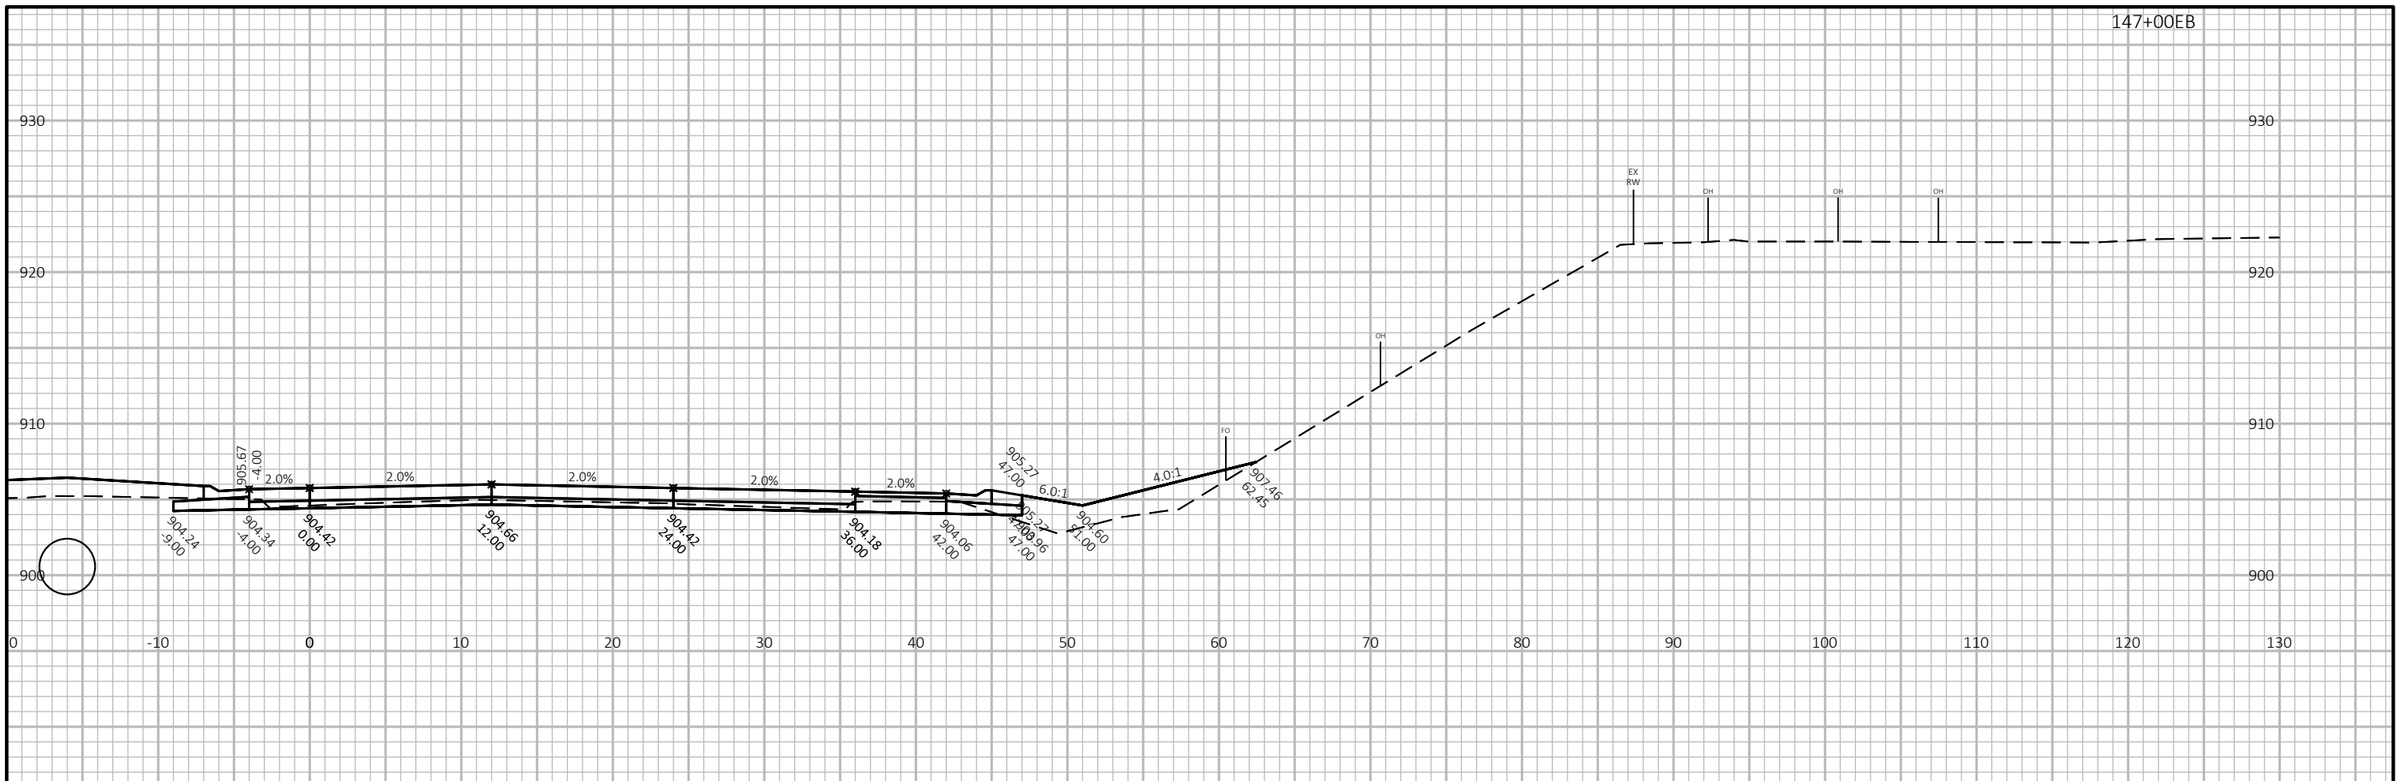

146+50EB

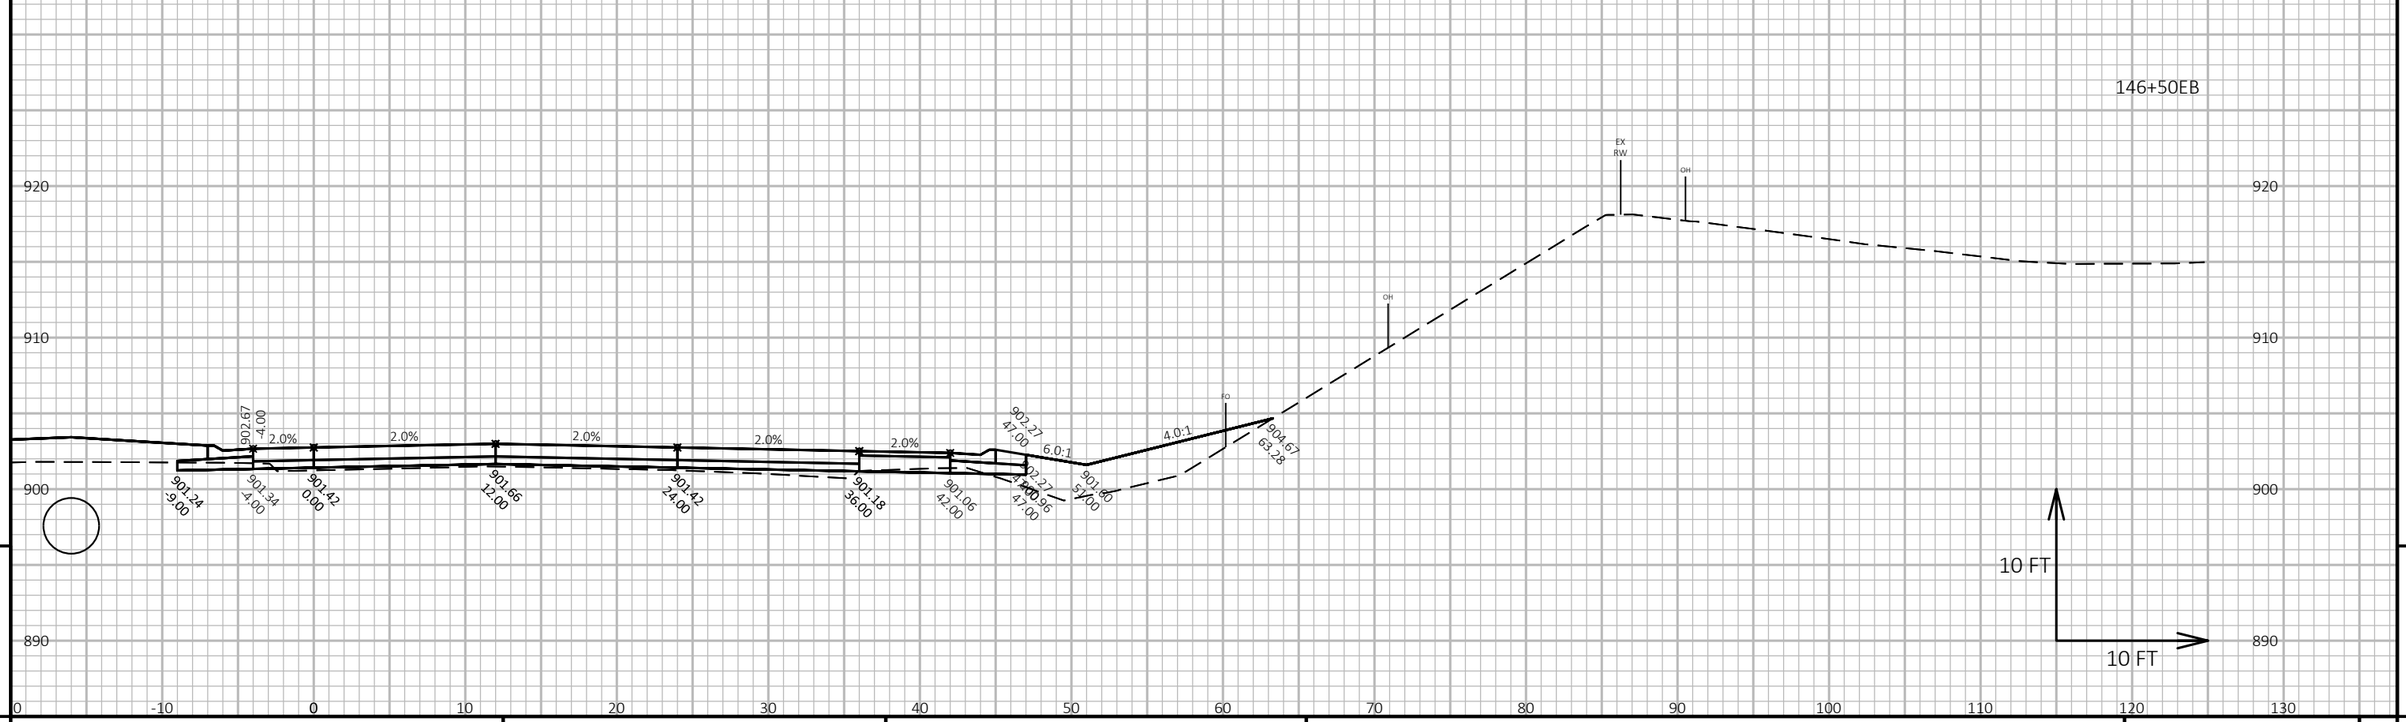

9 9


PROJECT NO: 1440-15-71	HWY: STH 23	COUNTY: FOND DU LAC	CROSS SECTIONS: STH 23 EB	SHEET 277	E

FILE NAME : J:\JOBS2014\20142023\CAD\TRANSPORTATION\DWG\SHEETSPLAN\STH 23 EB X-SEC.DWG
LAYOUT NAME - 50

PLOT DATE : 10/21/2019 10:07 AM PLOT BY : SCHULTZ, ANDREW K. PLOT NAME :

PLOT SCALE : 1 IN:10 FT HORZ. / 1 IN:10 FT VERT.

WISDOT/CADDS SHEET 49

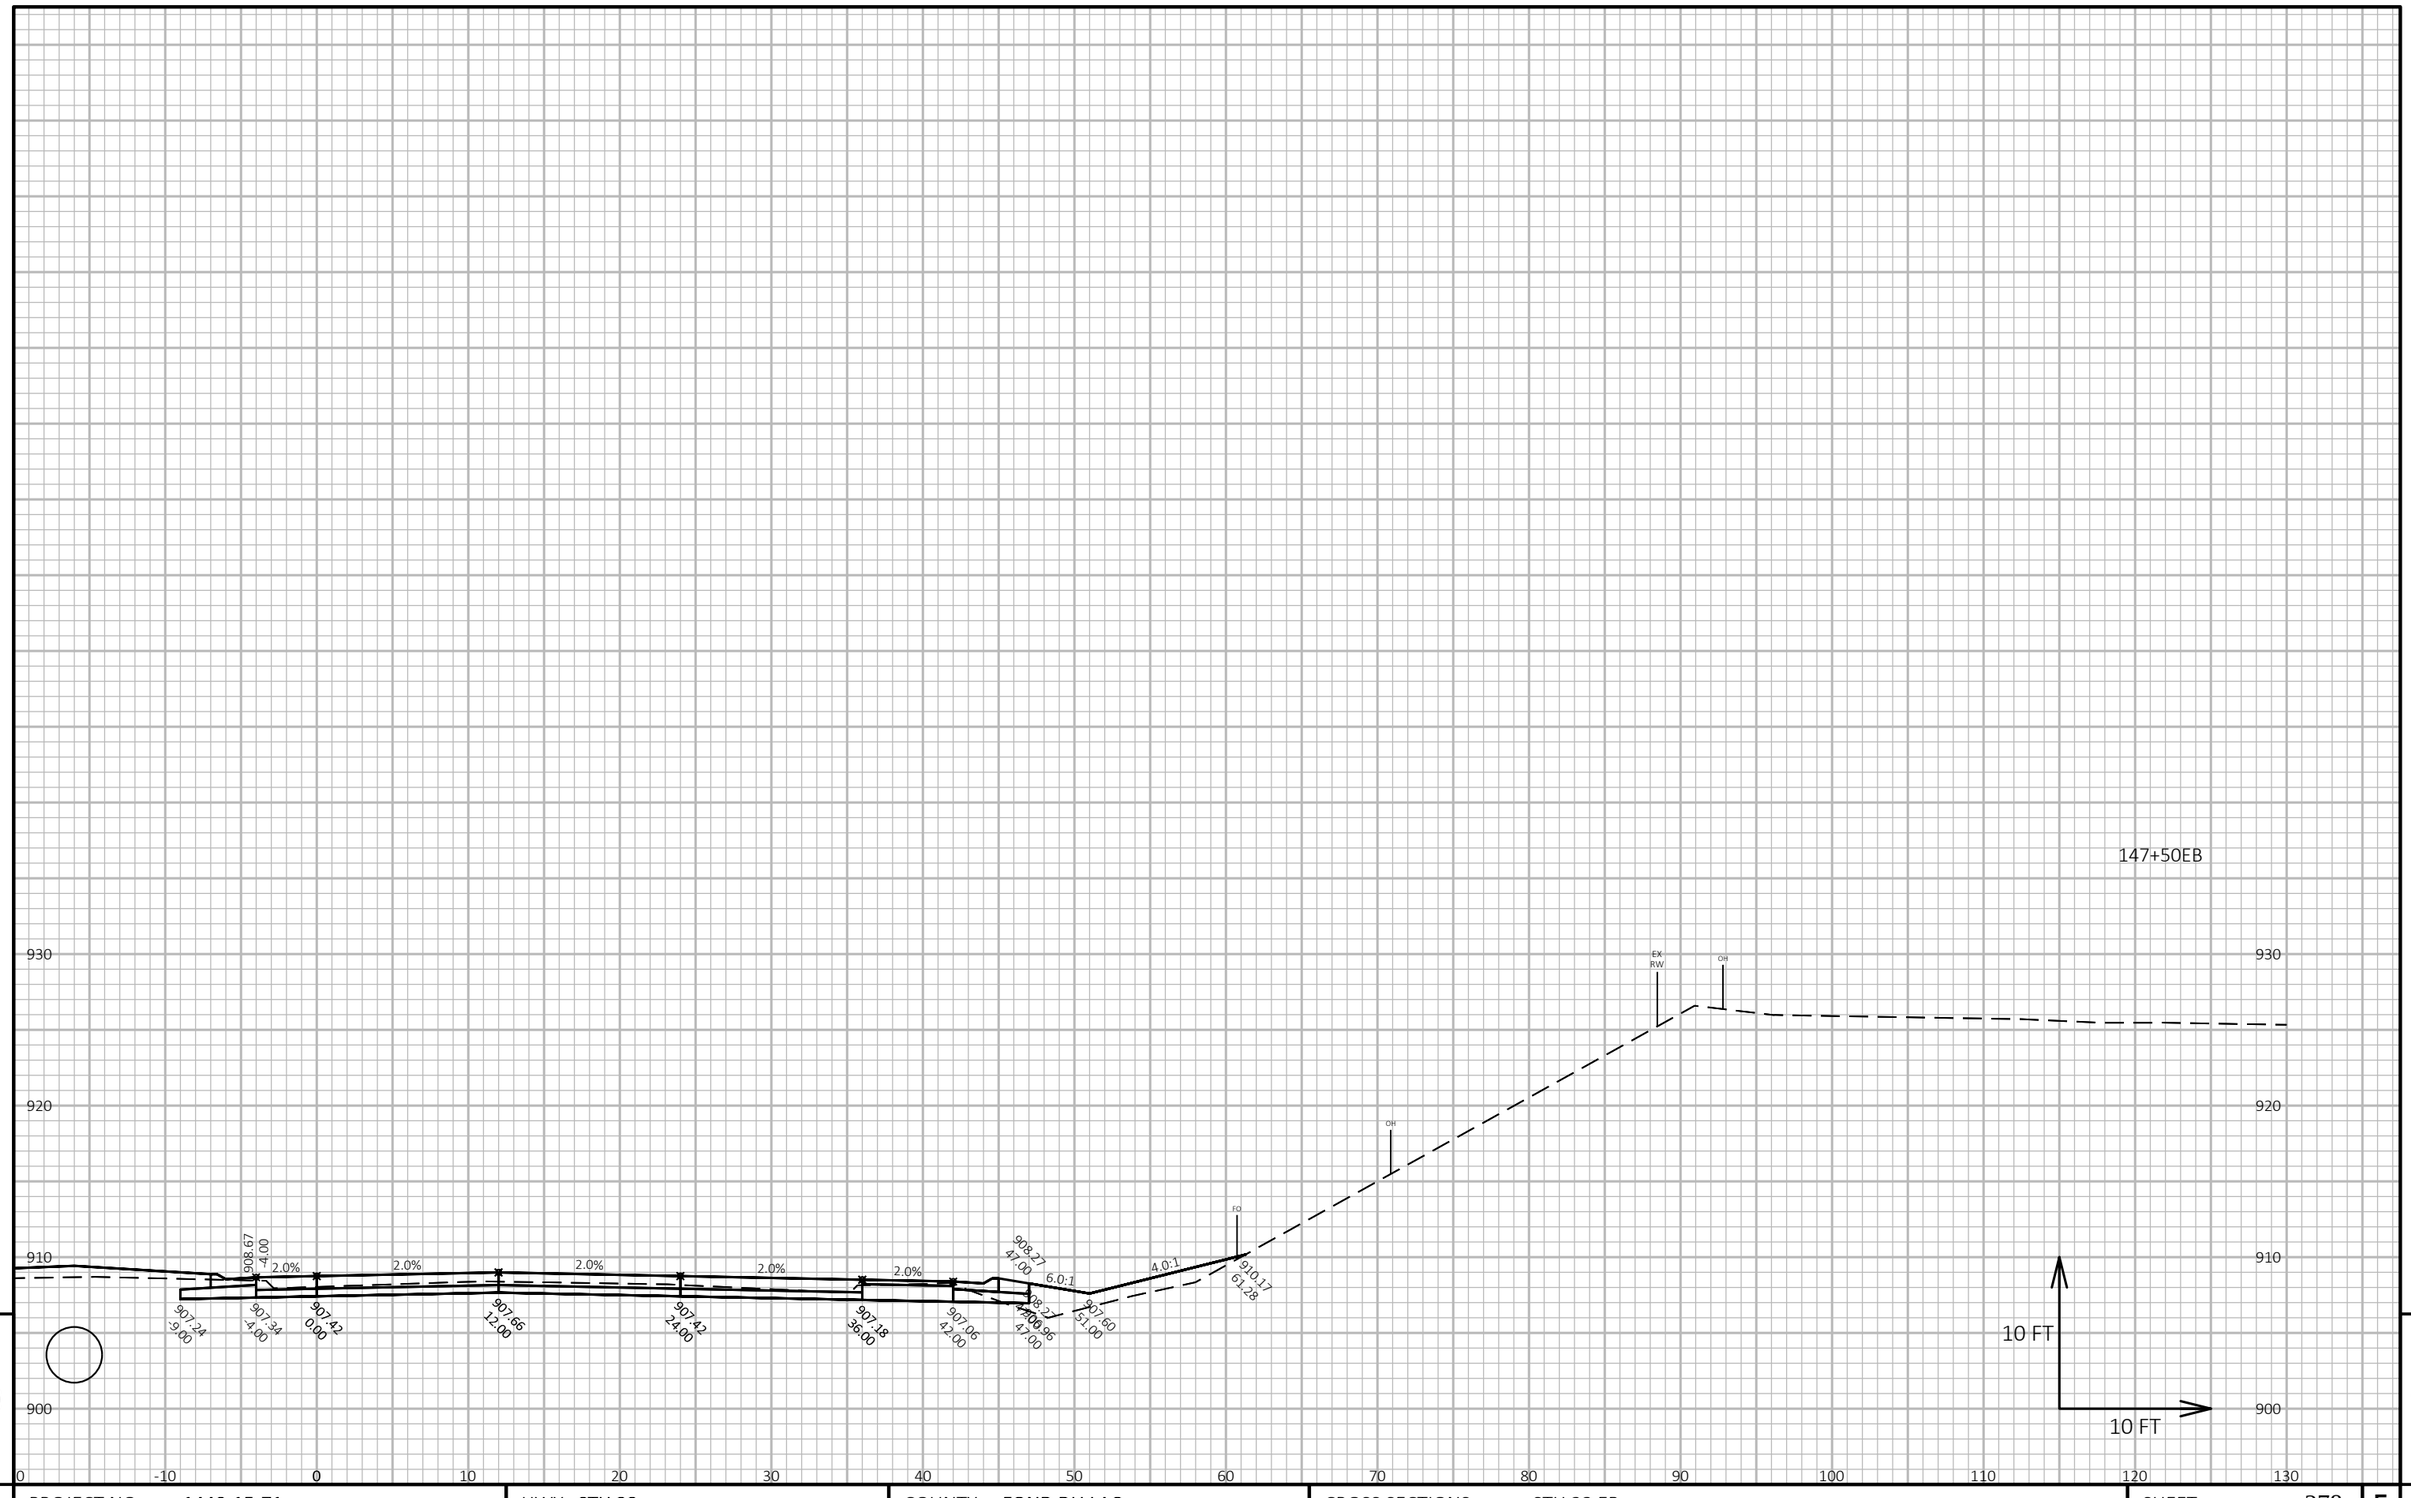

9

9

PROJECT NO: 1440-15-71	HWY: STH 23	COUNTY: FOND DU LAC	CROSS SECTIONS: STH 23 EB	SHEET 278	E

FILE NAME : J:\JOBS2014\20142023\CAD\TRANSPORTATION\DWG\SHEETSPLAN\STH 23 EB X-SEC.DWG
LAYOUT NAME - 51

PLOT DATE : 10/21/2019 10:07 AM

PLOT BY : SCHULTZ, ANDREW K.

PLOT NAME :

PLOT SCALE : 1 IN:10 FT HORZ. / 1 IN:10 FT VERT.

WISDOT/CADDS SHEET 49

147+97EB

940
930
920
910
900

2.0%
2.0%
2.0%
2.0%
2.0%
6.0:1
4.0:1

910.04 -9.00
910.14 -4.00
910.22 0.00
910.46 12.00
910.32 24.00
909.88 36.00
909.86 42.00
909.76 47.00
910.40 51.00
913.08 61.70

EX RW
OH
OH
FO

10 FT
10 FT

0 -10 0 10 20 30 40 50 60 70 80 90 100 110 120 130

9 9


PROJECT NO: 1440-15-71	HWY: STH 23	COUNTY: FOND DU LAC	CROSS SECTIONS: STH 23 EB	SHEET 279	E

FILE NAME : J:\OBS2014\20142023\CAD\TRANSPORTATION\DWG\SHEETSPLAN\STH 23 EB X-SEC.DWG
LAYOUT NAME - 52


PLOT DATE : 10/21/2019 10:08 AM PLOT BY : SCHULTZ, ANDREW K. PLOT NAME : **PLOT SCALE :** 1 IN:10 FT HORZ. / 1 IN:10 FT VERT.

WISDOT/CADDS SHEET 49

149+00EB

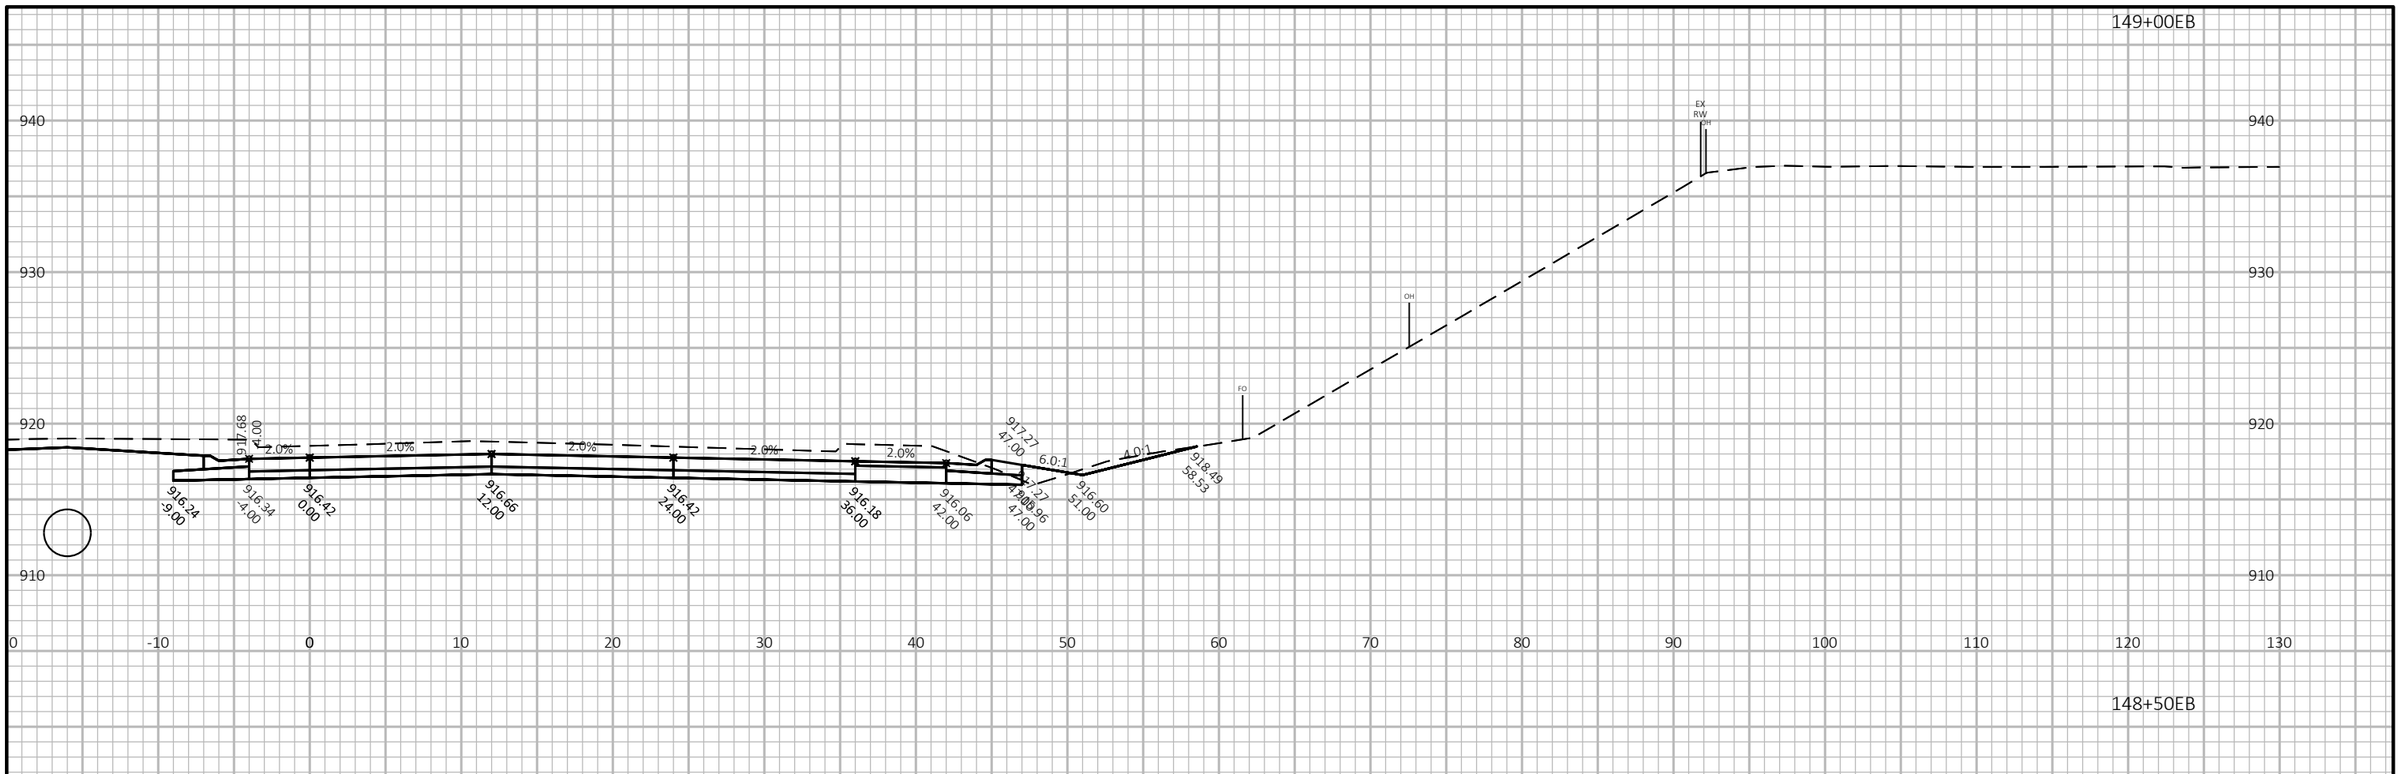

148+50EB

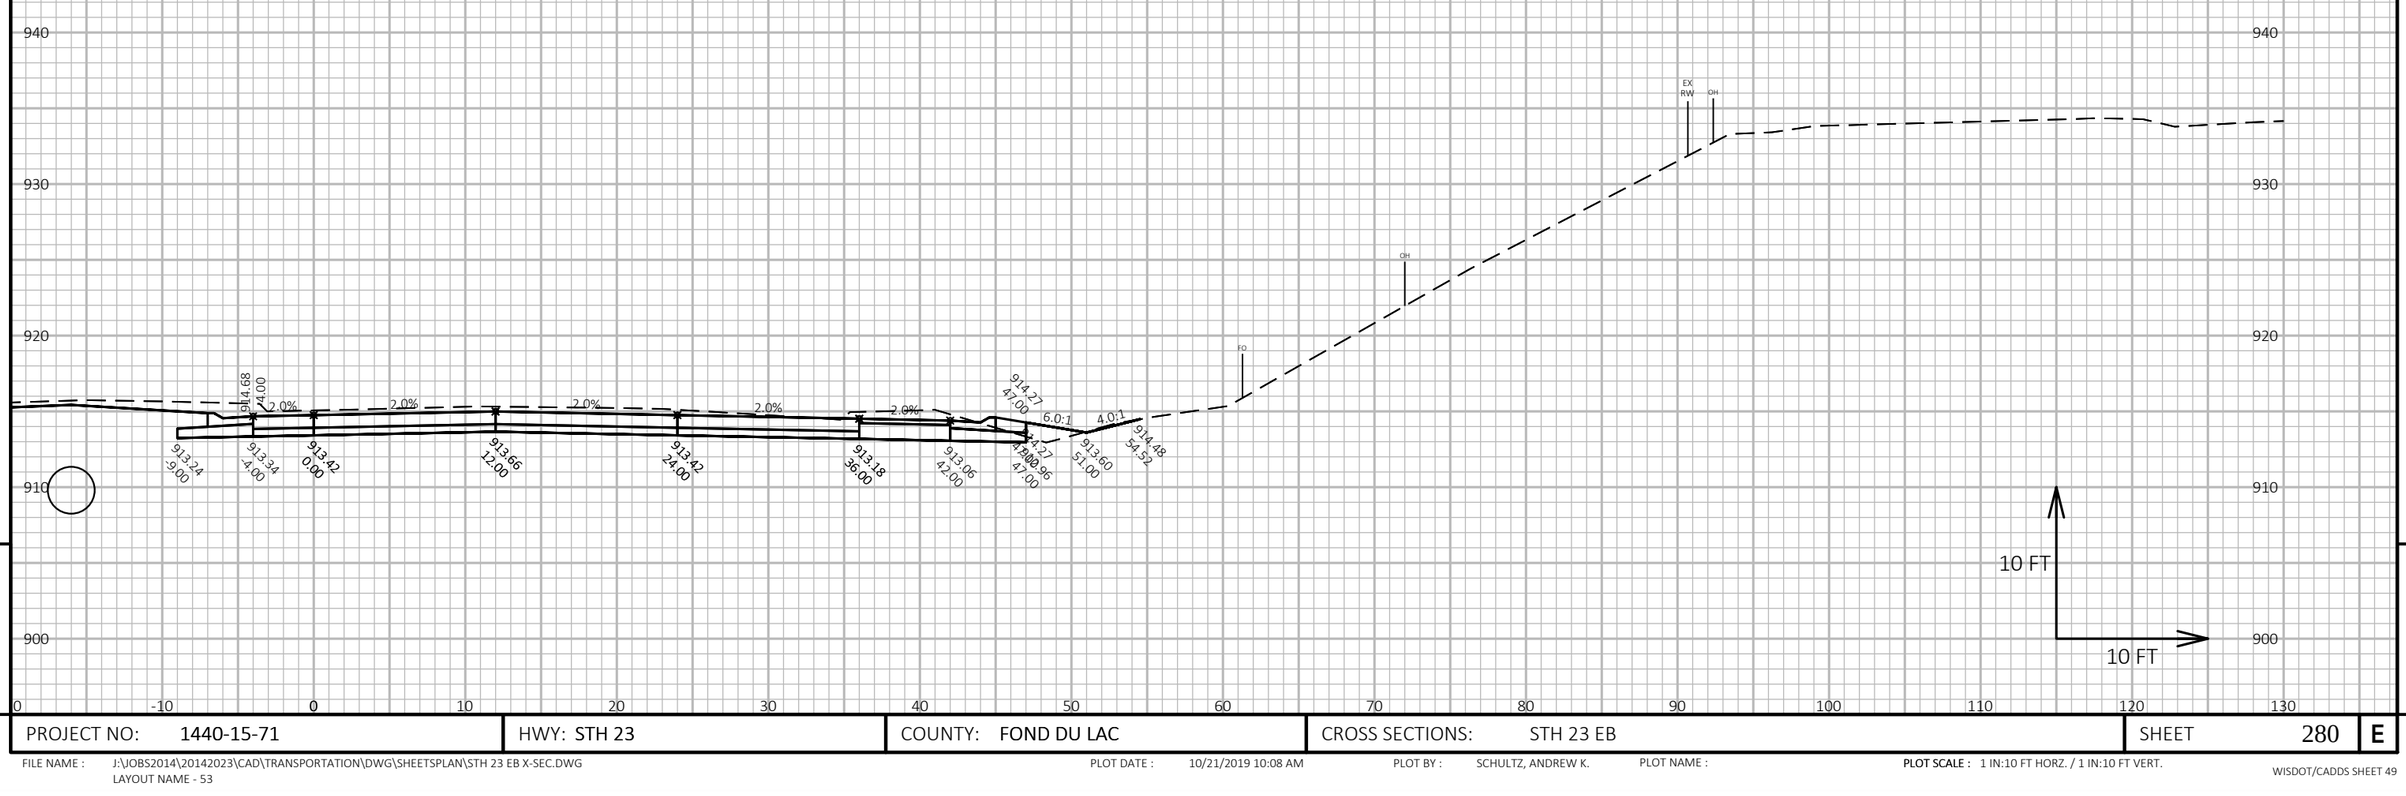

9

9

PROJECT NO: 1440-15-71	HWY: STH 23	COUNTY: FOND DU LAC	CROSS SECTIONS: STH 23 EB	SHEET 280	E

FILE NAME : J:\JOBS2014\20142023\CAD\TRANSPORTATION\DWG\SHEETSPLAN\STH 23 EB X-SEC.DWG
LAYOUT NAME - 53

PLOT DATE : 10/21/2019 10:08 AM PLOT BY : SCHULTZ, ANDREW K. PLOT NAME :

PLOT SCALE : 1 IN:10 FT HORZ. / 1 IN:10 FT VERT.

WISDOT/CADDS SHEET 49

149+50EB

950
940
930
920
910

0 -10 0 10 20 30 40 50 60 70 80 90 100 110 120 130

919.24 -9.00
919.34 -4.00
919.42 0.00
919.66 12.00
919.42 24.00
919.18 36.00
919.06 42.00
920.27 47.00
919.96 47.00
919.61 51.00
920.86 56.00
922.44 59.96
920.68 -4.00

2.0% 2.0% 2.0% 2.0% 2.0% 2.0%
6.0:1 4.0:1 2.5:1

EX RW
OH
OH
FO

10 FT
10 FT

9 9

PROJECT NO: 1440-15-71	HWY: STH 23	COUNTY: FOND DU LAC	CROSS SECTIONS: STH 23 EB	SHEET 281	E

FILE NAME : J:\OBS2014\20142023\CAD\TRANSPORTATION\DWG\SHEETSPLAN\STH 23 EB X-SEC.DWG
LAYOUT NAME - 54

PLOT DATE : 10/21/2019 10:08 AM PLOT BY : SCHULTZ, ANDREW K. PLOT NAME : **PLOT SCALE :** 1 IN:10 FT HORZ. / 1 IN:10 FT VERT.

150+00EB

950
940
930
920
910

OH
EX RW
OH
FO
OH

928.88 0.00
922.25 -9.00
922.35 -4.00
922.43 0.00
922.67 12.00
922.43 24.00
922.19 36.00
922.07 42.00
923.27 47.00
922.97 47.00
922.61 51.00
923.86 56.00

2.0% 2.0% 2.0% 2.0% 2.0% 2.0%
6.0:1
4.0:1
3:1

10 FT
10 FT

0 -10 0 10 20 30 40 50 60 70 80 90 100 110 120 130


9 9

PROJECT NO: 1440-15-71	HWY: STH 23	COUNTY: FOND DU LAC	CROSS SECTIONS: STH 23 EB	SHEET 282	E

FILE NAME : J:\JOBS2014\20142023\CAD\TRANSPORTATION\DWG\SHEETSPLAN\STH 23 EB X-SEC.DWG
LAYOUT NAME - 55

PLOT DATE : 10/21/2019 10:08 AM PLOT BY : SCHULTZ, ANDREW K. PLOT NAME :

PLOT SCALE : 1 IN:10 FT HORZ. / 1 IN:10 FT VERT.

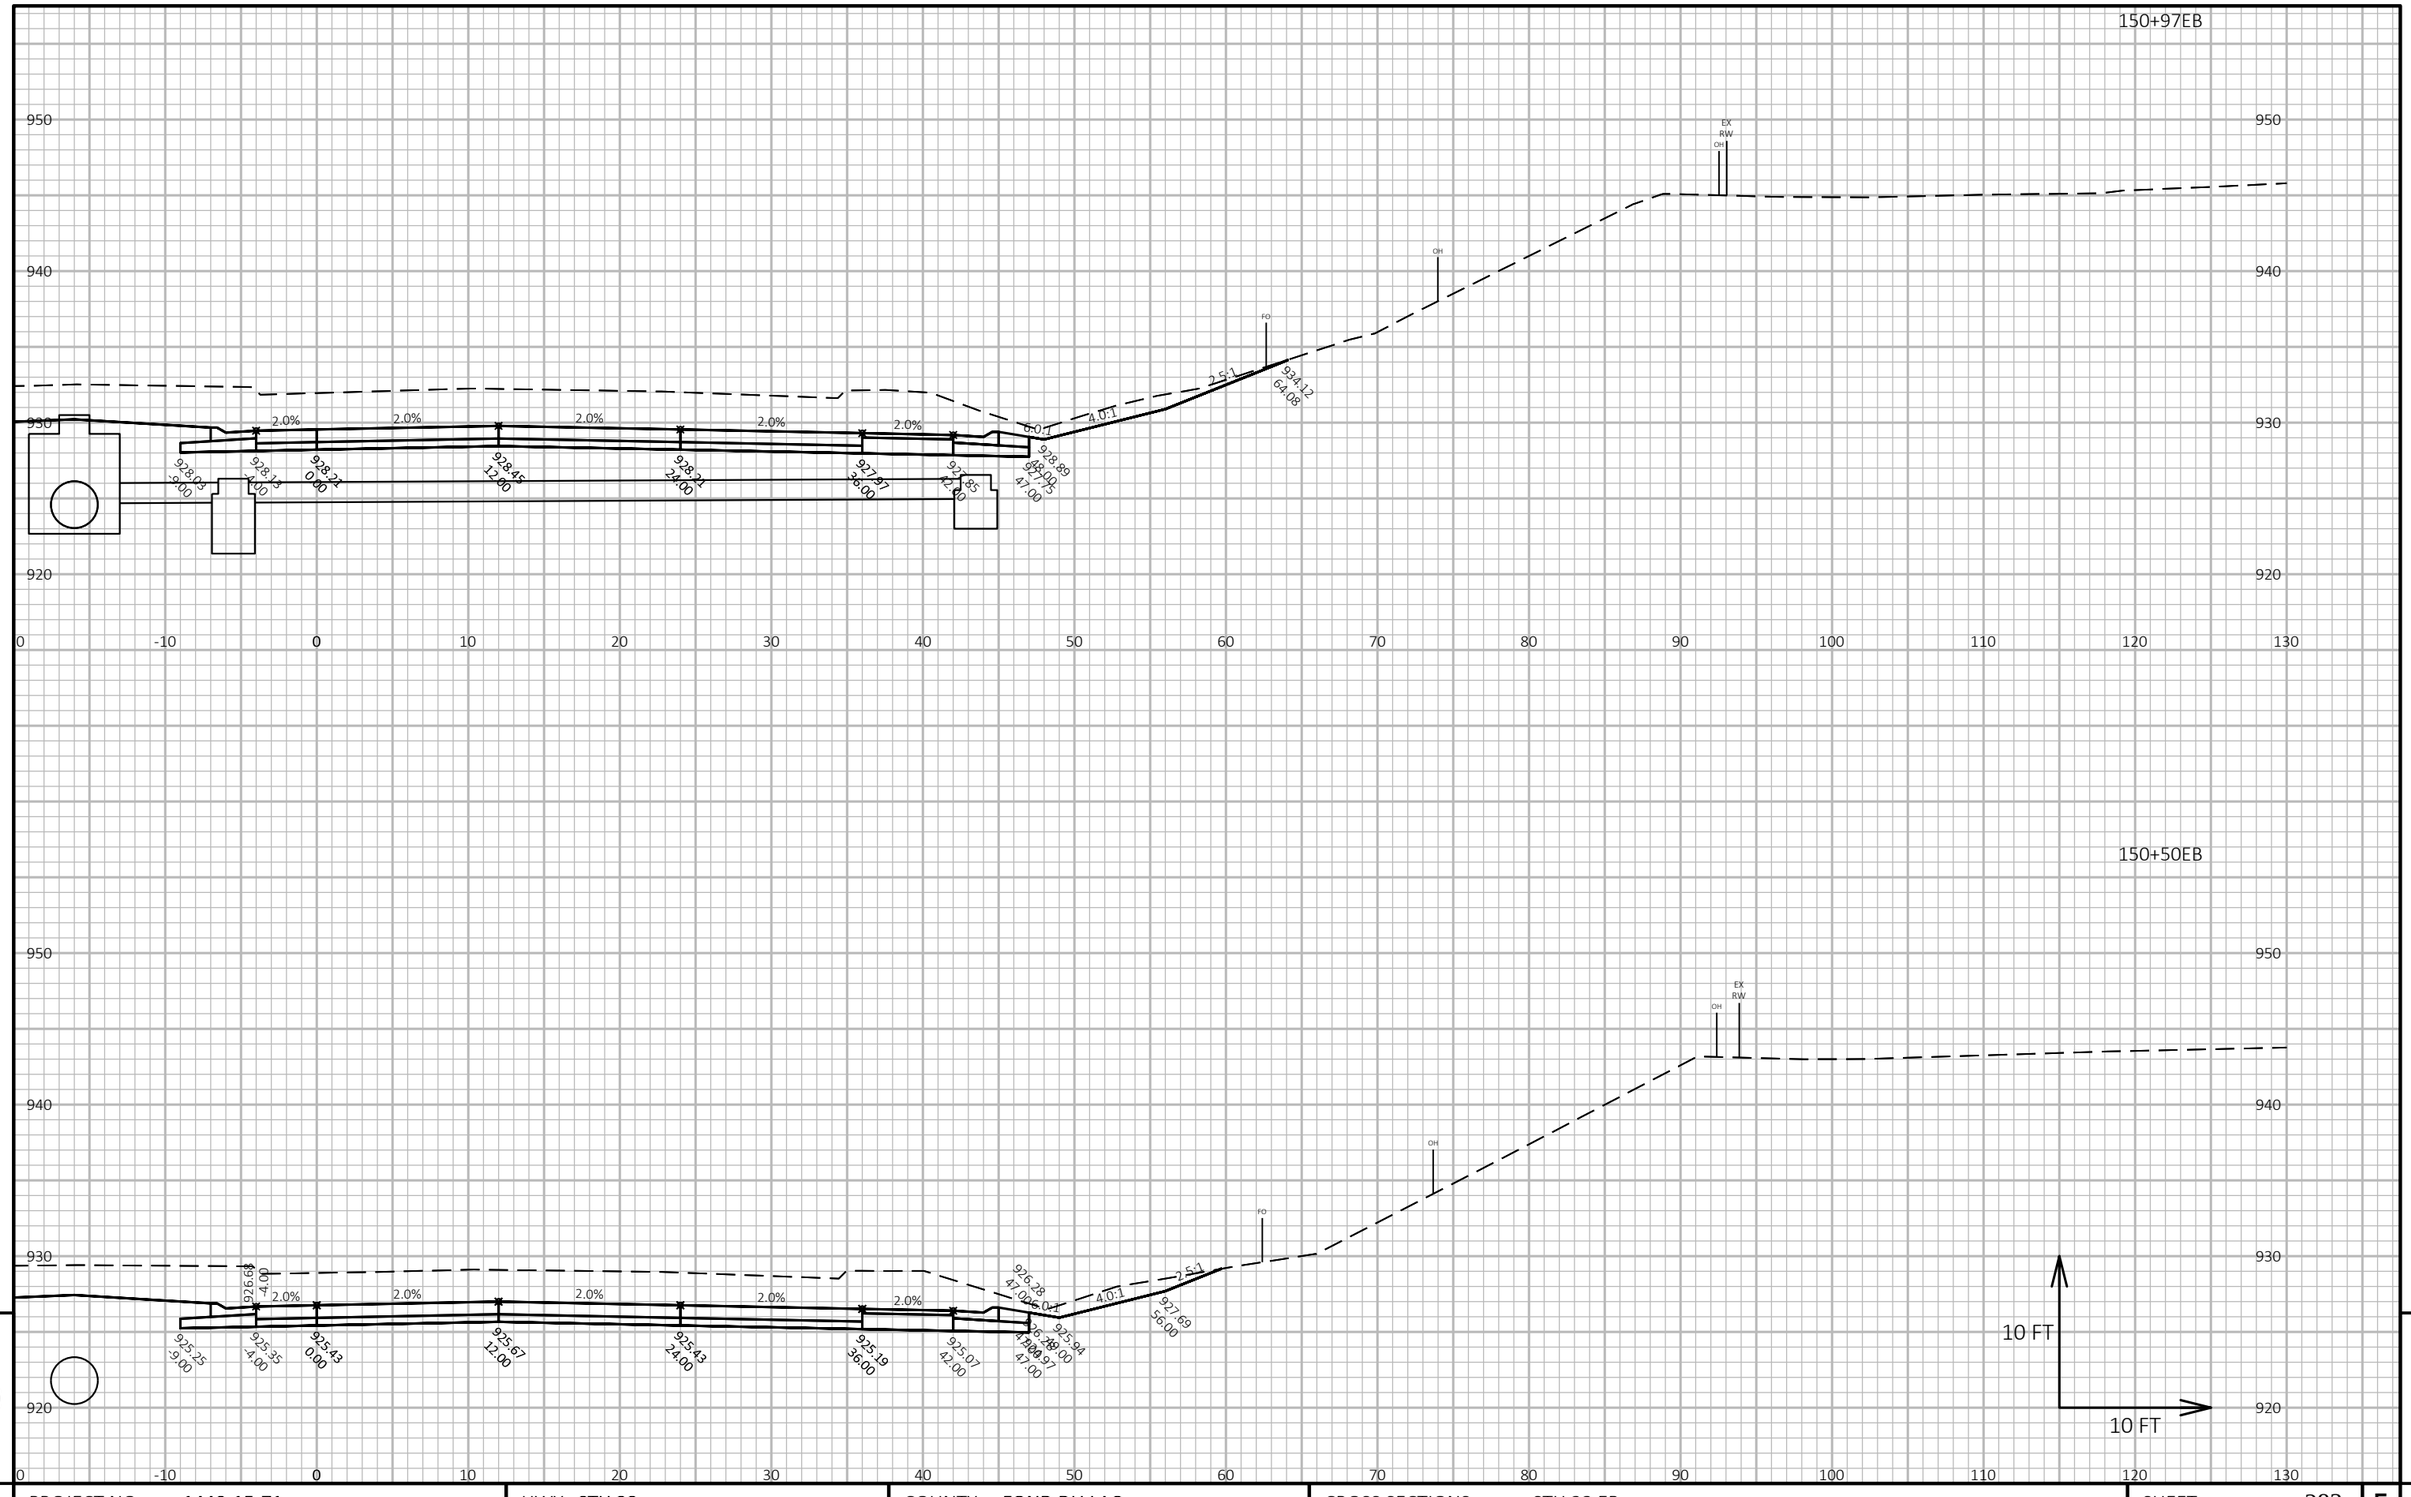

PROJECT NO: 1440-15-71	HWY: STH 23	COUNTY: FOND DU LAC	CROSS SECTIONS: STH 23 EB	SHEET 283	E

FILE NAME : J:\JOBS2014\20142023\CAD\TRANSPORTATION\DWG\SHEETSPLAN\STH 23 EB X-SEC.DWG
LAYOUT NAME - 56

PLOT DATE : 10/21/2019 10:08 AM PLOT BY : SCHULTZ, ANDREW K. PLOT NAME :

PLOT SCALE : 1 IN:10 FT HORZ. / 1 IN:10 FT VERT.

WISDOT/CADDS SHEET 49

151+50EB

960
950
940
930
920

0 -10 0 10 20 30 40 50 60 70 80 90 100 110 120 130

931.12 -9.00
931.22 -4.00
931.30 0.00
931.54 12.00
931.30 24.00
931.06 36.00
930.94 42.00
931.98 47.00
932.55 -4.00
932.15 47.00
933.98 56.00
941.90 75.65
2.0%
4.0:1
2.5:1
EX RW
OH
FD

10 FT
10 FT

9 9


PROJECT NO: 1440-15-71	HWY: STH 23	COUNTY: FOND DU LAC	CROSS SECTIONS: STH 23 EB	SHEET 284	E

FILE NAME : J:\JOBS2014\20142023\CAD\TRANSPORTATION\DWG\SHEETSPLAN\STH 23 EB X-SEC.DWG
LAYOUT NAME - 57

PLOT DATE : 10/21/2019 10:08 AM PLOT BY : SCHULTZ, ANDREW K. PLOT NAME :

PLOT SCALE : 1 IN:10 FT HORZ. / 1 IN:10 FT VERT.

WISDOT/CADDS SHEET 49

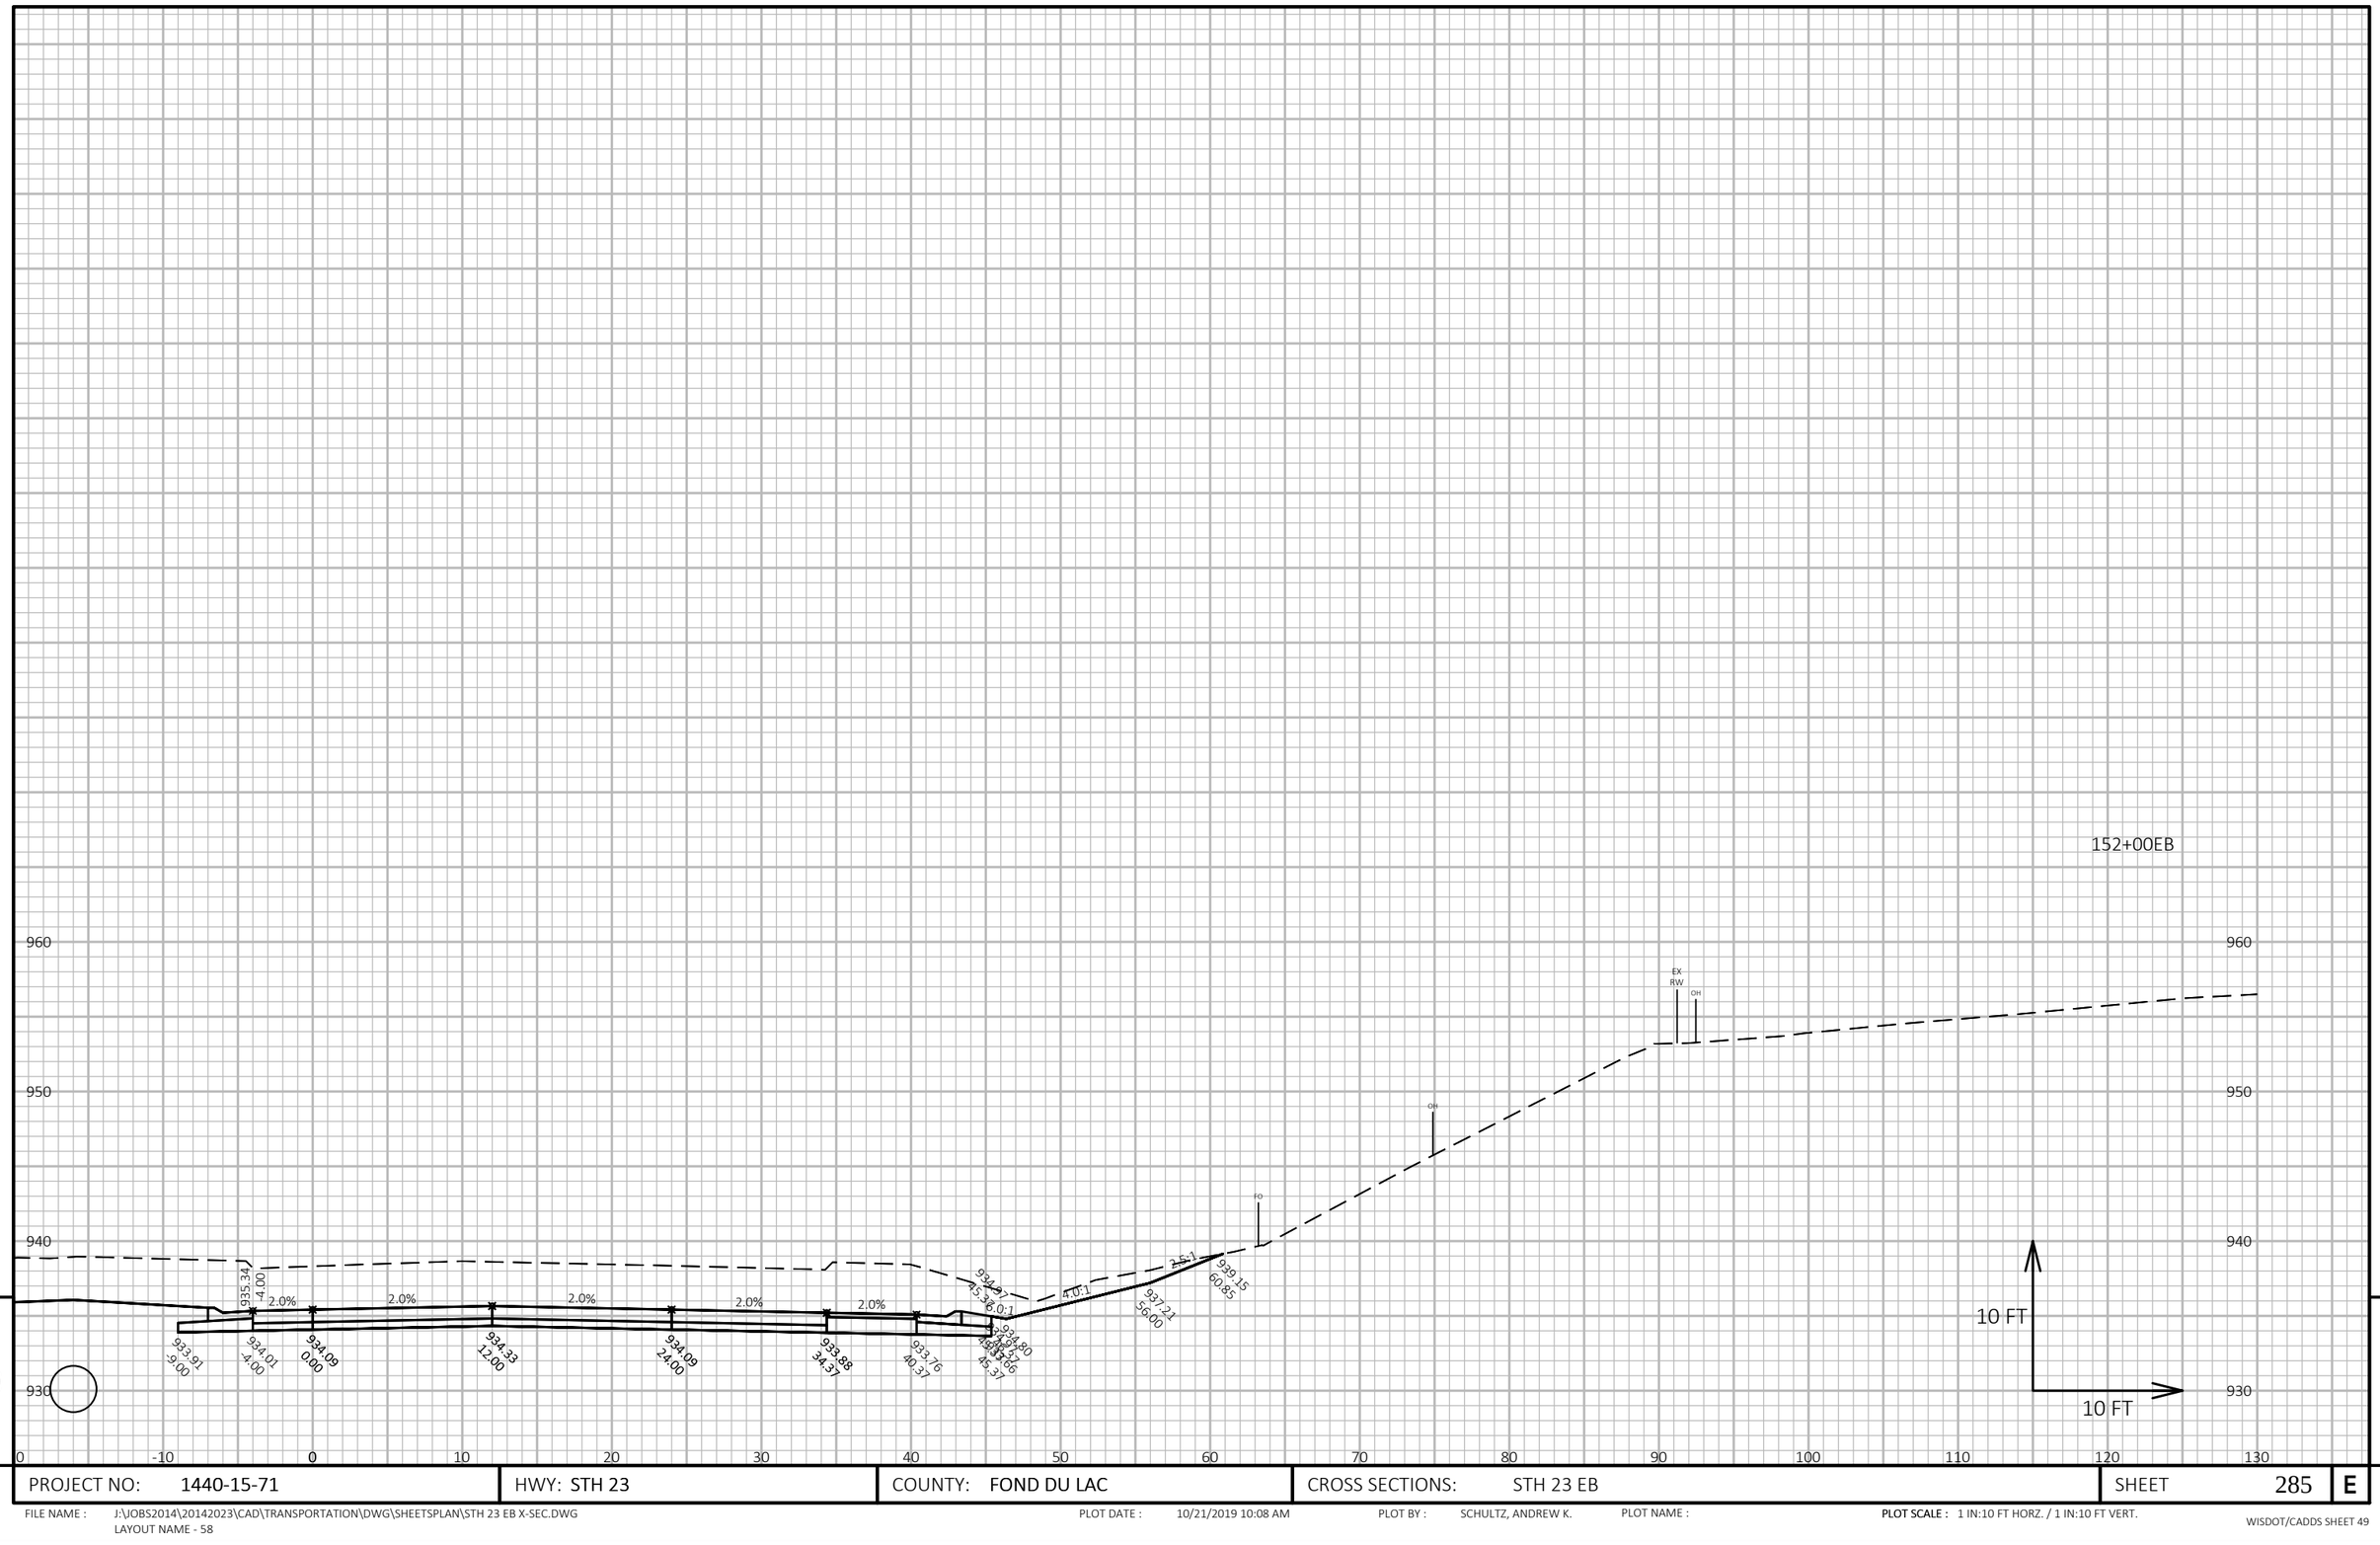


PROJECT NO: 1440-15-71	HWY: STH 23	COUNTY: FOND DU LAC	CROSS SECTIONS: STH 23 EB	SHEET 285	E

FILE NAME : J:\JOBS2014\20142023\CAD\TRANSPORTATION\DWG\SHEETSPLAN\STH 23 EB X-SEC.DWG
LAYOUT NAME - 58

PLOT DATE : 10/21/2019 10:08 AM PLOT BY : SCHULTZ, ANDREW K. PLOT NAME :

PLOT SCALE : 1 IN:10 FT HORZ. / 1 IN:10 FT VERT.

WISDOT/CADDS SHEET 49

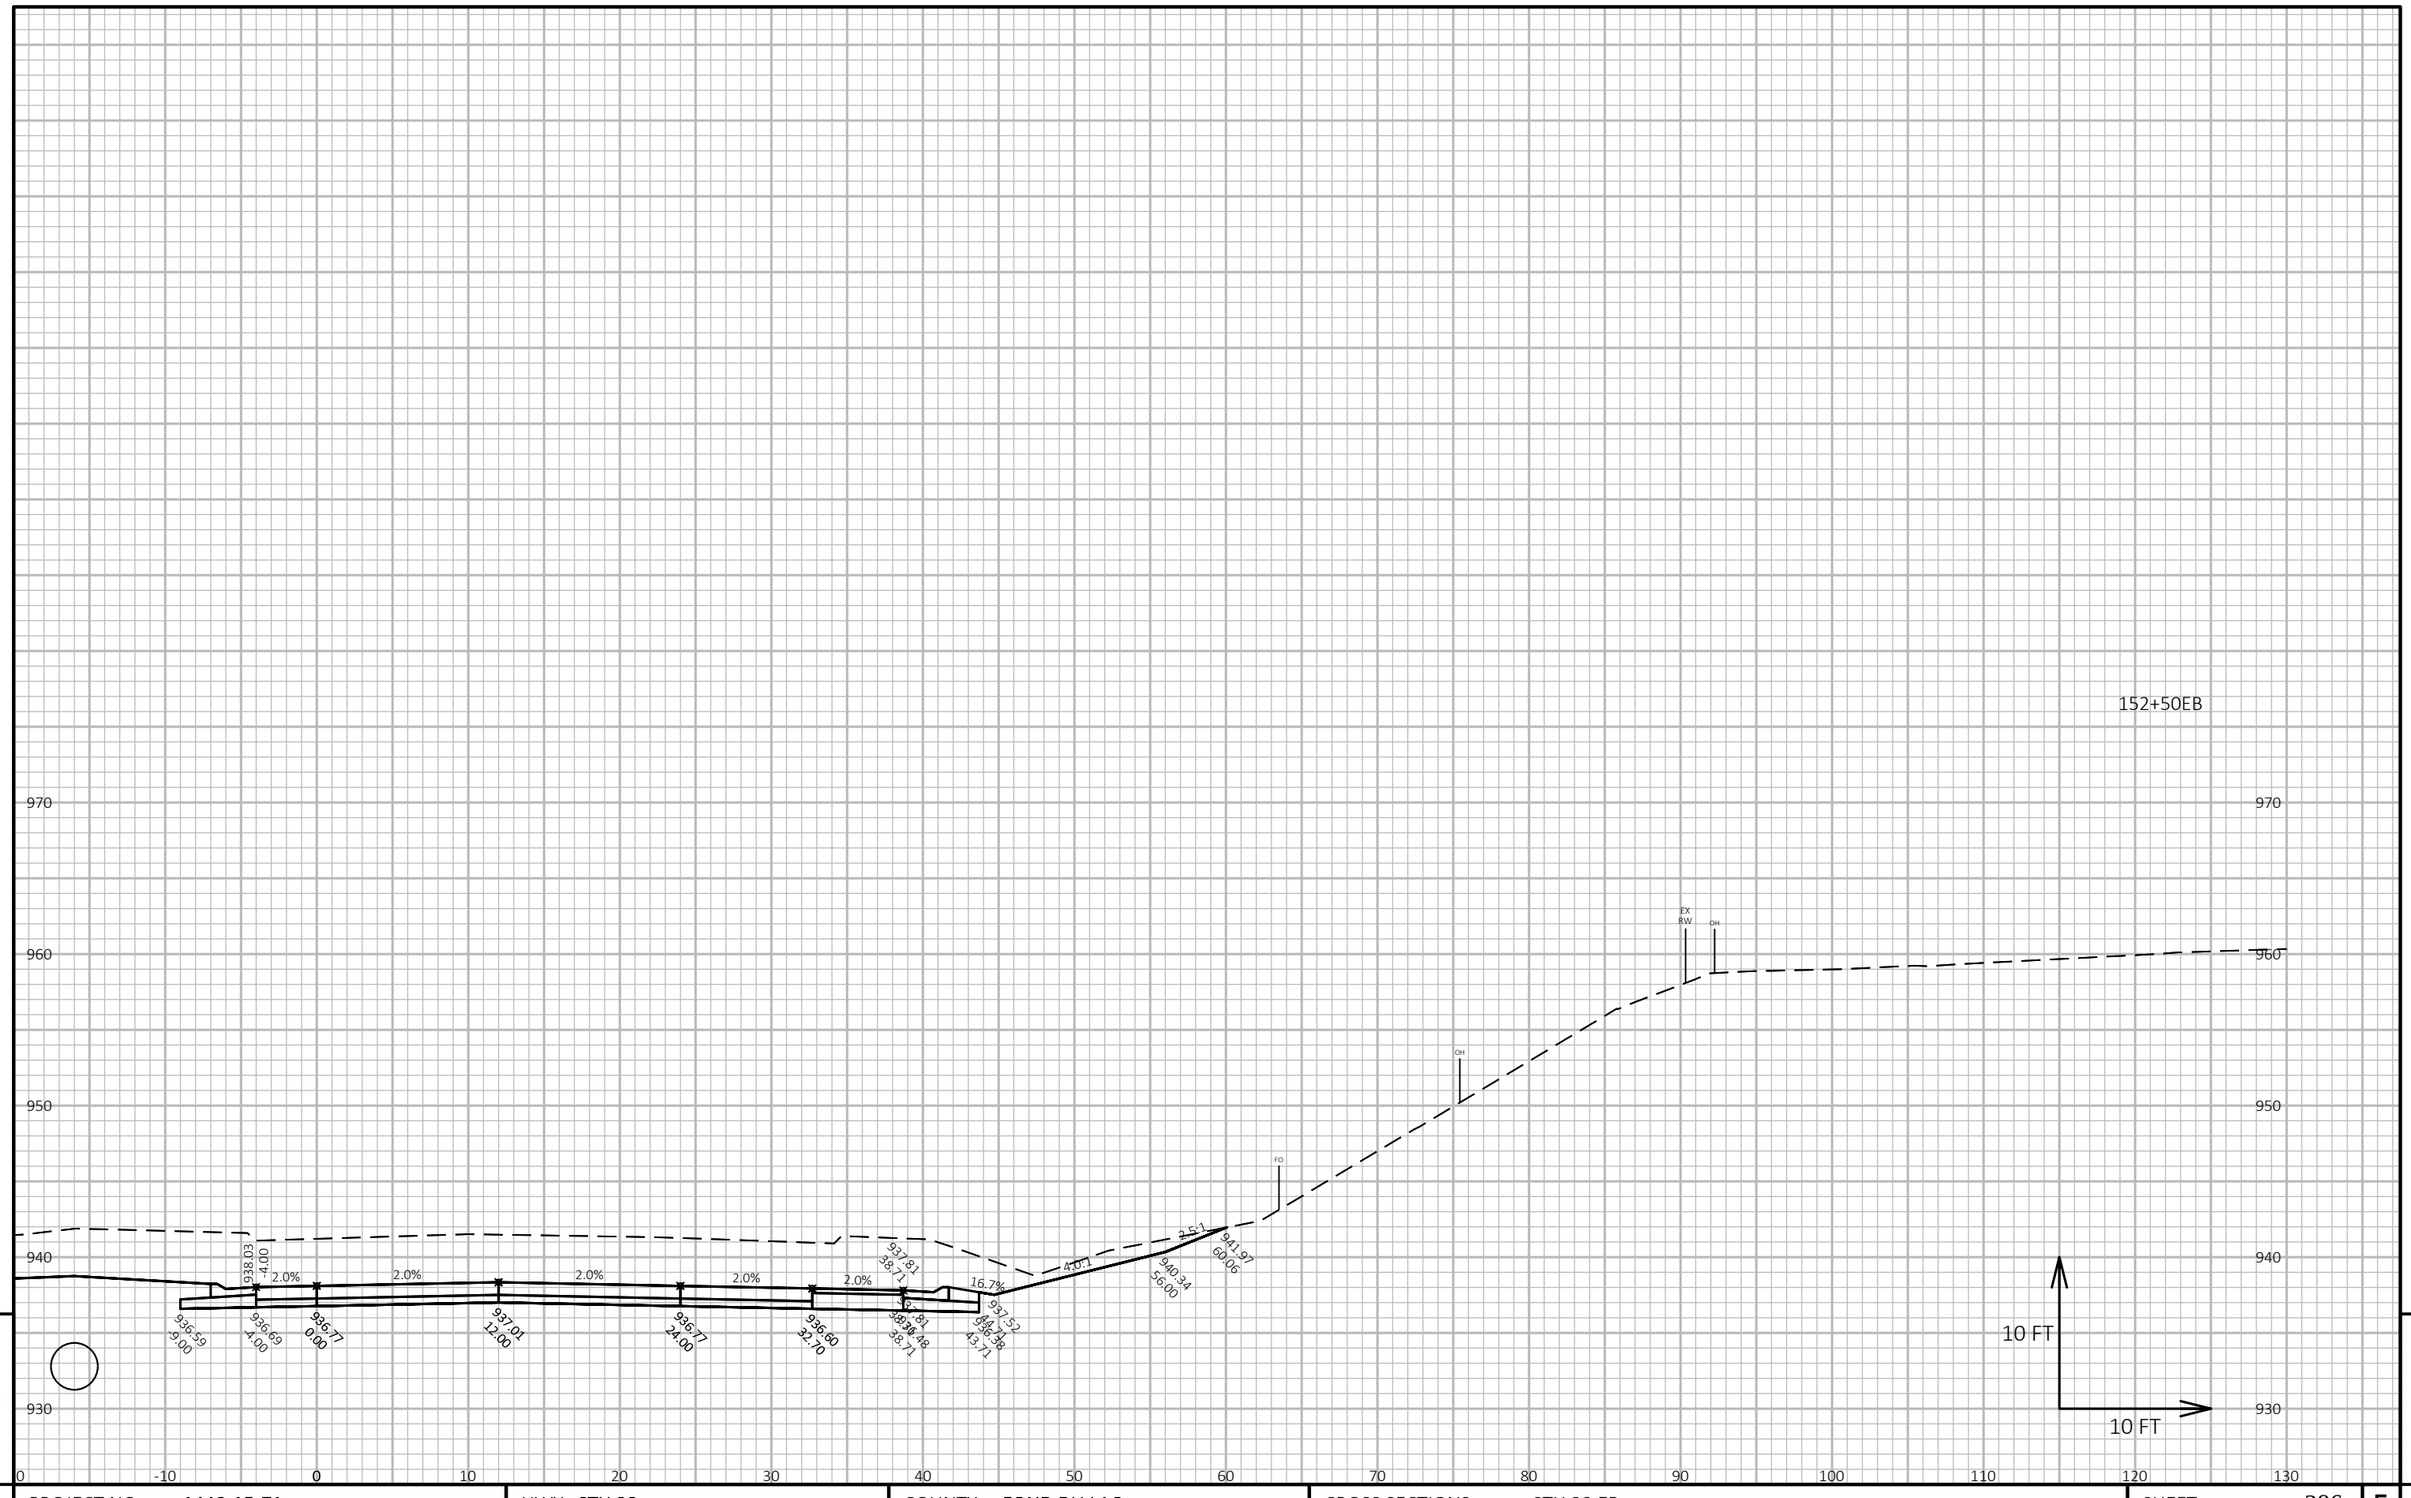

PROJECT NO: 1440-15-71	HWY: STH 23	COUNTY: FOND DU LAC	CROSS SECTIONS: STH 23 EB	SHEET 286	E

FILE NAME : J:\JOBS2014\20142023\CAD\TRANSPORTATION\DWG\SHEETSPLAN\STH 23 EB X-SEC.DWG
LAYOUT NAME - 59

PLOT DATE : 10/21/2019 10:08 AM PLOT BY : SCHULTZ, ANDREW K. PLOT NAME :

PLOT SCALE : 1 IN:10 FT HORZ. / 1 IN:10 FT VERT.

153+00EB

970
960
950
940
930

0 -10 0 10 20 30 40 50 60 70 80 90 100 110 120 130

939.18 -9.00
940.61 -4.00
939.28 -4.00
939.36 0.00
939.60 12.00
939.36 24.00
939.22 31.04
940.43 37.04
940.43 37.04
940.10 37.04
940.14 39.00
940.43 42.04
940.43 37.04
2.0%
2.0%
2.0%
2.0%
2.0%
16.7%
4.0:1
4.0:1
943.38 56.00
946.30 63.30
EX RW
OH
OH
TO
10 FT
10 FT

9

9

PROJECT NO: 1440-15-71	HWY: STH 23	COUNTY: FOND DU LAC	CROSS SECTIONS: STH 23 EB	SHEET 287	E


FILE NAME : J:\JOBS2014\20142023\CAD\TRANSPORTATION\DWG\SHEETSPLAN\STH 23 EB X-SEC.DWG
LAYOUT NAME - 60

PLOT DATE : 10/21/2019 10:09 AM PLOT BY : SCHULTZ, ANDREW K. PLOT NAME :

PLOT SCALE : 1 IN:10 FT HORZ. / 1 IN:10 FT VERT.

WISDOT/CADDS SHEET 49

153+50EB

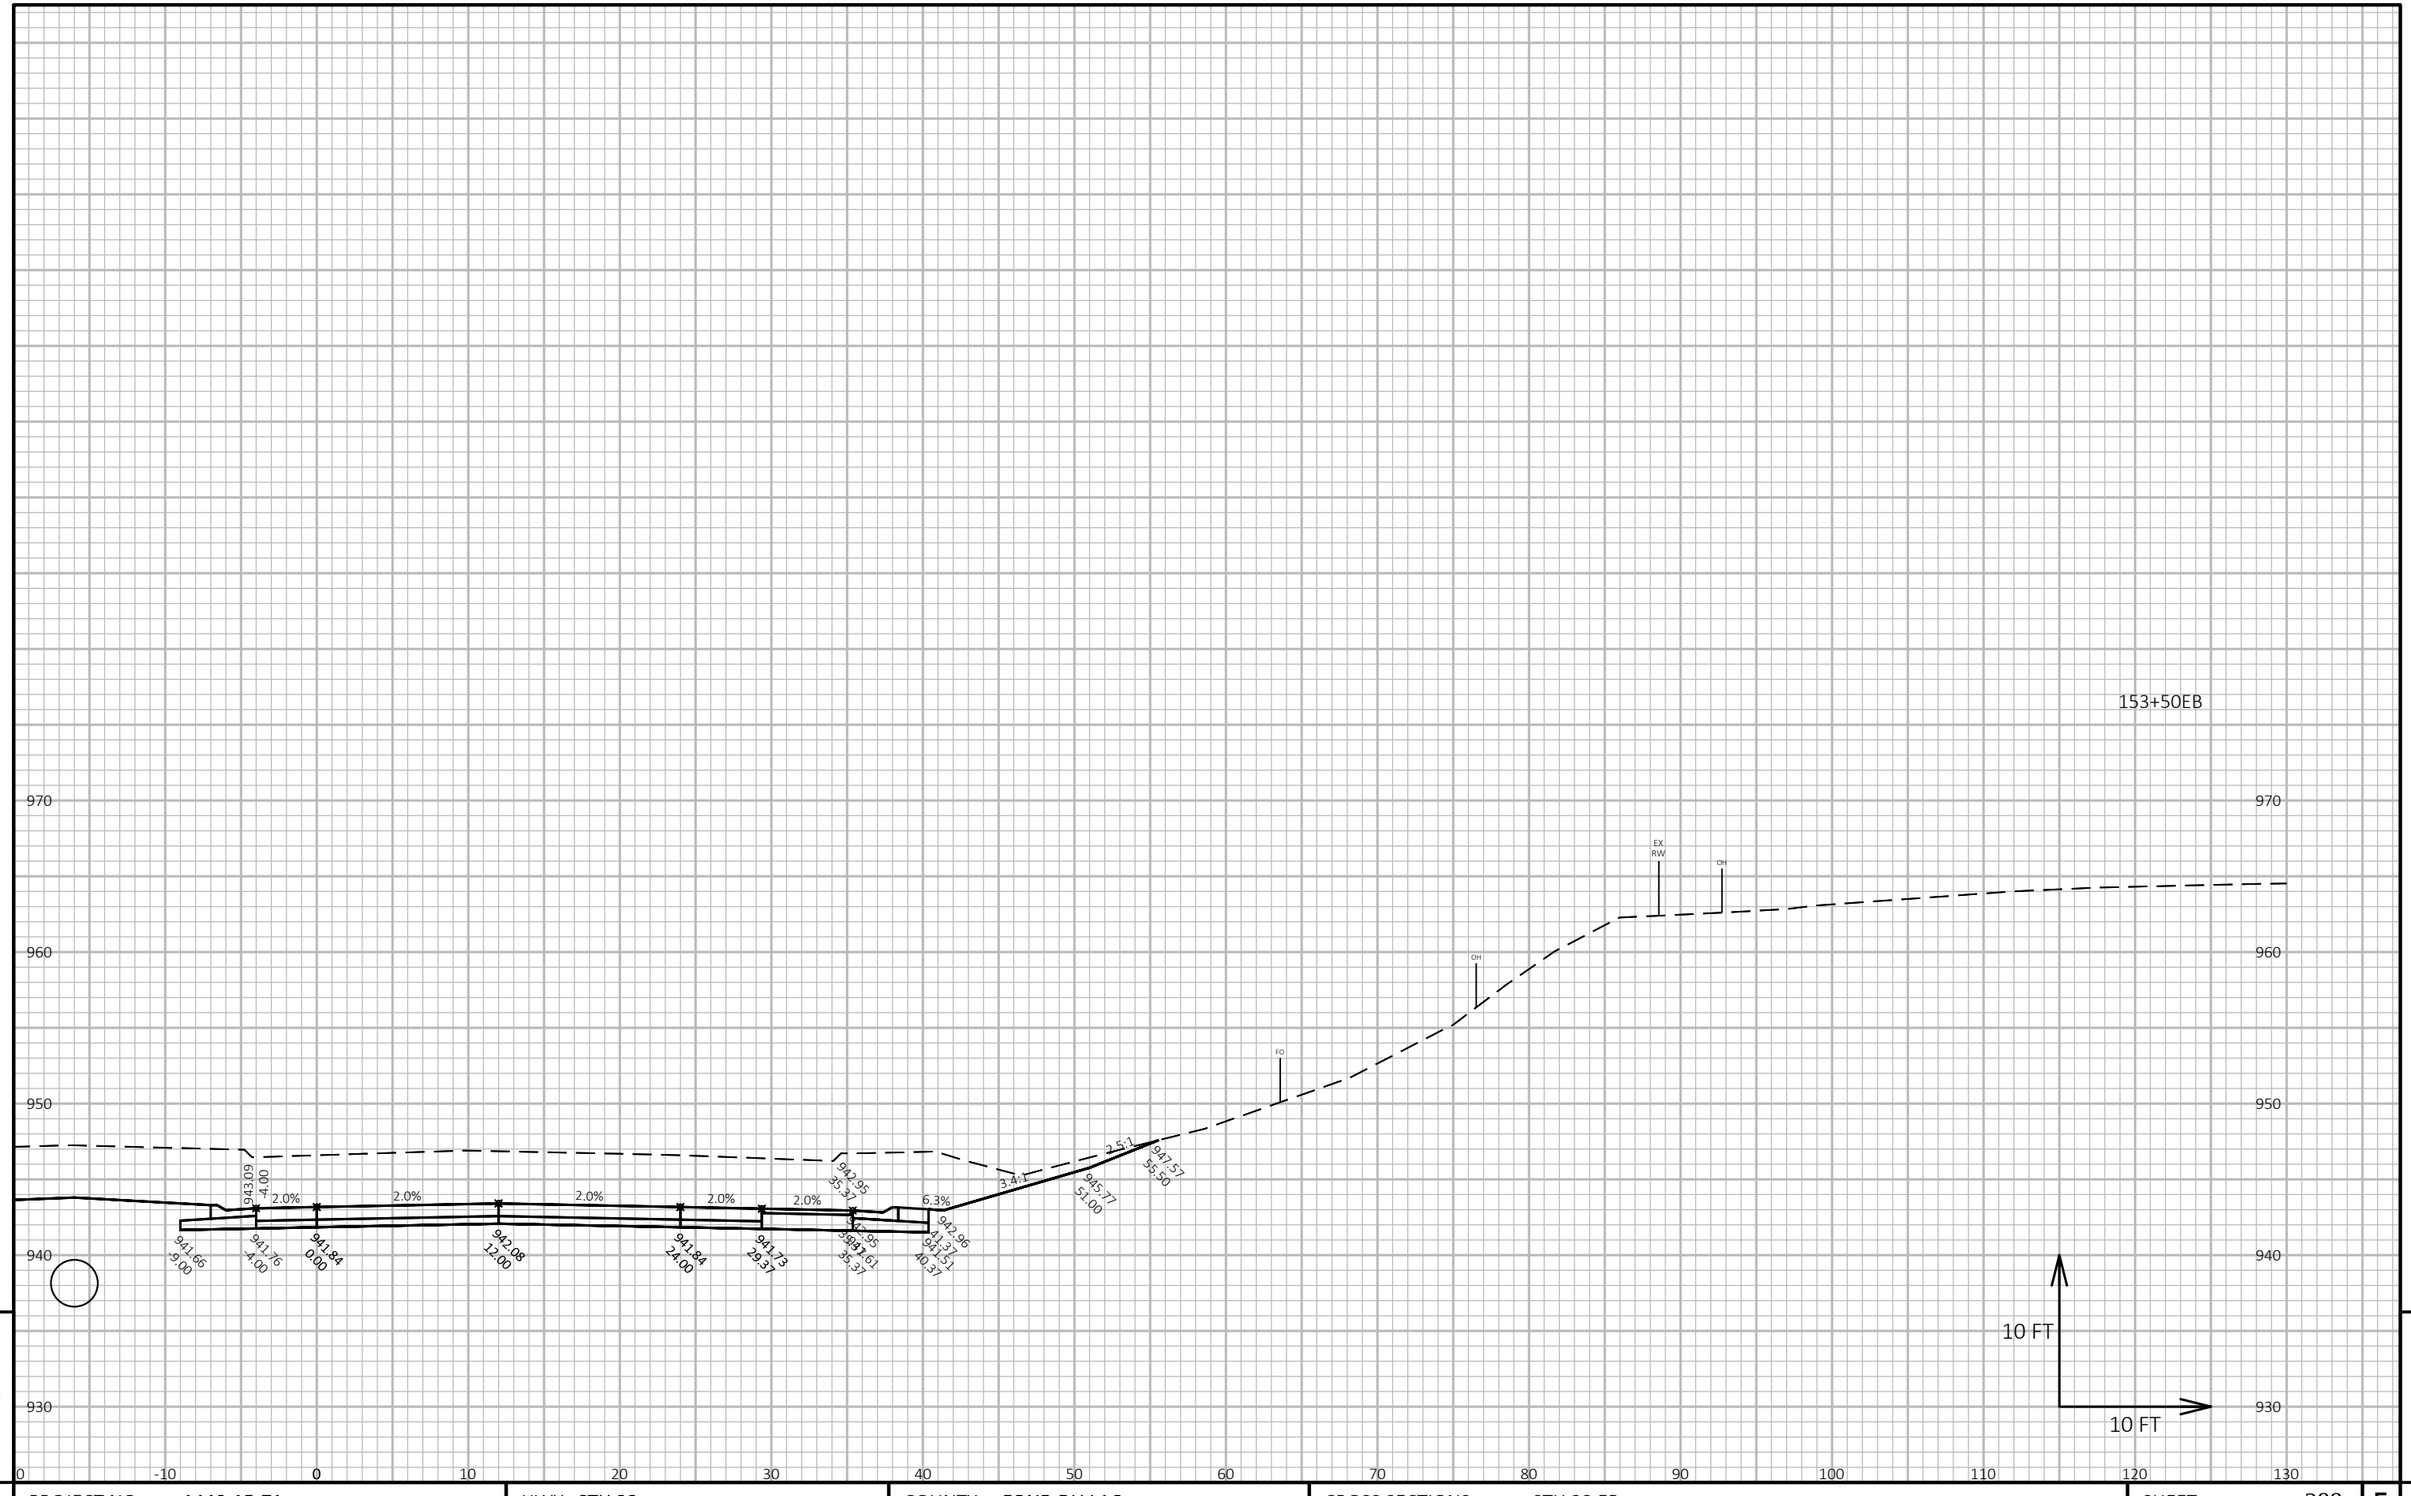

9

9

PROJECT NO: 1440-15-71	HWY: STH 23	COUNTY: FOND DU LAC	CROSS SECTIONS: STH 23 EB	SHEET 288	E


FILE NAME : J:\OBS2014\20142023\CAD\TRANSPORTATION\DWG\SHEETSPLAN\STH 23 EB X-SEC.DWG
LAYOUT NAME - 61

PLOT DATE : 10/21/2019 10:09 AM PLOT BY : SCHULTZ, ANDREW K. PLOT NAME :

PLOT SCALE : 1 IN:10 FT HORZ. / 1 IN:10 FT VERT.

WISDOT/CADDS SHEET 49

153+97EB

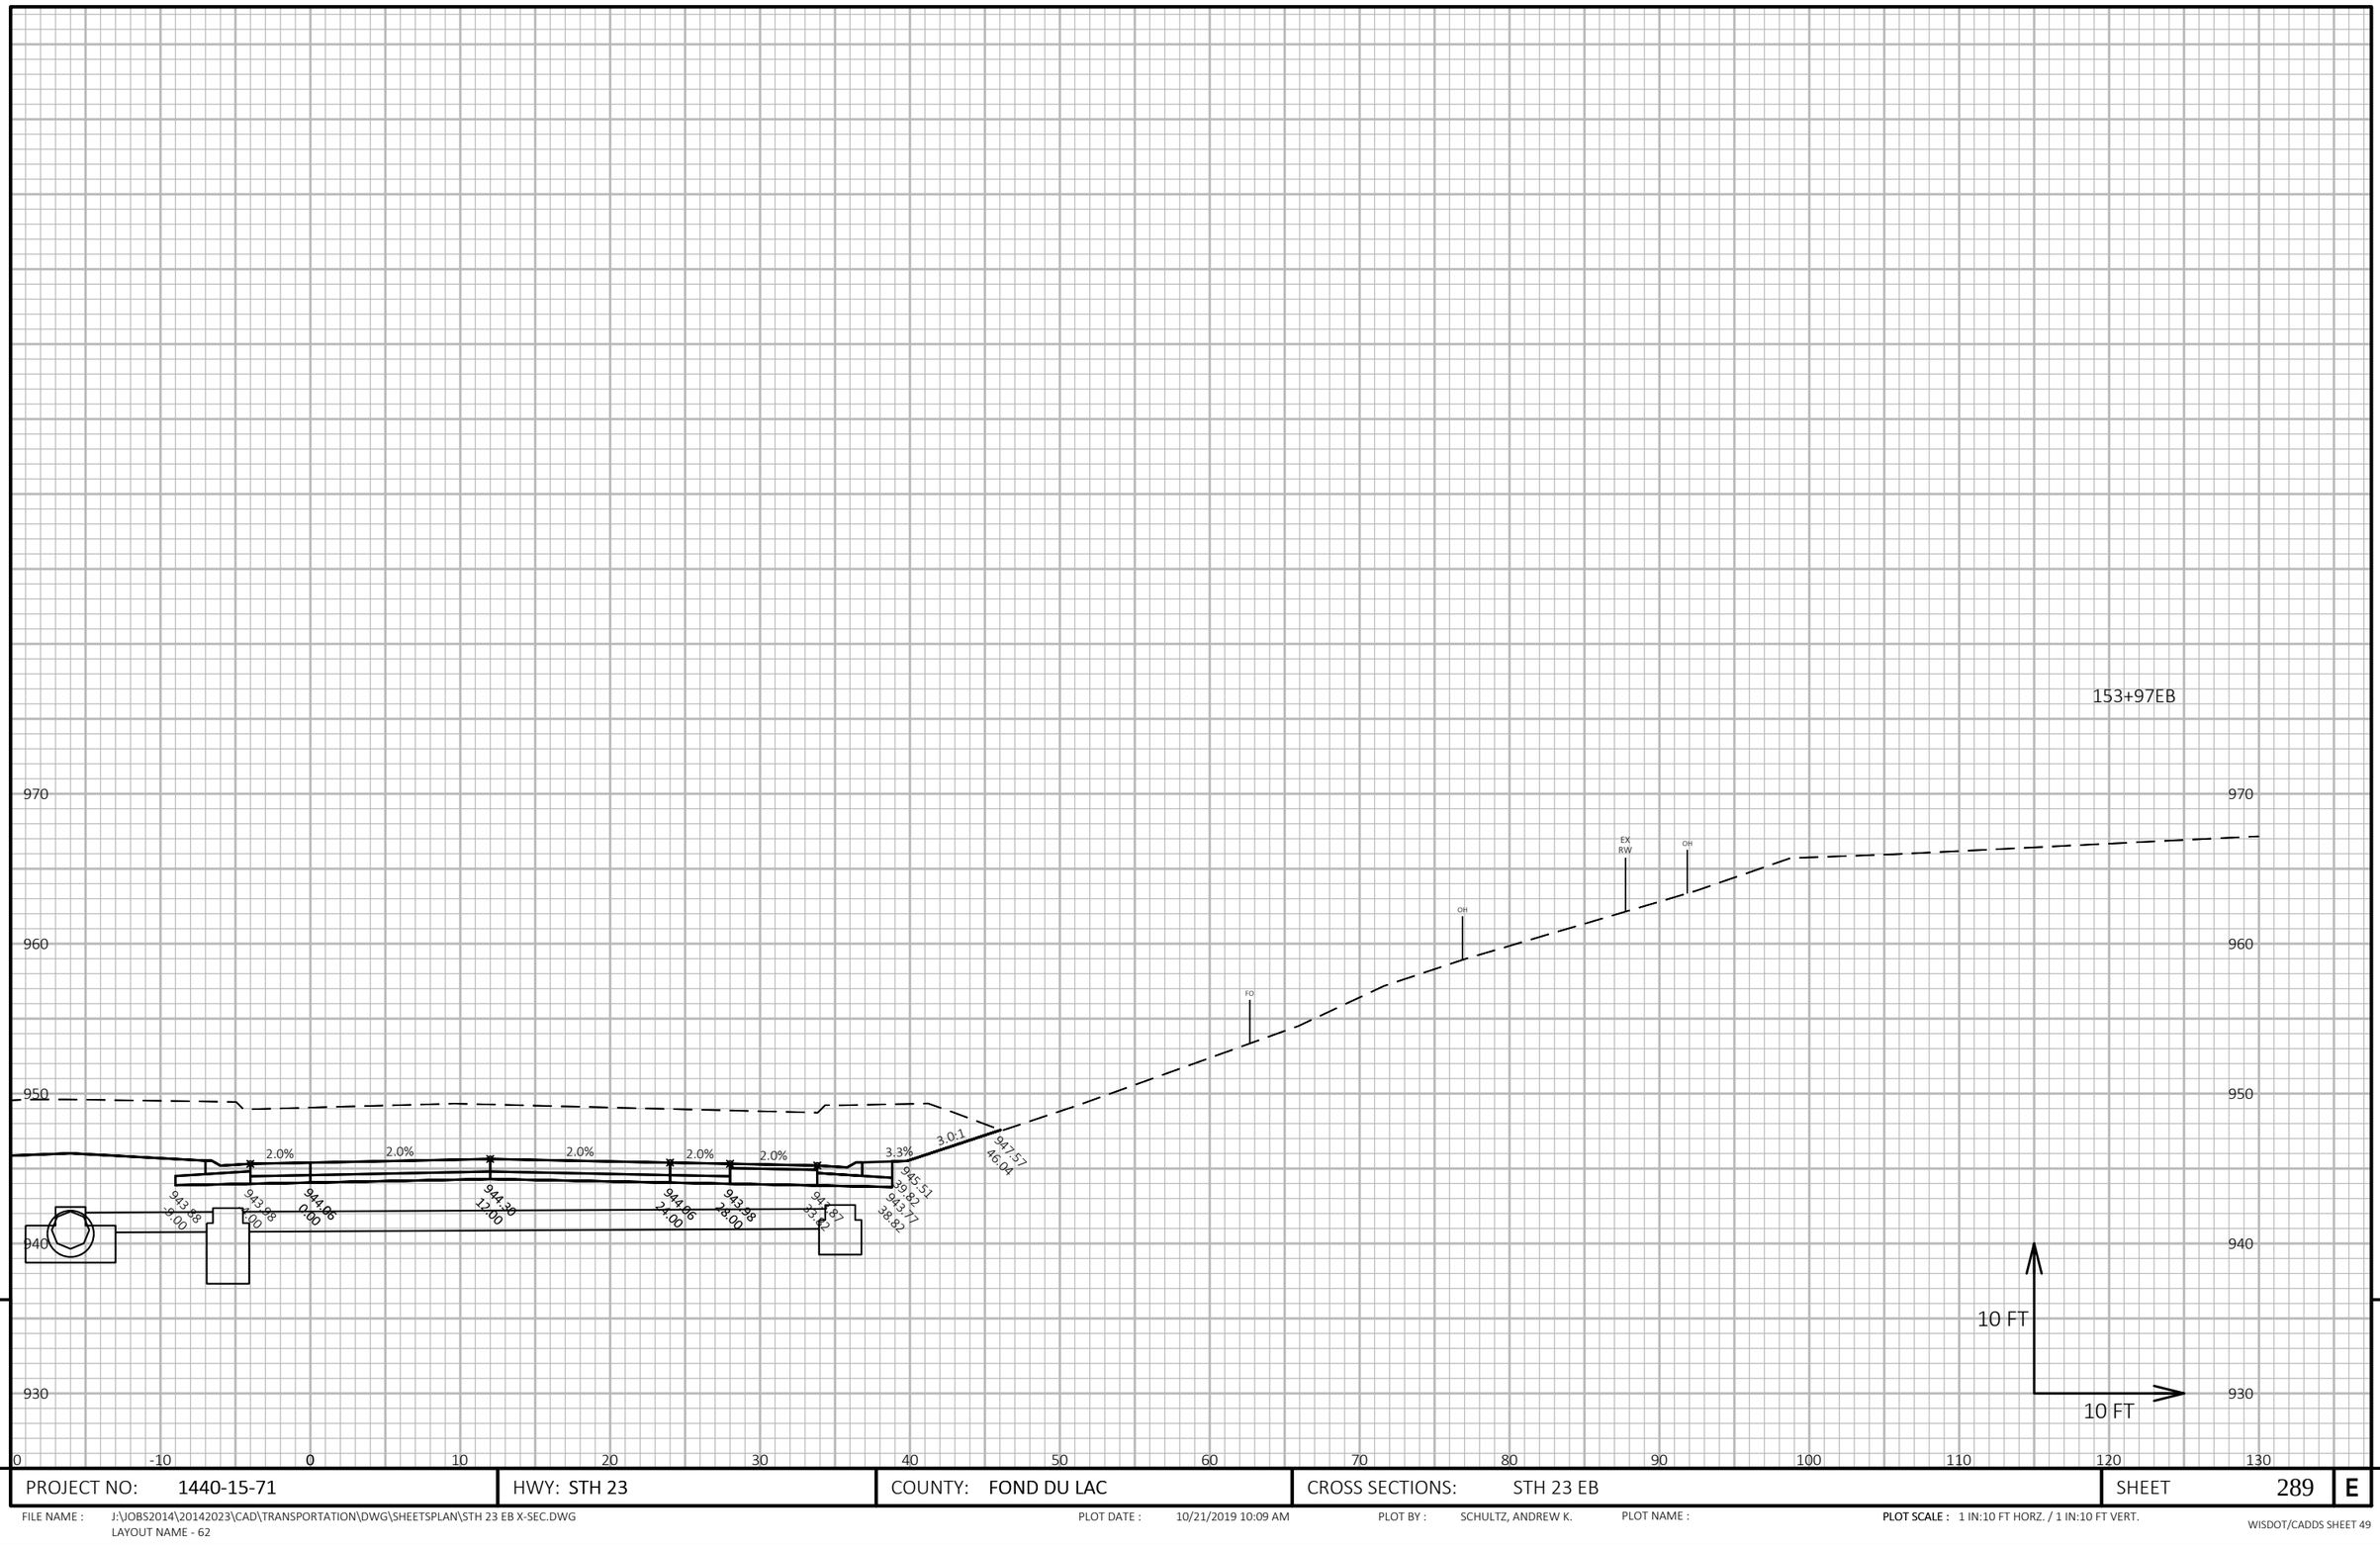

9

9

PROJECT NO: 1440-15-71	HWY: STH 23	COUNTY: FOND DU LAC	CROSS SECTIONS: STH 23 EB	SHEET 289	E

FILE NAME : J:\JOBS2014\20142023\CAD\TRANSPORTATION\DWG\SHEETSPLAN\STH 23 EB X-SEC.DWG
LAYOUT NAME - 62

PLOT DATE : 10/21/2019 10:09 AM PLOT BY : SCHULTZ, ANDREW K. PLOT NAME :

PLOT SCALE : 1 IN:10 FT HORZ. / 1 IN:10 FT VERT.

WISDOT/CADDS SHEET 49

154+50EB

980
970
960
950
940

EX RW
OH
OH
FO
947.80 -4.00
0.9%
0.9%
2.0%
2.0%
2.0%
947.54 32.04
4.0%
3.0:1
950.09 44.70
947.87 38.04
946.42 -9.00
946.47 -4.00
946.50 0.00
946.60 12.00
946.36 24.00
946.28 28.00
947.54 32.04
946.20 32.04
946.10 37.04

10 FT
10 FT

0 -10 0 10 20 30 40 50 60 70 80 90 100 110 120 130

9 9

PROJECT NO: 1440-15-71	HWY: STH 23	COUNTY: FOND DU LAC	CROSS SECTIONS: STH 23 EB	SHEET 290	E

FILE NAME : J:\JOBS2014\20142023\CAD\TRANSPORTATION\DWG\SHEETSPLAN\STH 23 EB X-SEC.DWG
LAYOUT NAME - 63

PLOT DATE : 10/21/2019 10:09 AM PLOT BY : SCHULTZ, ANDREW K. PLOT NAME :

PLOT SCALE : 1 IN:10 FT HORZ. / 1 IN:10 FT VERT.

WISDOT/CADDS SHEET 49

155+00EB

980
970
960
950
940

0 -10 0 10 20 30 40 50 60 70 80 90 100 110 120 130

950.03 -4.00
0.4% 0.4% 2.0% 2.0% 4.0%
3.0:1
2.5:1
948.71 -9.00
948.69 -4.00
948.68 0.00
948.63 12.00
948.35 26.00
948.57 32.00
948.23 -32.00
948.85 32.00
948.13 37.00
952.85 46.00
958.16 59.26
EX RW
OH
OH
OH
FO

10 FT
10 FT

9 9

PROJECT NO: 1440-15-71	HWY: STH 23	COUNTY: FOND DU LAC	CROSS SECTIONS: STH 23 EB	SHEET 291	E


FILE NAME : J:\OBS2014\20142023\CAD\TRANSPORTATION\DWG\SHEETSPLAN\STH 23 EB X-SEC.DWG
LAYOUT NAME - 64

PLOT DATE : 10/21/2019 10:09 AM PLOT BY : SCHULTZ, ANDREW K. PLOT NAME :

PLOT SCALE : 1 IN:10 FT HORZ. / 1 IN:10 FT VERT.

WISDOT/CADDS SHEET 49

155+50EB

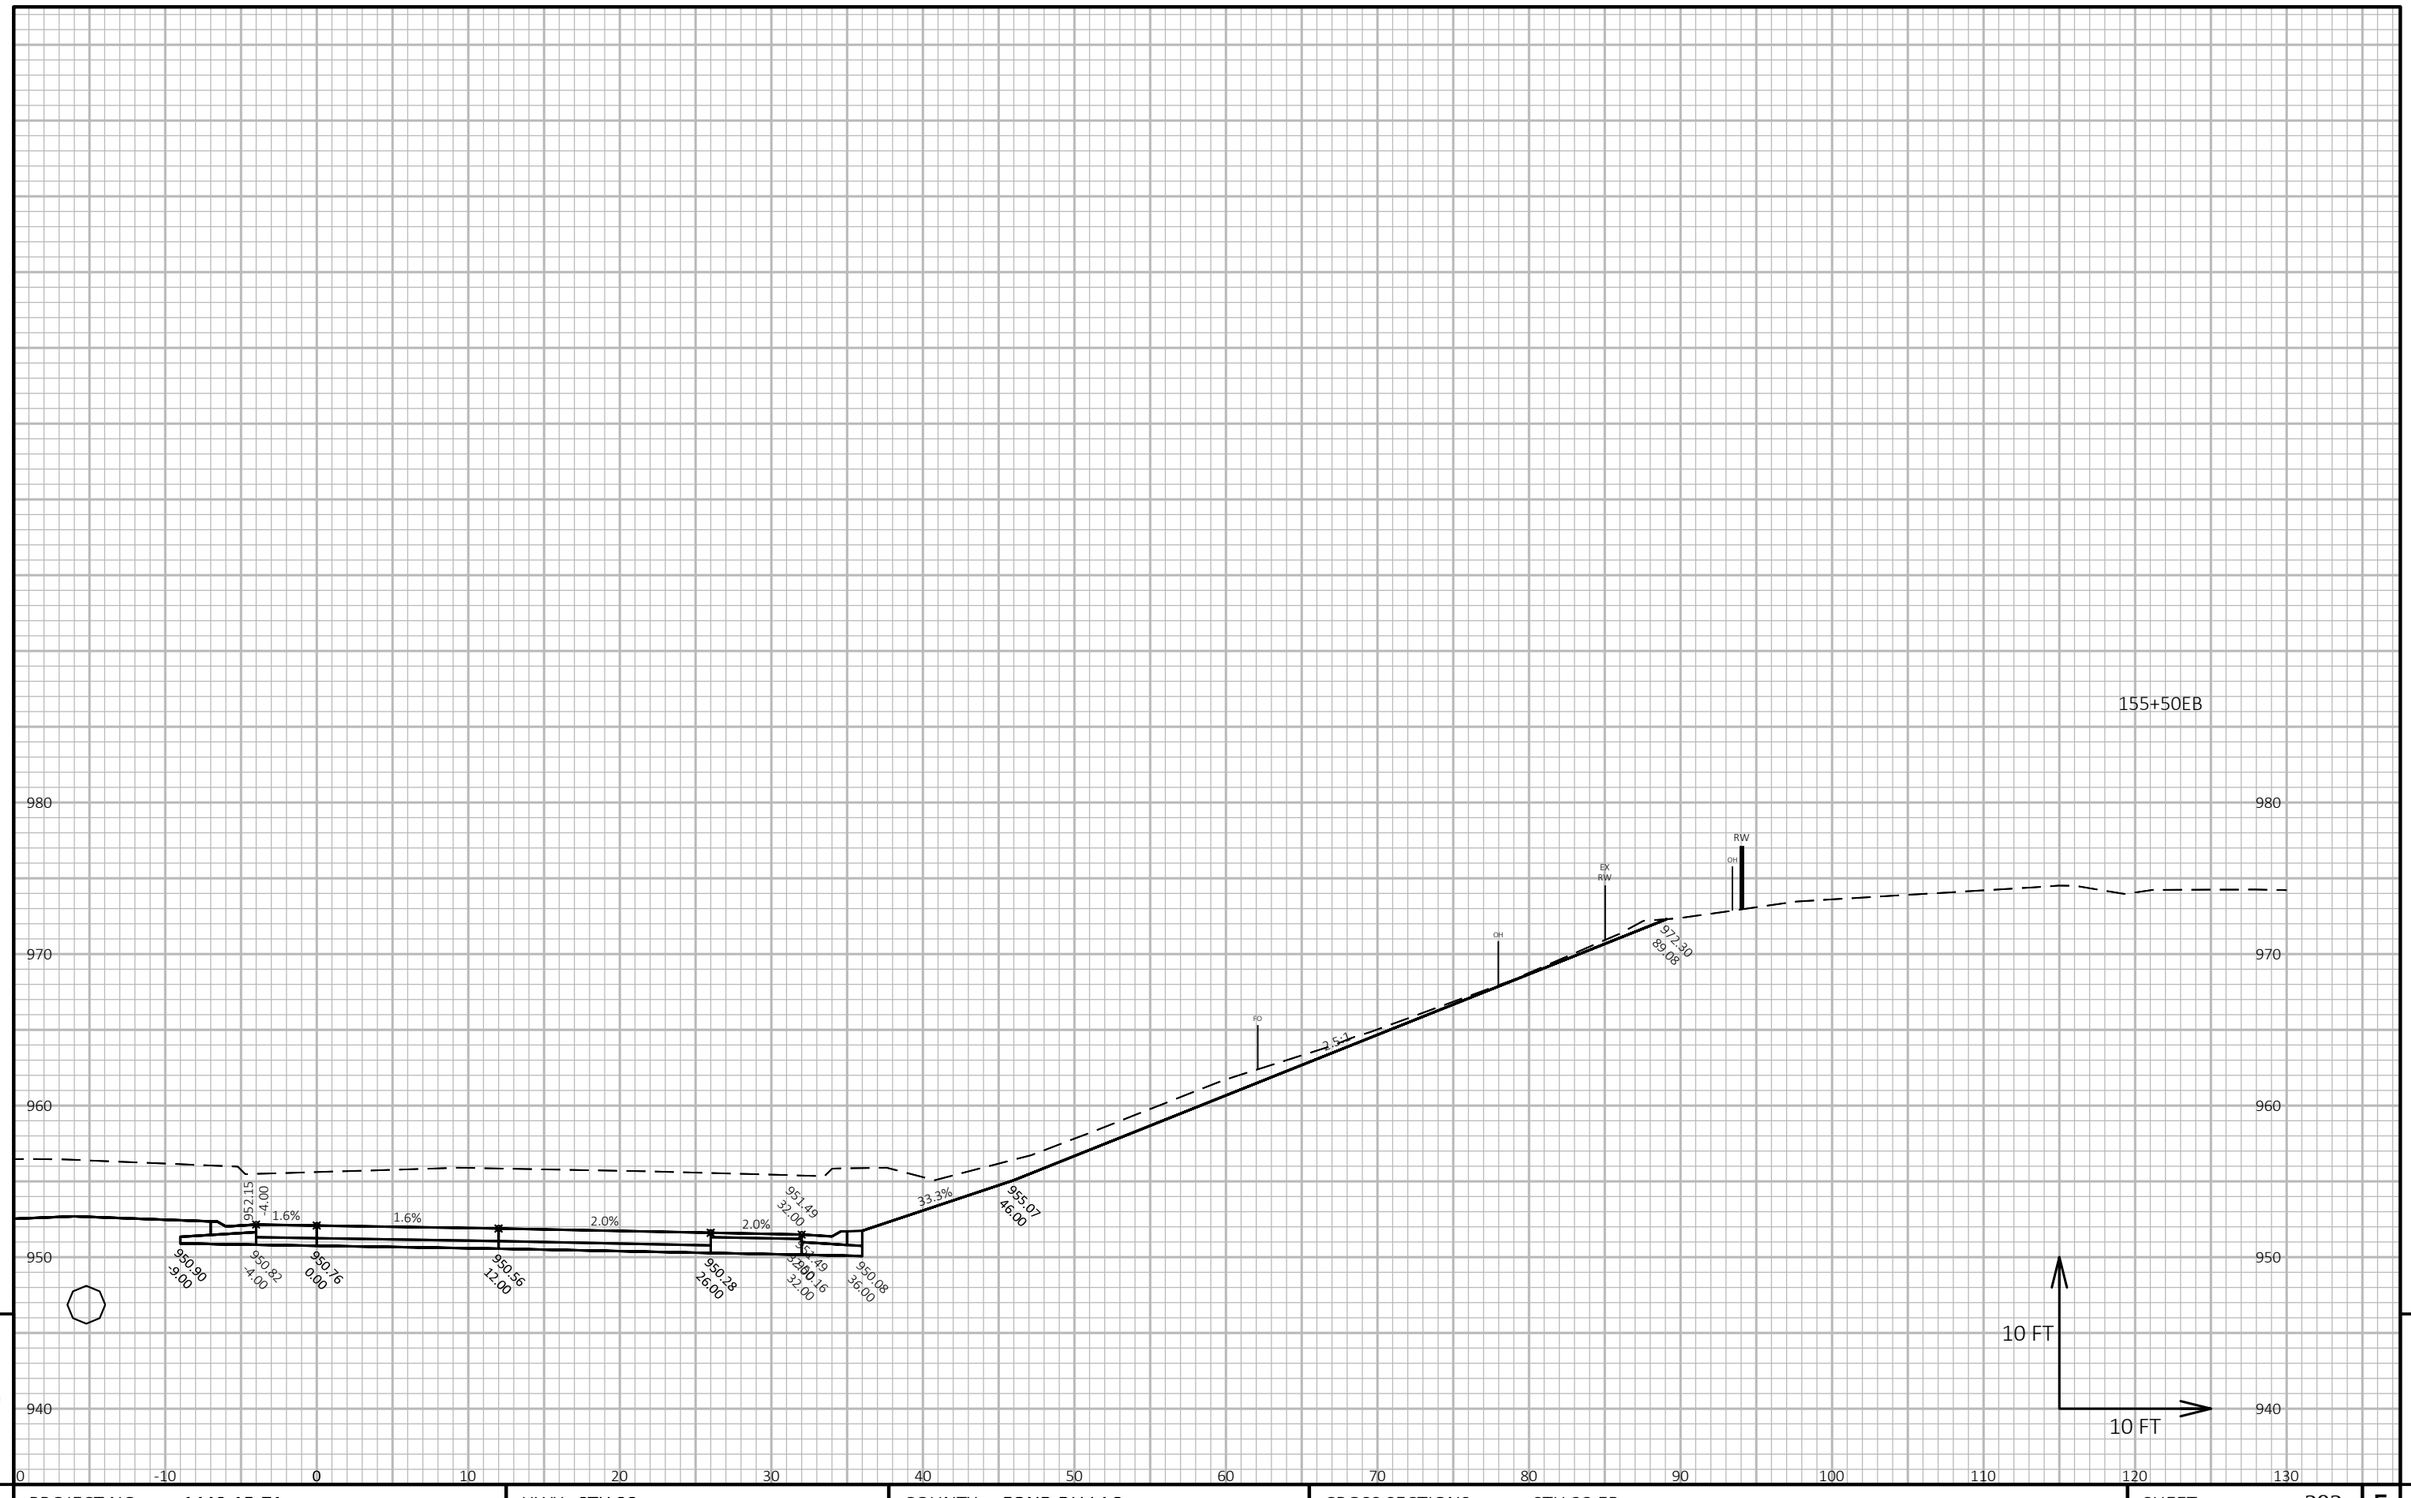

9

9

PROJECT NO: 1440-15-71	HWY: STH 23	COUNTY: FOND DU LAC	CROSS SECTIONS: STH 23 EB	SHEET 292	E

FILE NAME : J:\JOBS2014\20142023\CAD\TRANSPORTATION\DWG\SHEETSPLAN\STH 23 EB X-SEC.DWG
LAYOUT NAME - 65

PLOT DATE : 10/21/2019 10:09 AM PLOT BY : SCHULTZ, ANDREW K. PLOT NAME :

PLOT SCALE : 1 IN:10 FT HORZ. / 1 IN:10 FT VERT.

WISDOT/CADDS SHEET 49

156+00EB

980
970
960
950
940

OH
EX RW
OH
RW
FO

973.96
88.46

2.5:1
33.3%

954.15
-4.00
2.1%
953.39
32.00
956.97
46.00

952.92
-9.00
952.81
-4.00
952.73
0.00
952.48
12.00
952.18
26.00
953.39
32.00
953.06
32.00
951.97
36.00

10 FT
10 FT

0 -10 0 10 20 30 40 50 60 70 80 90 100 110 120 130


9 9

PROJECT NO: 1440-15-71	HWY: STH 23	COUNTY: FOND DU LAC	CROSS SECTIONS: STH 23 EB	SHEET 293	E

FILE NAME : J:\JOBS2014\20142023\CAD\TRANSPORTATION\DWG\SHEETSPLAN\STH 23 EB X-SEC.DWG
LAYOUT NAME - 66

PLOT DATE : 10/21/2019 10:09 AM PLOT BY : SCHULTZ, ANDREW K. PLOT NAME : **PLOT SCALE :** 1 IN:10 FT HORZ. / 1 IN:10 FT VERT.

WISDOT/CADDS SHEET 49

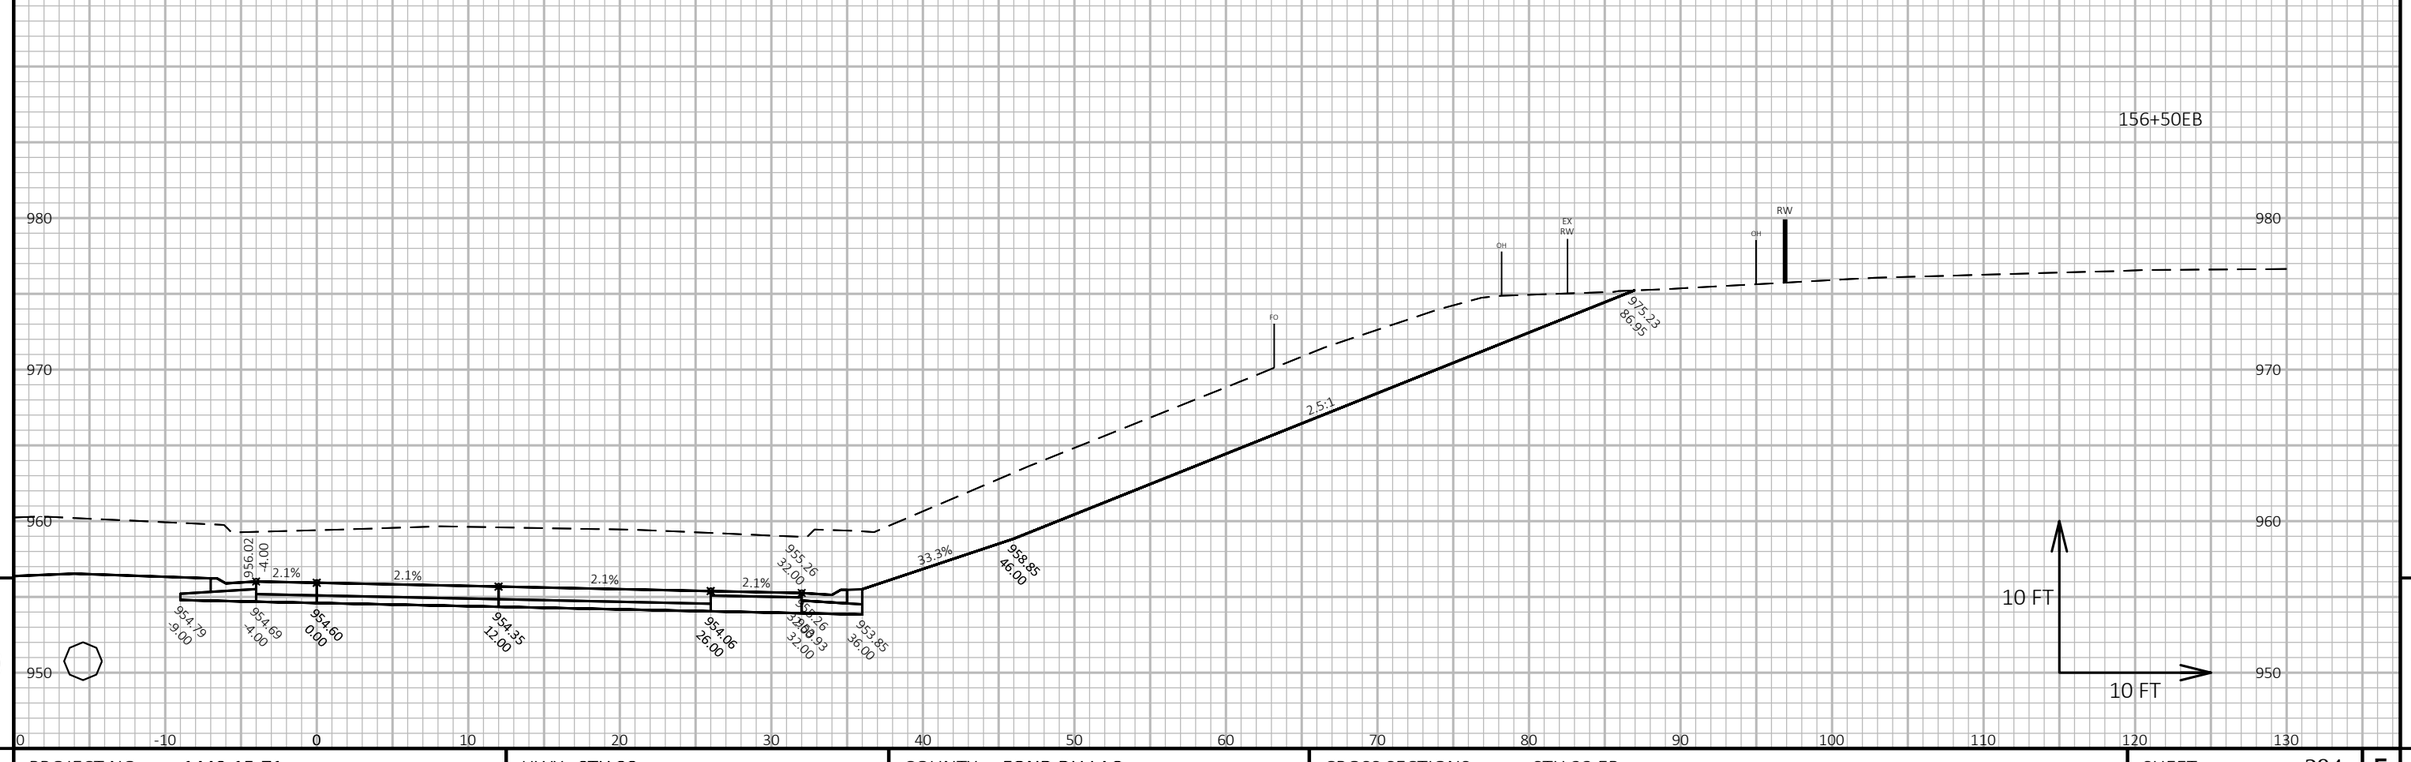

9

9

PROJECT NO: 1440-15-71	HWY: STH 23	COUNTY: FOND DU LAC	CROSS SECTIONS: STH 23 EB	SHEET 294	E

FILE NAME : J:\JOBS2014\20142023\CAD\TRANSPORTATION\DWG\SHEETSPLAN\STH 23 EB X-SEC.DWG
LAYOUT NAME - 67

PLOT DATE : 10/21/2019 10:09 AM PLOT BY : SCHULTZ, ANDREW K. PLOT NAME :

PLOT SCALE : 1 IN:10 FT HORZ. / 1 IN:10 FT VERT.

WISDOT/CADDS SHEET 49

157+00EB

990 990

980 980

970 970

960 960

950 950

940 940

FO
OH
EX RW
TEL
RW

957.79 -4.00
956.56 -9.00
956.46 -4.00
956.37 0.00
956.13 12.00
955.83 25.00
957.04 32.00
956.04 32.00
955.70 32.00
955.62 36.00
960.62 45.00
978.34 90.31

2.1% 2.1% 2.1% 2.1%
33.3%
2.5:1

10 FT
10 FT

0 -10 0 10 20 30 40 50 60 70 80 90 100 110 120 130

9 9


PROJECT NO: 1440-15-71	HWY: STH 23	COUNTY: FOND DU LAC	CROSS SECTIONS: STH 23 EB	SHEET 295	E

FILE NAME : J:\OBS2014\20142023\CAD\TRANSPORTATION\DWG\SHEETSPLAN\STH 23 EB X-SEC.DWG
LAYOUT NAME - 68


PLOT DATE : 10/21/2019 10:09 AM PLOT BY : SCHULTZ, ANDREW K. PLOT NAME : PLOT SCALE : 1 IN:10 FT HORZ. / 1 IN:10 FT VERT.

WISDOT/CADDS SHEET 49

158+00EB

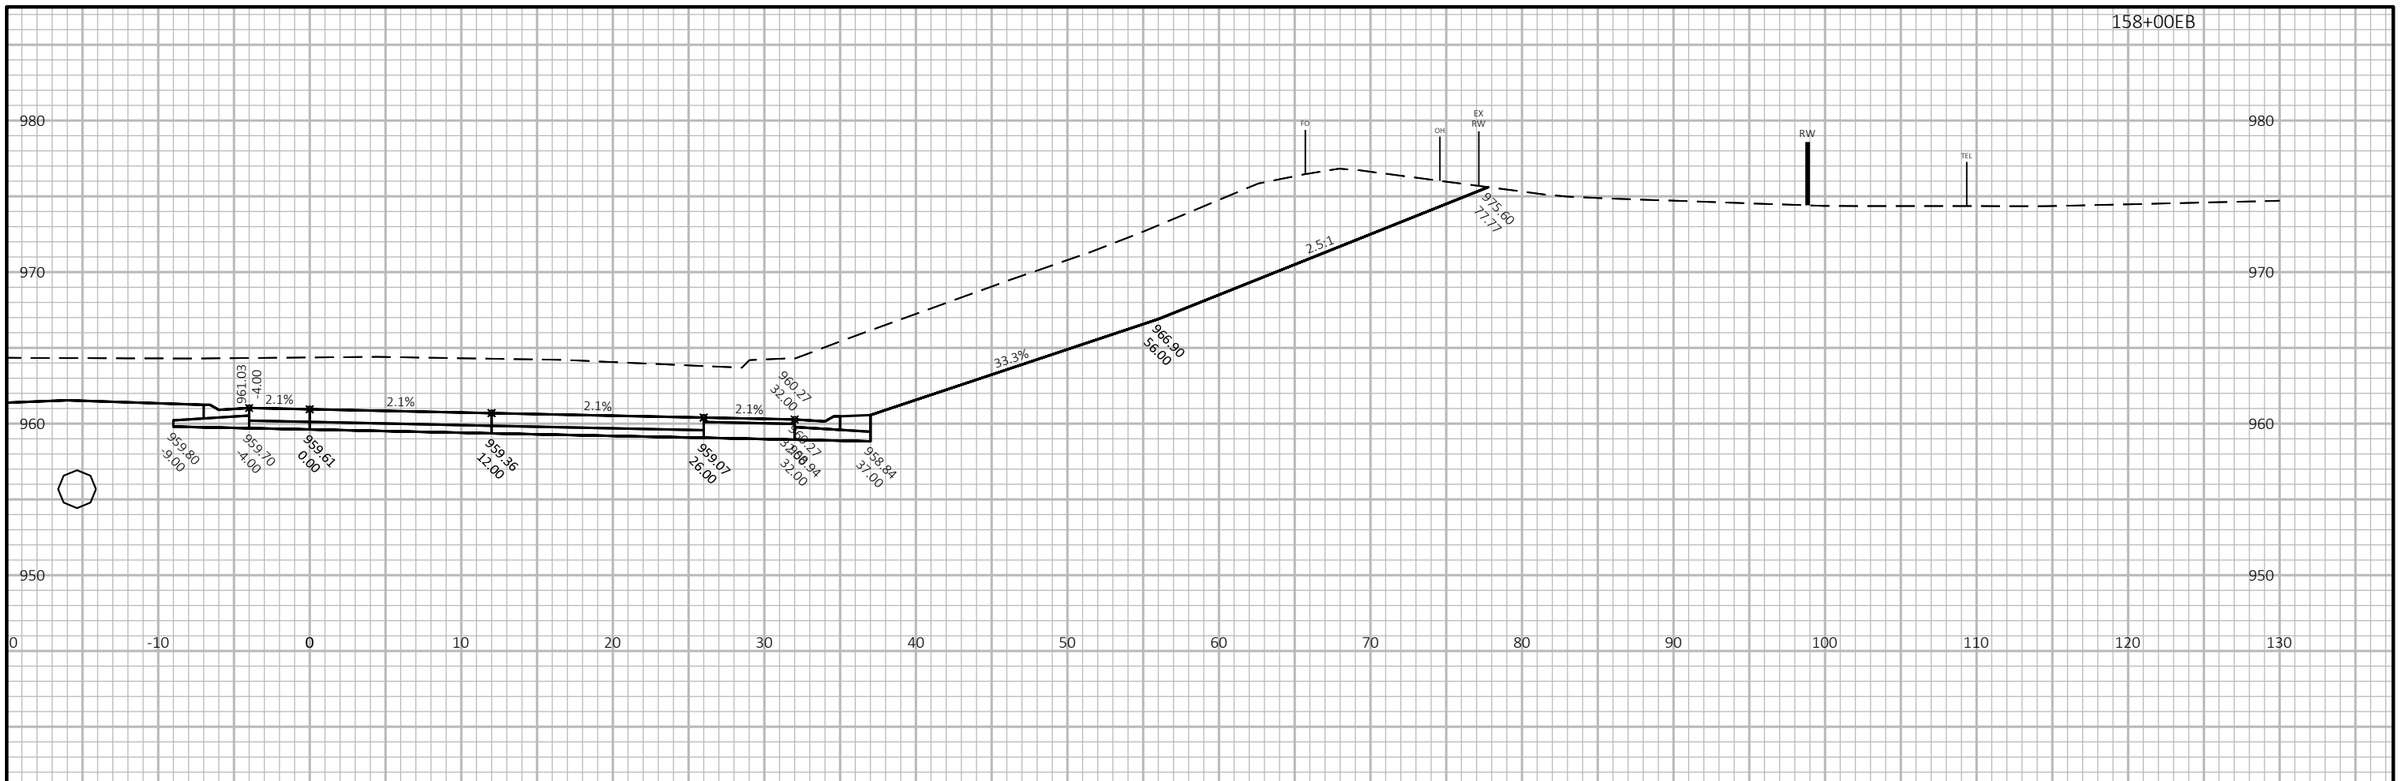

157+50EB

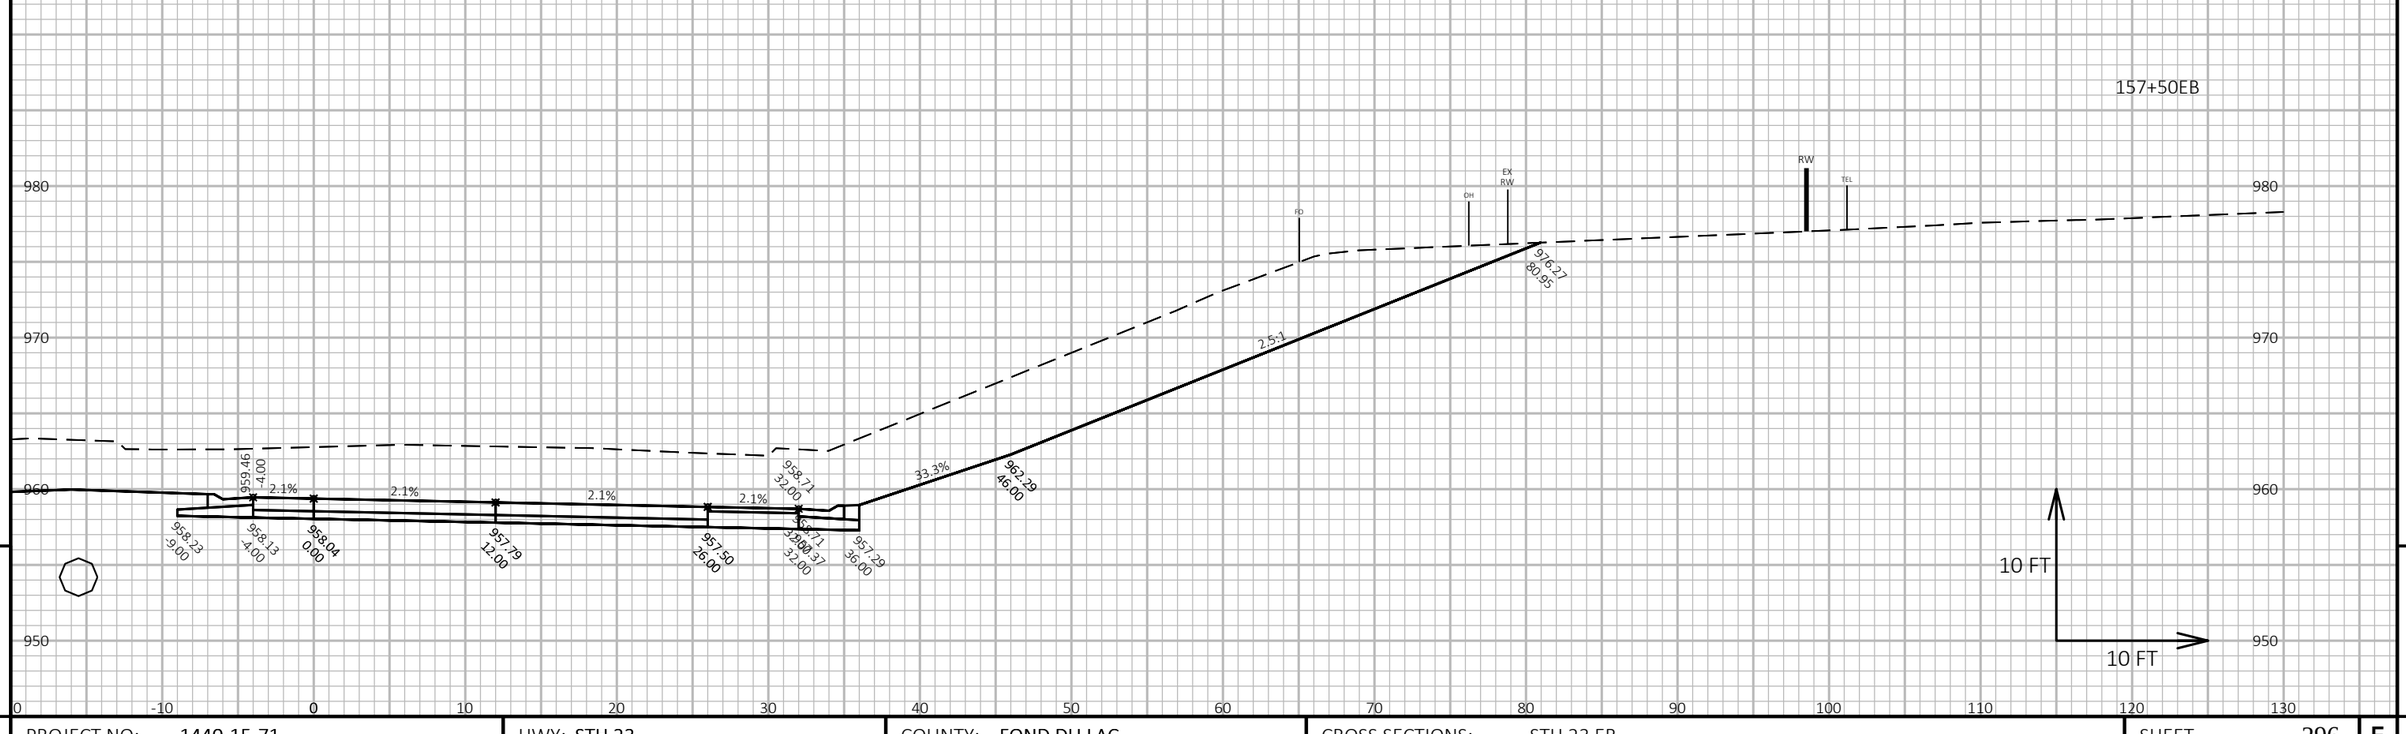

9 9

PROJECT NO: 1440-15-71	HWY: STH 23	COUNTY: FOND DU LAC	CROSS SECTIONS: STH 23 EB	SHEET 296	E


FILE NAME : J:\JOBS2014\20142023\CAD\TRANSPORTATION\DWG\SHEETSPLAN\STH 23 EB X-SEC.DWG
LAYOUT NAME - 69

PLOT DATE : 10/21/2019 10:10 AM PLOT BY : SCHULTZ, ANDREW K. PLOT NAME :

PLOT SCALE : 1 IN:10 FT HORZ. / 1 IN:10 FT VERT.

WISDOT/CADDS SHEET 49

159+00EB

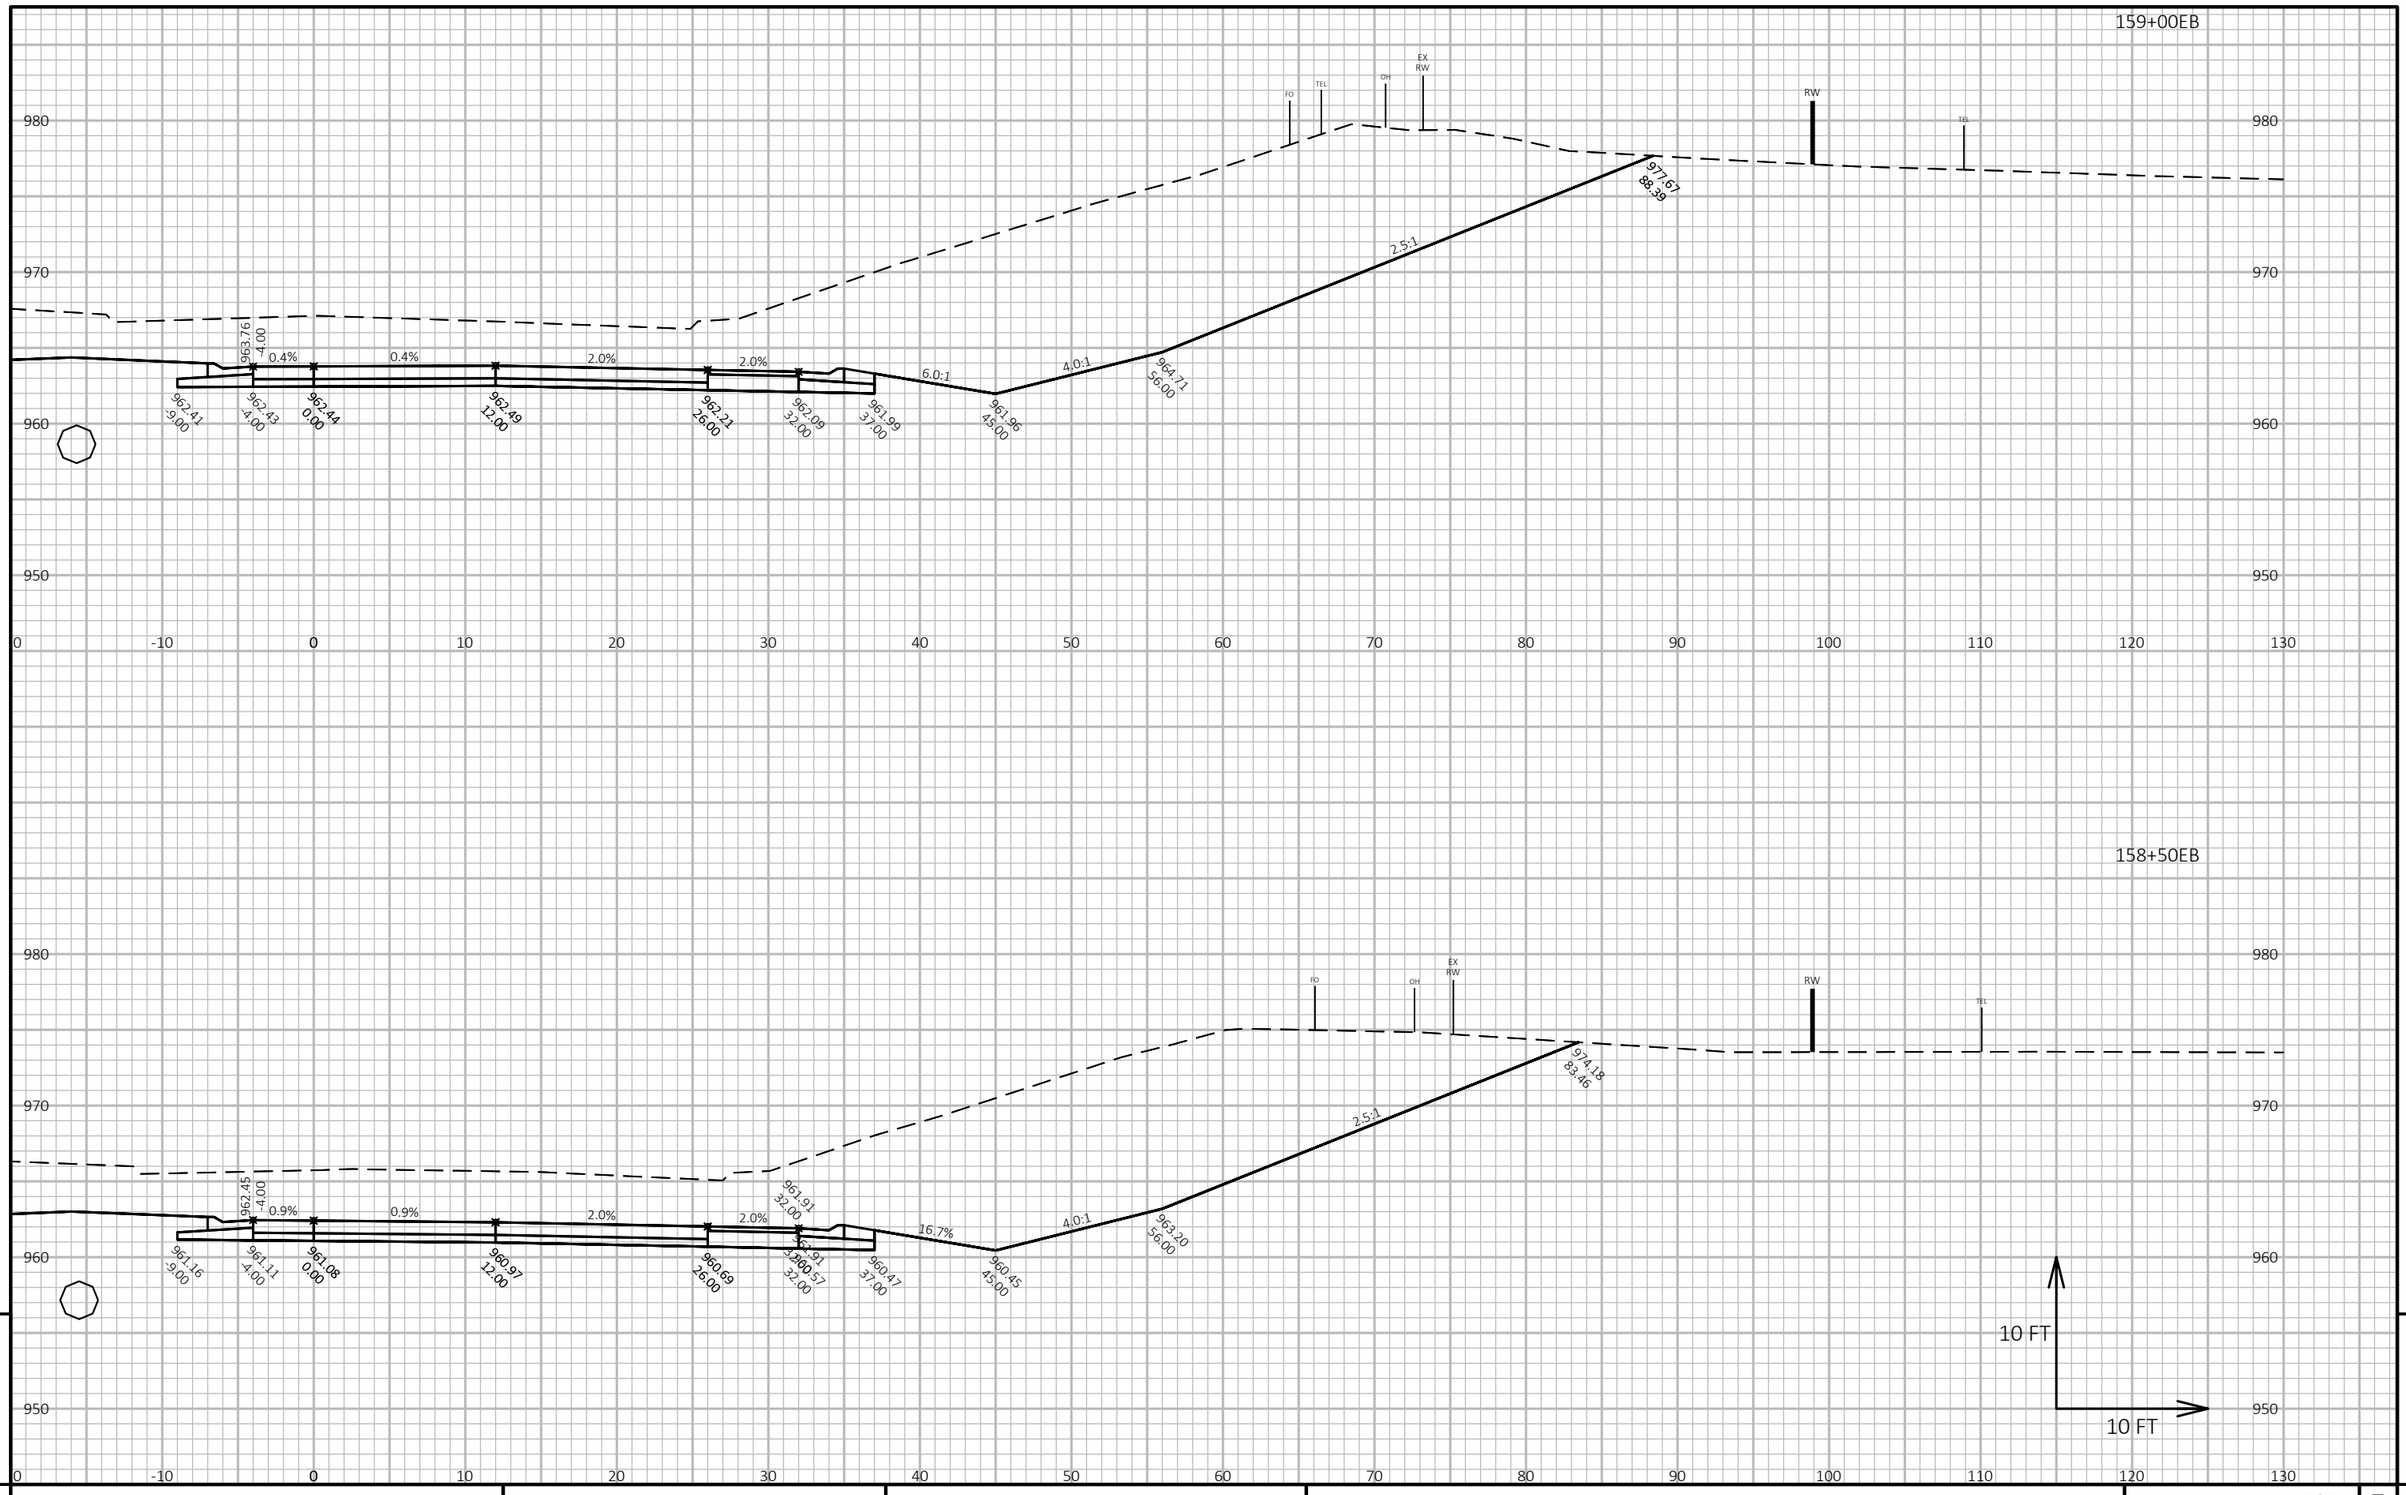

158+50EB

9

9


PROJECT NO: 1440-15-71	HWY: STH 23	COUNTY: FOND DU LAC	CROSS SECTIONS: STH 23 EB	SHEET 297	E

FILE NAME : J:\JOBS2014\20142023\CAD\TRANSPORTATION\DWG\SHEETSPLAN\STH 23 EB X-SEC.DWG
LAYOUT NAME - 70

PLOT DATE : 10/21/2019 10:10 AM PLOT BY : SCHULTZ, ANDREW K. PLOT NAME :

PLOT SCALE : 1 IN:10 FT HORZ. / 1 IN:10 FT VERT.

WISDOT/CADDS SHEET 49

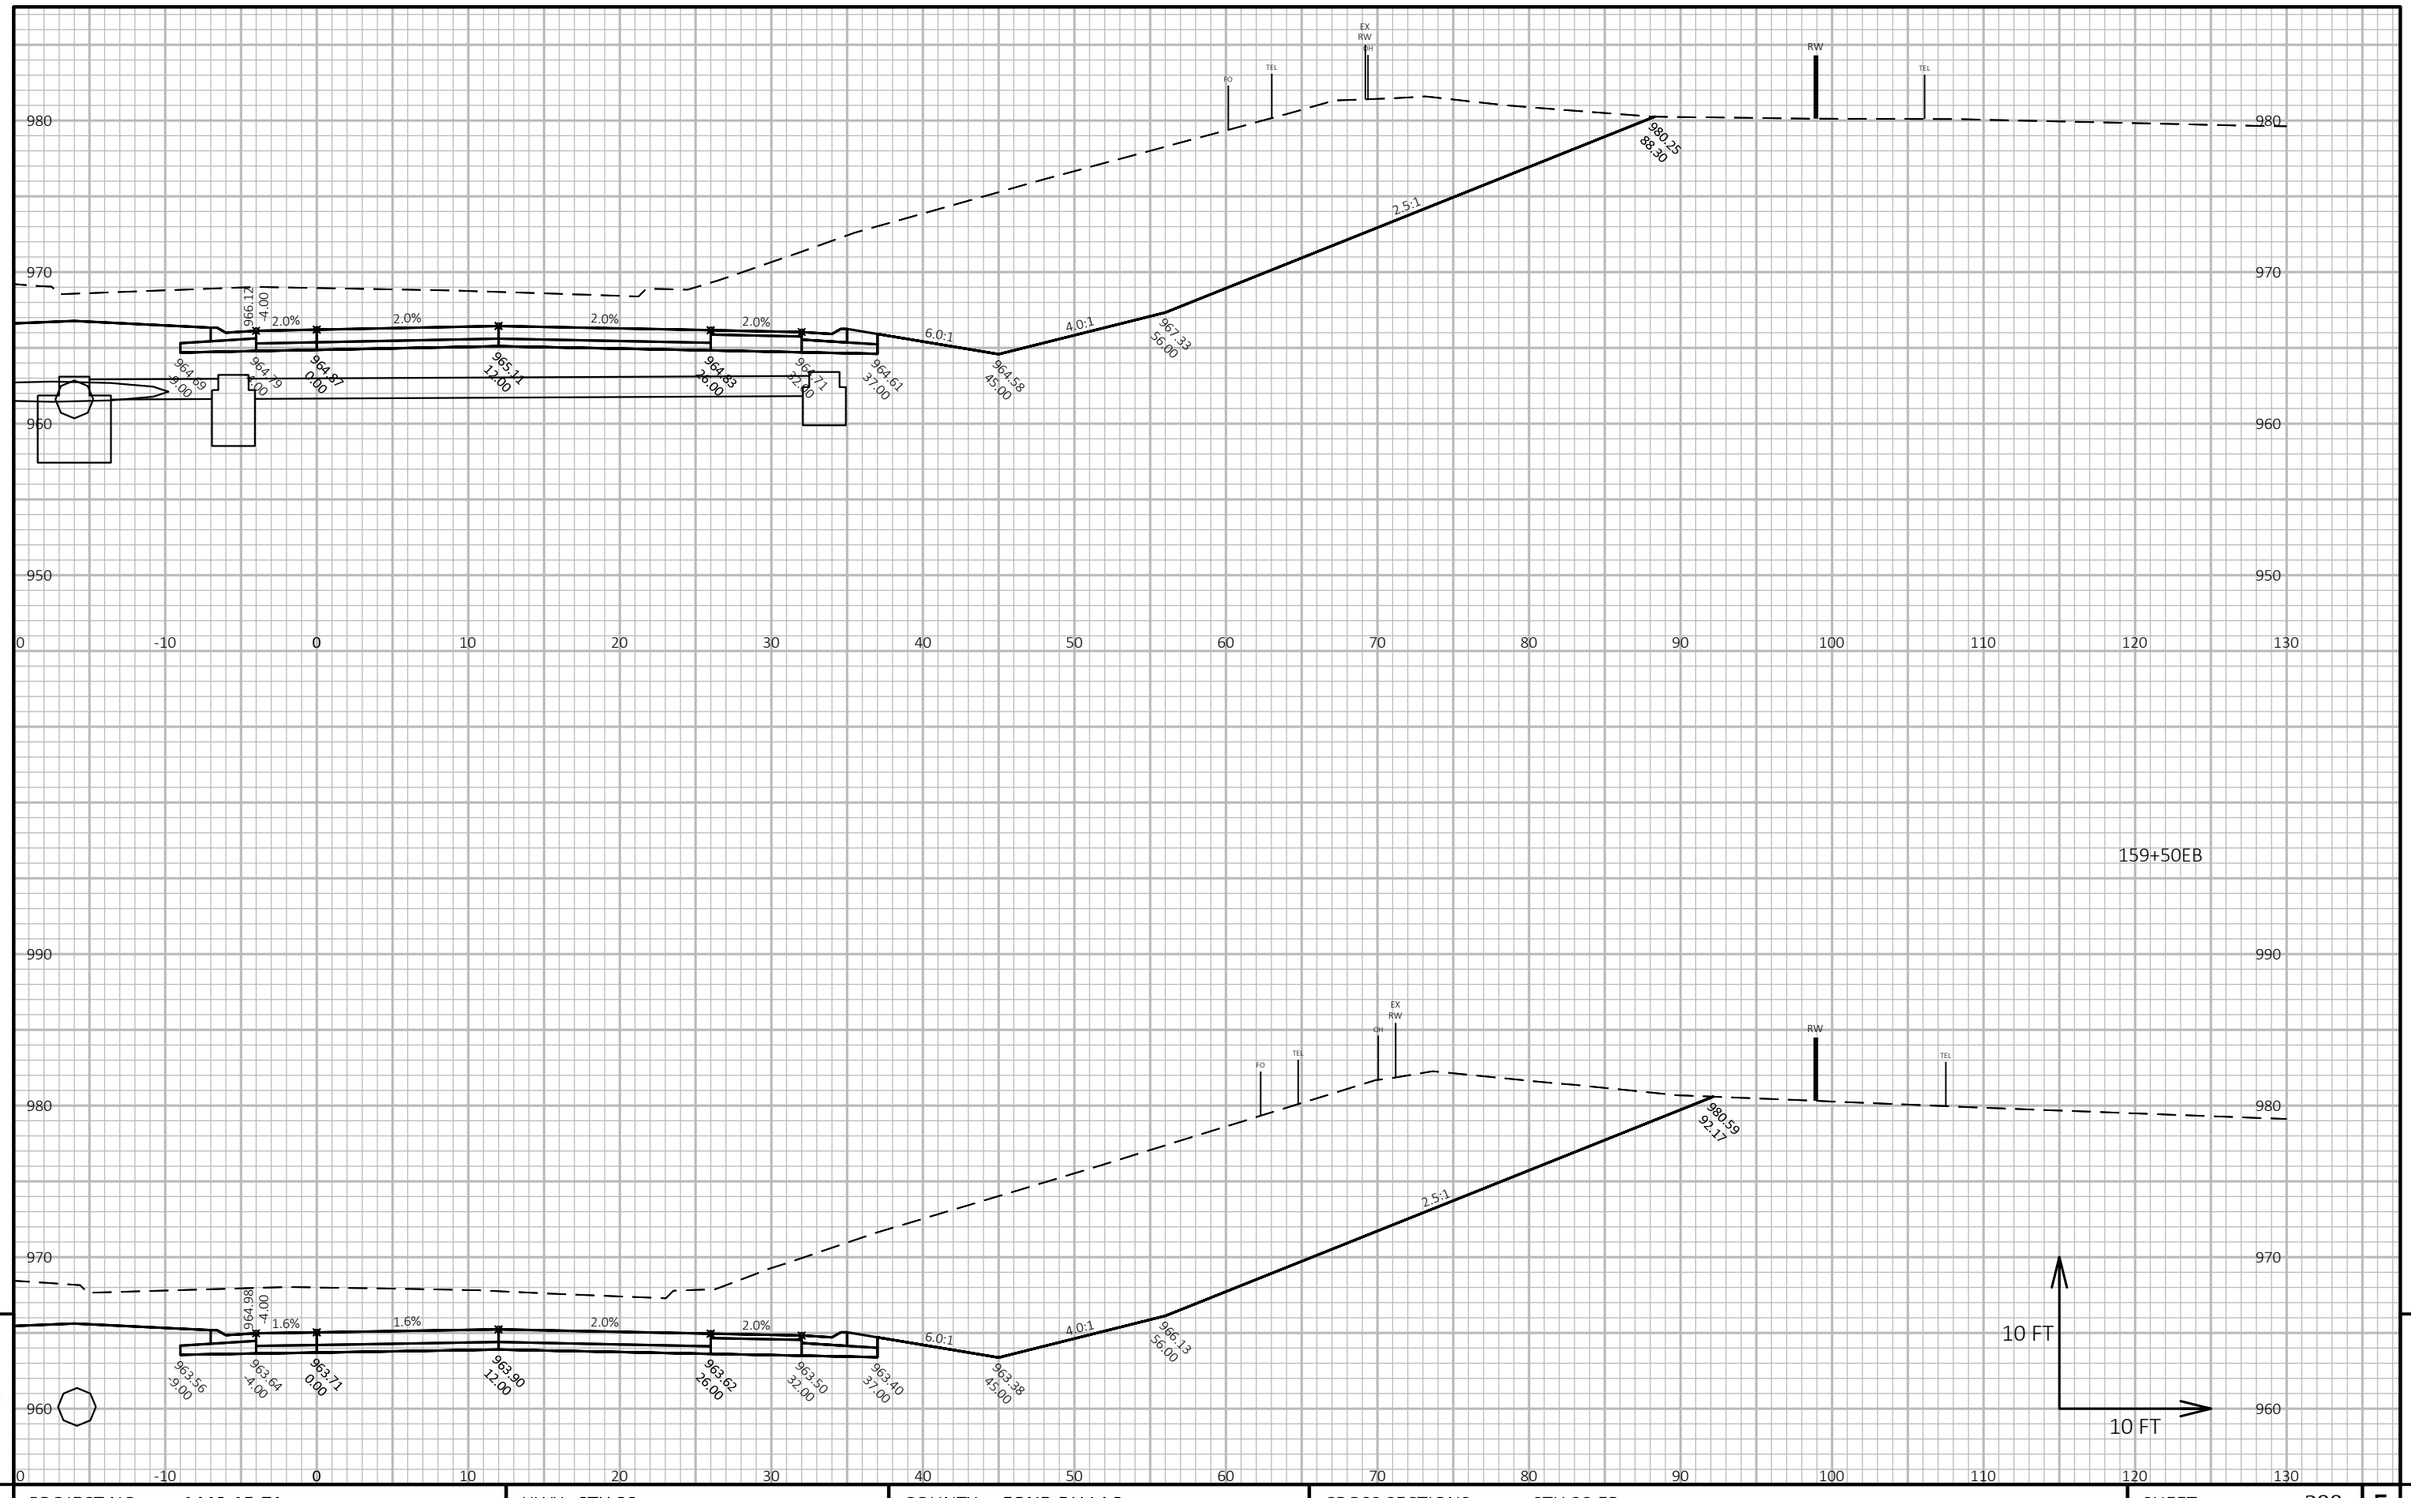


PROJECT NO: 1440-15-71	HWY: STH 23	COUNTY: FOND DU LAC	CROSS SECTIONS: STH 23 EB	SHEET 298	E

FILE NAME : J:\JOBS2014\20142023\CAD\TRANSPORTATION\DWG\SHEETSPLAN\STH 23 EB X-SEC.DWG
LAYOUT NAME - 71

PLOT DATE : 10/21/2019 10:10 AM PLOT BY : SCHULTZ, ANDREW K. PLOT NAME :

PLOT SCALE : 1 IN:10 FT HORZ. / 1 IN:10 FT VERT.

WISDOT/CADDS SHEET 49

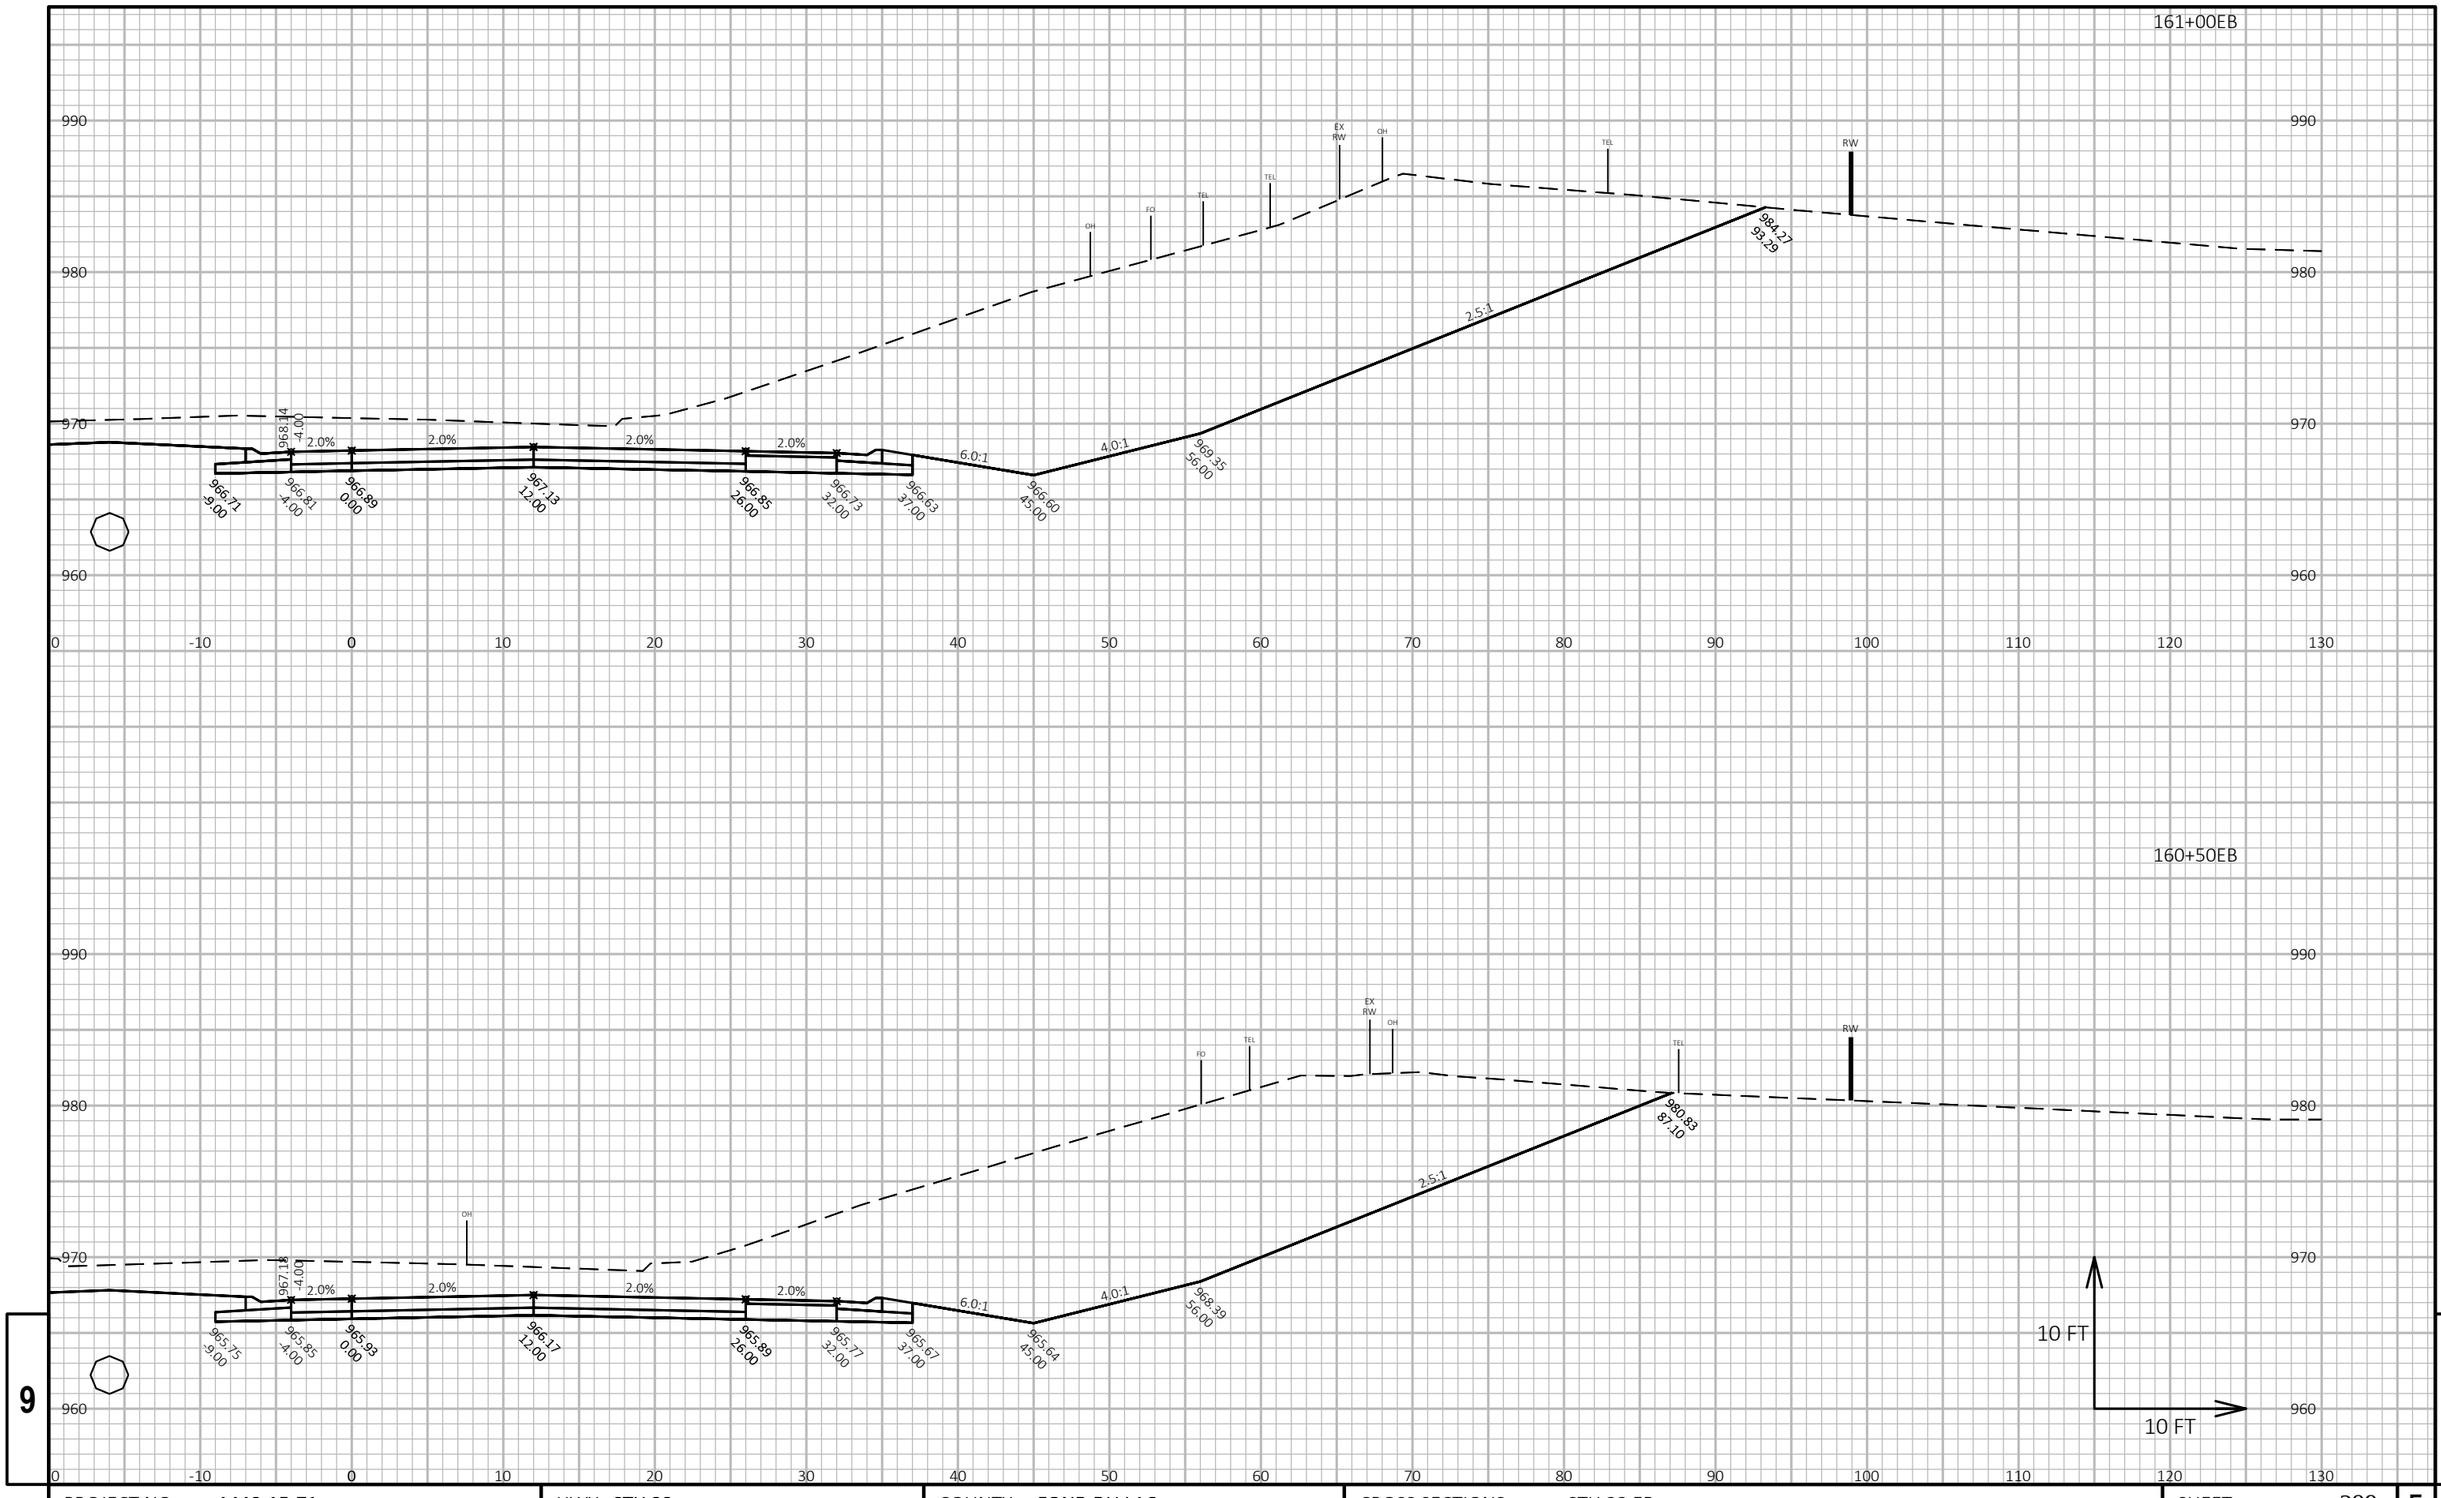


PROJECT NO: 1440-15-71	HWY: STH 23	COUNTY: FOND DU LAC	CROSS SECTIONS: STH 23 EB	SHEET 299	E

FILE NAME : J:\JOBS2014\20142023\CAD\TRANSPORTATION\DWG\SHEETSPLAN\STH 23 EB X-SEC.DWG
LAYOUT NAME - 72

PLOT DATE : 10/21/2019 10:10 AM PLOT BY : SCHULTZ, ANDREW K. PLOT NAME :

PLOT SCALE : 1 IN:10 FT HORZ. / 1 IN:10 FT VERT.

WISDOT/CADDS SHEET 49

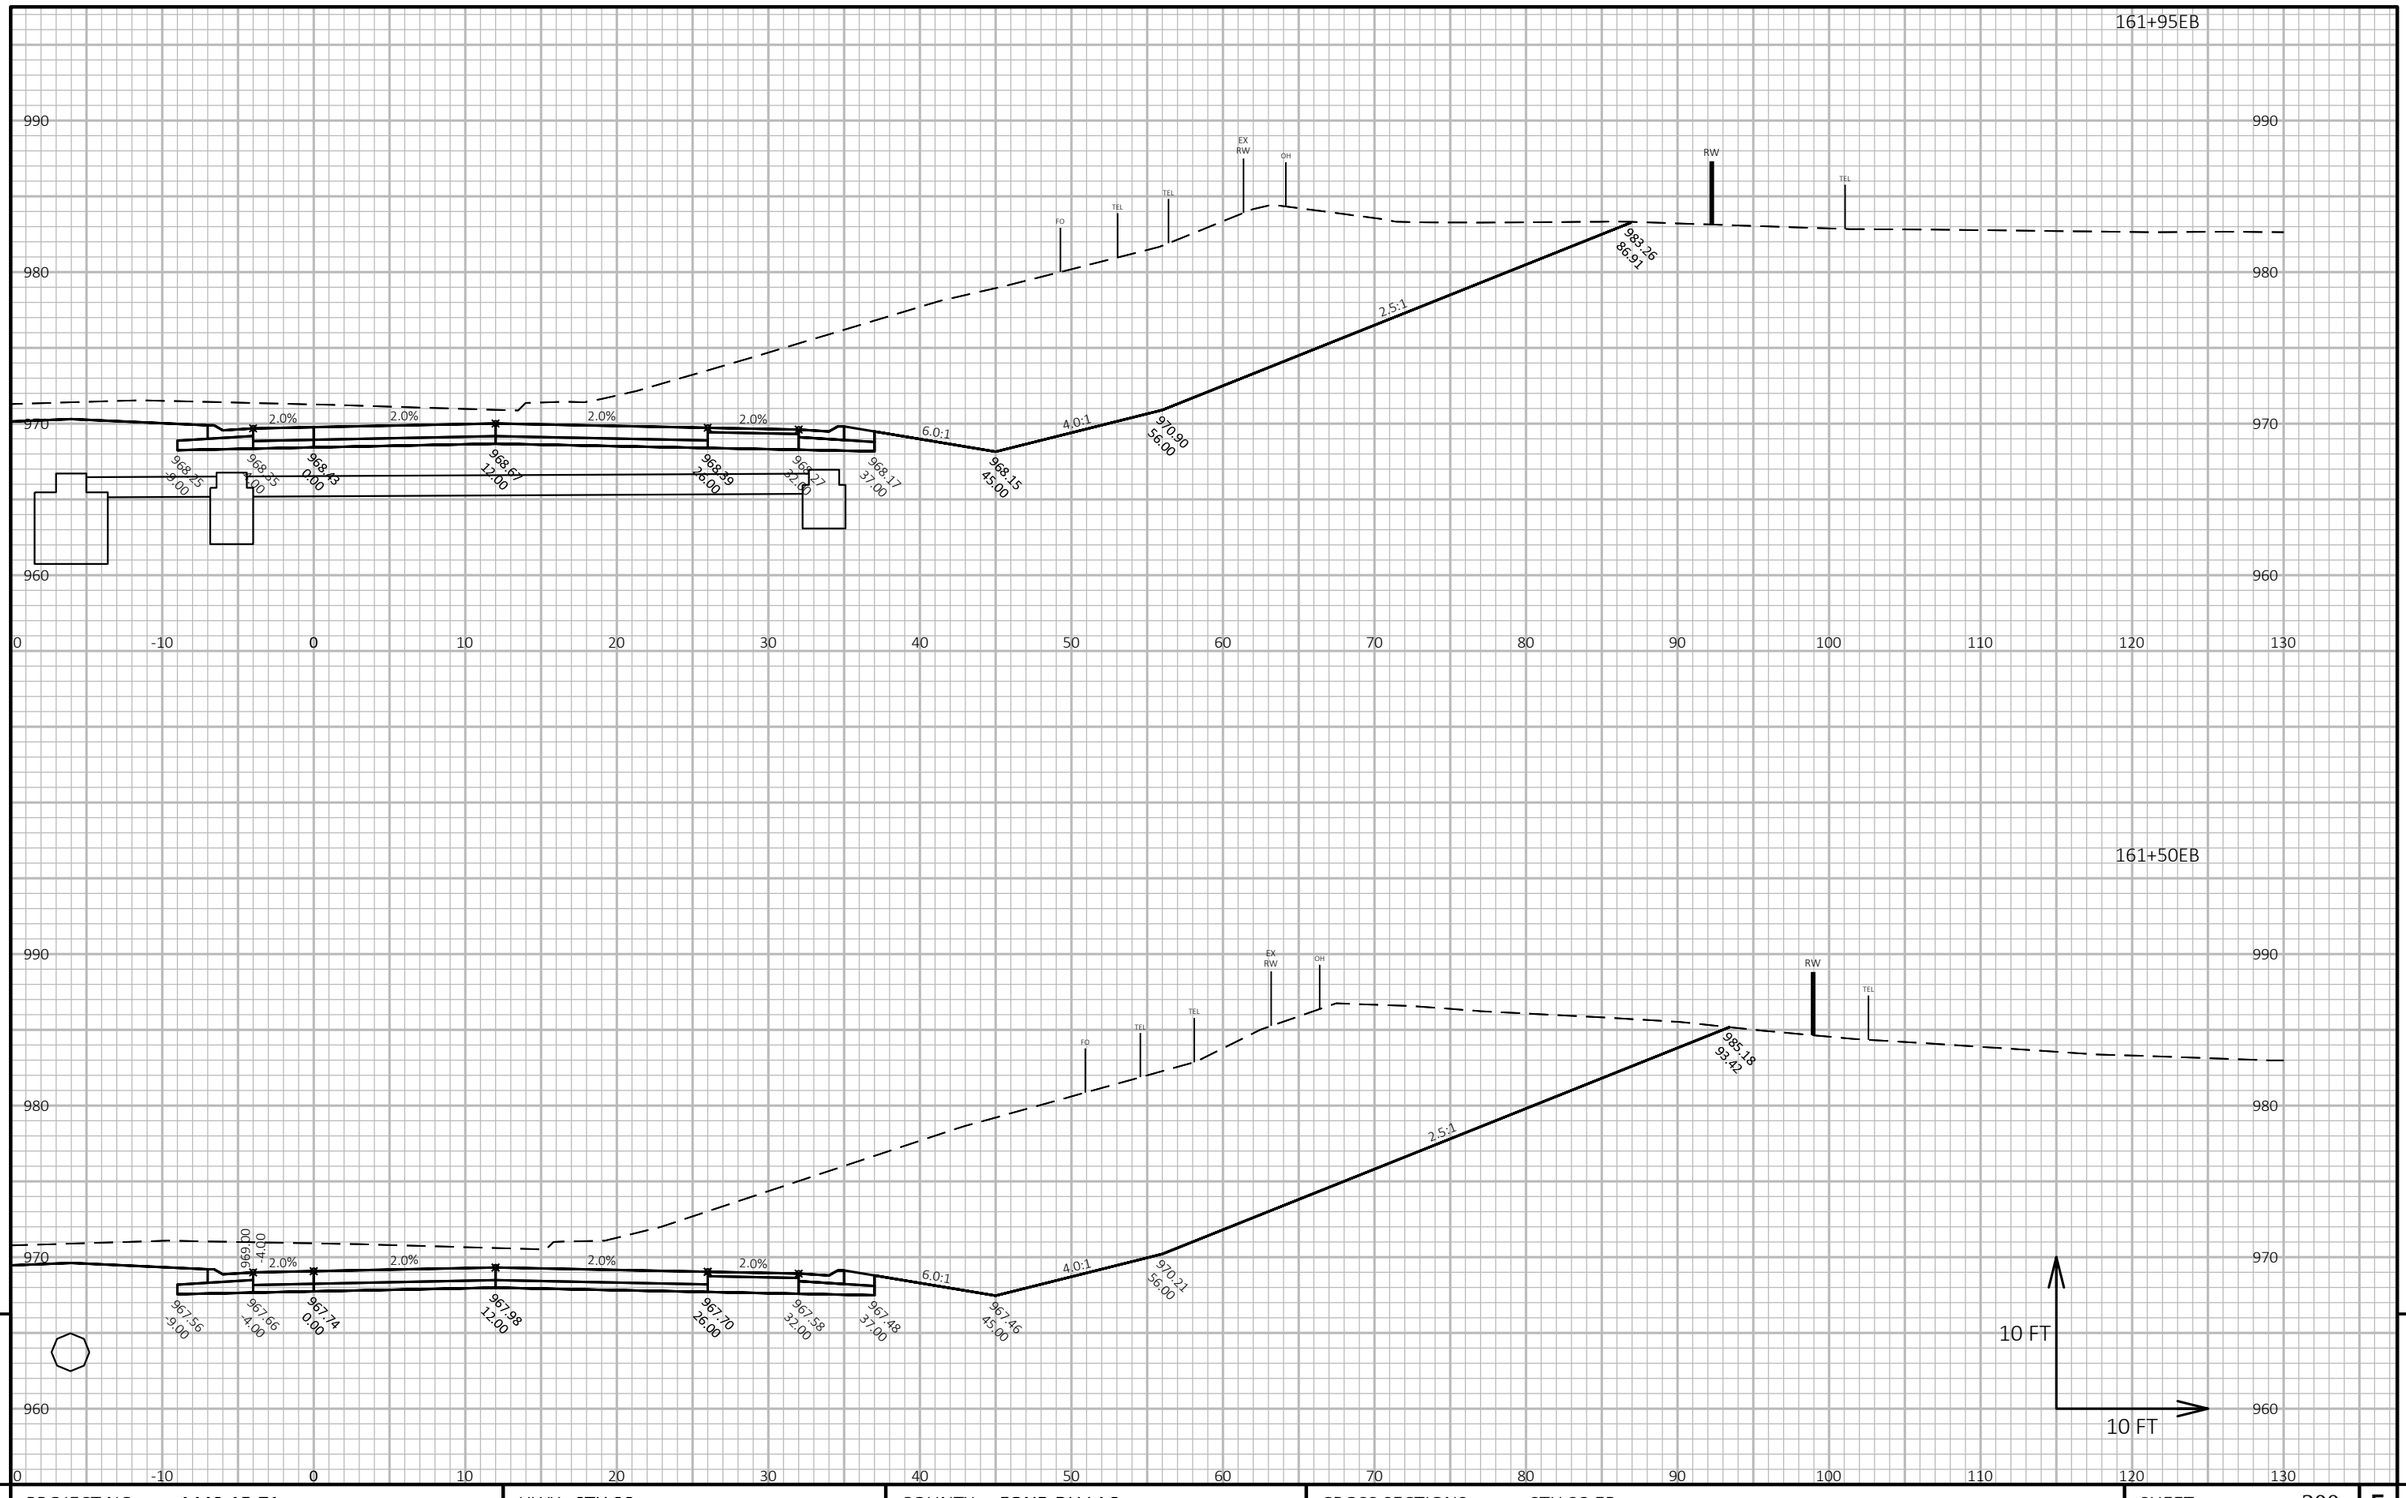

9

9


PROJECT NO: 1440-15-71	HWY: STH 23	COUNTY: FOND DU LAC	CROSS SECTIONS: STH 23 EB	SHEET 300	E

FILE NAME : J:\OBS2014\20142023\CAD\TRANSPORTATION\DWG\SHEETSPLAN\STH 23 EB X-SEC.DWG
LAYOUT NAME - 73

PLOT DATE : 10/21/2019 10:10 AM PLOT BY : SCHULTZ, ANDREW K. PLOT NAME :

PLOT SCALE : 1 IN:10 FT HORZ. / 1 IN:10 FT VERT.

WISDOT/CADDS SHEET 49

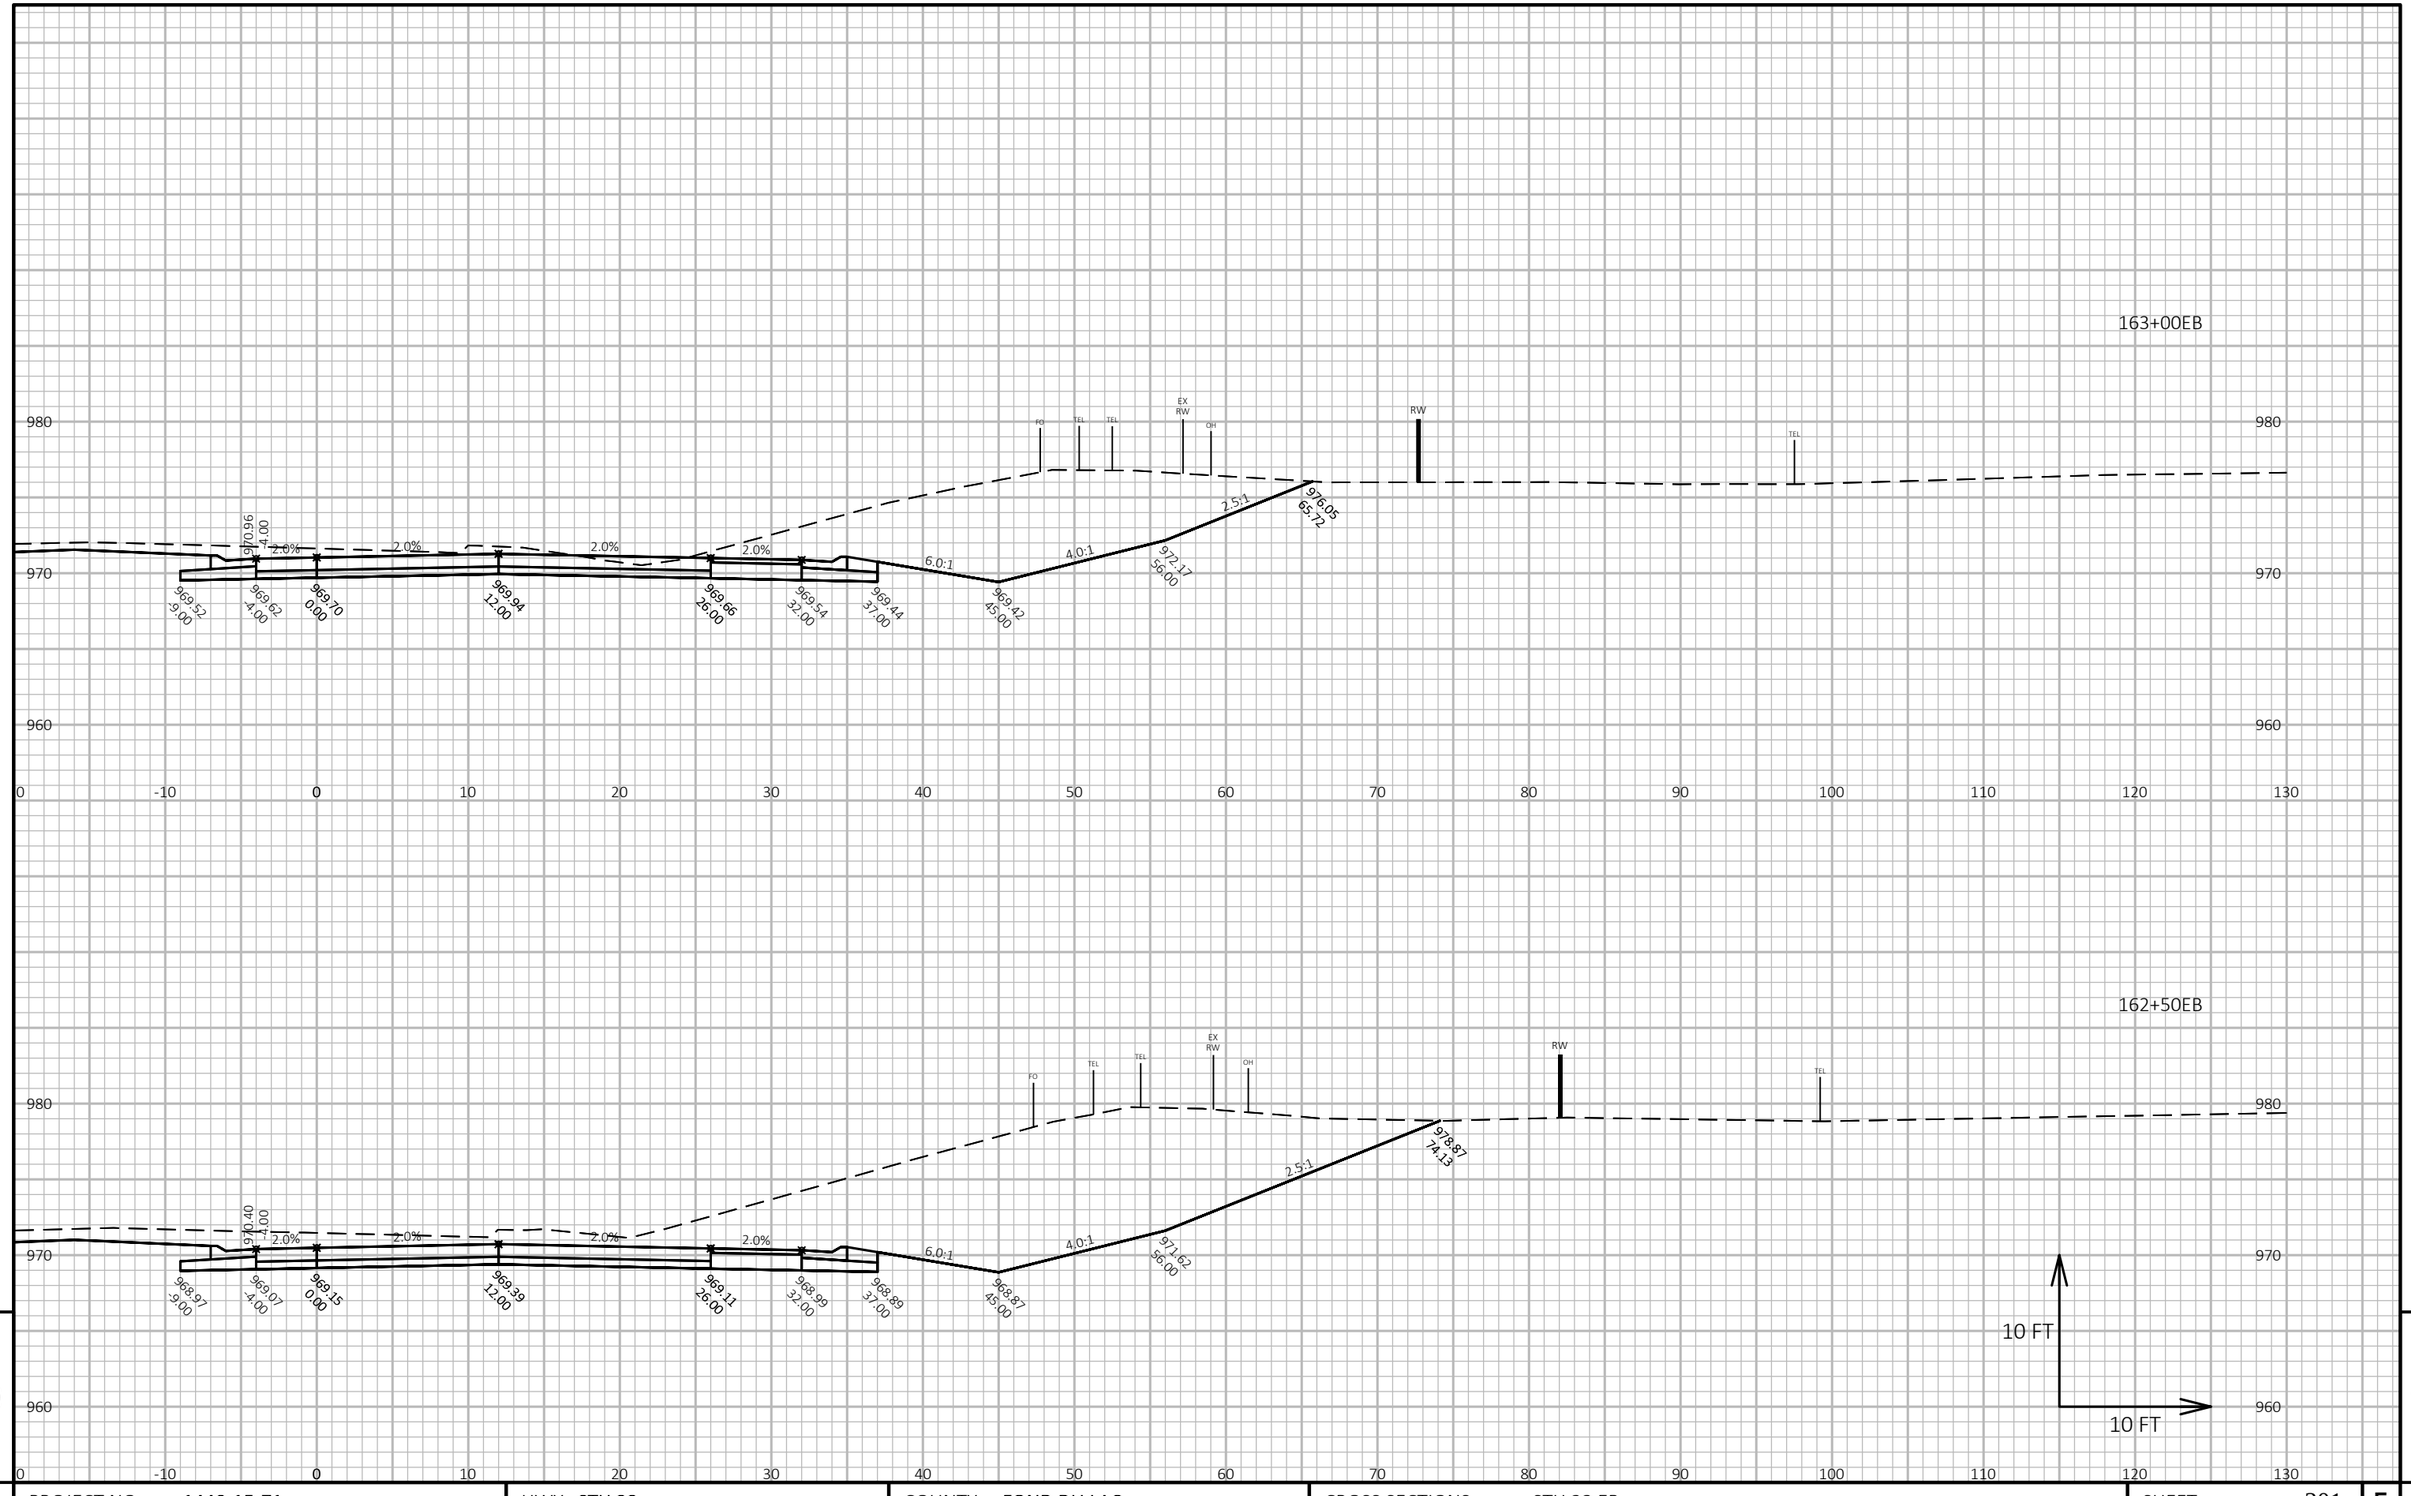

9

9

PROJECT NO: 1440-15-71	HWY: STH 23	COUNTY: FOND DU LAC	CROSS SECTIONS: STH 23 EB	SHEET 301	E

FILE NAME : J:\JOBS2014\20142023\CAD\TRANSPORTATION\DWG\SHEETSPLAN\STH 23 EB X-SEC.DWG
LAYOUT NAME - 74

PLOT DATE : 10/21/2019 10:10 AM


PLOT BY : SCHULTZ, ANDREW K.

PLOT NAME :


PLOT SCALE : 1 IN:10 FT HORZ. / 1 IN:10 FT VERT.

WISDOT/CADDS SHEET 49

164+00EB

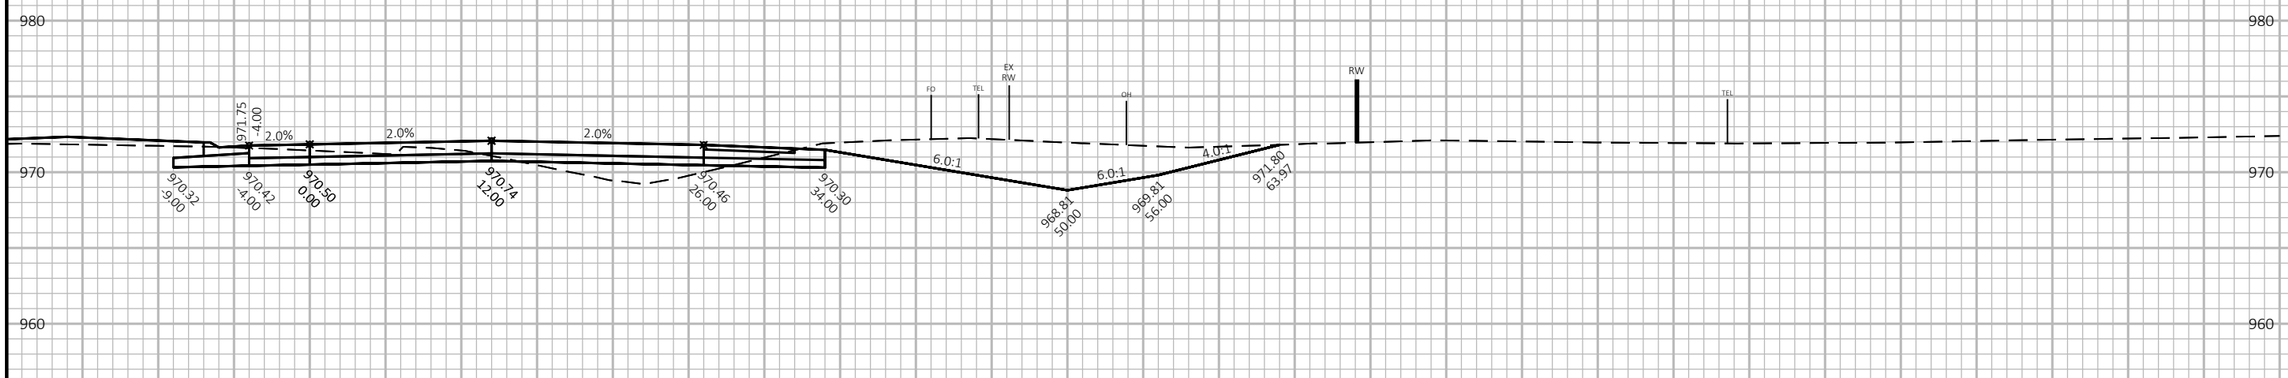

163+52EB

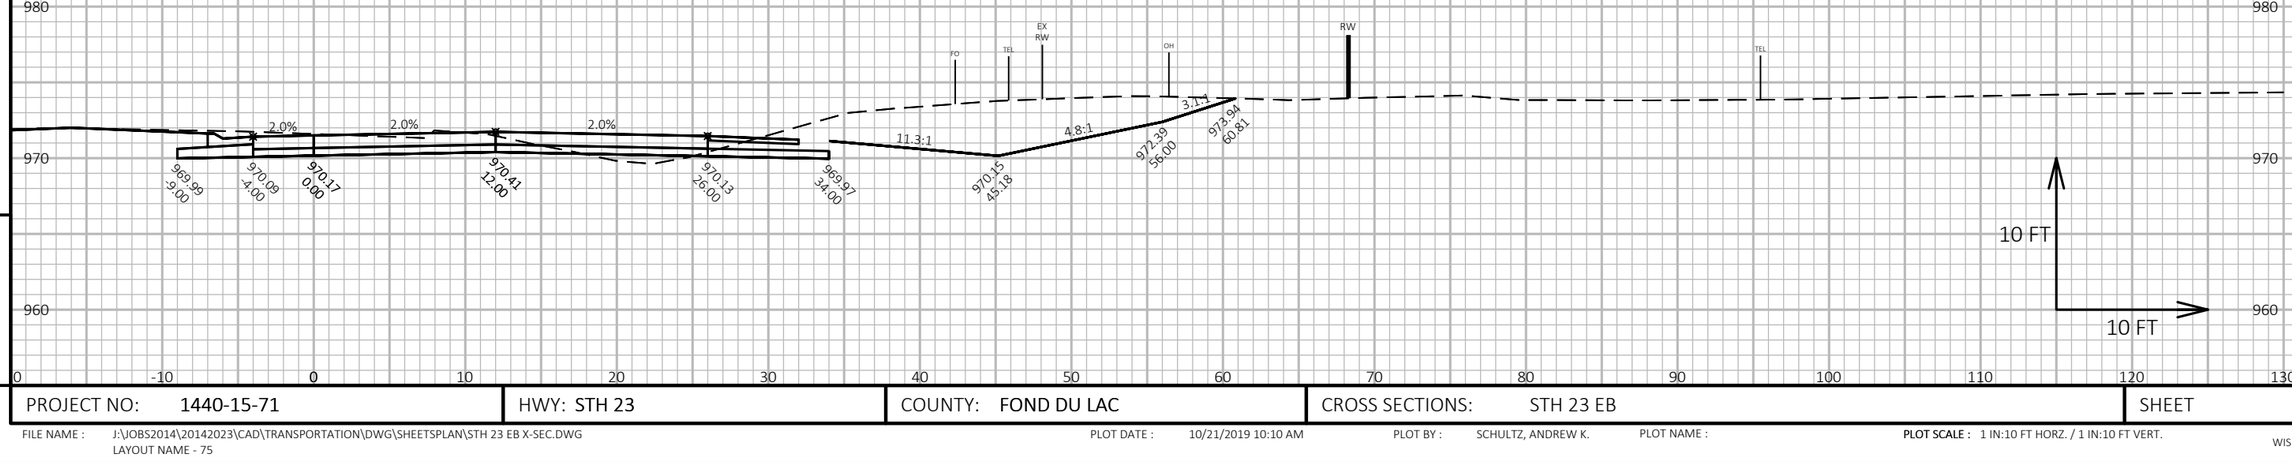

9

9

PROJECT NO: 1440-15-71	HWY: STH 23	COUNTY: FOND DU LAC	CROSS SECTIONS: STH 23 EB	SHEET 302	E

FILE NAME : J:\JOBS2014\20142023\CAD\TRANSPORTATION\DWG\SHEETSPLAN\STH 23 EB X-SEC.DWG
LAYOUT NAME - 75


PLOT DATE : 10/21/2019 10:10 AM

PLOT BY : SCHULTZ, ANDREW K.

PLOT NAME :

PLOT SCALE : 1 IN:10 FT HORZ. / 1 IN:10 FT VERT.

WISDOT/CADDS SHEET 49

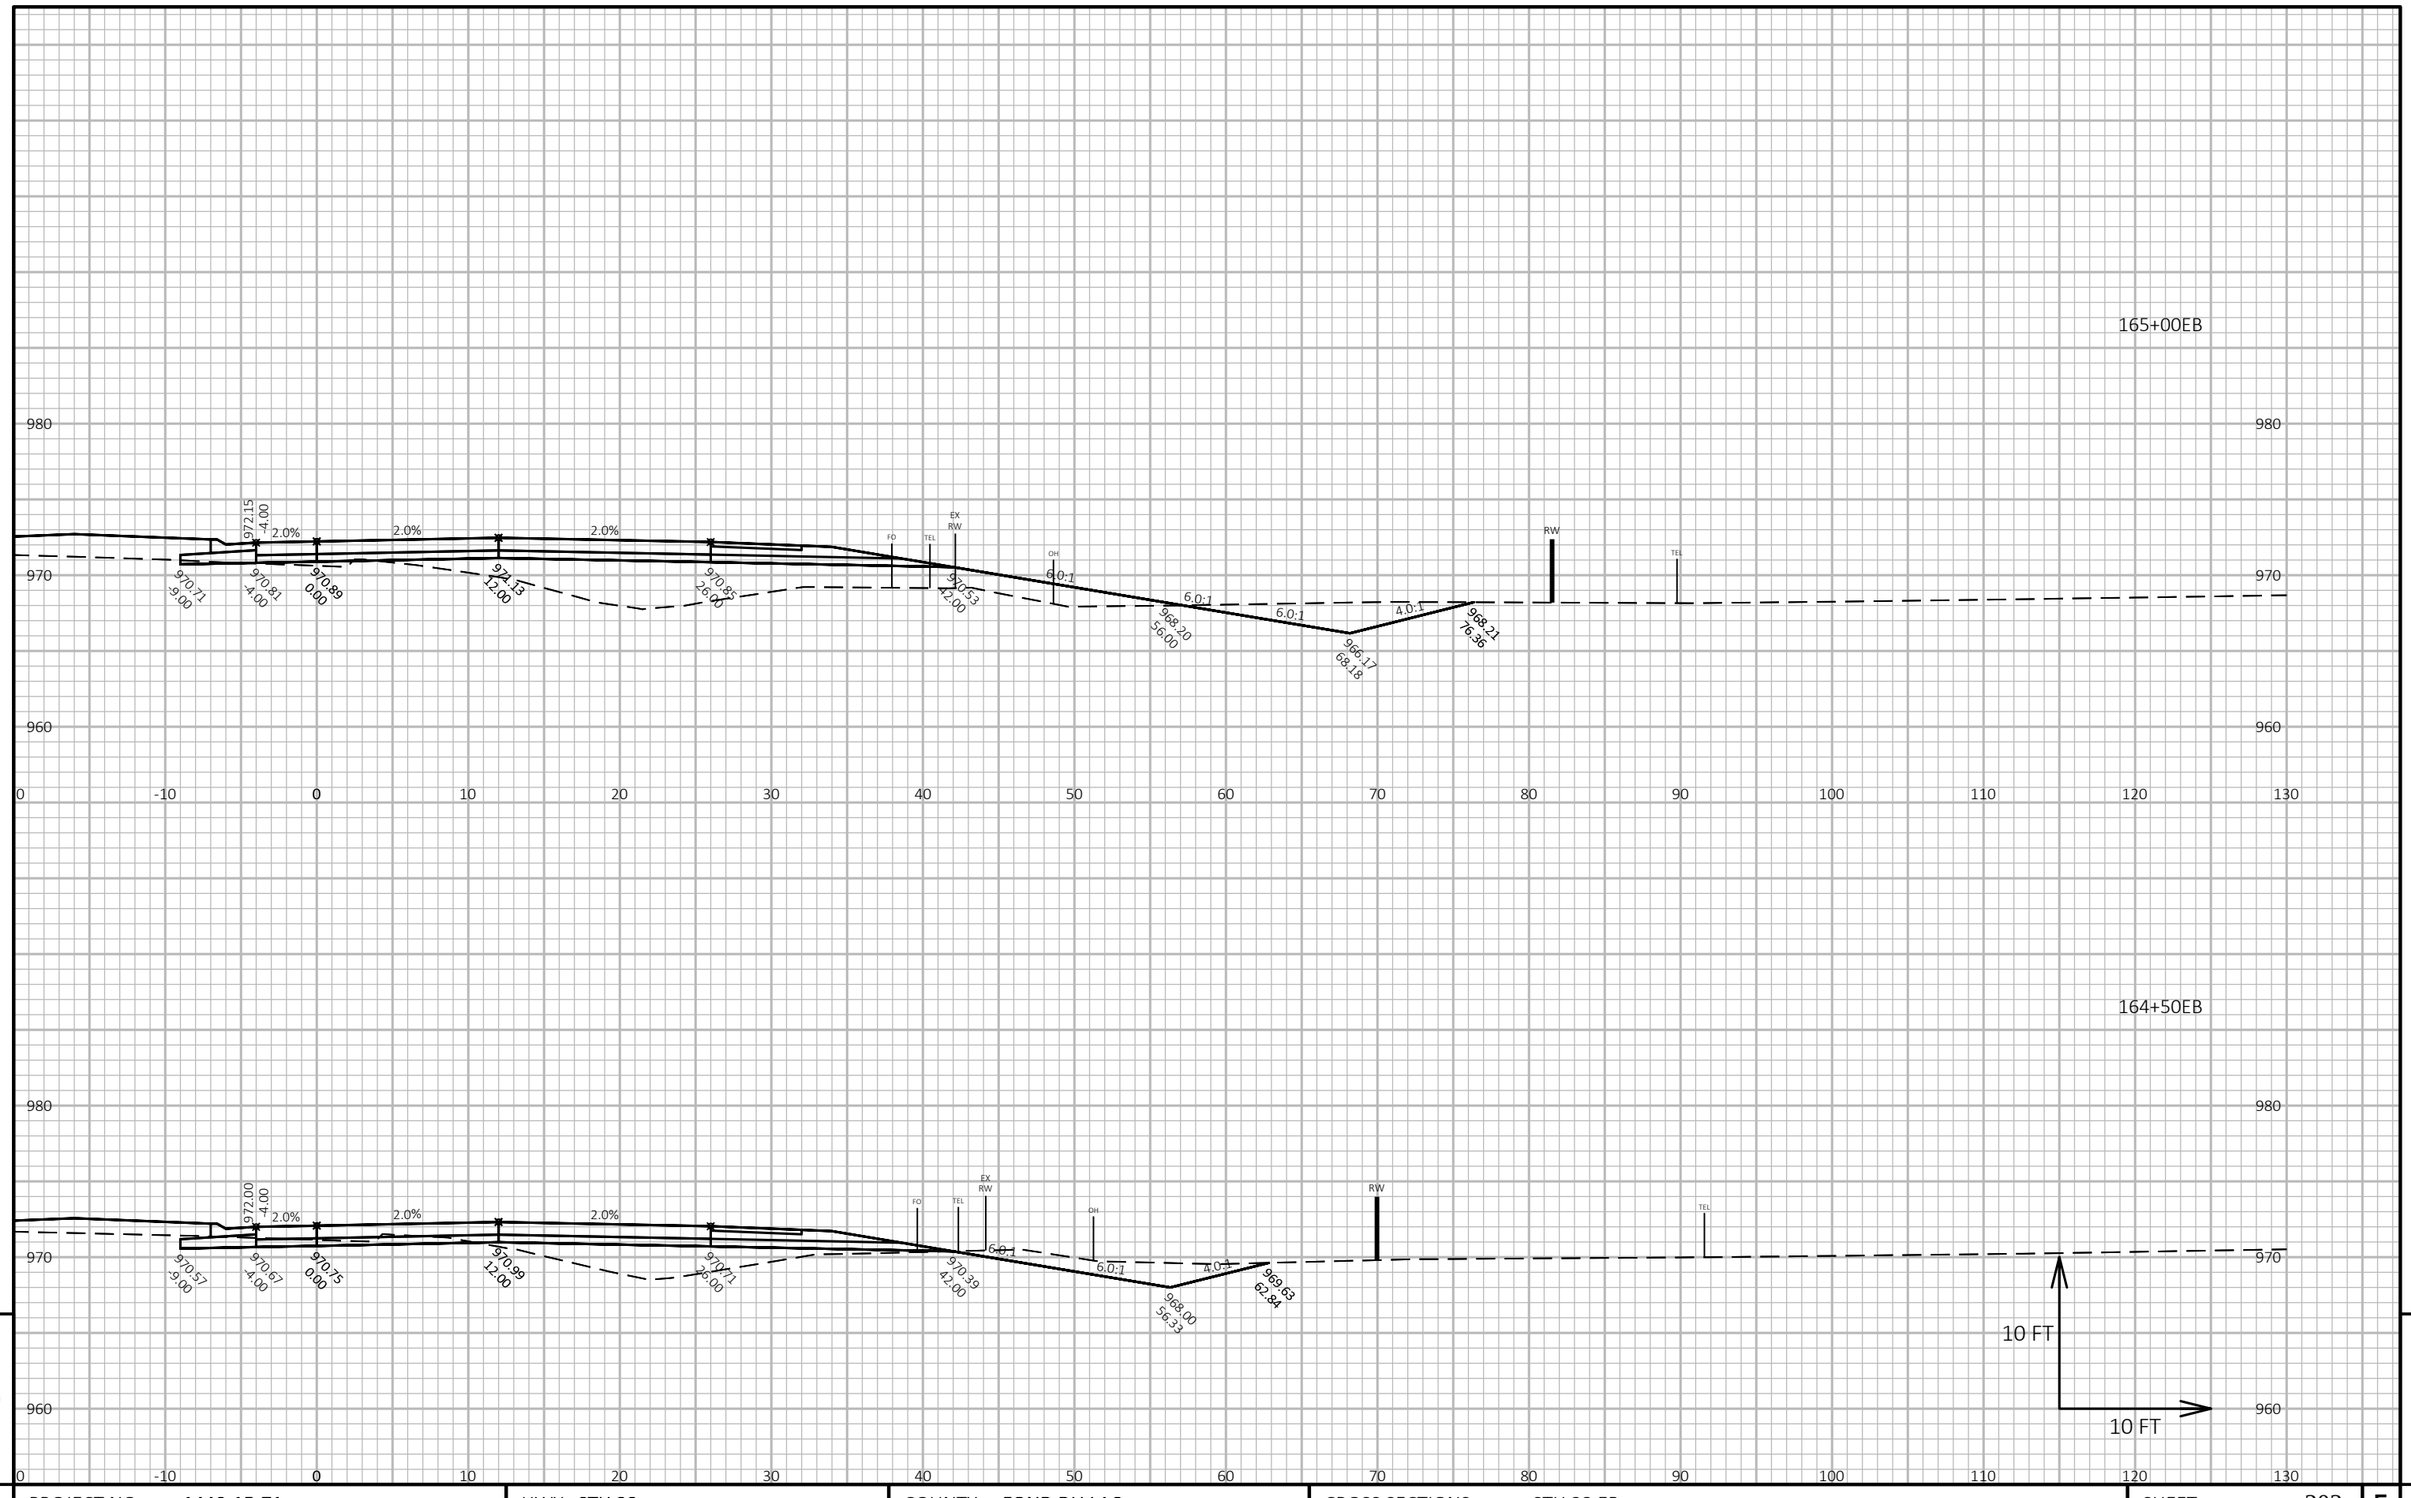

9

9

PROJECT NO: 1440-15-71	HWY: STH 23	COUNTY: FOND DU LAC	CROSS SECTIONS: STH 23 EB	SHEET 303	E


FILE NAME : J:\OBS2014\20142023\CAD\TRANSPORTATION\DWG\SHEETSPLAN\STH 23 EB X-SEC.DWG
LAYOUT NAME - 76

PLOT DATE : 10/21/2019 10:10 AM PLOT BY : SCHULTZ, ANDREW K. PLOT NAME :

PLOT SCALE : 1 IN:10 FT HORZ. / 1 IN:10 FT VERT.

WISDOT/CADDS SHEET 49

166+00EB

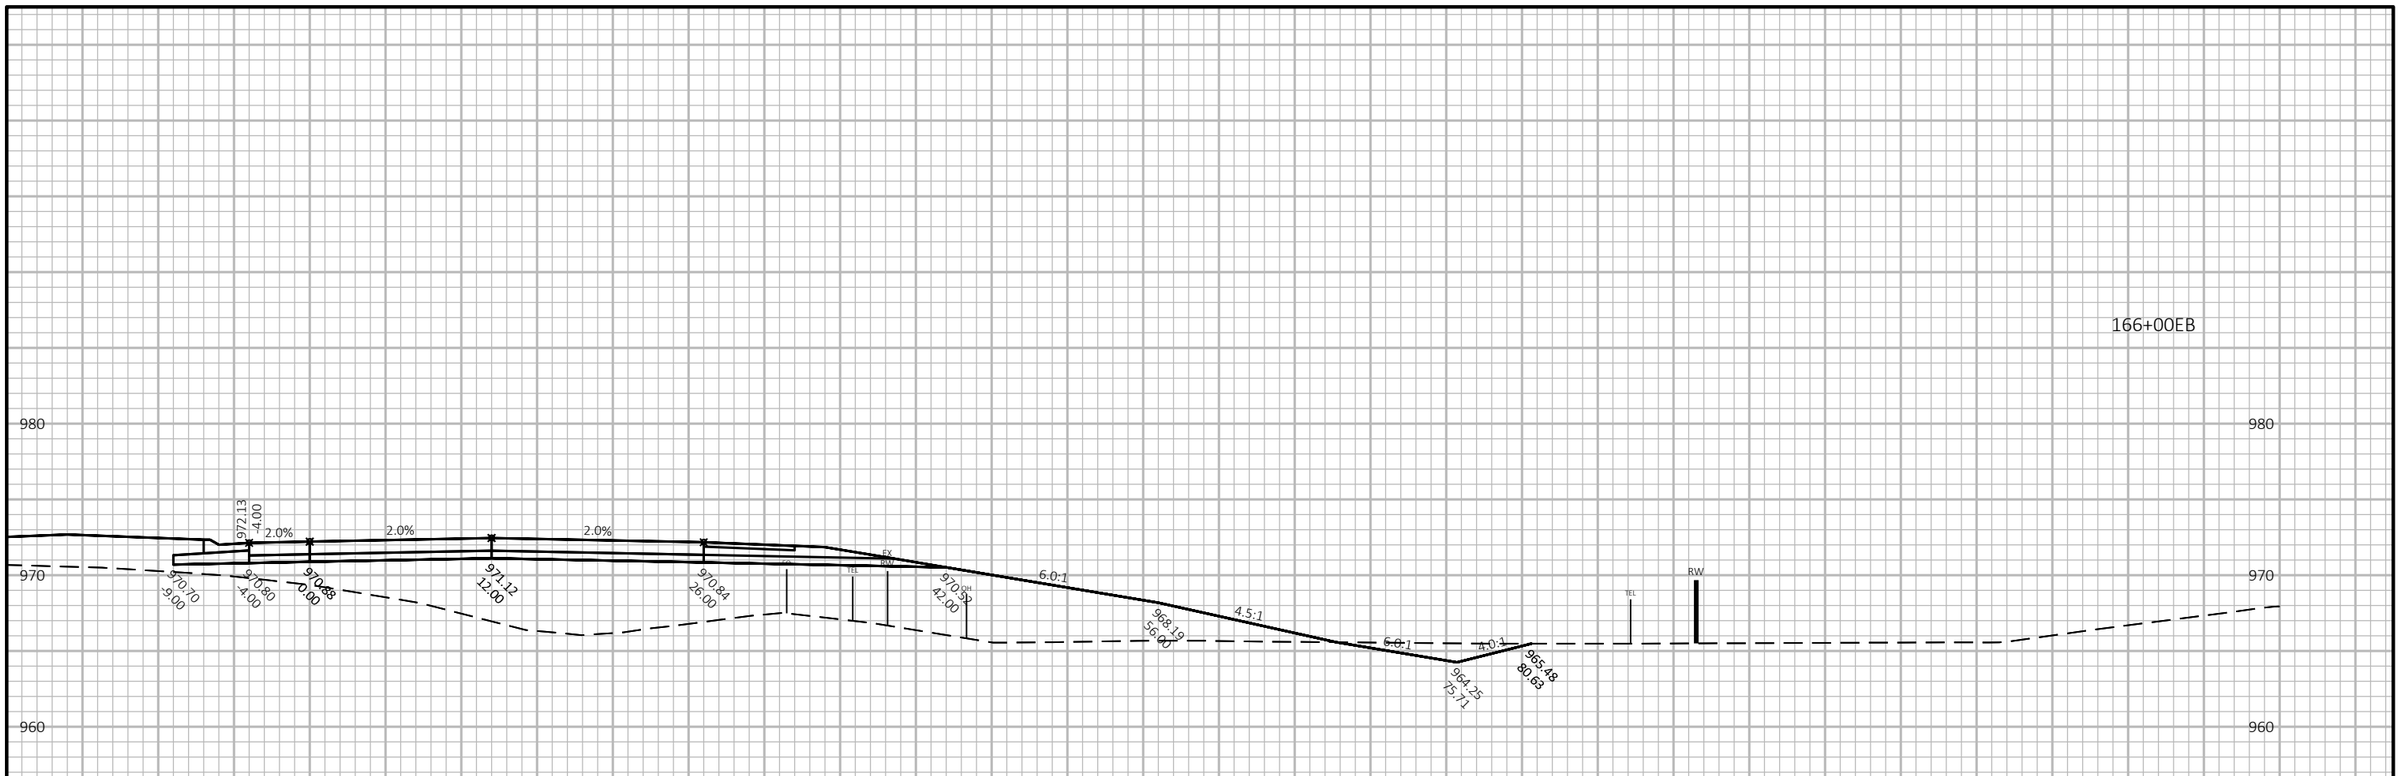

165+47EB

9

9

PROJECT NO: 1440-15-71	HWY: STH 23	COUNTY: FOND DU LAC	CROSS SECTIONS: STH 23 EB	SHEET 304	E

FILE NAME : J:\OBS2014\20142023\CAD\TRANSPORTATION\DWG\SHEETSPLAN\STH 23 EB X-SEC.DWG
LAYOUT NAME - 77


PLOT DATE : 10/21/2019 10:10 AM

PLOT BY : SCHULTZ, ANDREW K.

PLOT NAME :

PLOT SCALE : 1 IN:10 FT HORZ. / 1 IN:10 FT VERT.

WISDOT/CADDS SHEET 49

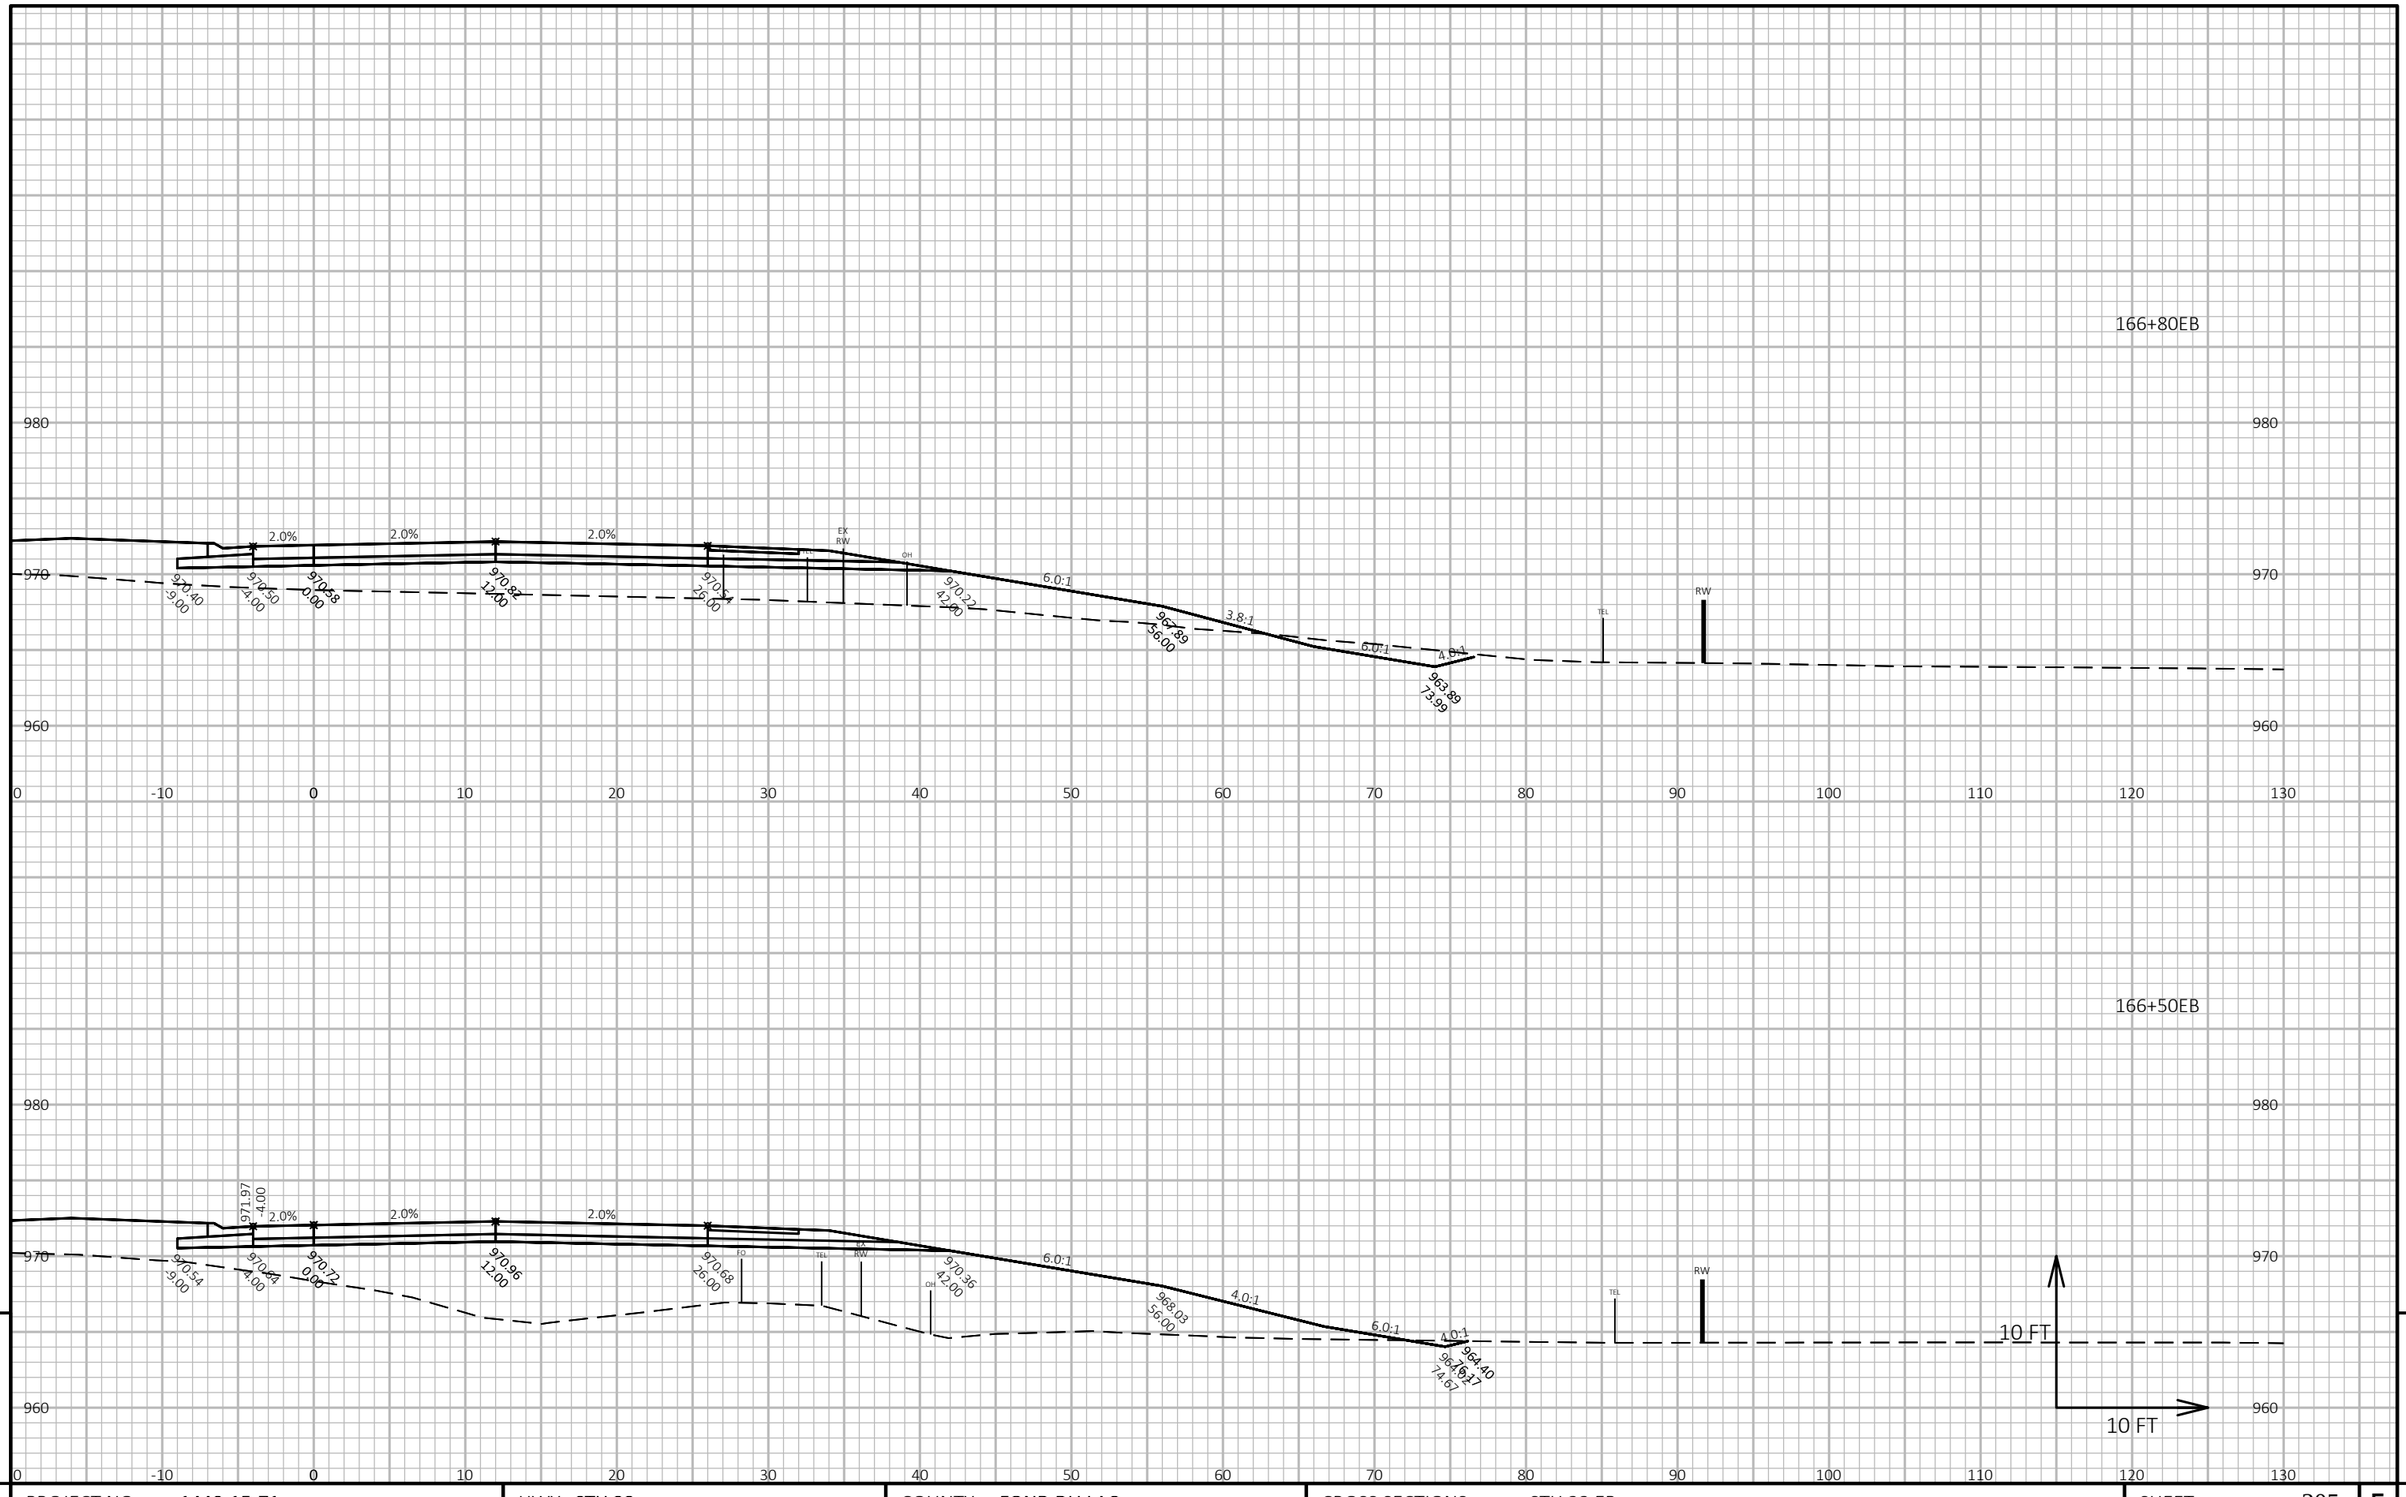

PROJECT NO: 1440-15-71	HWY: STH 23	COUNTY: FOND DU LAC	CROSS SECTIONS: STH 23 EB	SHEET 305	E


FILE NAME : J:\OBS2014\20142023\CAD\TRANSPORTATION\DWG\SHEETSPLAN\STH 23 EB X-SEC.DWG
LAYOUT NAME - 78

PLOT DATE : 10/21/2019 10:11 AM PLOT BY : SCHULTZ, ANDREW K. PLOT NAME :

PLOT SCALE : 1 IN:10 FT HORZ. / 1 IN:10 FT VERT.

WISDOT/CADDS SHEET 49

168+18EB

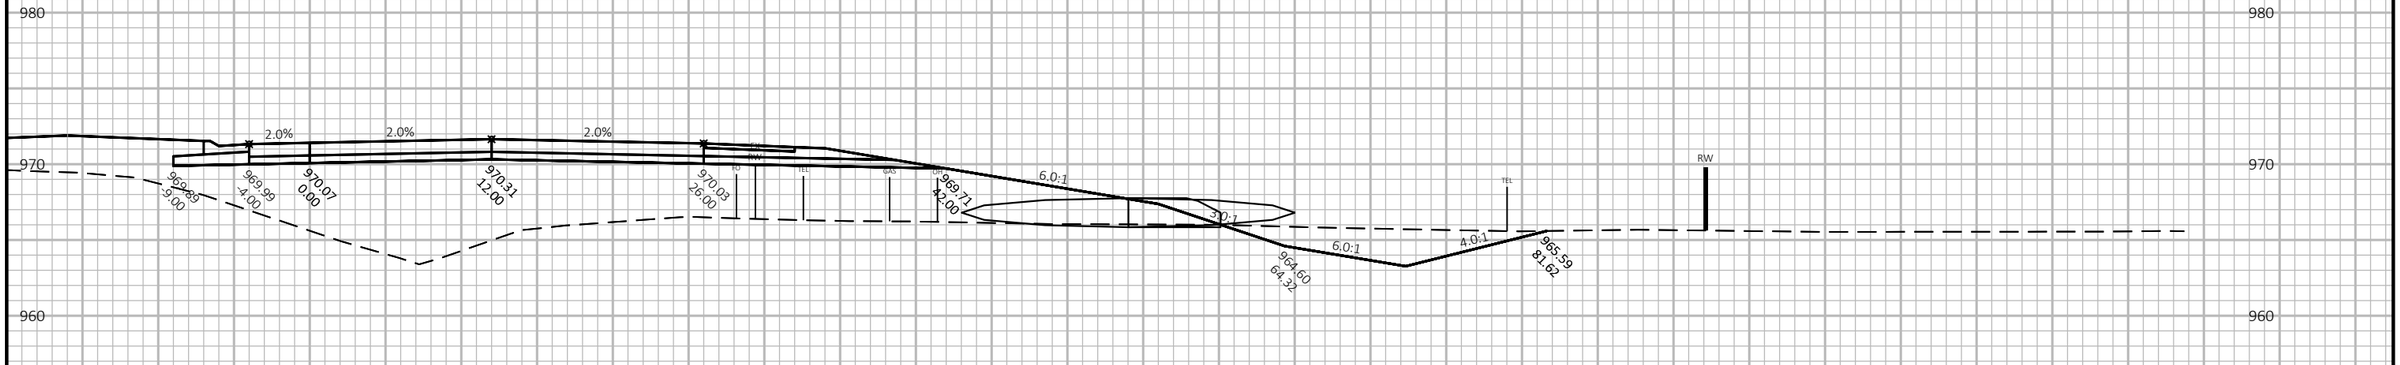

167+50EB

9

9


PROJECT NO: 1440-15-71	HWY: STH 23	COUNTY: FOND DU LAC	CROSS SECTIONS: STH 23 EB	SHEET 306	E

FILE NAME : J:\JOBS2014\20142023\CAD\TRANSPORTATION\DWG\SHEETSPLAN\STH 23 EB X-SEC.DWG
LAYOUT NAME - 79

PLOT DATE : 10/21/2019 10:11 AM PLOT BY : SCHULTZ, ANDREW K. PLOT NAME :

PLOT SCALE : 1 IN:10 FT HORZ. / 1 IN:10 FT VERT.

WISDOT/CADDS SHEET 49

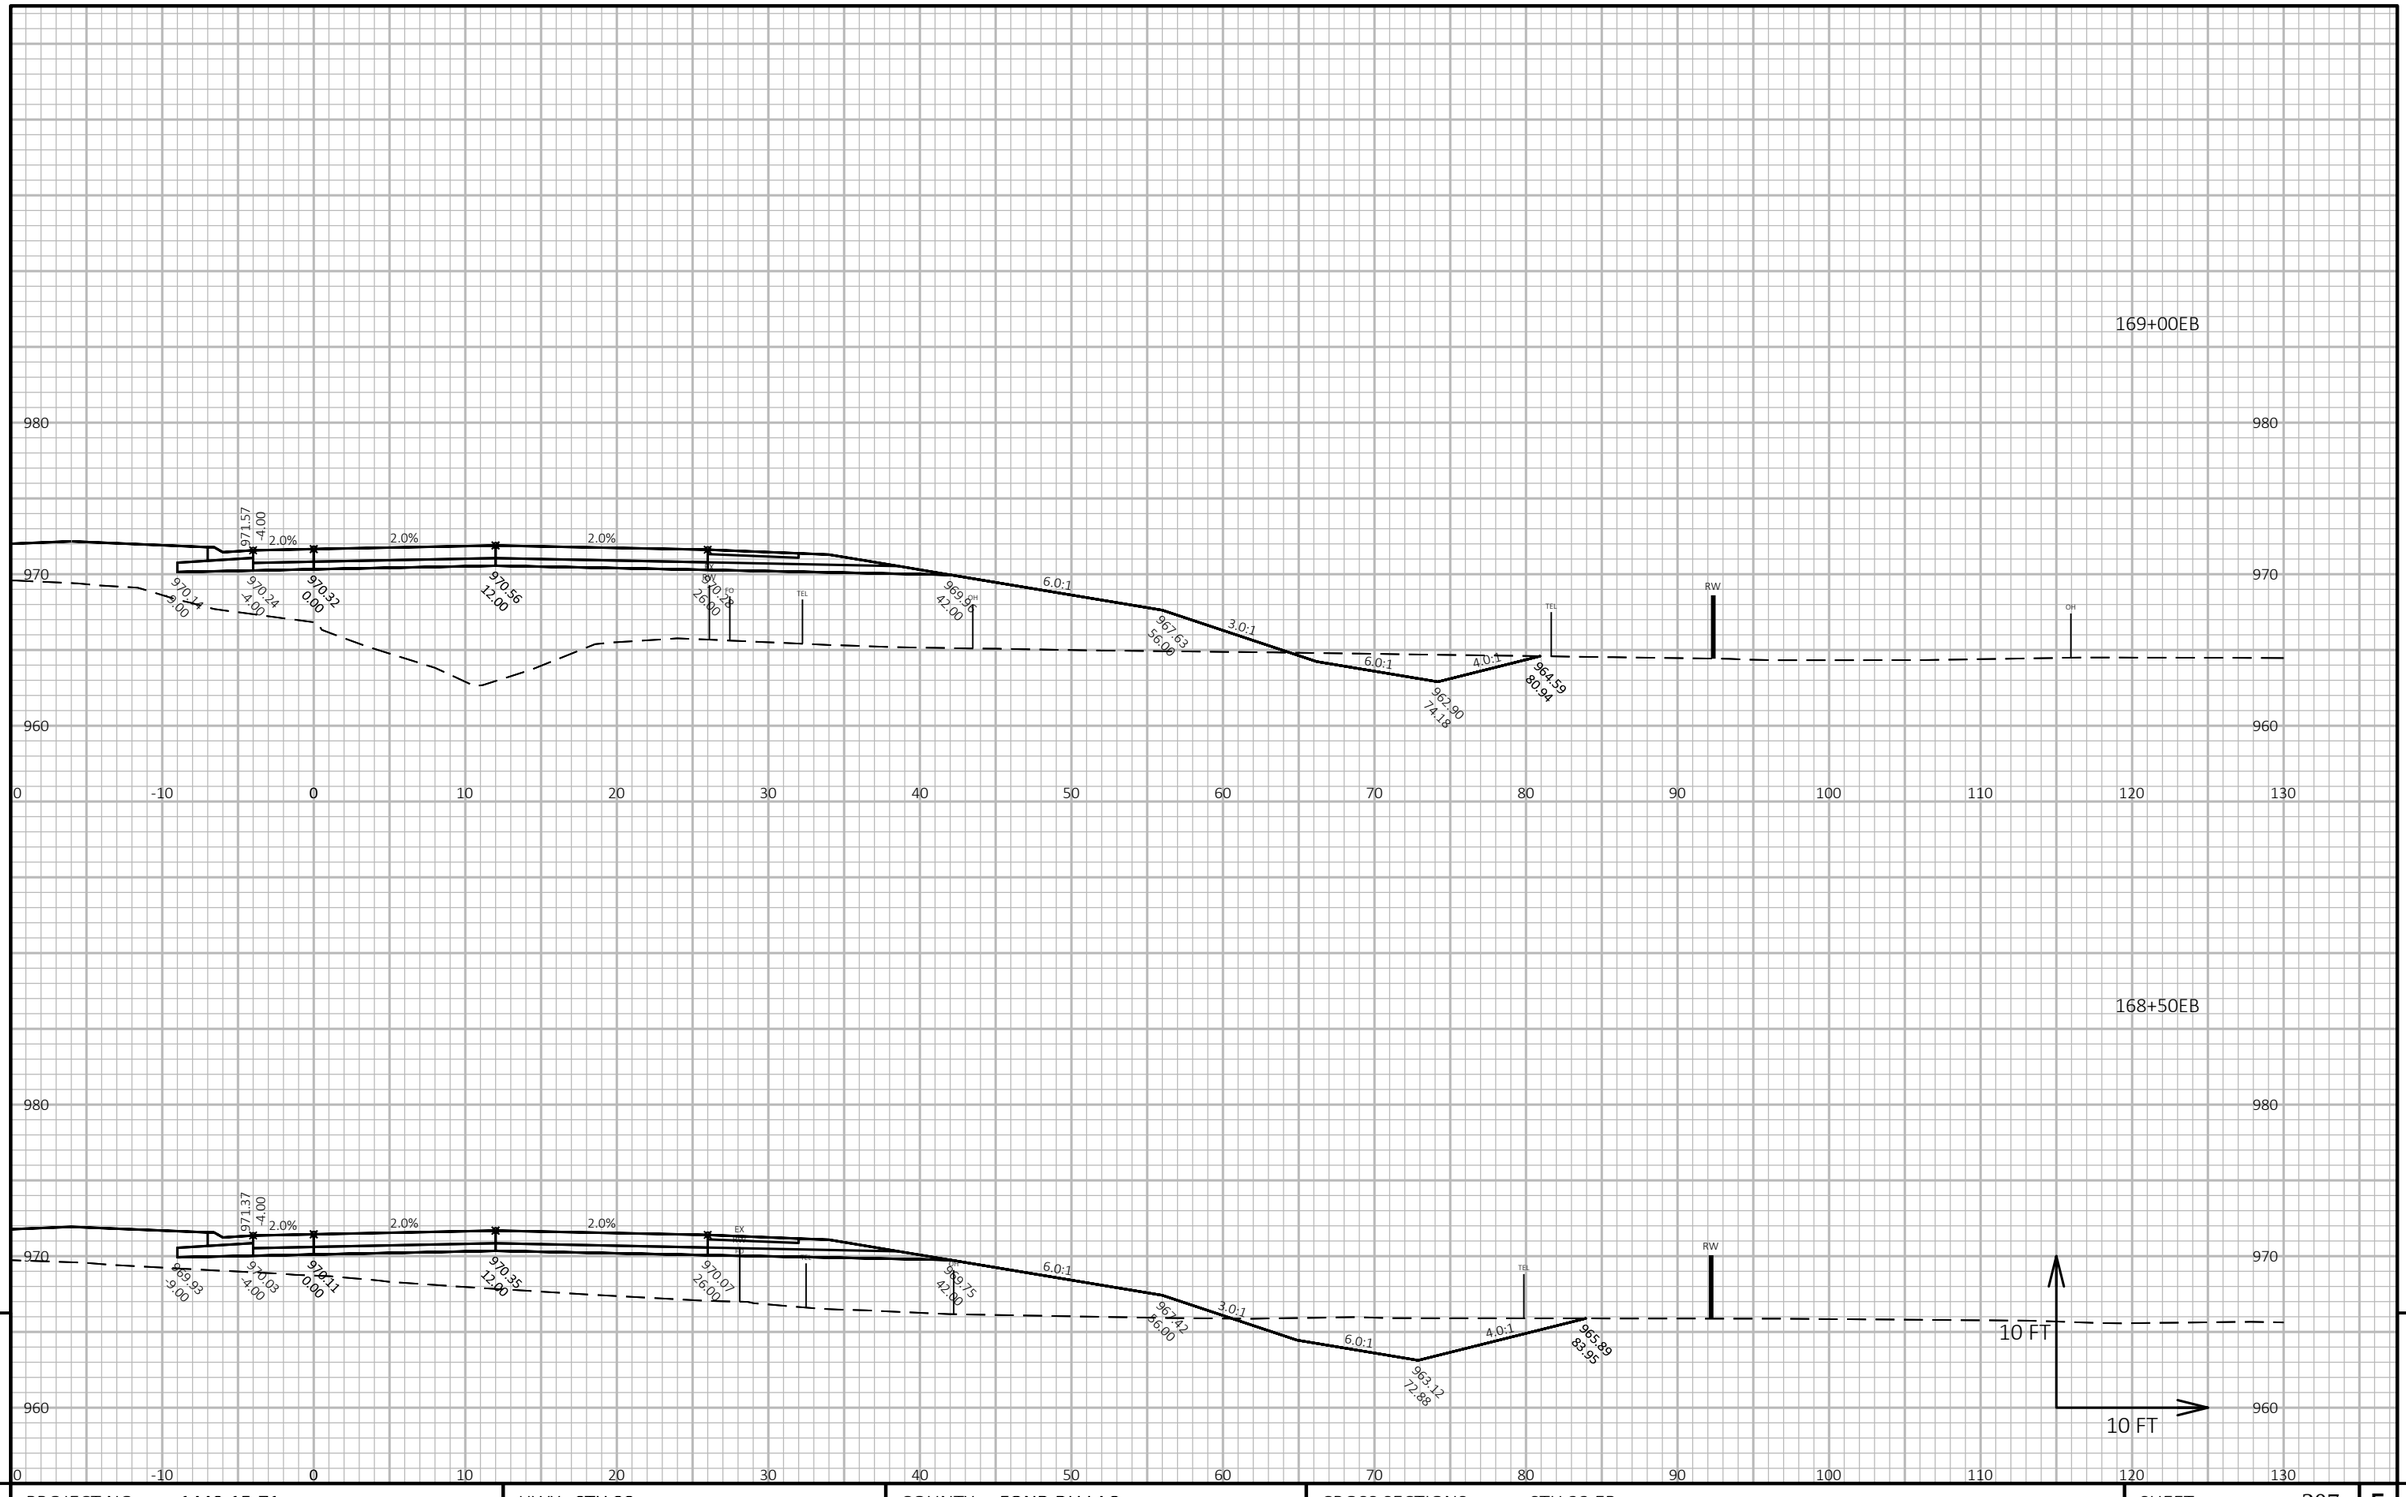

9

9

PROJECT NO: 1440-15-71	HWY: STH 23	COUNTY: FOND DU LAC	CROSS SECTIONS: STH 23 EB	SHEET 307	E


FILE NAME : J:\JOBS2014\20142023\CAD\TRANSPORTATION\DWG\SHEETSPLAN\STH 23 EB X-SEC.DWG
LAYOUT NAME - 80

PLOT DATE : 10/21/2019 10:11 AM PLOT BY : SCHULTZ, ANDREW K. PLOT NAME :


PLOT SCALE : 1 IN:10 FT HORZ. / 1 IN:10 FT VERT.

WISDOT/CADDS SHEET 49

169+70EB

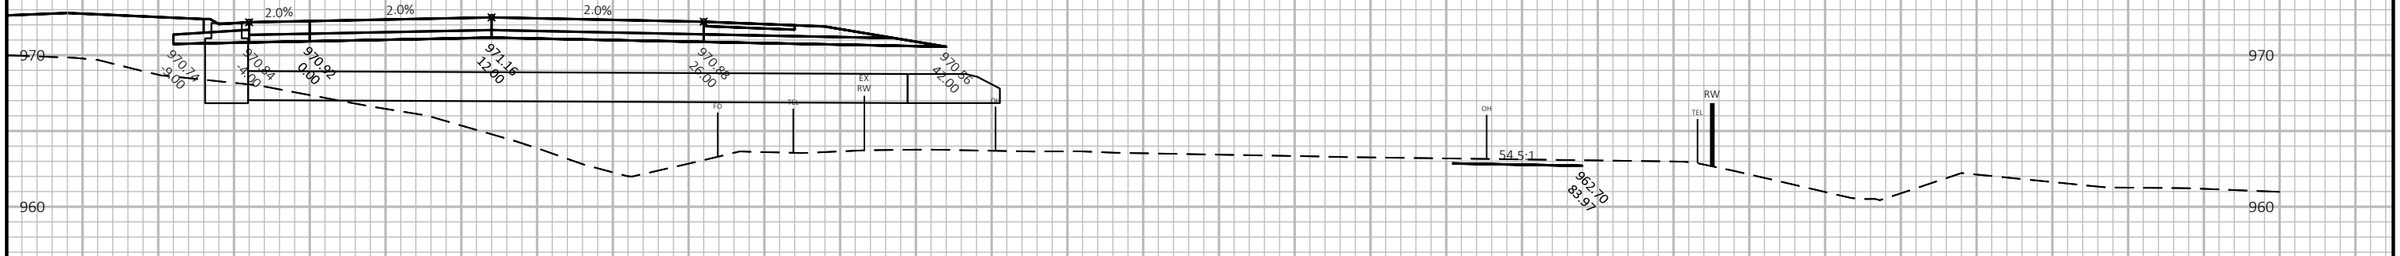

169+48EB

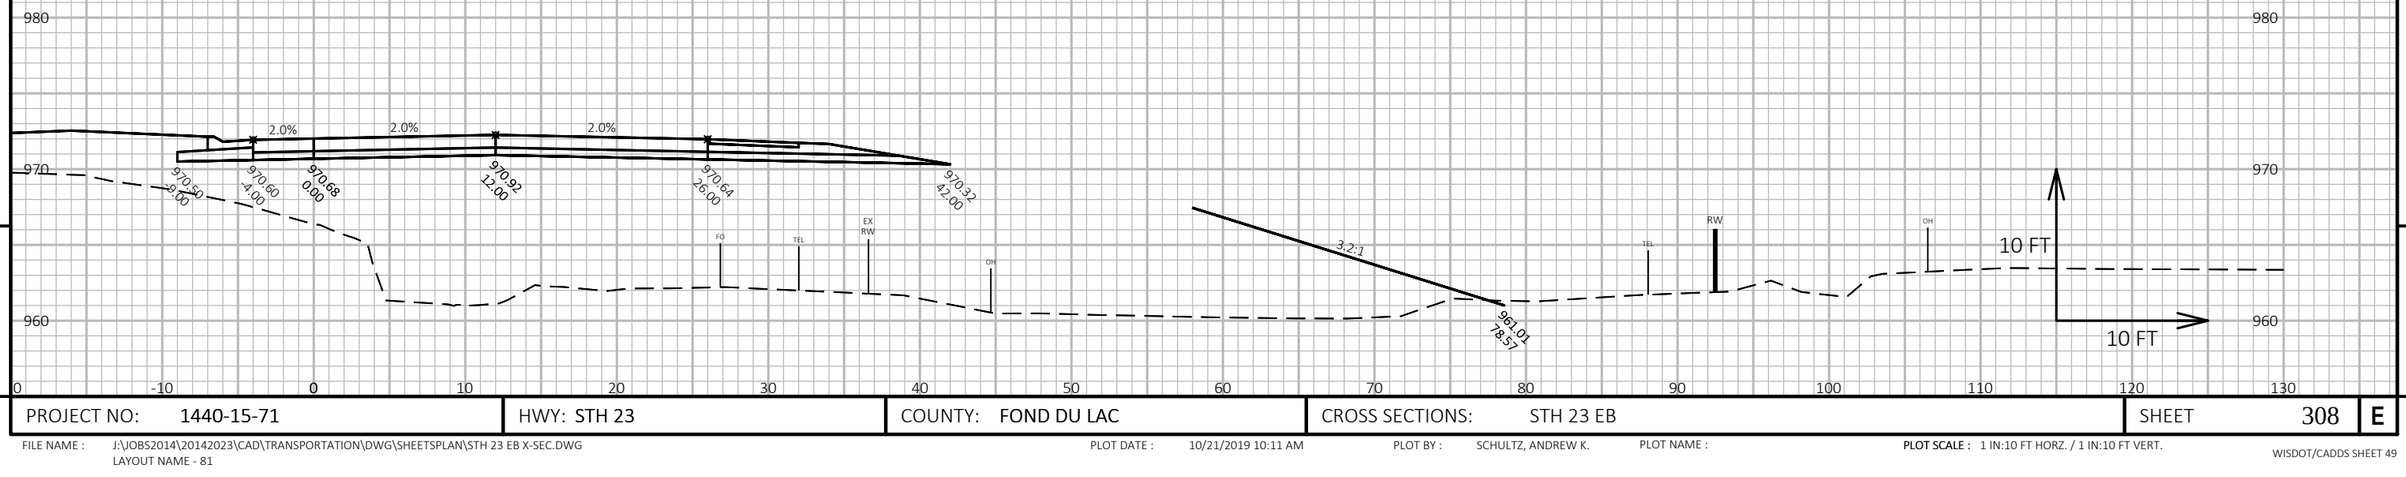

9


9

PROJECT NO: 1440-15-71	HWY: STH 23	COUNTY: FOND DU LAC	CROSS SECTIONS: STH 23 EB	SHEET 308	E

FILE NAME : J:\OBS2014\20142023\CAD\TRANSPORTATION\DWG\SHEETSPLAN\STH 23 EB X-SEC.DWG
LAYOUT NAME - 81

PLOT DATE : 10/21/2019 10:11 AM PLOT BY : SCHULTZ, ANDREW K. PLOT NAME :

PLOT SCALE : 1 IN:10 FT HORZ. / 1 IN:10 FT VERT.

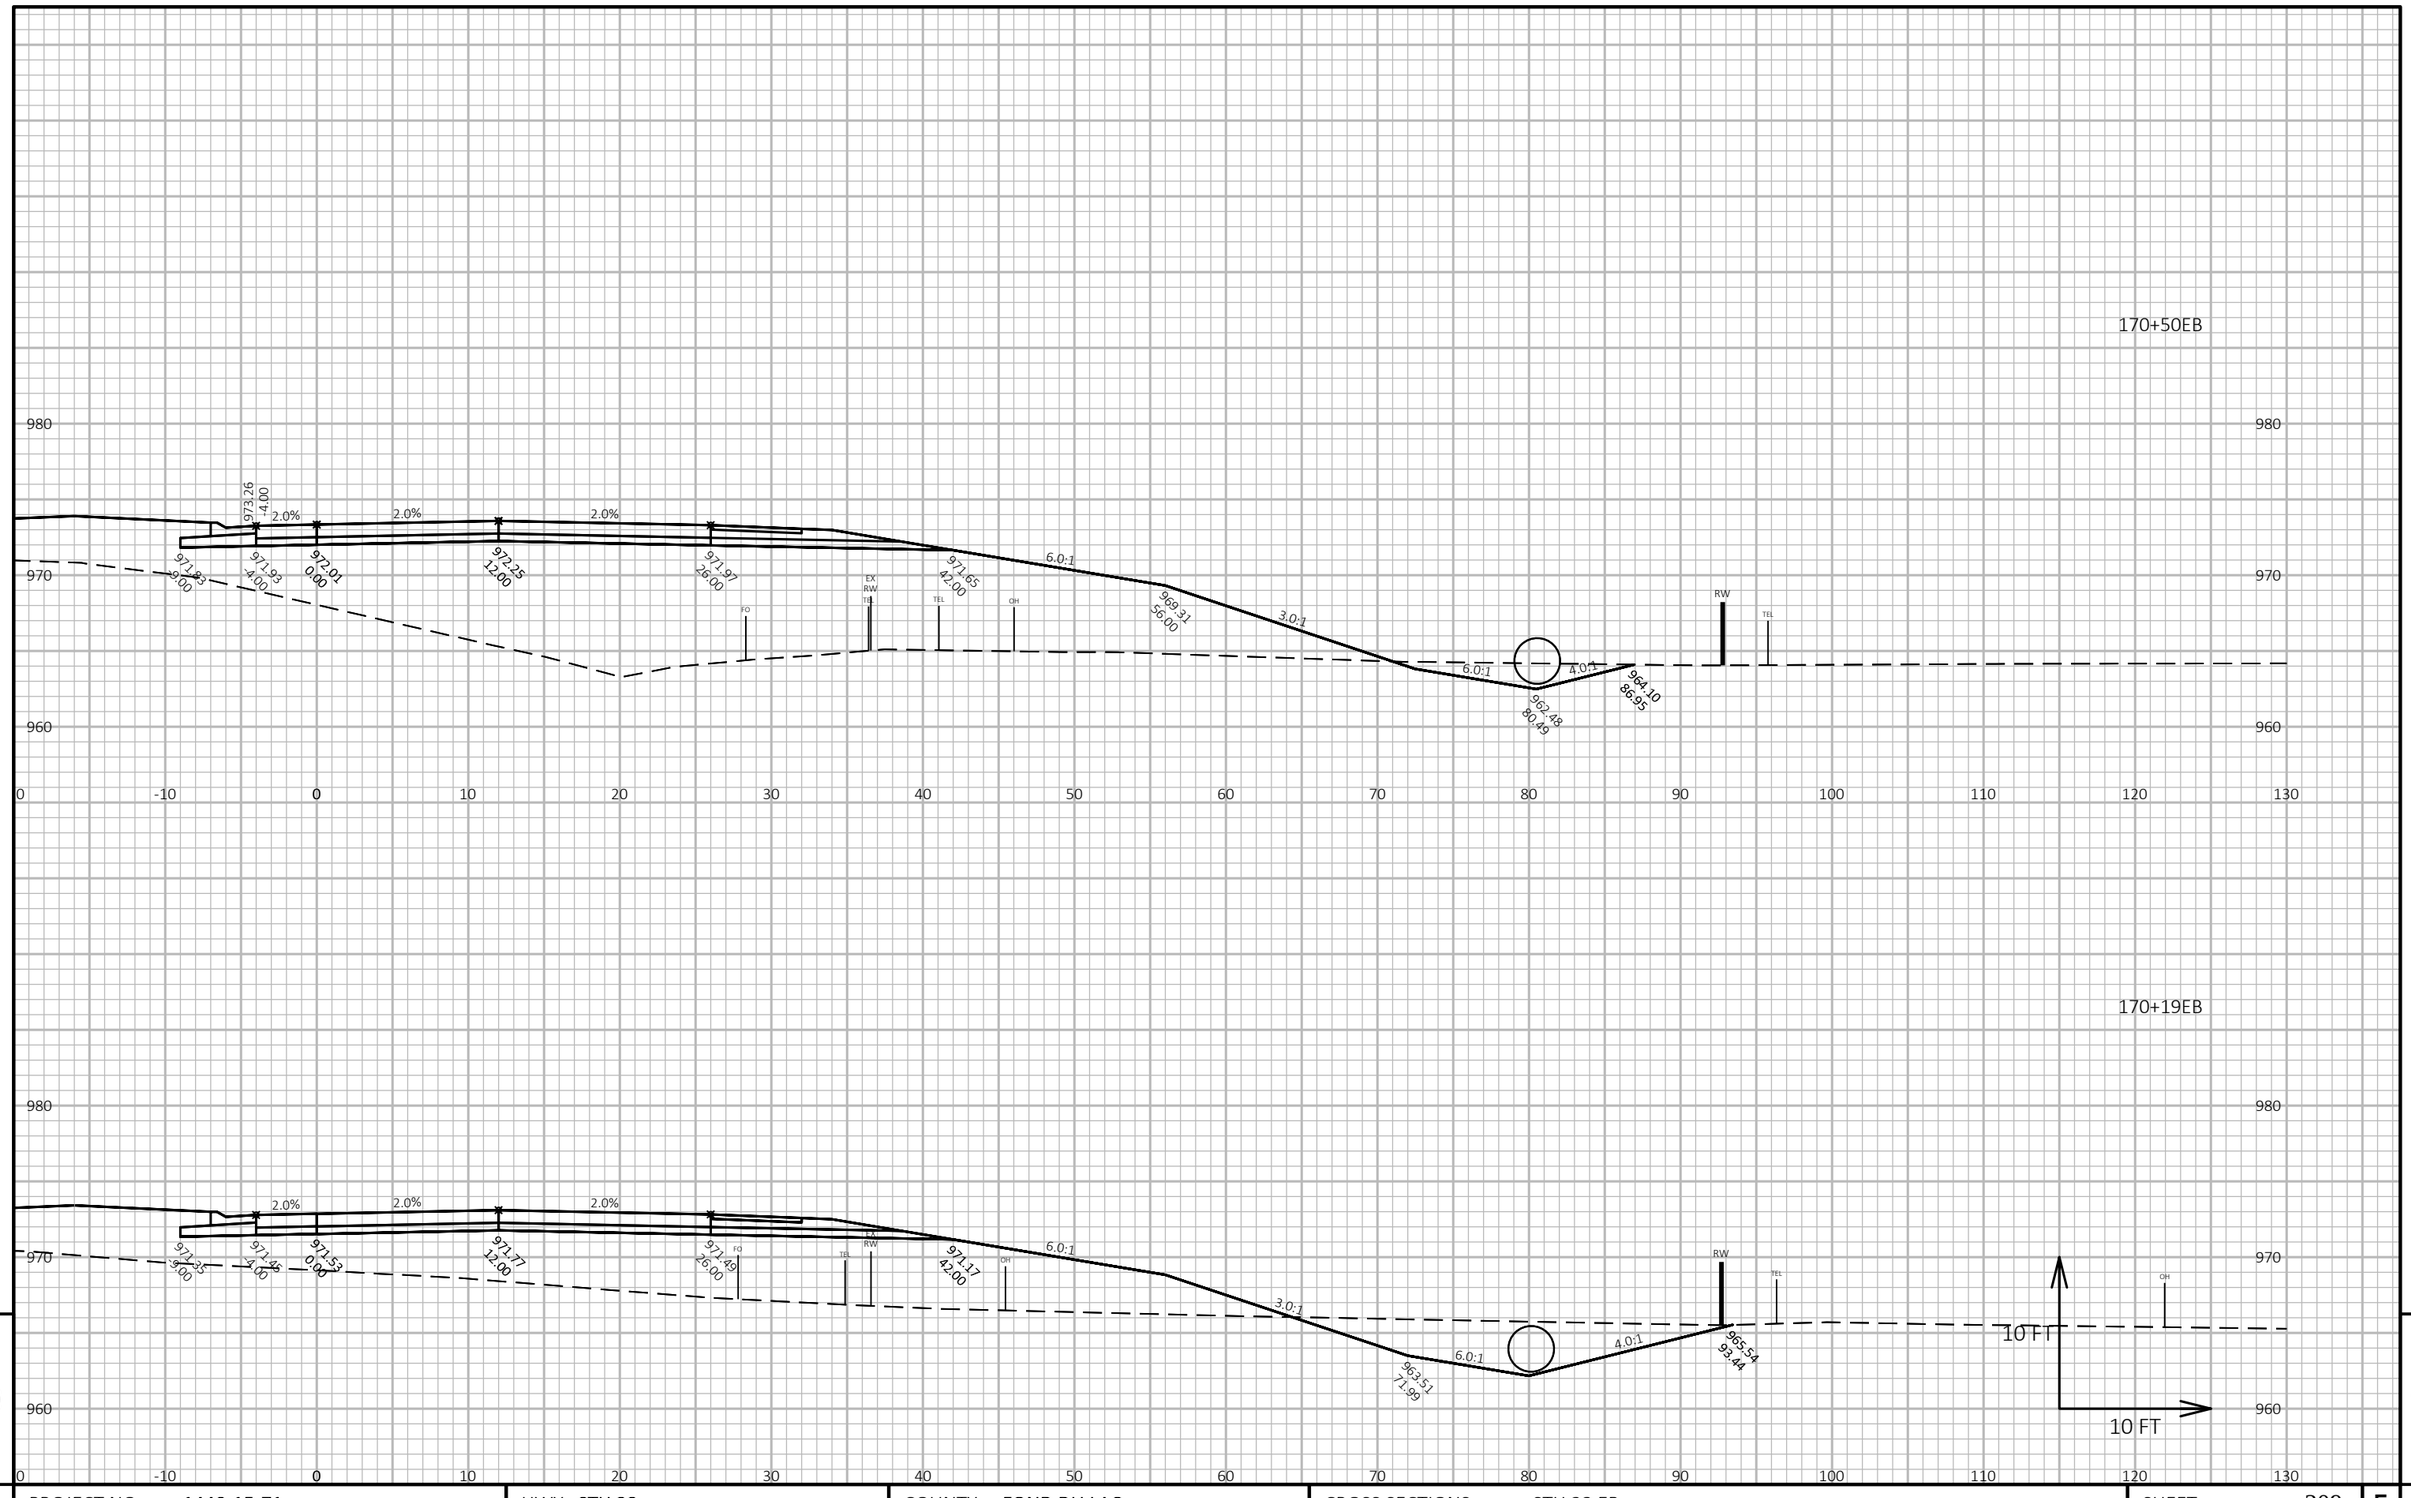

9

9


PROJECT NO: 1440-15-71	HWY: STH 23	COUNTY: FOND DU LAC	CROSS SECTIONS: STH 23 EB	SHEET 309	E

FILE NAME : J:\JOBS2014\20142023\CAD\TRANSPORTATION\DWG\SHEETSPLAN\STH 23 EB X-SEC.DWG
LAYOUT NAME - 82

PLOT DATE : 10/21/2019 10:11 AM PLOT BY : SCHULTZ, ANDREW K. PLOT NAME :

PLOT SCALE : 1 IN:10 FT HORZ. / 1 IN:10 FT VERT.

WISDOT/CADDS SHEET 49

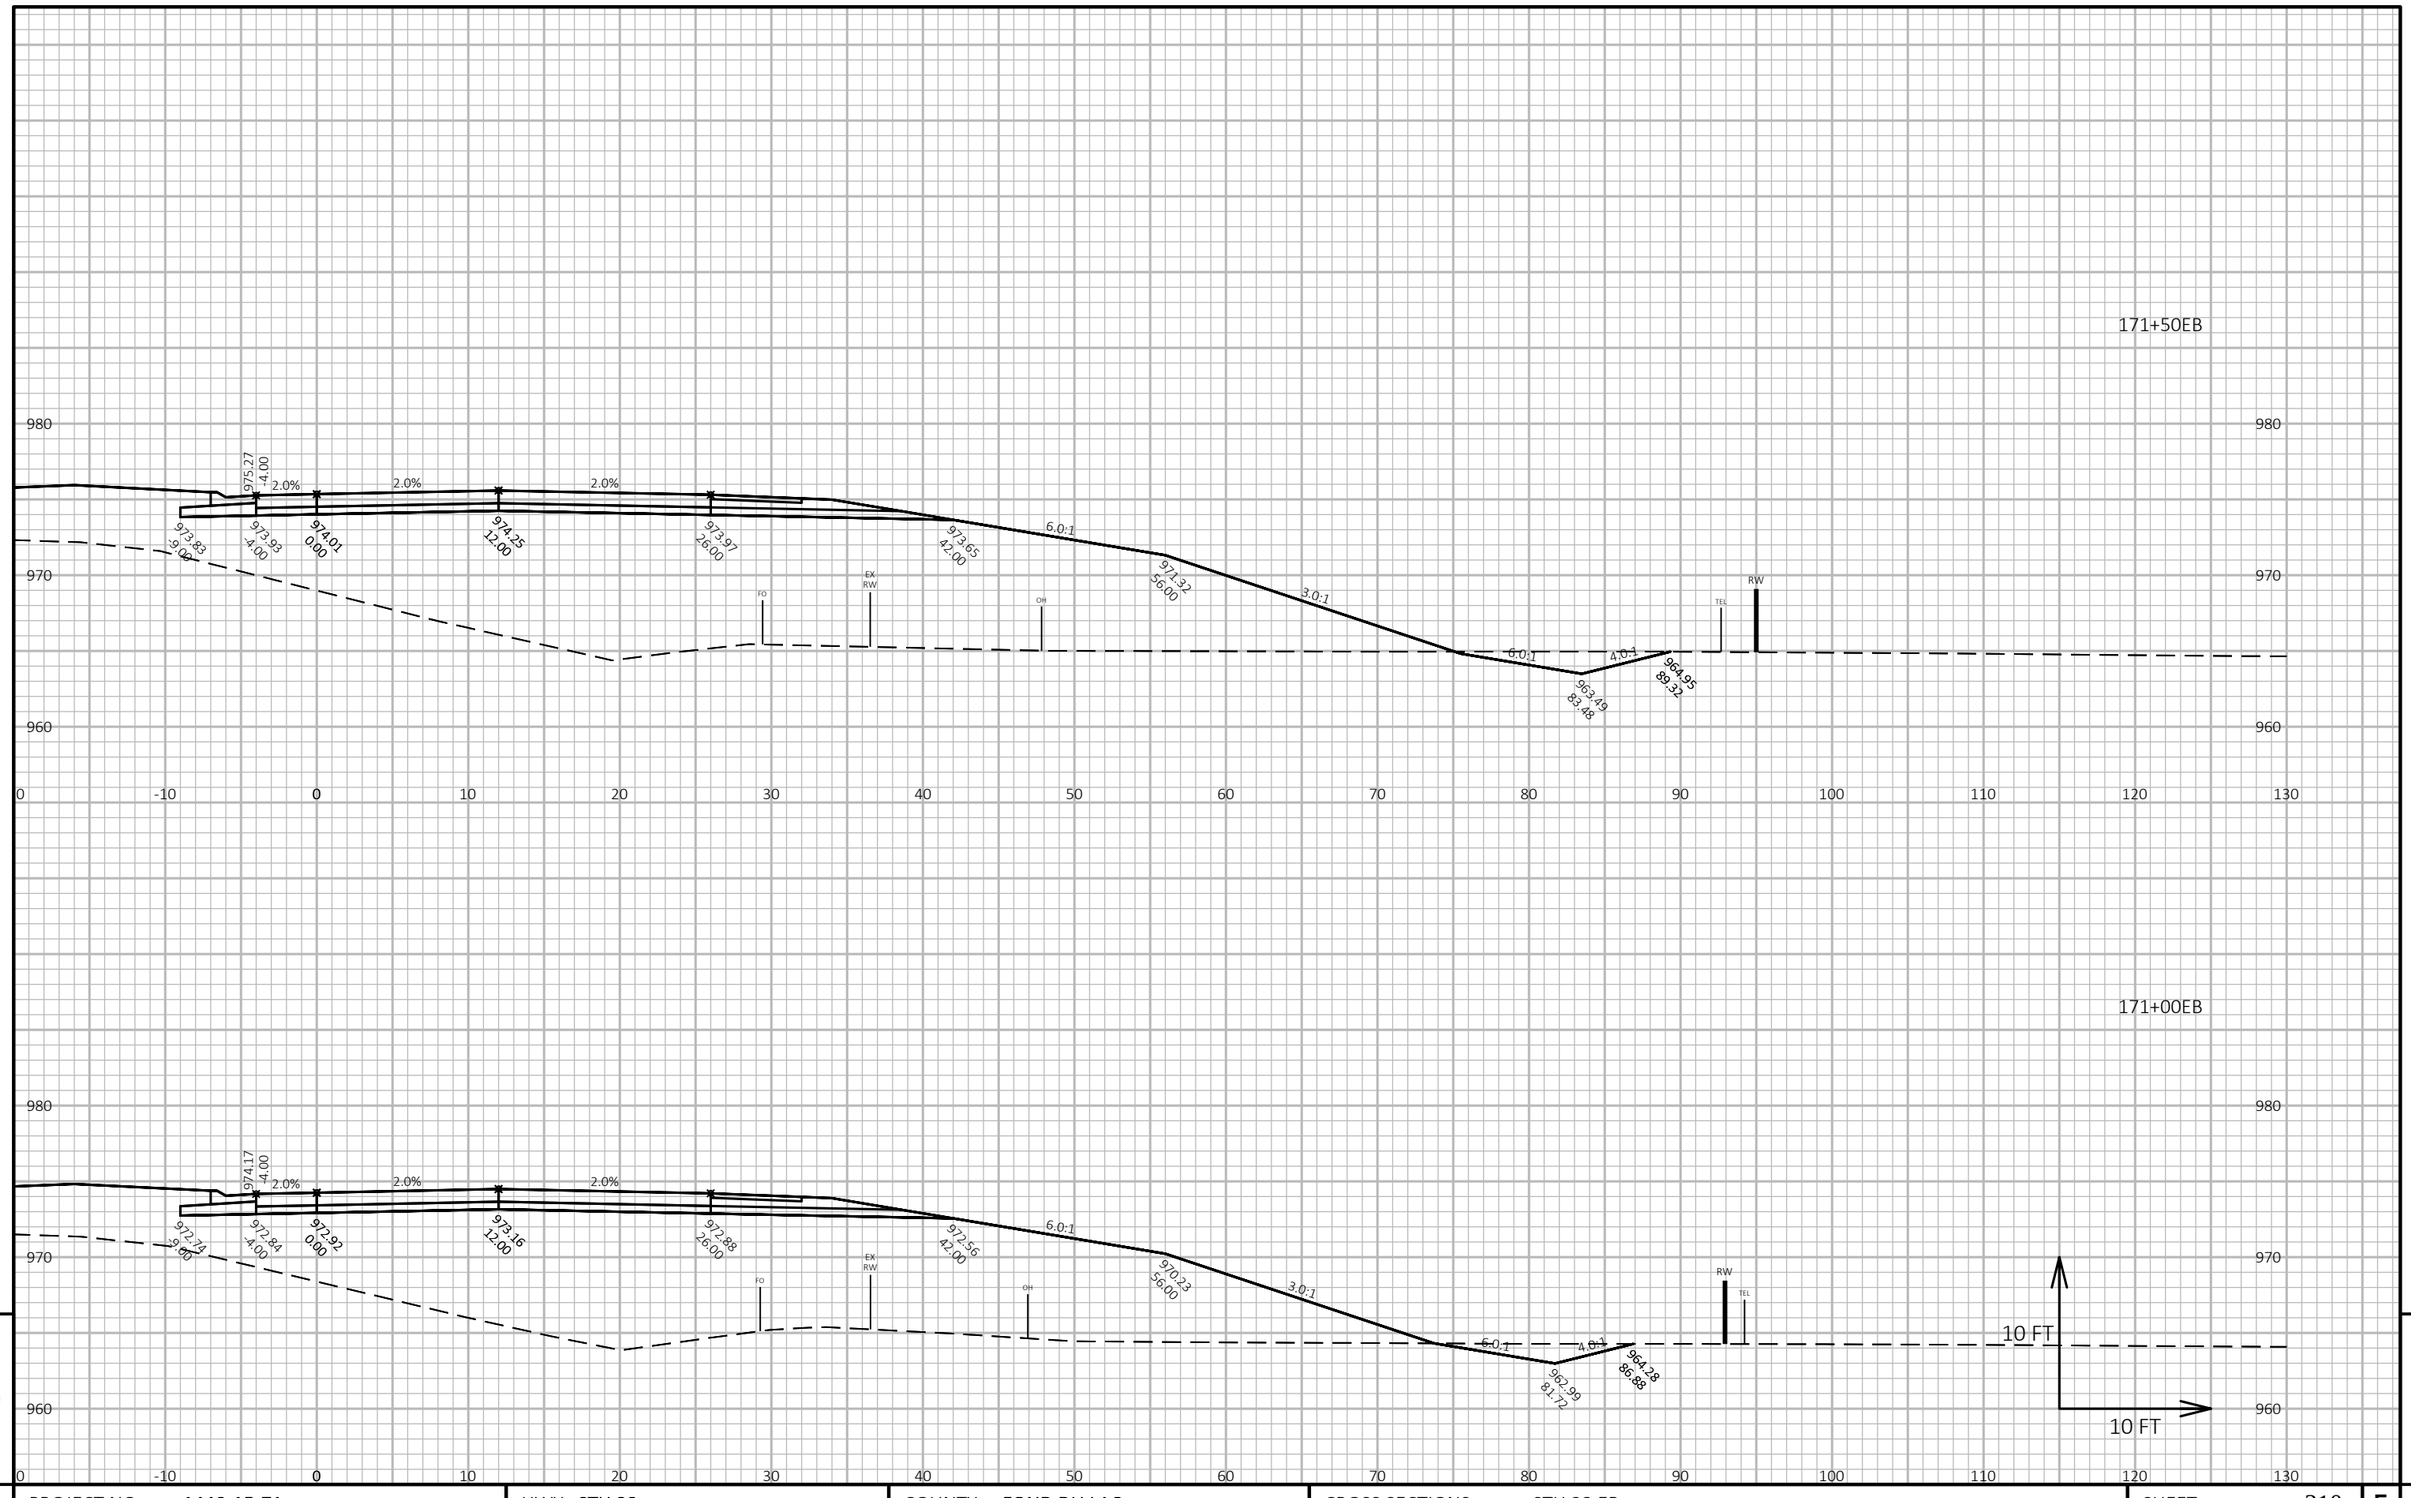

9 9

PROJECT NO: 1440-15-71	HWY: STH 23	COUNTY: FOND DU LAC	CROSS SECTIONS: STH 23 EB	SHEET 310	E


FILE NAME : J:\JOBS2014\20142023\CAD\TRANSPORTATION\DWG\SHEETSPLAN\STH 23 EB X-SEC.DWG
LAYOUT NAME - 83

PLOT DATE : 10/21/2019 10:11 AM PLOT BY : SCHULTZ, ANDREW K. PLOT NAME :

PLOT SCALE : 1 IN:10 FT HORZ. / 1 IN:10 FT VERT.

WISDOT/CADDS SHEET 49

172+50EB

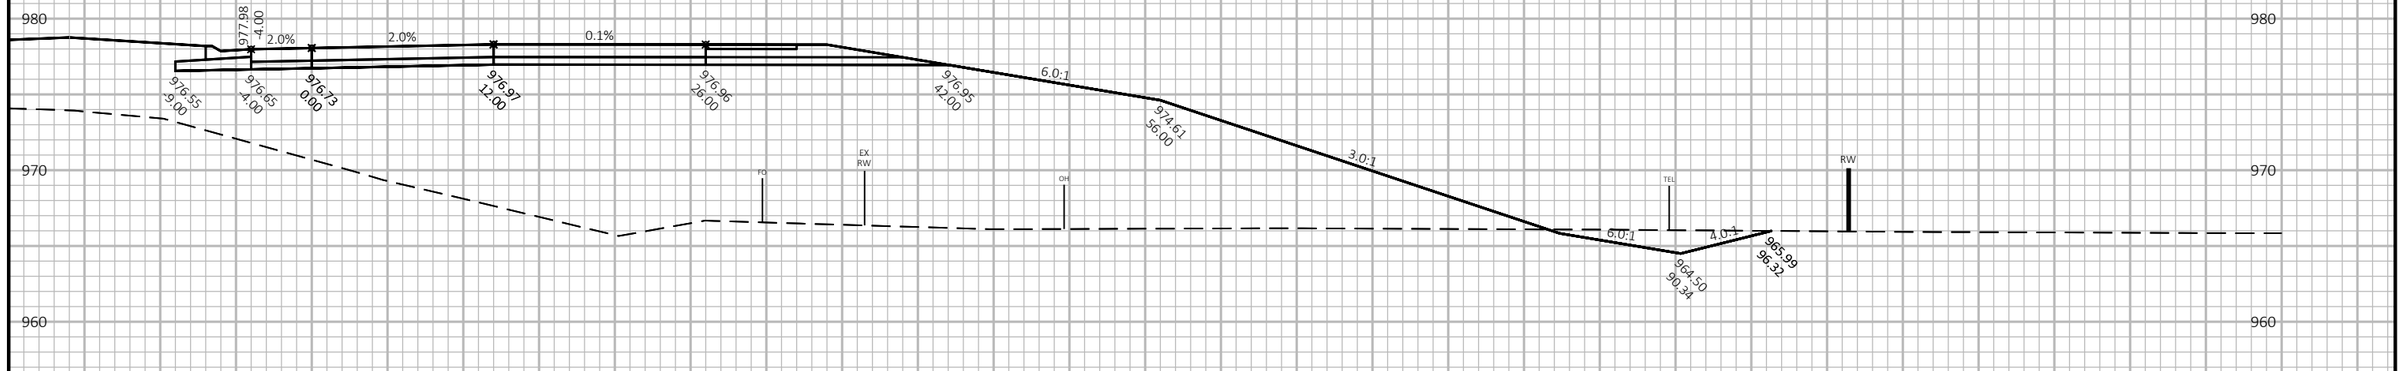

172+00EB

9

9


PROJECT NO: 1440-15-71	HWY: STH 23	COUNTY: FOND DU LAC	CROSS SECTIONS: STH 23 EB	SHEET 311	E

FILE NAME : J:\JOBS2014\20142023\CAD\TRANSPORTATION\DWG\SHEETSPLAN\STH 23 EB X-SEC.DWG
LAYOUT NAME - 84

PLOT DATE : 10/21/2019 10:11 AM PLOT BY : SCHULTZ, ANDREW K. PLOT NAME :

PLOT SCALE : 1 IN:10 FT HORZ. / 1 IN:10 FT VERT.

WISDOT/CADDS SHEET 49

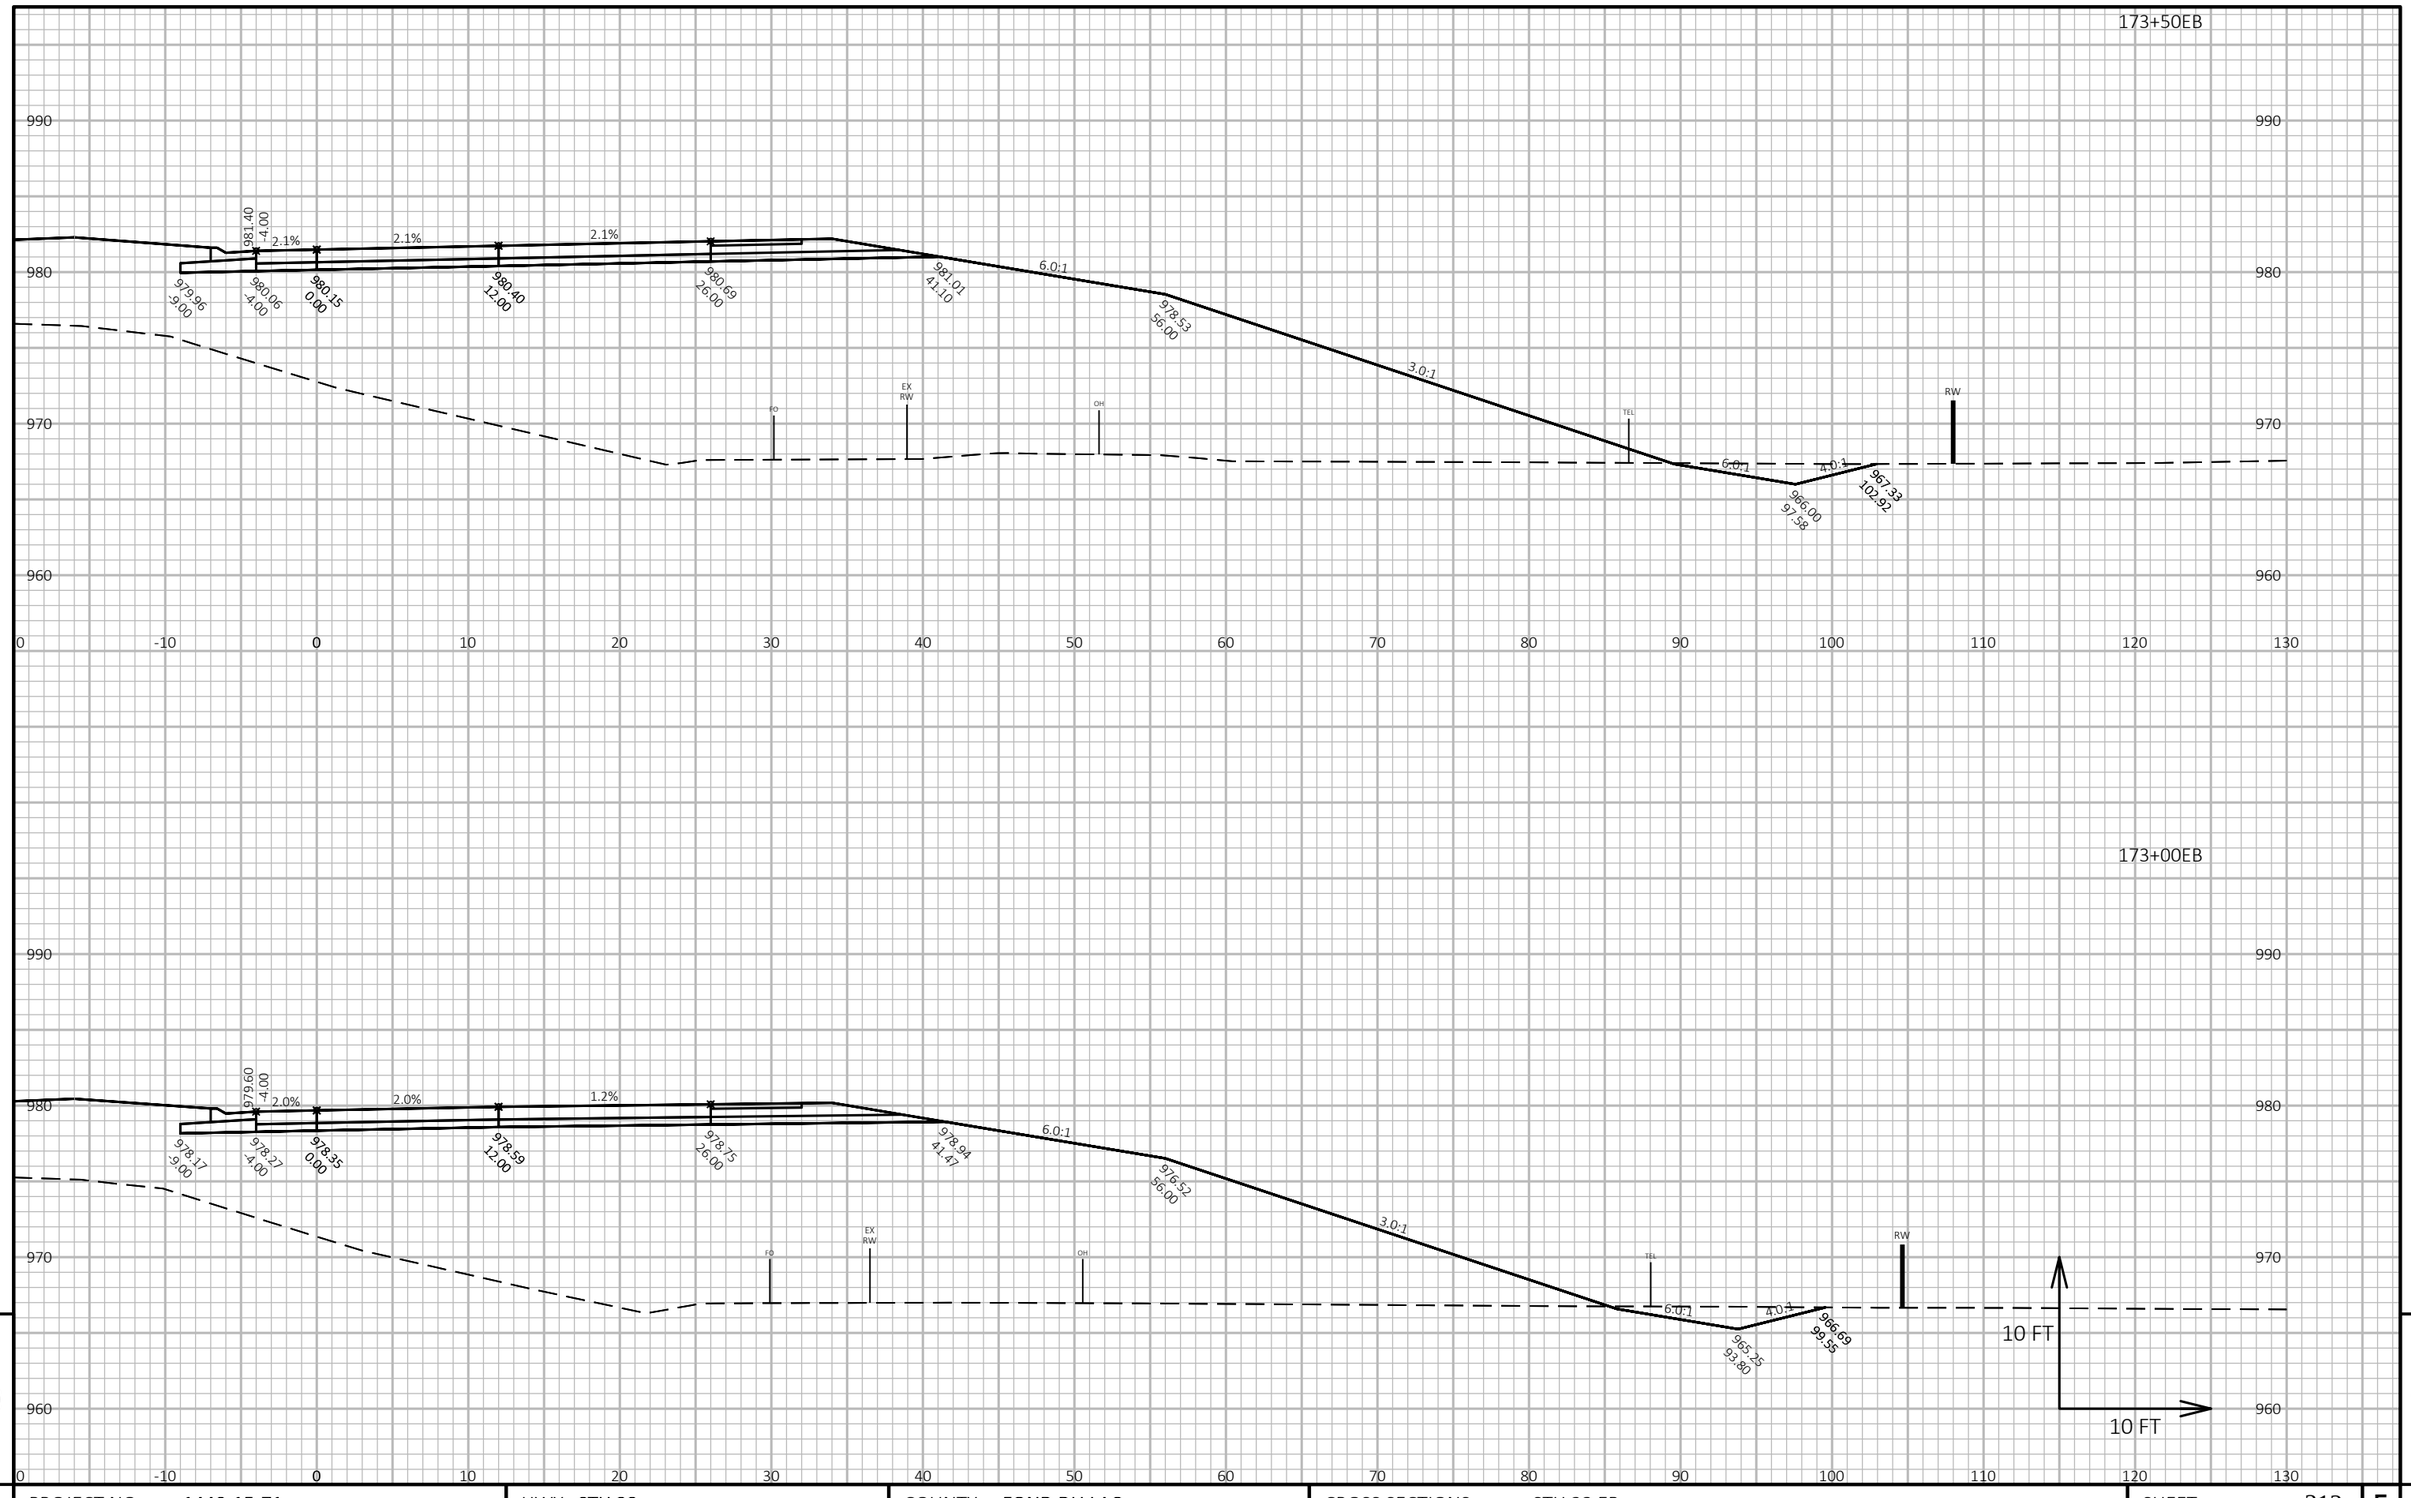

9

9


PROJECT NO: 1440-15-71	HWY: STH 23	COUNTY: FOND DU LAC	CROSS SECTIONS: STH 23 EB	SHEET 312	E

FILE NAME : J:\JOBS2014\20142023\CAD\TRANSPORTATION\DWG\SHEETSPLAN\STH 23 EB X-SEC.DWG
LAYOUT NAME - 85

PLOT DATE : 10/21/2019 10:11 AM PLOT BY : SCHULTZ, ANDREW K. PLOT NAME :

PLOT SCALE : 1 IN:10 FT HORZ. / 1 IN:10 FT VERT.

WISDOT/CADDS SHEET 49

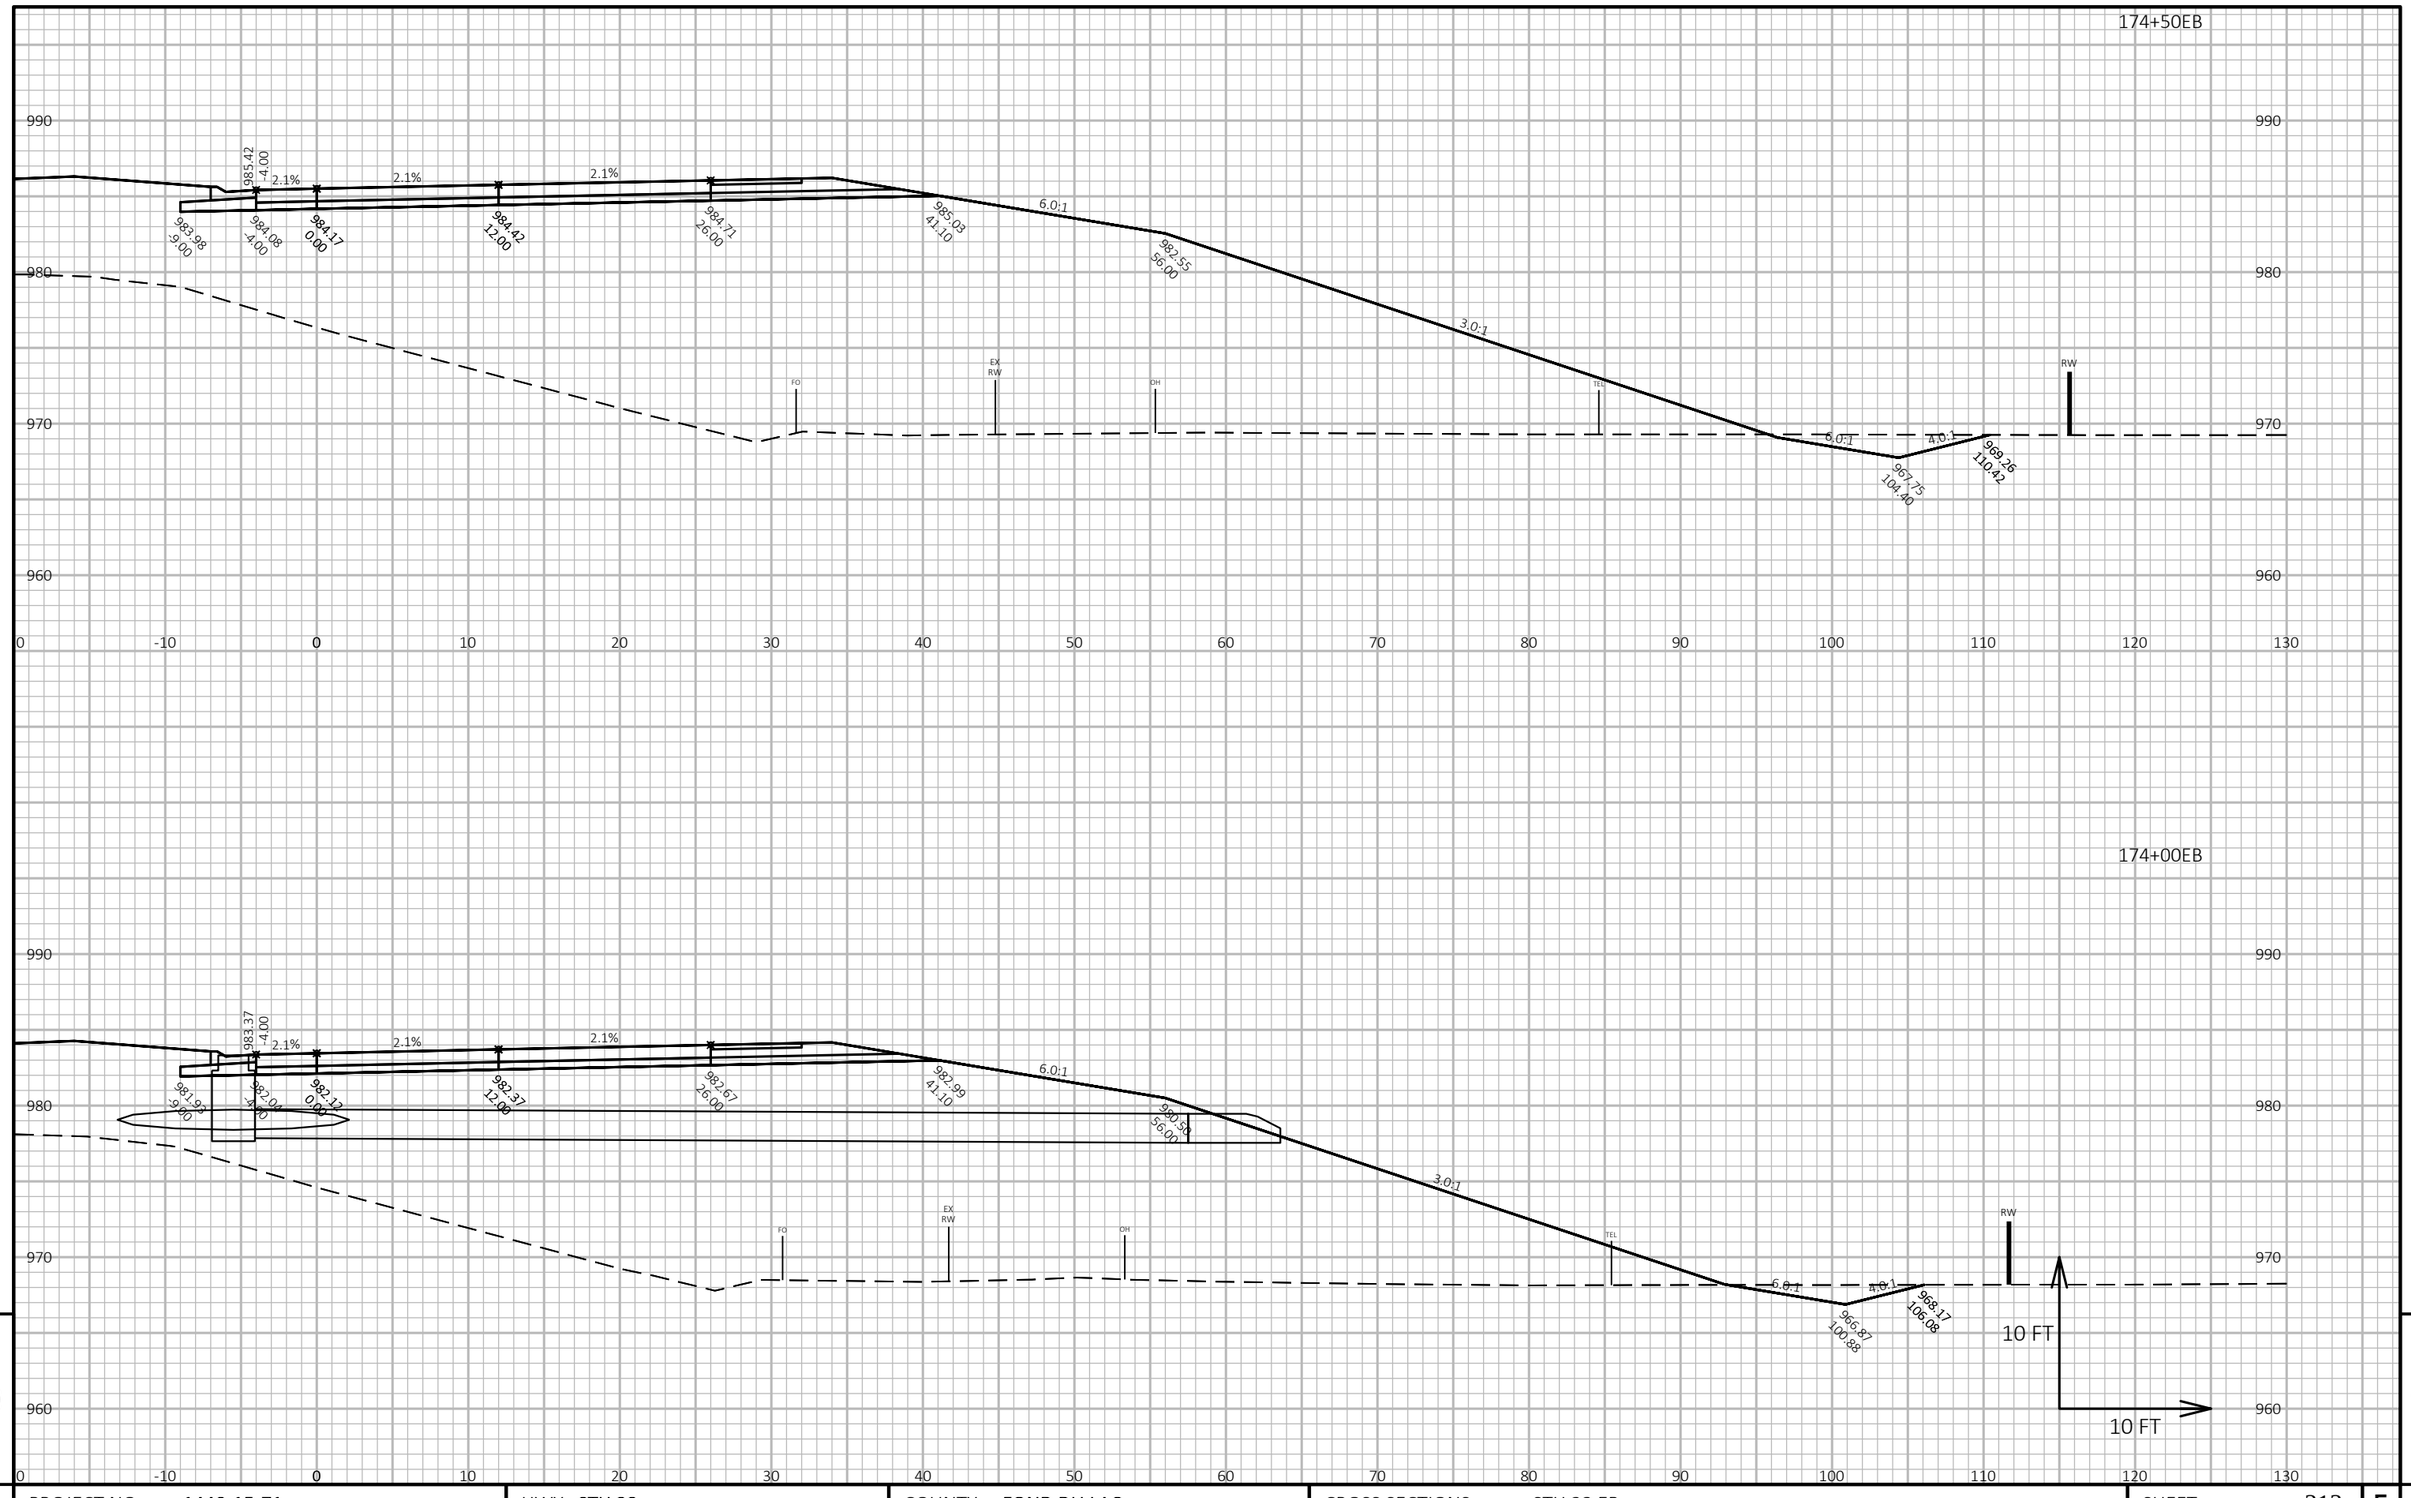

9


9

PROJECT NO: 1440-15-71	HWY: STH 23	COUNTY: FOND DU LAC	CROSS SECTIONS: STH 23 EB	SHEET 313	E

FILE NAME : J:\JOBS2014\20142023\CAD\TRANSPORTATION\DWG\SHEETSPLAN\STH 23 EB X-SEC.DWG
LAYOUT NAME - 86

PLOT DATE : 10/21/2019 10:11 AM PLOT BY : SCHULTZ, ANDREW K. PLOT NAME : **PLOT SCALE :** 1 IN:10 FT HORZ. / 1 IN:10 FT VERT.

WISDOT/CADDS SHEET 49

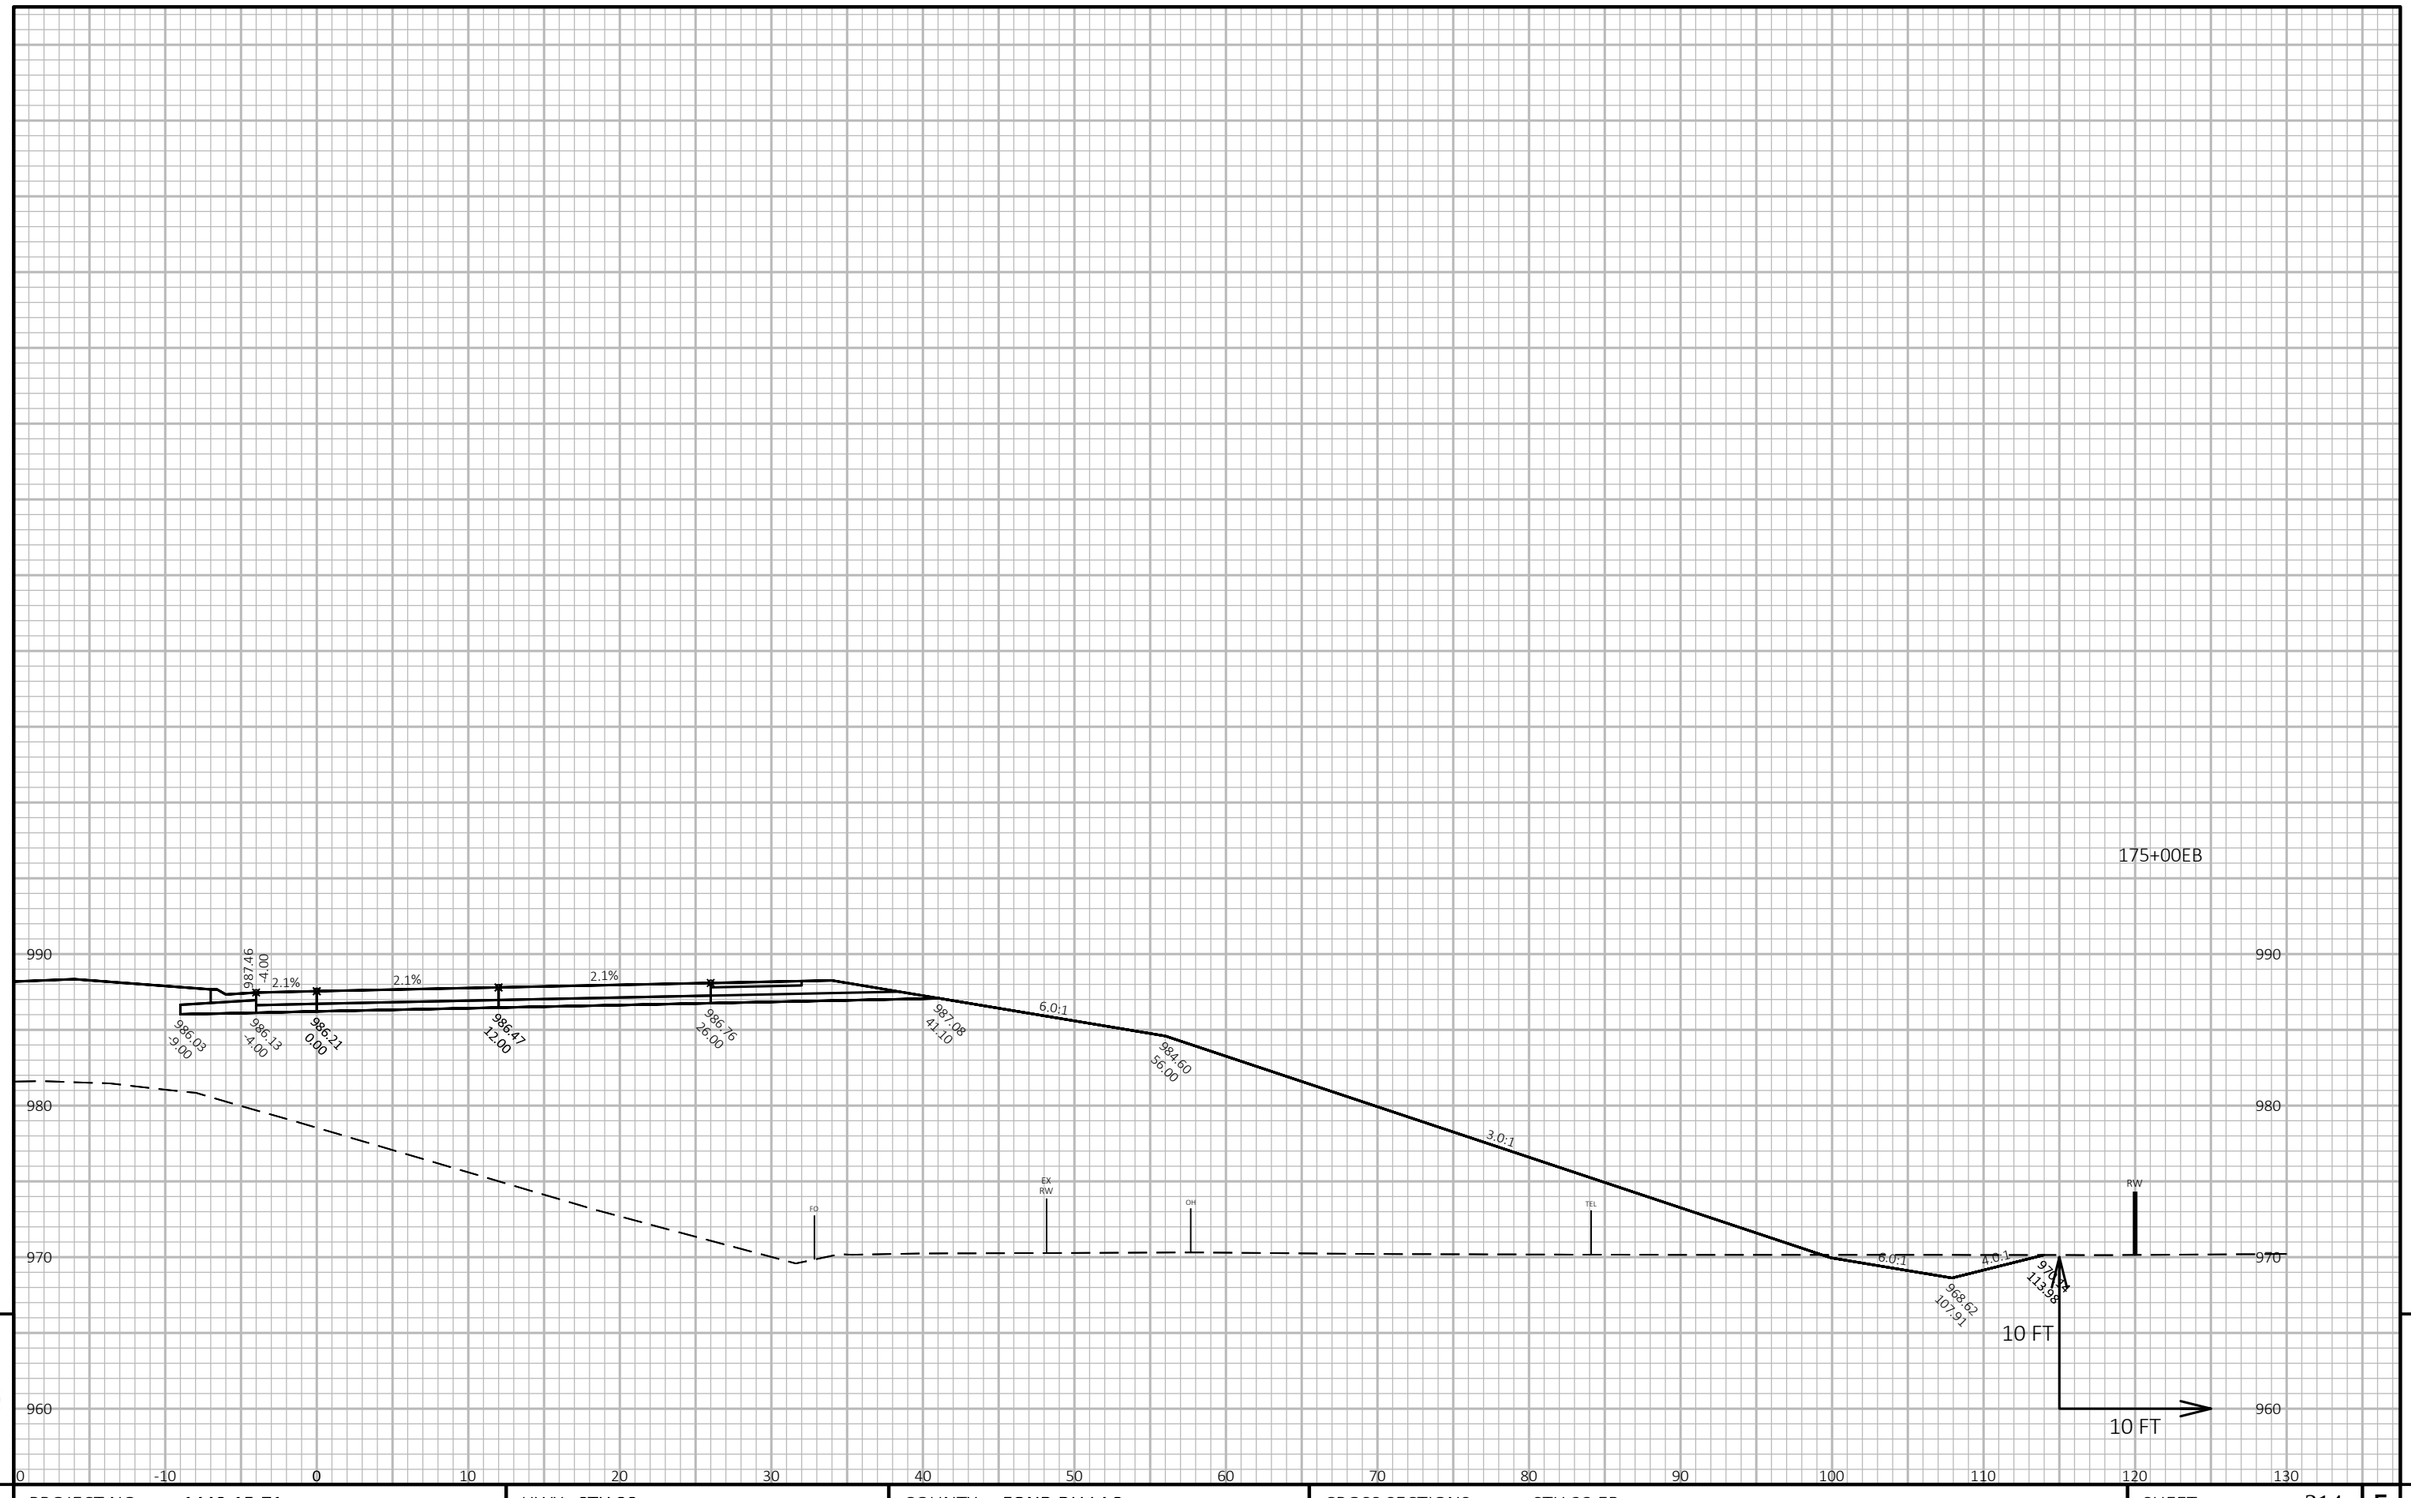


PROJECT NO: 1440-15-71	HWY: STH 23	COUNTY: FOND DU LAC	CROSS SECTIONS: STH 23 EB	SHEET 314	E

FILE NAME : J:\OBS2014\20142023\CAD\TRANSPORTATION\DWG\SHEETSPLAN\STH 23 EB X-SEC.DWG
LAYOUT NAME - 87

PLOT DATE : 10/21/2019 10:12 AM PLOT BY : SCHULTZ, ANDREW K. PLOT NAME : **PLOT SCALE :** 1 IN:10 FT HORZ. / 1 IN:10 FT VERT.

WISDOT/CADDS SHEET 49

175+50EB

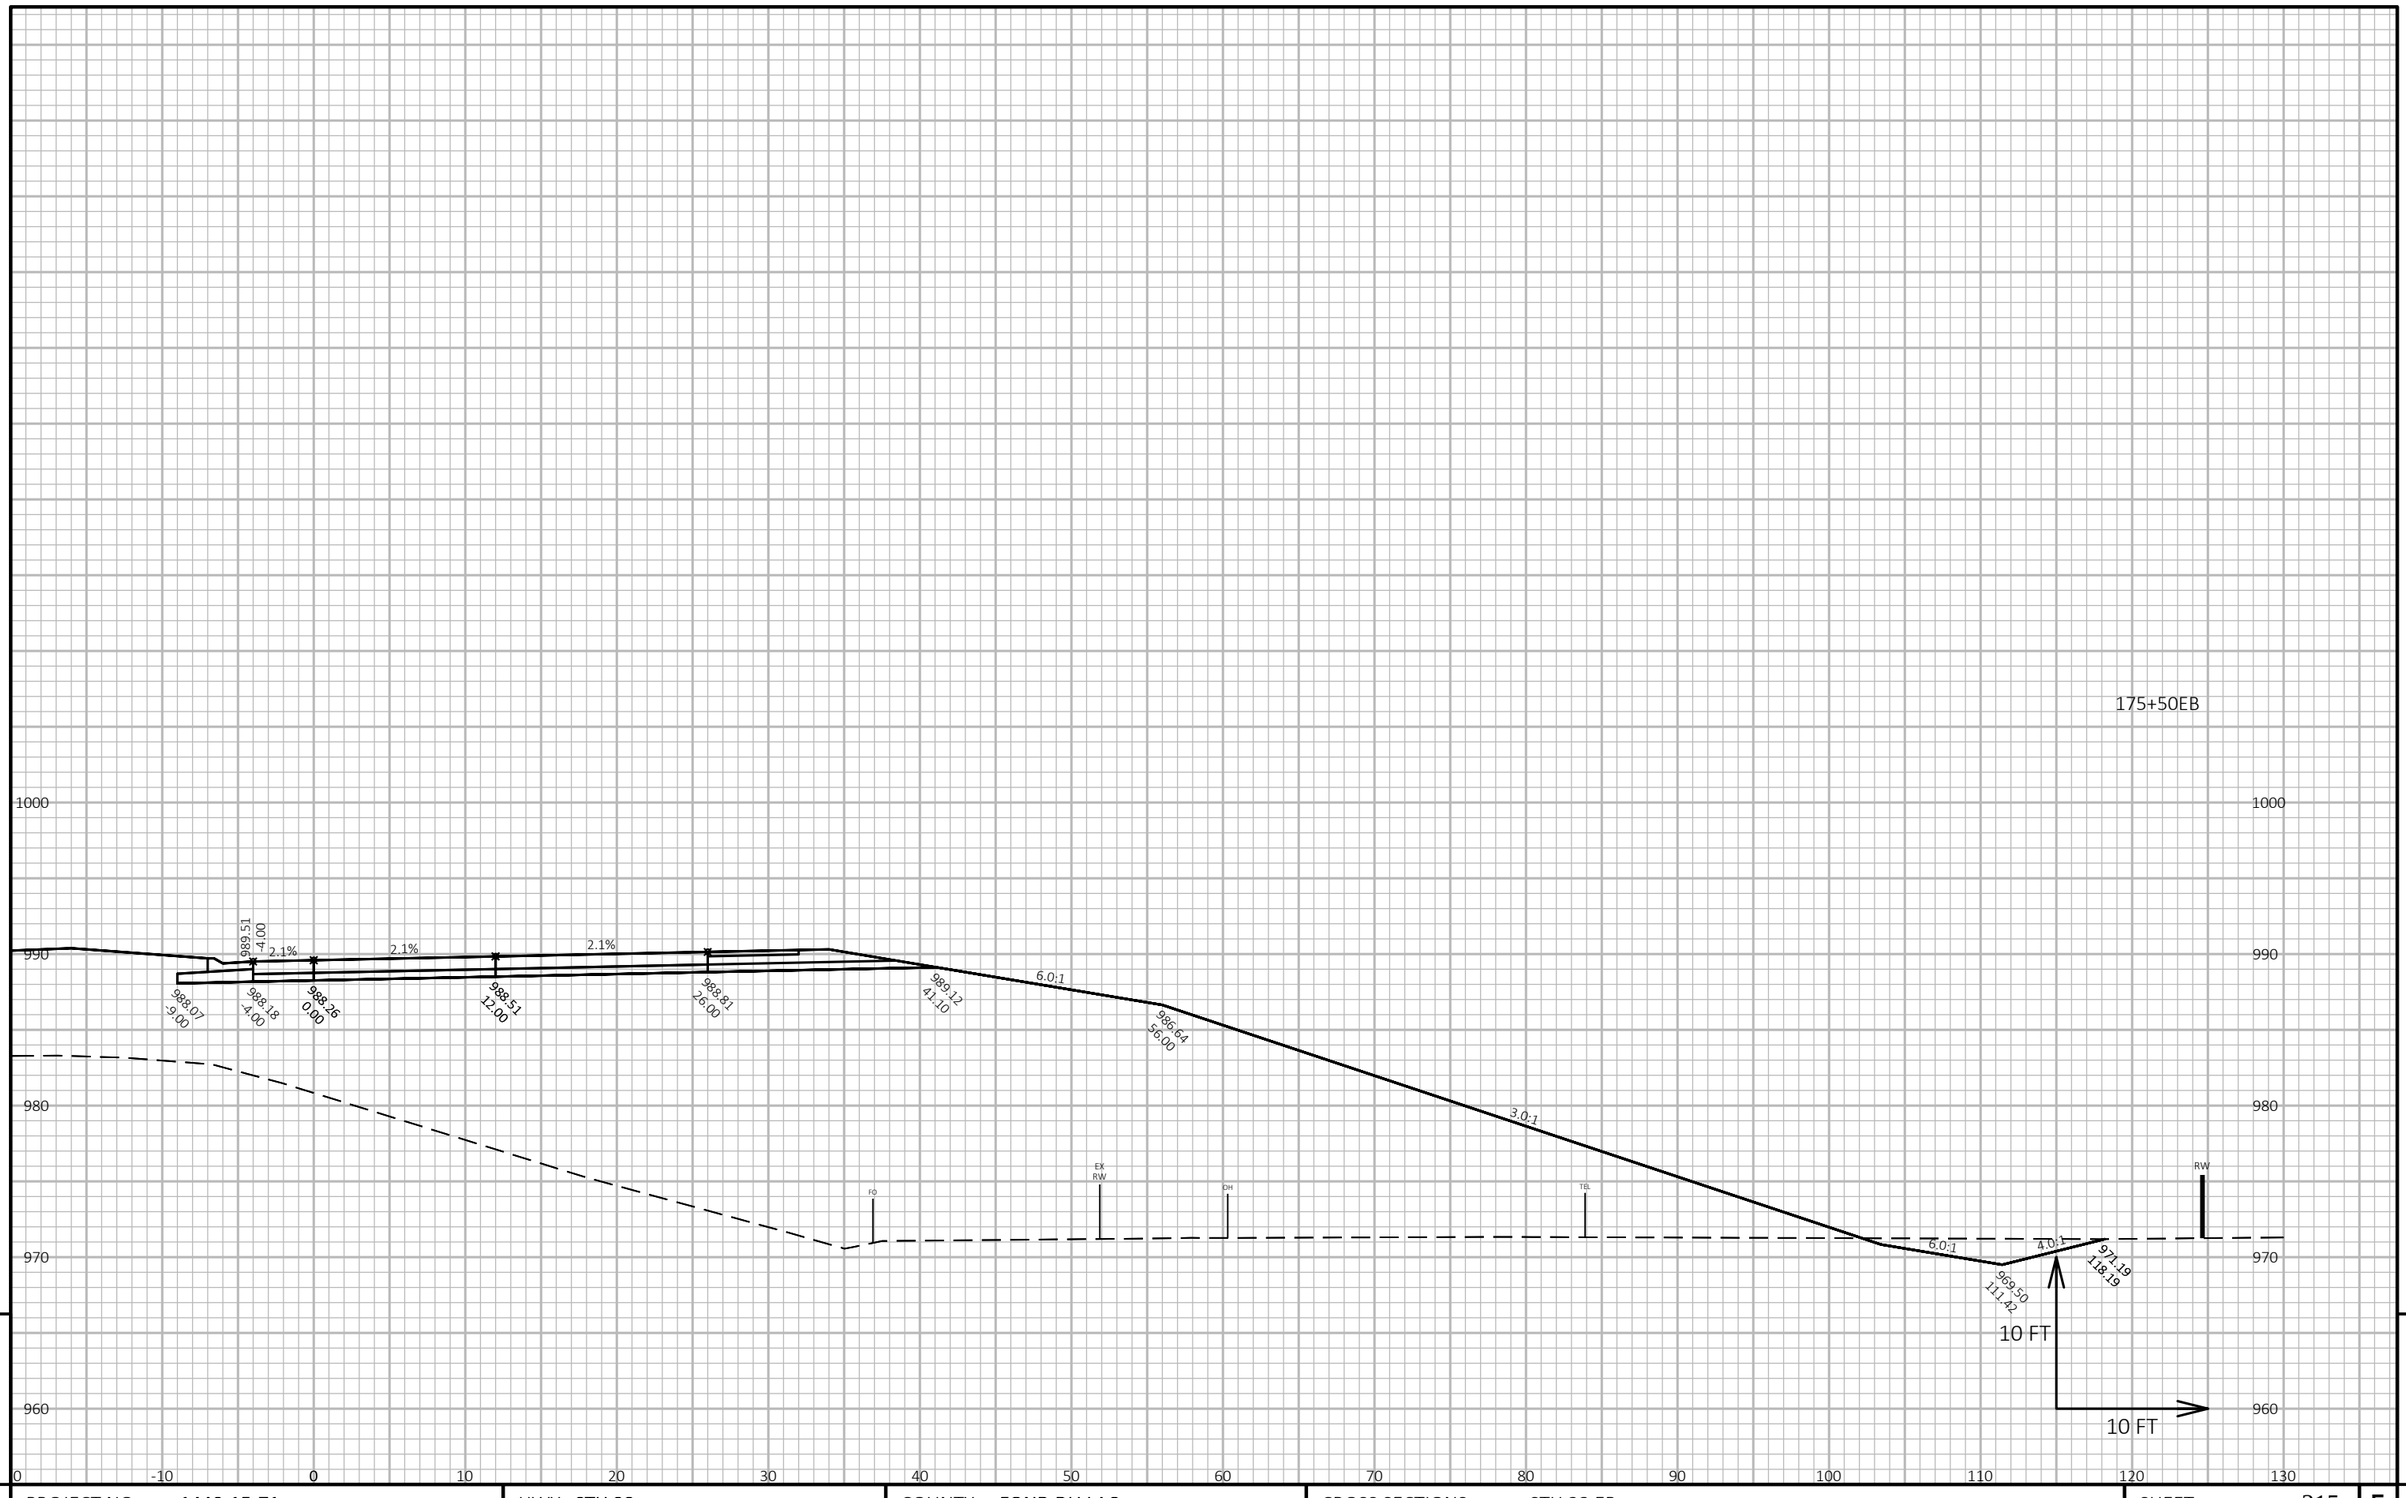

9

9


PROJECT NO: 1440-15-71	HWY: STH 23	COUNTY: FOND DU LAC	CROSS SECTIONS: STH 23 EB	SHEET 315	E

FILE NAME : J:\OBS2014\20142023\CAD\TRANSPORTATION\DWG\SHEETSPLAN\STH 23 EB X-SEC.DWG
LAYOUT NAME - 88

PLOT DATE : 10/21/2019 10:12 AM PLOT BY : SCHULTZ, ANDREW K. PLOT NAME :

PLOT SCALE : 1 IN:10 FT HORZ. / 1 IN:10 FT VERT.

176+50EB

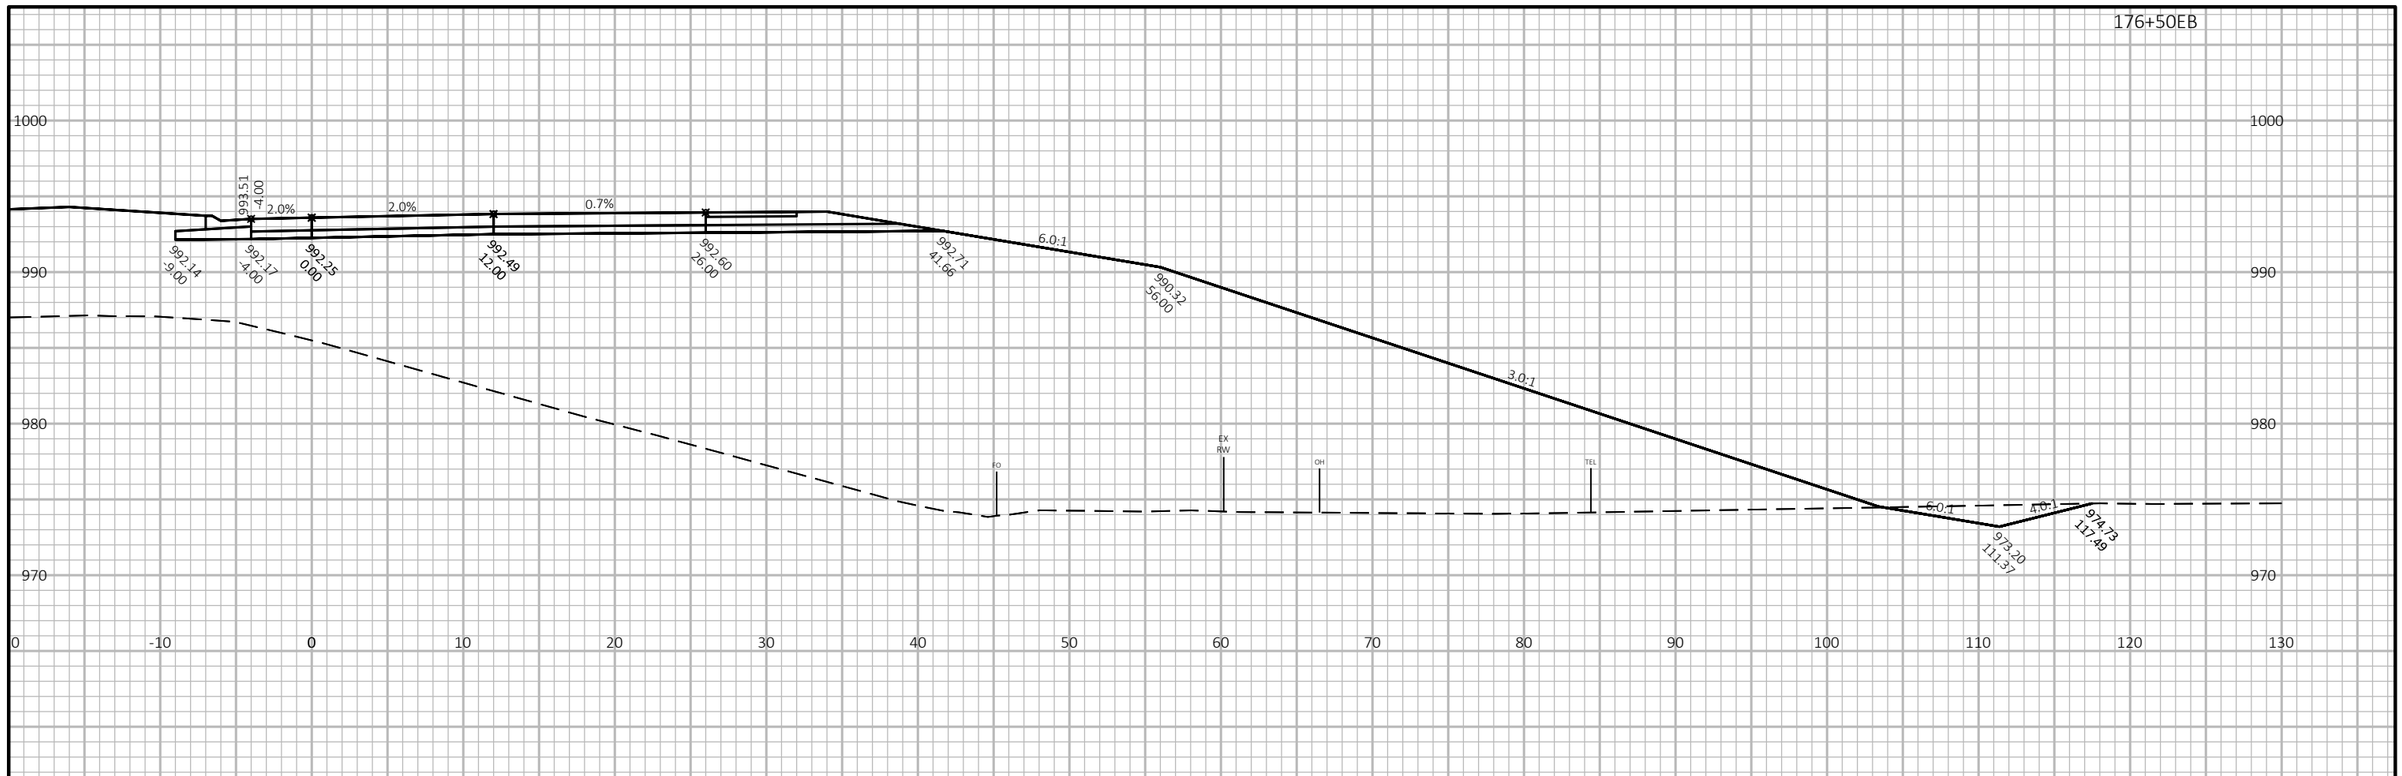

176+00EB

9

9

PROJECT NO: 1440-15-71	HWY: STH 23	COUNTY: FOND DU LAC	CROSS SECTIONS: STH 23 EB	SHEET 316	E


FILE NAME : J:\JOBS2014\20142023\CAD\TRANSPORTATION\DWG\SHEETSPLAN\STH 23 EB X-SEC.DWG
LAYOUT NAME - 89

PLOT DATE : 10/21/2019 10:12 AM PLOT BY : SCHULTZ, ANDREW K. PLOT NAME :

PLOT SCALE : 1 IN:10 FT HORZ. / 1 IN:10 FT VERT.

WISDOT/CADDS SHEET 49

177+50EB

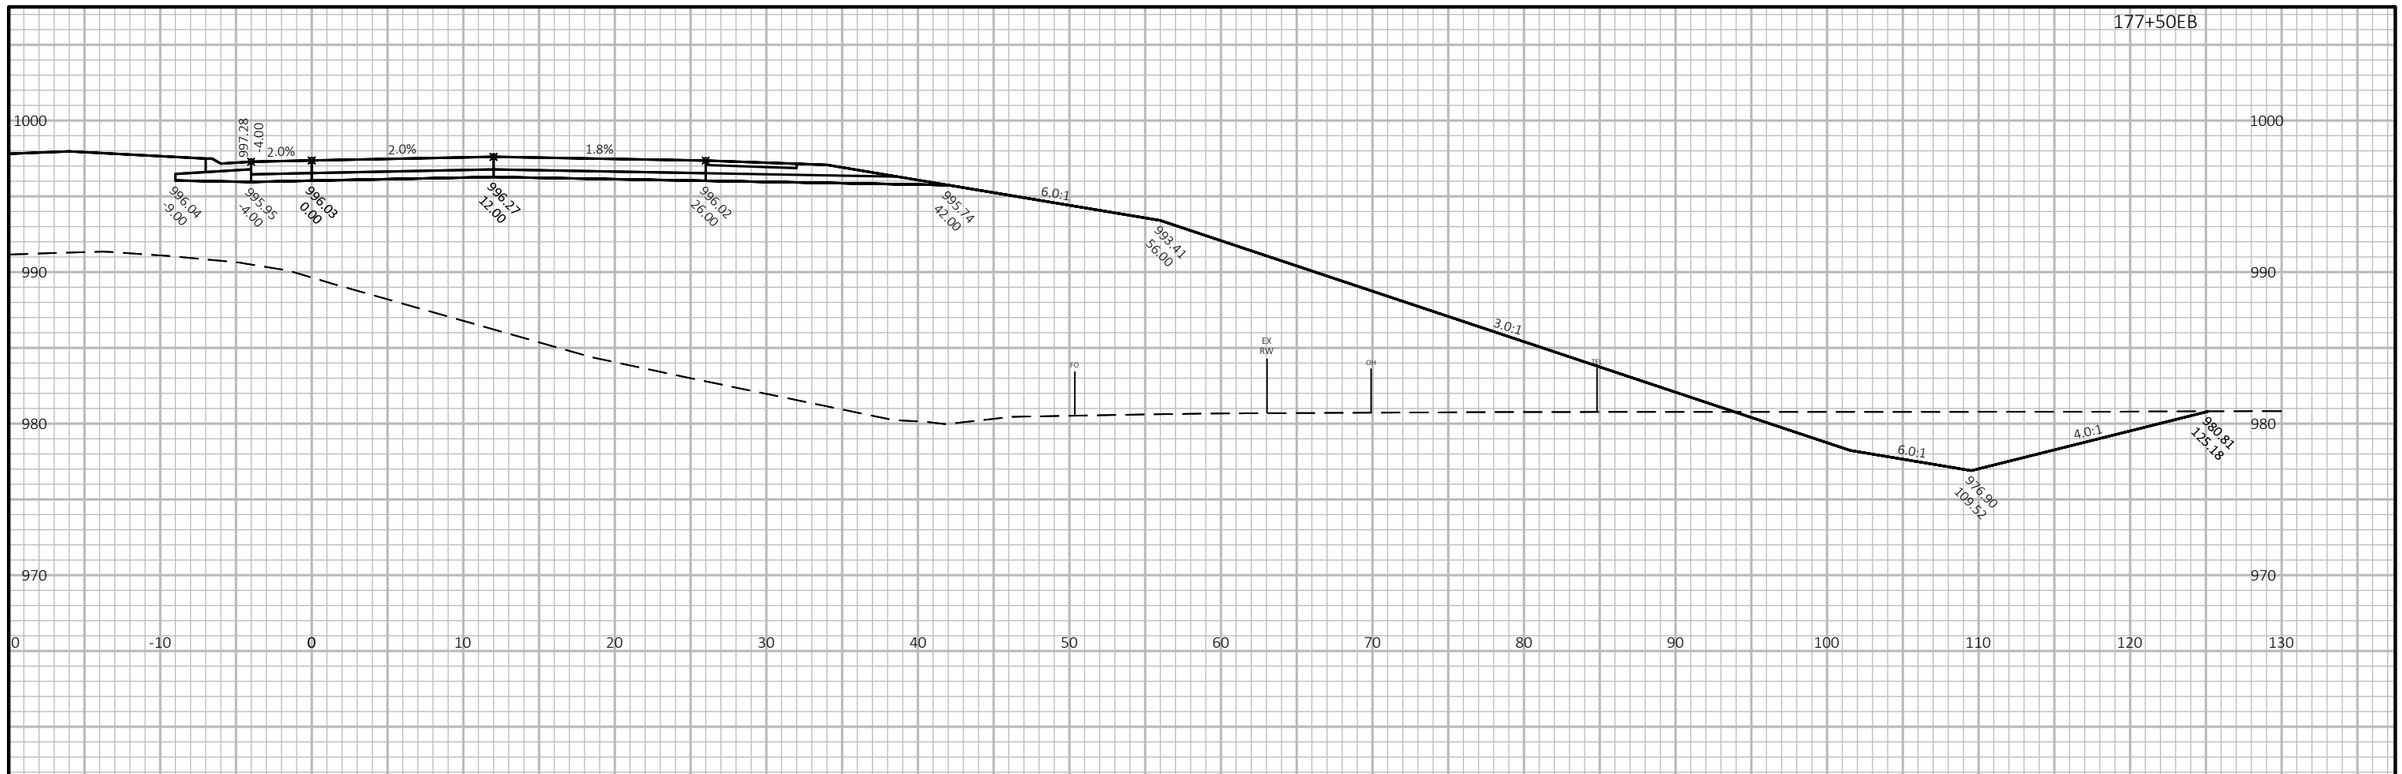

177+00EB



9

9

PROJECT NO: 1440-15-71	HWY: STH 23	COUNTY: FOND DU LAC	CROSS SECTIONS: STH 23 EB	SHEET 317	E


FILE NAME : J:\JOBS2014\20142023\CAD\TRANSPORTATION\DWG\SHEETSPLAN\STH 23 EB X-SEC.DWG
LAYOUT NAME - 90

PLOT DATE : 10/21/2019 10:12 AM PLOT BY : SCHULTZ, ANDREW K. PLOT NAME :


PLOT SCALE : 1 IN:10 FT HORZ. / 1 IN:10 FT VERT.

WISDOT/CADDS SHEET 49

178+50EB

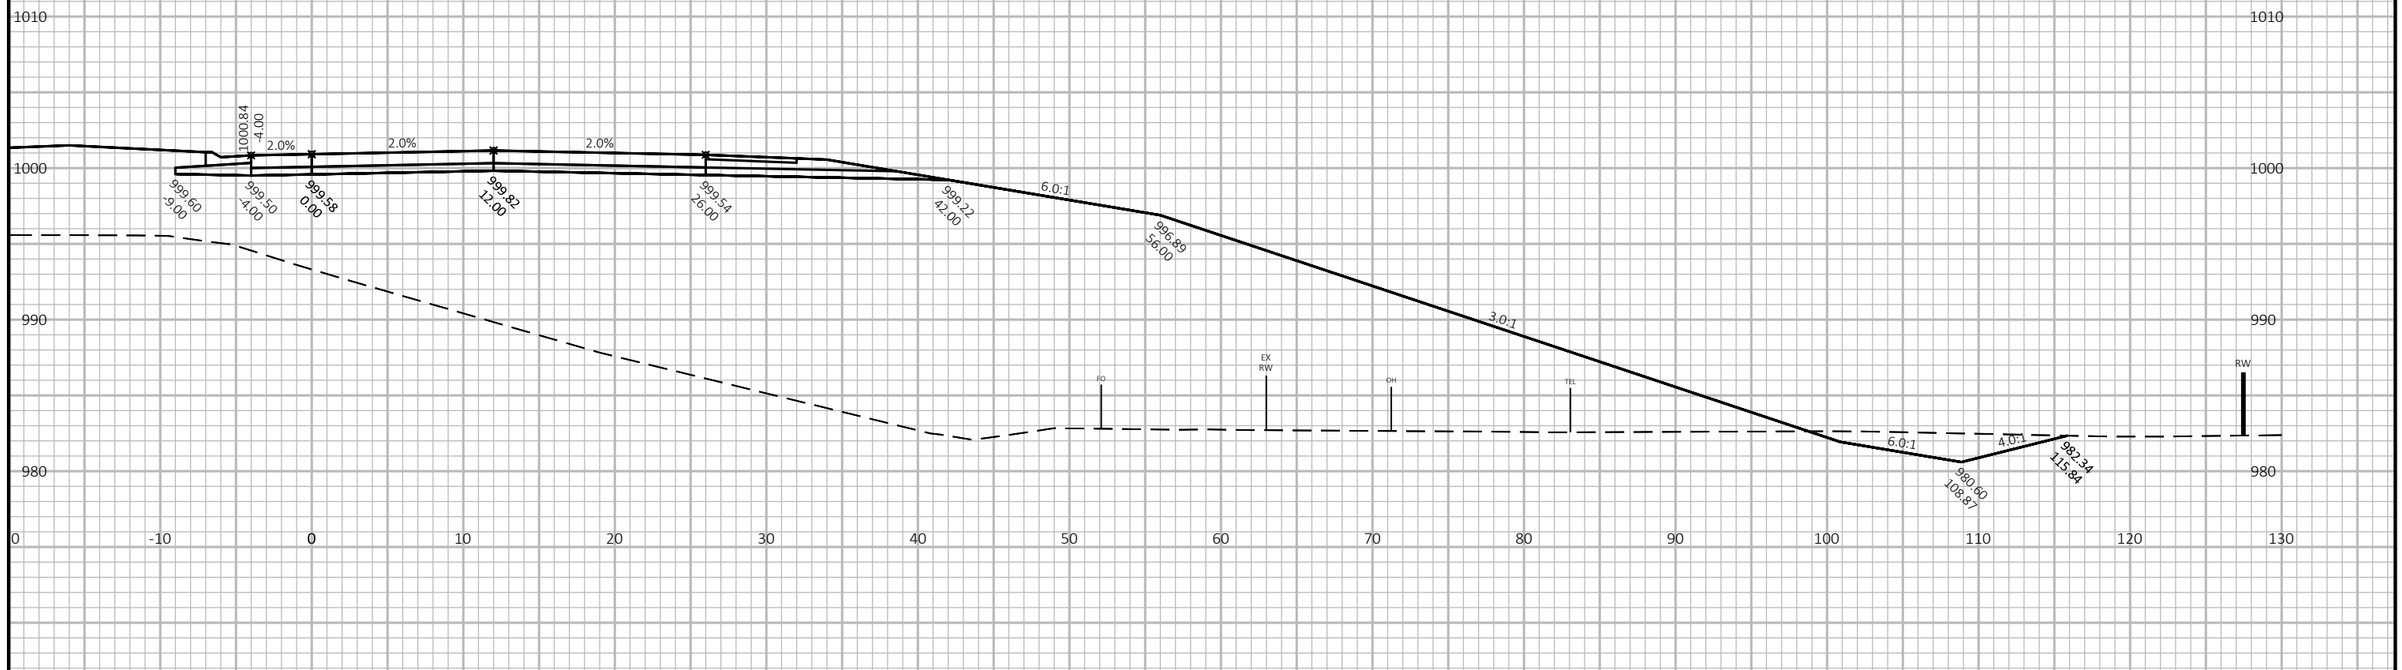

178+00EB

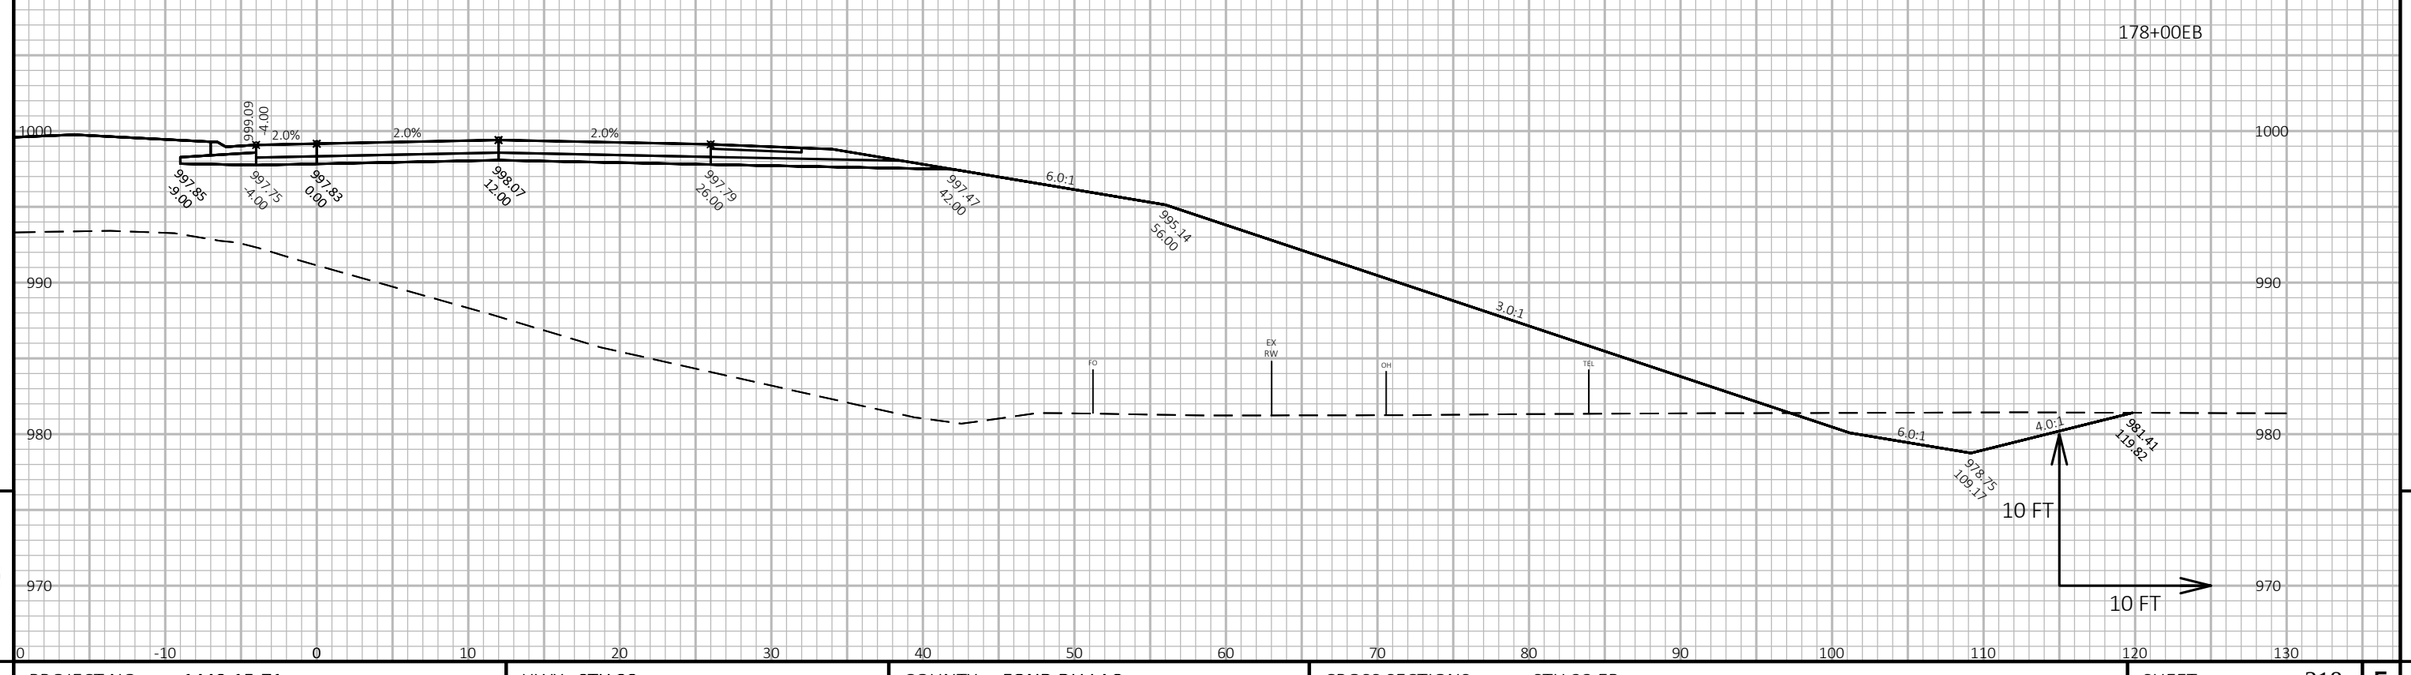

9

9


PROJECT NO: 1440-15-71	HWY: STH 23	COUNTY: FOND DU LAC	CROSS SECTIONS: STH 23 EB	SHEET 318	E

FILE NAME : J:\JOBS2014\20142023\CAD\TRANSPORTATION\DWG\SHEETSPLAN\STH 23 EB X-SEC.DWG
LAYOUT NAME - 91

PLOT DATE : 10/21/2019 10:12 AM PLOT BY : SCHULTZ, ANDREW K. PLOT NAME :

PLOT SCALE : 1 IN:10 FT HORZ. / 1 IN:10 FT VERT.

WISDOT/CADDS SHEET 49

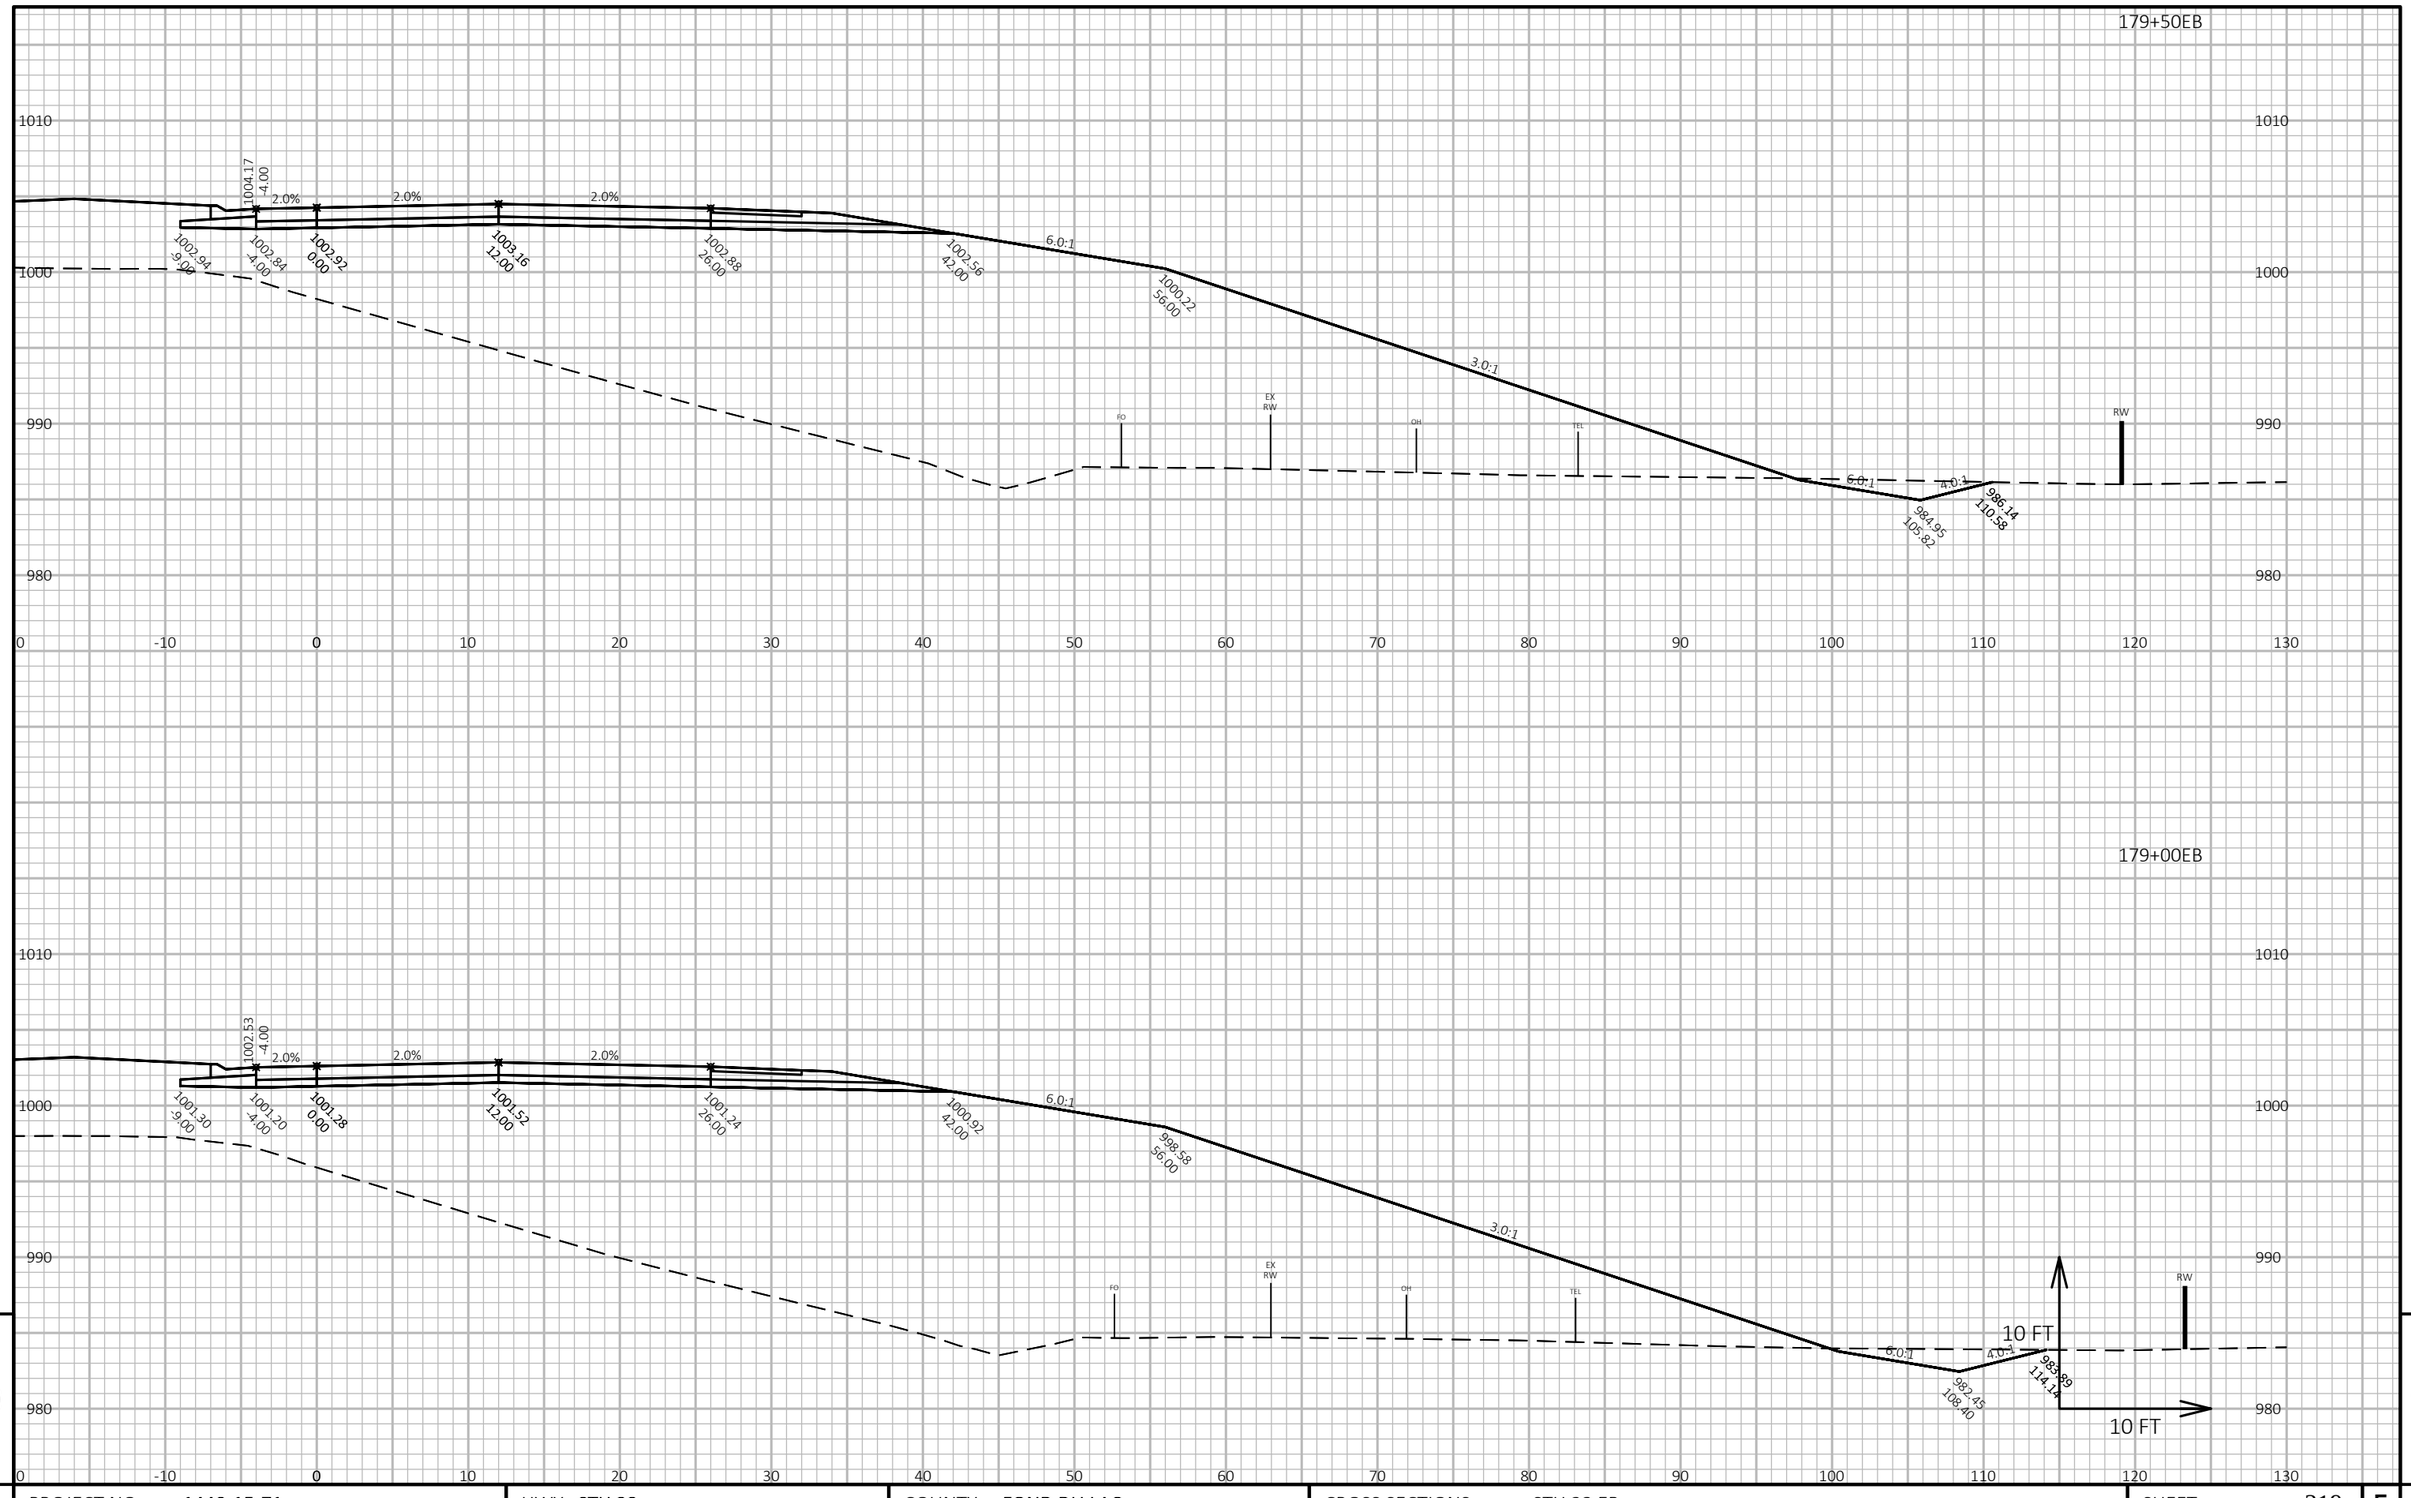

9

9


PROJECT NO: 1440-15-71	HWY: STH 23	COUNTY: FOND DU LAC	CROSS SECTIONS: STH 23 EB	SHEET 319	E

FILE NAME : J:\JOBS2014\20142023\CAD\TRANSPORTATION\DWG\SHEETSPLAN\STH 23 EB X-SEC.DWG
LAYOUT NAME - 92

PLOT DATE : 10/21/2019 10:12 AM PLOT BY : SCHULTZ, ANDREW K. PLOT NAME :

PLOT SCALE : 1 IN:10 FT HORZ. / 1 IN:10 FT VERT.

WISDOT/CADDS SHEET 49

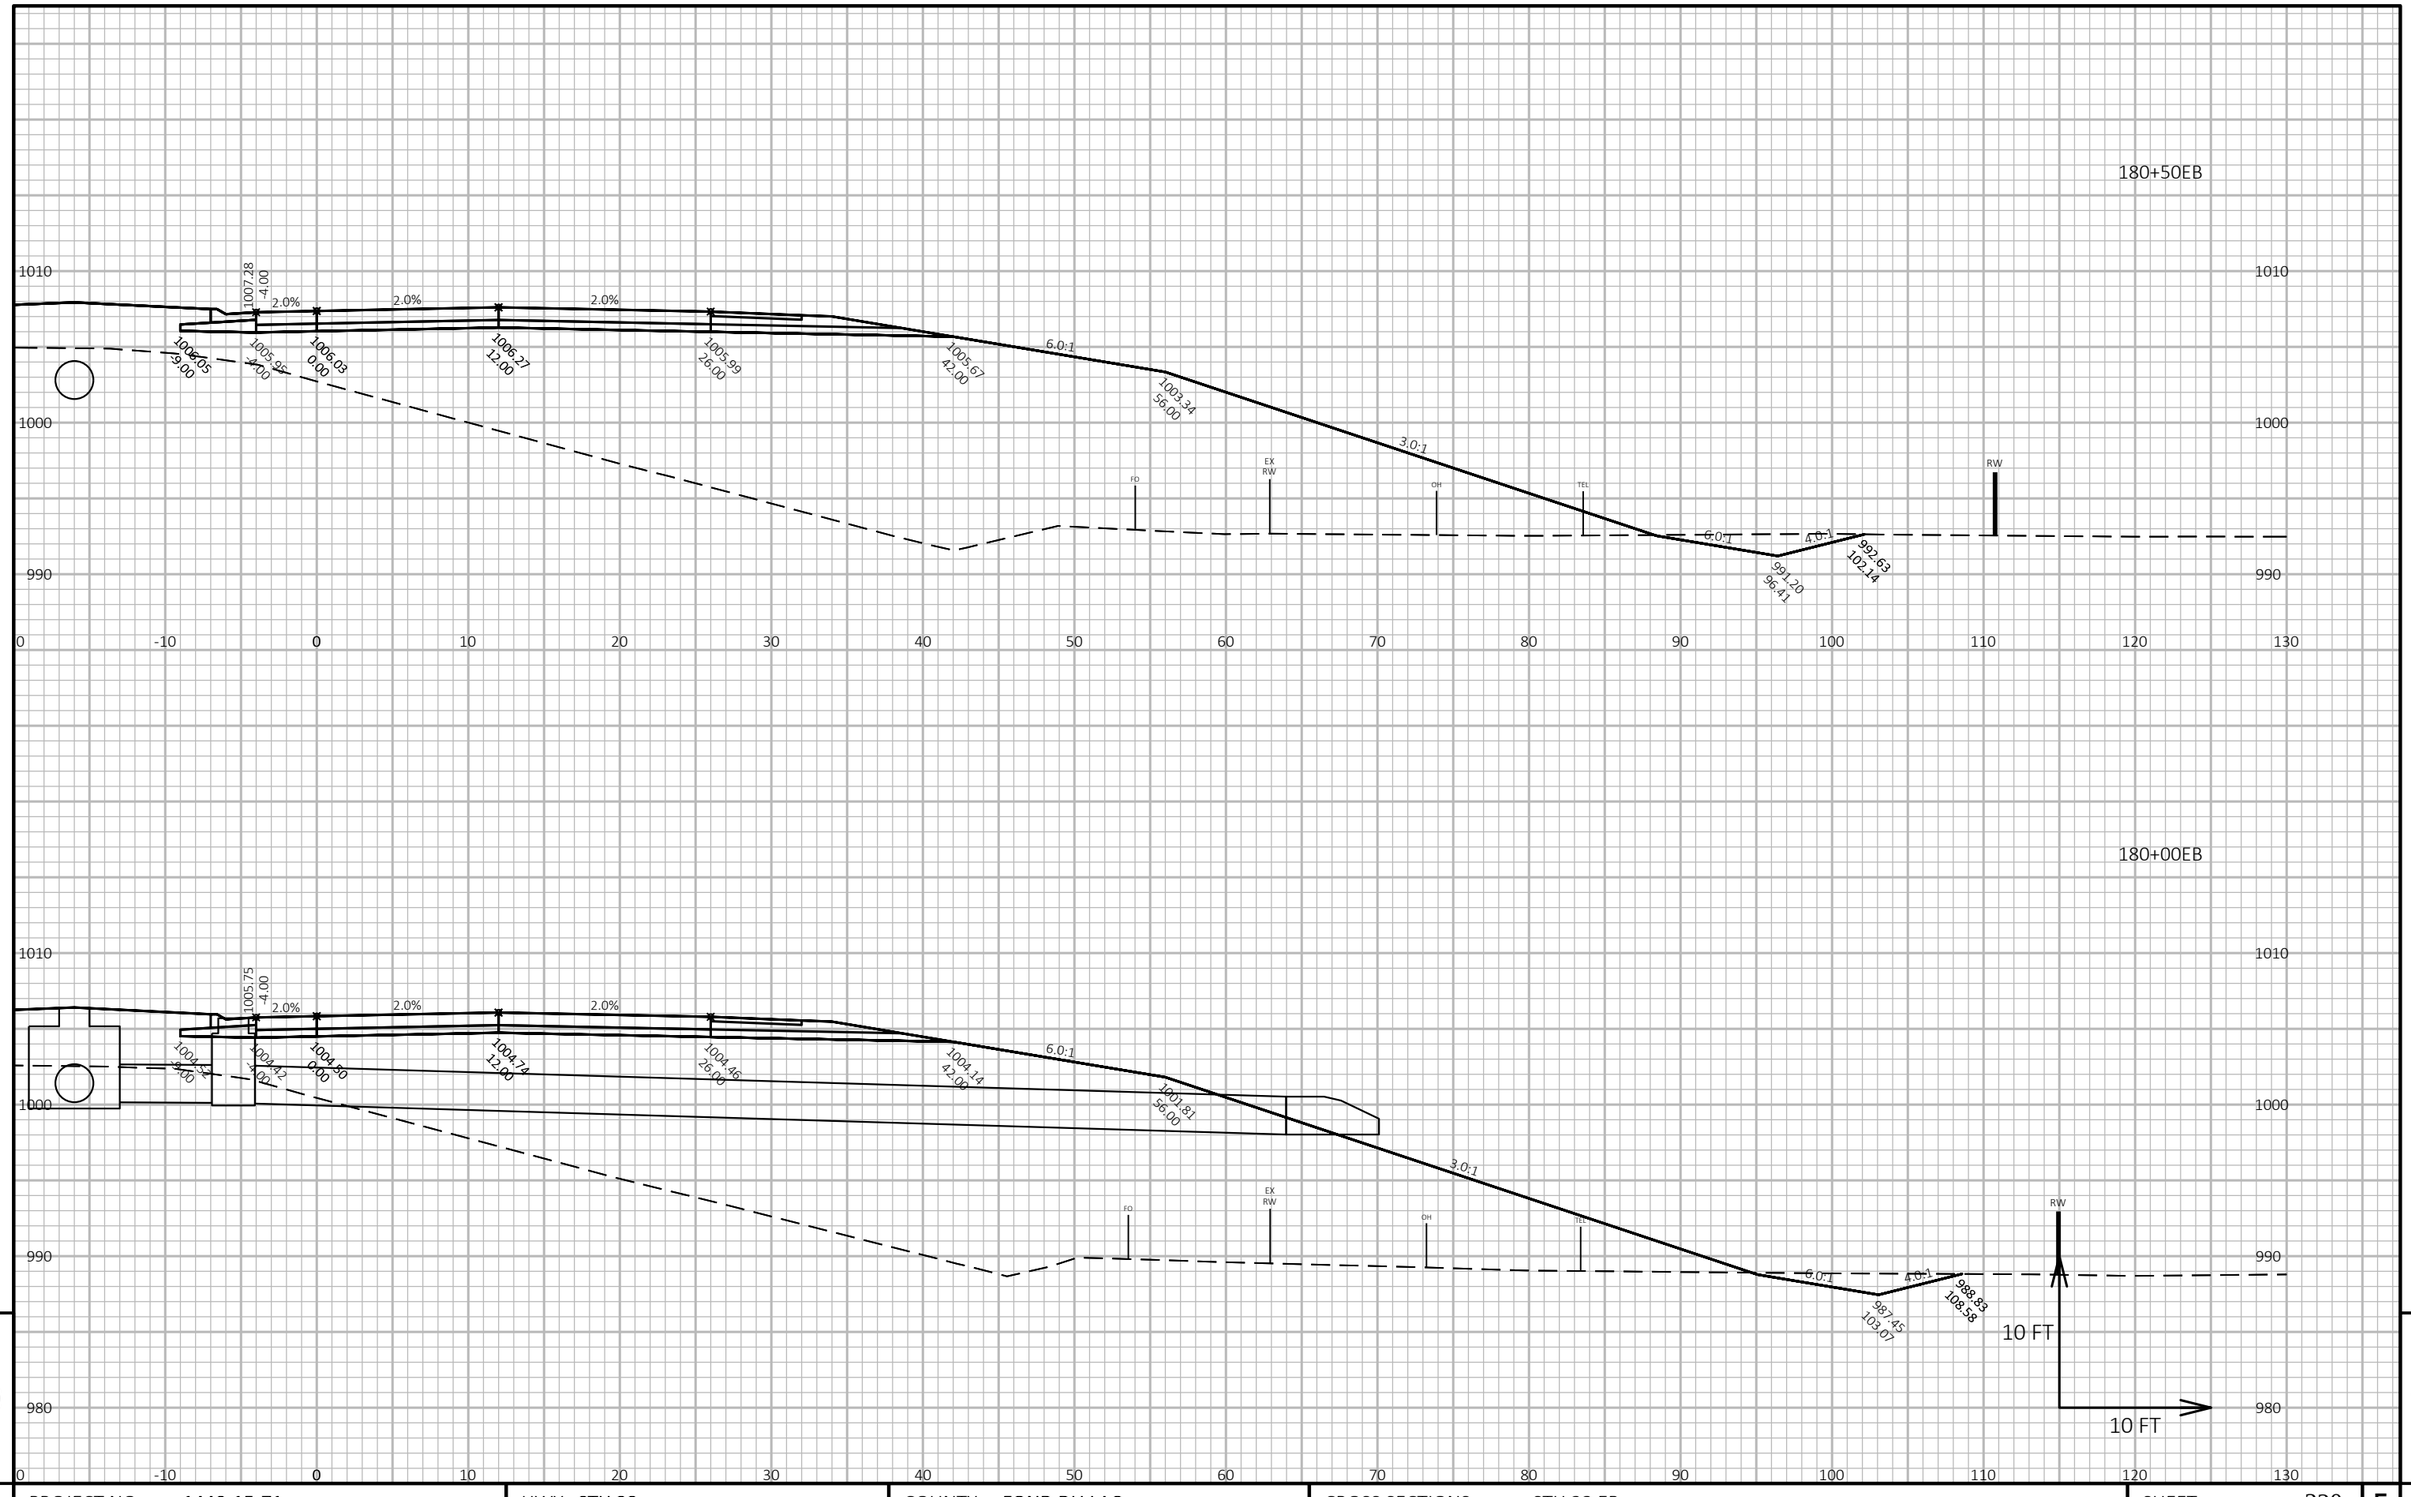

9

9

PROJECT NO: 1440-15-71	HWY: STH 23	COUNTY: FOND DU LAC	CROSS SECTIONS: STH 23 EB	SHEET 320	E


FILE NAME : J:\JOBS2014\20142023\CAD\TRANSPORTATION\DWG\SHEETSPLAN\STH 23 EB X-SEC.DWG
LAYOUT NAME - 93

PLOT DATE : 10/21/2019 10:12 AM PLOT BY : SCHULTZ, ANDREW K. PLOT NAME :


PLOT SCALE : 1 IN:10 FT HORZ. / 1 IN:10 FT VERT.

WISDOT/CADDS SHEET 49

181+50EB

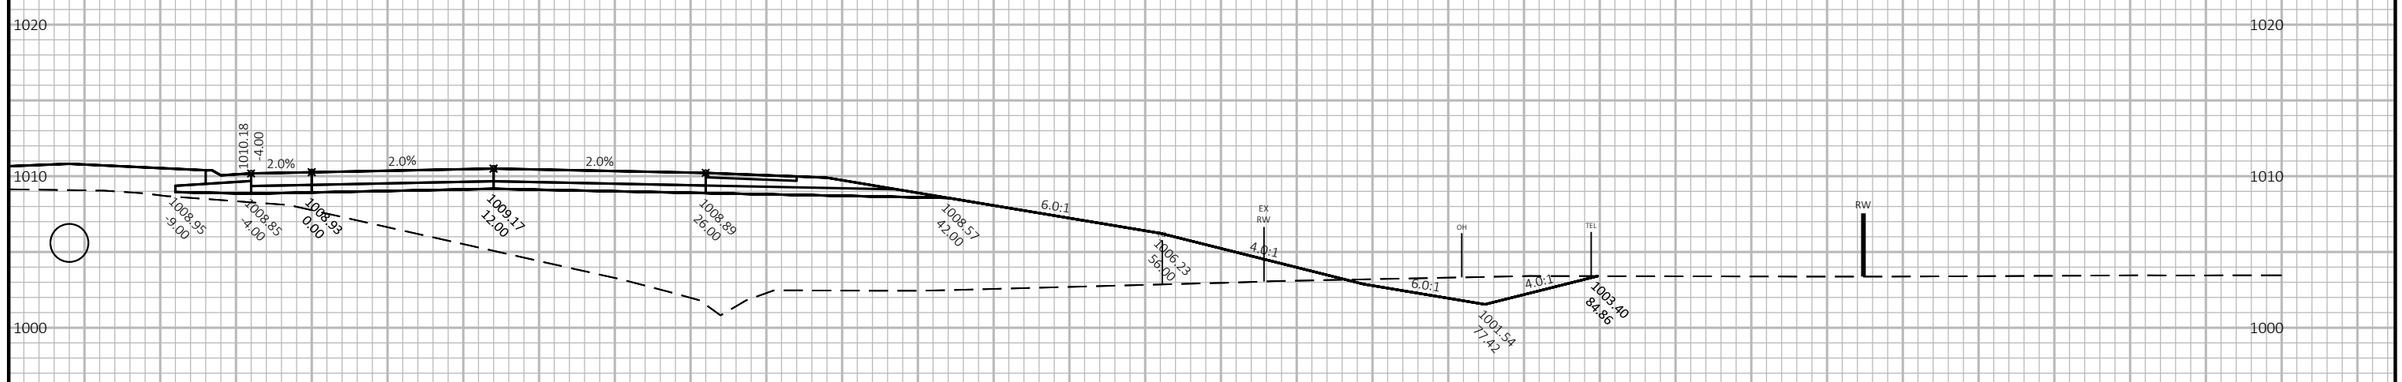

181+00EB

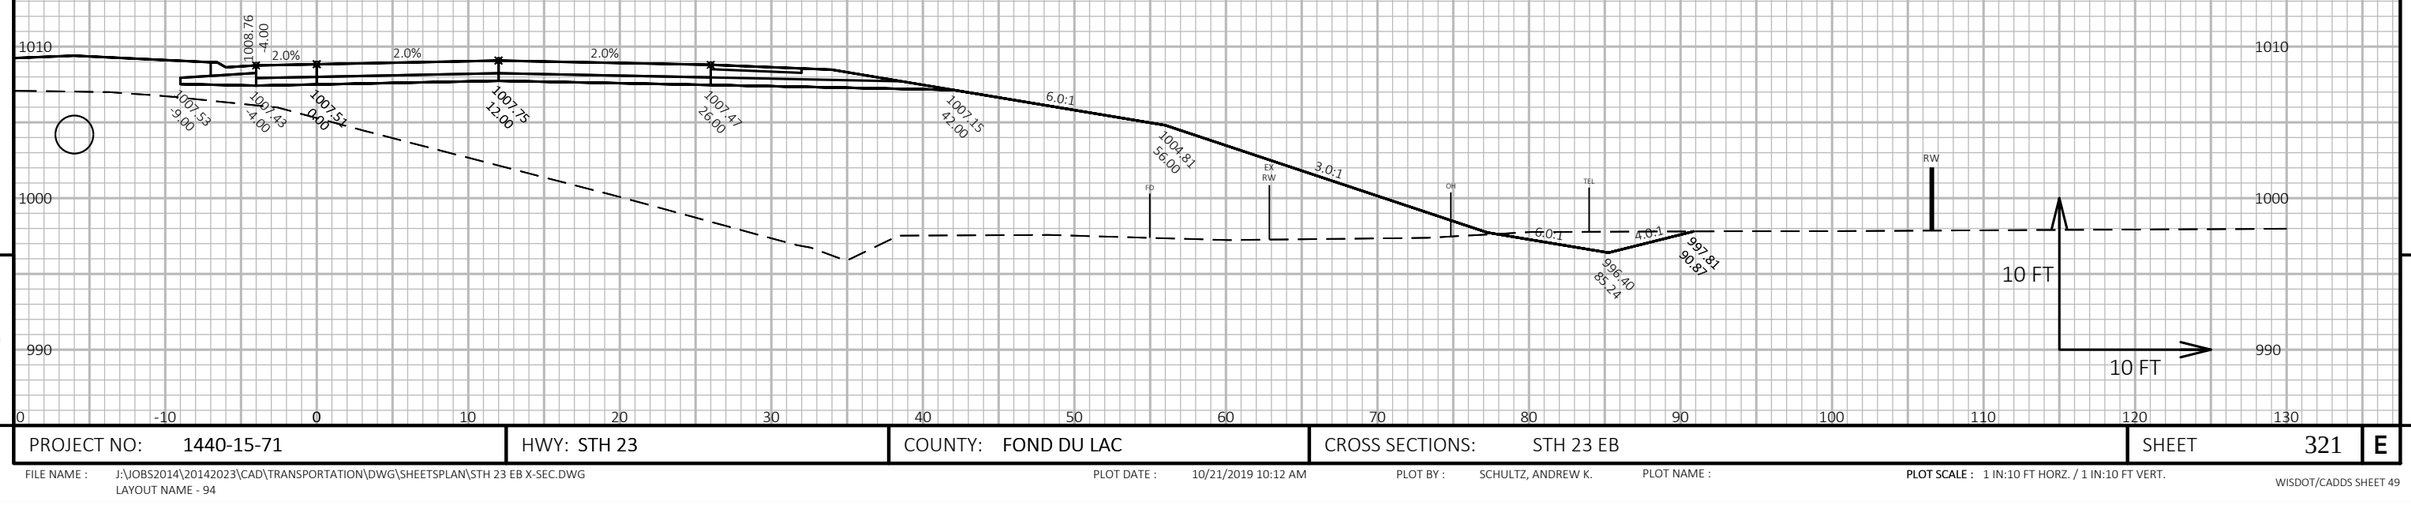

9

9


PROJECT NO: 1440-15-71	HWY: STH 23	COUNTY: FOND DU LAC	CROSS SECTIONS: STH 23 EB	SHEET 321	E

FILE NAME : J:\JOBS2014\20142023\CAD\TRANSPORTATION\DWG\SHEETSPLAN\STH 23 EB X-SEC.DWG
LAYOUT NAME - 94

PLOT DATE : 10/21/2019 10:12 AM PLOT BY : SCHULTZ, ANDREW K. PLOT NAME :

PLOT SCALE : 1 IN:10 FT HORZ. / 1 IN:10 FT VERT.

WISDOT/CADDS SHEET 49

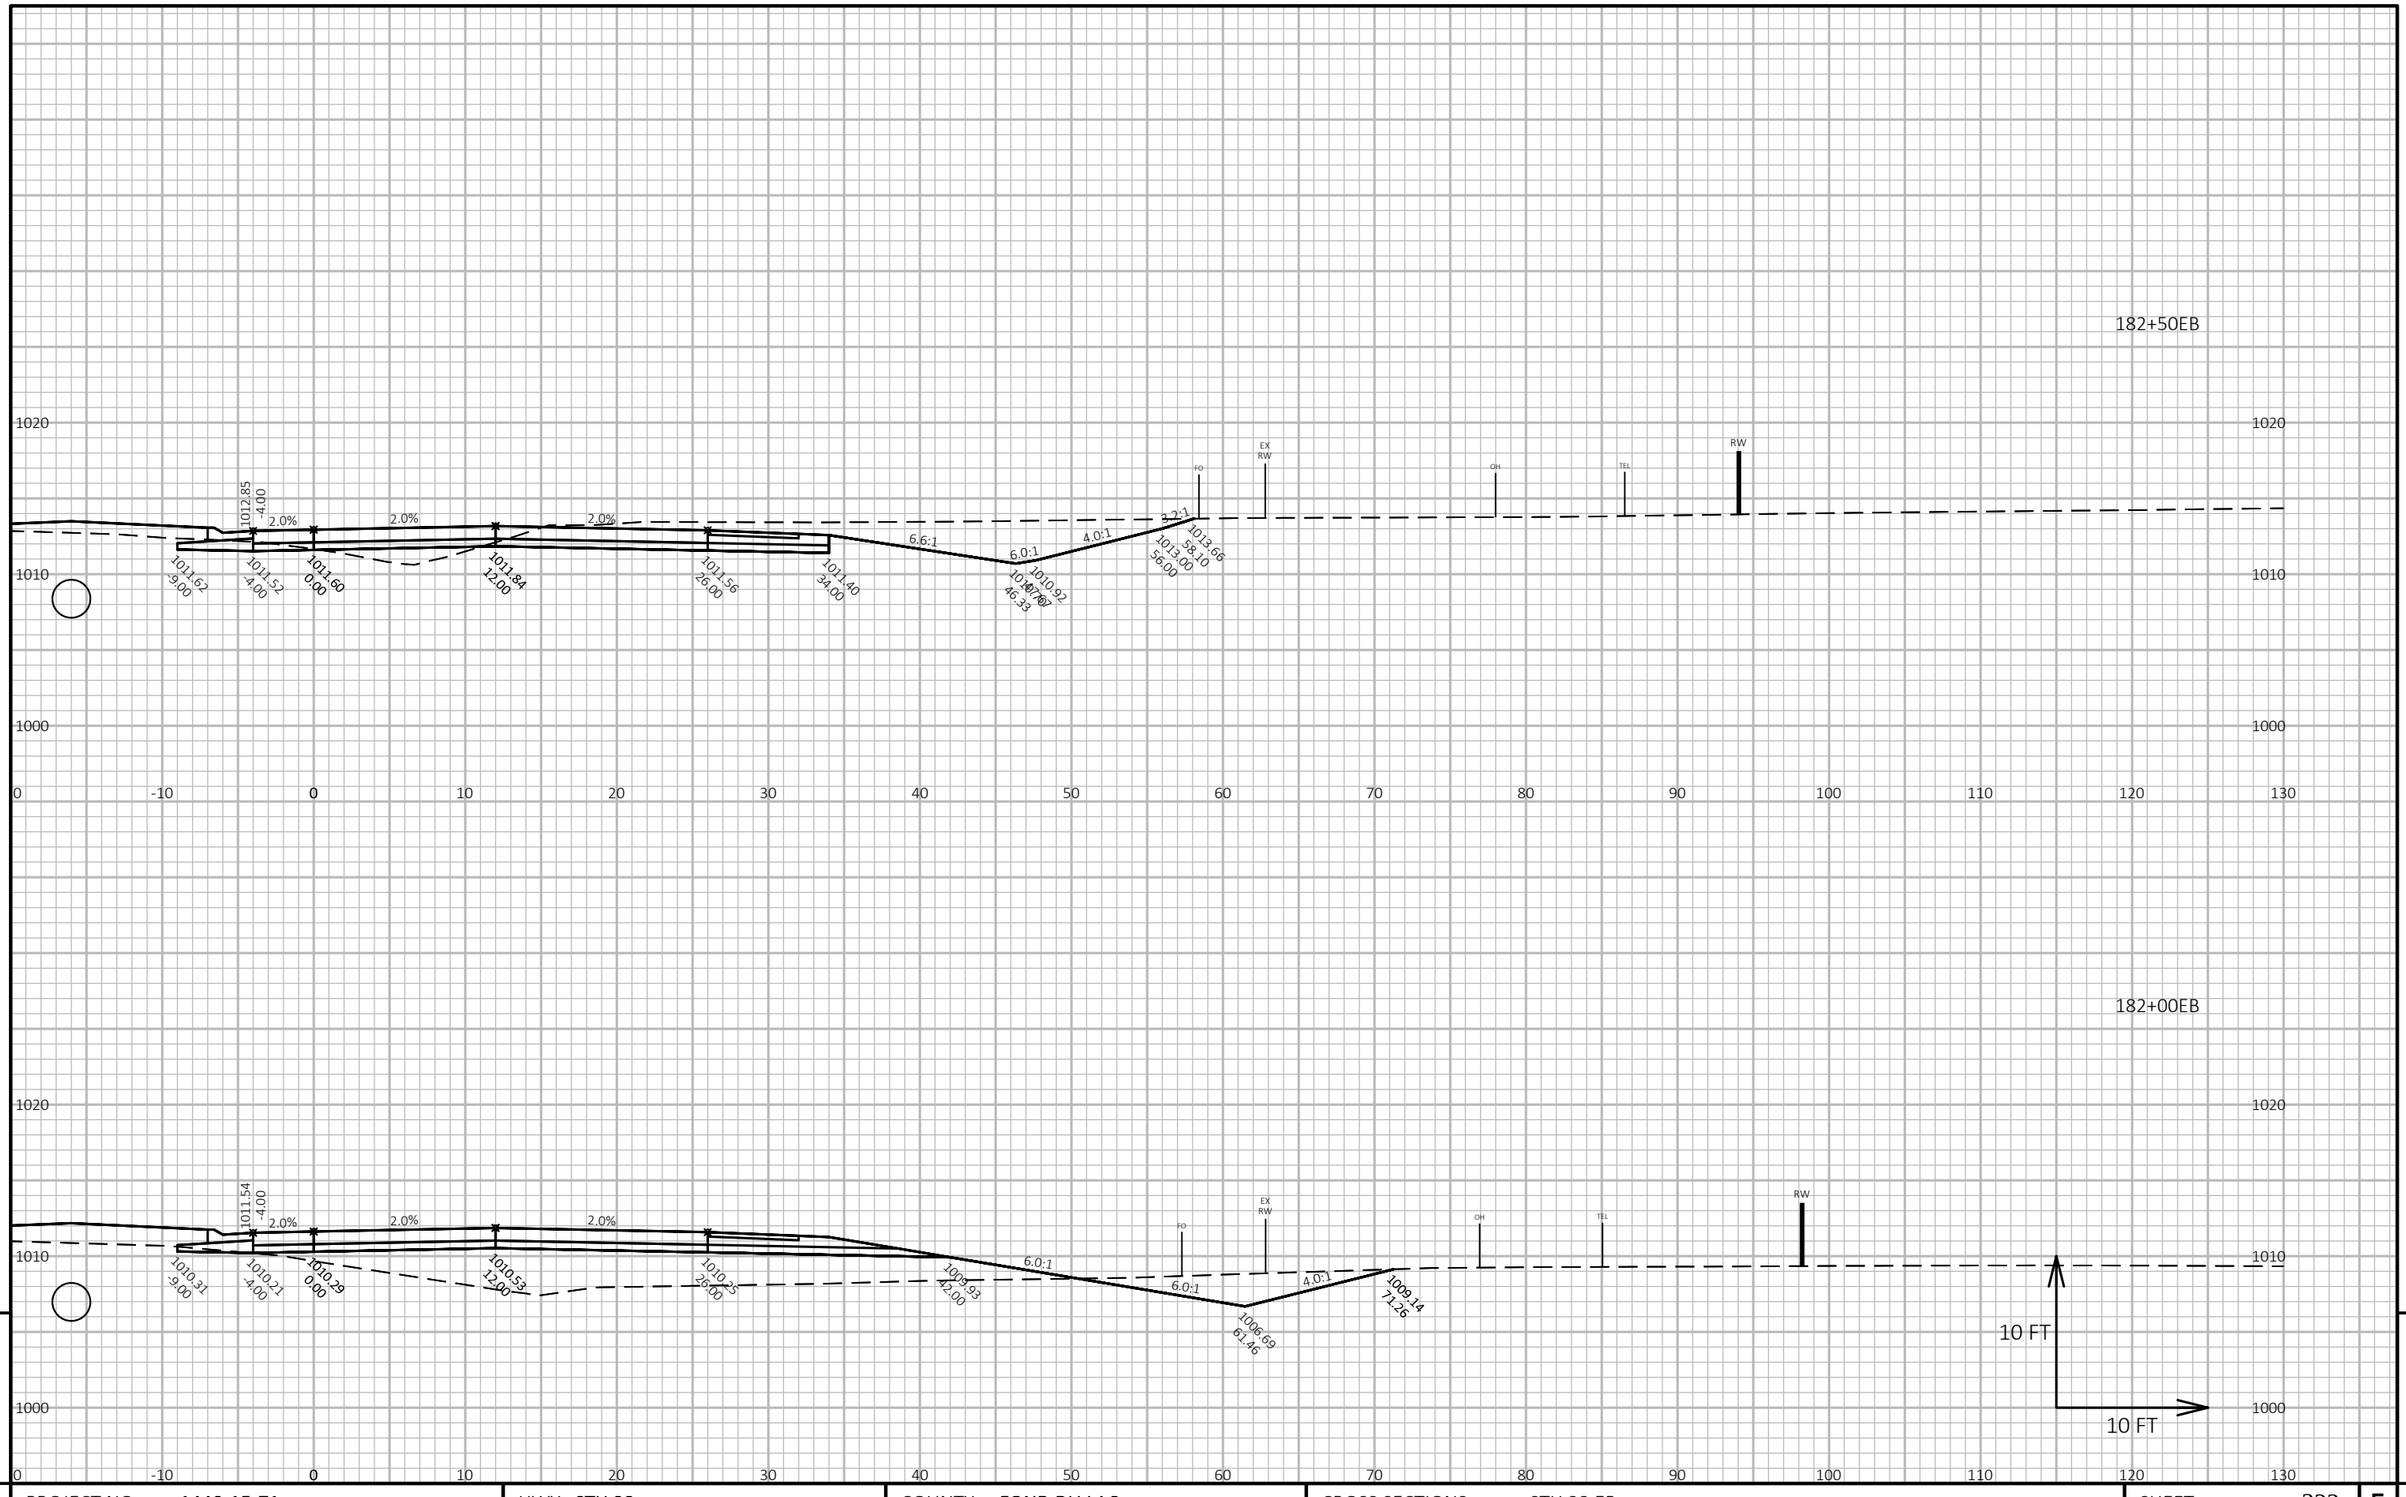


PROJECT NO: 1440-15-71	HWY: STH 23	COUNTY: FOND DU LAC	CROSS SECTIONS: STH 23 EB	SHEET 322	E

FILE NAME : J:\JOBS2014\20142023\CAD\TRANSPORTATION\DWG\SHEETSPLAN\STH 23 EB X-SEC.DWG
LAYOUT NAME - 95

PLOT DATE : 10/21/2019 10:12 AM PLOT BY : SCHULTZ, ANDREW K. PLOT NAME :

PLOT SCALE : 1 IN:10 FT HORZ. / 1 IN:10 FT VERT.

WISDOT/CADDS SHEET 49

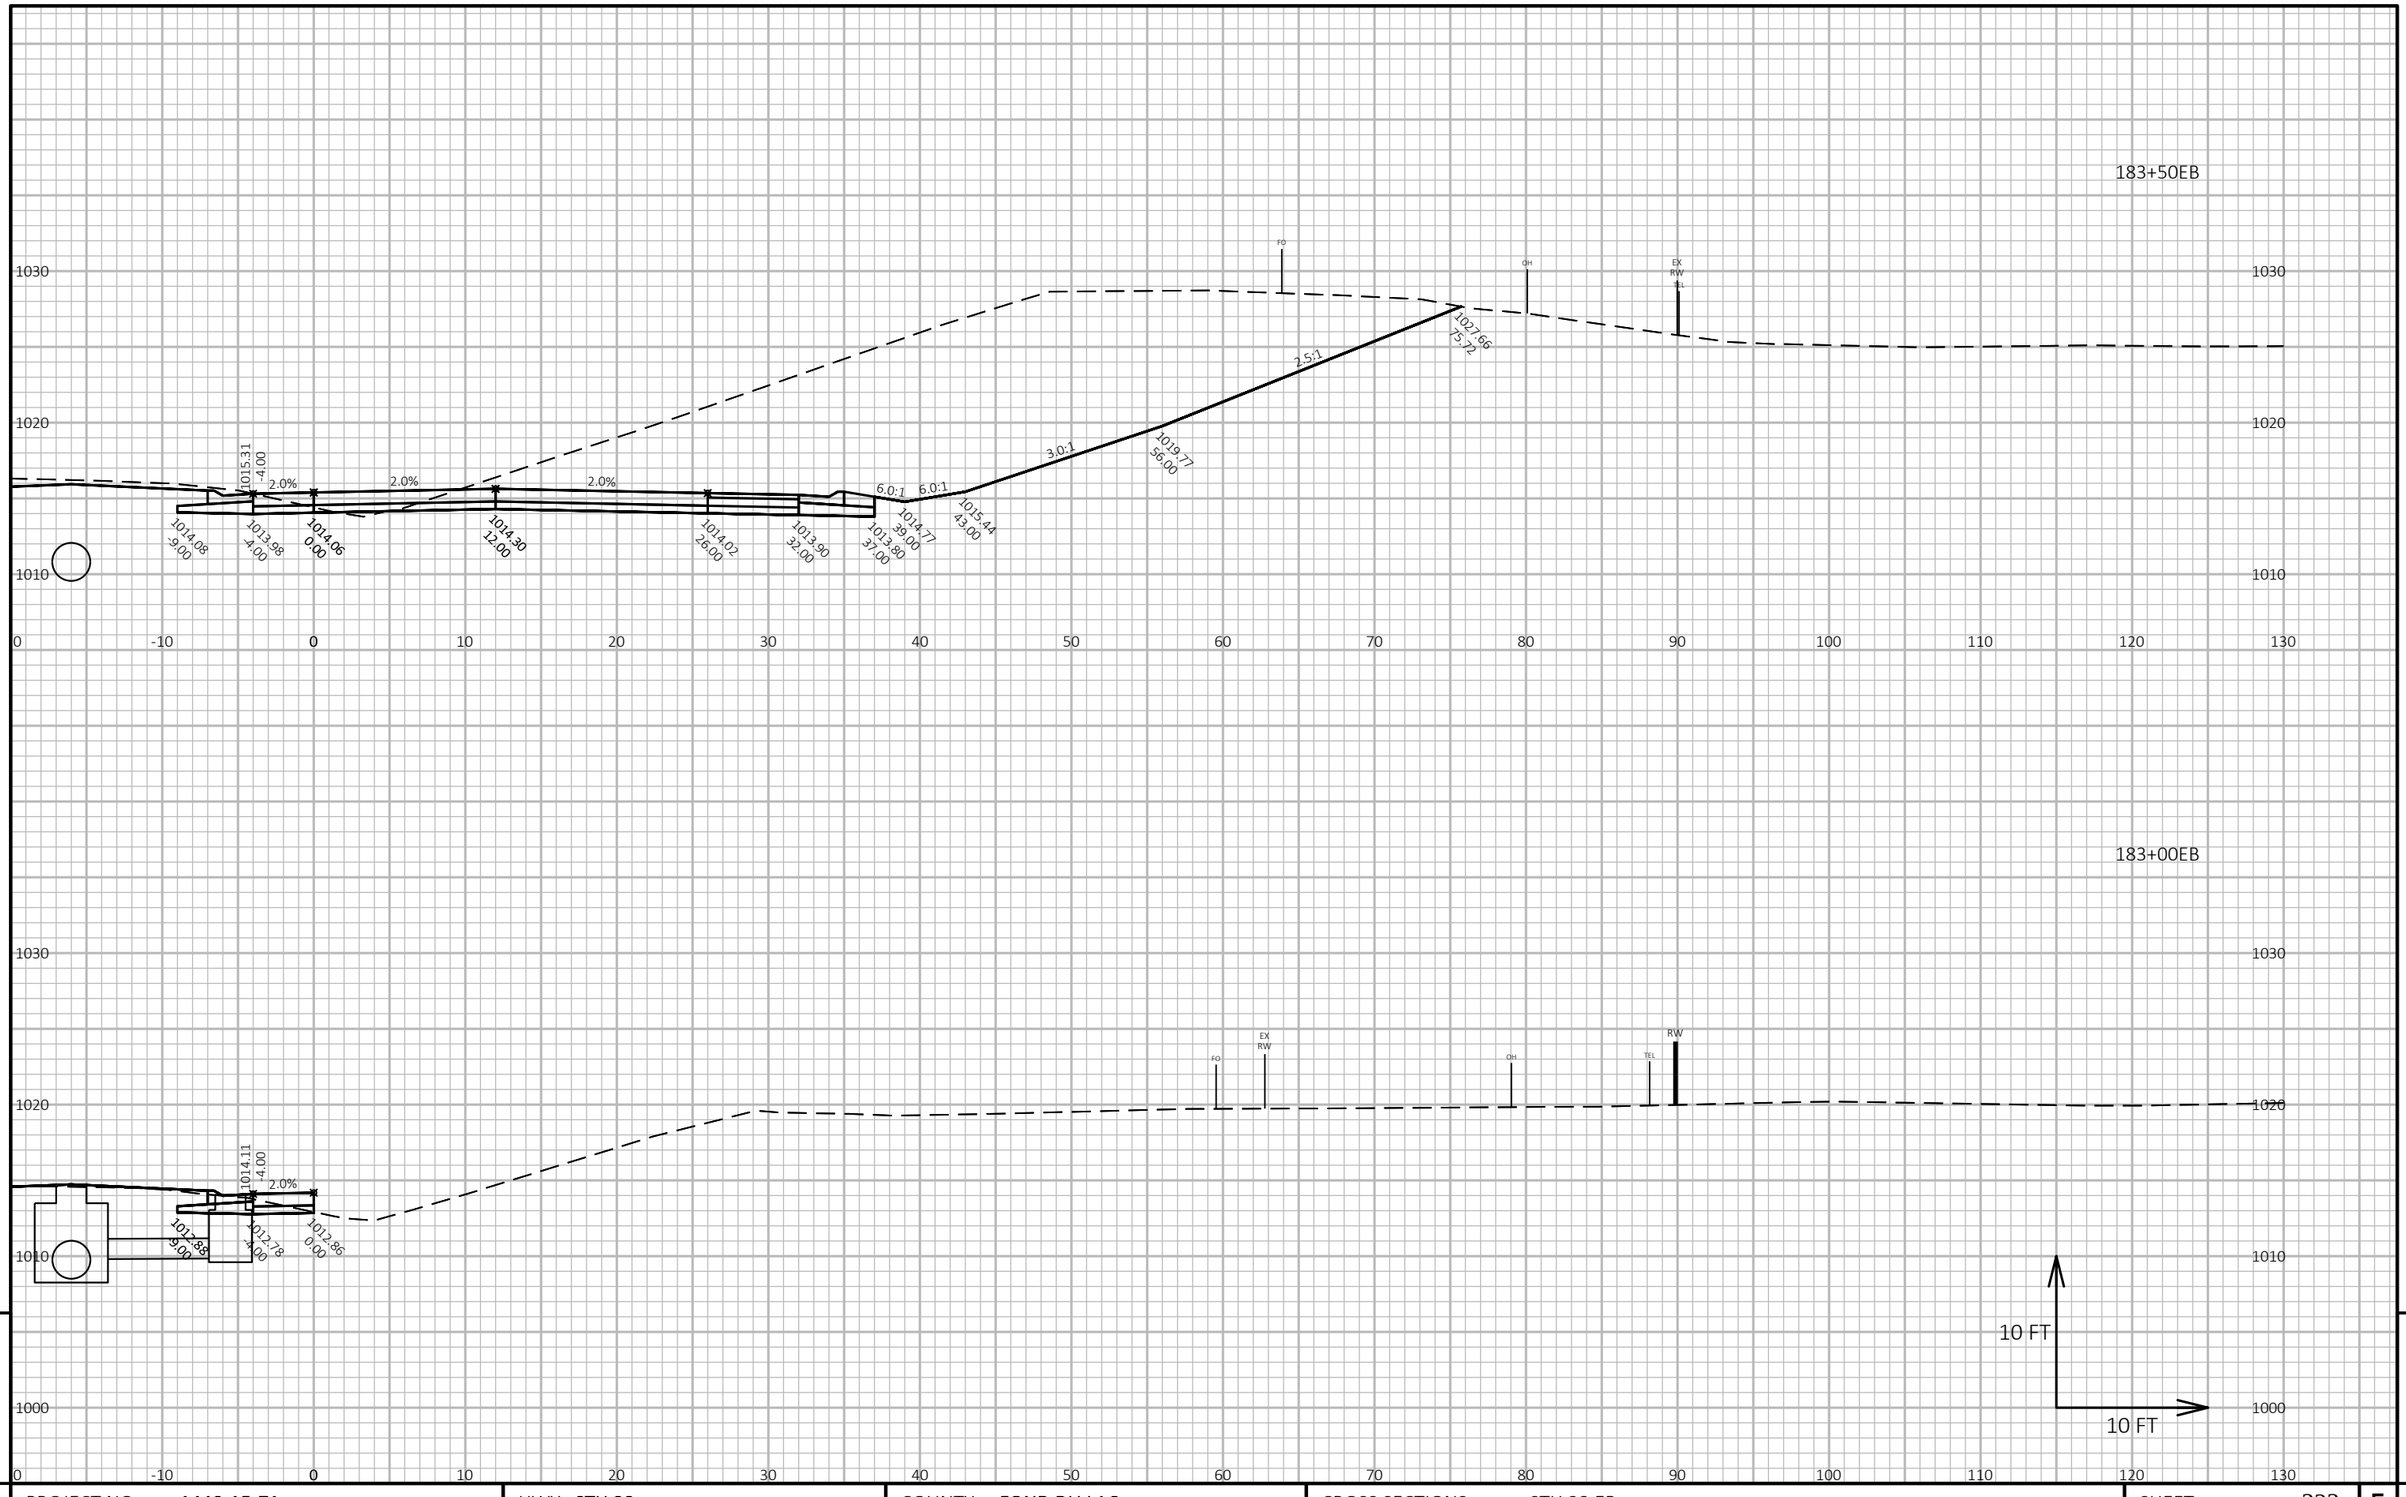

9

9


PROJECT NO: 1440-15-71	HWY: STH 23	COUNTY: FOND DU LAC	CROSS SECTIONS: STH 23 EB	SHEET 323	E

FILE NAME : J:\JOBS2014\20142023\CAD\TRANSPORTATION\DWG\SHEETSPLAN\STH 23 EB X-SEC.DWG
LAYOUT NAME - 96

PLOT DATE : 10/21/2019 10:13 AM PLOT BY : SCHULTZ, ANDREW K. PLOT NAME :

PLOT SCALE : 1 IN:10 FT HORZ. / 1 IN:10 FT VERT.

WISDOT/CADDS SHEET 49

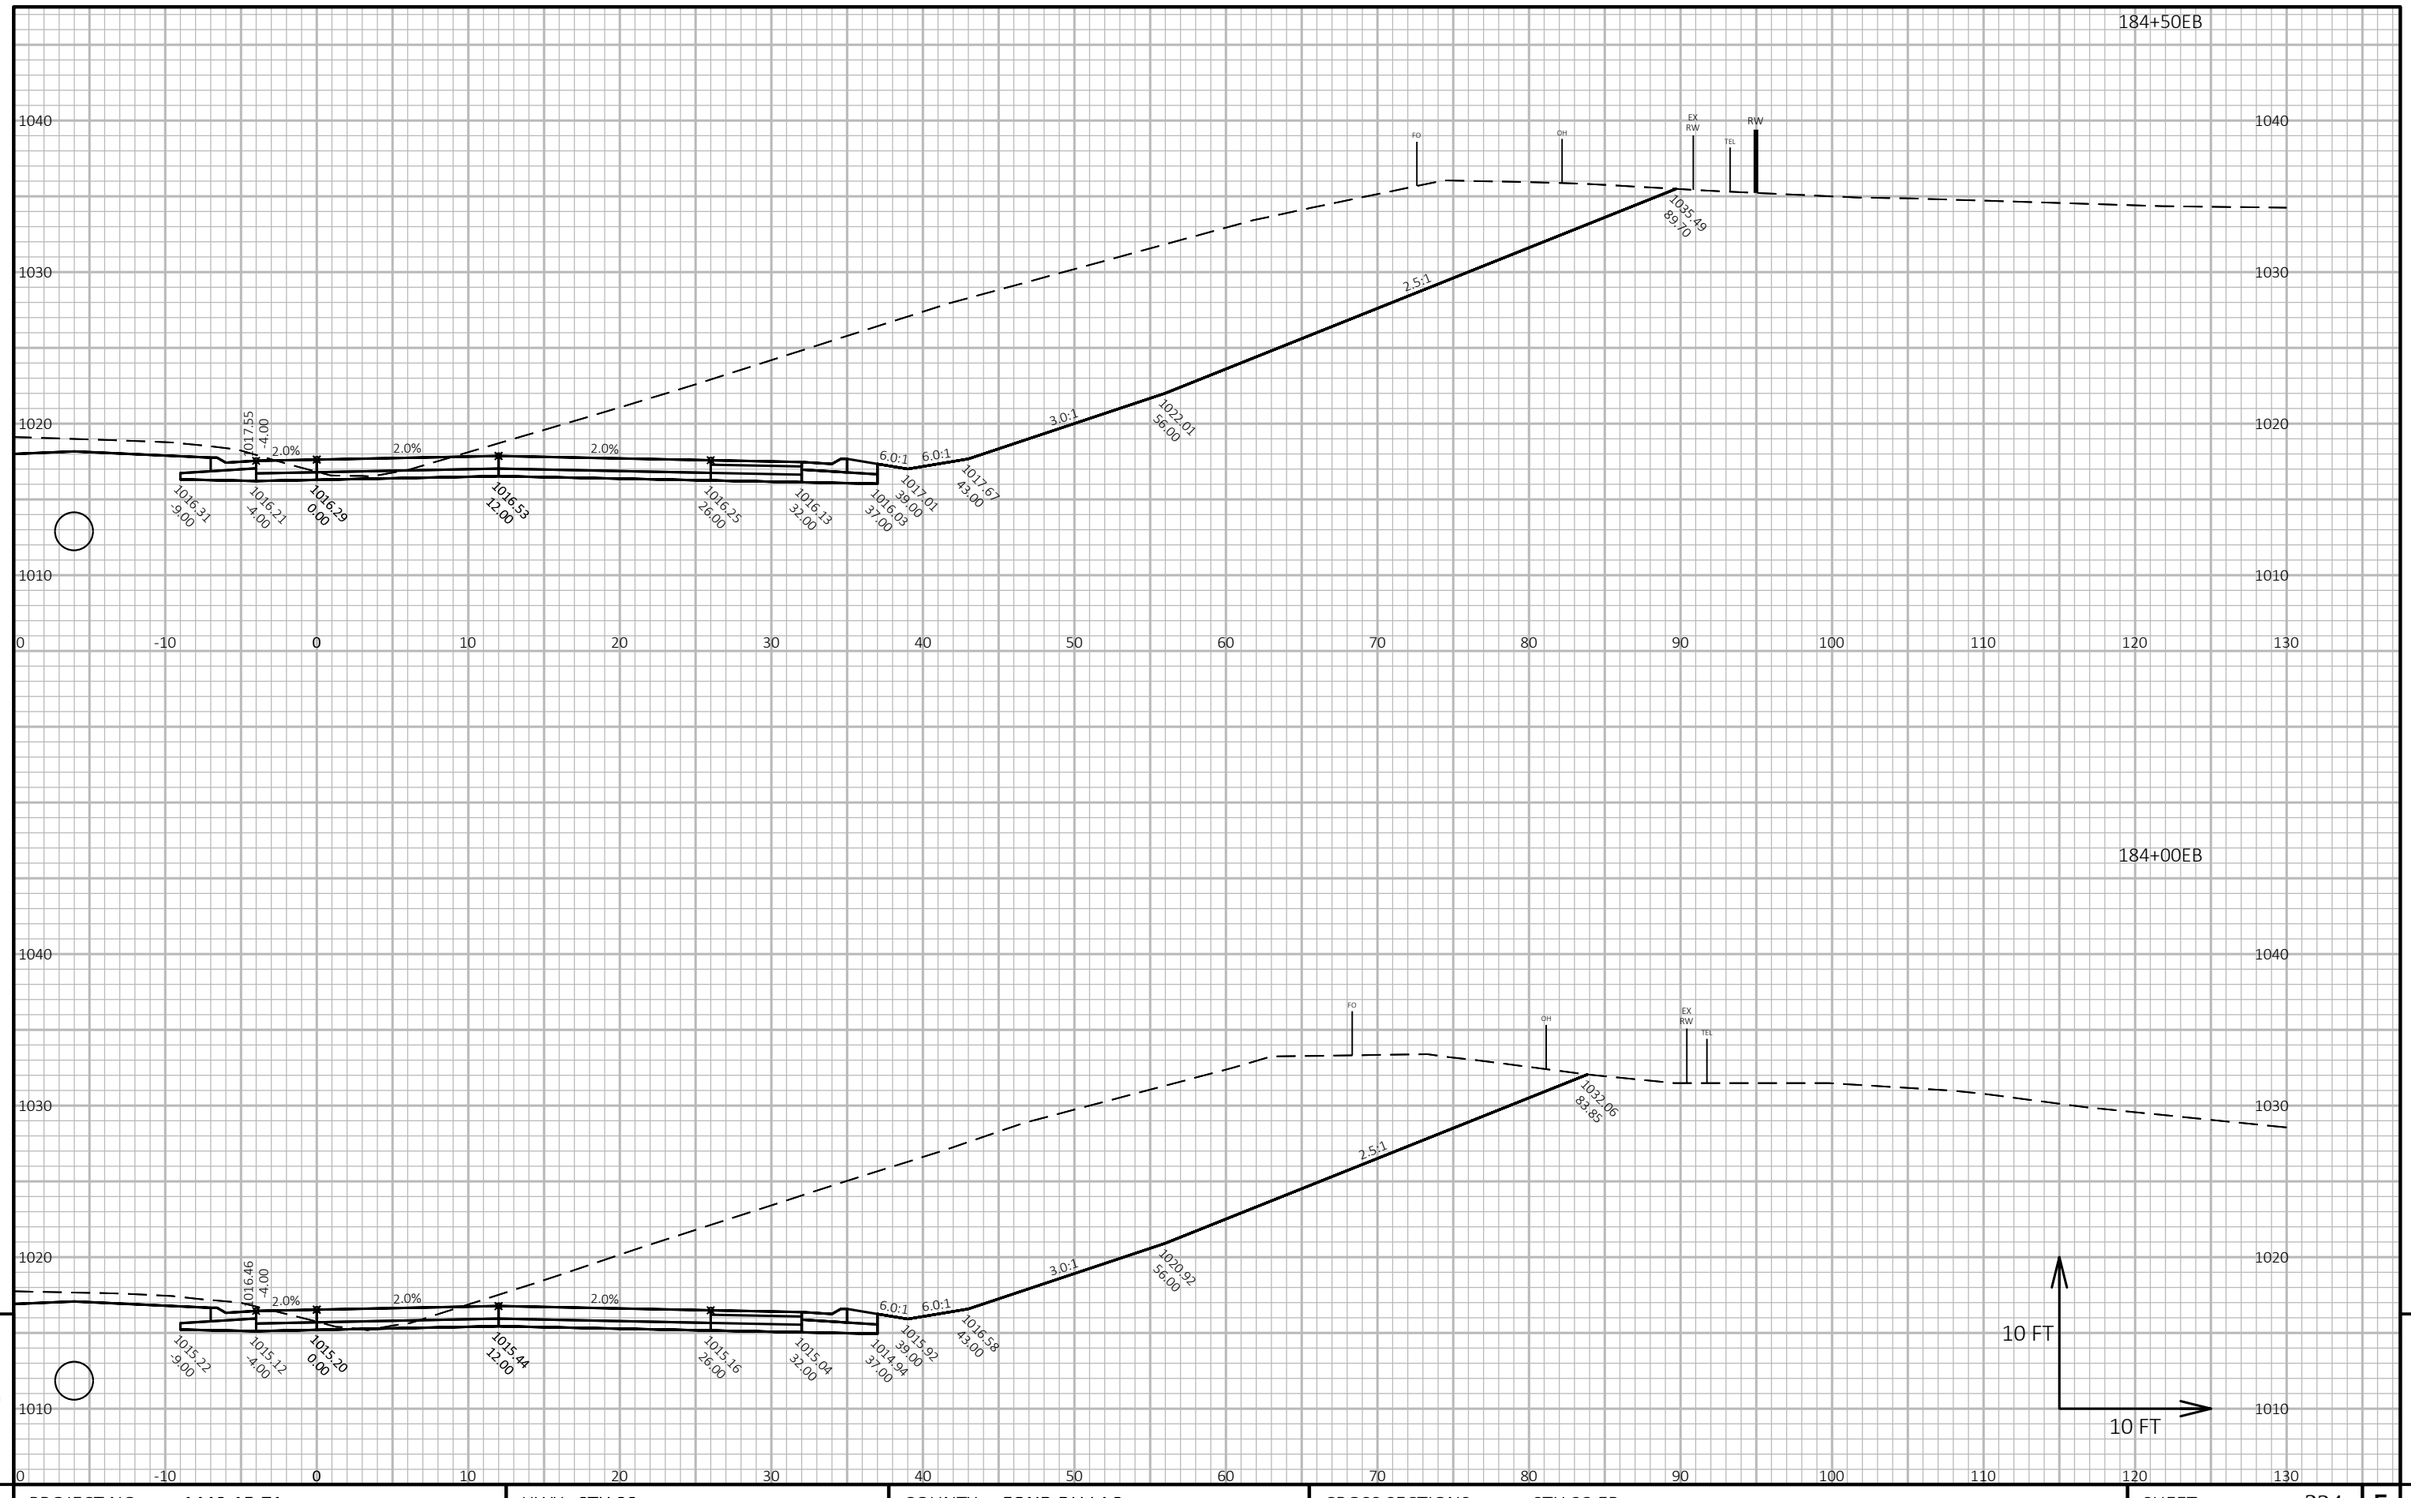

PROJECT NO: 1440-15-71	HWY: STH 23	COUNTY: FOND DU LAC	CROSS SECTIONS: STH 23 EB	SHEET 324	E


FILE NAME : J:\JOBS2014\20142023\CAD\TRANSPORTATION\DWG\SHEETSPLAN\STH 23 EB X-SEC.DWG
LAYOUT NAME - 97

PLOT DATE : 10/21/2019 10:13 AM PLOT BY : SCHULTZ, ANDREW K. PLOT NAME :

PLOT SCALE : 1 IN:10 FT HORZ. / 1 IN:10 FT VERT.

WISDOT/CADDS SHEET 49

185+00EB

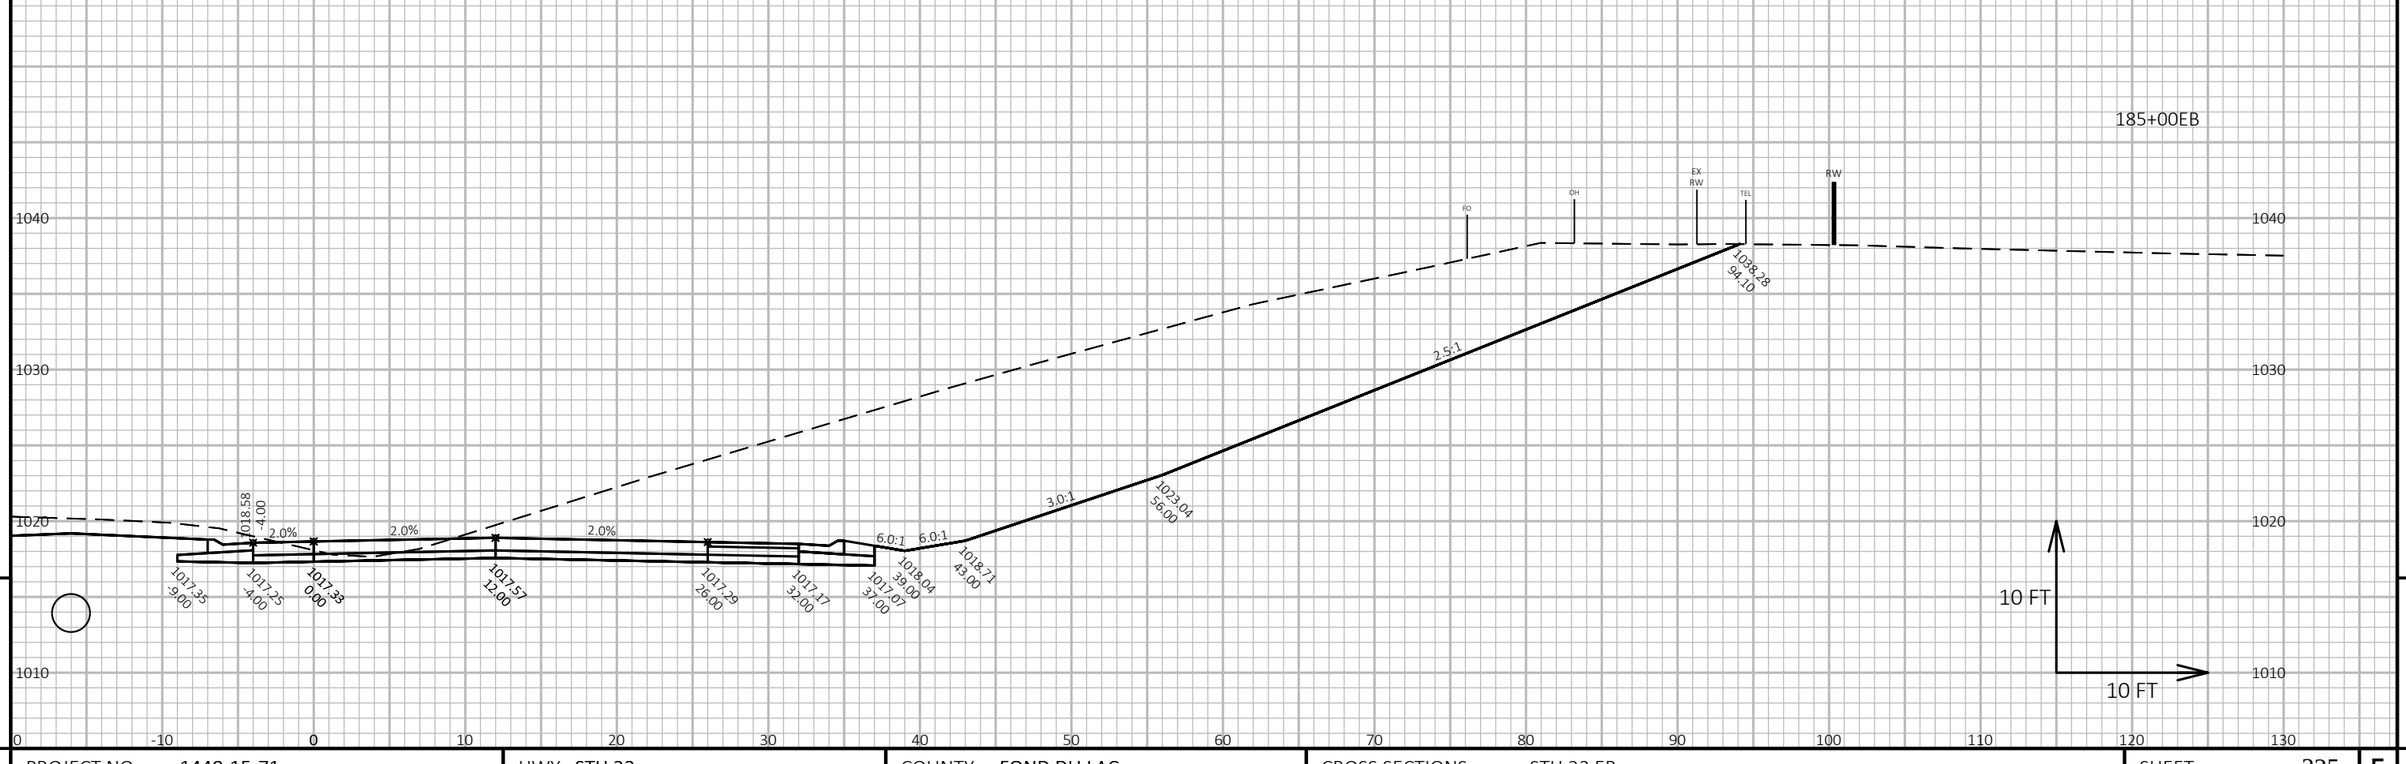

9

9

PROJECT NO: 1440-15-71	HWY: STH 23	COUNTY: FOND DU LAC	CROSS SECTIONS: STH 23 EB	SHEET 325	E


FILE NAME : J:\JOBS2014\20142023\CAD\TRANSPORTATION\DWG\SHEETSPLAN\STH 23 EB X-SEC.DWG
LAYOUT NAME - 98

PLOT DATE : 10/21/2019 10:13 AM PLOT BY : SCHULTZ, ANDREW K. PLOT NAME :

PLOT SCALE : 1 IN:10 FT HORZ. / 1 IN:10 FT VERT.

WISDOT/CADDS SHEET 49

185+50EB

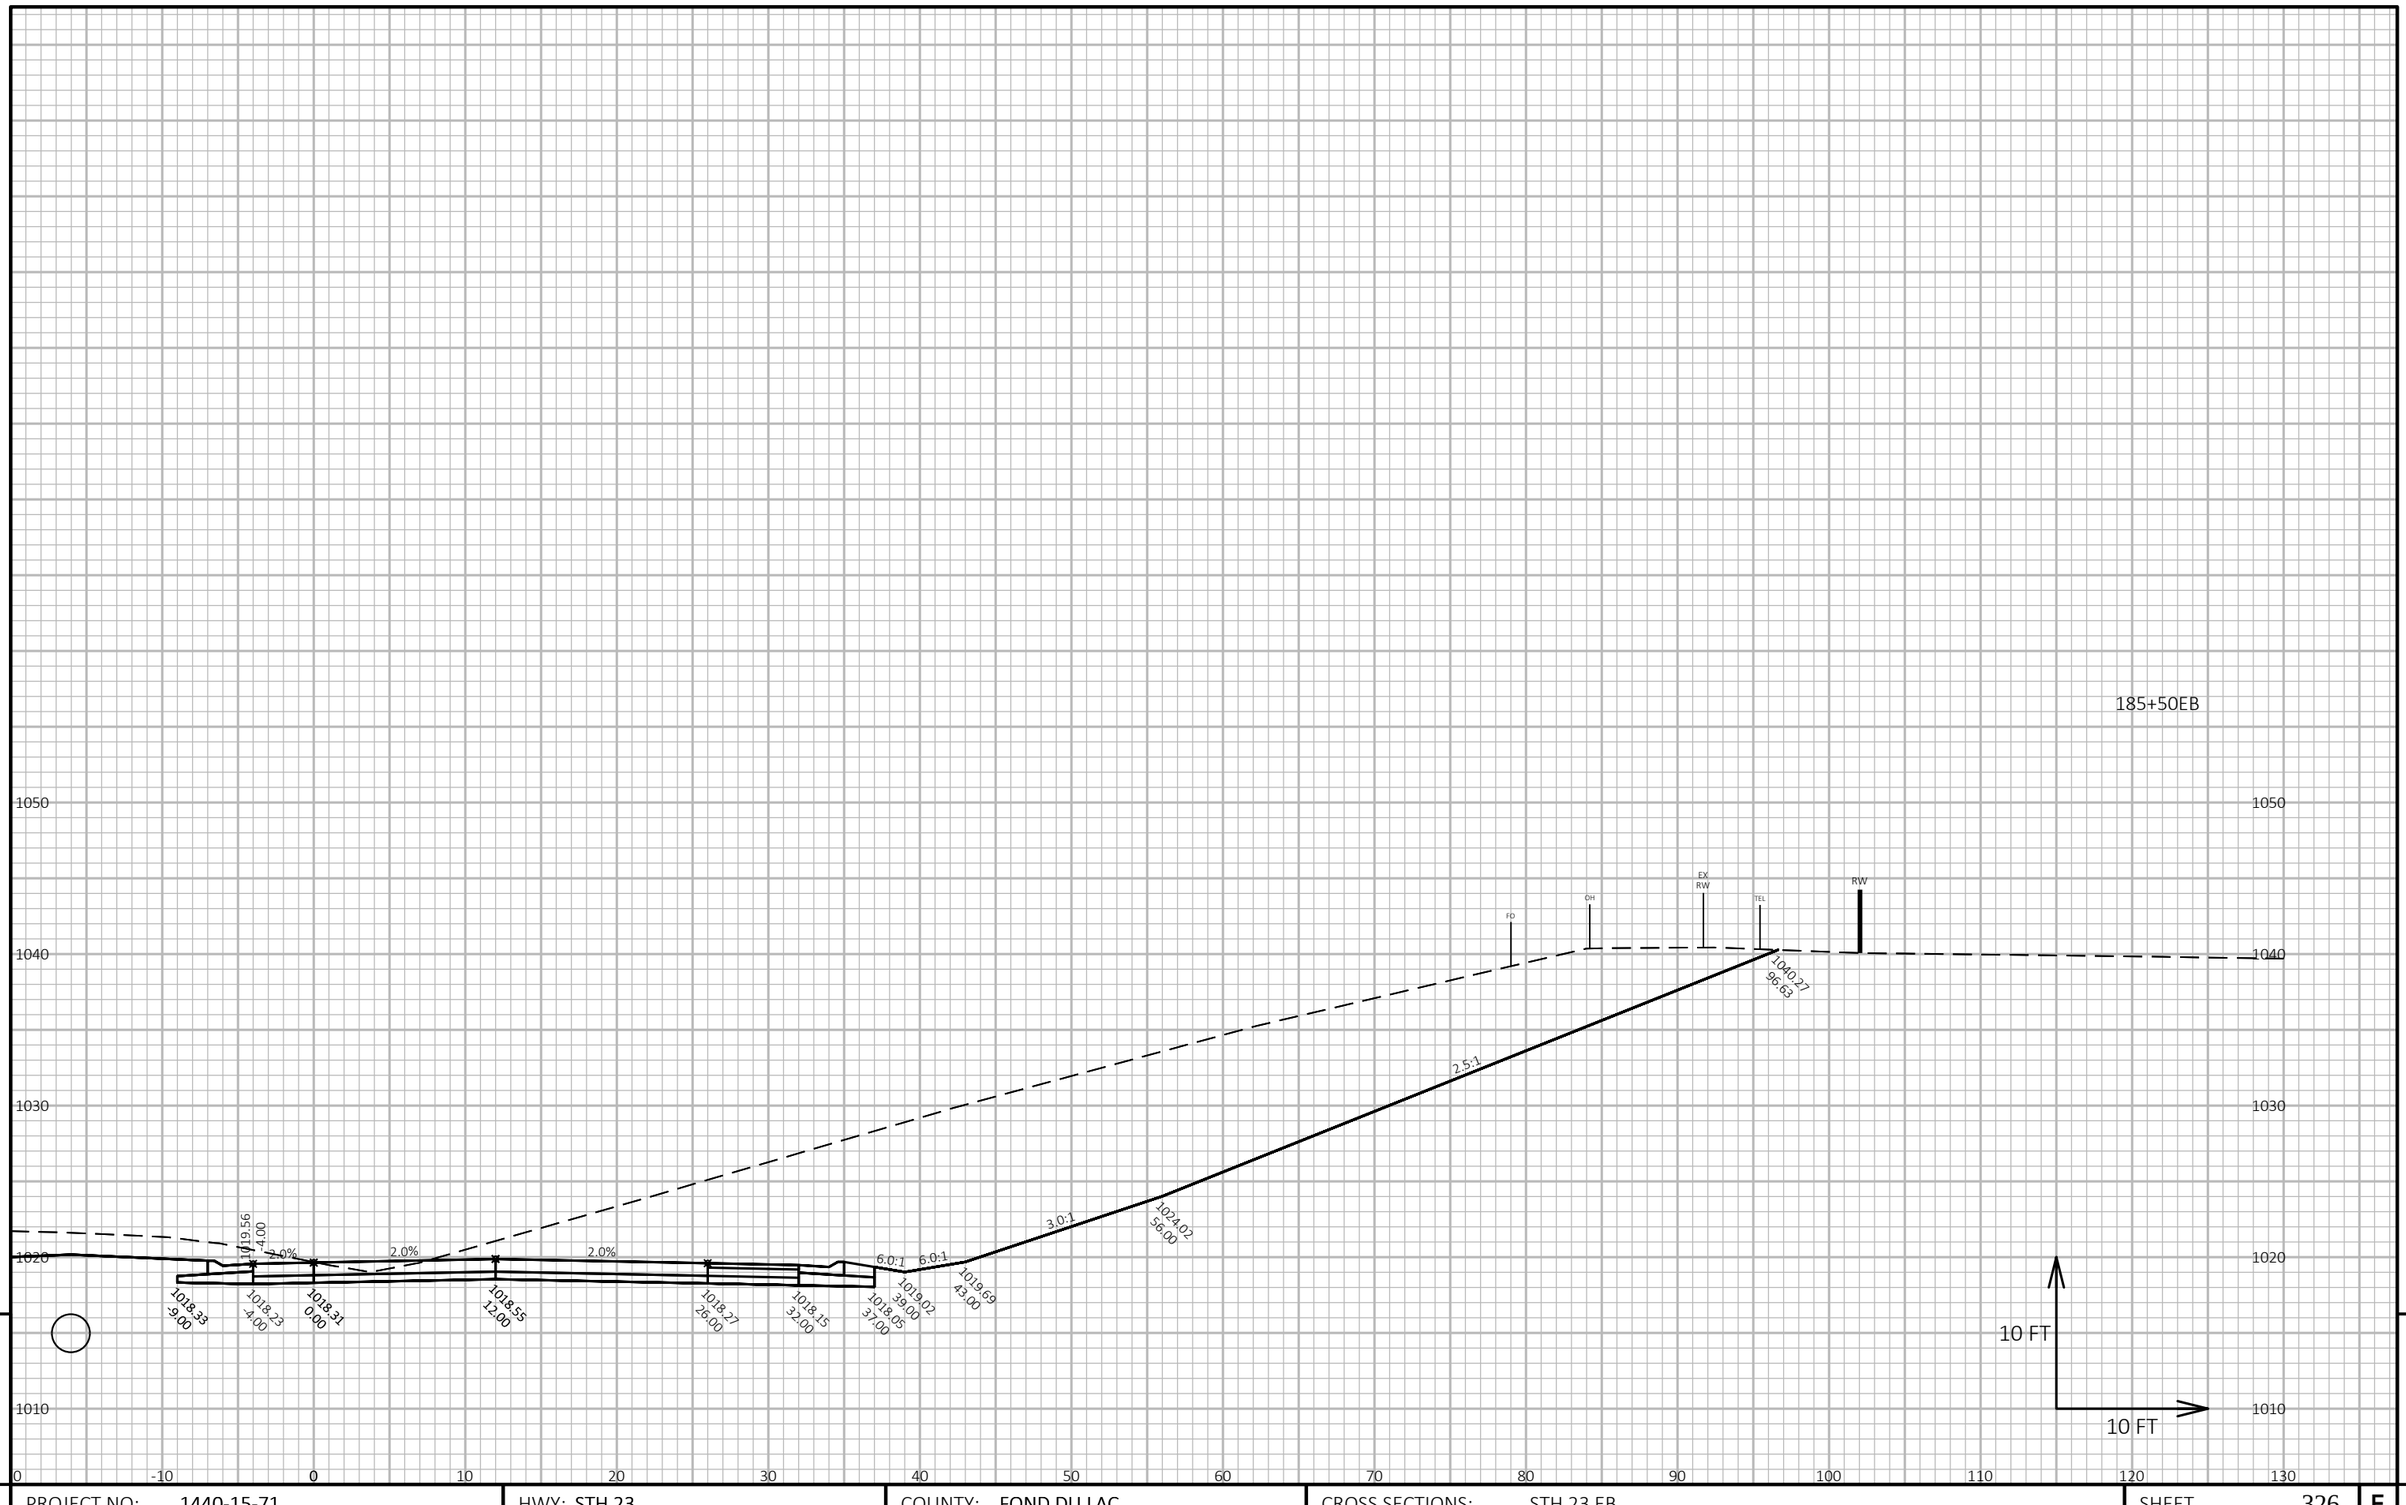

9

9

PROJECT NO: 1440-15-71	HWY: STH 23	COUNTY: FOND DU LAC	CROSS SECTIONS: STH 23 EB	SHEET 326	E

FILE NAME : J:\OBS2014\20142023\CAD\TRANSPORTATION\DWG\SHEETSPLAN\STH 23 EB X-SEC.DWG
LAYOUT NAME - 99

PLOT DATE : 10/21/2019 10:13 AM PLOT BY : SCHULTZ, ANDREW K. PLOT NAME :

PLOT SCALE : 1 IN:10 FT HORZ. / 1 IN:10 FT VERT.

WISDOT/CADDS SHEET 49

186+00EB

1050
1040
1030
1020
1010

0 -10 0 10 20 30 40 50 60 70 80 90 100 110 120 130

FO
DH
EX RW
TEL
RW

1040.58
95.08

2.5:1

1024.95
56.00

3.0:1

1020.62
43.00

6.0:1

1019.95
39.00

6.0:1

1018.97
37.00

1019.07
32.00

1019.19
26.00

1019.47
12.00

1019.23
0.00

1019.15
-4.00

1019.25
-9.00

1020.49
-14.00

2.0%
2.0%
2.0%
2.0%

10 FT
10 FT

9

9

PROJECT NO: 1440-15-71	HWY: STH 23	COUNTY: FOND DU LAC	CROSS SECTIONS: STH 23 EB	SHEET 327	E

FILE NAME : J:\JOBS2014\20142023\CAD\TRANSPORTATION\DWG\SHEETSPLAN\STH 23 EB X-SEC.DWG
LAYOUT NAME - 100

PLOT DATE : 10/21/2019 10:13 AM PLOT BY : SCHULTZ, ANDREW K. PLOT NAME :

PLOT SCALE : 1 IN:10 FT HORZ. / 1 IN:10 FT VERT.

186+50EB

1050
1040
1030
1020
1010

0 -10 0 10 20 30 40 50 60 70 80 90 100 110 120 130

EX RW
RW
FO
DH
EL

1040.55
-92.82

2.5:1
3.0:1
1025.82
56.00

1021.36
-4.00

2.0% 2.0% 2.0%

6.0:1 6.0:1

1020.12
-9.00
1020.07
-4.00
1020.10
0.00
1020.34
12.00
1020.06
26.00
1019.94
32.00
1019.84
37.00
1020.82
39.00
1021.49
43.00

10 FT
10 FT

9

9


PROJECT NO: 1440-15-71	HWY: STH 23	COUNTY: FOND DU LAC	CROSS SECTIONS: STH 23 EB	SHEET 328	E

FILE NAME : J:\JOBS2014\20142023\CAD\TRANSPORTATION\DWG\SHEETSPLAN\STH 23 EB X-SEC.DWG
LAYOUT NAME - 101

PLOT DATE : 10/21/2019 10:13 AM PLOT BY : SCHULTZ, ANDREW K. PLOT NAME :

PLOT SCALE : 1 IN:10 FT HORZ. / 1 IN:10 FT VERT.

187+00EB

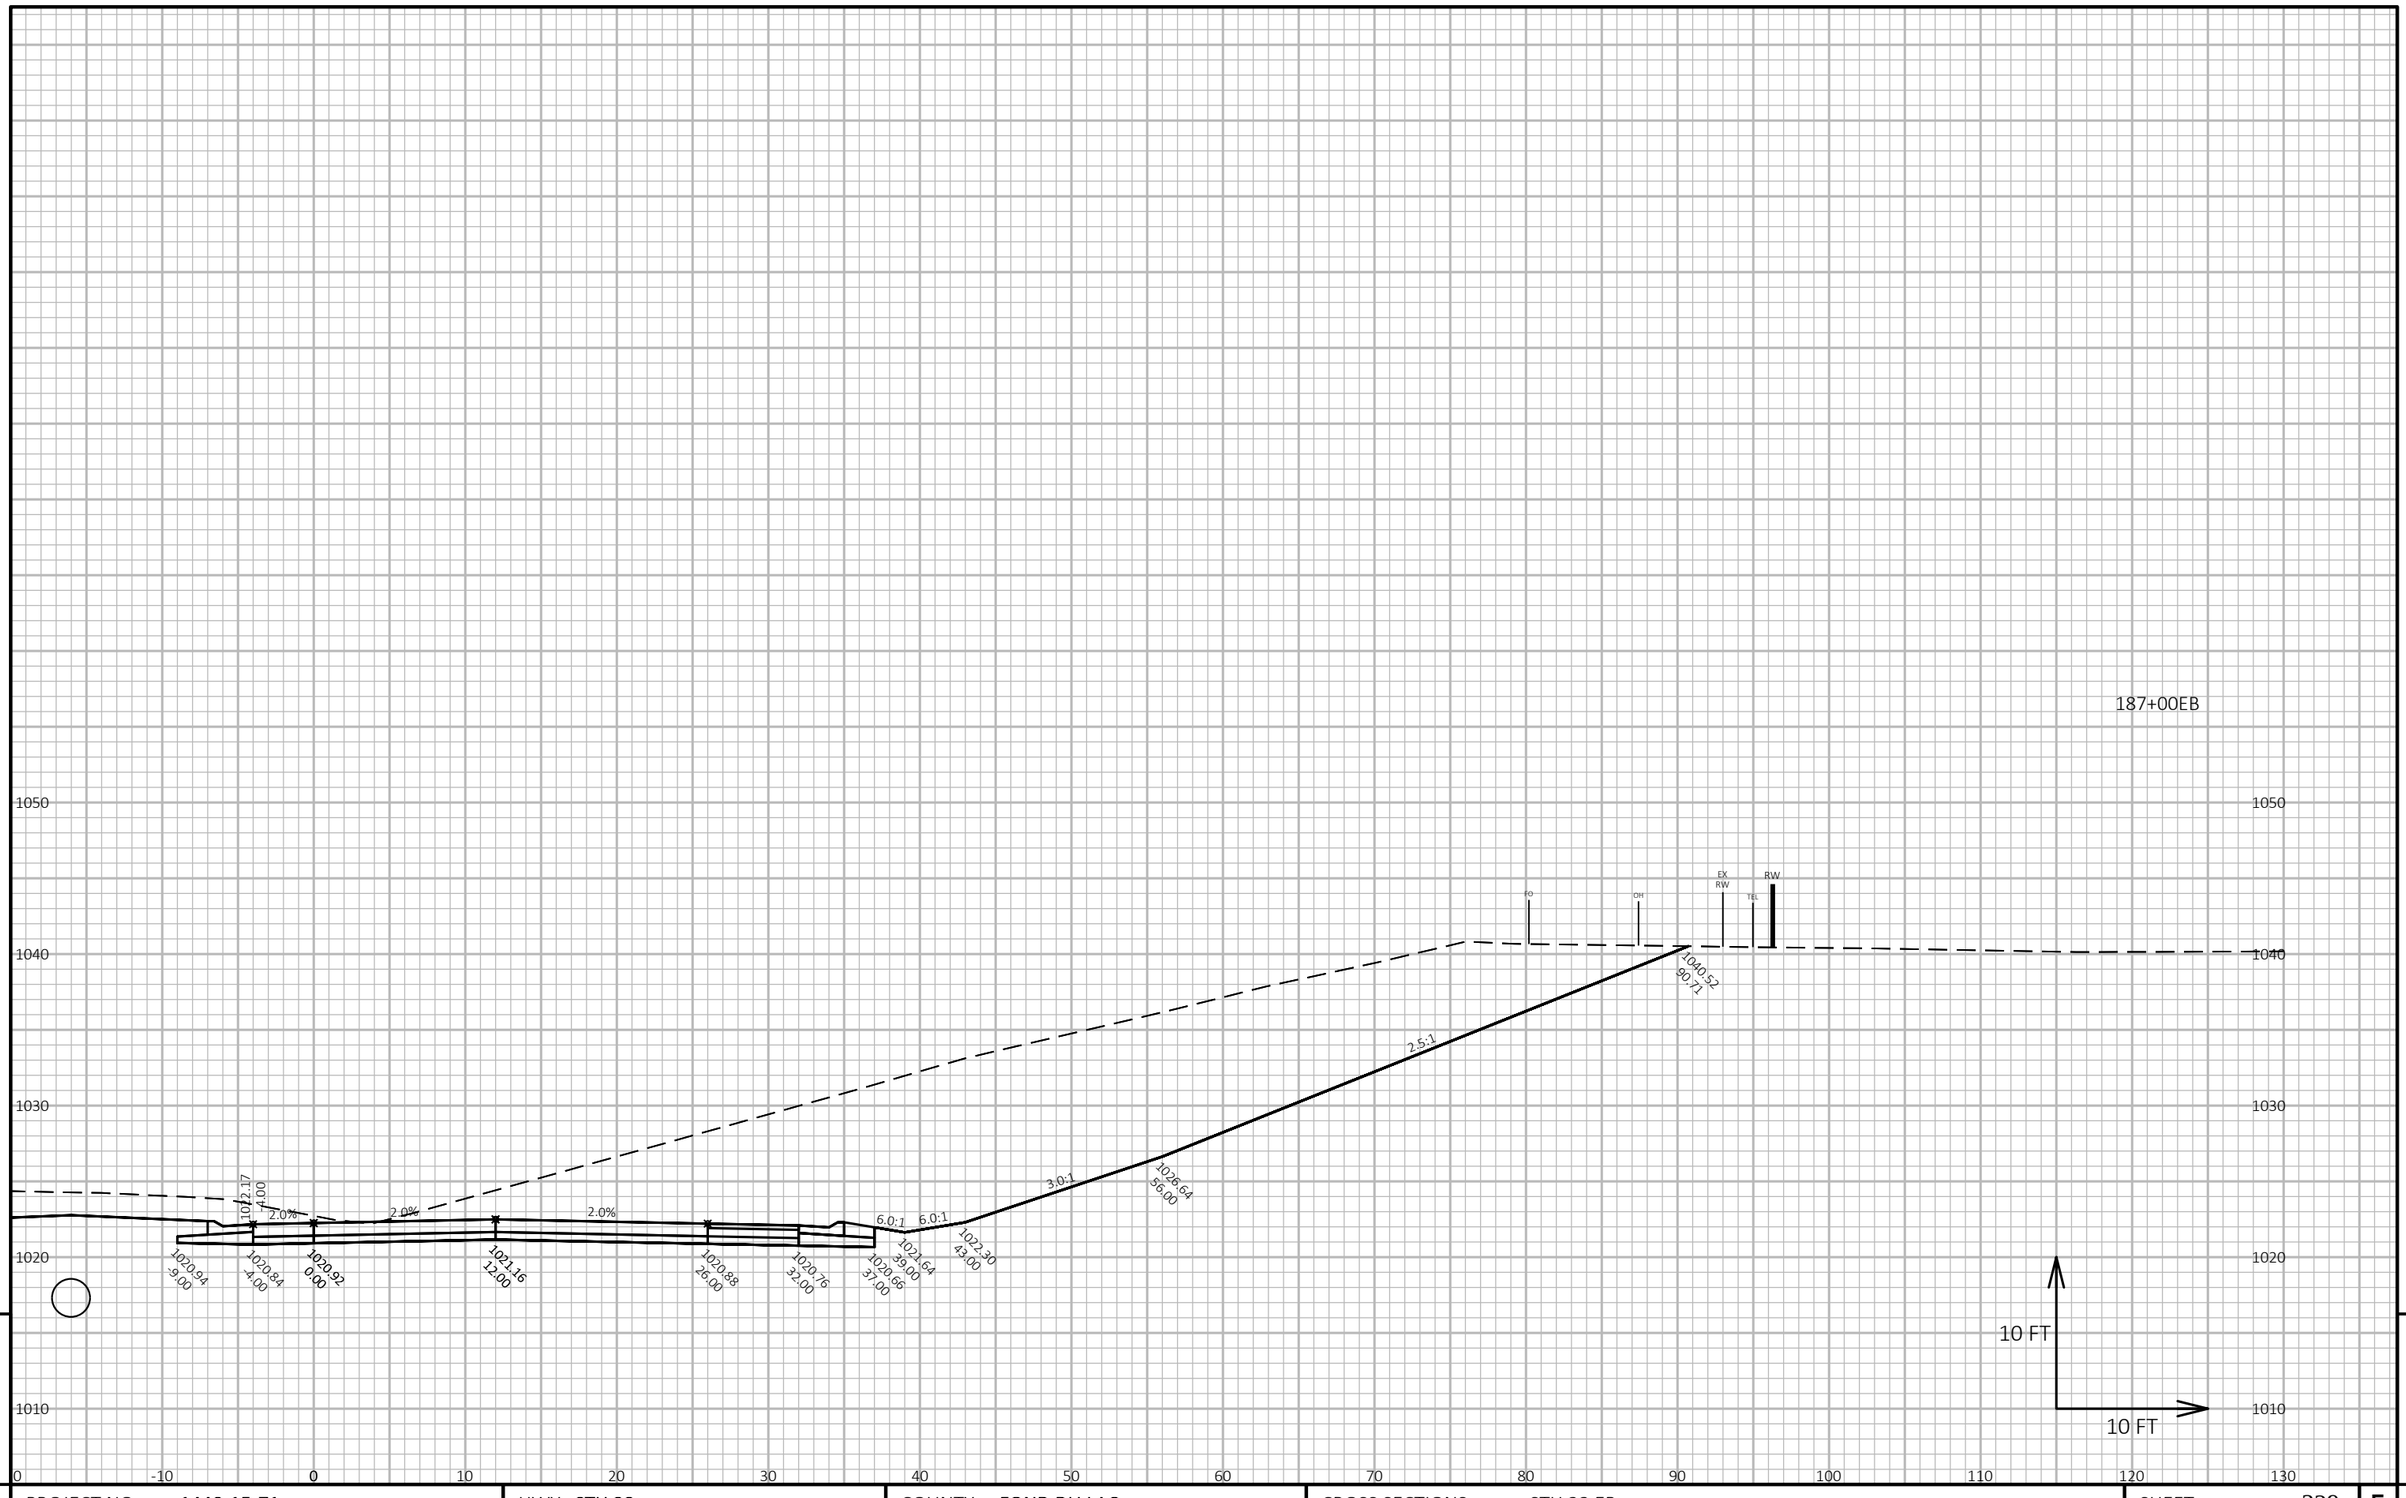

9

9

PROJECT NO: 1440-15-71	HWY: STH 23	COUNTY: FOND DU LAC	CROSS SECTIONS: STH 23 EB	SHEET 329	E

FILE NAME : J:\OBS2014\20142023\CAD\TRANSPORTATION\DWG\SHEETSPLAN\STH 23 EB X-SEC.DWG
LAYOUT NAME - 102

PLOT DATE : 10/21/2019 10:13 AM

PLOT BY : SCHULTZ, ANDREW K.

PLOT NAME :

PLOT SCALE : 1 IN:10 FT HORZ. / 1 IN:10 FT VERT.

187+50EB

1050
1040
1030
1020
1010

FO
OH
EX RW
RW
TEL

1040+50
88.76

1027.40
56.00

1023.06
45.00

1022.40
39.00

1021.42
37.00

1021.52
32.00

1021.64
26.00

1021.92
12.00

1021.68
0.00

1021.60
-4.00

1021.70
-9.00

1022.93
-14.00

2.0%
2.0%
2.0%
6.0:1
6.0:1
3.0:1
2.5:1

10 FT
10 FT

0 -10 0 10 20 30 40 50 60 70 80 90 100 110 120 130

9

9


PROJECT NO: 1440-15-71	HWY: STH 23	COUNTY: FOND DU LAC	CROSS SECTIONS: STH 23 EB	SHEET 330	E

FILE NAME : J:\OBS2014\20142023\CAD\TRANSPORTATION\DWG\SHEETSPLAN\STH 23 EB X-SEC.DWG
LAYOUT NAME - 103

PLOT DATE : 10/21/2019 10:13 AM PLOT BY : SCHULTZ, ANDREW K. PLOT NAME :

PLOT SCALE : 1 IN:10 FT HORZ. / 1 IN:10 FT VERT.

188+00EB

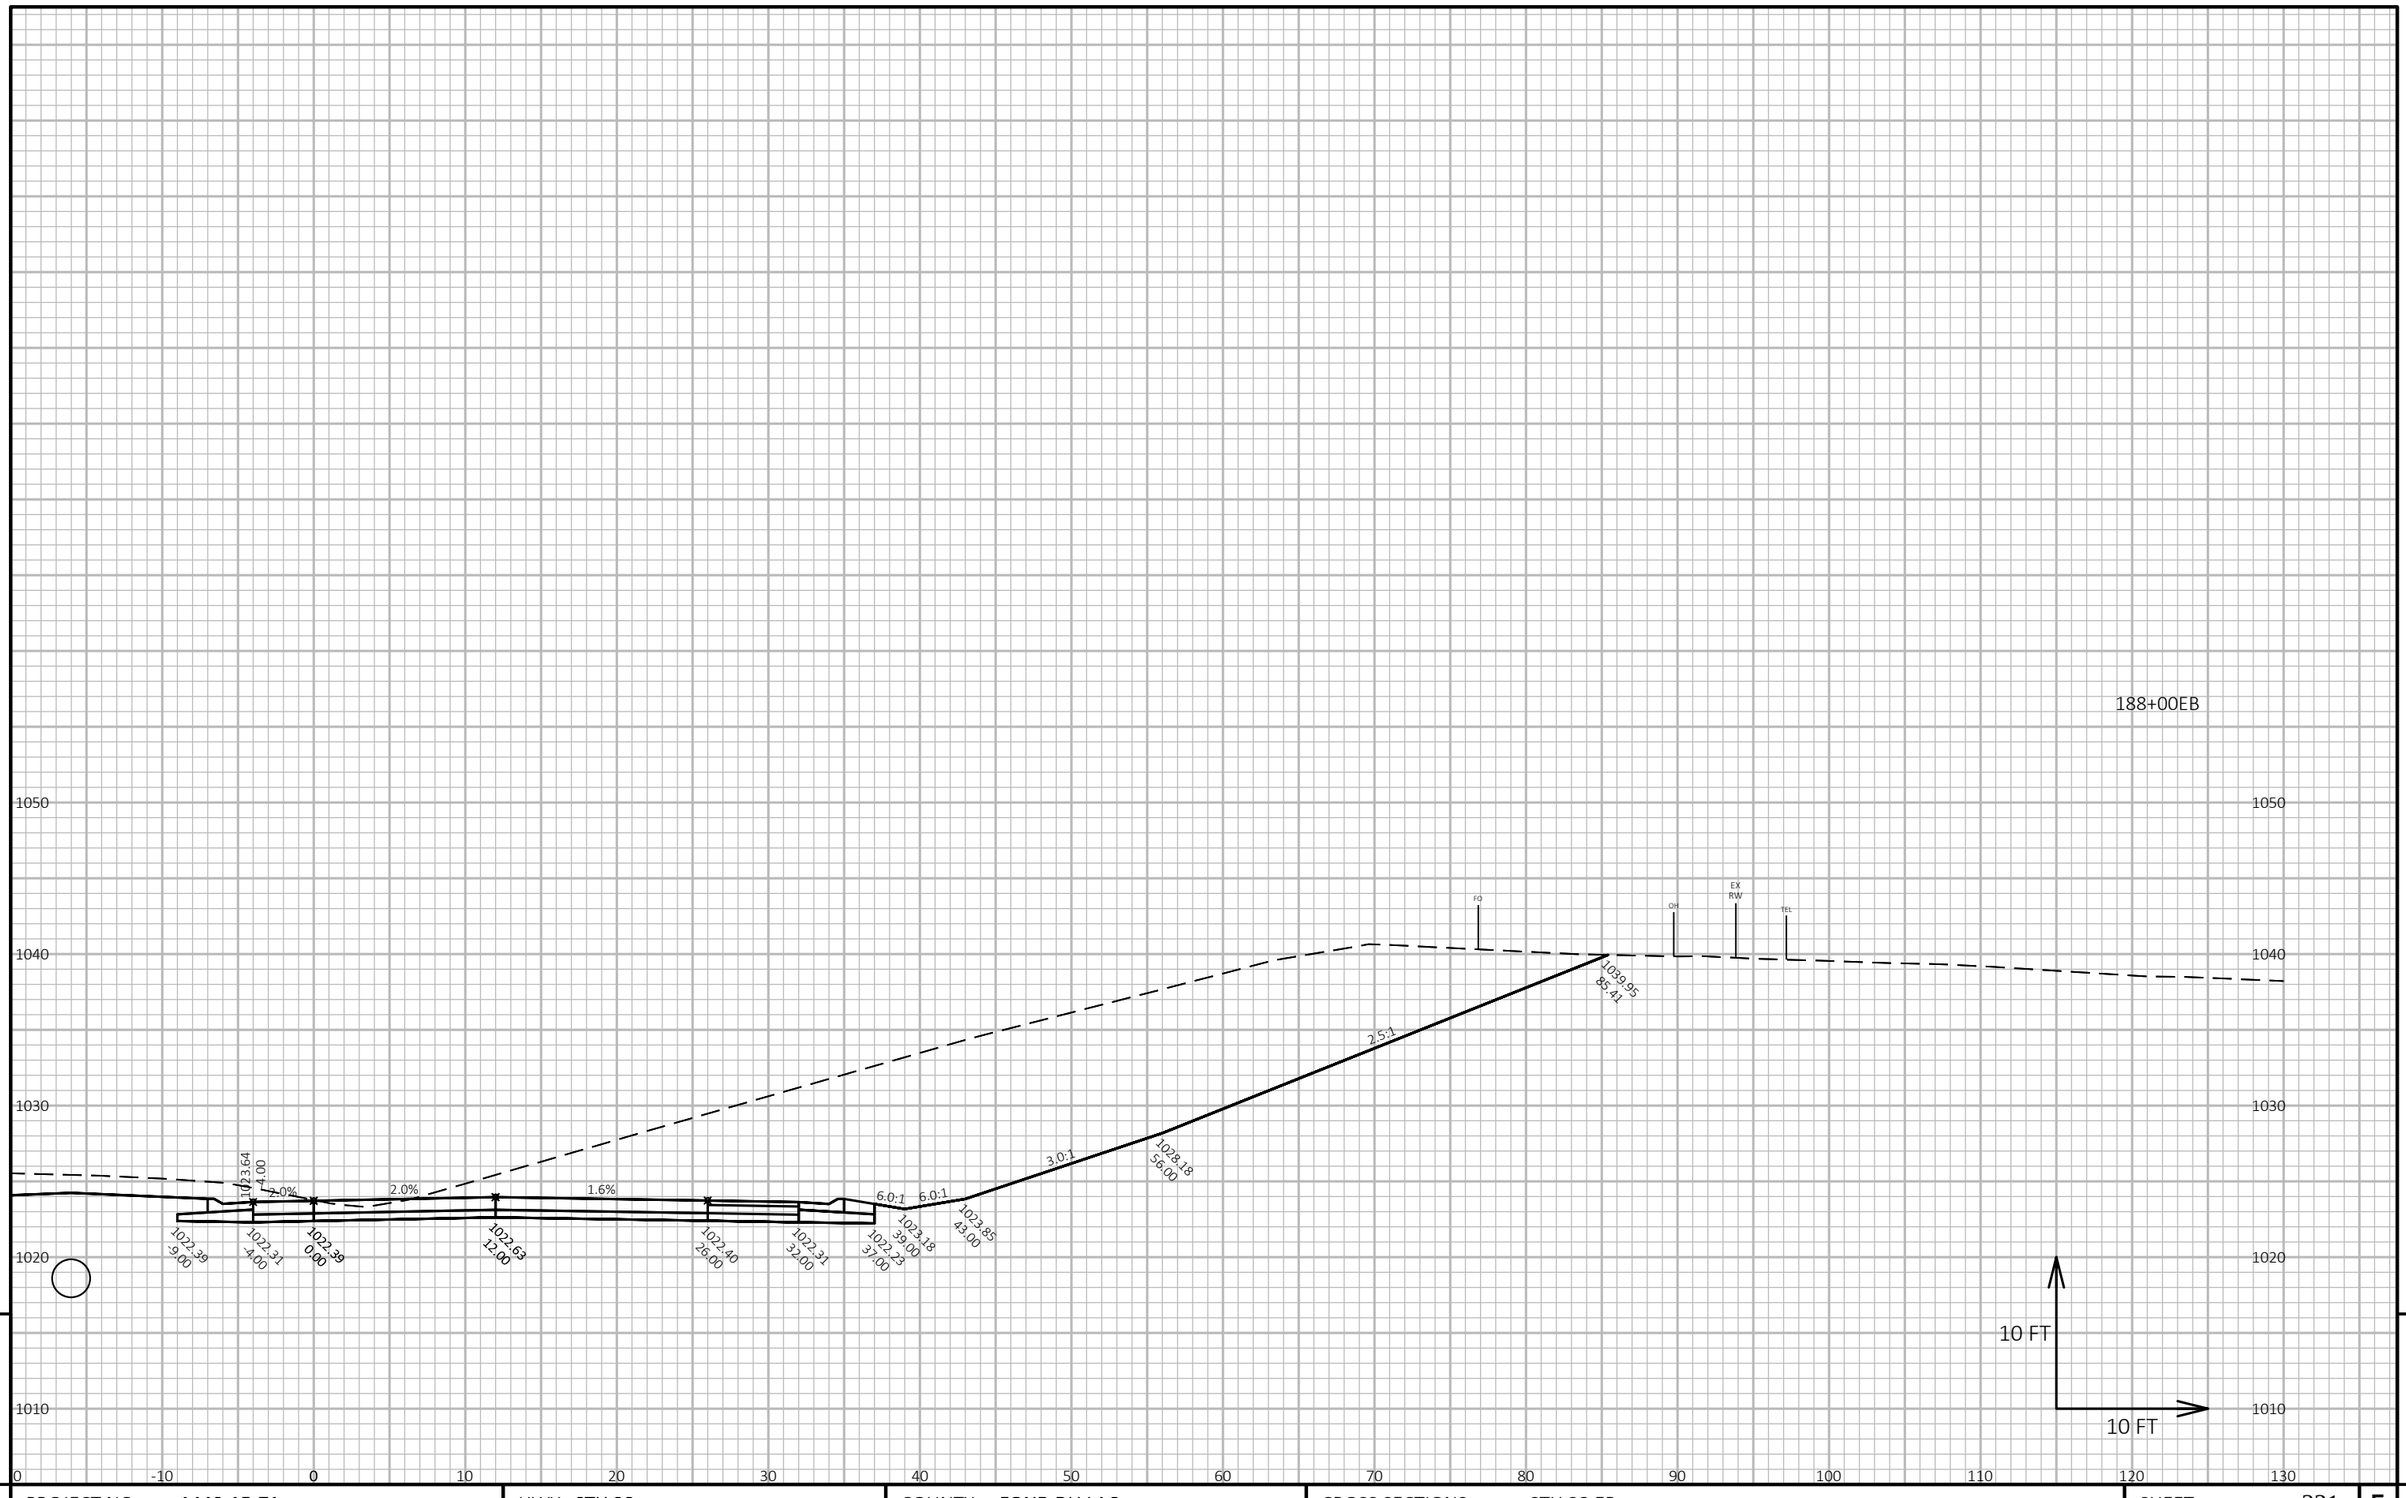

9

9

PROJECT NO: 1440-15-71	HWY: STH 23	COUNTY: FOND DU LAC	CROSS SECTIONS: STH 23 EB	SHEET 331	E


FILE NAME : J:\JOBS2014\20142023\CAD\TRANSPORTATION\DWG\SHEETSPLAN\STH 23 EB X-SEC.DWG
LAYOUT NAME - 104

PLOT DATE : 10/21/2019 10:14 AM PLOT BY : SCHULTZ, ANDREW K. PLOT NAME :

PLOT SCALE : 1 IN:10 FT HORZ. / 1 IN:10 FT VERT.

WISDOT/CADDS SHEET 49

189+00EB

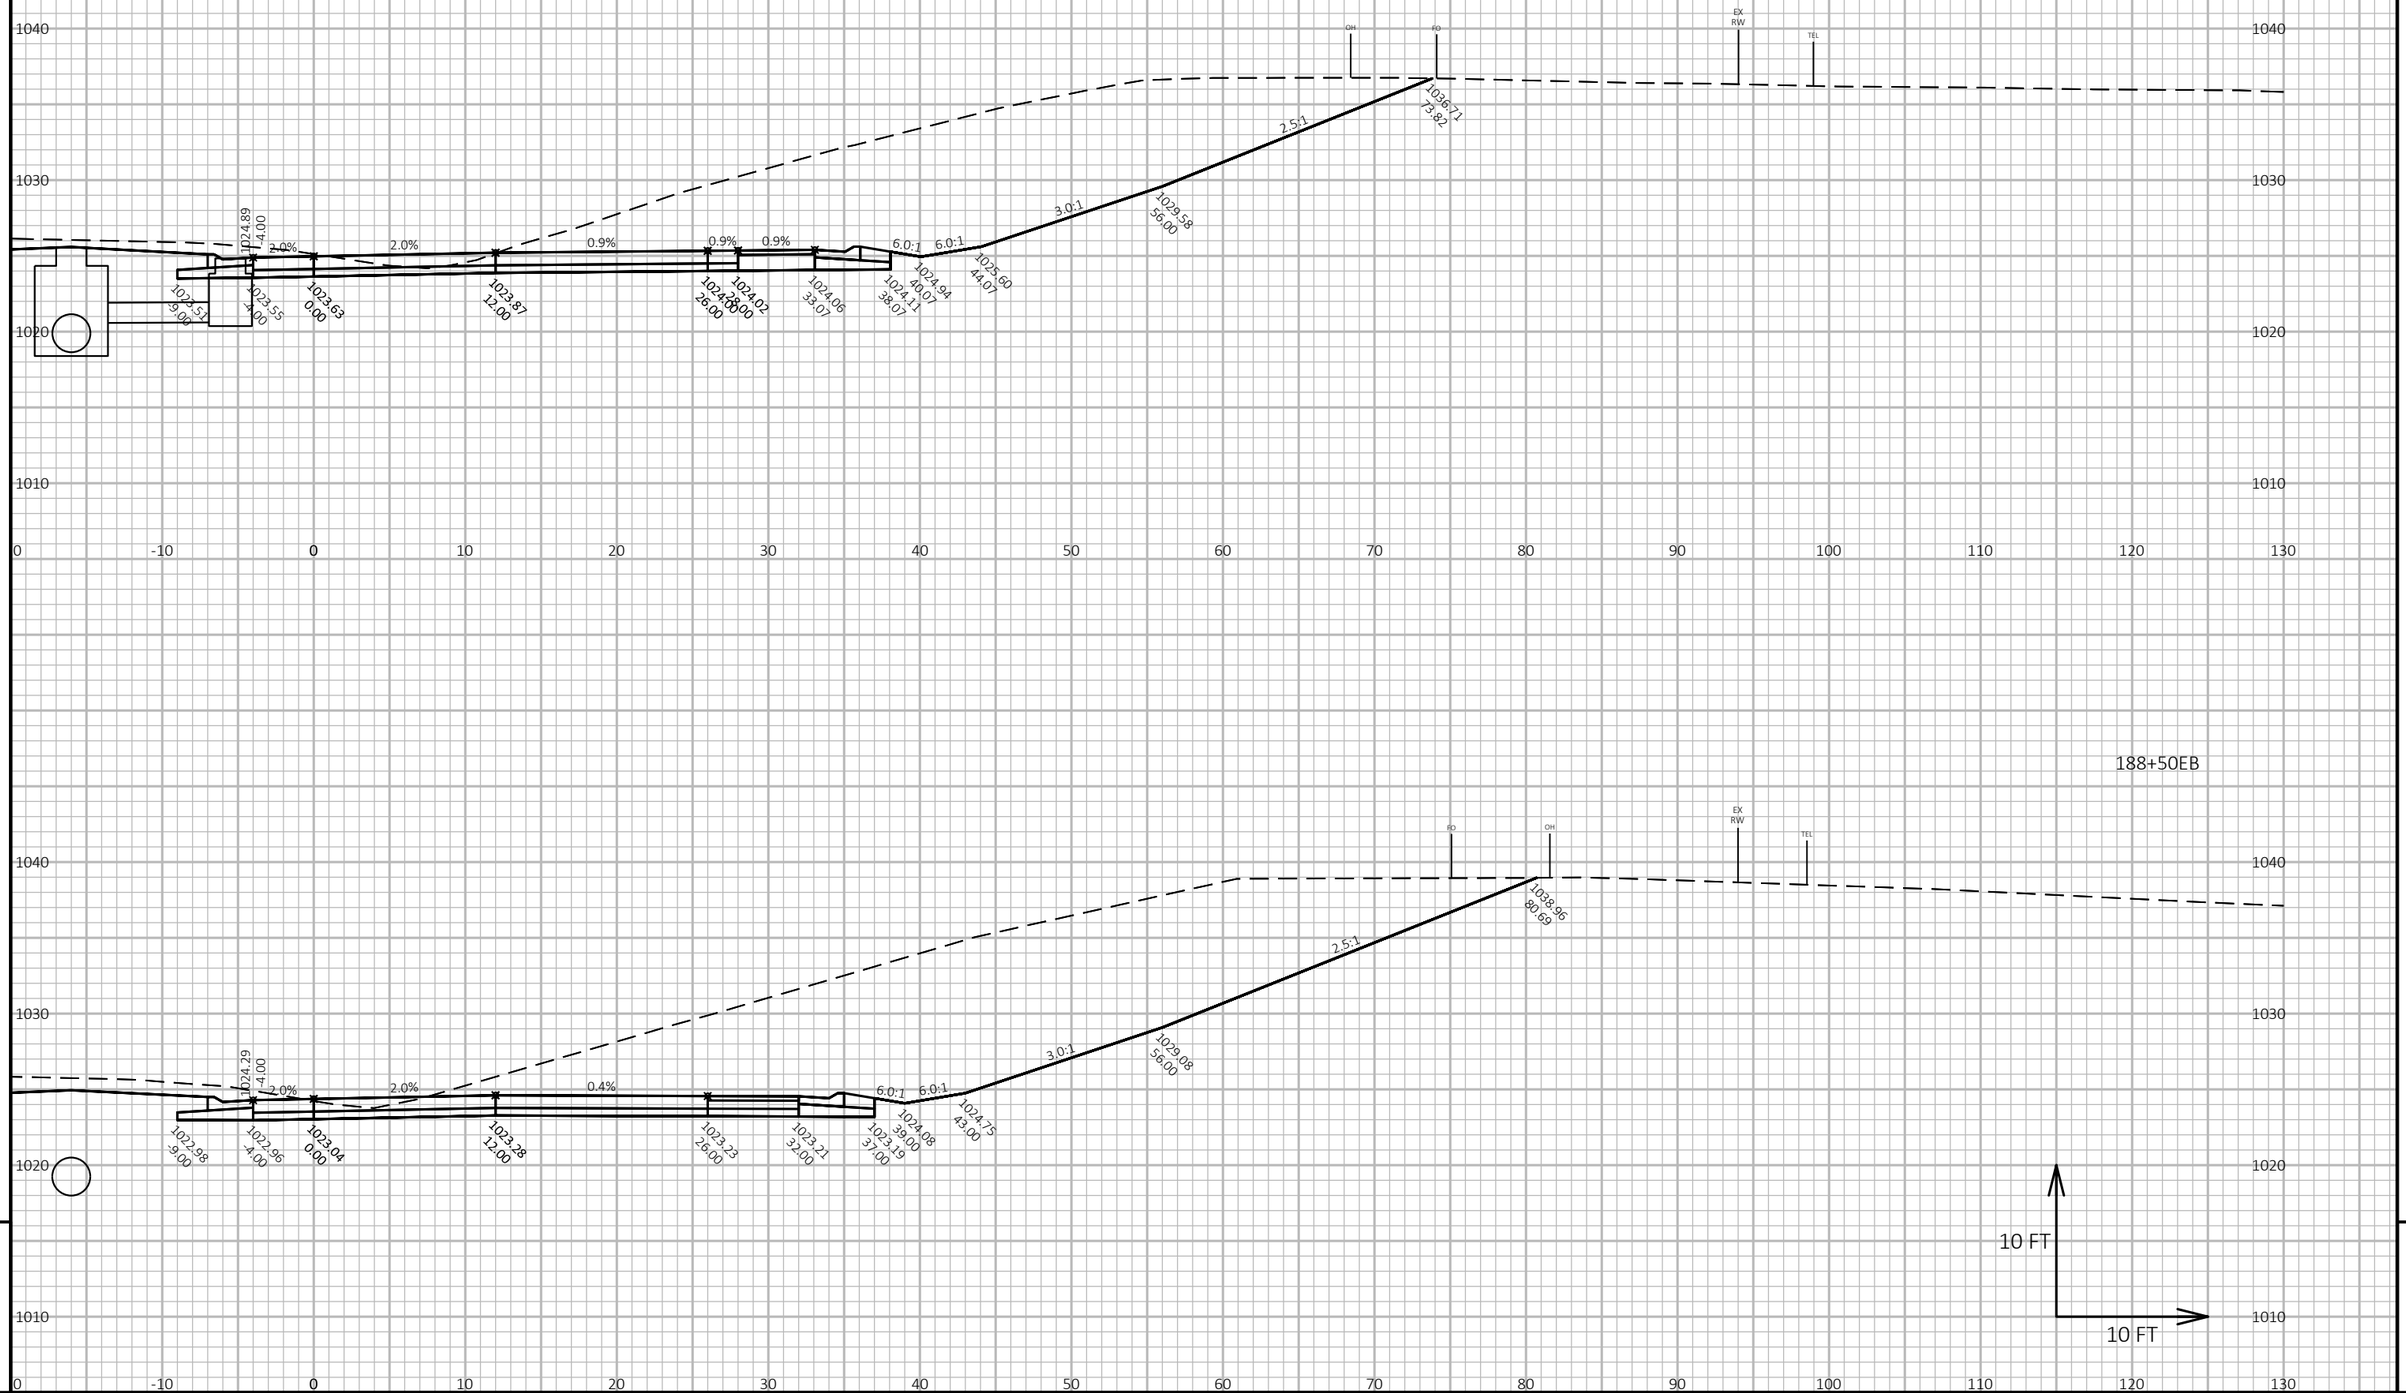

188+50EB

9

9


PROJECT NO: 1440-15-71	HWY: STH 23	COUNTY: FOND DU LAC	CROSS SECTIONS: STH 23 EB	SHEET 332	E


FILE NAME : J:\OBS2014\20142023\CAD\TRANSPORTATION\DWG\SHEETSPLAN\STH 23 EB X-SEC.DWG
LAYOUT NAME - 105

PLOT DATE : 10/21/2019 10:14 AM PLOT BY : SCHULTZ, ANDREW K. PLOT NAME :

PLOT SCALE : 1 IN:10 FT HORZ. / 1 IN:10 FT VERT.

WISDOT/CADDS SHEET 49

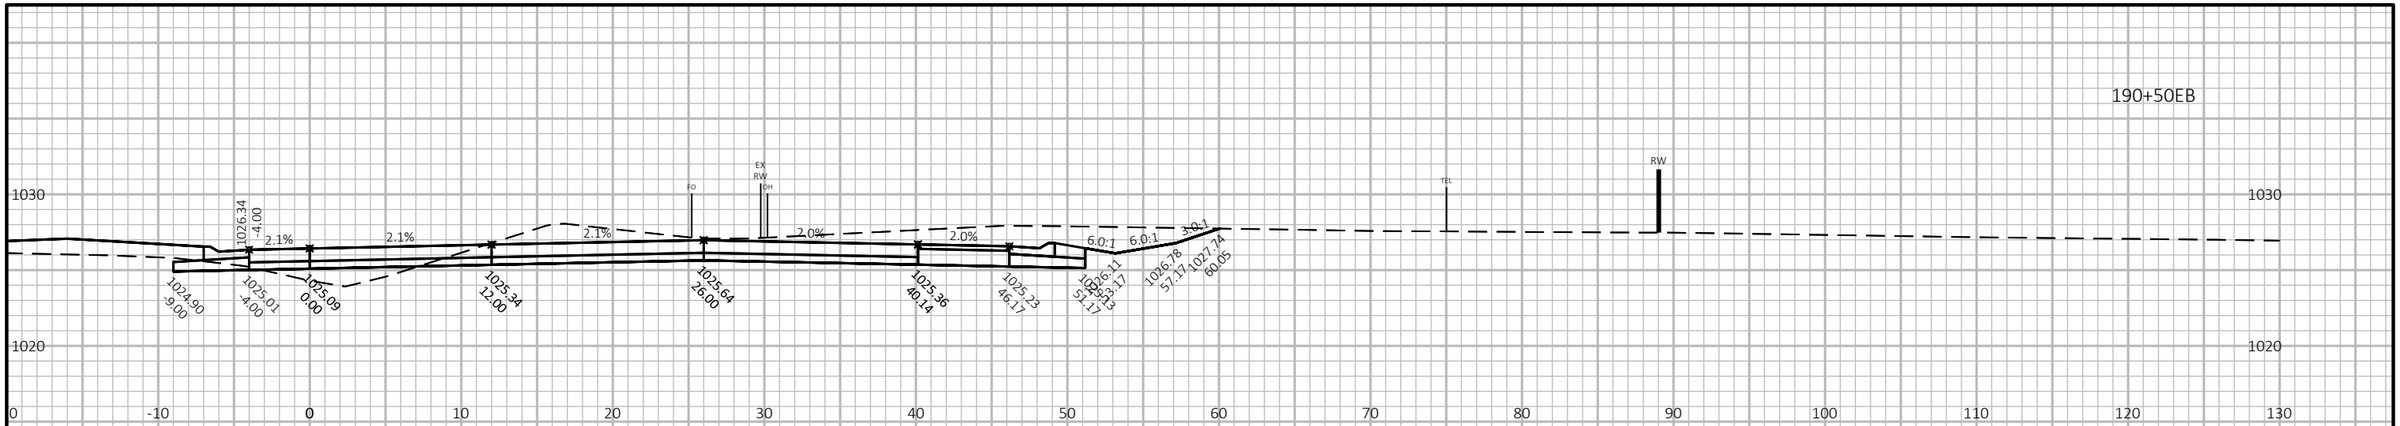

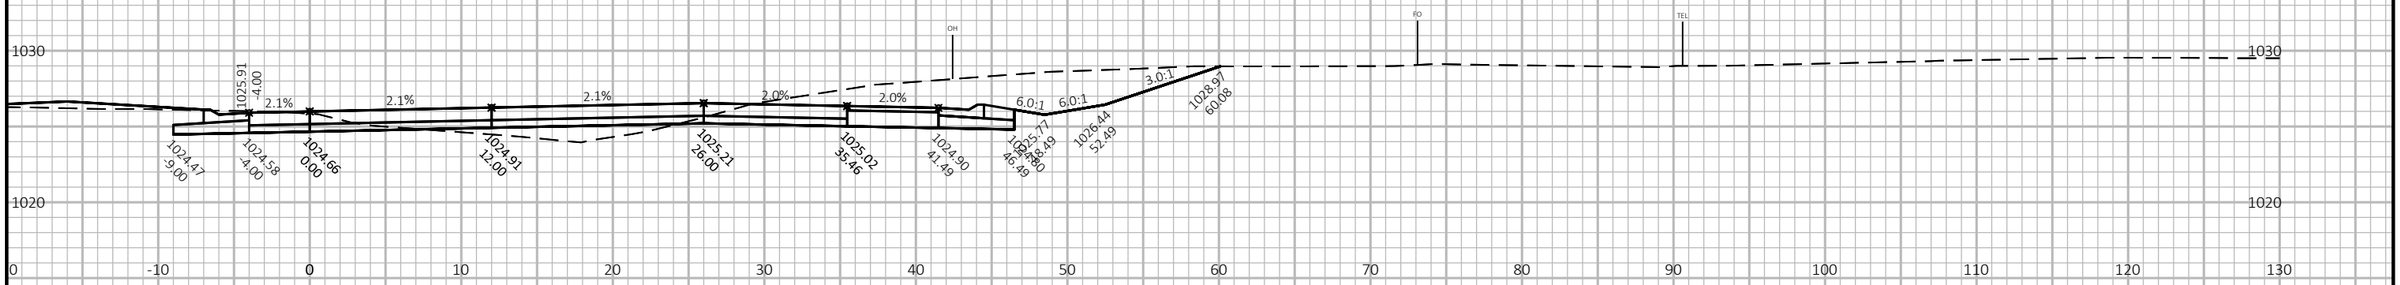



9

9

PROJECT NO: 1440-15-71	HWY: STH 23	COUNTY: FOND DU LAC	CROSS SECTIONS: STH 23 EB	SHEET 333	E

FILE NAME : J:\JOBS2014\20142023\CAD\TRANSPORTATION\DWG\SHEETSPLAN\STH 23 EB X-SEC.DWG
LAYOUT NAME - 106

PLOT DATE : 10/21/2019 10:14 AM


PLOT BY : SCHULTZ, ANDREW K.

PLOT NAME :

PLOT SCALE : 1 IN:10 FT HORZ. / 1 IN:10 FT VERT.

WISDOT/CADDS SHEET 49



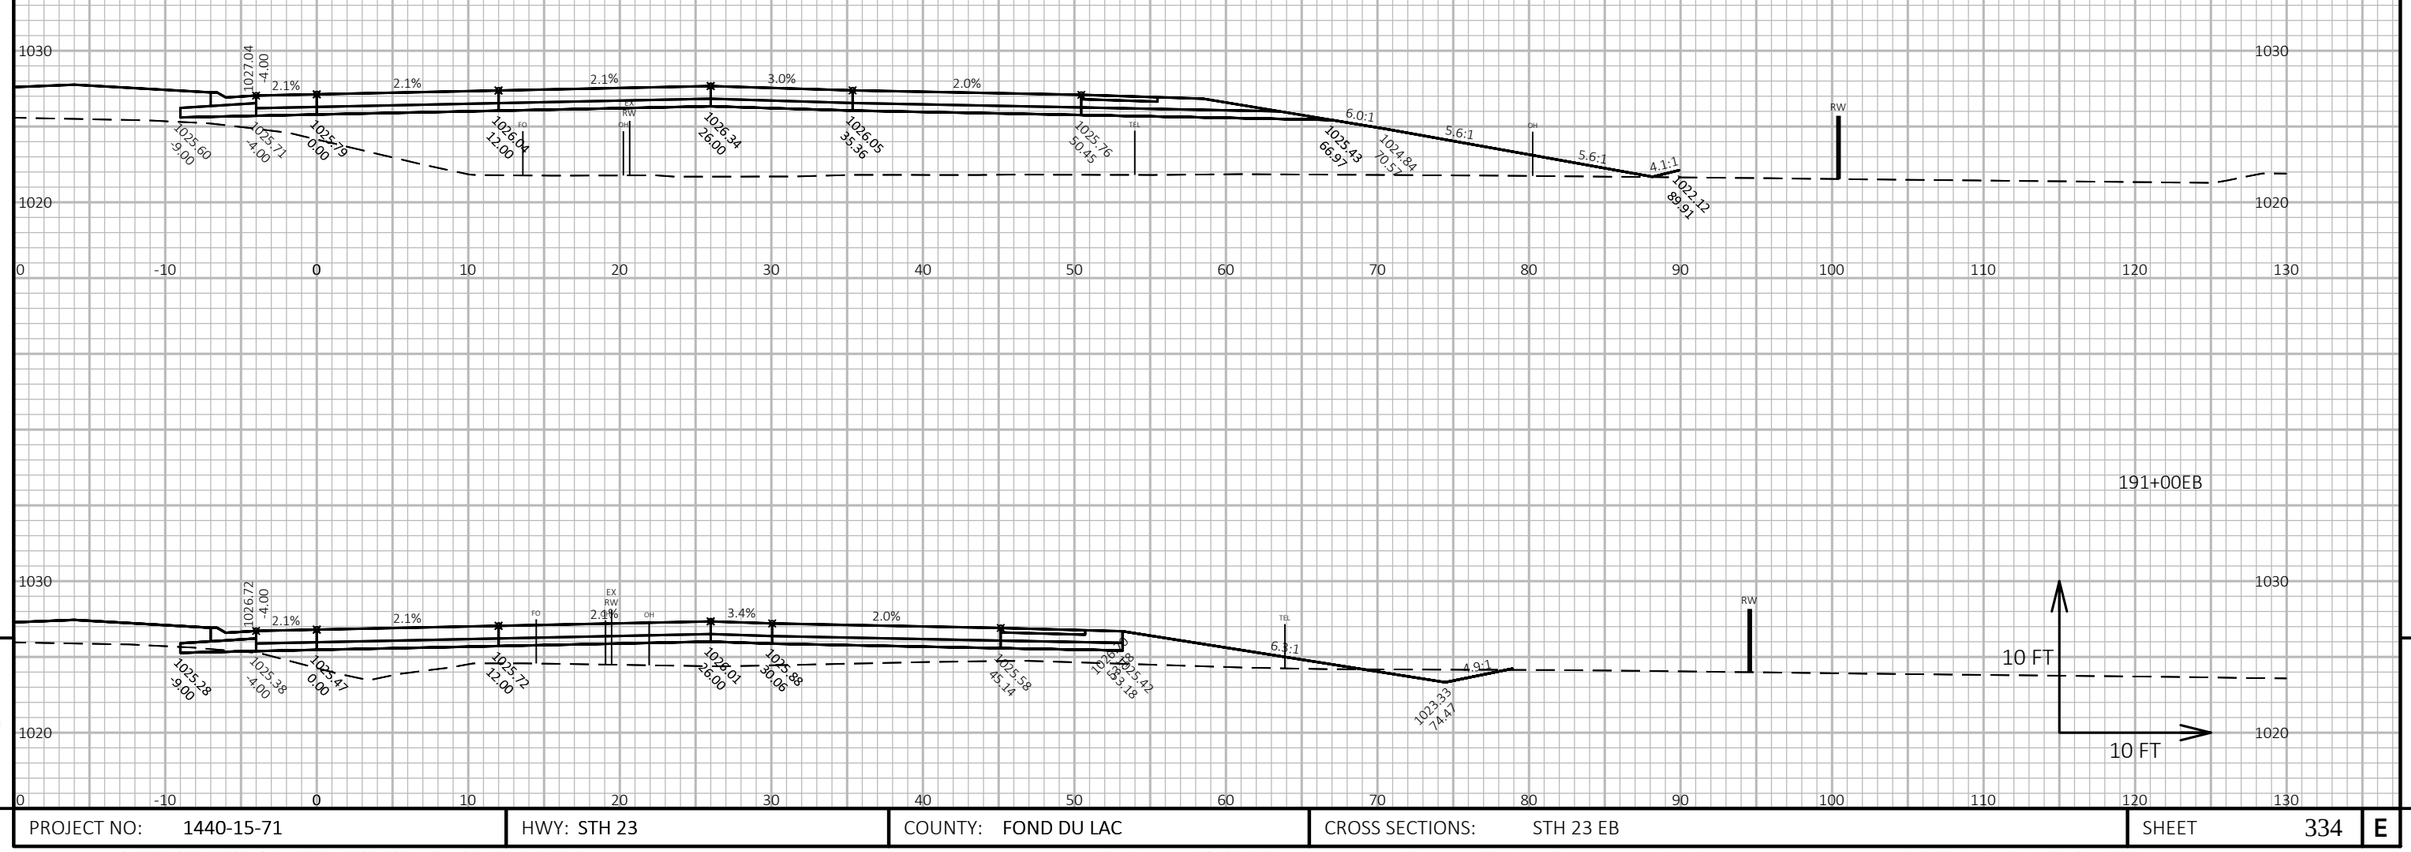

9

9

PROJECT NO: 1440-15-71	HWY: STH 23	COUNTY: FOND DU LAC	CROSS SECTIONS: STH 23 EB	SHEET 334	E

FILE NAME : J:\JOBS2014\20142023\CAD\TRANSPORTATION\DWG\SHEETSPLAN\STH 23 EB X-SEC.DWG
LAYOUT NAME - 107

PLOT DATE : 10/21/2019 10:14 AM


PLOT BY : SCHULTZ, ANDREW K.

PLOT NAME :

PLOT SCALE : 1 IN:10 FT HORZ. / 1 IN:10 FT VERT.


WISDOT/CADDS SHEET 49

193+00EB

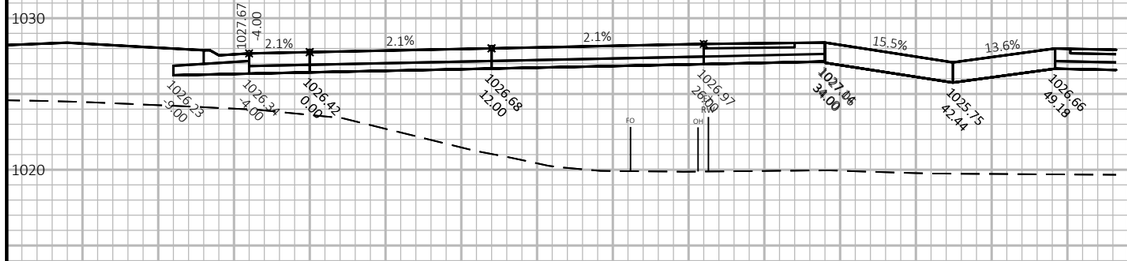

192+50EB



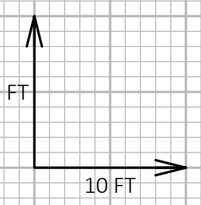

9

9

PROJECT NO: 1440-15-71	HWY: STH 23	COUNTY: FOND DU LAC	CROSS SECTIONS: STH 23 EB	SHEET 335	E


FILE NAME : J:\OBS2014\20142023\CAD\TRANSPORTATION\DWG\SHEETSPLAN\STH 23 EB X-SEC.DWG
LAYOUT NAME - 108

PLOT DATE : 10/21/2019 10:14 AM PLOT BY : SCHULTZ, ANDREW K. PLOT NAME :


PLOT SCALE : 1 IN:10 FT HORZ. / 1 IN:10 FT VERT.

WISDOT/CADDS SHEET 49

194+00EB

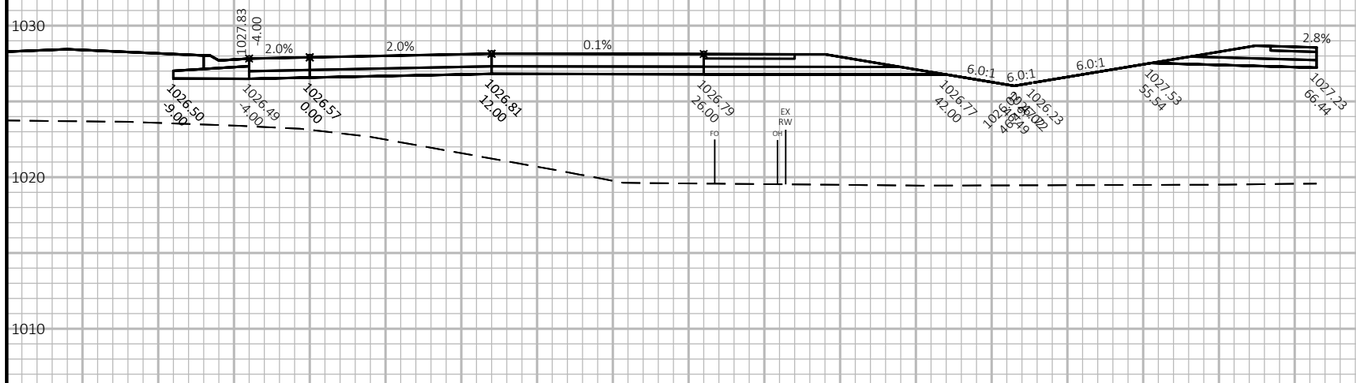

193+50EB

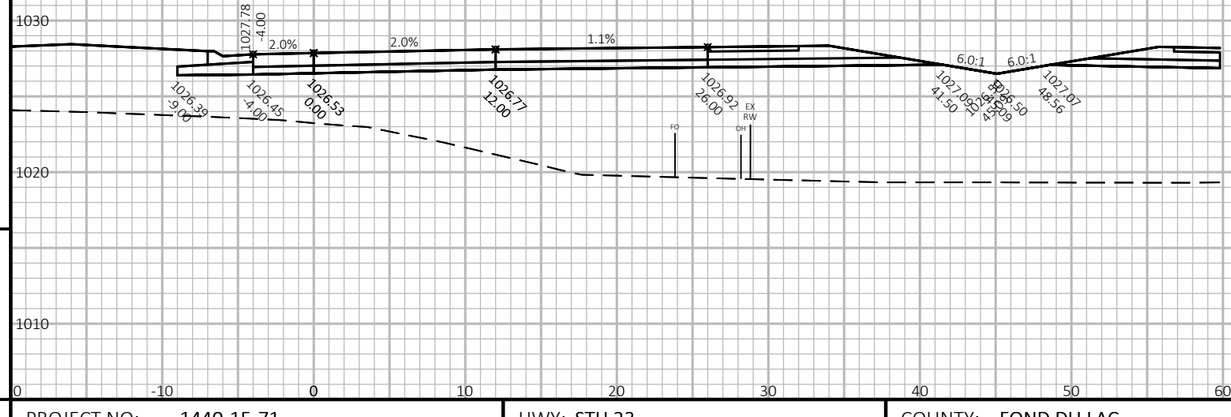

9

9

PROJECT NO: 1440-15-71	HWY: STH 23	COUNTY: FOND DU LAC	CROSS SECTIONS: STH 23 EB	SHEET 336	E


FILE NAME : J:\OBS2014\20142023\CAD\TRANSPORTATION\DWG\SHEETSPLAN\STH 23 EB X-SEC.DWG
LAYOUT NAME - 109

PLOT DATE : 10/21/2019 10:14 AM PLOT BY : SCHULTZ, ANDREW K. PLOT NAME :


PLOT SCALE : 1 IN:10 FT HORZ. / 1 IN:10 FT VERT.

WISDOT/CADDS SHEET 49

195+00EB

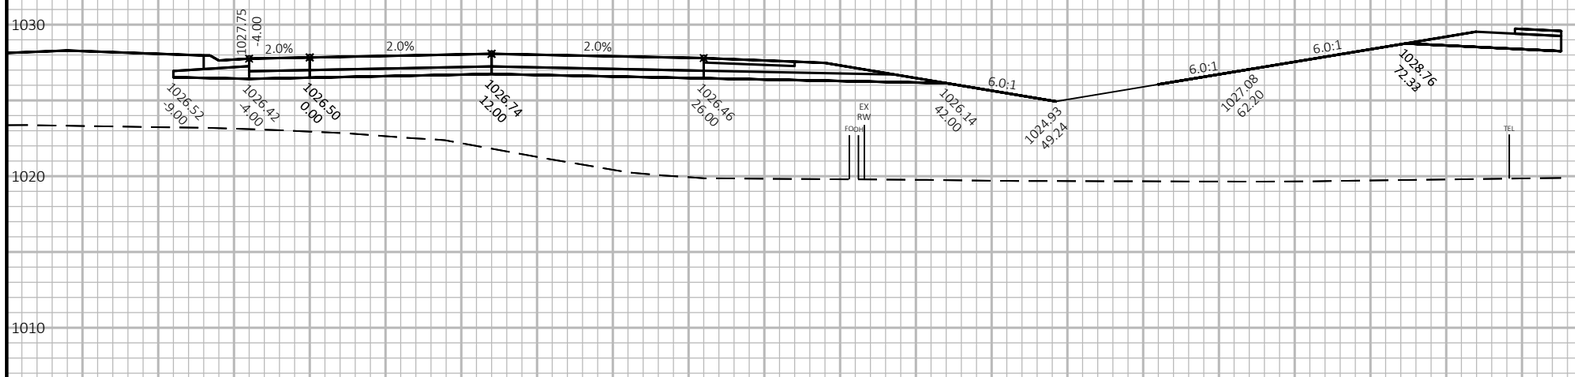

194+50EB

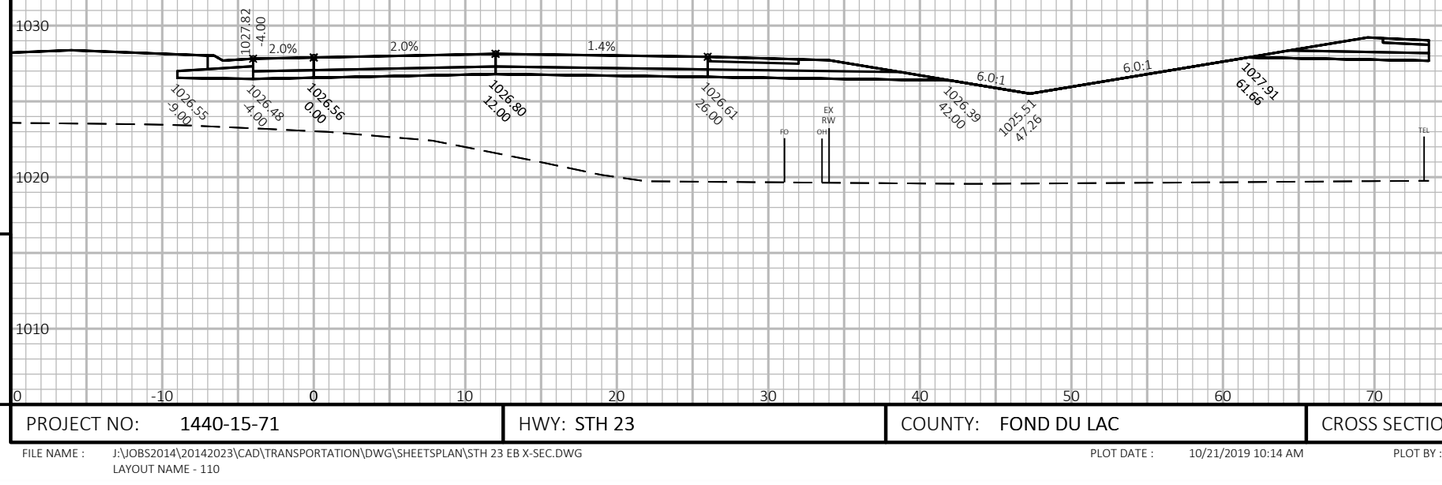

10 FT

10 FT

9

9


PROJECT NO: 1440-15-71	HWY: STH 23	COUNTY: FOND DU LAC	CROSS SECTIONS: STH 23 EB	SHEET 337	E

FILE NAME : J:\OBS2014\20142023\CAD\TRANSPORTATION\DWG\SHEETSPLAN\STH 23 EB X-SEC.DWG
LAYOUT NAME - 110

PLOT DATE : 10/21/2019 10:14 AM PLOT BY : SCHULTZ, ANDREW K. PLOT NAME :

PLOT SCALE : 1 IN:10 FT HORZ. / 1 IN:10 FT VERT.

WISDOT/CADDS SHEET 49

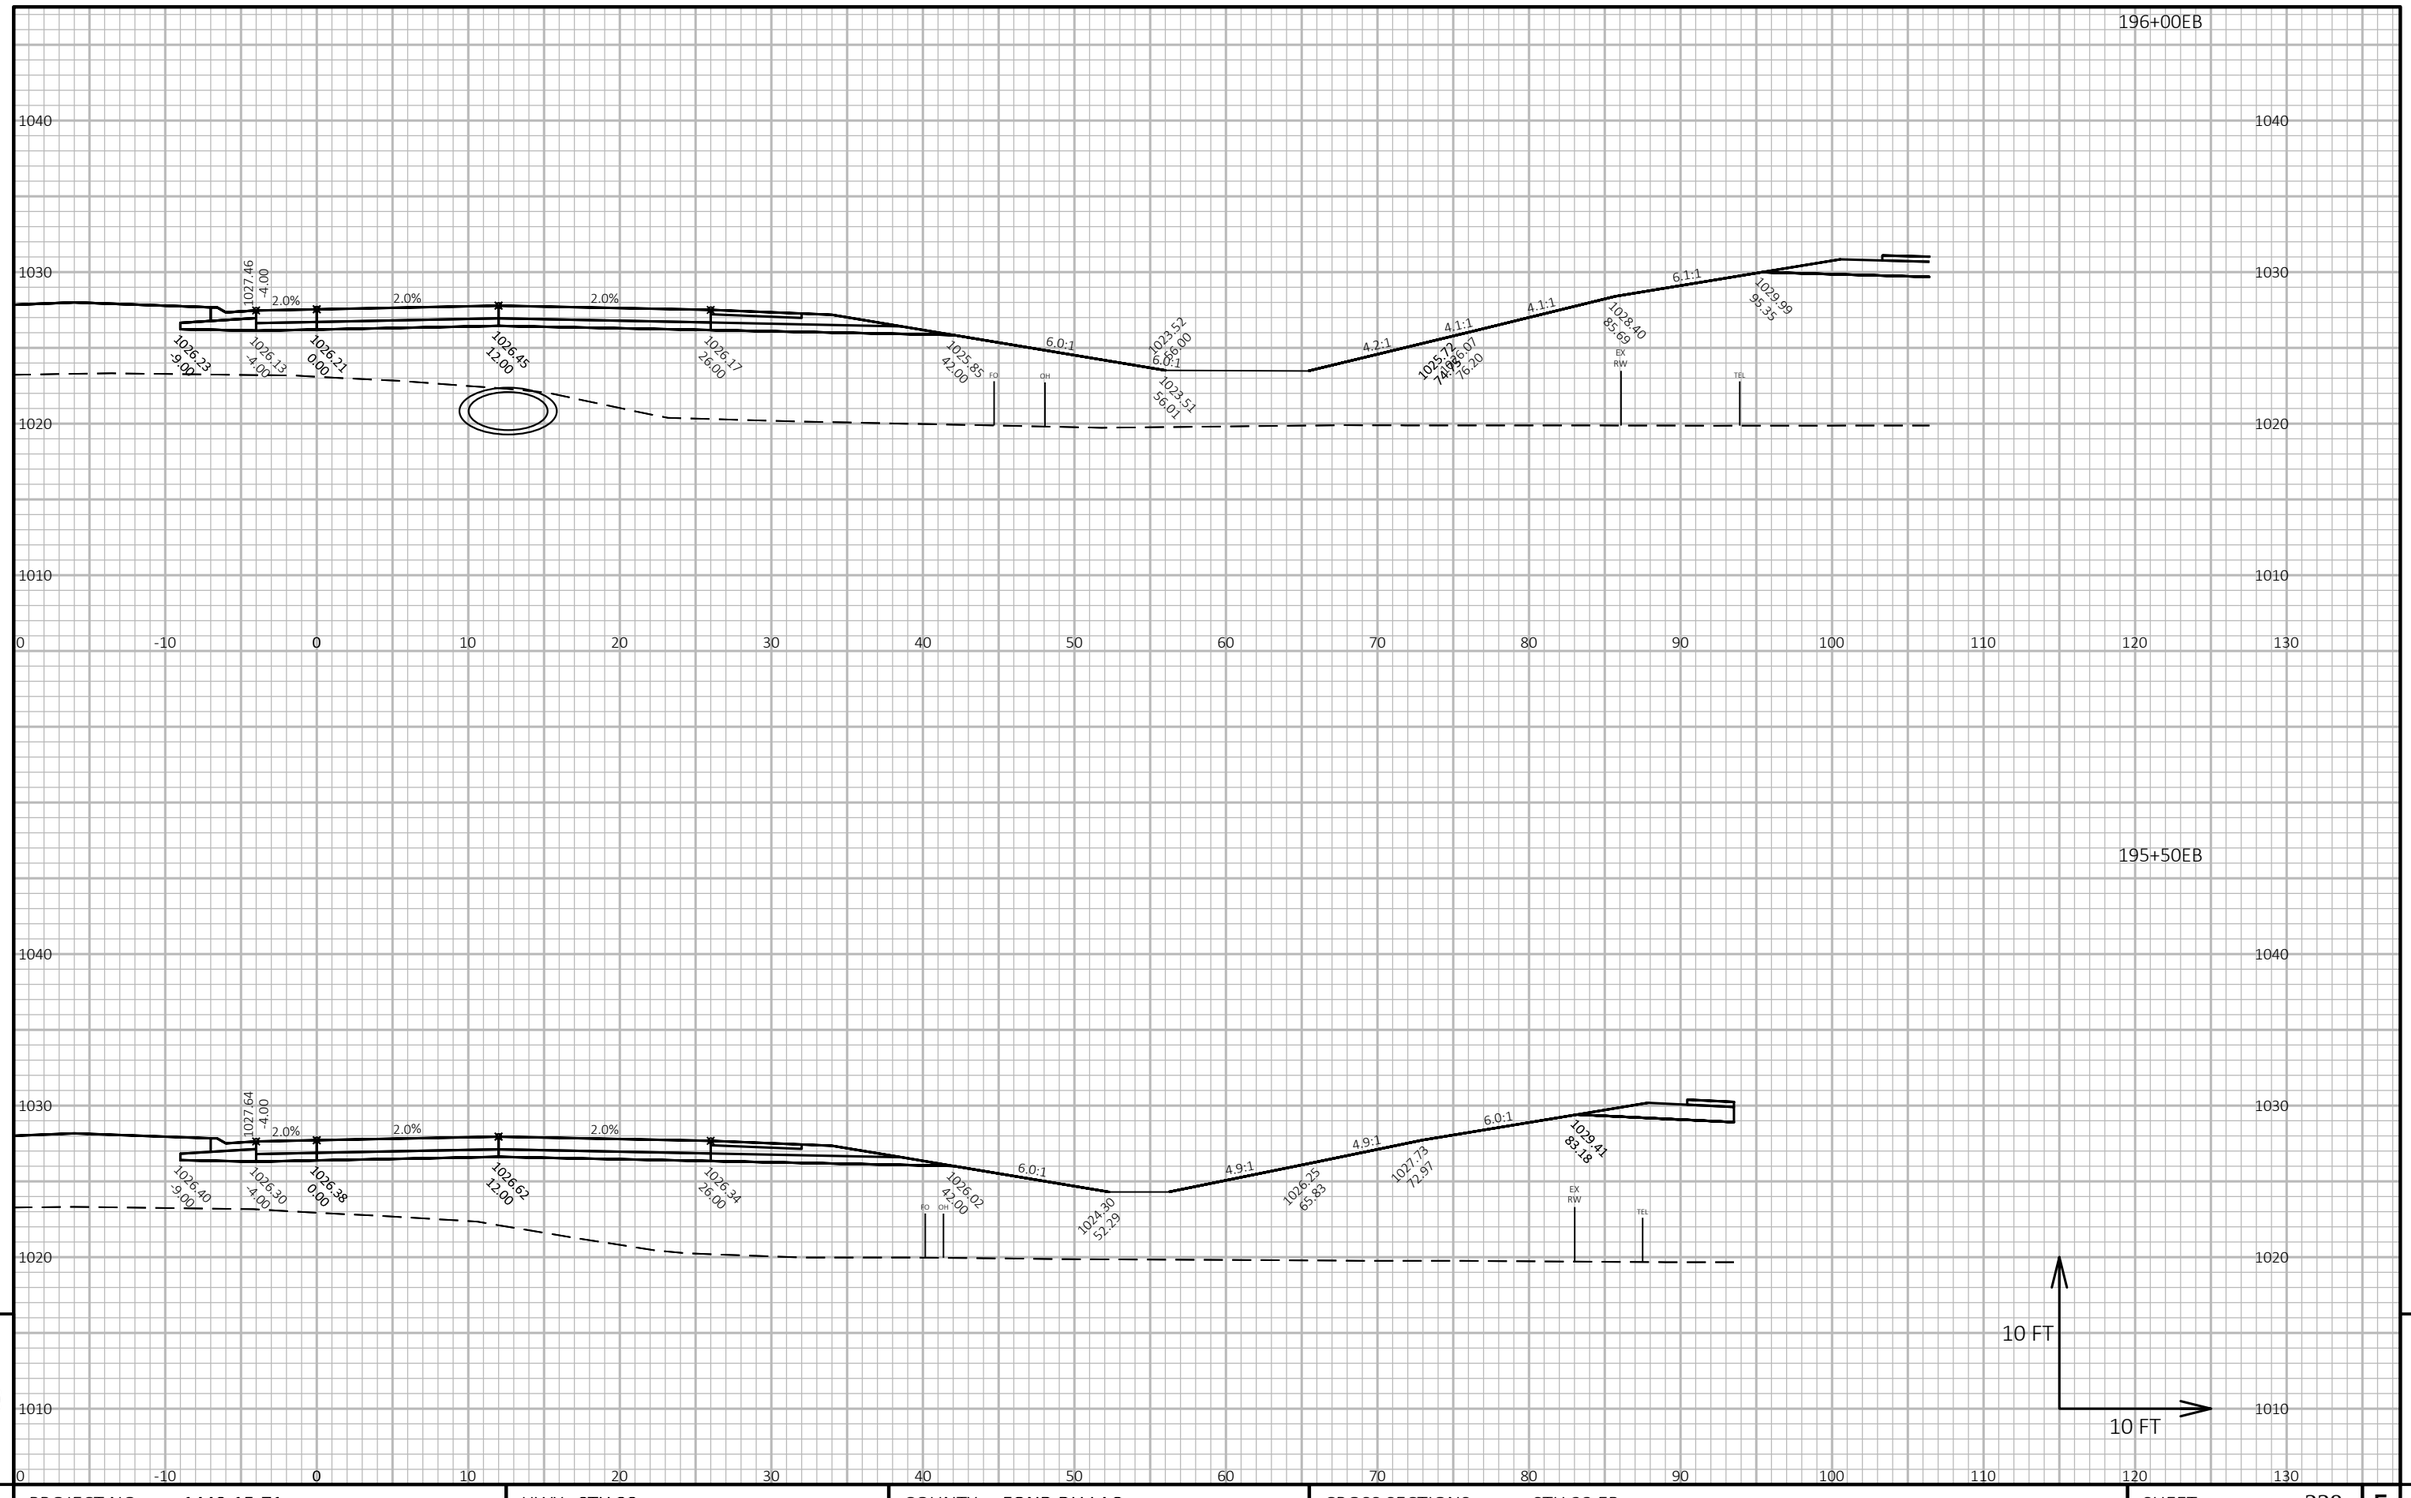


PROJECT NO: 1440-15-71	HWY: STH 23	COUNTY: FOND DU LAC	CROSS SECTIONS: STH 23 EB	SHEET 338	E

FILE NAME : J:\JOBS2014\20142023\CAD\TRANSPORTATION\DWG\SHEETSPLAN\STH 23 EB X-SEC.DWG
LAYOUT NAME - 111

PLOT DATE : 10/21/2019 10:14 AM PLOT BY : SCHULTZ, ANDREW K. PLOT NAME :

PLOT SCALE : 1 IN:10 FT HORZ. / 1 IN:10 FT VERT.

WISDOT/CADDS SHEET 49

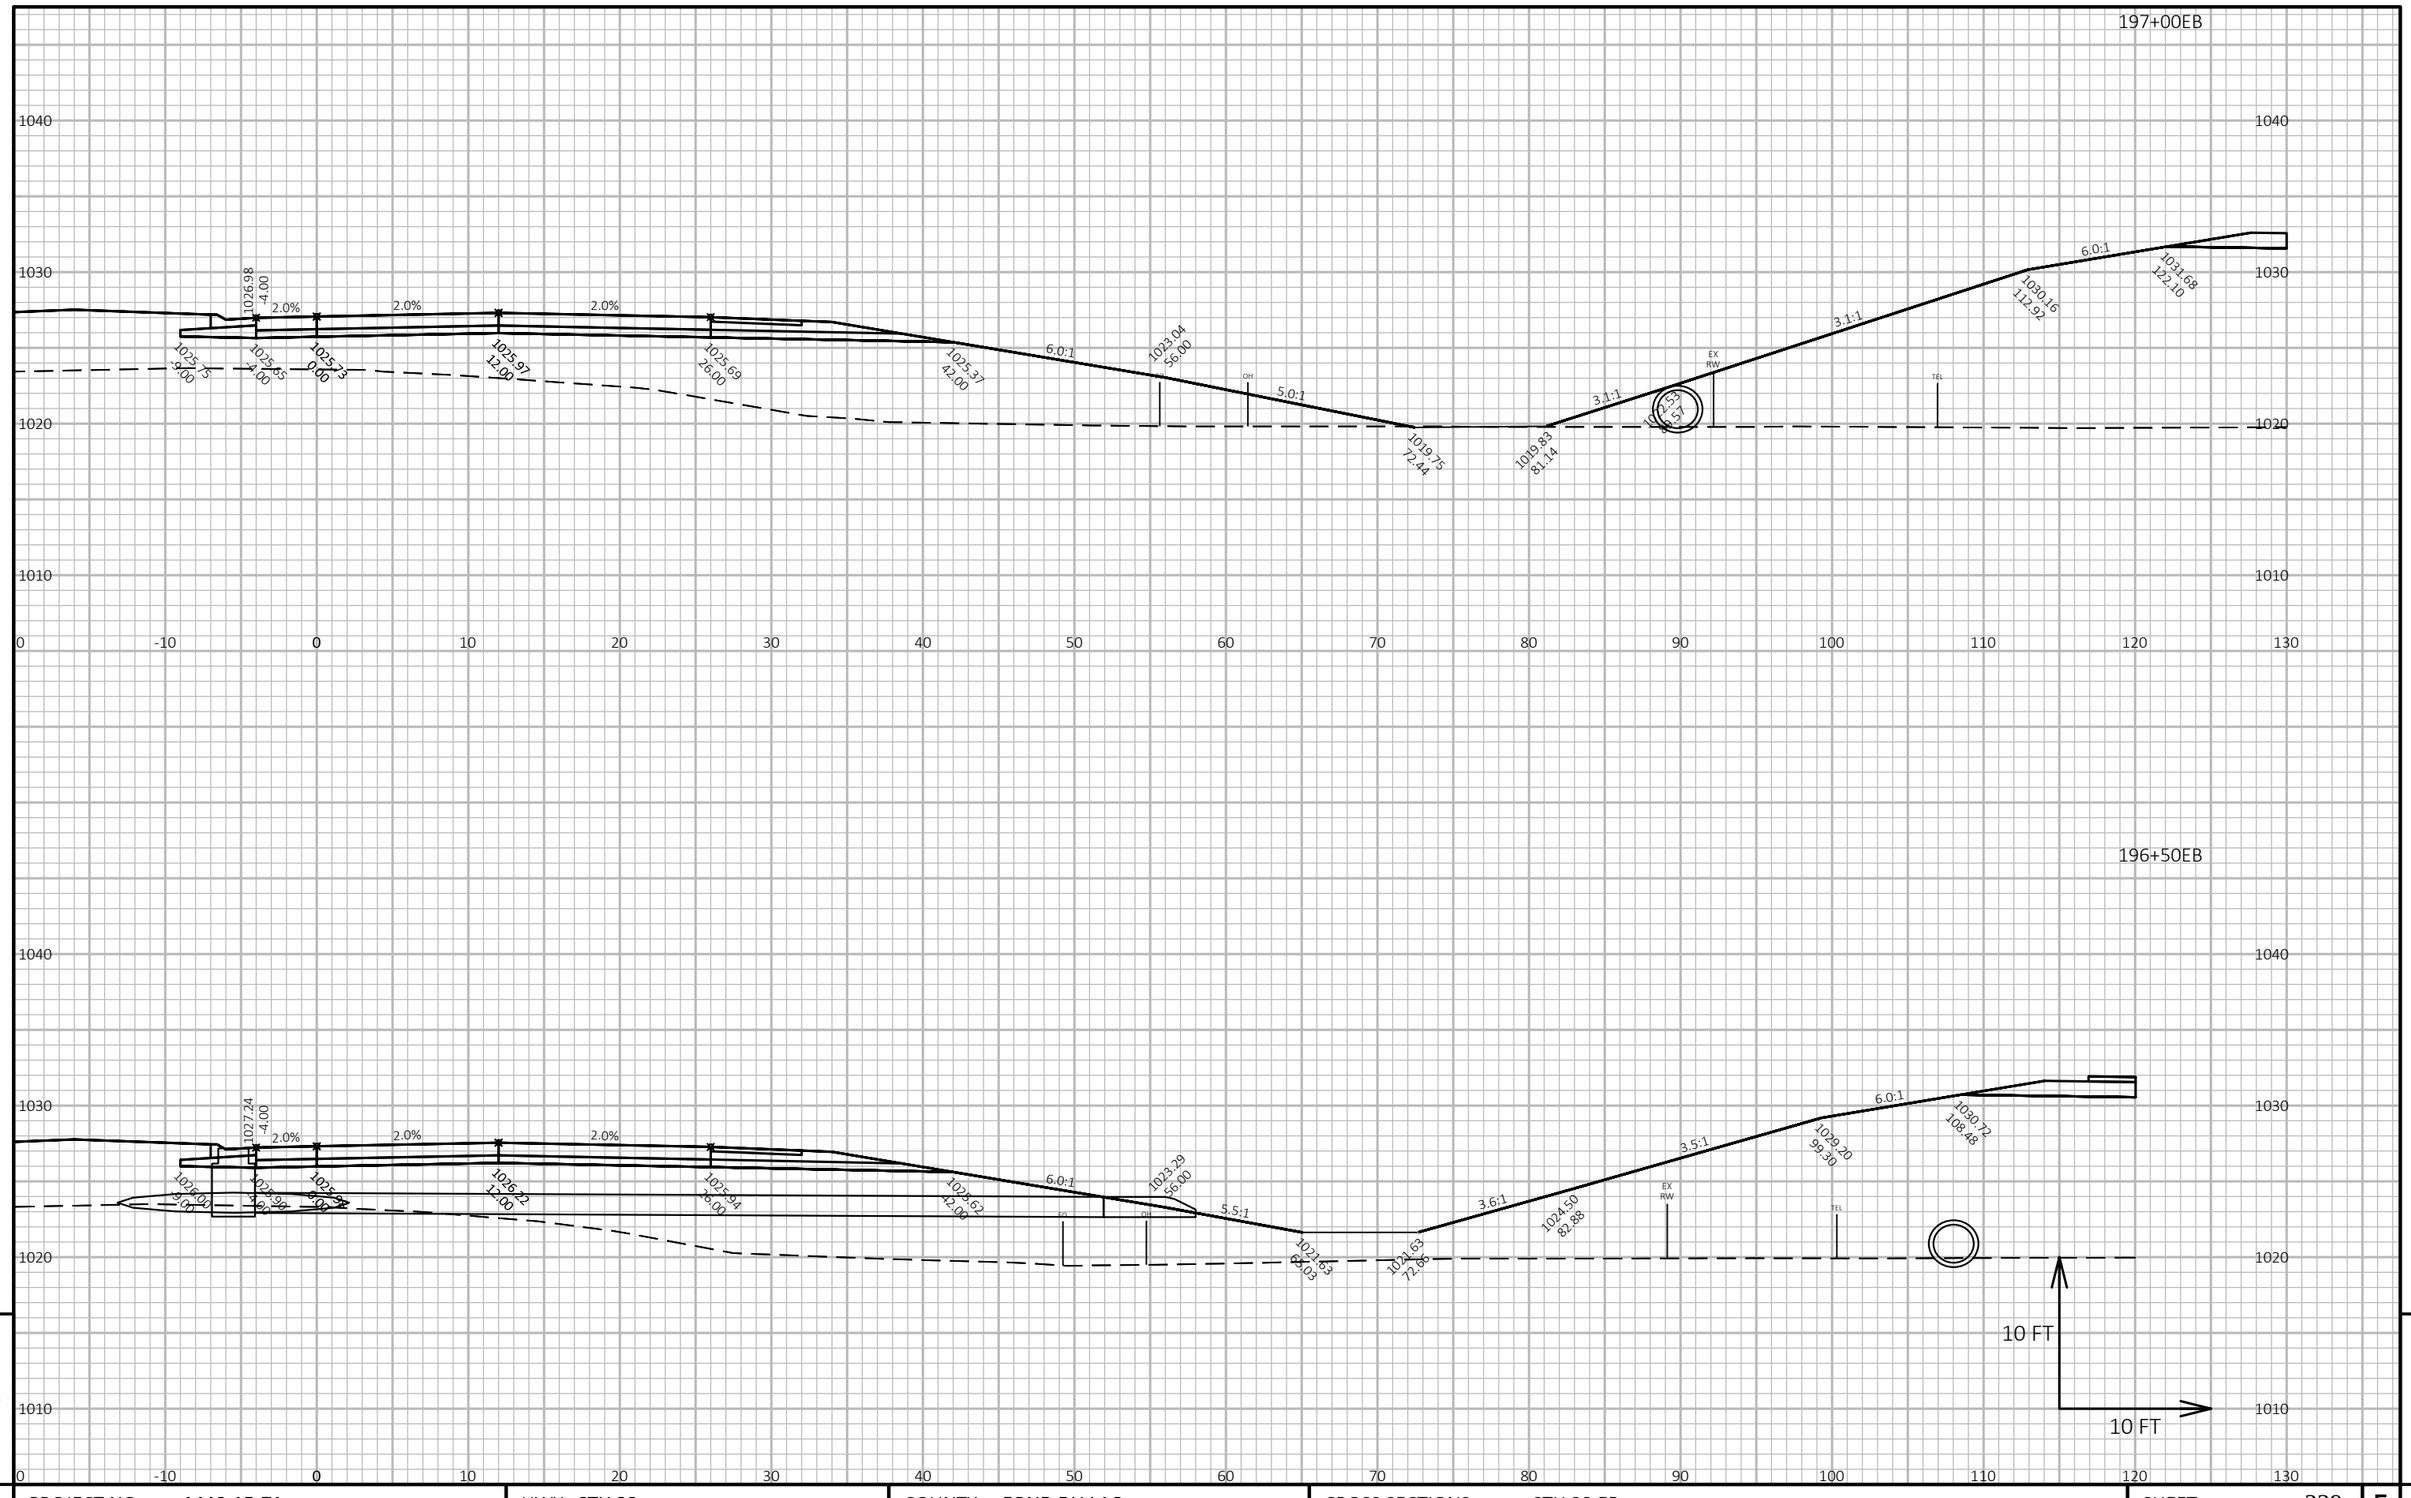

9

9

PROJECT NO: 1440-15-71	HWY: STH 23	COUNTY: FOND DU LAC	CROSS SECTIONS: STH 23 EB	SHEET 339	E

FILE NAME : J:\OBS2014\20142023\CAD\TRANSPORTATION\DWG\SHEETSPLAN\STH 23 EB X-SEC.DWG
LAYOUT NAME - 112

PLOT DATE : 10/21/2019 10:14 AM


PLOT BY : SCHULTZ, ANDREW K.

PLOT NAME :


PLOT SCALE : 1 IN:10 FT HORZ. / 1 IN:10 FT VERT.

WISDOT/CADDS SHEET 49

198+00EB

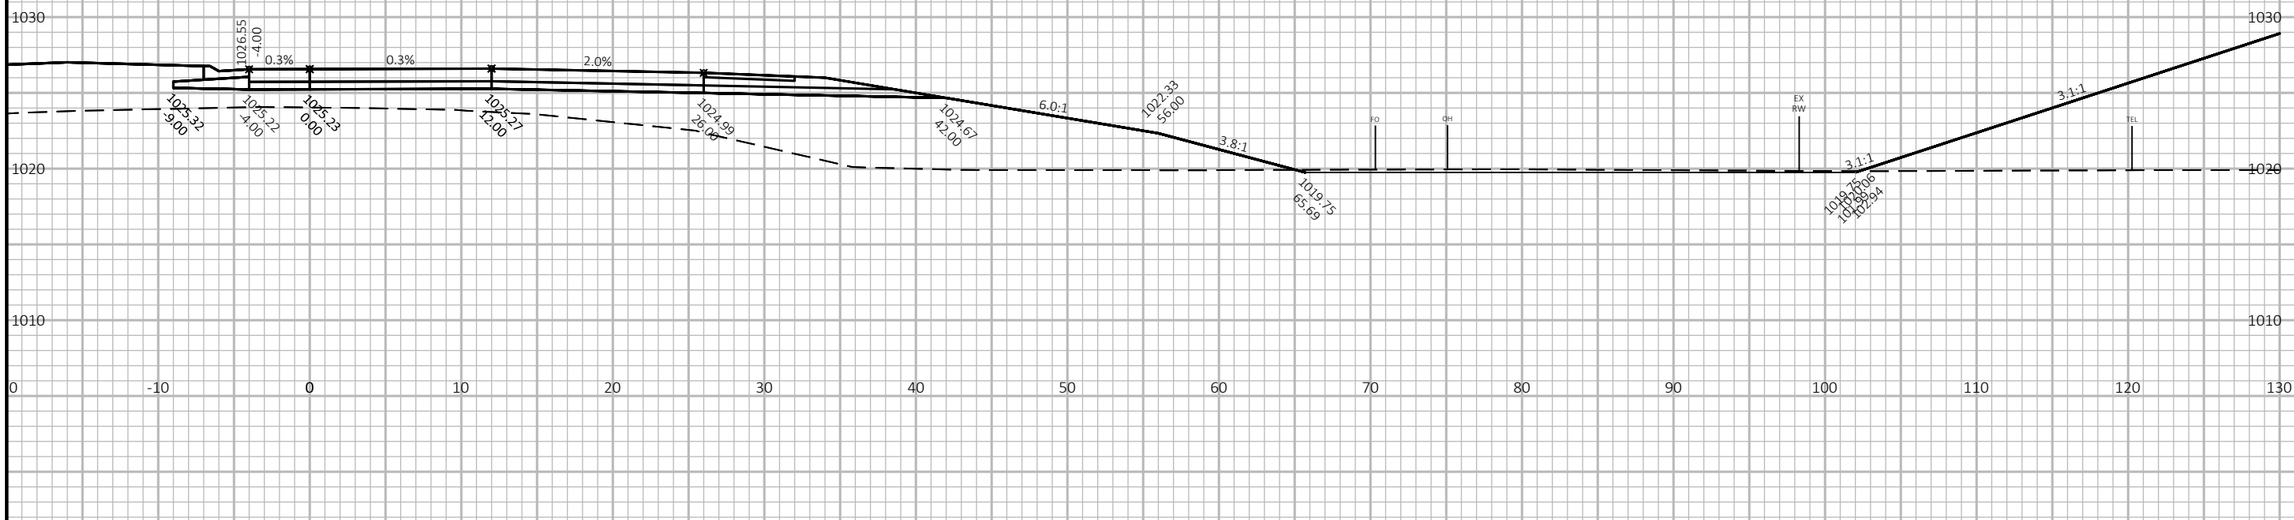

197+50EB

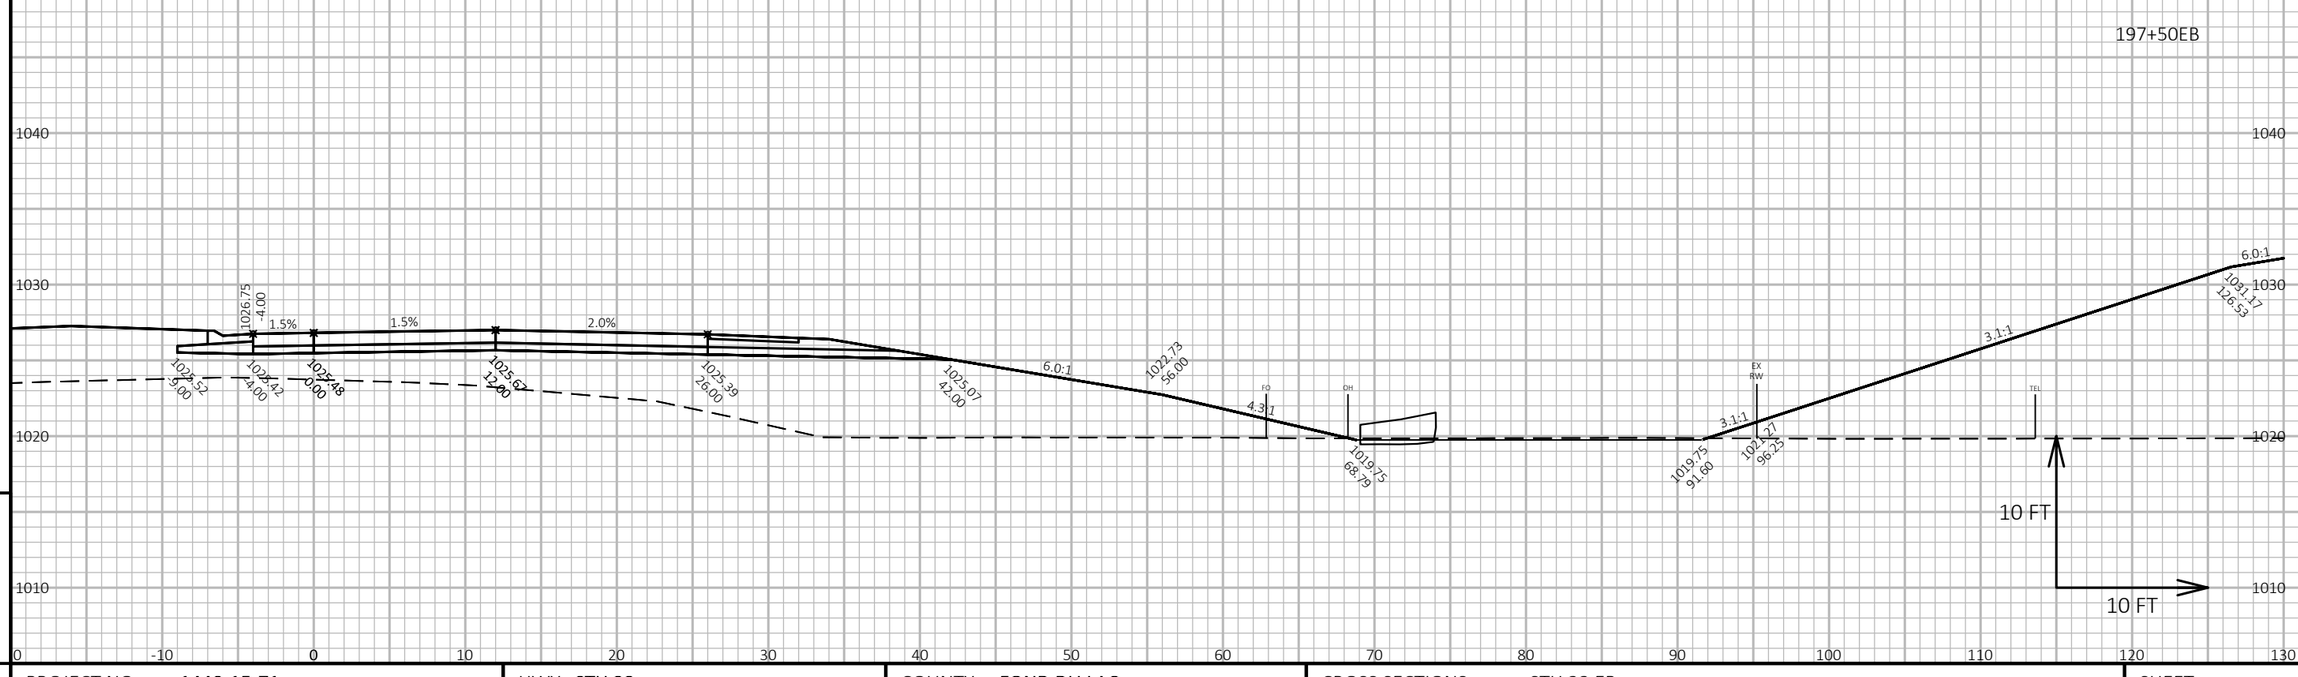

9

9

PROJECT NO: 1440-15-71	HWY: STH 23	COUNTY: FOND DU LAC	CROSS SECTIONS: STH 23 EB	SHEET 340	E


FILE NAME : J:\JOBS2014\20142023\CAD\TRANSPORTATION\DWG\SHEETSPLAN\STH 23 EB X-SEC.DWG
LAYOUT NAME - 113

PLOT DATE : 10/21/2019 10:15 AM PLOT BY : SCHULTZ, ANDREW K. PLOT NAME :

PLOT SCALE : 1 IN:10 FT HORZ. / 1 IN:10 FT VERT.

WISDOT/CADDS SHEET 49

199+00EB

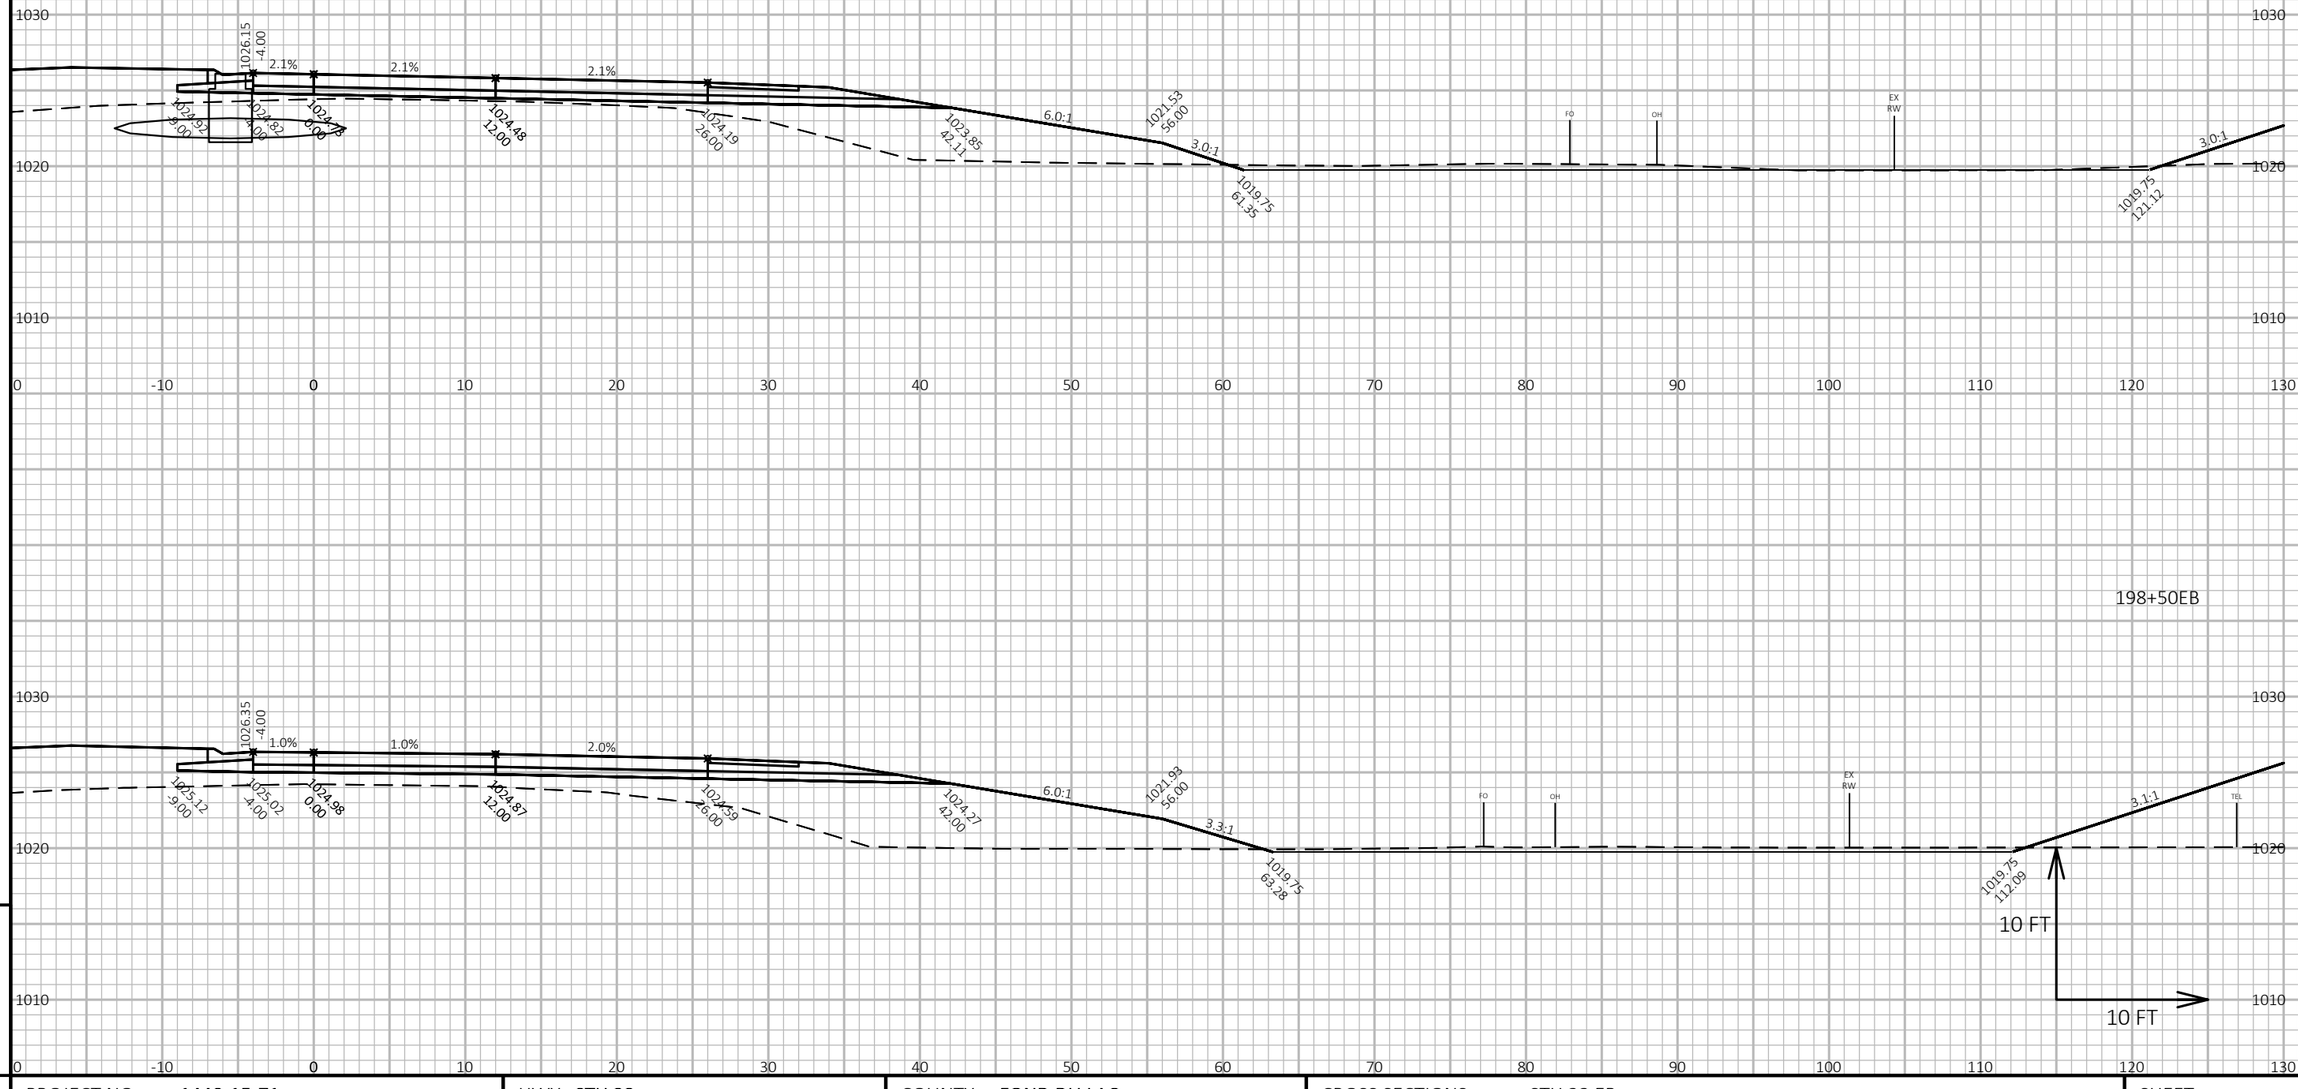

198+50EB

9

9


PROJECT NO: 1440-15-71	HWY: STH 23	COUNTY: FOND DU LAC	CROSS SECTIONS: STH 23 EB	SHEET 341	E

FILE NAME : J:\JOBS2014\20142023\CAD\TRANSPORTATION\DWG\SHEETSPLAN\STH 23 EB X-SEC.DWG
LAYOUT NAME - 114

PLOT DATE : 10/21/2019 10:15 AM PLOT BY : SCHULTZ, ANDREW K. PLOT NAME :

PLOT SCALE : 1 IN:10 FT HORZ. / 1 IN:10 FT VERT.

WISDOT/CADDS SHEET 49

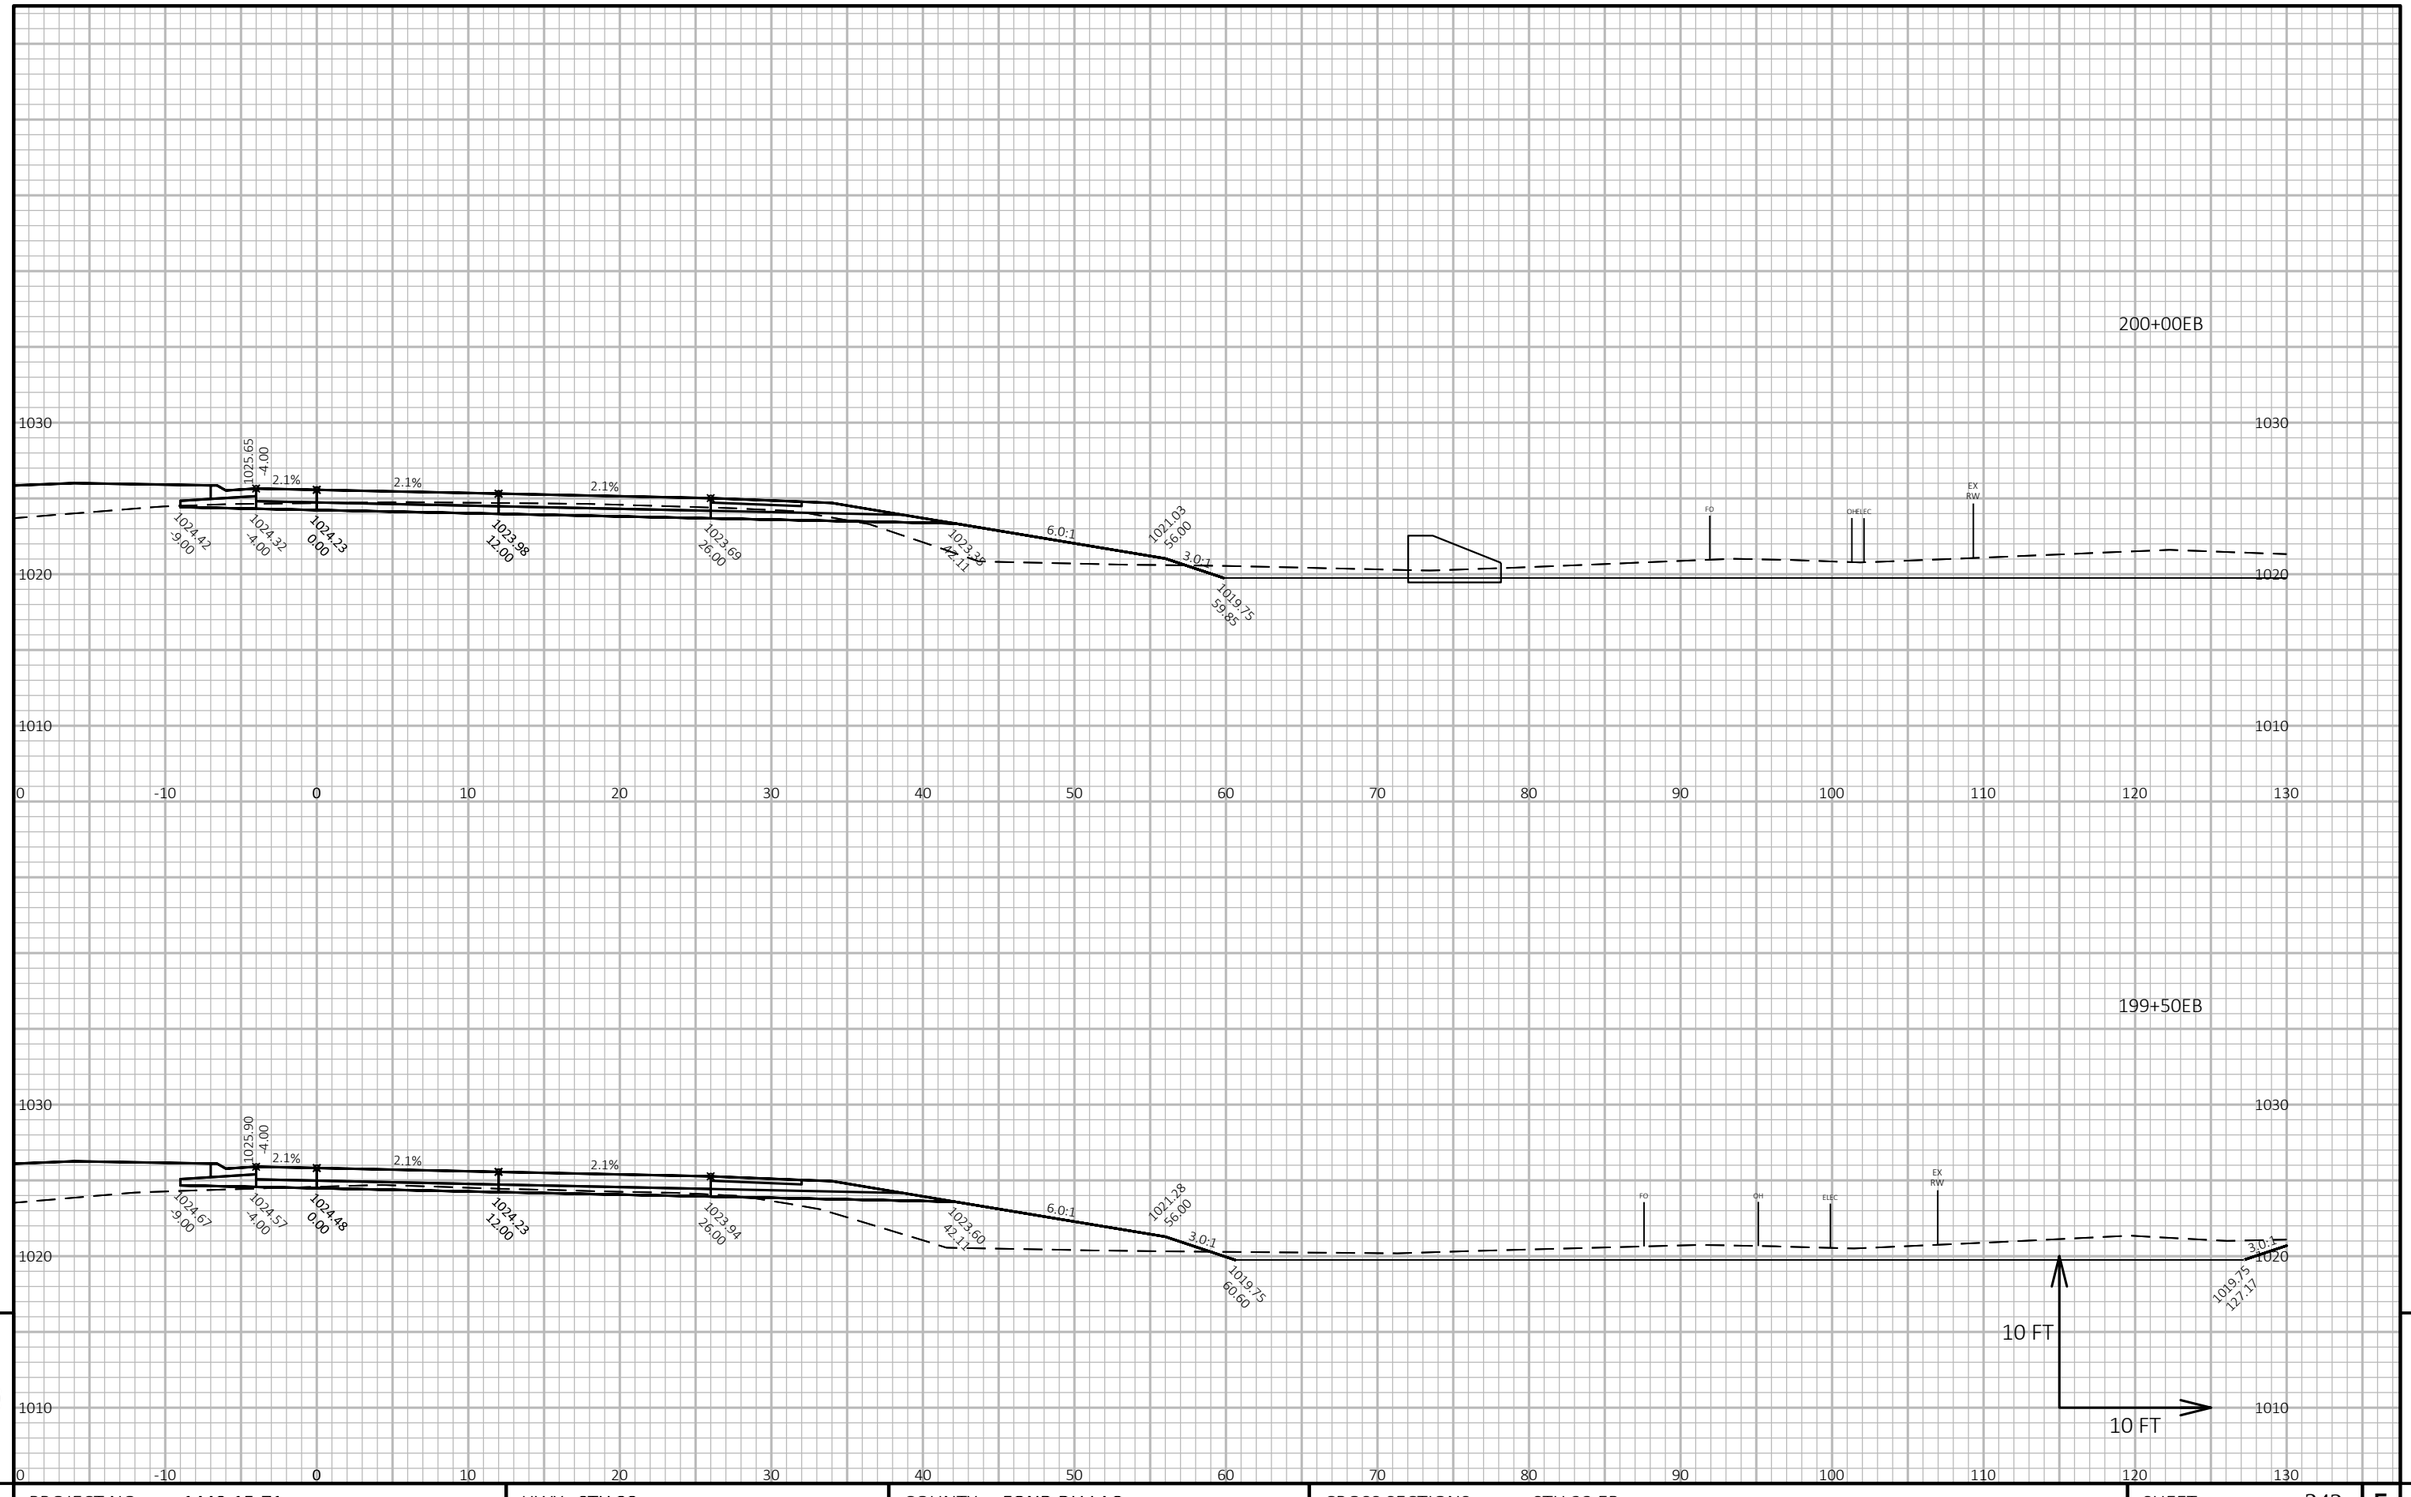

9

9


PROJECT NO: 1440-15-71	HWY: STH 23	COUNTY: FOND DU LAC	CROSS SECTIONS: STH 23 EB	SHEET 342	E

FILE NAME : J:\JOBS2014\20142023\CAD\TRANSPORTATION\DWG\SHEETSPLAN\STH 23 EB X-SEC.DWG
LAYOUT NAME - 115

PLOT DATE : 10/21/2019 10:15 AM PLOT BY : SCHULTZ, ANDREW K. PLOT NAME :

PLOT SCALE : 1 IN:10 FT HORZ. / 1 IN:10 FT VERT.

WISDOT/CADDS SHEET 49

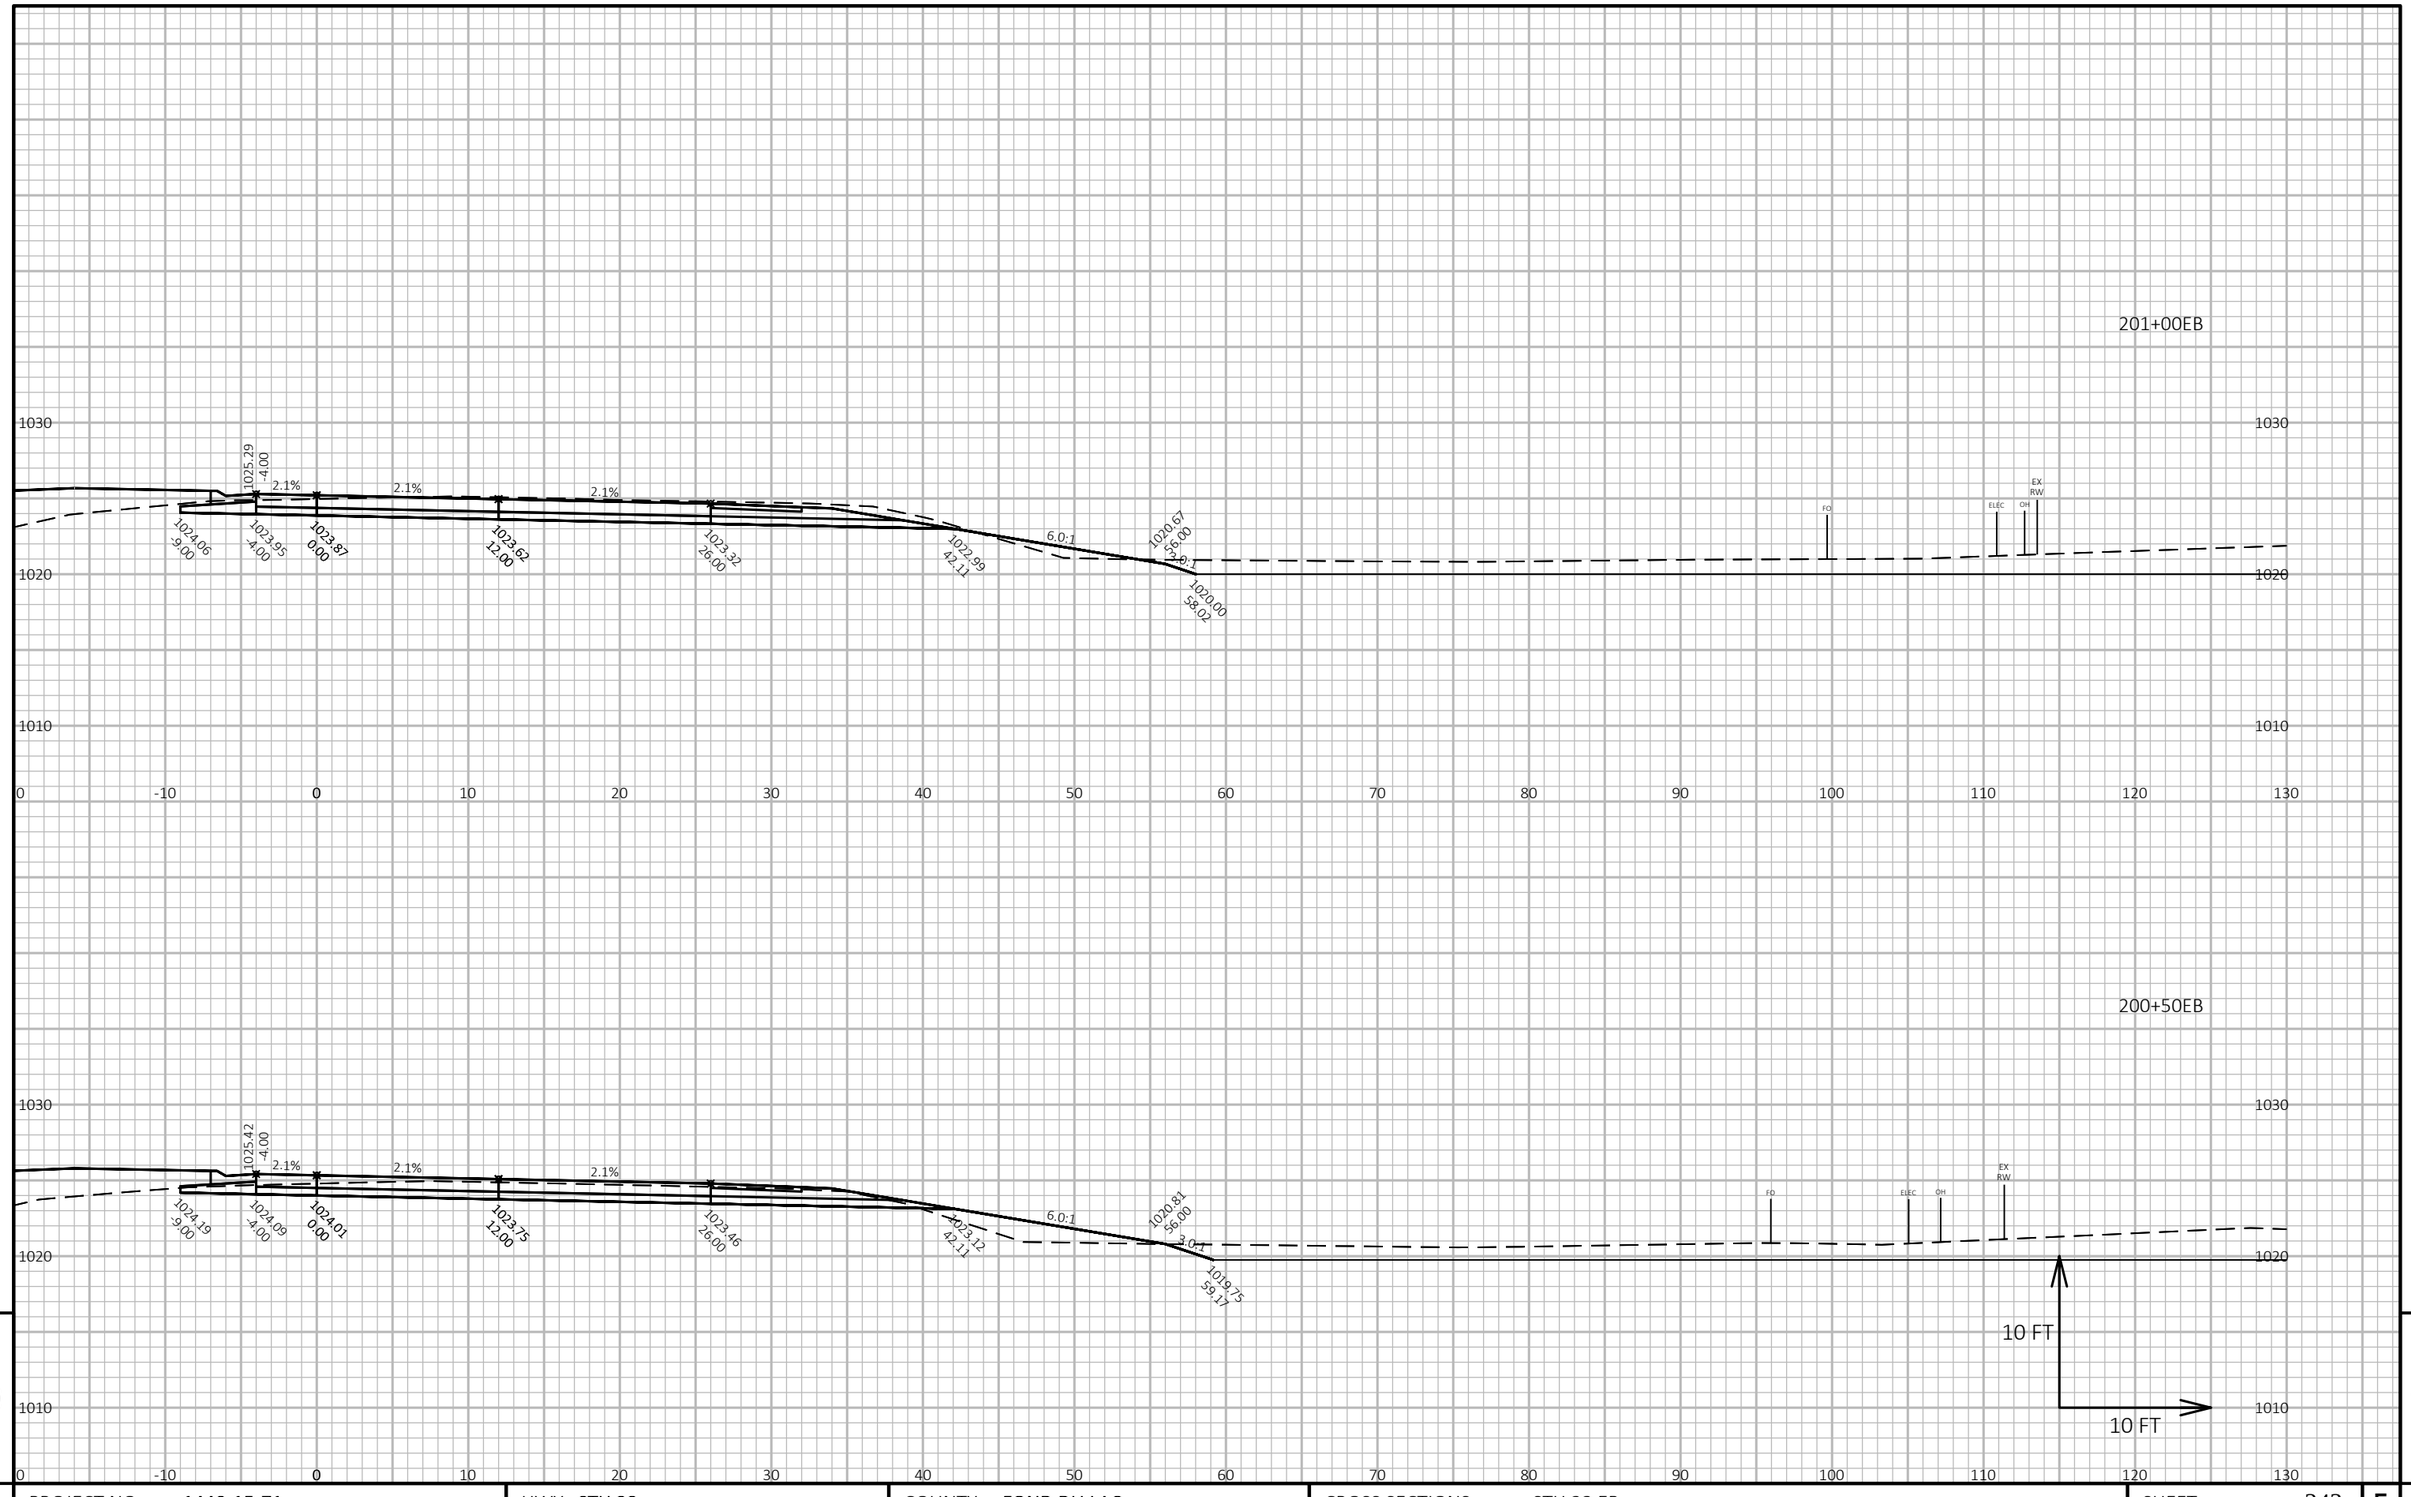

9

9


PROJECT NO: 1440-15-71	HWY: STH 23	COUNTY: FOND DU LAC	CROSS SECTIONS: STH 23 EB	SHEET 343	E

FILE NAME : J:\JOBS2014\20142023\CAD\TRANSPORTATION\DWG\SHEETSPLAN\STH 23 EB X-SEC.DWG
LAYOUT NAME - 116

PLOT DATE : 10/21/2019 10:15 AM PLOT BY : SCHULTZ, ANDREW K. PLOT NAME :

PLOT SCALE : 1 IN:10 FT HORZ. / 1 IN:10 FT VERT.

WISDOT/CADDS SHEET 49

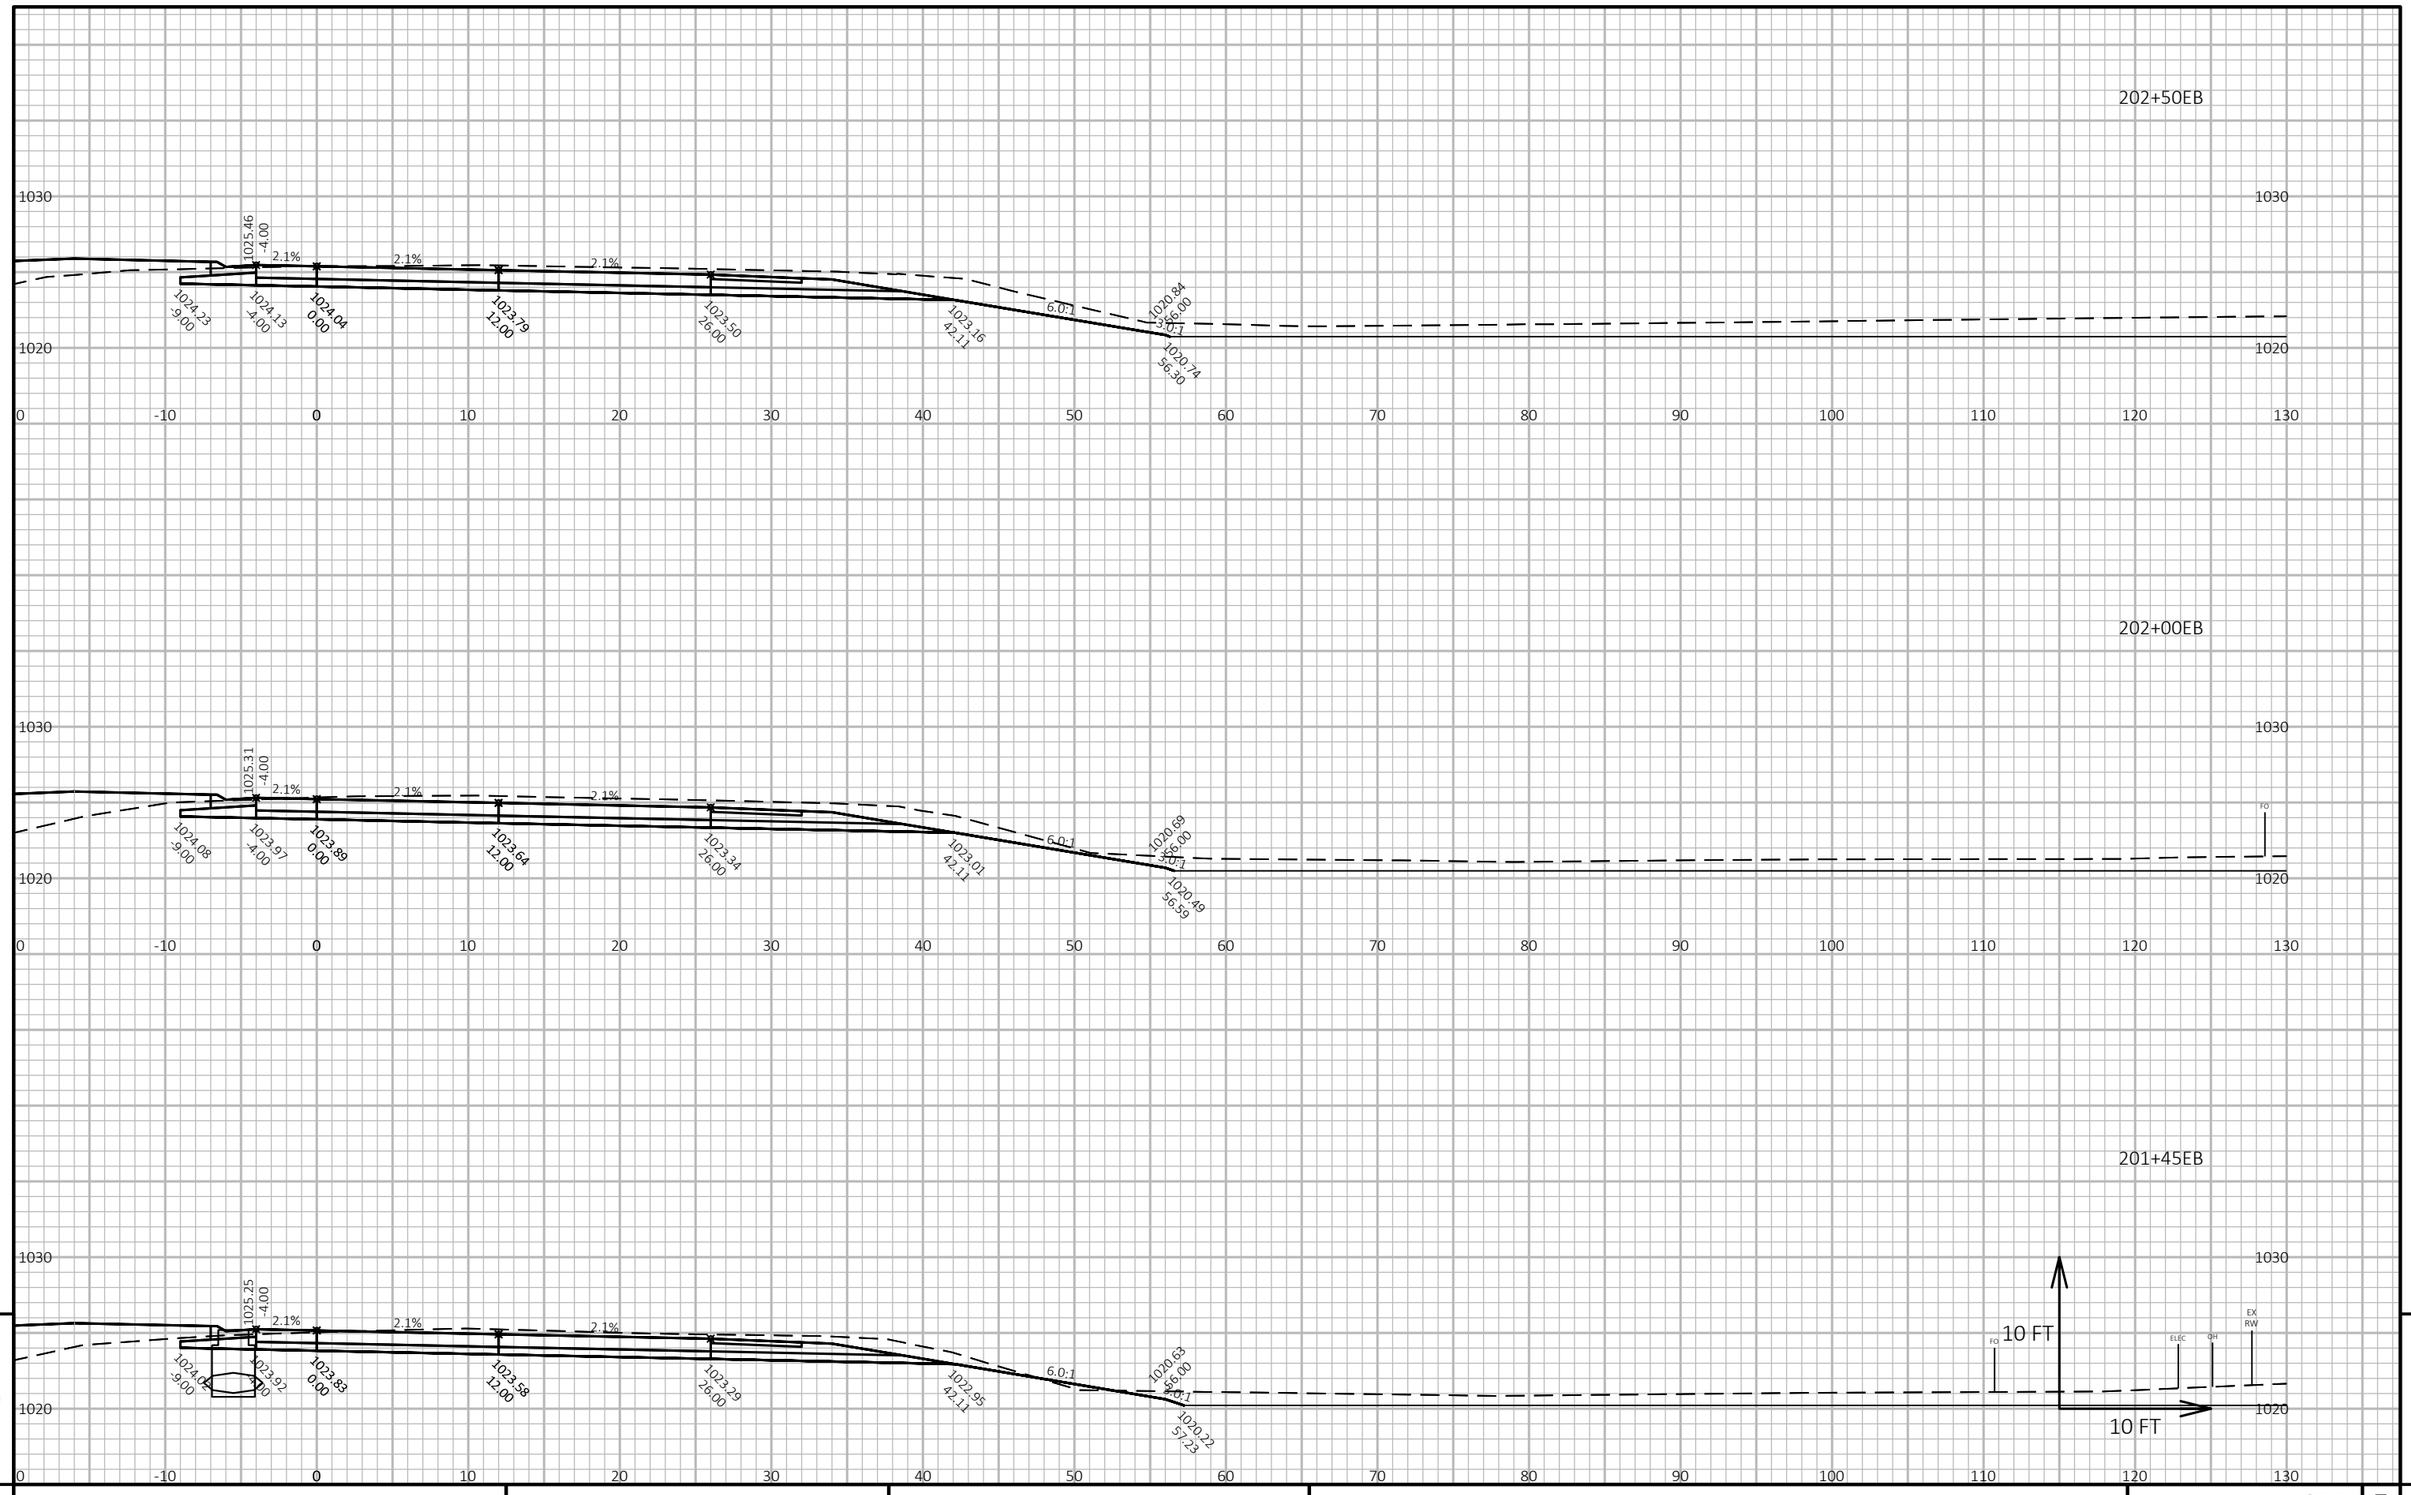

9

9


PROJECT NO: 1440-15-71	HWY: STH 23	COUNTY: FOND DU LAC	CROSS SECTIONS: STH 23 EB	SHEET 344	E

FILE NAME : J:\OBS2014\20142023\CAD\TRANSPORTATION\DWG\SHEETSPLAN\STH 23 EB X-SEC.DWG
LAYOUT NAME - 117

PLOT DATE : 10/21/2019 10:15 AM PLOT BY : SCHULTZ, ANDREW K. PLOT NAME :

PLOT SCALE : 1 IN:10 FT HORZ. / 1 IN:10 FT VERT.

WISDOT/CADDS SHEET 49

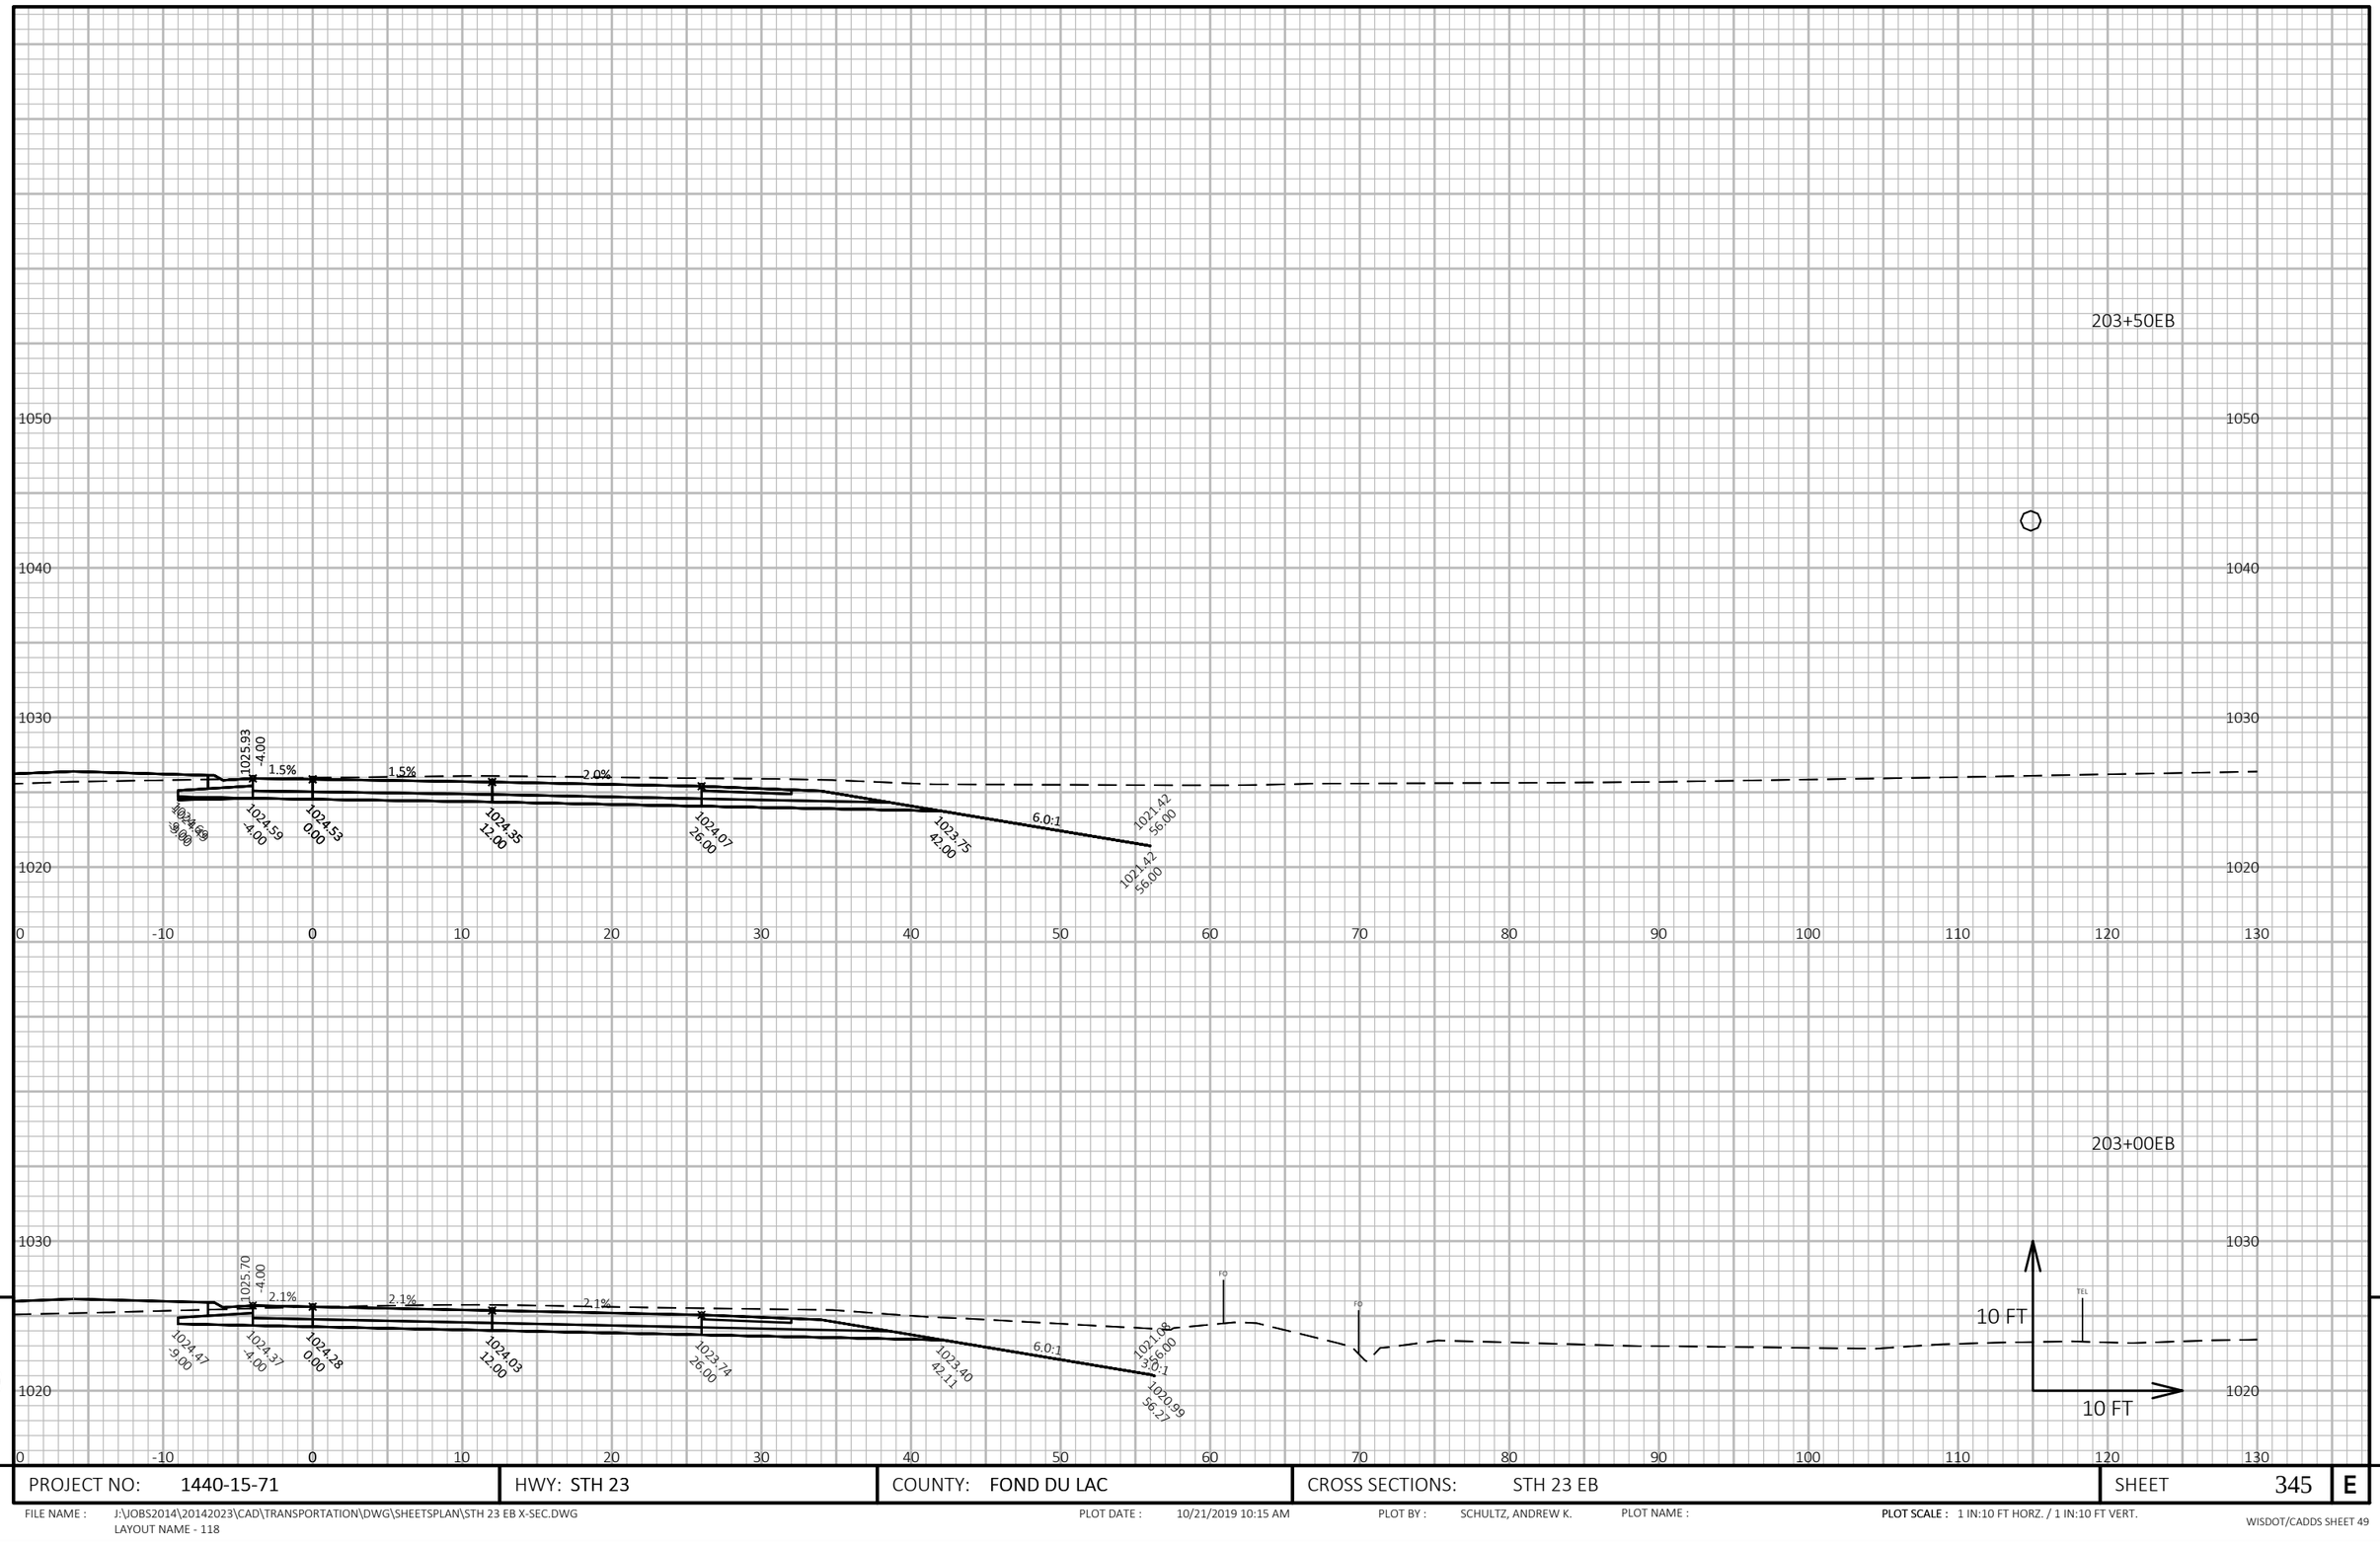

9

9

PROJECT NO: 1440-15-71	HWY: STH 23	COUNTY: FOND DU LAC	CROSS SECTIONS: STH 23 EB	SHEET 345	E


FILE NAME : J:\JOBS2014\20142023\CAD\TRANSPORTATION\DWG\SHEETSPLAN\STH 23 EB X-SEC.DWG
LAYOUT NAME - 118

PLOT DATE : 10/21/2019 10:15 AM PLOT BY : SCHULTZ, ANDREW K. PLOT NAME :

PLOT SCALE : 1 IN:10 FT HORZ. / 1 IN:10 FT VERT.

WISDOT/CADDS SHEET 49

204+50EB

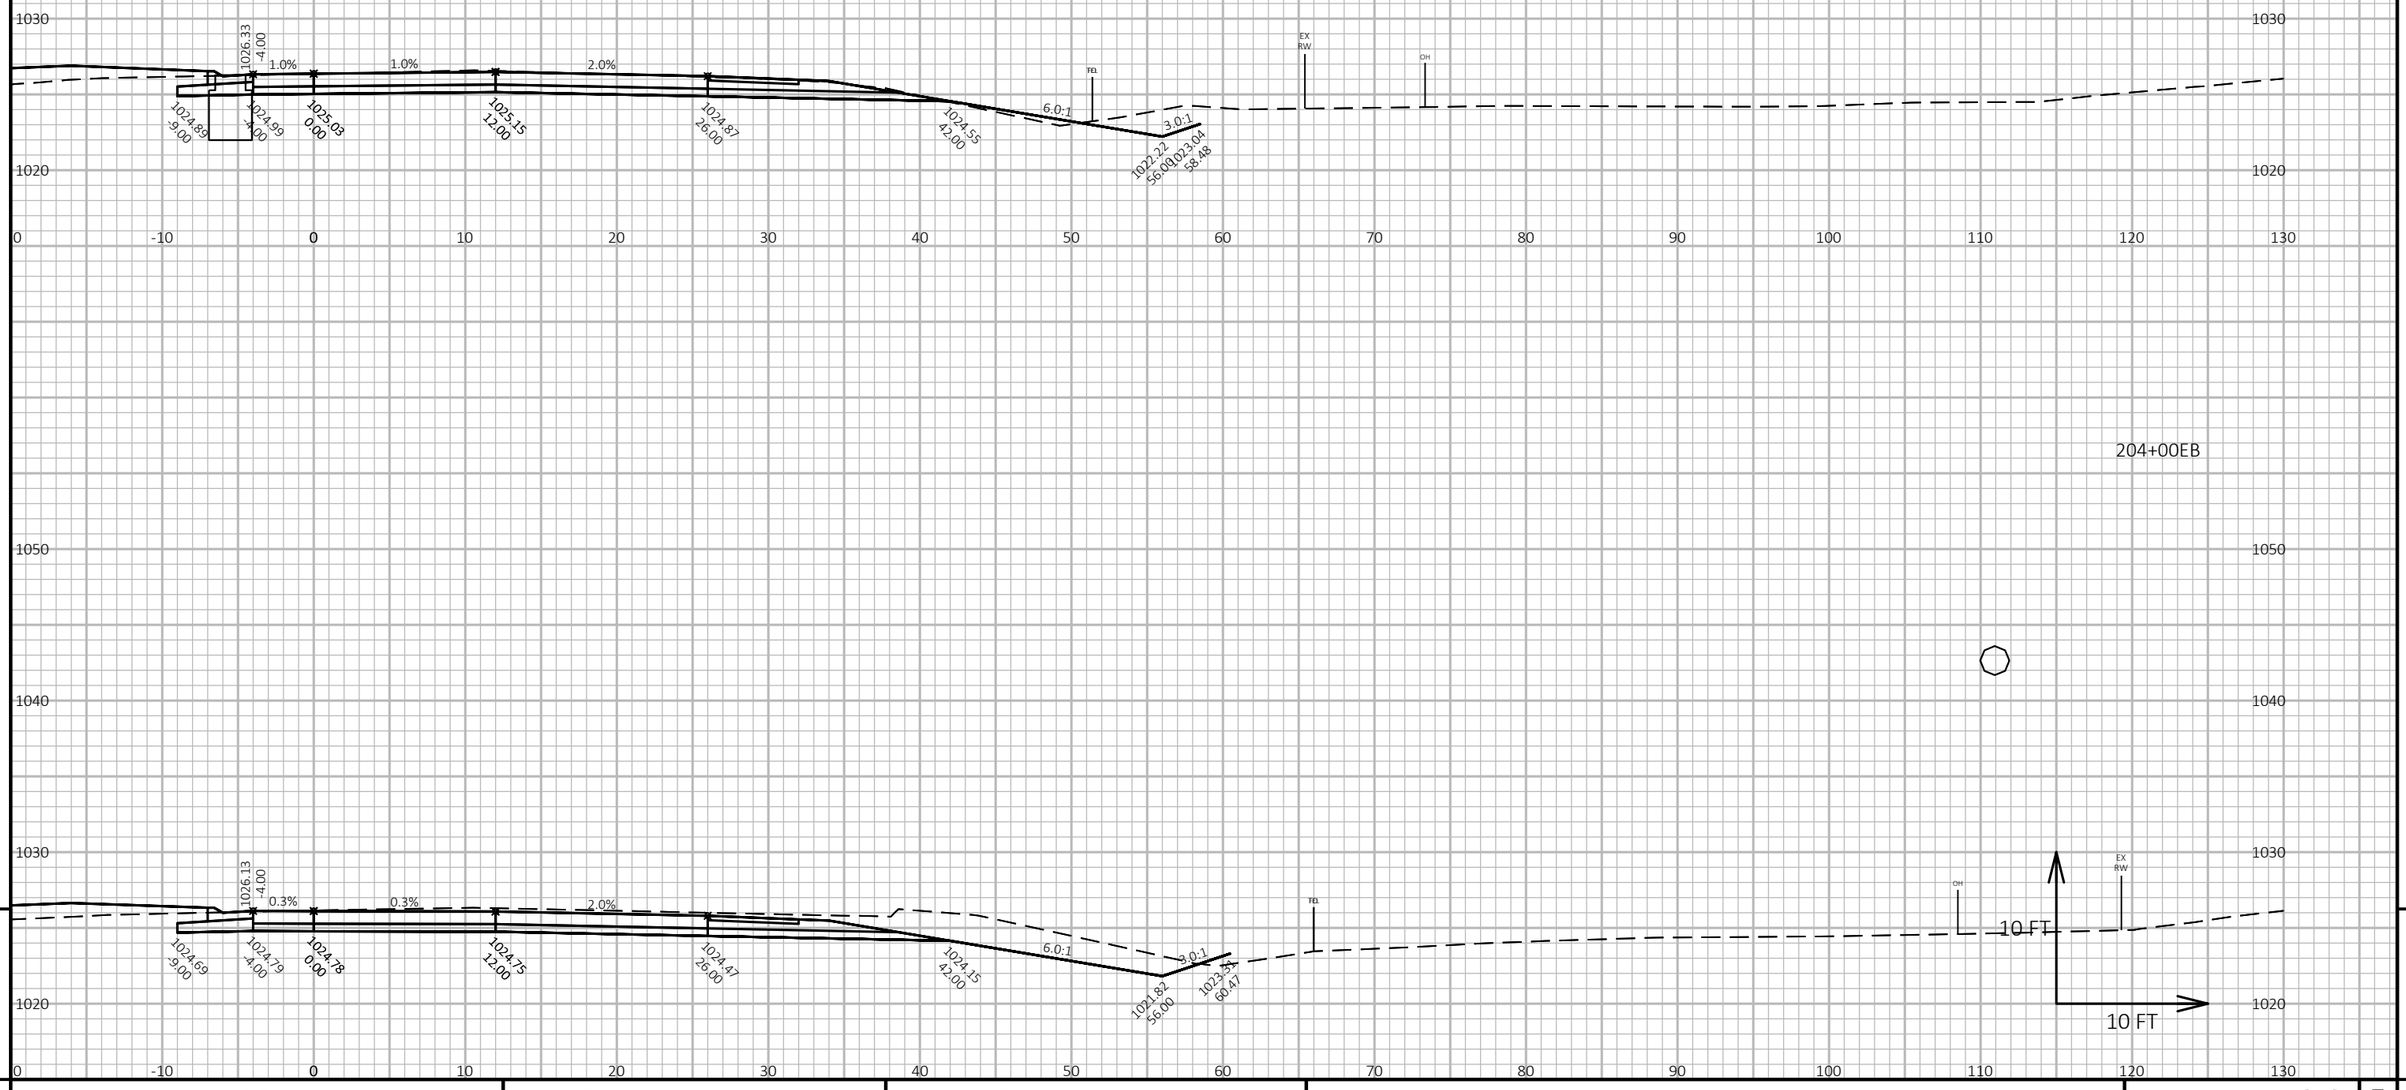

204+00EB

9

9

PROJECT NO: 1440-15-71	HWY: STH 23	COUNTY: FOND DU LAC	CROSS SECTIONS: STH 23 EB	SHEET 346	E

FILE NAME : J:\OBS2014\20142023\CAD\TRANSPORTATION\DWG\SHEETSPLAN\STH 23 EB X-SEC.DWG
LAYOUT NAME - 119

PLOT DATE : 10/21/2019 10:15 AM


PLOT BY : SCHULTZ, ANDREW K.

PLOT NAME :


PLOT SCALE : 1 IN:10 FT HORZ. / 1 IN:10 FT VERT.

WISDOT/CADDS SHEET 49


206+00EB

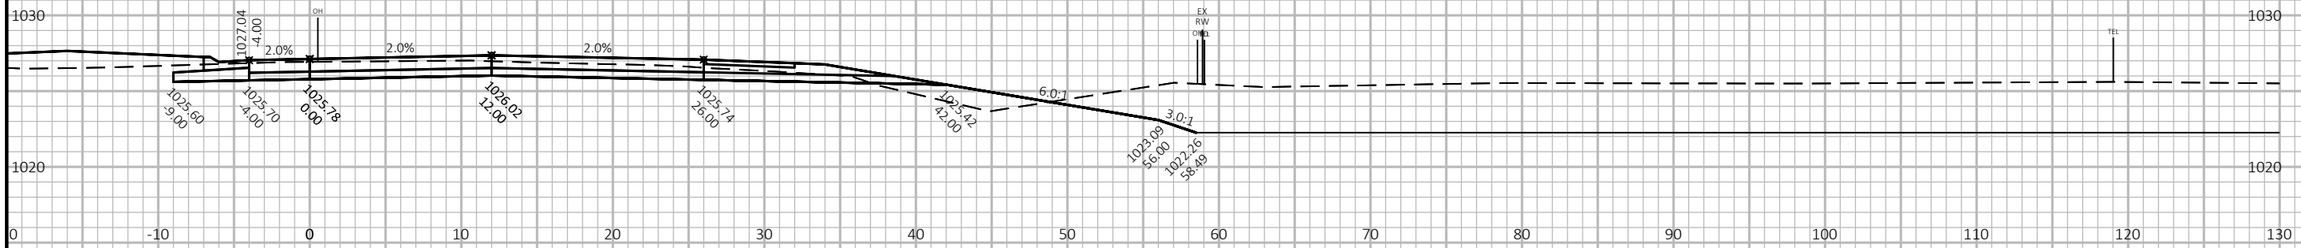

205+50EB

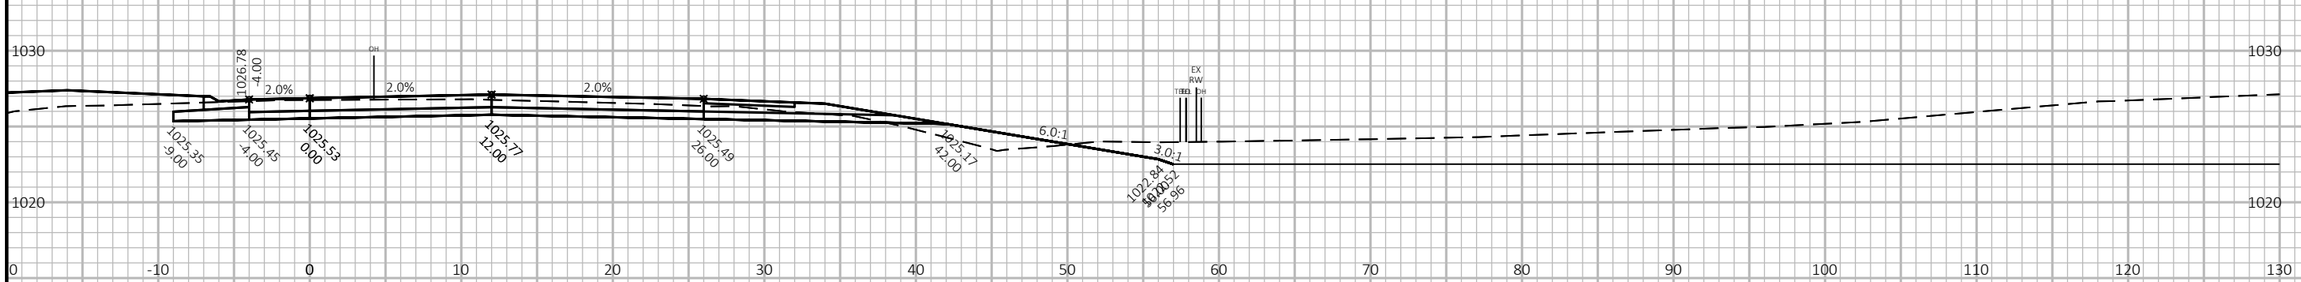

205+00EB

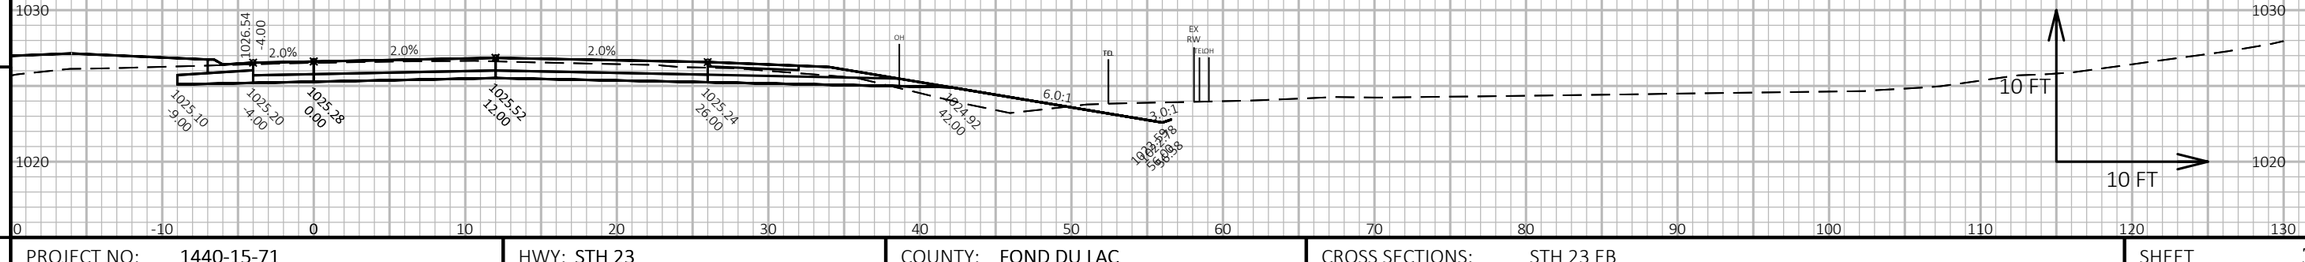


9 9

PROJECT NO: 1440-15-71	HWY: STH 23	COUNTY: FOND DU LAC	CROSS SECTIONS: STH 23 EB	SHEET 347	E


FILE NAME : J:\JOBS2014\20142023\CAD\TRANSPORTATION\DWG\SHEETSPLAN\STH 23 EB X-SEC.DWG
LAYOUT NAME - 120

PLOT DATE : 10/21/2019 10:15 AM PLOT BY : SCHULTZ, ANDREW K. PLOT NAME : PLOT SCALE : 1 IN:10 FT HORZ. / 1 IN:10 FT VERT.

207+00EB

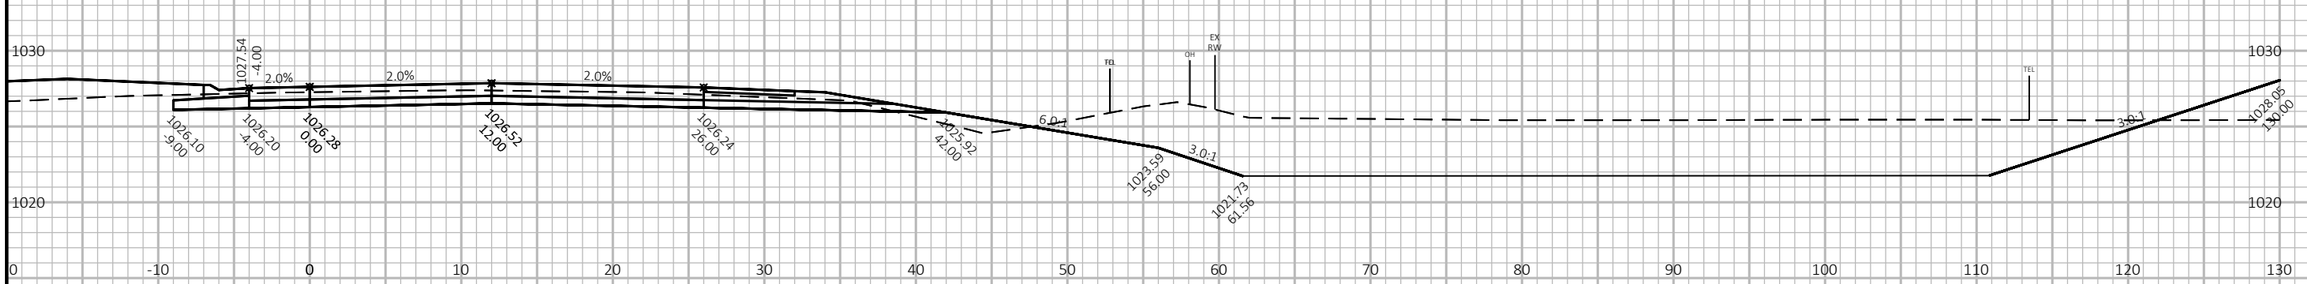

206+50EB

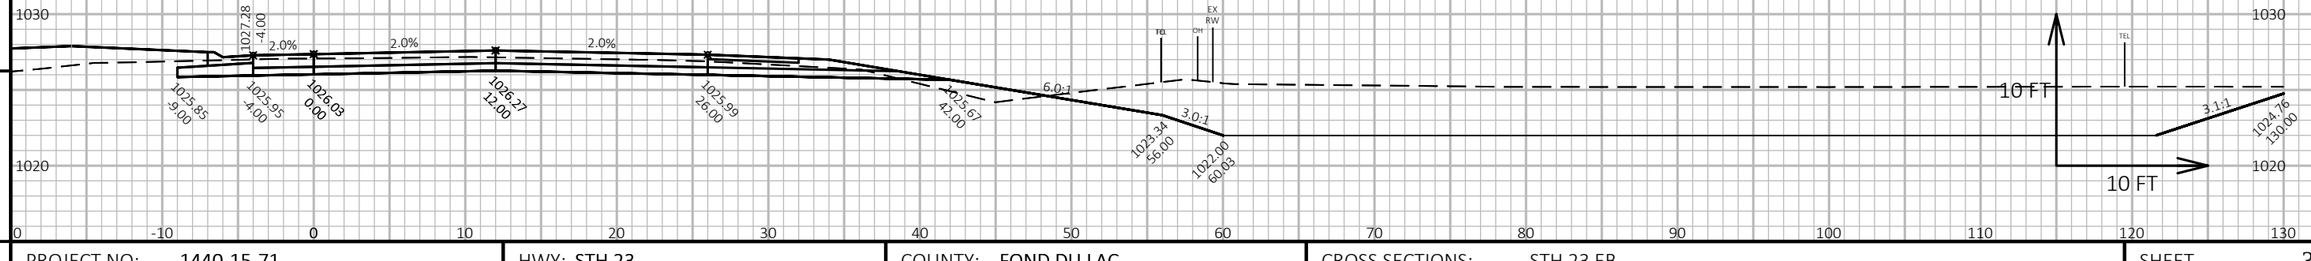

9

9

PROJECT NO: 1440-15-71	HWY: STH 23	COUNTY: FOND DU LAC	CROSS SECTIONS: STH 23 EB	SHEET 348	E


FILE NAME : J:\JOBS2014\20142023\CAD\TRANSPORTATION\DWG\SHEETSPLAN\STH 23 EB X-SEC.DWG
LAYOUT NAME - 121

PLOT DATE : 10/21/2019 10:16 AM PLOT BY : SCHULTZ, ANDREW K. PLOT NAME :


PLOT SCALE : 1 IN:10 FT HORZ. / 1 IN:10 FT VERT.

WISDOT/CADDS SHEET 49

208+00EB

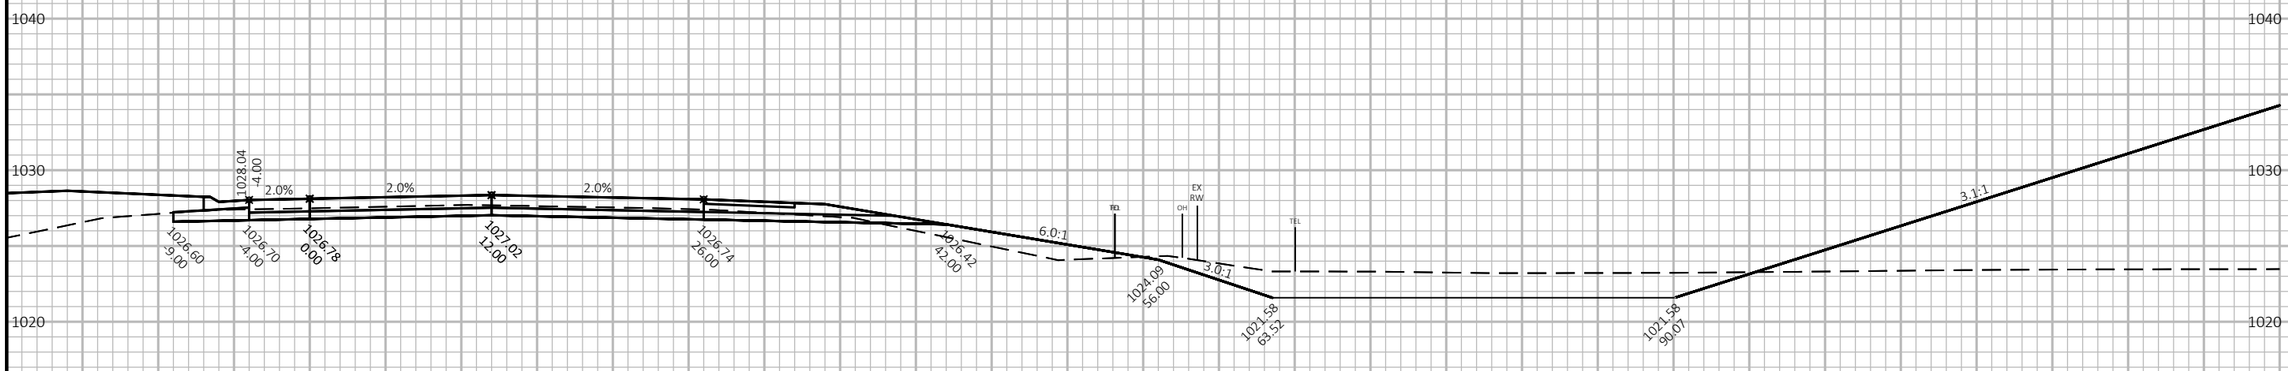

207+50EB

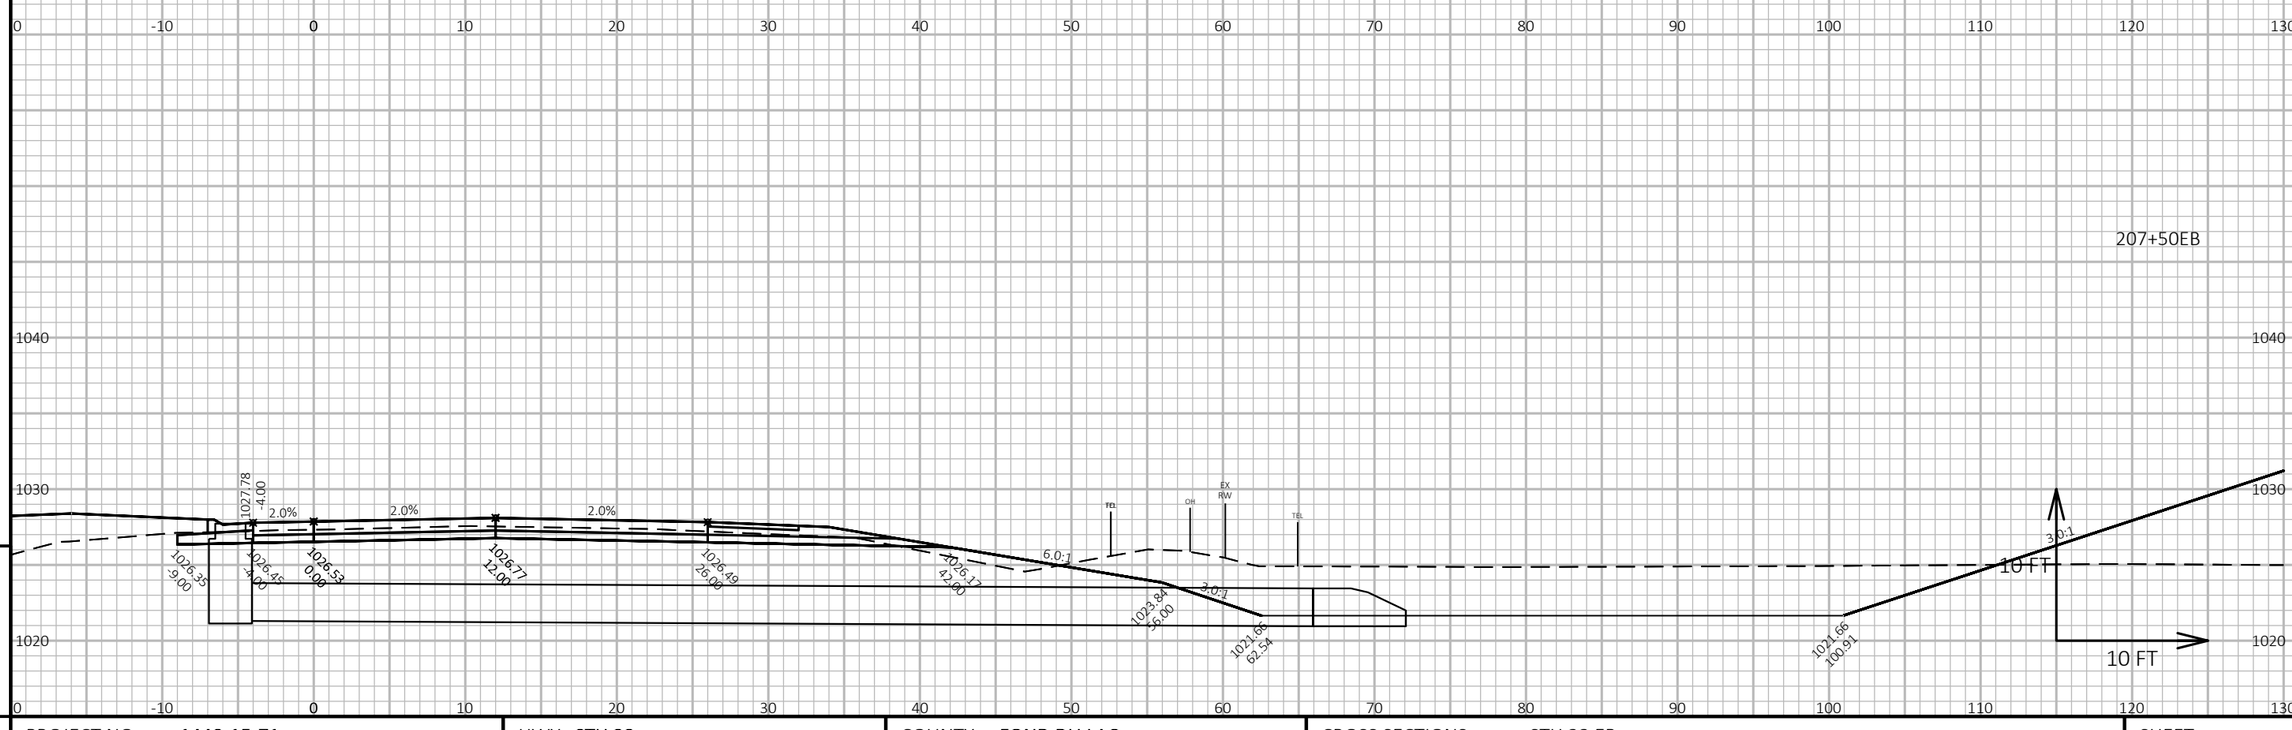

9

9

PROJECT NO: 1440-15-71	HWY: STH 23	COUNTY: FOND DU LAC	CROSS SECTIONS: STH 23 EB	SHEET 349	E

FILE NAME : J:\JOBS2014\20142023\CAD\TRANSPORTATION\DWG\SHEETSPLAN\STH 23 EB X-SEC.DWG
LAYOUT NAME - 122

PLOT DATE : 10/21/2019 10:16 AM


PLOT BY : SCHULTZ, ANDREW K.

PLOT NAME :


PLOT SCALE : 1 IN:10 FT HORZ. / 1 IN:10 FT VERT.

WISDOT/CADDS SHEET 49

209+00EB

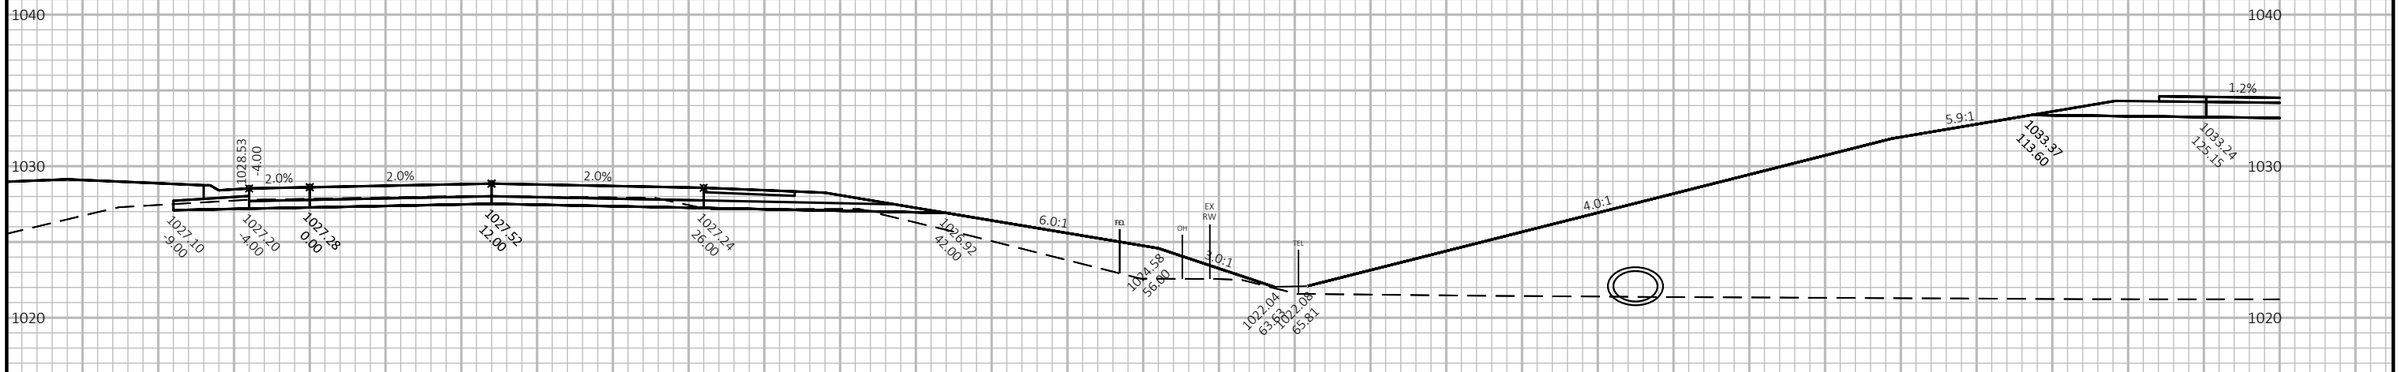

208+50EB

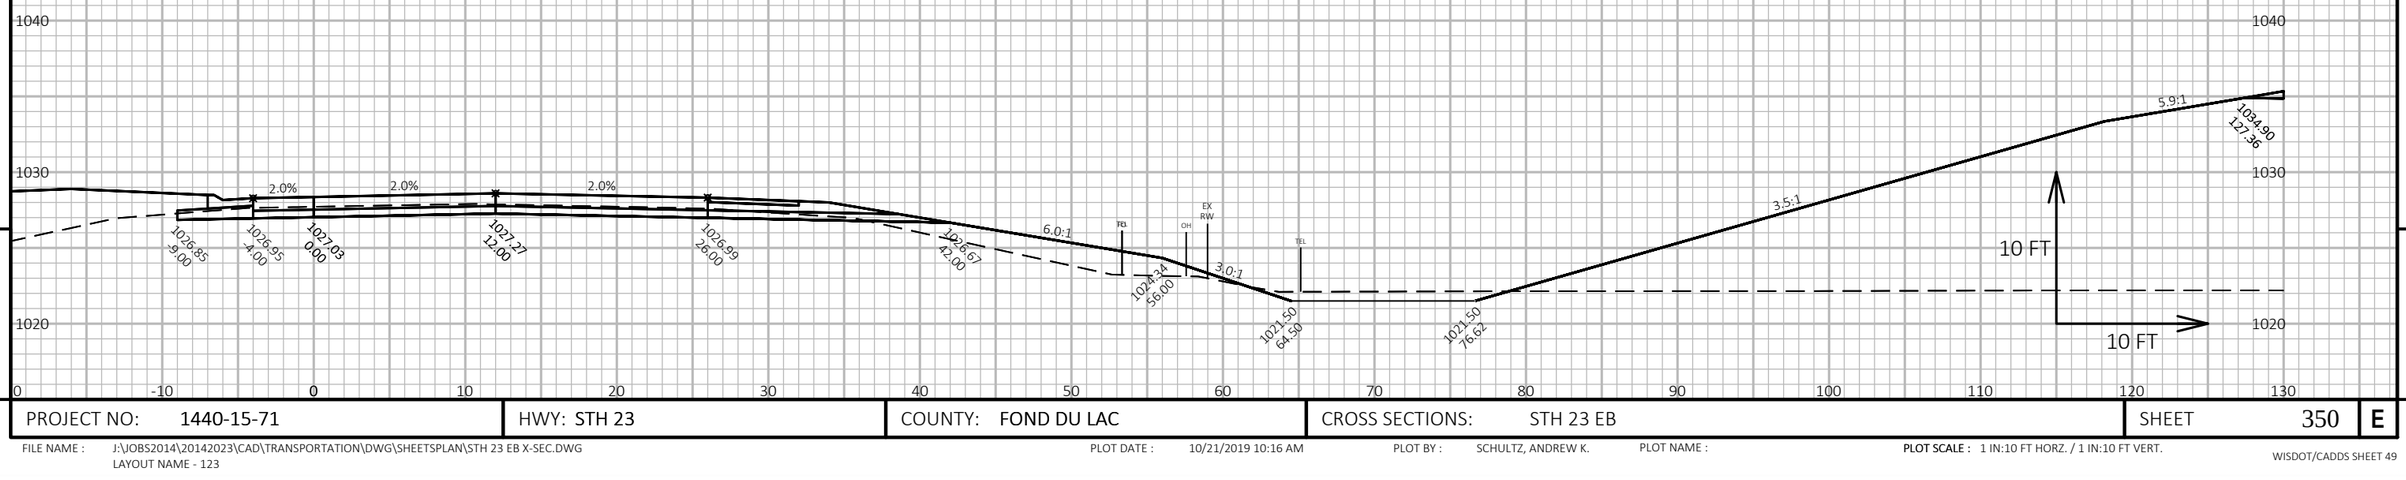

9

9

PROJECT NO: 1440-15-71	HWY: STH 23	COUNTY: FOND DU LAC	CROSS SECTIONS: STH 23 EB	SHEET 350	E

FILE NAME : J:\JOBS2014\20142023\CAD\TRANSPORTATION\DWG\SHEETSPLAN\STH 23 EB X-SEC.DWG
LAYOUT NAME - 123


PLOT DATE : 10/21/2019 10:16 AM

PLOT BY : SCHULTZ, ANDREW K.

PLOT NAME :

PLOT SCALE : 1 IN:10 FT HORZ. / 1 IN:10 FT VERT.

WISDOT/CADDS SHEET 49

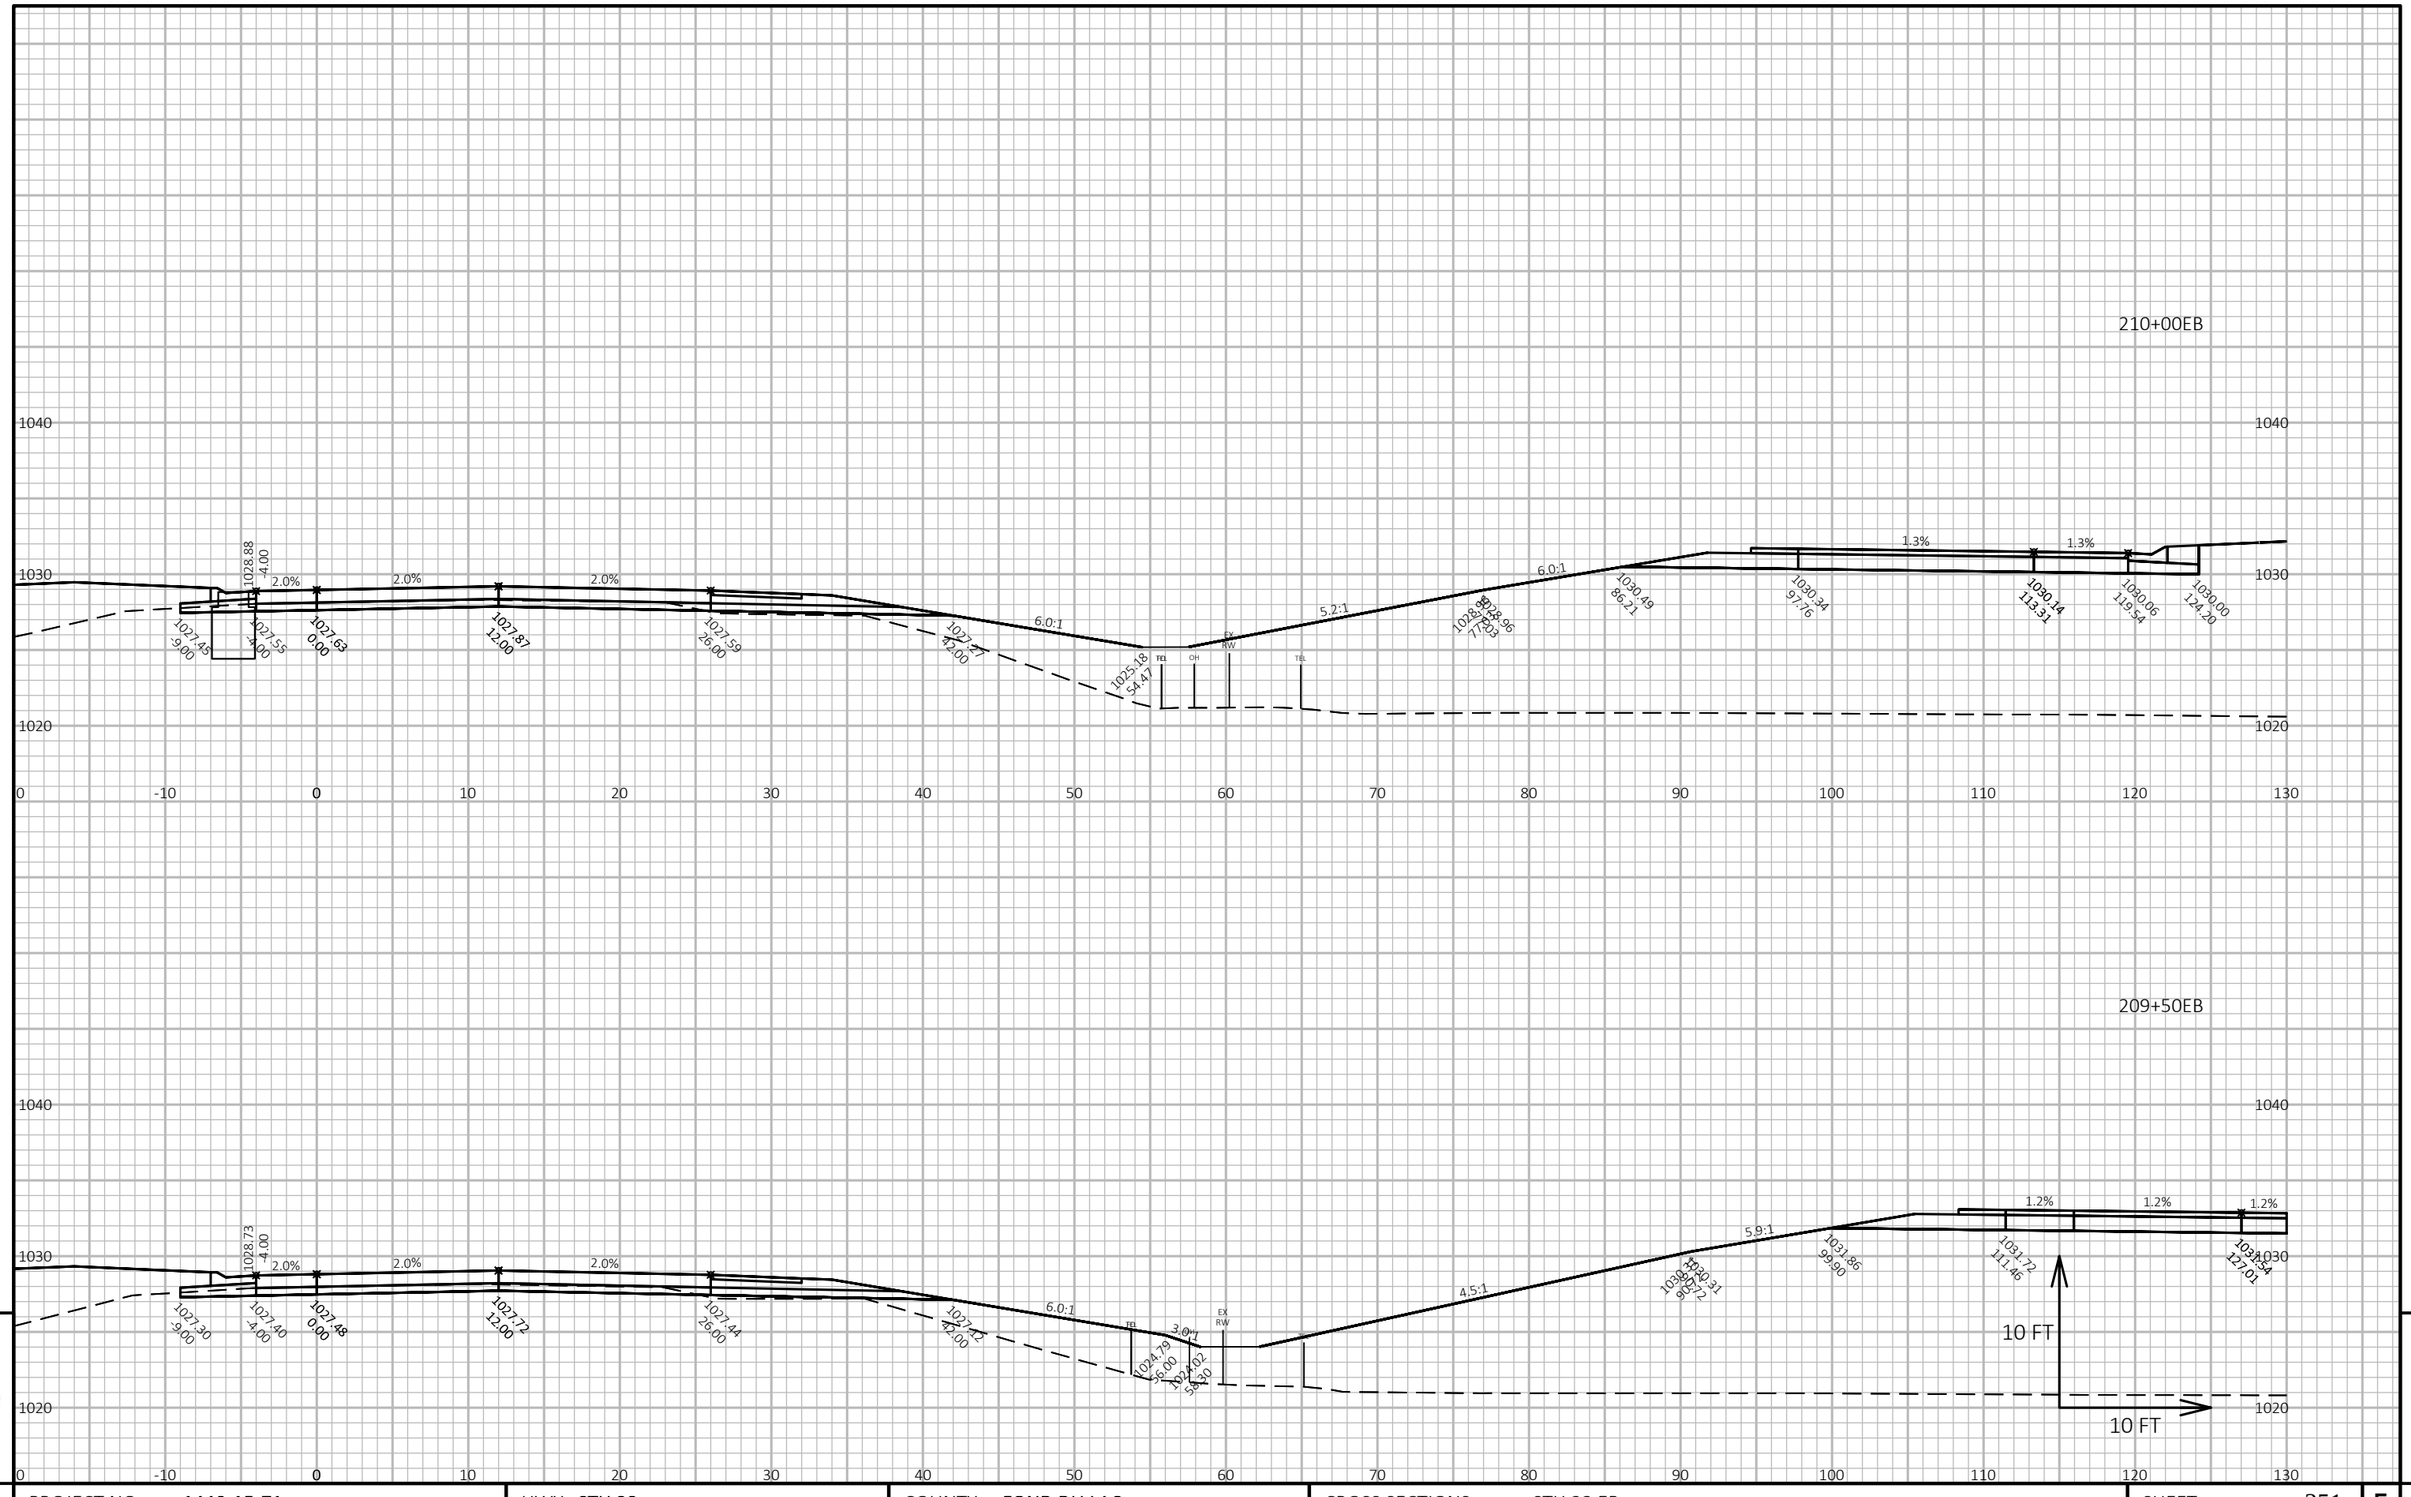

9

9

PROJECT NO: 1440-15-71	HWY: STH 23	COUNTY: FOND DU LAC	CROSS SECTIONS: STH 23 EB	SHEET 351	E


FILE NAME : J:\JOBS2014\20142023\CAD\TRANSPORTATION\DWG\SHEETSPLAN\STH 23 EB X-SEC.DWG
LAYOUT NAME - 124

PLOT DATE : 10/21/2019 10:16 AM

PLOT BY : SCHULTZ, ANDREW K.

PLOT NAME :

PLOT SCALE : 1 IN:10 FT HORZ. / 1 IN:10 FT VERT.

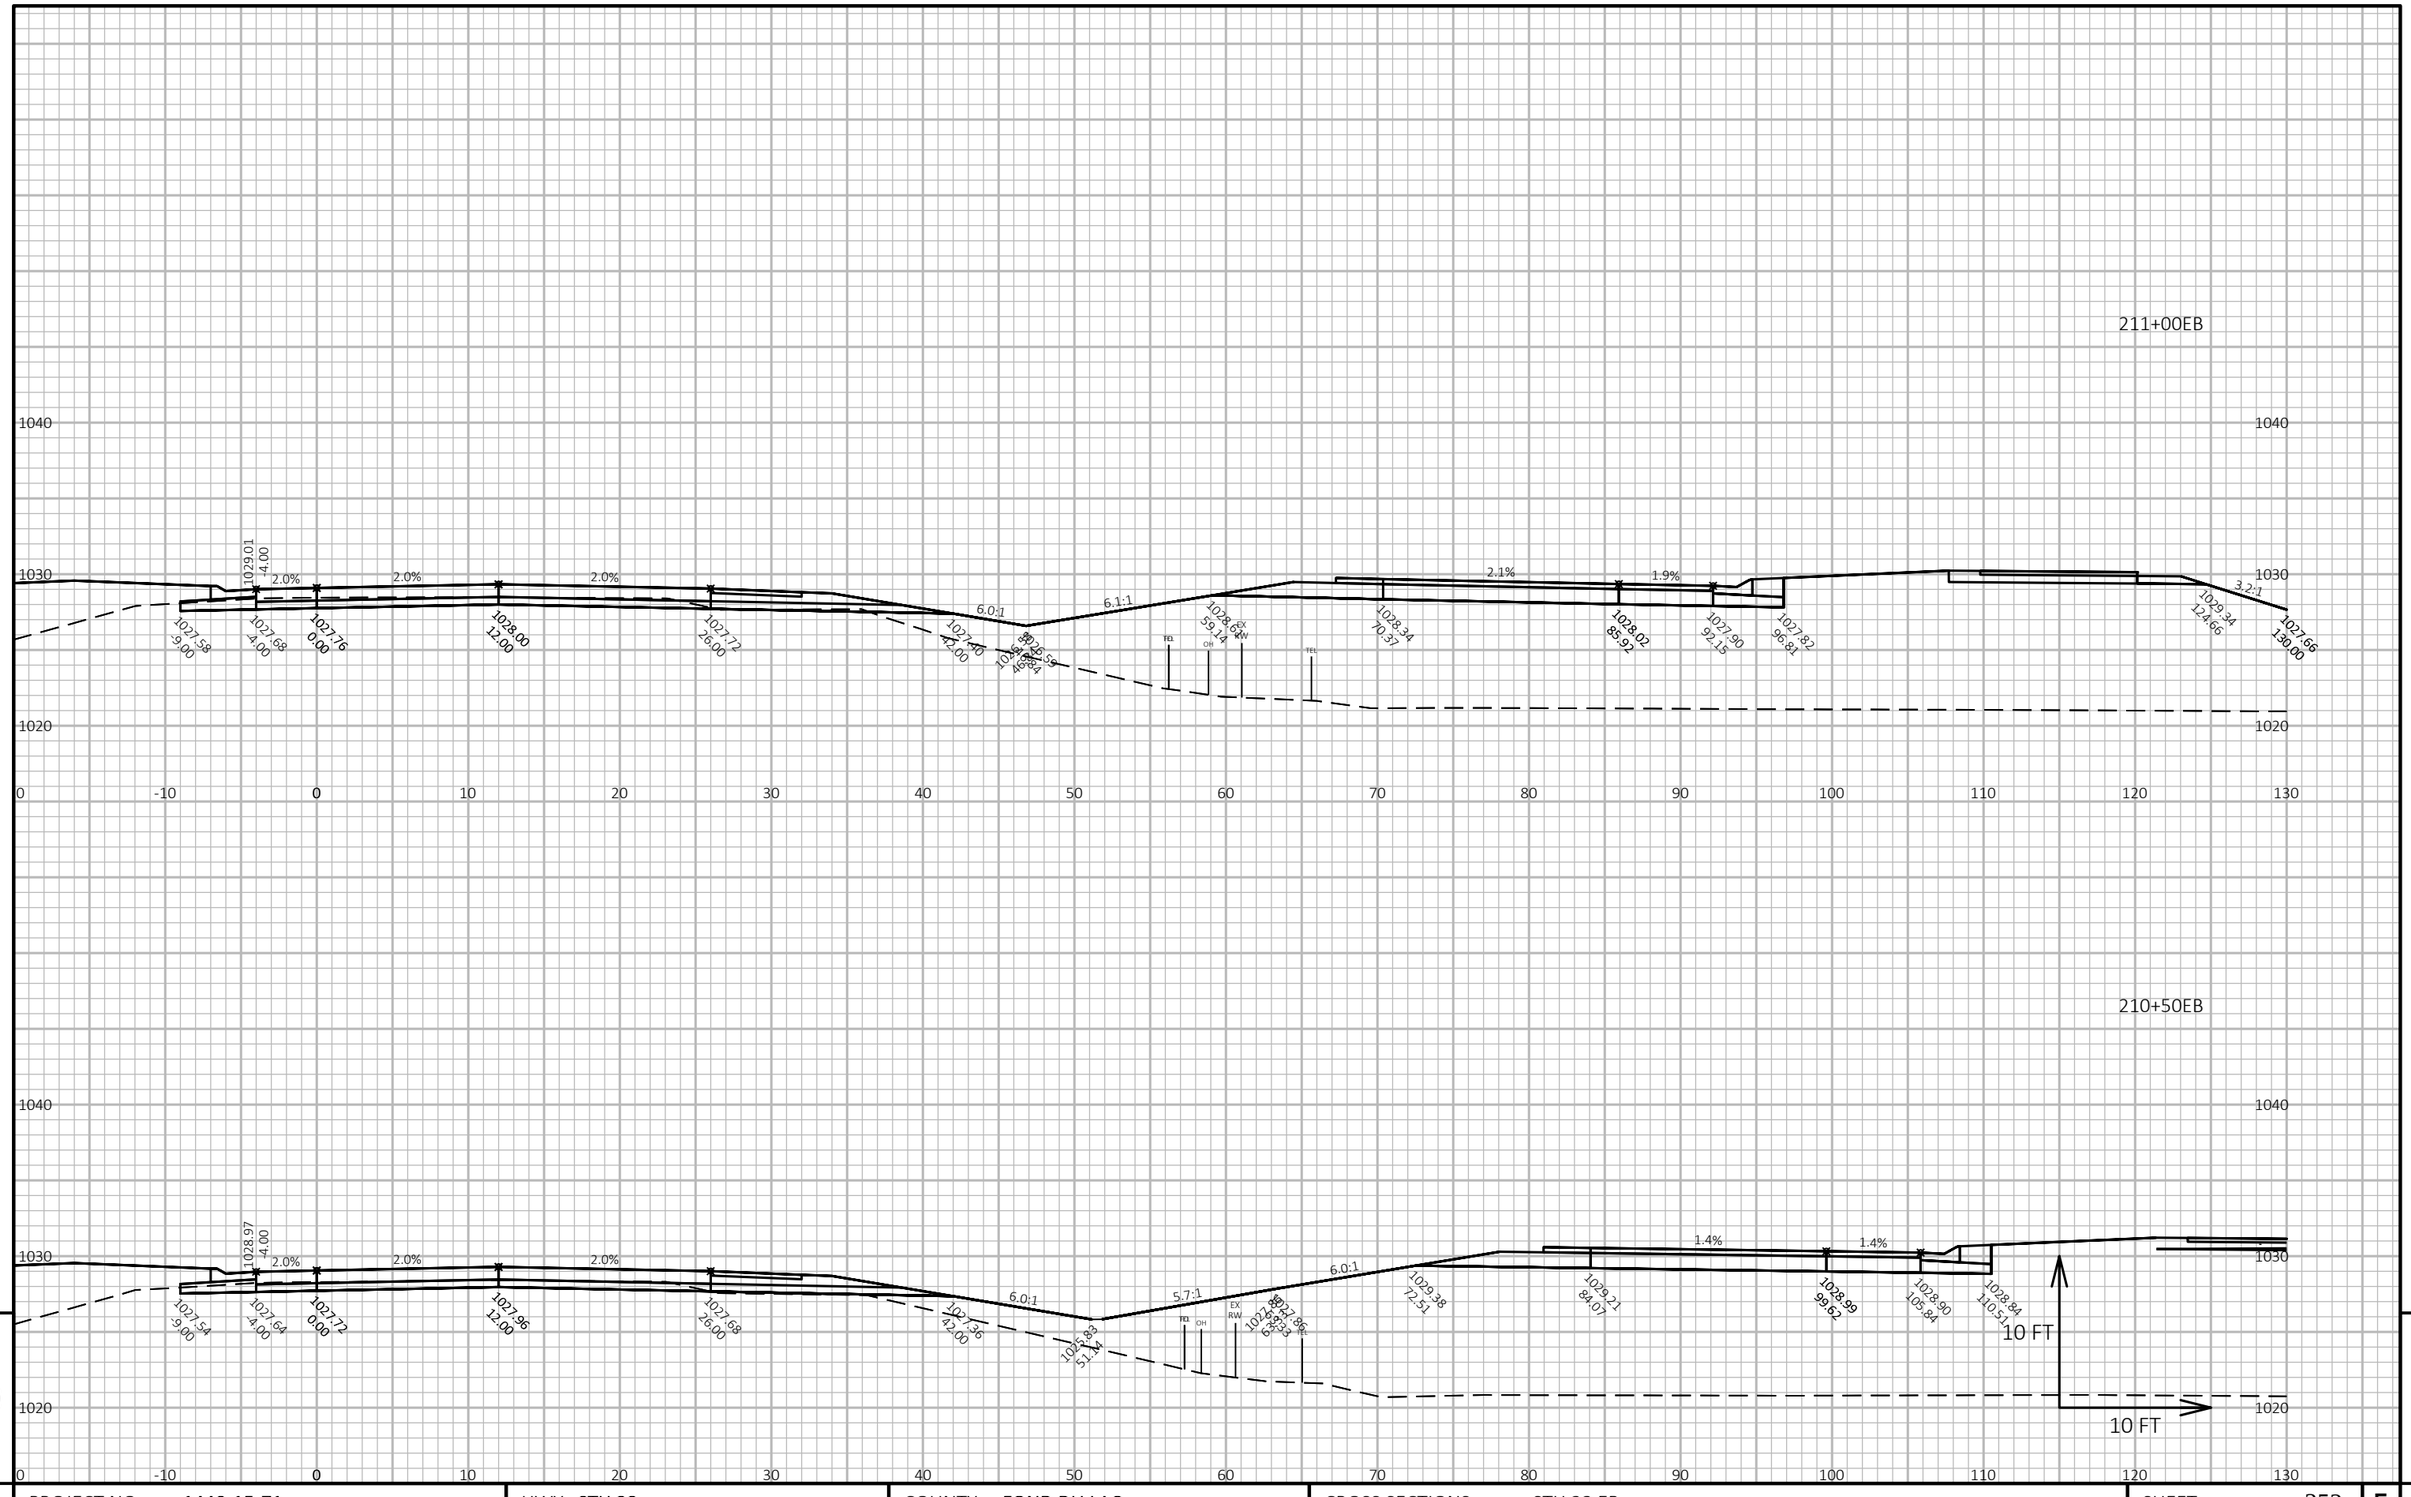

9

9

PROJECT NO: 1440-15-71	HWY: STH 23	COUNTY: FOND DU LAC	CROSS SECTIONS: STH 23 EB	SHEET 352	E

FILE NAME : J:\JOBS2014\20142023\CAD\TRANSPORTATION\DWG\SHEETSPLAN\STH 23 EB X-SEC.DWG
LAYOUT NAME - 125


PLOT DATE : 10/21/2019 10:16 AM


PLOT BY : SCHULTZ, ANDREW K.


PLOT NAME :

PLOT SCALE : 1 IN:10 FT HORZ. / 1 IN:10 FT VERT.

WISDOT/CADDS SHEET 49

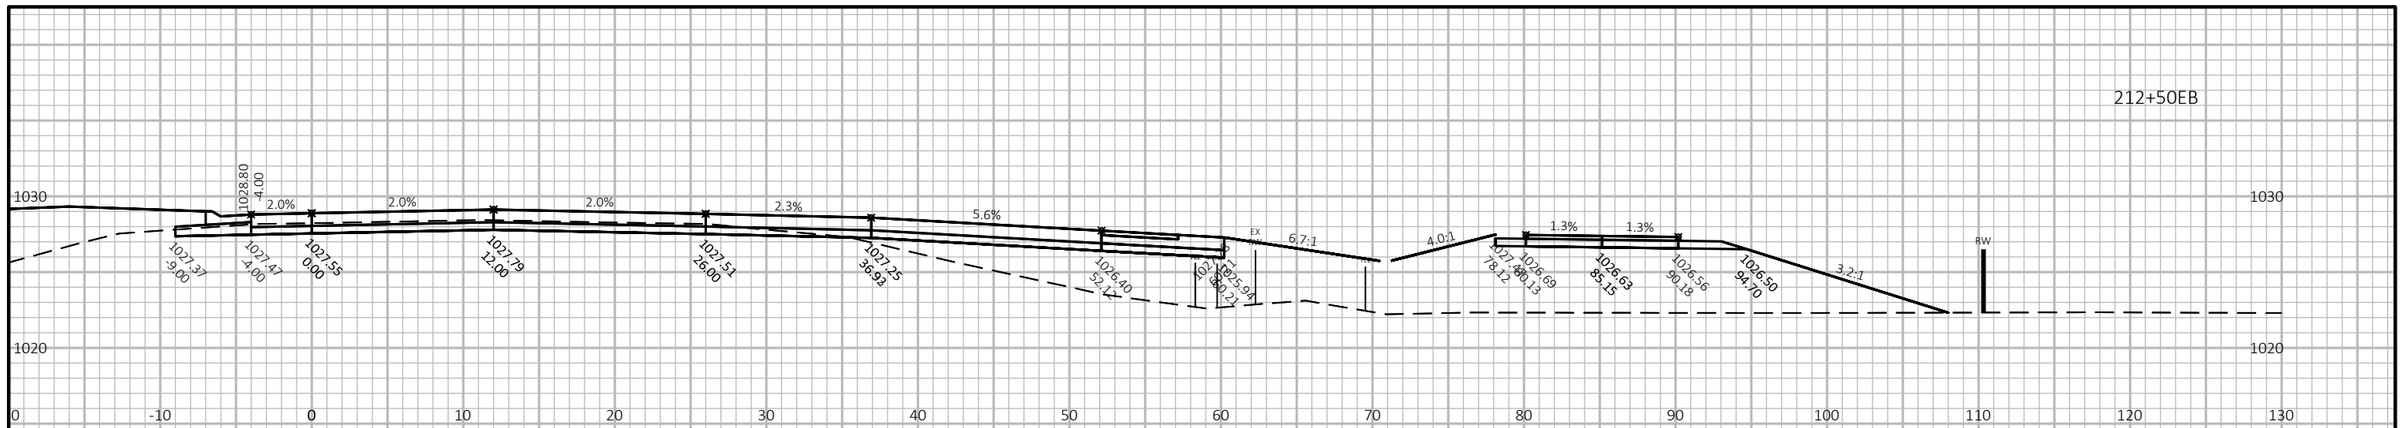

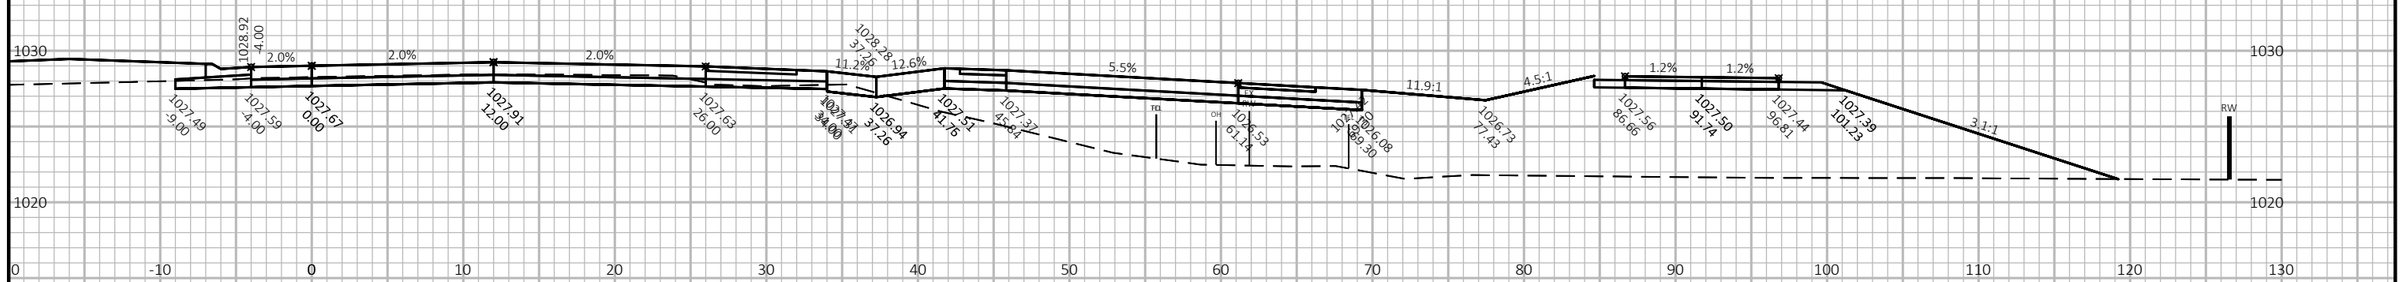

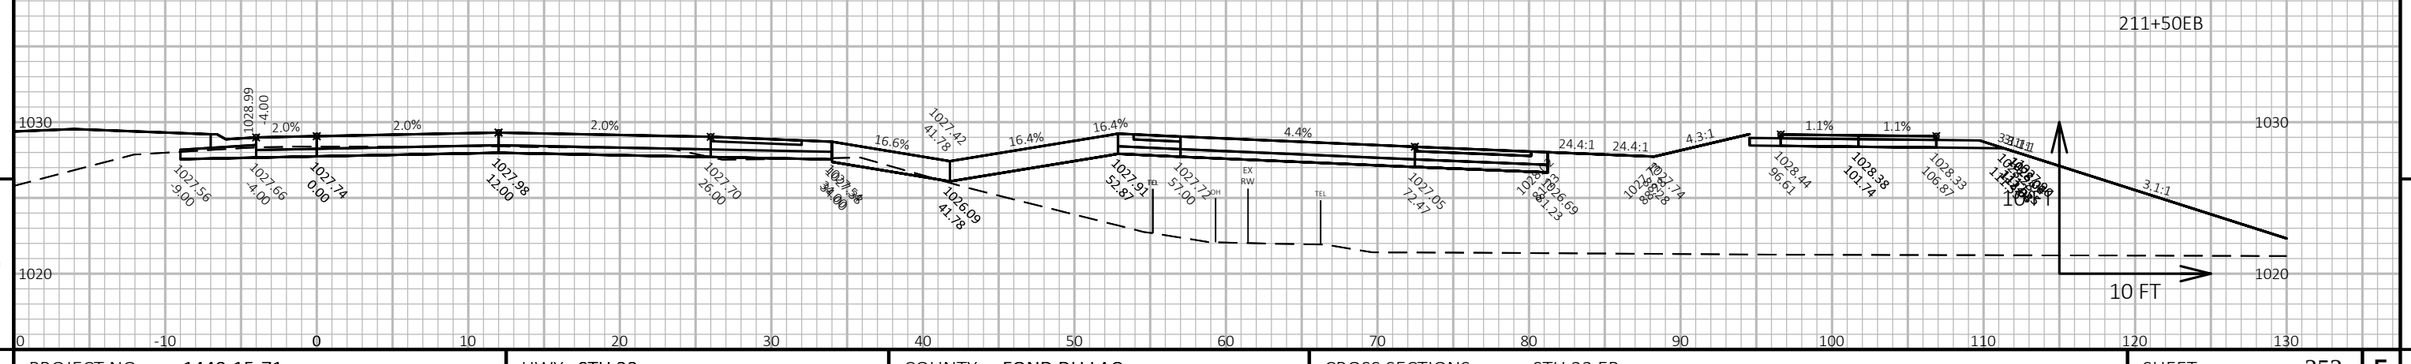

9

9

PROJECT NO: 1440-15-71	HWY: STH 23	COUNTY: FOND DU LAC	CROSS SECTIONS: STH 23 EB	SHEET 353	E

FILE NAME : J:\JOBS2014\20142023\CAD\TRANSPORTATION\DWG\SHEETSPLAN\STH 23 EB X-SEC.DWG
LAYOUT NAME - 126

PLOT DATE : 10/21/2019 10:16 AM

PLOT BY : SCHULTZ, ANDREW K.

PLOT NAME :


PLOT SCALE : 1 IN:10 FT HORZ. / 1 IN:10 FT VERT.

WISDOT/CADDS SHEET 49

213+50EB



213+00EB

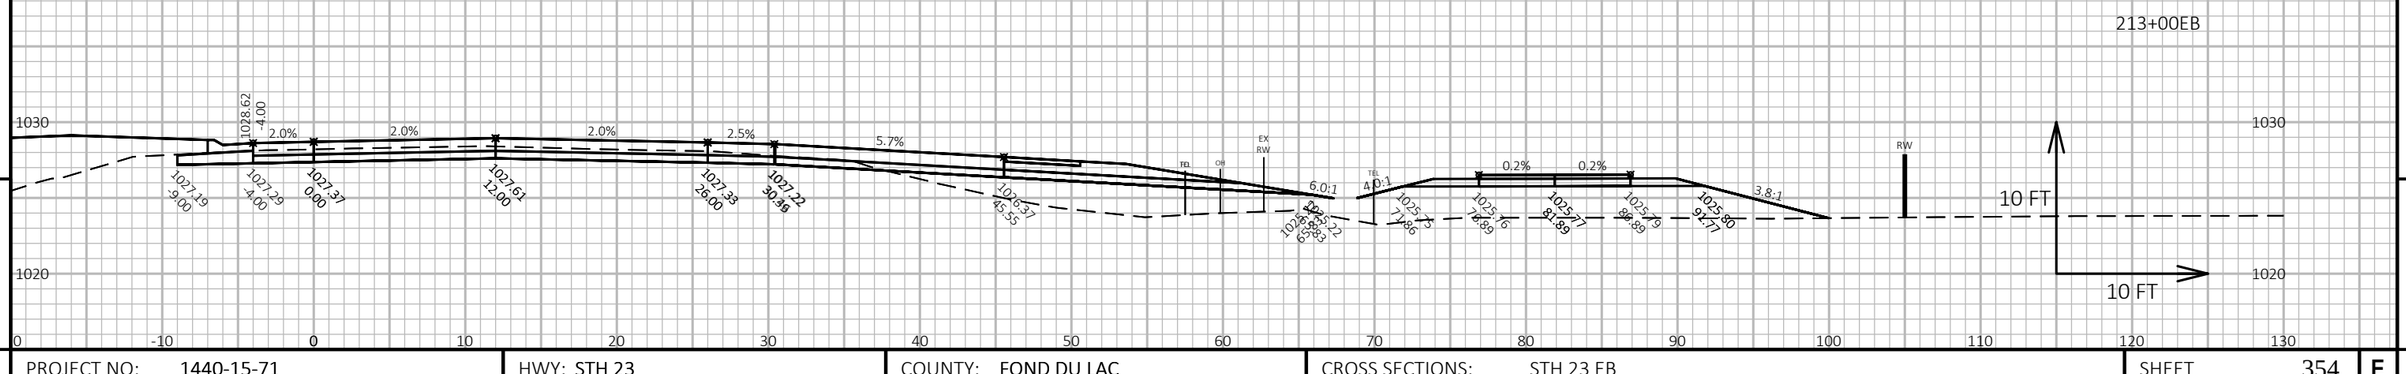

9

9

PROJECT NO: 1440-15-71	HWY: STH 23	COUNTY: FOND DU LAC	CROSS SECTIONS: STH 23 EB	SHEET 354	E

FILE NAME : J:\JOBS2014\20142023\CAD\TRANSPORTATION\DWG\SHEETSPLAN\STH 23 EB X-SEC.DWG
LAYOUT NAME - 127


PLOT DATE : 10/21/2019 10:16 AM


PLOT BY : SCHULTZ, ANDREW K.


PLOT NAME :

PLOT SCALE : 1 IN:10 FT HORZ. / 1 IN:10 FT VERT.

WISDOT/CADDS SHEET 49

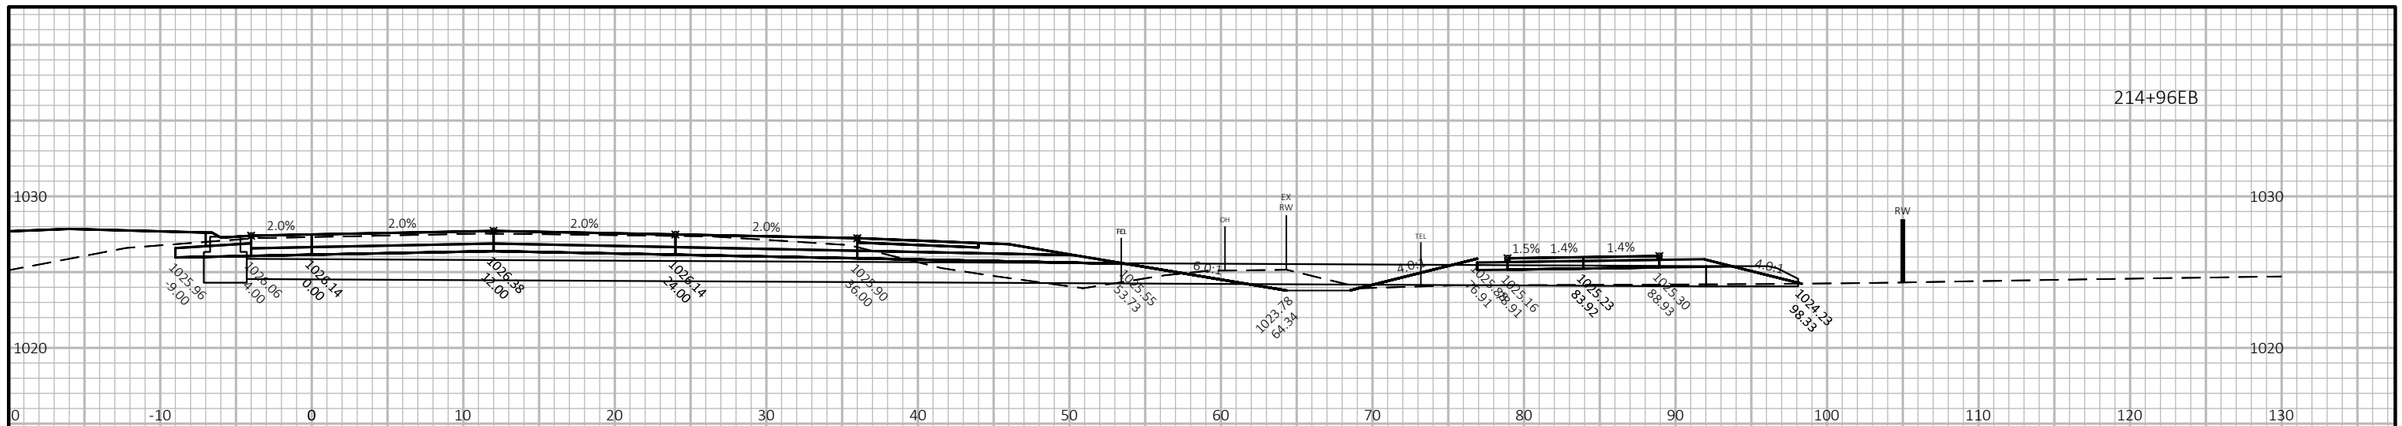

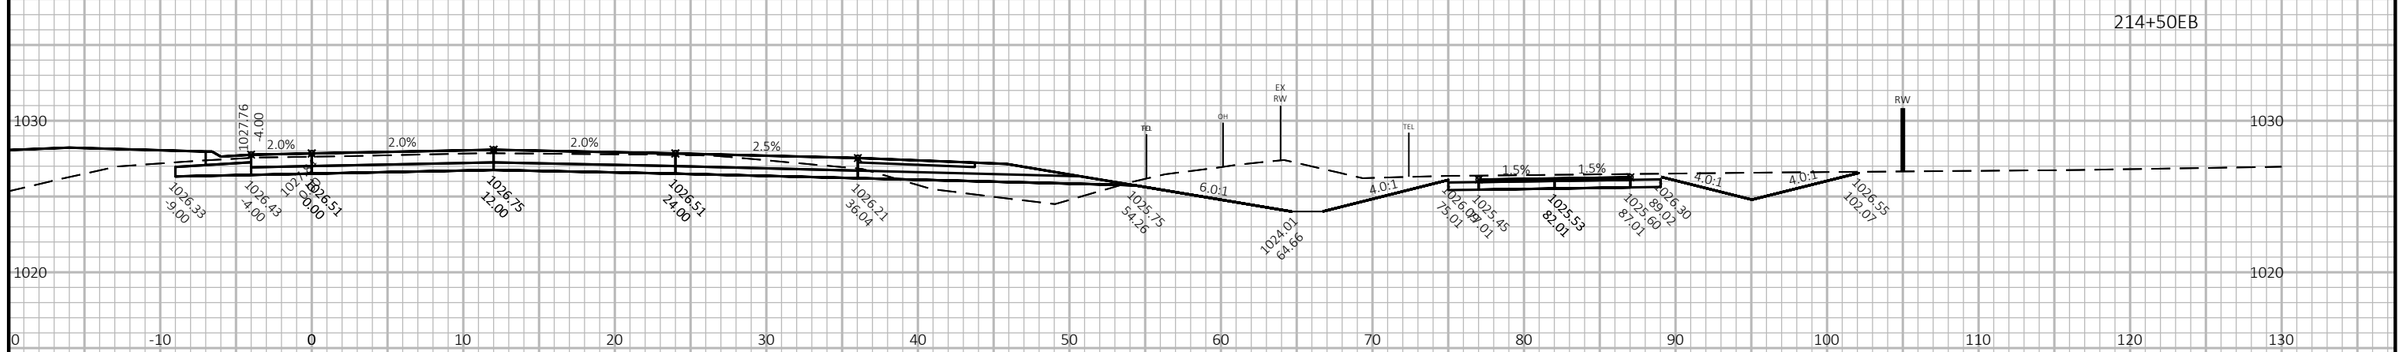

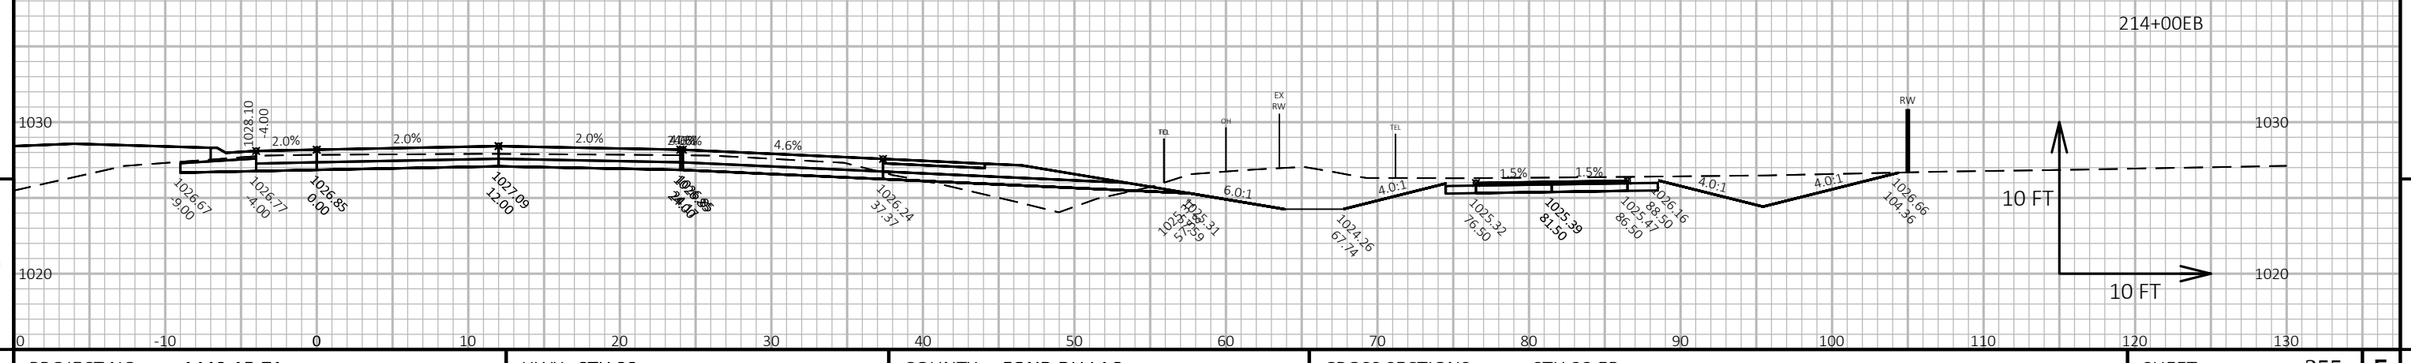

9 9


PROJECT NO: 1440-15-71	HWY: STH 23	COUNTY: FOND DU LAC	CROSS SECTIONS: STH 23 EB	SHEET 355	E

FILE NAME : J:\JOBS2014\20142023\CAD\TRANSPORTATION\DWG\SHEETSPLAN\STH 23 EB X-SEC.DWG
LAYOUT NAME - 128

PLOT DATE : 10/21/2019 10:16 AM PLOT BY : SCHULTZ, ANDREW K. PLOT NAME :

PLOT SCALE : 1 IN:10 FT HORZ. / 1 IN:10 FT VERT.

WISDOT/CADDS SHEET 49

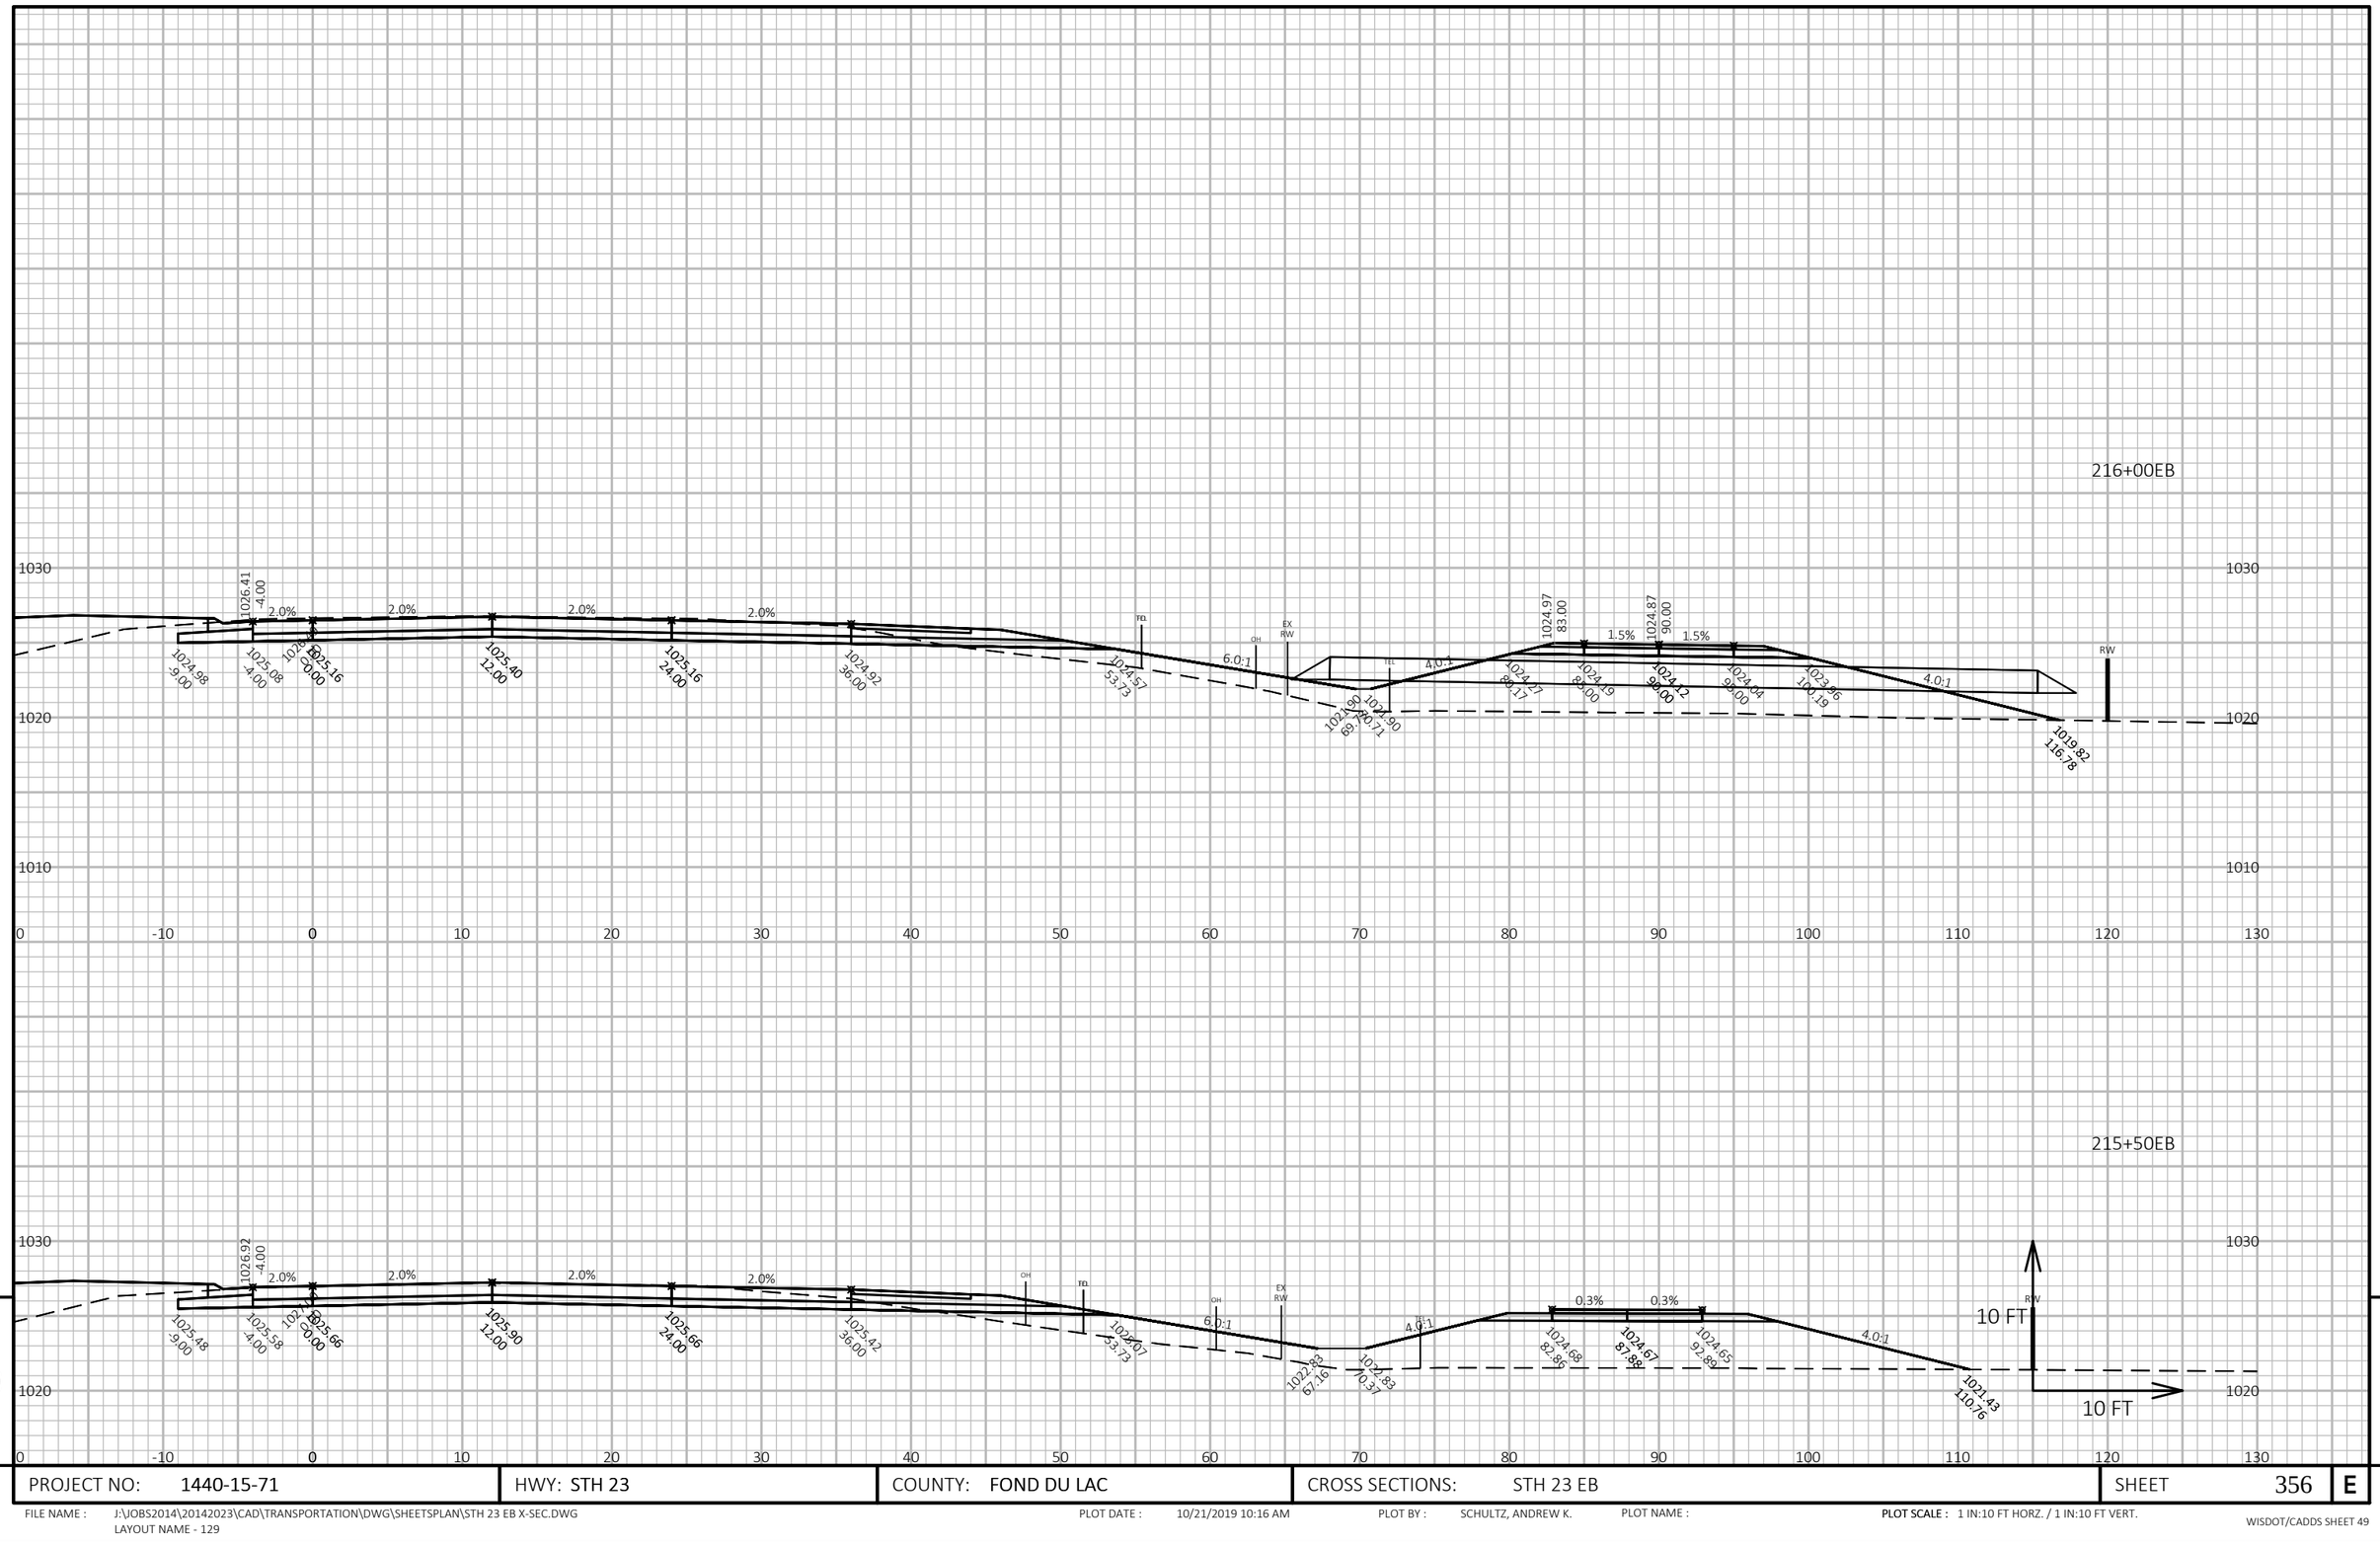

9

9

PROJECT NO: 1440-15-71	HWY: STH 23	COUNTY: FOND DU LAC	CROSS SECTIONS: STH 23 EB	SHEET 356	E

FILE NAME : J:\JOBS2014\20142023\CAD\TRANSPORTATION\DWG\SHEETSPLAN\STH 23 EB X-SEC.DWG
LAYOUT NAME - 129


PLOT DATE : 10/21/2019 10:16 AM

PLOT BY : SCHULTZ, ANDREW K.

PLOT NAME :

PLOT SCALE : 1 IN:10 FT HORZ. / 1 IN:10 FT VERT.

WISDOT/CADDS SHEET 49

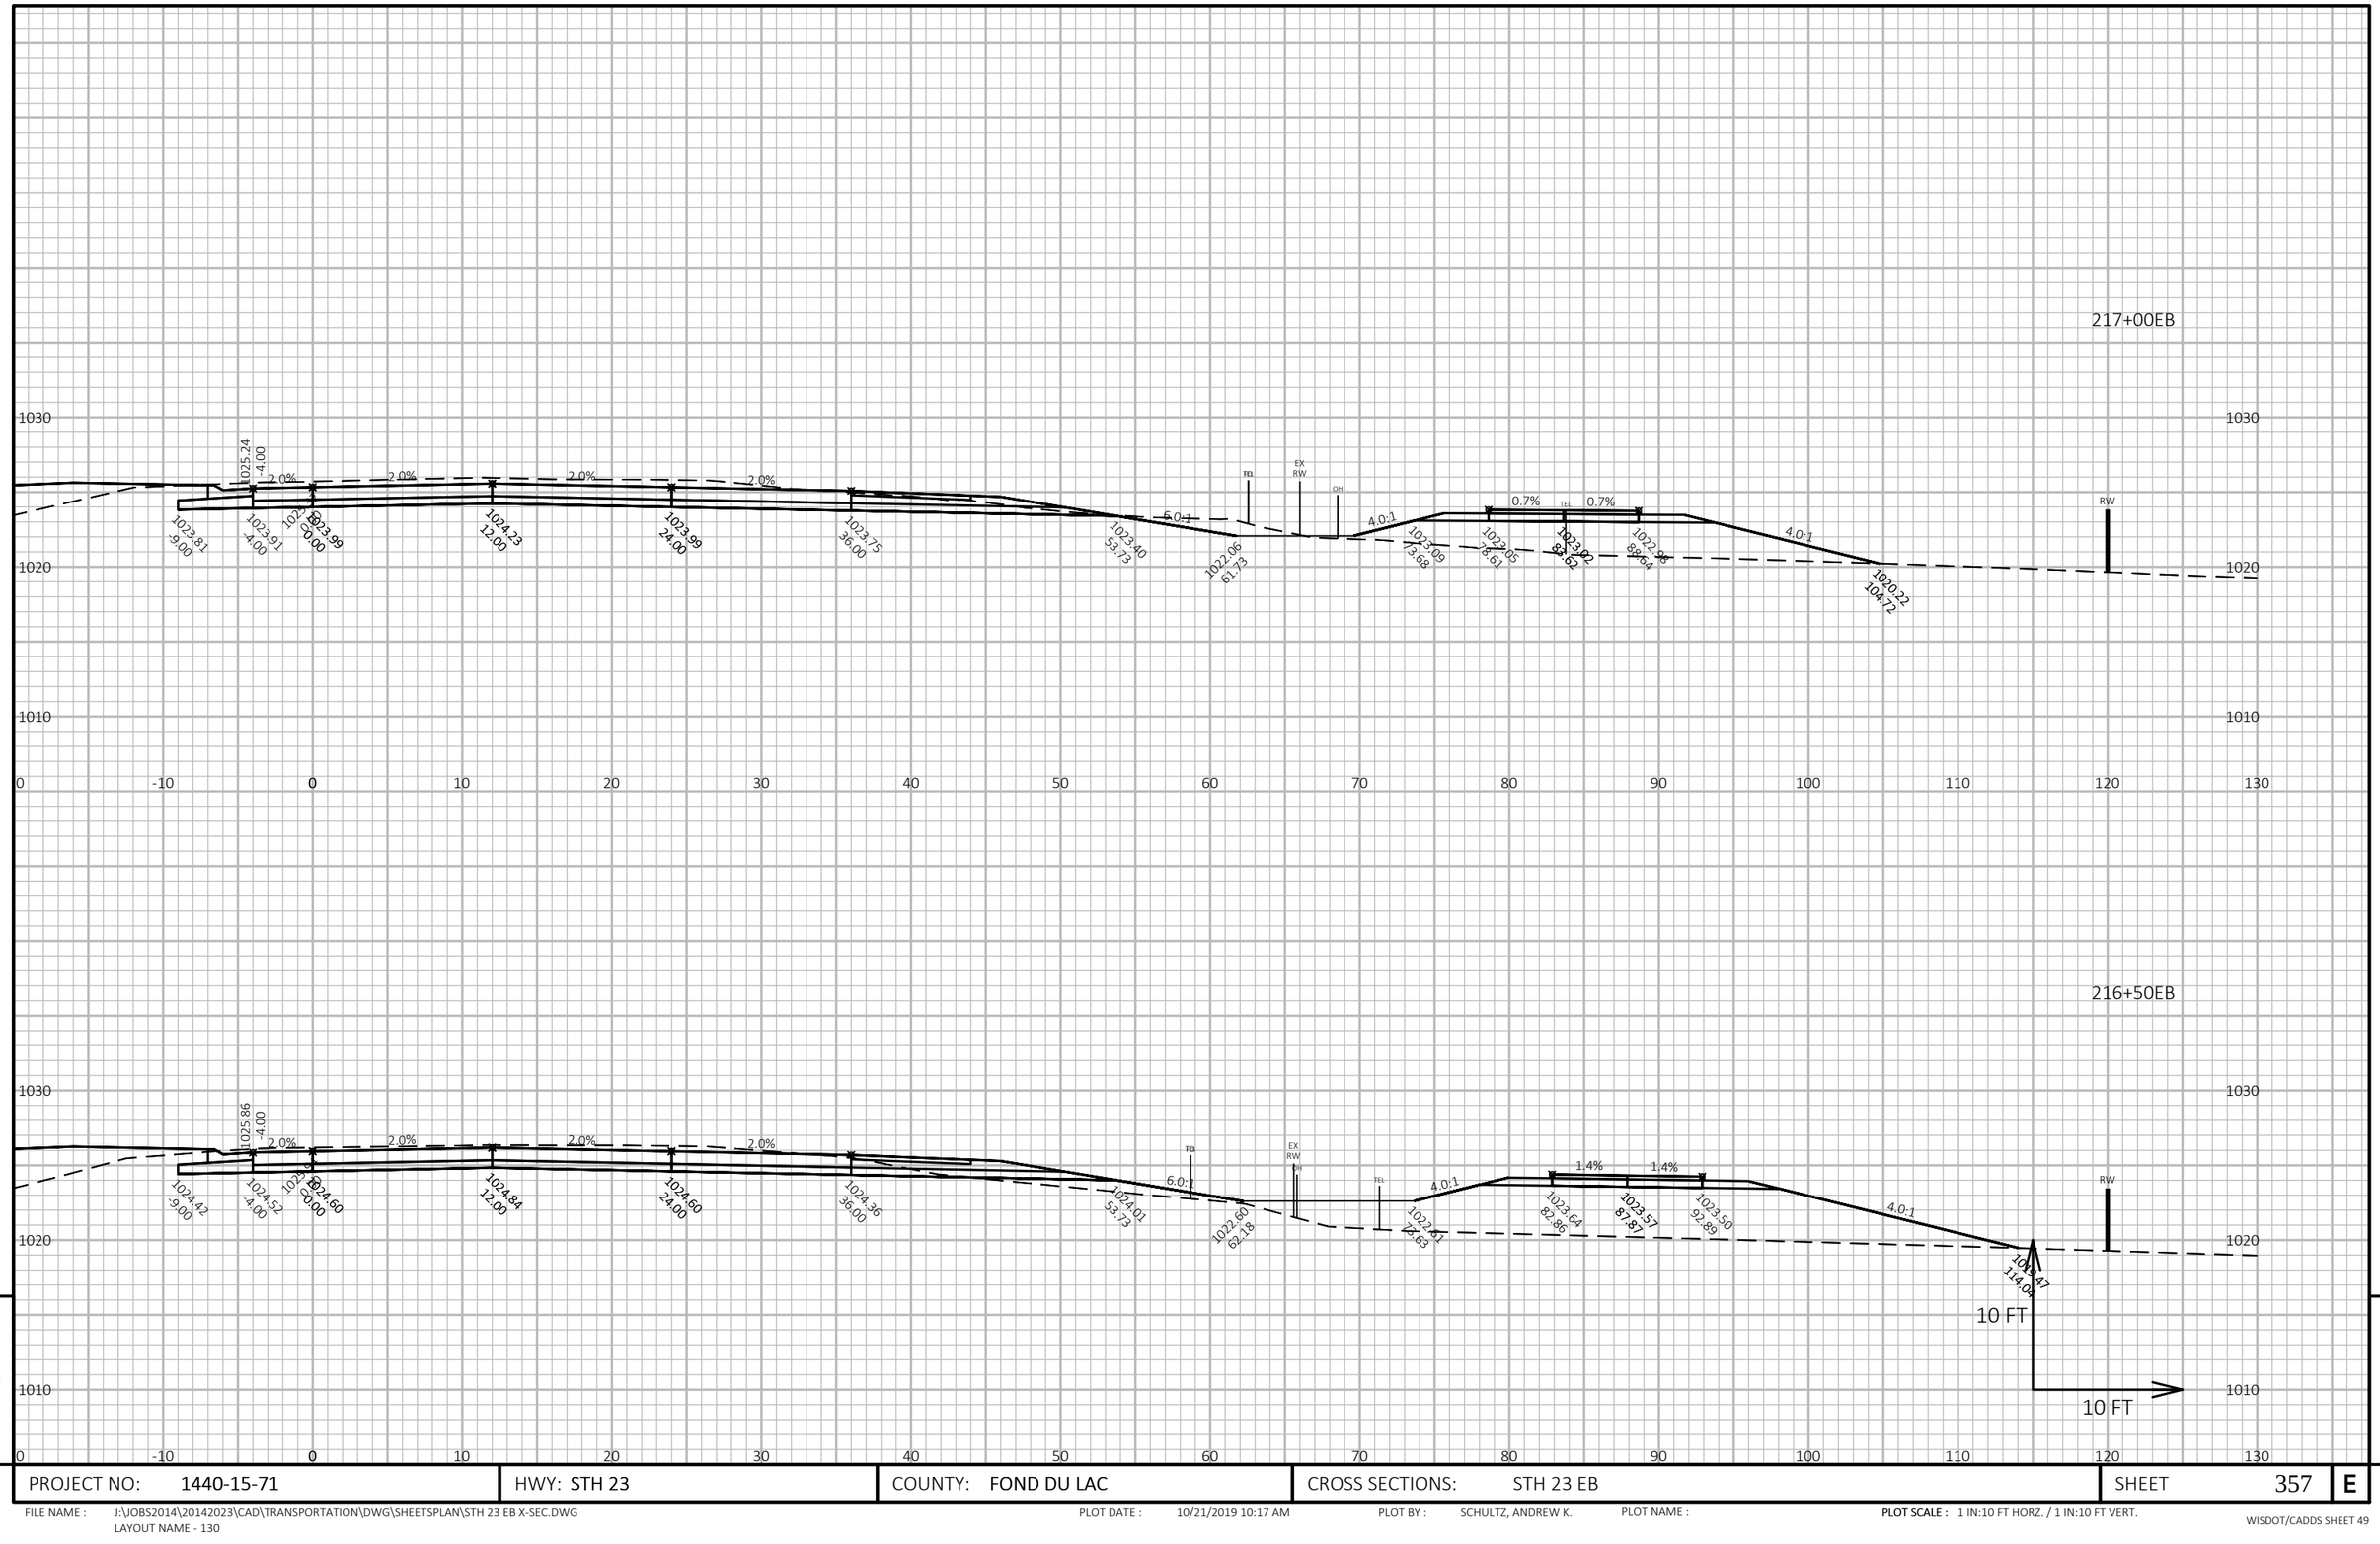

9

9

PROJECT NO: 1440-15-71	HWY: STH 23	COUNTY: FOND DU LAC	CROSS SECTIONS: STH 23 EB	SHEET 357	E

FILE NAME : J:\JOBS2014\20142023\CAD\TRANSPORTATION\DWG\SHEETSPLAN\STH 23 EB X-SEC.DWG
LAYOUT NAME - 130


PLOT DATE : 10/21/2019 10:17 AM

PLOT BY : SCHULTZ, ANDREW K.

PLOT NAME :

PLOT SCALE : 1 IN:10 FT HORZ. / 1 IN:10 FT VERT.

WISDOT/CADDS SHEET 49

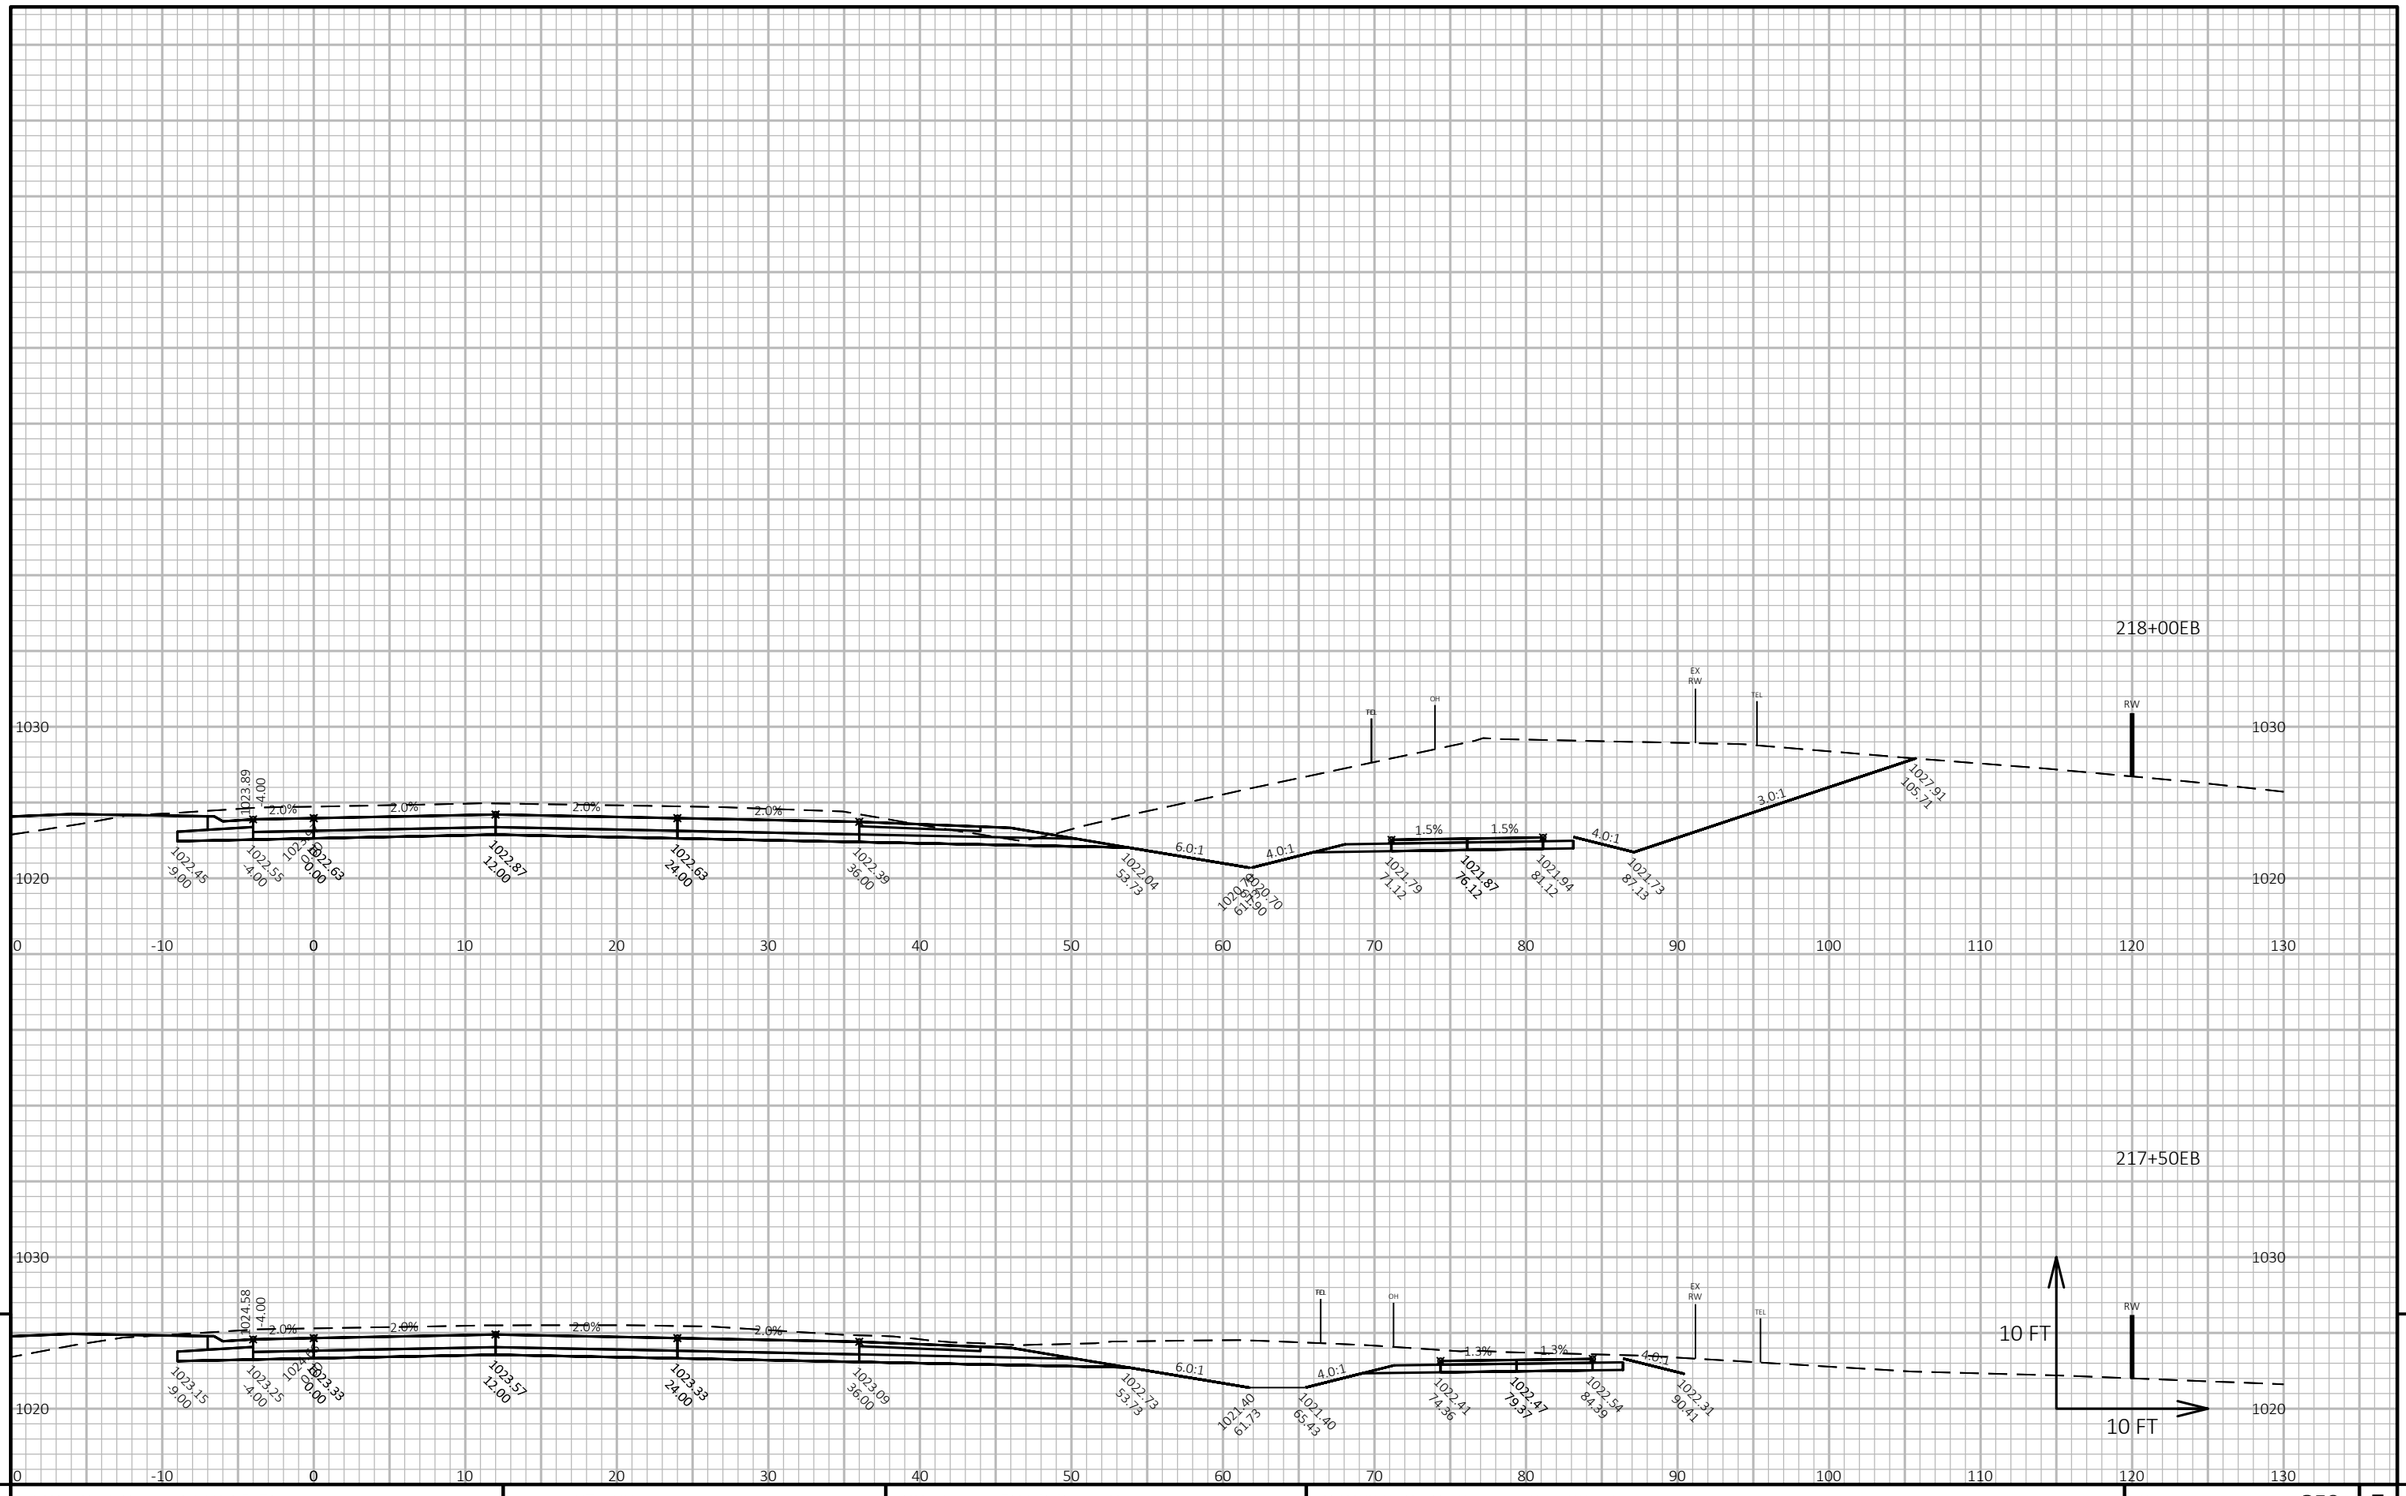

9

9


PROJECT NO: 1440-15-71	HWY: STH 23	COUNTY: FOND DU LAC	CROSS SECTIONS: STH 23 EB	SHEET 358	E

FILE NAME : J:\JOBS2014\20142023\CAD\TRANSPORTATION\DWG\SHEETSPLAN\STH 23 EB X-SEC.DWG
LAYOUT NAME - 131

PLOT DATE : 10/21/2019 10:17 AM PLOT BY : SCHULTZ, ANDREW K. PLOT NAME :

PLOT SCALE : 1 IN:10 FT HORZ. / 1 IN:10 FT VERT.

WISDOT/CADDS SHEET 49

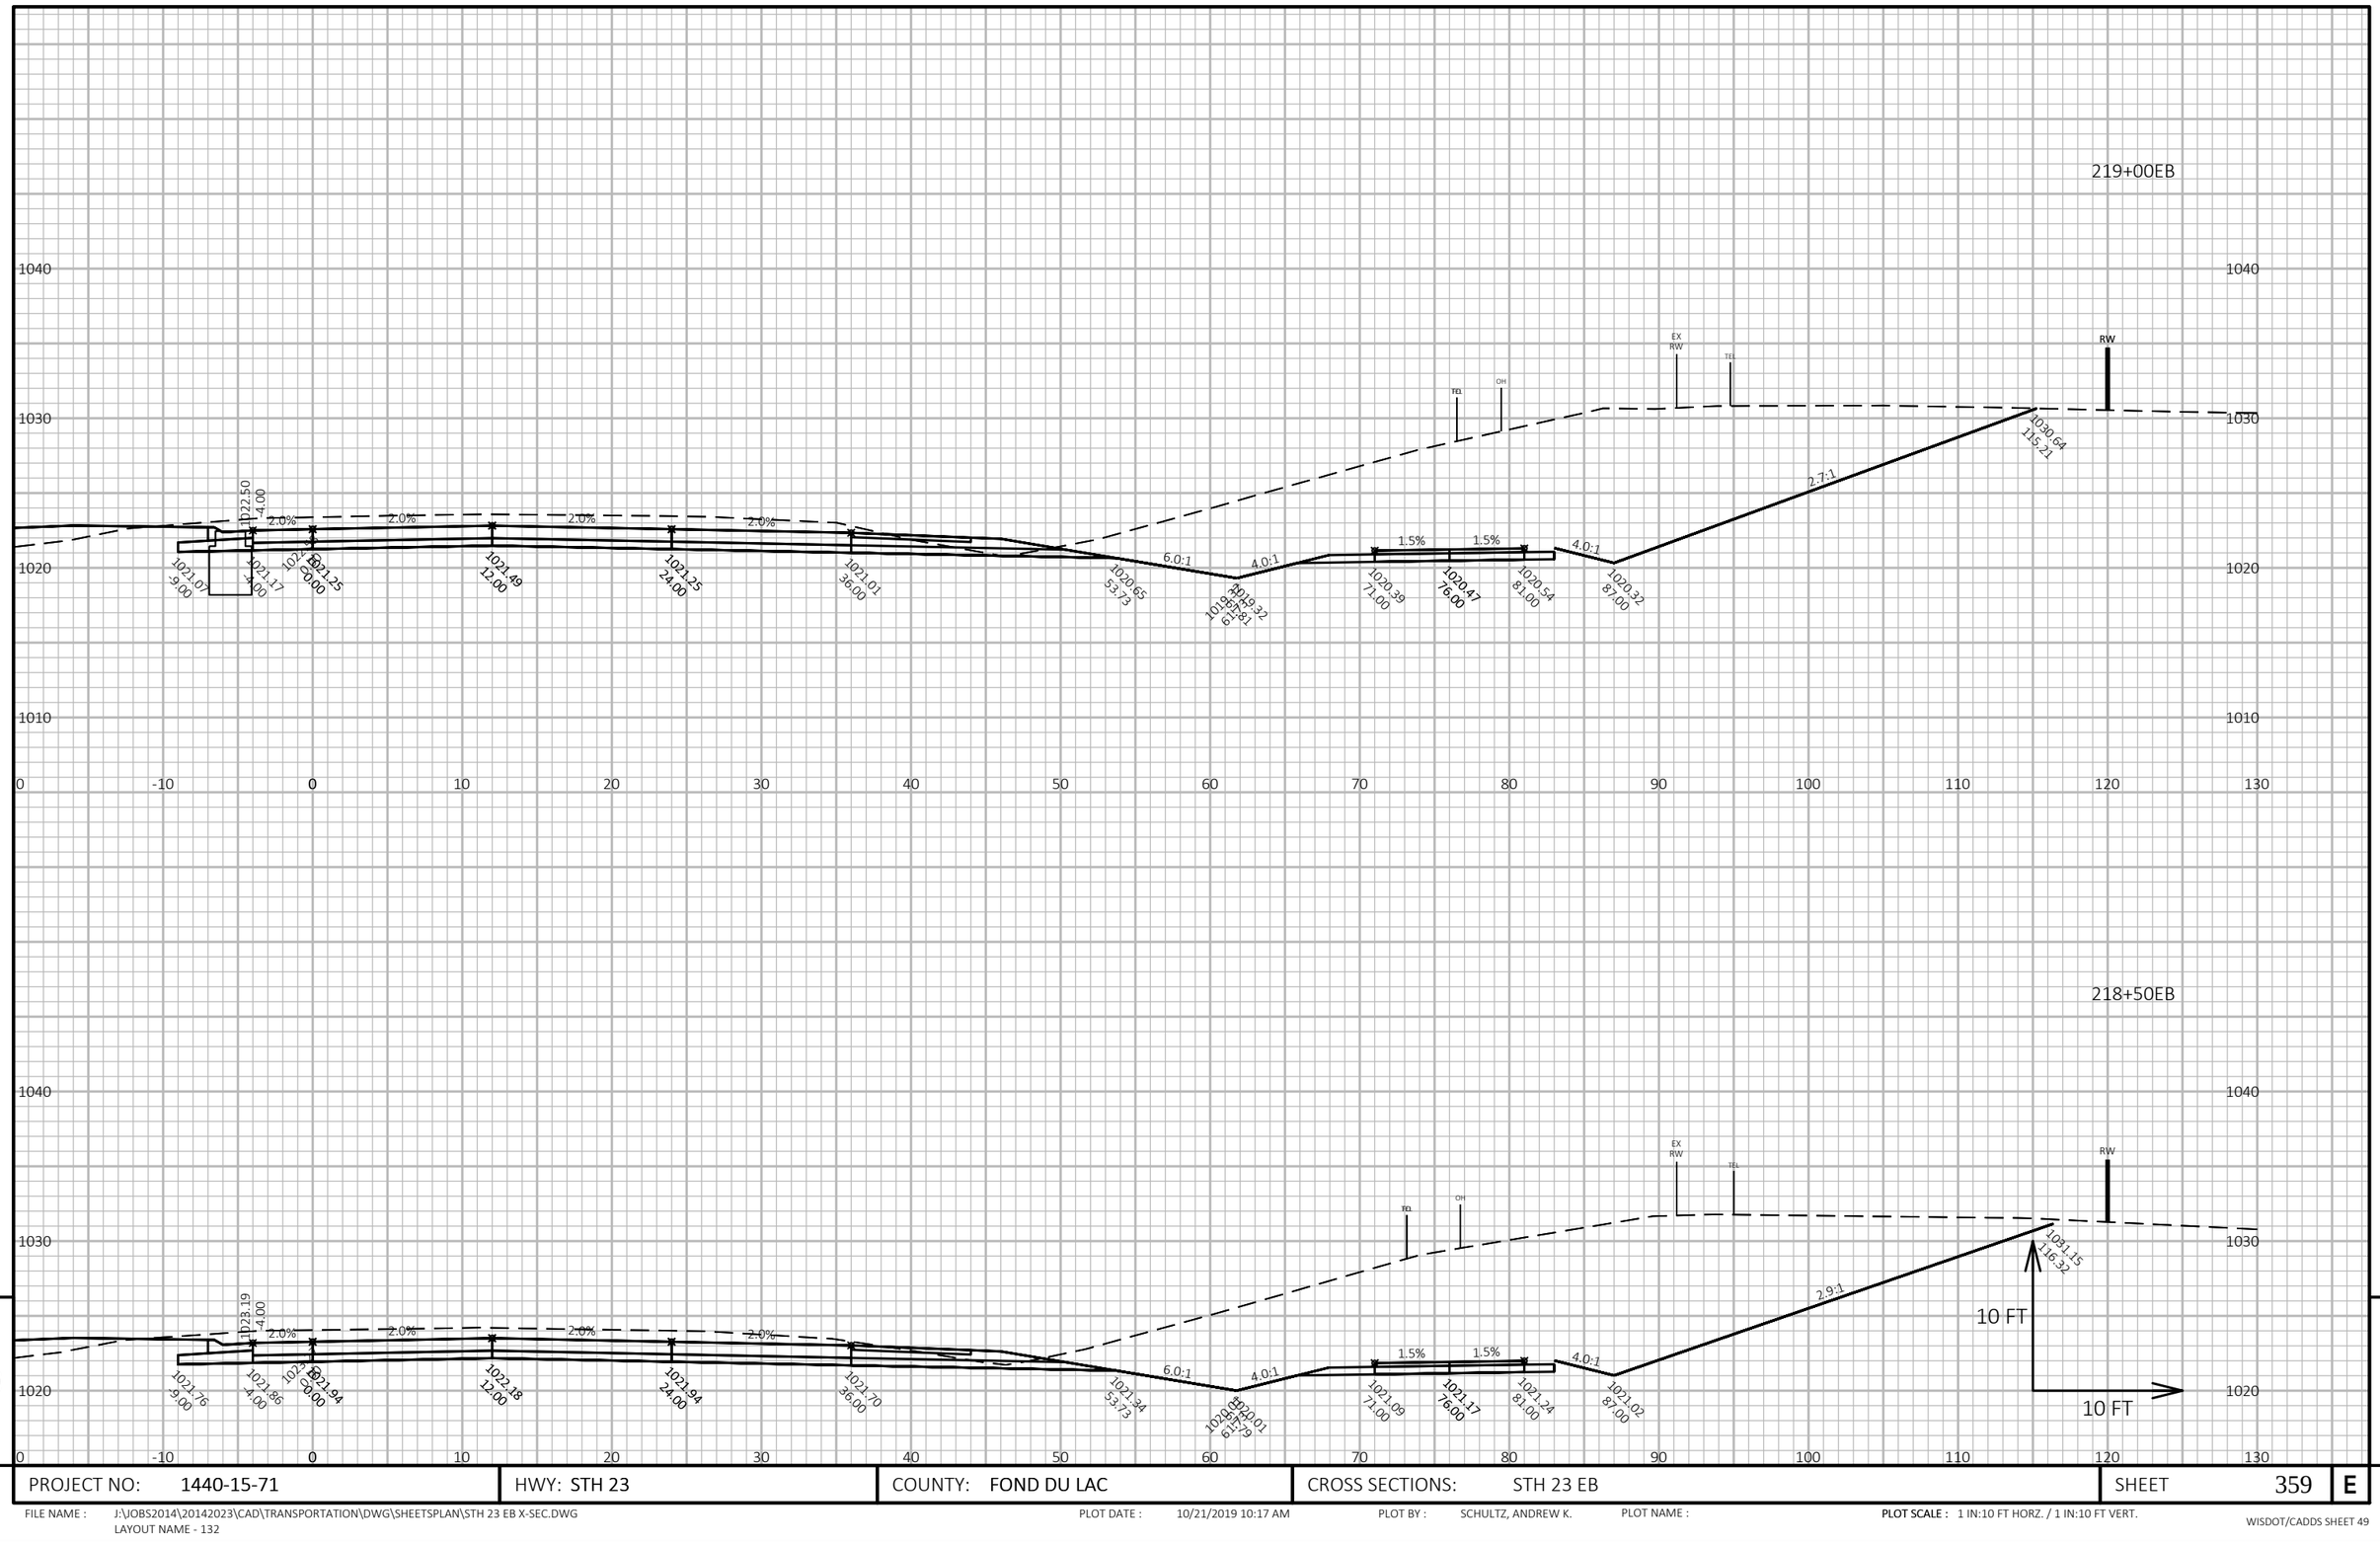


PROJECT NO: 1440-15-71	HWY: STH 23	COUNTY: FOND DU LAC	CROSS SECTIONS: STH 23 EB	SHEET 359	E

FILE NAME : J:\JOBS2014\20142023\CAD\TRANSPORTATION\DWG\SHEETSPLAN\STH 23 EB X-SEC.DWG
LAYOUT NAME - 132

PLOT DATE : 10/21/2019 10:17 AM PLOT BY : SCHULTZ, ANDREW K. PLOT NAME :

PLOT SCALE : 1 IN:10 FT HORZ. / 1 IN:10 FT VERT.

WISDOT/CADDS SHEET 49

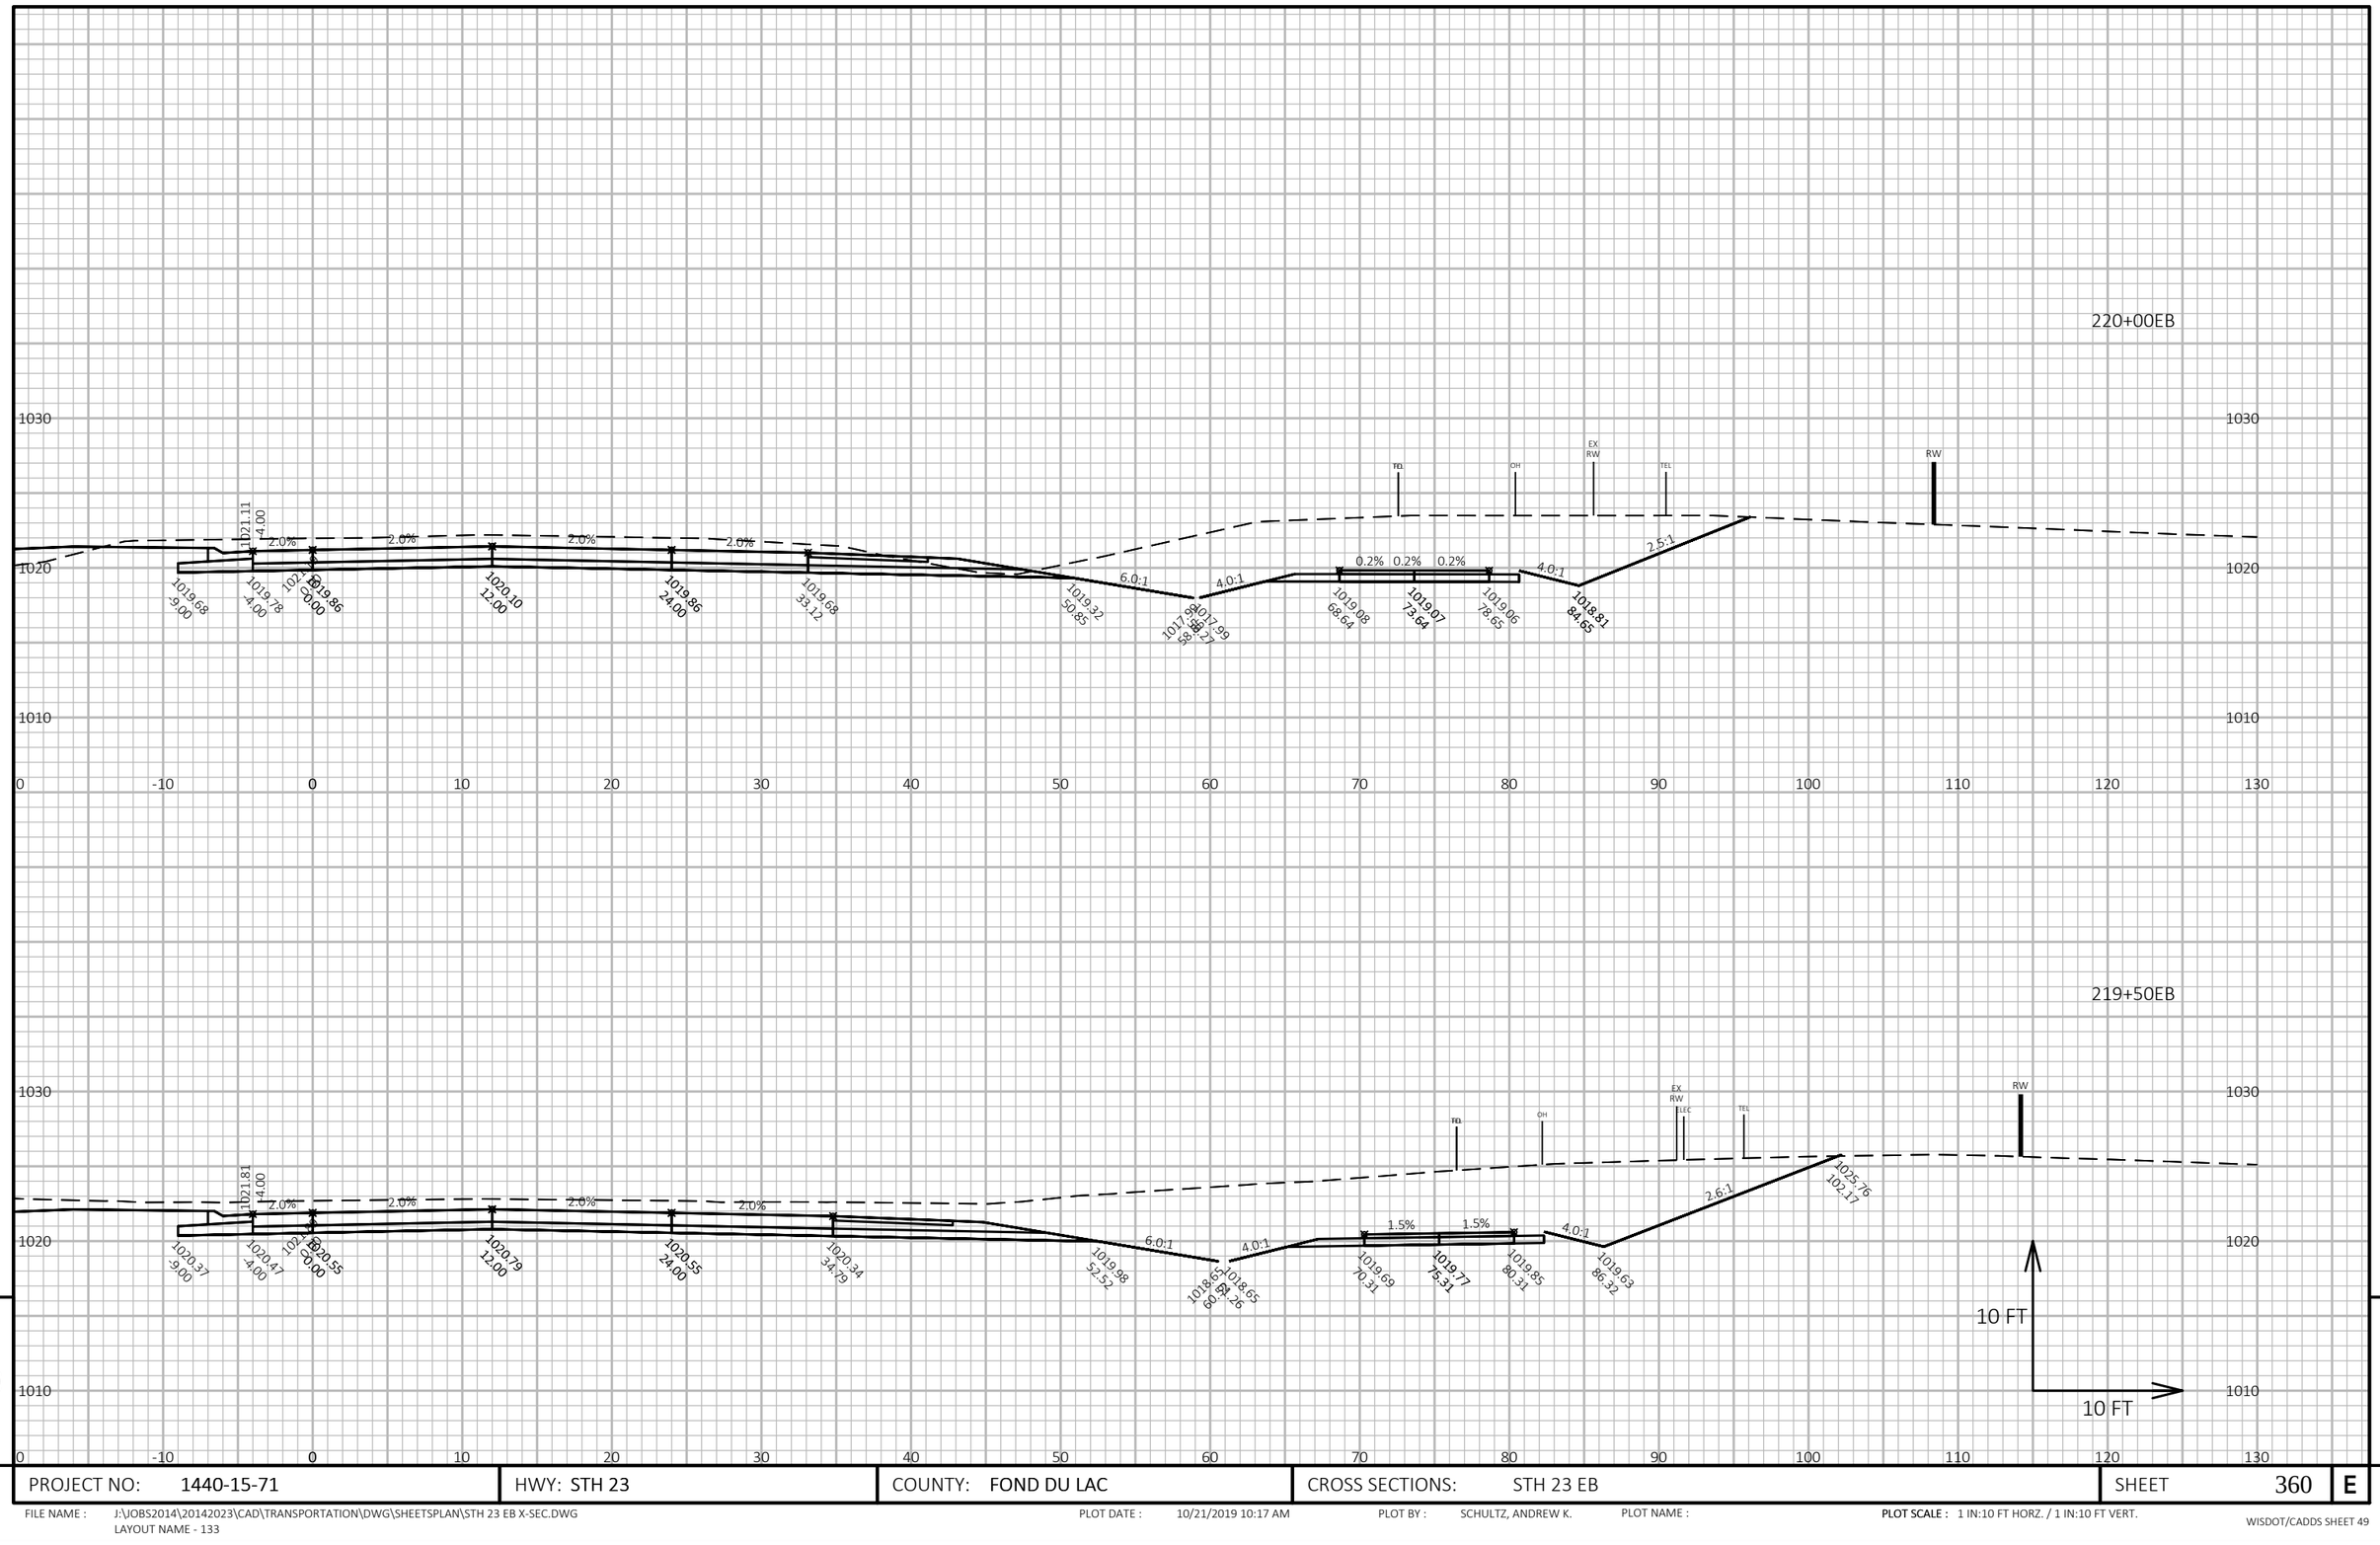

9

9

PROJECT NO: 1440-15-71	HWY: STH 23	COUNTY: FOND DU LAC	CROSS SECTIONS: STH 23 EB	SHEET 360	E

FILE NAME : J:\JOBS2014\20142023\CAD\TRANSPORTATION\DWG\SHEETSPLAN\STH 23 EB X-SEC.DWG
LAYOUT NAME - 133


PLOT DATE : 10/21/2019 10:17 AM

PLOT BY : SCHULTZ, ANDREW K.

PLOT NAME :

PLOT SCALE : 1 IN:10 FT HORZ. / 1 IN:10 FT VERT.

WISDOT/CADDS SHEET 49

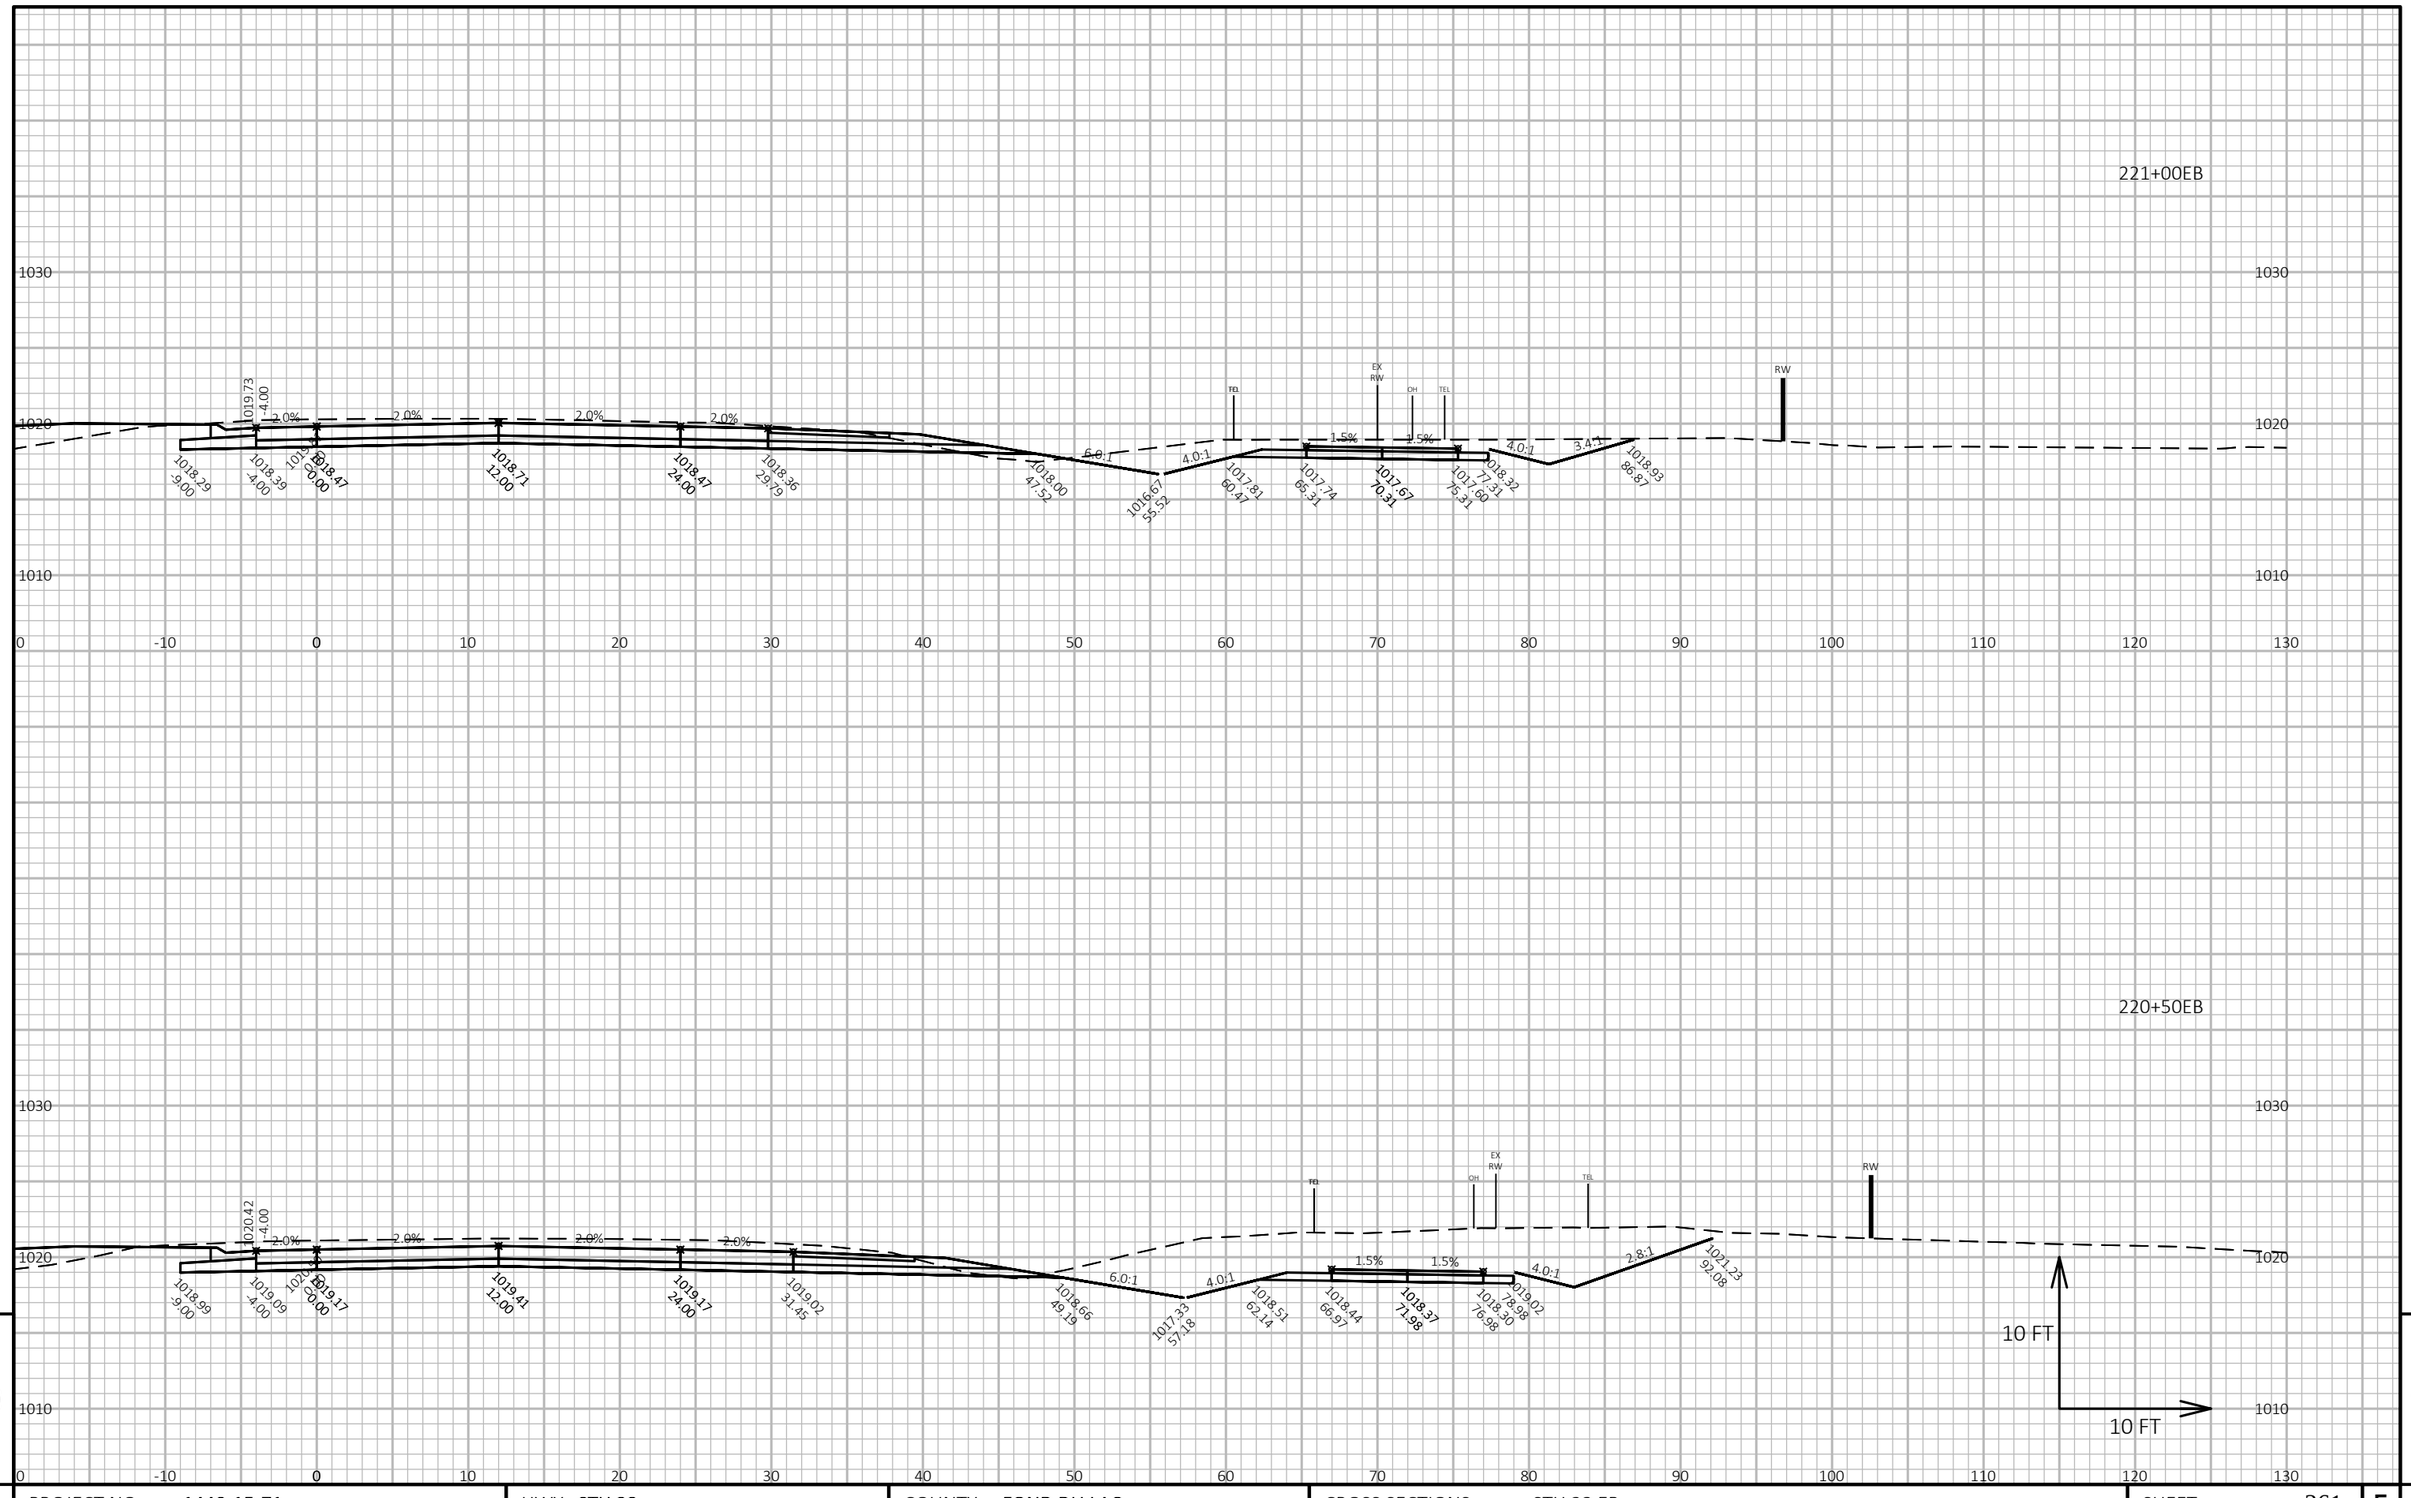

9

9


PROJECT NO: 1440-15-71	HWY: STH 23	COUNTY: FOND DU LAC	CROSS SECTIONS: STH 23 EB	SHEET 361	E

FILE NAME : J:\JOBS2014\20142023\CAD\TRANSPORTATION\DWG\SHEETSPLAN\STH 23 EB X-SEC.DWG
LAYOUT NAME - 134

PLOT DATE : 10/21/2019 10:17 AM PLOT BY : SCHULTZ, ANDREW K. PLOT NAME :

PLOT SCALE : 1 IN:10 FT HORZ. / 1 IN:10 FT VERT.

WISDOT/CADDS SHEET 49

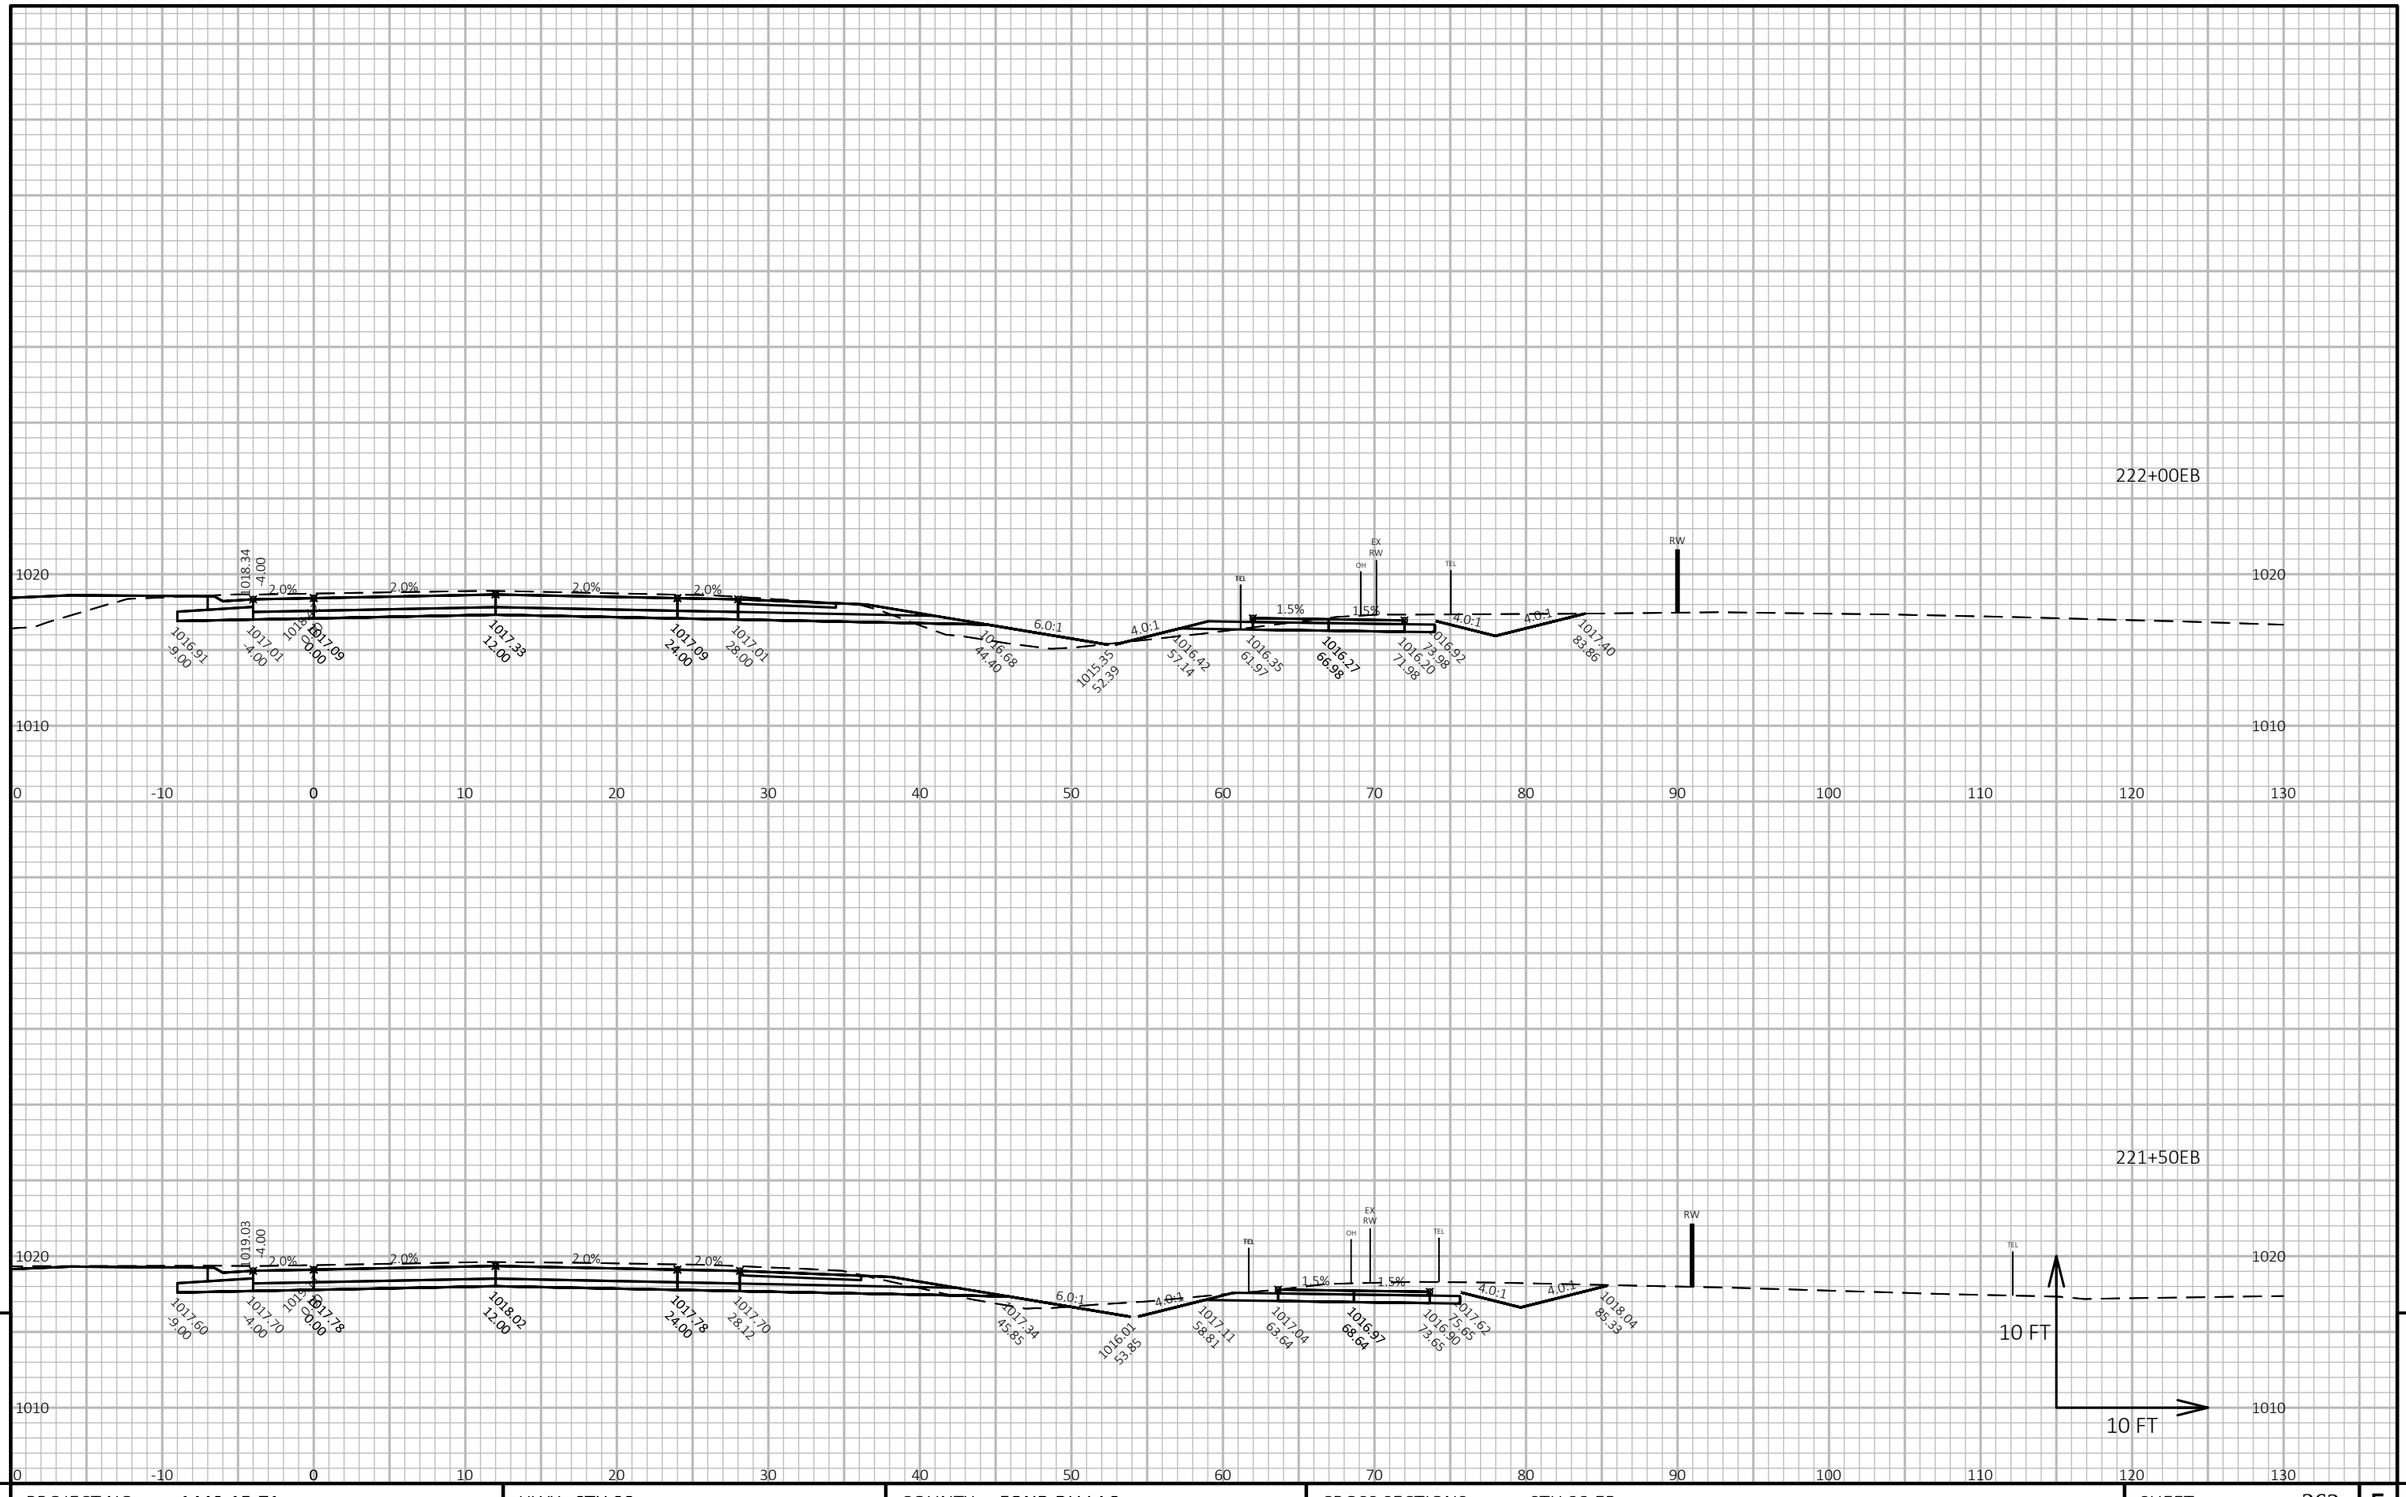

9

9


PROJECT NO: 1440-15-71	HWY: STH 23	COUNTY: FOND DU LAC	CROSS SECTIONS: STH 23 EB	SHEET 362	E

FILE NAME : J:\JOBS2014\20142023\CAD\TRANSPORTATION\DWG\SHEETSPLAN\STH 23 EB X-SEC.DWG
LAYOUT NAME - 135

PLOT DATE : 10/21/2019 10:17 AM PLOT BY : SCHULTZ, ANDREW K. PLOT NAME :

PLOT SCALE : 1 IN:10 FT HORZ. / 1 IN:10 FT VERT.

WISDOT/CADDS SHEET 49

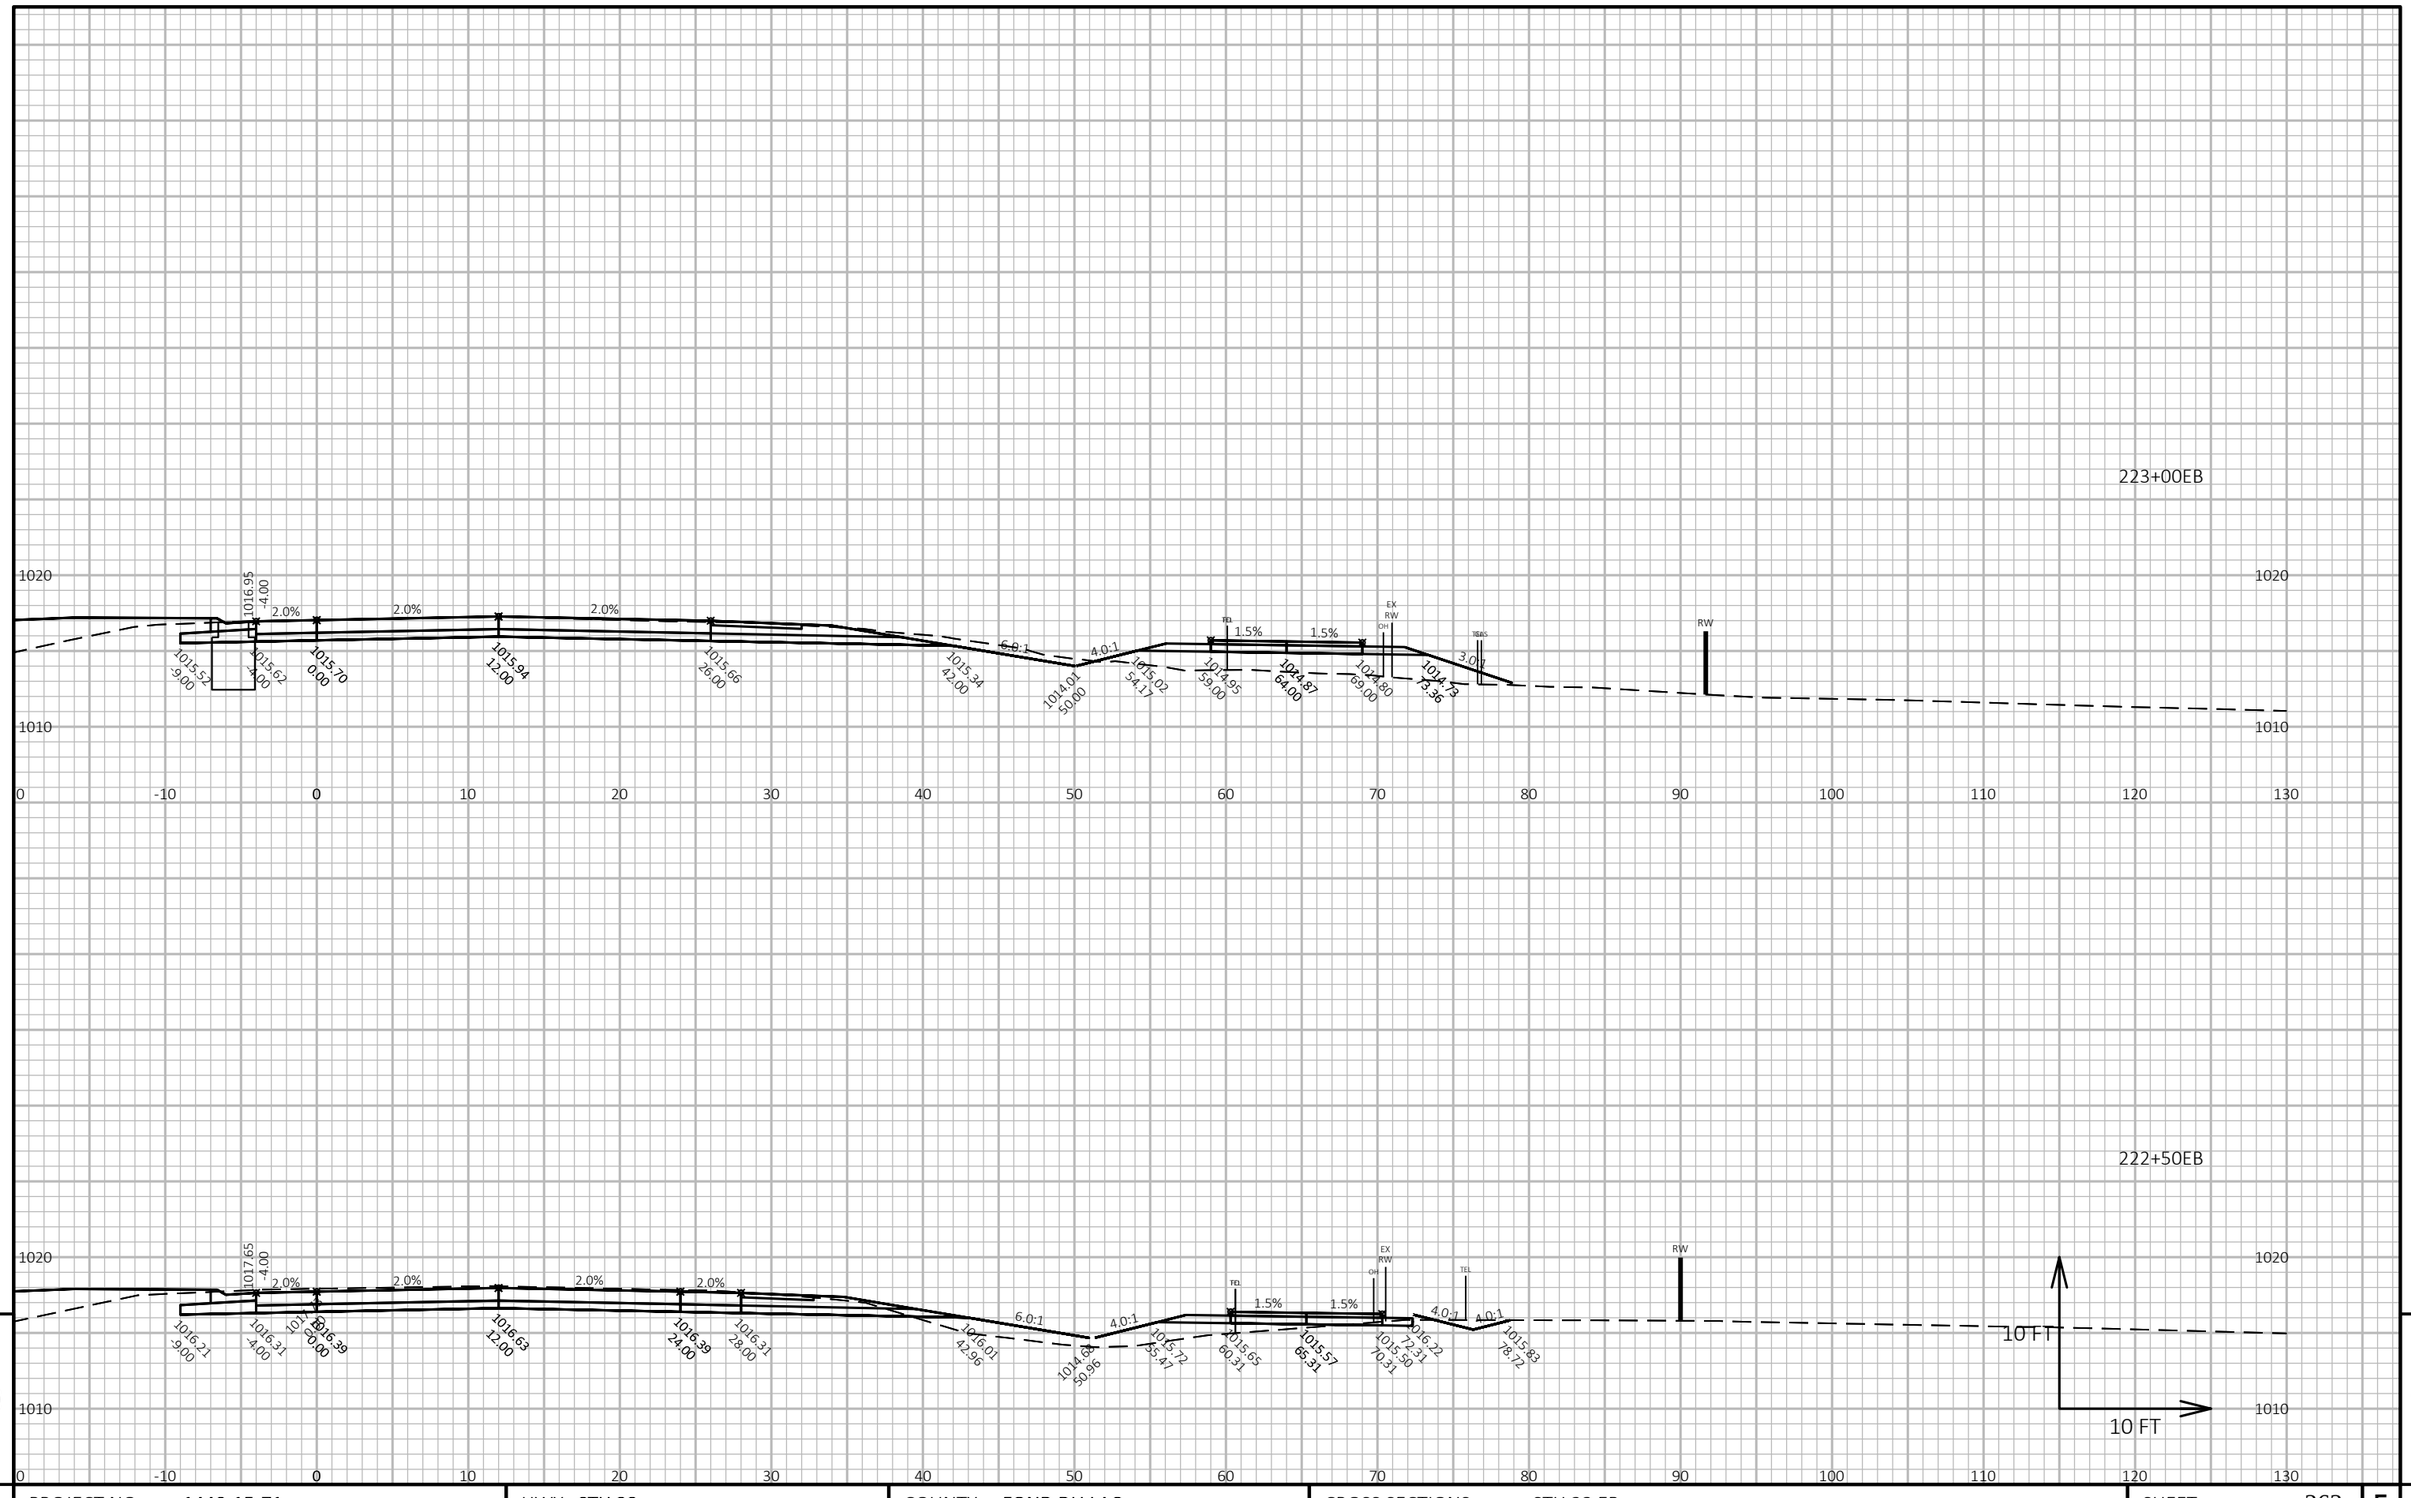


PROJECT NO: 1440-15-71	HWY: STH 23	COUNTY: FOND DU LAC	CROSS SECTIONS: STH 23 EB	SHEET 363	E

FILE NAME : J:\JOBS2014\20142023\CAD\TRANSPORTATION\DWG\SHEETSPLAN\STH 23 EB X-SEC.DWG
LAYOUT NAME - 136

PLOT DATE : 10/21/2019 10:17 AM PLOT BY : SCHULTZ, ANDREW K. PLOT NAME :

PLOT SCALE : 1 IN:10 FT HORZ. / 1 IN:10 FT VERT.

WISDOT/CADDS SHEET 49

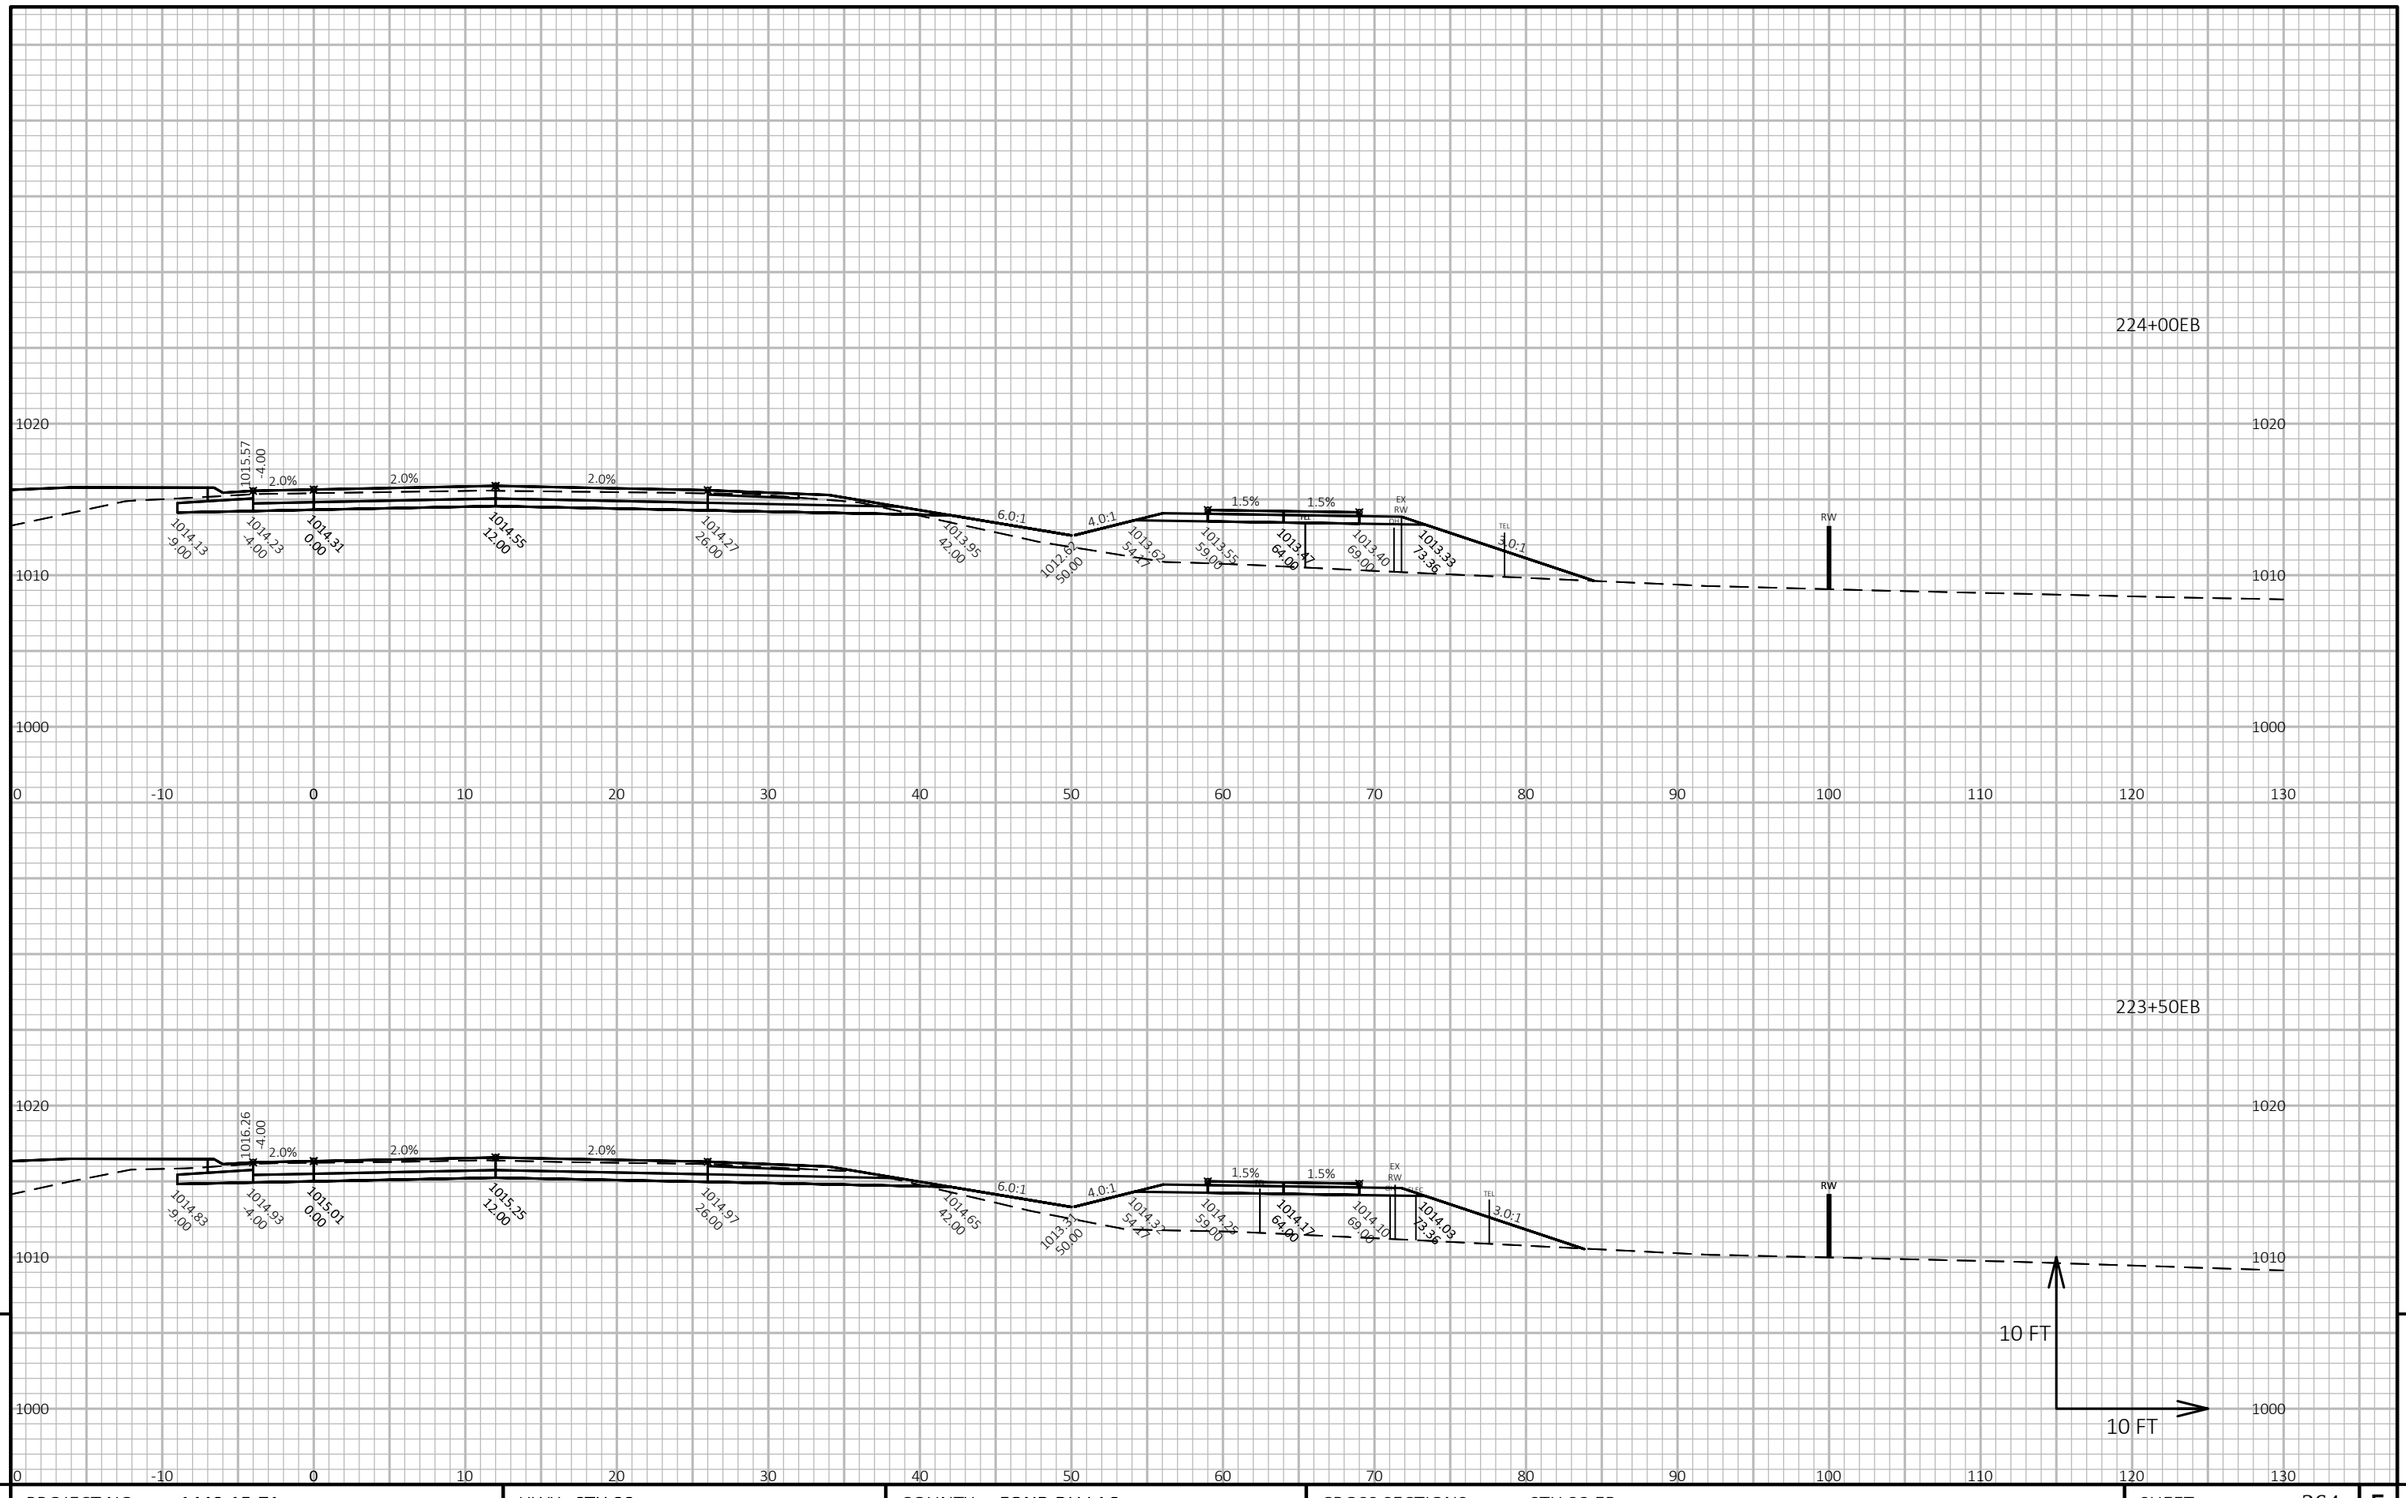

9 9


PROJECT NO: 1440-15-71	HWY: STH 23	COUNTY: FOND DU LAC	CROSS SECTIONS: STH 23 EB	SHEET 364	E

FILE NAME : J:\OBS2014\20142023\CAD\TRANSPORTATION\DWG\SHEETSPLAN\STH 23 EB X-SEC.DWG
LAYOUT NAME - 137

PLOT DATE : 10/21/2019 10:17 AM PLOT BY : SCHULTZ, ANDREW K. PLOT NAME :

PLOT SCALE : 1 IN:10 FT HORZ. / 1 IN:10 FT VERT.

WISDOT/CADDS SHEET 49

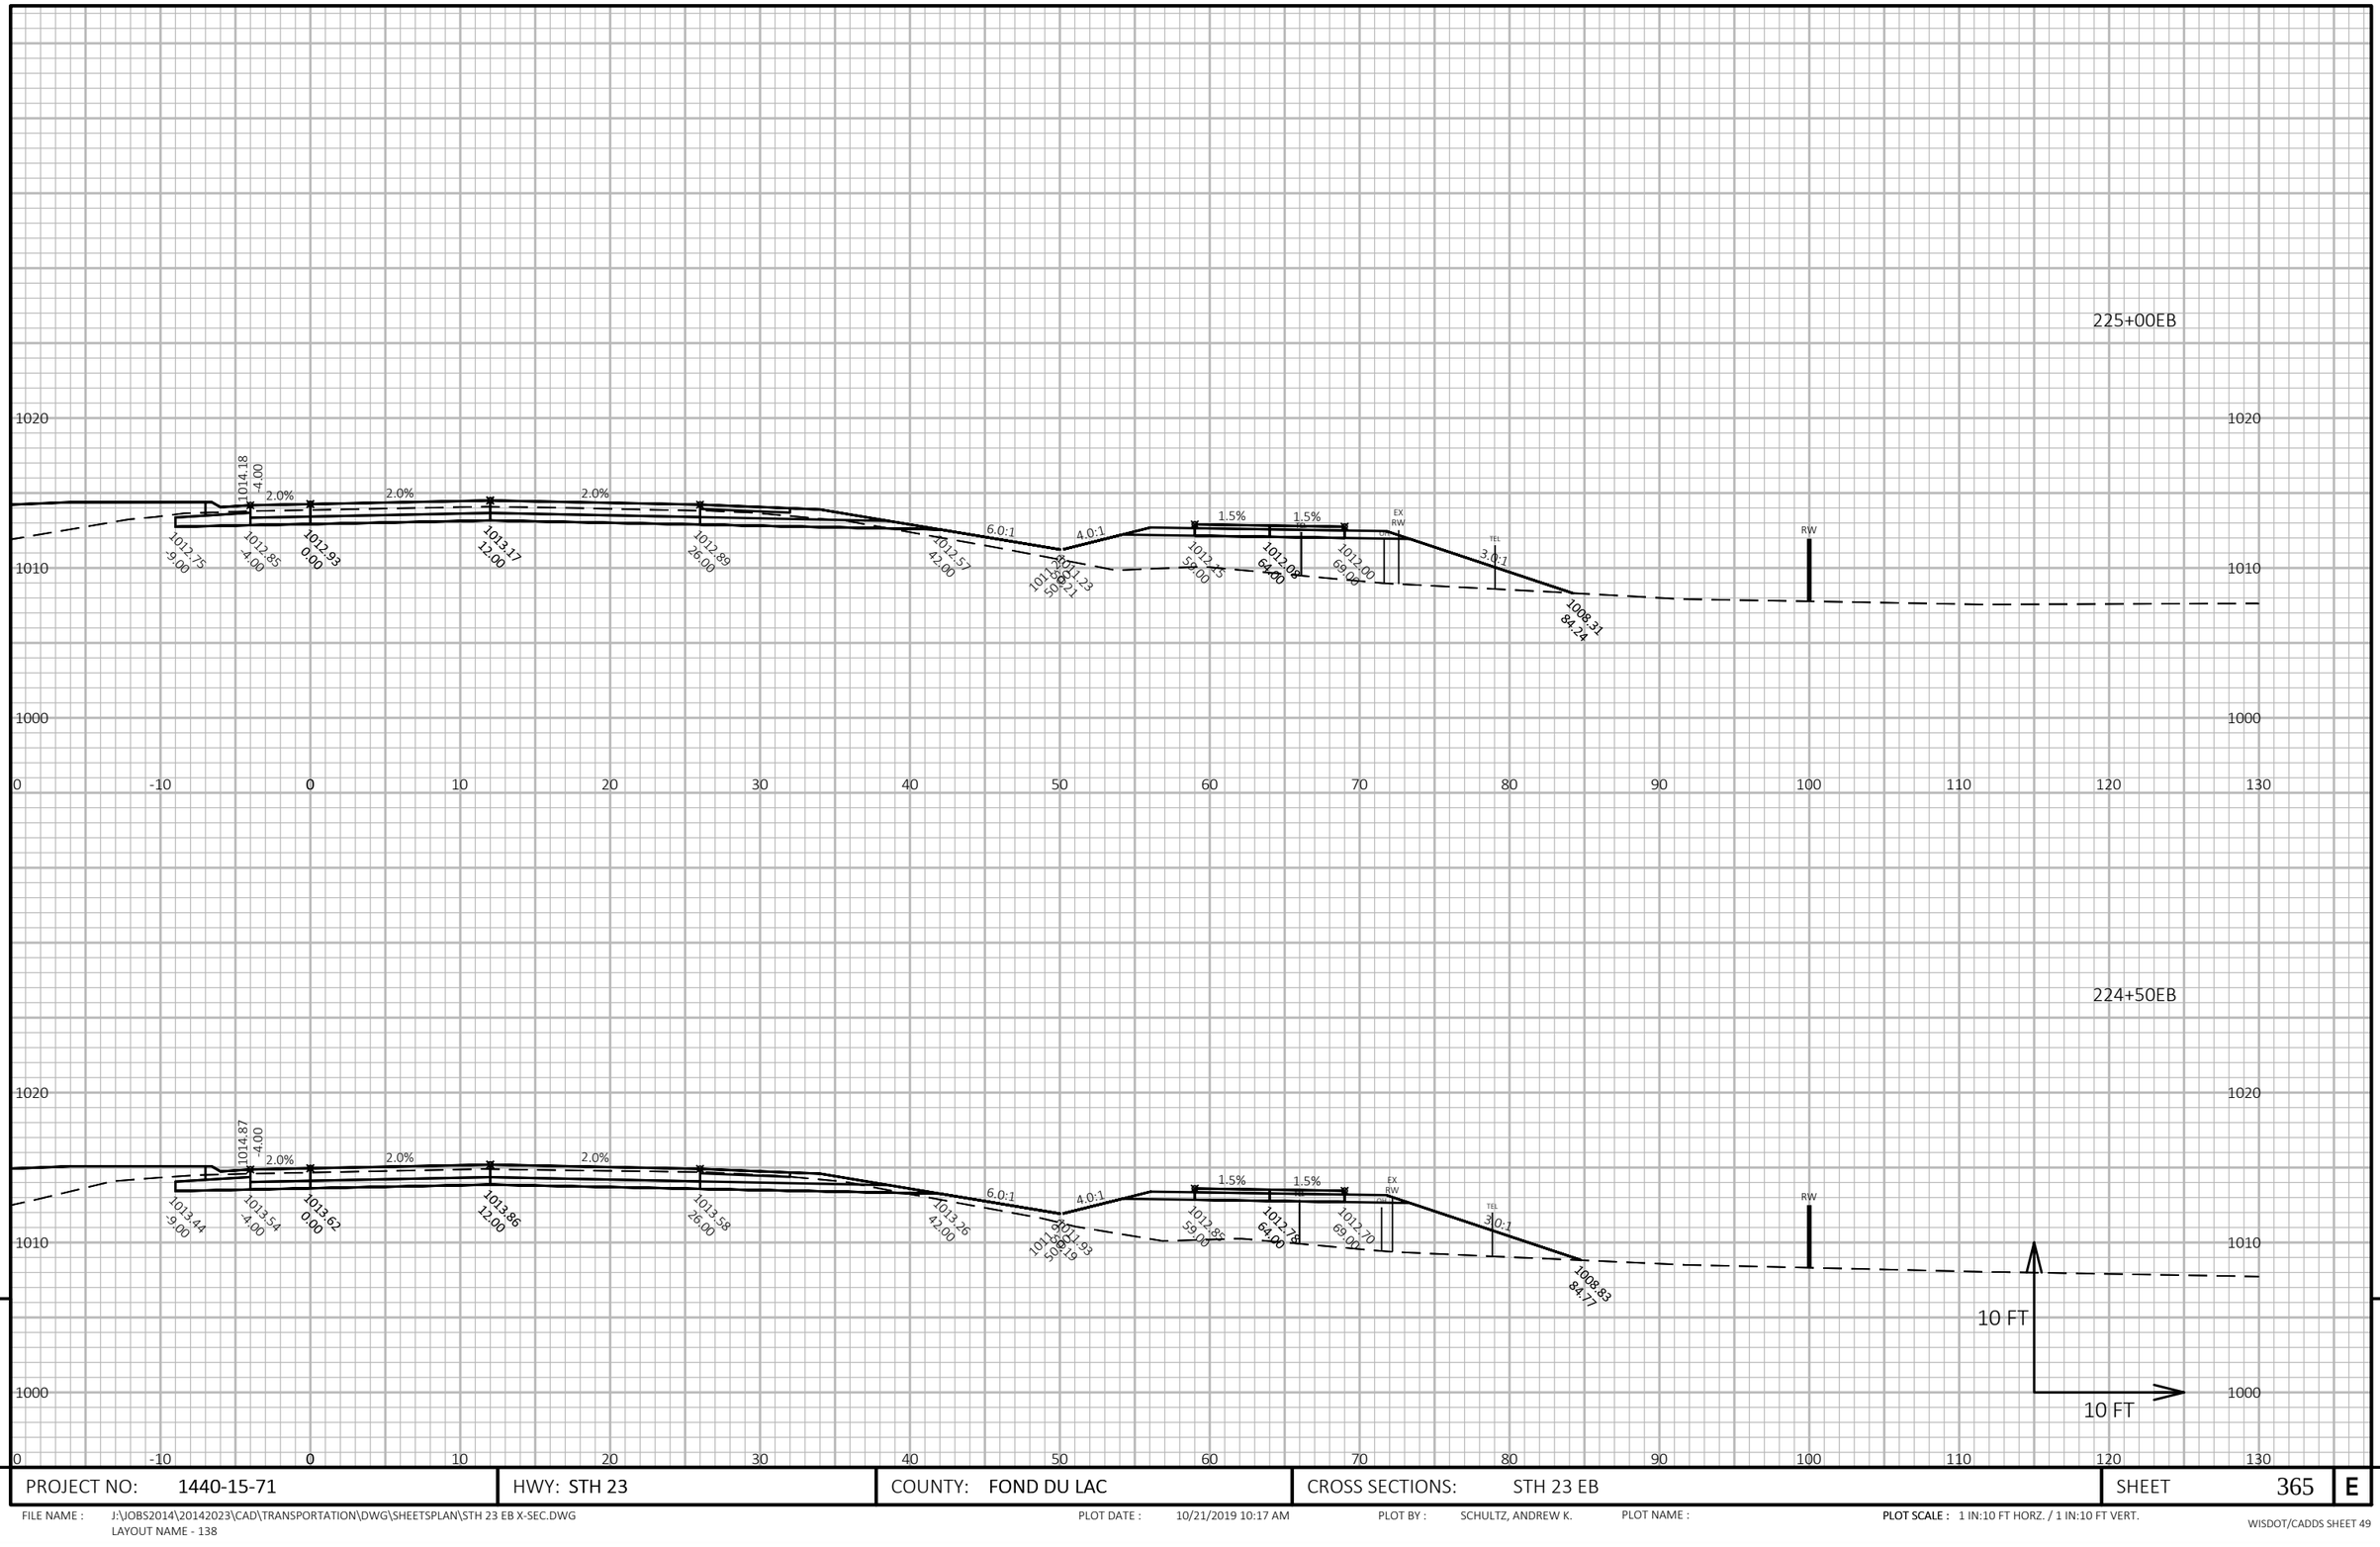


PROJECT NO: 1440-15-71	HWY: STH 23	COUNTY: FOND DU LAC	CROSS SECTIONS: STH 23 EB	SHEET 365	E

FILE NAME : J:\OBS2014\20142023\CAD\TRANSPORTATION\DWG\SHEETSPLAN\STH 23 EB X-SEC.DWG
LAYOUT NAME - 138

PLOT DATE : 10/21/2019 10:17 AM PLOT BY : SCHULTZ, ANDREW K. PLOT NAME :

PLOT SCALE : 1 IN:10 FT HORZ. / 1 IN:10 FT VERT.

WISDOT/CADDS SHEET 49

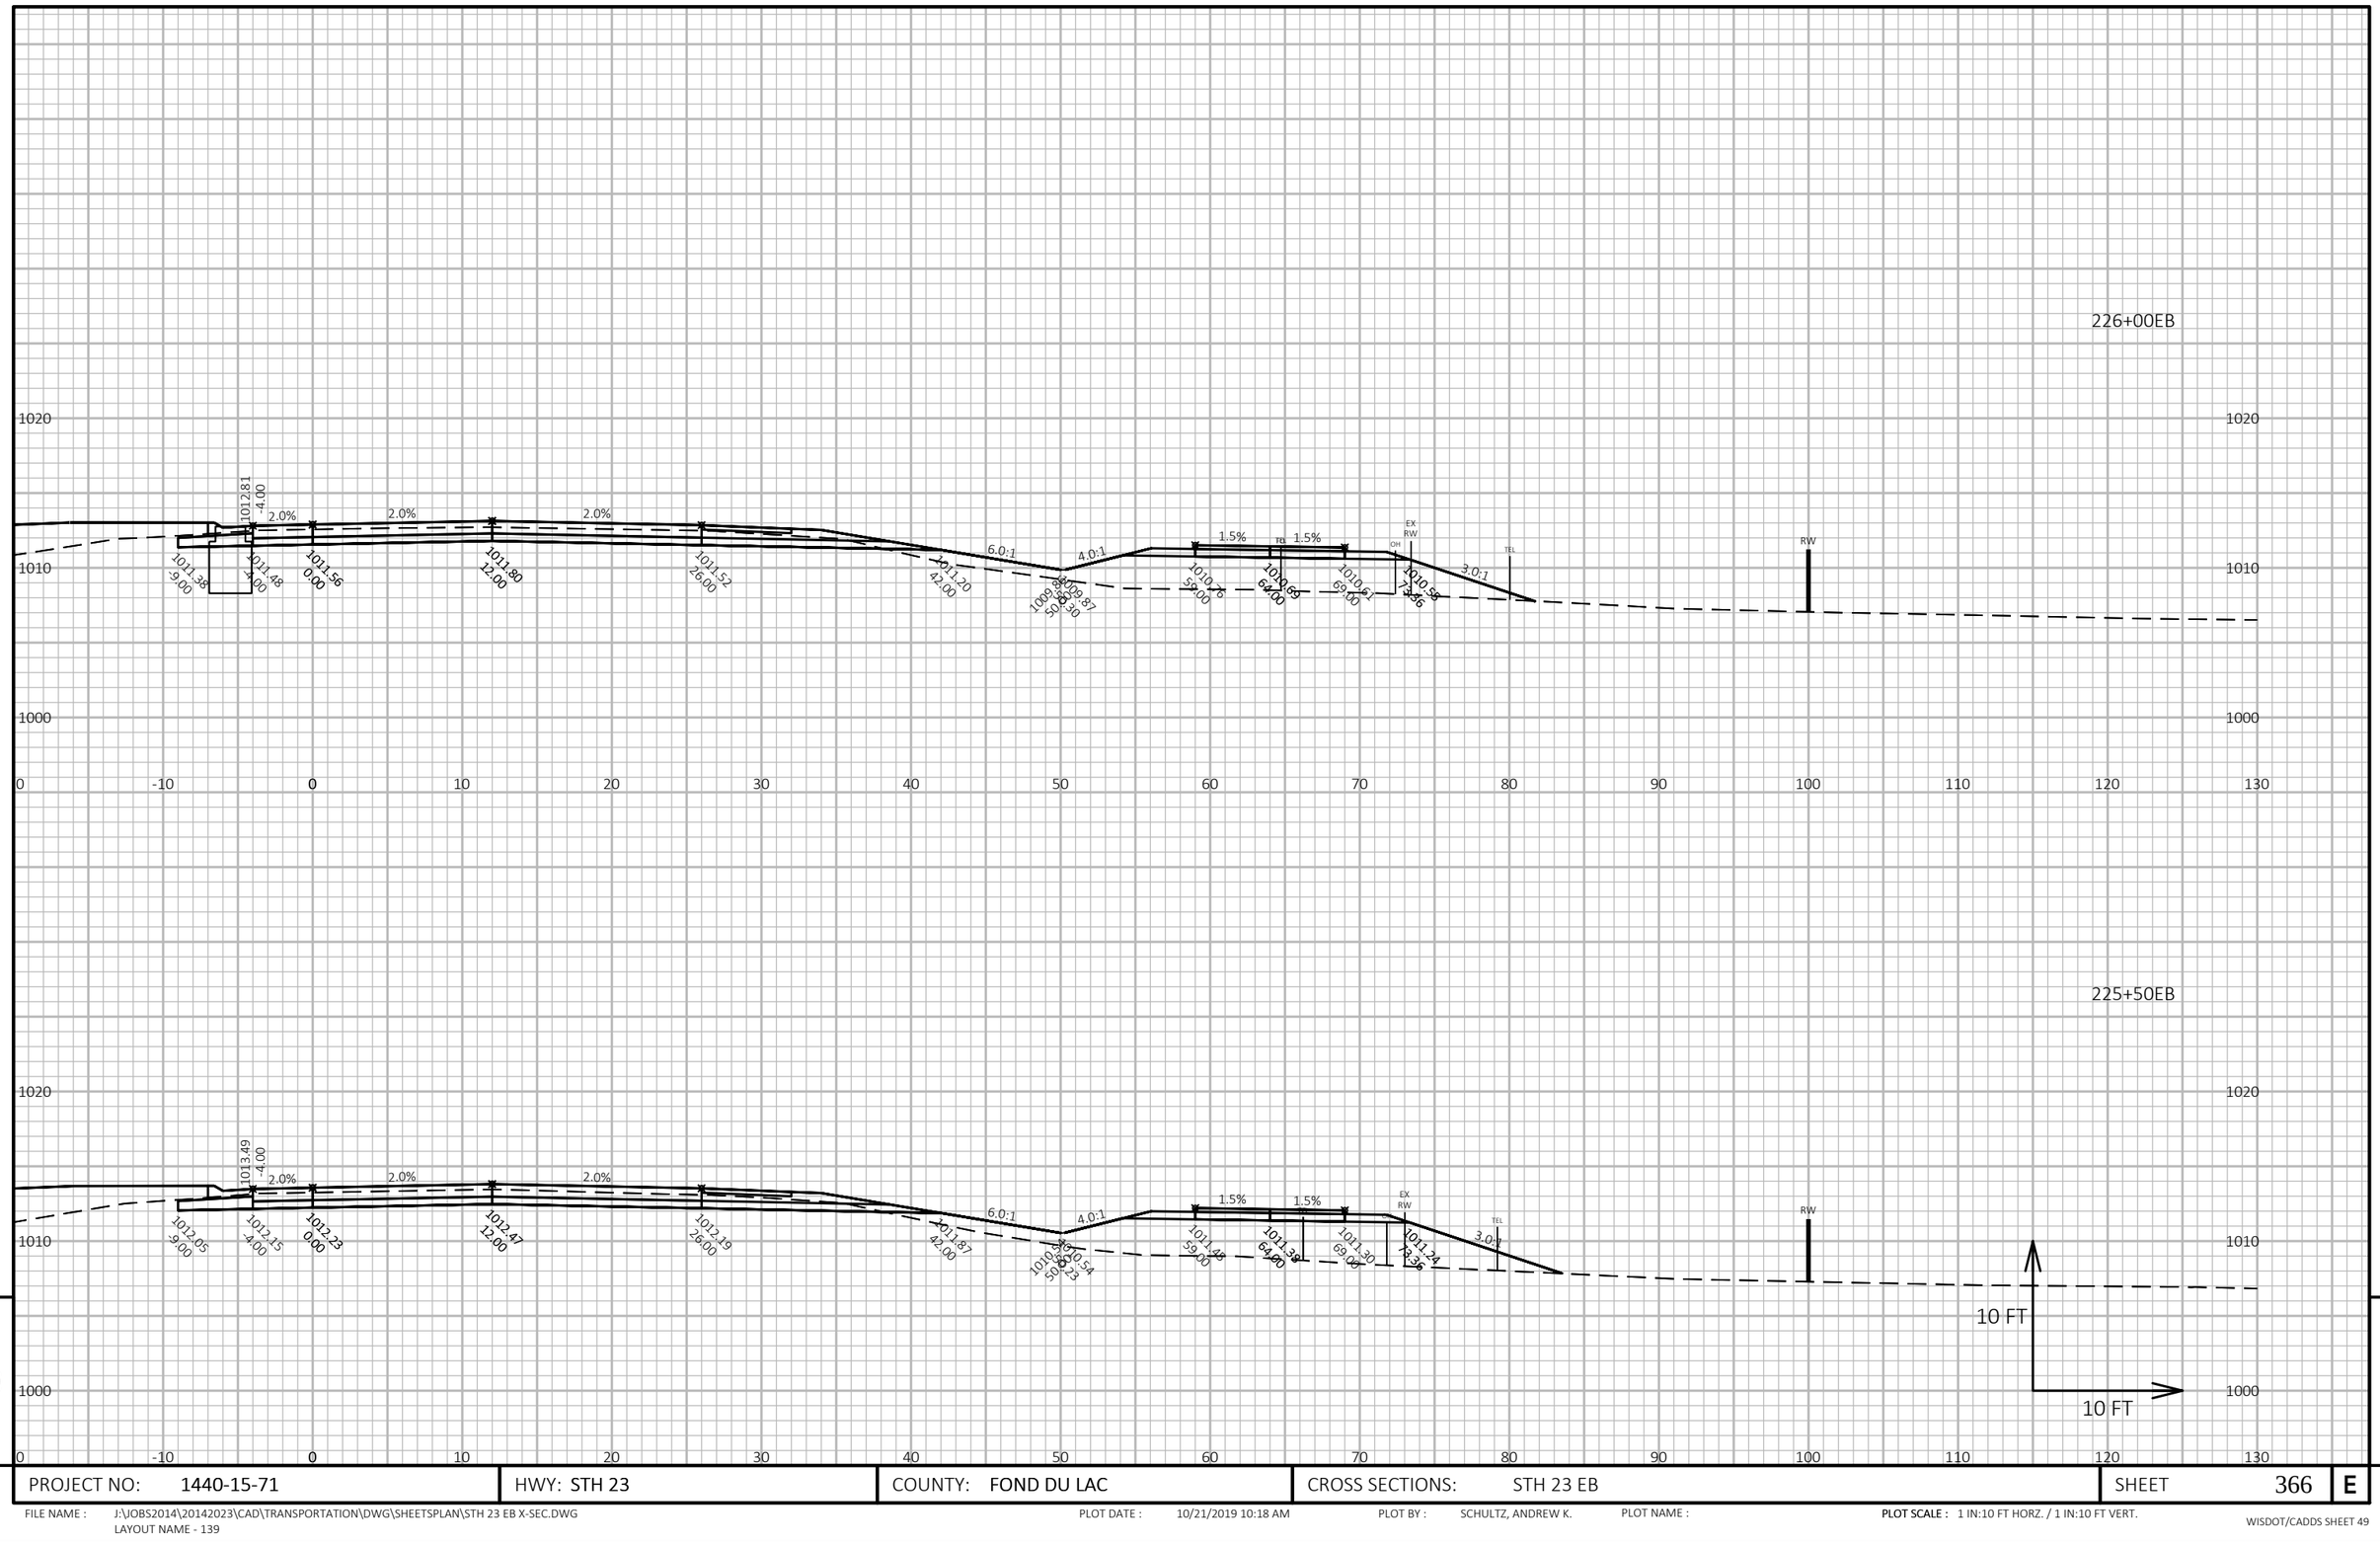

9

9


PROJECT NO: 1440-15-71	HWY: STH 23	COUNTY: FOND DU LAC	CROSS SECTIONS: STH 23 EB	SHEET 366	E

FILE NAME : J:\JOBS2014\20142023\CAD\TRANSPORTATION\DWG\SHEETSPLAN\STH 23 EB X-SEC.DWG
LAYOUT NAME - 139

PLOT DATE : 10/21/2019 10:18 AM PLOT BY : SCHULTZ, ANDREW K. PLOT NAME :

PLOT SCALE : 1 IN:10 FT HORZ. / 1 IN:10 FT VERT.

WISDOT/CADDS SHEET 49

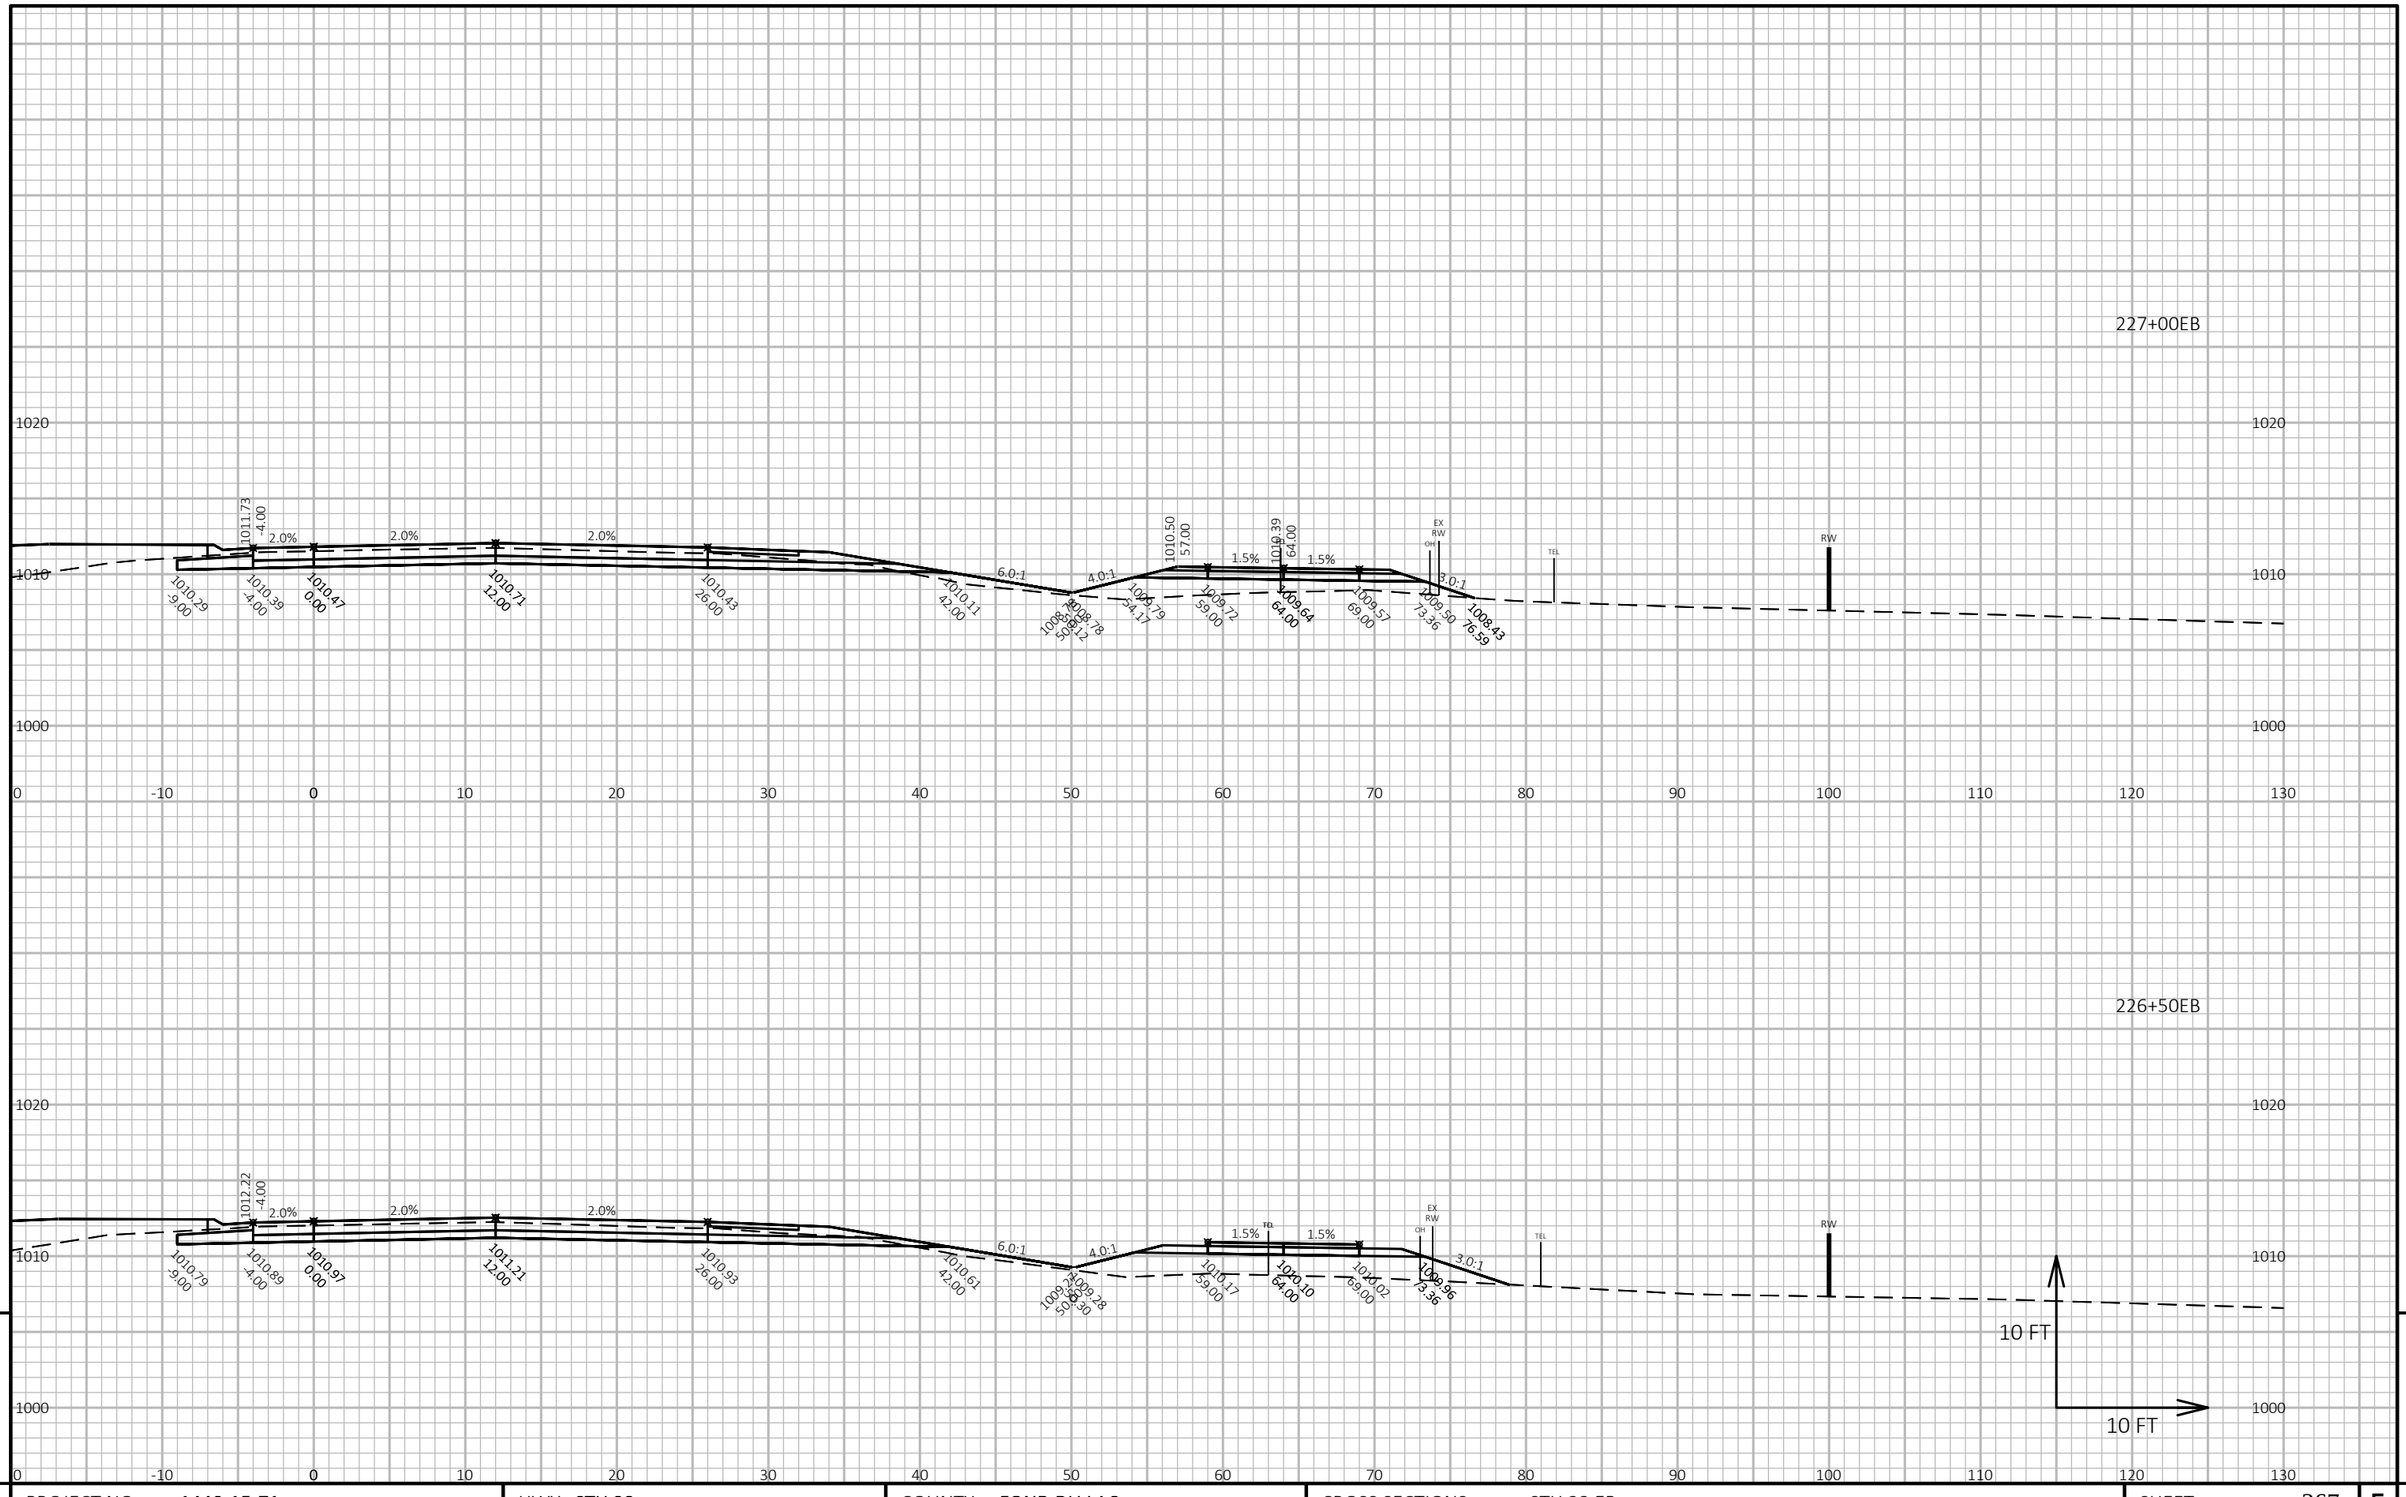

9

9

PROJECT NO: 1440-15-71	HWY: STH 23	COUNTY: FOND DU LAC	CROSS SECTIONS: STH 23 EB	SHEET 367	E


FILE NAME : J:\OBS2014\20142023\CAD\TRANSPORTATION\DWG\SHEETSPLAN\STH 23 EB X-SEC.DWG
LAYOUT NAME - 140

PLOT DATE : 10/21/2019 10:18 AM PLOT BY : SCHULTZ, ANDREW K. PLOT NAME :


PLOT SCALE : 1 IN:10 FT HORZ. / 1 IN:10 FT VERT.

WISDOT/CADDS SHEET 49

228+00EB

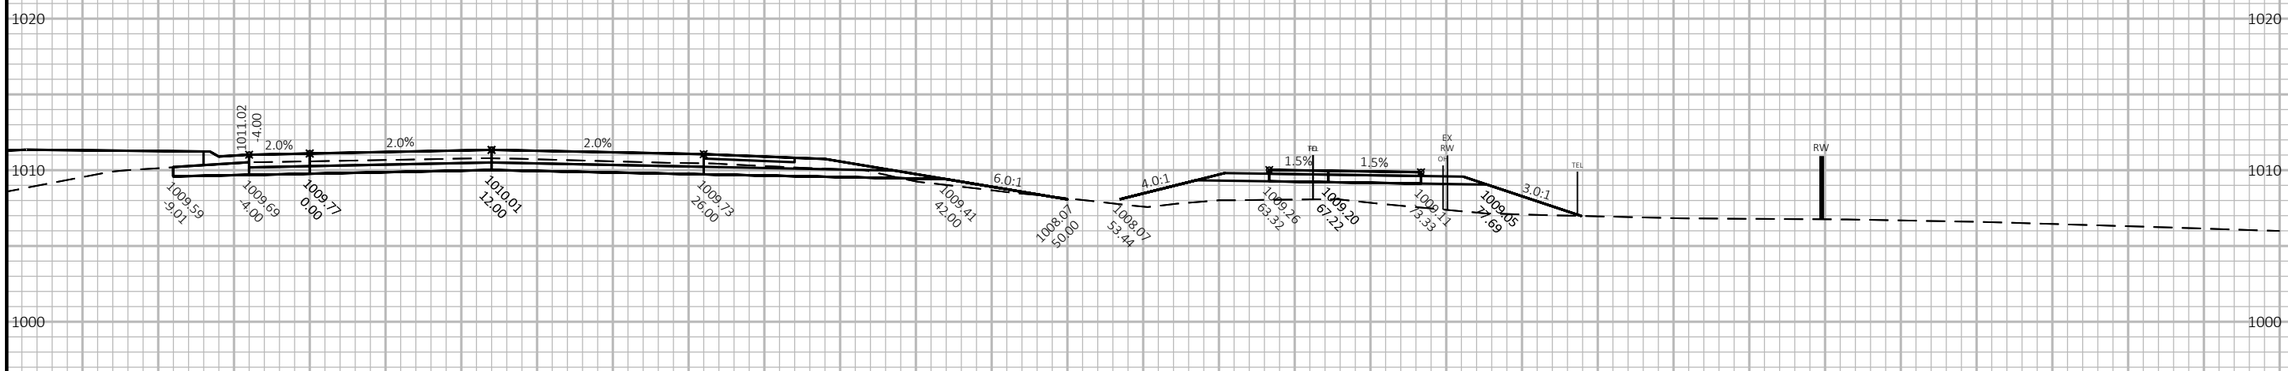

227+50EB

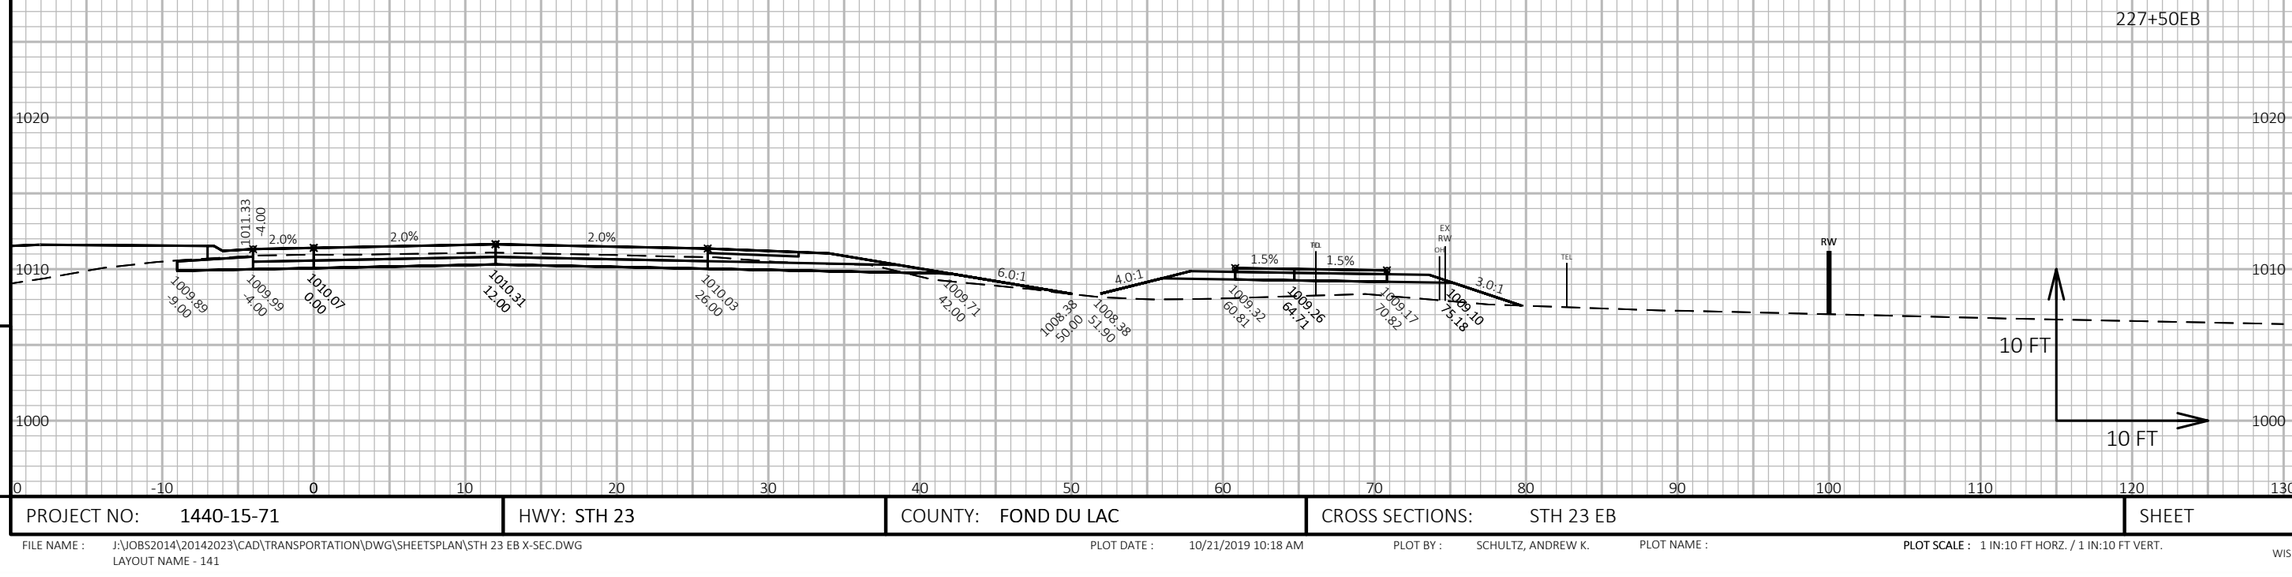

9

9


PROJECT NO: 1440-15-71	HWY: STH 23	COUNTY: FOND DU LAC	CROSS SECTIONS: STH 23 EB	SHEET 368	E

FILE NAME : J:\JOBS2014\20142023\CAD\TRANSPORTATION\DWG\SHEETSPLAN\STH 23 EB X-SEC.DWG
LAYOUT NAME - 141

PLOT DATE : 10/21/2019 10:18 AM PLOT BY : SCHULTZ, ANDREW K. PLOT NAME :

PLOT SCALE : 1 IN:10 FT HORZ. / 1 IN:10 FT VERT.

WISDOT/CADDS SHEET 49

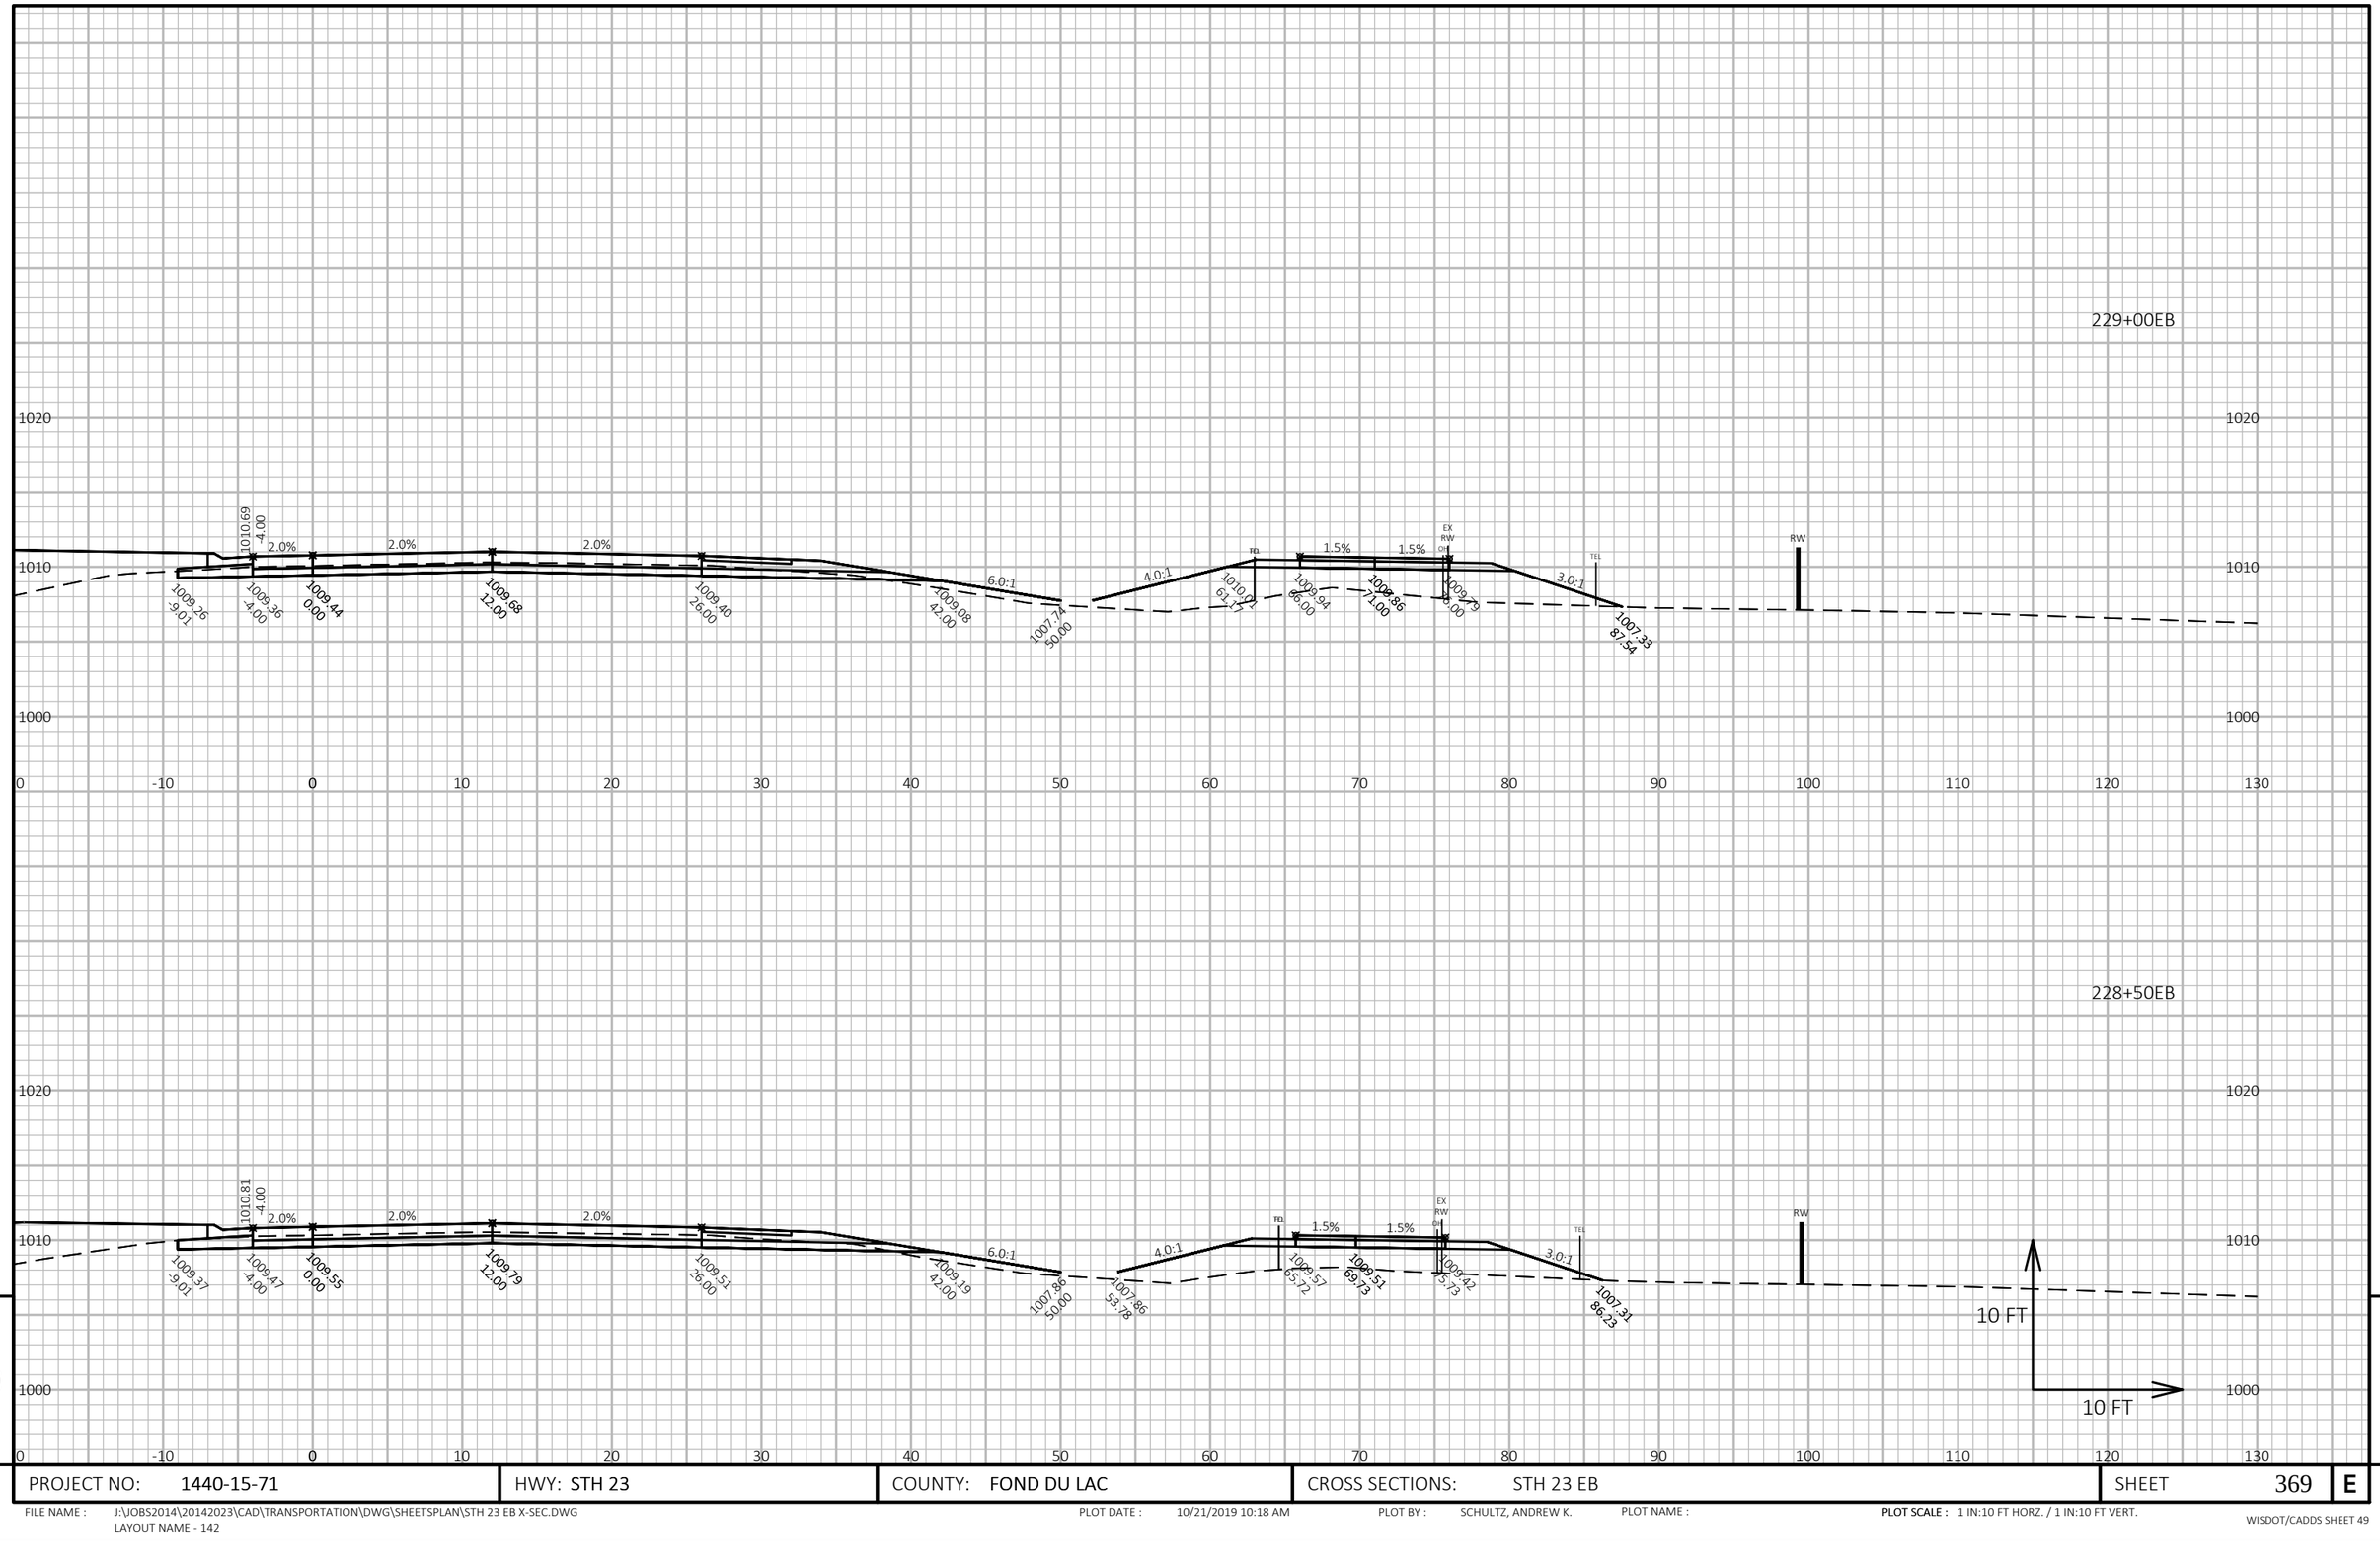

9

9


PROJECT NO: 1440-15-71	HWY: STH 23	COUNTY: FOND DU LAC	CROSS SECTIONS: STH 23 EB	SHEET 369	E

FILE NAME : J:\JOBS2014\20142023\CAD\TRANSPORTATION\DWG\SHEETSPLAN\STH 23 EB X-SEC.DWG
LAYOUT NAME - 142

PLOT DATE : 10/21/2019 10:18 AM PLOT BY : SCHULTZ, ANDREW K. PLOT NAME :

PLOT SCALE : 1 IN:10 FT HORZ. / 1 IN:10 FT VERT.

WISDOT/CADDS SHEET 49

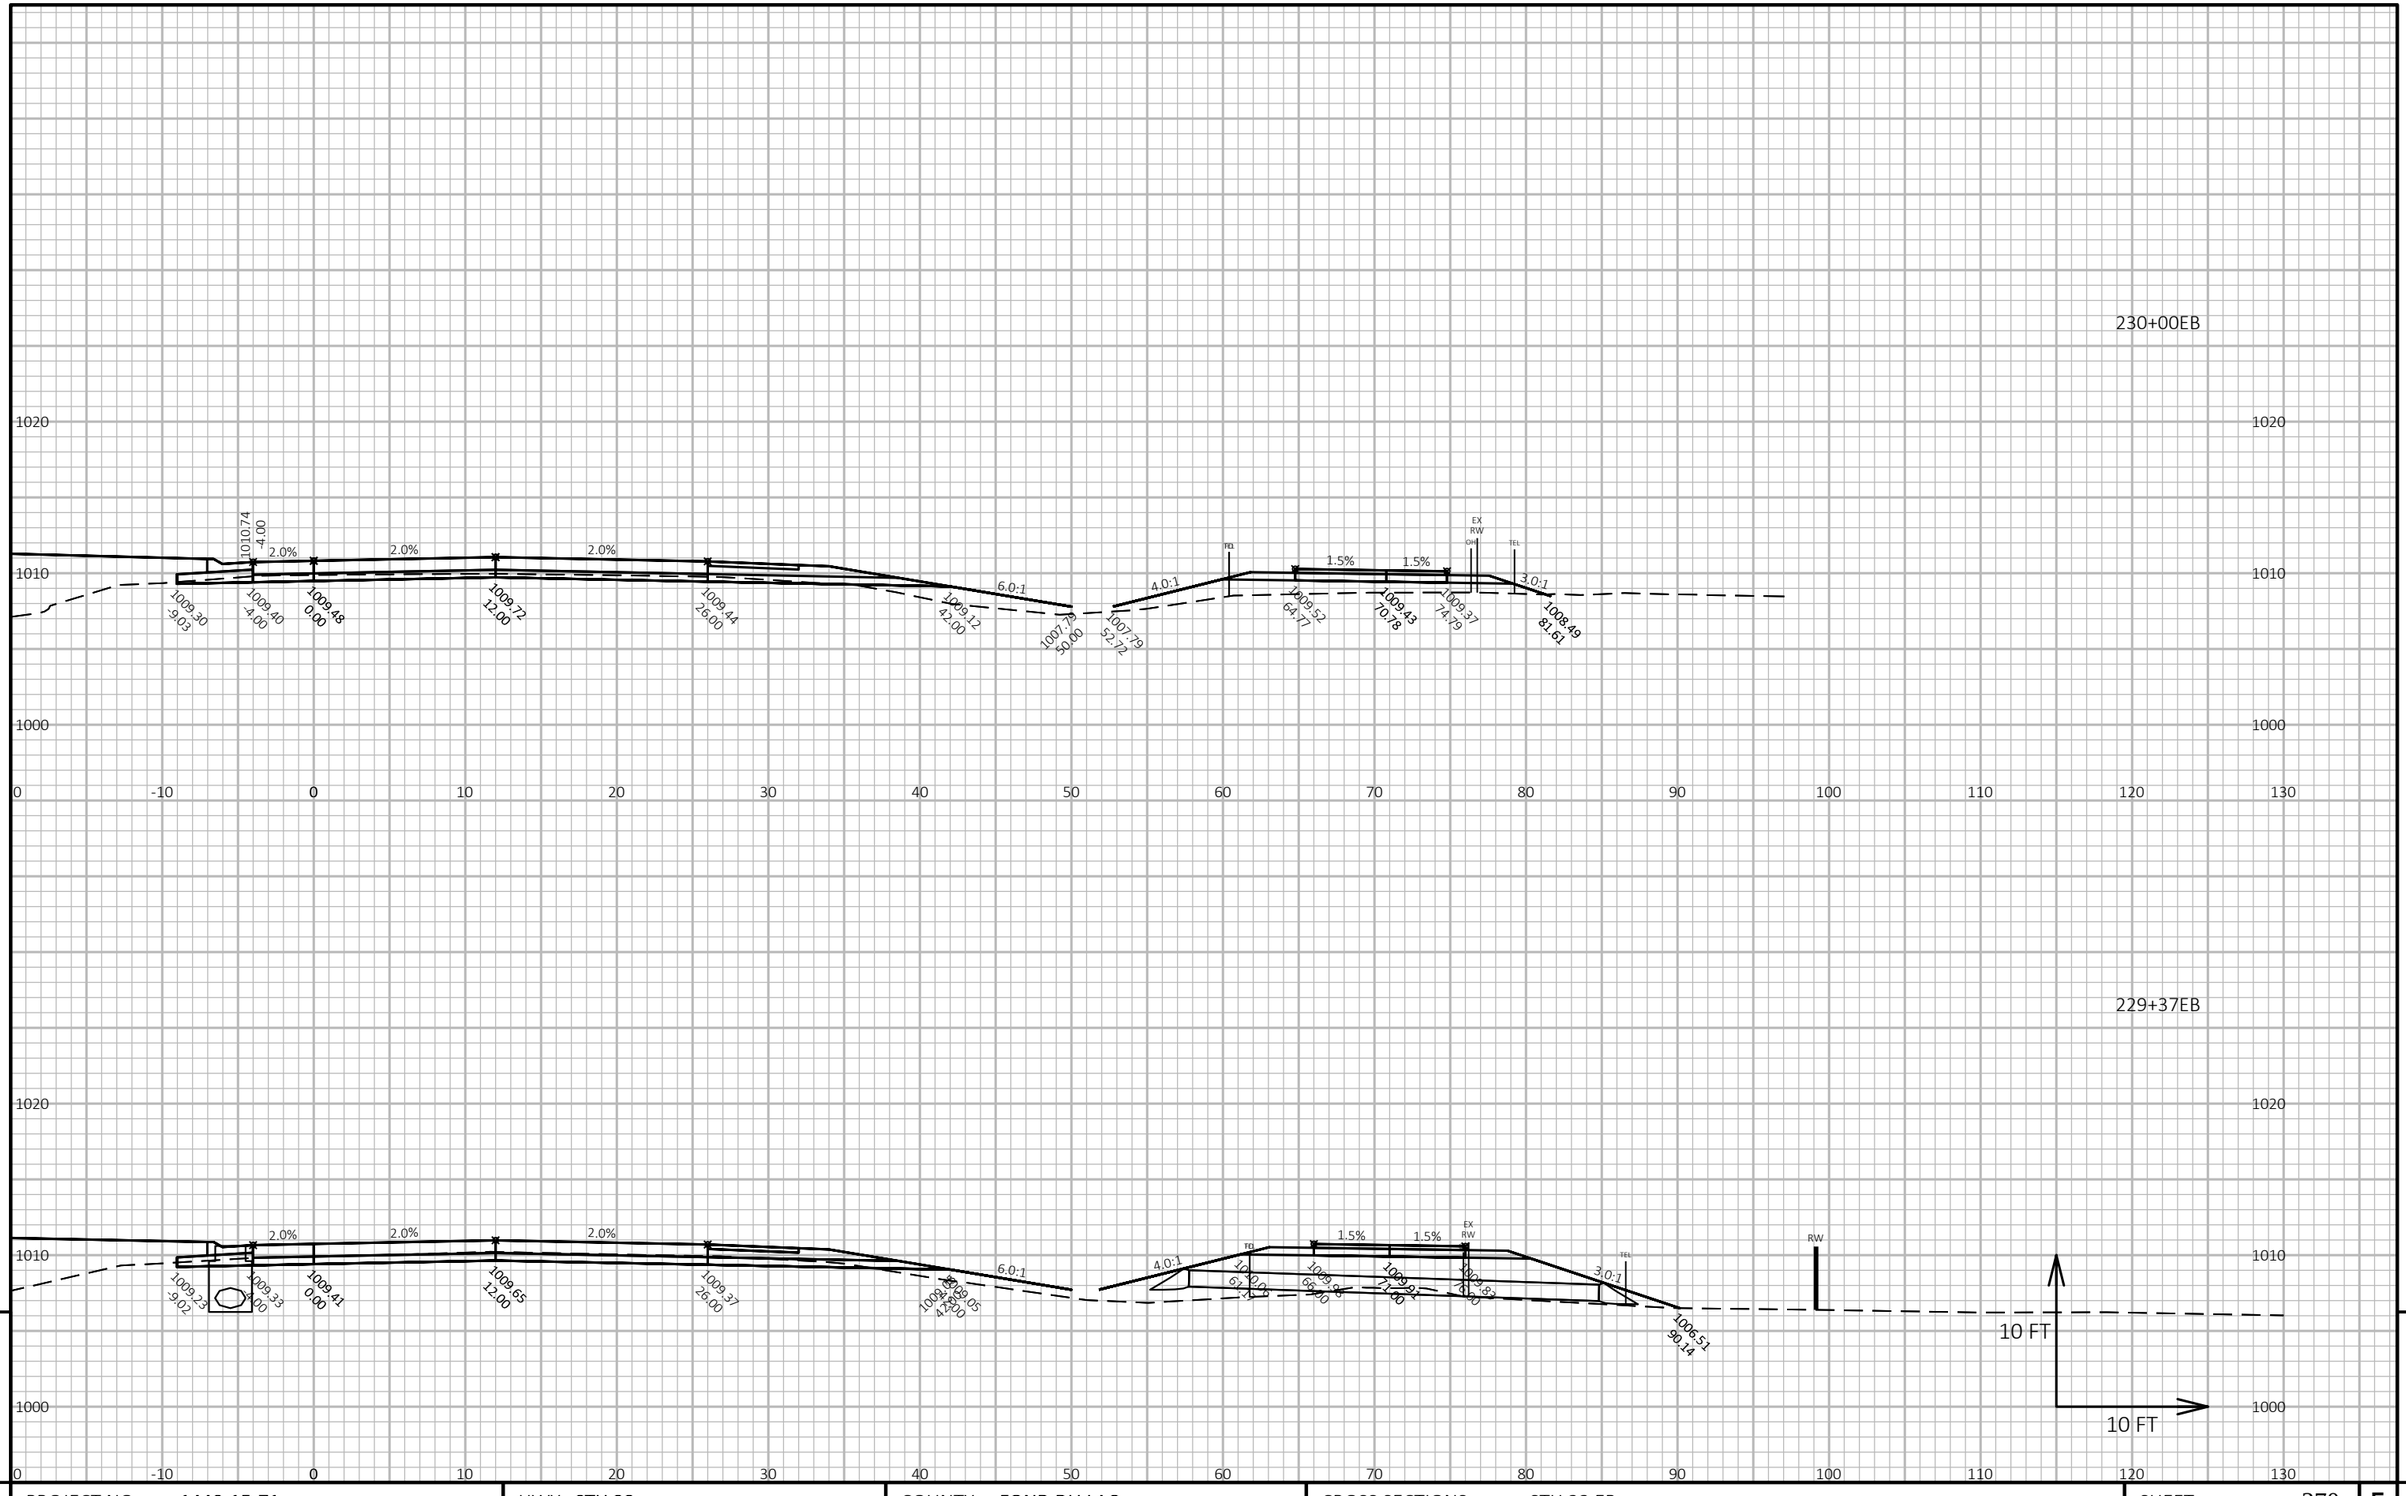


PROJECT NO: 1440-15-71	HWY: STH 23	COUNTY: FOND DU LAC	CROSS SECTIONS: STH 23 EB	SHEET 370	E

FILE NAME : J:\JOBS2014\20142023\CAD\TRANSPORTATION\DWG\SHEETSPLAN\STH 23 EB X-SEC.DWG
LAYOUT NAME - 143

PLOT DATE : 10/21/2019 10:18 AM PLOT BY : SCHULTZ, ANDREW K. PLOT NAME :

PLOT SCALE : 1 IN:10 FT HORZ. / 1 IN:10 FT VERT.

WISDOT/CADDS SHEET 49

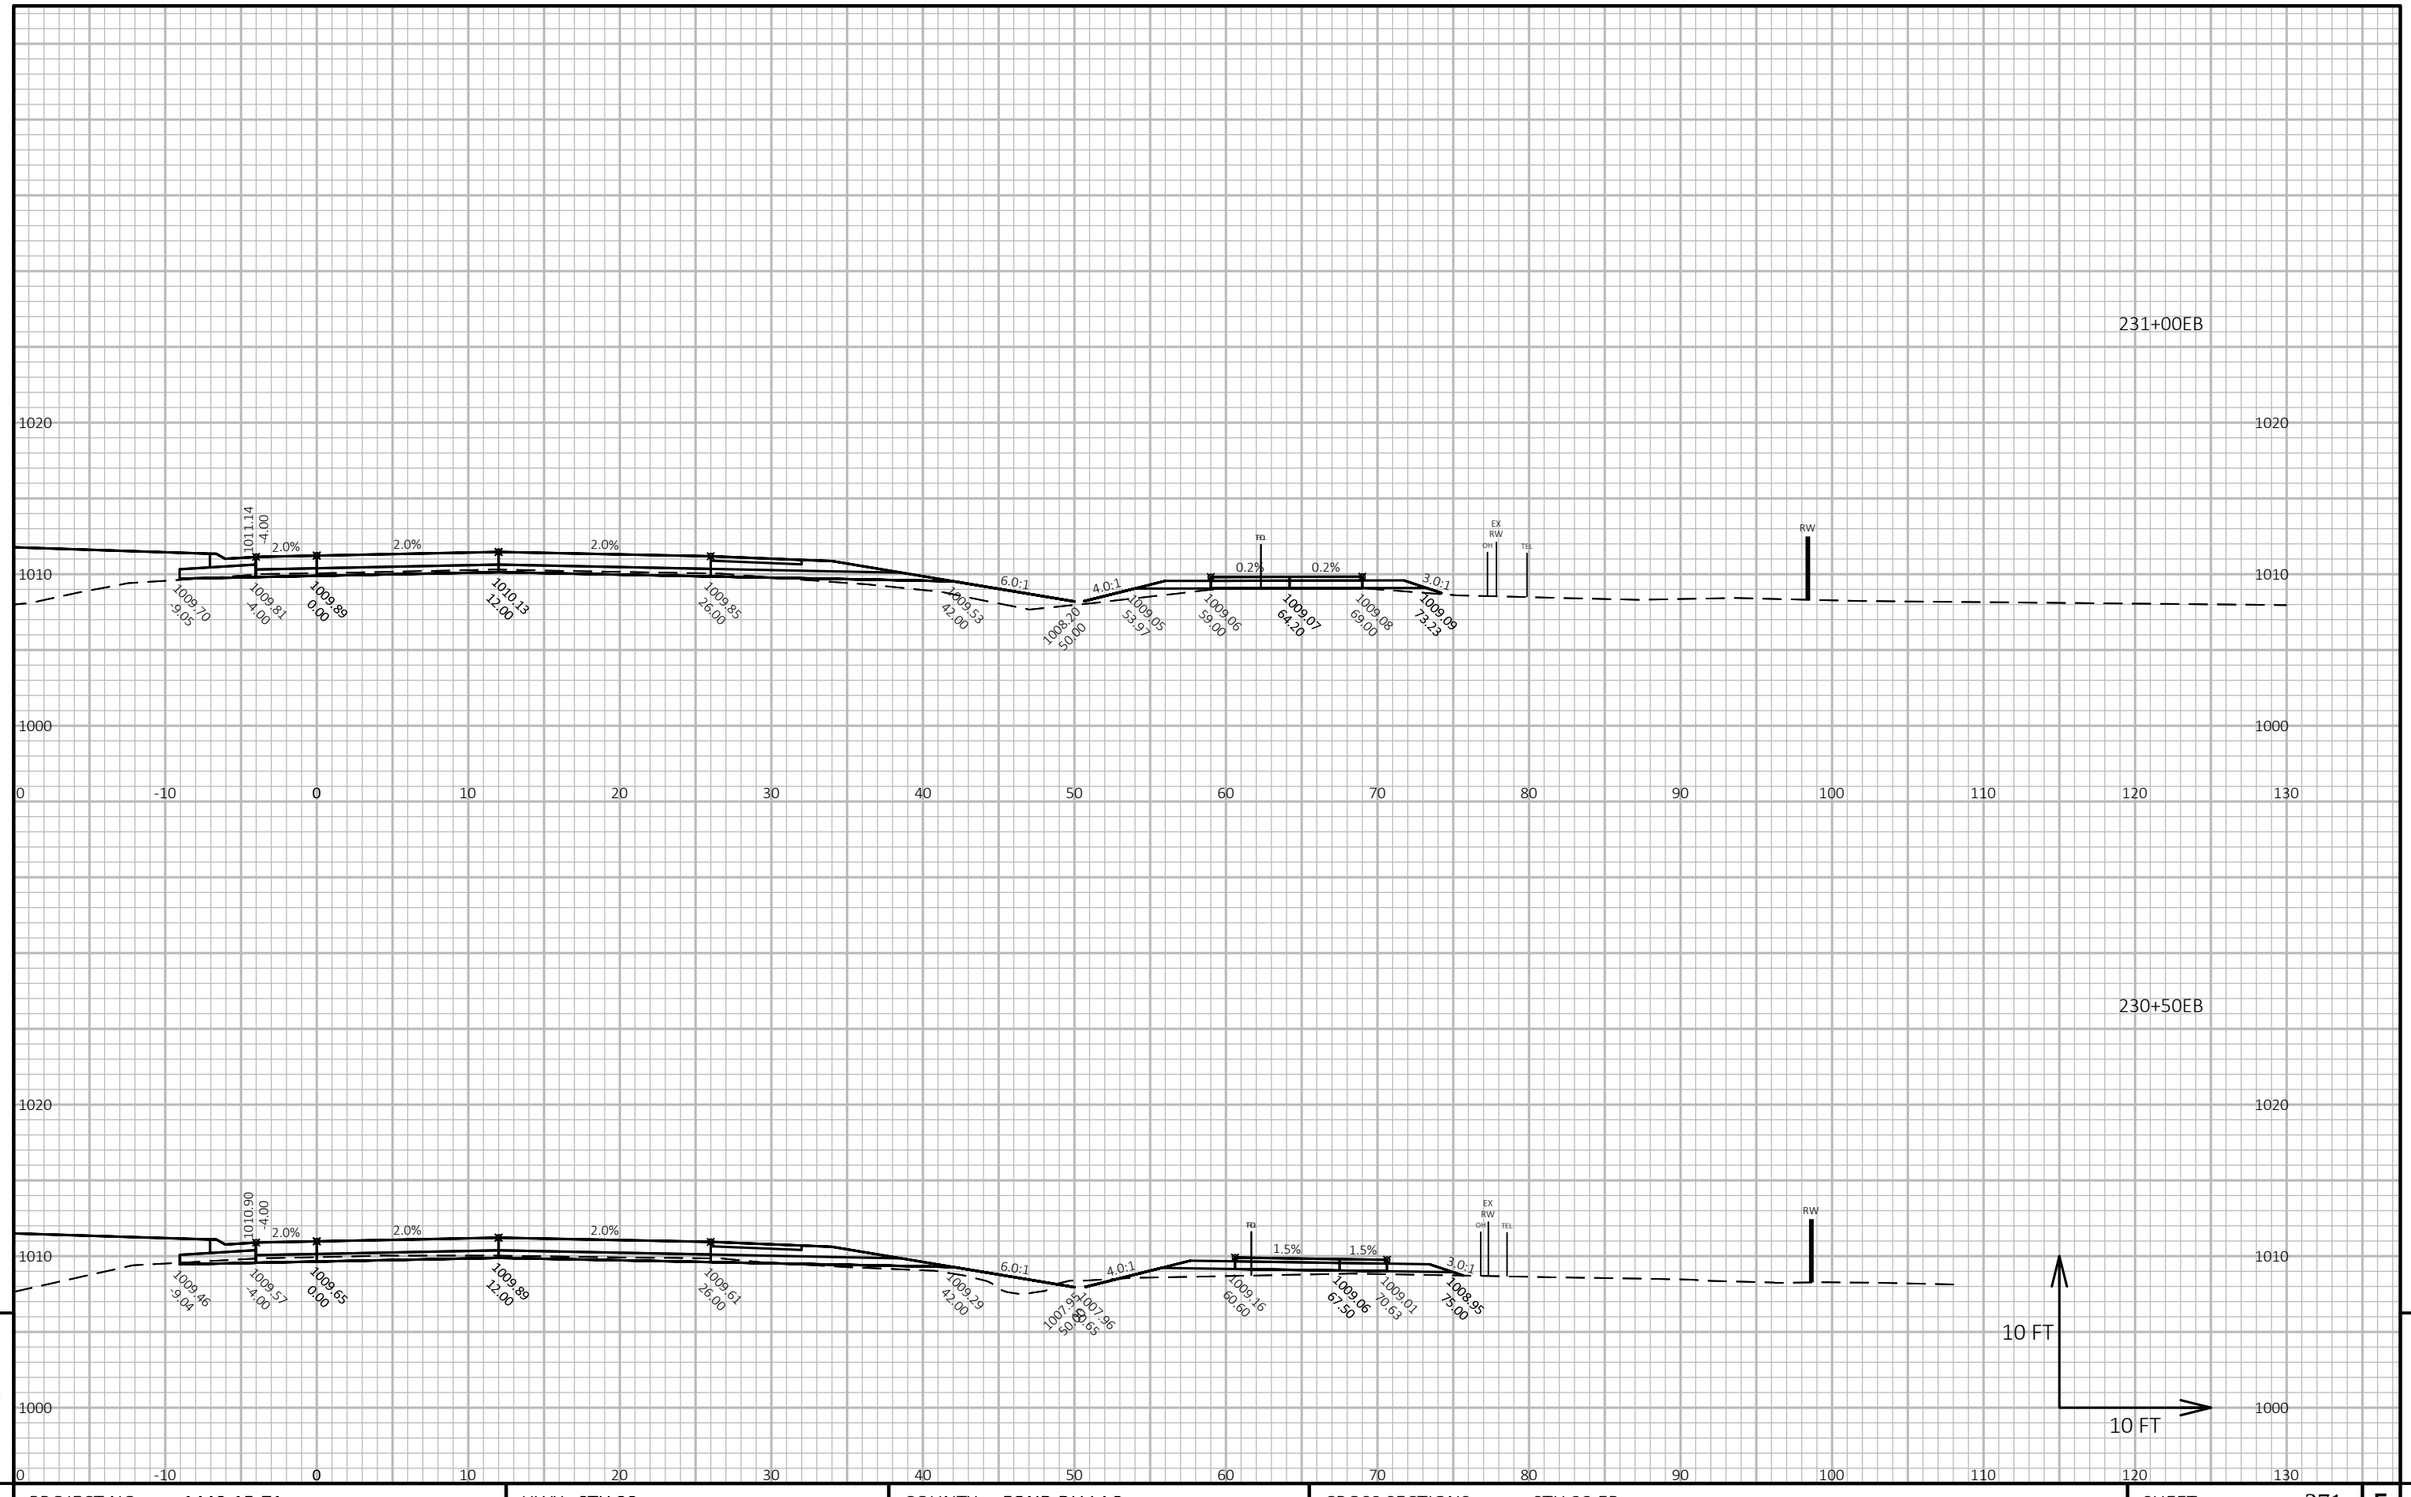

9

9

PROJECT NO: 1440-15-71	HWY: STH 23	COUNTY: FOND DU LAC	CROSS SECTIONS: STH 23 EB	SHEET 371	E

FILE NAME : J:\JOBS2014\20142023\CAD\TRANSPORTATION\DWG\SHEETSPLAN\STH 23 EB X-SEC.DWG
LAYOUT NAME - 144


PLOT DATE : 10/21/2019 10:18 AM

PLOT BY : SCHULTZ, ANDREW K.

PLOT NAME :

PLOT SCALE : 1 IN:10 FT HORZ. / 1 IN:10 FT VERT.

WISDOT/CADDS SHEET 49

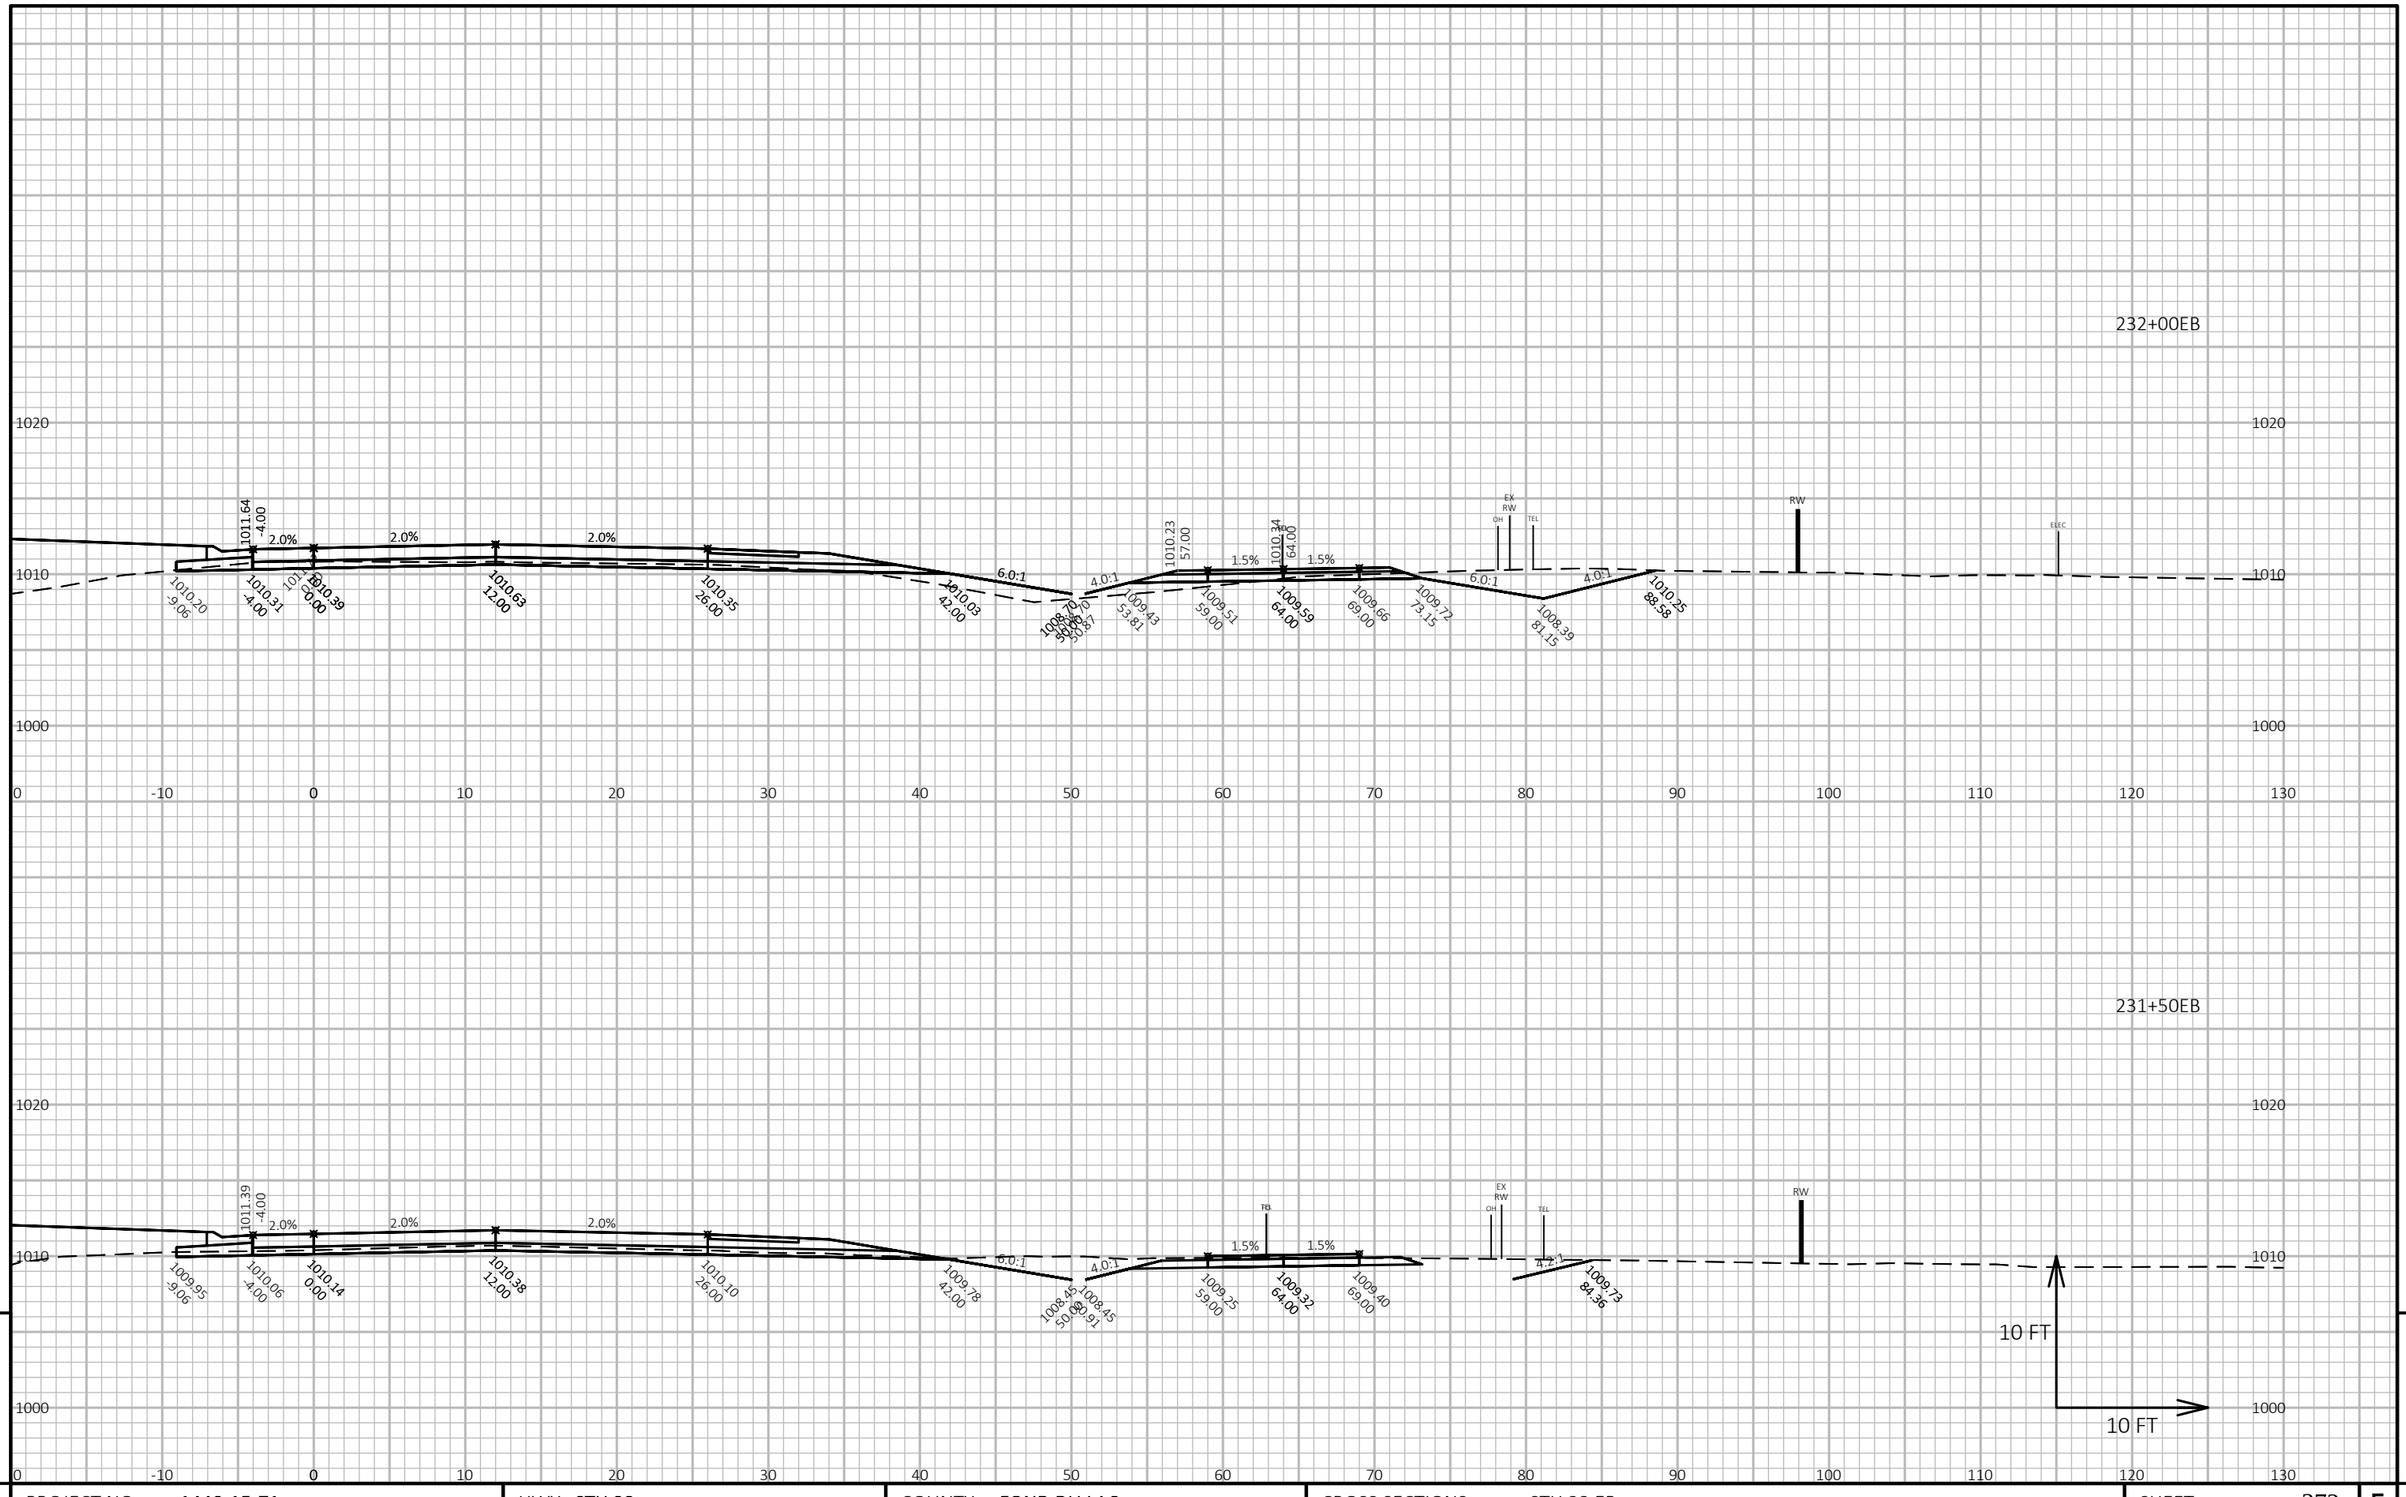

9

9

PROJECT NO: 1440-15-71	HWY: STH 23	COUNTY: FOND DU LAC	CROSS SECTIONS: STH 23 EB	SHEET 372	E

FILE NAME : J:\OBS2014\20142023\CAD\TRANSPORTATION\DWG\SHEETSPLAN\STH 23 EB X-SEC.DWG
LAYOUT NAME - 145

PLOT DATE : 10/21/2019 10:18 AM


PLOT BY : SCHULTZ, ANDREW K.

PLOT NAME :


PLOT SCALE : 1 IN:10 FT HORZ. / 1 IN:10 FT VERT.

WISDOT/CADDS SHEET 49

233+00EB

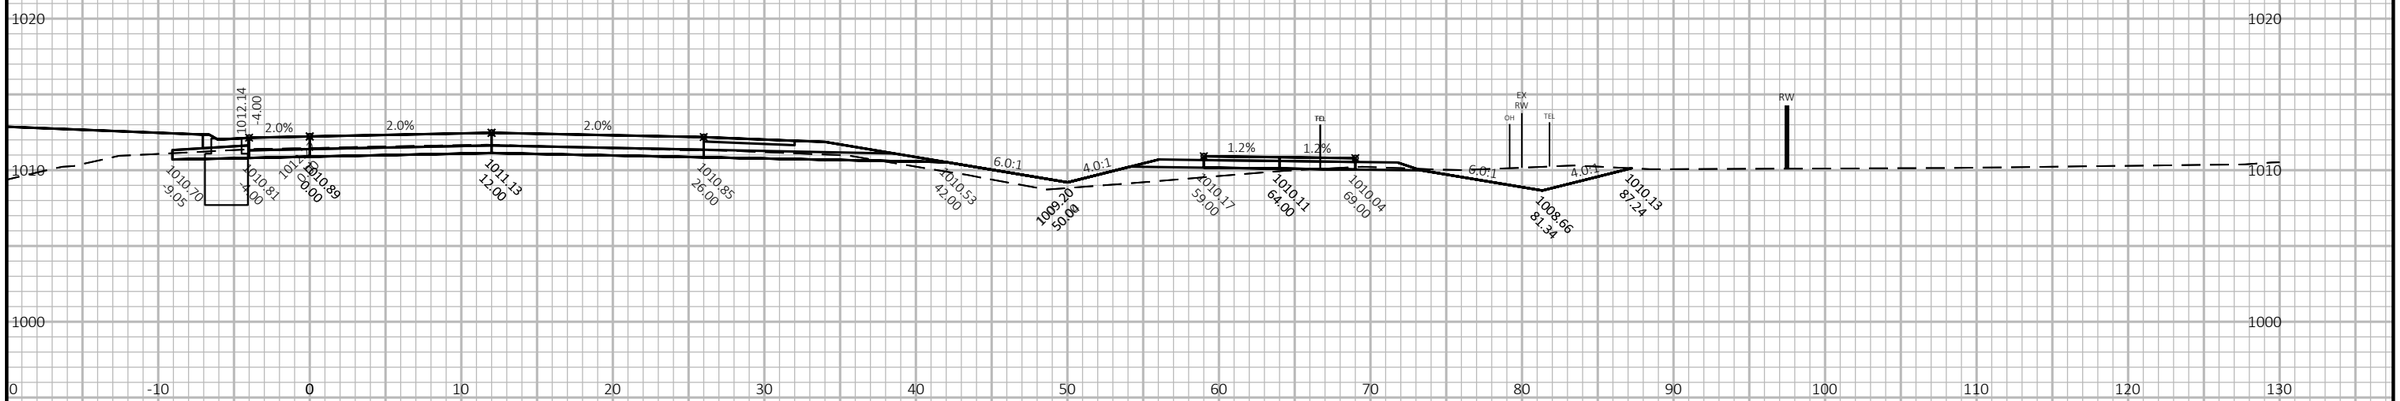

232+50EB

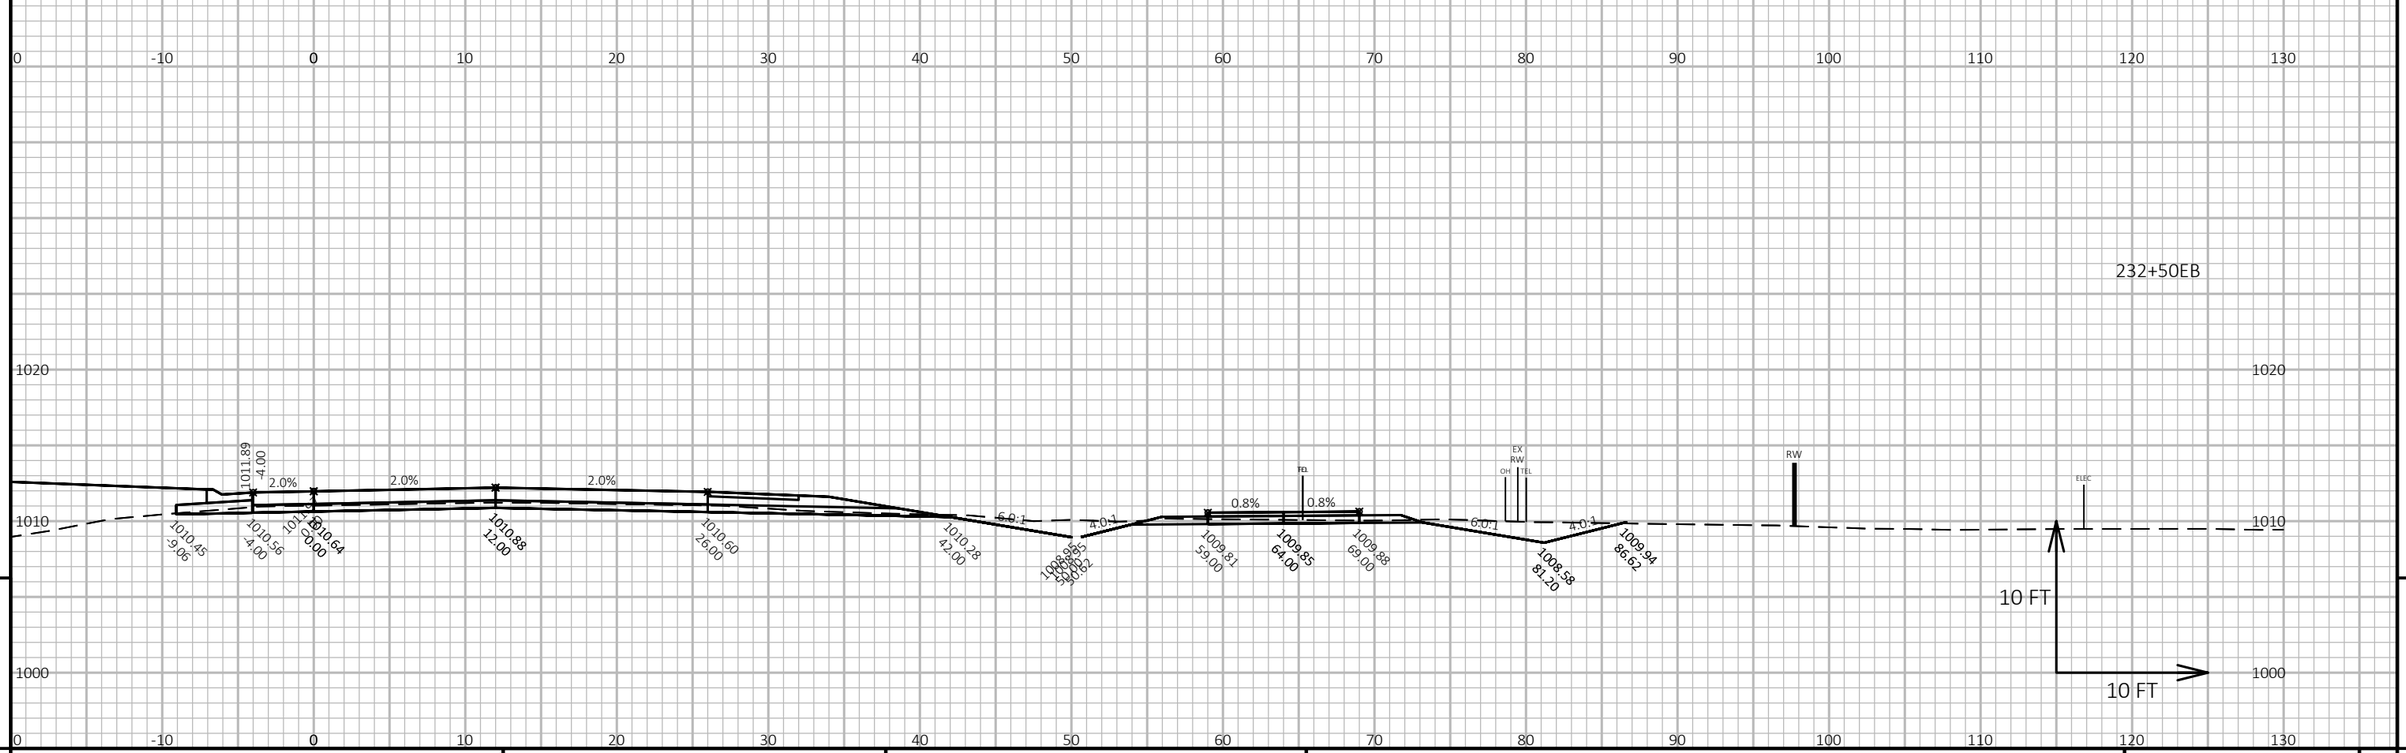

9

9


PROJECT NO: 1440-15-71	HWY: STH 23	COUNTY: FOND DU LAC	CROSS SECTIONS: STH 23 EB	SHEET 373	E

FILE NAME : J:\OBS2014\20142023\CAD\TRANSPORTATION\DWG\SHEETSPLAN\STH 23 EB X-SEC.DWG
LAYOUT NAME - 146

PLOT DATE : 10/21/2019 10:18 AM PLOT BY : SCHULTZ, ANDREW K. PLOT NAME :

PLOT SCALE : 1 IN:10 FT HORZ. / 1 IN:10 FT VERT.

WISDOT/CADDS SHEET 49

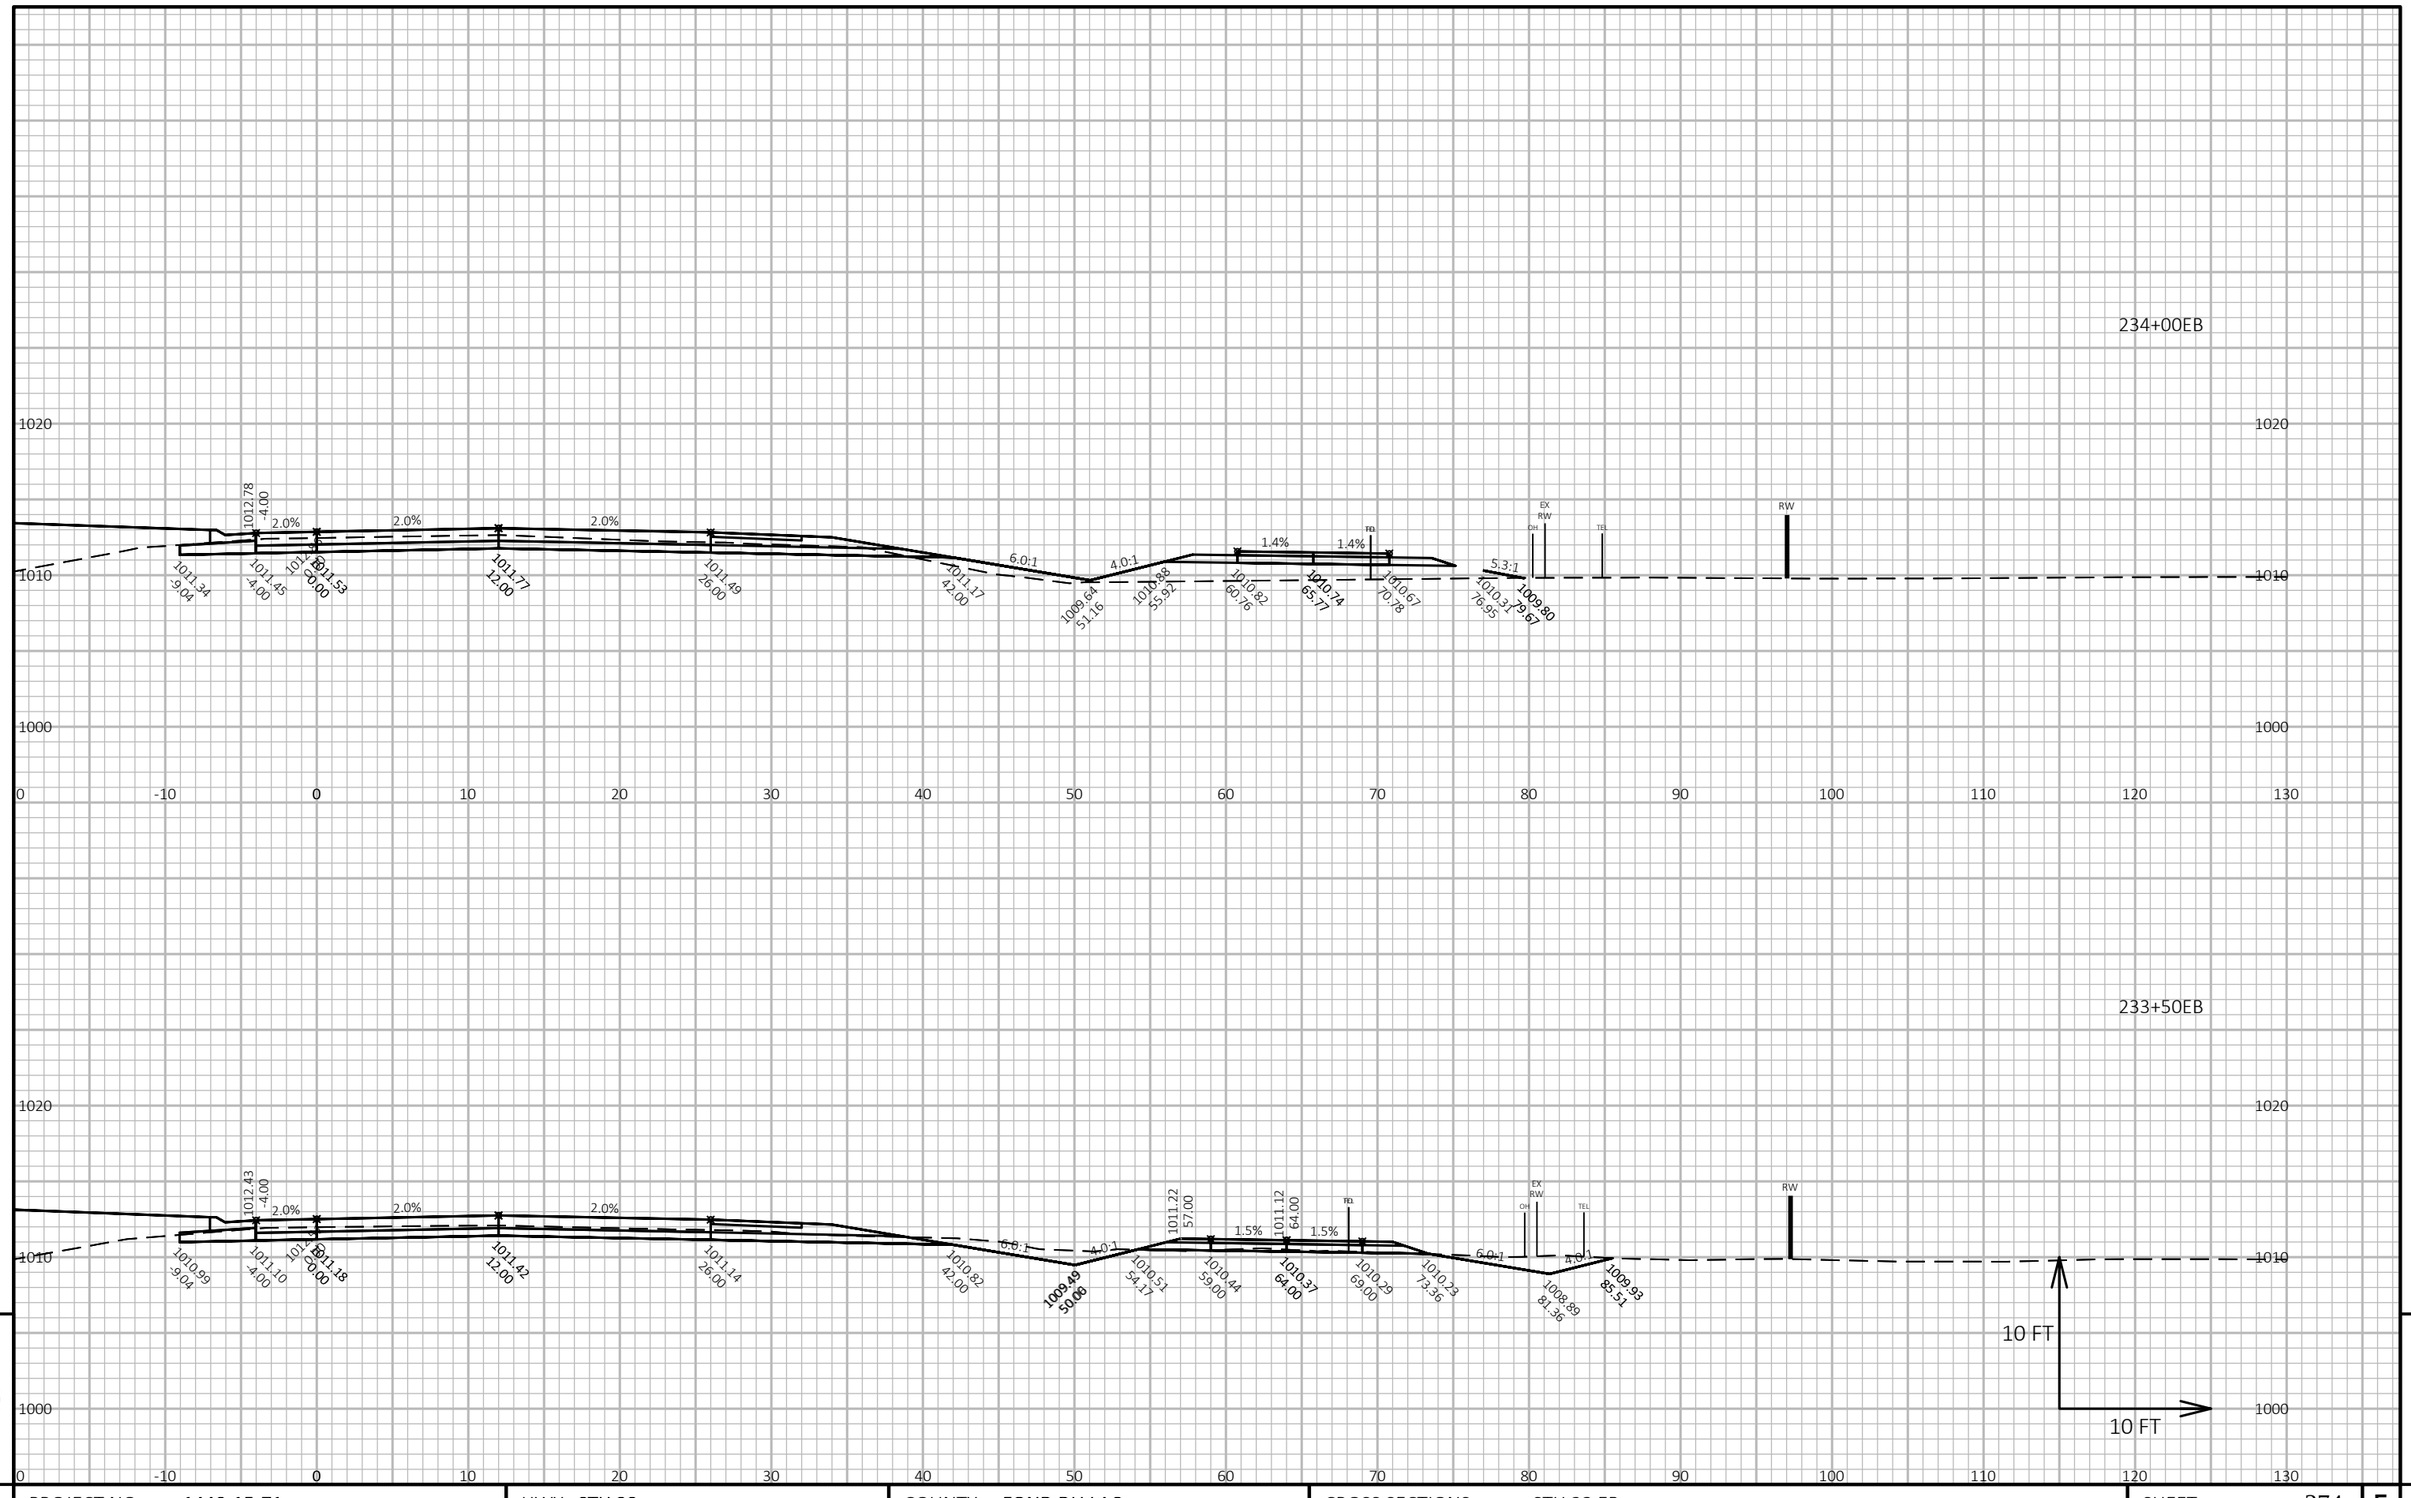

9

9


PROJECT NO: 1440-15-71	HWY: STH 23	COUNTY: FOND DU LAC	CROSS SECTIONS: STH 23 EB	SHEET 374	E

FILE NAME : J:\OBS2014\20142023\CAD\TRANSPORTATION\DWG\SHEETSPLAN\STH 23 EB X-SEC.DWG
LAYOUT NAME - 147

PLOT DATE : 10/21/2019 10:18 AM PLOT BY : SCHULTZ, ANDREW K. PLOT NAME :

PLOT SCALE : 1 IN:10 FT HORZ. / 1 IN:10 FT VERT.

WISDOT/CADDS SHEET 49

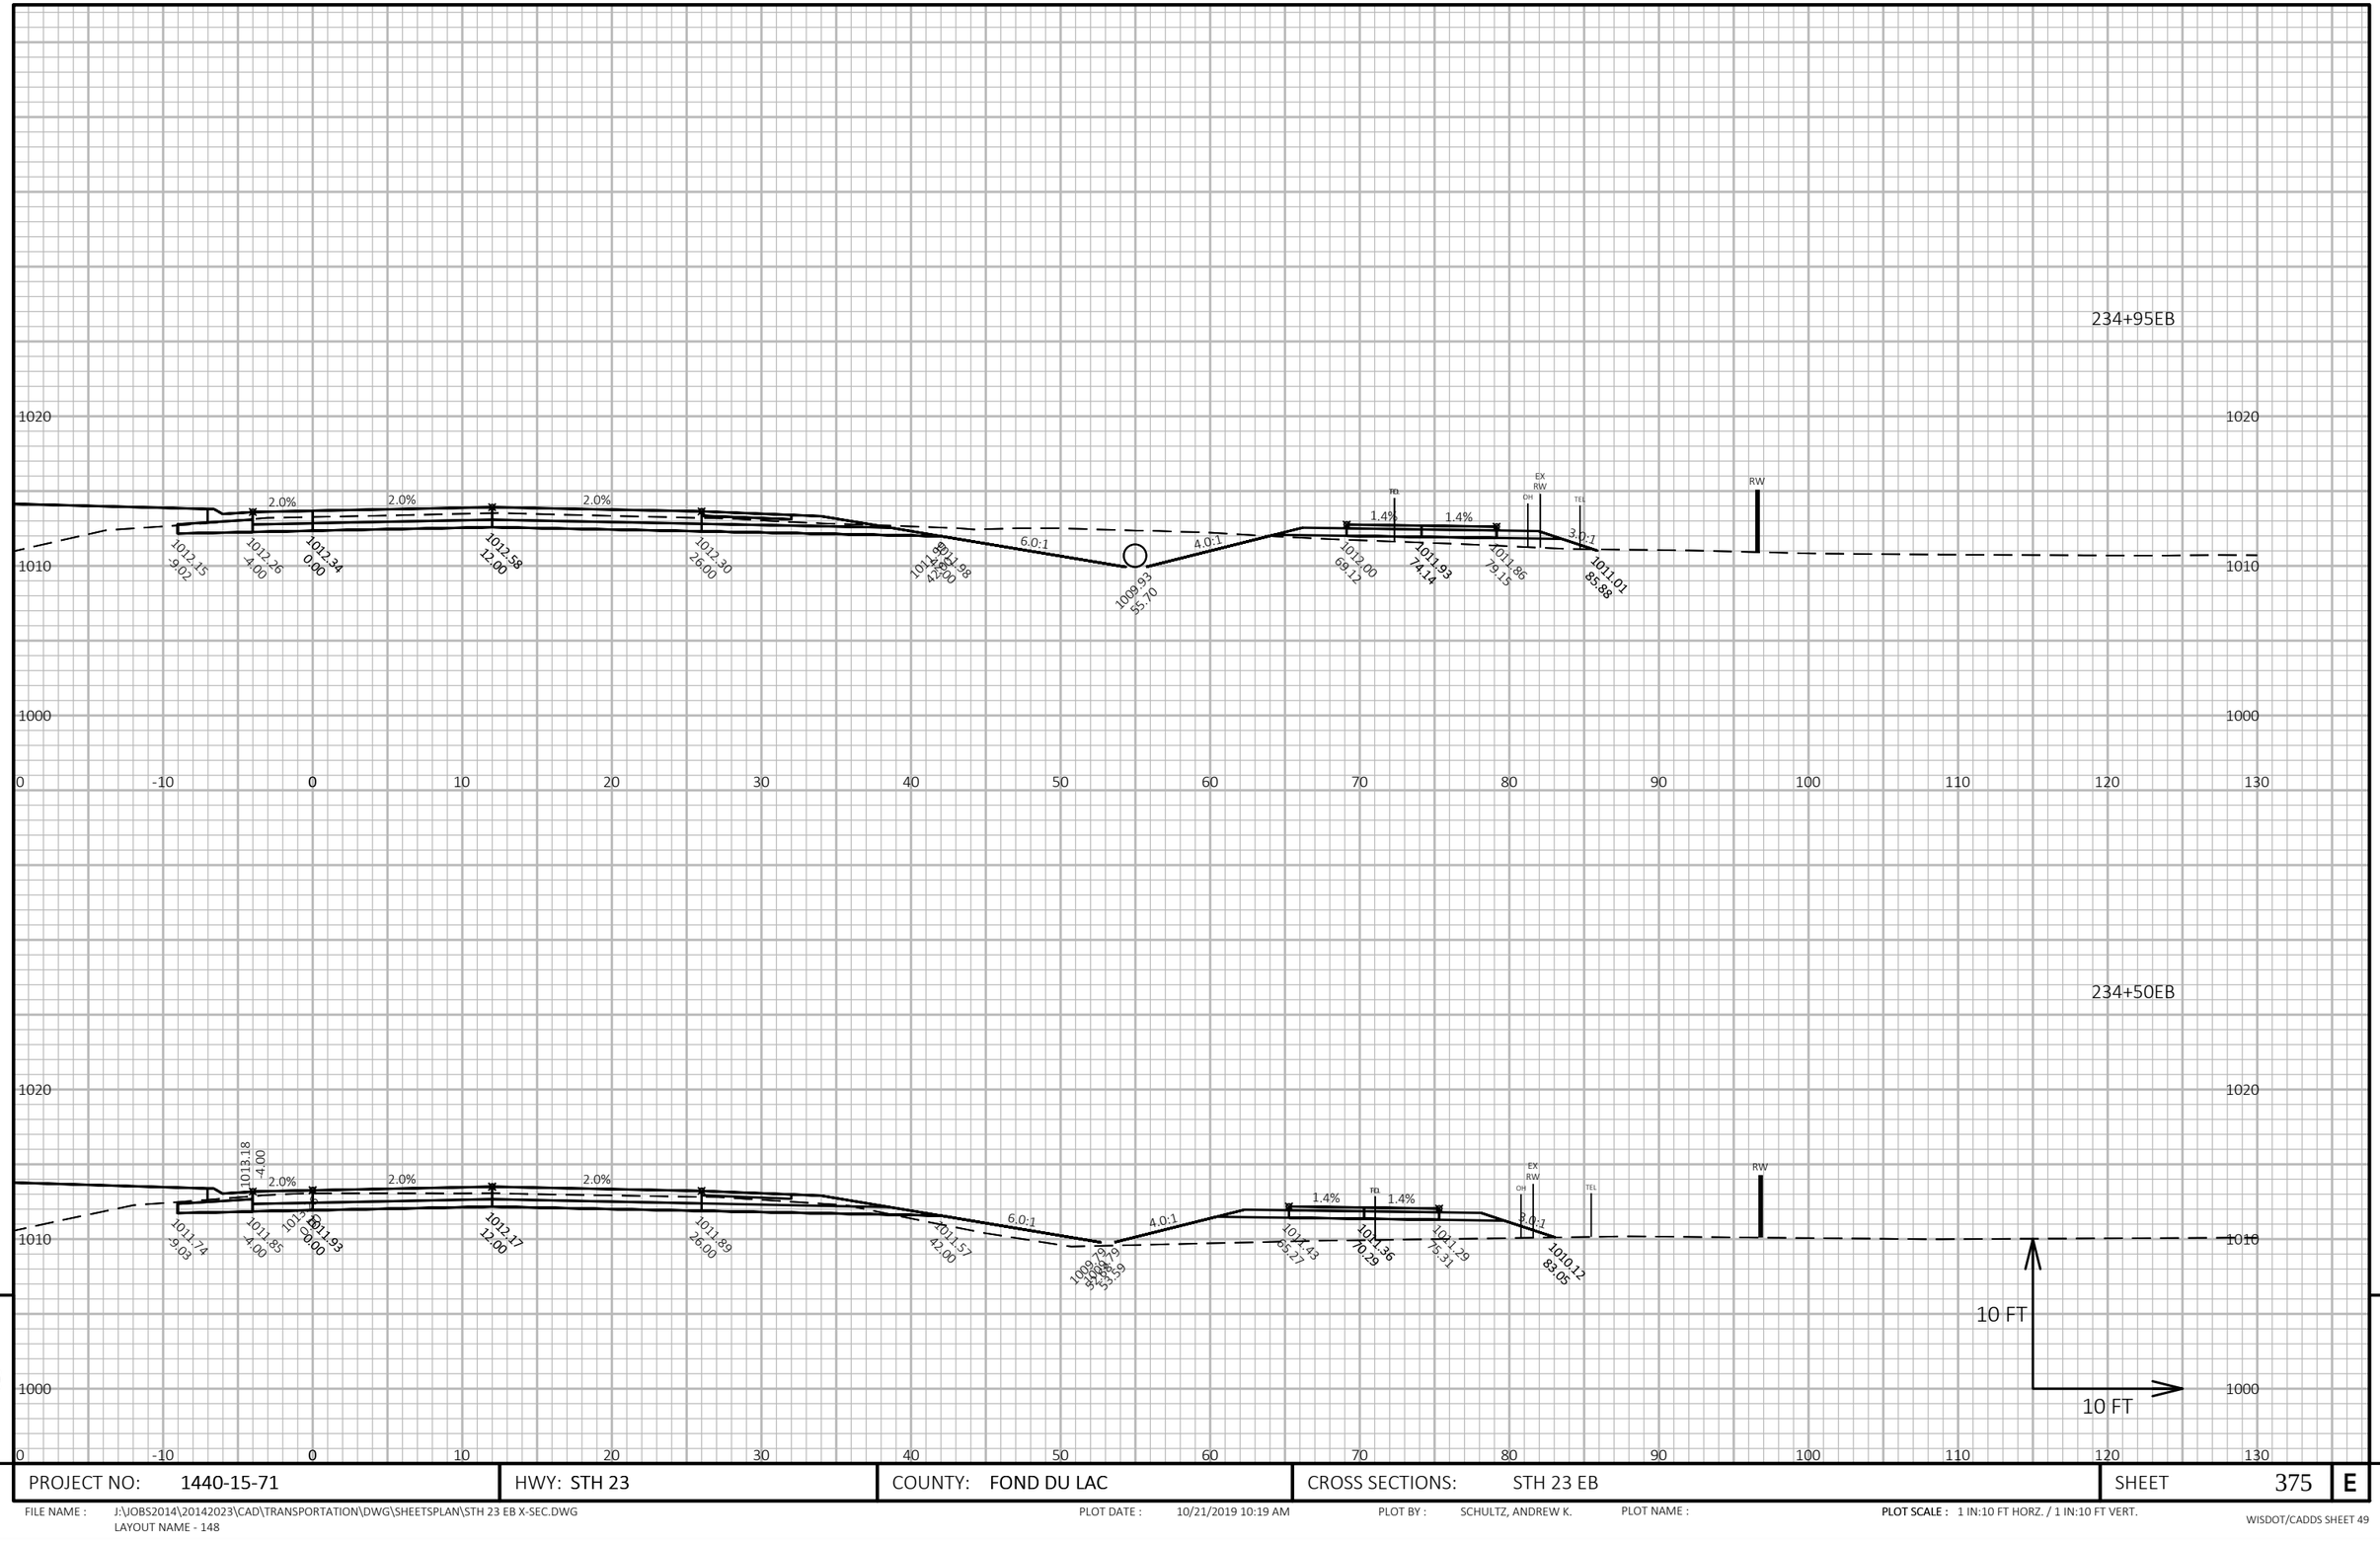

9

9


PROJECT NO: 1440-15-71	HWY: STH 23	COUNTY: FOND DU LAC	CROSS SECTIONS: STH 23 EB	SHEET 375	E

FILE NAME : J:\JOBS2014\20142023\CAD\TRANSPORTATION\DWG\SHEETSPLAN\STH 23 EB X-SEC.DWG
LAYOUT NAME - 148

PLOT DATE : 10/21/2019 10:19 AM PLOT BY : SCHULTZ, ANDREW K. PLOT NAME :

PLOT SCALE : 1 IN:10 FT HORZ. / 1 IN:10 FT VERT.

WISDOT/CADDS SHEET 49

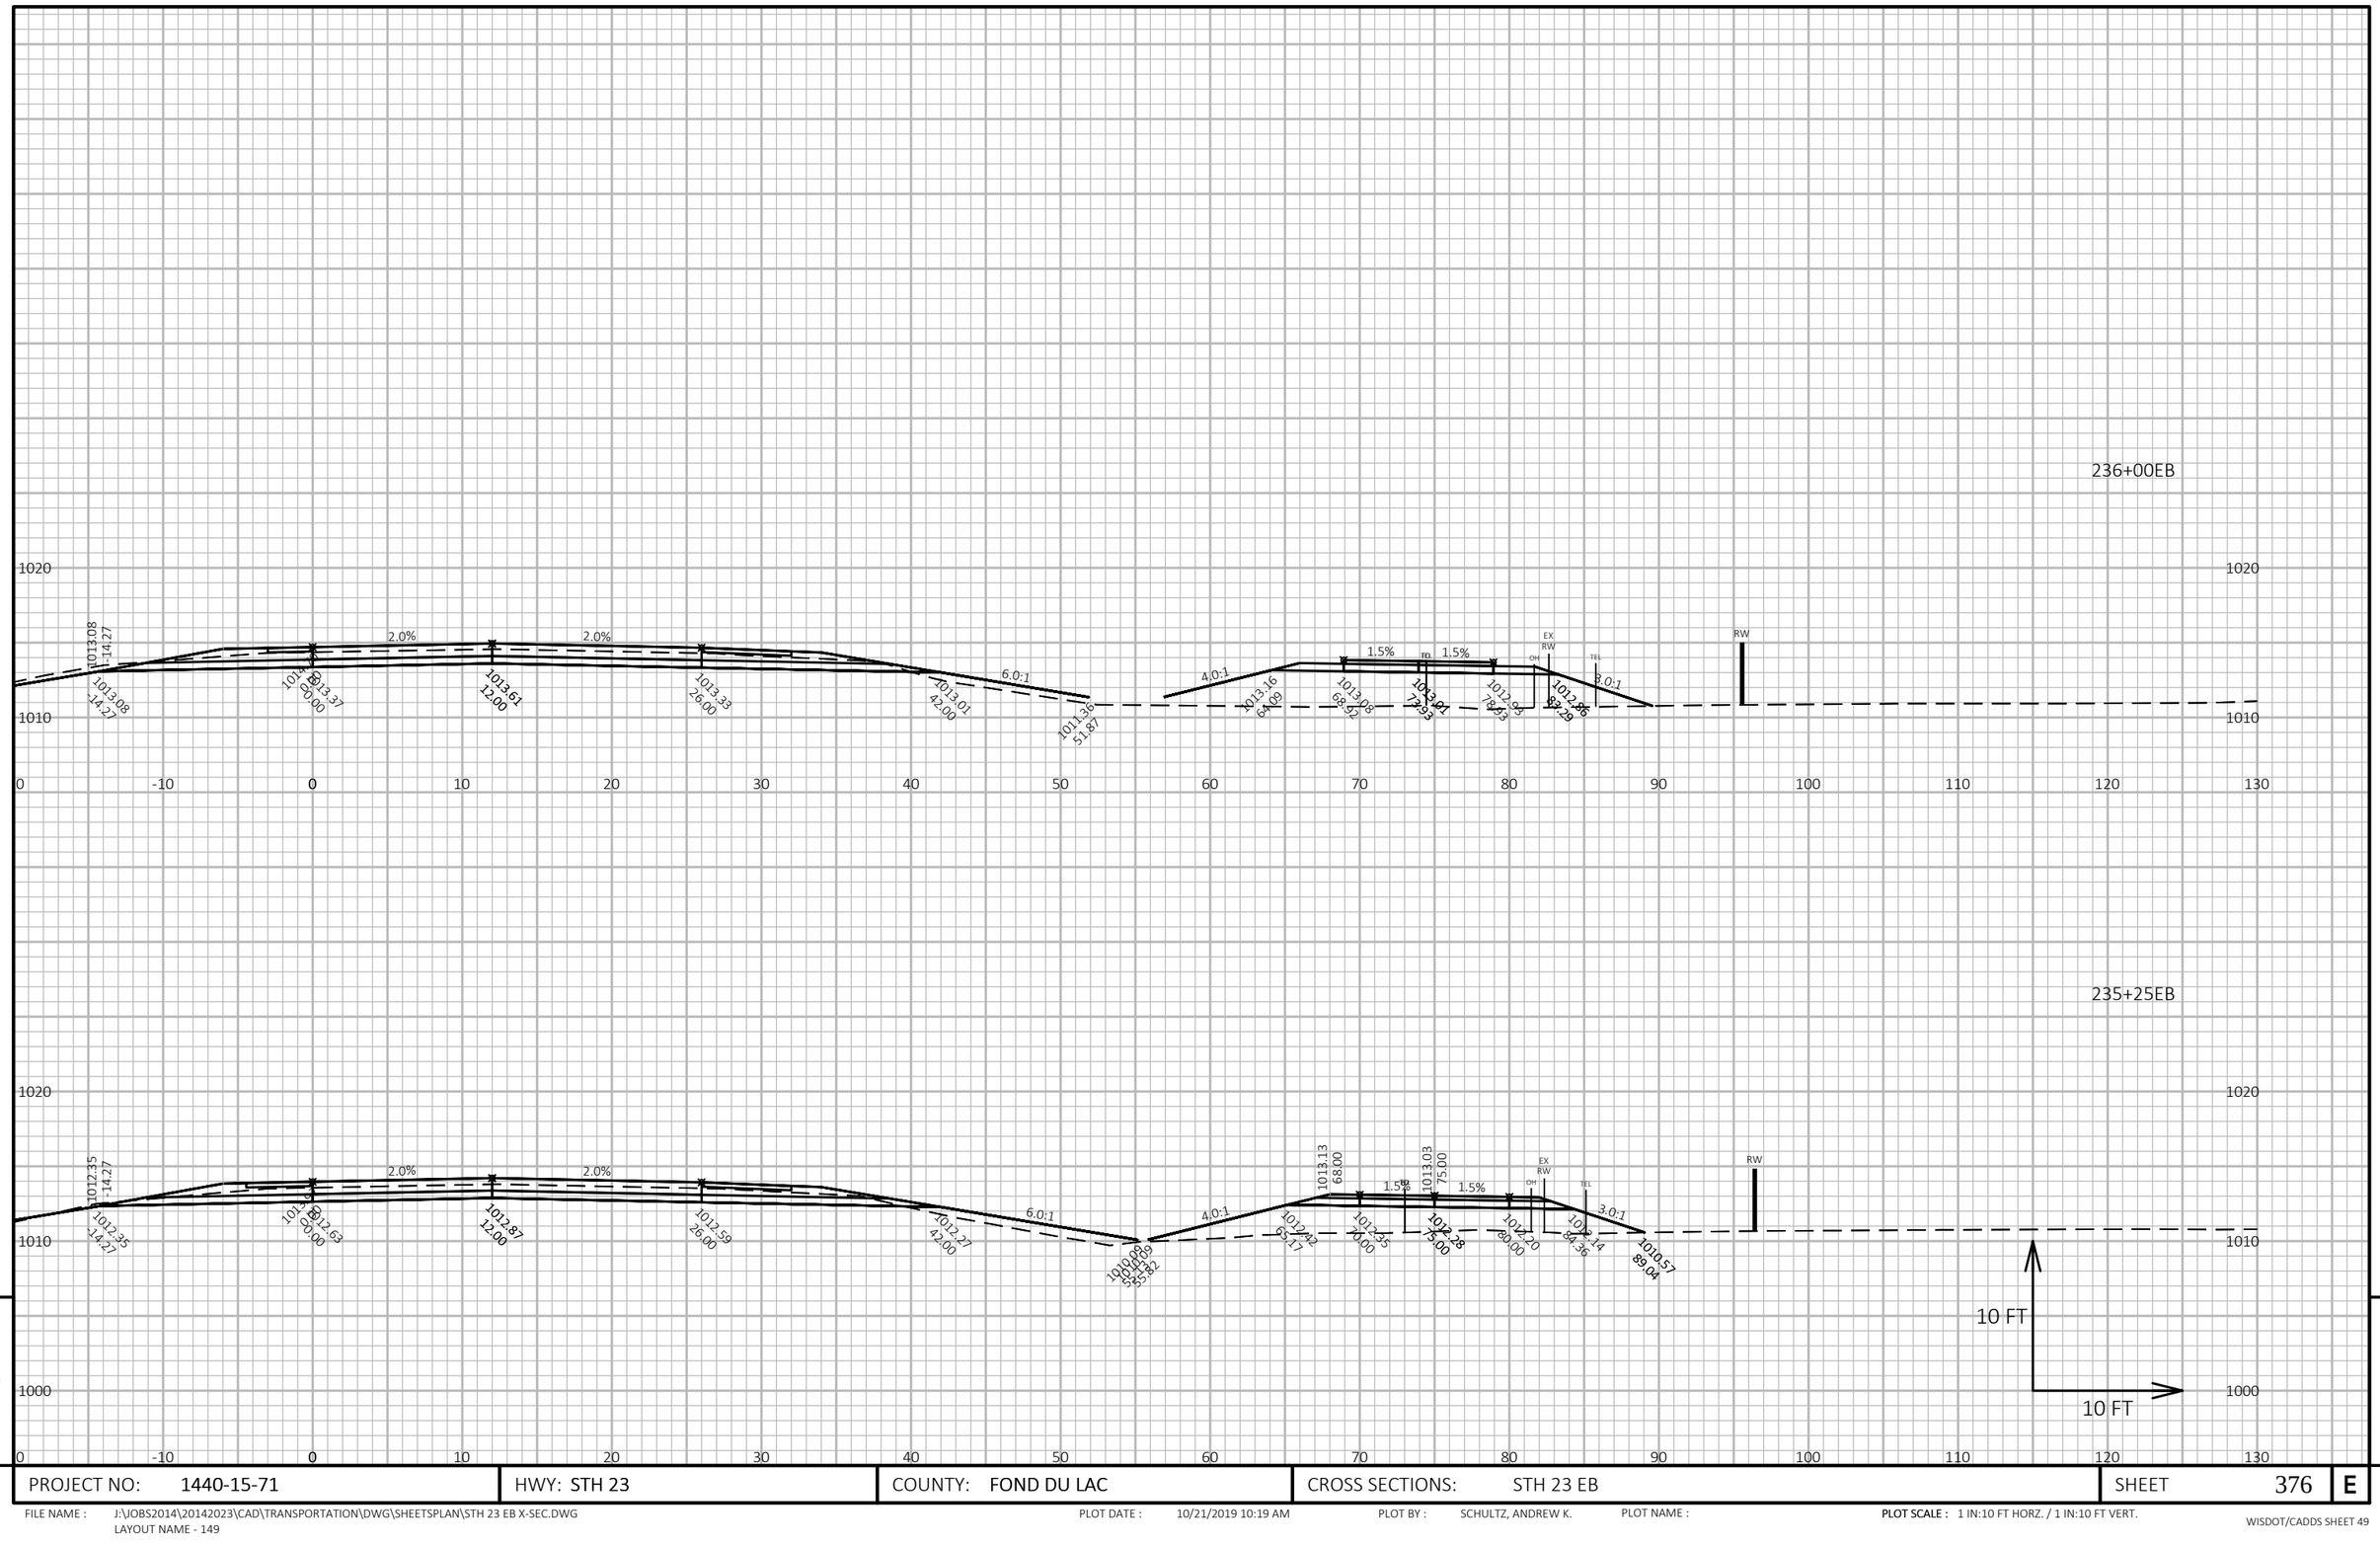


PROJECT NO: 1440-15-71	HWY: STH 23	COUNTY: FOND DU LAC	CROSS SECTIONS: STH 23 EB	SHEET 376	E

FILE NAME : J:\JOBS2014\20142023\CAD\TRANSPORTATION\DWG\SHEETSPLAN\STH 23 EB X-SEC.DWG
LAYOUT NAME - 149

PLOT DATE : 10/21/2019 10:19 AM PLOT BY : SCHULTZ, ANDREW K. PLOT NAME :

PLOT SCALE : 1 IN:10 FT HORZ. / 1 IN:10 FT VERT.

WISDOT/CADDS SHEET 49

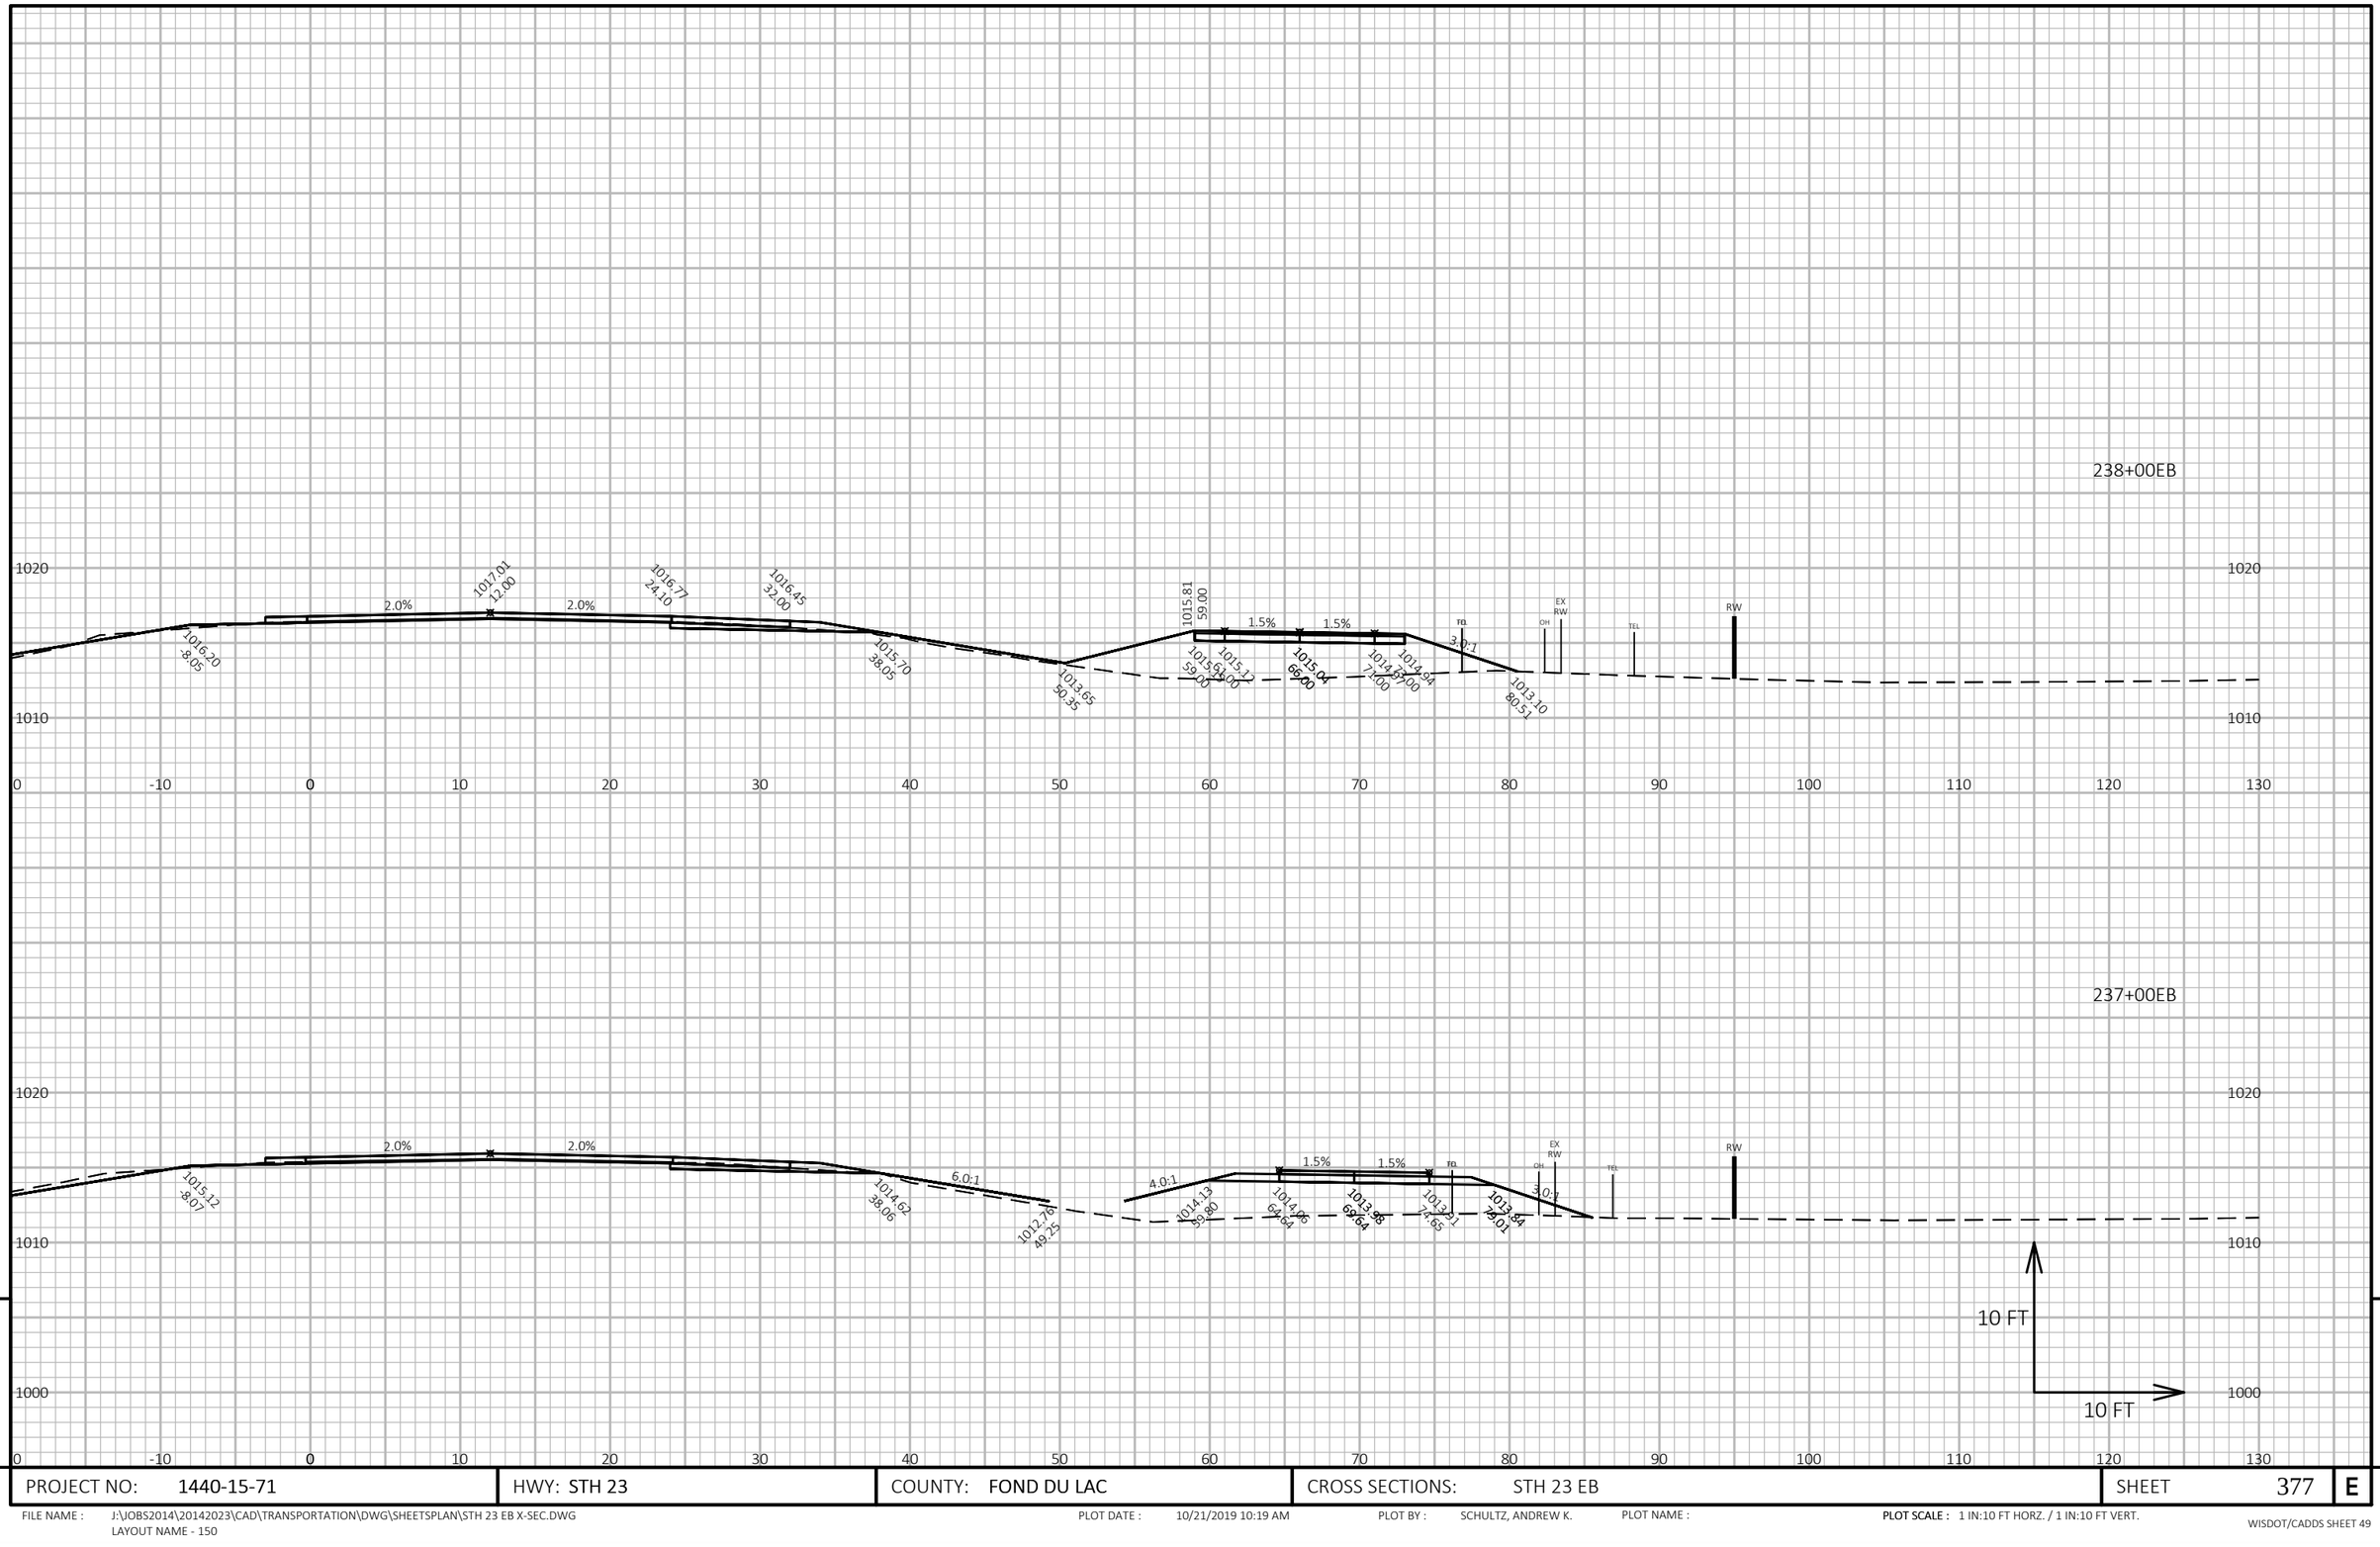

9

9

PROJECT NO: 1440-15-71	HWY: STH 23	COUNTY: FOND DU LAC	CROSS SECTIONS: STH 23 EB	SHEET 377	E

FILE NAME : J:\OBS2014\20142023\CAD\TRANSPORTATION\DWG\SHEETSPLAN\STH 23 EB X-SEC.DWG
LAYOUT NAME - 150


PLOT DATE : 10/21/2019 10:19 AM

PLOT BY : SCHULTZ, ANDREW K.

PLOT NAME :

PLOT SCALE : 1 IN:10 FT HORZ. / 1 IN:10 FT VERT.

WISDOT/CADDS SHEET 49

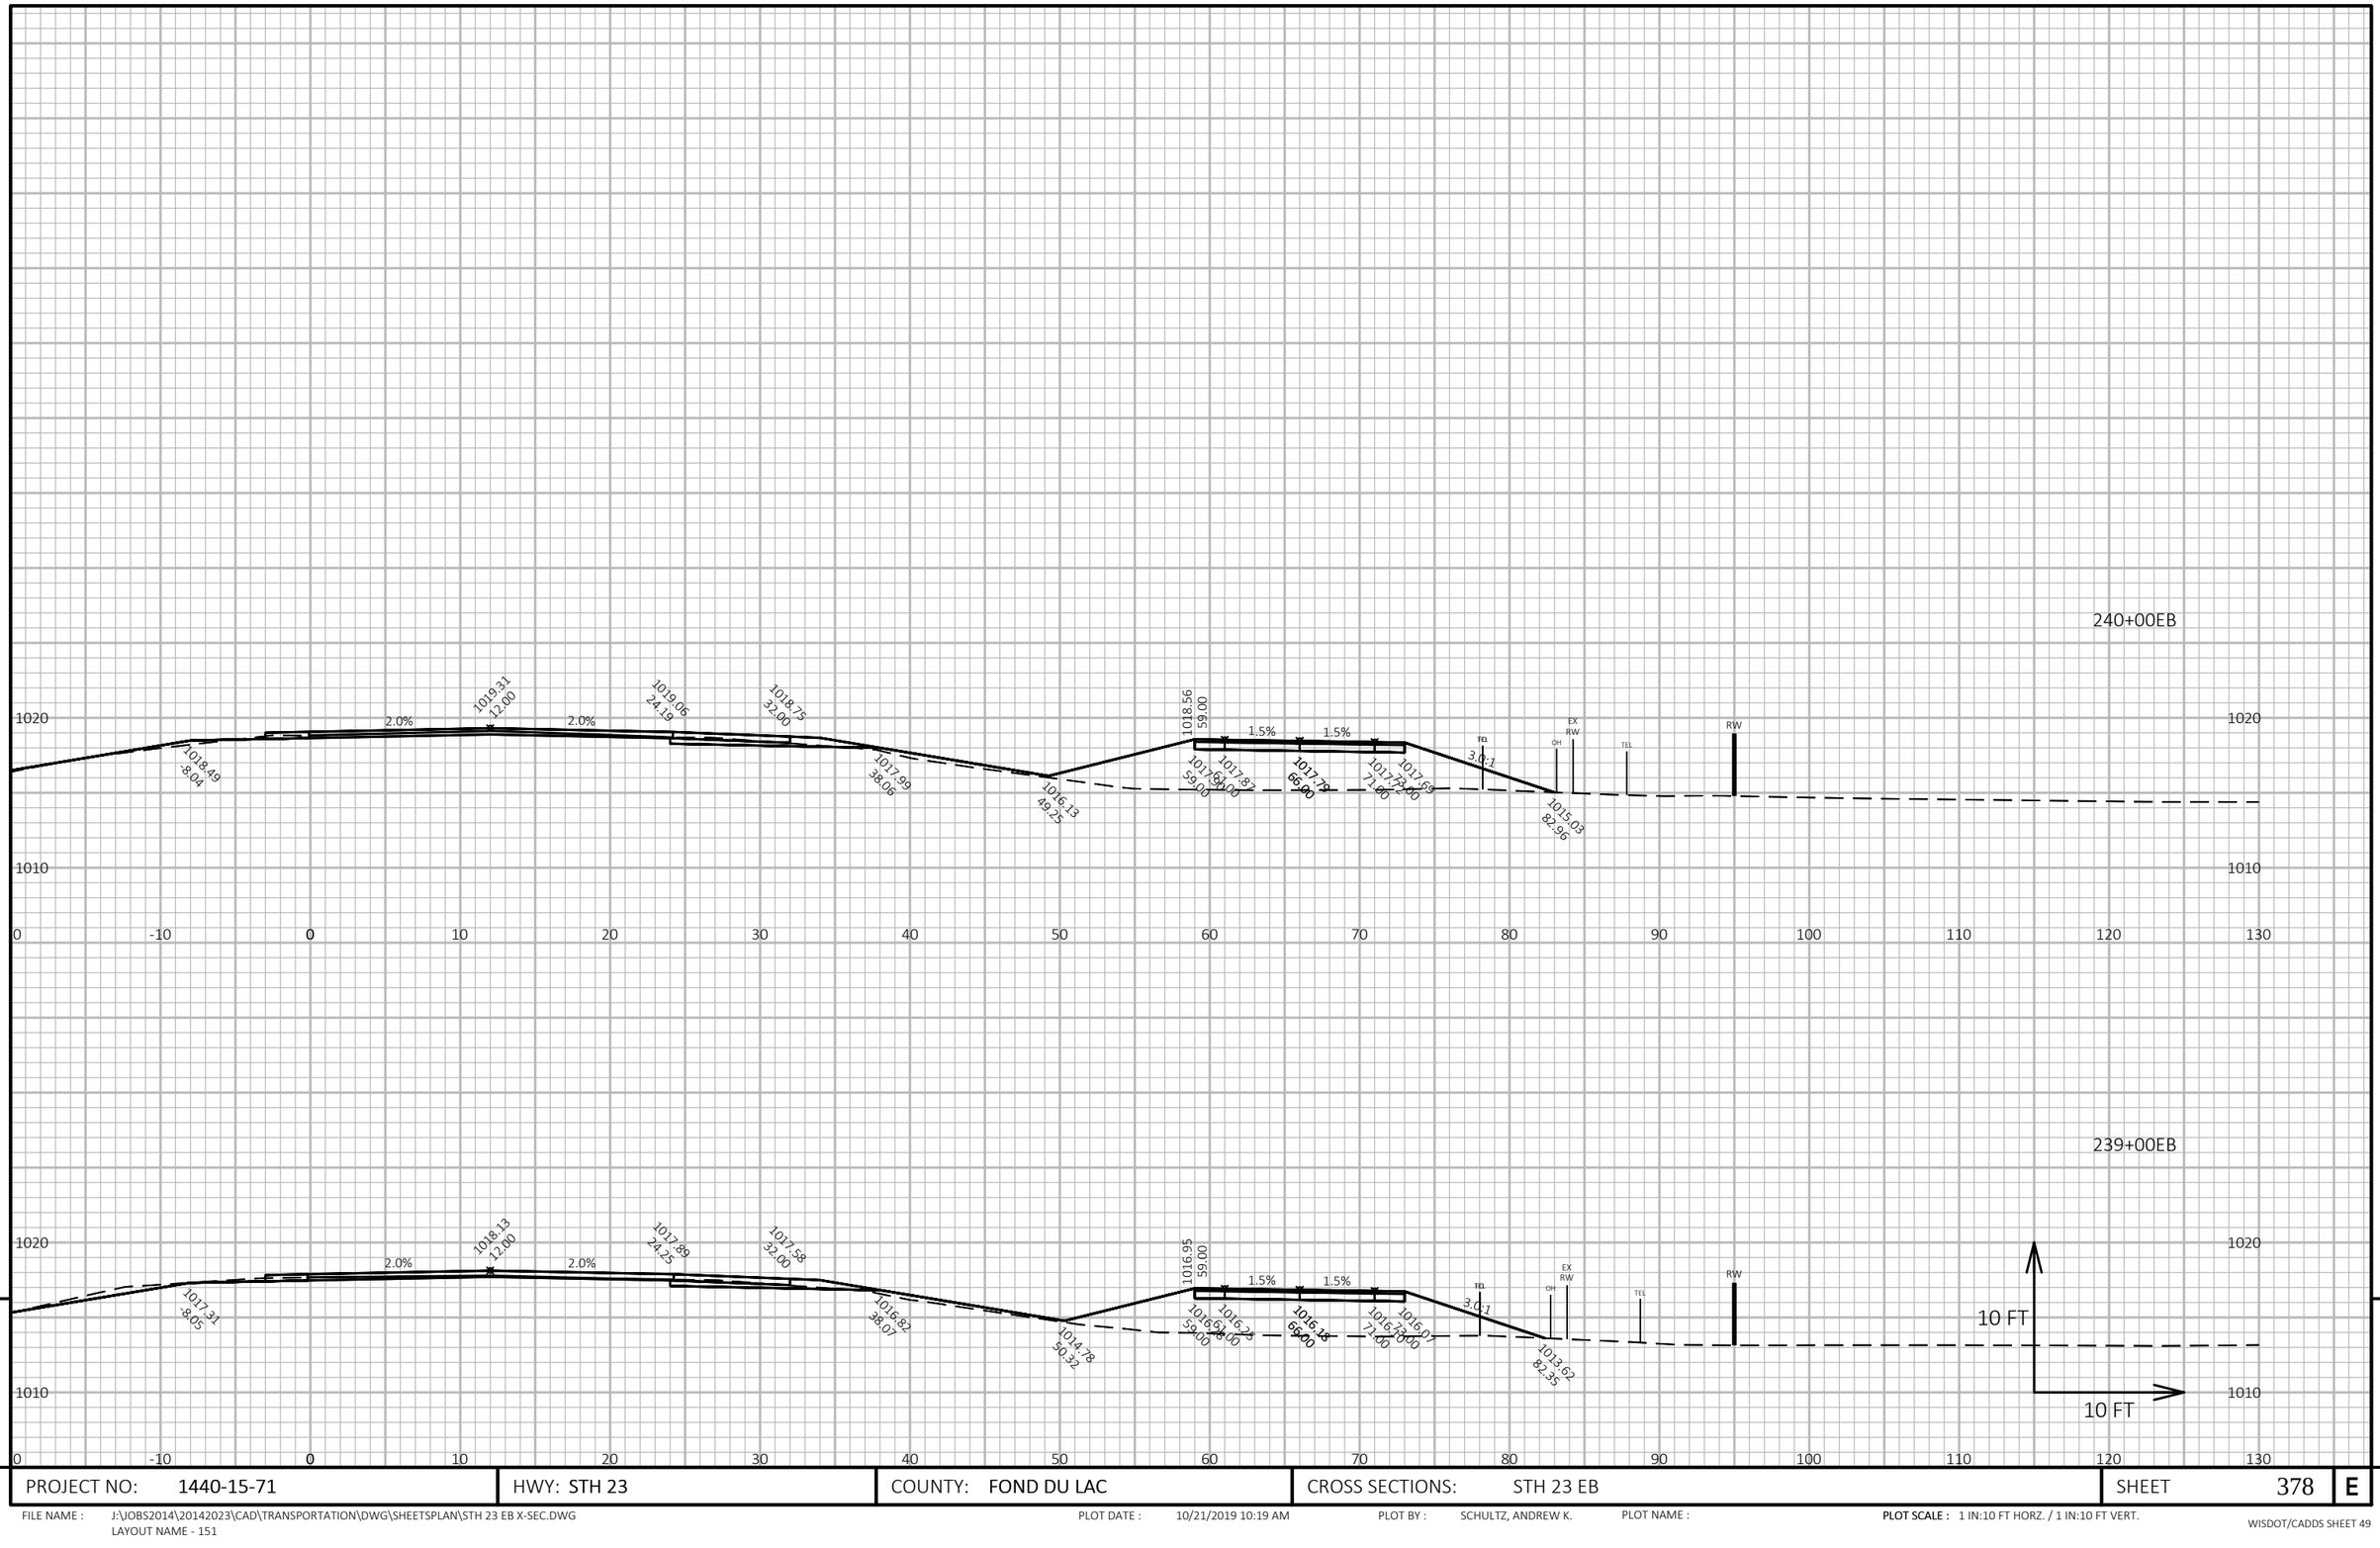

PROJECT NO: 1440-15-71	HWY: STH 23	COUNTY: FOND DU LAC	CROSS SECTIONS: STH 23 EB	SHEET 378	E

FILE NAME : J:\JOBS2014\20142023\CAD\TRANSPORTATION\DWG\SHEETSPLAN\STH 23 EB X-SEC.DWG
LAYOUT NAME - 151

PLOT DATE : 10/21/2019 10:19 AM


PLOT BY : SCHULTZ, ANDREW K.

PLOT NAME :

PLOT SCALE : 1 IN:10 FT HORZ. / 1 IN:10 FT VERT.

WISDOT/CADDS SHEET 49

242+00EB

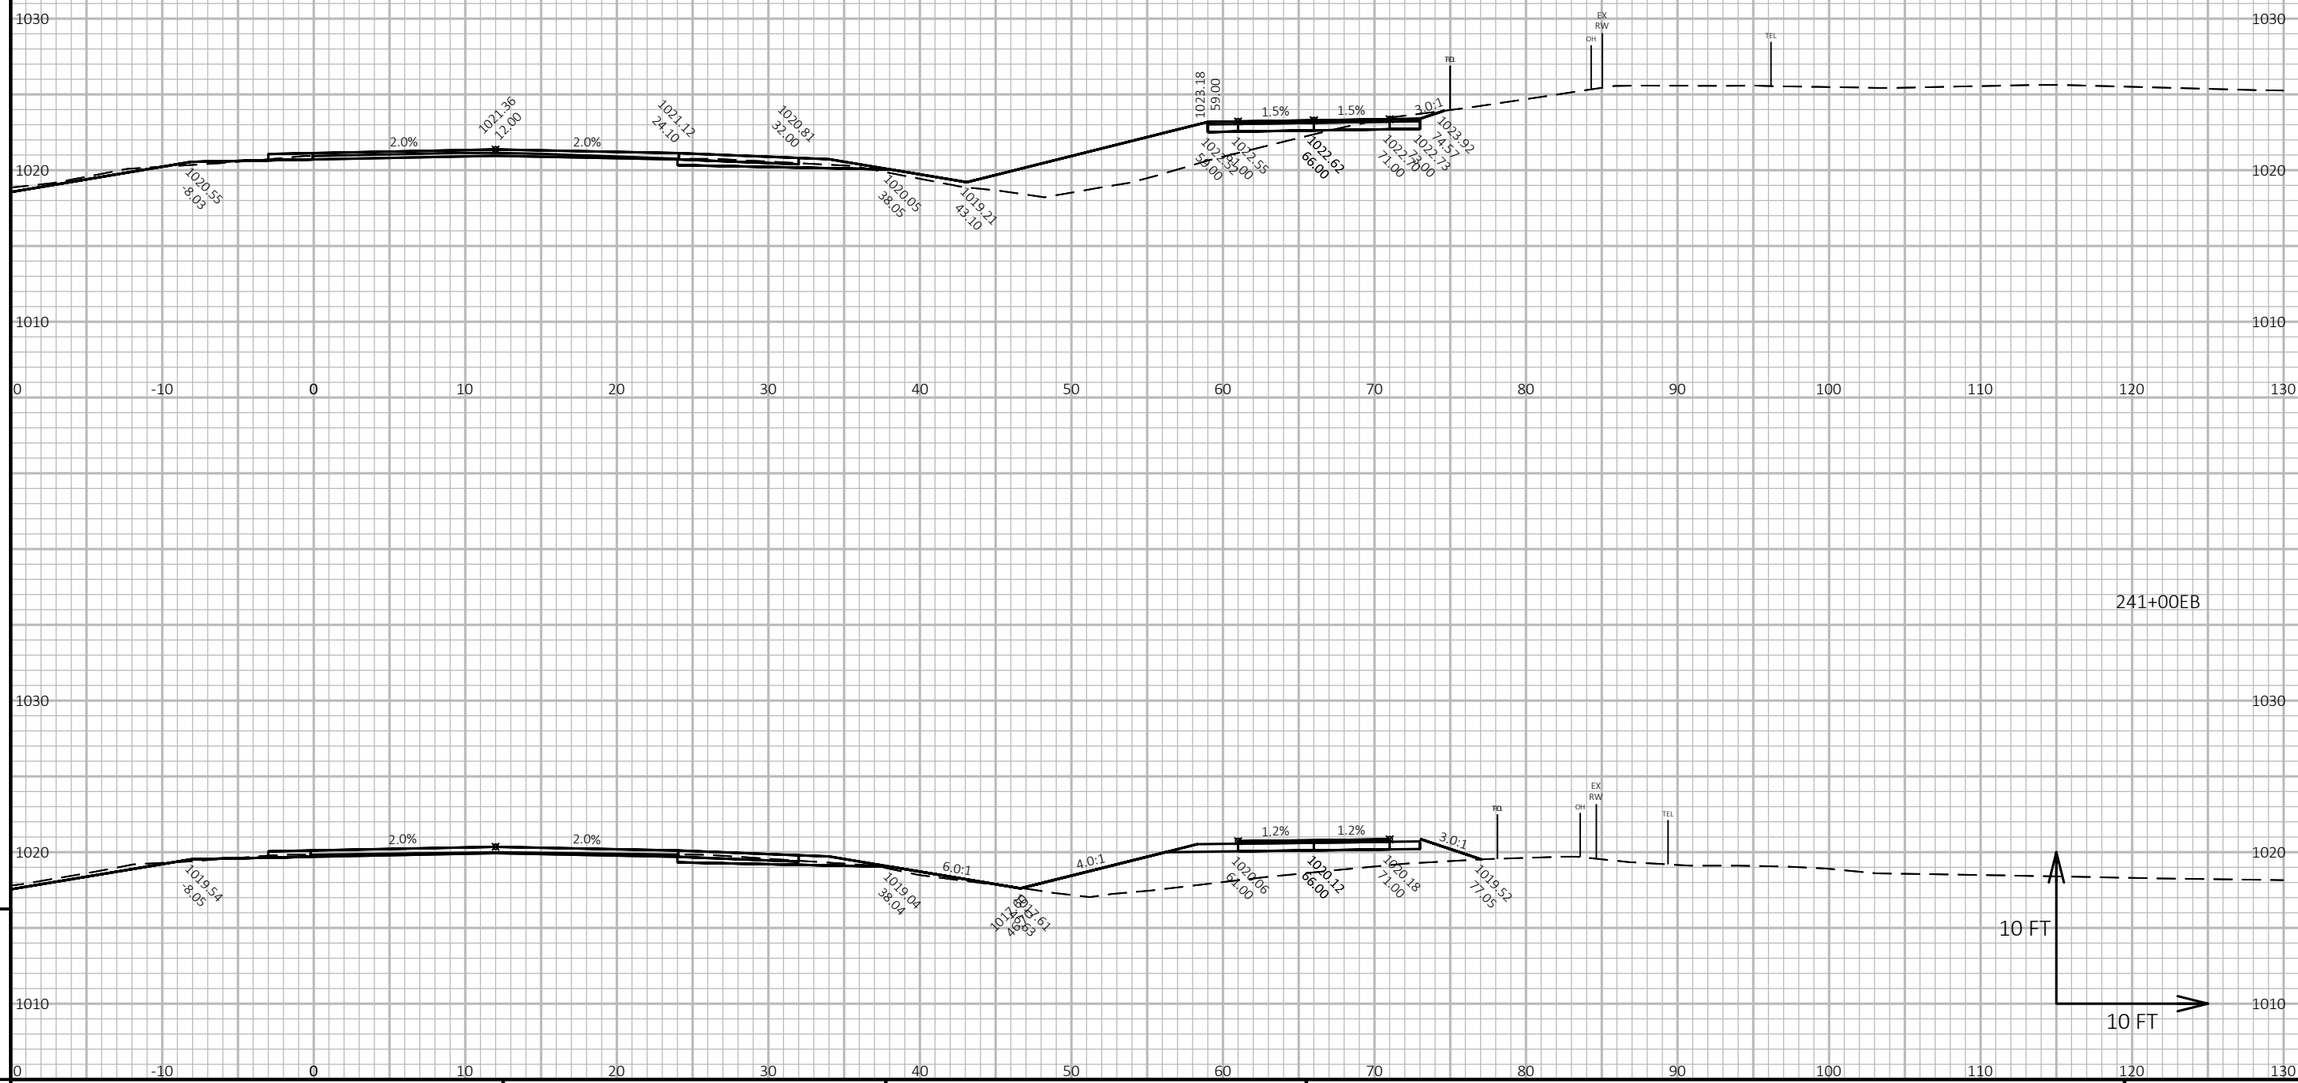

241+00EB

9

9

PROJECT NO: 1440-15-71	HWY: STH 23	COUNTY: FOND DU LAC	CROSS SECTIONS: STH 23 EB	SHEET 379	E

FILE NAME : J:\OBS2014\20142023\CAD\TRANSPORTATION\DWG\SHEETSPLAN\STH 23 EB X-SEC.DWG
LAYOUT NAME - 152


PLOT DATE : 10/21/2019 10:19 AM

PLOT BY : SCHULTZ, ANDREW K.

PLOT NAME :

PLOT SCALE : 1 IN:10 FT HORZ. / 1 IN:10 FT VERT.

WISDOT/CADDS SHEET 49

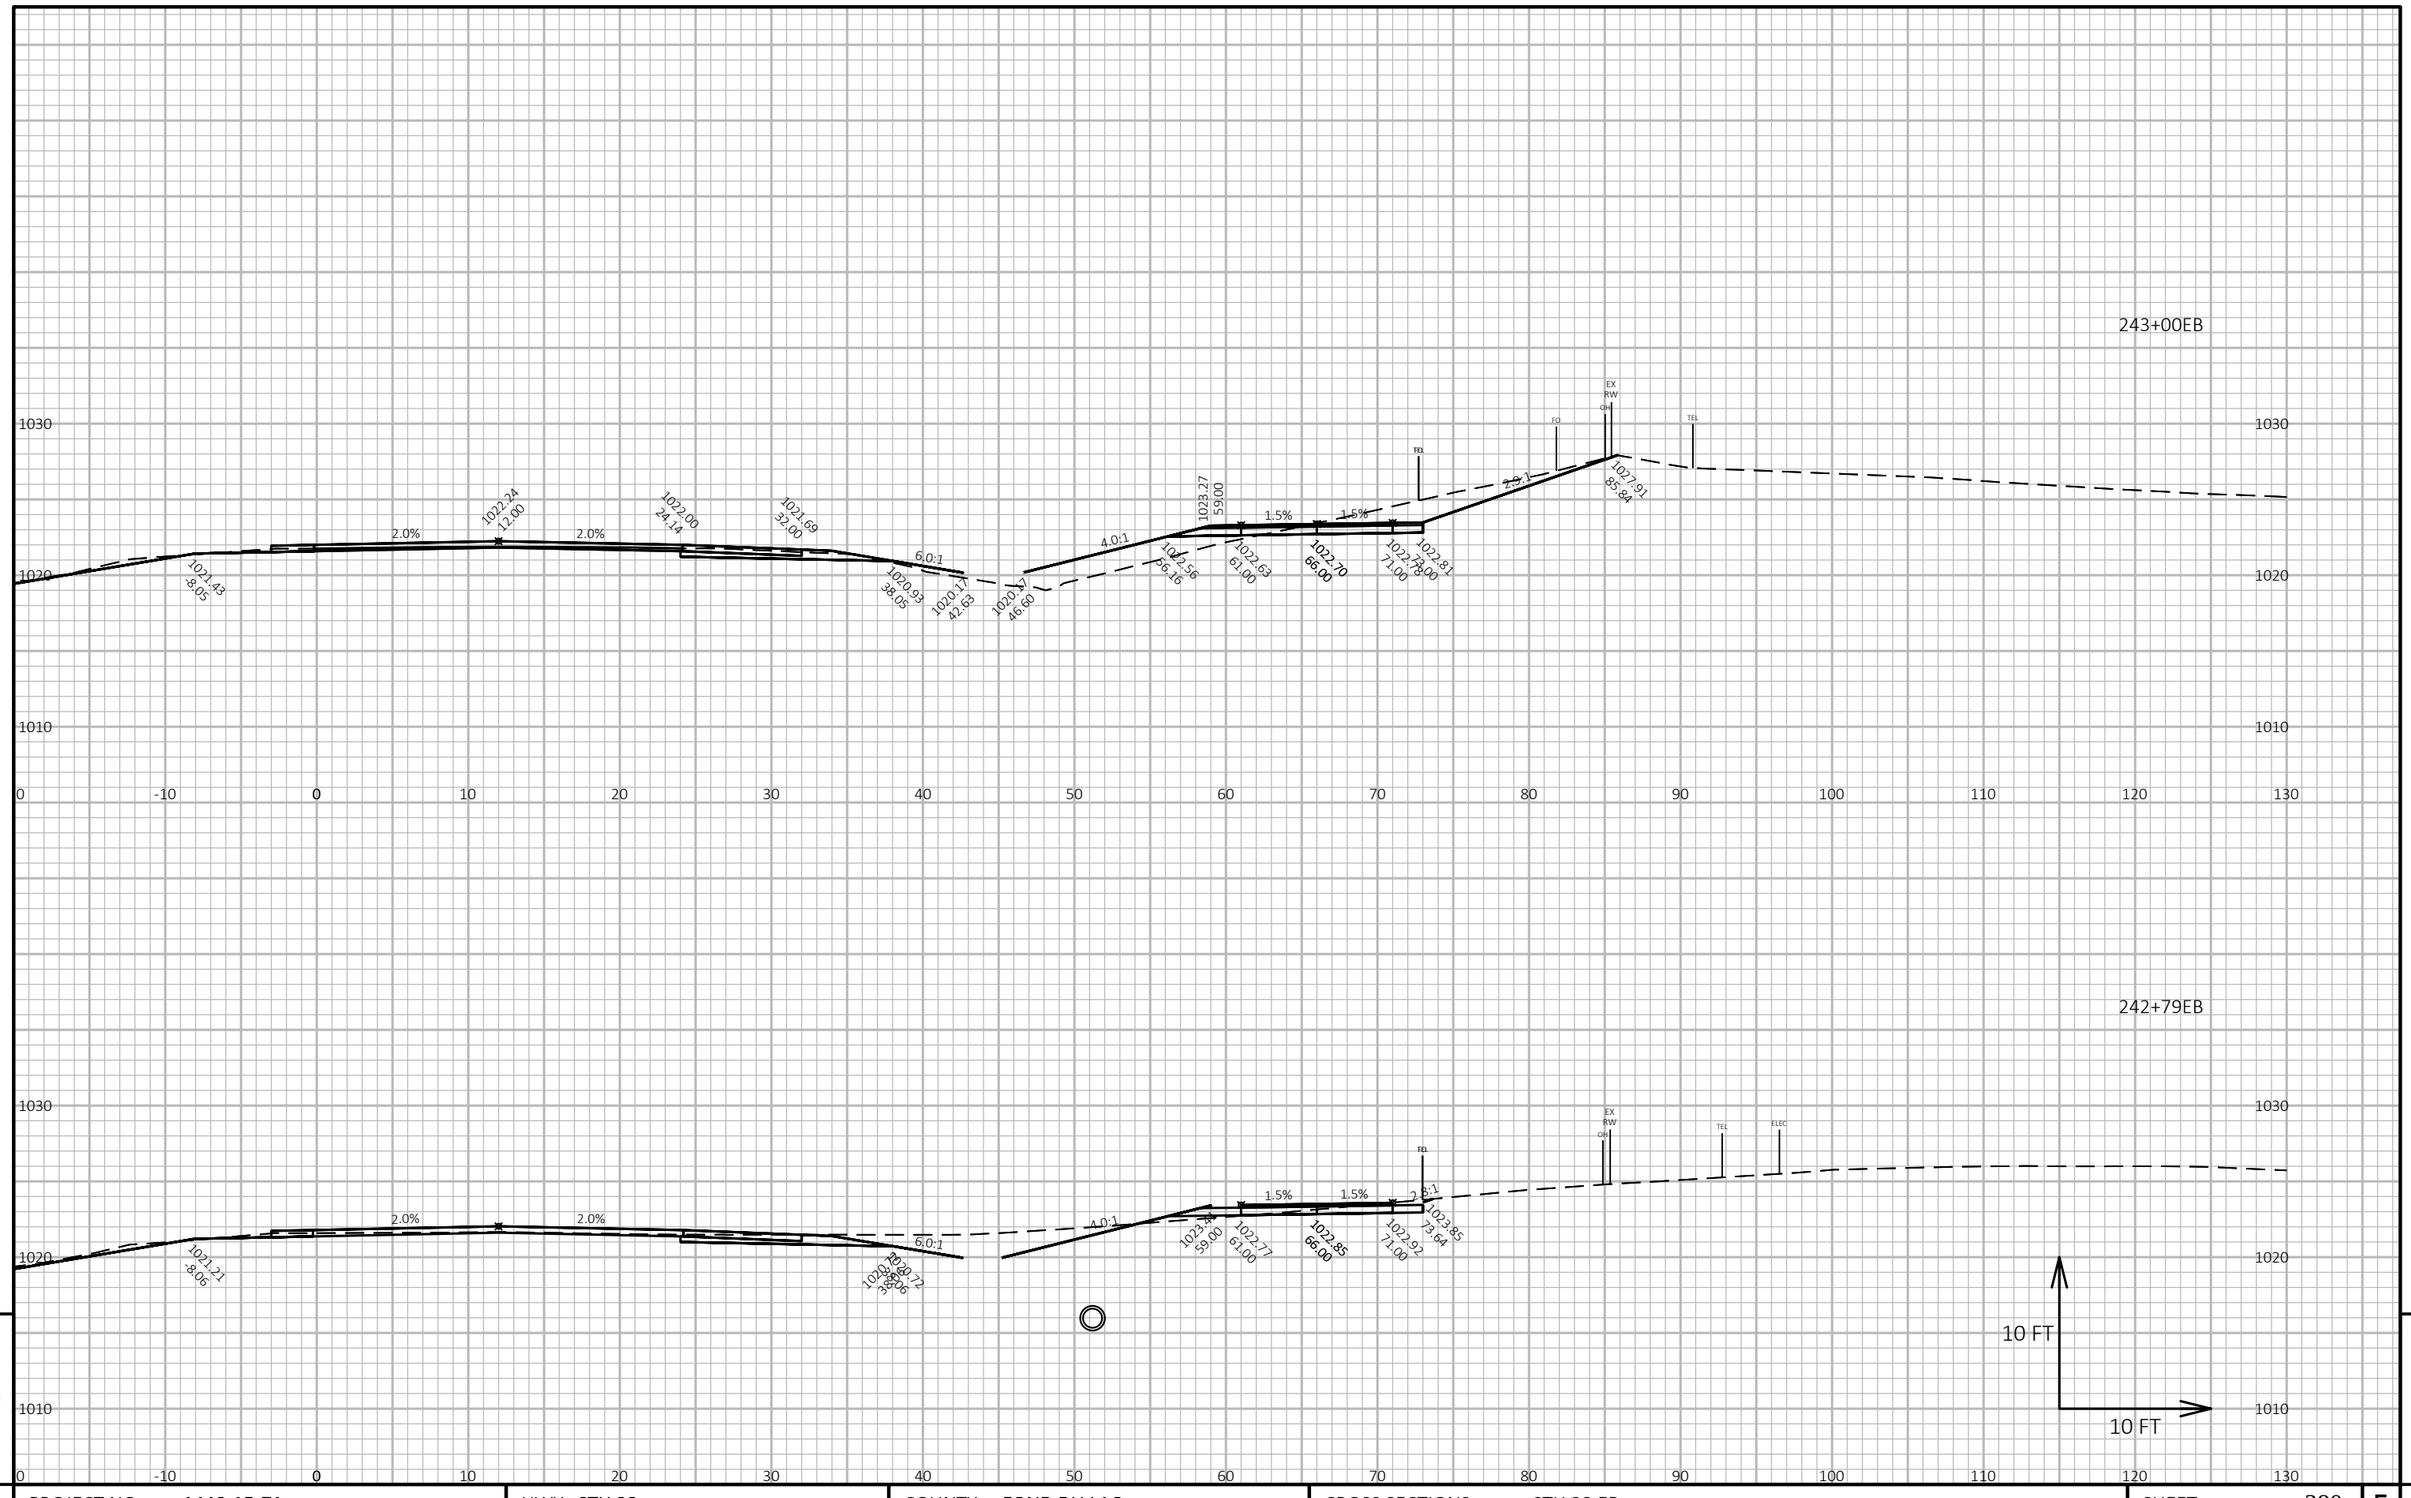


9

9


PROJECT NO: 1440-15-71	HWY: STH 23	COUNTY: FOND DU LAC	CROSS SECTIONS: STH 23 EB	SHEET 380	E

FILE NAME : J:\OBS2014\20142023\CAD\TRANSPORTATION\DWG\SHEETSPLAN\STH 23 EB X-SEC.DWG
LAYOUT NAME - 153

PLOT DATE : 10/21/2019 10:19 AM PLOT BY : SCHULTZ, ANDREW K. PLOT NAME : **PLOT SCALE :** 1 IN:10 FT HORZ. / 1 IN:10 FT VERT.

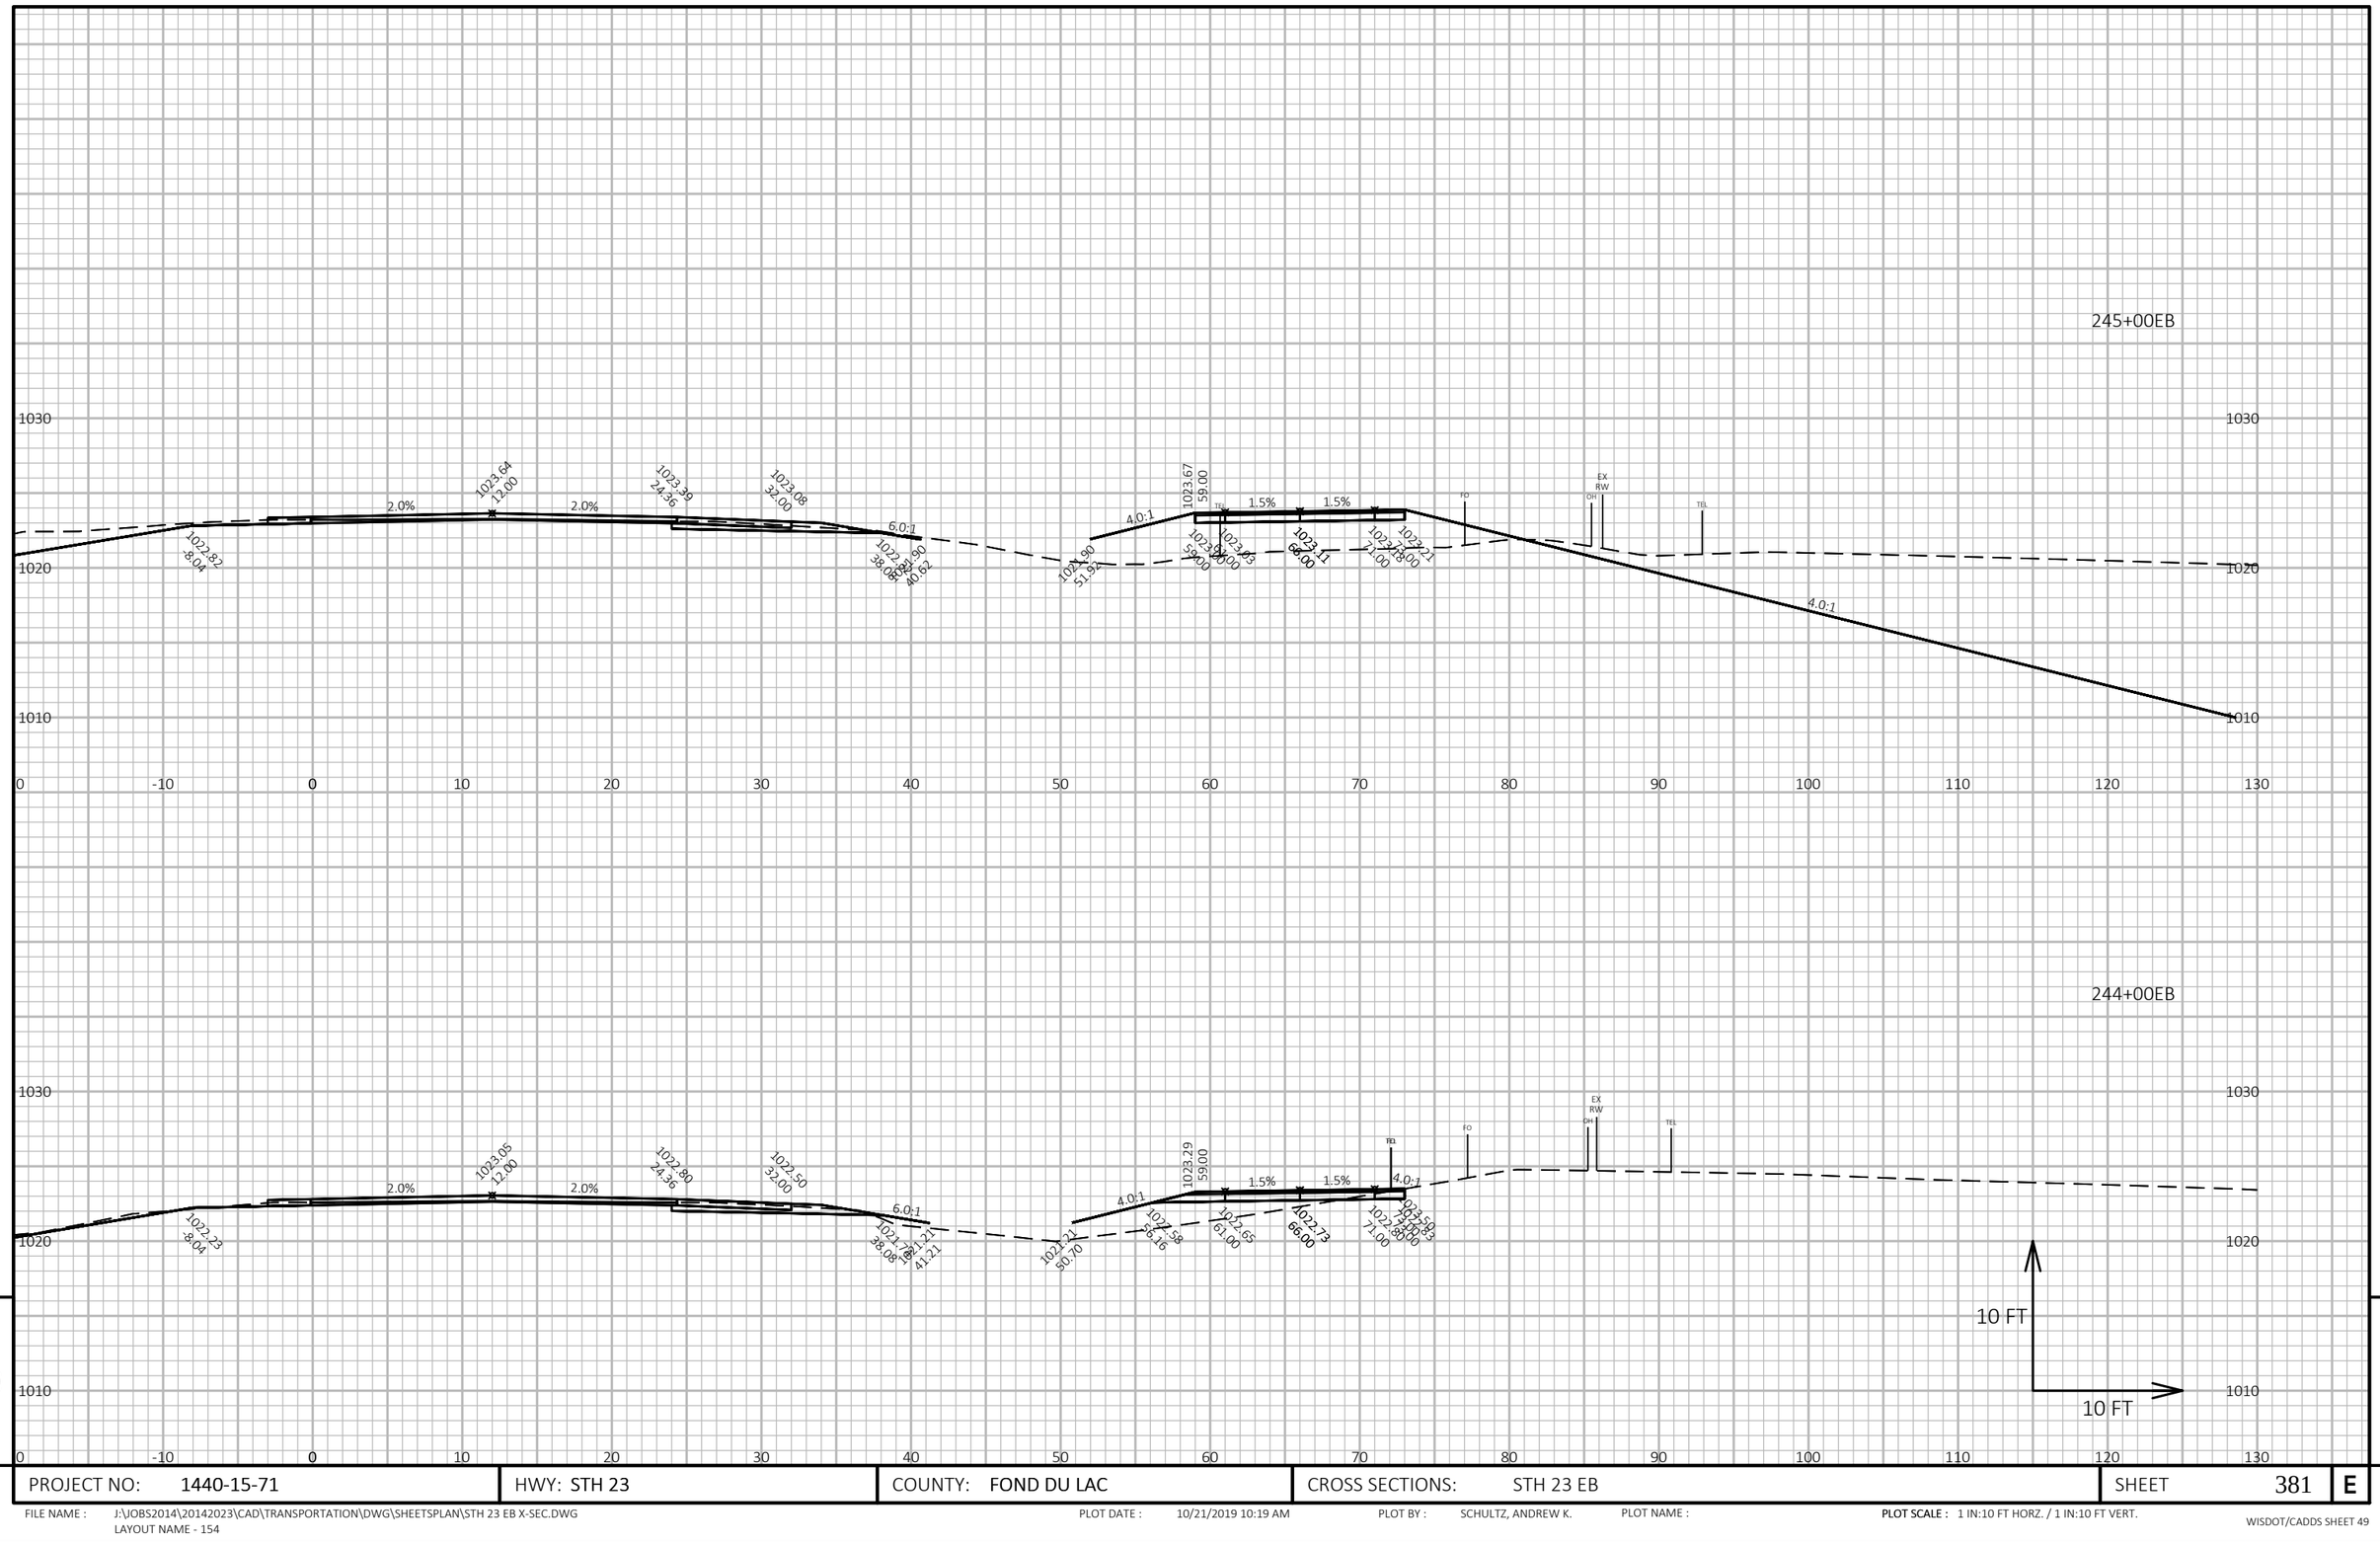
245+00EB
1030
1020
1010
0
-10
10
20
30
40
50
60
70
80
90
100
110
120
130
2.0%
1023.64
12.00
1023.39
24.36
1023.08
32.00
6.0:1
1022.82
8.04
1022.50
38.08
41.21
40.62
4.0:1
1023.67
59.00
1.5%
1023.43
1023.11
66.00
1027.21
71.00
FO
EX
RW
OH
TEL
1022.90
57.92
244+00EB
1023.29
1022.80
24.36
1022.23
8.04
1022.21
50.70
1022.65
61.00
1022.73
66.00
10 FT
9
PROJECT NO: 1440-15-71
HWY: STH 23
COUNTY: FOND DU LAC
CROSS SECTIONS: STH 23 EB
SHEET 381
E
FILE NAME : J:\JOBS2014\20142023\CAD\TRANSPORTATION\DWG\SHEETSPLAN\STH 23 EB X-SEC.DWG
LAYOUT NAME - 154
PLOT DATE : 10/21/2019 10:19 AM
PLOT BY : SCHULTZ, ANDREW K.
PLOT NAME :
PLOT SCALE : 1 IN:10 FT HORZ. / 1 IN:10 FT VERT.
WISDOT/CADDS SHEET 49

247+00EB

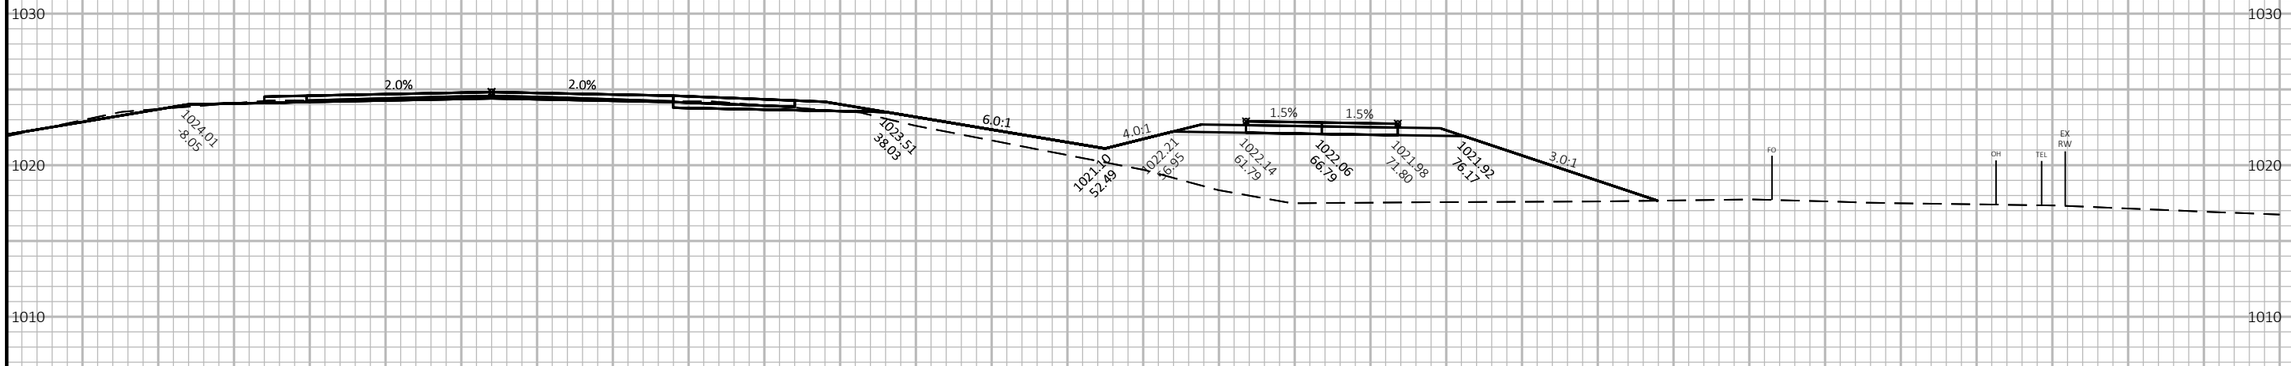

246+00EB

9

9


PROJECT NO: 1440-15-71	HWY: STH 23	COUNTY: FOND DU LAC	CROSS SECTIONS: STH 23 EB	SHEET 382	E

FILE NAME : J:\JOBS2014\20142023\CAD\TRANSPORTATION\DWG\SHEETSPLAN\STH 23 EB X-SEC.DWG
LAYOUT NAME - 155

PLOT DATE : 10/21/2019 10:19 AM PLOT BY : SCHULTZ, ANDREW K. PLOT NAME :

PLOT SCALE : 1 IN:10 FT HORZ. / 1 IN:10 FT VERT.

WISDOT/CADDS SHEET 49

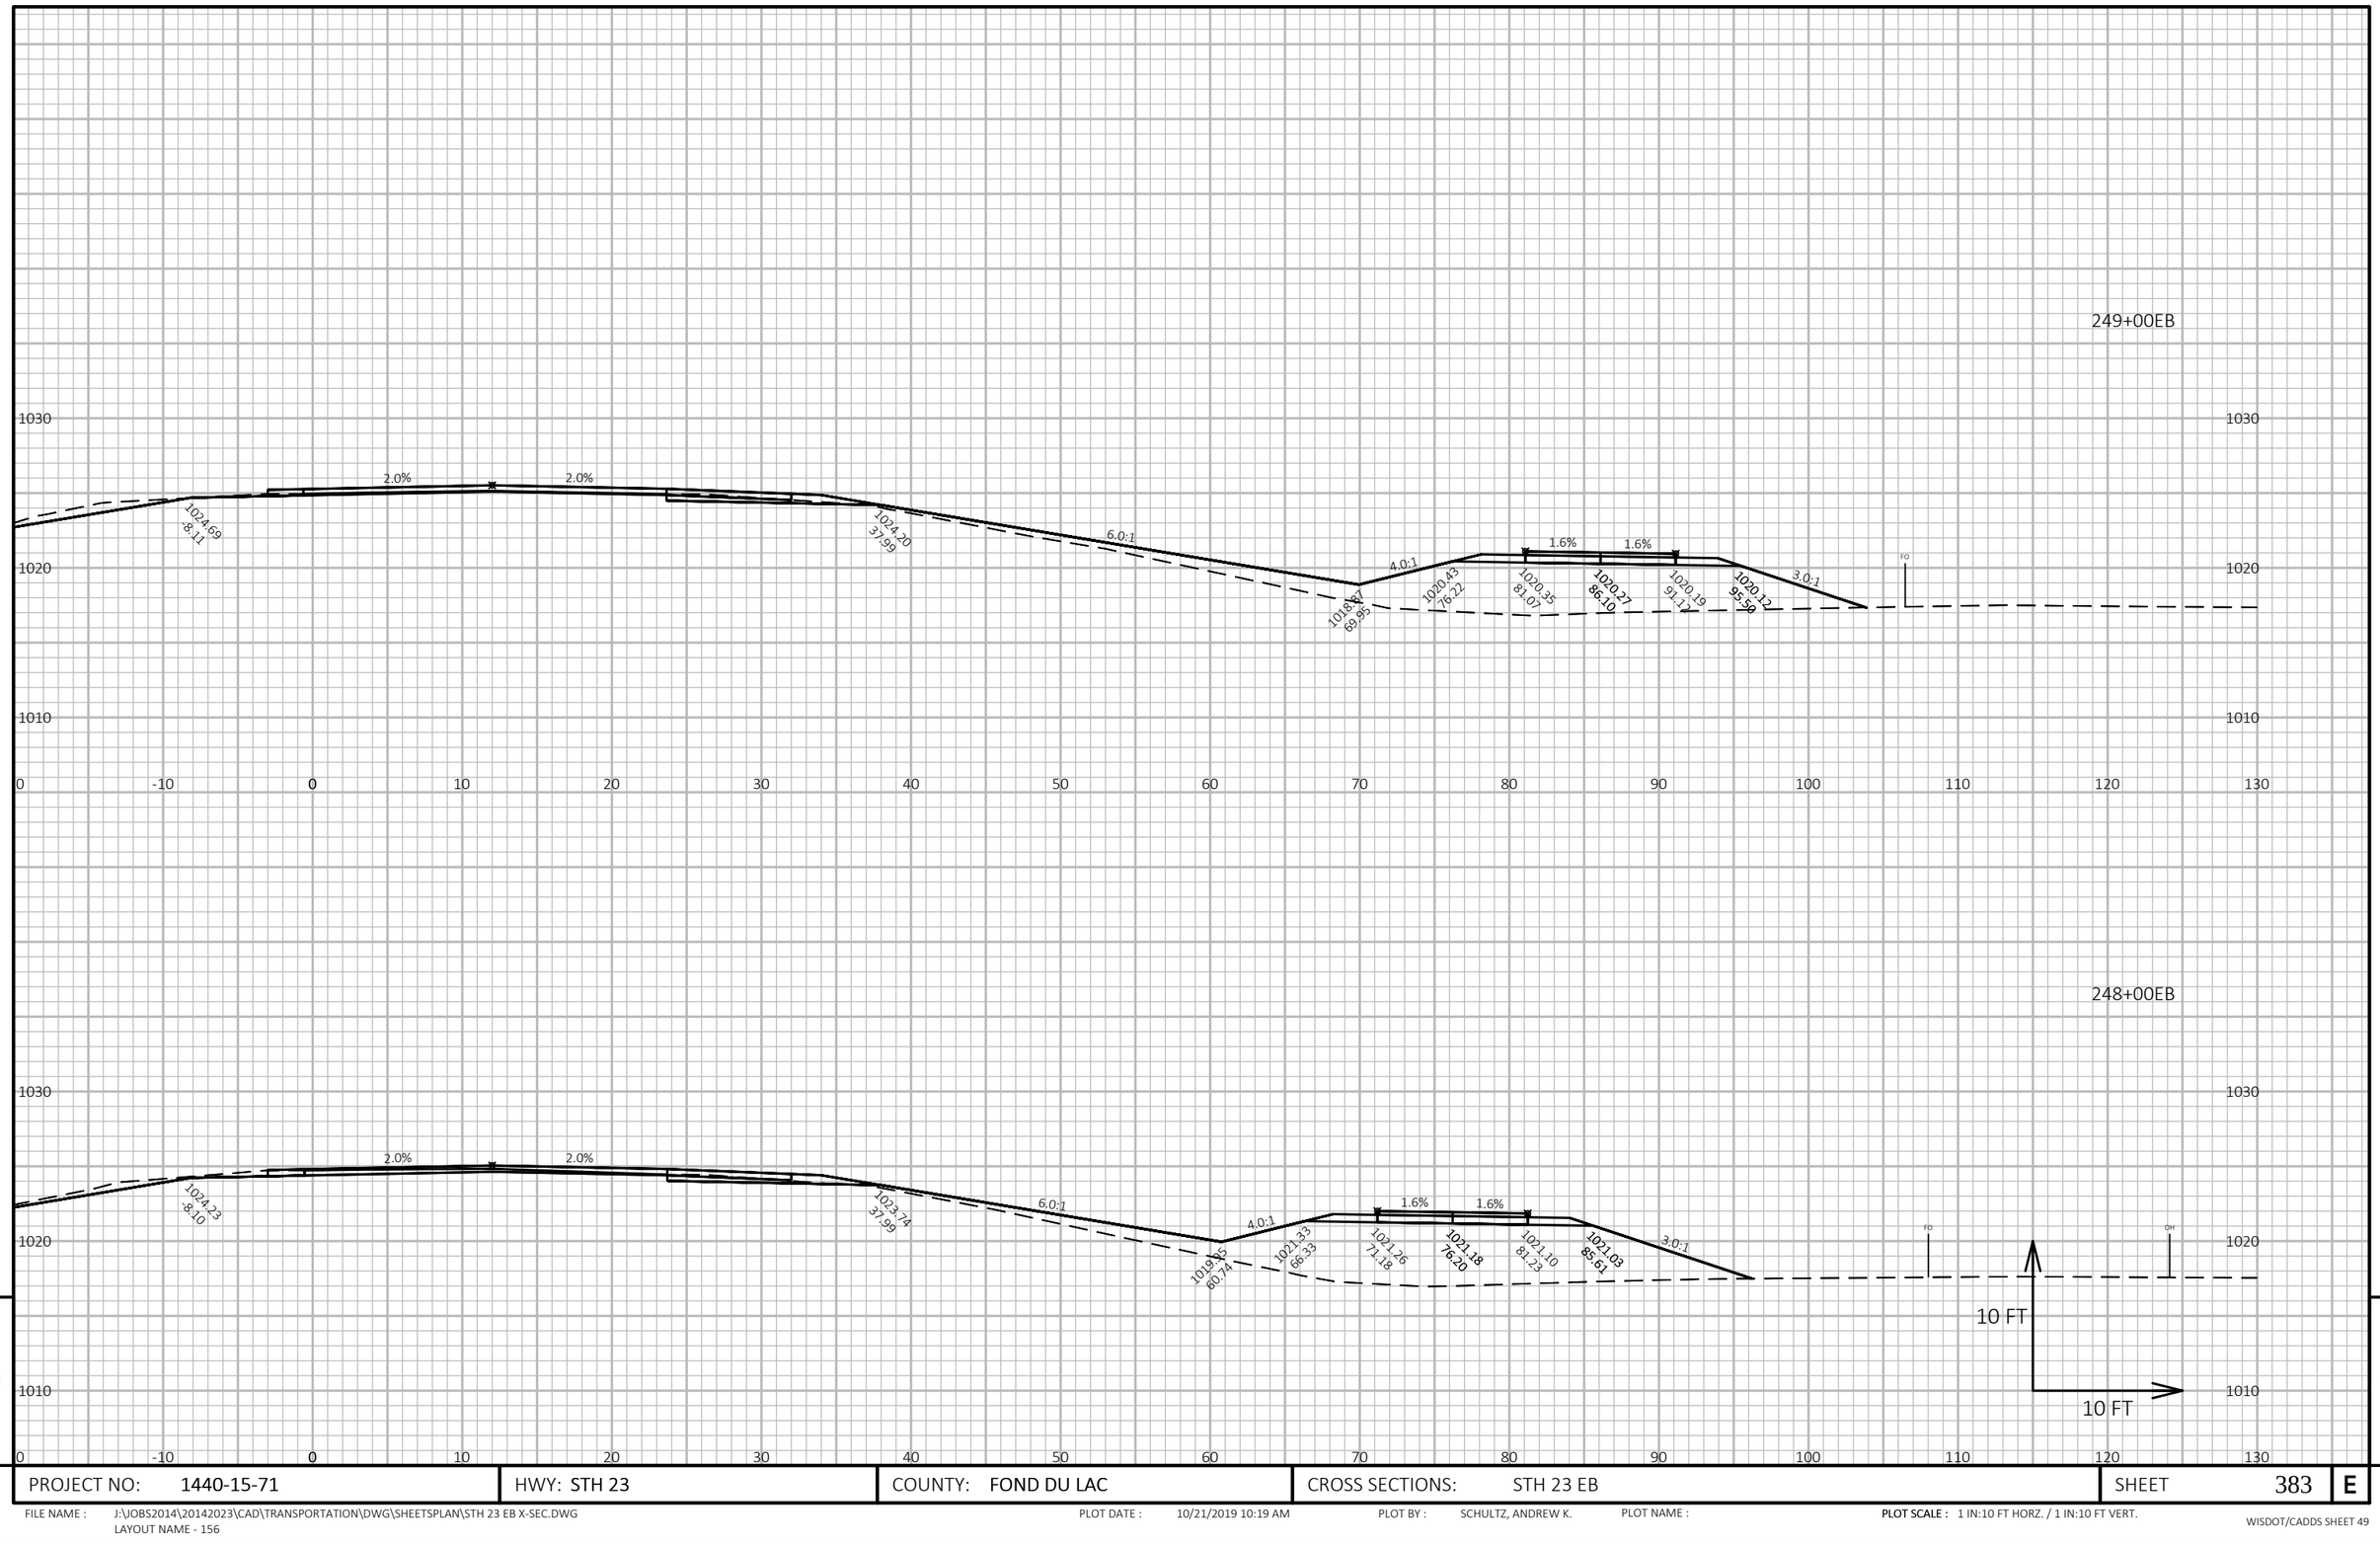

9

9


PROJECT NO: 1440-15-71	HWY: STH 23	COUNTY: FOND DU LAC	CROSS SECTIONS: STH 23 EB	SHEET 383	E

FILE NAME : J:\JOBS2014\20142023\CAD\TRANSPORTATION\DWG\SHEETSPLAN\STH 23 EB X-SEC.DWG
LAYOUT NAME - 156

PLOT DATE : 10/21/2019 10:19 AM PLOT BY : SCHULTZ, ANDREW K. PLOT NAME :

PLOT SCALE : 1 IN:10 FT HORZ. / 1 IN:10 FT VERT.

WISDOT/CADDS SHEET 49

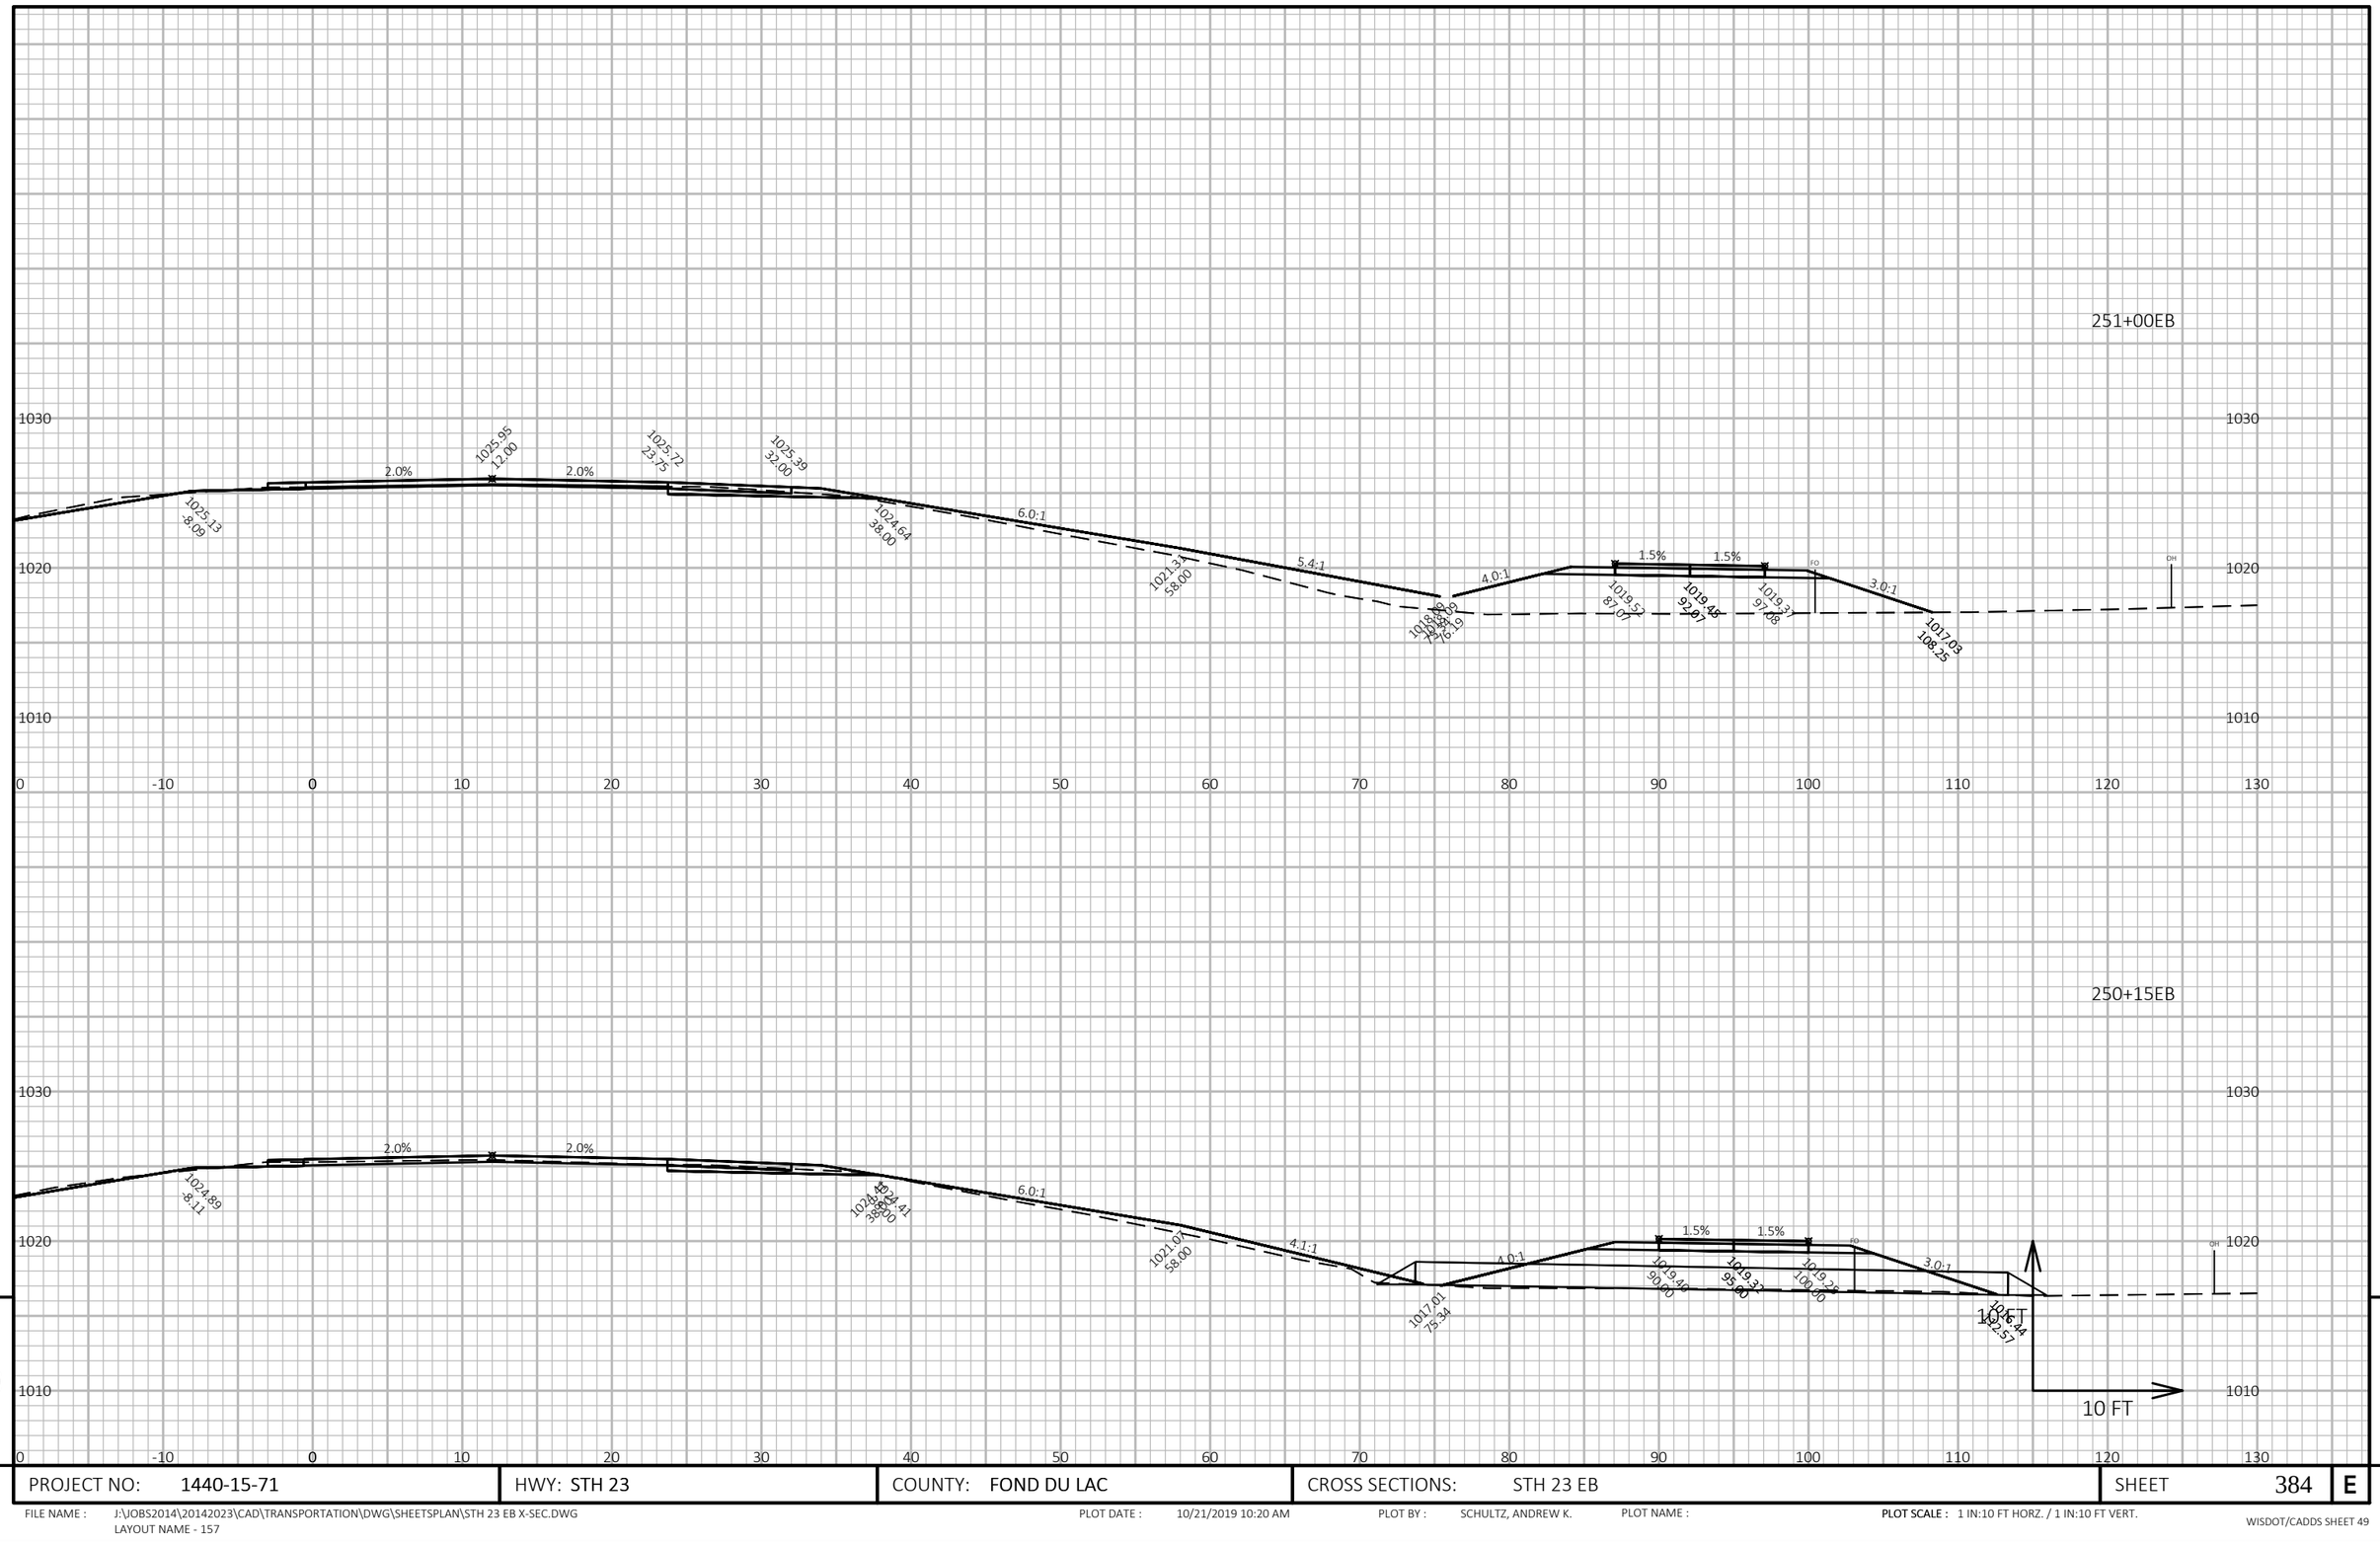

9

9


PROJECT NO: 1440-15-71	HWY: STH 23	COUNTY: FOND DU LAC	CROSS SECTIONS: STH 23 EB	SHEET 384	E

FILE NAME : J:\JOBS2014\20142023\CAD\TRANSPORTATION\DWG\SHEETSPLAN\STH 23 EB X-SEC.DWG
LAYOUT NAME - 157

PLOT DATE : 10/21/2019 10:20 AM PLOT BY : SCHULTZ, ANDREW K. PLOT NAME :

PLOT SCALE : 1 IN:10 FT HORZ. / 1 IN:10 FT VERT.

WISDOT/CADDS SHEET 49

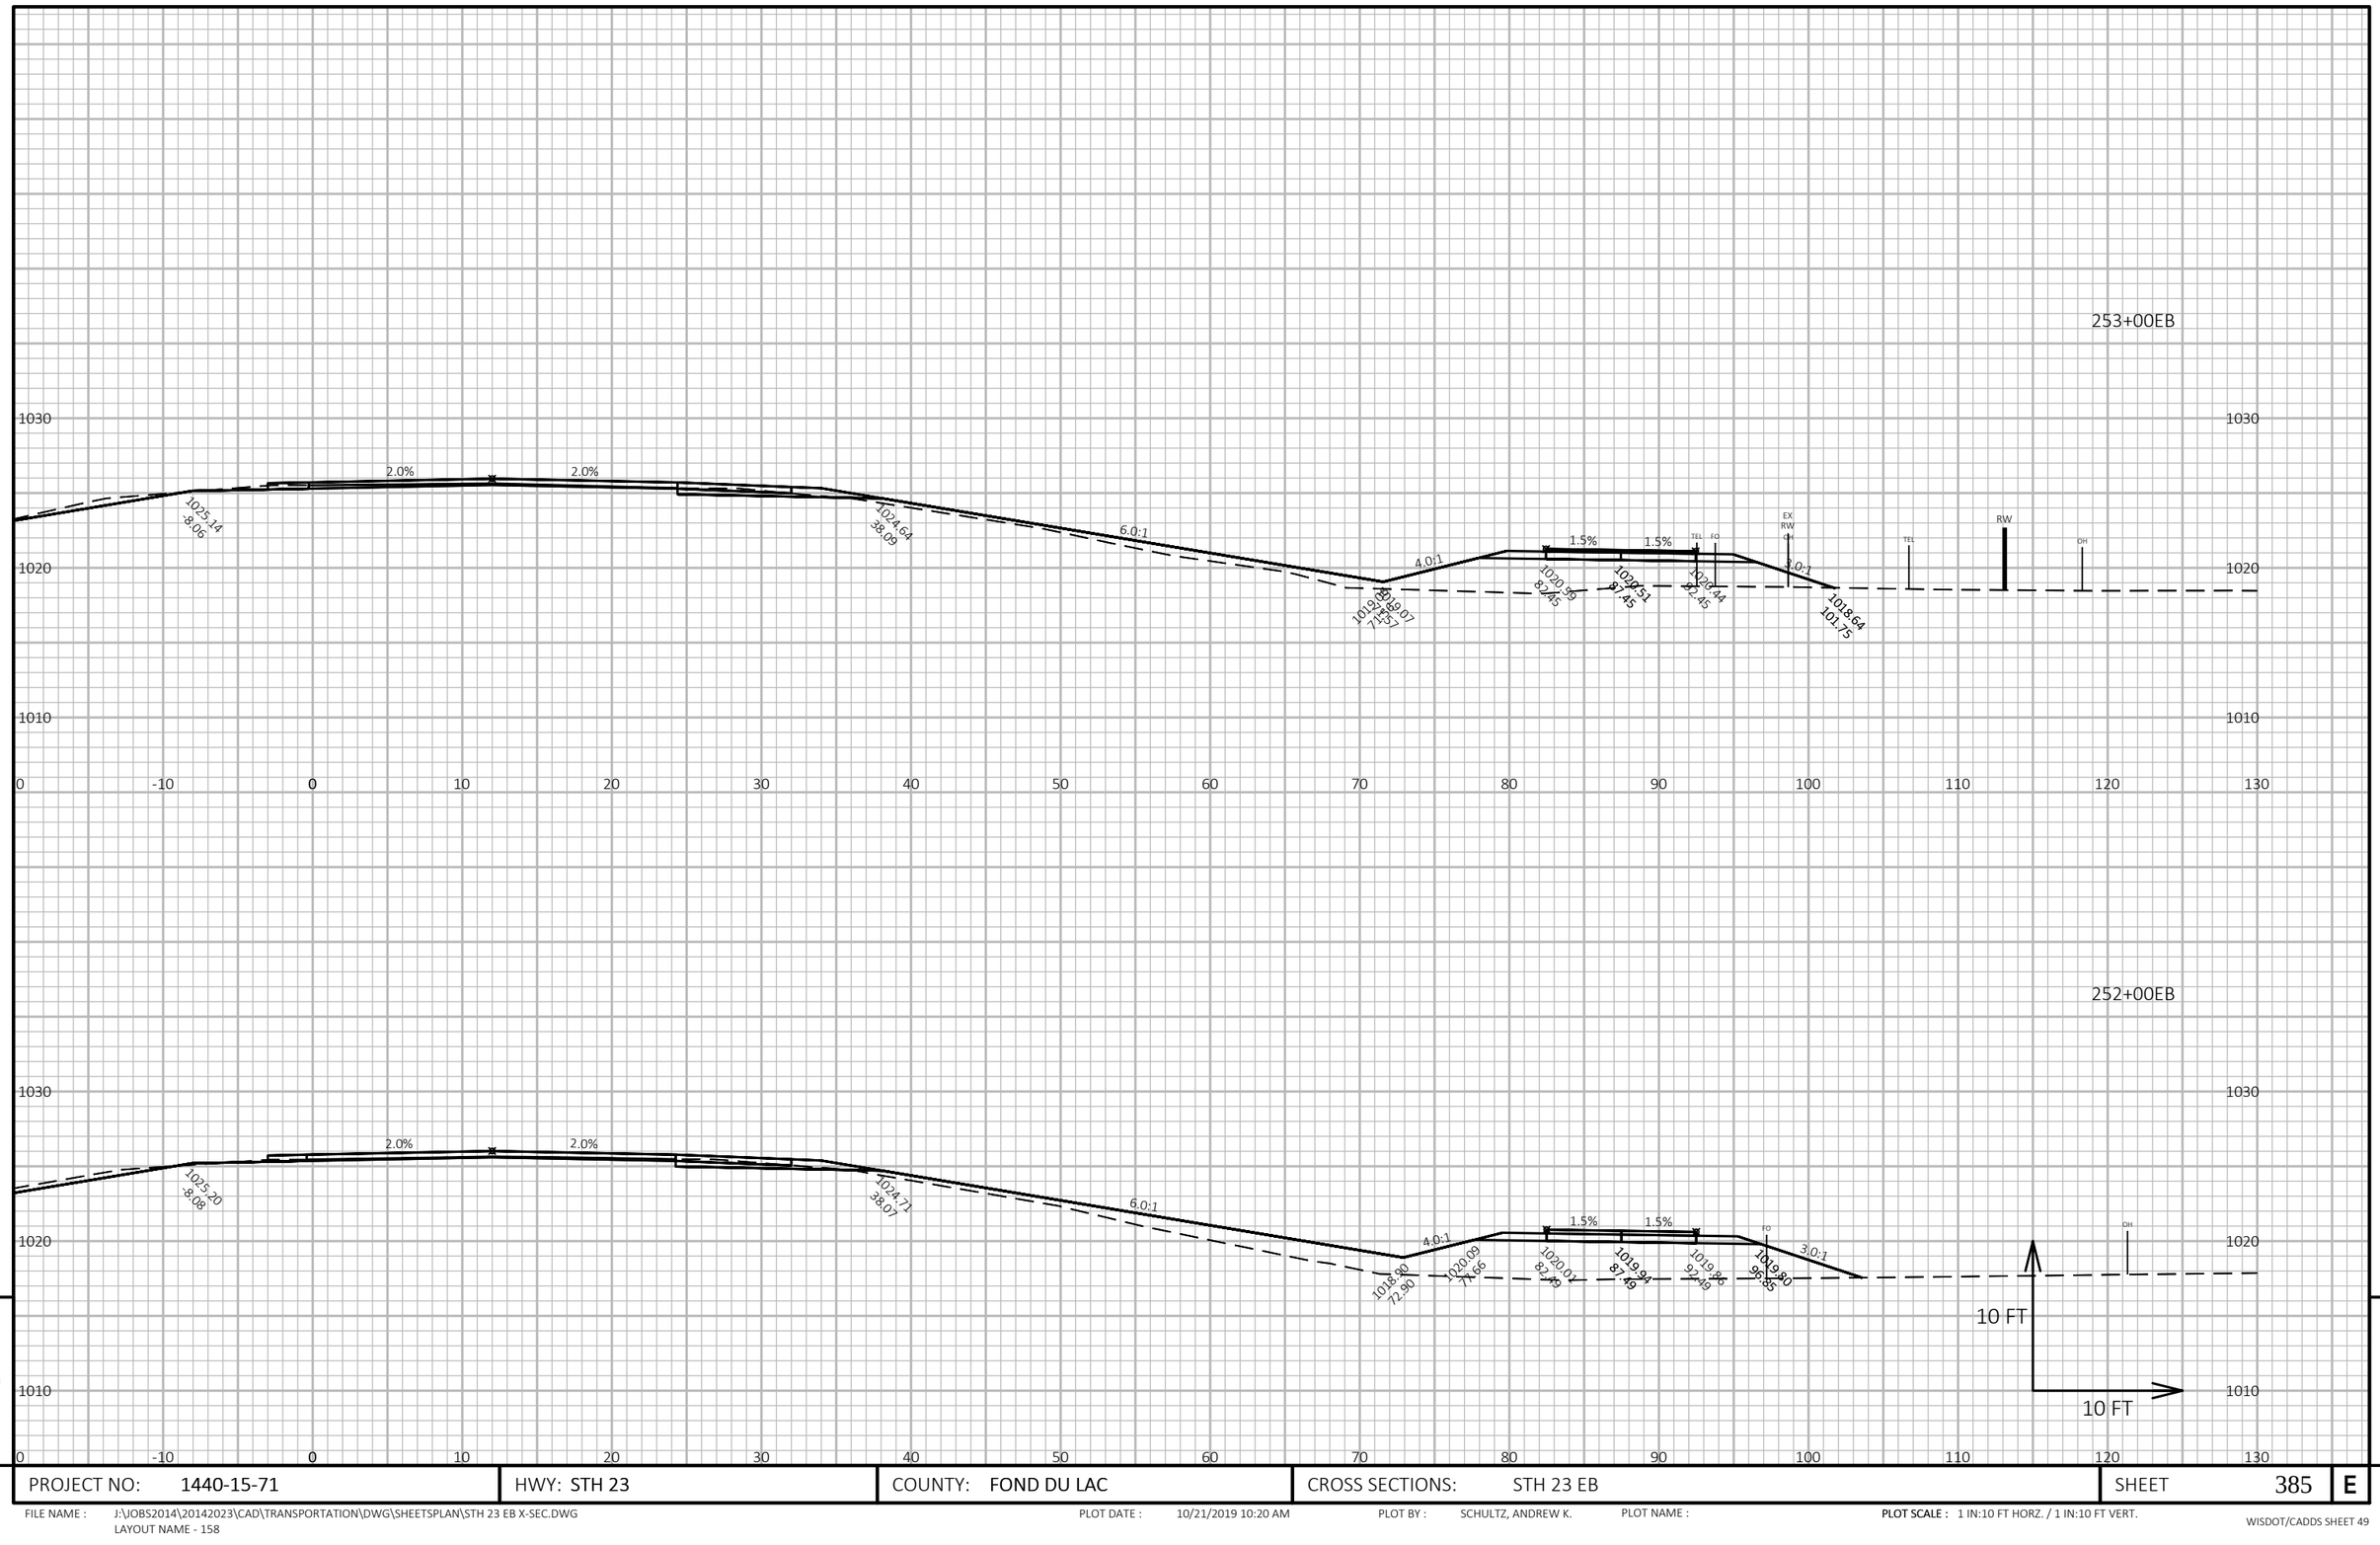

9

9


PROJECT NO: 1440-15-71	HWY: STH 23	COUNTY: FOND DU LAC	CROSS SECTIONS: STH 23 EB	SHEET 385	E

FILE NAME : J:\OBS2014\20142023\CAD\TRANSPORTATION\DWG\SHEETSPLAN\STH 23 EB X-SEC.DWG
LAYOUT NAME - 158

PLOT DATE : 10/21/2019 10:20 AM PLOT BY : SCHULTZ, ANDREW K. PLOT NAME :

PLOT SCALE : 1 IN:10 FT HORZ. / 1 IN:10 FT VERT.

WISDOT/CADDS SHEET 49

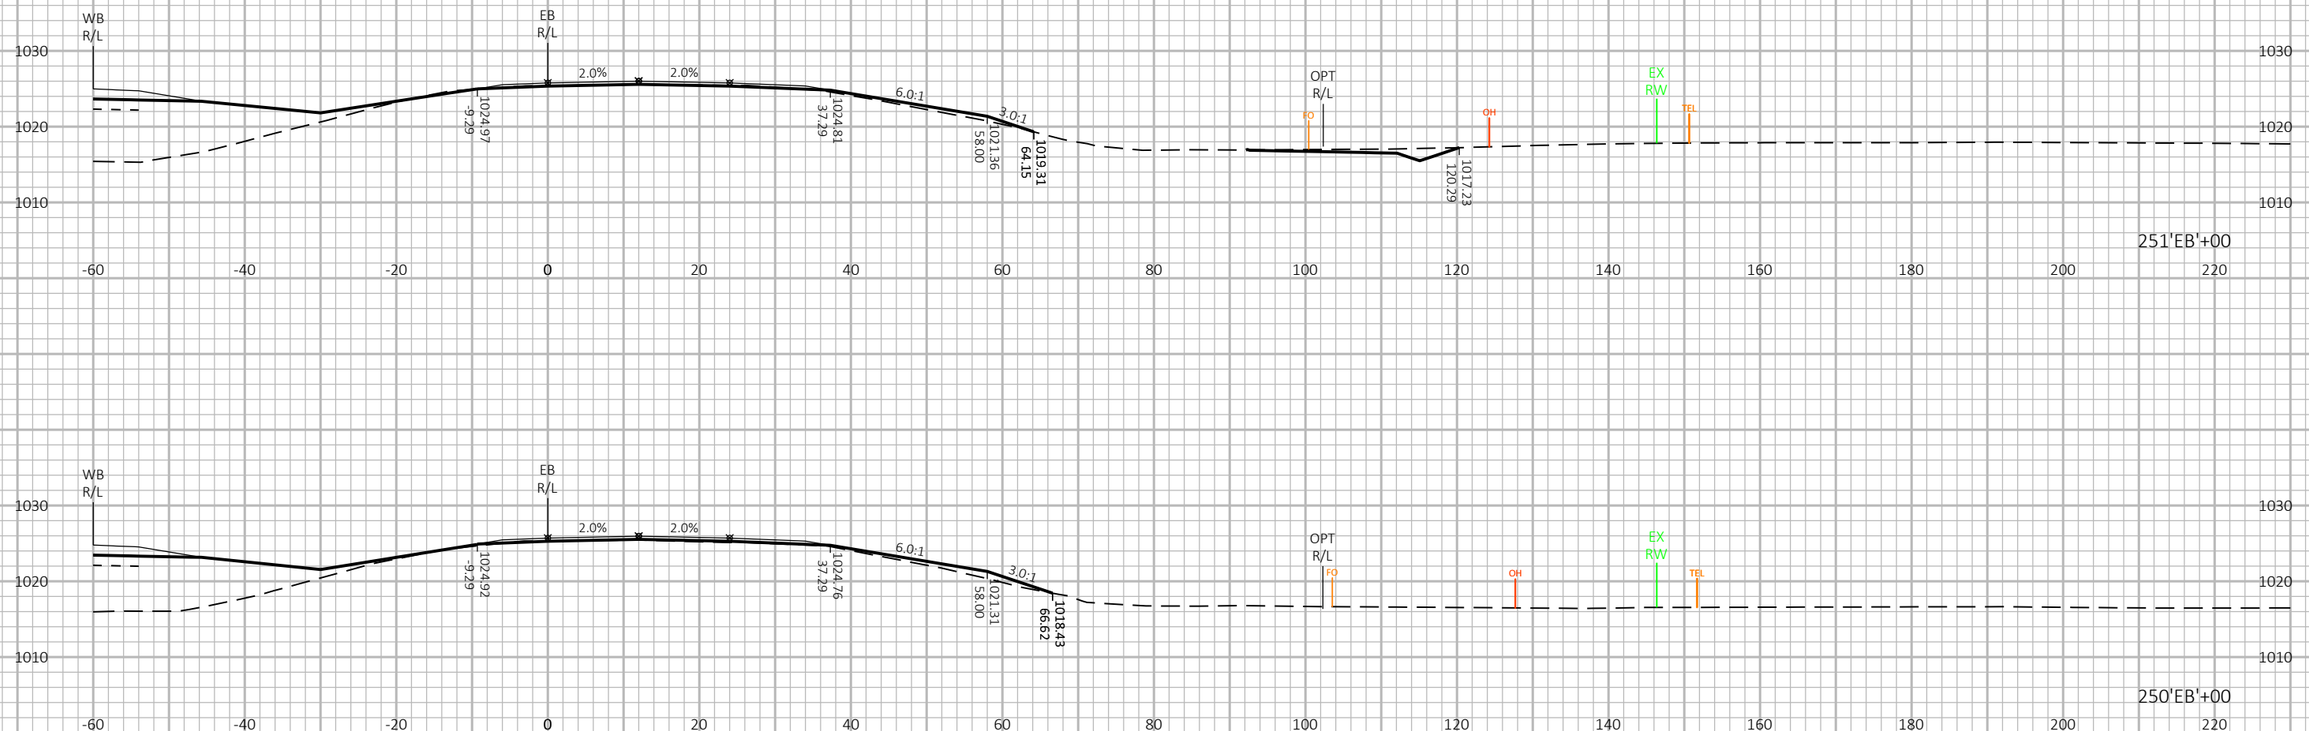

9

9

PROJECT NO: 1440-15-71	HWY: STH 23	COUNTY: FOND DU LAC	CROSS SECTIONS: STH 23 EASTBOUND ('EB')	SHEET 386	E

FILE NAME : N:\PDS\C3D\14401501\SHEETSPLAN\CROSSSECTIONS\14401571\14401571_XS_EB.DWG
LAYOUT NAME - 14401571_XS 001


PLOT DATE : 8/7/2019 6:25 PM

PLOT BY : VICKMAN, GARRETT T

PLOT NAME :

PLOT SCALE : 1 IN:20 FT HORZ. / 1 IN:20 FT VERT.

WISDOT/CADDS SHEET 49

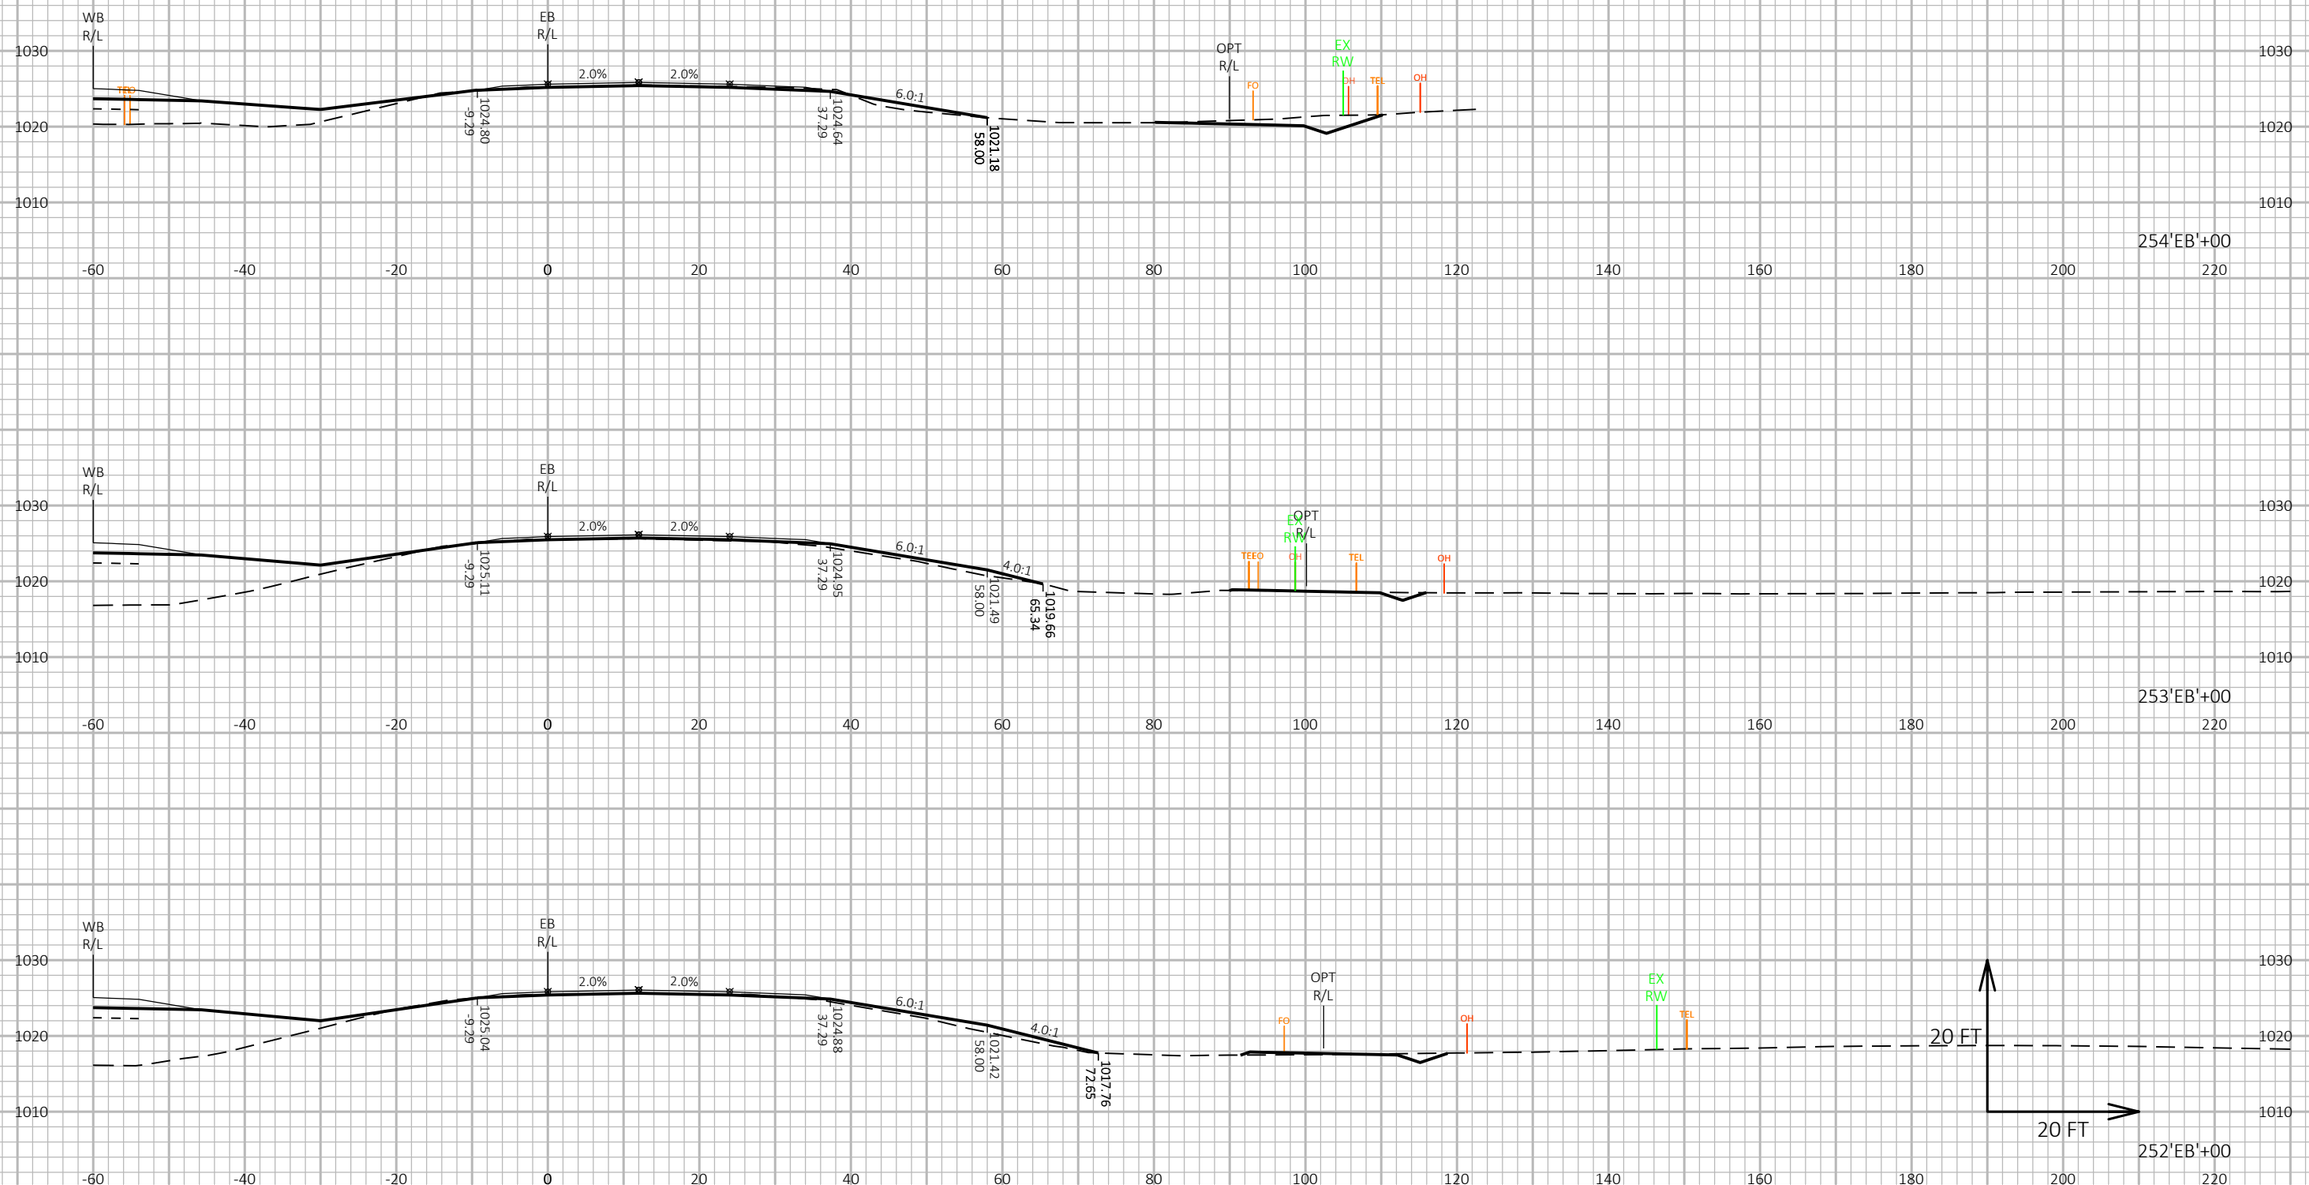

9

9

PROJECT NO: 1440-15-71	HWY: STH 23	COUNTY: FOND DU LAC	CROSS SECTIONS: STH 23 EASTBOUND ('EB')	SHEET 387	E

FILE NAME : N:\PDS\C3D\14401501\SHEETSPLAN\CROSSSECTIONS\14401571\14401571_XS_EB.DWG
LAYOUT NAME - 14401571_XS 002


PLOT DATE : 8/7/2019 6:29 PM

PLOT BY : VICKMAN, GARRETT T

PLOT NAME :

PLOT SCALE : 1 IN:20 FT HORZ. / 1 IN:20 FT VERT.

WISDOT/CADDS SHEET 49

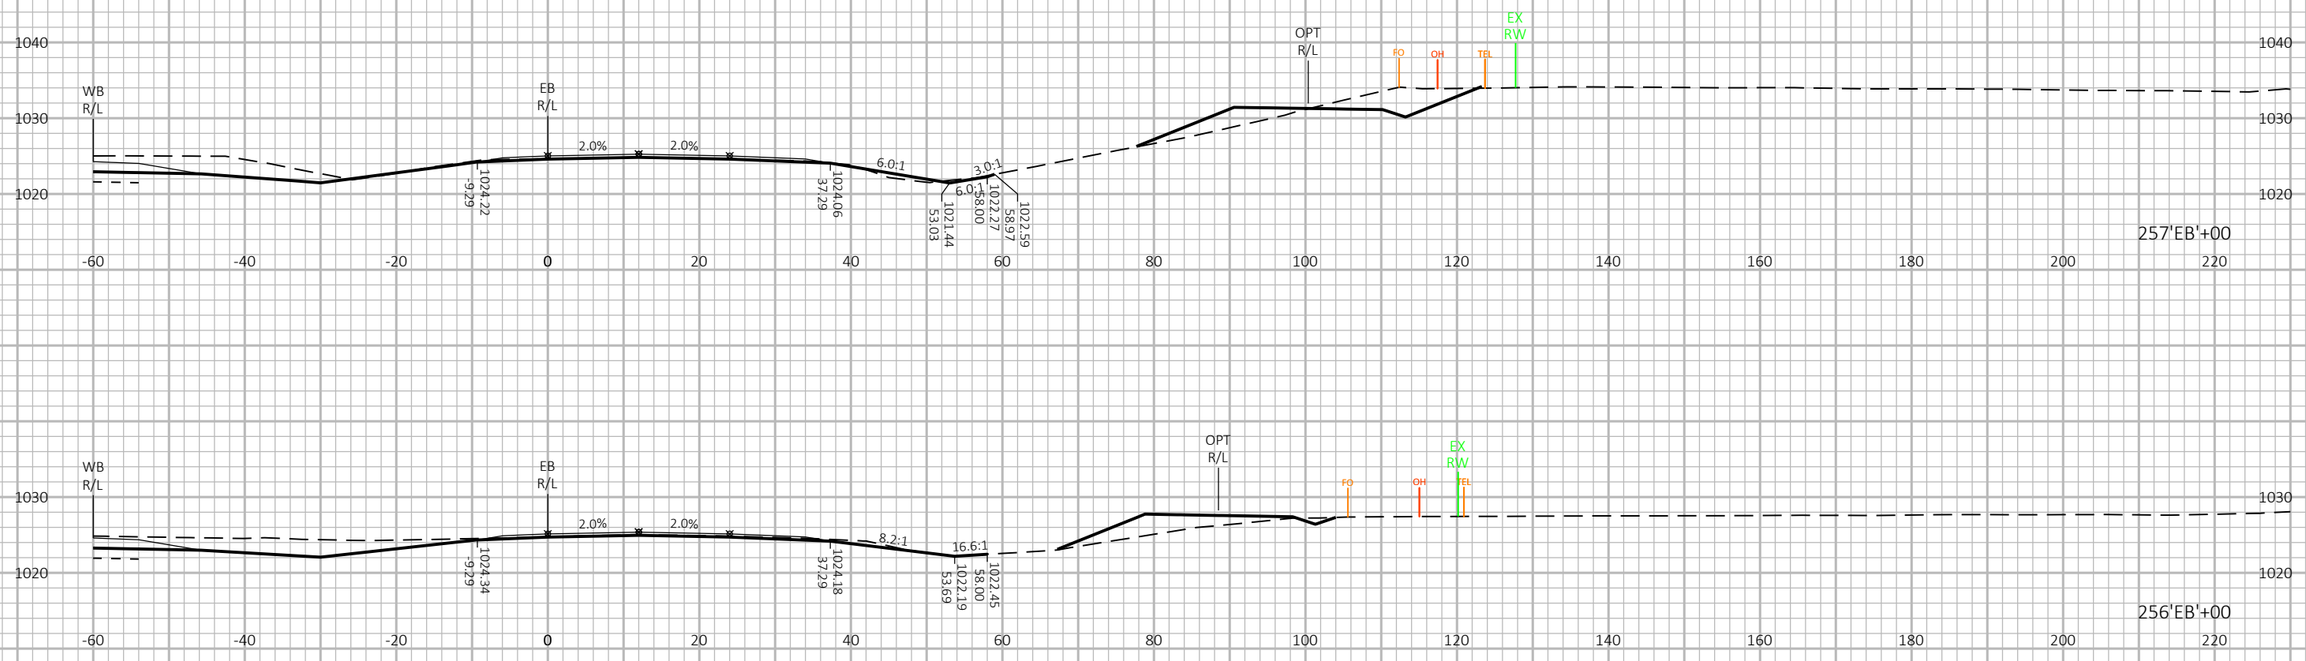


PROJECT NO: 1440-15-71	HWY: STH 23	COUNTY: FOND DU LAC	CROSS SECTIONS: STH 23 EASTBOUND ('EB')	SHEET 388	E


FILE NAME : N:\PDS\C3D\14401501\SHEETSPLAN\CROSSSECTIONS\14401571\14401571_XS_EB.DWG
LAYOUT NAME - 14401571_XS 003

PLOT DATE : 8/7/2019 6:33 PM PLOT BY : VICKMAN, GARRETT T PLOT NAME : PLOT SCALE : 1 IN:20 FT HORZ. / 1 IN:20 FT VERT.

WISDOT/CADDS SHEET 49

9 9

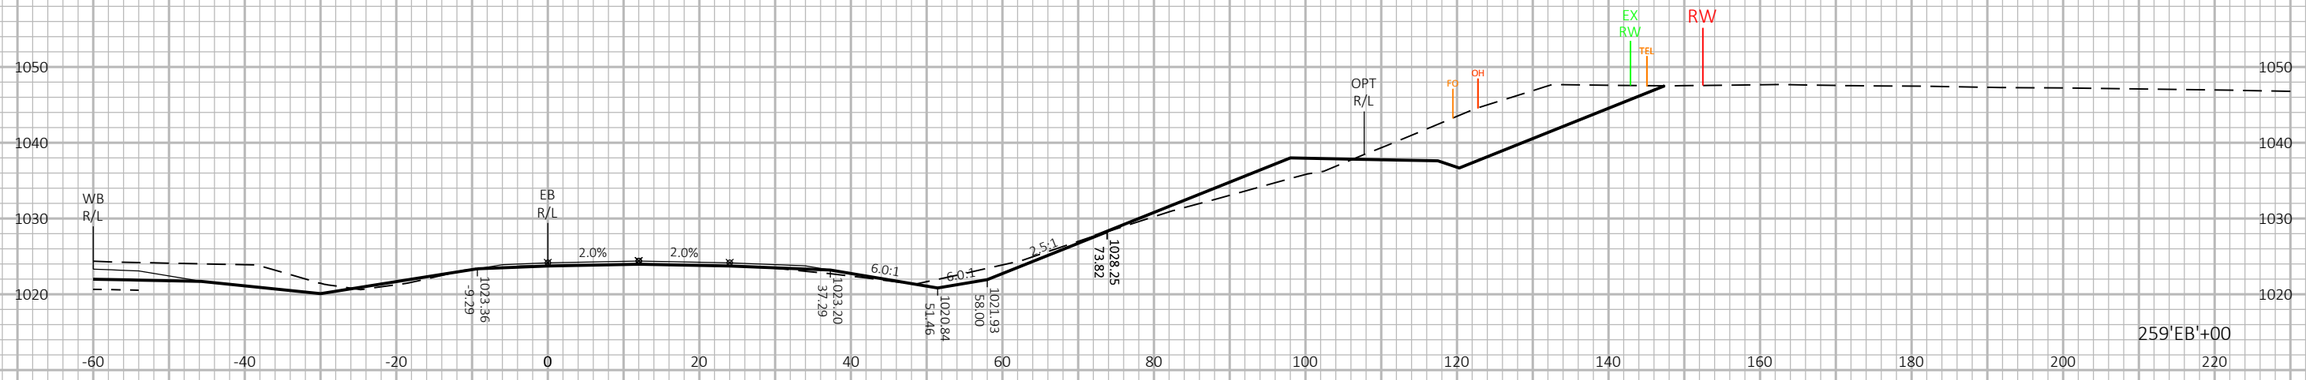

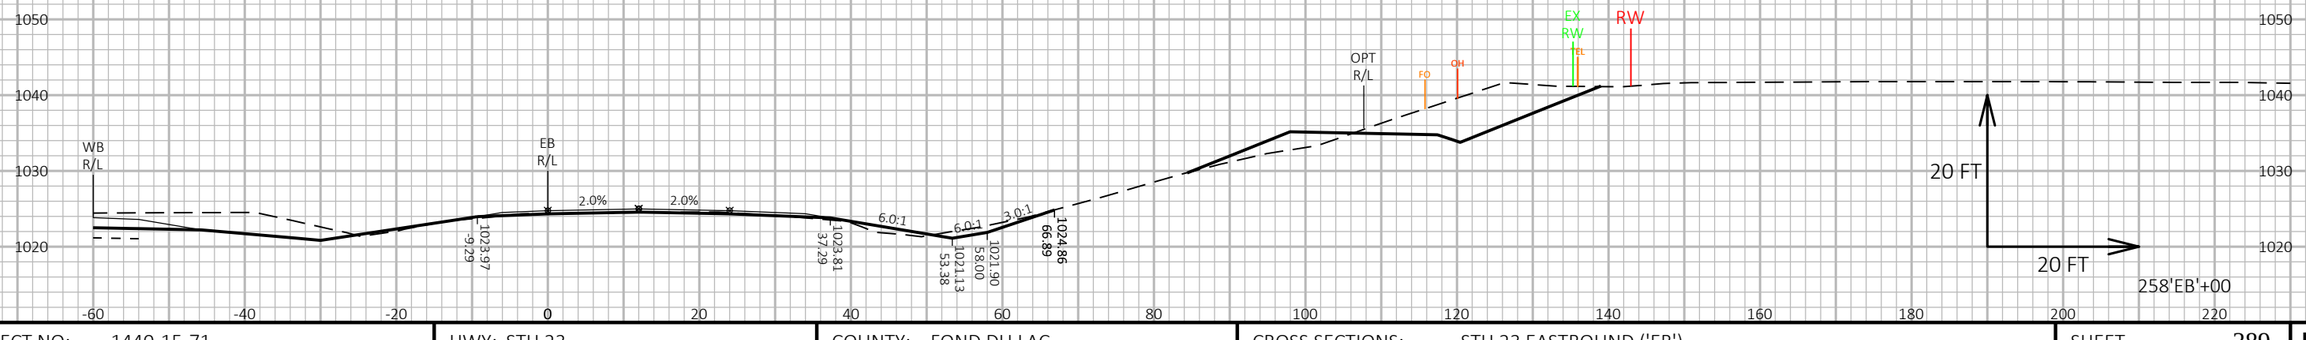

9

9

PROJECT NO: 1440-15-71	HWY: STH 23	COUNTY: FOND DU LAC	CROSS SECTIONS: STH 23 EASTBOUND ('EB')	SHEET 389	E

FILE NAME : N:\PDS\C3D\14401501\SHEETSPLAN\CROSSSECTIONS\14401571\14401571_XS_EB.DWG
LAYOUT NAME - 14401571_XS 004

PLOT DATE : 8/7/2019 6:37 PM

PLOT BY : VICKMAN, GARRETT T

PLOT NAME :

PLOT SCALE : 1 IN:20 FT HORZ. / 1 IN:20 FT VERT.

WISDOT/CADDS SHEET 49



9


9


PROJECT NO: 1440-15-71	HWY: STH 23	COUNTY: FOND DU LAC	CROSS SECTIONS: STH 23 EASTBOUND ('EB')	SHEET 390	E


FILE NAME : N:\PDS\C3D\14401501\SHEETSPLAN\CROSSSECTIONS\14401571\14401571_XS_EB.DWG
LAYOUT NAME - 14401571_XS 005

PLOT DATE : 8/7/2019 6:41 PM PLOT BY : VICKMAN, GARRETT T PLOT NAME : PLOT SCALE : 1 IN:20 FT HORZ. / 1 IN:20 FT VERT.

WISDOT/CADDS SHEET 49

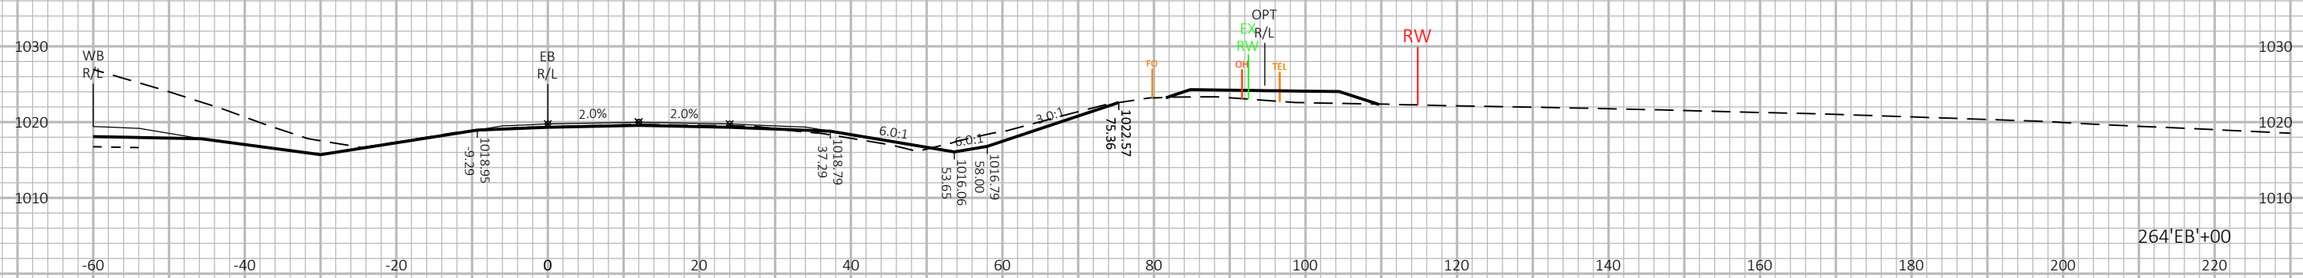

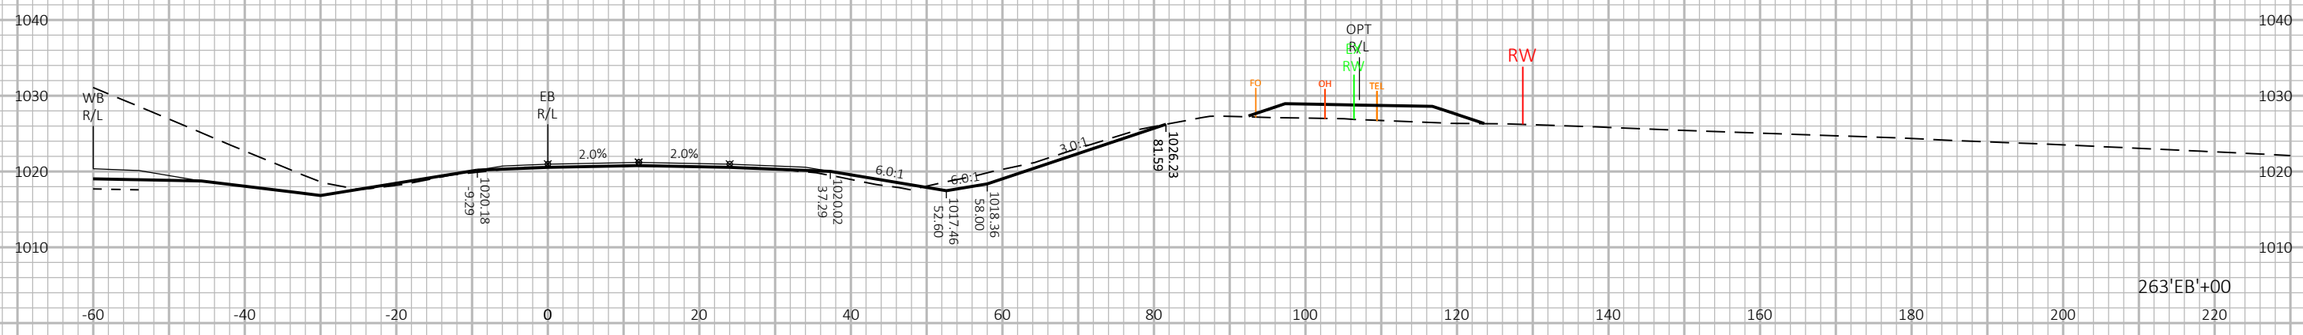

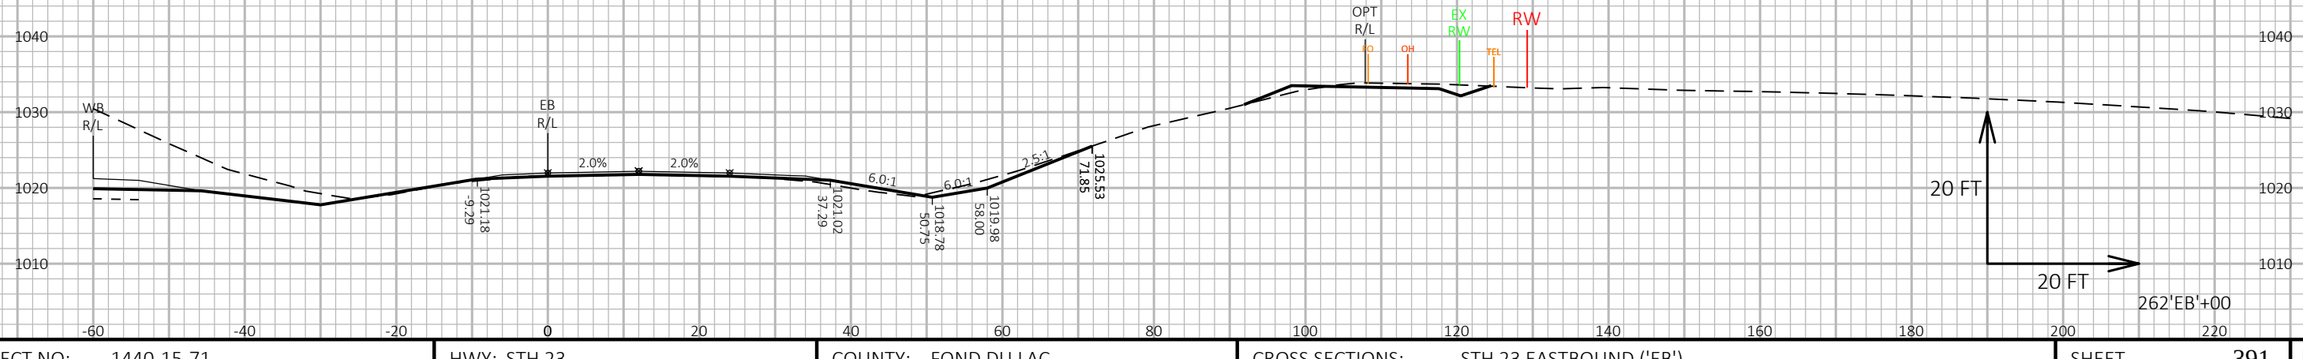

9

9

PROJECT NO: 1440-15-71	HWY: STH 23	COUNTY: FOND DU LAC	CROSS SECTIONS: STH 23 EASTBOUND ('EB')	SHEET 391	E

FILE NAME : N:\PDS\C3D\14401501\SHEETSPLAN\CROSSSECTIONS\14401571\14401571_XS_EB.DWG
LAYOUT NAME - 14401571_XS 006


PLOT DATE : 8/7/2019 6:45 PM

PLOT BY : VICKMAN, GARRETT T

PLOT NAME :

PLOT SCALE : 1 IN:20 FT HORZ. / 1 IN:20 FT VERT.

WISDOT/CADDS SHEET 49

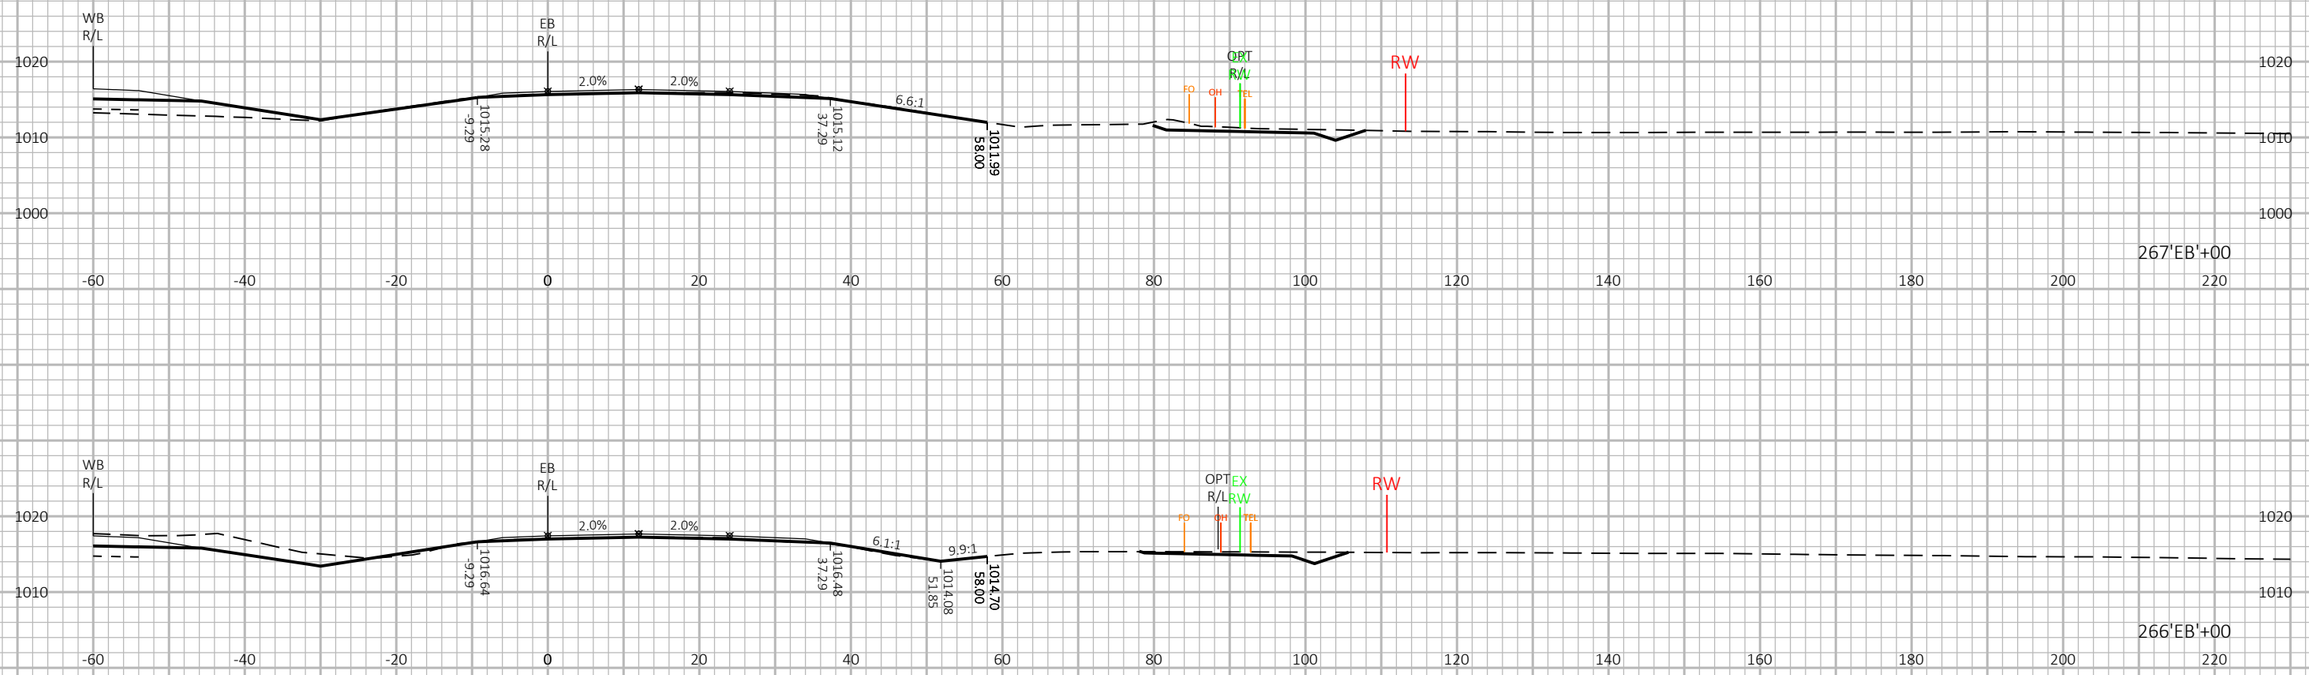

9

9

PROJECT NO: 1440-15-71	HWY: STH 23	COUNTY: FOND DU LAC	CROSS SECTIONS: STH 23 EASTBOUND ('EB')	SHEET 392	E

FILE NAME : N:\PDS\C3D\14401501\SHEETSPLAN\CROSSSECTIONS\14401571\14401571_XS_EB.DWG
LAYOUT NAME - 14401571_XS 007


PLOT DATE : 8/7/2019 6:49 PM


PLOT BY : VICKMAN, GARRETT T


PLOT NAME :

PLOT SCALE : 1 IN:20 FT HORZ. / 1 IN:20 FT VERT.

WISDOT/CADDS SHEET 49

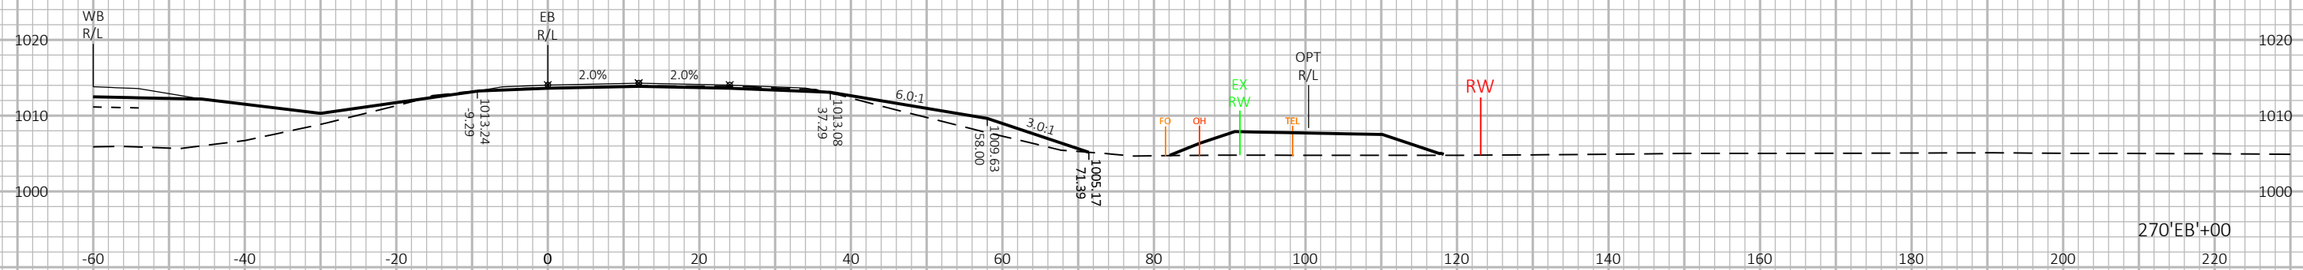

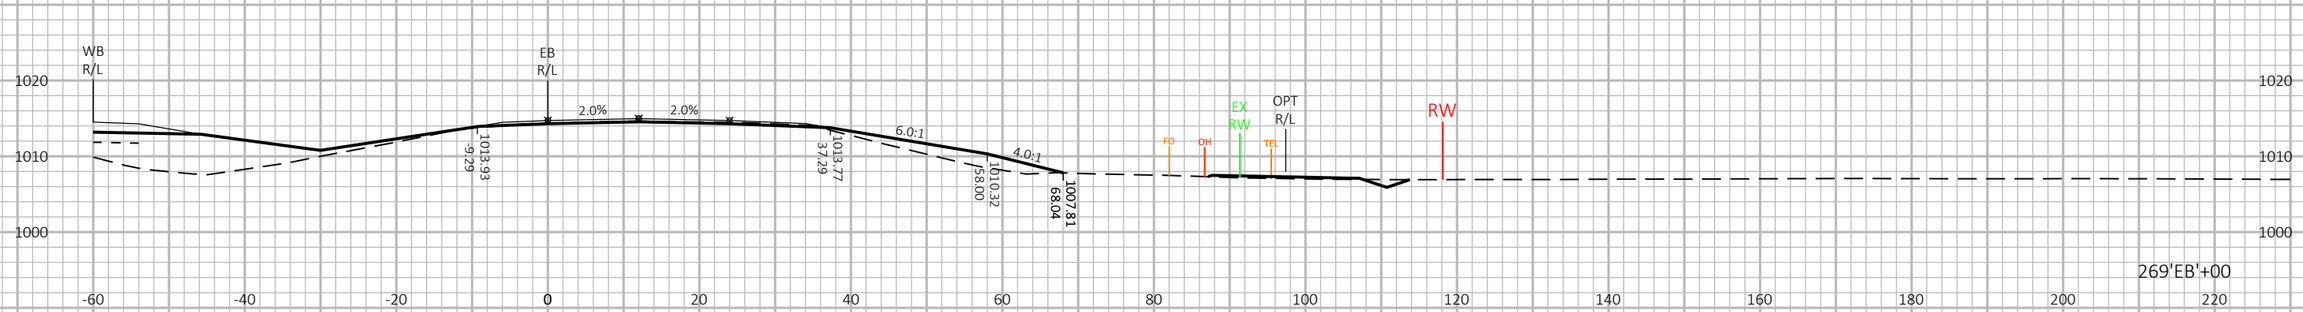

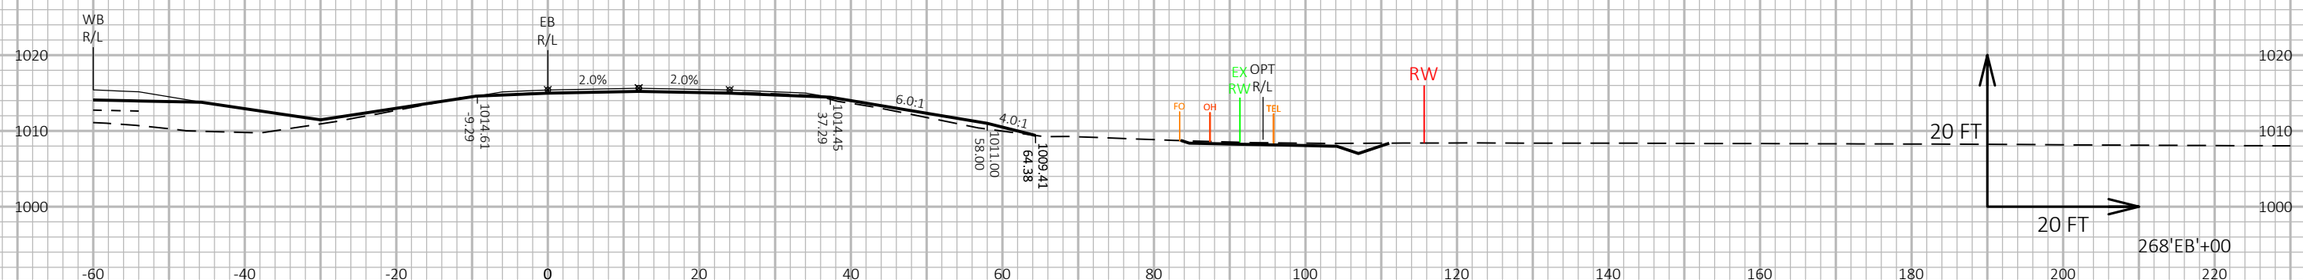

9

9

PROJECT NO: 1440-15-71	HWY: STH 23	COUNTY: FOND DU LAC	CROSS SECTIONS: STH 23 EASTBOUND ('EB')	SHEET 393	E

FILE NAME : N:\PDS\C3D\14401501\SHEETSPLAN\CROSSSECTIONS\14401571\14401571_XS_EB.DWG
LAYOUT NAME - 14401571_XS 008


PLOT DATE : 8/7/2019 6:53 PM

PLOT BY : VICKMAN, GARRETT T

PLOT NAME :

PLOT SCALE : 1 IN:20 FT HORZ. / 1 IN:20 FT VERT.

WISDOT/CADDS SHEET 49

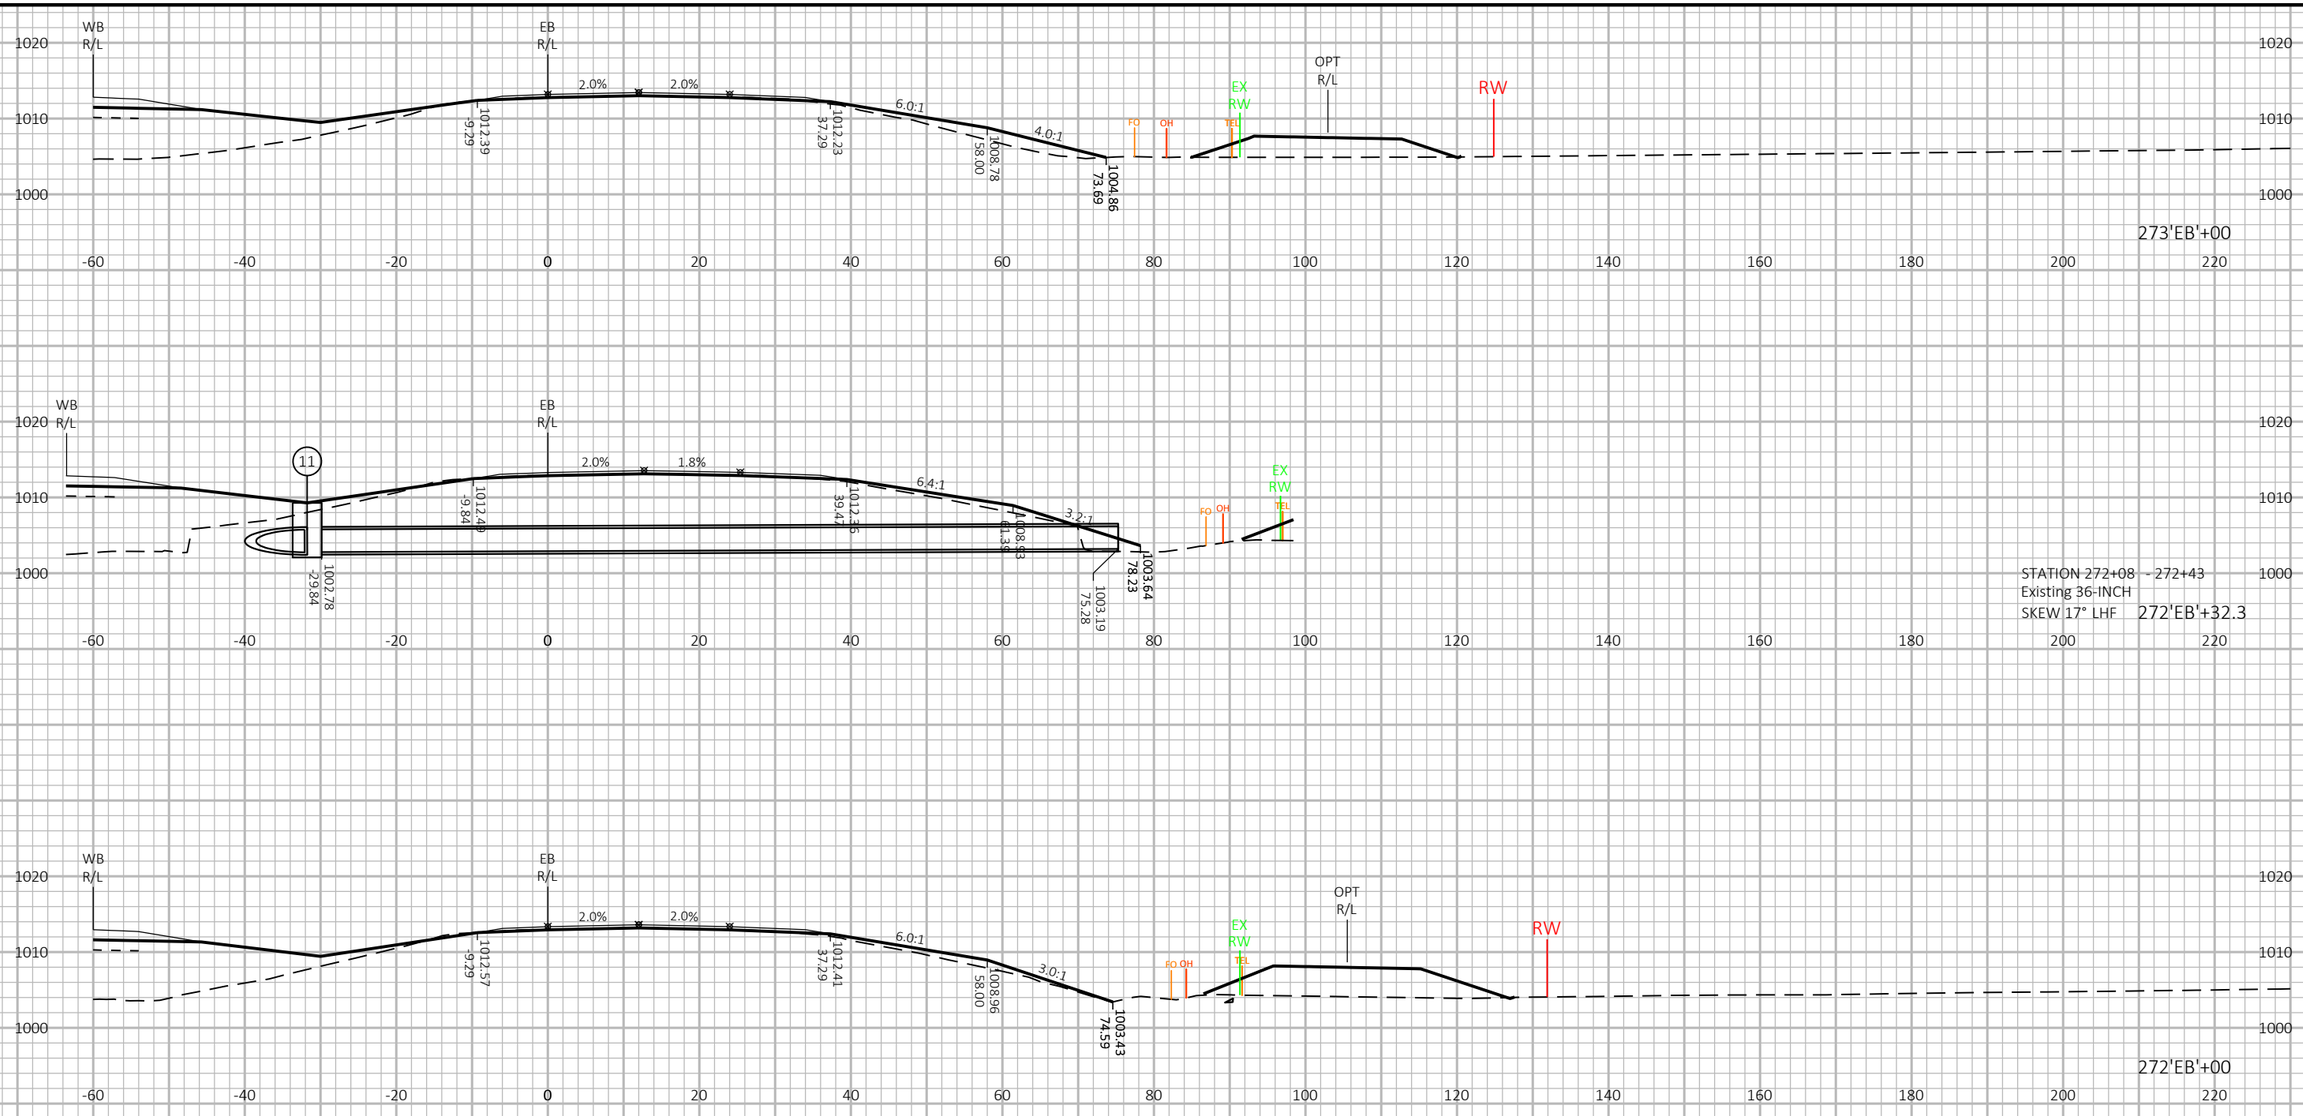

9

9

PROJECT NO: 1440-15-71	HWY: STH 23	COUNTY: FOND DU LAC	CROSS SECTIONS: STH 23 EASTBOUND ('EB')	SHEET 394	E

FILE NAME : N:\PDS\C3D\14401501\SHEETSPLAN\CROSSSECTIONS\14401571\14401571_XS_EB.DWG
LAYOUT NAME - 14401571_XS 009


PLOT DATE : 8/7/2019 6:57 PM


PLOT BY : VICKMAN, GARRETT T

PLOT NAME :

PLOT SCALE : 1 IN:20 FT HORZ. / 1 IN:20 FT VERT.

WISDOT/CADDS SHEET 49

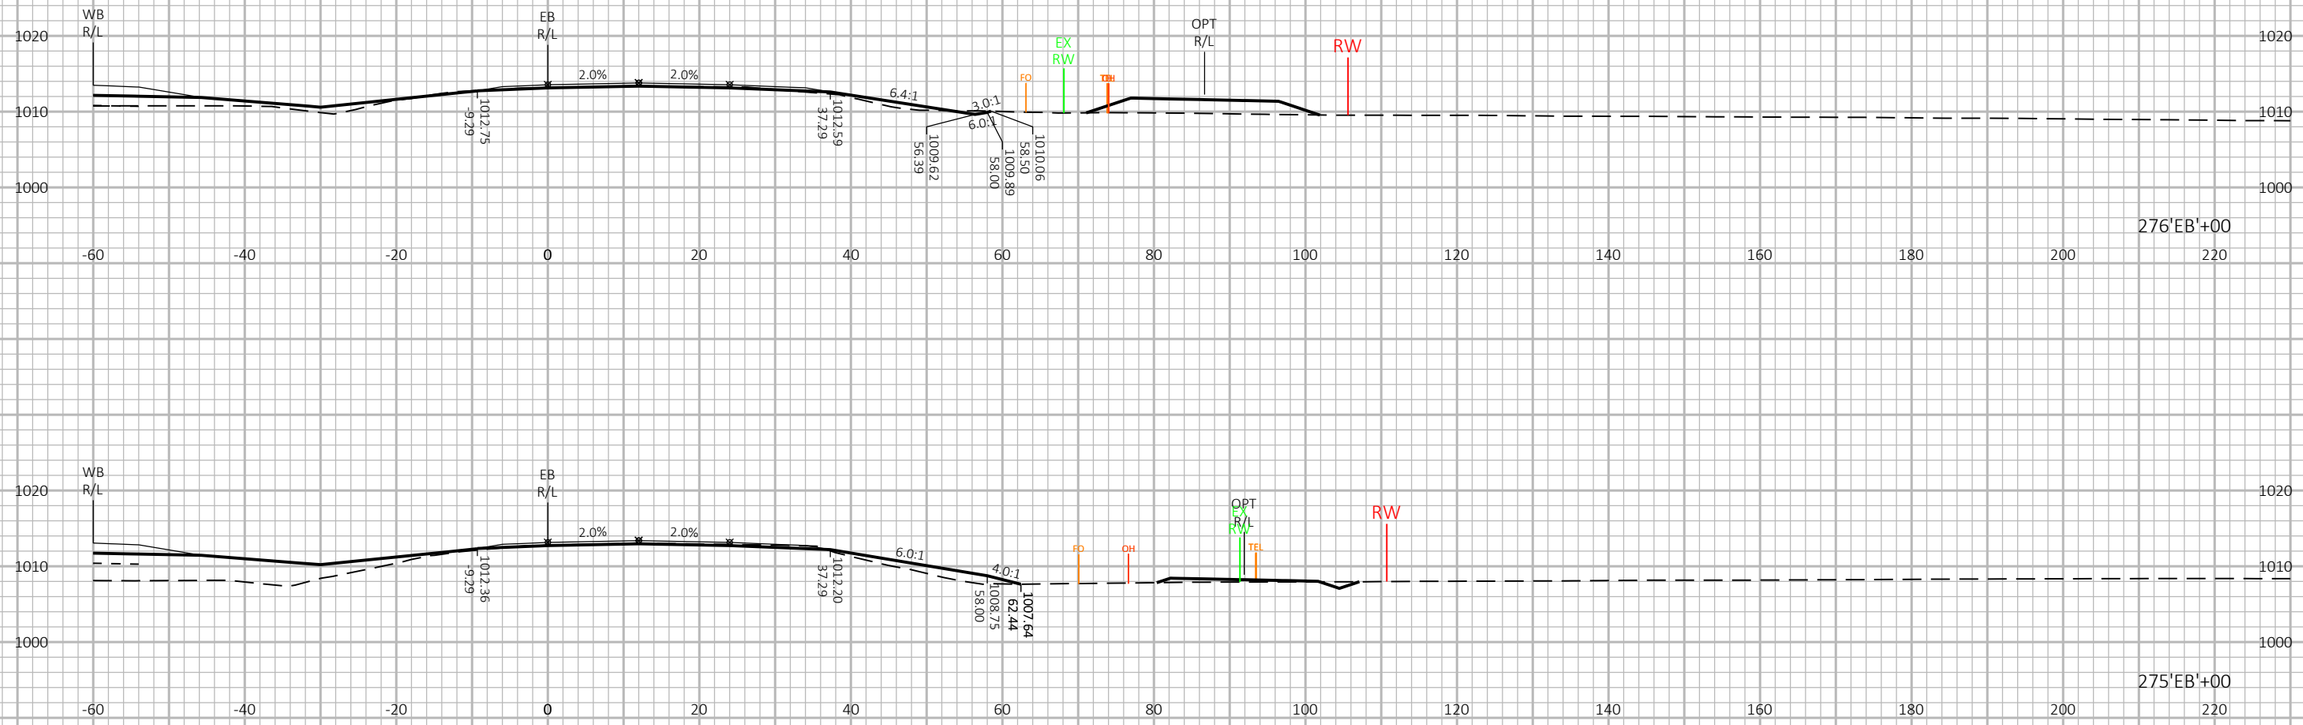

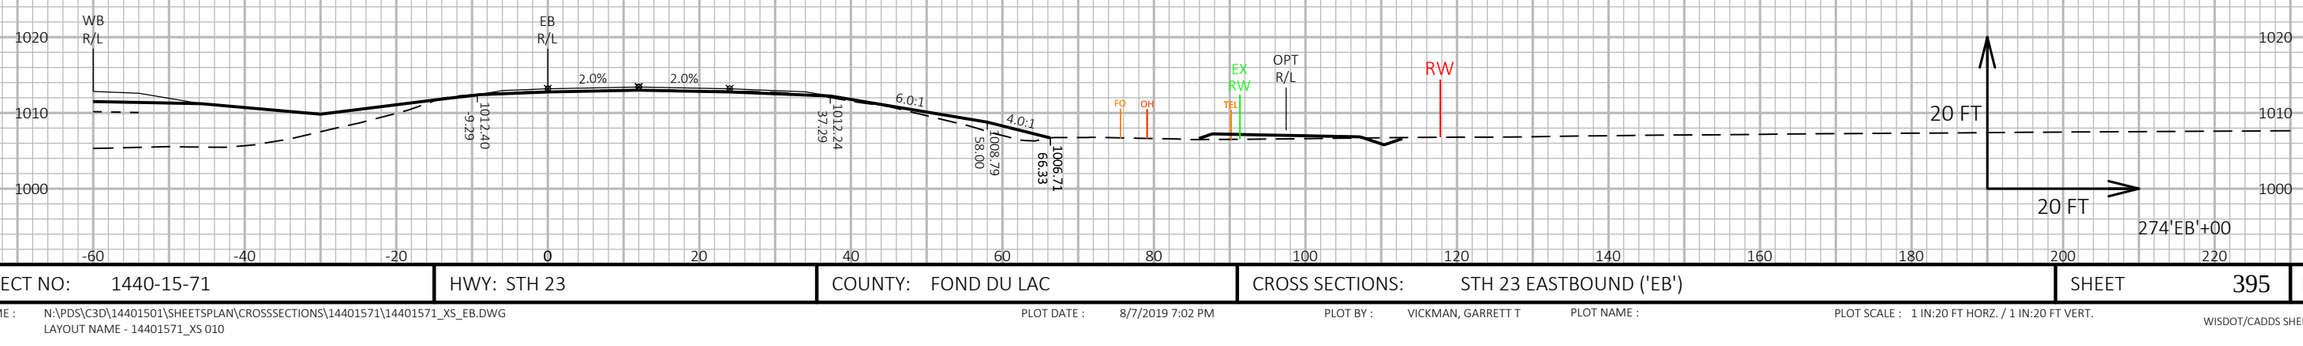

9

9

PROJECT NO: 1440-15-71	HWY: STH 23	COUNTY: FOND DU LAC	CROSS SECTIONS: STH 23 EASTBOUND ('EB')	SHEET 395	E

FILE NAME : N:\PDS\C3D\14401501\SHEETSPLAN\CROSSSECTIONS\14401571\14401571_XS_EB.DWG
LAYOUT NAME - 14401571_XS 010


PLOT DATE : 8/7/2019 7:02 PM

PLOT BY : VICKMAN, GARRETT T

PLOT NAME :

PLOT SCALE : 1 IN:20 FT HORZ. / 1 IN:20 FT VERT.

WISDOT/CADDS SHEET 49

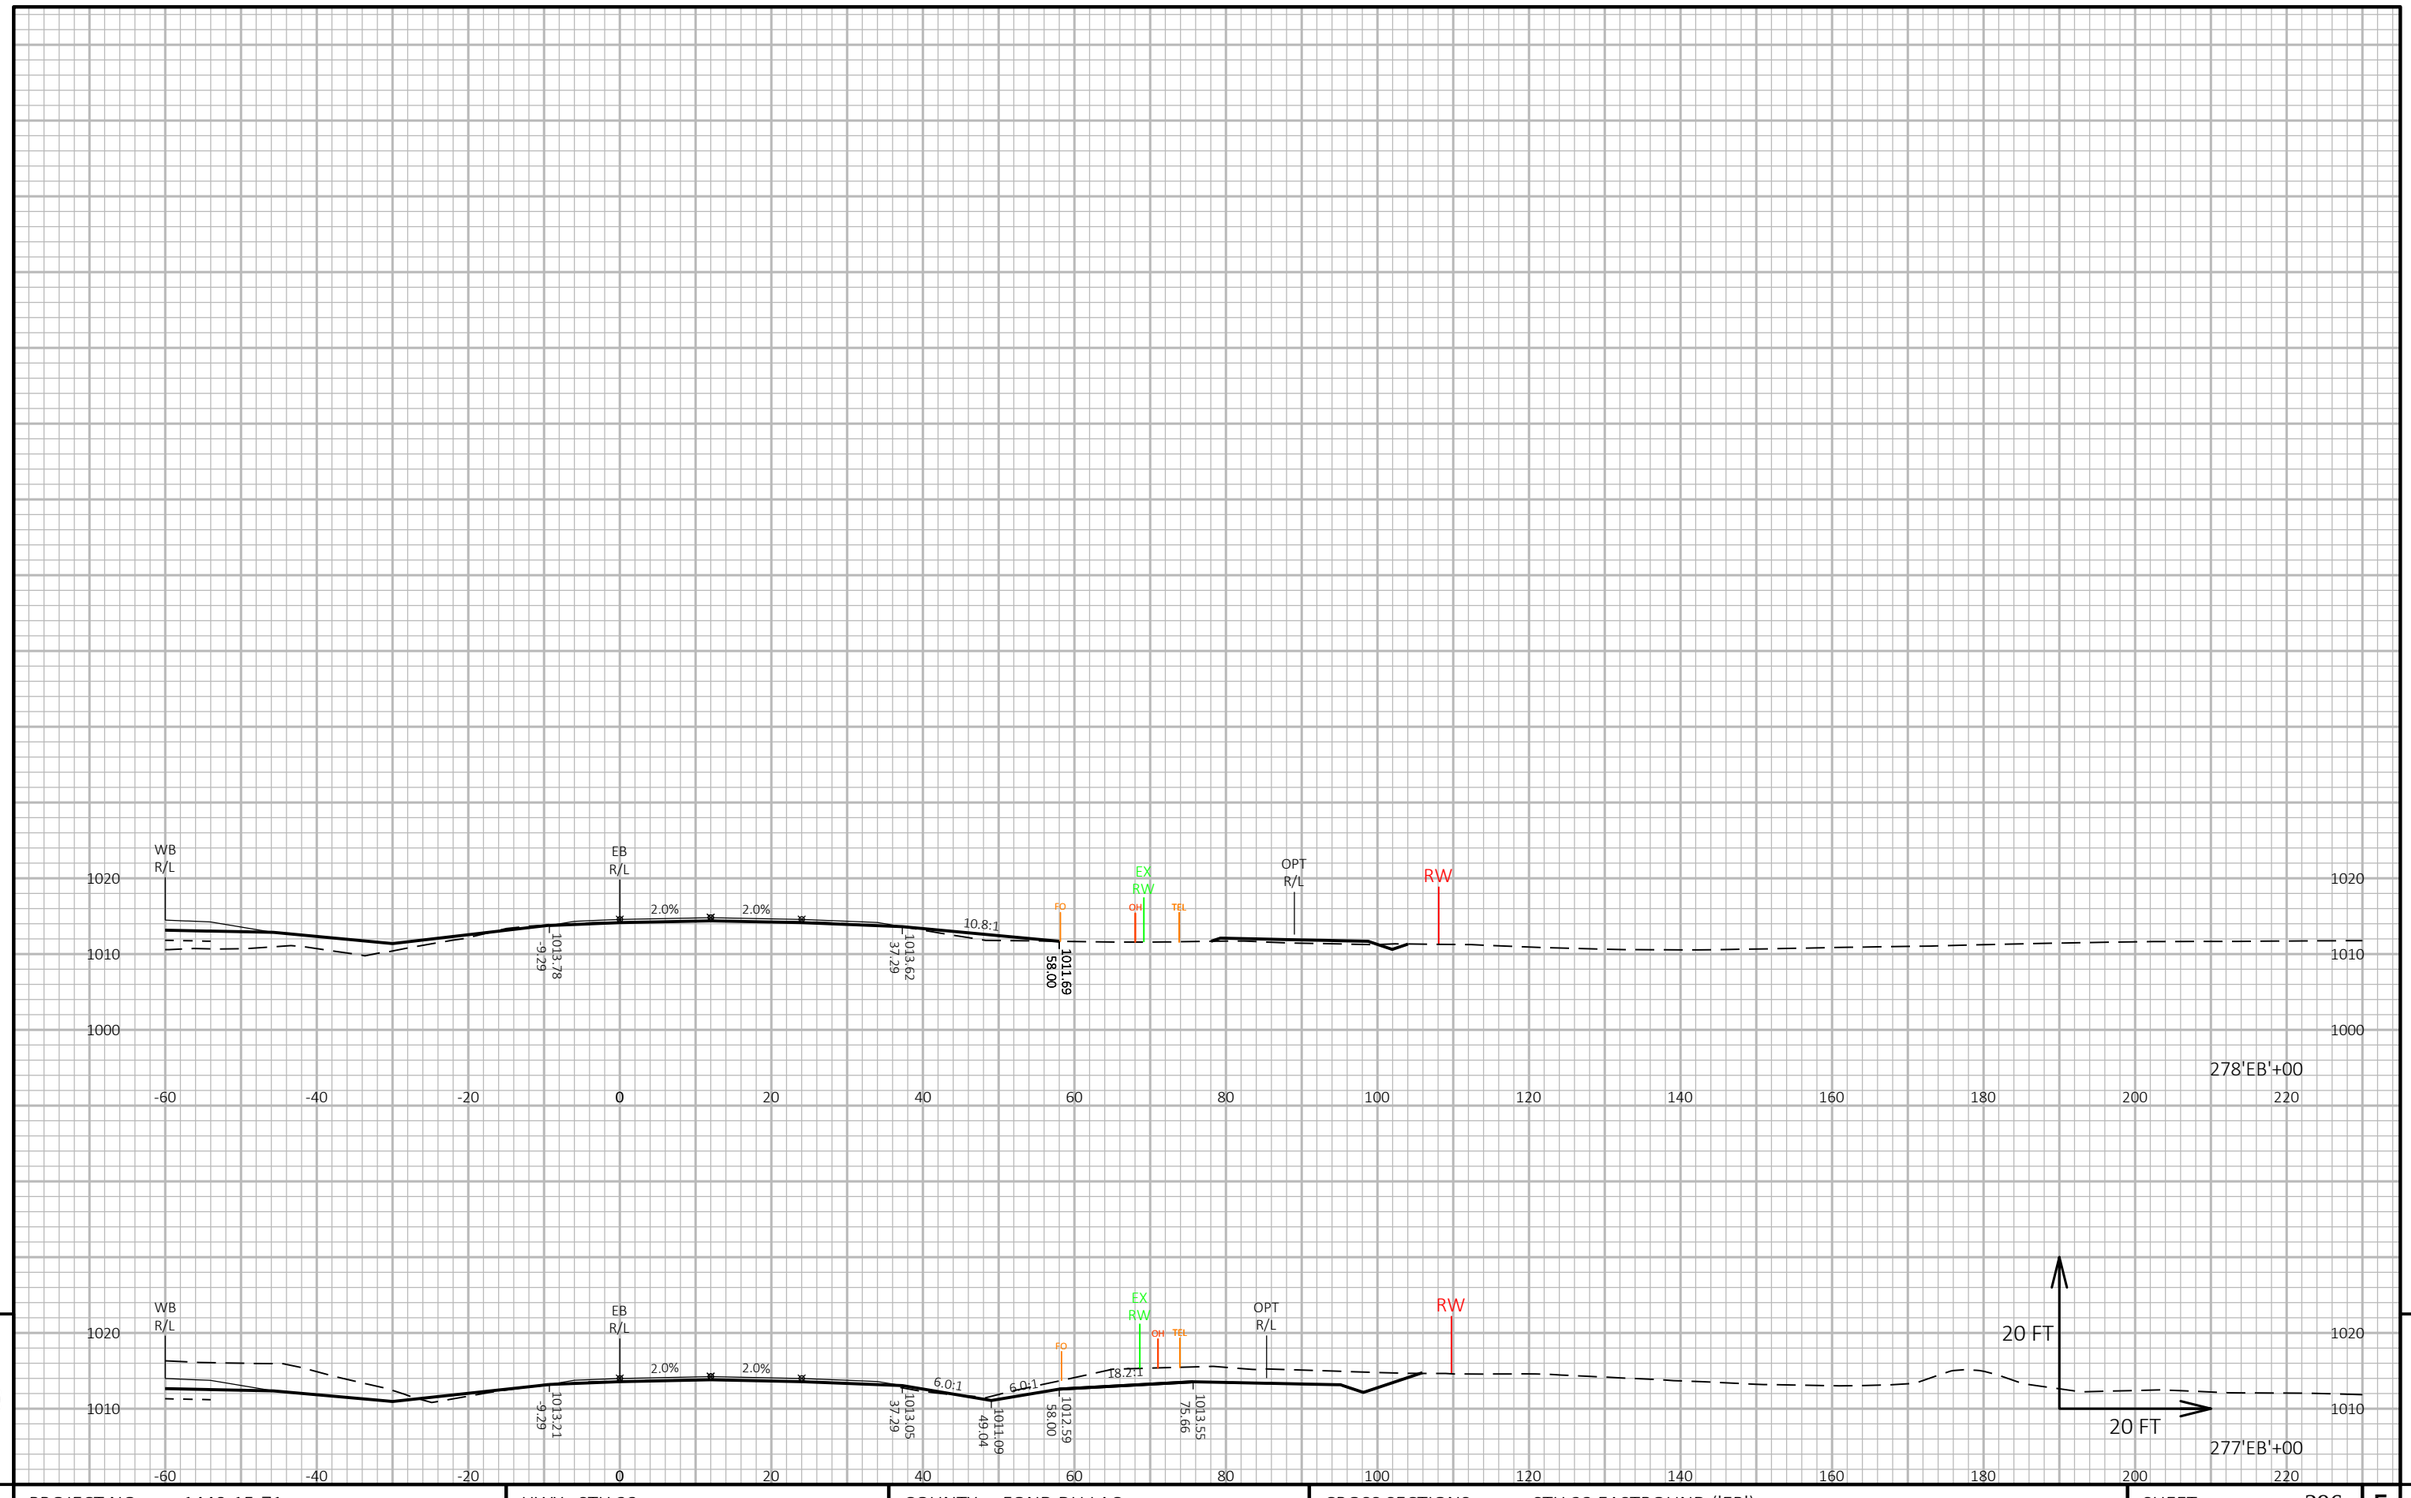


9


9

PROJECT NO: 1440-15-71	HWY: STH 23	COUNTY: FOND DU LAC	CROSS SECTIONS: STH 23 EASTBOUND ('EB')	SHEET 396	E

FILE NAME : N:\PDS\C3D\14401501\SHEETSPLAN\CROSSSECTIONS\14401571\14401571_XS_EB.DWG
LAYOUT NAME - 14401571_XS 011

PLOT DATE : 8/7/2019 7:06 PM PLOT BY : VICKMAN, GARRETT T PLOT NAME : PLOT SCALE : 1 IN:20 FT HORZ. / 1 IN:20 FT VERT.

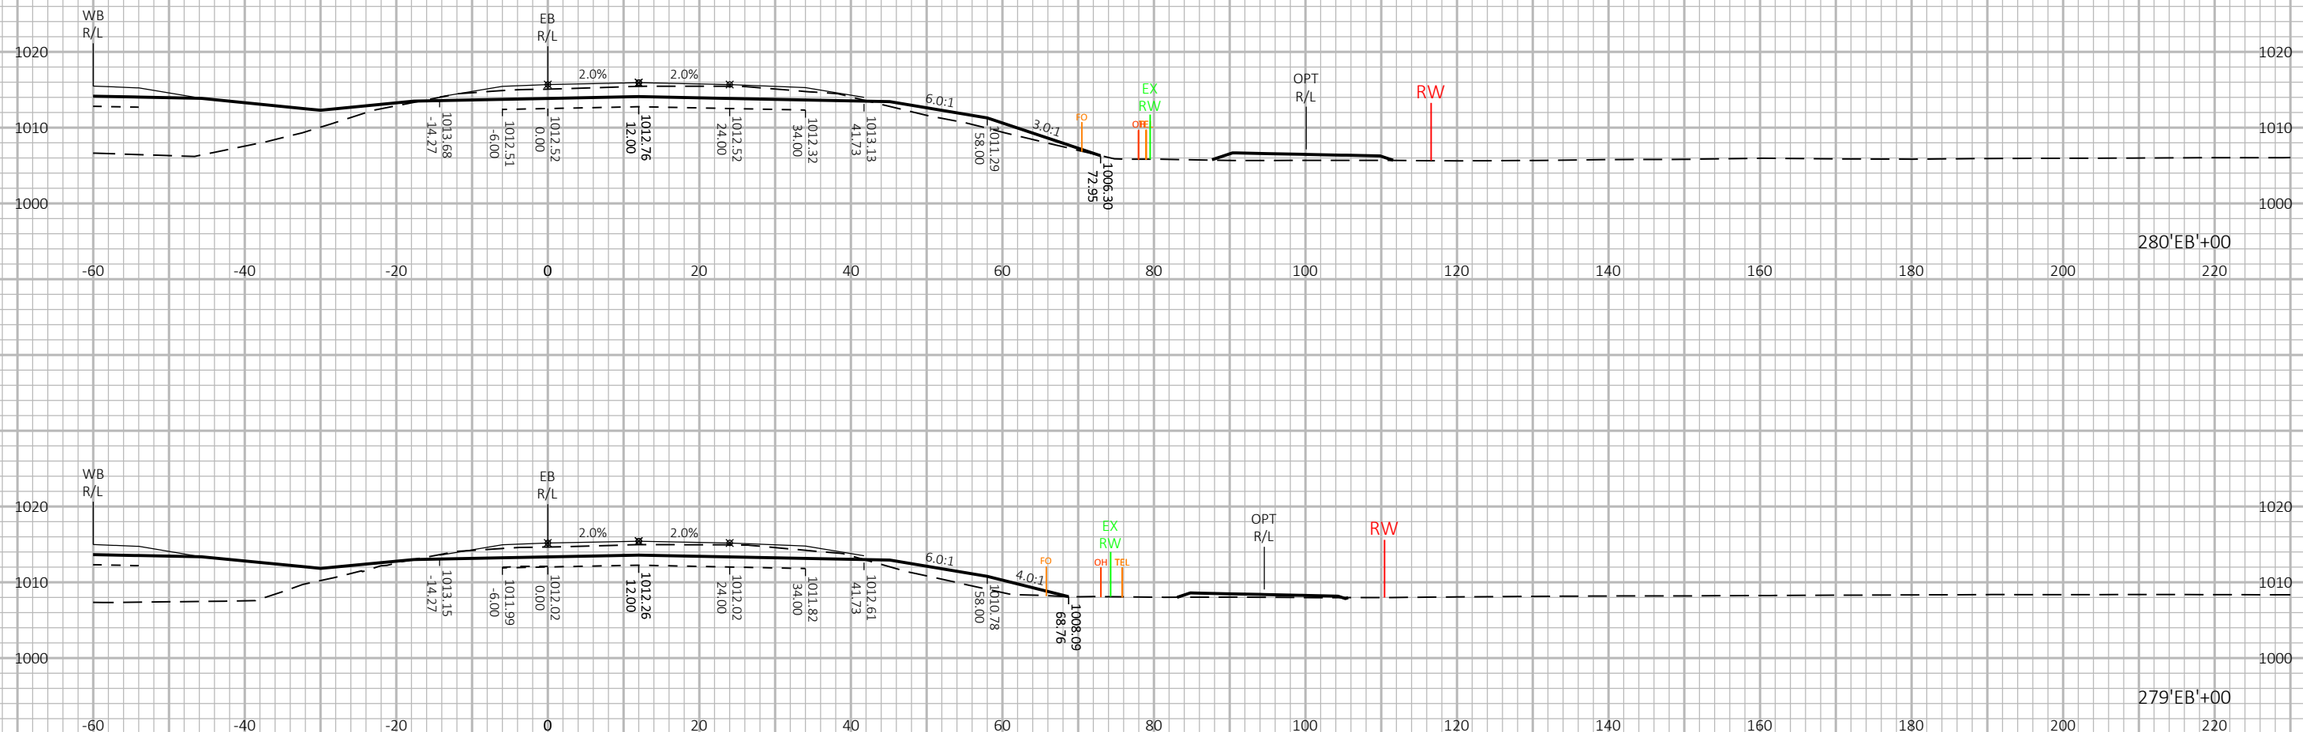

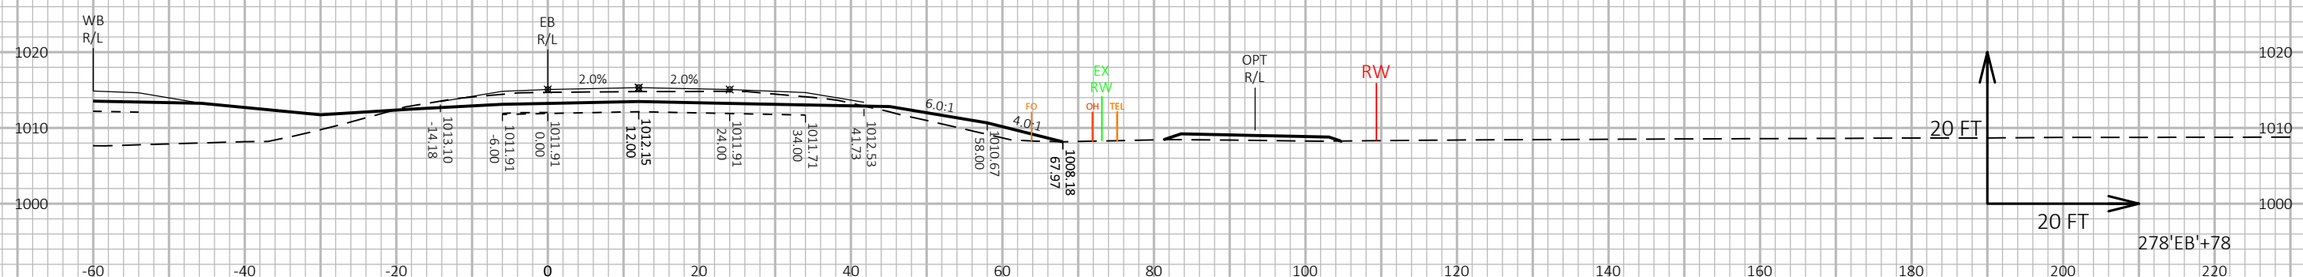

9

9

PROJECT NO: 1440-15-71	HWY: STH 23	COUNTY: FOND DU LAC	CROSS SECTIONS: STH 23 EASTBOUND ('EB')	SHEET 397	E

FILE NAME : N:\PDS\C3D\14401501\SHEETSPLAN\CROSSSECTIONS\14401571\14401571_XS_EB.DWG
LAYOUT NAME - 14401571_XS1


PLOT DATE : 8/7/2019 7:10 PM

PLOT BY : VICKMAN, GARRETT T

PLOT NAME :

PLOT SCALE : 1 IN:20 FT HORZ. / 1 IN:20 FT VERT.

WISDOT/CADDS SHEET 49

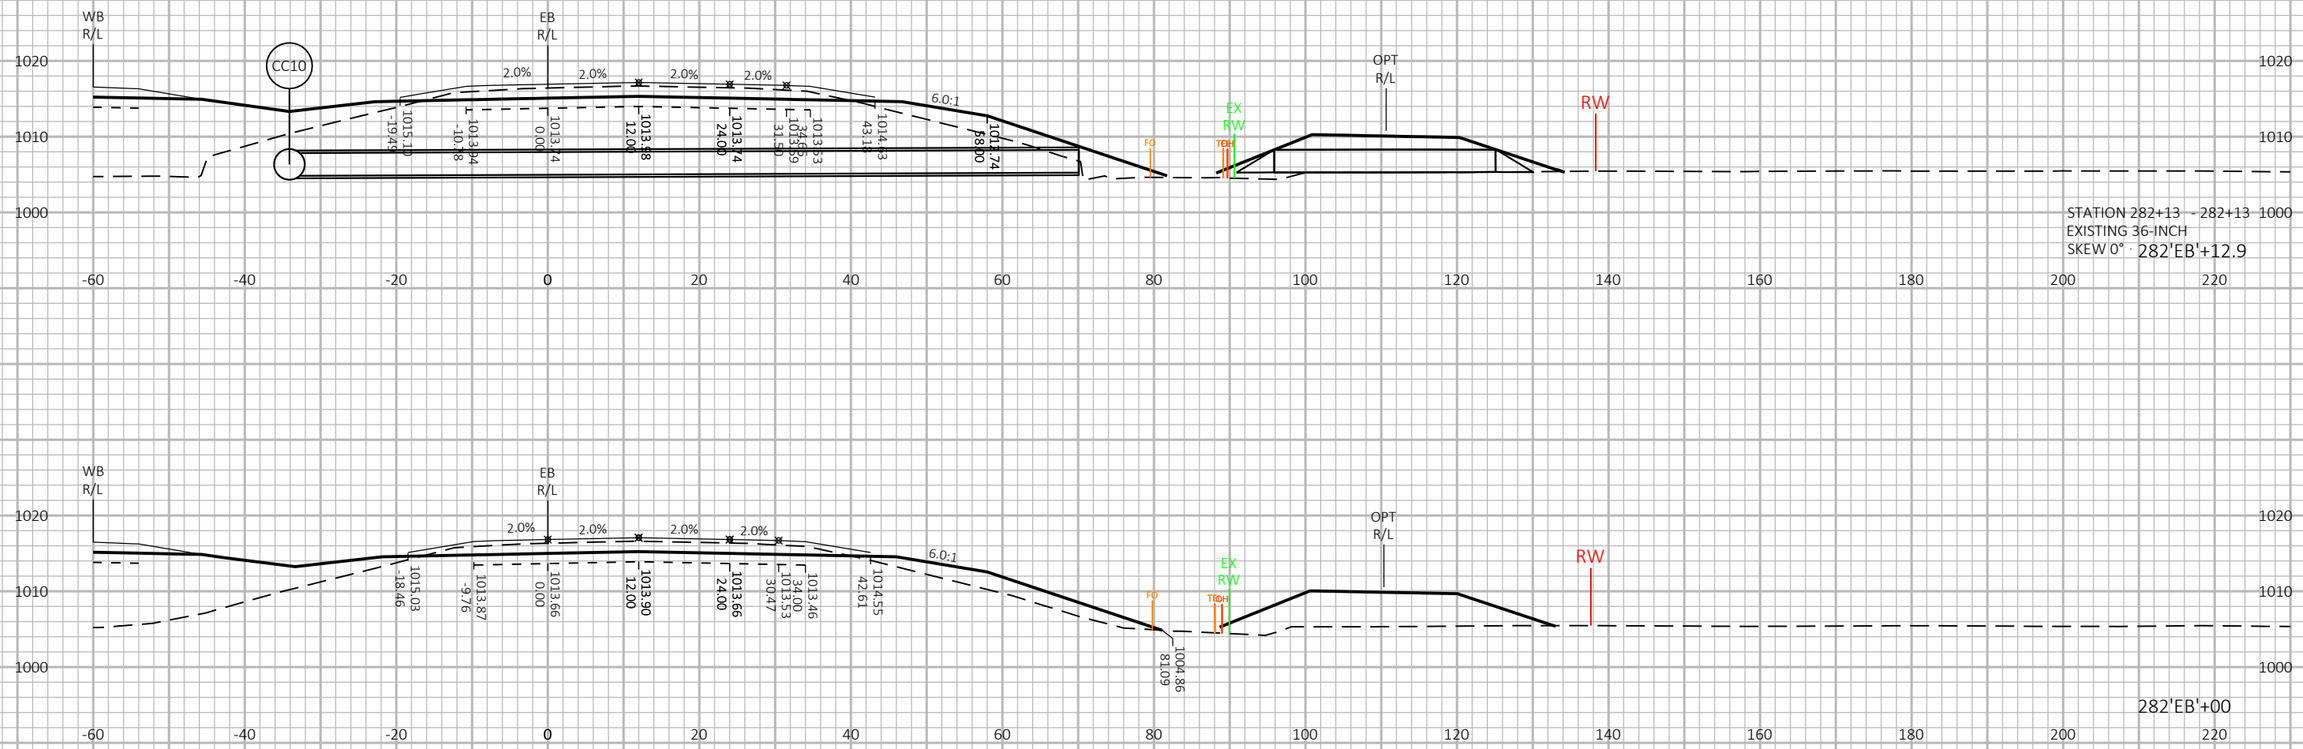

9


9

PROJECT NO: 1440-15-71	HWY: STH 23	COUNTY: FOND DU LAC	CROSS SECTIONS: STH 23 EASTBOUND ('EB')	SHEET 398	E

FILE NAME : N:\PDS\C3D\14401501\SHEETSPLAN\CROSSSECTIONS\14401571\14401571_XS_EB.DWG
LAYOUT NAME - 14401571_XS2

PLOT DATE : 8/7/2019 7:14 PM PLOT BY : VICKMAN, GARRETT T PLOT NAME : PLOT SCALE : 1 IN:20 FT HORZ. / 1 IN:20 FT VERT.

WISDOT/CADDS SHEET 49

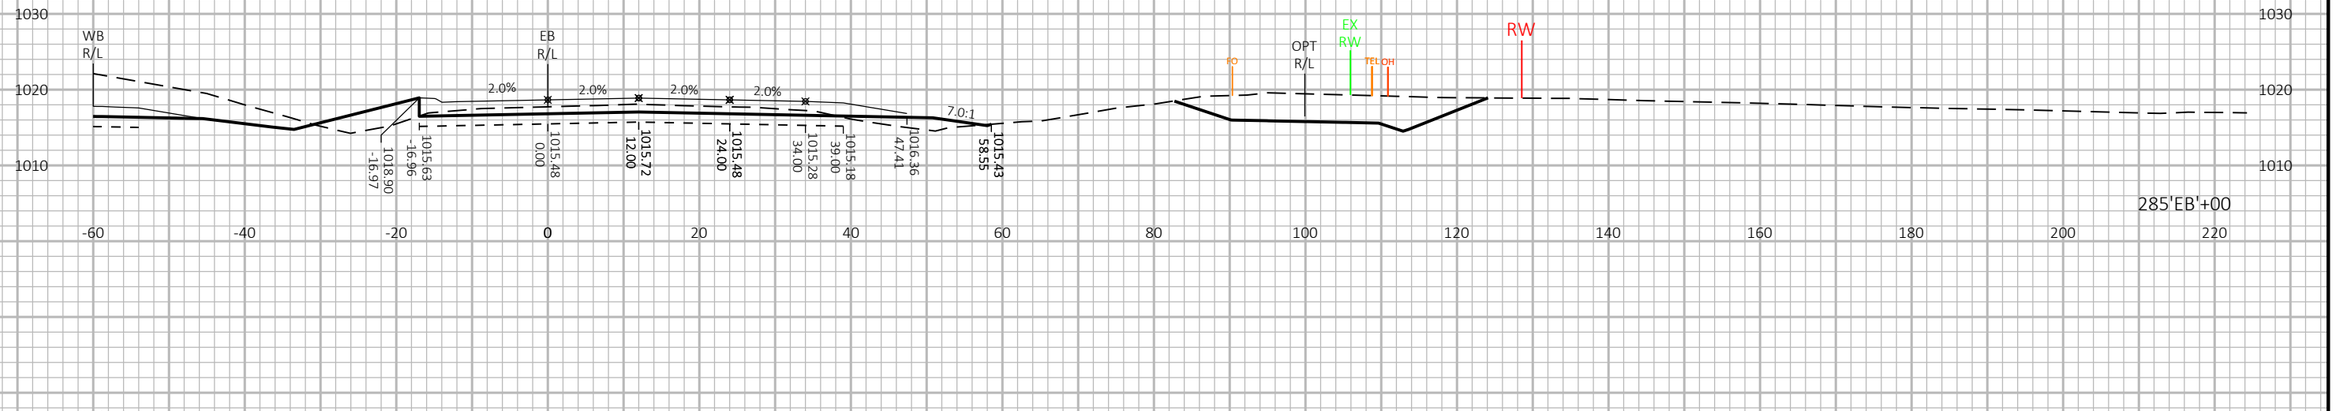





9


9


PROJECT NO: 1440-15-71	HWY: STH 23	COUNTY: FOND DU LAC	CROSS SECTIONS: STH 23 EASTBOUND ('EB')	SHEET 399	E


FILE NAME : N:\PDS\C3D\14401501\SHEETSPLAN\CROSSSECTIONS\14401571\14401571_XS_EB.DWG
LAYOUT NAME - 14401571_XS3

PLOT DATE : 8/7/2019 7:17 PM PLOT BY : VICKMAN, GARRETT T PLOT NAME : PLOT SCALE : 1 IN:20 FT HORZ. / 1 IN:20 FT VERT.

WISDOT/CADDS SHEET 49

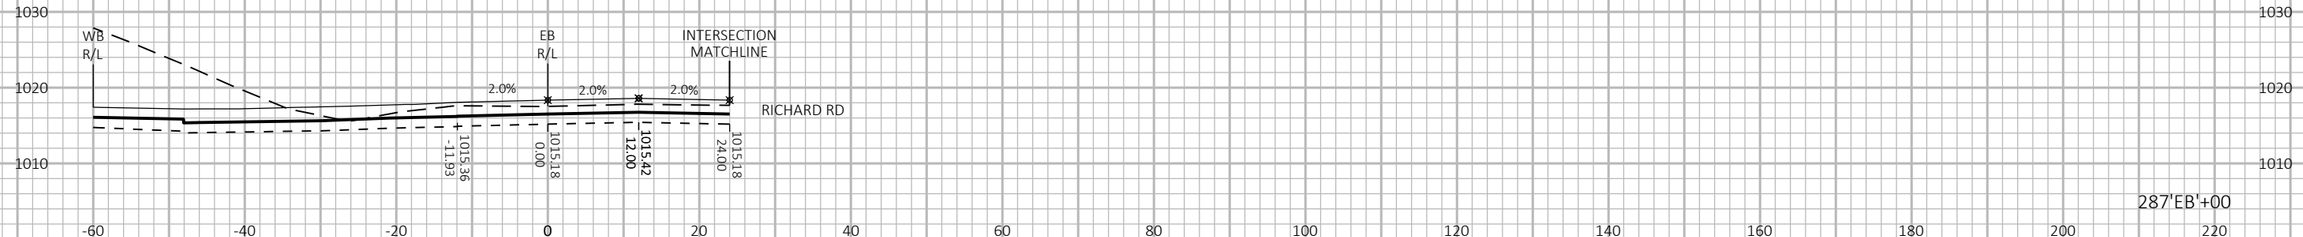

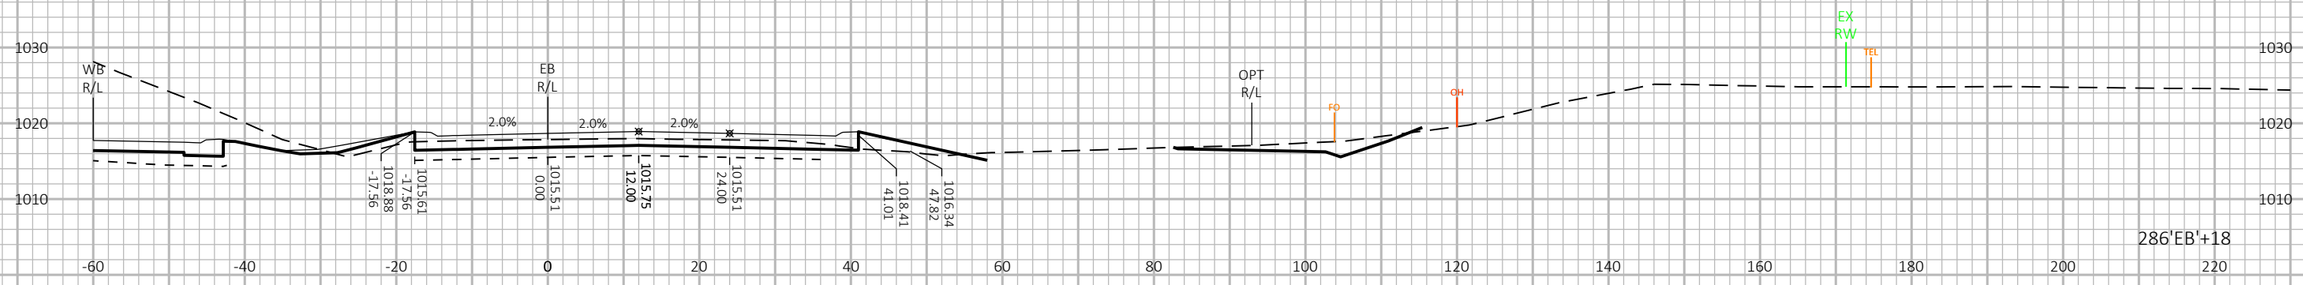

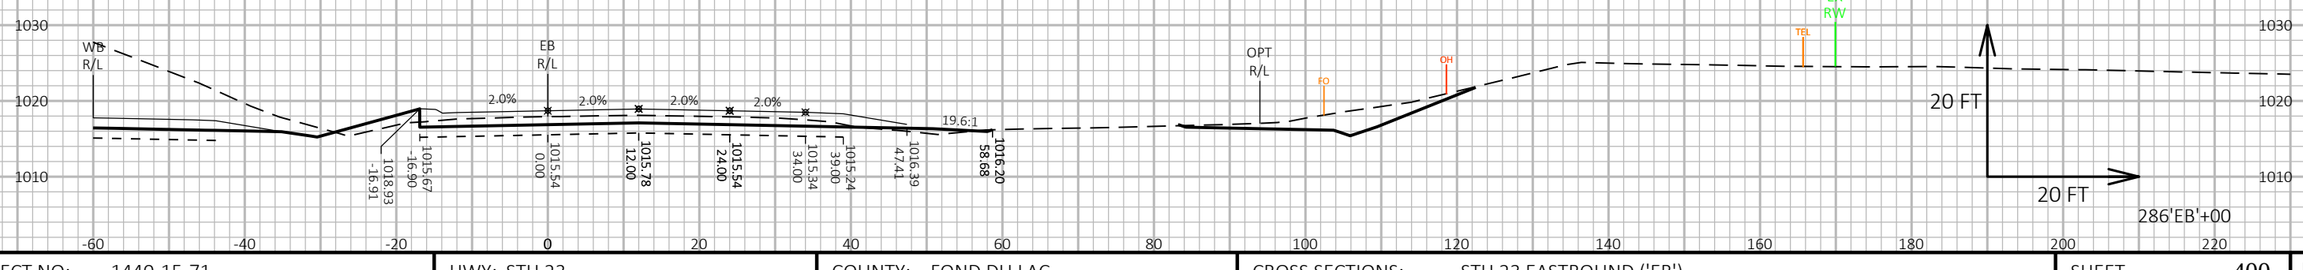


9

9

PROJECT NO: 1440-15-71	HWY: STH 23	COUNTY: FOND DU LAC	CROSS SECTIONS: STH 23 EASTBOUND ('EB')	SHEET 400	E

FILE NAME : N:\PDS\C3D\14401501\SHEETSPLAN\CROSSSECTIONS\14401571\14401571_XS_EB.DWG
LAYOUT NAME - 14401571_XS4

PLOT DATE : 8/7/2019 7:21 PM PLOT BY : VICKMAN, GARRETT T PLOT NAME : PLOT SCALE : 1 IN:20 FT HORZ. / 1 IN:20 FT VERT.

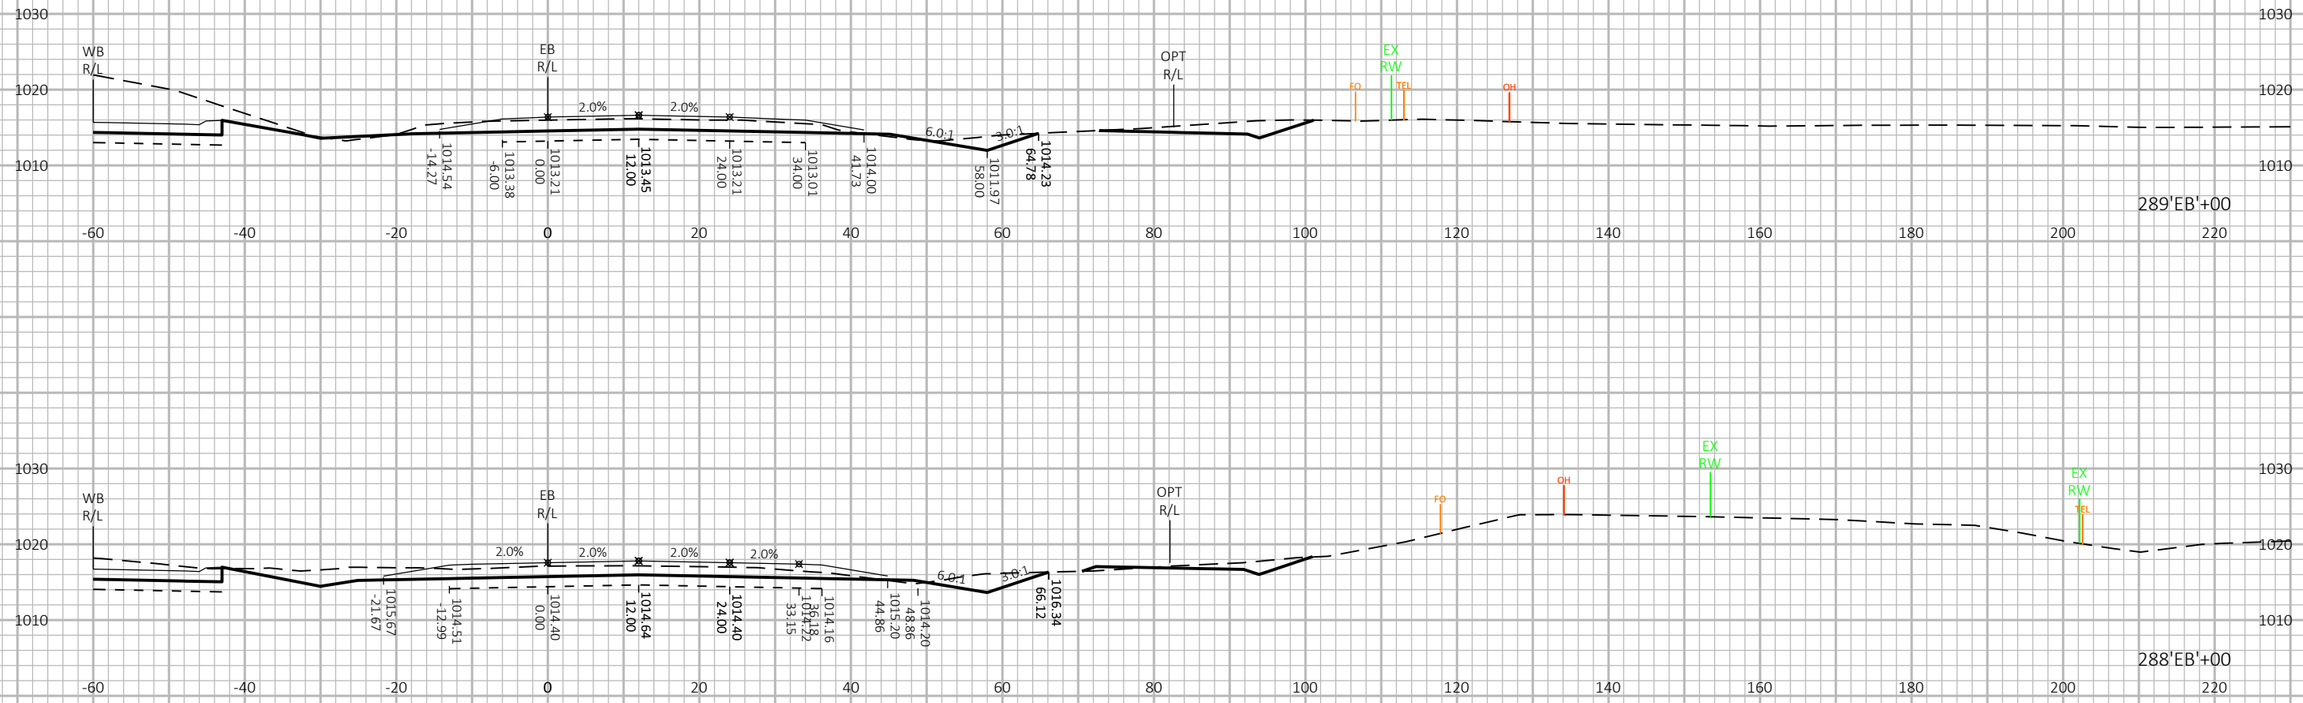



9 9

PROJECT NO: 1440-15-71	HWY: STH 23	COUNTY: FOND DU LAC	CROSS SECTIONS: STH 23 EASTBOUND ('EB')	SHEET 401	E

FILE NAME : N:\PDS\C3D\14401501\SHEETSPLAN\CROSSSECTIONS\14401571\14401571_XS_EB.DWG
LAYOUT NAME - 14401571_XS5

PLOT DATE : 8/7/2019 7:25 PM PLOT BY : VICKMAN, GARRETT T PLOT NAME : PLOT SCALE : 1 IN:20 FT HORZ. / 1 IN:20 FT VERT.

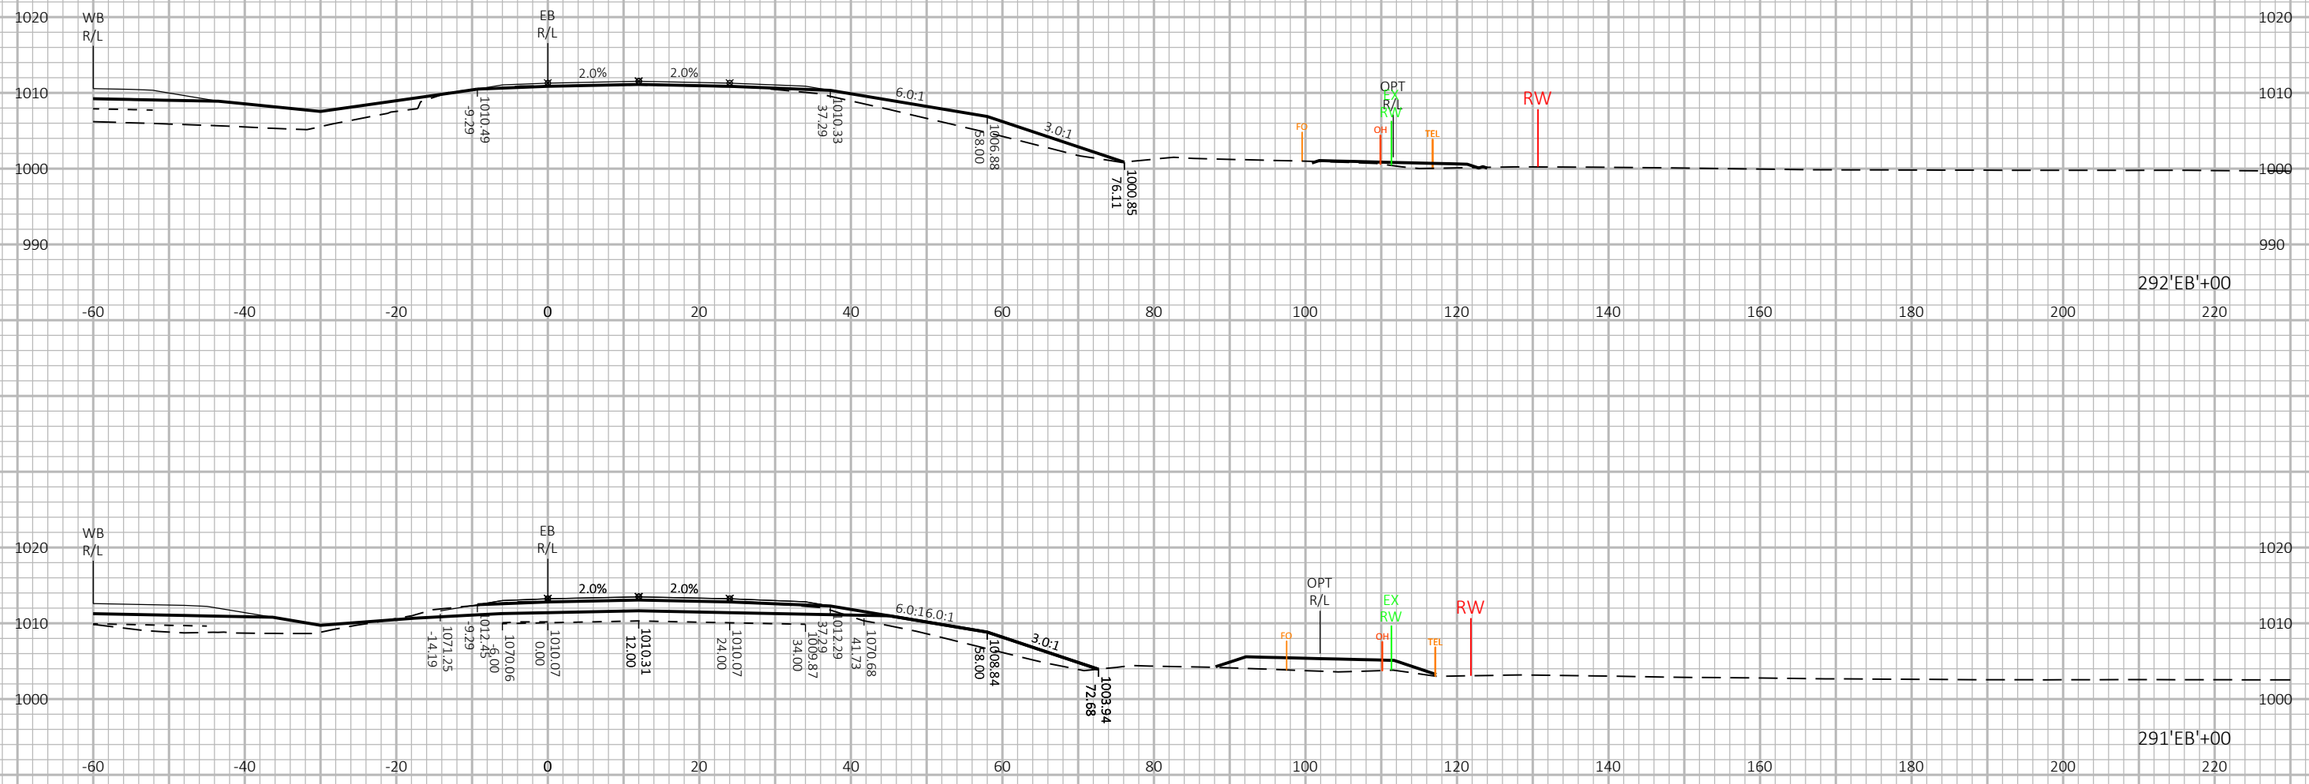

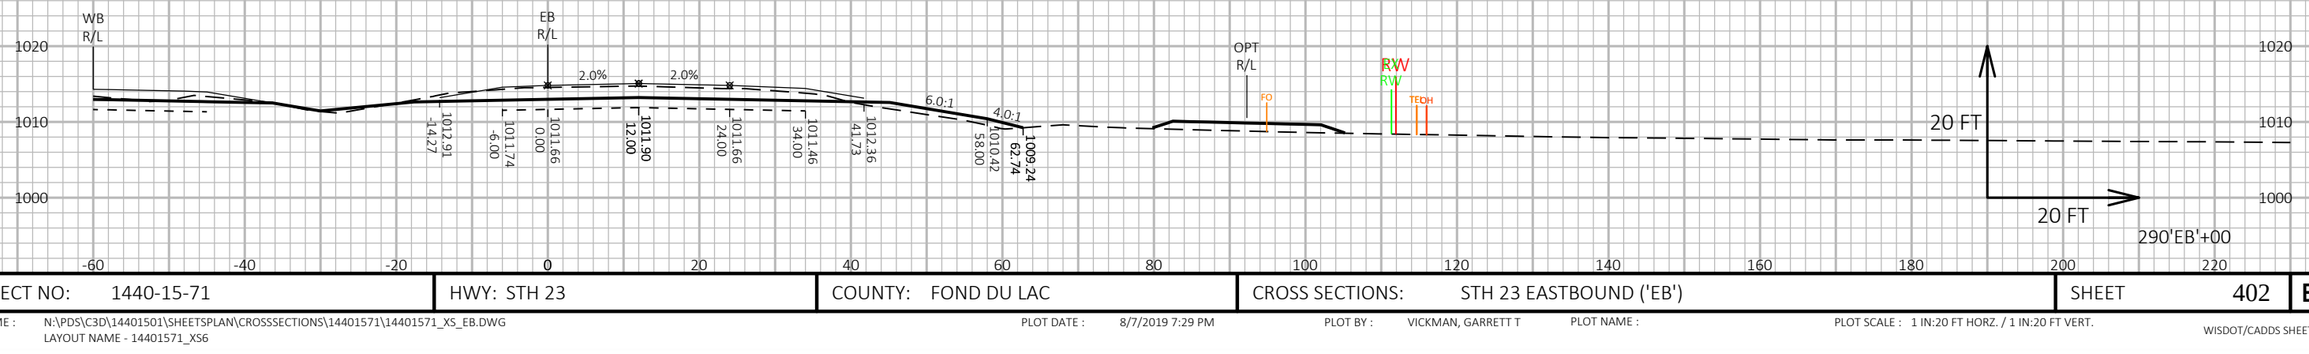

9


9

PROJECT NO: 1440-15-71	HWY: STH 23	COUNTY: FOND DU LAC	CROSS SECTIONS: STH 23 EASTBOUND ('EB')	SHEET 402	E

FILE NAME : N:\PDS\C3D\14401501\SHEETSPLAN\CROSSSECTIONS\14401571\14401571_XS_EB.DWG
LAYOUT NAME - 14401571_XS6

PLOT DATE : 8/7/2019 7:29 PM PLOT BY : VICKMAN, GARRETT T PLOT NAME : PLOT SCALE : 1 IN:20 FT HORZ. / 1 IN:20 FT VERT.

WISDOT/CADDS SHEET 49

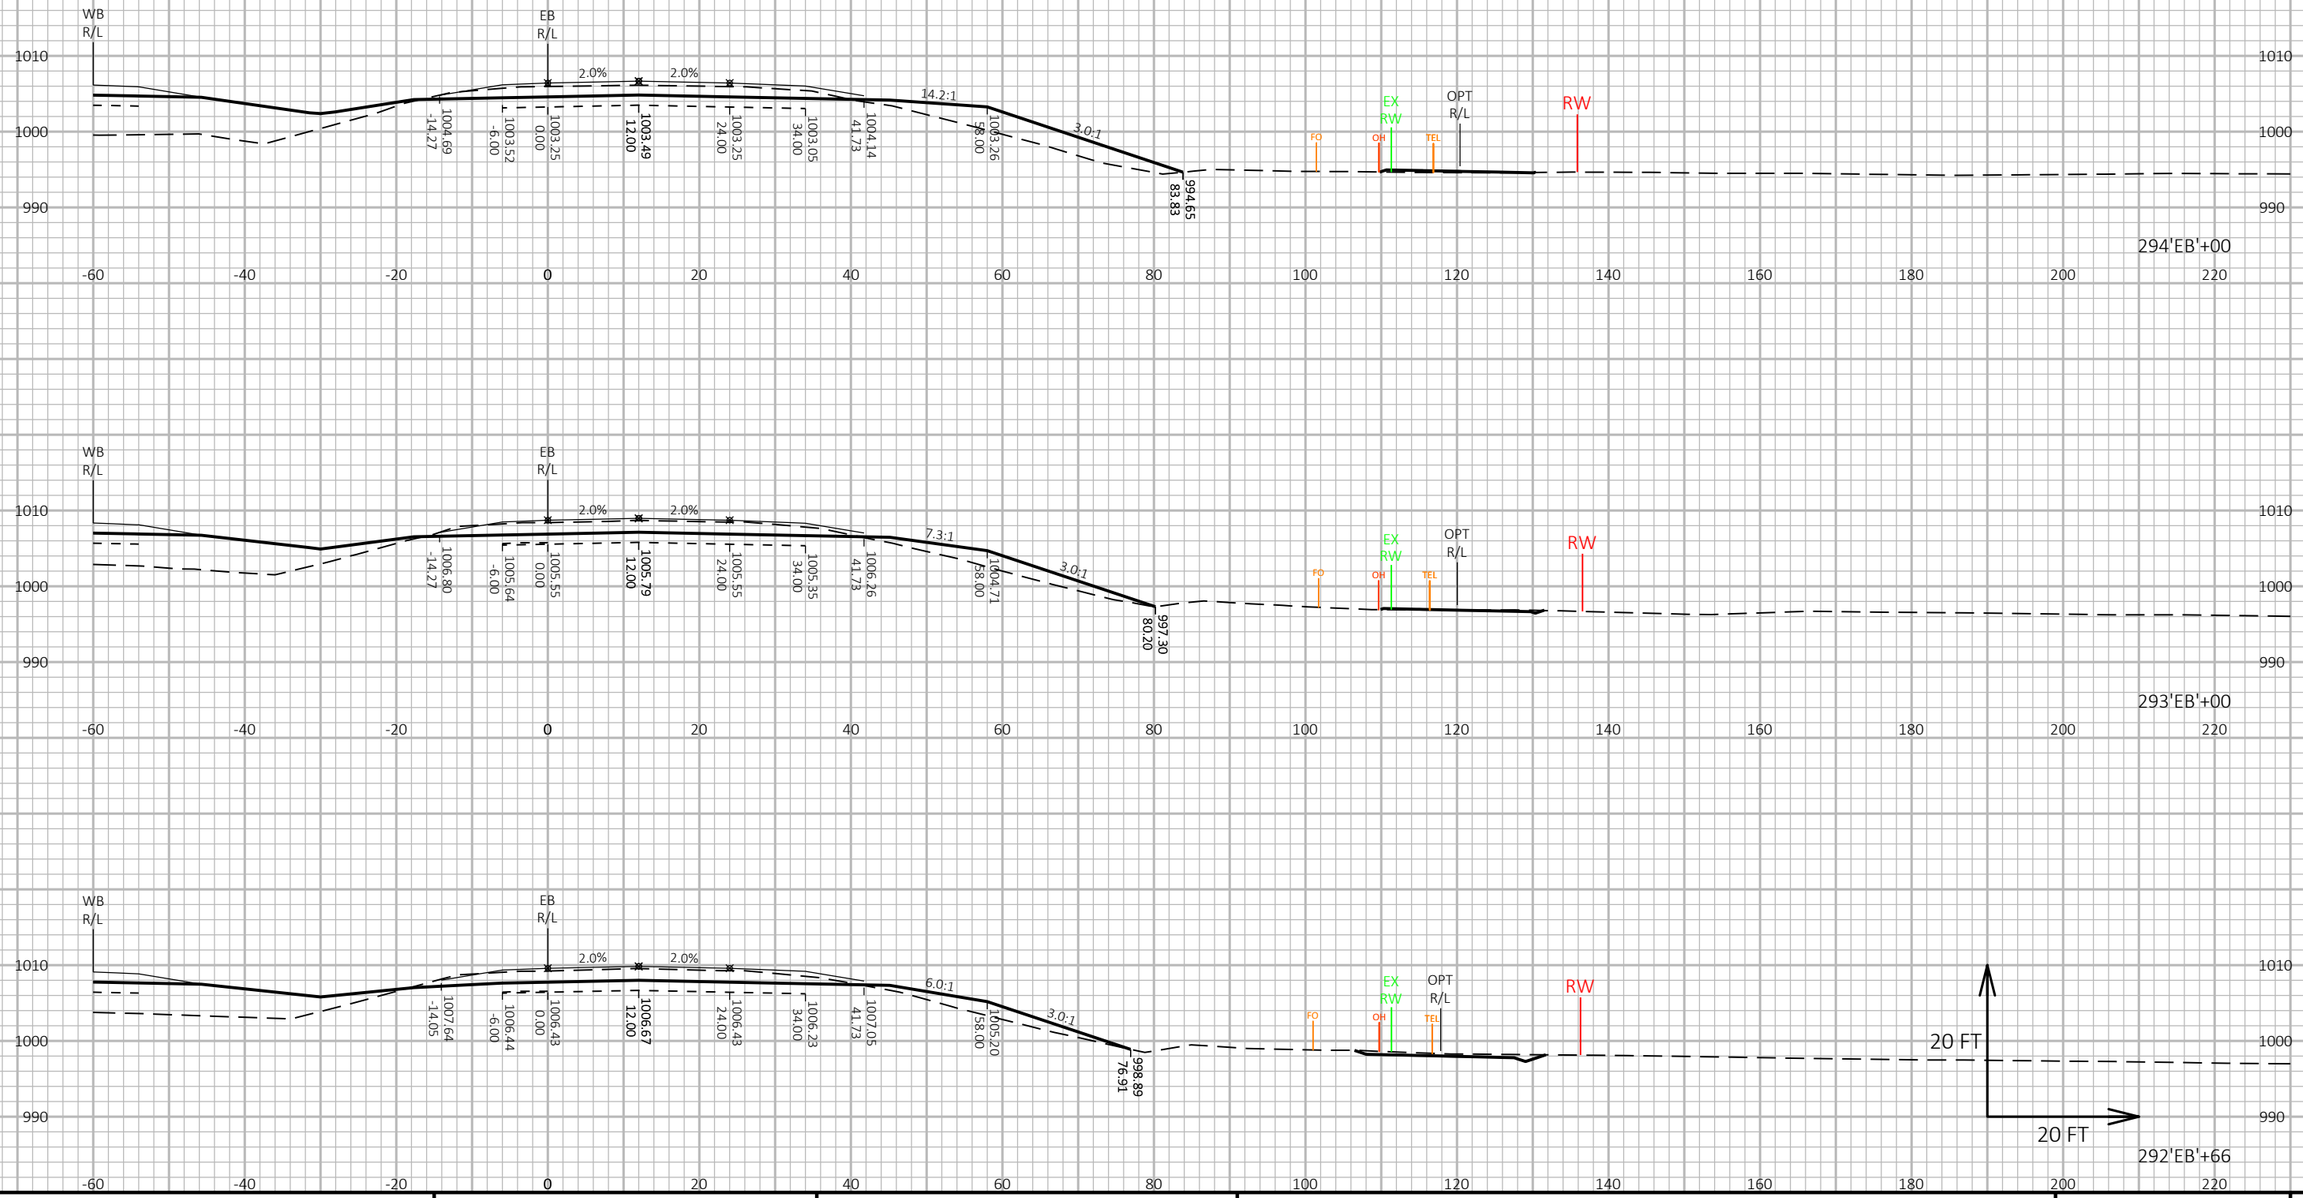

9

9

PROJECT NO: 1440-15-71	HWY: STH 23	COUNTY: FOND DU LAC	CROSS SECTIONS: STH 23 EASTBOUND ('EB')	SHEET 403	E

FILE NAME : N:\PDS\C3D\14401501\SHEETSPLAN\CROSSSECTIONS\14401571\14401571_XS_EB.DWG
LAYOUT NAME - 14401571_XS7


PLOT DATE : 8/7/2019 7:33 PM


PLOT BY : VICKMAN, GARRETT T

PLOT NAME :

PLOT SCALE : 1 IN:20 FT HORZ. / 1 IN:20 FT VERT.

WISDOT/CADDS SHEET 49

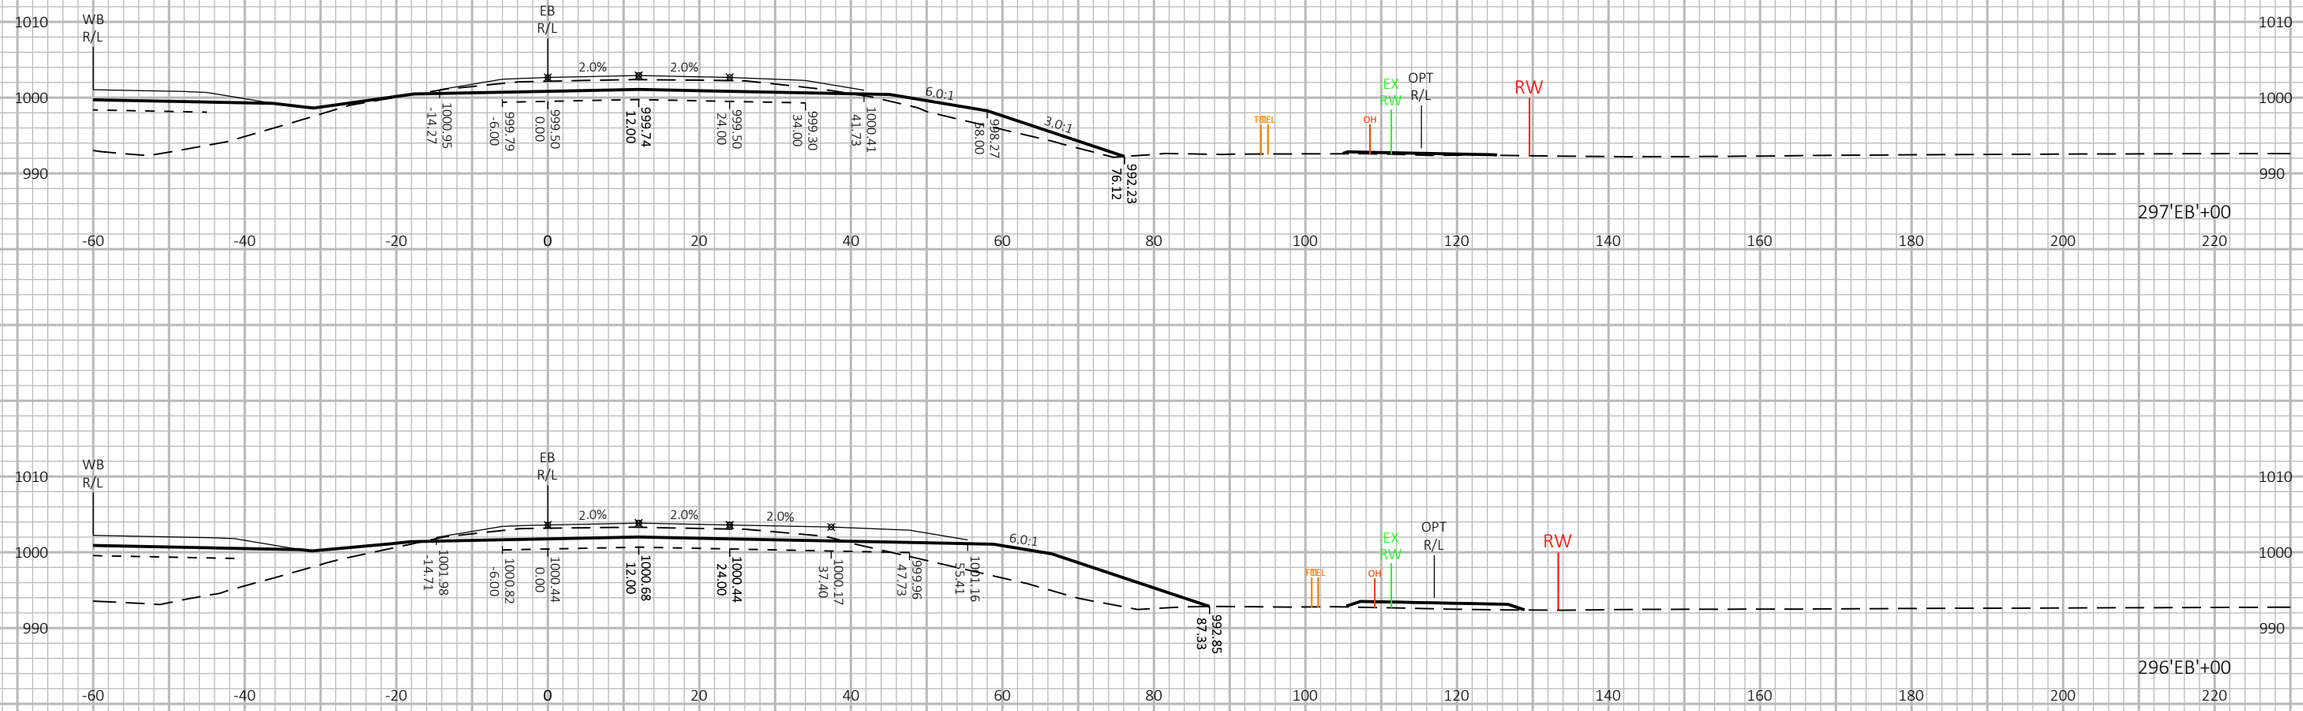

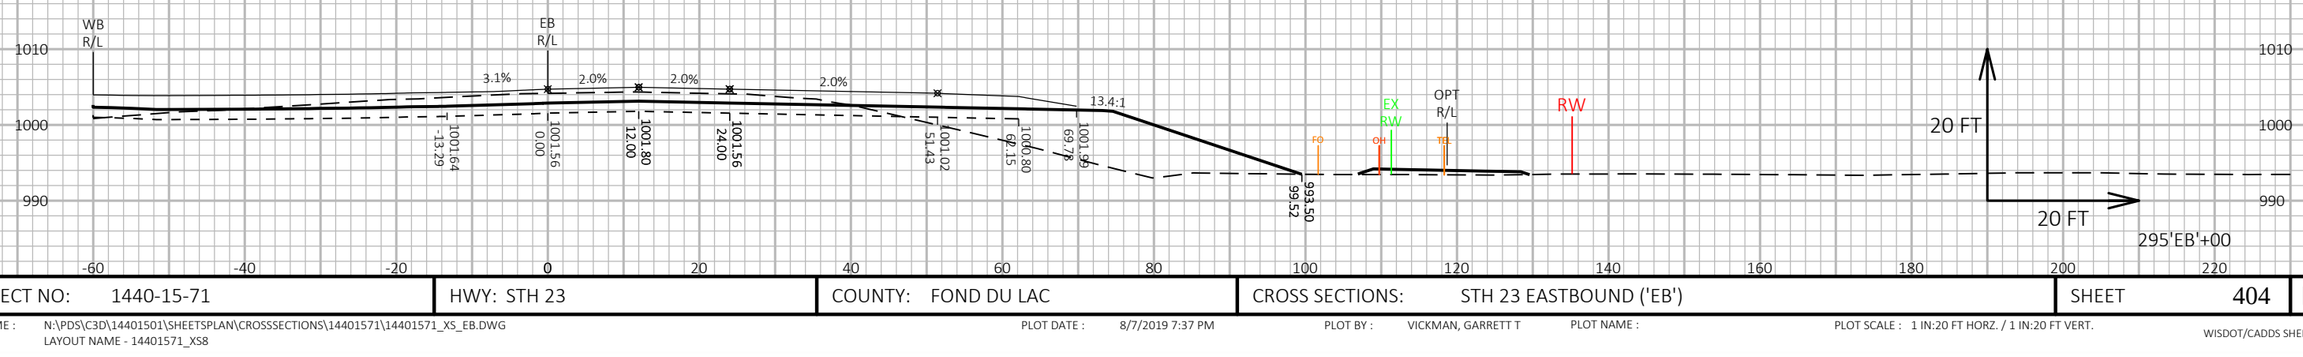

9

9

PROJECT NO: 1440-15-71	HWY: STH 23	COUNTY: FOND DU LAC	CROSS SECTIONS: STH 23 EASTBOUND ('EB')	SHEET 404	E

FILE NAME : N:\PDS\C3D\14401501\SHEETSPLAN\CROSSSECTIONS\14401571\14401571_XS_EB.DWG
LAYOUT NAME - 14401571_XS8


PLOT DATE : 8/7/2019 7:37 PM


PLOT BY : VICKMAN, GARRETT T


PLOT NAME :

PLOT SCALE : 1 IN:20 FT HORZ. / 1 IN:20 FT VERT.

WISDOT/CADDS SHEET 49

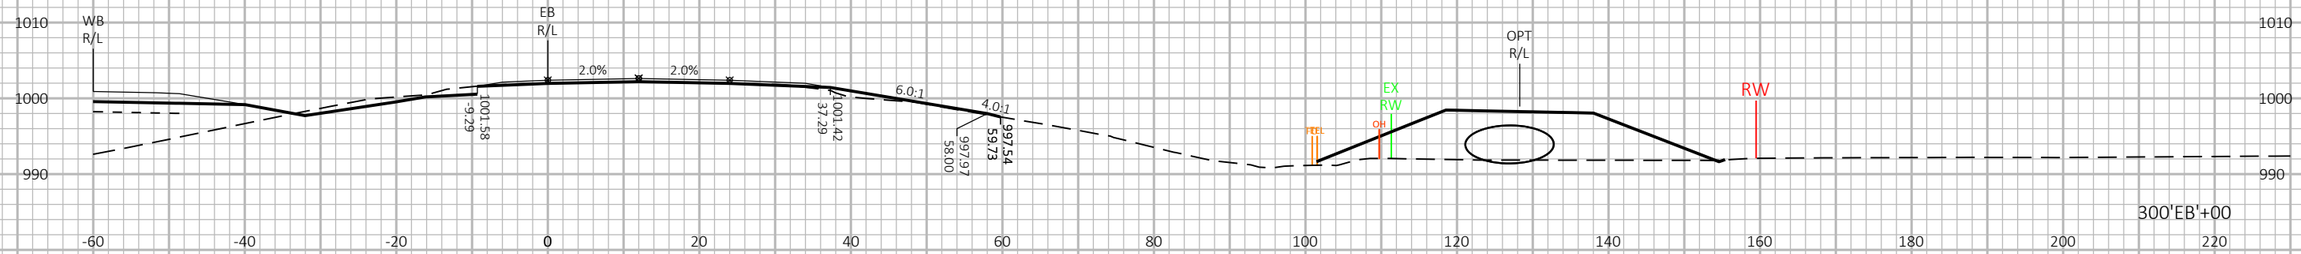

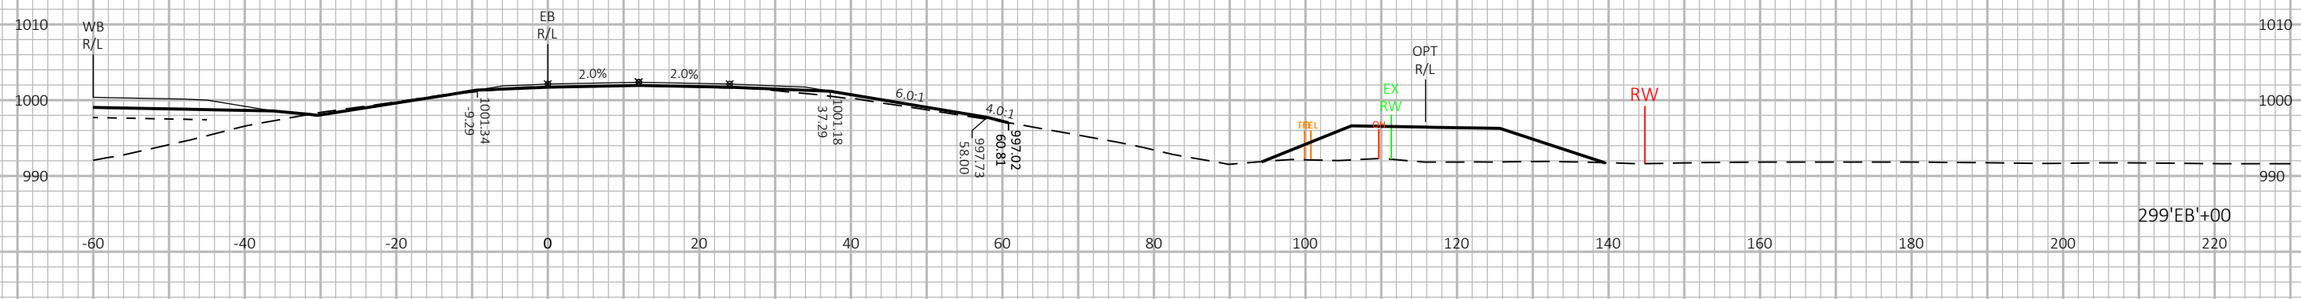

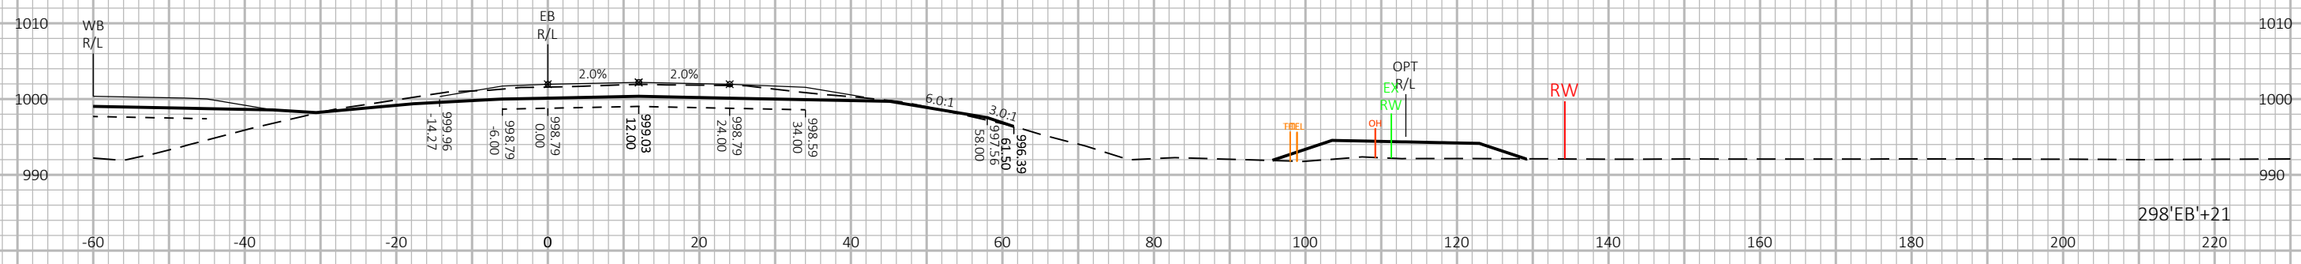



9


9


PROJECT NO: 1440-15-71	HWY: STH 23	COUNTY: FOND DU LAC	CROSS SECTIONS: STH 23 EASTBOUND ('EB')	SHEET 405	E

FILE NAME : N:\PDS\C3D\14401501\SHEETSPLAN\CROSSSECTIONS\14401571\14401571_XS_EB.DWG
LAYOUT NAME - 14401571_XS9

PLOT DATE : 8/7/2019 7:41 PM PLOT BY : VICKMAN, GARRETT T PLOT NAME : PLOT SCALE : 1 IN:20 FT HORZ. / 1 IN:20 FT VERT.

WISDOT/CADDS SHEET 49

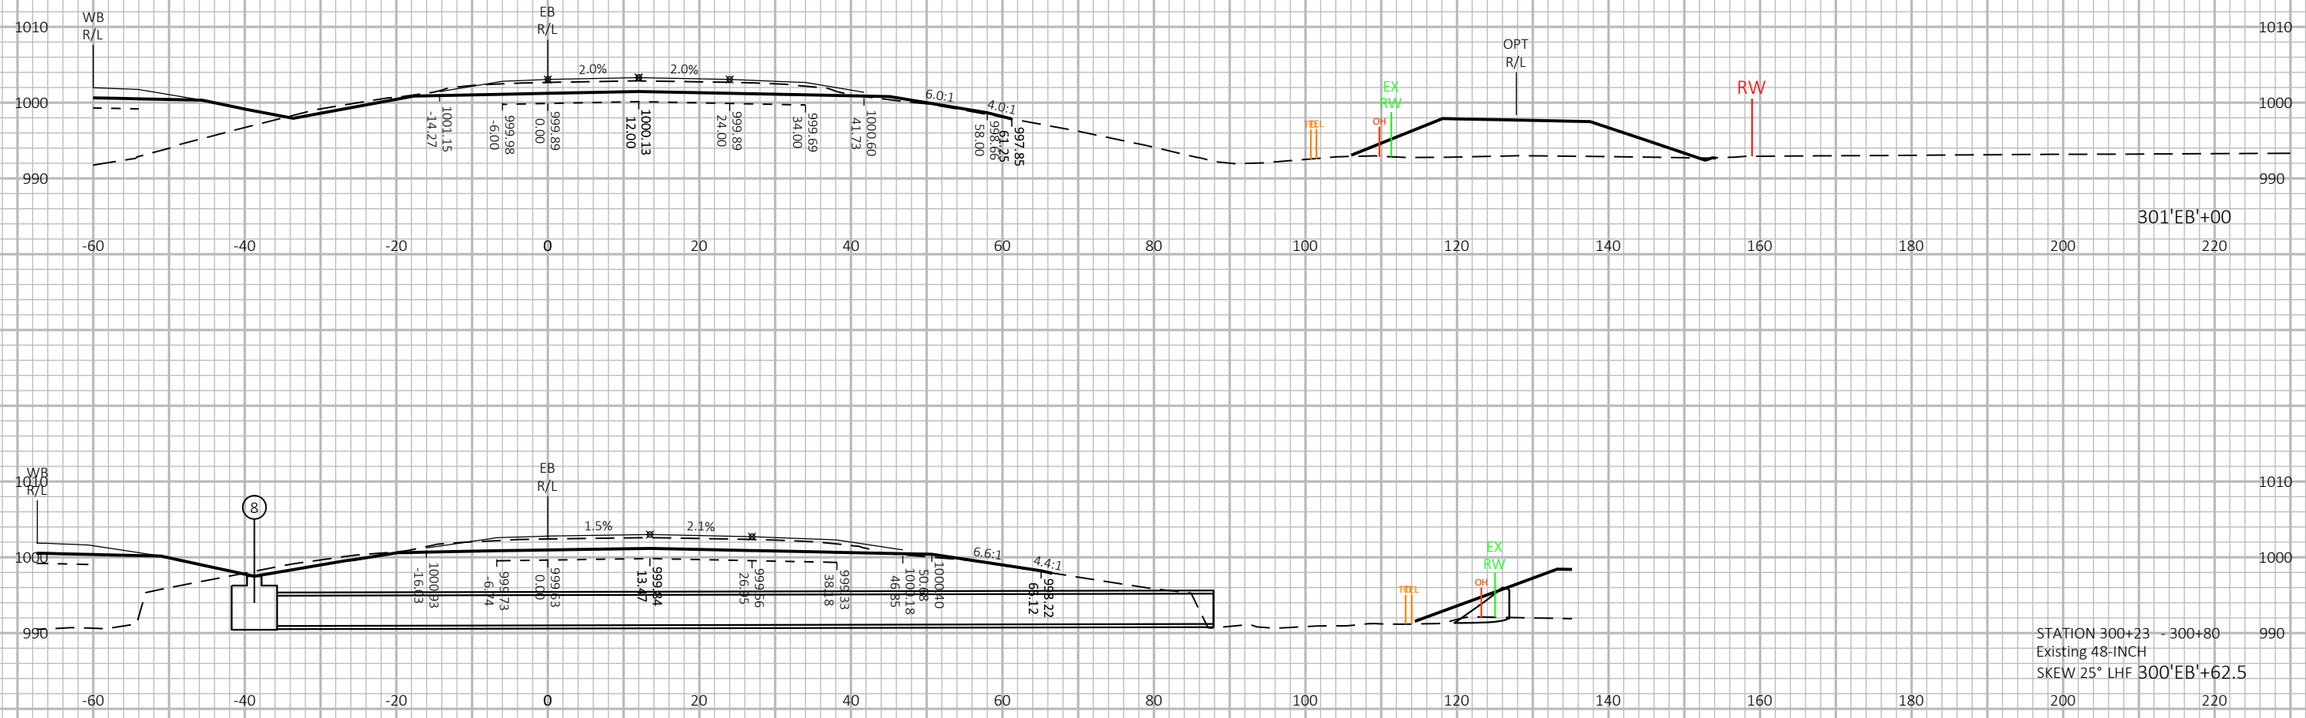

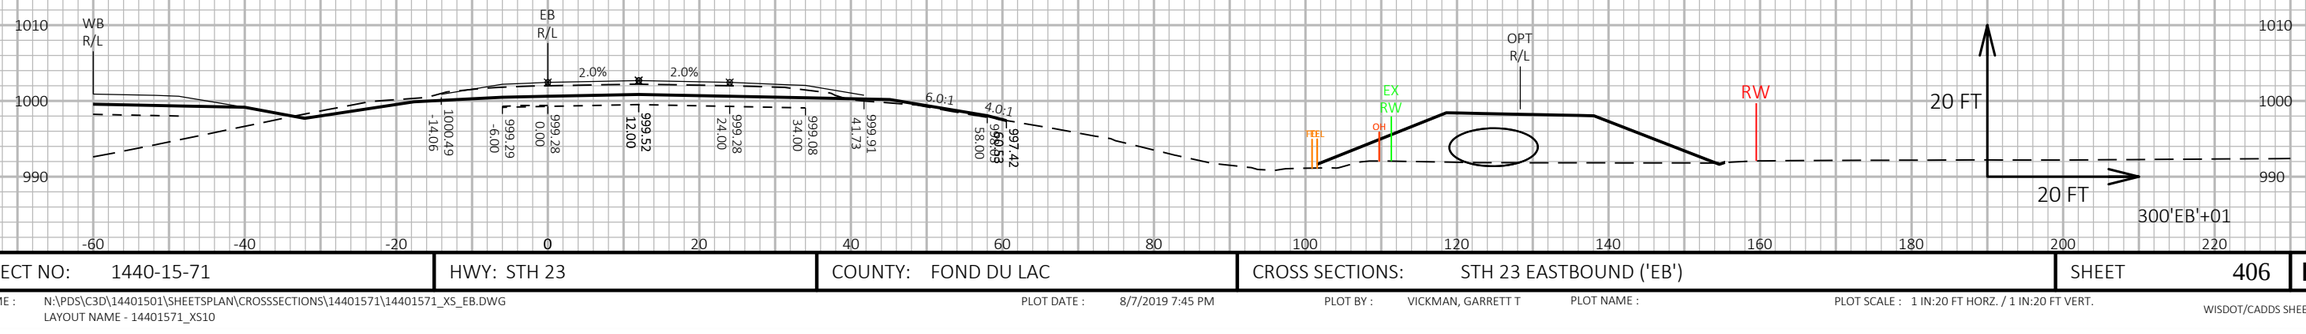

9

9

PROJECT NO: 1440-15-71	HWY: STH 23	COUNTY: FOND DU LAC	CROSS SECTIONS: STH 23 EASTBOUND ('EB')	SHEET 406	E

FILE NAME : N:\PDS\C3D\14401501\SHEETSPLAN\CROSSSECTIONS\14401571\14401571_XS_EB.DWG
LAYOUT NAME - 14401571_XS10


PLOT DATE : 8/7/2019 7:45 PM


PLOT BY : VICKMAN, GARRETT T

PLOT NAME :

PLOT SCALE : 1 IN:20 FT HORZ. / 1 IN:20 FT VERT.

WISDOT/CADDS SHEET 49

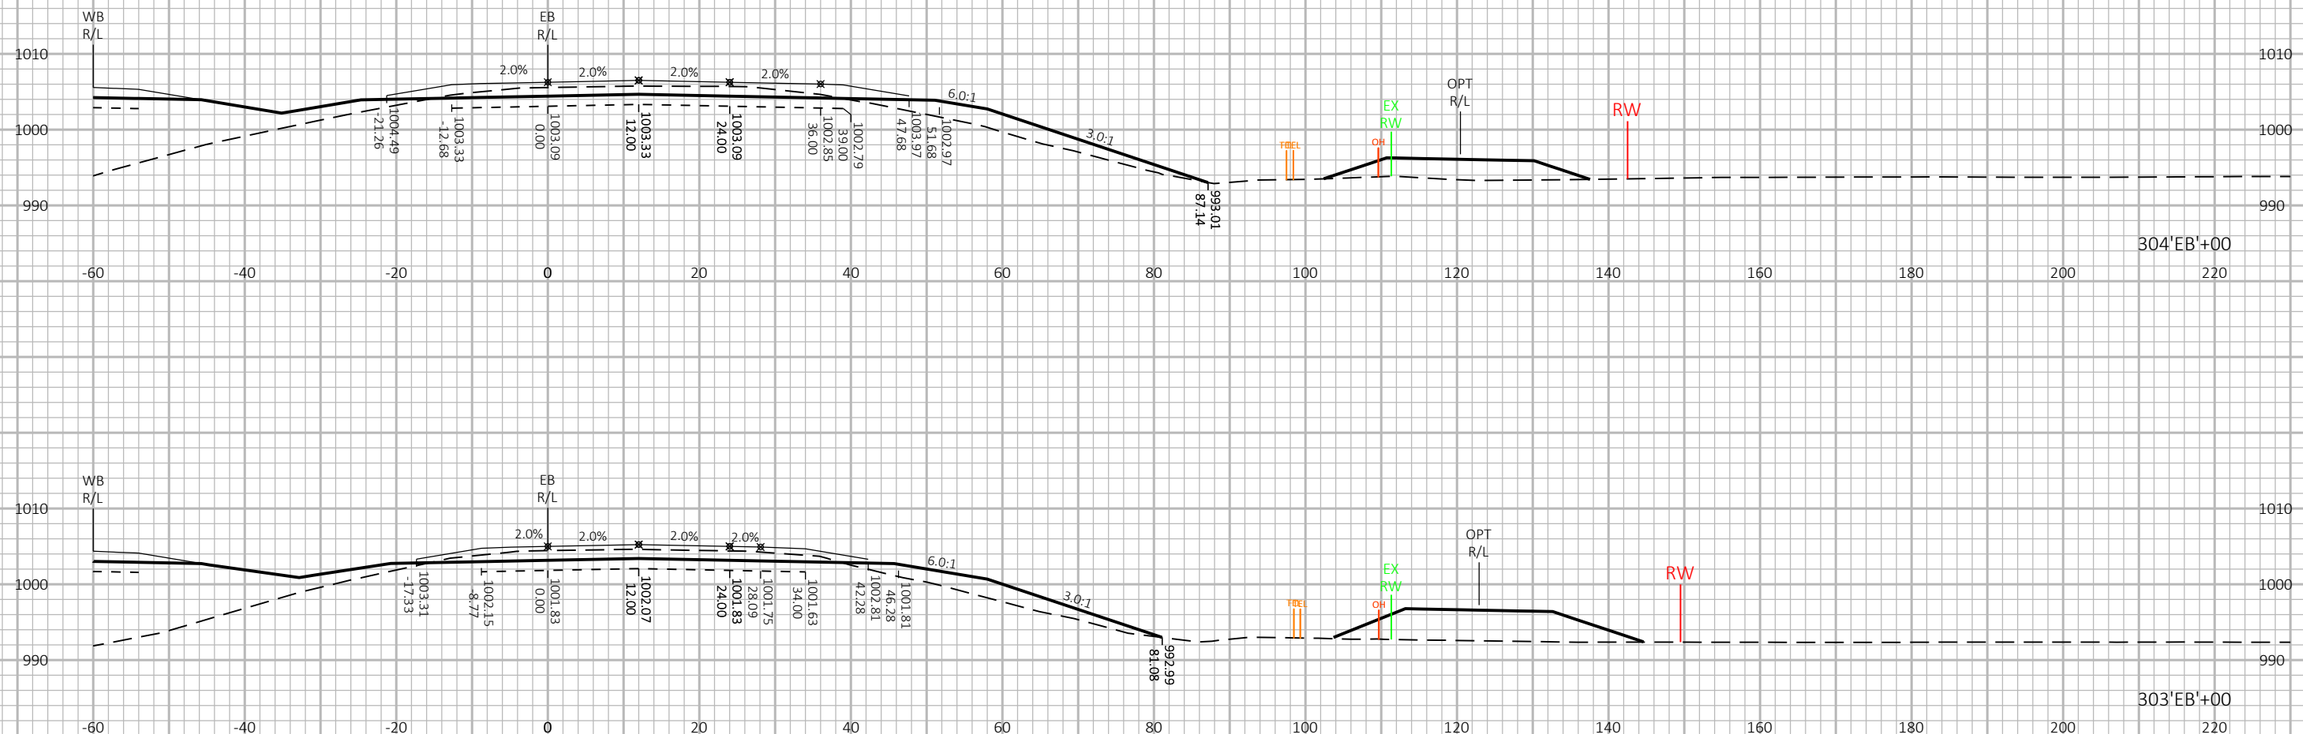

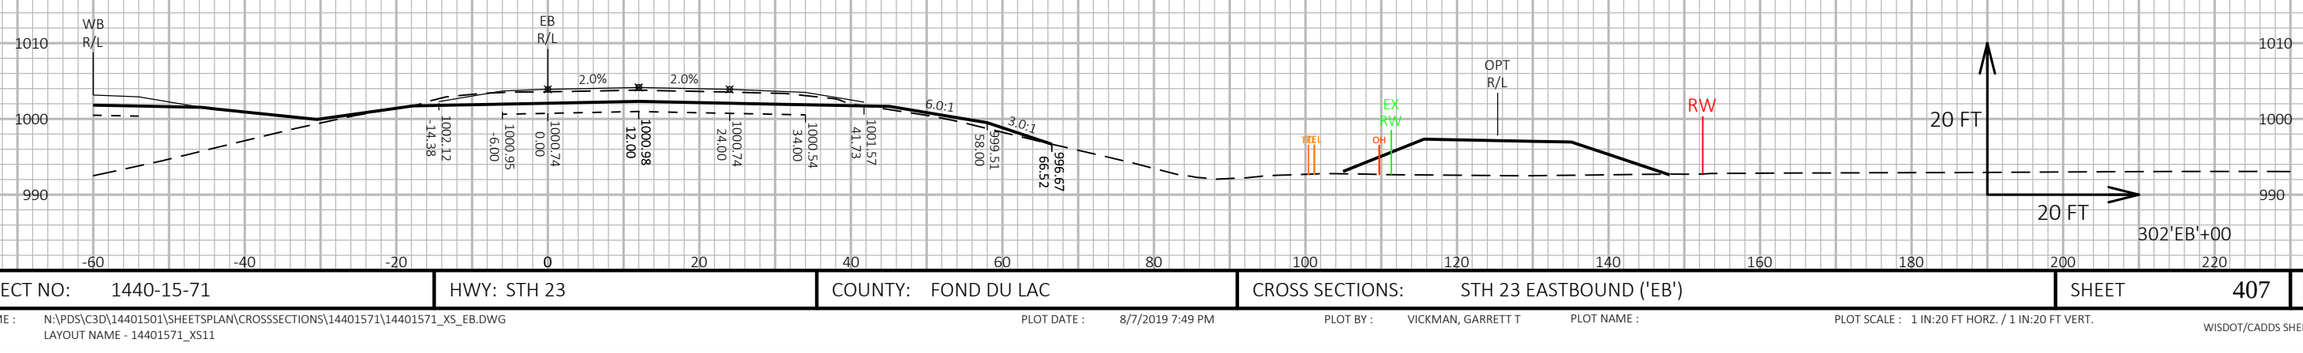

9

9

PROJECT NO: 1440-15-71	HWY: STH 23	COUNTY: FOND DU LAC	CROSS SECTIONS: STH 23 EASTBOUND ('EB')	SHEET 407	E

FILE NAME : N:\PDS\C3D\14401501\SHEETSPLAN\CROSSSECTIONS\14401571\14401571_XS_EB.DWG
LAYOUT NAME - 14401571_XS11


PLOT DATE : 8/7/2019 7:49 PM


PLOT BY : VICKMAN, GARRETT T

PLOT NAME :

PLOT SCALE : 1 IN:20 FT HORZ. / 1 IN:20 FT VERT.

WISDOT/CADDS SHEET 49

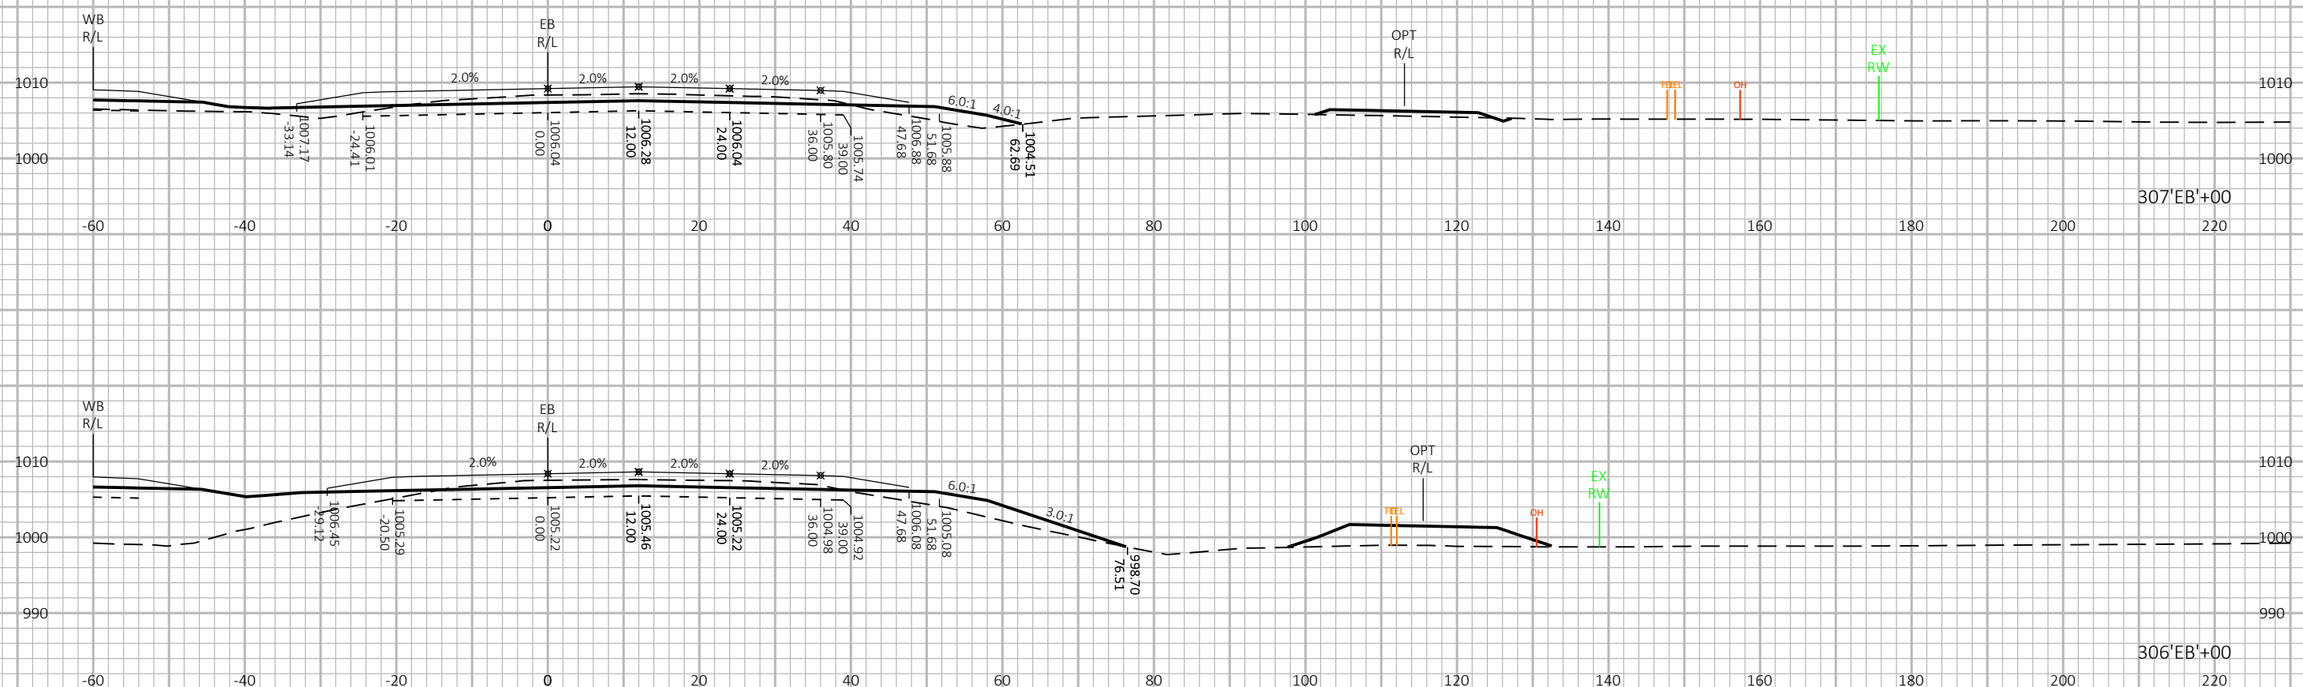

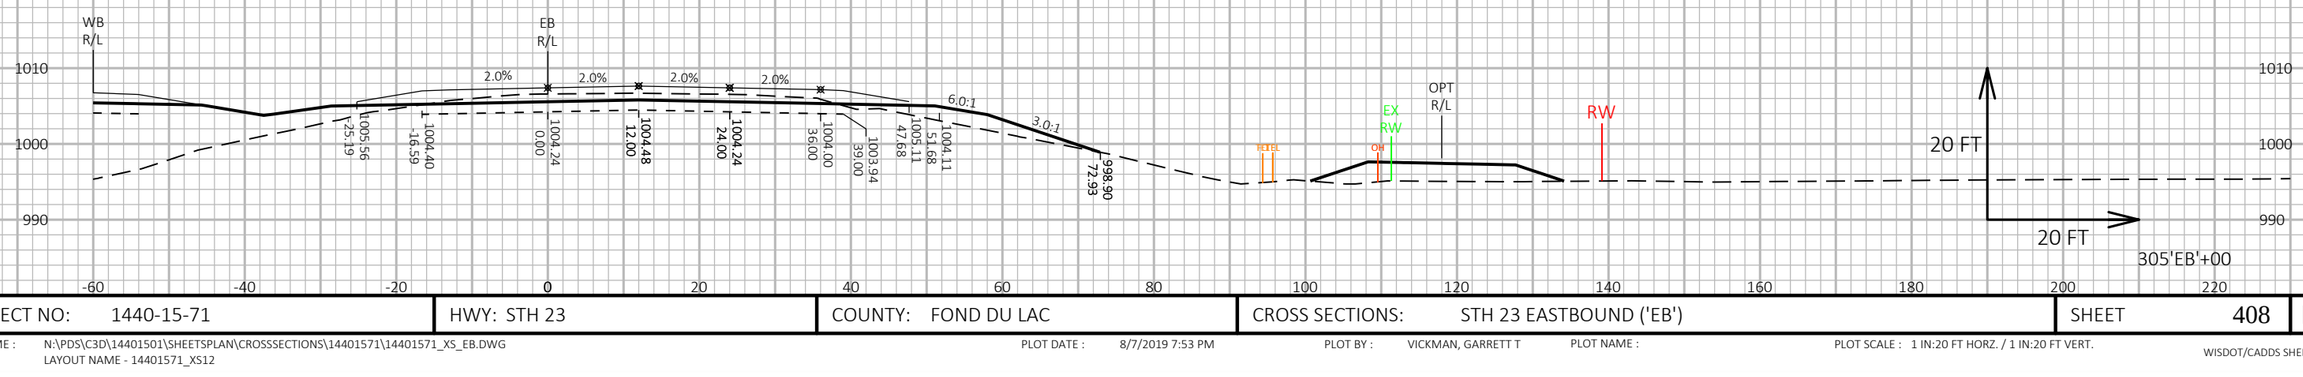

9

9

PROJECT NO: 1440-15-71	HWY: STH 23	COUNTY: FOND DU LAC	CROSS SECTIONS: STH 23 EASTBOUND ('EB')	SHEET 408	E

FILE NAME : N:\PDS\C3D\14401501\SHEETSPLAN\CROSSSECTIONS\14401571\14401571_XS_EB.DWG
LAYOUT NAME - 14401571_XS12


PLOT DATE : 8/7/2019 7:53 PM

PLOT BY : VICKMAN, GARRETT T

PLOT NAME :

PLOT SCALE : 1 IN:20 FT HORZ. / 1 IN:20 FT VERT.

WISDOT/CADDS SHEET 49

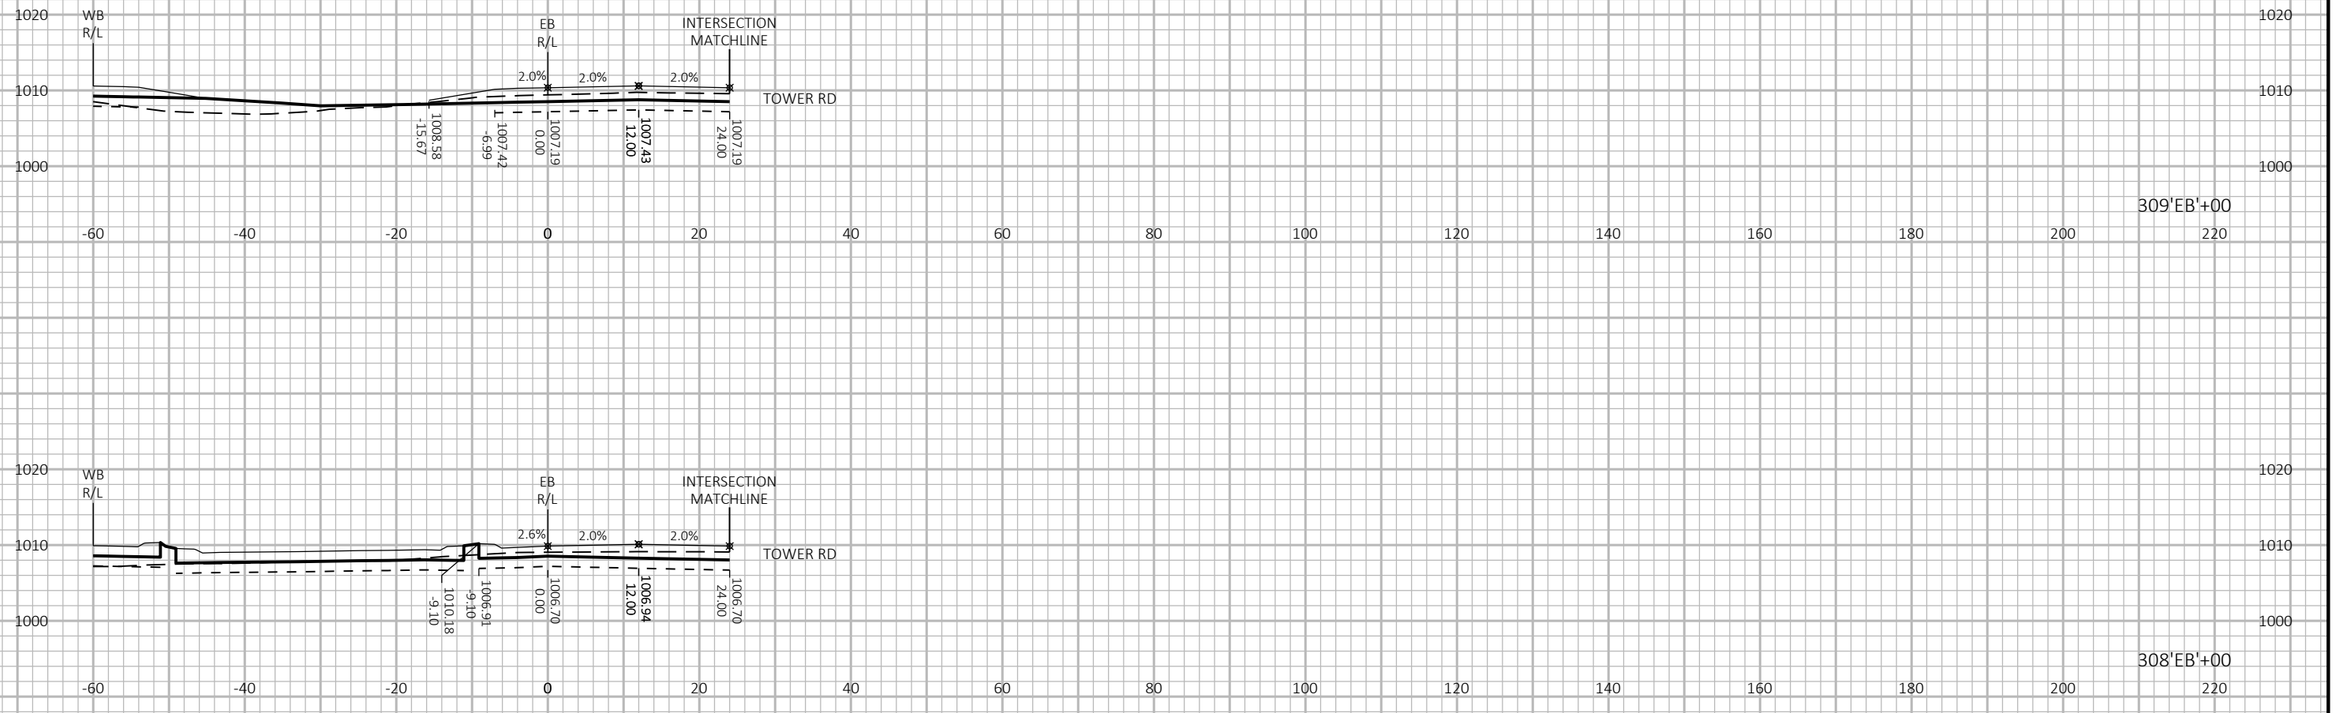

9

9

PROJECT NO: 1440-15-71	HWY: STH 23	COUNTY: FOND DU LAC	CROSS SECTIONS: STH 23 EASTBOUND ('EB')	SHEET 409	E

FILE NAME : N:\PDS\C3D\14401501\SHEETSPLAN\CROSSSECTIONS\14401571\14401571_XS_EB.DWG
LAYOUT NAME - 14401571_XS13


PLOT DATE : 8/7/2019 7:56 PM


PLOT BY : VICKMAN, GARRETT T


PLOT NAME :

PLOT SCALE : 1 IN:20 FT HORZ. / 1 IN:20 FT VERT.

WISDOT/CADDS SHEET 49

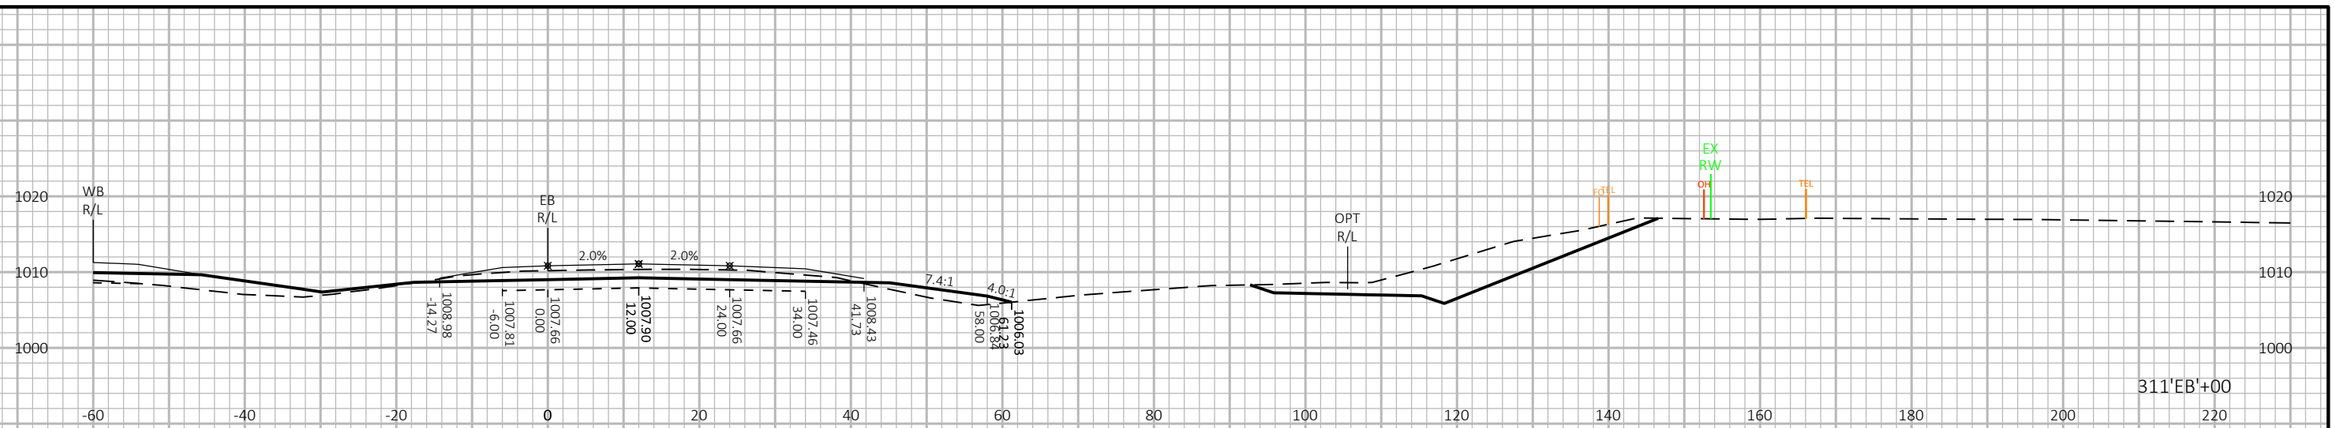

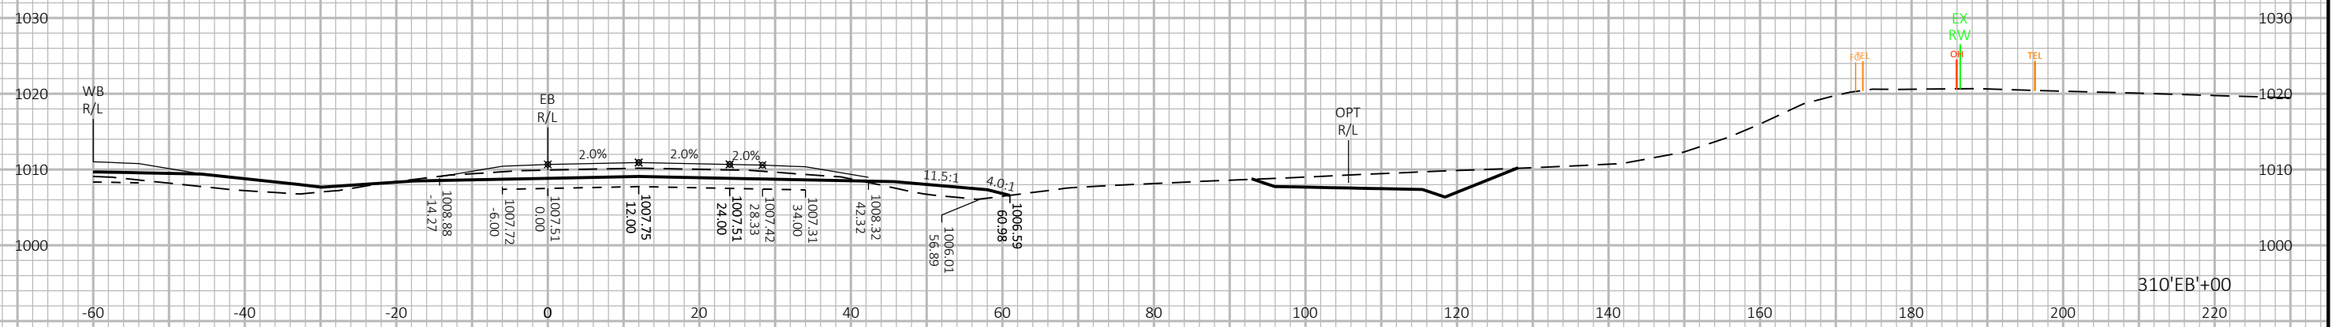

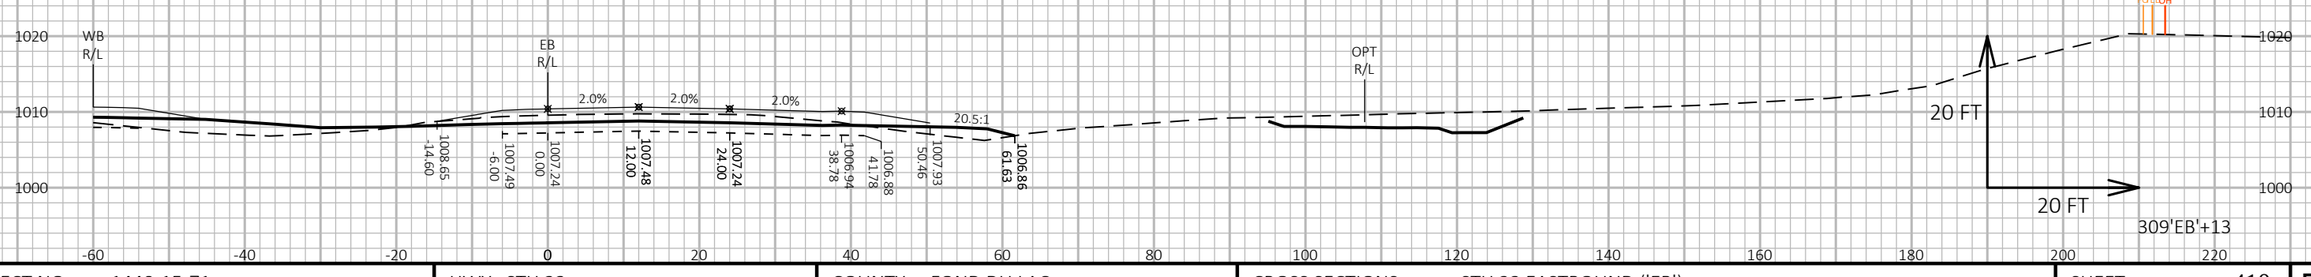


9

9

PROJECT NO: 1440-15-71	HWY: STH 23	COUNTY: FOND DU LAC	CROSS SECTIONS: STH 23 EASTBOUND ('EB')	SHEET 410	E

FILE NAME : N:\PDS\C3D\14401501\SHEETSPLAN\CROSSSECTIONS\14401571\14401571_XS_EB.DWG
LAYOUT NAME - 14401571_XS14

PLOT DATE : 8/7/2019 8:00 PM PLOT BY : VICKMAN, GARRETT T PLOT NAME : PLOT SCALE : 1 IN:20 FT HORZ. / 1 IN:20 FT VERT.

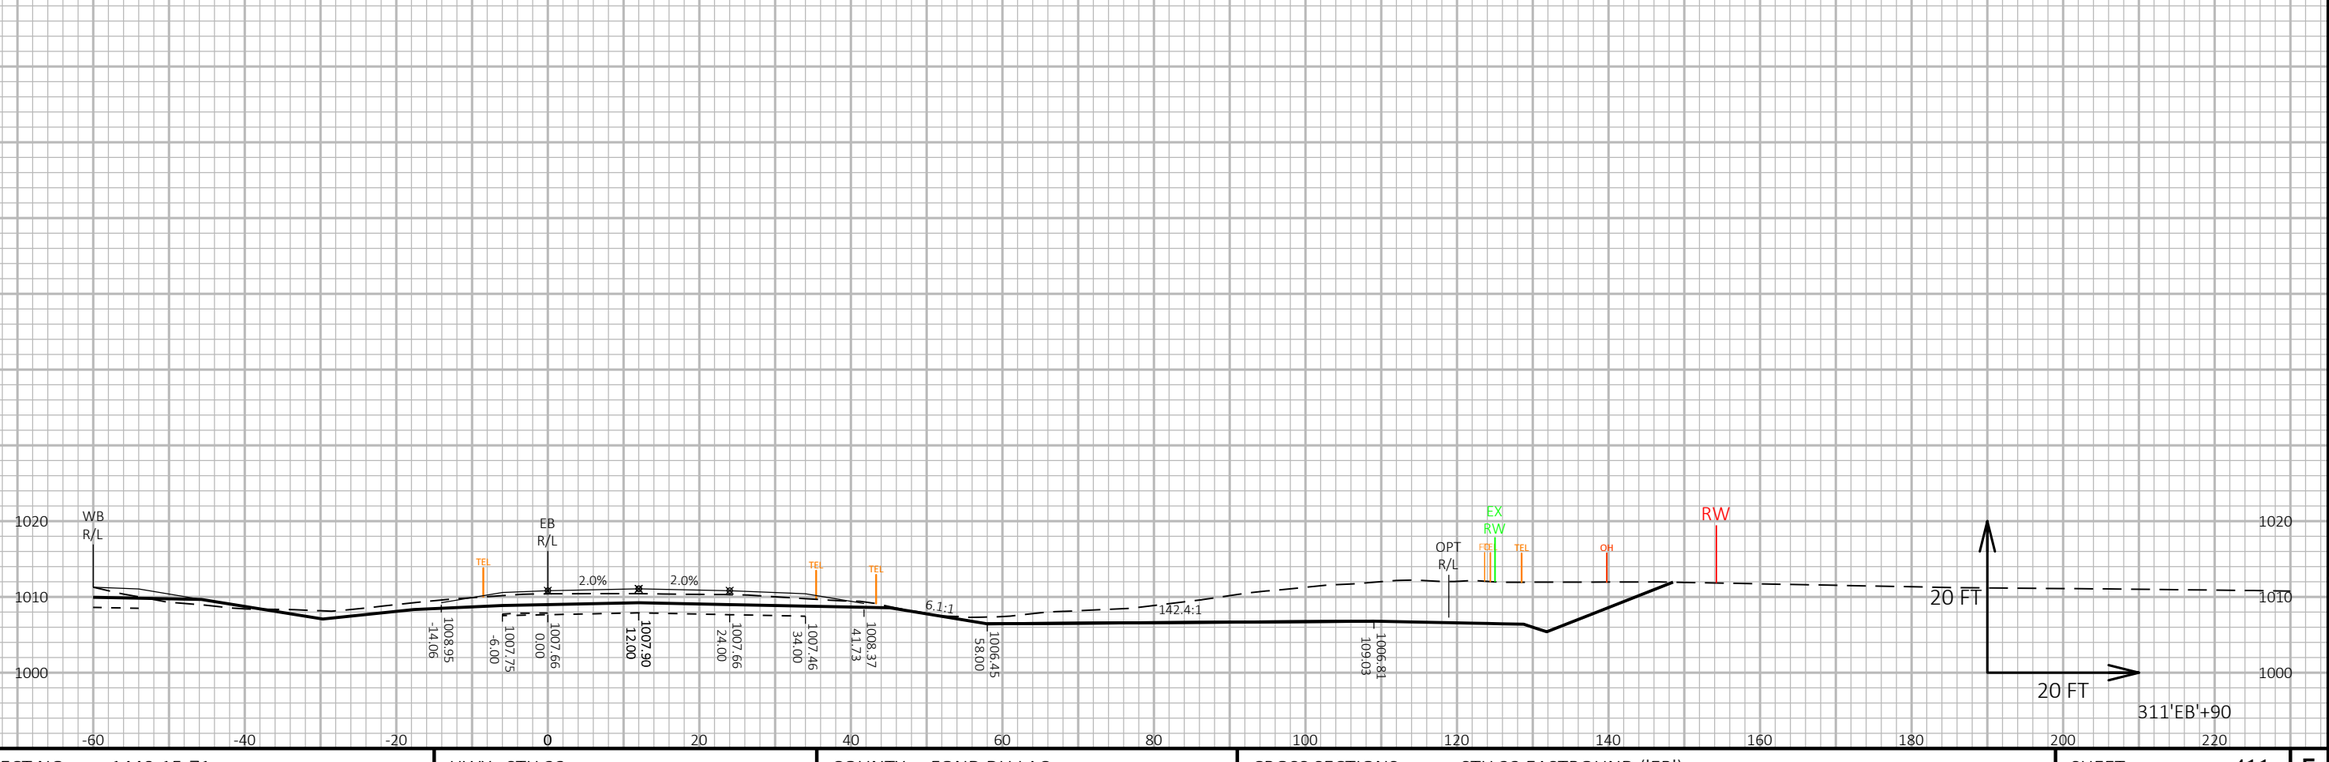

PROJECT NO: 1440-15-71	HWY: STH 23	COUNTY: FOND DU LAC	CROSS SECTIONS: STH 23 EASTBOUND ('EB')	SHEET 411	E

FILE NAME : N:\PDS\C3D\14401501\SHEETSPLAN\CROSSSECTIONS\14401571\14401571_XS_EB.DWG
LAYOUT NAME - 14401571_XS15


PLOT DATE : 8/7/2019 8:04 PM


PLOT BY : VICKMAN, GARRETT T

PLOT NAME :

PLOT SCALE : 1 IN:20 FT HORZ. / 1 IN:20 FT VERT.

WISDOT/CADDS SHEET 49

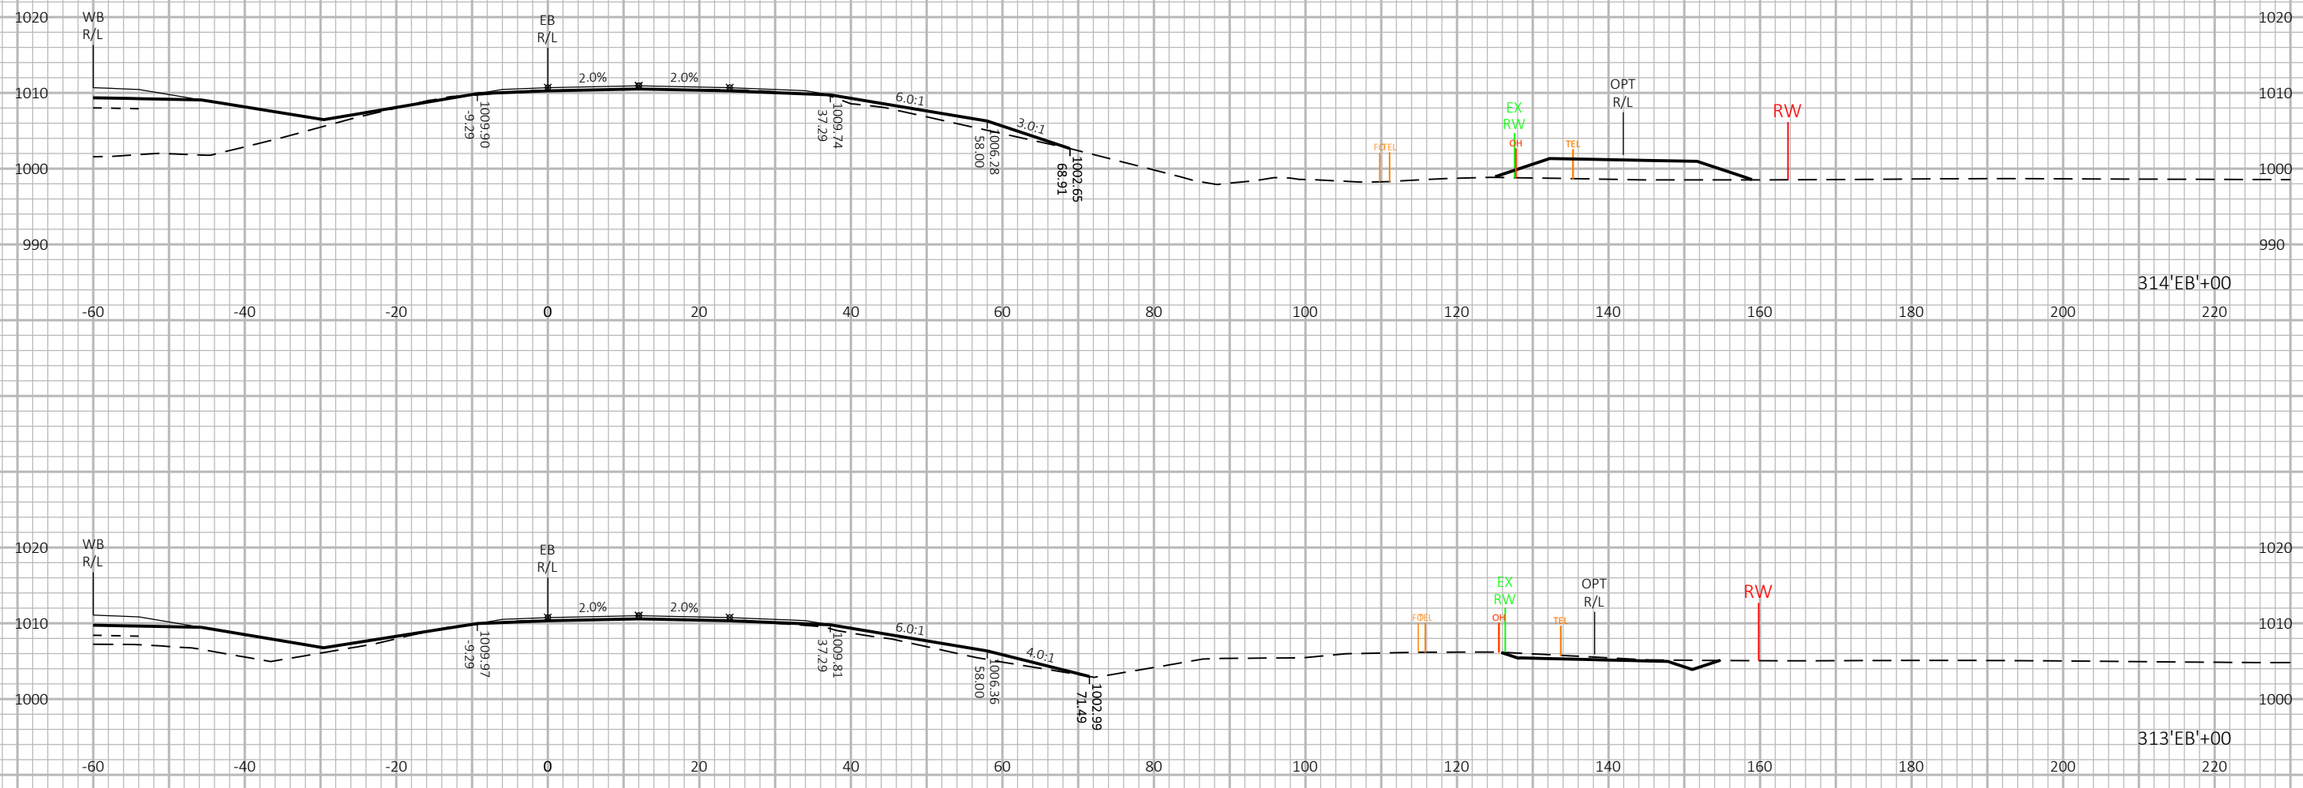

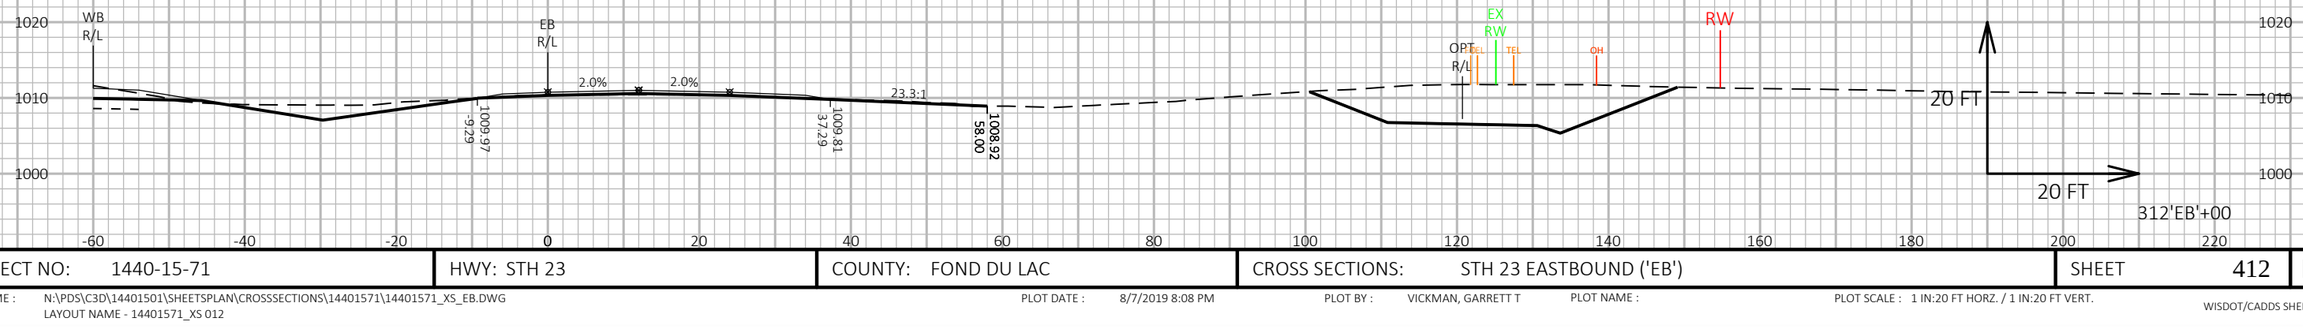

9

9

PROJECT NO: 1440-15-71	HWY: STH 23	COUNTY: FOND DU LAC	CROSS SECTIONS: STH 23 EASTBOUND ('EB')	SHEET 412	E

FILE NAME : N:\PDS\C3D\14401501\SHEETSPLAN\CROSSSECTIONS\14401571\14401571_XS_EB.DWG
LAYOUT NAME - 14401571_XS 012


PLOT DATE : 8/7/2019 8:08 PM


PLOT BY : VICKMAN, GARRETT T

PLOT NAME :

PLOT SCALE : 1 IN:20 FT HORZ. / 1 IN:20 FT VERT.

WISDOT/CADDS SHEET 49

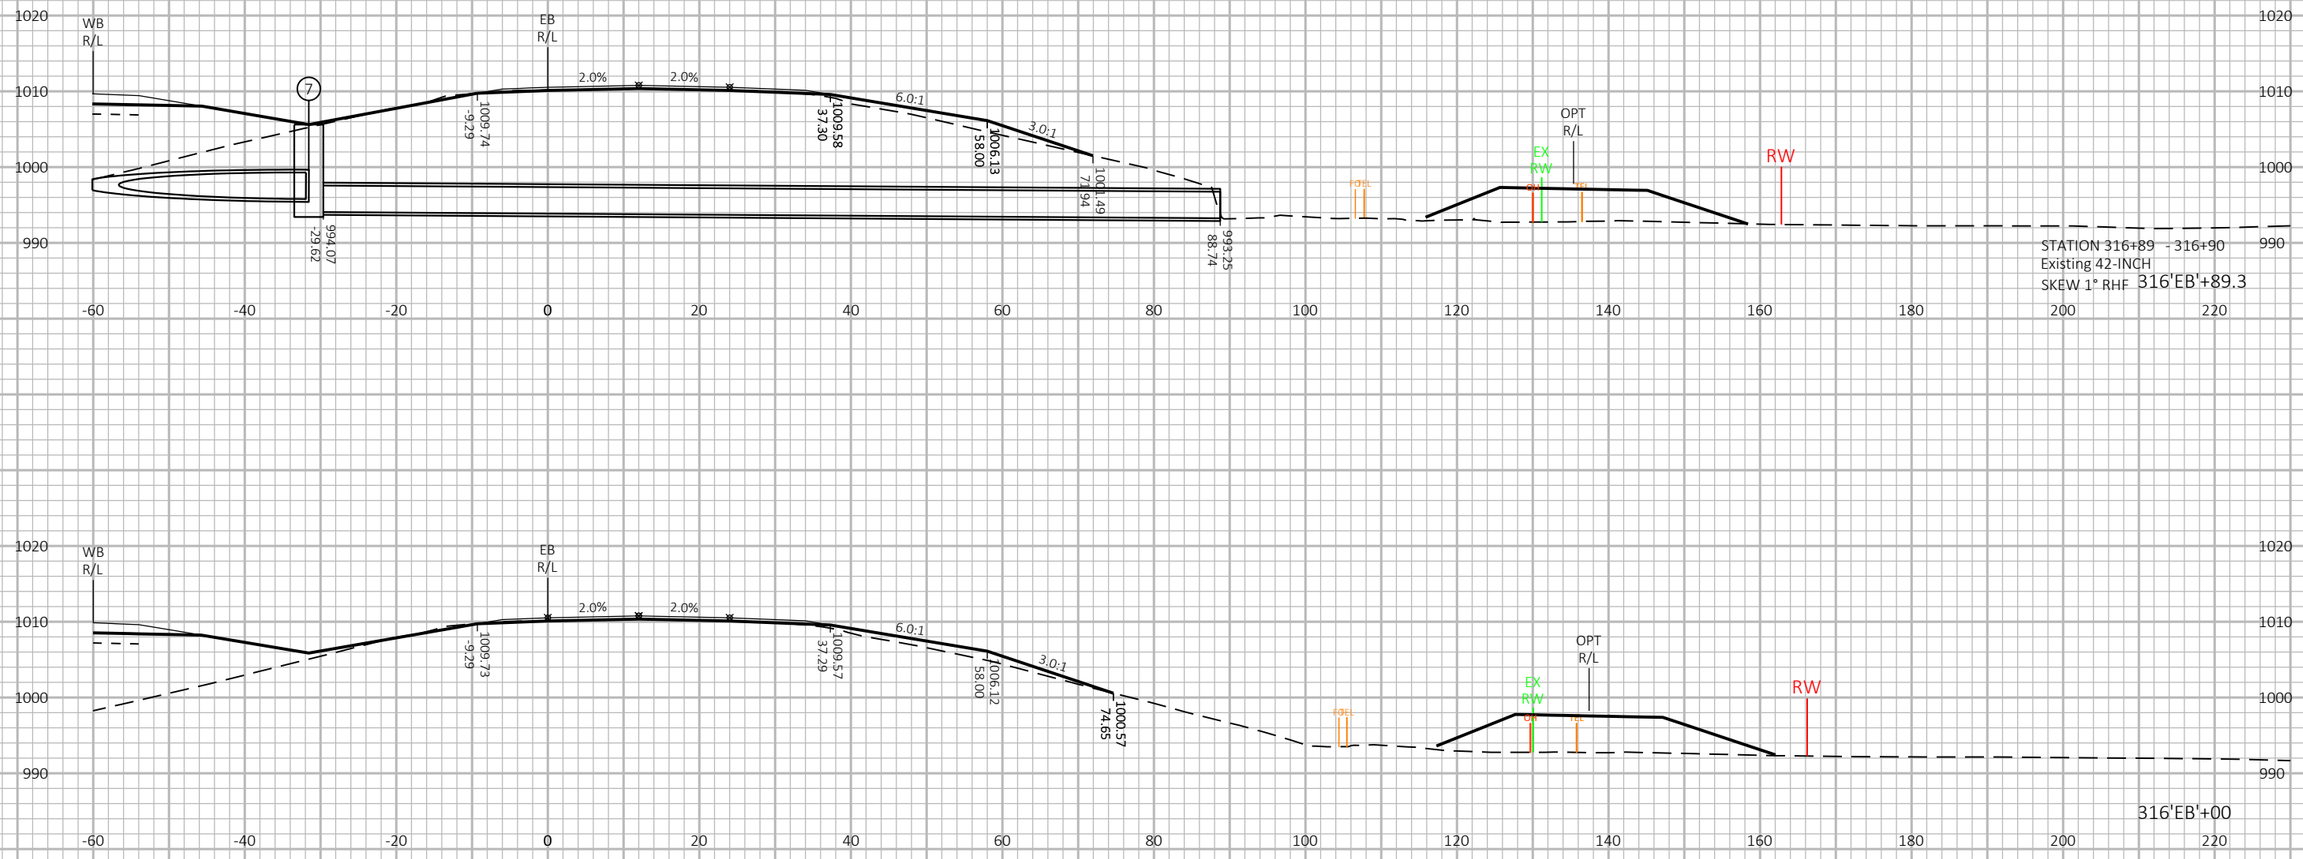

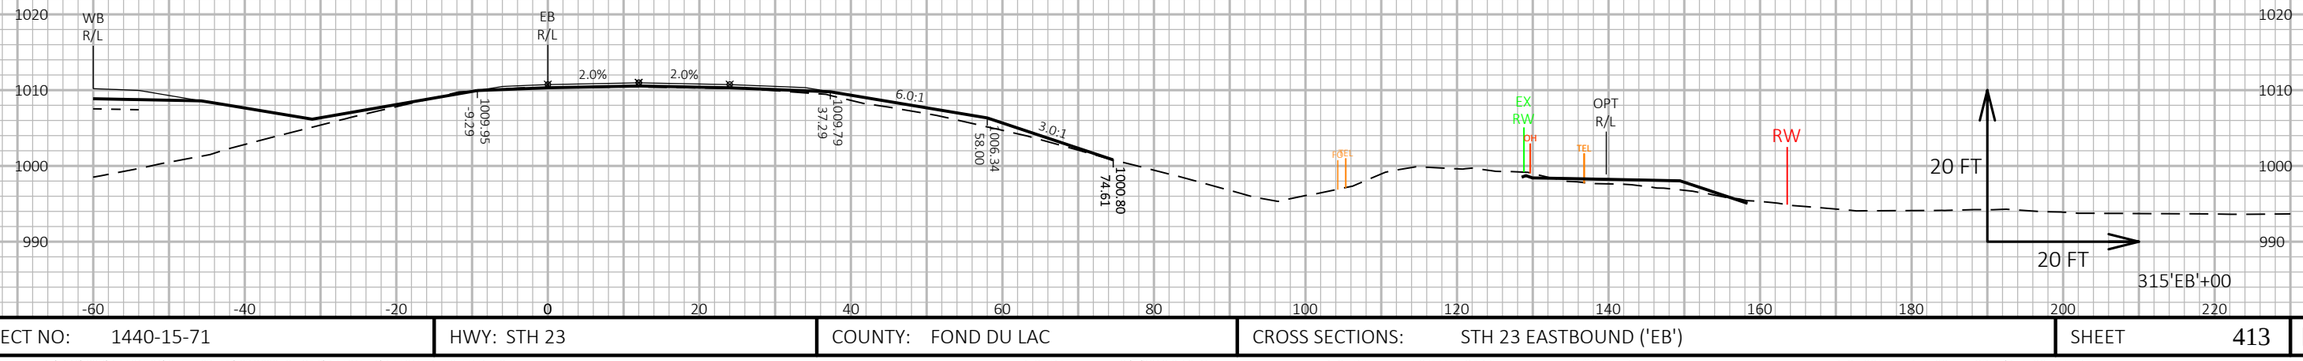

9


9


PROJECT NO: 1440-15-71	HWY: STH 23	COUNTY: FOND DU LAC	CROSS SECTIONS: STH 23 EASTBOUND ('EB')	SHEET 413	E


FILE NAME : N:\PDS\C3D\14401501\SHEETSPLAN\CROSSSECTIONS\14401571\14401571_XS_EB.DWG
LAYOUT NAME - 14401571_XS 013

PLOT DATE : 8/7/2019 8:12 PM PLOT BY : VICKMAN, GARRETT T PLOT NAME : PLOT SCALE : 1 IN:20 FT HORZ. / 1 IN:20 FT VERT.

WISDOT/CADDS SHEET 49

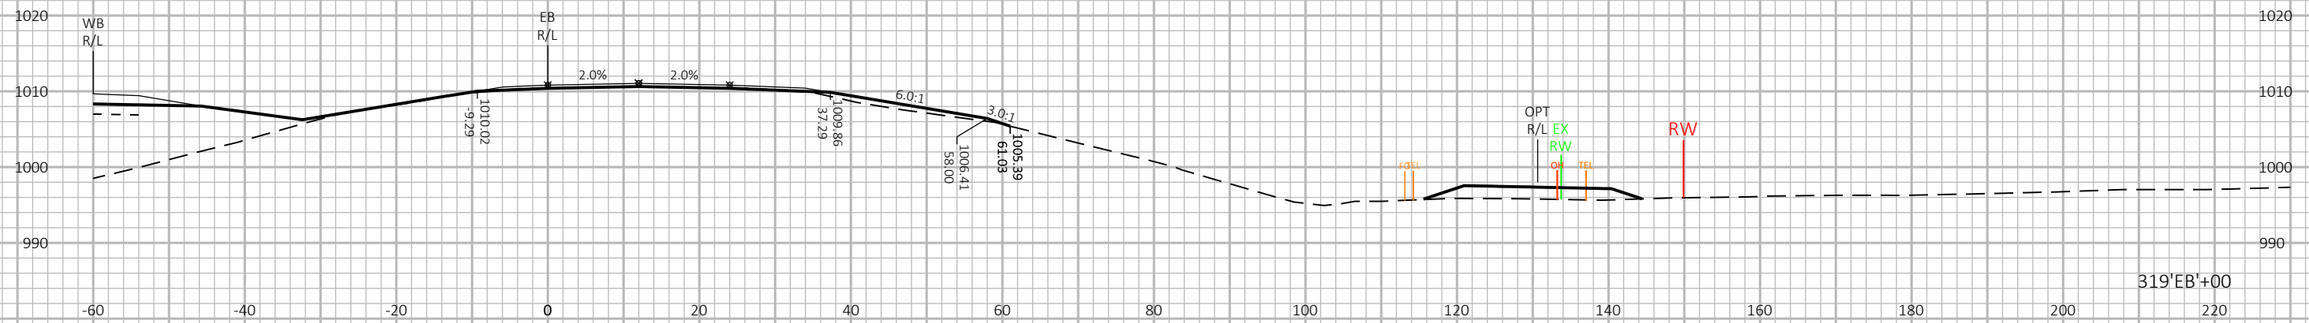

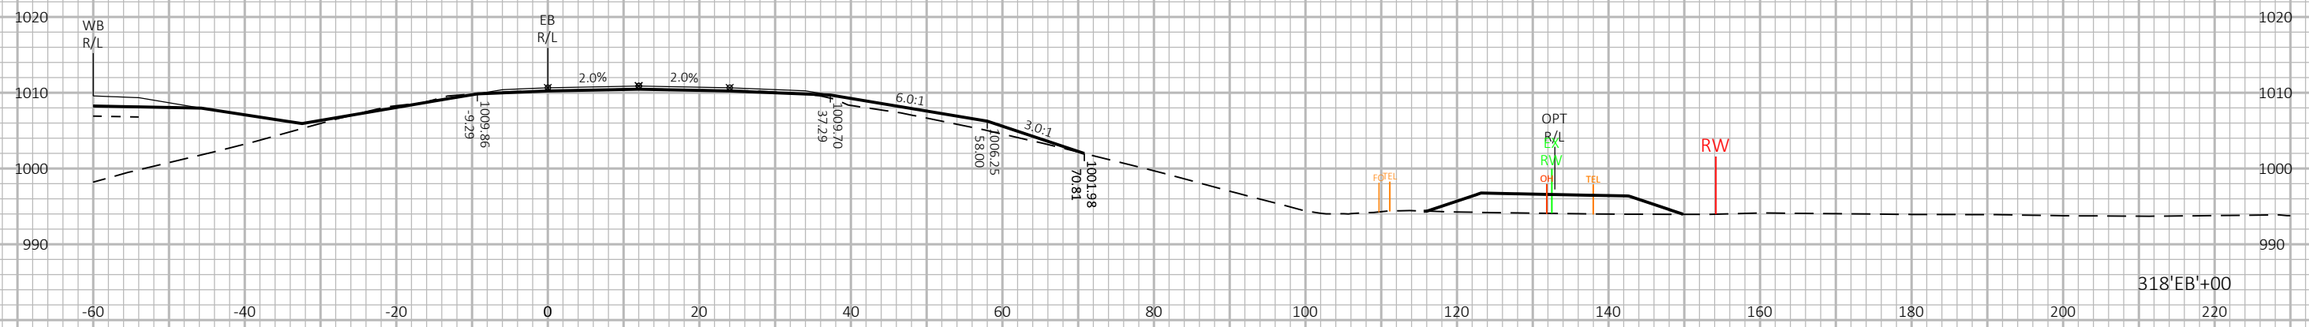

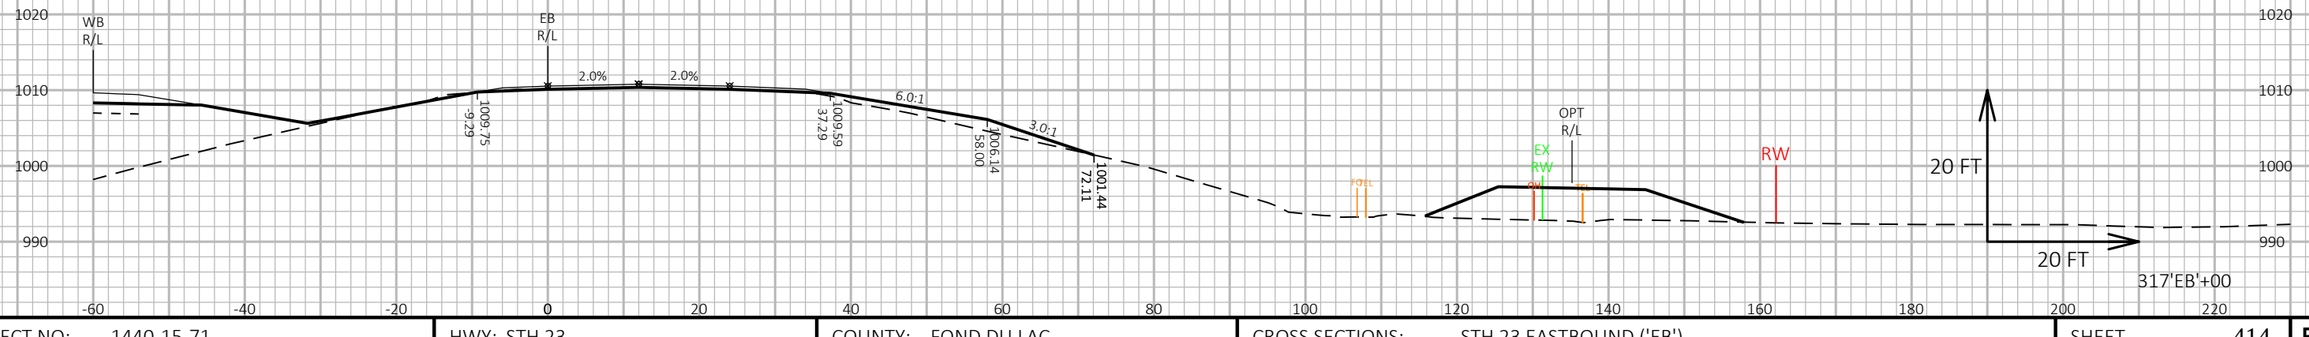

9

9

PROJECT NO: 1440-15-71	HWY: STH 23	COUNTY: FOND DU LAC	CROSS SECTIONS: STH 23 EASTBOUND ('EB')	SHEET 414	E

FILE NAME : N:\PDS\C3D\14401501\SHEETSPLAN\CROSSSECTIONS\14401571\14401571_XS_EB.DWG
LAYOUT NAME - 14401571_XS 014


PLOT DATE : 8/7/2019 8:16 PM


PLOT BY : VICKMAN, GARRETT T

PLOT NAME :

PLOT SCALE : 1 IN:20 FT HORZ. / 1 IN:20 FT VERT.

WISDOT/CADDS SHEET 49

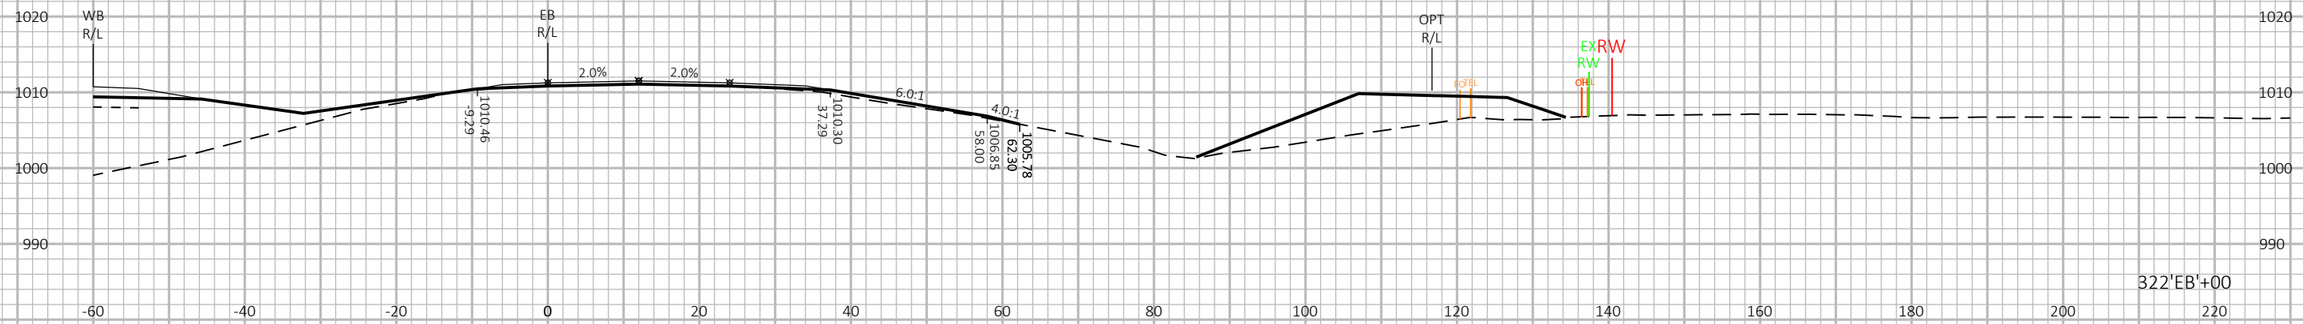

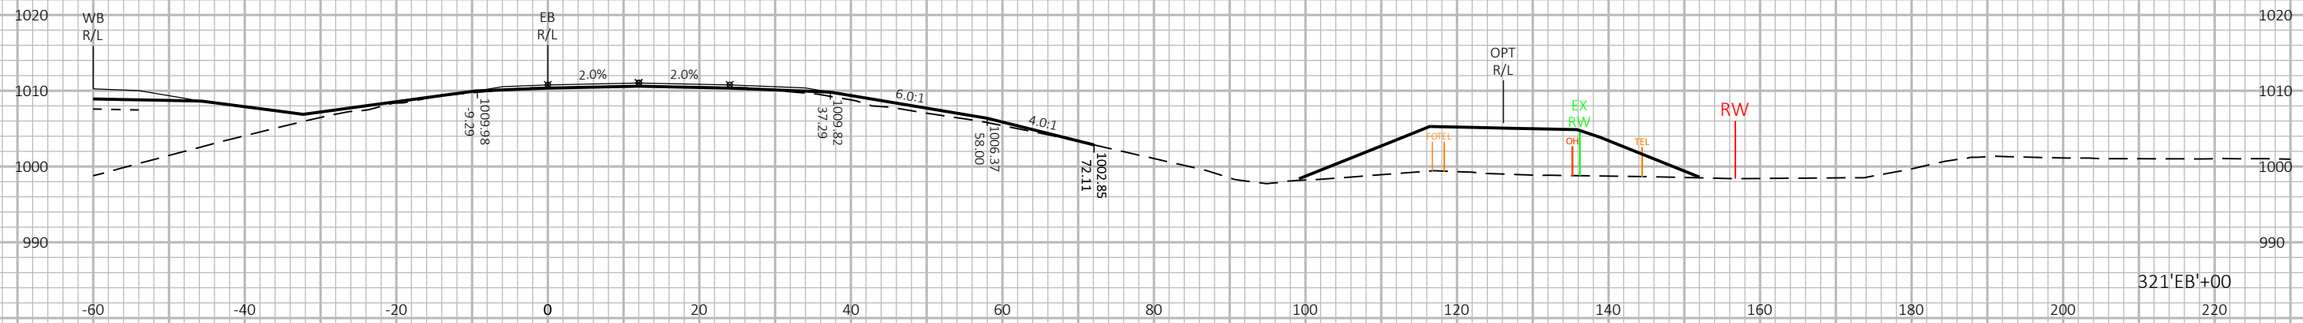



9

9

PROJECT NO: 1440-15-71	HWY: STH 23	COUNTY: FOND DU LAC	CROSS SECTIONS: STH 23 EASTBOUND ('EB')	SHEET 415	E

FILE NAME : N:\PDS\C3D\14401501\SHEETSPLAN\CROSSSECTIONS\14401571\14401571_XS_EB.DWG
LAYOUT NAME - 14401571_XS 015


PLOT DATE : 8/7/2019 8:20 PM

PLOT BY : VICKMAN, GARRETT T

PLOT NAME :

PLOT SCALE : 1 IN:20 FT HORZ. / 1 IN:20 FT VERT.

WISDOT/CADDS SHEET 49

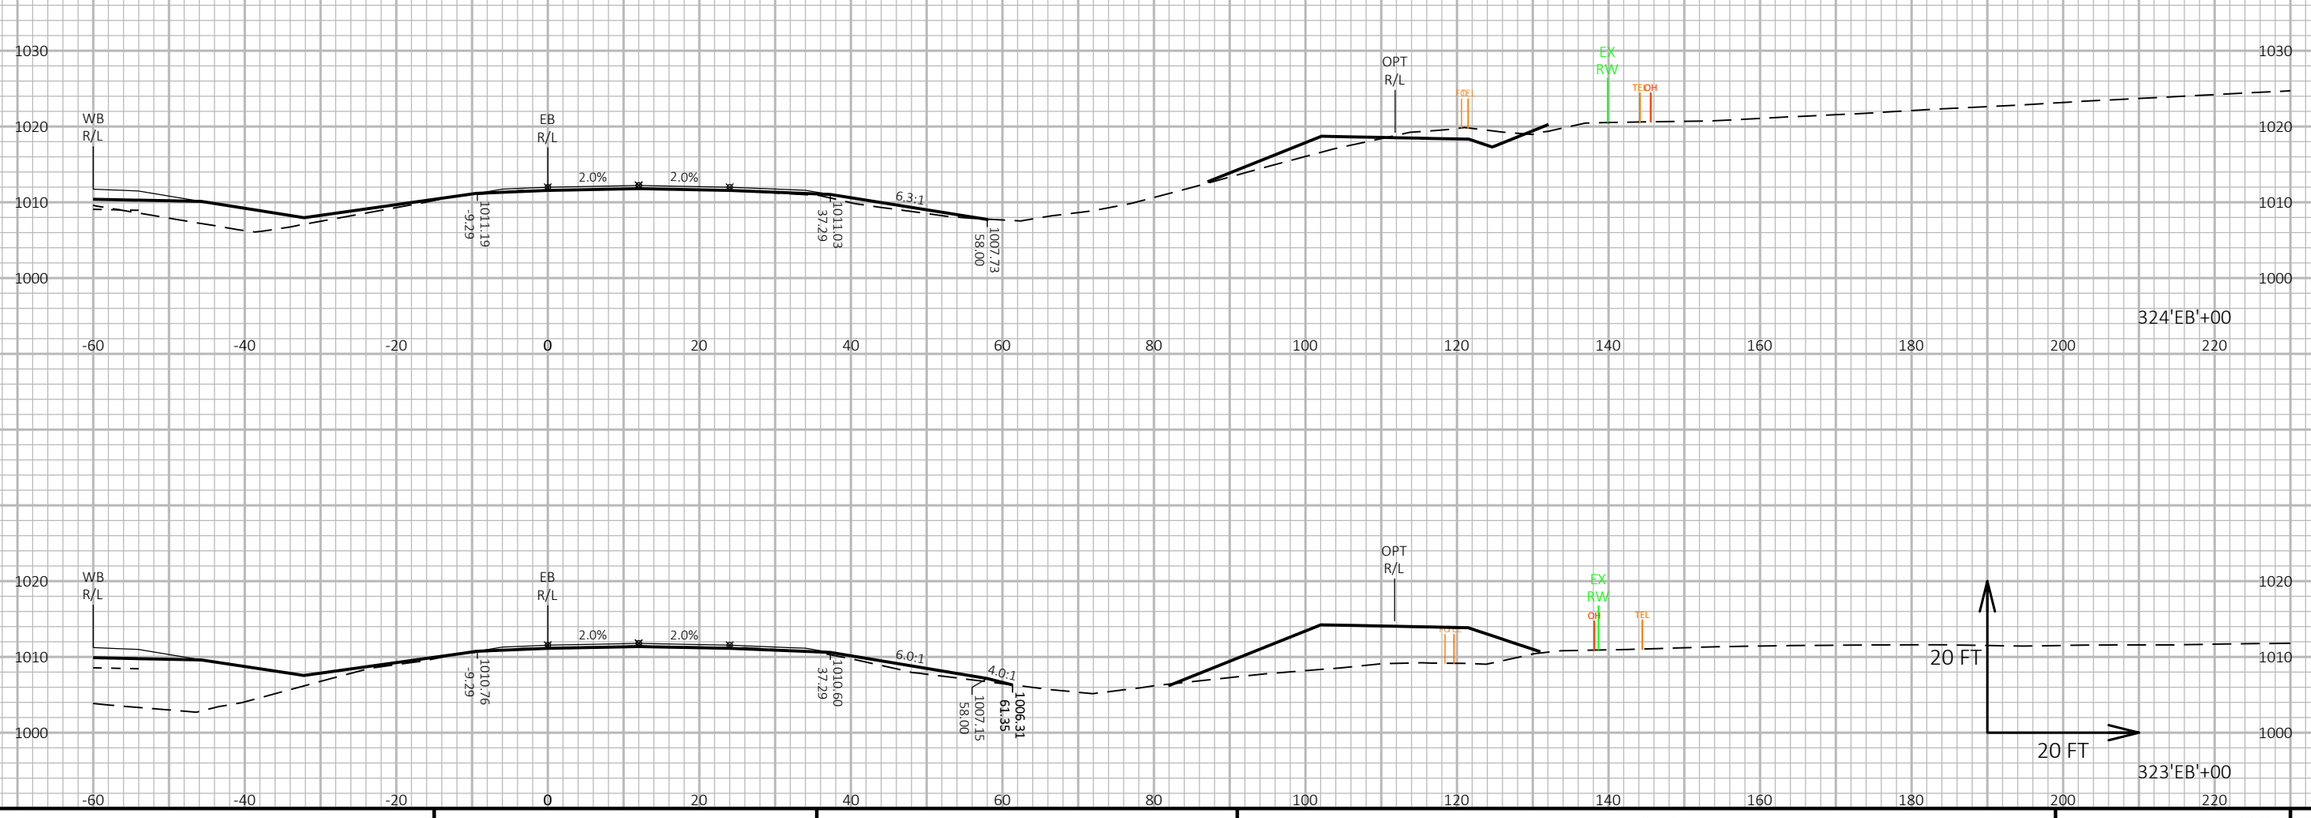

9

9

PROJECT NO: 1440-15-71	HWY: STH 23	COUNTY: FOND DU LAC	CROSS SECTIONS: STH 23 EASTBOUND ('EB')	SHEET 416	E

FILE NAME : N:\PDS\C3D\14401501\SHEETSPLAN\CROSSSECTIONS\14401571\14401571_XS_EB.DWG
LAYOUT NAME - 14401571_XS 016

PLOT DATE : 8/7/2019 8:23 PM PLOT BY : VICKMAN, GARRETT T PLOT NAME : PLOT SCALE : 1 IN:20 FT HORZ. / 1 IN:20 FT VERT.



PROJECT NO: 1440-15-71	HWY: STH 23	COUNTY: FOND DU LAC	CROSS SECTIONS: STH 23 EASTBOUND ('EB')	SHEET 417 E

FILE NAME : N:\PDS\C3D\14401501\SHEETSPLAN\CROSSSECTIONS\14401571\14401571_XS_EB.DWG
LAYOUT NAME - 14401571_XS 017


PLOT DATE : 8/7/2019 8:27 PM

PLOT BY : VICKMAN, GARRETT T

PLOT NAME :

PLOT SCALE : 1 IN:20 FT HORZ. / 1 IN:20 FT VERT.

WISDOT/CADDS SHEET 49

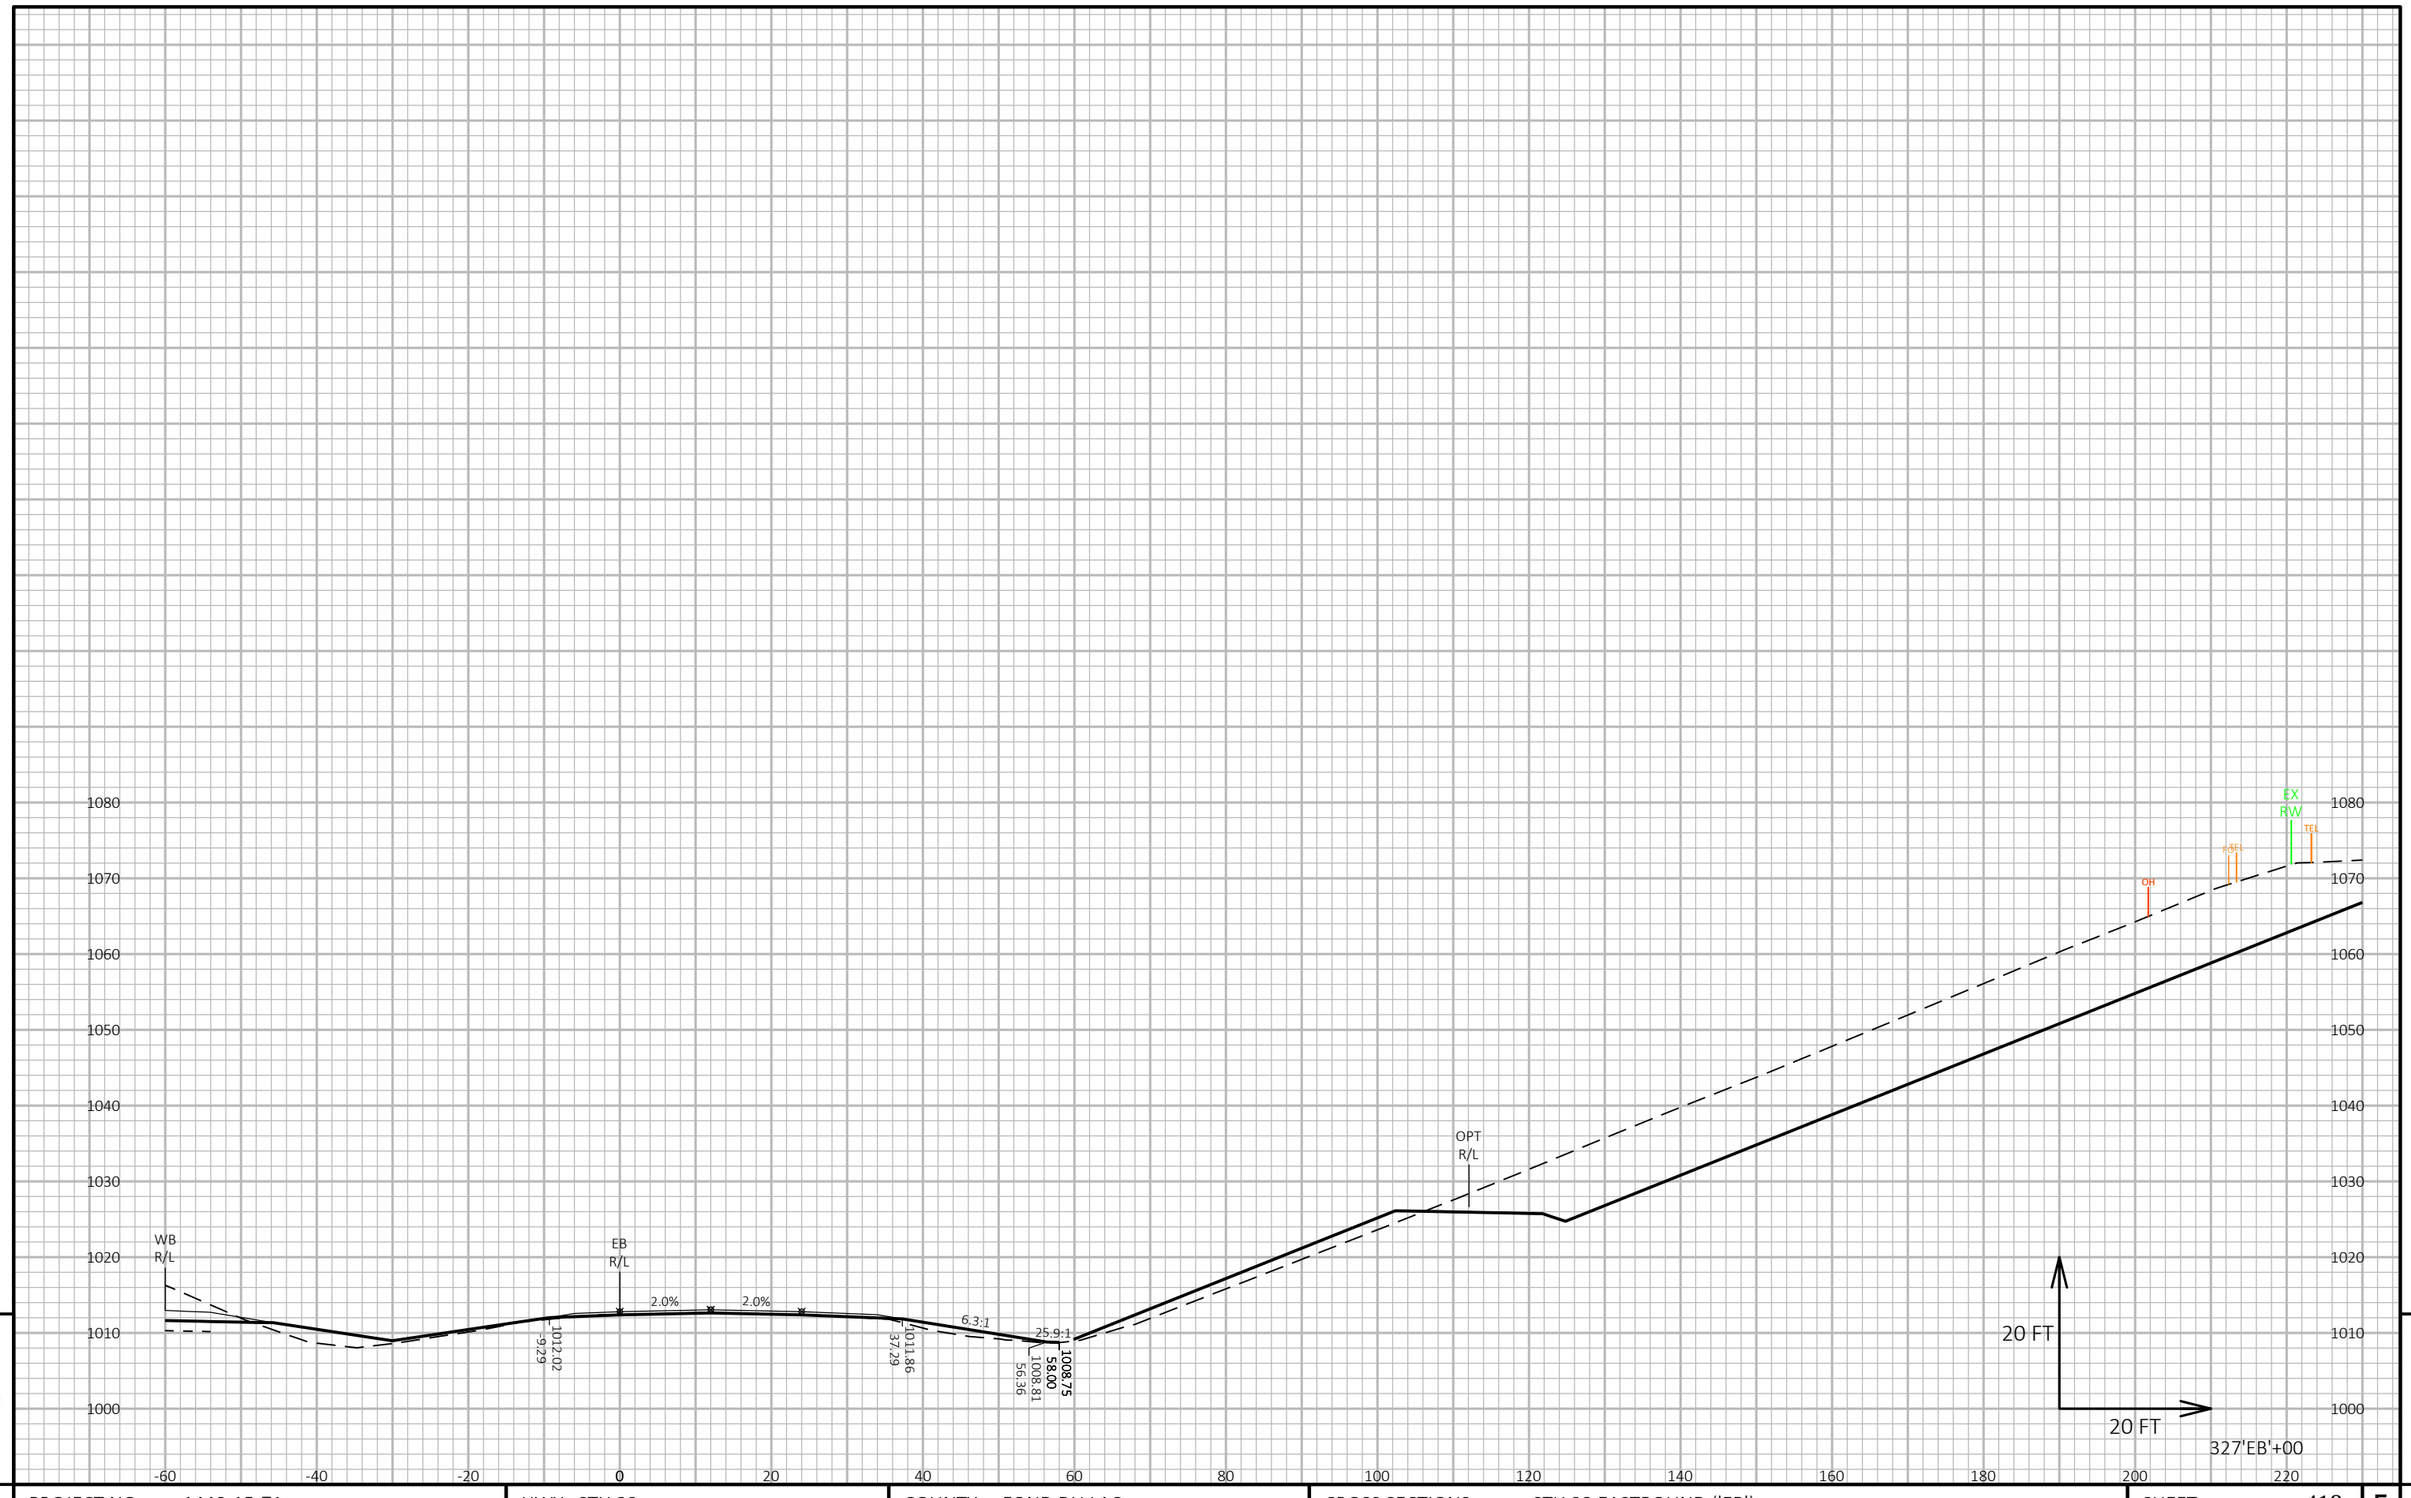

9

9

PROJECT NO: 1440-15-71	HWY: STH 23	COUNTY: FOND DU LAC	CROSS SECTIONS: STH 23 EASTBOUND ('EB')	SHEET 418	E

FILE NAME : N:\PDS\C3D\14401501\SHEETSPLAN\CROSSSECTIONS\14401571\14401571_XS_EB.DWG
LAYOUT NAME - 14401571_XS 018


PLOT DATE : 8/7/2019 8:31 PM

PLOT BY : VICKMAN, GARRETT T

PLOT NAME :

PLOT SCALE : 1 IN:20 FT HORZ. / 1 IN:20 FT VERT.

WISDOT/CADDS SHEET 49

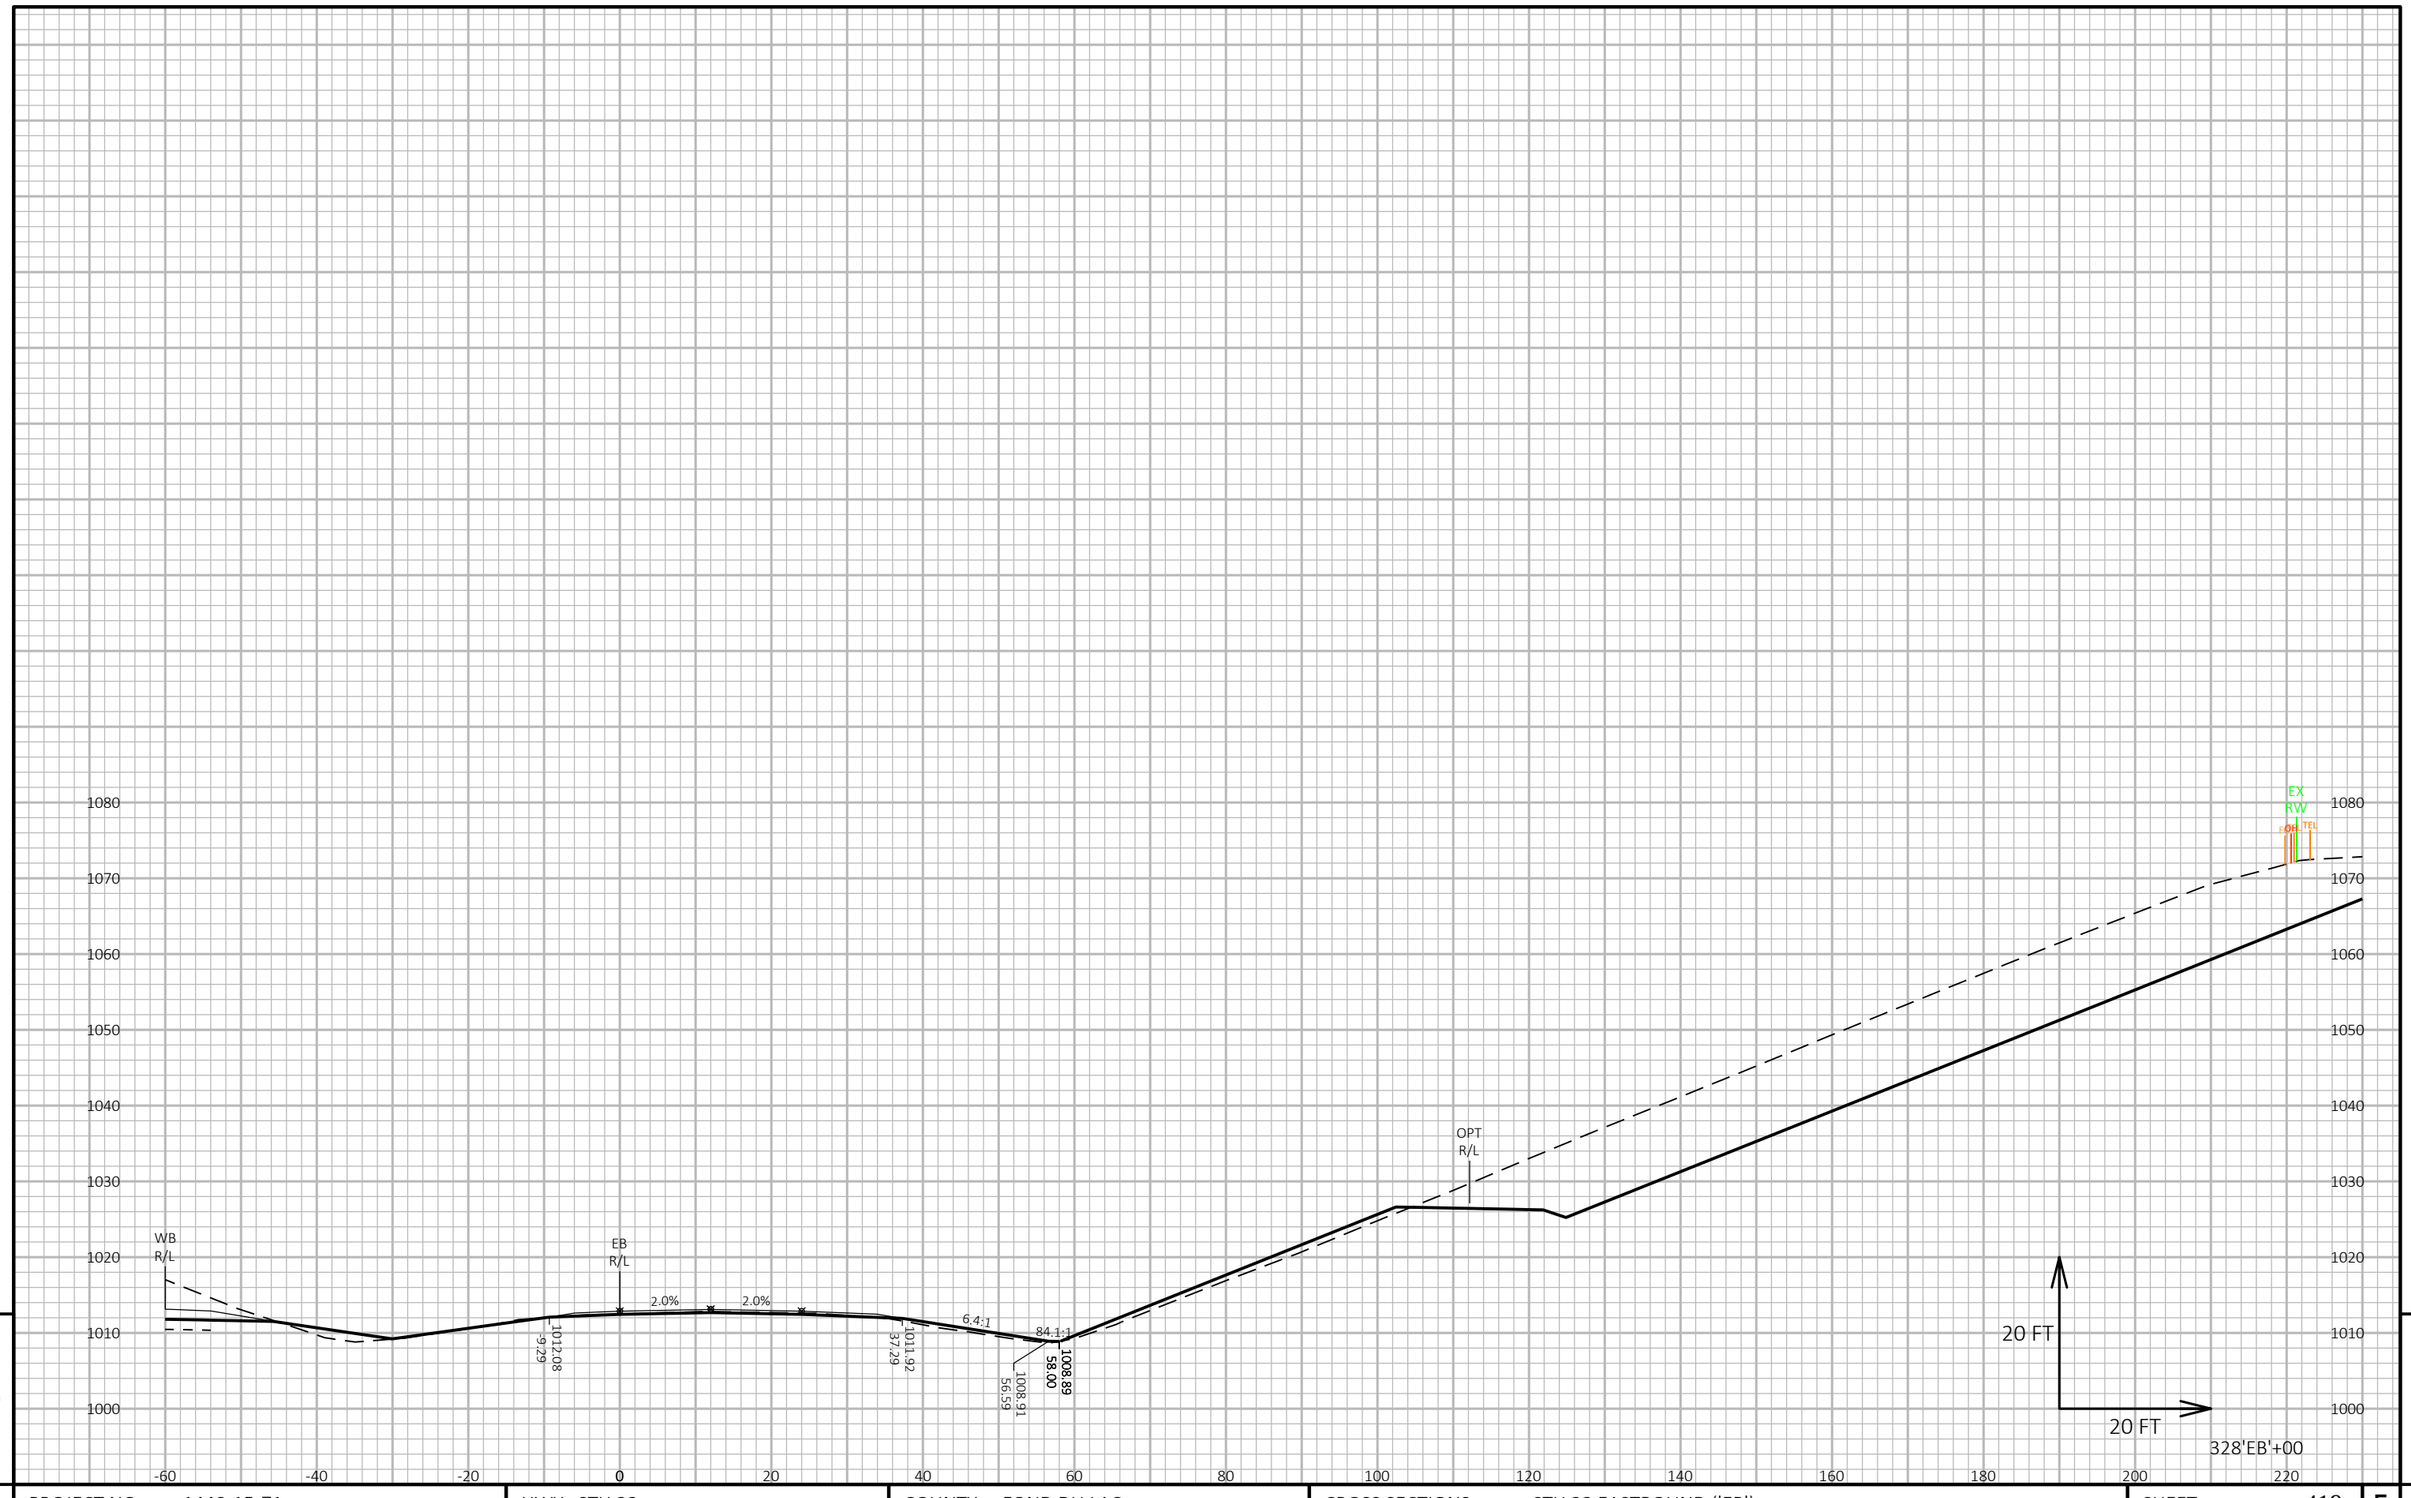

9

9

PROJECT NO: 1440-15-71	HWY: STH 23	COUNTY: FOND DU LAC	CROSS SECTIONS: STH 23 EASTBOUND ('EB')	SHEET 419	E

FILE NAME : N:\PDS\C3D\14401501\SHEETSPLAN\CROSSSECTIONS\14401571\14401571_XS_EB.DWG
LAYOUT NAME - 14401571_XS 019


PLOT DATE : 8/7/2019 8:35 PM

PLOT BY : VICKMAN, GARRETT T

PLOT NAME :

PLOT SCALE : 1 IN:20 FT HORZ. / 1 IN:20 FT VERT.

WISDOT/CADDS SHEET 49

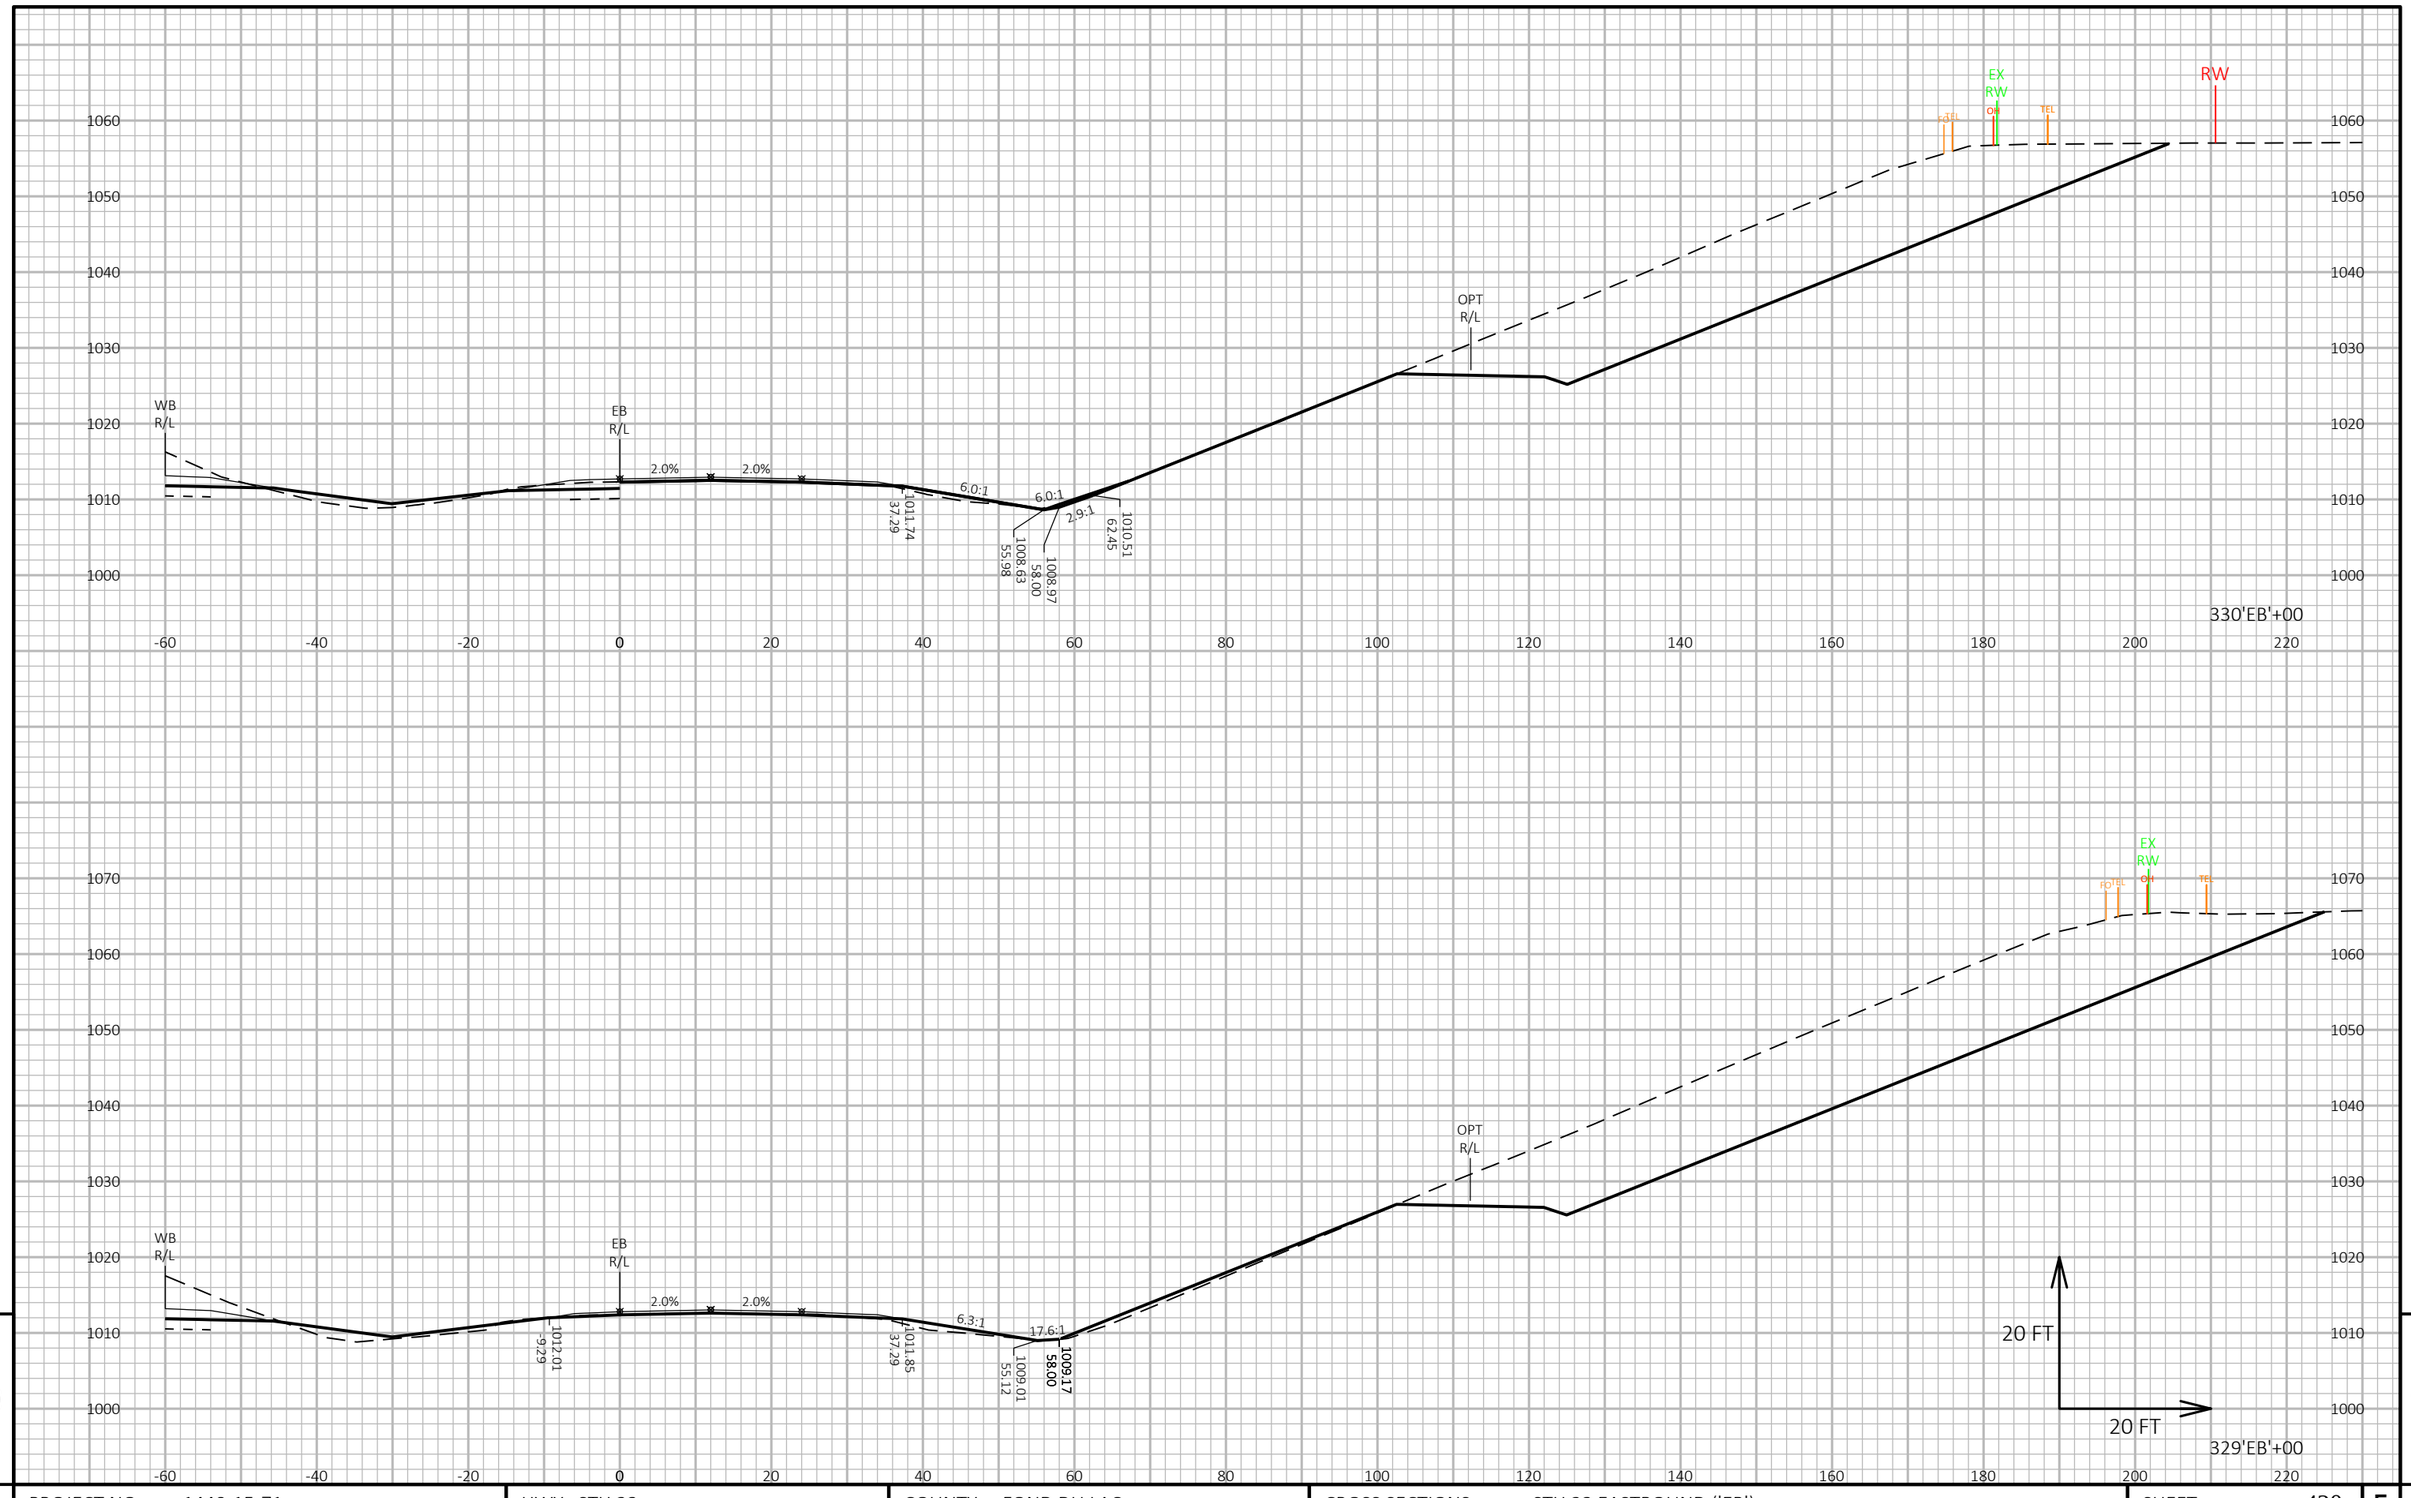

9

9

PROJECT NO: 1440-15-71	HWY: STH 23	COUNTY: FOND DU LAC	CROSS SECTIONS: STH 23 EASTBOUND ('EB')	SHEET 420	E

FILE NAME : N:\PDS\C3D\14401501\SHEETSPLAN\CROSSSECTIONS\14401571\14401571_XS_EB.DWG
LAYOUT NAME - 14401571_XS 020

PLOT DATE : 8/7/2019 8:39 PM PLOT BY : VICKMAN, GARRETT T PLOT NAME : PLOT SCALE : 1 IN:20 FT HORZ. / 1 IN:20 FT VERT.

WISDOT/CADDS SHEET 49



PROJECT NO: 1440-15-71	HWY: STH 23	COUNTY: FOND DU LAC	CROSS SECTIONS: STH 23 EASTBOUND ('EB')	SHEET 421 E

FILE NAME : N:\PDS\C3D\14401501\SHEETSPLAN\CROSSSECTIONS\14401571\14401571_XS_EB.DWG
LAYOUT NAME - 14401571_XS 021

PLOT DATE : 8/7/2019 8:43 PM


PLOT BY : VICKMAN, GARRETT T


PLOT NAME :

PLOT SCALE : 1 IN:20 FT HORZ. / 1 IN:20 FT VERT.

WISDOT/CADDS SHEET 49



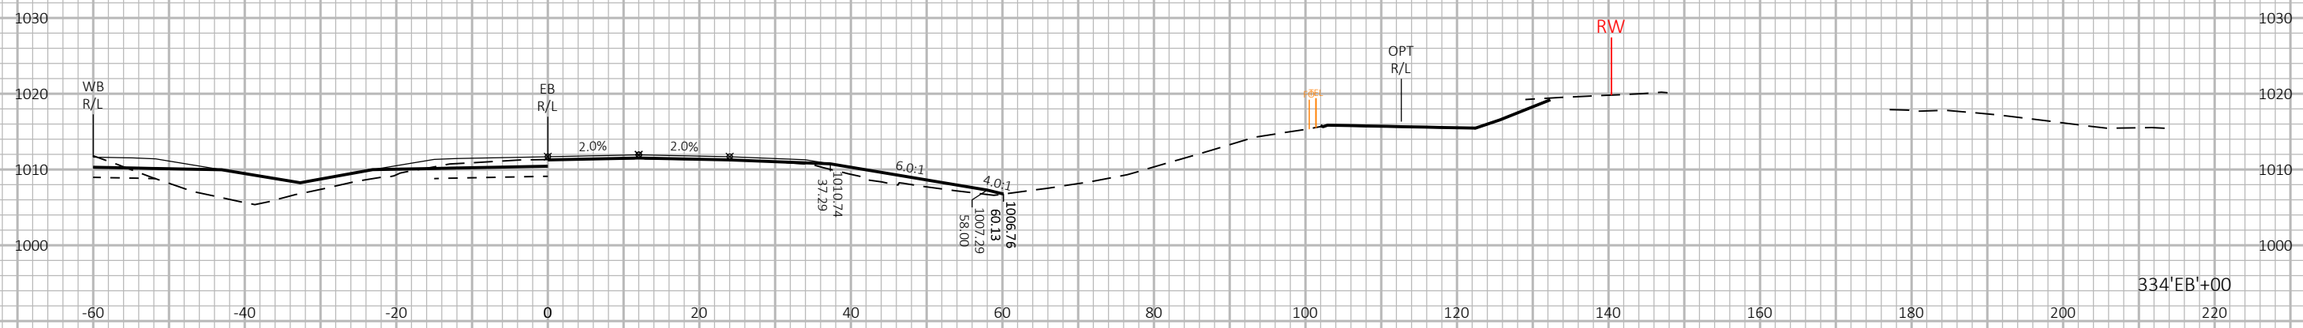

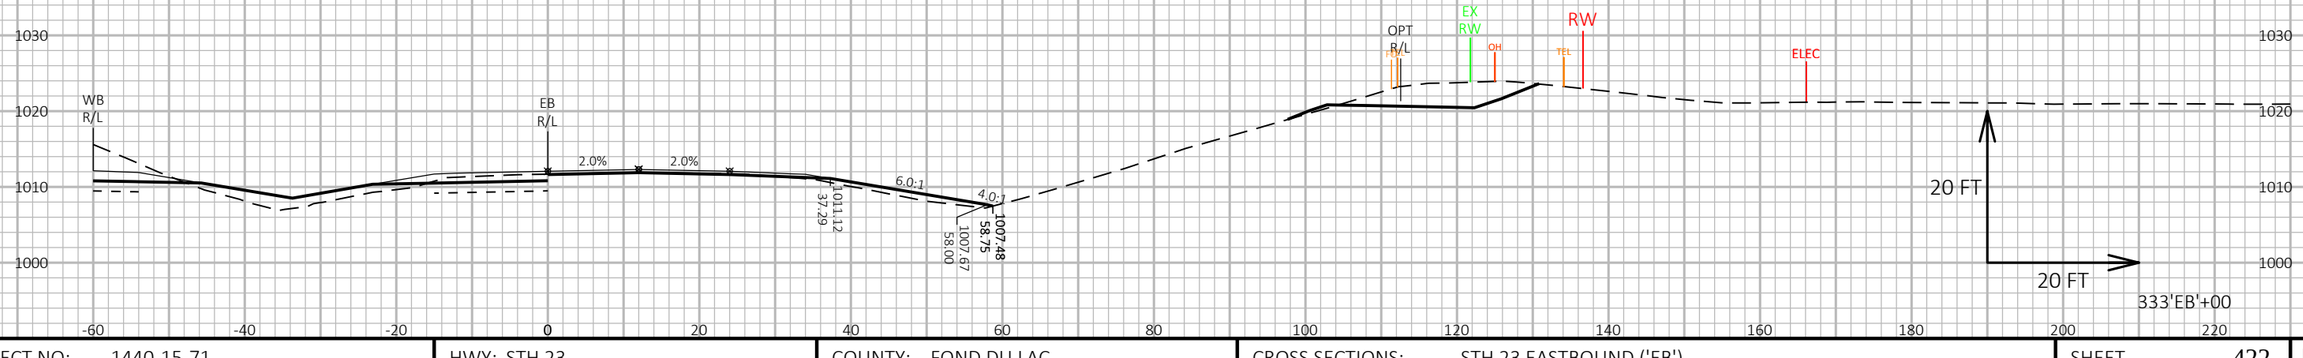

9

9

PROJECT NO: 1440-15-71	HWY: STH 23	COUNTY: FOND DU LAC	CROSS SECTIONS: STH 23 EASTBOUND ('EB')	SHEET 422	E

FILE NAME : N:\PDS\C3D\14401501\SHEETSPLAN\CROSSSECTIONS\14401571\14401571_XS_EB.DWG
LAYOUT NAME - 14401571_XS 022


PLOT DATE : 8/7/2019 8:47 PM

PLOT BY : VICKMAN, GARRETT T

PLOT NAME :

PLOT SCALE : 1 IN:20 FT HORZ. / 1 IN:20 FT VERT.

WISDOT/CADDS SHEET 49

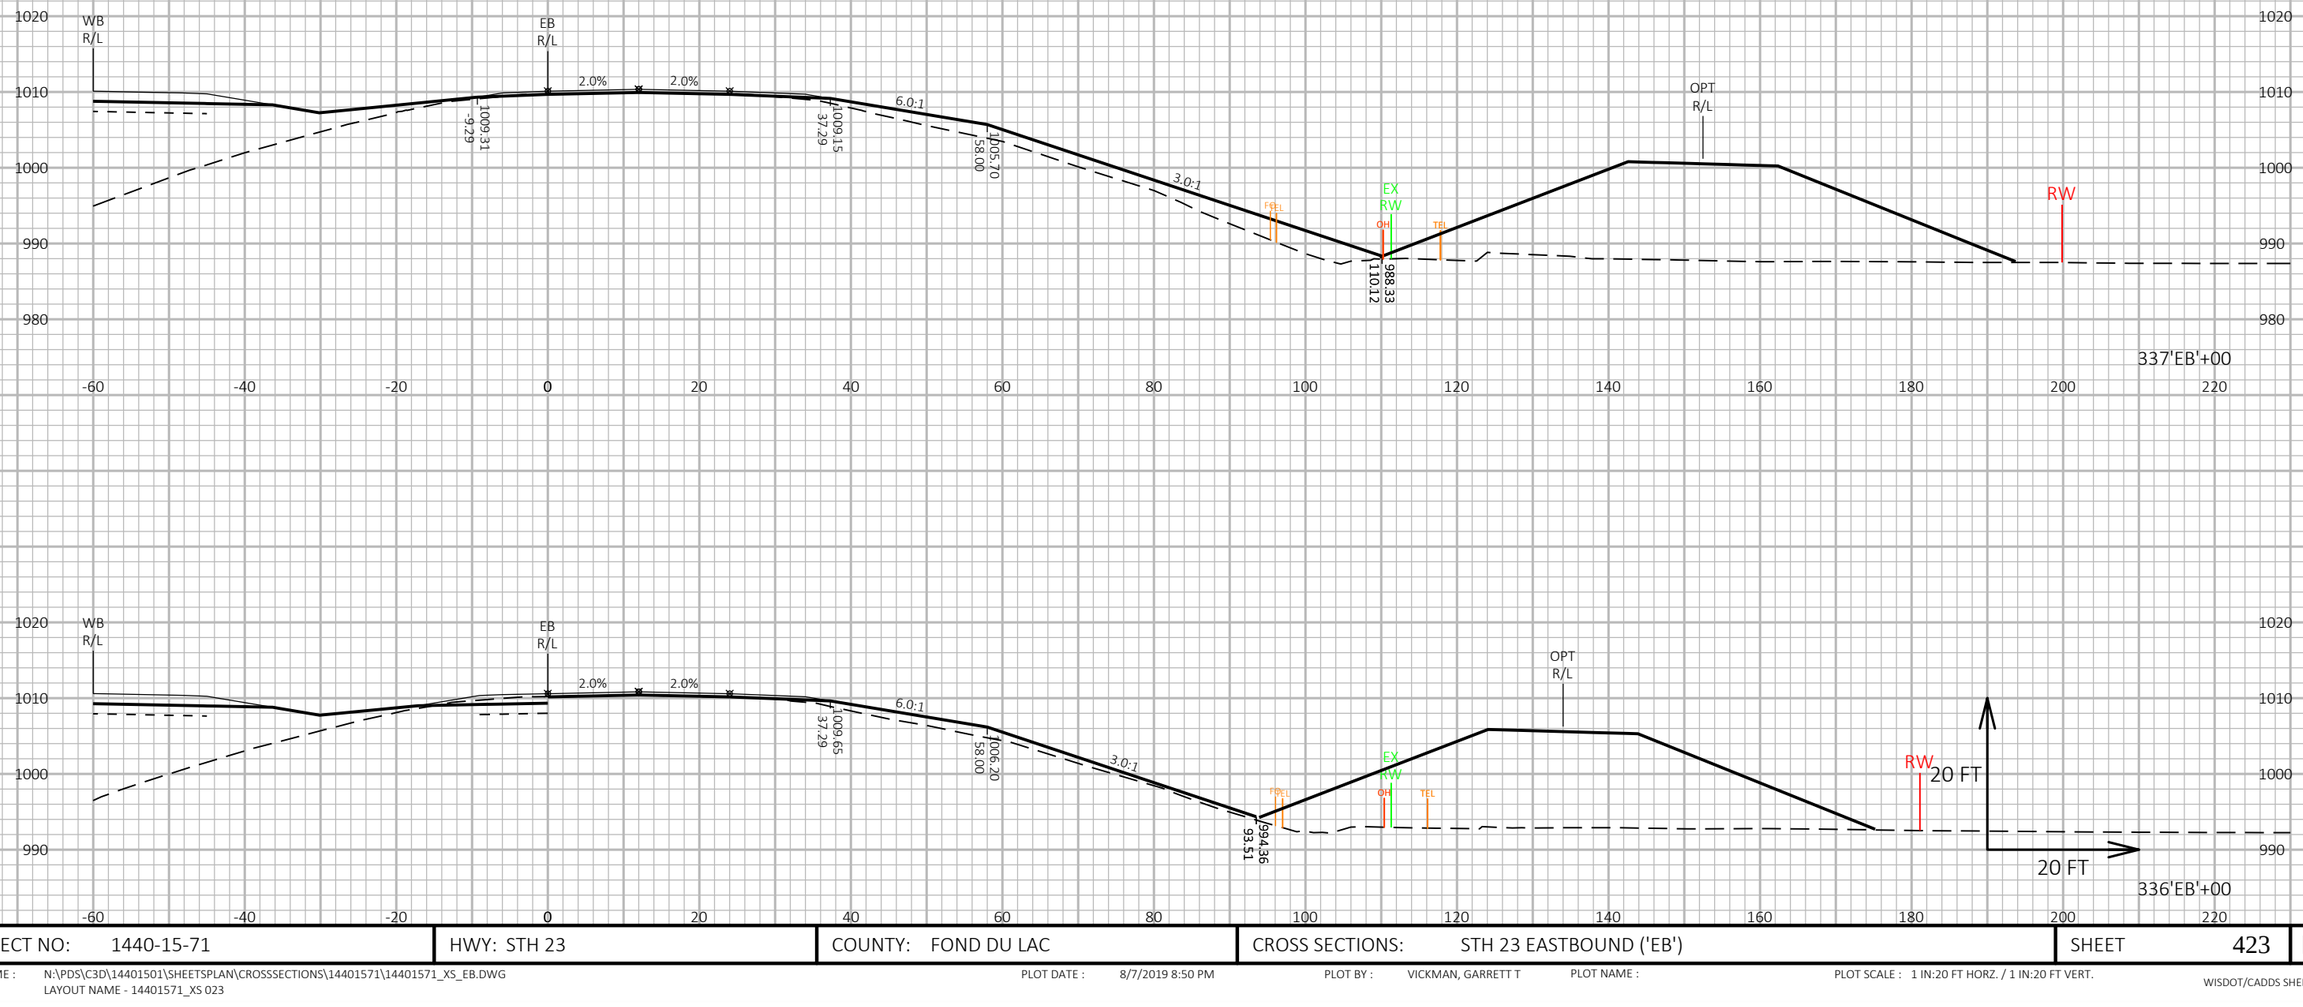

9

9

PROJECT NO: 1440-15-71	HWY: STH 23	COUNTY: FOND DU LAC	CROSS SECTIONS: STH 23 EASTBOUND ('EB')	SHEET 423	E


FILE NAME : N:\PDS\C3D\14401501\SHEETSPLAN\CROSSSECTIONS\14401571\14401571_XS_EB.DWG
LAYOUT NAME - 14401571_XS 023


PLOT DATE : 8/7/2019 8:50 PM


PLOT BY : VICKMAN, GARRETT T

PLOT NAME :

PLOT SCALE : 1 IN:20 FT HORZ. / 1 IN:20 FT VERT.

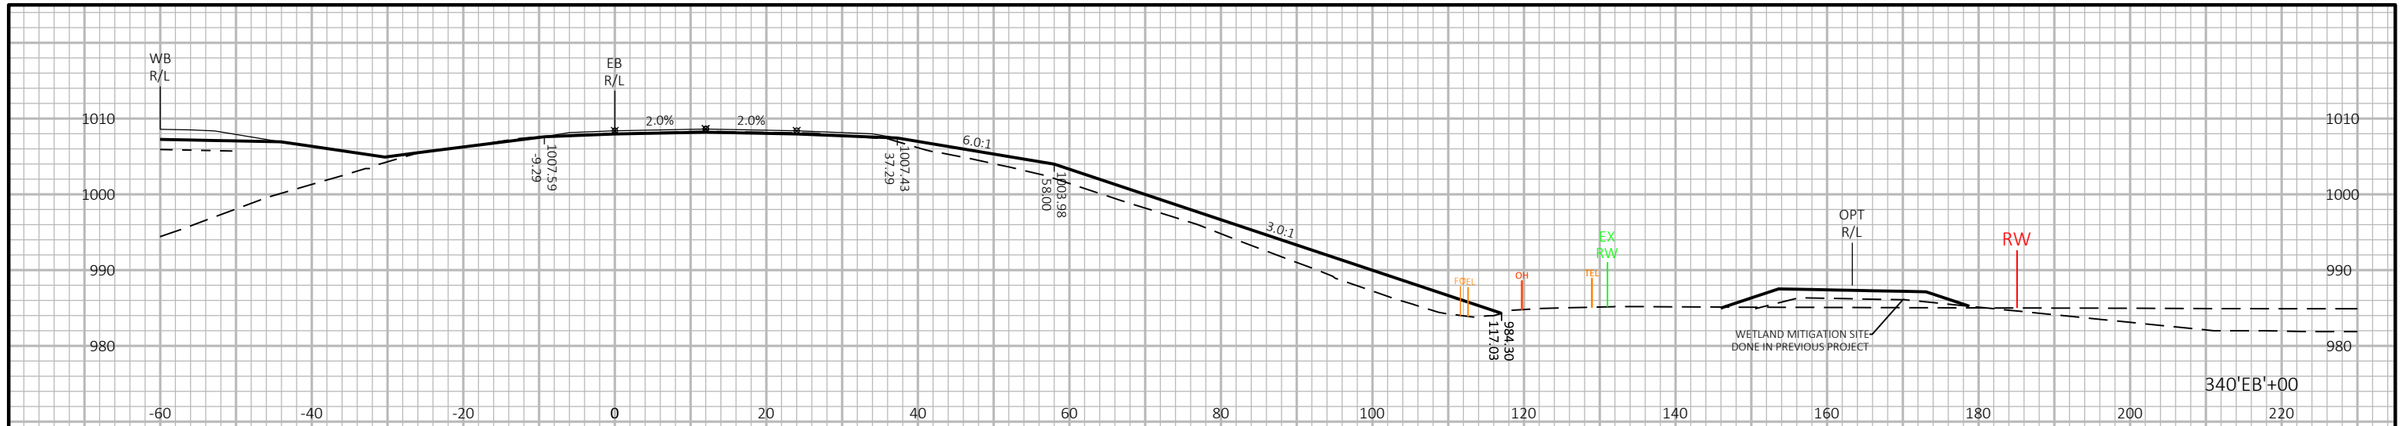

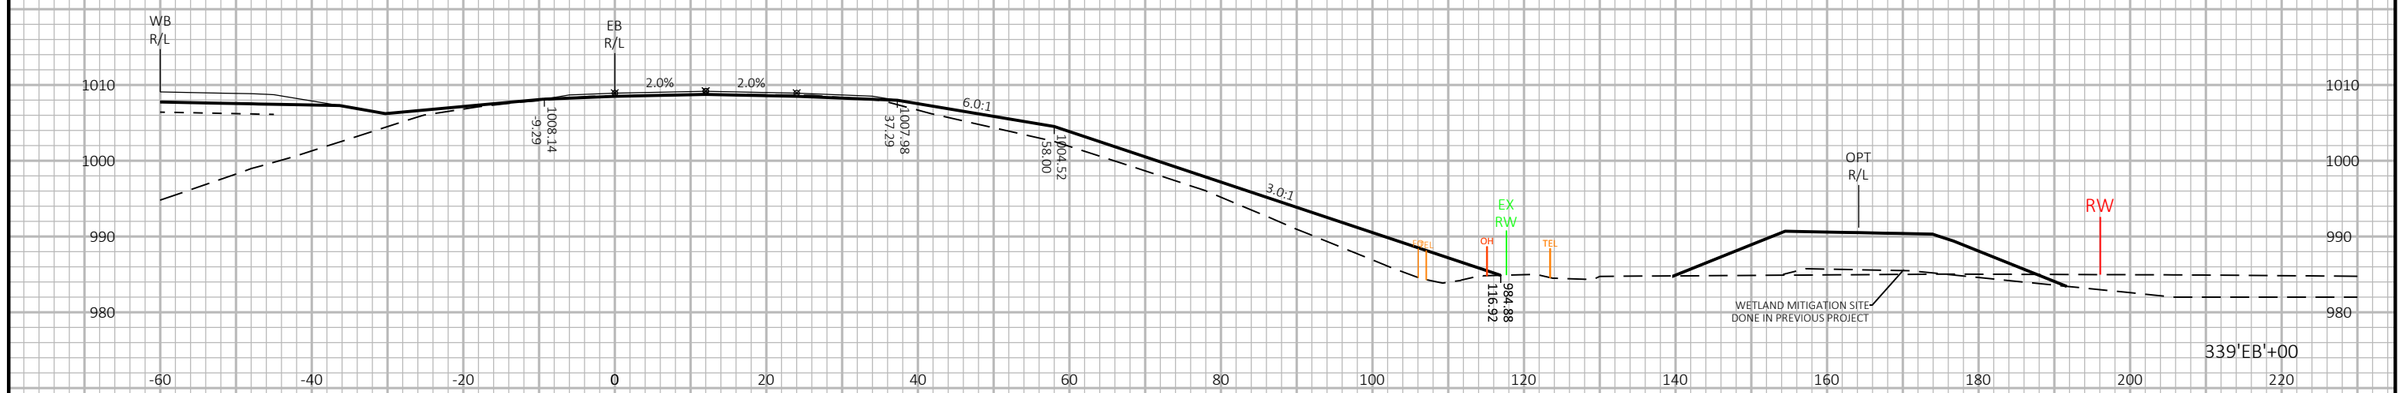

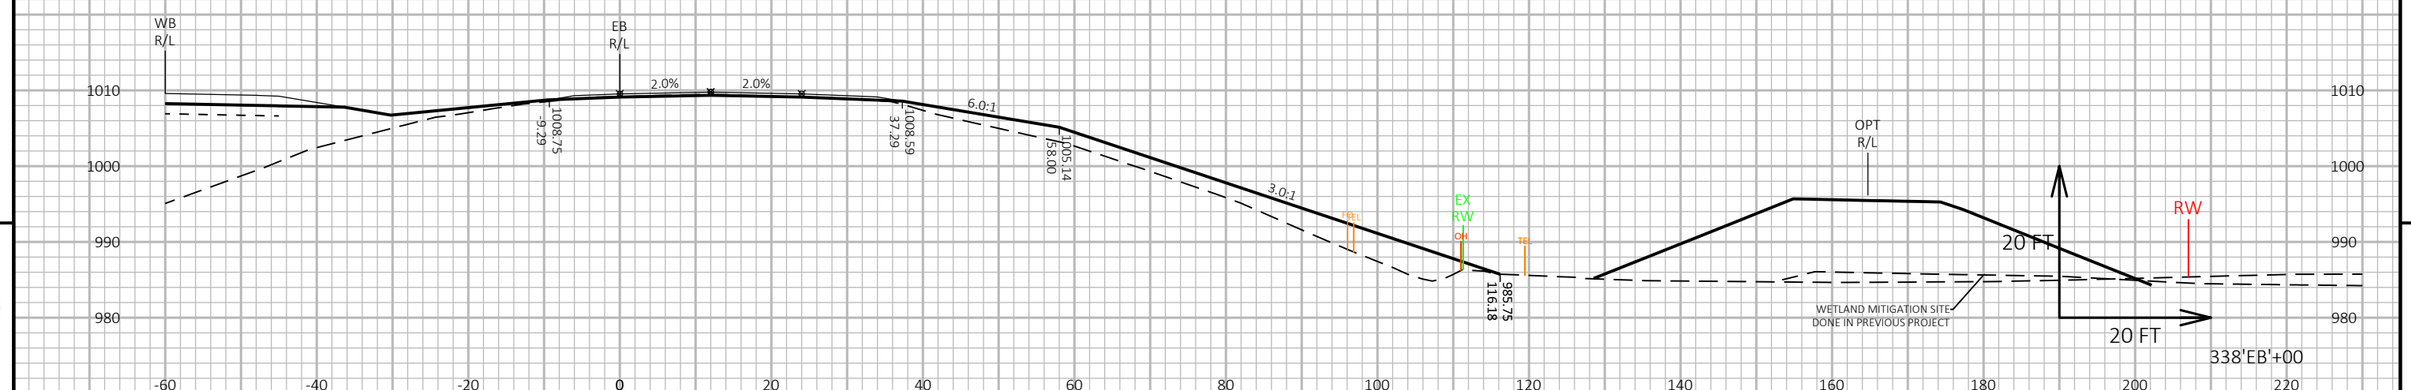


9

9


PROJECT NO: 1440-15-71	HWY: STH 23	COUNTY: FOND DU LAC	CROSS SECTIONS: STH 23 EASTBOUND ('EB')	SHEET 424	E

FILE NAME : N:\PDS\C3D\14401501\SHEETSPLAN\CROSSSECTIONS\14401571\14401571_XS_EB.DWG
LAYOUT NAME - 14401571_XS 024

PLOT DATE : 8/7/2019 8:54 PM PLOT BY : VICKMAN, GARRETT T PLOT NAME : PLOT SCALE : 1 IN:20 FT HORZ. / 1 IN:20 FT VERT.

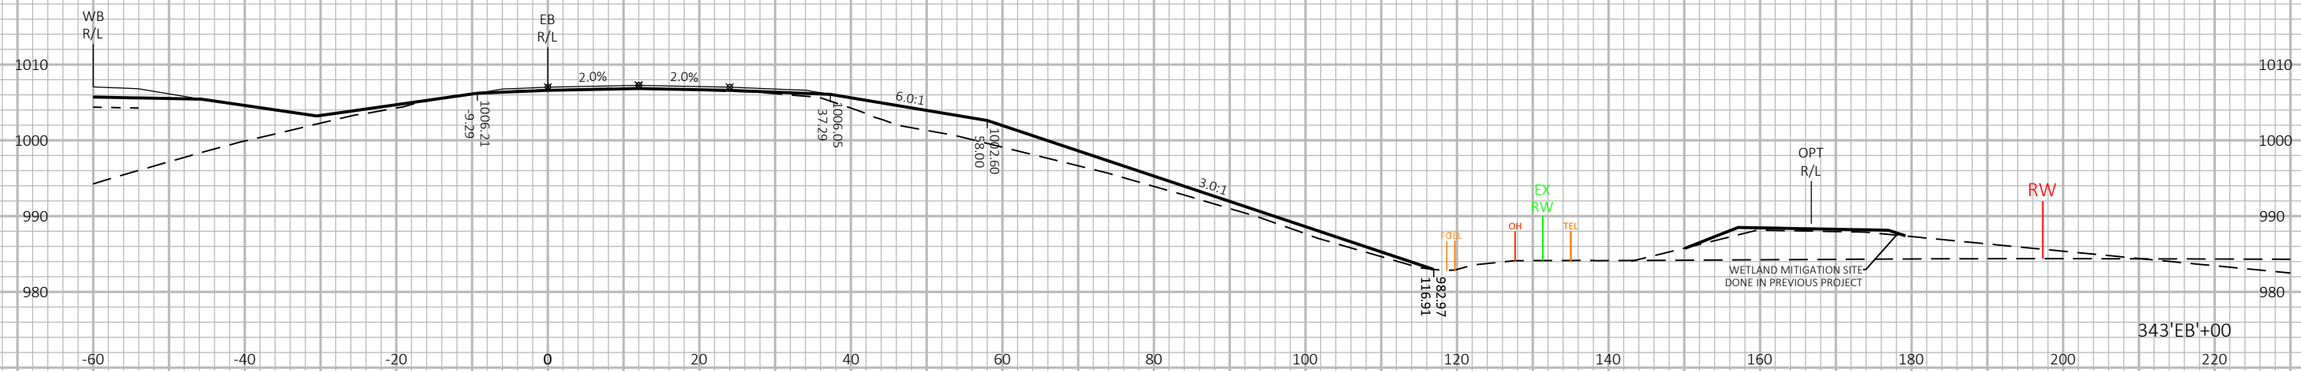



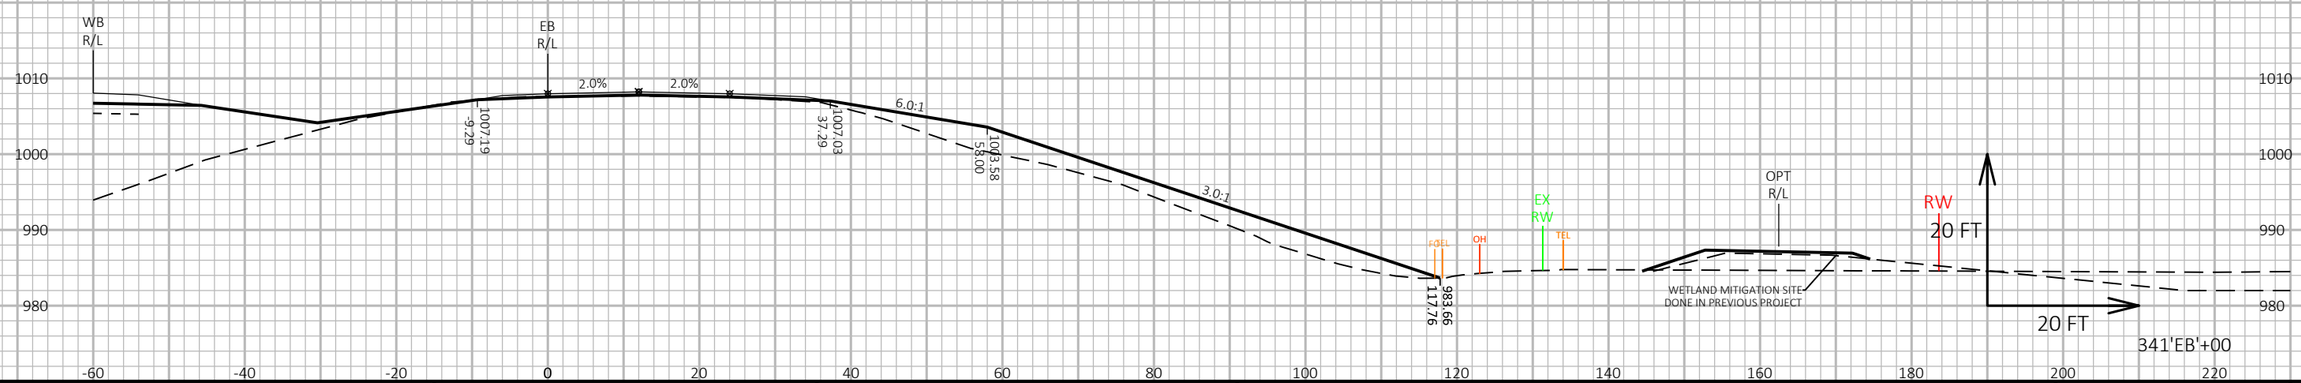

9


9

PROJECT NO: 1440-15-71	HWY: STH 23	COUNTY: FOND DU LAC	CROSS SECTIONS: STH 23 EASTBOUND ('EB')	SHEET 425	E

FILE NAME : N:\PDS\C3D\14401501\SHEETSPLAN\CROSSSECTIONS\14401571\14401571_XS_EB.DWG
LAYOUT NAME - 14401571_XS 025

PLOT DATE : 8/7/2019 8:58 PM PLOT BY : VICKMAN, GARRETT T PLOT NAME : PLOT SCALE : 1 IN:20 FT HORZ. / 1 IN:20 FT VERT.

WISDOT/CADDS SHEET 49

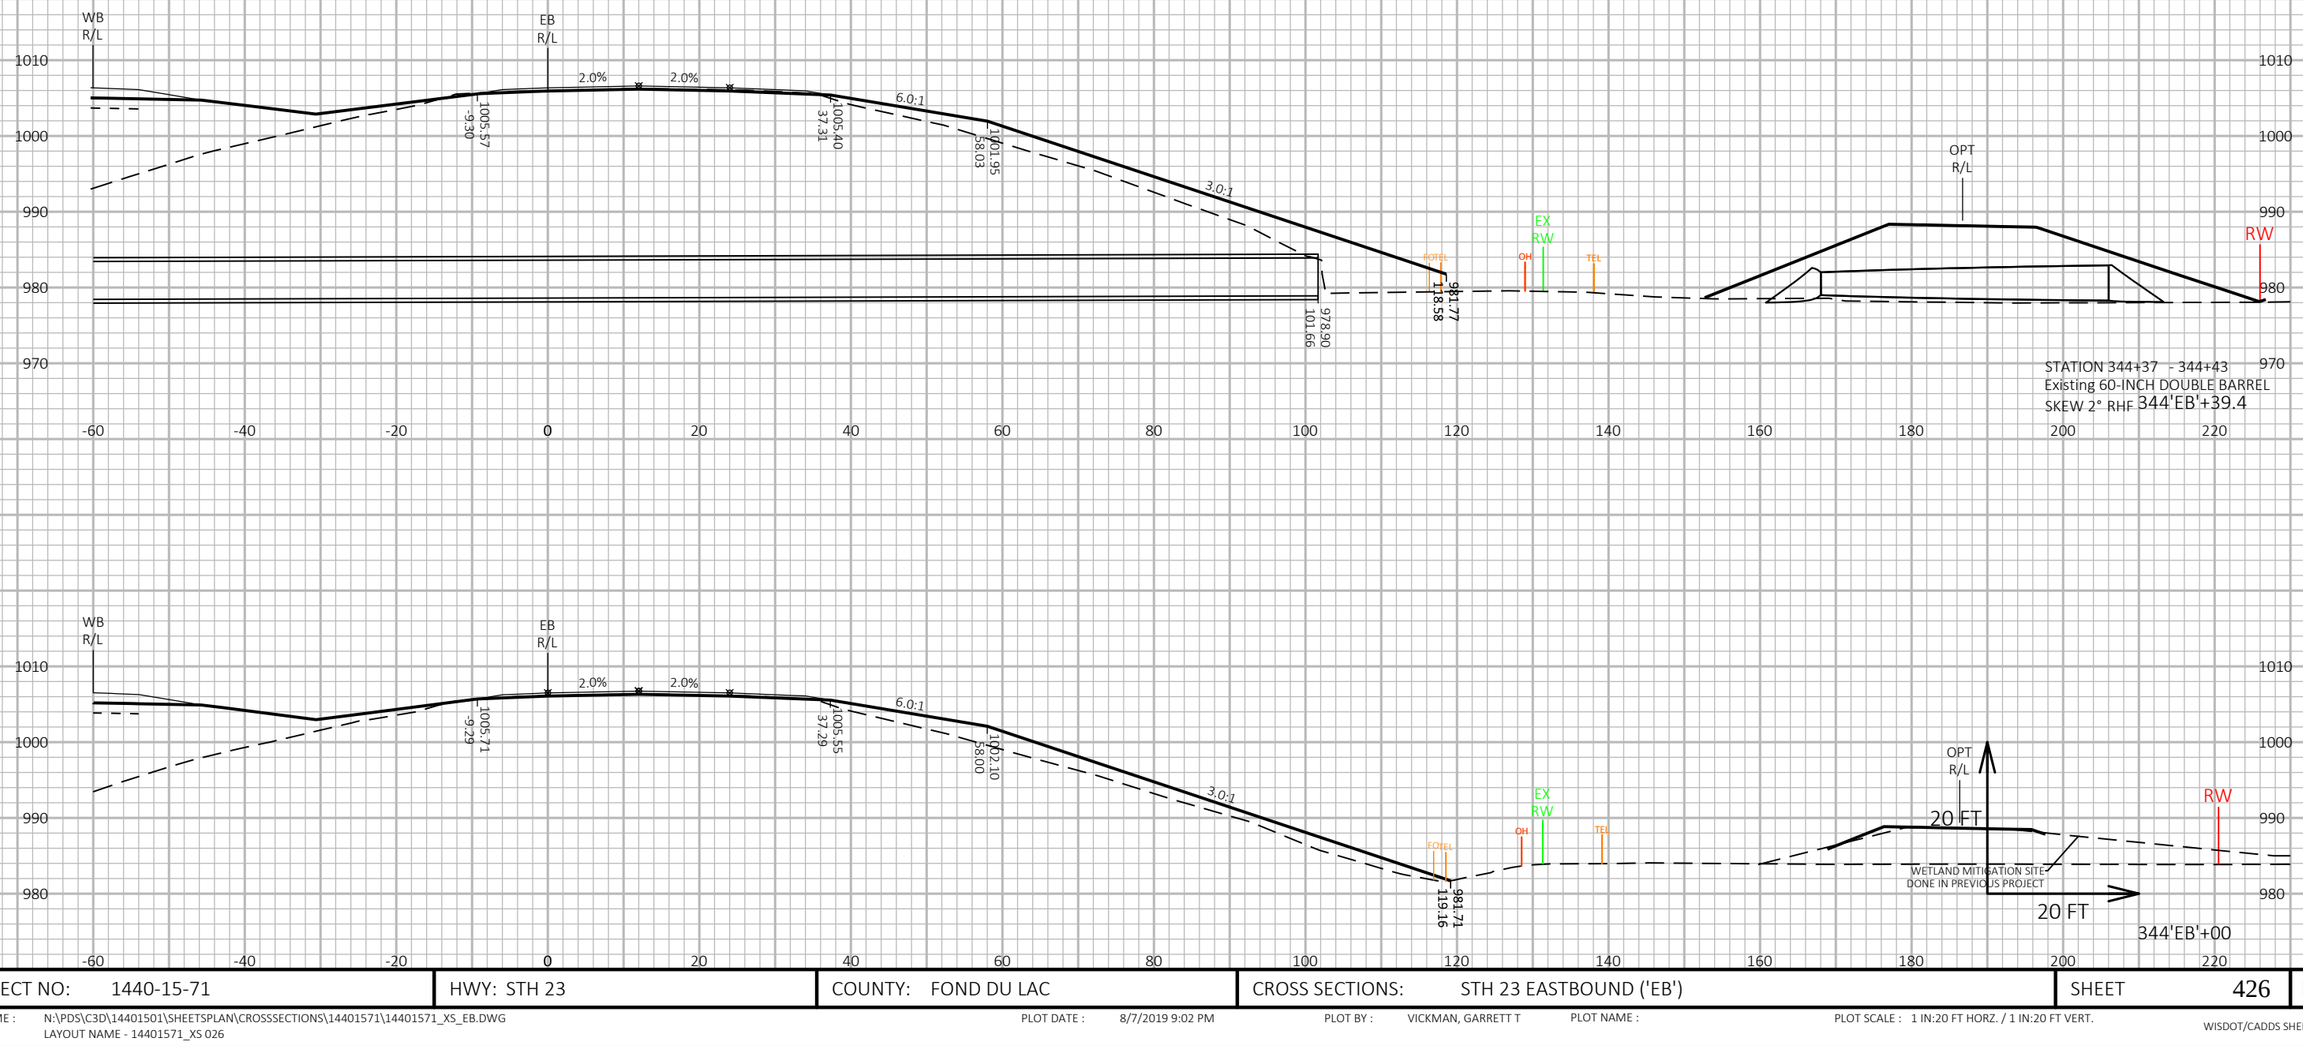

9

9


PROJECT NO: 1440-15-71	HWY: STH 23	COUNTY: FOND DU LAC	CROSS SECTIONS: STH 23 EASTBOUND ('EB')	SHEET 426	E

FILE NAME : N:\PDS\C3D\14401501\SHEETSPLAN\CROSSSECTIONS\14401571\14401571_XS_EB.DWG
LAYOUT NAME - 14401571_XS 026

PLOT DATE : 8/7/2019 9:02 PM PLOT BY : VICKMAN, GARRETT T PLOT NAME : PLOT SCALE : 1 IN:20 FT HORZ. / 1 IN:20 FT VERT.

WISDOT/CADDS SHEET 49



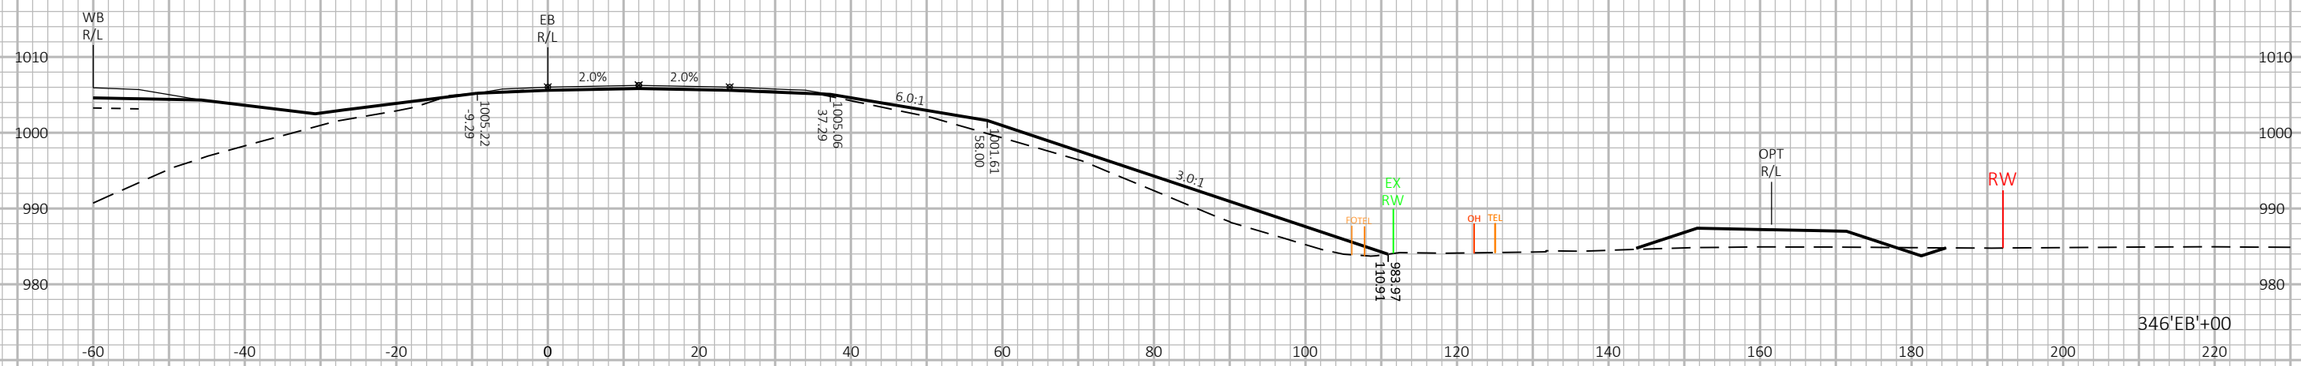



9


9

PROJECT NO: 1440-15-71	HWY: STH 23	COUNTY: FOND DU LAC	CROSS SECTIONS: STH 23 EASTBOUND ('EB')	SHEET 427	E

FILE NAME : N:\PDS\C3D\14401501\SHEETSPLAN\CROSSSECTIONS\14401571\14401571_XS_EB.DWG
LAYOUT NAME - 14401571_XS 027

PLOT DATE : 8/7/2019 9:06 PM PLOT BY : VICKMAN, GARRETT T PLOT NAME : PLOT SCALE : 1 IN:20 FT HORZ. / 1 IN:20 FT VERT.

WISDOT/CADDS SHEET 49

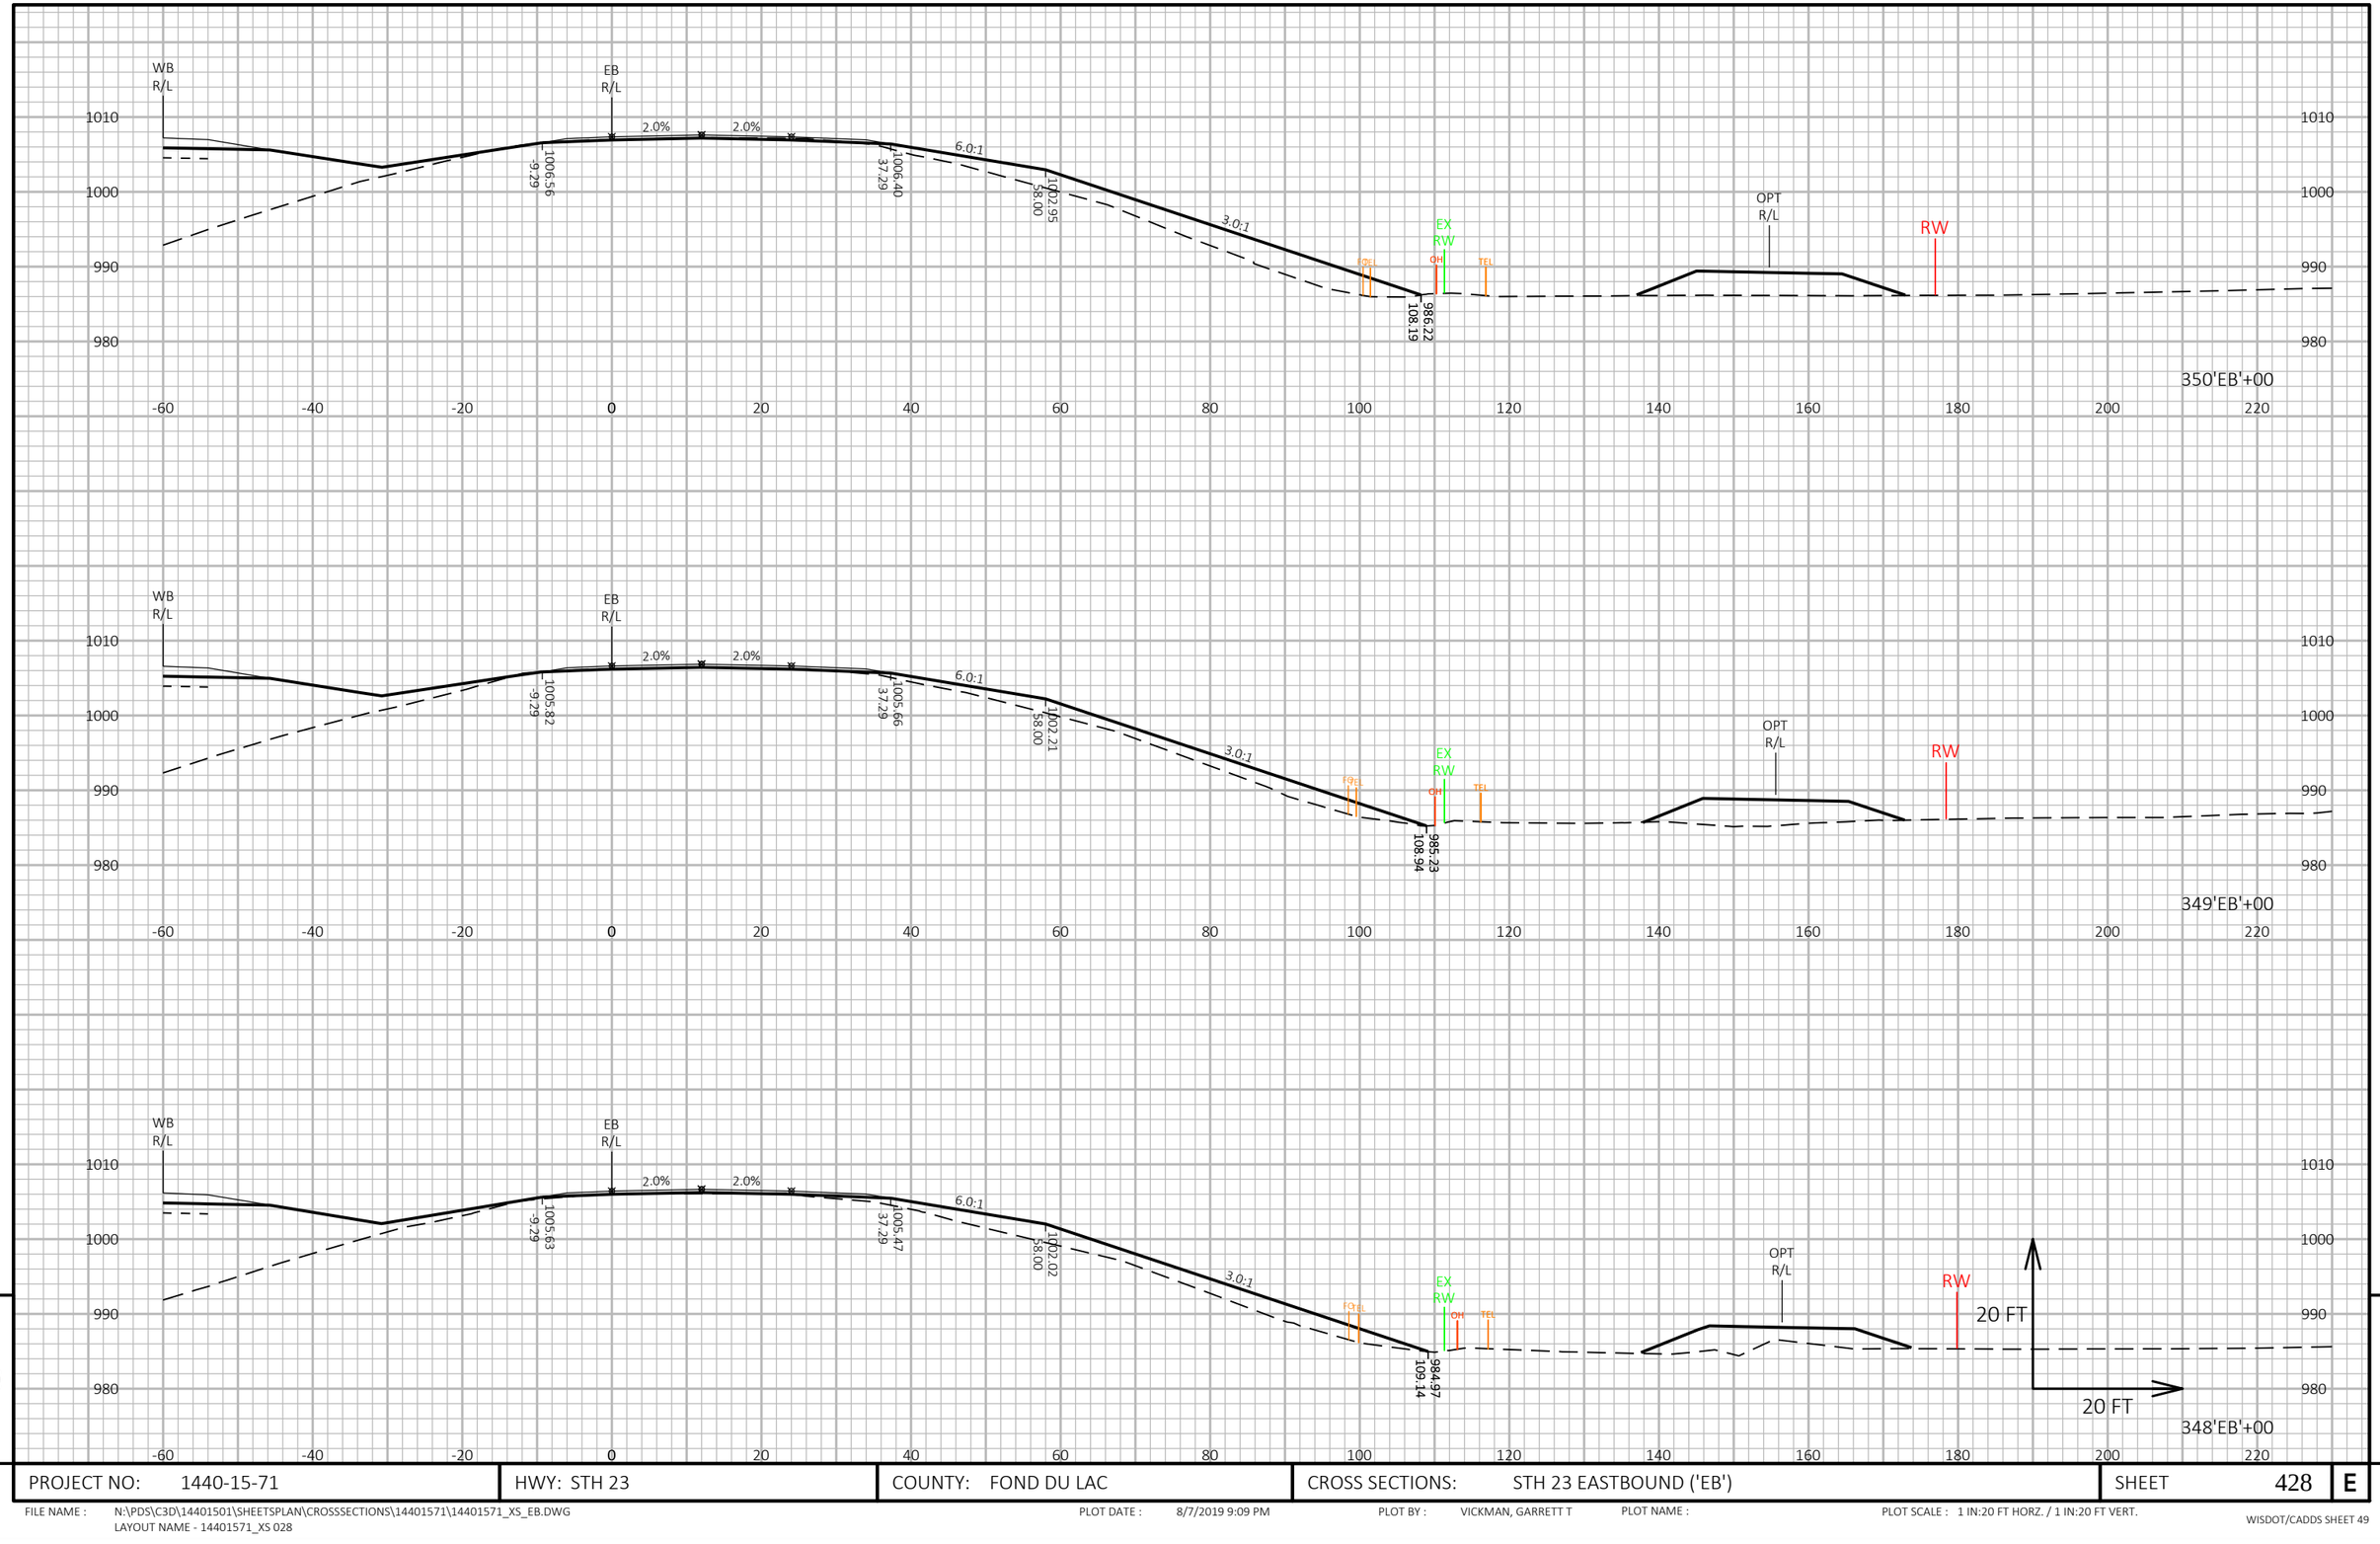

9


9

PROJECT NO: 1440-15-71	HWY: STH 23	COUNTY: FOND DU LAC	CROSS SECTIONS: STH 23 EASTBOUND ('EB')	SHEET 428	E


FILE NAME : N:\PDS\C3D\14401501\SHEETSPLAN\CROSSSECTIONS\14401571\14401571_XS_EB.DWG
LAYOUT NAME - 14401571_XS 028

PLOT DATE : 8/7/2019 9:09 PM PLOT BY : VICKMAN, GARRETT T PLOT NAME : PLOT SCALE : 1 IN:20 FT HORZ. / 1 IN:20 FT VERT.

WISDOT/CADDS SHEET 49

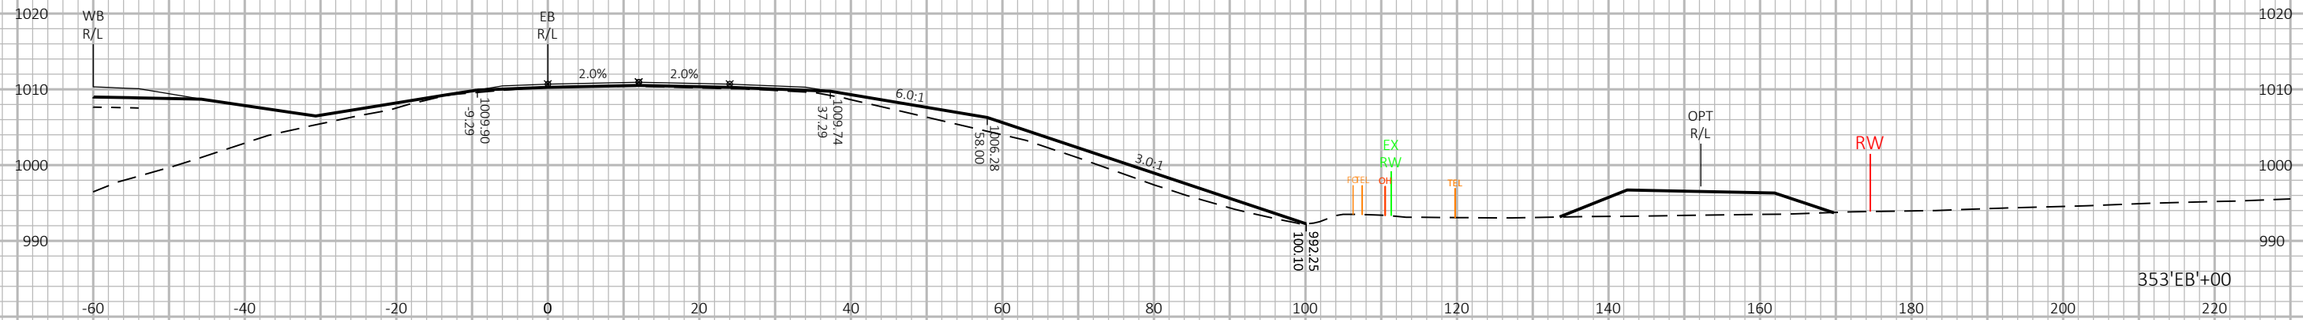



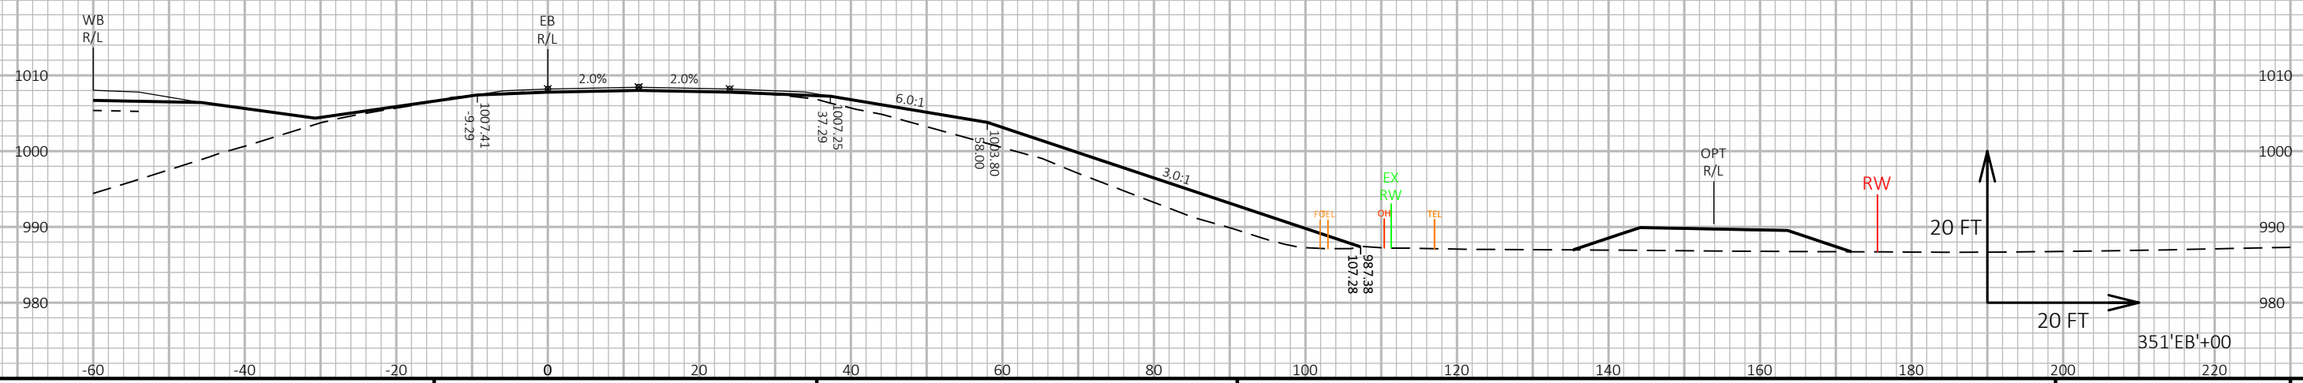

9

9

PROJECT NO: 1440-15-71	HWY: STH 23	COUNTY: FOND DU LAC	CROSS SECTIONS: STH 23 EASTBOUND ('EB')	SHEET 429	E


FILE NAME : N:\PDS\C3D\14401501\SHEETSPLAN\CROSSSECTIONS\14401571\14401571_XS_EB.DWG
LAYOUT NAME - 14401571_XS 029

PLOT DATE : 8/7/2019 9:13 PM


PLOT BY : VICKMAN, GARRETT T

PLOT NAME :

PLOT SCALE : 1 IN:20 FT HORZ. / 1 IN:20 FT VERT.

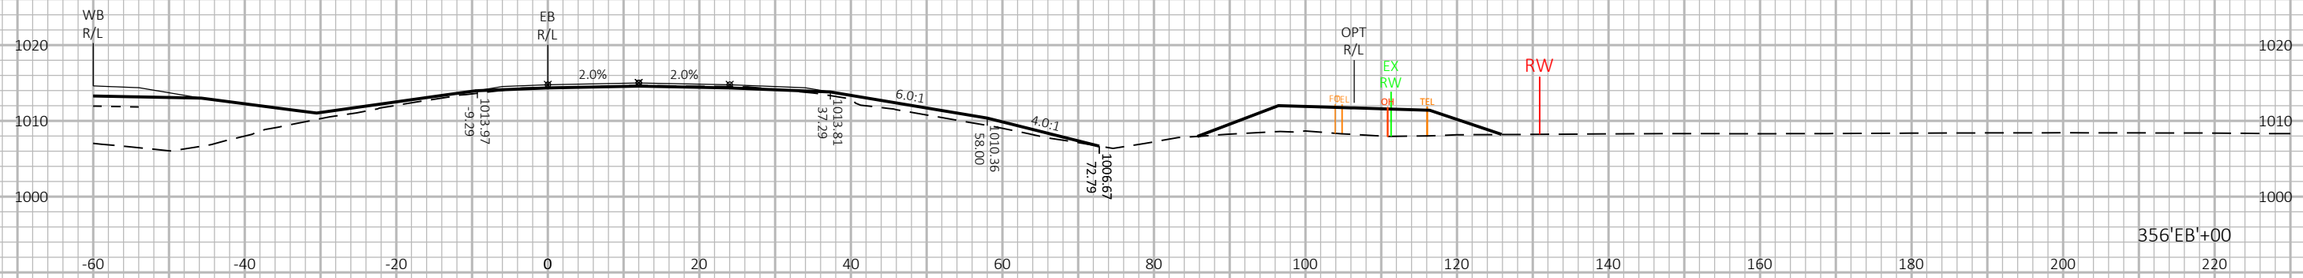



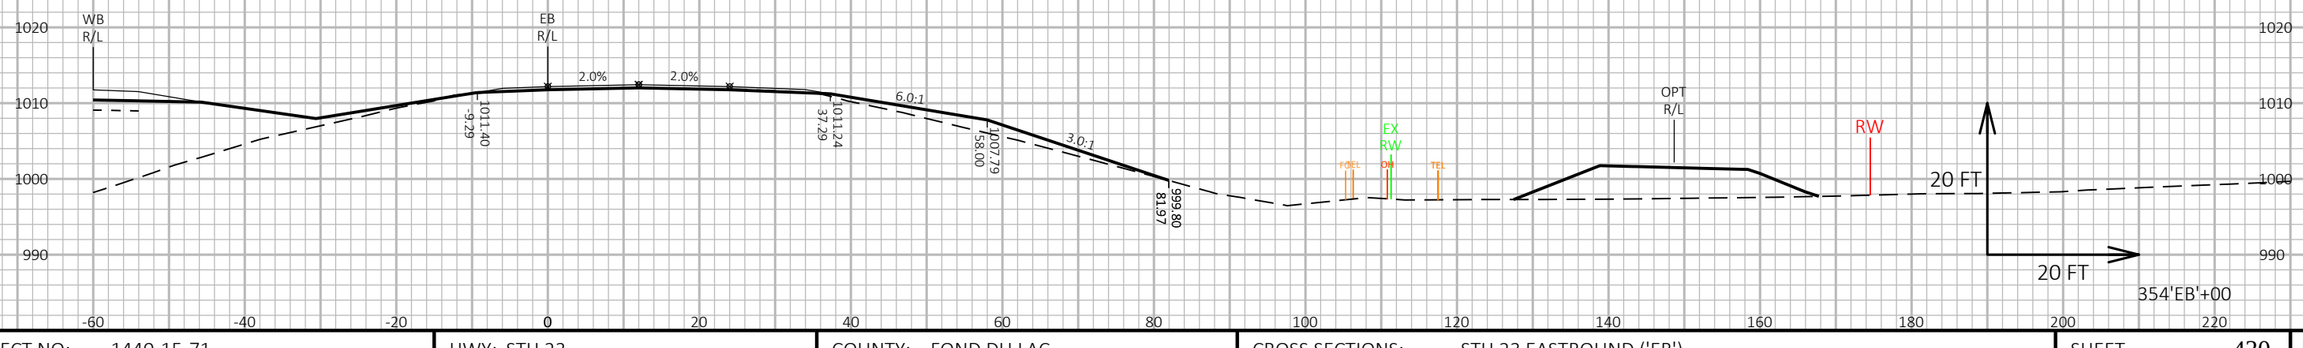

9

9

PROJECT NO: 1440-15-71	HWY: STH 23	COUNTY: FOND DU LAC	CROSS SECTIONS: STH 23 EASTBOUND ('EB')	SHEET 430	E

FILE NAME : N:\PDS\C3D\14401501\SHEETSPLAN\CROSSSECTIONS\14401571\14401571_XS_EB.DWG
LAYOUT NAME - 14401571_XS 030


PLOT DATE : 8/7/2019 9:17 PM

PLOT BY : VICKMAN, GARRETT T

PLOT NAME :

PLOT SCALE : 1 IN:20 FT HORZ. / 1 IN:20 FT VERT.

WISDOT/CADDS SHEET 49

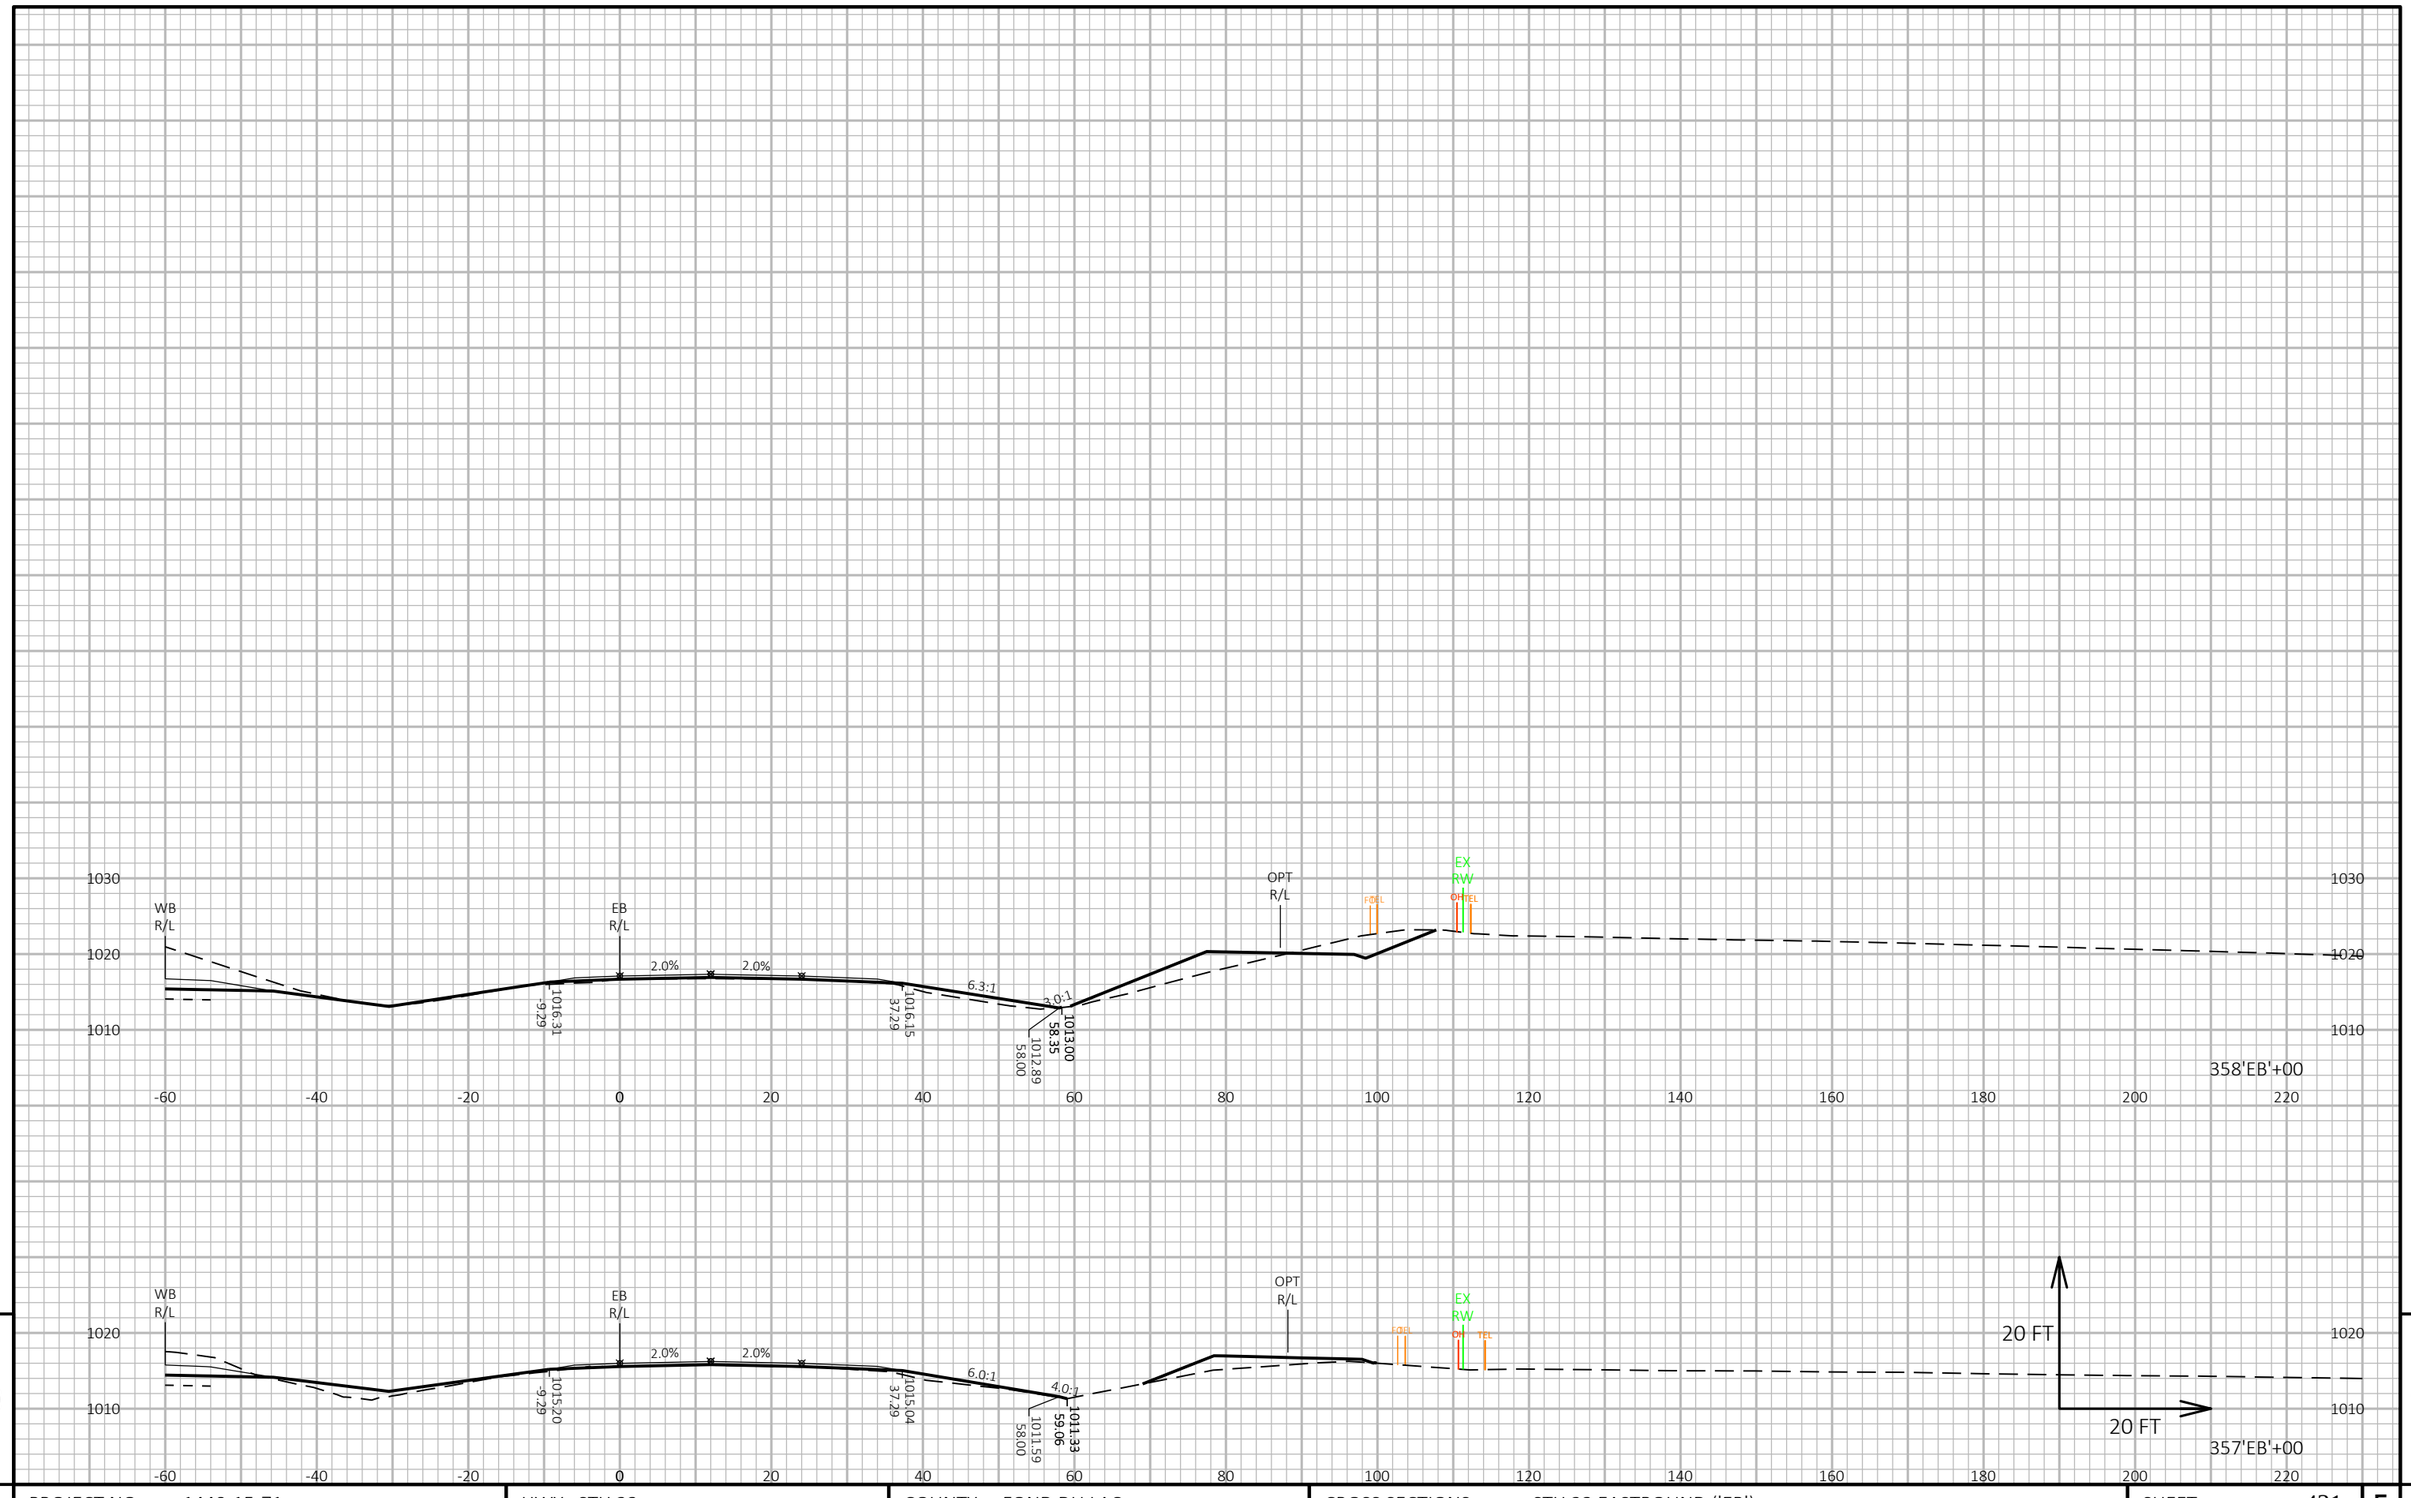

9

9

PROJECT NO: 1440-15-71	HWY: STH 23	COUNTY: FOND DU LAC	CROSS SECTIONS: STH 23 EASTBOUND ('EB')	SHEET 431	E


FILE NAME : N:\PDS\C3D\14401501\SHEETSPLAN\CROSSSECTIONS\14401571\14401571_XS_EB.DWG
LAYOUT NAME - 14401571_XS 031


PLOT DATE : 8/7/2019 9:21 PM

PLOT BY : VICKMAN, GARRETT T

PLOT NAME :

PLOT SCALE : 1 IN:20 FT HORZ. / 1 IN:20 FT VERT.

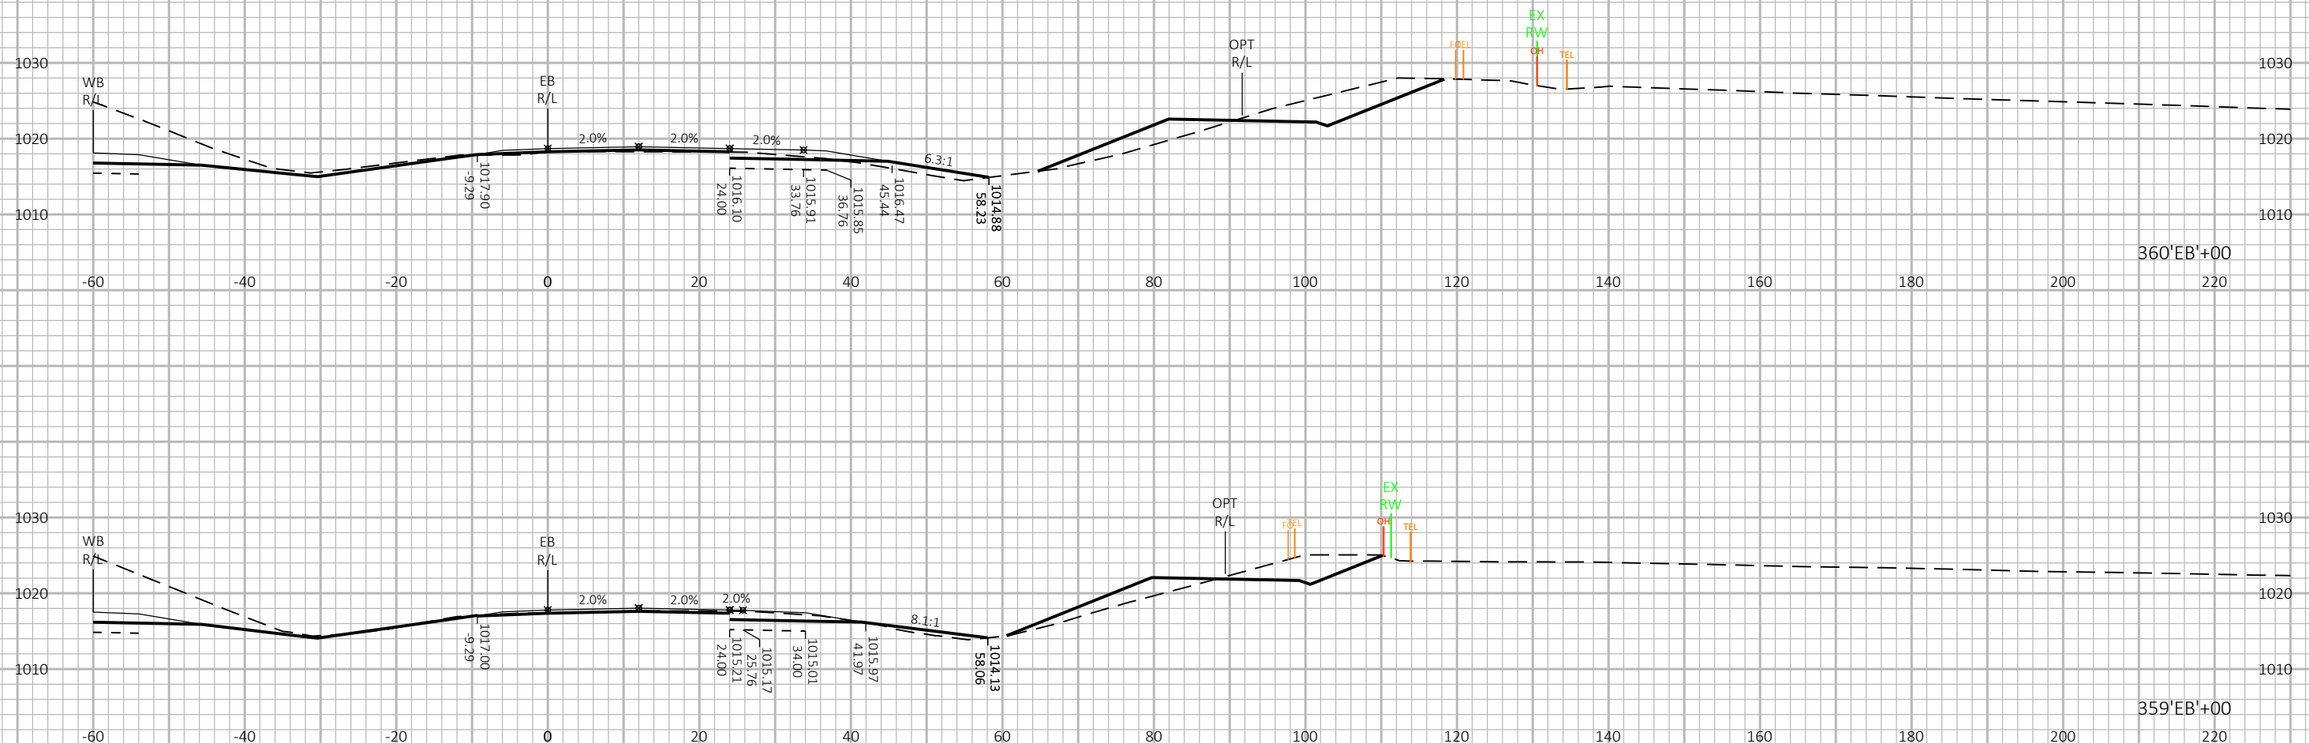

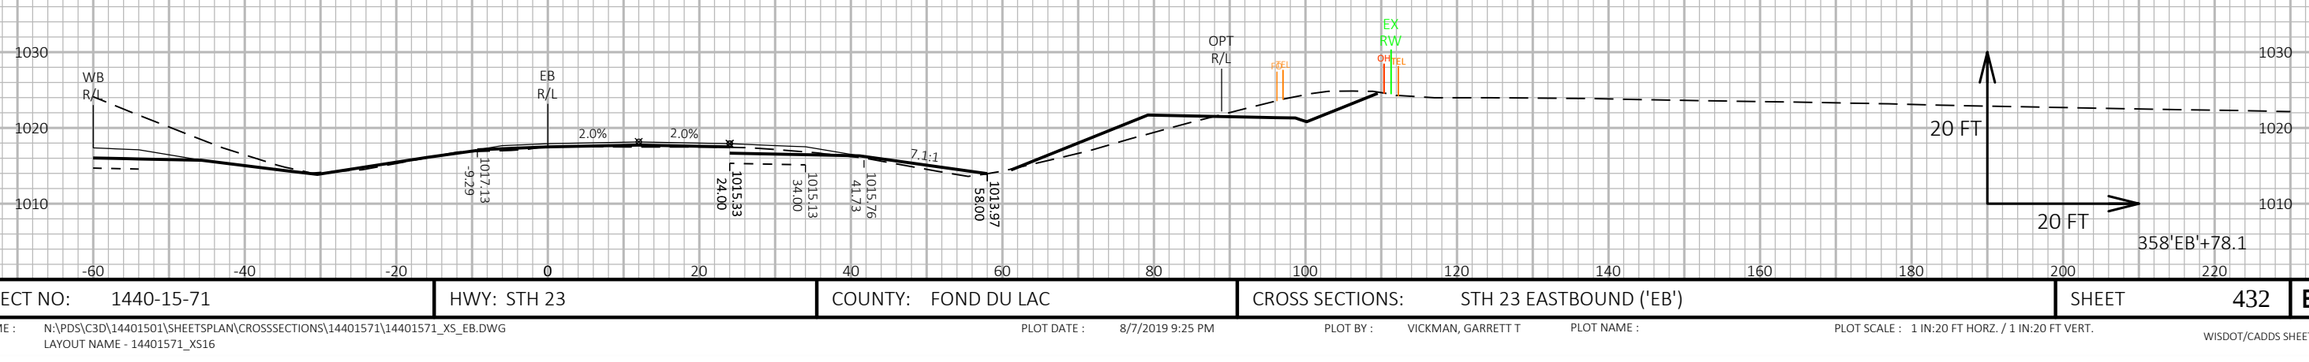

9

9

PROJECT NO: 1440-15-71	HWY: STH 23	COUNTY: FOND DU LAC	CROSS SECTIONS: STH 23 EASTBOUND ('EB')	SHEET 432	E

FILE NAME : N:\PDS\C3D\14401501\SHEETSPLAN\CROSSSECTIONS\14401571\14401571_XS_EB.DWG
LAYOUT NAME - 14401571_XS16


PLOT DATE : 8/7/2019 9:25 PM


PLOT BY : VICKMAN, GARRETT T


PLOT NAME :

PLOT SCALE : 1 IN:20 FT HORZ. / 1 IN:20 FT VERT.

WISDOT/CADDS SHEET 49

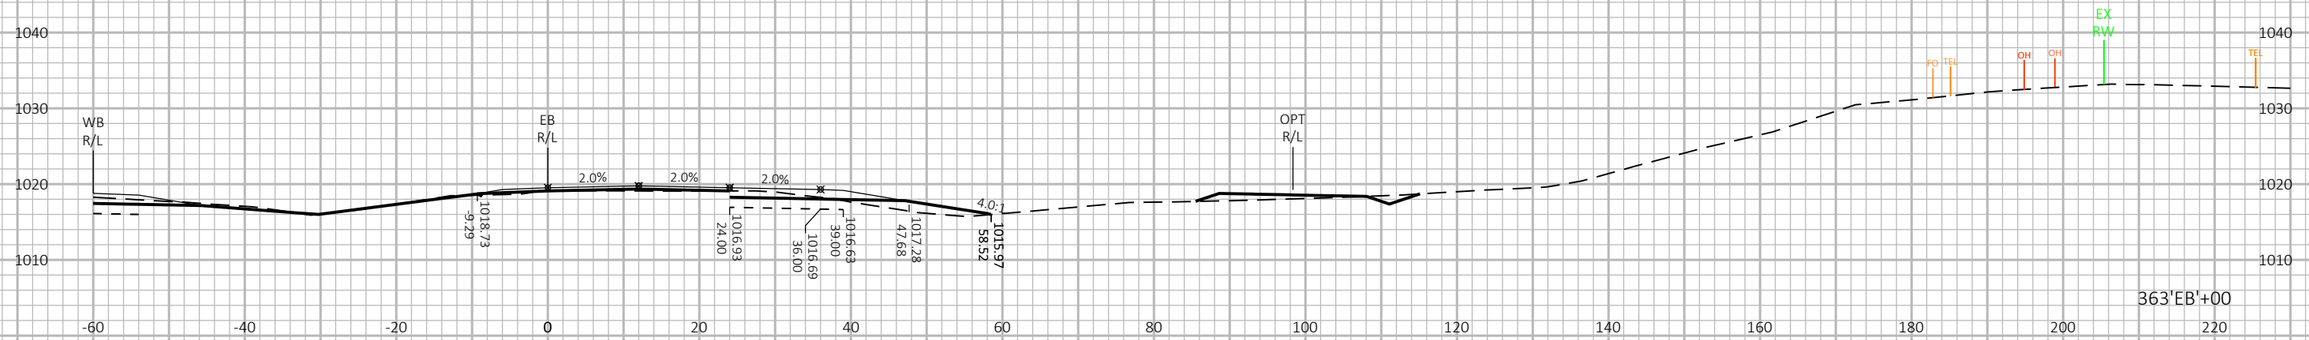

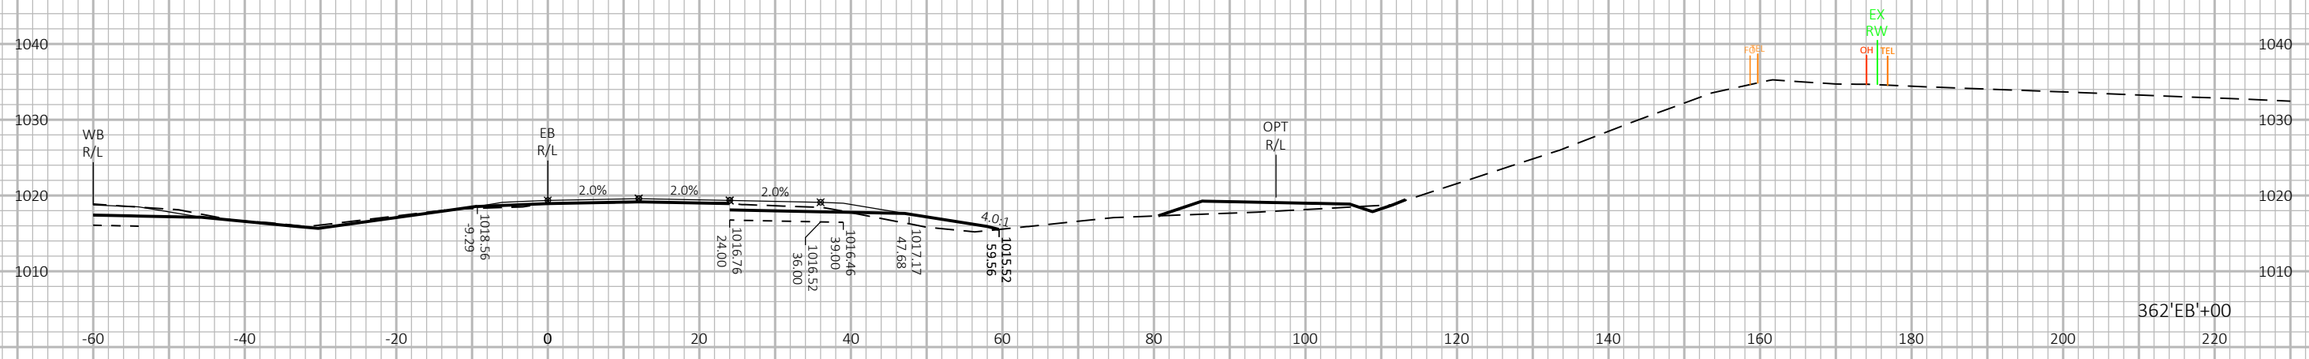

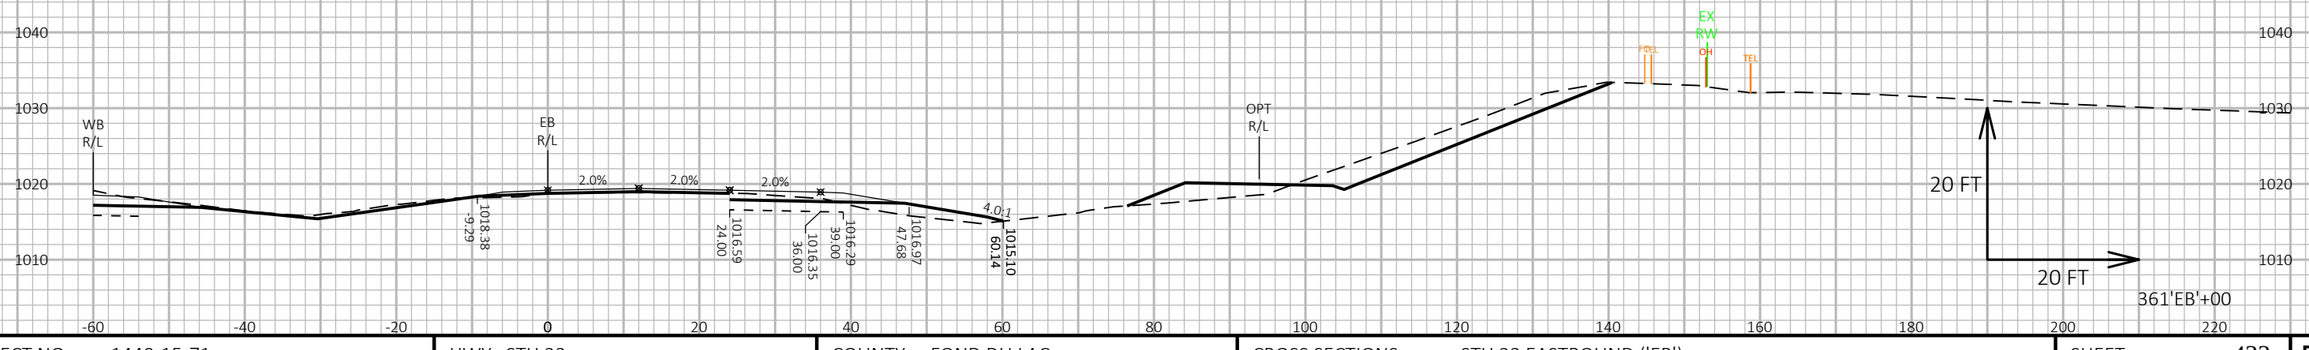

9


9


PROJECT NO: 1440-15-71	HWY: STH 23	COUNTY: FOND DU LAC	CROSS SECTIONS: STH 23 EASTBOUND ('EB')	SHEET 433	E


FILE NAME : N:\PDS\C3D\14401501\SHEETSPLAN\CROSSSECTIONS\14401571\14401571_XS_EB.DWG
LAYOUT NAME - 14401571_XS17


PLOT DATE : 8/7/2019 9:28 PM PLOT BY : VICKMAN, GARRETT T PLOT NAME : PLOT SCALE : 1 IN:20 FT HORZ. / 1 IN:20 FT VERT.

WISDOT/CADDS SHEET 49

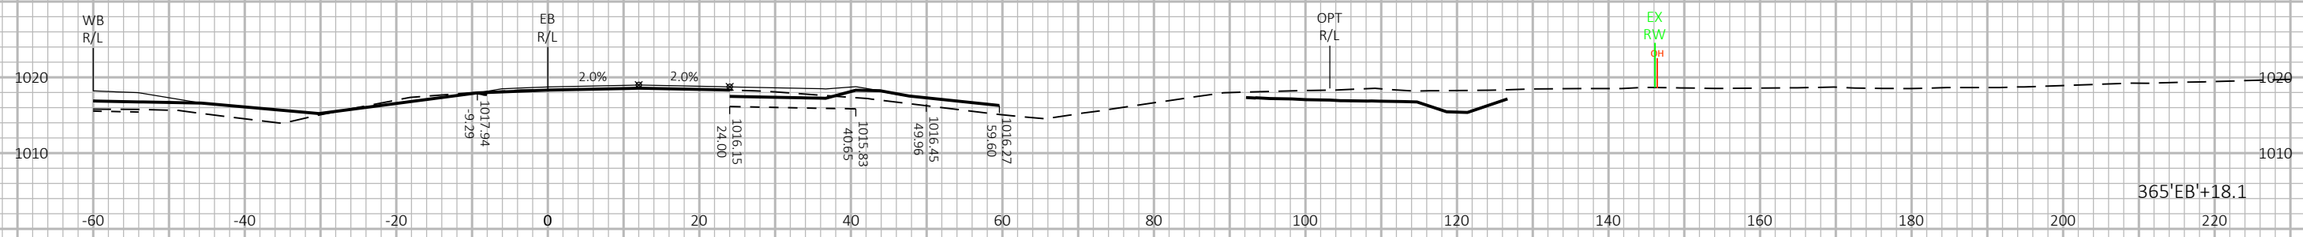

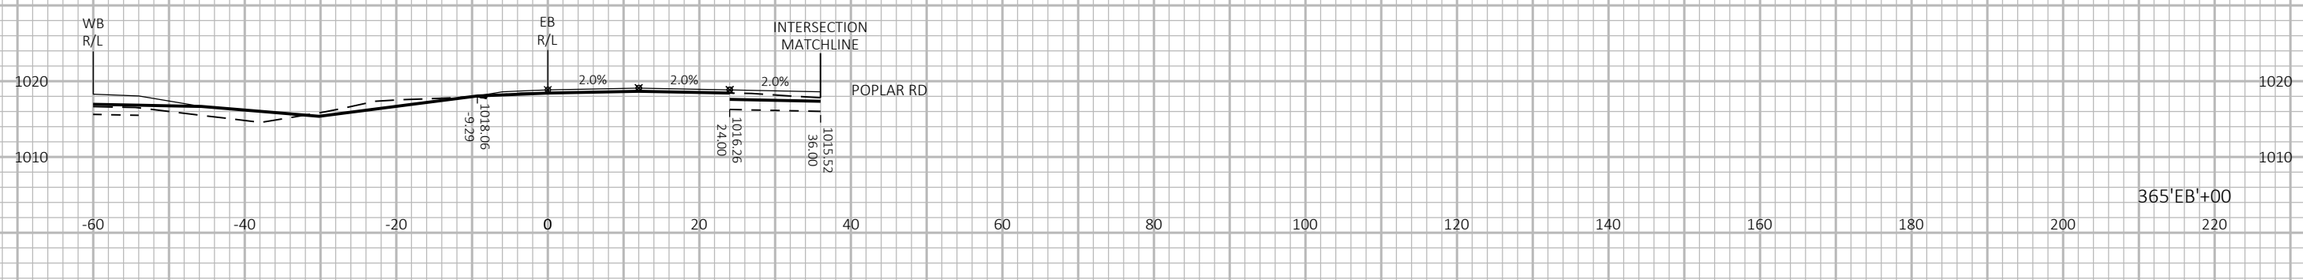

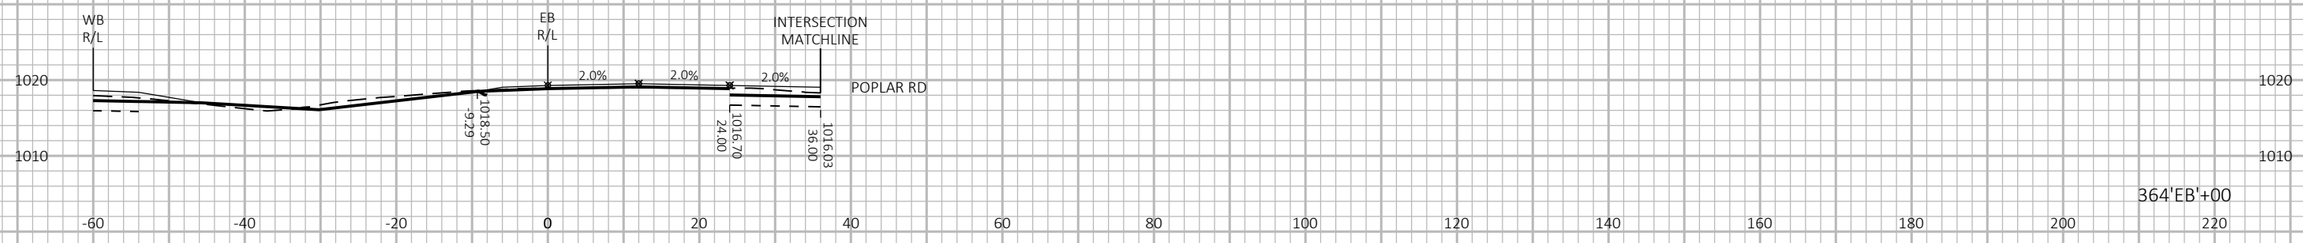

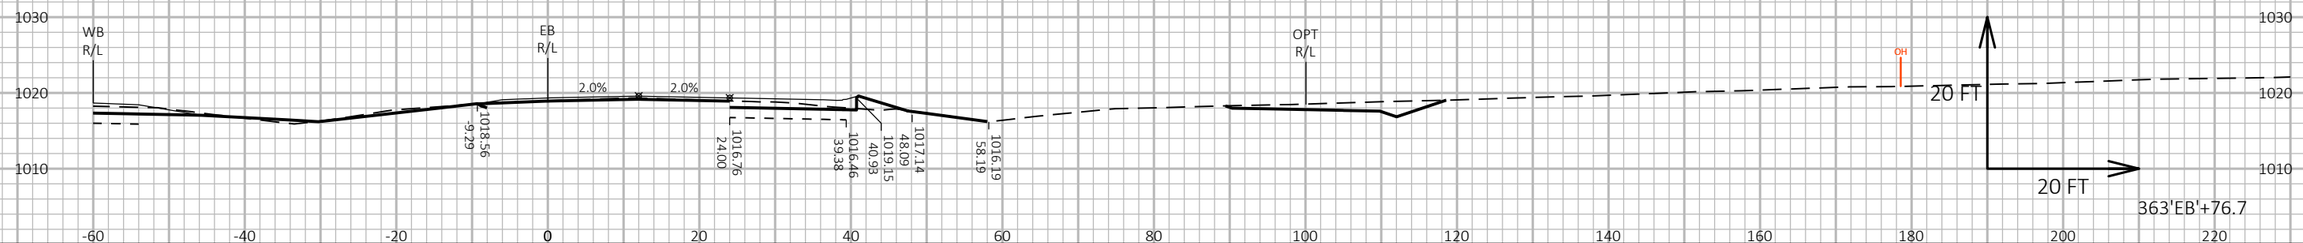

9

9

PROJECT NO: 1440-15-71	HWY: STH 23	COUNTY: FOND DU LAC	CROSS SECTIONS: STH 23 EASTBOUND ('EB')	SHEET 434	E

FILE NAME : N:\PDS\C3D\14401501\SHEETSPLAN\CROSSSECTIONS\14401571\14401571_XS_EB.DWG
LAYOUT NAME - 14401571_XS18


PLOT DATE : 8/7/2019 9:32 PM

PLOT BY : VICKMAN, GARRETT T

PLOT NAME :

PLOT SCALE : 1 IN:20 FT HORZ. / 1 IN:20 FT VERT.

WISDOT/CADDS SHEET 49

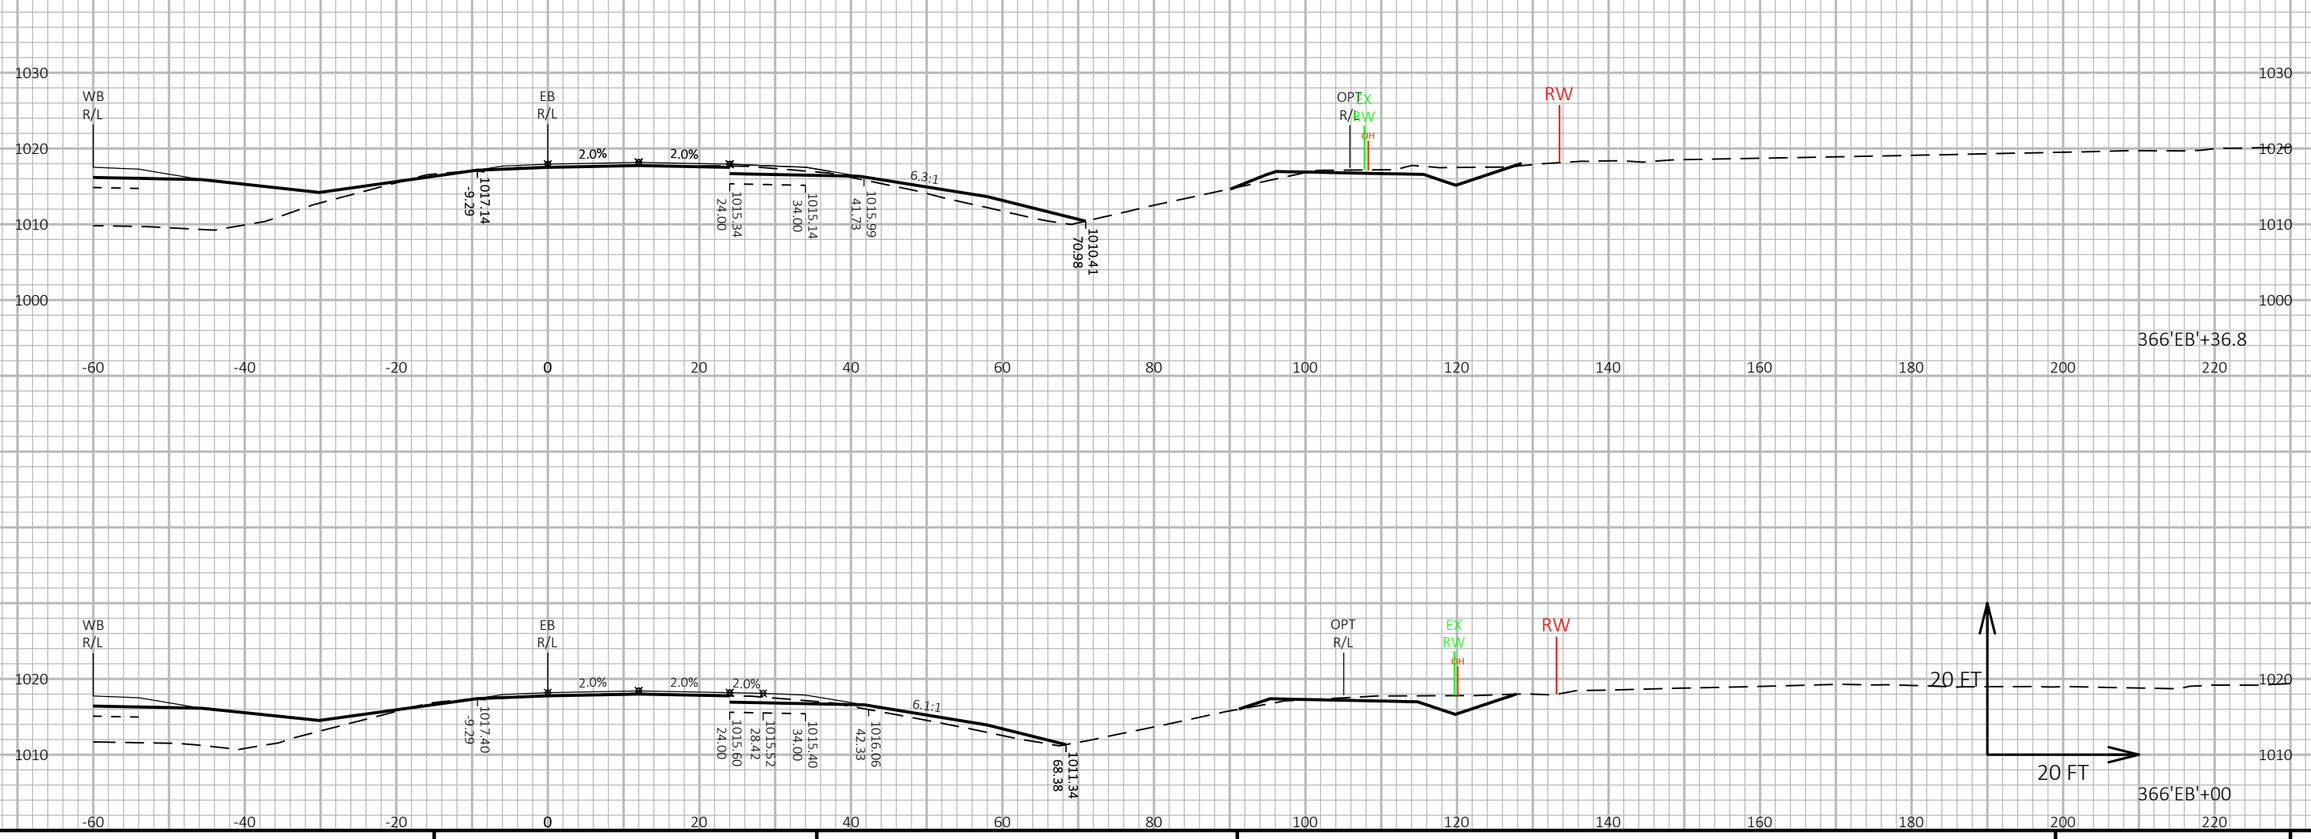

9


9

PROJECT NO: 1440-15-71	HWY: STH 23	COUNTY: FOND DU LAC	CROSS SECTIONS: STH 23 EASTBOUND ('EB')	SHEET 435	E

FILE NAME : N:\PDS\C3D\14401501\SHEETSPLAN\CROSSSECTIONS\14401571\14401571_XS_EB.DWG
LAYOUT NAME - 14401571_XS19

PLOT DATE : 8/7/2019 9:36 PM PLOT BY : VICKMAN, GARRETT T PLOT NAME : PLOT SCALE : 1 IN:20 FT HORZ. / 1 IN:20 FT VERT.

WISDOT/CADDS SHEET 49

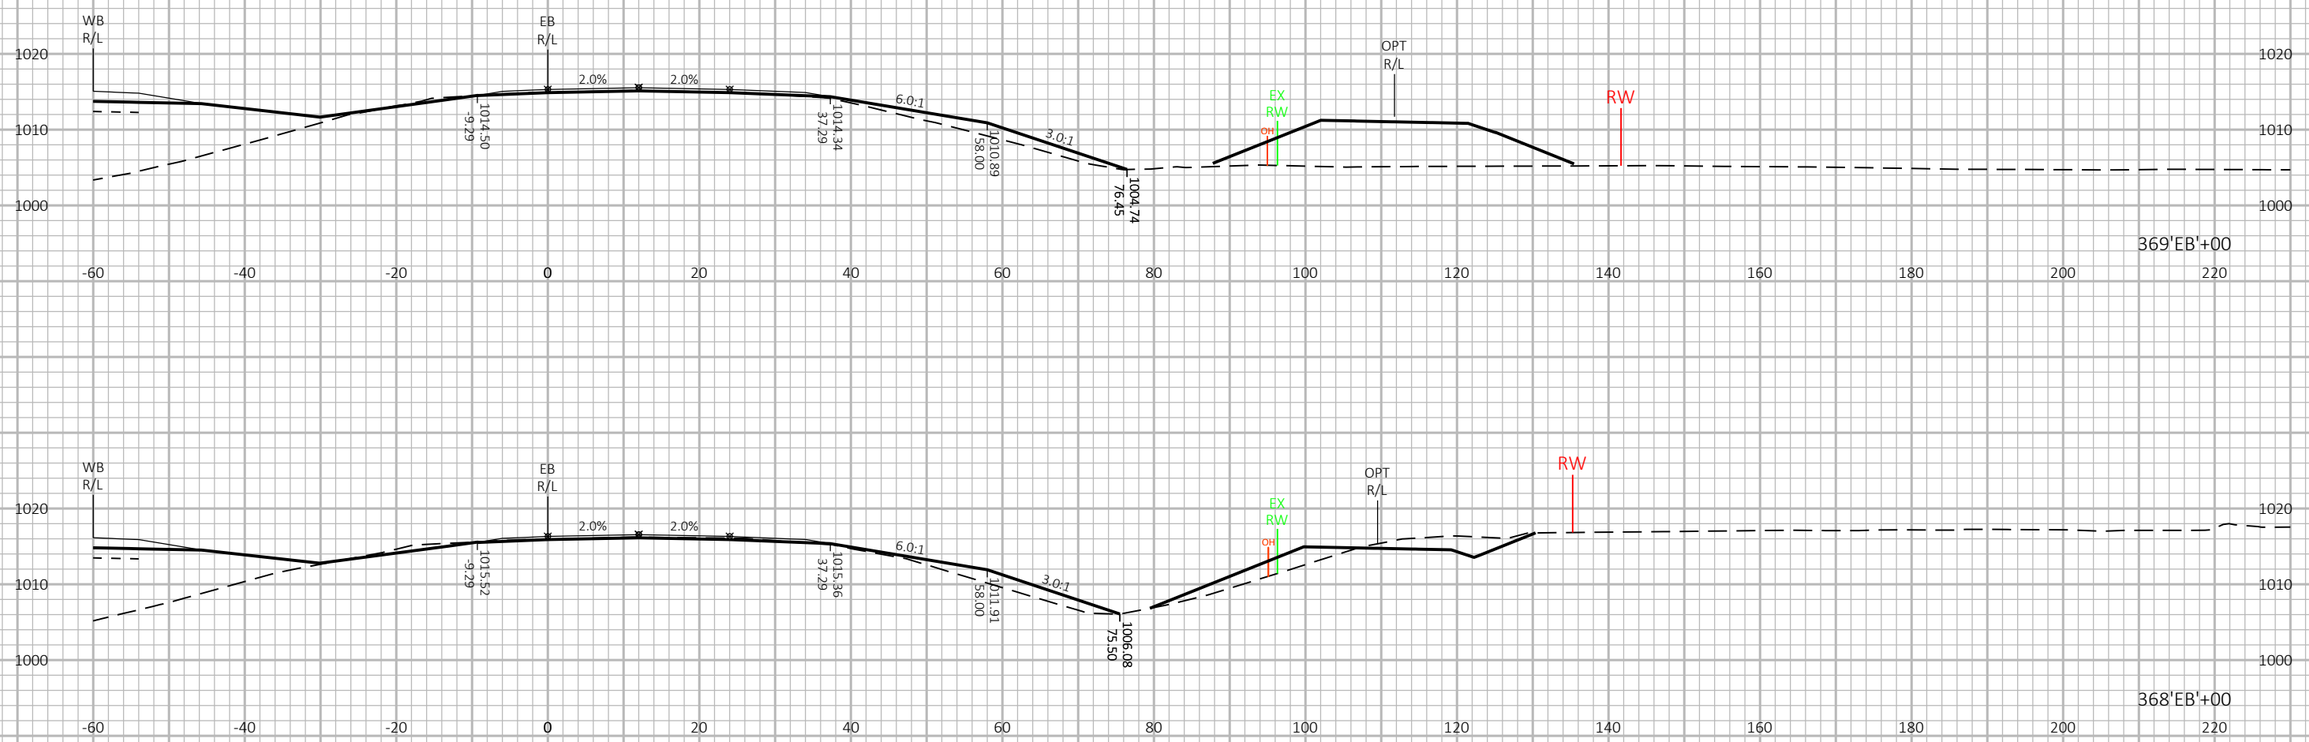

9


9


PROJECT NO: 1440-15-71	HWY: STH 23	COUNTY: FOND DU LAC	CROSS SECTIONS: STH 23 EASTBOUND ('EB')	SHEET 436	E

FILE NAME : N:\PDS\C3D\14401501\SHEETSPLAN\CROSSSECTIONS\14401571\14401571_XS_EB.DWG
LAYOUT NAME - 14401571_XS 032

PLOT DATE : 8/7/2019 9:40 PM PLOT BY : VICKMAN, GARRETT T PLOT NAME : PLOT SCALE : 1 IN:20 FT HORZ. / 1 IN:20 FT VERT.

WISDOT/CADDS SHEET 49

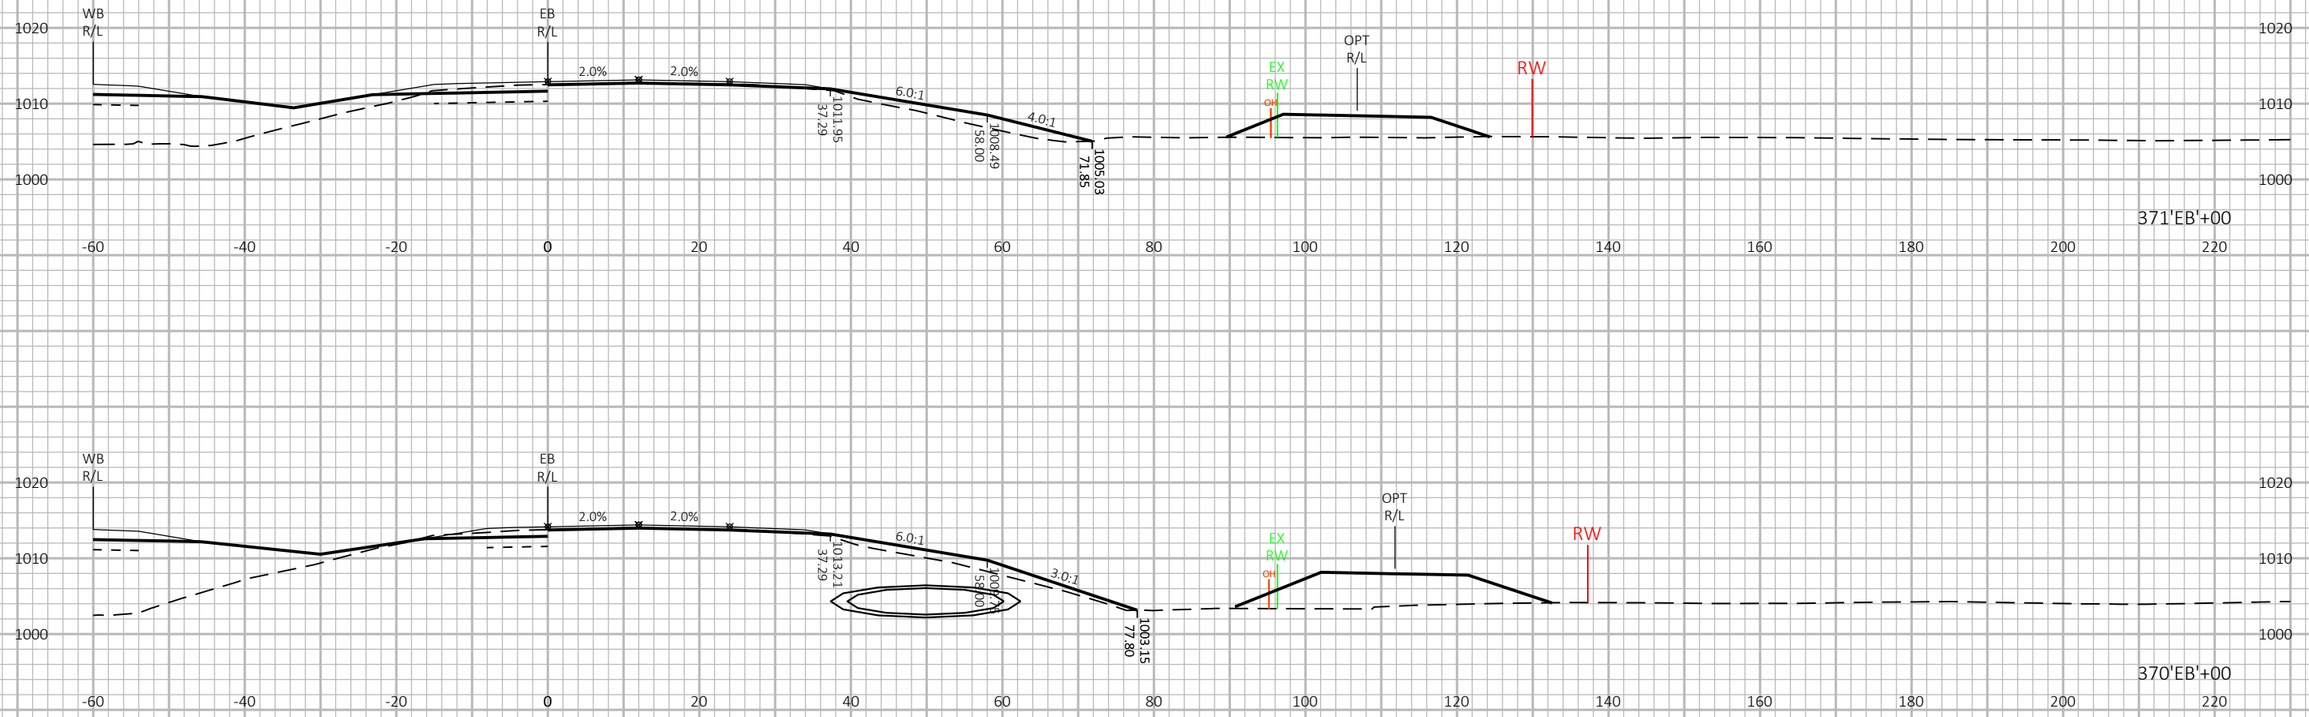

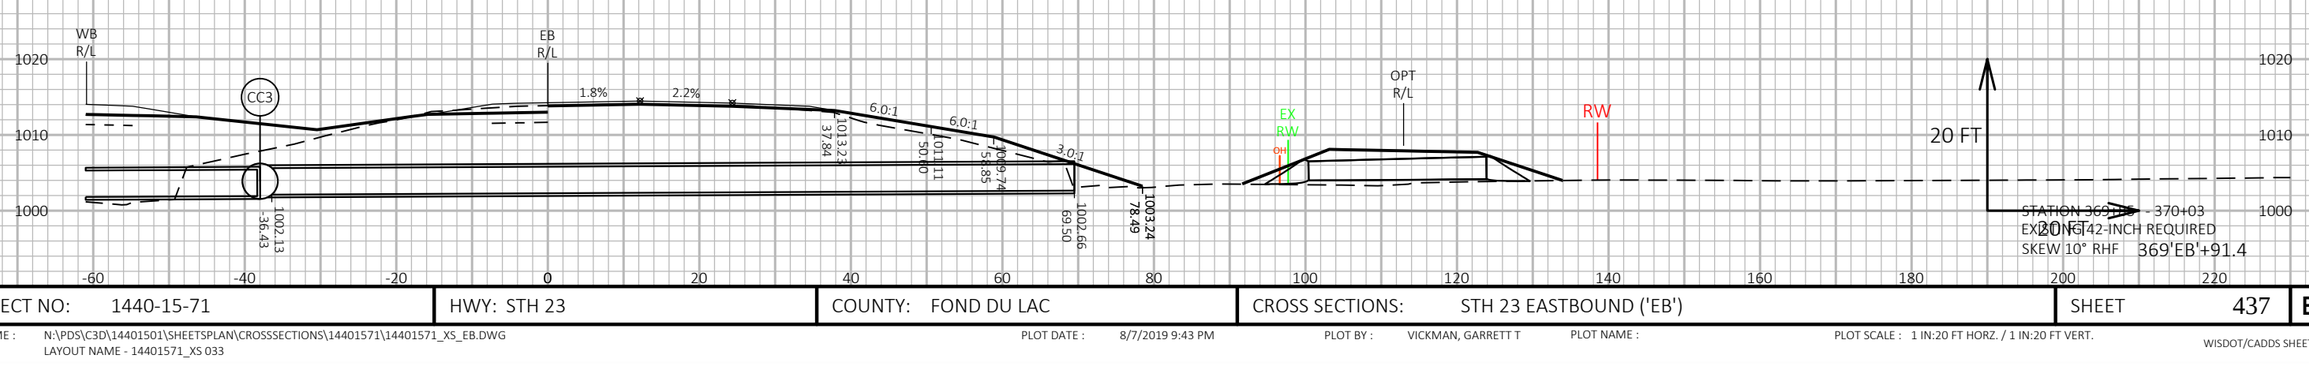

9

9

PROJECT NO: 1440-15-71	HWY: STH 23	COUNTY: FOND DU LAC	CROSS SECTIONS: STH 23 EASTBOUND ('EB')	SHEET 437	E

FILE NAME : N:\PDS\C3D\14401501\SHEETSPLAN\CROSSSECTIONS\14401571\14401571_XS_EB.DWG
LAYOUT NAME - 14401571_XS 033


PLOT DATE : 8/7/2019 9:43 PM

PLOT BY : VICKMAN, GARRETT T

PLOT NAME :

PLOT SCALE : 1 IN:20 FT HORZ. / 1 IN:20 FT VERT.

WISDOT/CADDS SHEET 49

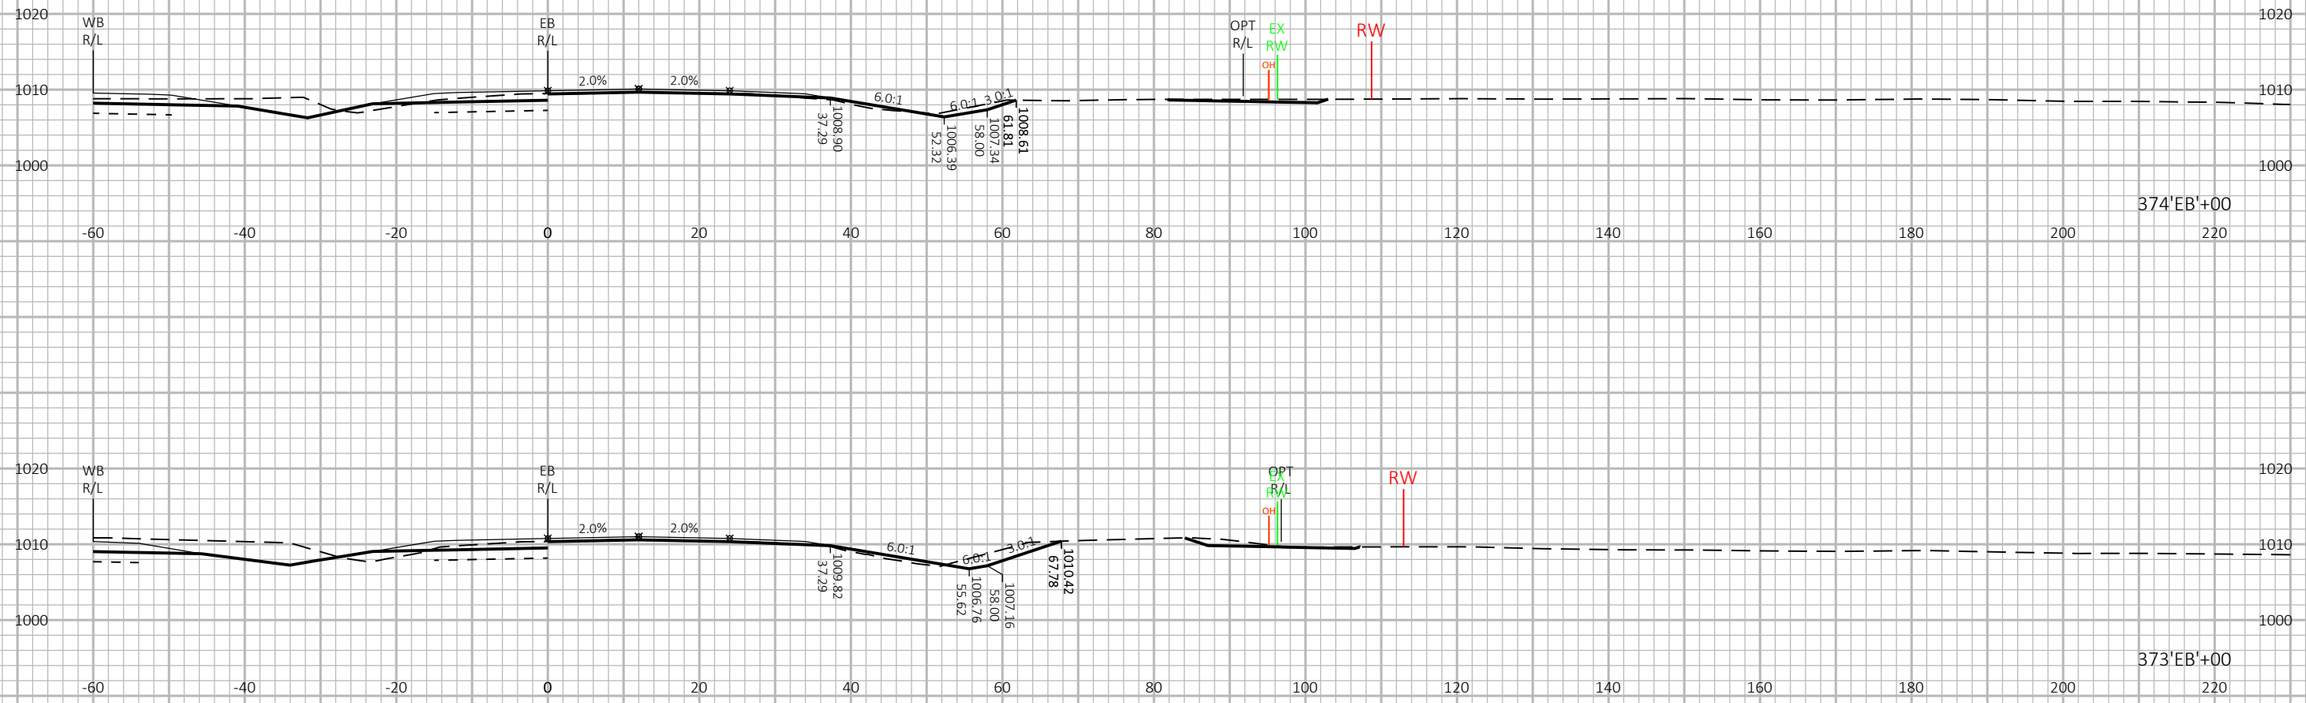

9

9

PROJECT NO: 1440-15-71	HWY: STH 23	COUNTY: FOND DU LAC	CROSS SECTIONS: STH 23 EASTBOUND ('EB')	SHEET 438	E

FILE NAME : N:\PDS\C3D\14401501\SHEETSPLAN\CROSSSECTIONS\14401571\14401571_XS_EB.DWG
LAYOUT NAME - 14401571_XS 034


PLOT DATE : 8/7/2019 9:47 PM


PLOT BY : VICKMAN, GARRETT T

PLOT NAME :

PLOT SCALE : 1 IN:20 FT HORZ. / 1 IN:20 FT VERT.

WISDOT/CADDS SHEET 49

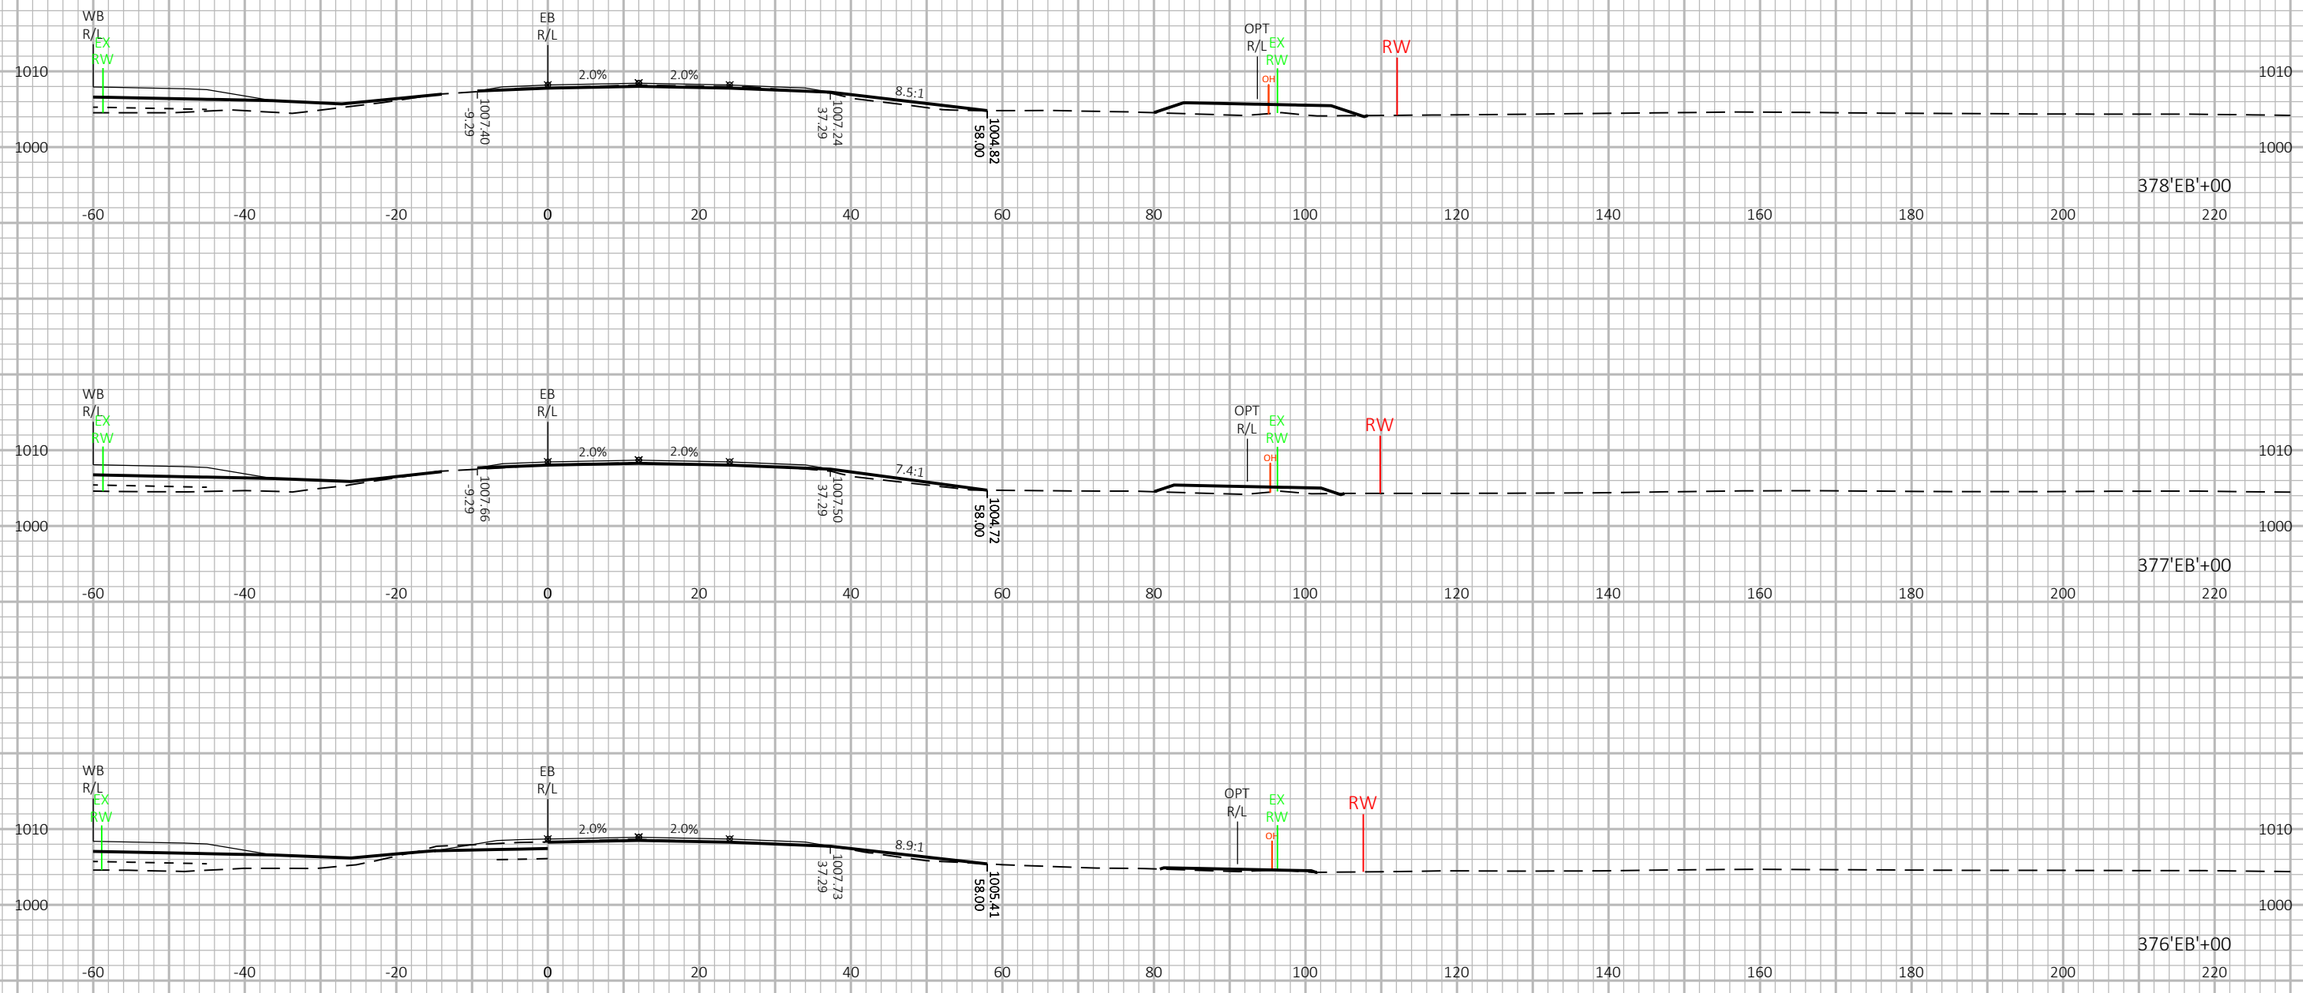

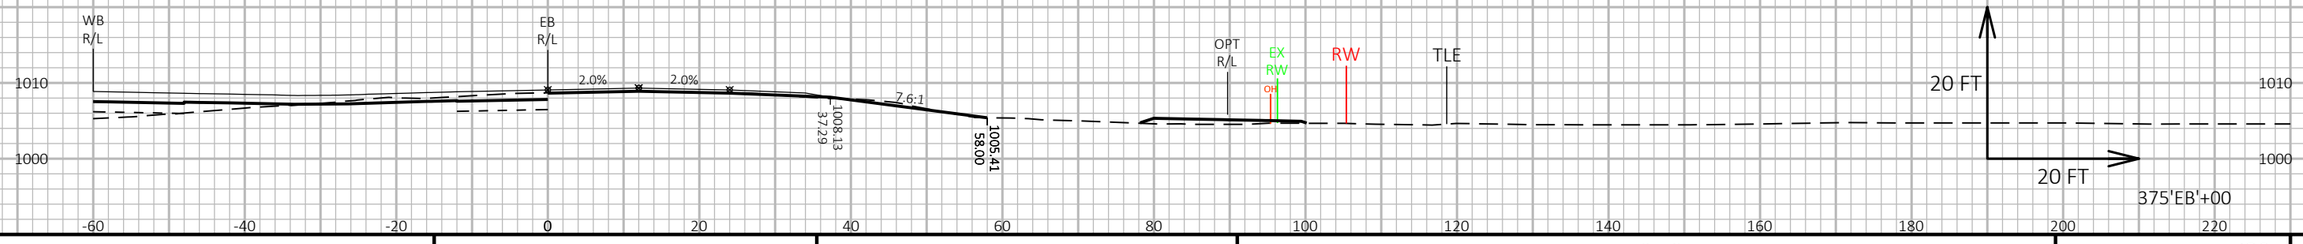

9


9

PROJECT NO: 1440-15-71	HWY: STH 23	COUNTY: FOND DU LAC	CROSS SECTIONS: STH 23 EASTBOUND ('EB')	SHEET 439	E

FILE NAME : N:\PDS\C3D\14401501\SHEETSPLAN\CROSSSECTIONS\14401571\14401571_XS_EB.DWG
LAYOUT NAME - 14401571_XS 035

PLOT DATE : 8/7/2019 9:51 PM PLOT BY : VICKMAN, GARRETT T PLOT NAME : PLOT SCALE : 1 IN:20 FT HORZ. / 1 IN:20 FT VERT.

WISDOT/CADDS SHEET 49

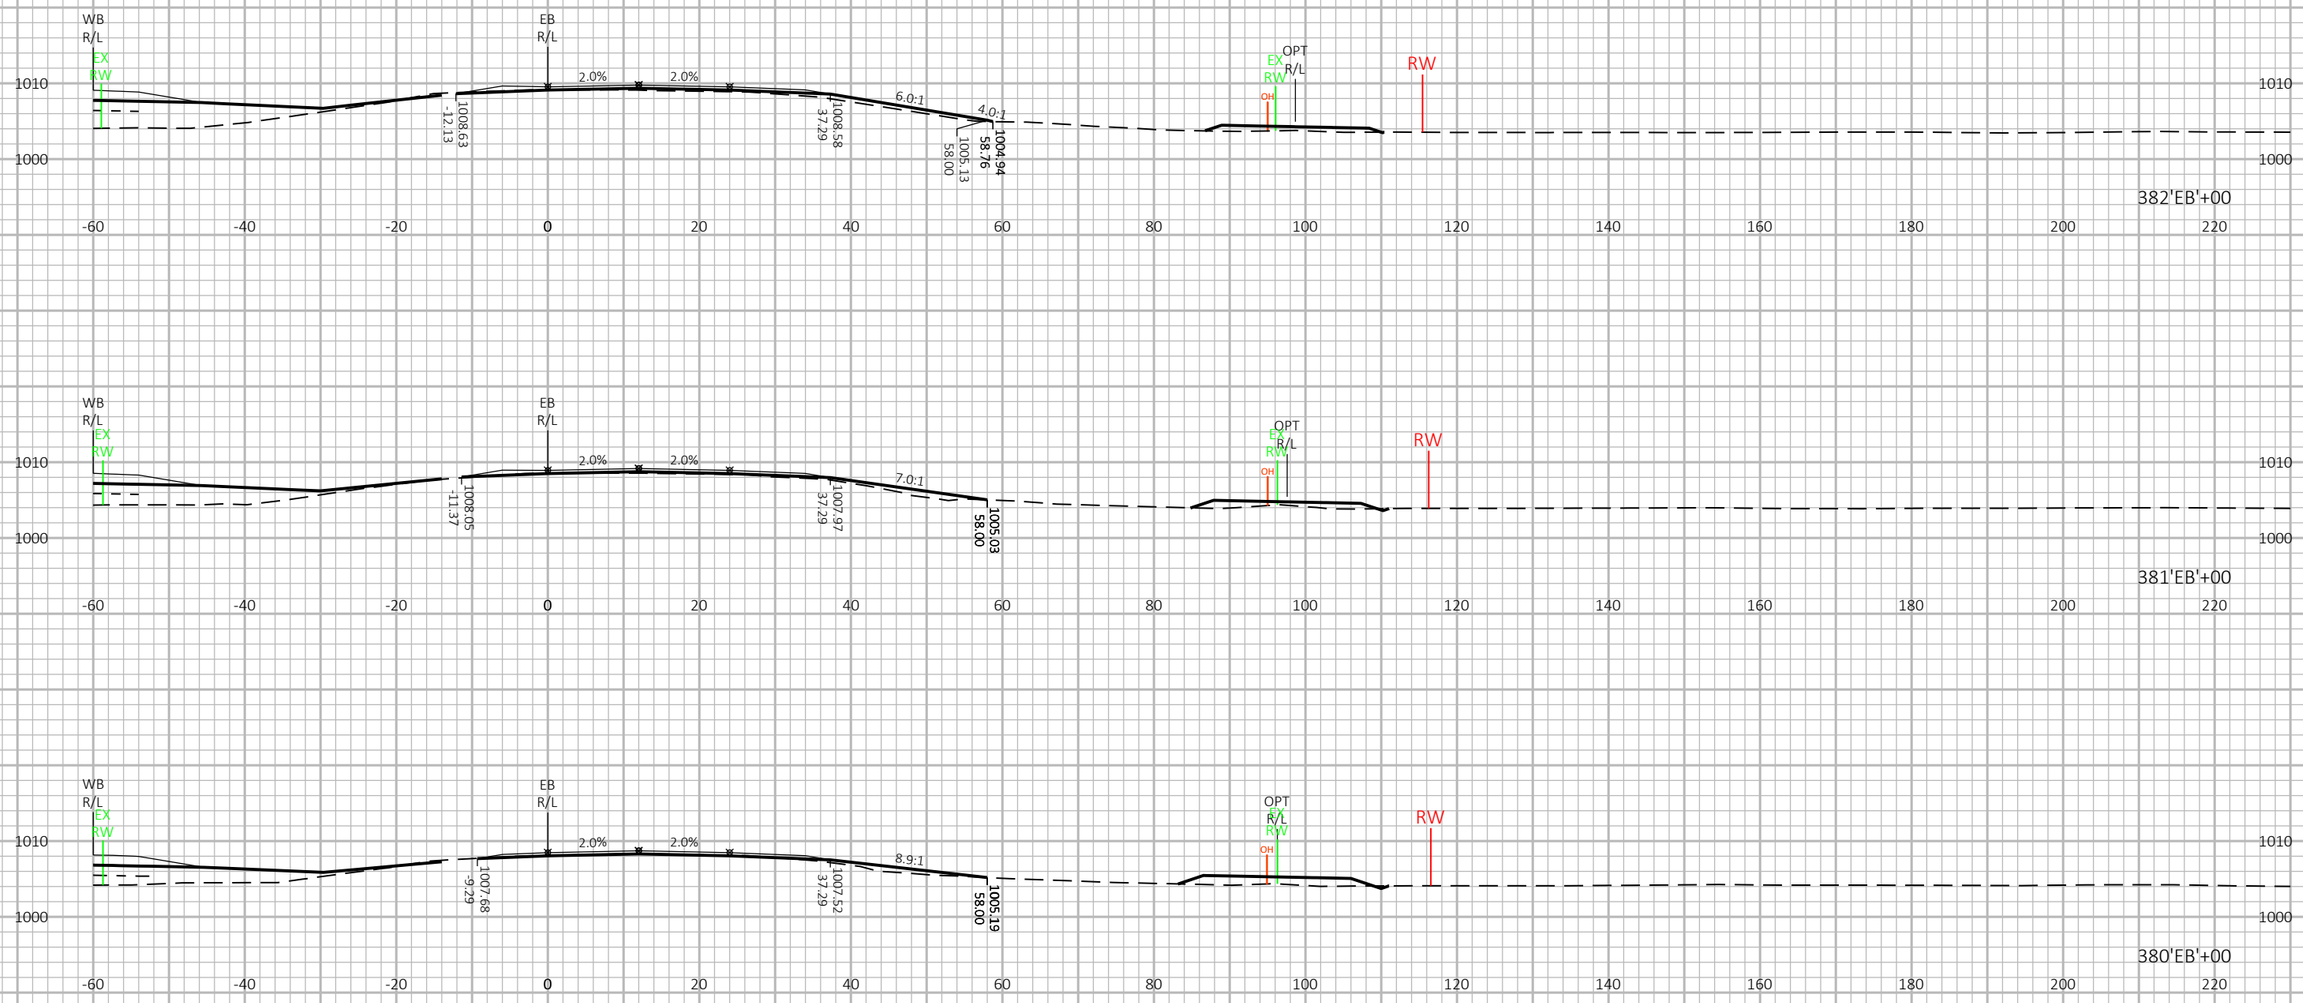




9

9

PROJECT NO: 1440-15-71	HWY: STH 23	COUNTY: FOND DU LAC	CROSS SECTIONS: STH 23 EASTBOUND ('EB')	SHEET 440	E

FILE NAME : N:\PDS\C3D\14401501\SHEETSPLAN\CROSSSECTIONS\14401571\14401571_XS_EB.DWG
LAYOUT NAME - 14401571_XS 036

PLOT DATE : 8/7/2019 9:55 PM PLOT BY : VICKMAN, GARRETT T PLOT NAME : PLOT SCALE : 1 IN:20 FT HORZ. / 1 IN:20 FT VERT.

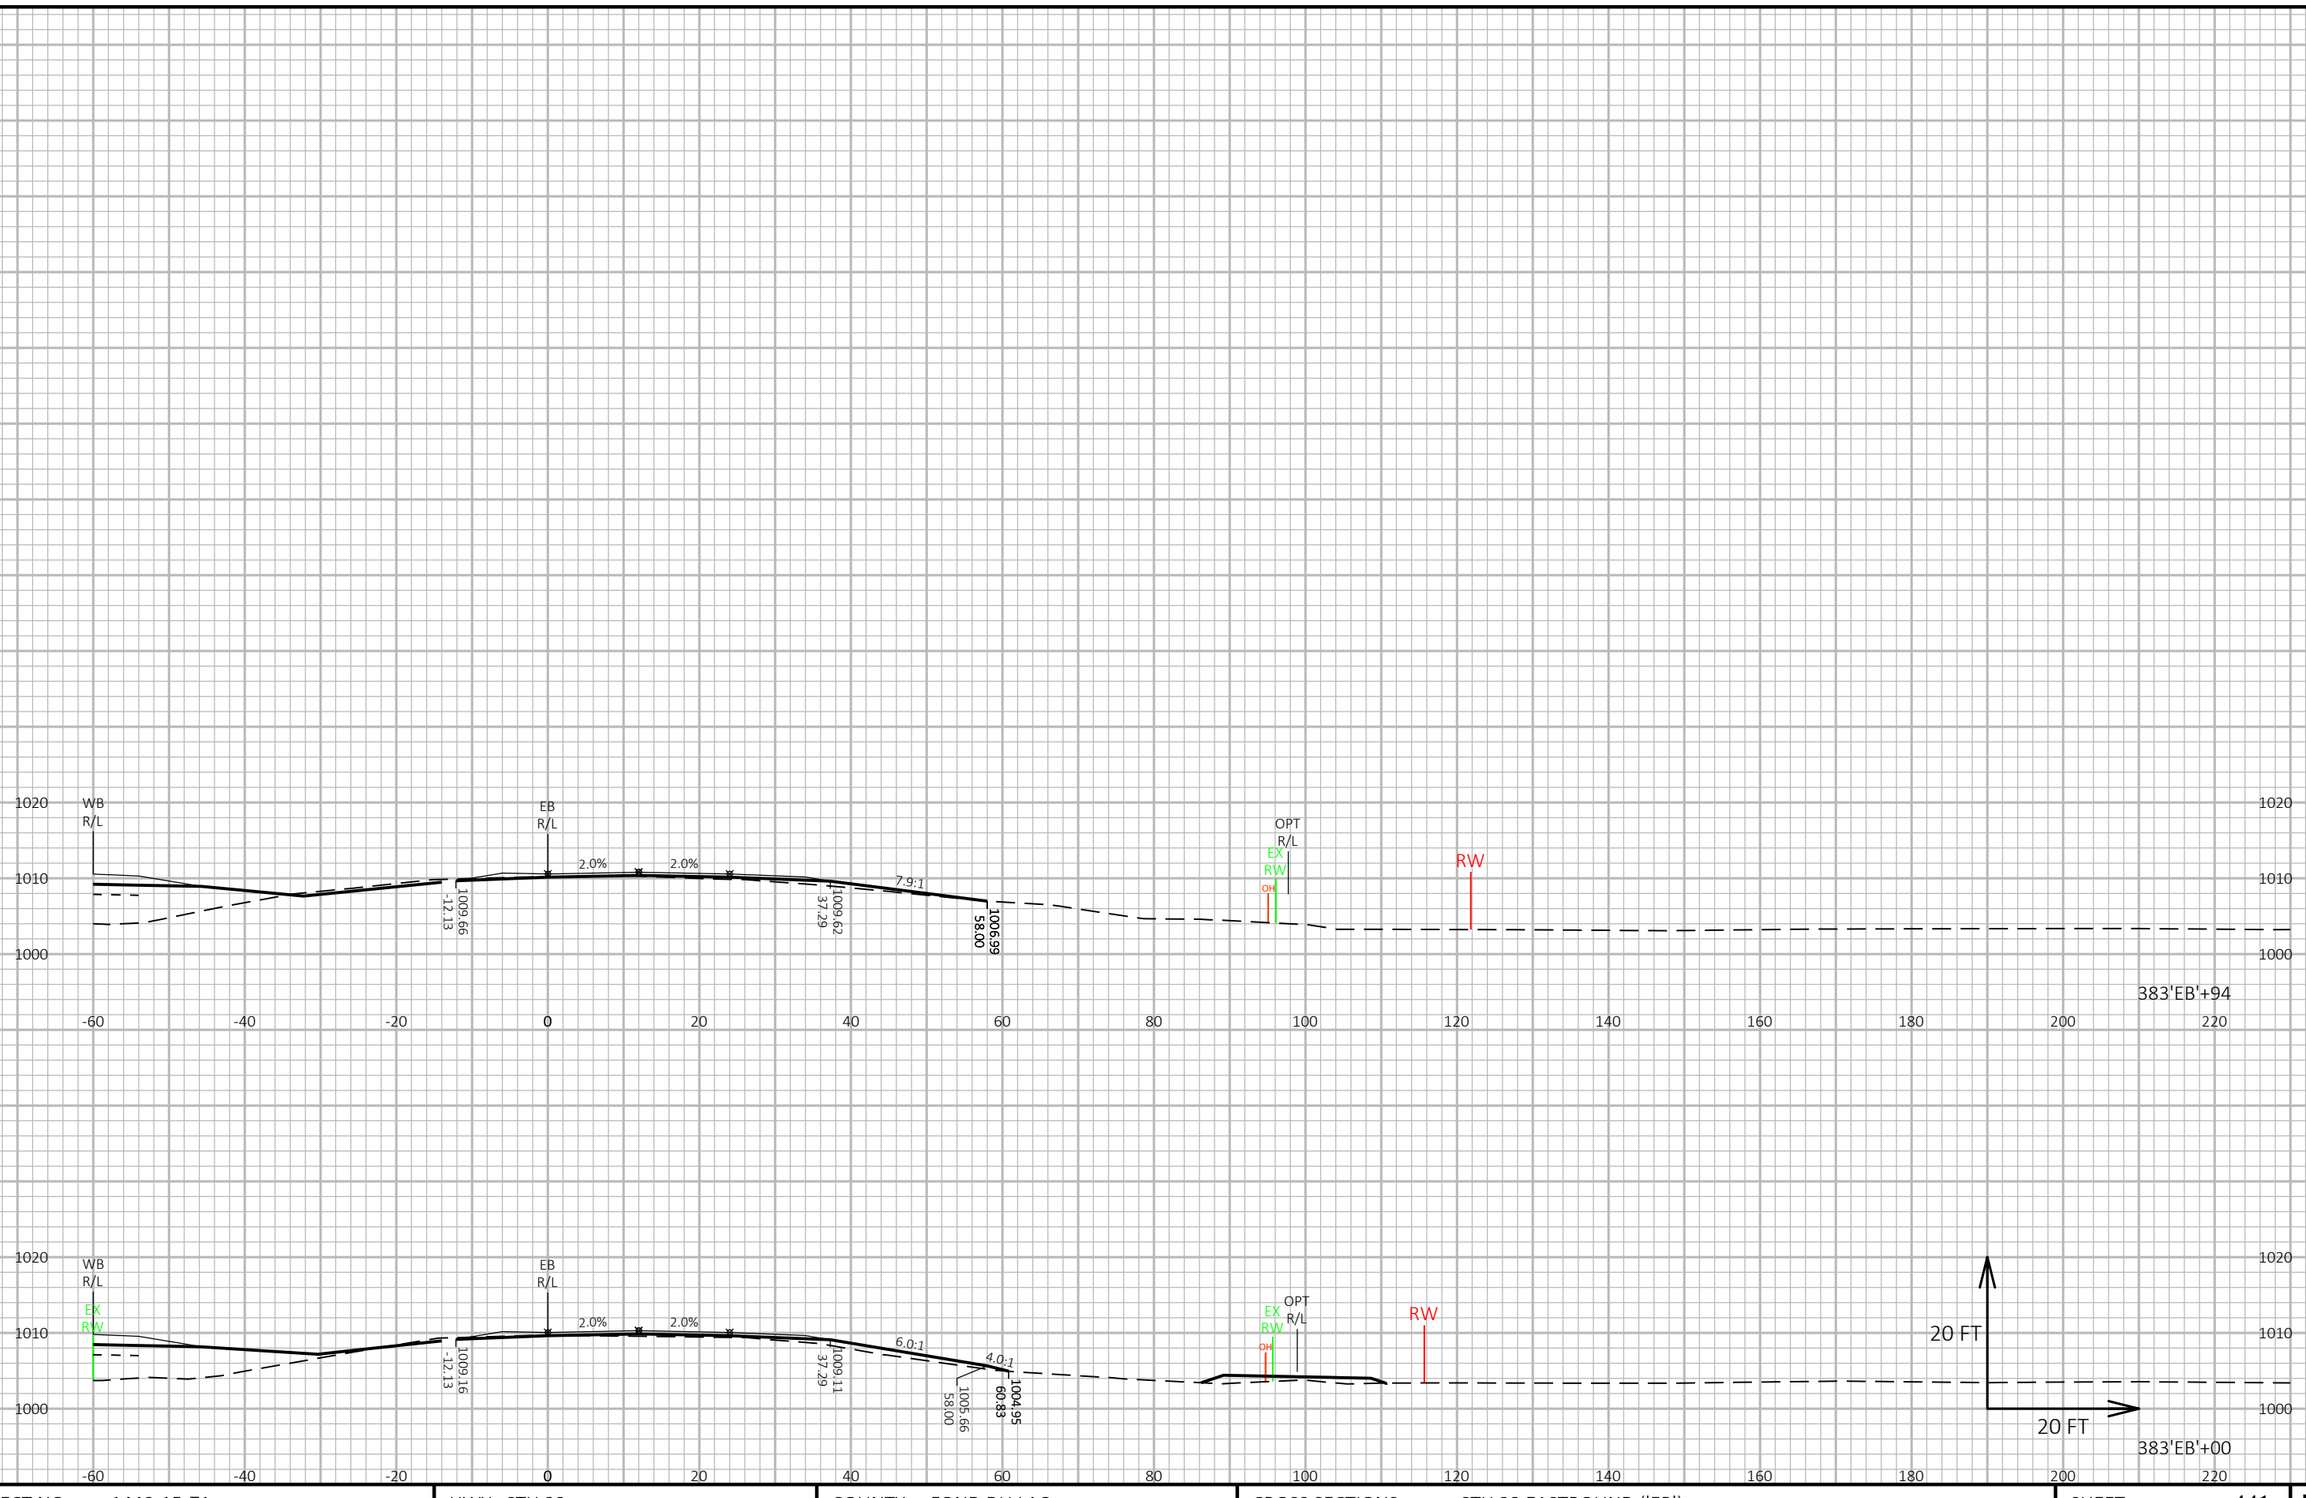

9

9

PROJECT NO: 1440-15-71	HWY: STH 23	COUNTY: FOND DU LAC	CROSS SECTIONS: STH 23 EASTBOUND ('EB')	SHEET 441	E

FILE NAME : N:\PDS\C3D\14401501\SHEETSPLAN\CROSSSECTIONS\14401571\14401571_XS_EB.DWG
LAYOUT NAME - 14401571_XS 037


PLOT DATE : 8/7/2019 9:58 PM

PLOT BY : VICKMAN, GARRETT T

PLOT NAME :

PLOT SCALE : 1 IN:20 FT HORZ. / 1 IN:20 FT VERT.

WISDOT/CADDS SHEET 49

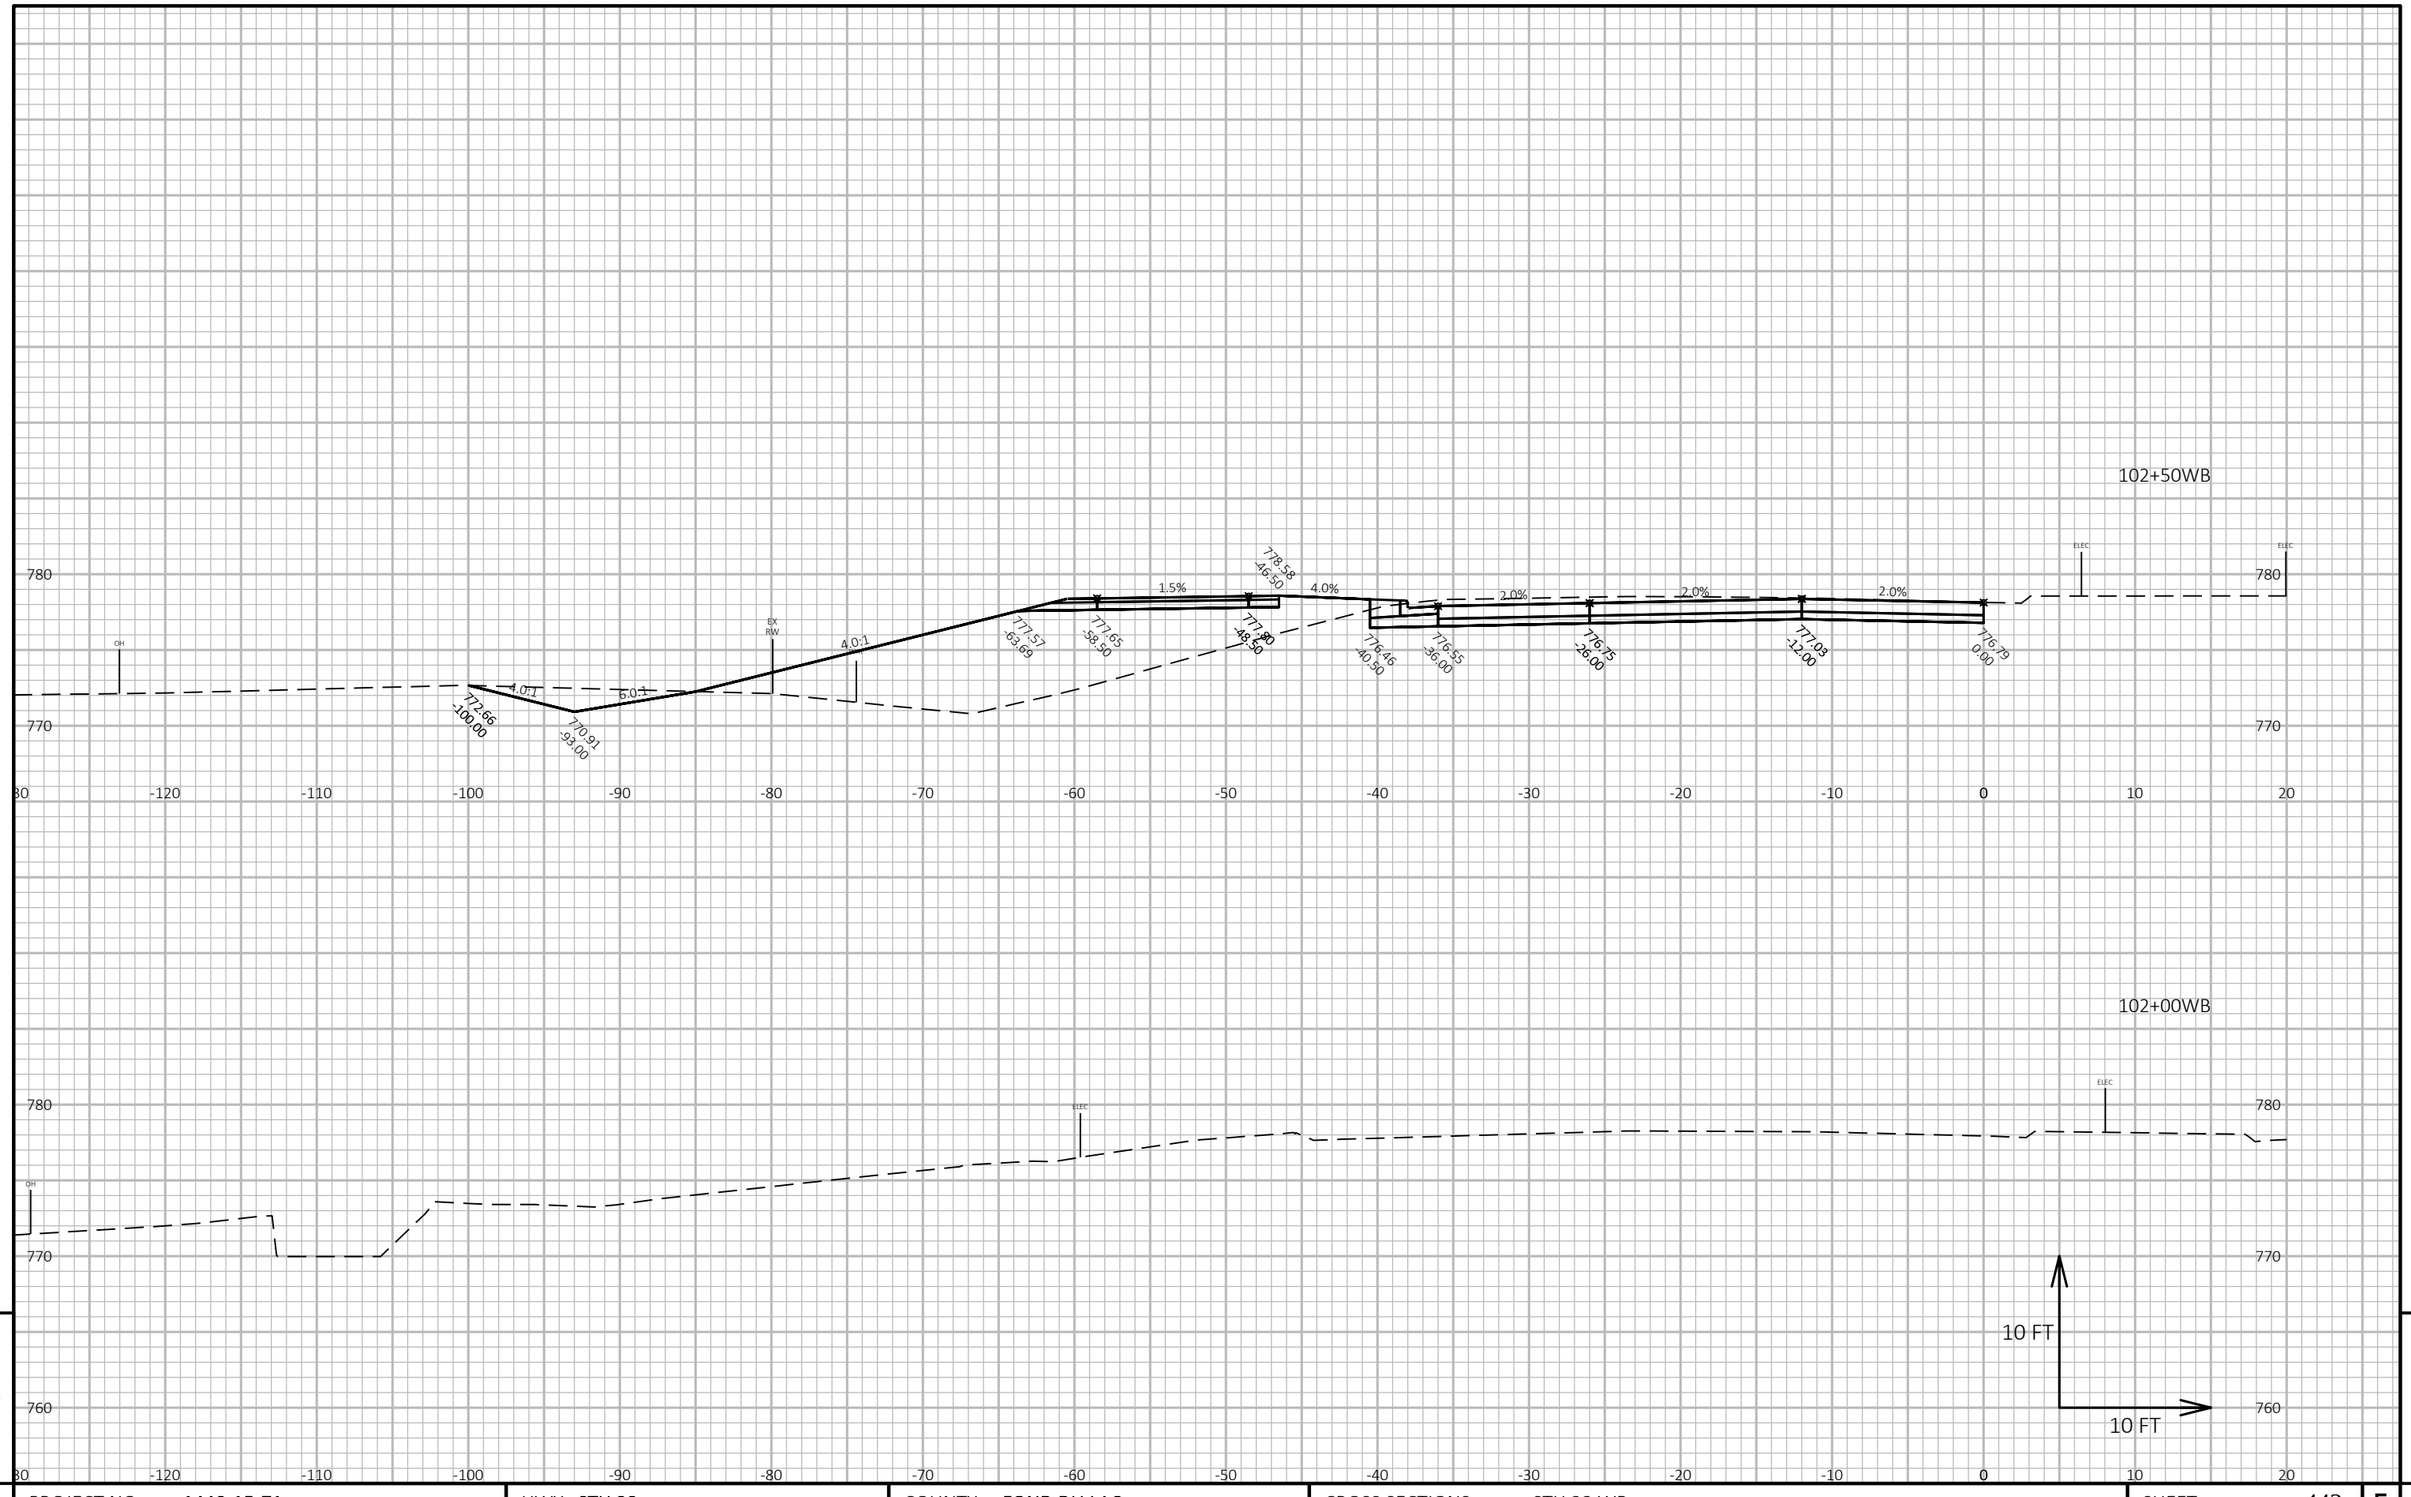


PROJECT NO: 1440-15-71	HWY: STH 23	COUNTY: FOND DU LAC	CROSS SECTIONS: STH 23 WB	SHEET 442	E


FILE NAME : J:\JOBS2014\20142023\CAD\TRANSPORTATION\DWG\SHEETSPLAN\STH 23 WB X-SEC.DWG
LAYOUT NAME - 1


PLOT DATE : 10/21/2019 7:53 AM PLOT BY : SCHULTZ, ANDREW K. PLOT NAME :

PLOT SCALE : 1 IN:10 FT HORZ. / 1 IN:10 FT VERT.

WISDOT/CADDS SHEET 49

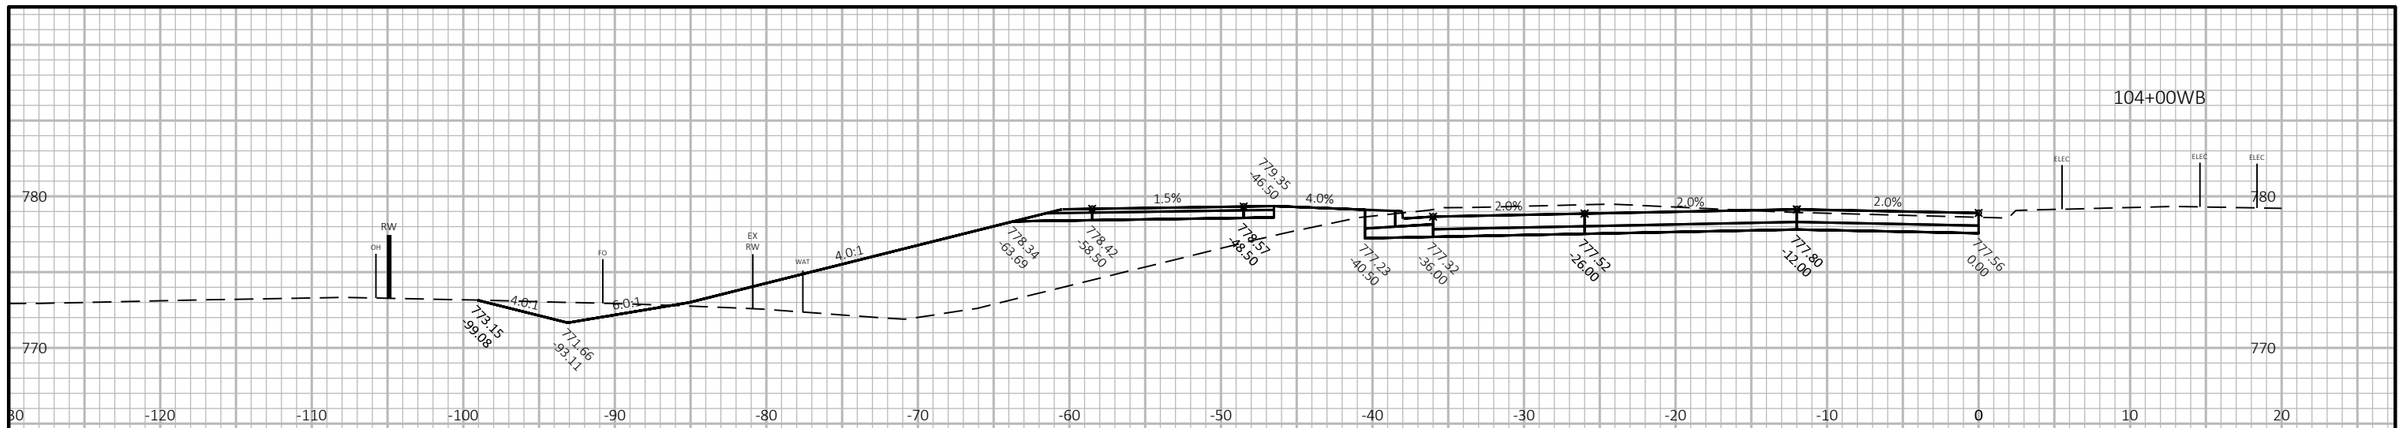

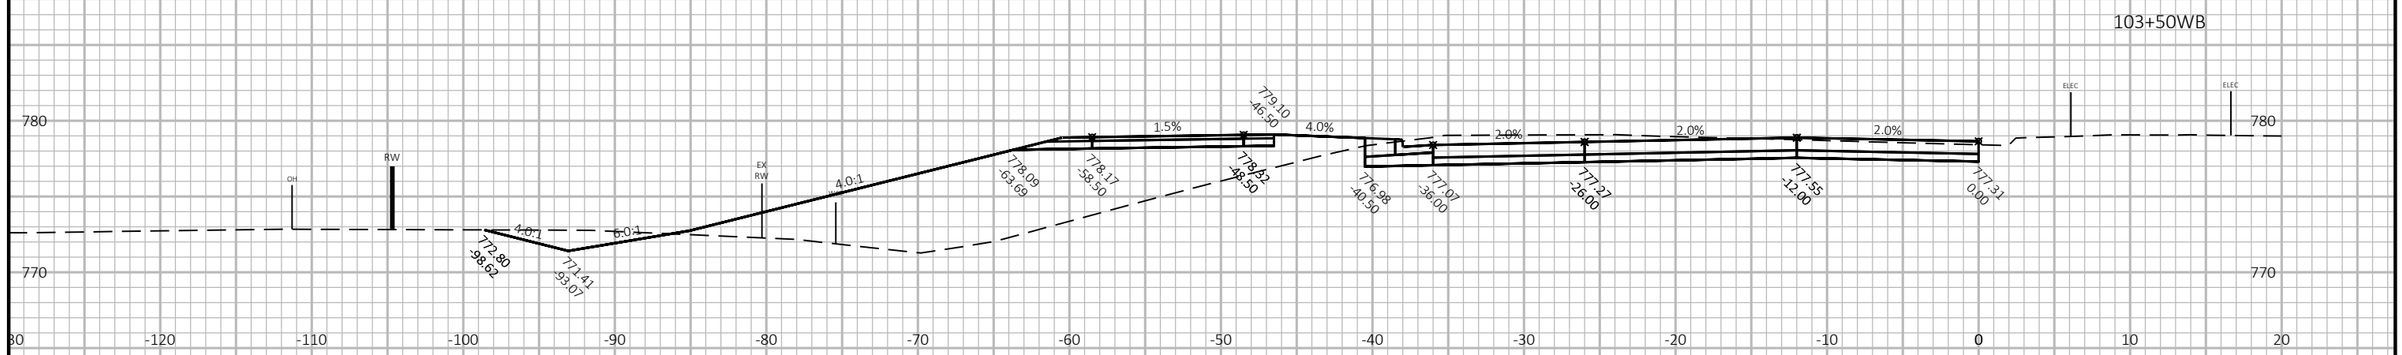

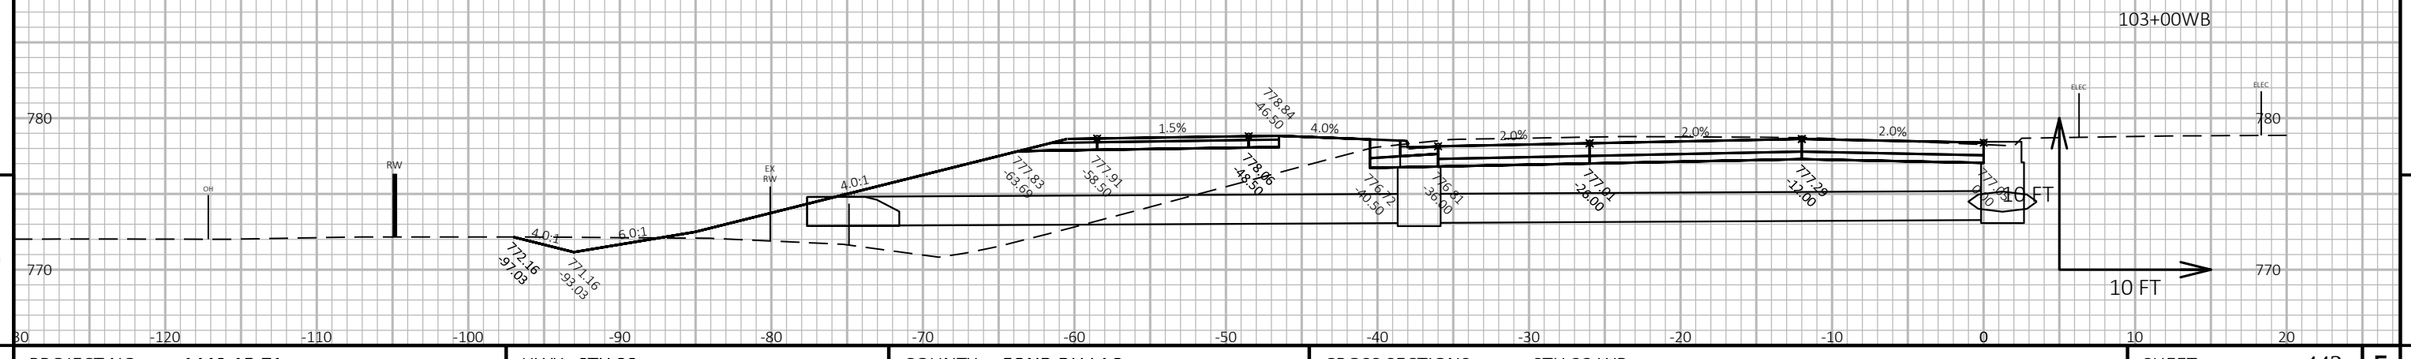

9

9


PROJECT NO: 1440-15-71	HWY: STH 23	COUNTY: FOND DU LAC	CROSS SECTIONS: STH 23 WB	SHEET 443	E

FILE NAME : J:\JOBS2014\20142023\CAD\TRANSPORTATION\DWG\SHEETSPLAN\STH 23 WB X-SEC.DWG
LAYOUT NAME - 2

PLOT DATE : 10/21/2019 7:53 AM PLOT BY : SCHULTZ, ANDREW K. PLOT NAME :

PLOT SCALE : 1 IN:10 FT HORZ. / 1 IN:10 FT VERT.

WISDOT/CADDS SHEET 49

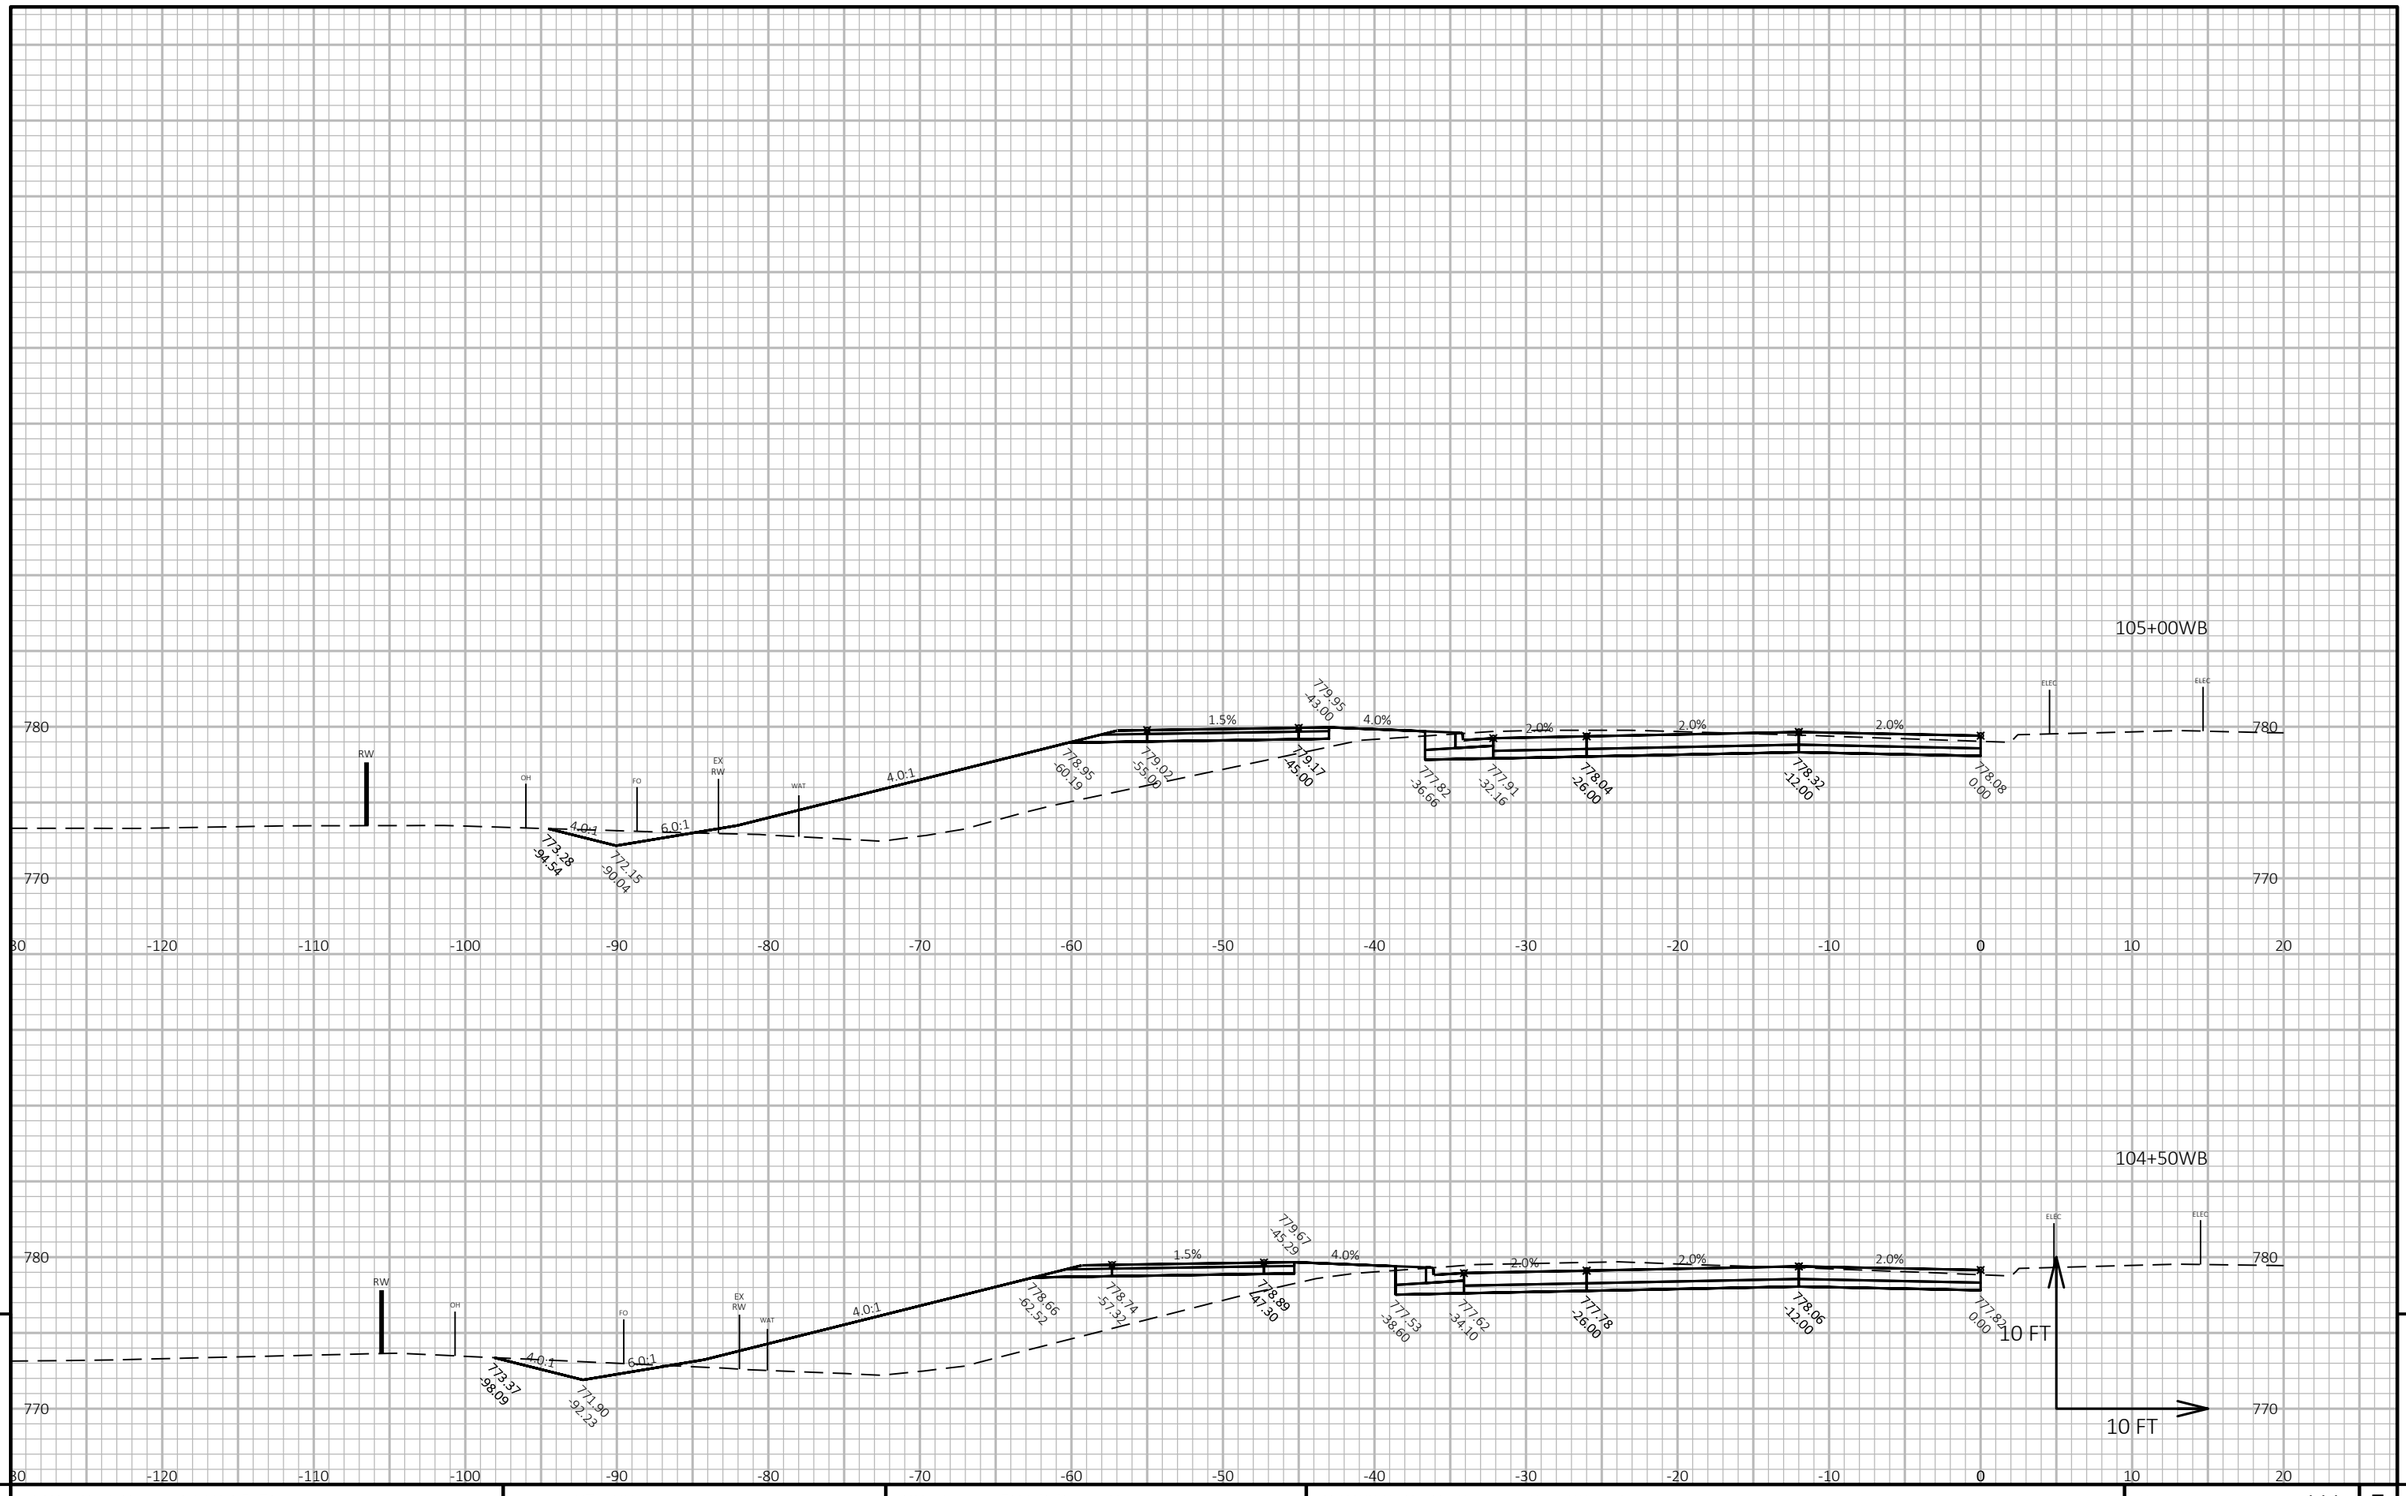

9

9


PROJECT NO: 1440-15-71	HWY: STH 23	COUNTY: FOND DU LAC	CROSS SECTIONS: STH 23 WB	SHEET 444	E

FILE NAME : J:\JOBS2014\20142023\CAD\TRANSPORTATION\DWG\SHEETSPLAN\STH 23 WB X-SEC.DWG
LAYOUT NAME - 3

PLOT DATE : 10/21/2019 7:54 AM PLOT BY : SCHULTZ, ANDREW K. PLOT NAME :

PLOT SCALE : 1 IN:10 FT HORZ. / 1 IN:10 FT VERT.

WISDOT/CADDS SHEET 49

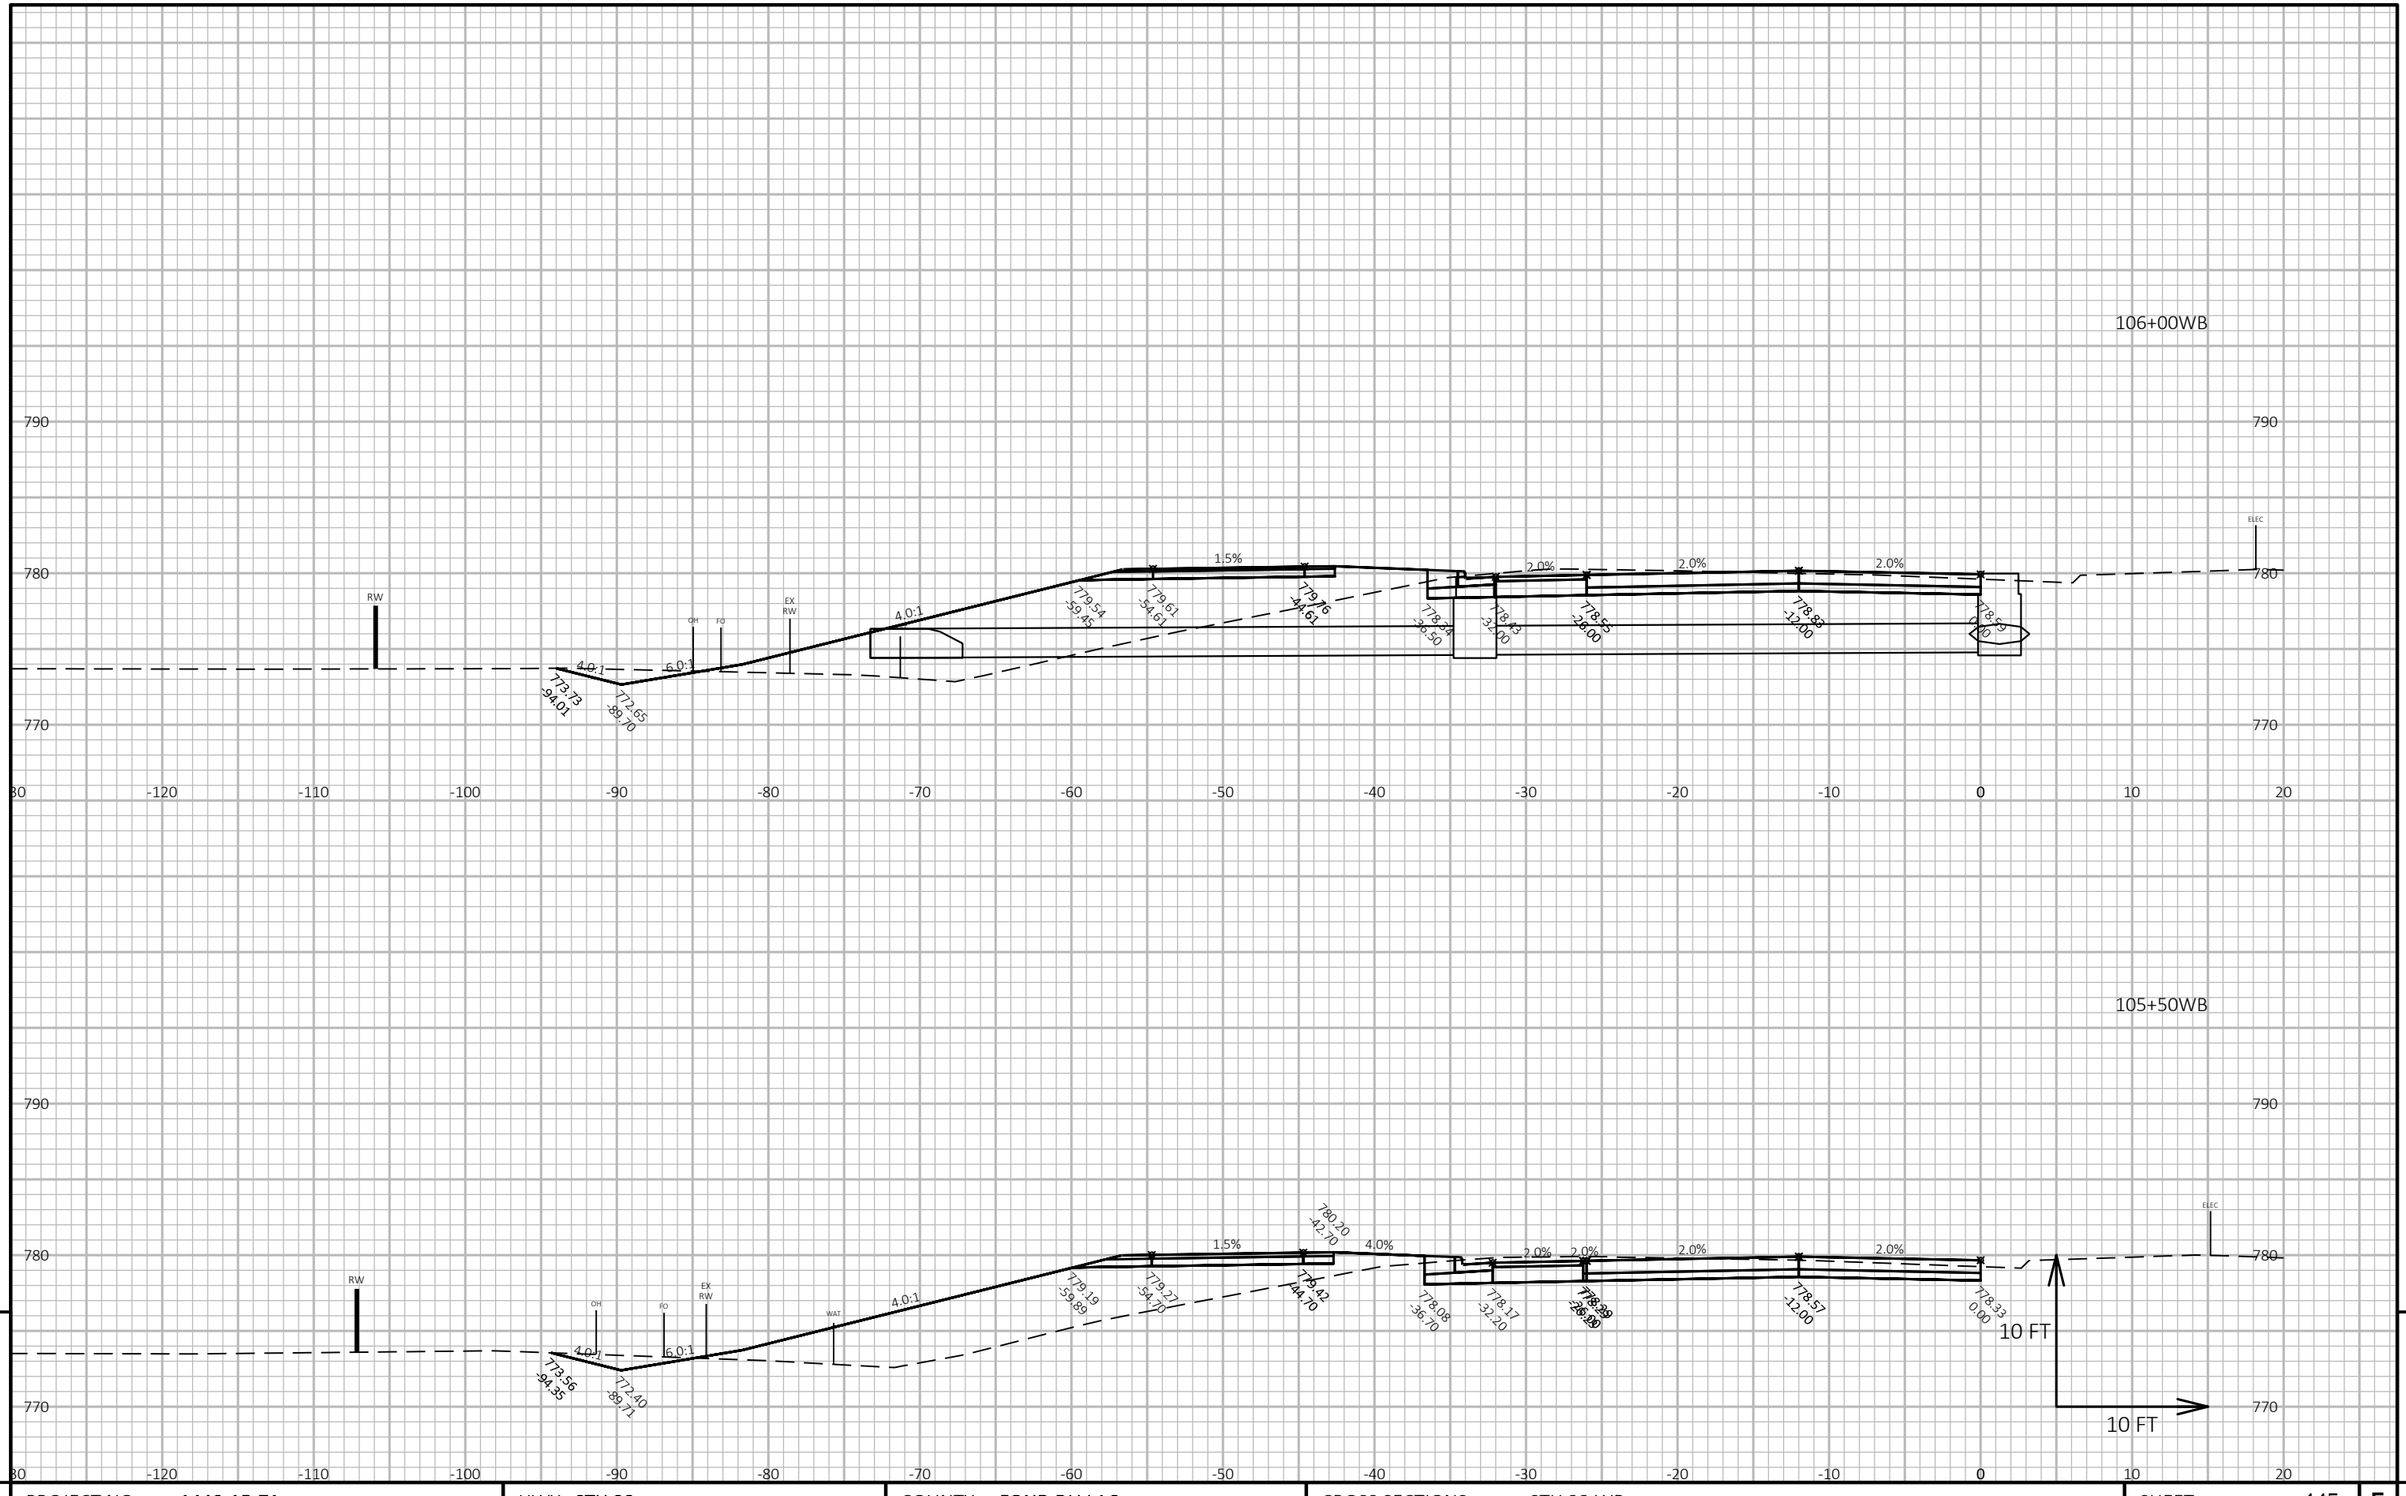

9 9


PROJECT NO: 1440-15-71	HWY: STH 23	COUNTY: FOND DU LAC	CROSS SECTIONS: STH 23 WB	SHEET 445	E

FILE NAME : J:\JOBS2014\20142023\CAD\TRANSPORTATION\DWG\SHEETSPLAN\STH 23 WB X-SEC.DWG
LAYOUT NAME - 4

PLOT DATE : 10/21/2019 7:54 AM PLOT BY : SCHULTZ, ANDREW K. PLOT NAME :

PLOT SCALE : 1 IN:10 FT HORZ. / 1 IN:10 FT VERT.

WISDOT/CADDS SHEET 49

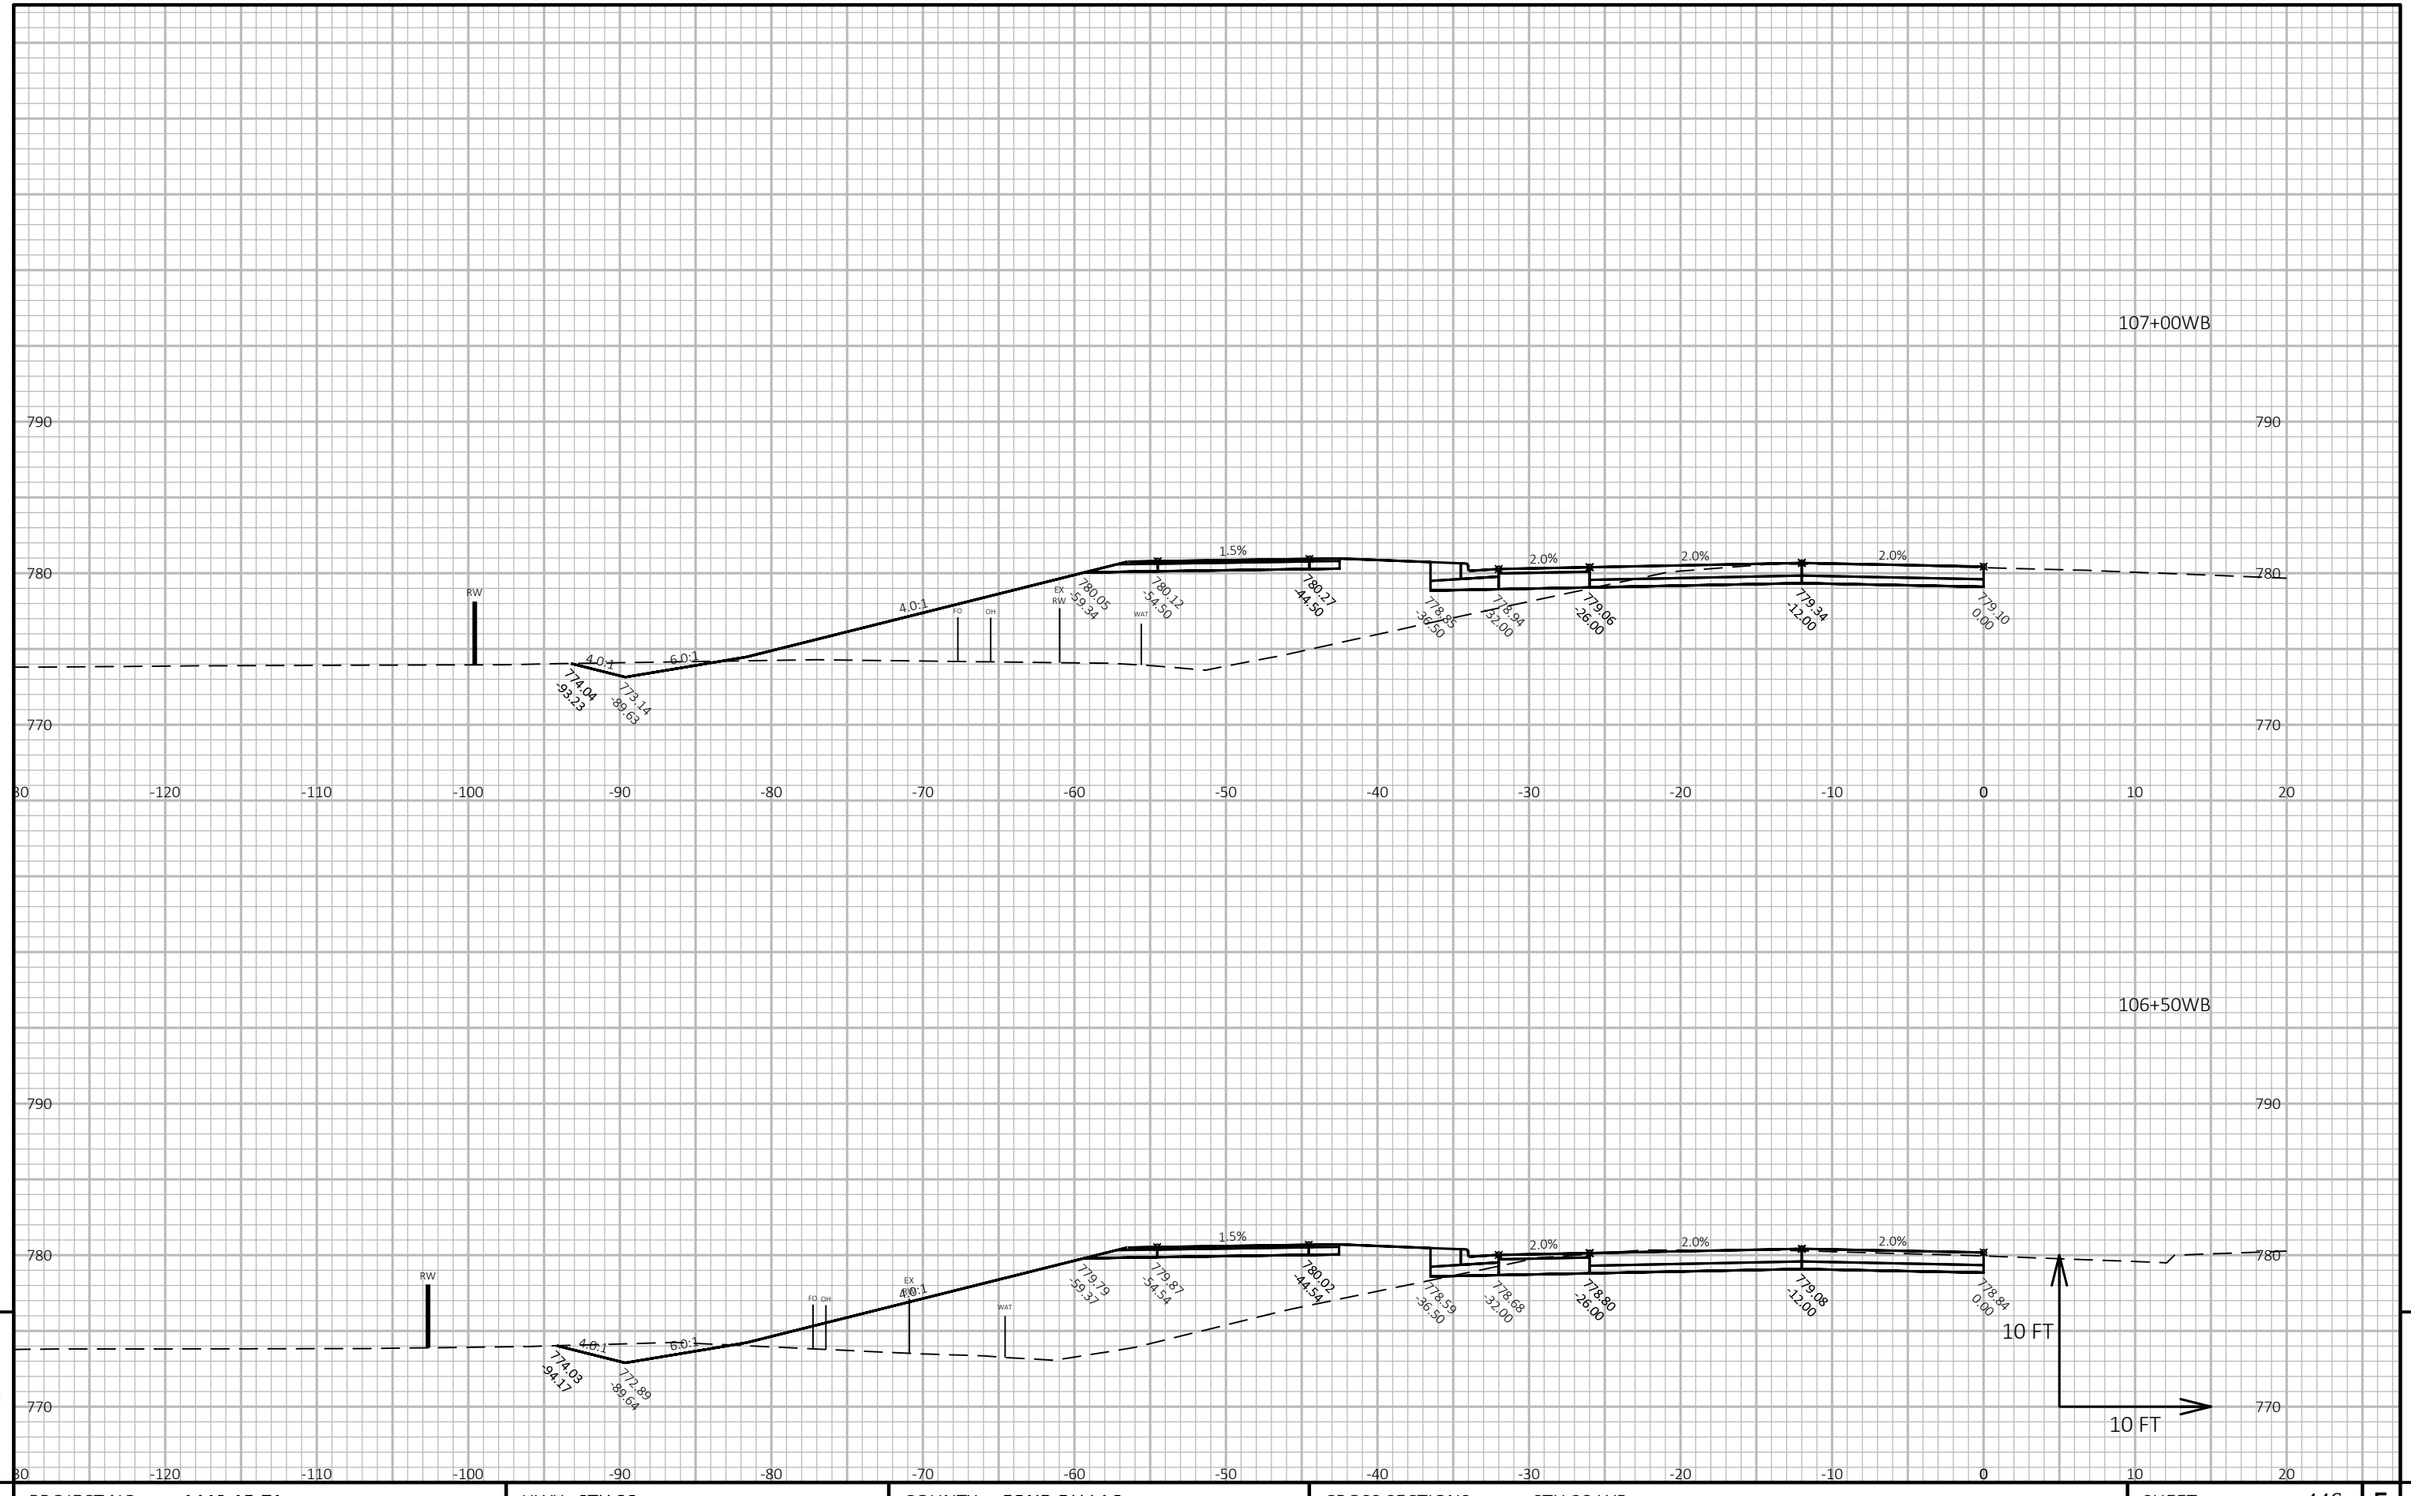


9 9

PROJECT NO: 1440-15-71	HWY: STH 23	COUNTY: FOND DU LAC	CROSS SECTIONS: STH 23 WB	SHEET 446	E

FILE NAME : J:\OBS2014\20142023\CAD\TRANSPORTATION\DWG\SHEETSPLAN\STH 23 WB X-SEC.DWG
LAYOUT NAME - 5

PLOT DATE : 10/21/2019 7:54 AM PLOT BY : SCHULTZ, ANDREW K. PLOT NAME : **PLOT SCALE :** 1 IN:10 FT HORZ. / 1 IN:10 FT VERT.

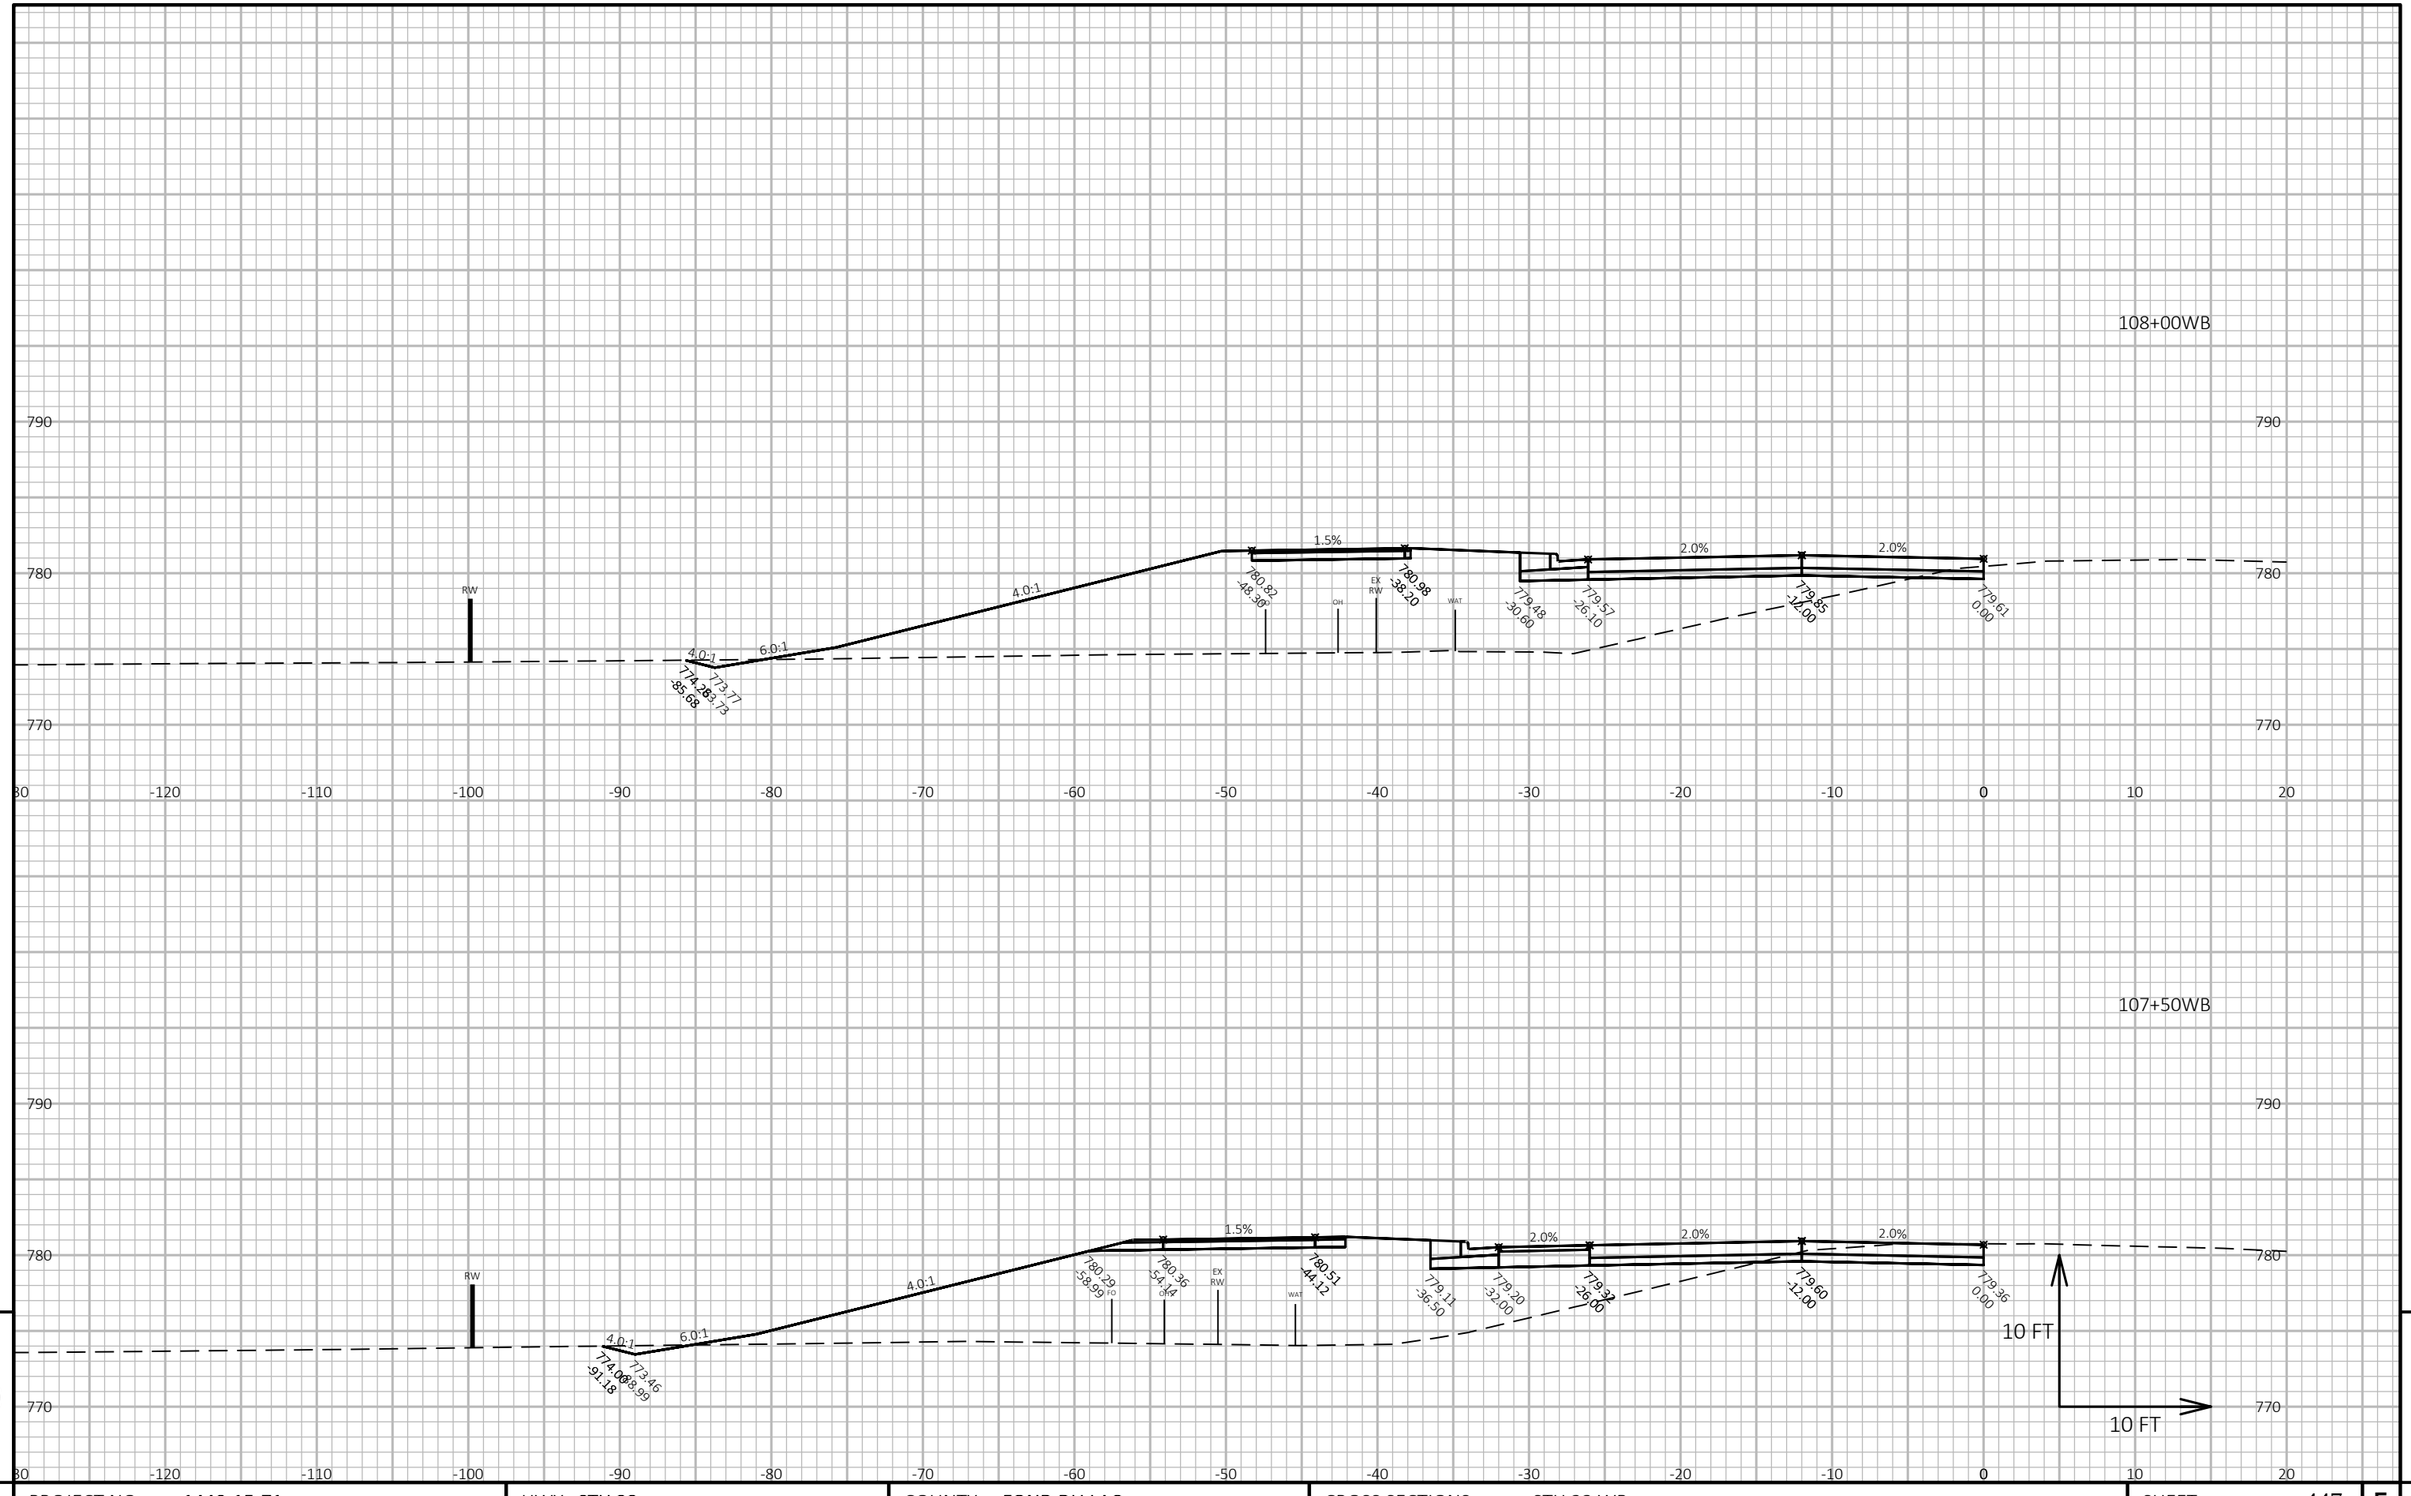

9

9

PROJECT NO: 1440-15-71	HWY: STH 23	COUNTY: FOND DU LAC	CROSS SECTIONS: STH 23 WB	SHEET 447	E

FILE NAME : J:\OBS2014\20142023\CAD\TRANSPORTATION\DWG\SHEETSPLAN\STH 23 WB X-SEC.DWG
LAYOUT NAME - 6


PLOT DATE : 10/21/2019 7:54 AM

PLOT BY : SCHULTZ, ANDREW K.

PLOT NAME :

PLOT SCALE : 1 IN:10 FT HORZ. / 1 IN:10 FT VERT.

WISDOT/CADDS SHEET 49

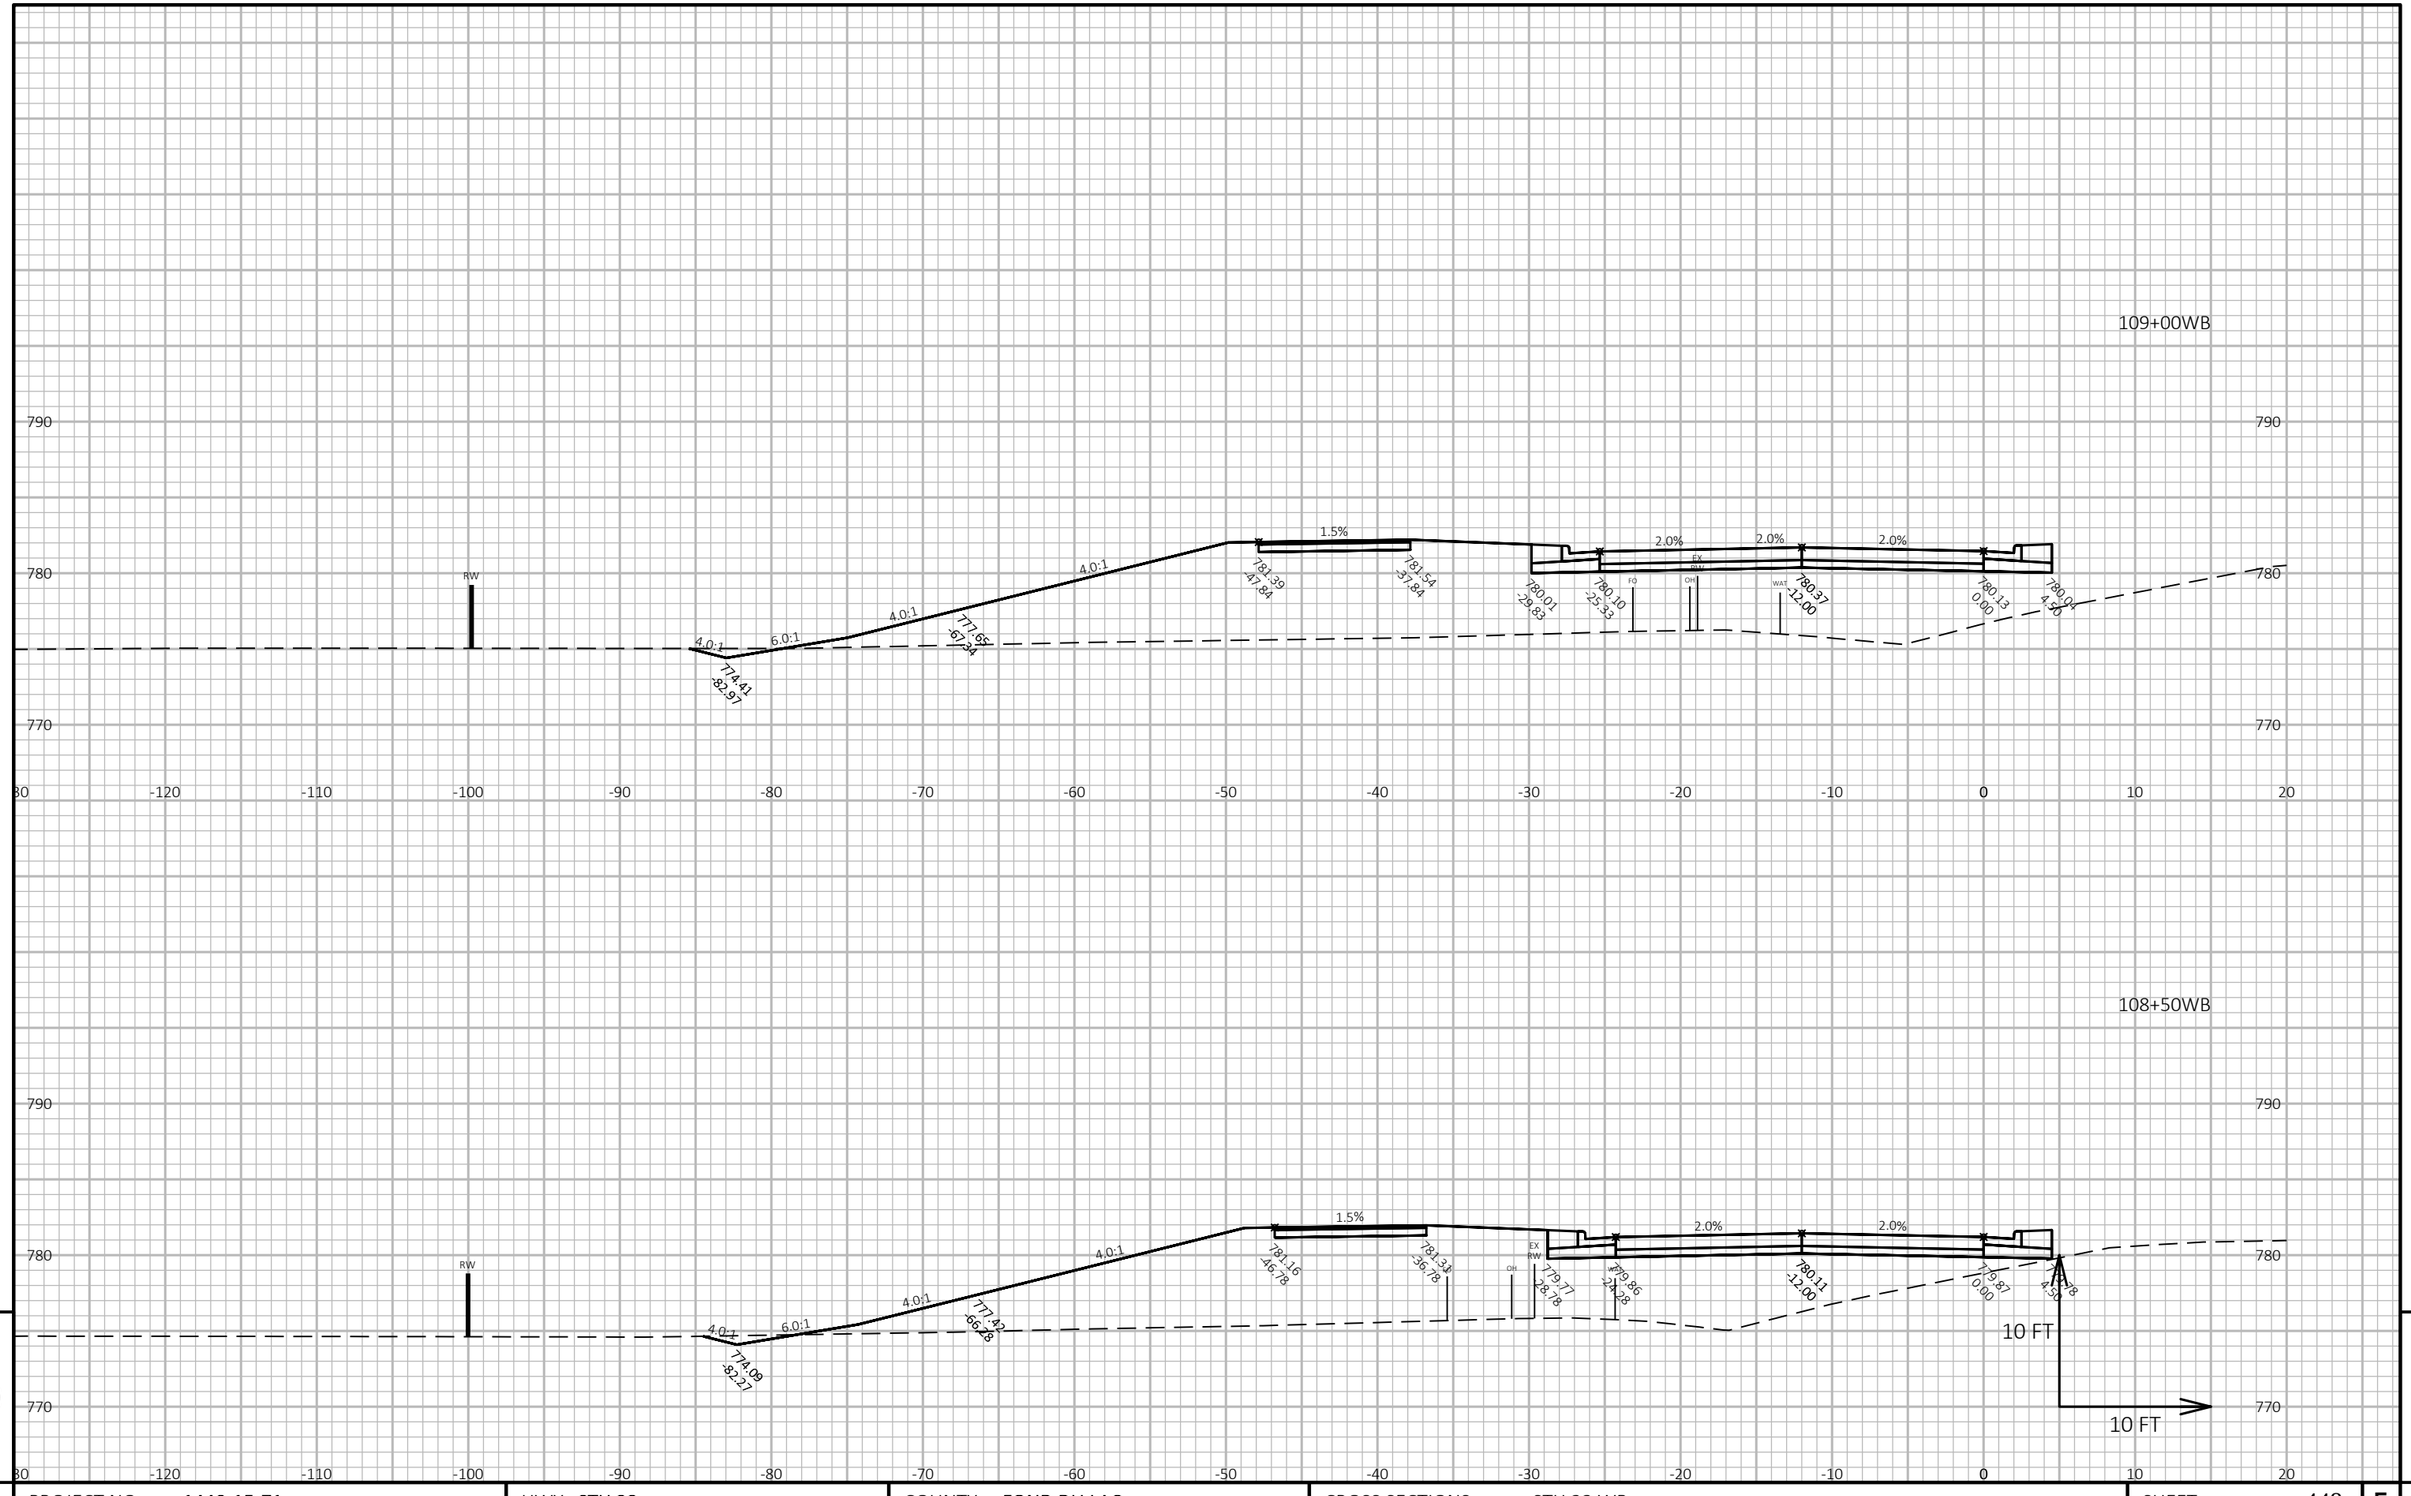

9


9

PROJECT NO: 1440-15-71	HWY: STH 23	COUNTY: FOND DU LAC	CROSS SECTIONS: STH 23 WB	SHEET 448	E

FILE NAME : J:\OBS2014\20142023\CAD\TRANSPORTATION\DWG\SHEETSPLAN\STH 23 WB X-SEC.DWG
LAYOUT NAME - 7

PLOT DATE : 10/21/2019 7:55 AM PLOT BY : SCHULTZ, ANDREW K. PLOT NAME :

PLOT SCALE : 1 IN:10 FT HORZ. / 1 IN:10 FT VERT.

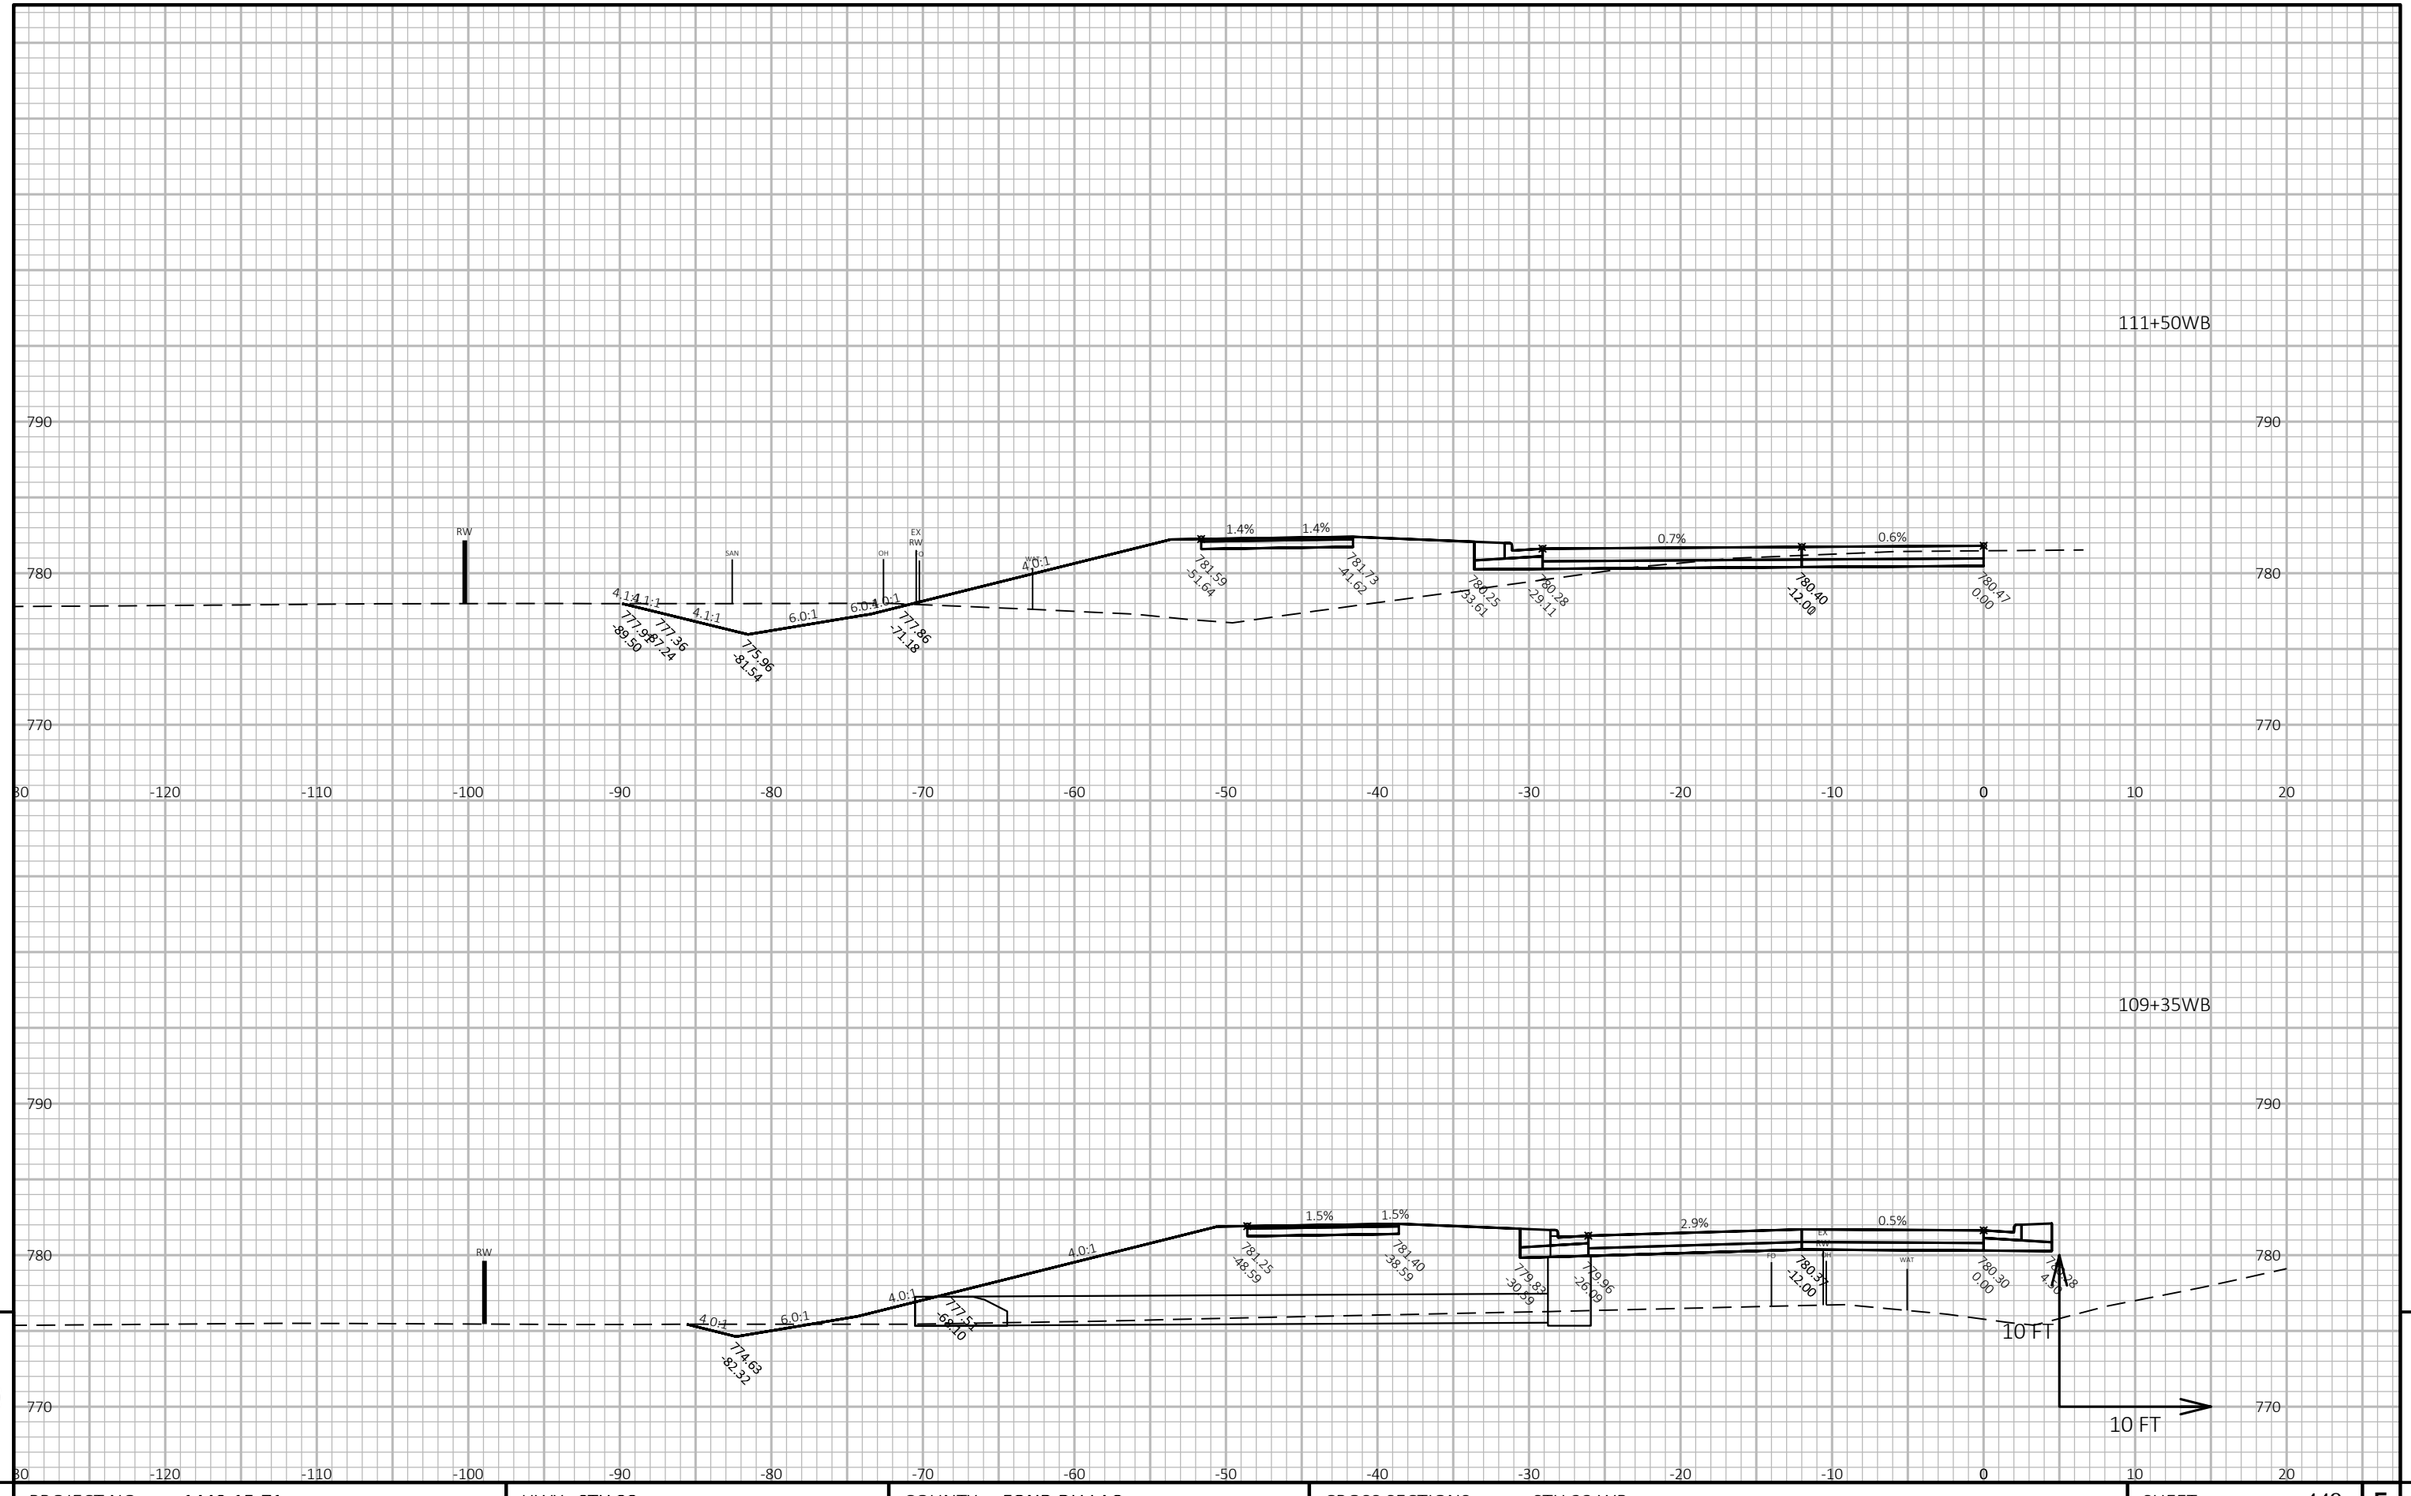


PROJECT NO: 1440-15-71	HWY: STH 23	COUNTY: FOND DU LAC	CROSS SECTIONS: STH 23 WB	SHEET 449	E

FILE NAME : J:\OBS2014\20142023\CAD\TRANSPORTATION\DWG\SHEETSPLAN\STH 23 WB X-SEC.DWG
LAYOUT NAME - 8

PLOT DATE : 10/21/2019 7:55 AM PLOT BY : SCHULTZ, ANDREW K. PLOT NAME :

PLOT SCALE : 1 IN:10 FT HORZ. / 1 IN:10 FT VERT.

WISDOT/CADDS SHEET 49

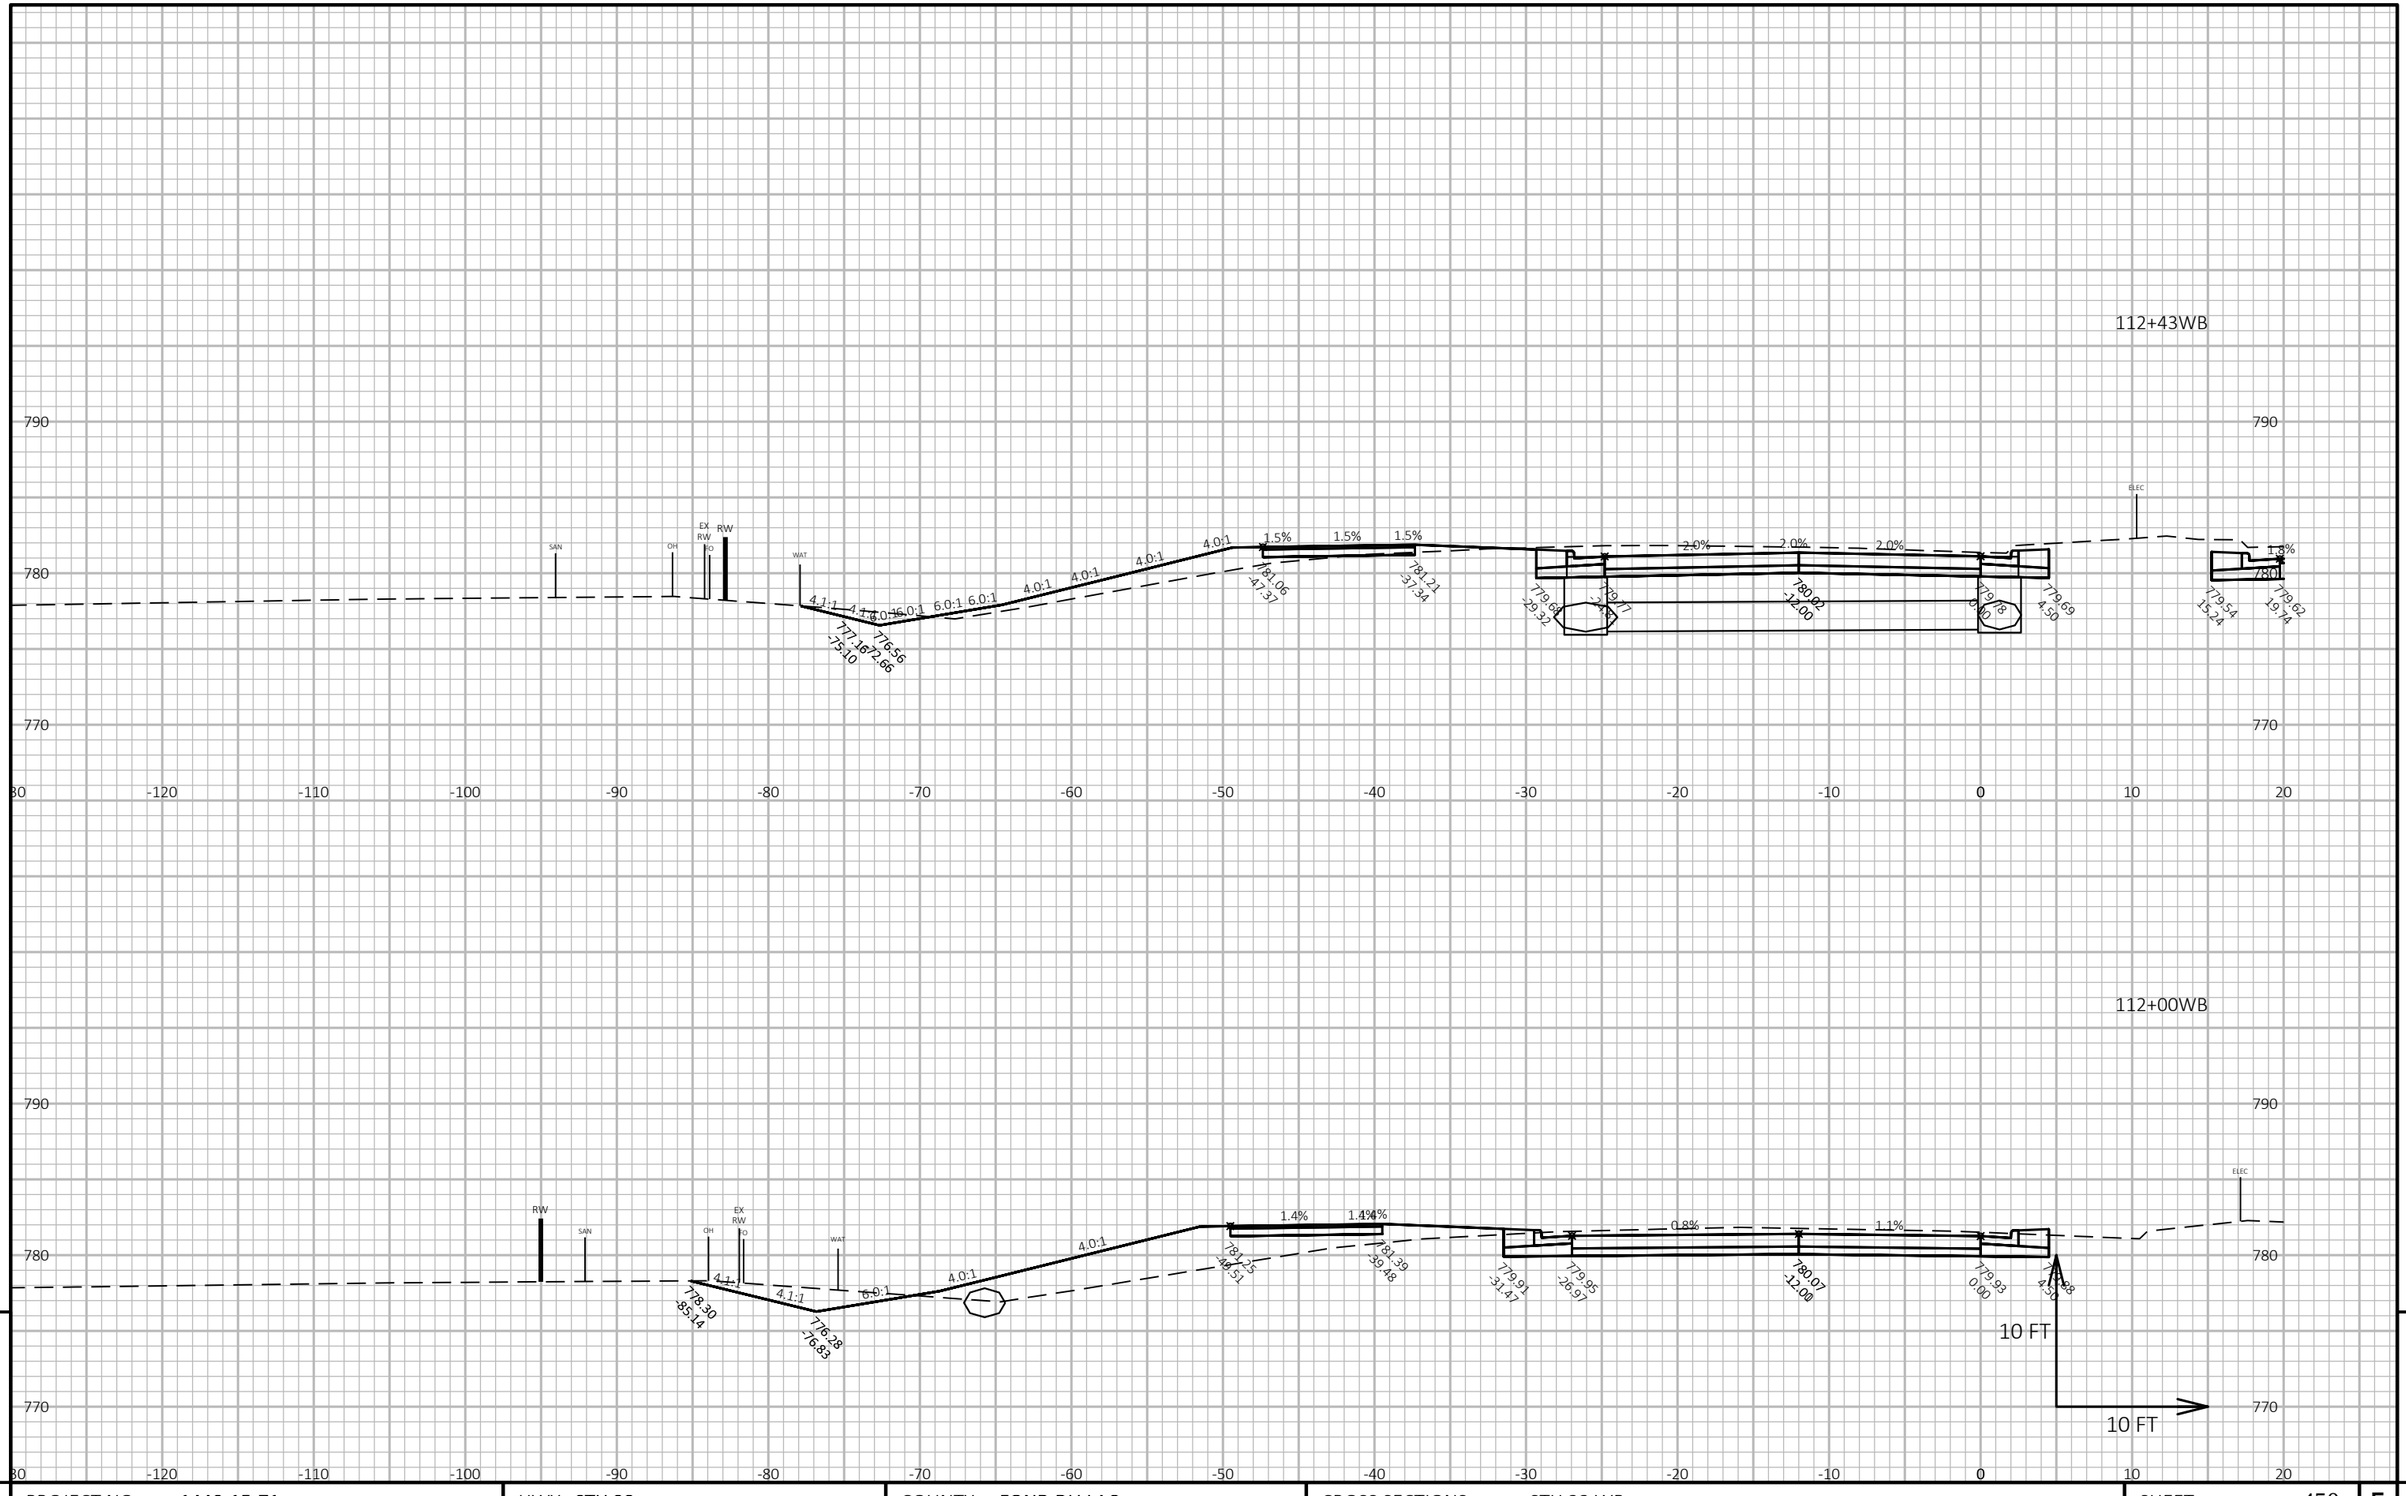


PROJECT NO: 1440-15-71	HWY: STH 23	COUNTY: FOND DU LAC	CROSS SECTIONS: STH 23 WB	SHEET 450	E

FILE NAME : J:\OBS2014\20142023\CAD\TRANSPORTATION\DWG\SHEETSPLAN\STH 23 WB X-SEC.DWG
LAYOUT NAME - 9

PLOT DATE : 10/21/2019 7:55 AM PLOT BY : SCHULTZ, ANDREW K. PLOT NAME :

PLOT SCALE : 1 IN:10 FT HORZ. / 1 IN:10 FT VERT.

WISDOT/CADDS SHEET 49

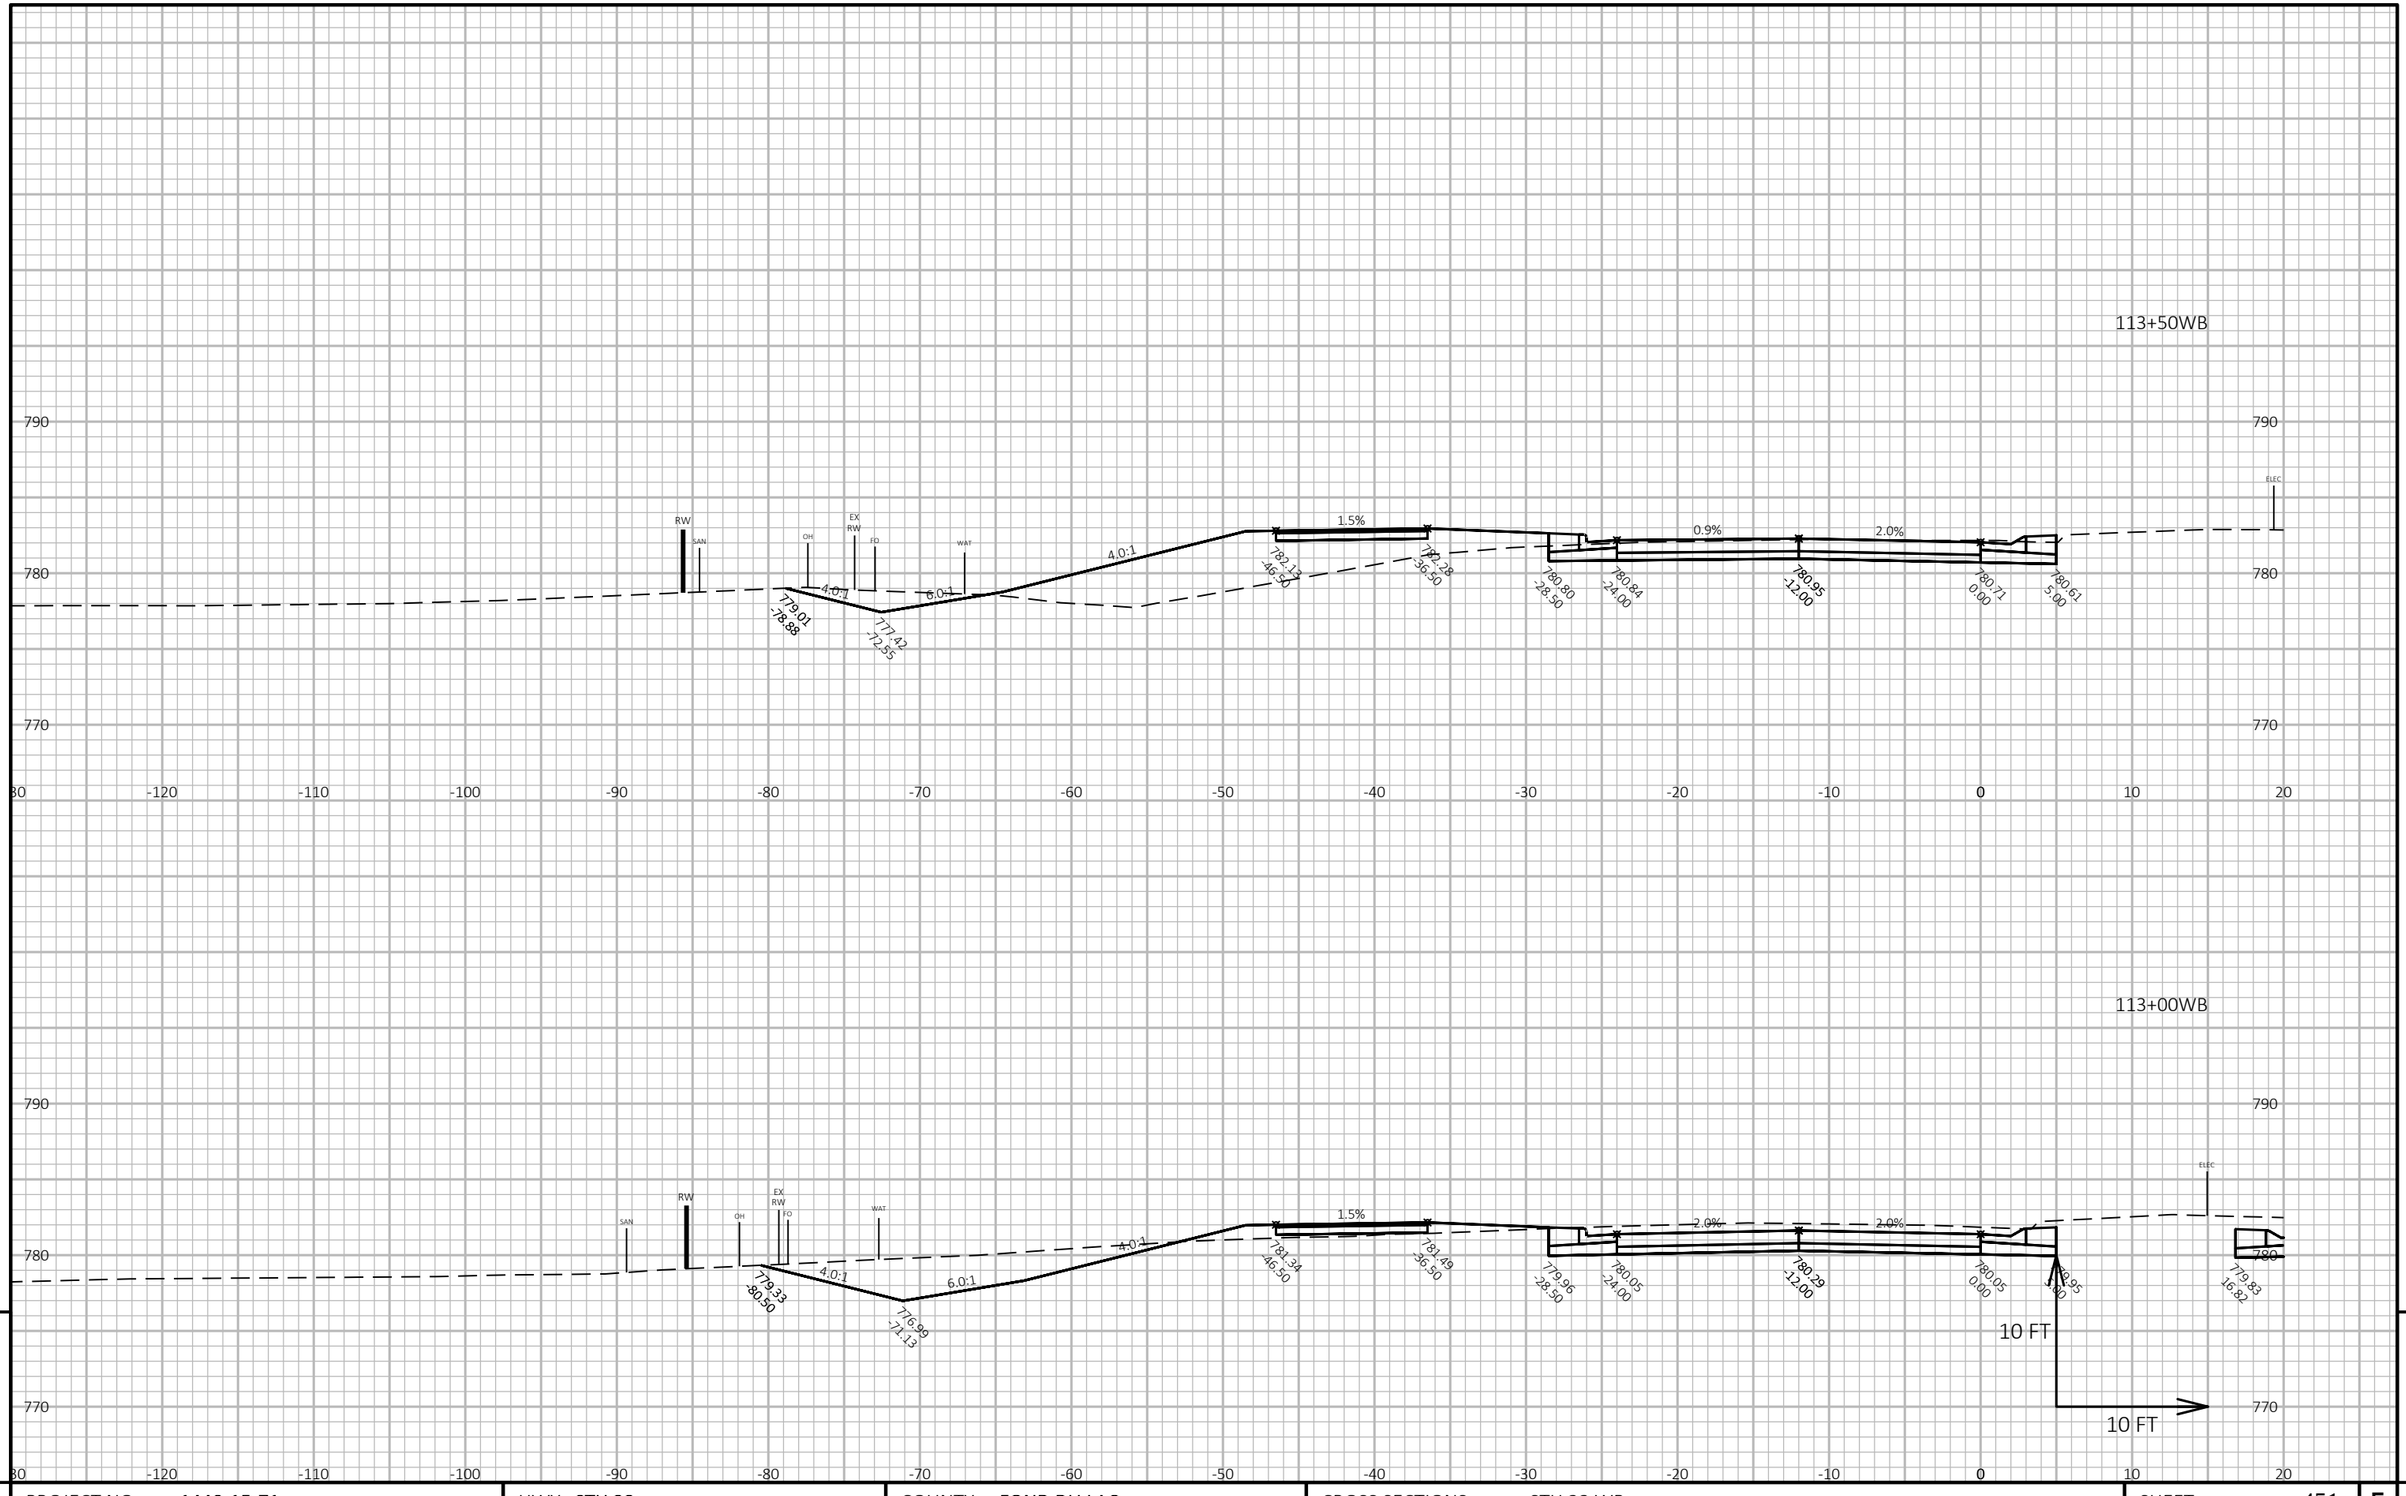

9 9


PROJECT NO: 1440-15-71	HWY: STH 23	COUNTY: FOND DU LAC	CROSS SECTIONS: STH 23 WB	SHEET 451	E

FILE NAME : J:\JOBS2014\20142023\CAD\TRANSPORTATION\DWG\SHEETSPLAN\STH 23 WB X-SEC.DWG
LAYOUT NAME - 10

PLOT DATE : 10/21/2019 7:55 AM PLOT BY : SCHULTZ, ANDREW K. PLOT NAME :

PLOT SCALE : 1 IN:10 FT HORZ. / 1 IN:10 FT VERT.

WISDOT/CADDS SHEET 49

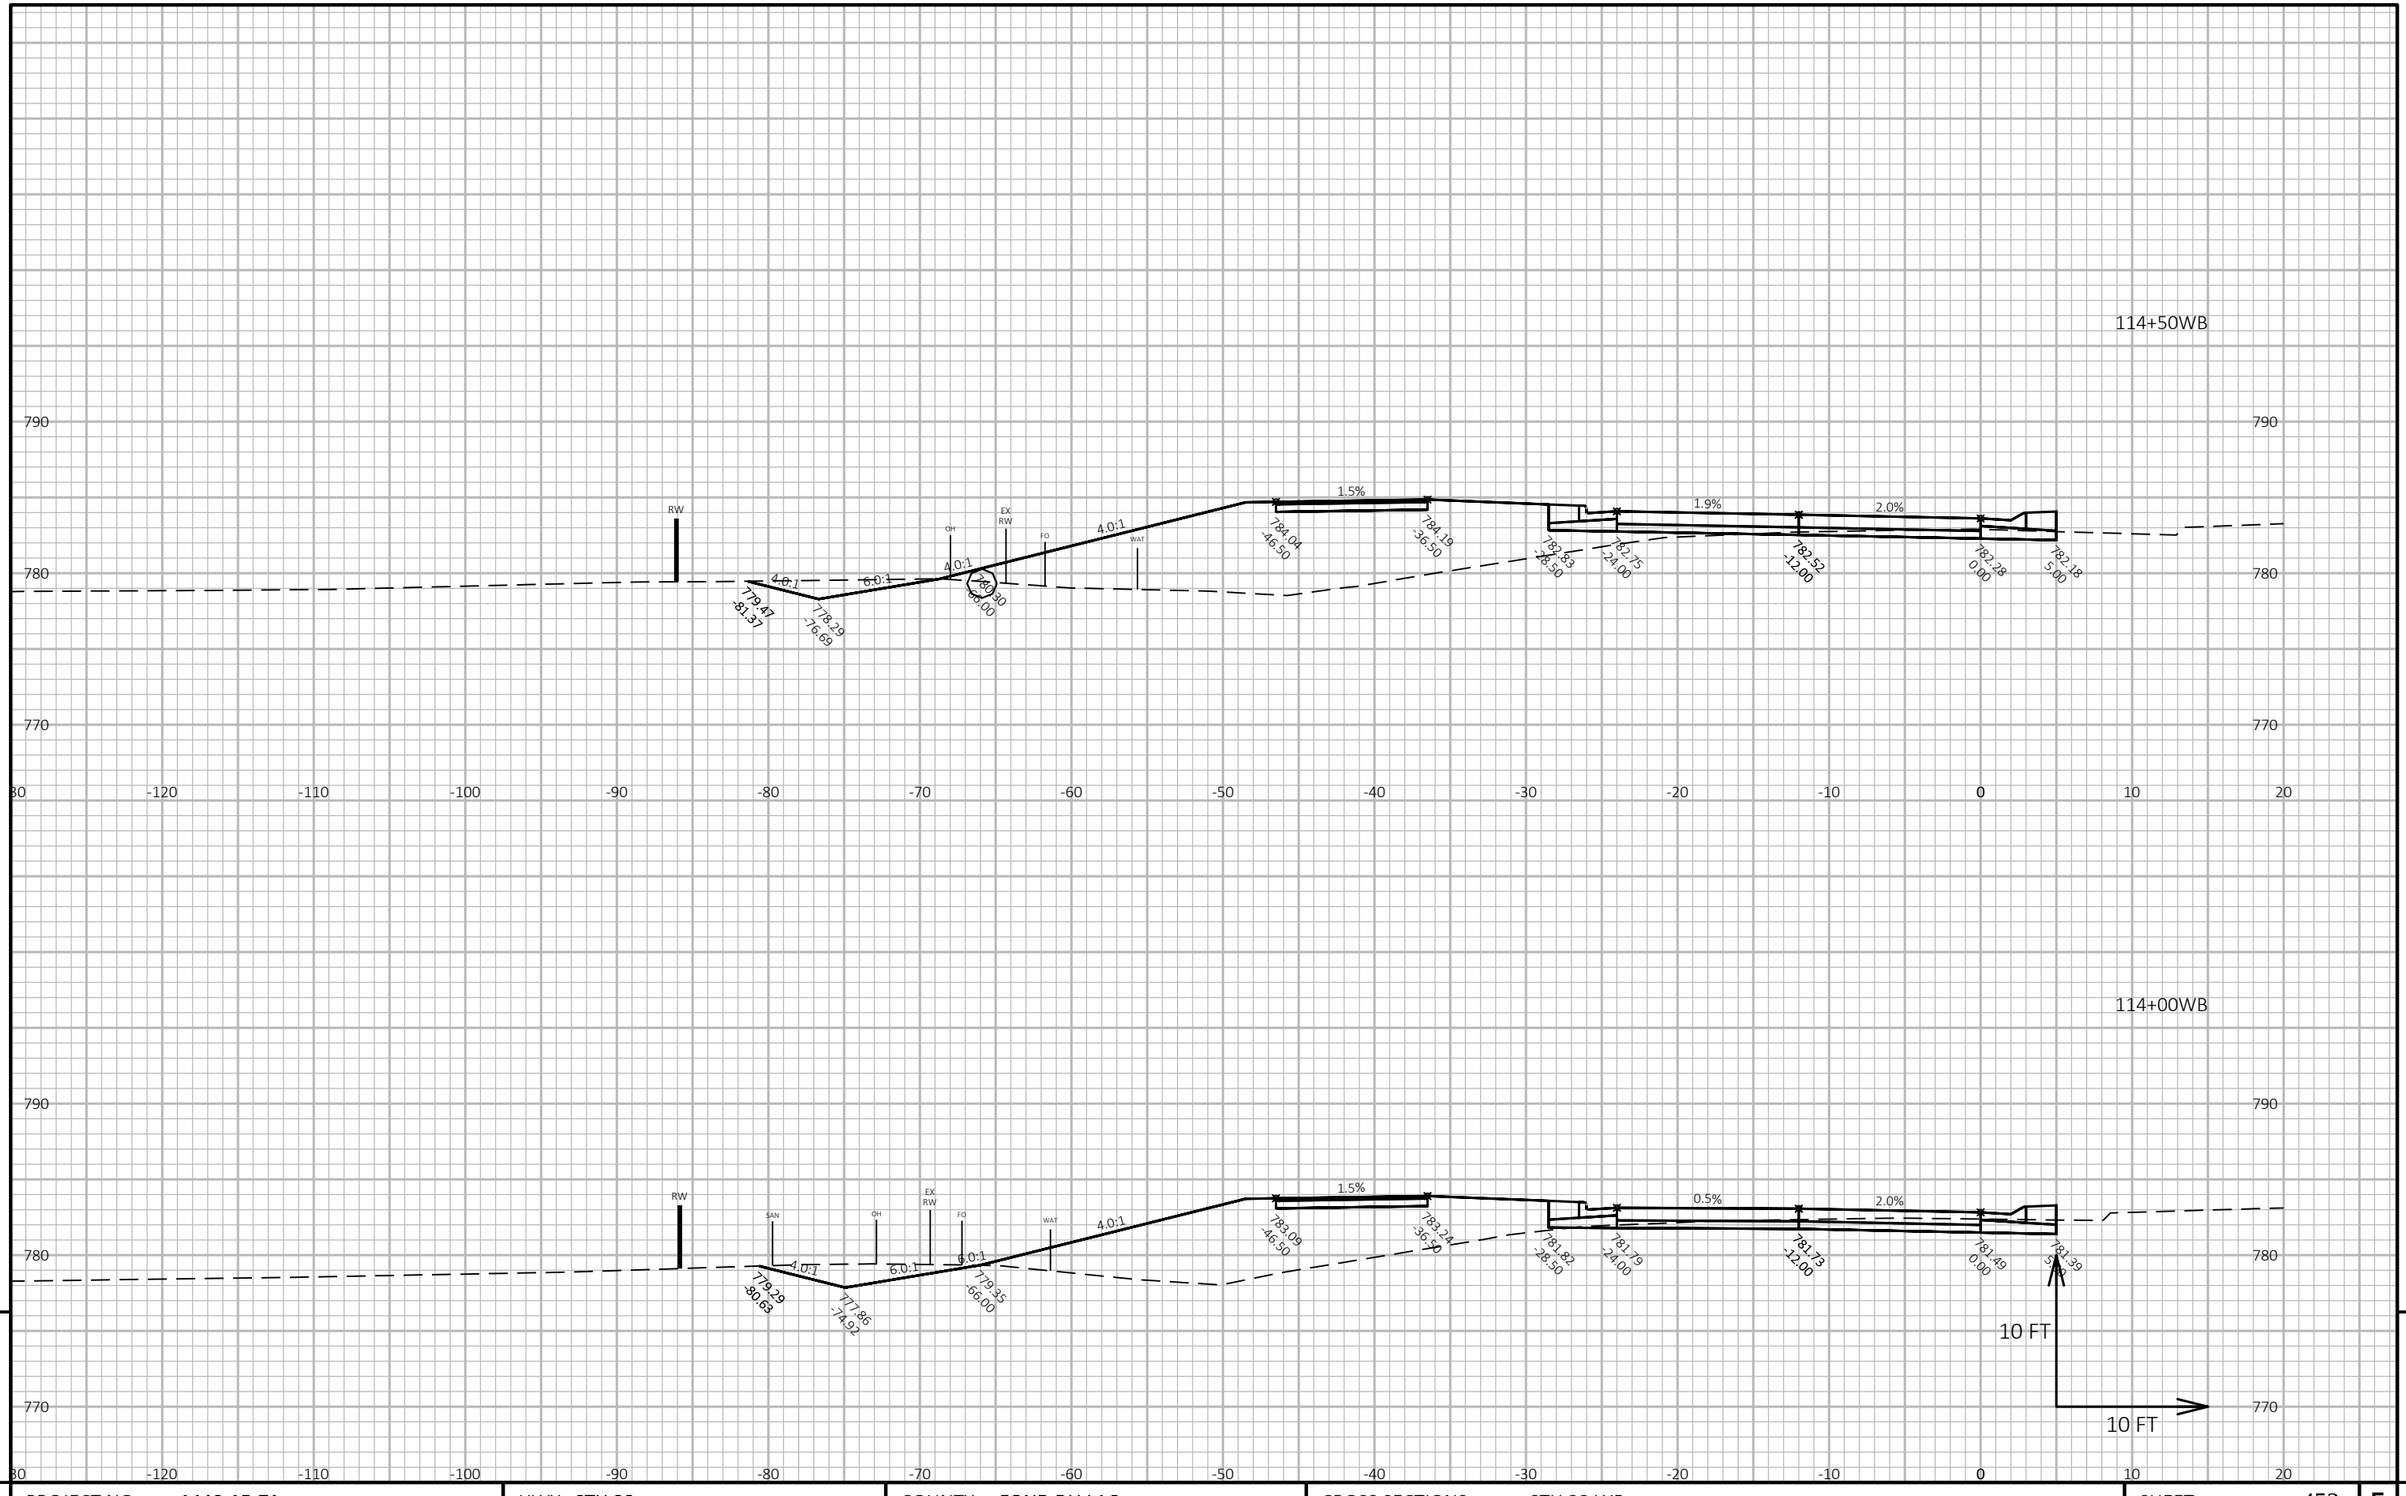

9

9

PROJECT NO: 1440-15-71	HWY: STH 23	COUNTY: FOND DU LAC	CROSS SECTIONS: STH 23 WB	SHEET 452	E

FILE NAME : J:\OBS2014\20142023\CAD\TRANSPORTATION\DWG\SHEETSPLAN\STH 23 WB X-SEC.DWG
LAYOUT NAME - 11


PLOT DATE : 10/21/2019 7:55 AM

PLOT BY : SCHULTZ, ANDREW K.

PLOT NAME :

PLOT SCALE : 1 IN:10 FT HORZ. / 1 IN:10 FT VERT.

WISDOT/CADDS SHEET 49

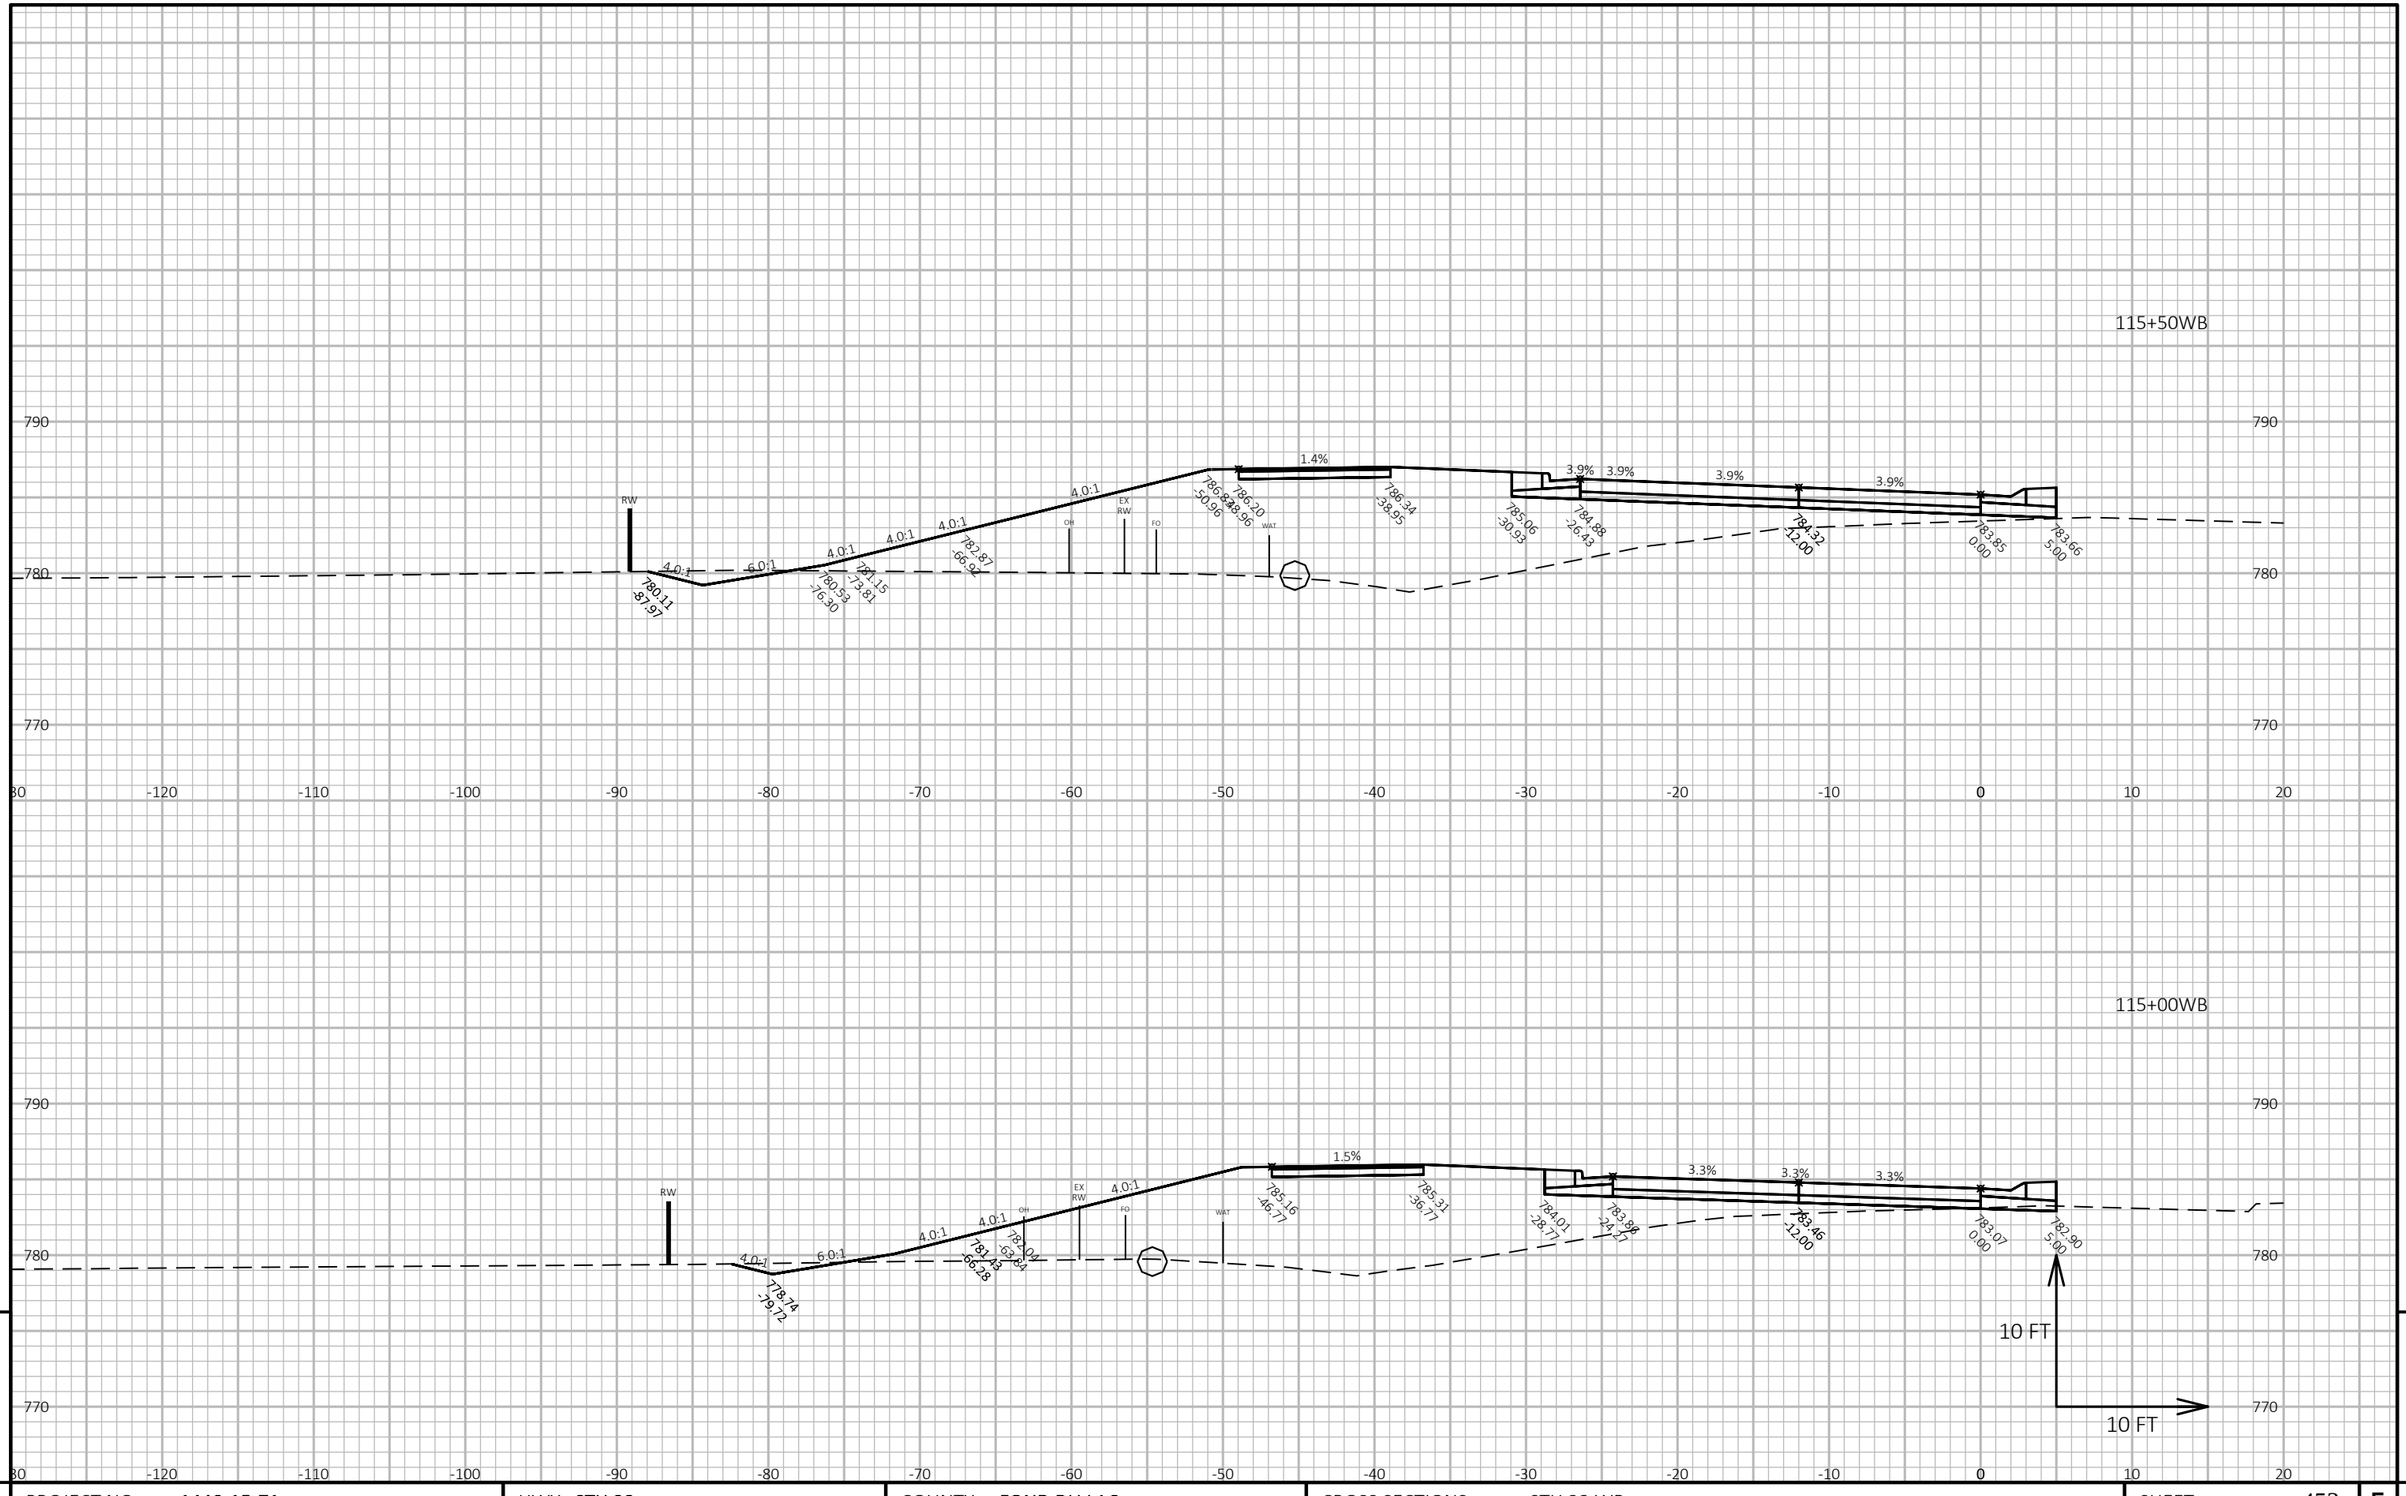

9

9

PROJECT NO: 1440-15-71	HWY: STH 23	COUNTY: FOND DU LAC	CROSS SECTIONS: STH 23 WB	SHEET 453	E

FILE NAME : J:\JOBS2014\20142023\CAD\TRANSPORTATION\DWG\SHEETSPLAN\STH 23 WB X-SEC.DWG
LAYOUT NAME - 12


PLOT DATE : 10/21/2019 7:56 AM

PLOT BY : SCHULTZ, ANDREW K.

PLOT NAME :

PLOT SCALE : 1 IN:10 FT HORZ. / 1 IN:10 FT VERT.

WISDOT/CADDS SHEET 49

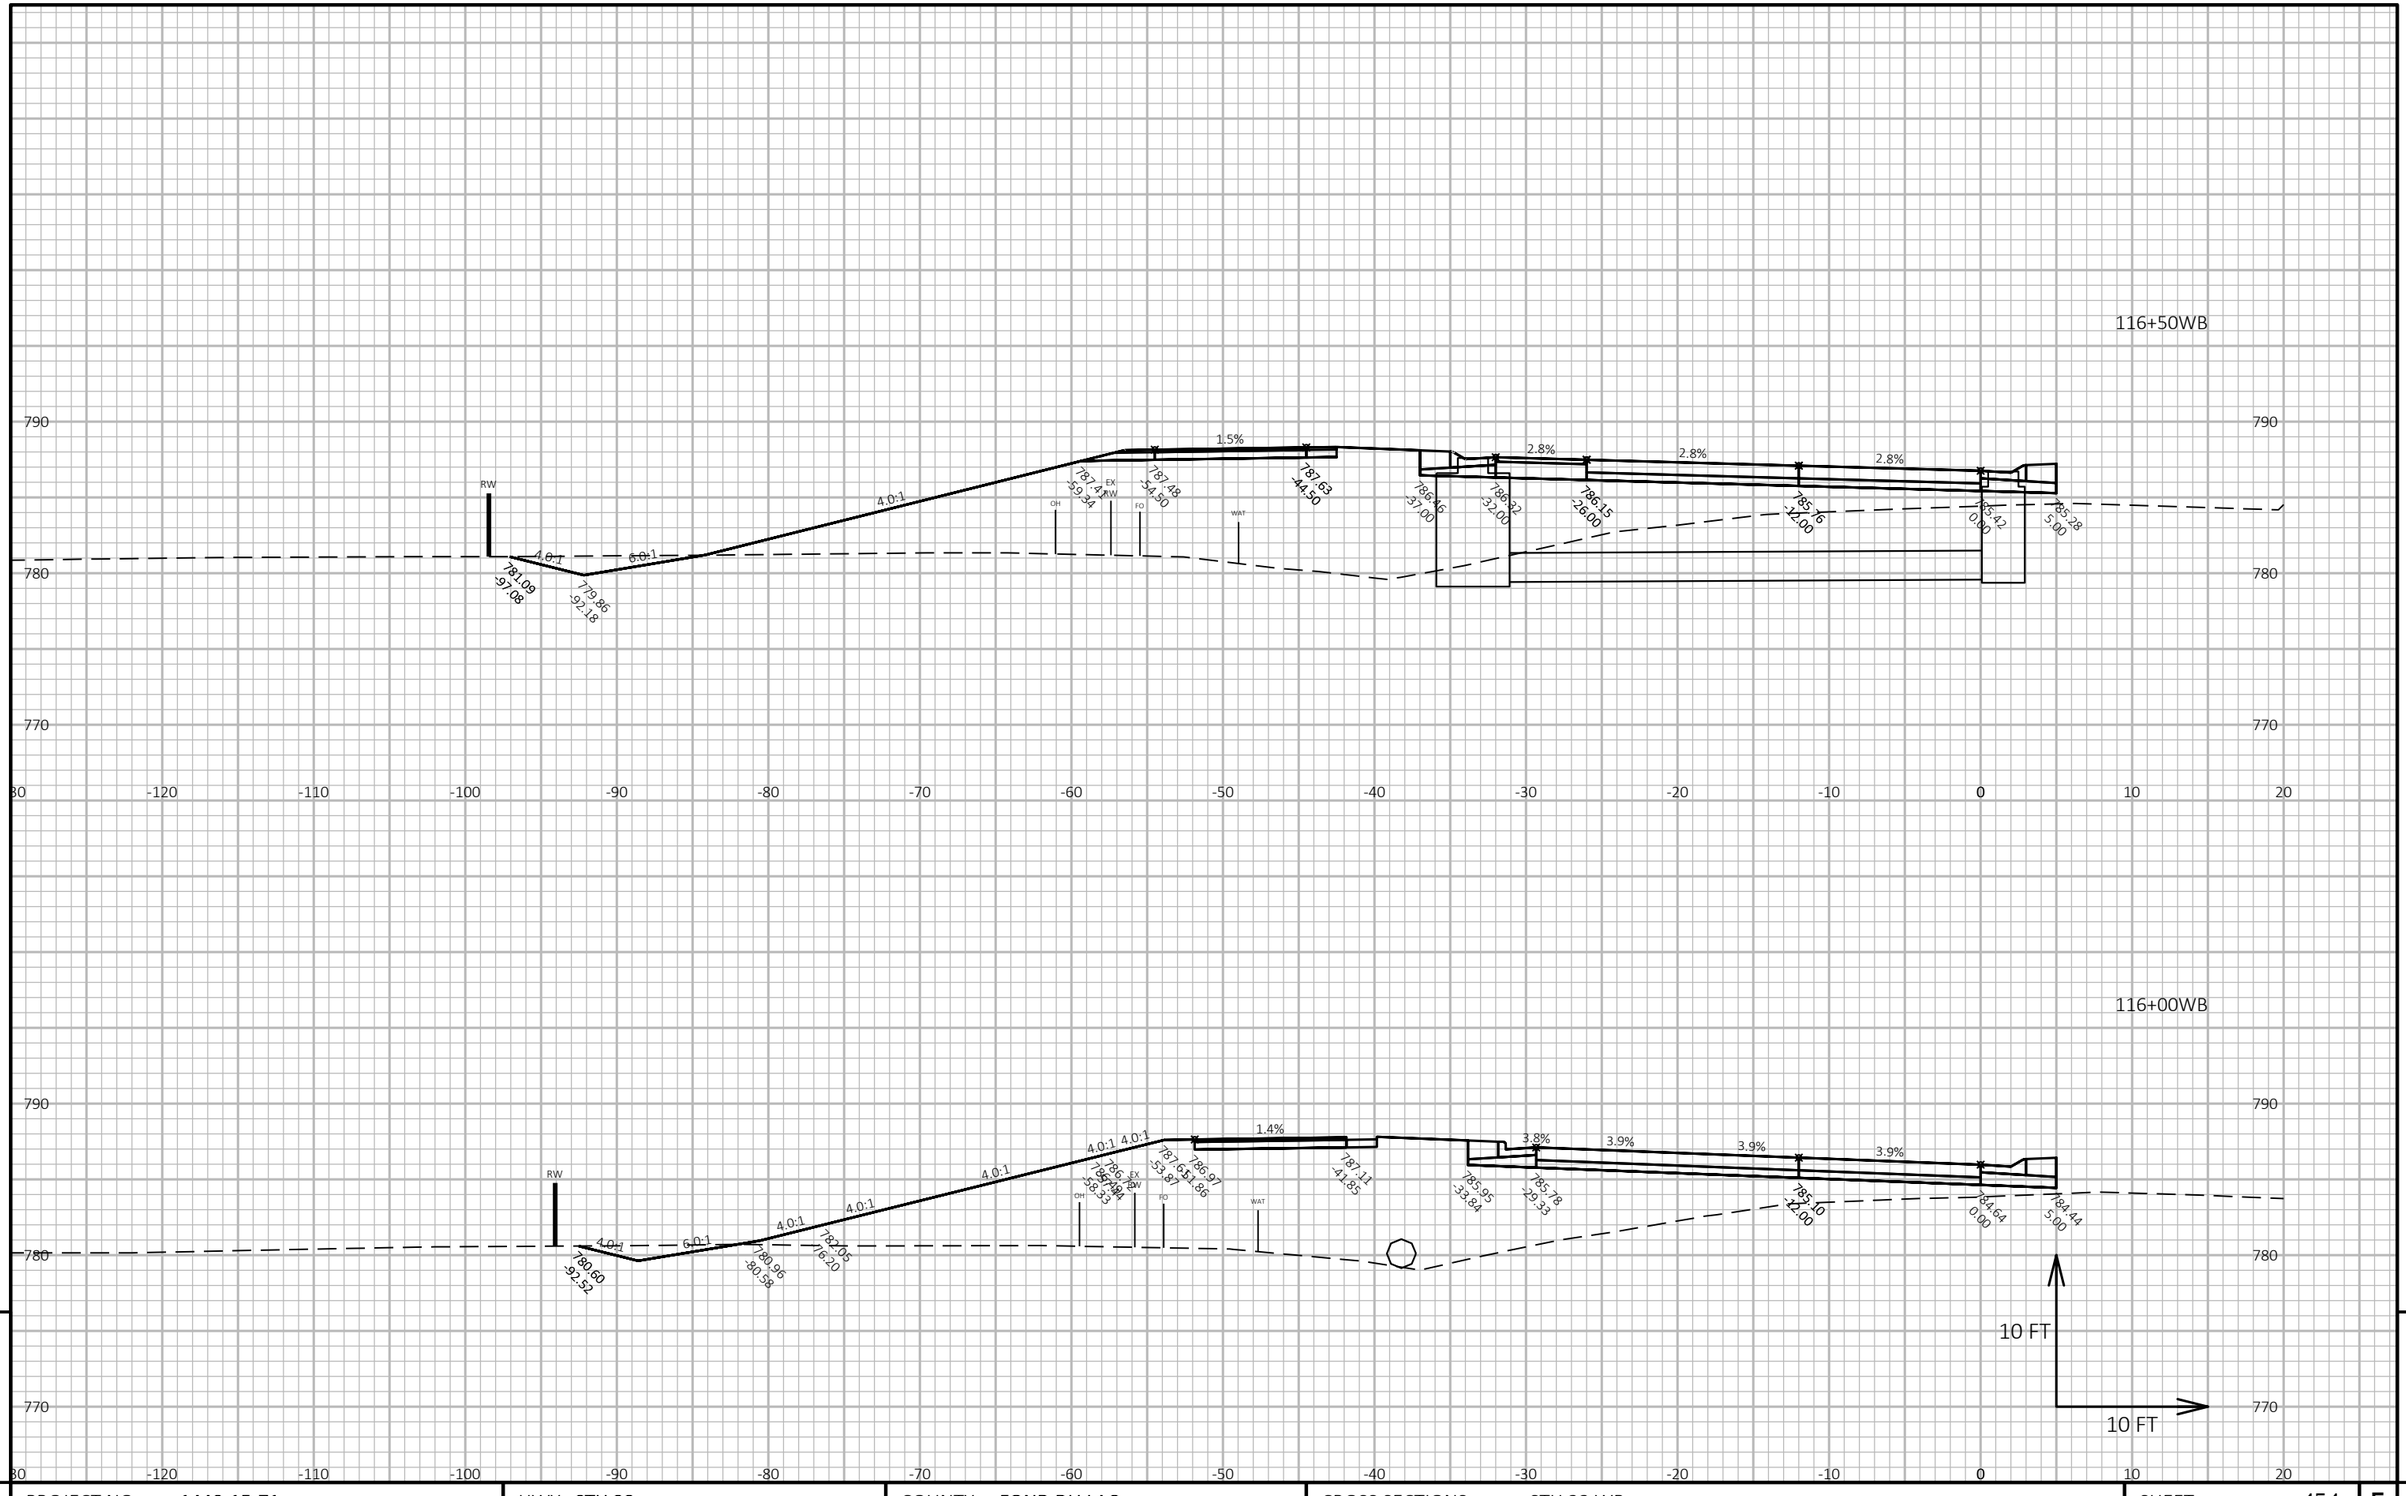


9 9


PROJECT NO: 1440-15-71	HWY: STH 23	COUNTY: FOND DU LAC	CROSS SECTIONS: STH 23 WB	SHEET 454	E


FILE NAME : J:\JOBS2014\20142023\CAD\TRANSPORTATION\DWG\SHEETSPLAN\STH 23 WB X-SEC.DWG
LAYOUT NAME - 13

PLOT DATE : 10/21/2019 7:56 AM PLOT BY : SCHULTZ, ANDREW K. PLOT NAME : **PLOT SCALE :** 1 IN:10 FT HORZ. / 1 IN:10 FT VERT.

WISDOT/CADDS SHEET 49

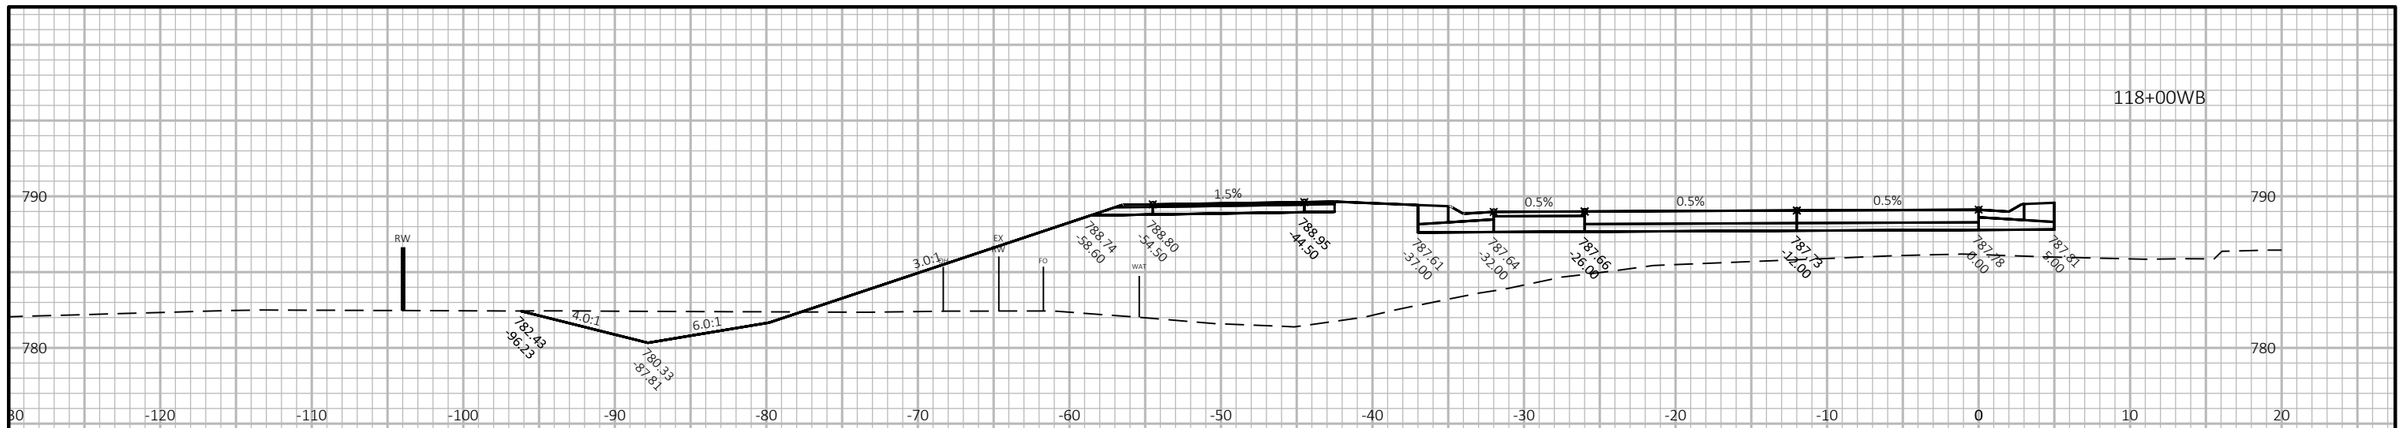

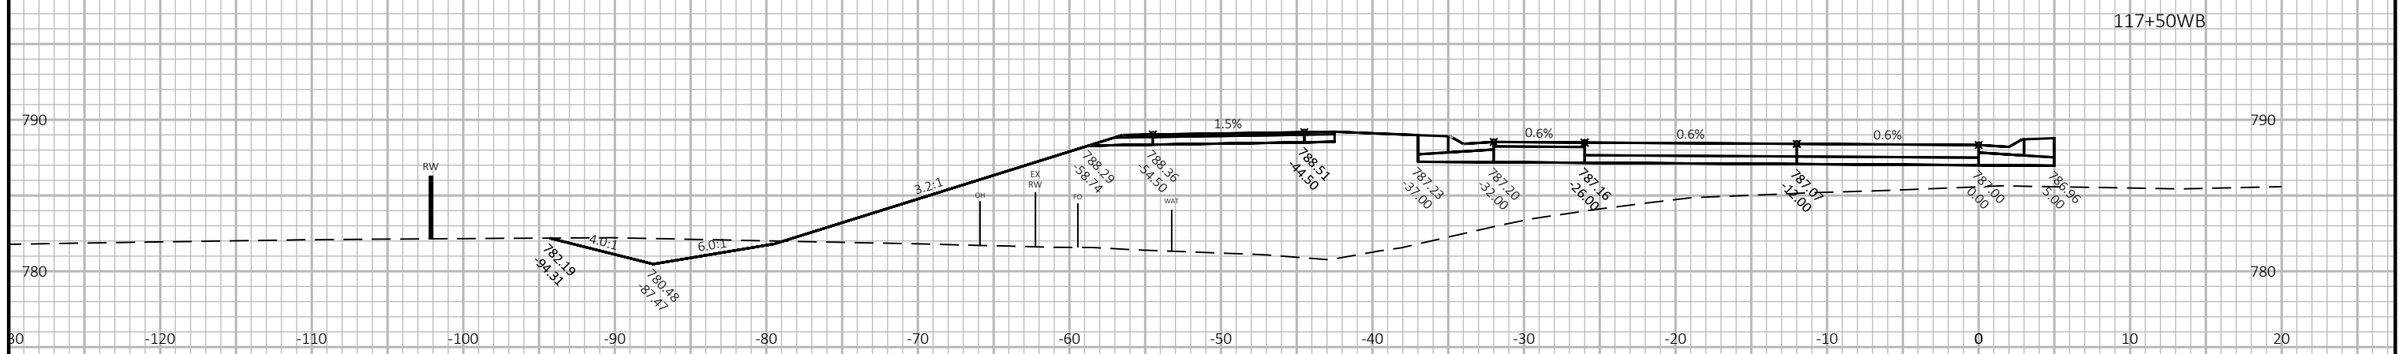

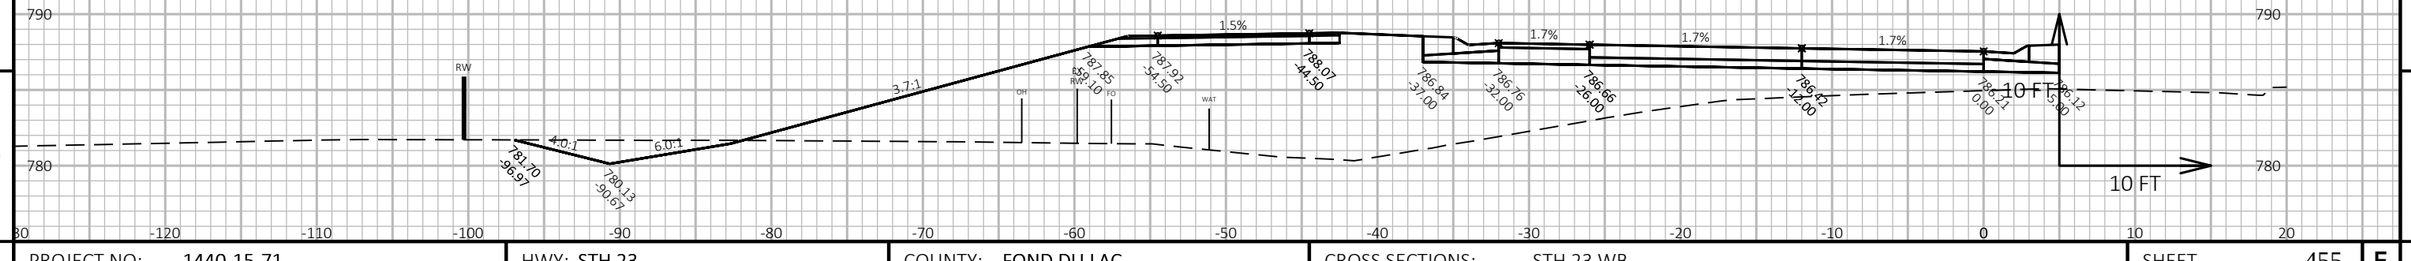

9

9

PROJECT NO: 1440-15-71	HWY: STH 23	COUNTY: FOND DU LAC	CROSS SECTIONS: STH 23 WB	SHEET 455	E

FILE NAME : J:\JOBS2014\20142023\CAD\TRANSPORTATION\DWG\SHEETSPLAN\STH 23 WB X-SEC.DWG
LAYOUT NAME - 14


PLOT DATE : 10/21/2019 7:56 AM

PLOT BY : SCHULTZ, ANDREW K.

PLOT NAME :

PLOT SCALE : 1 IN:10 FT HORZ. / 1 IN:10 FT VERT.

WISDOT/CADDS SHEET 49

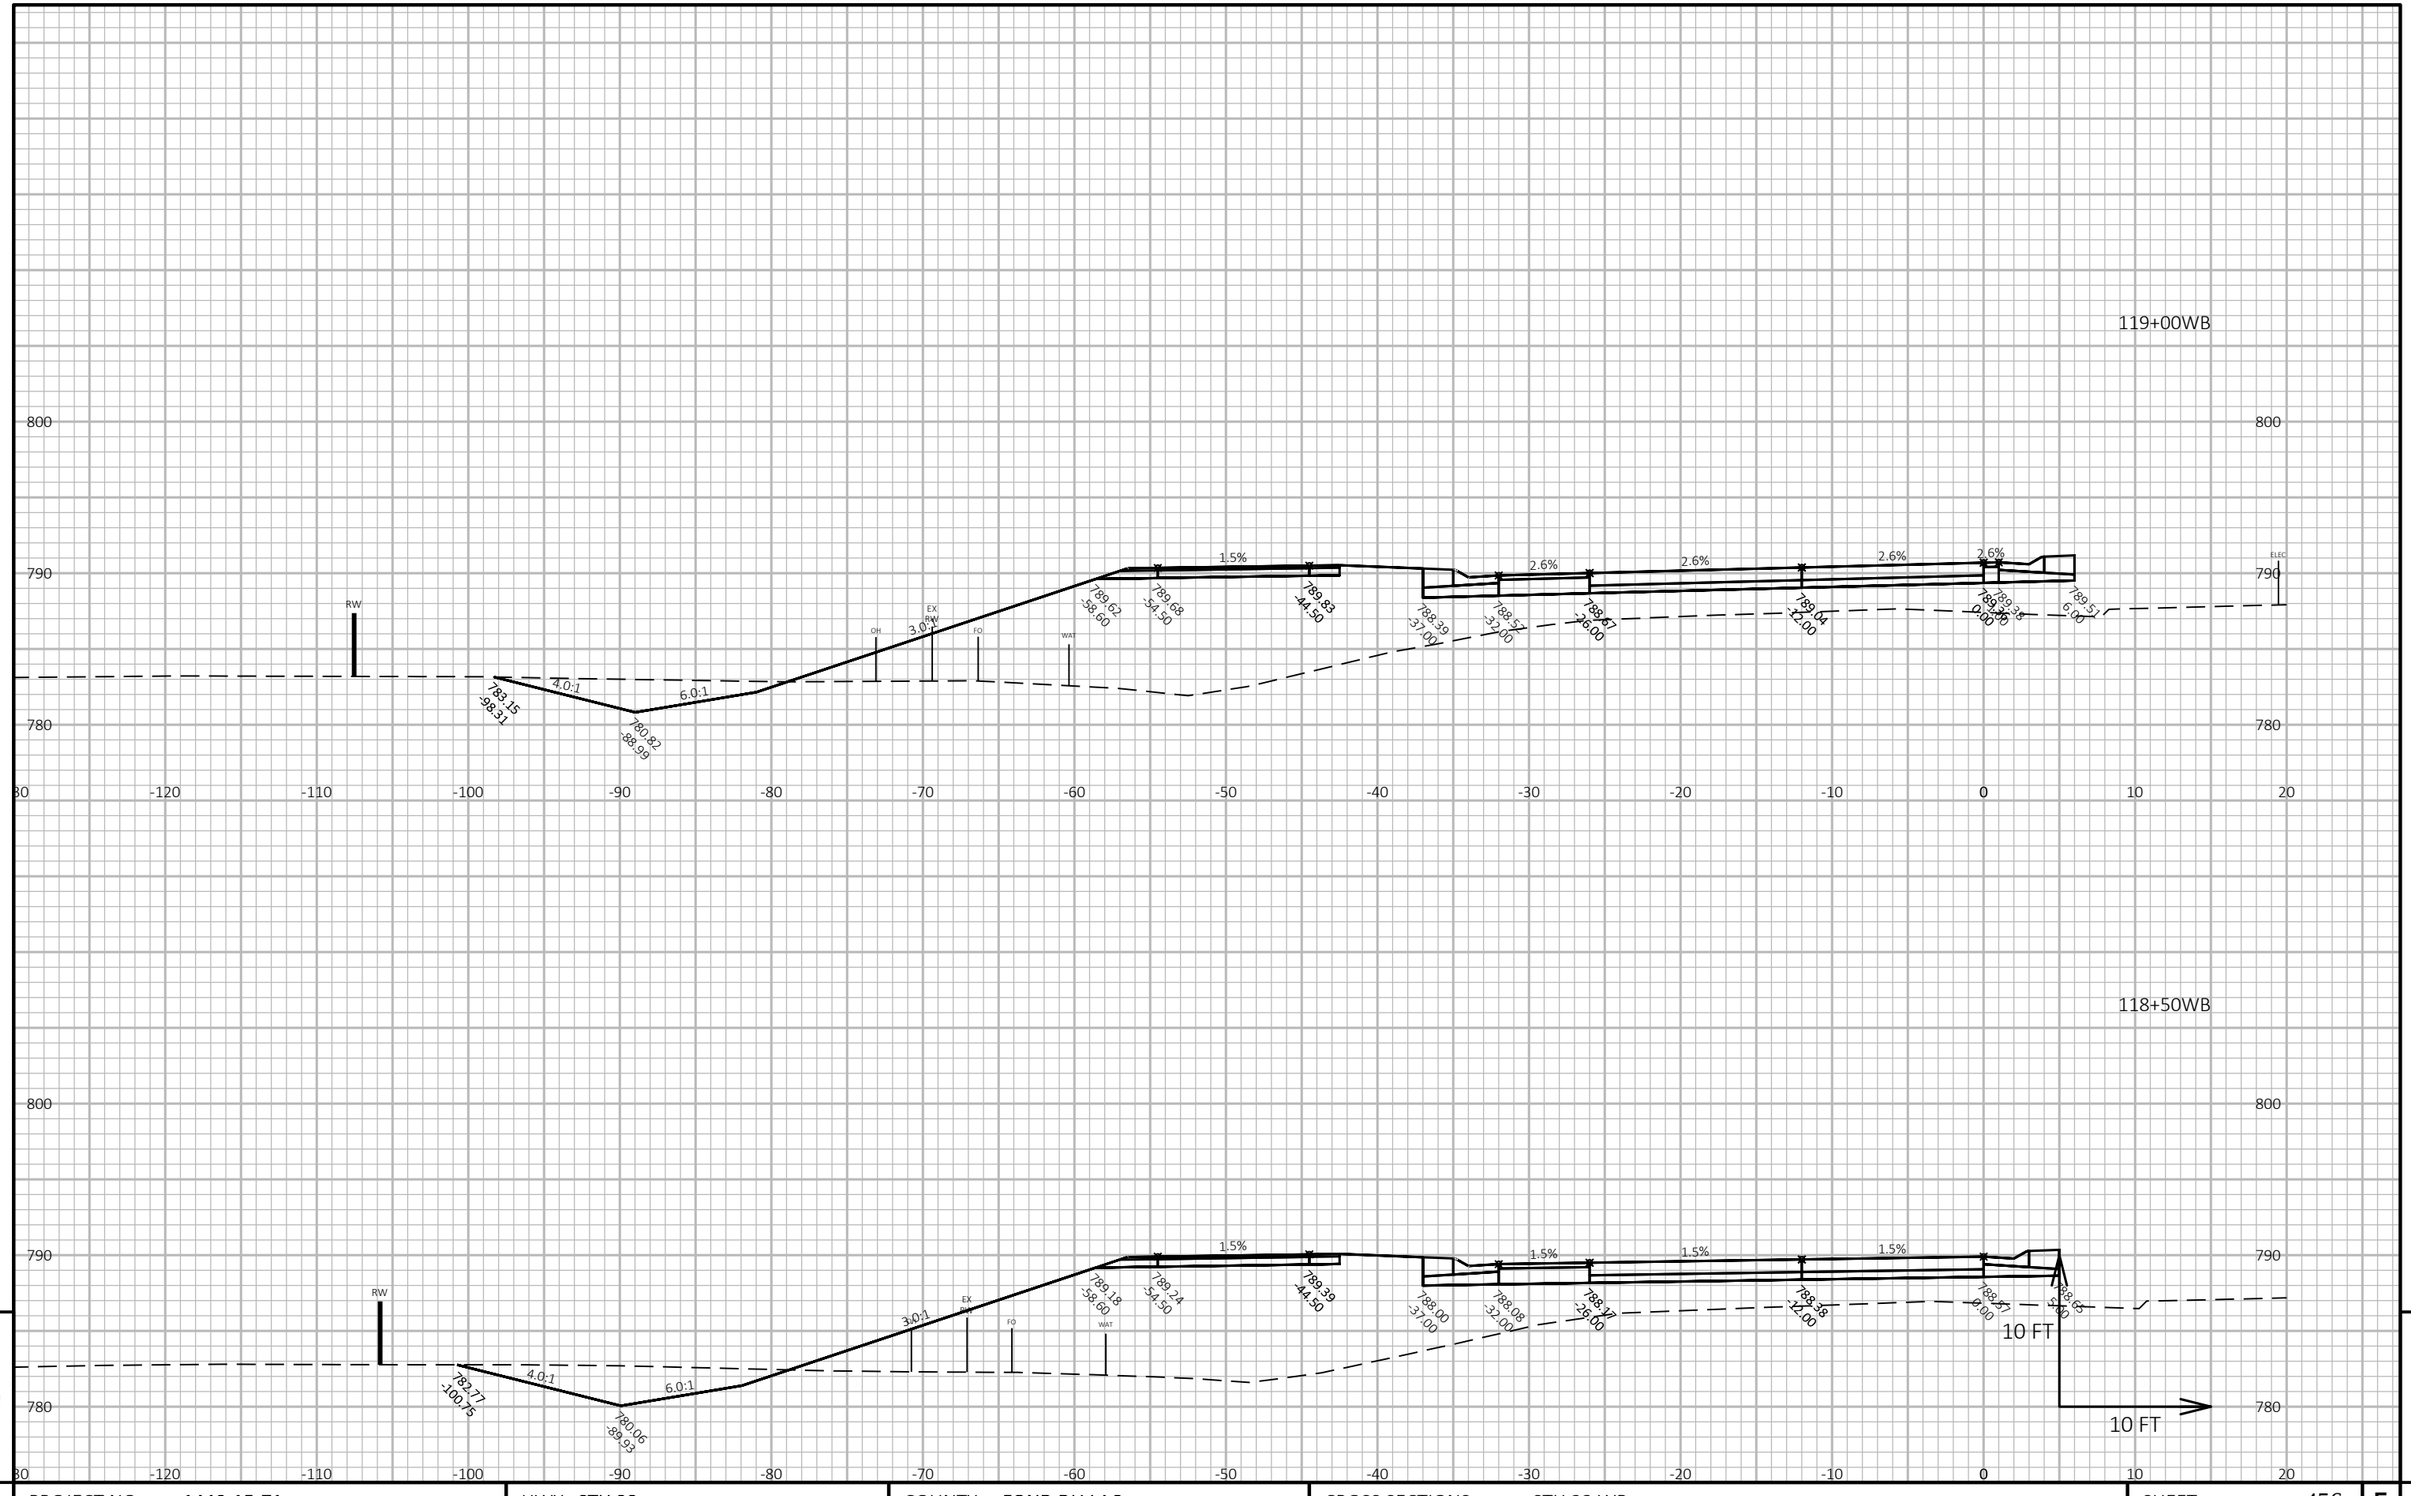

9 9

PROJECT NO: 1440-15-71	HWY: STH 23	COUNTY: FOND DU LAC	CROSS SECTIONS: STH 23 WB	SHEET 456	E


FILE NAME : J:\JOBS2014\20142023\CAD\TRANSPORTATION\DWG\SHEETSPLAN\STH 23 WB X-SEC.DWG
LAYOUT NAME - 15

PLOT DATE : 10/21/2019 7:56 AM PLOT BY : SCHULTZ, ANDREW K. PLOT NAME :

PLOT SCALE : 1 IN:10 FT HORZ. / 1 IN:10 FT VERT.

WISDOT/CADDS SHEET 49

120+00WB

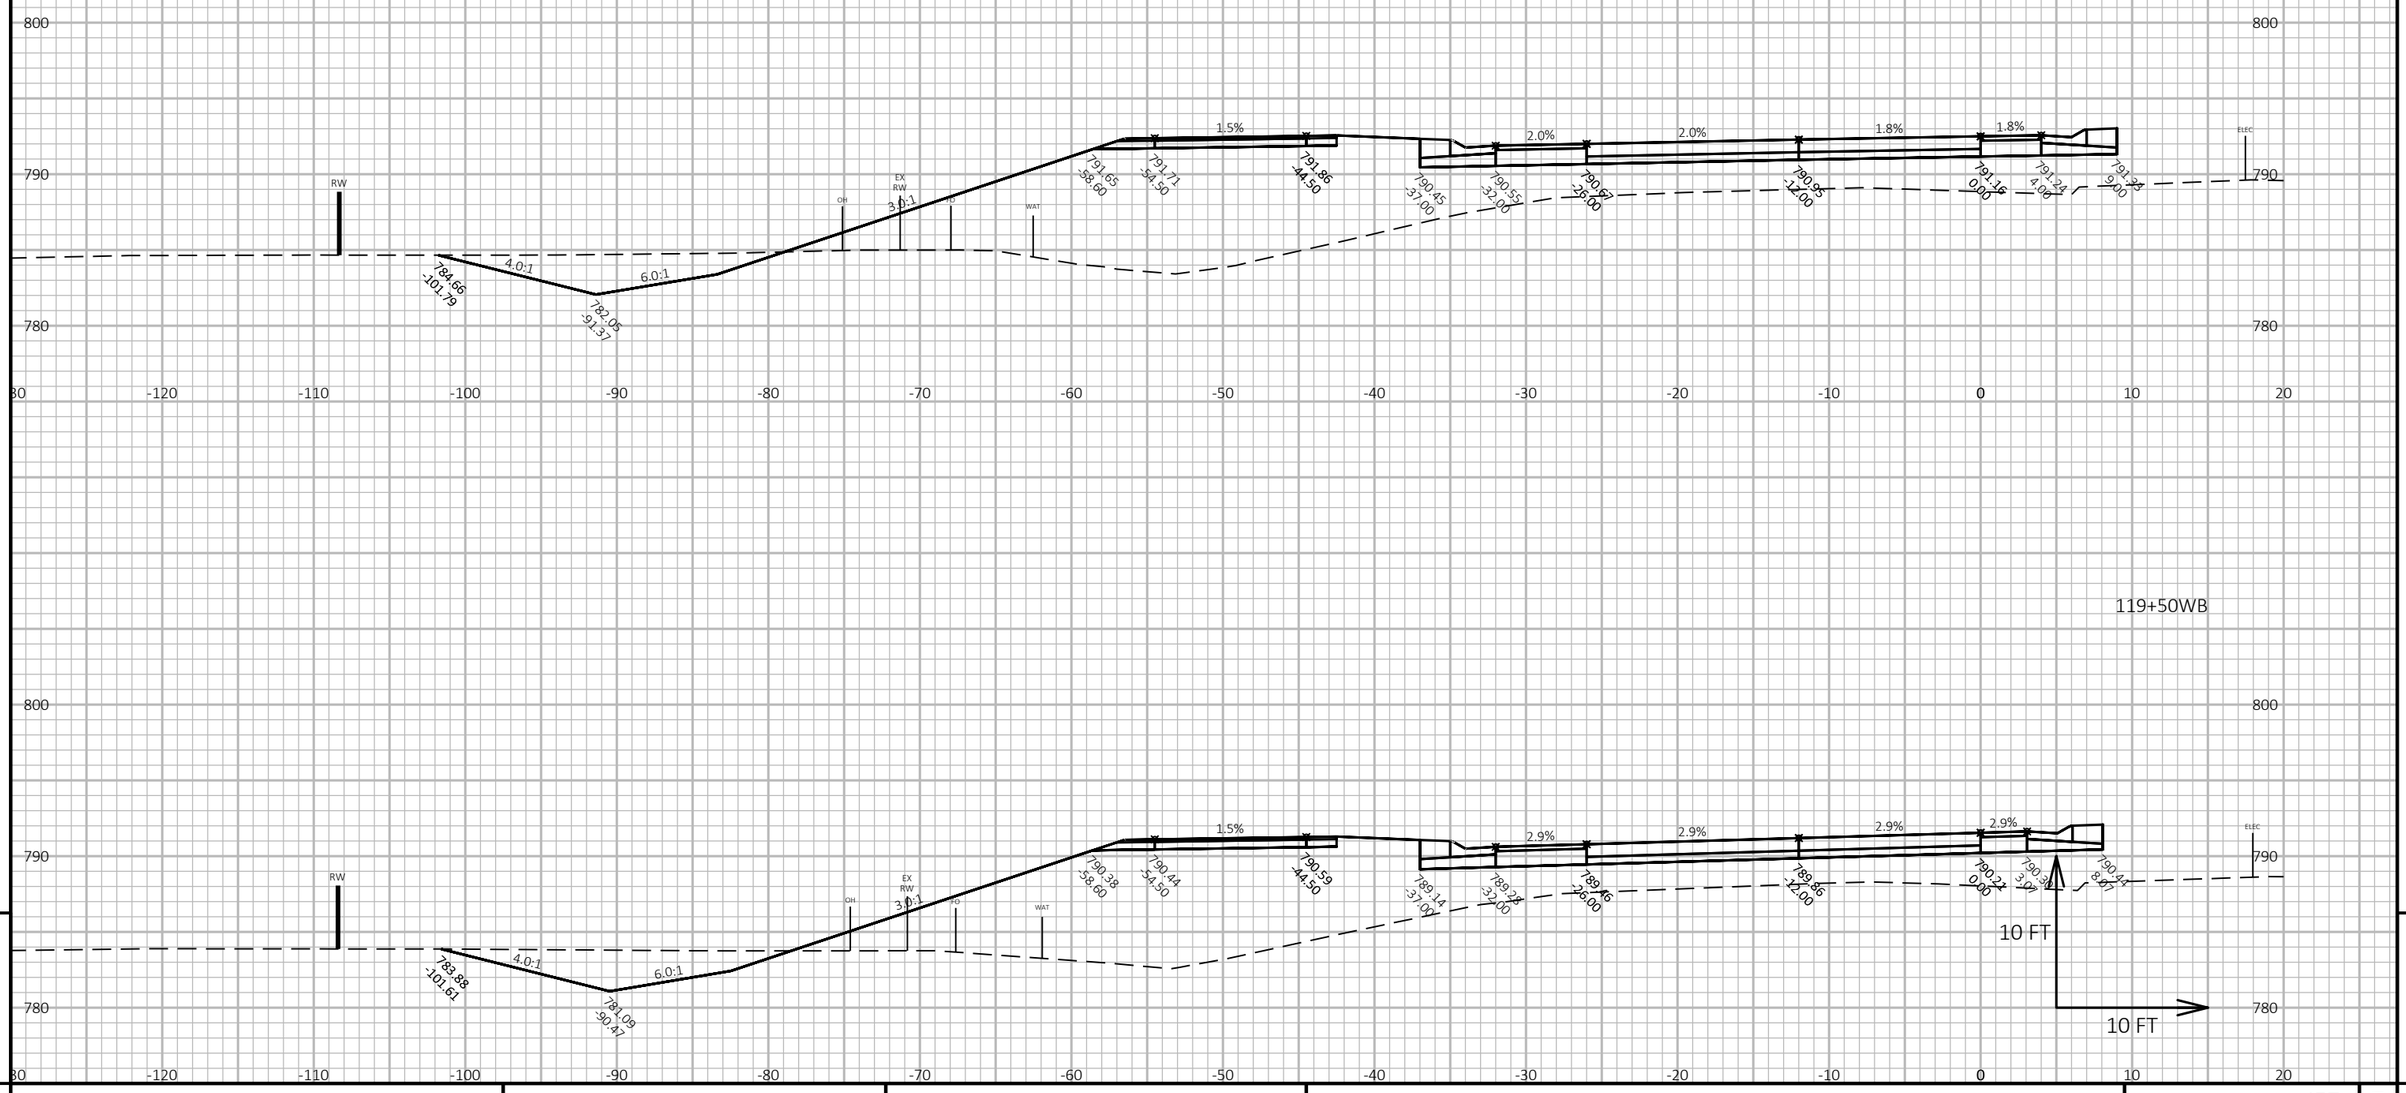

119+50WB

9 9

PROJECT NO: 1440-15-71	HWY: STH 23	COUNTY: FOND DU LAC	CROSS SECTIONS: STH 23 WB	SHEET 457	E


FILE NAME : J:\OBS2014\20142023\CAD\TRANSPORTATION\DWG\SHEETSPLAN\STH 23 WB X-SEC.DWG
LAYOUT NAME - 16

PLOT DATE : 10/21/2019 7:57 AM PLOT BY : SCHULTZ, ANDREW K. PLOT NAME :


PLOT SCALE : 1 IN:10 FT HORZ. / 1 IN:10 FT VERT.

WISDOT/CADDS SHEET 49

121+00WB

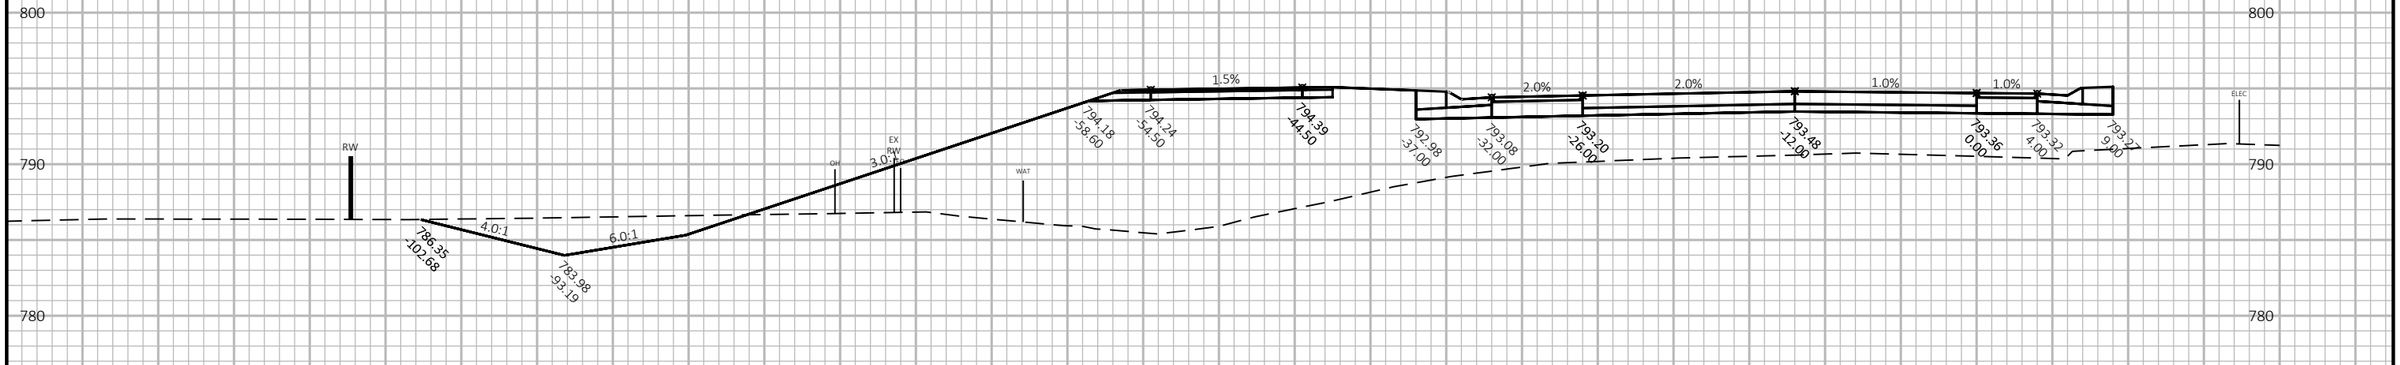

120+50WB

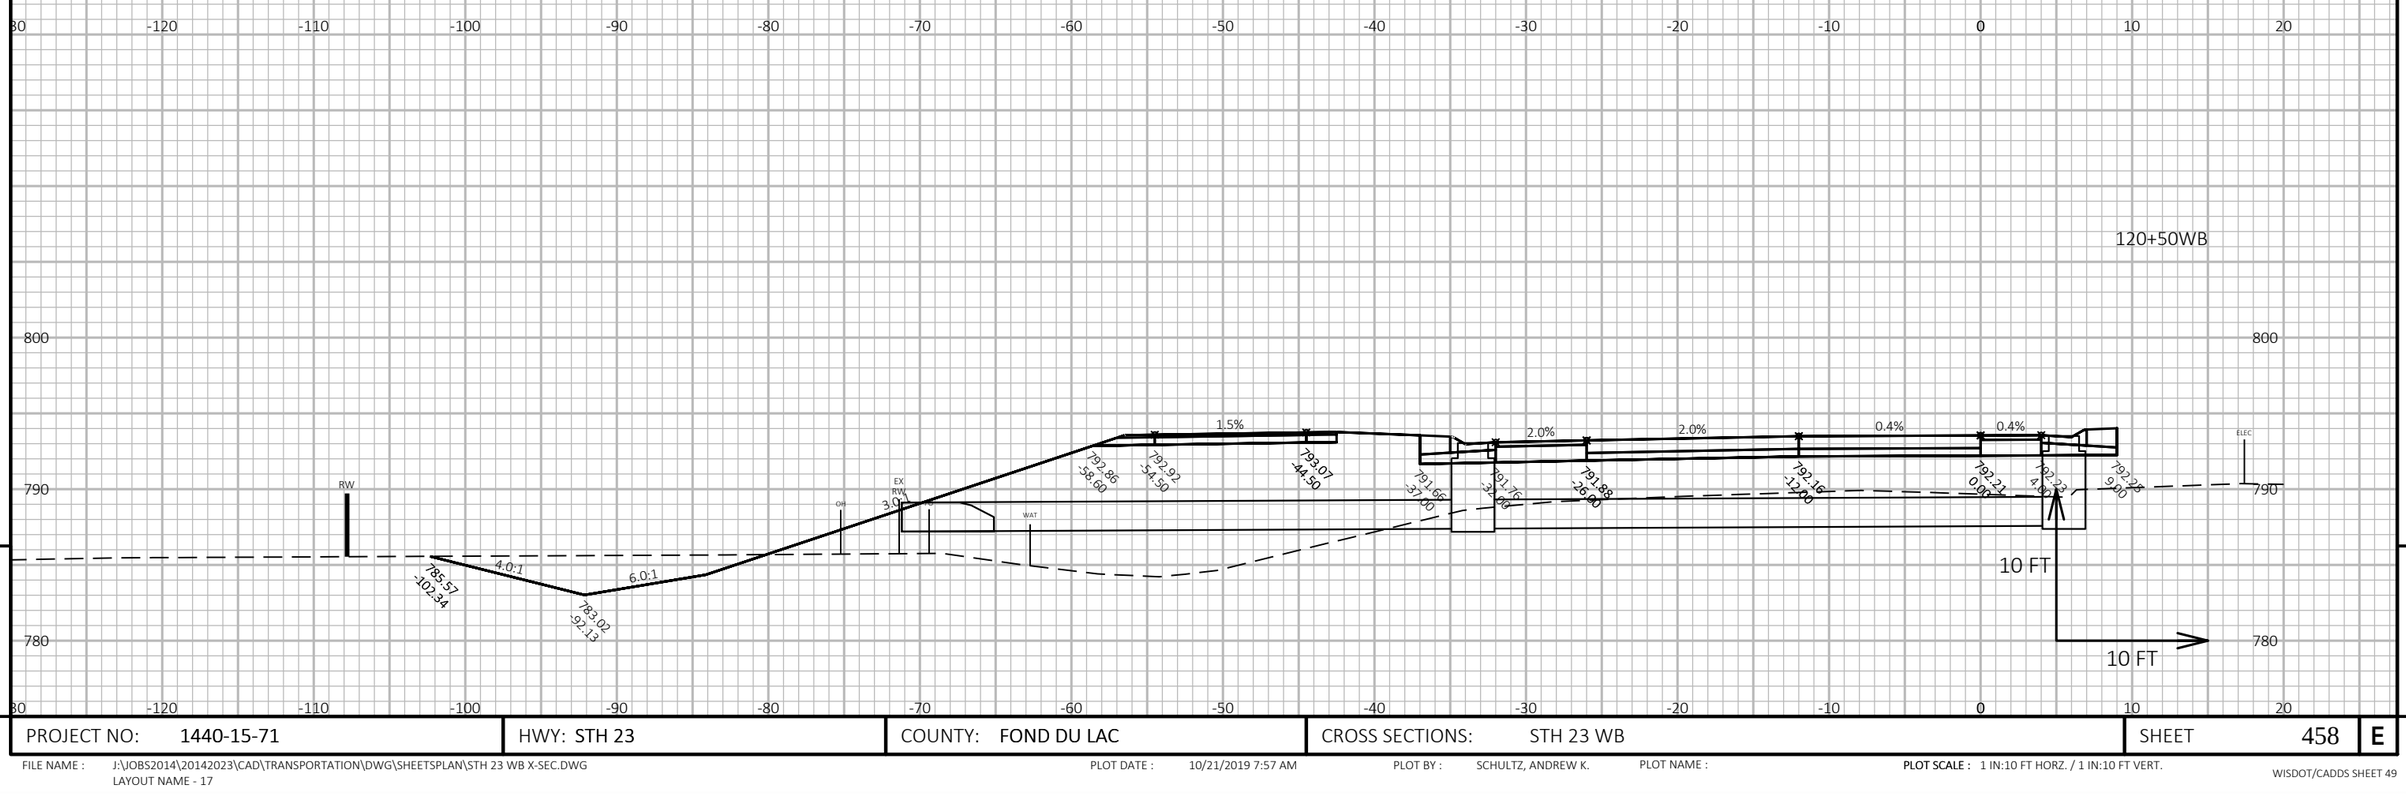

9 9

PROJECT NO: 1440-15-71	HWY: STH 23	COUNTY: FOND DU LAC	CROSS SECTIONS: STH 23 WB	SHEET 458	E


FILE NAME : J:\JOBS2014\20142023\CAD\TRANSPORTATION\DWG\SHEETSPLAN\STH 23 WB X-SEC.DWG
LAYOUT NAME - 17

PLOT DATE : 10/21/2019 7:57 AM PLOT BY : SCHULTZ, ANDREW K. PLOT NAME :

PLOT SCALE : 1 IN:10 FT HORZ. / 1 IN:10 FT VERT.

WISDOT/CADDS SHEET 49

122+00WB

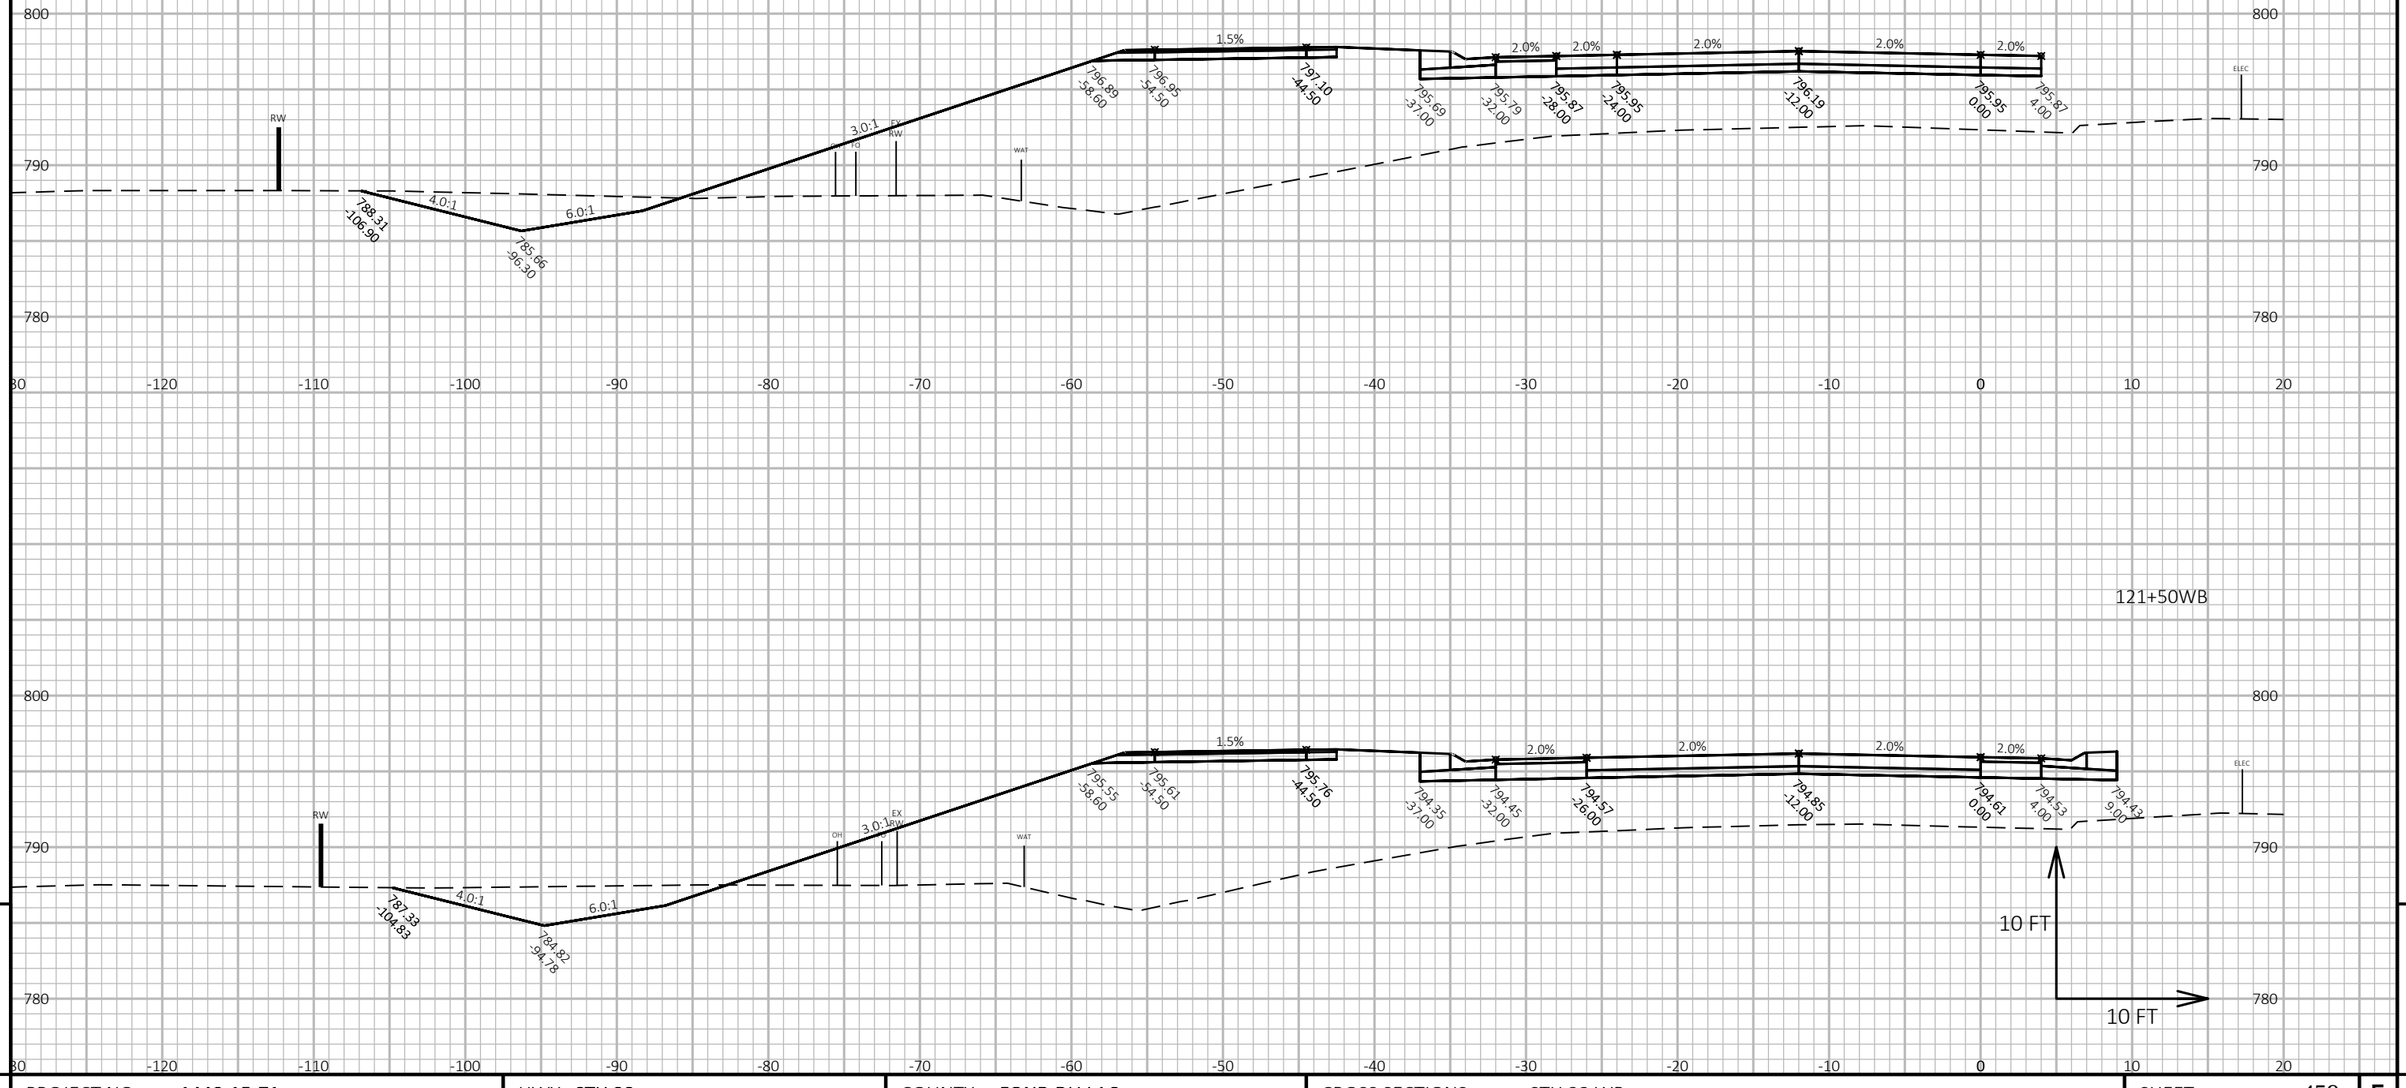

121+50WB

9

9


PROJECT NO: 1440-15-71	HWY: STH 23	COUNTY: FOND DU LAC	CROSS SECTIONS: STH 23 WB	SHEET 459	E

FILE NAME : J:\OBS2014\20142023\CAD\TRANSPORTATION\DWG\SHEETSPLAN\STH 23 WB X-SEC.DWG
LAYOUT NAME - 18

PLOT DATE : 10/21/2019 7:57 AM PLOT BY : SCHULTZ, ANDREW K. PLOT NAME :

PLOT SCALE : 1 IN:10 FT HORZ. / 1 IN:10 FT VERT.

WISDOT/CADDS SHEET 49

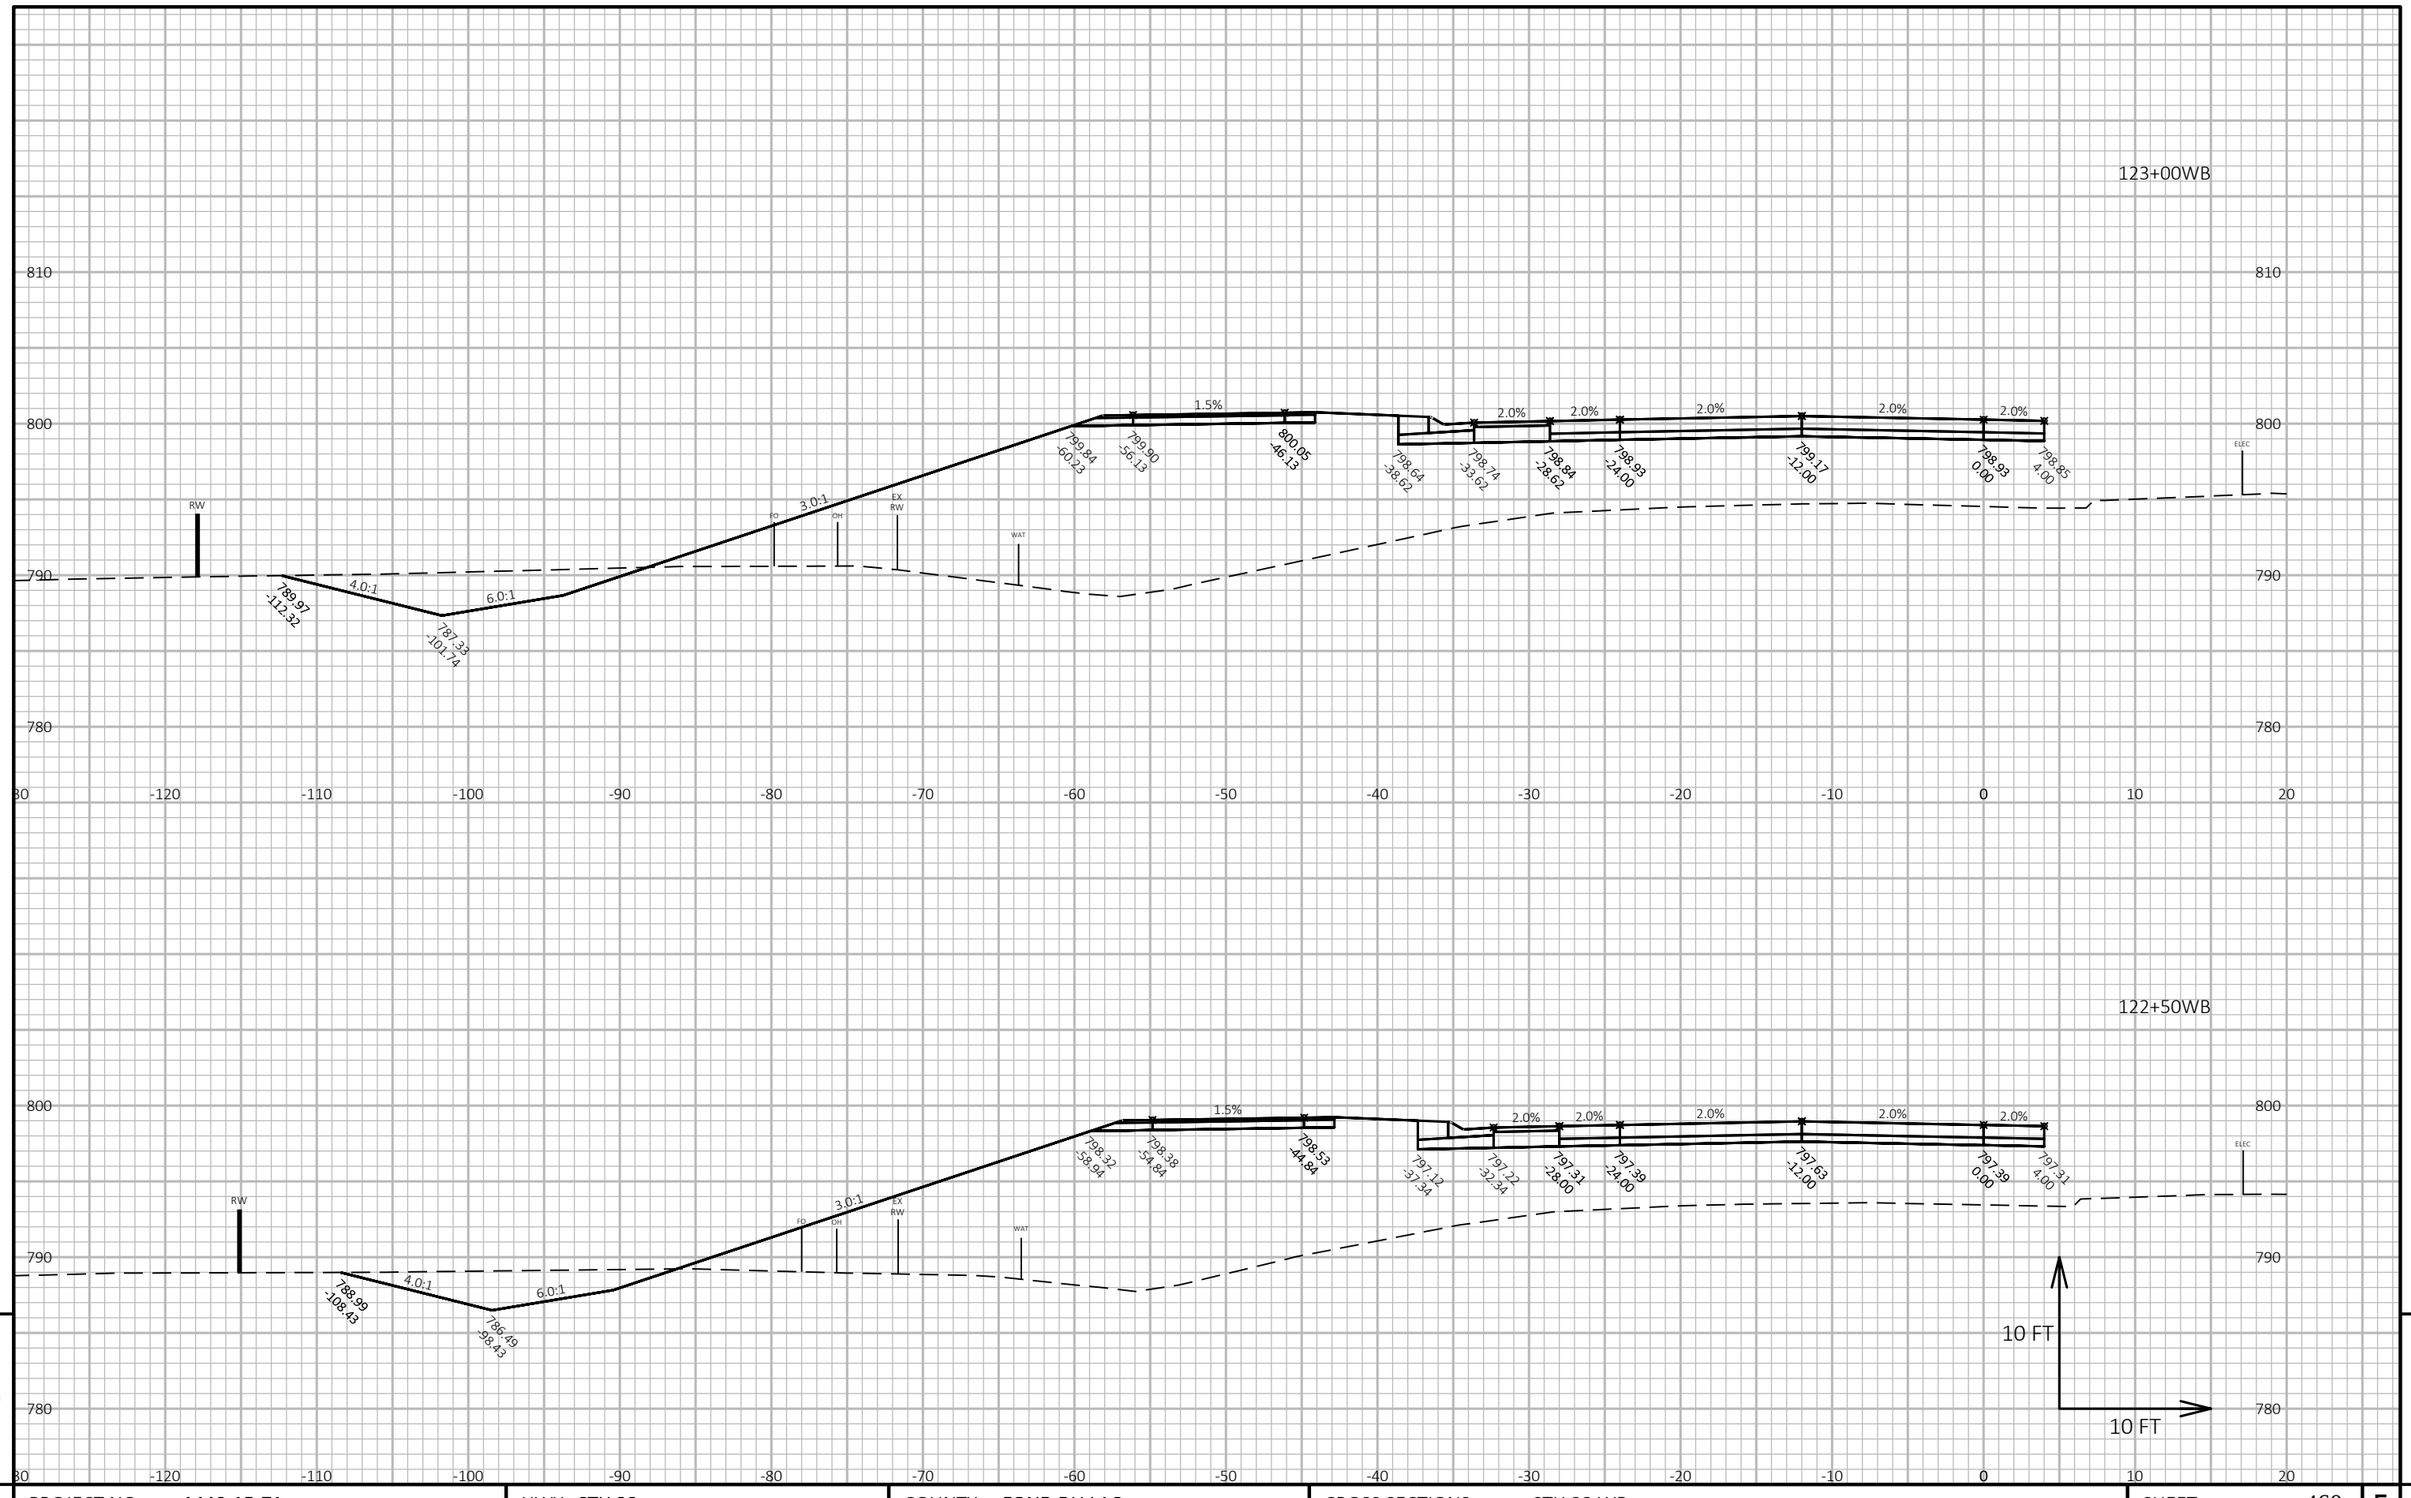


PROJECT NO: 1440-15-71	HWY: STH 23	COUNTY: FOND DU LAC	CROSS SECTIONS: STH 23 WB	SHEET 460	E

FILE NAME : J:\JOBS2014\20142023\CAD\TRANSPORTATION\DWG\SHEETSPLAN\STH 23 WB X-SEC.DWG
LAYOUT NAME - 19

PLOT DATE : 10/21/2019 7:57 AM PLOT BY : SCHULTZ, ANDREW K. PLOT NAME :

PLOT SCALE : 1 IN:10 FT HORZ. / 1 IN:10 FT VERT.

WISDOT/CADDS SHEET 49

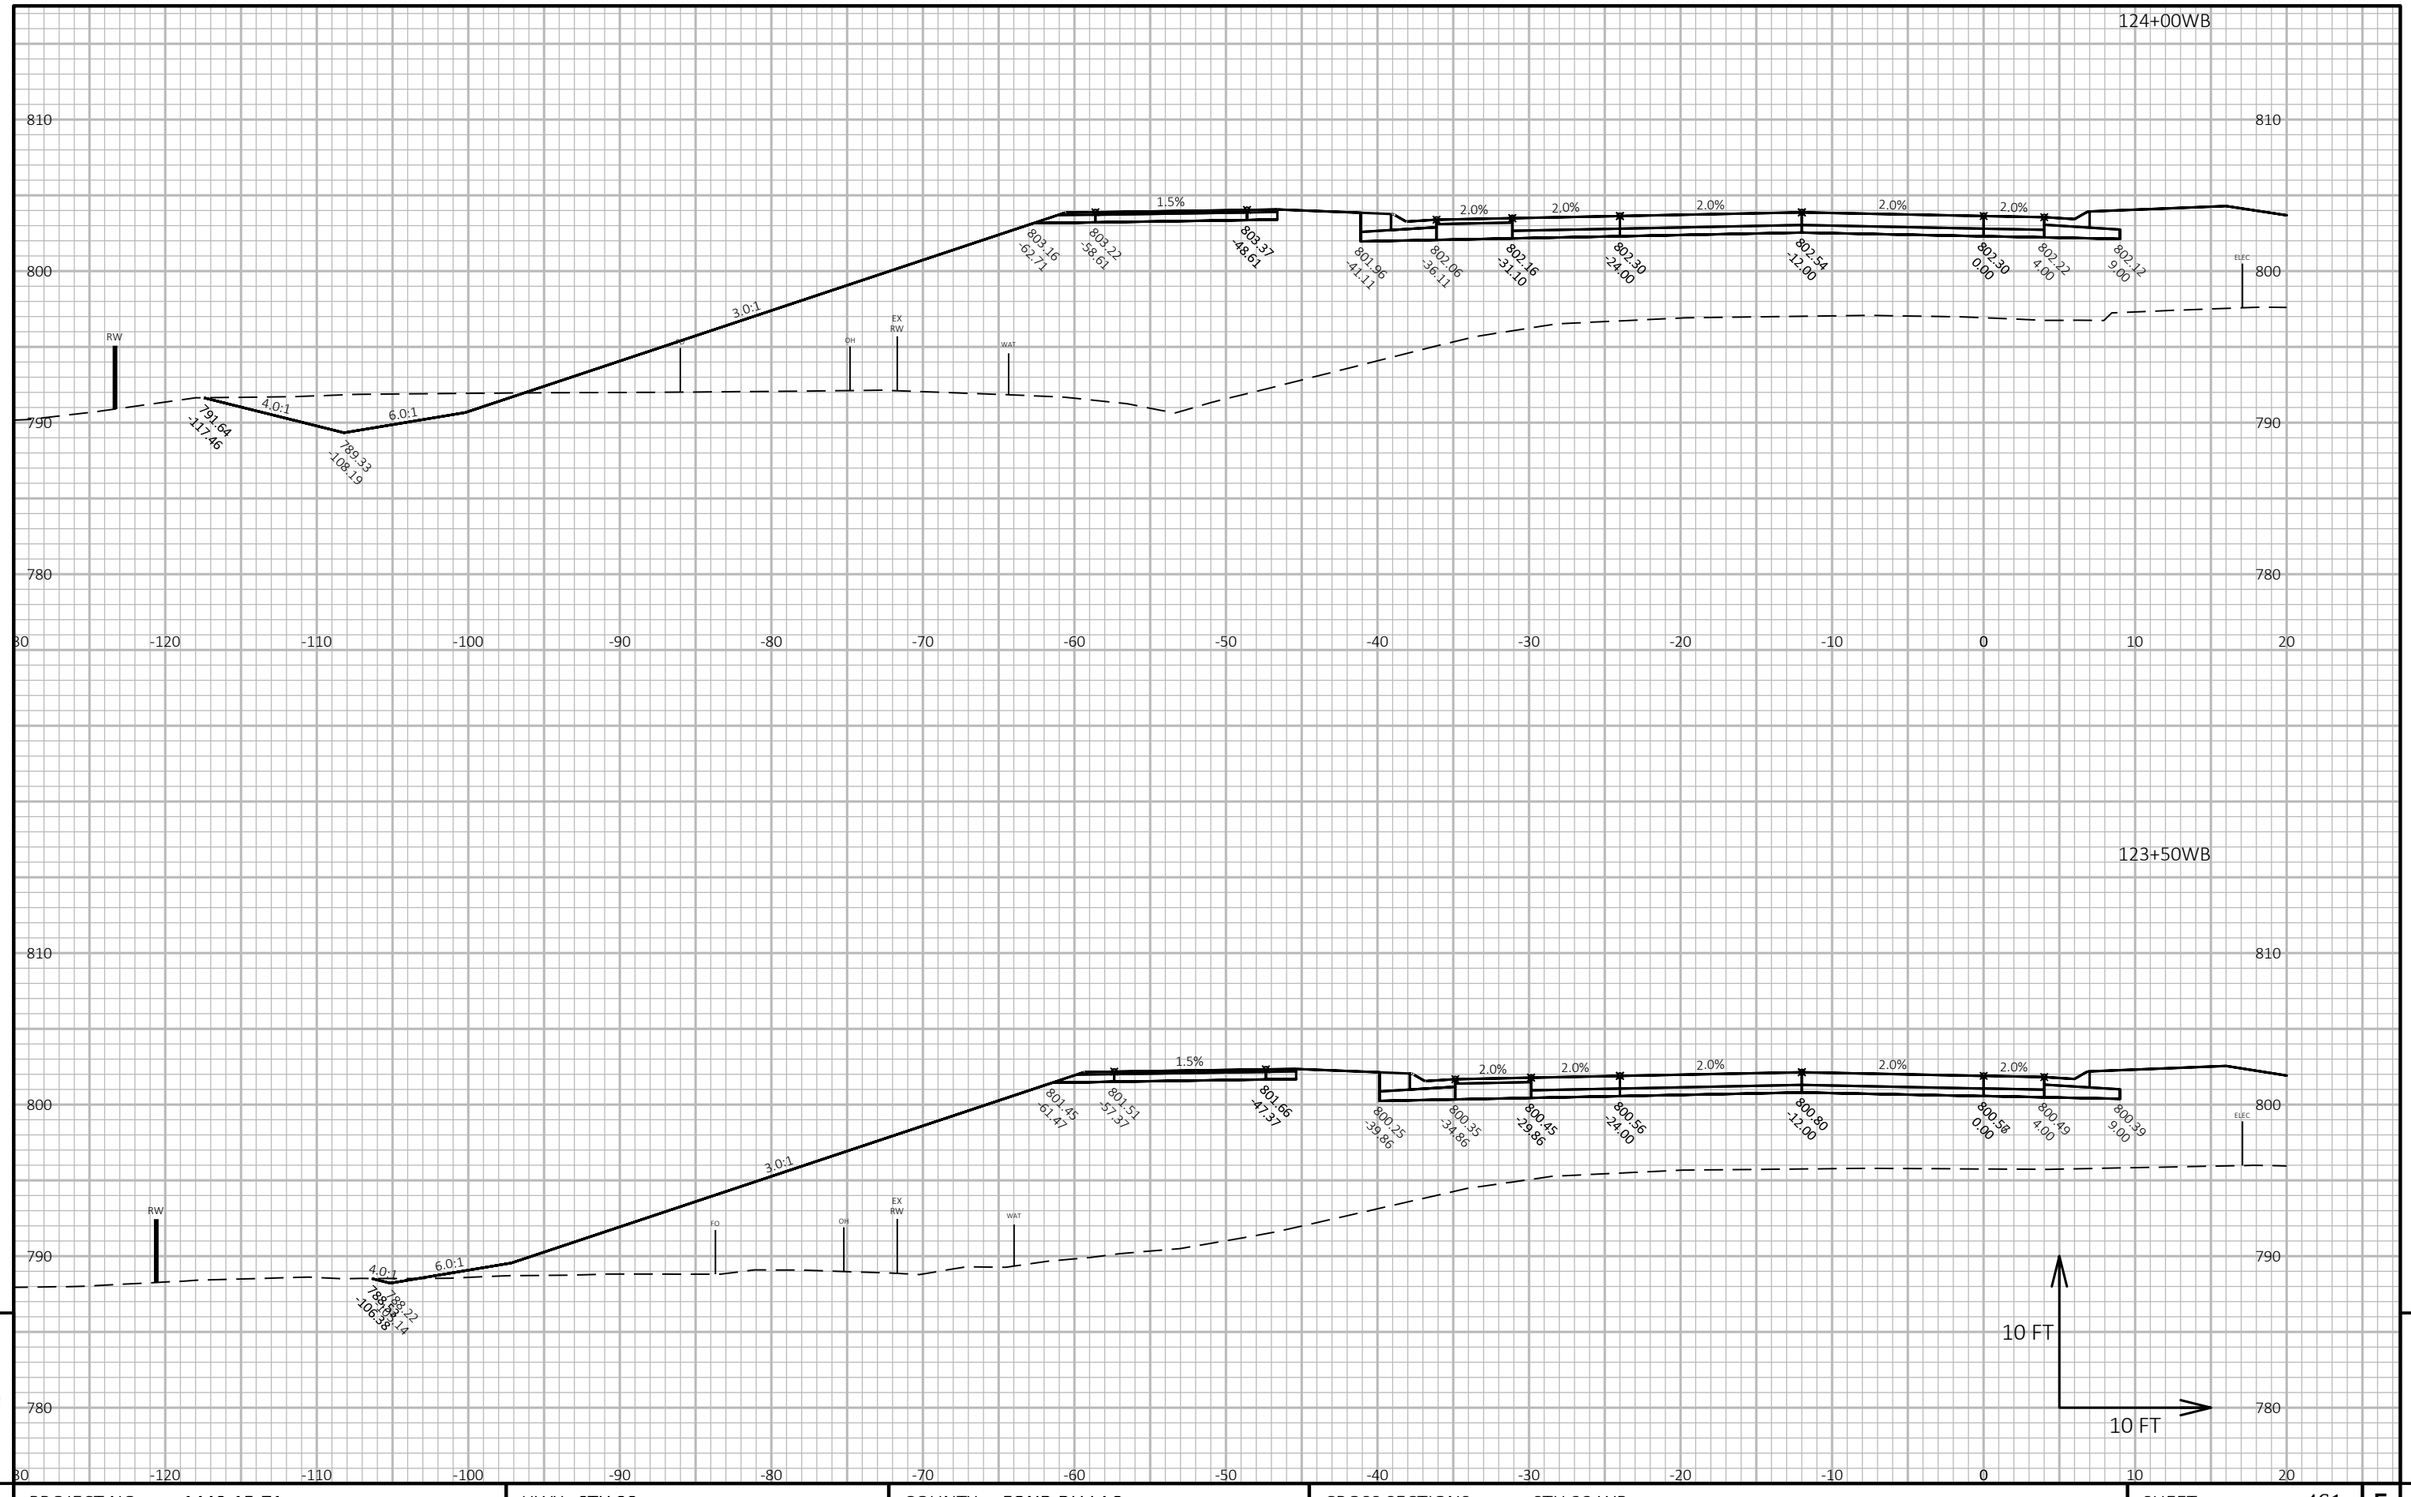

9

9

PROJECT NO: 1440-15-71	HWY: STH 23	COUNTY: FOND DU LAC	CROSS SECTIONS: STH 23 WB	SHEET 461	E

FILE NAME : J:\JOBS2014\20142023\CAD\TRANSPORTATION\DWG\SHEETSPLAN\STH 23 WB X-SEC.DWG
LAYOUT NAME - 20


PLOT DATE : 10/21/2019 7:57 AM

PLOT BY : SCHULTZ, ANDREW K.

PLOT NAME :

PLOT SCALE : 1 IN:10 FT HORZ. / 1 IN:10 FT VERT.

WISDOT/CADDS SHEET 49

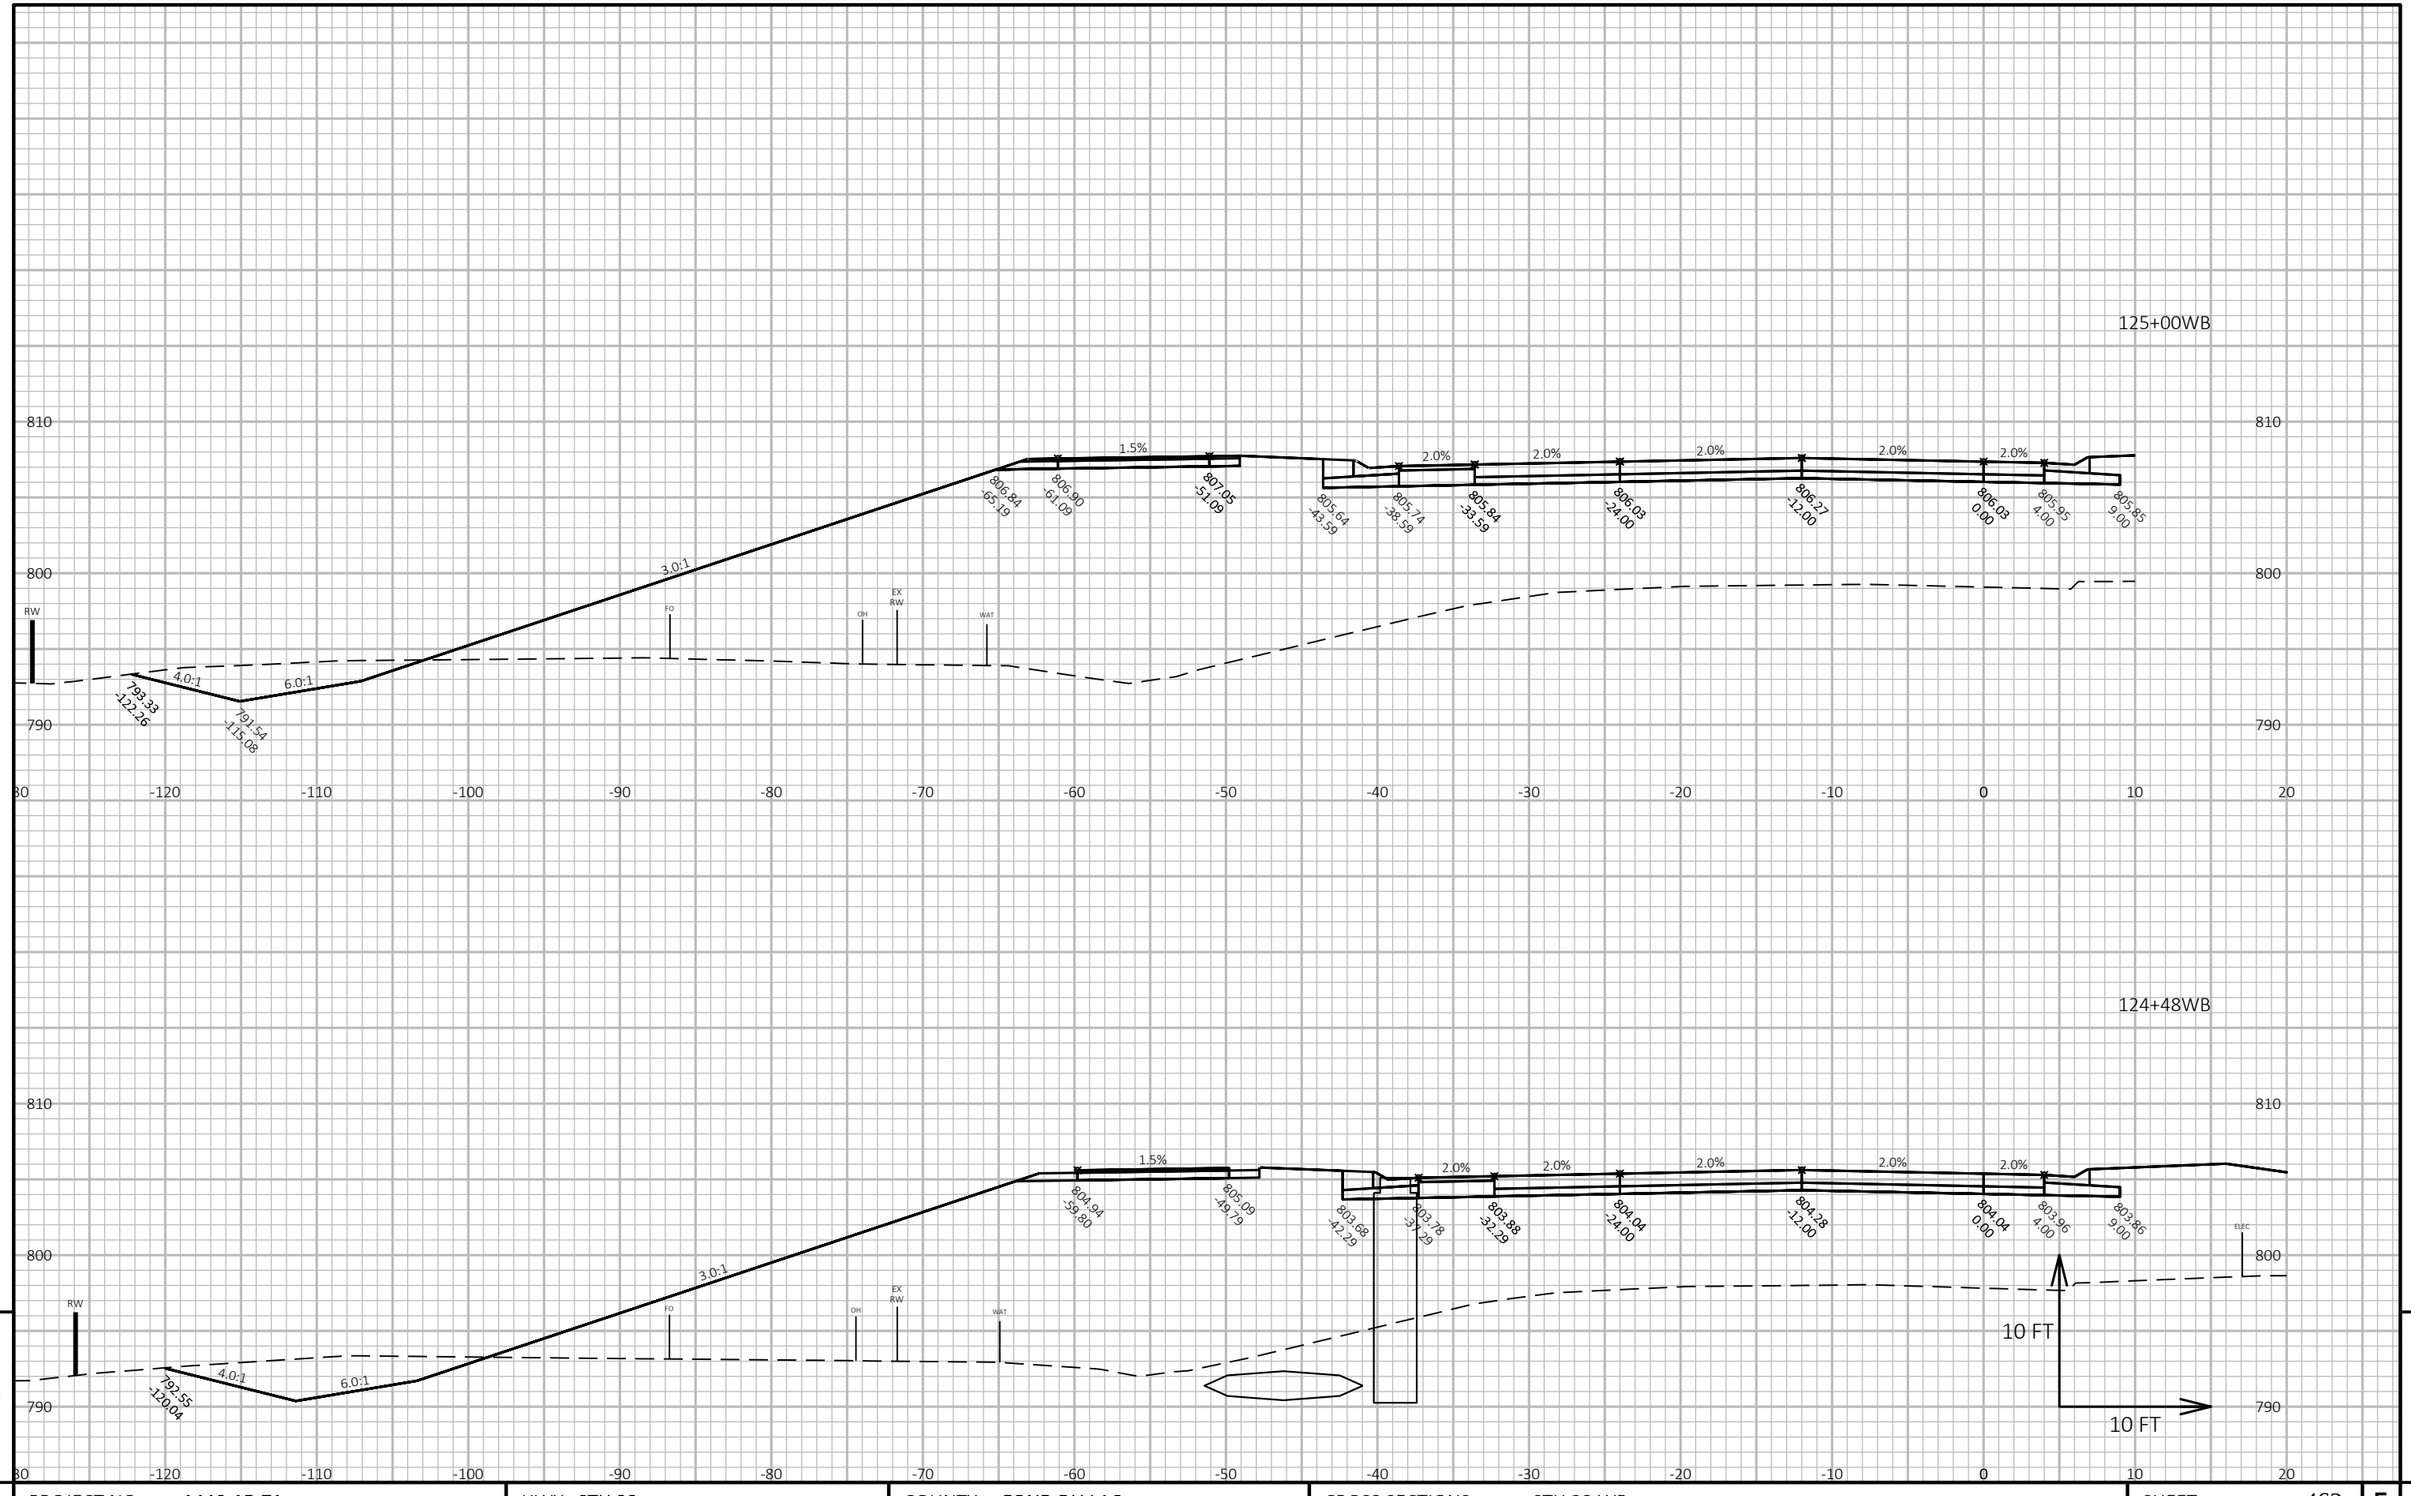

9 9


PROJECT NO: 1440-15-71	HWY: STH 23	COUNTY: FOND DU LAC	CROSS SECTIONS: STH 23 WB	SHEET 462	E

FILE NAME : J:\JOBS2014\20142023\CAD\TRANSPORTATION\DWG\SHEETSPLAN\STH 23 WB X-SEC.DWG
LAYOUT NAME - 21

PLOT DATE : 10/21/2019 7:58 AM PLOT BY : SCHULTZ, ANDREW K. PLOT NAME :

PLOT SCALE : 1 IN:10 FT HORZ. / 1 IN:10 FT VERT.

WISDOT/CADDS SHEET 49

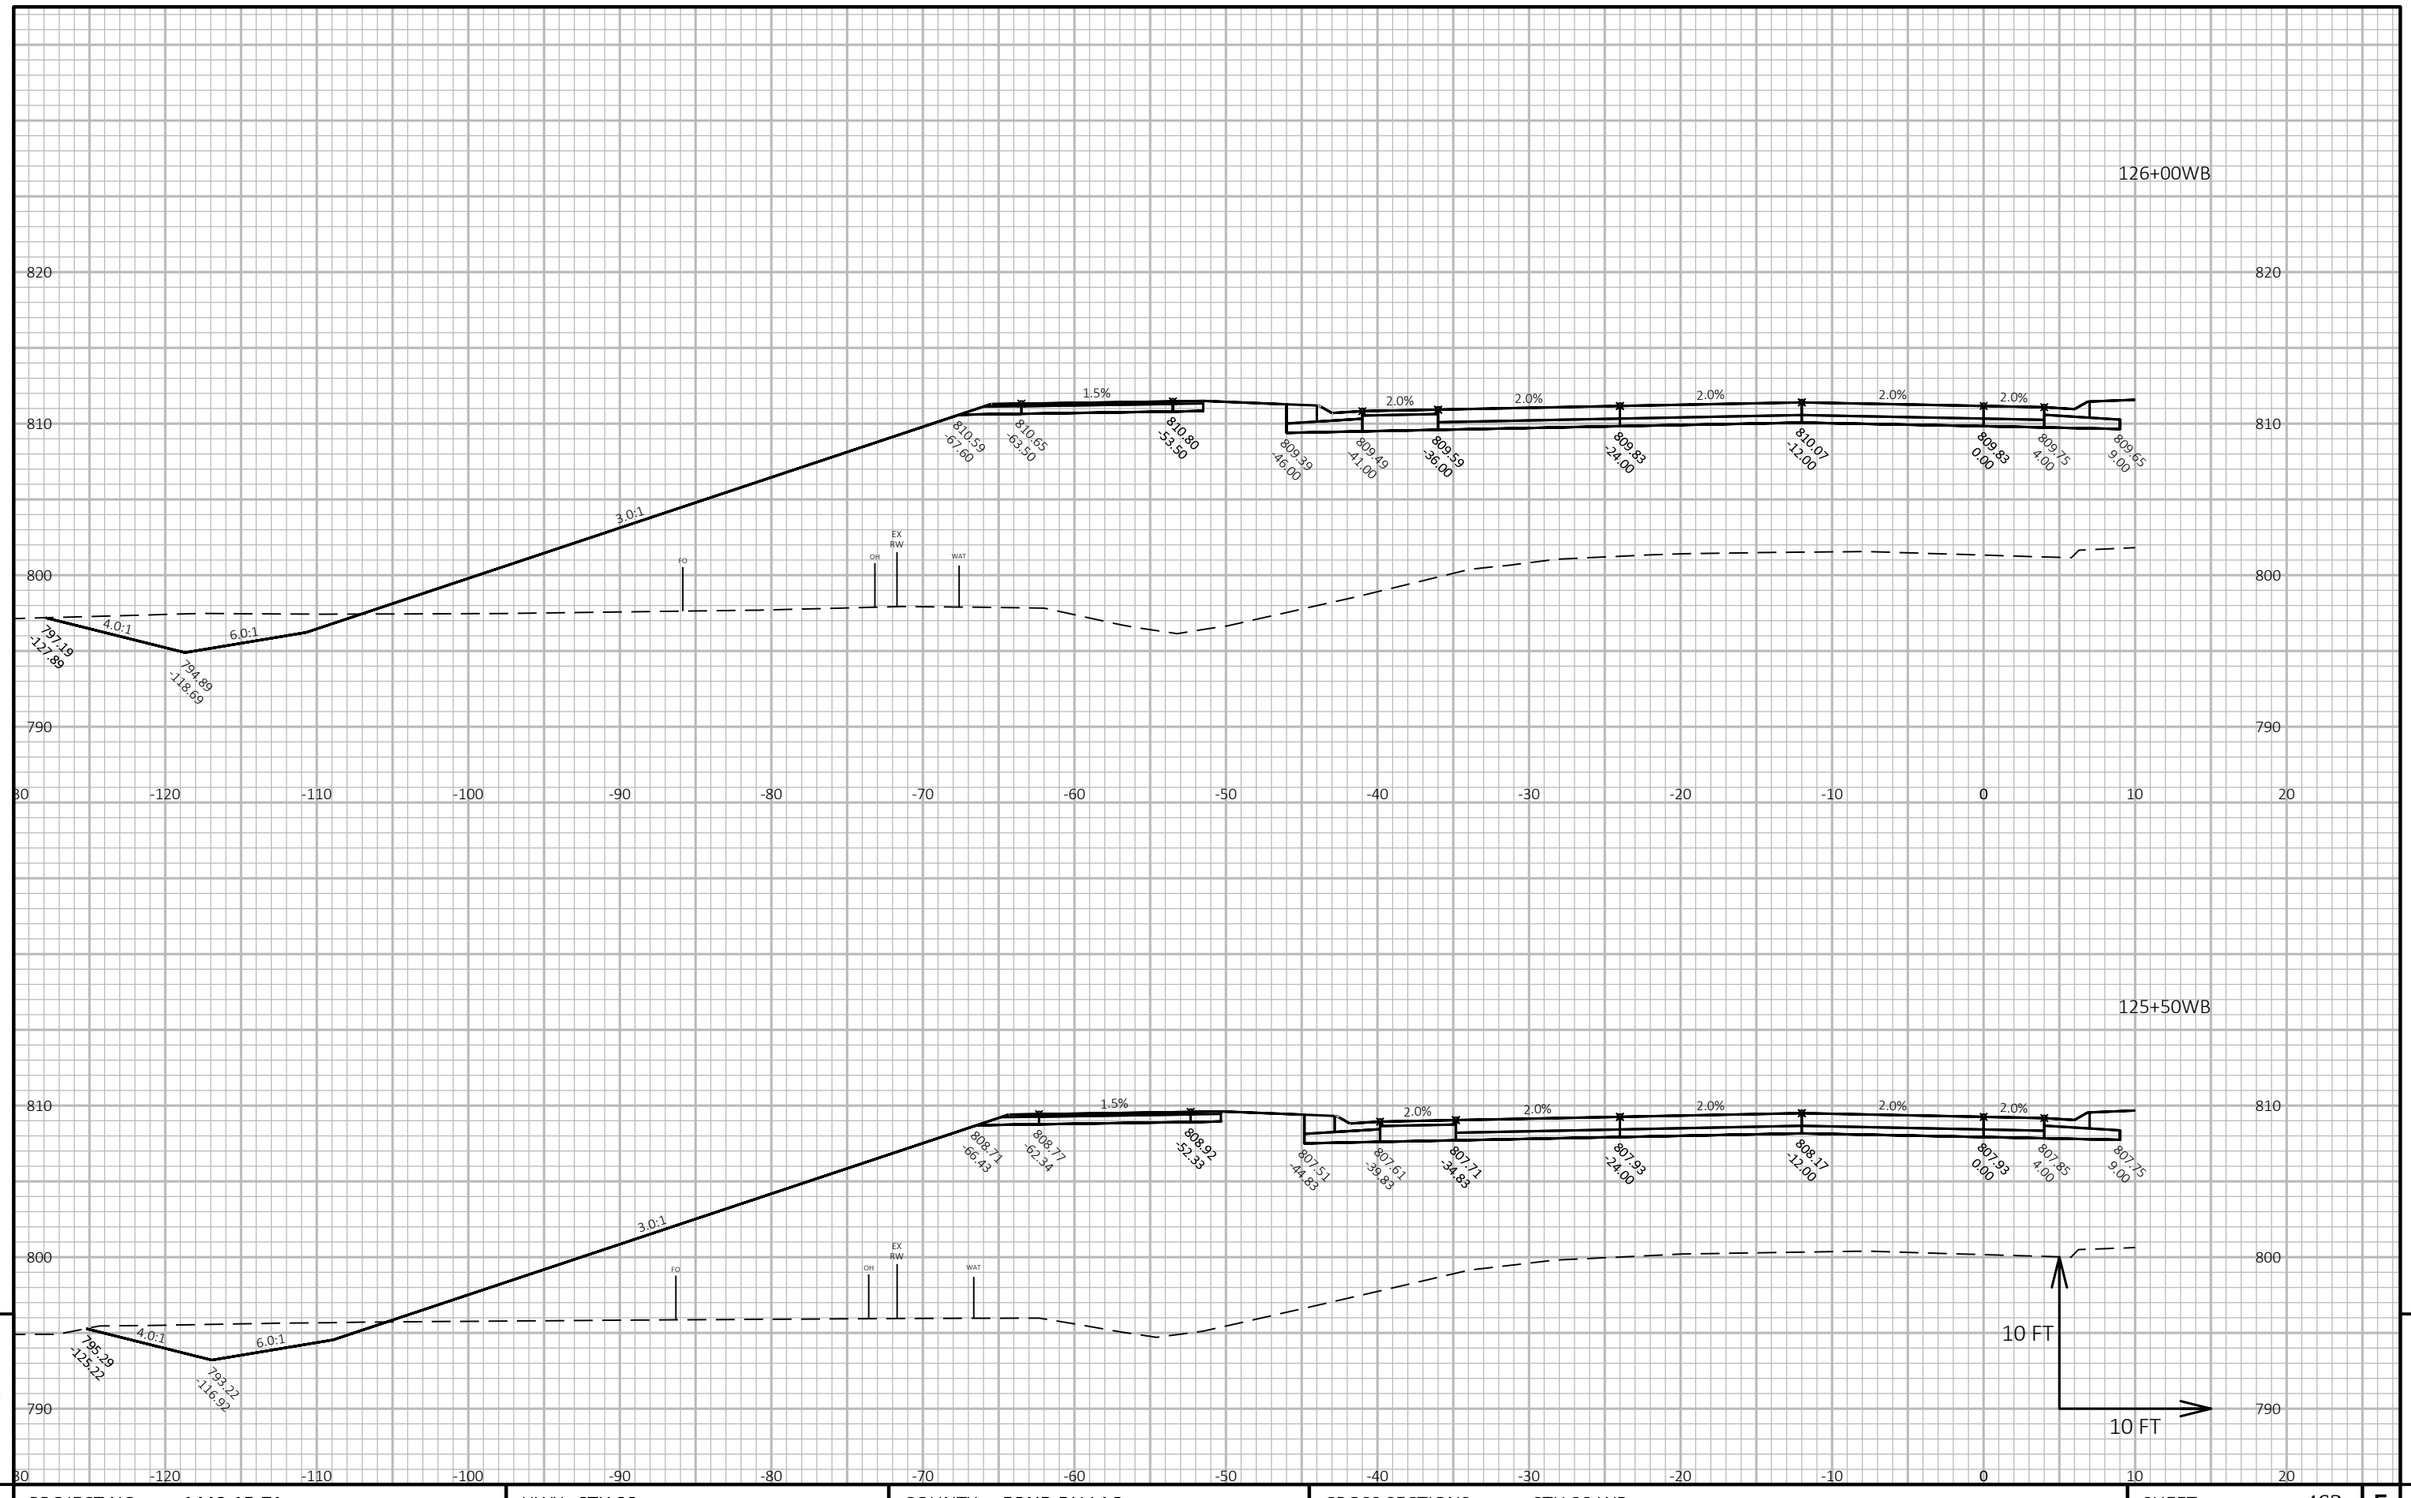

9

9


PROJECT NO: 1440-15-71	HWY: STH 23	COUNTY: FOND DU LAC	CROSS SECTIONS: STH 23 WB	SHEET 463	E

FILE NAME : J:\JOBS2014\20142023\CAD\TRANSPORTATION\DWG\SHEETSPLAN\STH 23 WB X-SEC.DWG
LAYOUT NAME - 22

PLOT DATE : 10/21/2019 7:58 AM PLOT BY : SCHULTZ, ANDREW K. PLOT NAME :

PLOT SCALE : 1 IN:10 FT HORZ. / 1 IN:10 FT VERT.

WISDOT/CADDS SHEET 49

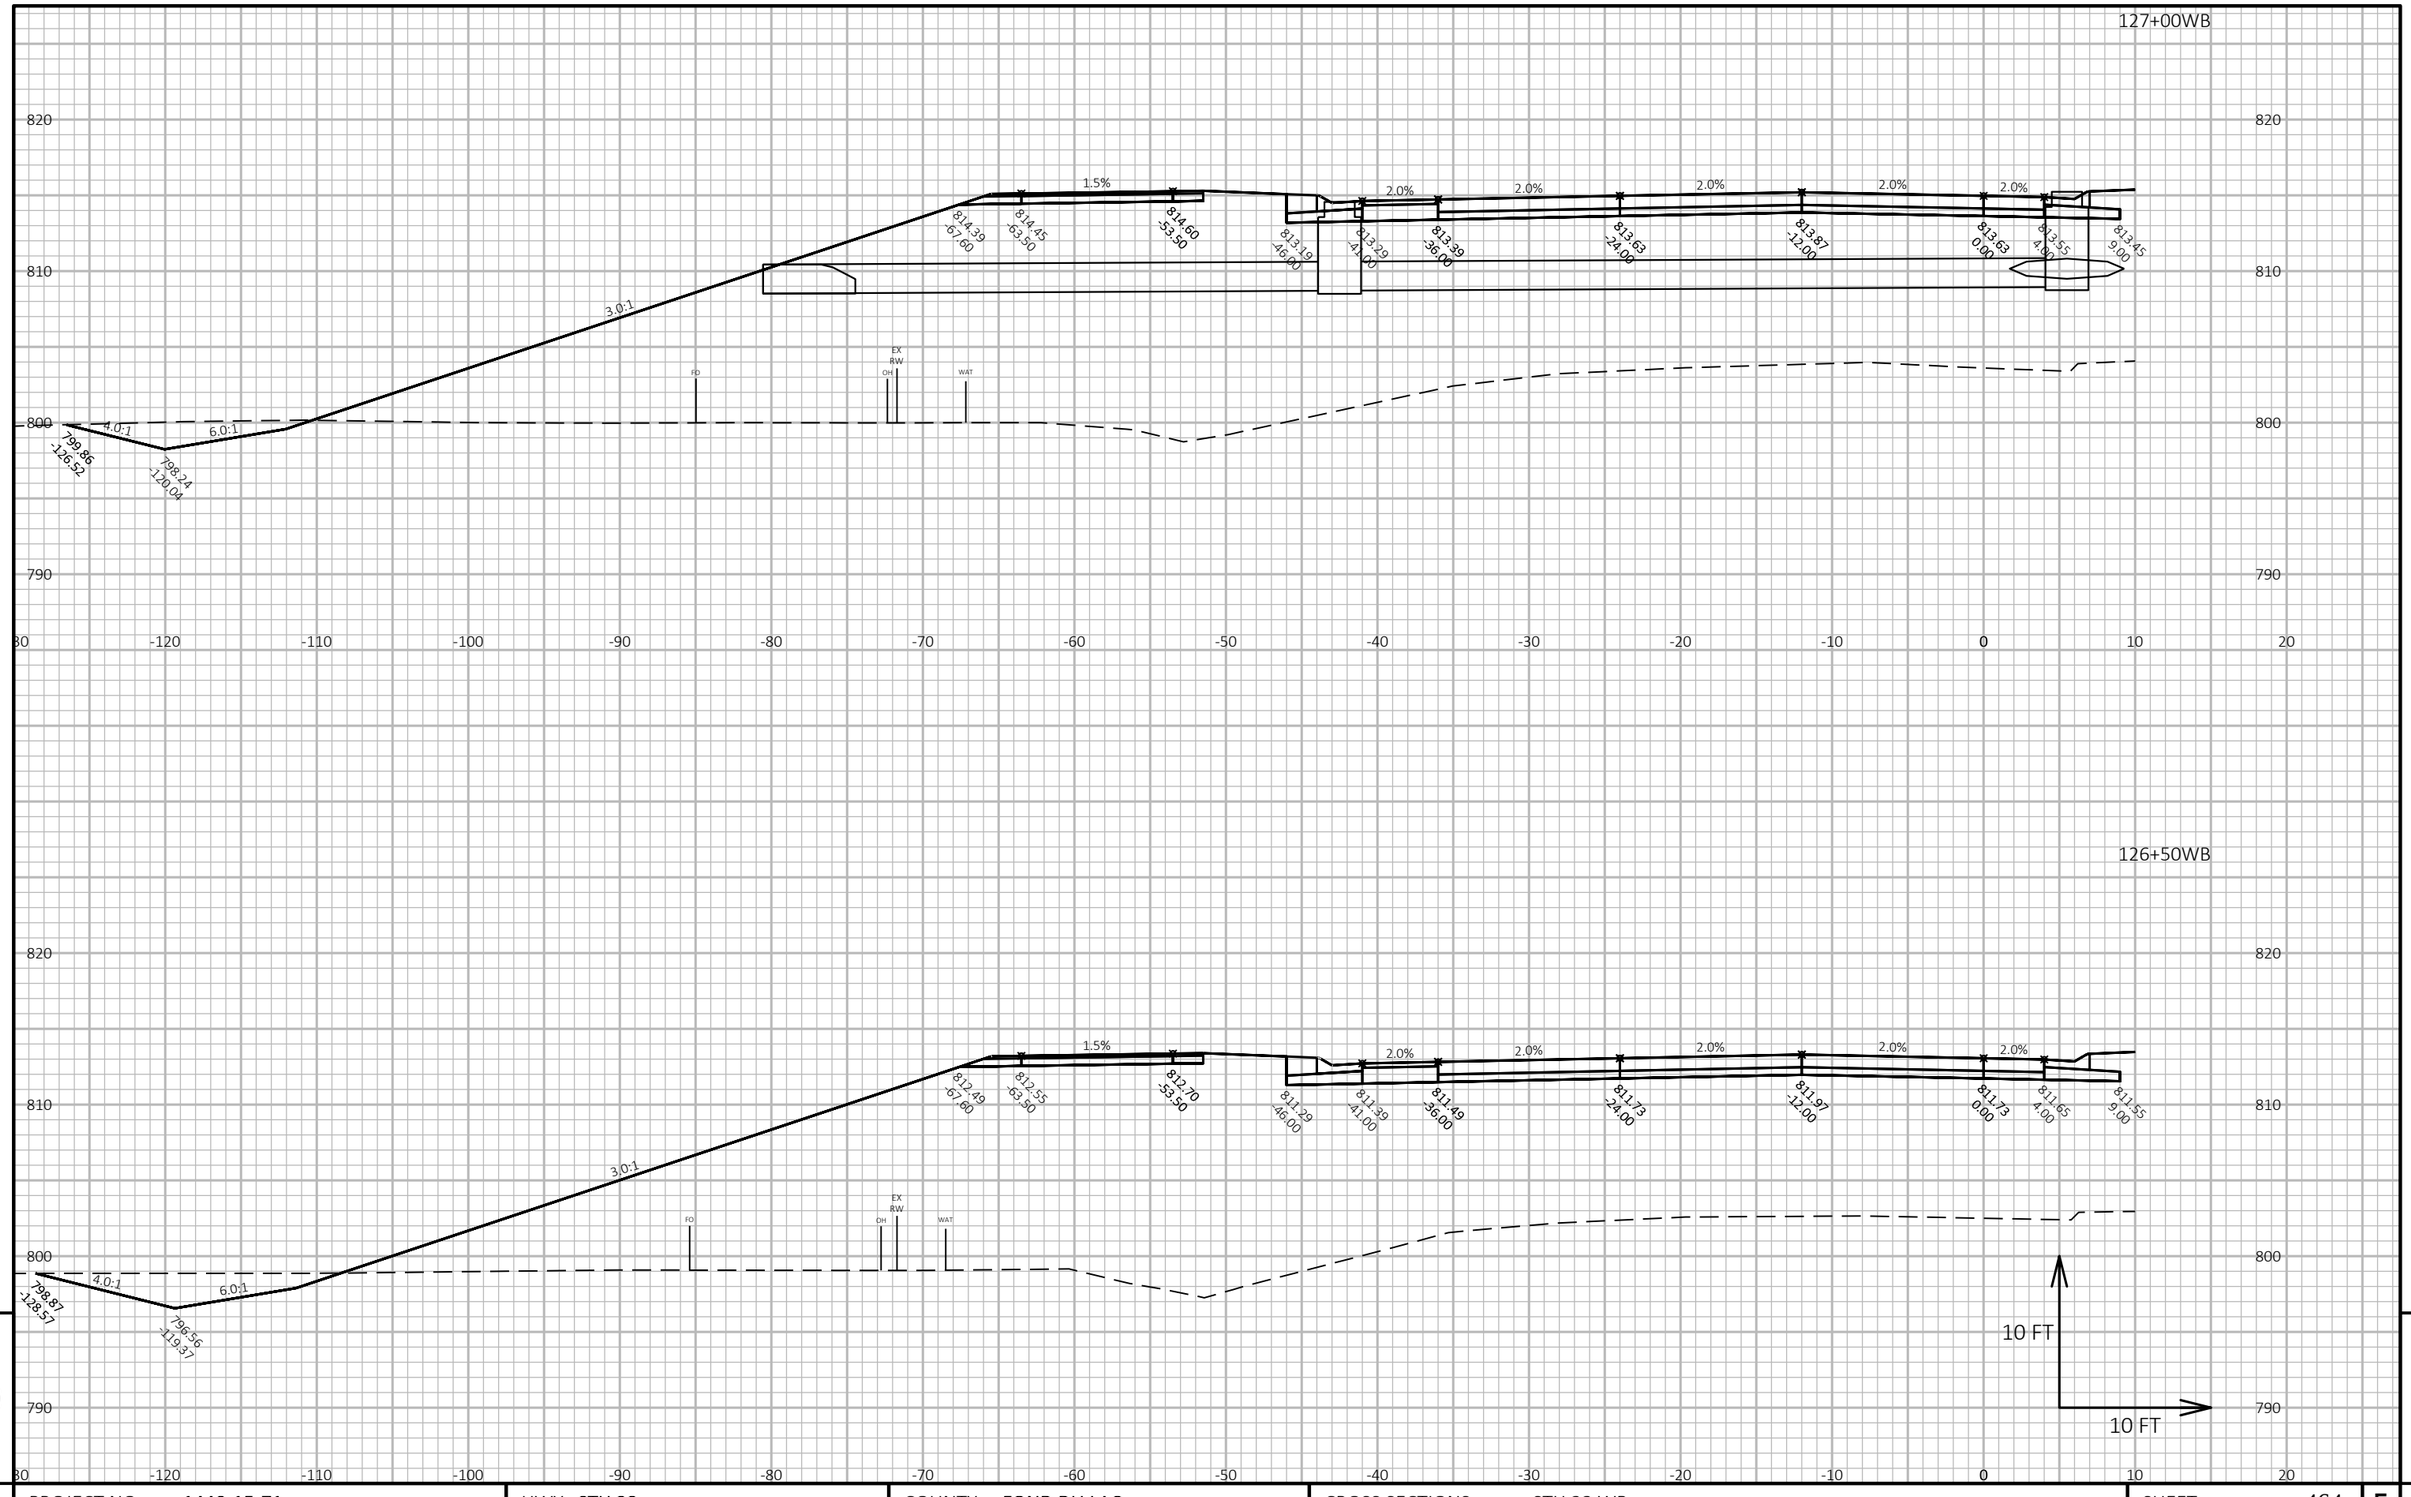

9


9

PROJECT NO: 1440-15-71	HWY: STH 23	COUNTY: FOND DU LAC	CROSS SECTIONS: STH 23 WB	SHEET 464	E

FILE NAME : J:\JOBS2014\20142023\CAD\TRANSPORTATION\DWG\SHEETSPLAN\STH 23 WB X-SEC.DWG
LAYOUT NAME - 23

PLOT DATE : 10/21/2019 7:58 AM PLOT BY : SCHULTZ, ANDREW K. PLOT NAME : **PLOT SCALE :** 1 IN:10 FT HORZ. / 1 IN:10 FT VERT.

WISDOT/CADDS SHEET 49

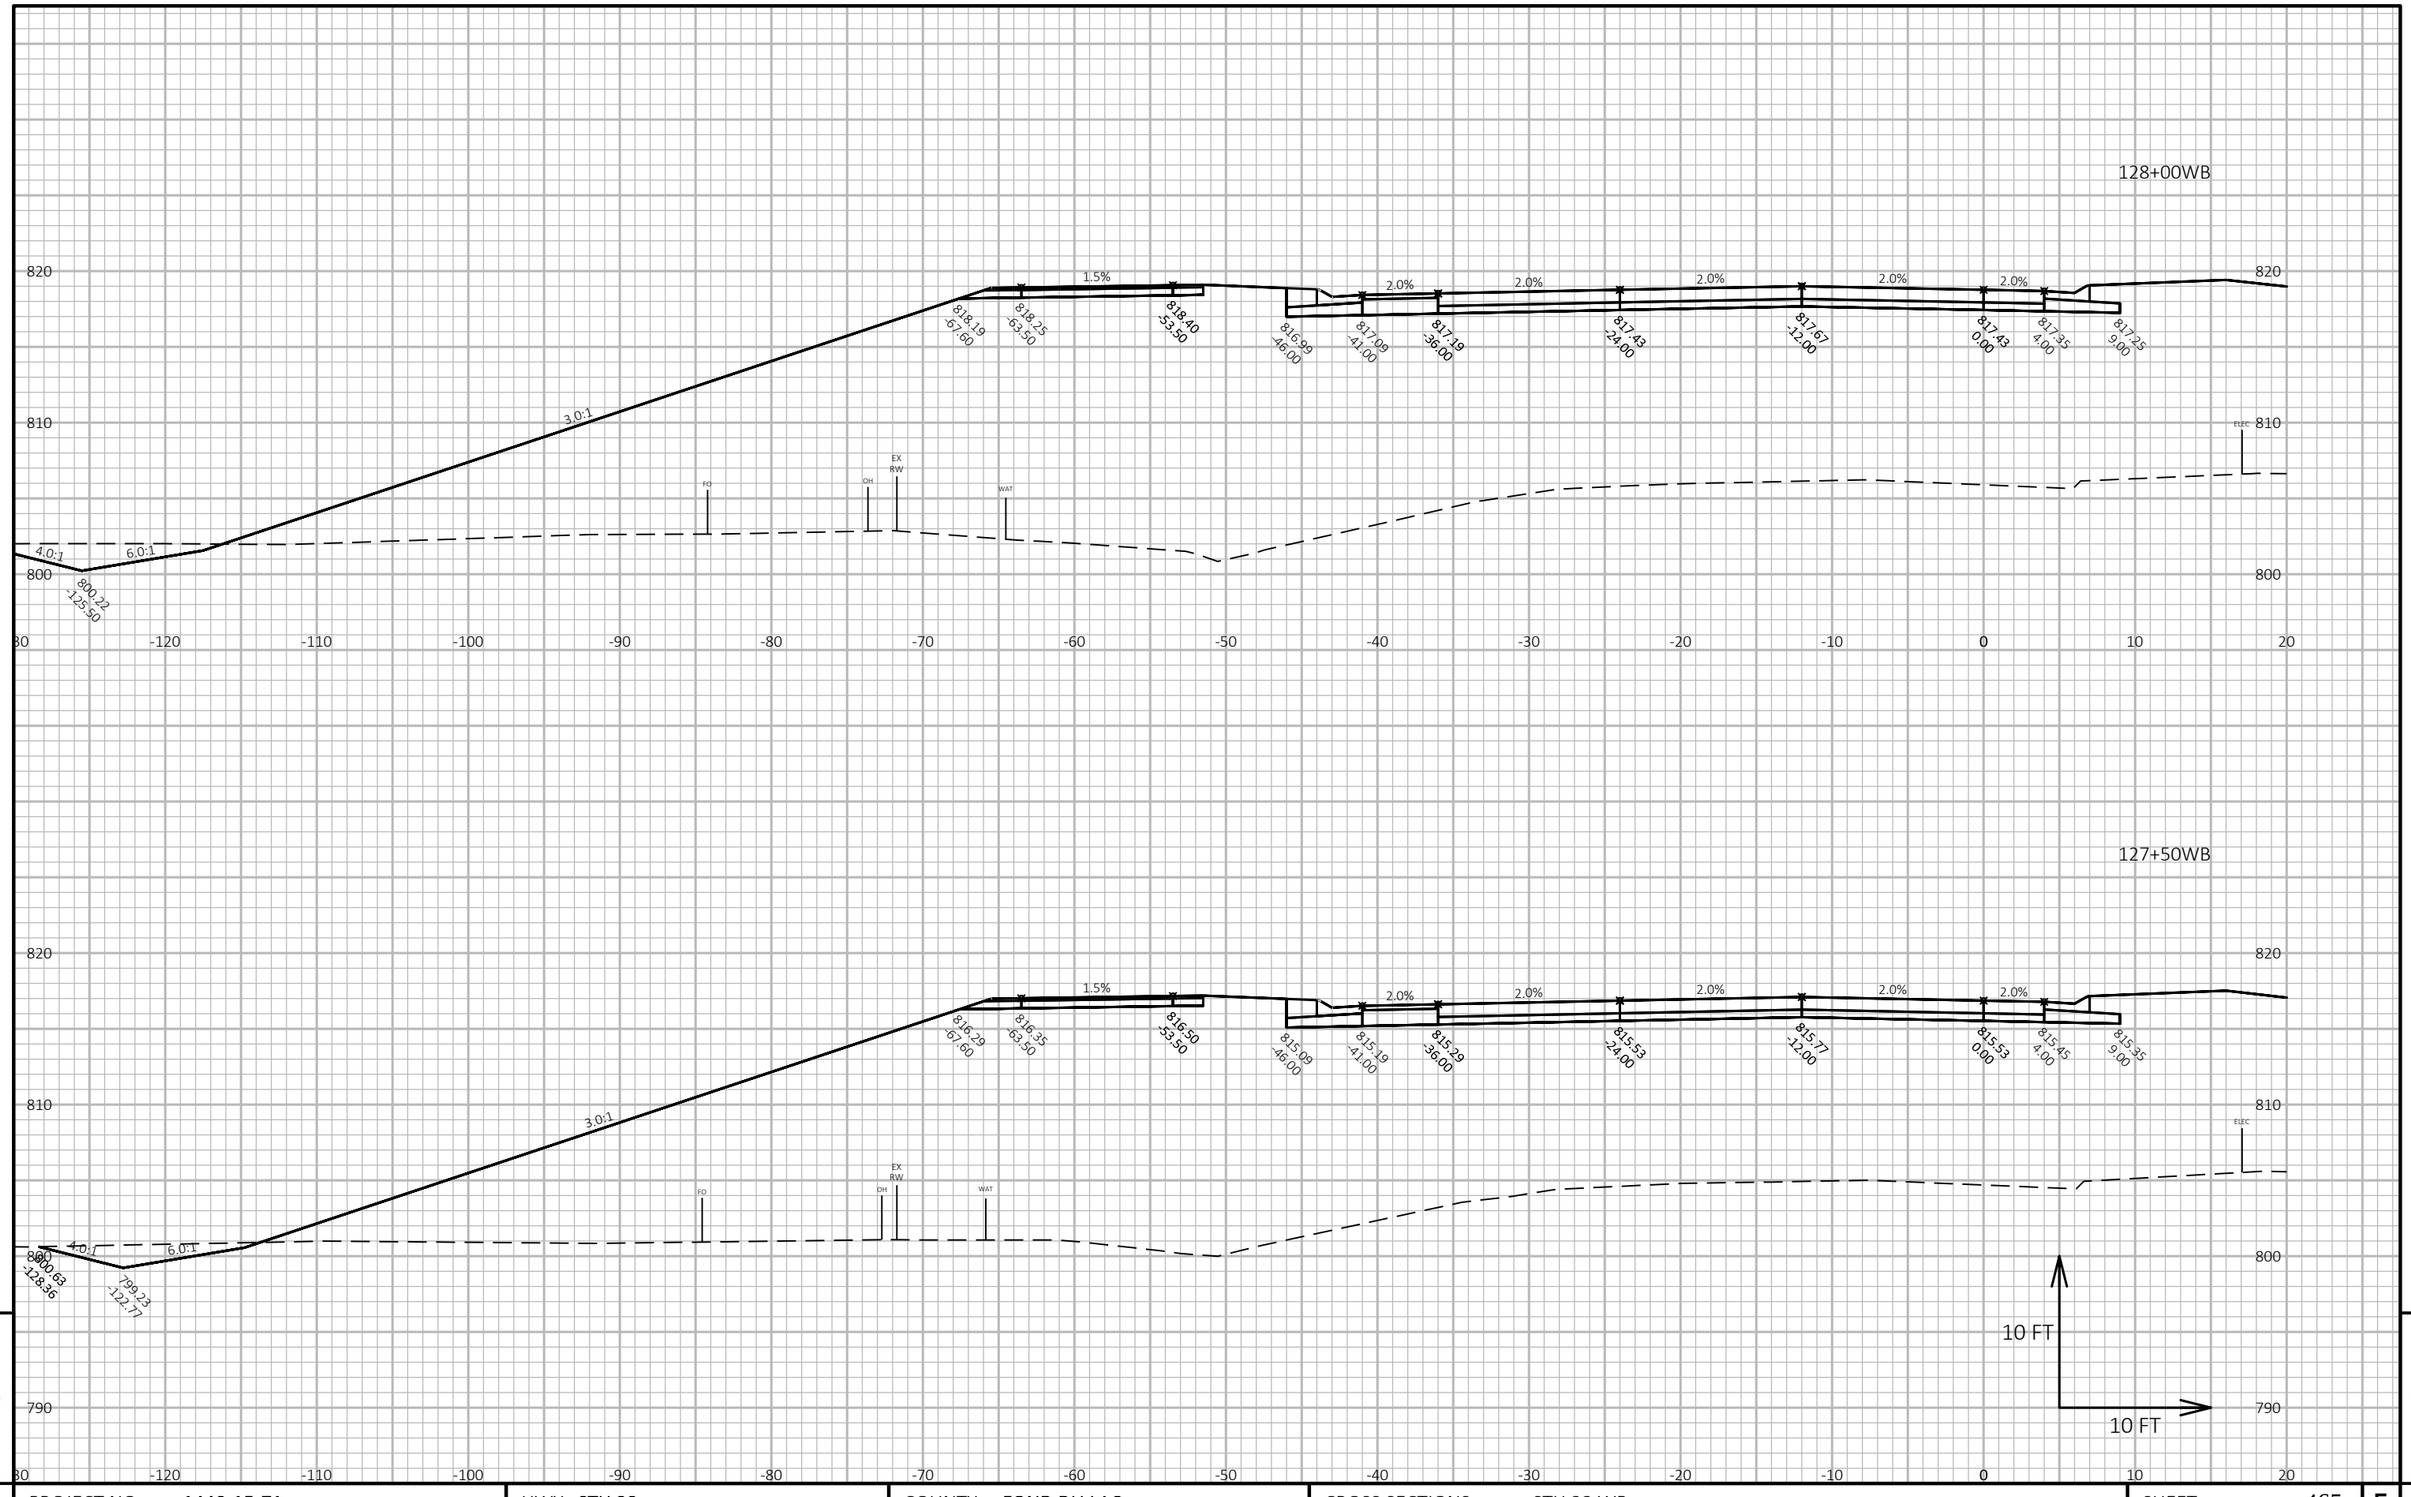

9 9


PROJECT NO: 1440-15-71	HWY: STH 23	COUNTY: FOND DU LAC	CROSS SECTIONS: STH 23 WB	SHEET 465	E

FILE NAME : J:\JOBS2014\20142023\CAD\TRANSPORTATION\DWG\SHEETSPLAN\STH 23 WB X-SEC.DWG
LAYOUT NAME - 24

PLOT DATE : 10/21/2019 7:58 AM PLOT BY : SCHULTZ, ANDREW K. PLOT NAME :

PLOT SCALE : 1 IN:10 FT HORZ. / 1 IN:10 FT VERT.

WISDOT/CADDS SHEET 49

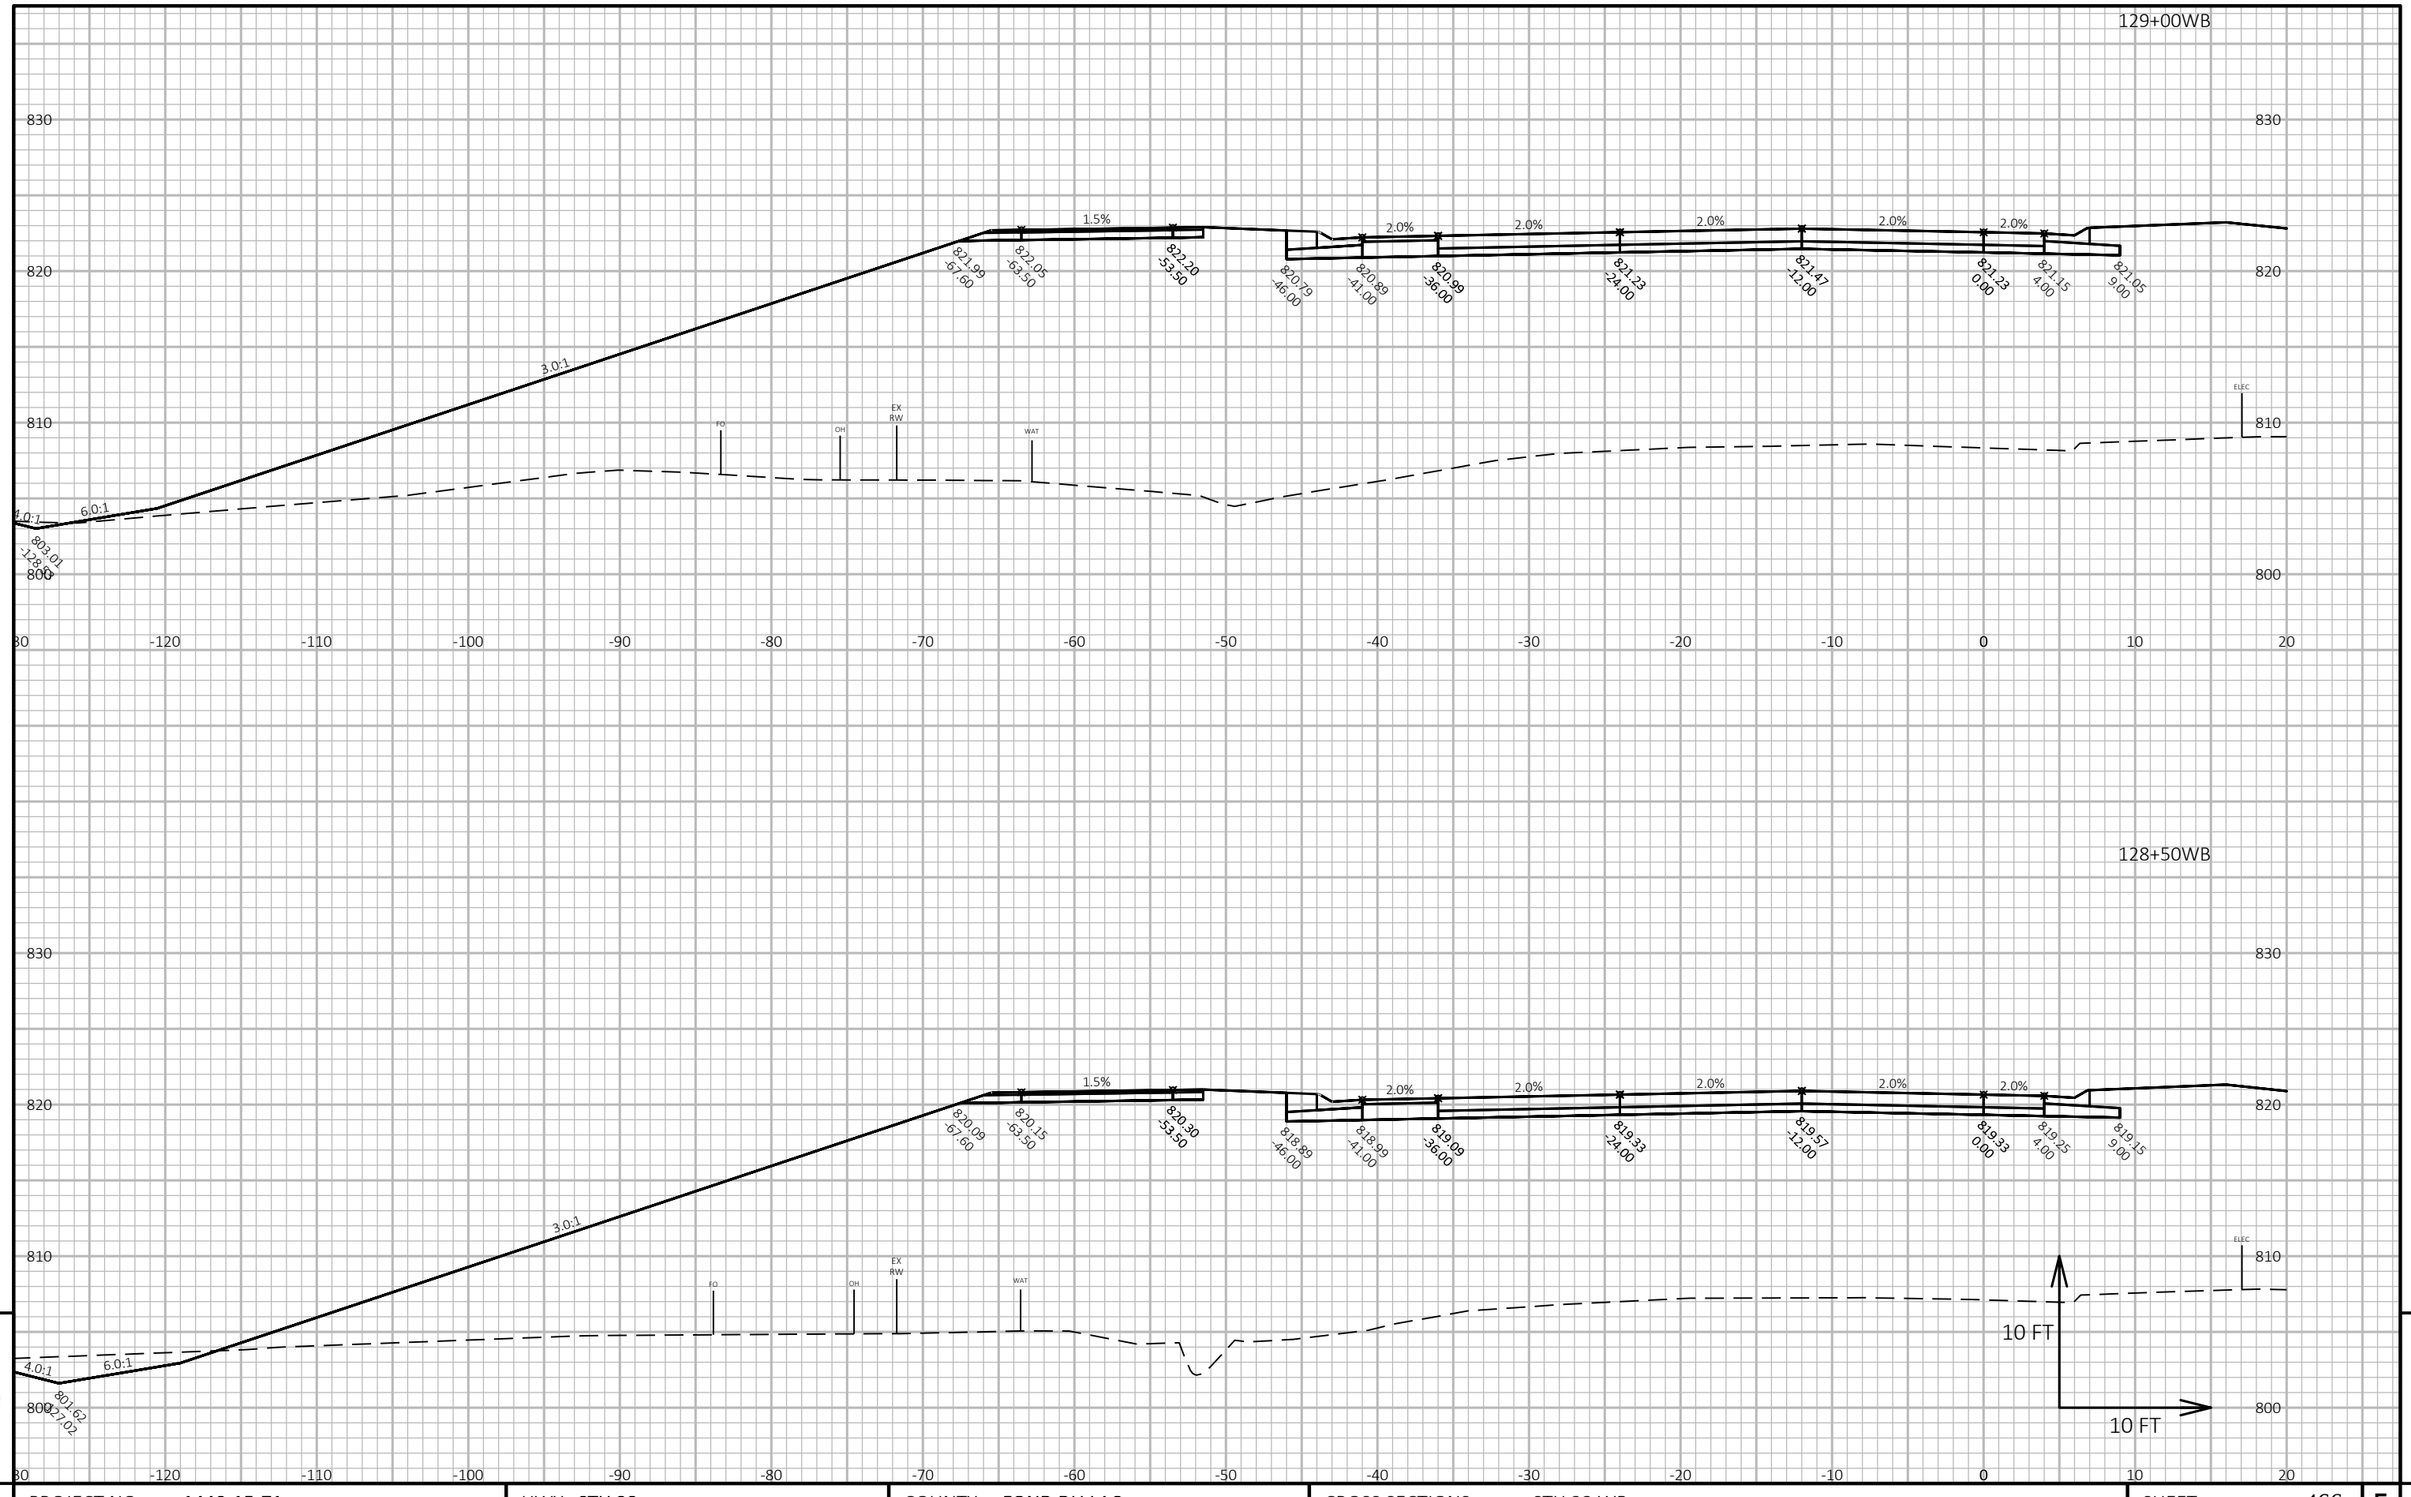


PROJECT NO: 1440-15-71	HWY: STH 23	COUNTY: FOND DU LAC	CROSS SECTIONS: STH 23 WB	SHEET 466	E

FILE NAME : J:\OBS2014\20142023\CAD\TRANSPORTATION\DWG\SHEETSPLAN\STH 23 WB X-SEC.DWG
LAYOUT NAME - 25

PLOT DATE : 10/21/2019 7:59 AM PLOT BY : SCHULTZ, ANDREW K. PLOT NAME : **PLOT SCALE :** 1 IN:10 FT HORZ. / 1 IN:10 FT VERT.

WISDOT/CADDS SHEET 49

130+00WB

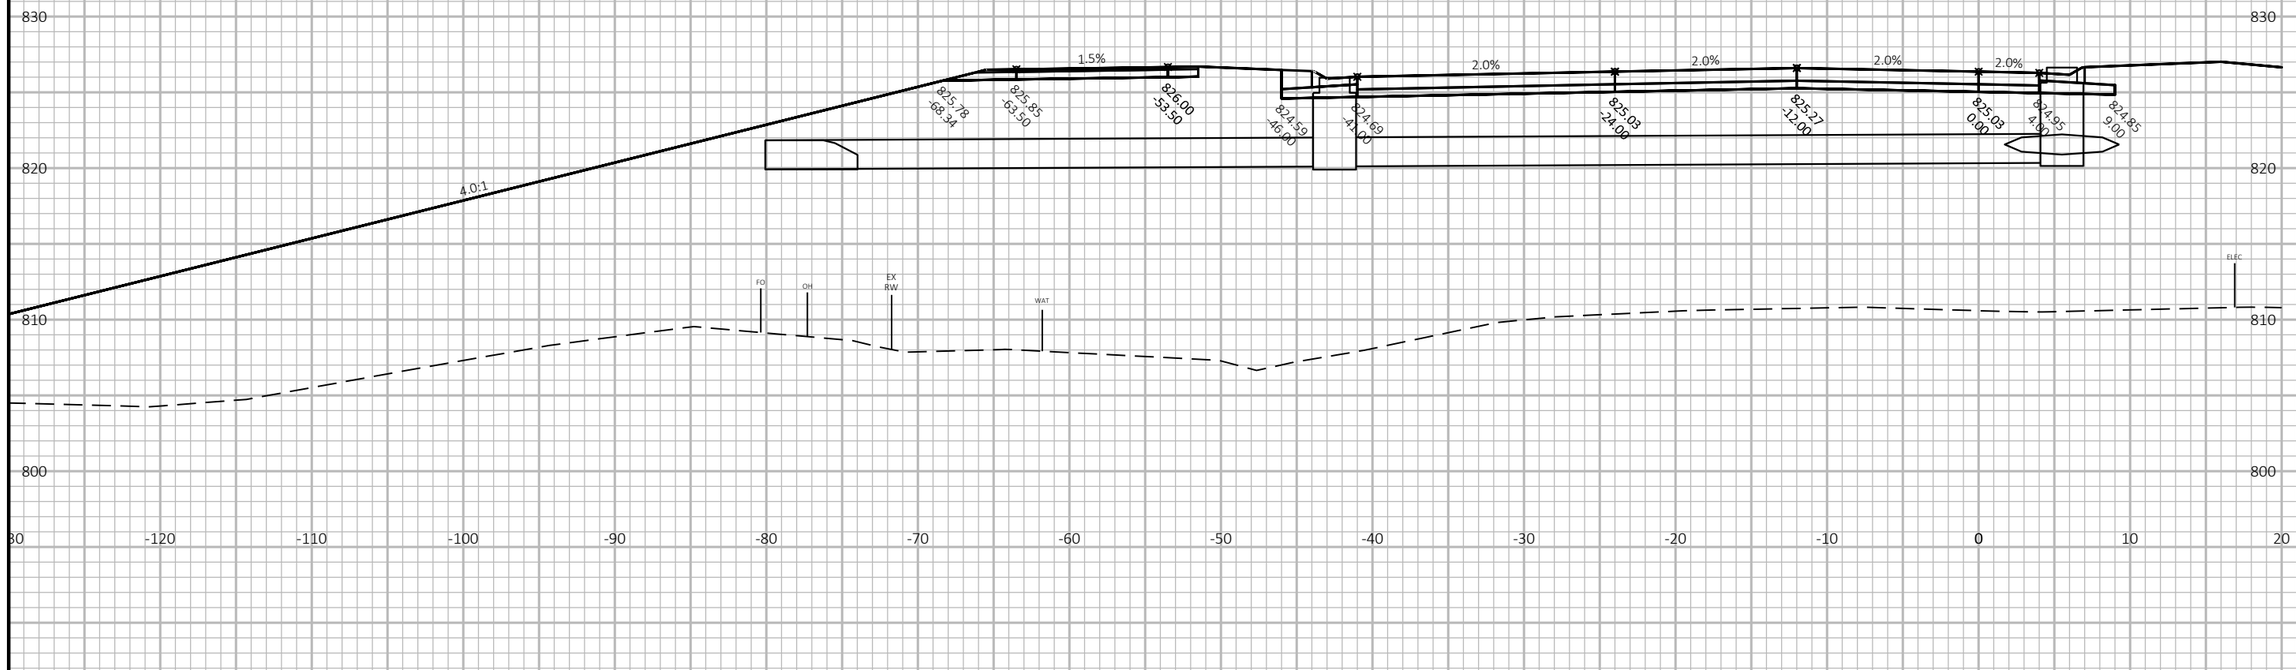

129+50WB



9

9

PROJECT NO: 1440-15-71	HWY: STH 23	COUNTY: FOND DU LAC	CROSS SECTIONS: STH 23 WB	SHEET 467	E


FILE NAME : J:\JOBS2014\20142023\CAD\TRANSPORTATION\DWG\SHEETSPLAN\STH 23 WB X-SEC.DWG
LAYOUT NAME - 26

PLOT DATE : 10/21/2019 7:59 AM PLOT BY : SCHULTZ, ANDREW K. PLOT NAME :

PLOT SCALE : 1 IN:10 FT HORZ. / 1 IN:10 FT VERT.

WISDOT/CADDS SHEET 49

131+00WB

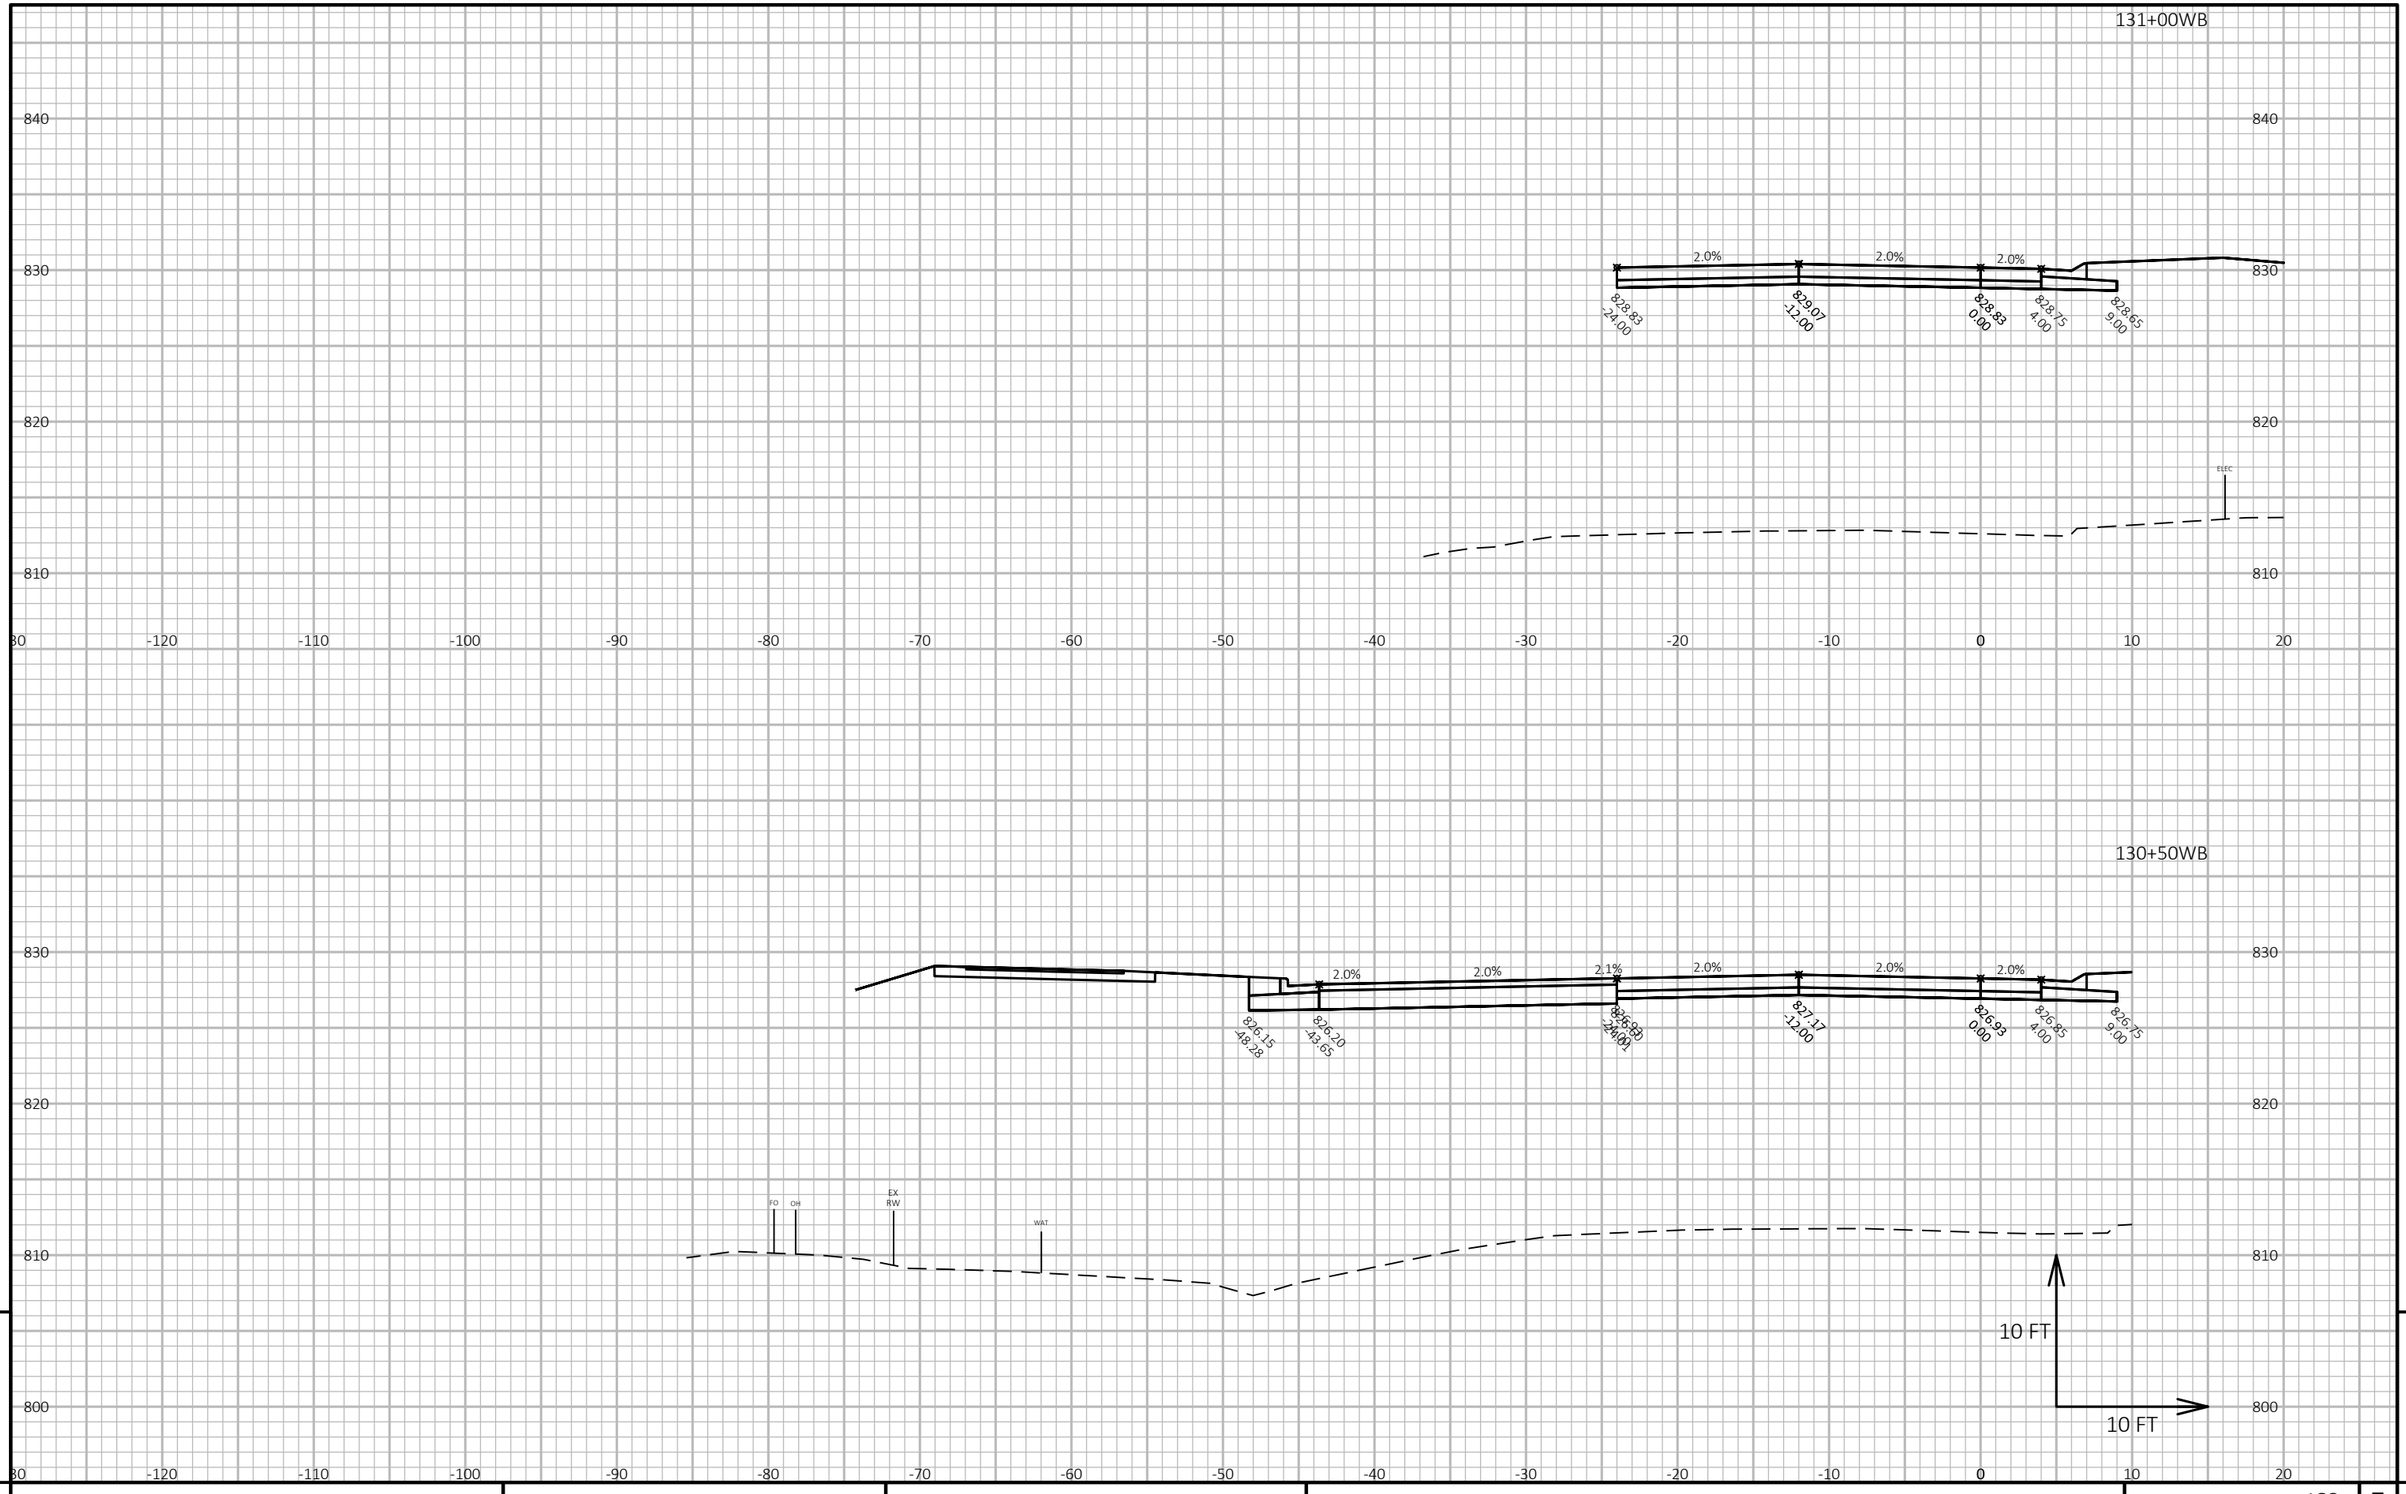

130+50WB

9 9

PROJECT NO: 1440-15-71	HWY: STH 23	COUNTY: FOND DU LAC	CROSS SECTIONS: STH 23 WB	SHEET 468	E


FILE NAME : J:\JOBS2014\20142023\CAD\TRANSPORTATION\DWG\SHEETSPLAN\STH 23 WB X-SEC.DWG
LAYOUT NAME - 27

PLOT DATE : 10/21/2019 7:59 AM PLOT BY : SCHULTZ, ANDREW K. PLOT NAME :

PLOT SCALE : 1 IN:10 FT HORZ. / 1 IN:10 FT VERT.

WISDOT/CADDS SHEET 49

131+50WB

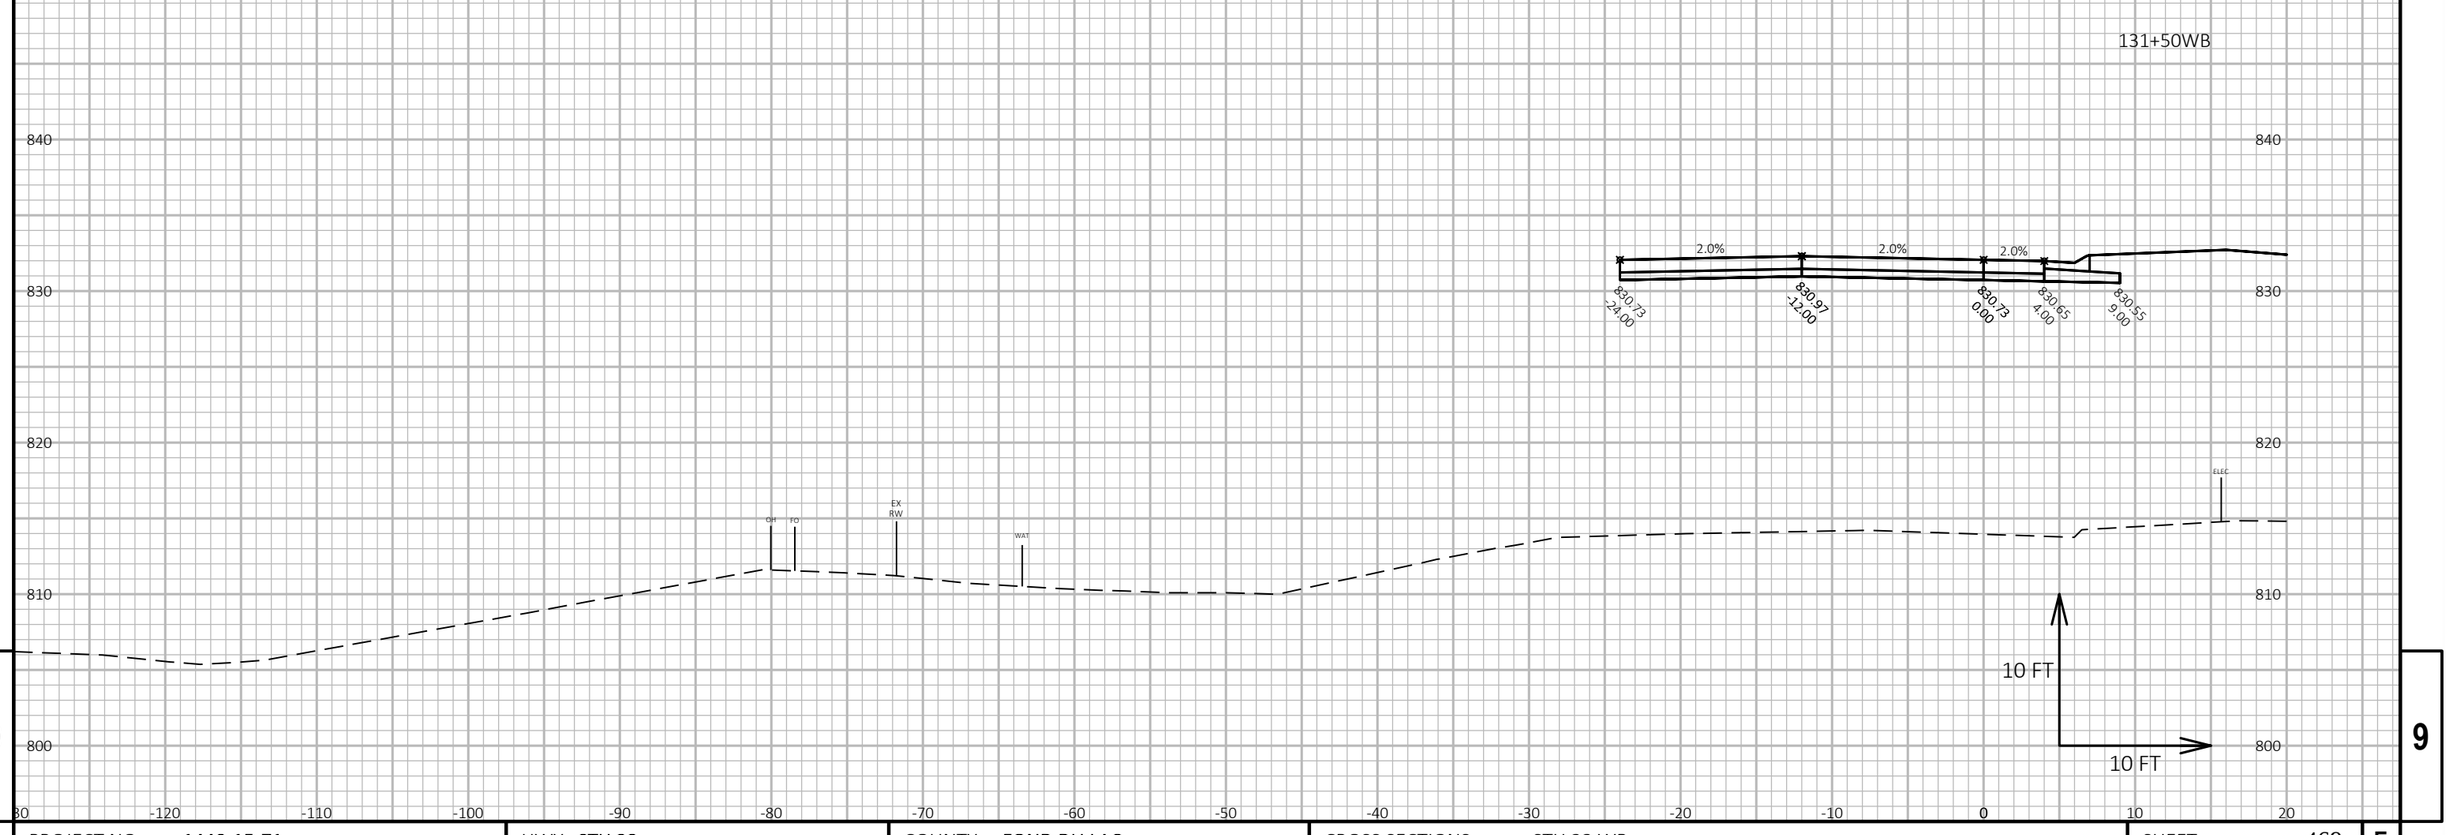

9

9


PROJECT NO: 1440-15-71	HWY: STH 23	COUNTY: FOND DU LAC	CROSS SECTIONS: STH 23 WB	SHEET 469	E

FILE NAME : J:\OBS2014\20142023\CAD\TRANSPORTATION\DWG\SHEETSPLAN\STH 23 WB X-SEC.DWG
LAYOUT NAME - 28

PLOT DATE : 10/21/2019 7:59 AM PLOT BY : SCHULTZ, ANDREW K. PLOT NAME :

PLOT SCALE : 1 IN:10 FT HORZ. / 1 IN:10 FT VERT.

132+00WB

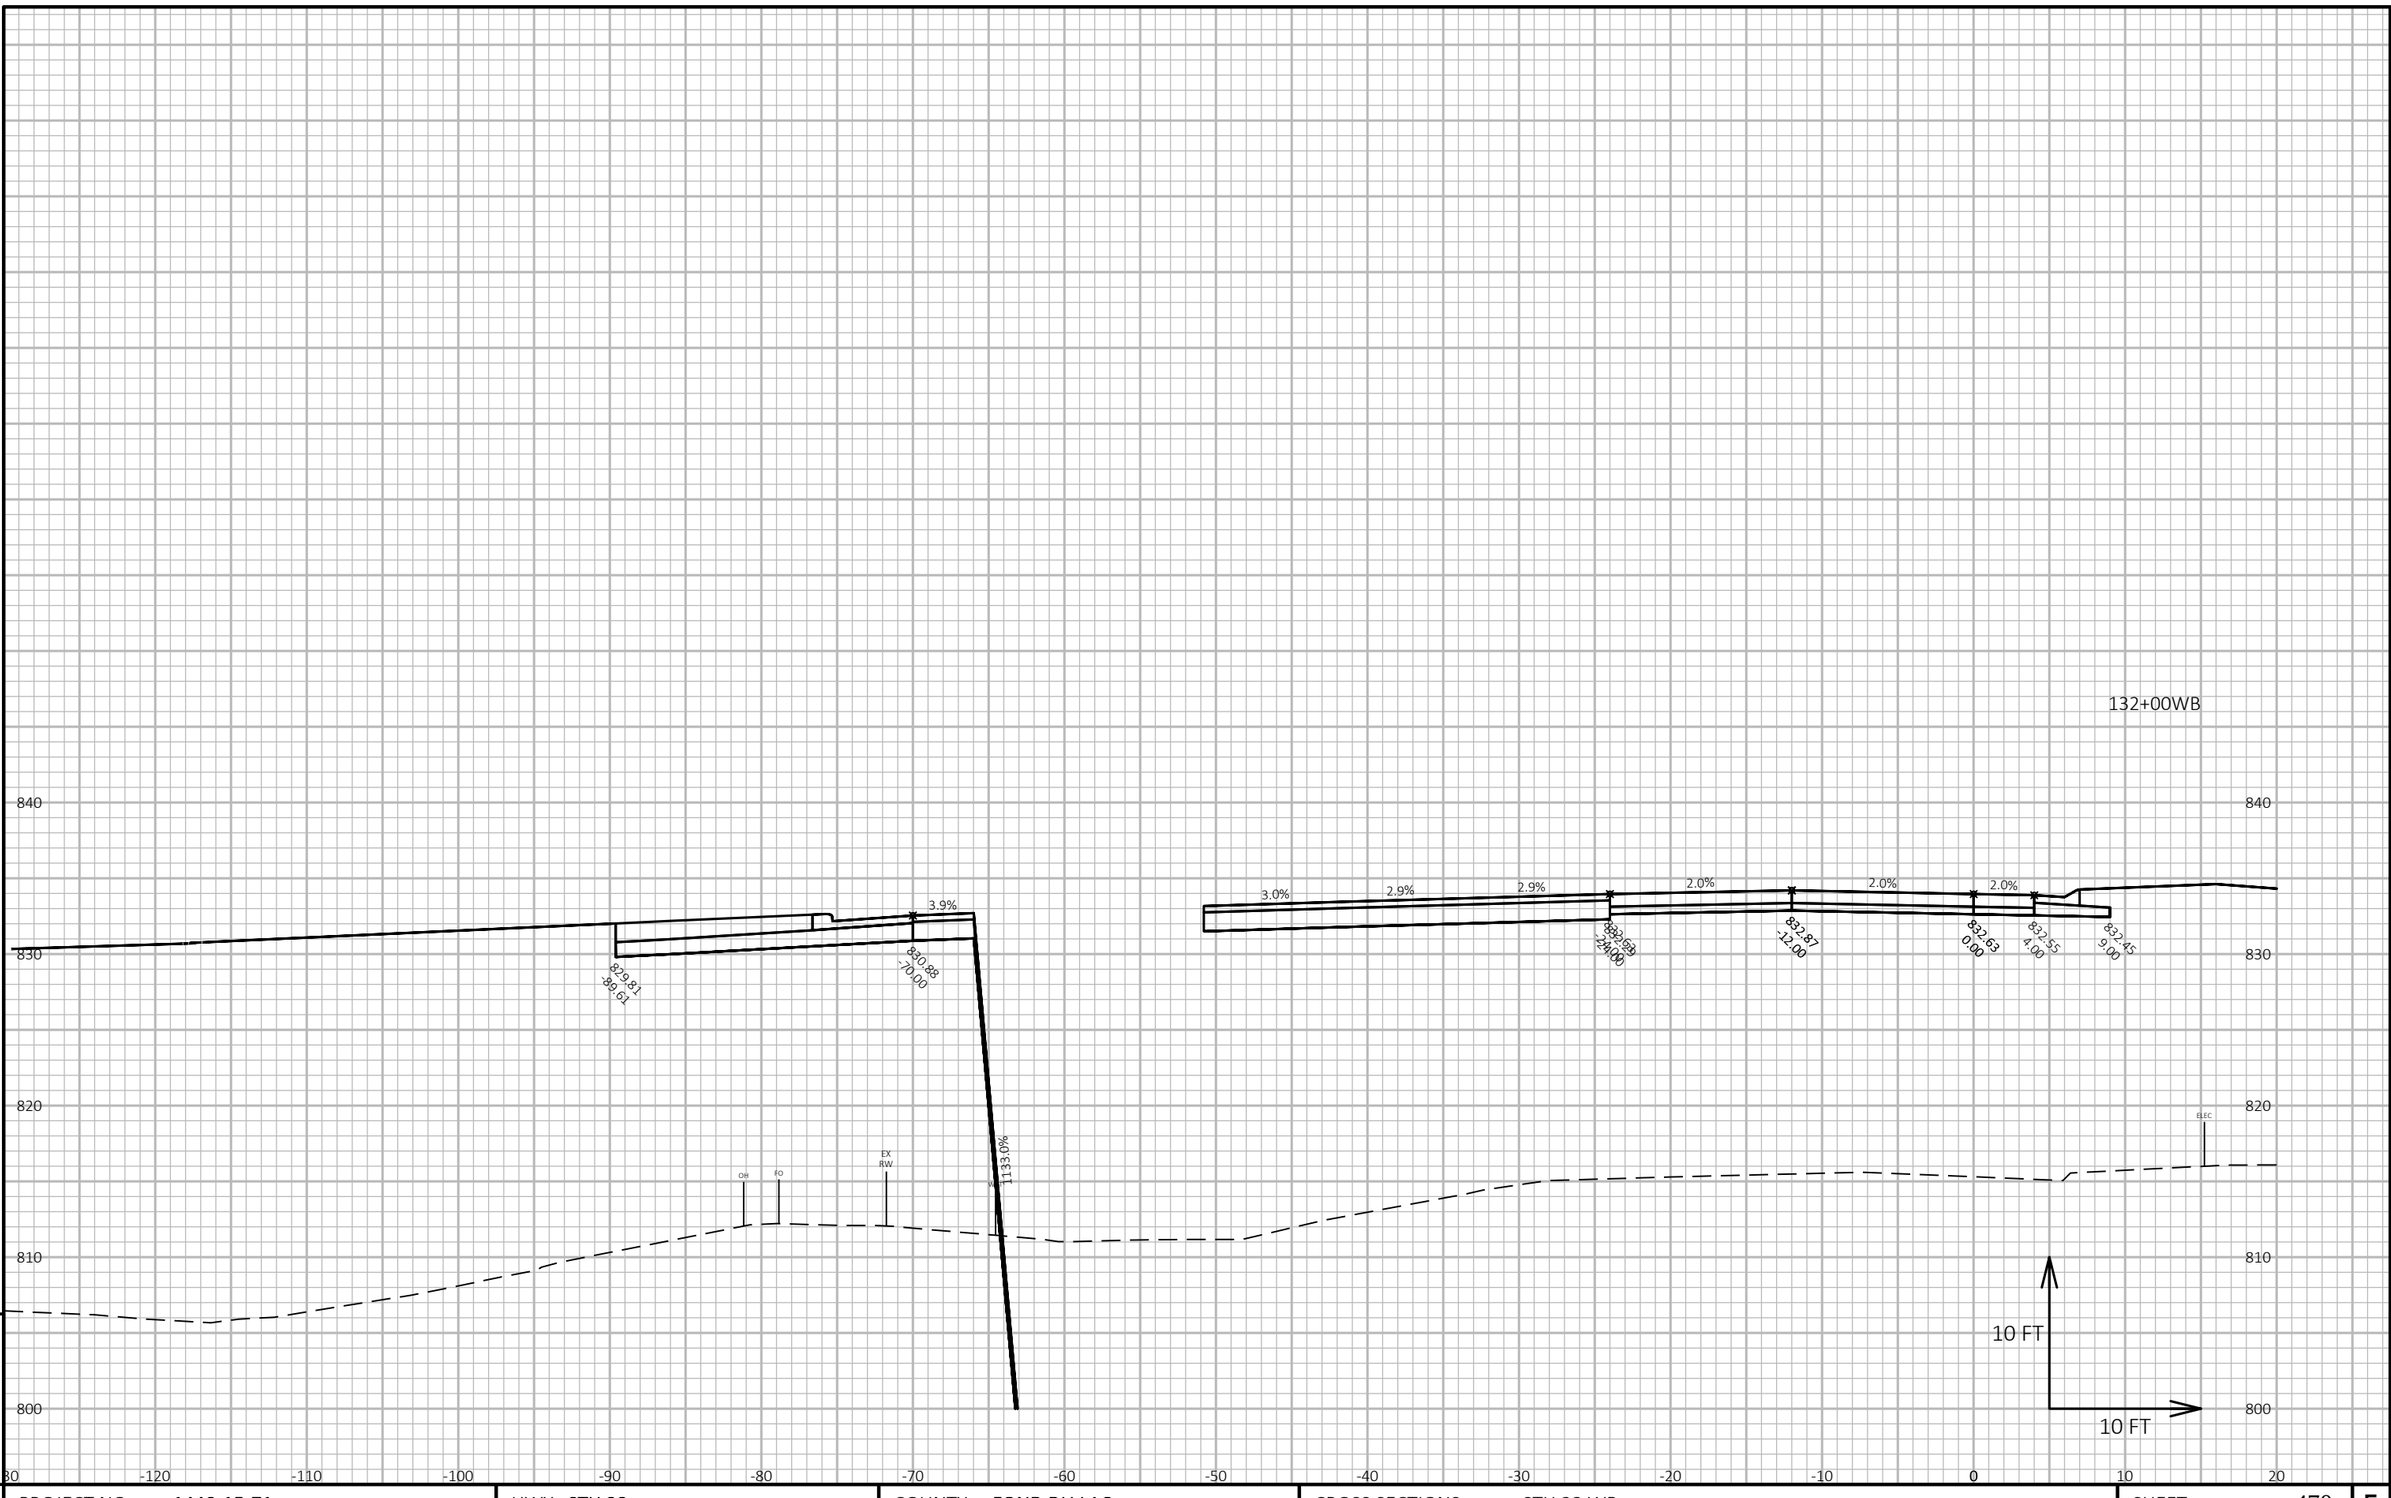

9

9


PROJECT NO: 1440-15-71	HWY: STH 23	COUNTY: FOND DU LAC	CROSS SECTIONS: STH 23 WB	SHEET 470	E

FILE NAME : J:\OBS2014\20142023\CAD\TRANSPORTATION\DWG\SHEETSPLAN\STH 23 WB X-SEC.DWG
LAYOUT NAME - 29

PLOT DATE : 10/21/2019 8:00 AM PLOT BY : SCHULTZ, ANDREW K. PLOT NAME :

PLOT SCALE : 1 IN:10 FT HORZ. / 1 IN:10 FT VERT.

132+50WB

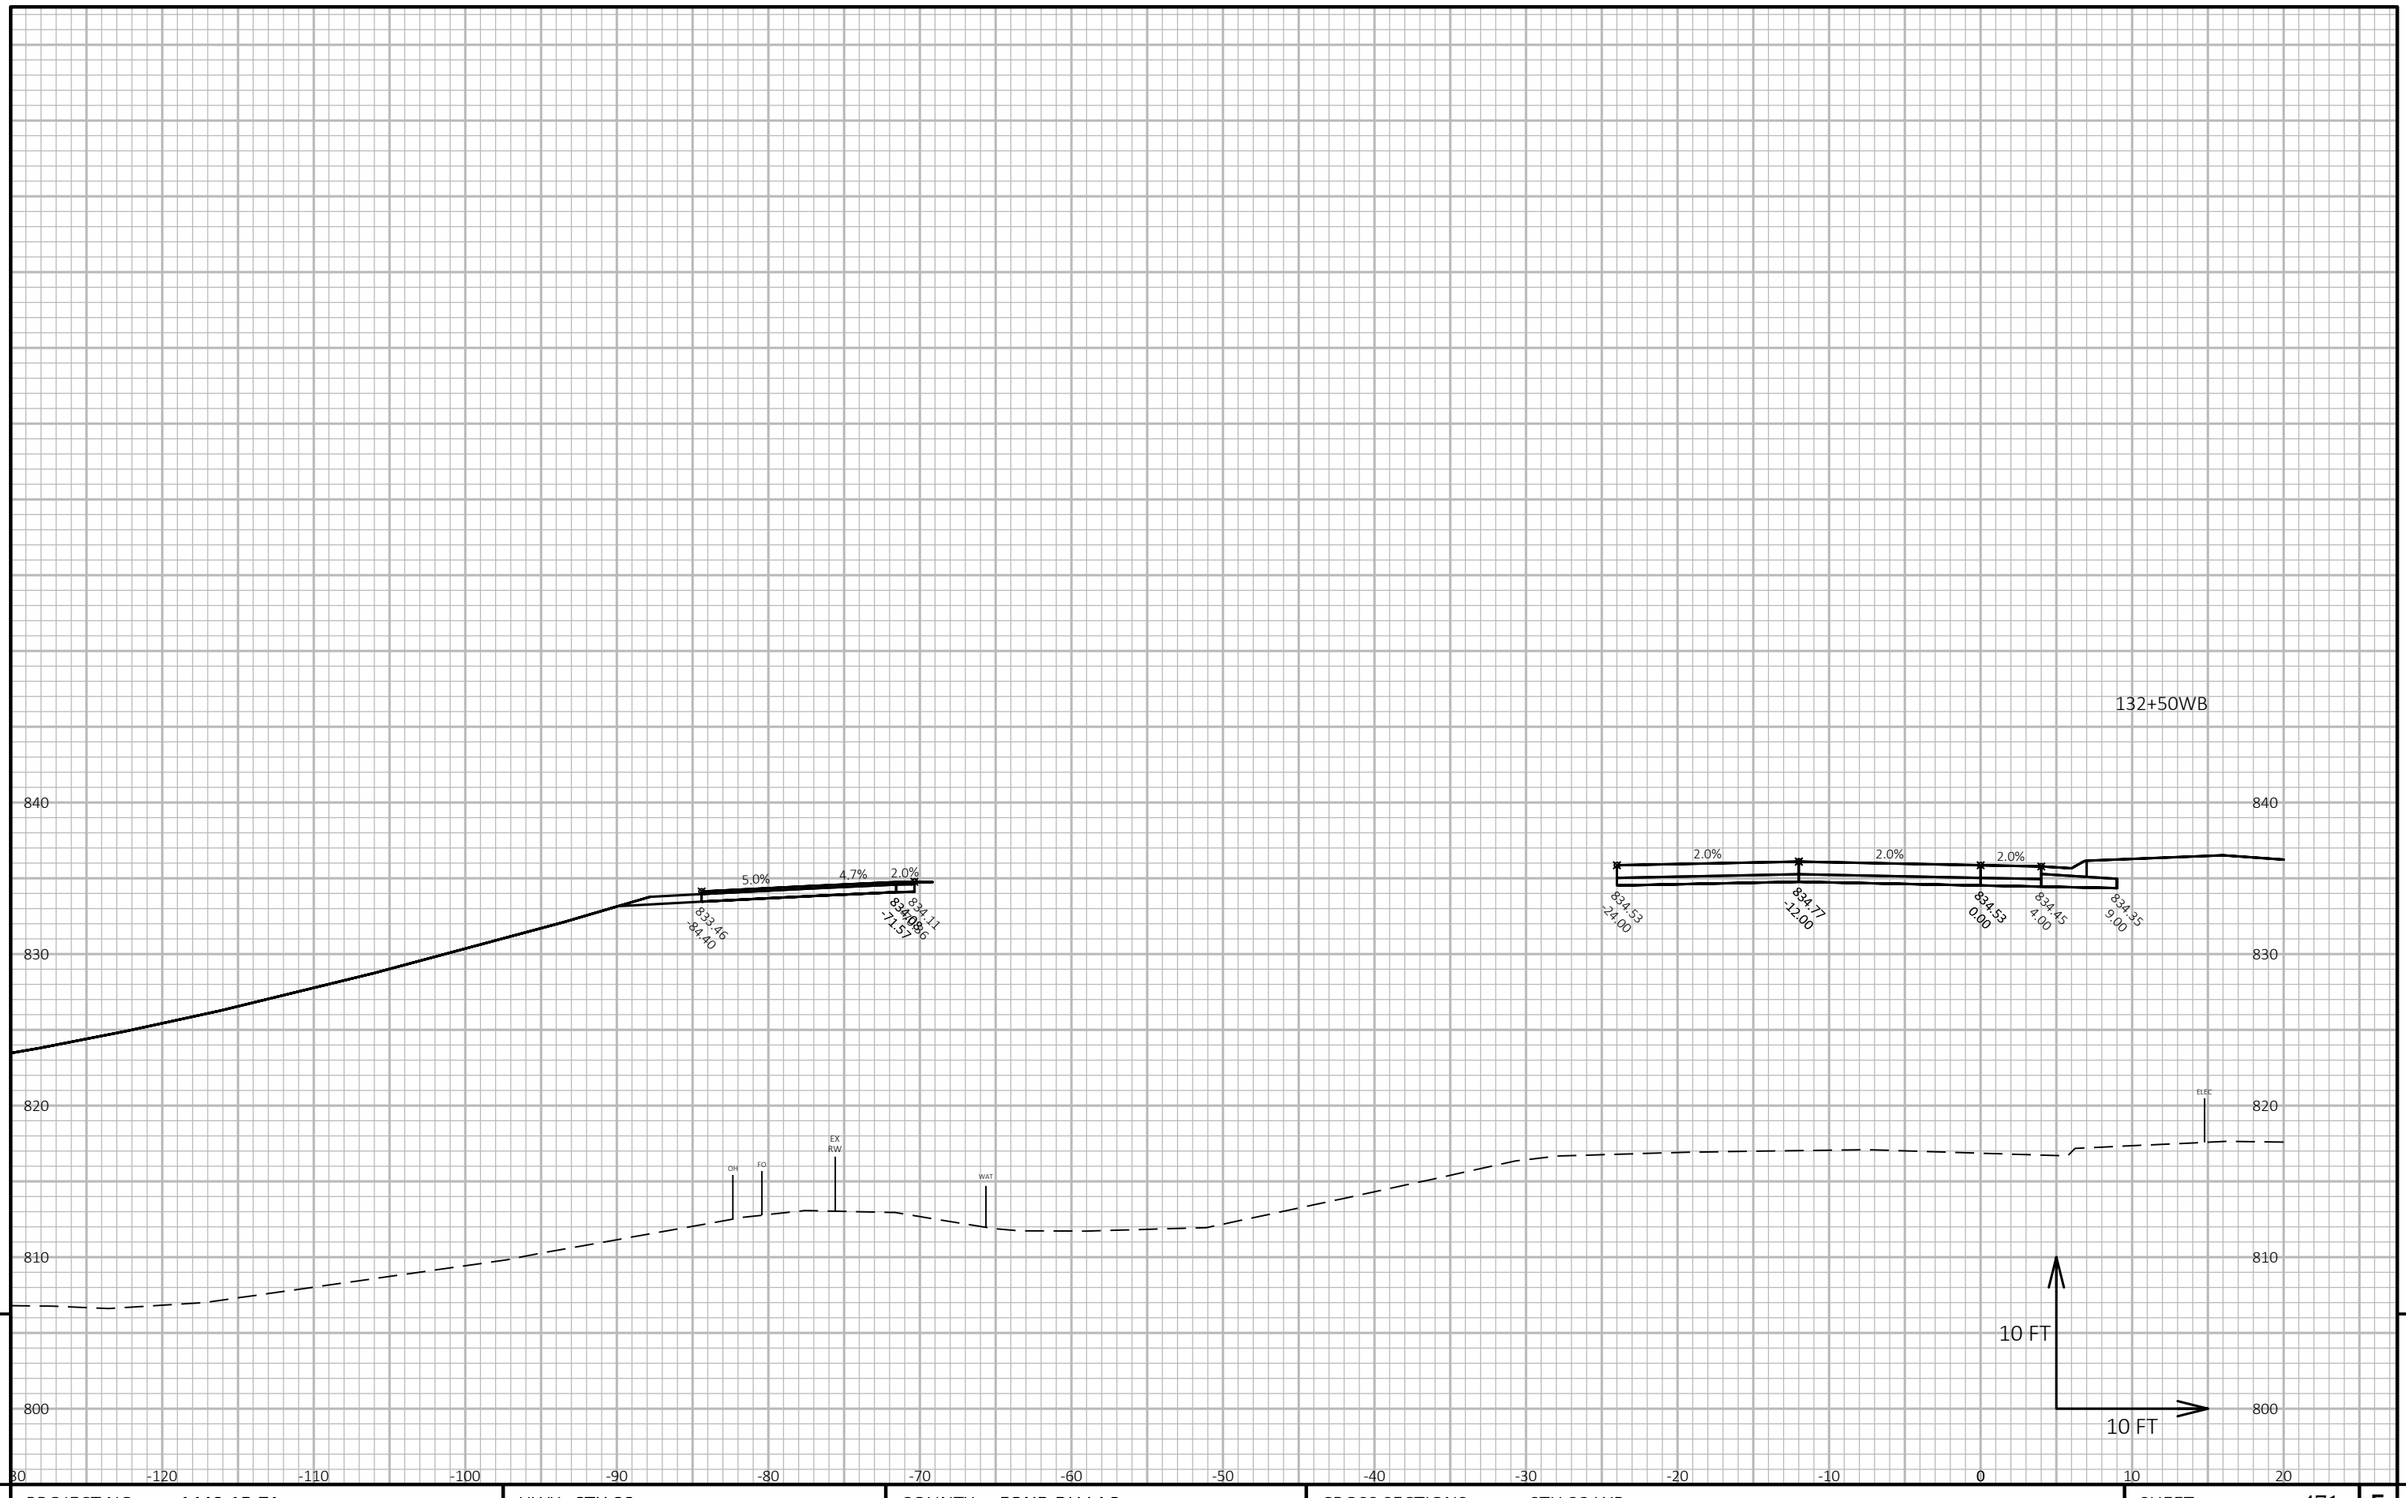

9

9

PROJECT NO: 1440-15-71	HWY: STH 23	COUNTY: FOND DU LAC	CROSS SECTIONS: STH 23 WB	SHEET 471	E


FILE NAME : J:\OBS2014\20142023\CAD\TRANSPORTATION\DWG\SHEETSPLAN\STH 23 WB X-SEC.DWG
LAYOUT NAME - 30

PLOT DATE : 10/21/2019 8:00 AM PLOT BY : SCHULTZ, ANDREW K. PLOT NAME :

PLOT SCALE : 1 IN:10 FT HORZ. / 1 IN:10 FT VERT.

WISDOT/CADDS SHEET 49

133+00WB

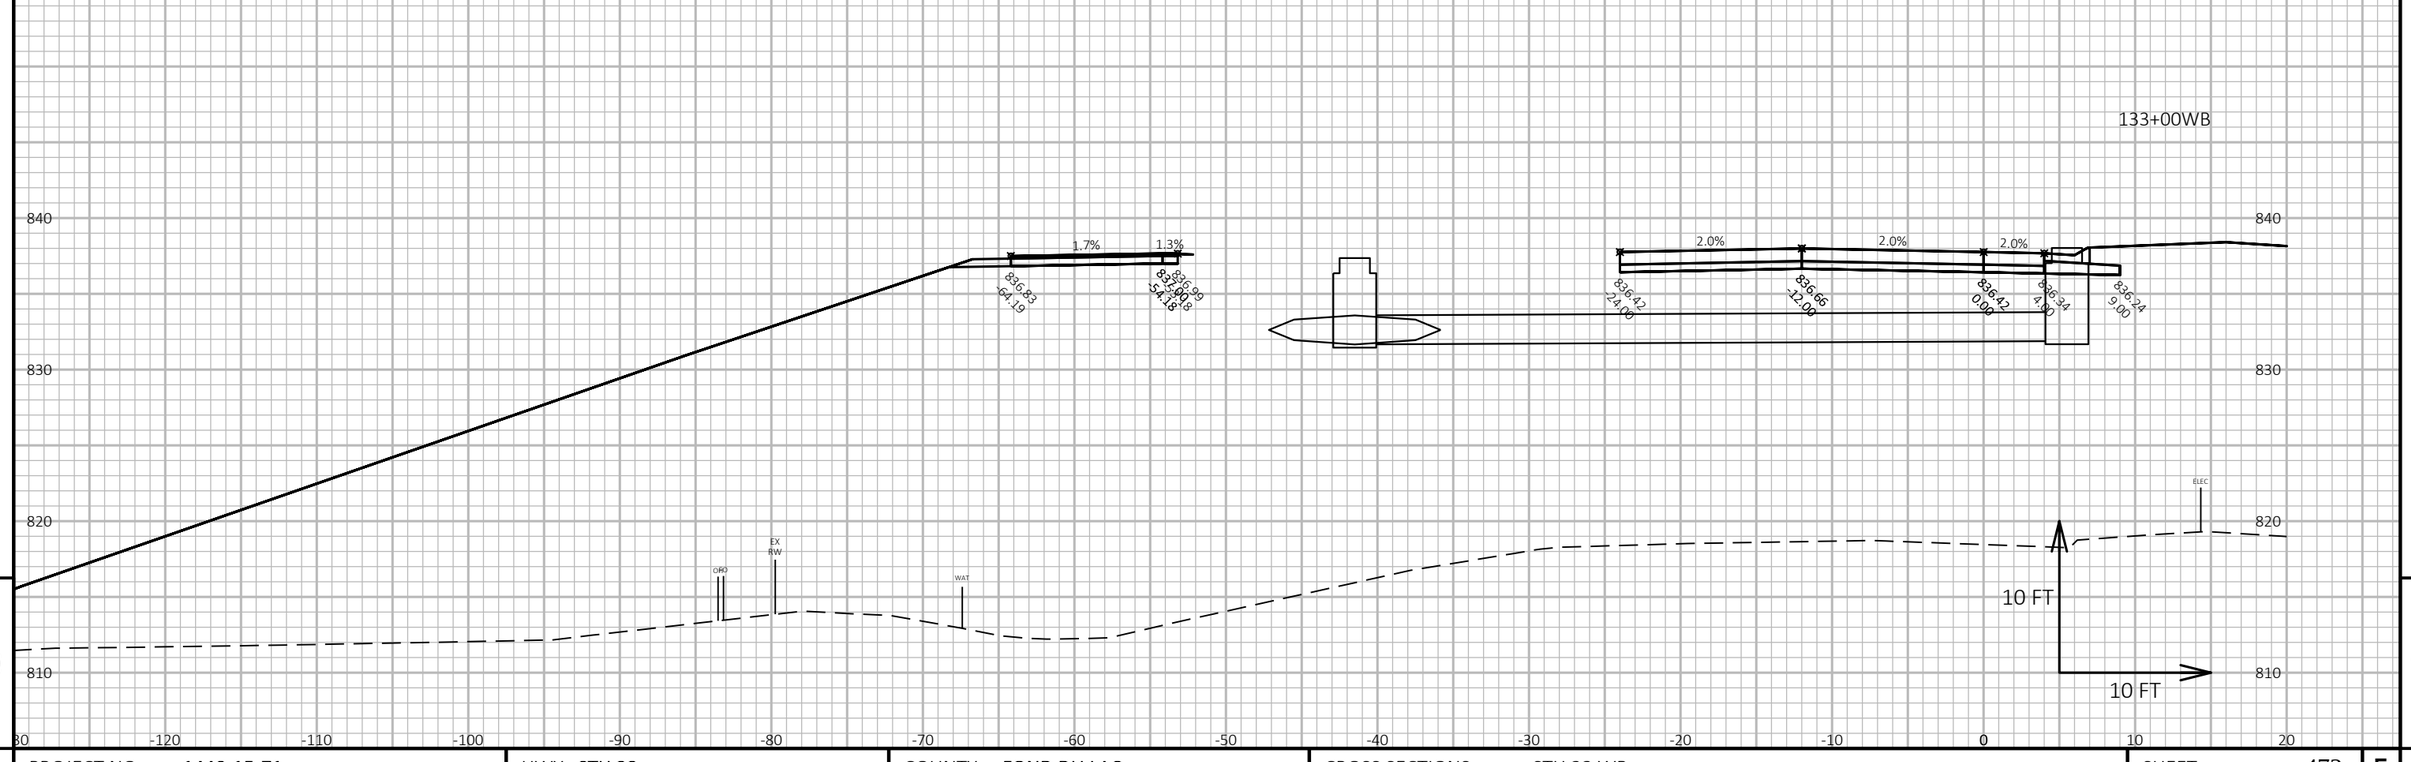

9

9

PROJECT NO: 1440-15-71	HWY: STH 23	COUNTY: FOND DU LAC	CROSS SECTIONS: STH 23 WB	SHEET 472	E


FILE NAME : J:\JOBS2014\20142023\CAD\TRANSPORTATION\DWG\SHEETSPLAN\STH 23 WB X-SEC.DWG
LAYOUT NAME - 31

PLOT DATE : 10/21/2019 8:00 AM PLOT BY : SCHULTZ, ANDREW K. PLOT NAME :

PLOT SCALE : 1 IN:10 FT HORZ. / 1 IN:10 FT VERT.

WISDOT/CADDS SHEET 49

133+50WB

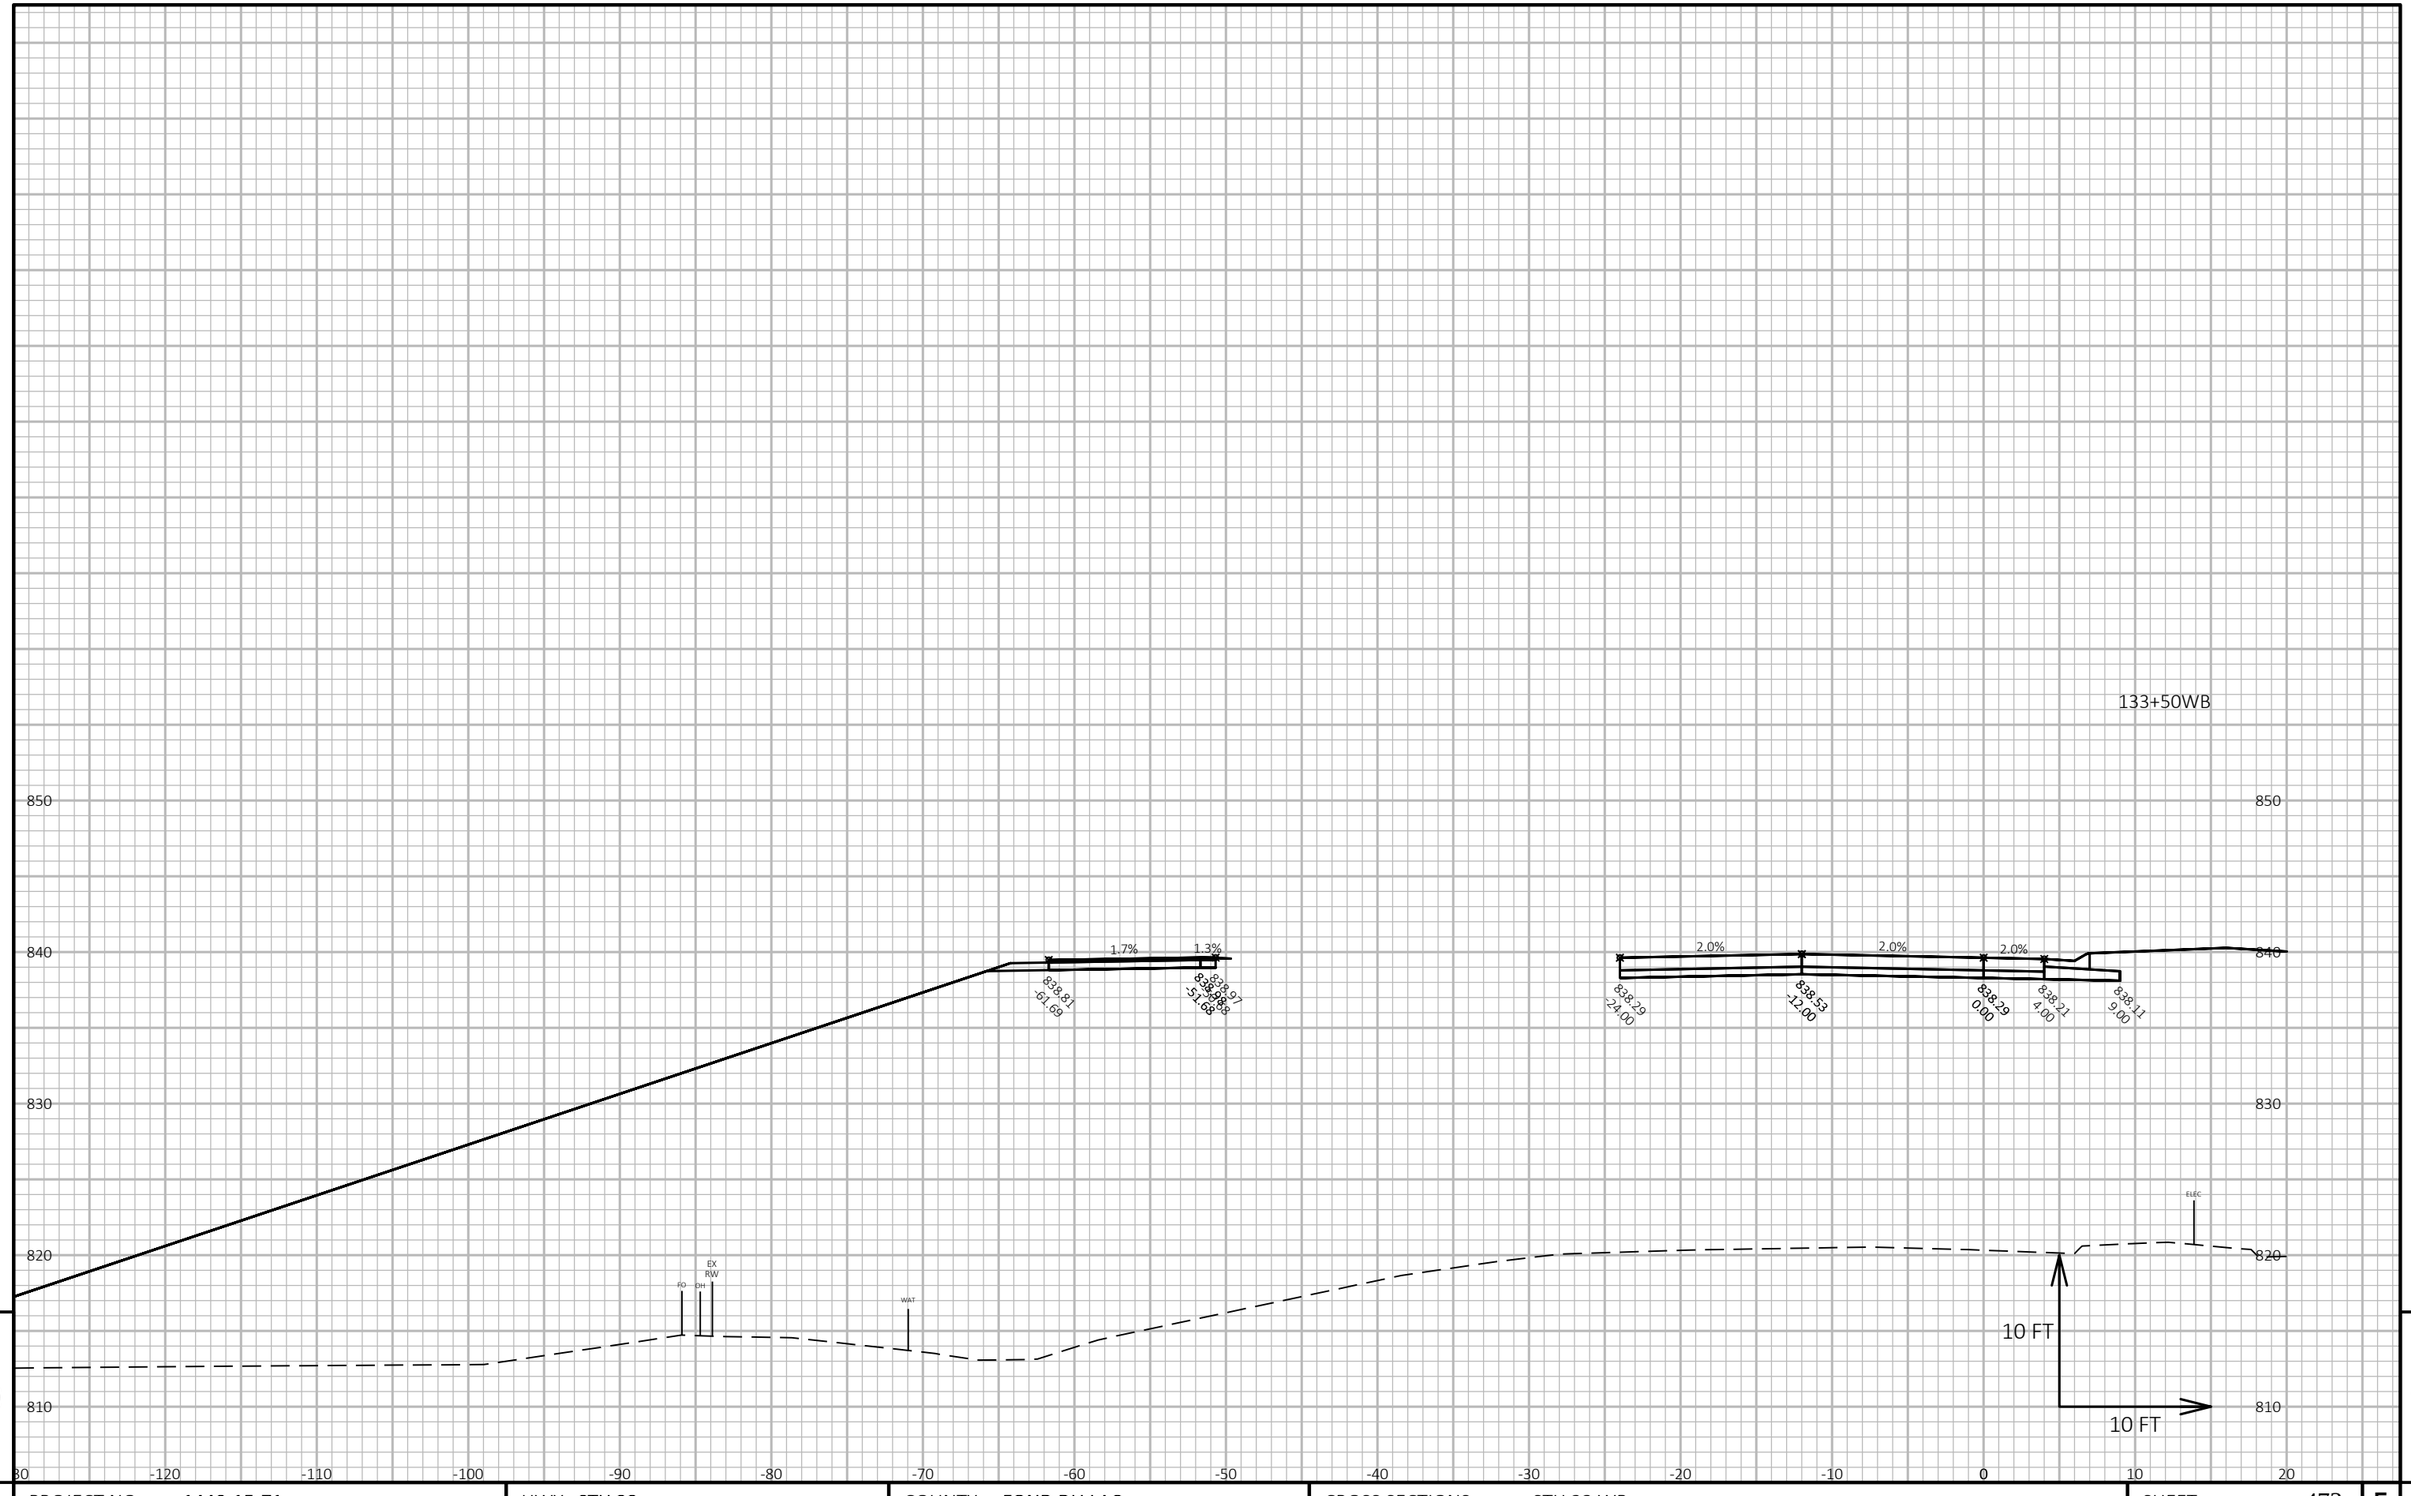

9


9

PROJECT NO: 1440-15-71	HWY: STH 23	COUNTY: FOND DU LAC	CROSS SECTIONS: STH 23 WB	SHEET 473	E

FILE NAME : J:\JOBS2014\20142023\CAD\TRANSPORTATION\DWG\SHEETSPLAN\STH 23 WB X-SEC.DWG
LAYOUT NAME - 32

PLOT DATE : 10/21/2019 8:00 AM PLOT BY : SCHULTZ, ANDREW K. PLOT NAME : **PLOT SCALE :** 1 IN:10 FT HORZ. / 1 IN:10 FT VERT.

134+00WB

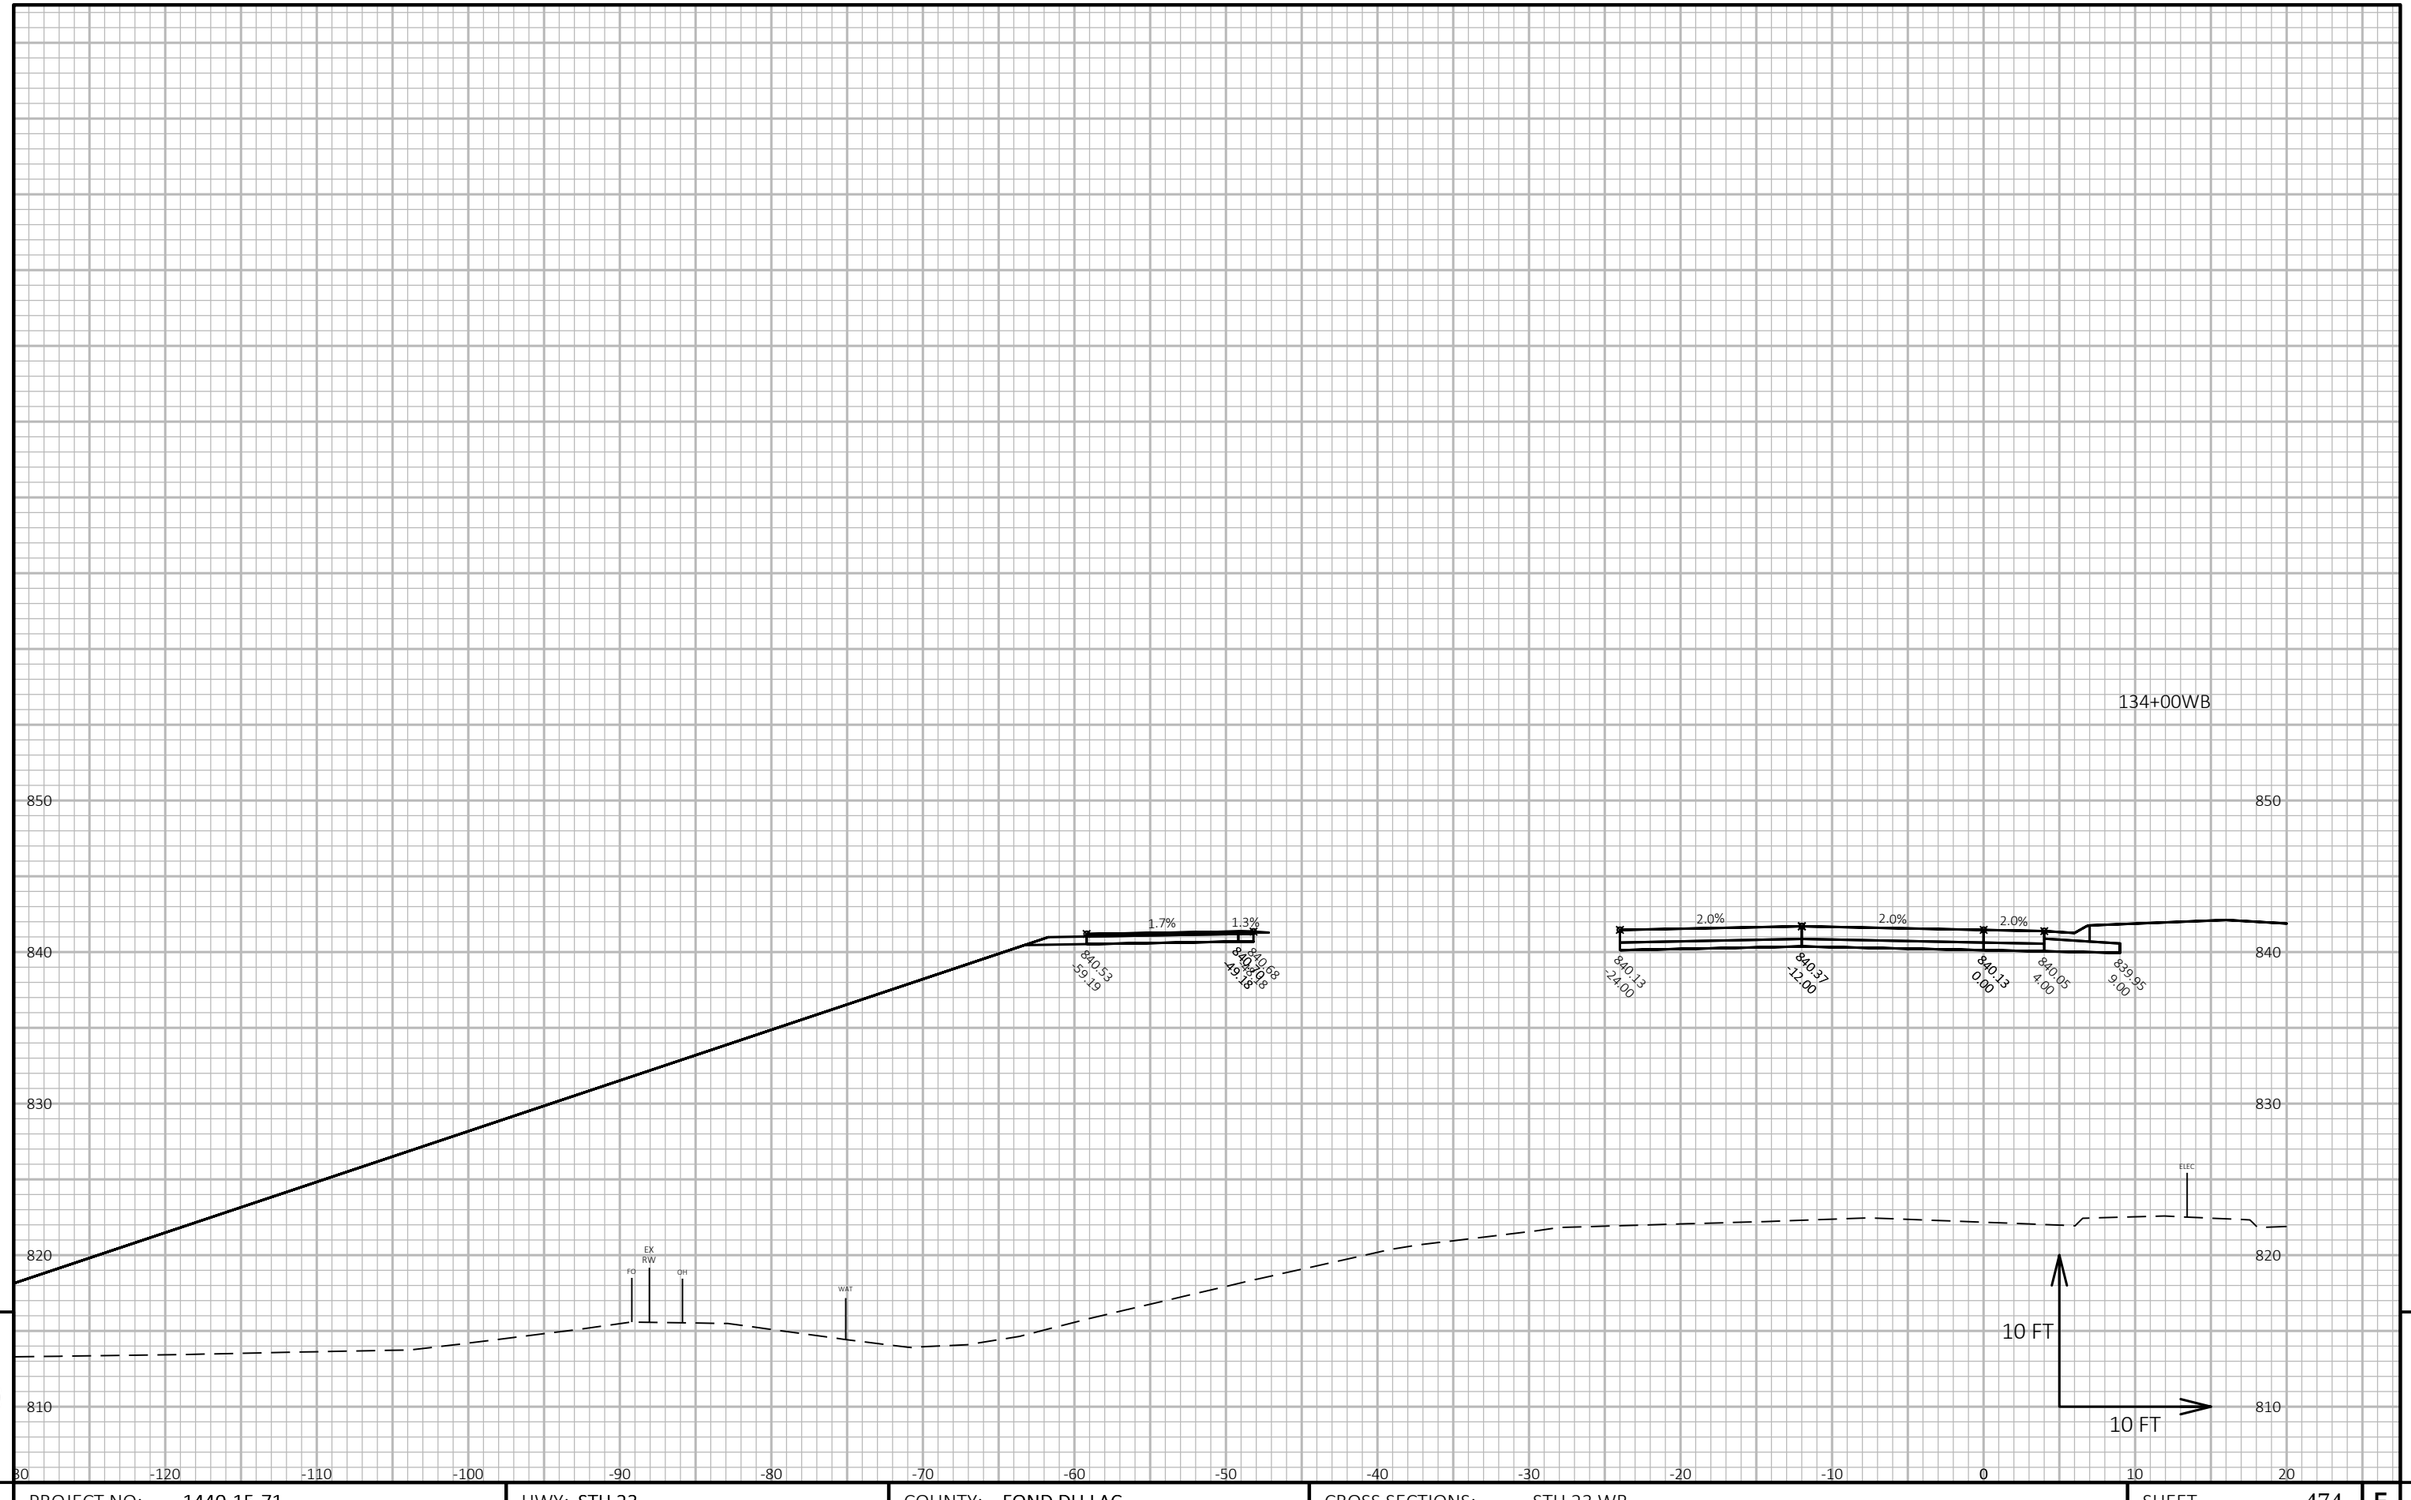

9

9

PROJECT NO: 1440-15-71	HWY: STH 23	COUNTY: FOND DU LAC	CROSS SECTIONS: STH 23 WB	SHEET 474	E

FILE NAME : J:\JOBS2014\20142023\CAD\TRANSPORTATION\DWG\SHEETSPLAN\STH 23 WB X-SEC.DWG
LAYOUT NAME - 33


PLOT DATE : 10/21/2019 8:00 AM

PLOT BY : SCHULTZ, ANDREW K.

PLOT NAME :

PLOT SCALE : 1 IN:10 FT HORZ. / 1 IN:10 FT VERT.

134+50WB

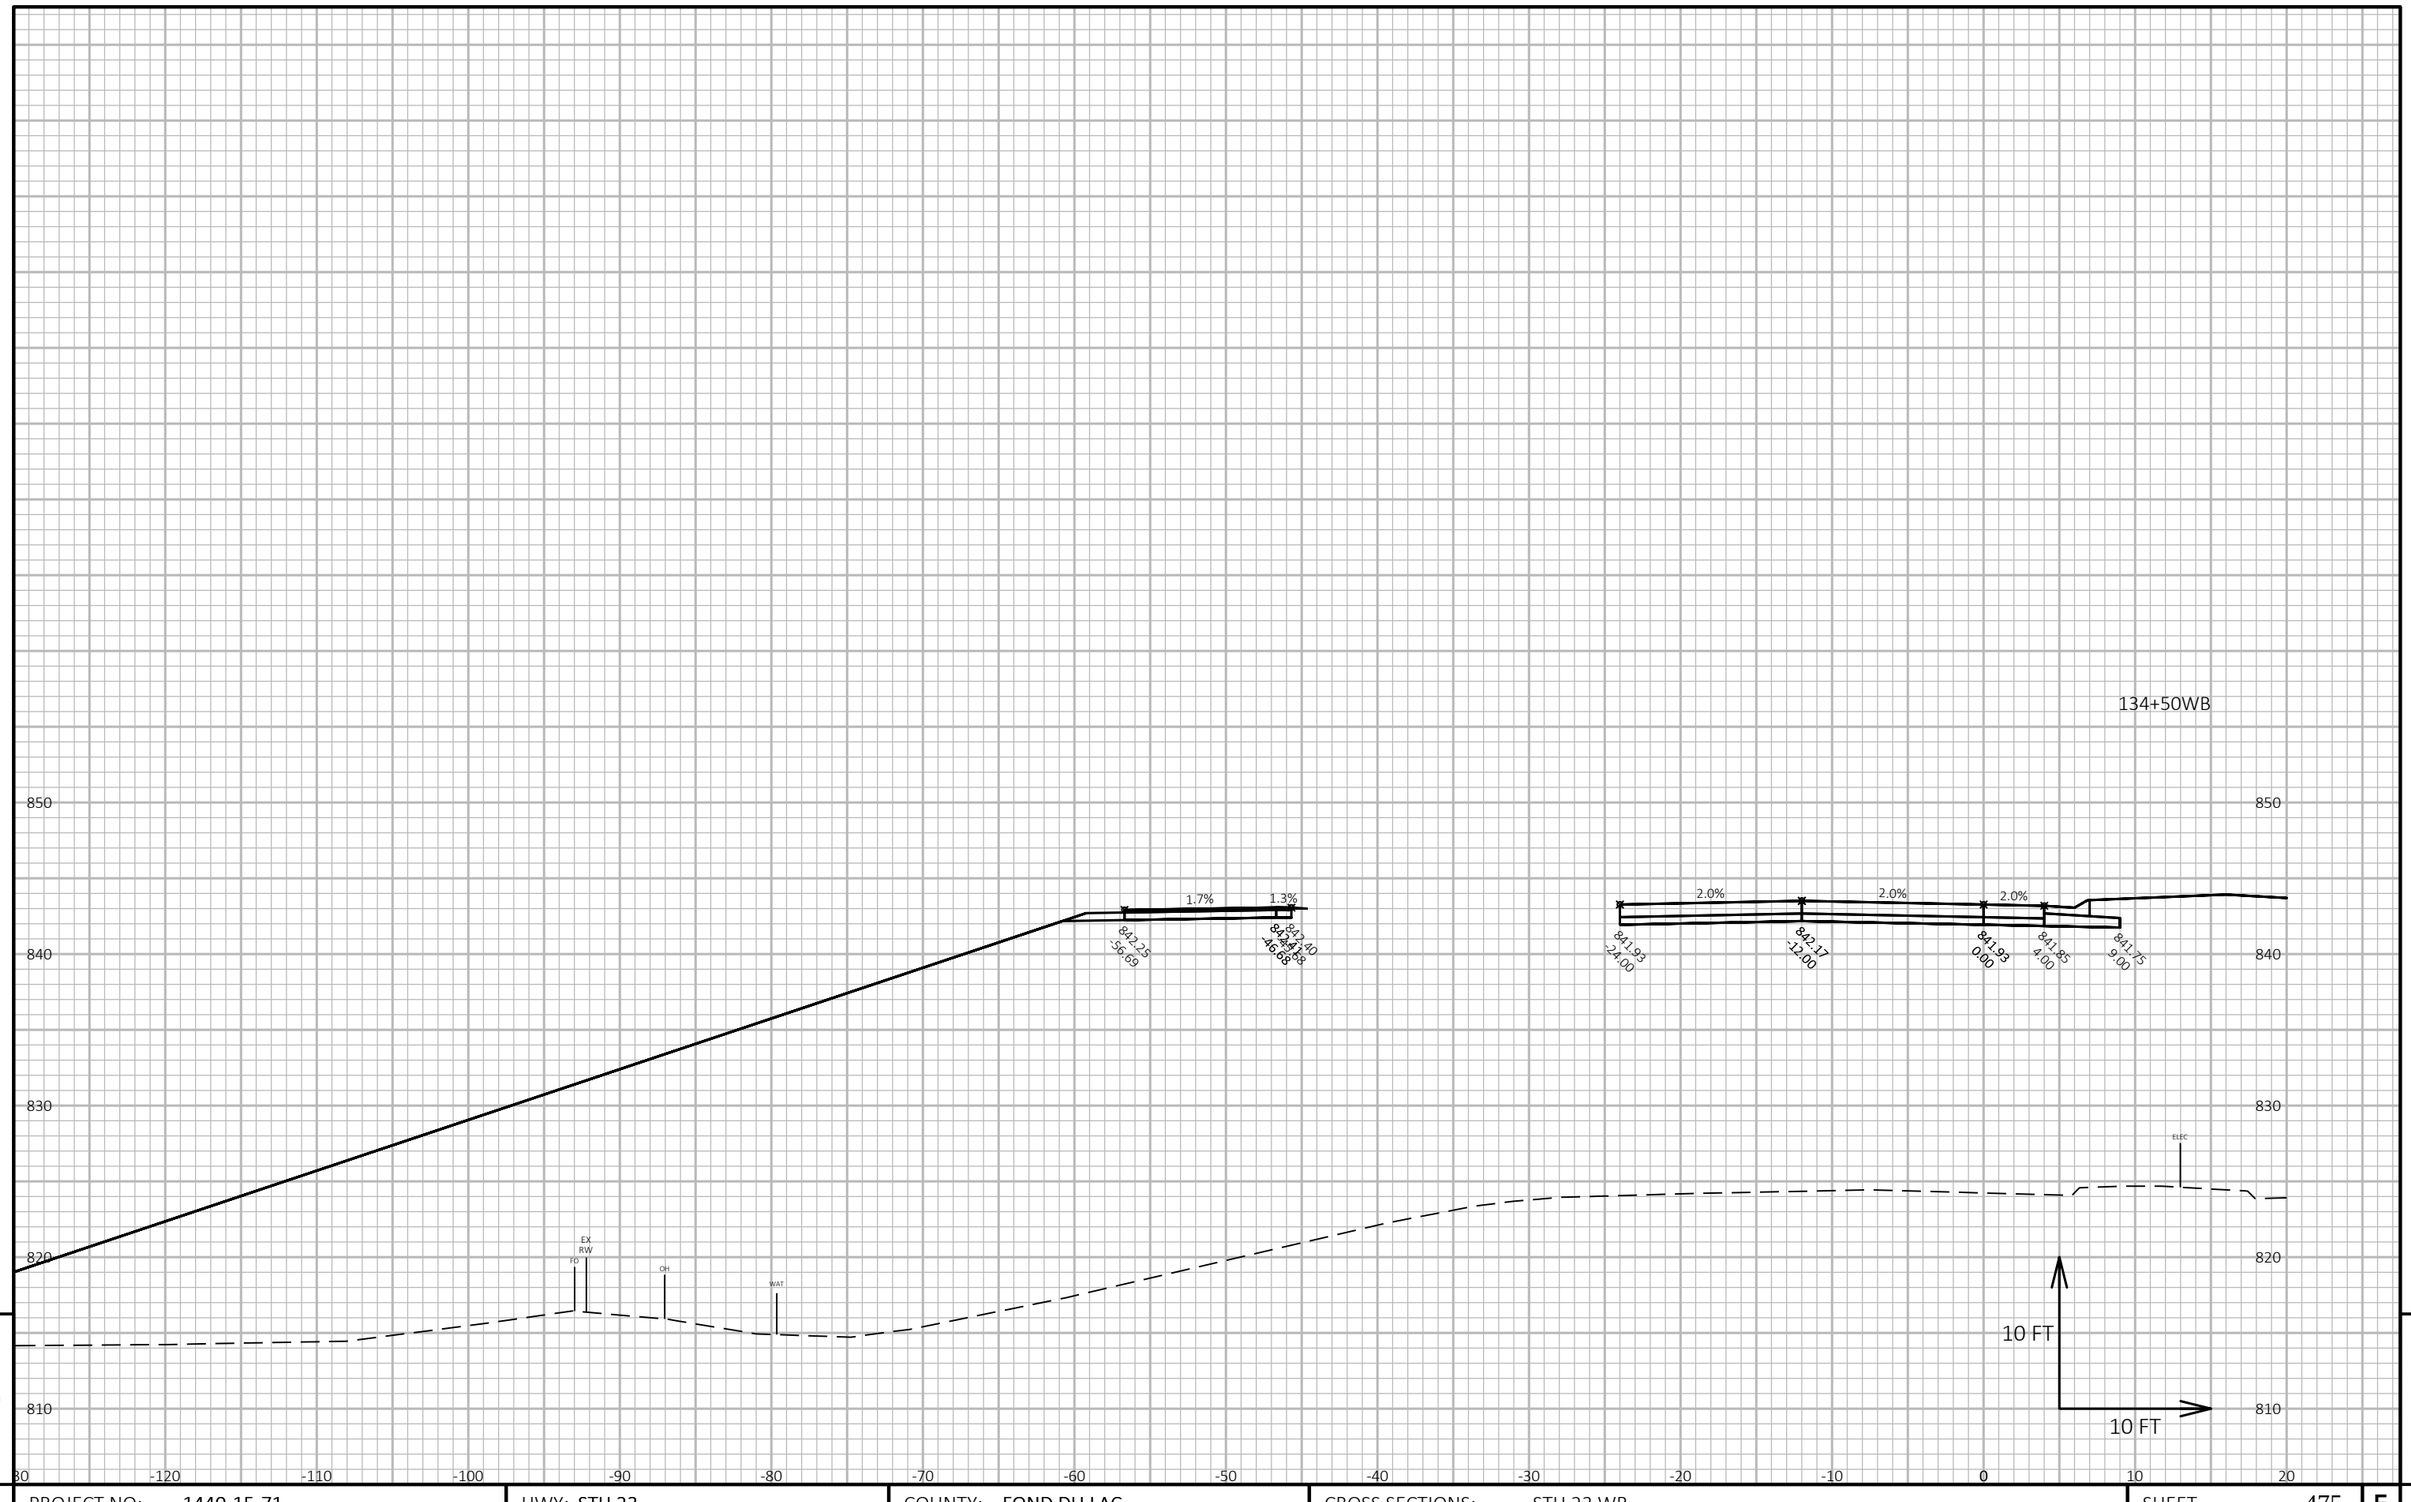

9

9

PROJECT NO: 1440-15-71	HWY: STH 23	COUNTY: FOND DU LAC	CROSS SECTIONS: STH 23 WB	SHEET 475	E

FILE NAME : J:\JOBS2014\20142023\CAD\TRANSPORTATION\DWG\SHEETSPLAN\STH 23 WB X-SEC.DWG
LAYOUT NAME - 34


PLOT DATE : 10/21/2019 8:01 AM

PLOT BY : SCHULTZ, ANDREW K.

PLOT NAME :

PLOT SCALE : 1 IN:10 FT HORZ. / 1 IN:10 FT VERT.

135+00WB

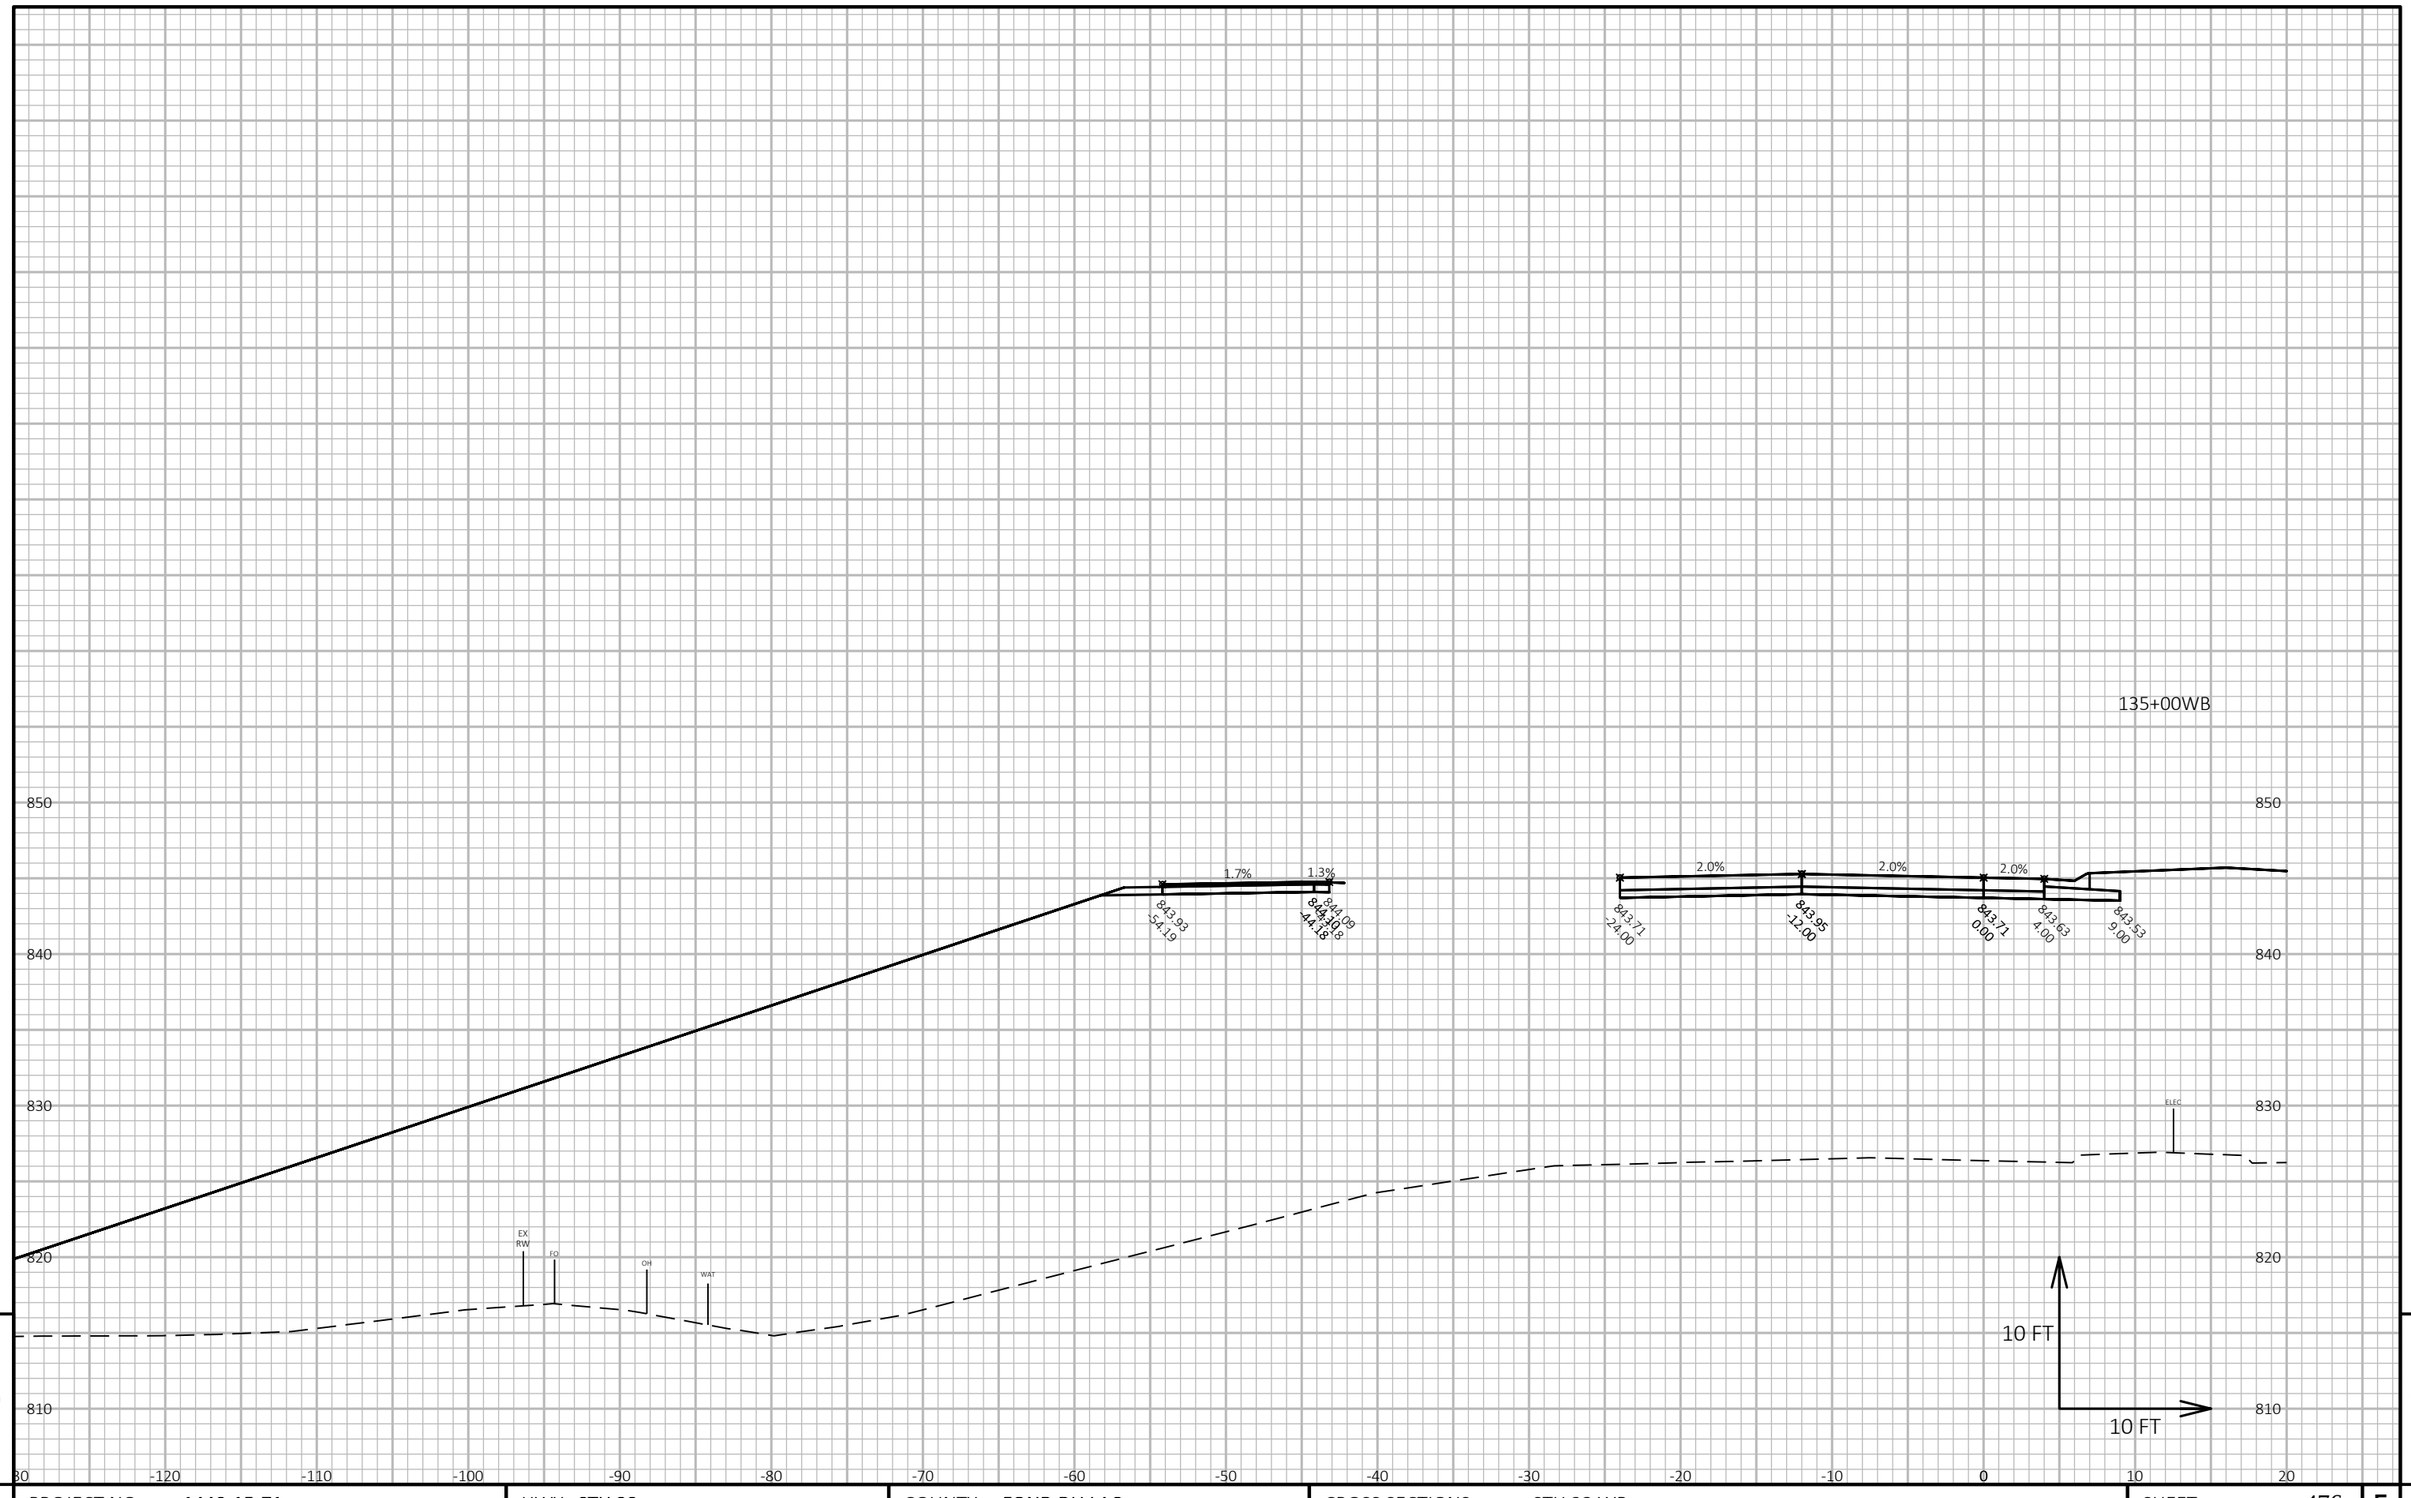

9

9

PROJECT NO: 1440-15-71	HWY: STH 23	COUNTY: FOND DU LAC	CROSS SECTIONS: STH 23 WB	SHEET 476	E


FILE NAME : J:\JOBS2014\20142023\CAD\TRANSPORTATION\DWG\SHEETSPLAN\STH 23 WB X-SEC.DWG
LAYOUT NAME - 35

PLOT DATE : 10/21/2019 8:01 AM PLOT BY : SCHULTZ, ANDREW K. PLOT NAME :


PLOT SCALE : 1 IN:10 FT HORZ. / 1 IN:10 FT VERT.

WISDOT/CADDS SHEET 49

137+00WB

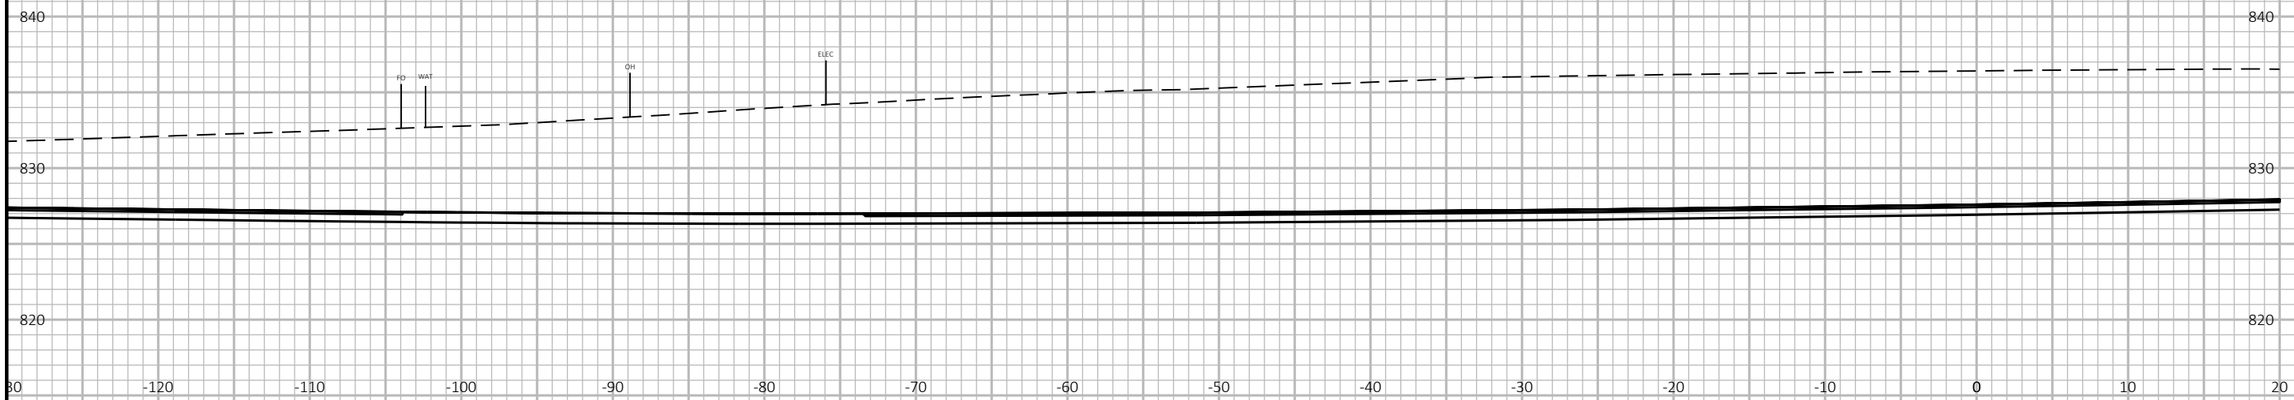

135+50WB

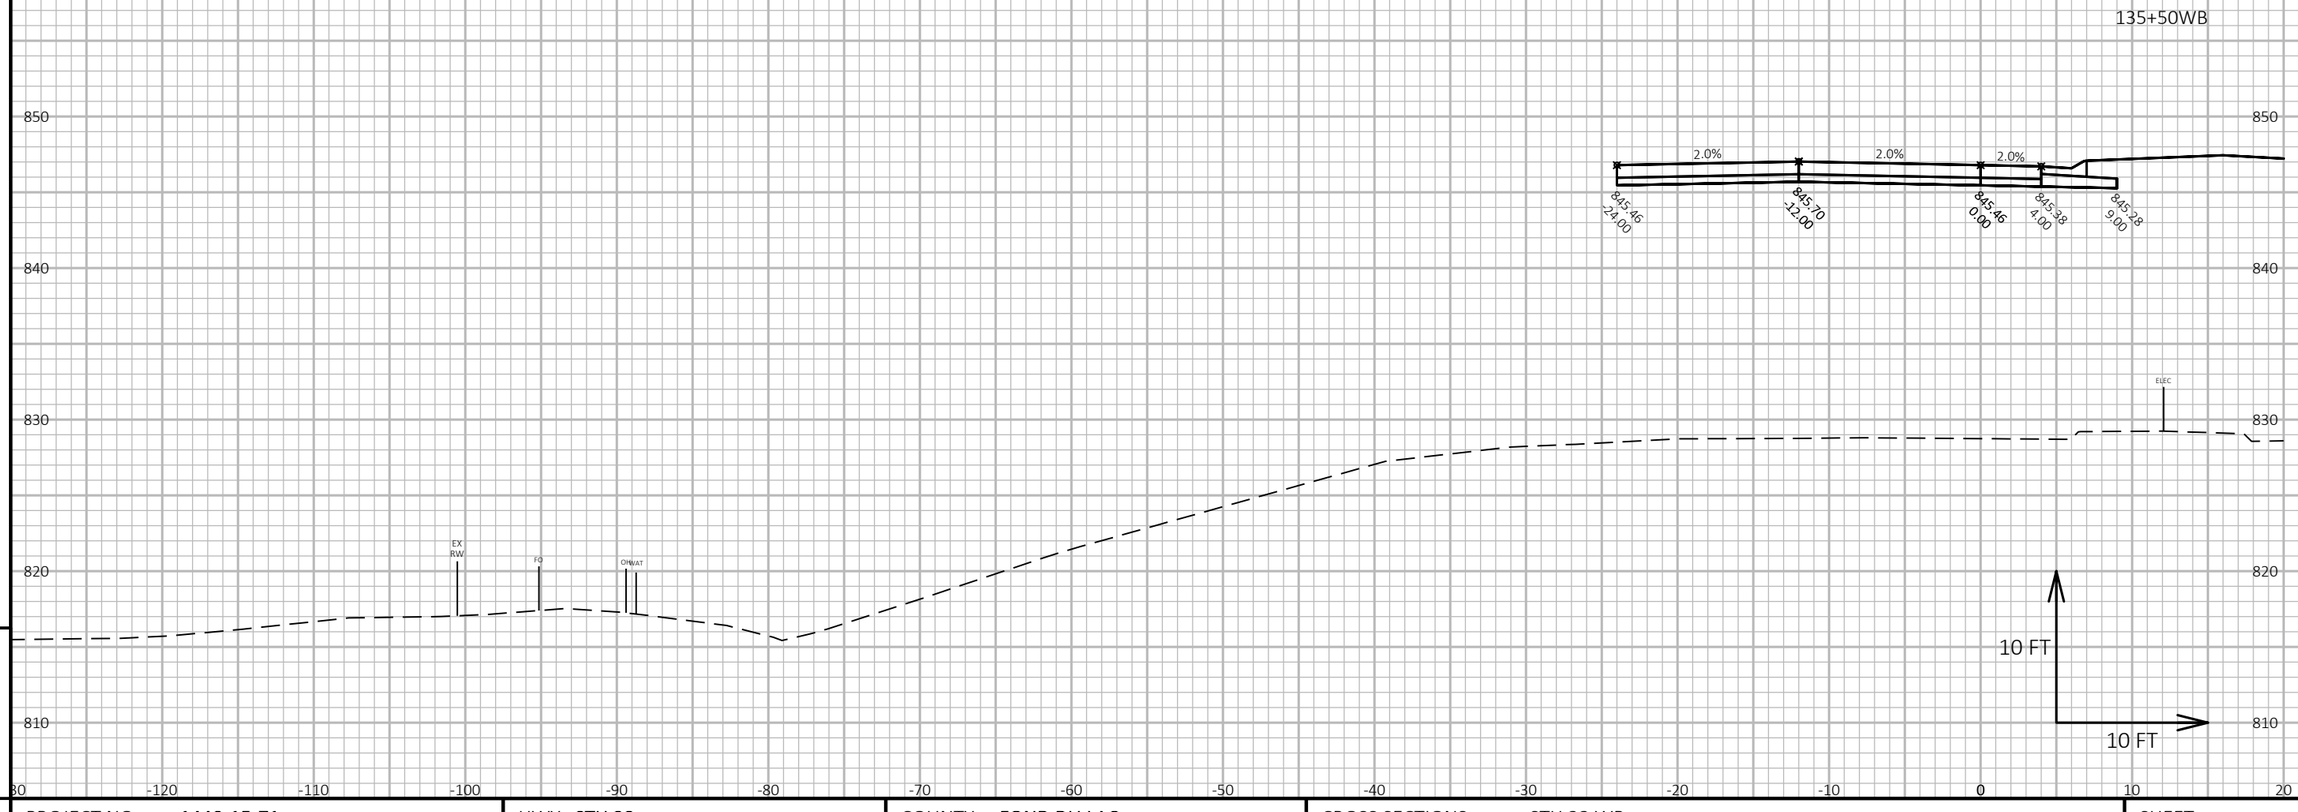

9

9

PROJECT NO: 1440-15-71	HWY: STH 23	COUNTY: FOND DU LAC	CROSS SECTIONS: STH 23 WB	SHEET 477	E

FILE NAME : J:\JOBS2014\20142023\CAD\TRANSPORTATION\DWG\SHEETSPLAN\STH 23 WB X-SEC.DWG
LAYOUT NAME - 36

PLOT DATE : 10/21/2019 8:01 AM PLOT BY : SCHULTZ, ANDREW K. PLOT NAME : **PLOT SCALE :** 1 IN:10 FT HORZ. / 1 IN:10 FT VERT.

WISDOT/CADDS SHEET 49

137+62WB



9

9

PROJECT NO: 1440-15-71	HWY: STH 23	COUNTY: FOND DU LAC	CROSS SECTIONS: STH 23 WB	SHEET 478	E


FILE NAME : J:\OBS2014\20142023\CAD\TRANSPORTATION\DWG\SHEETSPLAN\STH 23 WB X-SEC.DWG
LAYOUT NAME - 37

PLOT DATE : 10/21/2019 8:01 AM

PLOT BY : SCHULTZ, ANDREW K.

PLOT NAME :

PLOT SCALE : 1 IN:10 FT HORZ. / 1 IN:10 FT VERT.

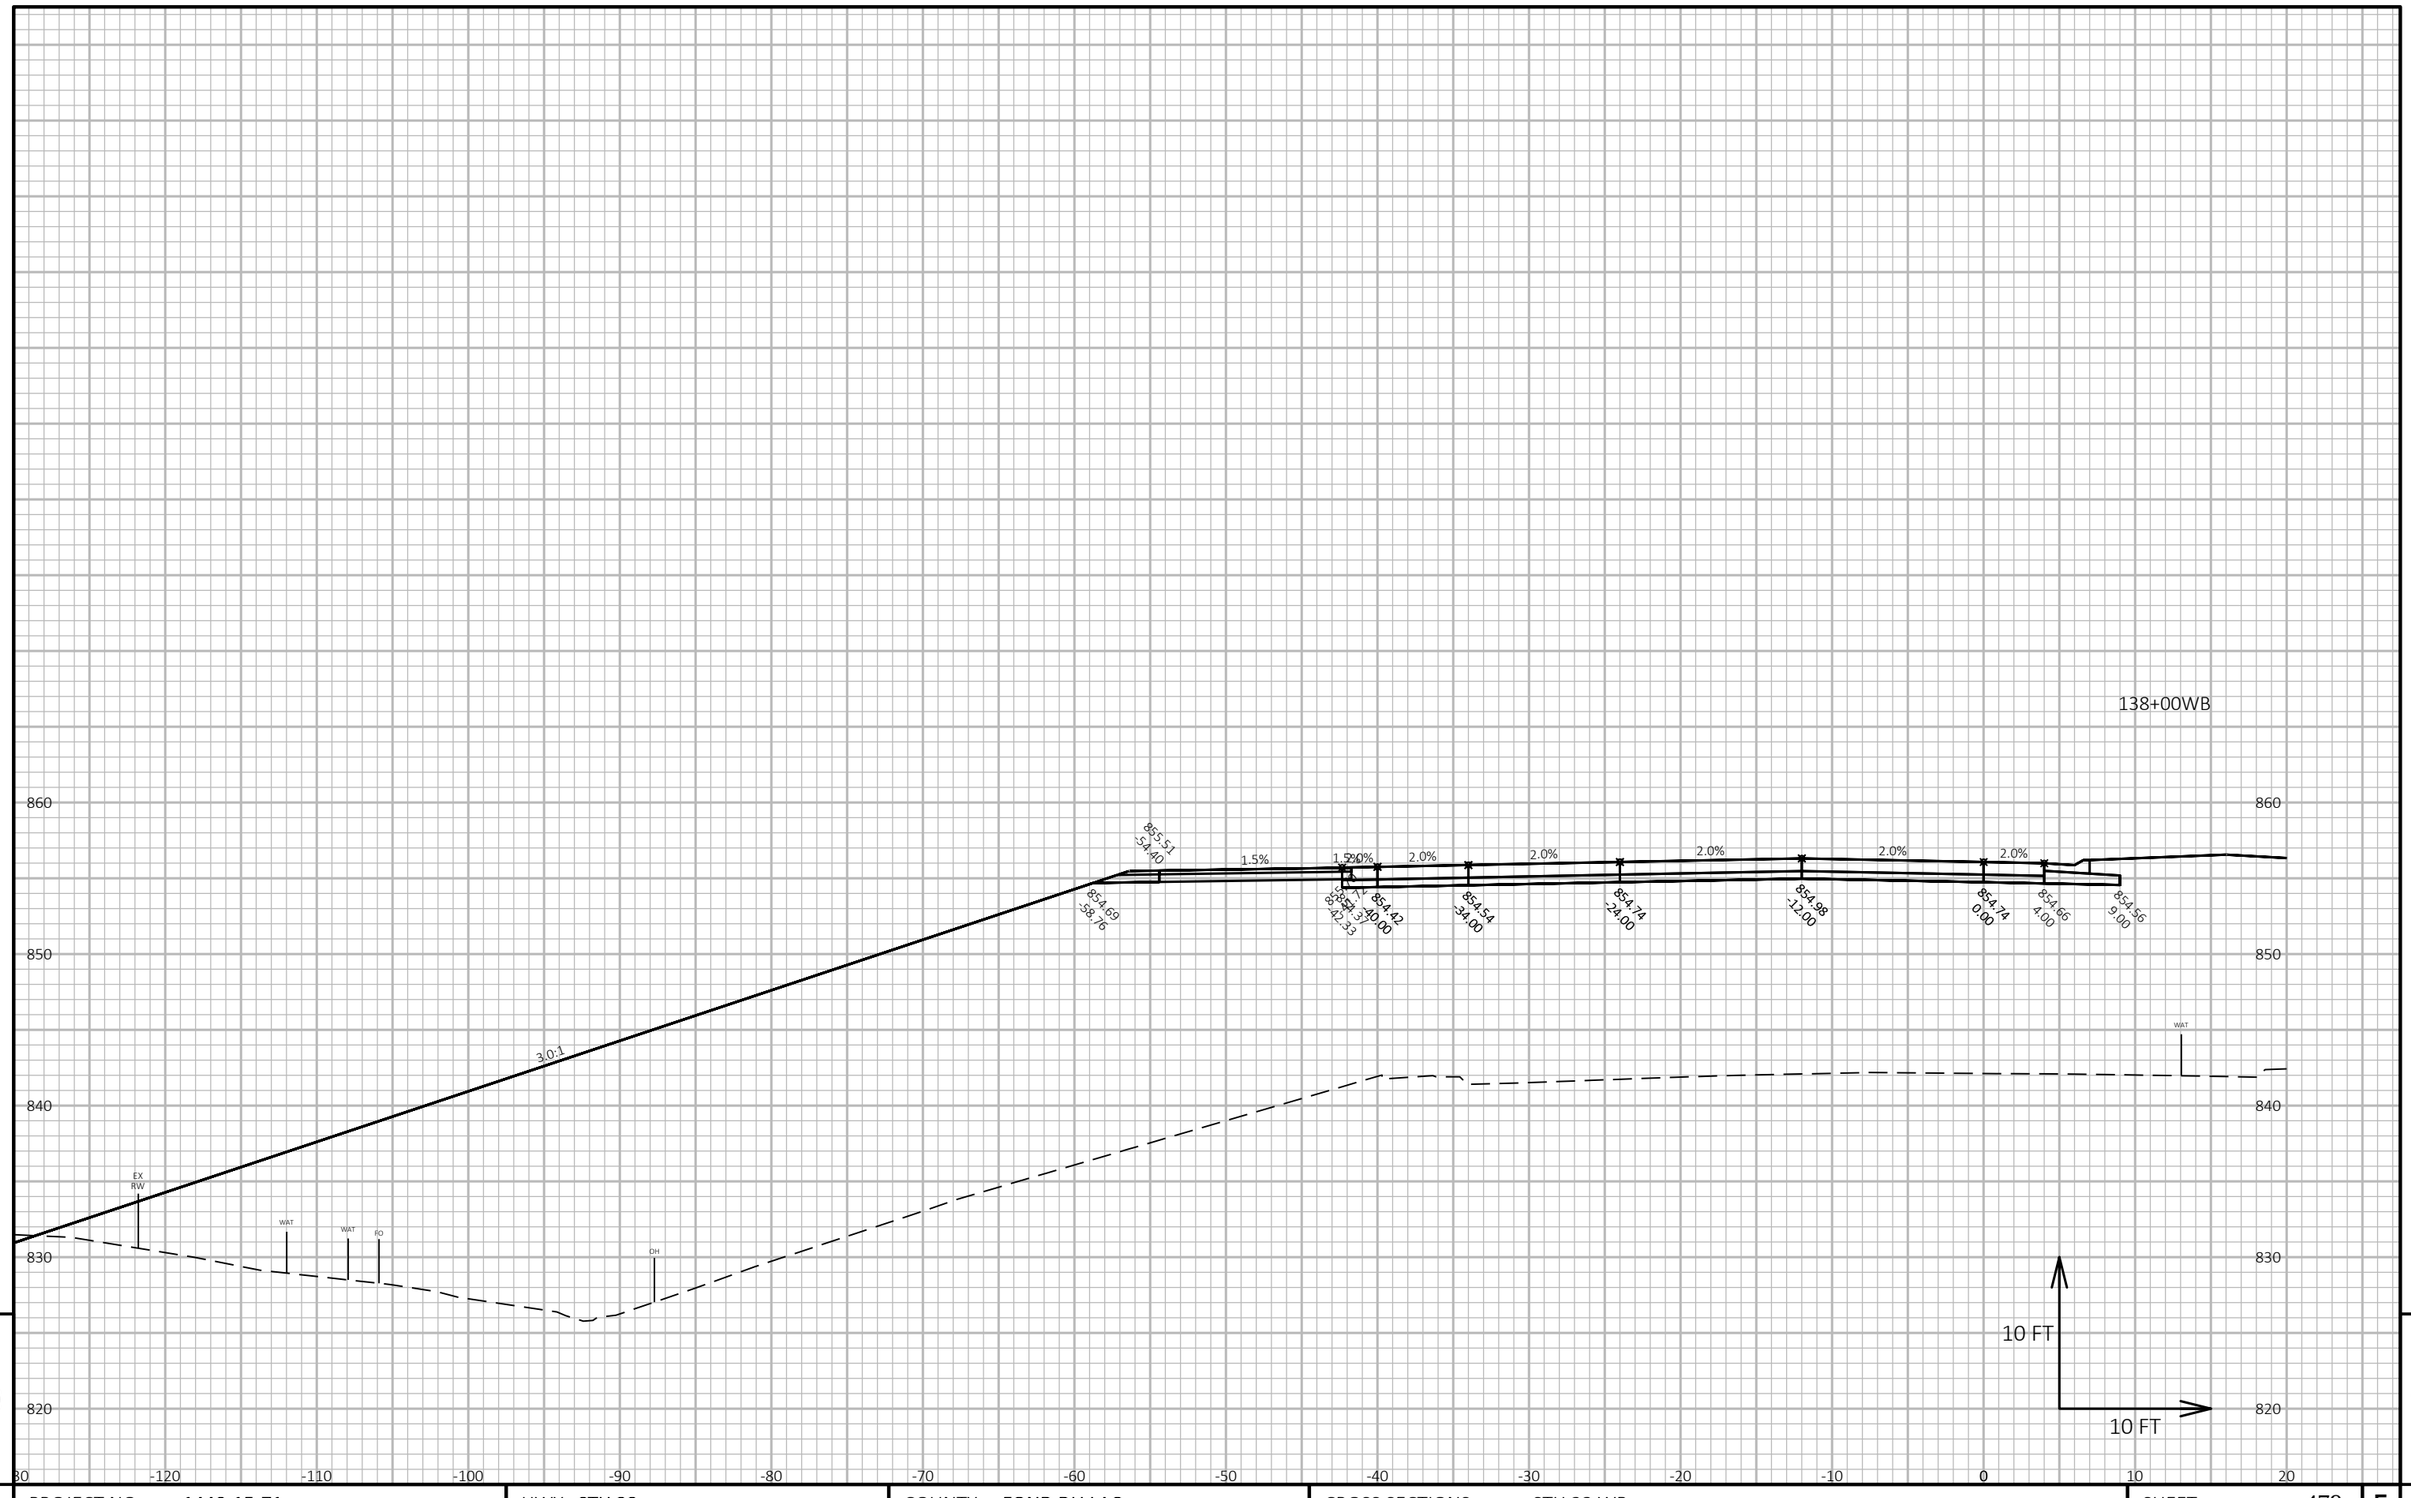

9

9


PROJECT NO: 1440-15-71	HWY: STH 23	COUNTY: FOND DU LAC	CROSS SECTIONS: STH 23 WB	SHEET 479	E

FILE NAME : J:\JOBS2014\20142023\CAD\TRANSPORTATION\DWG\SHEETSPLAN\STH 23 WB X-SEC.DWG
LAYOUT NAME - 38

PLOT DATE : 10/21/2019 8:02 AM PLOT BY : SCHULTZ, ANDREW K. PLOT NAME :

PLOT SCALE : 1 IN:10 FT HORZ. / 1 IN:10 FT VERT.

WISDOT/CADDS SHEET 49

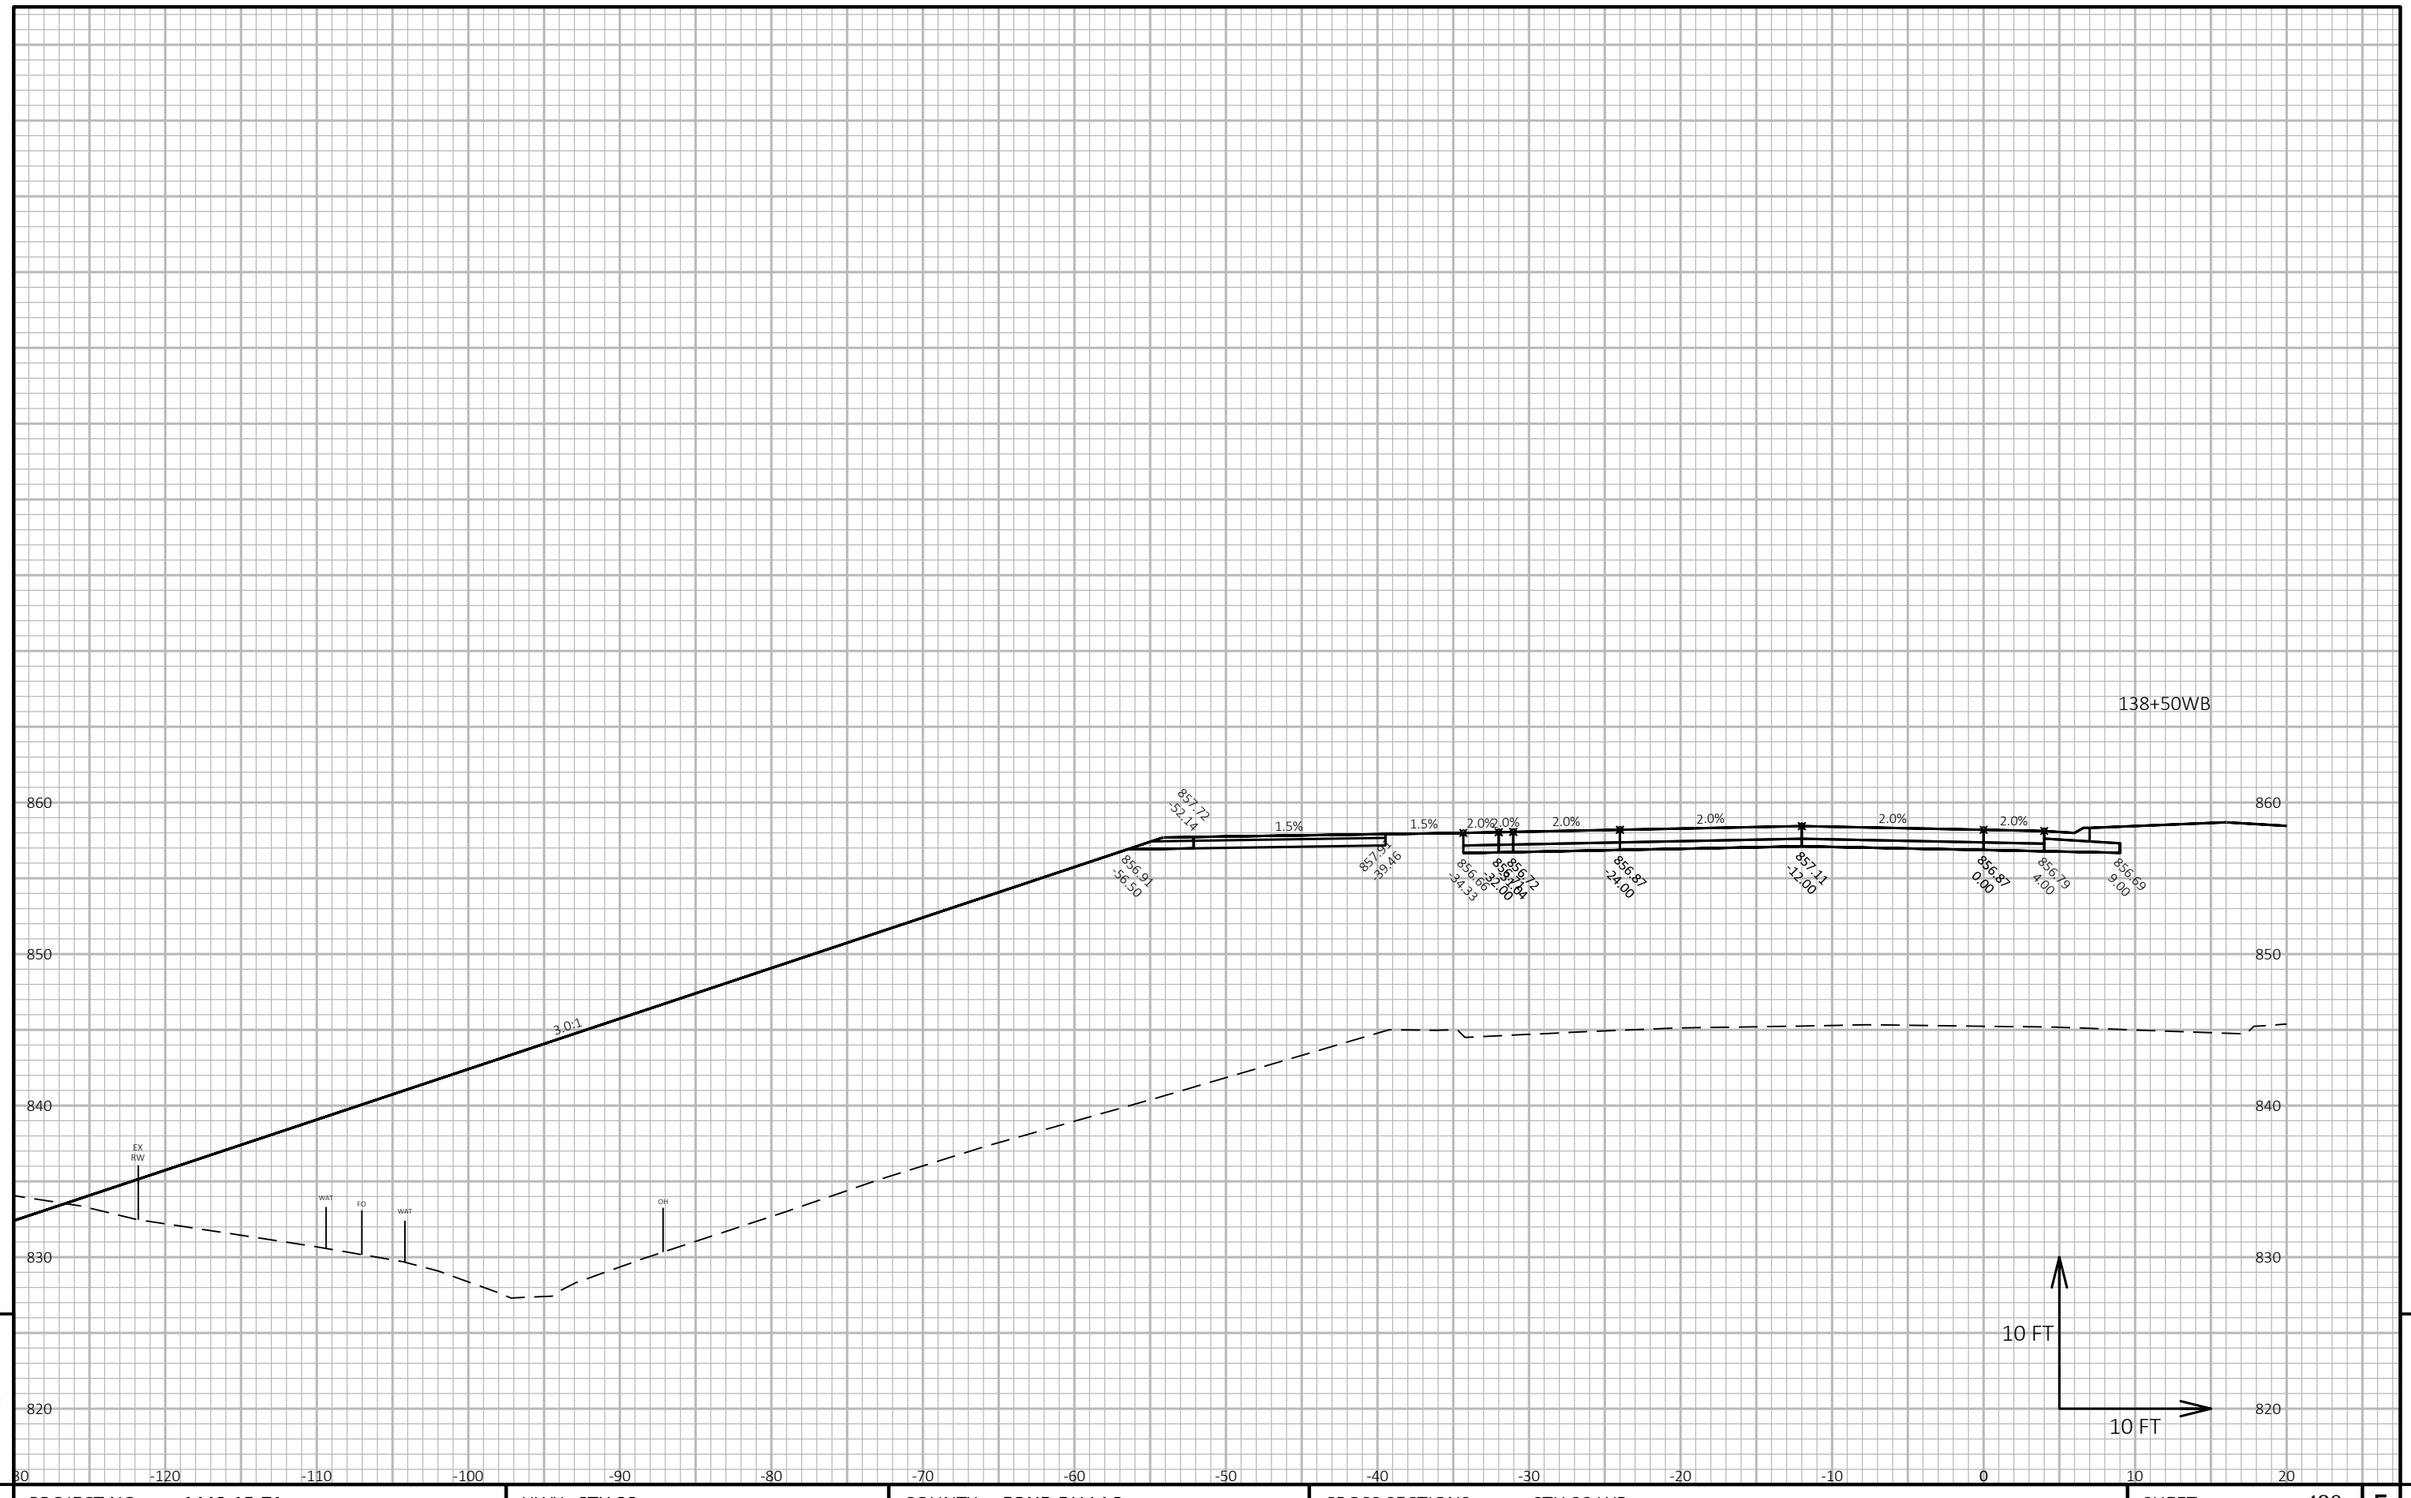

9

9


PROJECT NO: 1440-15-71	HWY: STH 23	COUNTY: FOND DU LAC	CROSS SECTIONS: STH 23 WB	SHEET 480	E

FILE NAME : J:\JOBS2014\20142023\CAD\TRANSPORTATION\DWG\SHEETSPLAN\STH 23 WB X-SEC.DWG
LAYOUT NAME - 39

PLOT DATE : 10/21/2019 8:02 AM PLOT BY : SCHULTZ, ANDREW K. PLOT NAME :

PLOT SCALE : 1 IN:10 FT HORZ. / 1 IN:10 FT VERT.

WISDOT/CADDS SHEET 49

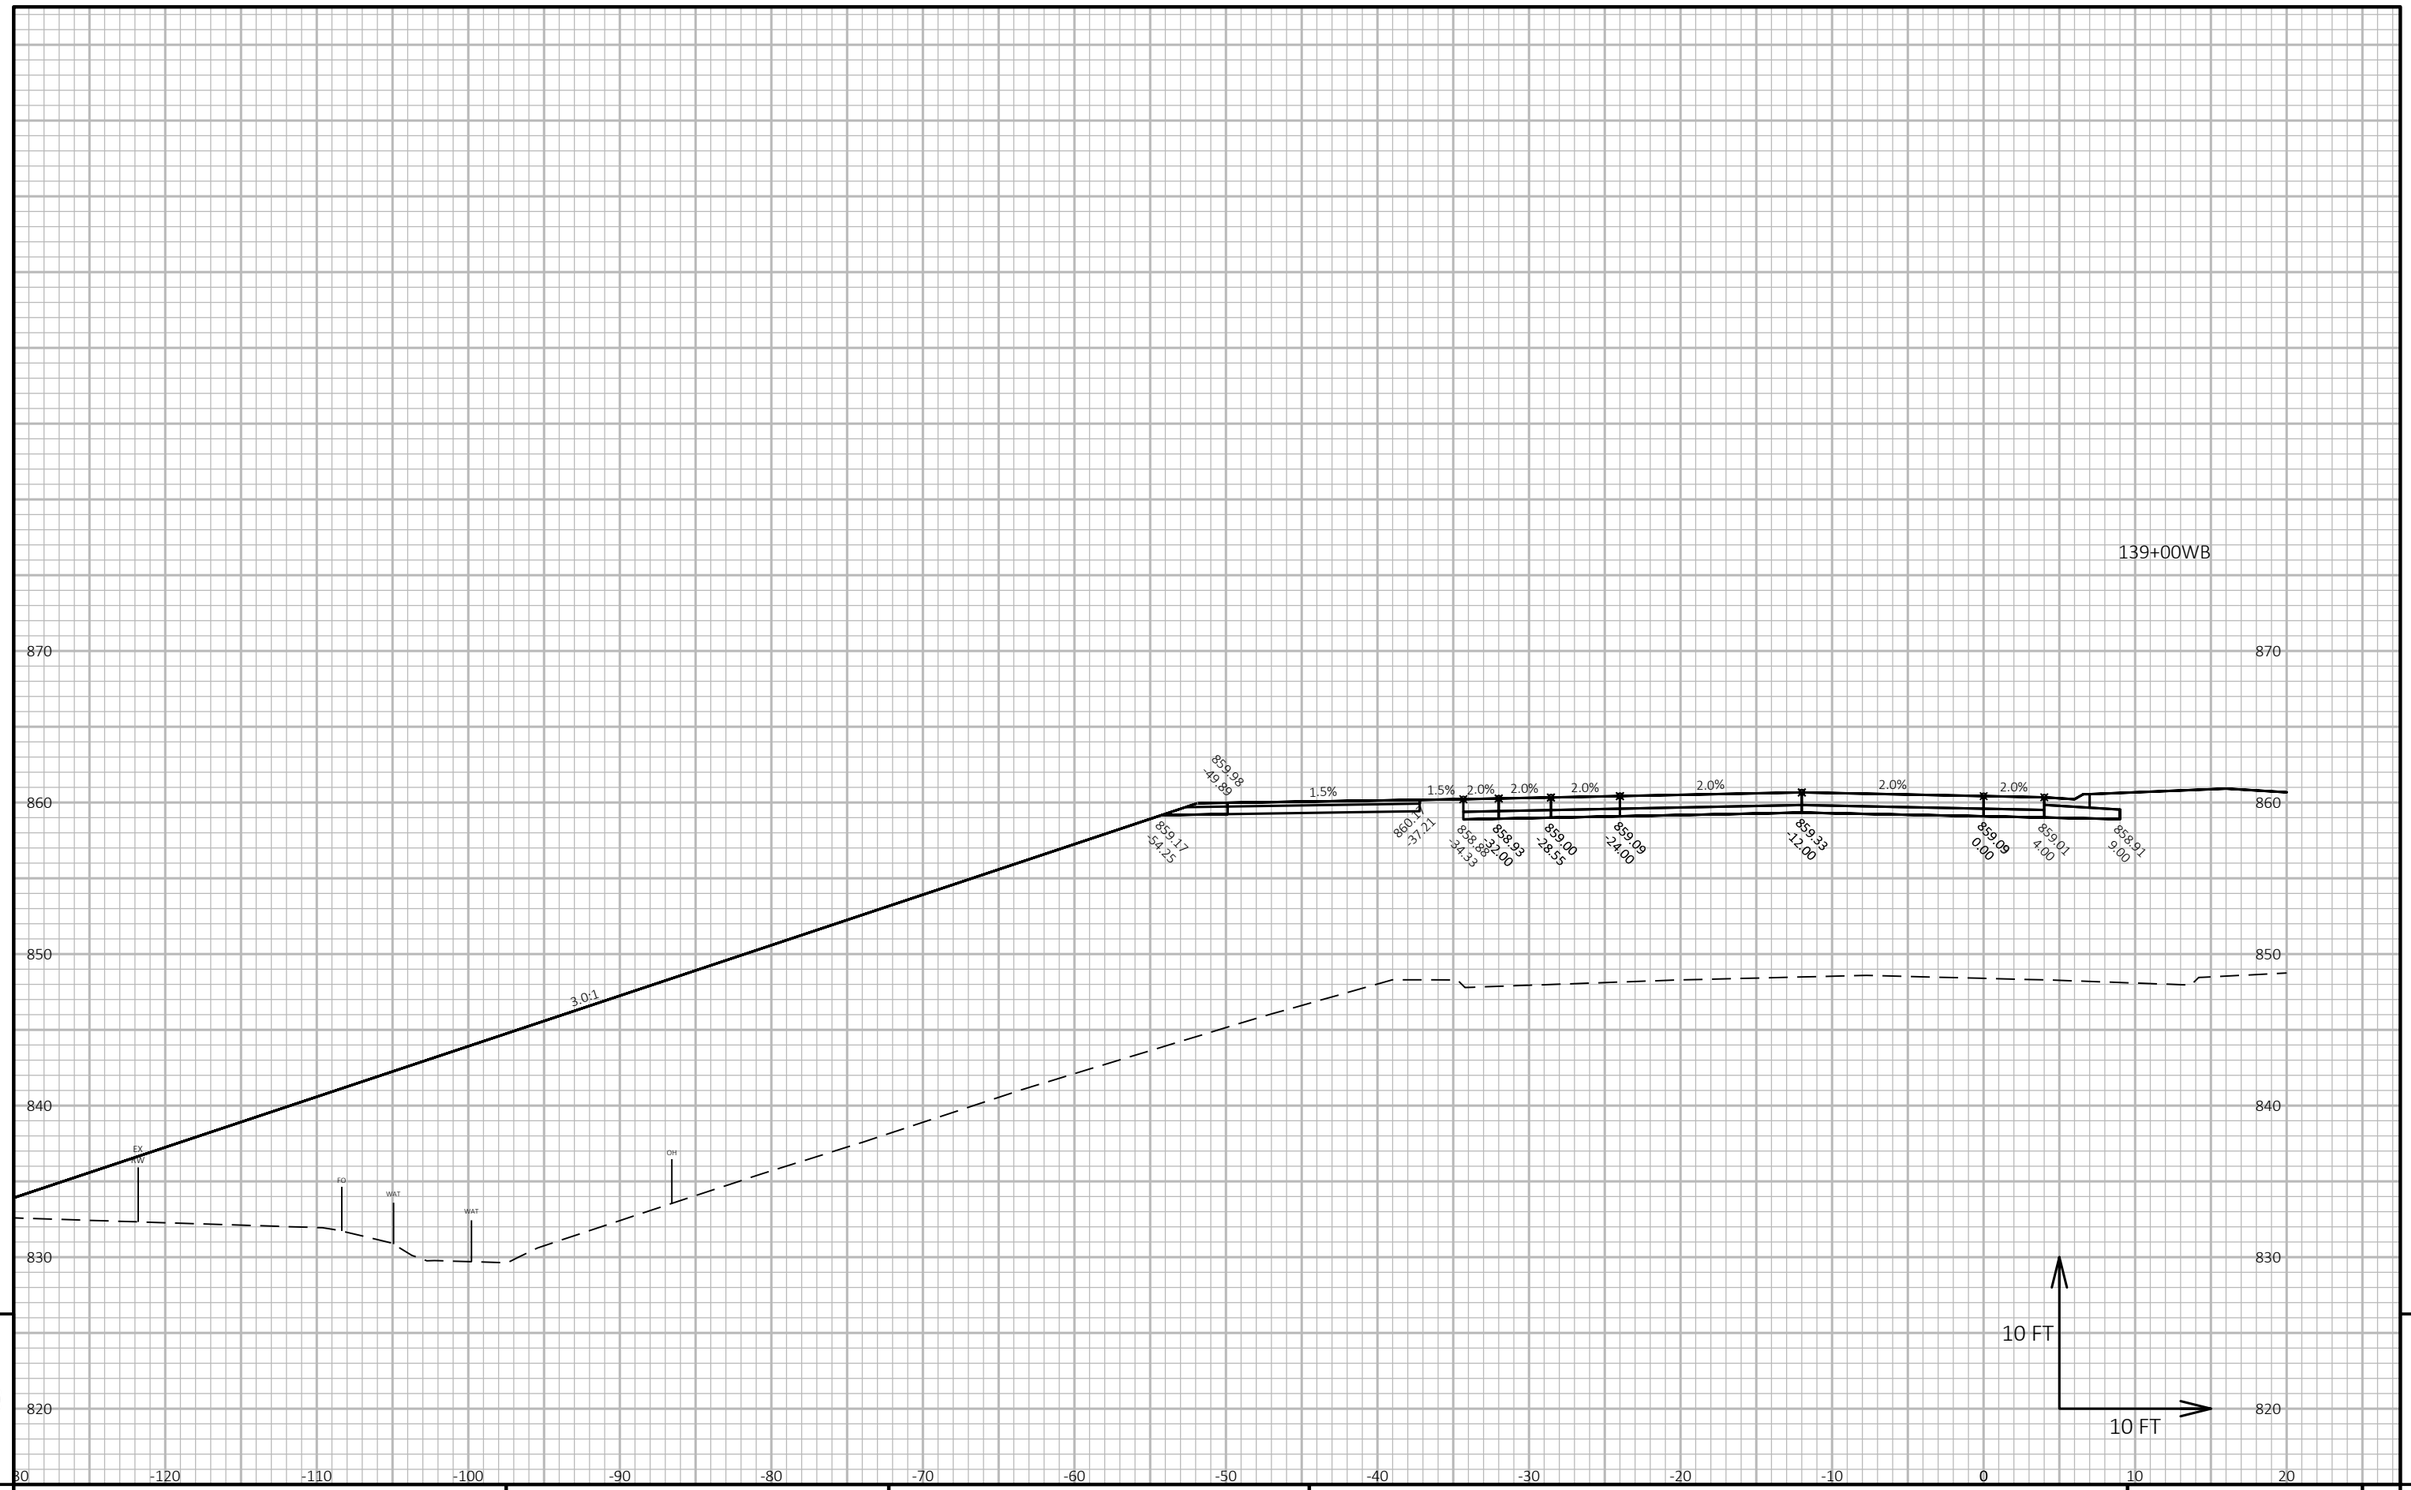

9

9

PROJECT NO: 1440-15-71	HWY: STH 23	COUNTY: FOND DU LAC	CROSS SECTIONS: STH 23 WB	SHEET 481	E

FILE NAME : J:\OBS2014\20142023\CAD\TRANSPORTATION\DWG\SHEETSPLAN\STH 23 WB X-SEC.DWG
LAYOUT NAME - 40

PLOT DATE : 10/21/2019 8:02 AM


PLOT BY : SCHULTZ, ANDREW K.

PLOT NAME :

PLOT SCALE : 1 IN:10 FT HORZ. / 1 IN:10 FT VERT.

WISDOT/CADDS SHEET 49

139+50WB

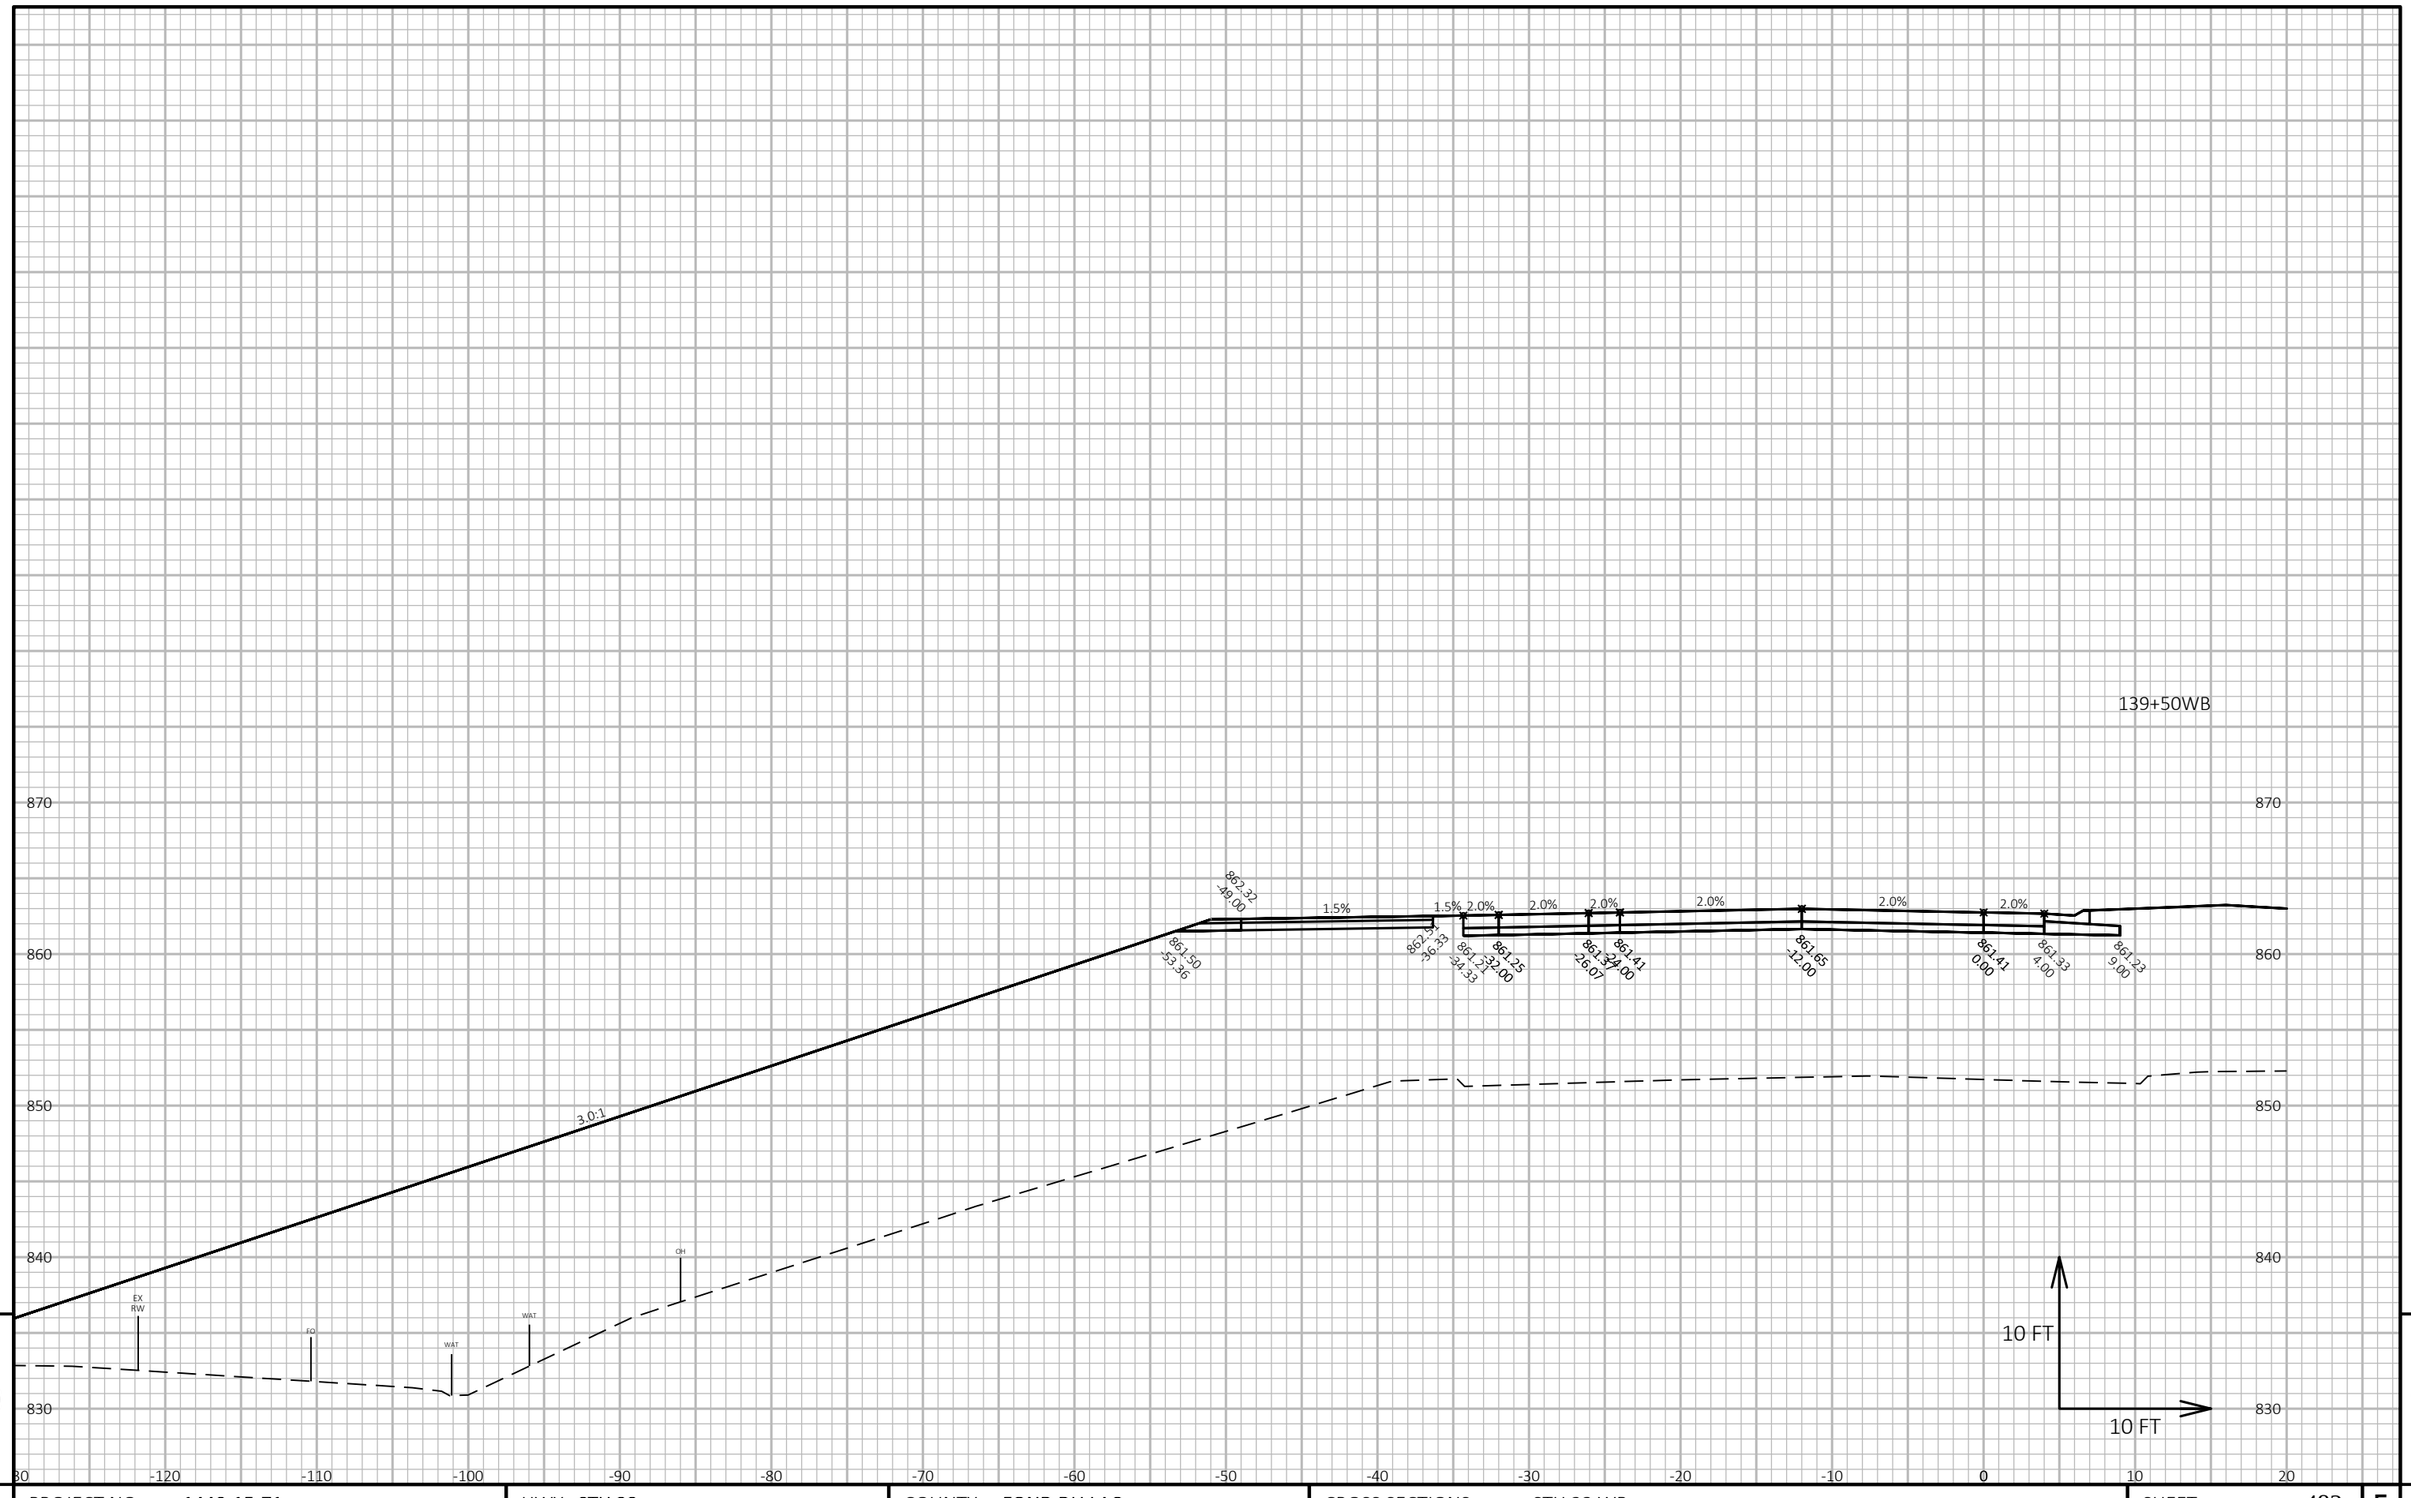

9

9

PROJECT NO: 1440-15-71	HWY: STH 23	COUNTY: FOND DU LAC	CROSS SECTIONS: STH 23 WB	SHEET 482	E

FILE NAME : J:\JOBS2014\20142023\CAD\TRANSPORTATION\DWG\SHEETSPLAN\STH 23 WB X-SEC.DWG
LAYOUT NAME - 41

PLOT DATE : 10/21/2019 8:02 AM

PLOT BY : SCHULTZ, ANDREW K.

PLOT NAME :

PLOT SCALE : 1 IN:10 FT HORZ. / 1 IN:10 FT VERT.

140+00WB

870
860
850
840
830

-130 -120 -110 -100 -90 -80 -70 -60 -50 -40 -30 -20 -10 0 10 20

3.0:1

EX RW
FO
WAT
WAT
OH

864.77
47.00
1.5%
2.0%
2.0%
2.0%
2.0%
2.0%
2.0%
864.04
-51.09
863.63
-44.33
863.67
-32.00
863.79
-25.00
864.07
-12.00
863.83
0.00
863.75
4.00
863.65
9.00

10 FT
10 FT

9

9

PROJECT NO: 1440-15-71	HWY: STH 23	COUNTY: FOND DU LAC	CROSS SECTIONS: STH 23 WB	SHEET 483	E


FILE NAME : J:\JOBS2014\20142023\CAD\TRANSPORTATION\DWG\SHEETSPLAN\STH 23 WB X-SEC.DWG
LAYOUT NAME - 42

PLOT DATE : 10/21/2019 8:03 AM PLOT BY : SCHULTZ, ANDREW K. PLOT NAME :

PLOT SCALE : 1 IN:10 FT HORZ. / 1 IN:10 FT VERT.

WISDOT/CADDS SHEET 49

140+50WB

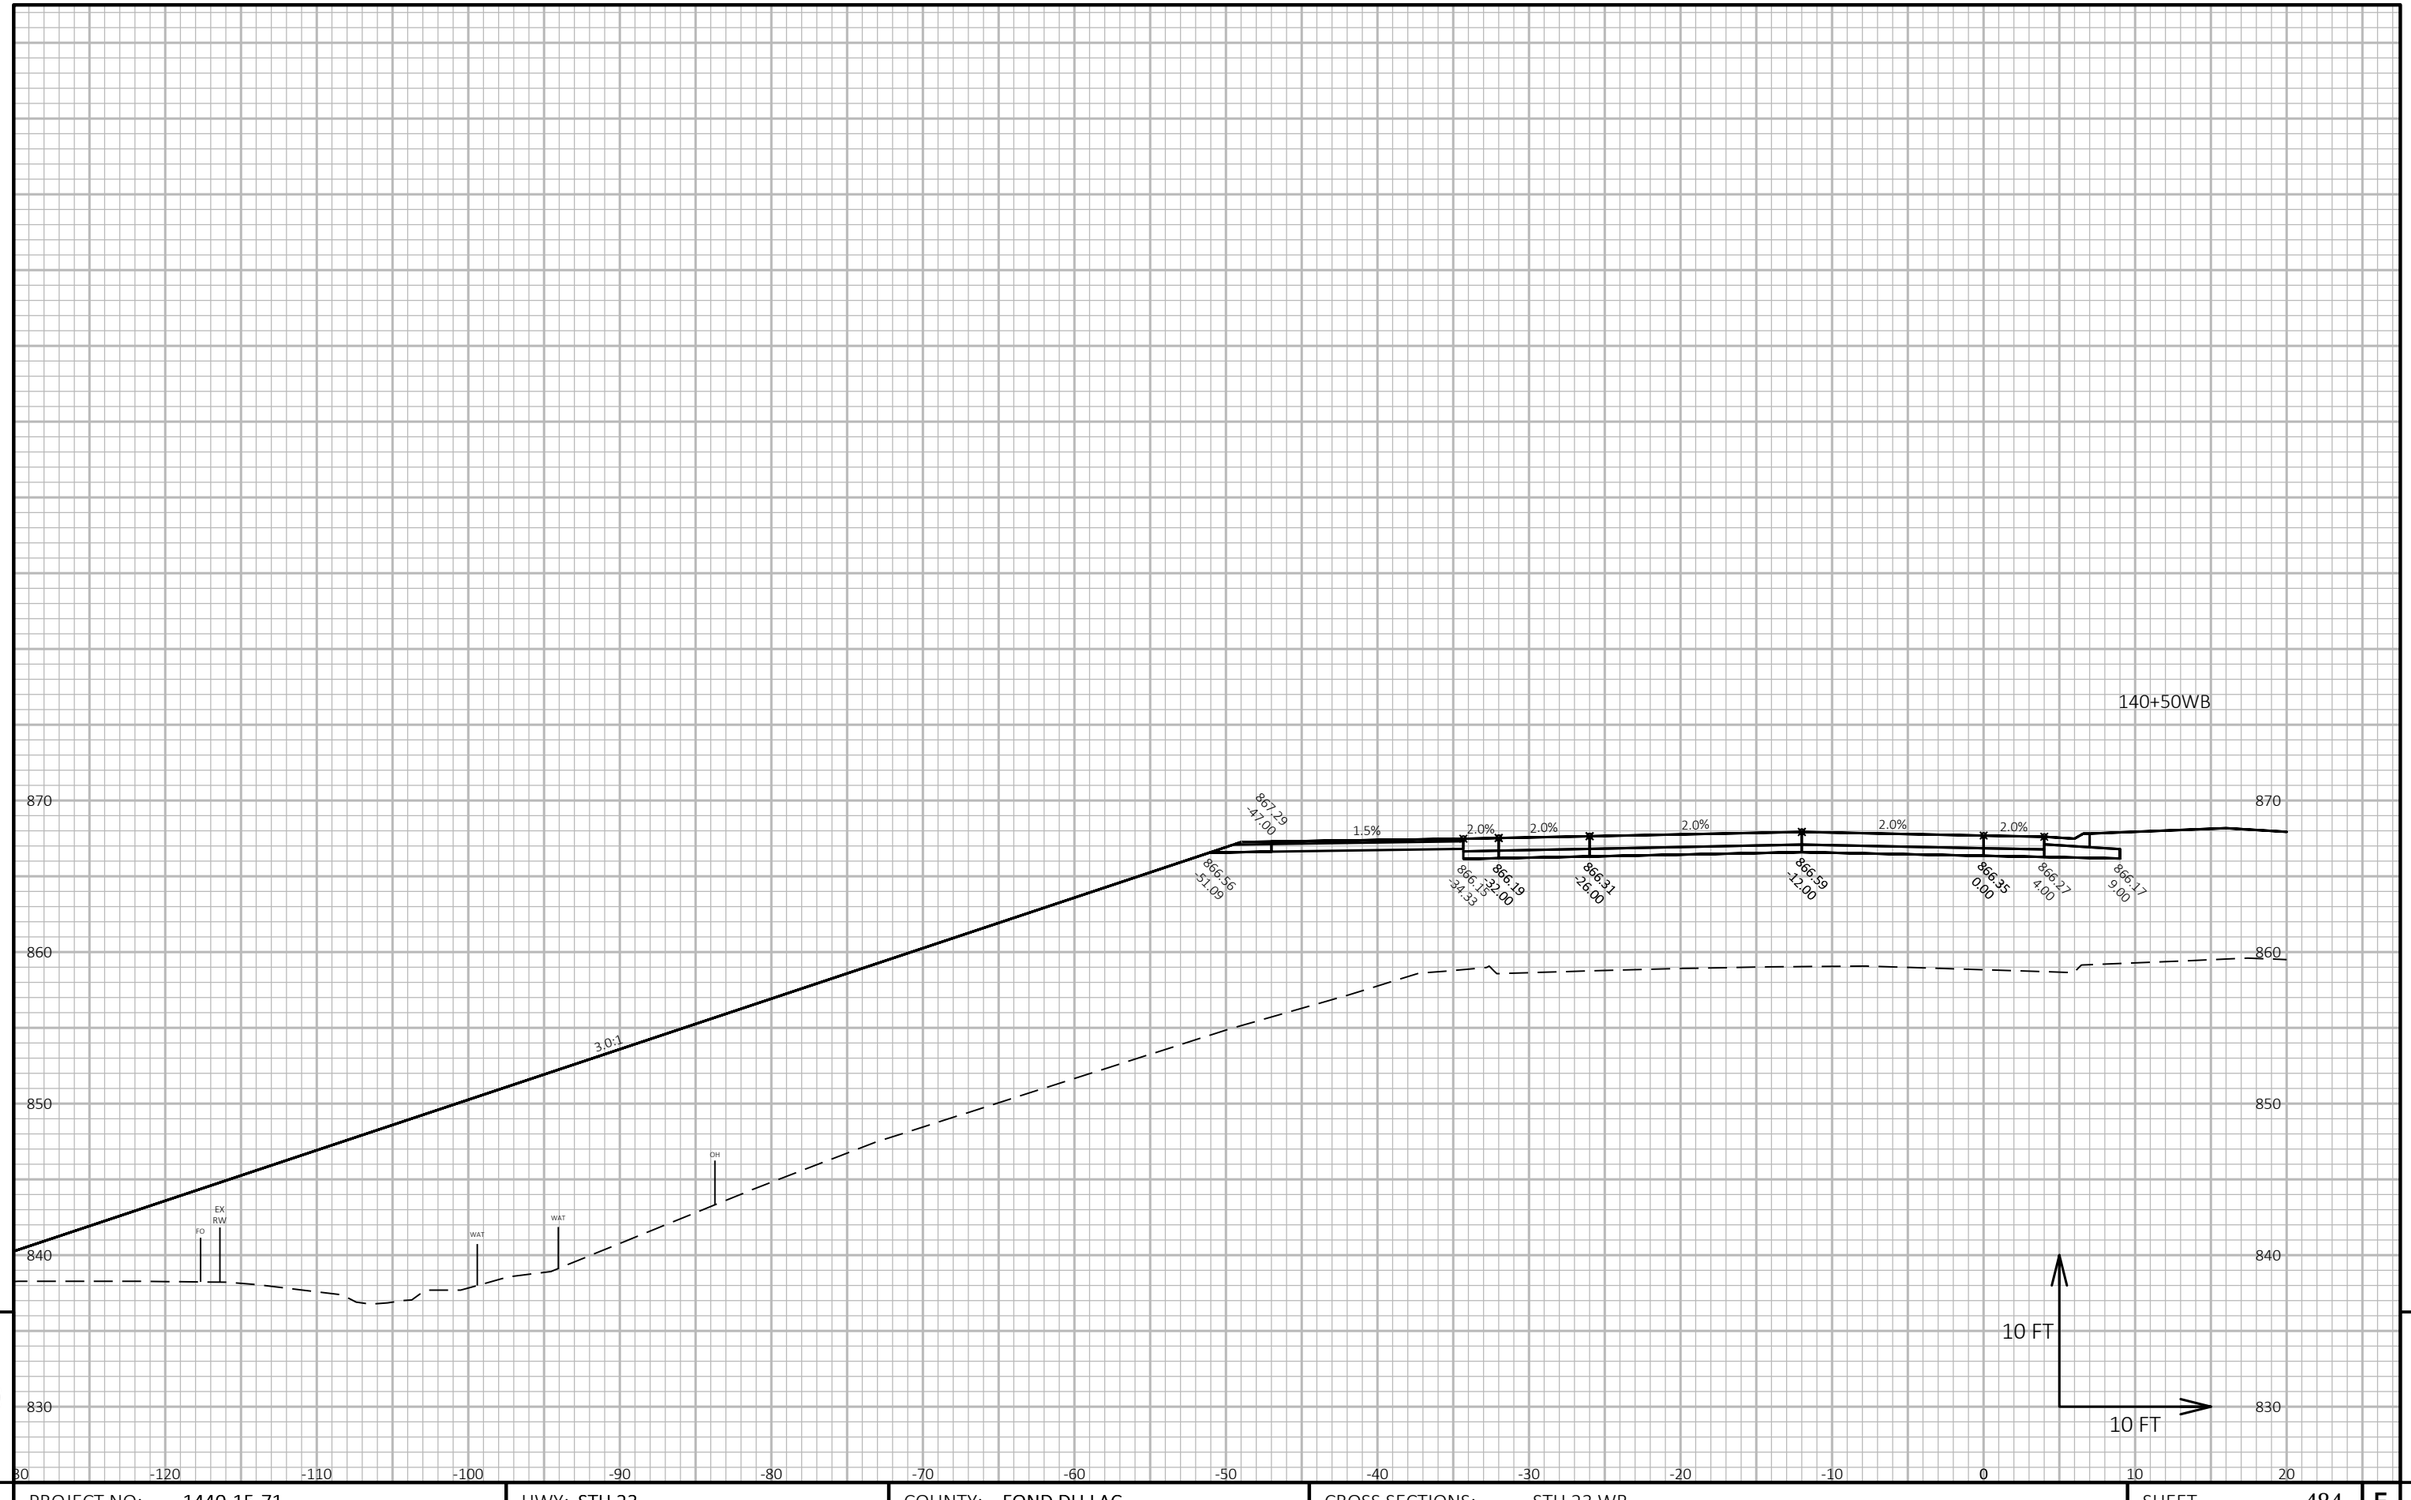

9

9

PROJECT NO: 1440-15-71	HWY: STH 23	COUNTY: FOND DU LAC	CROSS SECTIONS: STH 23 WB	SHEET 484	E

FILE NAME : J:\JOBS2014\20142023\CAD\TRANSPORTATION\DWG\SHEETSPLAN\STH 23 WB X-SEC.DWG
LAYOUT NAME - 43

PLOT DATE : 10/21/2019 8:03 AM PLOT BY : SCHULTZ, ANDREW K. PLOT NAME :

PLOT SCALE : 1 IN:10 FT HORZ. / 1 IN:10 FT VERT.

WISDOT/CADDS SHEET 49

141+00WB

880

870

860

850

840

830

3.0:1

869.91
-47.00

1.5%

2.0%

2.0%

2.0%

2.0%

2.0%

869.18
-51.09

868.76
-24.23

868.81
-32.00

868.93
-24.00

869.21
-12.00

868.97
0.00

868.89
4.00

868.79
9.00

OH

EX
RW

FO

WAT

WAT

10 FT

10 FT

-130 -120 -110 -100 -90 -80 -70 -60 -50 -40 -30 -20 -10 0 10 20

9

9

PROJECT NO: 1440-15-71	HWY: STH 23	COUNTY: FOND DU LAC	CROSS SECTIONS: STH 23 WB	SHEET 485	E

FILE NAME : J:\OBS2014\20142023\CAD\TRANSPORTATION\DWG\SHEETSPLAN\STH 23 WB X-SEC.DWG
LAYOUT NAME - 44

PLOT DATE : 10/21/2019 8:03 AM


PLOT BY : SCHULTZ, ANDREW K.

PLOT NAME :

PLOT SCALE : 1 IN:10 FT HORZ. / 1 IN:10 FT VERT.

WISDOT/CADDS SHEET 49

141+50WB

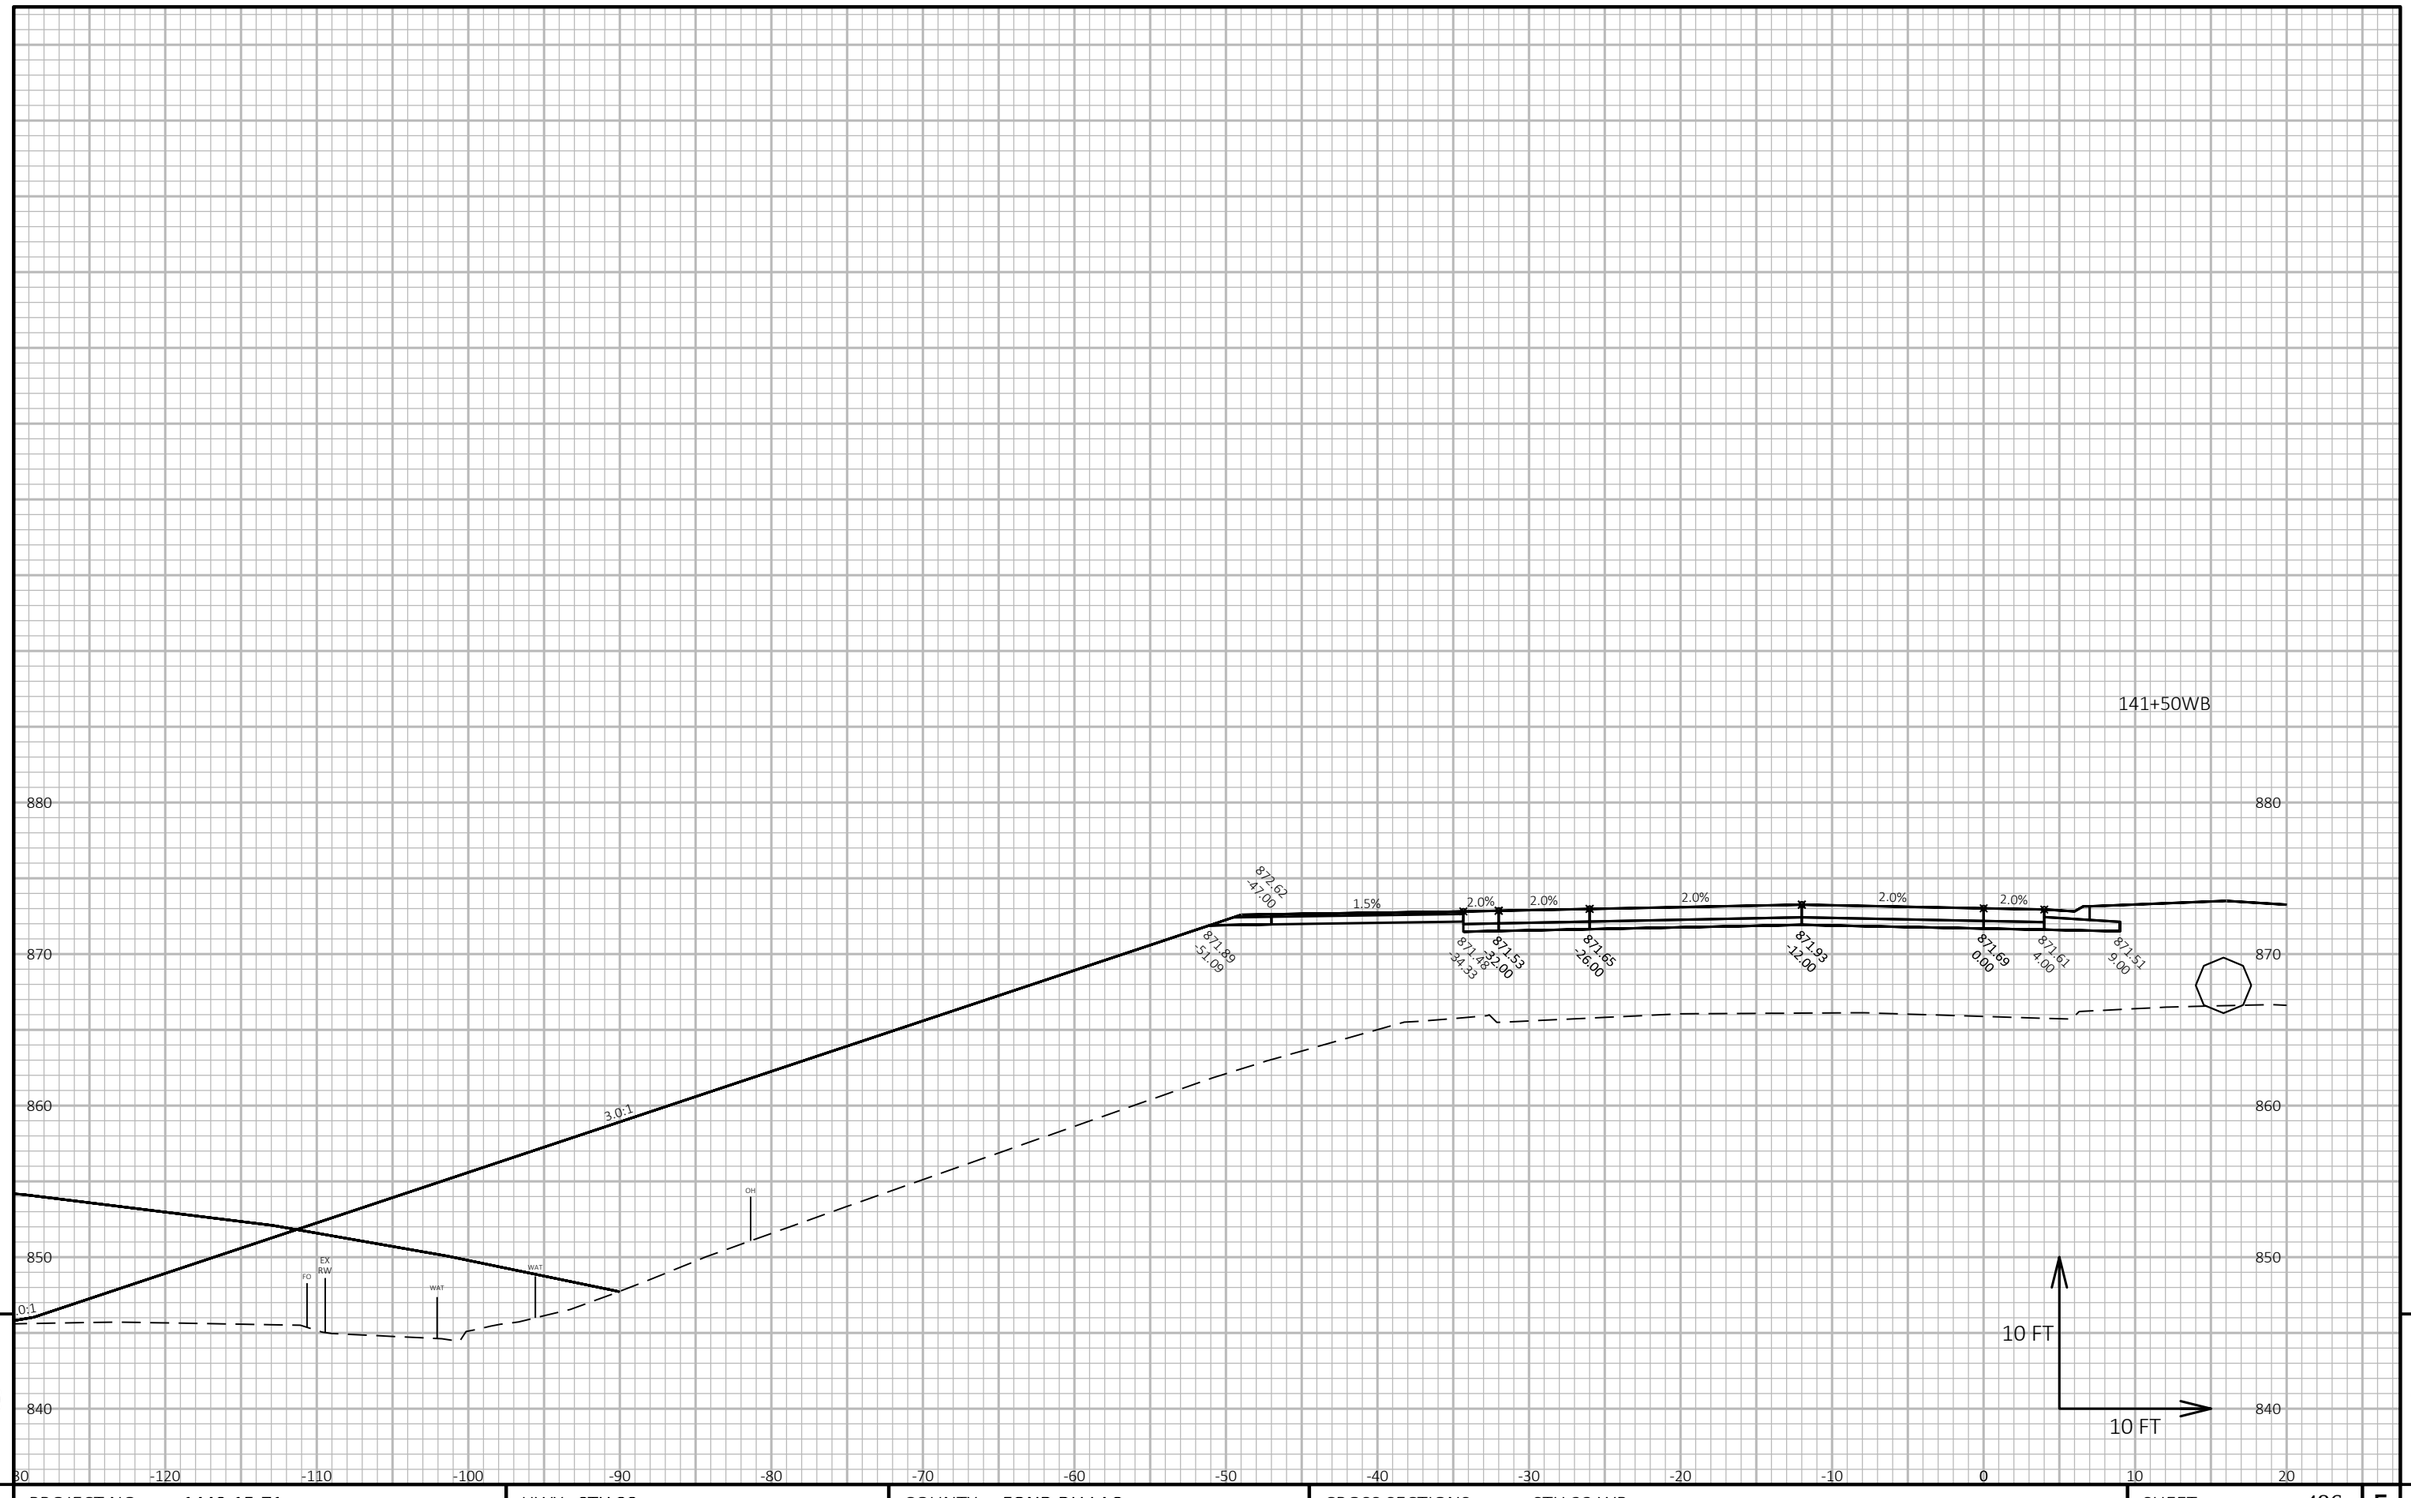

9

9

PROJECT NO: 1440-15-71	HWY: STH 23	COUNTY: FOND DU LAC	CROSS SECTIONS: STH 23 WB	SHEET 486	E


FILE NAME : J:\OBS2014\20142023\CAD\TRANSPORTATION\DWG\SHEETSPLAN\STH 23 WB X-SEC.DWG
LAYOUT NAME - 45

PLOT DATE : 10/21/2019 8:03 AM PLOT BY : SCHULTZ, ANDREW K. PLOT NAME :

PLOT SCALE : 1 IN:10 FT HORZ. / 1 IN:10 FT VERT.

WISDOT/CADDS SHEET 49

142+50WB

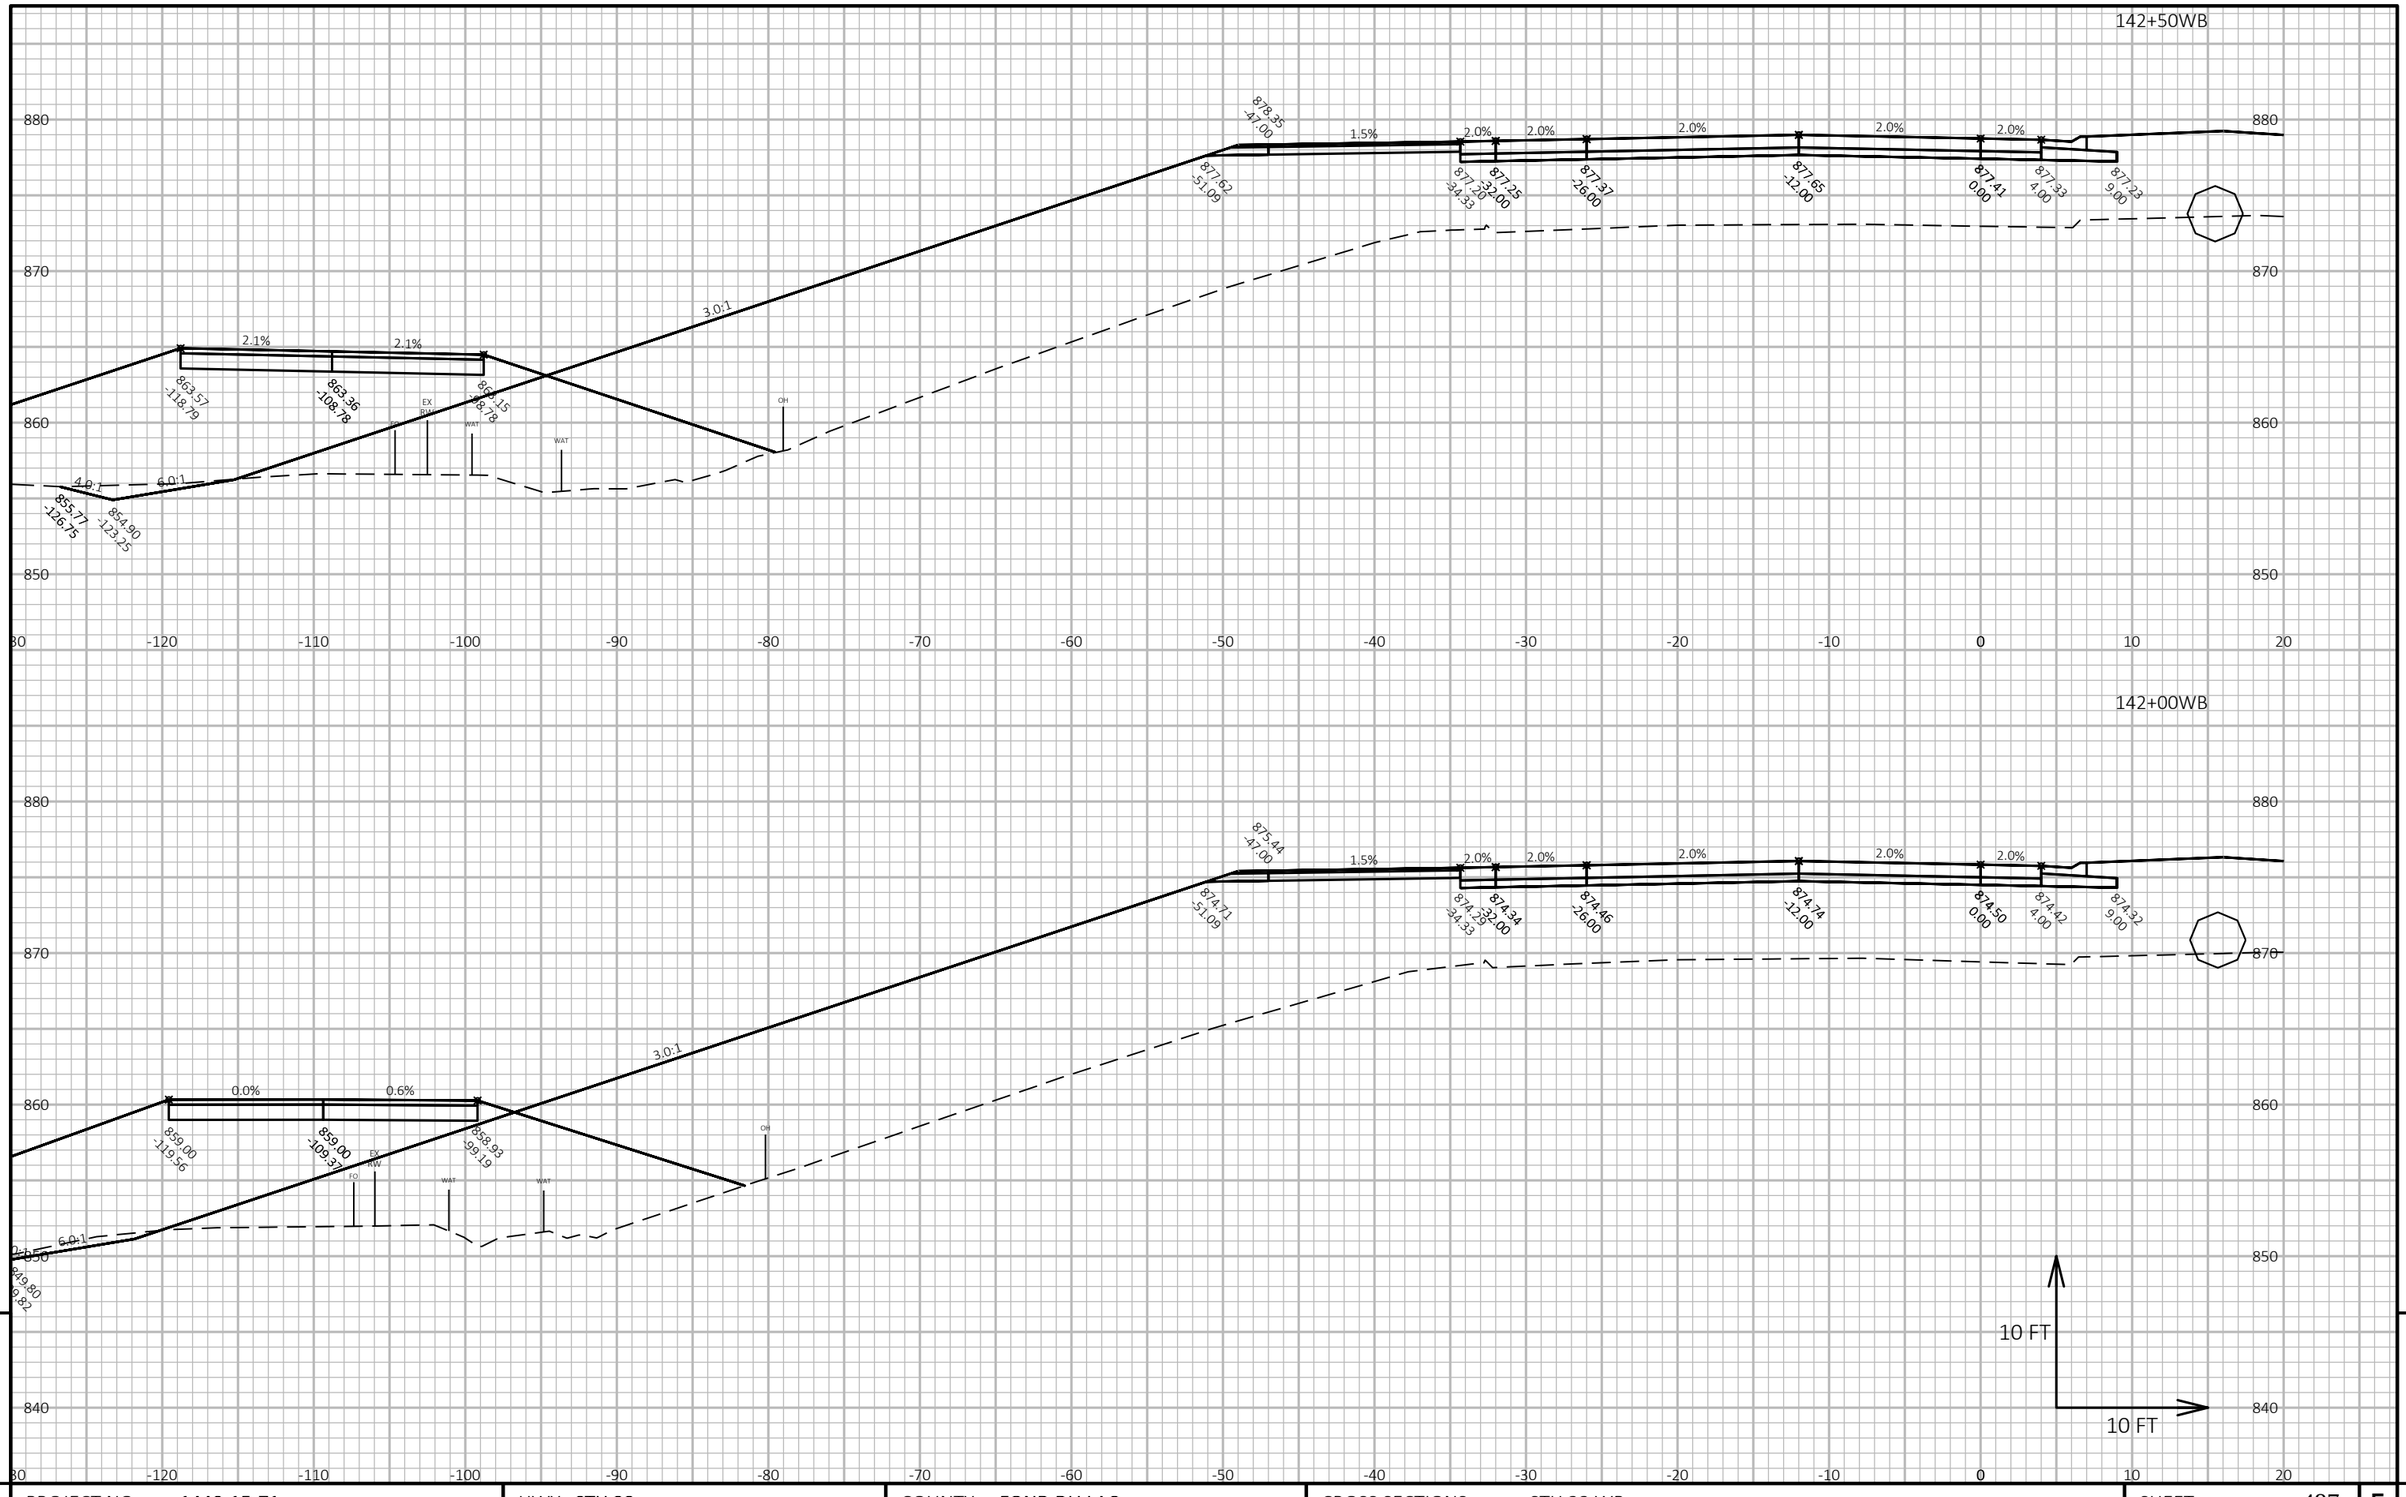

142+00WB

PROJECT NO: 1440-15-71	HWY: STH 23	COUNTY: FOND DU LAC	CROSS SECTIONS: STH 23 WB	SHEET 487	E


FILE NAME : J:\JOBS2014\20142023\CAD\TRANSPORTATION\DWG\SHEETSPLAN\STH 23 WB X-SEC.DWG
LAYOUT NAME - 46

PLOT DATE : 10/21/2019 8:03 AM PLOT BY : SCHULTZ, ANDREW K. PLOT NAME :

PLOT SCALE : 1 IN:10 FT HORZ. / 1 IN:10 FT VERT.

WISDOT/CADDS SHEET 49

143+50WB

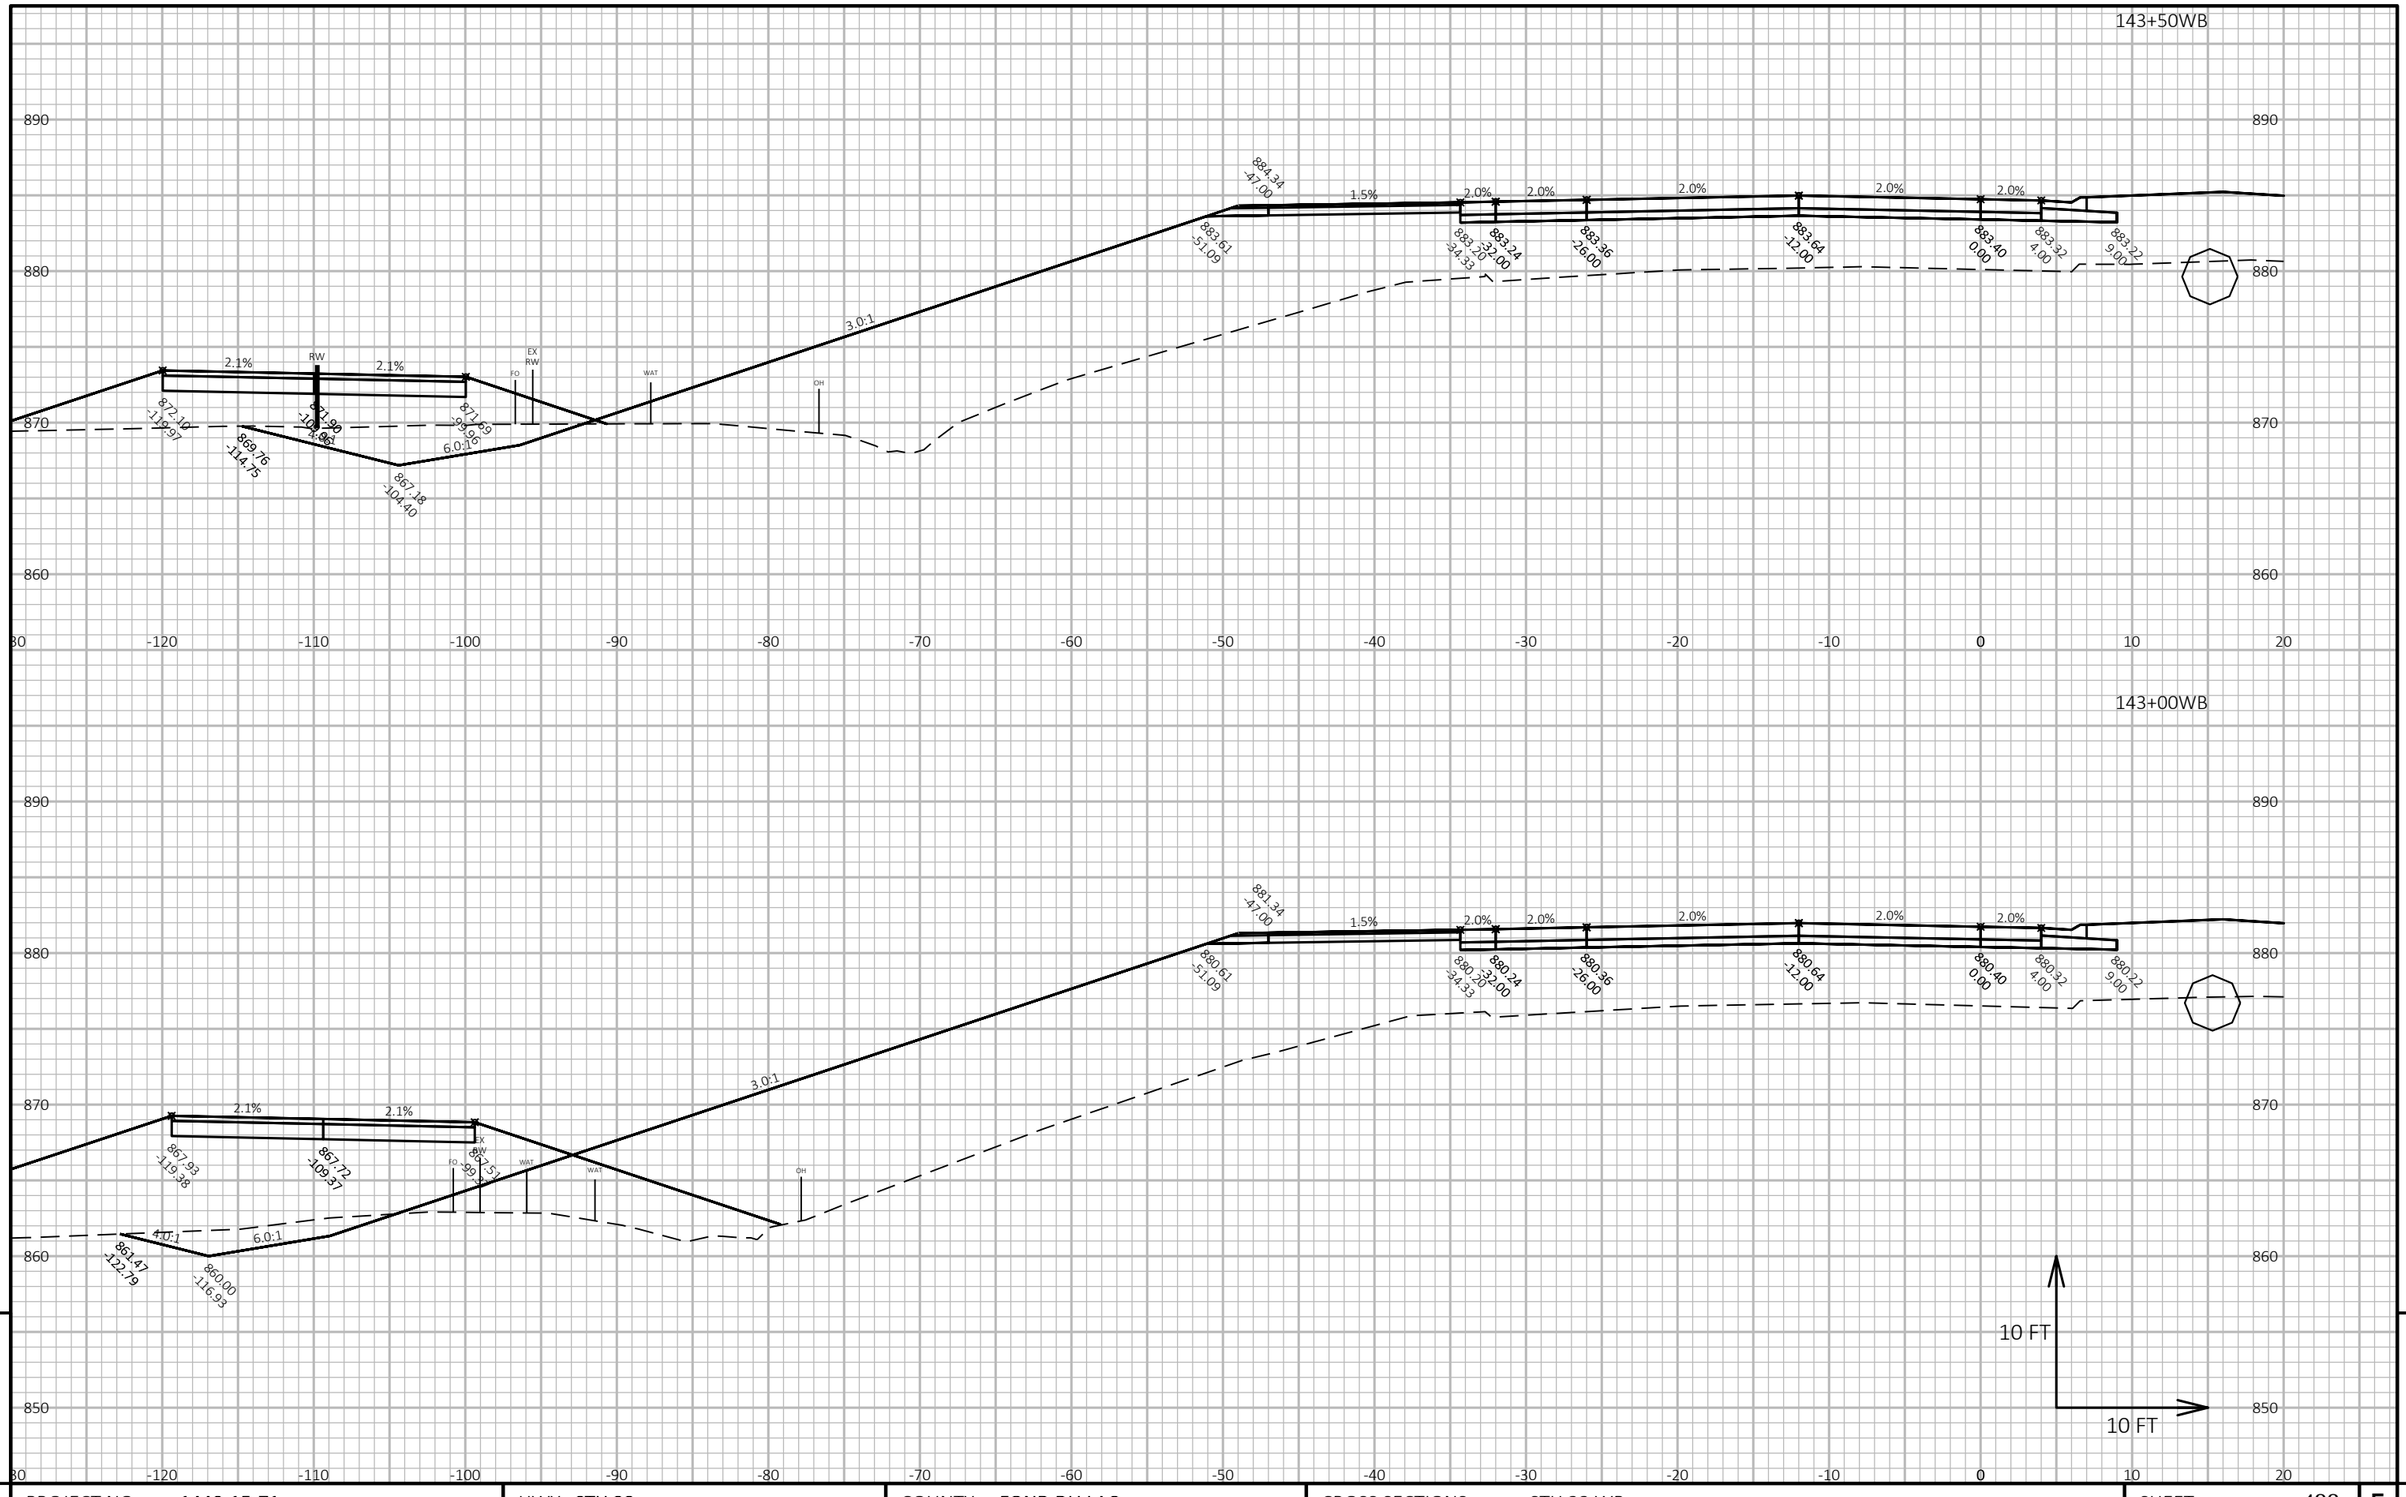

9

9

PROJECT NO: 1440-15-71	HWY: STH 23	COUNTY: FOND DU LAC	CROSS SECTIONS: STH 23 WB	SHEET 488	E

FILE NAME : J:\OBS2014\20142023\CAD\TRANSPORTATION\DWG\SHEETSPLAN\STH 23 WB X-SEC.DWG
LAYOUT NAME - 47

PLOT DATE : 10/21/2019 8:04 AM


PLOT BY : SCHULTZ, ANDREW K.

PLOT NAME :


PLOT SCALE : 1 IN:10 FT HORZ. / 1 IN:10 FT VERT.

WISDOT/CADDS SHEET 49

144+50WB

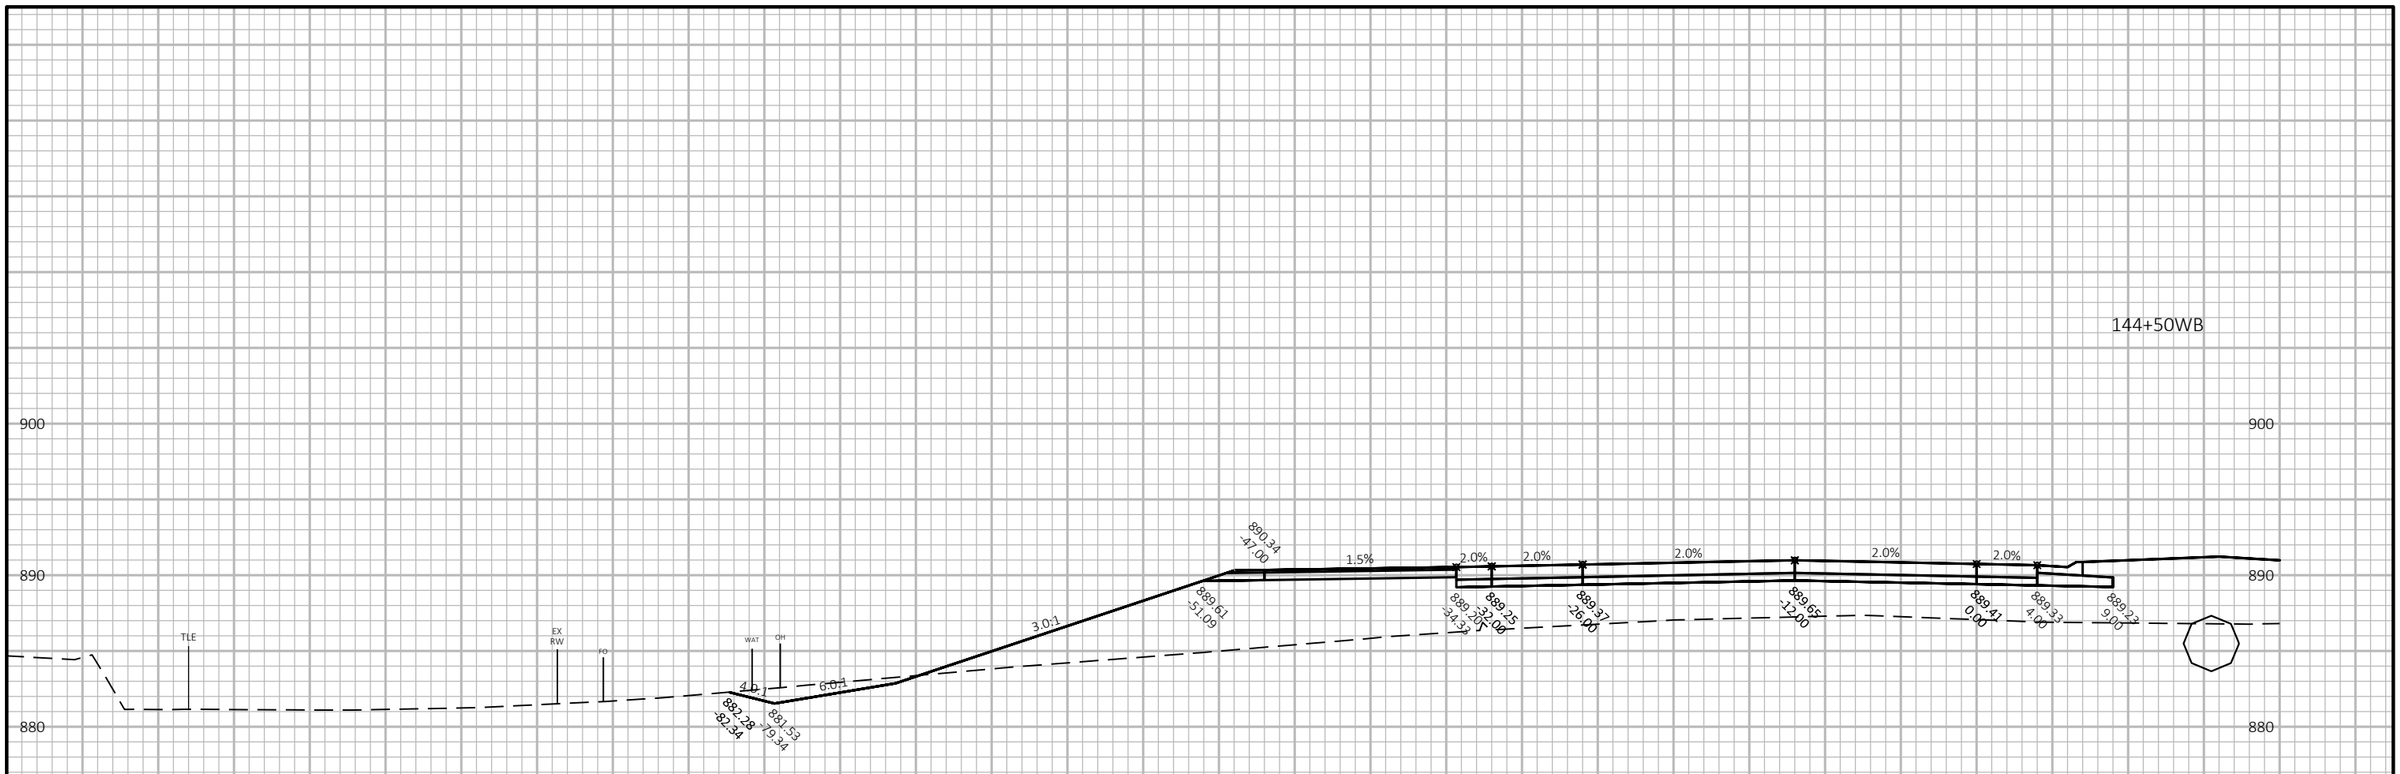

144+00WB

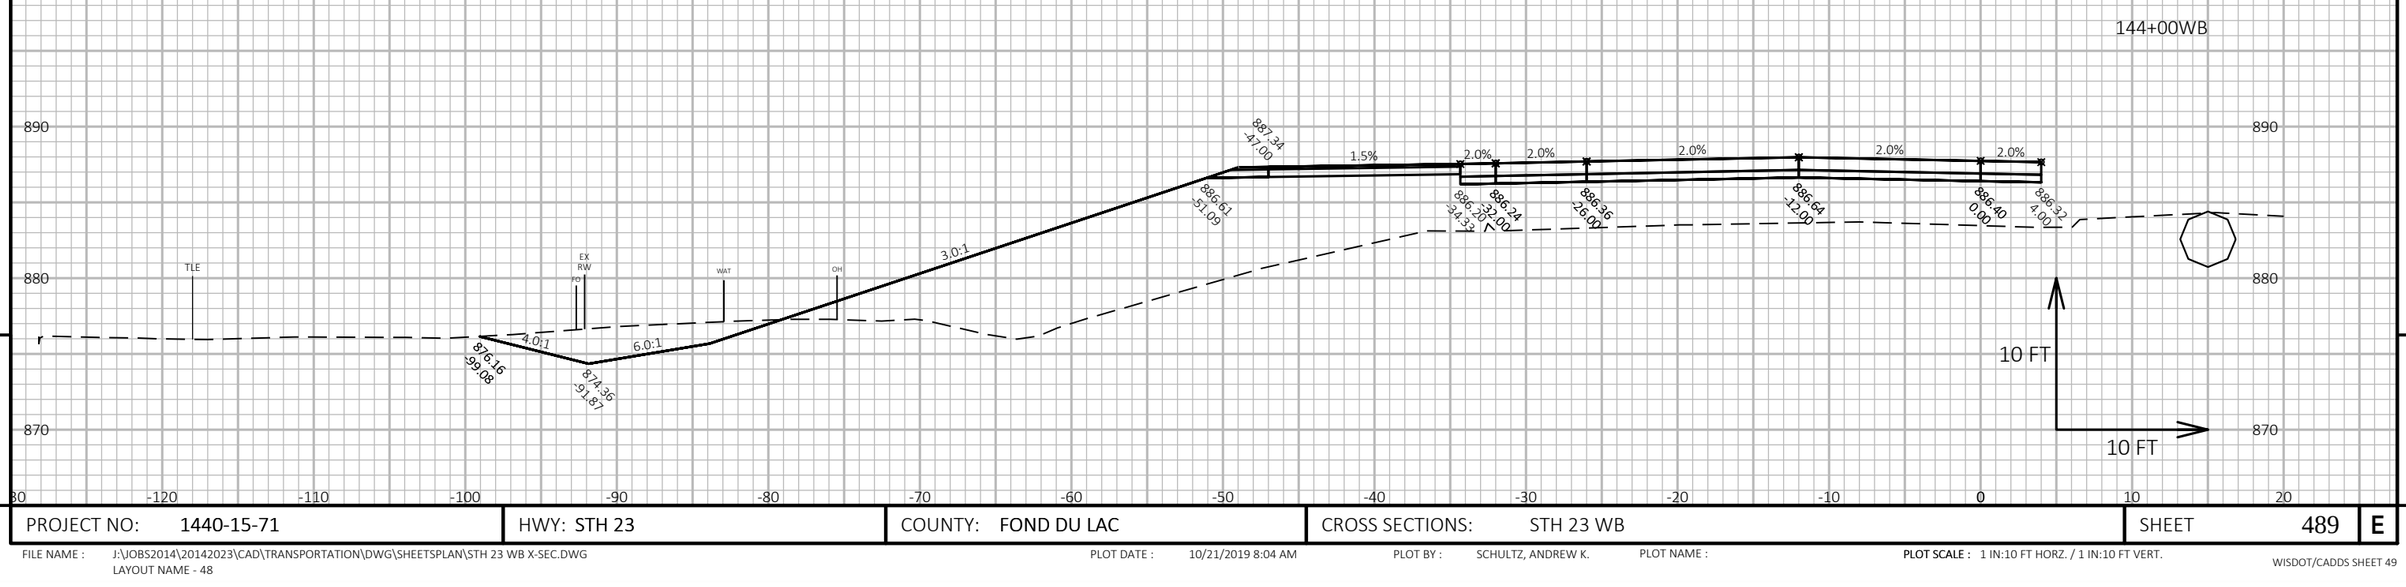

9

9

PROJECT NO: 1440-15-71	HWY: STH 23	COUNTY: FOND DU LAC	CROSS SECTIONS: STH 23 WB	SHEET 489	E

FILE NAME : J:\JOBS2014\20142023\CAD\TRANSPORTATION\DWG\SHEETSPLAN\STH 23 WB X-SEC.DWG
LAYOUT NAME - 48

PLOT DATE : 10/21/2019 8:04 AM


PLOT BY : SCHULTZ, ANDREW K.

PLOT NAME :


PLOT SCALE : 1 IN:10 FT HORZ. / 1 IN:10 FT VERT.

WISDOT/CADDS SHEET 49

145+50WB

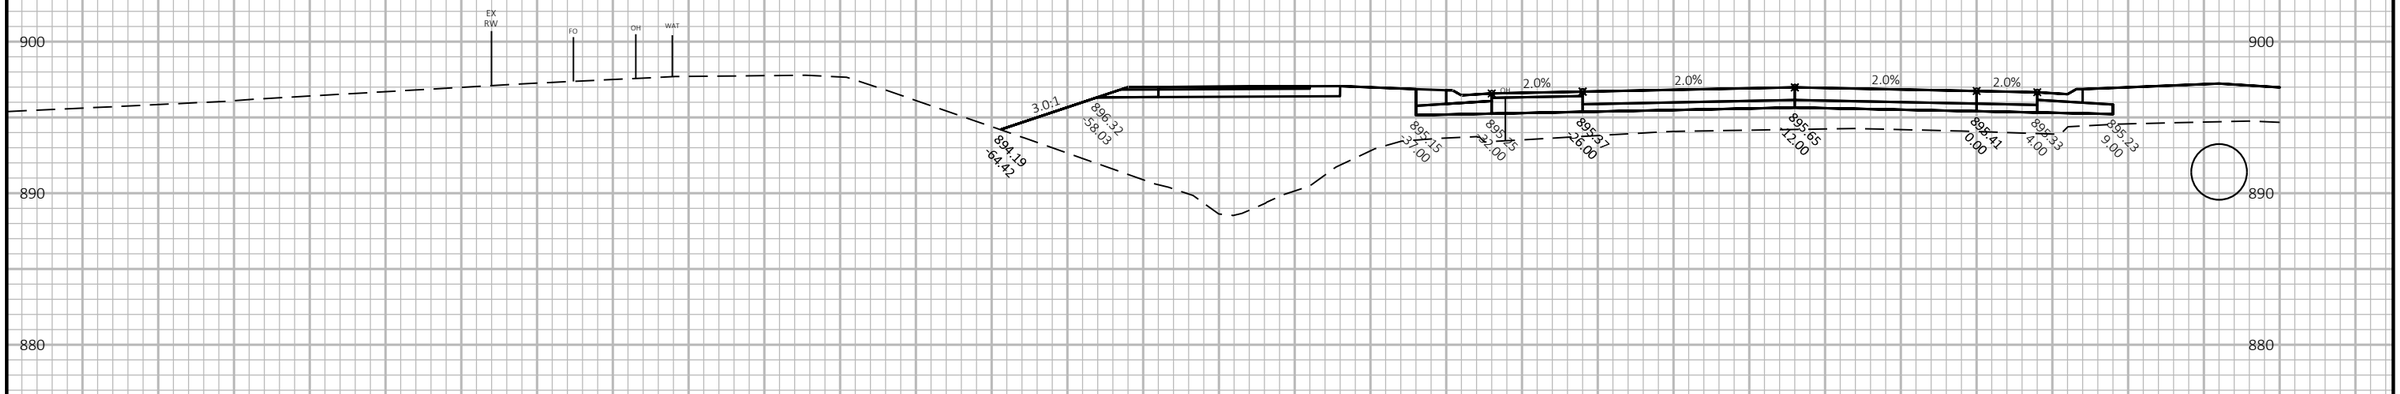

145+03WB

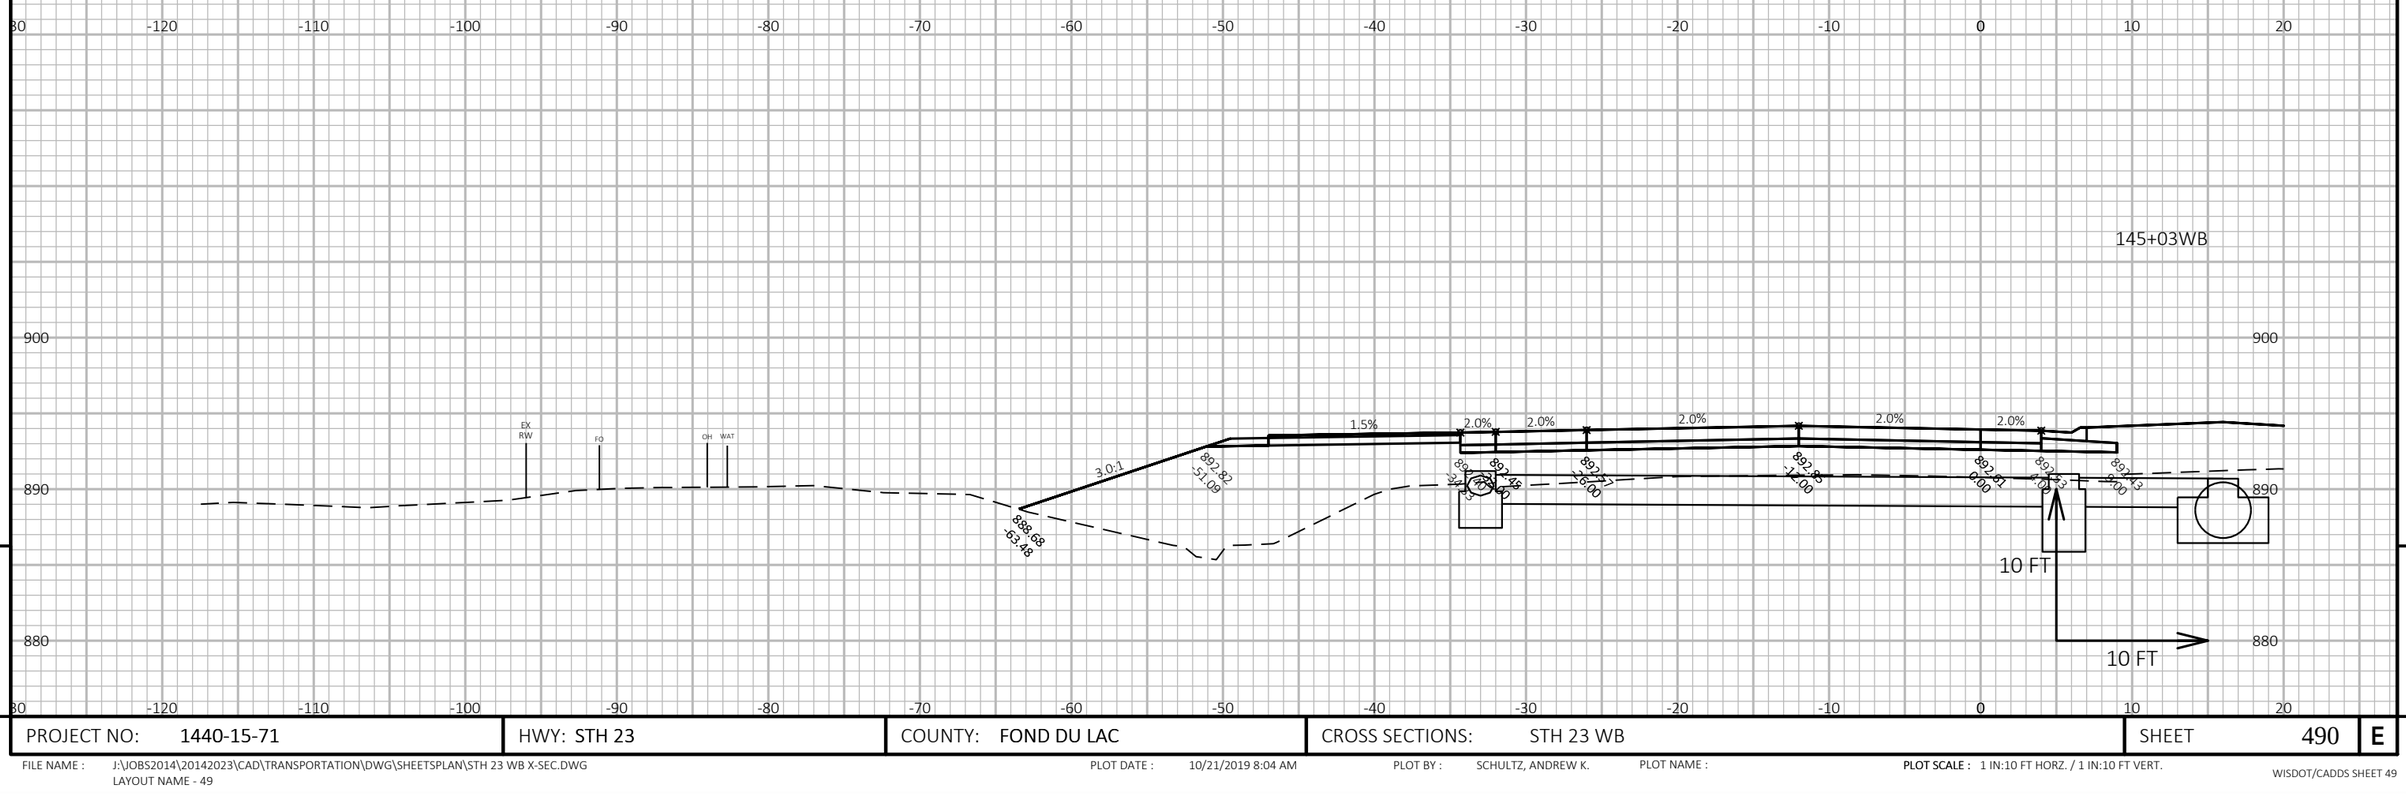

9

9

PROJECT NO: 1440-15-71	HWY: STH 23	COUNTY: FOND DU LAC	CROSS SECTIONS: STH 23 WB	SHEET 490	E

FILE NAME : J:\OBS2014\20142023\CAD\TRANSPORTATION\DWG\SHEETSPLAN\STH 23 WB X-SEC.DWG
LAYOUT NAME - 49

PLOT DATE : 10/21/2019 8:04 AM


PLOT BY : SCHULTZ, ANDREW K.

PLOT NAME :


PLOT SCALE : 1 IN:10 FT HORZ. / 1 IN:10 FT VERT.

WISDOT/CADDS SHEET 49

146+50WB

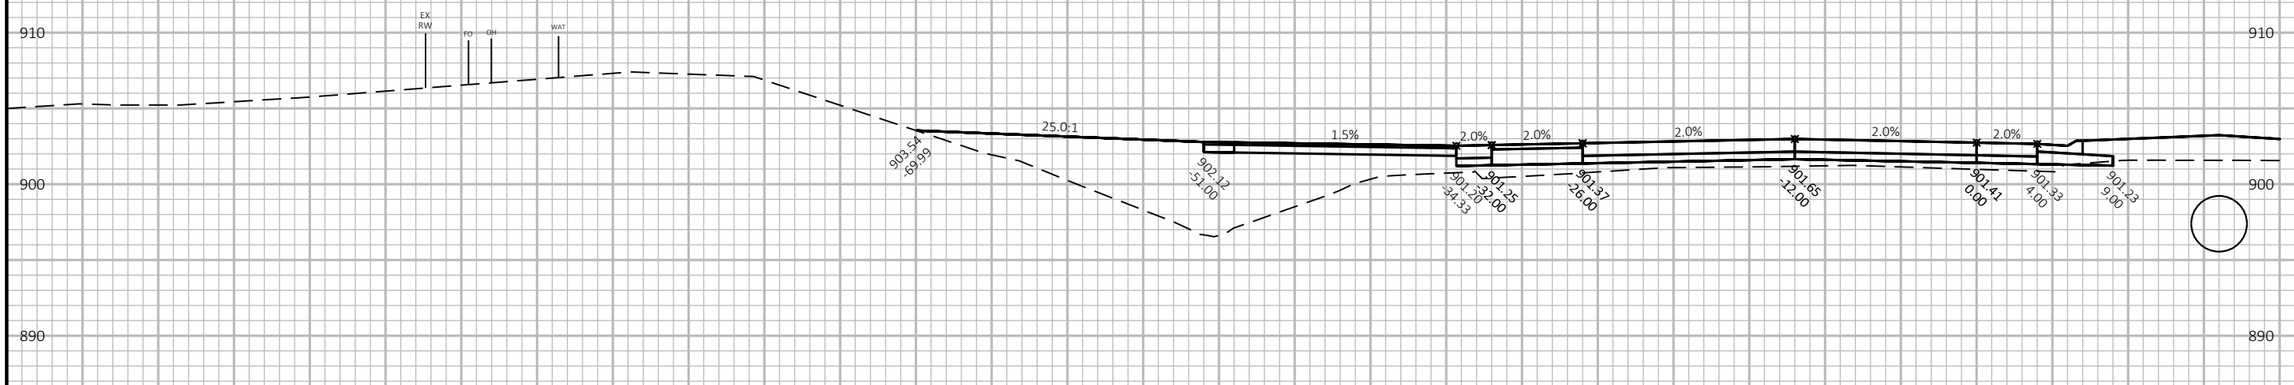

146+00WB

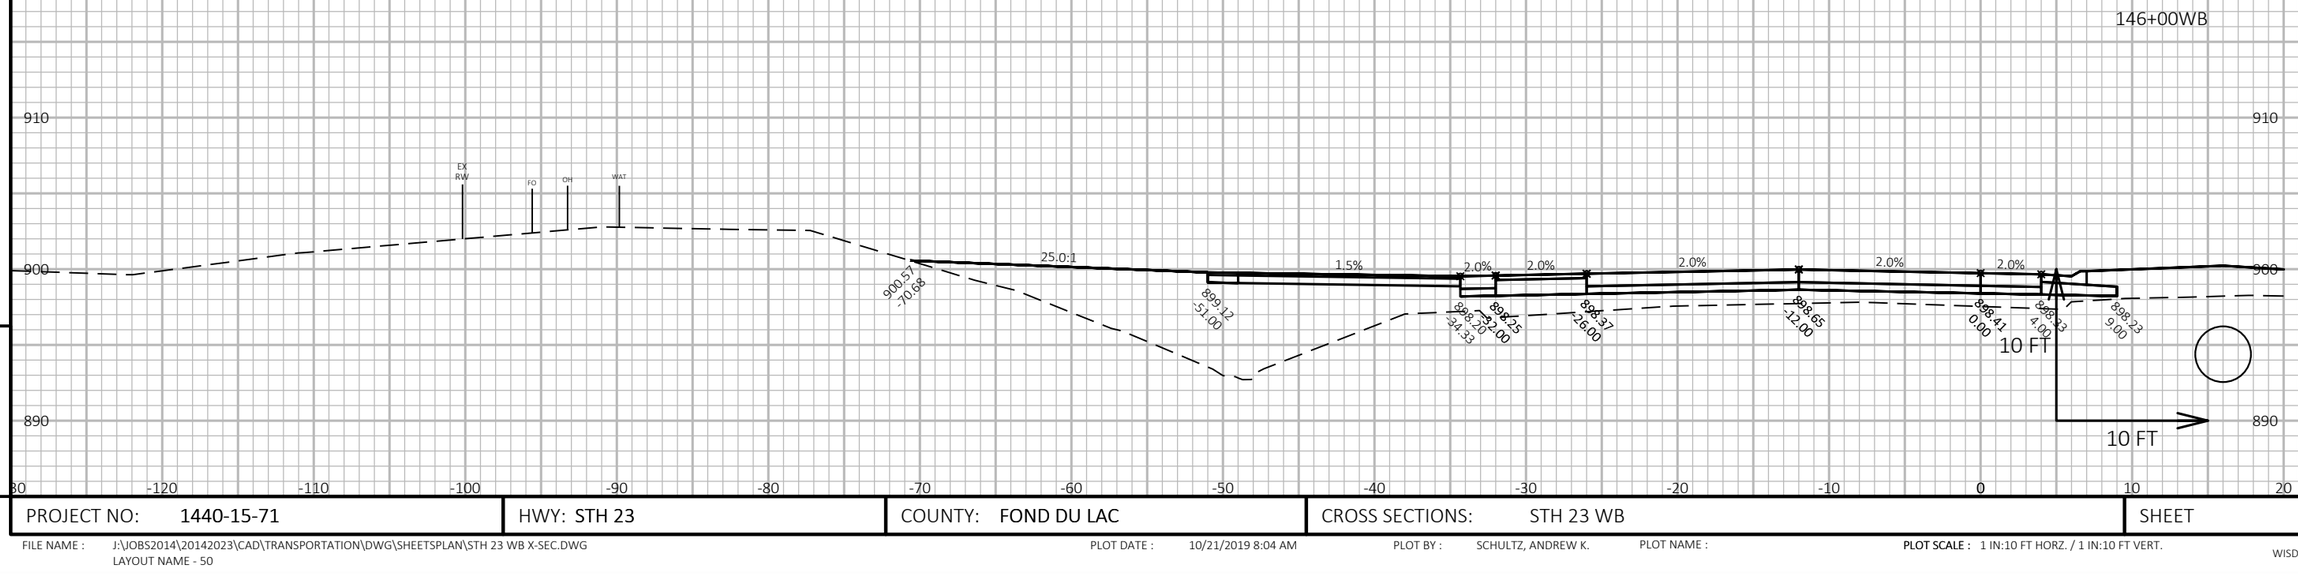

9

9

PROJECT NO: 1440-15-71	HWY: STH 23	COUNTY: FOND DU LAC	CROSS SECTIONS: STH 23 WB	SHEET 491	E

FILE NAME : J:\JOBS2014\20142023\CAD\TRANSPORTATION\DWG\SHEETSPLAN\STH 23 WB X-SEC.DWG
LAYOUT NAME - 50


PLOT DATE : 10/21/2019 8:04 AM

PLOT BY : SCHULTZ, ANDREW K.

PLOT NAME :

PLOT SCALE : 1 IN:10 FT HORZ. / 1 IN:10 FT VERT.

147+50WB

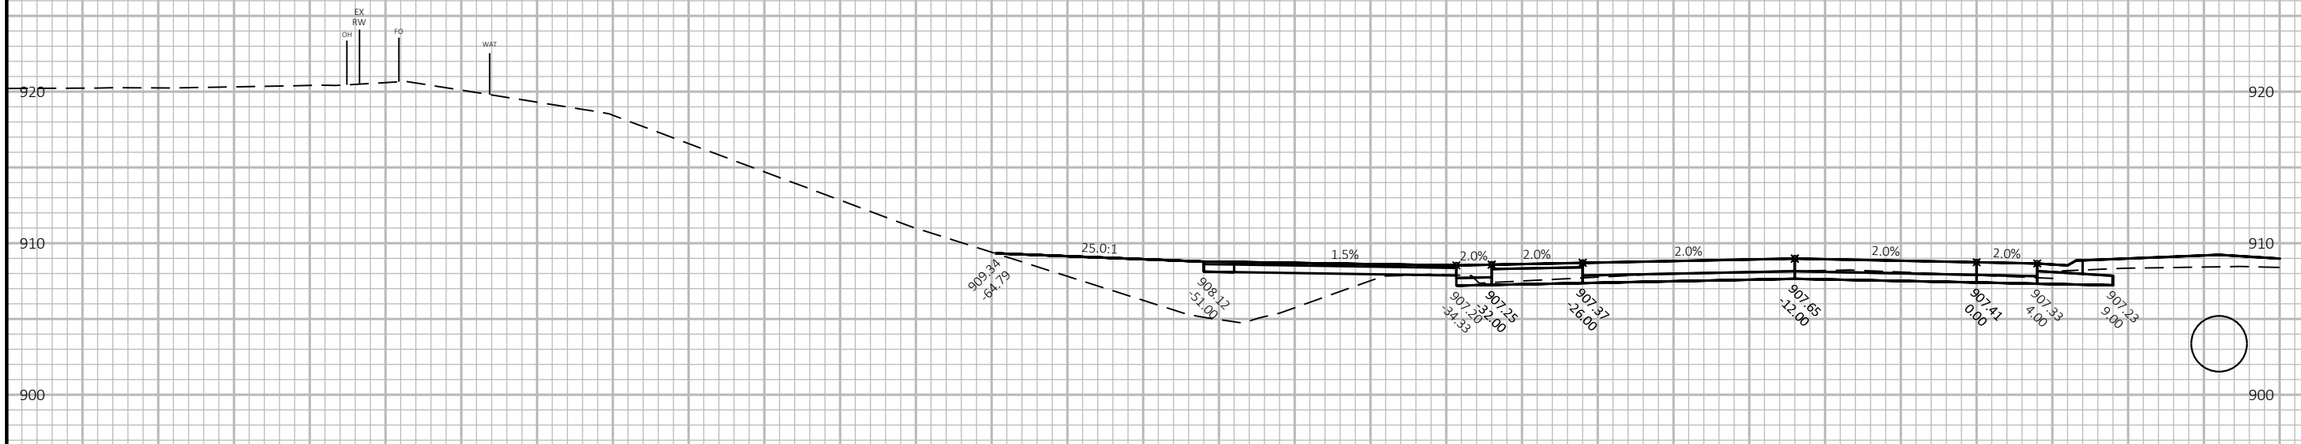

147+00WB



9

9

PROJECT NO: 1440-15-71	HWY: STH 23	COUNTY: FOND DU LAC	CROSS SECTIONS: STH 23 WB	SHEET 492	E

FILE NAME : J:\JOBS2014\20142023\CAD\TRANSPORTATION\DWG\SHEETSPLAN\STH 23 WB X-SEC.DWG
LAYOUT NAME - 51

PLOT DATE : 10/21/2019 8:05 AM


PLOT BY : SCHULTZ, ANDREW K.

PLOT NAME :

PLOT SCALE : 1 IN:10 FT HORZ. / 1 IN:10 FT VERT.

WISDOT/CADDS SHEET 49

148+50WB

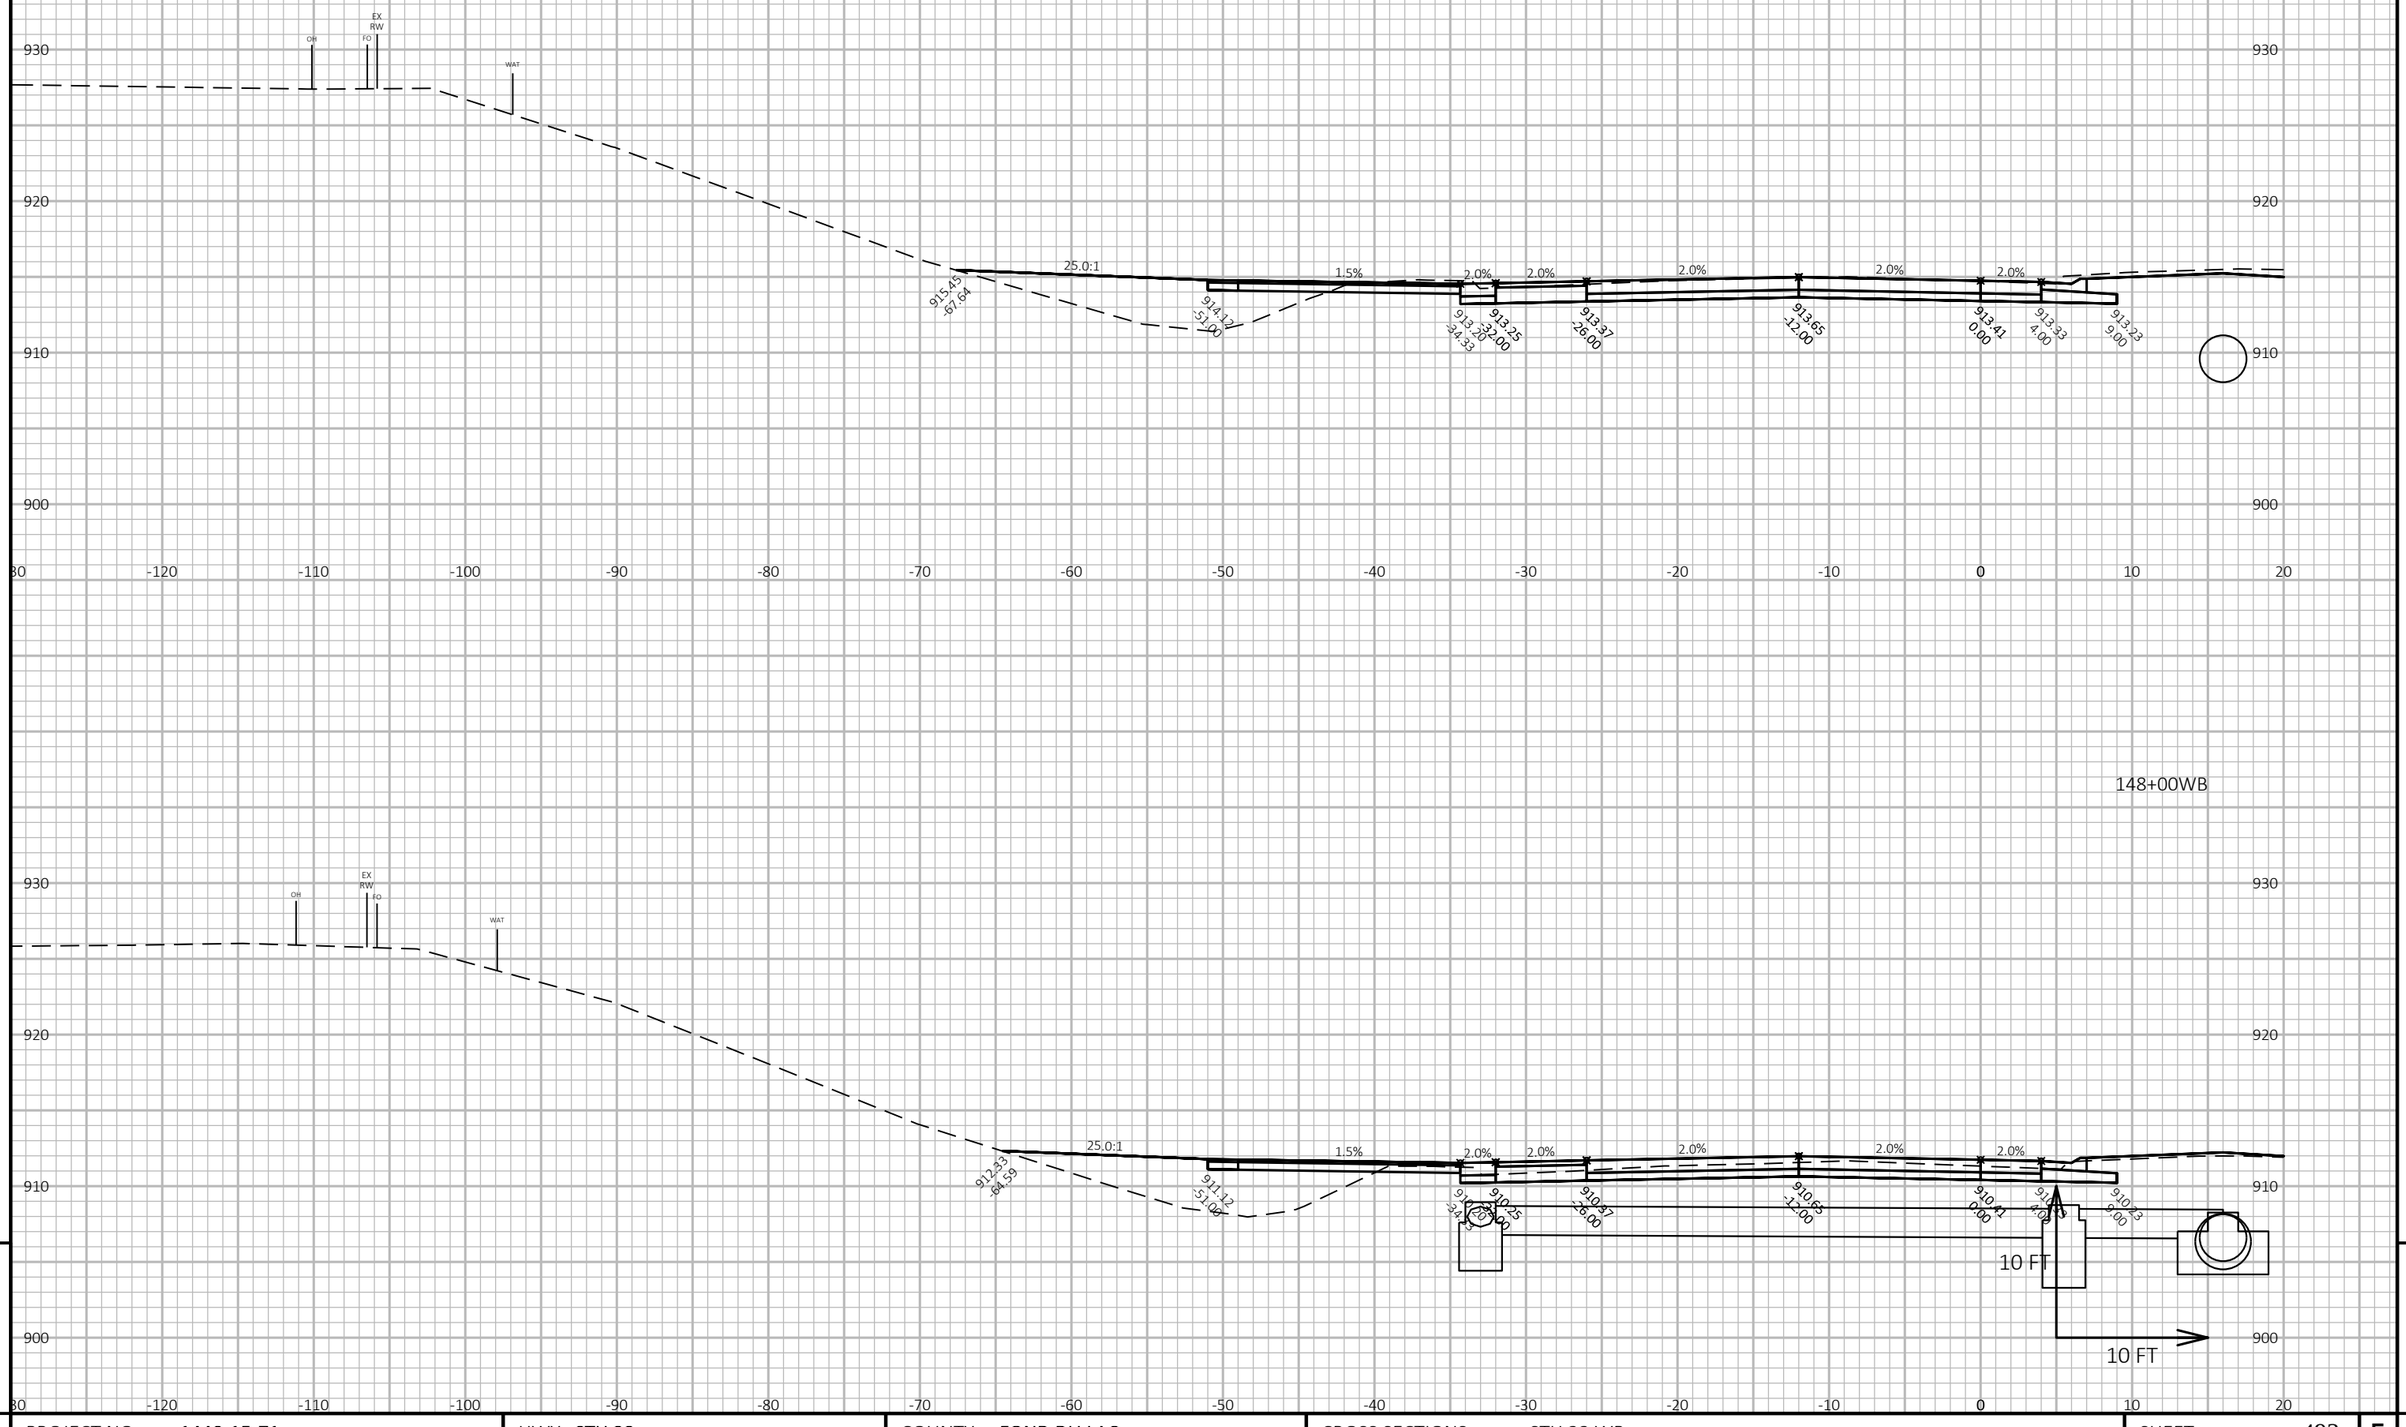

148+00WB

9

9

PROJECT NO: 1440-15-71	HWY: STH 23	COUNTY: FOND DU LAC	CROSS SECTIONS: STH 23 WB	SHEET 493	E


FILE NAME : J:\JOBS2014\20142023\CAD\TRANSPORTATION\DWG\SHEETSPLAN\STH 23 WB X-SEC.DWG
LAYOUT NAME - 52

PLOT DATE : 10/21/2019 8:05 AM PLOT BY : SCHULTZ, ANDREW K. PLOT NAME :

PLOT SCALE : 1 IN:10 FT HORZ. / 1 IN:10 FT VERT.

WISDOT/CADDS SHEET 49

149+50WB

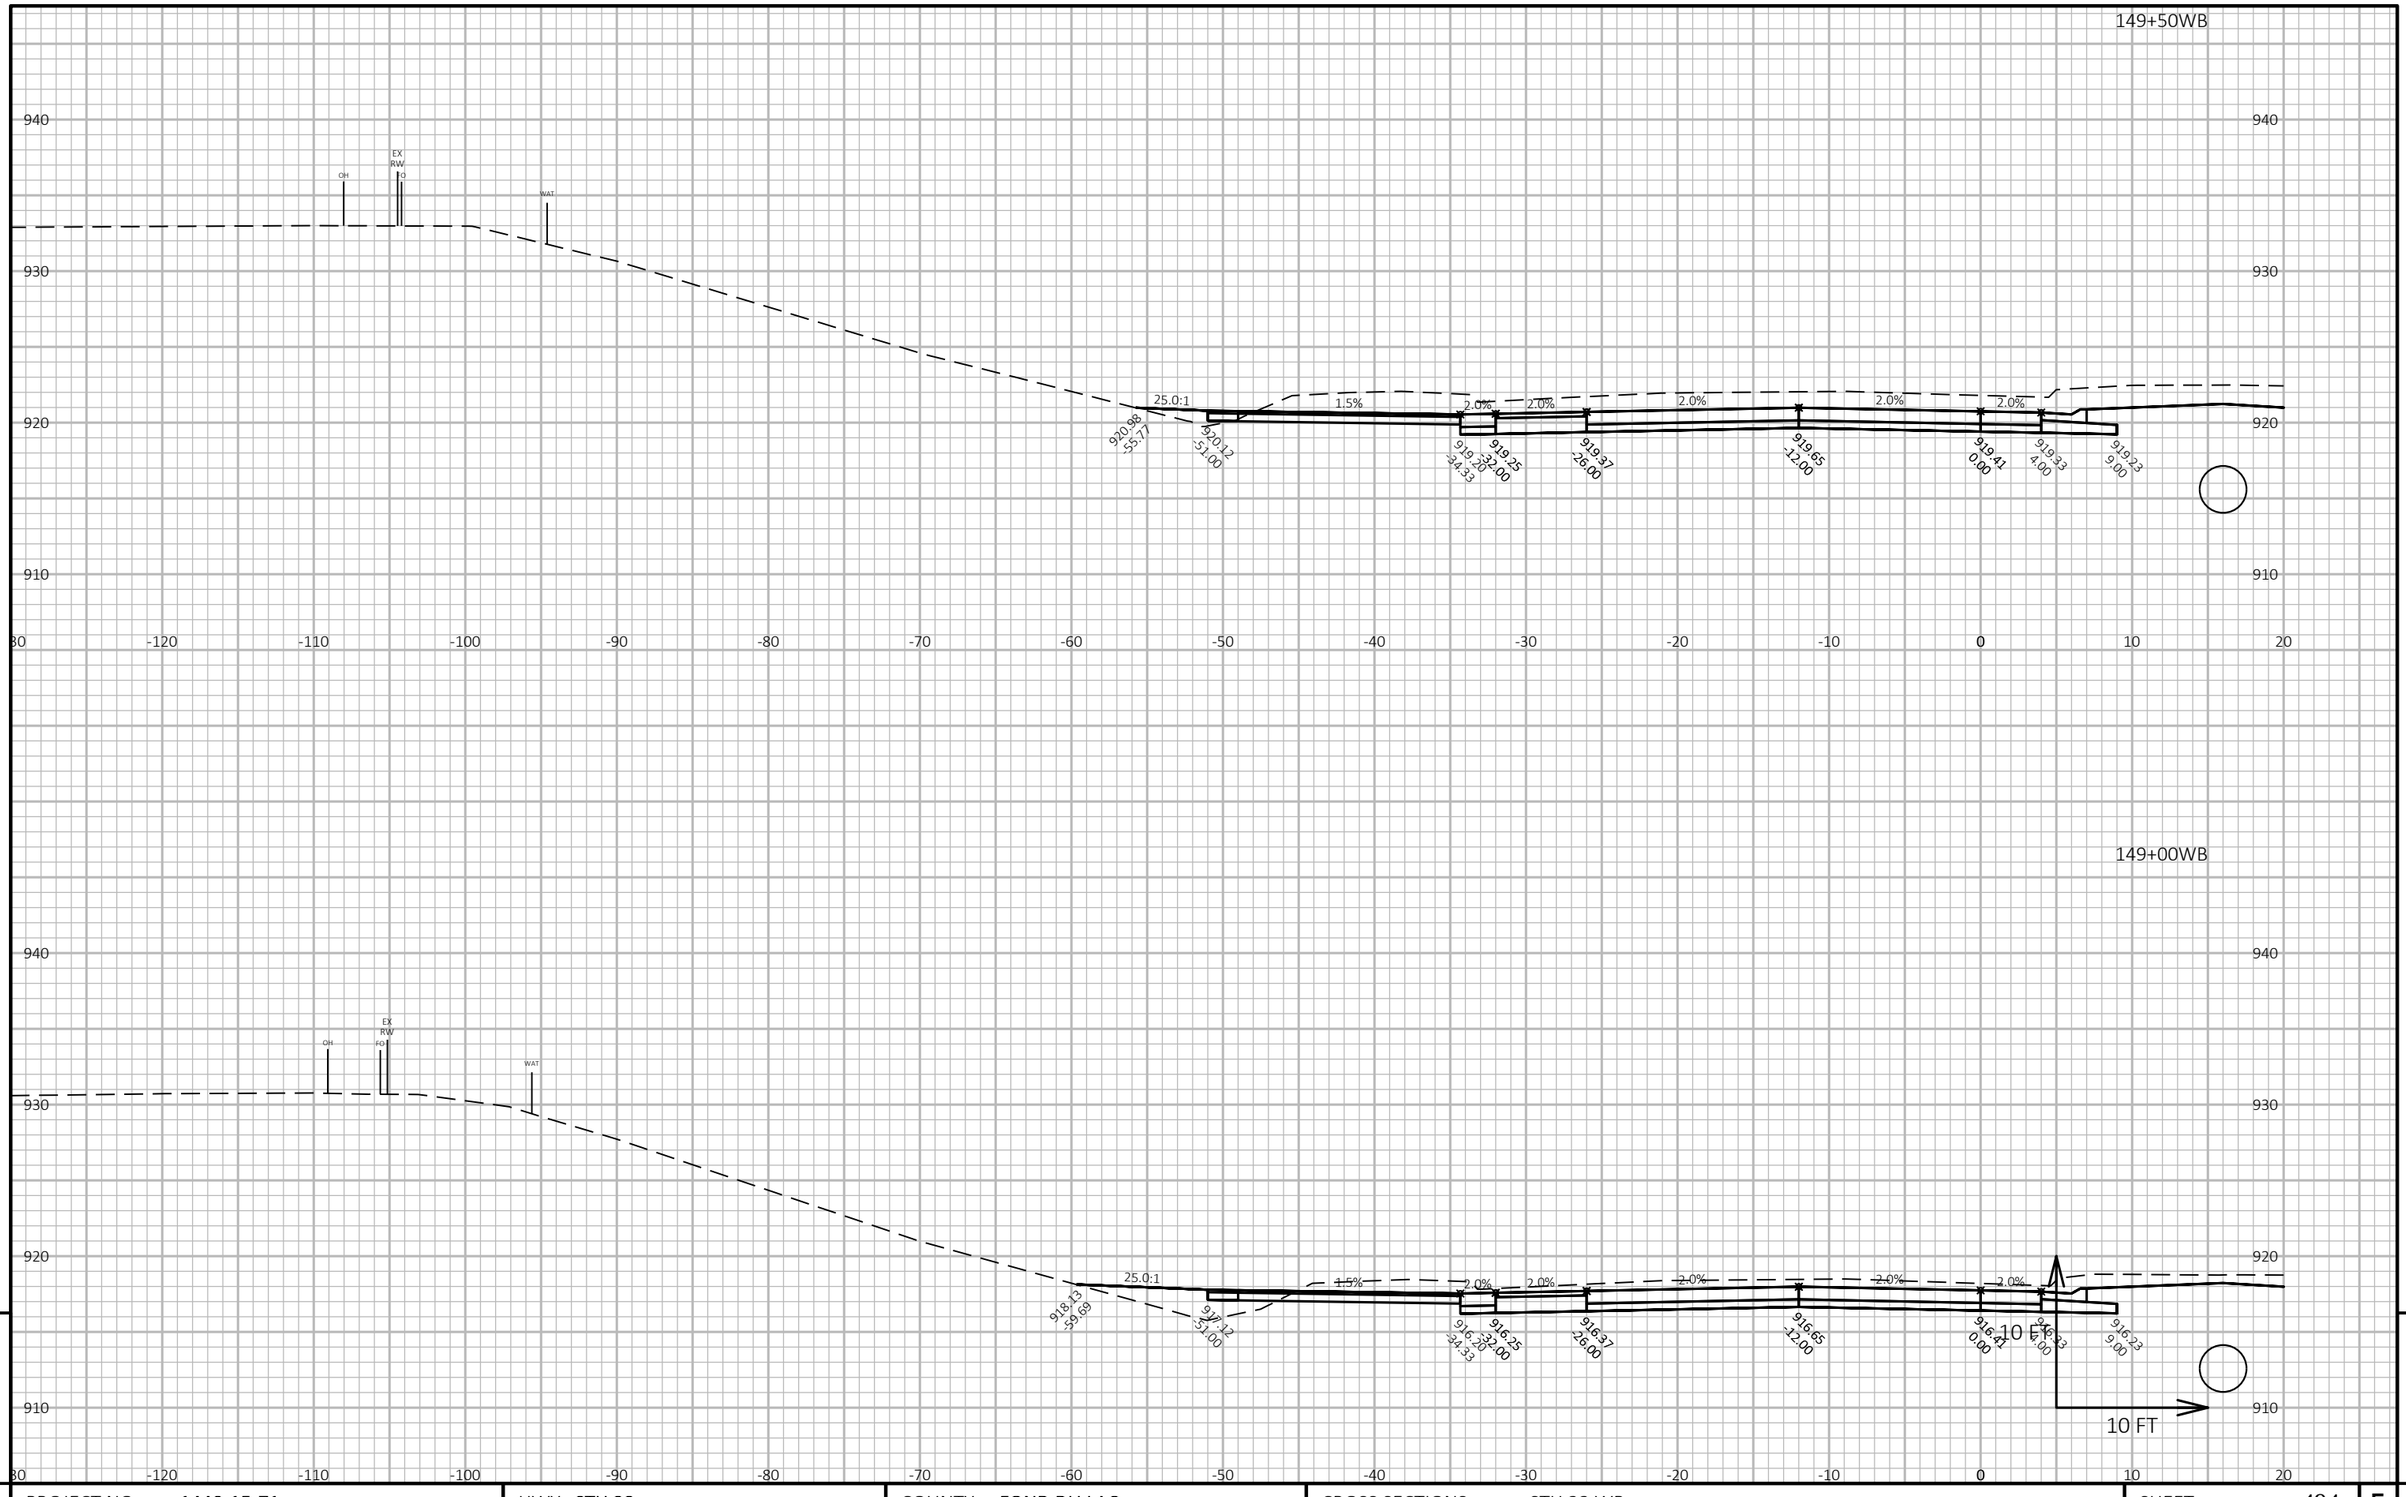

149+00WB

9

9

PROJECT NO: 1440-15-71	HWY: STH 23	COUNTY: FOND DU LAC	CROSS SECTIONS: STH 23 WB	SHEET 494	E

FILE NAME : J:\OBS2014\20142023\CAD\TRANSPORTATION\DWG\SHEETSPLAN\STH 23 WB X-SEC.DWG
LAYOUT NAME - 53

PLOT DATE : 10/21/2019 8:05 AM


PLOT BY : SCHULTZ, ANDREW K.

PLOT NAME :


PLOT SCALE : 1 IN:10 FT HORZ. / 1 IN:10 FT VERT.

WISDOT/CADDS SHEET 49

150+50WB

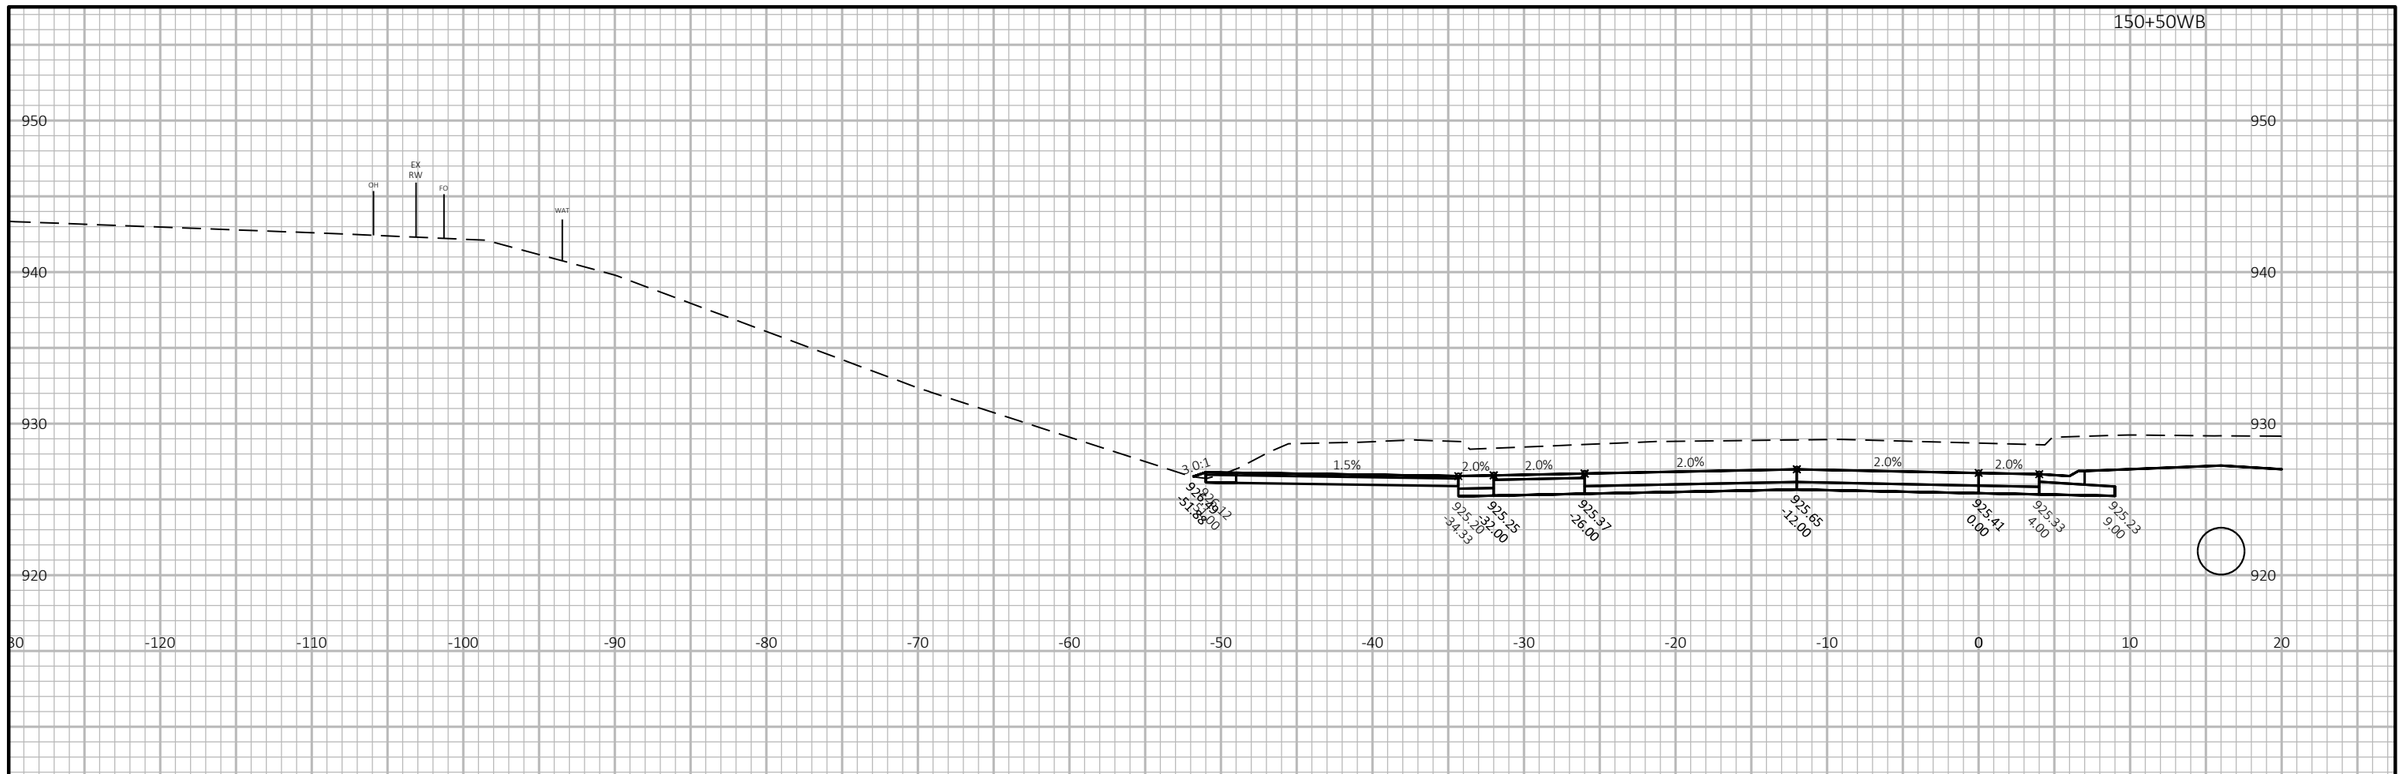

150+00WB

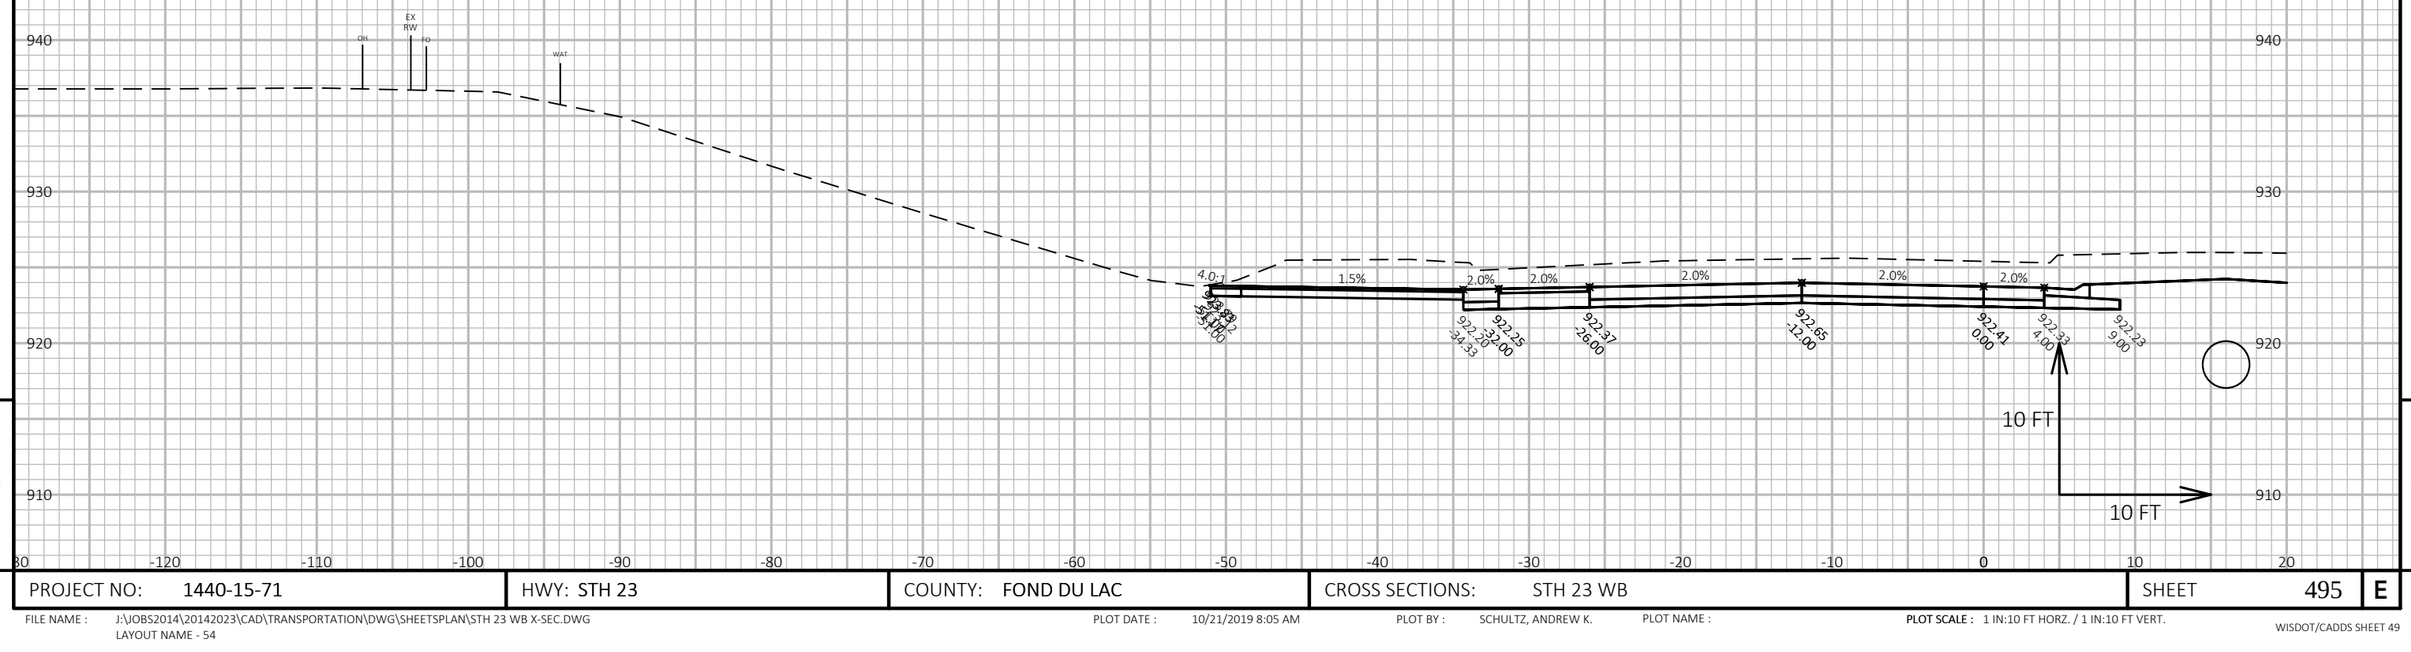


9 9

PROJECT NO: 1440-15-71	HWY: STH 23	COUNTY: FOND DU LAC	CROSS SECTIONS: STH 23 WB	SHEET 495	E

FILE NAME : J:\OBS2014\20142023\CAD\TRANSPORTATION\DWG\SHEETSPLAN\STH 23 WB X-SEC.DWG
LAYOUT NAME - 54

PLOT DATE : 10/21/2019 8:05 AM PLOT BY : SCHULTZ, ANDREW K. PLOT NAME : **PLOT SCALE :** 1 IN:10 FT HORZ. / 1 IN:10 FT VERT.

WISDOT/CADDS SHEET 49

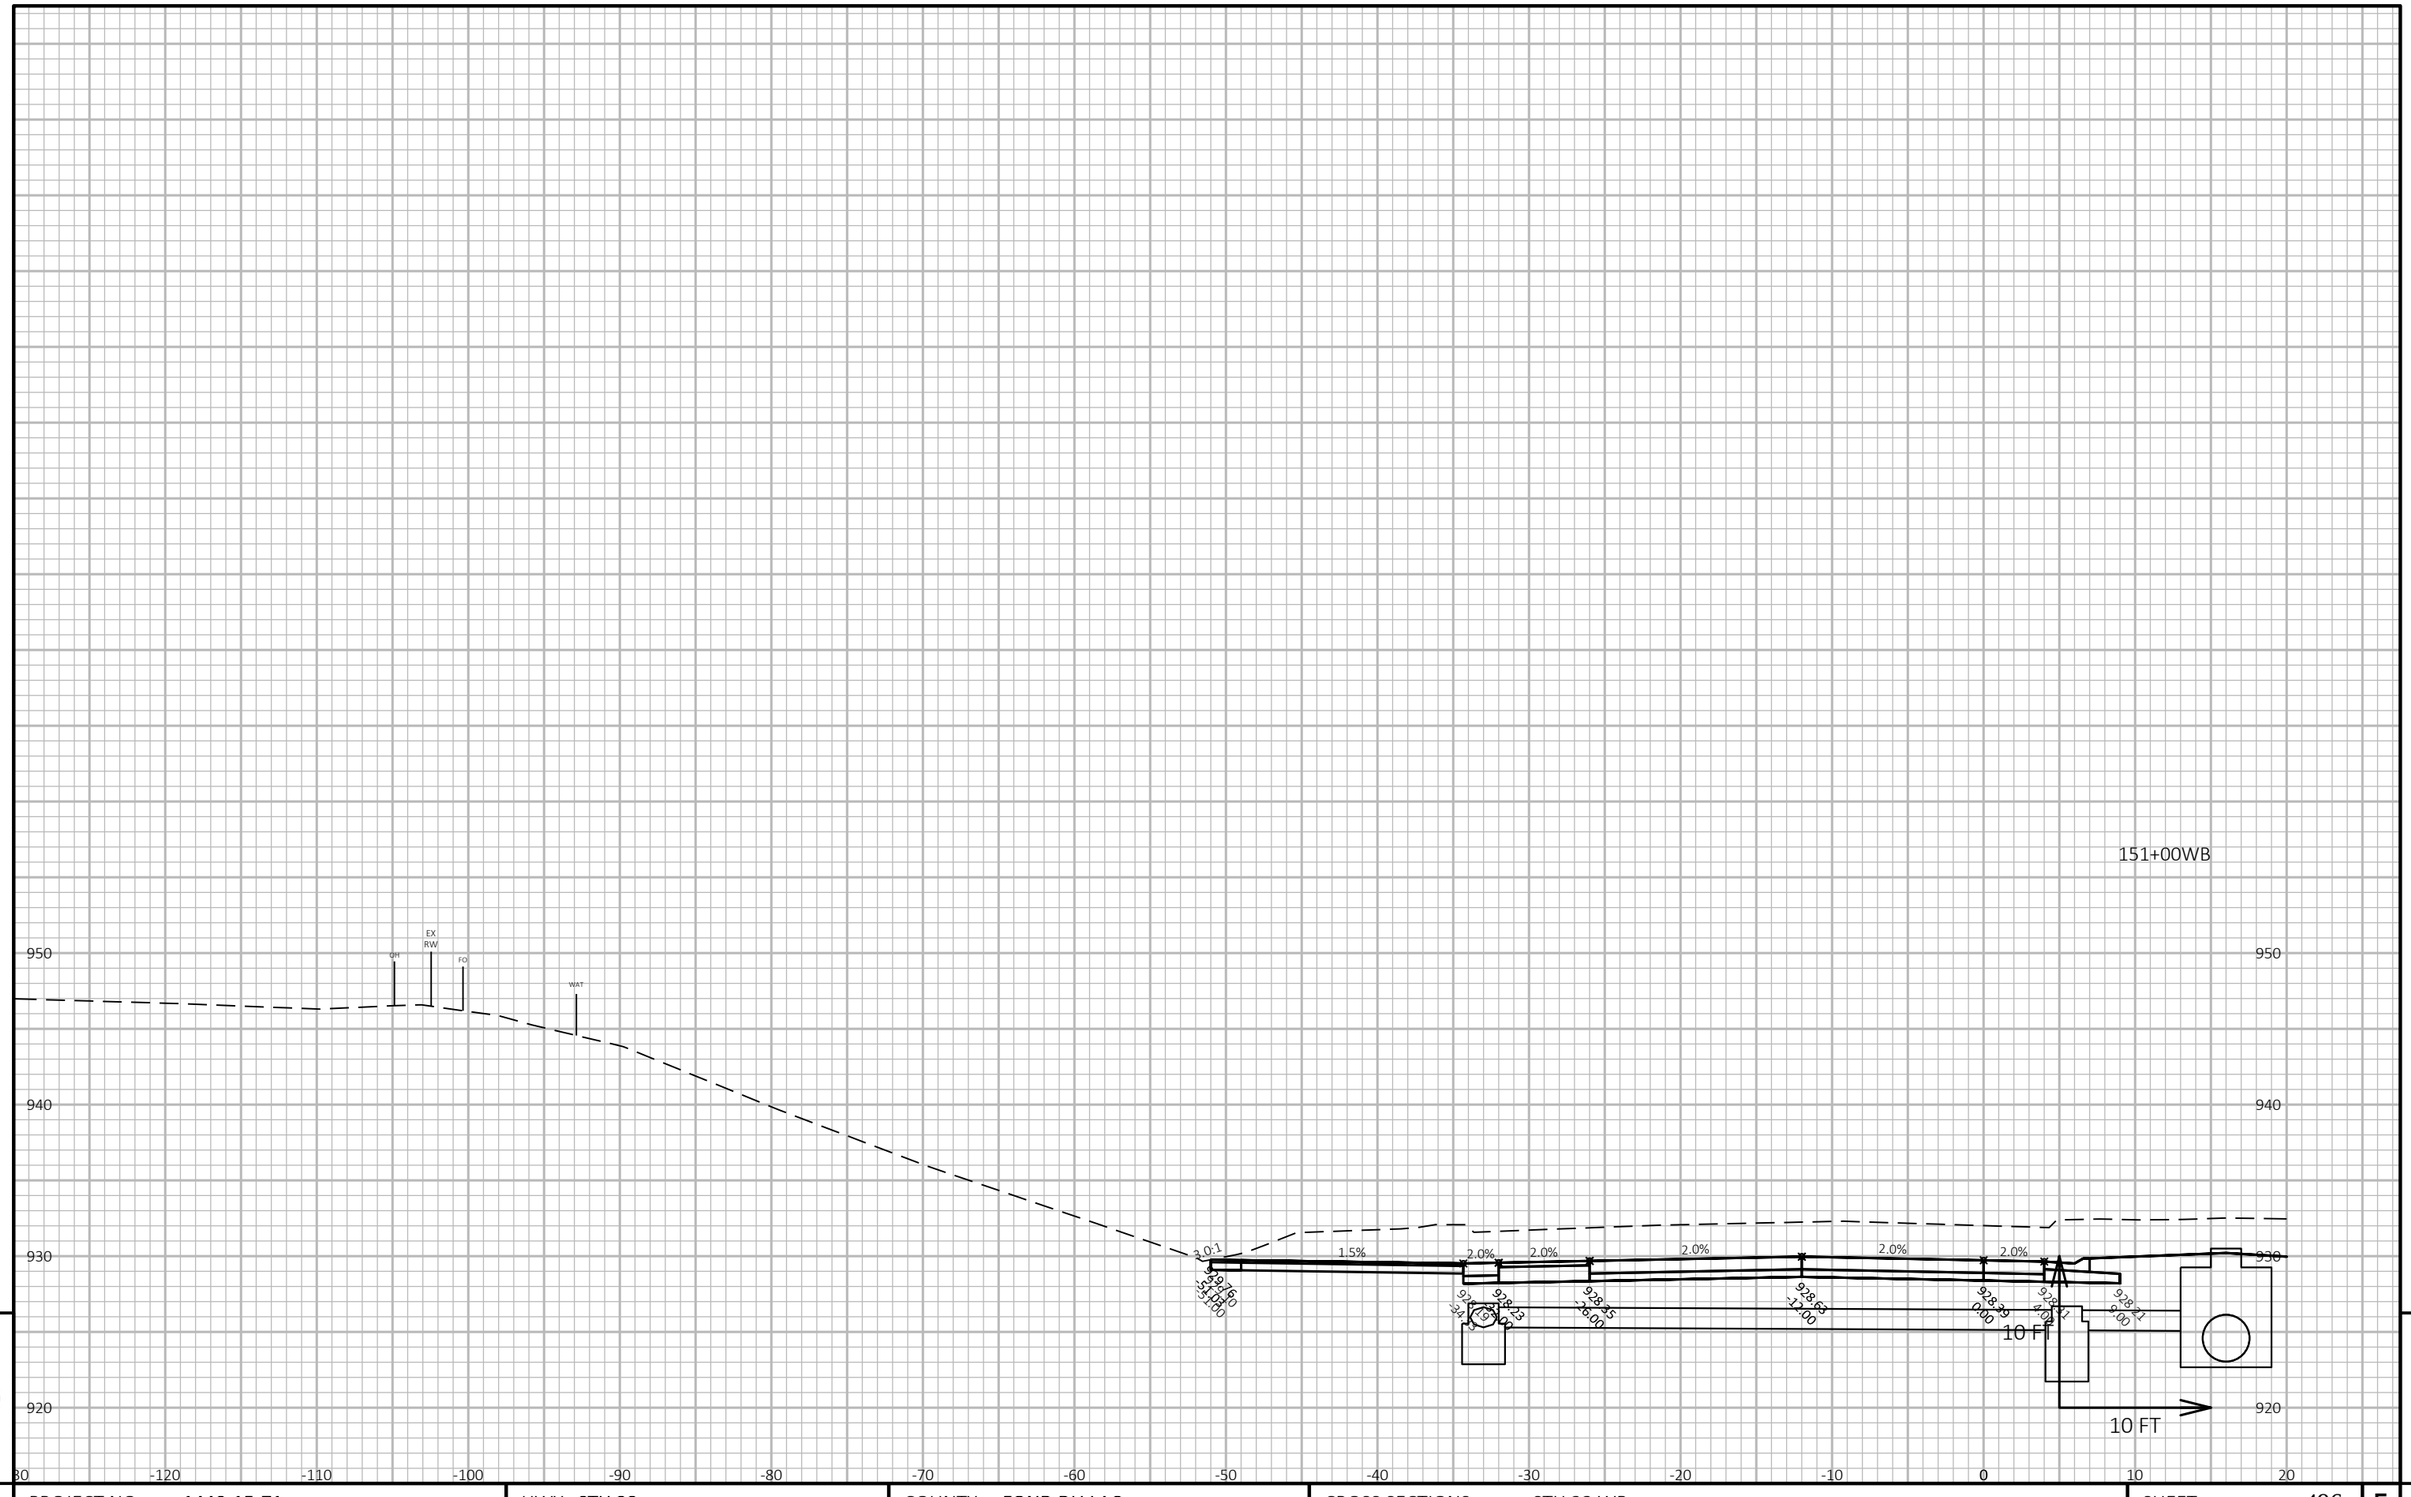

9

9

PROJECT NO: 1440-15-71	HWY: STH 23	COUNTY: FOND DU LAC	CROSS SECTIONS: STH 23 WB	SHEET 496	E


FILE NAME : J:\JOBS2014\20142023\CAD\TRANSPORTATION\DWG\SHEETSPLAN\STH 23 WB X-SEC.DWG
LAYOUT NAME - 55

PLOT DATE : 10/21/2019 8:05 AM PLOT BY : SCHULTZ, ANDREW K. PLOT NAME :

PLOT SCALE : 1 IN:10 FT HORZ. / 1 IN:10 FT VERT.

WISDOT/CADDS SHEET 49

151+50WB

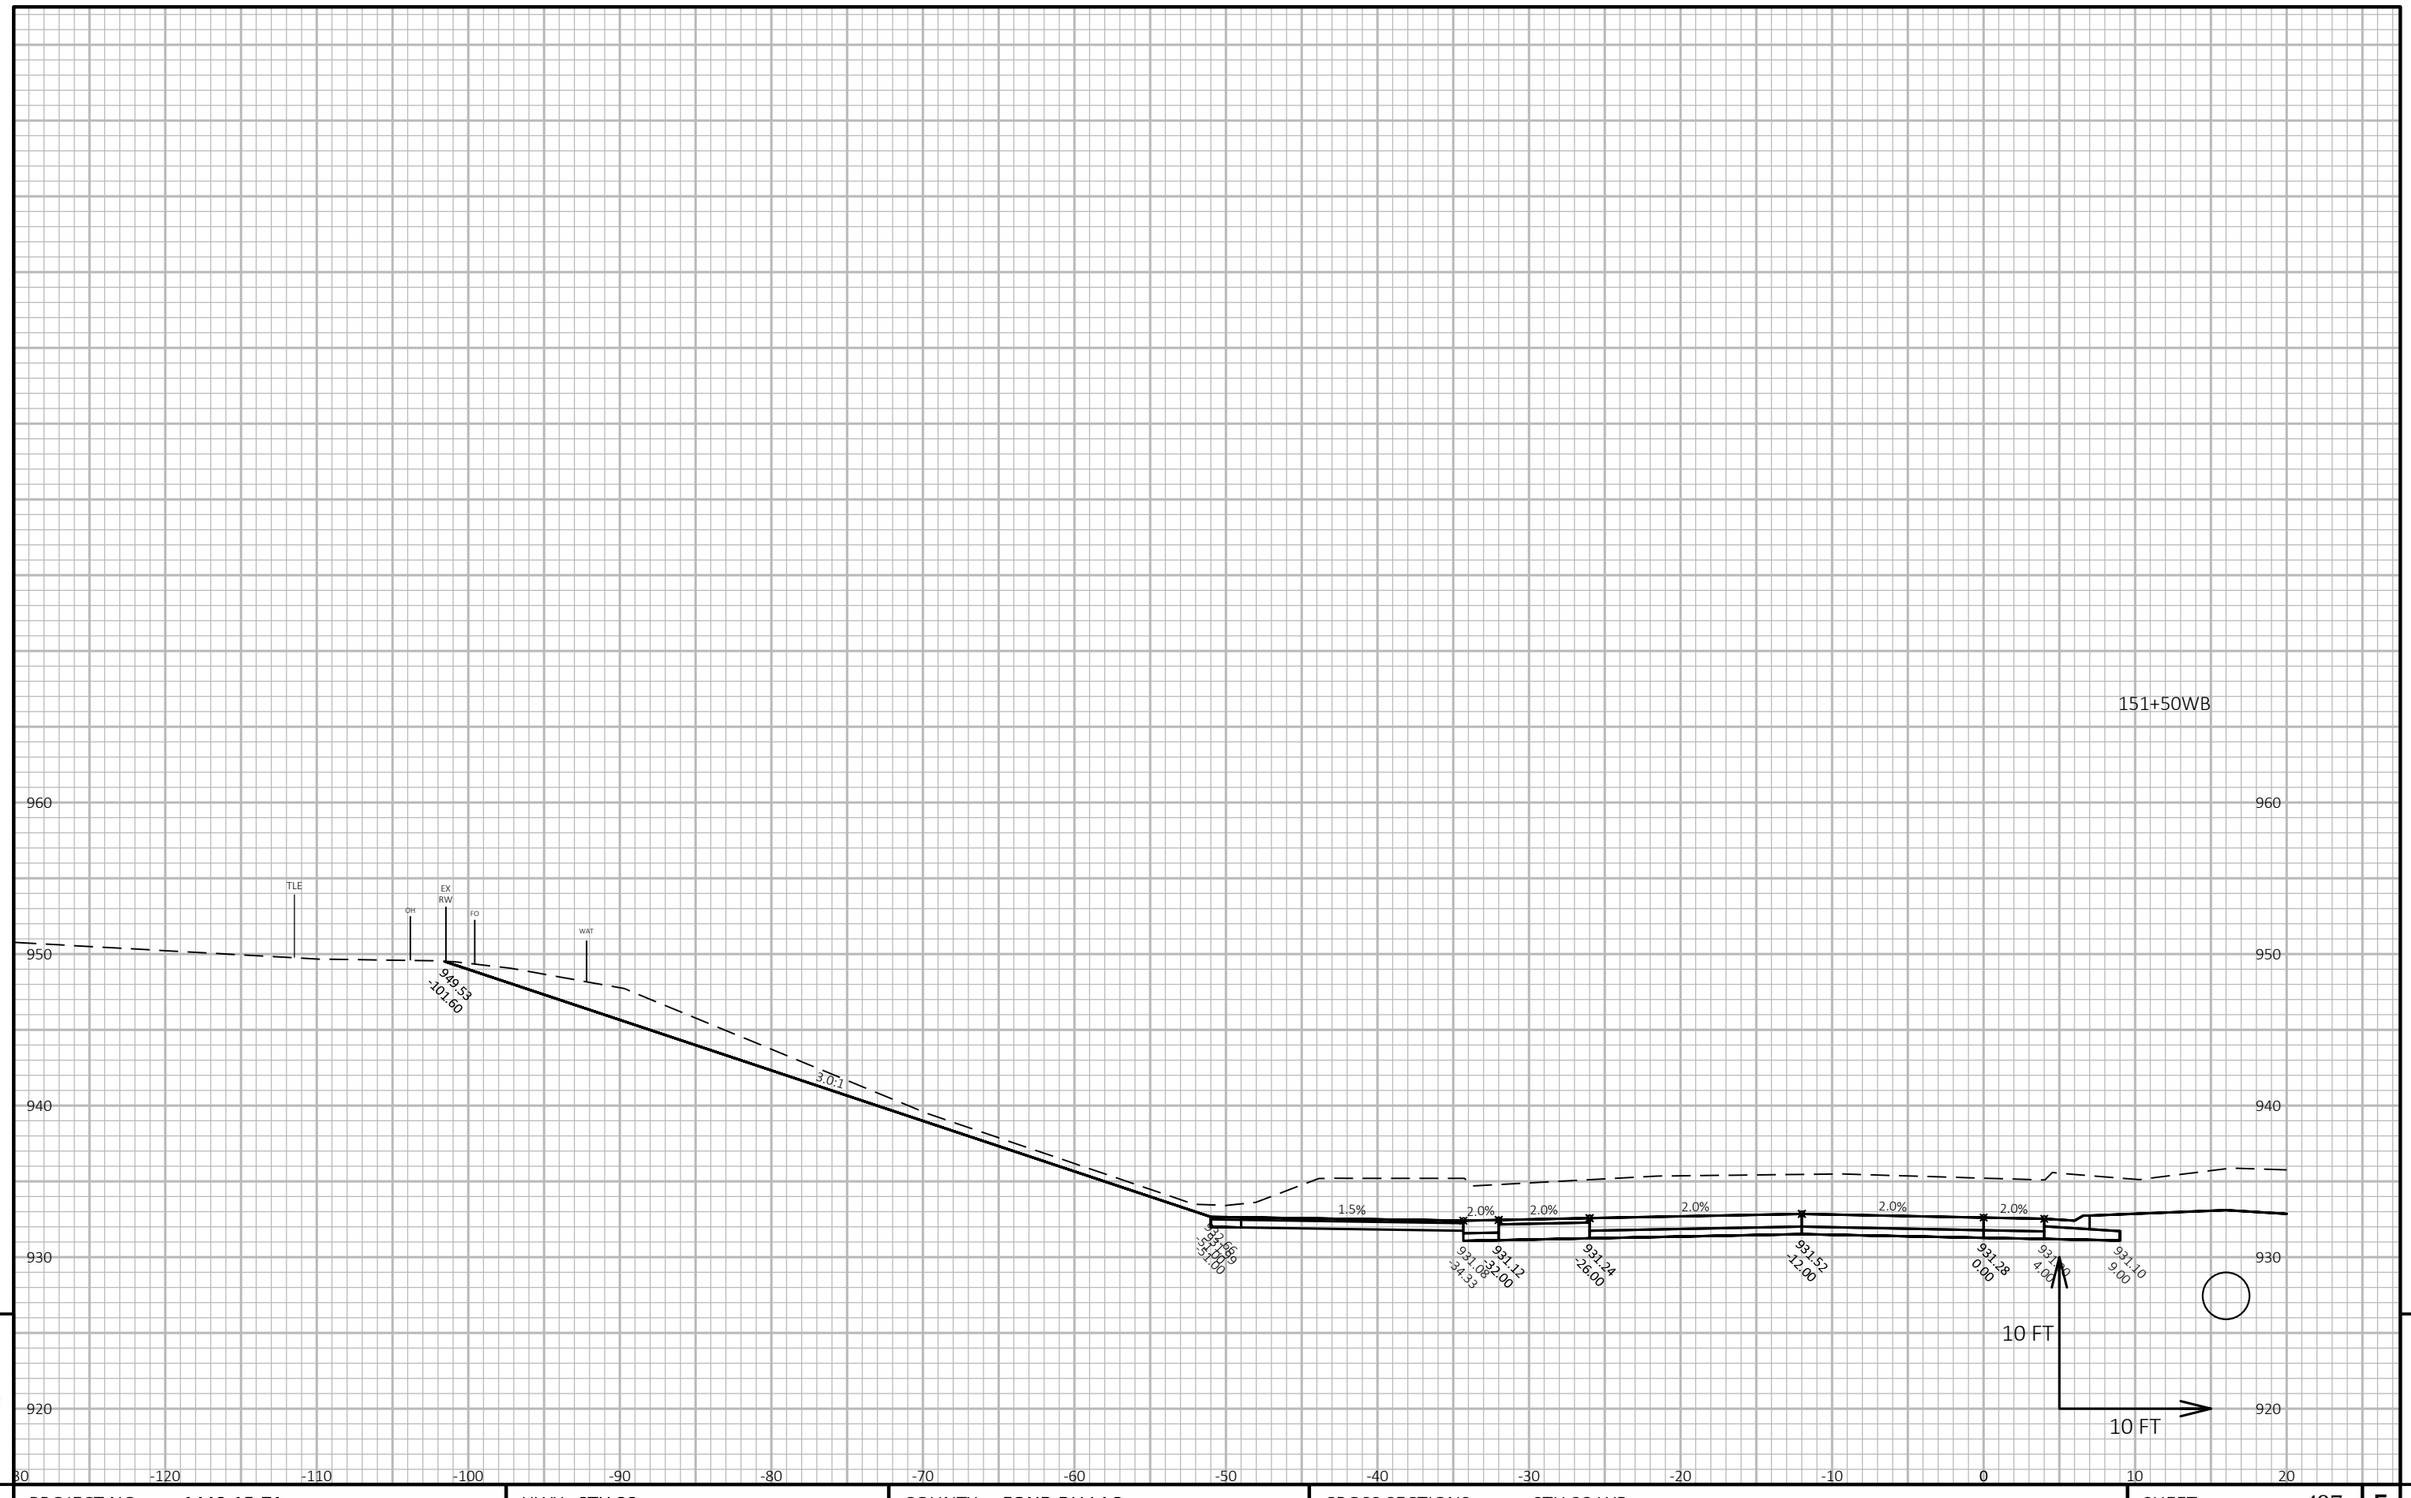

9

9

PROJECT NO: 1440-15-71	HWY: STH 23	COUNTY: FOND DU LAC	CROSS SECTIONS: STH 23 WB	SHEET 497	E

FILE NAME : J:\JOBS2014\20142023\CAD\TRANSPORTATION\DWG\SHEETSPLAN\STH 23 WB X-SEC.DWG
LAYOUT NAME - 56

PLOT DATE : 10/21/2019 8:06 AM PLOT BY : SCHULTZ, ANDREW K. PLOT NAME :

PLOT SCALE : 1 IN:10 FT HORZ. / 1 IN:10 FT VERT.

WISDOT/CADDS SHEET 49

152+50WB



152+00WB



9

9

PROJECT NO: 1440-15-71	HWY: STH 23	COUNTY: FOND DU LAC	CROSS SECTIONS: STH 23 WB	SHEET 498	E


FILE NAME : J:\JOBS2014\20142023\CAD\TRANSPORTATION\DWG\SHEETSPLAN\STH 23 WB X-SEC.DWG
LAYOUT NAME - 57

PLOT DATE : 10/21/2019 8:06 AM PLOT BY : SCHULTZ, ANDREW K. PLOT NAME :

PLOT SCALE : 1 IN:10 FT HORZ. / 1 IN:10 FT VERT.

WISDOT/CADDS SHEET 49

153+50WB

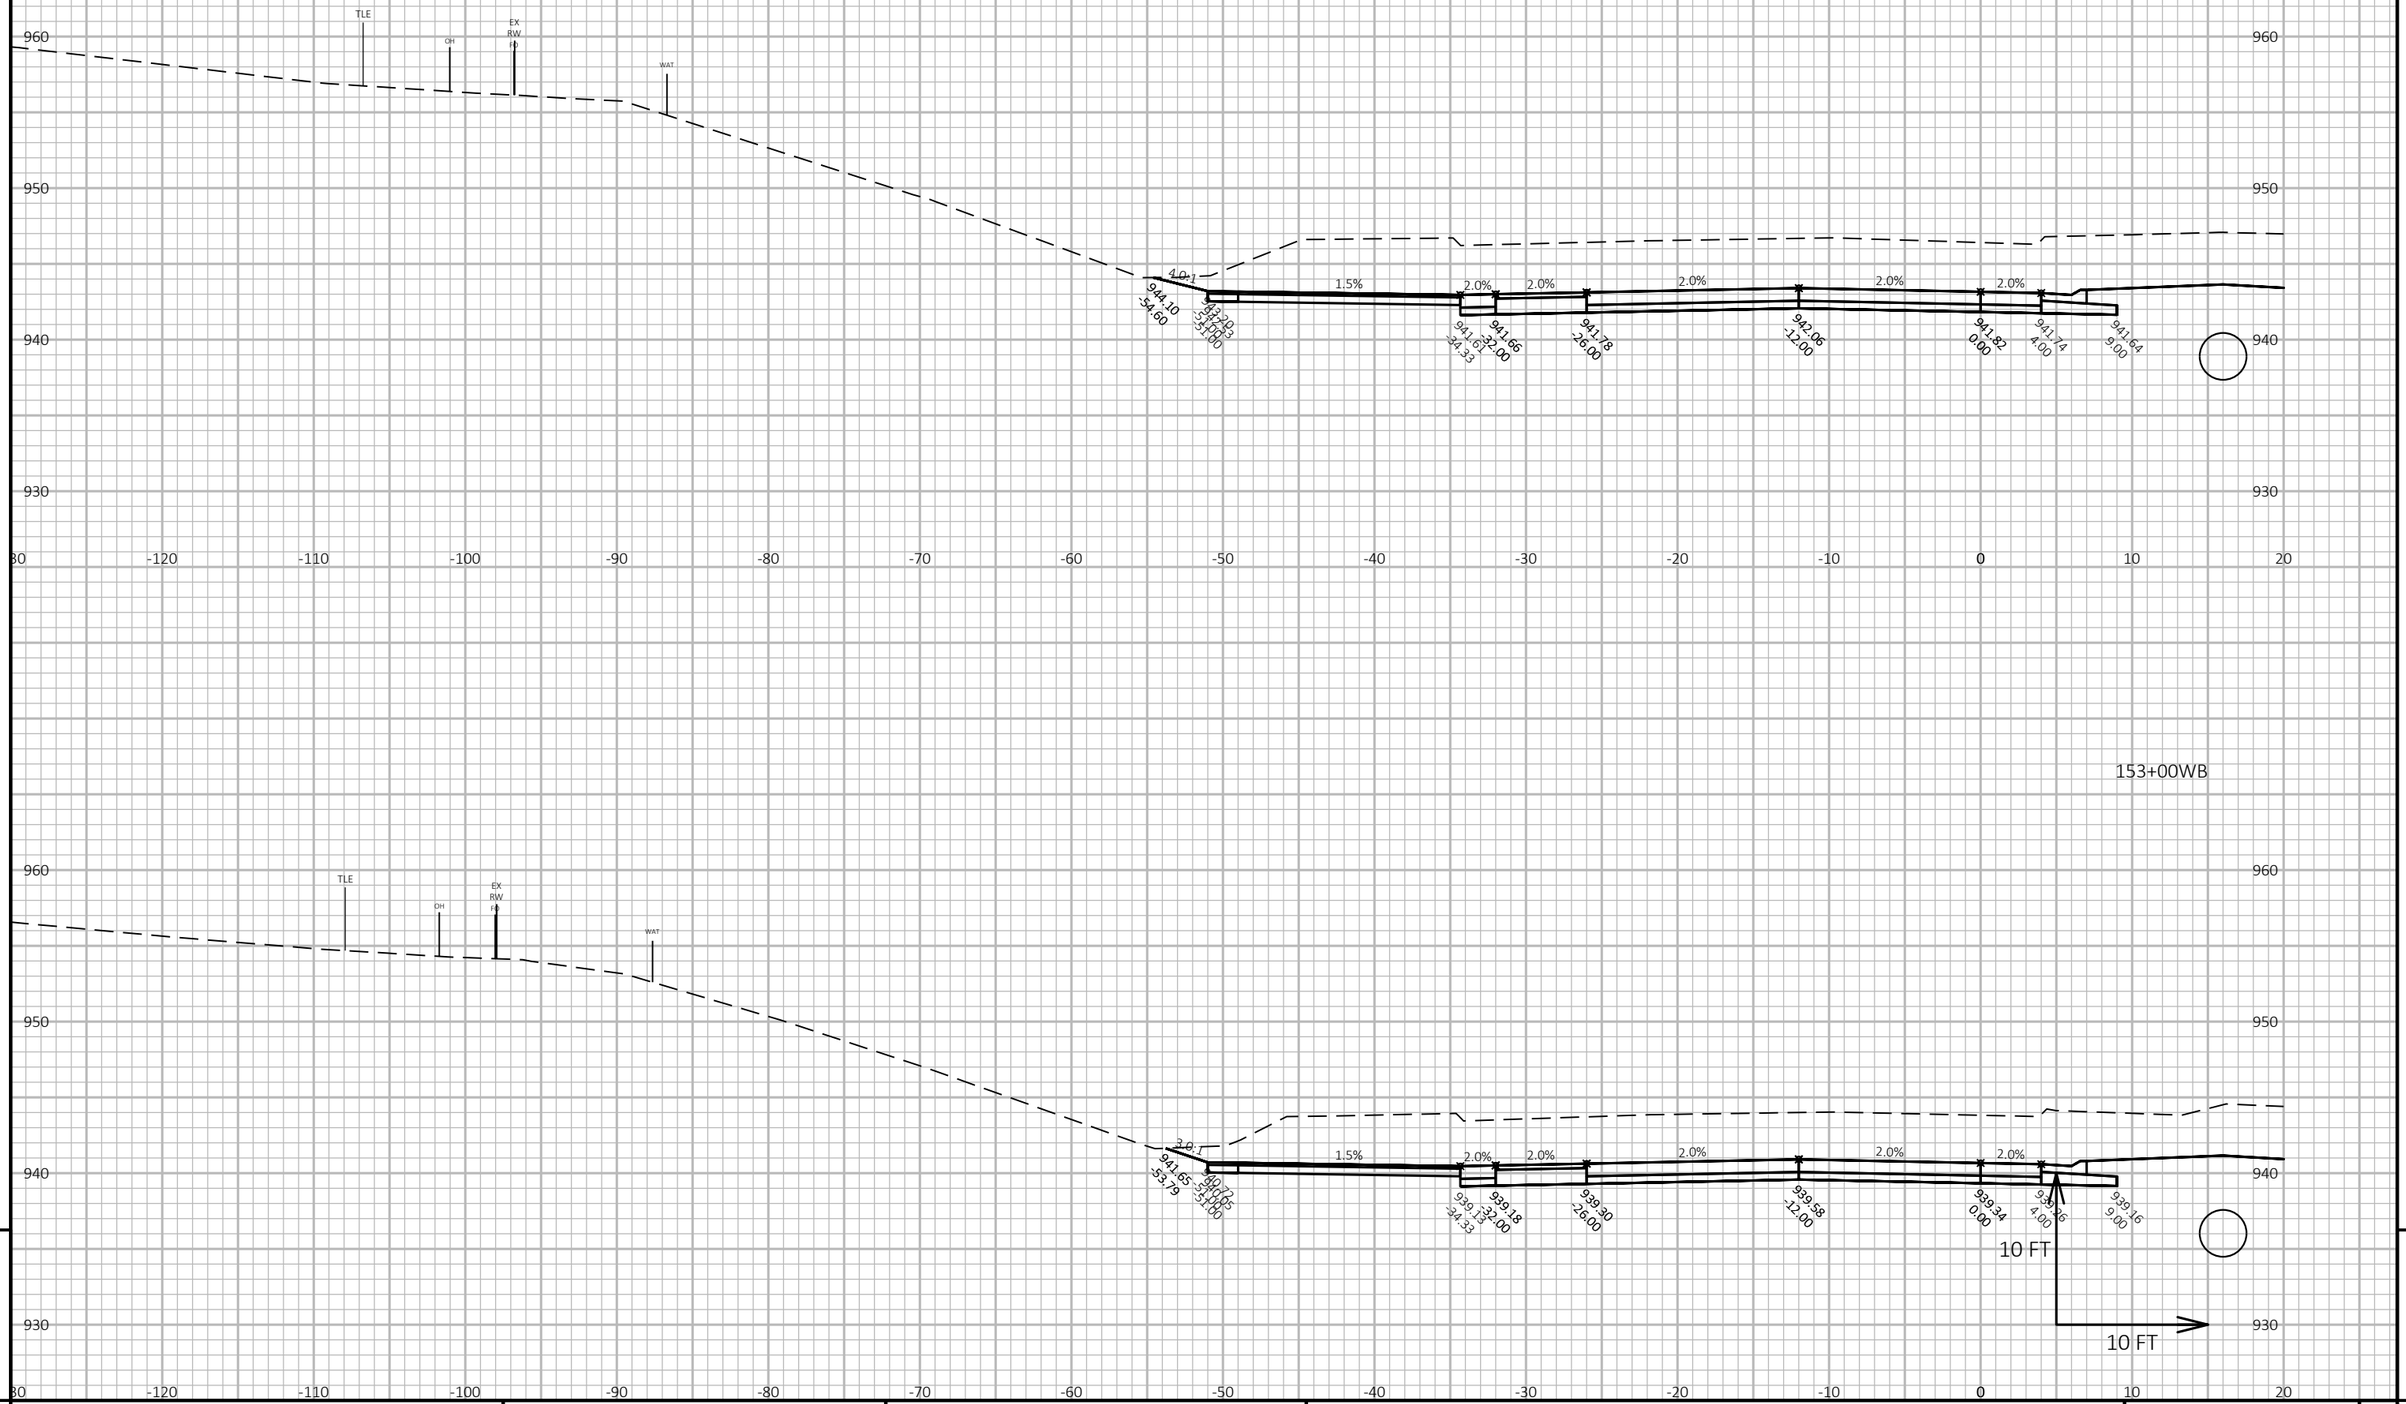

153+00WB

9

9


PROJECT NO: 1440-15-71	HWY: STH 23	COUNTY: FOND DU LAC	CROSS SECTIONS: STH 23 WB	SHEET 499	E

FILE NAME : J:\JOBS2014\20142023\CAD\TRANSPORTATION\DWG\SHEETSPLAN\STH 23 WB X-SEC.DWG
LAYOUT NAME - 58

PLOT DATE : 10/21/2019 8:06 AM PLOT BY : SCHULTZ, ANDREW K. PLOT NAME :

PLOT SCALE : 1 IN:10 FT HORZ. / 1 IN:10 FT VERT.

WISDOT/CADDS SHEET 49

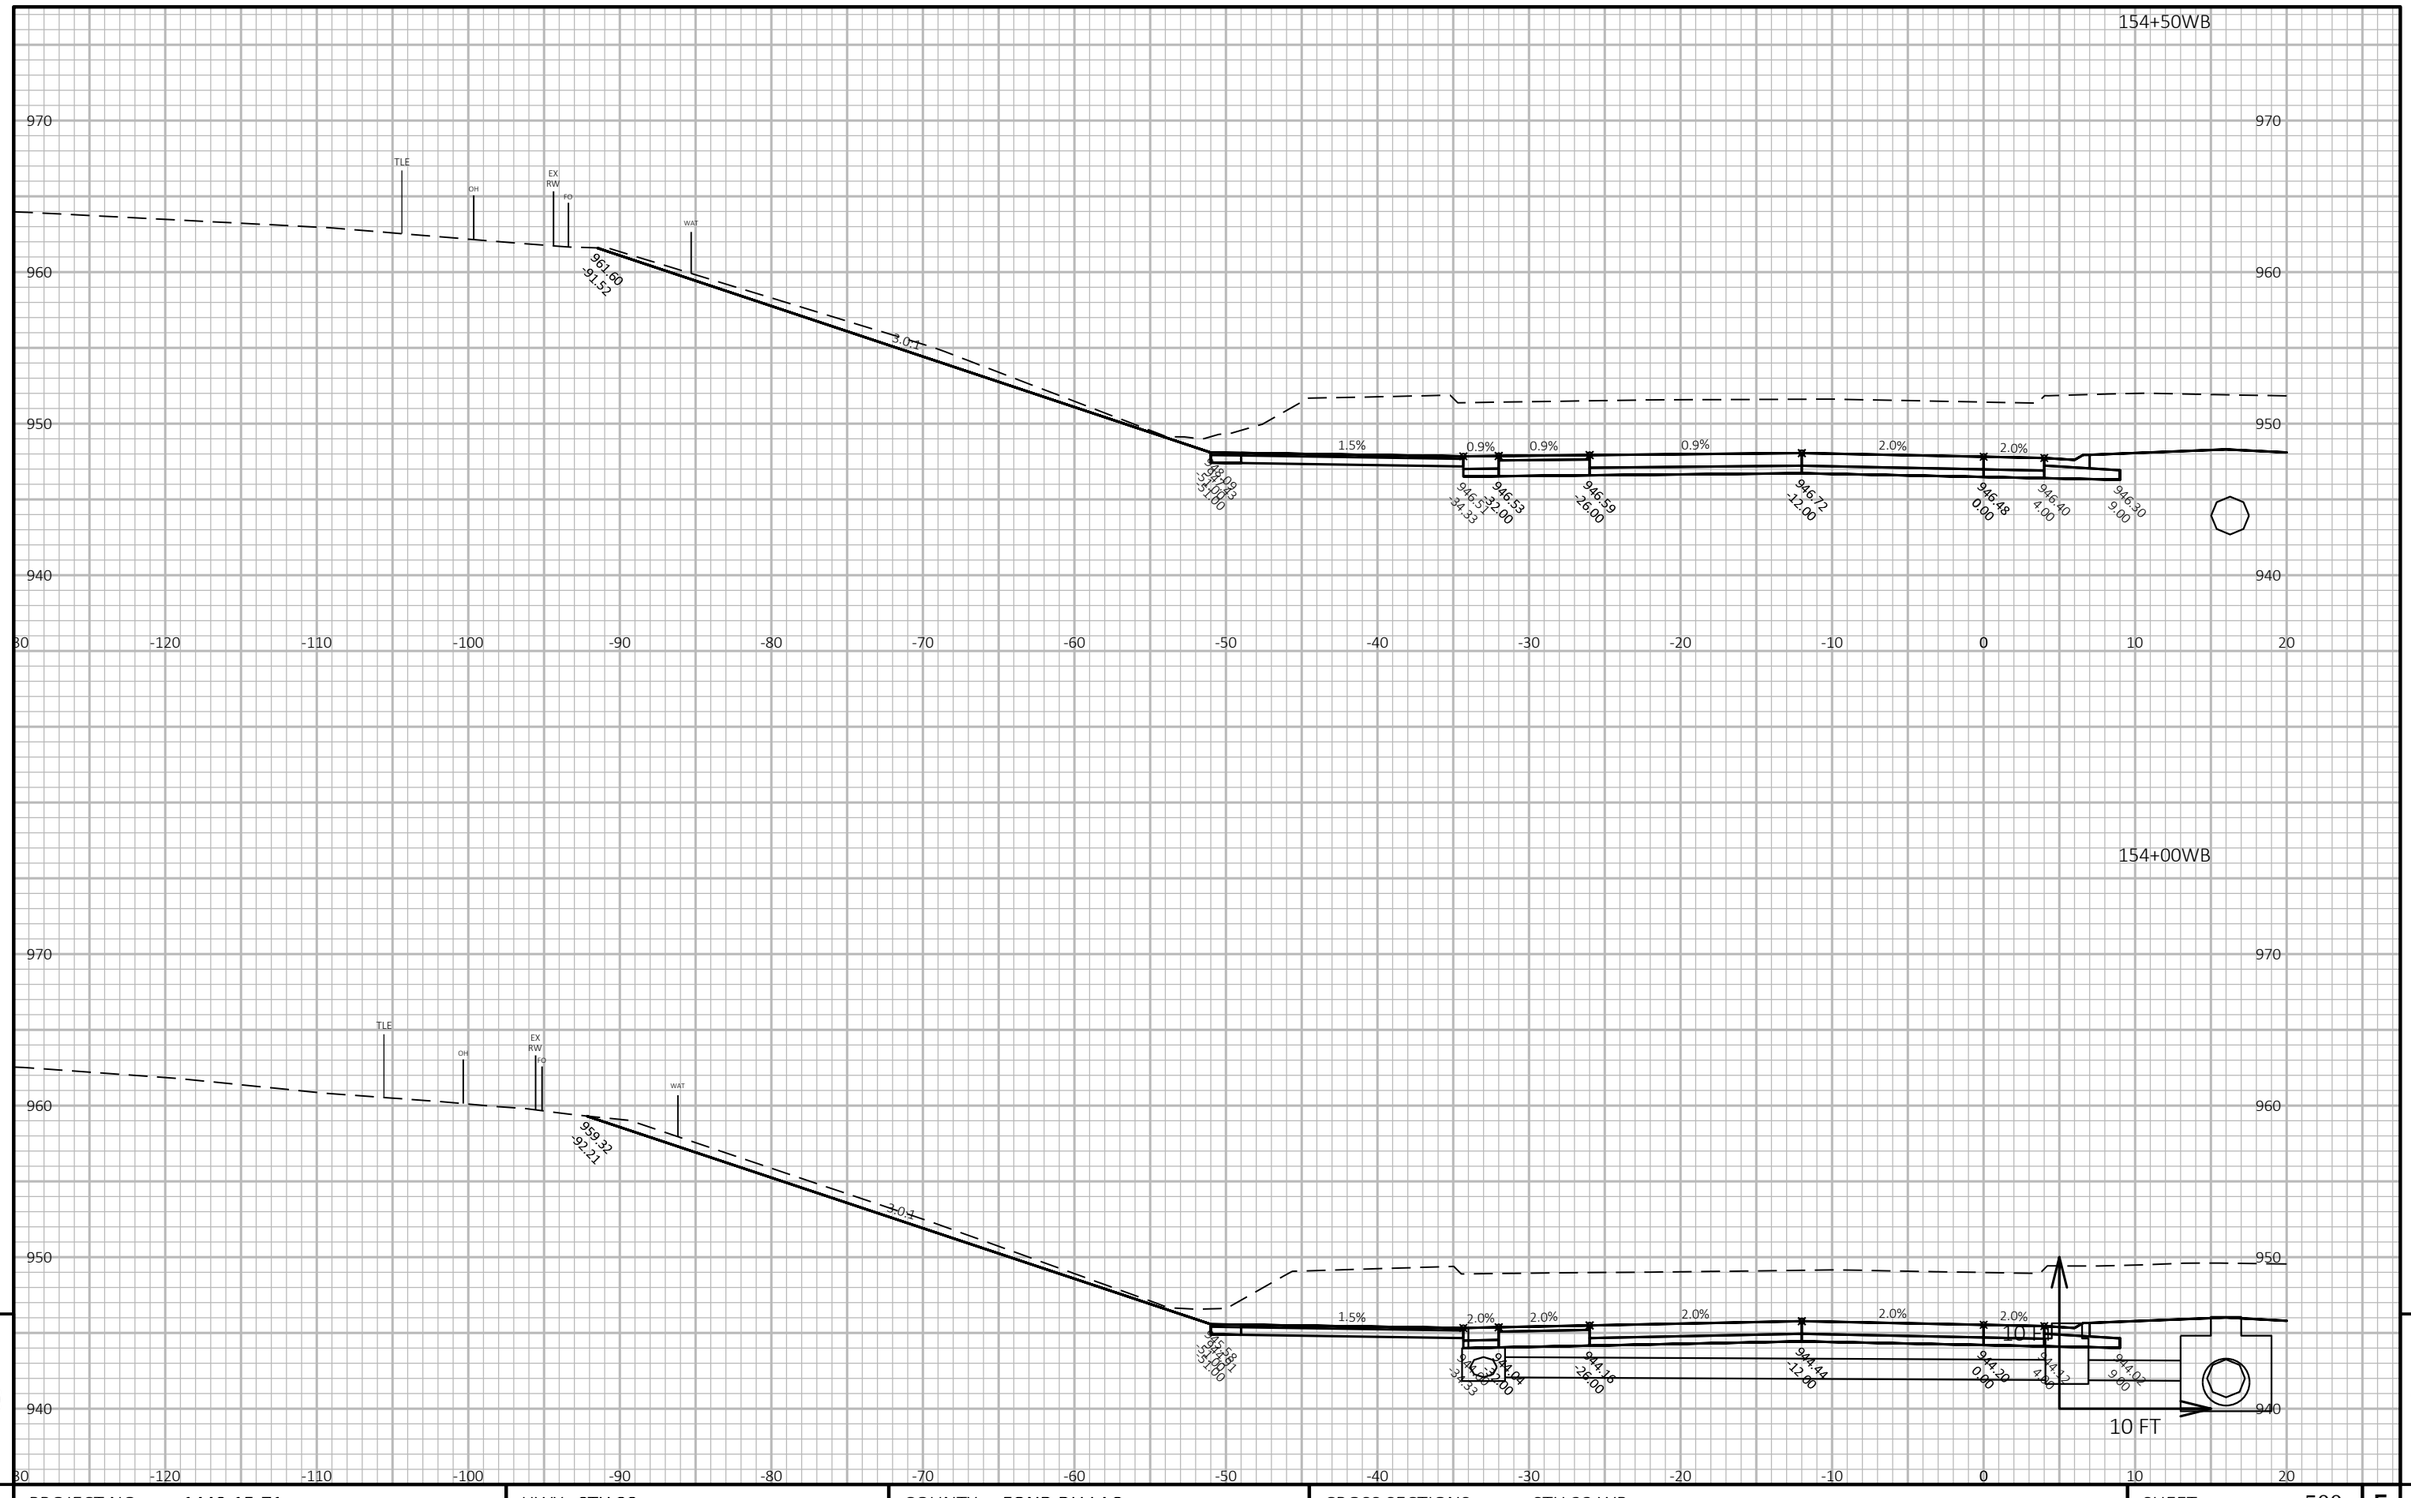


PROJECT NO: 1440-15-71	HWY: STH 23	COUNTY: FOND DU LAC	CROSS SECTIONS: STH 23 WB	SHEET 500	E

FILE NAME : J:\JOBS2014\20142023\CAD\TRANSPORTATION\DWG\SHEETSPLAN\STH 23 WB X-SEC.DWG
LAYOUT NAME - 59

PLOT DATE : 10/21/2019 8:06 AM PLOT BY : SCHULTZ, ANDREW K. PLOT NAME :

PLOT SCALE : 1 IN:10 FT HORZ. / 1 IN:10 FT VERT.

WISDOT/CADDS SHEET 49

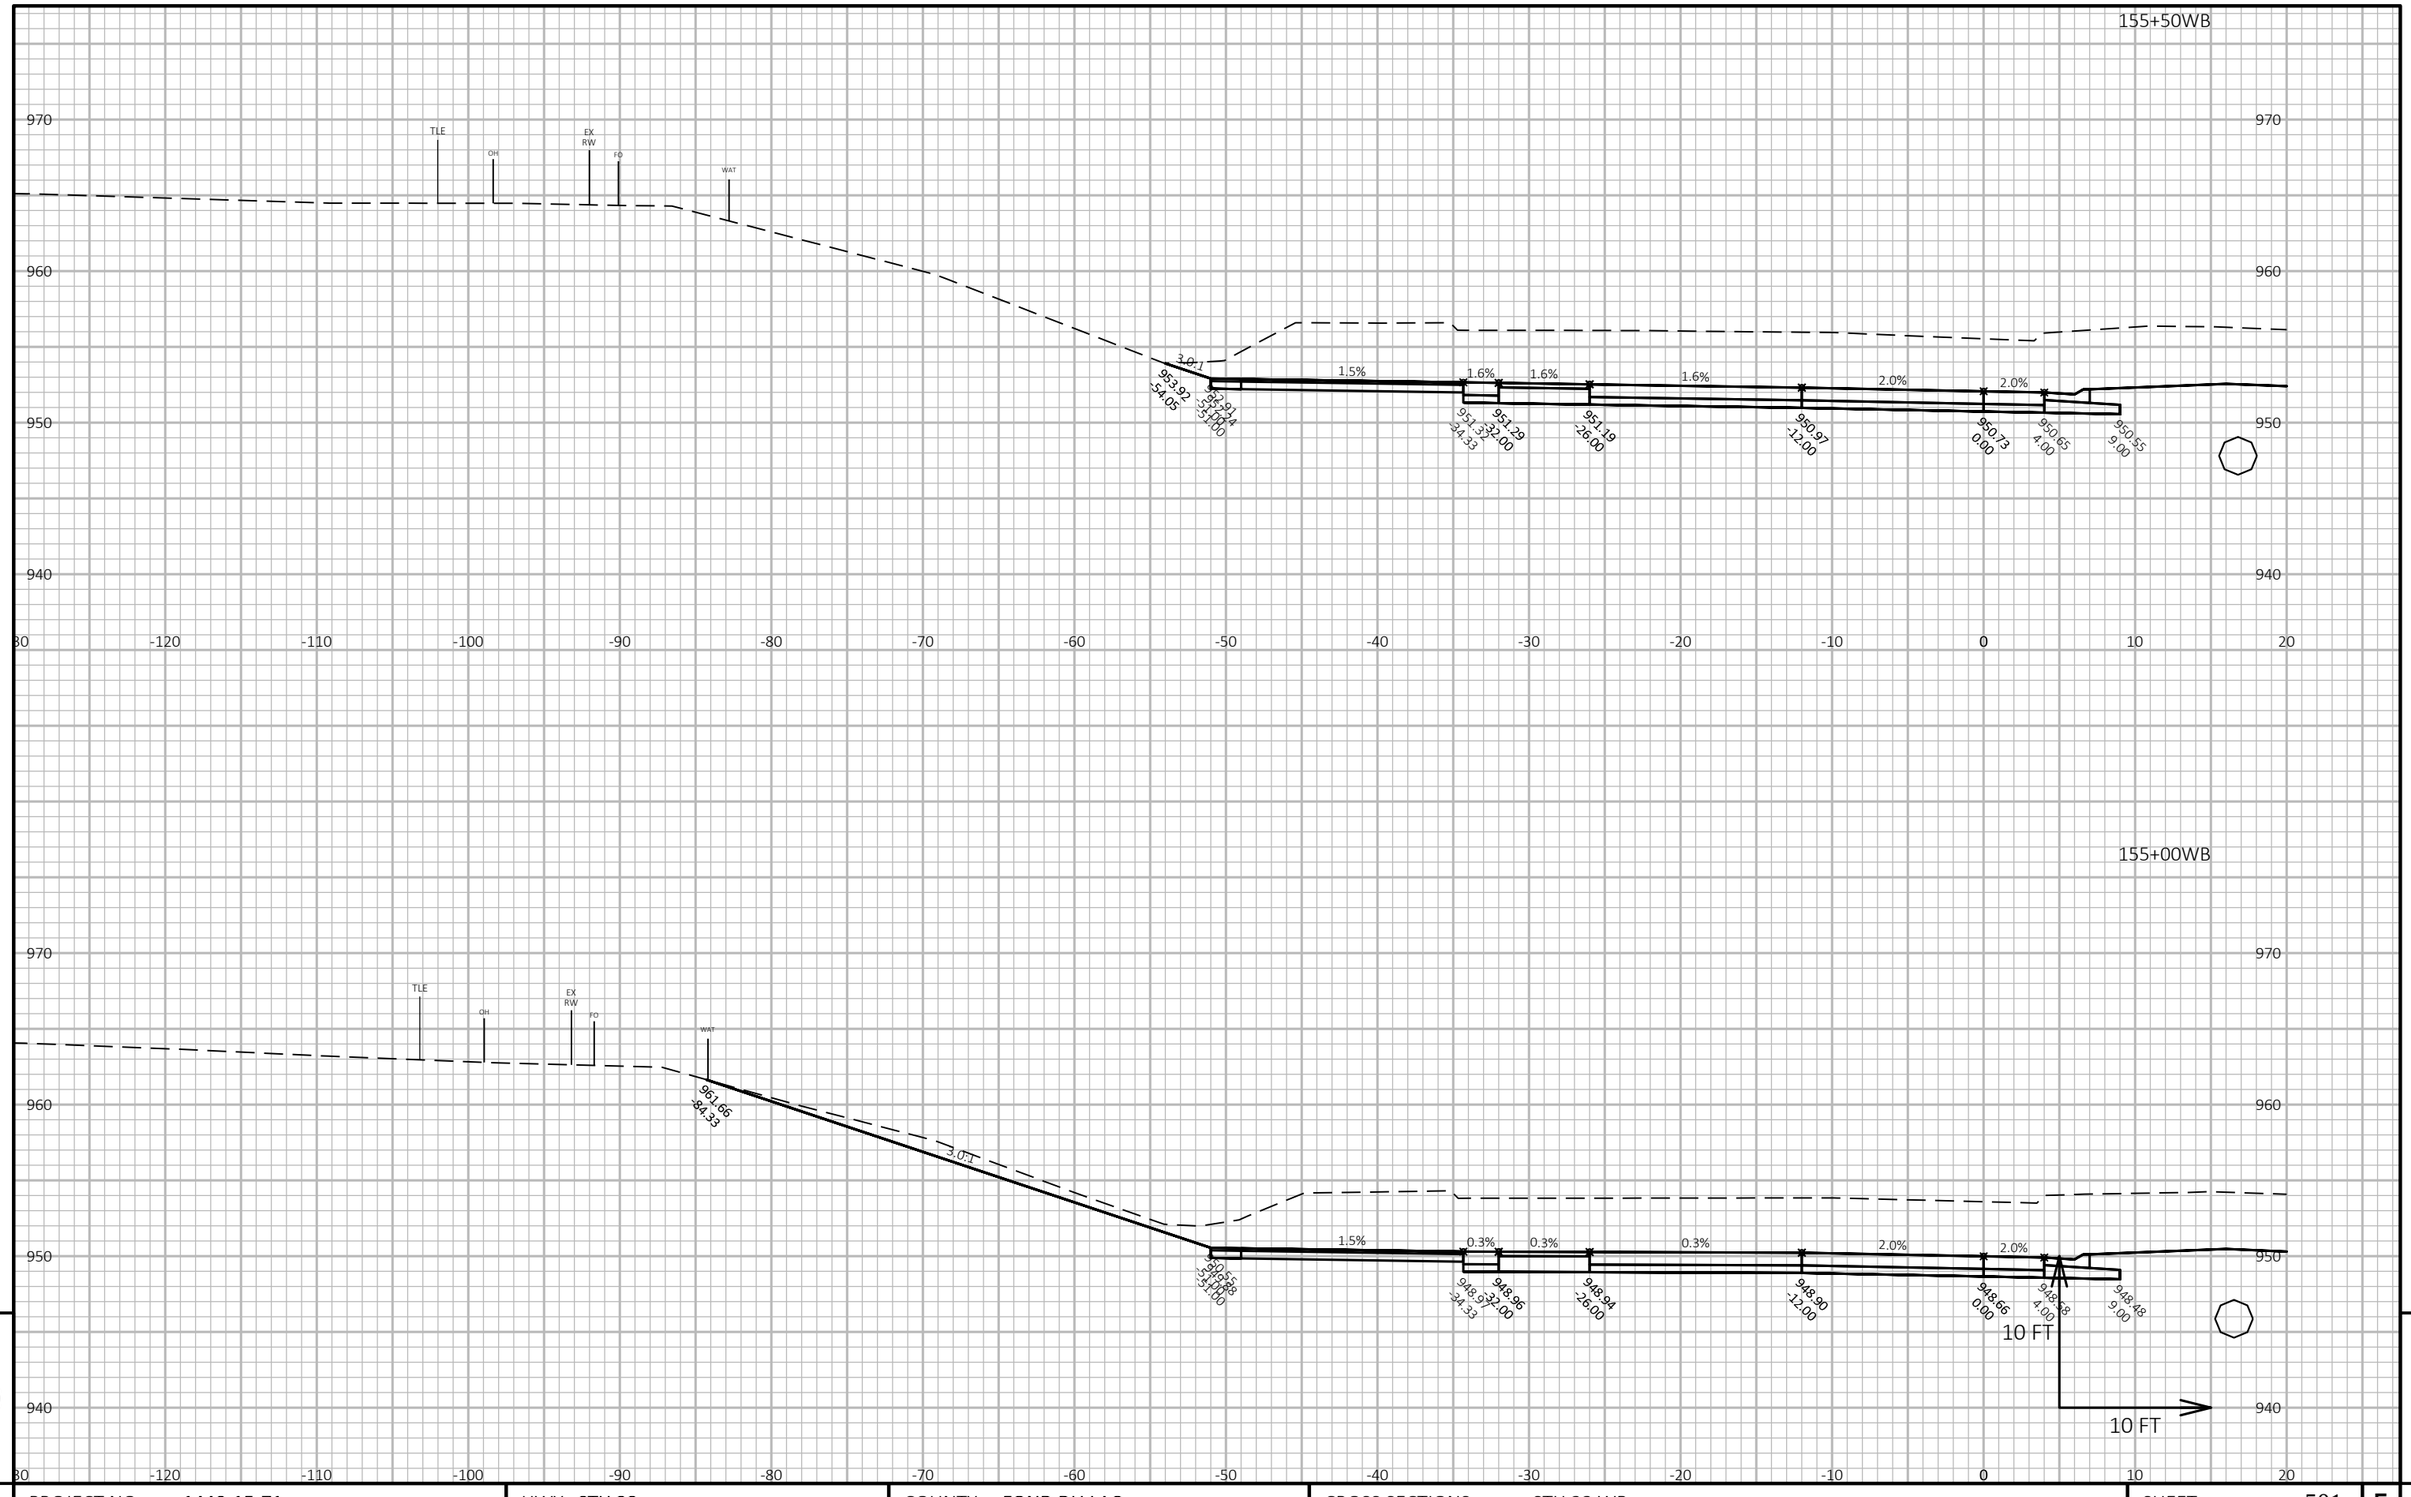

9

9


PROJECT NO: 1440-15-71	HWY: STH 23	COUNTY: FOND DU LAC	CROSS SECTIONS: STH 23 WB	SHEET 501	E

FILE NAME : J:\JOBS2014\20142023\CAD\TRANSPORTATION\DWG\SHEETSPLAN\STH 23 WB X-SEC.DWG
LAYOUT NAME - 60

PLOT DATE : 10/21/2019 8:07 AM PLOT BY : SCHULTZ, ANDREW K. PLOT NAME :

PLOT SCALE : 1 IN:10 FT HORZ. / 1 IN:10 FT VERT.

WISDOT/CADDS SHEET 49

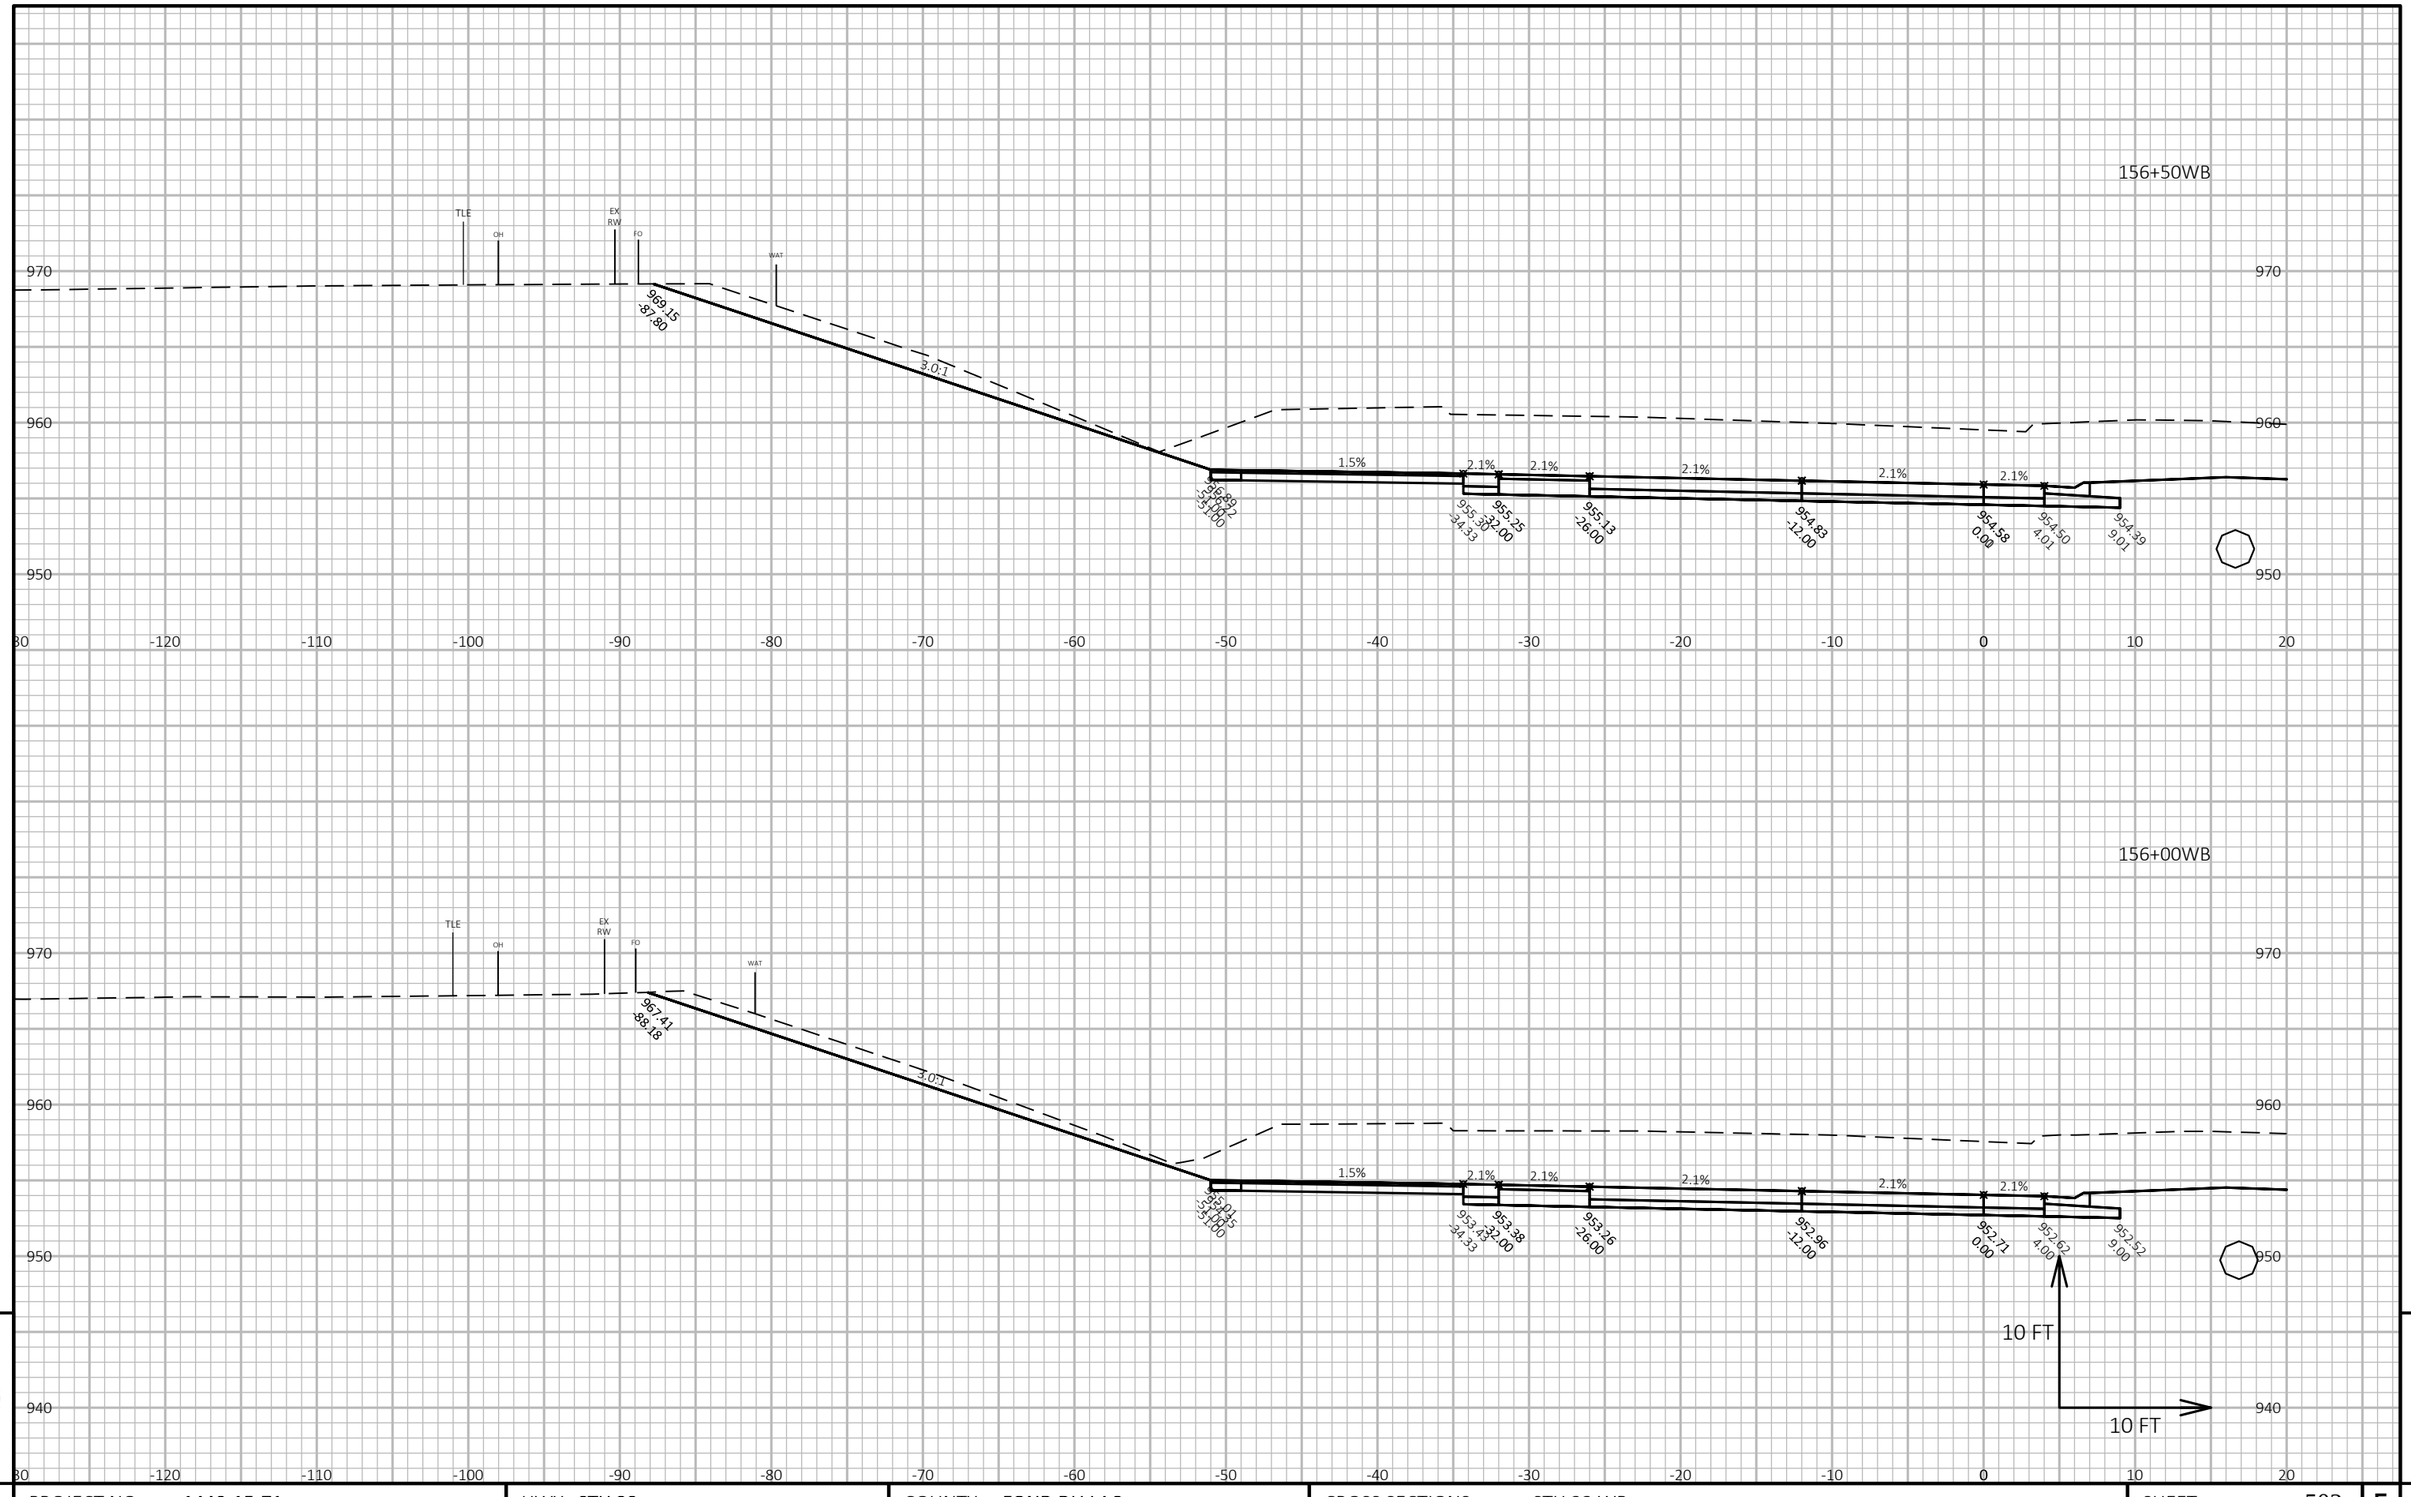

9

9

PROJECT NO: 1440-15-71	HWY: STH 23	COUNTY: FOND DU LAC	CROSS SECTIONS: STH 23 WB	SHEET 502	E

FILE NAME : J:\JOBS2014\20142023\CAD\TRANSPORTATION\DWG\SHEETSPLAN\STH 23 WB X-SEC.DWG
LAYOUT NAME - 61


PLOT DATE : 10/21/2019 8:07 AM

PLOT BY : SCHULTZ, ANDREW K.

PLOT NAME :

PLOT SCALE : 1 IN:10 FT HORZ. / 1 IN:10 FT VERT.

WISDOT/CADDS SHEET 49

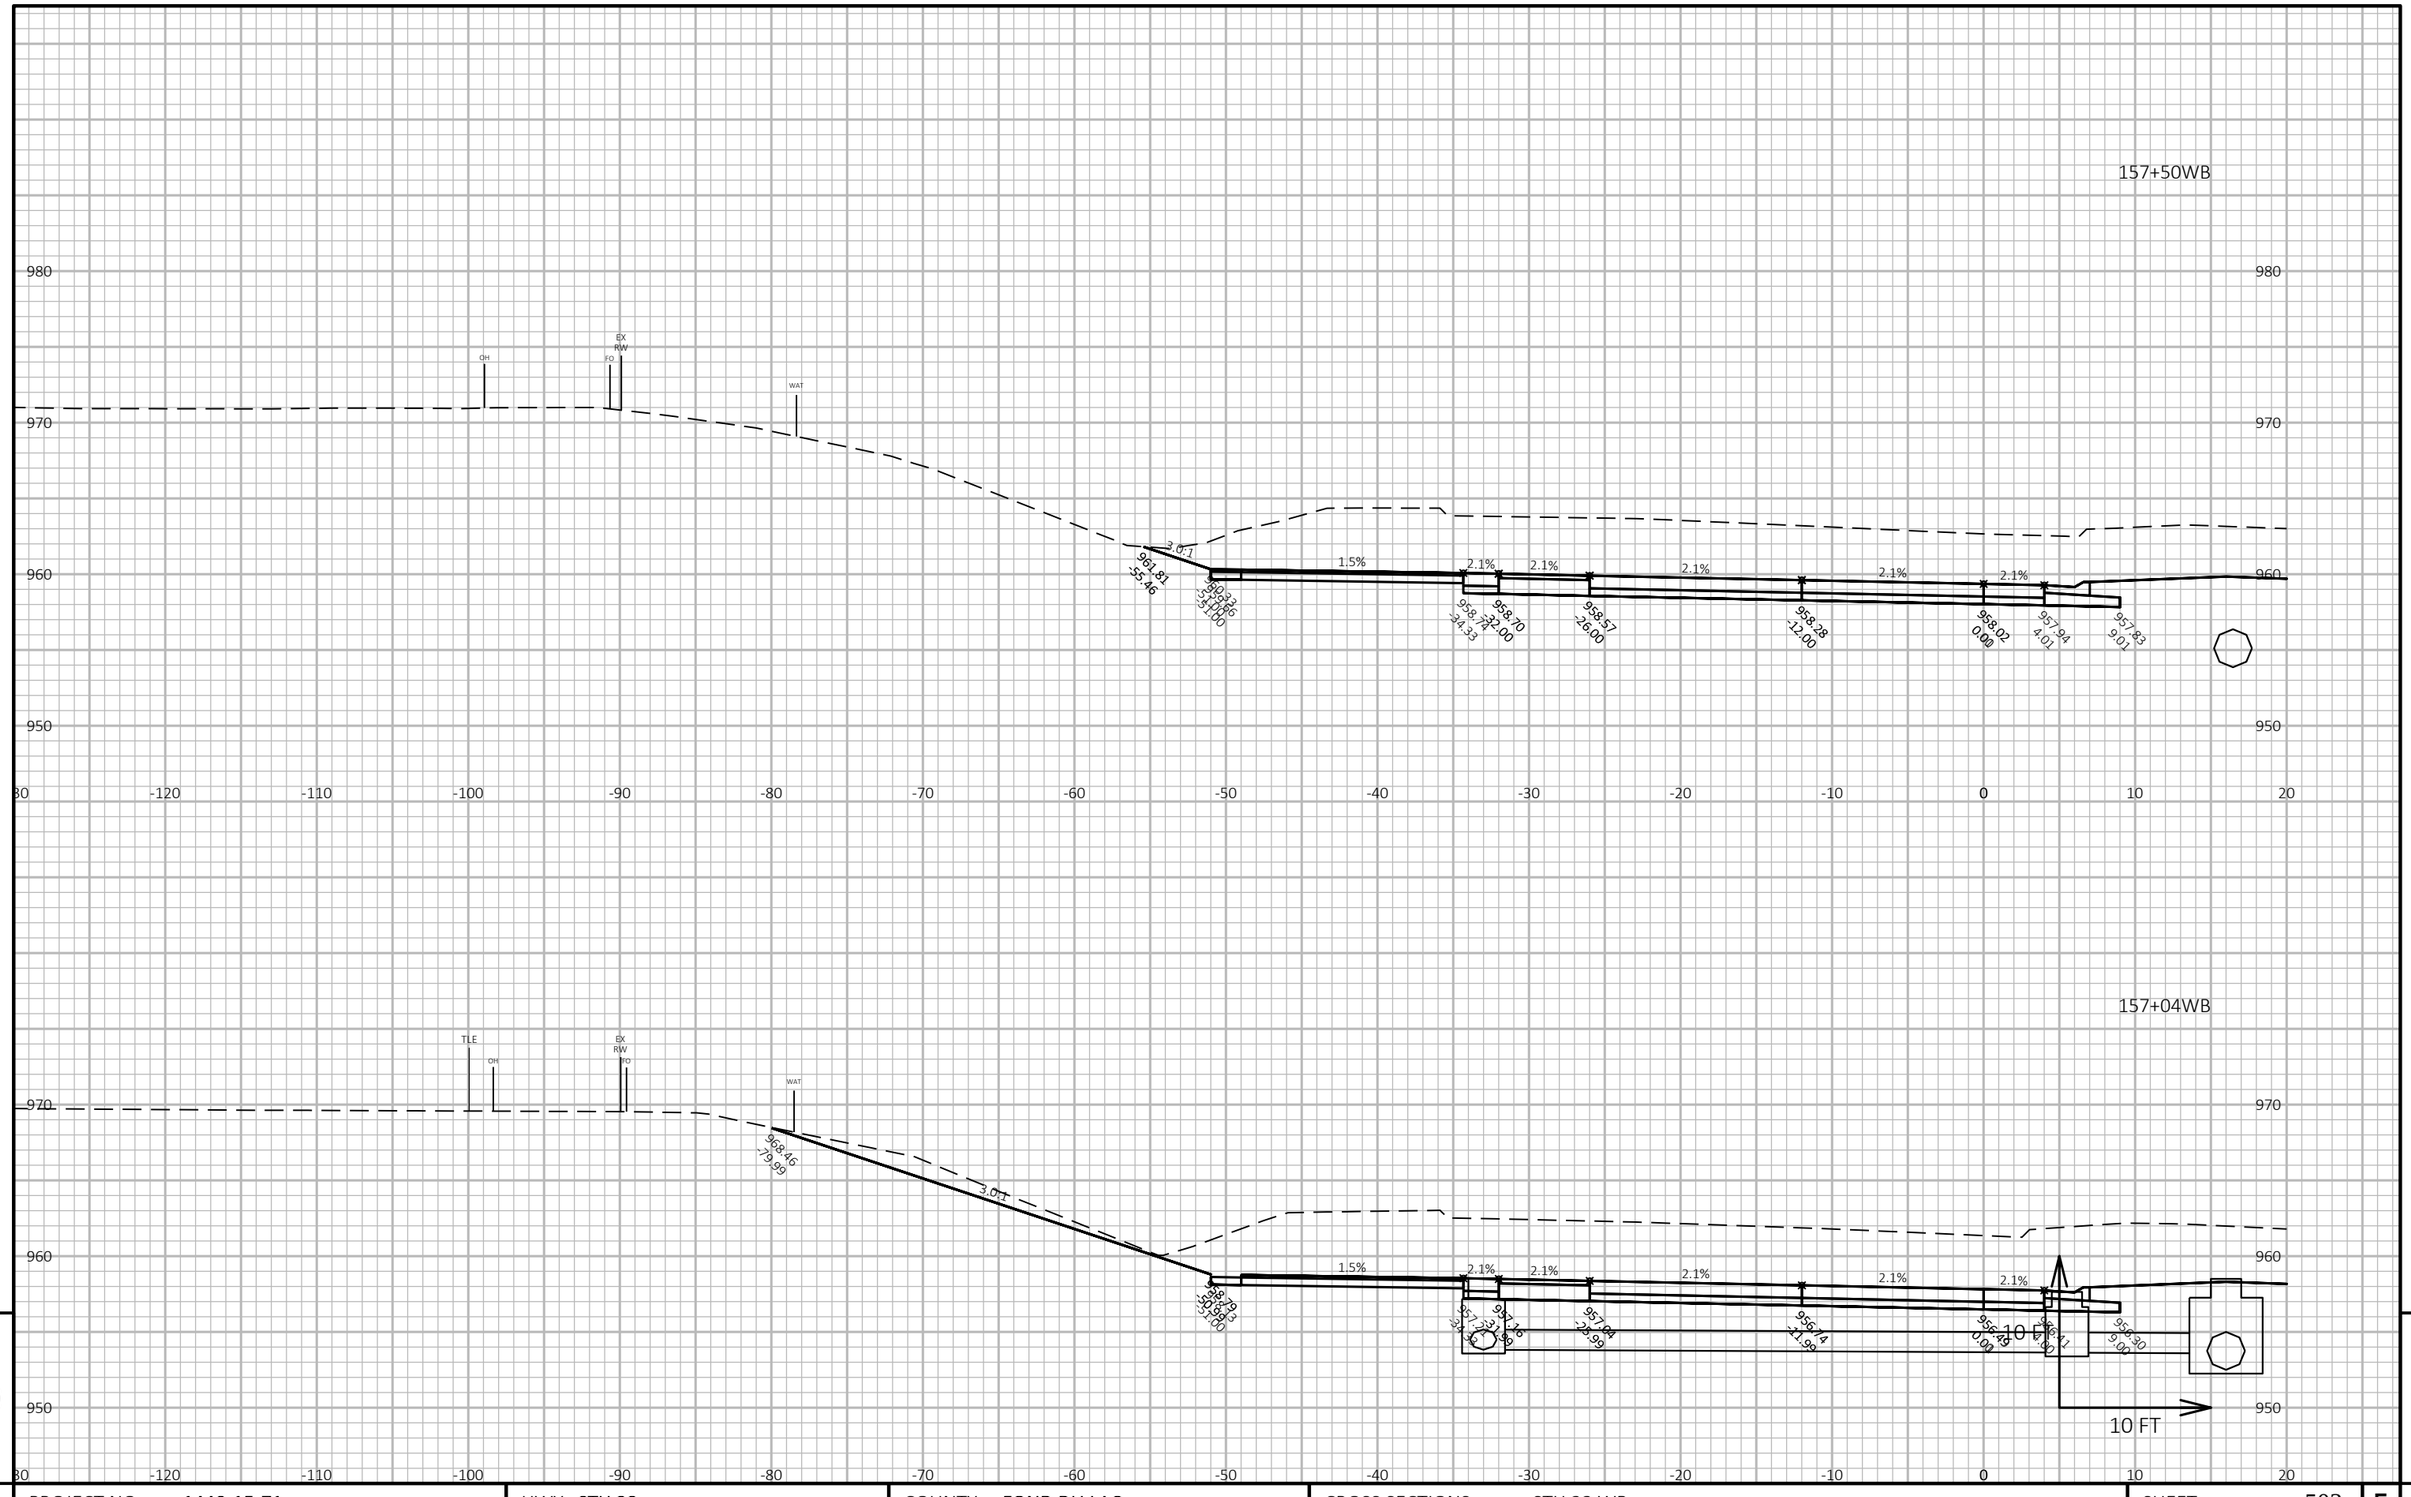


PROJECT NO: 1440-15-71	HWY: STH 23	COUNTY: FOND DU LAC	CROSS SECTIONS: STH 23 WB	SHEET 503	E

FILE NAME : J:\JOBS2014\20142023\CAD\TRANSPORTATION\DWG\SHEETSPLAN\STH 23 WB X-SEC.DWG
LAYOUT NAME - 62

PLOT DATE : 10/21/2019 8:07 AM PLOT BY : SCHULTZ, ANDREW K. PLOT NAME :

PLOT SCALE : 1 IN:10 FT HORZ. / 1 IN:10 FT VERT.

WISDOT/CADDS SHEET 49

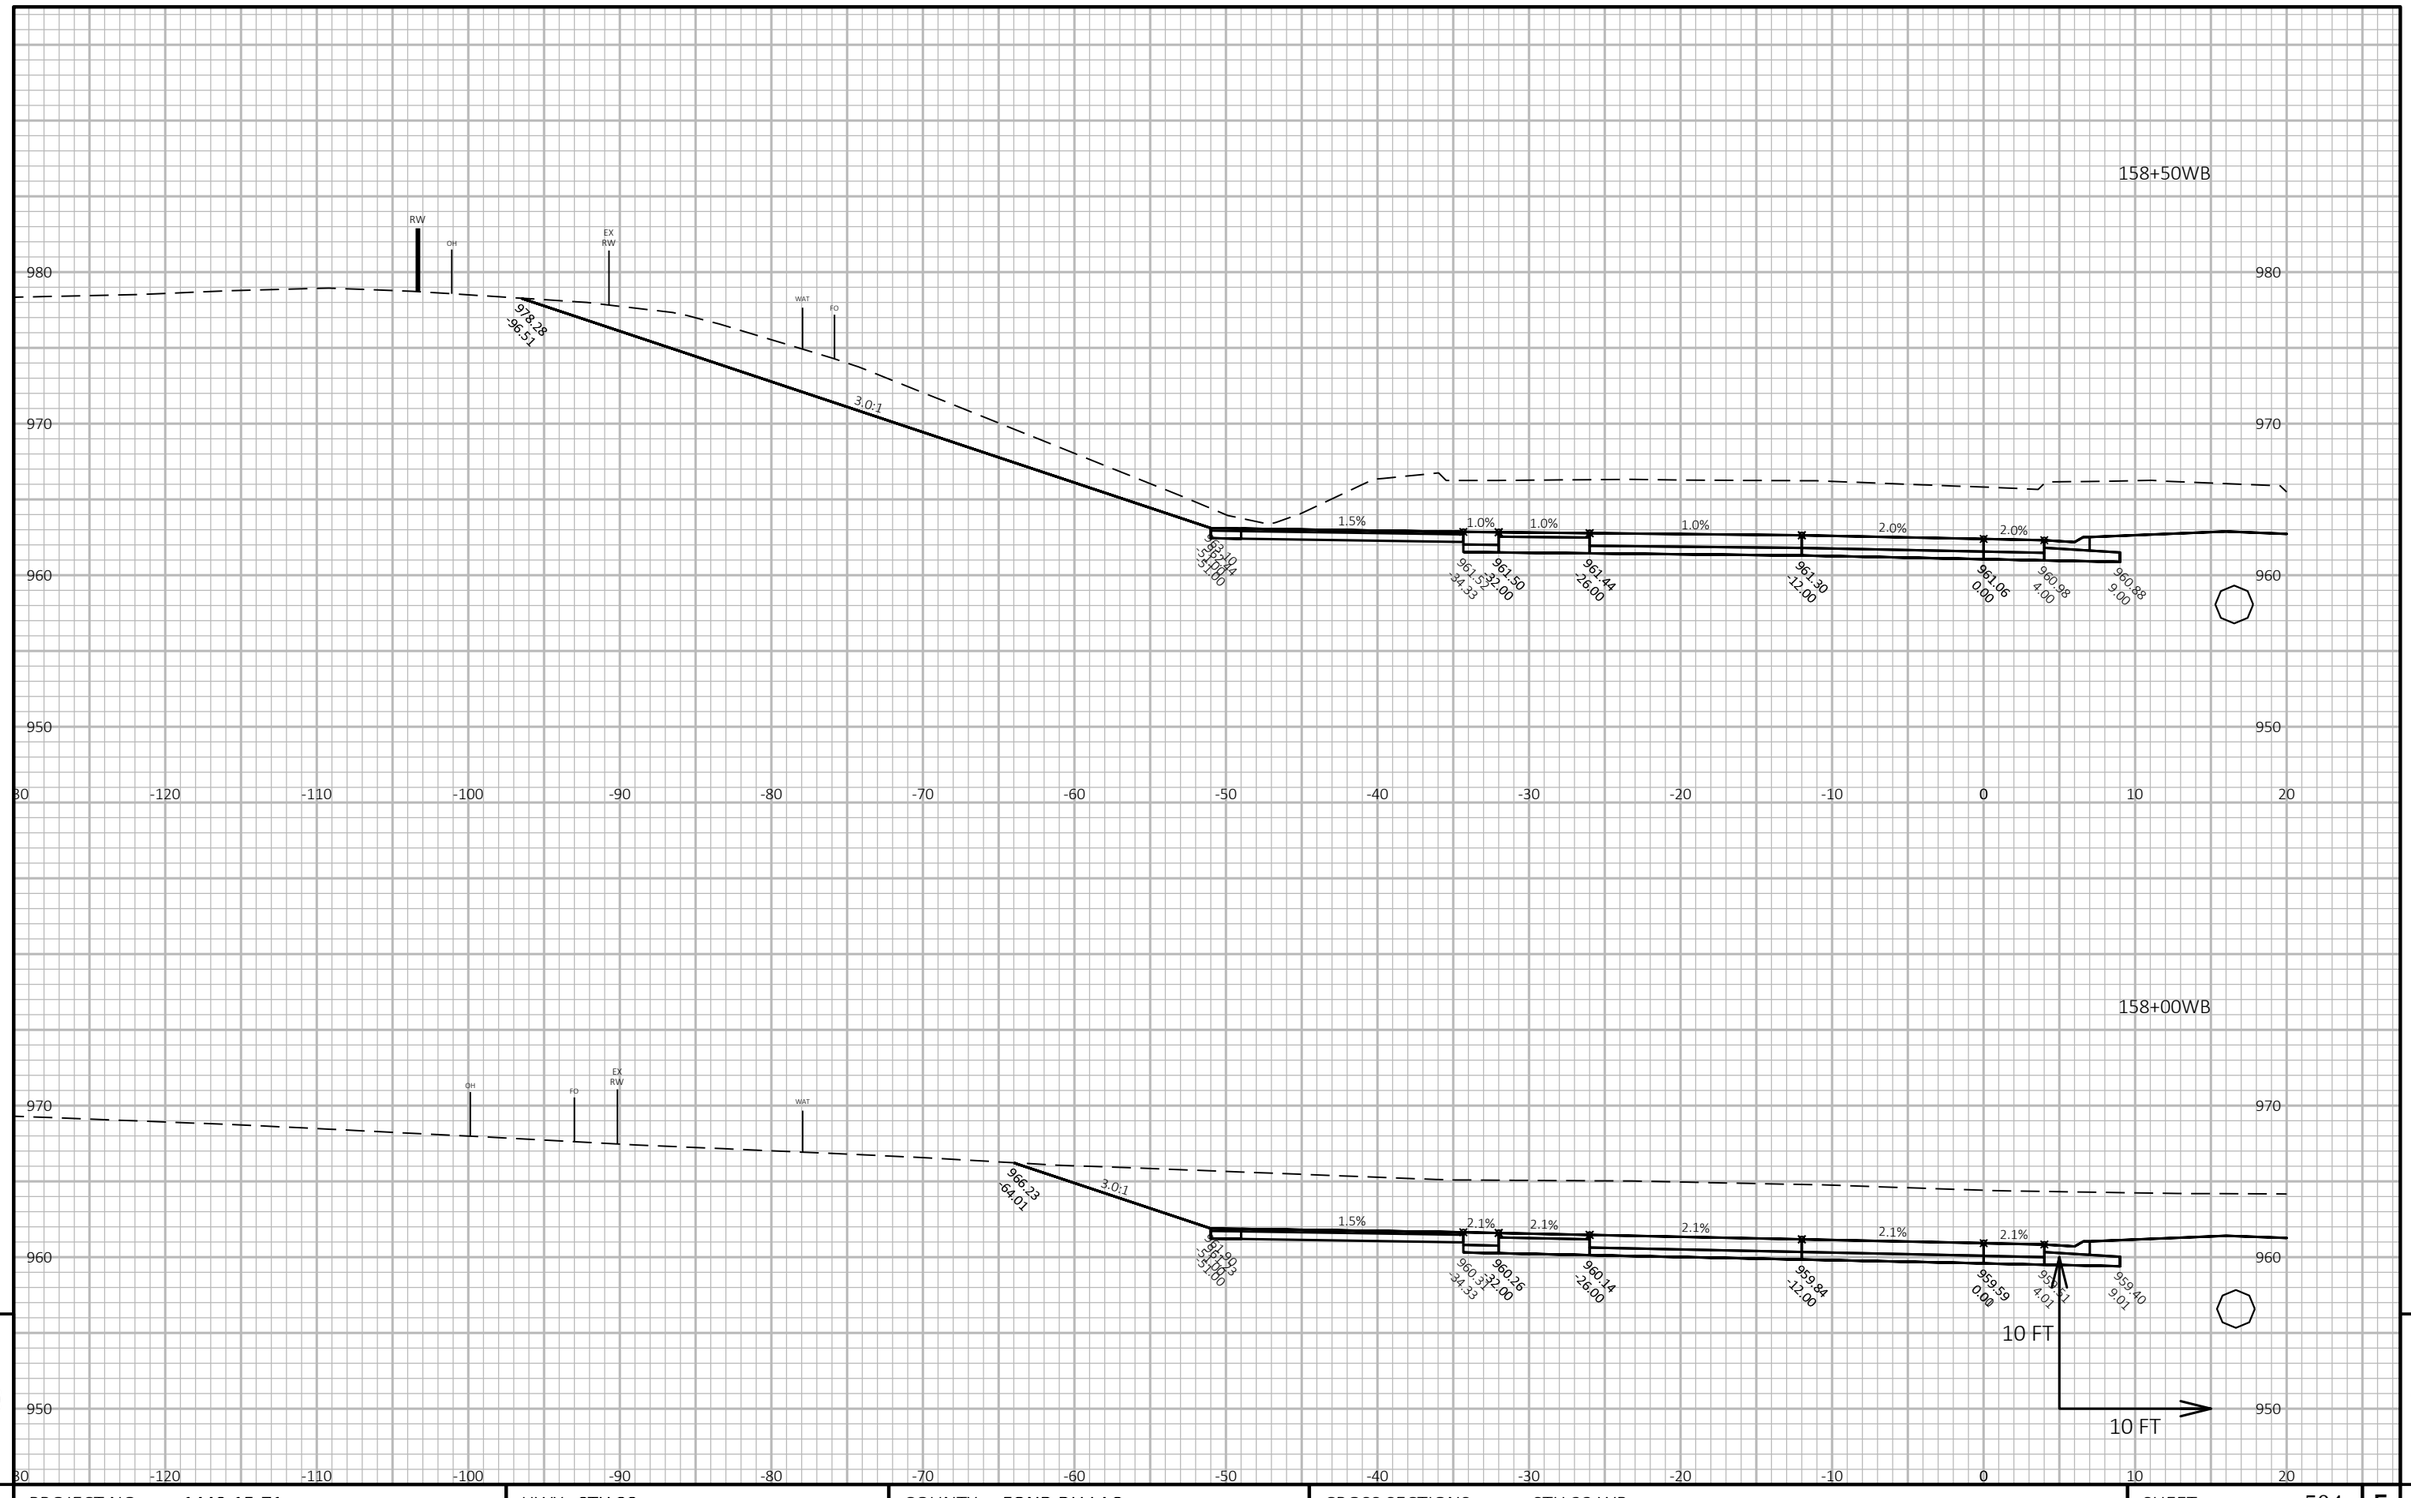

9 9

PROJECT NO: 1440-15-71	HWY: STH 23	COUNTY: FOND DU LAC	CROSS SECTIONS: STH 23 WB	SHEET 504	E

FILE NAME : J:\OBS2014\20142023\CAD\TRANSPORTATION\DWG\SHEETSPLAN\STH 23 WB X-SEC.DWG
LAYOUT NAME - 63

PLOT DATE : 10/21/2019 8:07 AM PLOT BY : SCHULTZ, ANDREW K. PLOT NAME :

PLOT SCALE : 1 IN:10 FT HORZ. / 1 IN:10 FT VERT.

WISDOT/CADDS SHEET 49

159+00WB

990
980
970
960
950

RW
GAS
EX RW
OH
WAT
FO
980.94 -102.01
3.0:1
964.49 -32.00
964.33 -42.00
962.61 -34.33
962.61 -32.00
962.63 -26.00
962.66 -12.00
962.42 0.00
962.34 4.00
962.24 9.00
1.5%
4.0%
0.3%
0.3%
0.3%
2.0%
2.0%
10 FT
10 FT

-130 -120 -110 -100 -90 -80 -70 -60 -50 -40 -30 -20 -10 0 10 20


9 9

PROJECT NO: 1440-15-71	HWY: STH 23	COUNTY: FOND DU LAC	CROSS SECTIONS: STH 23 WB	SHEET 505	E

FILE NAME : J:\OBS2014\20142023\CAD\TRANSPORTATION\DWG\SHEETSPLAN\STH 23 WB X-SEC.DWG
LAYOUT NAME - 64

PLOT DATE : 10/21/2019 8:07 AM PLOT BY : SCHULTZ, ANDREW K. PLOT NAME :

PLOT SCALE : 1 IN:10 FT HORZ. / 1 IN:10 FT VERT.

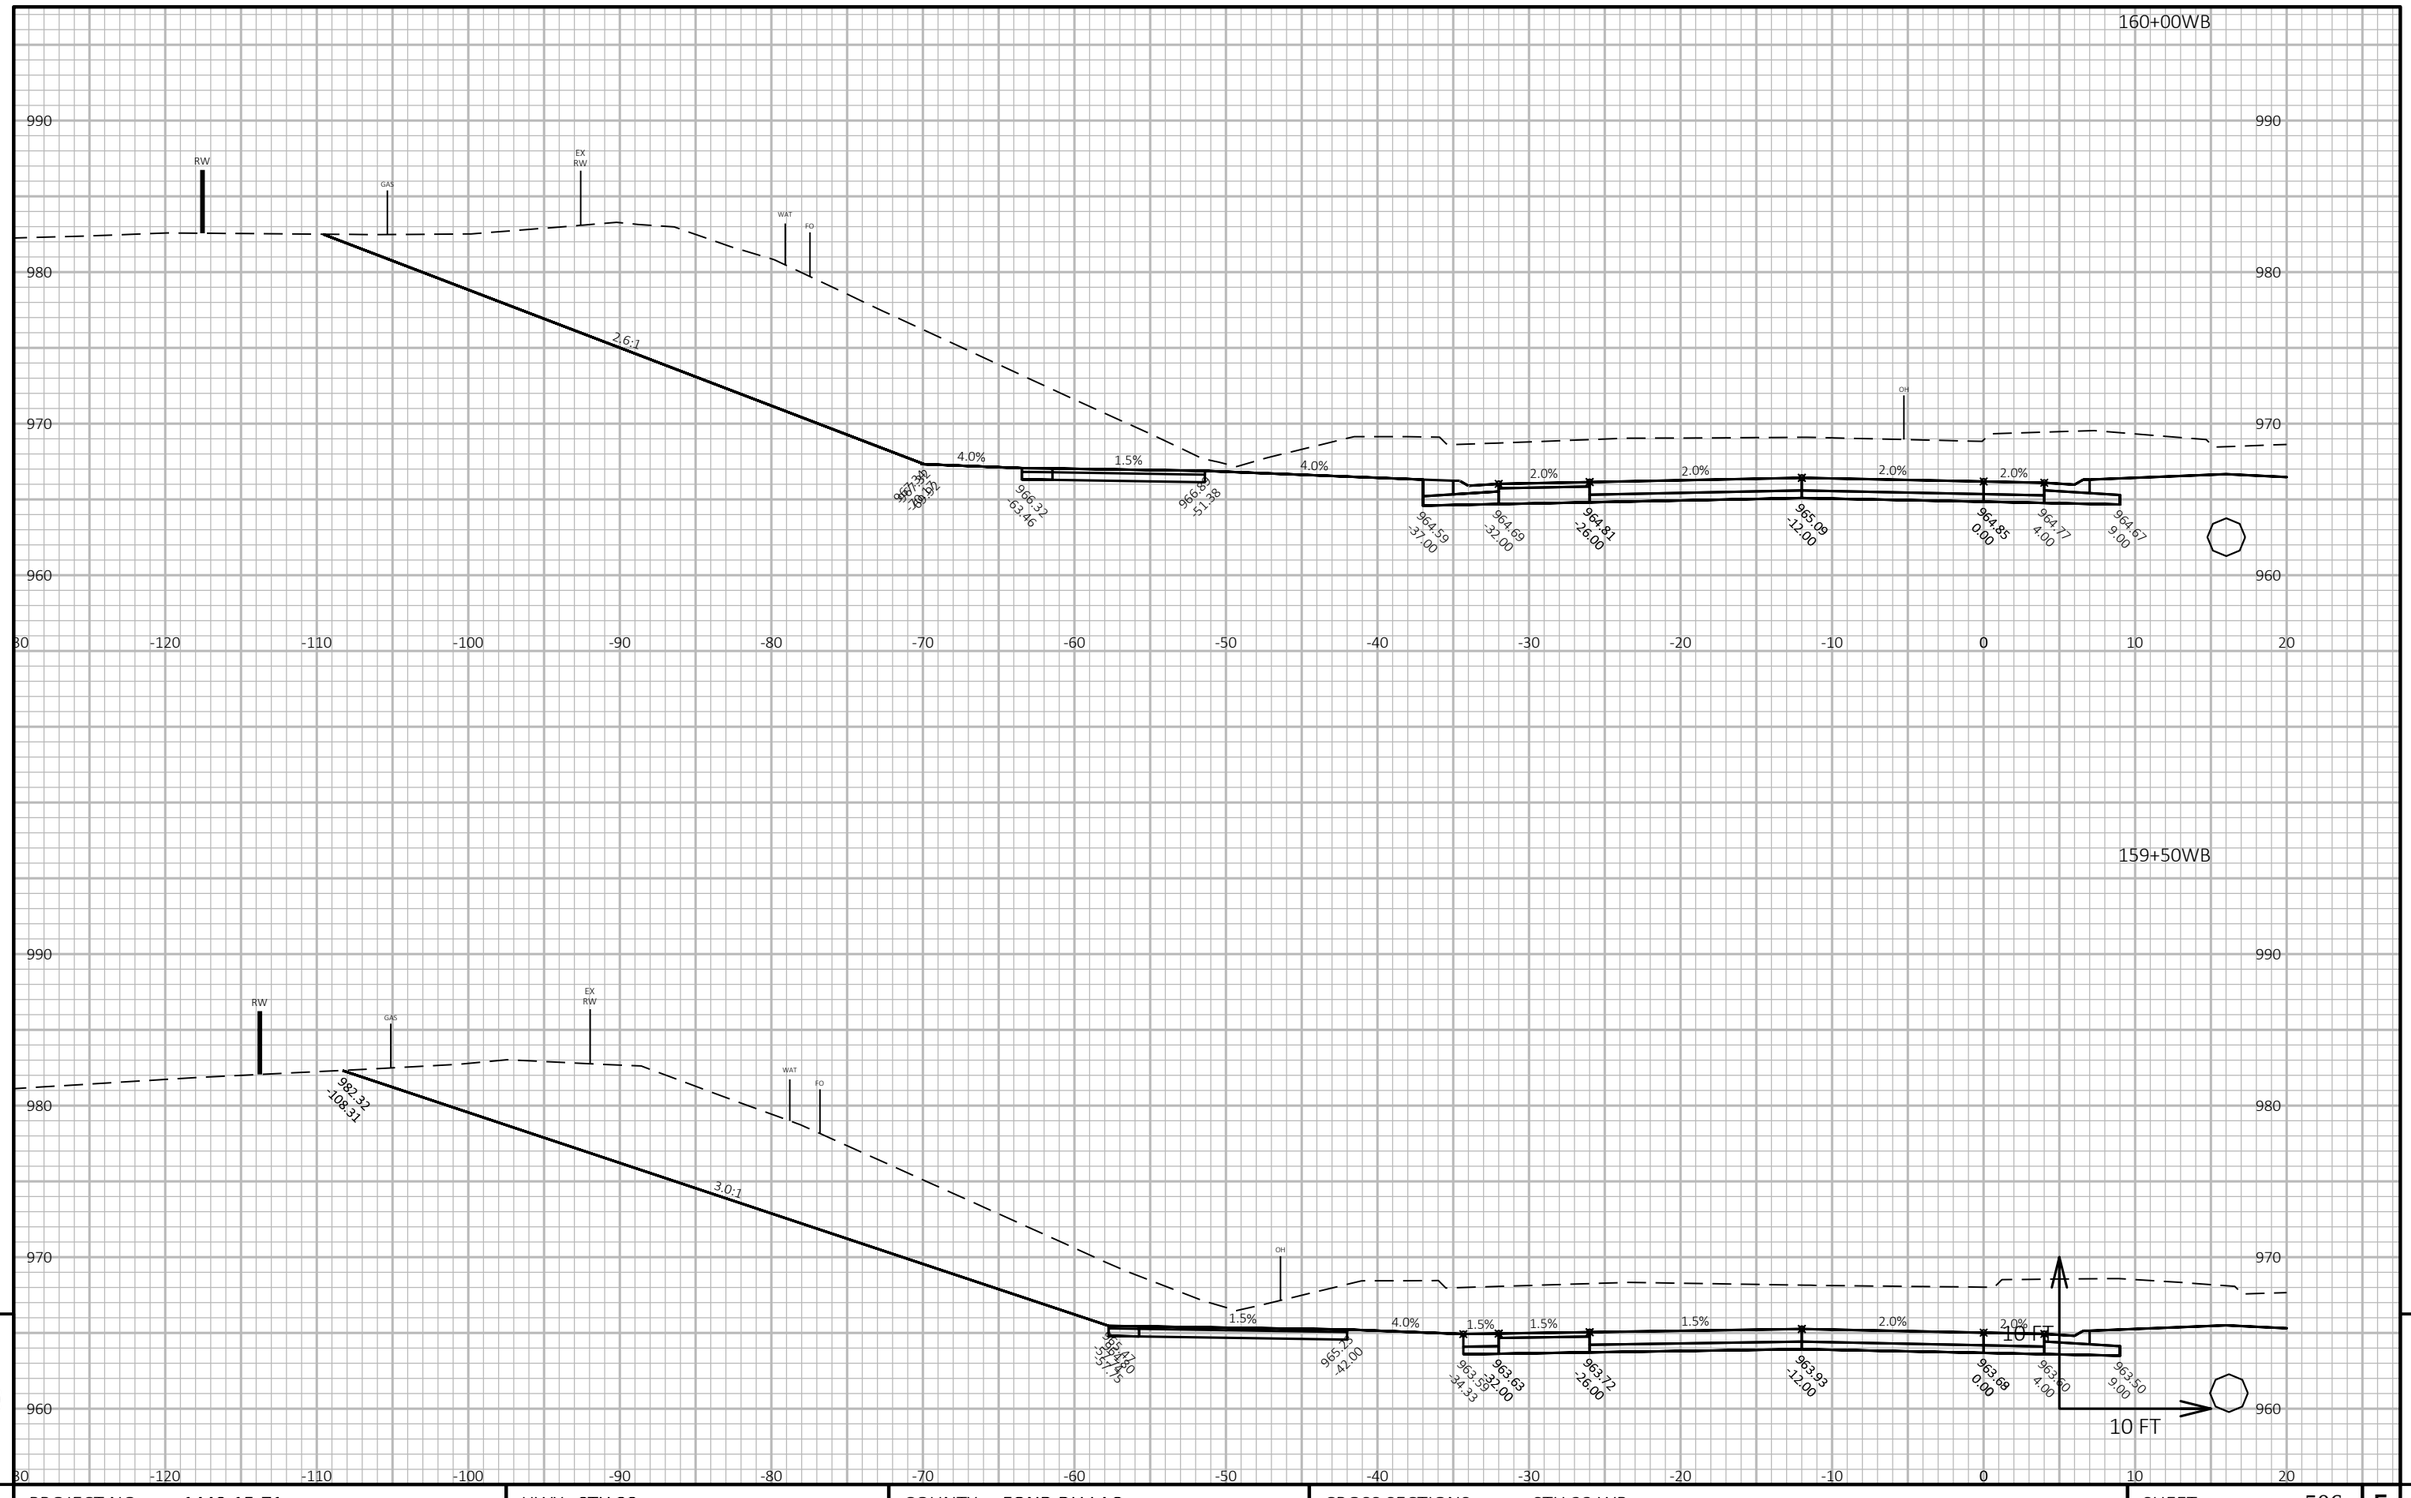

9

9

PROJECT NO: 1440-15-71	HWY: STH 23	COUNTY: FOND DU LAC	CROSS SECTIONS: STH 23 WB	SHEET 506	E

FILE NAME : J:\OBS2014\20142023\CAD\TRANSPORTATION\DWG\SHEETSPLAN\STH 23 WB X-SEC.DWG
LAYOUT NAME - 65


PLOT DATE : 10/21/2019 8:08 AM

PLOT BY : SCHULTZ, ANDREW K.

PLOT NAME :

PLOT SCALE : 1 IN:10 FT HORZ. / 1 IN:10 FT VERT.

WISDOT/CADDS SHEET 49

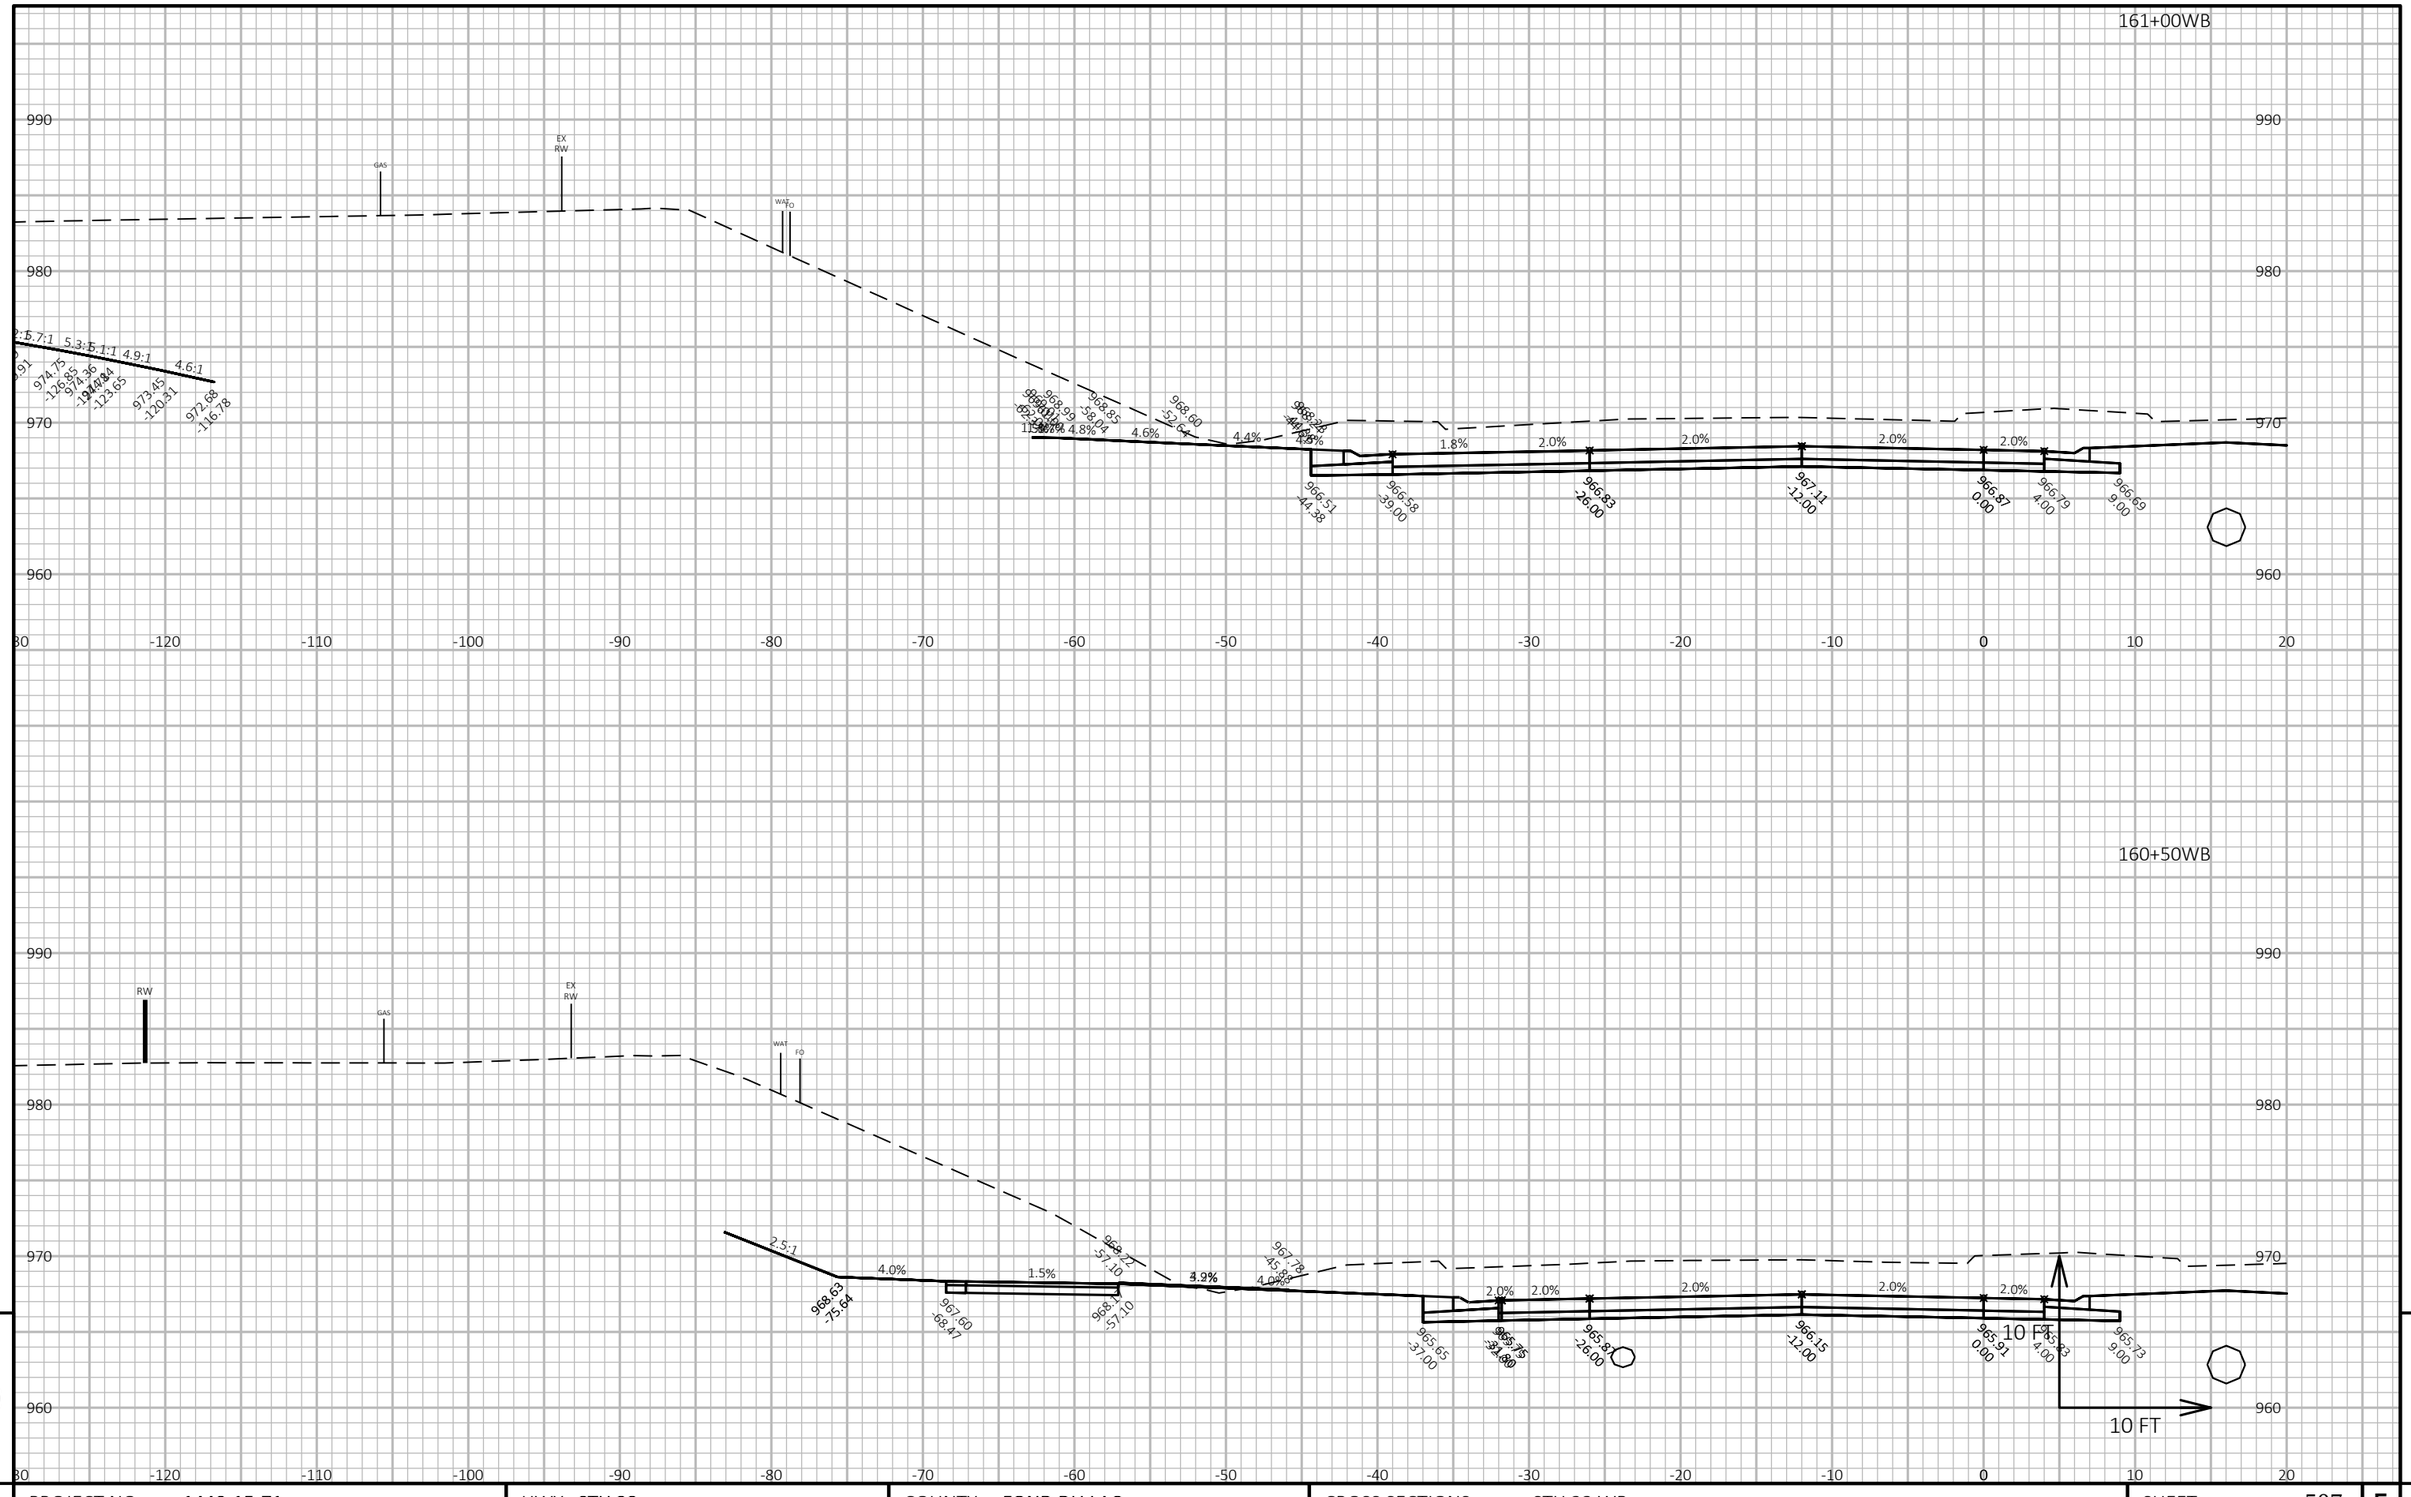

9


PROJECT NO: 1440-15-71	HWY: STH 23	COUNTY: FOND DU LAC	CROSS SECTIONS: STH 23 WB	SHEET 507	E

FILE NAME : J:\JOBS2014\20142023\CAD\TRANSPORTATION\DWG\SHEETSPLAN\STH 23 WB X-SEC.DWG
LAYOUT NAME - 66

PLOT DATE : 10/21/2019 8:08 AM PLOT BY : SCHULTZ, ANDREW K. PLOT NAME :

PLOT SCALE : 1 IN:10 FT HORZ. / 1 IN:10 FT VERT.

WISDOT/CADDS SHEET 49

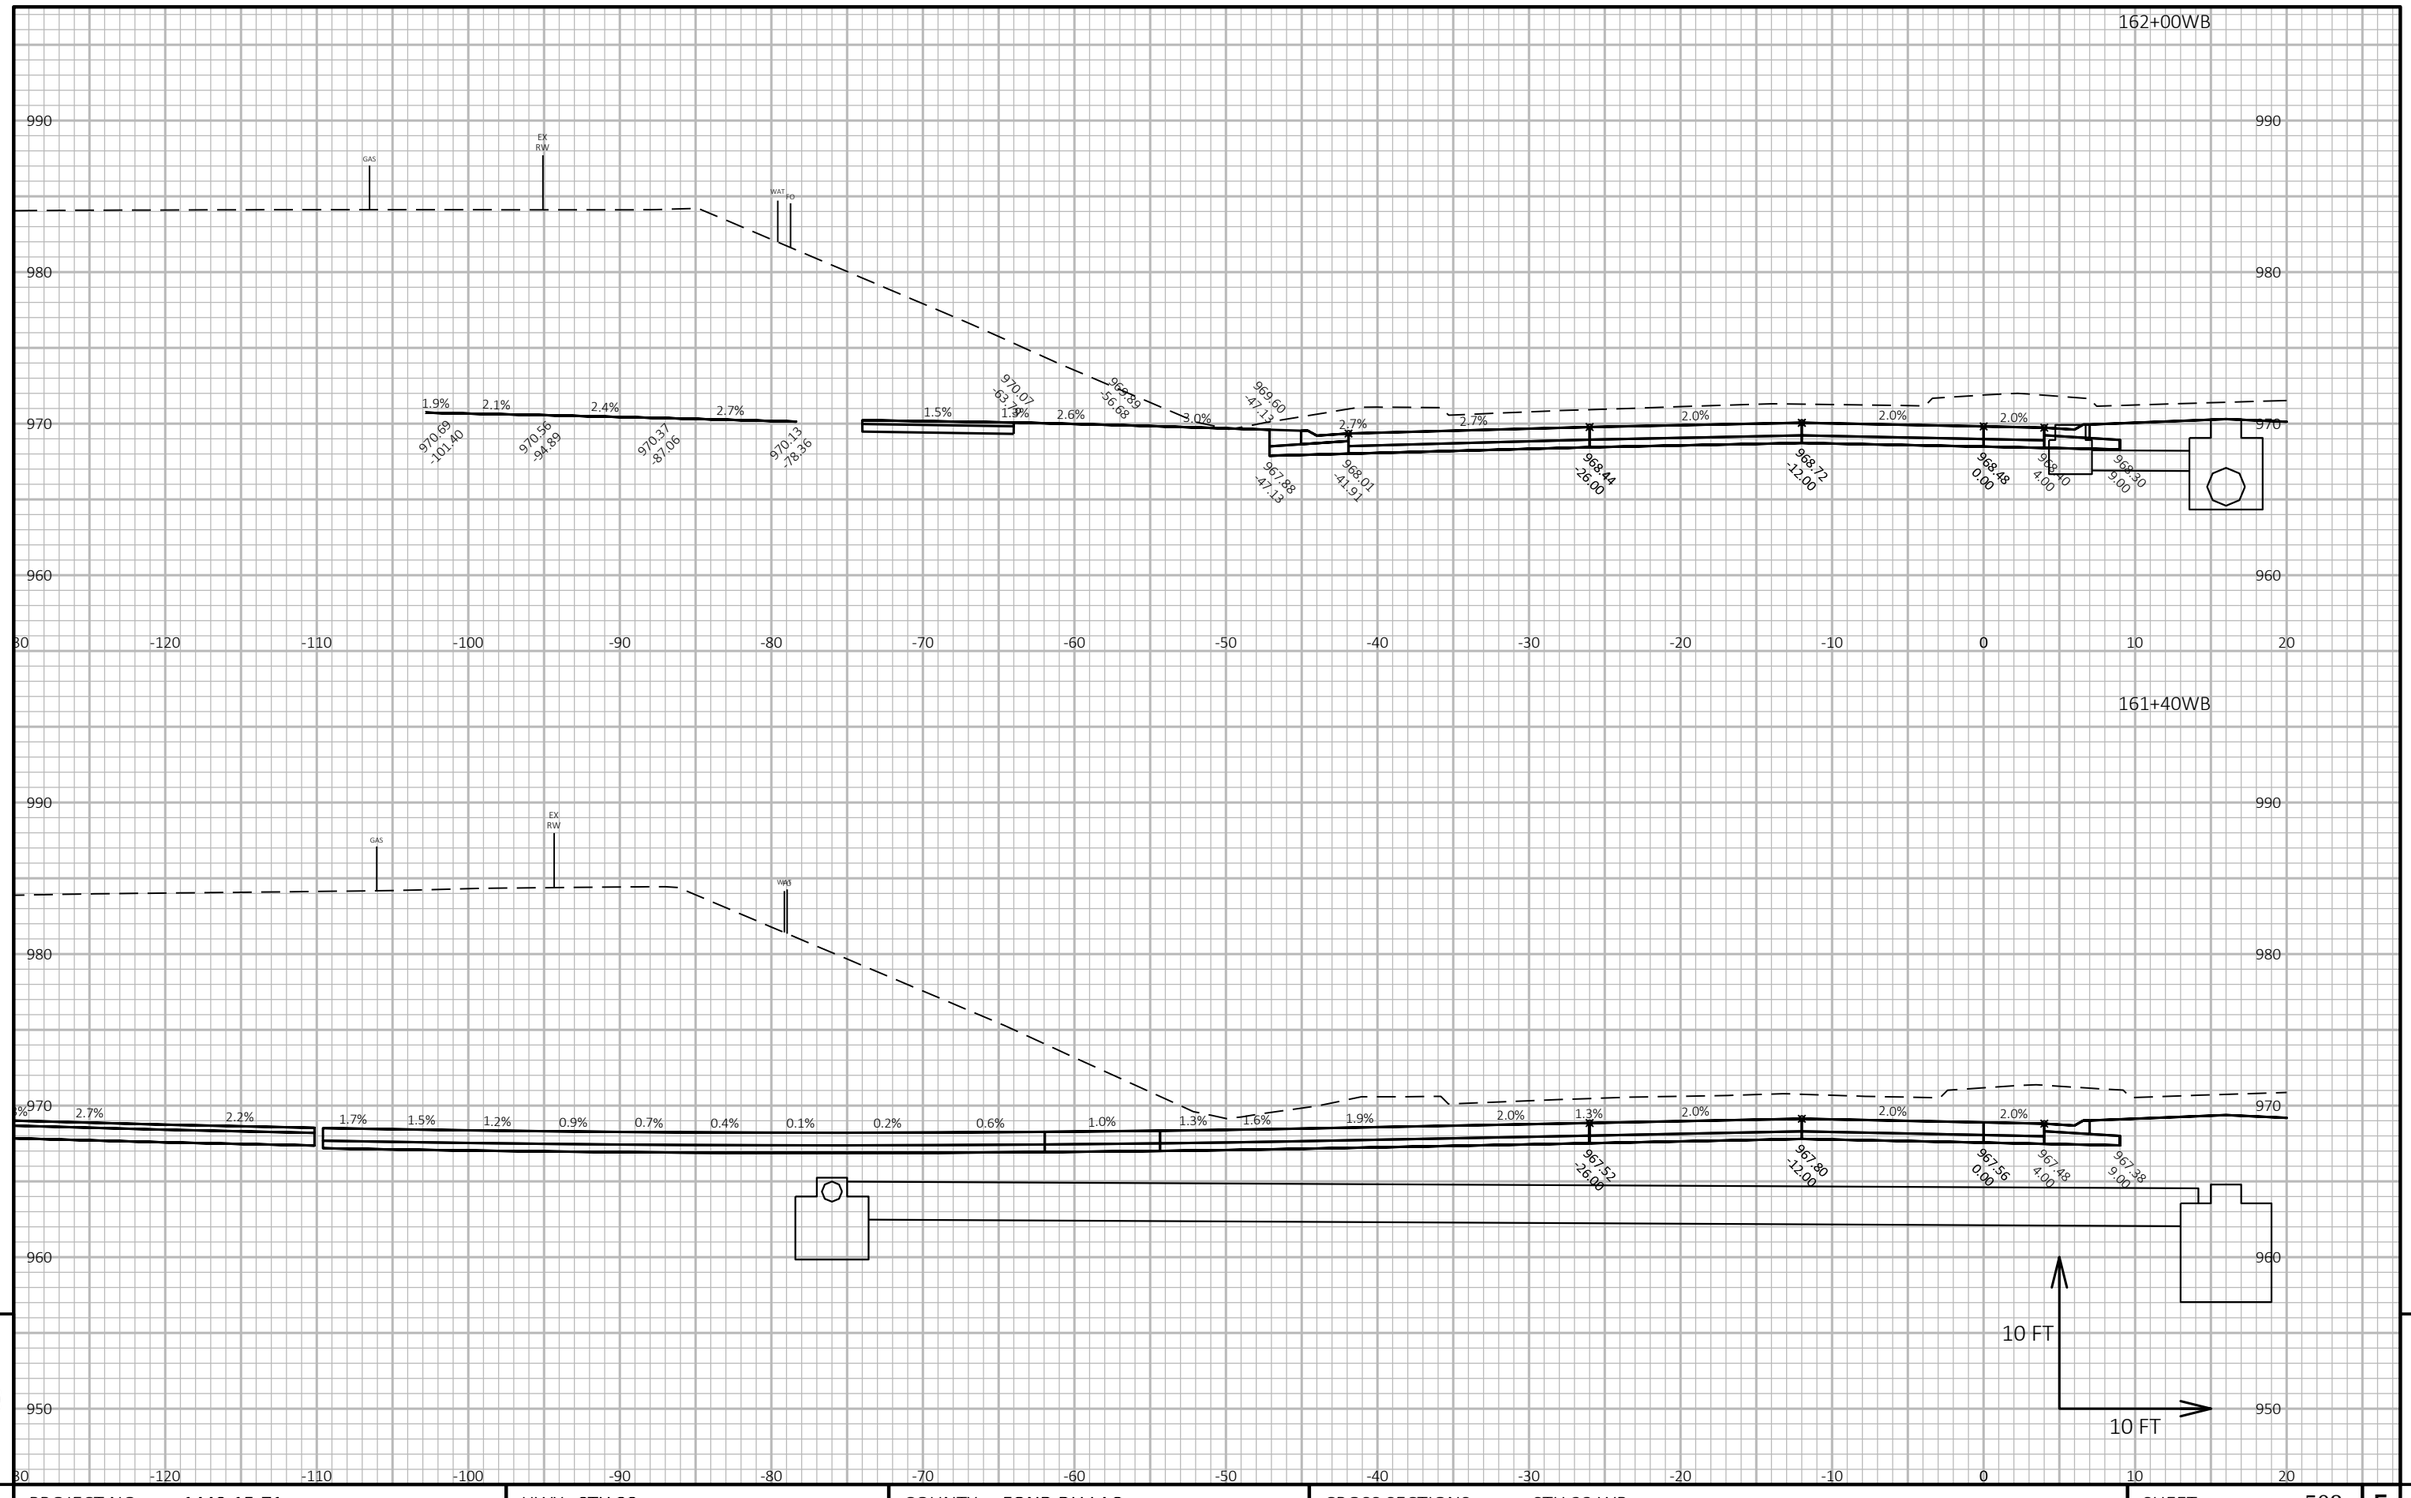

9

9


PROJECT NO: 1440-15-71	HWY: STH 23	COUNTY: FOND DU LAC	CROSS SECTIONS: STH 23 WB	SHEET 508	E

FILE NAME : J:\OBS2014\20142023\CAD\TRANSPORTATION\DWG\SHEETSPLAN\STH 23 WB X-SEC.DWG
LAYOUT NAME - 67

PLOT DATE : 10/21/2019 8:08 AM PLOT BY : SCHULTZ, ANDREW K. PLOT NAME :

PLOT SCALE : 1 IN:10 FT HORZ. / 1 IN:10 FT VERT.

WISDOT/CADDS SHEET 49

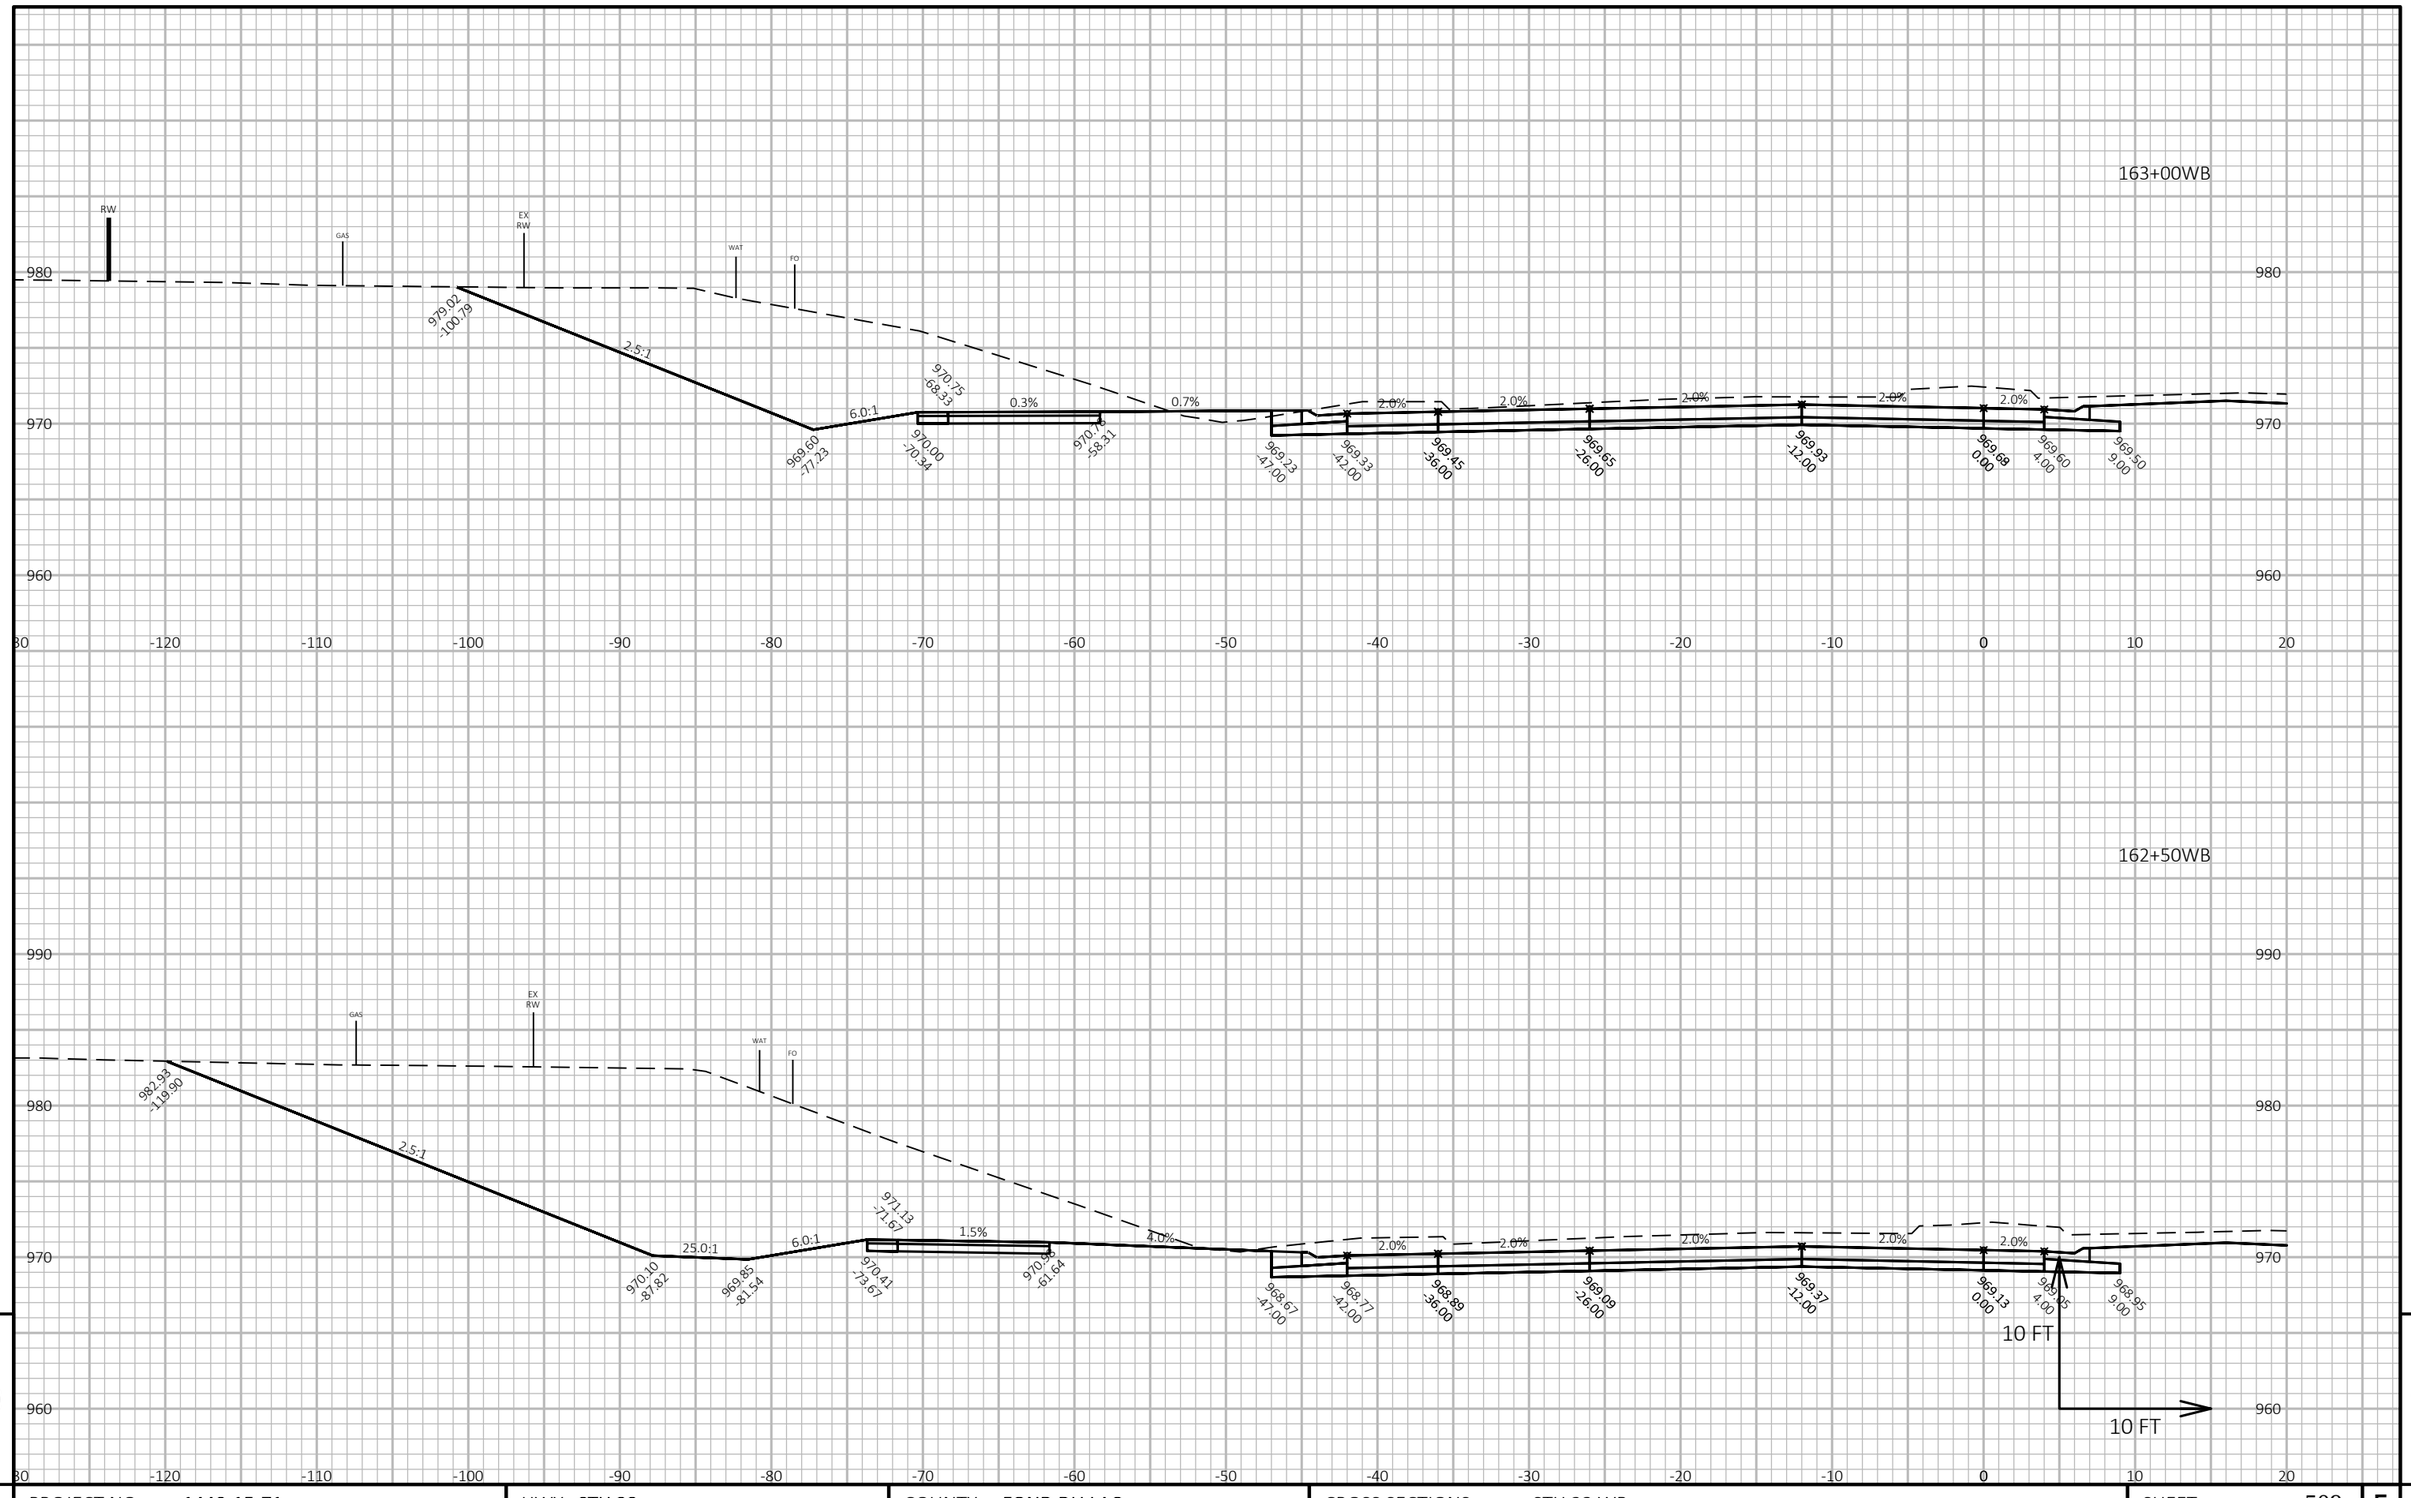


PROJECT NO: 1440-15-71	HWY: STH 23	COUNTY: FOND DU LAC	CROSS SECTIONS: STH 23 WB	SHEET 509	E

FILE NAME : J:\JOBS2014\20142023\CAD\TRANSPORTATION\DWG\SHEETSPLAN\STH 23 WB X-SEC.DWG
LAYOUT NAME - 68

PLOT DATE : 10/21/2019 8:08 AM PLOT BY : SCHULTZ, ANDREW K. PLOT NAME : **PLOT SCALE :** 1 IN:10 FT HORZ. / 1 IN:10 FT VERT.

WISDOT/CADDS SHEET 49

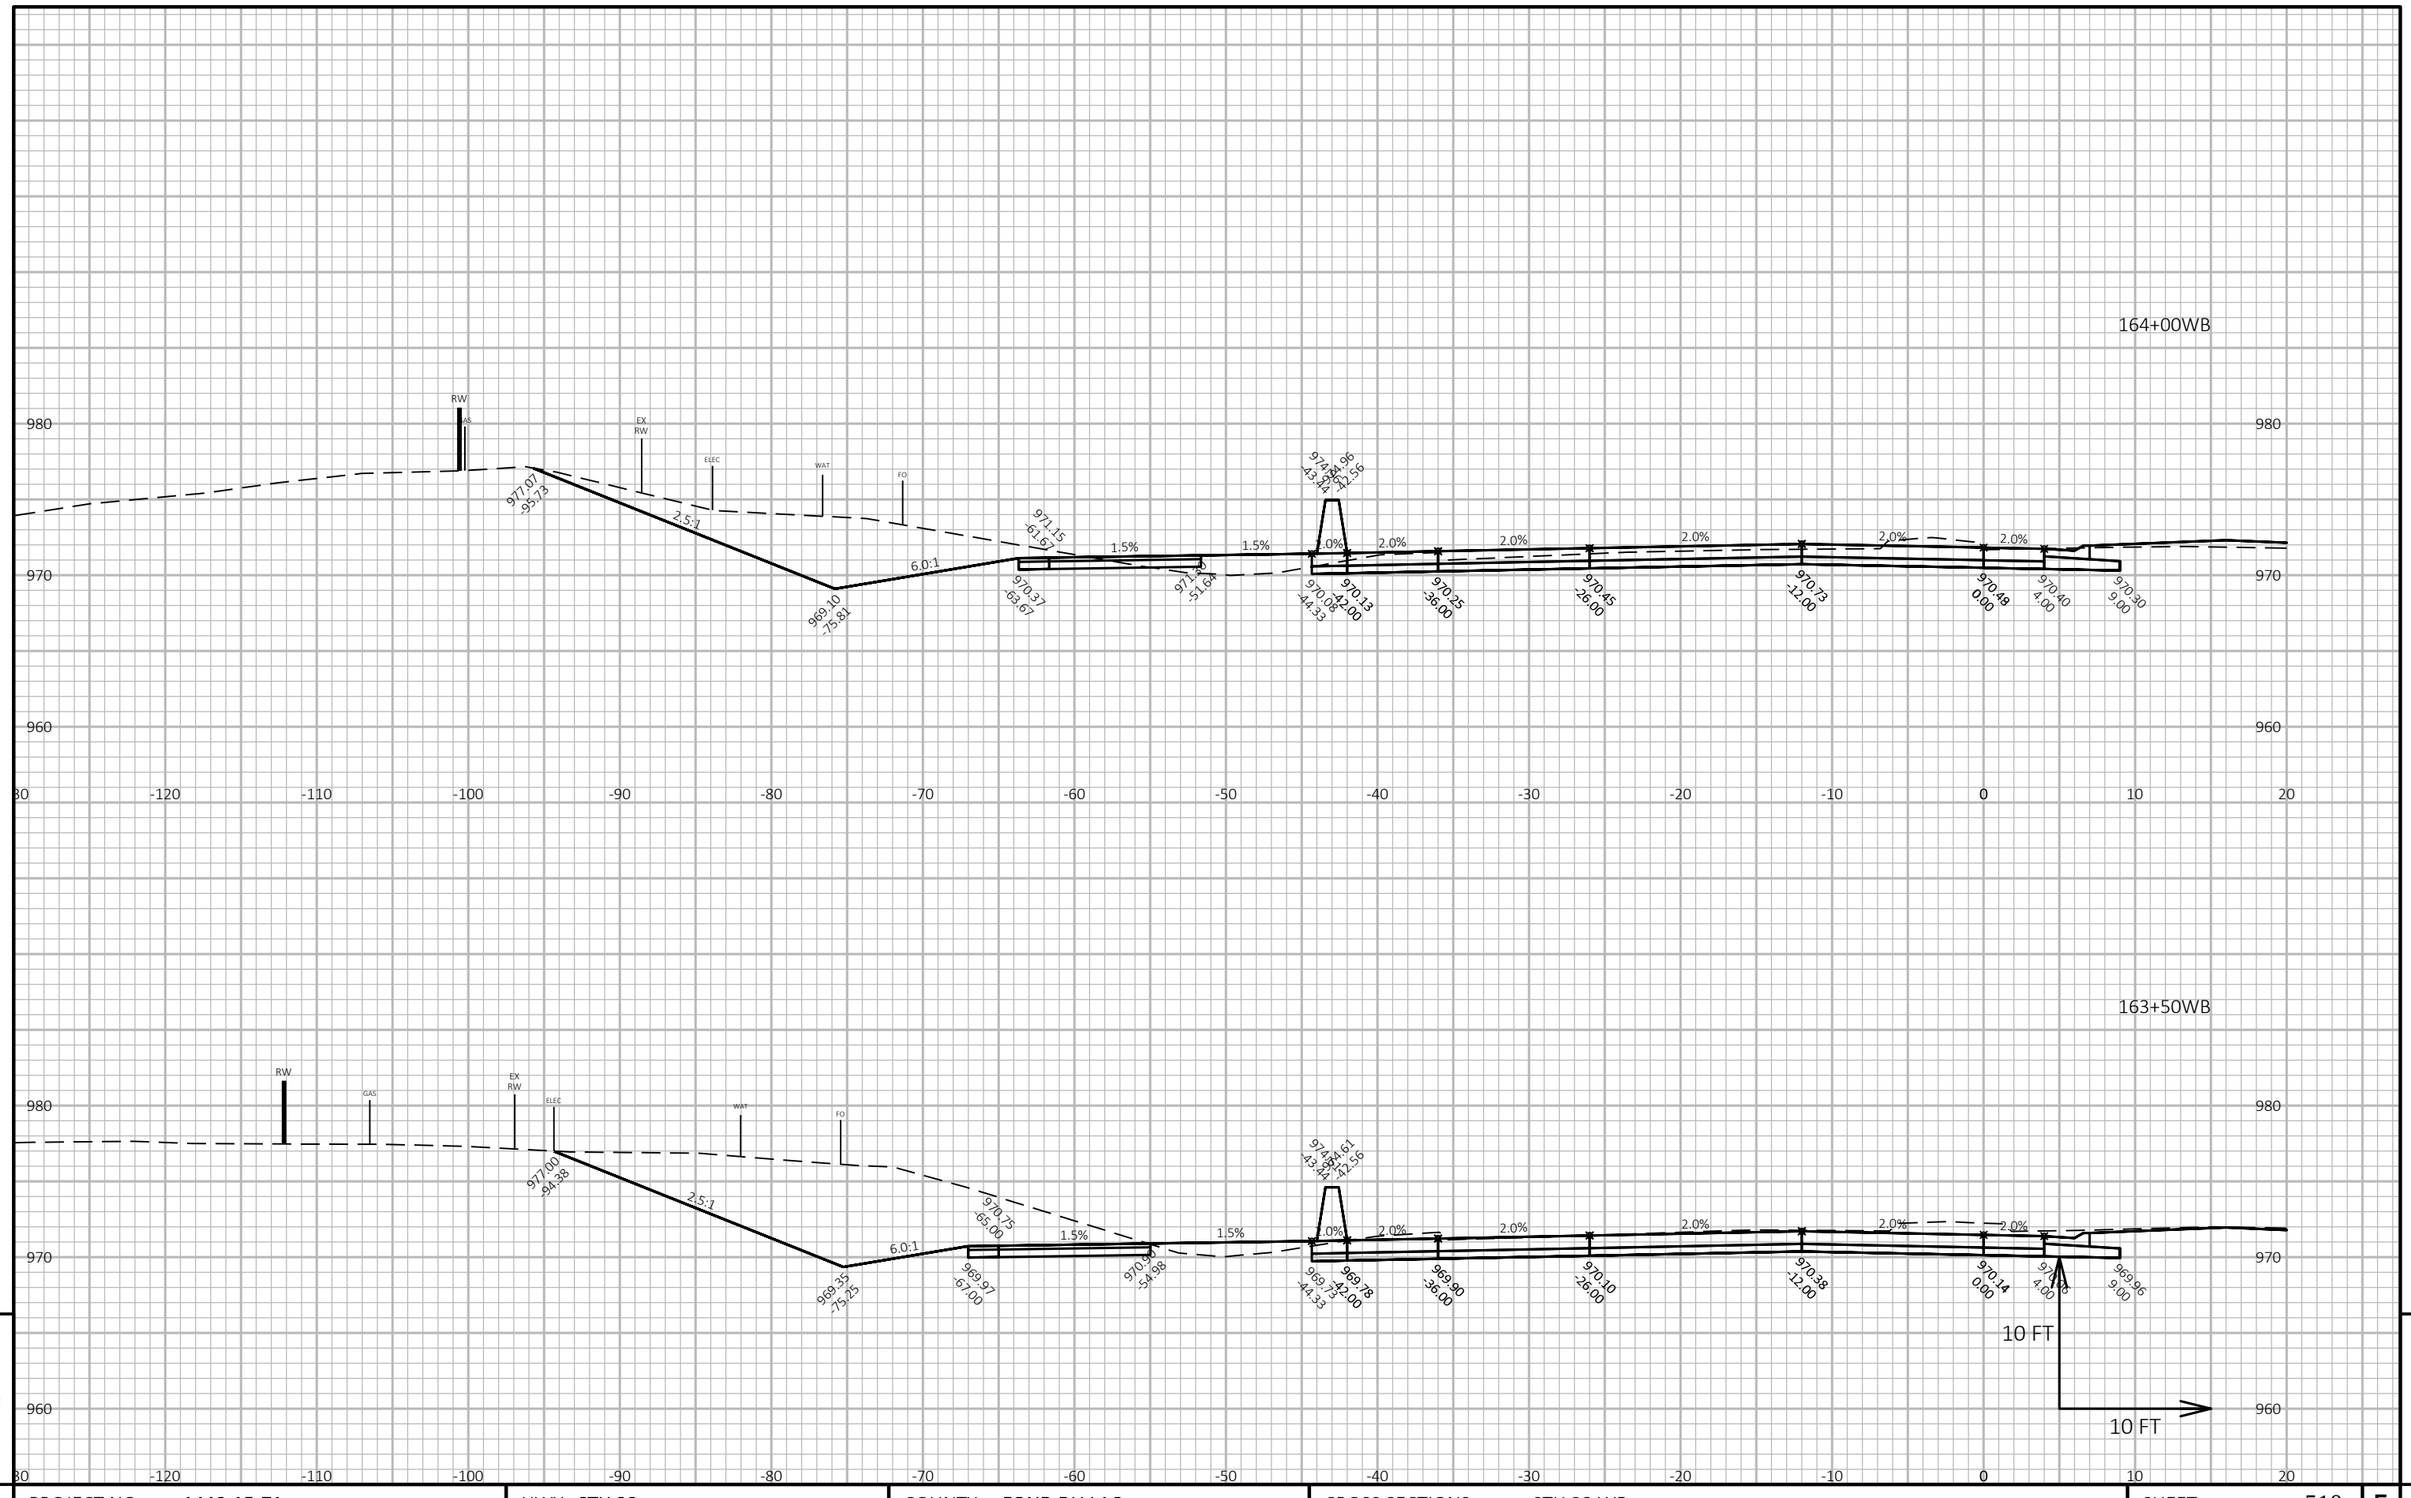


PROJECT NO: 1440-15-71	HWY: STH 23	COUNTY: FOND DU LAC	CROSS SECTIONS: STH 23 WB	SHEET 510 E

FILE NAME : J:\JOBS2014\20142023\CAD\TRANSPORTATION\DWG\SHEETSPLAN\STH 23 WB X-SEC.DWG
LAYOUT NAME - 69

PLOT DATE : 10/21/2019 8:08 AM PLOT BY : SCHULTZ, ANDREW K. PLOT NAME :

PLOT SCALE : 1 IN:10 FT HORZ. / 1 IN:10 FT VERT.

WISDOT/CADDS SHEET 49

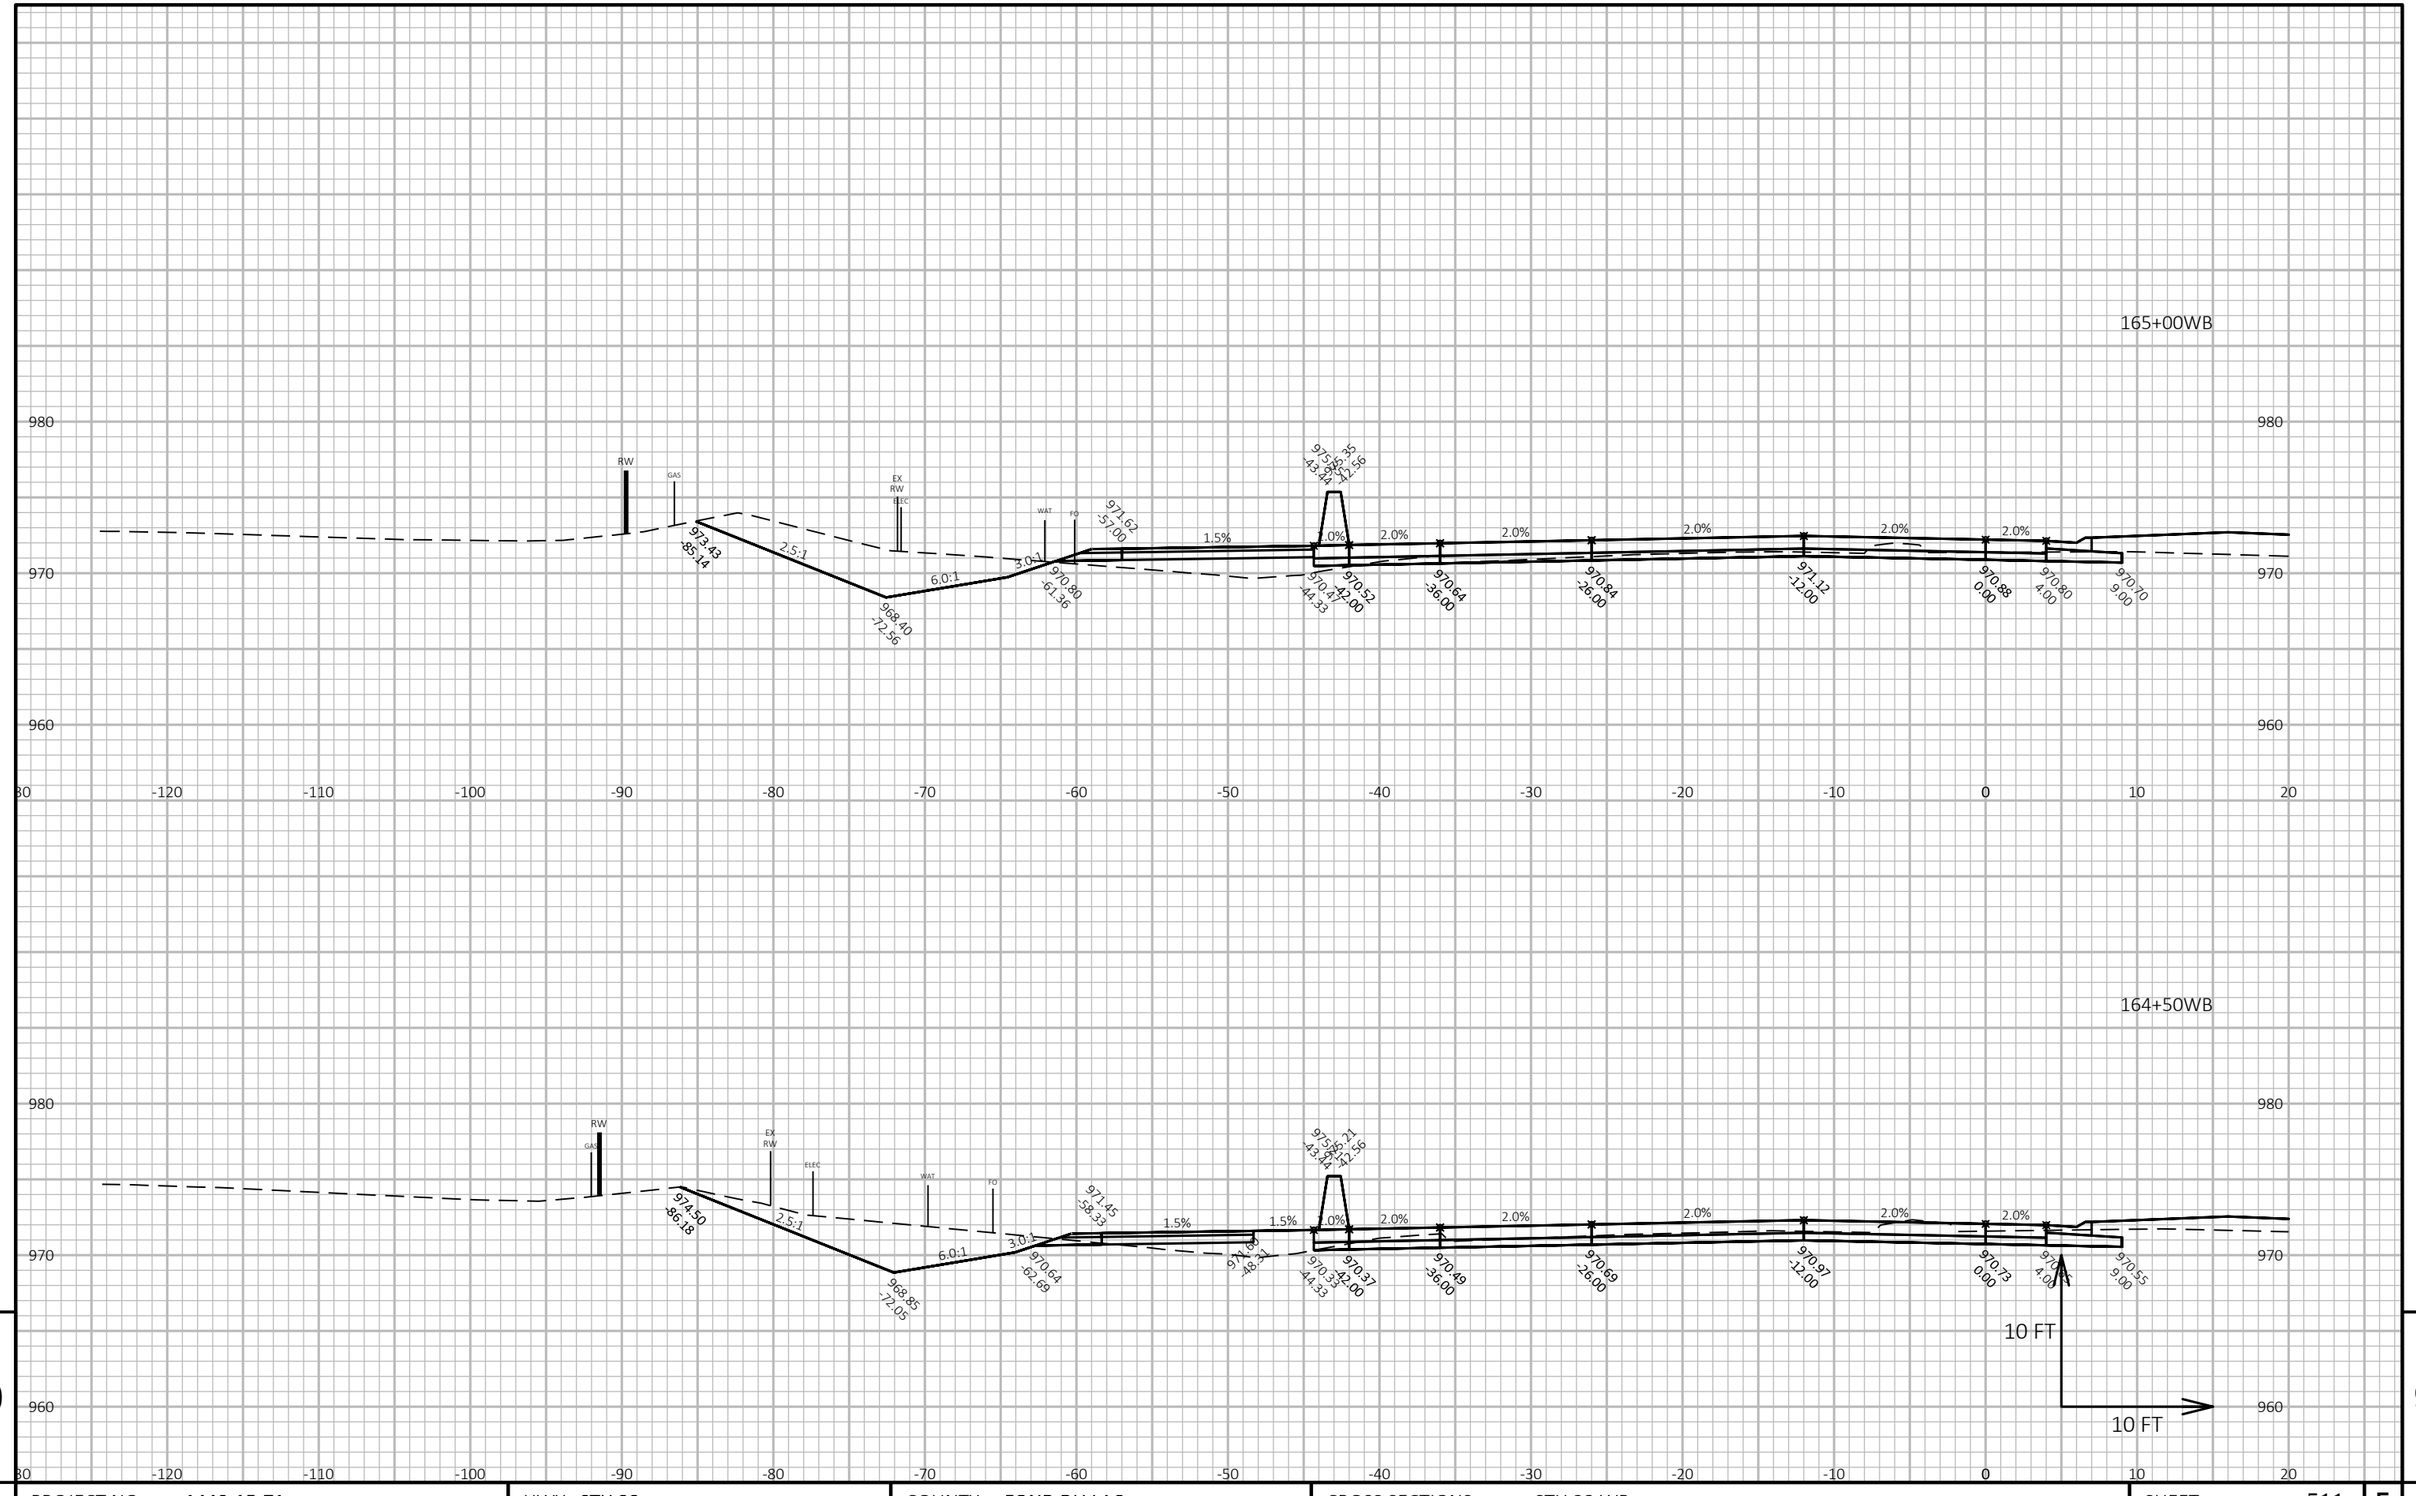

9 9


PROJECT NO: 1440-15-71	HWY: STH 23	COUNTY: FOND DU LAC	CROSS SECTIONS: STH 23 WB	SHEET 511	E

FILE NAME : J:\JOBS2014\20142023\CAD\TRANSPORTATION\DWG\SHEETSPLAN\STH 23 WB X-SEC.DWG
LAYOUT NAME - 70


PLOT DATE : 10/21/2019 8:09 AM PLOT BY : SCHULTZ, ANDREW K. PLOT NAME :

PLOT SCALE : 1 IN:10 FT HORZ. / 1 IN:10 FT VERT.

166+00WB

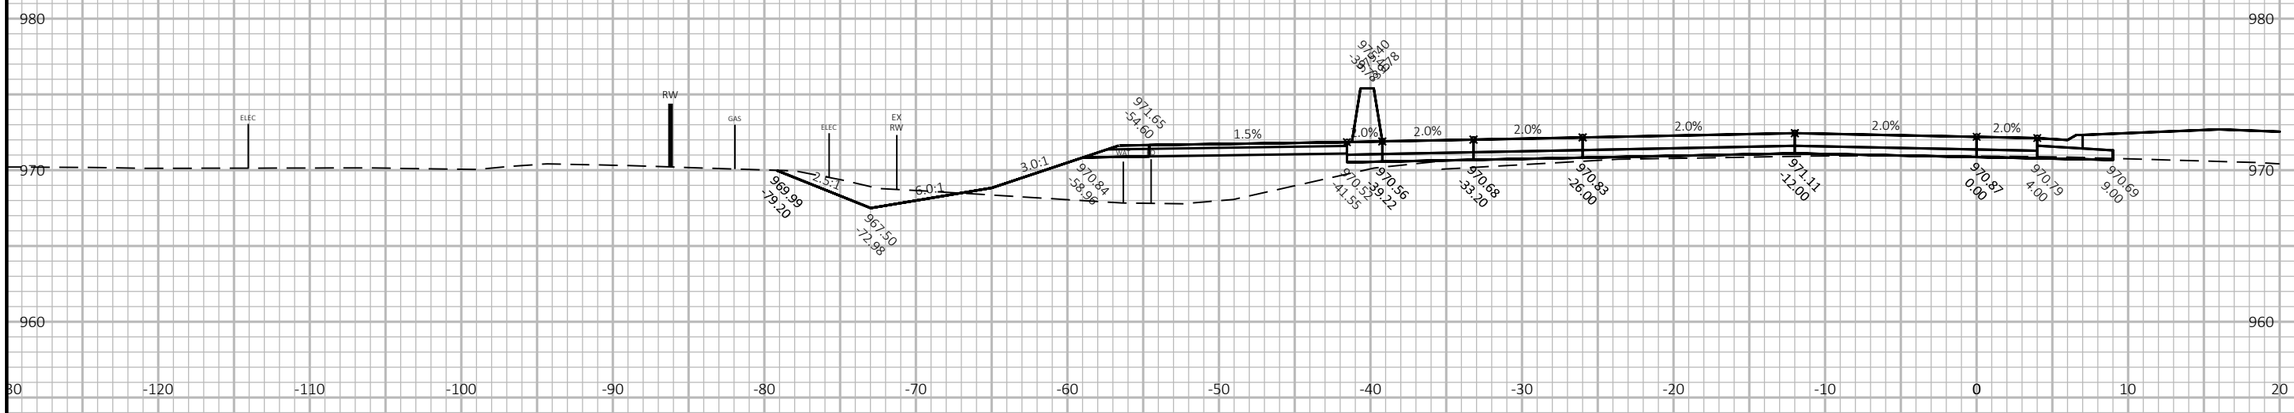

165+50WB

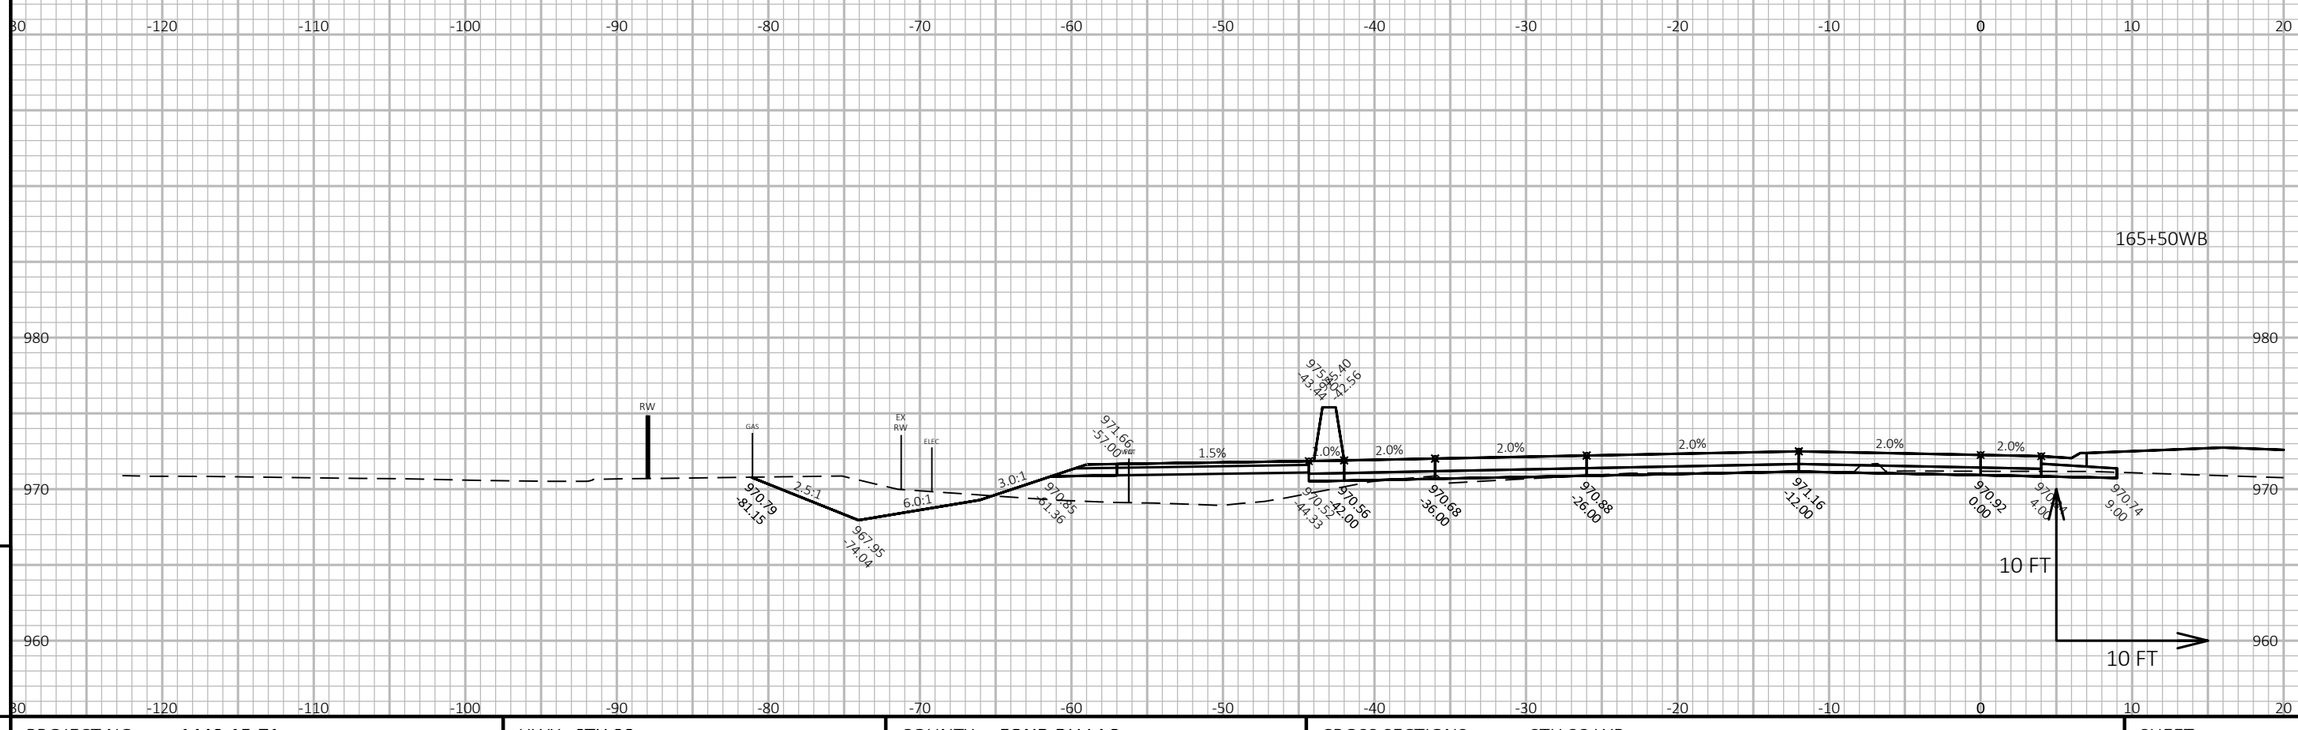


9 9

PROJECT NO: 1440-15-71	HWY: STH 23	COUNTY: FOND DU LAC	CROSS SECTIONS: STH 23 WB	SHEET 512	E

FILE NAME : J:\JOBS2014\20142023\CAD\TRANSPORTATION\DWG\SHEETSPLAN\STH 23 WB X-SEC.DWG
LAYOUT NAME - 71

PLOT DATE : 10/21/2019 8:09 AM PLOT BY : SCHULTZ, ANDREW K. PLOT NAME : **PLOT SCALE :** 1 IN:10 FT HORZ. / 1 IN:10 FT VERT.

WISDOT/CADDS SHEET 49

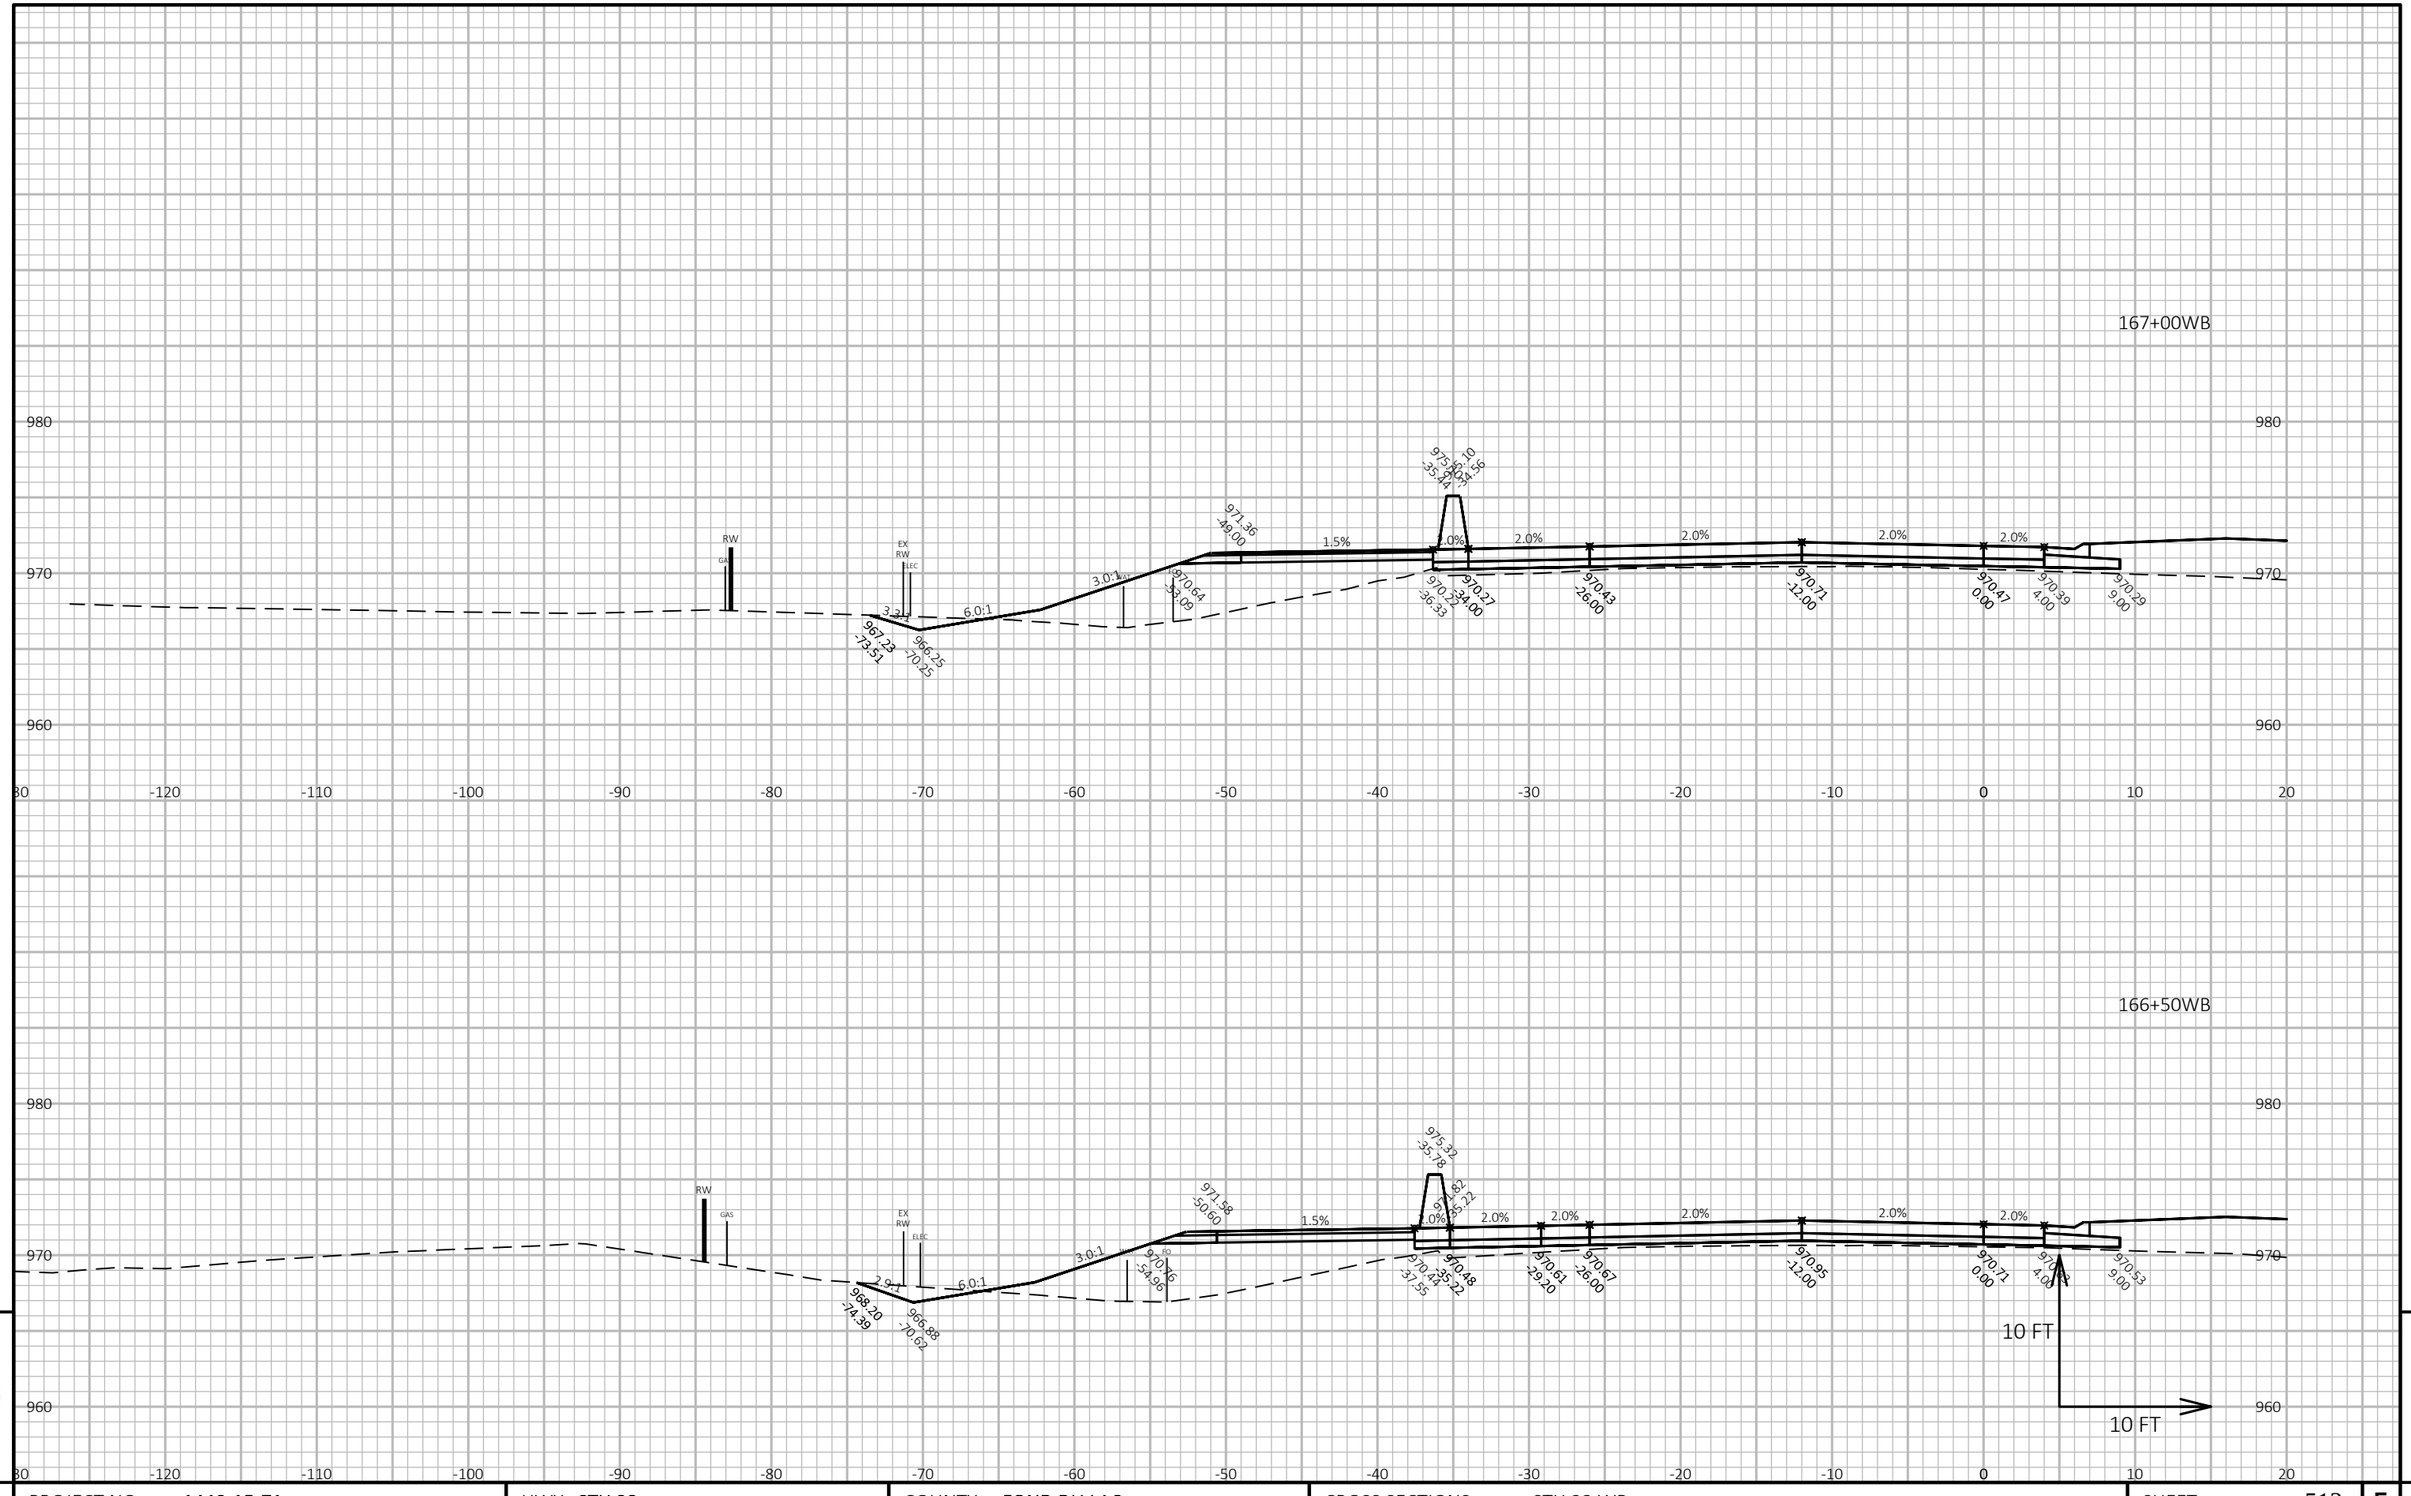


PROJECT NO: 1440-15-71	HWY: STH 23	COUNTY: FOND DU LAC	CROSS SECTIONS: STH 23 WB	SHEET 513	E

FILE NAME : J:\JOBS2014\20142023\CAD\TRANSPORTATION\DWG\SHEETSPLAN\STH 23 WB X-SEC.DWG
LAYOUT NAME - 72

PLOT DATE : 10/21/2019 8:09 AM PLOT BY : SCHULTZ, ANDREW K. PLOT NAME :

PLOT SCALE : 1 IN:10 FT HORZ. / 1 IN:10 FT VERT.

WISDOT/CADDS SHEET 49

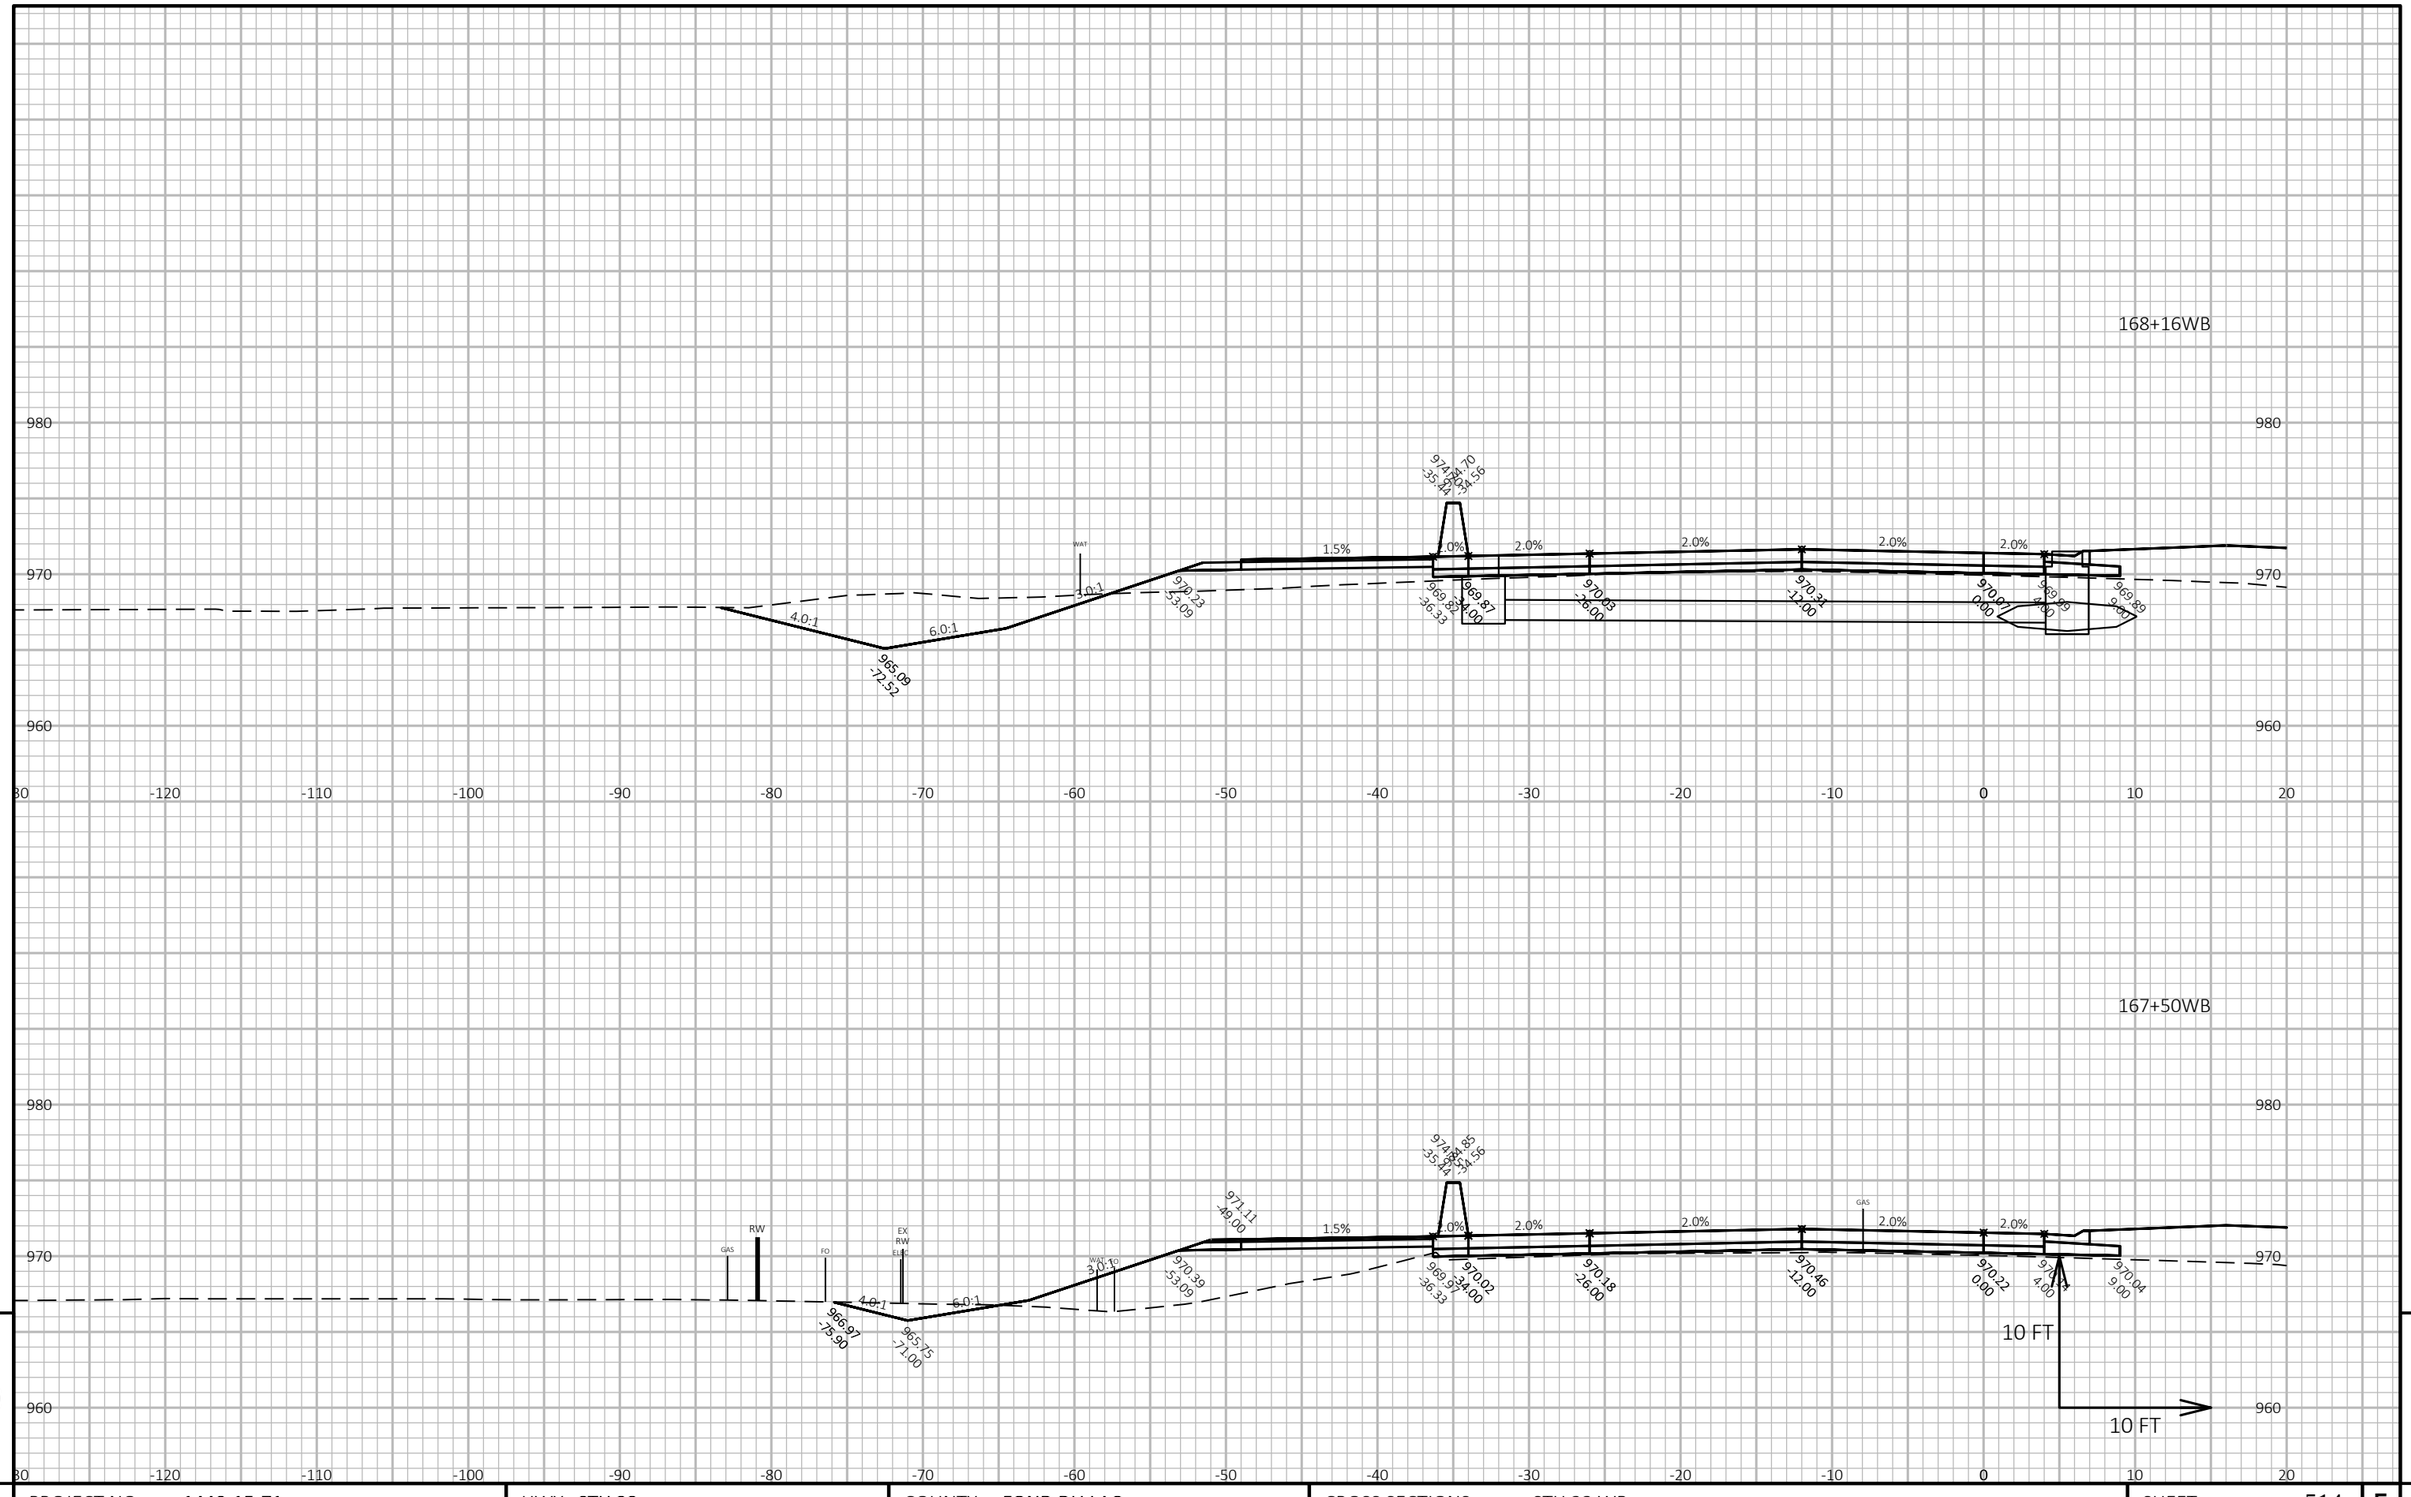

9

9

PROJECT NO: 1440-15-71	HWY: STH 23	COUNTY: FOND DU LAC	CROSS SECTIONS: STH 23 WB	SHEET 514	E

FILE NAME : J:\OBS2014\20142023\CAD\TRANSPORTATION\DWG\SHEETSPLAN\STH 23 WB X-SEC.DWG
LAYOUT NAME - 73


PLOT DATE : 10/21/2019 8:09 AM

PLOT BY : SCHULTZ, ANDREW K.

PLOT NAME :

PLOT SCALE : 1 IN:10 FT HORZ. / 1 IN:10 FT VERT.

WISDOT/CADDS SHEET 49

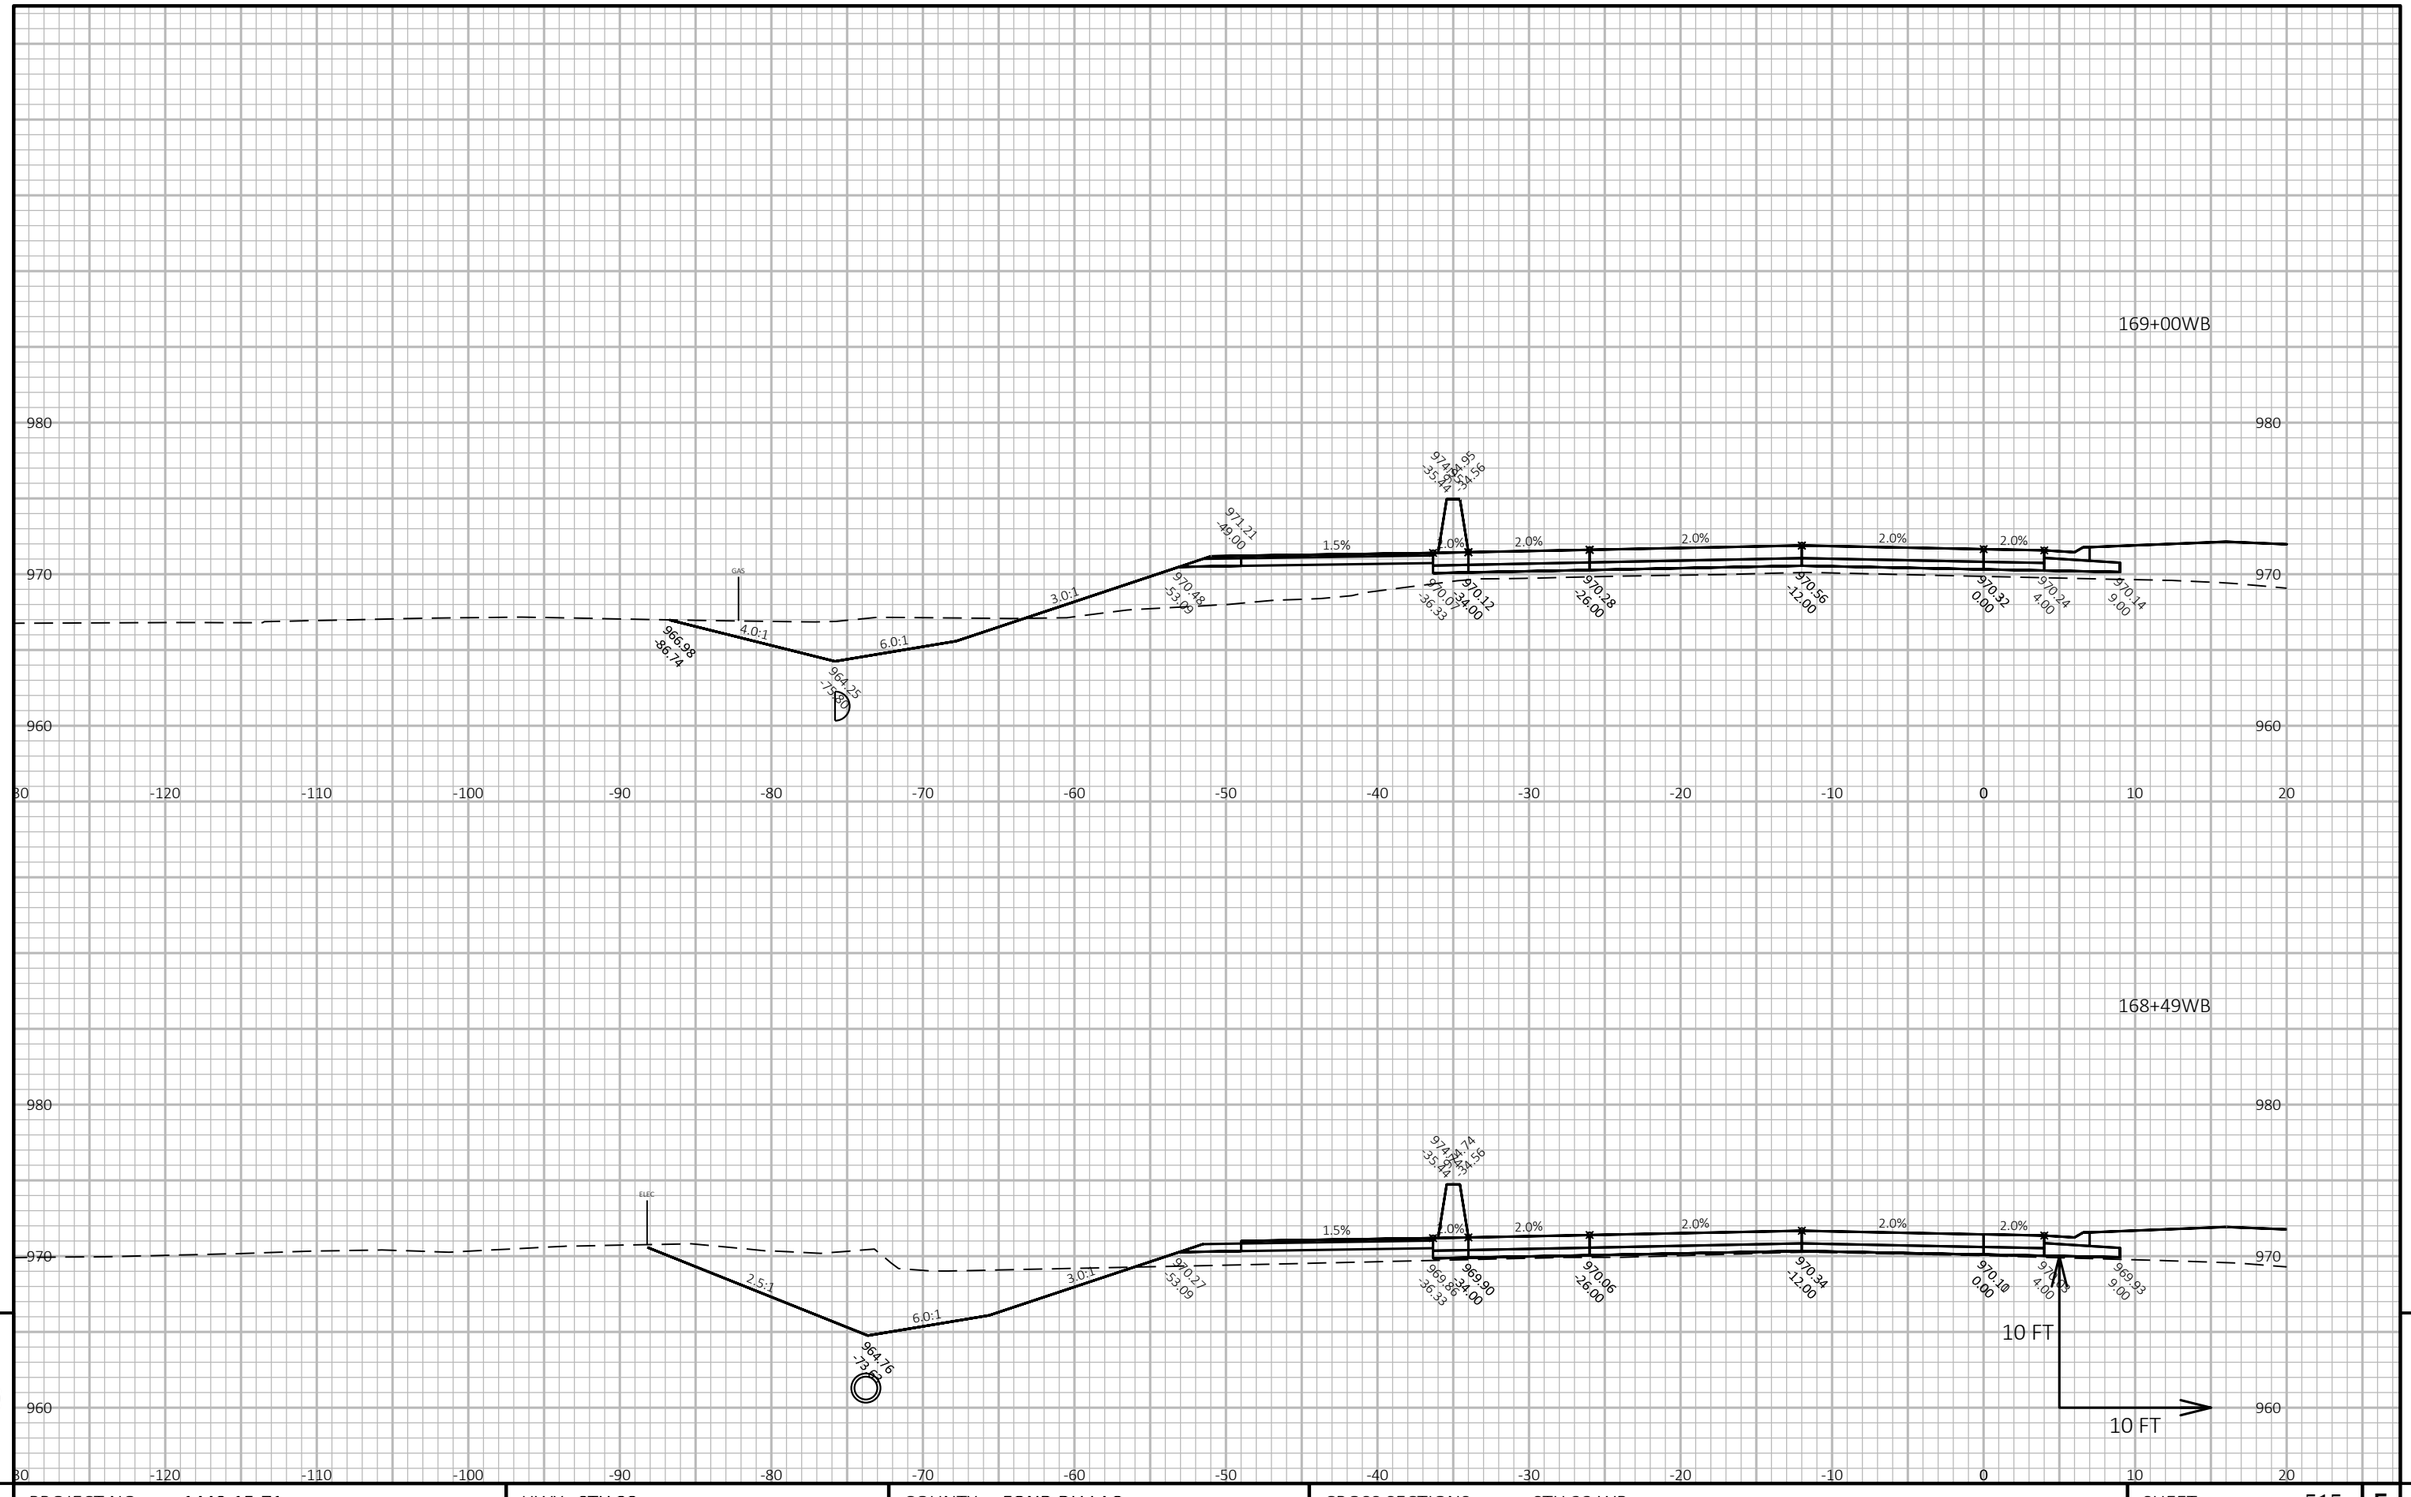

9 9

PROJECT NO: 1440-15-71	HWY: STH 23	COUNTY: FOND DU LAC	CROSS SECTIONS: STH 23 WB	SHEET 515	E


FILE NAME : J:\OBS2014\20142023\CAD\TRANSPORTATION\DWG\SHEETSPLAN\STH 23 WB X-SEC.DWG
LAYOUT NAME - 74

PLOT DATE : 10/21/2019 8:10 AM PLOT BY : SCHULTZ, ANDREW K. PLOT NAME :


PLOT SCALE : 1 IN:10 FT HORZ. / 1 IN:10 FT VERT.

WISDOT/CADDS SHEET 49

169+75WB

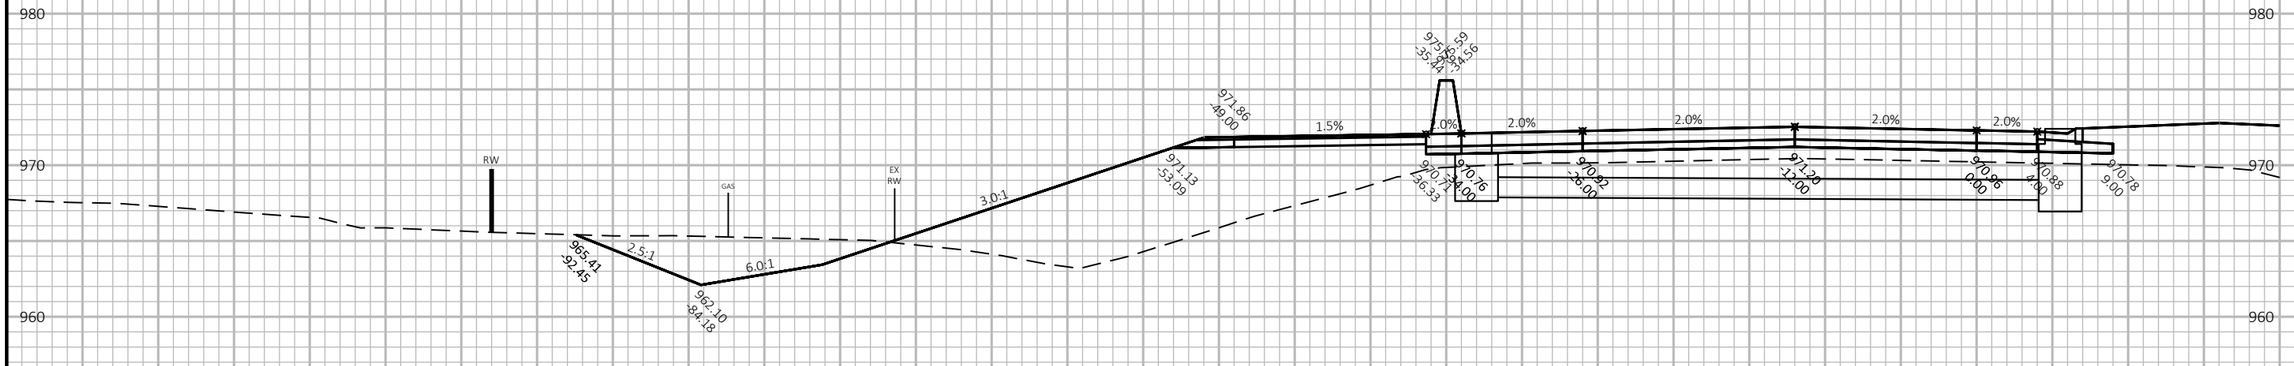

169+34WB

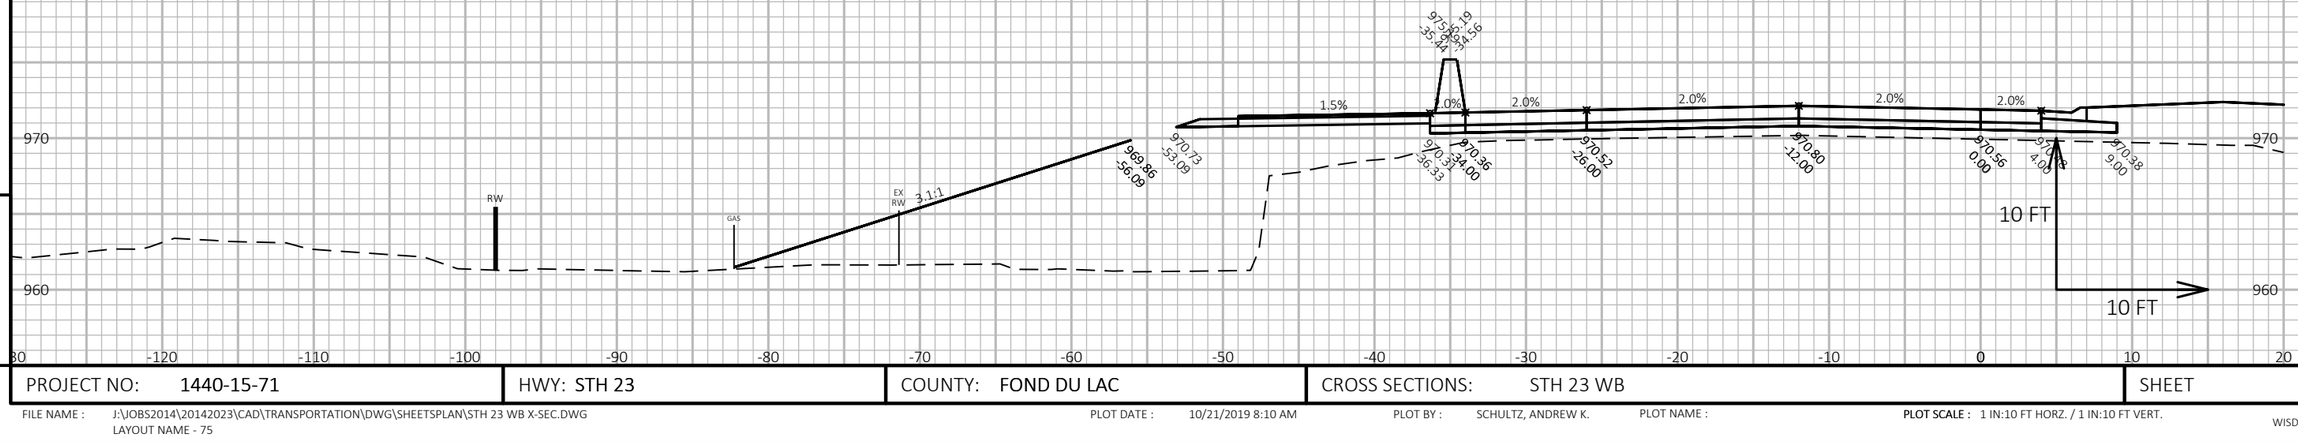


9 9

PROJECT NO: 1440-15-71	HWY: STH 23	COUNTY: FOND DU LAC	CROSS SECTIONS: STH 23 WB	SHEET 516	E

FILE NAME : J:\OBS2014\20142023\CAD\TRANSPORTATION\DWG\SHEETSPLAN\STH 23 WB X-SEC.DWG
LAYOUT NAME - 75

PLOT DATE : 10/21/2019 8:10 AM PLOT BY : SCHULTZ, ANDREW K. PLOT NAME :

PLOT SCALE : 1 IN:10 FT HORZ. / 1 IN:10 FT VERT.

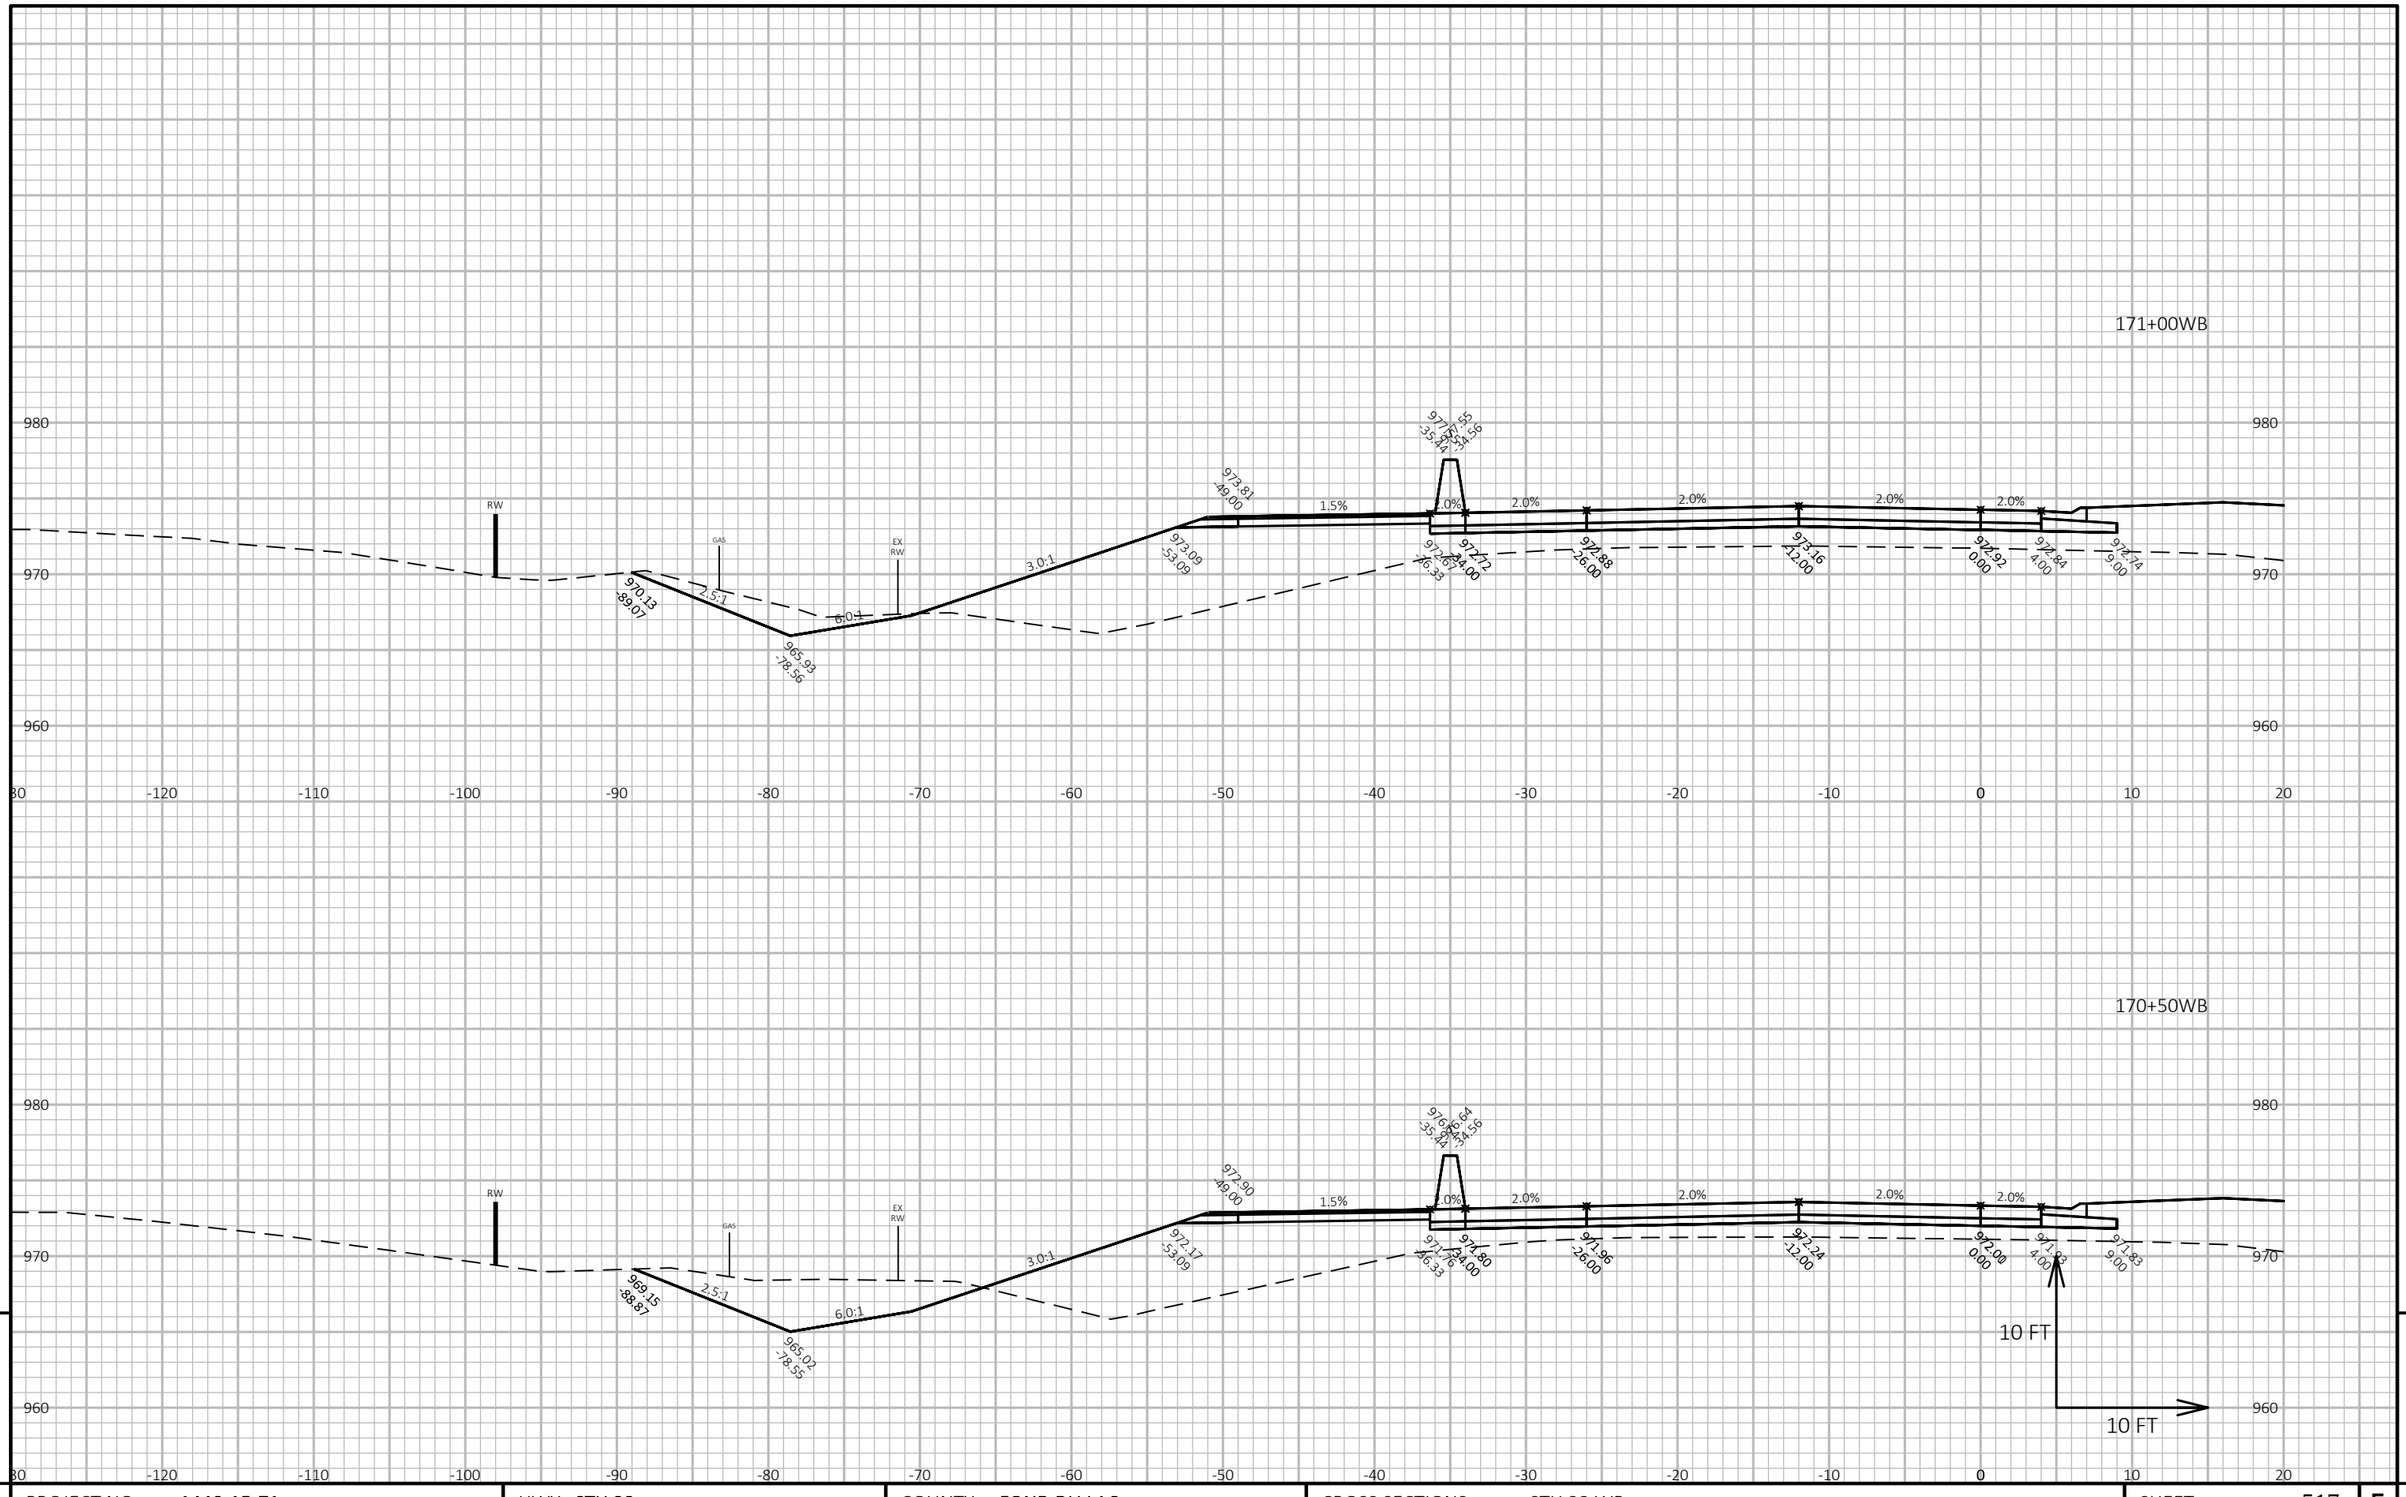

9

9

PROJECT NO: 1440-15-71	HWY: STH 23	COUNTY: FOND DU LAC	CROSS SECTIONS: STH 23 WB	SHEET 517	E


FILE NAME : J:\JOBS2014\20142023\CAD\TRANSPORTATION\DWG\SHEETSPLAN\STH 23 WB X-SEC.DWG
LAYOUT NAME - 76

PLOT DATE : 10/21/2019 8:10 AM PLOT BY : SCHULTZ, ANDREW K. PLOT NAME :


PLOT SCALE : 1 IN:10 FT HORZ. / 1 IN:10 FT VERT.

WISDOT/CADDS SHEET 49

172+00WB

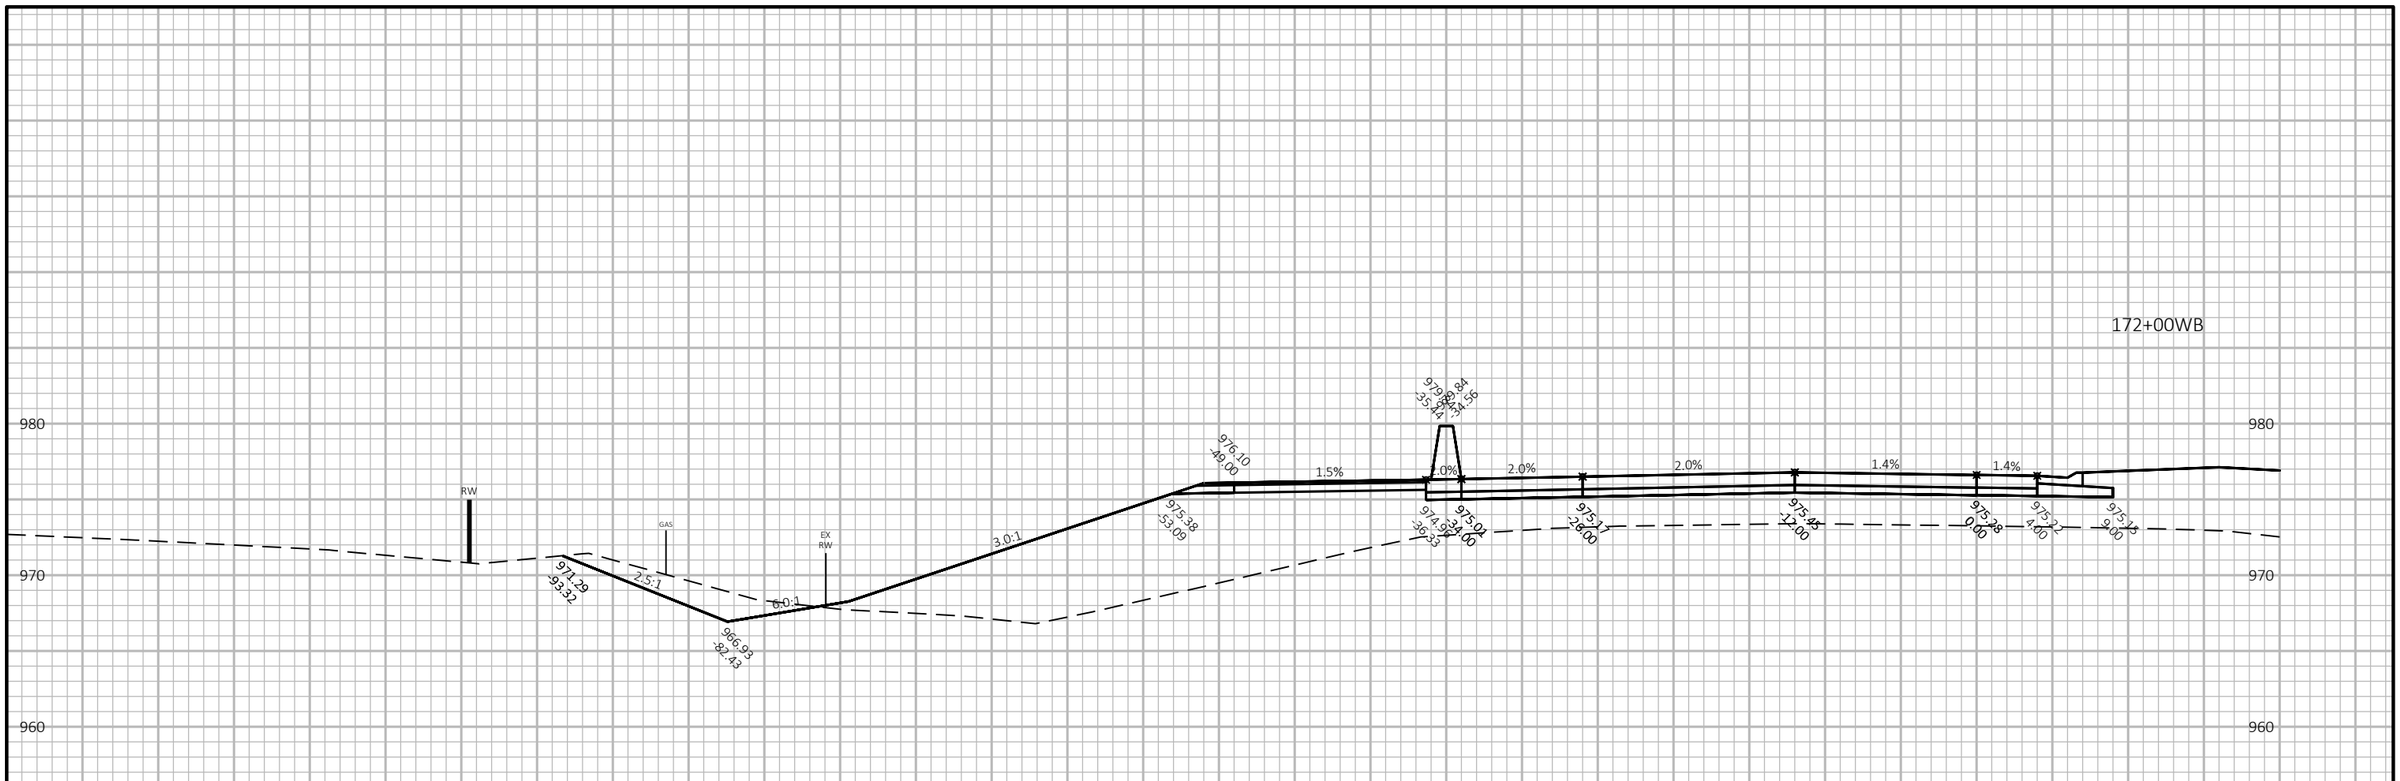

171+50WB

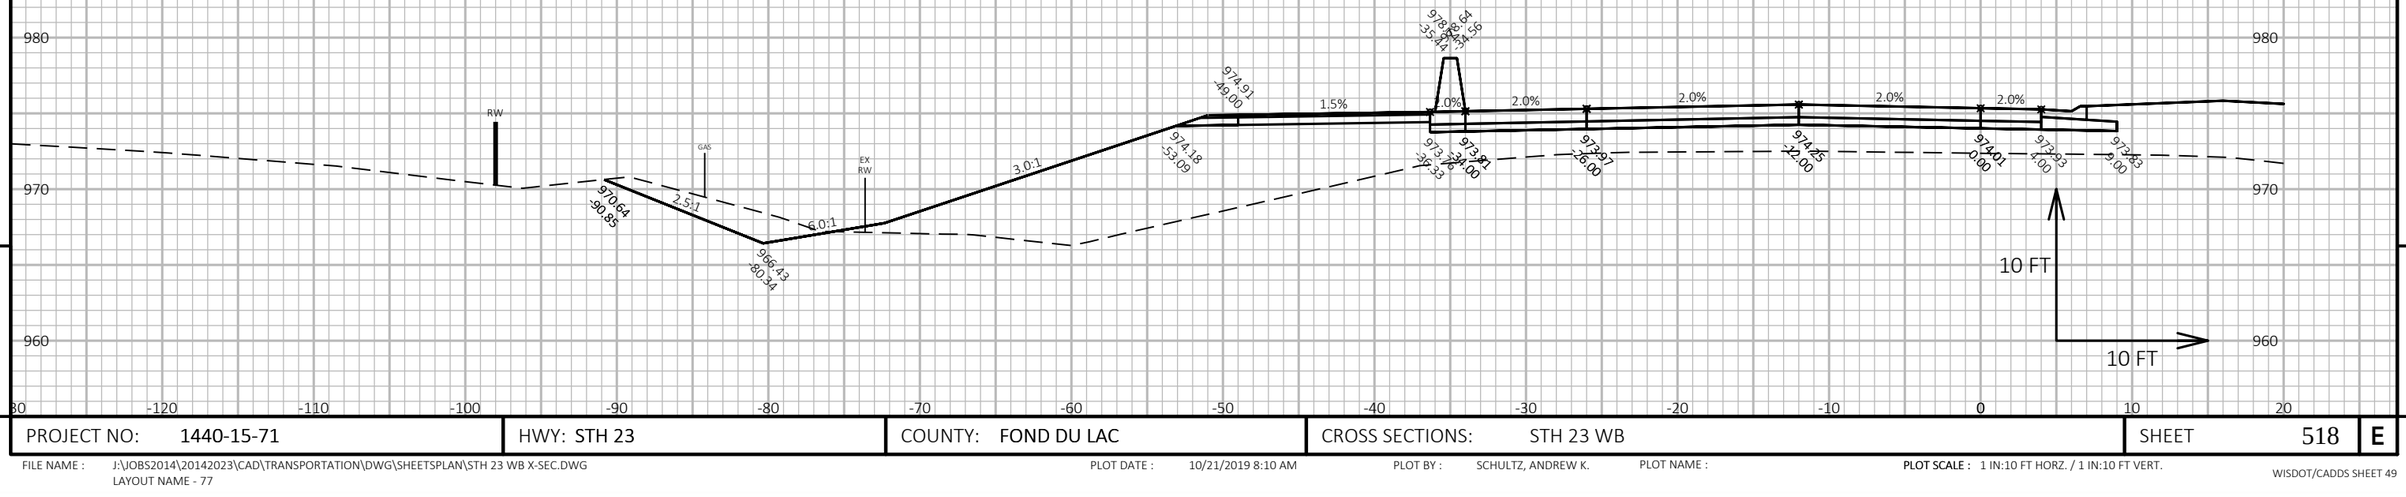

9

9

PROJECT NO: 1440-15-71	HWY: STH 23	COUNTY: FOND DU LAC	CROSS SECTIONS: STH 23 WB	SHEET 518	E

FILE NAME : J:\JOBS2014\20142023\CAD\TRANSPORTATION\DWG\SHEETSPLAN\STH 23 WB X-SEC.DWG
LAYOUT NAME - 77


PLOT DATE : 10/21/2019 8:10 AM

PLOT BY : SCHULTZ, ANDREW K.

PLOT NAME :

PLOT SCALE : 1 IN:10 FT HORZ. / 1 IN:10 FT VERT.

WISDOT/CADDS SHEET 49

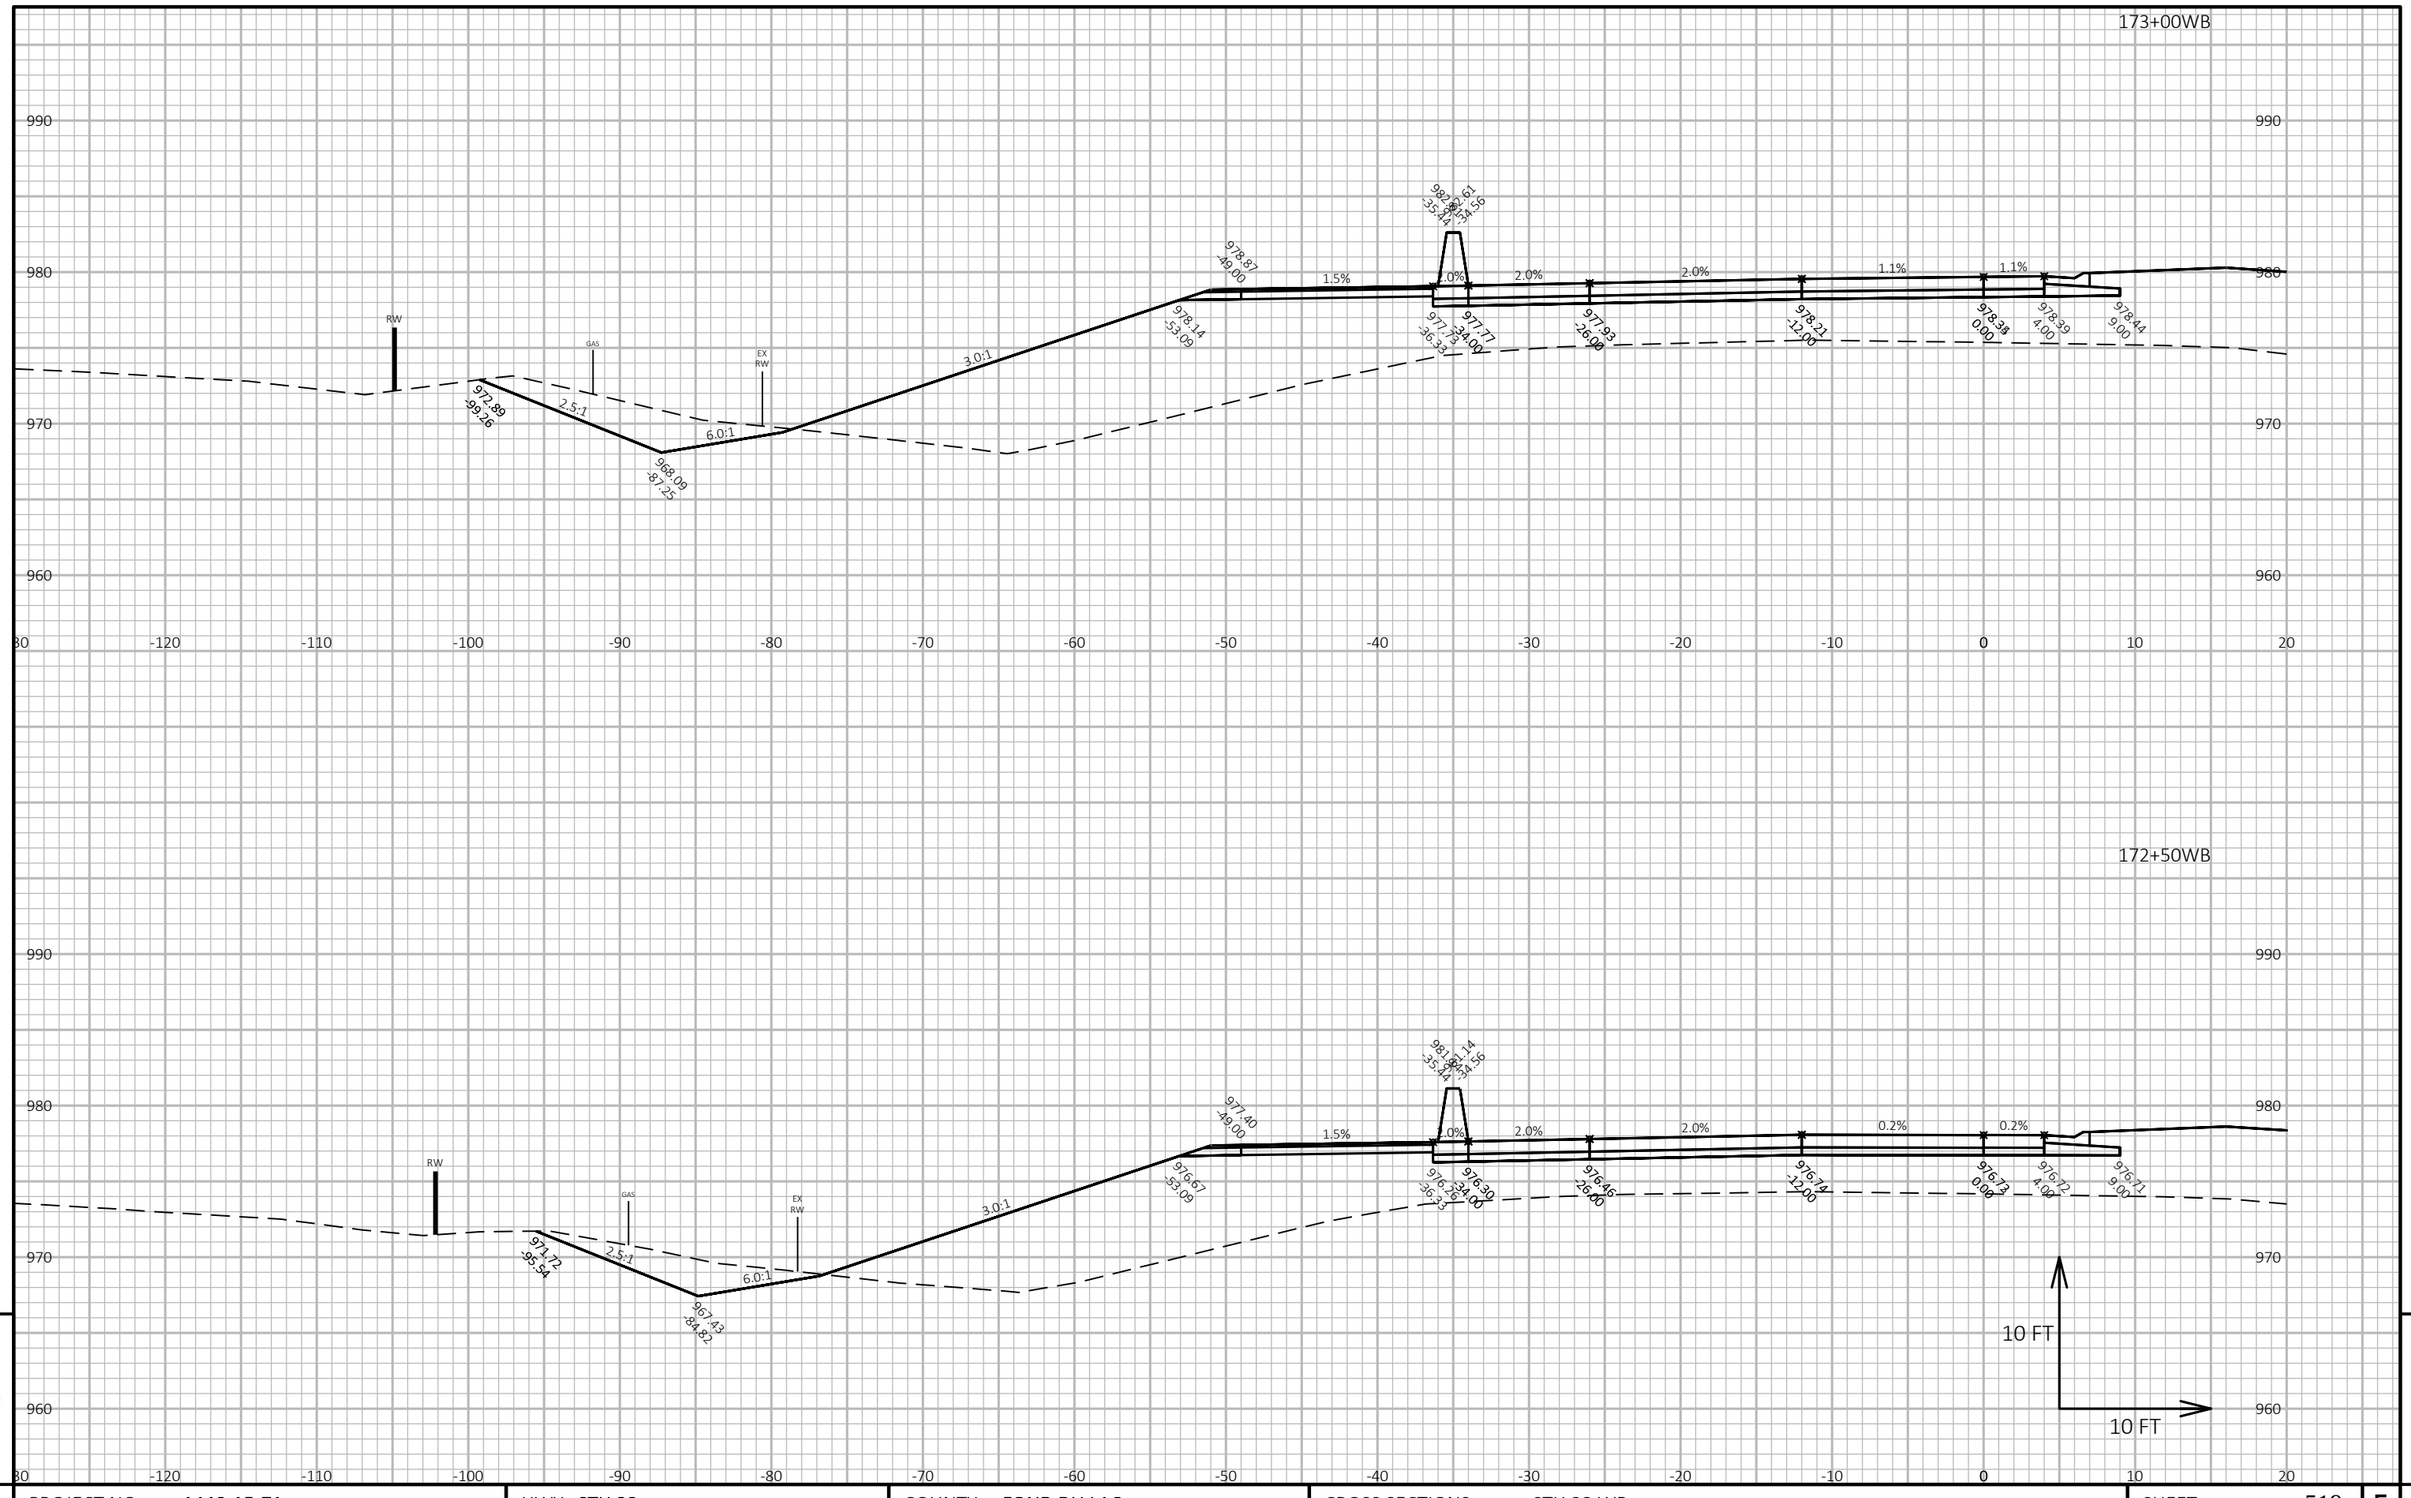


9 9

PROJECT NO: 1440-15-71	HWY: STH 23	COUNTY: FOND DU LAC	CROSS SECTIONS: STH 23 WB	SHEET 519	E

FILE NAME : J:\JOBS2014\20142023\CAD\TRANSPORTATION\DWG\SHEETSPLAN\STH 23 WB X-SEC.DWG
LAYOUT NAME - 78

PLOT DATE : 10/21/2019 8:10 AM PLOT BY : SCHULTZ, ANDREW K. PLOT NAME : **PLOT SCALE :** 1 IN:10 FT HORZ. / 1 IN:10 FT VERT.

WISDOT/CADDS SHEET 49

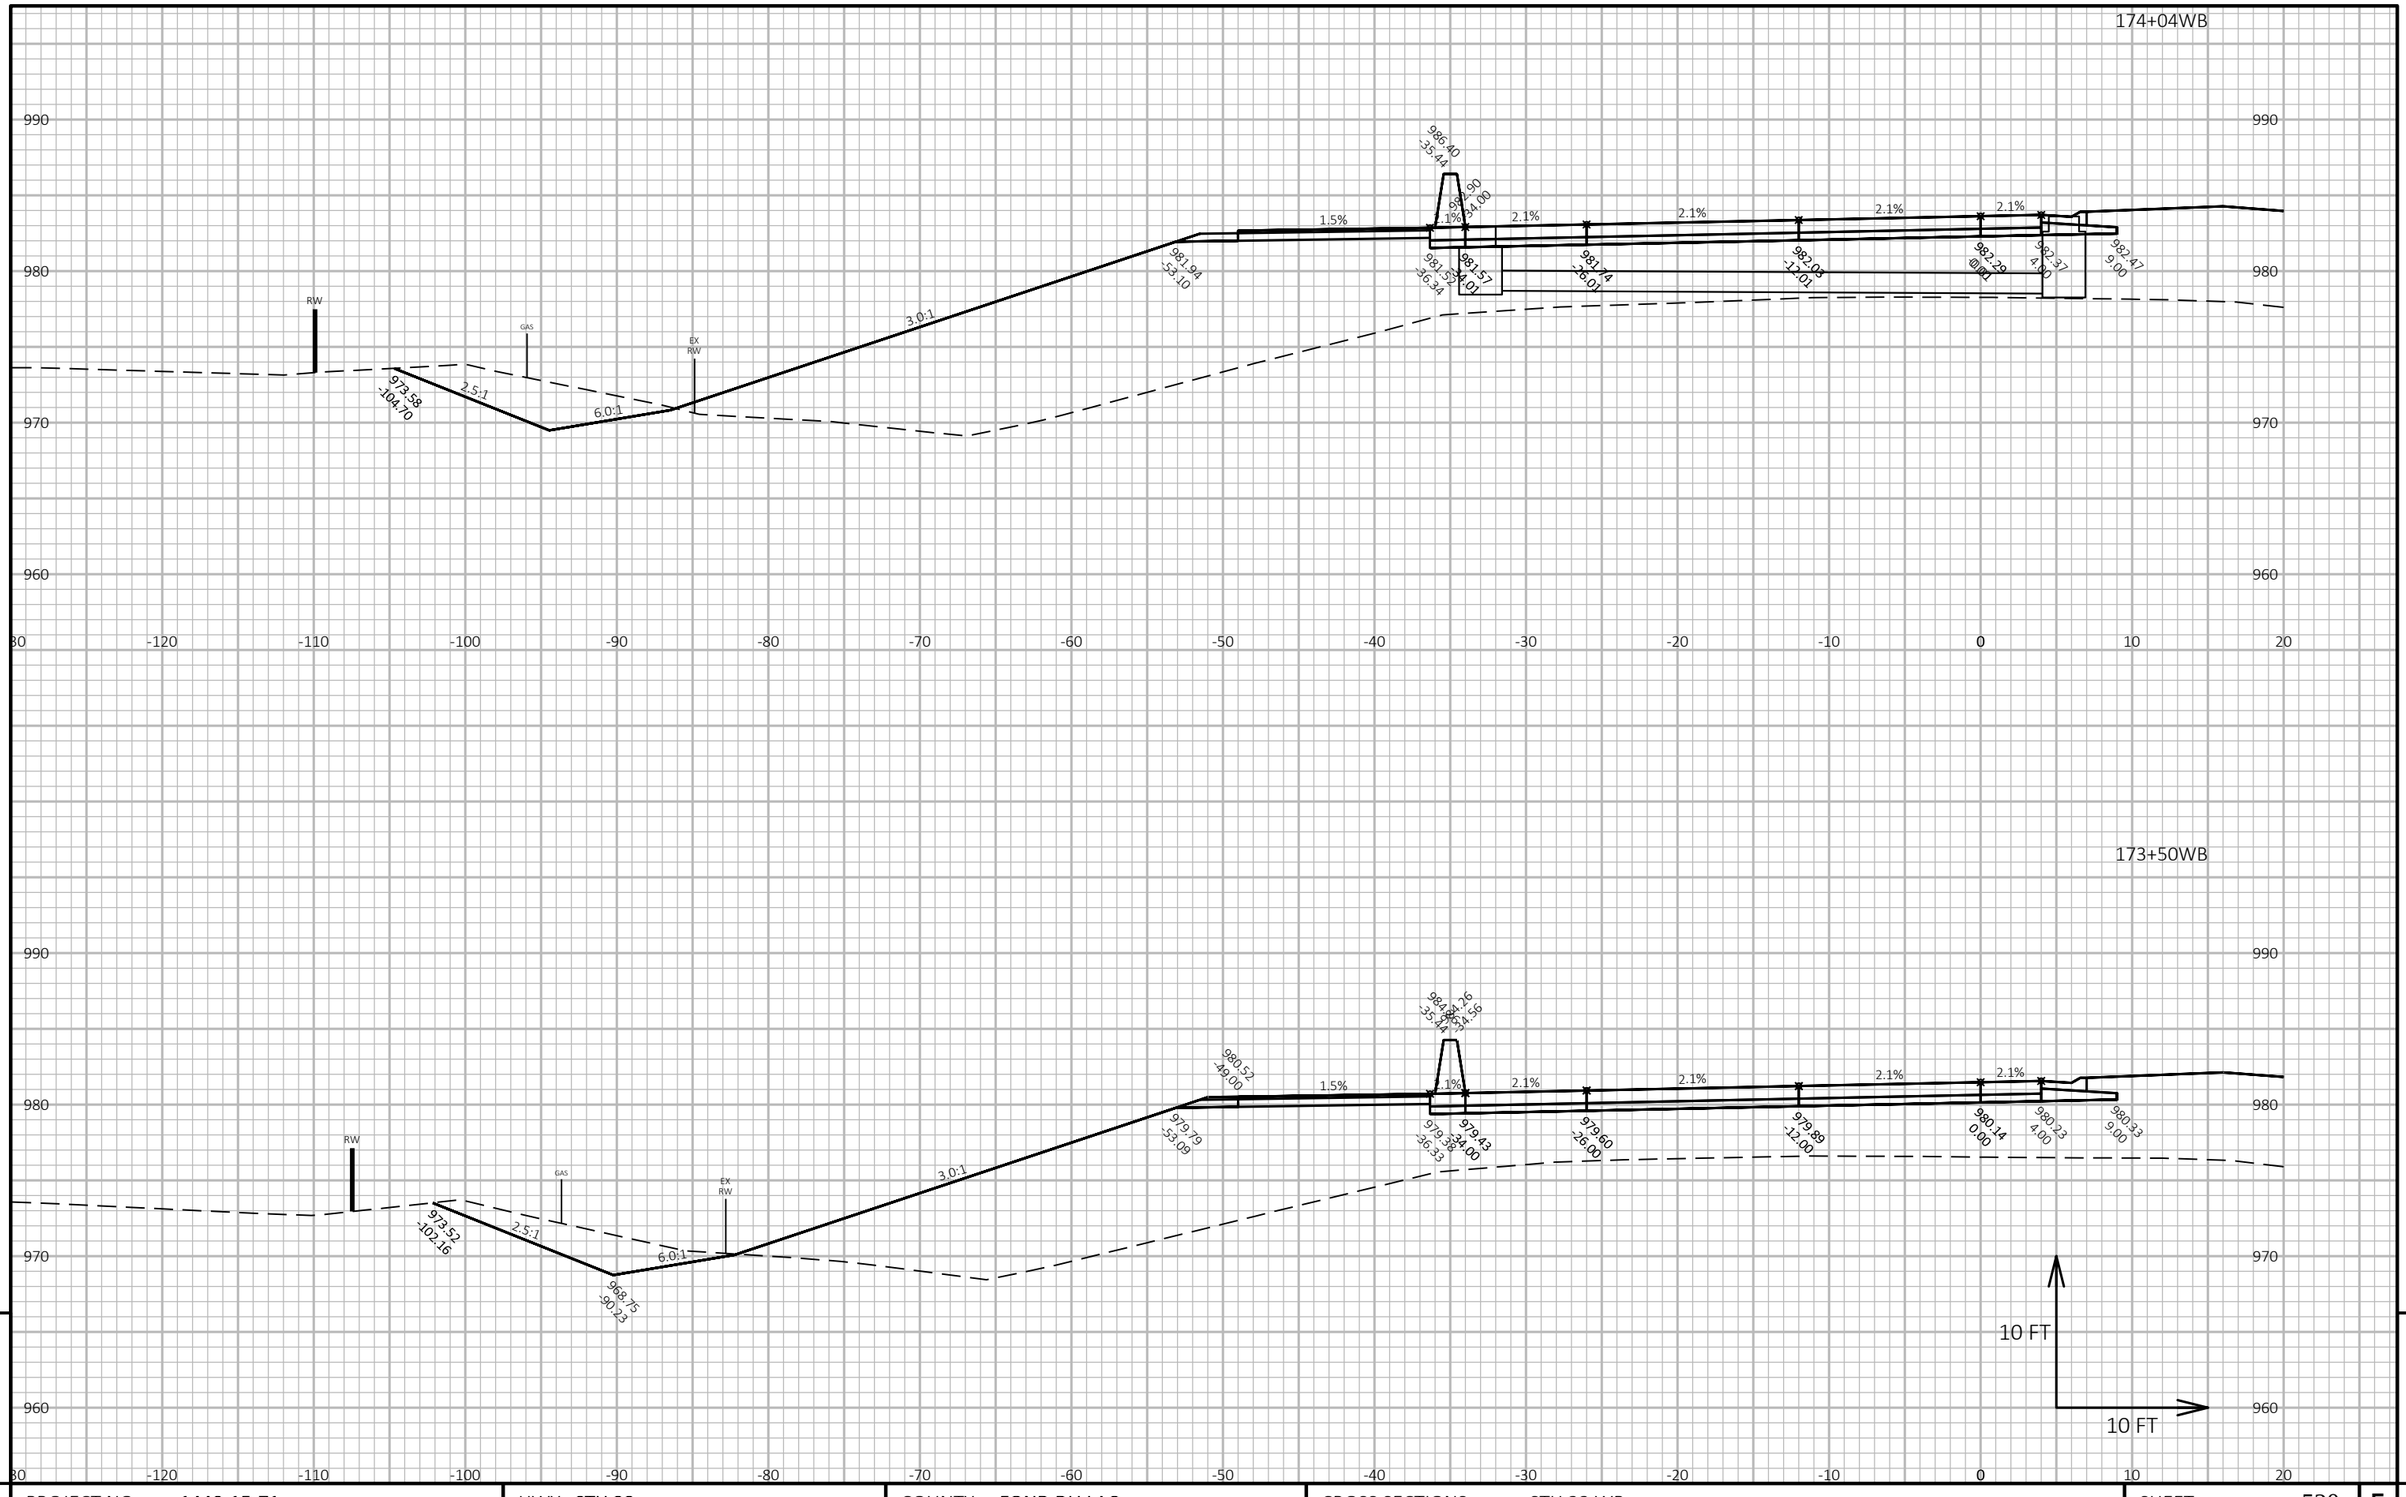

9

9

PROJECT NO: 1440-15-71	HWY: STH 23	COUNTY: FOND DU LAC	CROSS SECTIONS: STH 23 WB	SHEET 520	E

FILE NAME : J:\JOBS2014\20142023\CAD\TRANSPORTATION\DWG\SHEETSPLAN\STH 23 WB X-SEC.DWG
LAYOUT NAME - 79


PLOT DATE : 10/21/2019 8:11 AM

PLOT BY : SCHULTZ, ANDREW K.

PLOT NAME :

PLOT SCALE : 1 IN:10 FT HORZ. / 1 IN:10 FT VERT.

WISDOT/CADDS SHEET 49

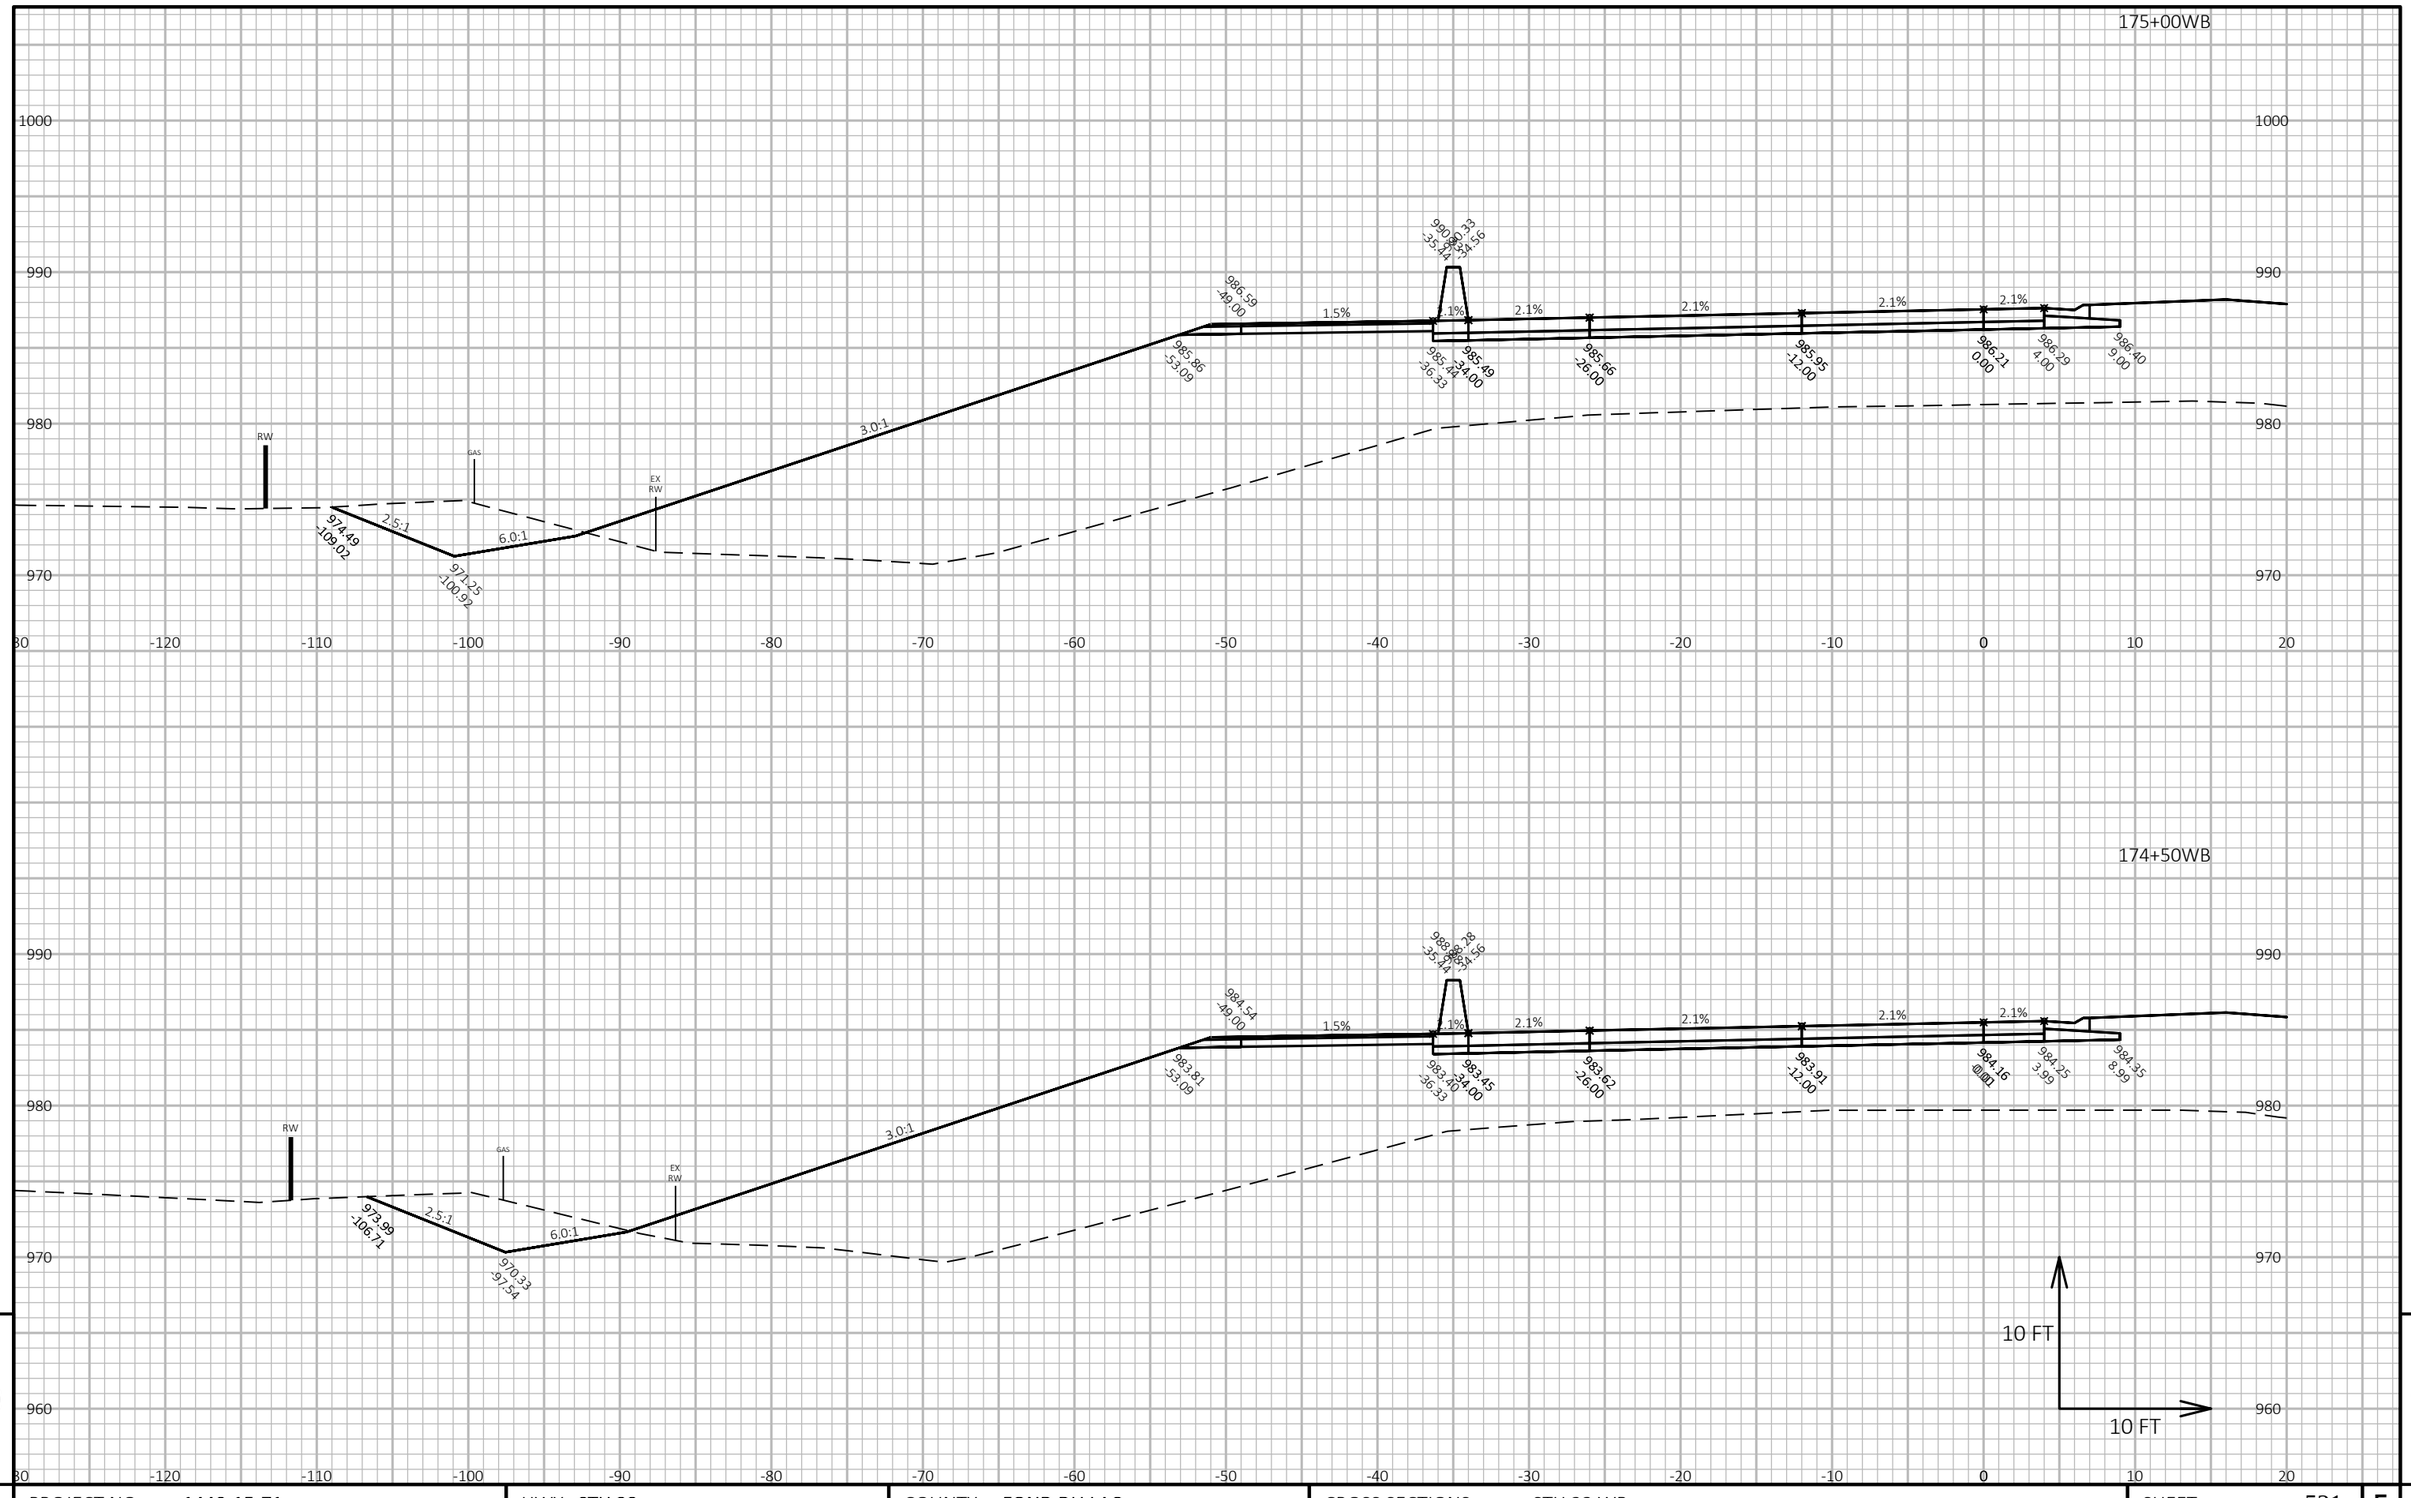


PROJECT NO: 1440-15-71	HWY: STH 23	COUNTY: FOND DU LAC	CROSS SECTIONS: STH 23 WB	SHEET 521	E

FILE NAME : J:\JOBS2014\20142023\CAD\TRANSPORTATION\DWG\SHEETSPLAN\STH 23 WB X-SEC.DWG
LAYOUT NAME - 80

PLOT DATE : 10/21/2019 8:11 AM PLOT BY : SCHULTZ, ANDREW K. PLOT NAME :

PLOT SCALE : 1 IN:10 FT HORZ. / 1 IN:10 FT VERT.

WISDOT/CADDS SHEET 49

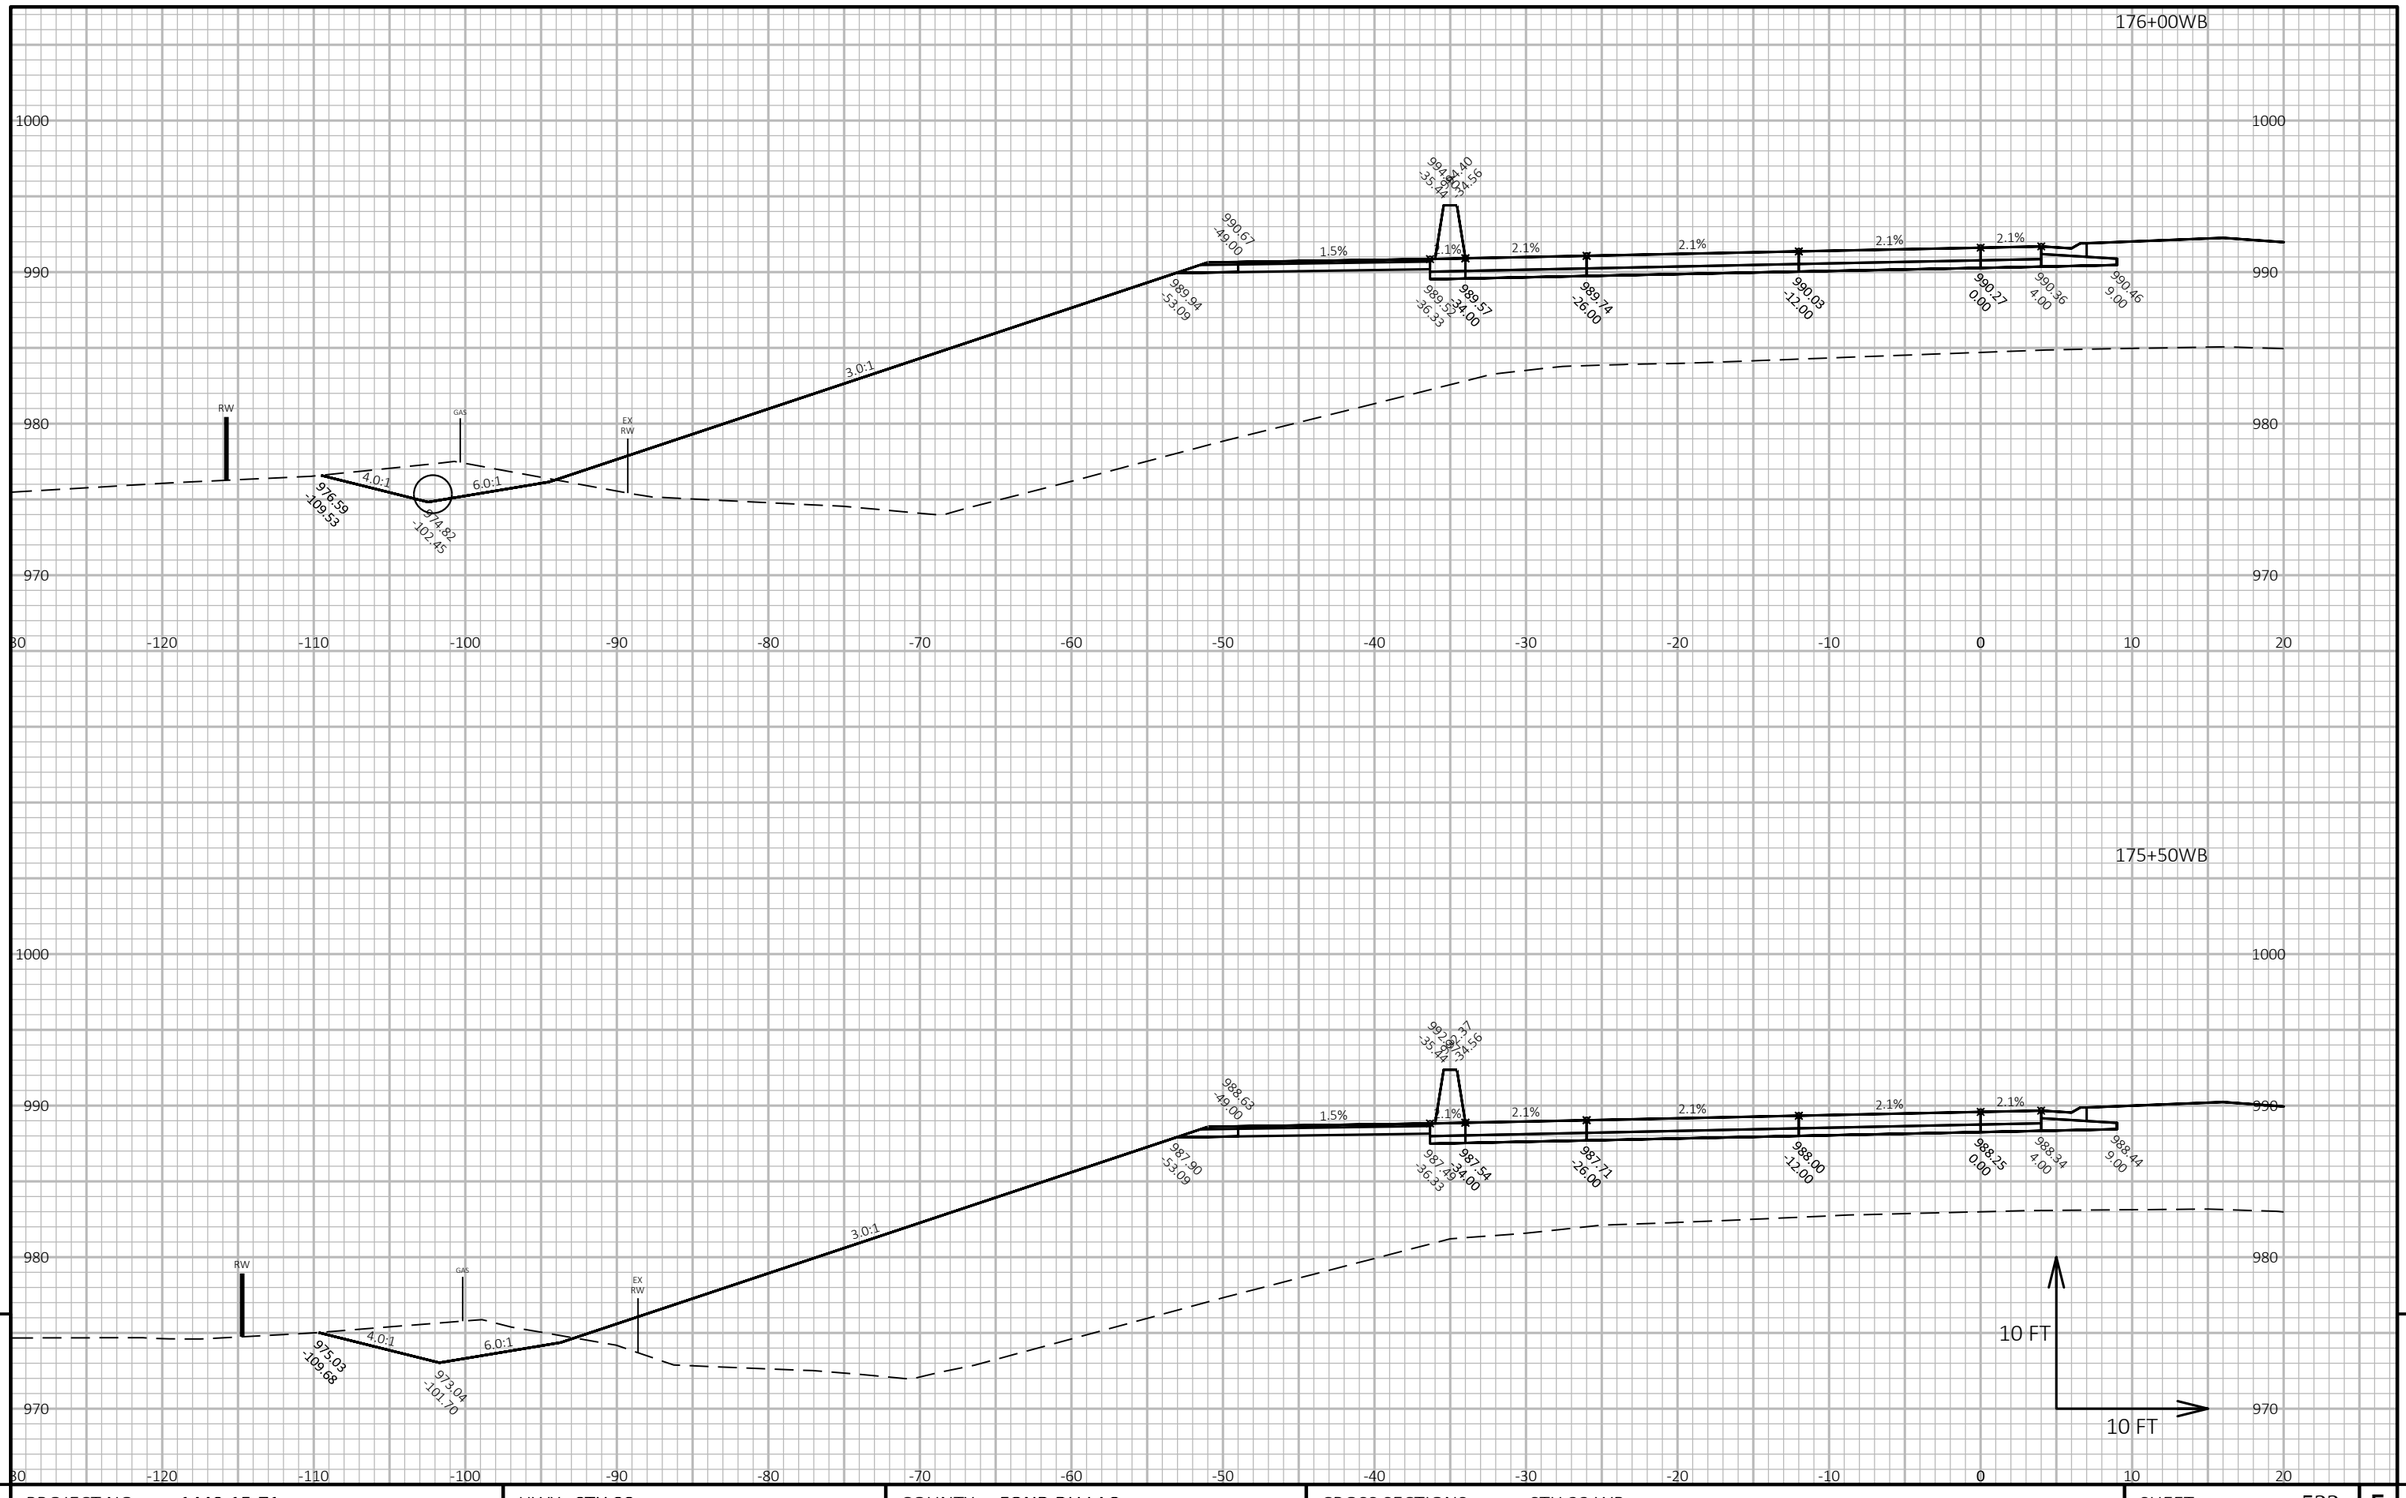

PROJECT NO: 1440-15-71	HWY: STH 23	COUNTY: FOND DU LAC	CROSS SECTIONS: STH 23 WB	SHEET 522	E


FILE NAME : J:\JOBS2014\20142023\CAD\TRANSPORTATION\DWG\SHEETSPLAN\STH 23 WB X-SEC.DWG
LAYOUT NAME - 81

PLOT DATE : 10/21/2019 8:11 AM PLOT BY : SCHULTZ, ANDREW K. PLOT NAME :

PLOT SCALE : 1 IN:10 FT HORZ. / 1 IN:10 FT VERT.

WISDOT/CADDS SHEET 49

177+03WB

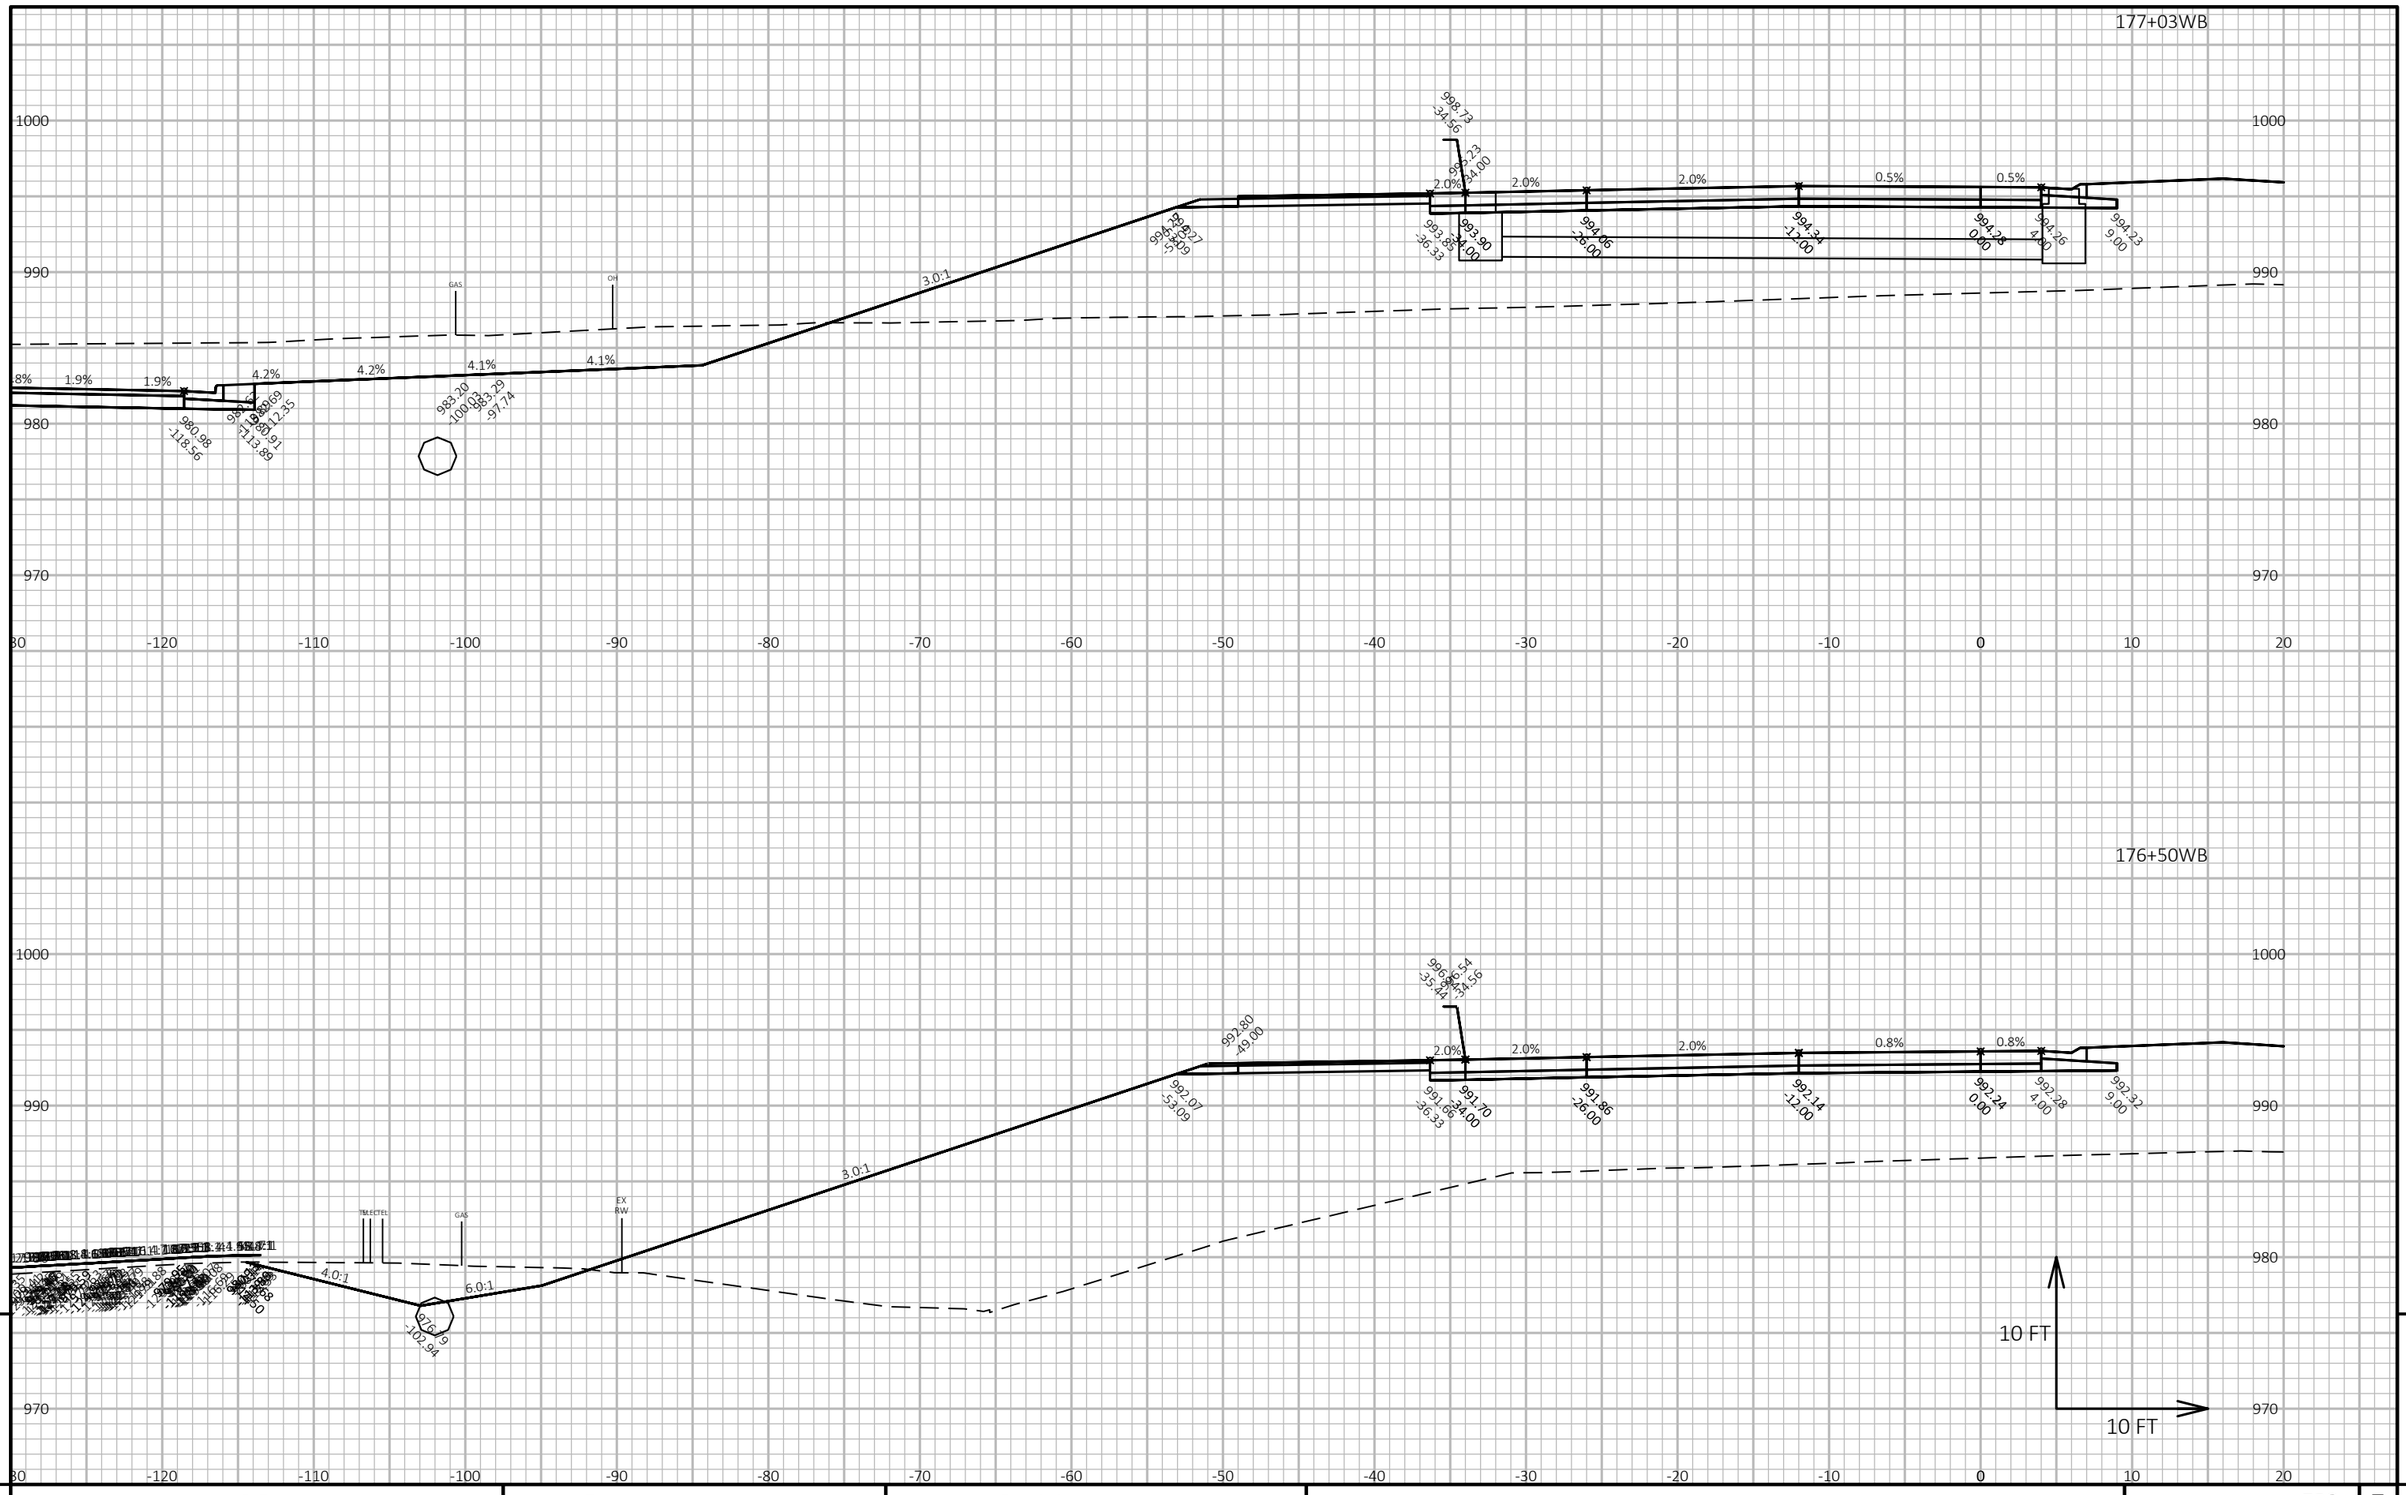

9 9


PROJECT NO: 1440-15-71	HWY: STH 23	COUNTY: FOND DU LAC	CROSS SECTIONS: STH 23 WB	SHEET 523	E

FILE NAME : J:\JOBS2014\20142023\CAD\TRANSPORTATION\DWG\SHEETSPLAN\STH 23 WB X-SEC.DWG
LAYOUT NAME - 82

PLOT DATE : 10/21/2019 8:11 AM PLOT BY : SCHULTZ, ANDREW K. PLOT NAME :

PLOT SCALE : 1 IN:10 FT HORZ. / 1 IN:10 FT VERT.

WISDOT/CADDS SHEET 49

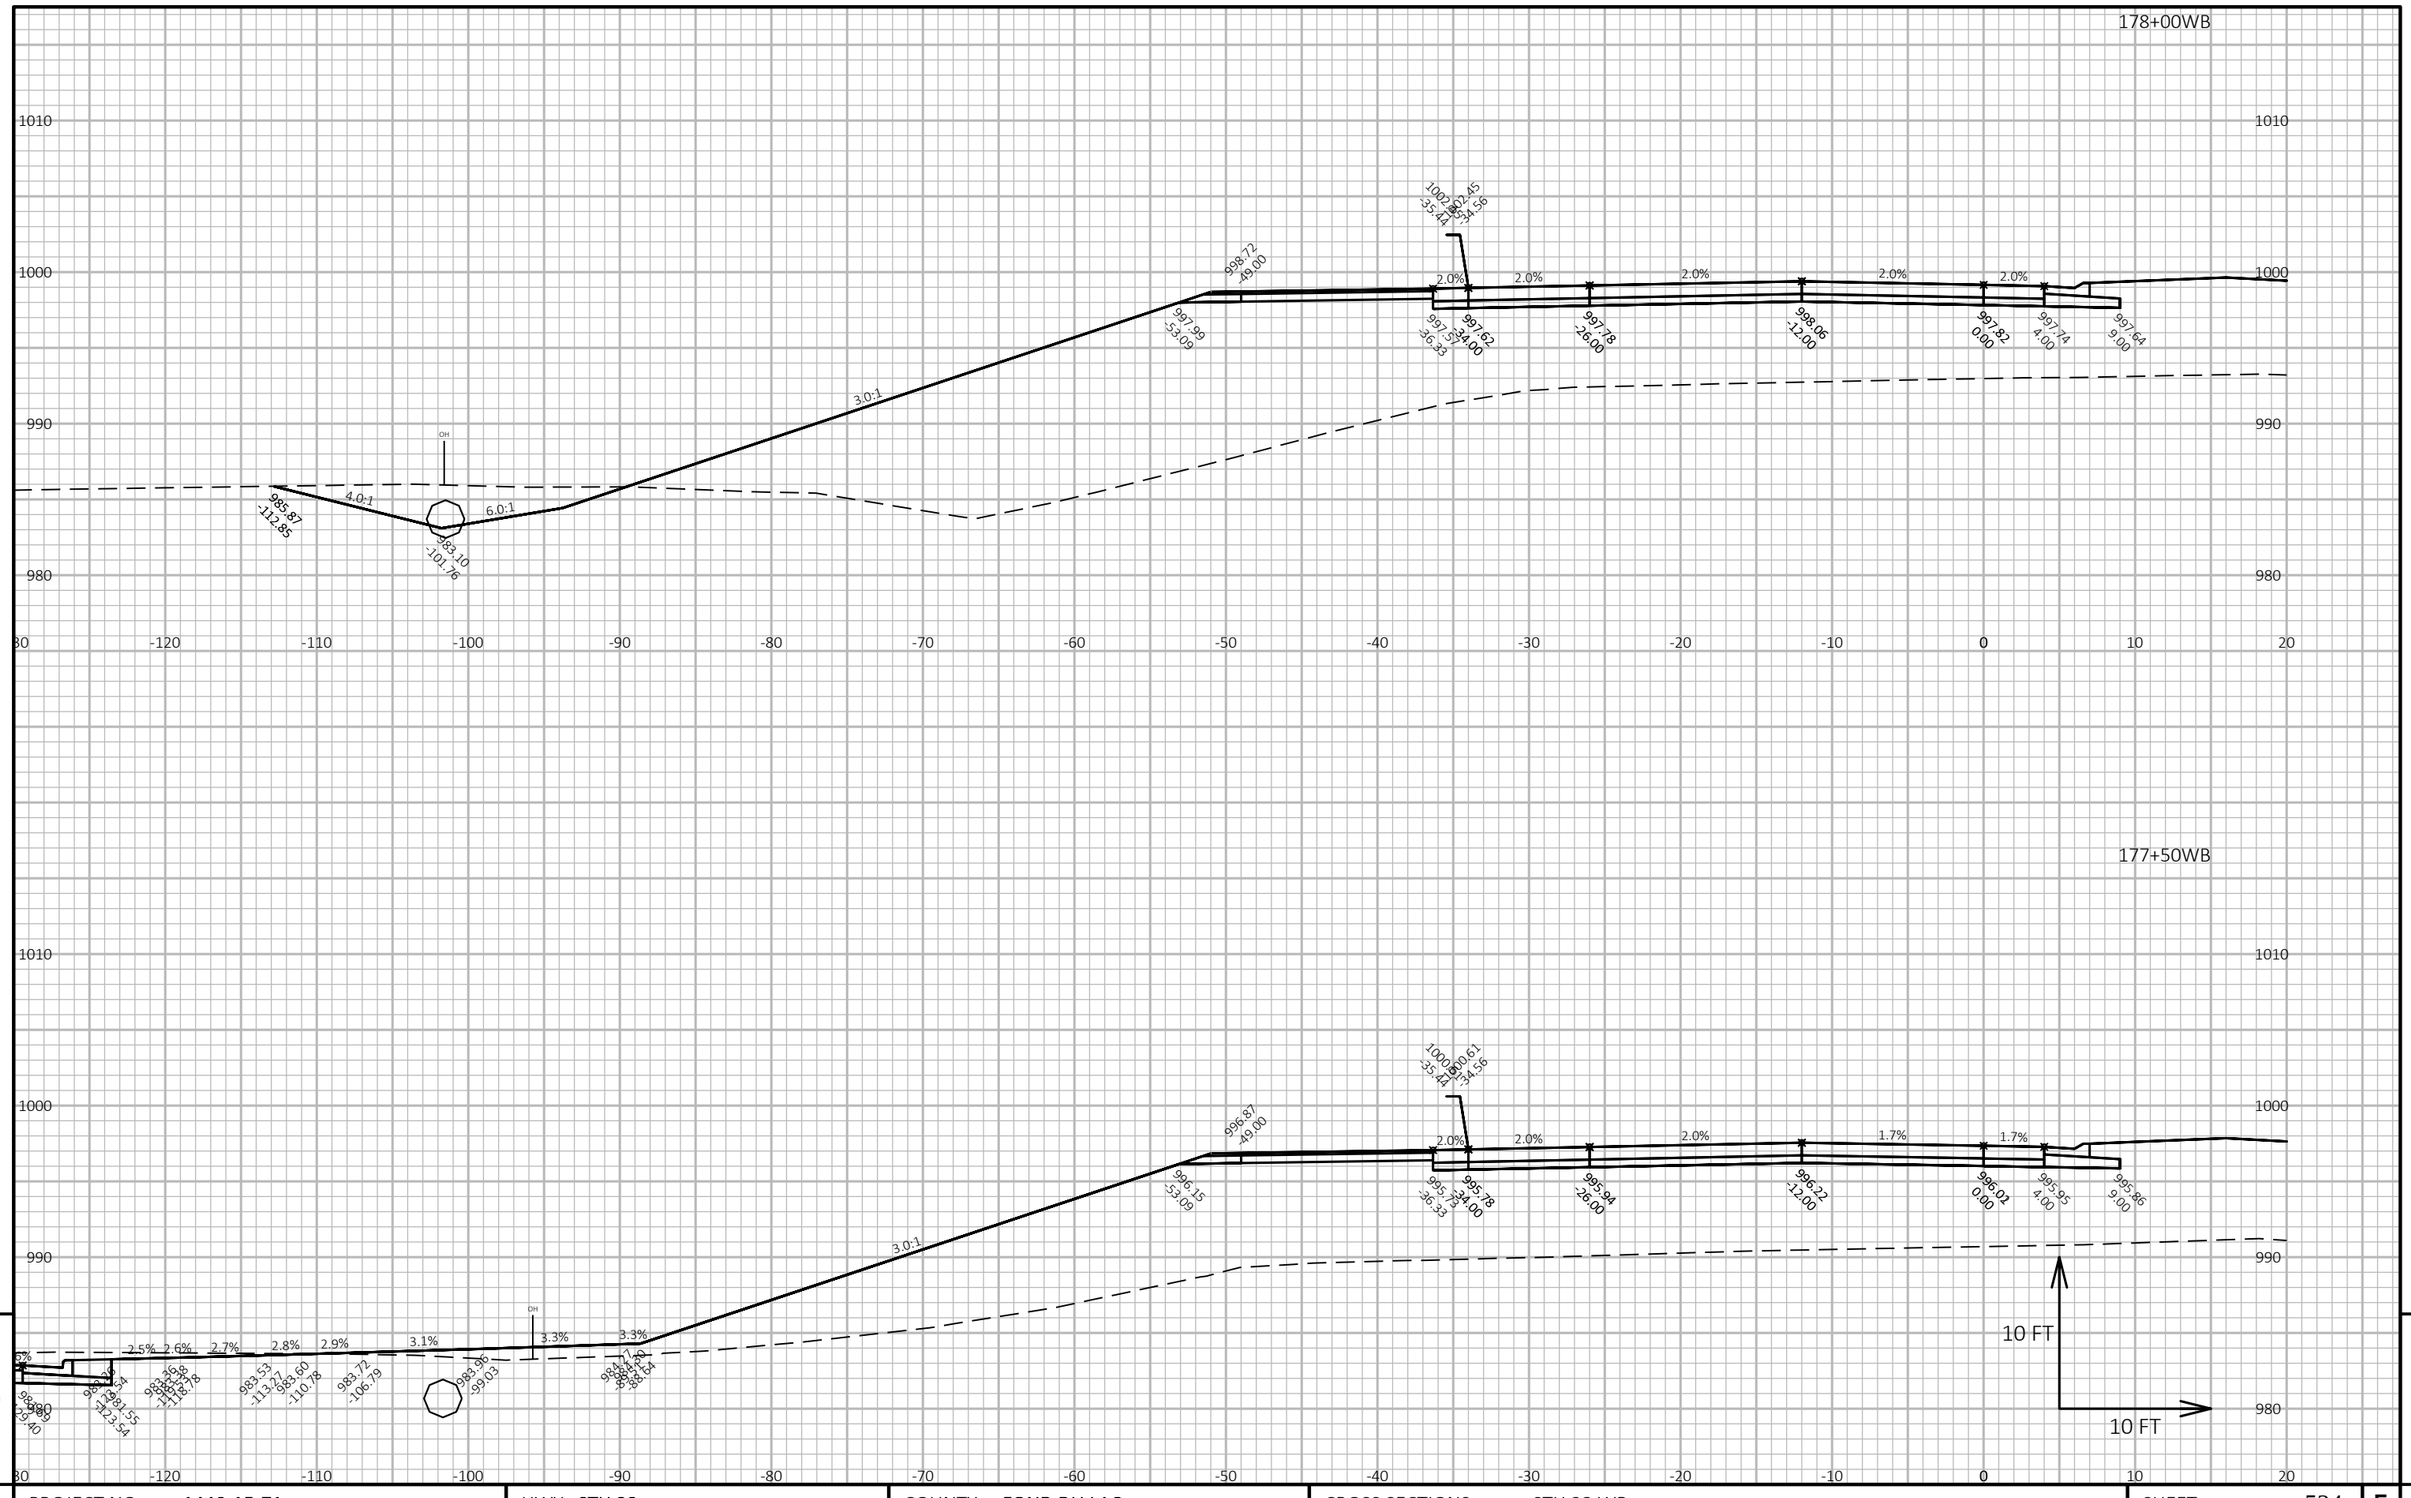

9

9


PROJECT NO: 1440-15-71	HWY: STH 23	COUNTY: FOND DU LAC	CROSS SECTIONS: STH 23 WB	SHEET 524	E

FILE NAME : J:\JOBS2014\20142023\CAD\TRANSPORTATION\DWG\SHEETSPLAN\STH 23 WB X-SEC.DWG
LAYOUT NAME - 83

PLOT DATE : 10/21/2019 8:11 AM PLOT BY : SCHULTZ, ANDREW K. PLOT NAME :

PLOT SCALE : 1 IN:10 FT HORZ. / 1 IN:10 FT VERT.

WISDOT/CADDS SHEET 49

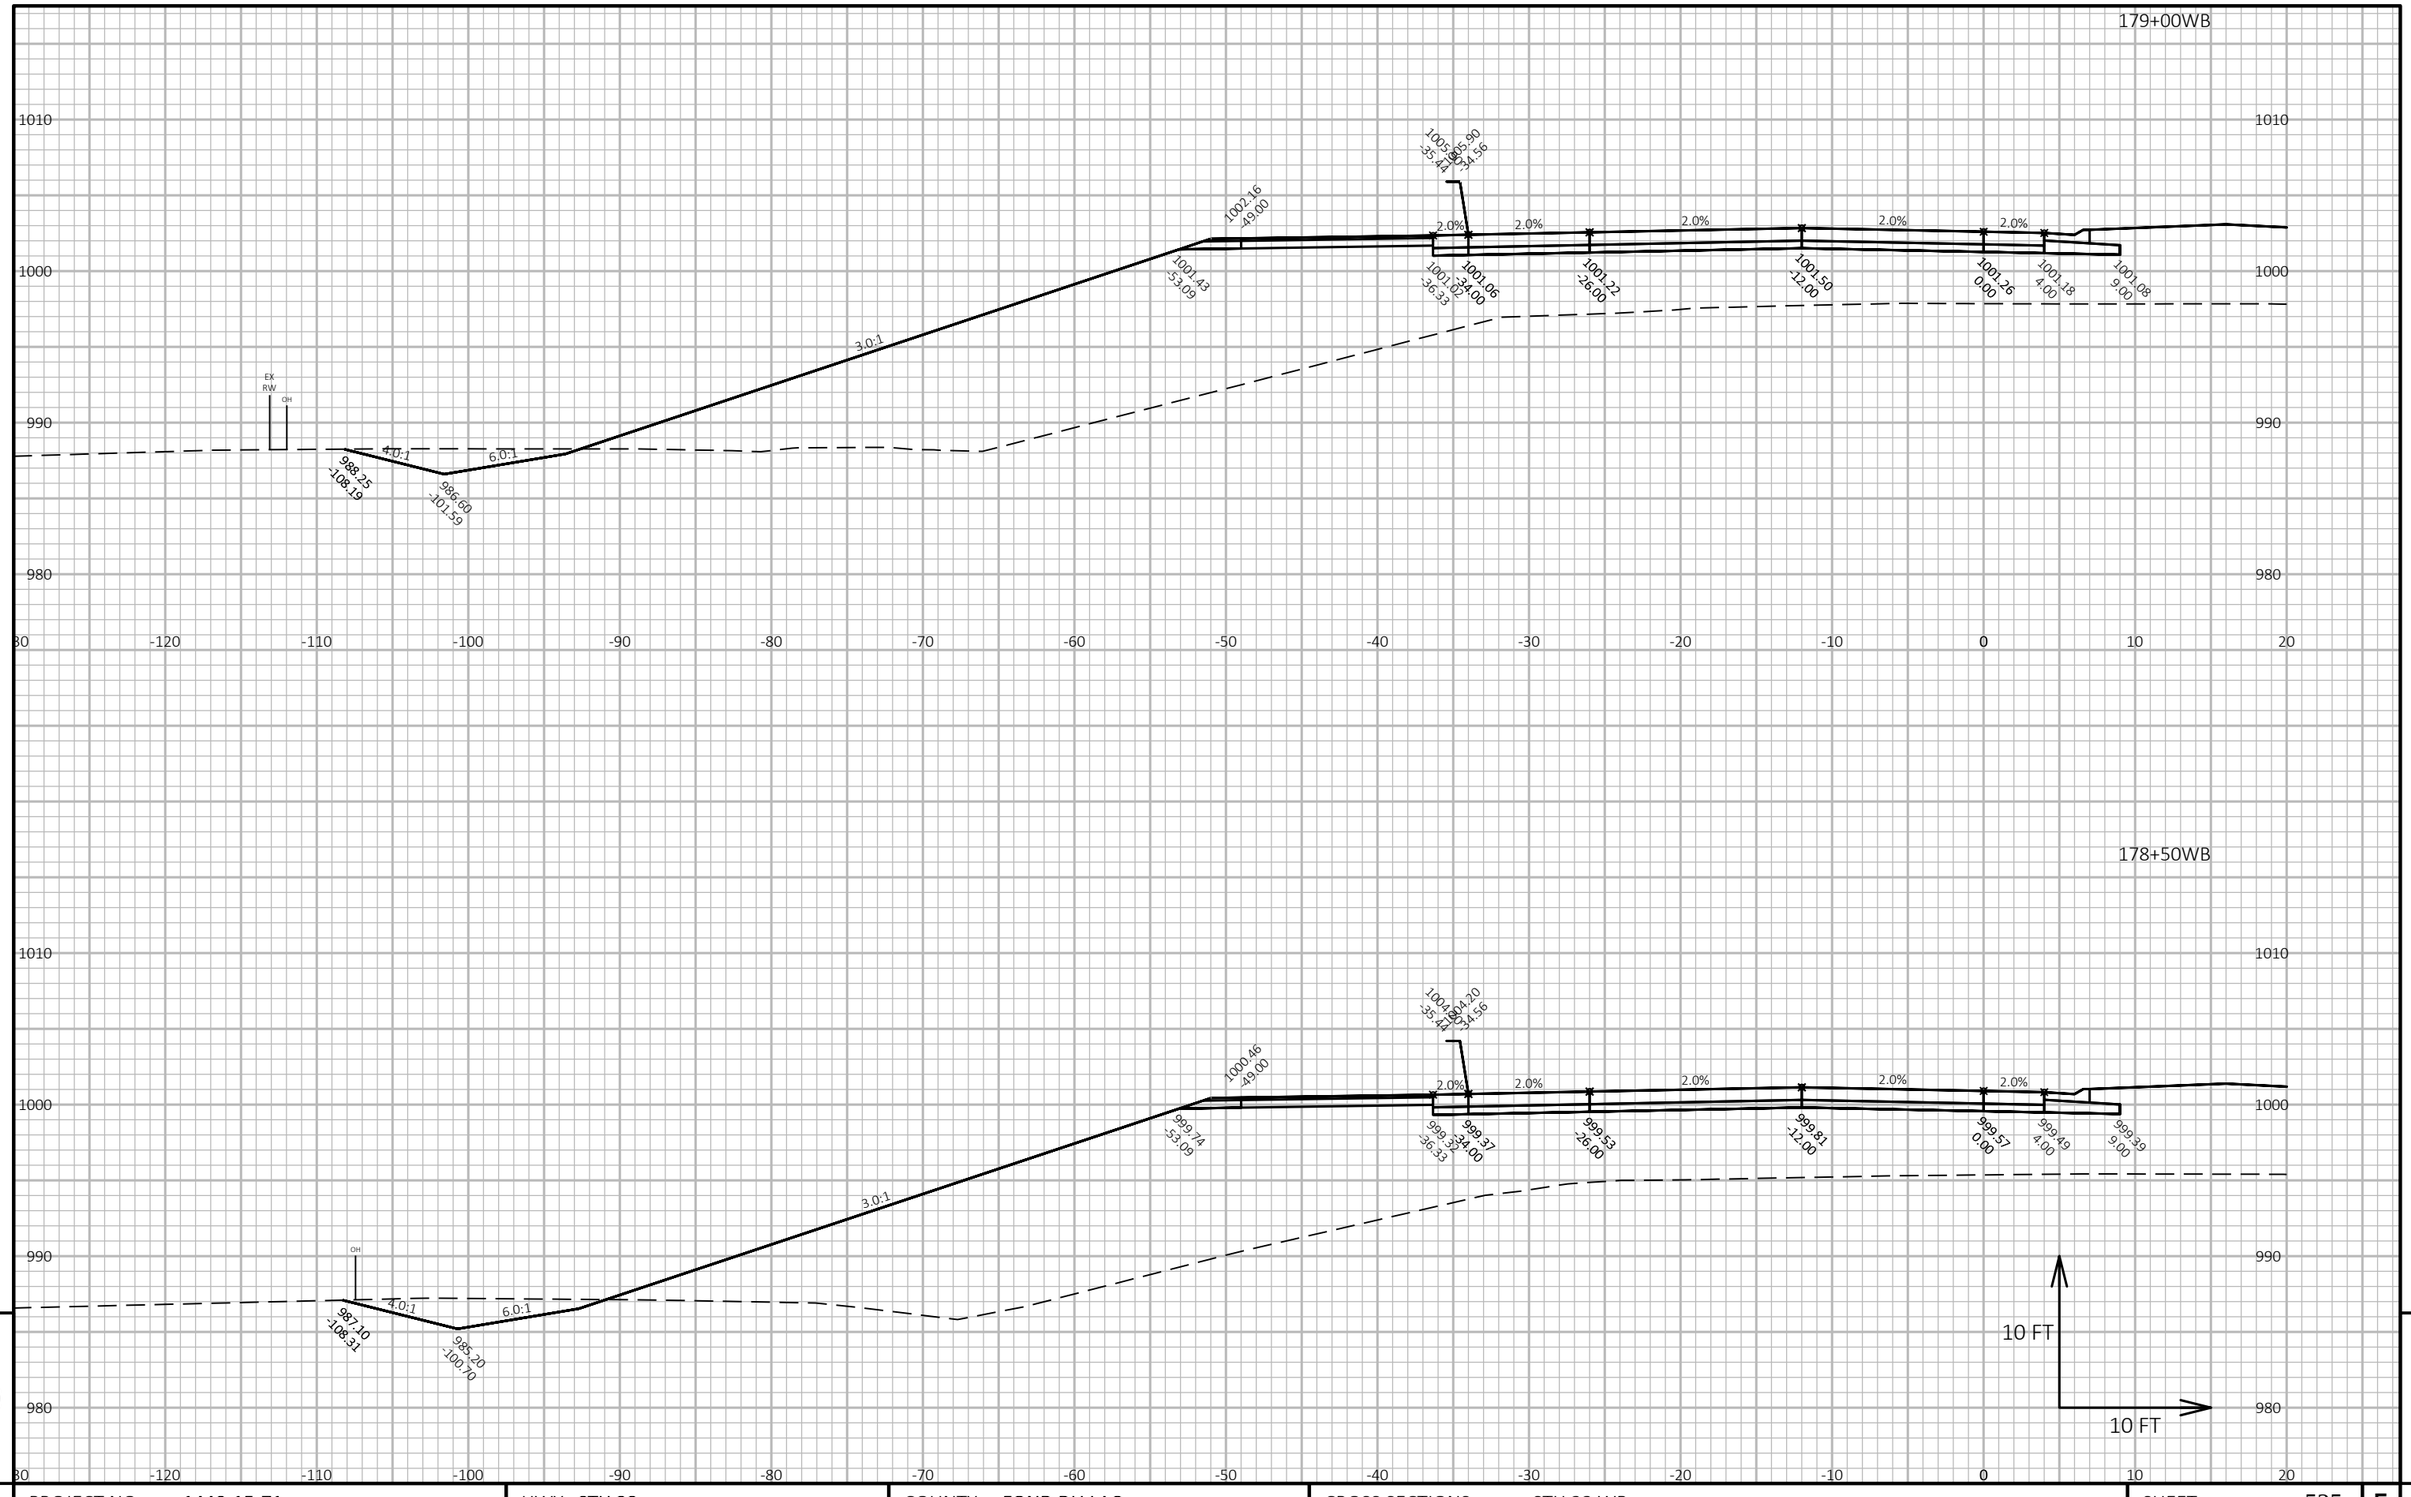

9

9

PROJECT NO: 1440-15-71	HWY: STH 23	COUNTY: FOND DU LAC	CROSS SECTIONS: STH 23 WB	SHEET 525	E


FILE NAME : J:\JOBS2014\20142023\CAD\TRANSPORTATION\DWG\SHEETSPLAN\STH 23 WB X-SEC.DWG
LAYOUT NAME - 84

PLOT DATE : 10/21/2019 8:12 AM PLOT BY : SCHULTZ, ANDREW K. PLOT NAME :

PLOT SCALE : 1 IN:10 FT HORZ. / 1 IN:10 FT VERT.

WISDOT/CADDS SHEET 49

180+03WB

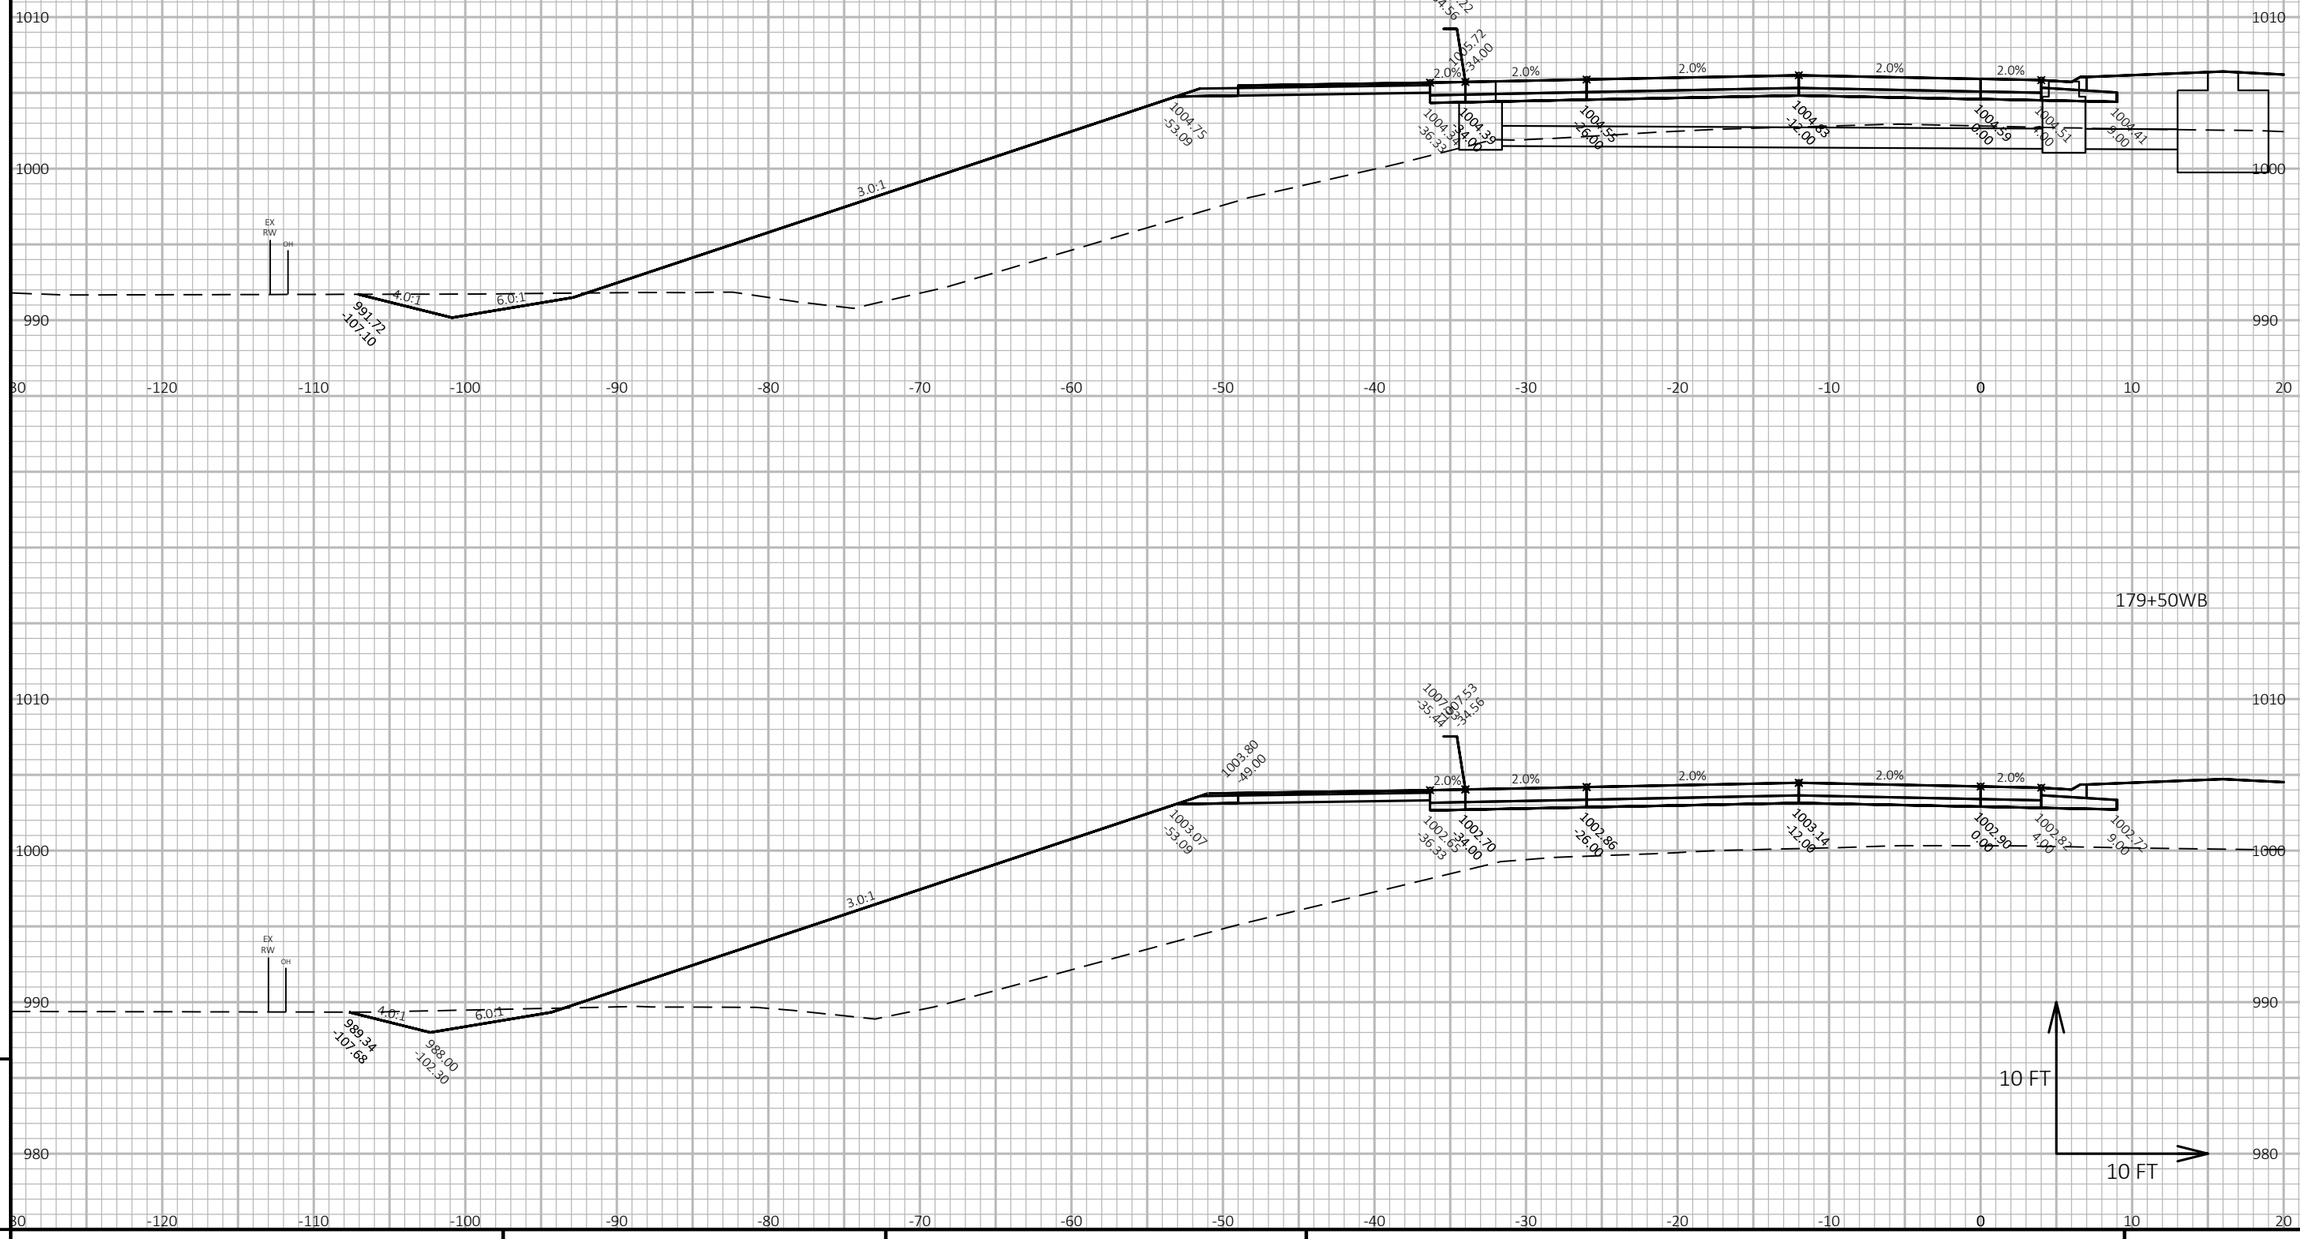

179+50WB

9

9

PROJECT NO: 1440-15-71	HWY: STH 23	COUNTY: FOND DU LAC	CROSS SECTIONS: STH 23 WB	SHEET 526	E


FILE NAME : J:\OBS2014\20142023\CAD\TRANSPORTATION\DWG\SHEETSPLAN\STH 23 WB X-SEC.DWG
LAYOUT NAME - 85

PLOT DATE : 10/21/2019 8:12 AM PLOT BY : SCHULTZ, ANDREW K. PLOT NAME :


PLOT SCALE : 1 IN:10 FT HORZ. / 1 IN:10 FT VERT.

WISDOT/CADDS SHEET 49

181+00WB

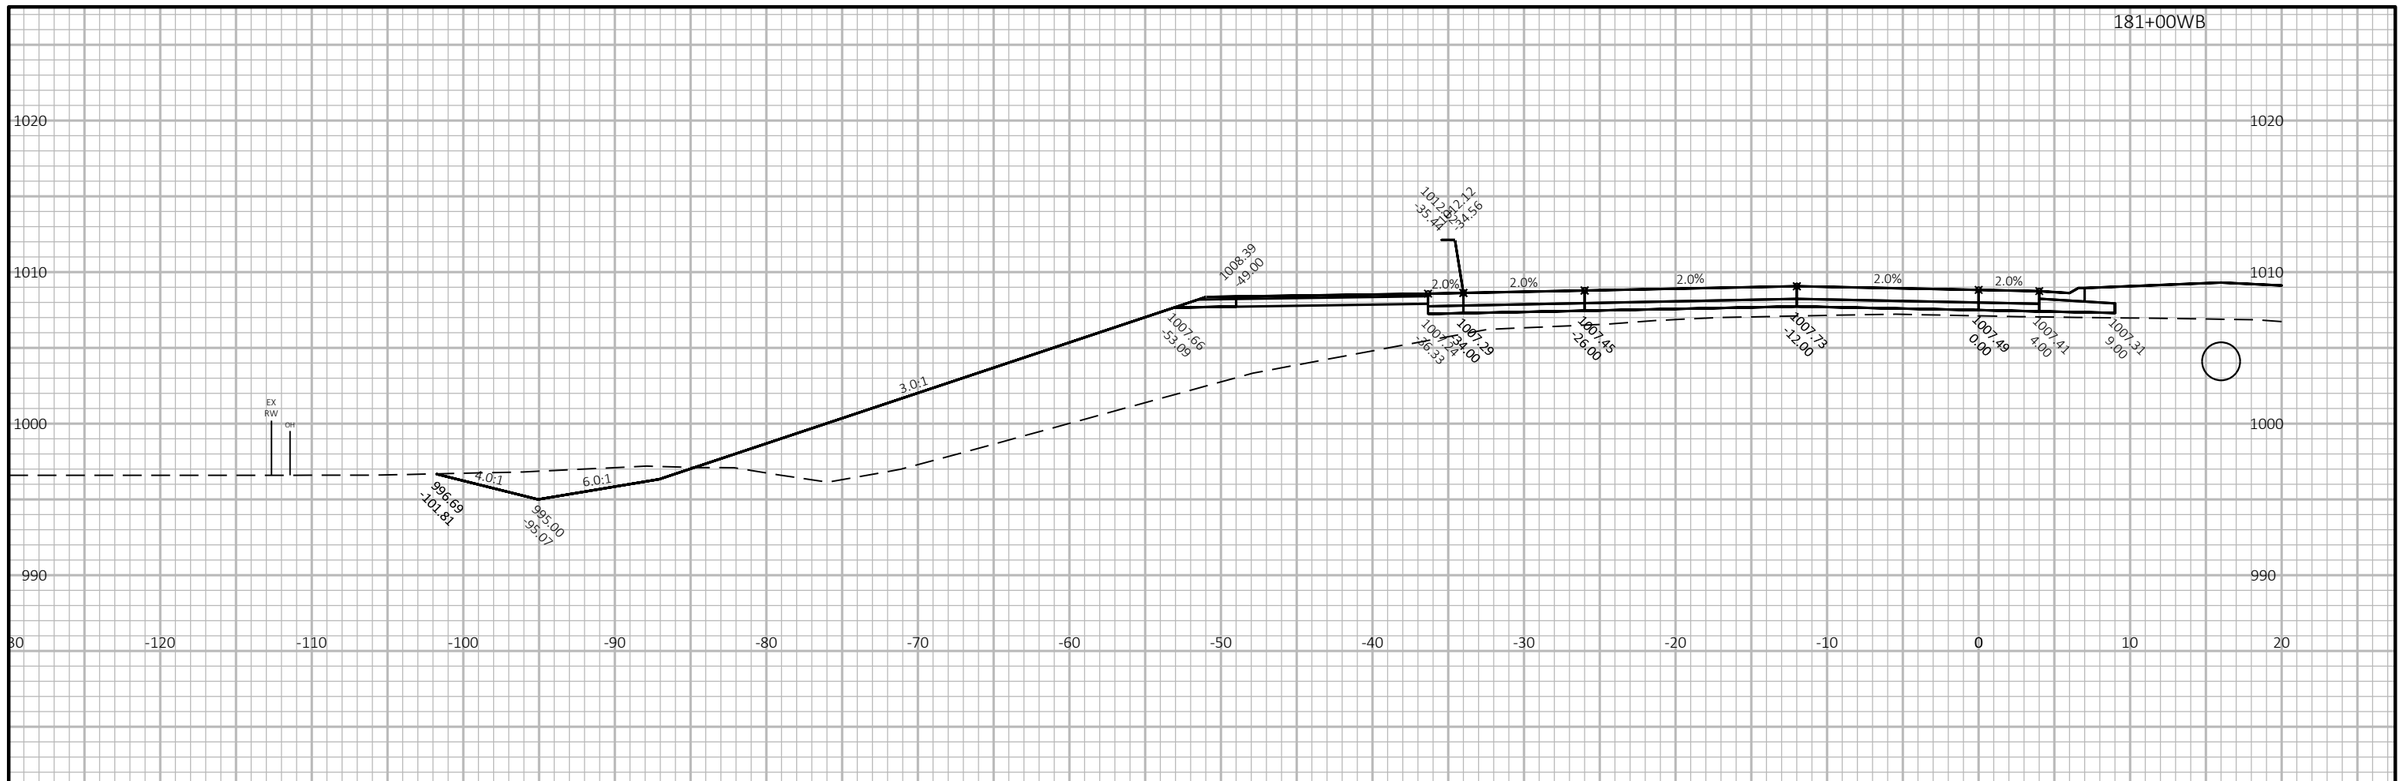

180+50WB

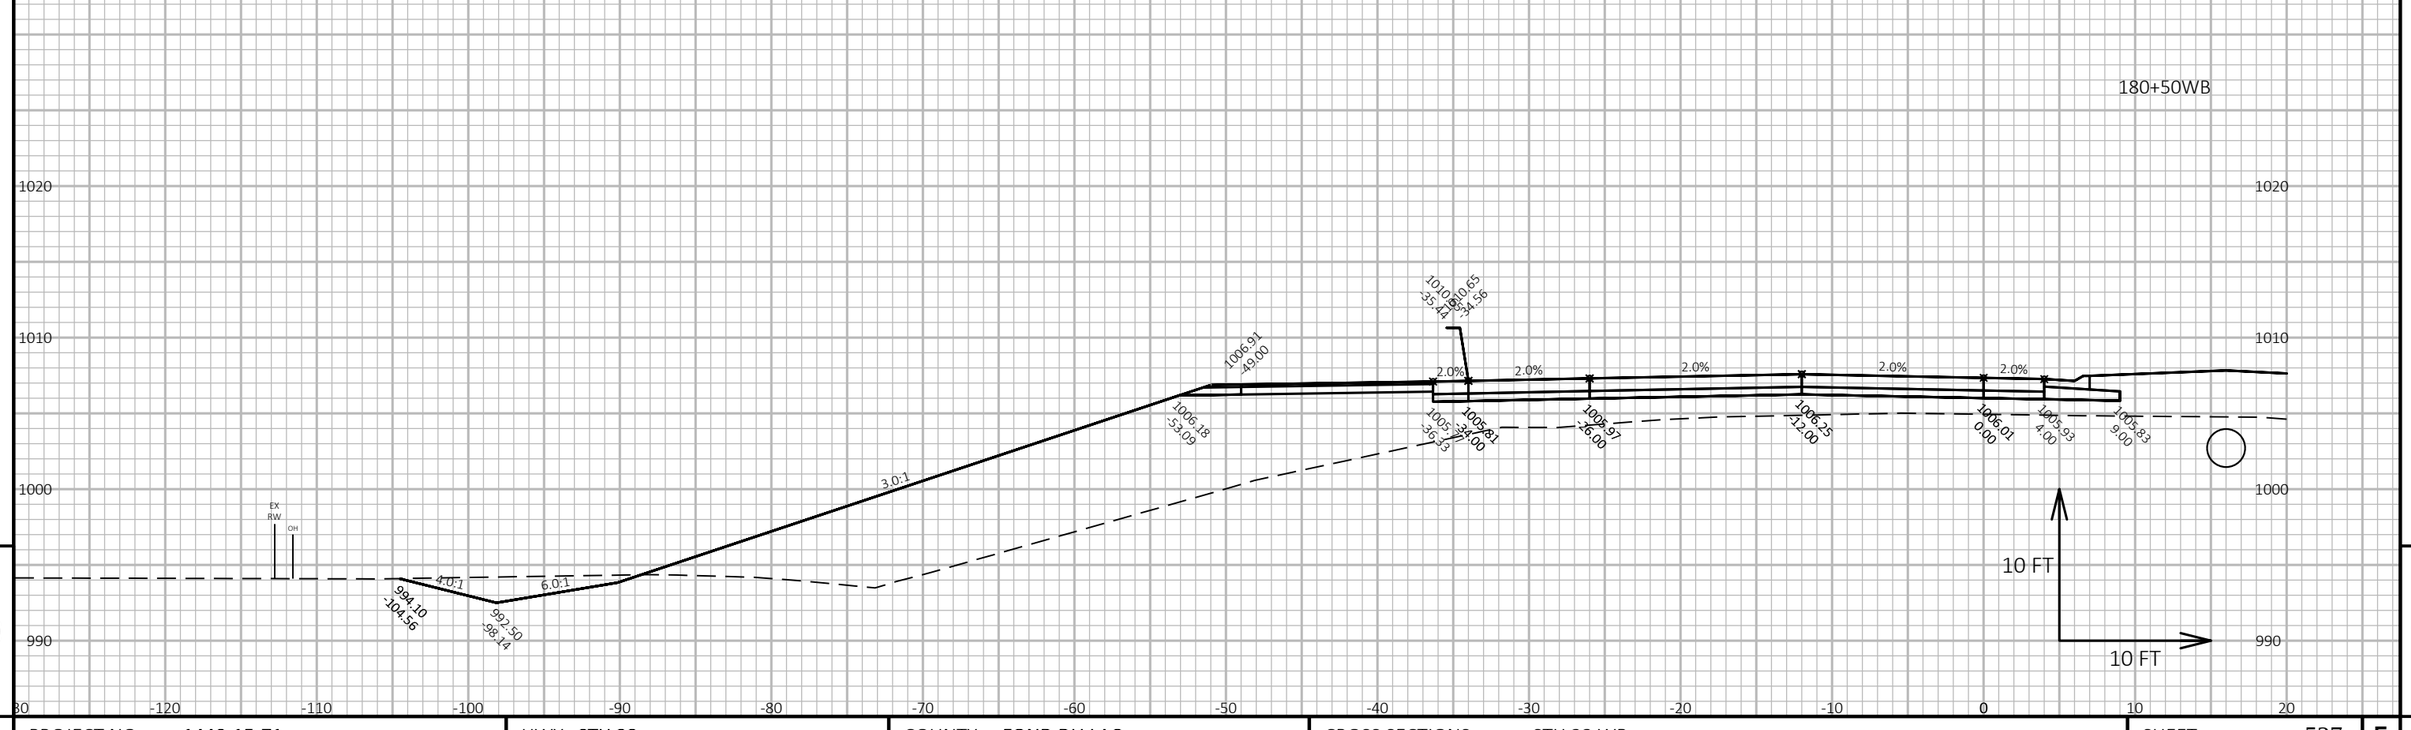

9 9

PROJECT NO: 1440-15-71	HWY: STH 23	COUNTY: FOND DU LAC	CROSS SECTIONS: STH 23 WB	SHEET 527	E


FILE NAME : J:\OBS2014\20142023\CAD\TRANSPORTATION\DWG\SHEETSPLAN\STH 23 WB X-SEC.DWG
LAYOUT NAME - 86

PLOT DATE : 10/21/2019 8:12 AM PLOT BY : SCHULTZ, ANDREW K. PLOT NAME :


PLOT SCALE : 1 IN:10 FT HORZ. / 1 IN:10 FT VERT.

WISDOT/CADDS SHEET 49

182+00WB

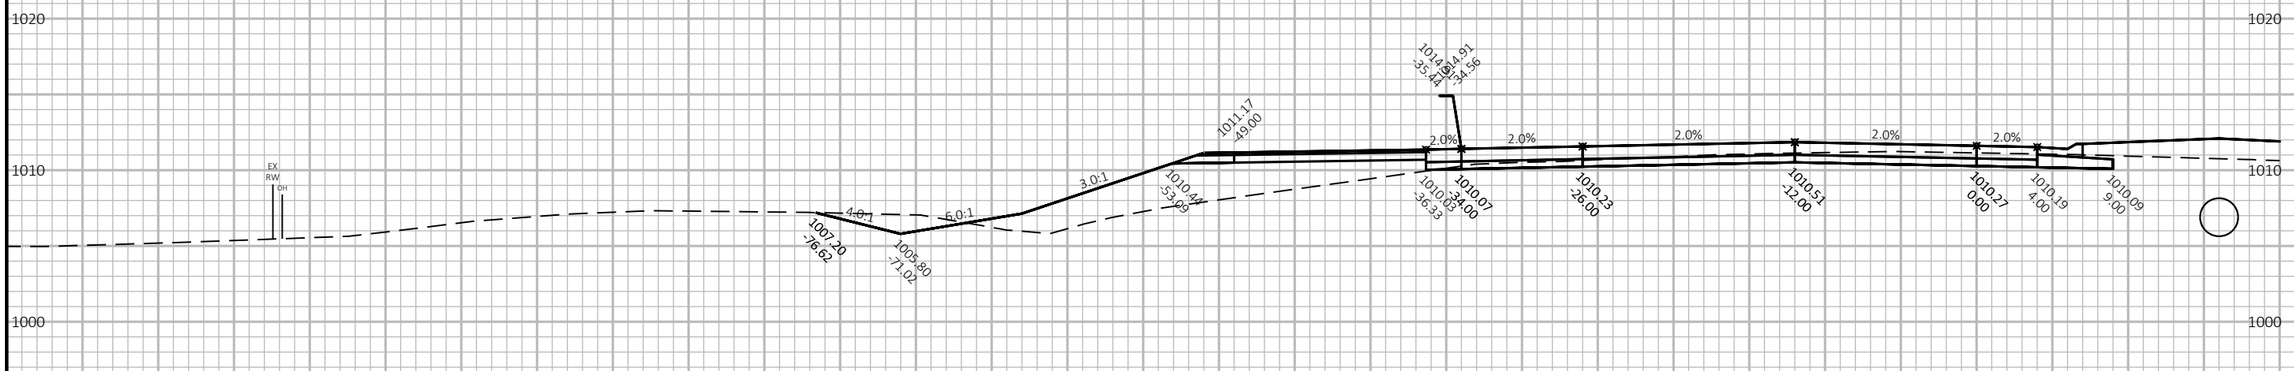

181+50WB

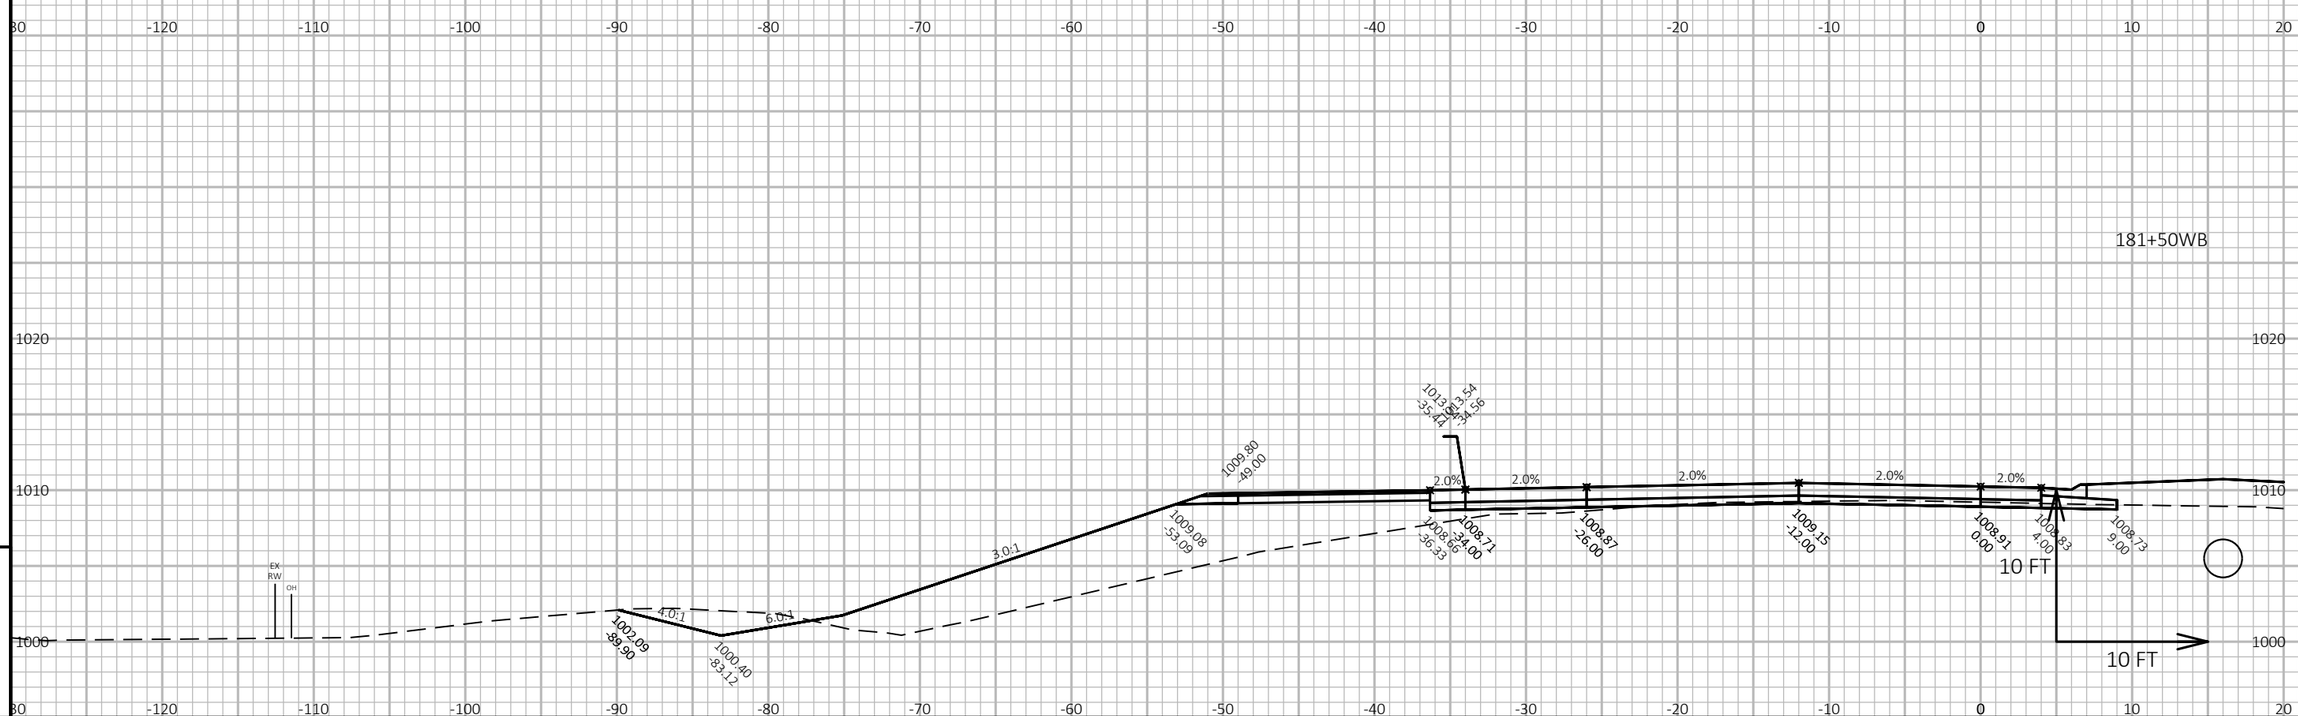

9 9

PROJECT NO: 1440-15-71	HWY: STH 23	COUNTY: FOND DU LAC	CROSS SECTIONS: STH 23 WB	SHEET 528	E


FILE NAME : J:\JOBS2014\20142023\CAD\TRANSPORTATION\DWG\SHEETSPLAN\STH 23 WB X-SEC.DWG
LAYOUT NAME - 87

PLOT DATE : 10/21/2019 8:12 AM PLOT BY : SCHULTZ, ANDREW K. PLOT NAME :


PLOT SCALE : 1 IN:10 FT HORZ. / 1 IN:10 FT VERT.

WISDOT/CADDS SHEET 49

183+03WB

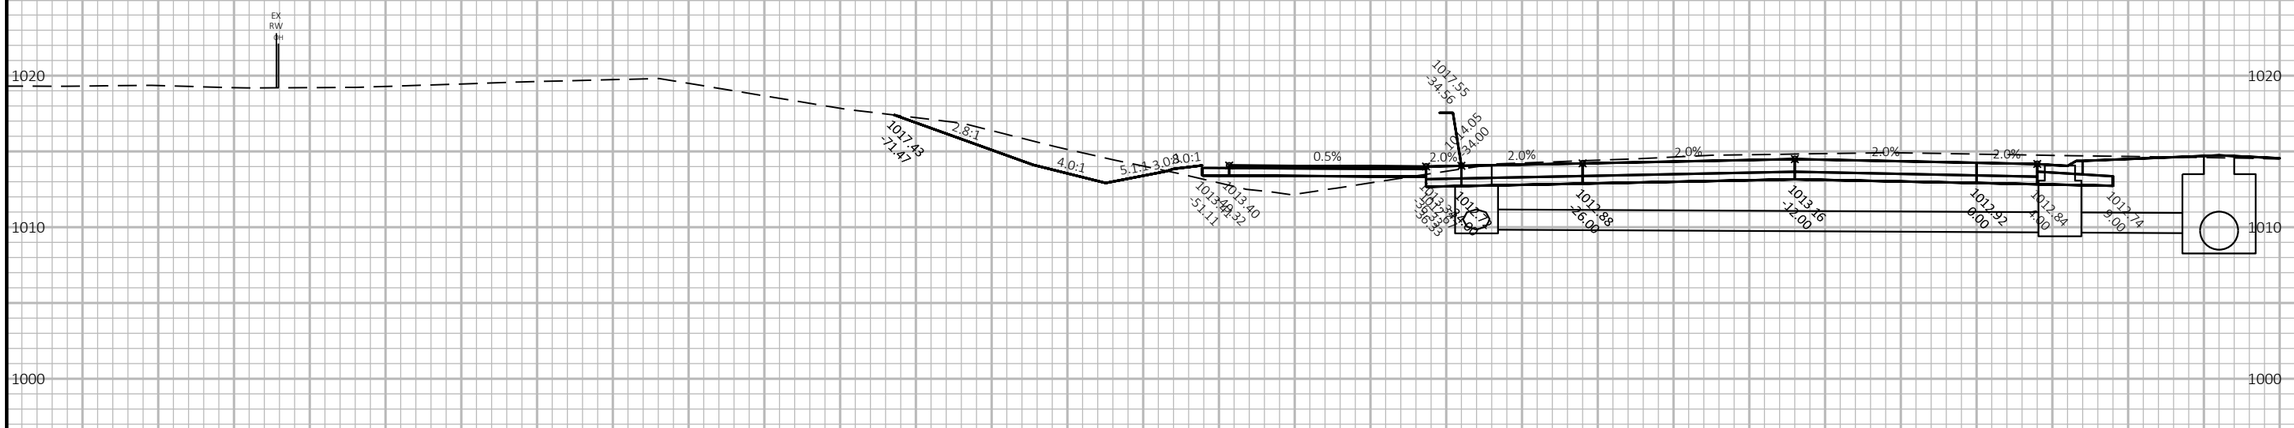

182+50WB

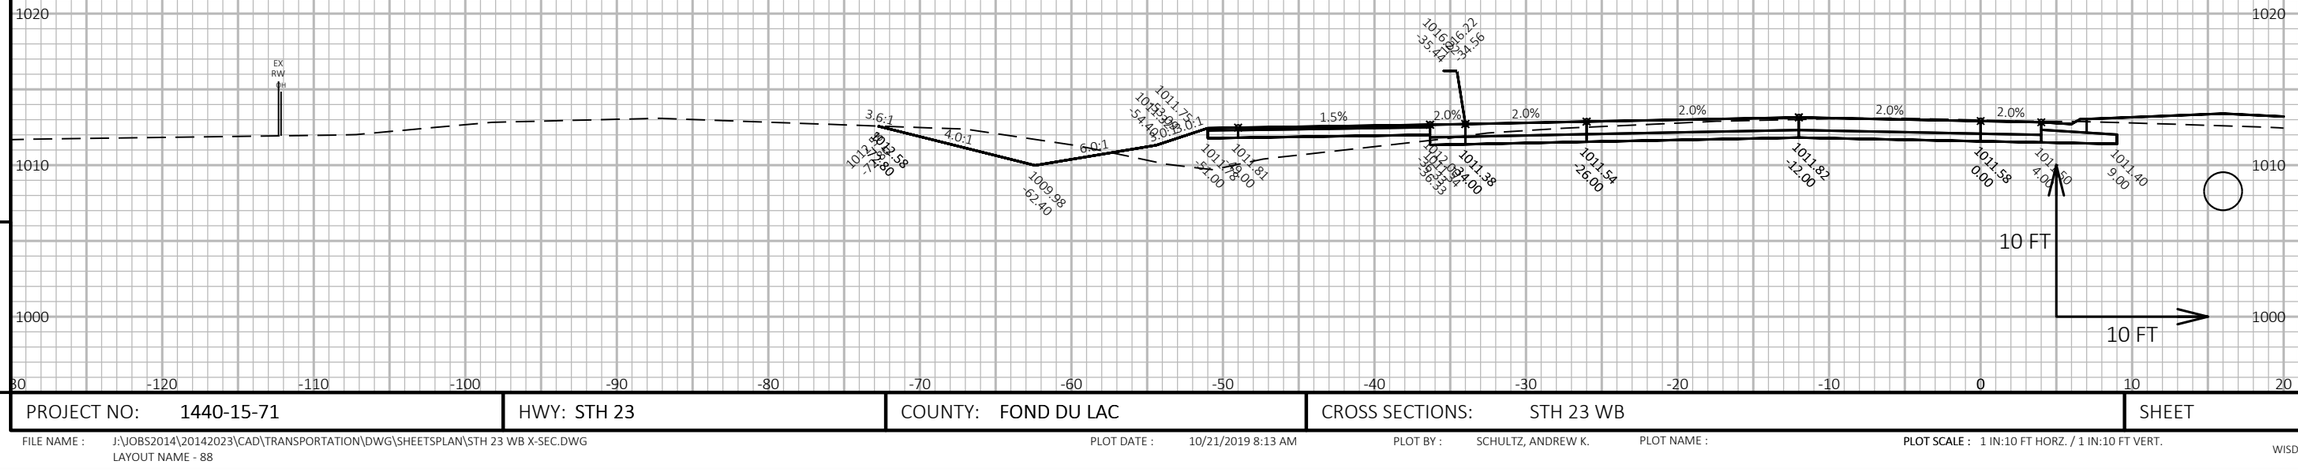

9

9

PROJECT NO: 1440-15-71	HWY: STH 23	COUNTY: FOND DU LAC	CROSS SECTIONS: STH 23 WB	SHEET 529	E

FILE NAME : J:\JOBS2014\20142023\CAD\TRANSPORTATION\DWG\SHEETSPLAN\STH 23 WB X-SEC.DWG
LAYOUT NAME - 88


PLOT DATE : 10/21/2019 8:13 AM

PLOT BY : SCHULTZ, ANDREW K.

PLOT NAME :

PLOT SCALE : 1 IN:10 FT HORZ. / 1 IN:10 FT VERT.

WISDOT/CADDS SHEET 49

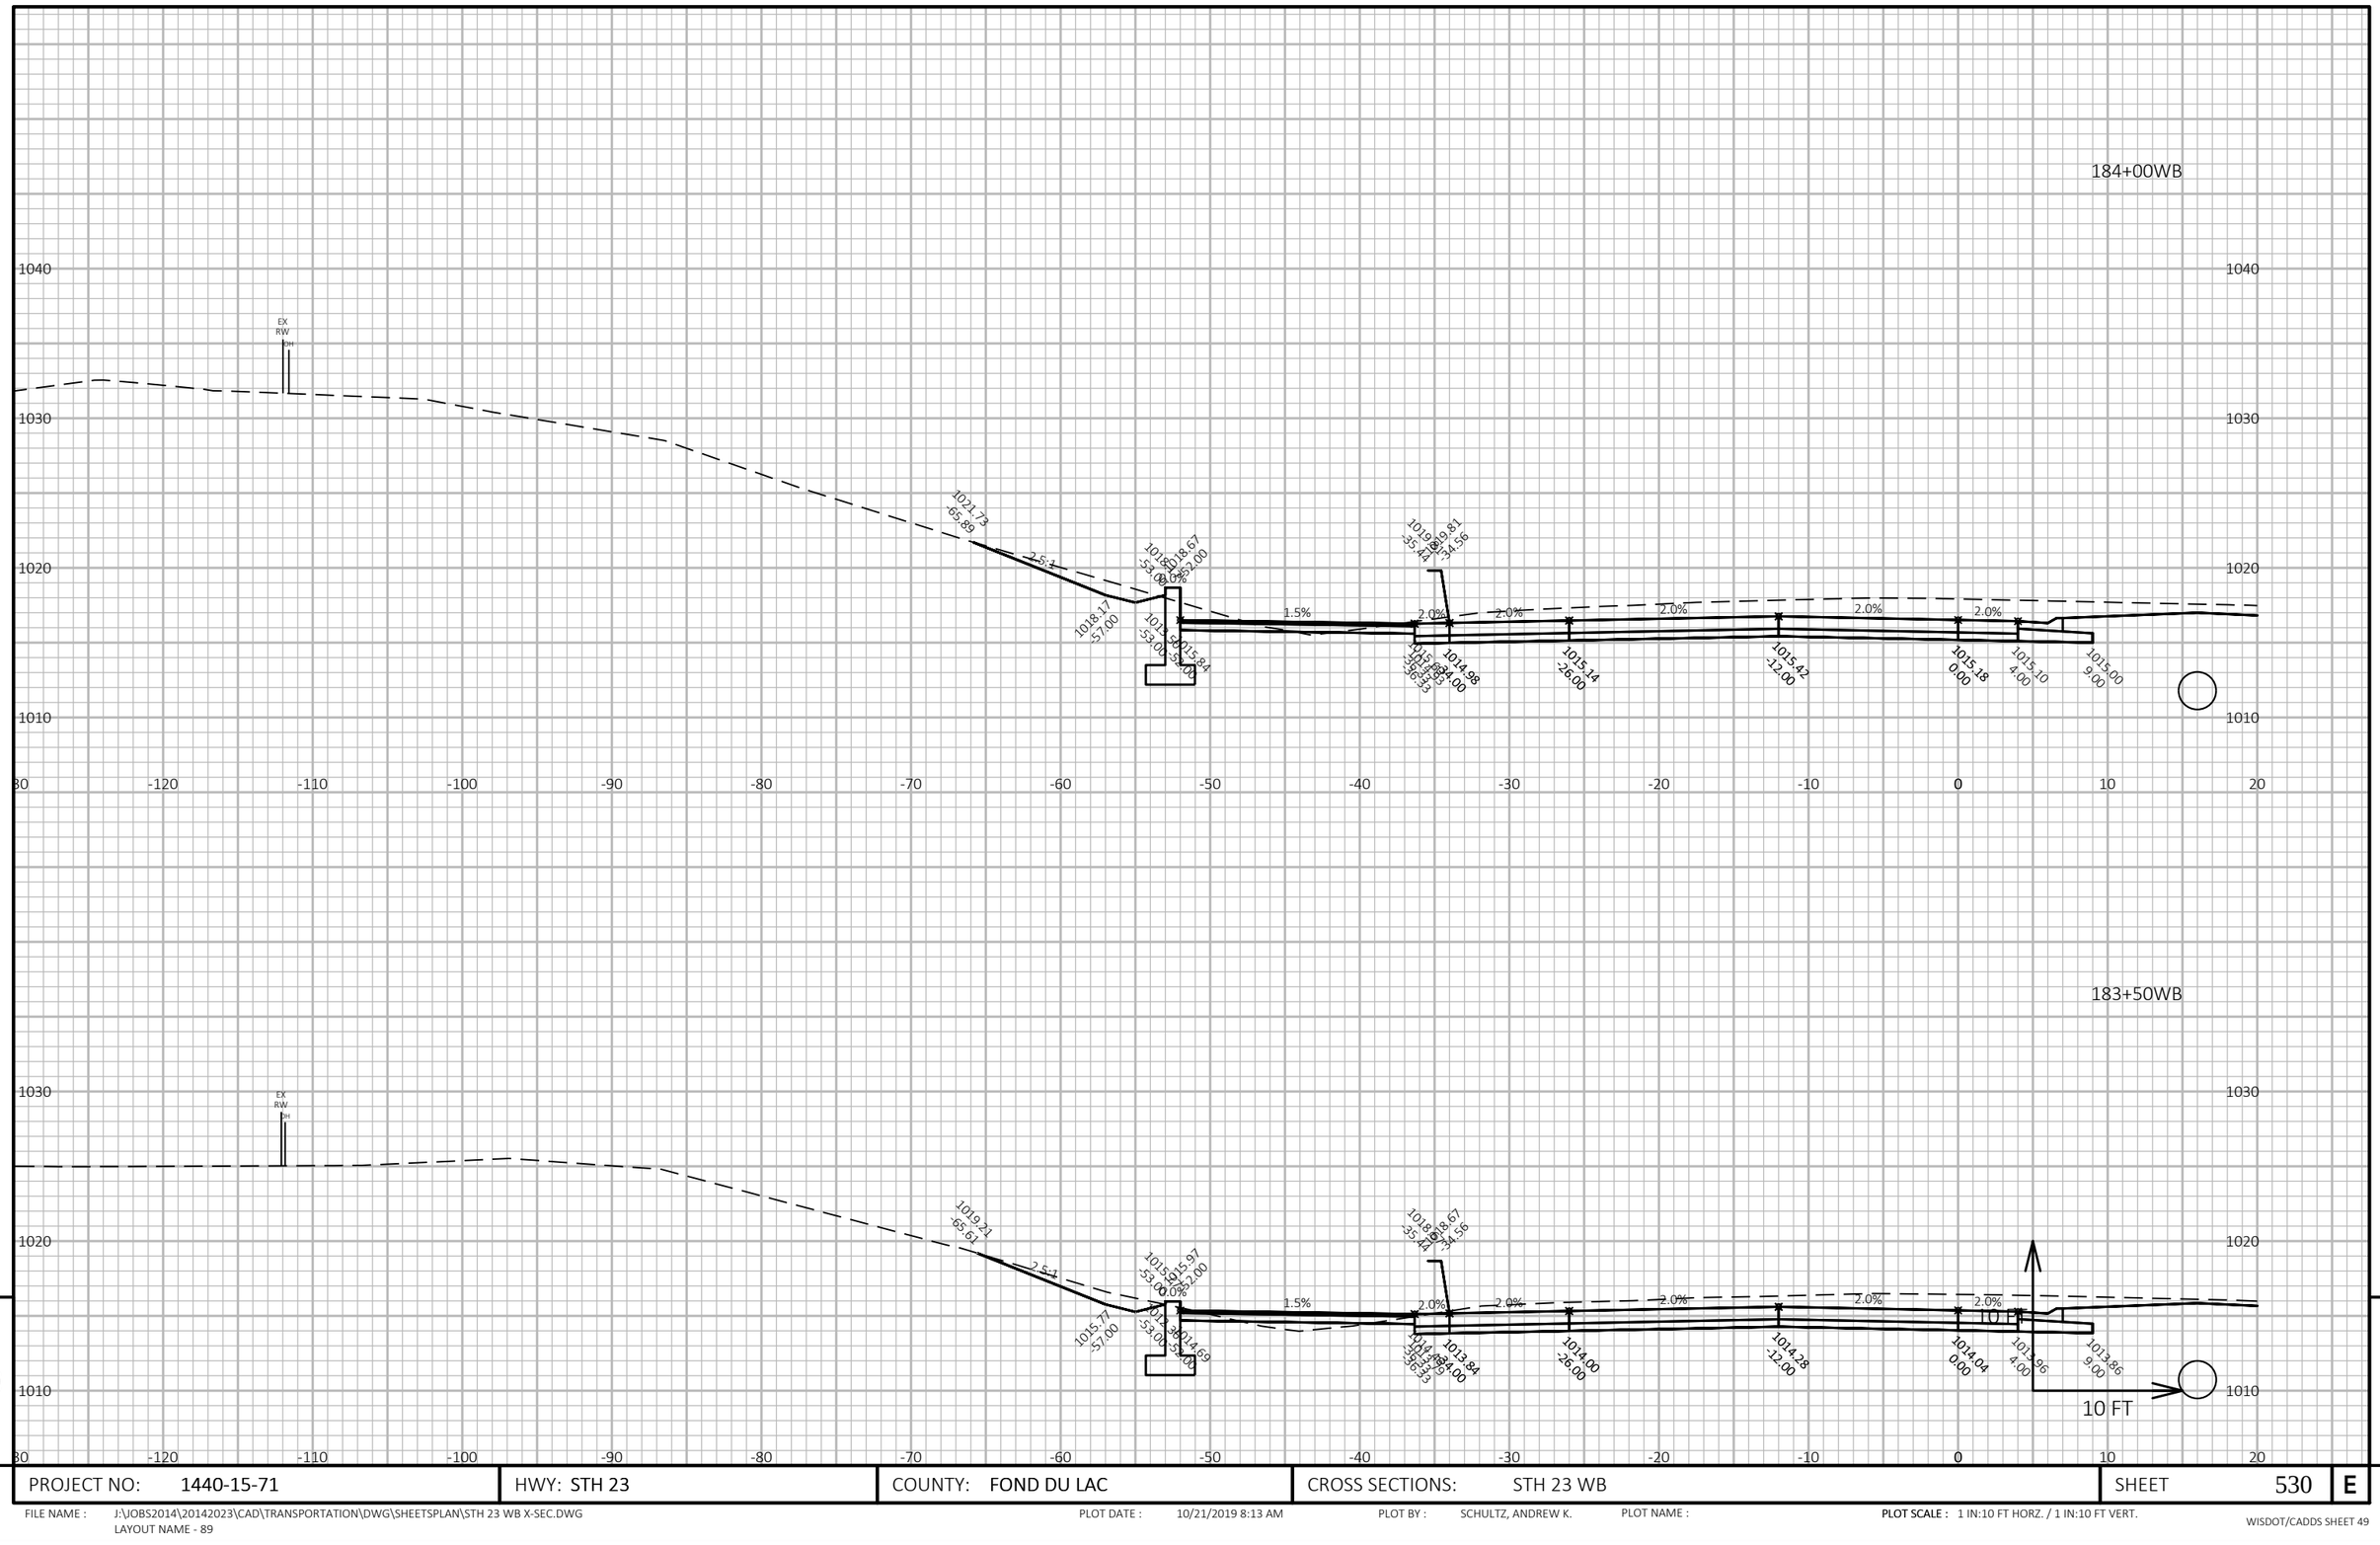


9 9

PROJECT NO: 1440-15-71	HWY: STH 23	COUNTY: FOND DU LAC	CROSS SECTIONS: STH 23 WB	SHEET 530	E

FILE NAME : J:\JOBS2014\20142023\CAD\TRANSPORTATION\DWG\SHEETSPLAN\STH 23 WB X-SEC.DWG
LAYOUT NAME - 89

PLOT DATE : 10/21/2019 8:13 AM PLOT BY : SCHULTZ, ANDREW K. PLOT NAME : **PLOT SCALE :** 1 IN:10 FT HORZ. / 1 IN:10 FT VERT.

WISDOT/CADDS SHEET 49

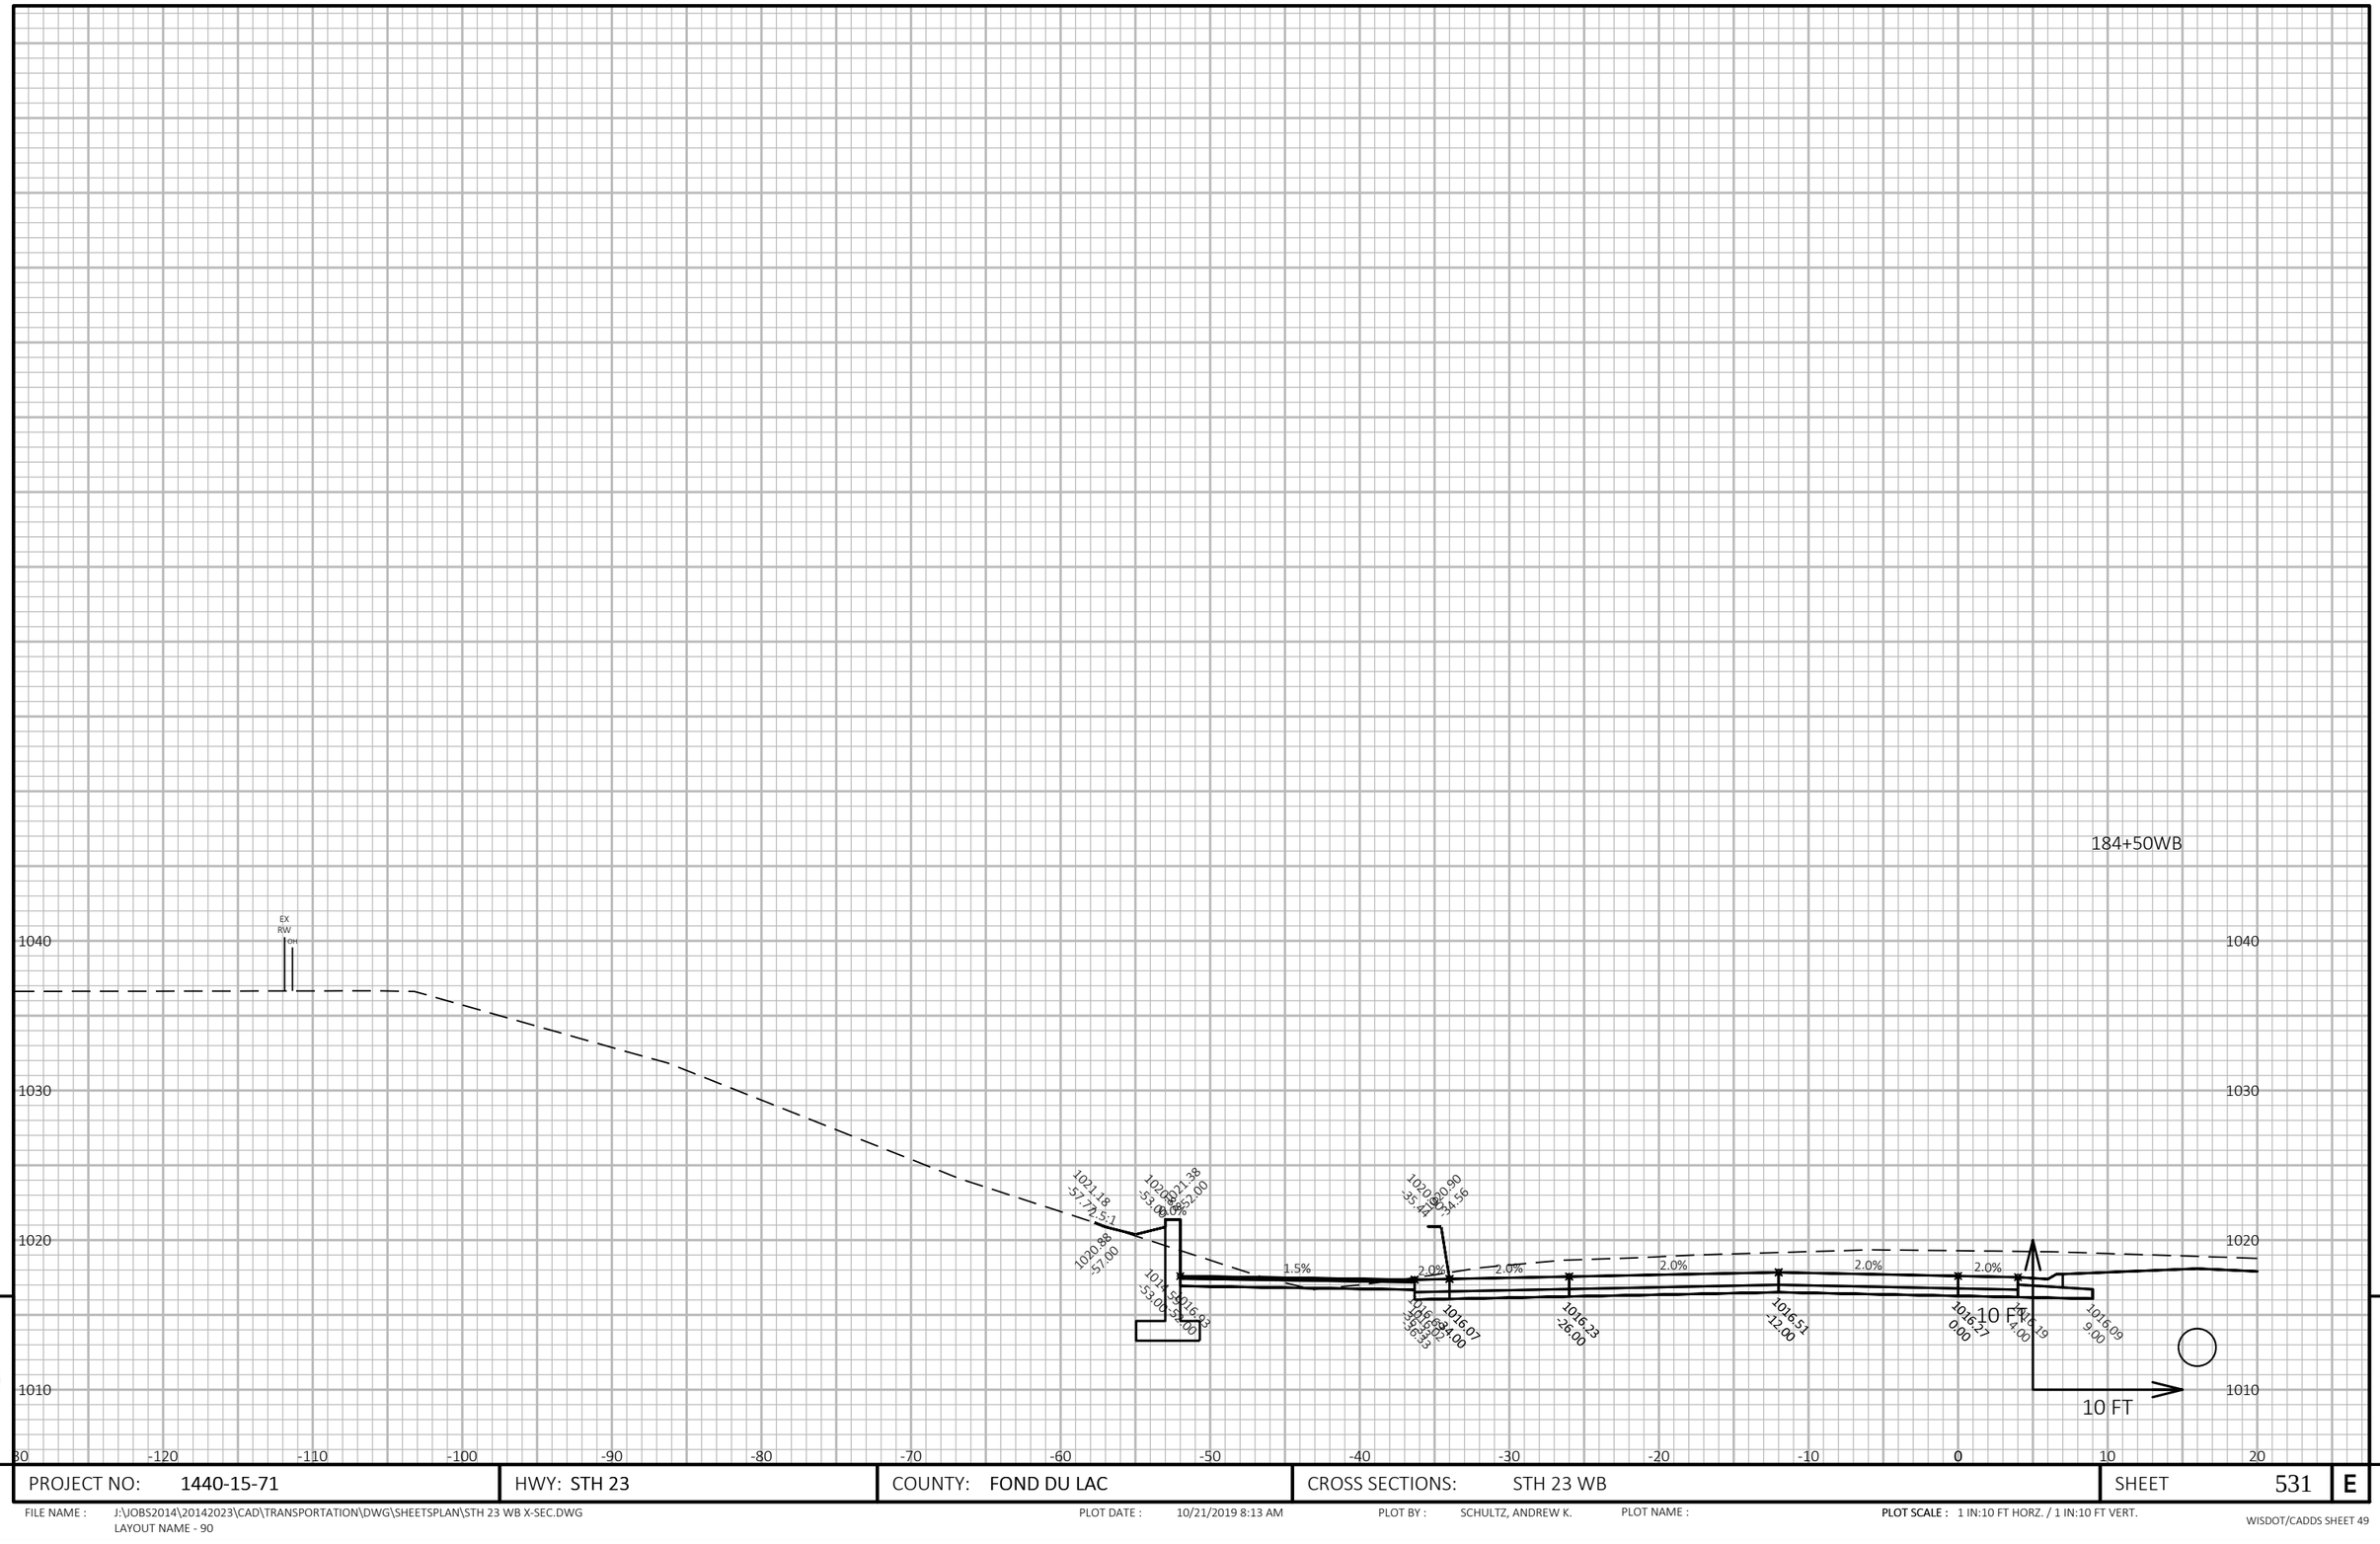

9

9

PROJECT NO: 1440-15-71	HWY: STH 23	COUNTY: FOND DU LAC	CROSS SECTIONS: STH 23 WB	SHEET 531	E

FILE NAME : J:\JOBS2014\20142023\CAD\TRANSPORTATION\DWG\SHEETSPLAN\STH 23 WB X-SEC.DWG
LAYOUT NAME - 90

PLOT DATE : 10/21/2019 8:13 AM PLOT BY : SCHULTZ, ANDREW K. PLOT NAME :

PLOT SCALE : 1 IN:10 FT HORZ. / 1 IN:10 FT VERT.

WISDOT/CADDS SHEET 49

185+00WB

EX RW
OH

1050
1040
1030
1020
1010

-130 -120 -110 -100 -90 -80 -70 -60 -50 -40 -30 -20 -10 0 10 20

1023.42
-58.31
10.0:1
1023.33
-57.31
1023.83
-52.31
2.0%
1.5%
1024.93
-34.81
8.43
24.30
2.0%
2.0%
2.0%
2.0%
2.0%
2.0%
1017.66
-53.31
1017.66
-53.31
1017.66
-39.64
1017.66
-34.90
1017.10
1017.23
-28.00
1017.31
-24.00
1017.55
-12.00
1017.40
0.00
1017.22
1017.12
9.00
10 FT
10 FT

9

PROJECT NO: 1440-15-71	HWY: STH 23	COUNTY: FOND DU LAC	CROSS SECTIONS: STH 23 WB	SHEET 532	E


FILE NAME : J:\JOBS2014\20142023\CAD\TRANSPORTATION\DWG\SHEETSPLAN\STH 23 WB X-SEC.DWG
LAYOUT NAME - 91

PLOT DATE : 10/21/2019 8:13 AM PLOT BY : SCHULTZ, ANDREW K. PLOT NAME :

PLOT SCALE : 1 IN:10 FT HORZ. / 1 IN:10 FT VERT.

WISDOT/CADDS SHEET 49

185+50WB

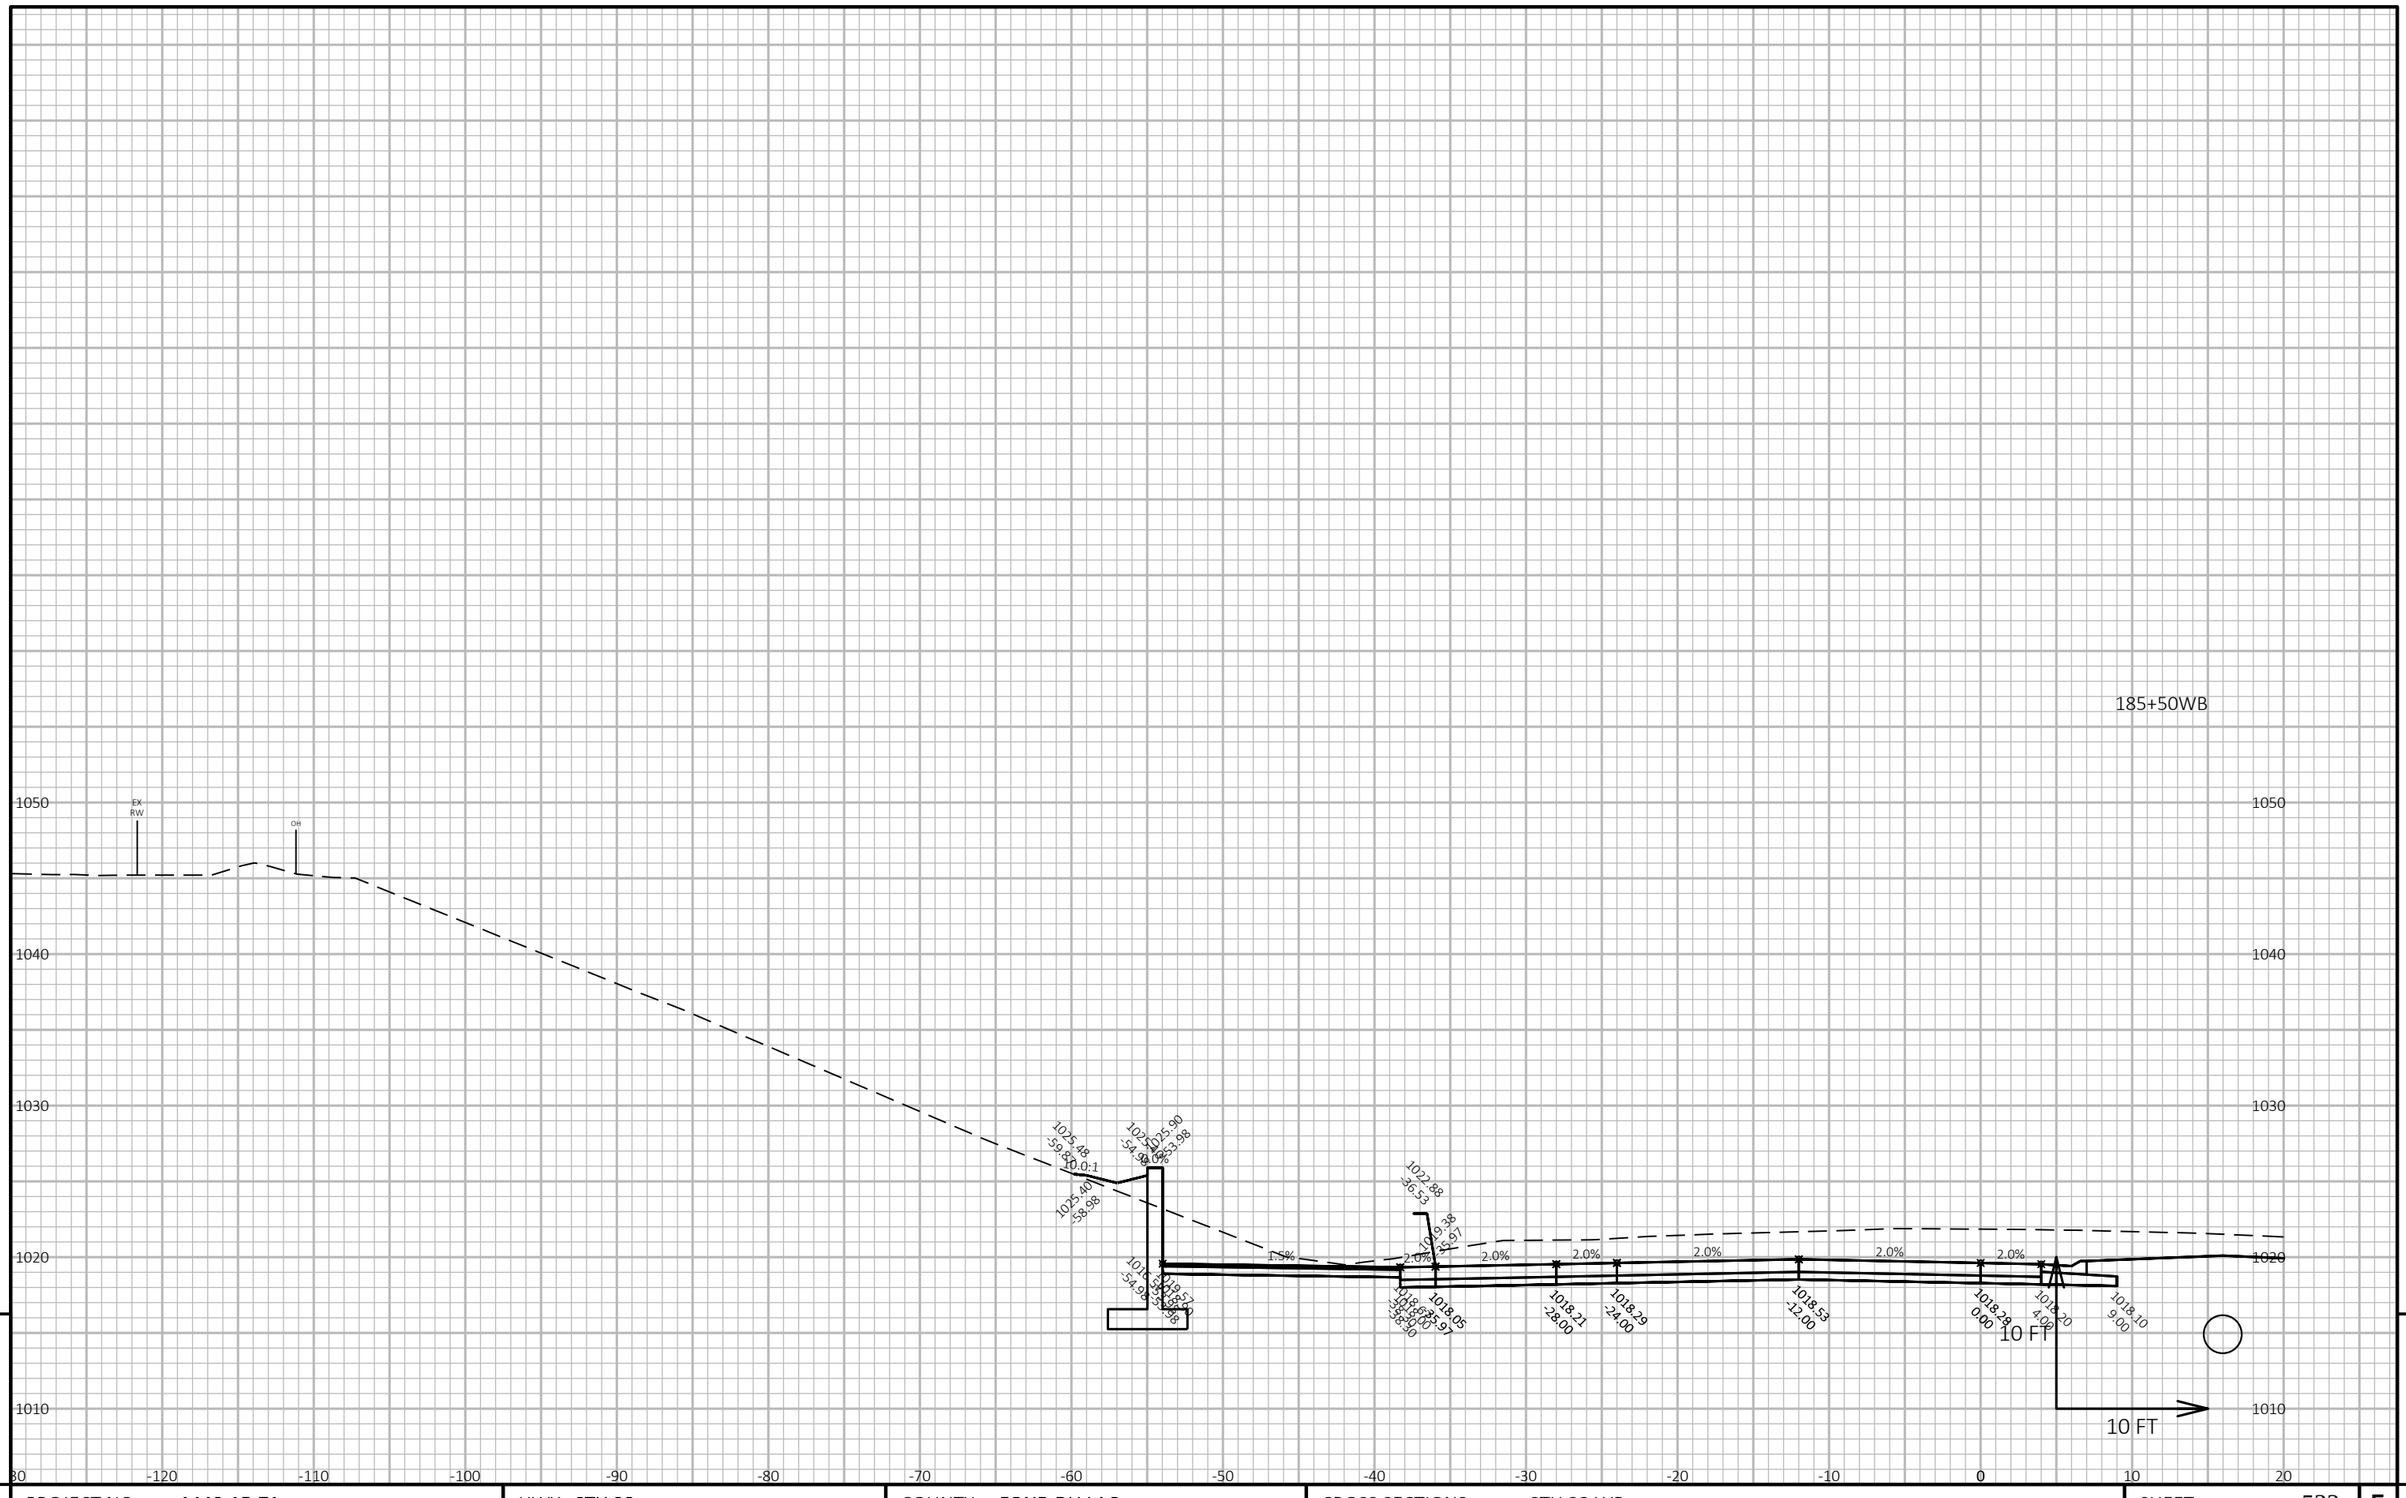

9


9

PROJECT NO: 1440-15-71	HWY: STH 23	COUNTY: FOND DU LAC	CROSS SECTIONS: STH 23 WB	SHEET 533	E

FILE NAME : J:\OBS2014\20142023\CAD\TRANSPORTATION\DWG\SHEETSPLAN\STH 23 WB X-SEC.DWG
LAYOUT NAME - 92

PLOT DATE : 10/21/2019 8:13 AM PLOT BY : SCHULTZ, ANDREW K. PLOT NAME : **PLOT SCALE :** 1 IN:10 FT HORZ. / 1 IN:10 FT VERT.

186+03WB

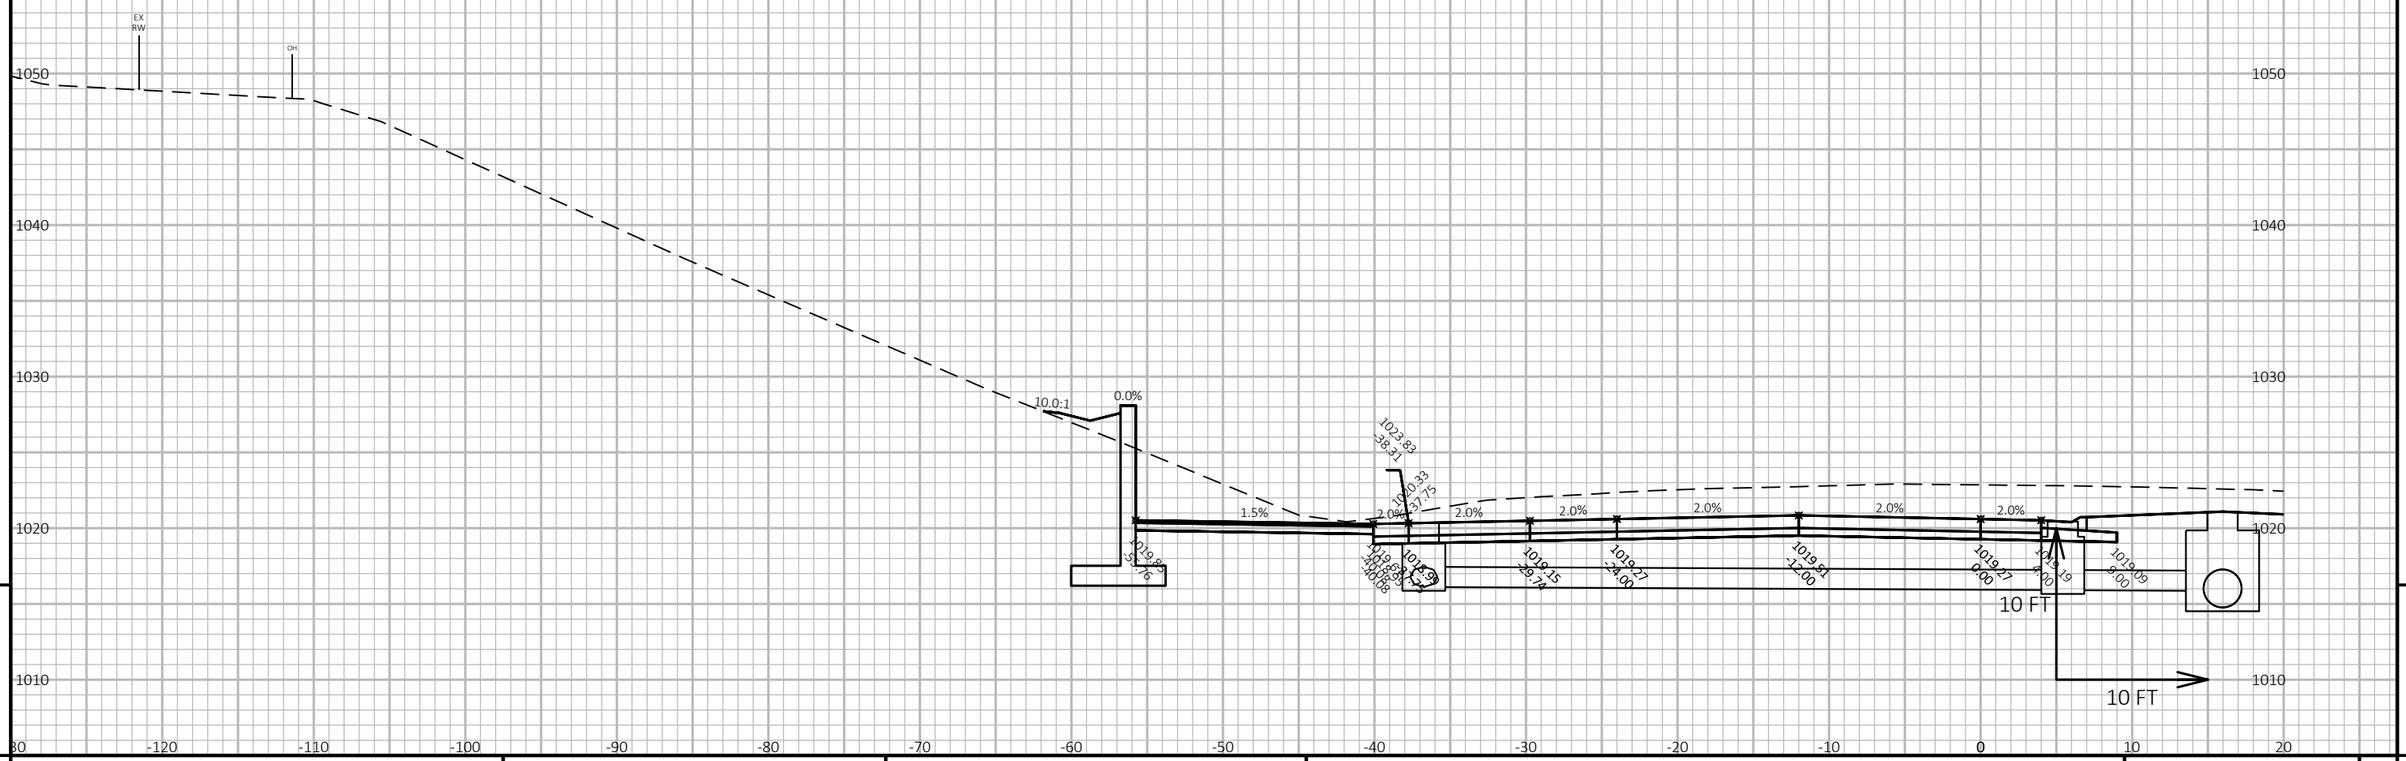

9

9

PROJECT NO: 1440-15-71	HWY: STH 23	COUNTY: FOND DU LAC	CROSS SECTIONS: STH 23 WB	SHEET 534	E

FILE NAME : J:\OBS2014\20142023\CAD\TRANSPORTATION\DWG\SHEETSPLAN\STH 23 WB X-SEC.DWG
LAYOUT NAME - 93

PLOT DATE : 10/21/2019 8:14 AM

PLOT BY : SCHULTZ, ANDREW K.

PLOT NAME :

PLOT SCALE : 1 IN:10 FT HORZ. / 1 IN:10 FT VERT.

WISDOT/CADDS SHEET 49

186+50WB

1060

1060

EX RW

OH

1050

1040

1030

1020

1010

1029.34 -53.31 10.0:1

1029.24 -62.31

1029.74 -58.90 0.0%

1029.74 -57.31

1024.61 -39.87

1021.11 -39.30

1.5%

2.0%

2.0%

2.0%

2.0%

2.0%

2.0%

2.0%

1019.77 -39.30

1019.93 -31.30

1020.08 -24.00

1020.32 -12.00

1020.08 0.00

1020.00 4.00

1019.90 9.00

10 FT

10 FT

-130 -120 -110 -100 -90 -80 -70 -60 -50 -40 -30 -20 -10 0 10 20

9

9

PROJECT NO: 1440-15-71	HWY: STH 23	COUNTY: FOND DU LAC	CROSS SECTIONS: STH 23 WB	SHEET 535	E

FILE NAME : J:\JOBS2014\20142023\CAD\TRANSPORTATION\DWG\SHEETSPLAN\STH 23 WB X-SEC.DWG
LAYOUT NAME - 94

PLOT DATE : 10/21/2019 8:14 AM

PLOT BY : SCHULTZ, ANDREW K.

PLOT NAME :

PLOT SCALE : 1 IN:10 FT HORZ. / 1 IN:10 FT VERT.

WISDOT/CADDS SHEET 49

187+00WB

EX RW

OH

1030.62 -64.98 0.1

1030.58 -63.98

1031.08 -58.98

1025.49 -41.53

1021.88 -40.57

1020.56 -40.97

1020.72 -32.97

1020.90 -24.00

1021.14 -12.00

1020.90 0.00

1021.82 4.00

1020.72 9.00

1.5% 2.0% 2.0% 2.0% 2.0% 2.0% 2.0% 2.0%

10 FT

10 FT

1060 1050 1040 1030 1020 1010

-130 -120 -110 -100 -90 -80 -70 -60 -50 -40 -30 -20 -10 0 10 20

9 9

PROJECT NO: 1440-15-71	HWY: STH 23	COUNTY: FOND DU LAC	CROSS SECTIONS: STH 23 WB	SHEET 536	E

FILE NAME : J:\JOBS2014\20142023\CAD\TRANSPORTATION\DWG\SHEETSPLAN\STH 23 WB X-SEC.DWG
LAYOUT NAME - 95

PLOT DATE : 10/21/2019 8:14 AM PLOT BY : SCHULTZ, ANDREW K. PLOT NAME : **PLOT SCALE :** 1 IN:10 FT HORZ. / 1 IN:10 FT VERT.

WISDOT/CADDS SHEET 49

187+50WB

EX RW

OH

1031.95
-65.88

10.0:1

1031.93
-65.69

1032.43
-61.00
3.00%
60.65

1026.12
-43.20

2.62
42.64

1021.88
-61.69

1021.84
-61.65

1021.28
-42.64

1021.44
-34.63

1021.66
-24.00

1021.90
-12.00

1021.66
0.00

1021.68
4.00

1021.48
9.00

1.5%

2.0%

2.0%

2.0%

2.0%

2.0%

2.0%

10 FT

10 FT

1060

1050

1040

1030

1020

1010

-130 -120 -110 -100 -90 -80 -70 -60 -50 -40 -30 -20 -10 0 10 20

9

9

PROJECT NO: 1440-15-71	HWY: STH 23	COUNTY: FOND DU LAC	CROSS SECTIONS: STH 23 WB	SHEET 537	E


FILE NAME : J:\JOBS2014\20142023\CAD\TRANSPORTATION\DWG\SHEETSPLAN\STH 23 WB X-SEC.DWG
LAYOUT NAME - 96

PLOT DATE : 10/21/2019 8:14 AM PLOT BY : SCHULTZ, ANDREW K. PLOT NAME :

PLOT SCALE : 1 IN:10 FT HORZ. / 1 IN:10 FT VERT.

WISDOT/CADDS SHEET 49

188+00WB

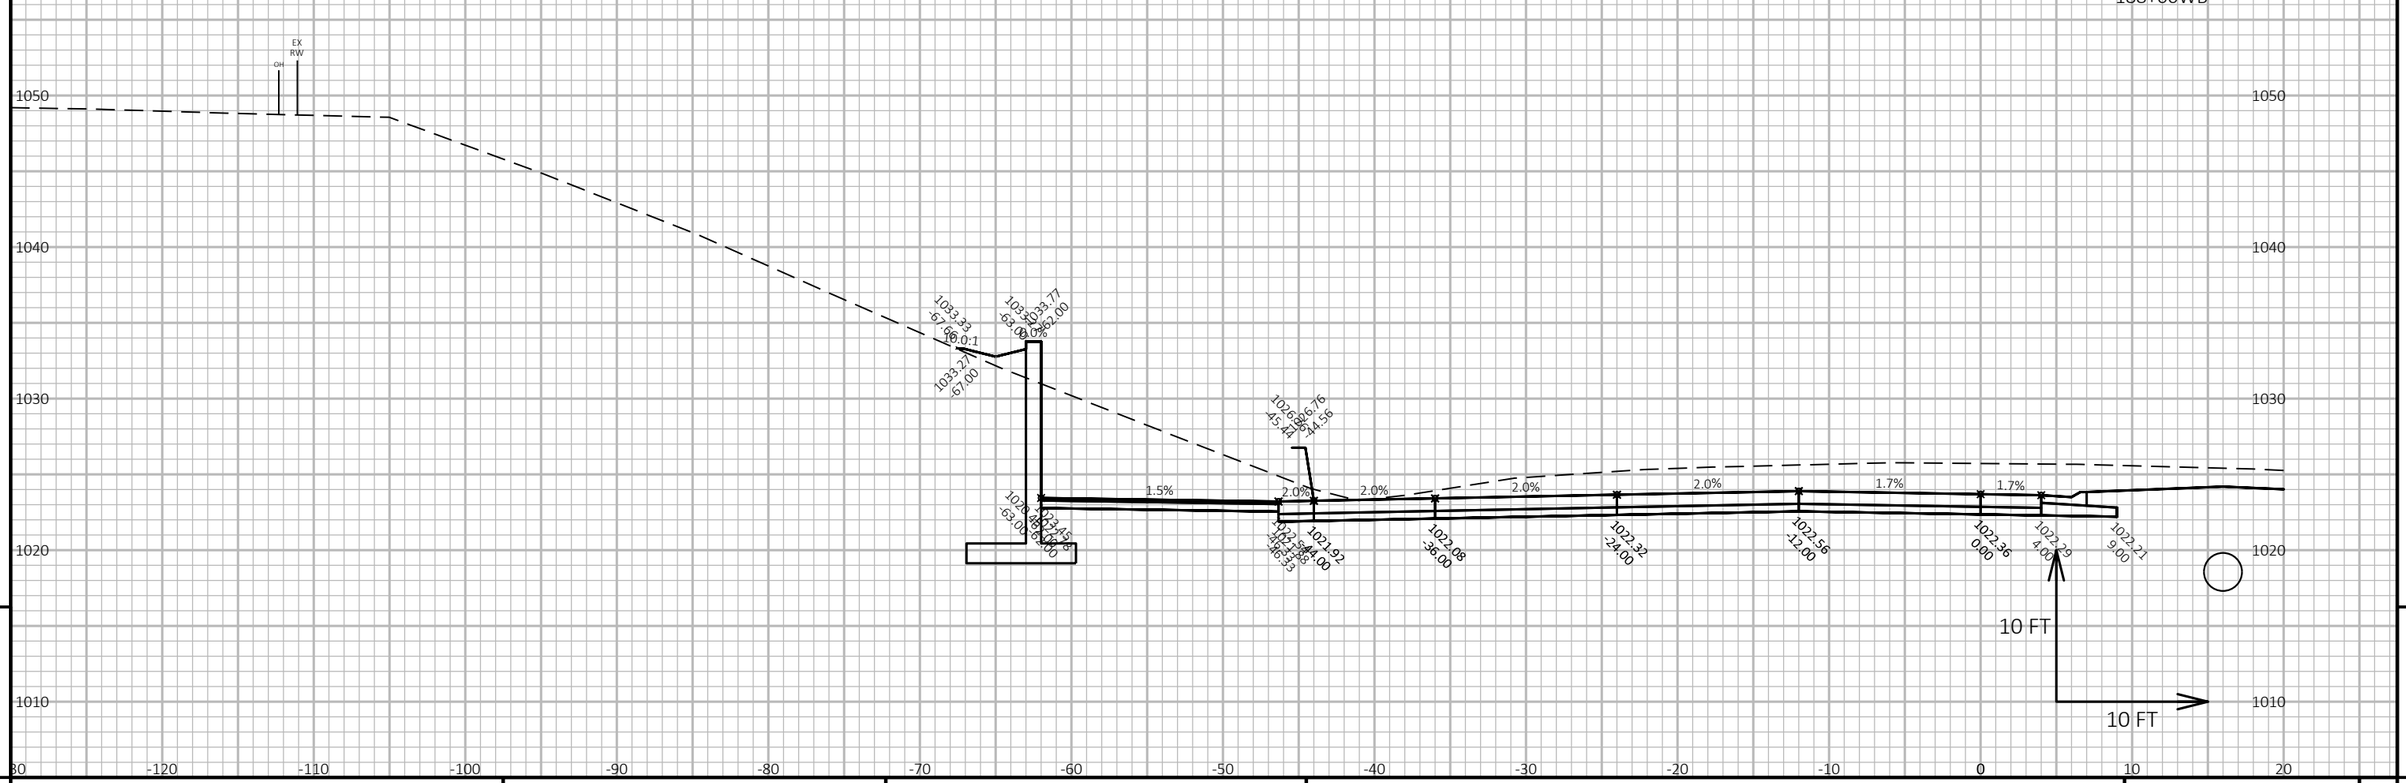

9

9

PROJECT NO: 1440-15-71	HWY: STH 23	COUNTY: FOND DU LAC	CROSS SECTIONS: STH 23 WB	SHEET 538	E

FILE NAME : J:\OBS2014\20142023\CAD\TRANSPORTATION\DWG\SHEETSPLAN\STH 23 WB X-SEC.DWG
LAYOUT NAME - 97

PLOT DATE : 10/21/2019 8:14 AM PLOT BY : SCHULTZ, ANDREW K. PLOT NAME : PLOT SCALE : 1 IN:10 FT HORZ. / 1 IN:10 FT VERT.

WISDOT/CADDS SHEET 49

188+50WB

EX RW
OH

1050
1040
1030
1020
1010

1033.54 -67.00
10.0:1
1033.47 -67.00
1033.97 -52.00
2.0%
1033.54 -63.00
1029.96 -63.00
1027.76 -45.44
1027.76 -44.56
1.5%
2.0%
2.0%
2.0%
2.0%
2.0%
0.4%
0.4%
1022.42 0.00
1022.58 -36.00
1022.82 -24.00
1023.06 -12.00
1023.01 0.00
1022.99 4.00
1022.97 9.00

10 FT
10 FT

-130 -120 -110 -100 -90 -80 -70 -60 -50 -40 -30 -20 -10 0 10 20

9 9

PROJECT NO: 1440-15-71	HWY: STH 23	COUNTY: FOND DU LAC	CROSS SECTIONS: STH 23 WB	SHEET 539	E


FILE NAME : J:\JOBS2014\20142023\CAD\TRANSPORTATION\DWG\SHEETSPLAN\STH 23 WB X-SEC.DWG
LAYOUT NAME - 98

PLOT DATE : 10/21/2019 8:15 AM PLOT BY : SCHULTZ, ANDREW K. PLOT NAME :

PLOT SCALE : 1 IN:10 FT HORZ. / 1 IN:10 FT VERT.

WISDOT/CADDS SHEET 49

189+03WB

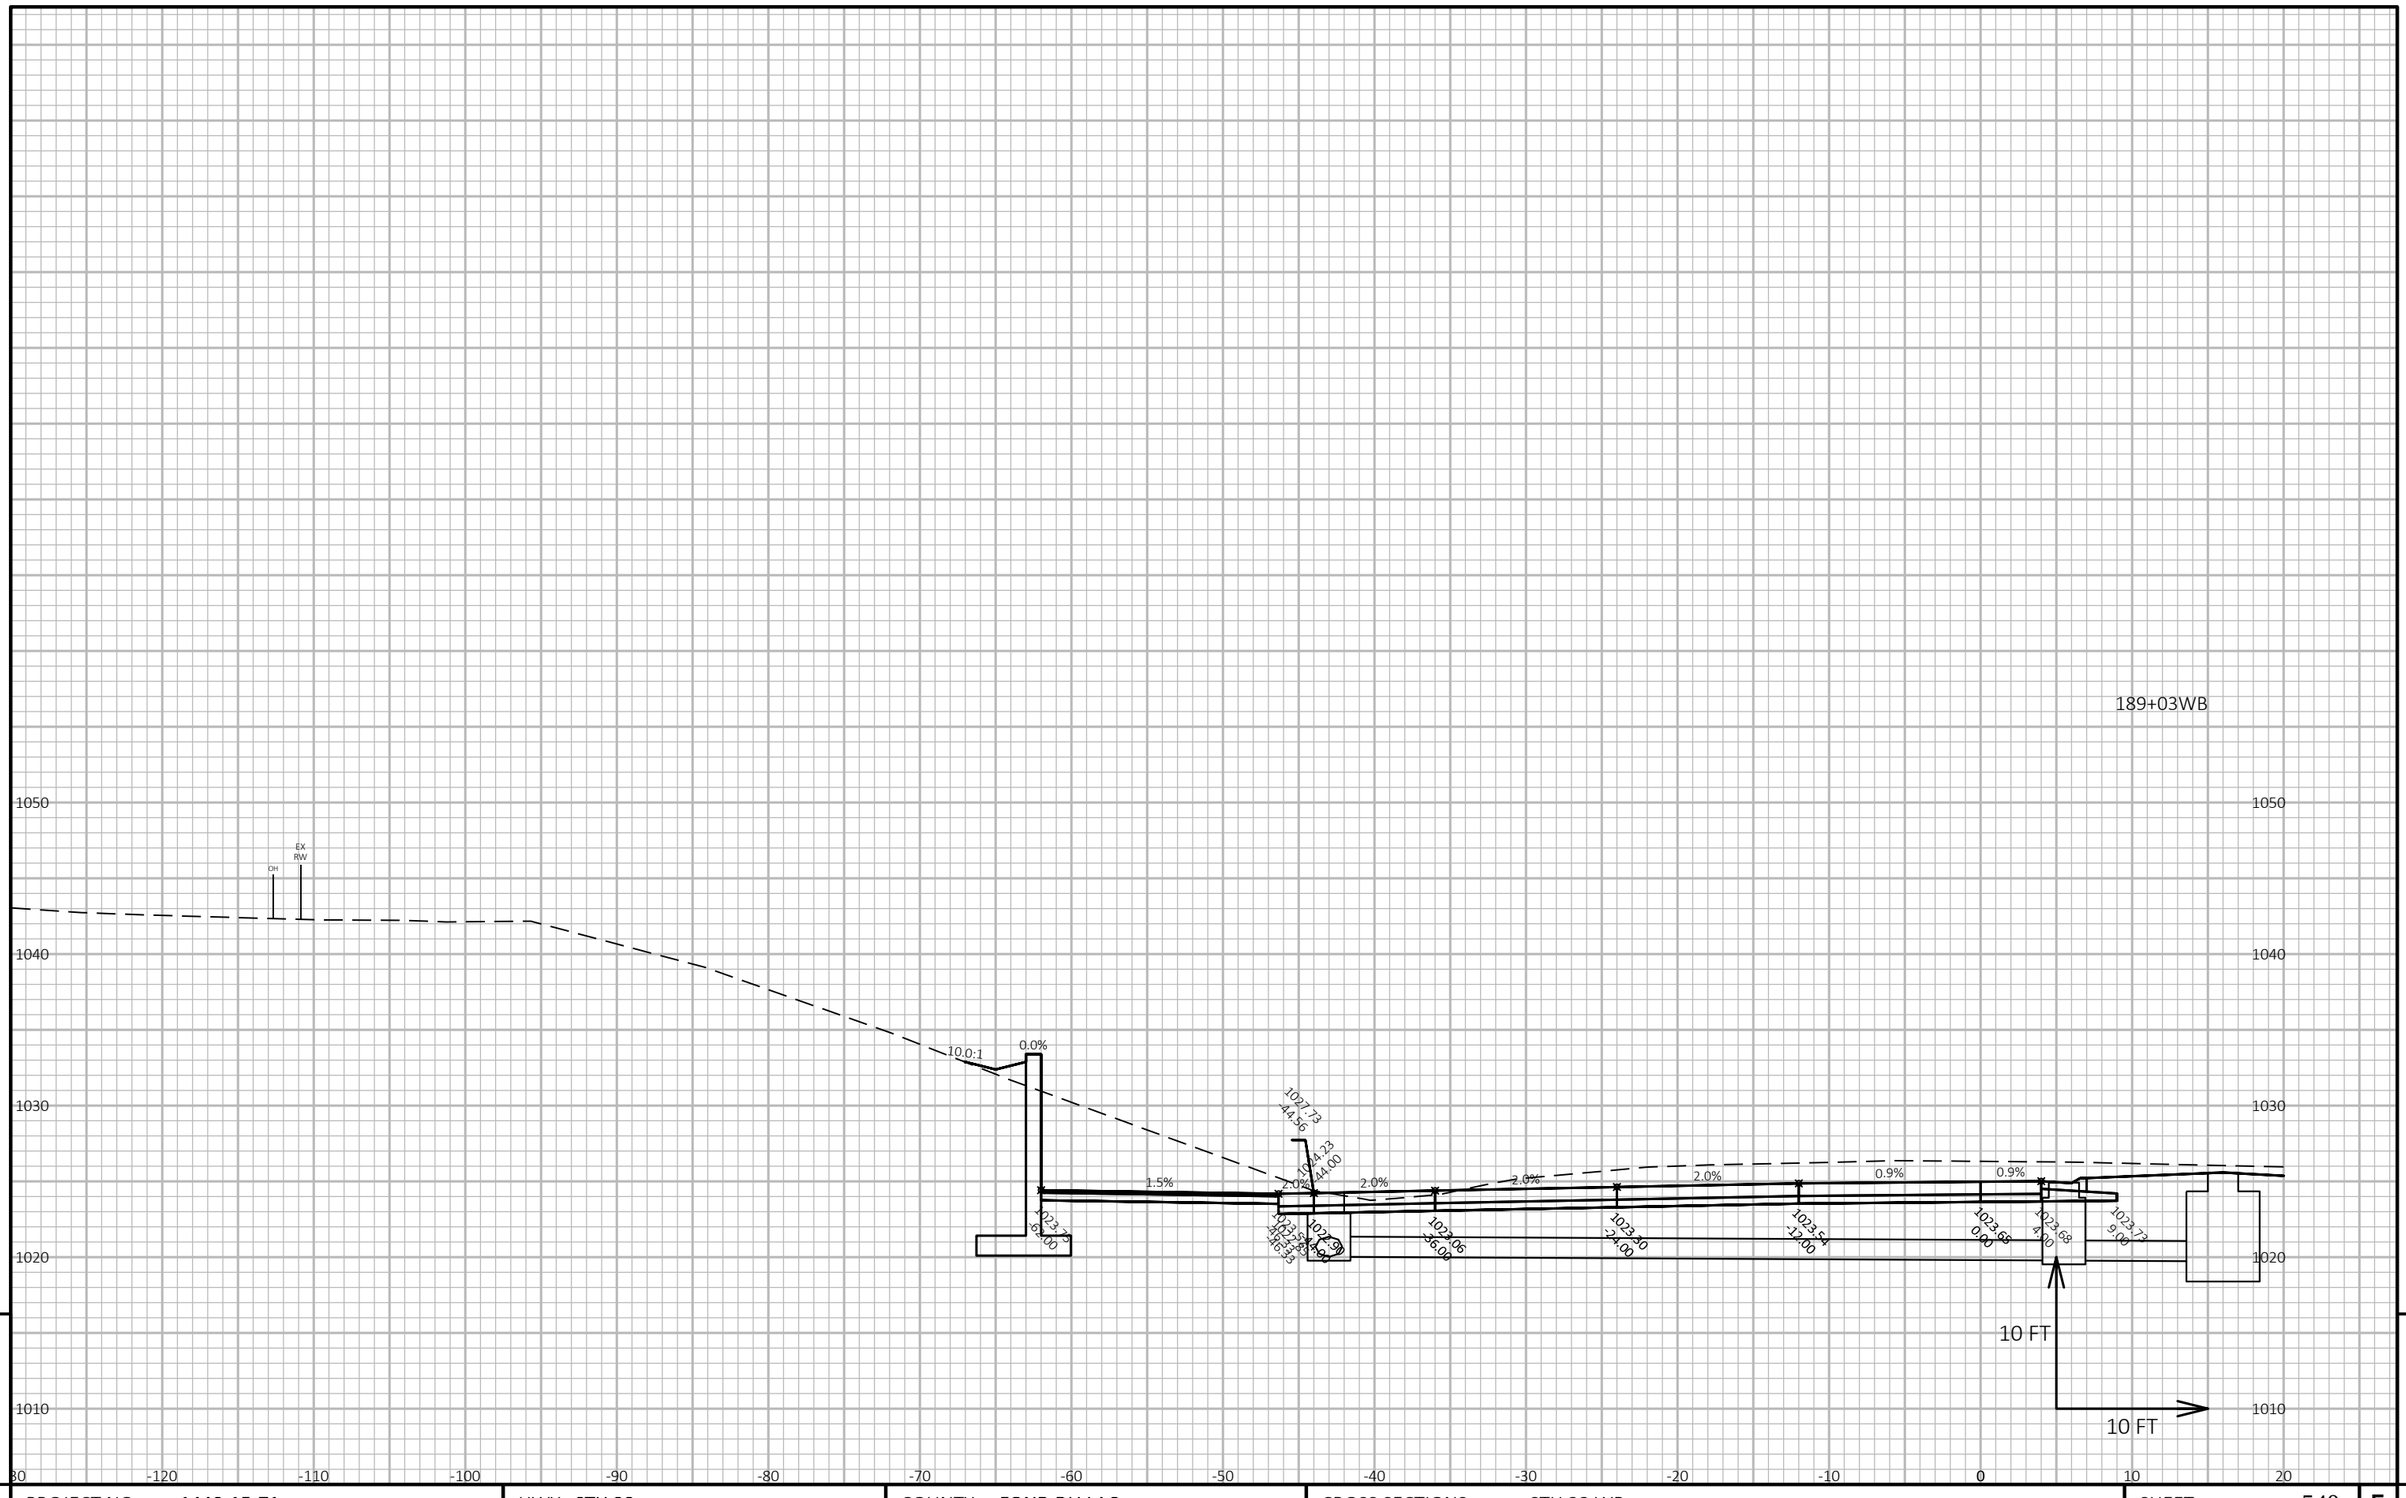

9

9


PROJECT NO: 1440-15-71	HWY: STH 23	COUNTY: FOND DU LAC	CROSS SECTIONS: STH 23 WB	SHEET 540	E

FILE NAME : J:\OBS2014\20142023\CAD\TRANSPORTATION\DWG\SHEETSPLAN\STH 23 WB X-SEC.DWG
LAYOUT NAME - 99

PLOT DATE : 10/21/2019 8:15 AM PLOT BY : SCHULTZ, ANDREW K. PLOT NAME :

PLOT SCALE : 1 IN:10 FT HORZ. / 1 IN:10 FT VERT.

WISDOT/CADDS SHEET 49

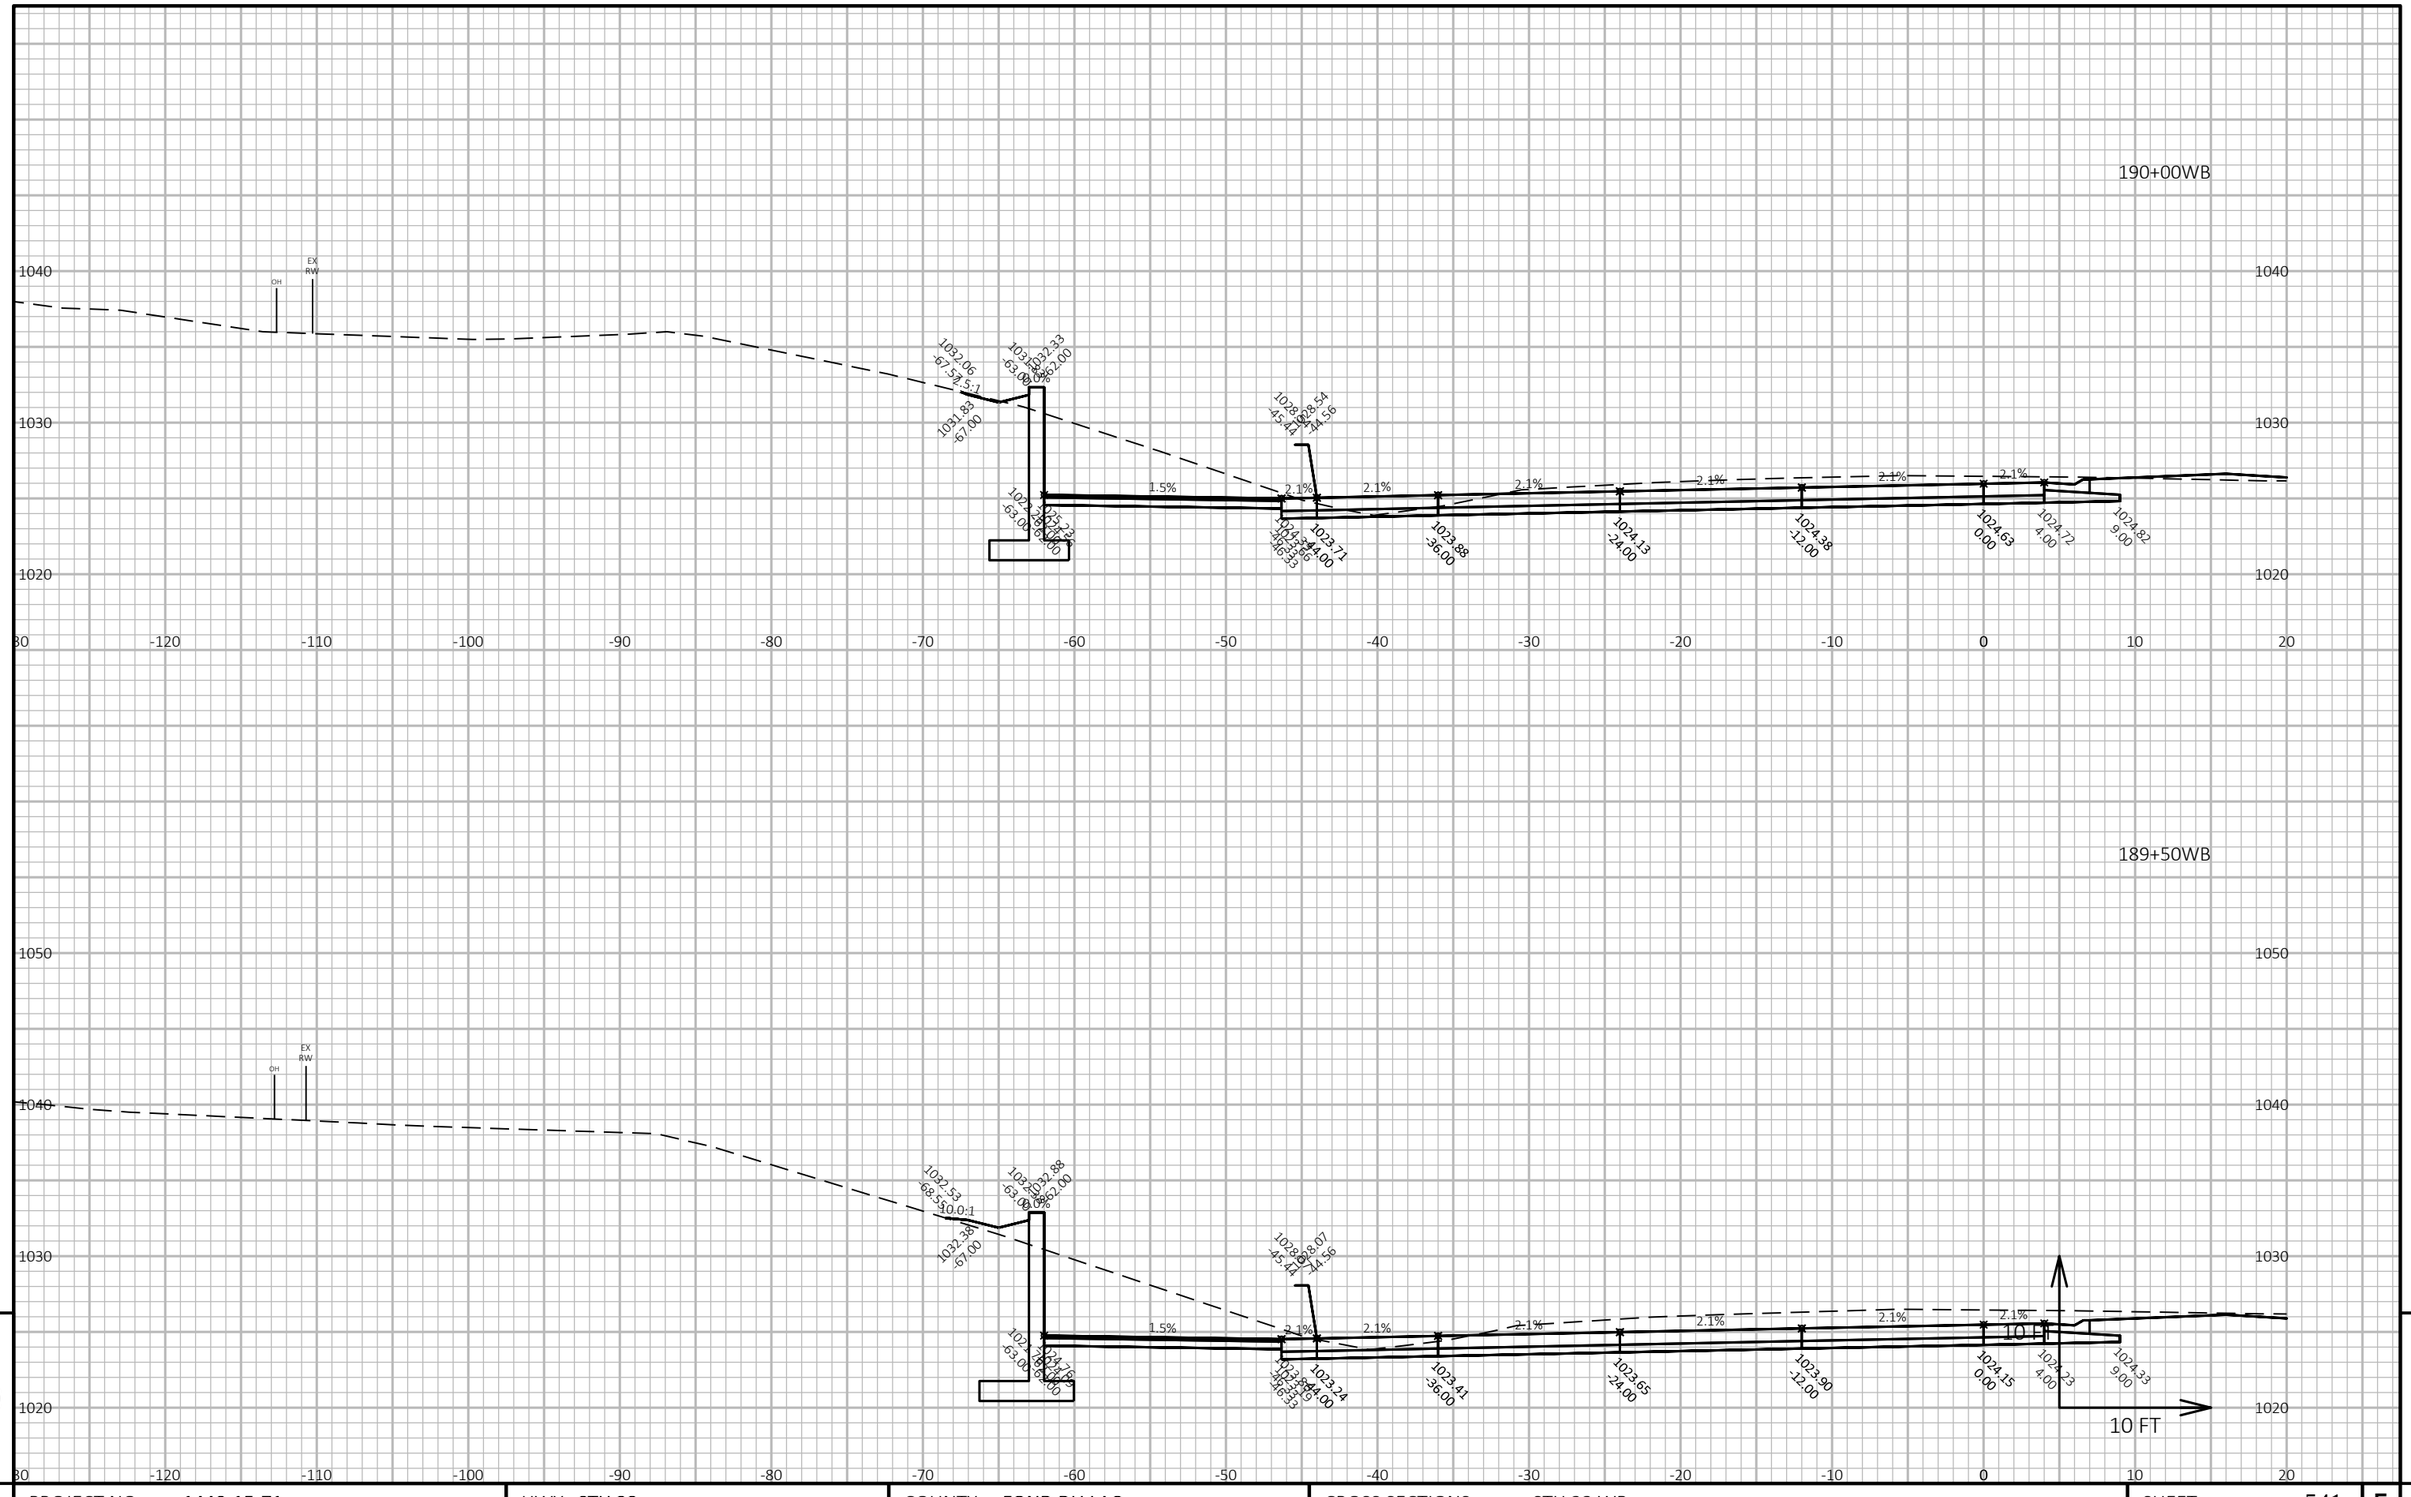

9

9

PROJECT NO: 1440-15-71	HWY: STH 23	COUNTY: FOND DU LAC	CROSS SECTIONS: STH 23 WB	SHEET 541	E

FILE NAME : J:\JOBS2014\20142023\CAD\TRANSPORTATION\DWG\SHEETSPLAN\STH 23 WB X-SEC.DWG
LAYOUT NAME - 100


PLOT DATE : 10/21/2019 8:15 AM

PLOT BY : SCHULTZ, ANDREW K.

PLOT NAME :

PLOT SCALE : 1 IN:10 FT HORZ. / 1 IN:10 FT VERT.

WISDOT/CADDS SHEET 49

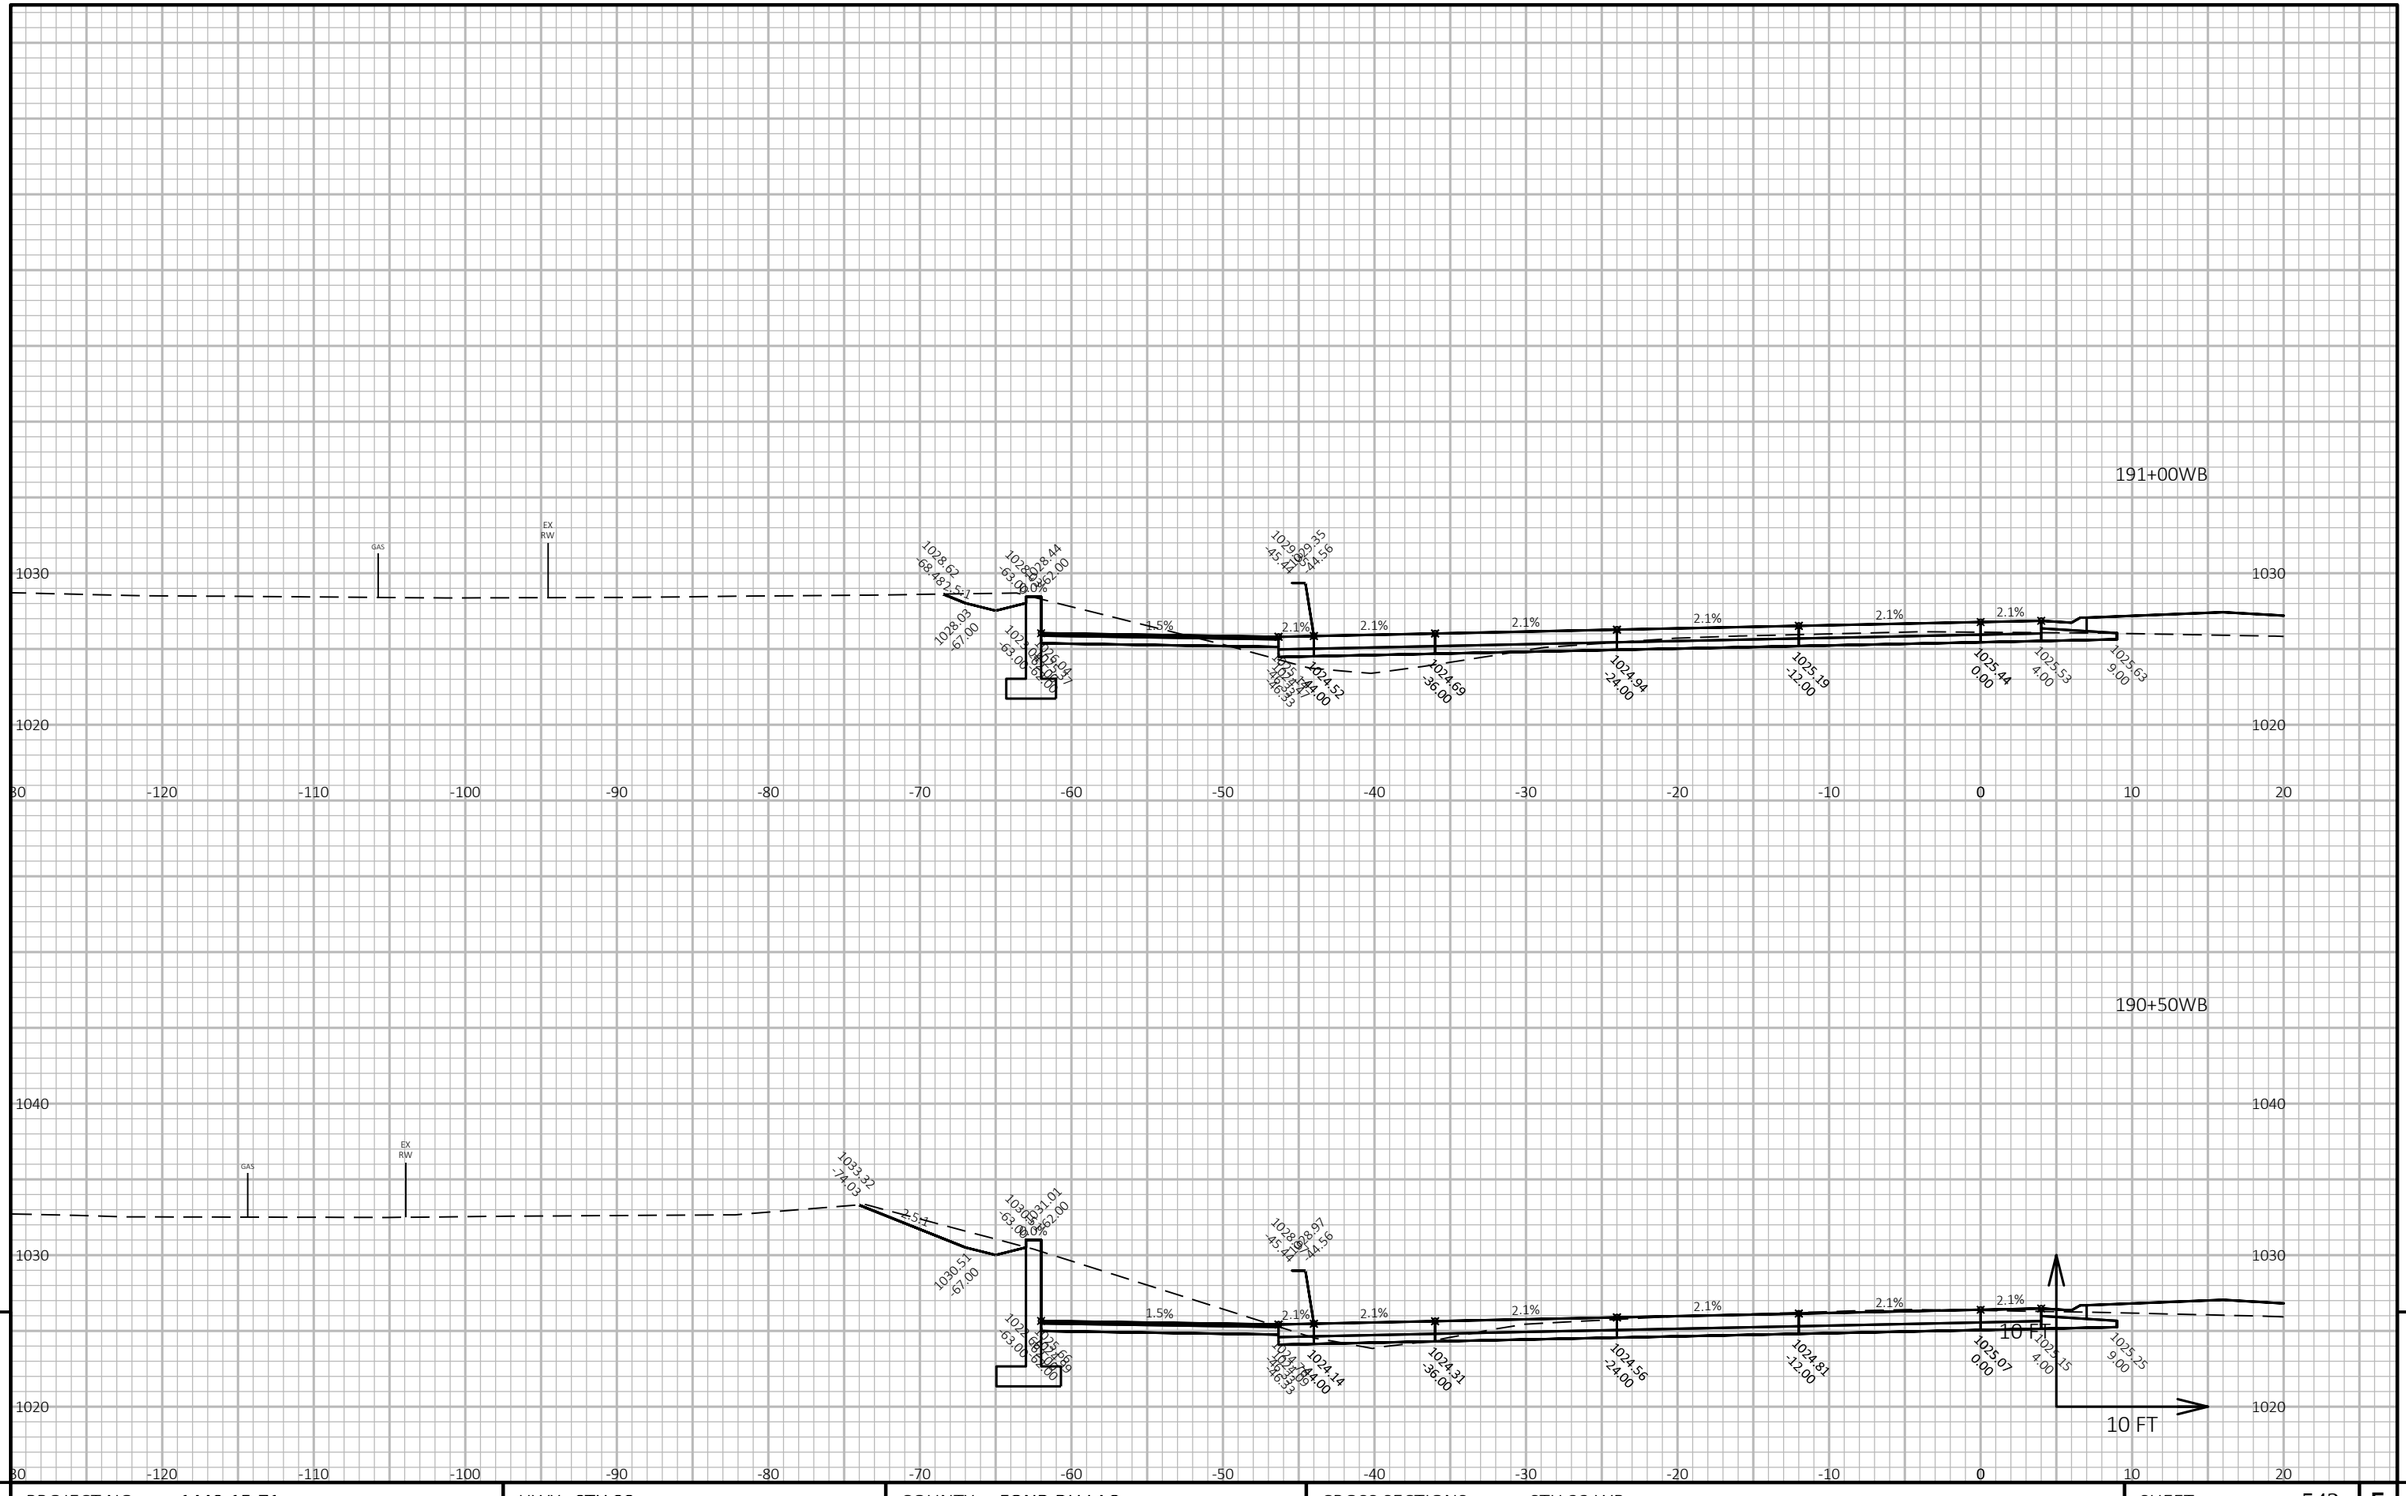


9 9

PROJECT NO: 1440-15-71	HWY: STH 23	COUNTY: FOND DU LAC	CROSS SECTIONS: STH 23 WB	SHEET 542	E

FILE NAME : J:\OBS2014\20142023\CAD\TRANSPORTATION\DWG\SHEETSPLAN\STH 23 WB X-SEC.DWG
LAYOUT NAME - 101

PLOT DATE : 10/21/2019 8:15 AM PLOT BY : SCHULTZ, ANDREW K. PLOT NAME :

PLOT SCALE : 1 IN:10 FT HORZ. / 1 IN:10 FT VERT.

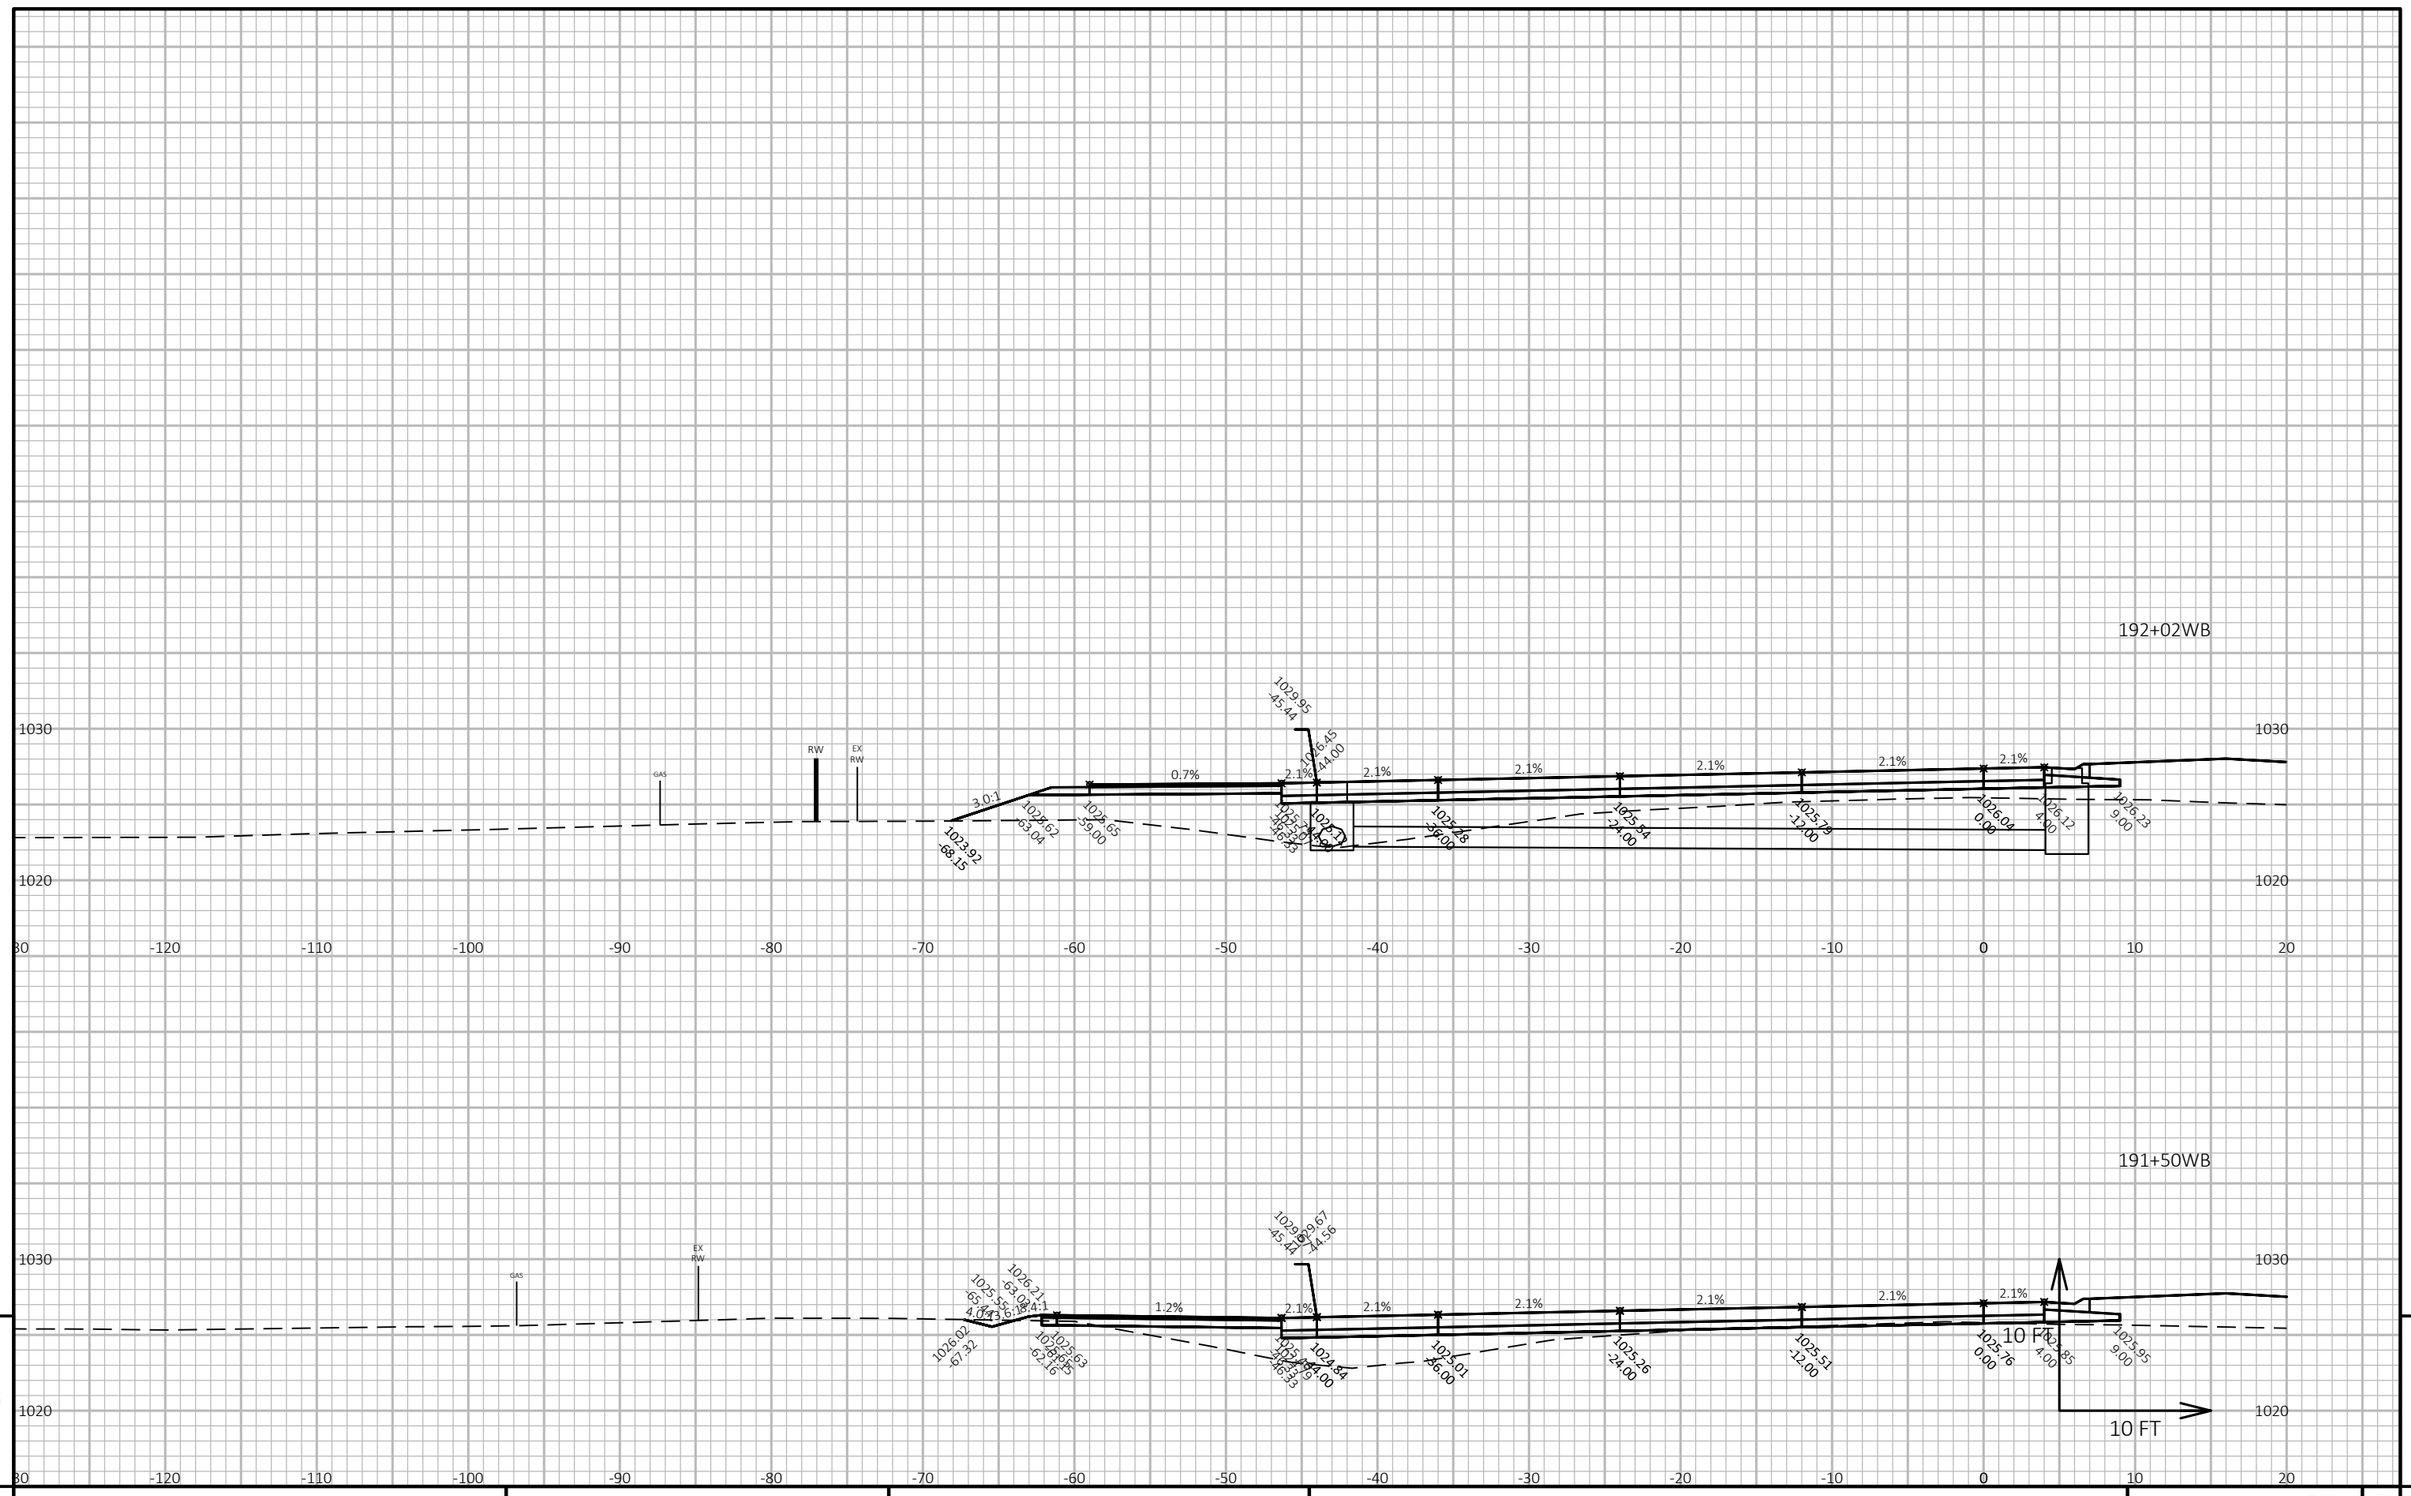

9

9


PROJECT NO: 1440-15-71	HWY: STH 23	COUNTY: FOND DU LAC	CROSS SECTIONS: STH 23 WB	SHEET 543	E

FILE NAME : J:\OBS2014\20142023\CAD\TRANSPORTATION\DWG\SHEETSPLAN\STH 23 WB X-SEC.DWG
LAYOUT NAME - 102

PLOT DATE : 10/21/2019 8:15 AM PLOT BY : SCHULTZ, ANDREW K. PLOT NAME :

PLOT SCALE : 1 IN:10 FT HORZ. / 1 IN:10 FT VERT.

WISDOT/CADDS SHEET 49

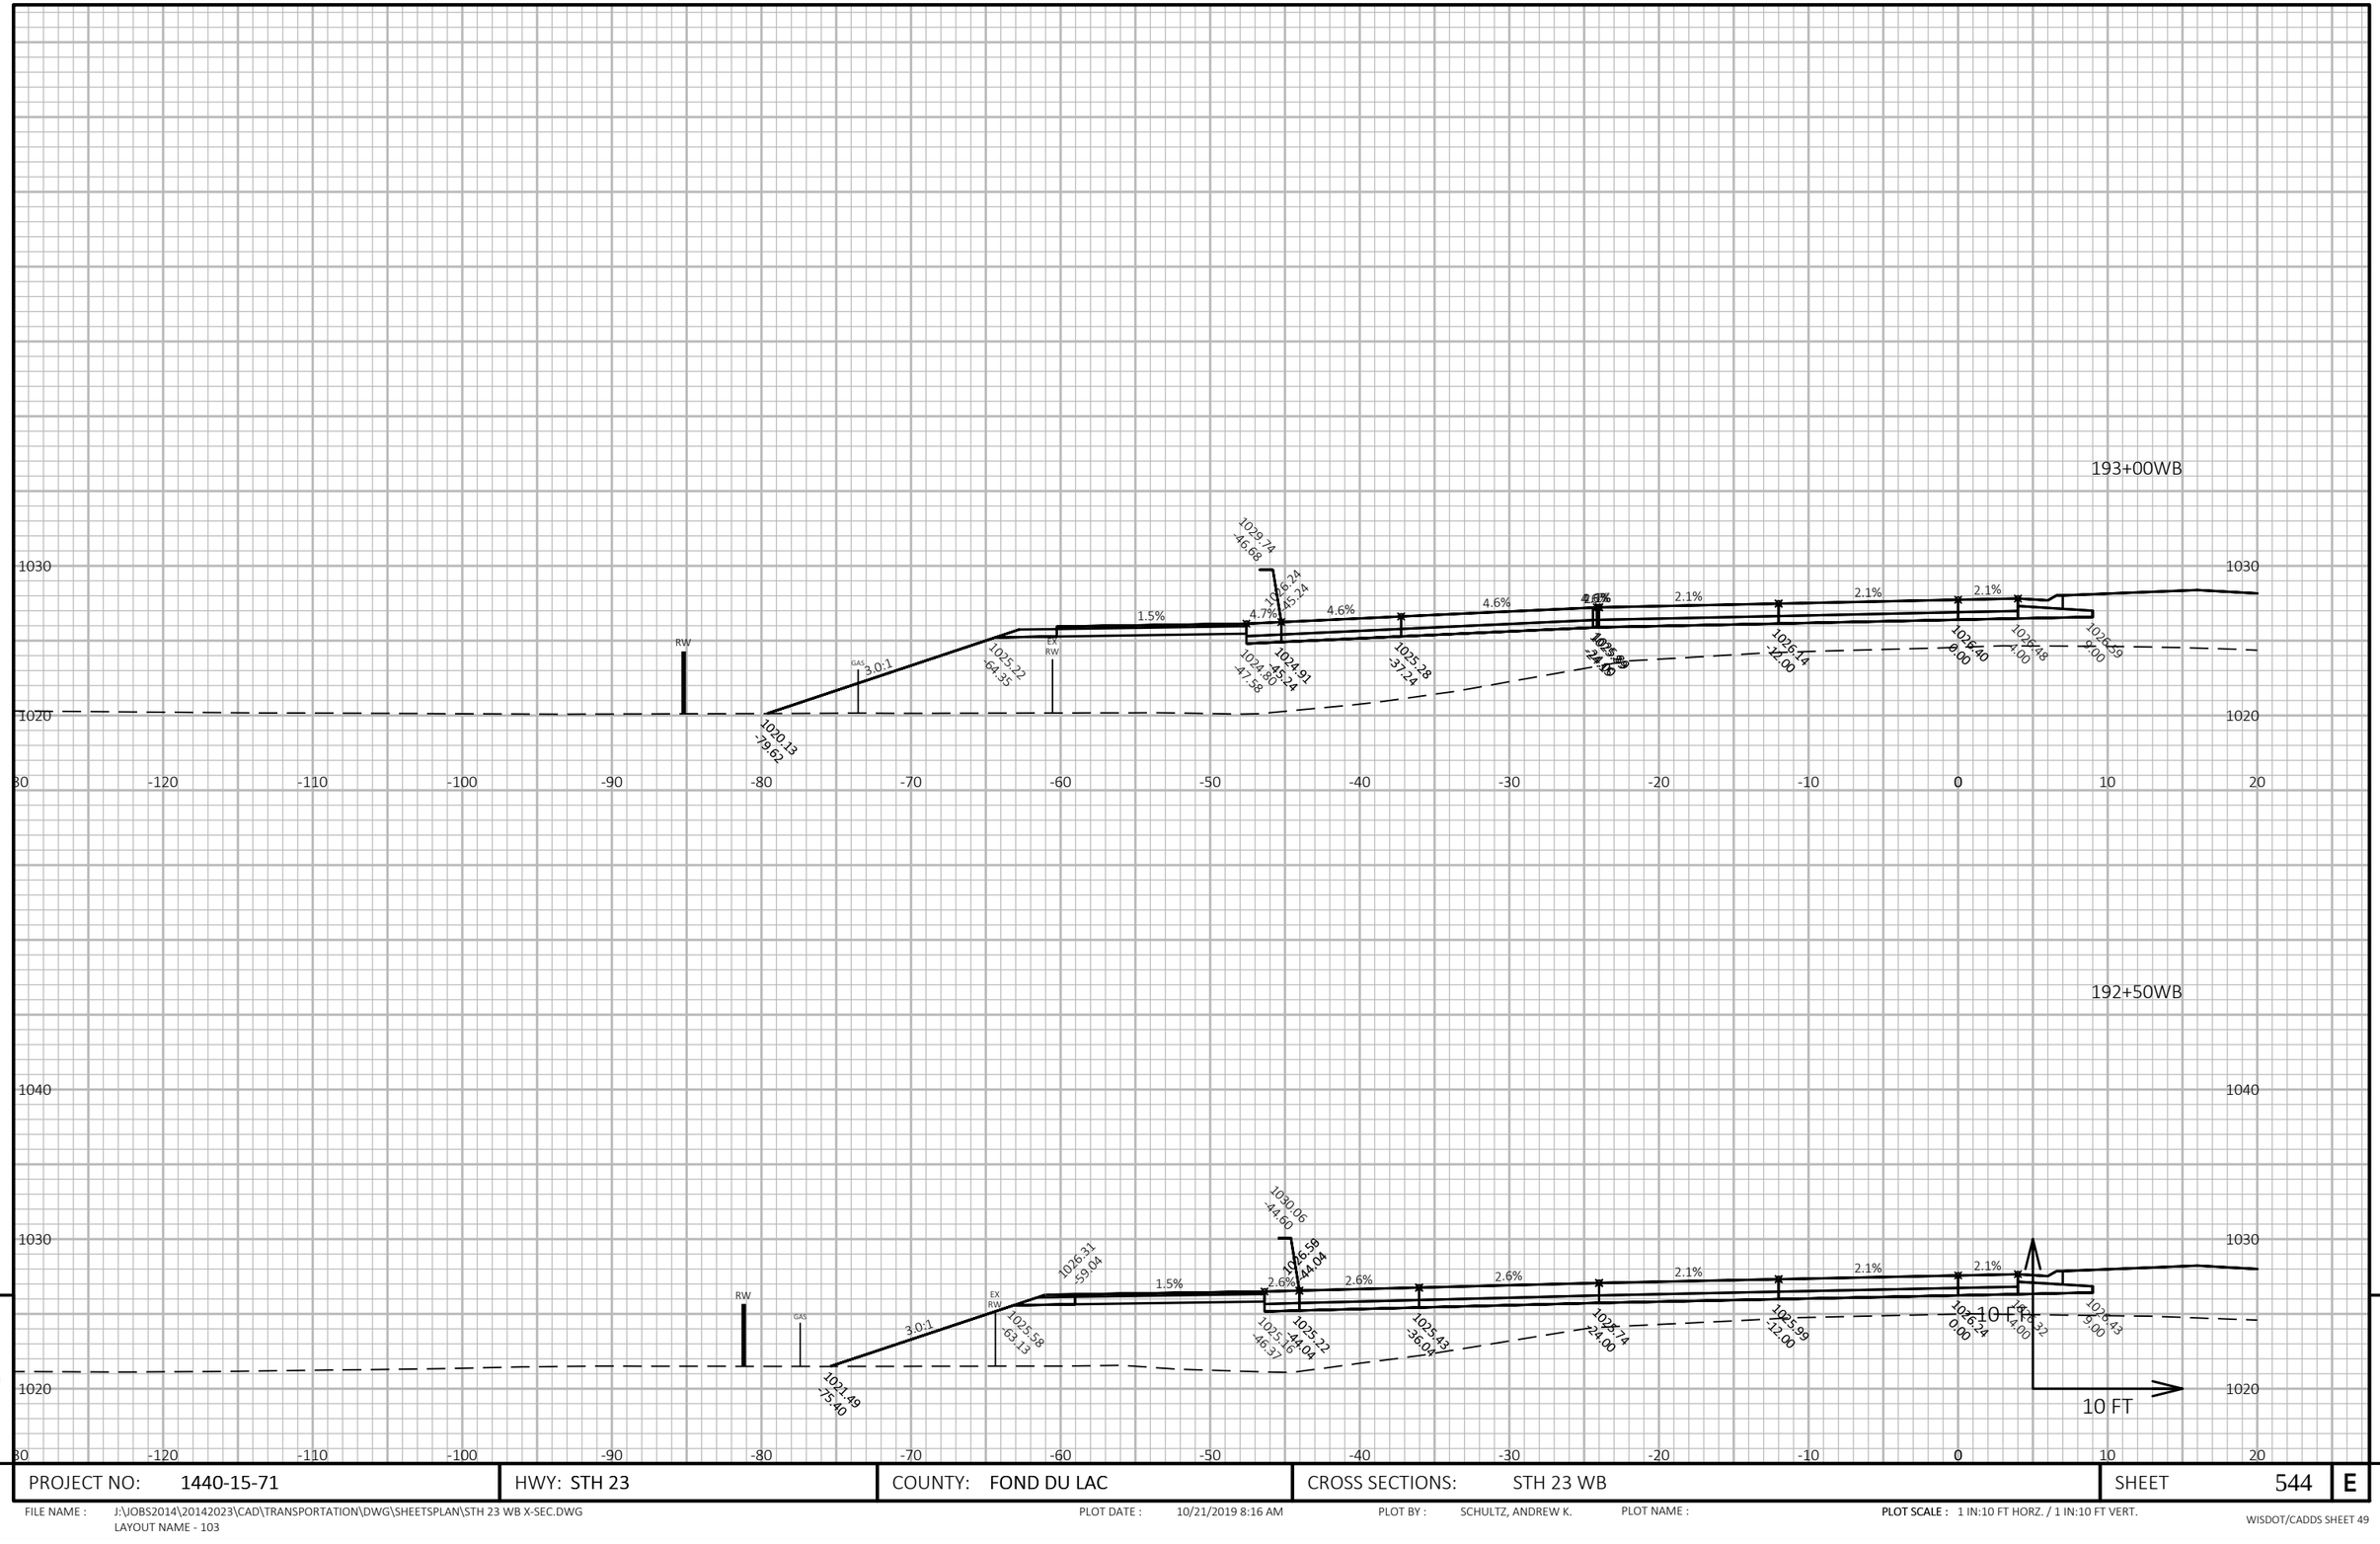

9


9

PROJECT NO: 1440-15-71	HWY: STH 23	COUNTY: FOND DU LAC	CROSS SECTIONS: STH 23 WB	SHEET 544	E


FILE NAME : J:\JOBS2014\20142023\CAD\TRANSPORTATION\DWG\SHEETSPLAN\STH 23 WB X-SEC.DWG
LAYOUT NAME - 103

PLOT DATE : 10/21/2019 8:16 AM PLOT BY : SCHULTZ, ANDREW K. PLOT NAME : **PLOT SCALE :** 1 IN:10 FT HORZ. / 1 IN:10 FT VERT.

194+00WB

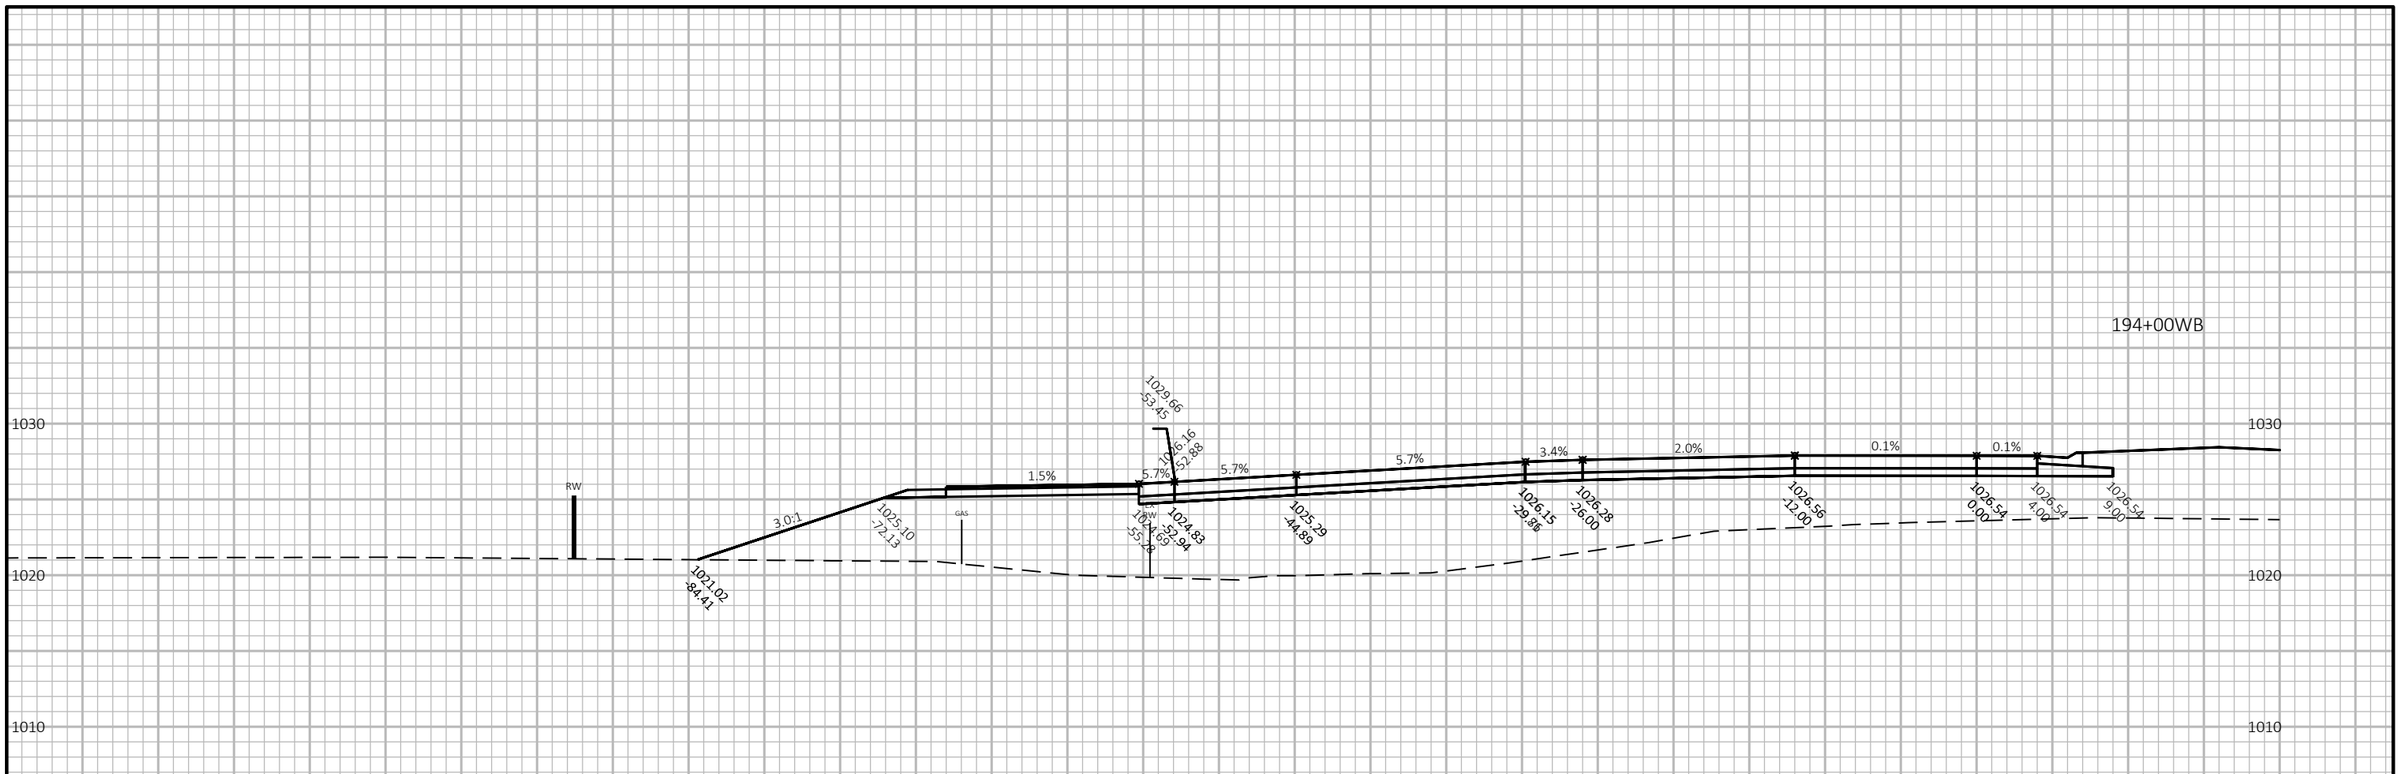

193+50WB

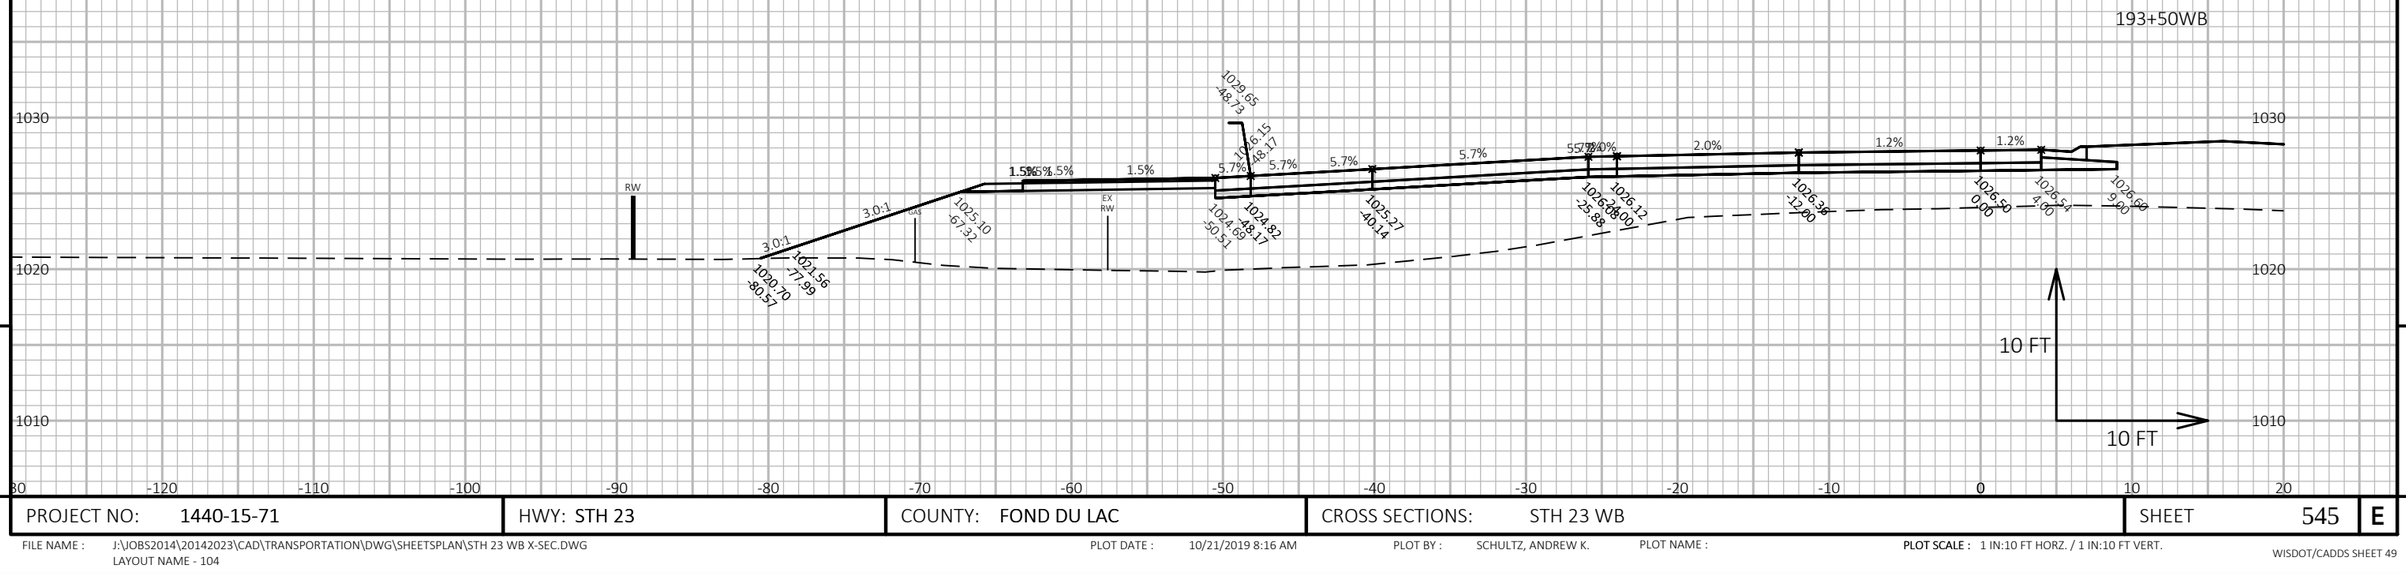

9

9


PROJECT NO: 1440-15-71	HWY: STH 23	COUNTY: FOND DU LAC	CROSS SECTIONS: STH 23 WB	SHEET 545	E

FILE NAME : J:\JOBS2014\20142023\CAD\TRANSPORTATION\DWG\SHEETSPLAN\STH 23 WB X-SEC.DWG
LAYOUT NAME - 104


PLOT DATE : 10/21/2019 8:16 AM PLOT BY : SCHULTZ, ANDREW K. PLOT NAME :


PLOT SCALE : 1 IN:10 FT HORZ. / 1 IN:10 FT VERT.

195+00WB

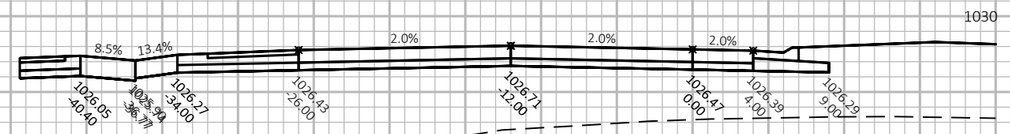

194+50WB

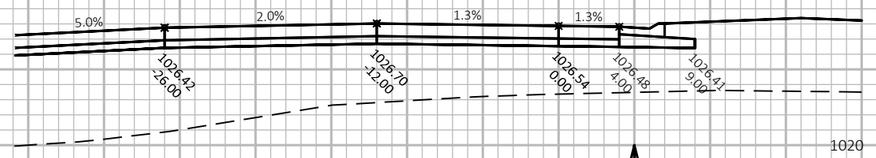

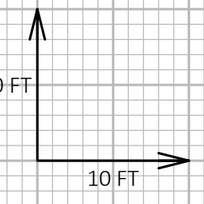


PROJECT NO: 1440-15-71	HWY: STH 23	COUNTY: FOND DU LAC	CROSS SECTIONS: STH 23 WB	SHEET 546	E

FILE NAME : J:\JOBS2014\20142023\CAD\TRANSPORTATION\DWG\SHEETSPLAN\STH 23 WB X-SEC.DWG
LAYOUT NAME - 105

PLOT DATE : 10/21/2019 8:16 AM PLOT BY : SCHULTZ, ANDREW K. PLOT NAME : **PLOT SCALE :** 1 IN:10 FT HORZ. / 1 IN:10 FT VERT.

WISDOT/CADDS SHEET 49

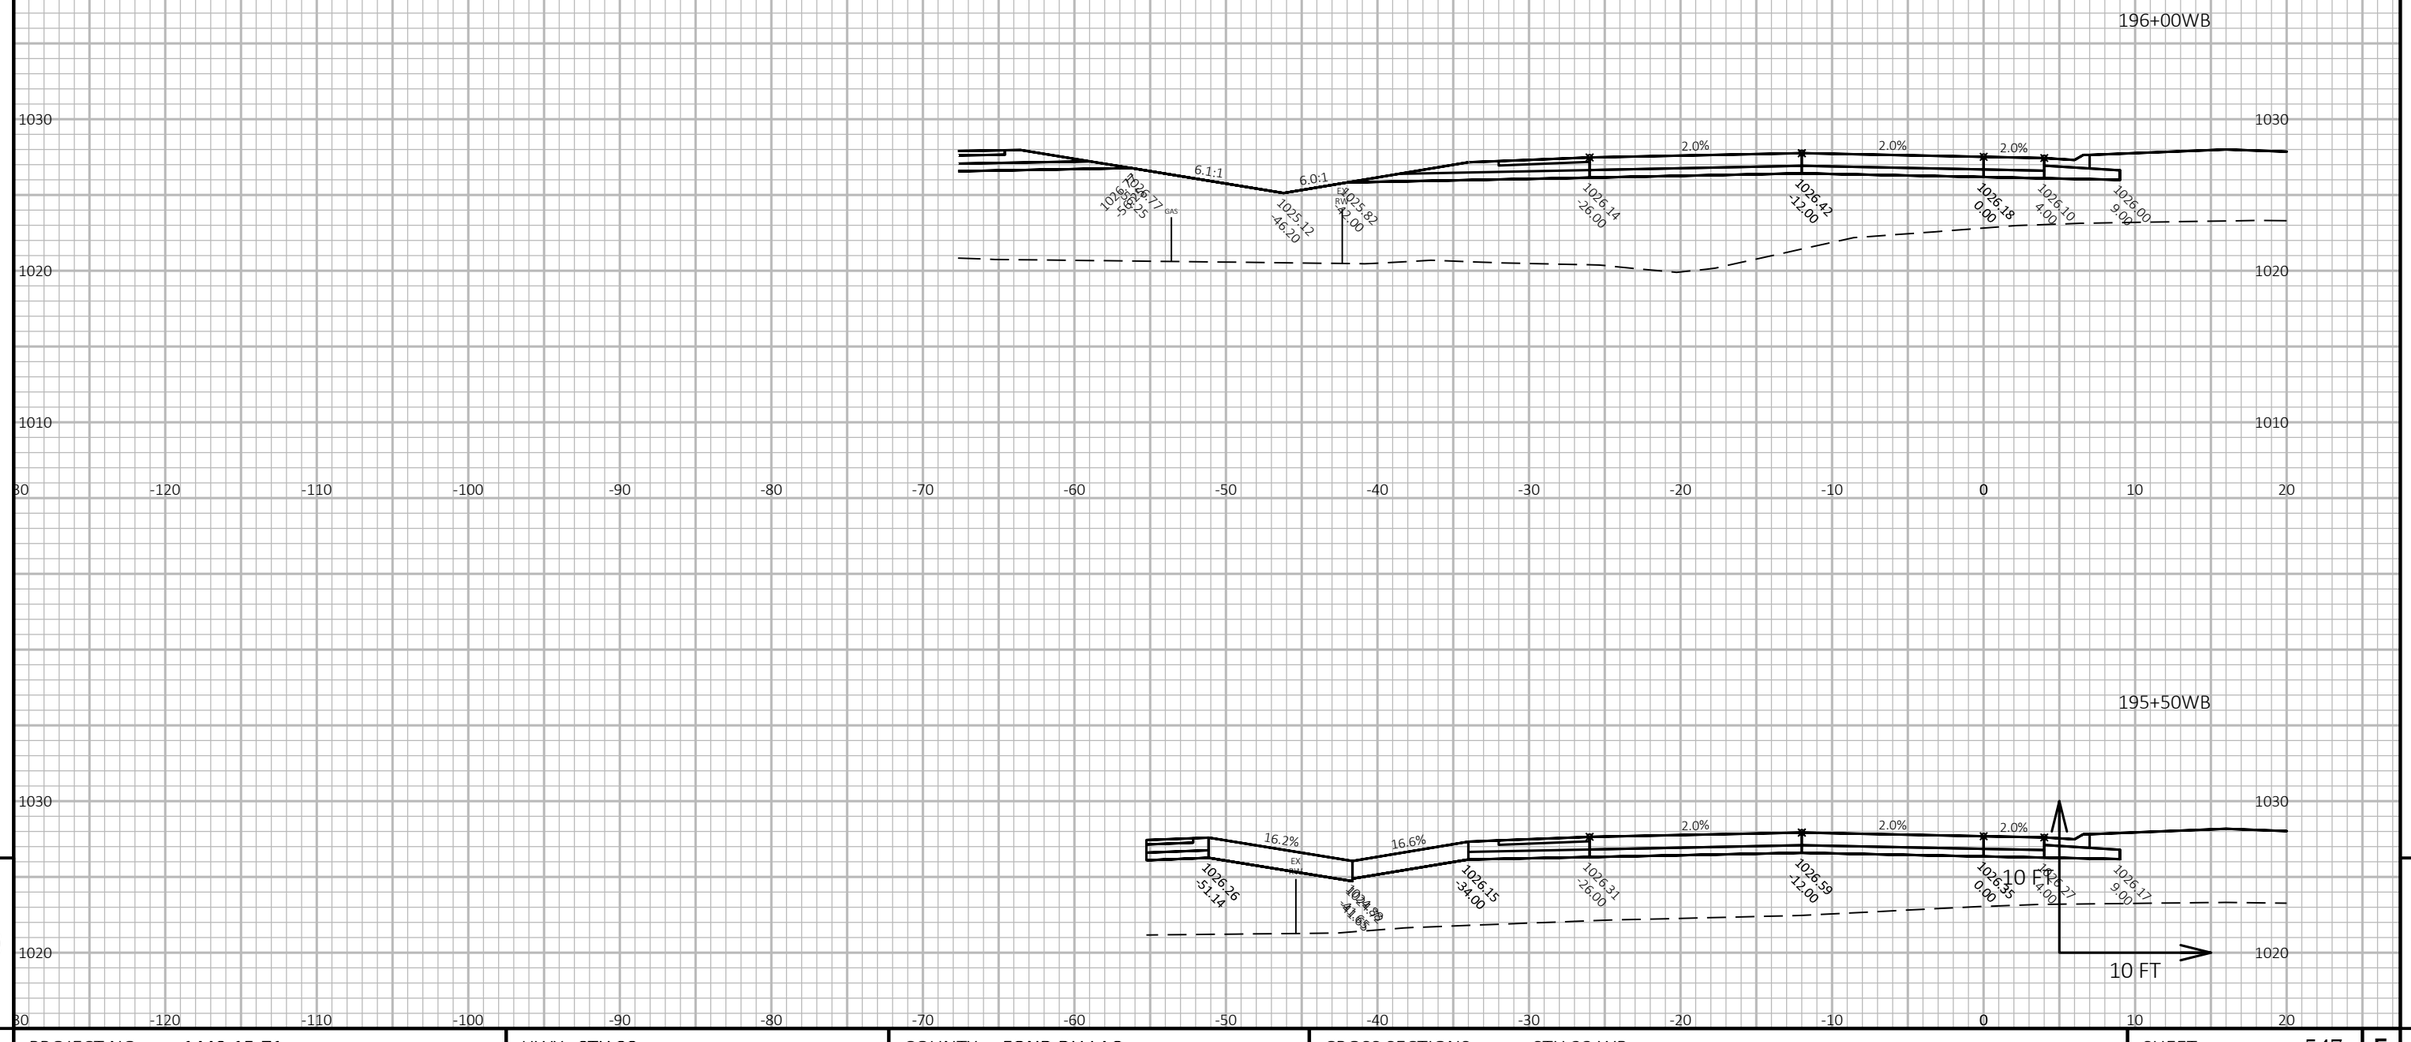

9

9


PROJECT NO: 1440-15-71	HWY: STH 23	COUNTY: FOND DU LAC	CROSS SECTIONS: STH 23 WB	SHEET 547	E

FILE NAME : J:\OBS2014\20142023\CAD\TRANSPORTATION\DWG\SHEETSPLAN\STH 23 WB X-SEC.DWG
LAYOUT NAME - 106

PLOT DATE : 10/21/2019 8:16 AM PLOT BY : SCHULTZ, ANDREW K. PLOT NAME : **PLOT SCALE :** 1 IN:10 FT HORZ. / 1 IN:10 FT VERT.

WISDOT/CADDS SHEET 49

197+00WB

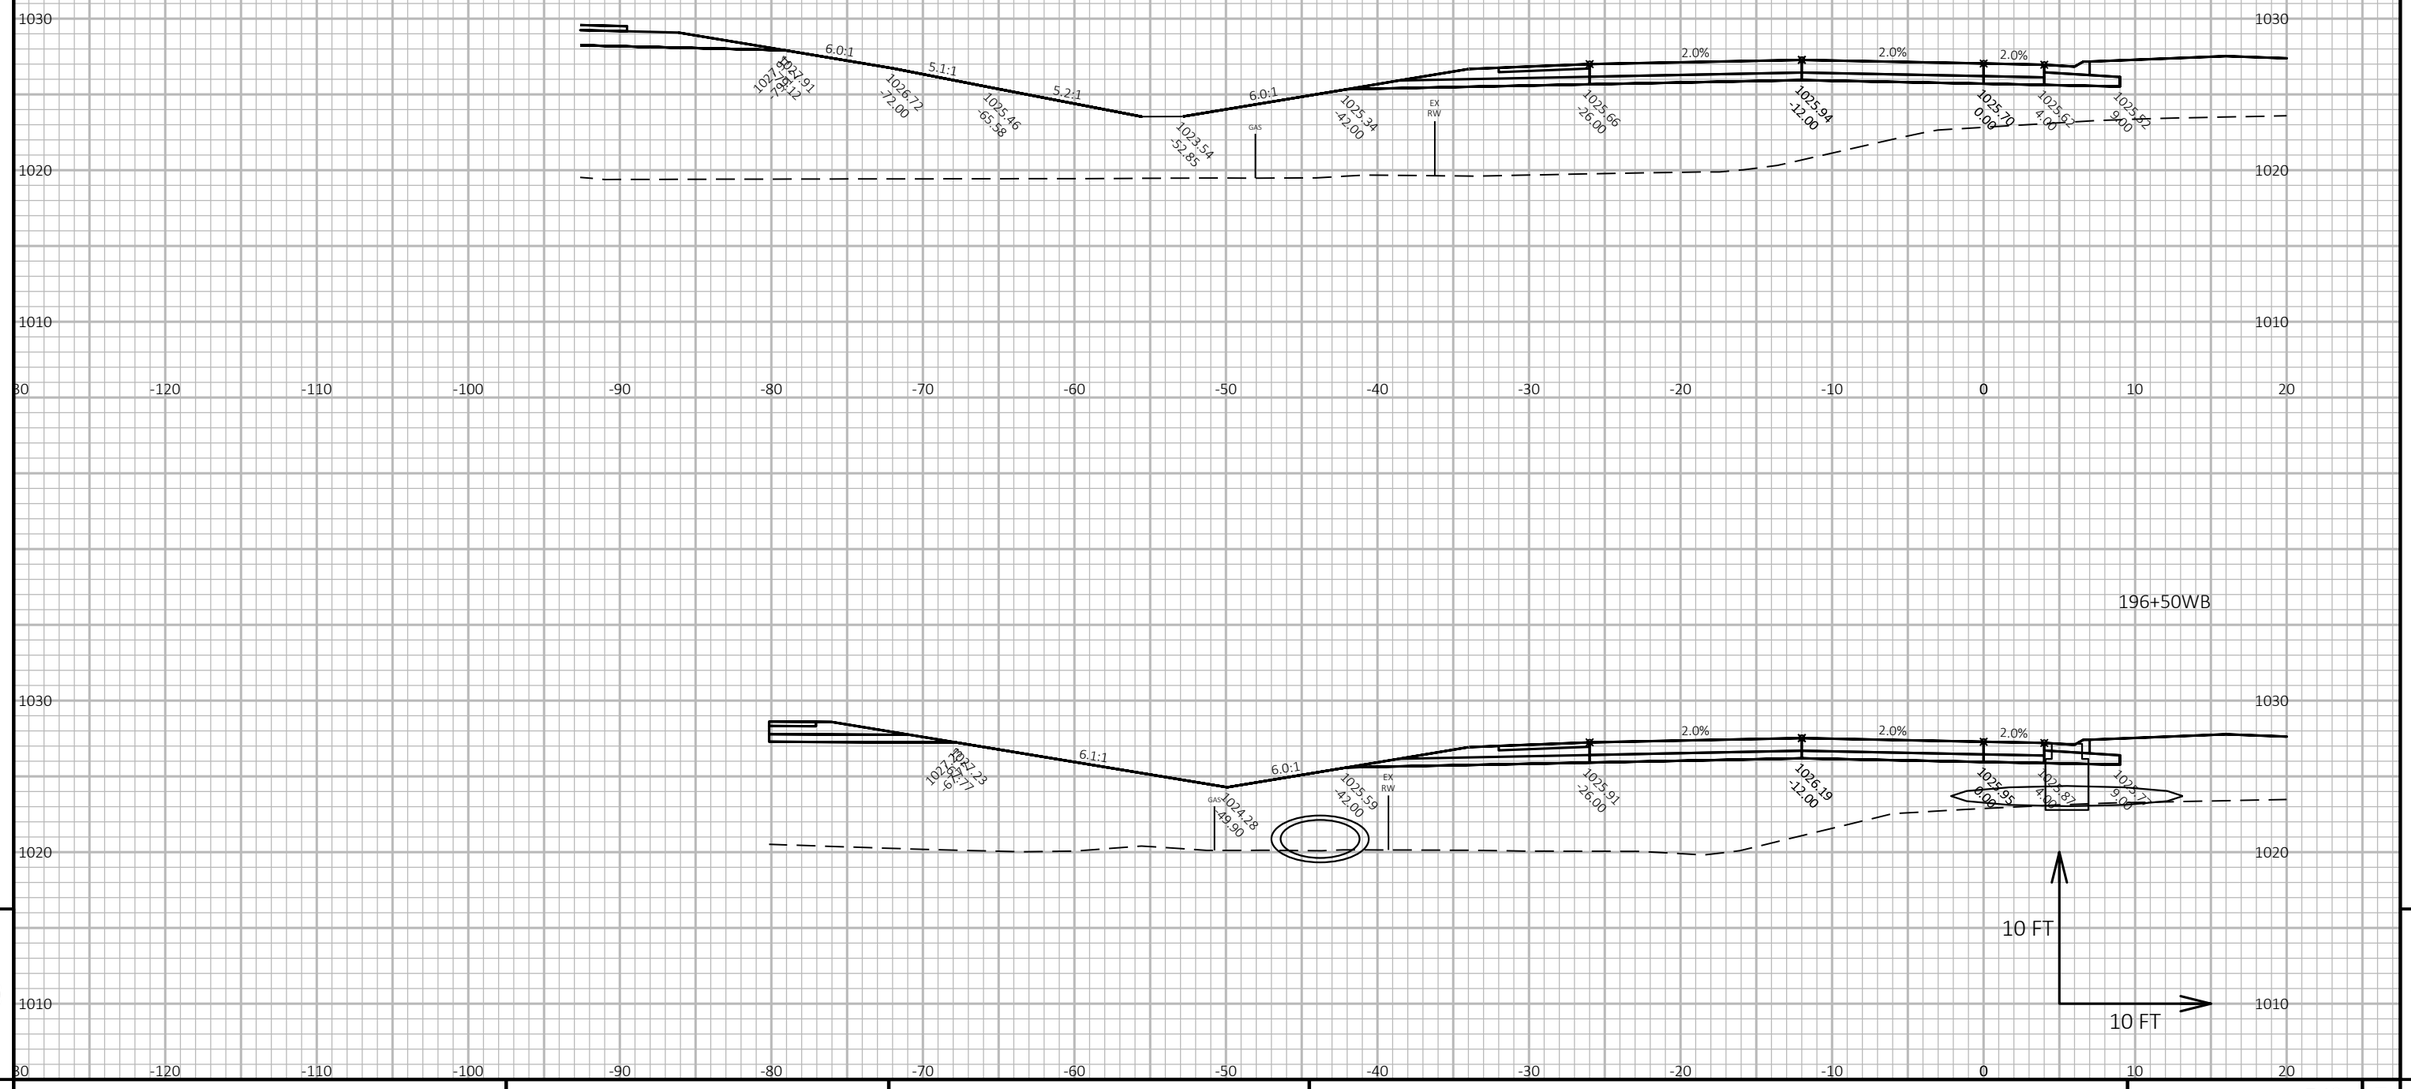

196+50WB

9

9

PROJECT NO: 1440-15-71	HWY: STH 23	COUNTY: FOND DU LAC	CROSS SECTIONS: STH 23 WB	SHEET 548	E


FILE NAME : J:\JOBS2014\20142023\CAD\TRANSPORTATION\DWG\SHEETSPLAN\STH 23 WB X-SEC.DWG
LAYOUT NAME - 107

PLOT DATE : 10/21/2019 8:16 AM PLOT BY : SCHULTZ, ANDREW K. PLOT NAME :


PLOT SCALE : 1 IN:10 FT HORZ. / 1 IN:10 FT VERT.

WISDOT/CADDS SHEET 49

198+00WB

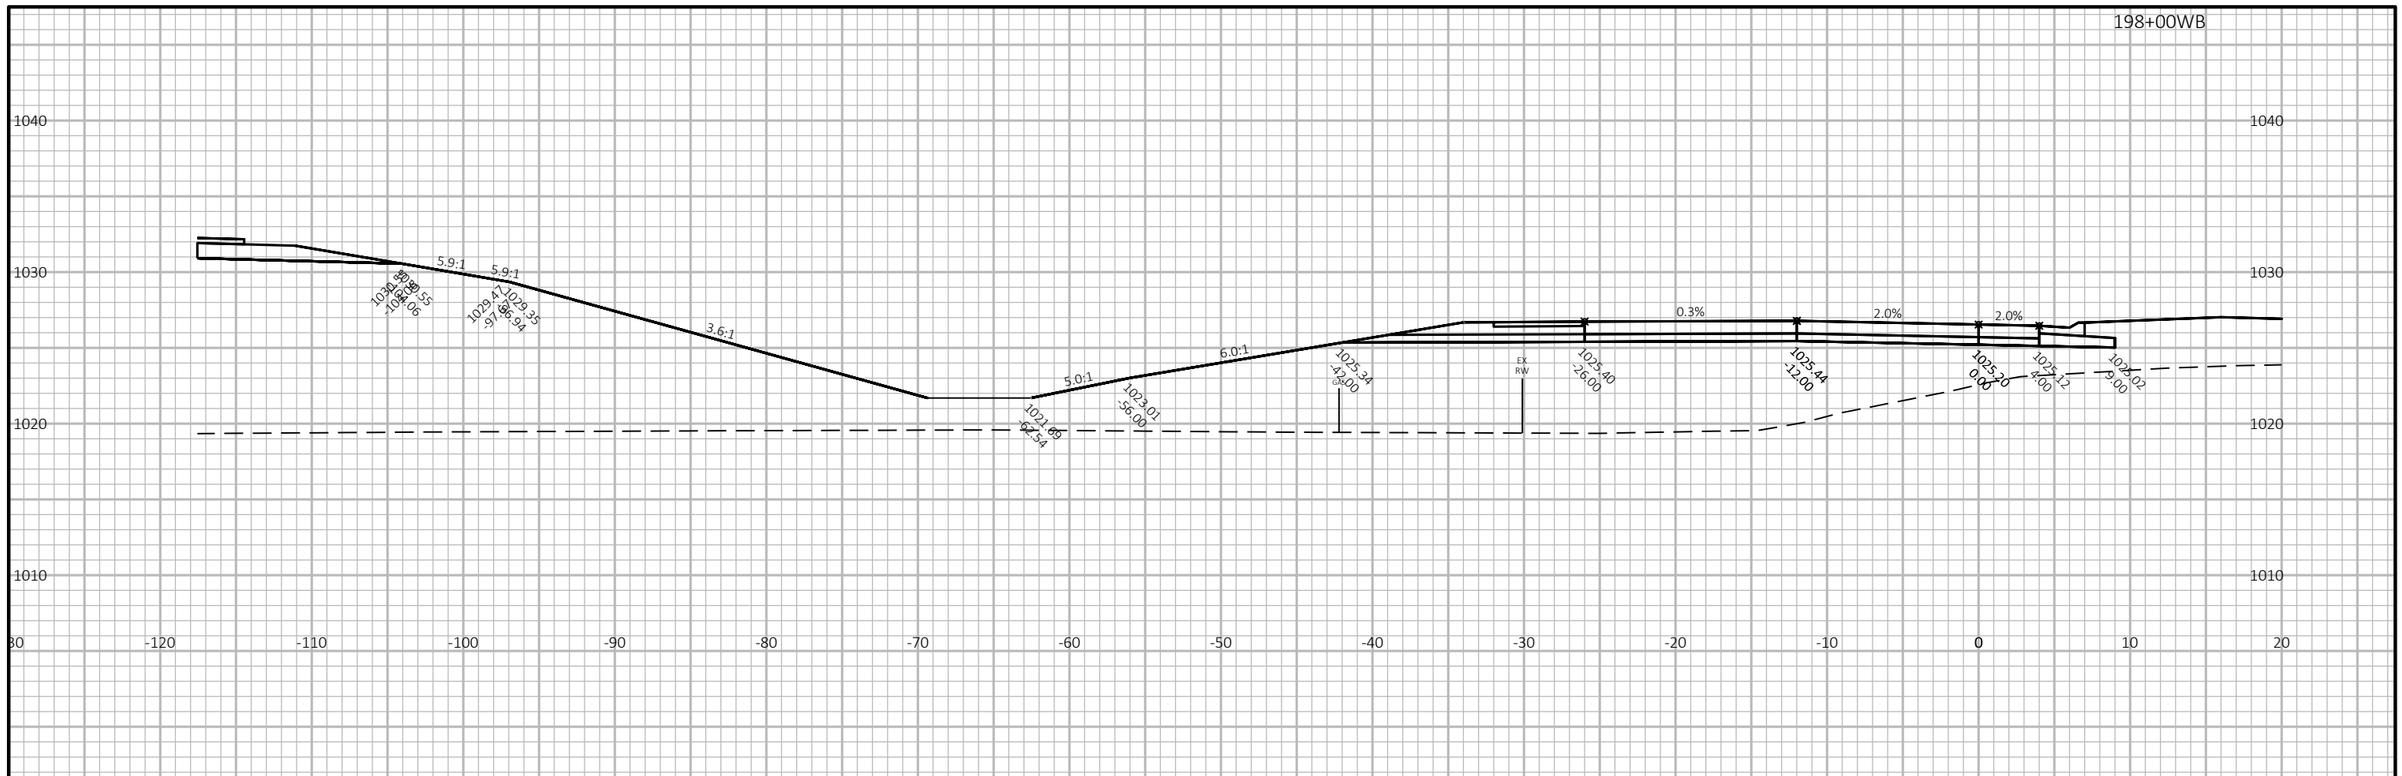

197+50WB

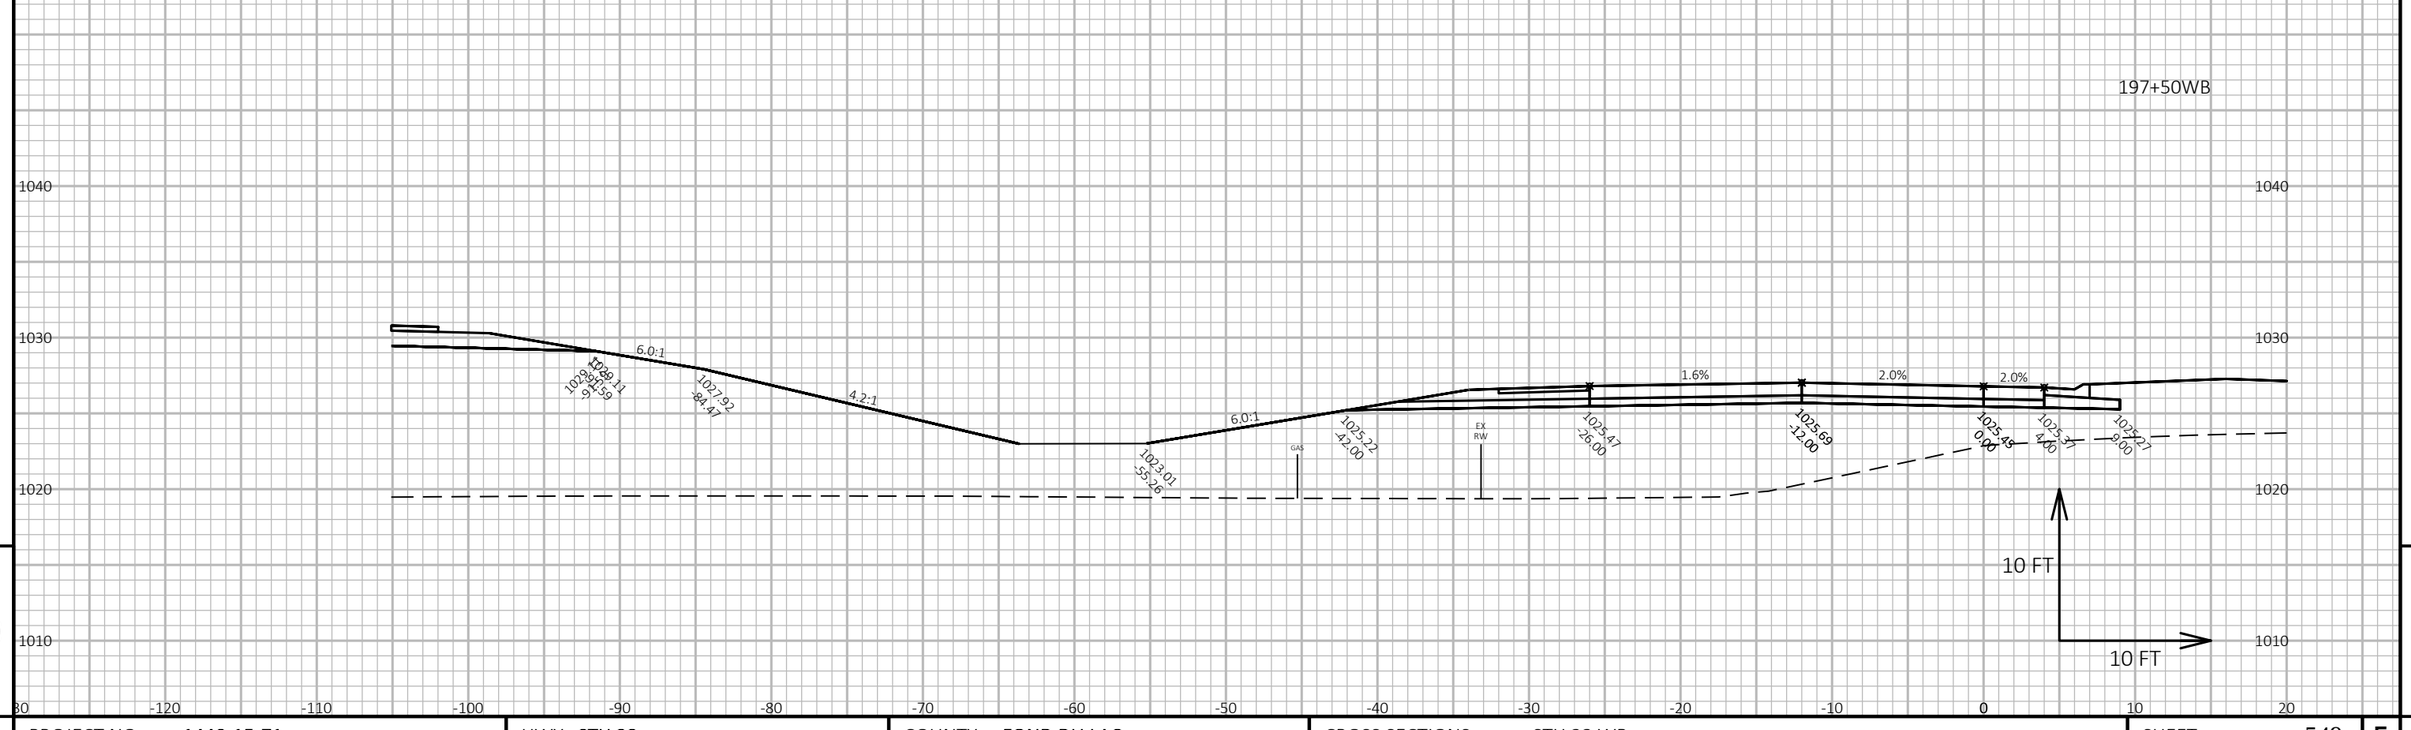

9

9

PROJECT NO: 1440-15-71	HWY: STH 23	COUNTY: FOND DU LAC	CROSS SECTIONS: STH 23 WB	SHEET 549	E

FILE NAME : J:\JOBS2014\20142023\CAD\TRANSPORTATION\DWG\SHEETSPLAN\STH 23 WB X-SEC.DWG
LAYOUT NAME - 108

PLOT DATE : 10/21/2019 8:17 AM


PLOT BY : SCHULTZ, ANDREW K.

PLOT NAME :


PLOT SCALE : 1 IN:10 FT HORZ. / 1 IN:10 FT VERT.

WISDOT/CADDS SHEET 49

199+00WB

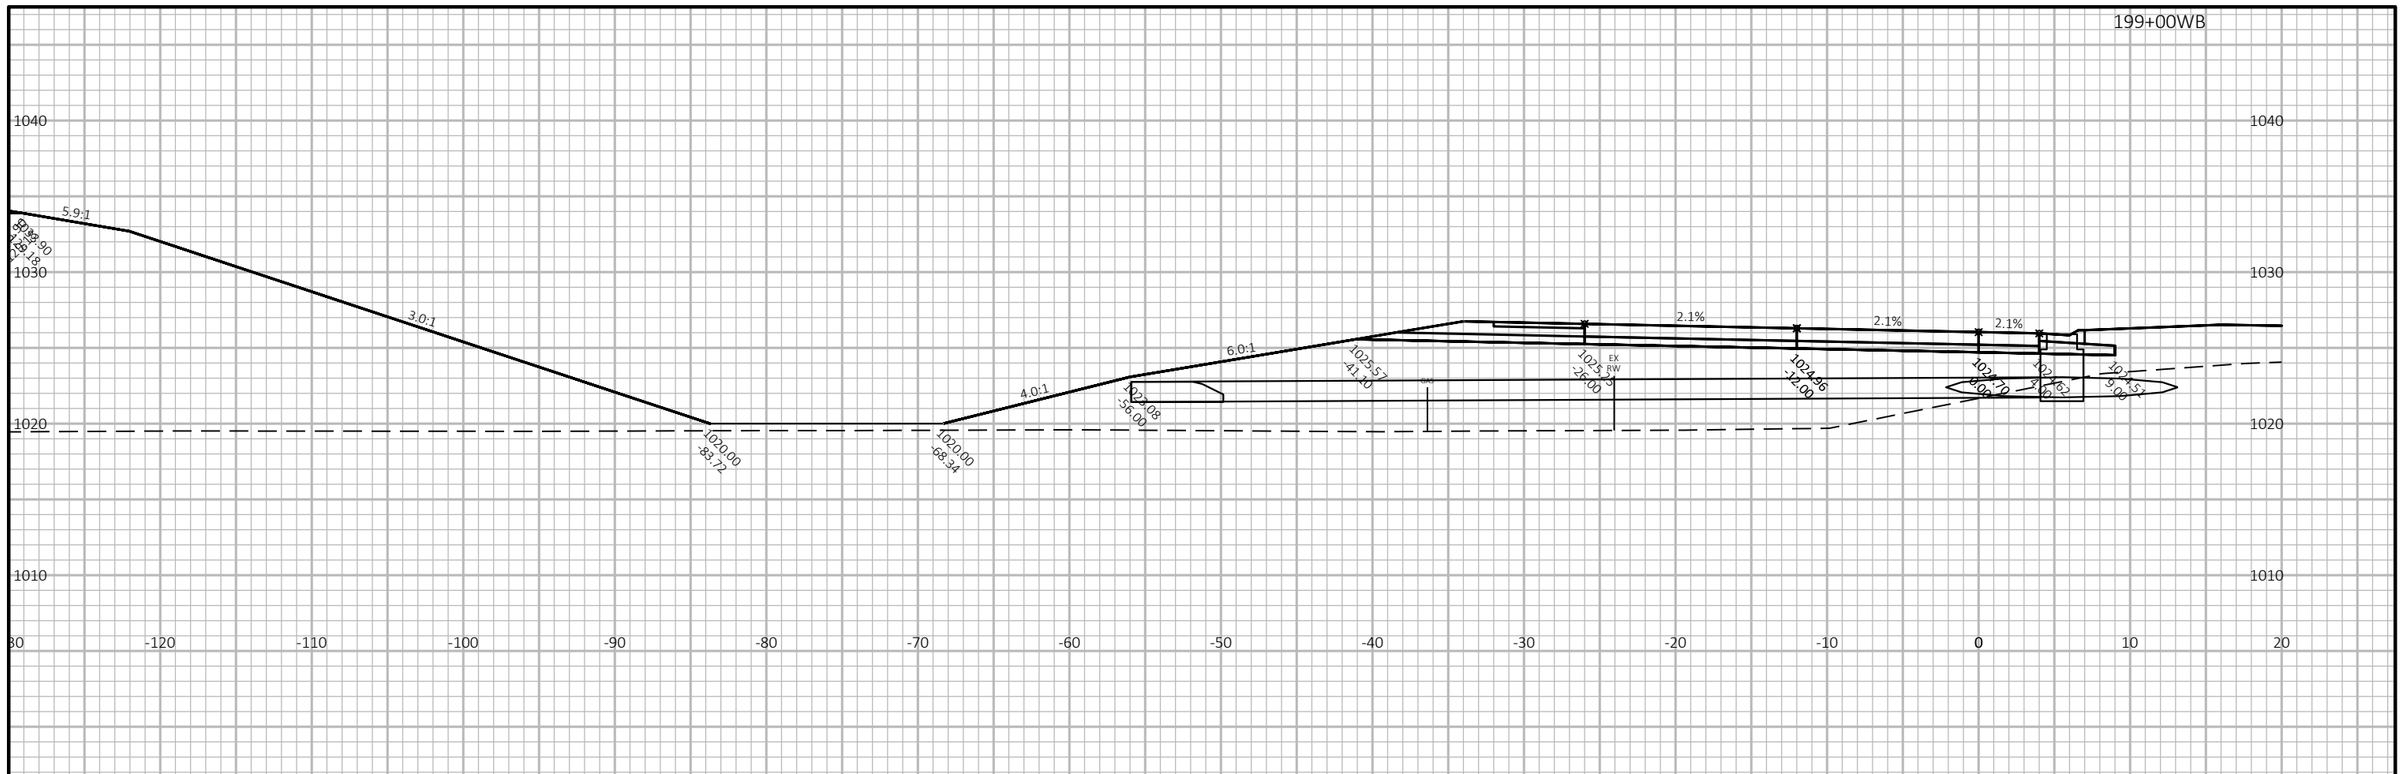

198+50WB

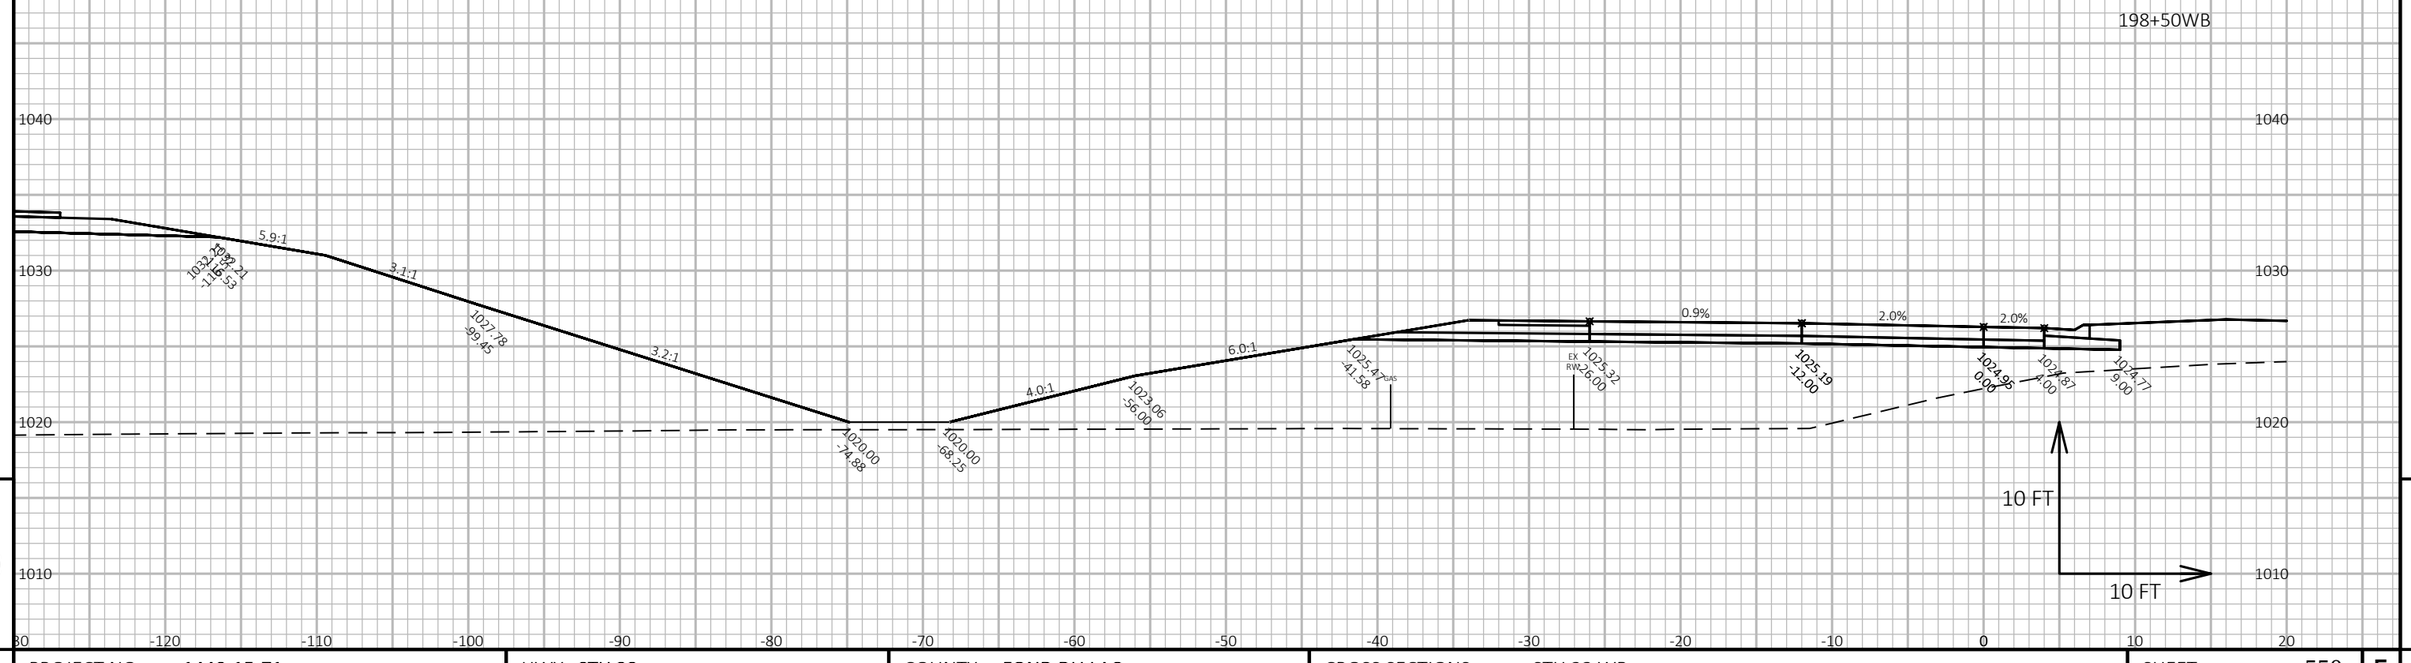

9

9


PROJECT NO: 1440-15-71	HWY: STH 23	COUNTY: FOND DU LAC	CROSS SECTIONS: STH 23 WB	SHEET 550	E

FILE NAME : J:\JOBS2014\20142023\CAD\TRANSPORTATION\DWG\SHEETSPLAN\STH 23 WB X-SEC.DWG
LAYOUT NAME - 109

PLOT DATE : 10/21/2019 8:17 AM PLOT BY : SCHULTZ, ANDREW K. PLOT NAME :

PLOT SCALE : 1 IN:10 FT HORZ. / 1 IN:10 FT VERT.

WISDOT/CADDS SHEET 49

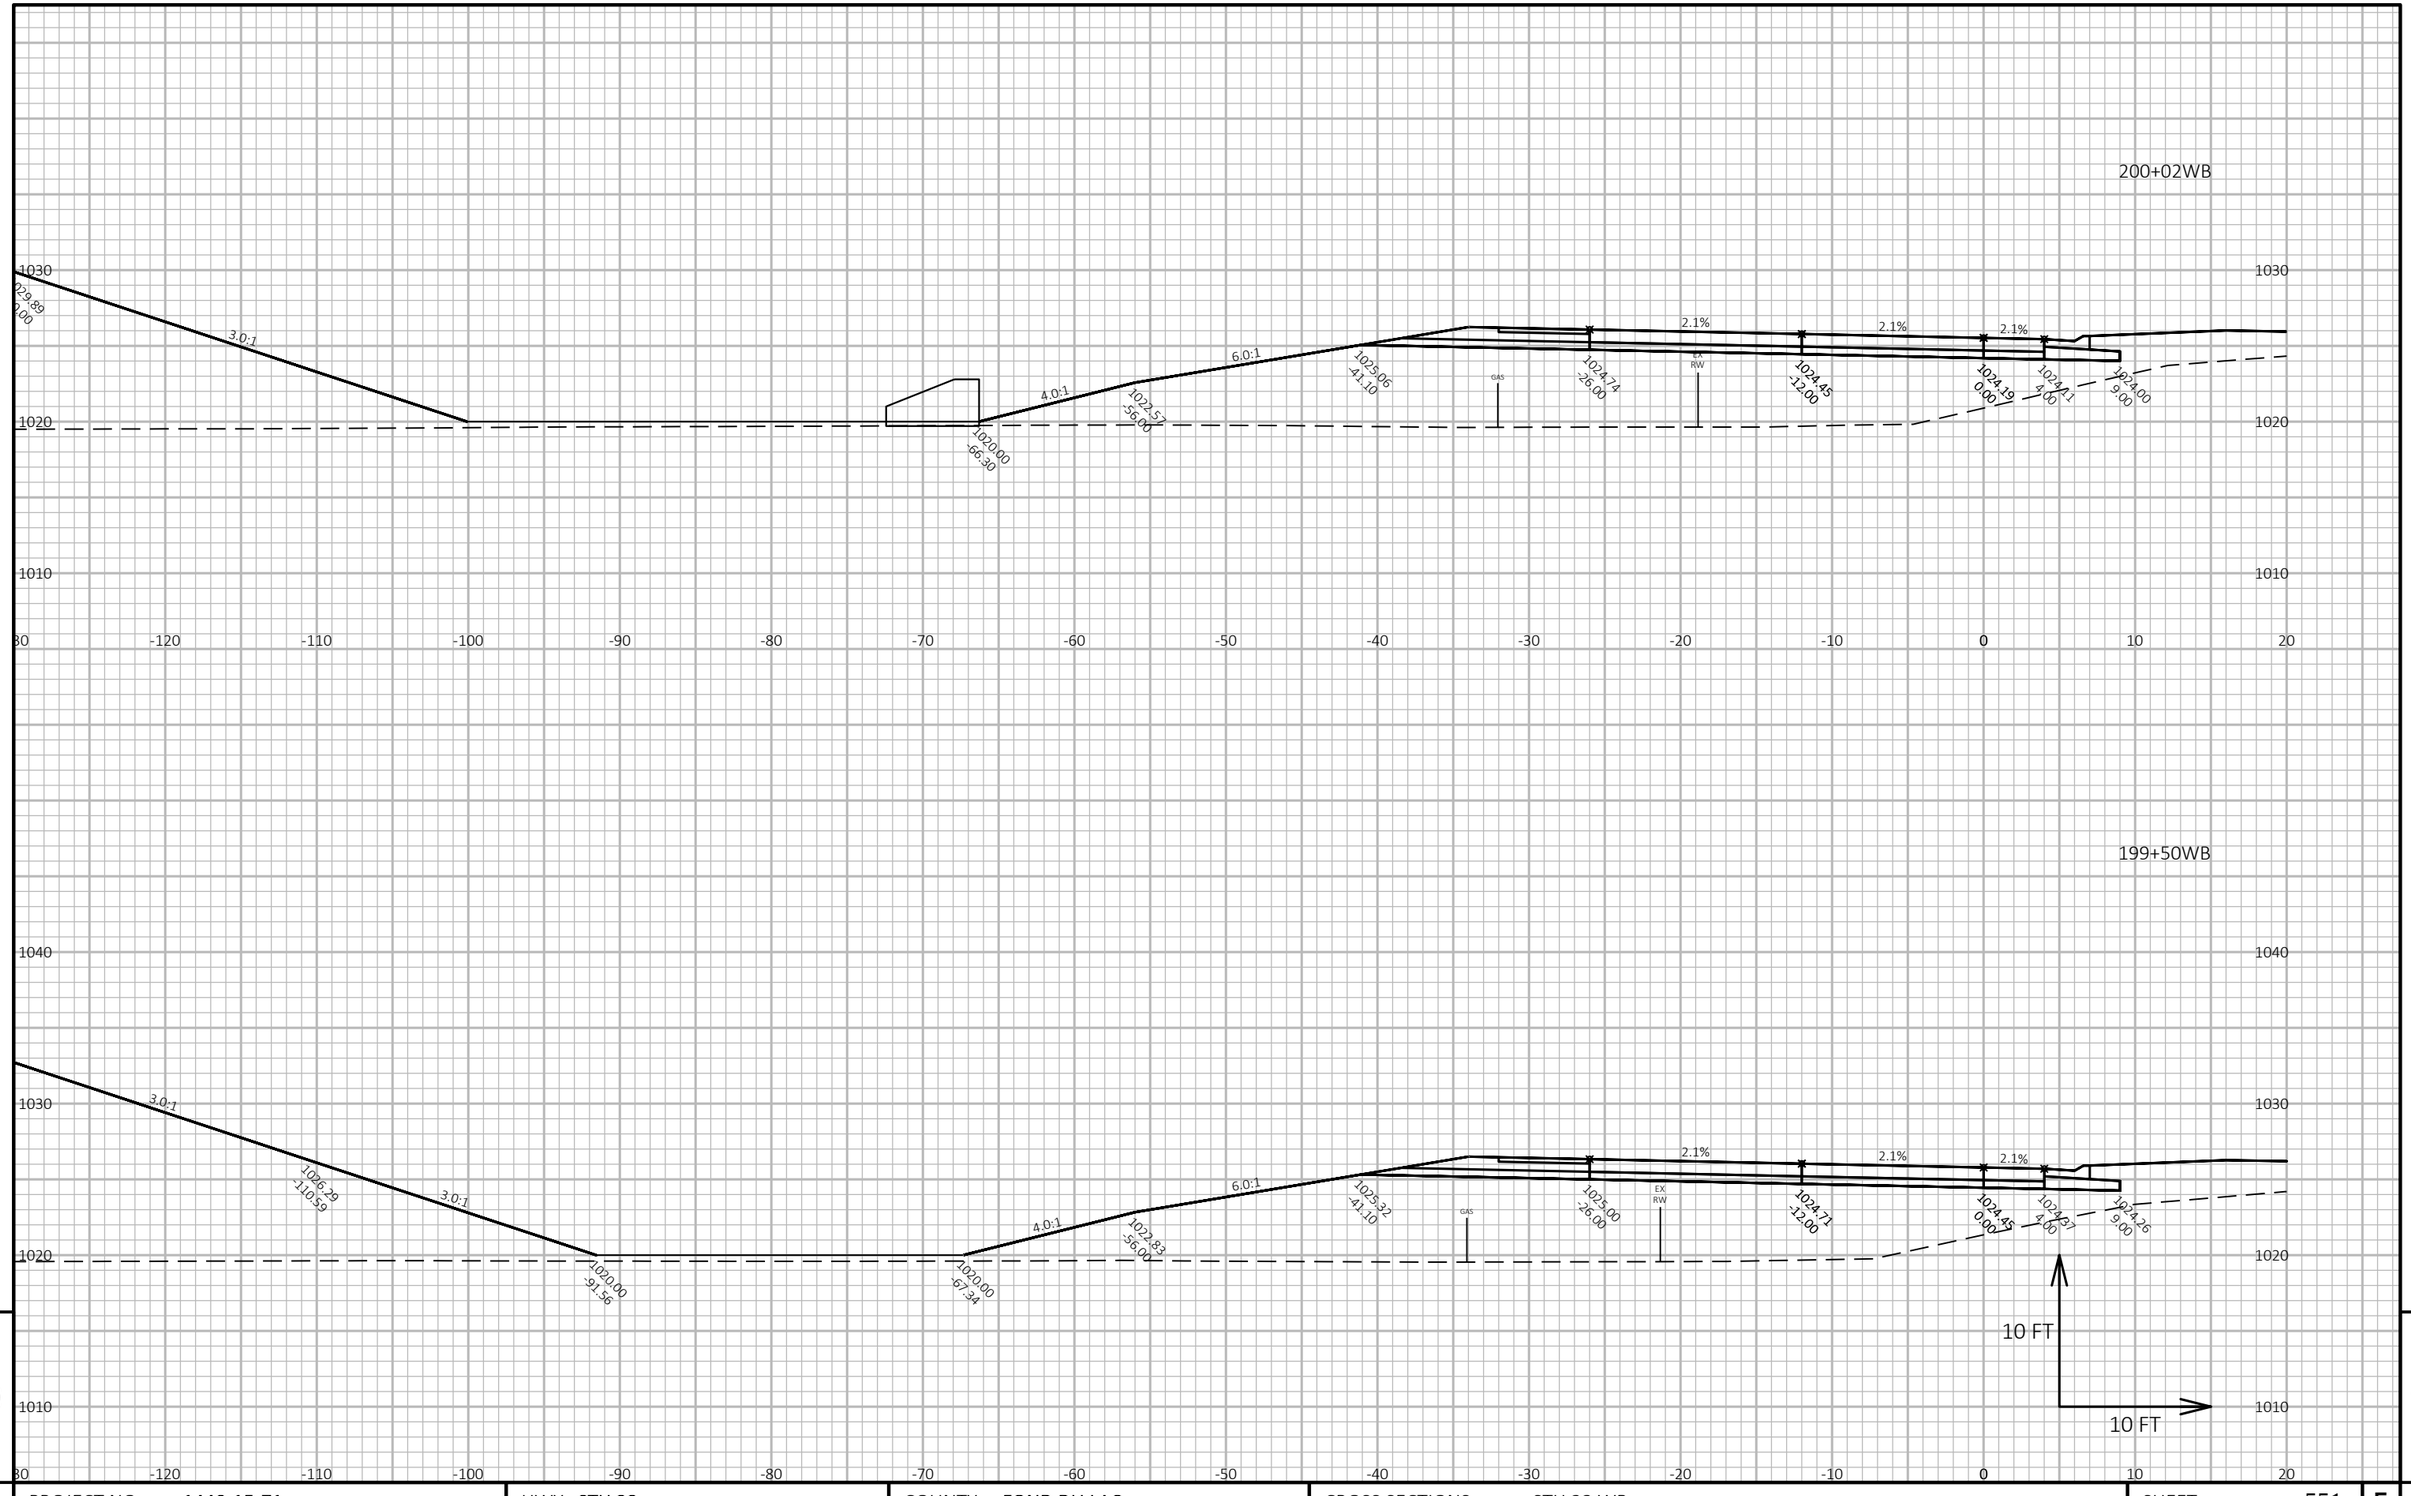

9 9


PROJECT NO: 1440-15-71	HWY: STH 23	COUNTY: FOND DU LAC	CROSS SECTIONS: STH 23 WB	SHEET 551	E

FILE NAME : J:\JOBS2014\20142023\CAD\TRANSPORTATION\DWG\SHEETSPLAN\STH 23 WB X-SEC.DWG
LAYOUT NAME - 110

PLOT DATE : 10/21/2019 8:17 AM PLOT BY : SCHULTZ, ANDREW K. PLOT NAME :

PLOT SCALE : 1 IN:10 FT HORZ. / 1 IN:10 FT VERT.

WISDOT/CADDS SHEET 49

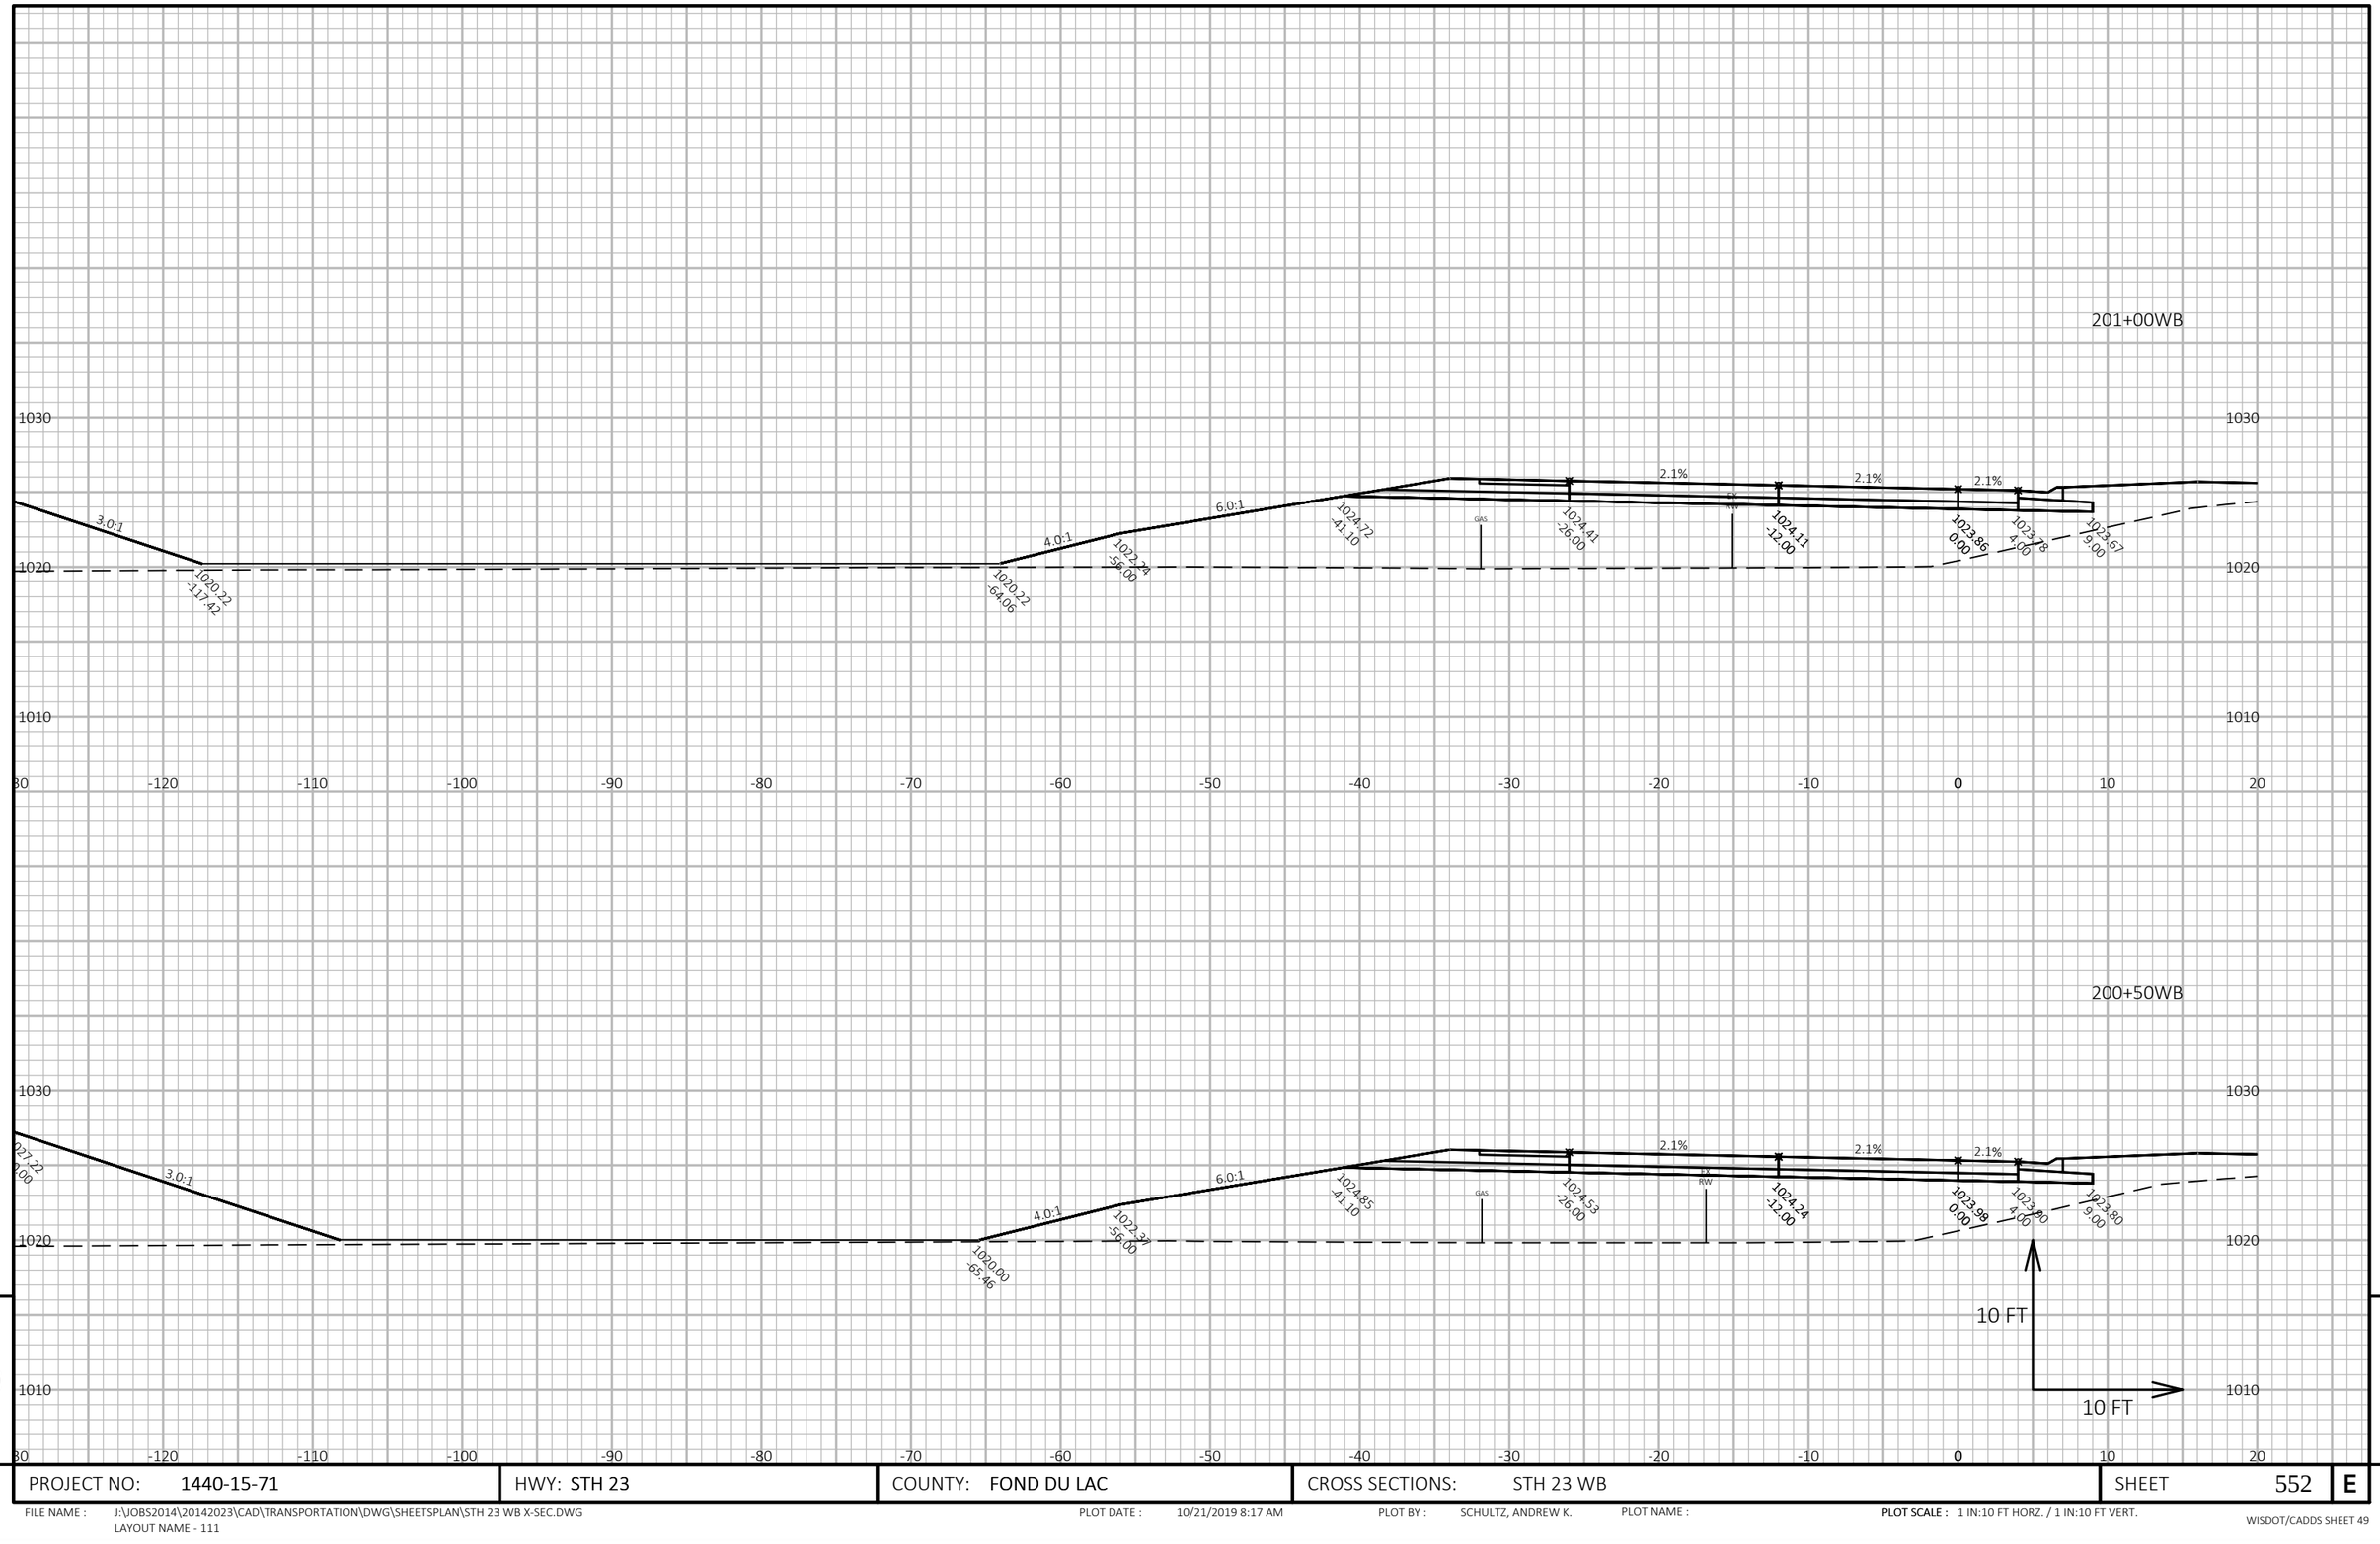

9

9

PROJECT NO: 1440-15-71	HWY: STH 23	COUNTY: FOND DU LAC	CROSS SECTIONS: STH 23 WB	SHEET 552	E

FILE NAME : J:\OBS2014\20142023\CAD\TRANSPORTATION\DWG\SHEETSPLAN\STH 23 WB X-SEC.DWG
LAYOUT NAME - 111


PLOT DATE : 10/21/2019 8:17 AM

PLOT BY : SCHULTZ, ANDREW K.

PLOT NAME :

PLOT SCALE : 1 IN:10 FT HORZ. / 1 IN:10 FT VERT.

WISDOT/CADDS SHEET 49

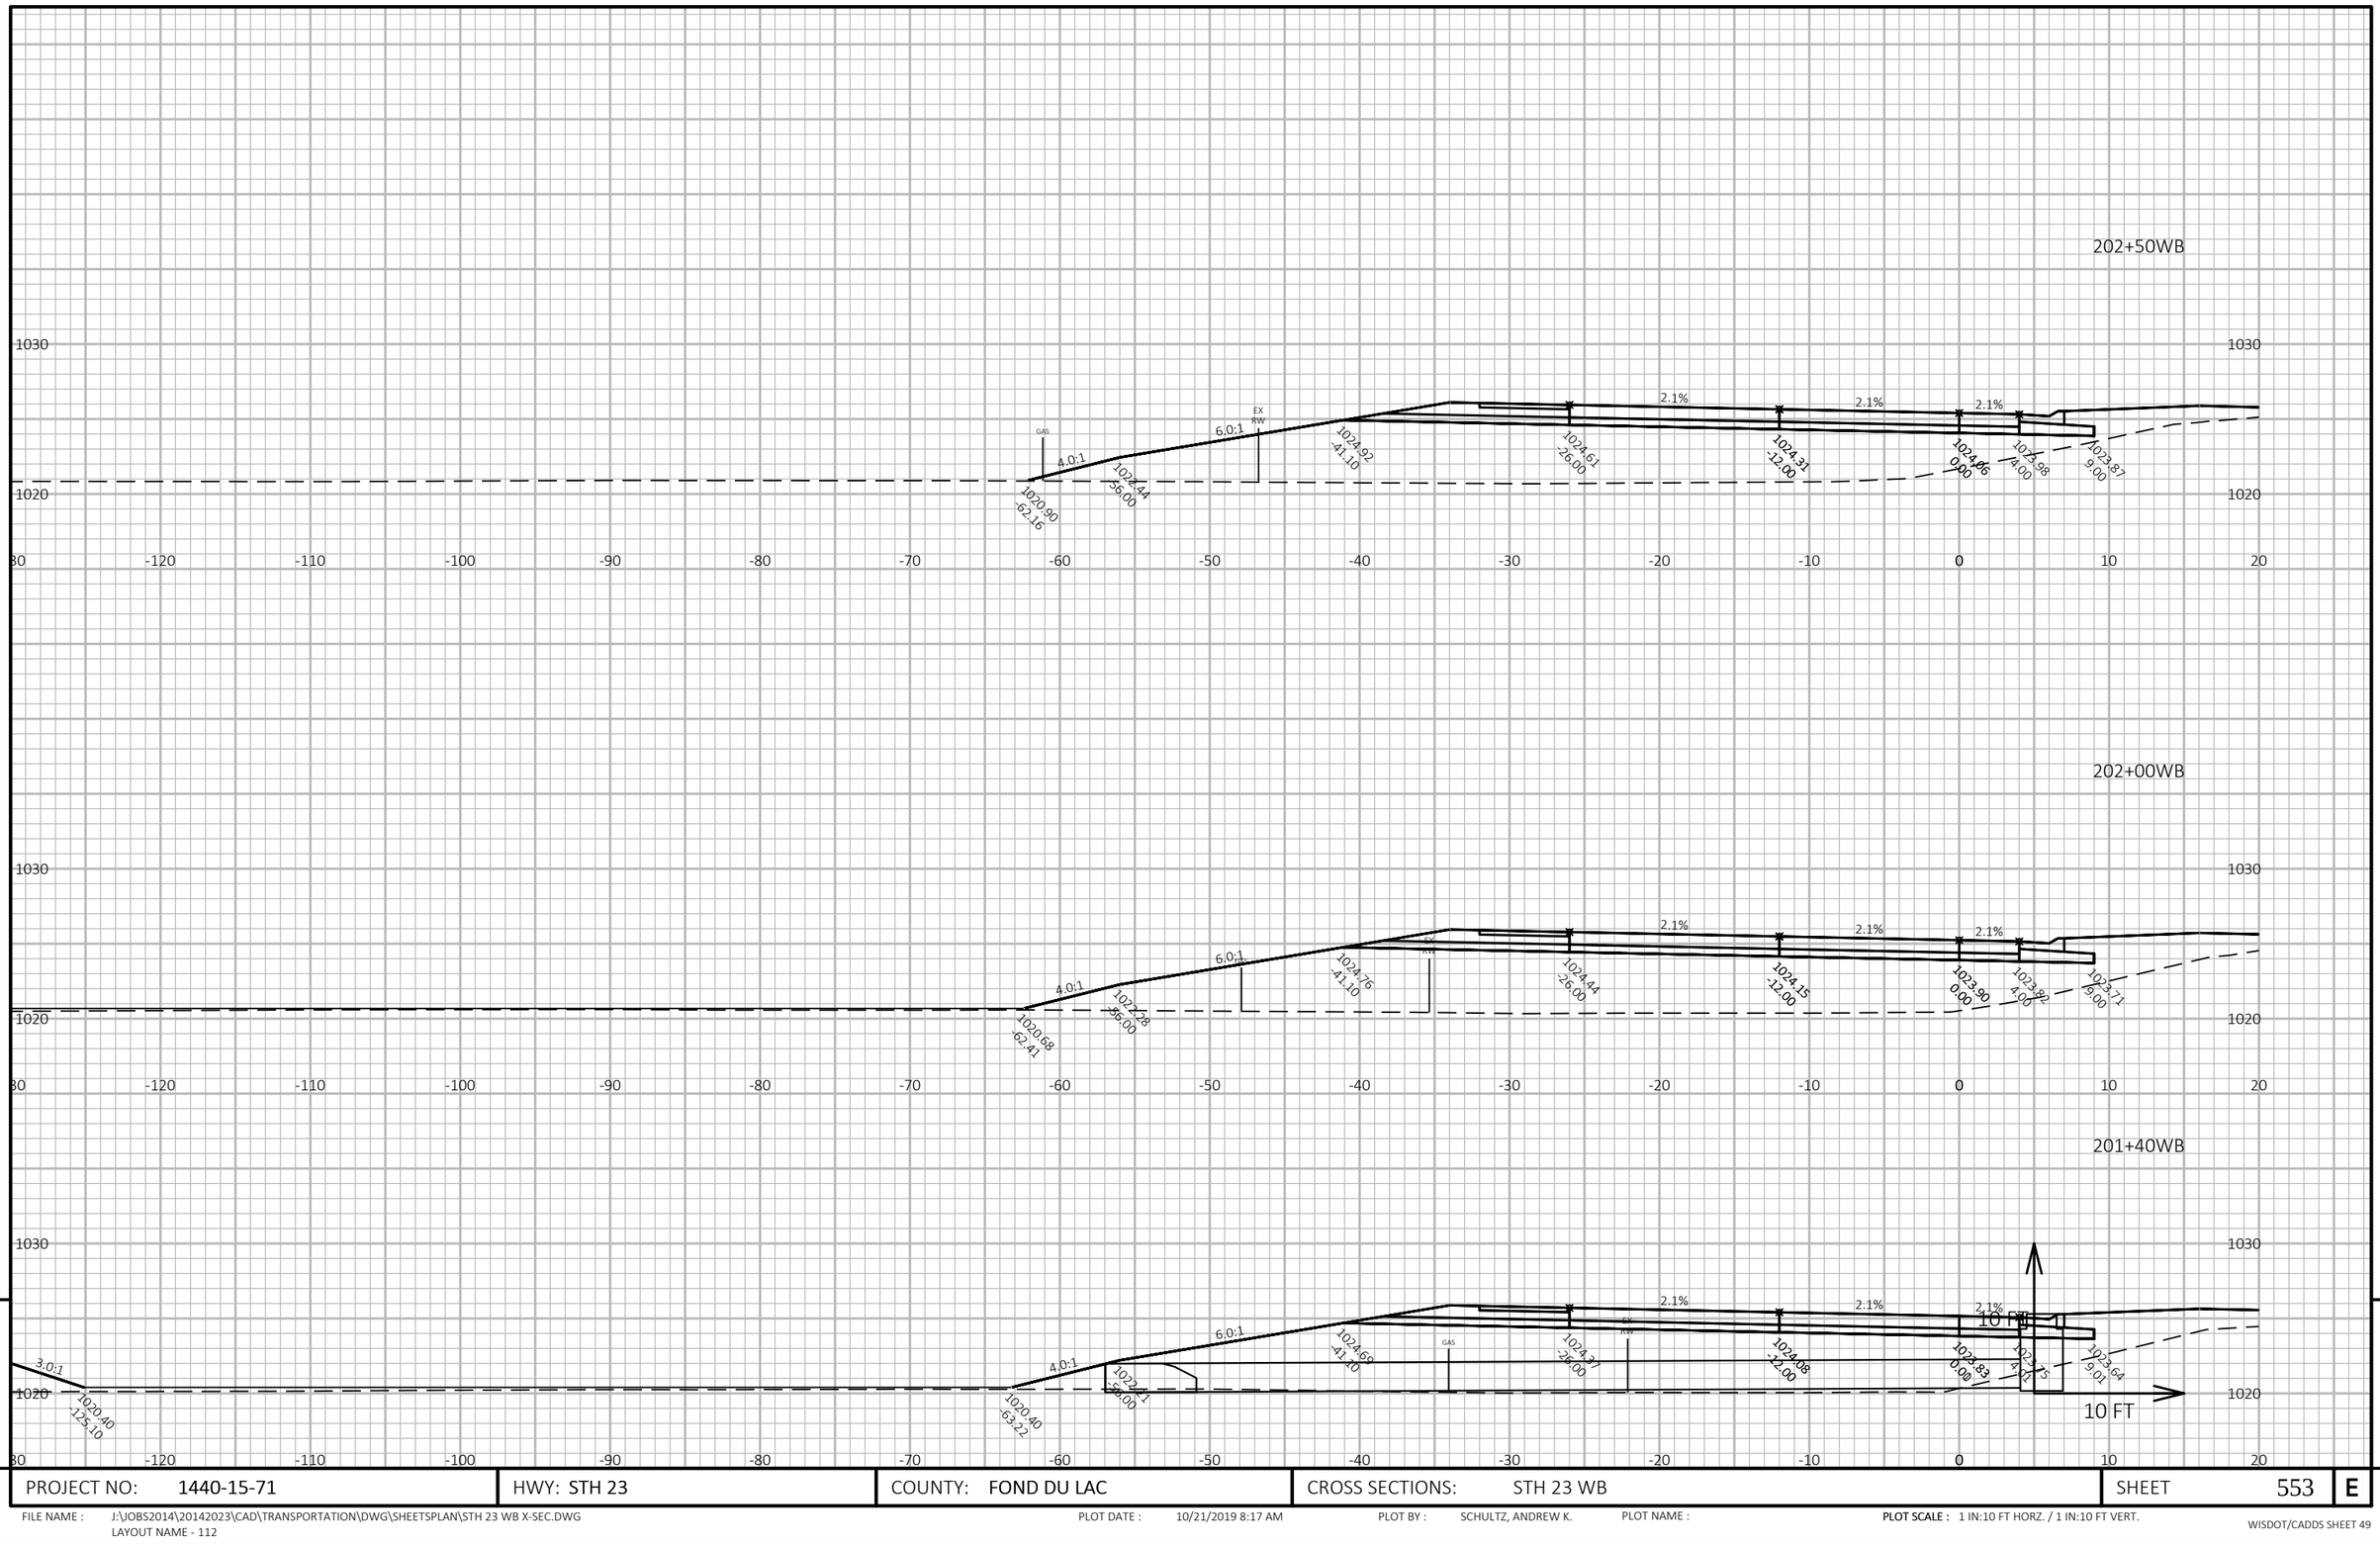


PROJECT NO: 1440-15-71	HWY: STH 23	COUNTY: FOND DU LAC	CROSS SECTIONS: STH 23 WB	SHEET 553	E

FILE NAME : J:\JOBS2014\20142023\CAD\TRANSPORTATION\DWG\SHEETSPLAN\STH 23 WB X-SEC.DWG
LAYOUT NAME - 112

PLOT DATE : 10/21/2019 8:17 AM PLOT BY : SCHULTZ, ANDREW K. PLOT NAME :

PLOT SCALE : 1 IN:10 FT HORZ. / 1 IN:10 FT VERT.

WISDOT/CADDS SHEET 49

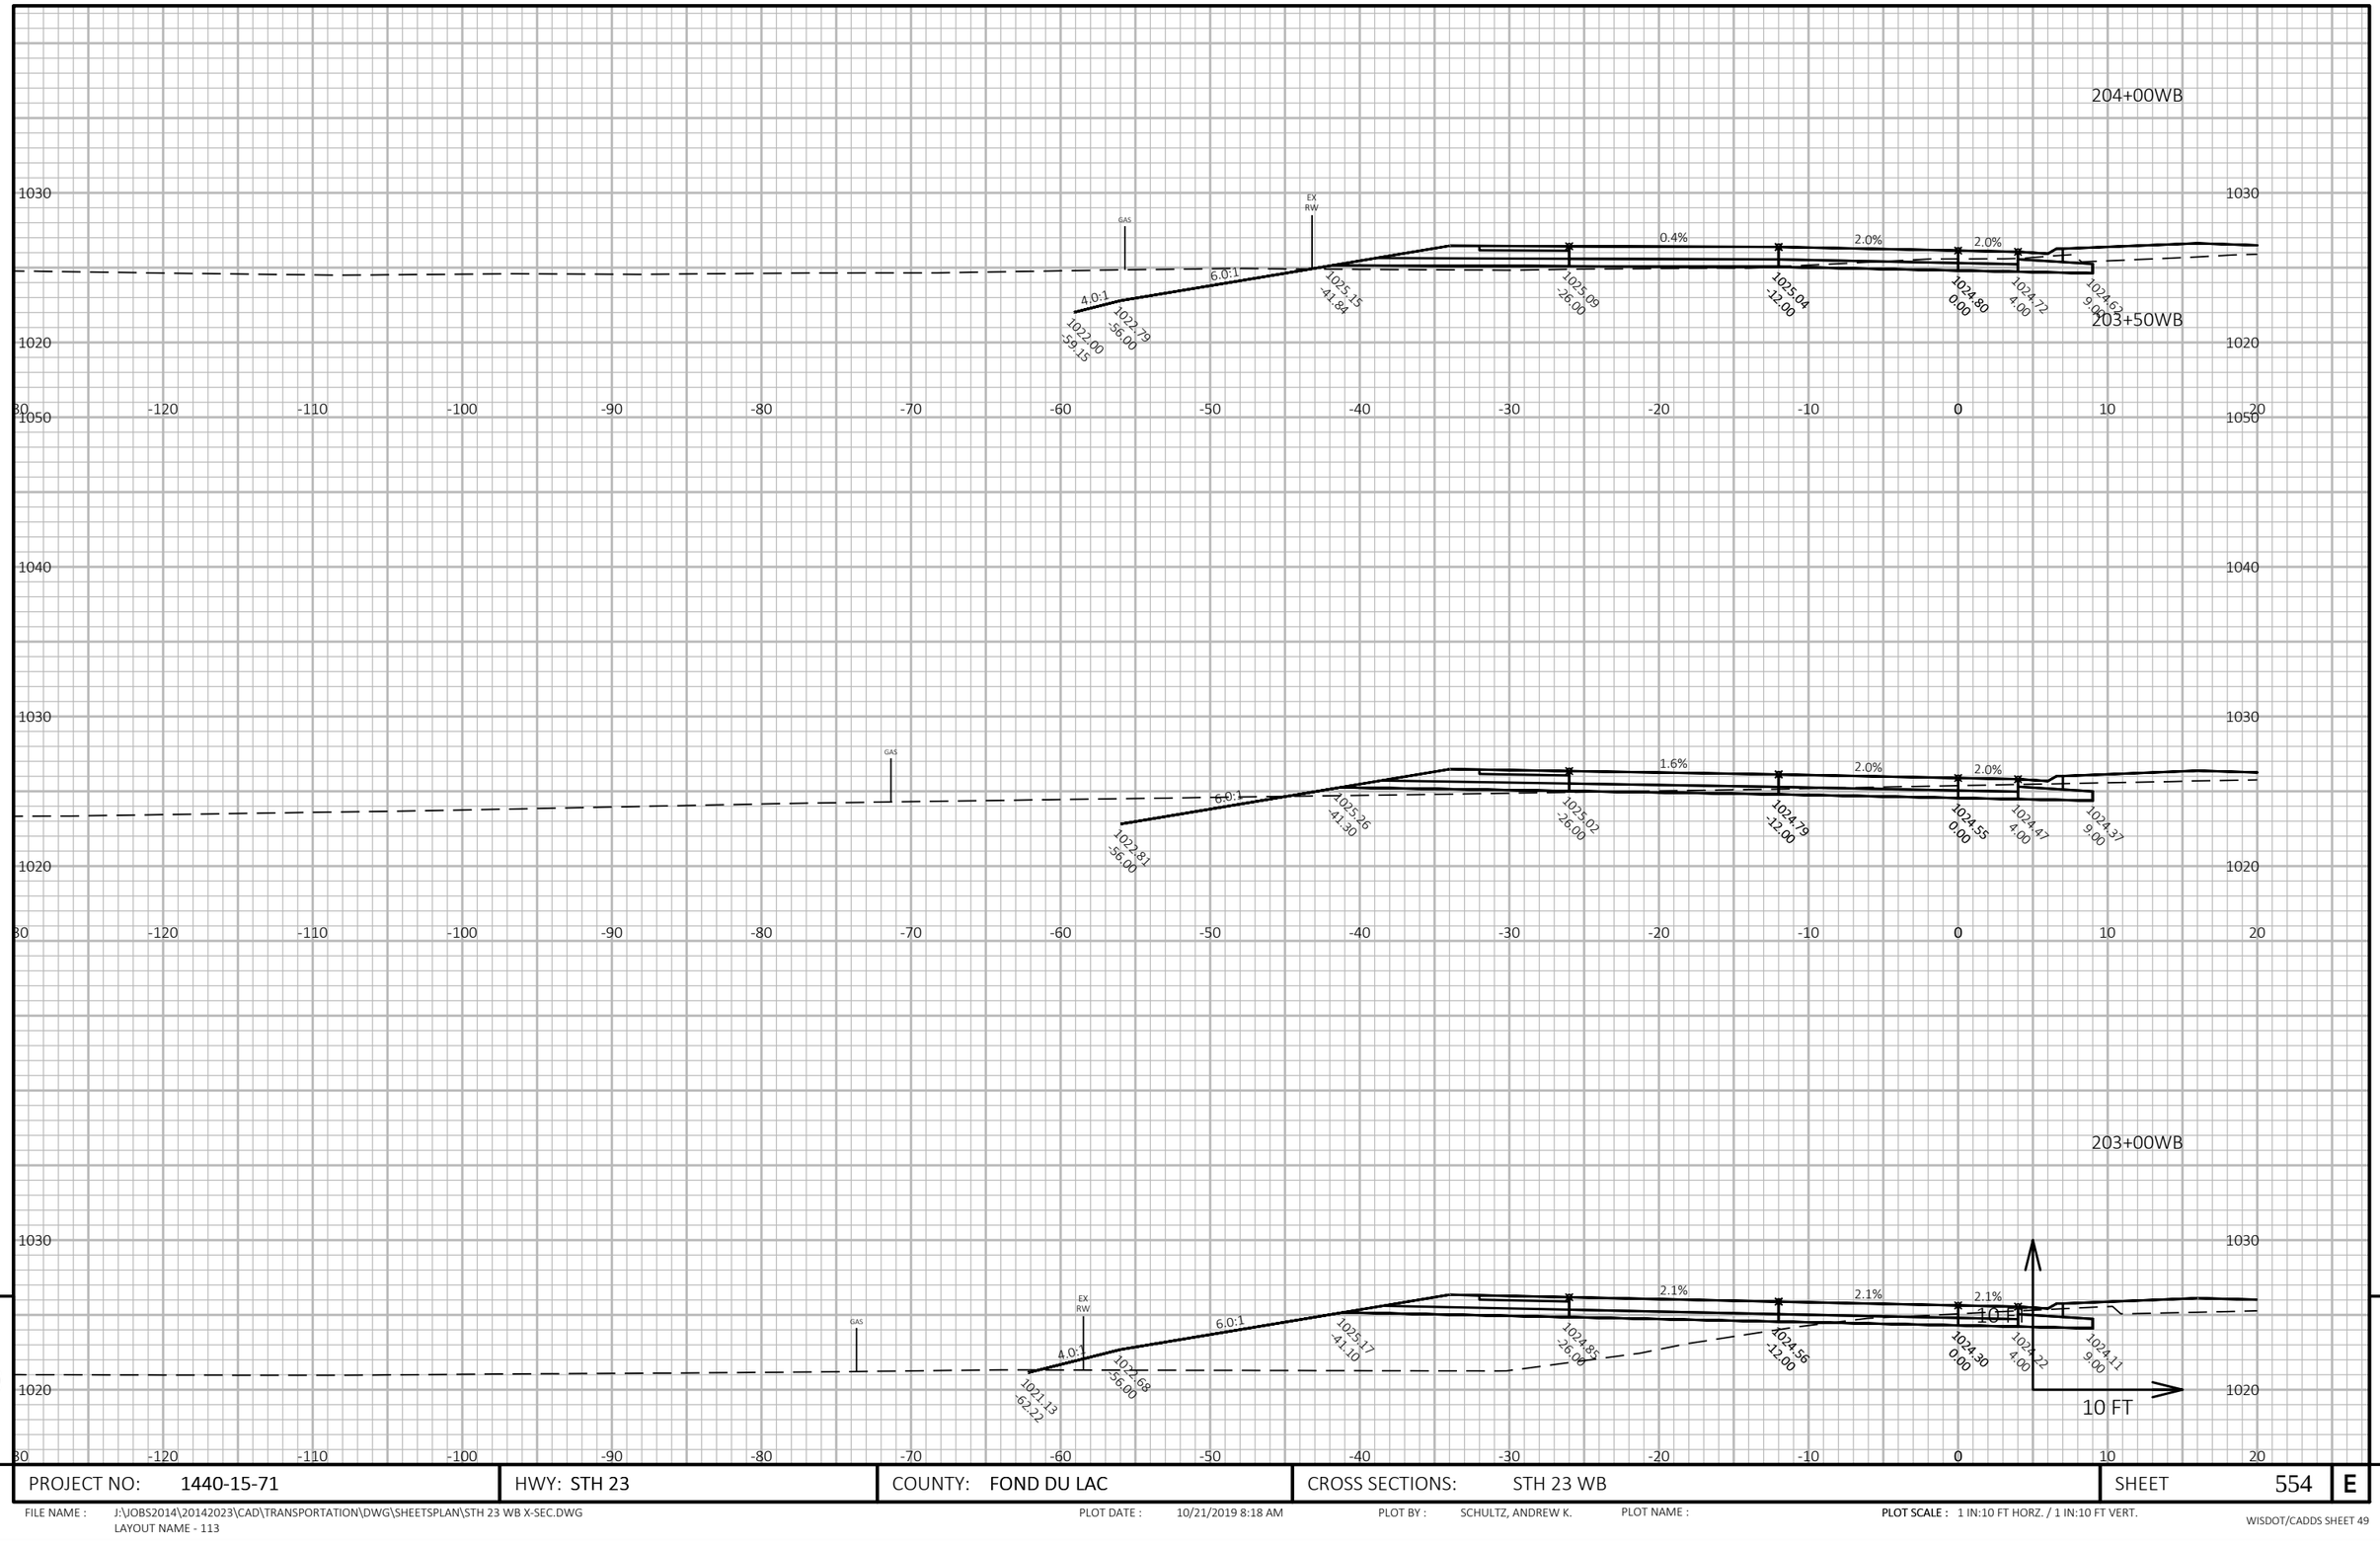


PROJECT NO: 1440-15-71	HWY: STH 23	COUNTY: FOND DU LAC	CROSS SECTIONS: STH 23 WB	SHEET 554	E

FILE NAME : J:\JOBS2014\20142023\CAD\TRANSPORTATION\DWG\SHEETSPLAN\STH 23 WB X-SEC.DWG
LAYOUT NAME - 113

PLOT DATE : 10/21/2019 8:18 AM PLOT BY : SCHULTZ, ANDREW K. PLOT NAME : **PLOT SCALE :** 1 IN:10 FT HORZ. / 1 IN:10 FT VERT.

WISDOT/CADDS SHEET 49

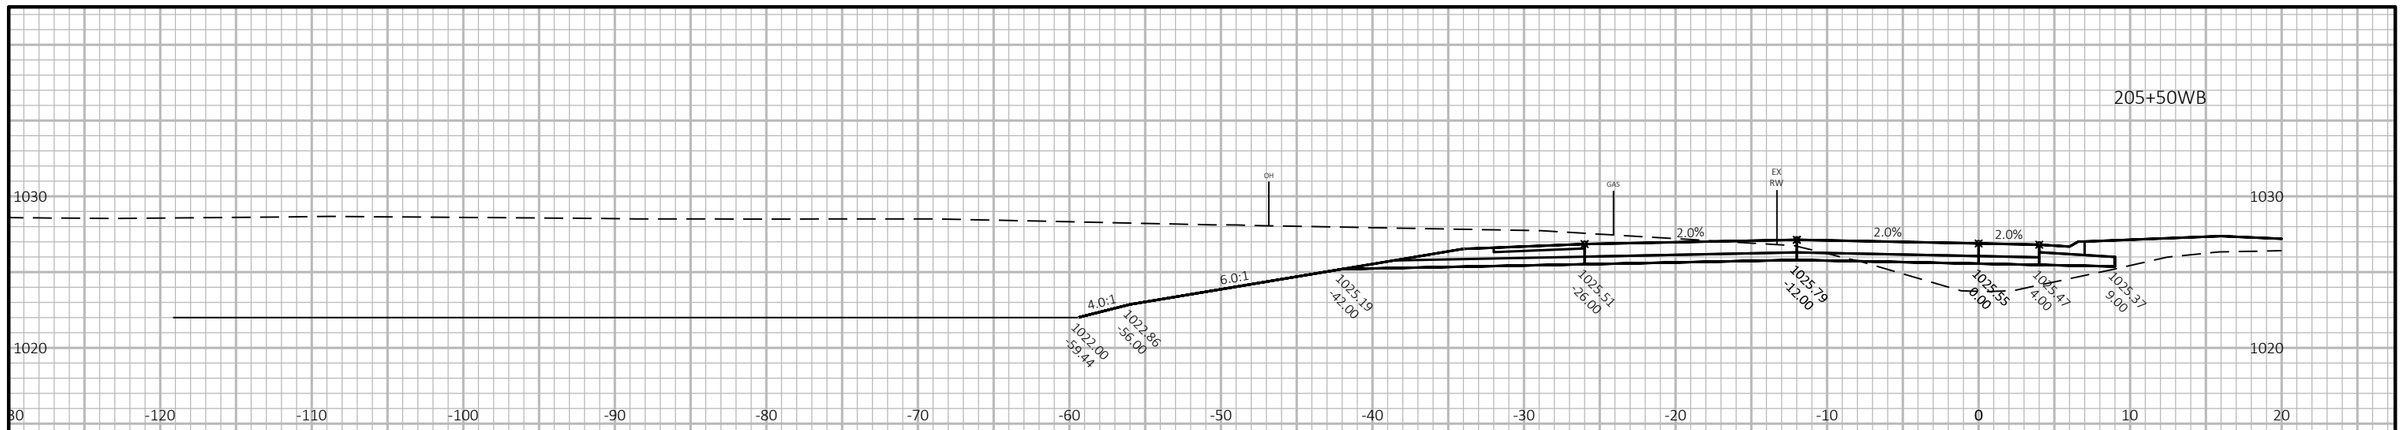





9


9


PROJECT NO: 1440-15-71	HWY: STH 23	COUNTY: FOND DU LAC	CROSS SECTIONS: STH 23 WB	SHEET 555	E


FILE NAME : J:\OBS2014\20142023\CAD\TRANSPORTATION\DWG\SHEETSPLAN\STH 23 WB X-SEC.DWG
LAYOUT NAME - 114

PLOT DATE : 10/21/2019 8:18 AM PLOT BY : SCHULTZ, ANDREW K. PLOT NAME : PLOT SCALE : 1 IN:10 FT HORZ. / 1 IN:10 FT VERT.

WISDOT/CADDS SHEET 49

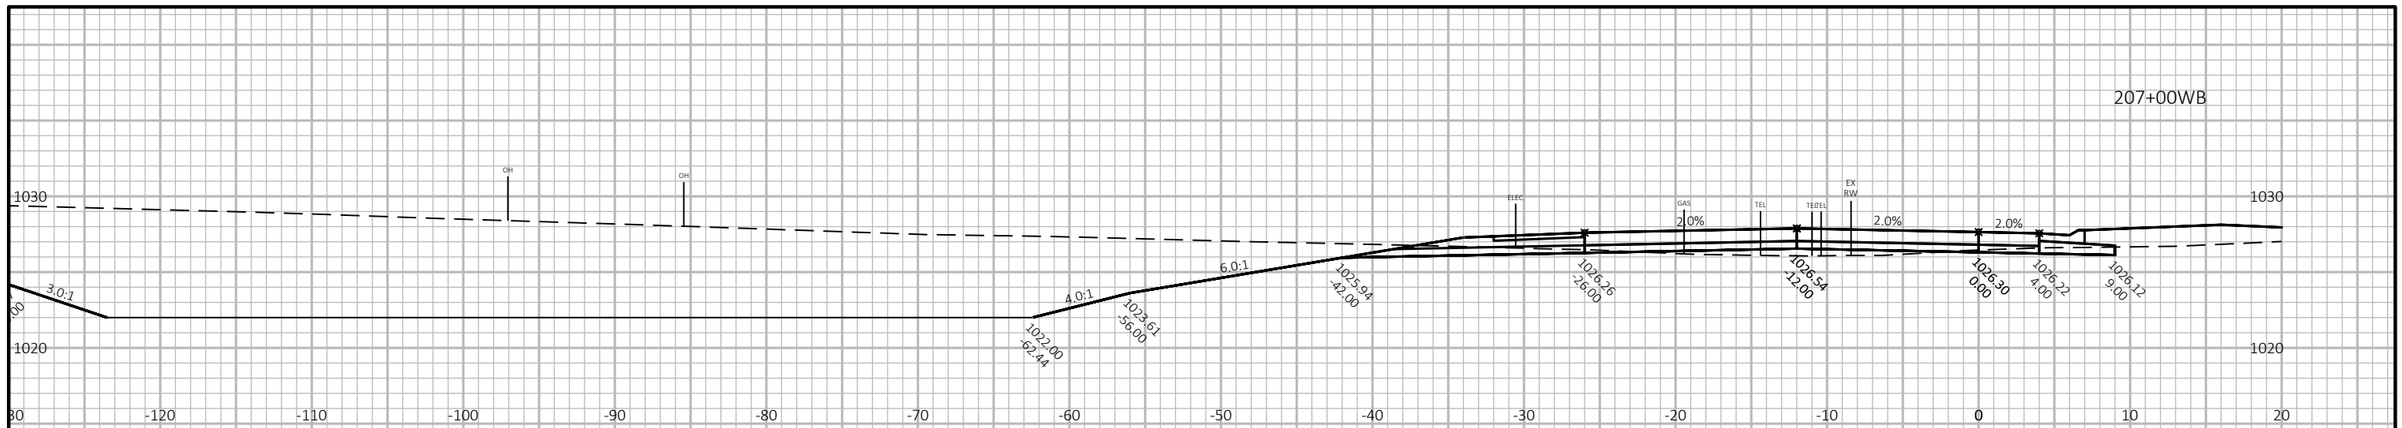

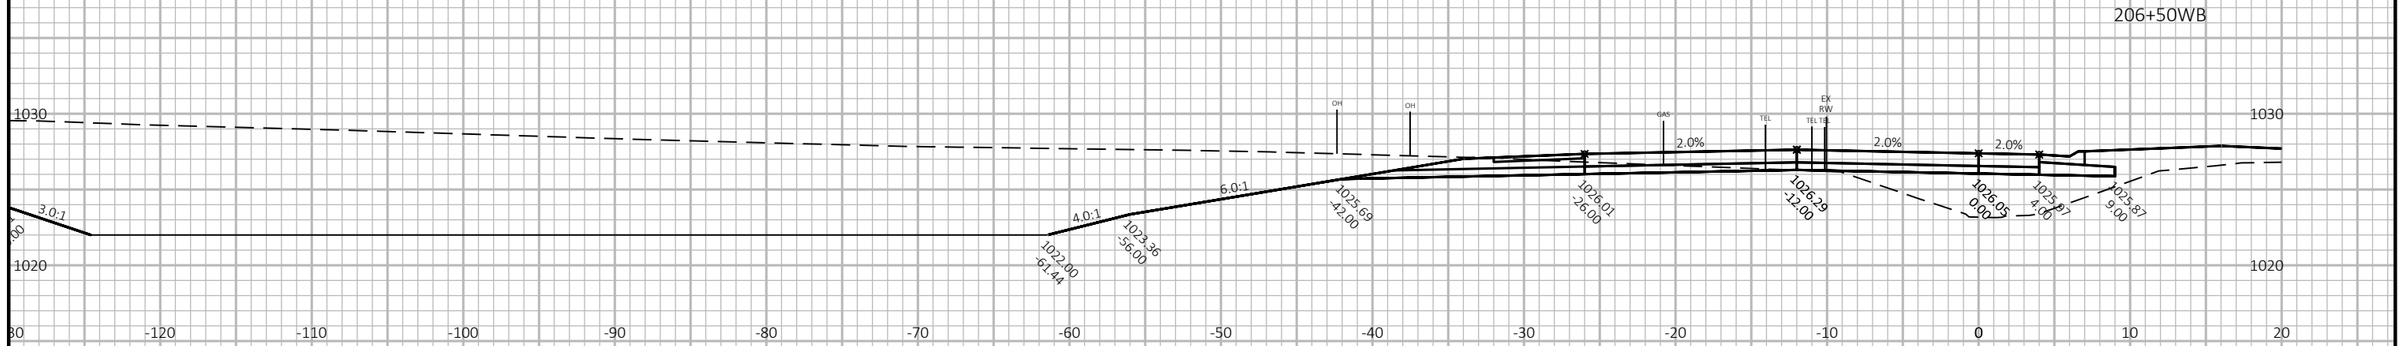

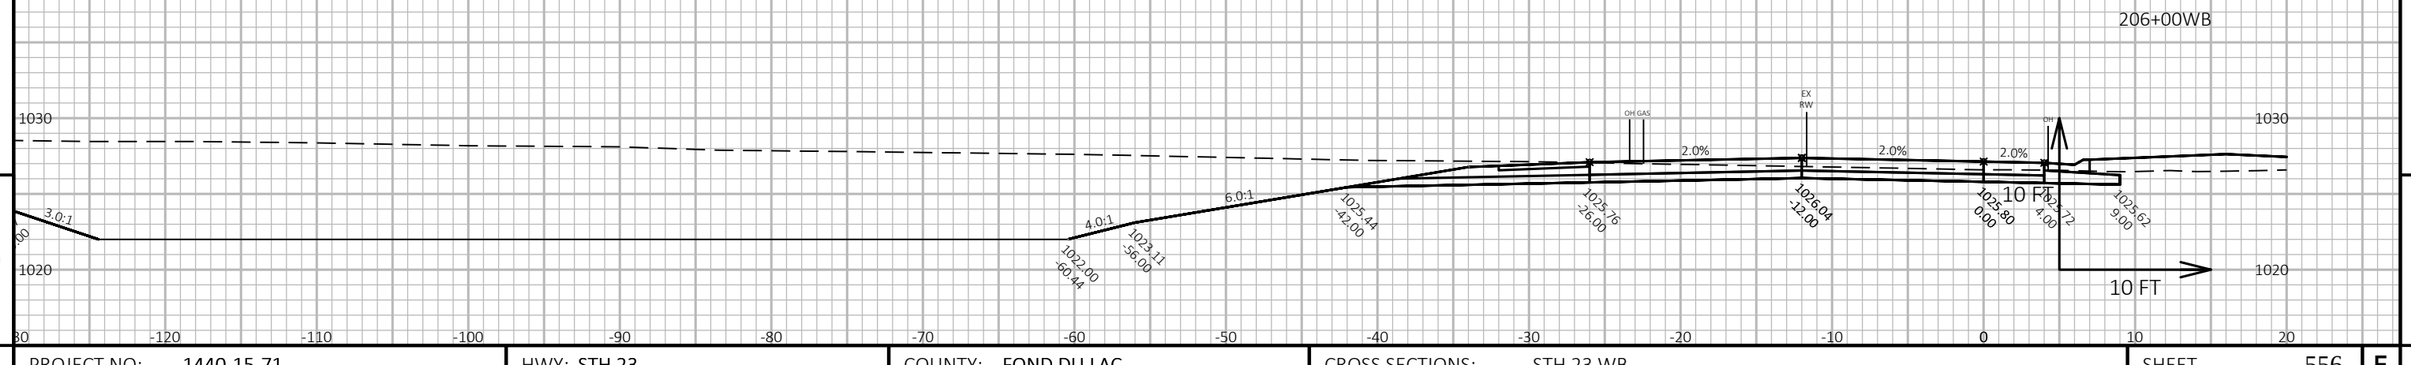

9

9


PROJECT NO: 1440-15-71	HWY: STH 23	COUNTY: FOND DU LAC	CROSS SECTIONS: STH 23 WB	SHEET 556	E

FILE NAME : J:\JOBS2014\20142023\CAD\TRANSPORTATION\DWG\SHEETSPLAN\STH 23 WB X-SEC.DWG
LAYOUT NAME - 115


PLOT DATE : 10/21/2019 8:18 AM PLOT BY : SCHULTZ, ANDREW K. PLOT NAME : PLOT SCALE : 1 IN:10 FT HORZ. / 1 IN:10 FT VERT.

WISDOT/CADDS SHEET 49

208+00WB

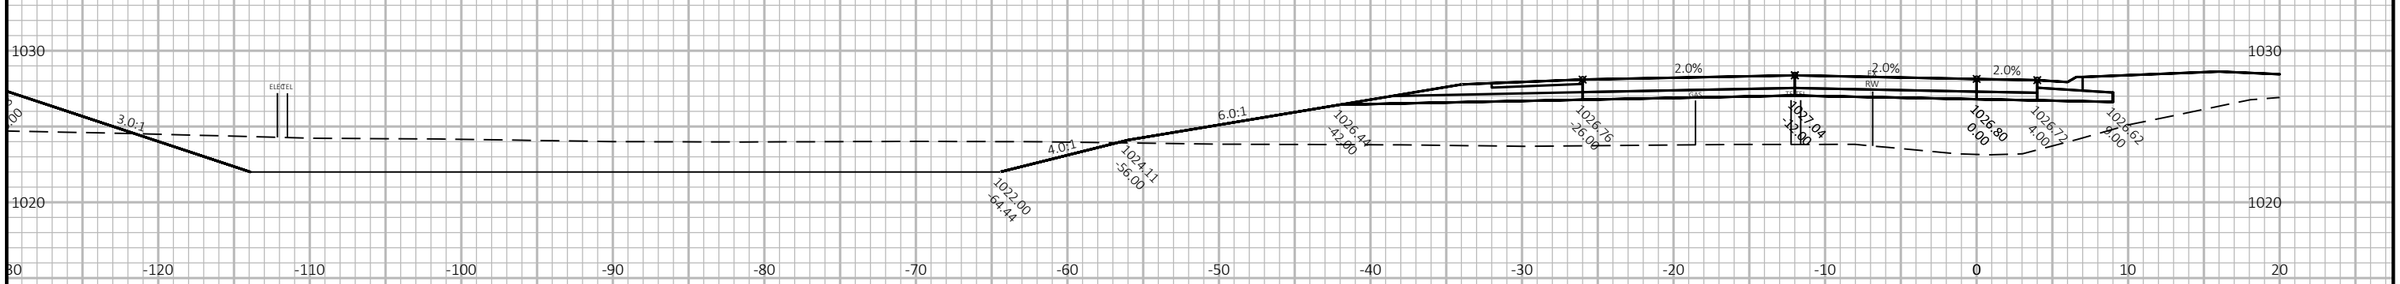

207+54WB

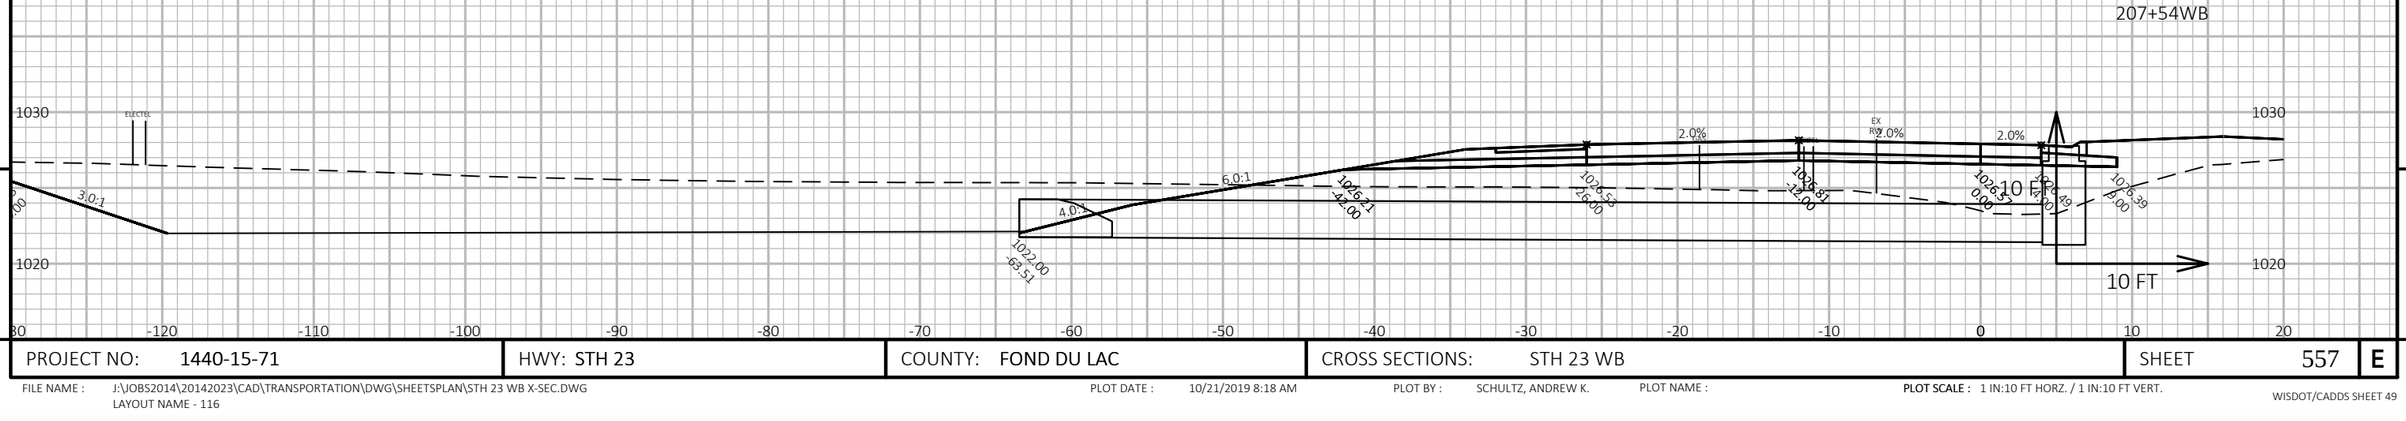

9

9


PROJECT NO: 1440-15-71	HWY: STH 23	COUNTY: FOND DU LAC	CROSS SECTIONS: STH 23 WB	SHEET 557	E

FILE NAME : J:\JOBS2014\20142023\CAD\TRANSPORTATION\DWG\SHEETSPLAN\STH 23 WB X-SEC.DWG
LAYOUT NAME - 116

PLOT DATE : 10/21/2019 8:18 AM PLOT BY : SCHULTZ, ANDREW K. PLOT NAME :

PLOT SCALE : 1 IN:10 FT HORZ. / 1 IN:10 FT VERT.

WISDOT/CADDS SHEET 49

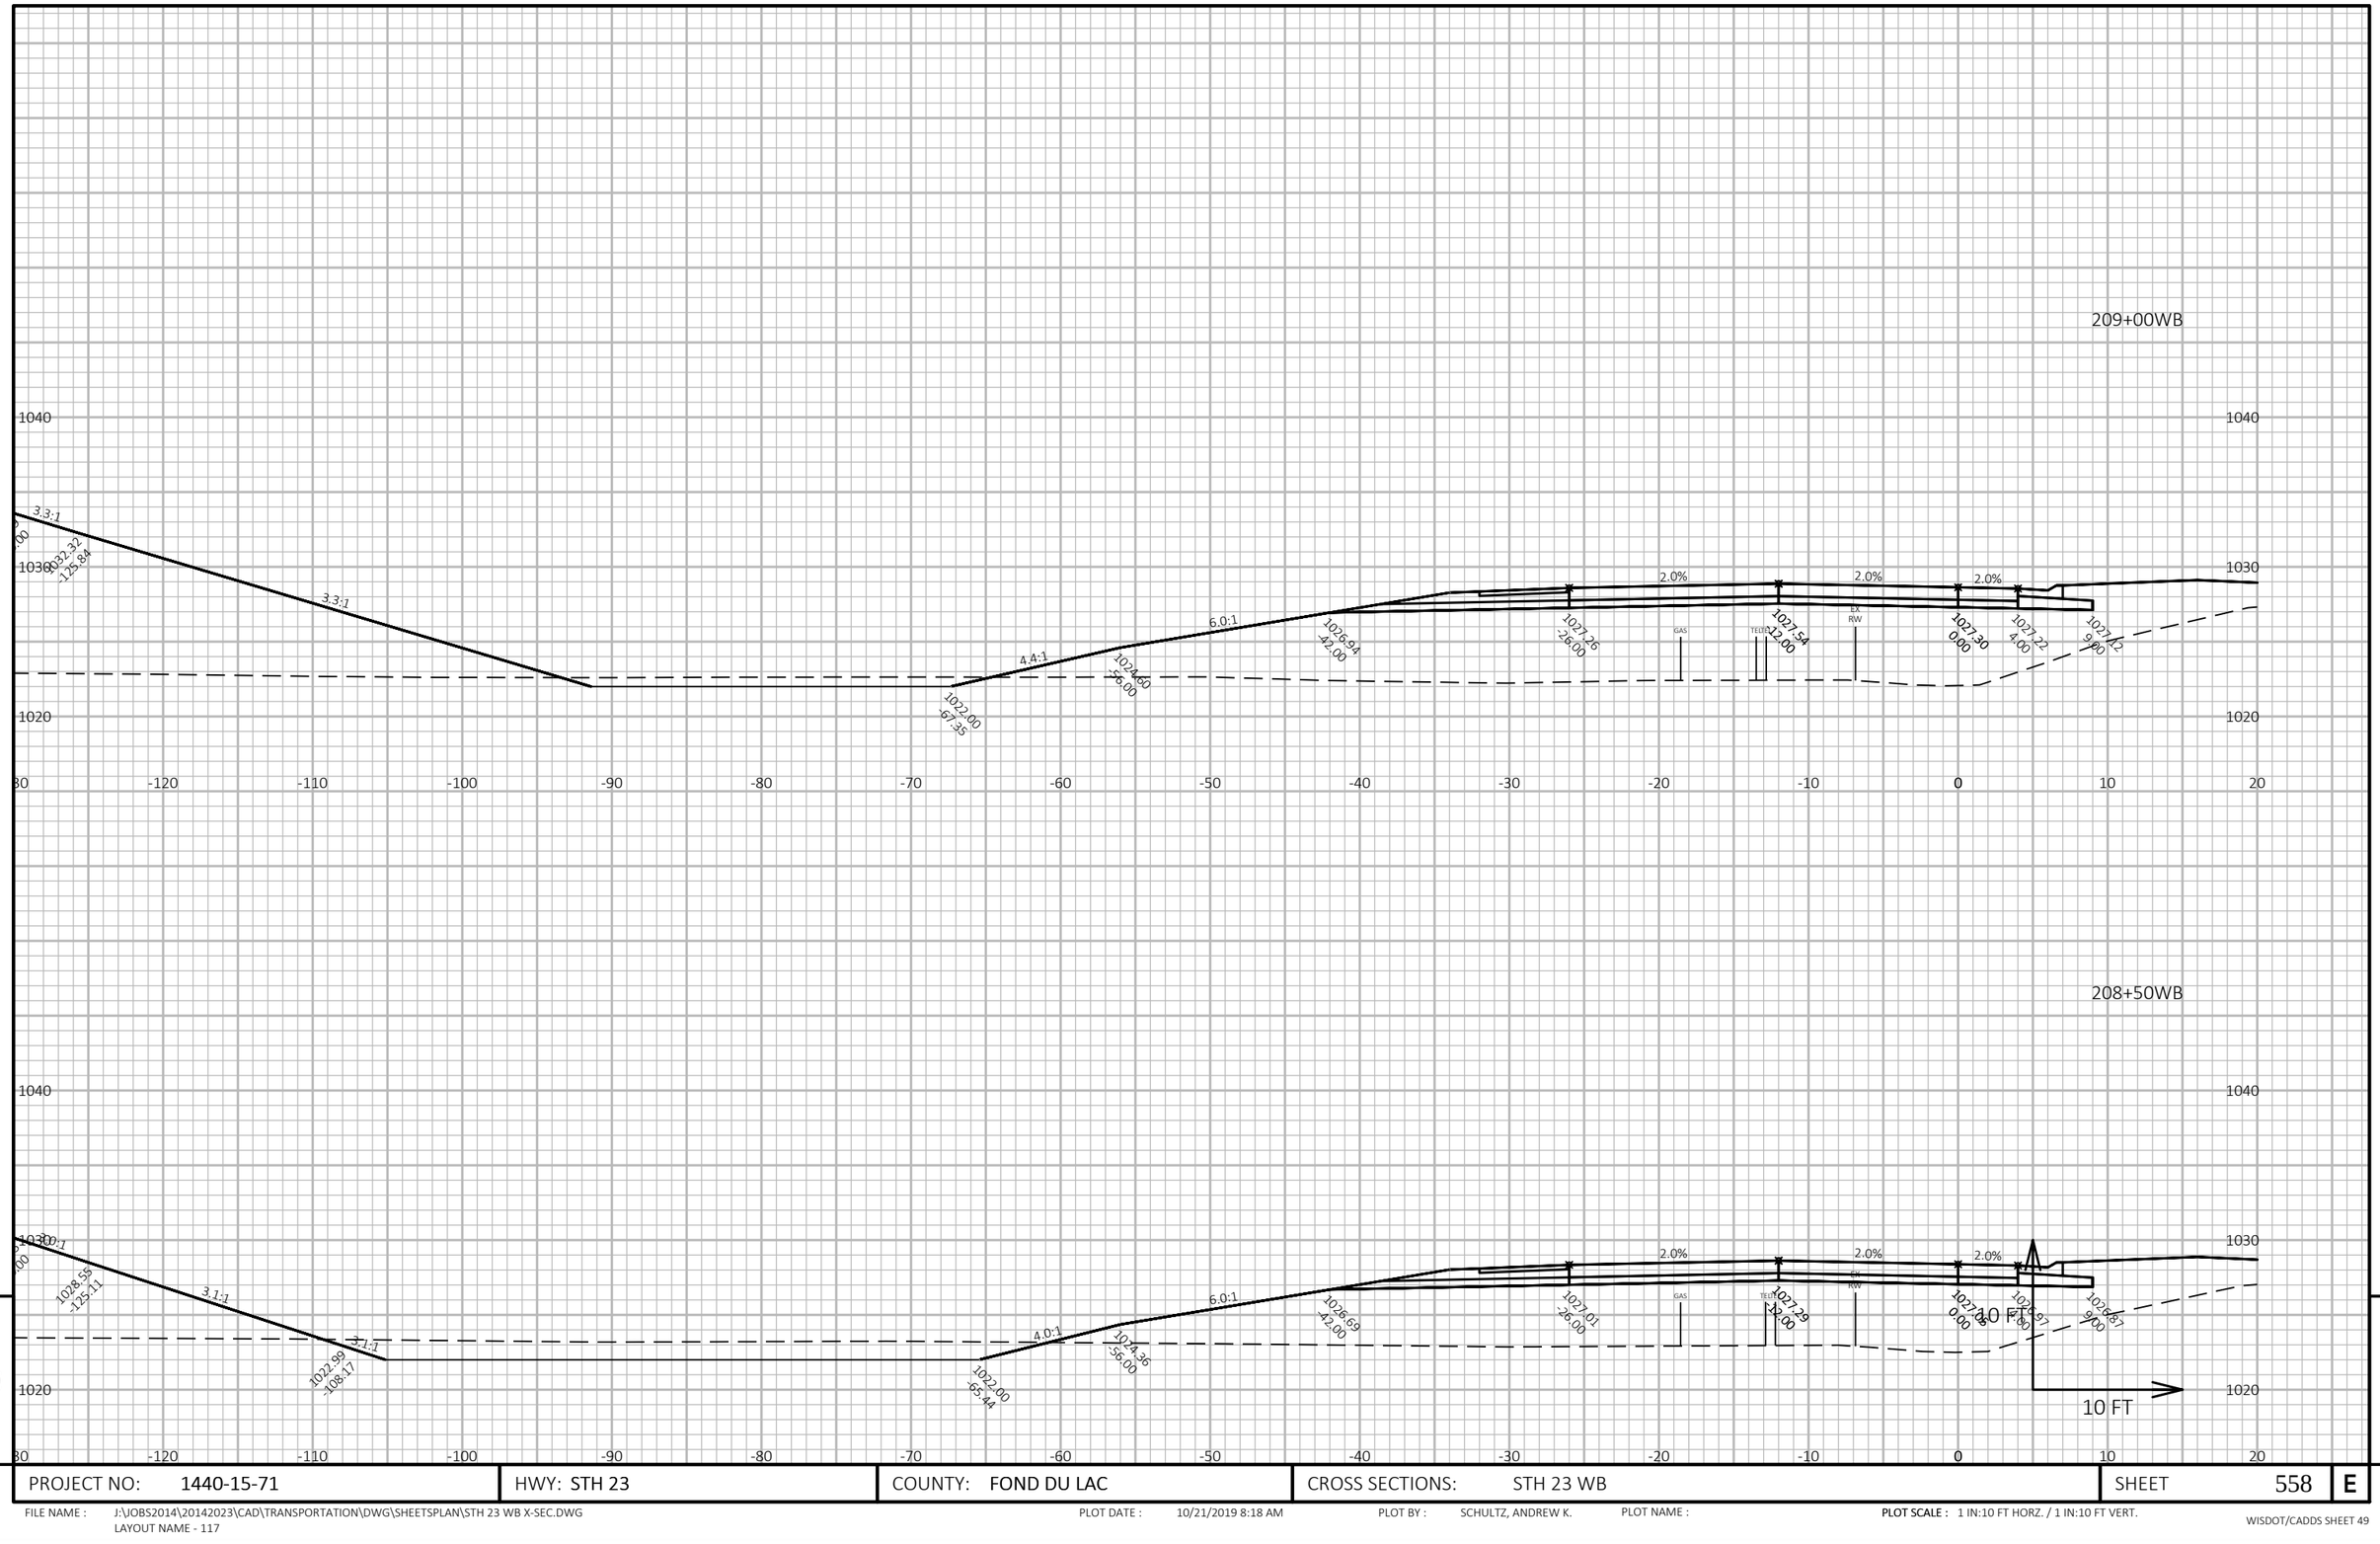


PROJECT NO: 1440-15-71	HWY: STH 23	COUNTY: FOND DU LAC	CROSS SECTIONS: STH 23 WB	SHEET 558	E

FILE NAME : J:\OBS2014\20142023\CAD\TRANSPORTATION\DWG\SHEETSPLAN\STH 23 WB X-SEC.DWG
LAYOUT NAME - 117

PLOT DATE : 10/21/2019 8:18 AM PLOT BY : SCHULTZ, ANDREW K. PLOT NAME :

PLOT SCALE : 1 IN:10 FT HORZ. / 1 IN:10 FT VERT.

WISDOT/CADDS SHEET 49

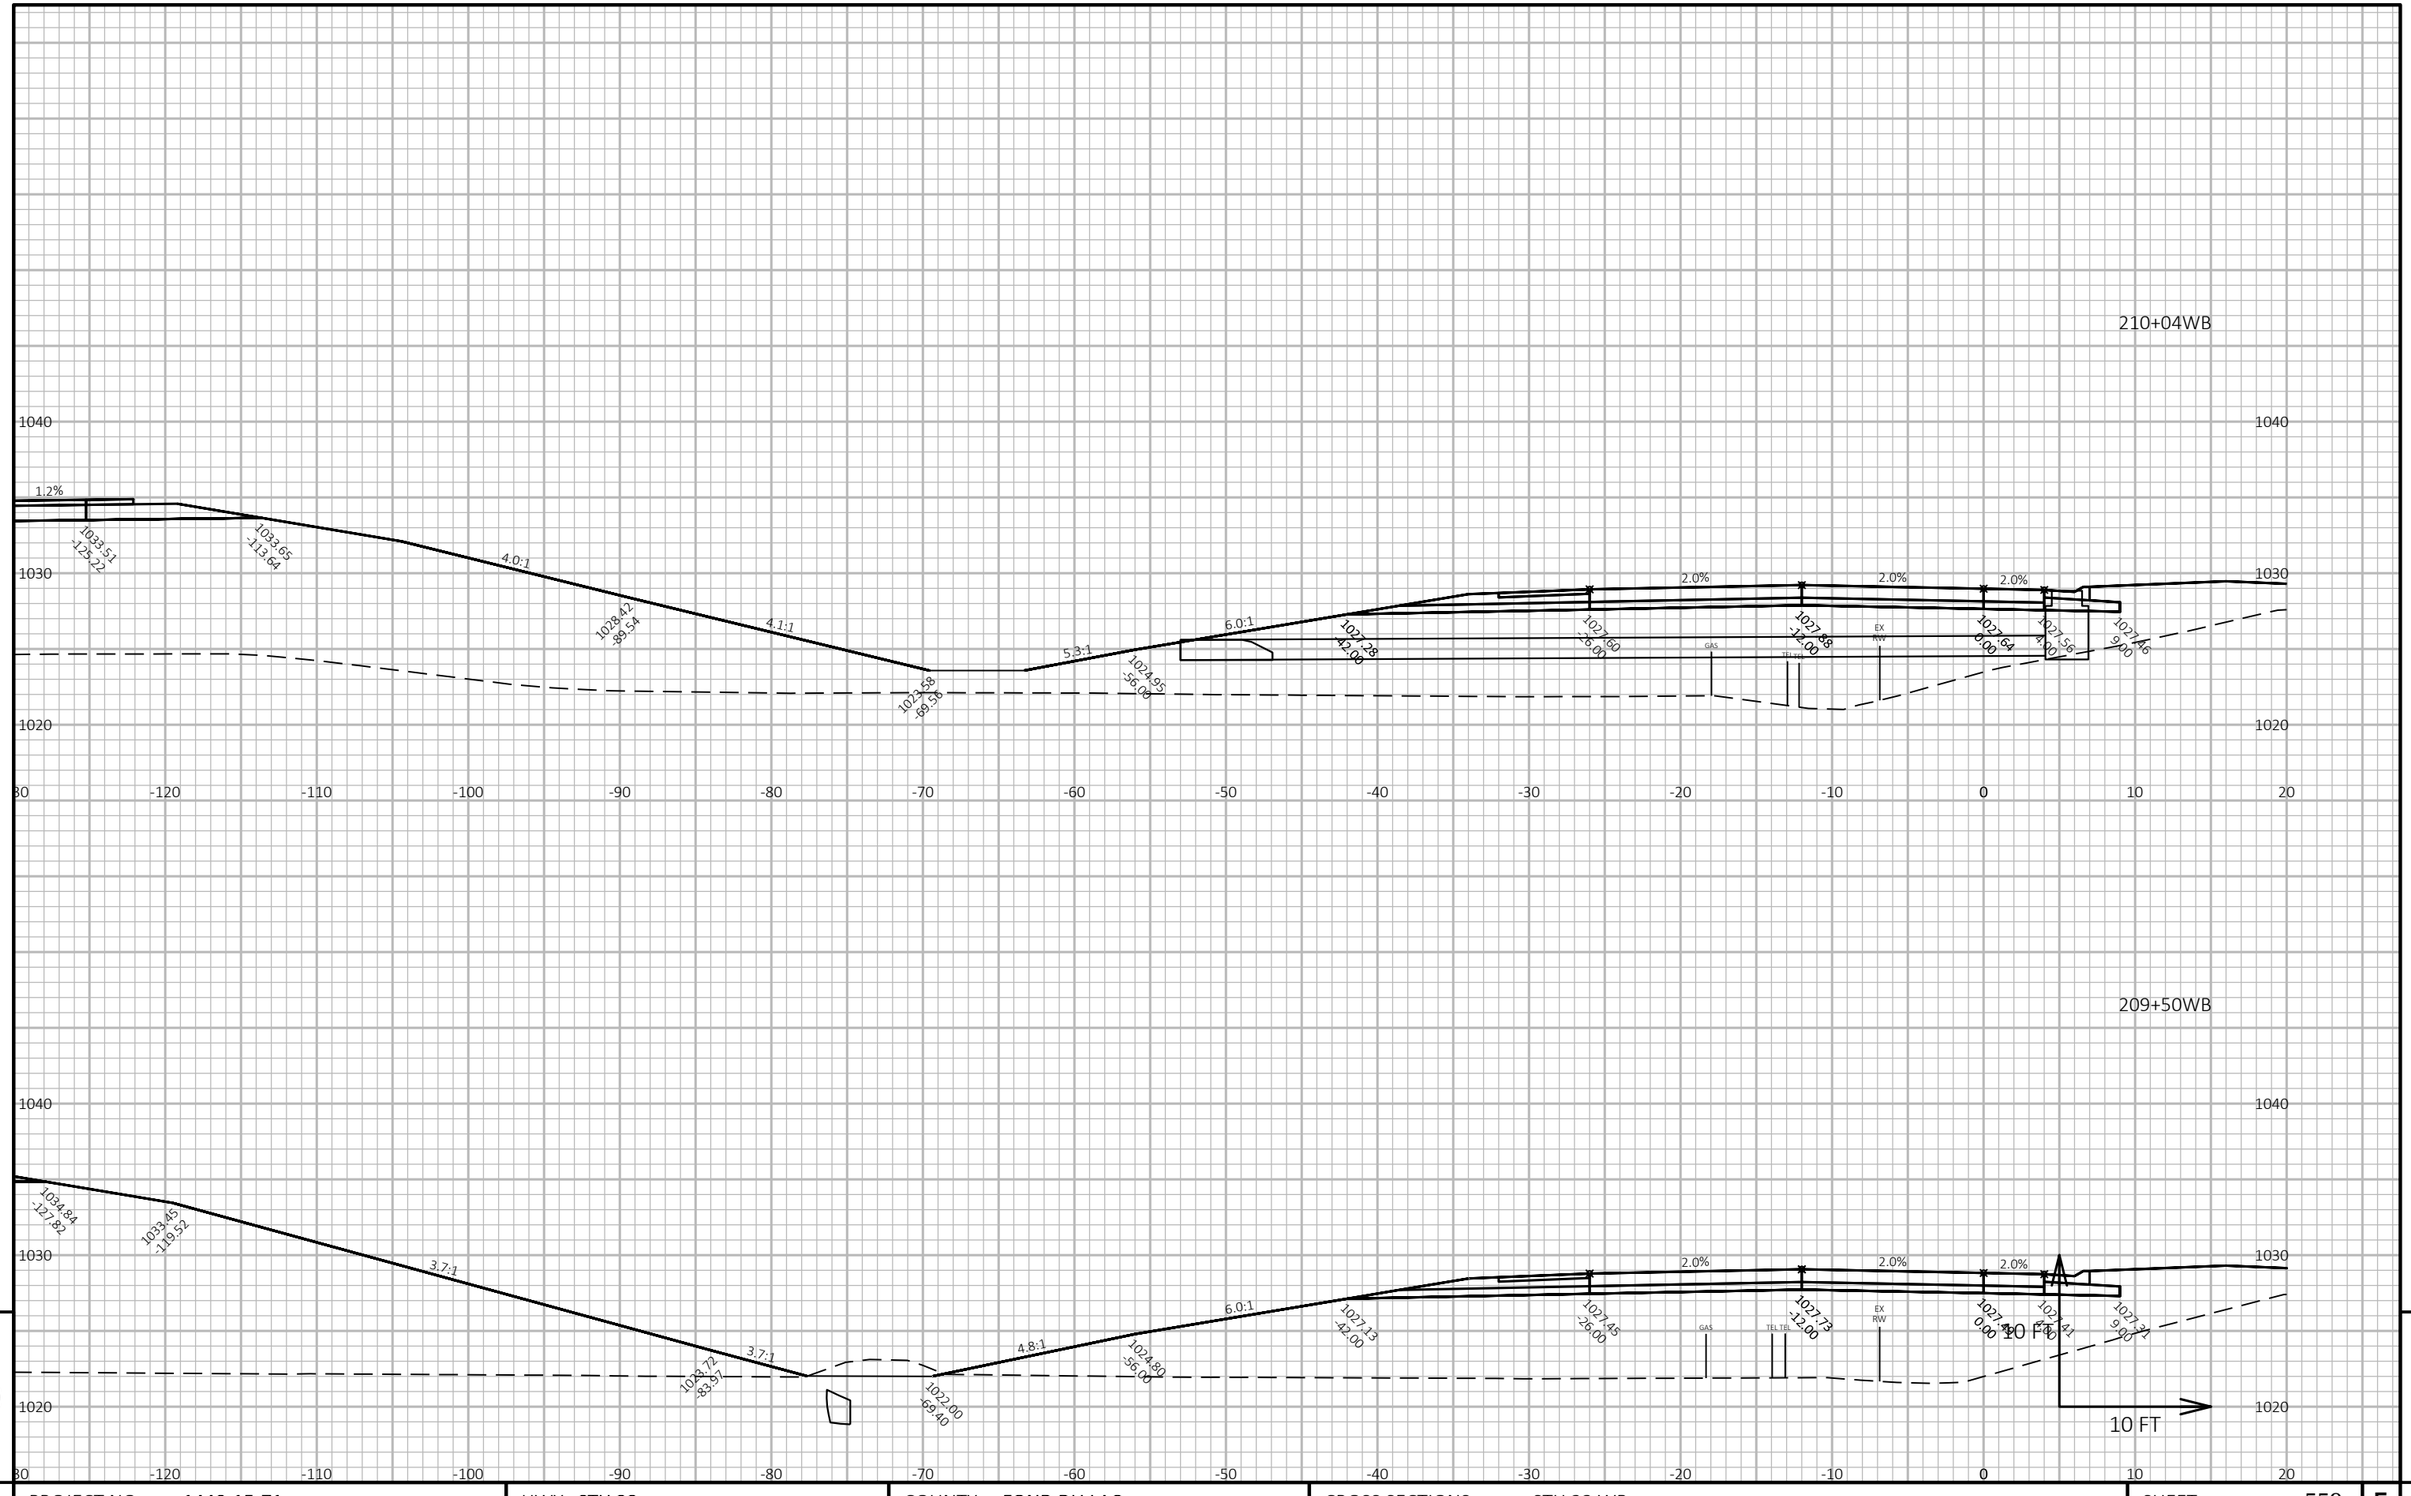


PROJECT NO: 1440-15-71	HWY: STH 23	COUNTY: FOND DU LAC	CROSS SECTIONS: STH 23 WB	SHEET 559	E

FILE NAME : J:\JOBS2014\20142023\CAD\TRANSPORTATION\DWG\SHEETSPLAN\STH 23 WB X-SEC.DWG
LAYOUT NAME - 118

PLOT DATE : 10/21/2019 8:19 AM PLOT BY : SCHULTZ, ANDREW K. PLOT NAME :

PLOT SCALE : 1 IN:10 FT HORZ. / 1 IN:10 FT VERT.

WISDOT/CADDS SHEET 49

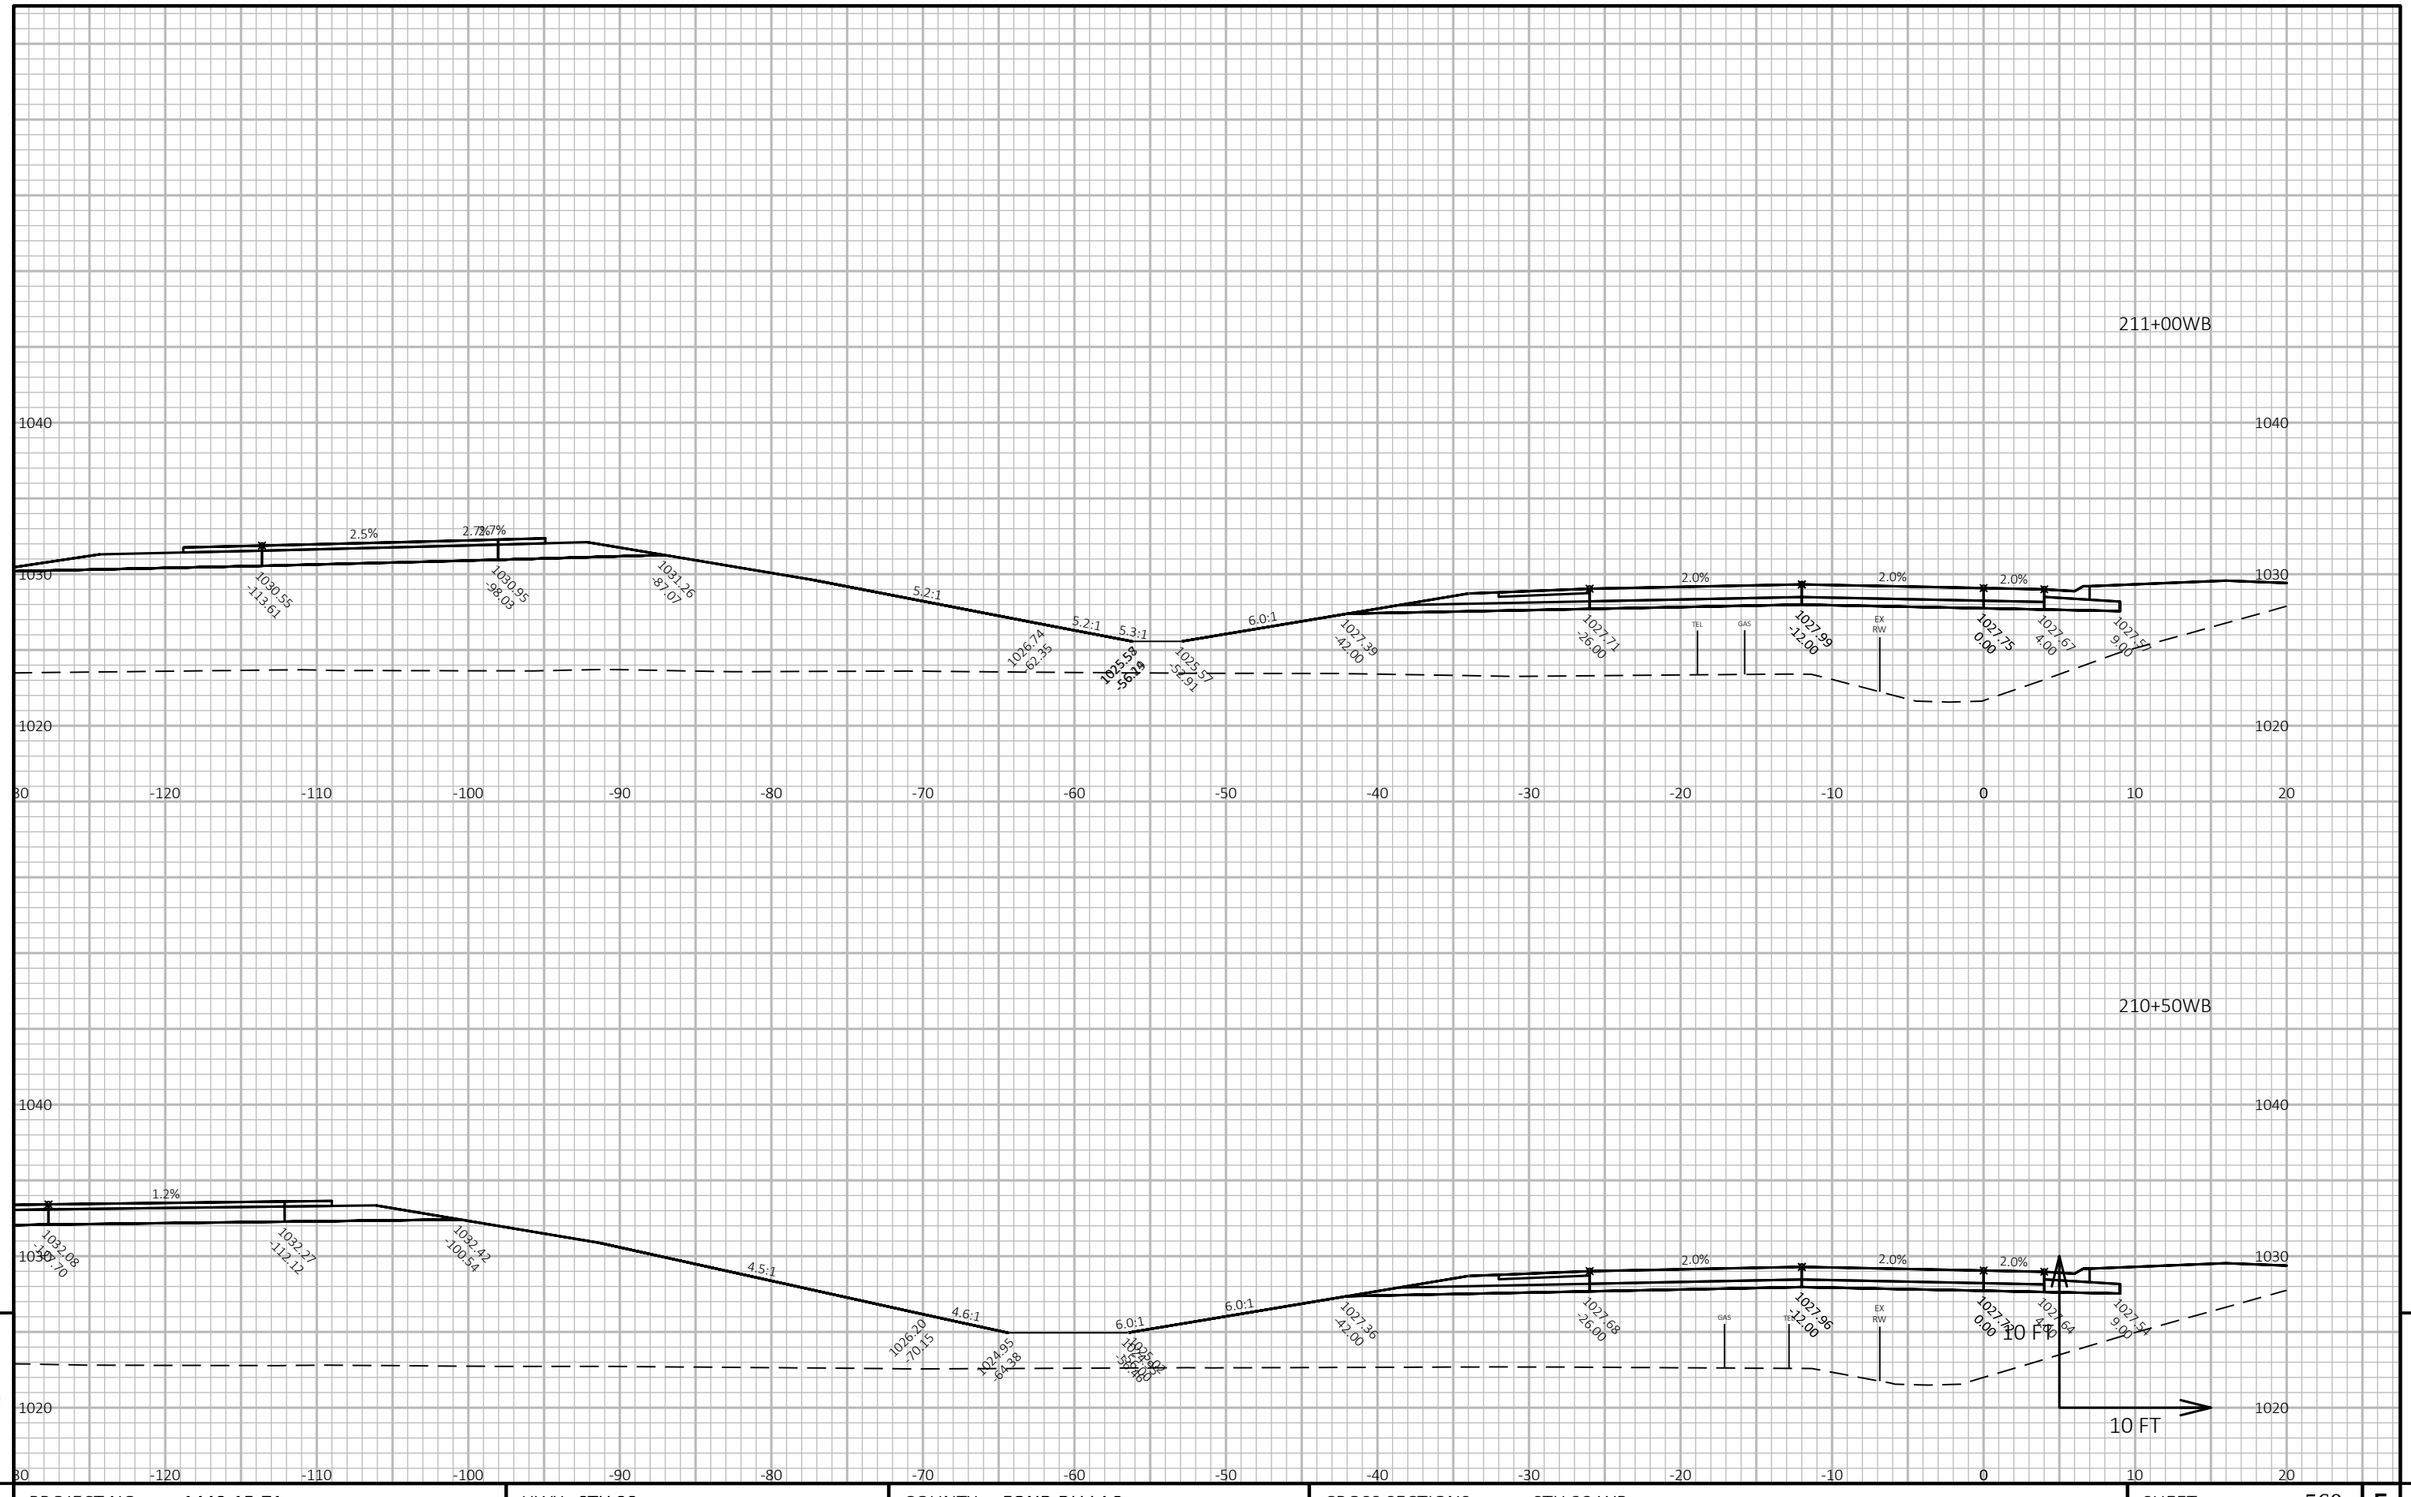

9

9

PROJECT NO: 1440-15-71	HWY: STH 23	COUNTY: FOND DU LAC	CROSS SECTIONS: STH 23 WB	SHEET 560	E

FILE NAME : J:\OBS2014\20142023\CAD\TRANSPORTATION\DWG\SHEETSPLAN\STH 23 WB X-SEC.DWG
LAYOUT NAME - 119


PLOT DATE : 10/21/2019 8:19 AM

PLOT BY : SCHULTZ, ANDREW K.

PLOT NAME :

PLOT SCALE : 1 IN:10 FT HORZ. / 1 IN:10 FT VERT.

WISDOT/CADDS SHEET 49

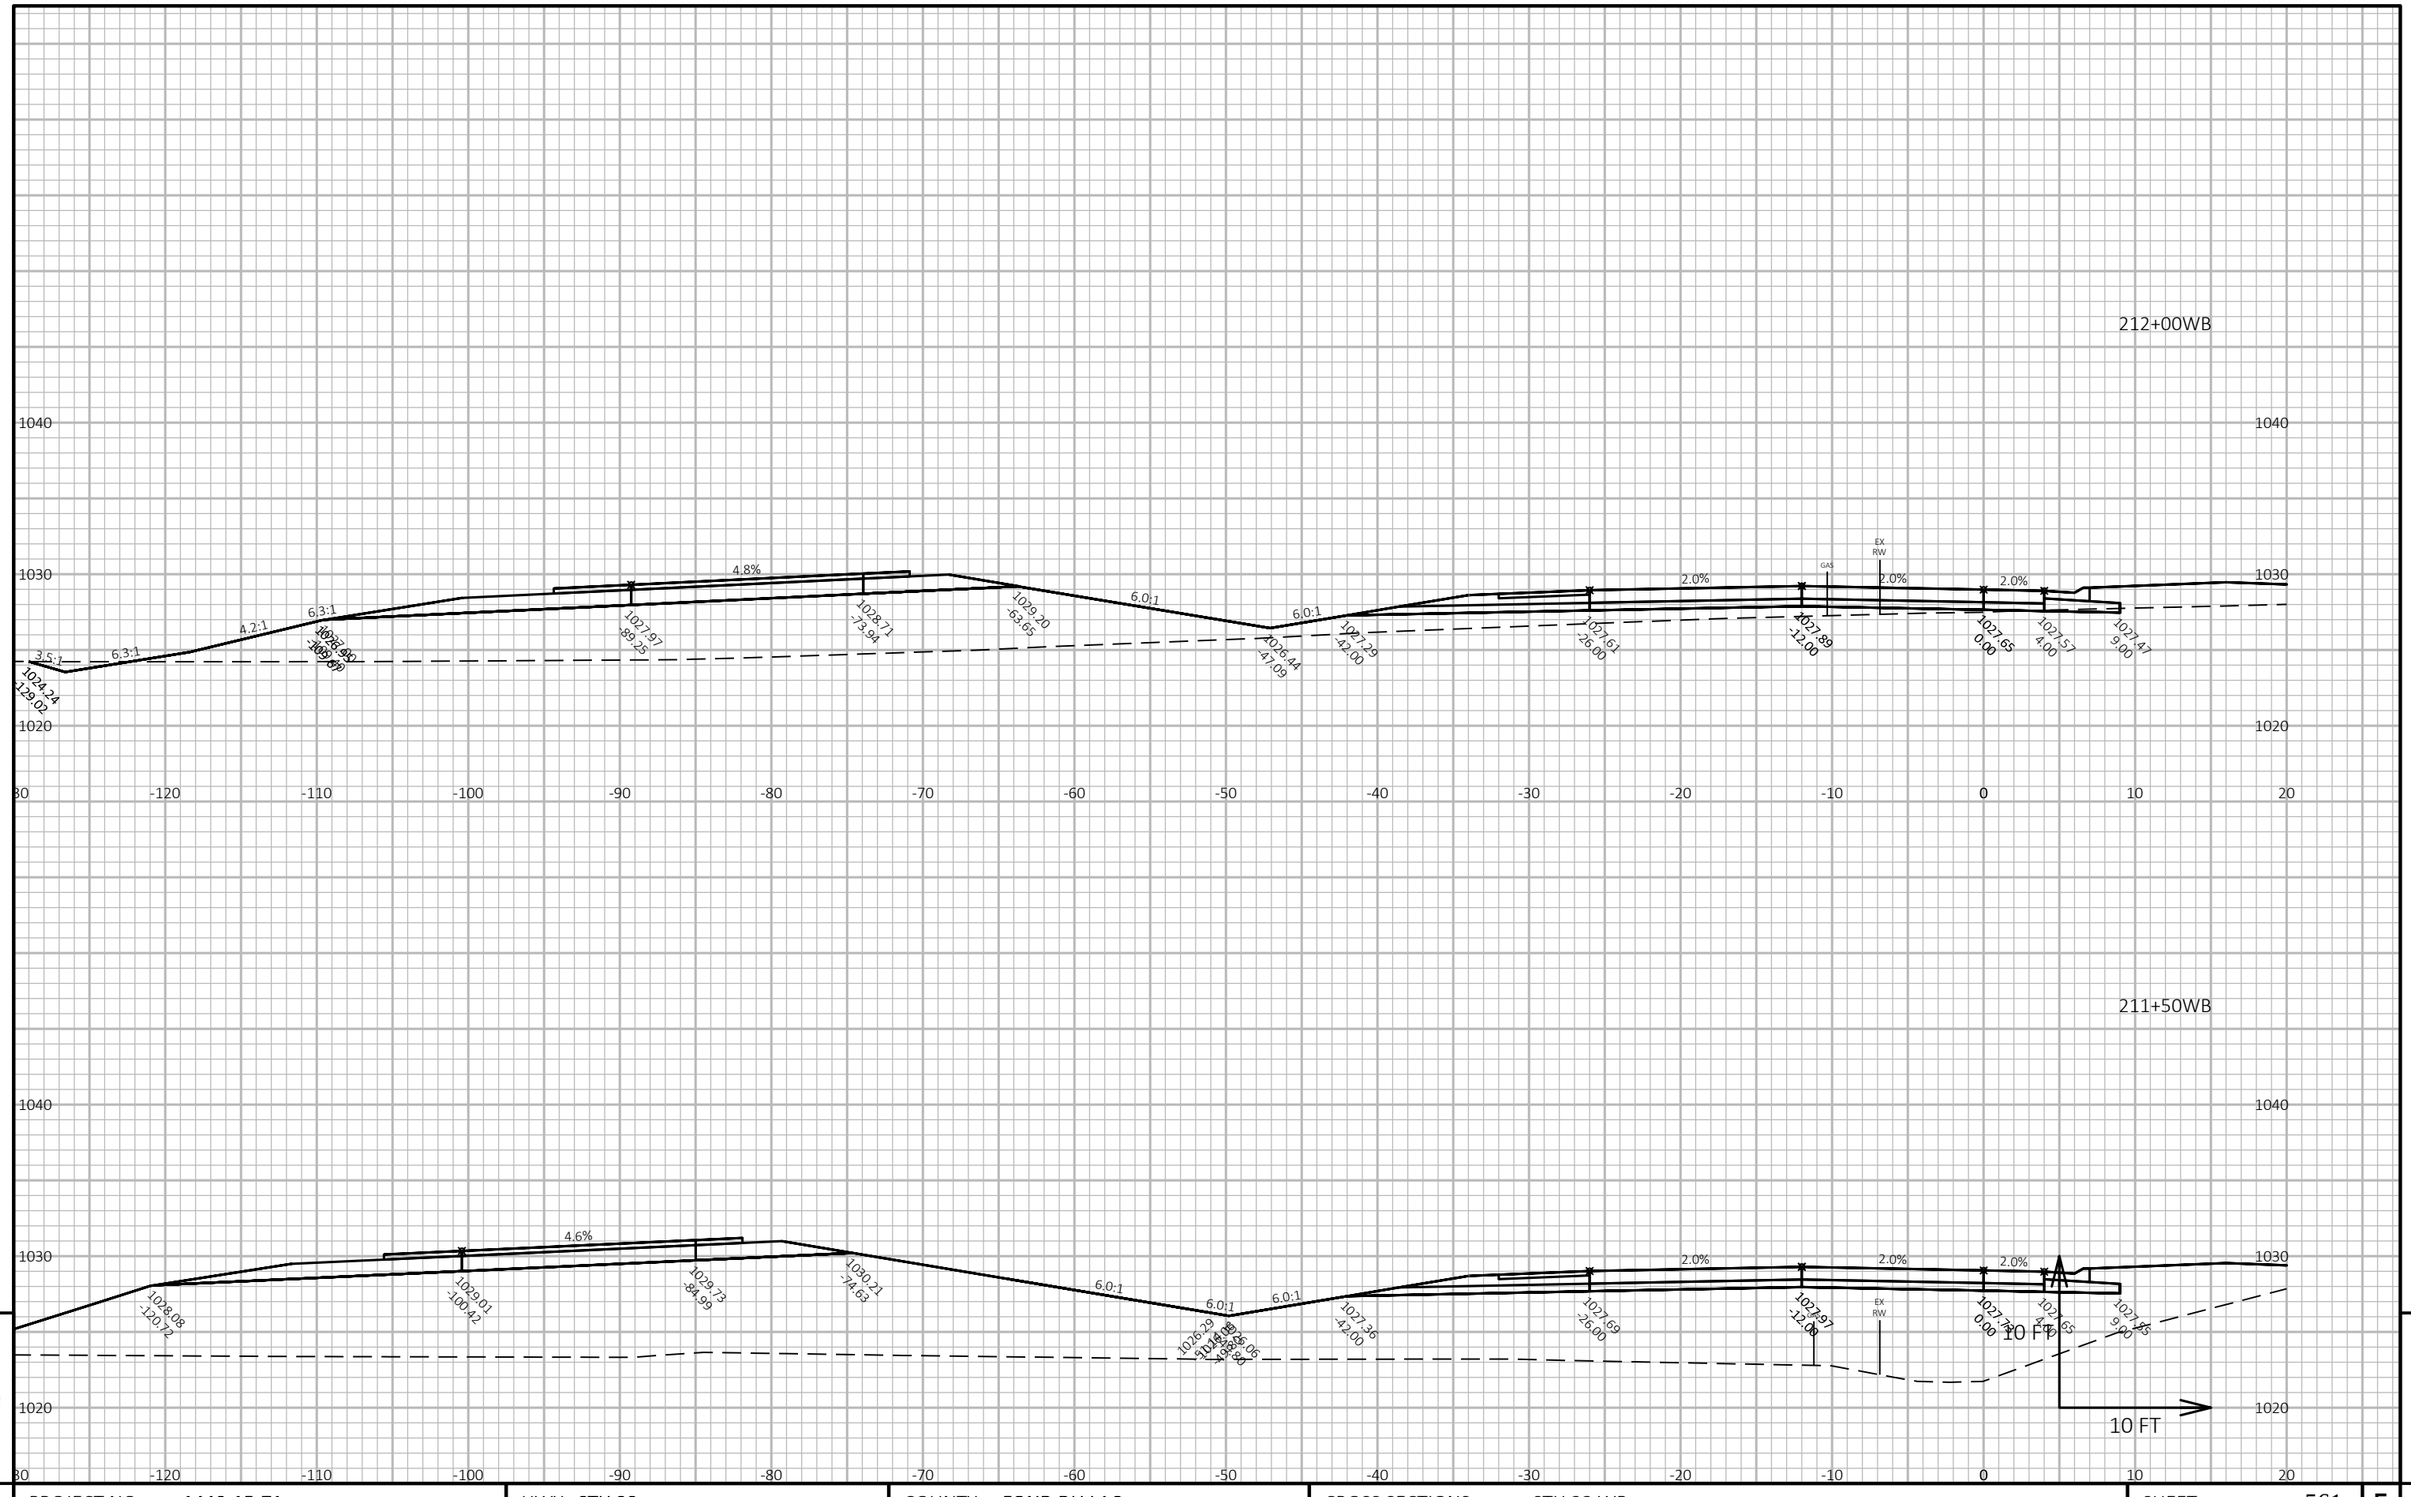

9 9


PROJECT NO: 1440-15-71	HWY: STH 23	COUNTY: FOND DU LAC	CROSS SECTIONS: STH 23 WB	SHEET 561	E


FILE NAME : J:\OBS2014\20142023\CAD\TRANSPORTATION\DWG\SHEETSPLAN\STH 23 WB X-SEC.DWG
LAYOUT NAME - 120


PLOT DATE : 10/21/2019 8:19 AM PLOT BY : SCHULTZ, ANDREW K. PLOT NAME :

PLOT SCALE : 1 IN:10 FT HORZ. / 1 IN:10 FT VERT.

WISDOT/CADDS SHEET 49

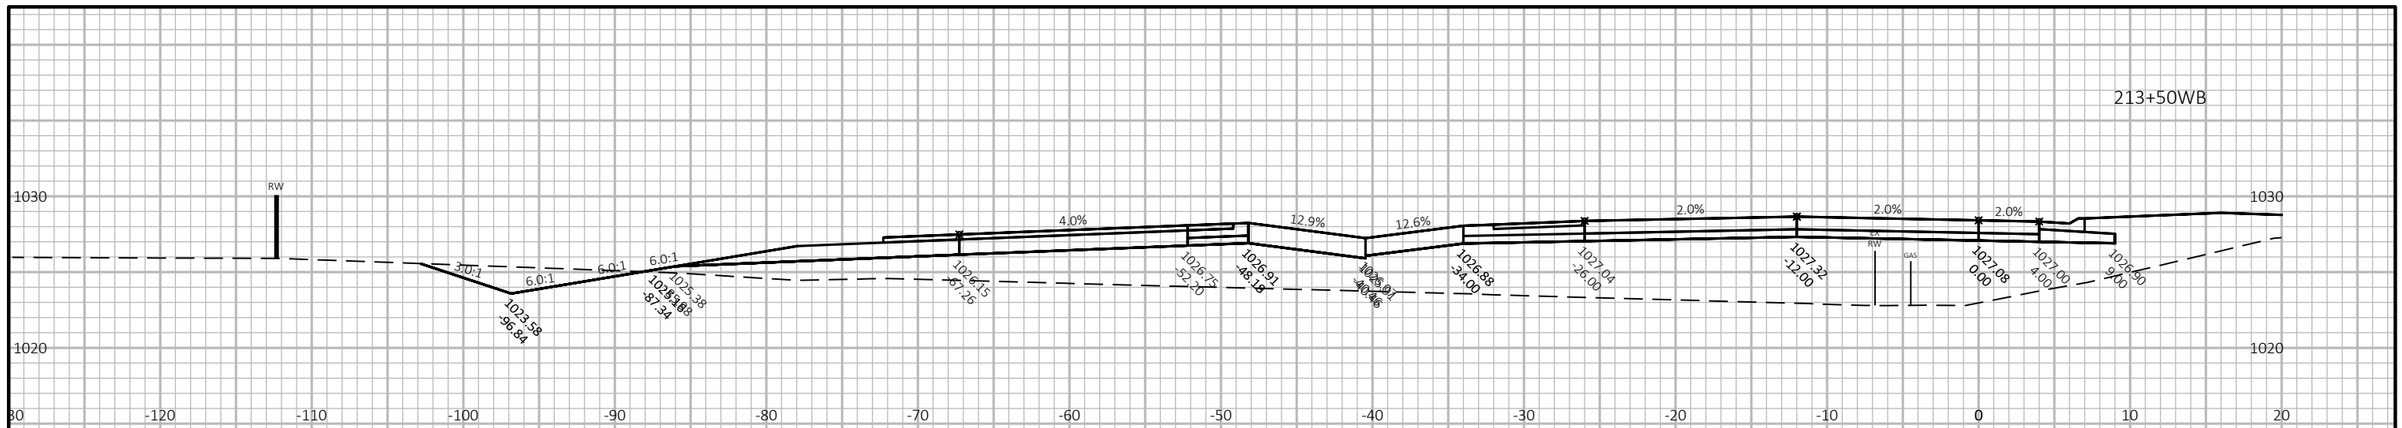

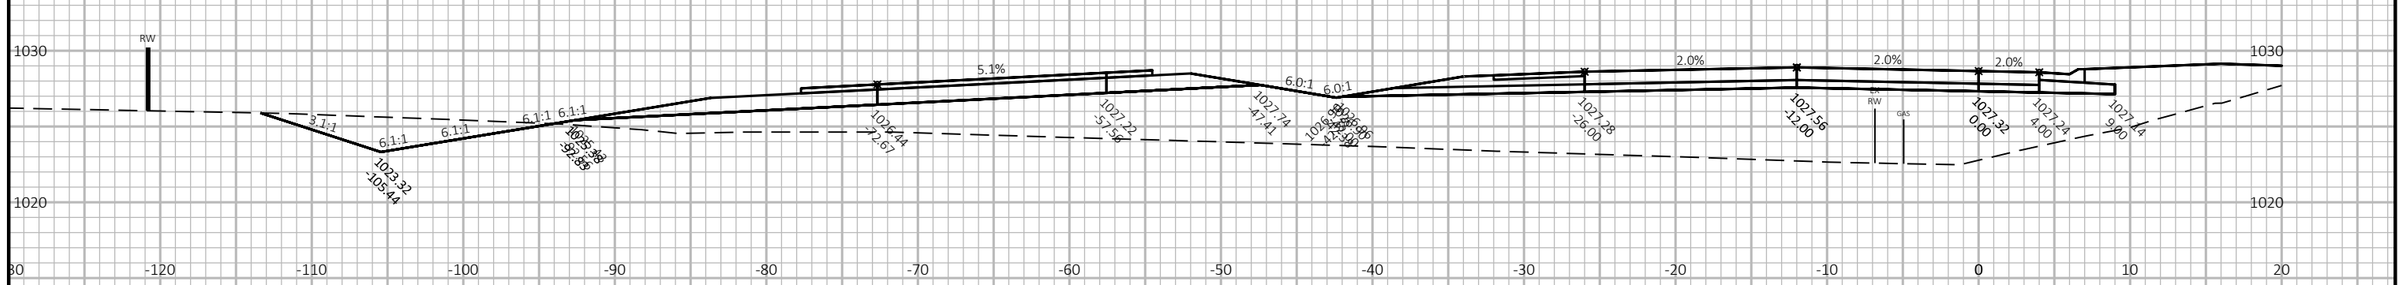

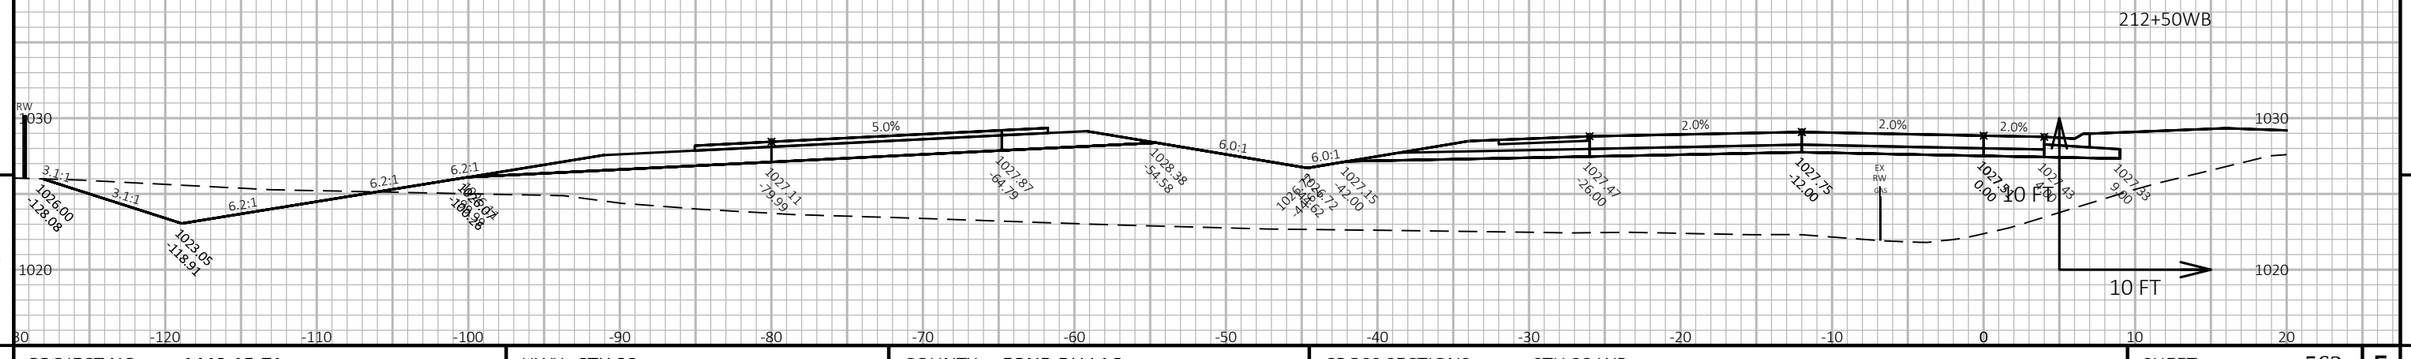

9

9

PROJECT NO: 1440-15-71	HWY: STH 23	COUNTY: FOND DU LAC	CROSS SECTIONS: STH 23 WB	SHEET 562	E

FILE NAME : J:\JOBS2014\20142023\CAD\TRANSPORTATION\DWG\SHEETSPLAN\STH 23 WB X-SEC.DWG
LAYOUT NAME - 121


PLOT DATE : 10/21/2019 8:19 AM


PLOT BY : SCHULTZ, ANDREW K.

PLOT NAME :

PLOT SCALE : 1 IN:10 FT HORZ. / 1 IN:10 FT VERT.

WISDOT/CADDS SHEET 49

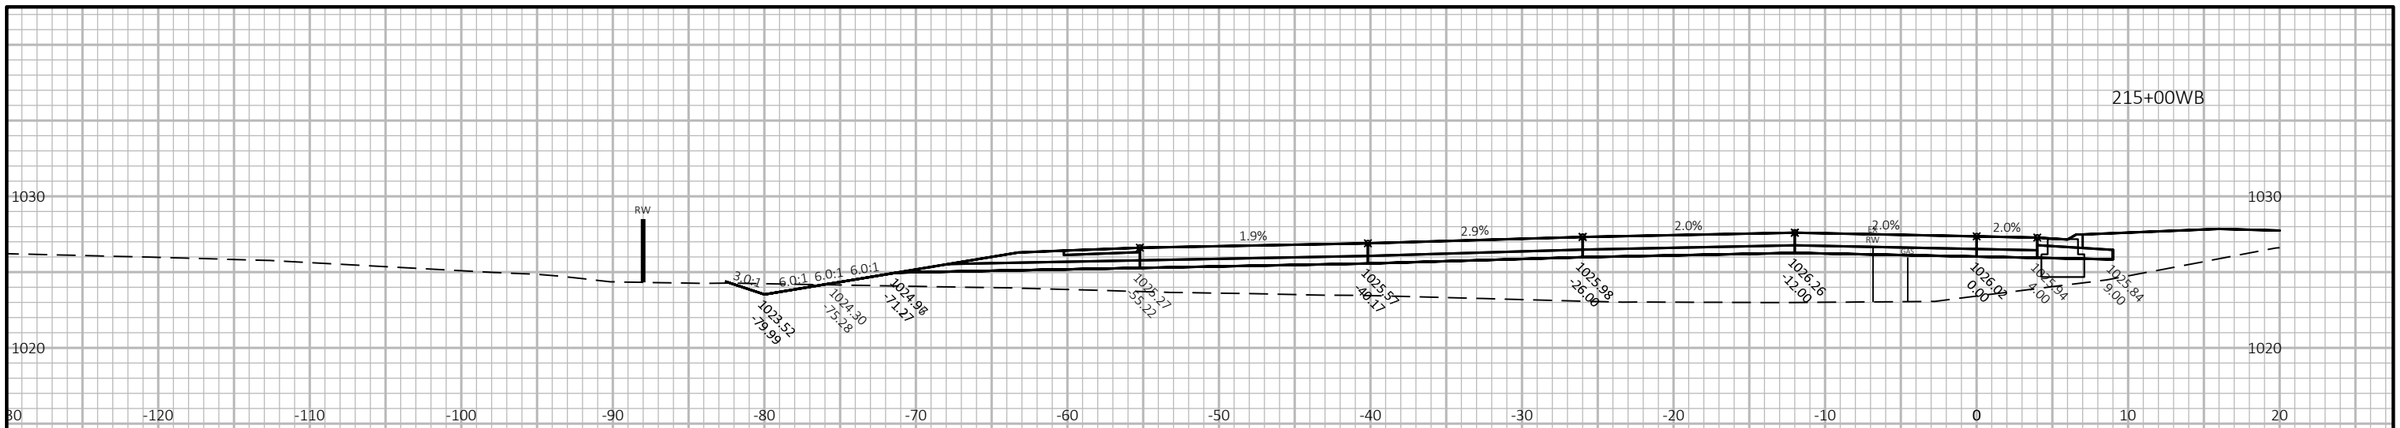

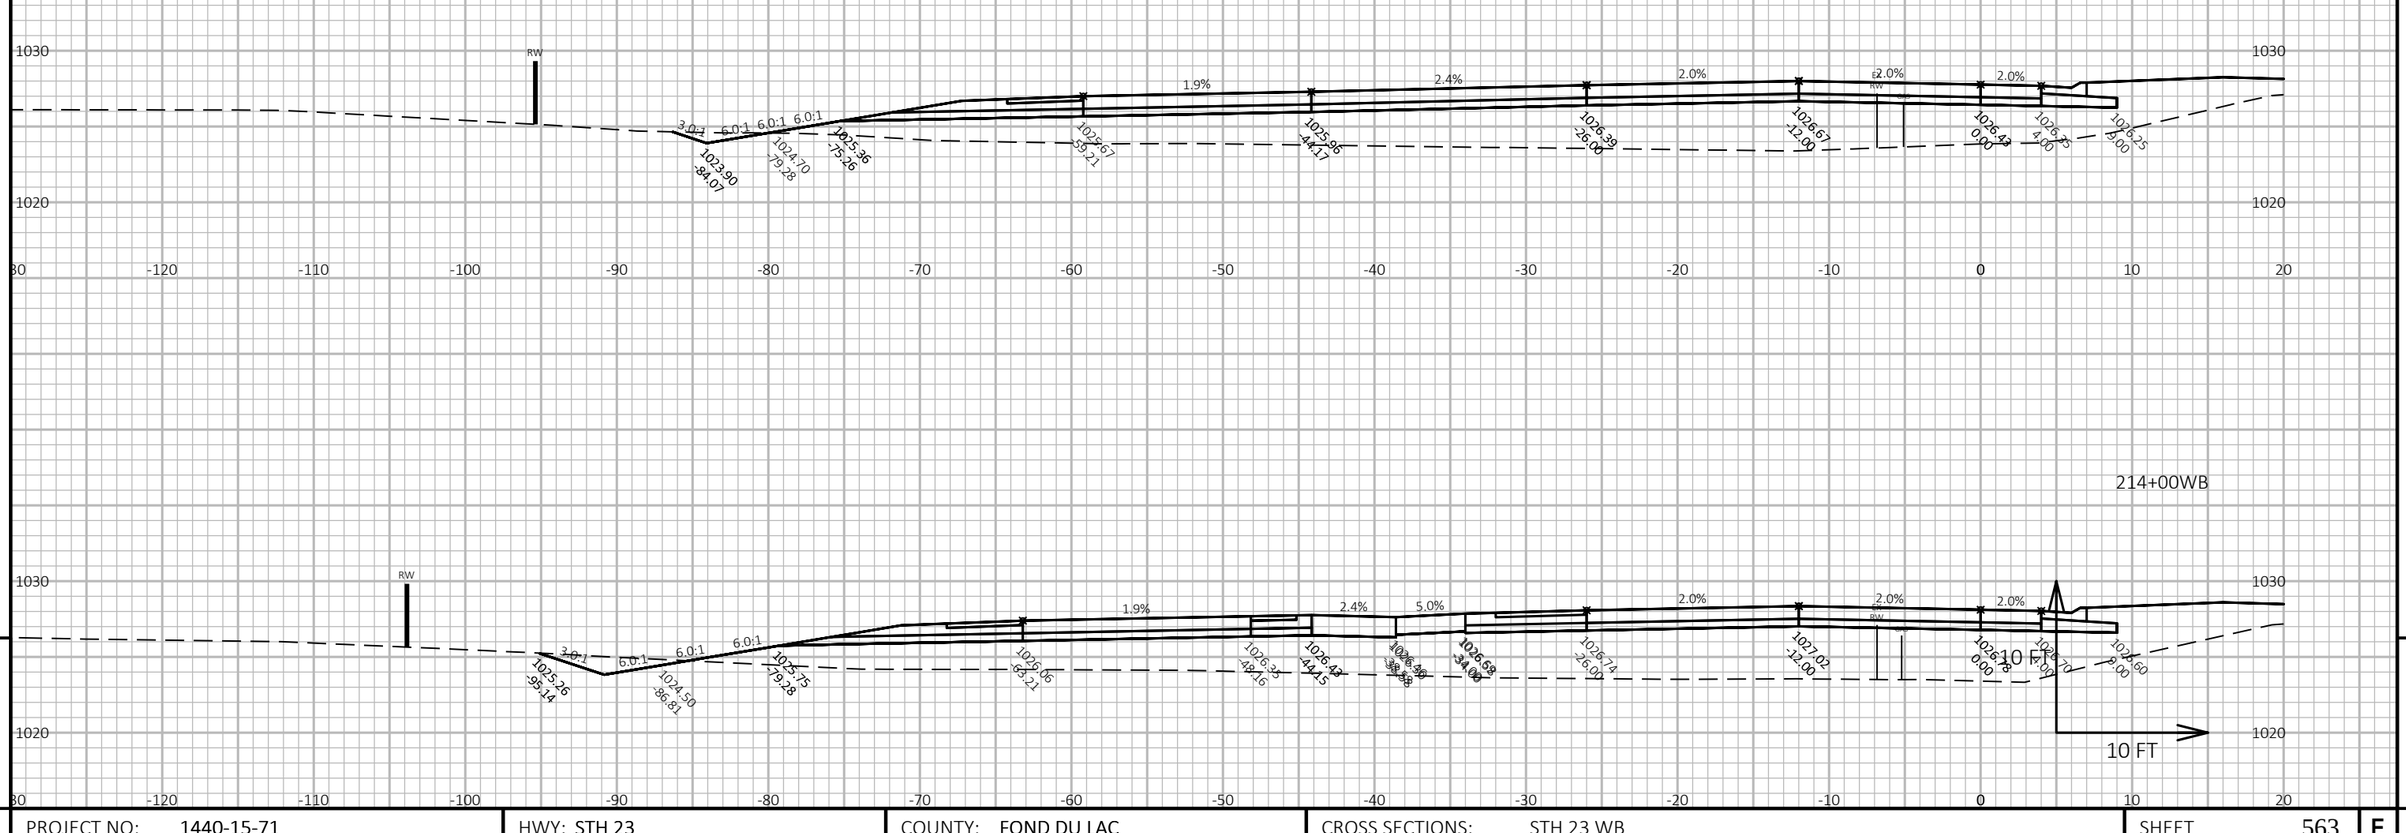

9

9

PROJECT NO: 1440-15-71	HWY: STH 23	COUNTY: FOND DU LAC	CROSS SECTIONS: STH 23 WB	SHEET 563	E

FILE NAME : J:\JOBS2014\20142023\CAD\TRANSPORTATION\DWG\SHEETSPLAN\STH 23 WB X-SEC.DWG
LAYOUT NAME - 122


PLOT DATE : 10/21/2019 8:19 AM

PLOT BY : SCHULTZ, ANDREW K.


PLOT NAME :

PLOT SCALE : 1 IN:10 FT HORZ. / 1 IN:10 FT VERT.

WISDOT/CADDS SHEET 49

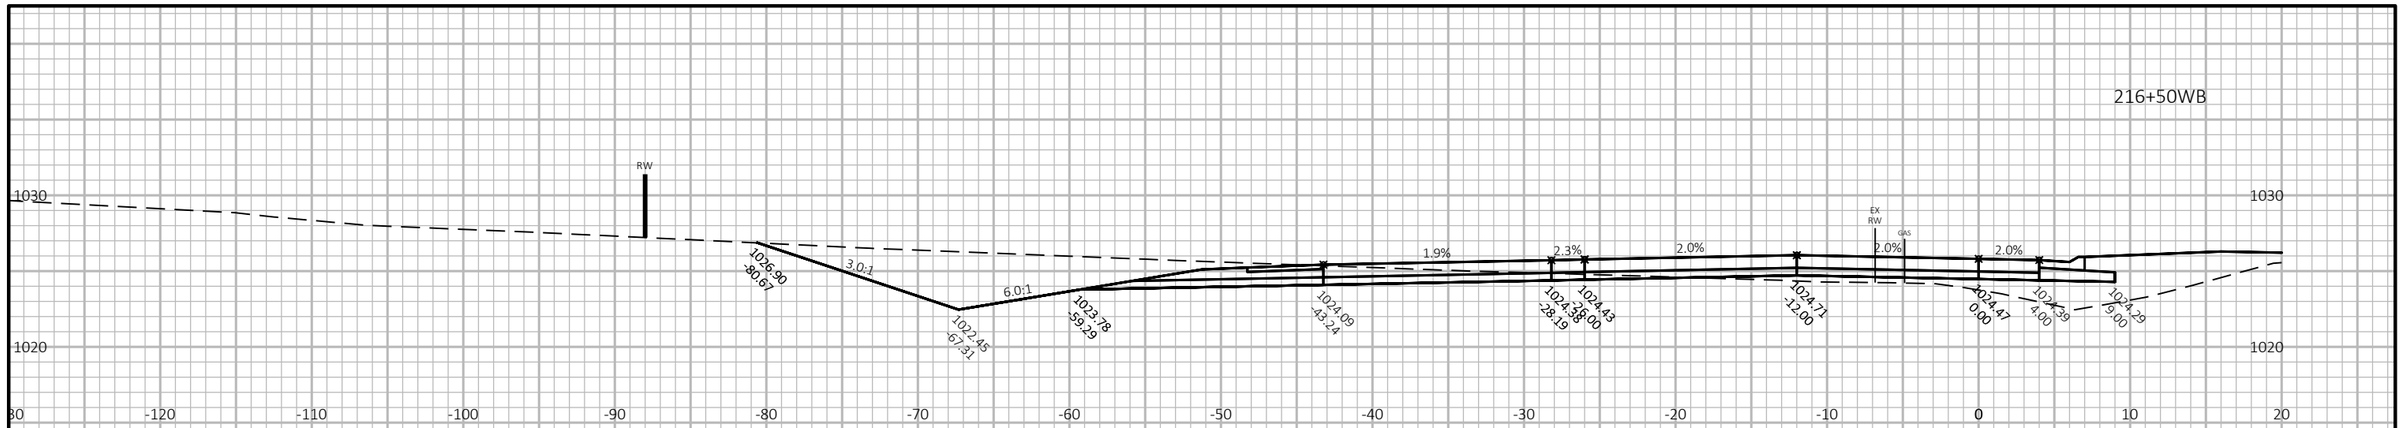



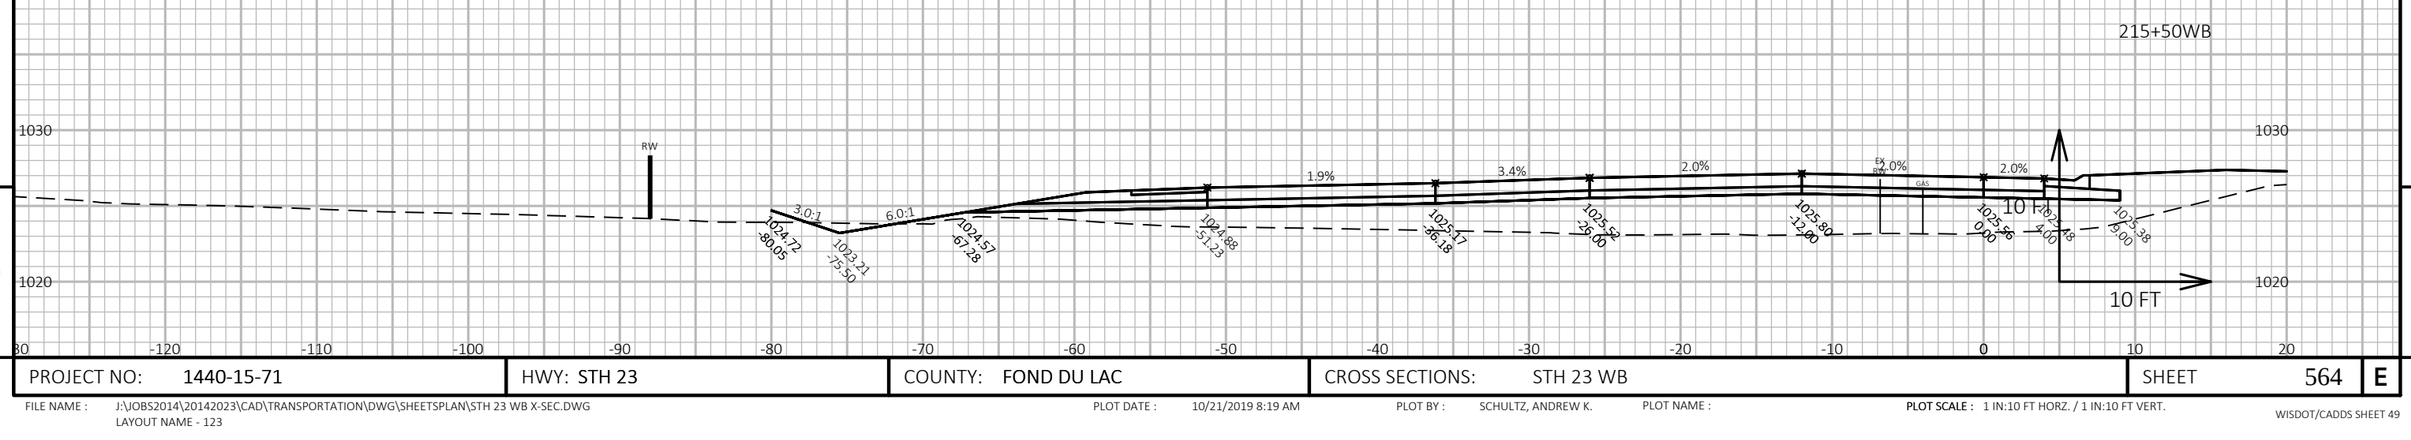

9


9


PROJECT NO: 1440-15-71	HWY: STH 23	COUNTY: FOND DU LAC	CROSS SECTIONS: STH 23 WB	SHEET 564	E

FILE NAME : J:\OBS2014\20142023\CAD\TRANSPORTATION\DWG\SHEETSPLAN\STH 23 WB X-SEC.DWG
LAYOUT NAME - 123

PLOT DATE : 10/21/2019 8:19 AM PLOT BY : SCHULTZ, ANDREW K. PLOT NAME : **PLOT SCALE :** 1 IN:10 FT HORZ. / 1 IN:10 FT VERT.

WISDOT/CADDS SHEET 49

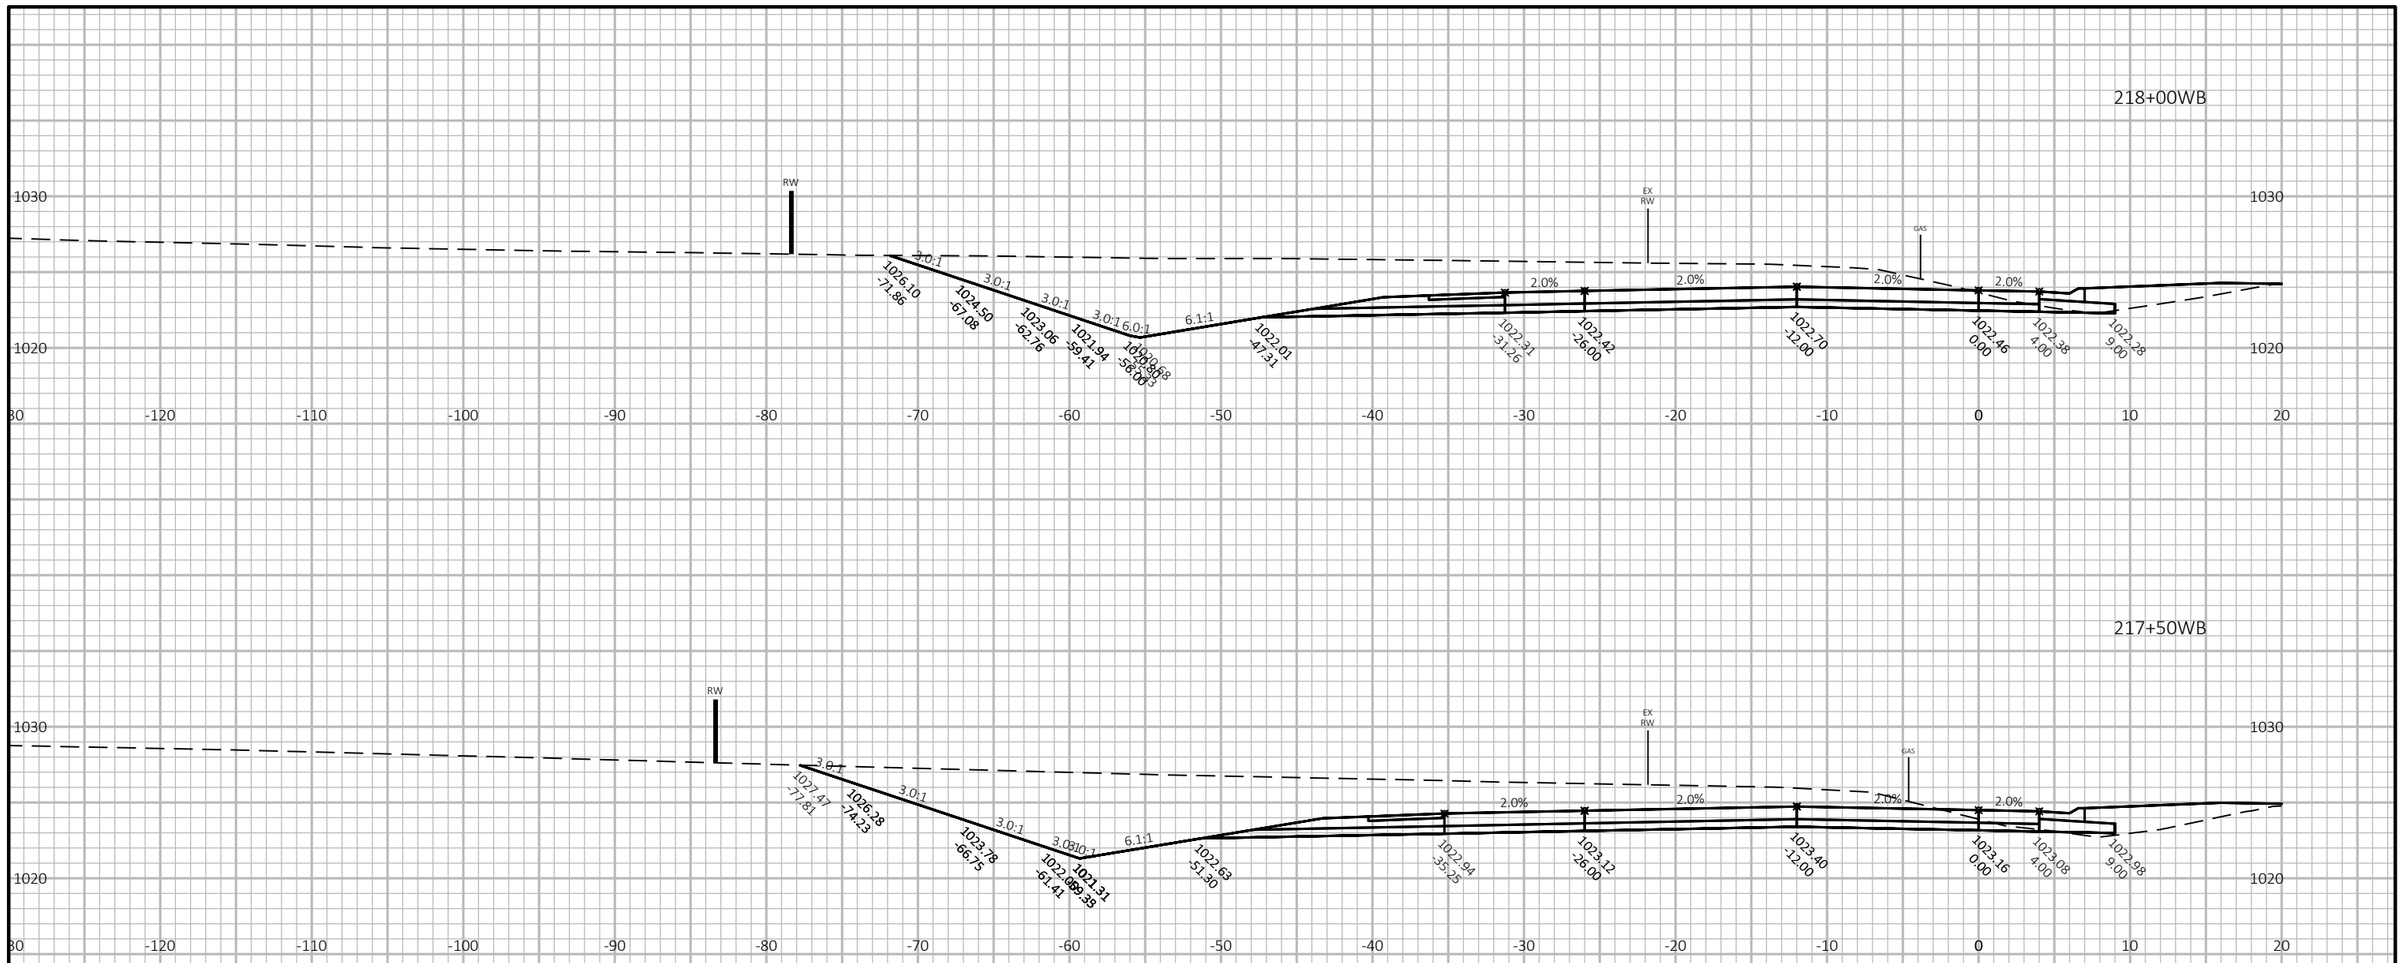

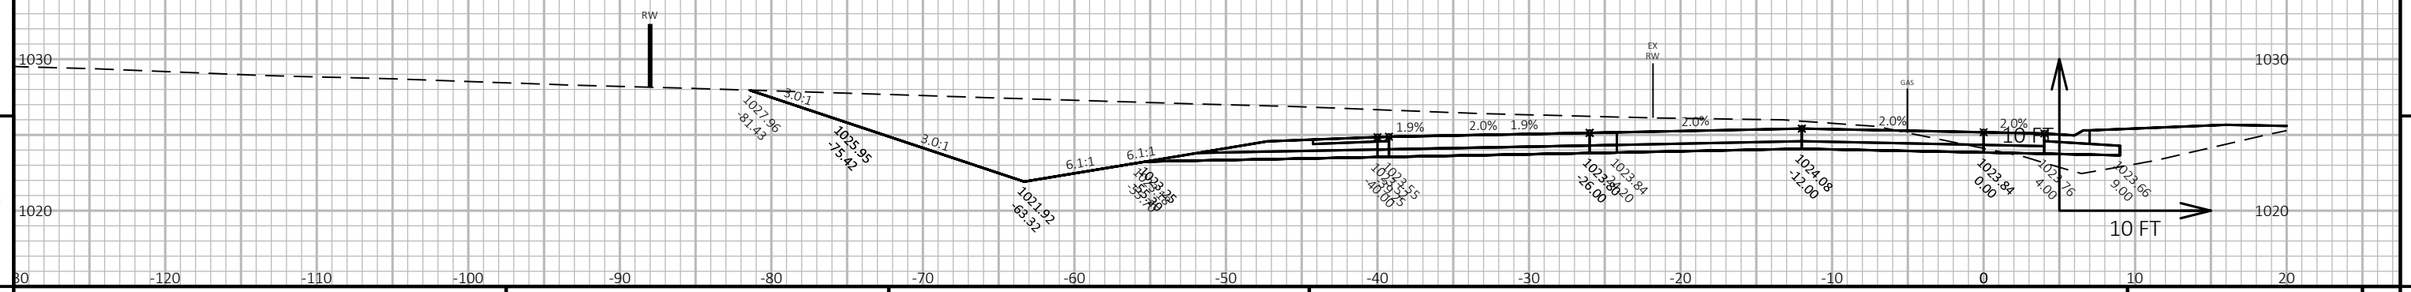

9

9

PROJECT NO: 1440-15-71	HWY: STH 23	COUNTY: FOND DU LAC	CROSS SECTIONS: STH 23 WB	SHEET 565	E

FILE NAME : J:\OBS2014\20142023\CAD\TRANSPORTATION\DWG\SHEETSPLAN\STH 23 WB X-SEC.DWG
LAYOUT NAME - 124

PLOT DATE : 10/21/2019 8:20 AM


PLOT BY : SCHULTZ, ANDREW K.

PLOT NAME :


PLOT SCALE : 1 IN:10 FT HORZ. / 1 IN:10 FT VERT.

WISDOT/CADDS SHEET 49

219+00WB

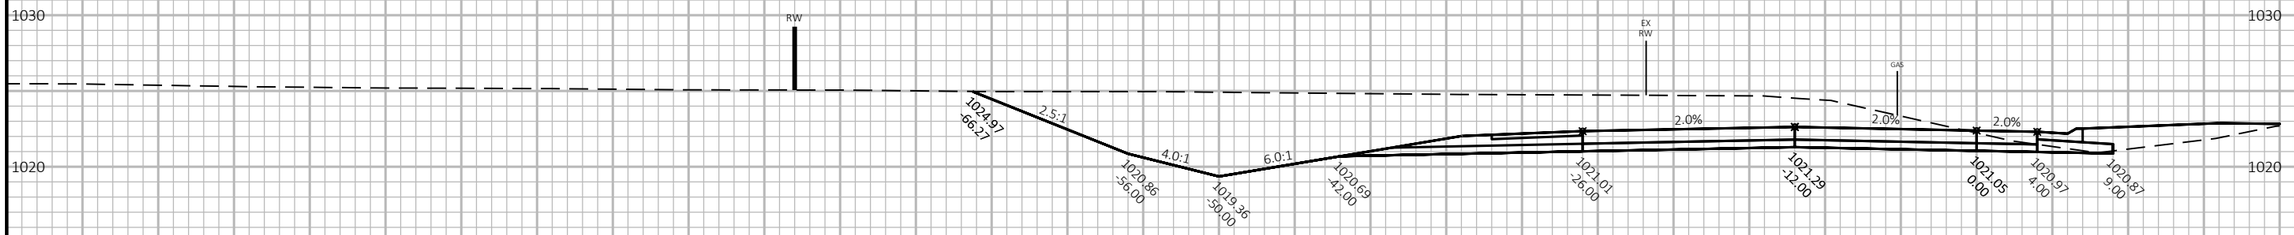

218+50WB

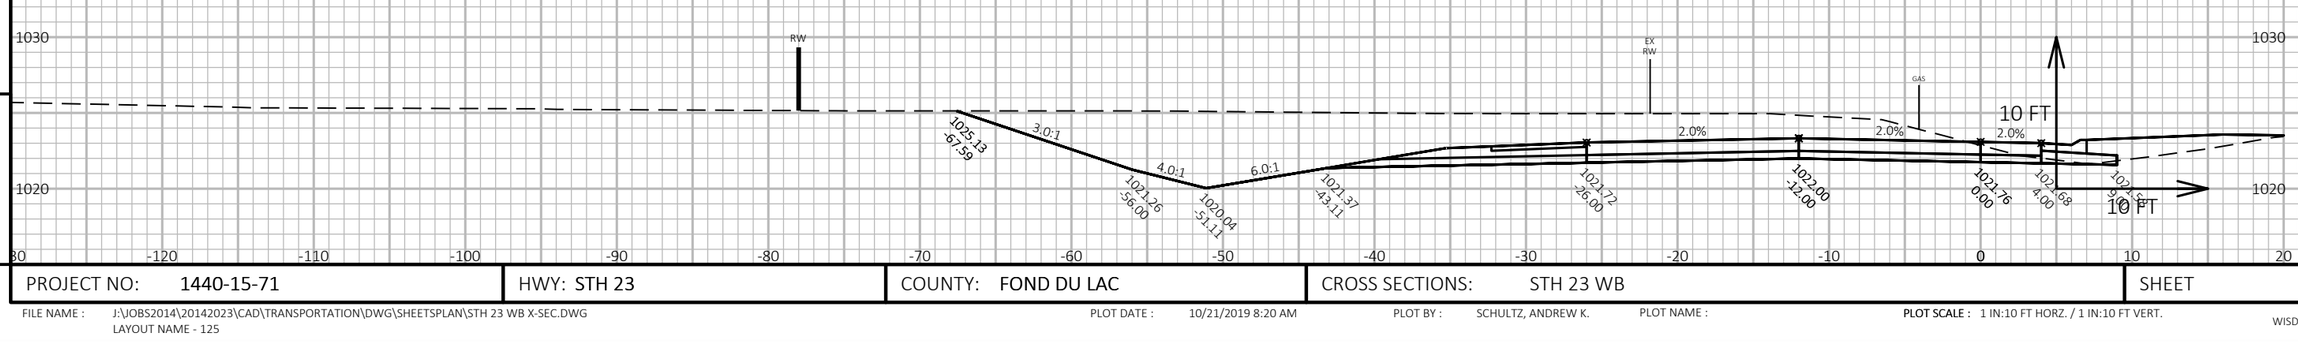

9

9


PROJECT NO: 1440-15-71	HWY: STH 23	COUNTY: FOND DU LAC	CROSS SECTIONS: STH 23 WB	SHEET 566	E

FILE NAME : J:\JOBS2014\20142023\CAD\TRANSPORTATION\DWG\SHEETSPLAN\STH 23 WB X-SEC.DWG
LAYOUT NAME - 125


PLOT DATE : 10/21/2019 8:20 AM PLOT BY : SCHULTZ, ANDREW K. PLOT NAME : **PLOT SCALE :** 1 IN:10 FT HORZ. / 1 IN:10 FT VERT.

WISDOT/CADDS SHEET 49

219+71WB

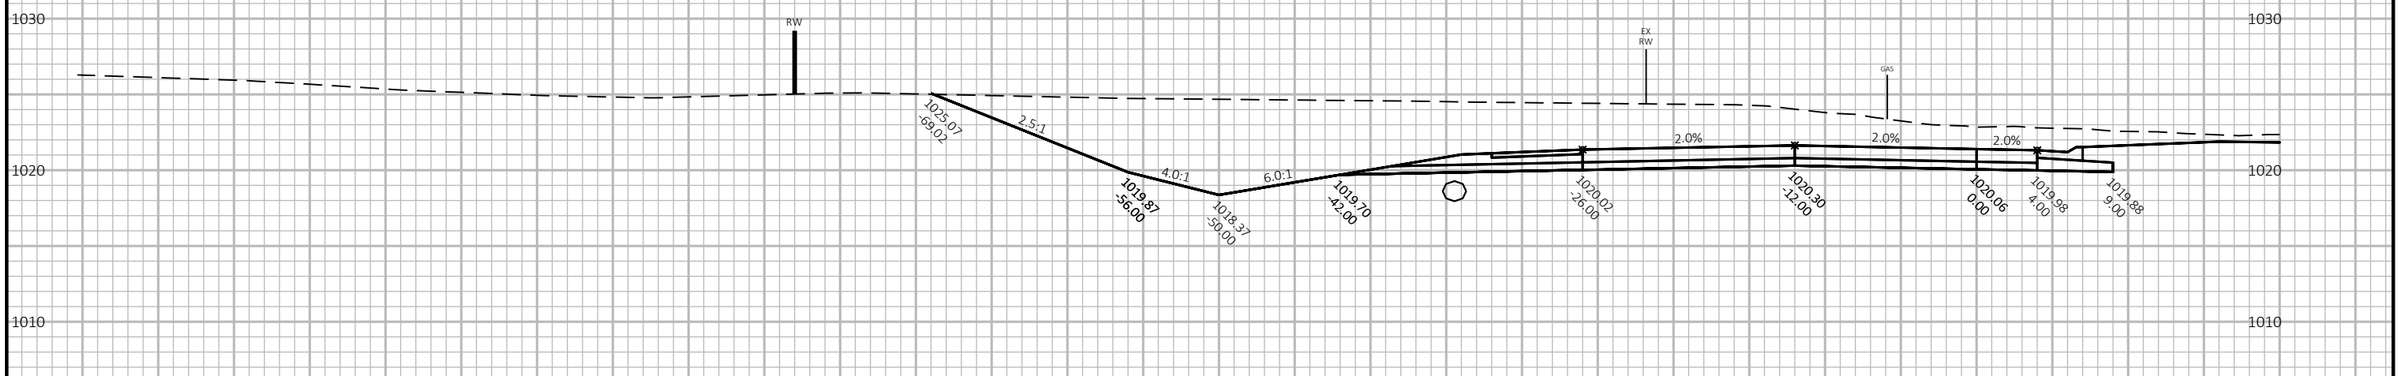

219+50WB

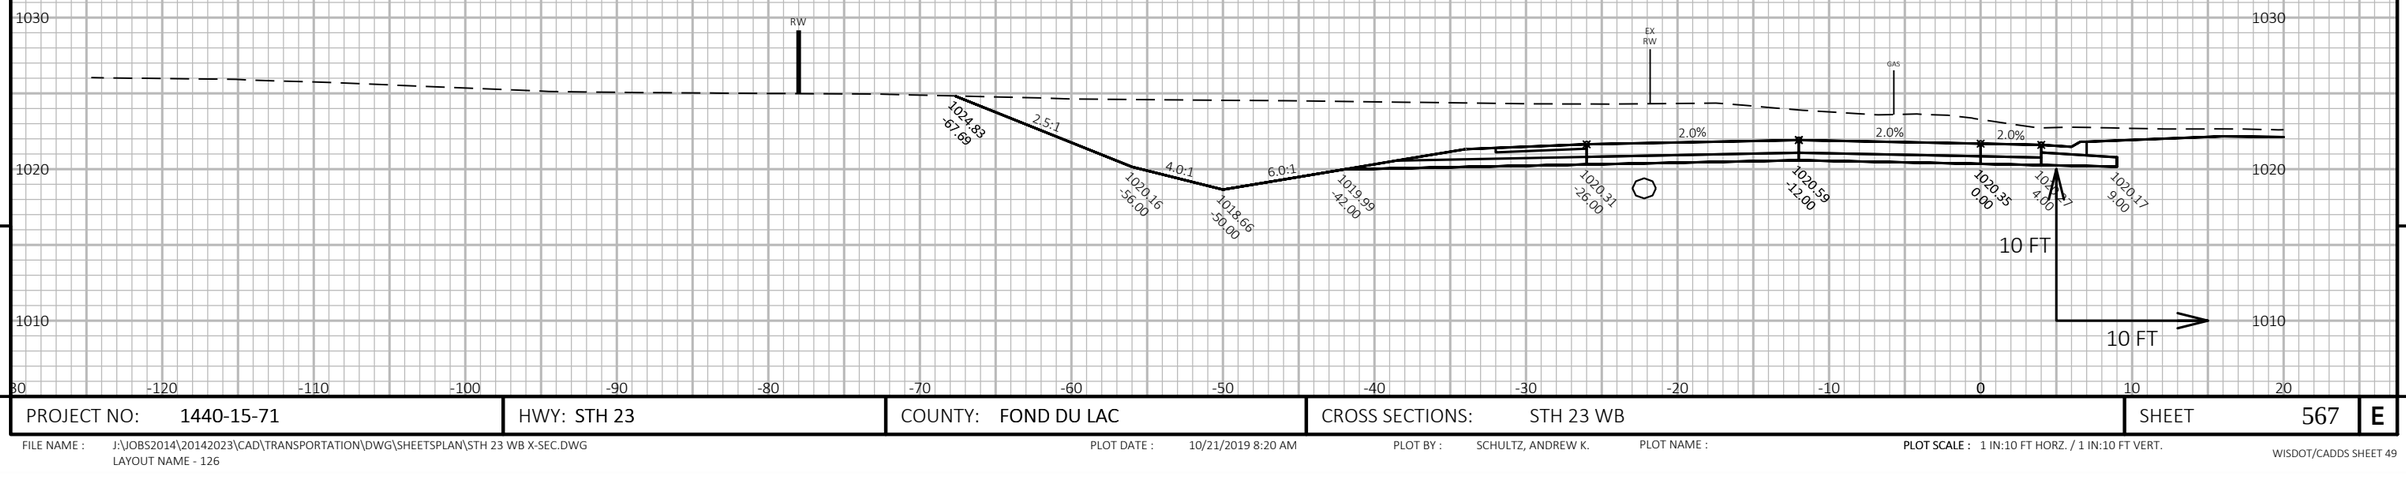

9

9

PROJECT NO: 1440-15-71	HWY: STH 23	COUNTY: FOND DU LAC	CROSS SECTIONS: STH 23 WB	SHEET 567	E


FILE NAME : J:\JOBS2014\20142023\CAD\TRANSPORTATION\DWG\SHEETSPLAN\STH 23 WB X-SEC.DWG
LAYOUT NAME - 126

PLOT DATE : 10/21/2019 8:20 AM PLOT BY : SCHULTZ, ANDREW K. PLOT NAME :

PLOT SCALE : 1 IN:10 FT HORZ. / 1 IN:10 FT VERT.

WISDOT/CADDS SHEET 49

220+50WB

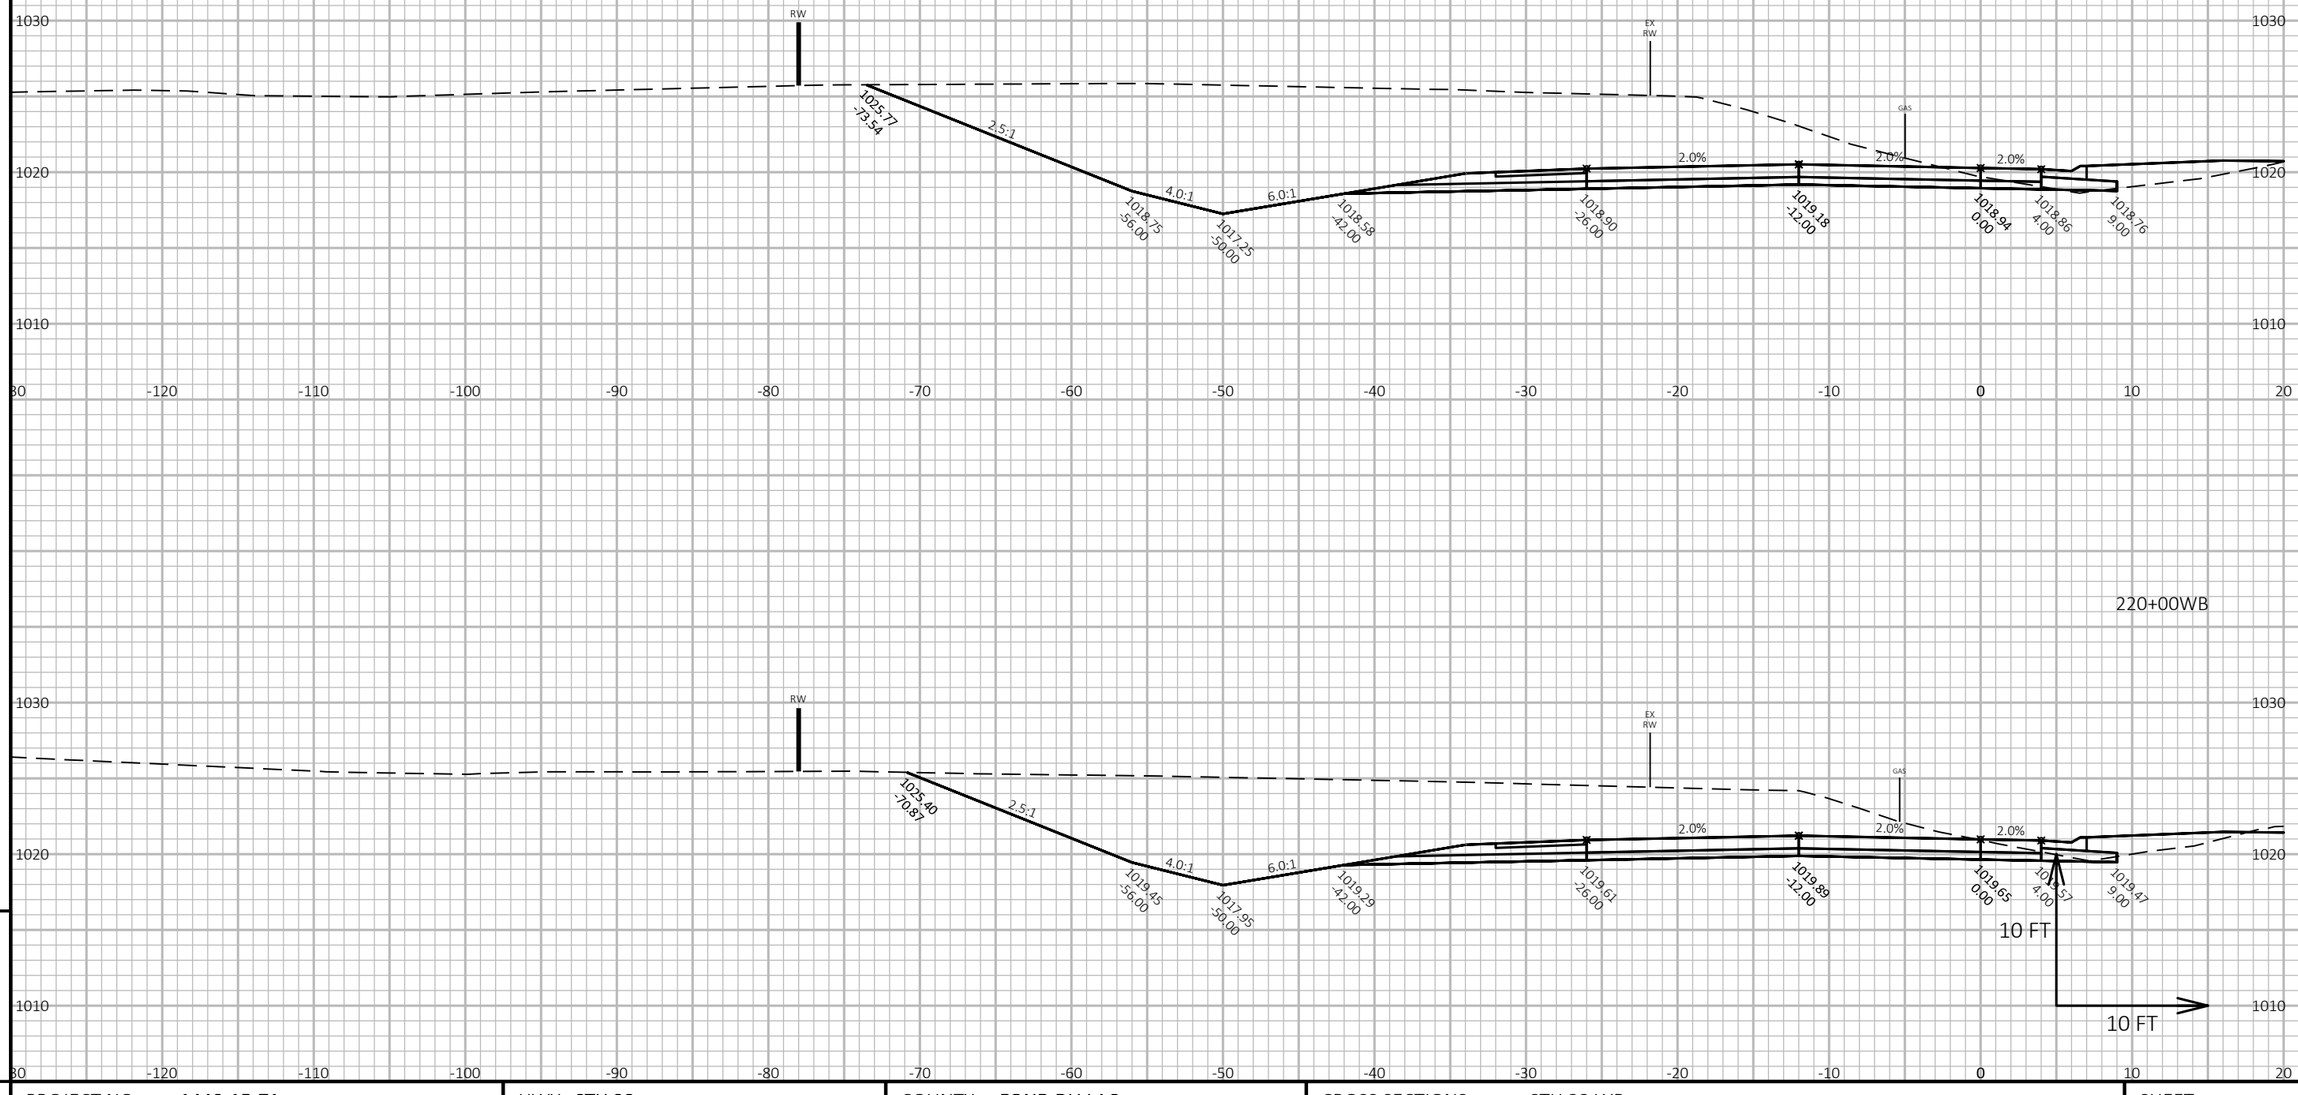

220+00WB

9

9

PROJECT NO: 1440-15-71	HWY: STH 23	COUNTY: FOND DU LAC	CROSS SECTIONS: STH 23 WB	SHEET 568	E

FILE NAME : J:\JOBS2014\20142023\CAD\TRANSPORTATION\DWG\SHEETSPLAN\STH 23 WB X-SEC.DWG
LAYOUT NAME - 127


PLOT DATE : 10/21/2019 8:20 AM

PLOT BY : SCHULTZ, ANDREW K.

PLOT NAME :

PLOT SCALE : 1 IN:10 FT HORZ. / 1 IN:10 FT VERT.

WISDOT/CADDS SHEET 49

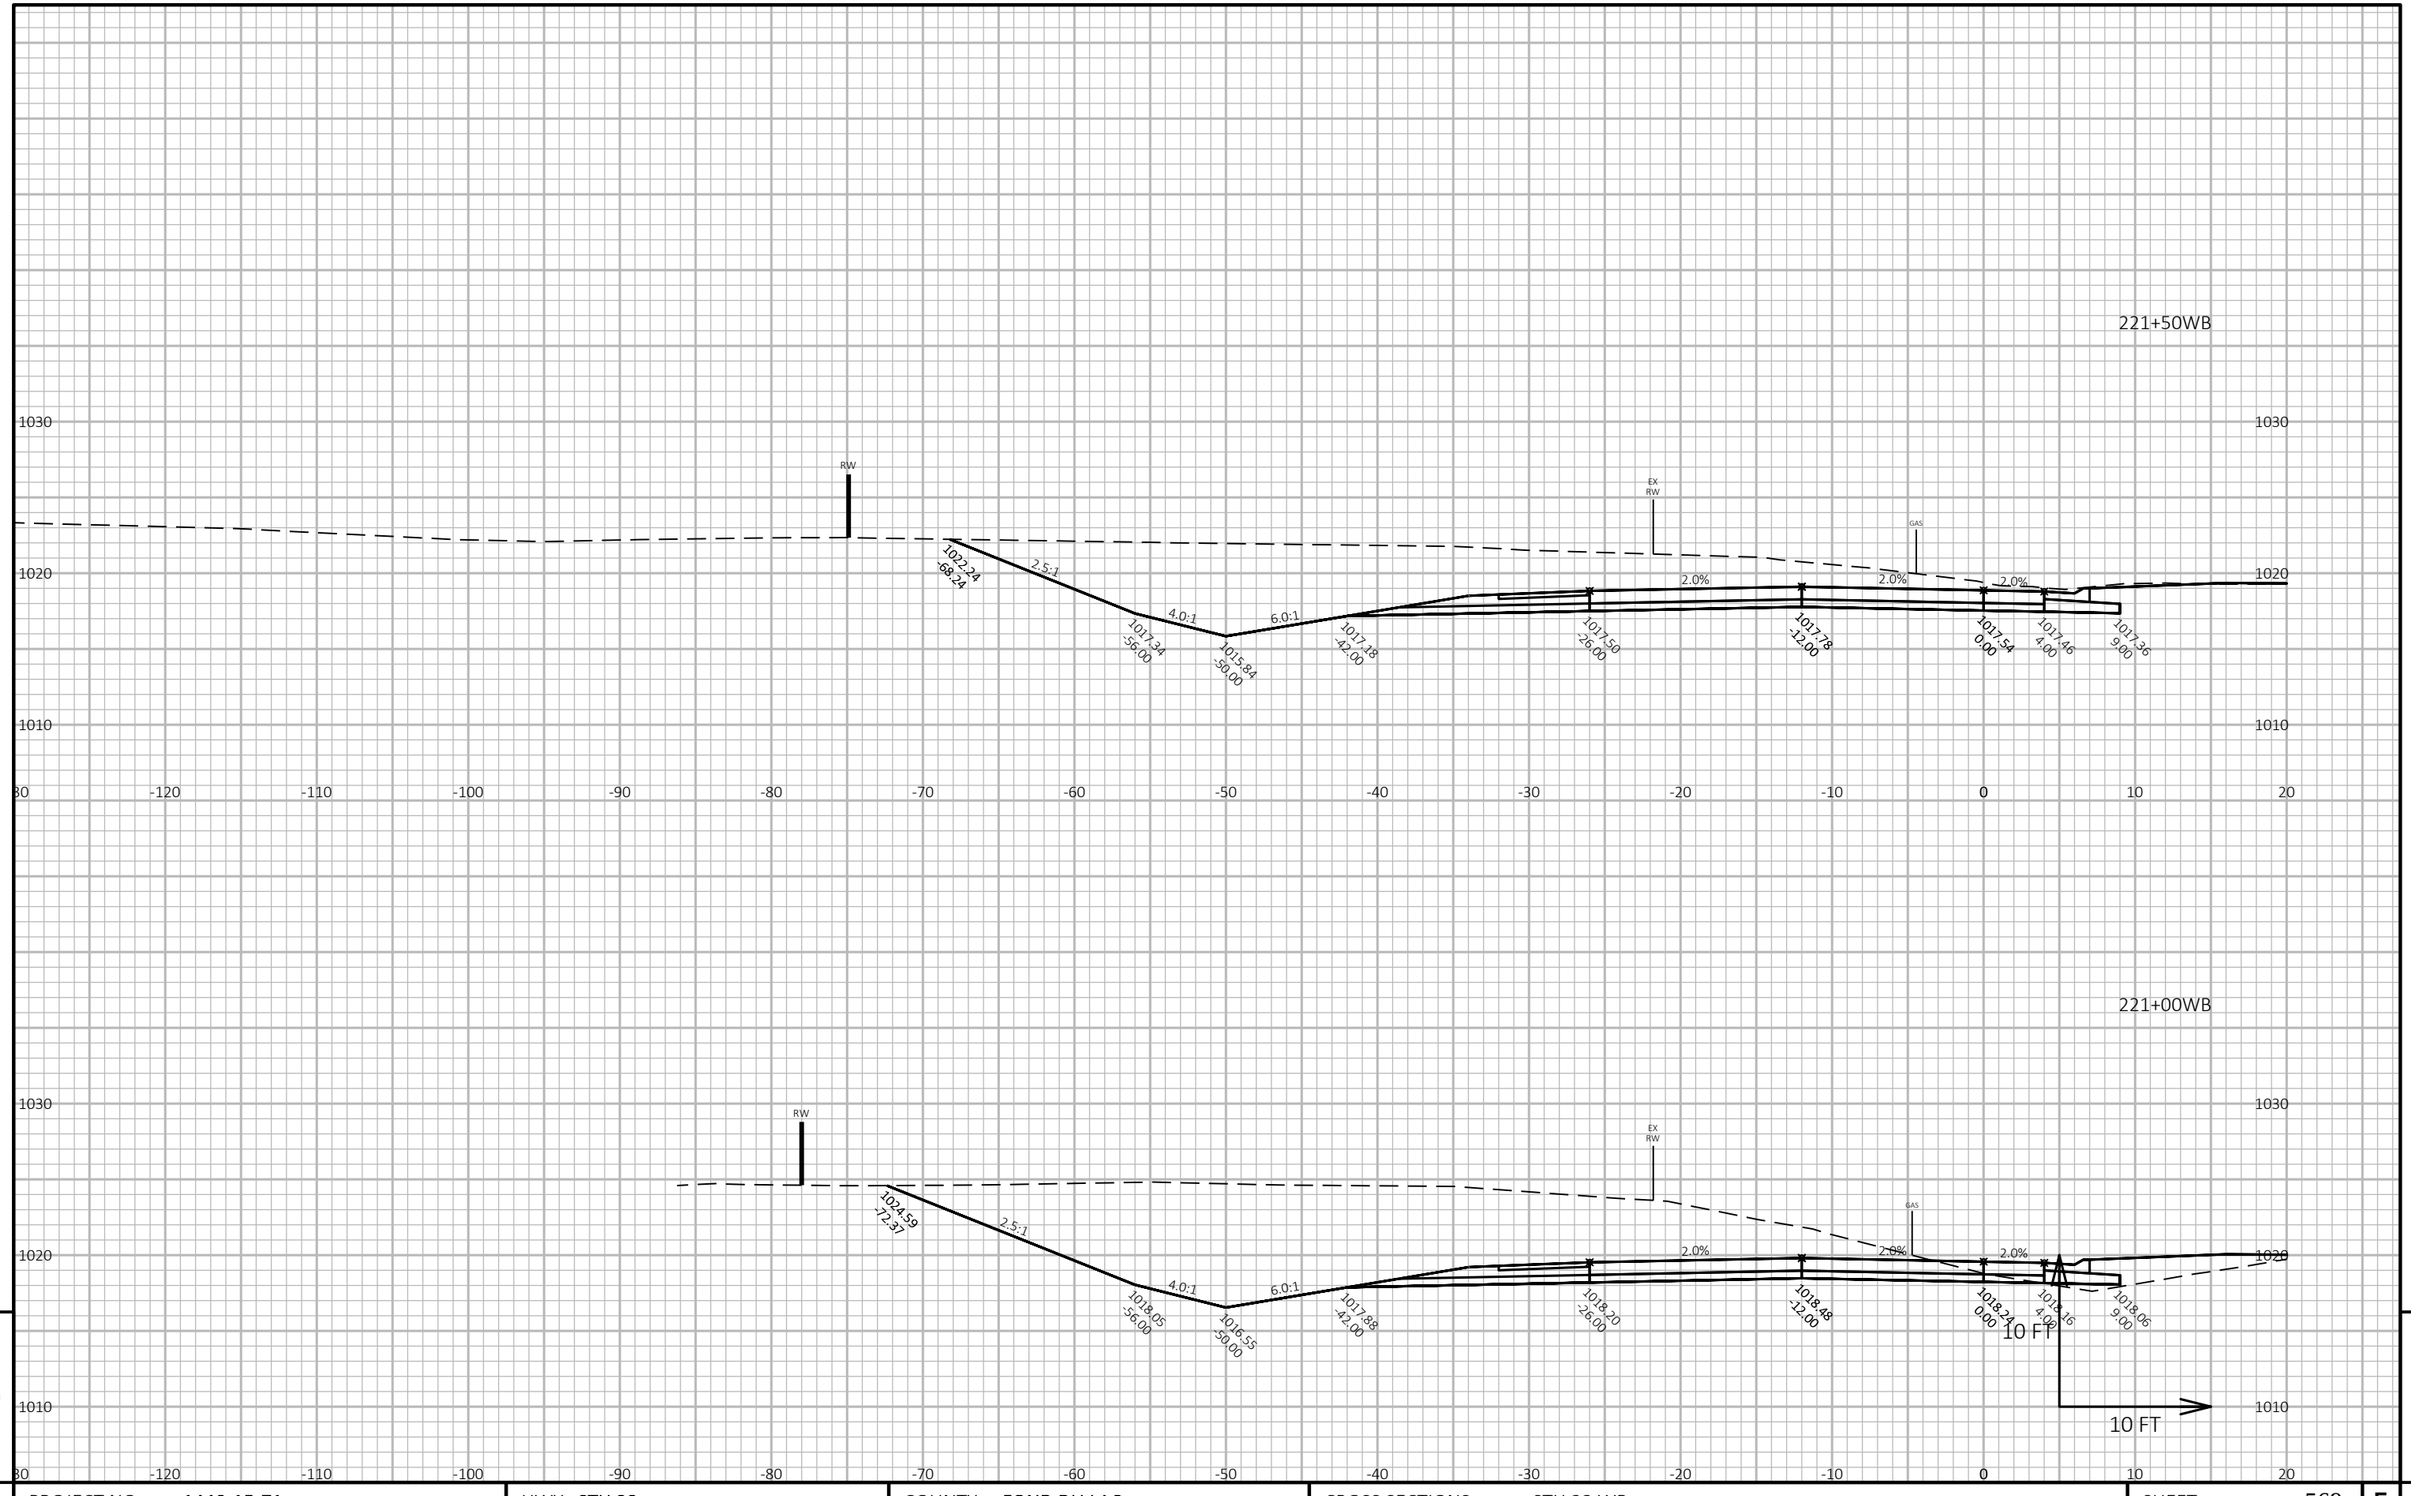

9

9

PROJECT NO: 1440-15-71	HWY: STH 23	COUNTY: FOND DU LAC	CROSS SECTIONS: STH 23 WB	SHEET 569	E

FILE NAME : J:\JOBS2014\20142023\CAD\TRANSPORTATION\DWG\SHEETSPLAN\STH 23 WB X-SEC.DWG
LAYOUT NAME - 128

PLOT DATE : 10/21/2019 8:20 AM


PLOT BY : SCHULTZ, ANDREW K.

PLOT NAME :

PLOT SCALE : 1 IN:10 FT HORZ. / 1 IN:10 FT VERT.

WISDOT/CADDS SHEET 49

222+50WB

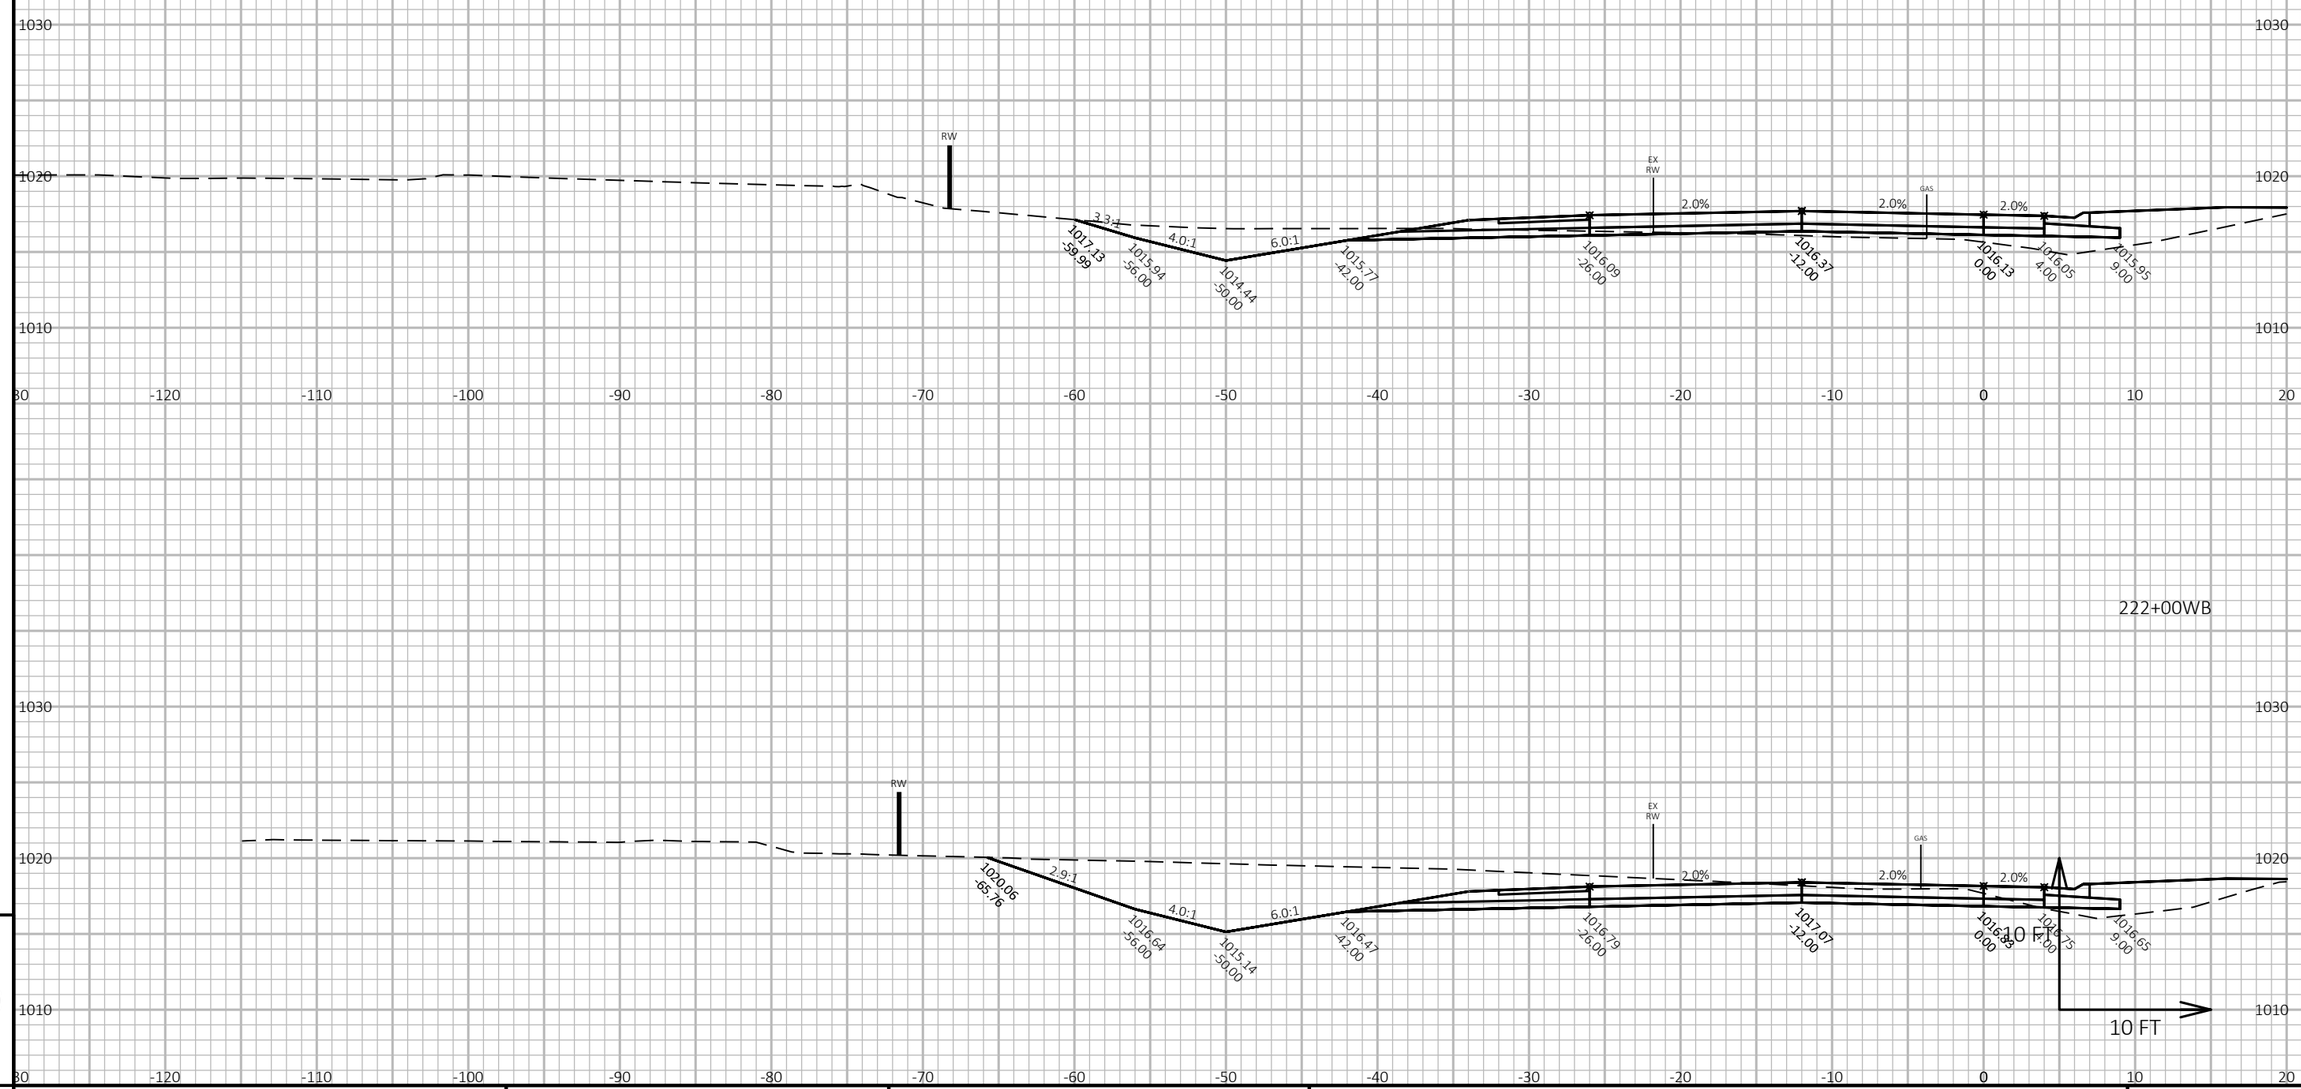

222+00WB

9

9

PROJECT NO: 1440-15-71	HWY: STH 23	COUNTY: FOND DU LAC	CROSS SECTIONS: STH 23 WB	SHEET 570	E

FILE NAME : J:\OBS2014\20142023\CAD\TRANSPORTATION\DWG\SHEETSPLAN\STH 23 WB X-SEC.DWG
LAYOUT NAME - 129


PLOT DATE : 10/21/2019 8:21 AM


PLOT BY : SCHULTZ, ANDREW K.


PLOT NAME :

PLOT SCALE : 1 IN:10 FT HORZ. / 1 IN:10 FT VERT.

WISDOT/CADDS SHEET 49

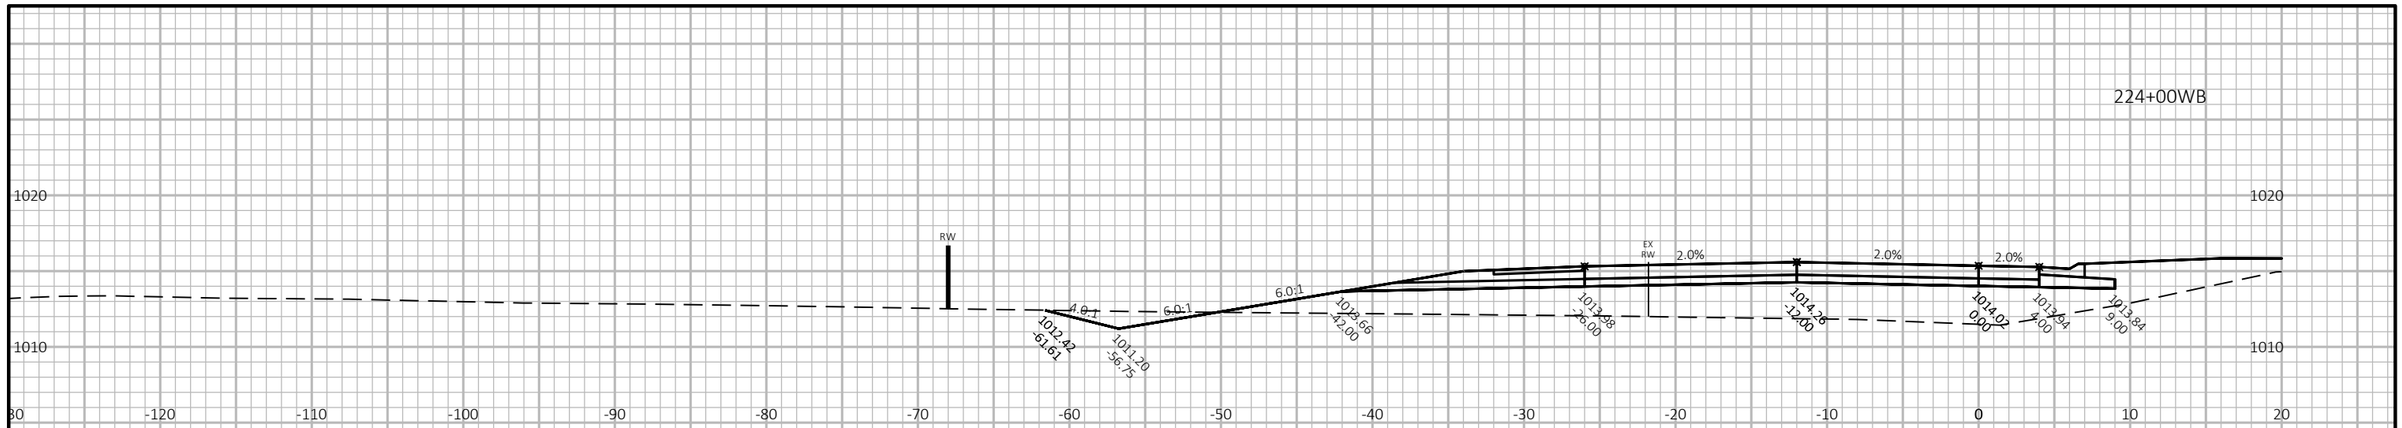

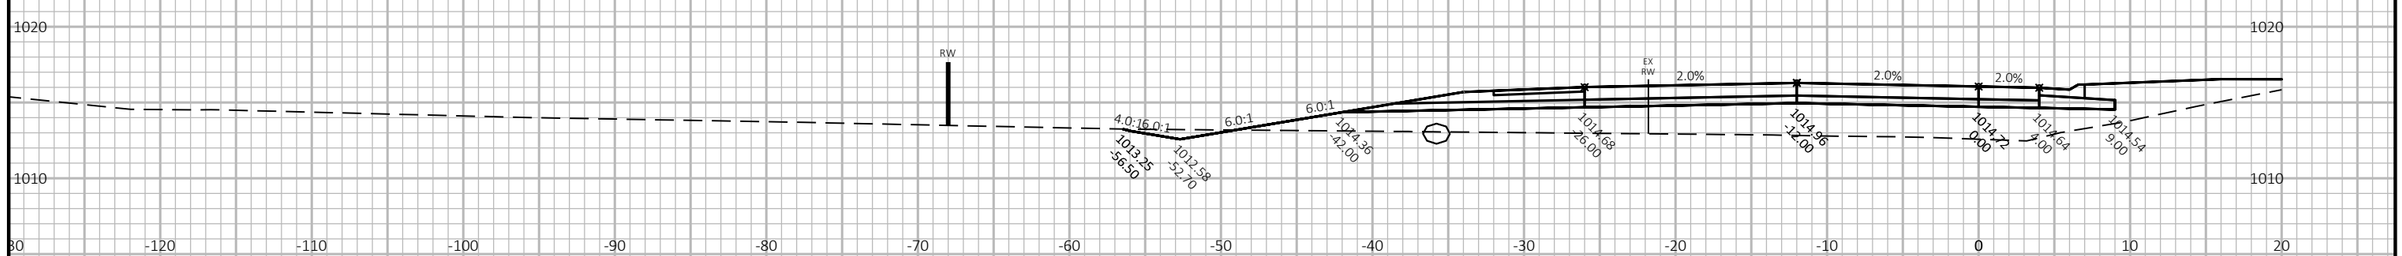

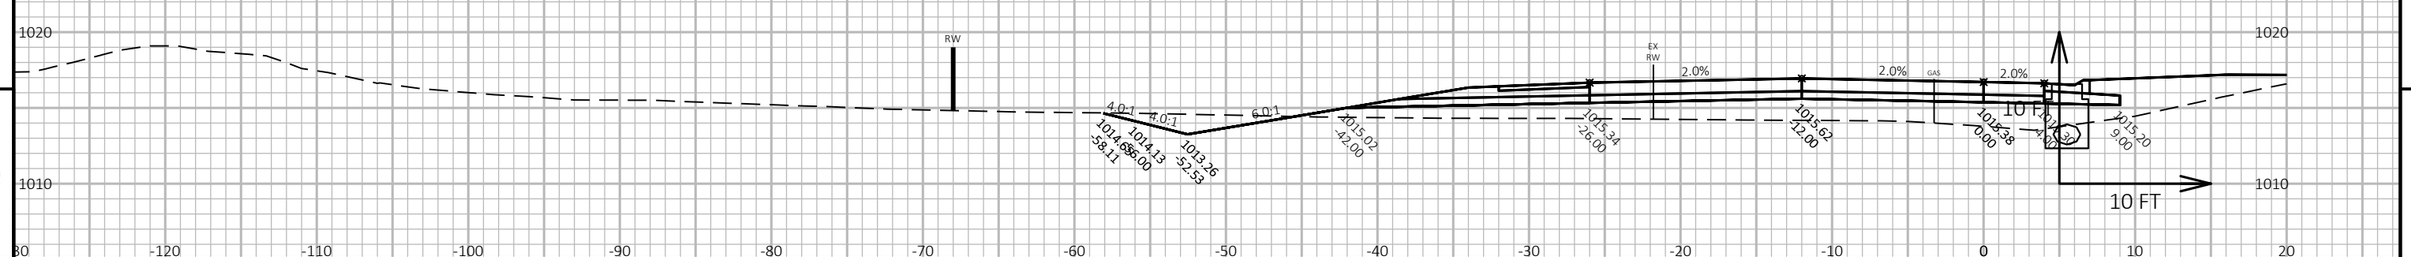


9


9


PROJECT NO: 1440-15-71	HWY: STH 23	COUNTY: FOND DU LAC	CROSS SECTIONS: STH 23 WB	SHEET 571	E

FILE NAME : J:\OBS2014\20142023\CAD\TRANSPORTATION\DWG\SHEETSPLAN\STH 23 WB X-SEC.DWG
LAYOUT NAME - 130

PLOT DATE : 10/21/2019 8:21 AM PLOT BY : SCHULTZ, ANDREW K. PLOT NAME : **PLOT SCALE :** 1 IN:10 FT HORZ. / 1 IN:10 FT VERT.

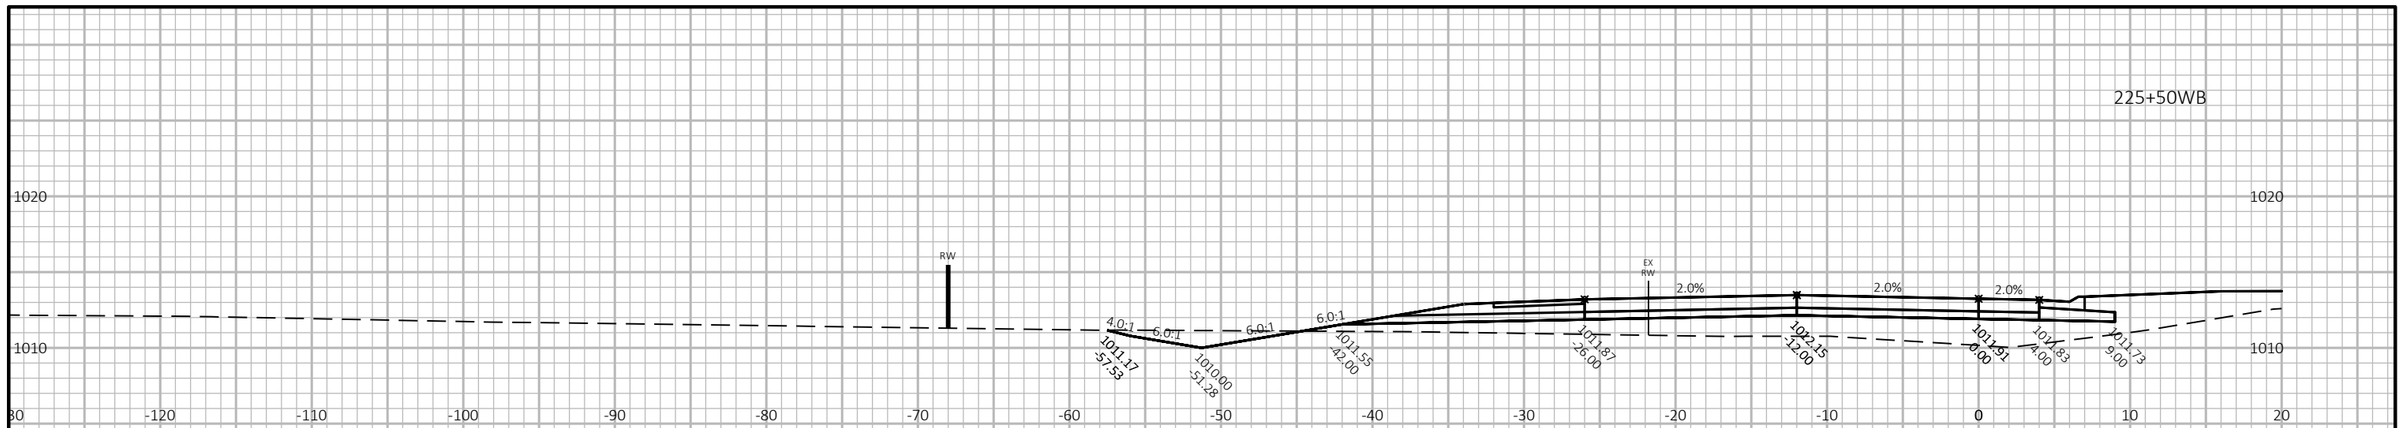

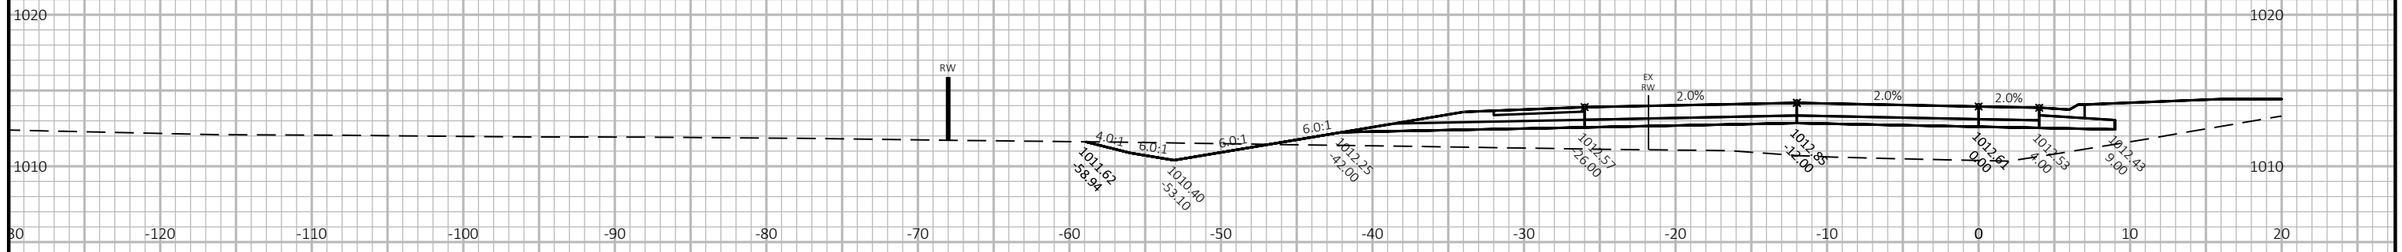

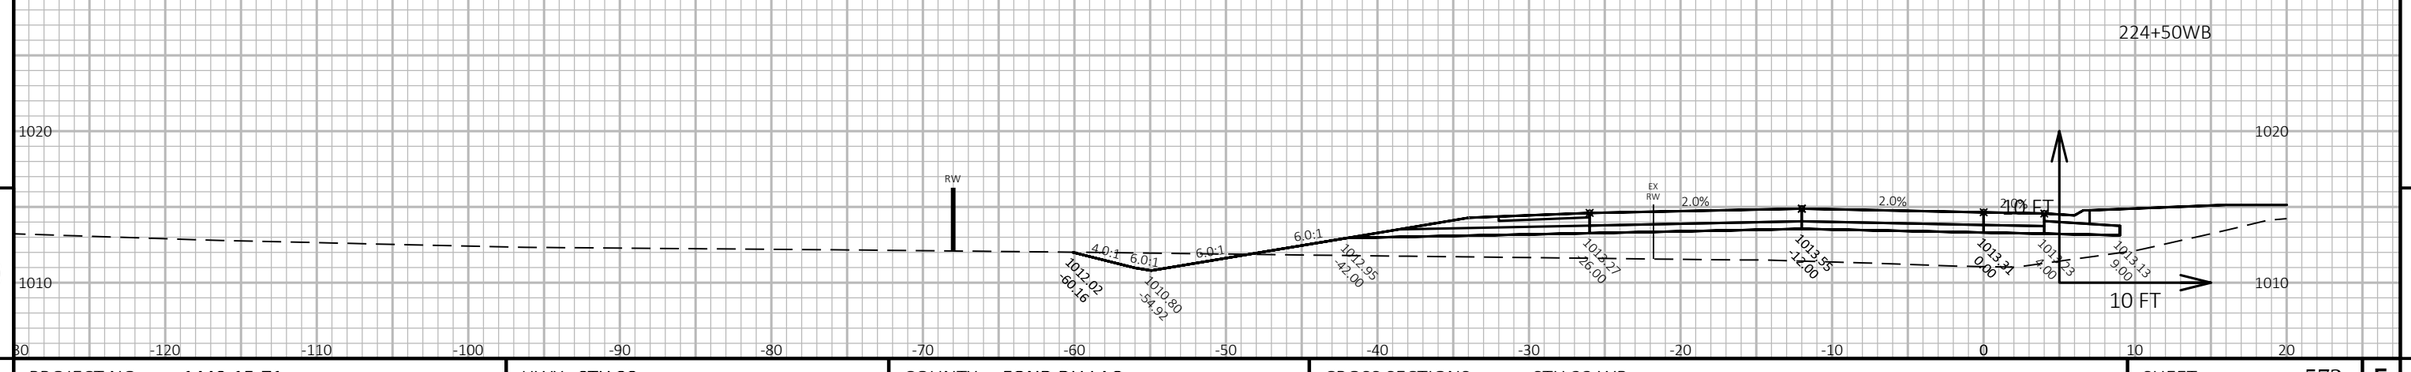

9

9

PROJECT NO: 1440-15-71	HWY: STH 23	COUNTY: FOND DU LAC	CROSS SECTIONS: STH 23 WB	SHEET 572	E

FILE NAME : J:\OBS2014\20142023\CAD\TRANSPORTATION\DWG\SHEETSPLAN\STH 23 WB X-SEC.DWG
LAYOUT NAME - 131


PLOT DATE : 10/21/2019 8:21 AM

PLOT BY : SCHULTZ, ANDREW K.

PLOT NAME :

PLOT SCALE : 1 IN:10 FT HORZ. / 1 IN:10 FT VERT.

WISDOT/CADDS SHEET 49

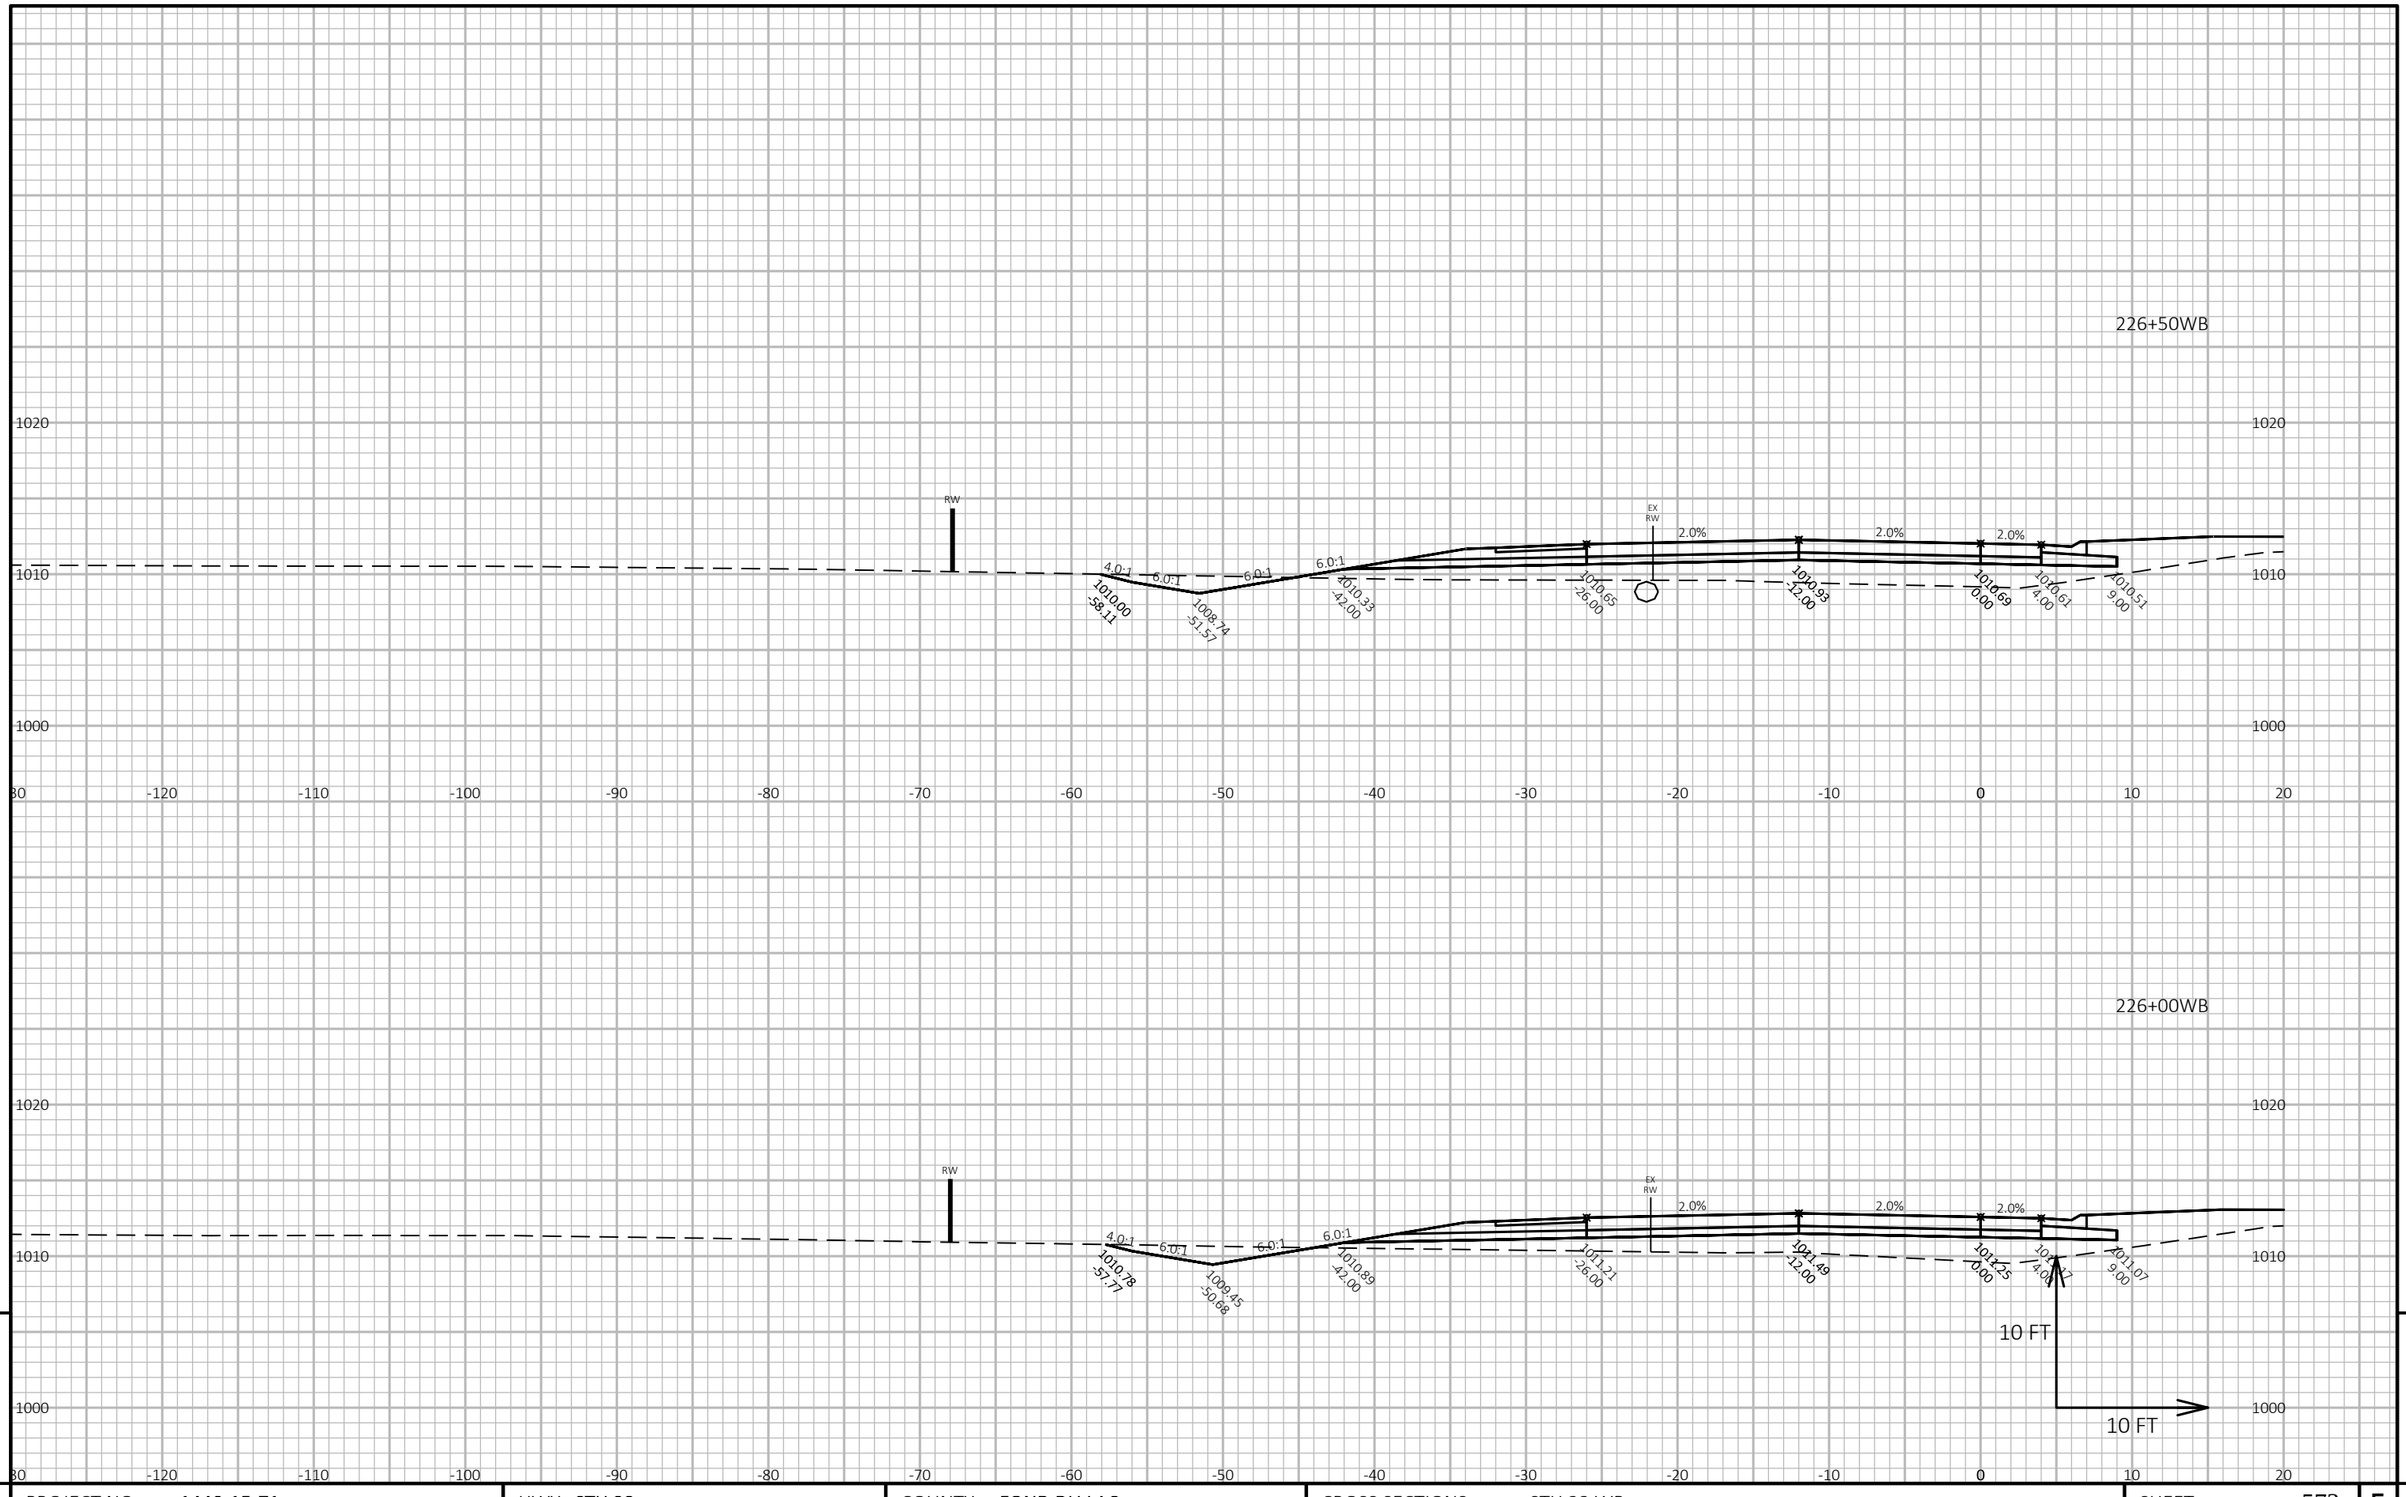

9

9

PROJECT NO: 1440-15-71	HWY: STH 23	COUNTY: FOND DU LAC	CROSS SECTIONS: STH 23 WB	SHEET 573	E

FILE NAME : J:\OBS2014\20142023\CAD\TRANSPORTATION\DWG\SHEETSPLAN\STH 23 WB X-SEC.DWG
LAYOUT NAME - 132

PLOT DATE : 10/21/2019 8:21 AM


PLOT BY : SCHULTZ, ANDREW K.

PLOT NAME :

PLOT SCALE : 1 IN:10 FT HORZ. / 1 IN:10 FT VERT.

WISDOT/CADDS SHEET 49

227+50WB

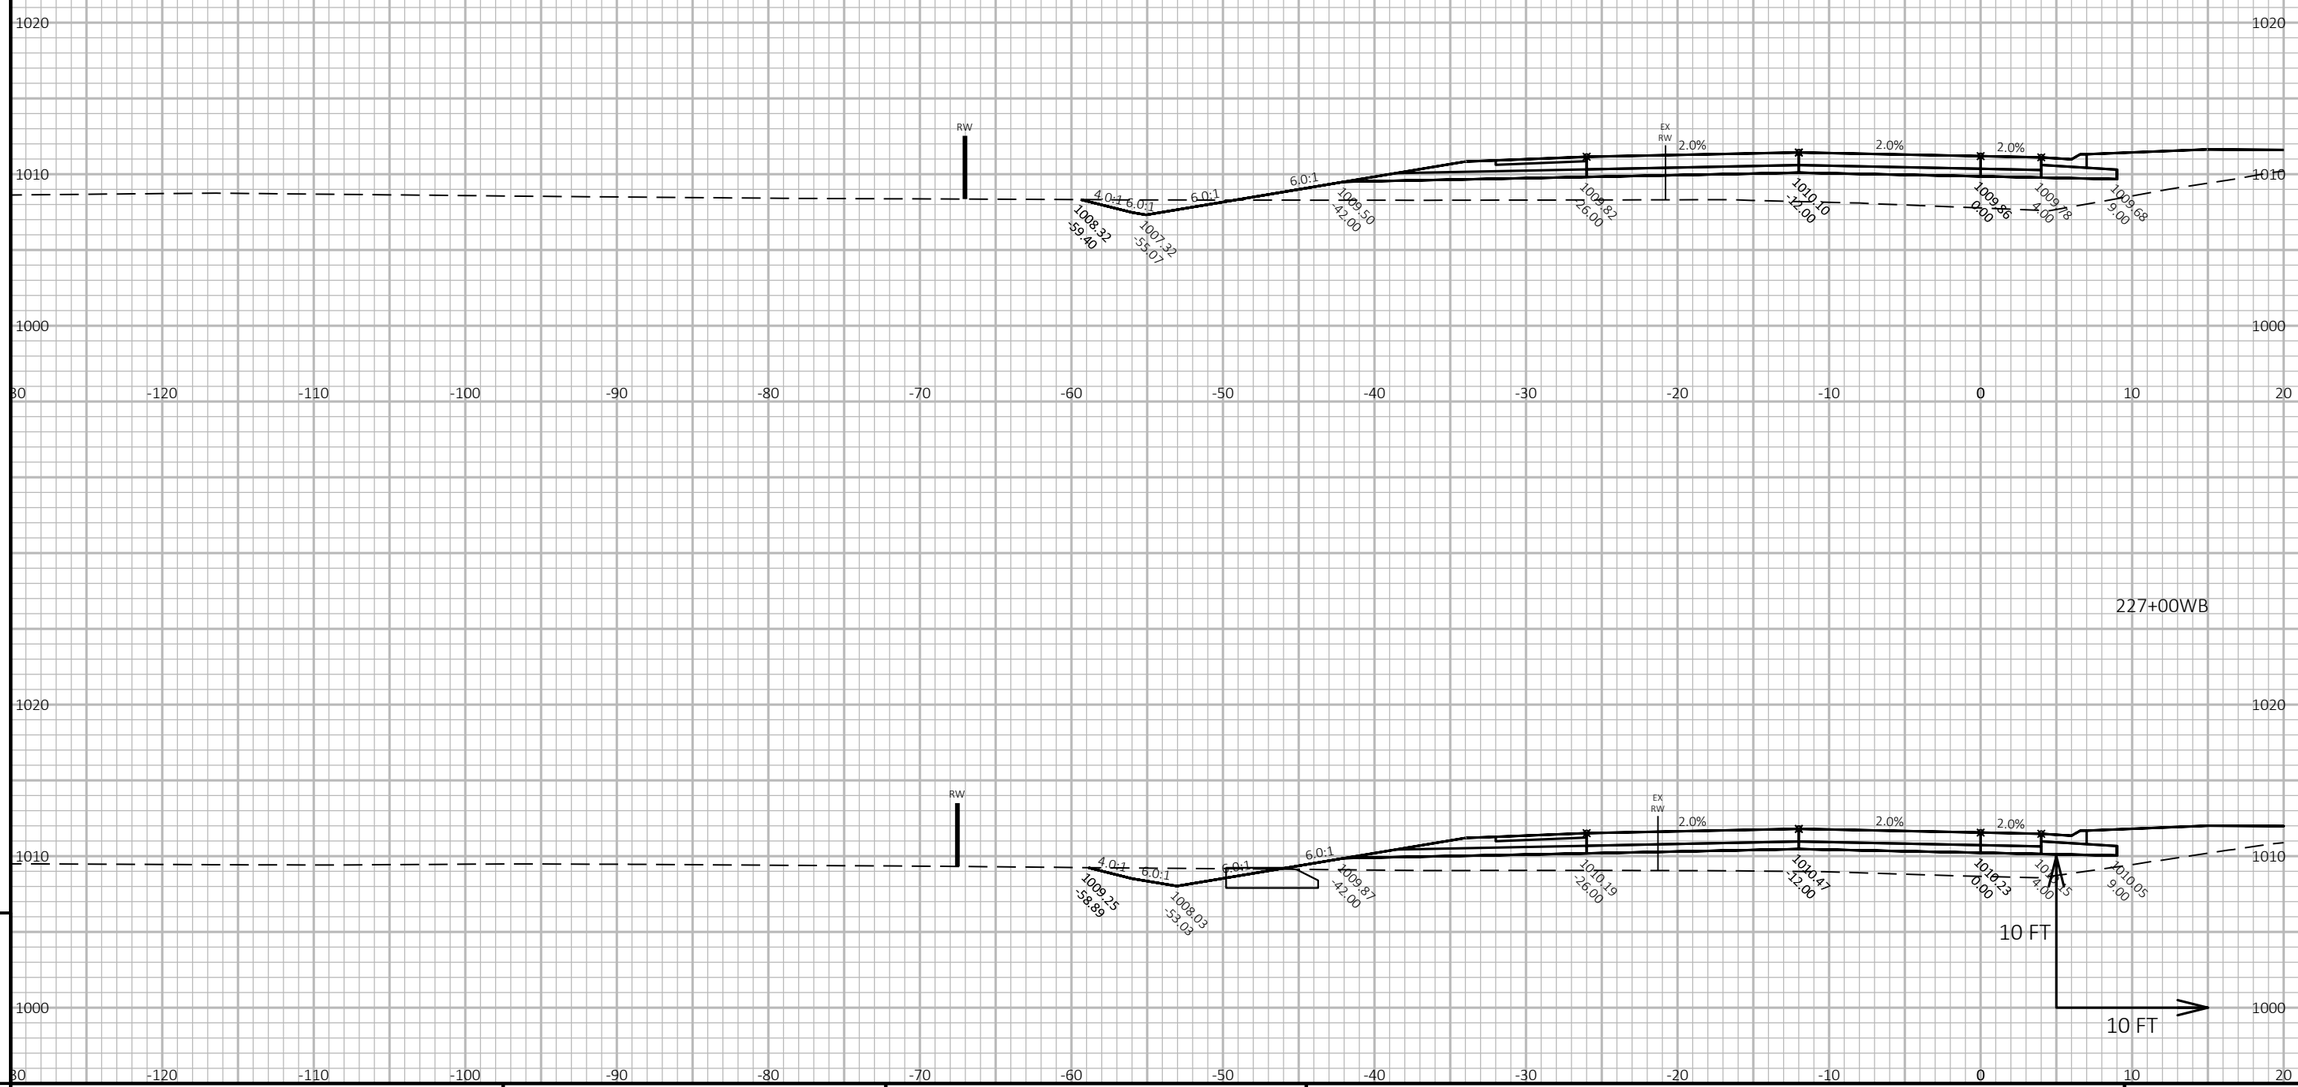

227+00WB

9

9

PROJECT NO: 1440-15-71	HWY: STH 23	COUNTY: FOND DU LAC	CROSS SECTIONS: STH 23 WB	SHEET 574	E

FILE NAME : J:\JOBS2014\20142023\CAD\TRANSPORTATION\DWG\SHEETSPLAN\STH 23 WB X-SEC.DWG
LAYOUT NAME - 133


PLOT DATE : 10/21/2019 8:21 AM

PLOT BY : SCHULTZ, ANDREW K.

PLOT NAME :

PLOT SCALE : 1 IN:10 FT HORZ. / 1 IN:10 FT VERT.

WISDOT/CADDS SHEET 49

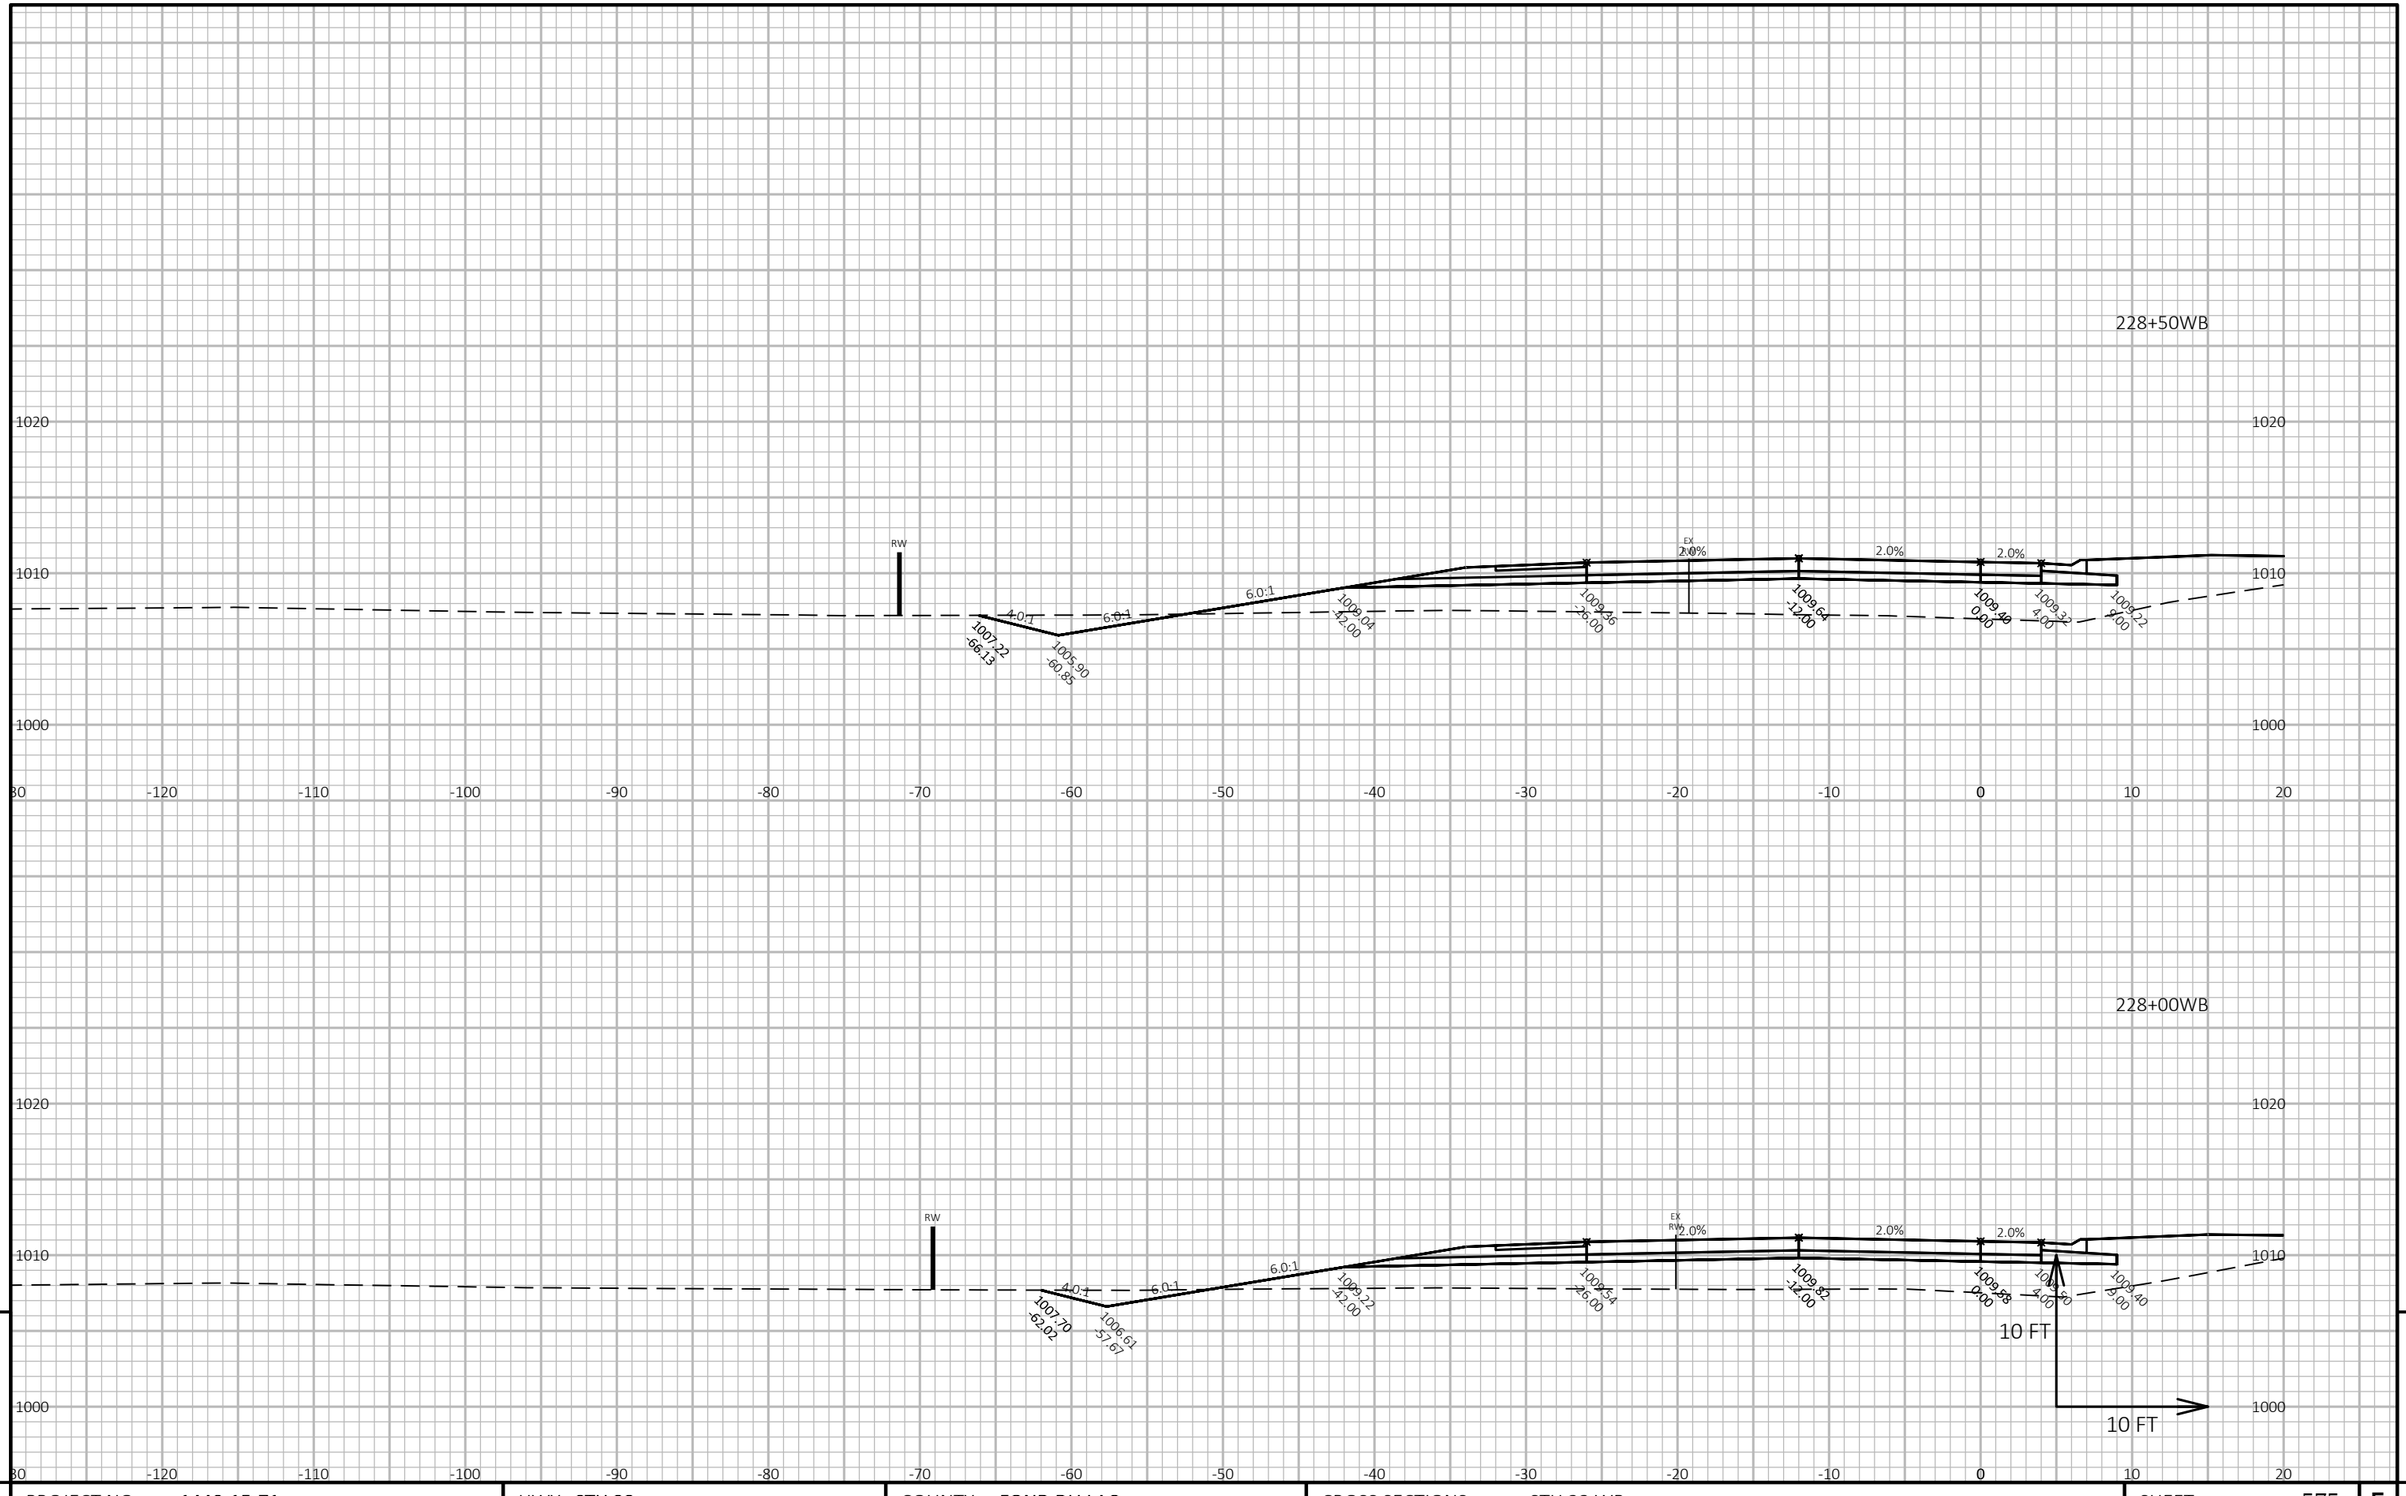

9

9

PROJECT NO: 1440-15-71	HWY: STH 23	COUNTY: FOND DU LAC	CROSS SECTIONS: STH 23 WB	SHEET 575	E

FILE NAME : J:\JOBS2014\20142023\CAD\TRANSPORTATION\DWG\SHEETSPLAN\STH 23 WB X-SEC.DWG
LAYOUT NAME - 134


PLOT DATE : 10/21/2019 8:21 AM

PLOT BY : SCHULTZ, ANDREW K.

PLOT NAME :

PLOT SCALE : 1 IN:10 FT HORZ. / 1 IN:10 FT VERT.

WISDOT/CADDS SHEET 49

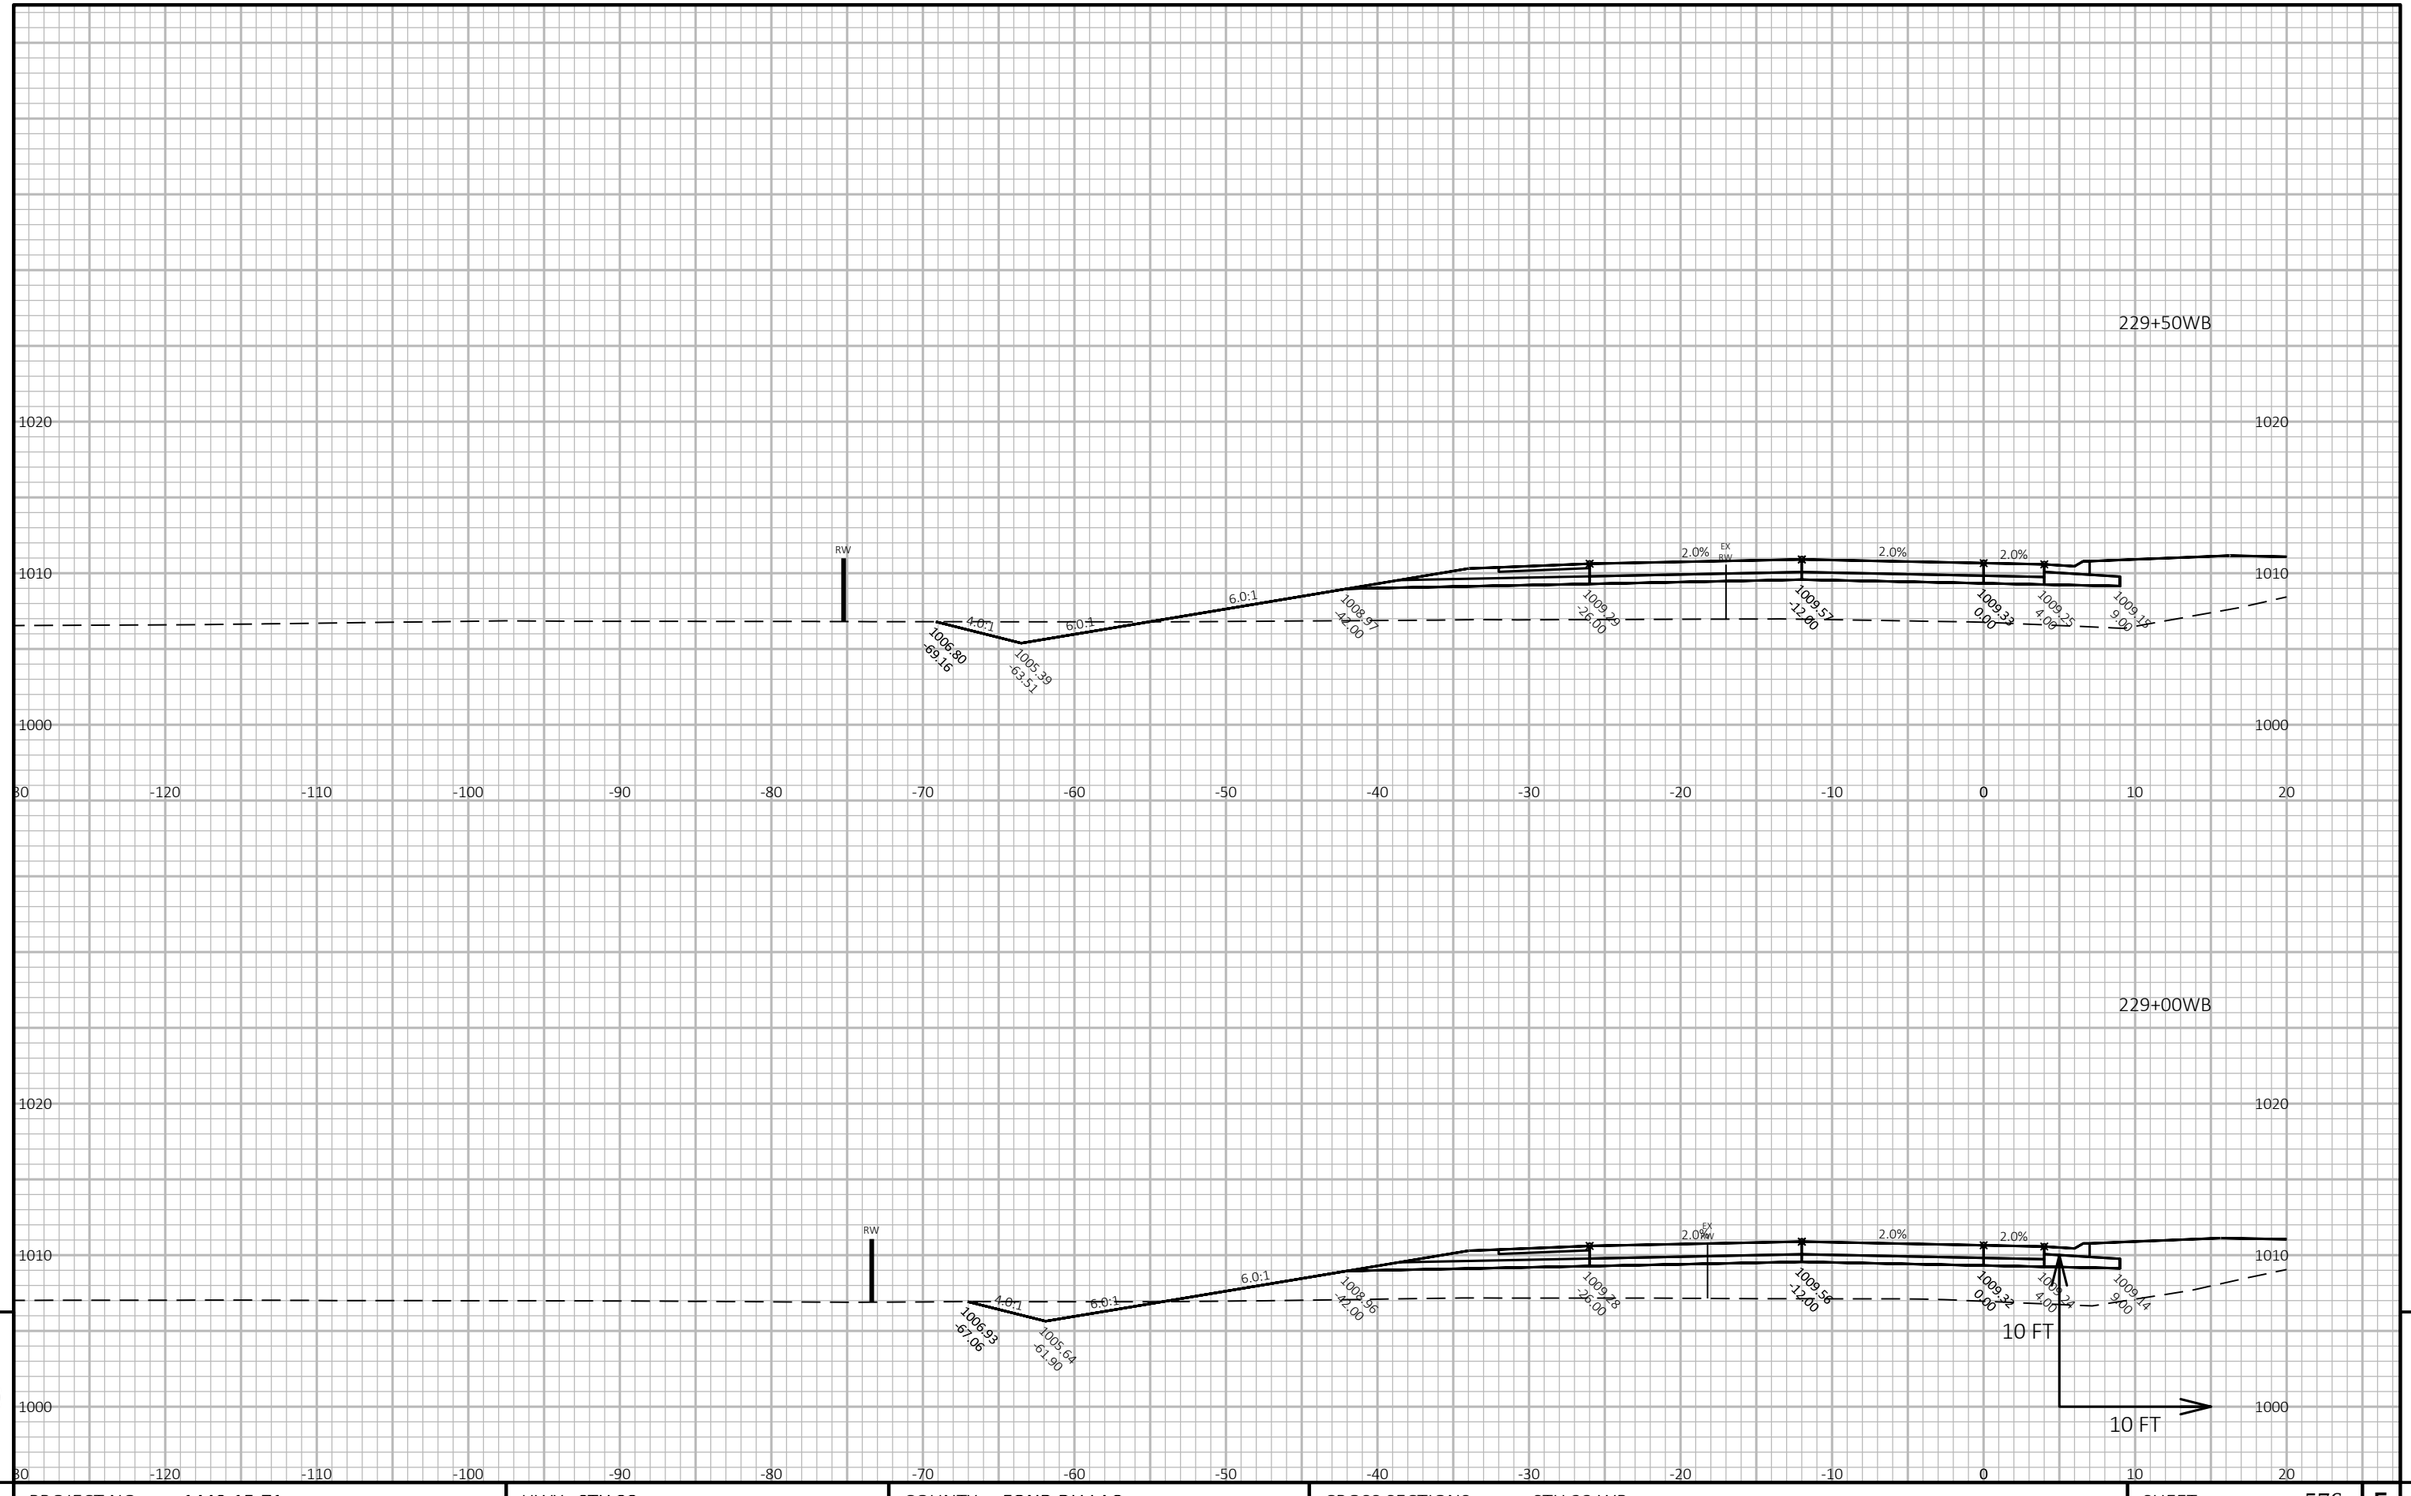

9 9


PROJECT NO: 1440-15-71	HWY: STH 23	COUNTY: FOND DU LAC	CROSS SECTIONS: STH 23 WB	SHEET 576	E

FILE NAME : J:\OBS2014\20142023\CAD\TRANSPORTATION\DWG\SHEETSPLAN\STH 23 WB X-SEC.DWG
LAYOUT NAME - 135

PLOT DATE : 10/21/2019 8:22 AM PLOT BY : SCHULTZ, ANDREW K. PLOT NAME :

PLOT SCALE : 1 IN:10 FT HORZ. / 1 IN:10 FT VERT.

WISDOT/CADDS SHEET 49

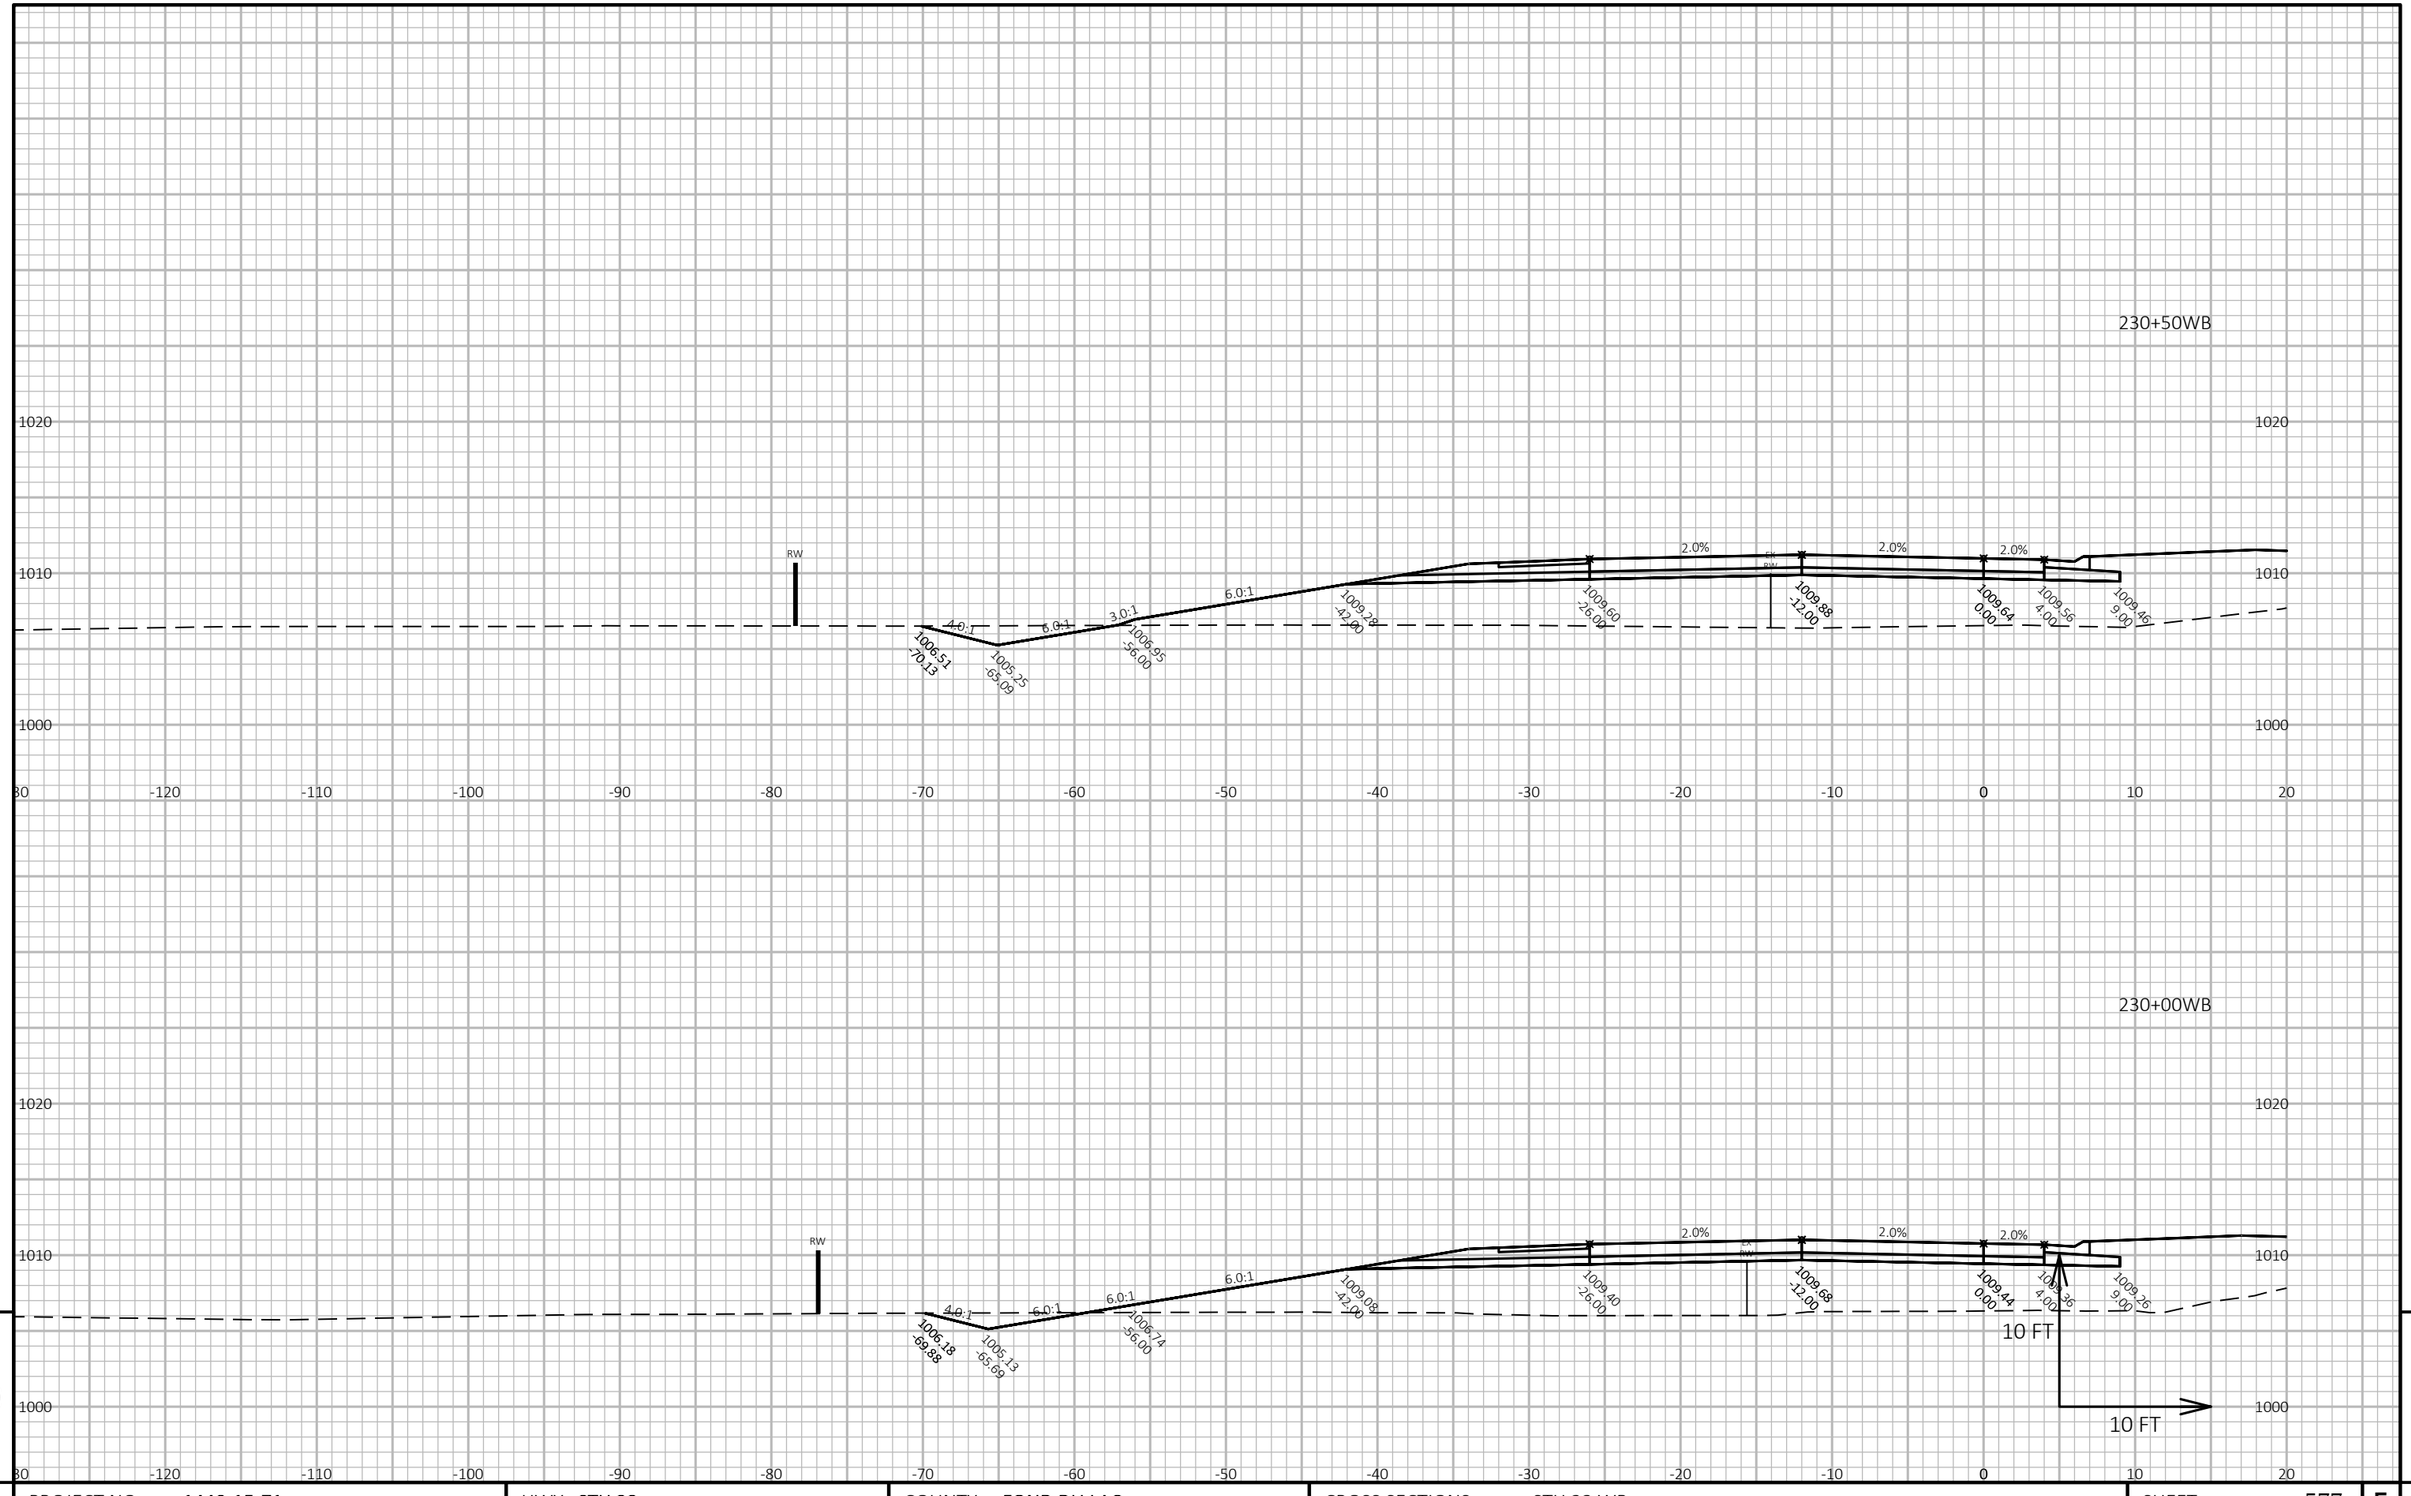

9 9


PROJECT NO: 1440-15-71	HWY: STH 23	COUNTY: FOND DU LAC	CROSS SECTIONS: STH 23 WB	SHEET 577	E

FILE NAME : J:\OBS2014\20142023\CAD\TRANSPORTATION\DWG\SHEETSPLAN\STH 23 WB X-SEC.DWG
LAYOUT NAME - 136

PLOT DATE : 10/21/2019 8:22 AM PLOT BY : SCHULTZ, ANDREW K. PLOT NAME :

PLOT SCALE : 1 IN:10 FT HORZ. / 1 IN:10 FT VERT.

WISDOT/CADDS SHEET 49

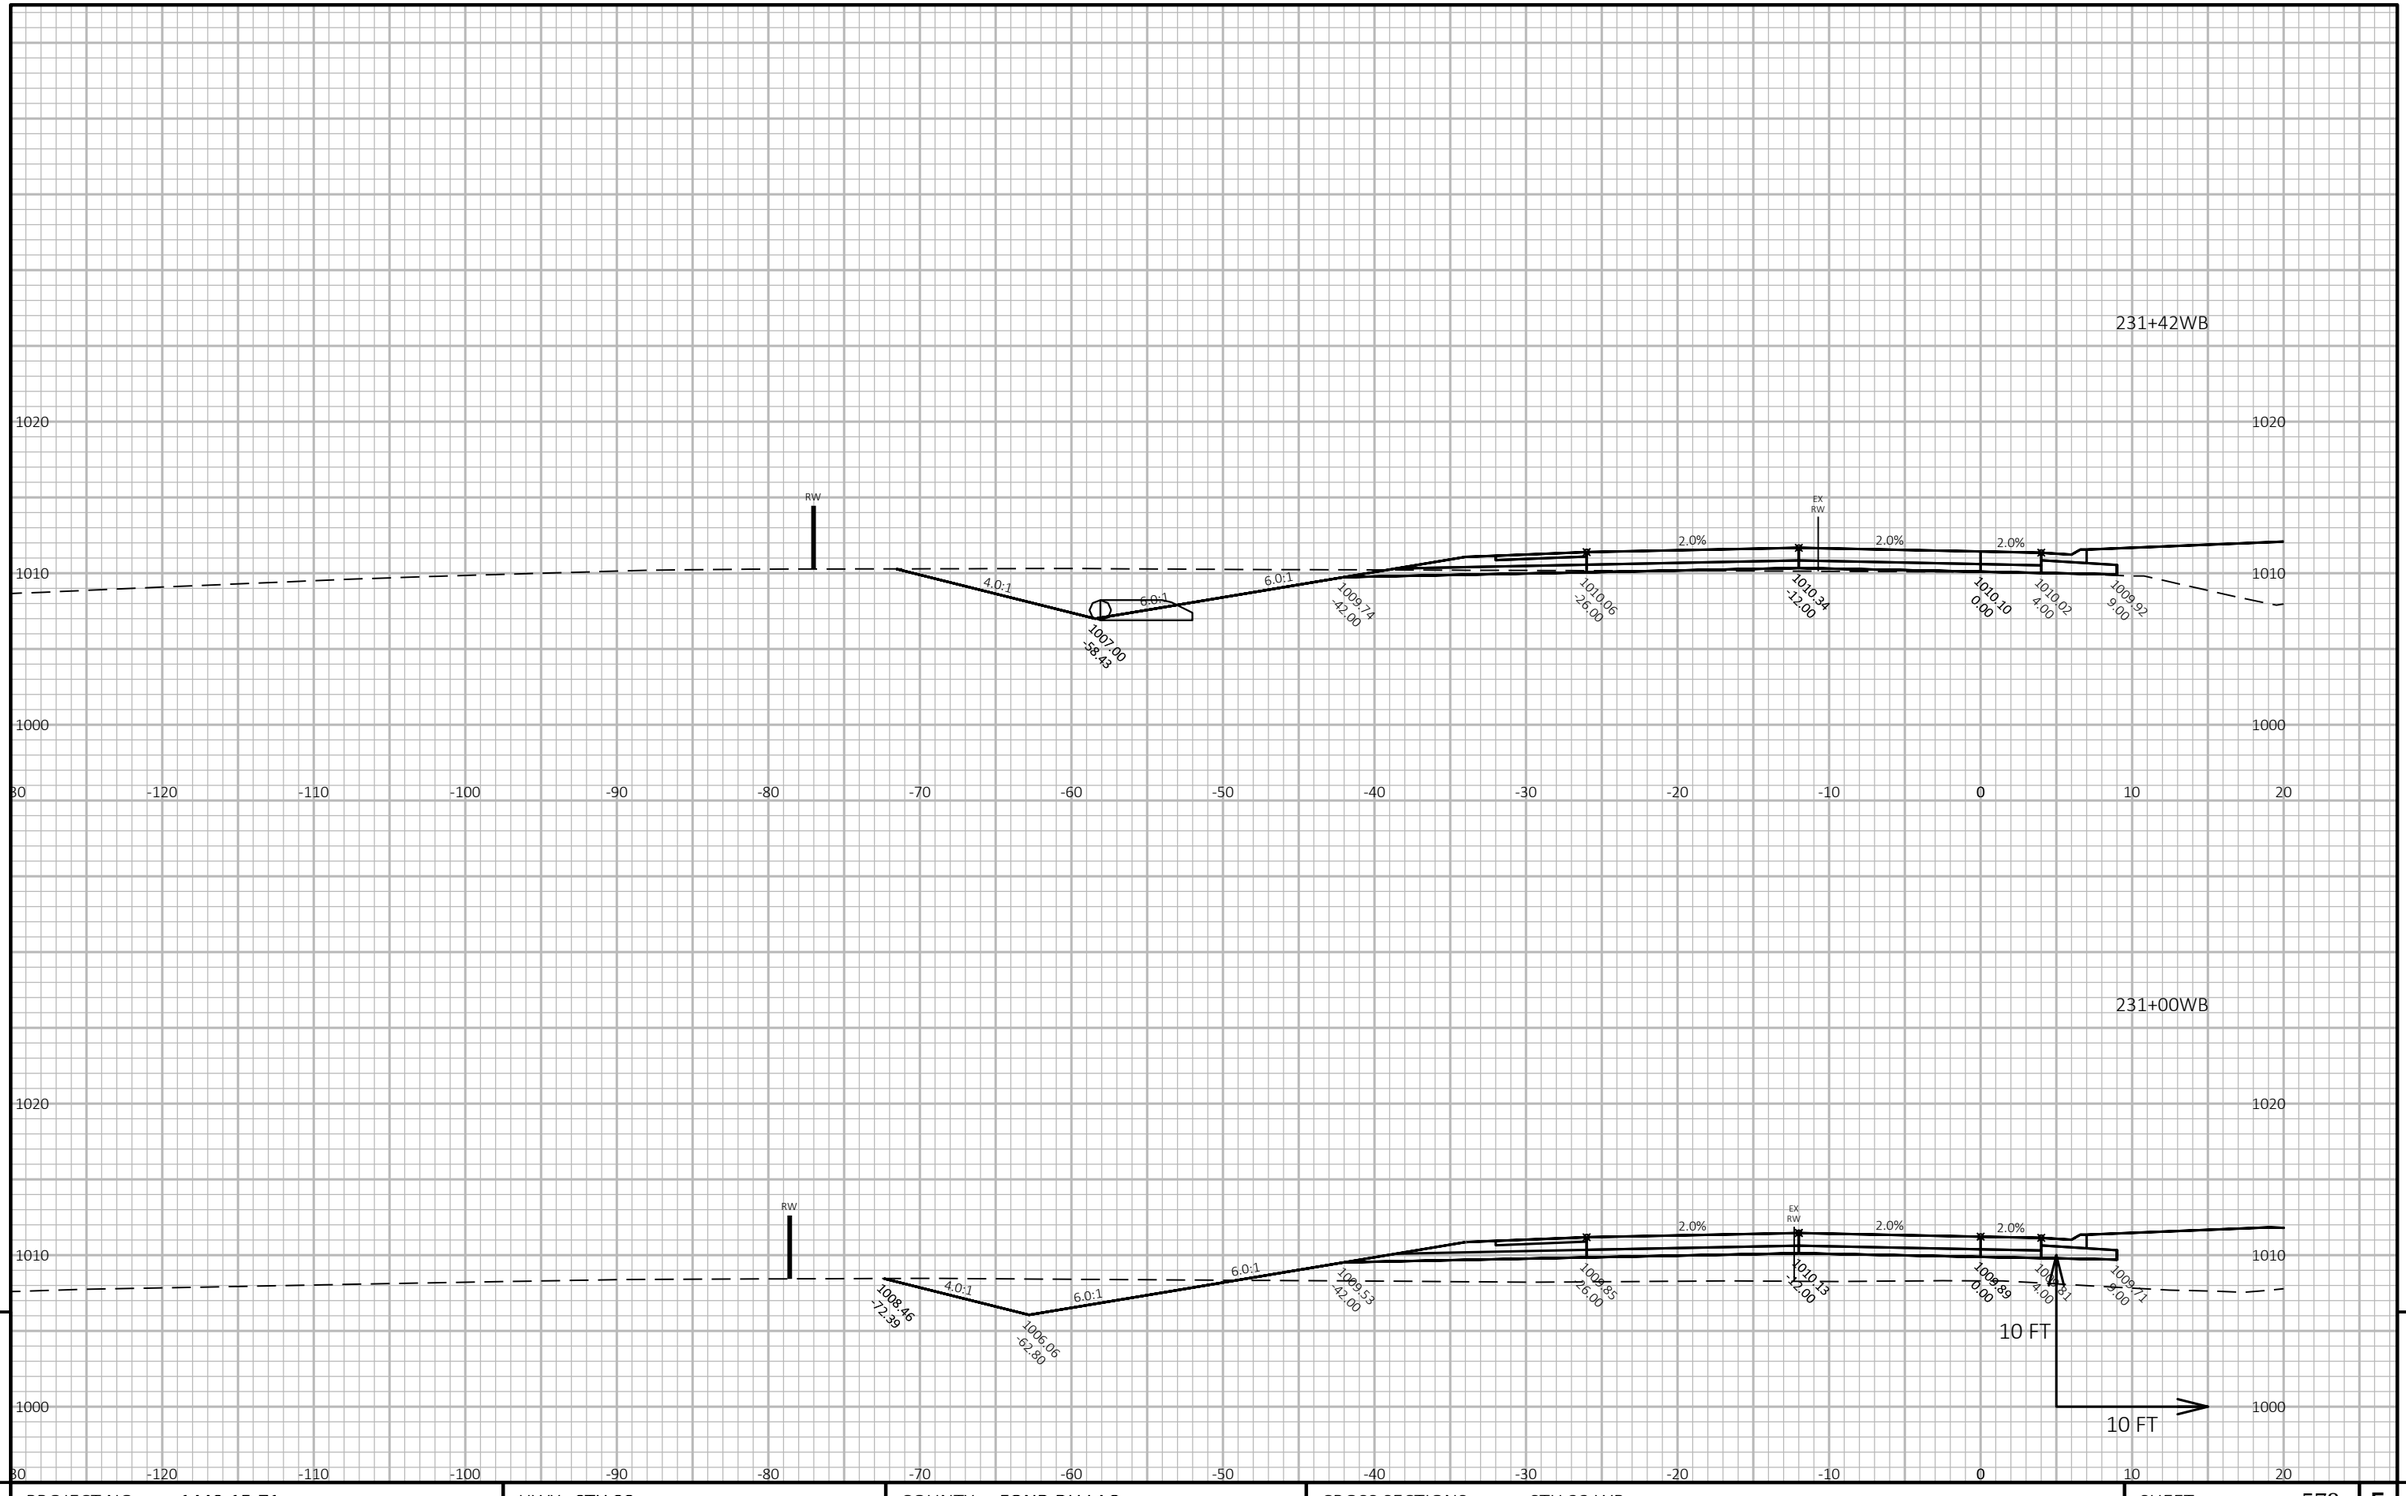

9

9

PROJECT NO: 1440-15-71	HWY: STH 23	COUNTY: FOND DU LAC	CROSS SECTIONS: STH 23 WB	SHEET 578	E

FILE NAME : J:\OBS2014\20142023\CAD\TRANSPORTATION\DWG\SHEETSPLAN\STH 23 WB X-SEC.DWG
LAYOUT NAME - 137

PLOT DATE : 10/21/2019 8:22 AM


PLOT BY : SCHULTZ, ANDREW K.

PLOT NAME :


PLOT SCALE : 1 IN:10 FT HORZ. / 1 IN:10 FT VERT.

WISDOT/CADDS SHEET 49

232+50WB

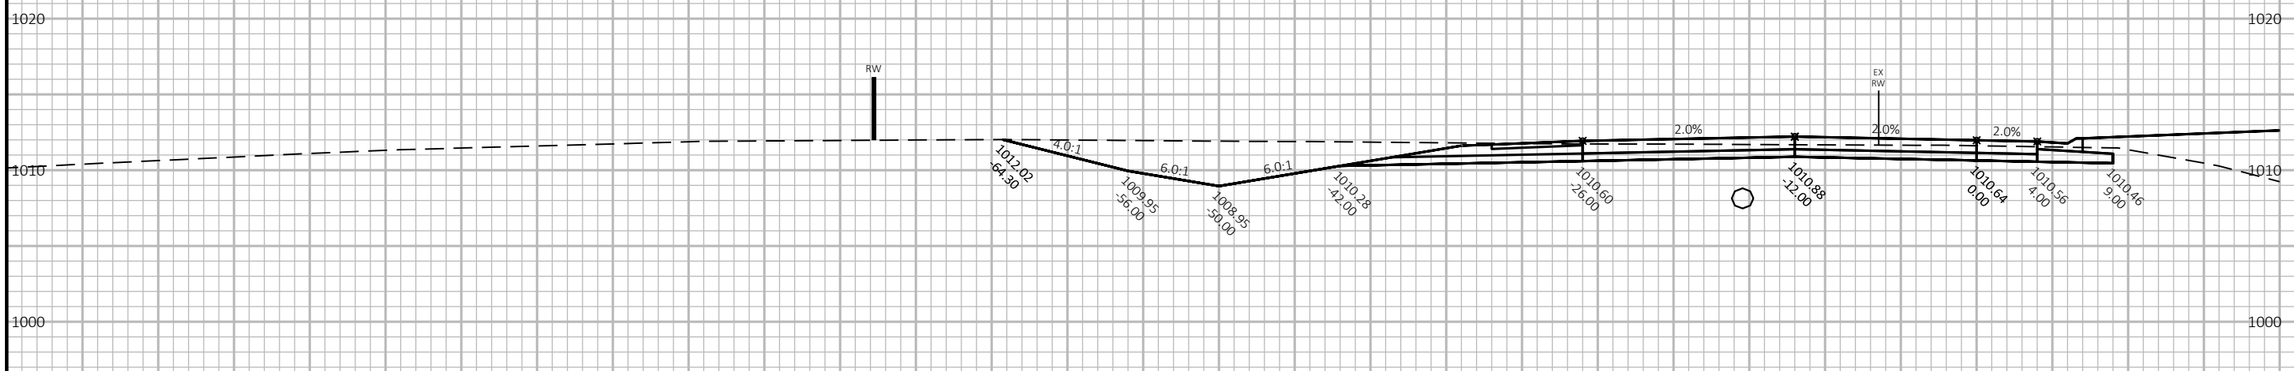

232+00WB

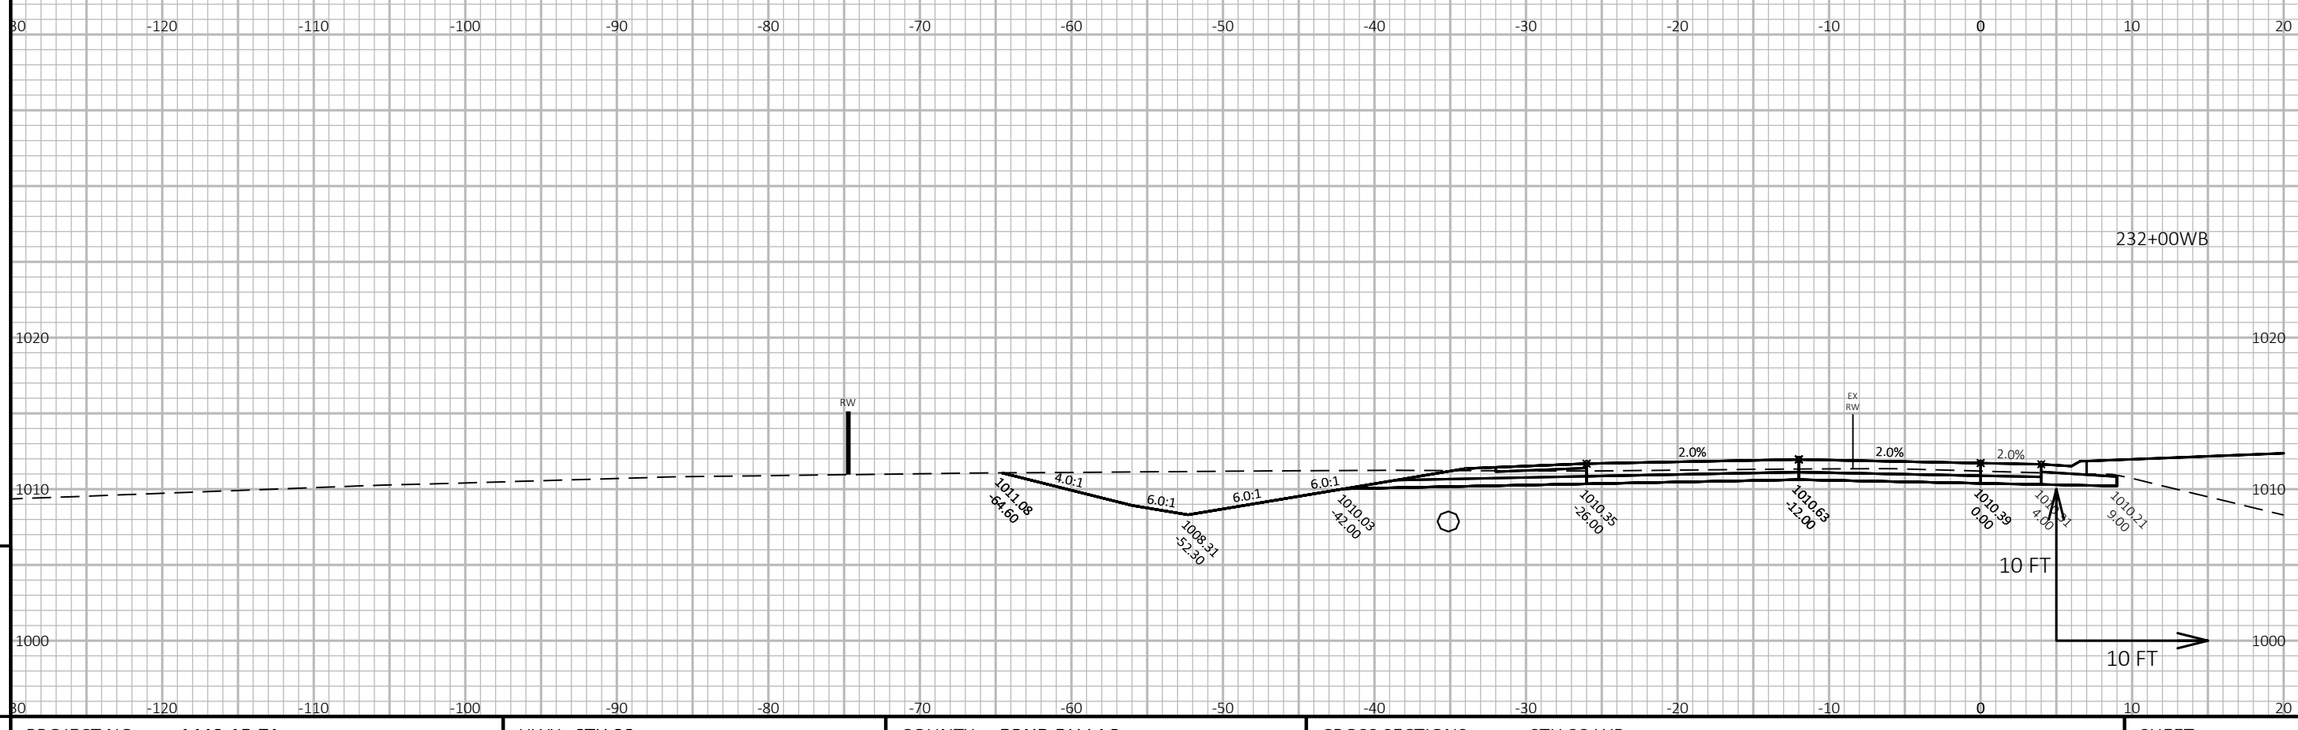

9

9

PROJECT NO: 1440-15-71	HWY: STH 23	COUNTY: FOND DU LAC	CROSS SECTIONS: STH 23 WB	SHEET 579	E

FILE NAME : J:\JOBS2014\20142023\CAD\TRANSPORTATION\DWG\SHEETSPLAN\STH 23 WB X-SEC.DWG
LAYOUT NAME - 138

PLOT DATE : 10/21/2019 8:22 AM


PLOT BY : SCHULTZ, ANDREW K.

PLOT NAME :

PLOT SCALE : 1 IN:10 FT HORZ. / 1 IN:10 FT VERT.

WISDOT/CADDS SHEET 49

233+50WB

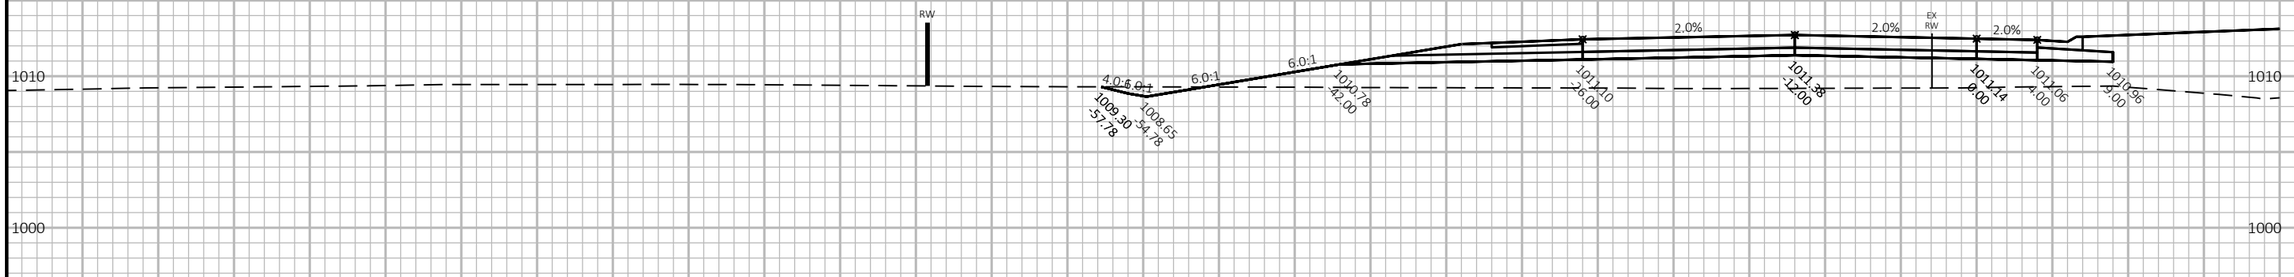

233+04WB

9

9

PROJECT NO: 1440-15-71	HWY: STH 23	COUNTY: FOND DU LAC	CROSS SECTIONS: STH 23 WB	SHEET 580	E

FILE NAME : J:\OBS2014\20142023\CAD\TRANSPORTATION\DWG\SHEETSPLAN\STH 23 WB X-SEC.DWG
LAYOUT NAME - 139


PLOT DATE : 10/21/2019 8:22 AM

PLOT BY : SCHULTZ, ANDREW K.

PLOT NAME :

PLOT SCALE : 1 IN:10 FT HORZ. / 1 IN:10 FT VERT.

WISDOT/CADDS SHEET 49

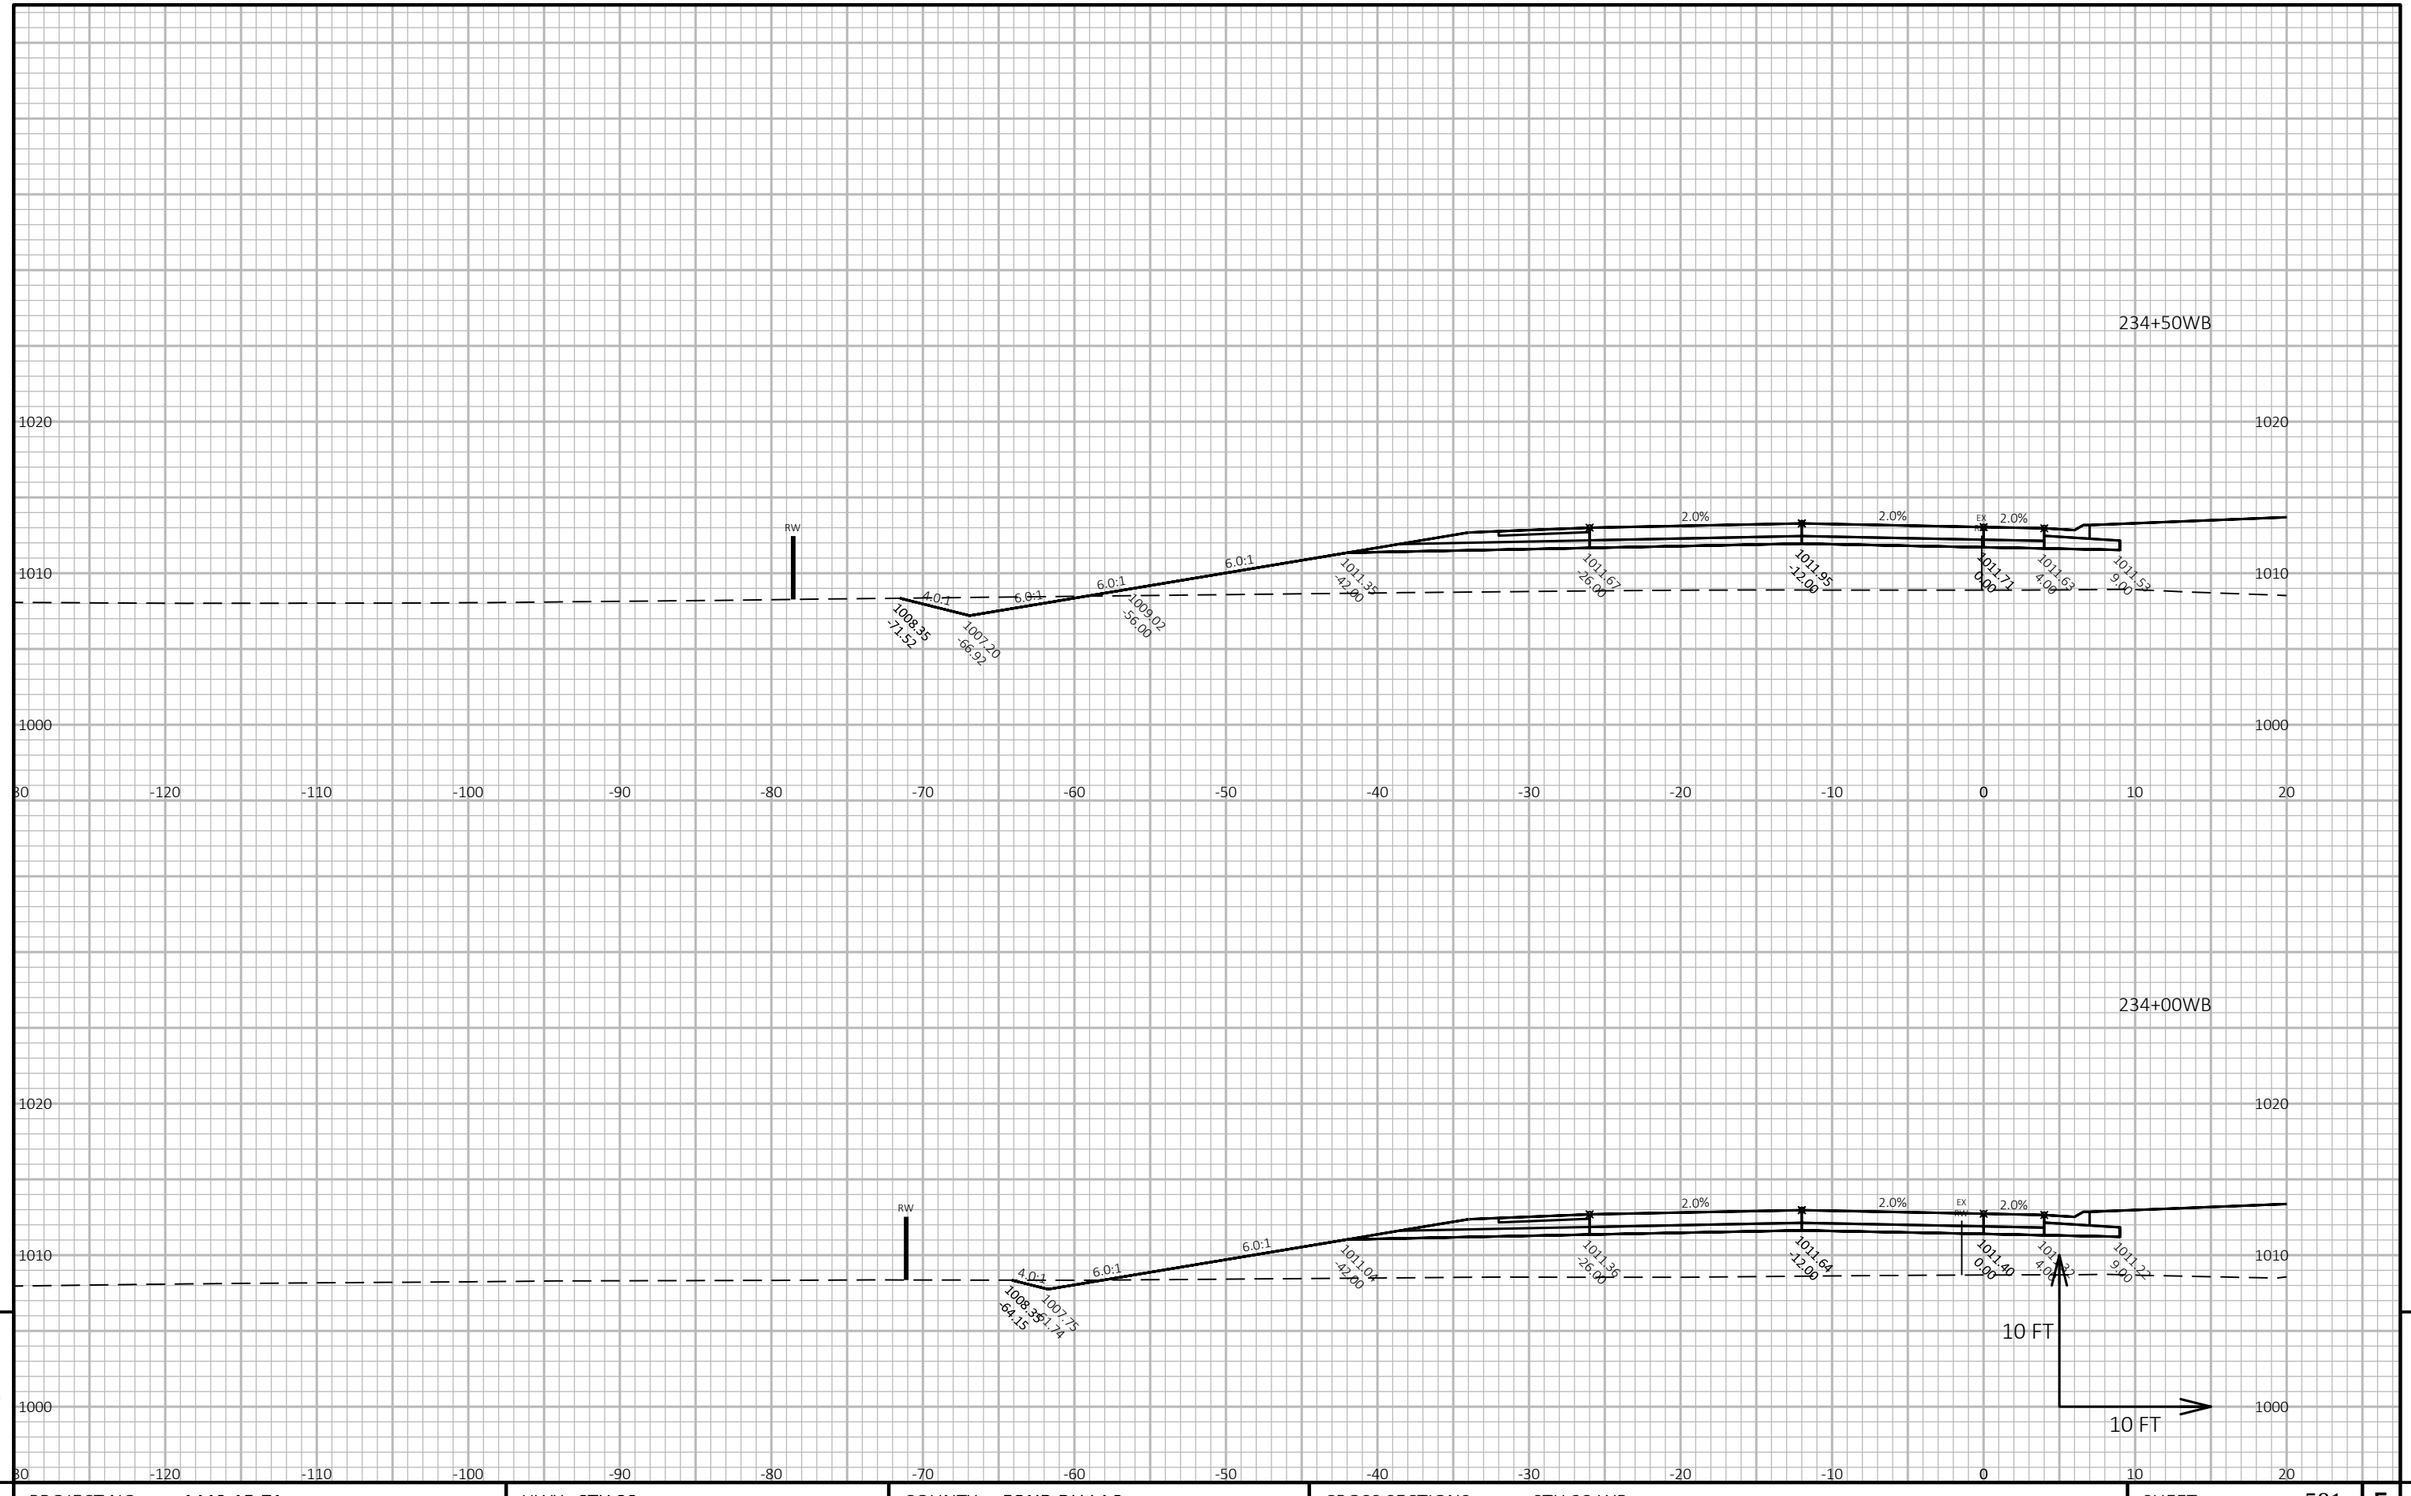

9

9


PROJECT NO: 1440-15-71	HWY: STH 23	COUNTY: FOND DU LAC	CROSS SECTIONS: STH 23 WB	SHEET 581	E

FILE NAME : J:\JOBS2014\20142023\CAD\TRANSPORTATION\DWG\SHEETSPLAN\STH 23 WB X-SEC.DWG
LAYOUT NAME - 140

PLOT DATE : 10/21/2019 8:23 AM PLOT BY : SCHULTZ, ANDREW K. PLOT NAME :

PLOT SCALE : 1 IN:10 FT HORZ. / 1 IN:10 FT VERT.

WISDOT/CADDS SHEET 49

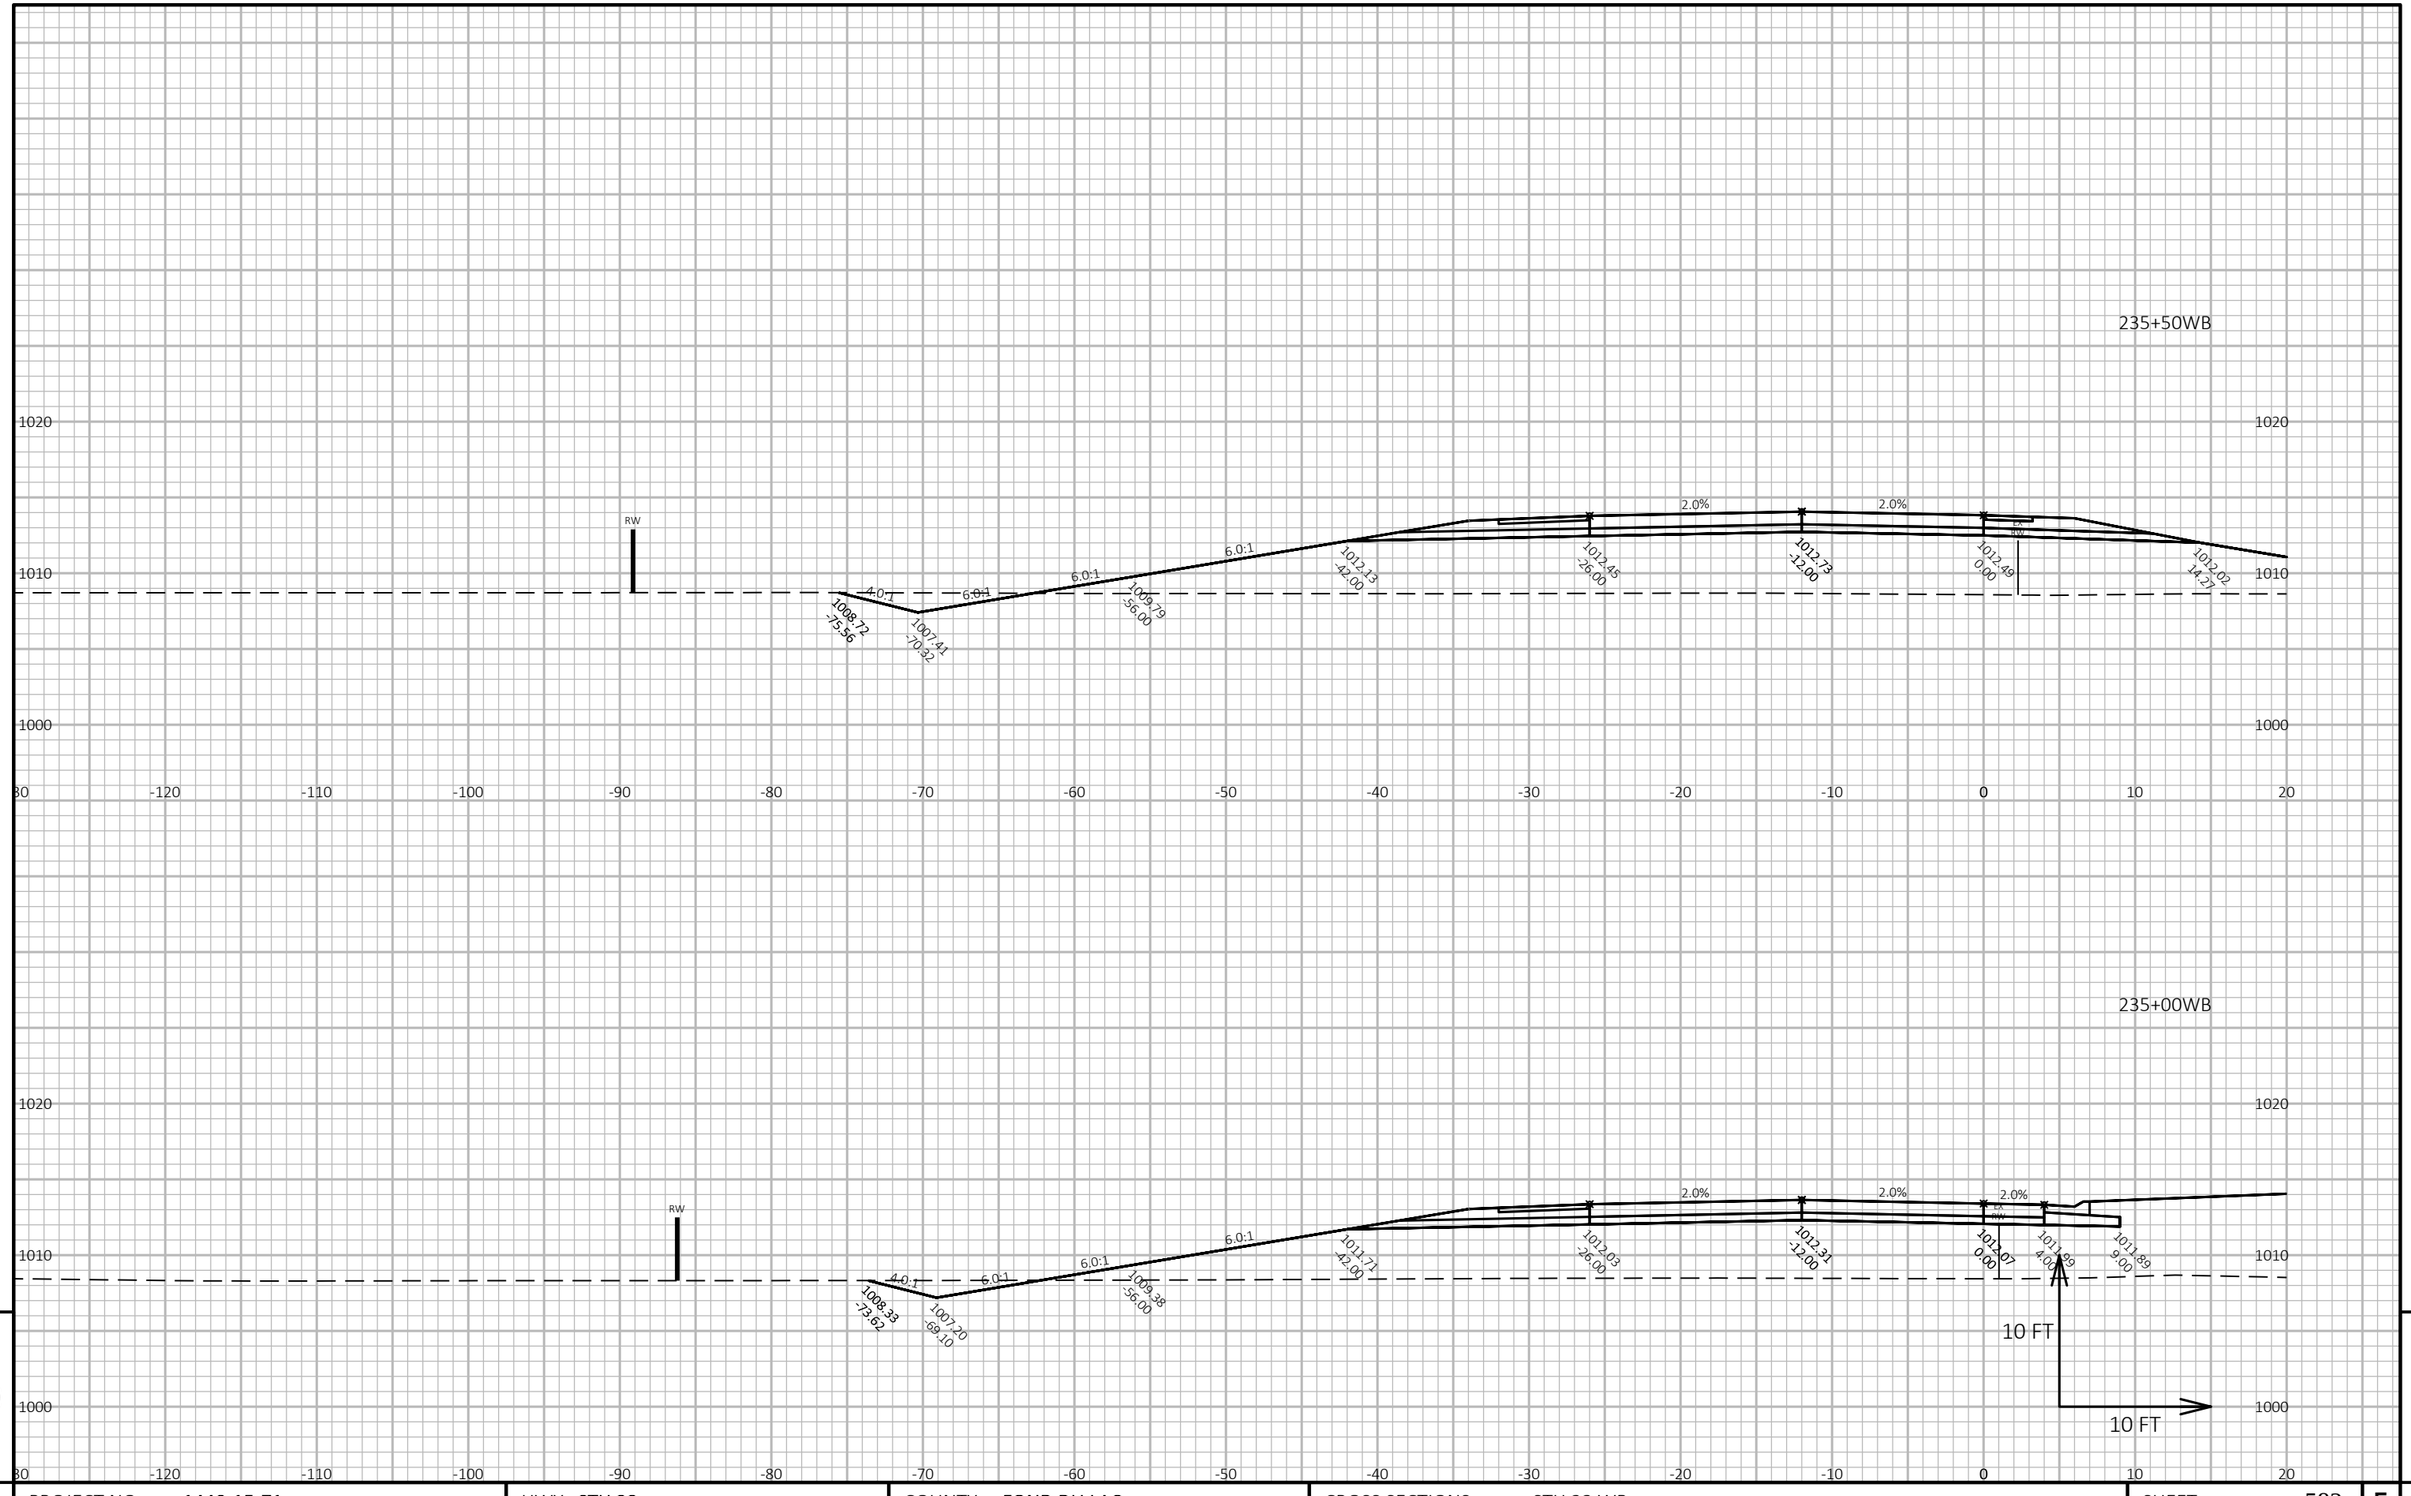

9

9

PROJECT NO: 1440-15-71	HWY: STH 23	COUNTY: FOND DU LAC	CROSS SECTIONS: STH 23 WB	SHEET 582	E

FILE NAME : J:\OBS2014\20142023\CAD\TRANSPORTATION\DWG\SHEETSPLAN\STH 23 WB X-SEC.DWG
LAYOUT NAME - 141


PLOT DATE : 10/21/2019 8:23 AM

PLOT BY : SCHULTZ, ANDREW K.

PLOT NAME :

PLOT SCALE : 1 IN:10 FT HORZ. / 1 IN:10 FT VERT.

WISDOT/CADDS SHEET 49

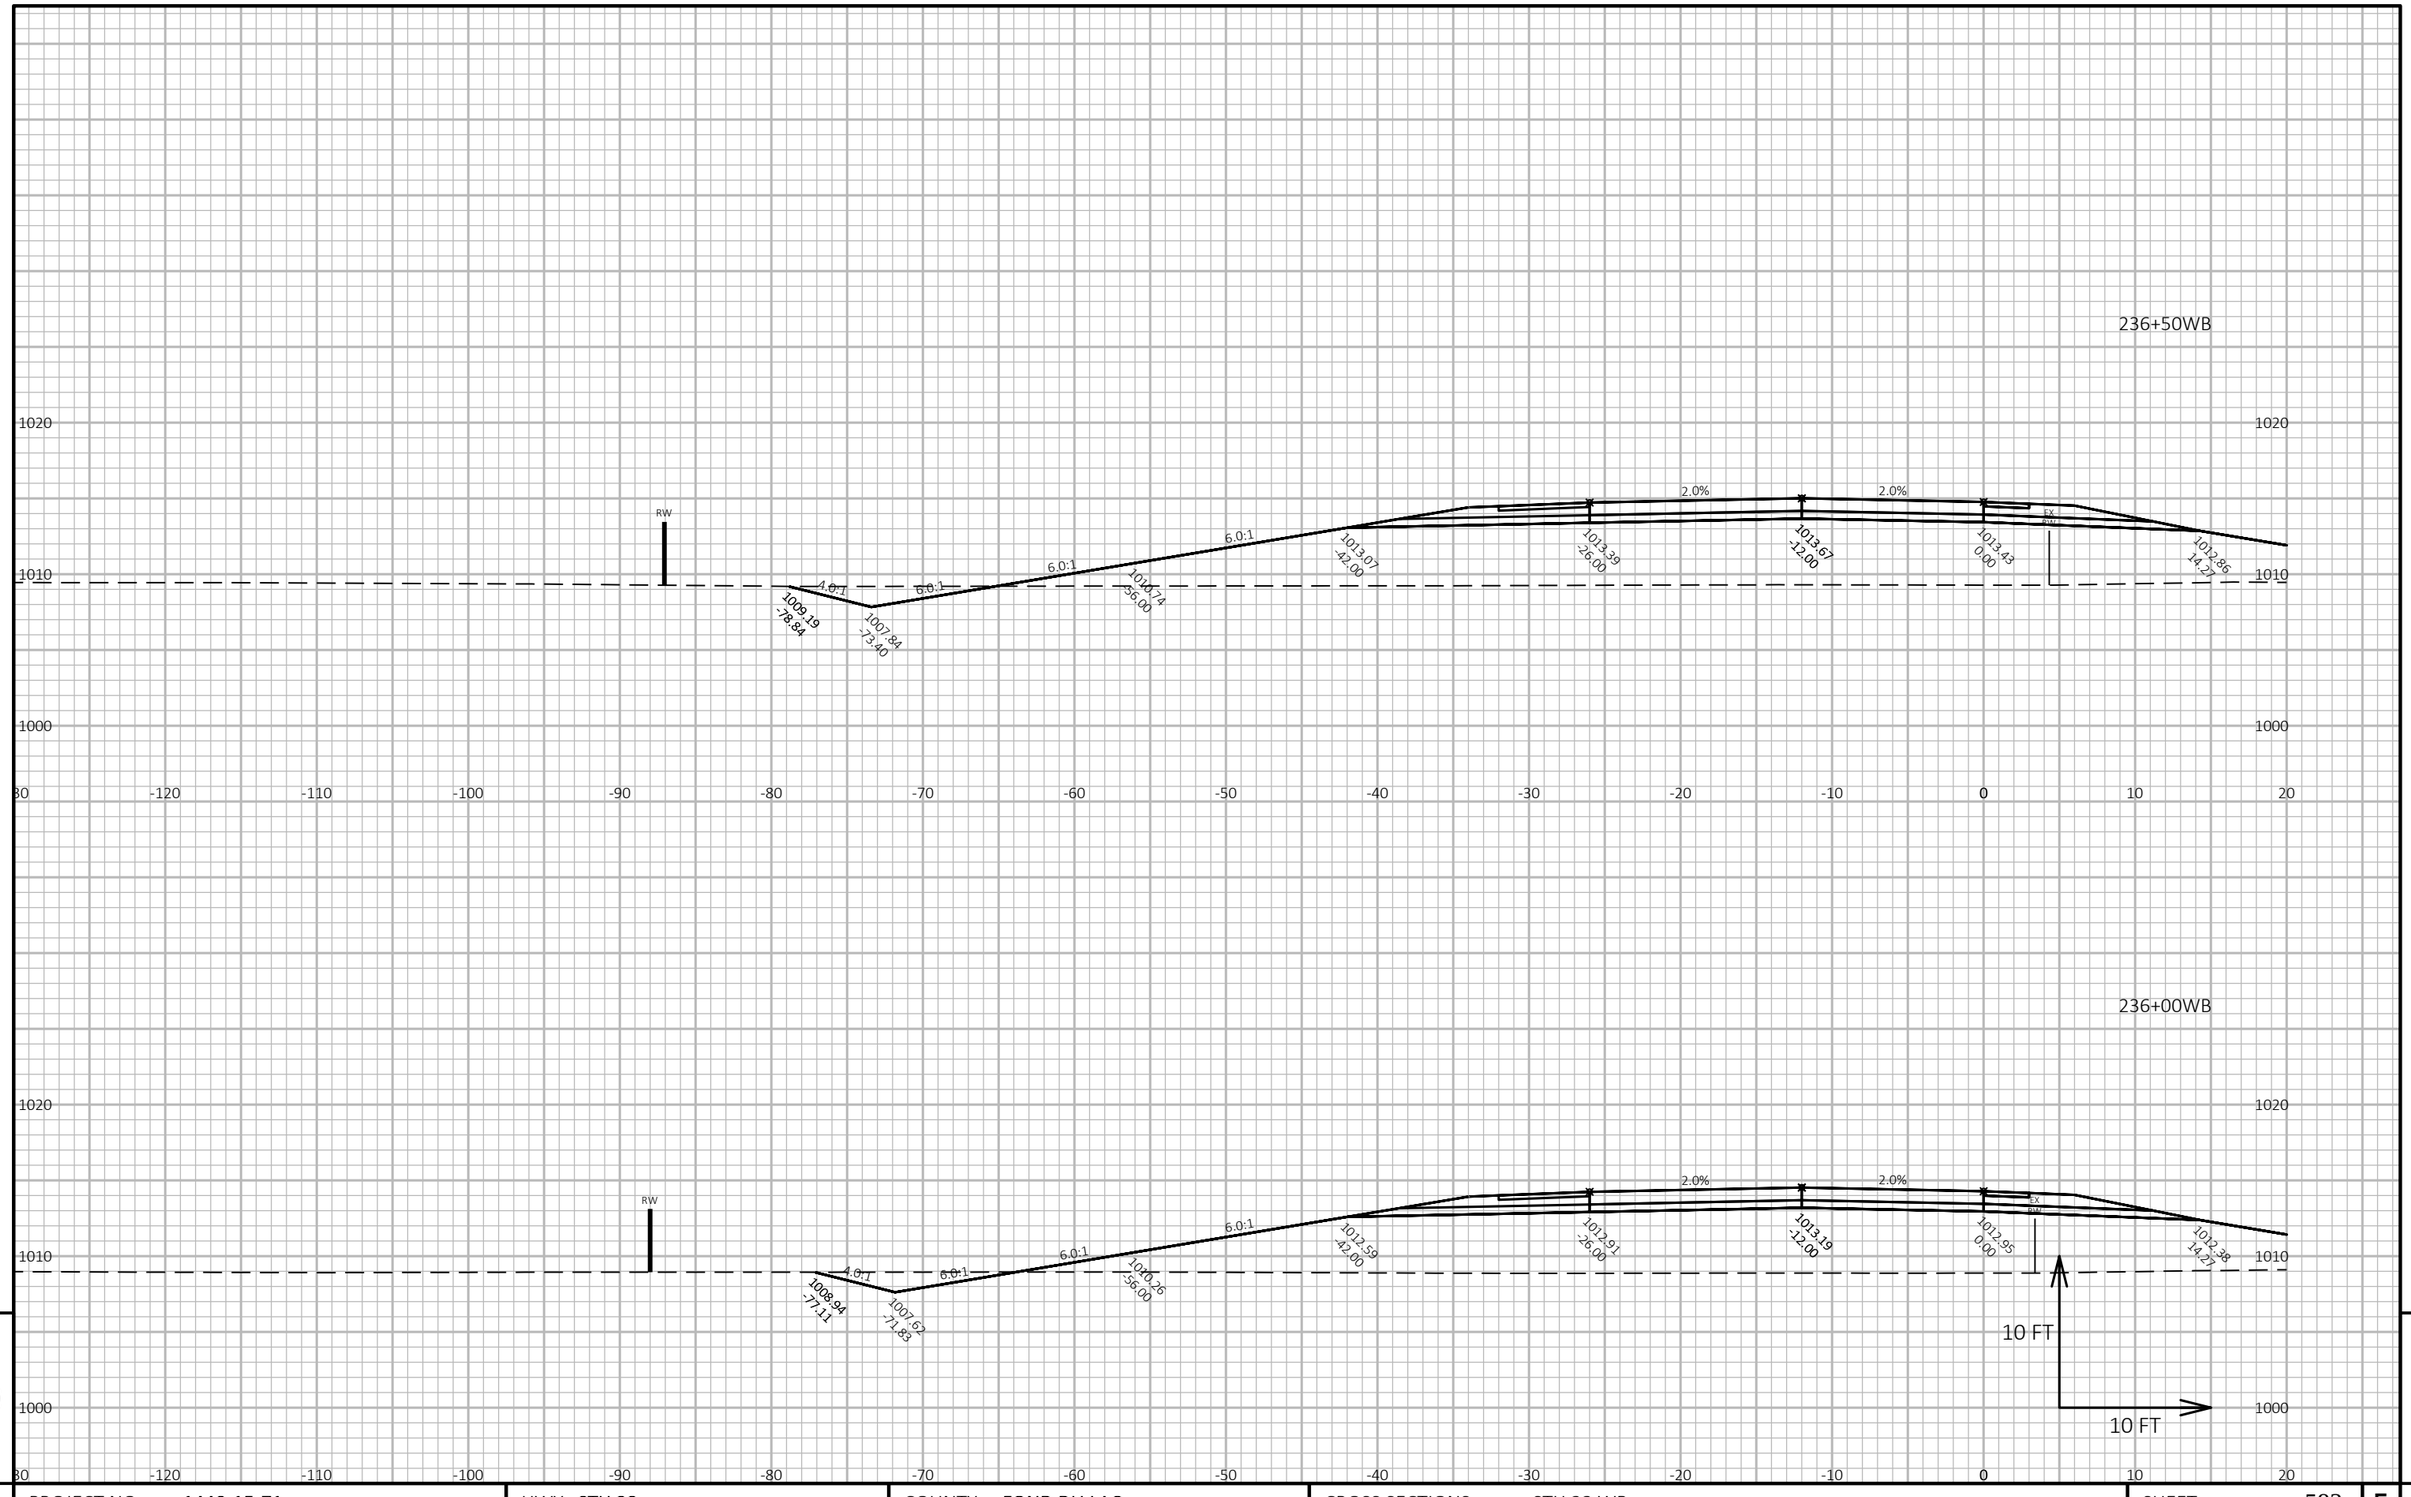

9 9


PROJECT NO: 1440-15-71	HWY: STH 23	COUNTY: FOND DU LAC	CROSS SECTIONS: STH 23 WB	SHEET 583	E

FILE NAME : J:\OBS2014\20142023\CAD\TRANSPORTATION\DWG\SHEETSPLAN\STH 23 WB X-SEC.DWG
LAYOUT NAME - 142

PLOT DATE : 10/21/2019 8:23 AM PLOT BY : SCHULTZ, ANDREW K. PLOT NAME :

PLOT SCALE : 1 IN:10 FT HORZ. / 1 IN:10 FT VERT.

WISDOT/CADDS SHEET 49

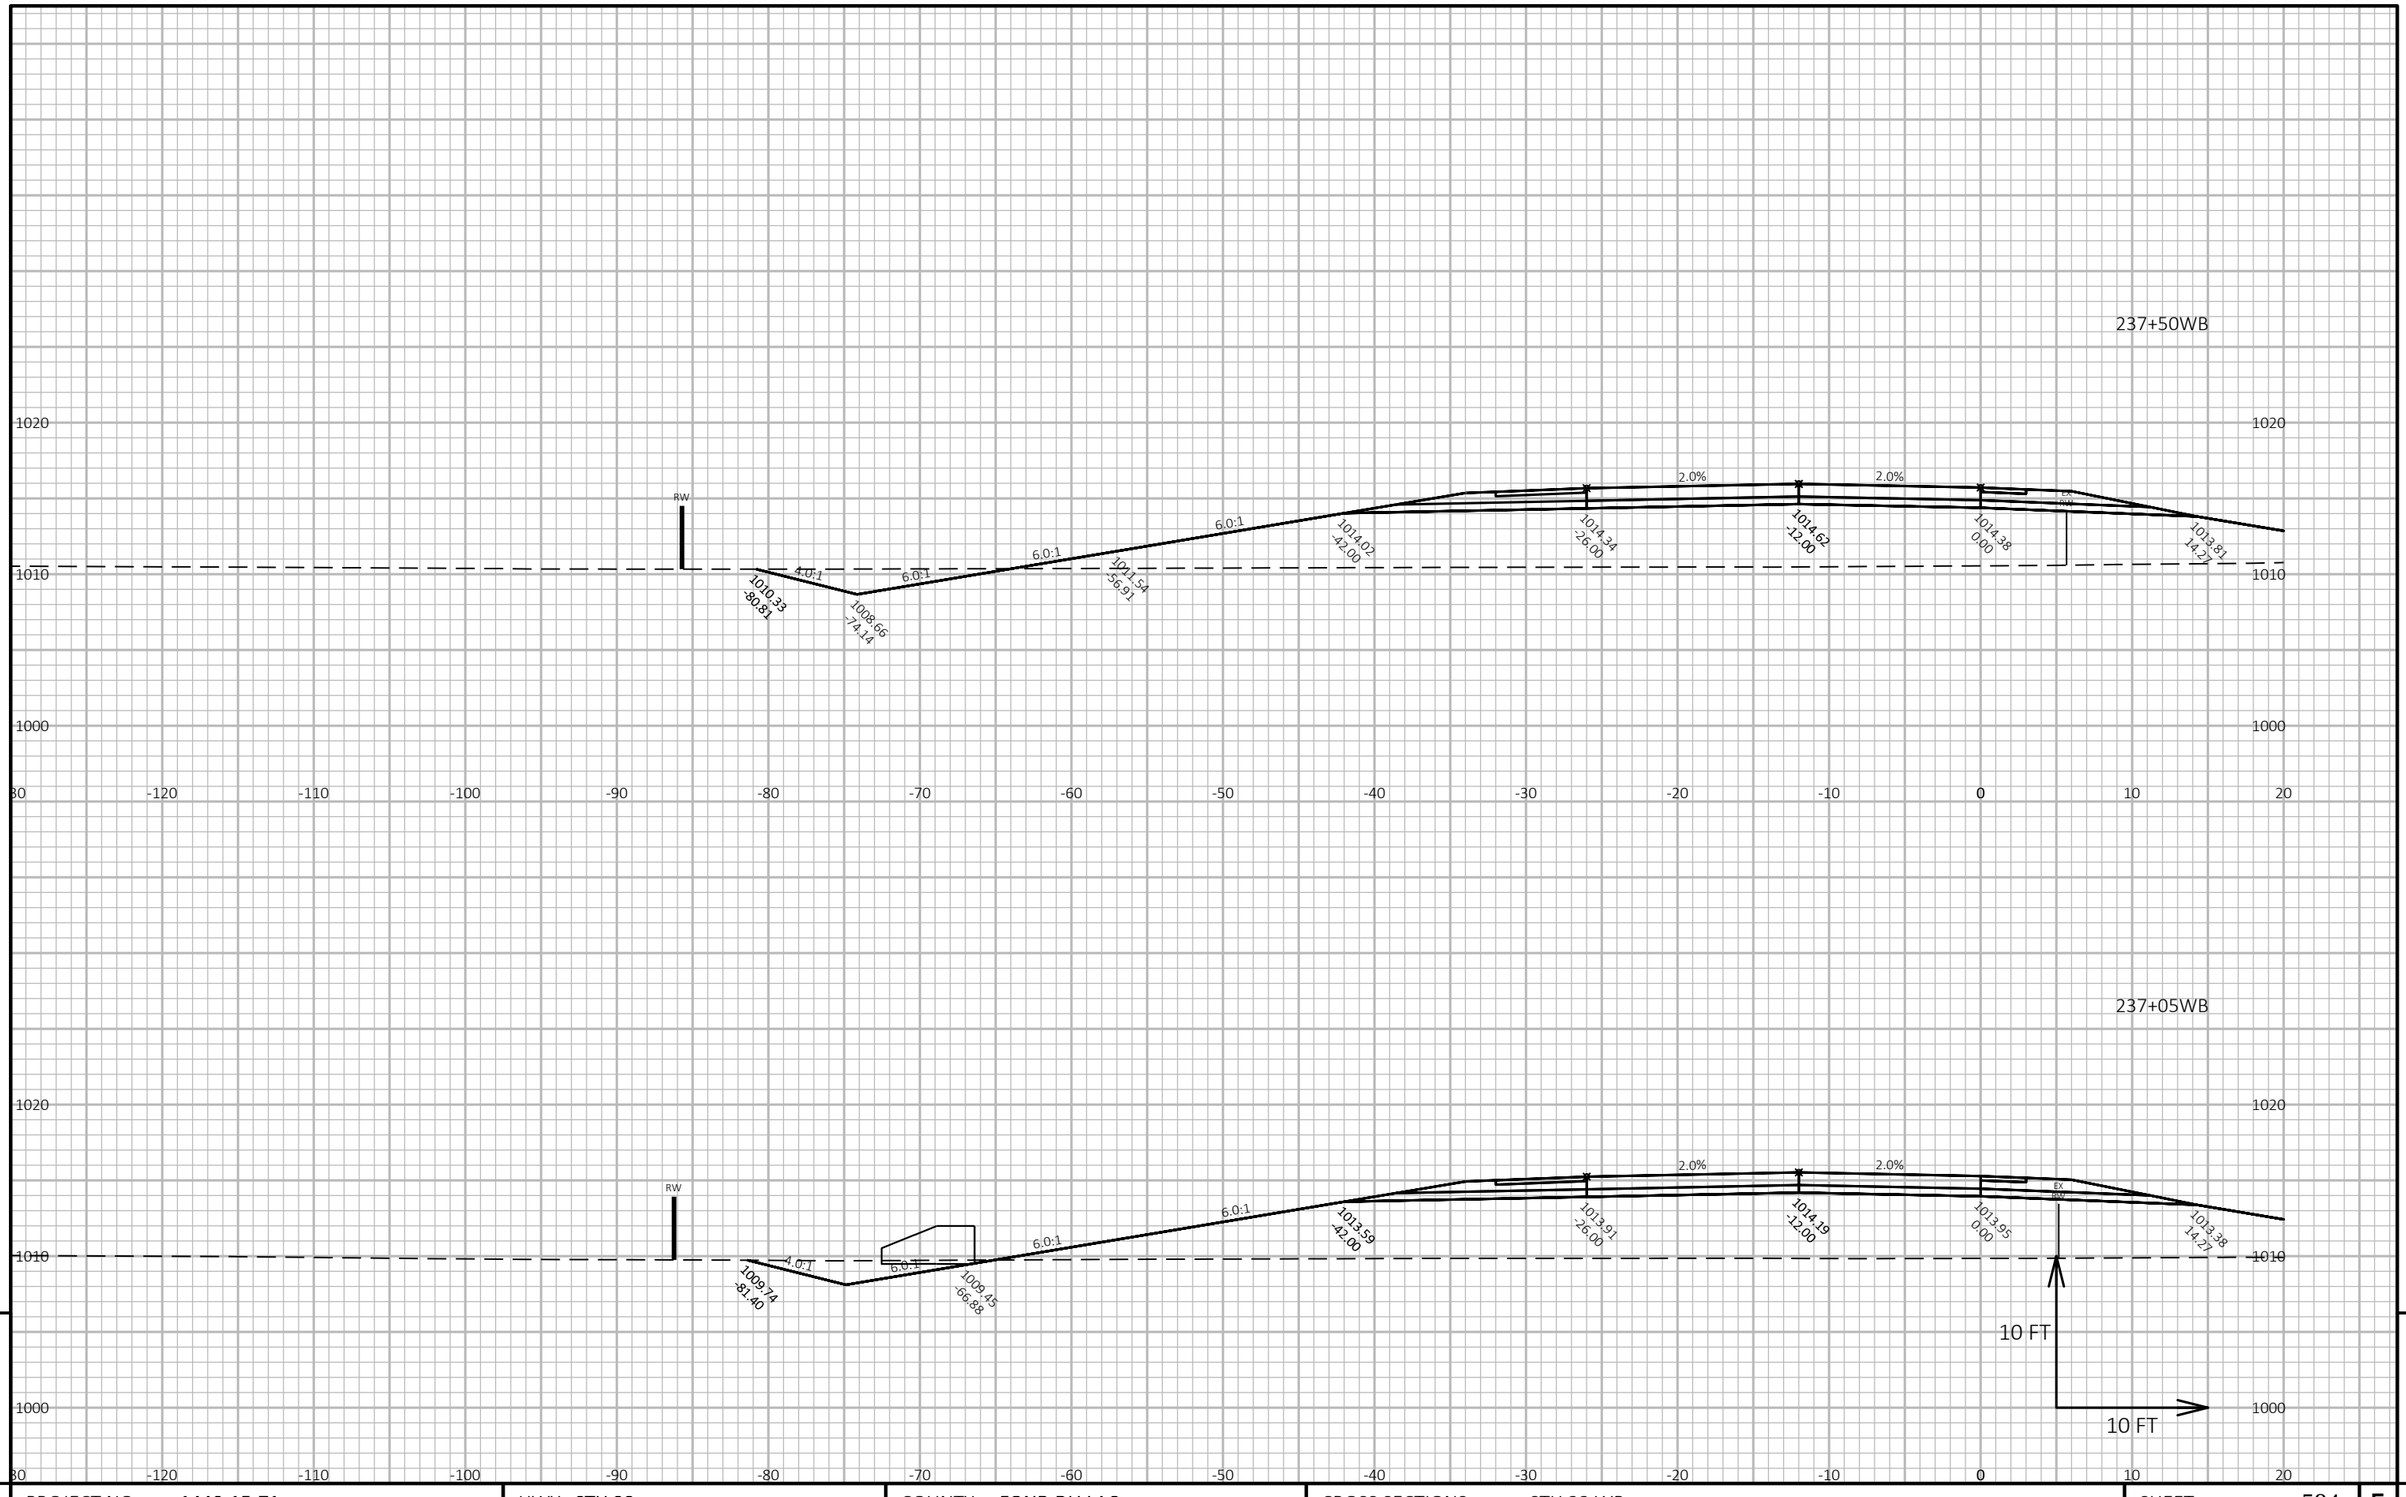

9

9

PROJECT NO: 1440-15-71	HWY: STH 23	COUNTY: FOND DU LAC	CROSS SECTIONS: STH 23 WB	SHEET 584	E

FILE NAME : J:\OBS2014\20142023\CAD\TRANSPORTATION\DWG\SHEETSPLAN\STH 23 WB X-SEC.DWG
LAYOUT NAME - 143

PLOT DATE : 10/21/2019 8:23 AM


PLOT BY : SCHULTZ, ANDREW K.

PLOT NAME :

PLOT SCALE : 1 IN:10 FT HORZ. / 1 IN:10 FT VERT.

WISDOT/CADDS SHEET 49

238+50WB

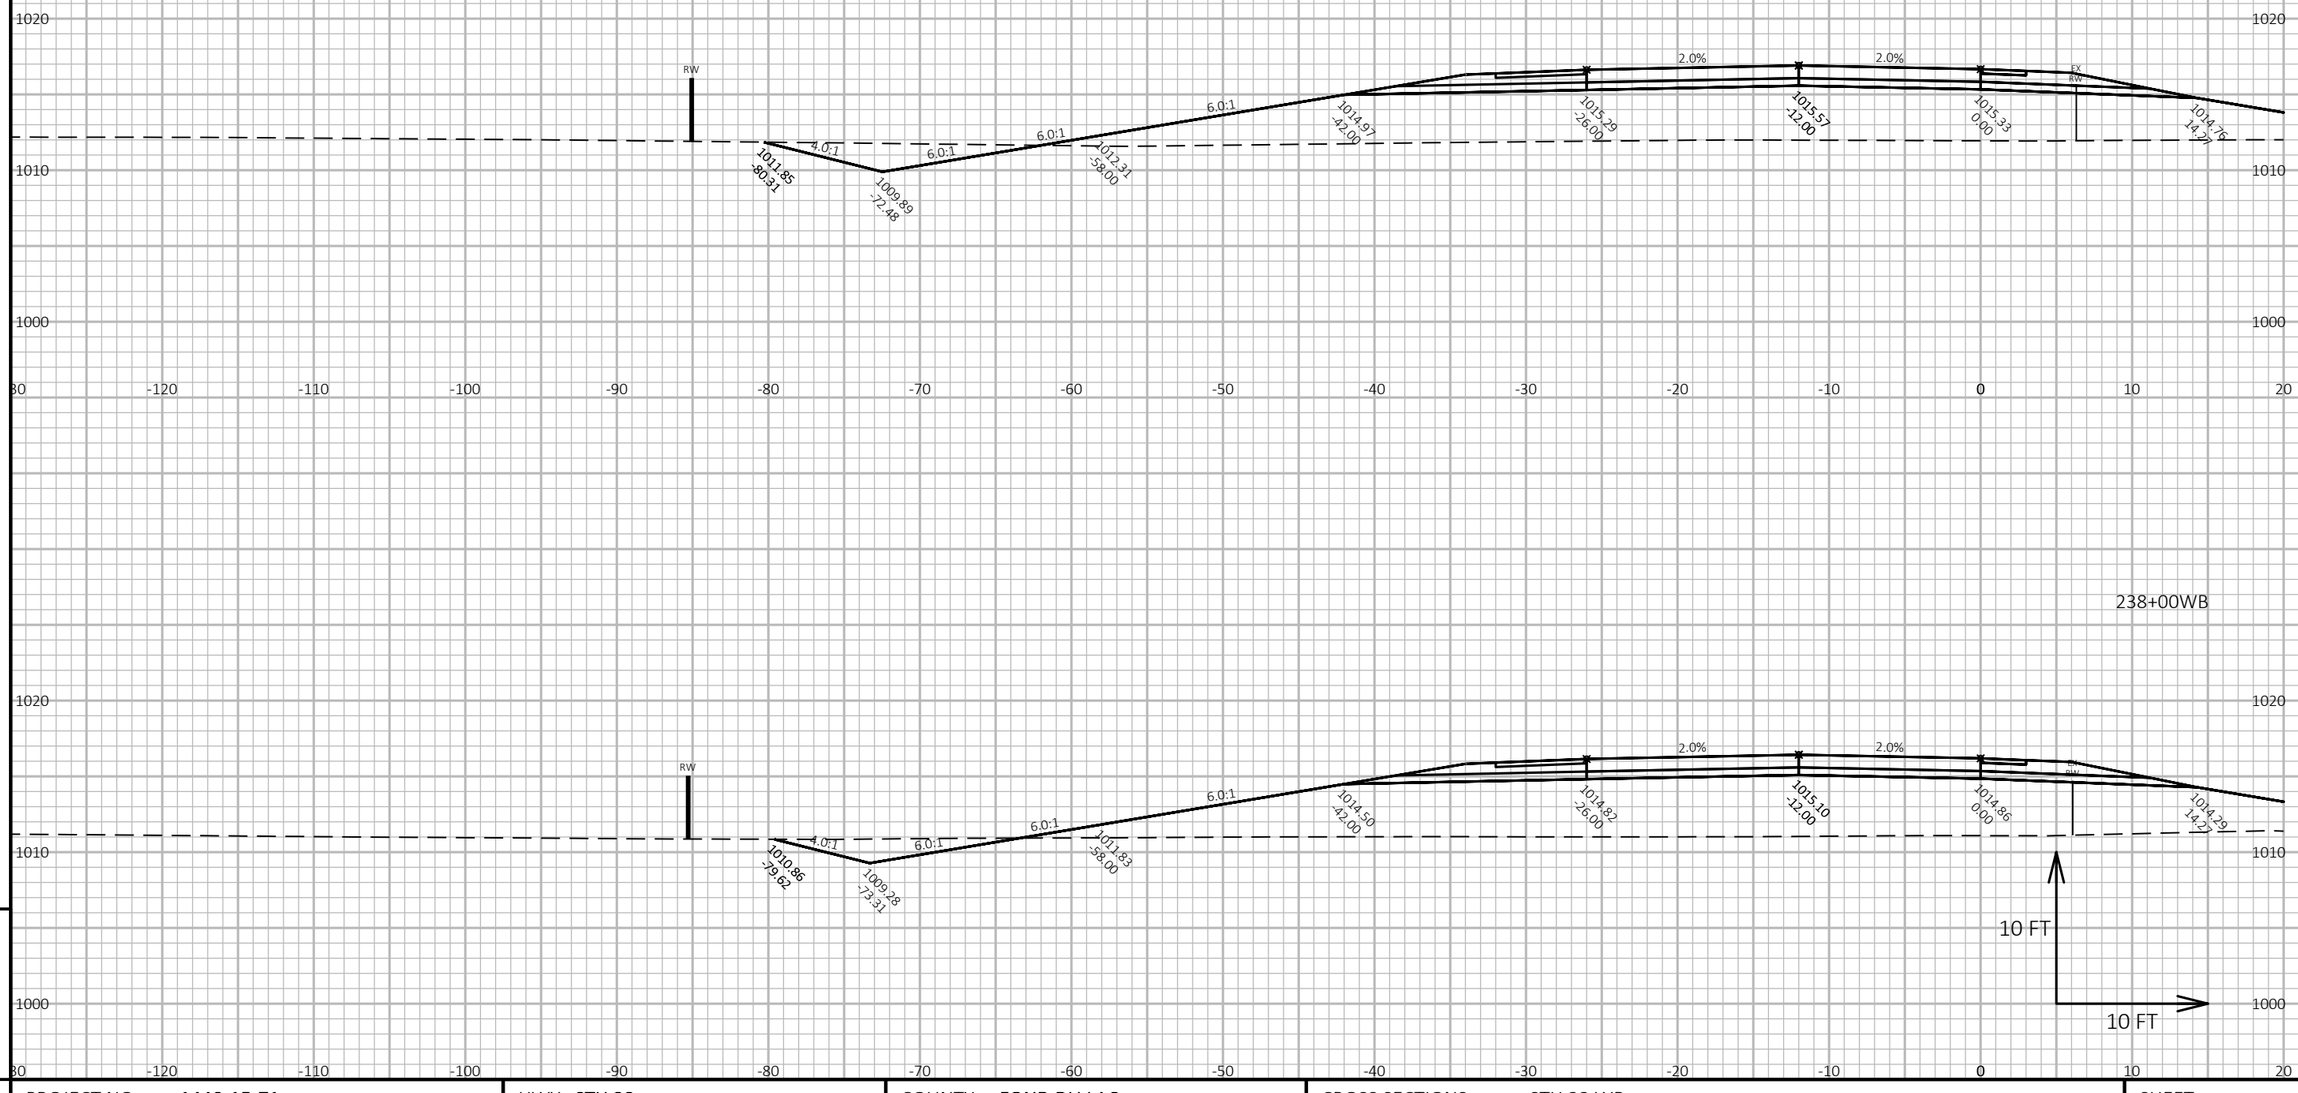

238+00WB

9

9

PROJECT NO: 1440-15-71	HWY: STH 23	COUNTY: FOND DU LAC	CROSS SECTIONS: STH 23 WB	SHEET 585	E

FILE NAME : J:\OBS2014\20142023\CAD\TRANSPORTATION\DWG\SHEETSPLAN\STH 23 WB X-SEC.DWG
LAYOUT NAME - 144

PLOT DATE : 10/21/2019 8:23 AM


PLOT BY : SCHULTZ, ANDREW K.

PLOT NAME :


PLOT SCALE : 1 IN:10 FT HORZ. / 1 IN:10 FT VERT.

WISDOT/CADDS SHEET 49

240+00WB

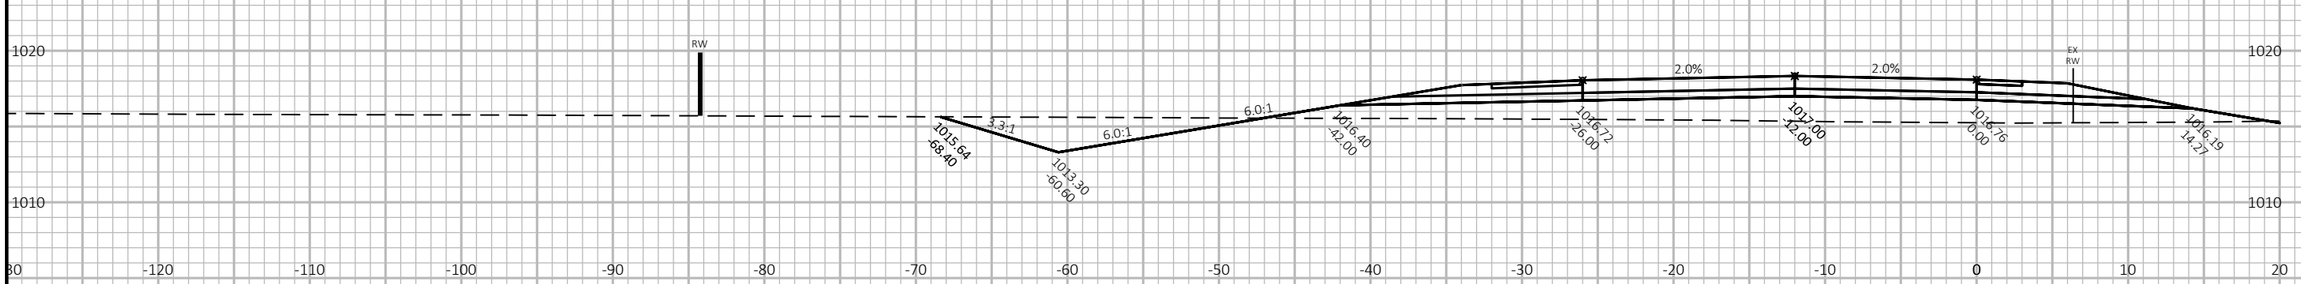

239+00WB

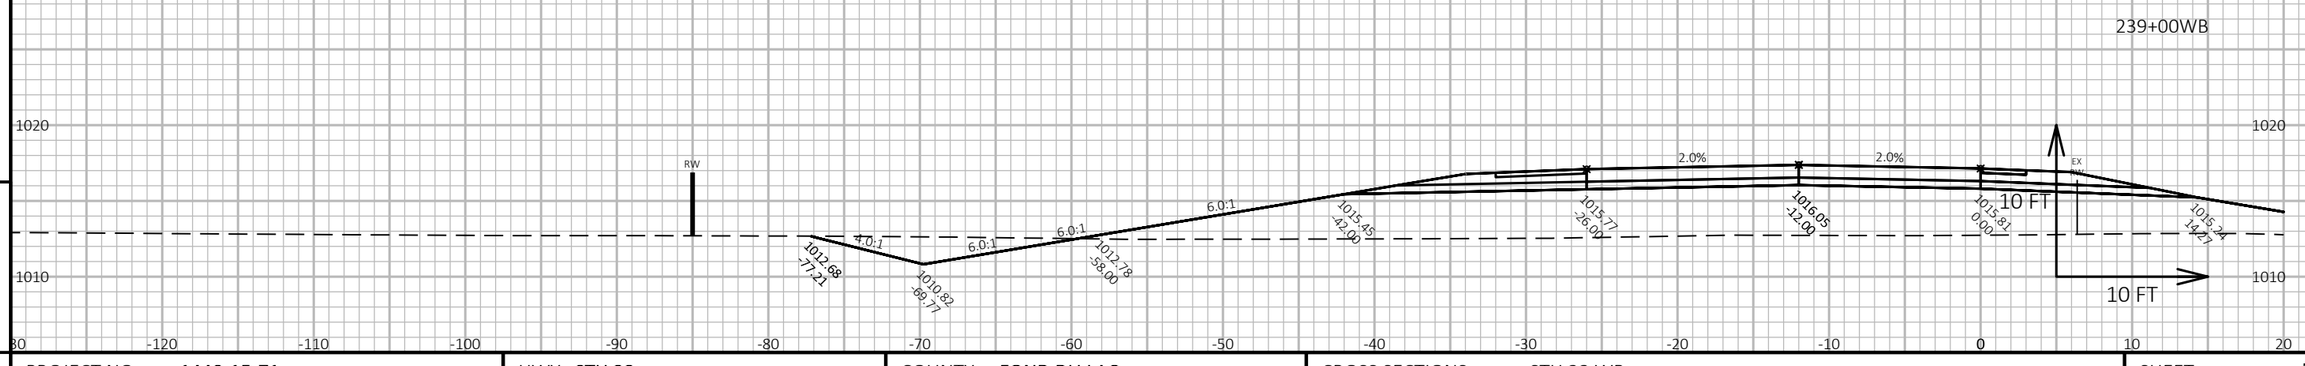

9

9

PROJECT NO: 1440-15-71	HWY: STH 23	COUNTY: FOND DU LAC	CROSS SECTIONS: STH 23 WB	SHEET 586	E

FILE NAME : J:\JOBS2014\20142023\CAD\TRANSPORTATION\DWG\SHEETSPLAN\STH 23 WB X-SEC.DWG
LAYOUT NAME - 145


PLOT DATE : 10/21/2019 8:23 AM

PLOT BY : SCHULTZ, ANDREW K.


PLOT NAME :

PLOT SCALE : 1 IN:10 FT HORZ. / 1 IN:10 FT VERT.

242+00WB

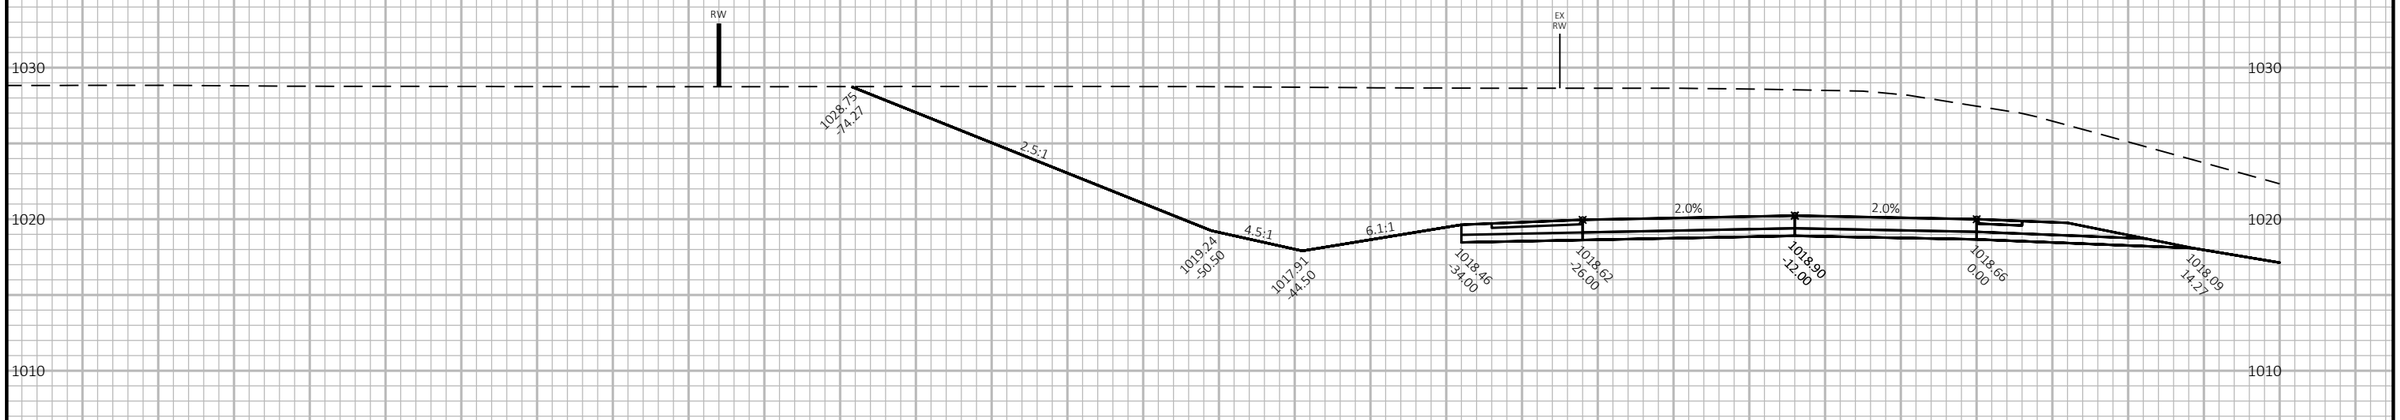

241+00WB

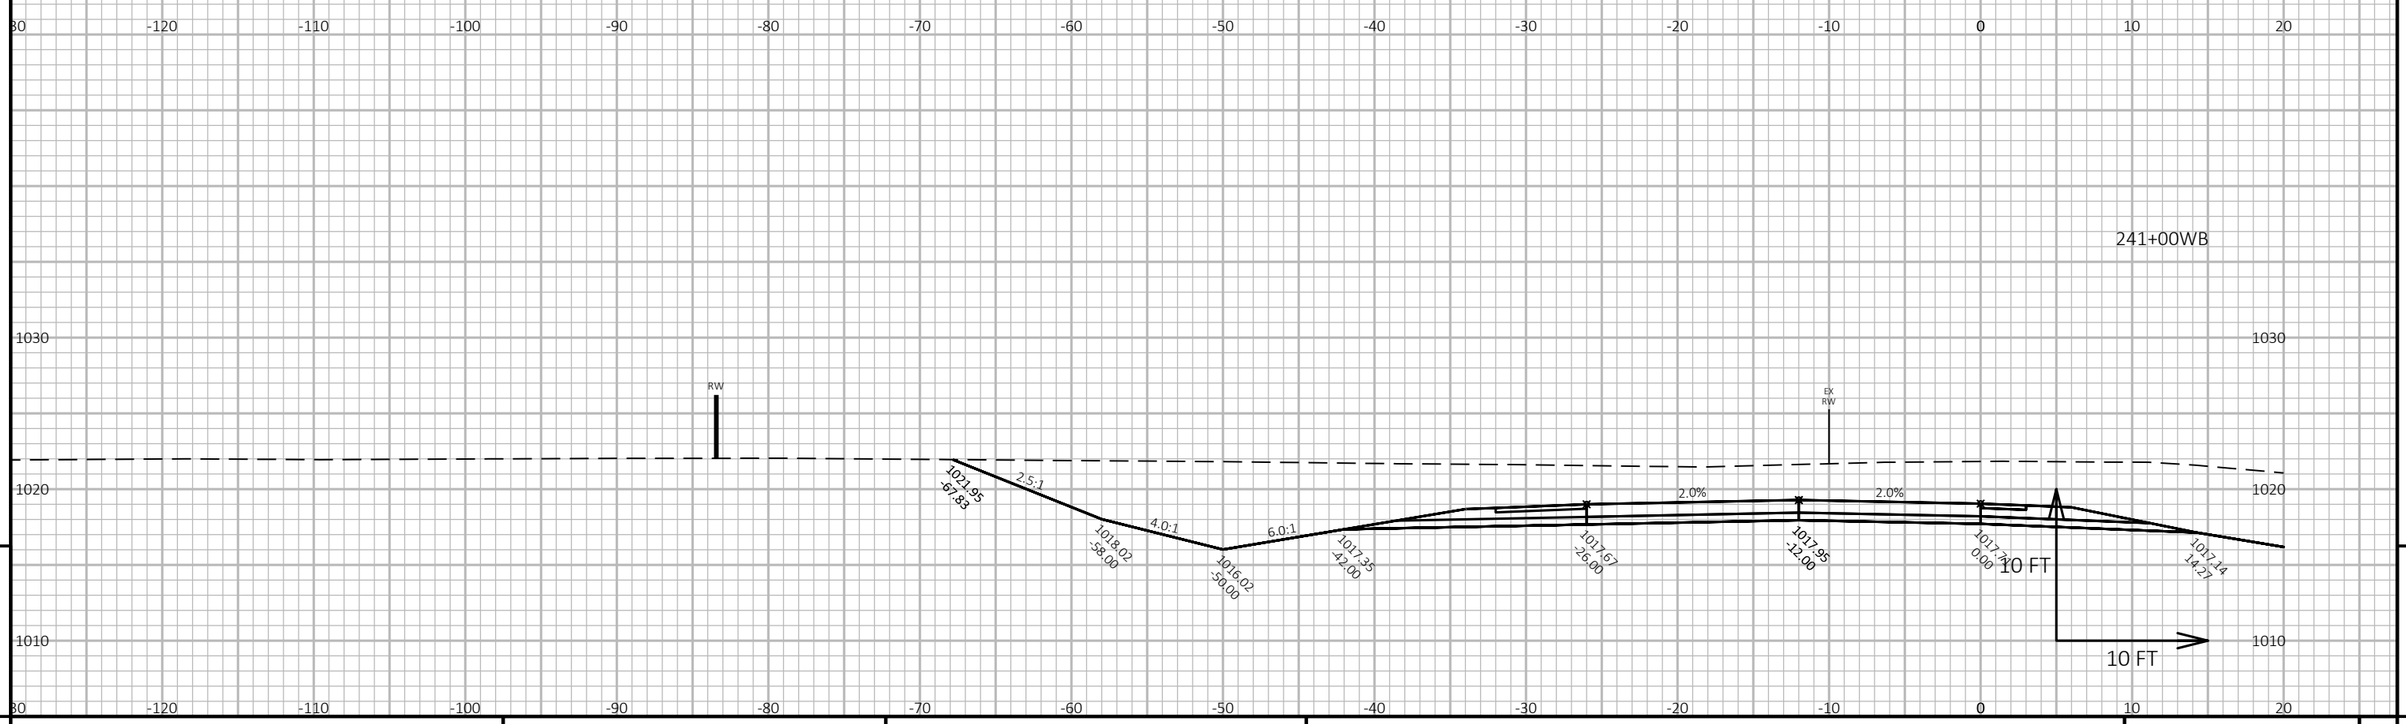

9

9

PROJECT NO: 1440-15-71	HWY: STH 23	COUNTY: FOND DU LAC	CROSS SECTIONS: STH 23 WB	SHEET 587	E

FILE NAME : J:\OBS2014\20142023\CAD\TRANSPORTATION\DWG\SHEETSPLAN\STH 23 WB X-SEC.DWG
LAYOUT NAME - 146


PLOT DATE : 10/21/2019 8:24 AM

PLOT BY : SCHULTZ, ANDREW K.

PLOT NAME :

PLOT SCALE : 1 IN:10 FT HORZ. / 1 IN:10 FT VERT.

WISDOT/CADDS SHEET 49

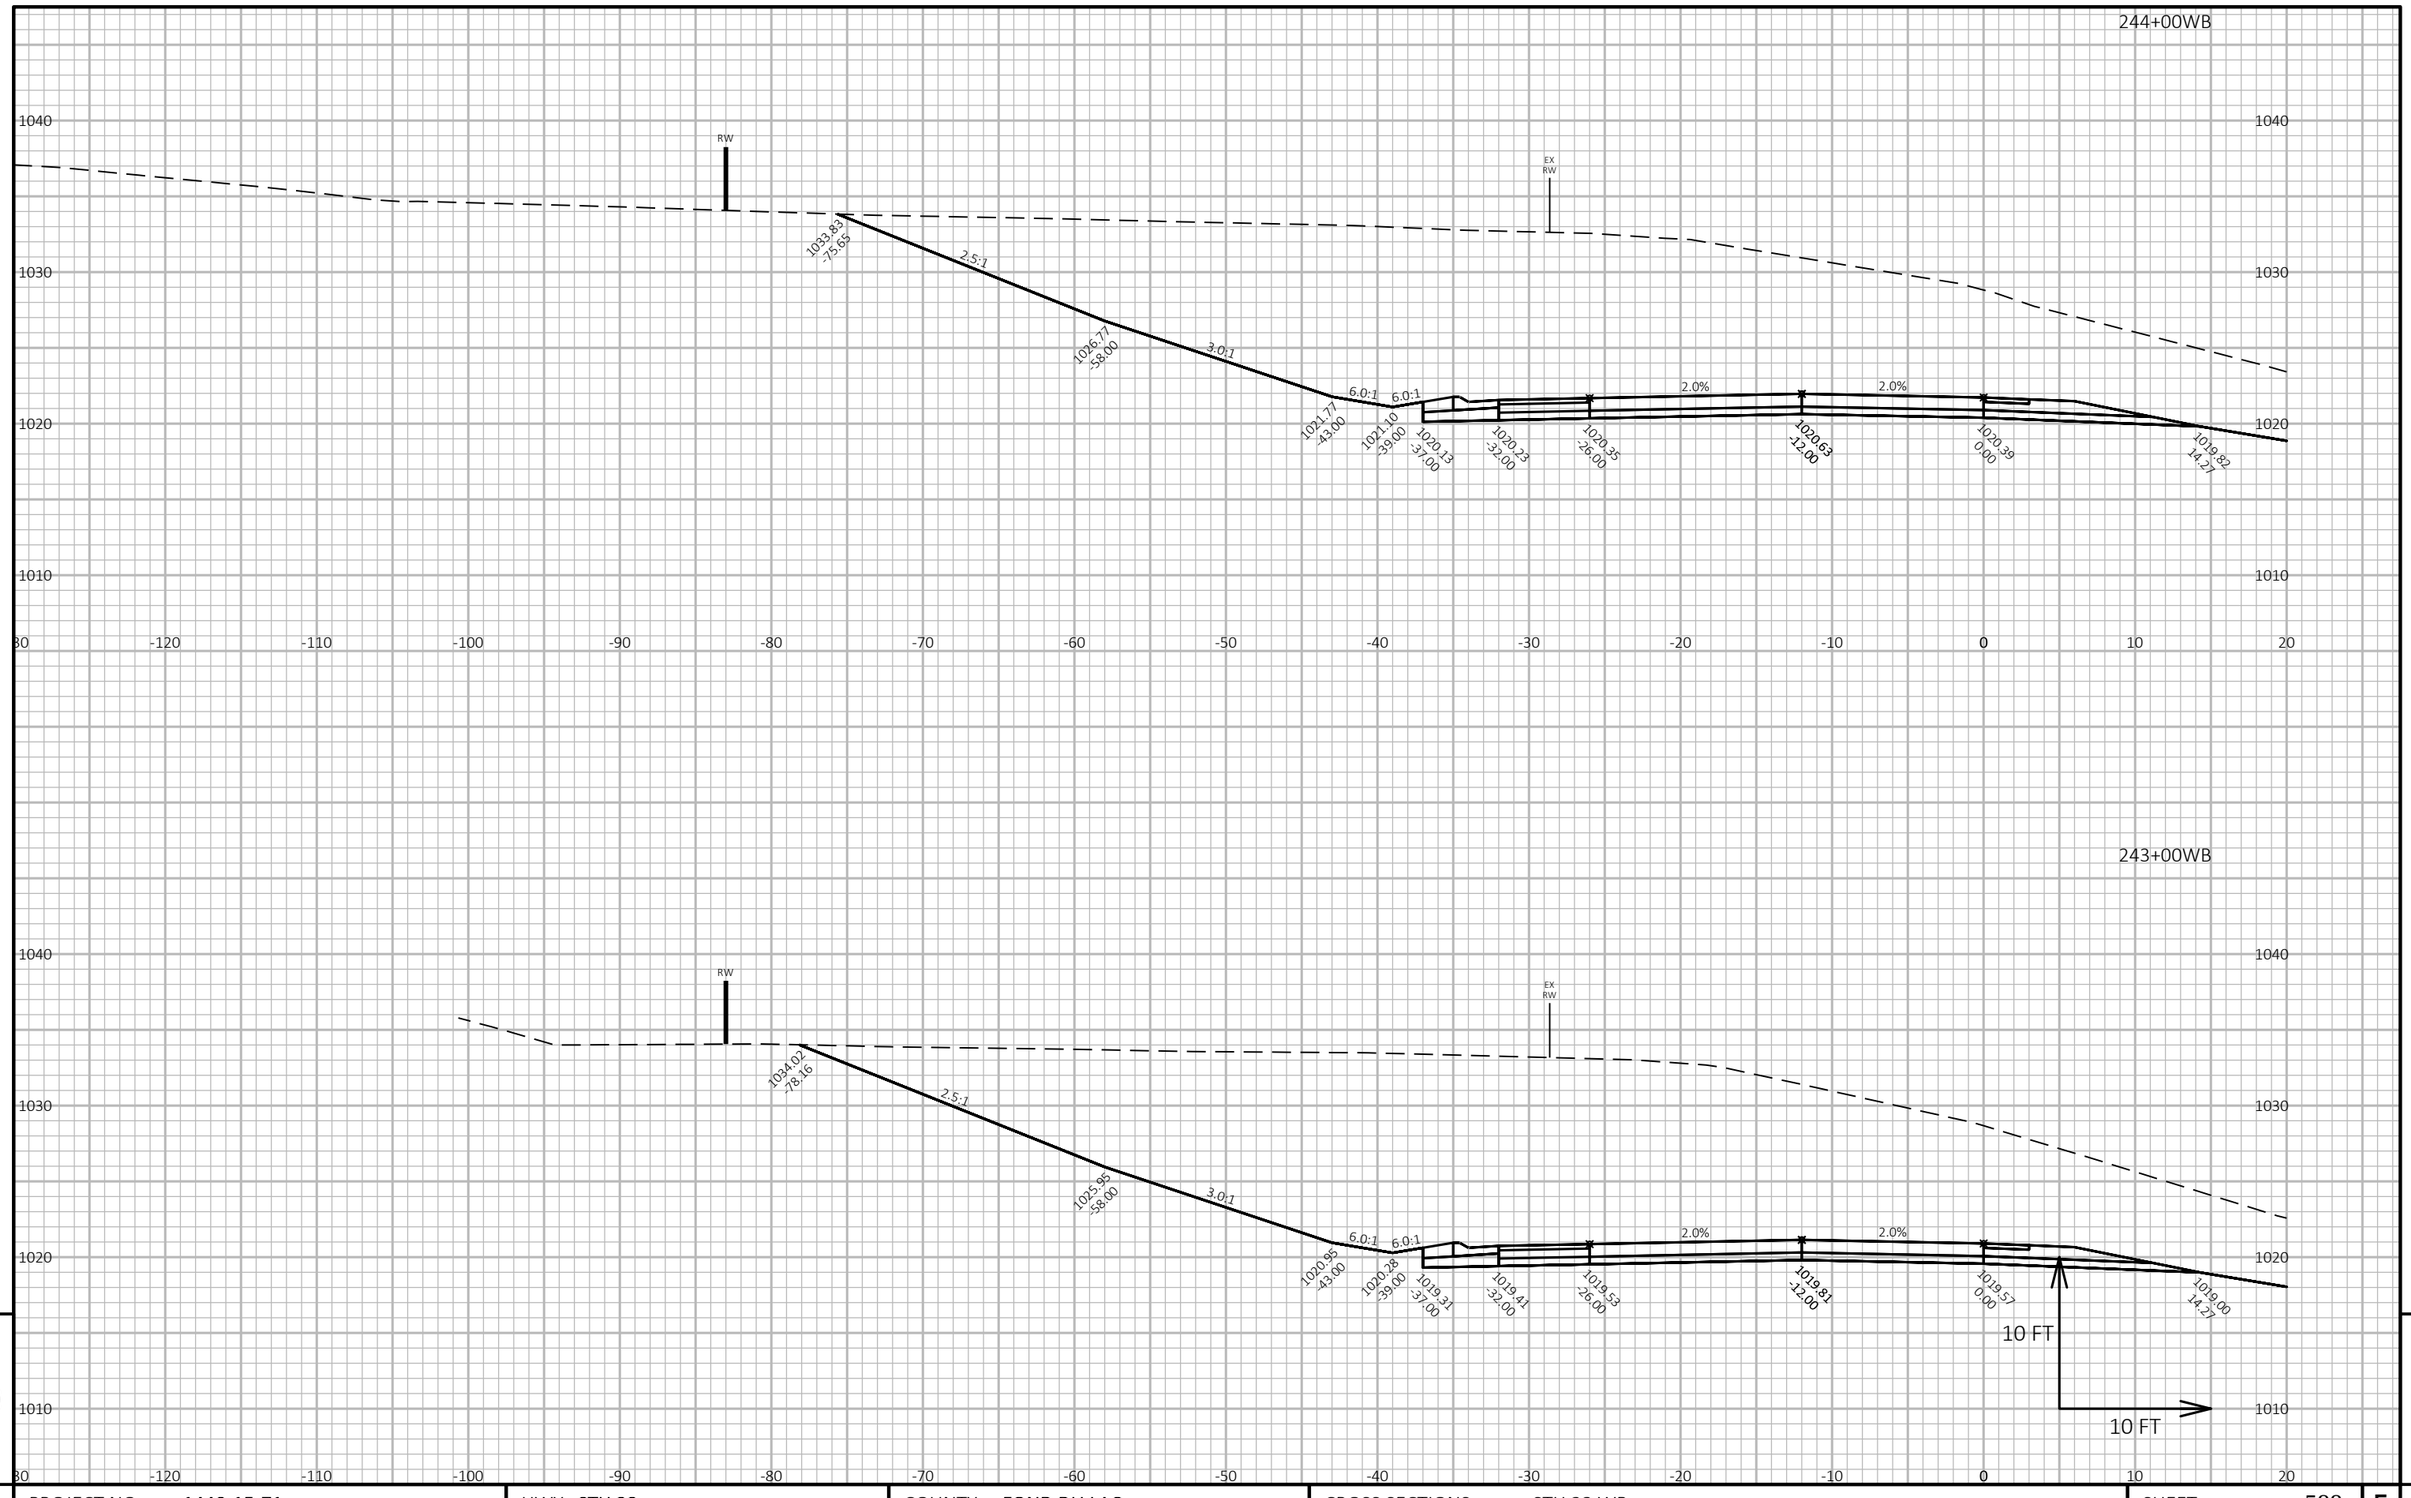

9

9

PROJECT NO: 1440-15-71	HWY: STH 23	COUNTY: FOND DU LAC	CROSS SECTIONS: STH 23 WB	SHEET 588	E

FILE NAME : J:\JOBS2014\20142023\CAD\TRANSPORTATION\DWG\SHEETSPLAN\STH 23 WB X-SEC.DWG
LAYOUT NAME - 147

PLOT DATE : 10/21/2019 8:24 AM PLOT BY : SCHULTZ, ANDREW K. PLOT NAME :


PLOT SCALE : 1 IN:10 FT HORZ. / 1 IN:10 FT VERT.

WISDOT/CADDS SHEET 49

245+50WB



244+90WB

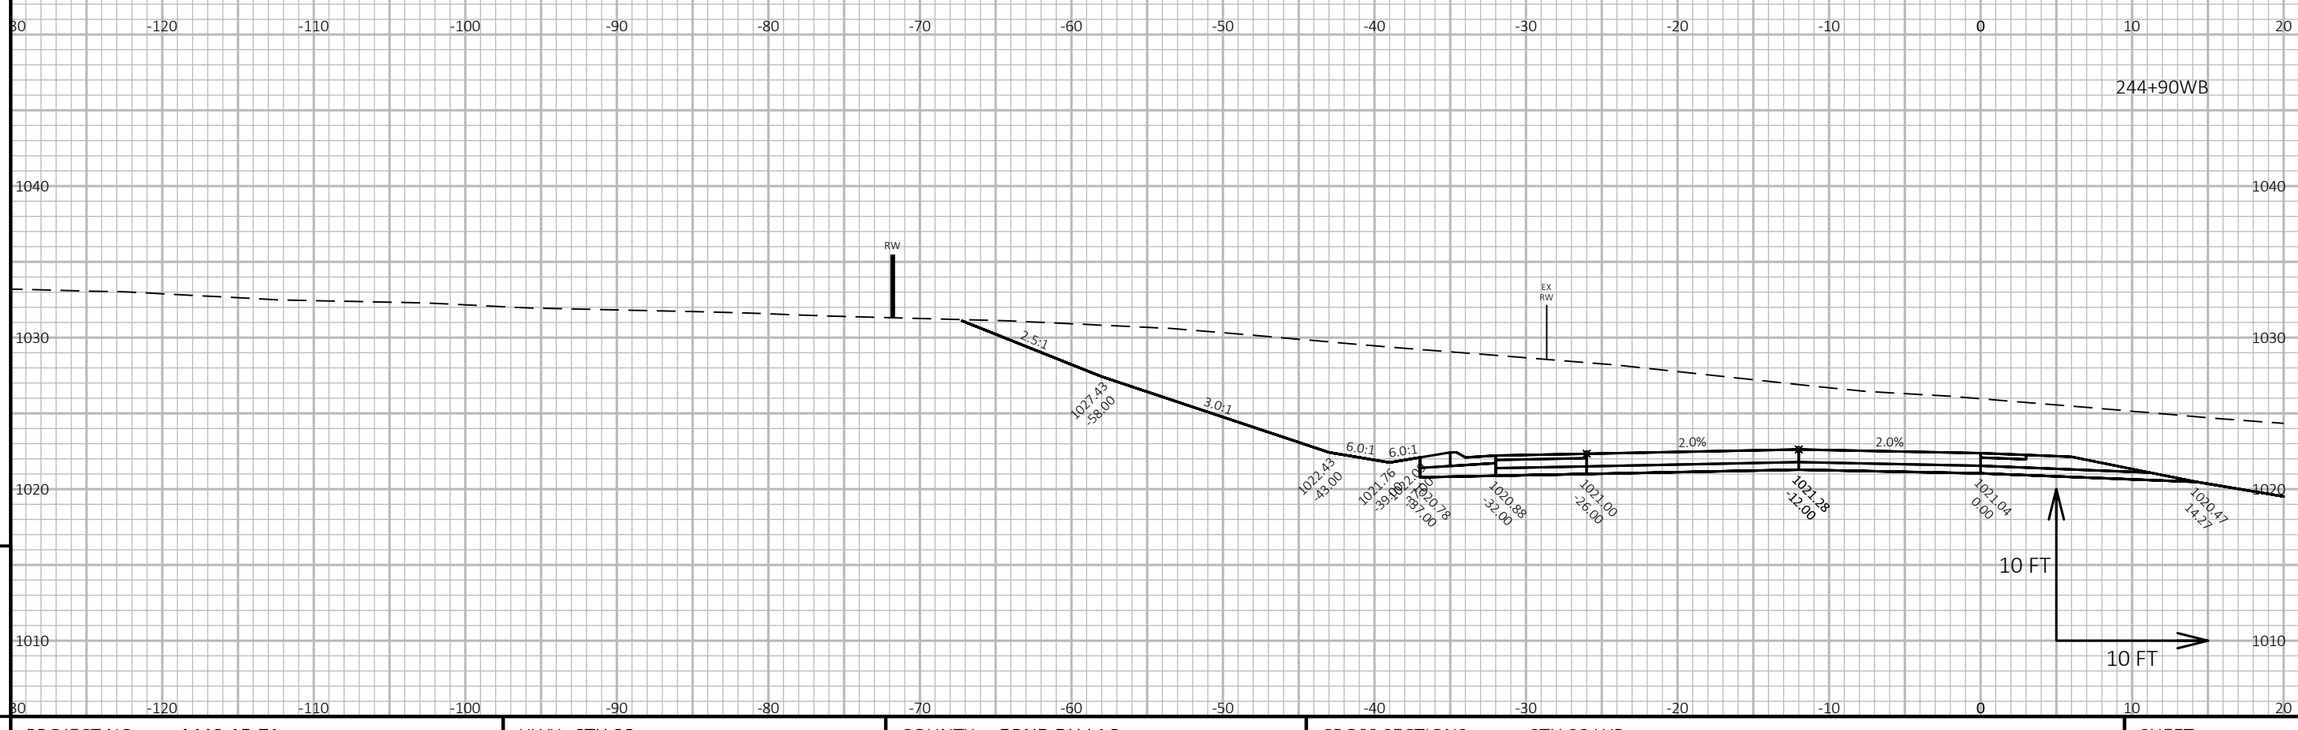

9

9

PROJECT NO: 1440-15-71	HWY: STH 23	COUNTY: FOND DU LAC	CROSS SECTIONS: STH 23 WB	SHEET 589	E

FILE NAME : J:\OBS2014\20142023\CAD\TRANSPORTATION\DWG\SHEETSPLAN\STH 23 WB X-SEC.DWG
LAYOUT NAME - 148

PLOT DATE : 10/21/2019 8:24 AM


PLOT BY : SCHULTZ, ANDREW K.

PLOT NAME :


PLOT SCALE : 1 IN:10 FT HORZ. / 1 IN:10 FT VERT.

WISDOT/CADDS SHEET 49

247+00WB

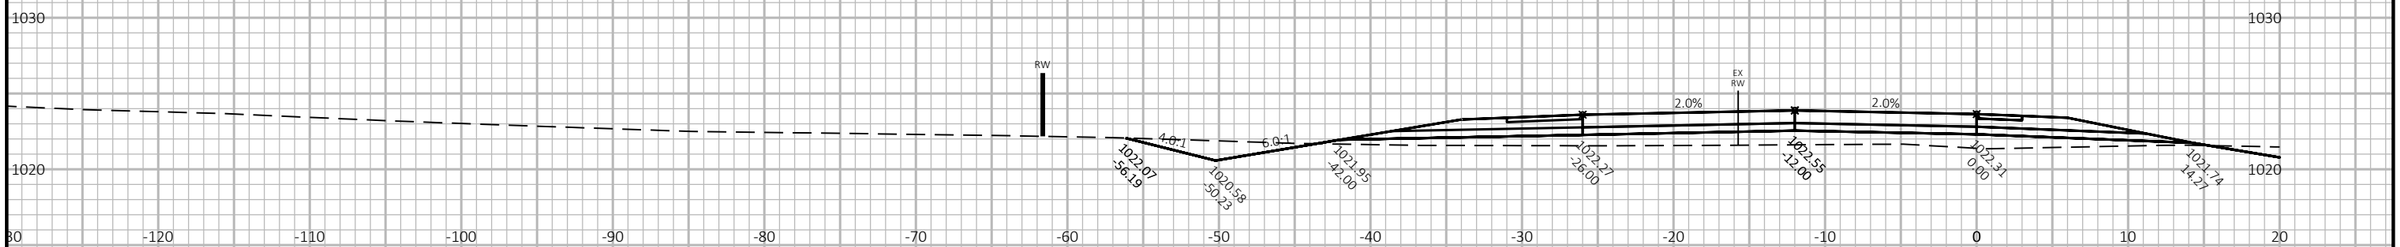

246+00WB

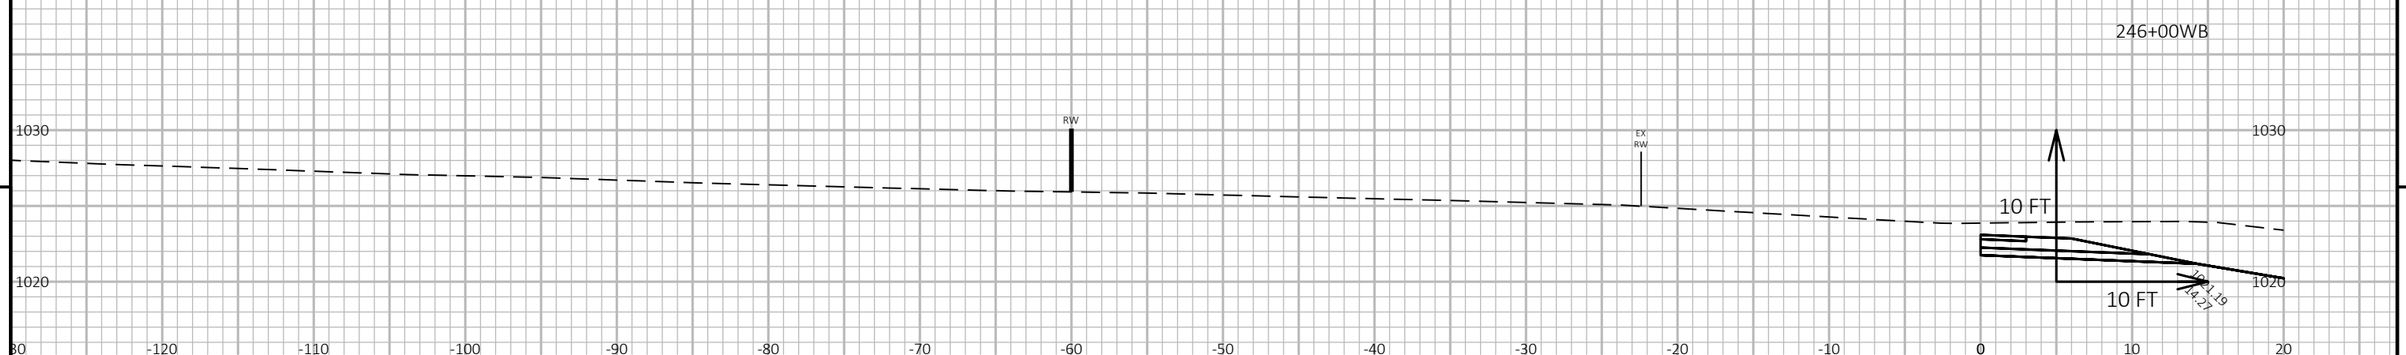

9

9

PROJECT NO: 1440-15-71	HWY: STH 23	COUNTY: FOND DU LAC	CROSS SECTIONS: STH 23 WB	SHEET 590	E

FILE NAME : J:\OBS2014\20142023\CAD\TRANSPORTATION\DWG\SHEETSPLAN\STH 23 WB X-SEC.DWG
LAYOUT NAME - 149

PLOT DATE : 10/21/2019 8:24 AM


PLOT BY : SCHULTZ, ANDREW K.

PLOT NAME :

PLOT SCALE : 1 IN:10 FT HORZ. / 1 IN:10 FT VERT.

WISDOT/CADDS SHEET 49

249+00WB

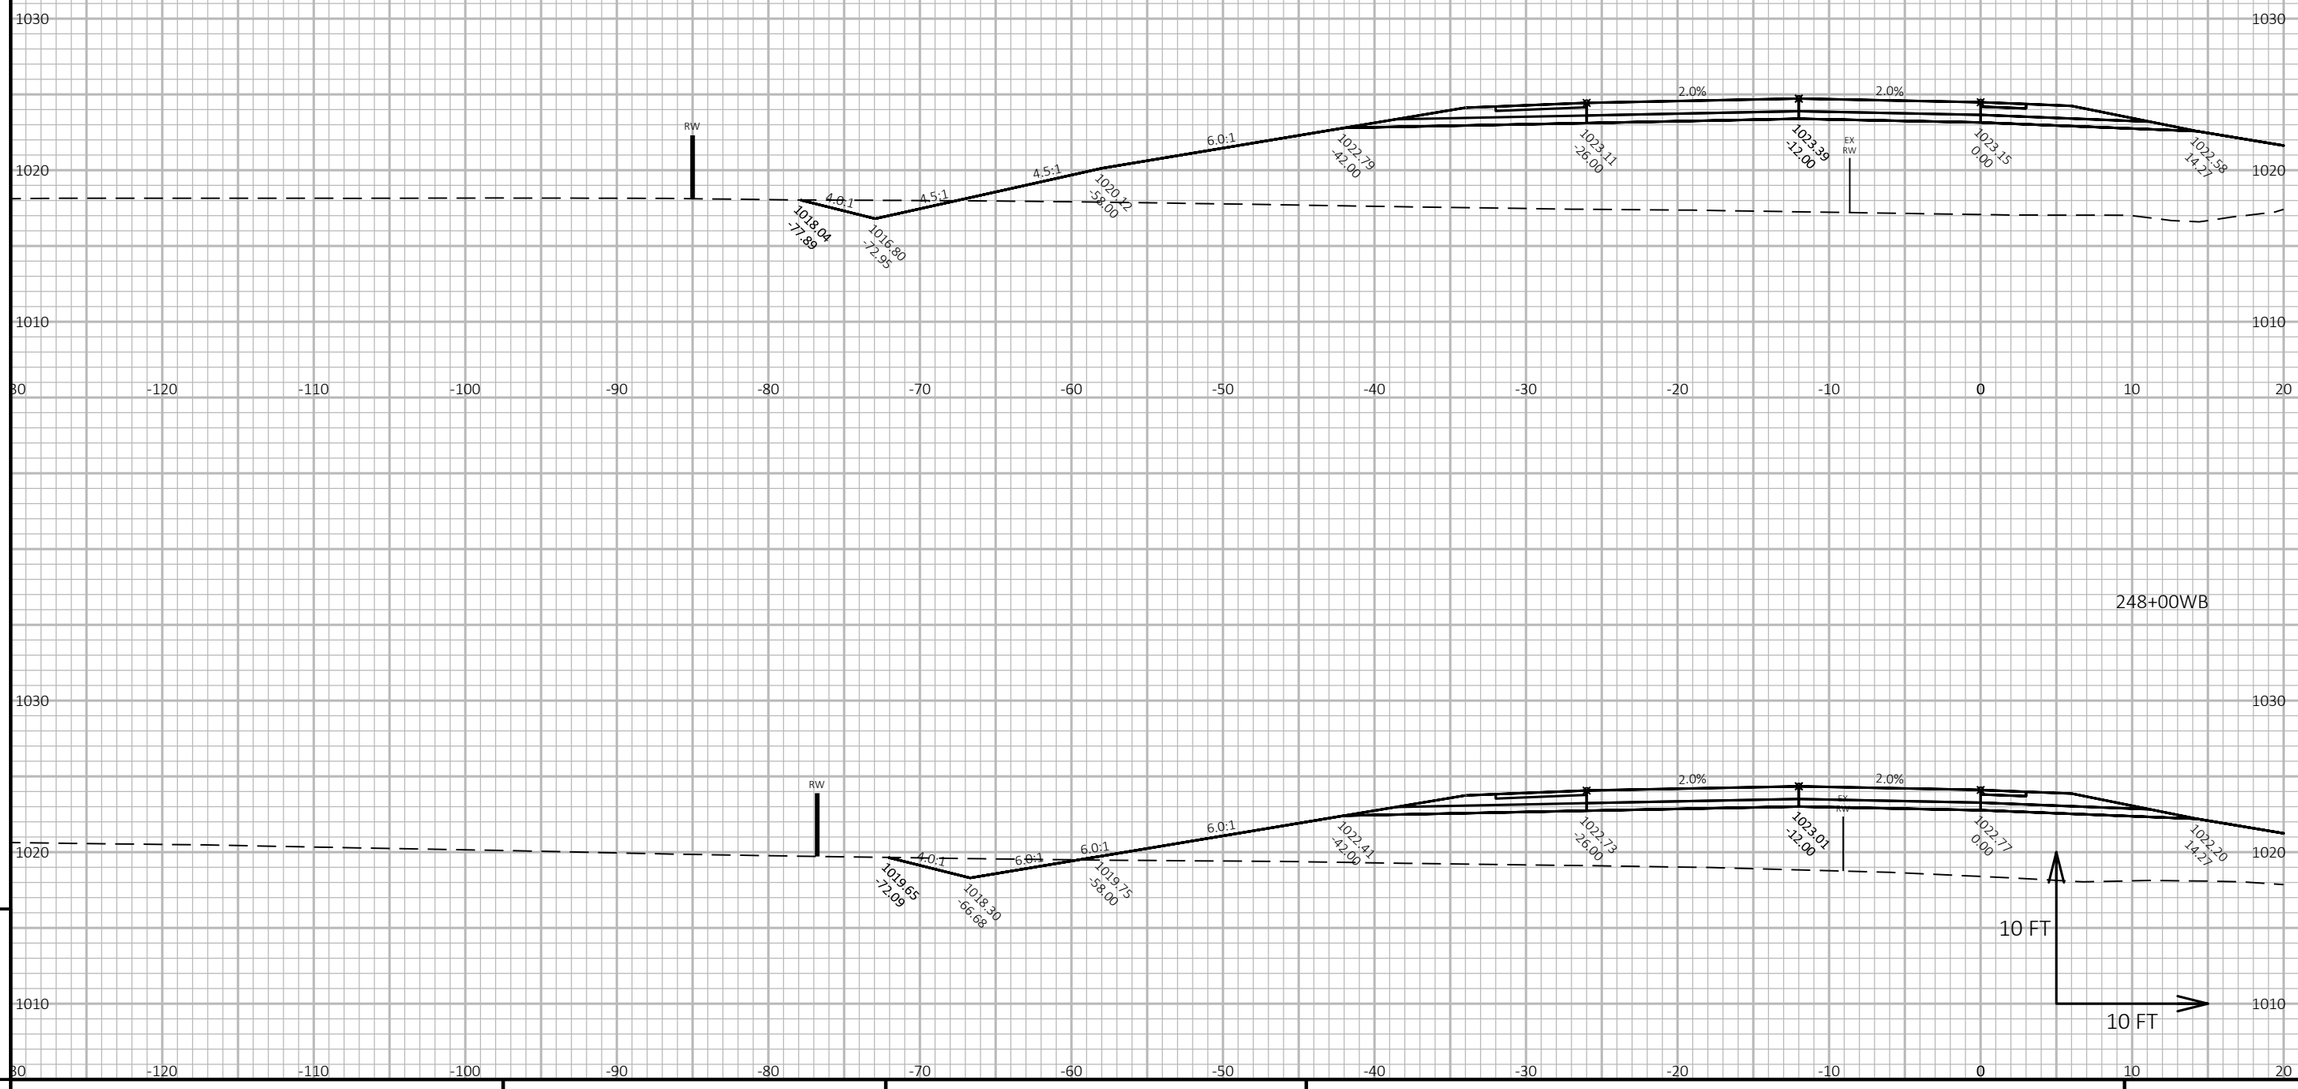

248+00WB

9

9

PROJECT NO: 1440-15-71	HWY: STH 23	COUNTY: FOND DU LAC	CROSS SECTIONS: STH 23 WB	SHEET 591	E

FILE NAME : J:\OBS2014\20142023\CAD\TRANSPORTATION\DWG\SHEETSPLAN\STH 23 WB X-SEC.DWG
LAYOUT NAME - 150


PLOT DATE : 10/21/2019 8:24 AM

PLOT BY : SCHULTZ, ANDREW K.

PLOT NAME :

PLOT SCALE : 1 IN:10 FT HORZ. / 1 IN:10 FT VERT.

WISDOT/CADDS SHEET 49

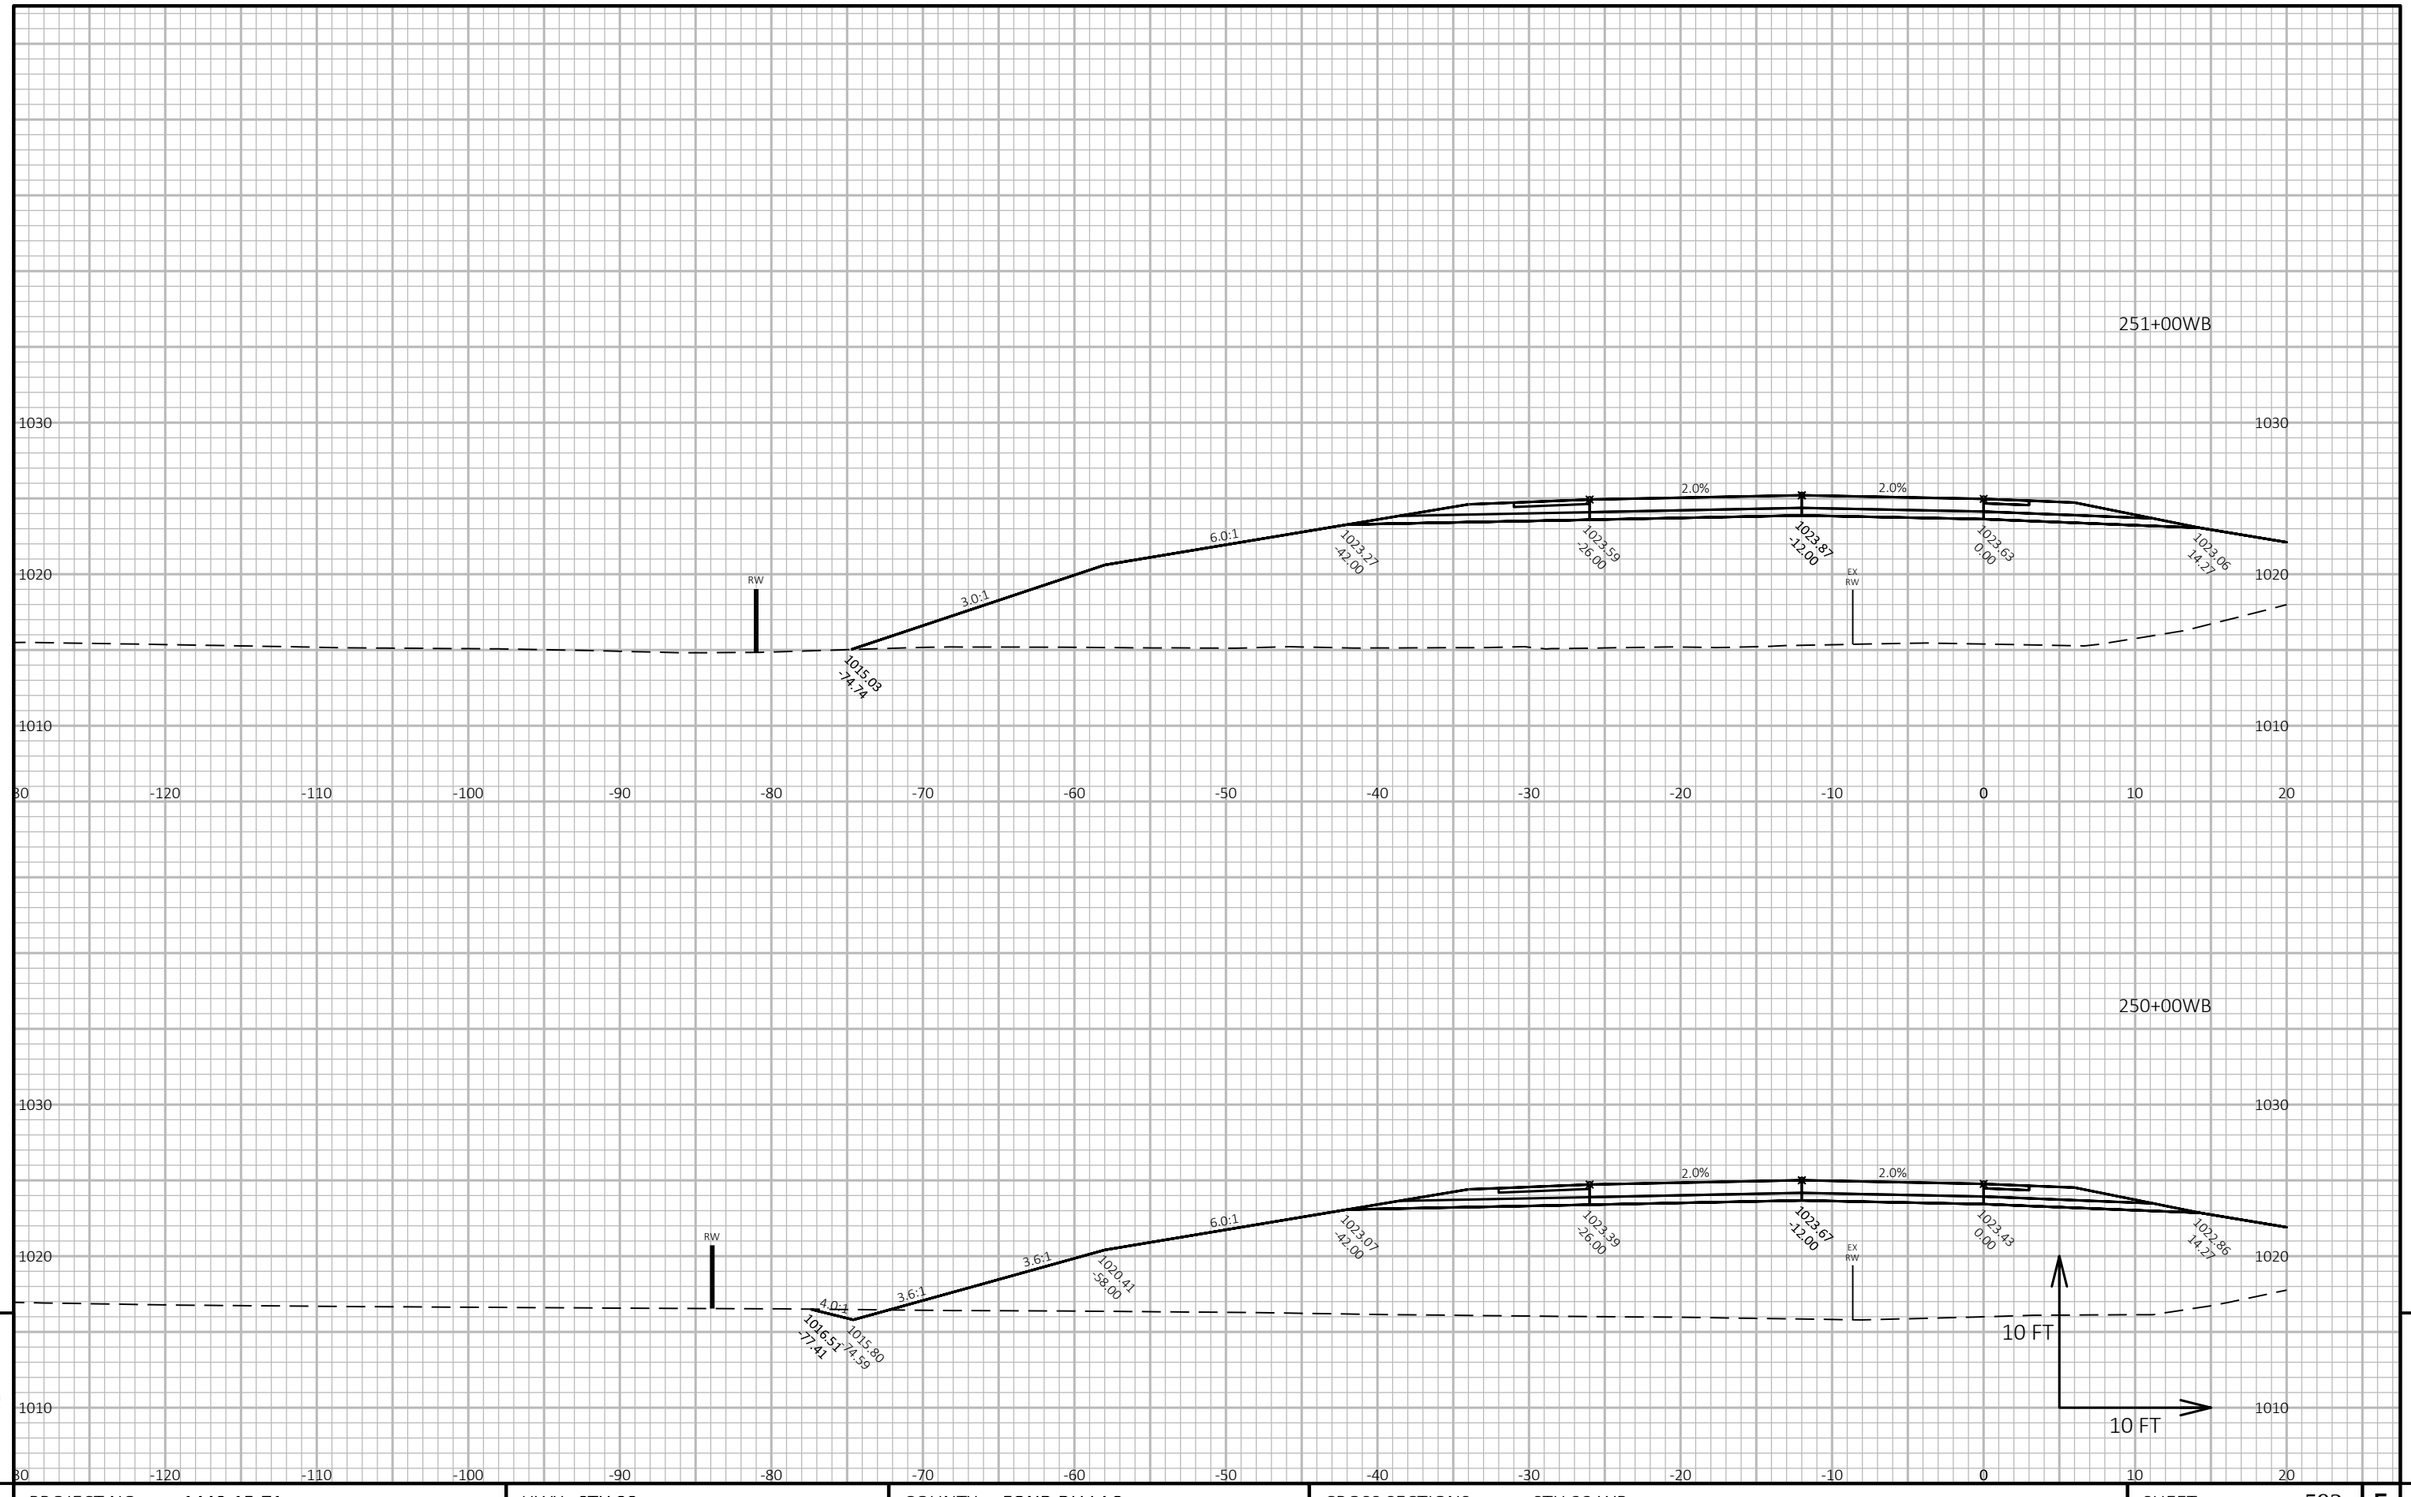

PROJECT NO: 1440-15-71	HWY: STH 23	COUNTY: FOND DU LAC	CROSS SECTIONS: STH 23 WB	SHEET 592	E


FILE NAME : J:\JOBS2014\20142023\CAD\TRANSPORTATION\DWG\SHEETSPLAN\STH 23 WB X-SEC.DWG
LAYOUT NAME - 151

PLOT DATE : 10/21/2019 8:25 AM PLOT BY : SCHULTZ, ANDREW K. PLOT NAME :


PLOT SCALE : 1 IN:10 FT HORZ. / 1 IN:10 FT VERT.

WISDOT/CADDS SHEET 49

253+00WB

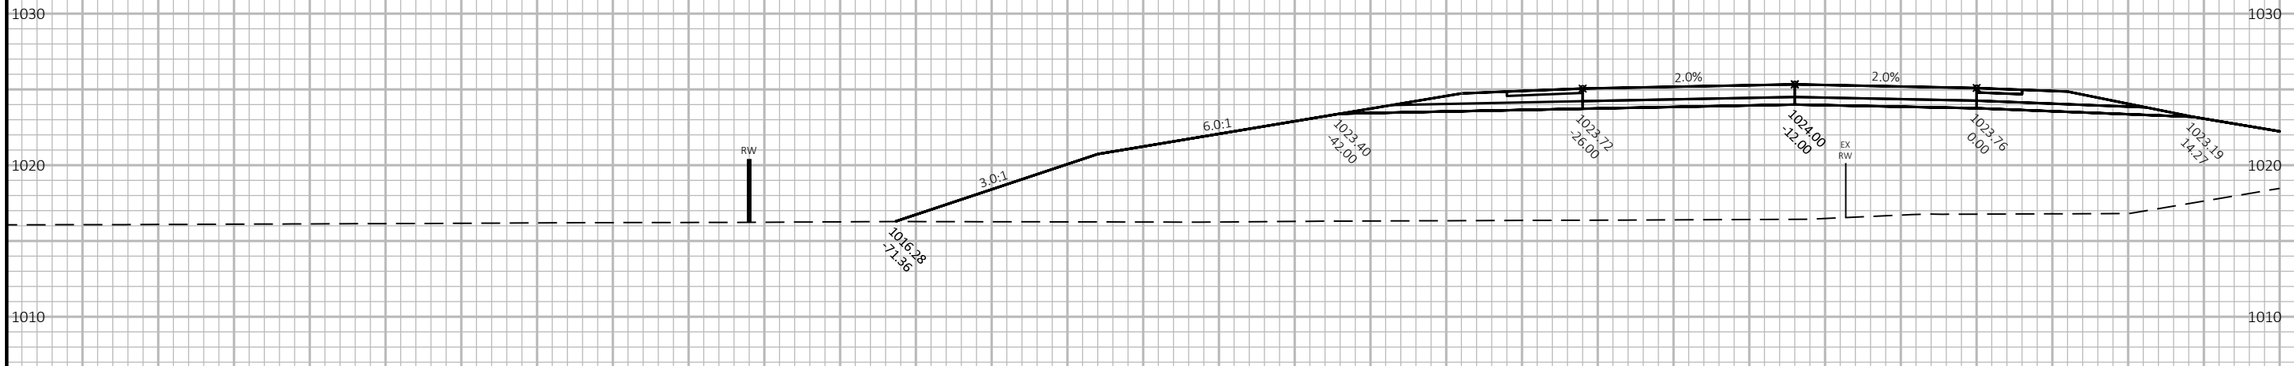

252+00WB

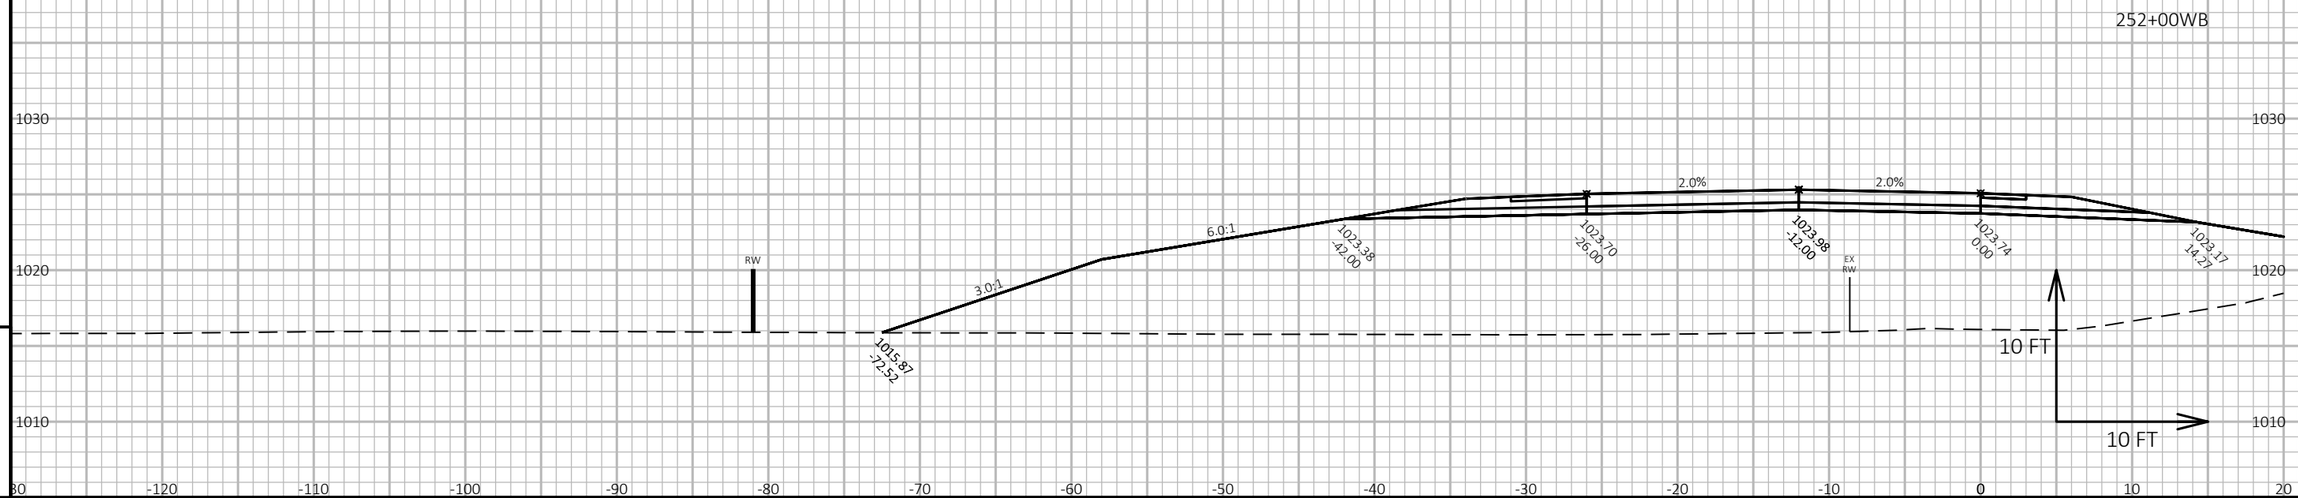

9

9


PROJECT NO: 1440-15-71	HWY: STH 23	COUNTY: FOND DU LAC	CROSS SECTIONS: STH 23 WB	SHEET 593	E

FILE NAME : J:\JOBS2014\20142023\CAD\TRANSPORTATION\DWG\SHEETSPLAN\STH 23 WB X-SEC.DWG
LAYOUT NAME - 152

PLOT DATE : 10/21/2019 8:25 AM PLOT BY : SCHULTZ, ANDREW K. PLOT NAME :

PLOT SCALE : 1 IN:10 FT HORZ. / 1 IN:10 FT VERT.

WISDOT/CADDS SHEET 49

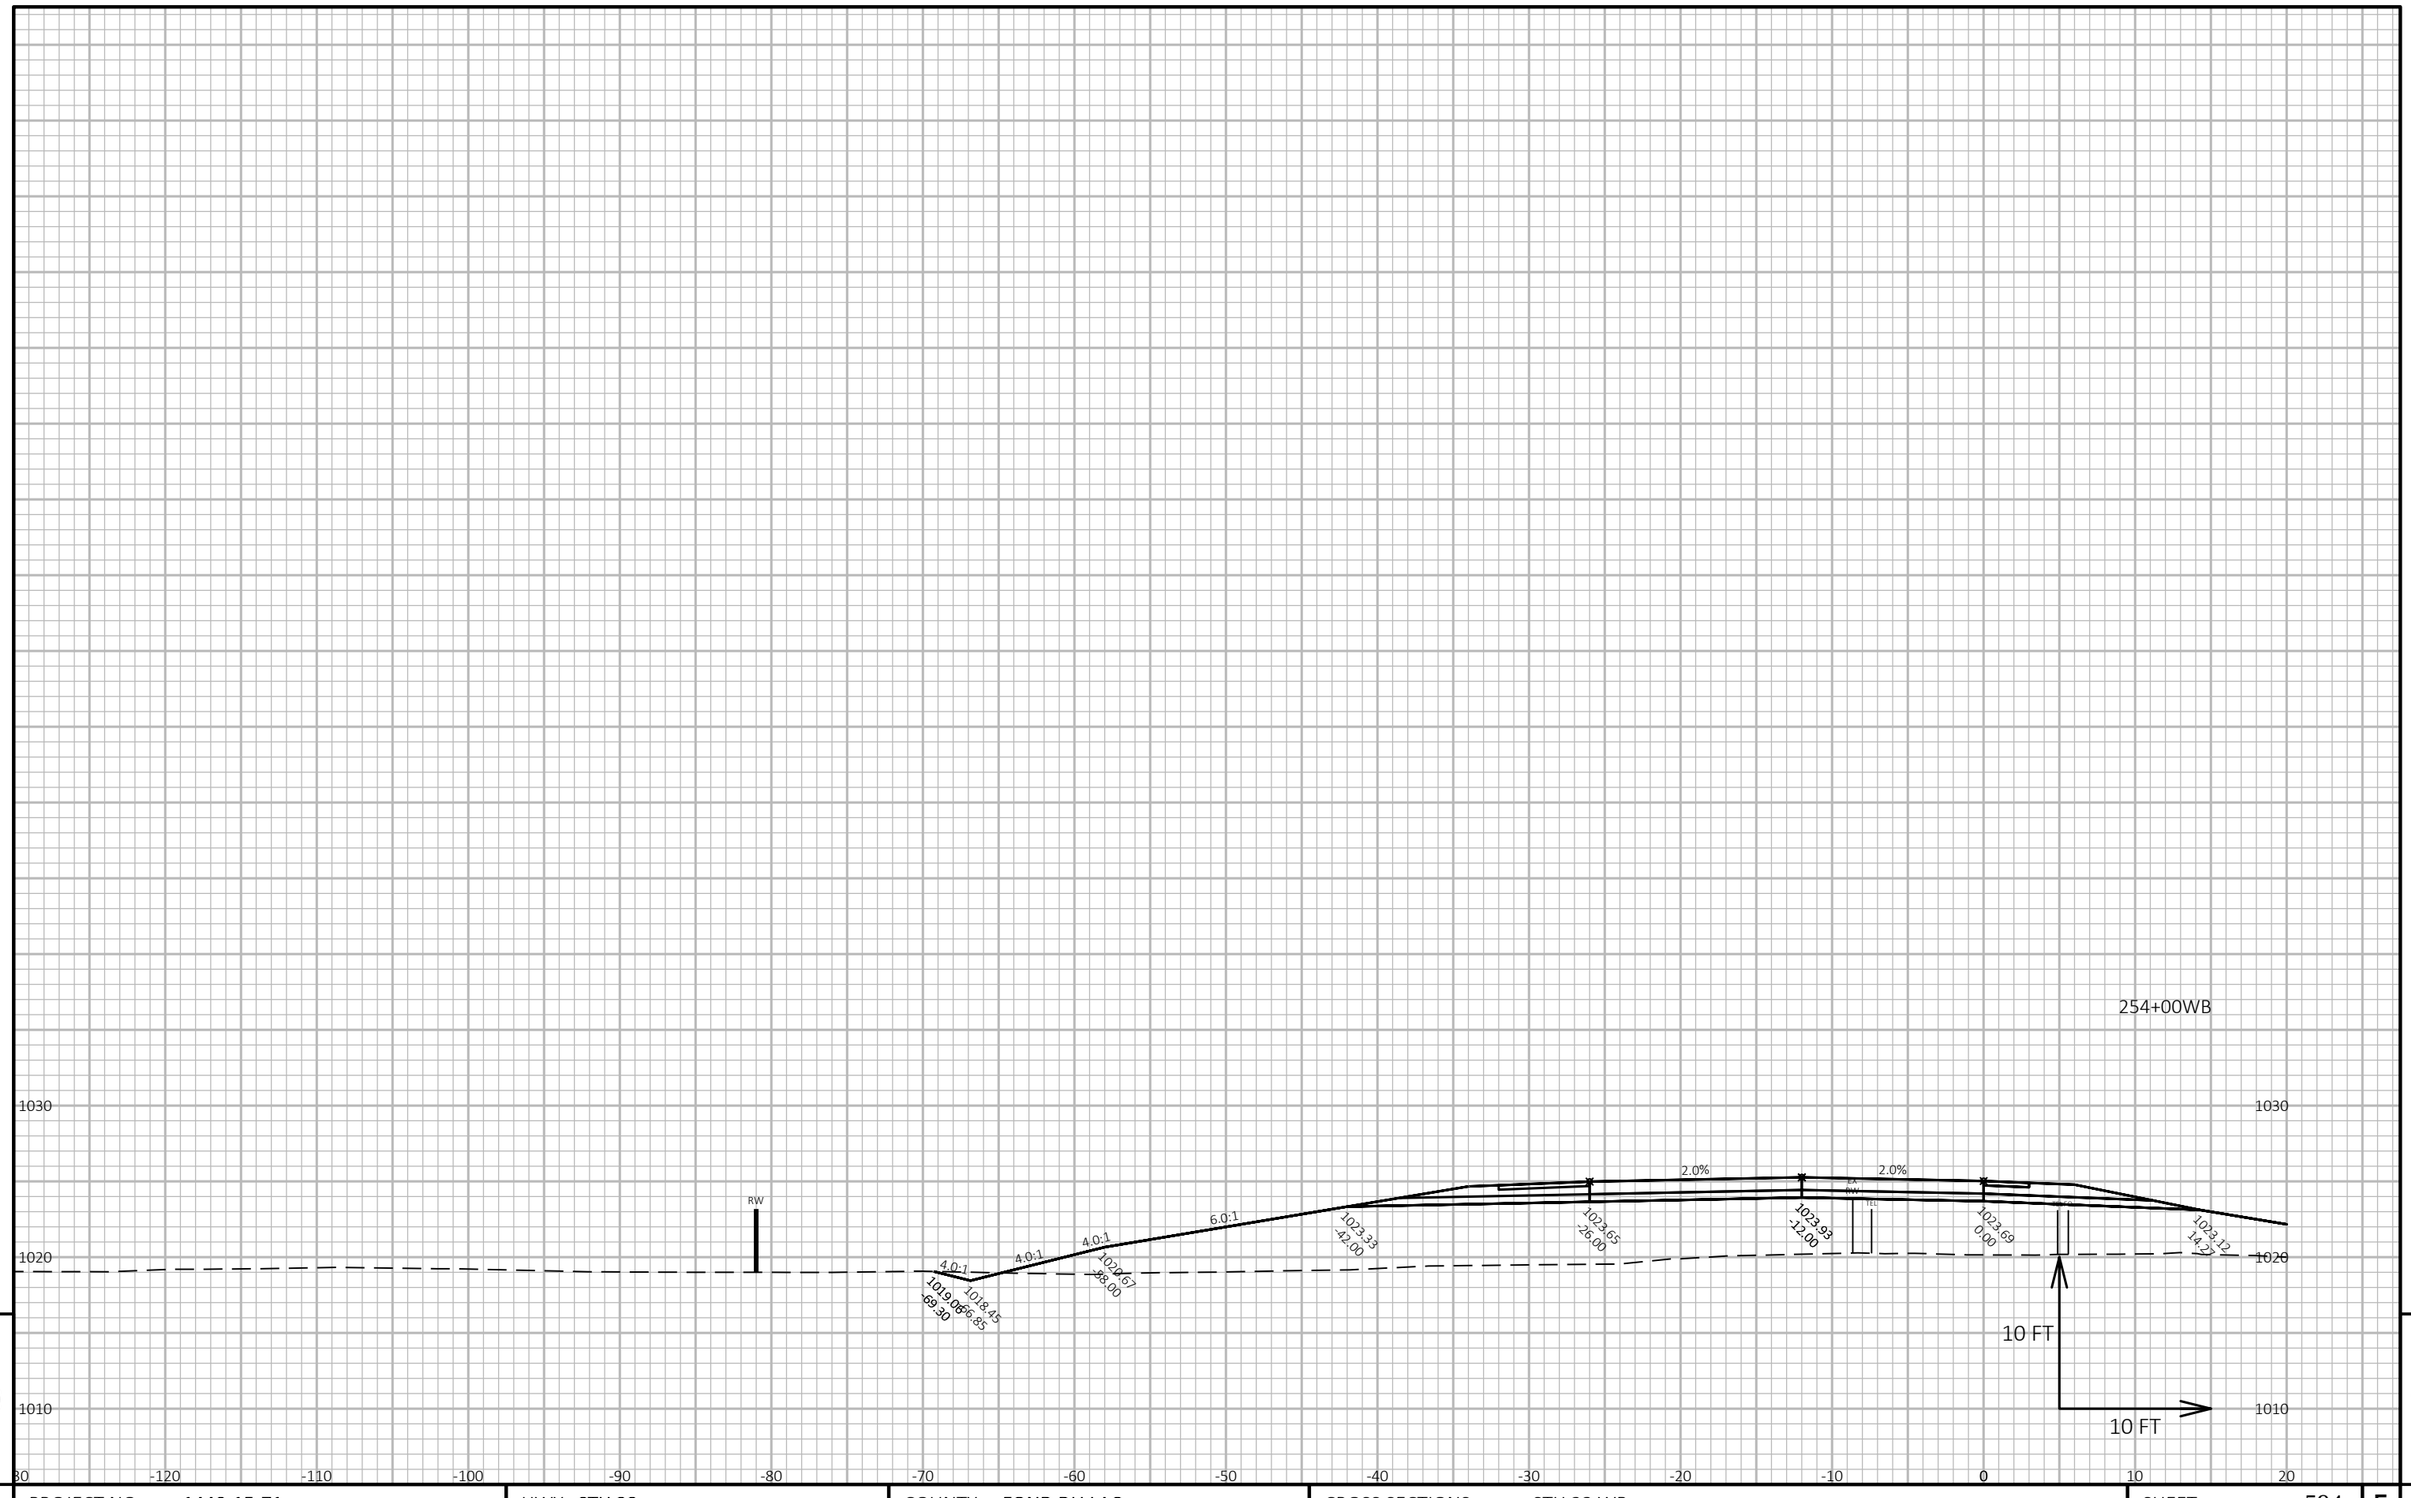


9 9

PROJECT NO: 1440-15-71	HWY: STH 23	COUNTY: FOND DU LAC	CROSS SECTIONS: STH 23 WB	SHEET 594	E

FILE NAME : J:\OBS2014\20142023\CAD\TRANSPORTATION\DWG\SHEETSPLAN\STH 23 WB X-SEC.DWG
LAYOUT NAME - 153

PLOT DATE : 10/21/2019 8:25 AM PLOT BY : SCHULTZ, ANDREW K. PLOT NAME :

PLOT SCALE : 1 IN:10 FT HORZ. / 1 IN:10 FT VERT.

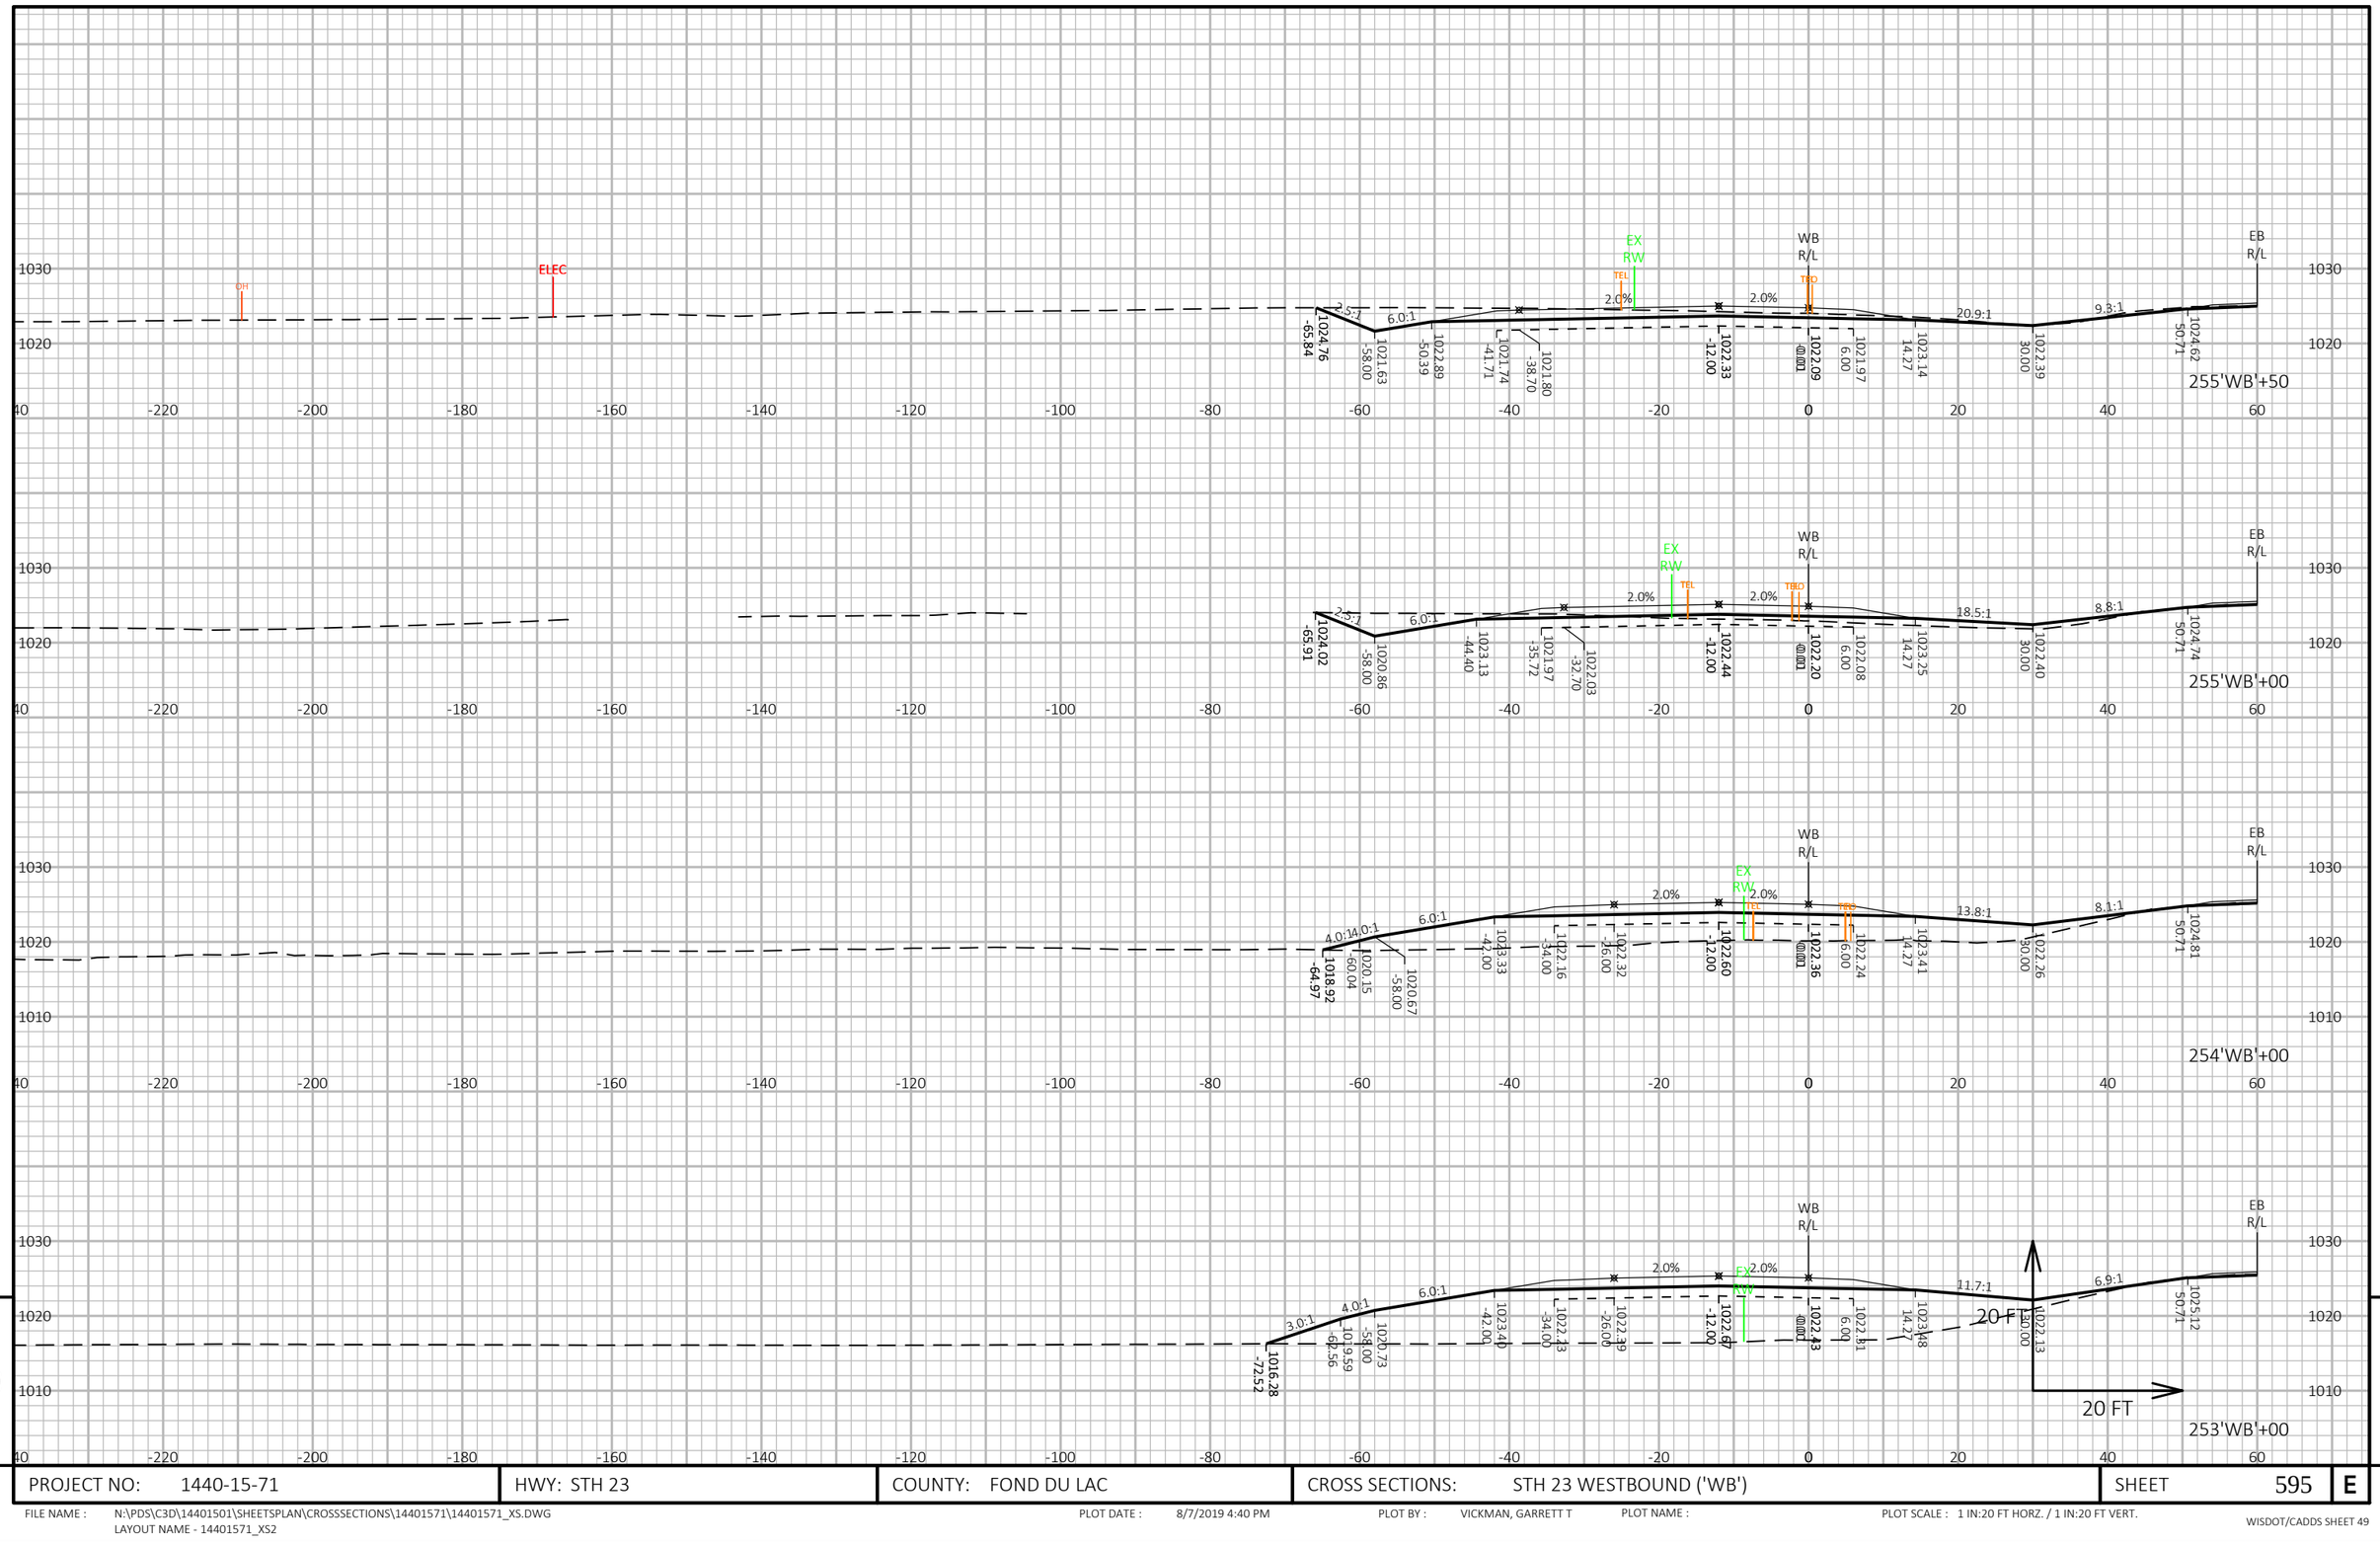

9

9

PROJECT NO: 1440-15-71	HWY: STH 23	COUNTY: FOND DU LAC	CROSS SECTIONS: STH 23 WESTBOUND ('WB')	SHEET 595	E

FILE NAME : N:\PDS\C3D\14401501\SHEETSPLAN\CROSSSECTIONS\14401571\14401571_XS.DWG
LAYOUT NAME - 14401571_XS2


PLOT DATE : 8/7/2019 4:40 PM

PLOT BY : VICKMAN, GARRETT T

PLOT NAME :

PLOT SCALE : 1 IN:20 FT HORZ. / 1 IN:20 FT VERT.

WISDOT/CADDS SHEET 49

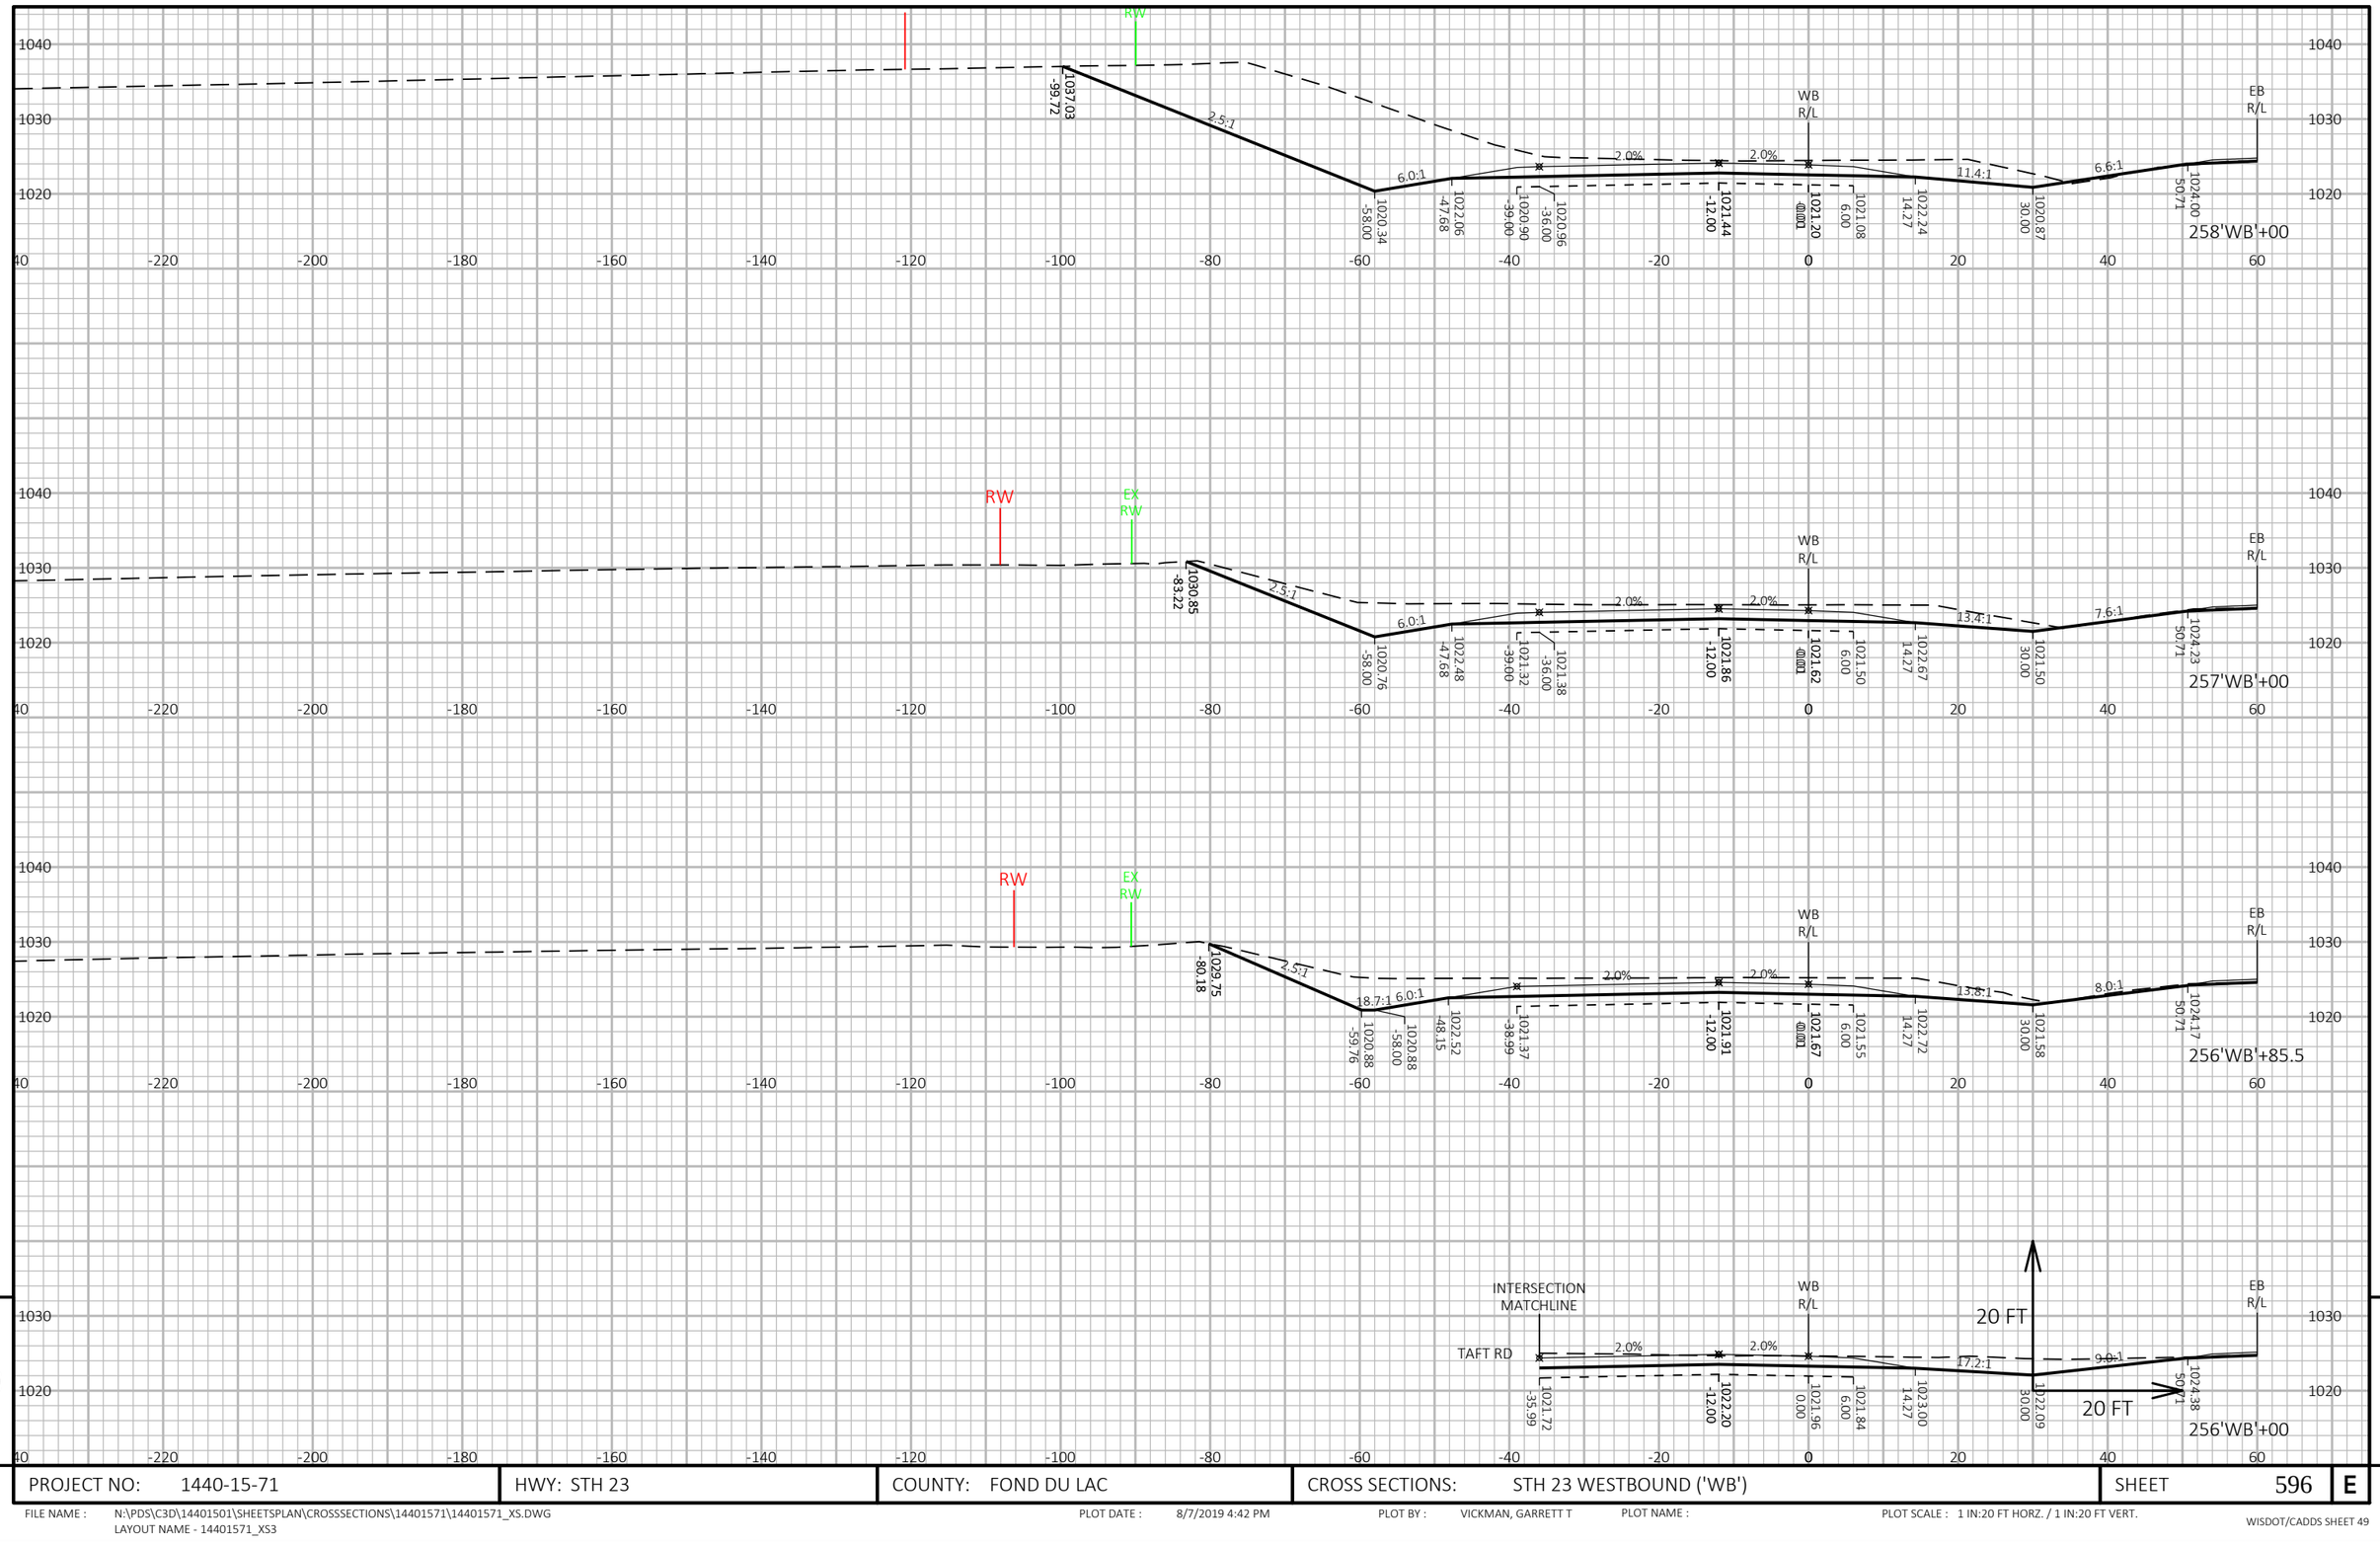

9

9

PROJECT NO: 1440-15-71	HWY: STH 23	COUNTY: FOND DU LAC	CROSS SECTIONS: STH 23 WESTBOUND ('WB')	SHEET 596	E

FILE NAME : N:\PDS\C3D\14401501\SHEETSPLAN\CROSSSECTIONS\14401571\14401571_XS.DWG
LAYOUT NAME - 14401571_XS3


PLOT DATE : 8/7/2019 4:42 PM

PLOT BY : VICKMAN, GARRETT T

PLOT NAME :

PLOT SCALE : 1 IN:20 FT HORZ. / 1 IN:20 FT VERT.

WISDOT/CADDS SHEET 49

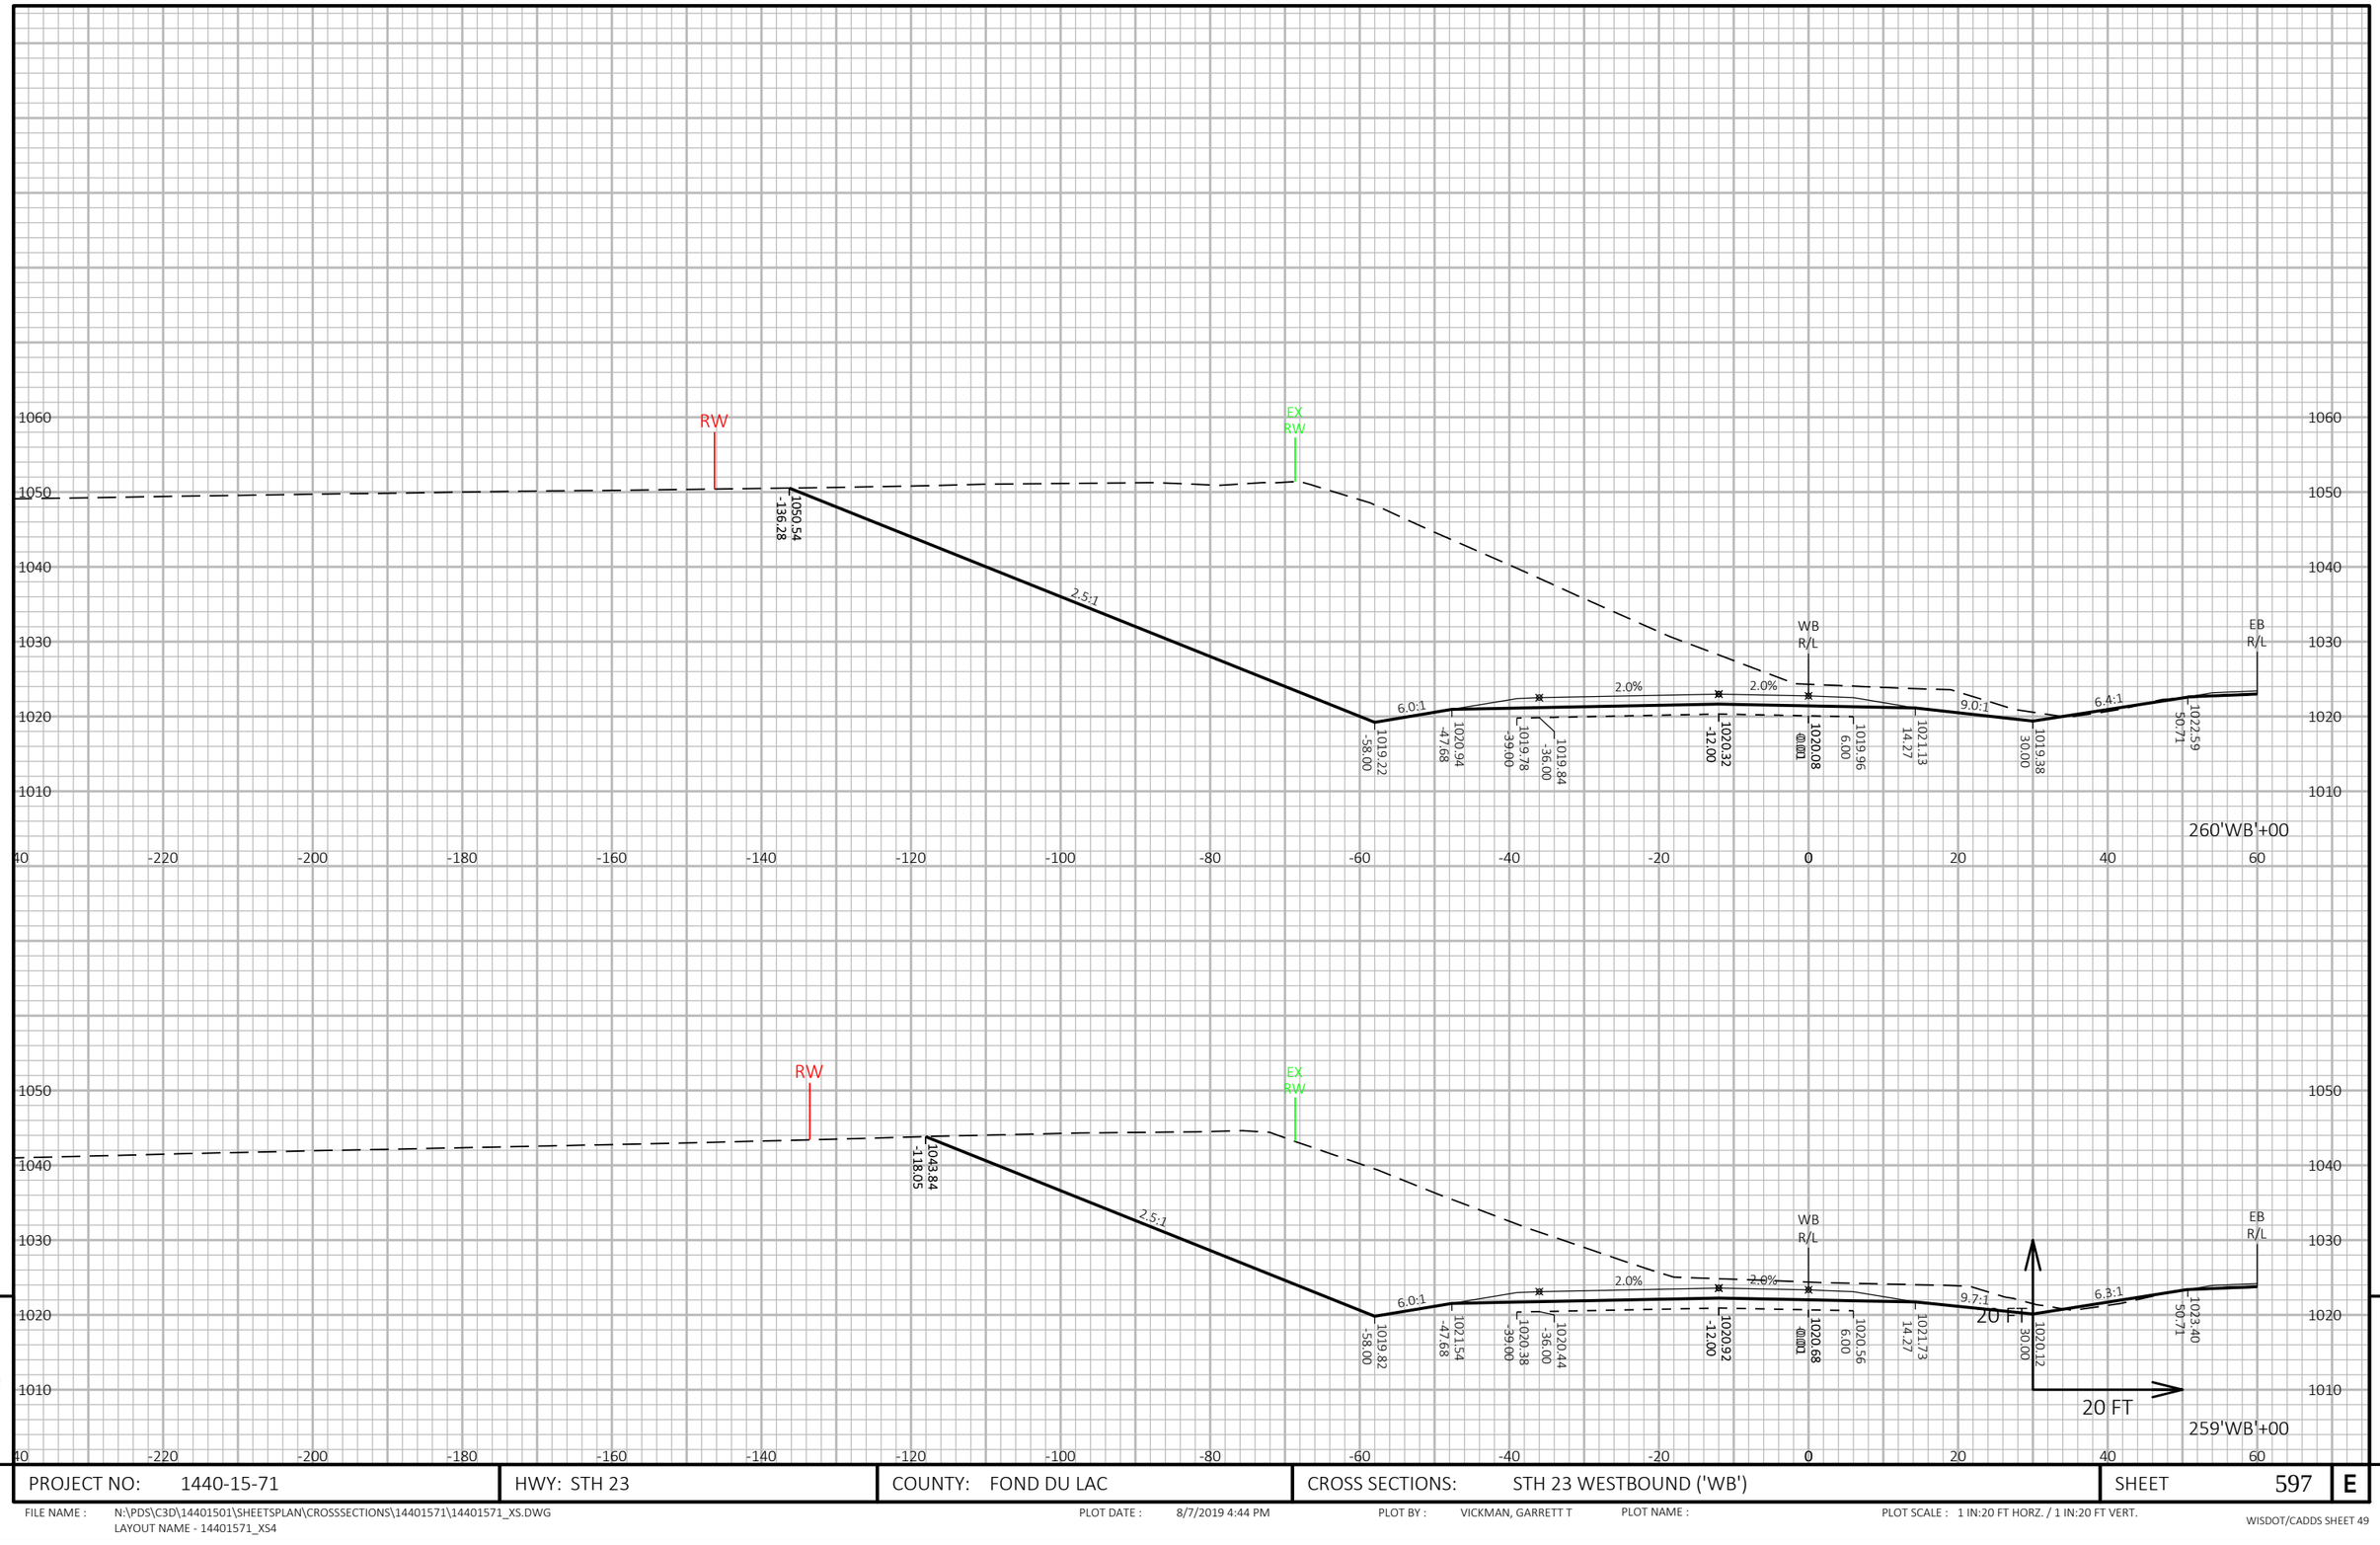

PROJECT NO: 1440-15-71	HWY: STH 23	COUNTY: FOND DU LAC	CROSS SECTIONS: STH 23 WESTBOUND ('WB')	SHEET 597	E


FILE NAME : N:\PDS\C3D\14401501\SHEETSPLAN\CROSSSECTIONS\14401571\14401571_XS.DWG
LAYOUT NAME - 14401571_XS4

PLOT DATE : 8/7/2019 4:44 PM

PLOT BY : VICKMAN, GARRETT T

PLOT NAME :

PLOT SCALE : 1 IN:20 FT HORZ. / 1 IN:20 FT VERT.

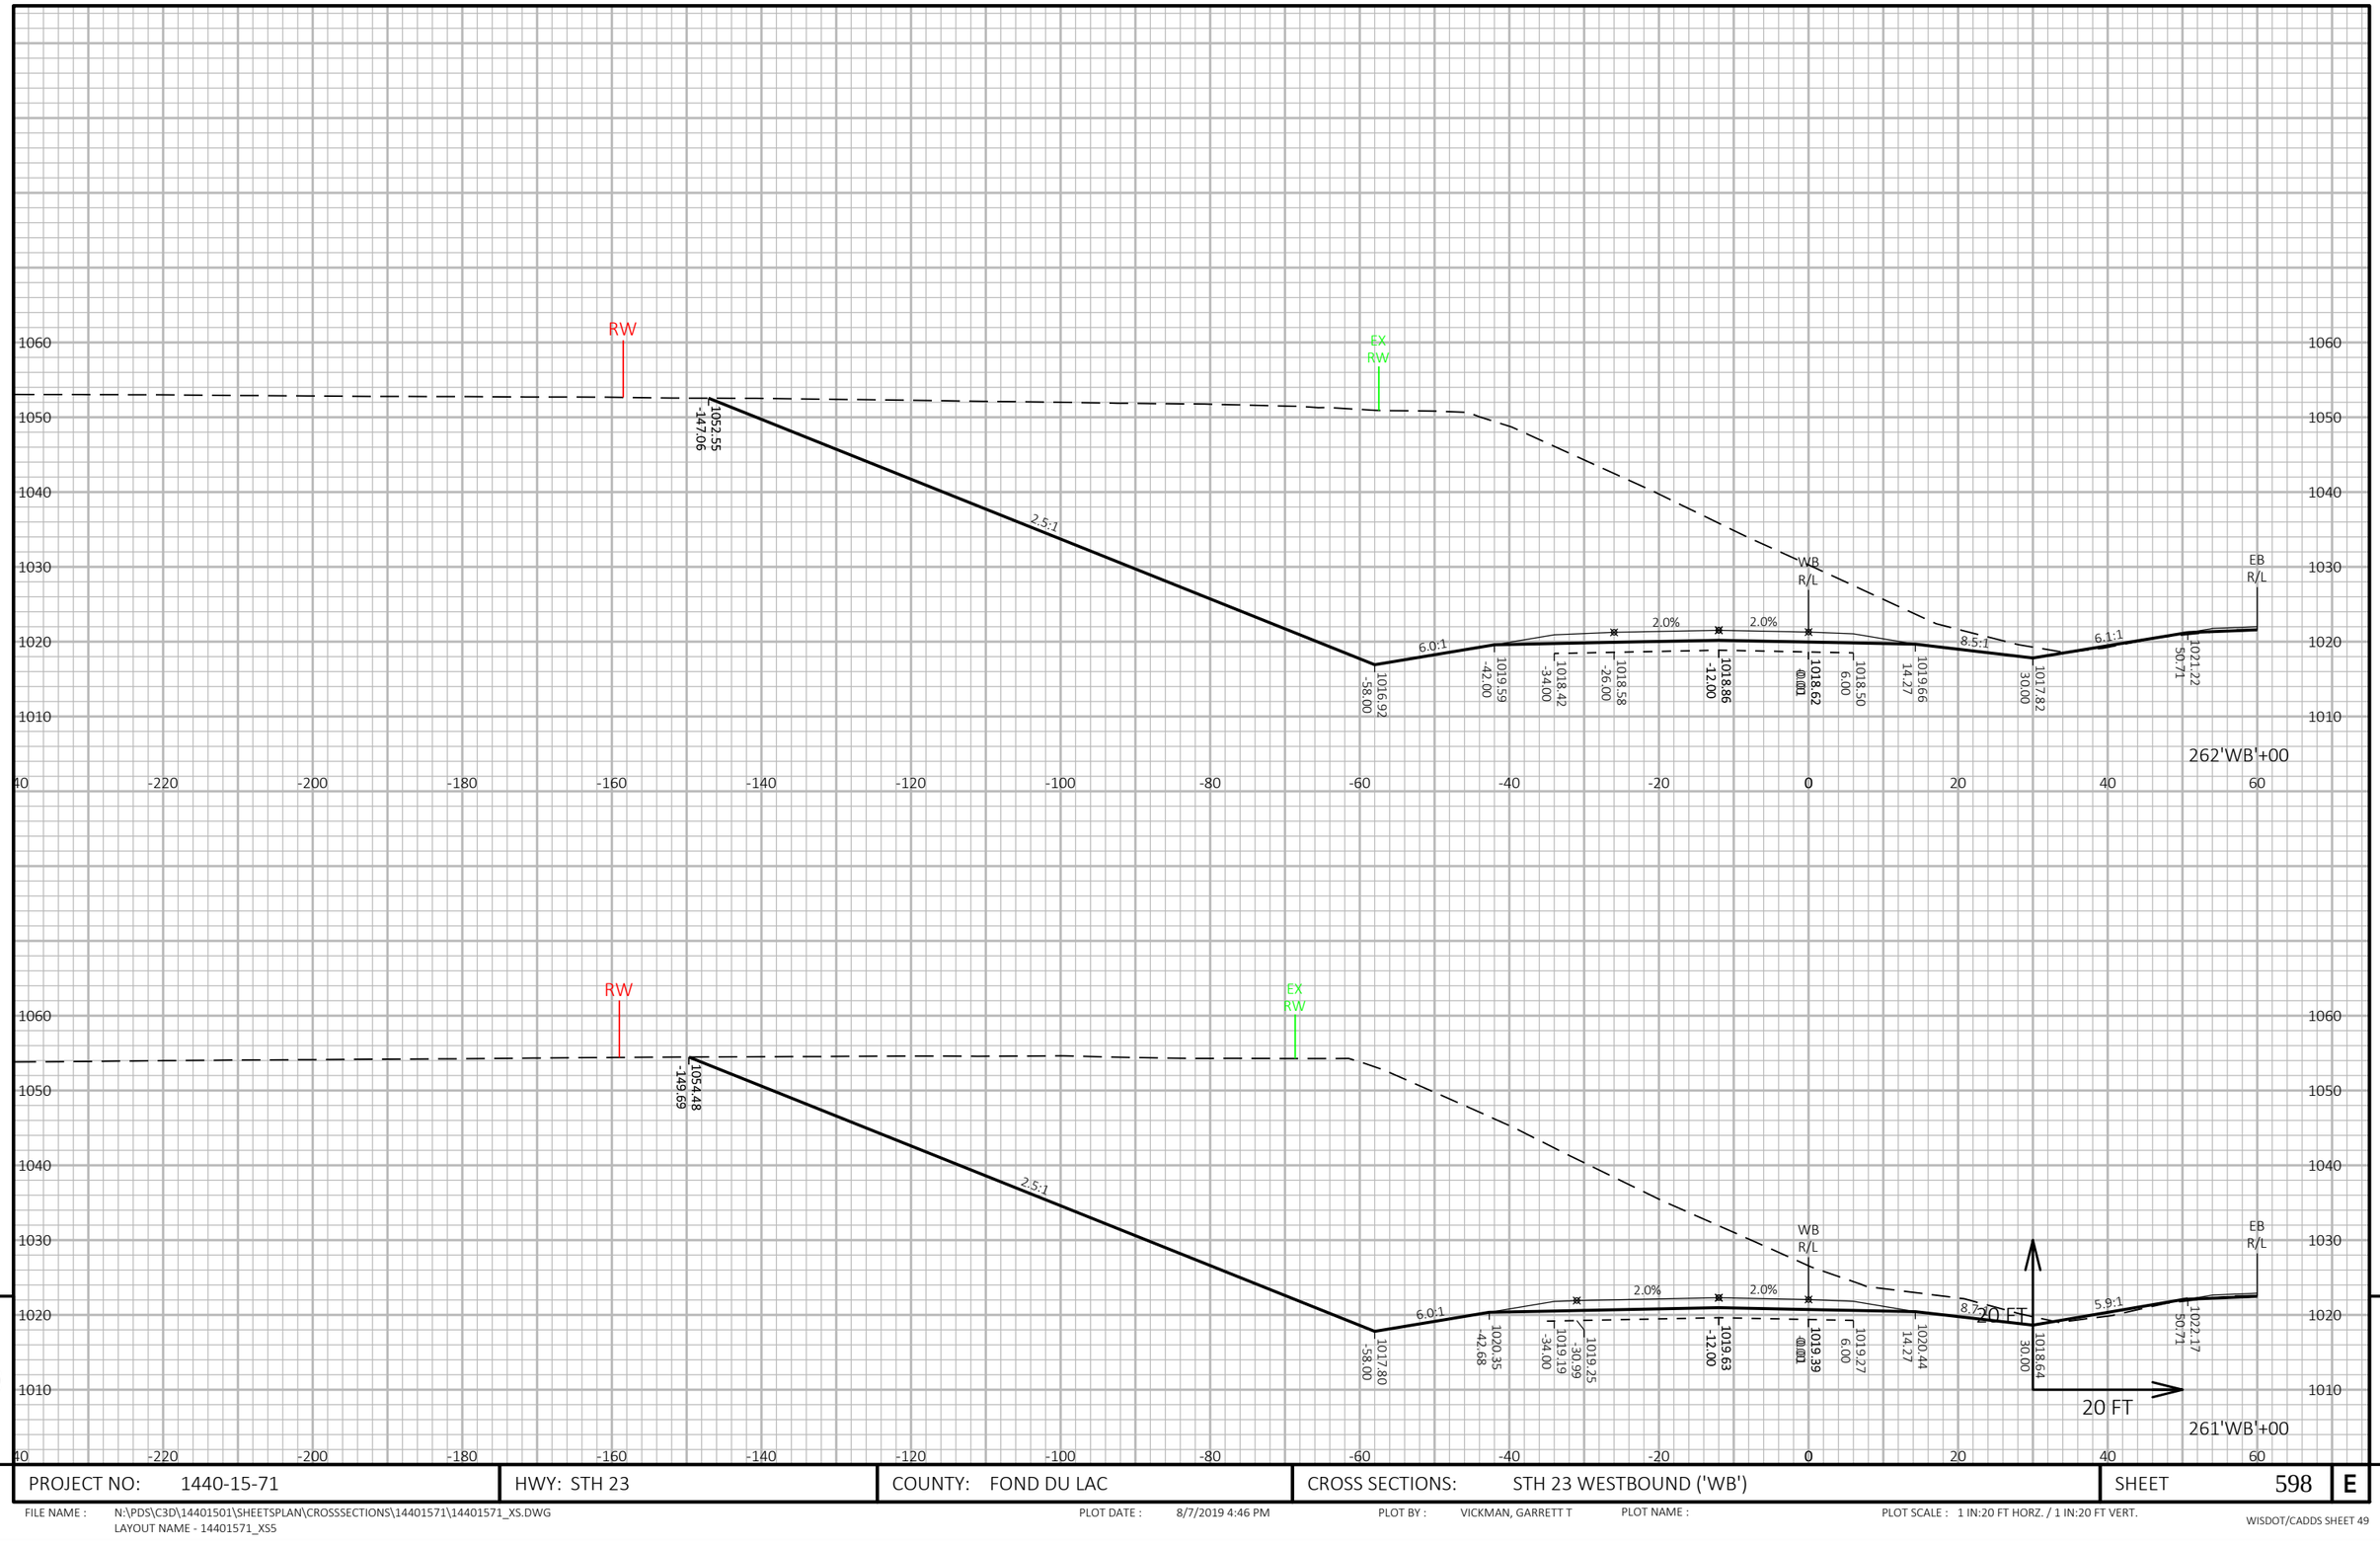

9

9

PROJECT NO: 1440-15-71	HWY: STH 23	COUNTY: FOND DU LAC	CROSS SECTIONS: STH 23 WESTBOUND ('WB')	SHEET 598	E

FILE NAME : N:\PDS\C3D\14401501\SHEETSPLAN\CROSSSECTIONS\14401571\14401571_XS.DWG
LAYOUT NAME - 14401571_XS5


PLOT DATE : 8/7/2019 4:46 PM

PLOT BY : VICKMAN, GARRETT T

PLOT NAME :

PLOT SCALE : 1 IN:20 FT HORZ. / 1 IN:20 FT VERT.

WISDOT/CADDS SHEET 49

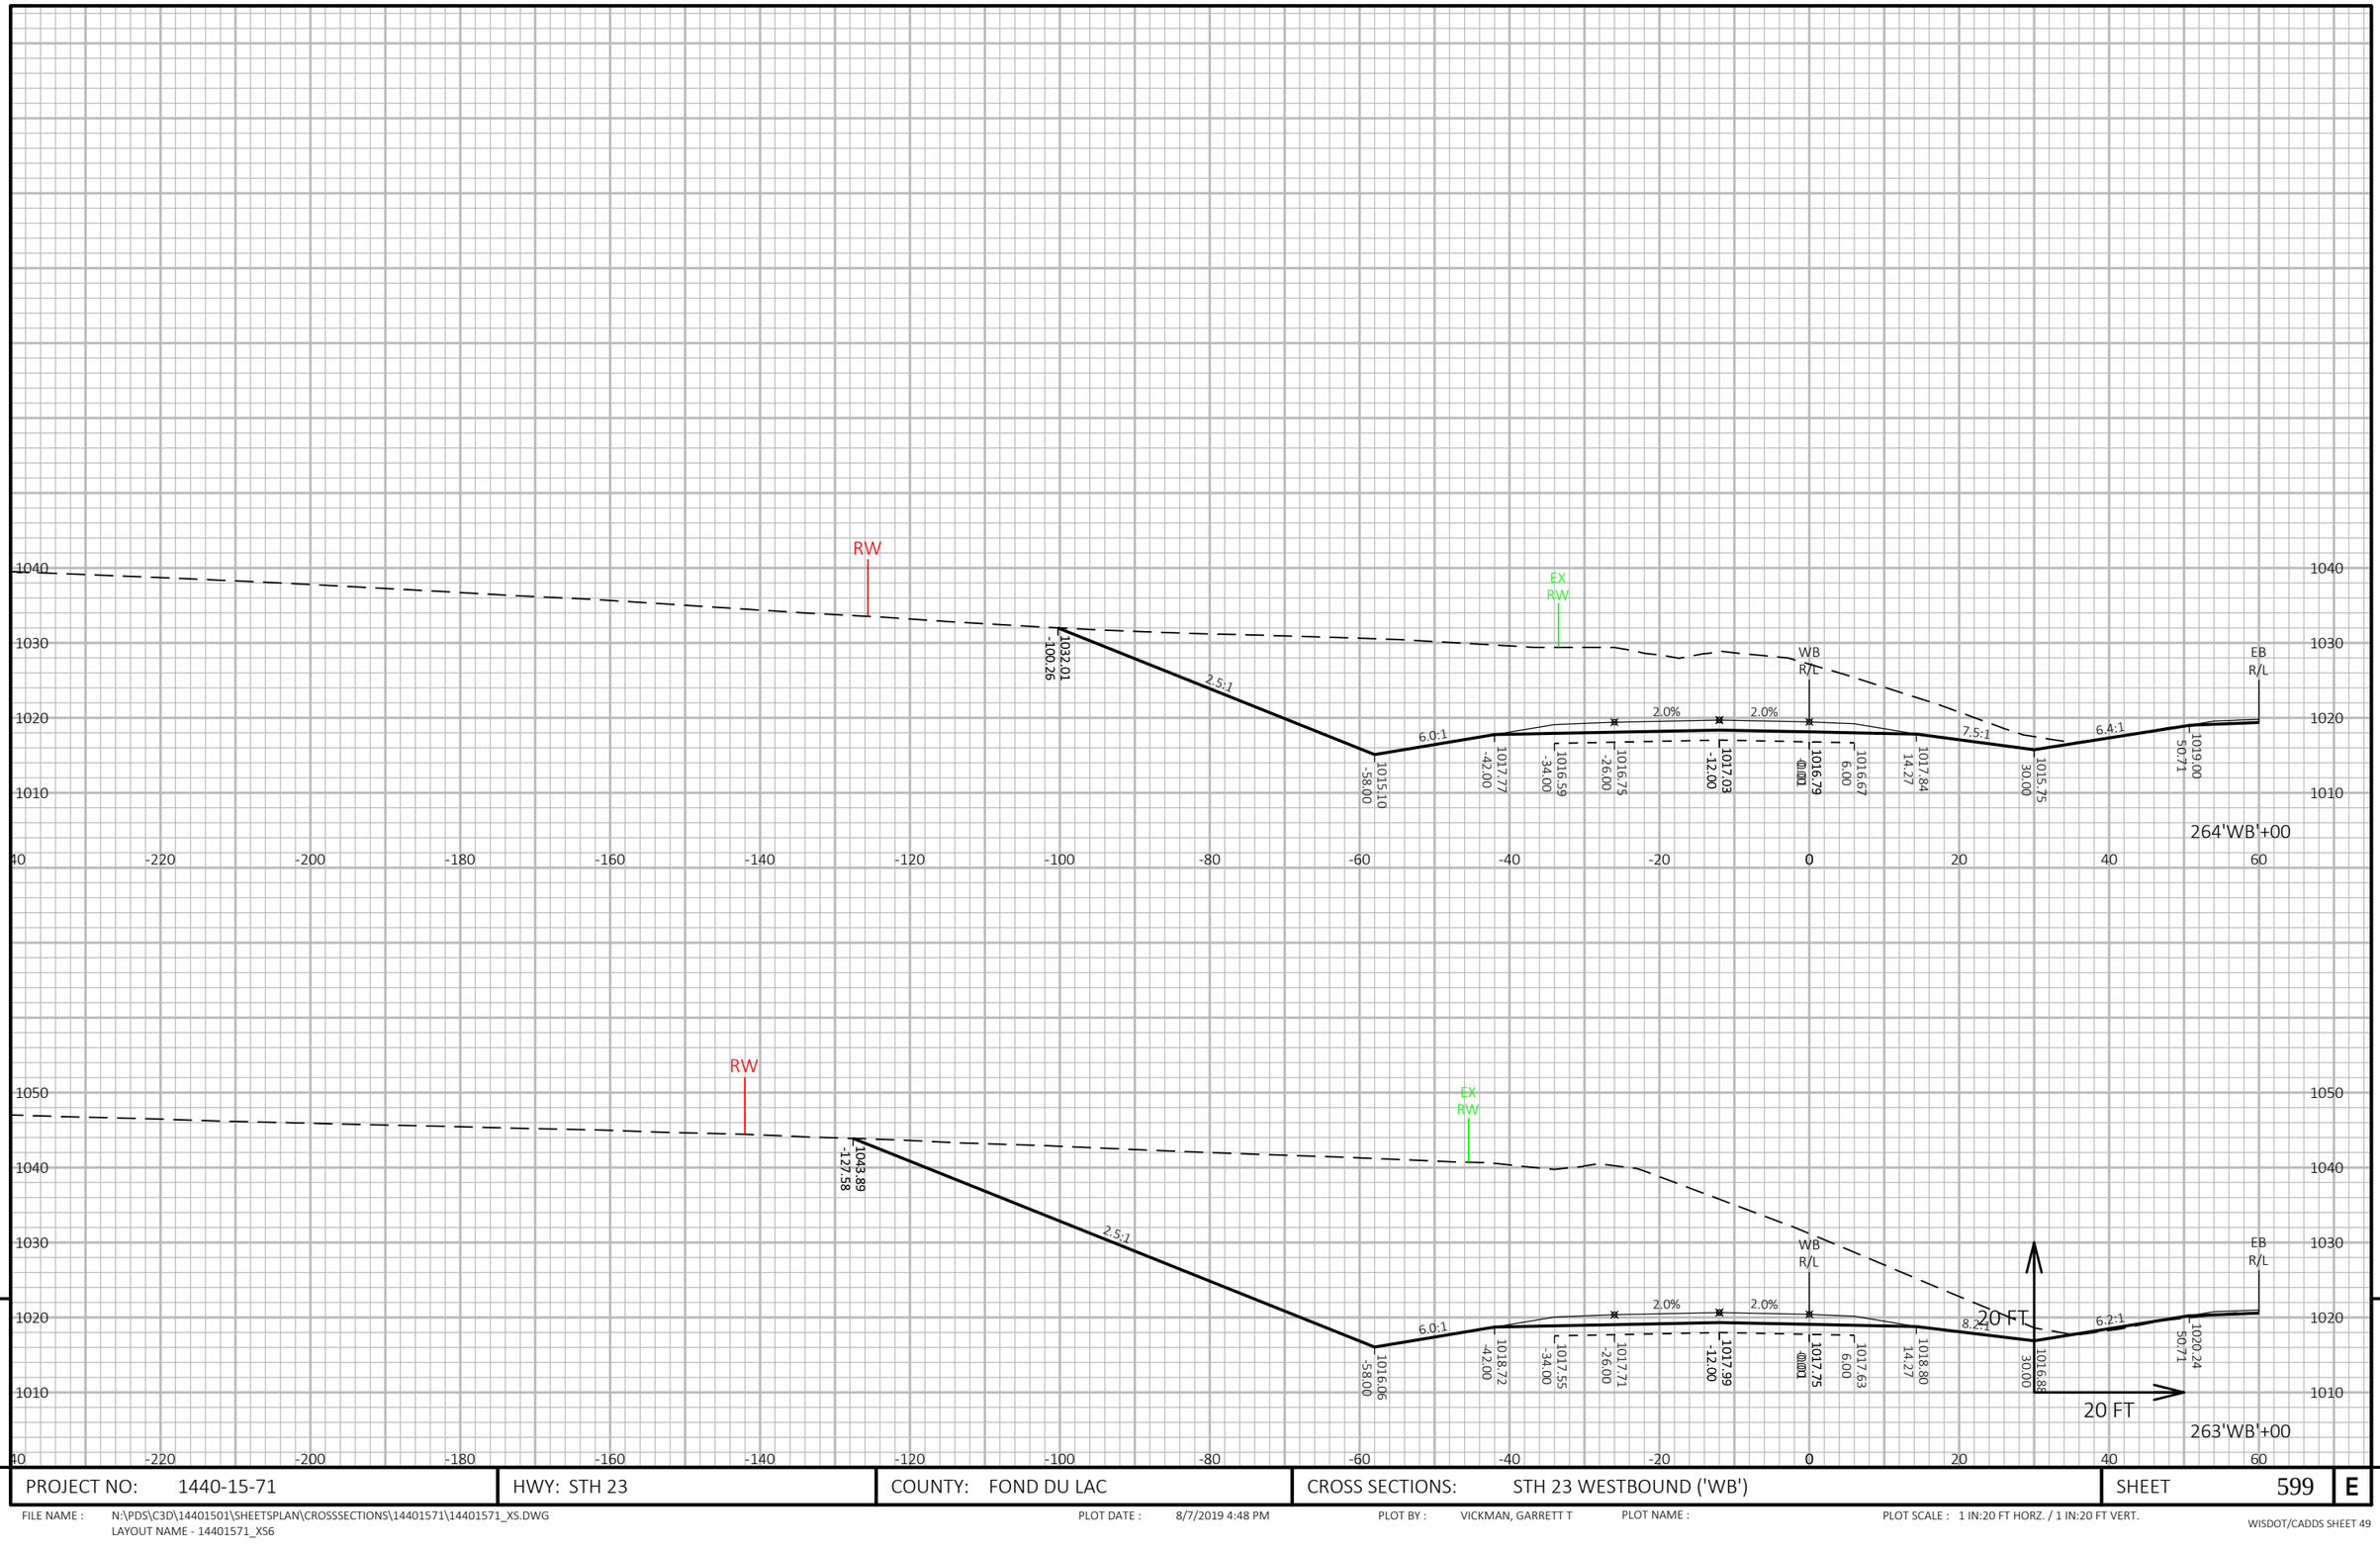

9

9

PROJECT NO: 1440-15-71	HWY: STH 23	COUNTY: FOND DU LAC	CROSS SECTIONS: STH 23 WESTBOUND ('WB')	SHEET 599	E

FILE NAME : N:\PDS\C3D\14401501\SHEETSPLAN\CROSSSECTIONS\14401571\14401571_XS.DWG
LAYOUT NAME - 14401571_XS6

PLOT DATE : 8/7/2019 4:48 PM PLOT BY : VICKMAN, GARRETT T PLOT NAME : PLOT SCALE : 1 IN:20 FT HORZ. / 1 IN:20 FT VERT.

9


9

PROJECT NO: 1440-15-71	HWY: STH 23	COUNTY: FOND DU LAC	CROSS SECTIONS: STH 23 WESTBOUND ('WB')	SHEET 600	E

FILE NAME : N:\PDS\C3D\14401501\SHEETSPLAN\CROSSSECTIONS\14401571\14401571_XS.DWG
LAYOUT NAME - 14401571_XS7

PLOT DATE : 8/7/2019 4:50 PM PLOT BY : VICKMAN, GARRETT T PLOT NAME : PLOT SCALE : 1 IN:20 FT HORZ. / 1 IN:20 FT VERT.

WISDOT/CADDS SHEET 49

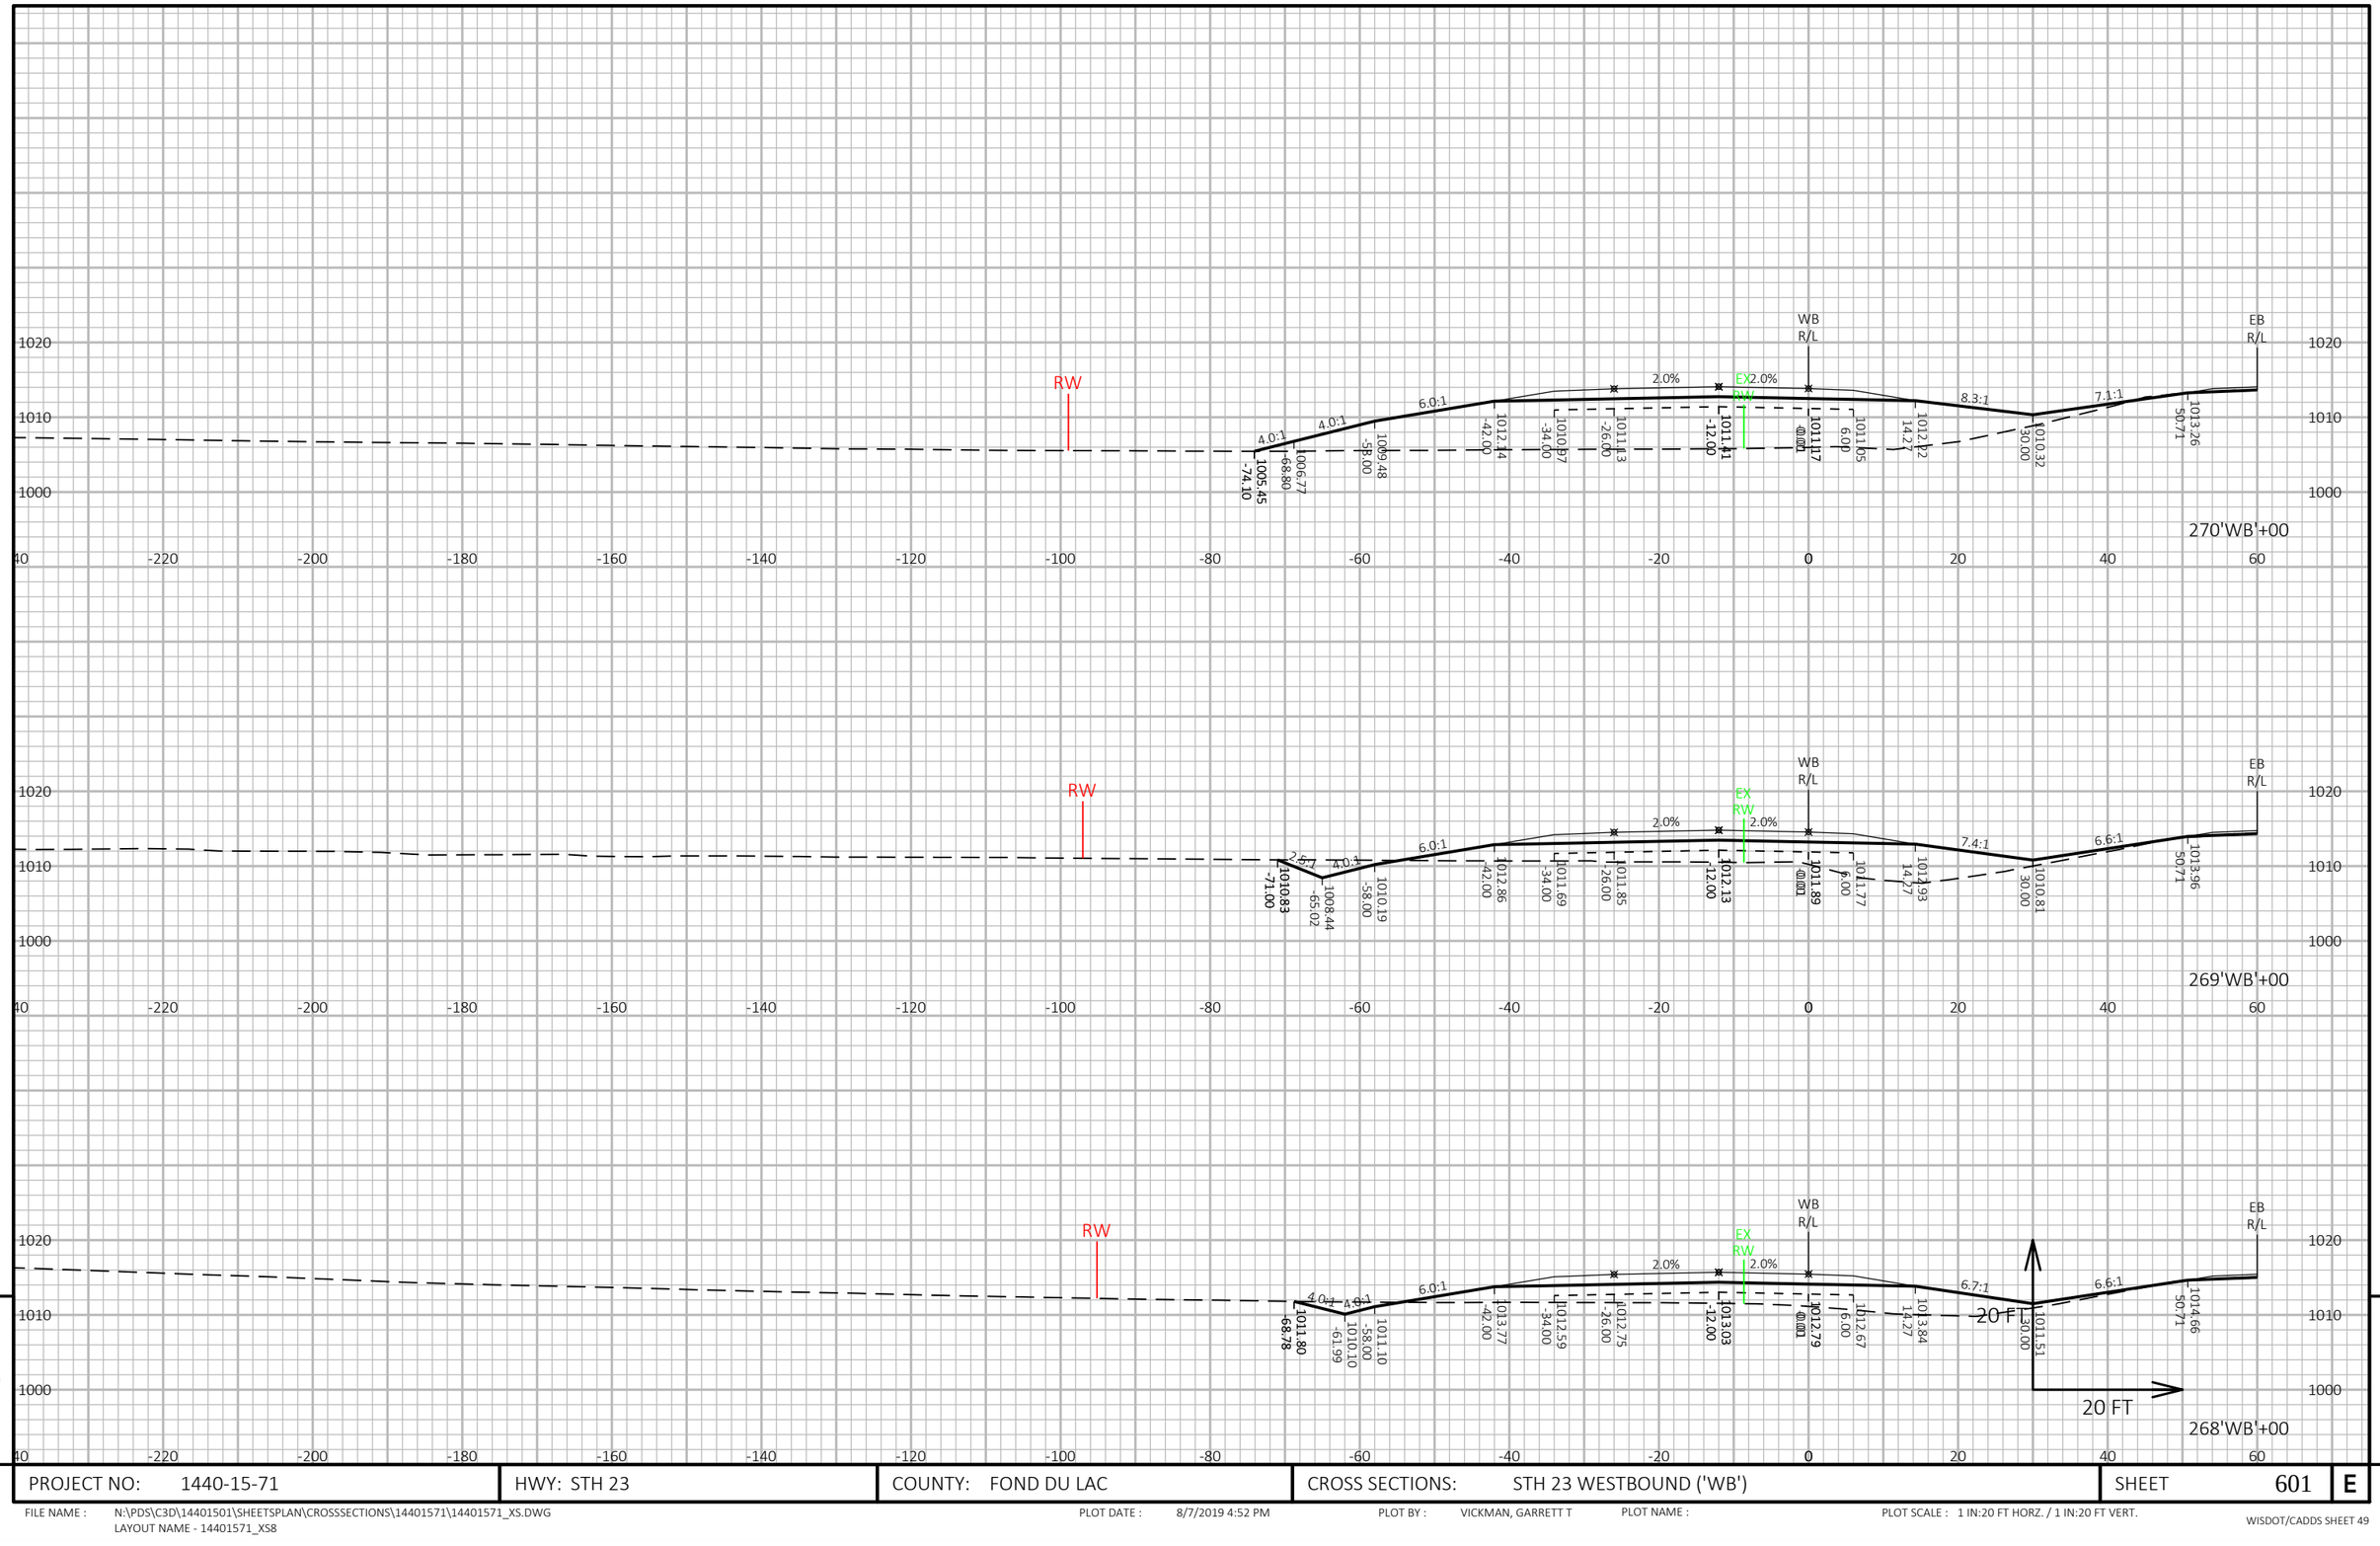


9

9

PROJECT NO: 1440-15-71	HWY: STH 23	COUNTY: FOND DU LAC	CROSS SECTIONS: STH 23 WESTBOUND ('WB')	SHEET 601	E

FILE NAME : N:\PDS\C3D\14401501\SHEETSPLAN\CROSSSECTIONS\14401571\14401571_XS.DWG
LAYOUT NAME - 14401571_XS8

PLOT DATE : 8/7/2019 4:52 PM PLOT BY : VICKMAN, GARRETT T PLOT NAME : PLOT SCALE : 1 IN:20 FT HORZ. / 1 IN:20 FT VERT.

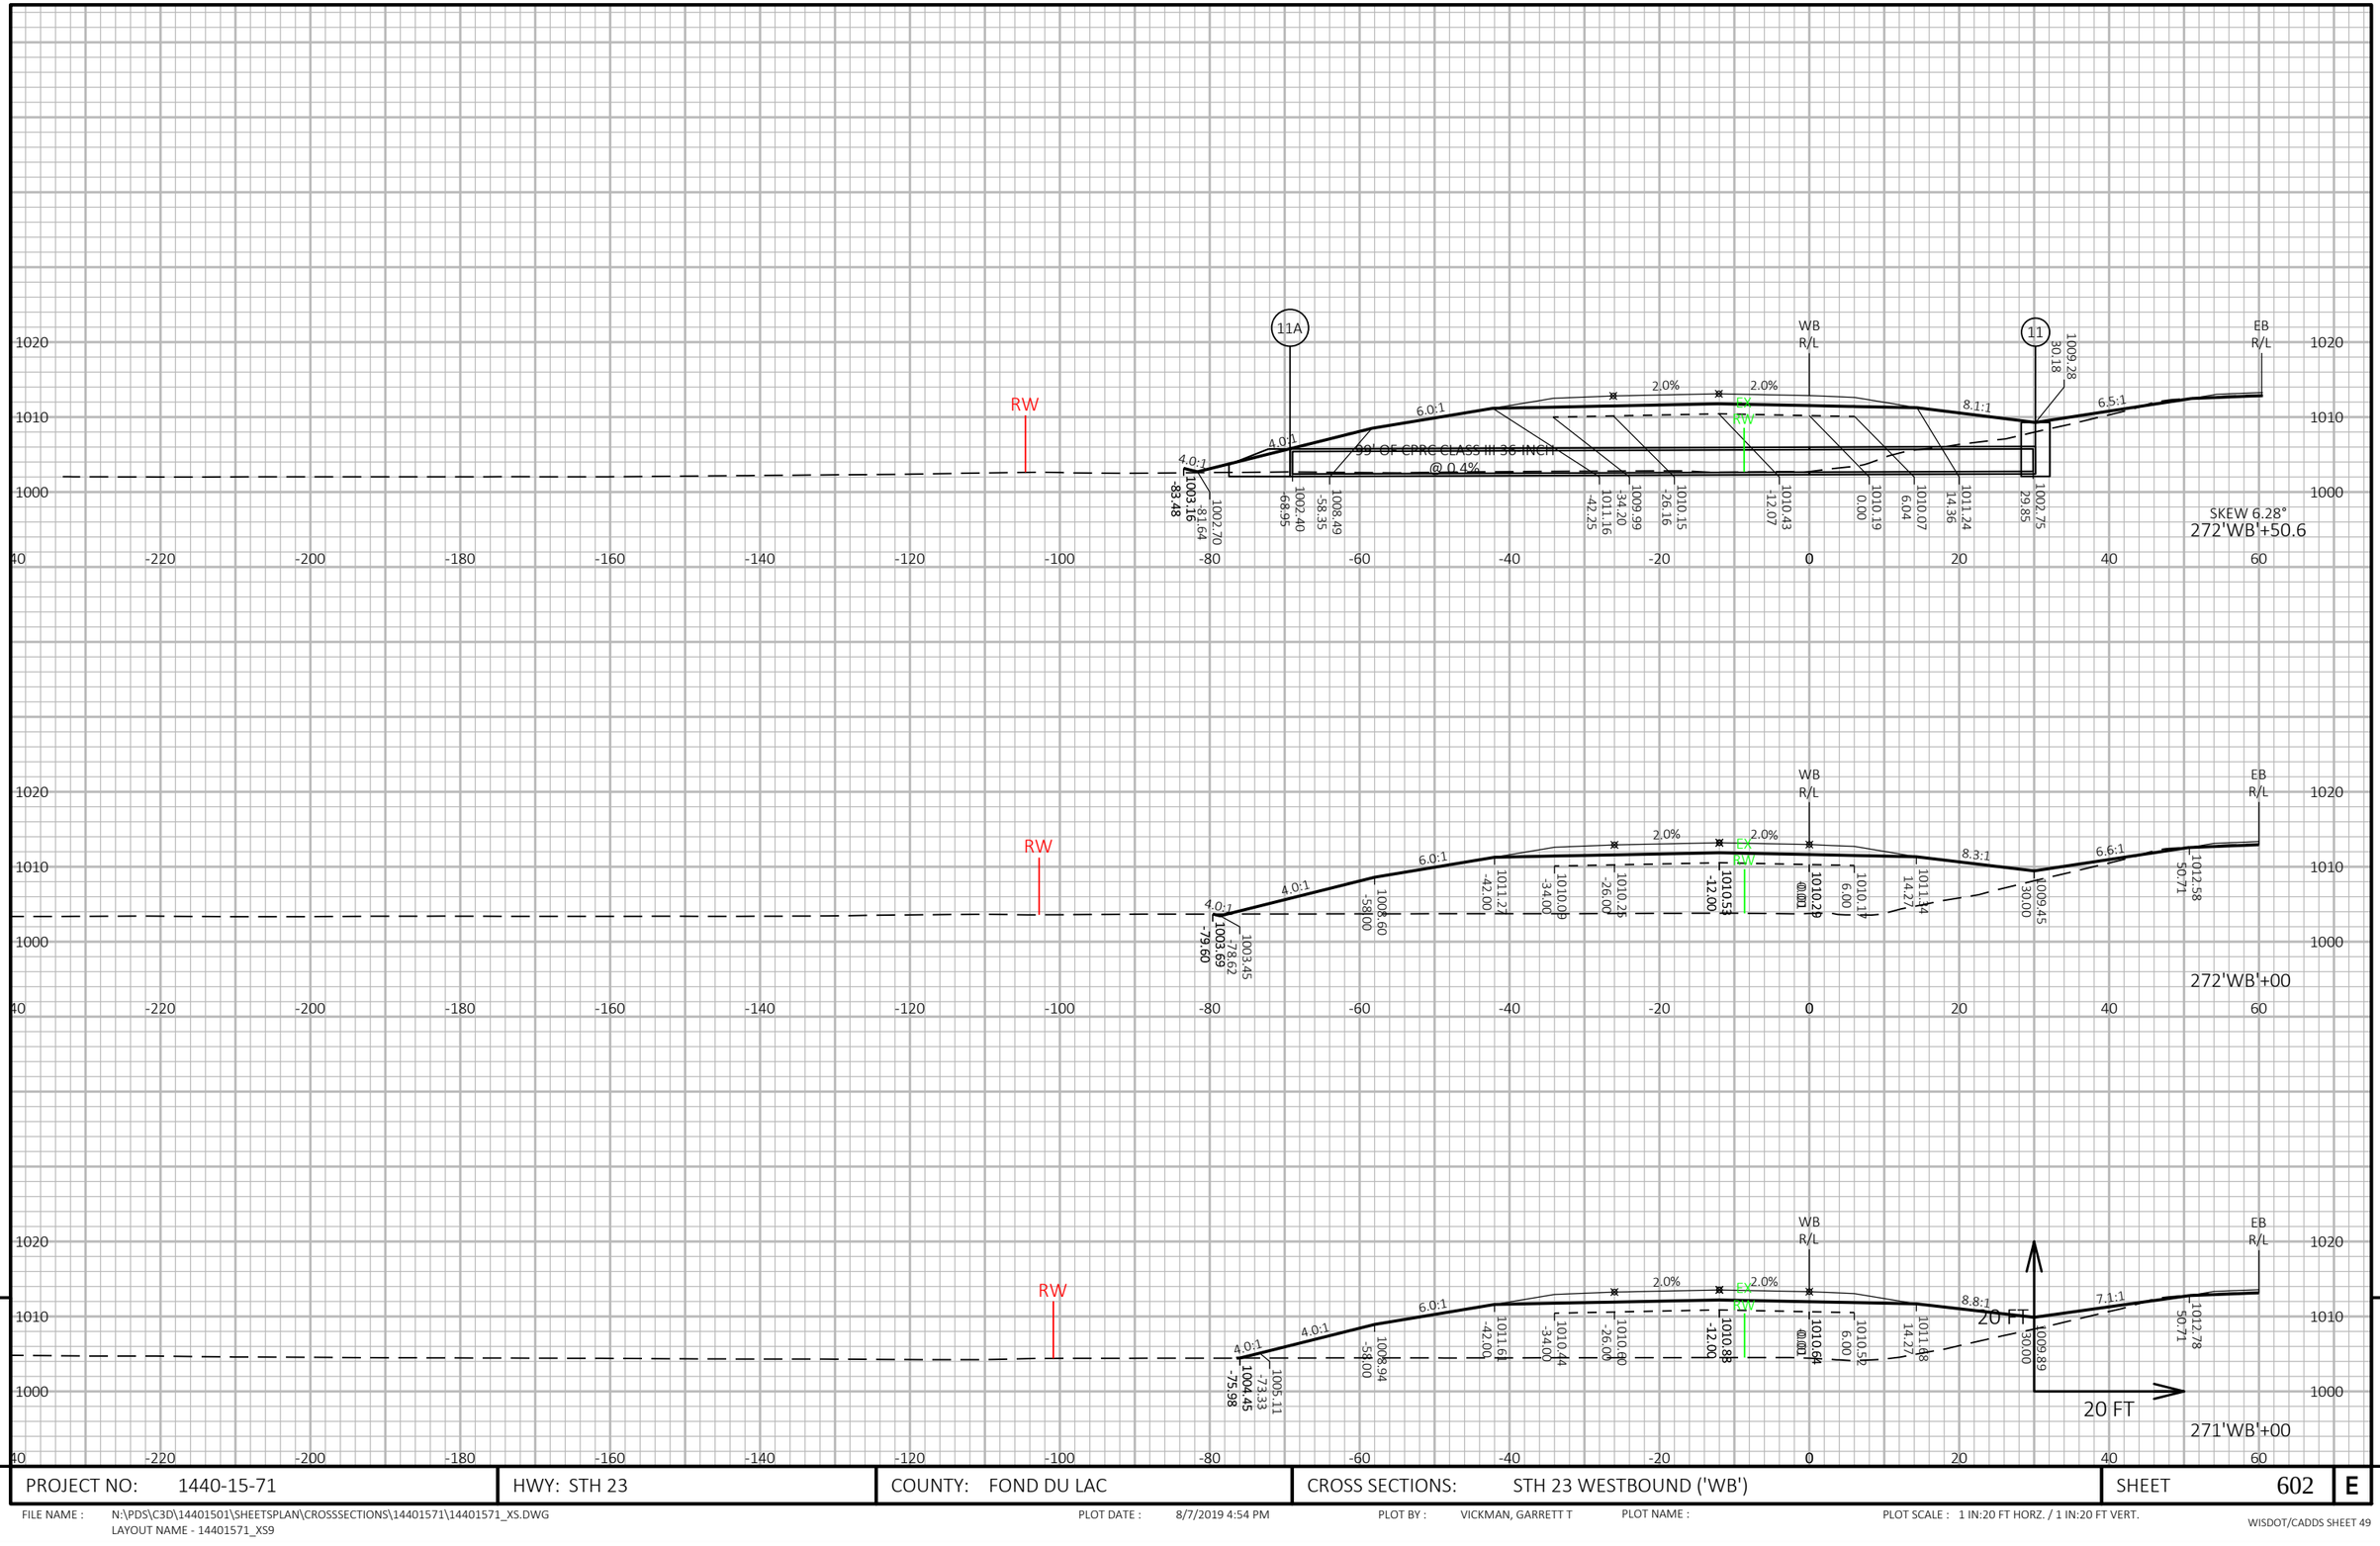


PROJECT NO: 1440-15-71	HWY: STH 23	COUNTY: FOND DU LAC	CROSS SECTIONS: STH 23 WESTBOUND ('WB')	SHEET 602	E

FILE NAME : N:\PDS\C3D\14401501\SHEETSPLAN\CROSSSECTIONS\14401571\14401571_XS.DWG
LAYOUT NAME - 14401571_XS9

PLOT DATE : 8/7/2019 4:54 PM PLOT BY : VICKMAN, GARRETT T PLOT NAME : PLOT SCALE : 1 IN:20 FT HORZ. / 1 IN:20 FT VERT.

WISDOT/CADDS SHEET 49

9 9

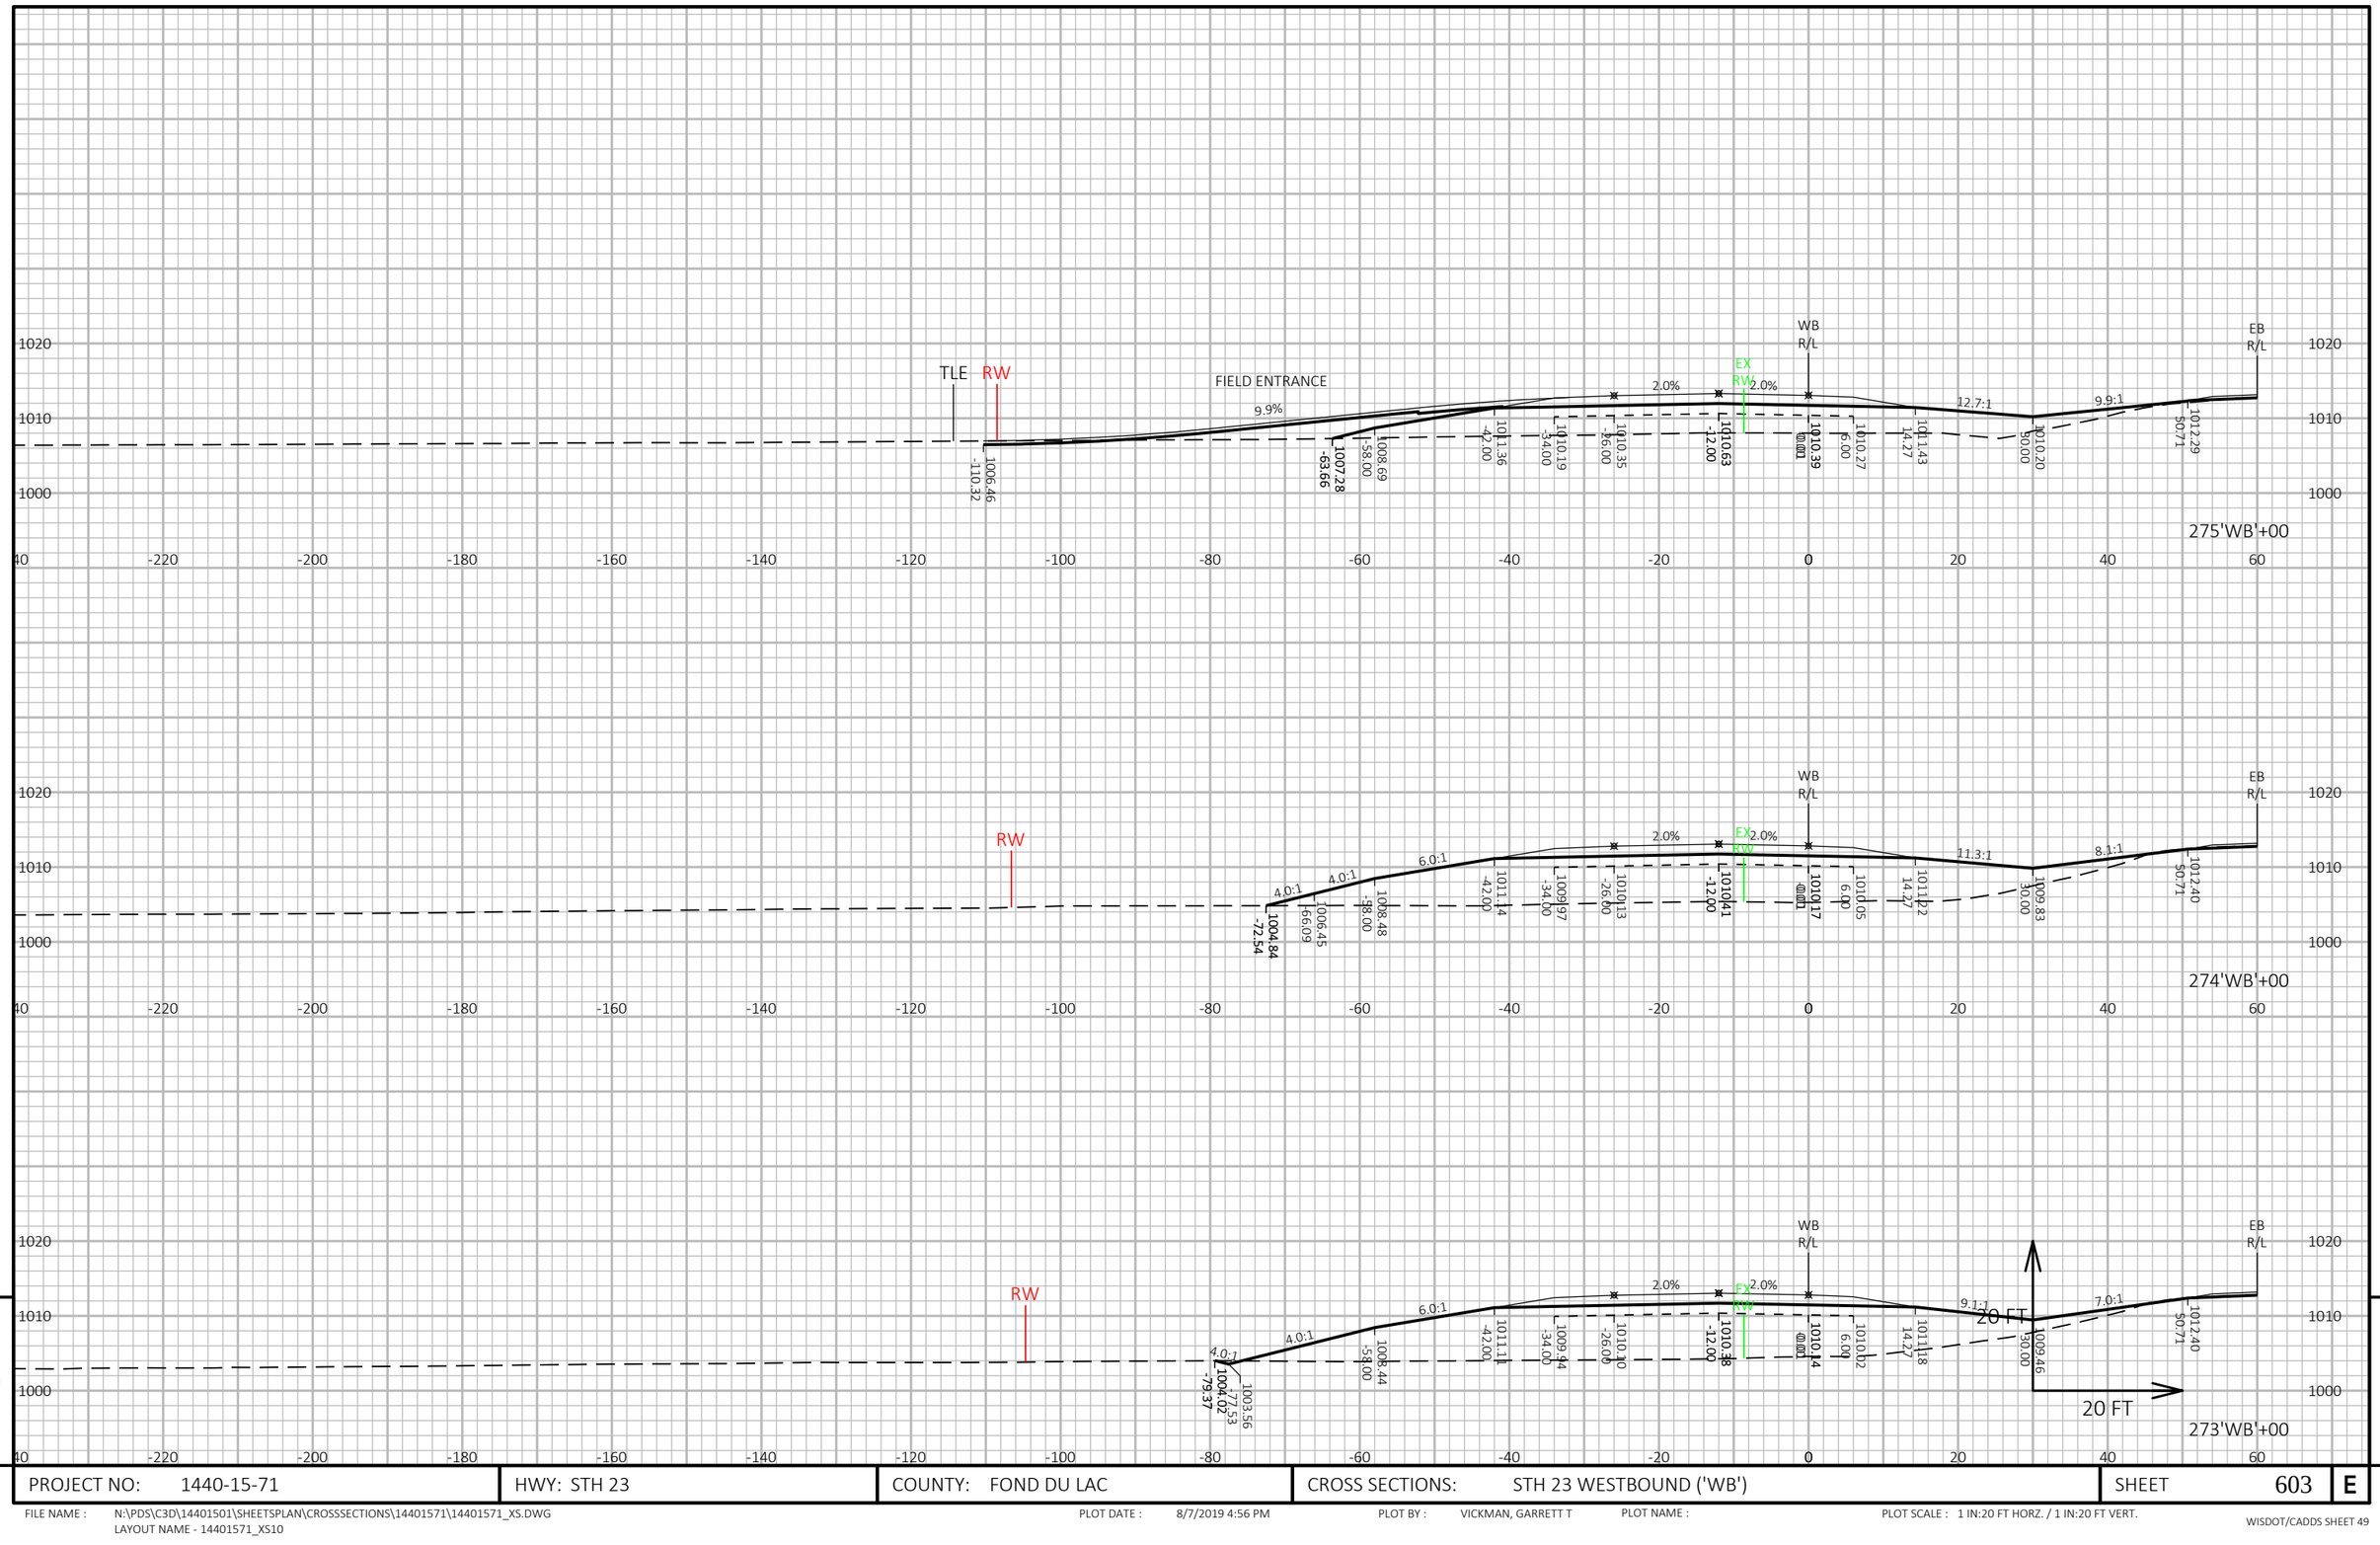

9

9

PROJECT NO: 1440-15-71	HWY: STH 23	COUNTY: FOND DU LAC	CROSS SECTIONS: STH 23 WESTBOUND ('WB')	SHEET 603	E

FILE NAME : N:\PDS\C3D\14401501\SHEETSPLAN\CROSSSECTIONS\14401571\14401571_XS.DWG
LAYOUT NAME - 14401571_XS10


PLOT DATE : 8/7/2019 4:56 PM

PLOT BY : VICKMAN, GARRETT T

PLOT NAME :

PLOT SCALE : 1 IN:20 FT HORZ. / 1 IN:20 FT VERT.

WISDOT/CADDS SHEET 49

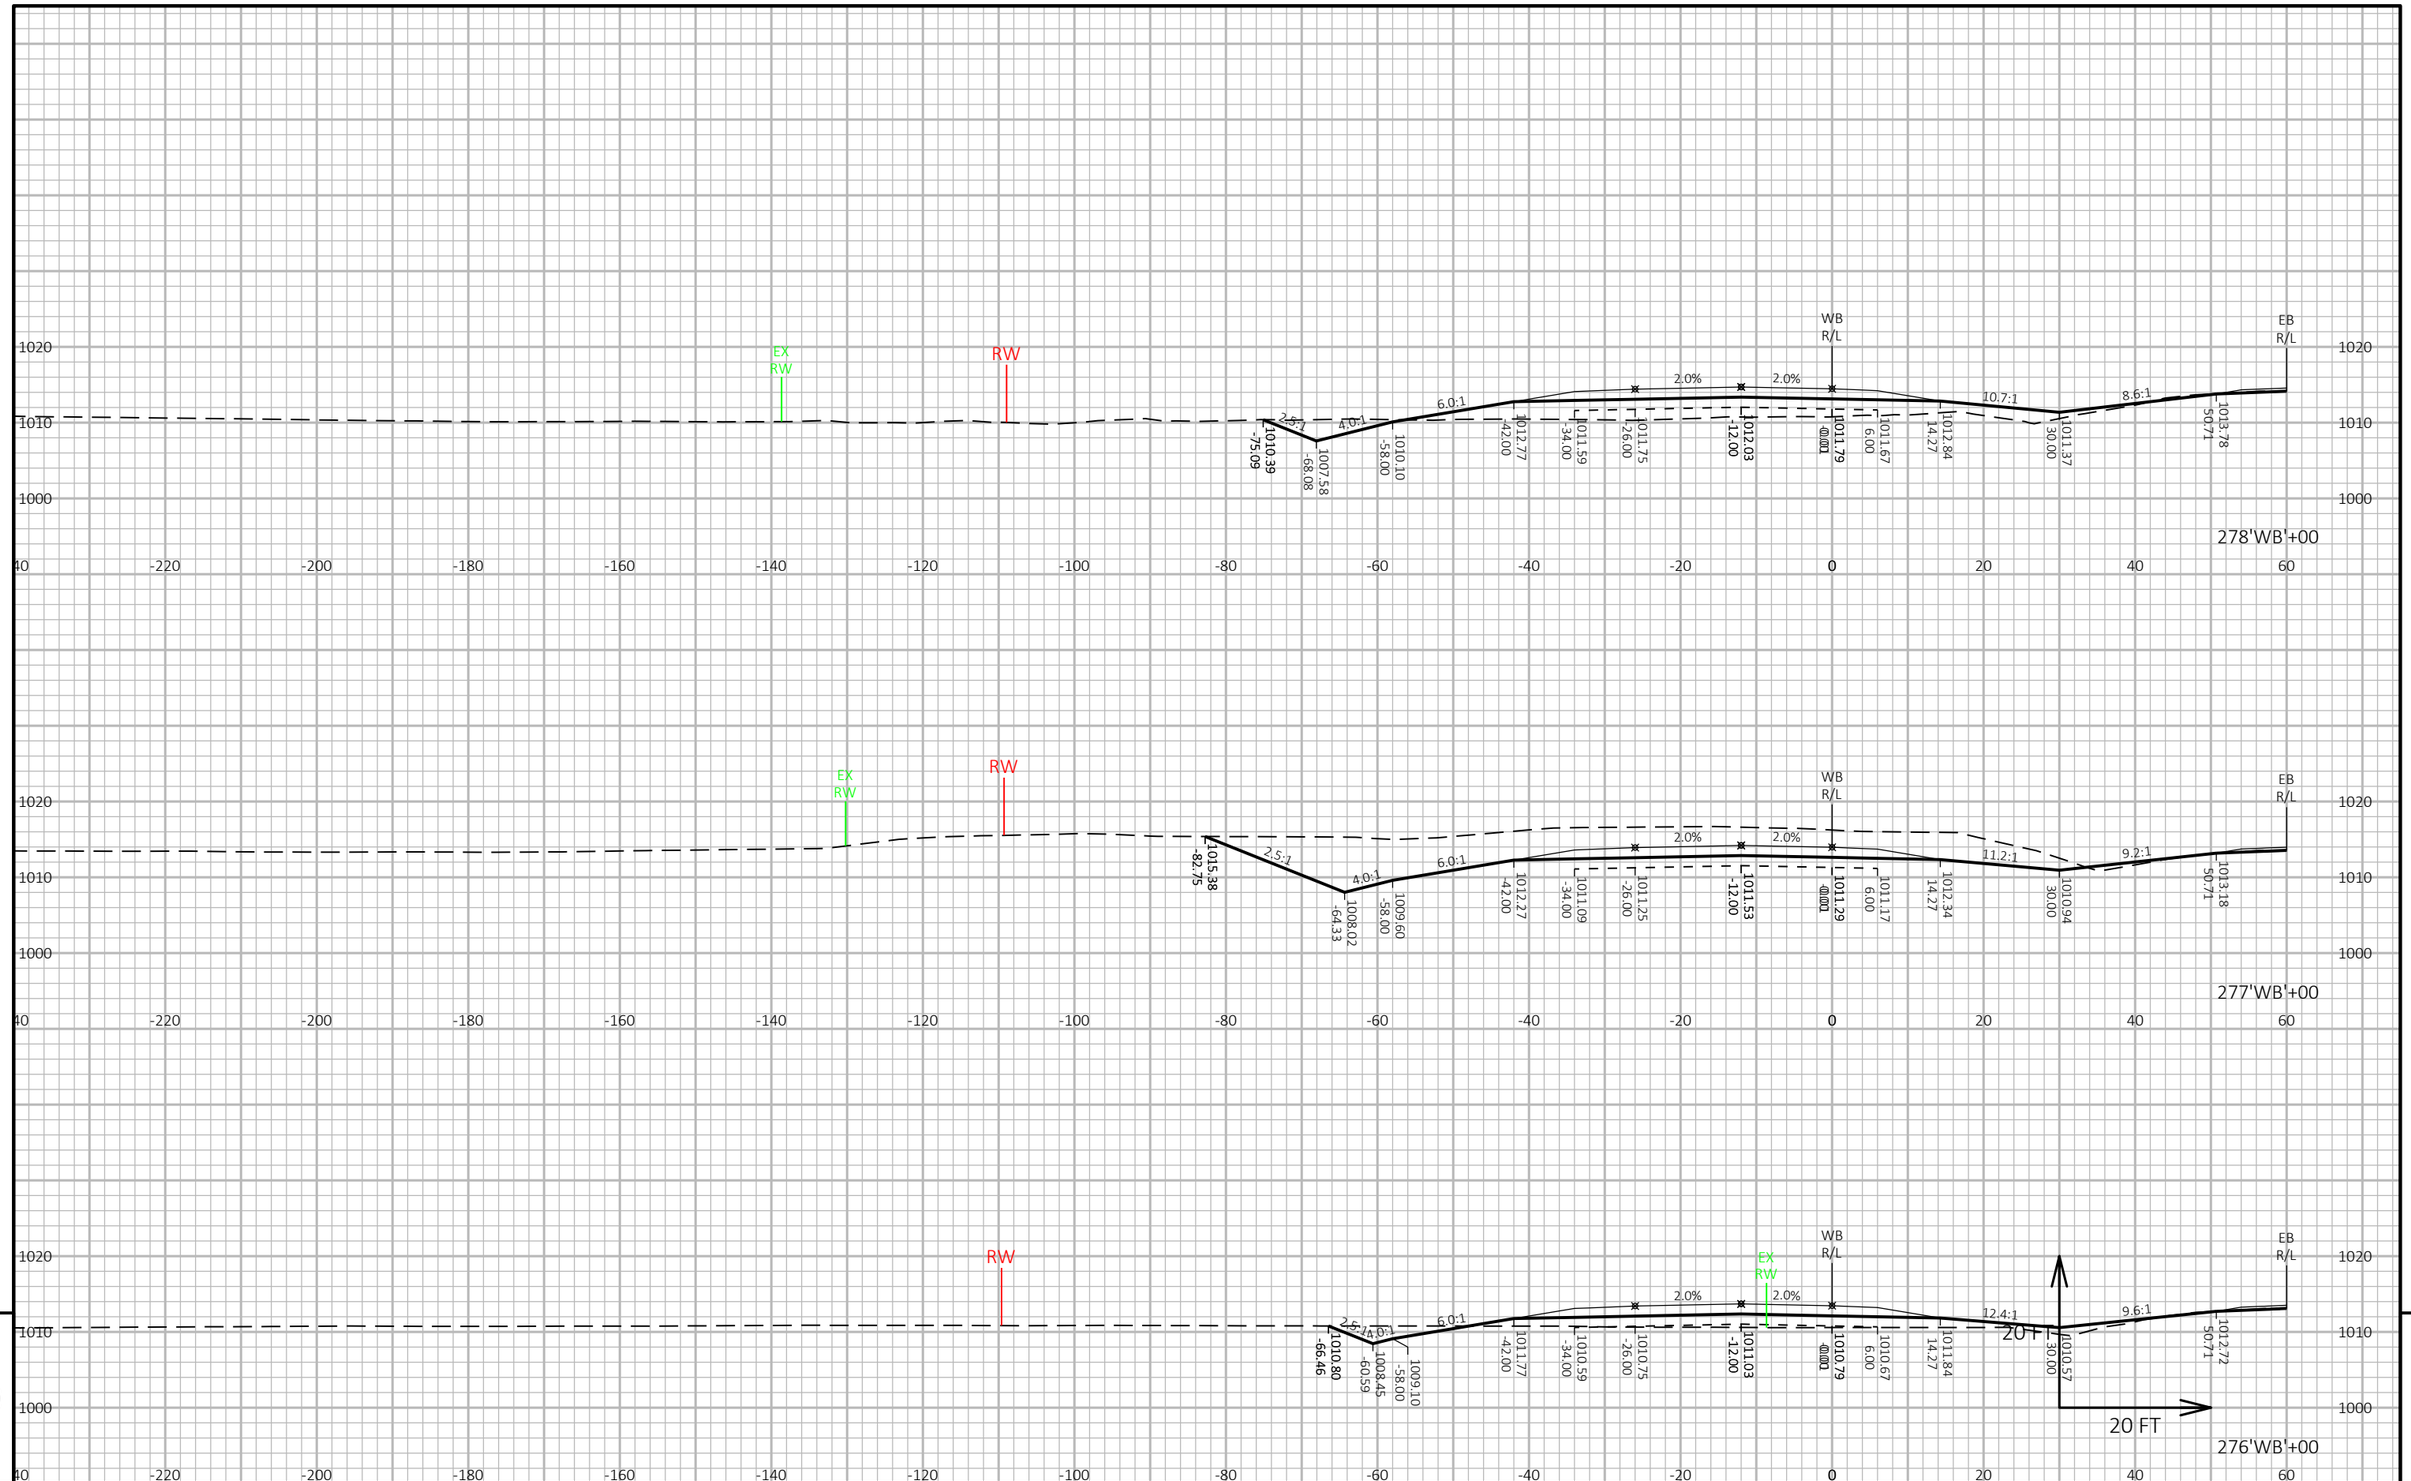

9

9

PROJECT NO: 1440-15-71	HWY: STH 23	COUNTY: FOND DU LAC	CROSS SECTIONS: STH 23 WESTBOUND ('WB')	SHEET 604	E

FILE NAME : N:\PDS\C3D\14401501\SHEETSPLAN\CROSSSECTIONS\14401571\14401571_XS.DWG
LAYOUT NAME - 14401571_XS11


PLOT DATE : 8/7/2019 4:58 PM

PLOT BY : VICKMAN, GARRETT T

PLOT NAME :

PLOT SCALE : 1 IN:20 FT HORZ. / 1 IN:20 FT VERT.

WISDOT/CADDS SHEET 49

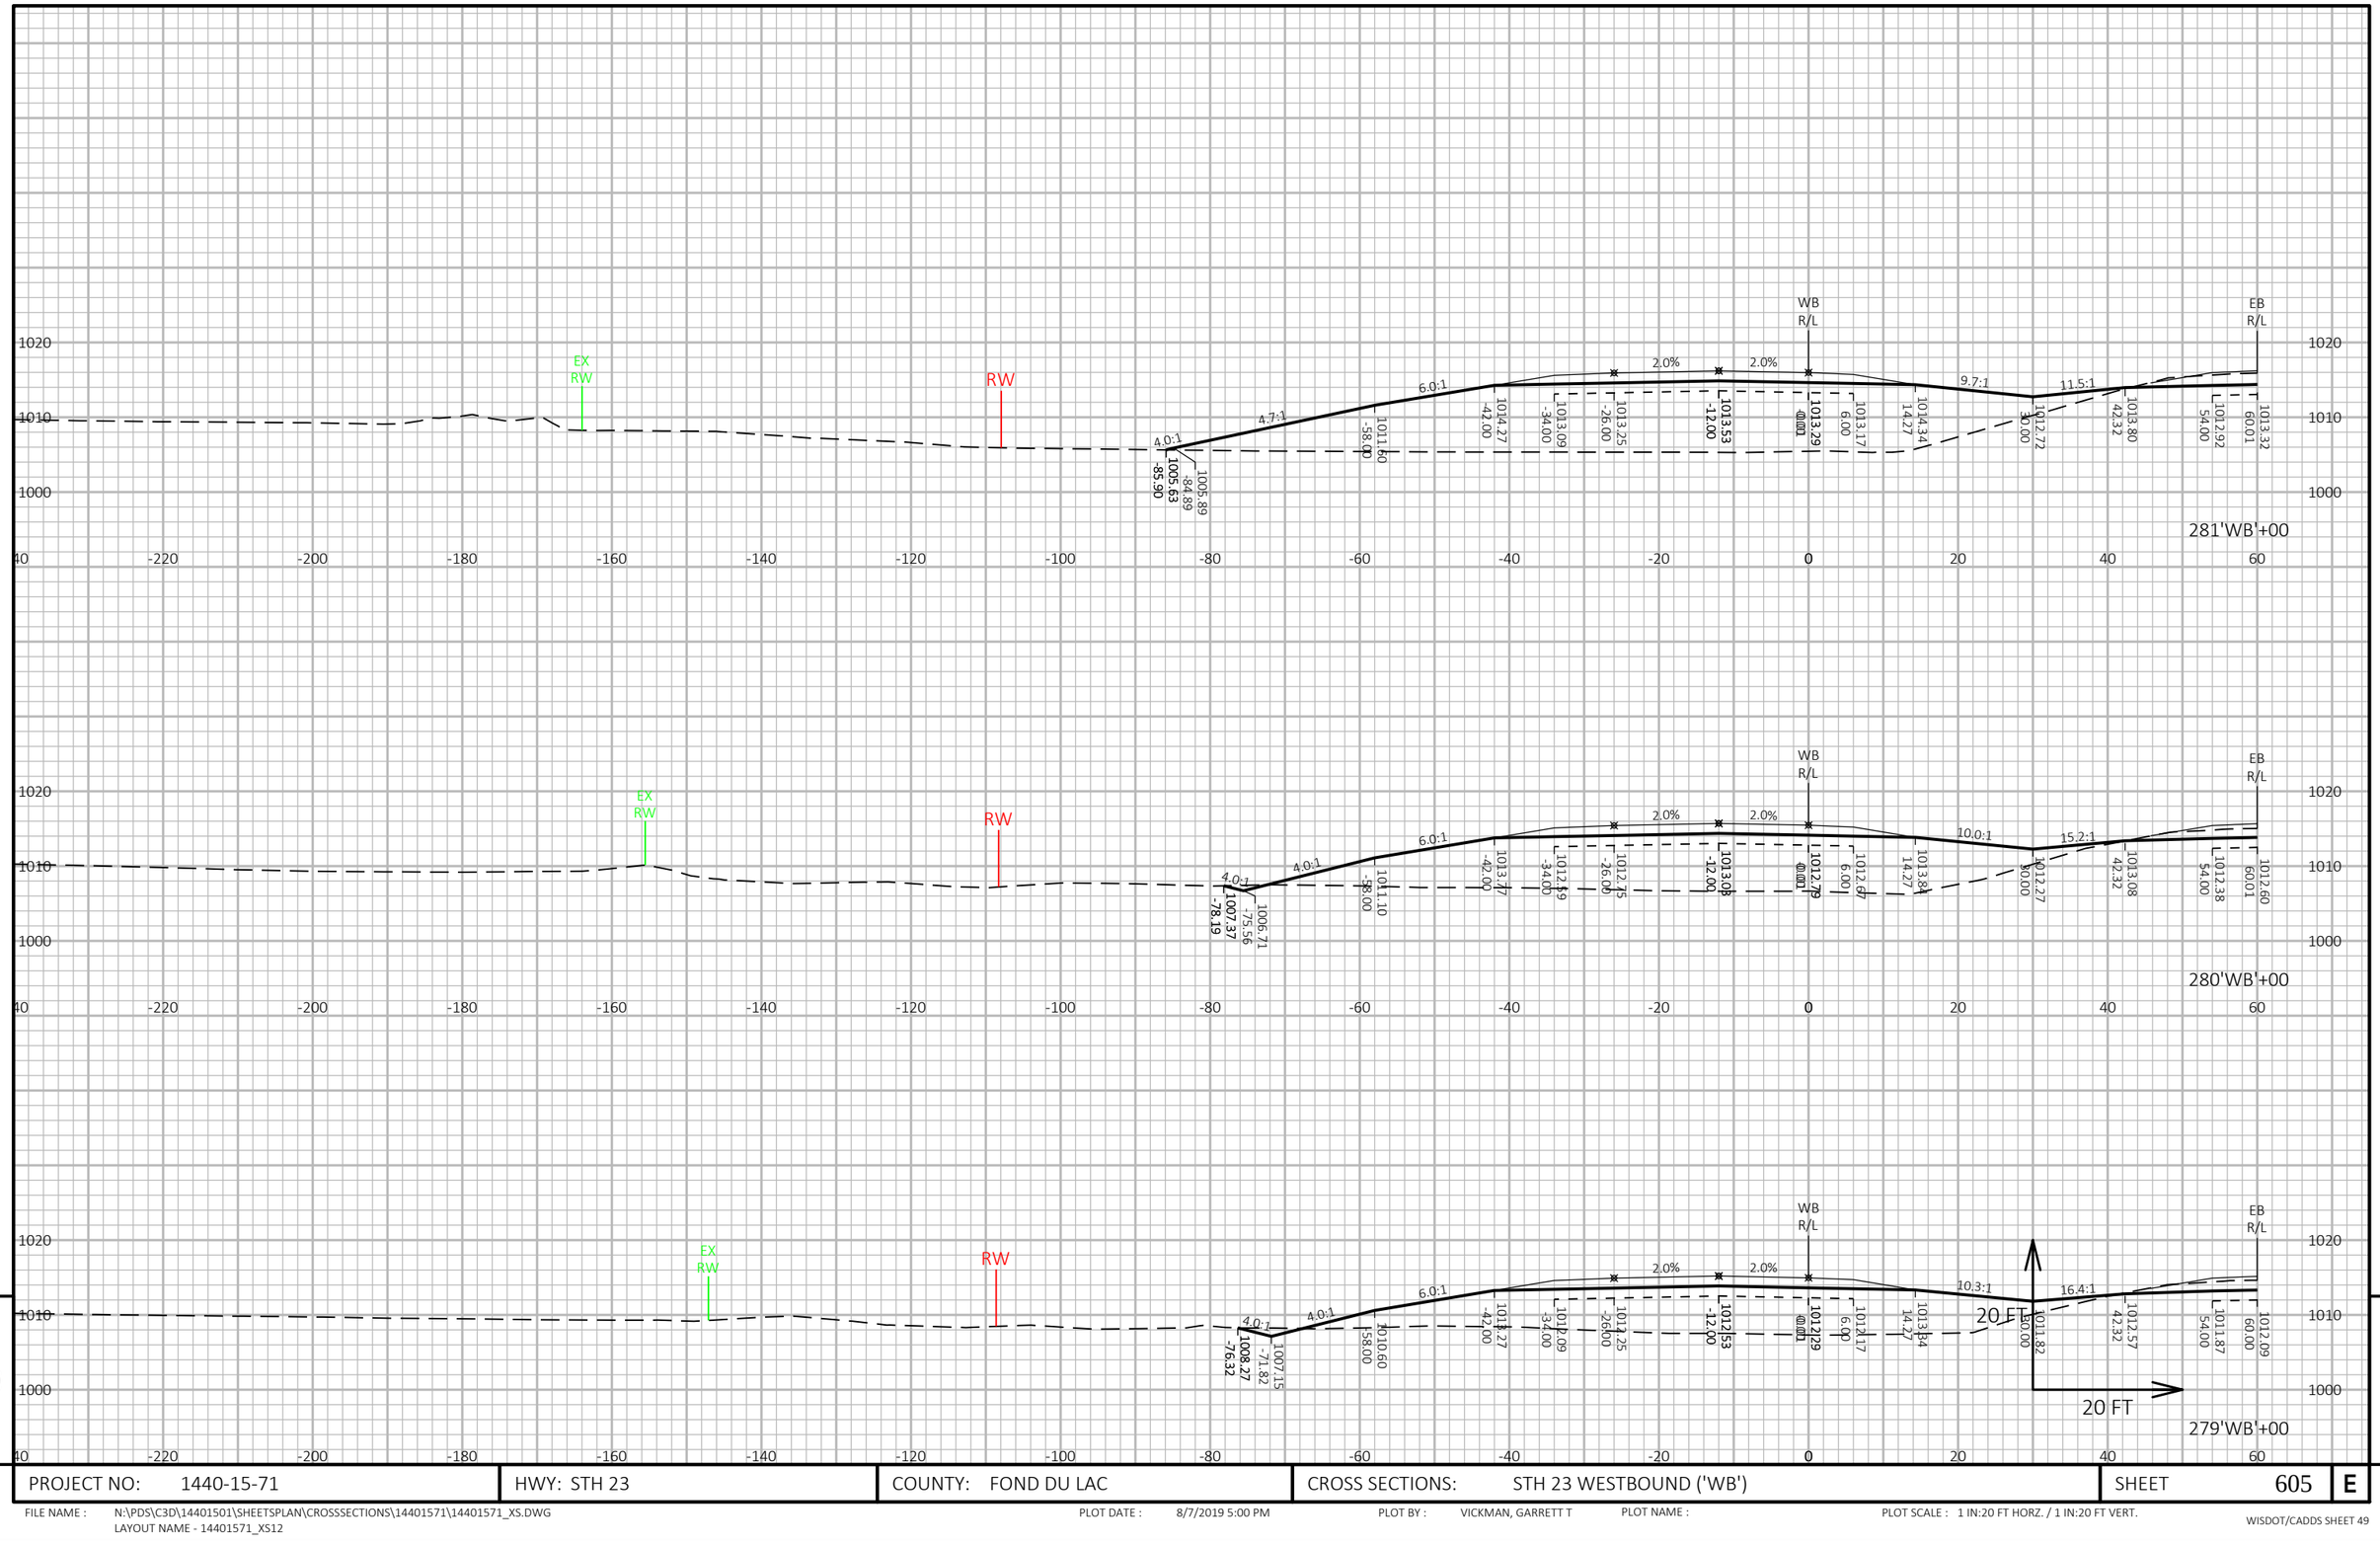


PROJECT NO: 1440-15-71	HWY: STH 23	COUNTY: FOND DU LAC	CROSS SECTIONS: STH 23 WESTBOUND ('WB')	SHEET 605	E

FILE NAME : N:\PDS\C3D\14401501\SHEETSPLAN\CROSSSECTIONS\14401571\14401571_XS.DWG
LAYOUT NAME - 14401571_XS12

PLOT DATE : 8/7/2019 5:00 PM PLOT BY : VICKMAN, GARRETT T PLOT NAME : PLOT SCALE : 1 IN:20 FT HORZ. / 1 IN:20 FT VERT.

WISDOT/CADDS SHEET 49

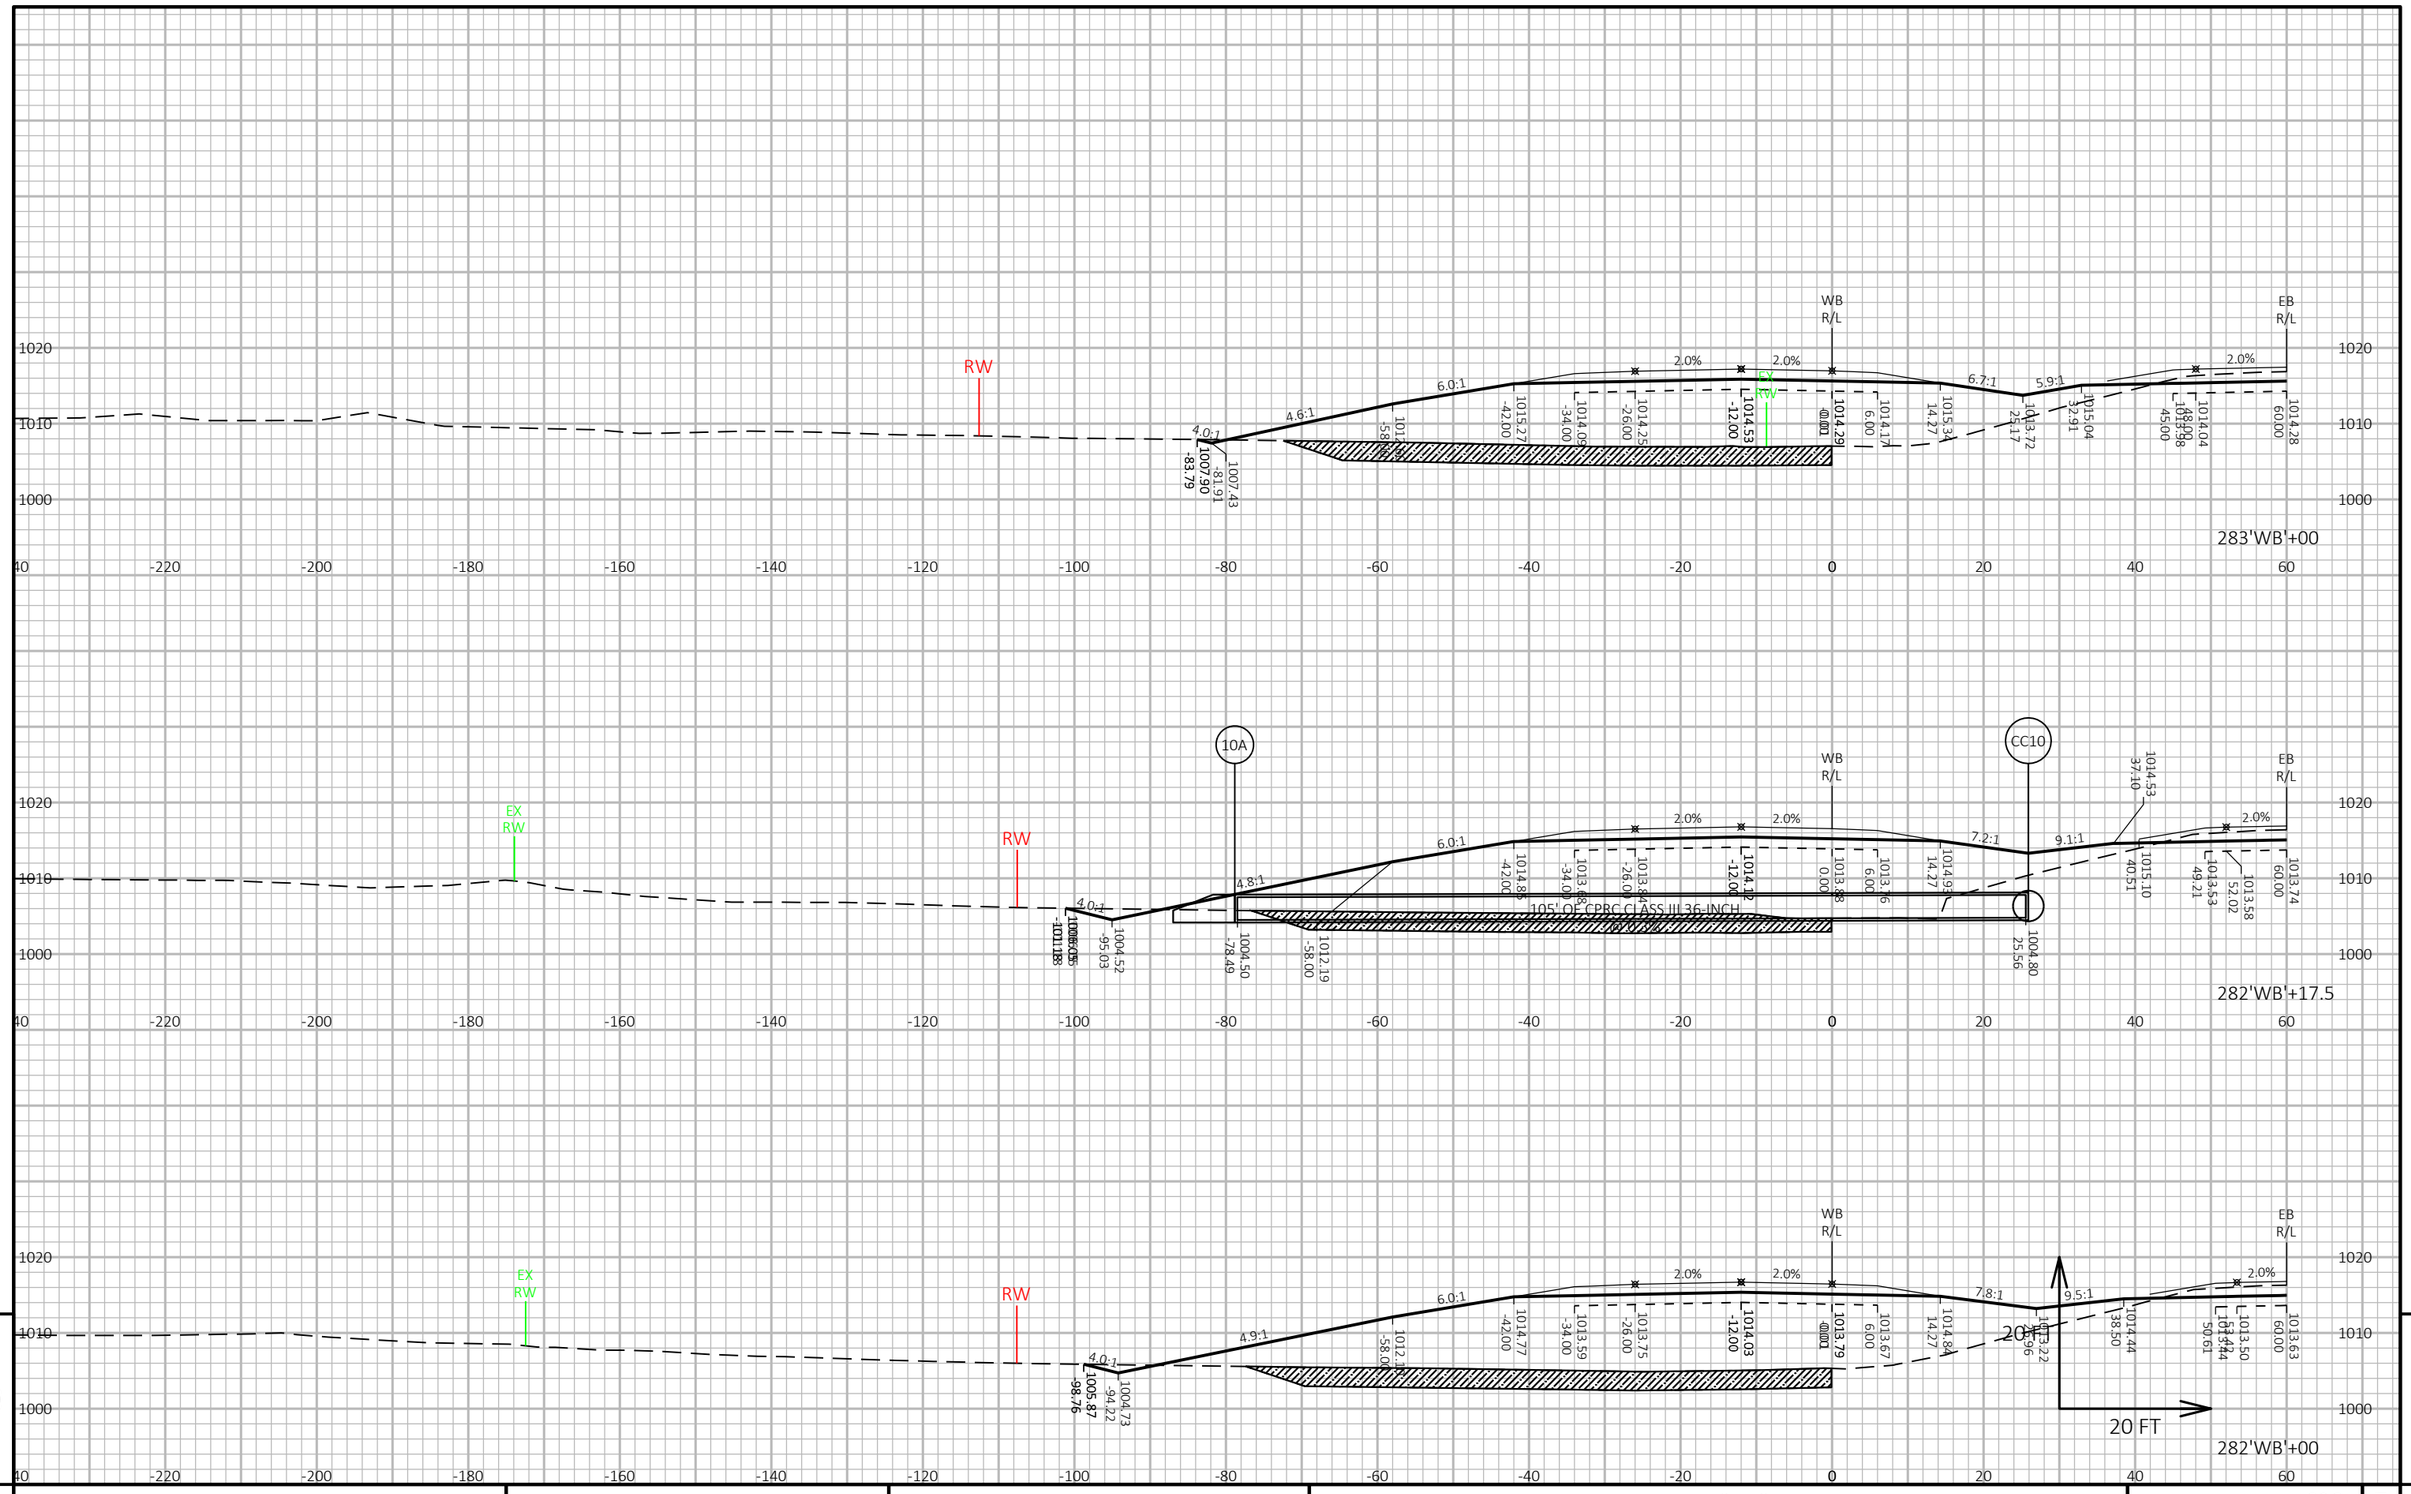


PROJECT NO: 1440-15-71	HWY: STH 23	COUNTY: FOND DU LAC	CROSS SECTIONS: STH 23 WESTBOUND ('WB')	SHEET 606	E

FILE NAME : N:\PDS\C3D\14401501\SHEETSPLAN\CROSSSECTIONS\14401571\14401571_XS.DWG
LAYOUT NAME - 14401571_XS13

PLOT DATE : 8/7/2019 5:02 PM PLOT BY : VICKMAN, GARRETT T PLOT NAME : PLOT SCALE : 1 IN:20 FT HORZ. / 1 IN:20 FT VERT.

WISDOT/CADDS SHEET 49

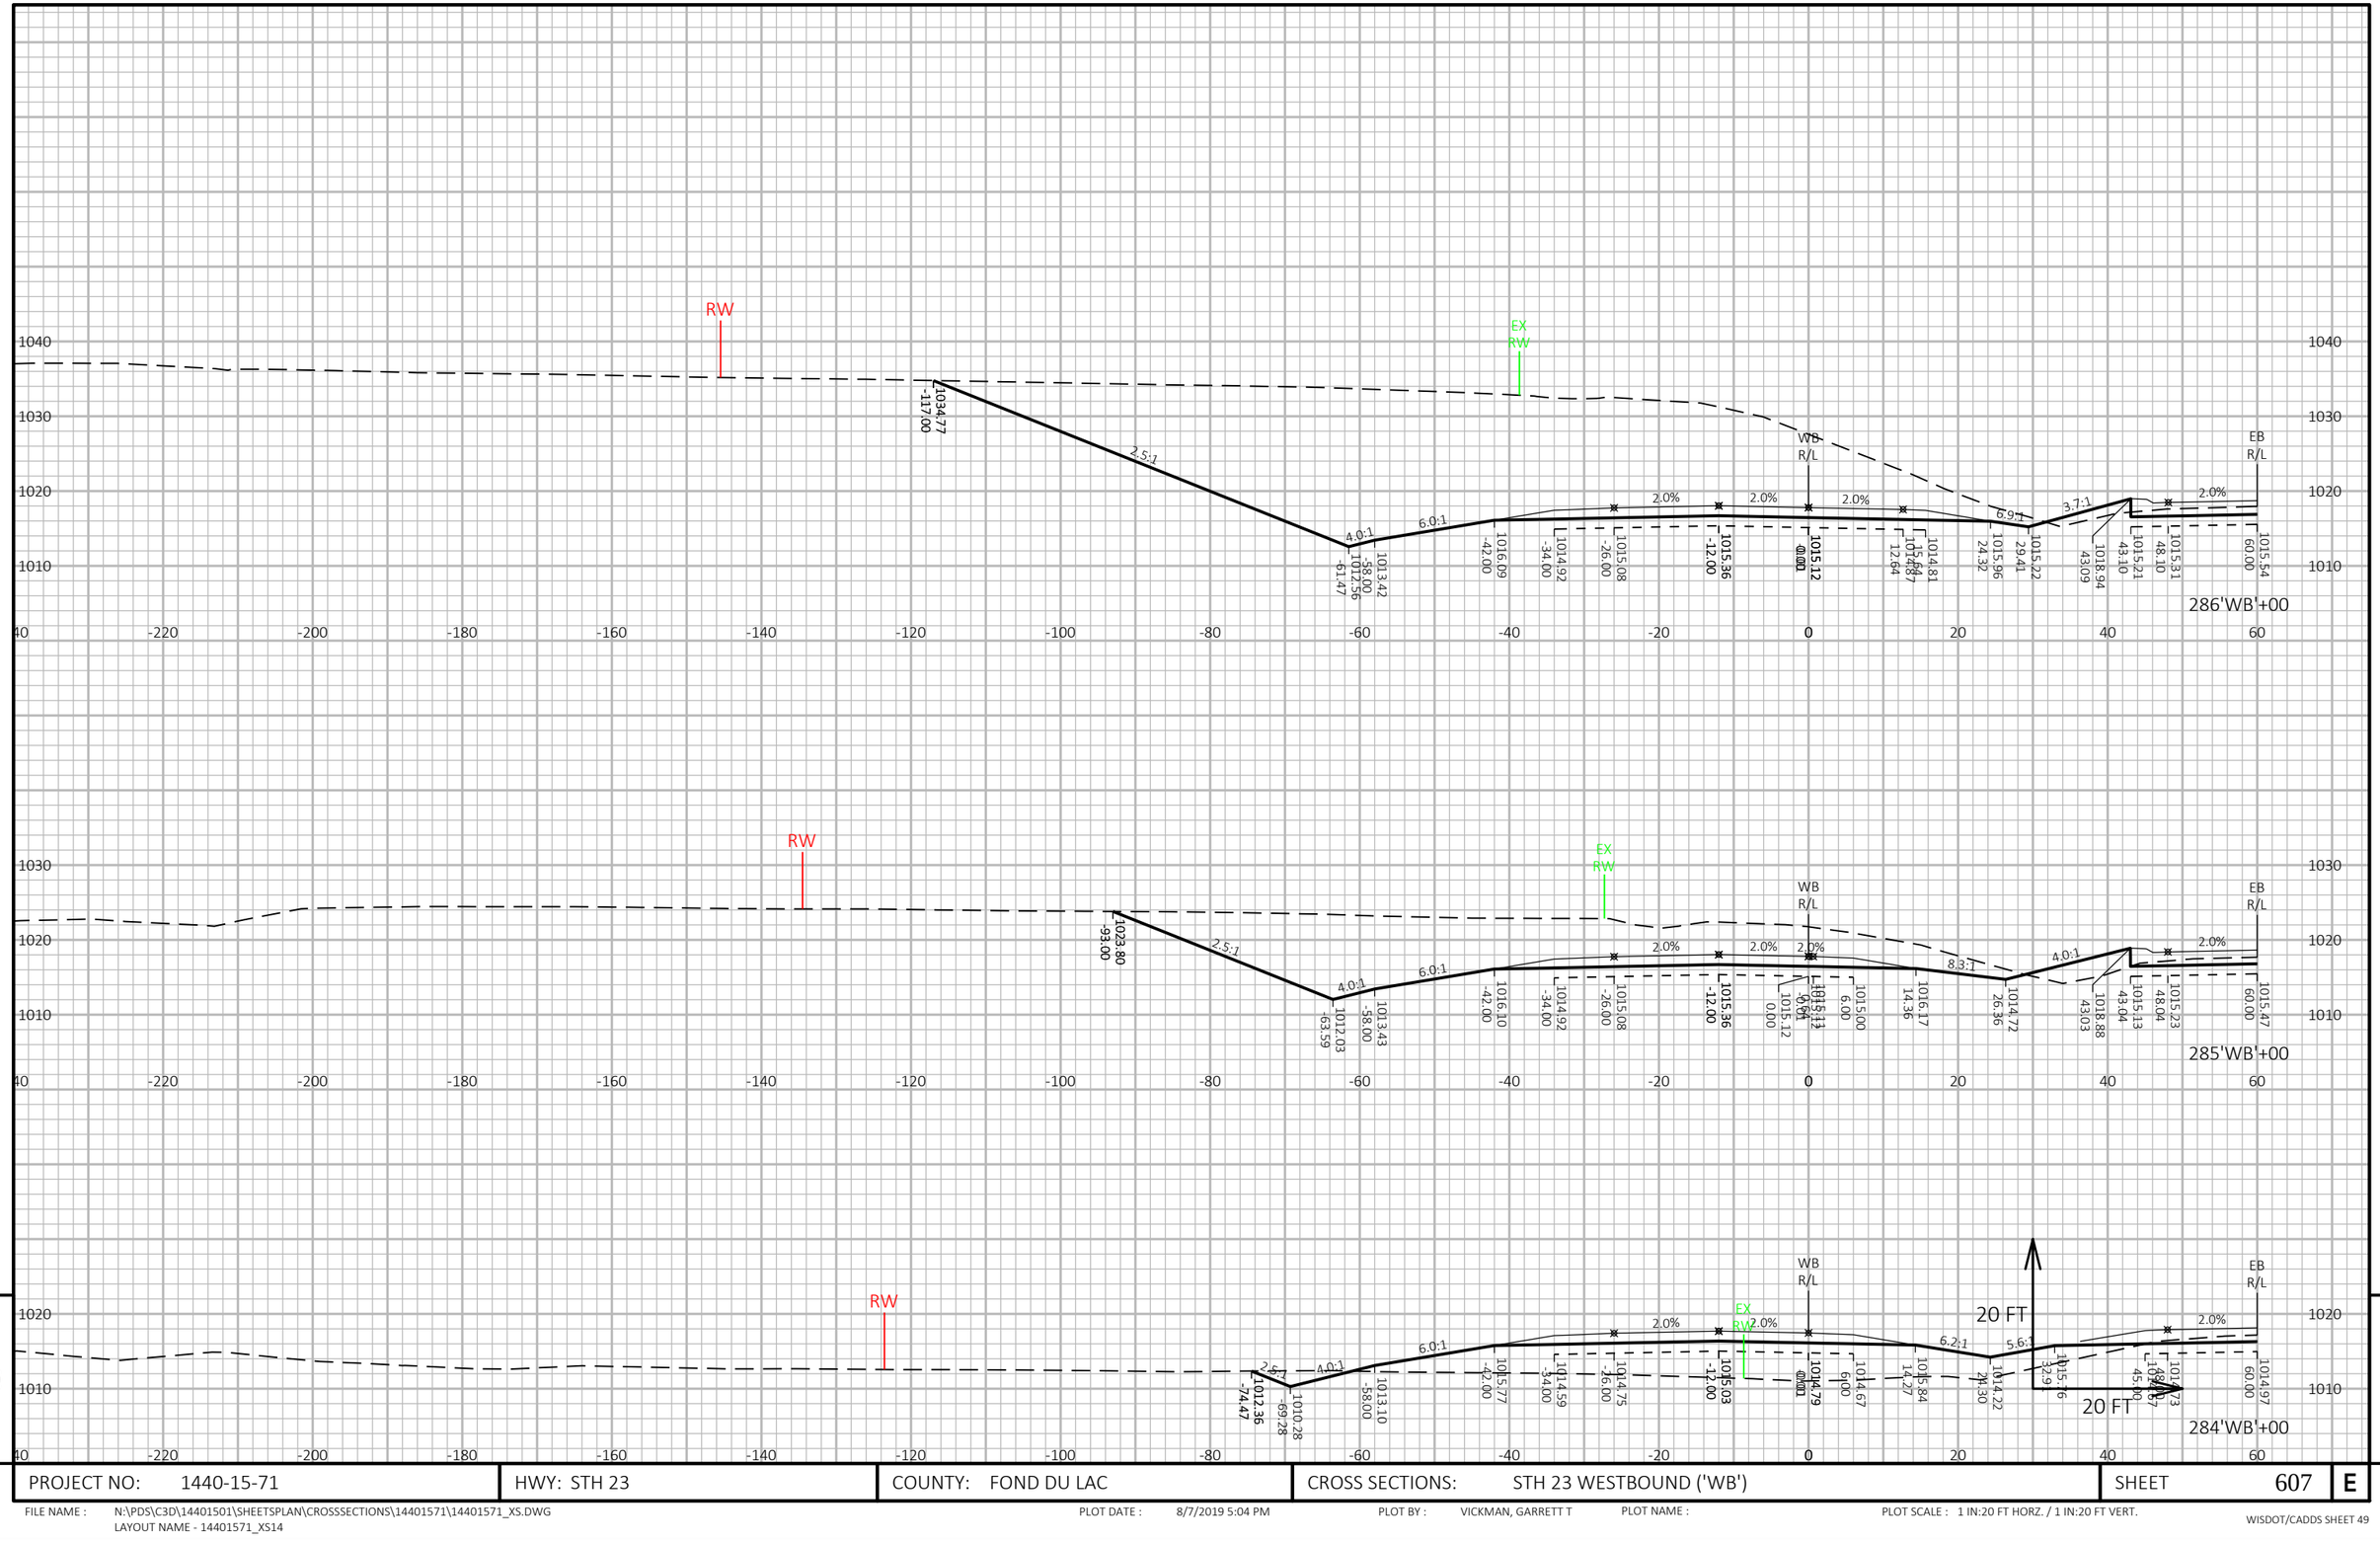

9

9

PROJECT NO: 1440-15-71	HWY: STH 23	COUNTY: FOND DU LAC	CROSS SECTIONS: STH 23 WESTBOUND ('WB')	SHEET 607	E

FILE NAME : N:\PDS\C3D\14401501\SHEETSPLAN\CROSSSECTIONS\14401571\14401571_XS.DWG
LAYOUT NAME - 14401571_XS14


PLOT DATE : 8/7/2019 5:04 PM

PLOT BY : VICKMAN, GARRETT T

PLOT NAME :

PLOT SCALE : 1 IN:20 FT HORZ. / 1 IN:20 FT VERT.

WISDOT/CADDS SHEET 49

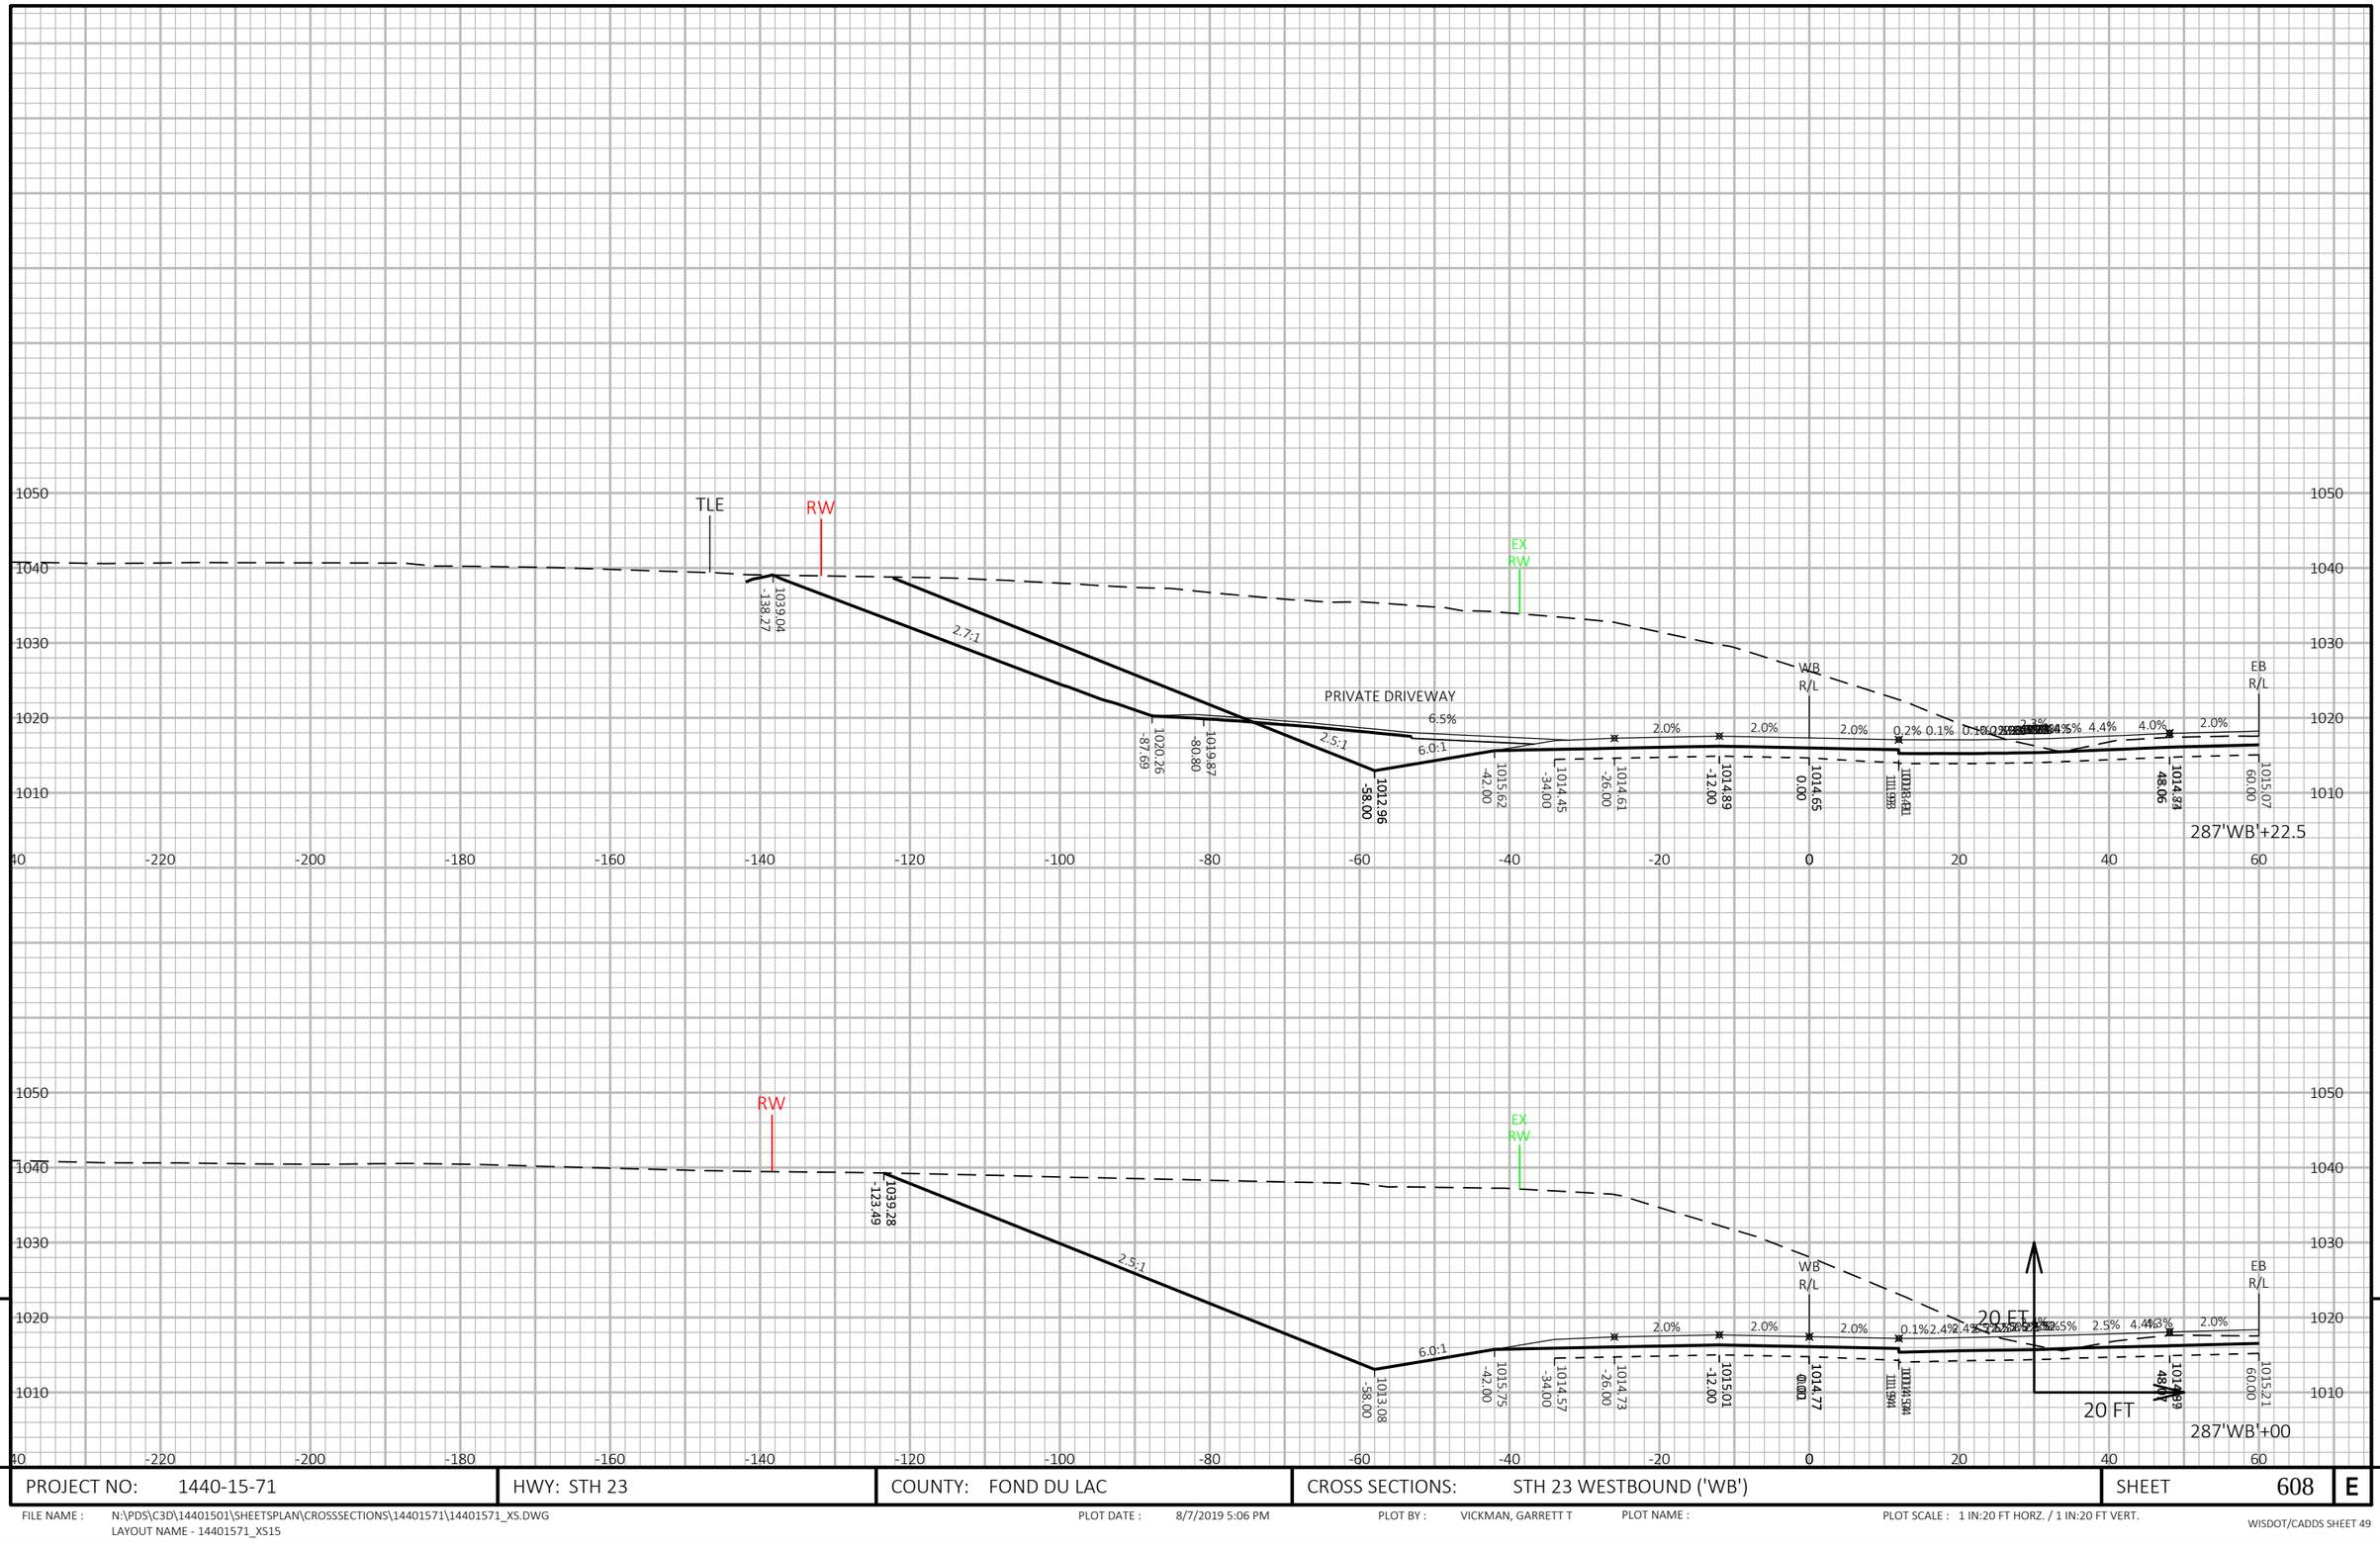

9

9

PROJECT NO: 1440-15-71	HWY: STH 23	COUNTY: FOND DU LAC	CROSS SECTIONS: STH 23 WESTBOUND ('WB')	SHEET 608	E

FILE NAME : N:\PDS\C3D\14401501\SHEETSPLAN\CROSSSECTIONS\14401571\14401571_XS.DWG
LAYOUT NAME - 14401571_XS15


PLOT DATE : 8/7/2019 5:06 PM


PLOT BY : VICKMAN, GARRETT T

PLOT NAME :

PLOT SCALE : 1 IN:20 FT HORZ. / 1 IN:20 FT VERT.

WISDOT/CADDS SHEET 49

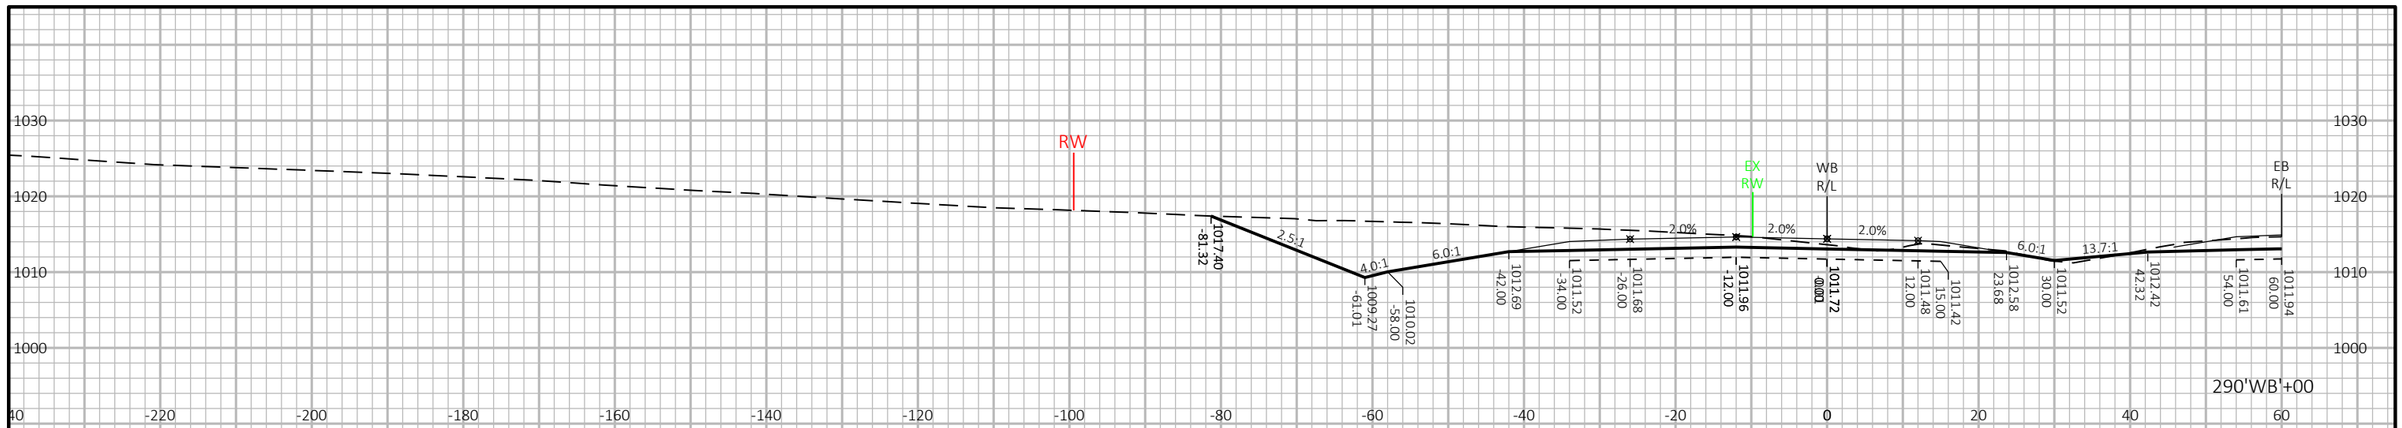

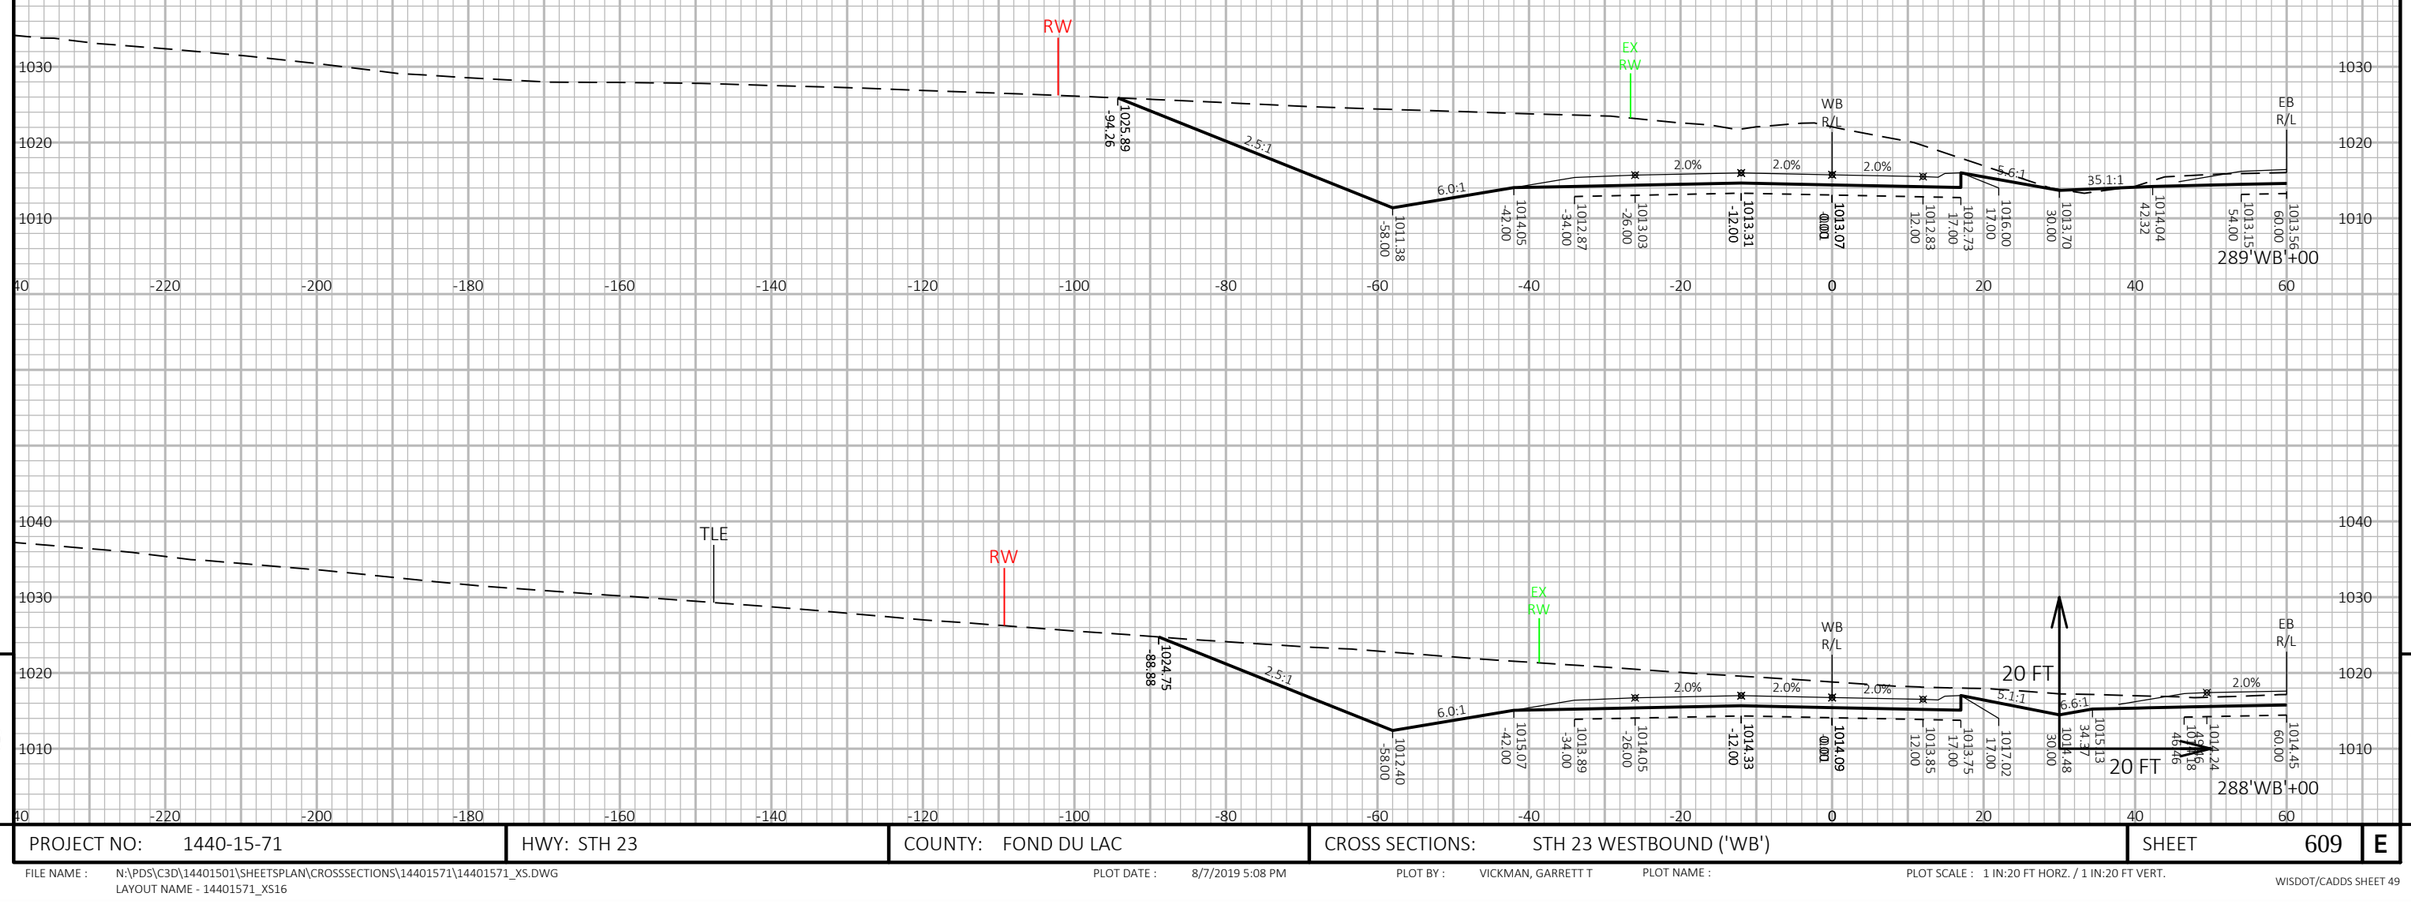



PROJECT NO: 1440-15-71	HWY: STH 23	COUNTY: FOND DU LAC	CROSS SECTIONS: STH 23 WESTBOUND ('WB')	SHEET 609	E

FILE NAME : N:\PDS\C3D\14401501\SHEETSPLAN\CROSSSECTIONS\14401571\14401571_XS.DWG
LAYOUT NAME - 14401571_XS16

PLOT DATE : 8/7/2019 5:08 PM PLOT BY : VICKMAN, GARRETT T PLOT NAME : PLOT SCALE : 1 IN:20 FT HORZ. / 1 IN:20 FT VERT.

WISDOT/CADDS SHEET 49

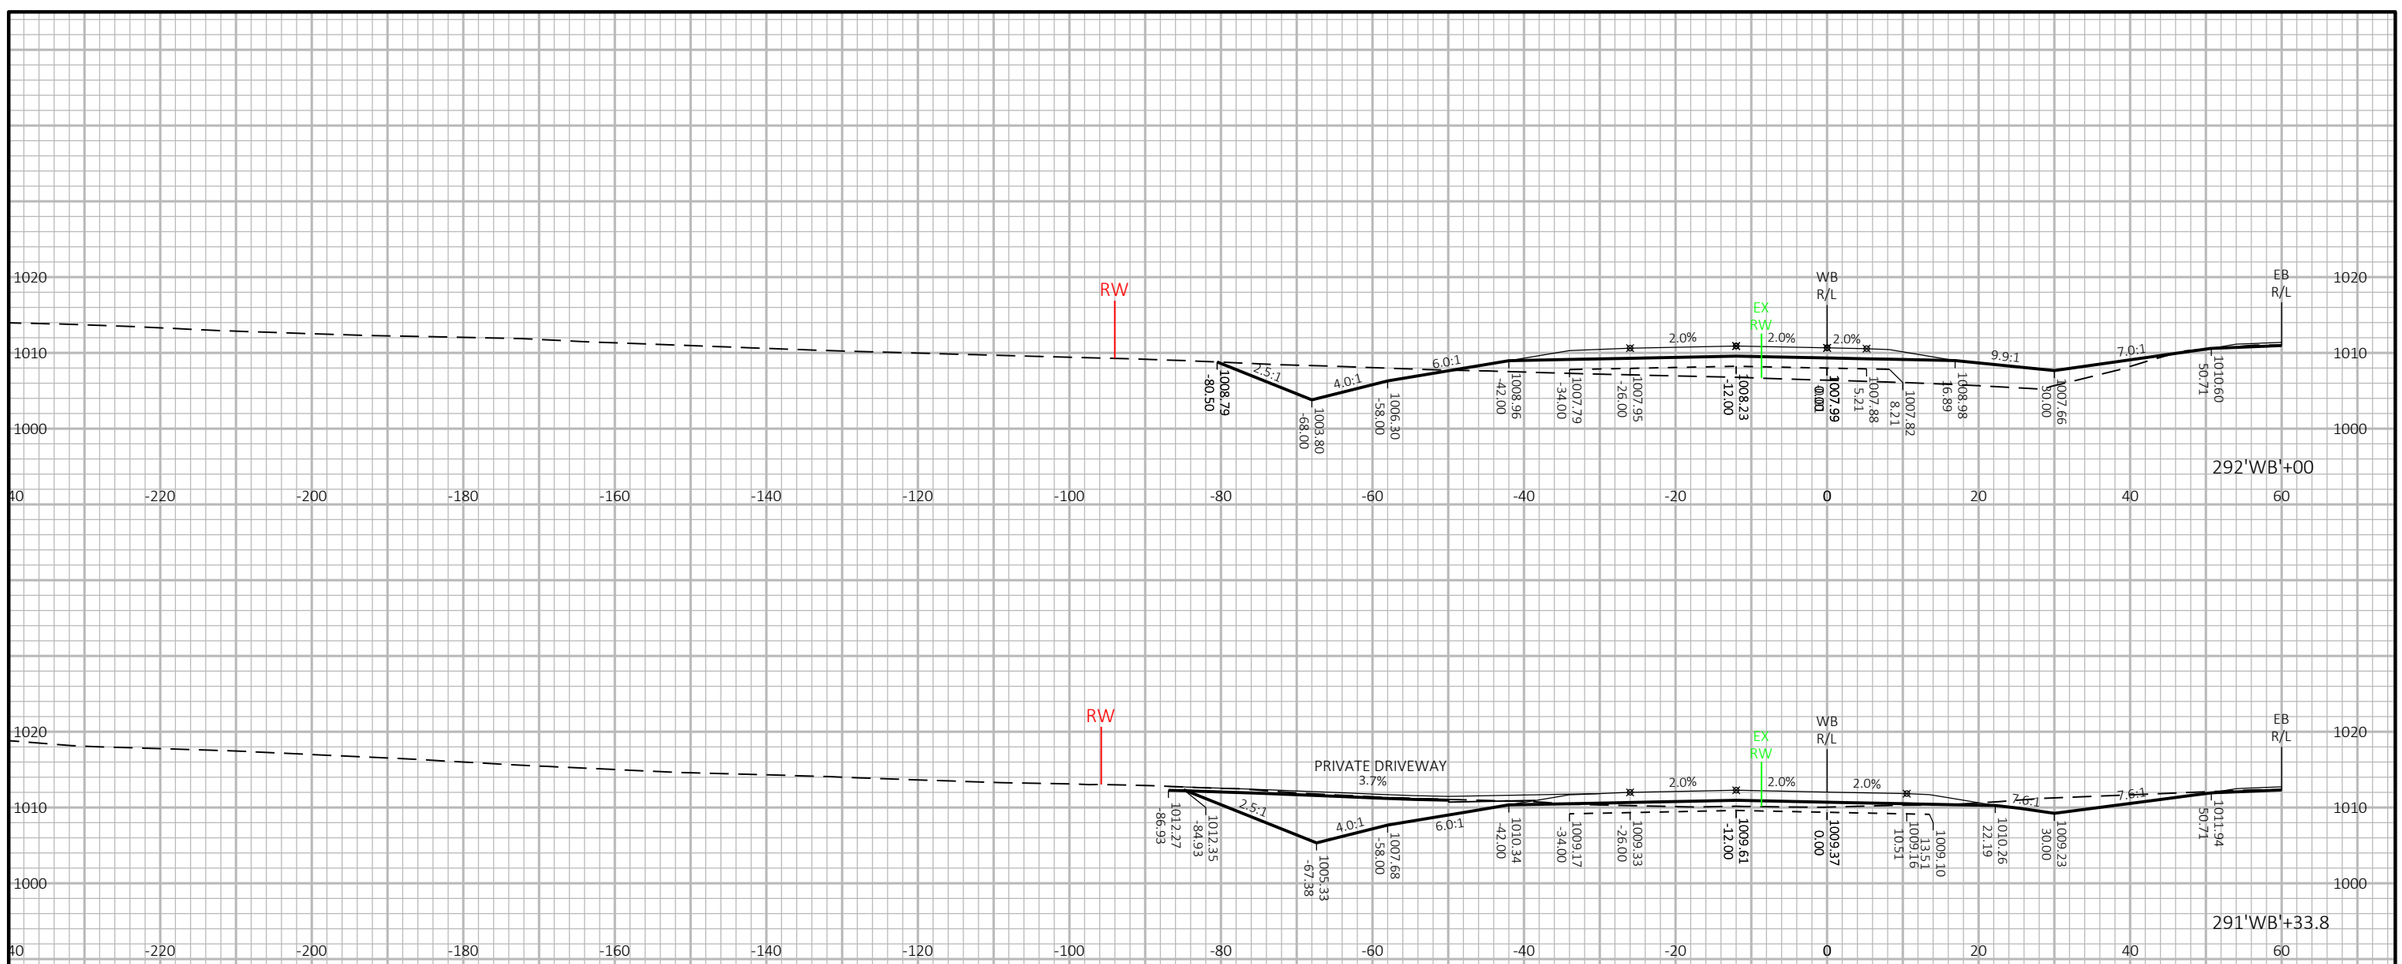

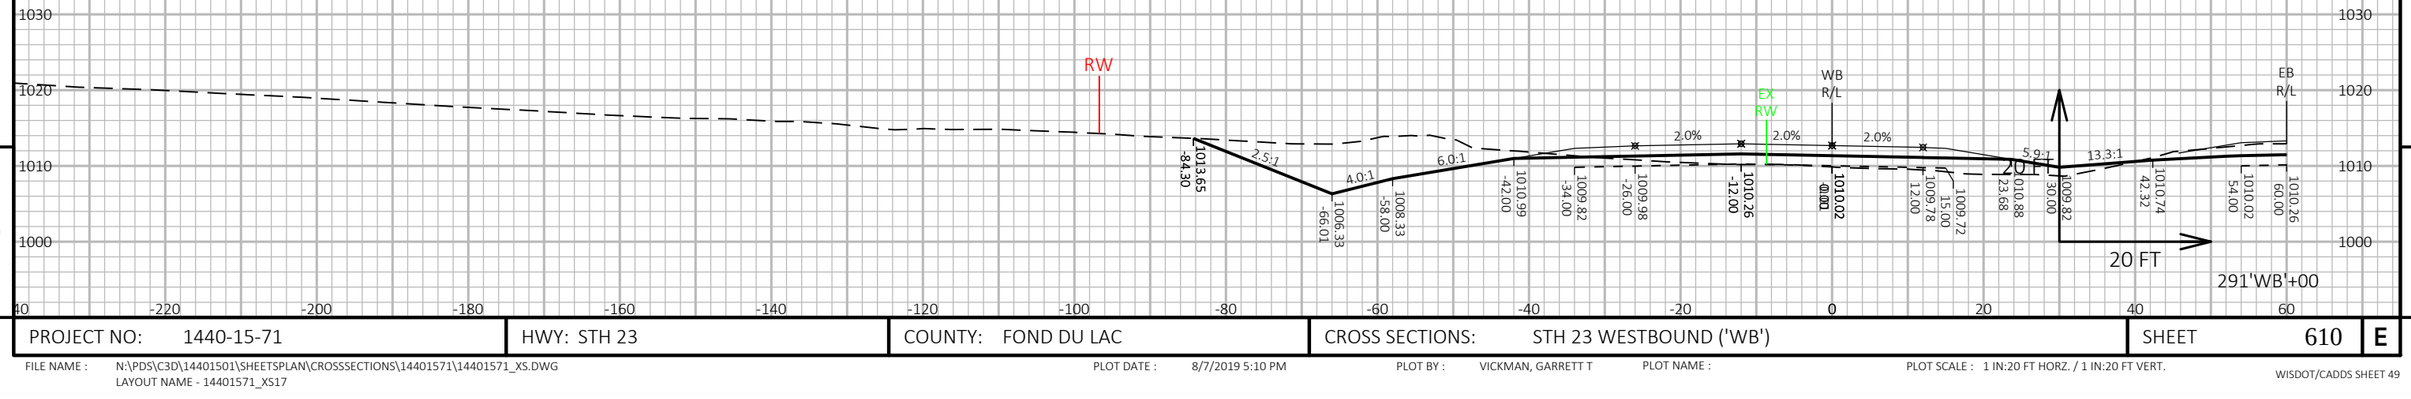

9

9

PROJECT NO: 1440-15-71	HWY: STH 23	COUNTY: FOND DU LAC	CROSS SECTIONS: STH 23 WESTBOUND ('WB')	SHEET 610	E


FILE NAME : N:\PDS\C3D\14401501\SHEETSPLAN\CROSSSECTIONS\14401571\14401571_XS.DWG
LAYOUT NAME - 14401571_XS17

PLOT DATE : 8/7/2019 5:10 PM

PLOT BY : VICKMAN, GARRETT T

PLOT NAME :

PLOT SCALE : 1 IN:20 FT HORZ. / 1 IN:20 FT VERT.

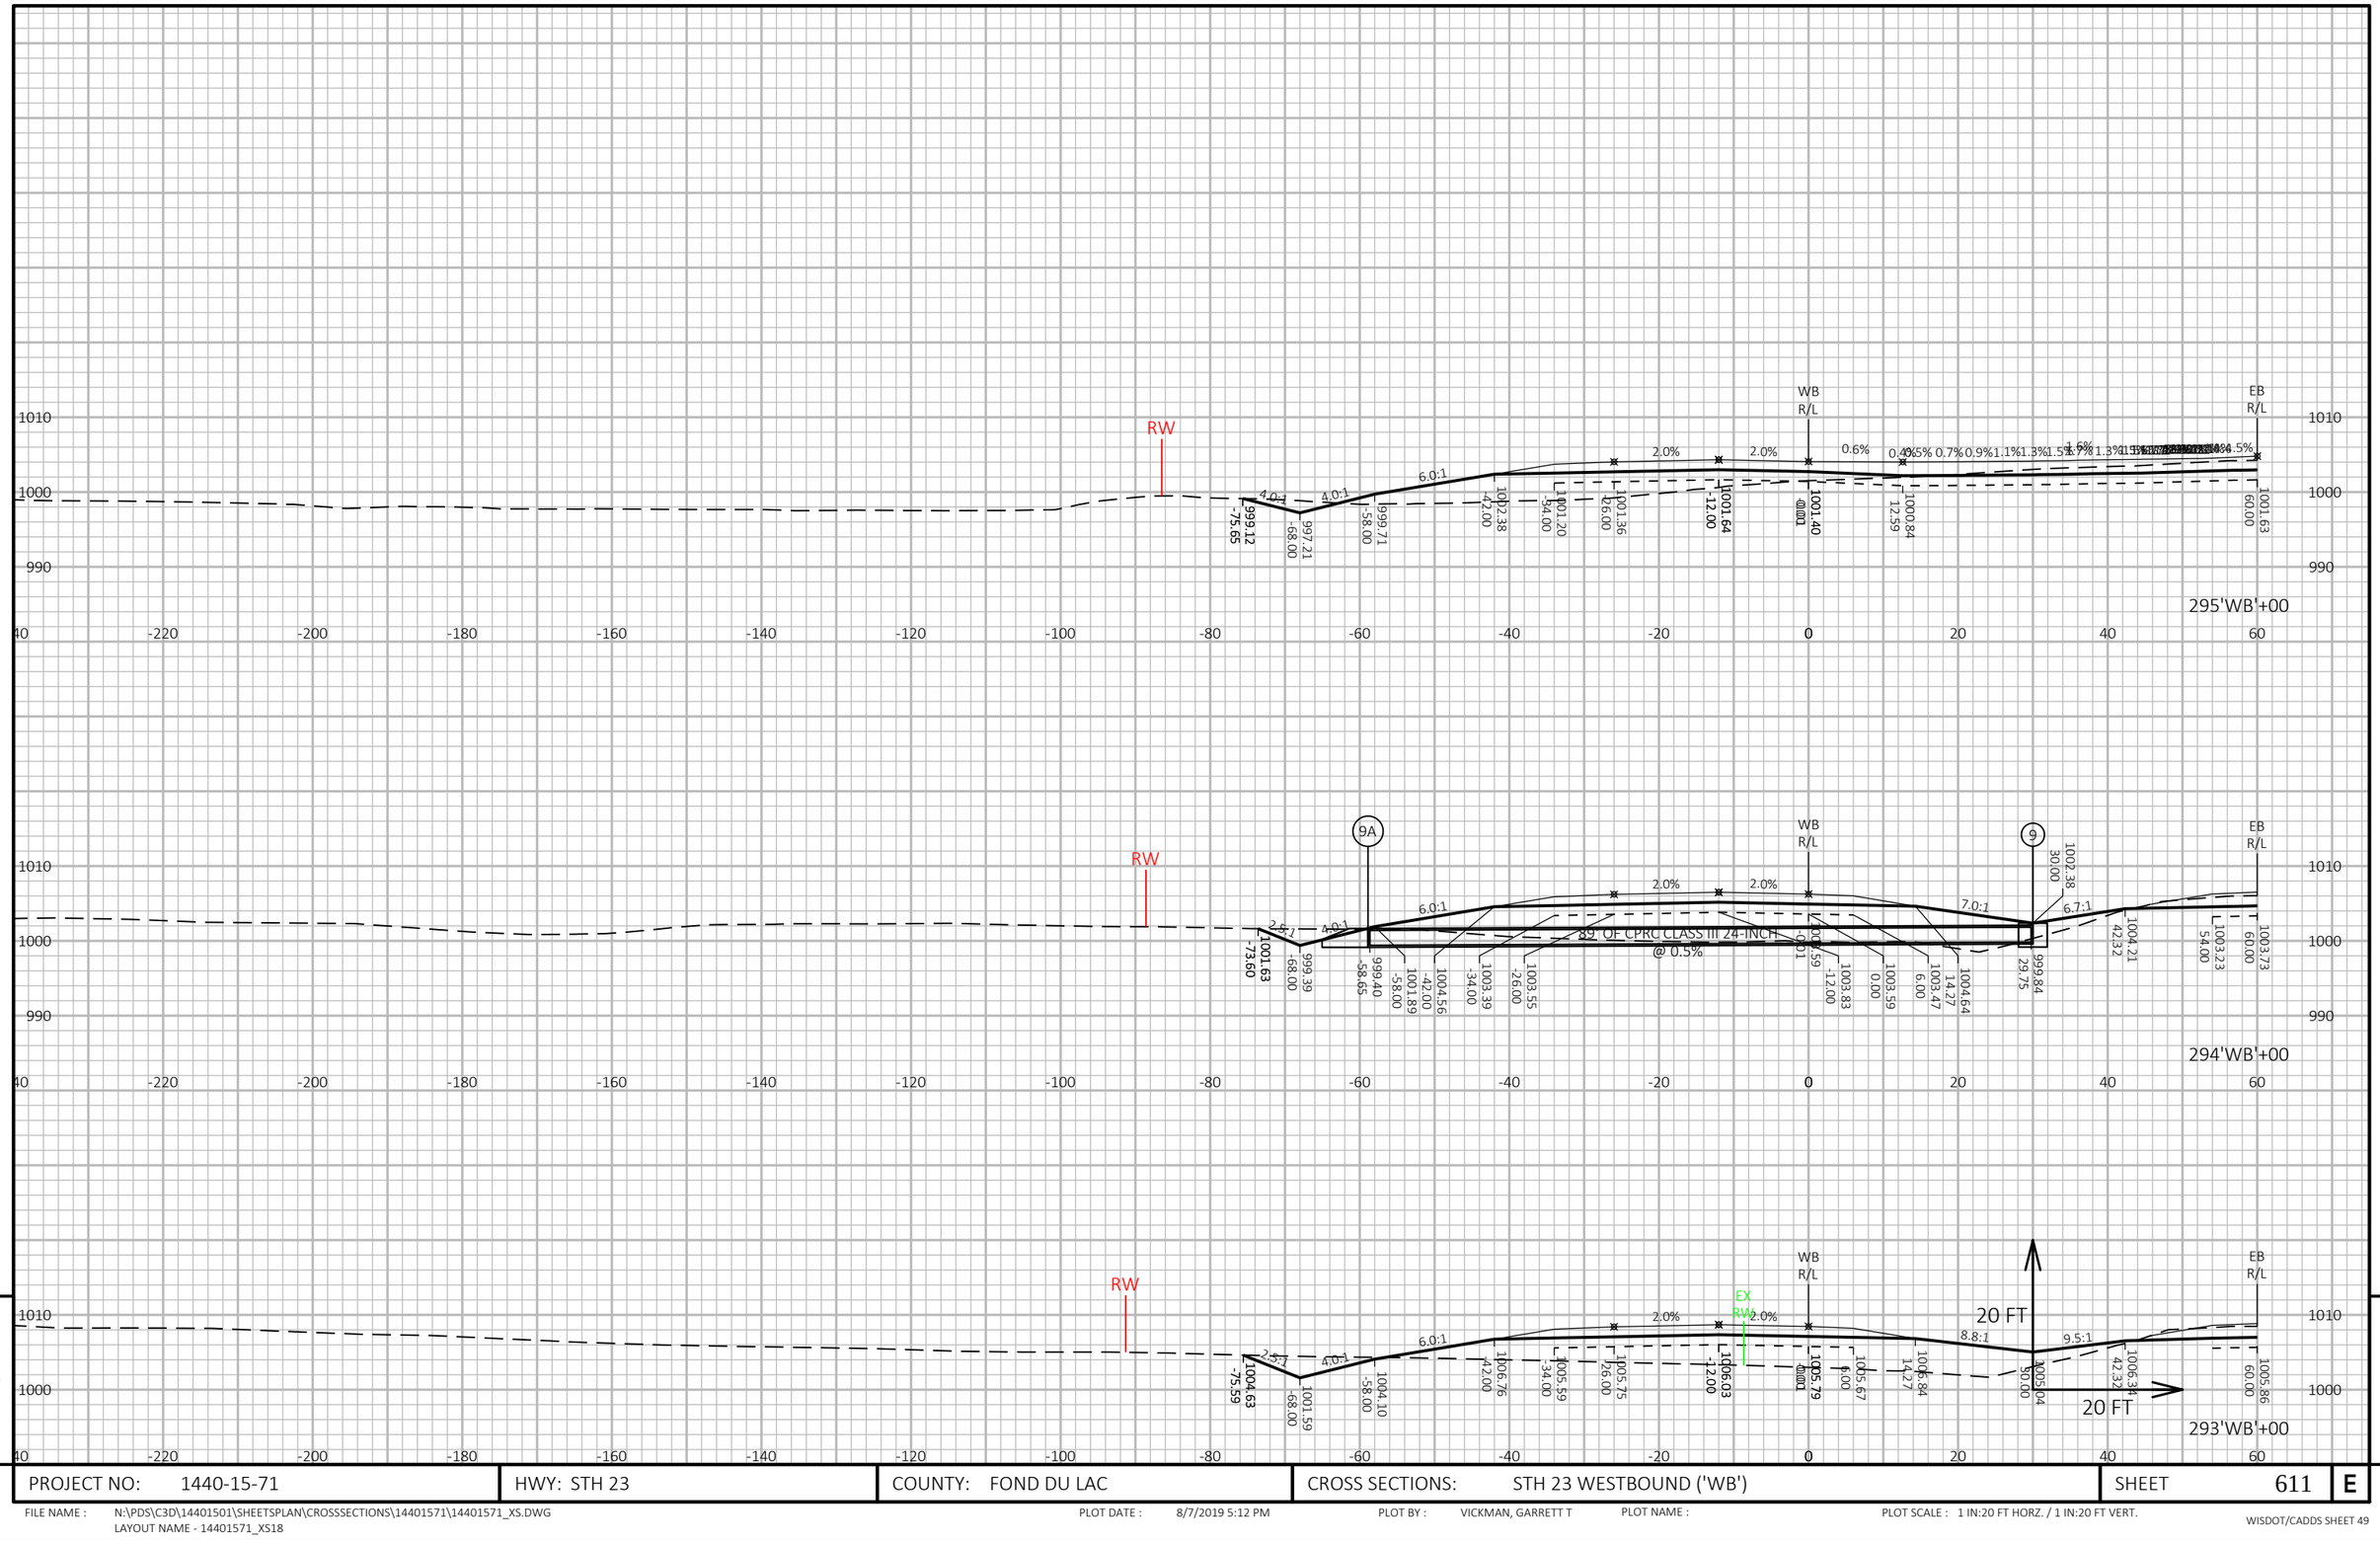

9

PROJECT NO: 1440-15-71	HWY: STH 23	COUNTY: FOND DU LAC	CROSS SECTIONS: STH 23 WESTBOUND ('WB')	SHEET 611	E

FILE NAME : N:\PDS\C3D\14401501\SHEETSPLAN\CROSSSECTIONS\14401571\14401571_XS.DWG
LAYOUT NAME - 14401571_XS18


PLOT DATE : 8/7/2019 5:12 PM

PLOT BY : VICKMAN, GARRETT T

PLOT NAME :

PLOT SCALE : 1 IN:20 FT HORZ. / 1 IN:20 FT VERT.

WISDOT/CADDS SHEET 49

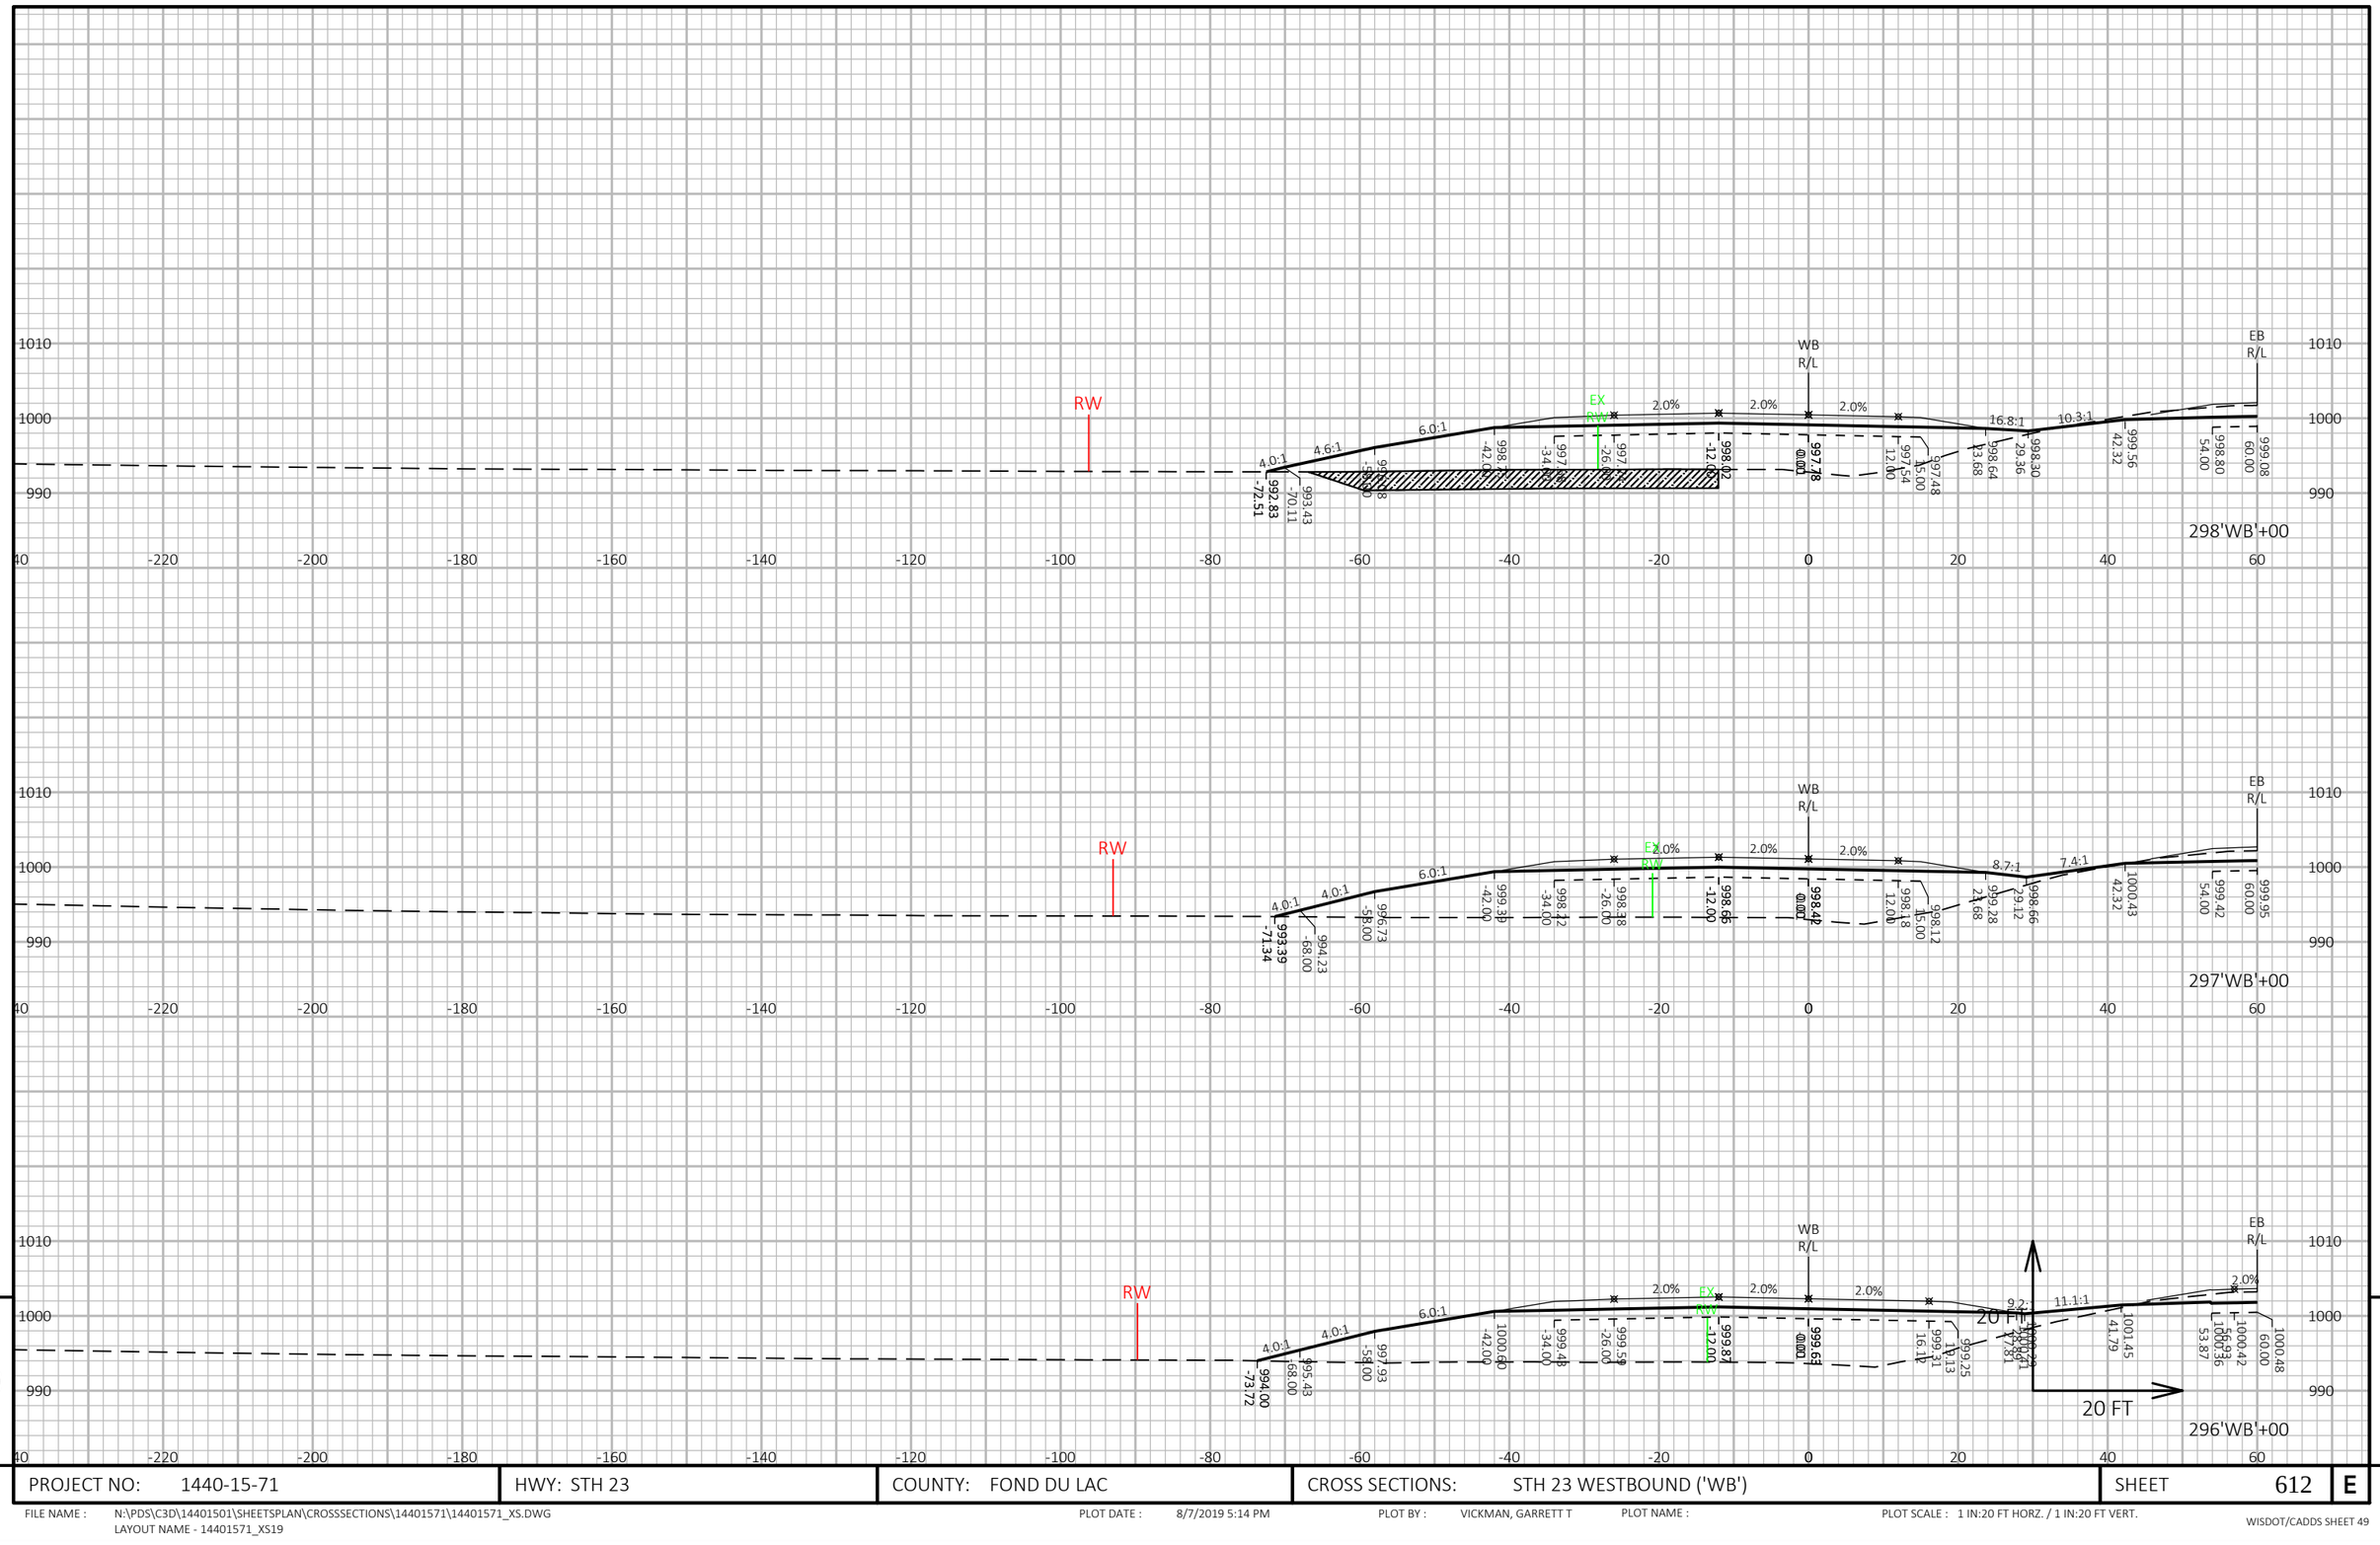

PROJECT NO: 1440-15-71	HWY: STH 23	COUNTY: FOND DU LAC	CROSS SECTIONS: STH 23 WESTBOUND ('WB')	SHEET 612 E

FILE NAME : N:\PDS\C3D\14401501\SHEETSPLAN\CROSSSECTIONS\14401571\14401571_XS.DWG
LAYOUT NAME - 14401571_XS19


PLOT DATE : 8/7/2019 5:14 PM

PLOT BY : VICKMAN, GARRETT T

PLOT NAME :

PLOT SCALE : 1 IN:20 FT HORZ. / 1 IN:20 FT VERT.

WISDOT/CADDS SHEET 49

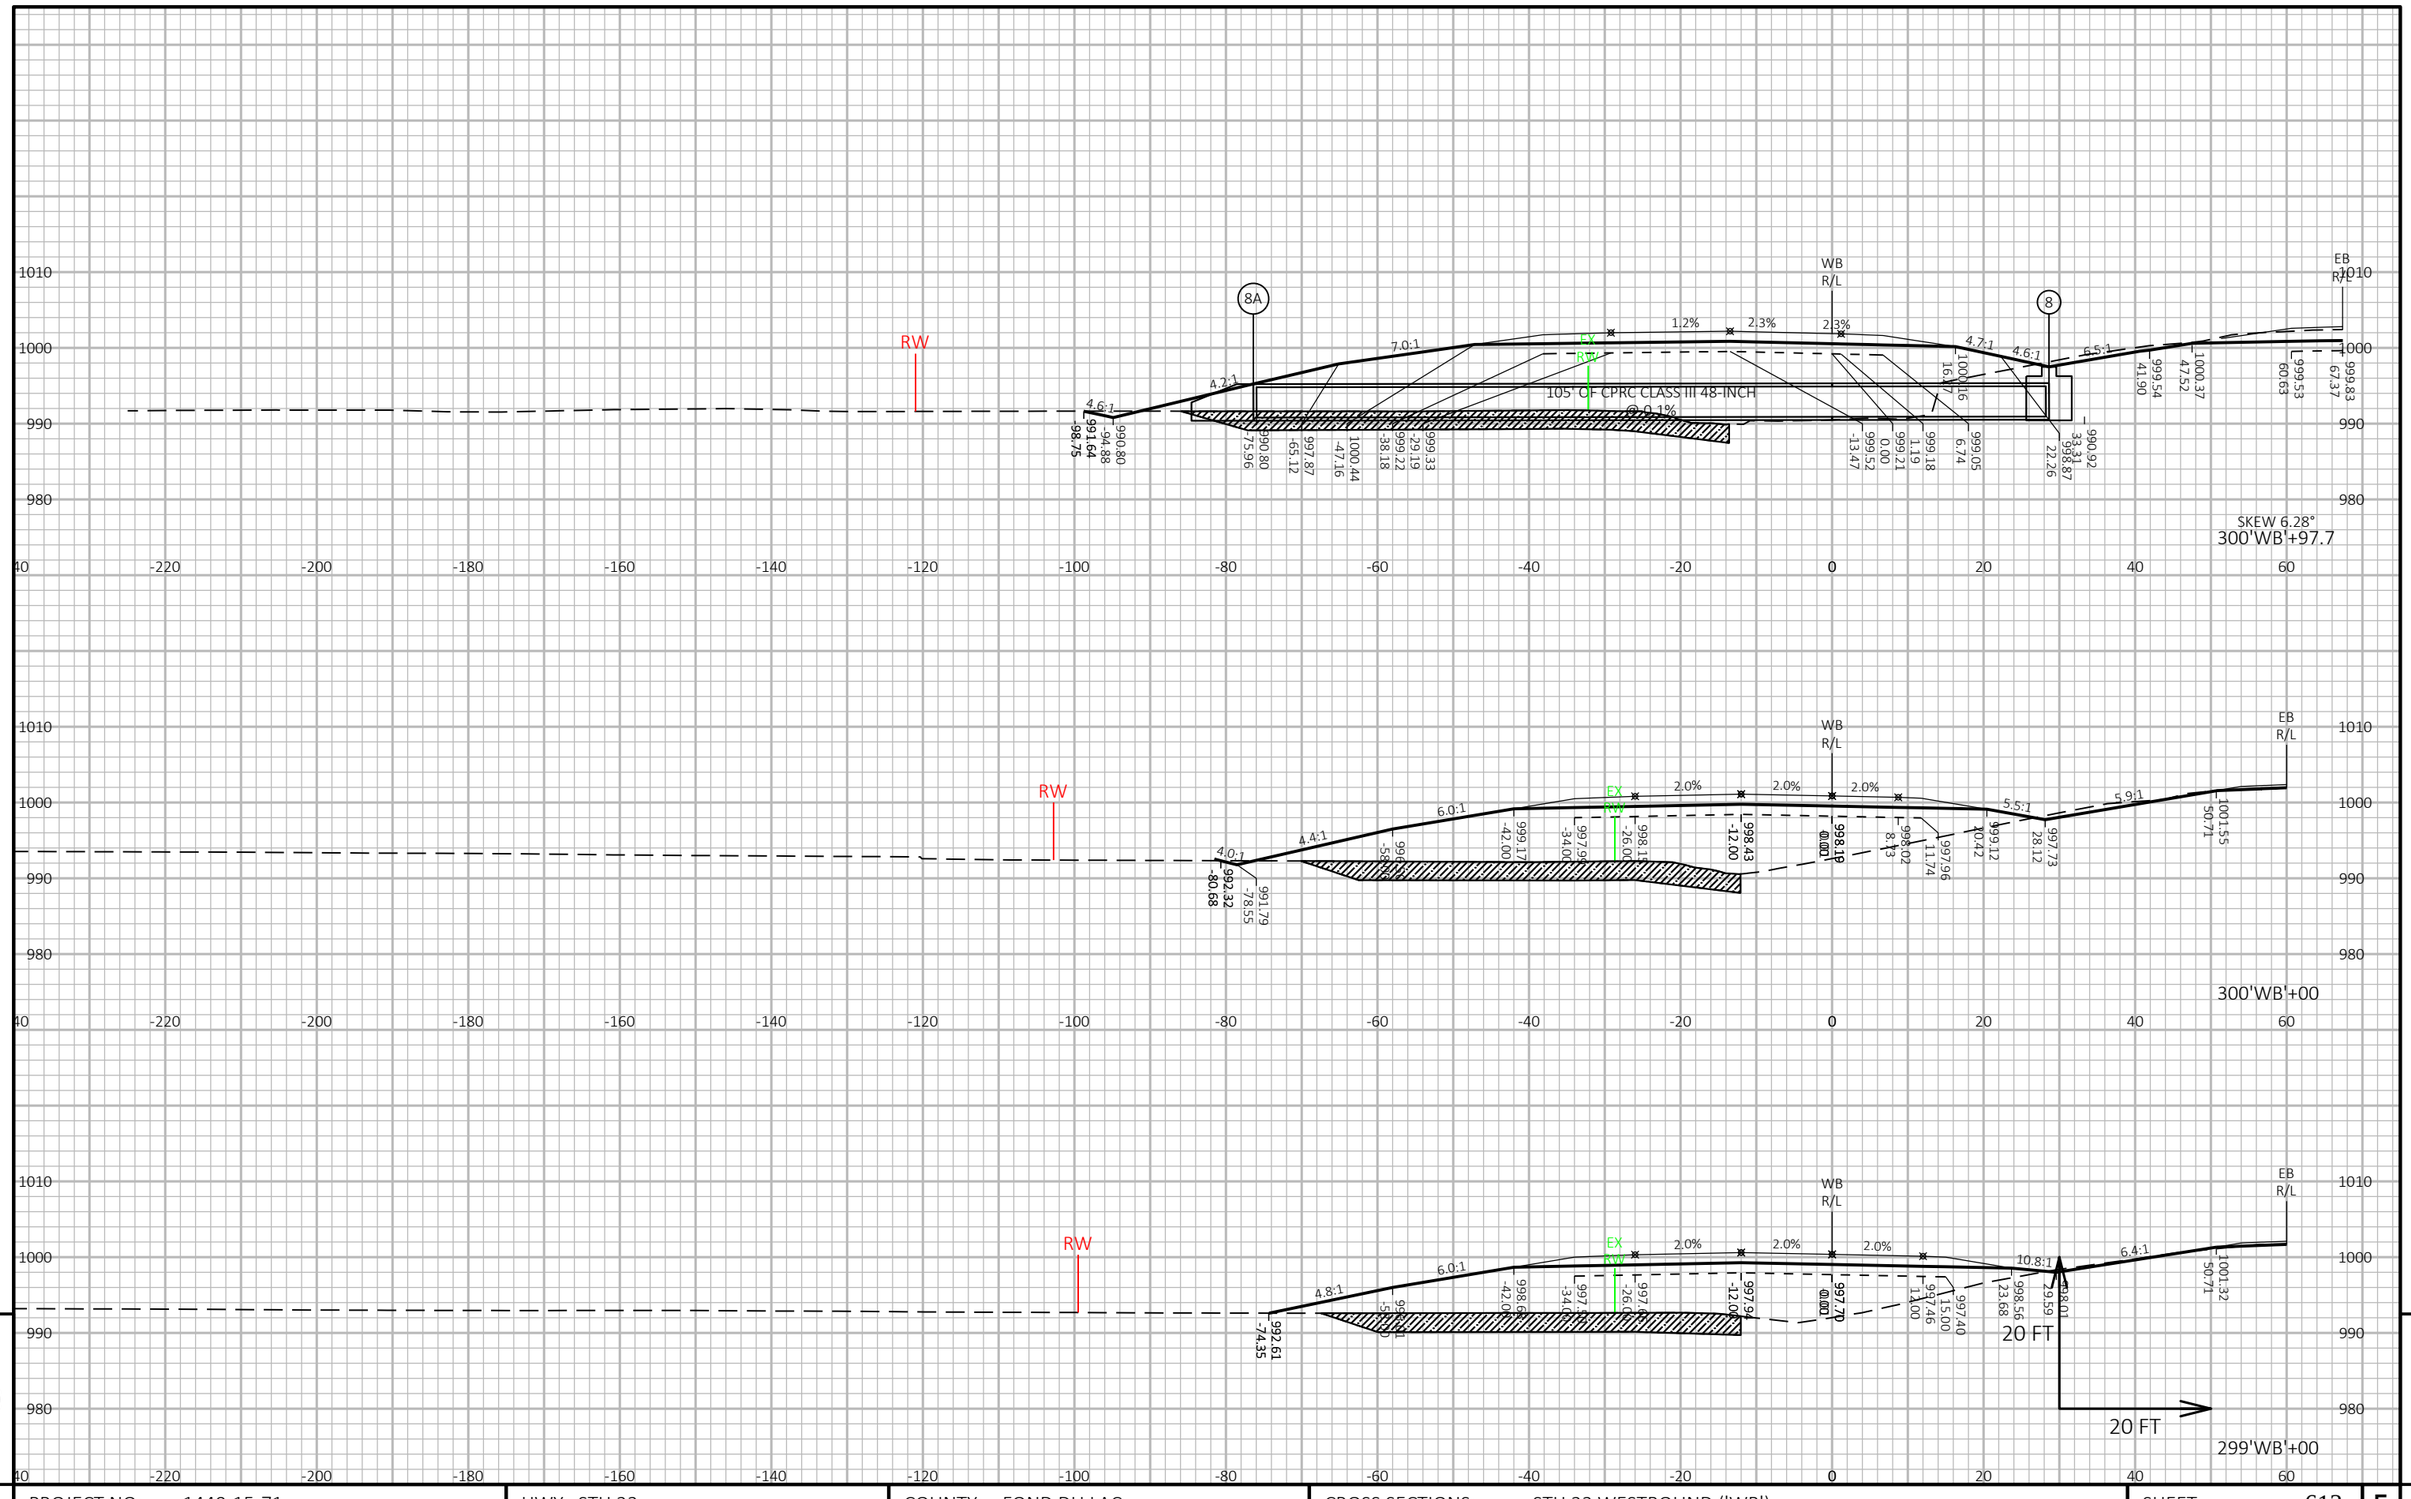


PROJECT NO: 1440-15-71	HWY: STH 23	COUNTY: FOND DU LAC	CROSS SECTIONS: STH 23 WESTBOUND ('WB')	SHEET 613	E

FILE NAME : N:\PDS\C3D\14401501\SHEETSPLAN\CROSSSECTIONS\14401571\14401571_XS.DWG
LAYOUT NAME - 14401571_XS20

PLOT DATE : 8/7/2019 5:16 PM PLOT BY : VICKMAN, GARRETT T PLOT NAME : PLOT SCALE : 1 IN:20 FT HORZ. / 1 IN:20 FT VERT.

WISDOT/CADDS SHEET 49

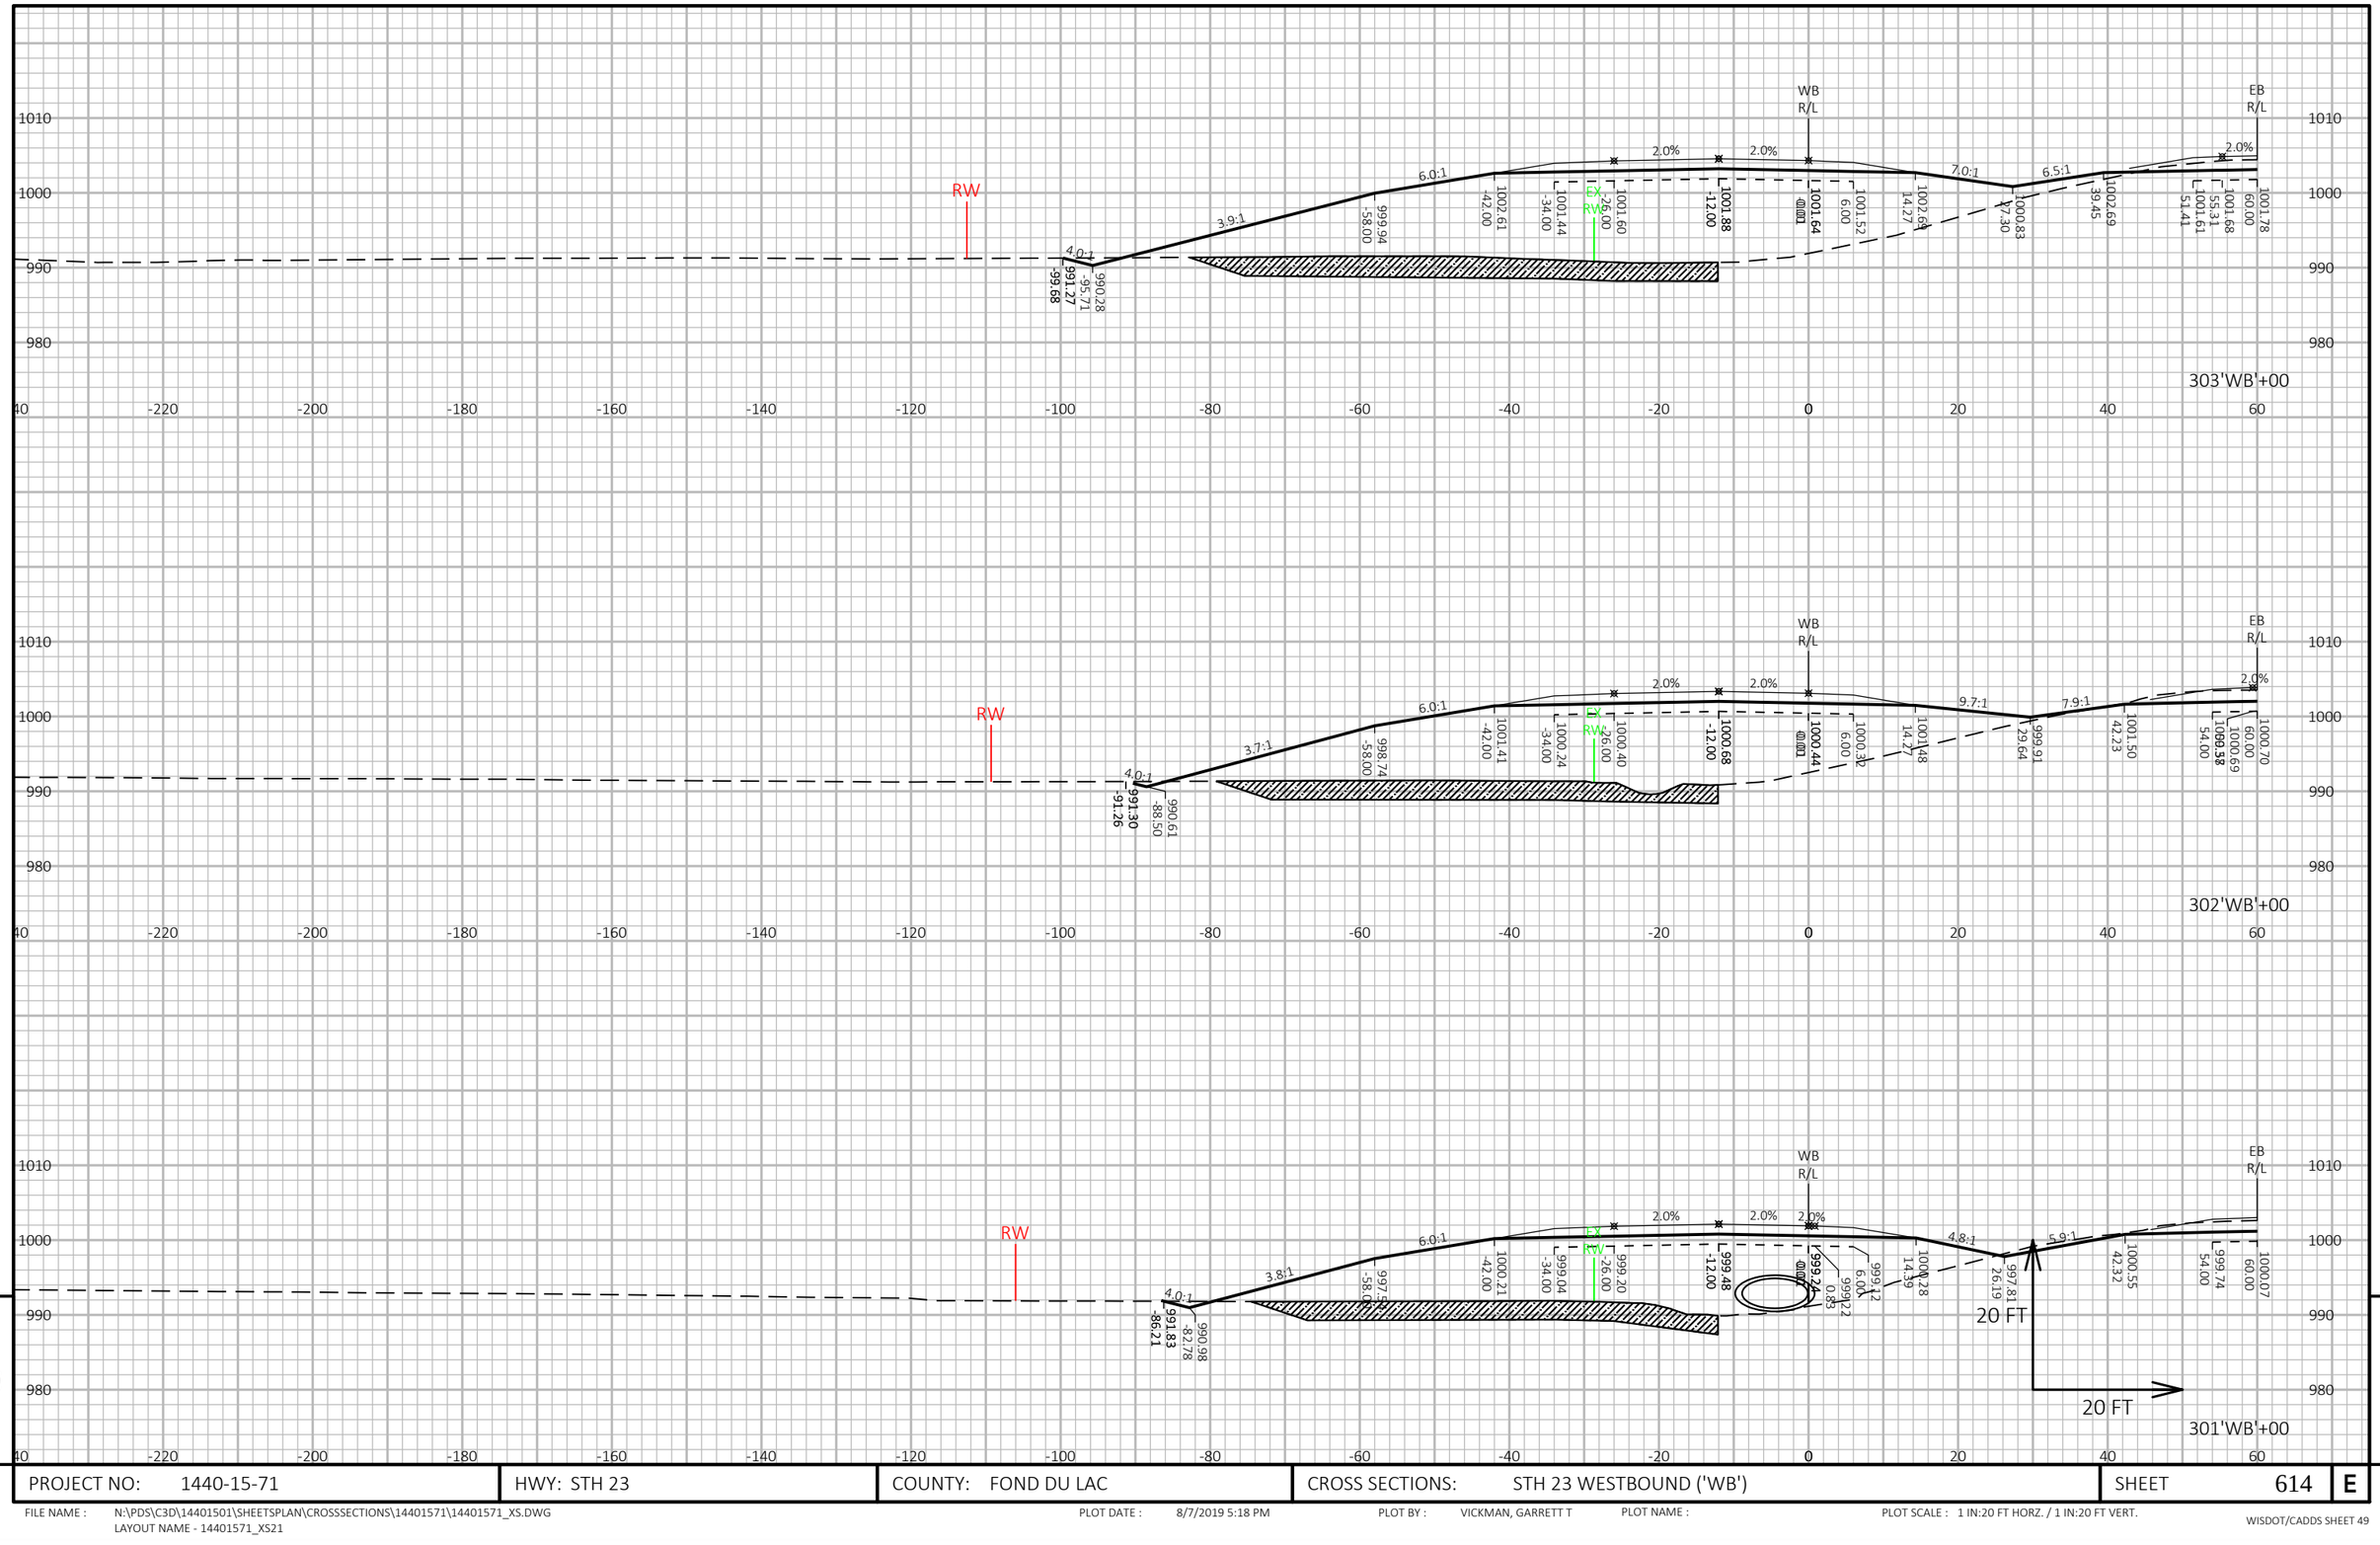


9

9

PROJECT NO: 1440-15-71	HWY: STH 23	COUNTY: FOND DU LAC	CROSS SECTIONS: STH 23 WESTBOUND ('WB')	SHEET 614	E

FILE NAME : N:\PDS\C3D\14401501\SHEETSPLAN\CROSSSECTIONS\14401571\14401571_XS.DWG
LAYOUT NAME - 14401571_XS21

PLOT DATE : 8/7/2019 5:18 PM PLOT BY : VICKMAN, GARRETT T PLOT NAME : PLOT SCALE : 1 IN:20 FT HORZ. / 1 IN:20 FT VERT.

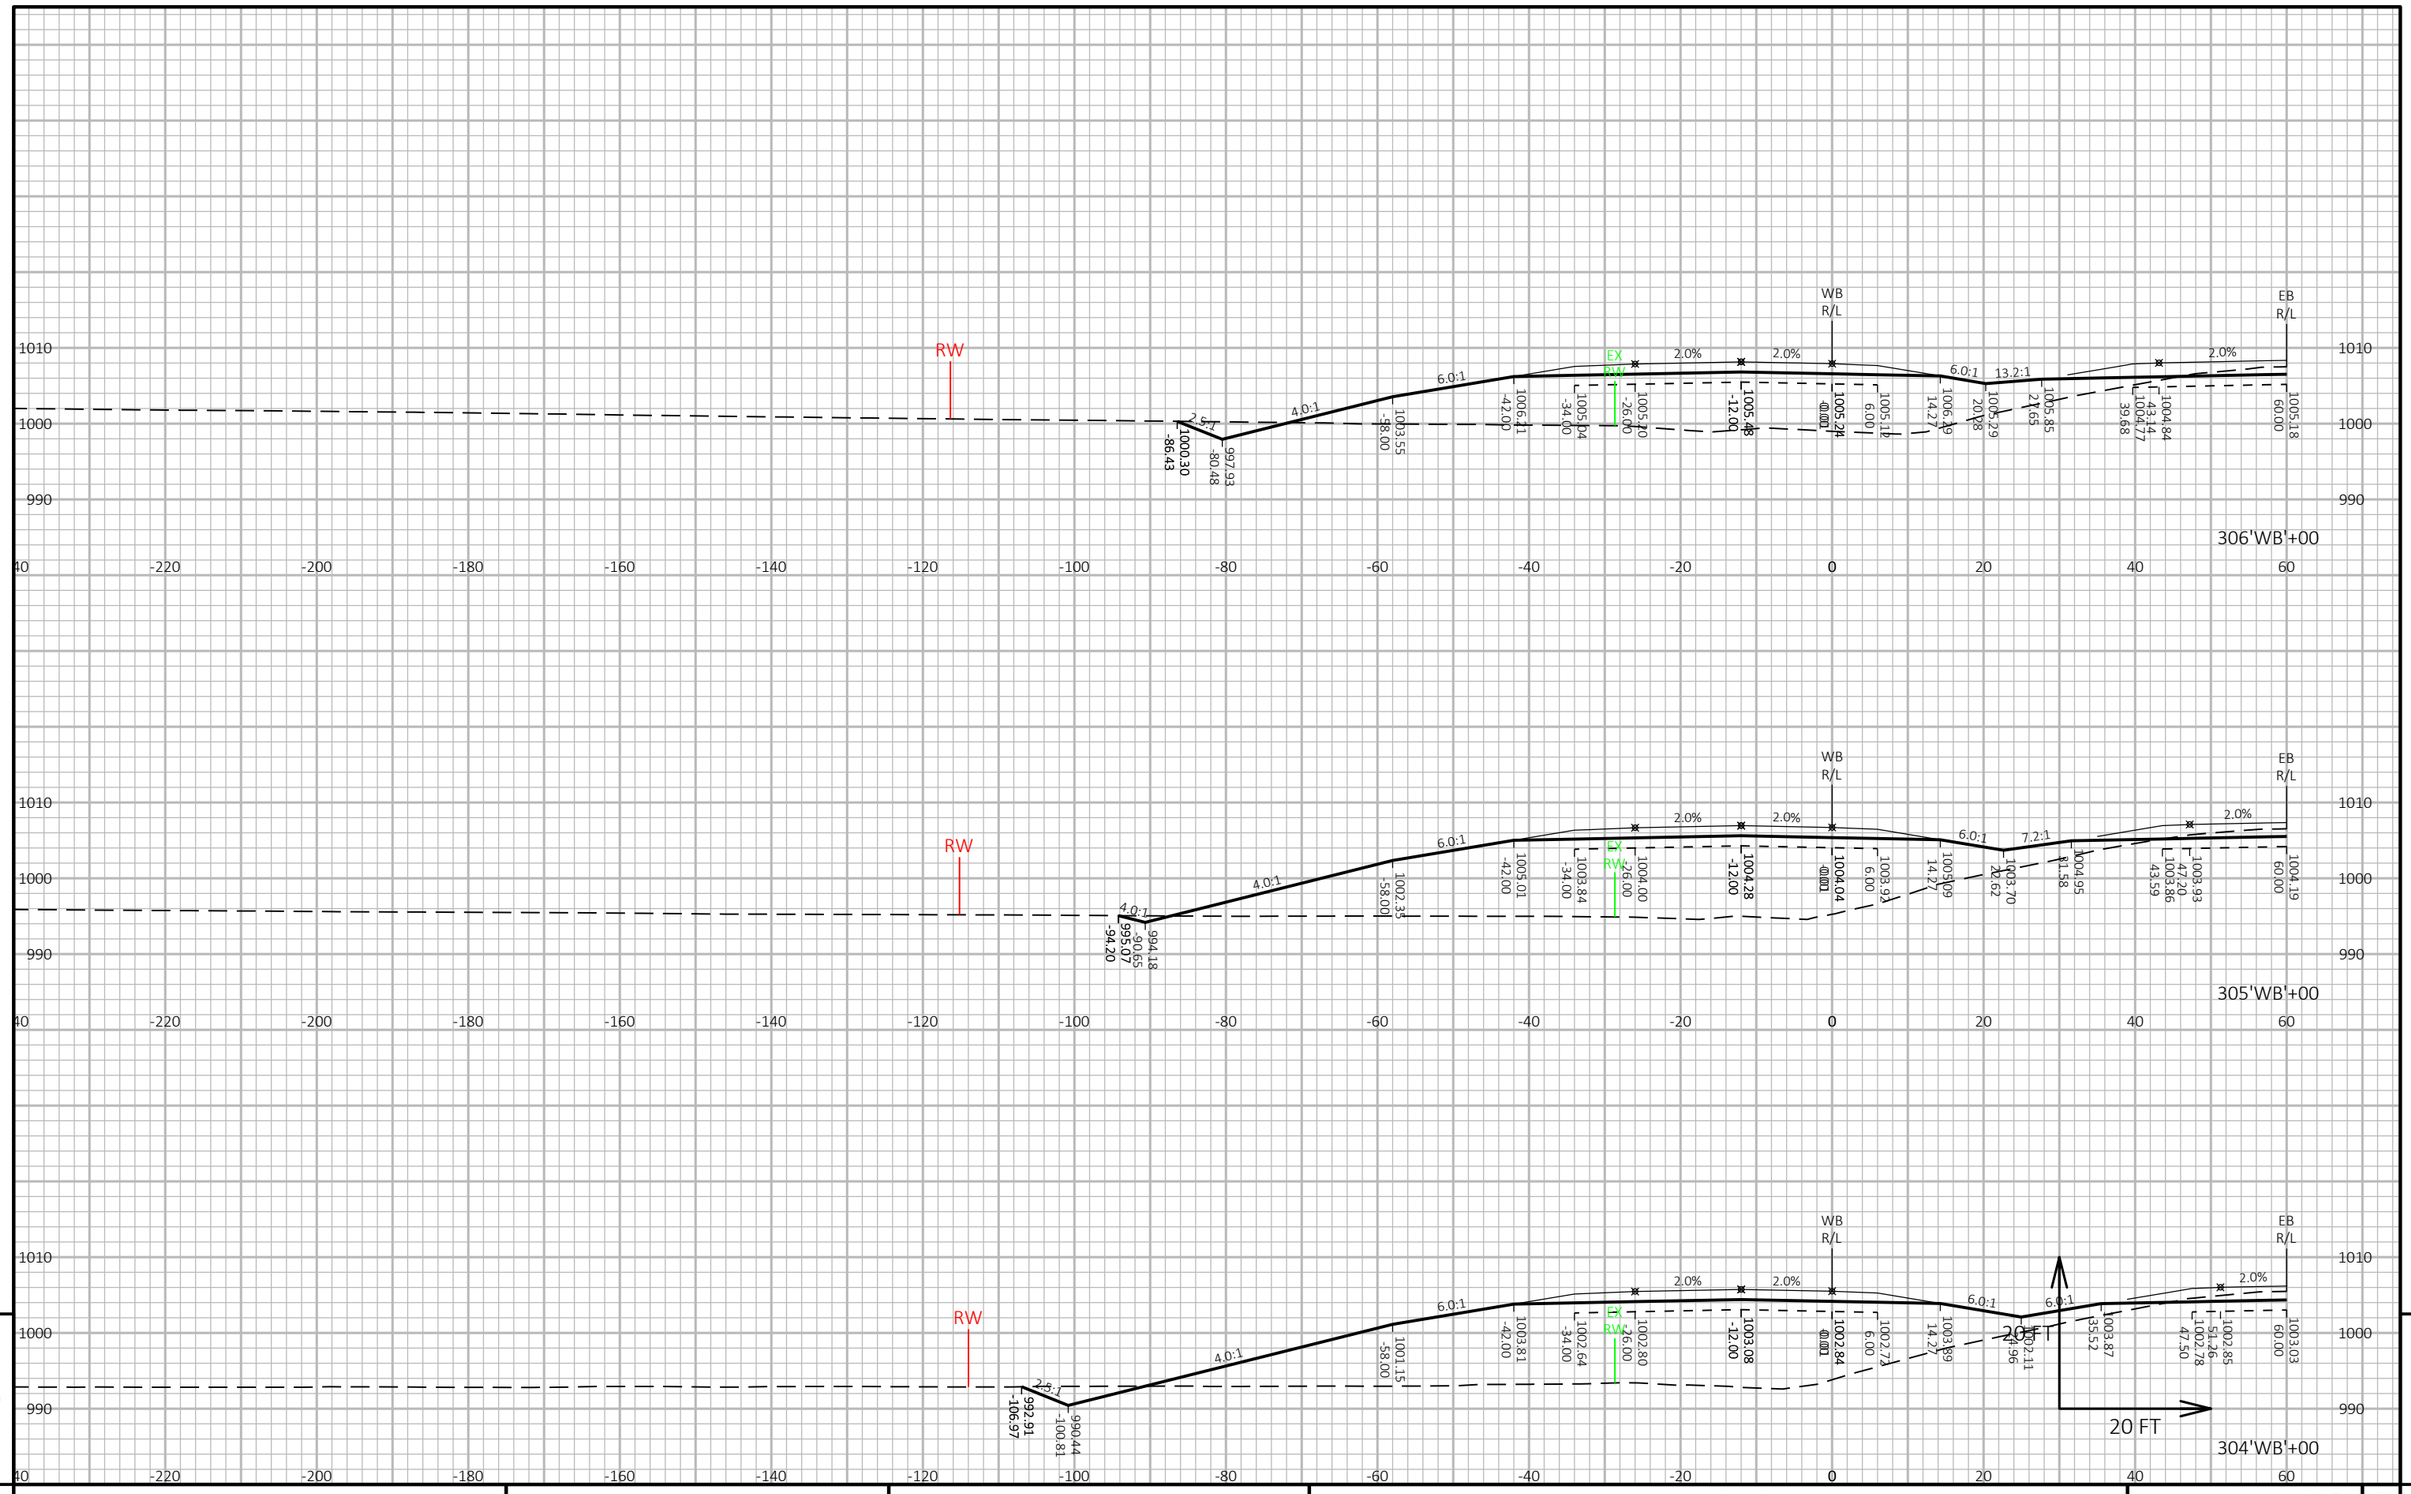

9


9

PROJECT NO: 1440-15-71	HWY: STH 23	COUNTY: FOND DU LAC	CROSS SECTIONS: STH 23 WESTBOUND ('WB')	SHEET 615	E

FILE NAME : N:\PDS\C3D\14401501\SHEETSPLAN\CROSSSECTIONS\14401571\14401571_XS.DWG
LAYOUT NAME - 14401571_XS22

PLOT DATE : 8/7/2019 5:20 PM PLOT BY : VICKMAN, GARRETT T PLOT NAME : PLOT SCALE : 1 IN:20 FT HORZ. / 1 IN:20 FT VERT.

WISDOT/CADDS SHEET 49

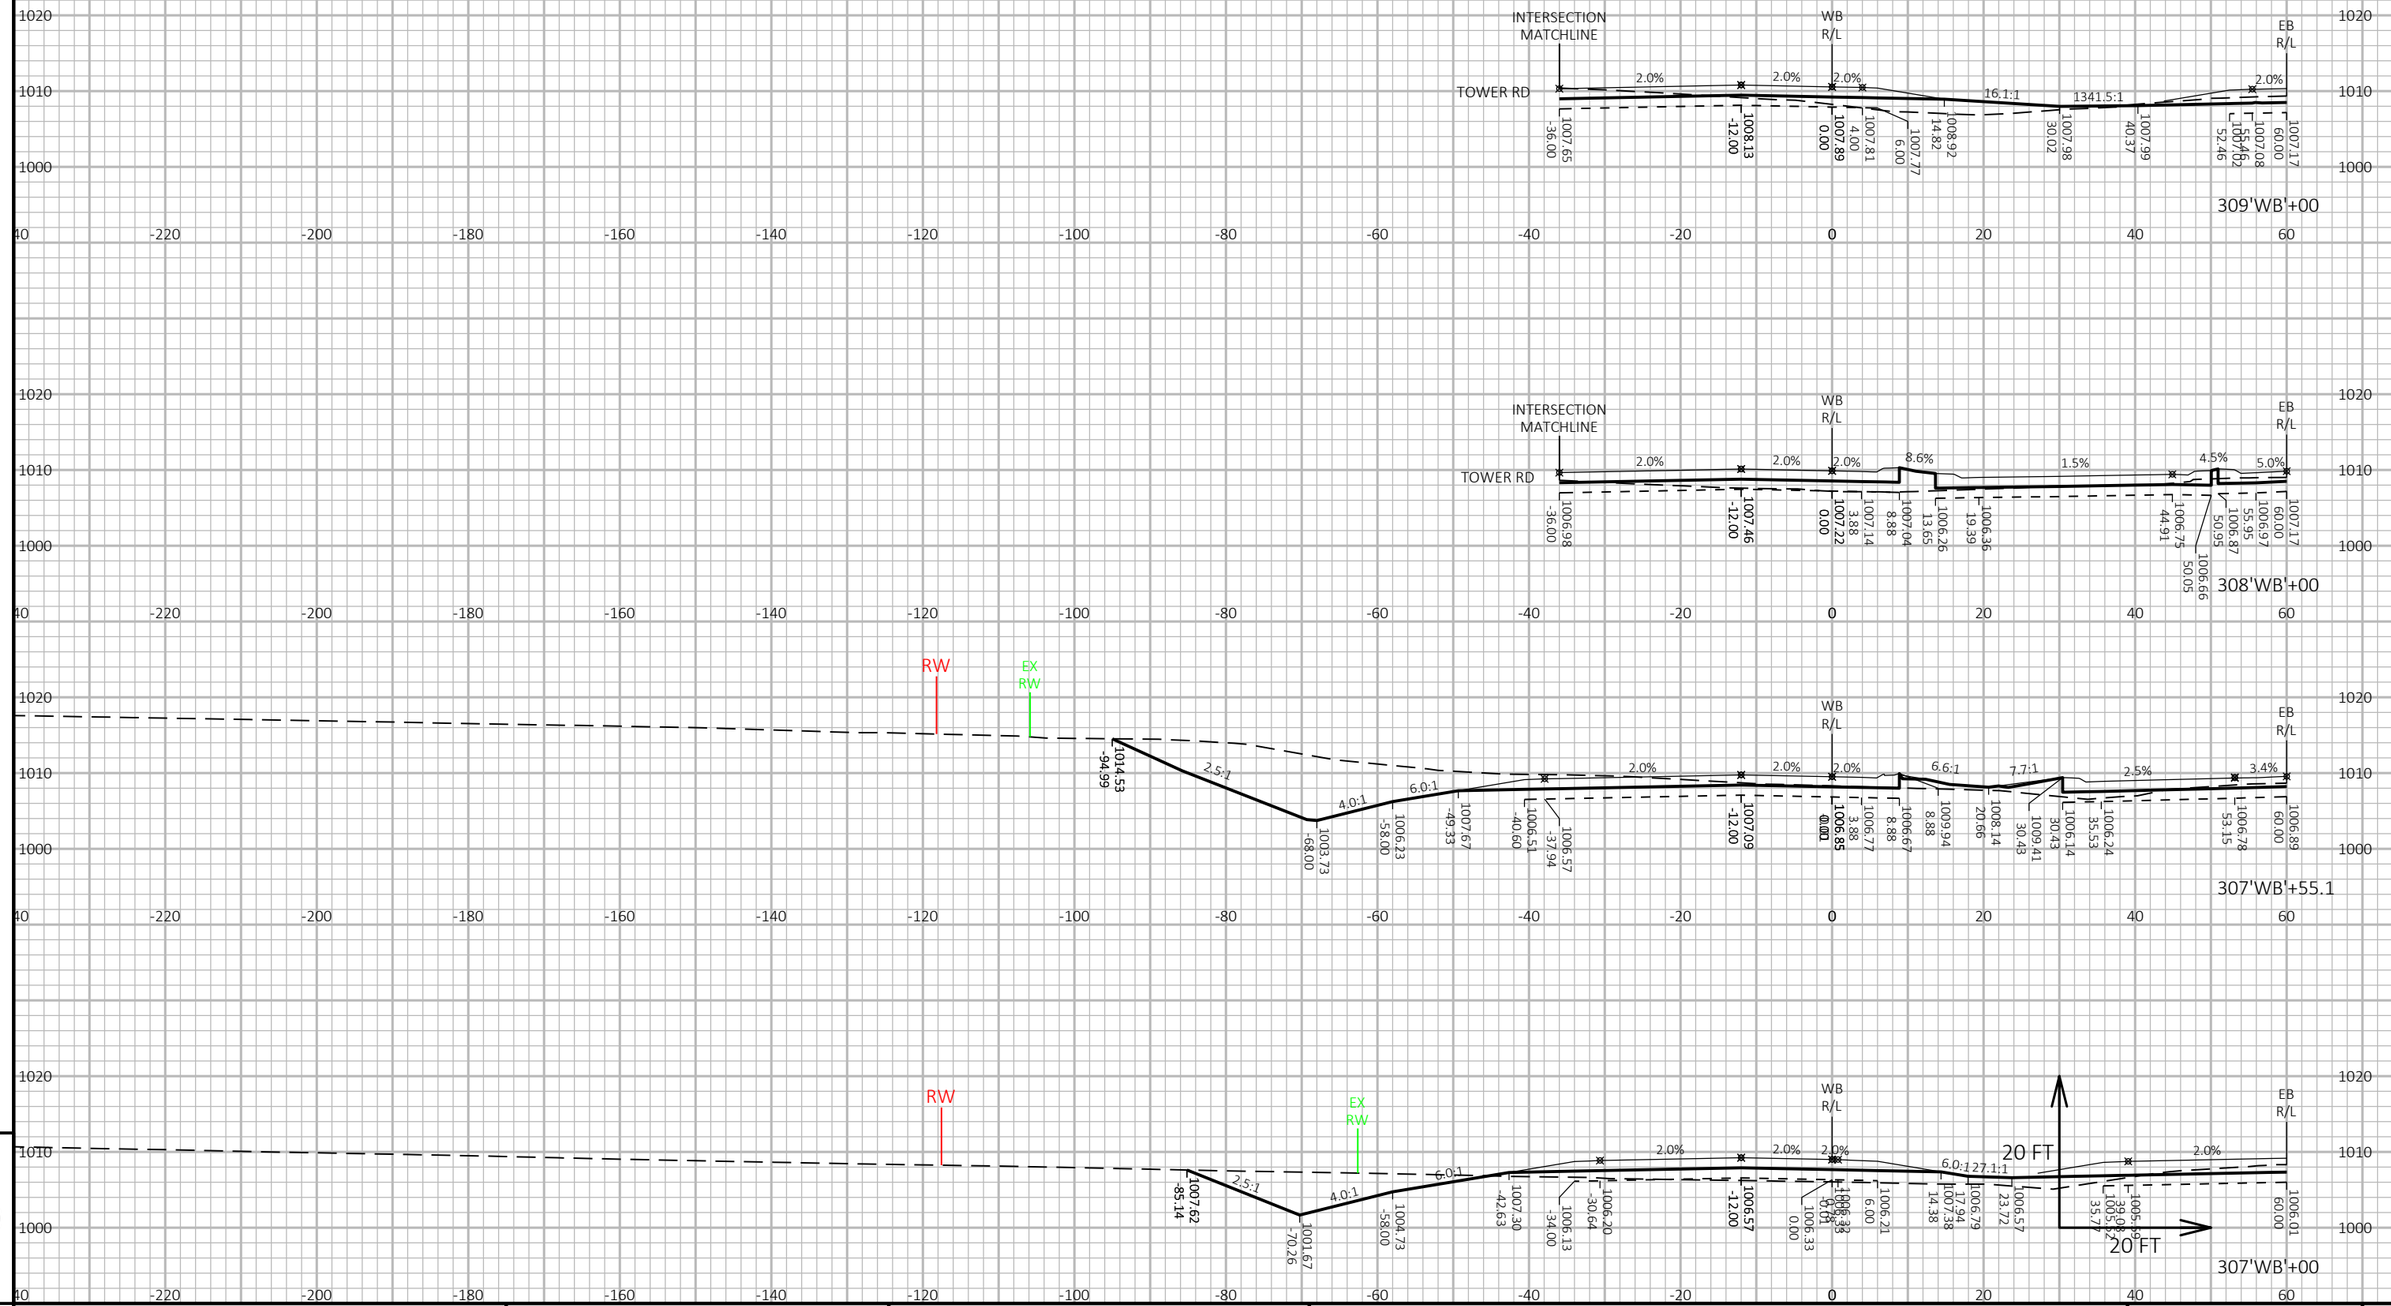


9

9

PROJECT NO: 1440-15-71	HWY: STH 23	COUNTY: FOND DU LAC	CROSS SECTIONS: STH 23 WESTBOUND ('WB')	SHEET 616	E

FILE NAME : N:\PDS\C3D\14401501\SHEETSPLAN\CROSSSECTIONS\14401571\14401571_XS.DWG
LAYOUT NAME - 14401571_XS23

PLOT DATE : 8/7/2019 5:22 PM PLOT BY : VICKMAN, GARRETT T PLOT NAME : PLOT SCALE : 1 IN:20 FT HORZ. / 1 IN:20 FT VERT.

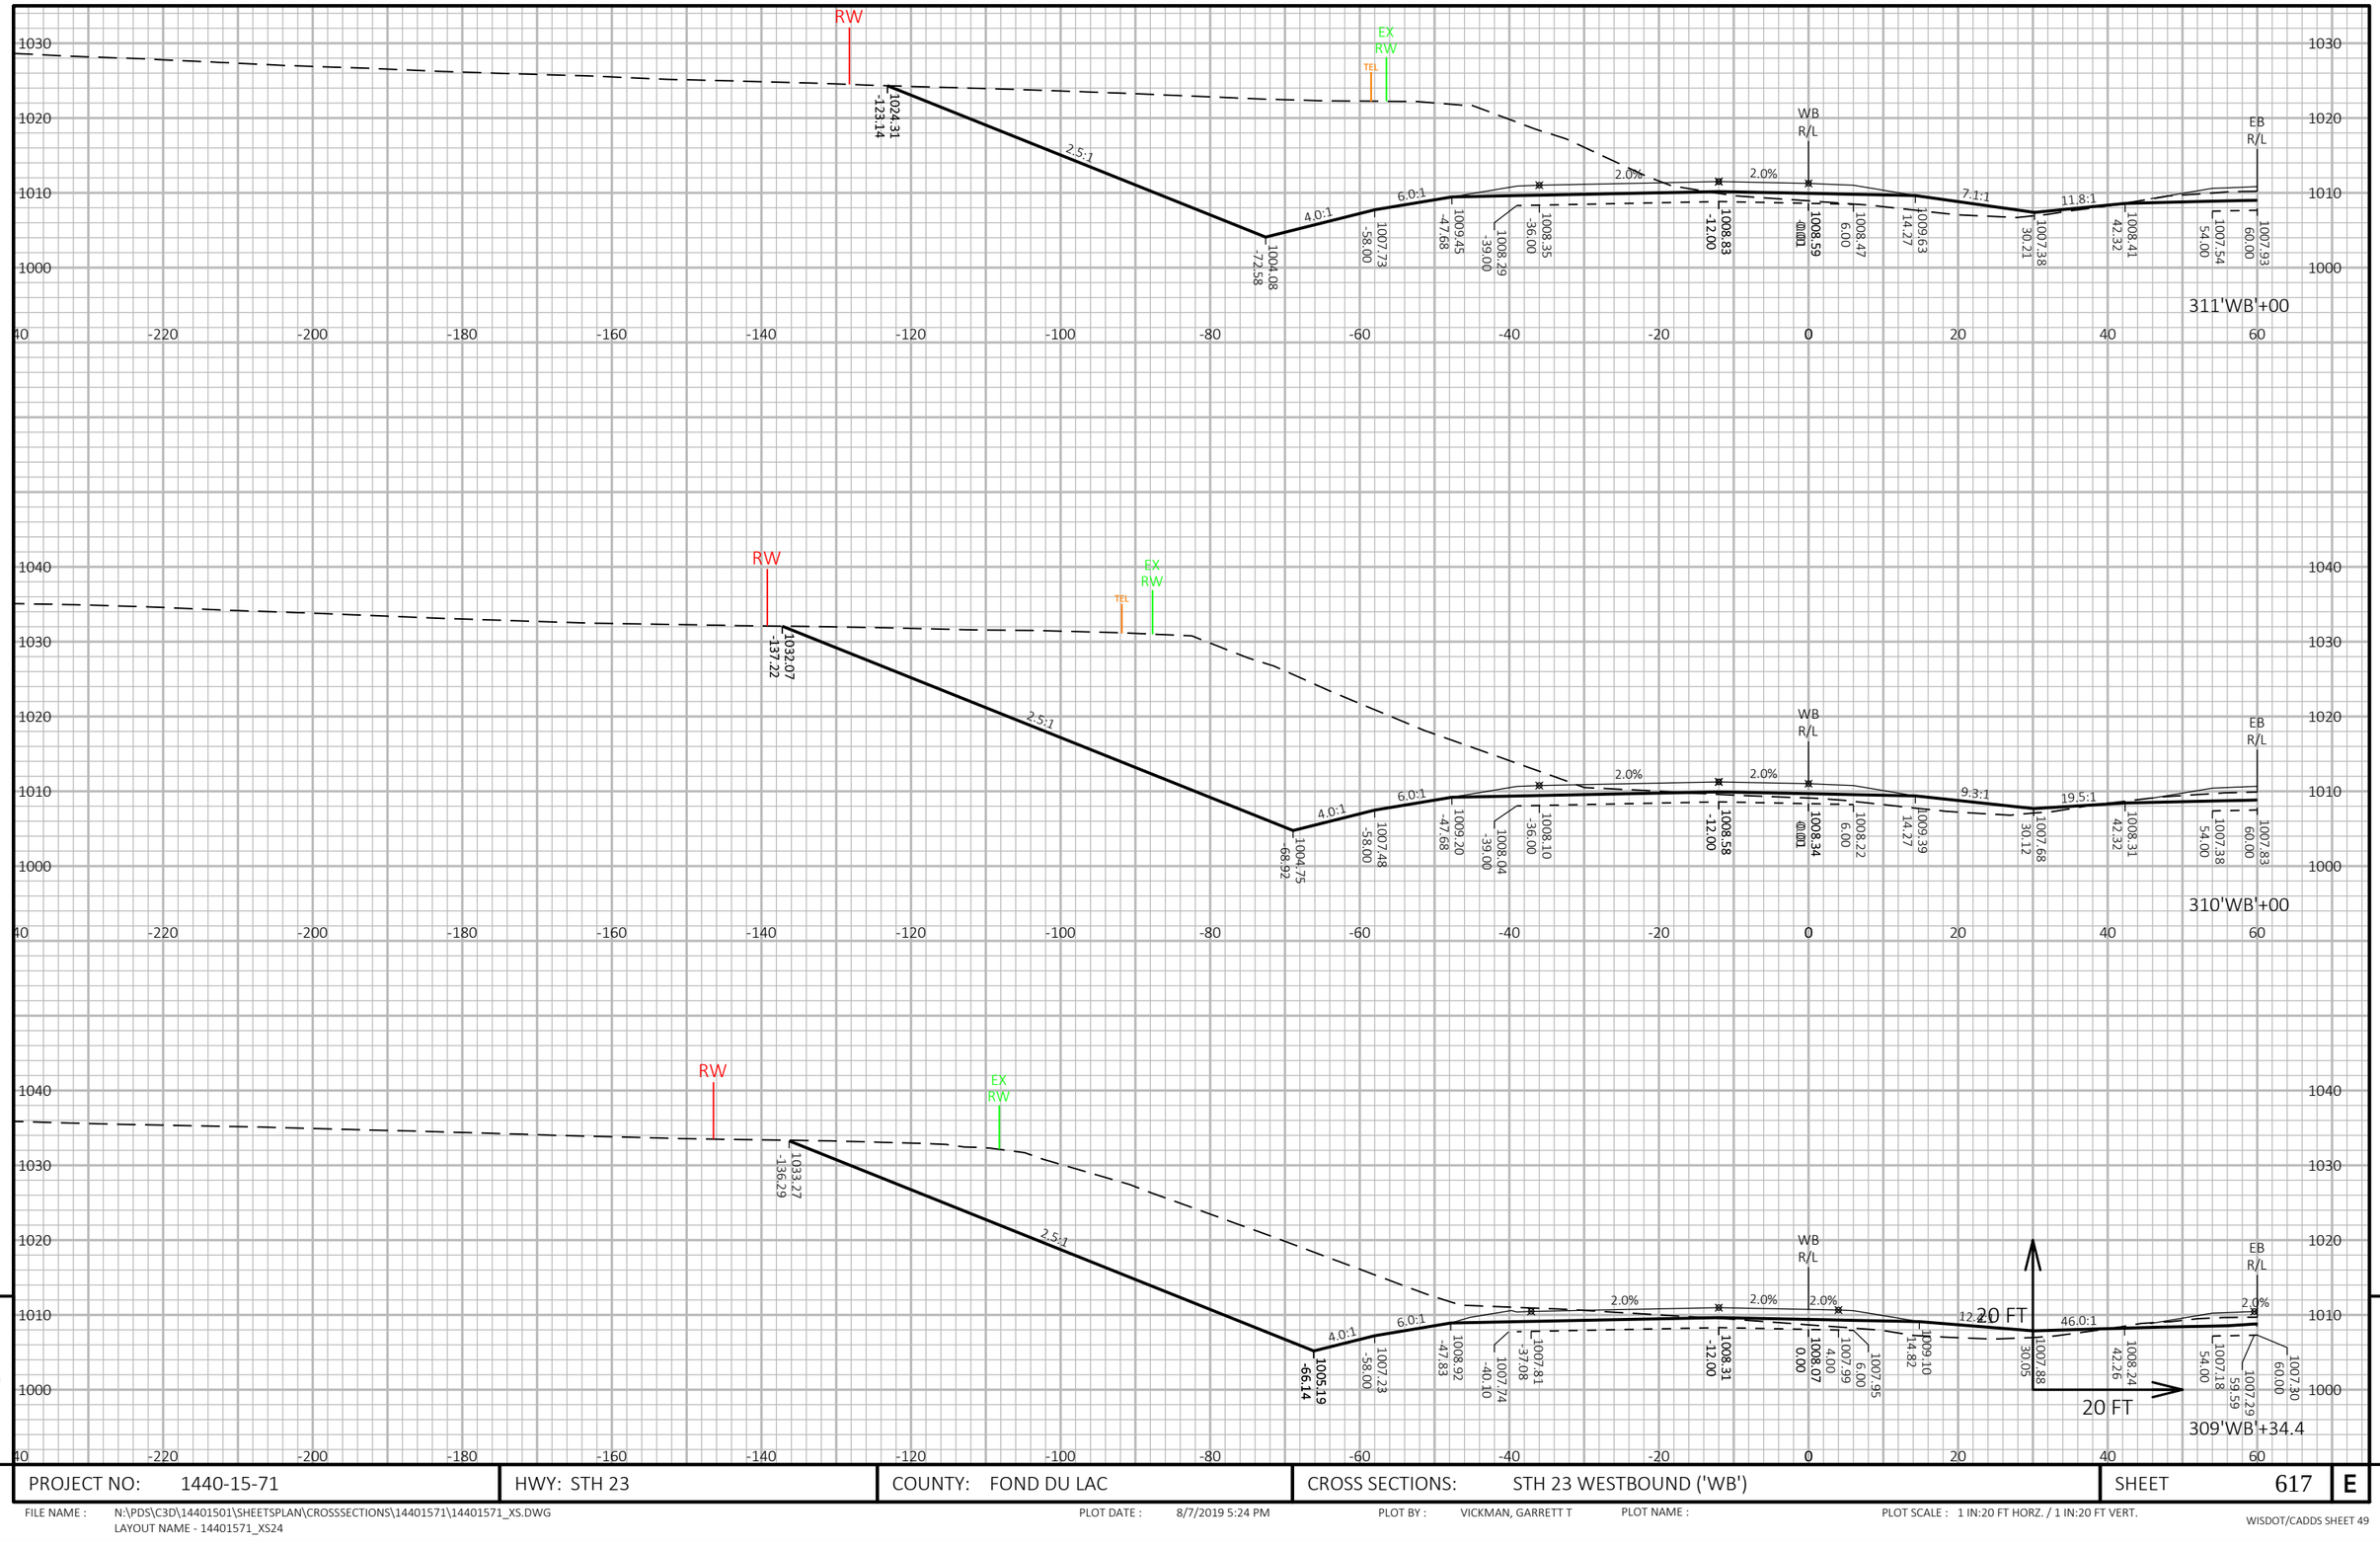

9

9

PROJECT NO: 1440-15-71	HWY: STH 23	COUNTY: FOND DU LAC	CROSS SECTIONS: STH 23 WESTBOUND ('WB')	SHEET 617	E

FILE NAME : N:\PDS\C3D\14401501\SHEETSPLAN\CROSSSECTIONS\14401571\14401571_XS.DWG
LAYOUT NAME - 14401571_XS24

PLOT DATE : 8/7/2019 5:24 PM


PLOT BY : VICKMAN, GARRETT T


PLOT NAME :

PLOT SCALE : 1 IN:20 FT HORZ. / 1 IN:20 FT VERT.

WISDOT/CADDS SHEET 49



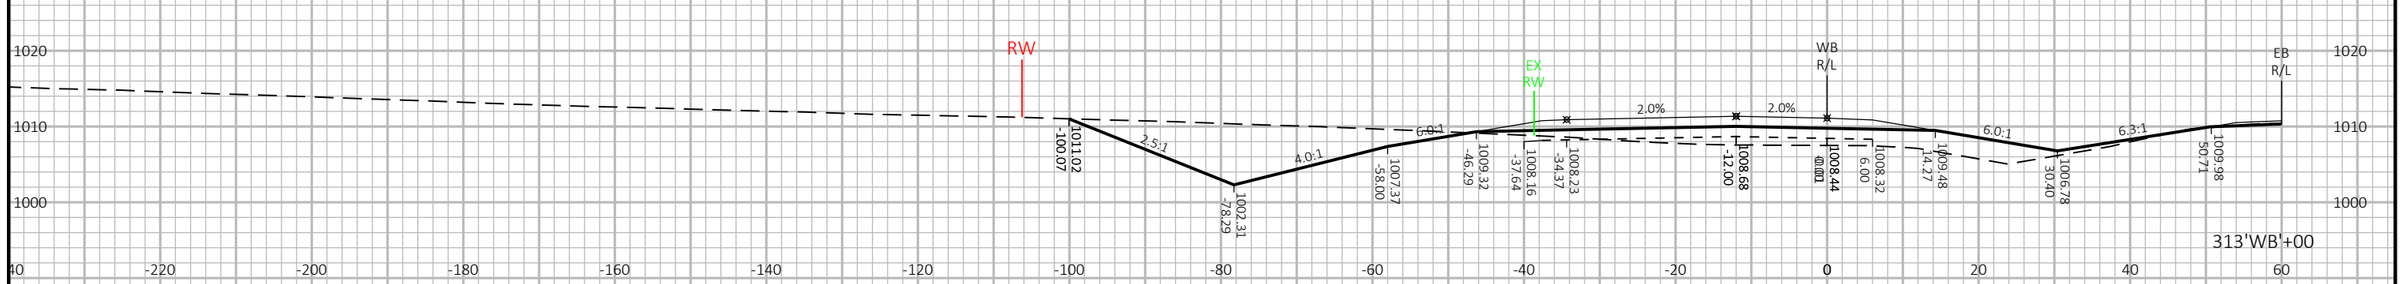

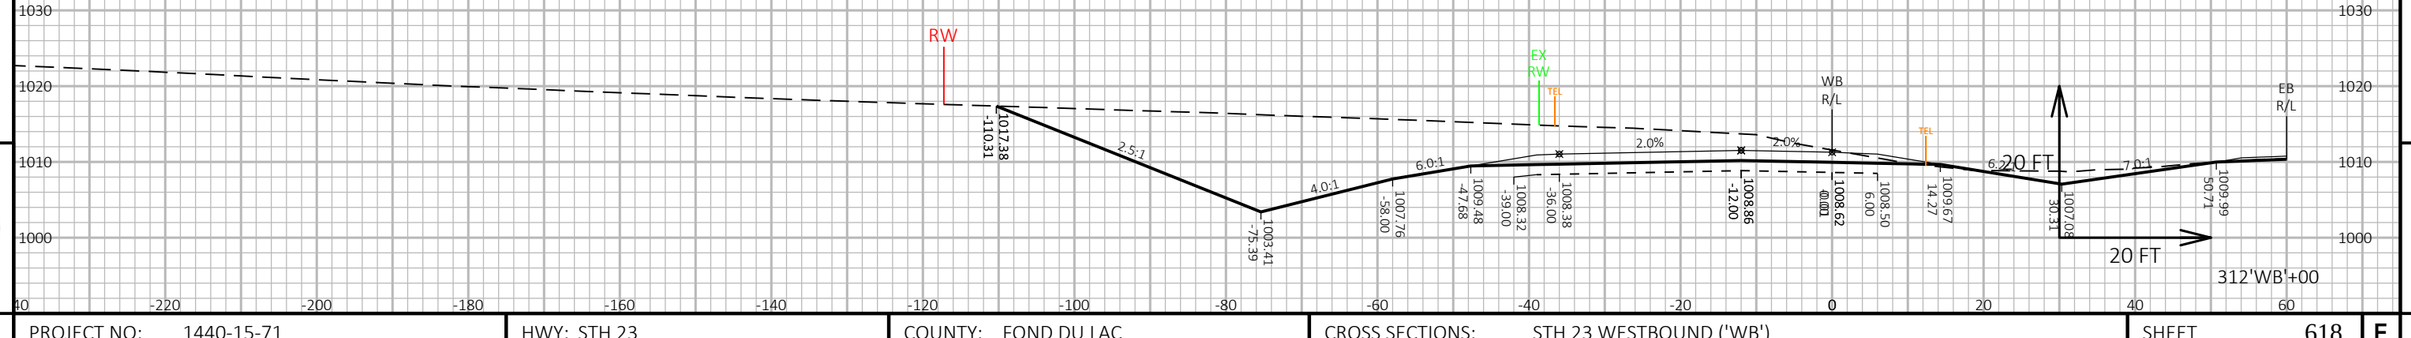

9

9

PROJECT NO: 1440-15-71	HWY: STH 23	COUNTY: FOND DU LAC	CROSS SECTIONS: STH 23 WESTBOUND ('WB')	SHEET 618	E


FILE NAME : N:\PDS\C3D\14401501\SHEETSPLAN\CROSSSECTIONS\14401571\14401571_XS.DWG
LAYOUT NAME - 14401571_XS25


PLOT DATE : 8/7/2019 5:26 PM


PLOT BY : VICKMAN, GARRETT T

PLOT NAME :

PLOT SCALE : 1 IN:20 FT HORZ. / 1 IN:20 FT VERT.

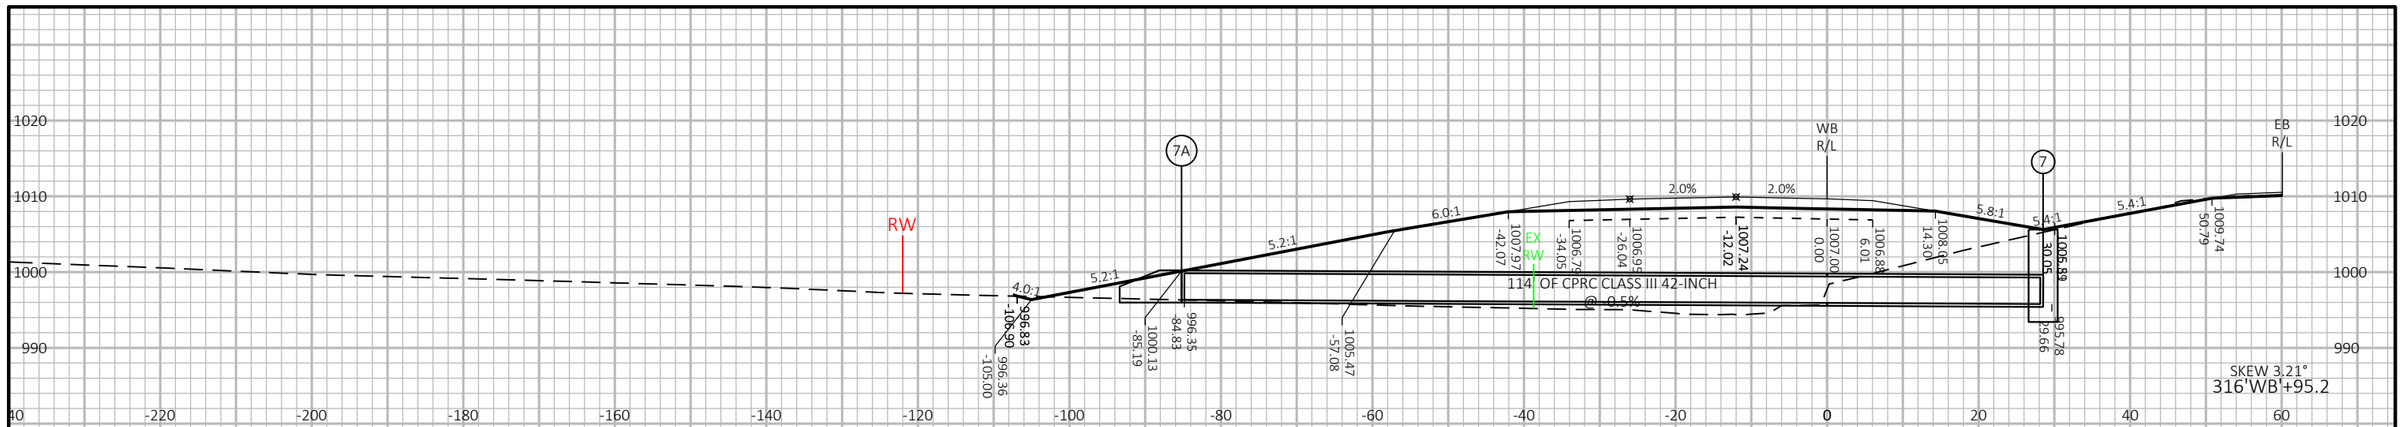

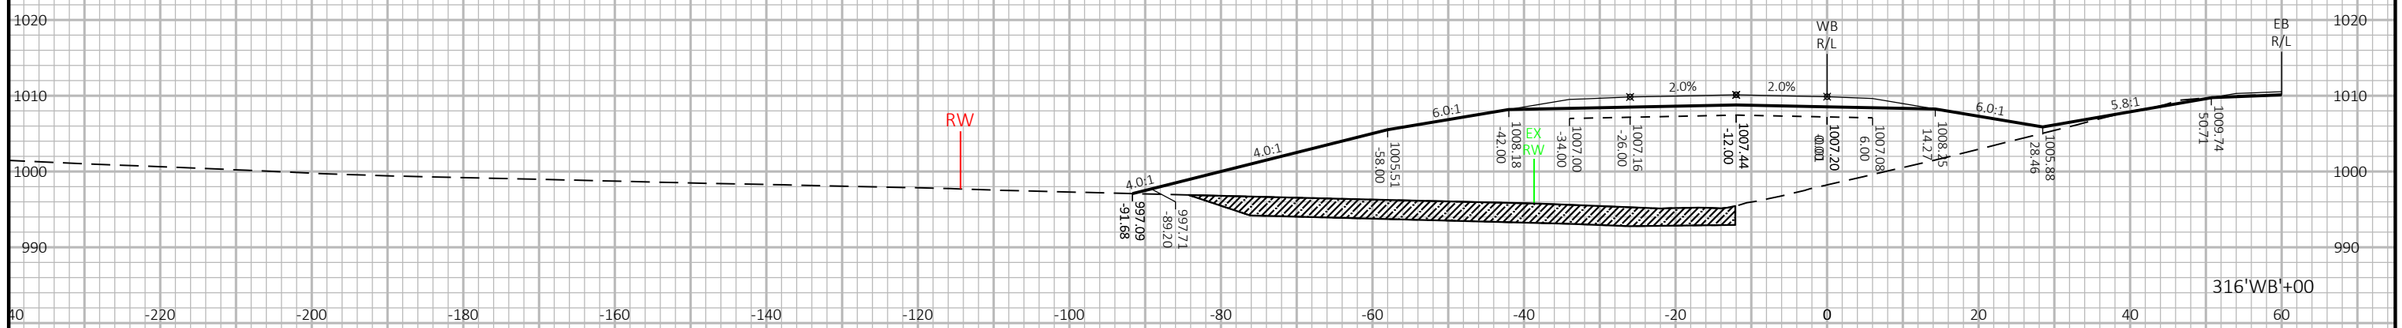

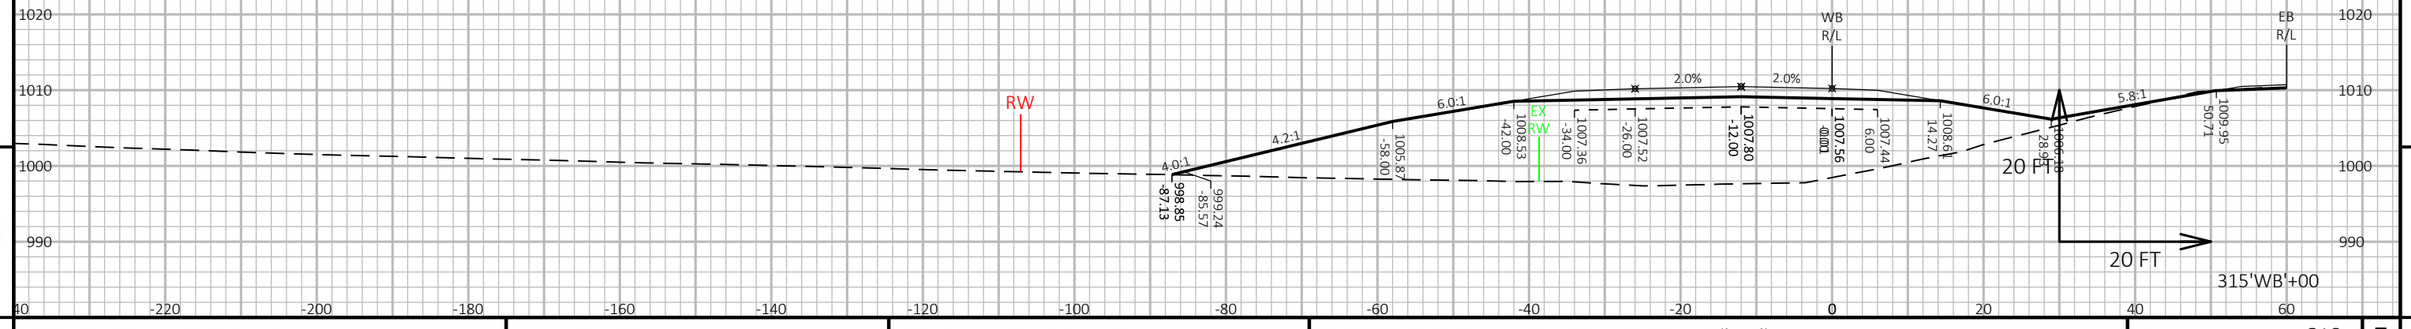


9

9

PROJECT NO: 1440-15-71	HWY: STH 23	COUNTY: FOND DU LAC	CROSS SECTIONS: STH 23 WESTBOUND ('WB')	SHEET 619	E

FILE NAME : N:\PDS\C3D\14401501\SHEETSPLAN\CROSSSECTIONS\14401571\14401571_XS.DWG
LAYOUT NAME - 14401571_XS26

PLOT DATE : 8/7/2019 5:28 PM PLOT BY : VICKMAN, GARRETT T PLOT NAME : PLOT SCALE : 1 IN:20 FT HORZ. / 1 IN:20 FT VERT.

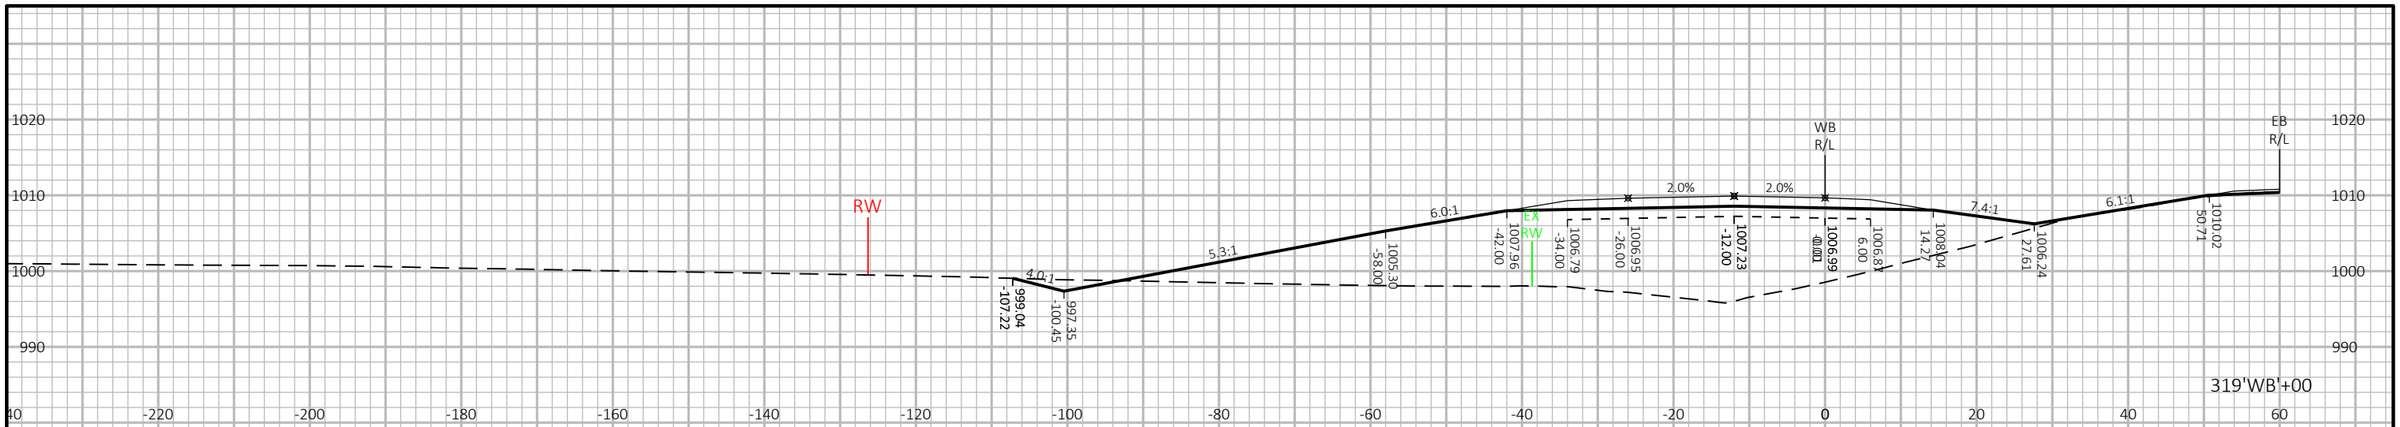

9

9

PROJECT NO: 1440-15-71	HWY: STH 23	COUNTY: FOND DU LAC	CROSS SECTIONS: STH 23 WESTBOUND ('WB')	SHEET 620	E


FILE NAME : N:\PDS\C3D\14401501\SHEETSPLAN\CROSSSECTIONS\14401571\14401571_XS.DWG
LAYOUT NAME - 14401571_XS27


PLOT DATE : 8/7/2019 5:30 PM


PLOT BY : VICKMAN, GARRETT T

PLOT NAME :

PLOT SCALE : 1 IN:20 FT HORZ. / 1 IN:20 FT VERT.

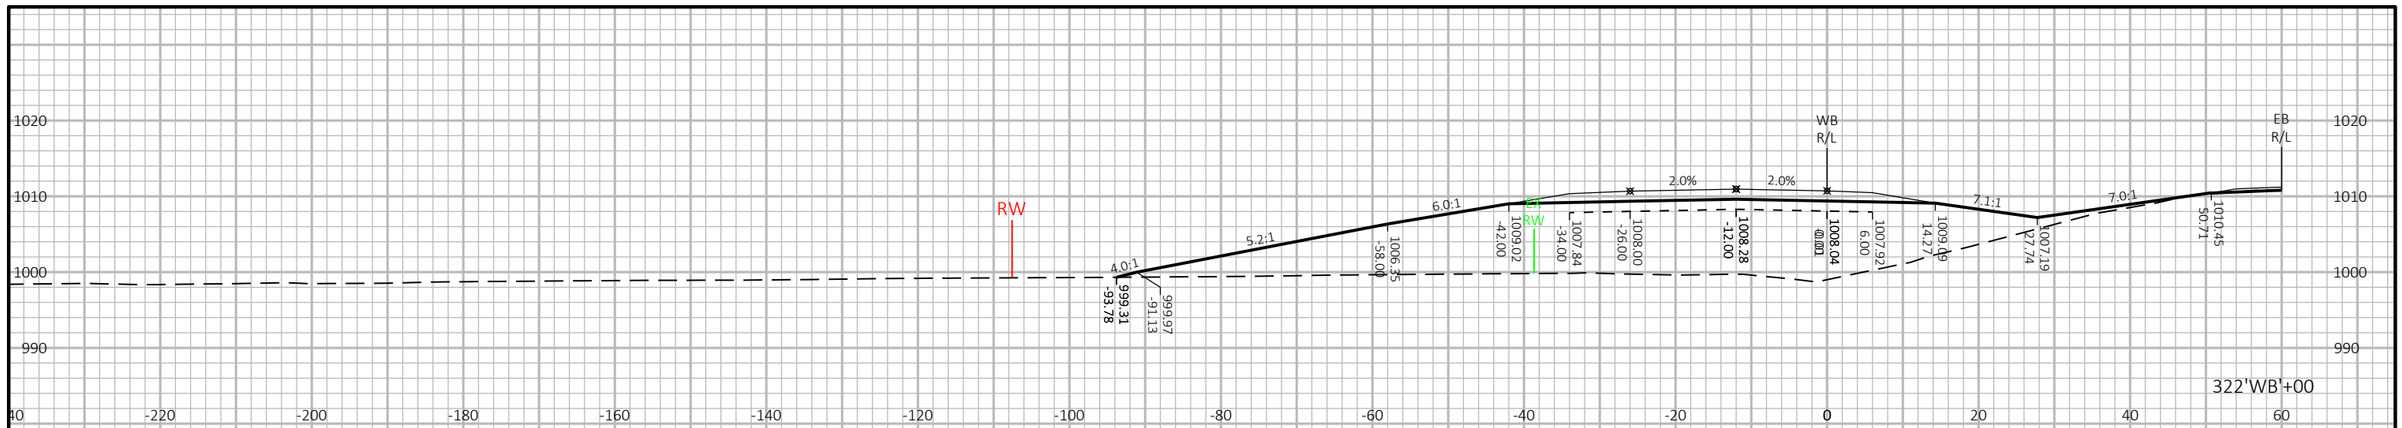

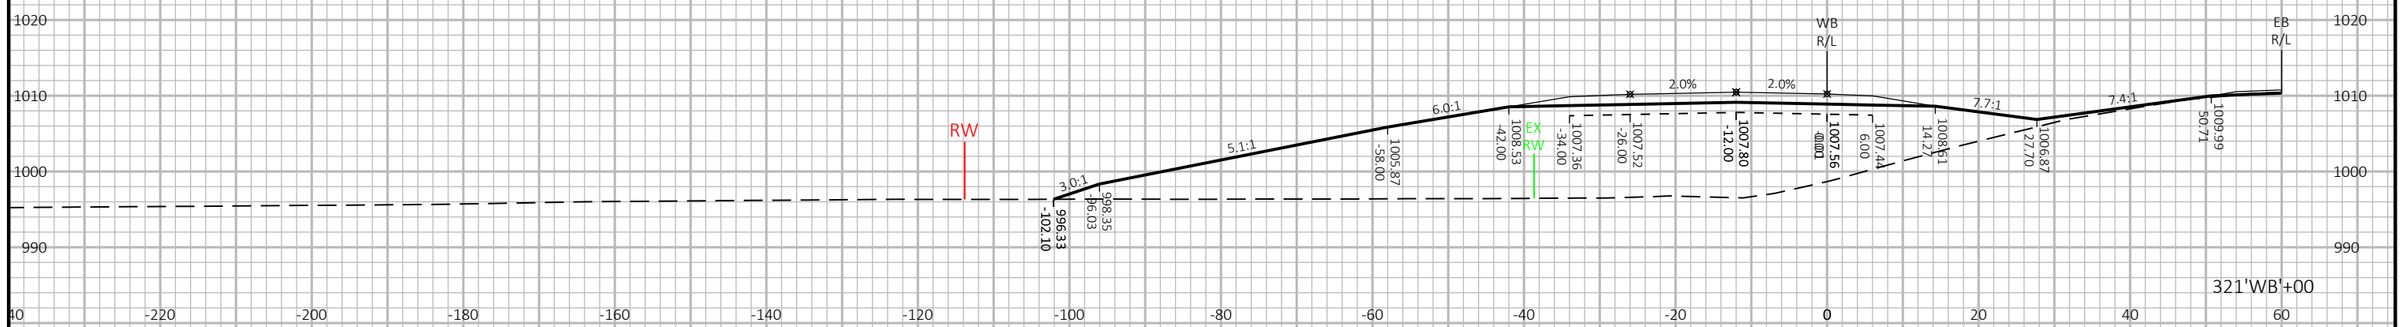

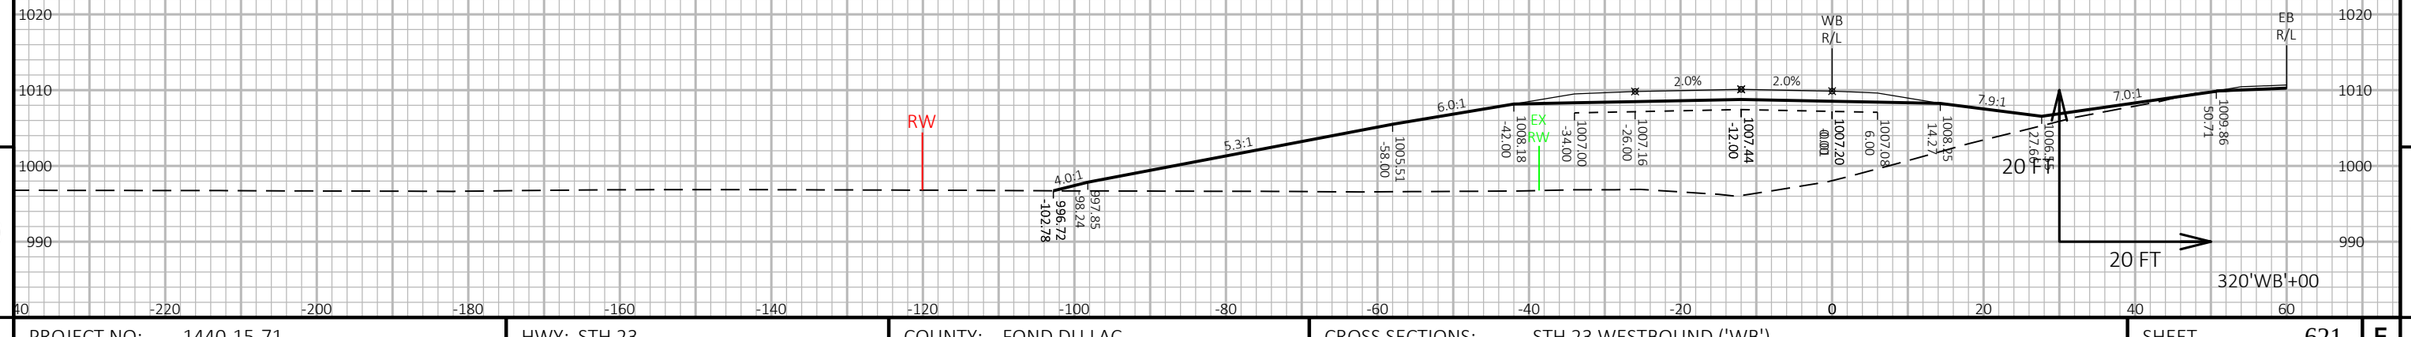

9

9

PROJECT NO: 1440-15-71	HWY: STH 23	COUNTY: FOND DU LAC	CROSS SECTIONS: STH 23 WESTBOUND ('WB')	SHEET 621	E

FILE NAME : N:\PDS\C3D\14401501\SHEETSPLAN\CROSSSECTIONS\14401571\14401571_XS.DWG
LAYOUT NAME - 14401571_XS28


PLOT DATE : 8/7/2019 5:32 PM

PLOT BY : VICKMAN, GARRETT T

PLOT NAME :

PLOT SCALE : 1 IN:20 FT HORZ. / 1 IN:20 FT VERT.

WISDOT/CADDS SHEET 49

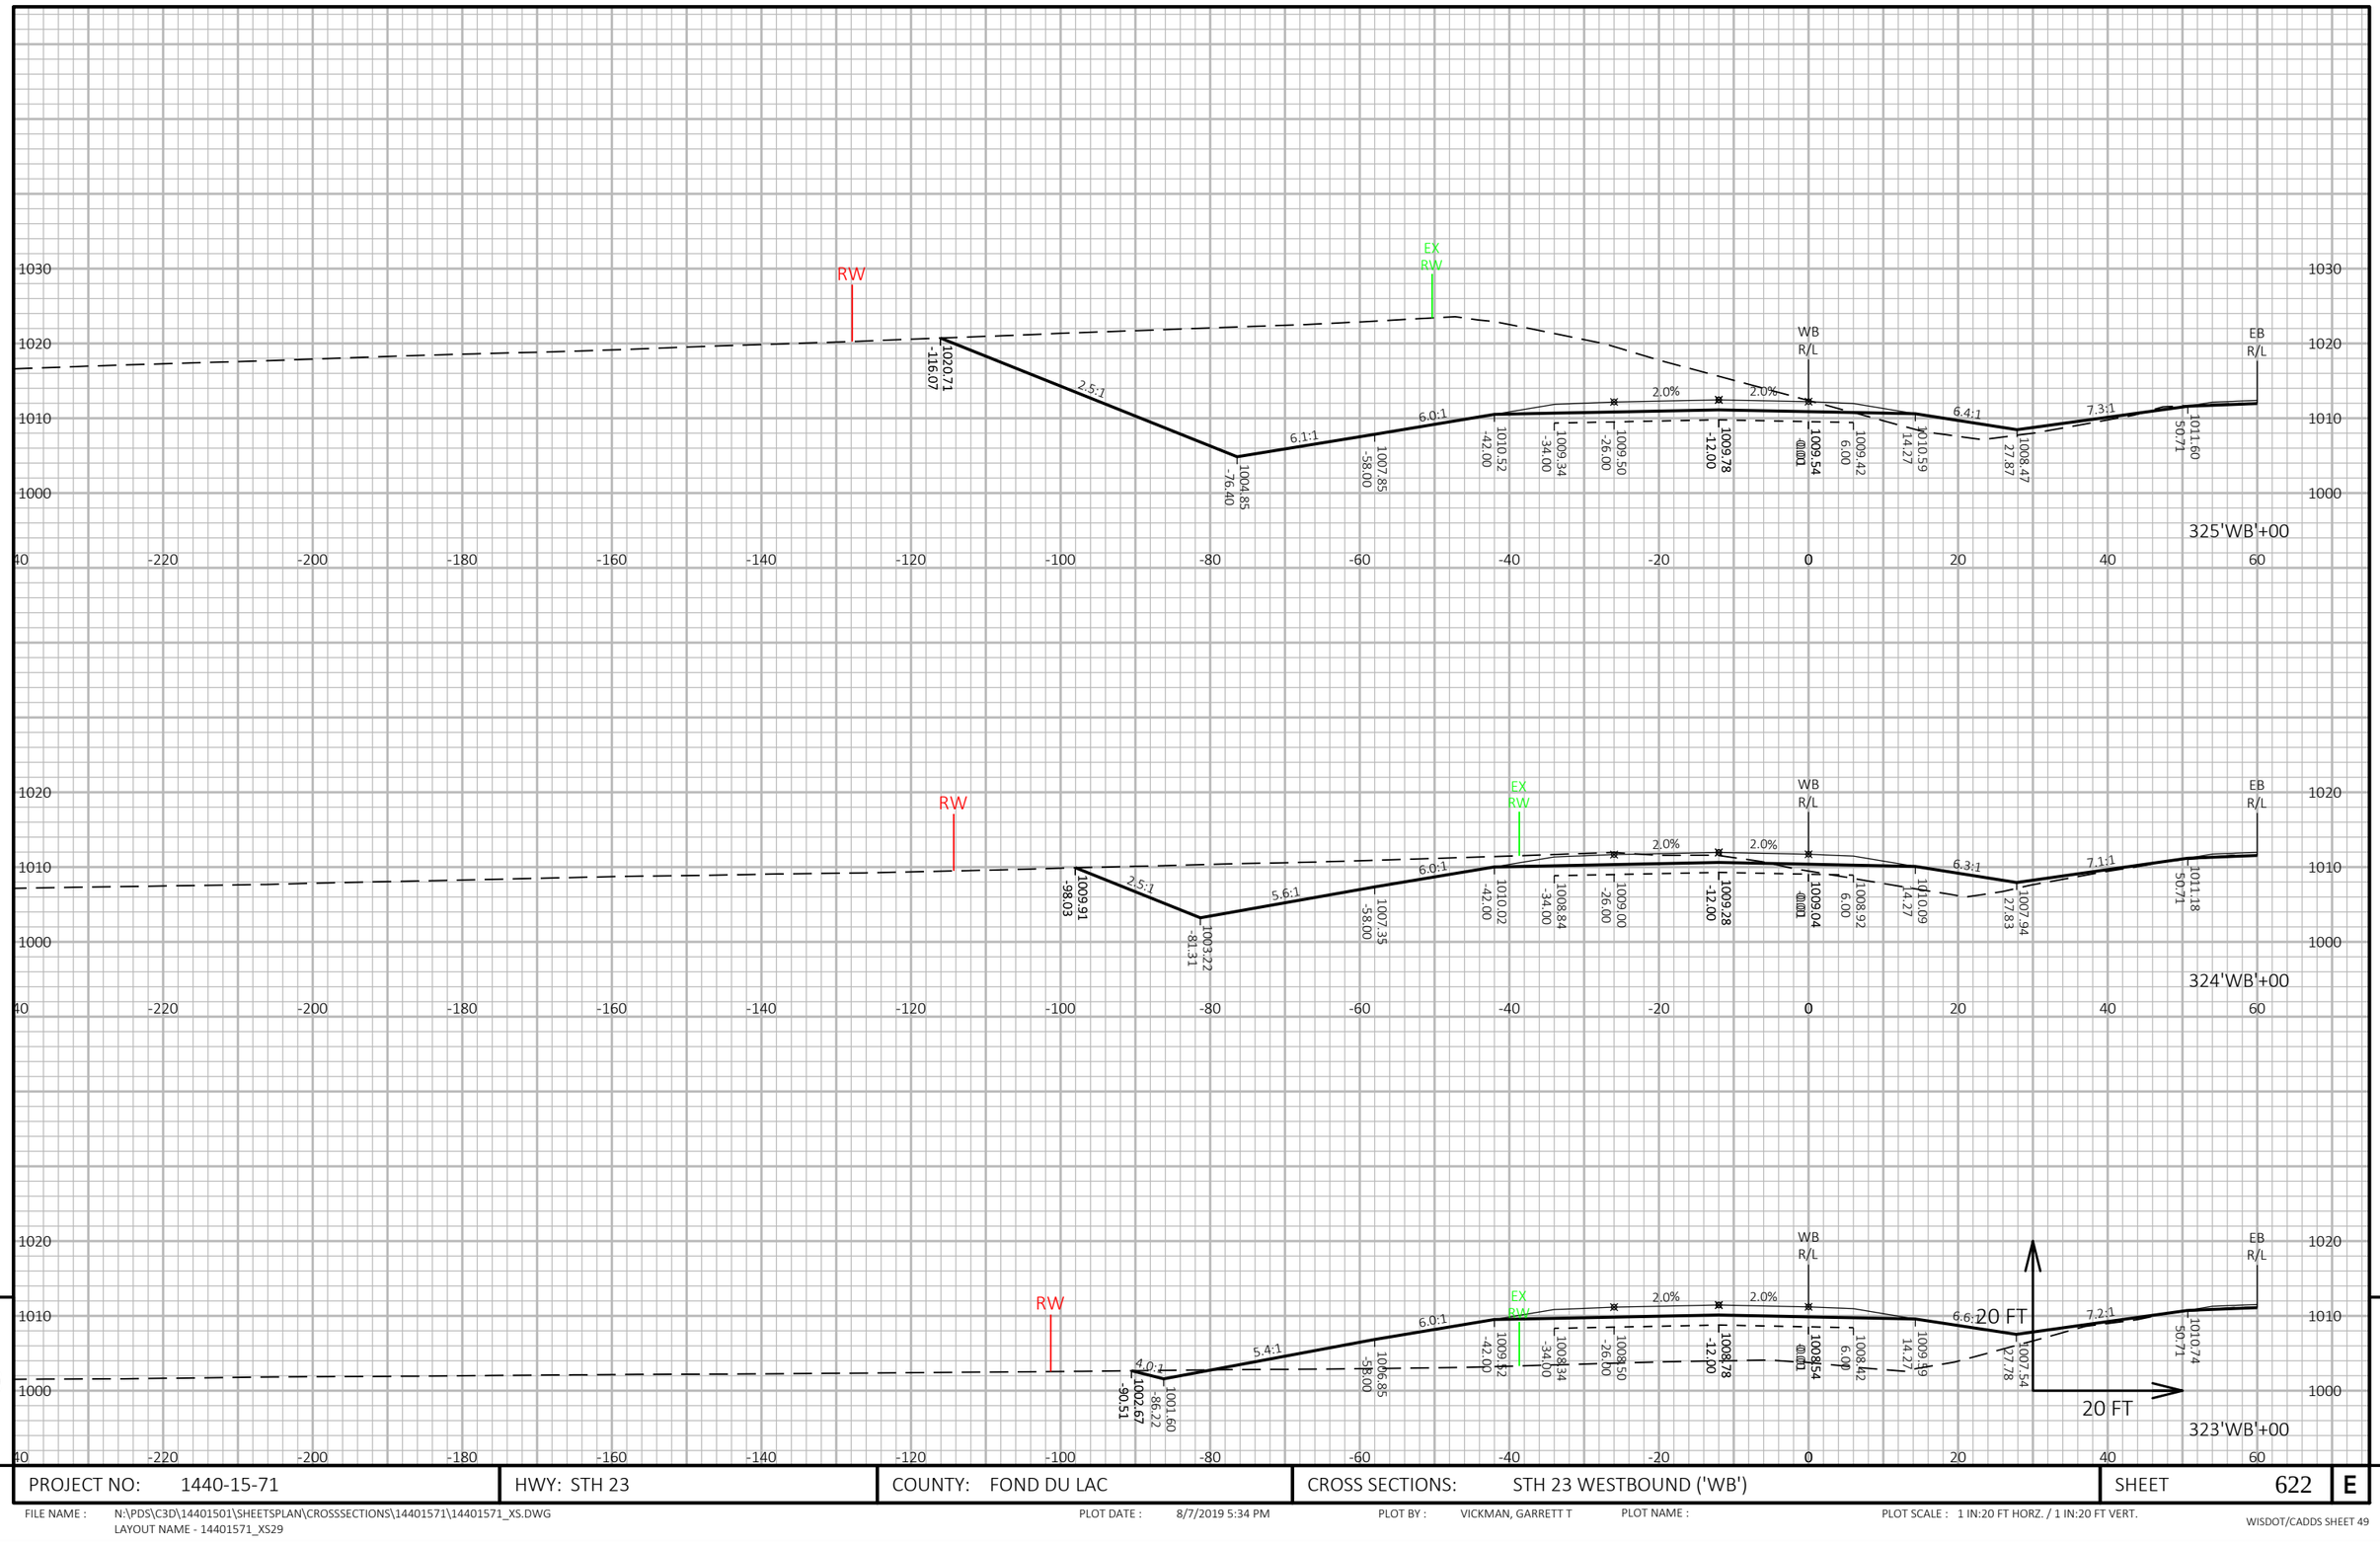


9 9

PROJECT NO: 1440-15-71	HWY: STH 23	COUNTY: FOND DU LAC	CROSS SECTIONS: STH 23 WESTBOUND ('WB')	SHEET 622	E

FILE NAME : N:\PDS\C3D\14401501\SHEETSPLAN\CROSSSECTIONS\14401571\14401571_XS.DWG
LAYOUT NAME - 14401571_XS29

PLOT DATE : 8/7/2019 5:34 PM PLOT BY : VICKMAN, GARRETT T PLOT NAME : PLOT SCALE : 1 IN:20 FT HORZ. / 1 IN:20 FT VERT.

WISDOT/CADDS SHEET 49

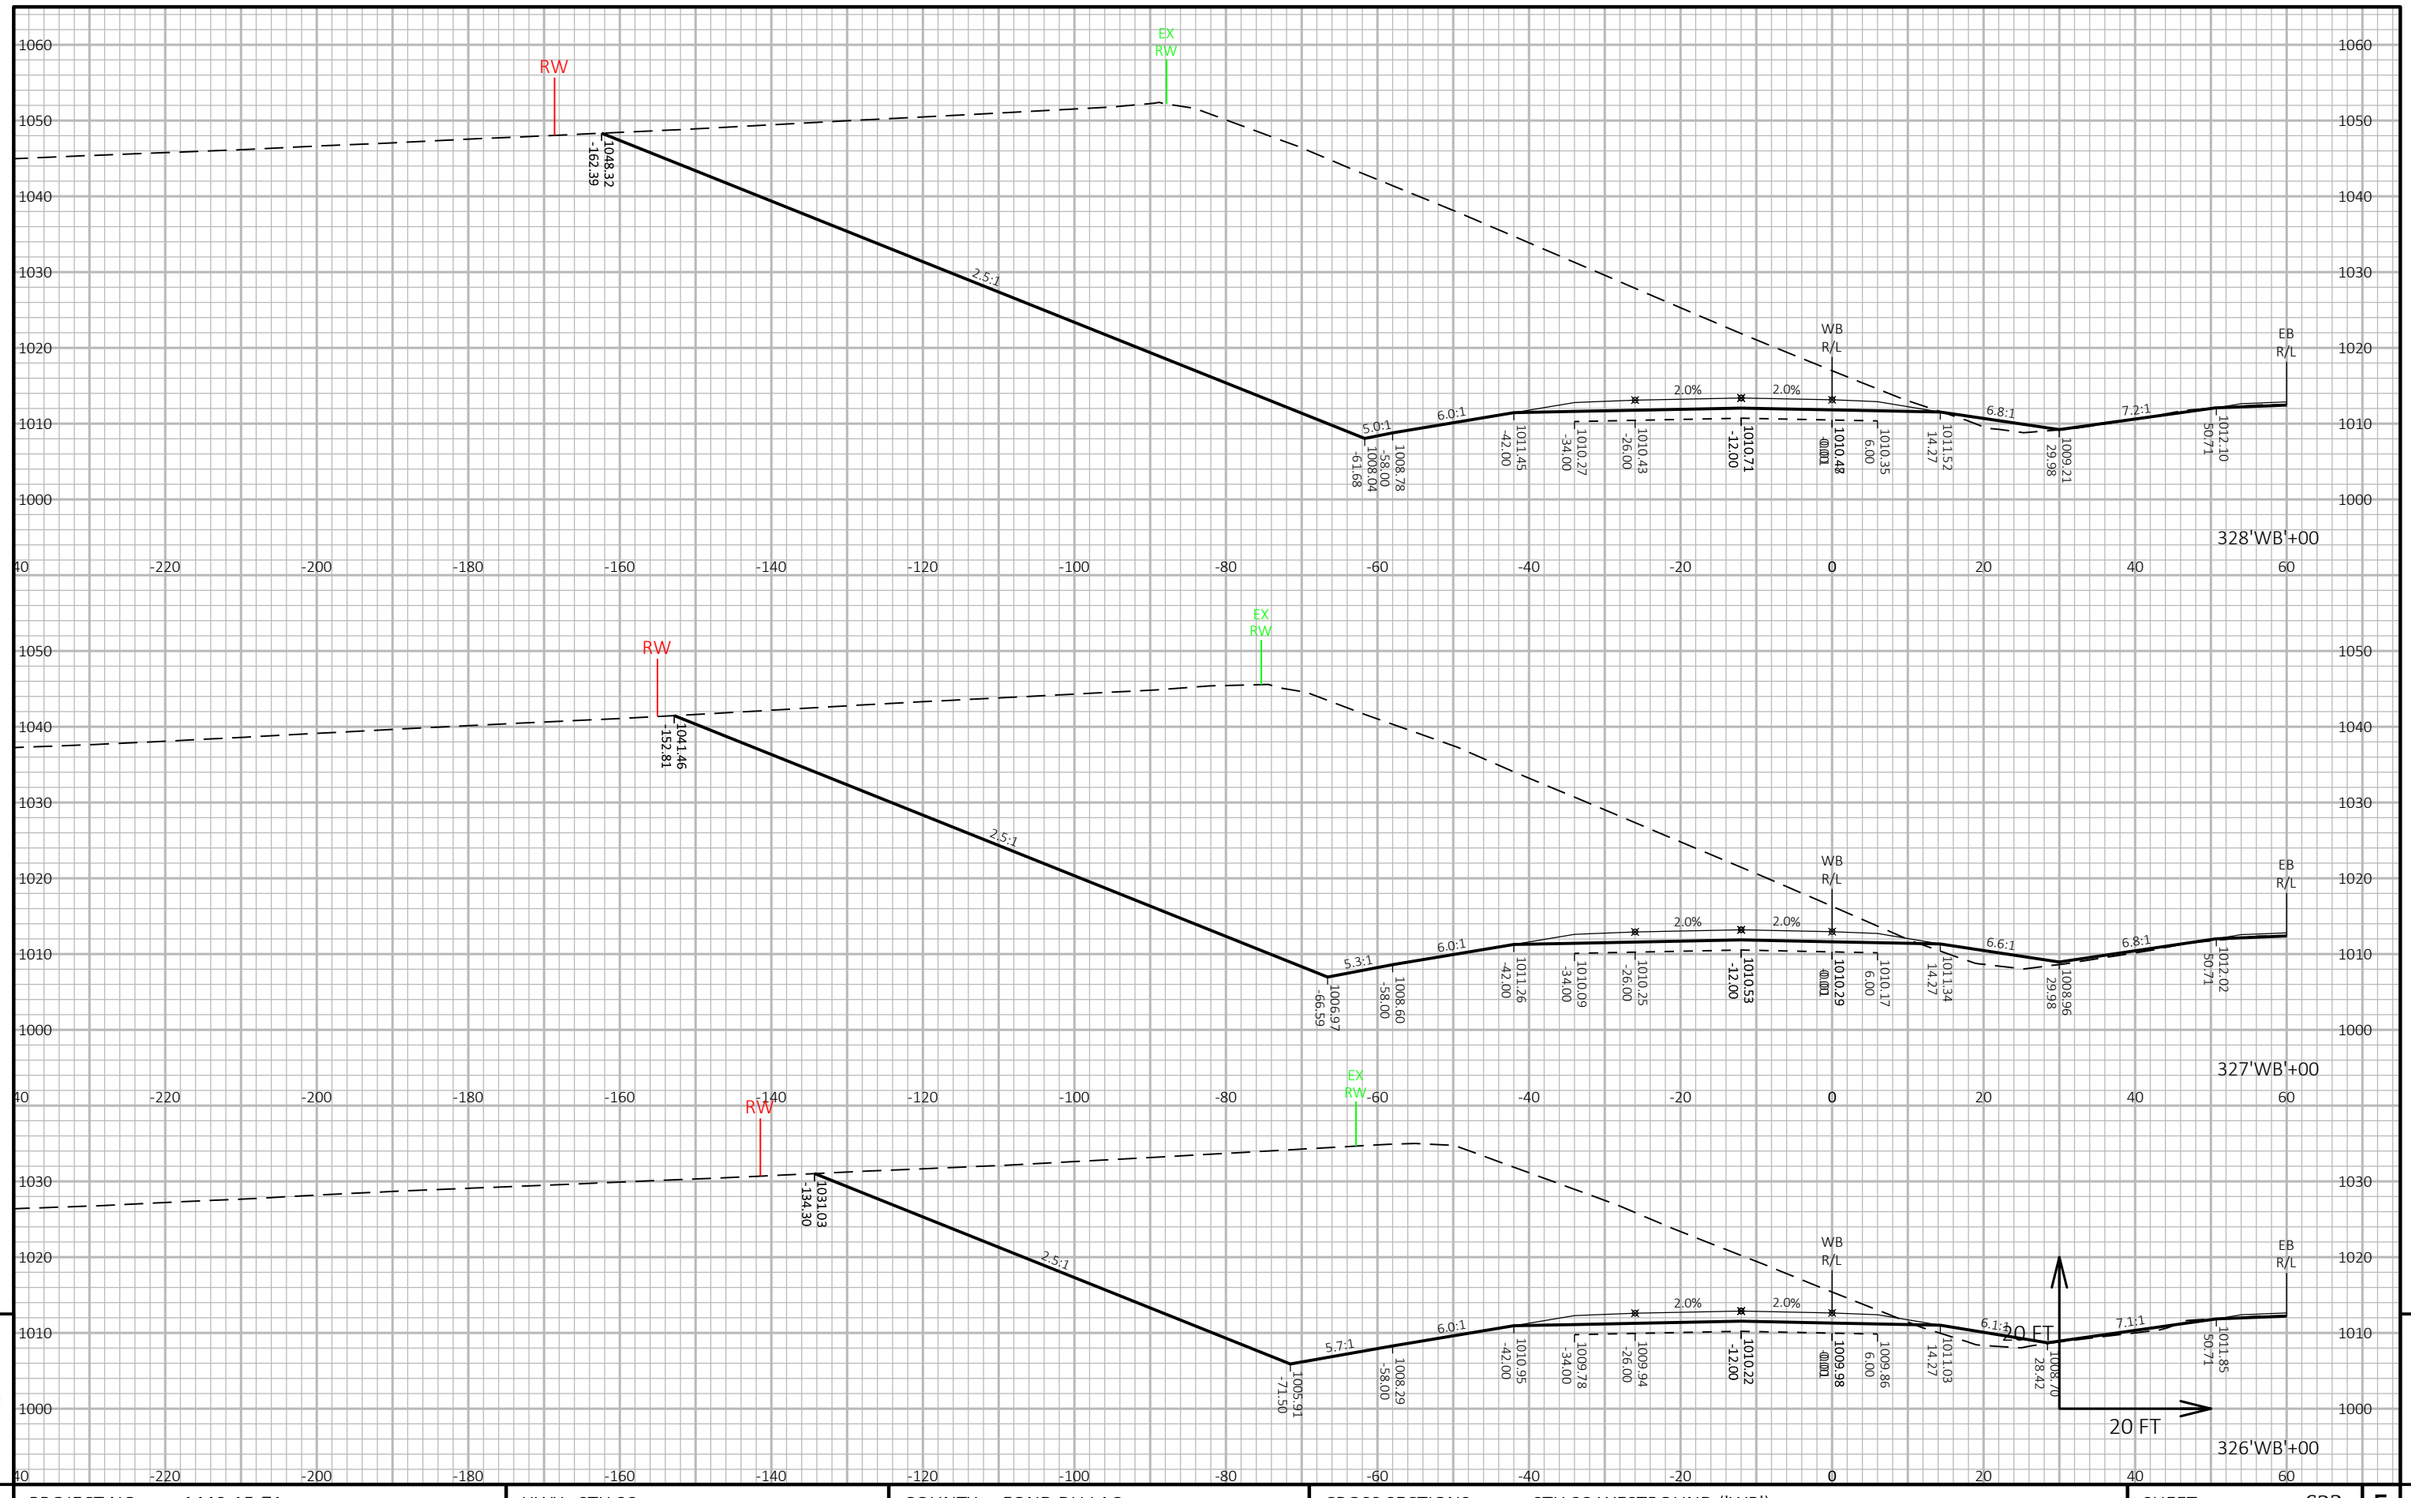

9

9

PROJECT NO: 1440-15-71	HWY: STH 23	COUNTY: FOND DU LAC	CROSS SECTIONS: STH 23 WESTBOUND ('WB')	SHEET 623	E

FILE NAME : N:\PDS\C3D\14401501\SHEETSPLAN\CROSSSECTIONS\14401571\14401571_XS.DWG
LAYOUT NAME - 14401571_XS30


PLOT DATE : 8/7/2019 5:36 PM

PLOT BY : VICKMAN, GARRETT T

PLOT NAME :

PLOT SCALE : 1 IN:20 FT HORZ. / 1 IN:20 FT VERT.

WISDOT/CADDS SHEET 49

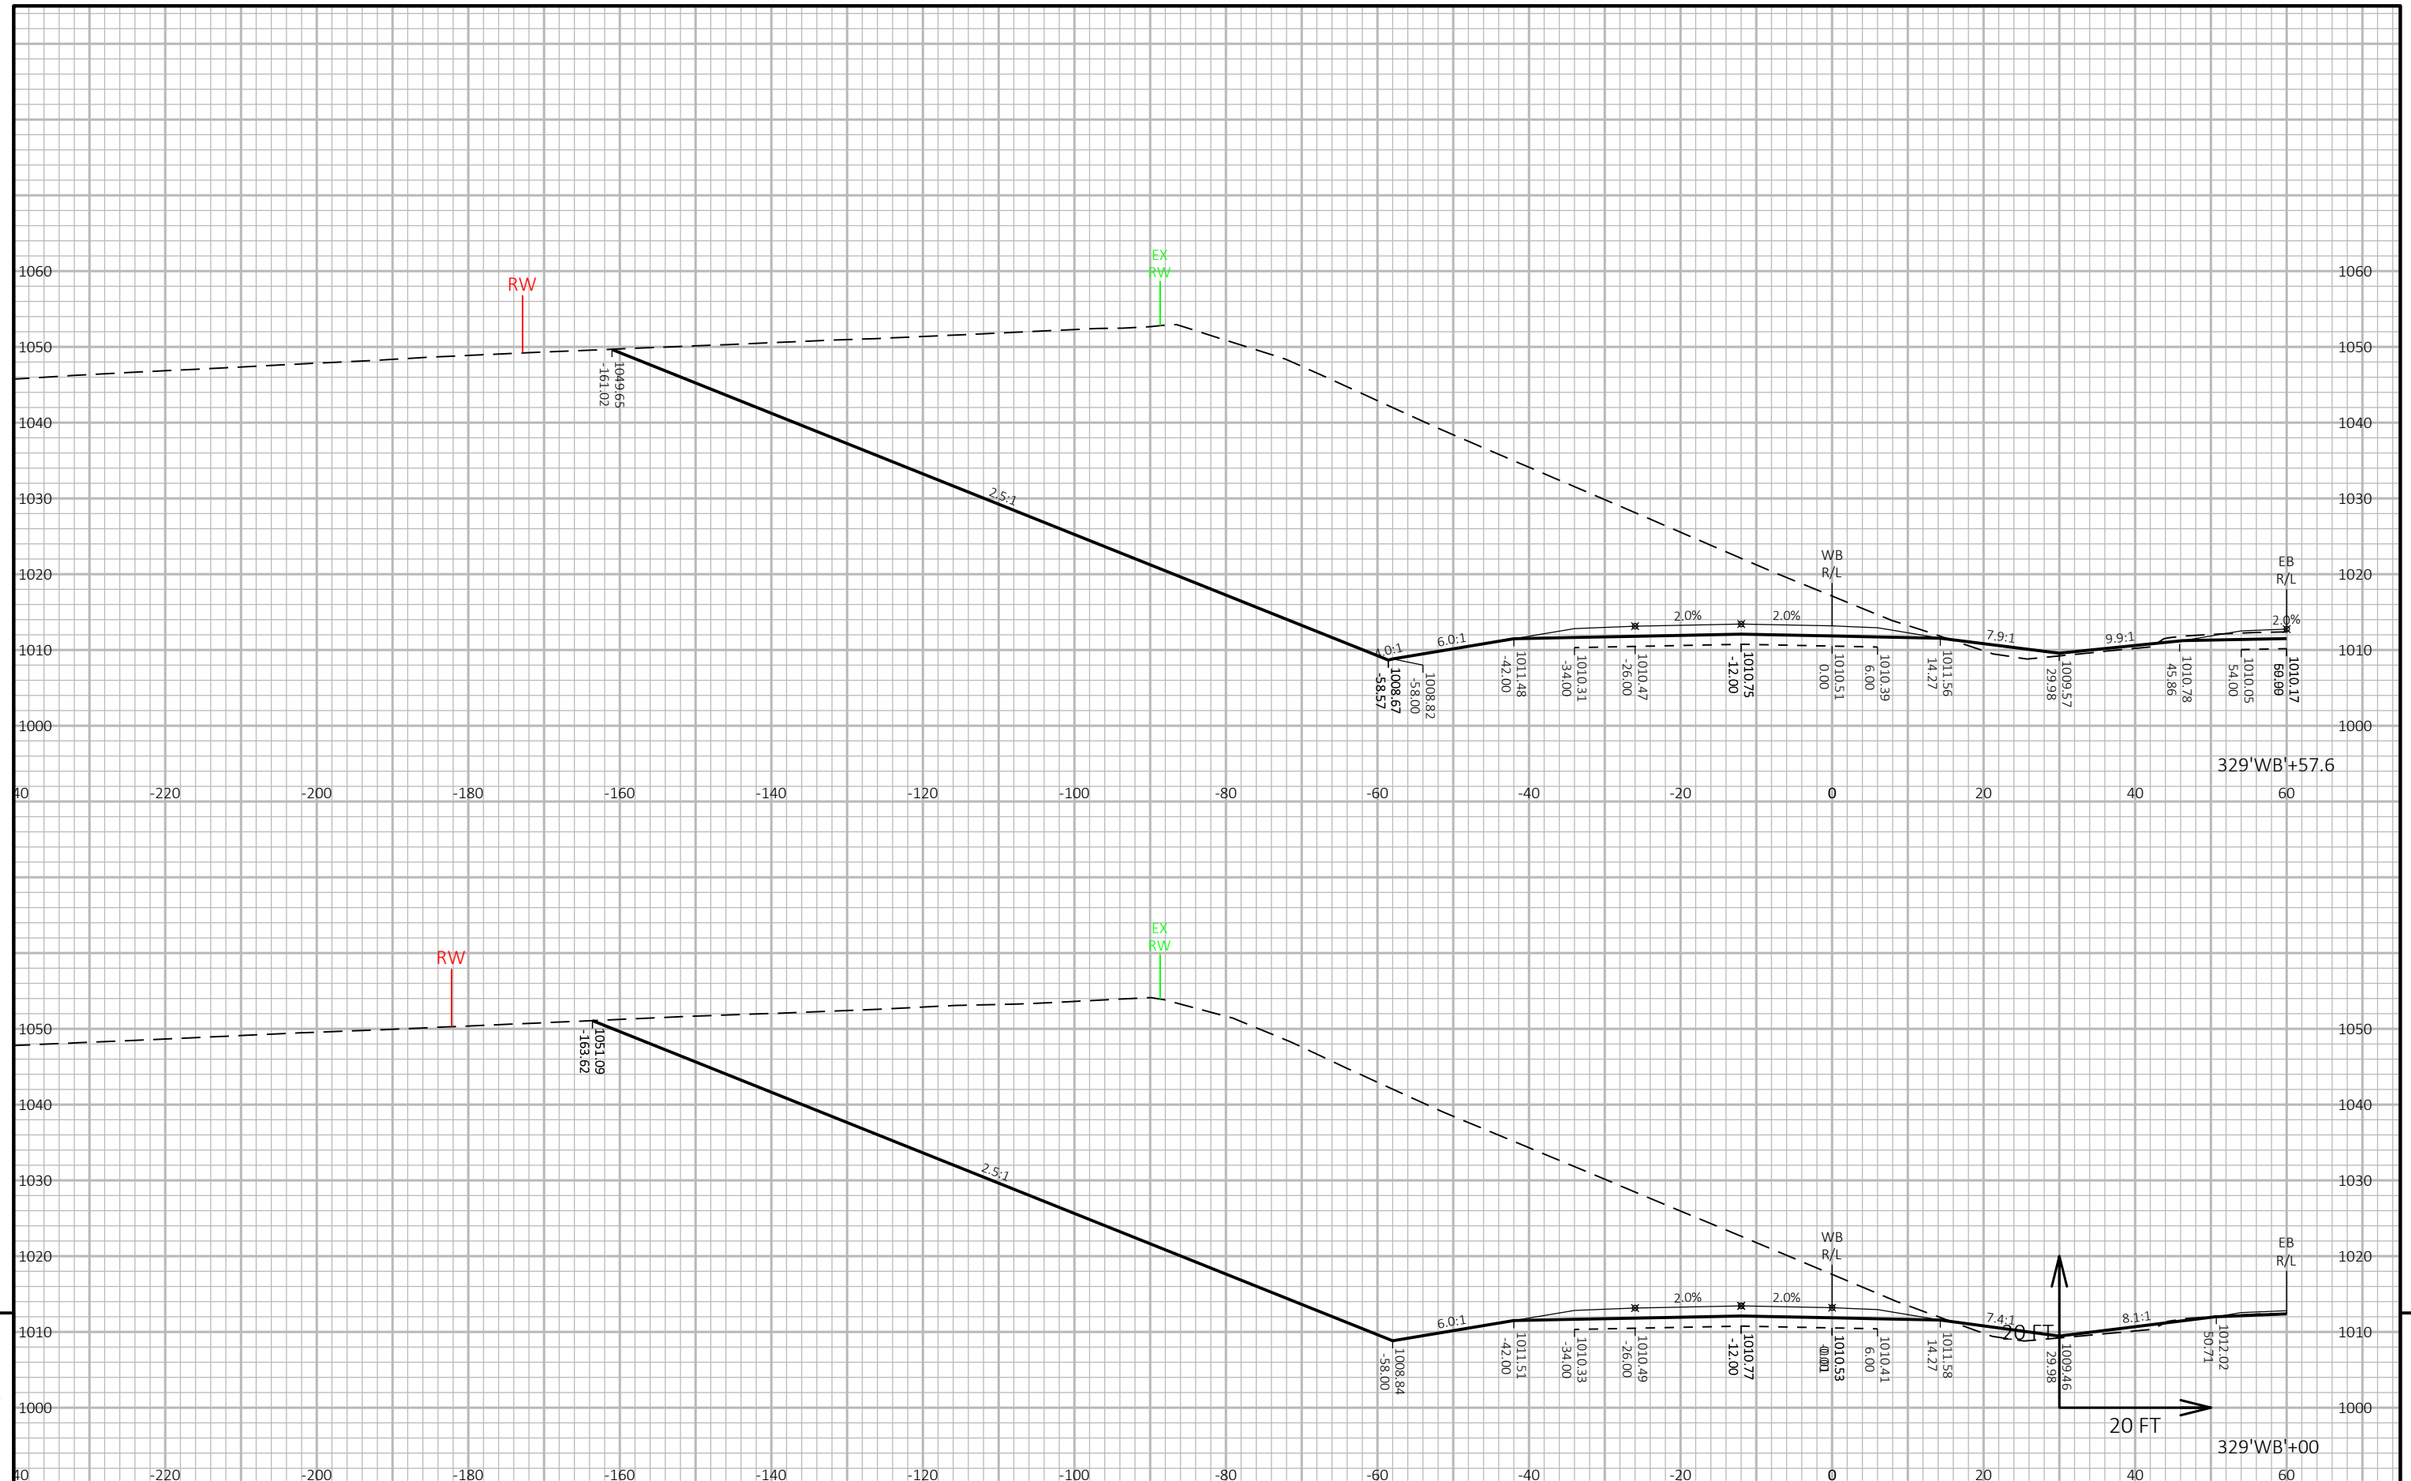

9

9

PROJECT NO: 1440-15-71	HWY: STH 23	COUNTY: FOND DU LAC	CROSS SECTIONS: STH 23 WESTBOUND ('WB')	SHEET 624	E

FILE NAME : N:\PDS\C3D\14401501\SHEETSPLAN\CROSSSECTIONS\14401571\14401571_XS.DWG
LAYOUT NAME - 14401571_XS31


PLOT DATE : 8/7/2019 5:38 PM

PLOT BY : VICKMAN, GARRETT T

PLOT NAME :

PLOT SCALE : 1 IN:20 FT HORZ. / 1 IN:20 FT VERT.

WISDOT/CADDS SHEET 49

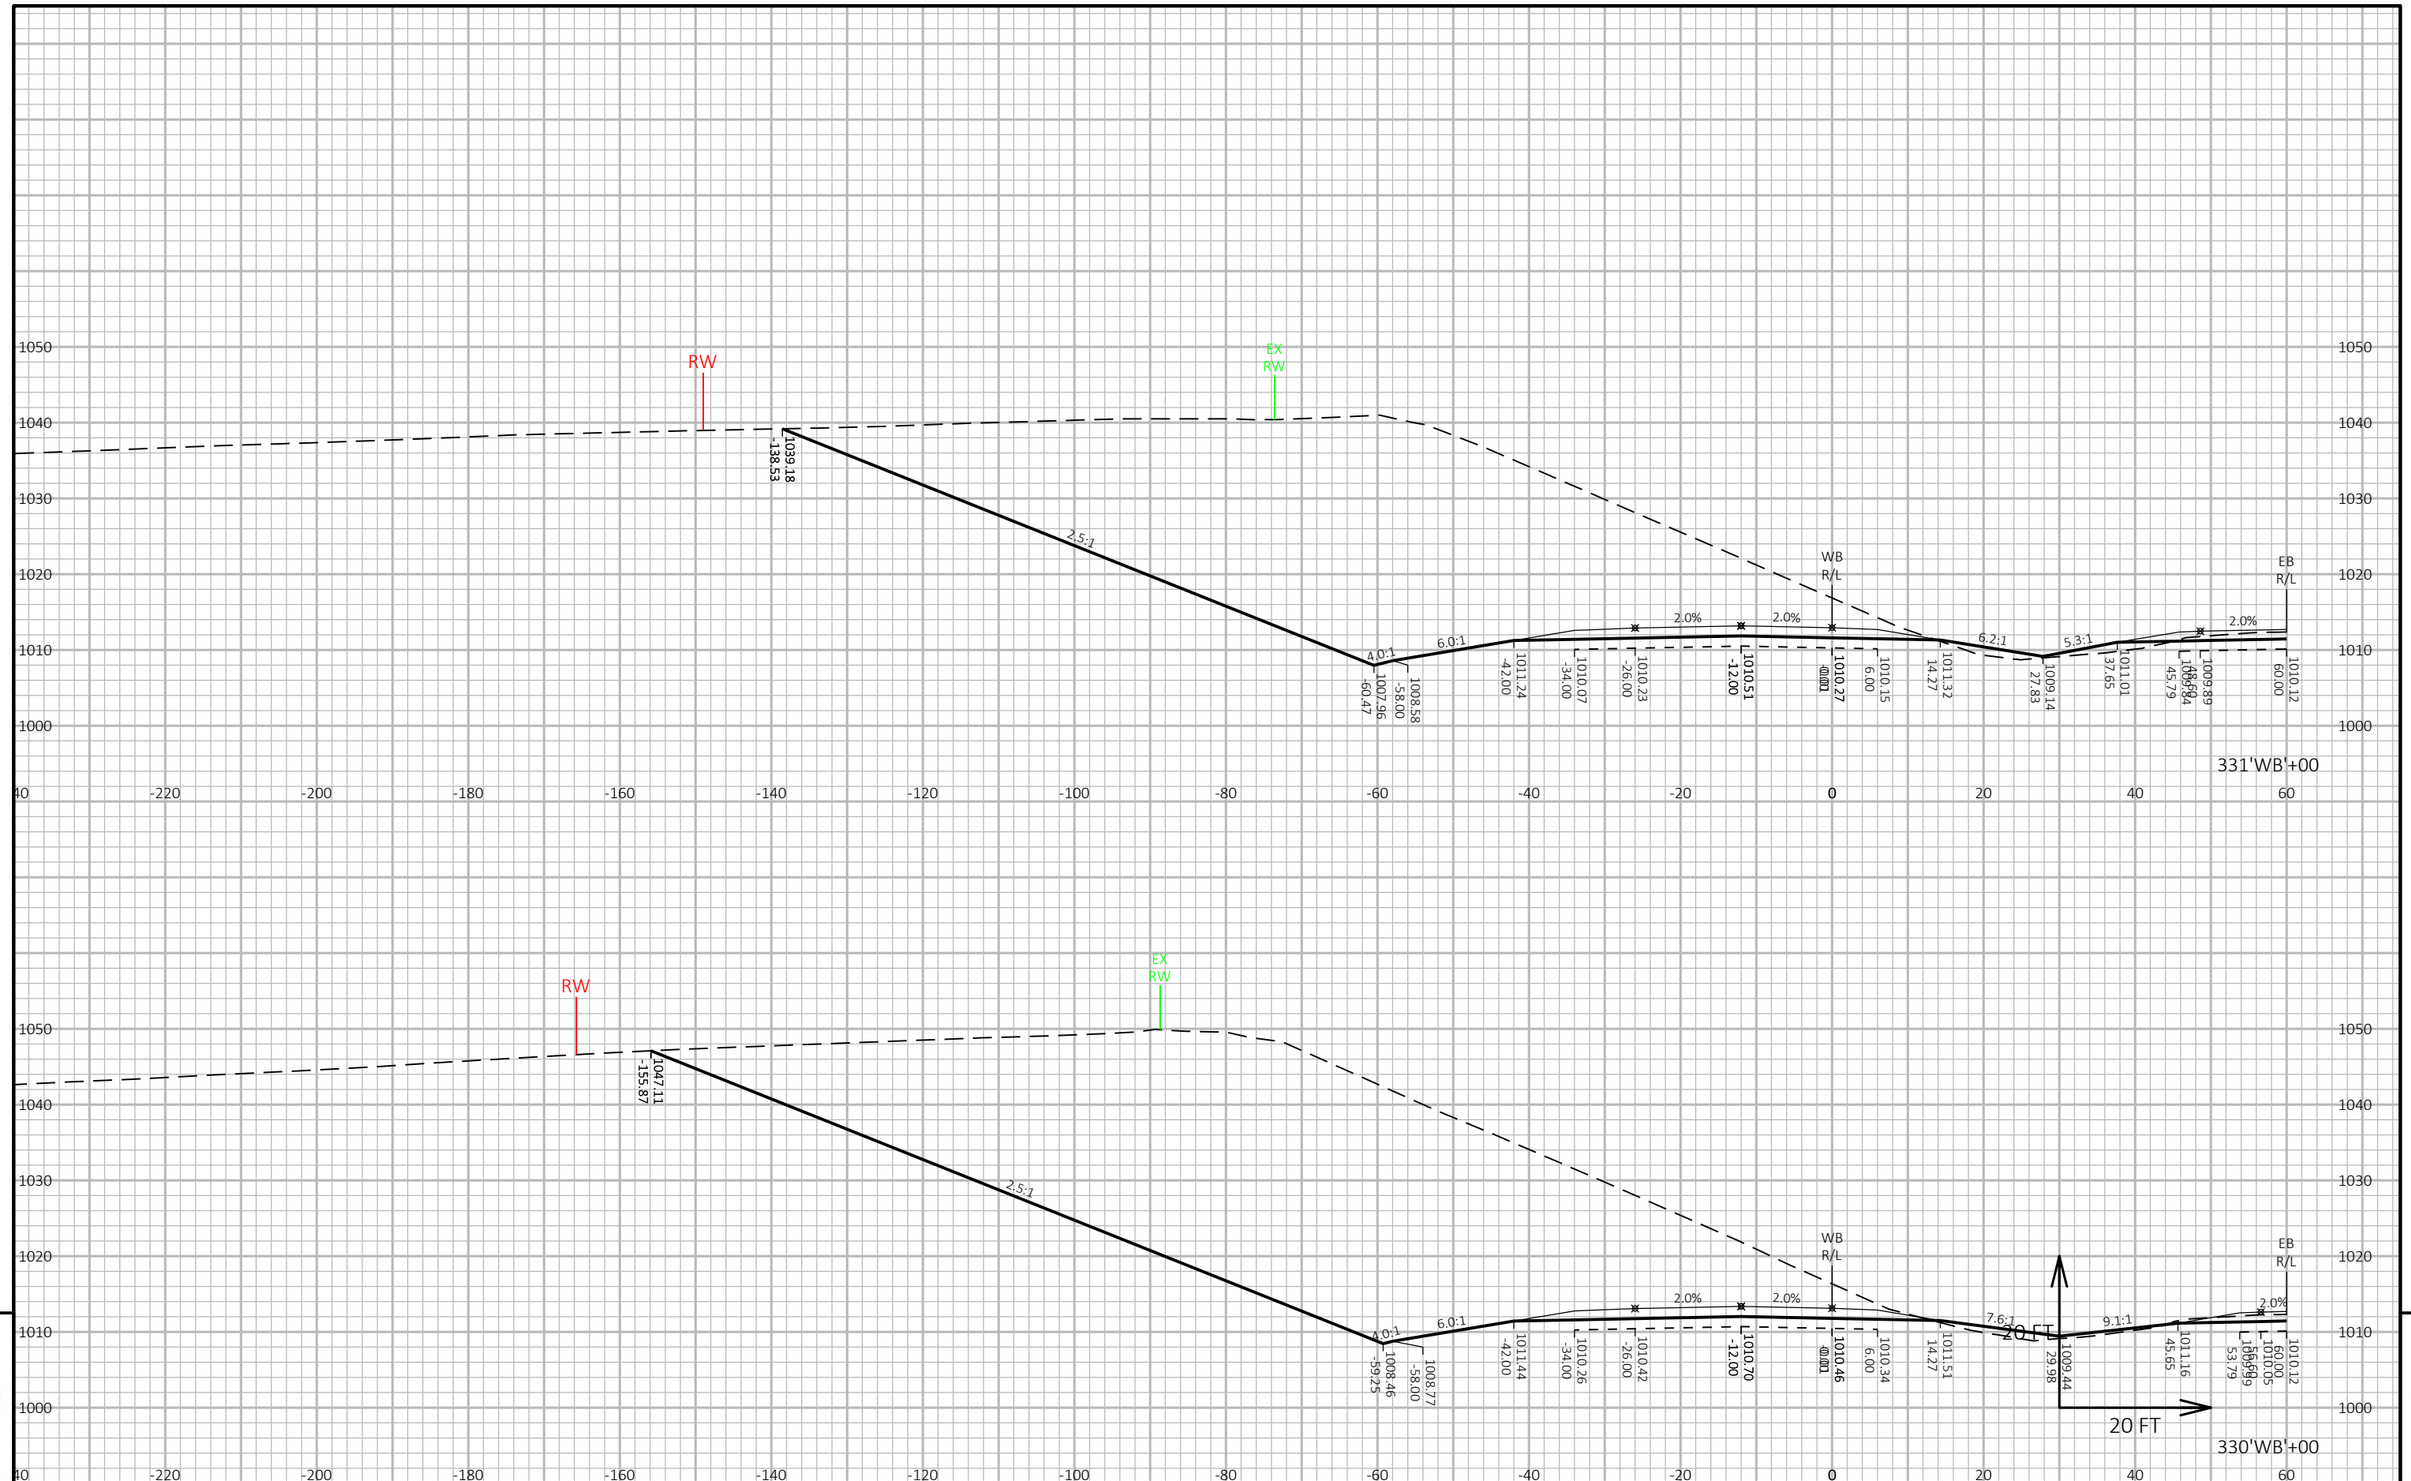

PROJECT NO: 1440-15-71	HWY: STH 23	COUNTY: FOND DU LAC	CROSS SECTIONS: STH 23 WESTBOUND ('WB')	SHEET 625	E


FILE NAME : N:\PDS\C3D\14401501\SHEETSPLAN\CROSSSECTIONS\14401571\14401571_XS.DWG
LAYOUT NAME - 14401571_XS32

PLOT DATE : 8/7/2019 5:40 PM

PLOT BY : VICKMAN, GARRETT T

PLOT NAME :

PLOT SCALE : 1 IN:20 FT HORZ. / 1 IN:20 FT VERT.

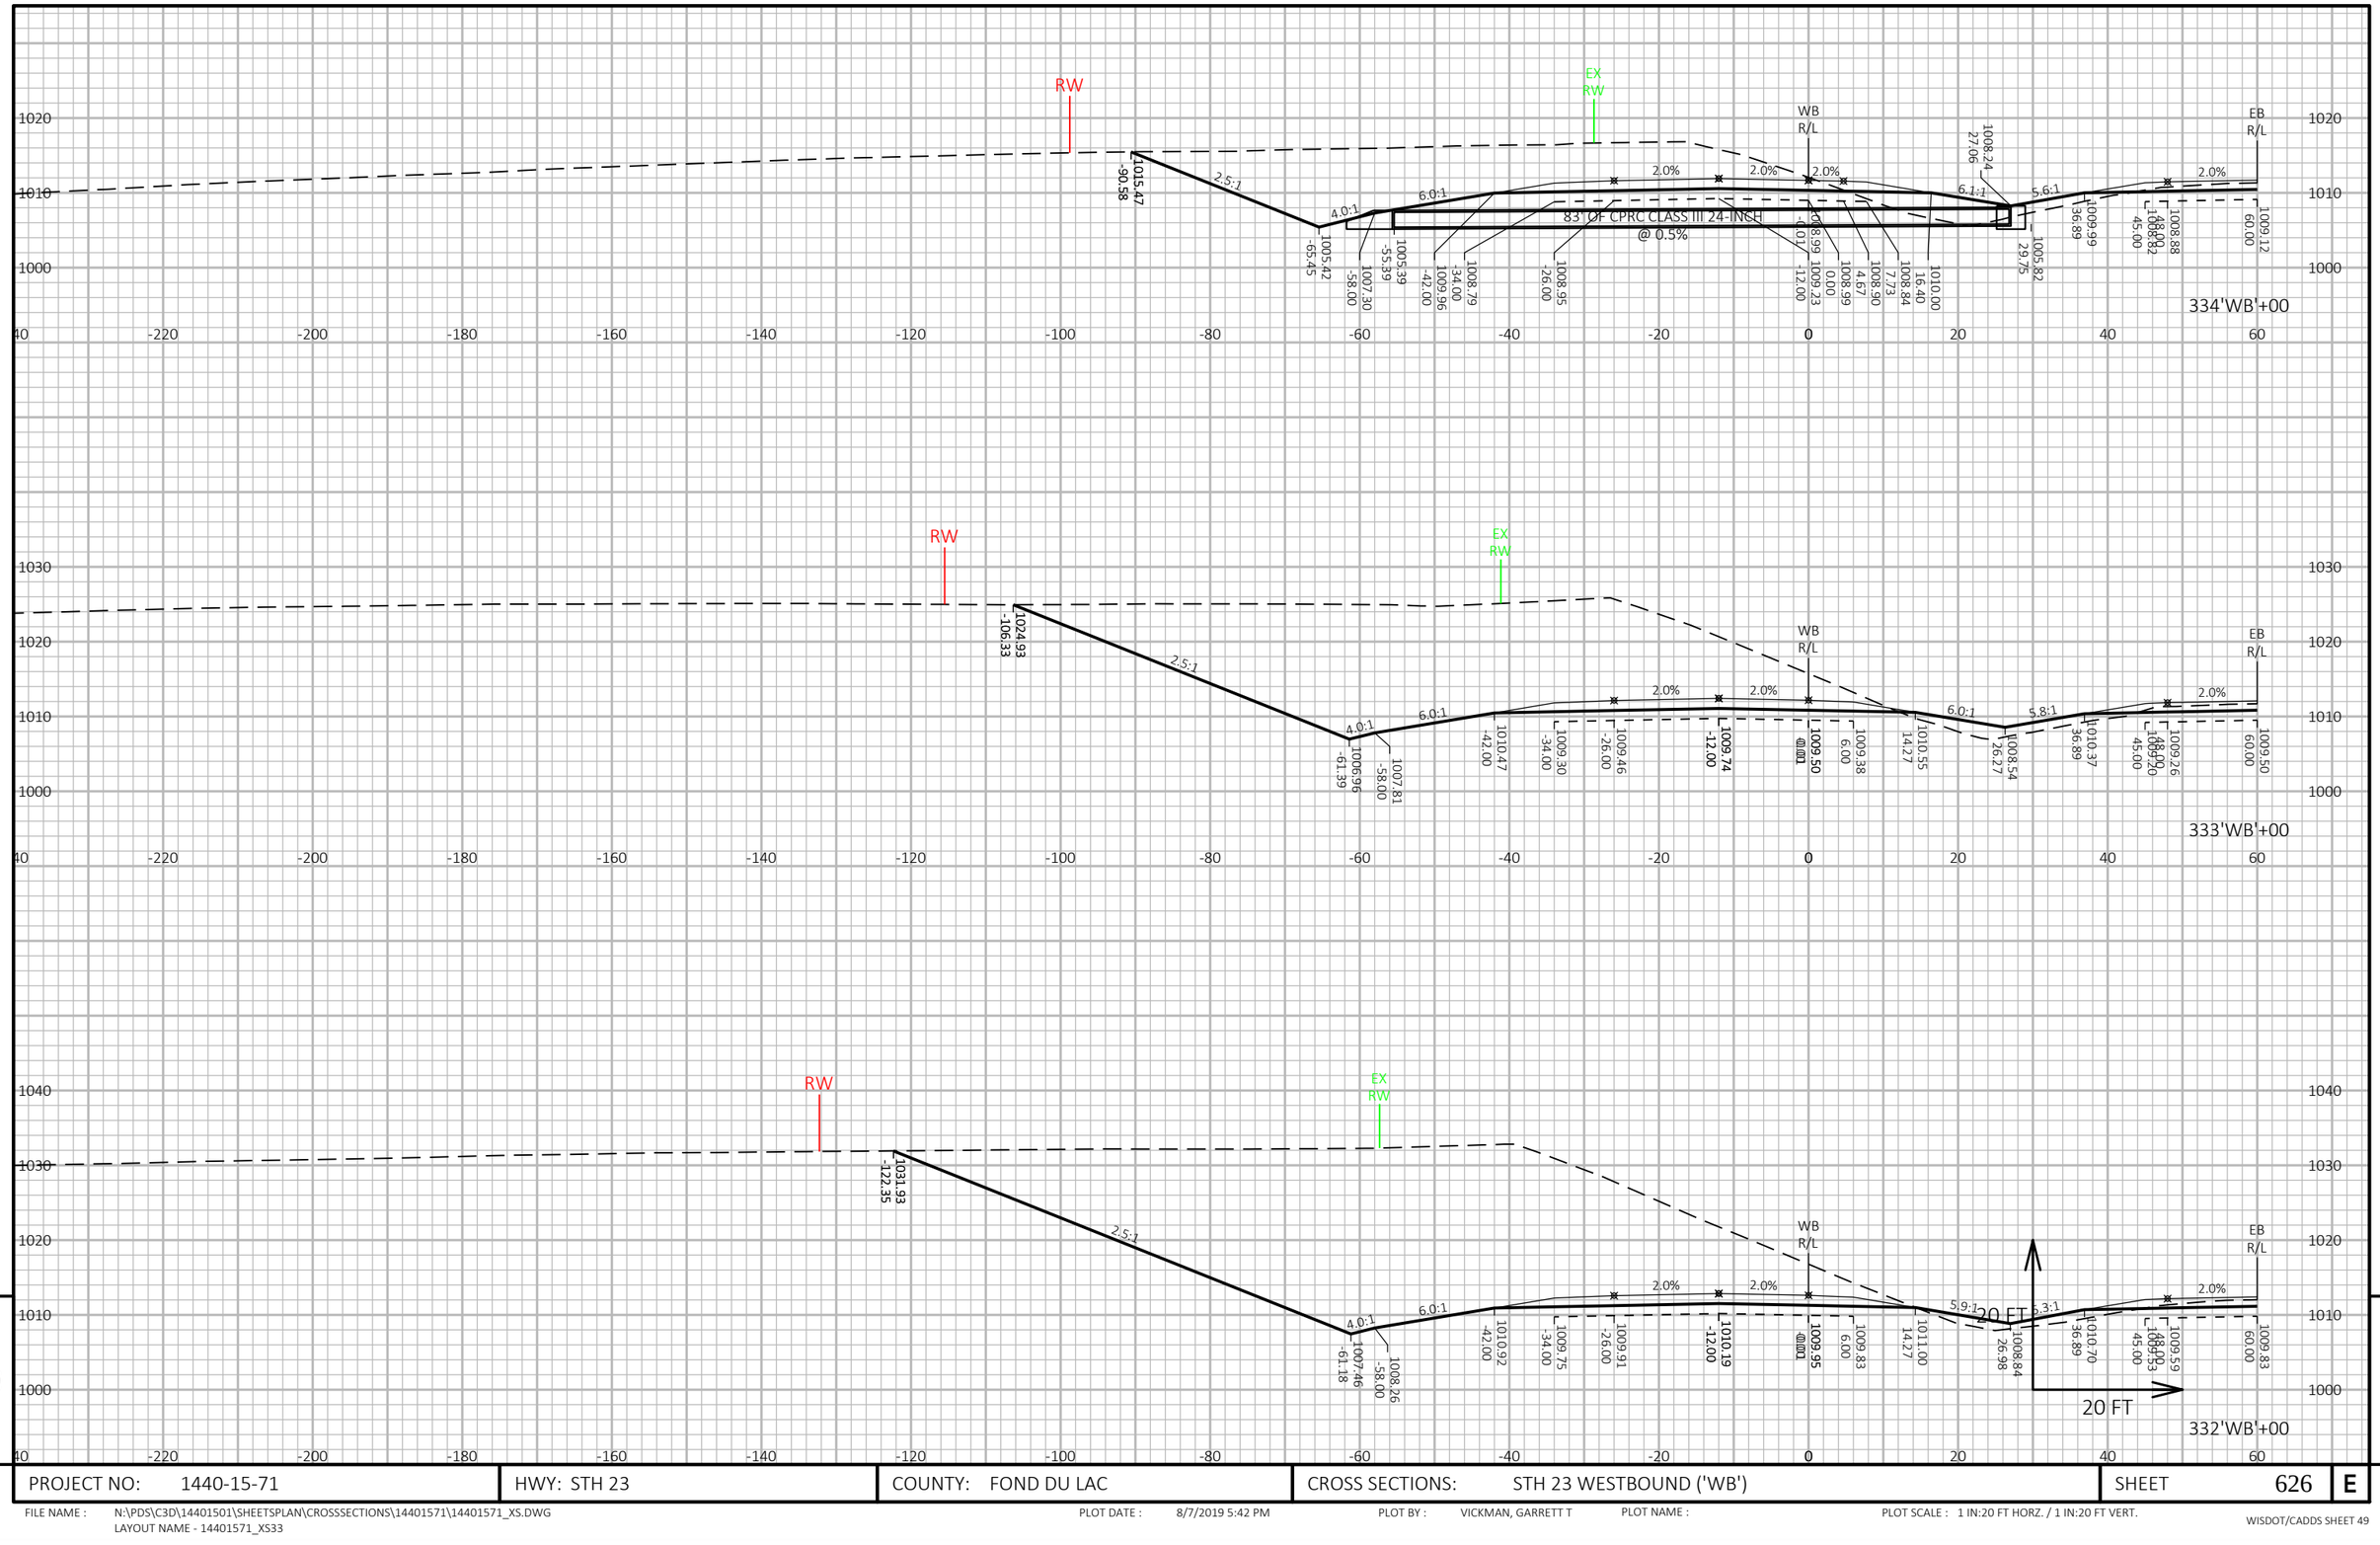


PROJECT NO: 1440-15-71	HWY: STH 23	COUNTY: FOND DU LAC	CROSS SECTIONS: STH 23 WESTBOUND ('WB')	SHEET 626	E

FILE NAME : N:\PDS\C3D\14401501\SHEETSPLAN\CROSSSECTIONS\14401571\14401571_XS.DWG
LAYOUT NAME - 14401571_XS33

PLOT DATE : 8/7/2019 5:42 PM PLOT BY : VICKMAN, GARRETT T PLOT NAME : PLOT SCALE : 1 IN:20 FT HORZ. / 1 IN:20 FT VERT.

WISDOT/CADDS SHEET 49

9 9

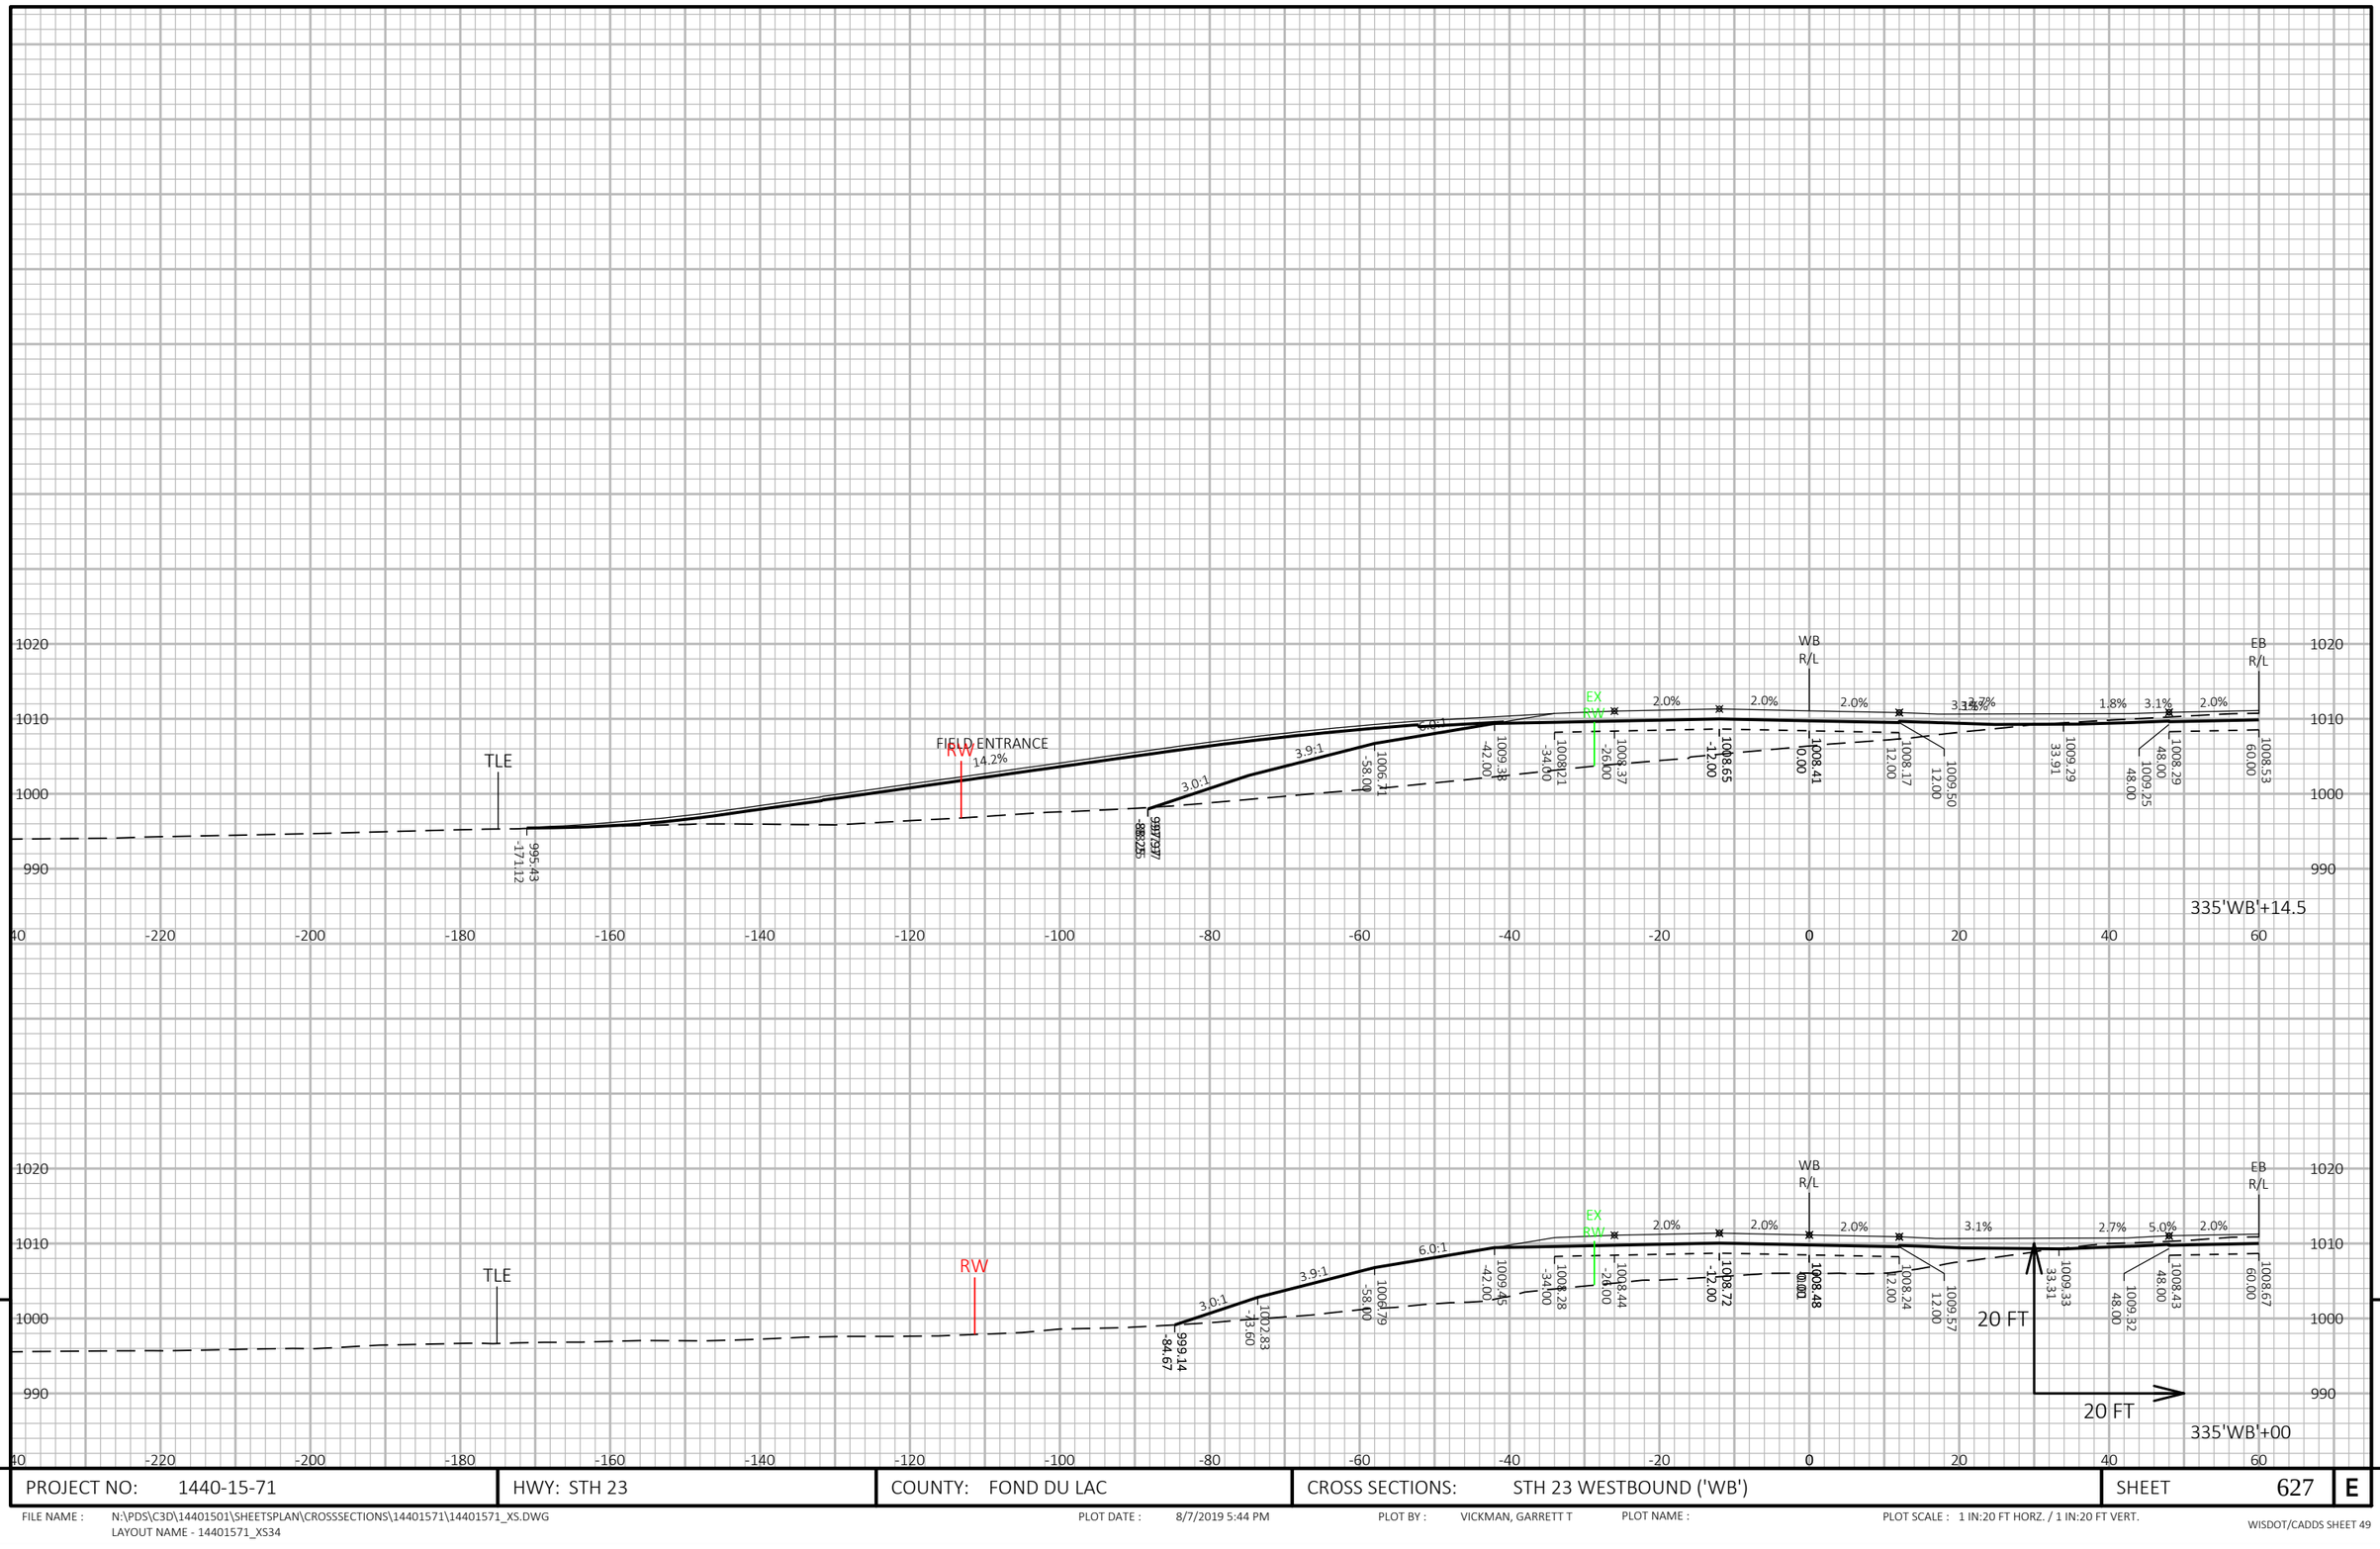

9


9

PROJECT NO: 1440-15-71	HWY: STH 23	COUNTY: FOND DU LAC	CROSS SECTIONS: STH 23 WESTBOUND ('WB')	SHEET 627	E

FILE NAME : N:\PDS\C3D\14401501\SHEETSPLAN\CROSSSECTIONS\14401571\14401571_XS.DWG
LAYOUT NAME - 14401571_XS34

PLOT DATE : 8/7/2019 5:44 PM PLOT BY : VICKMAN, GARRETT T PLOT NAME : PLOT SCALE : 1 IN:20 FT HORZ. / 1 IN:20 FT VERT.

WISDOT/CADDS SHEET 49

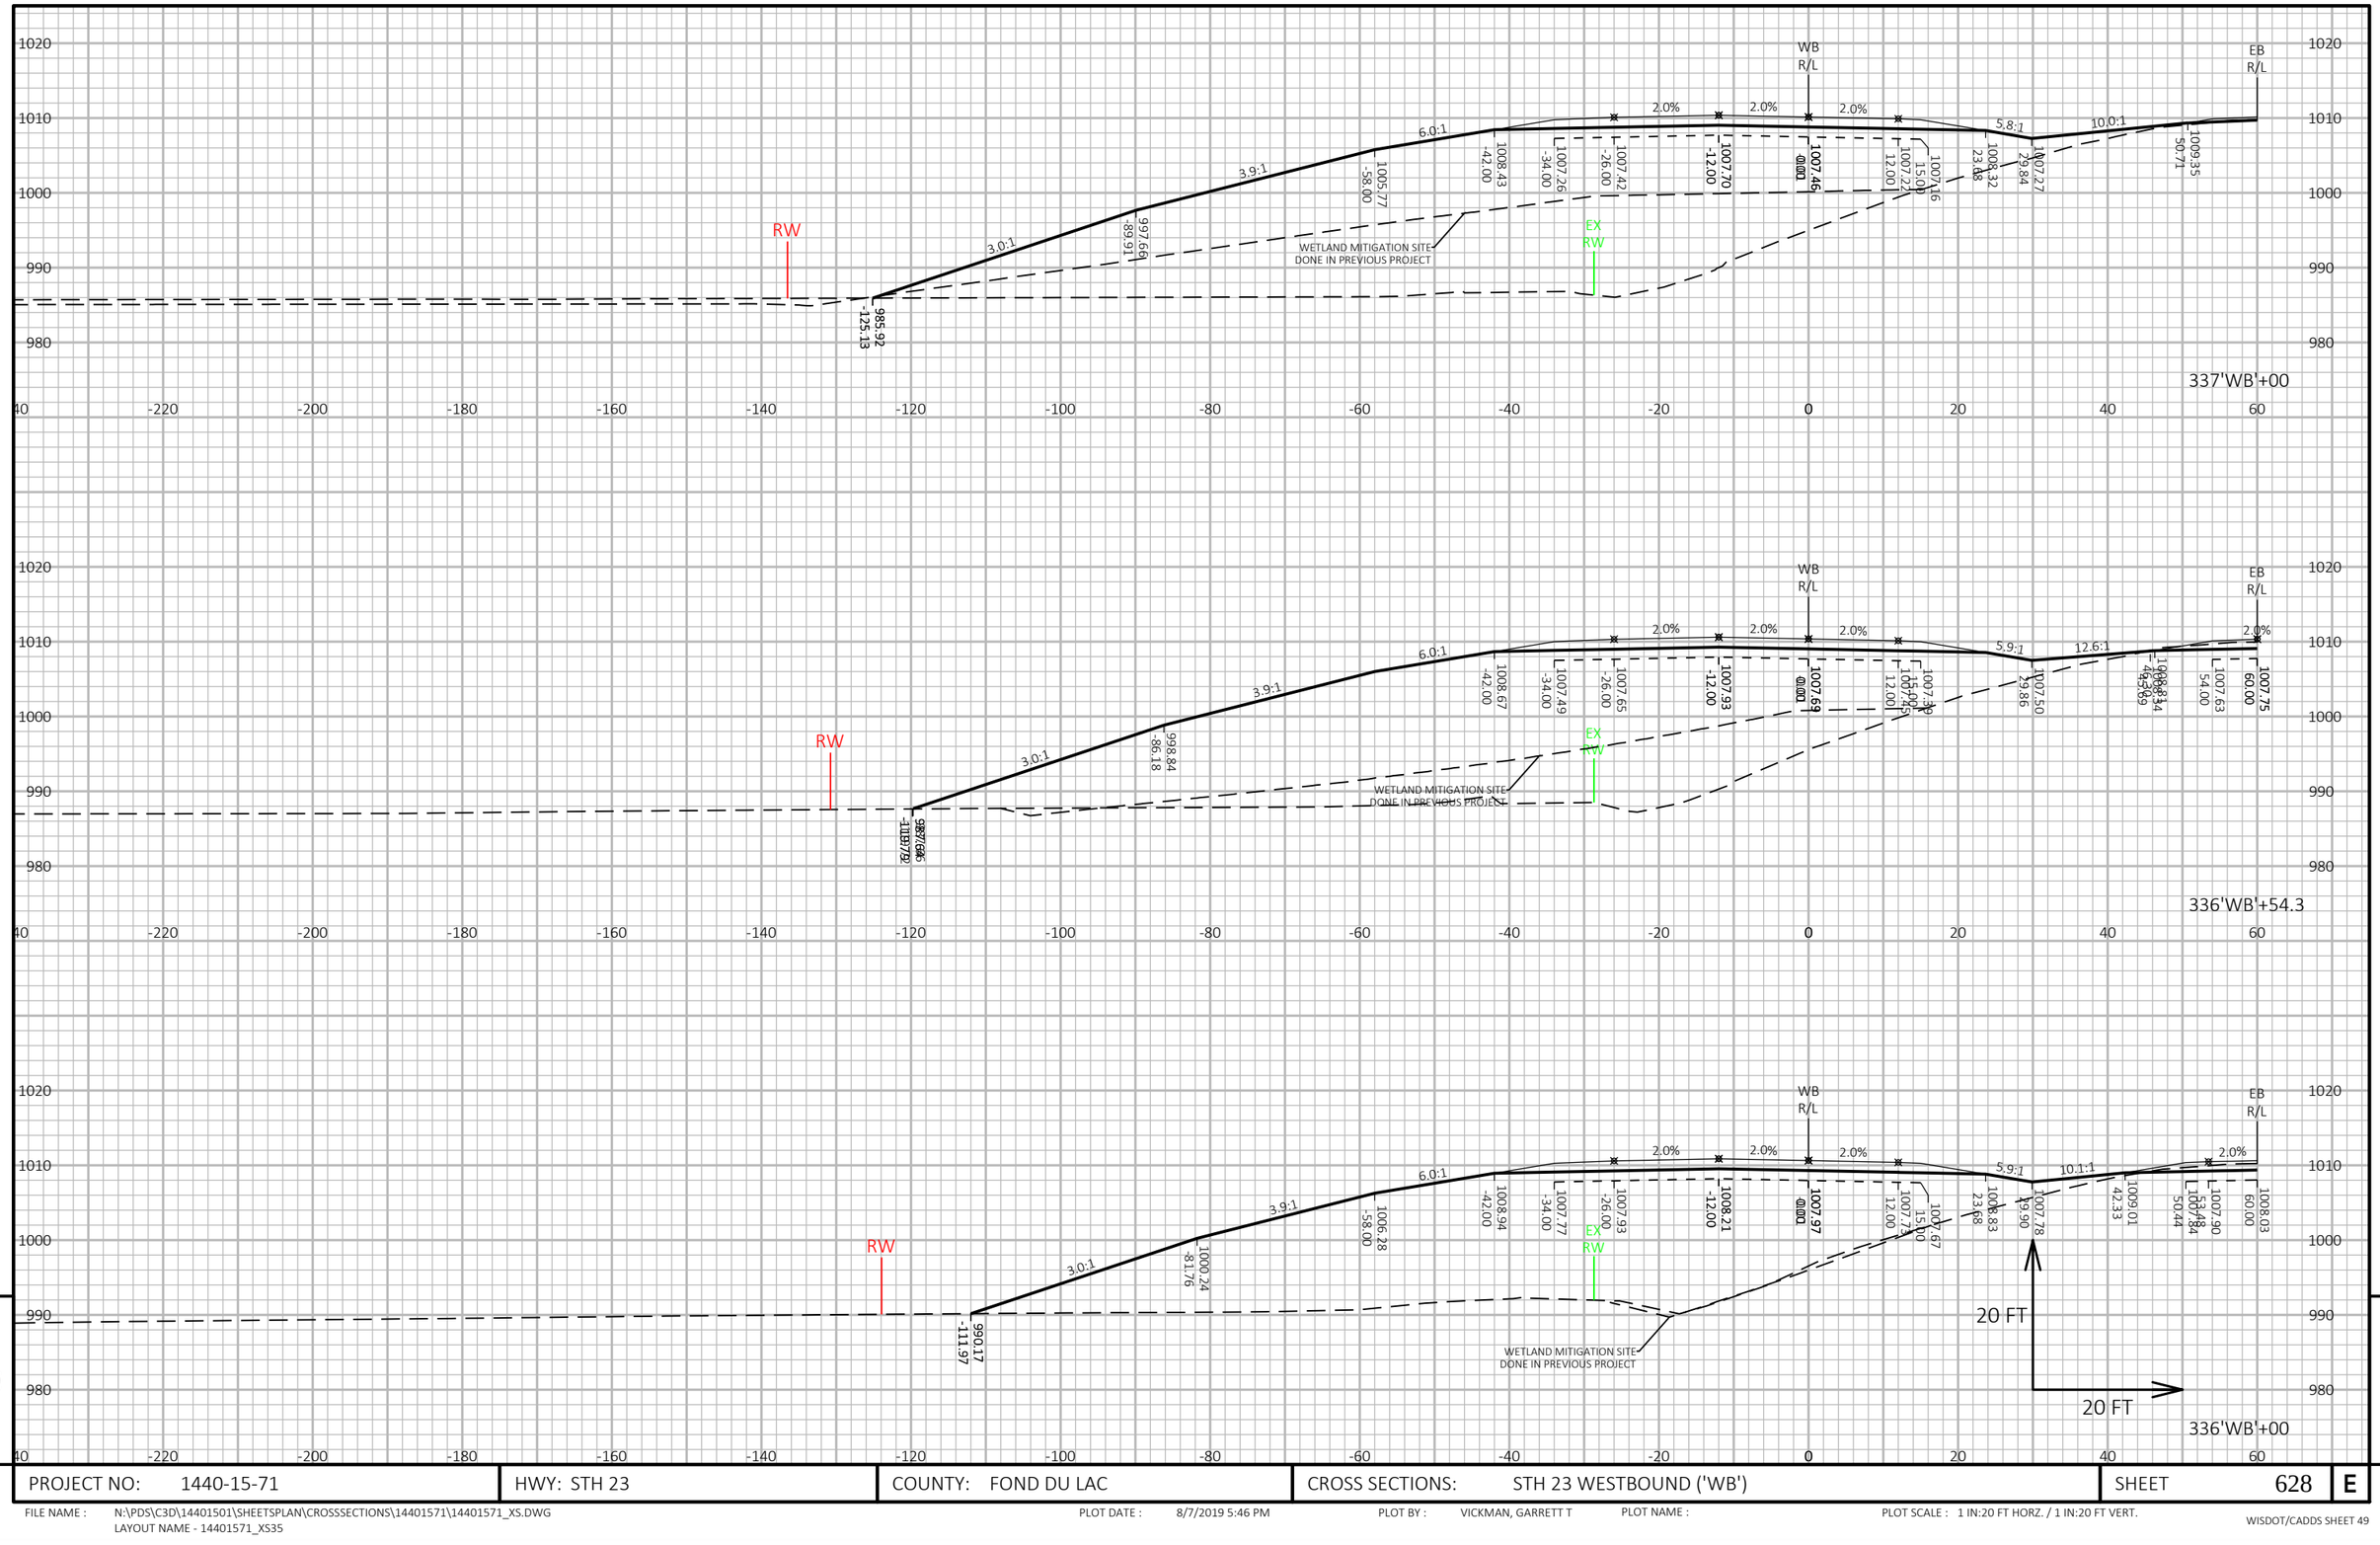

9

9

PROJECT NO: 1440-15-71	HWY: STH 23	COUNTY: FOND DU LAC	CROSS SECTIONS: STH 23 WESTBOUND ('WB')	SHEET 628	E


FILE NAME : N:\PDS\C3D\14401501\SHEETSPLAN\CROSSSECTIONS\14401571\14401571_XS.DWG
LAYOUT NAME - 14401571_XS35


PLOT DATE : 8/7/2019 5:46 PM


PLOT BY : VICKMAN, GARRETT T

PLOT NAME :

PLOT SCALE : 1 IN:20 FT HORZ. / 1 IN:20 FT VERT.

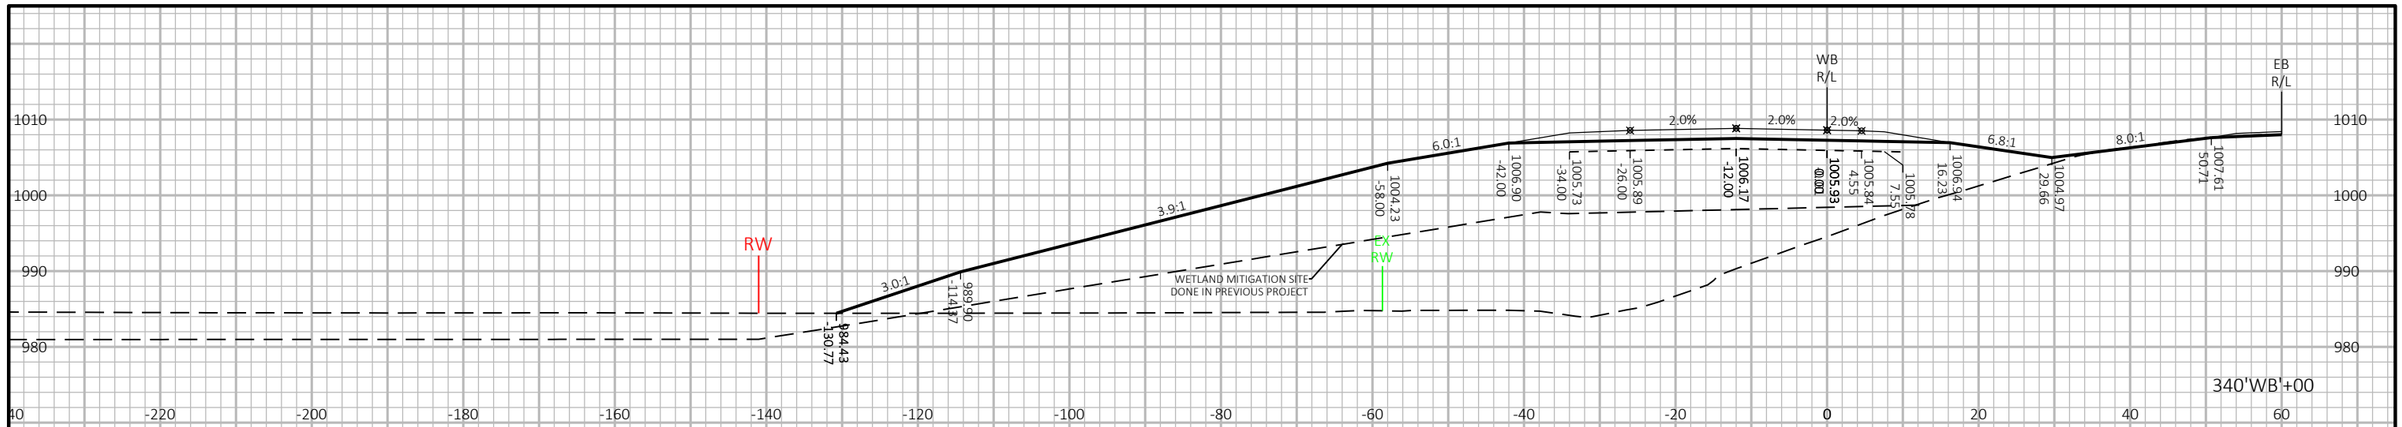

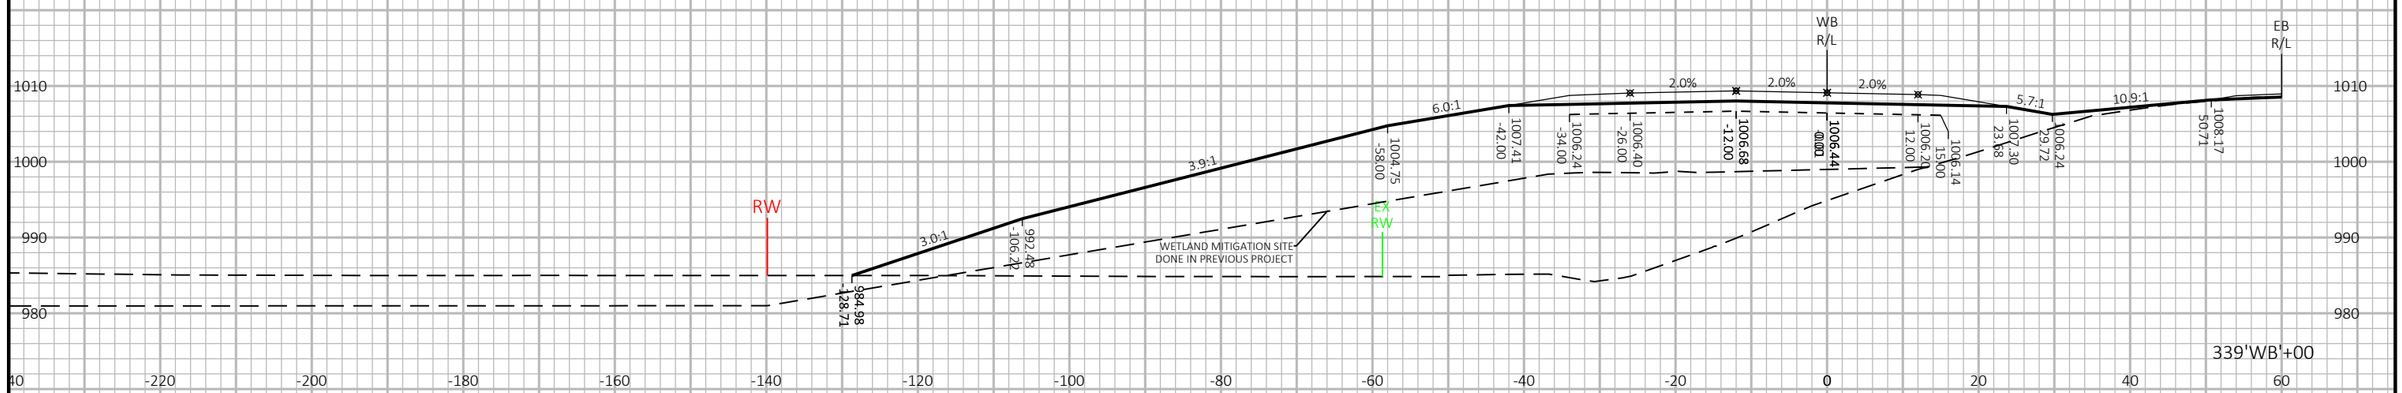

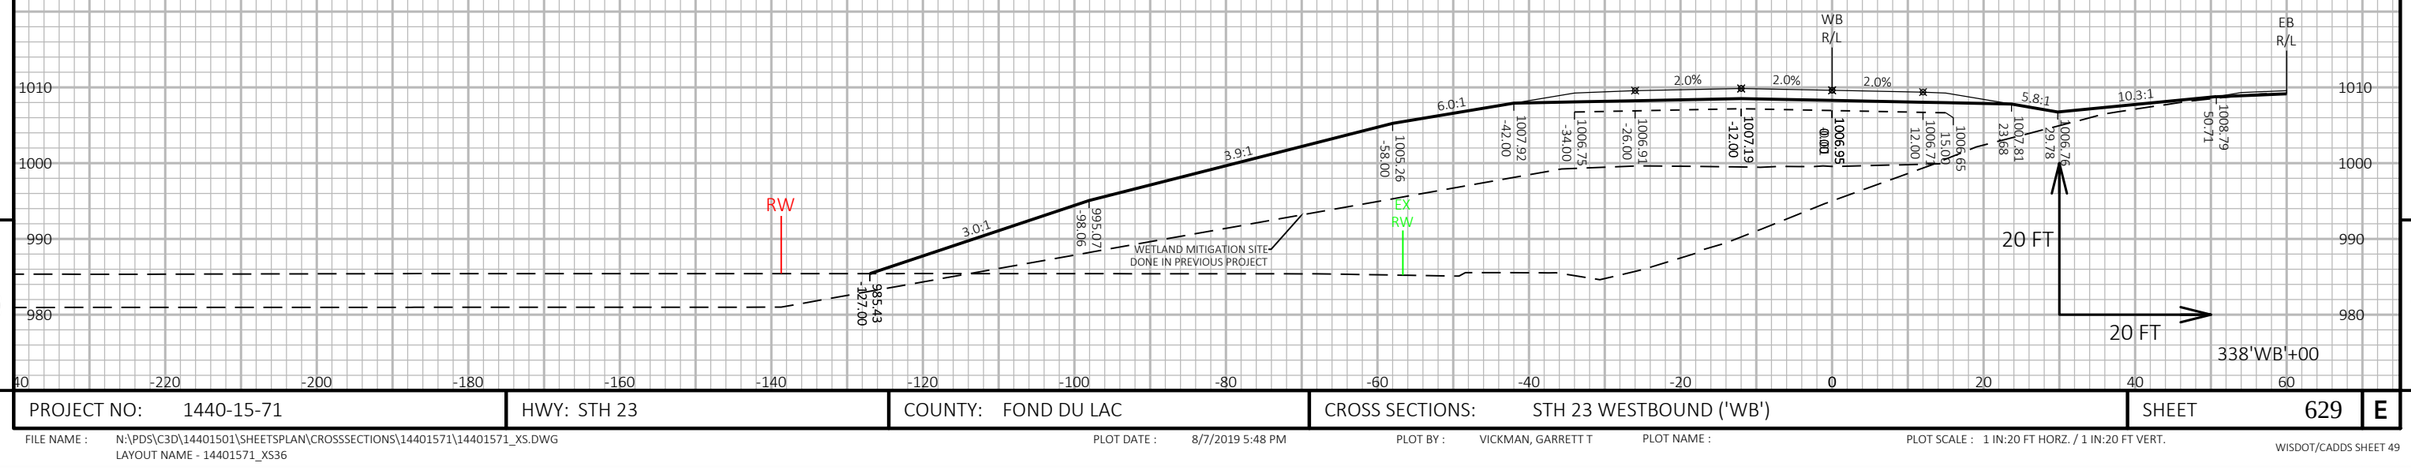

9

9

PROJECT NO: 1440-15-71	HWY: STH 23	COUNTY: FOND DU LAC	CROSS SECTIONS: STH 23 WESTBOUND ('WB')	SHEET 629	E

FILE NAME : N:\PDS\C3D\14401501\SHEETSPLAN\CROSSSECTIONS\14401571\14401571_XS.DWG
LAYOUT NAME - 14401571_XS36


PLOT DATE : 8/7/2019 5:48 PM


PLOT BY : VICKMAN, GARRETT T

PLOT NAME :

PLOT SCALE : 1 IN:20 FT HORZ. / 1 IN:20 FT VERT.



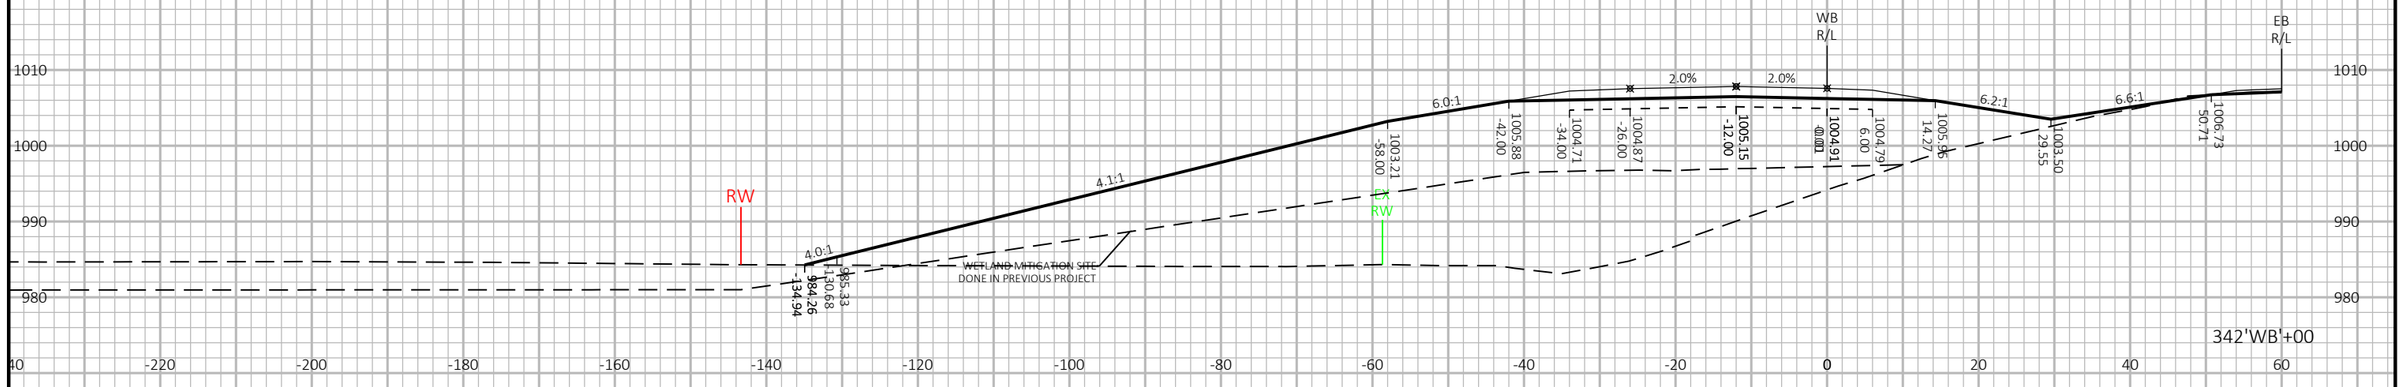

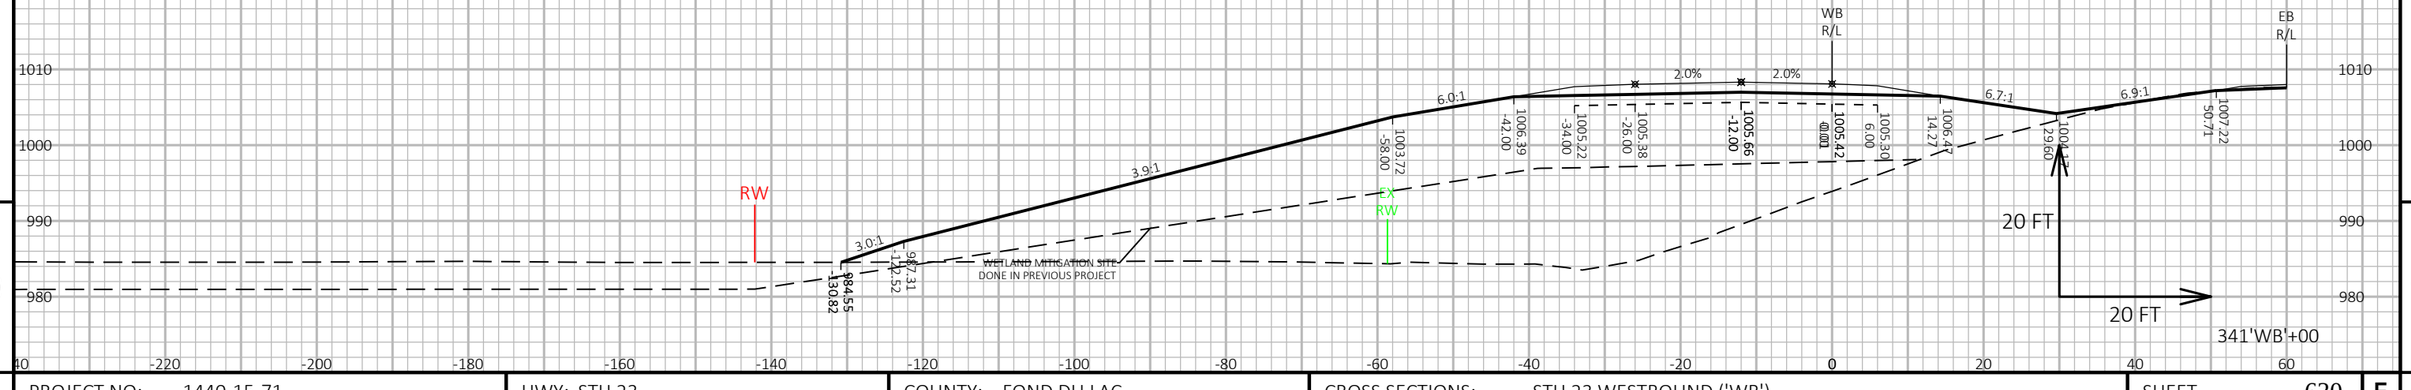

9

9

PROJECT NO: 1440-15-71	HWY: STH 23	COUNTY: FOND DU LAC	CROSS SECTIONS: STH 23 WESTBOUND ('WB')	SHEET 630	E


FILE NAME : N:\PDS\C3D\14401501\SHEETSPLAN\CROSSSECTIONS\14401571\14401571_XS.DWG
LAYOUT NAME - 14401571_XS37

PLOT DATE : 8/7/2019 5:50 PM

PLOT BY : VICKMAN, GARRETT T

PLOT NAME :

PLOT SCALE : 1 IN:20 FT HORZ. / 1 IN:20 FT VERT.

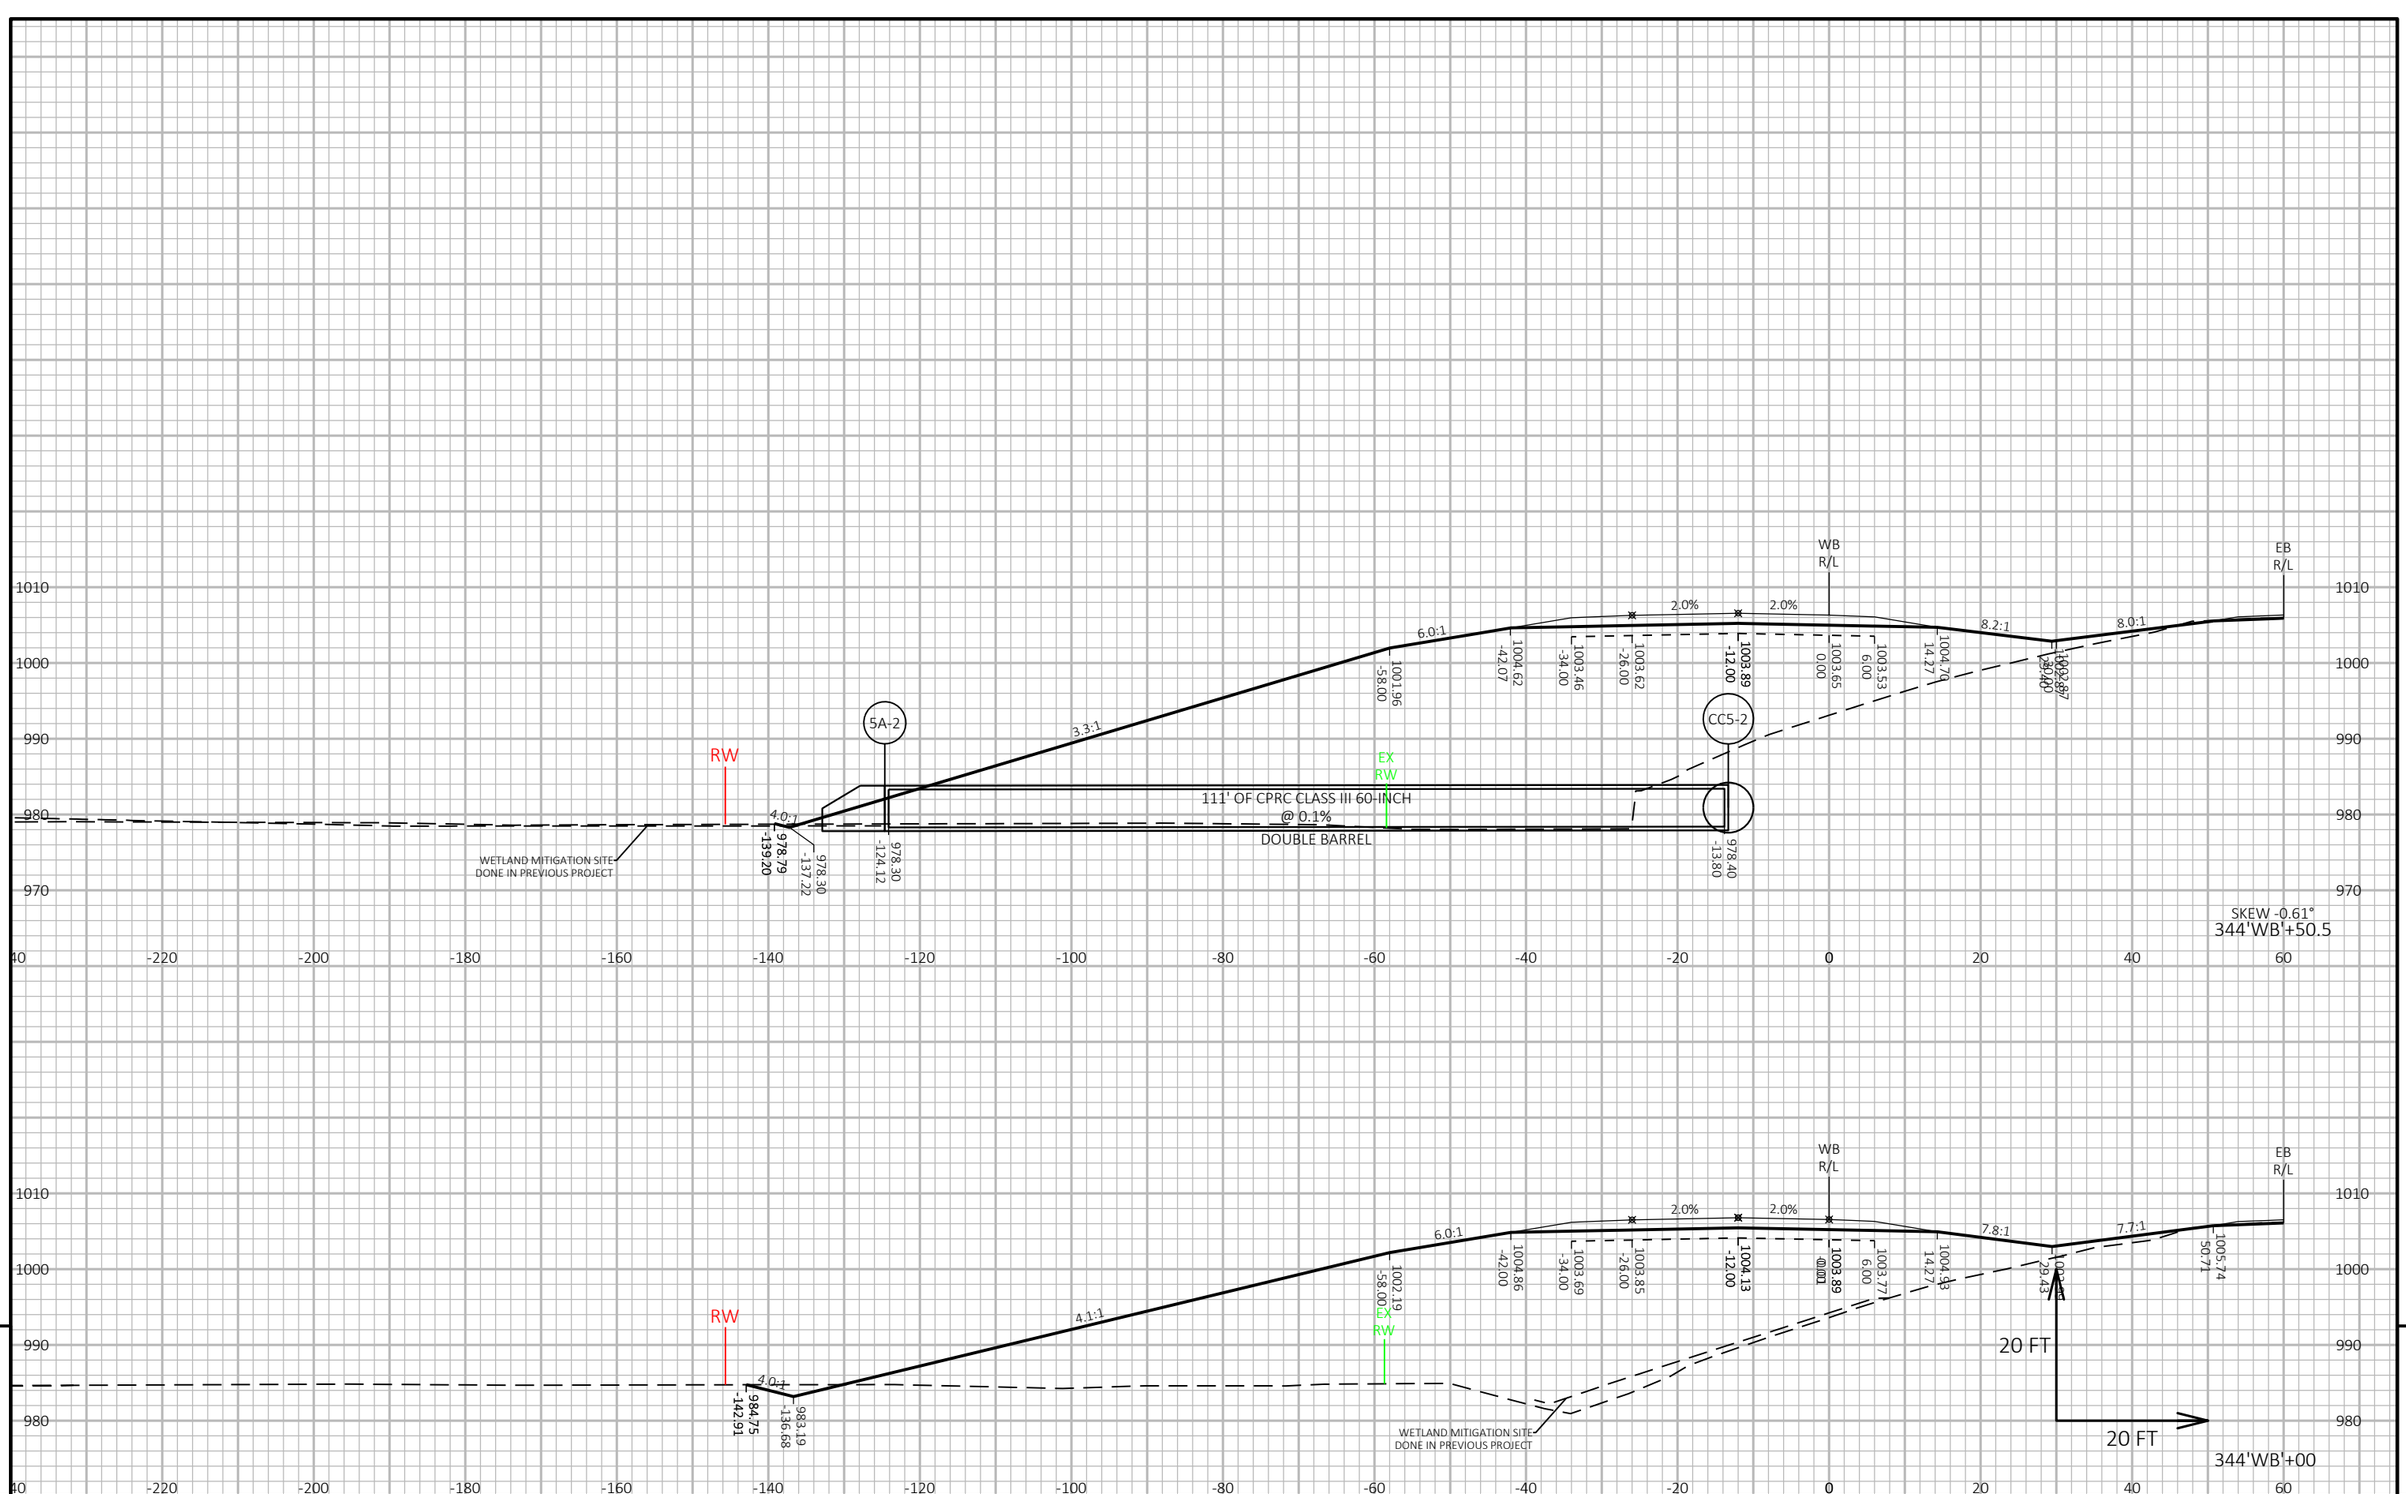

9

9

PROJECT NO: 1440-15-71	HWY: STH 23	COUNTY: FOND DU LAC	CROSS SECTIONS: STH 23 WESTBOUND ('WB')	SHEET 631	E

FILE NAME : N:\PDS\C3D\14401501\SHEETSPLAN\CROSSSECTIONS\14401571\14401571_XS.DWG
LAYOUT NAME - 14401571_XS38


PLOT DATE : 8/7/2019 5:52 PM

PLOT BY : VICKMAN, GARRETT T

PLOT NAME :

PLOT SCALE : 1 IN:20 FT HORZ. / 1 IN:20 FT VERT.

WISDOT/CADDS SHEET 49

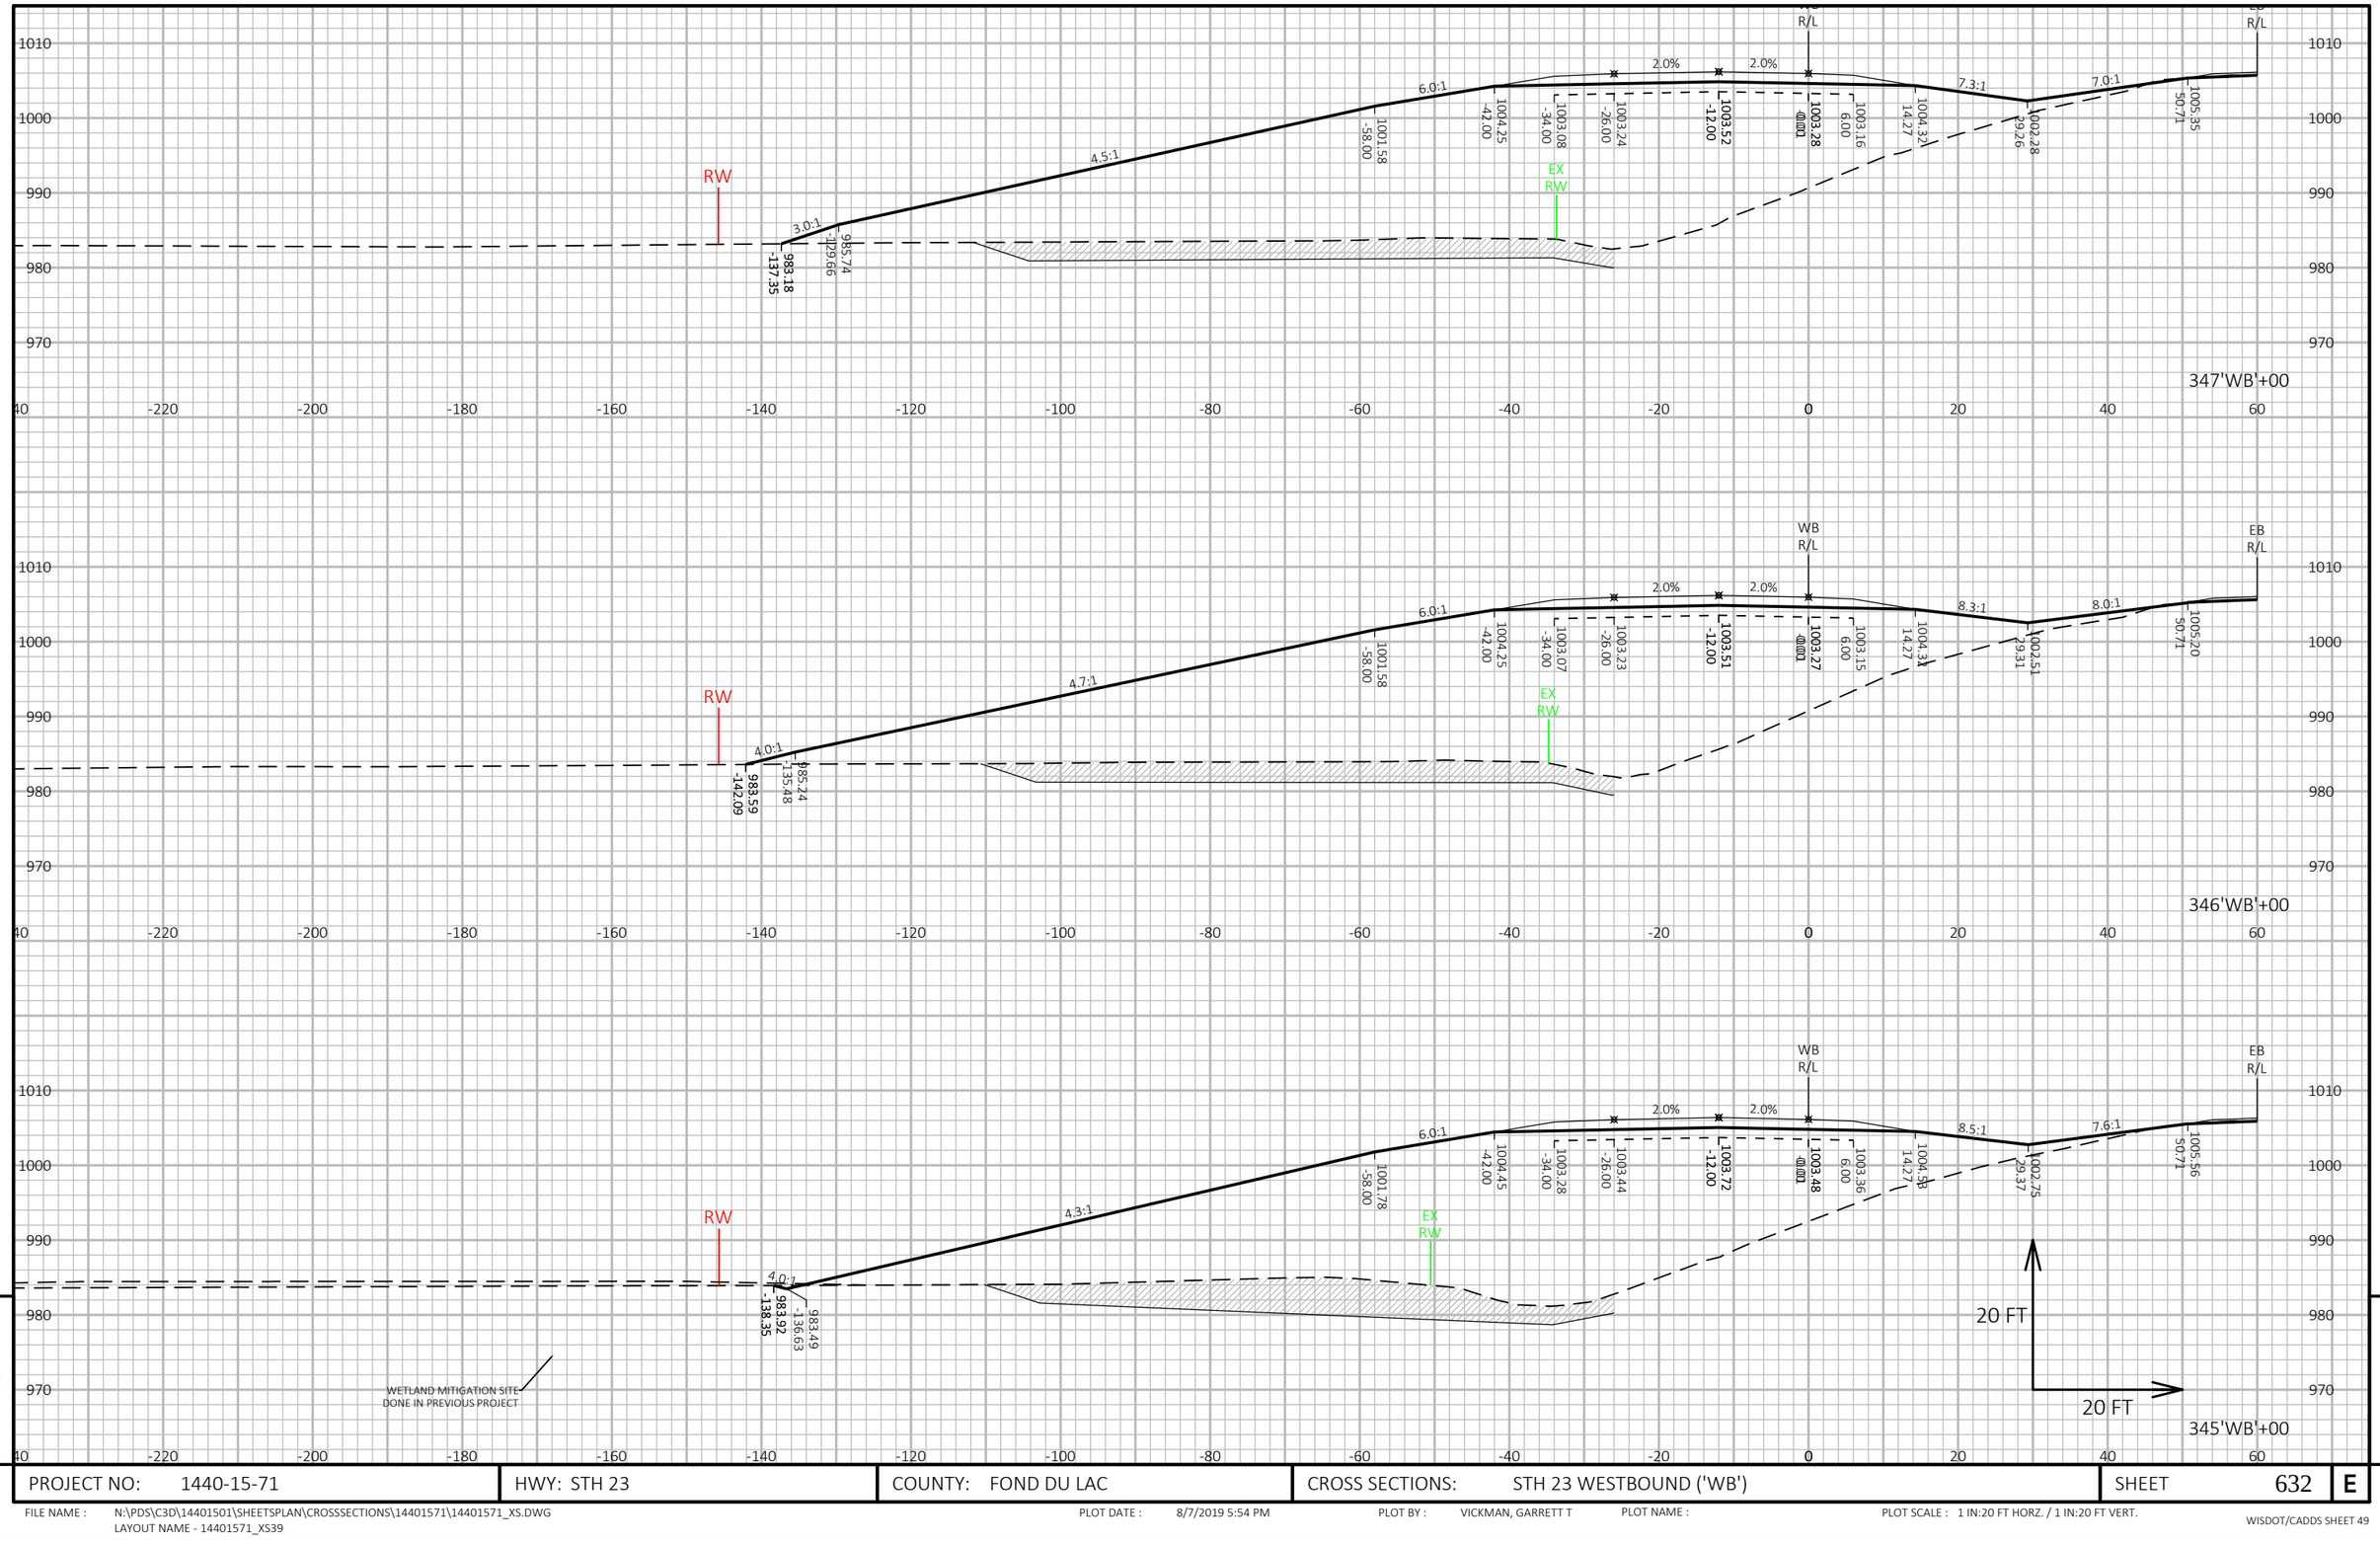

9

9

PROJECT NO: 1440-15-71	HWY: STH 23	COUNTY: FOND DU LAC	CROSS SECTIONS: STH 23 WESTBOUND ('WB')	SHEET 632	E


FILE NAME : N:\PDS\C3D\14401501\SHEETSPLAN\CROSSSECTIONS\14401571\14401571_XS.DWG
LAYOUT NAME - 14401571_XS39


PLOT DATE : 8/7/2019 5:54 PM


PLOT BY : VICKMAN, GARRETT T

PLOT NAME :

PLOT SCALE : 1 IN:20 FT HORZ. / 1 IN:20 FT VERT.

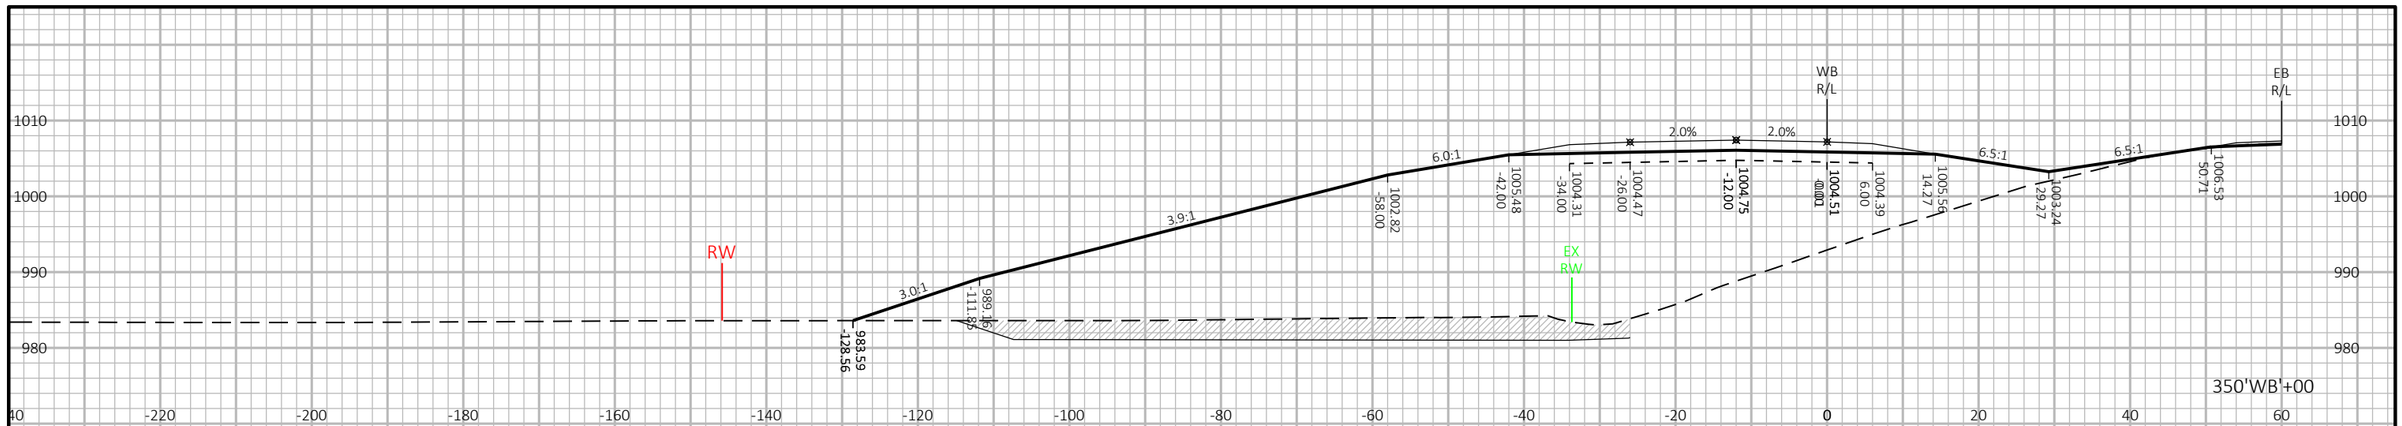

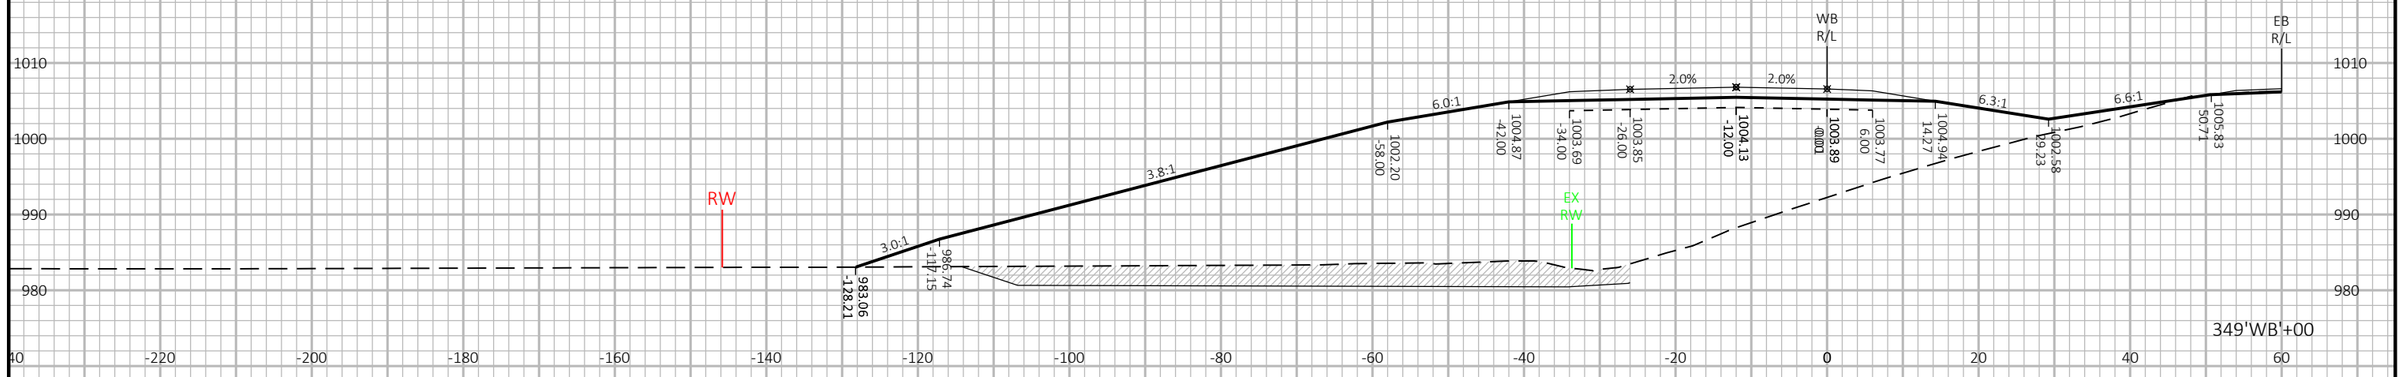

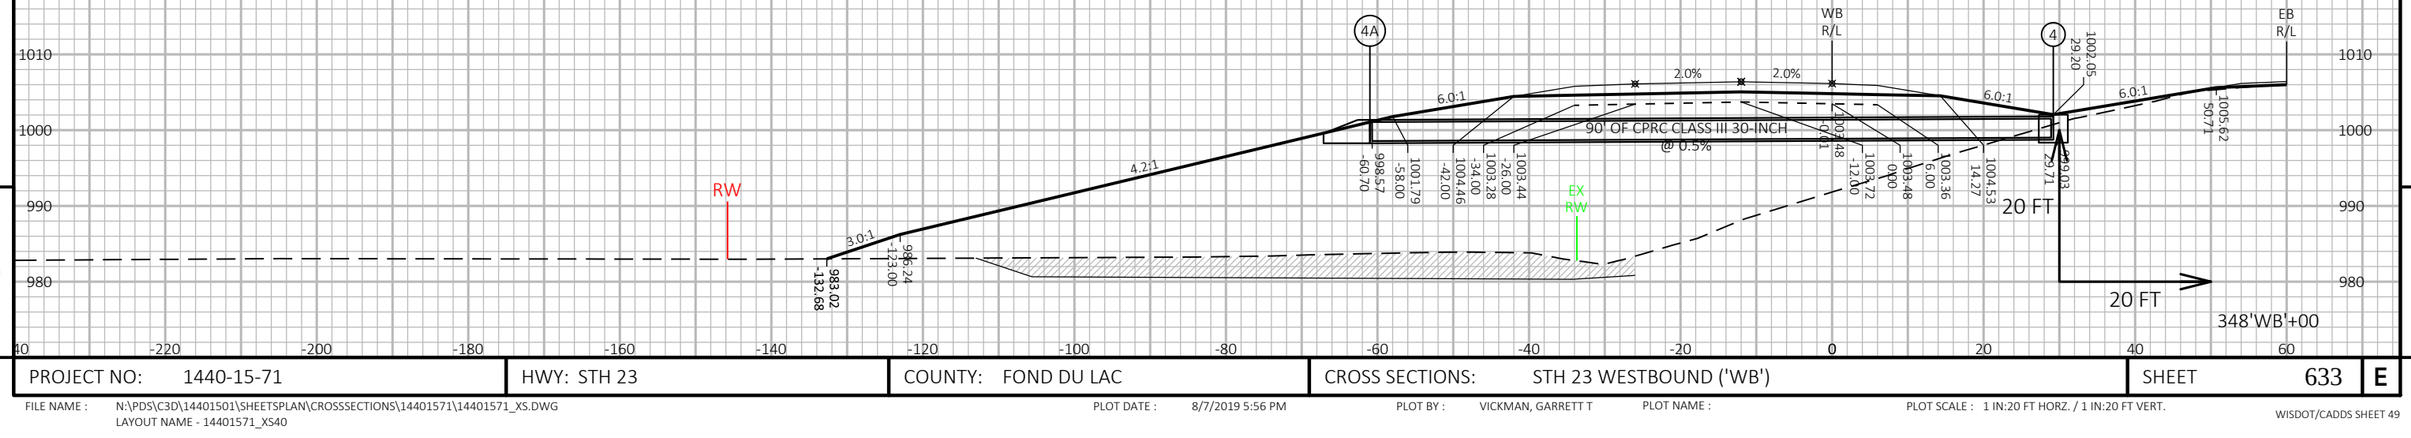


9

9

PROJECT NO: 1440-15-71	HWY: STH 23	COUNTY: FOND DU LAC	CROSS SECTIONS: STH 23 WESTBOUND ('WB')	SHEET 633	E

FILE NAME : N:\PDS\C3D\14401501\SHEETSPLAN\CROSSSECTIONS\14401571\14401571_XS.DWG
LAYOUT NAME - 14401571_XS40

PLOT DATE : 8/7/2019 5:56 PM PLOT BY : VICKMAN, GARRETT T PLOT NAME : PLOT SCALE : 1 IN:20 FT HORZ. / 1 IN:20 FT VERT.

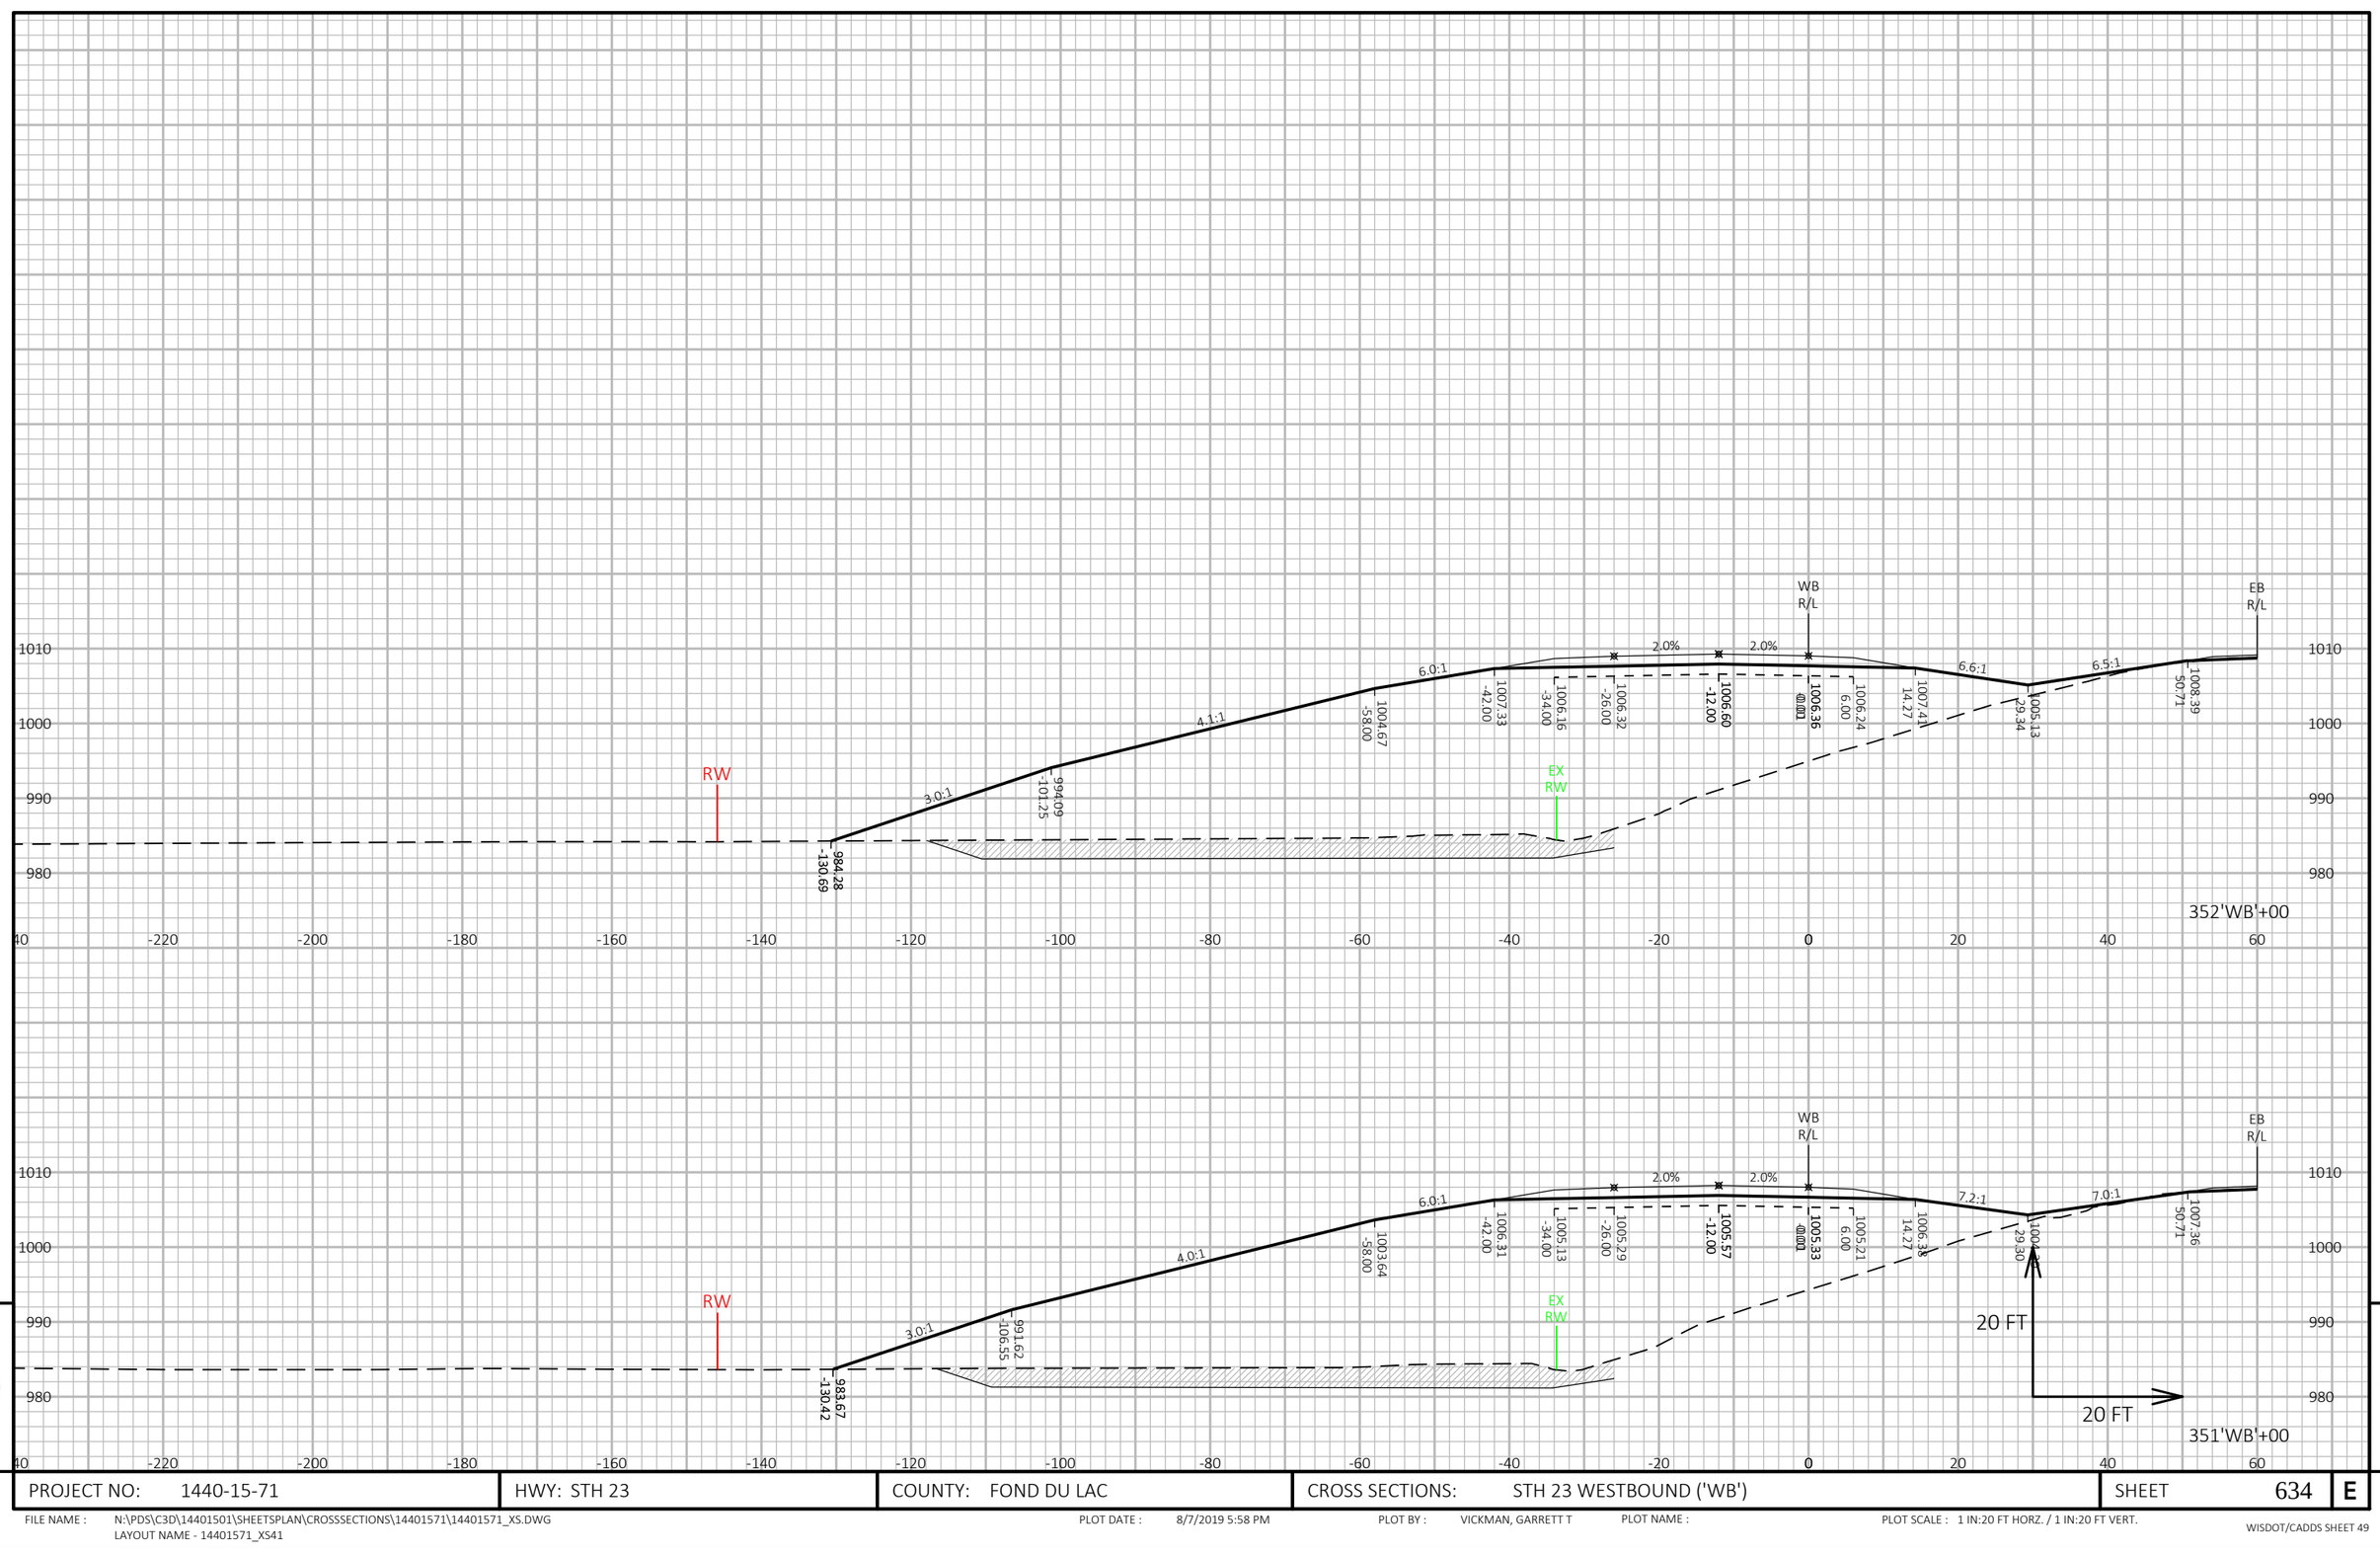

9

9

PROJECT NO: 1440-15-71	HWY: STH 23	COUNTY: FOND DU LAC	CROSS SECTIONS: STH 23 WESTBOUND ('WB')	SHEET 634	E


FILE NAME : N:\PDS\C3D\14401501\SHEETSPLAN\CROSSSECTIONS\14401571\14401571_XS.DWG
LAYOUT NAME - 14401571_XS41

PLOT DATE : 8/7/2019 5:58 PM

PLOT BY : VICKMAN, GARRETT T

PLOT NAME :

PLOT SCALE : 1 IN:20 FT HORZ. / 1 IN:20 FT VERT.

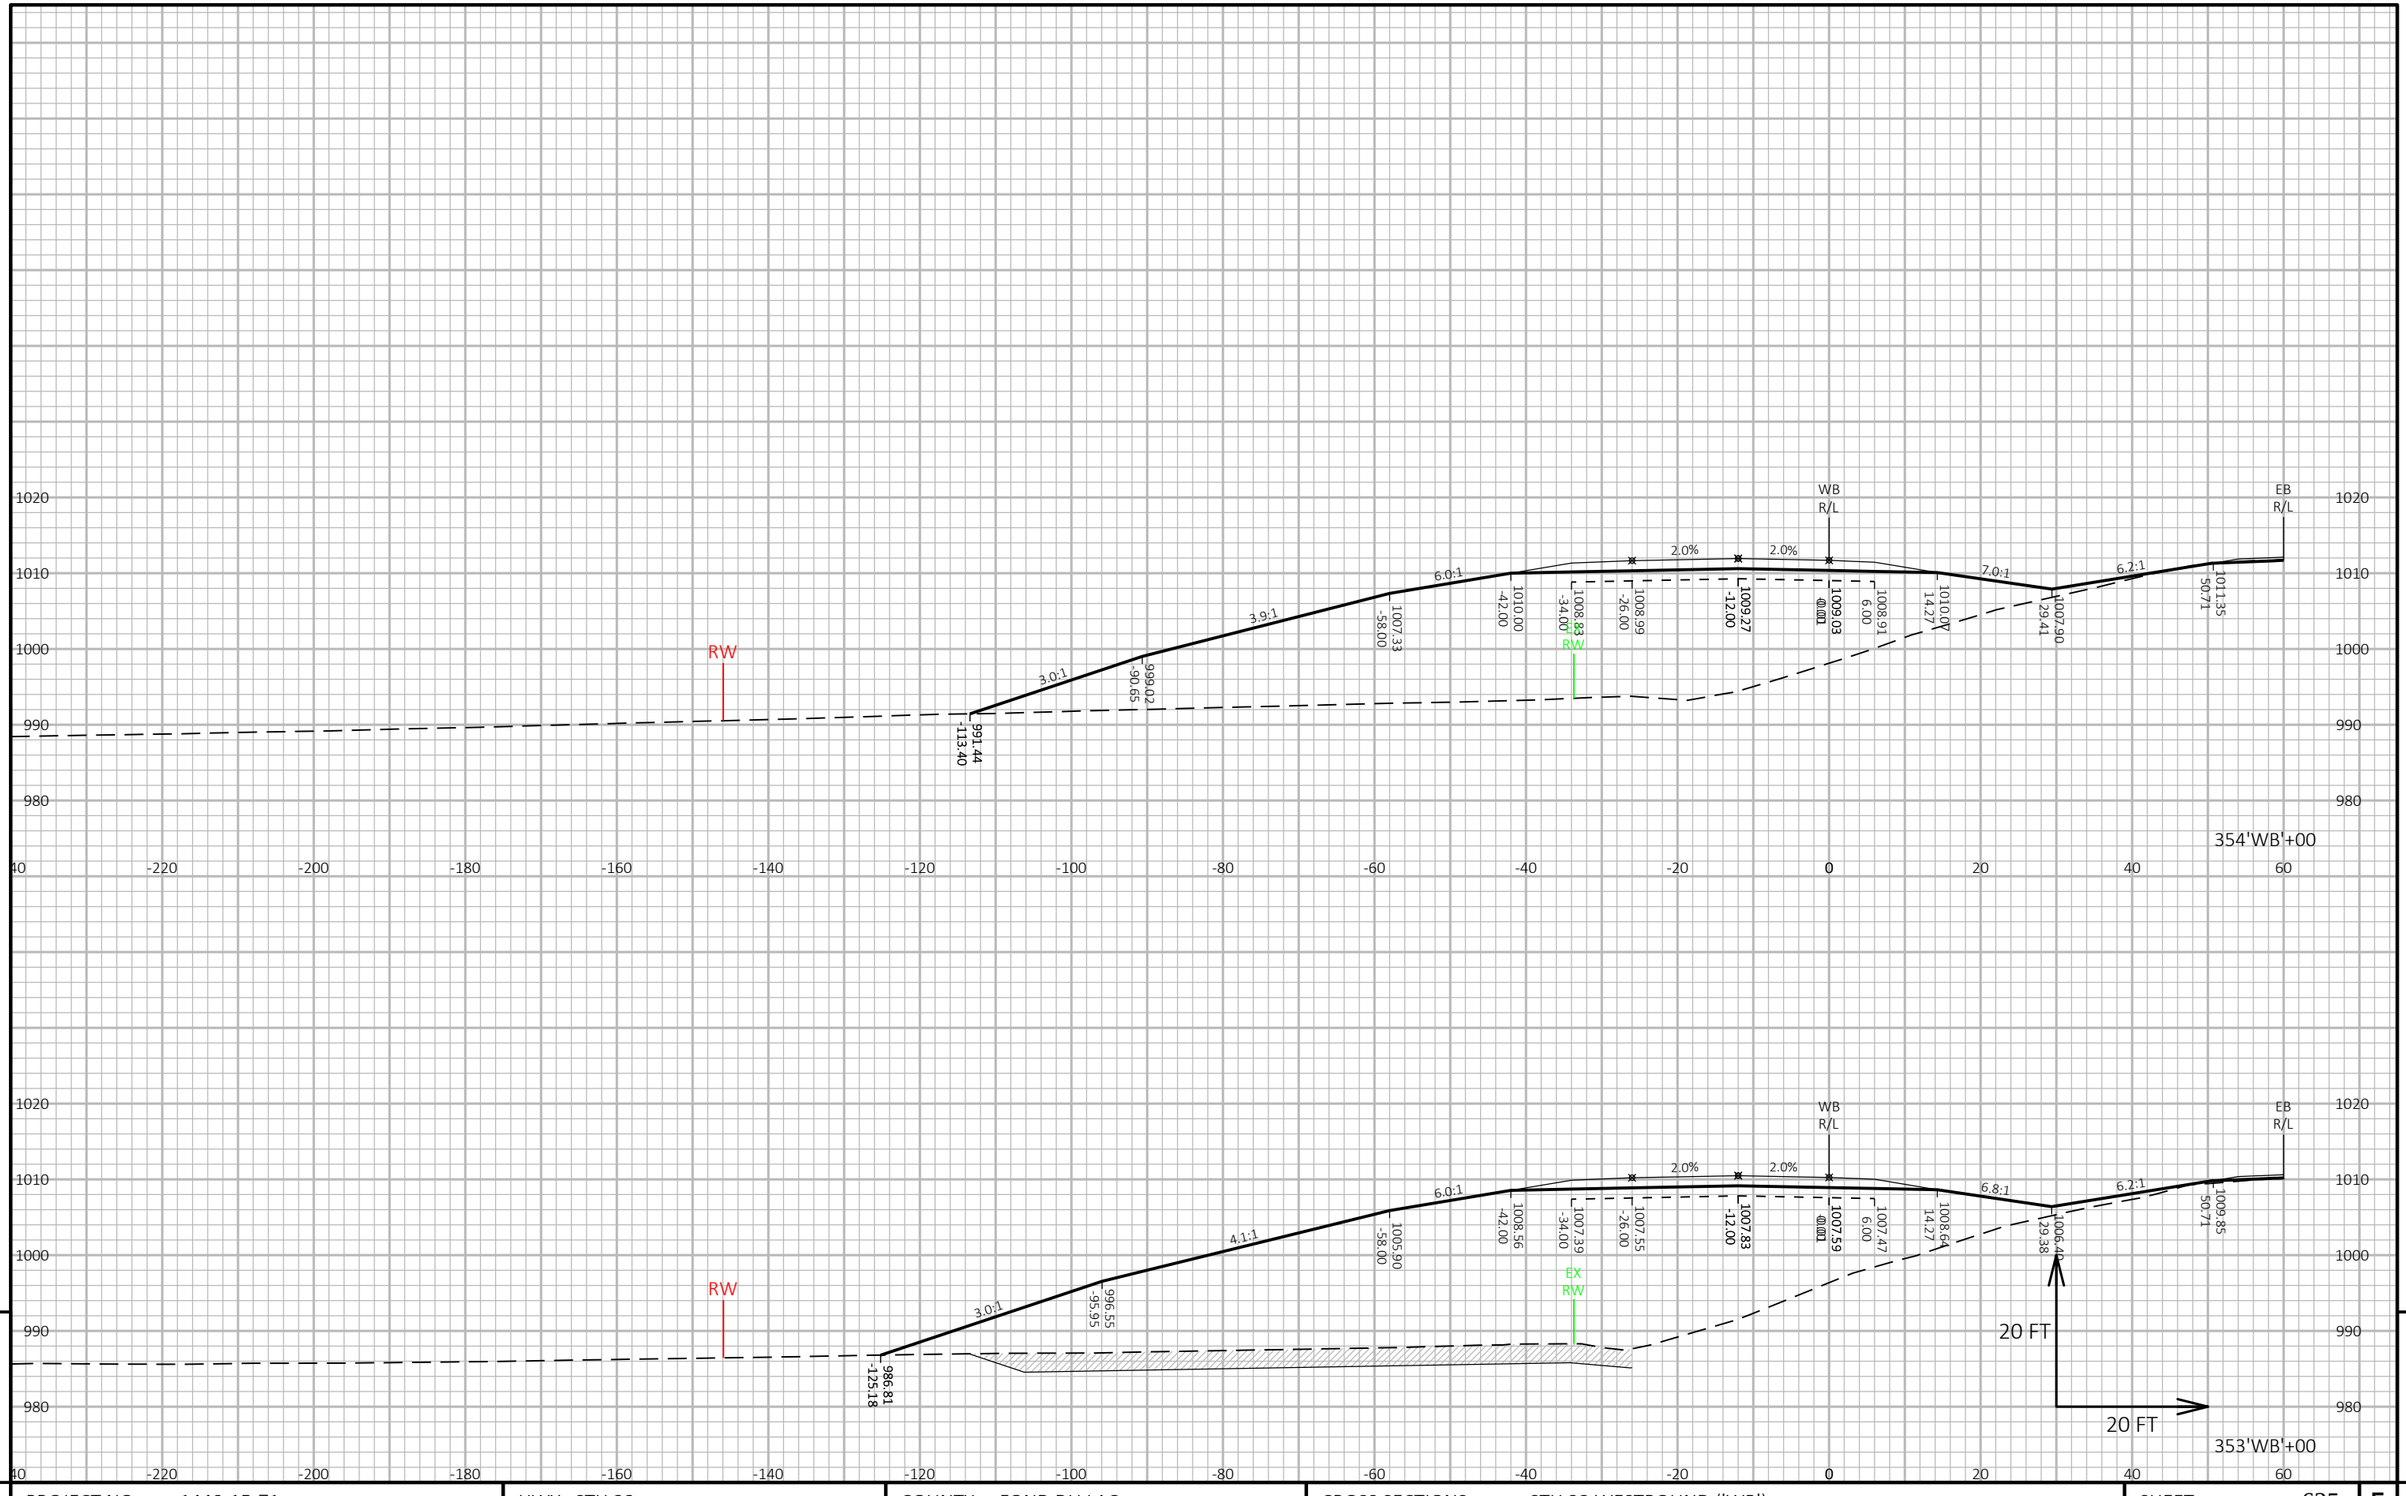

PROJECT NO: 1440-15-71	HWY: STH 23	COUNTY: FOND DU LAC	CROSS SECTIONS: STH 23 WESTBOUND ('WB')	SHEET 635	E

FILE NAME : N:\PDS\C3D\14401501\SHEETSPLAN\CROSSSECTIONS\14401571\14401571_XS.DWG
LAYOUT NAME - 14401571_XS42

PLOT DATE : 8/7/2019 6:00 PM

PLOT BY : VICKMAN, GARRETT T


PLOT NAME :


PLOT SCALE : 1 IN:20 FT HORZ. / 1 IN:20 FT VERT.


WISDOT/CADDS SHEET 49

9

9

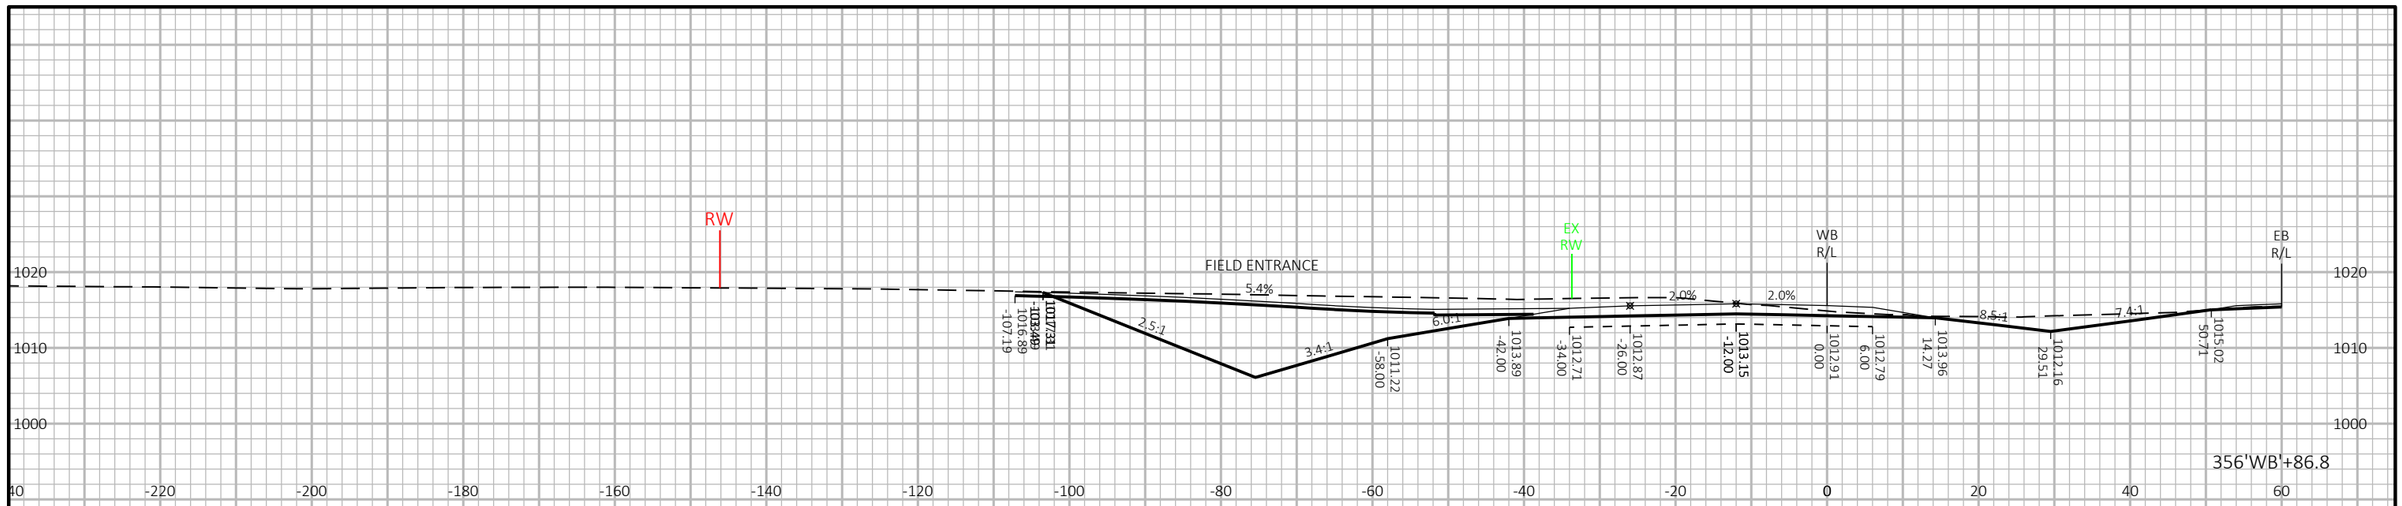

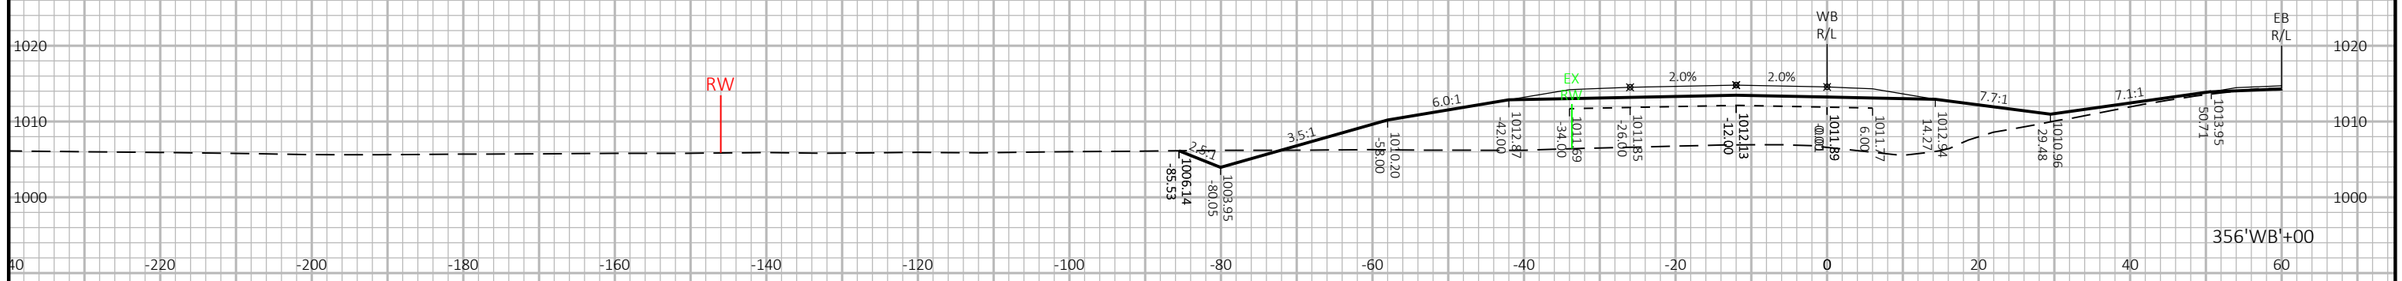

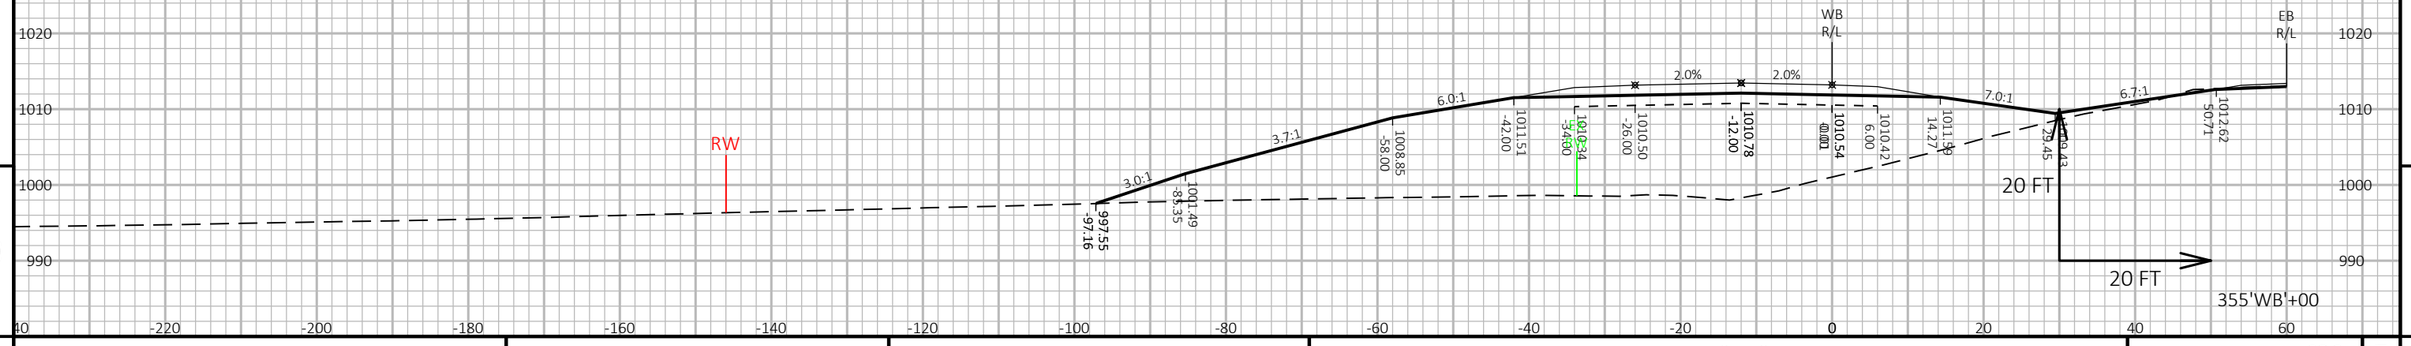

9

9

PROJECT NO: 1440-15-71	HWY: STH 23	COUNTY: FOND DU LAC	CROSS SECTIONS: STH 23 WESTBOUND ('WB')	SHEET 636	E

FILE NAME : N:\PDS\C3D\14401501\SHEETSPLAN\CROSSSECTIONS\14401571\14401571_XS.DWG
LAYOUT NAME - 14401571_XS43


PLOT DATE : 8/7/2019 6:02 PM

PLOT BY : VICKMAN, GARRETT T

PLOT NAME :

PLOT SCALE : 1 IN:20 FT HORZ. / 1 IN:20 FT VERT.

WISDOT/CADDS SHEET 49

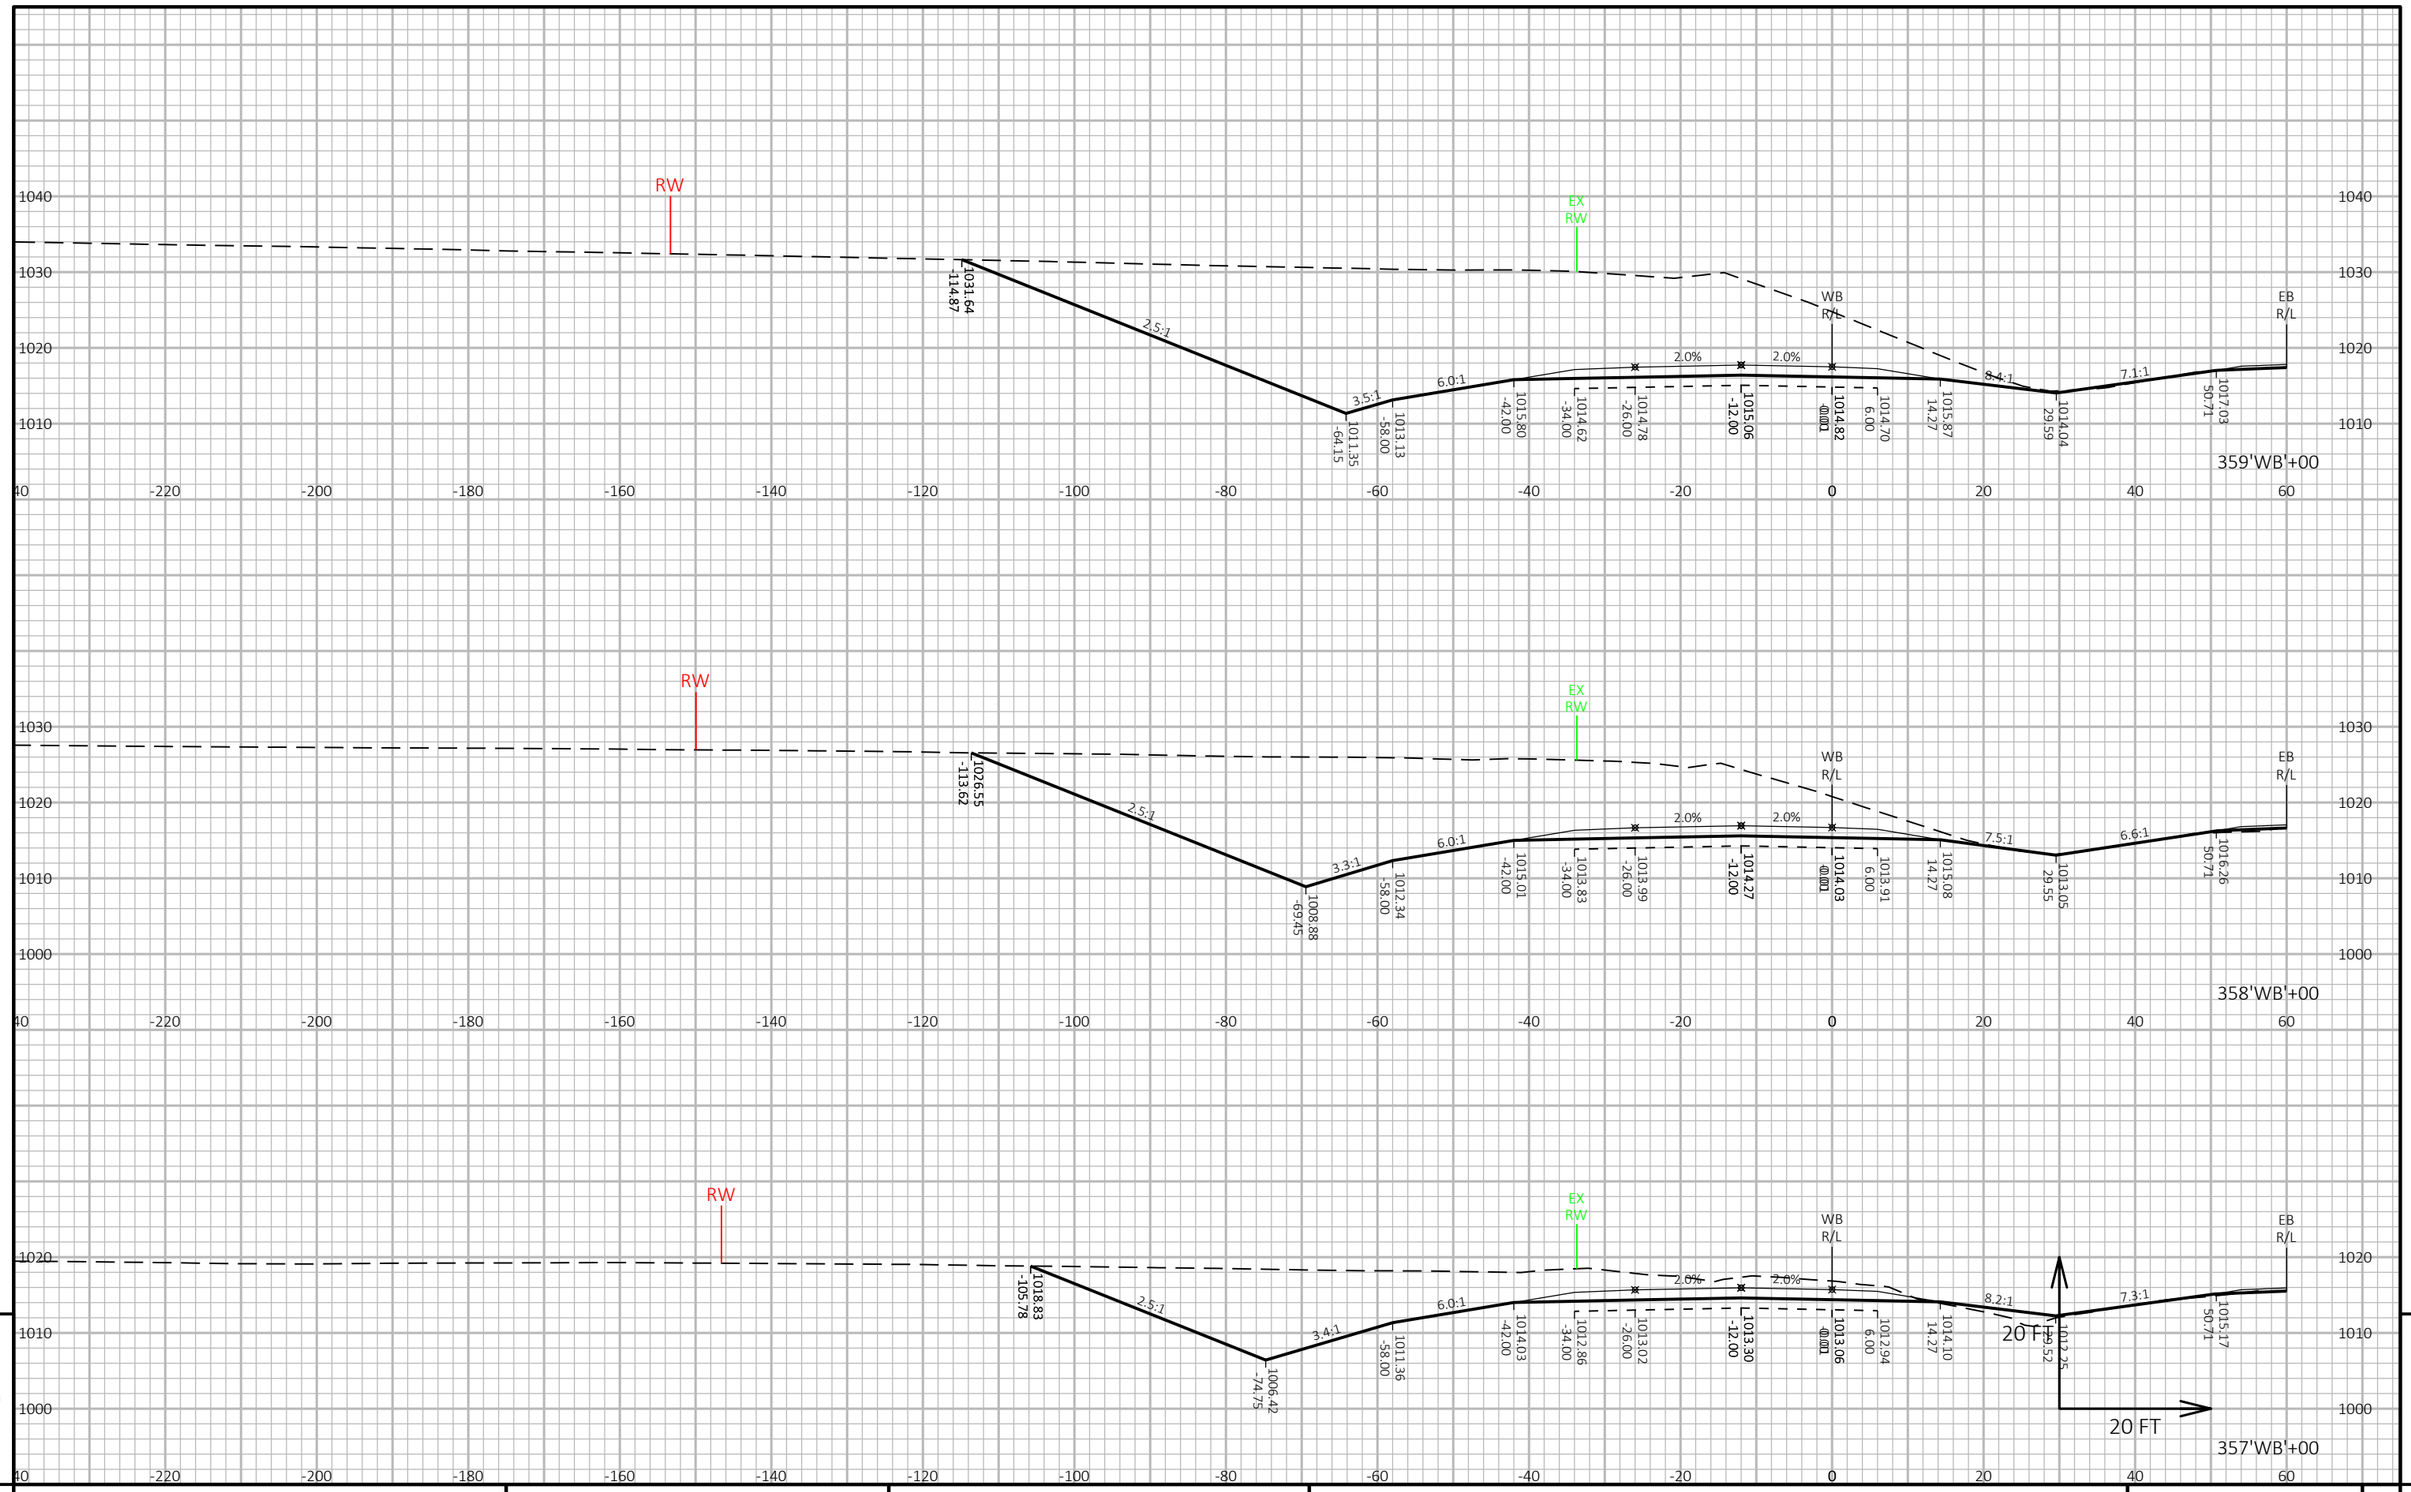

9


9

PROJECT NO: 1440-15-71	HWY: STH 23	COUNTY: FOND DU LAC	CROSS SECTIONS: STH 23 WESTBOUND ('WB')	SHEET 637	E

FILE NAME : N:\PDS\C3D\14401501\SHEETSPLAN\CROSSSECTIONS\14401571\14401571_XS.DWG
LAYOUT NAME - 14401571_XS44

PLOT DATE : 8/7/2019 6:04 PM PLOT BY : VICKMAN, GARRETT T PLOT NAME : PLOT SCALE : 1 IN:20 FT HORZ. / 1 IN:20 FT VERT.

WISDOT/CADDS SHEET 49

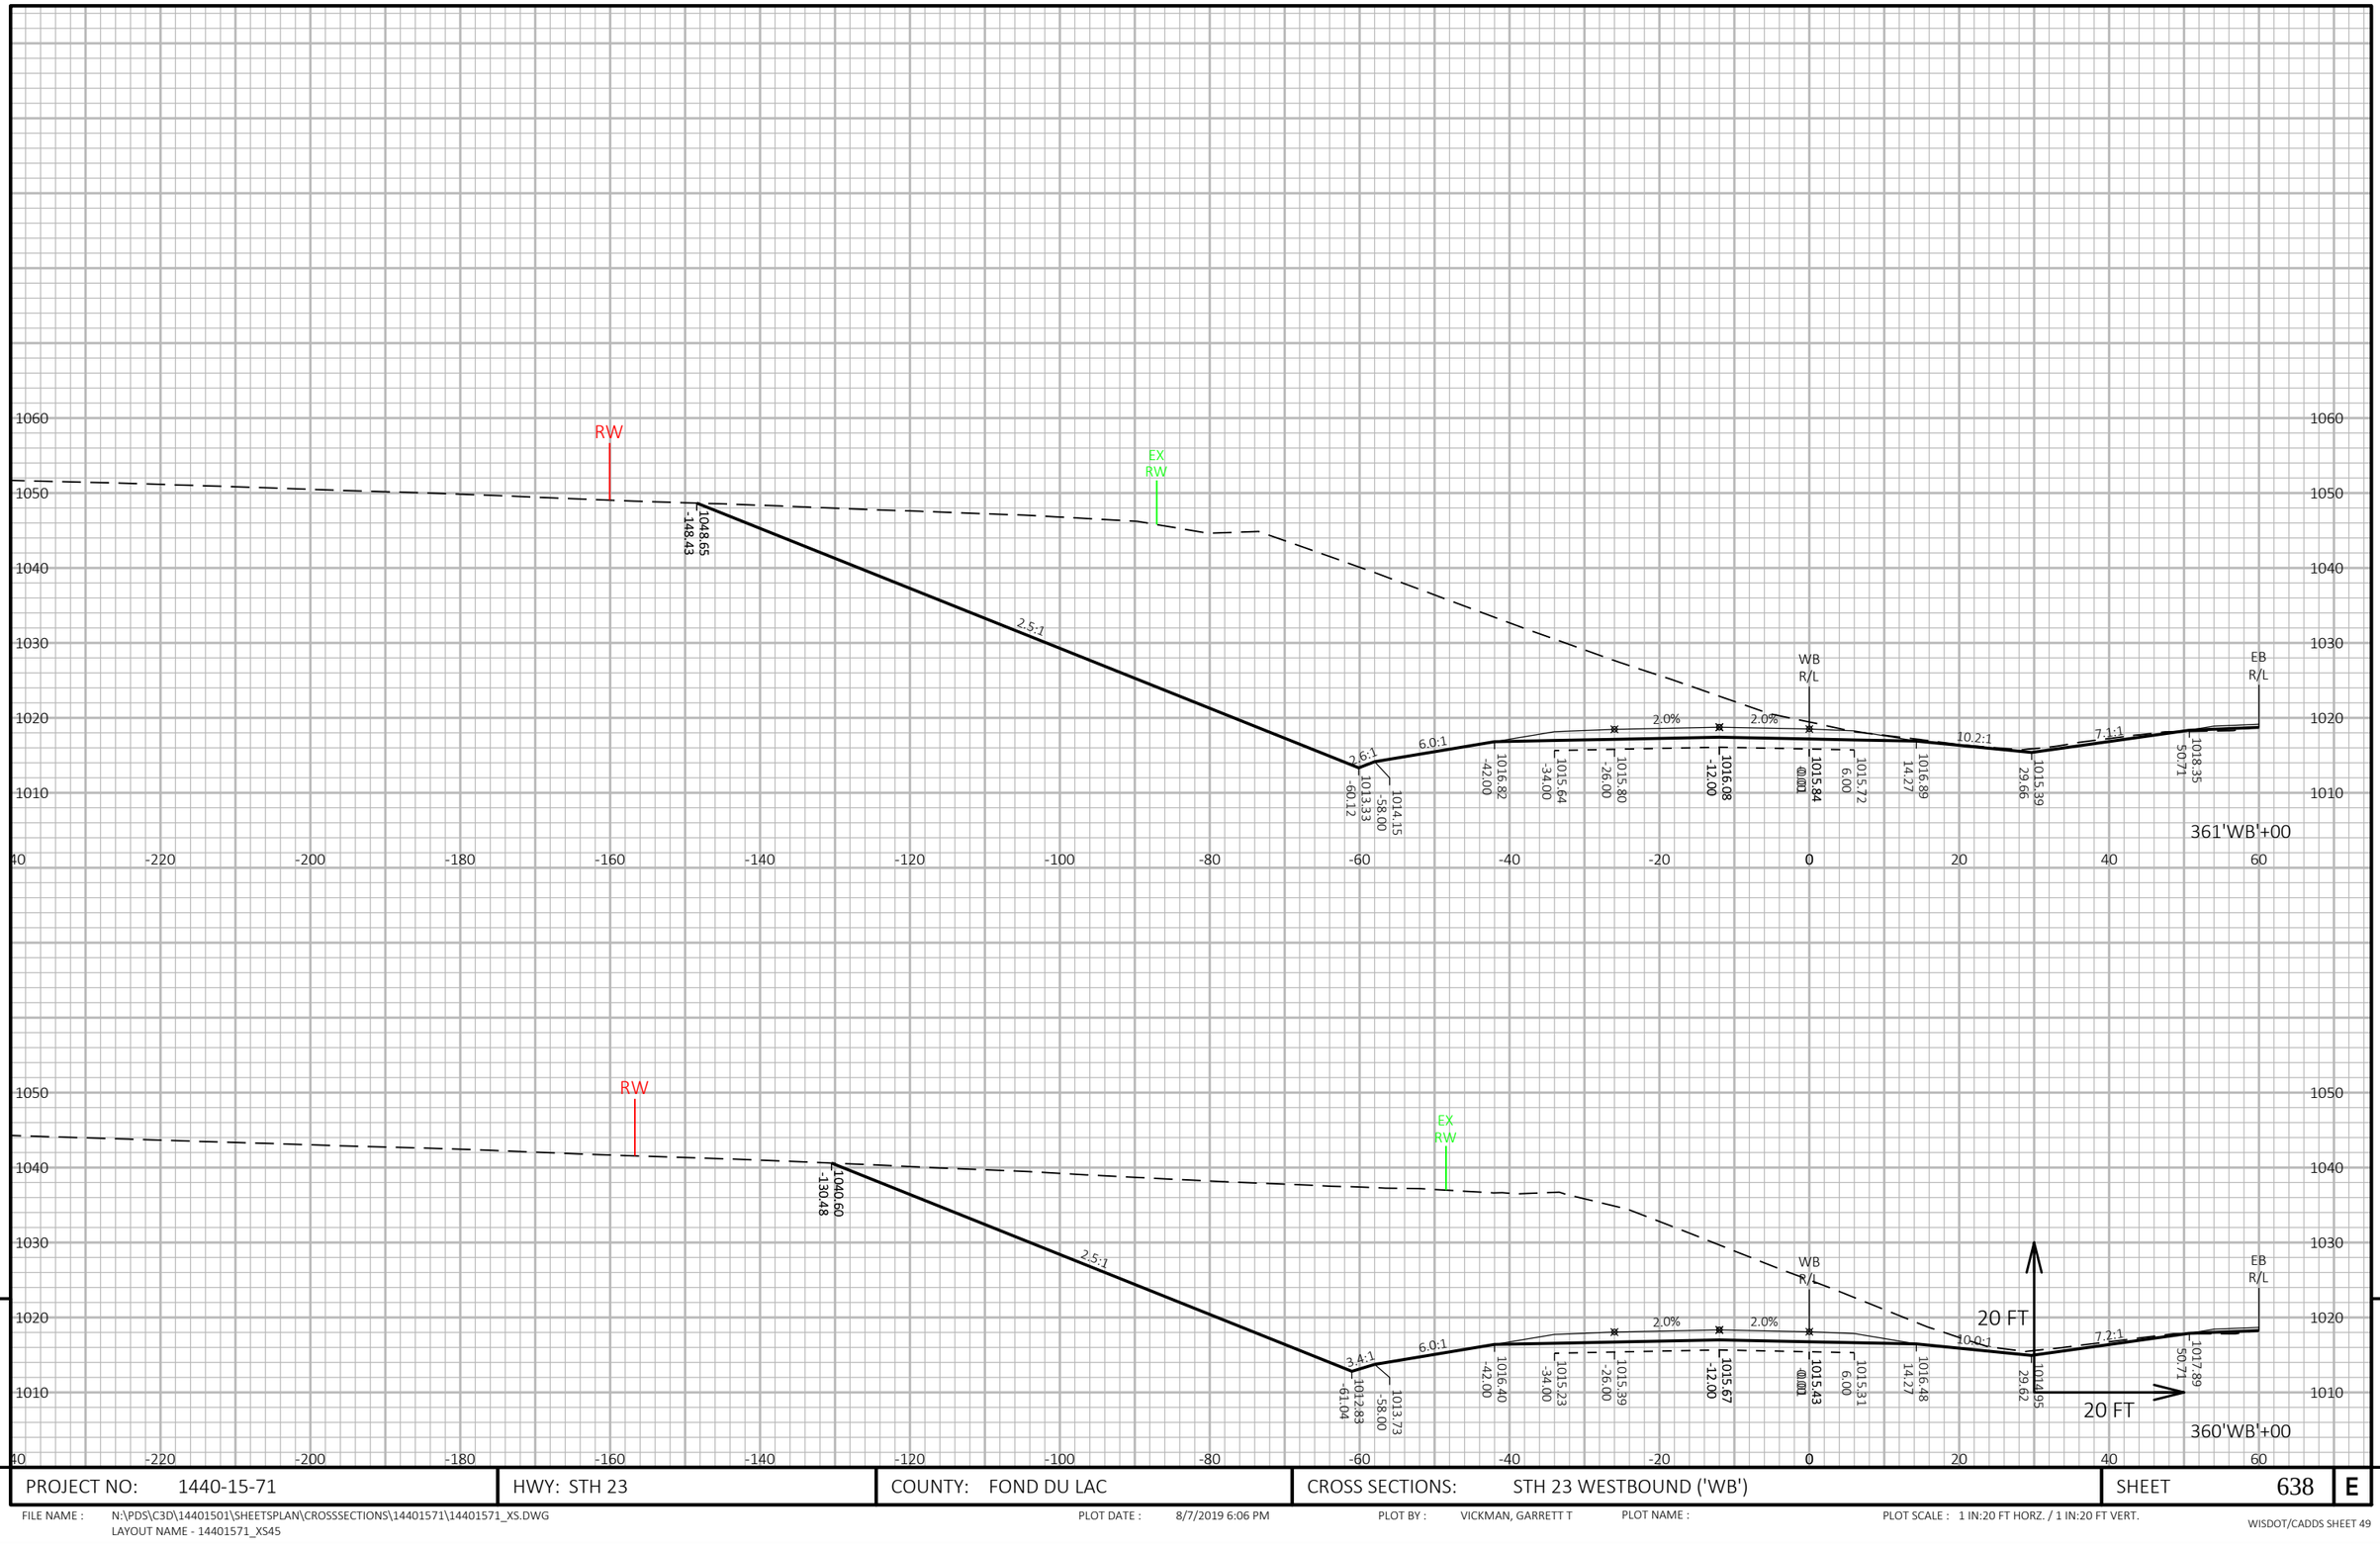

9

9

PROJECT NO: 1440-15-71	HWY: STH 23	COUNTY: FOND DU LAC	CROSS SECTIONS: STH 23 WESTBOUND ('WB')	SHEET 638	E


FILE NAME : N:\PDS\C3D\14401501\SHEETSPLAN\CROSSSECTIONS\14401571\14401571_XS.DWG
LAYOUT NAME - 14401571_XS45

PLOT DATE : 8/7/2019 6:06 PM

PLOT BY : VICKMAN, GARRETT T

PLOT NAME :

PLOT SCALE : 1 IN:20 FT HORZ. / 1 IN:20 FT VERT.

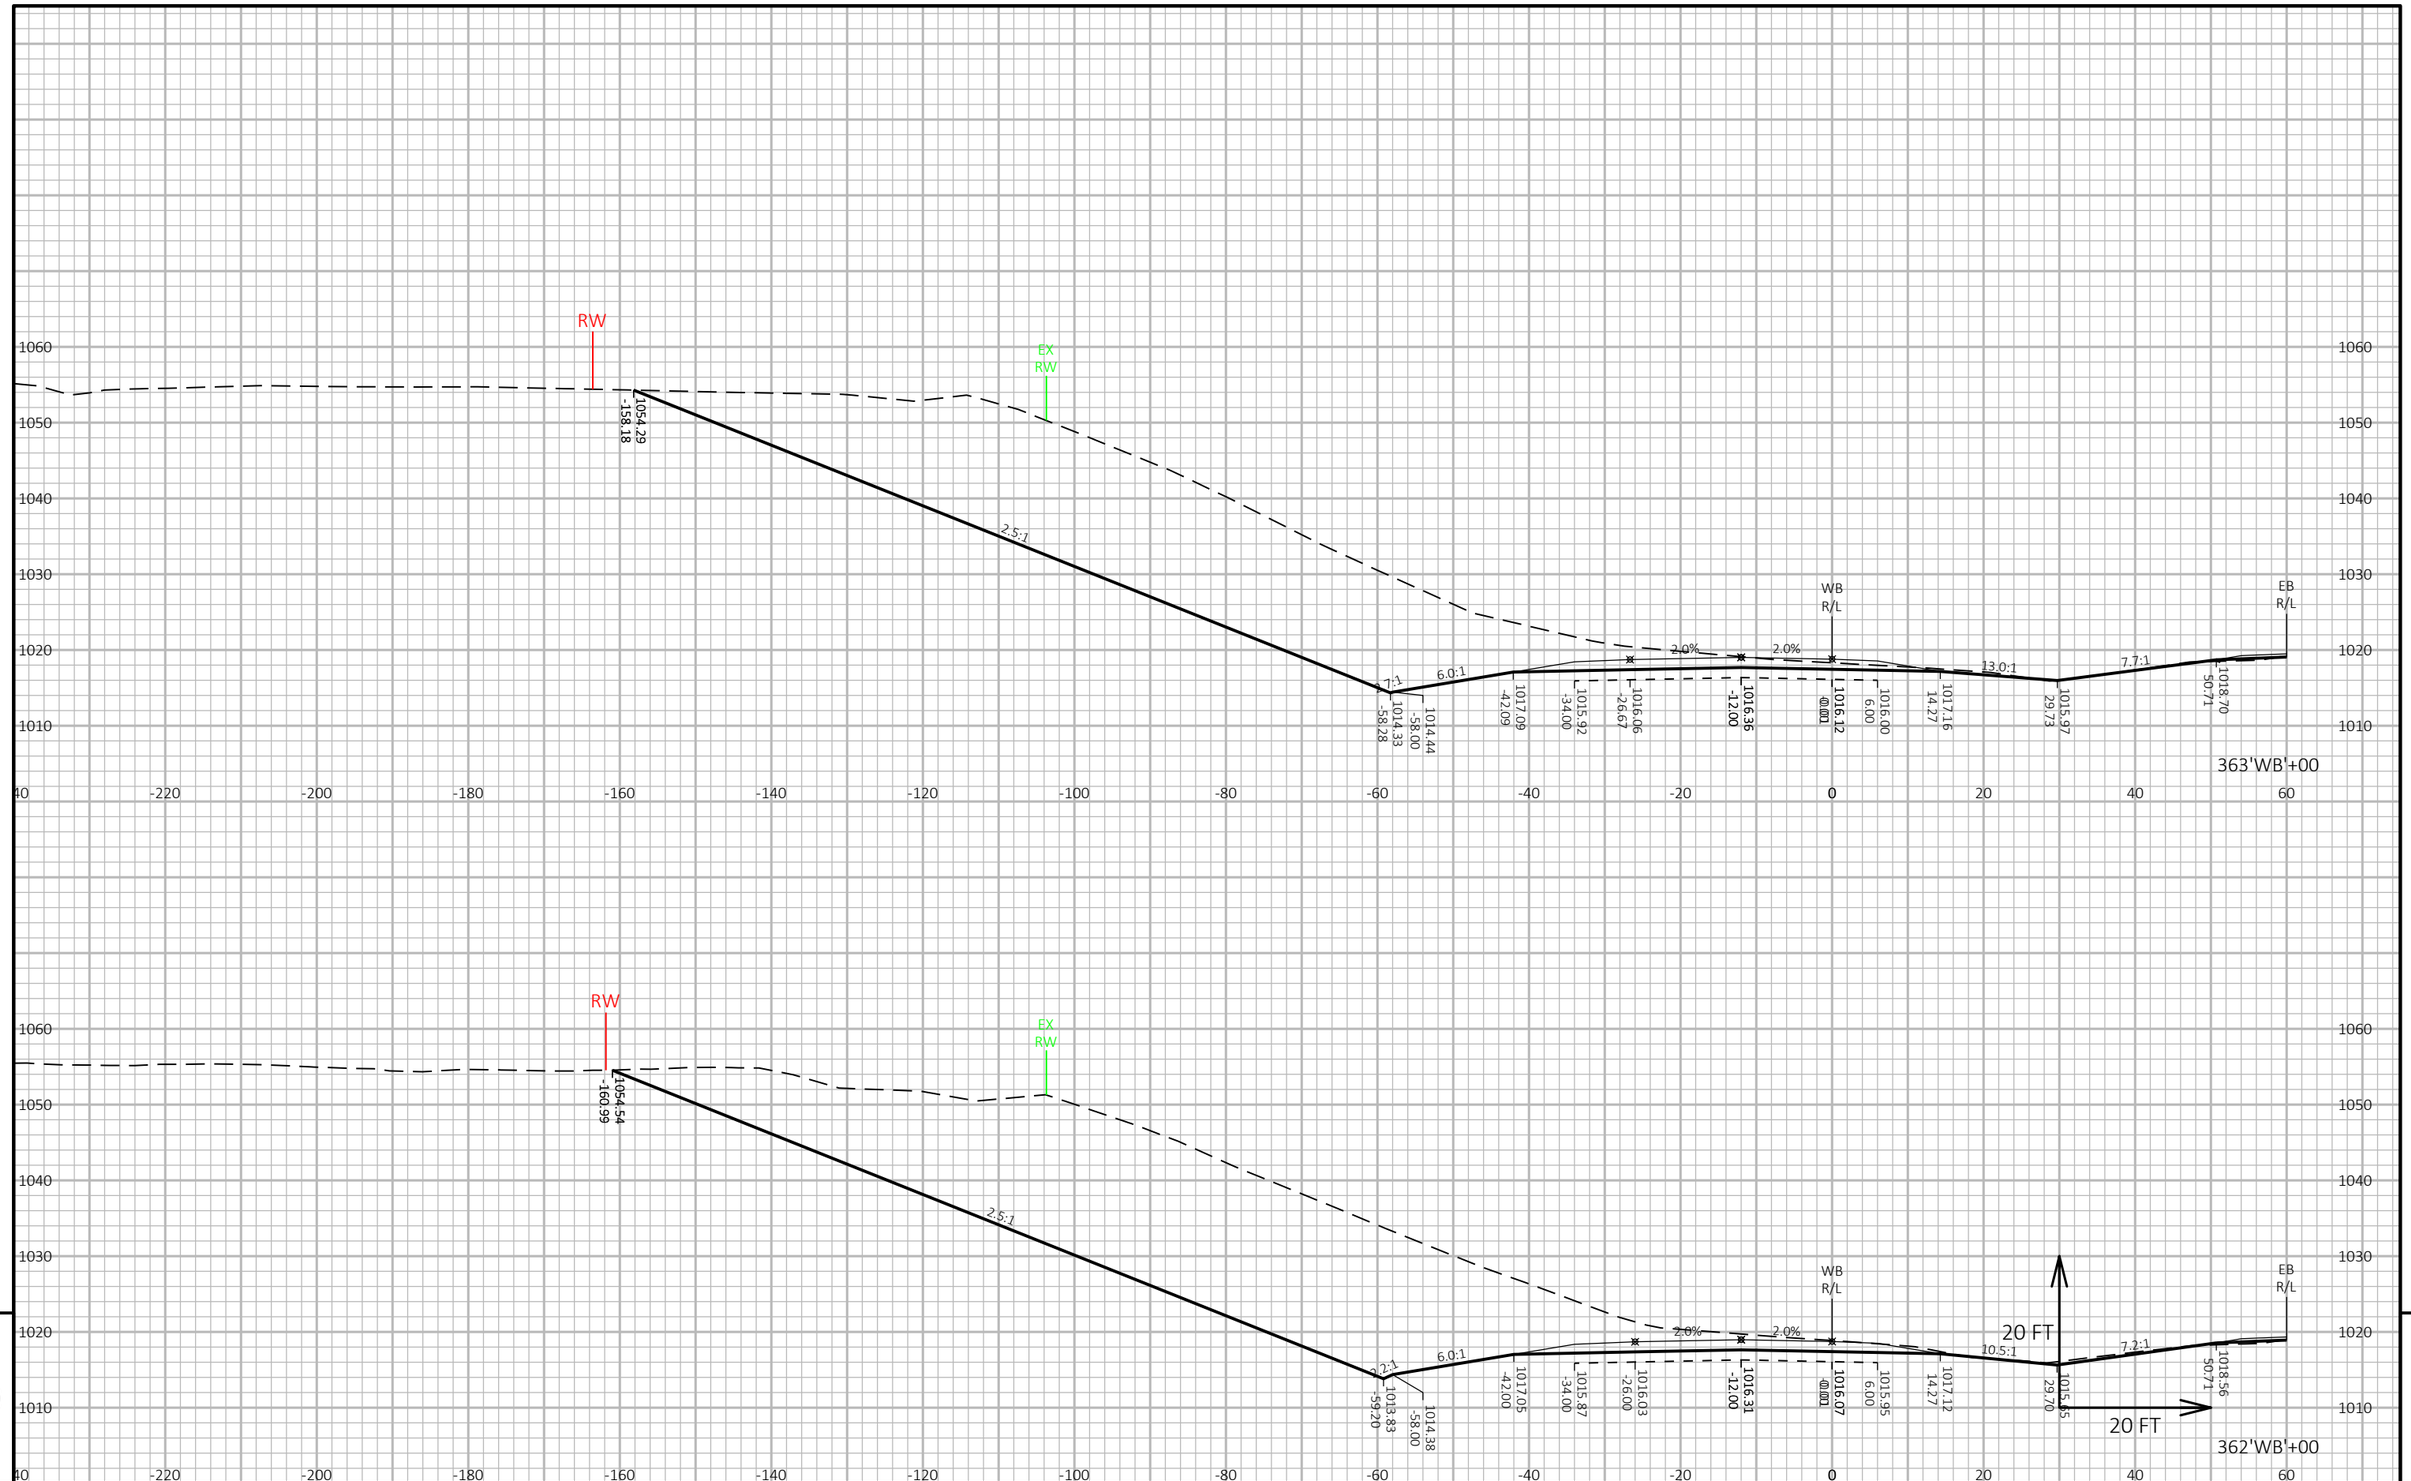

9

9

PROJECT NO: 1440-15-71	HWY: STH 23	COUNTY: FOND DU LAC	CROSS SECTIONS: STH 23 WESTBOUND ('WB')	SHEET 639	E

FILE NAME : N:\PDS\C3D\14401501\SHEETSPLAN\CROSSSECTIONS\14401571\14401571_XS.DWG
LAYOUT NAME - 14401571_XS46


PLOT DATE : 8/7/2019 6:08 PM

PLOT BY : VICKMAN, GARRETT T

PLOT NAME :

PLOT SCALE : 1 IN:20 FT HORZ. / 1 IN:20 FT VERT.

WISDOT/CADDS SHEET 49

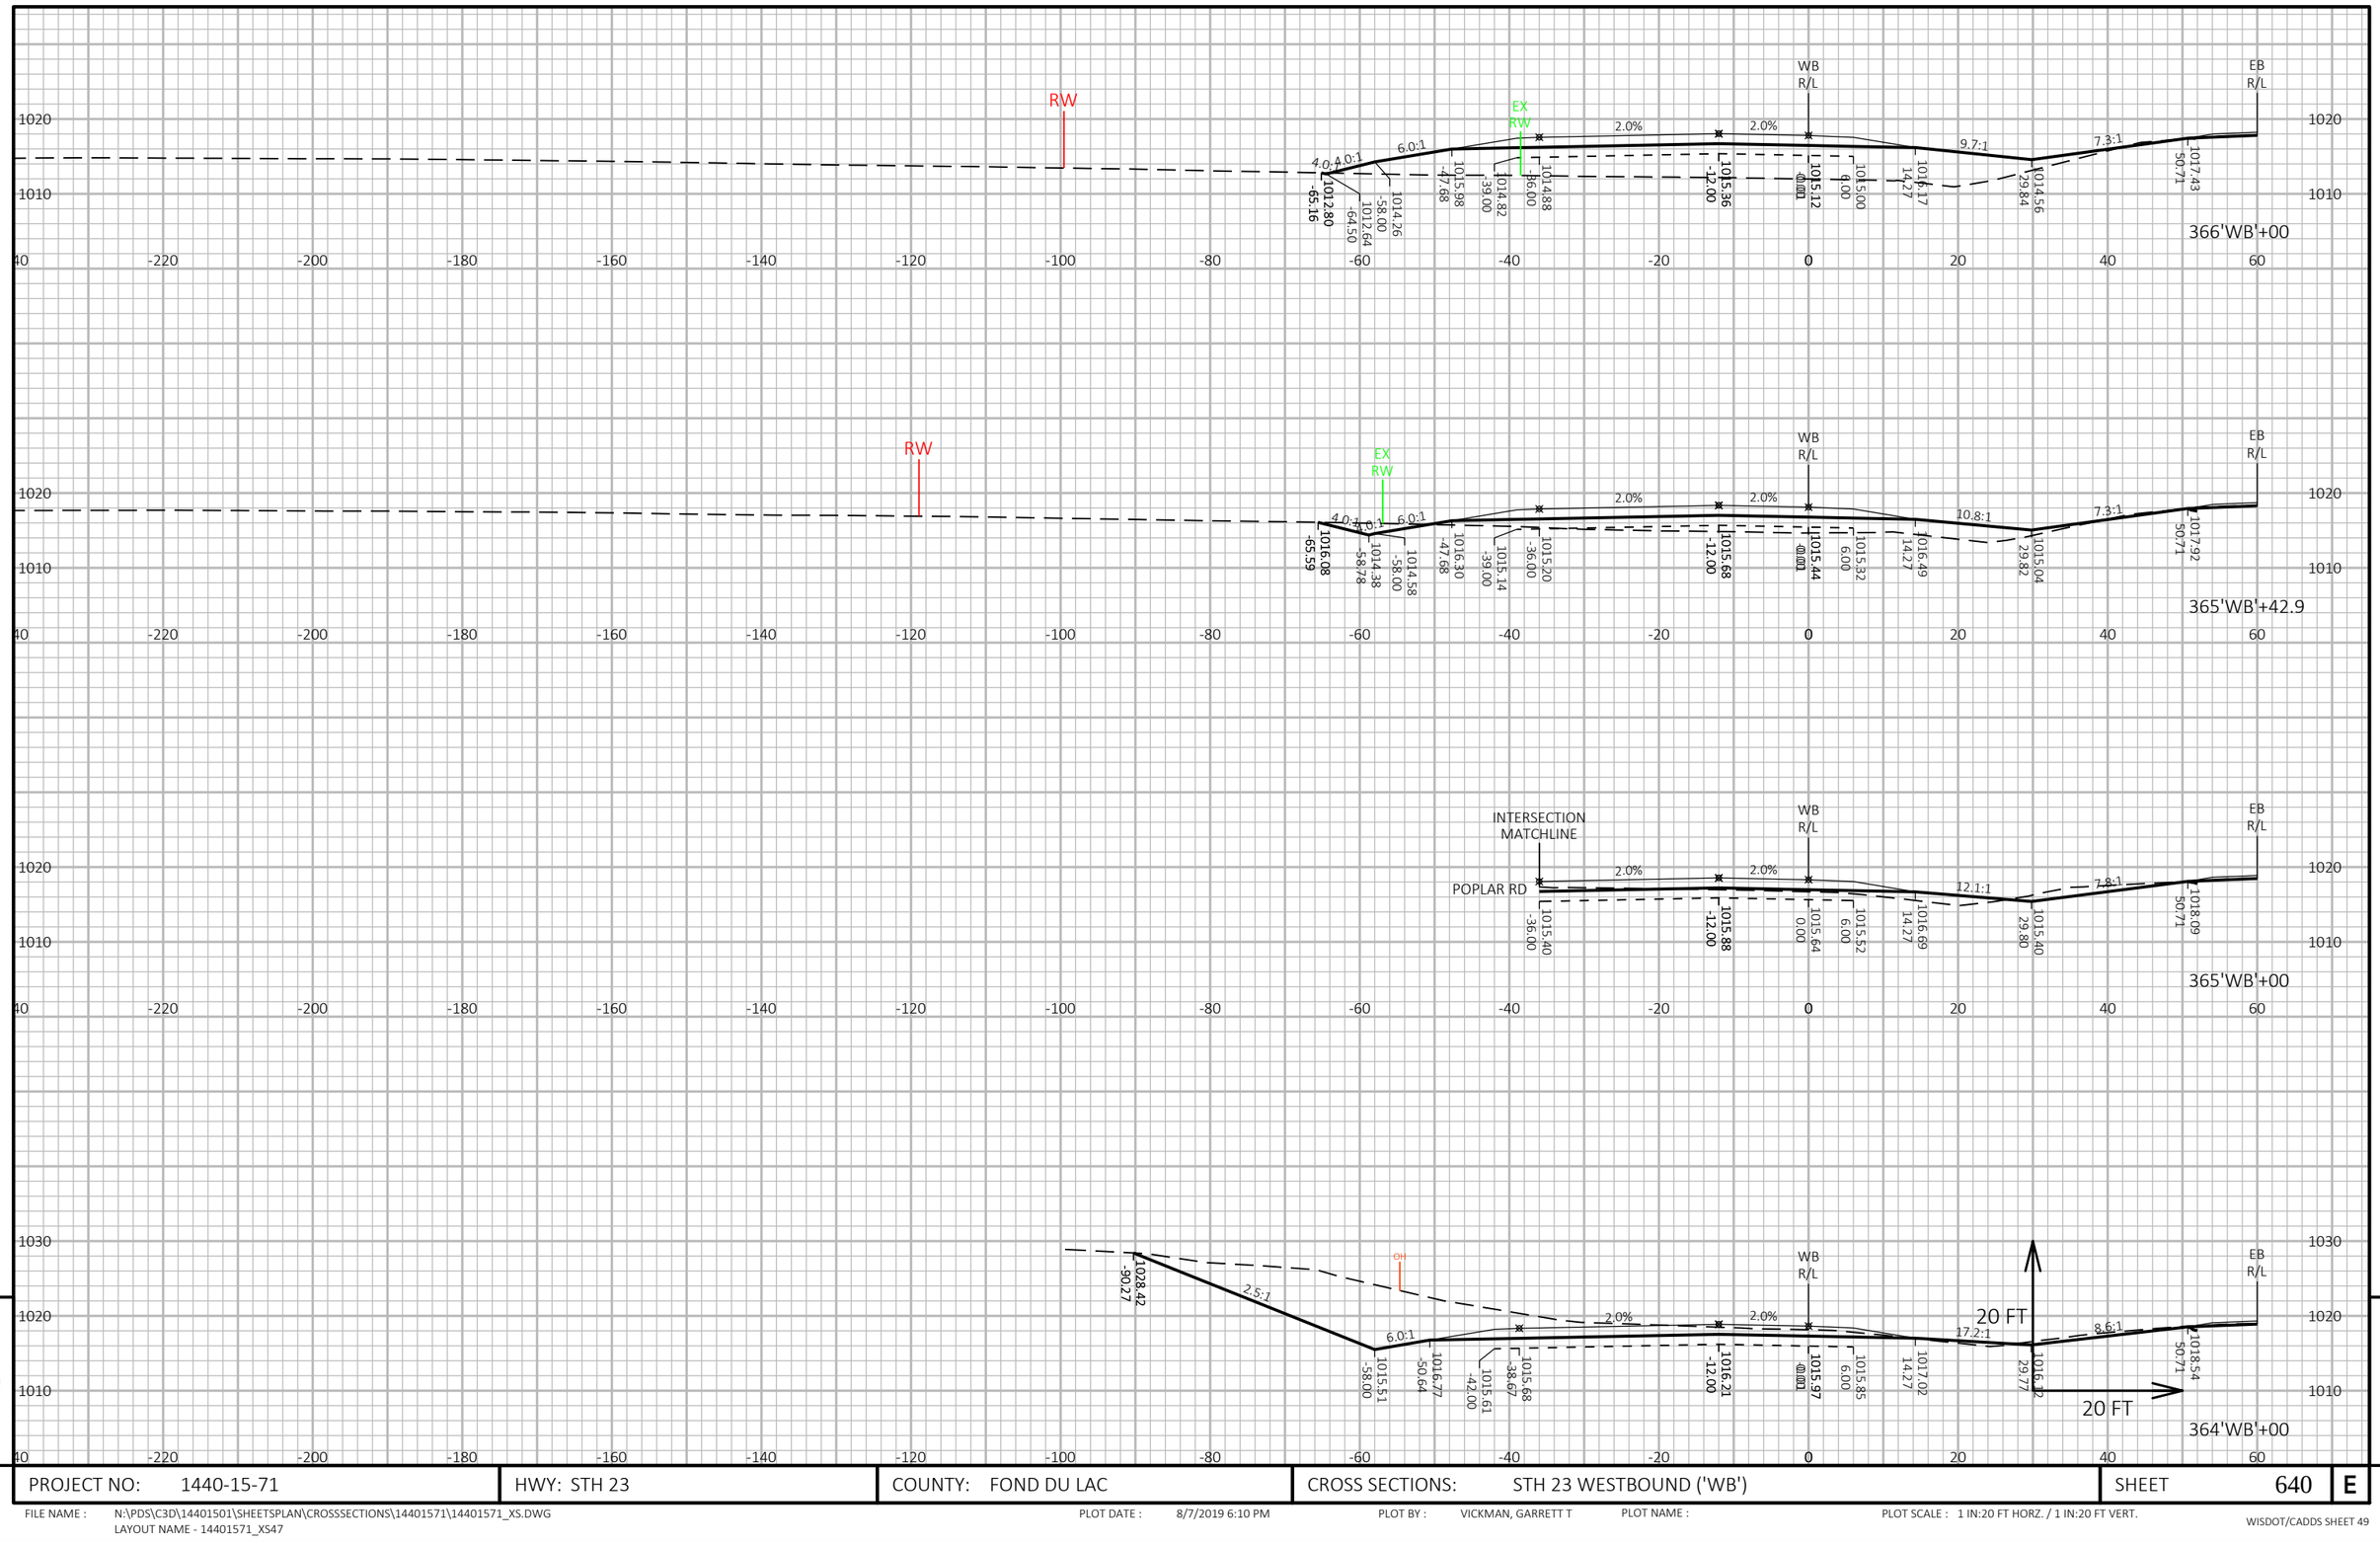

9

9

PROJECT NO: 1440-15-71	HWY: STH 23	COUNTY: FOND DU LAC	CROSS SECTIONS: STH 23 WESTBOUND ('WB')	SHEET 640	E

FILE NAME : N:\PDS\C3D\14401501\SHEETSPLAN\CROSSSECTIONS\14401571\14401571_XS.DWG
LAYOUT NAME - 14401571_XS47


PLOT DATE : 8/7/2019 6:10 PM

PLOT BY : VICKMAN, GARRETT T

PLOT NAME :

PLOT SCALE : 1 IN:20 FT HORZ. / 1 IN:20 FT VERT.

WISDOT/CADDS SHEET 49

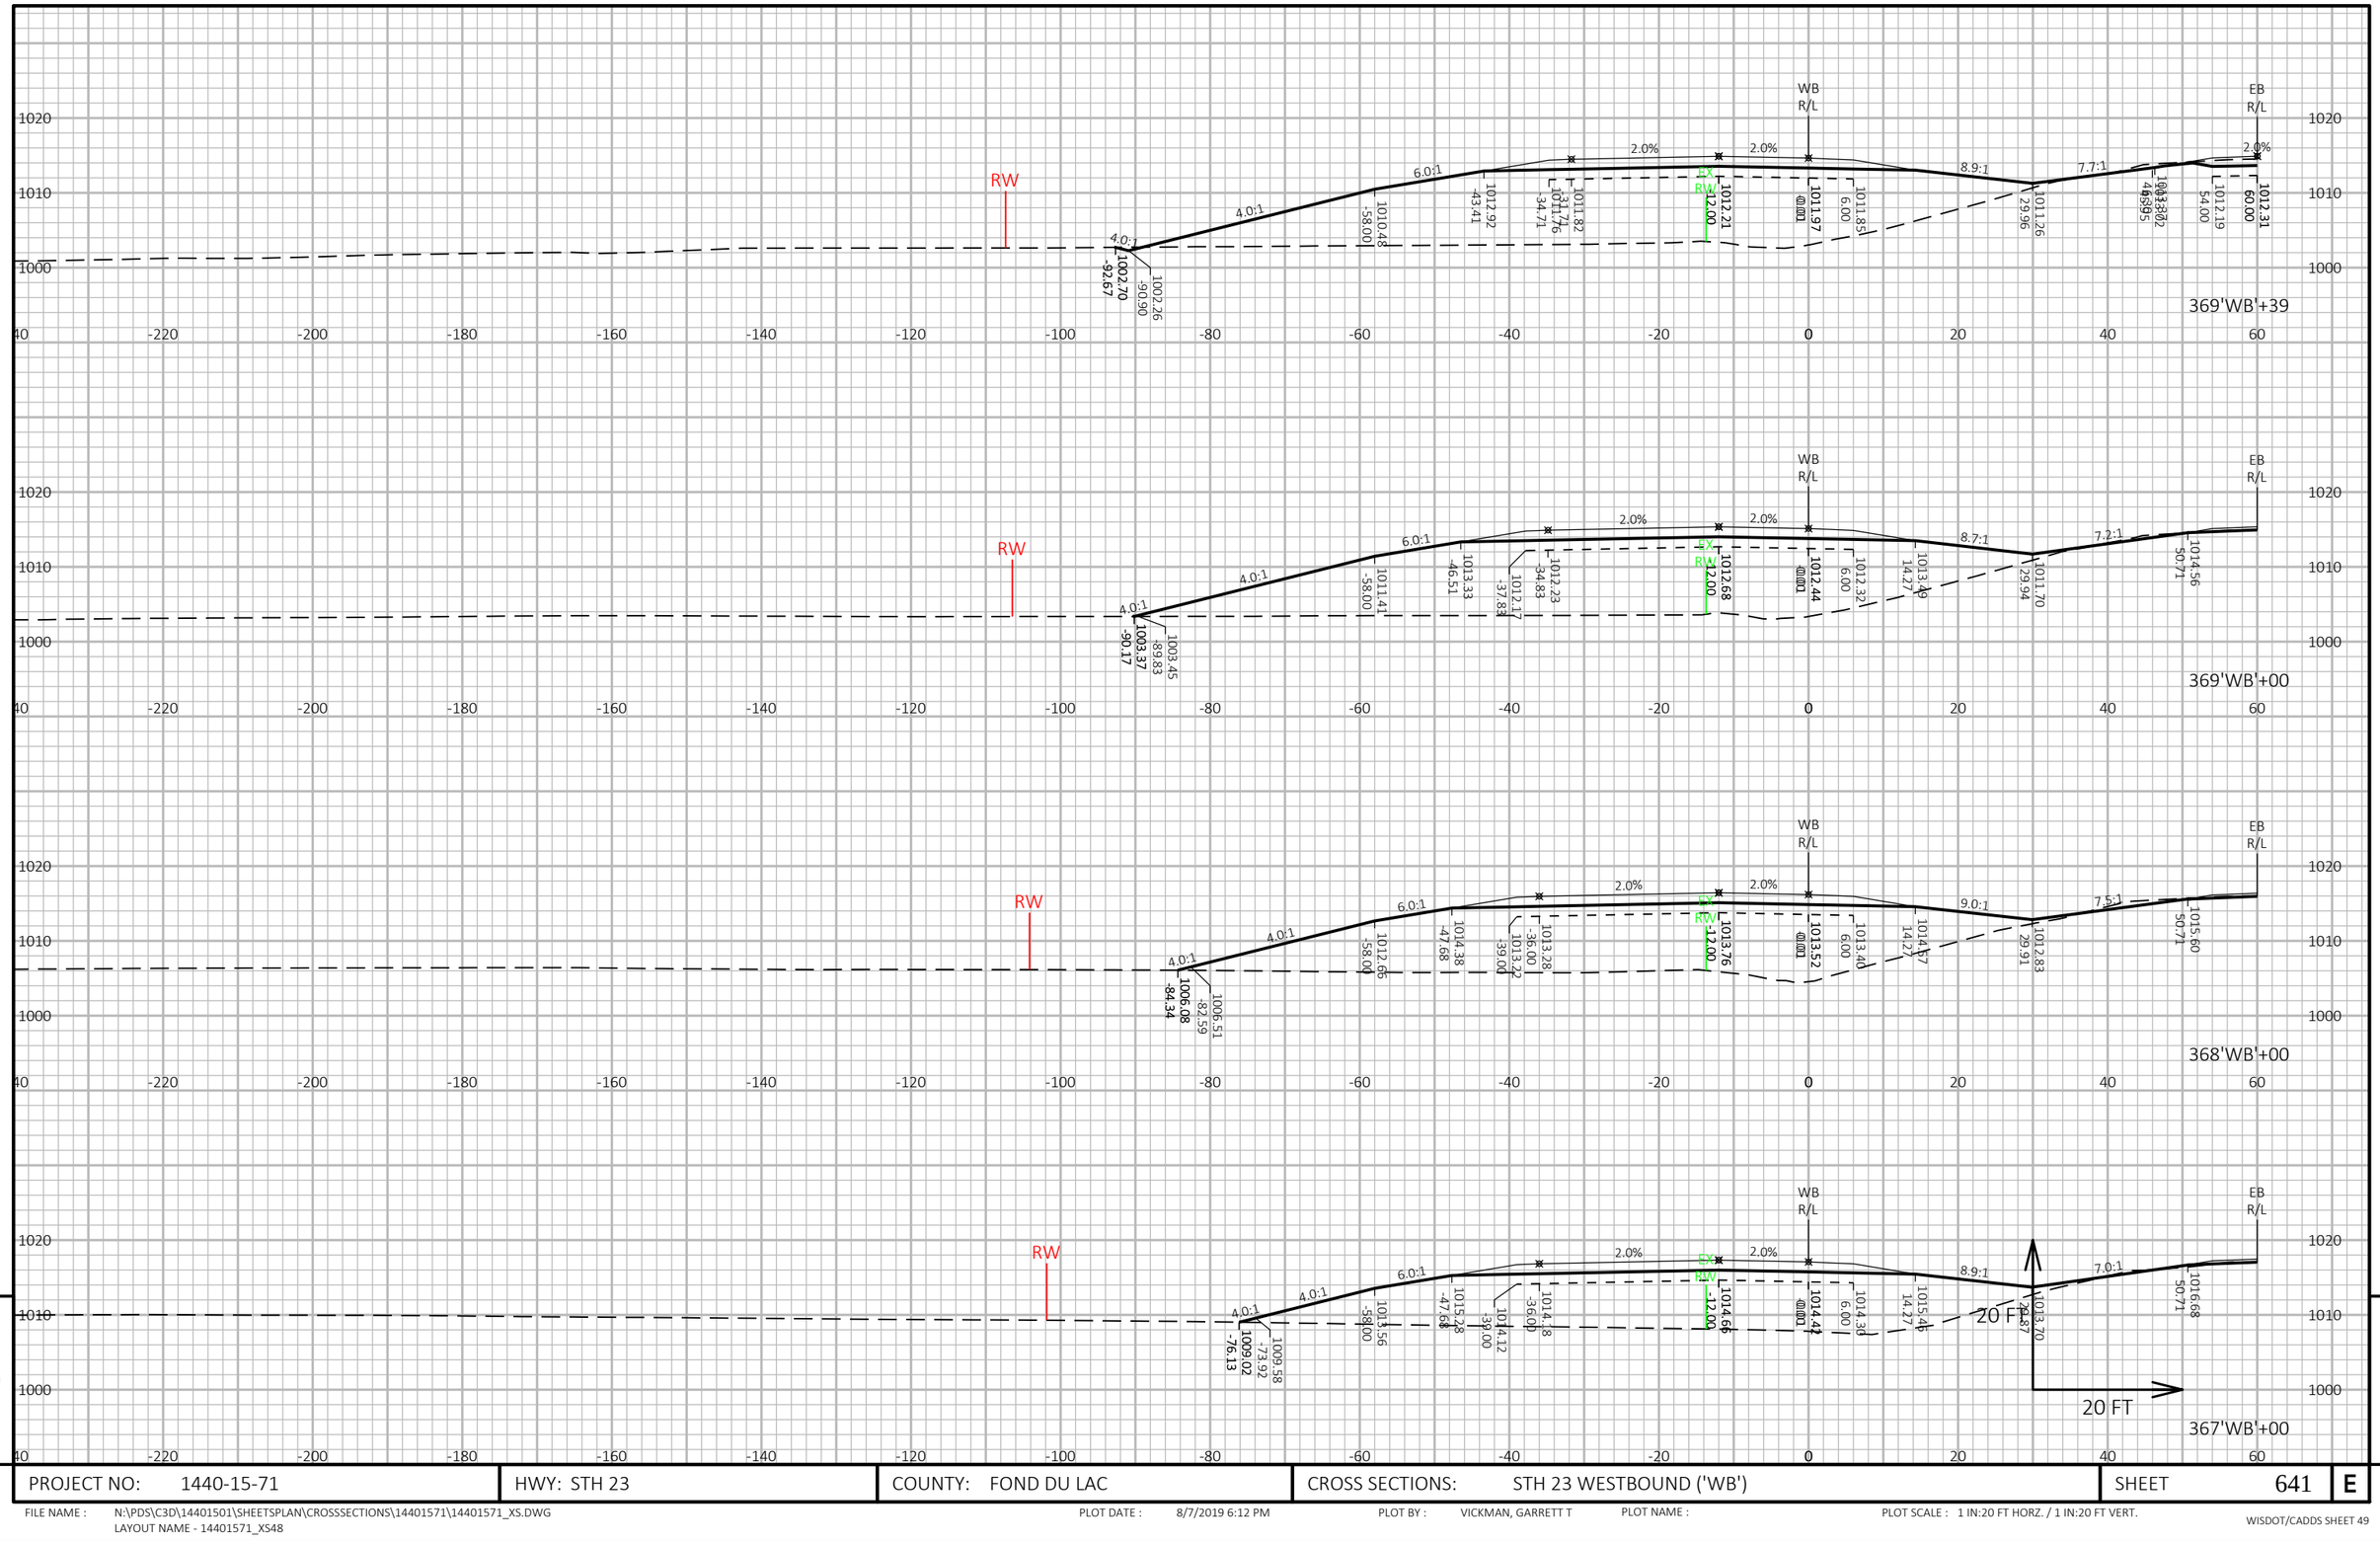

9

9

PROJECT NO: 1440-15-71	HWY: STH 23	COUNTY: FOND DU LAC	CROSS SECTIONS: STH 23 WESTBOUND ('WB')	SHEET 641	E

FILE NAME : N:\PDS\C3D\14401501\SHEETSPLAN\CROSSSECTIONS\14401571\14401571_XS.DWG
LAYOUT NAME - 14401571_XS48


PLOT DATE : 8/7/2019 6:12 PM

PLOT BY : VICKMAN, GARRETT T

PLOT NAME :

PLOT SCALE : 1 IN:20 FT HORZ. / 1 IN:20 FT VERT.

WISDOT/CADDS SHEET 49

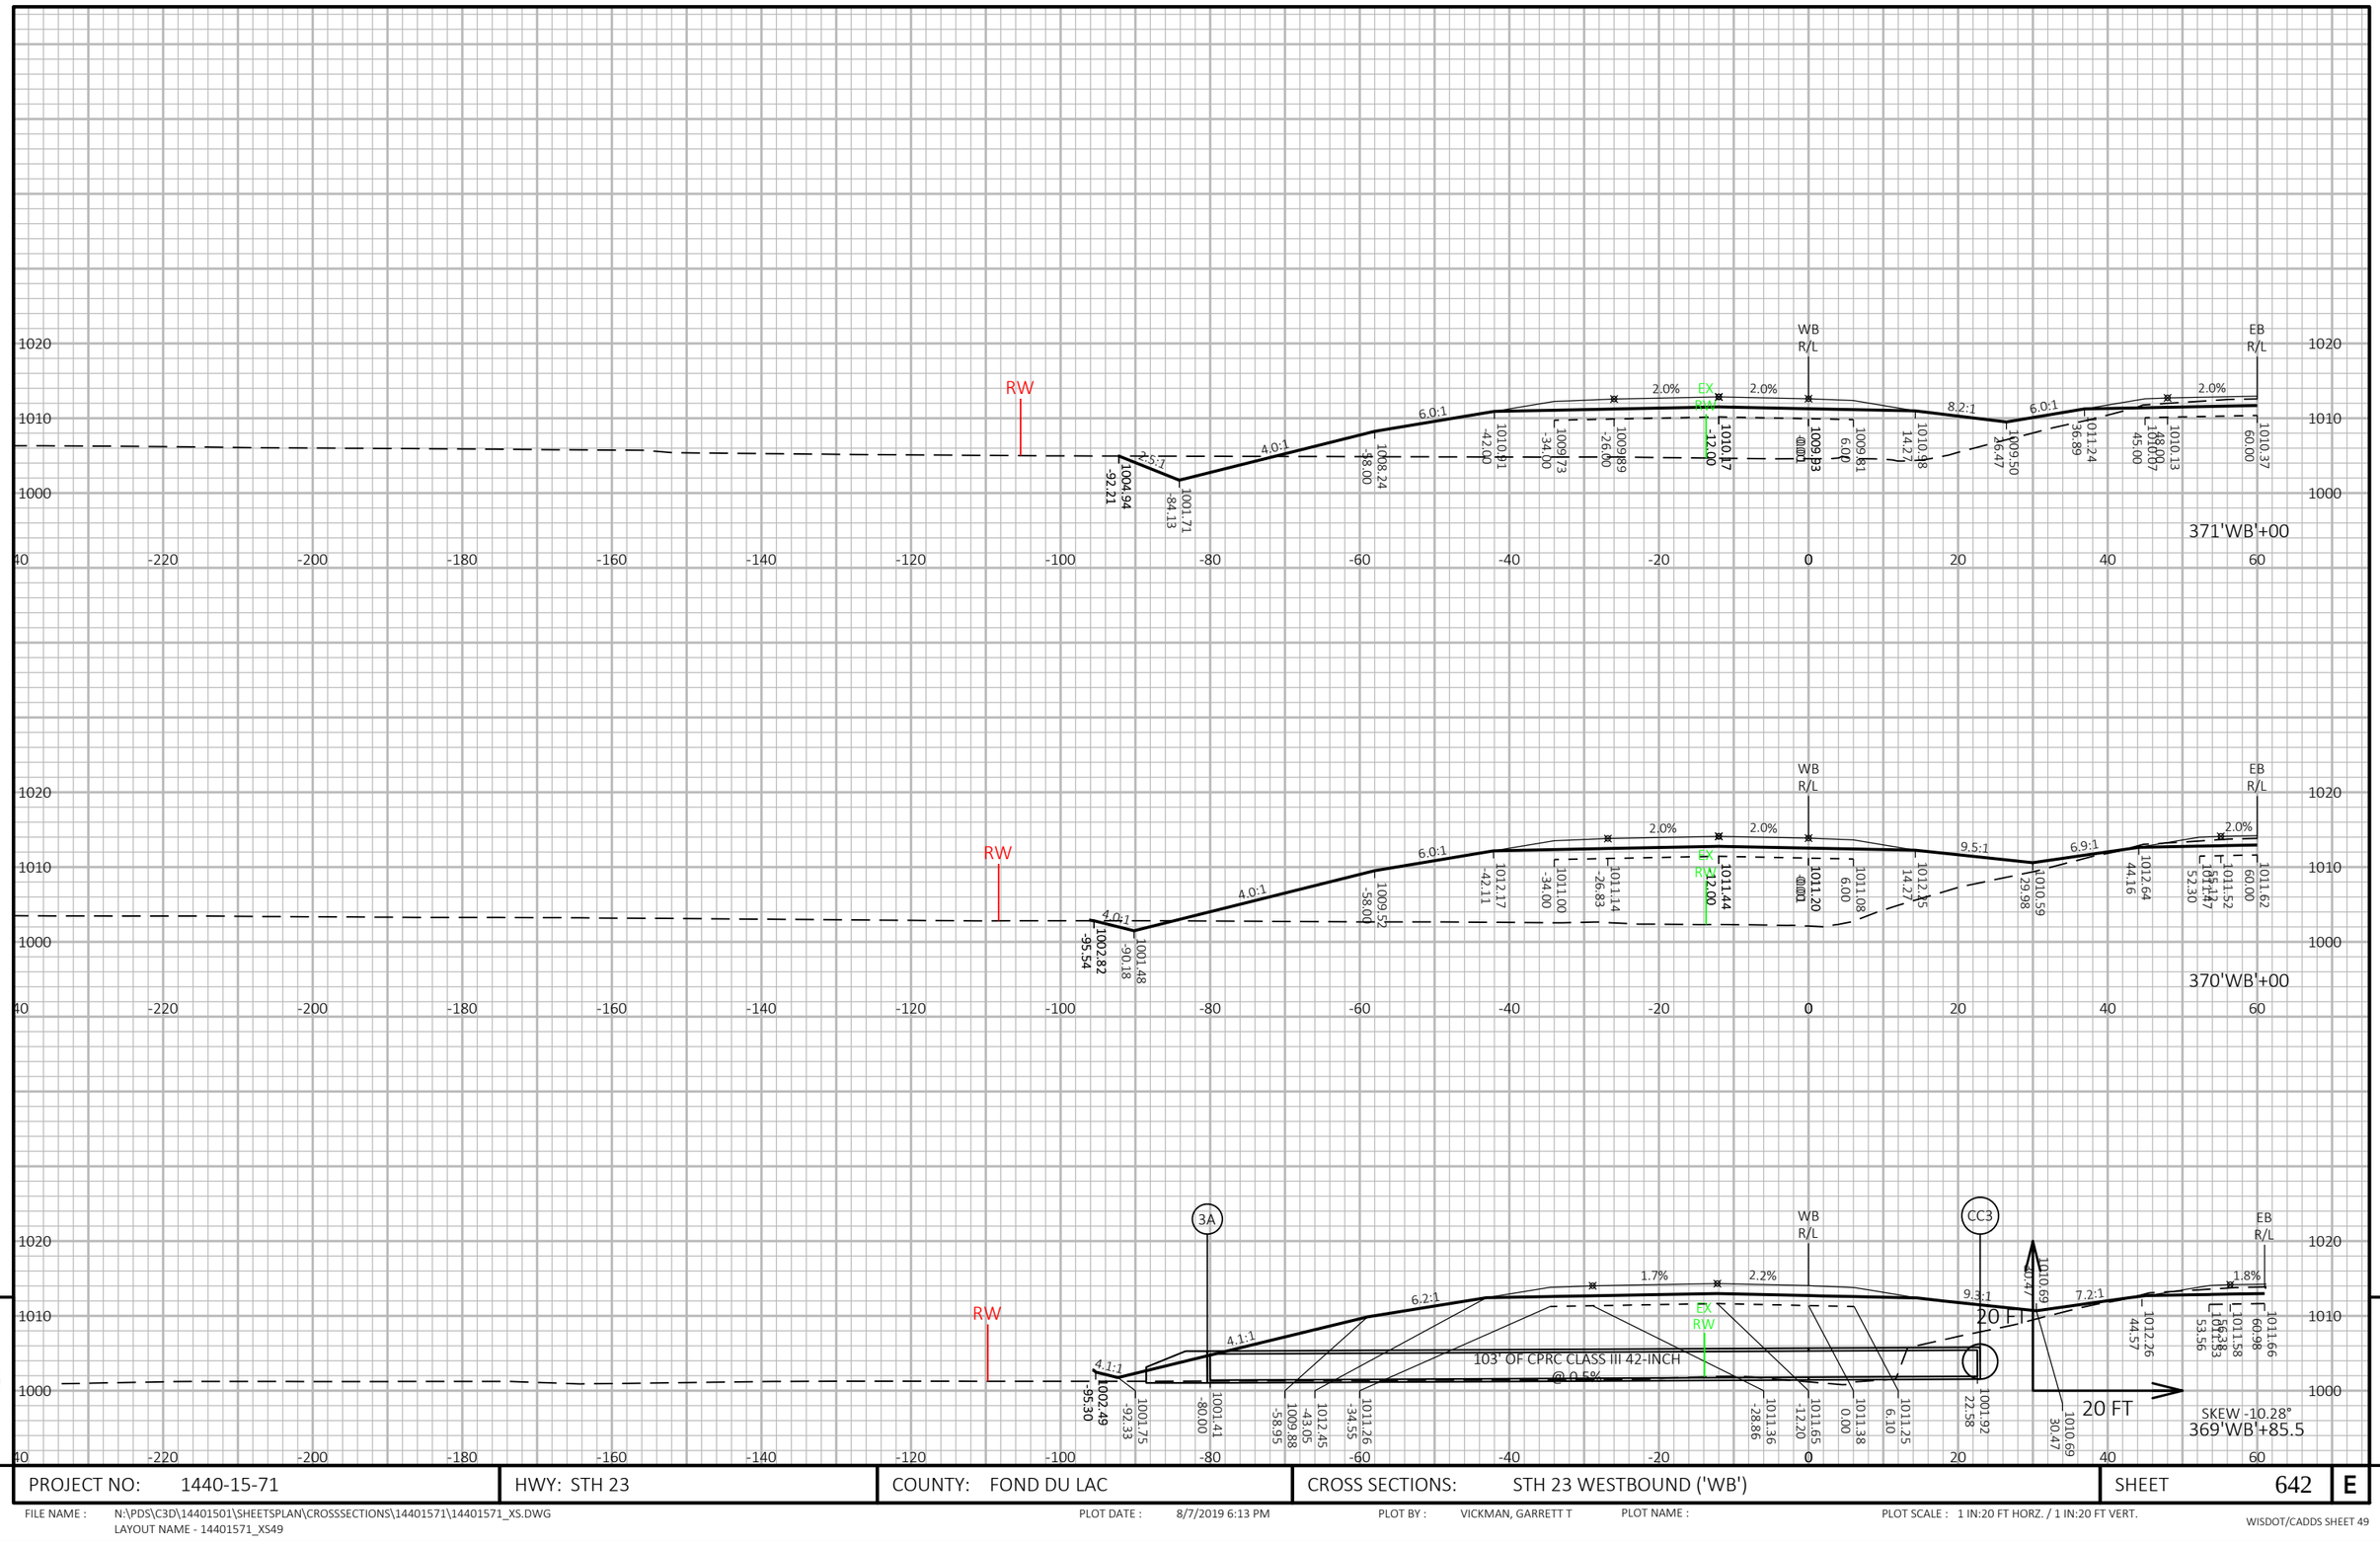

9

9

PROJECT NO: 1440-15-71	HWY: STH 23	COUNTY: FOND DU LAC	CROSS SECTIONS: STH 23 WESTBOUND ('WB')	SHEET 642	E


FILE NAME : N:\PDS\C3D\14401501\SHEETSPLAN\CROSSSECTIONS\14401571\14401571_XS.DWG
LAYOUT NAME - 14401571_XS49

PLOT DATE : 8/7/2019 6:13 PM

PLOT BY : VICKMAN, GARRETT T

PLOT NAME :

PLOT SCALE : 1 IN:20 FT HORZ. / 1 IN:20 FT VERT.

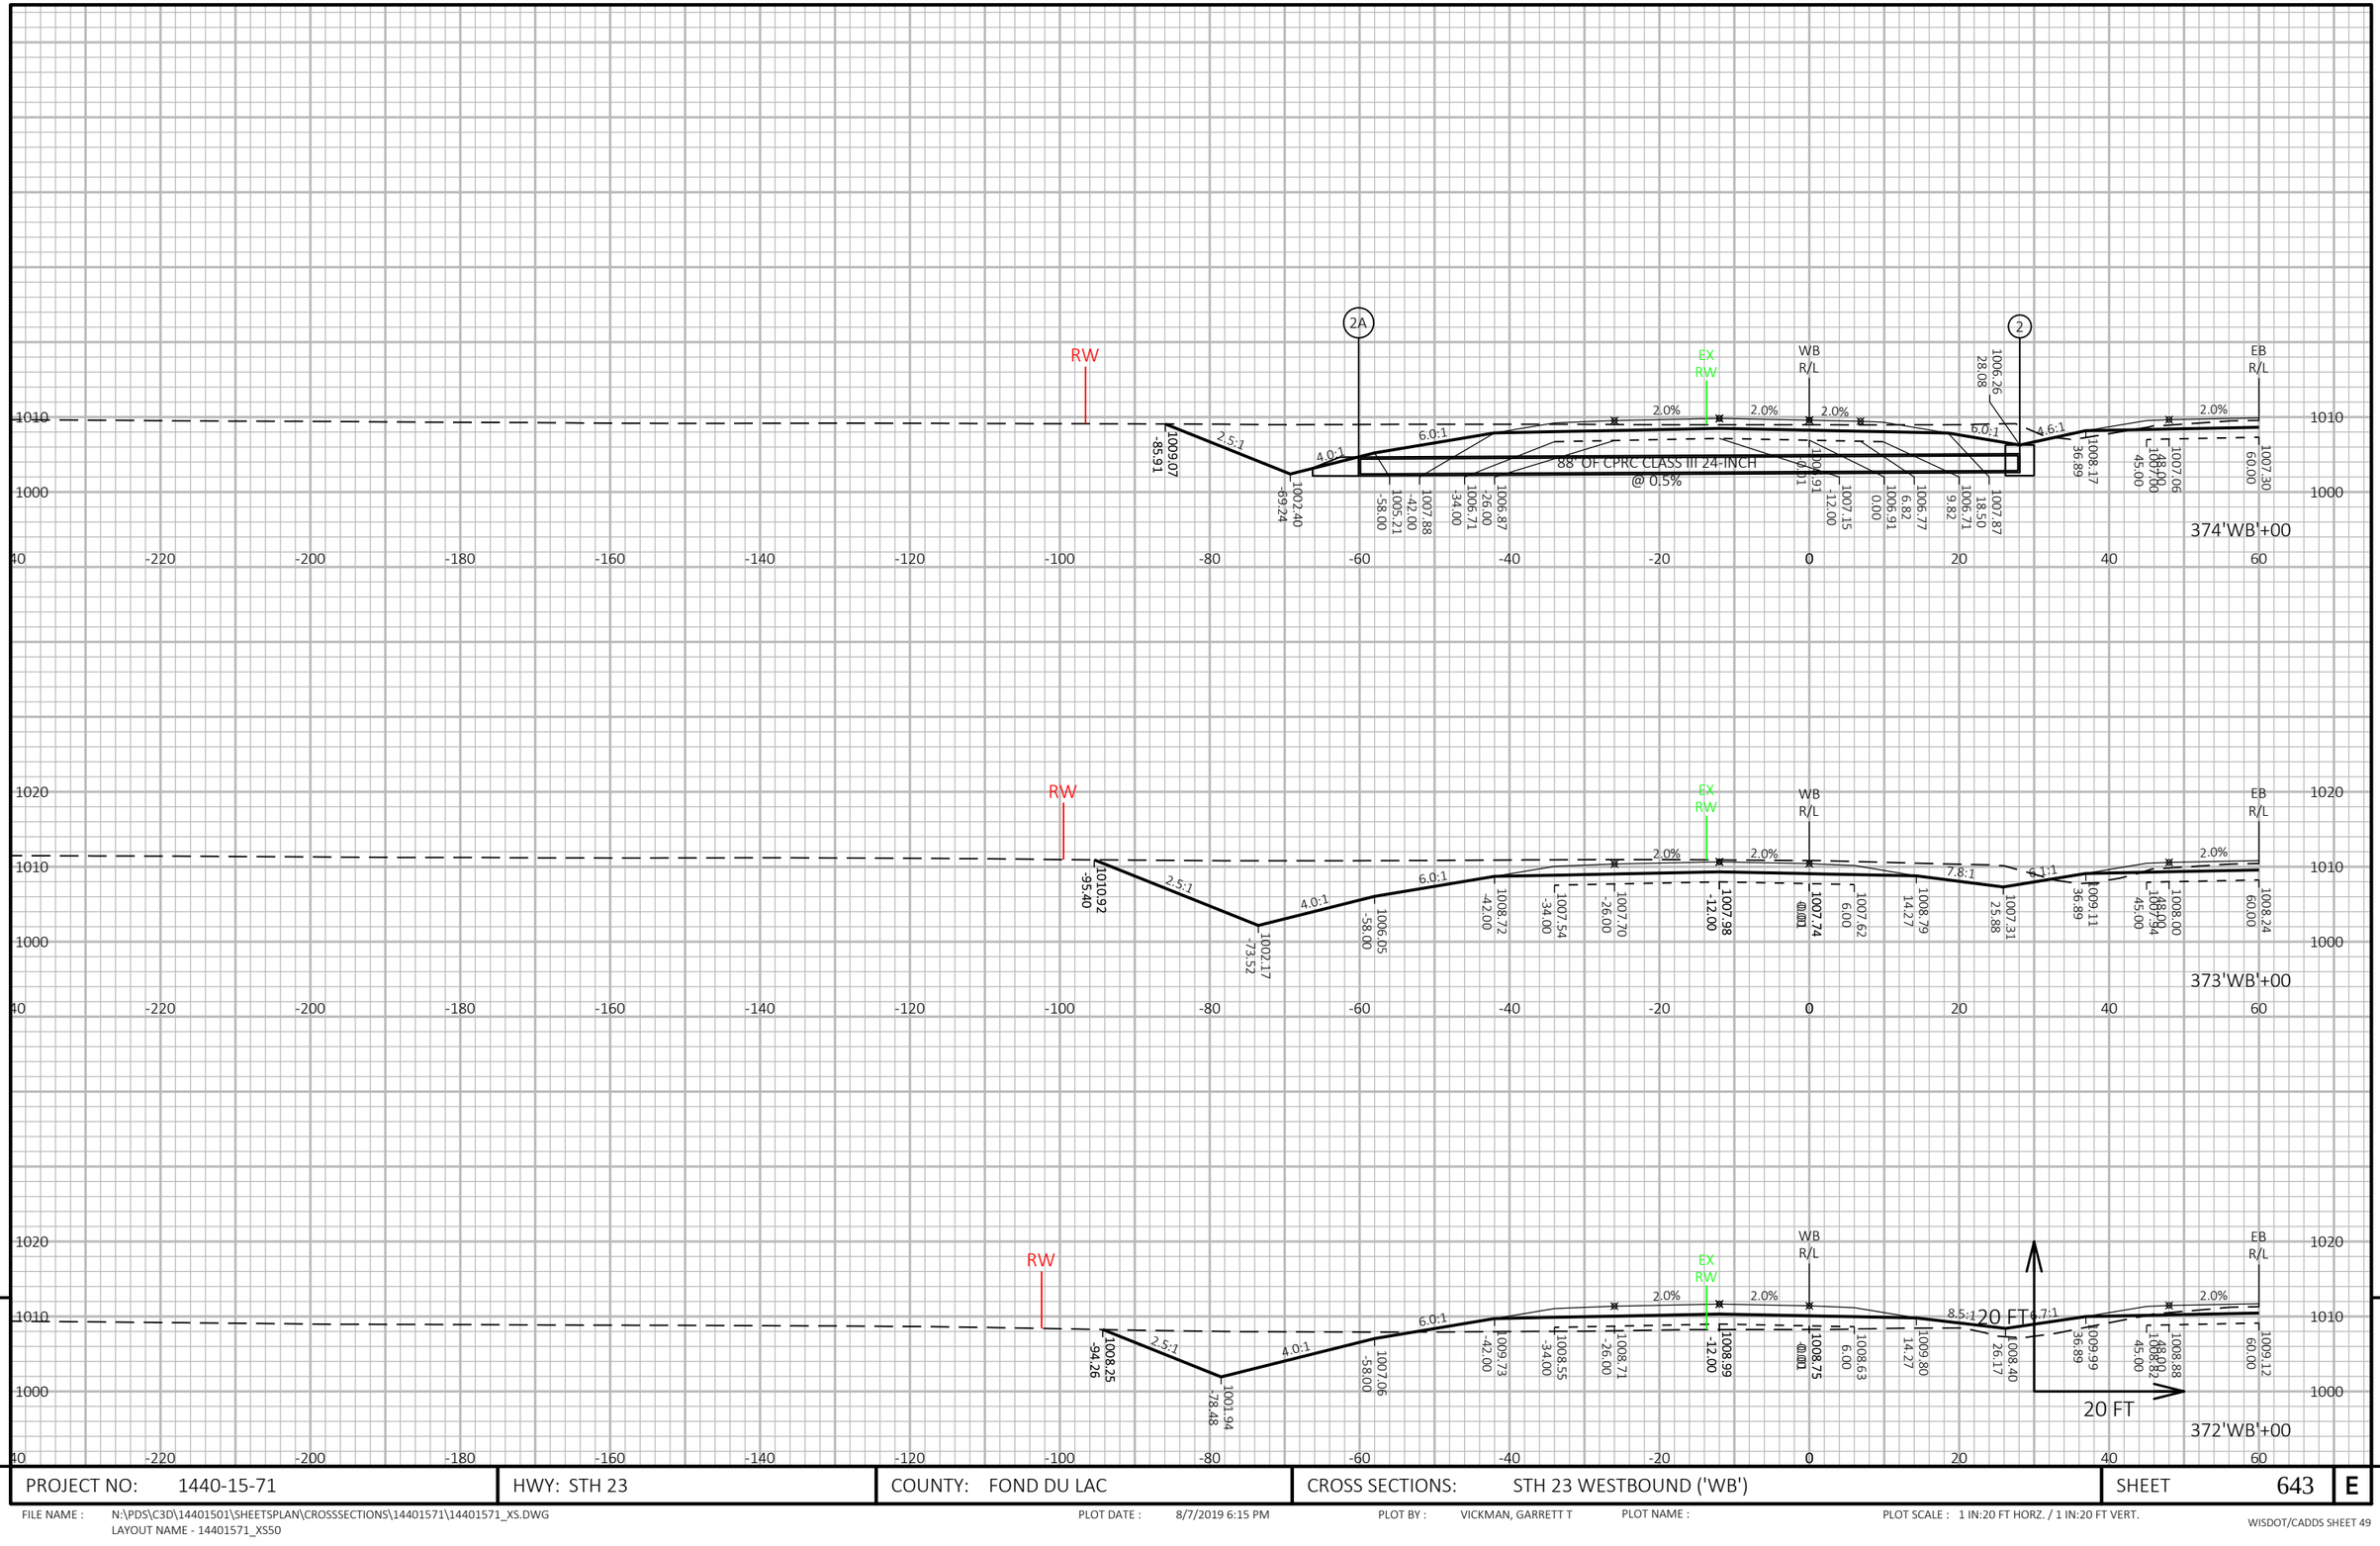

9

9

PROJECT NO: 1440-15-71	HWY: STH 23	COUNTY: FOND DU LAC	CROSS SECTIONS: STH 23 WESTBOUND ('WB')	SHEET 643	E

FILE NAME : N:\PDS\C3D\14401501\SHEETSPLAN\CROSSSECTIONS\14401571\14401571_XS.DWG
LAYOUT NAME - 14401571_XS50


PLOT DATE : 8/7/2019 6:15 PM

PLOT BY : VICKMAN, GARRETT T

PLOT NAME :

PLOT SCALE : 1 IN:20 FT HORZ. / 1 IN:20 FT VERT.

WISDOT/CADDS SHEET 49

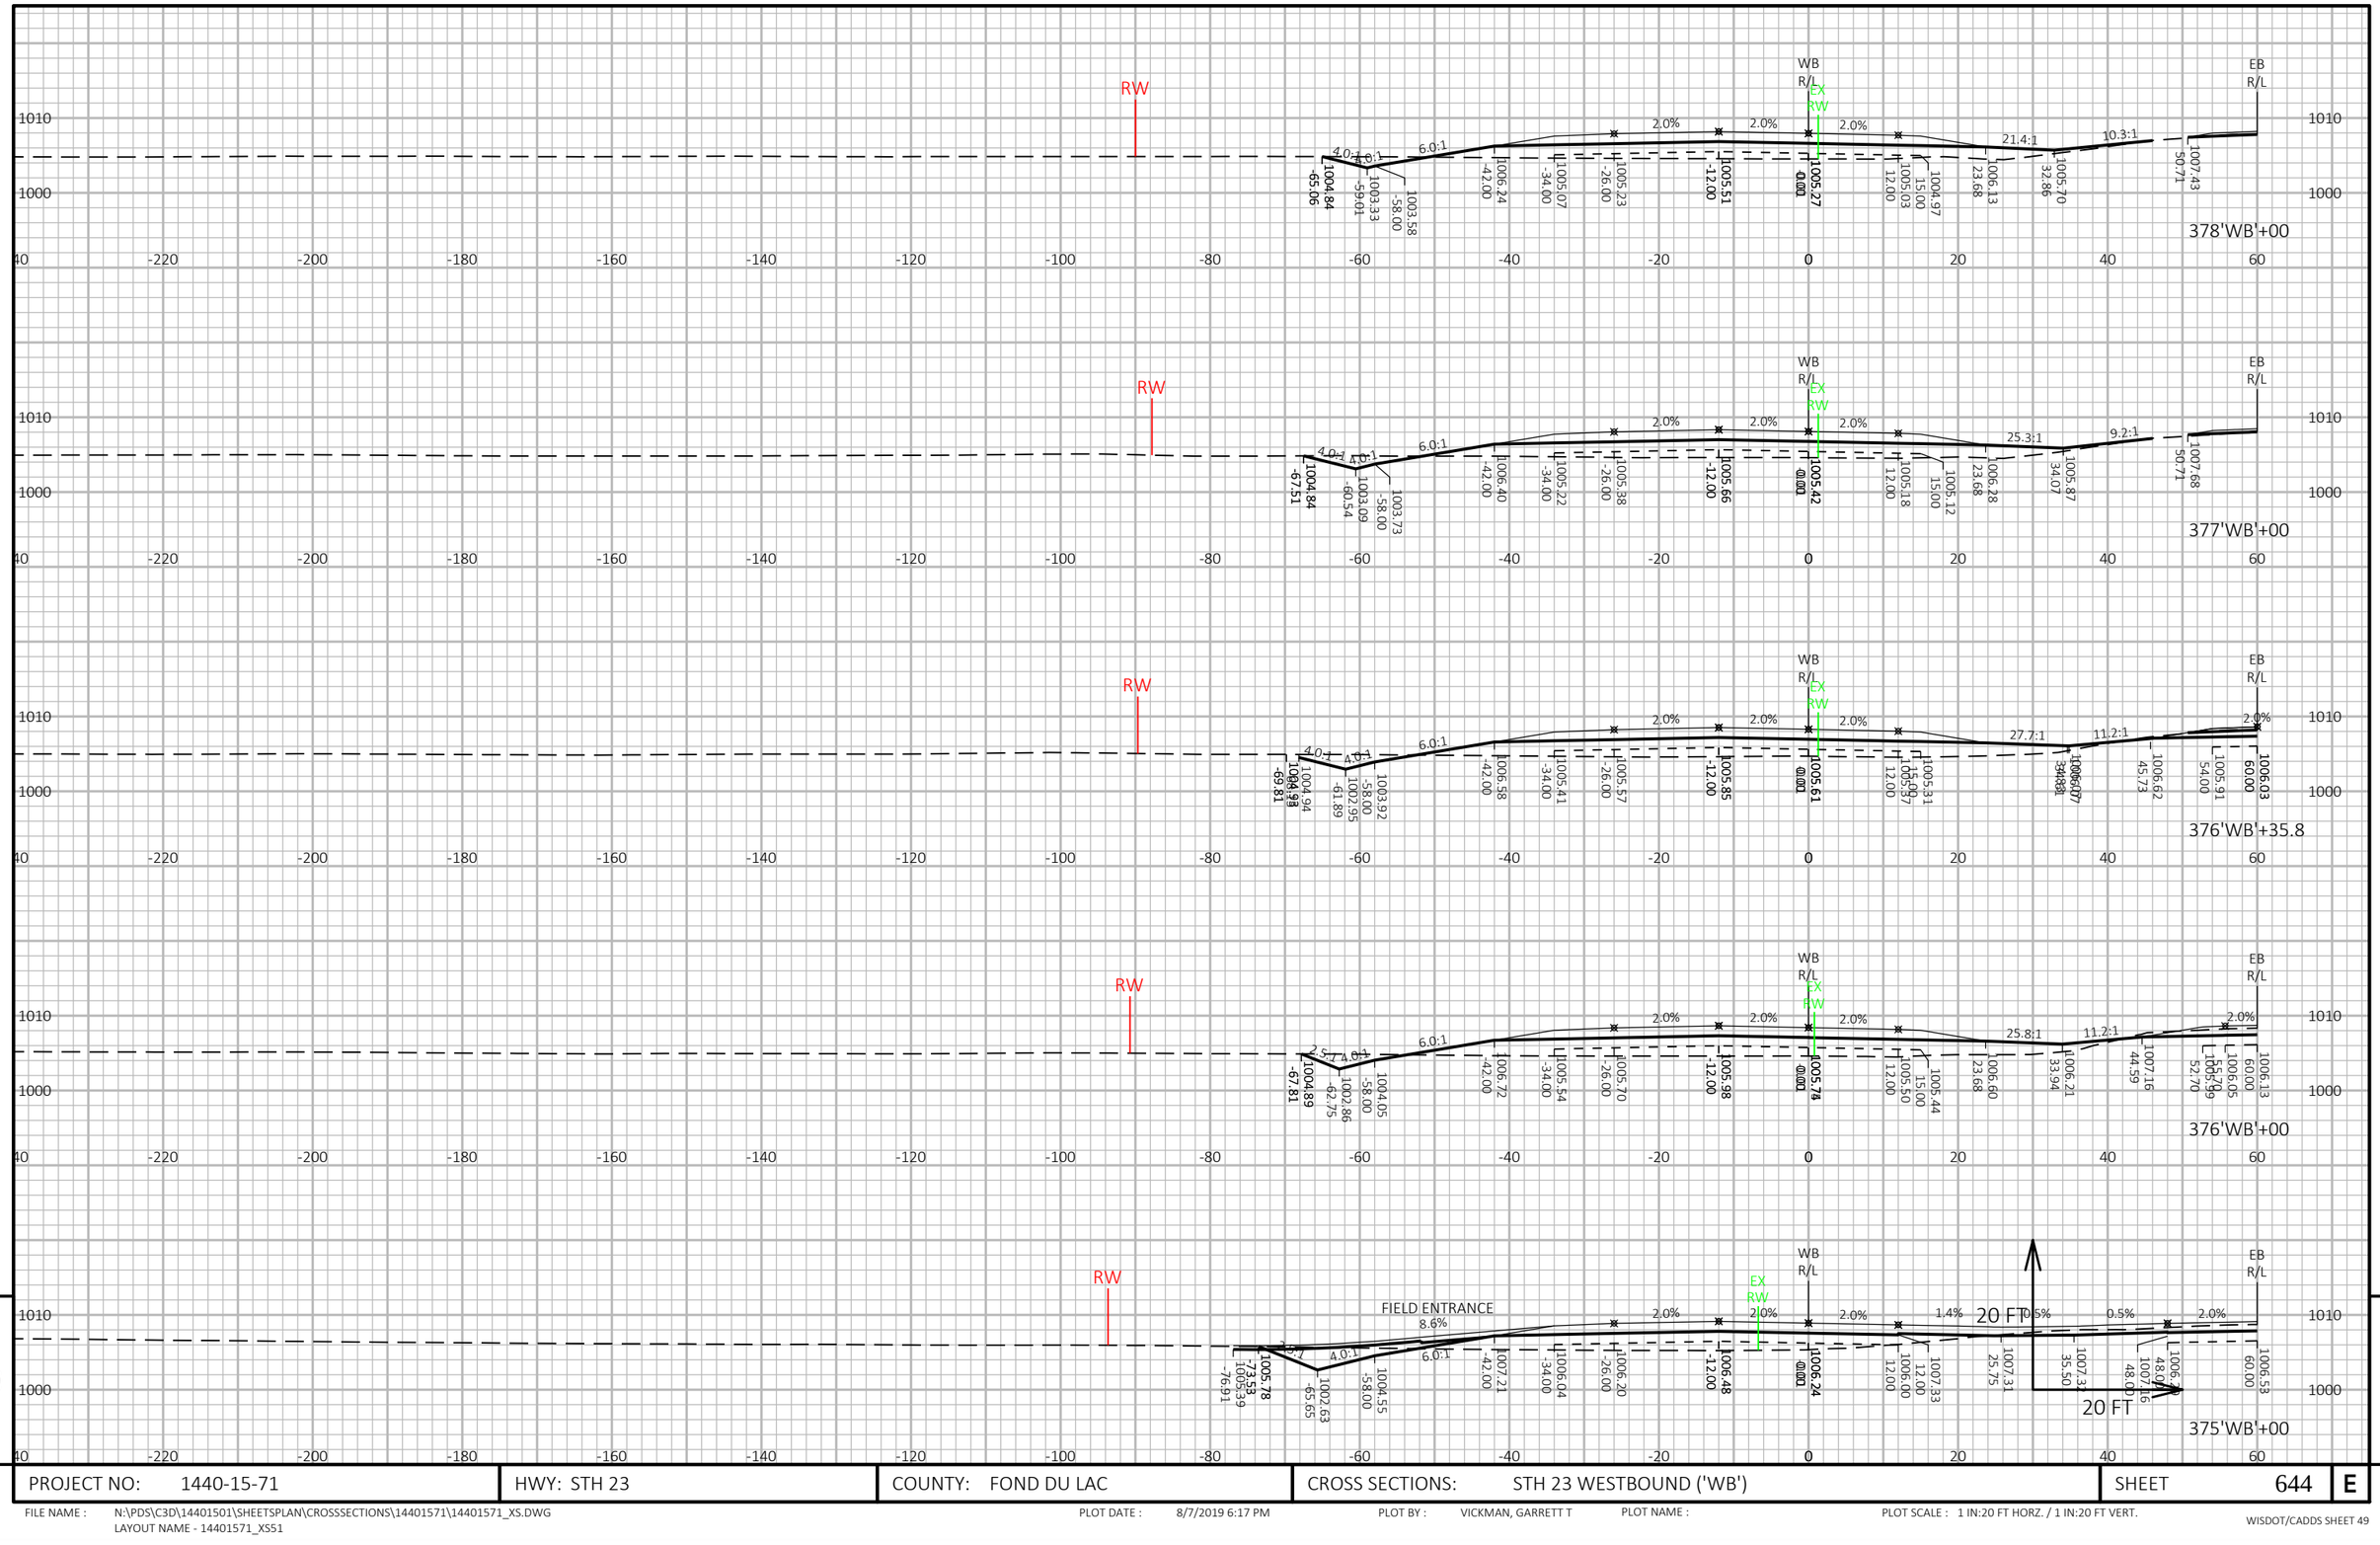

9

9

PROJECT NO: 1440-15-71	HWY: STH 23	COUNTY: FOND DU LAC	CROSS SECTIONS: STH 23 WESTBOUND ('WB')	SHEET 644	E

FILE NAME : N:\PDS\C3D\14401501\SHEETSPLAN\CROSSSECTIONS\14401571\14401571_XS.DWG
LAYOUT NAME - 14401571_XS51


PLOT DATE : 8/7/2019 6:17 PM

PLOT BY : VICKMAN, GARRETT T

PLOT NAME :

PLOT SCALE : 1 IN:20 FT HORZ. / 1 IN:20 FT VERT.

WISDOT/CADDS SHEET 49

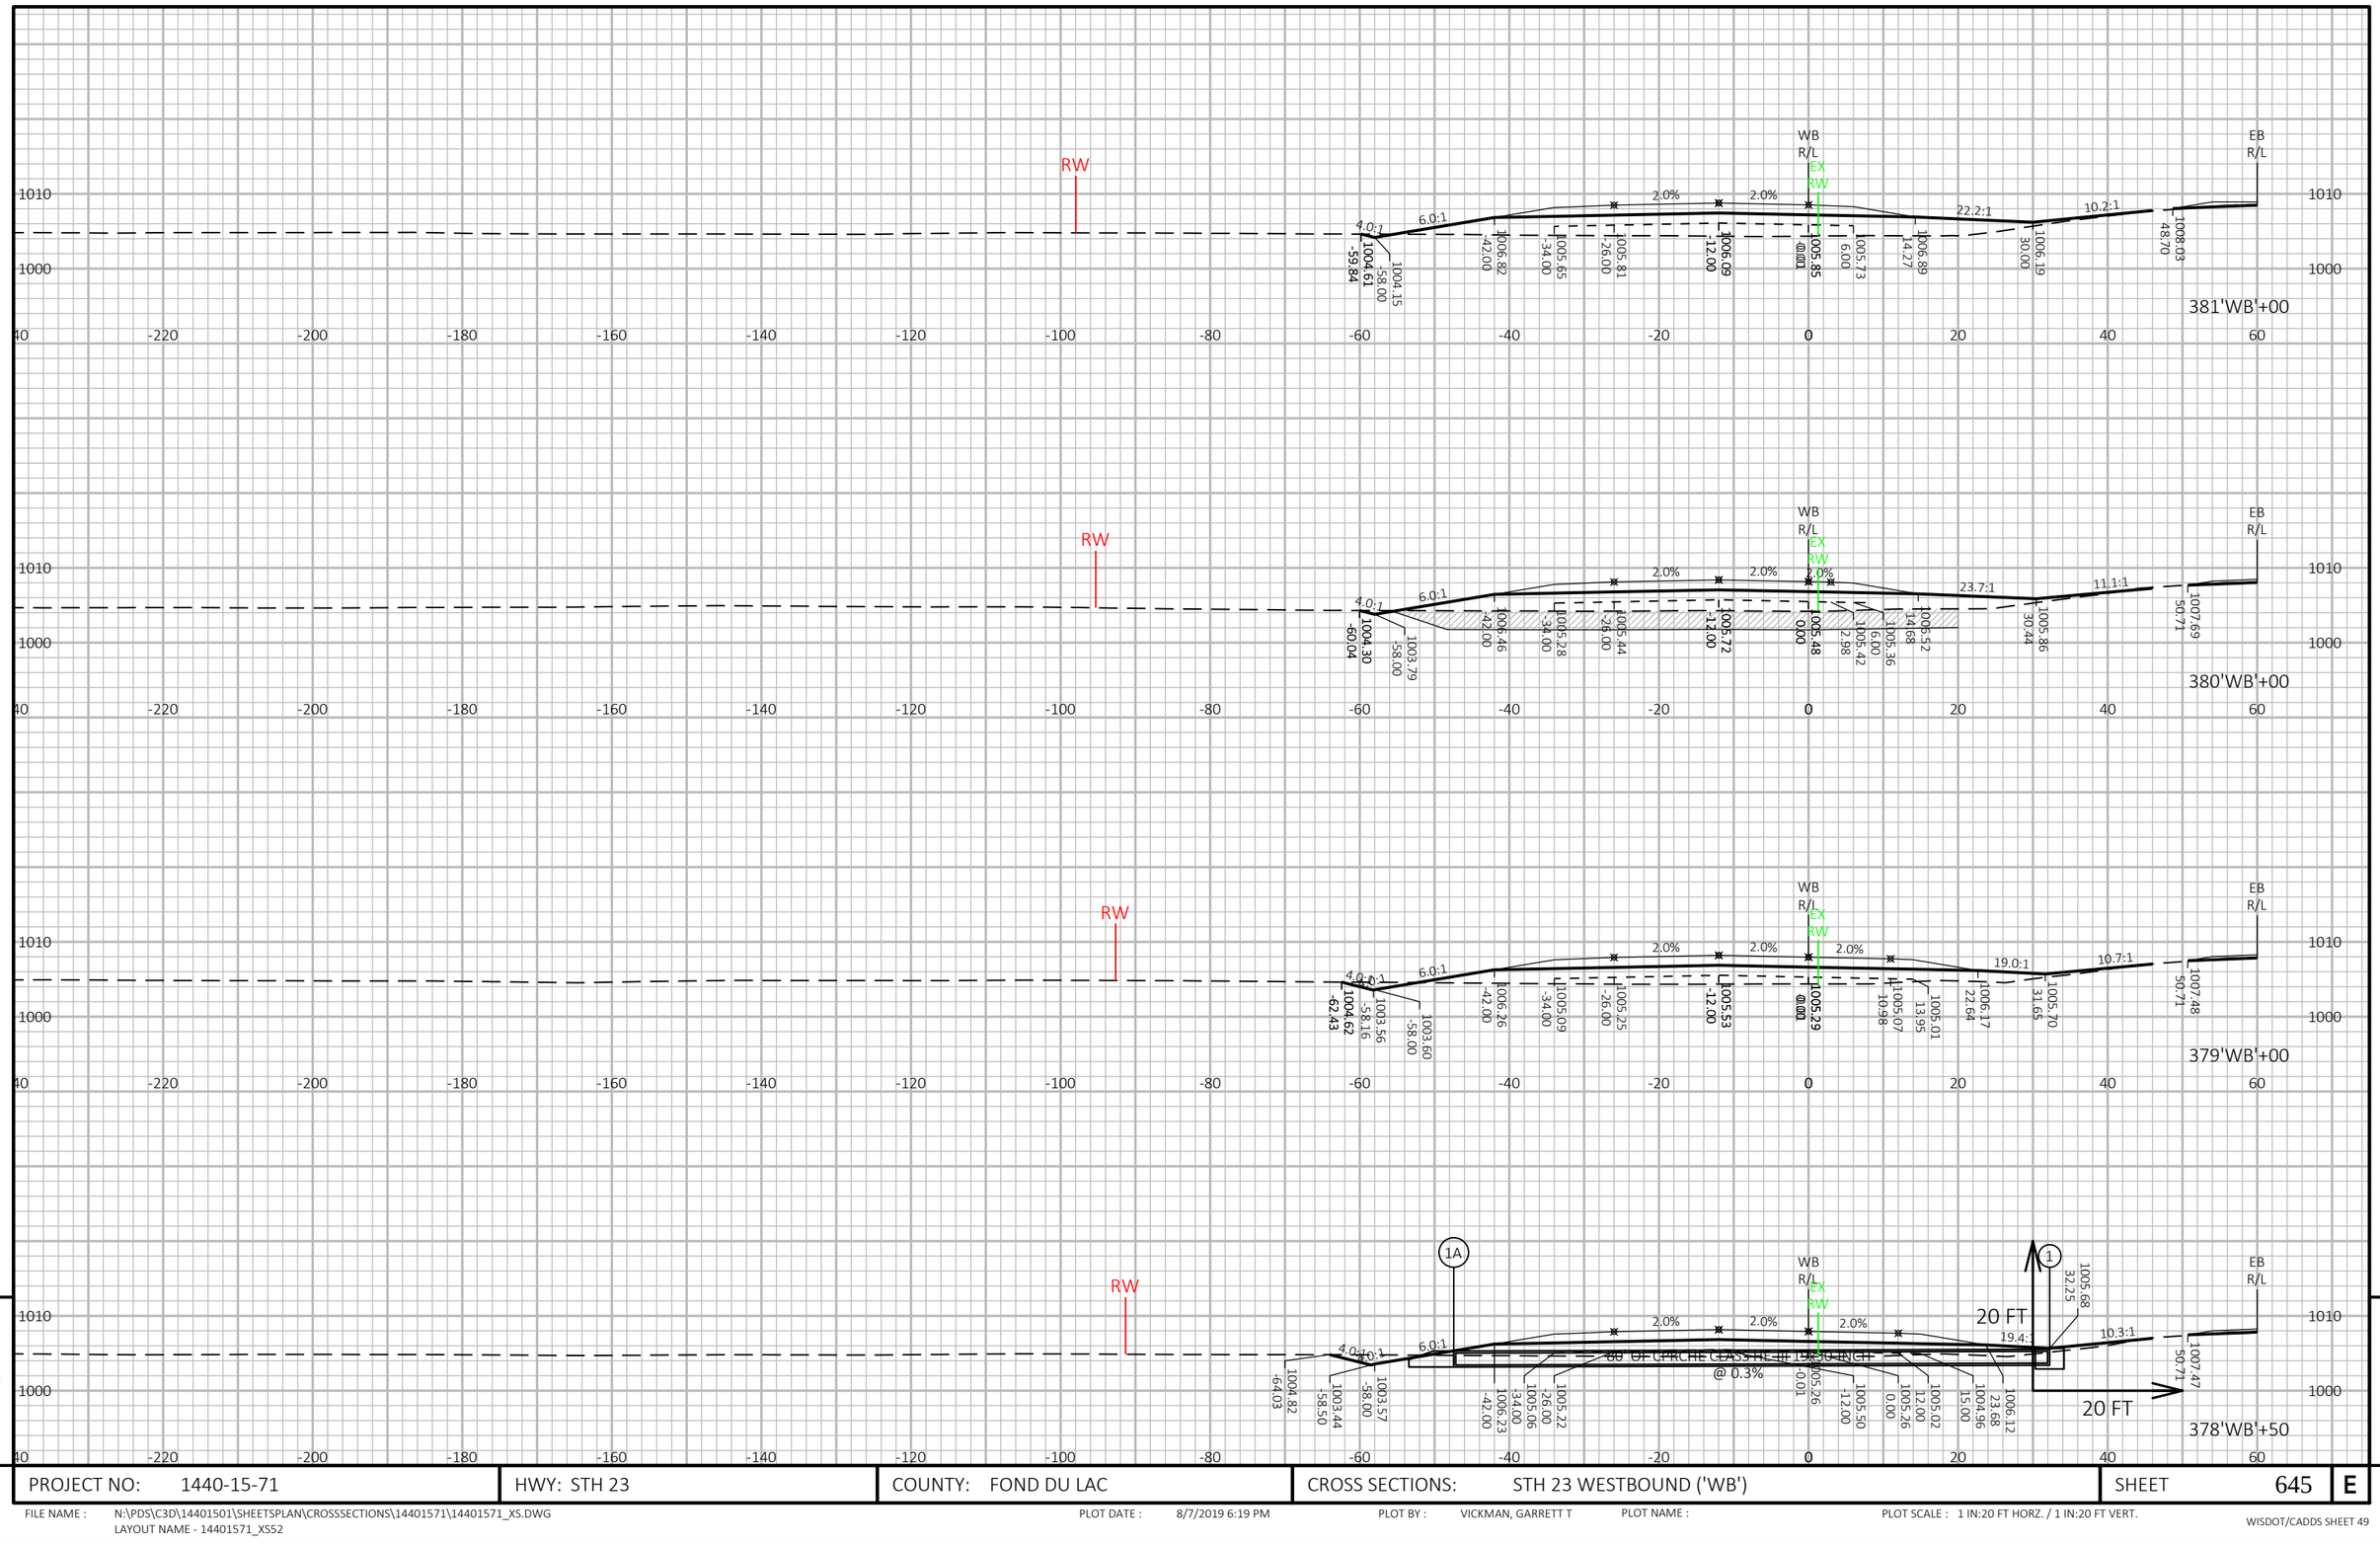

9

9

PROJECT NO: 1440-15-71	HWY: STH 23	COUNTY: FOND DU LAC	CROSS SECTIONS: STH 23 WESTBOUND ('WB')	SHEET 645	E


FILE NAME : N:\PDS\C3D\14401501\SHEETSPLAN\CROSSSECTIONS\14401571\14401571_XS.DWG
LAYOUT NAME - 14401571_XS52

PLOT DATE : 8/7/2019 6:19 PM

PLOT BY : VICKMAN, GARRETT T

PLOT NAME :

PLOT SCALE : 1 IN:20 FT HORZ. / 1 IN:20 FT VERT.

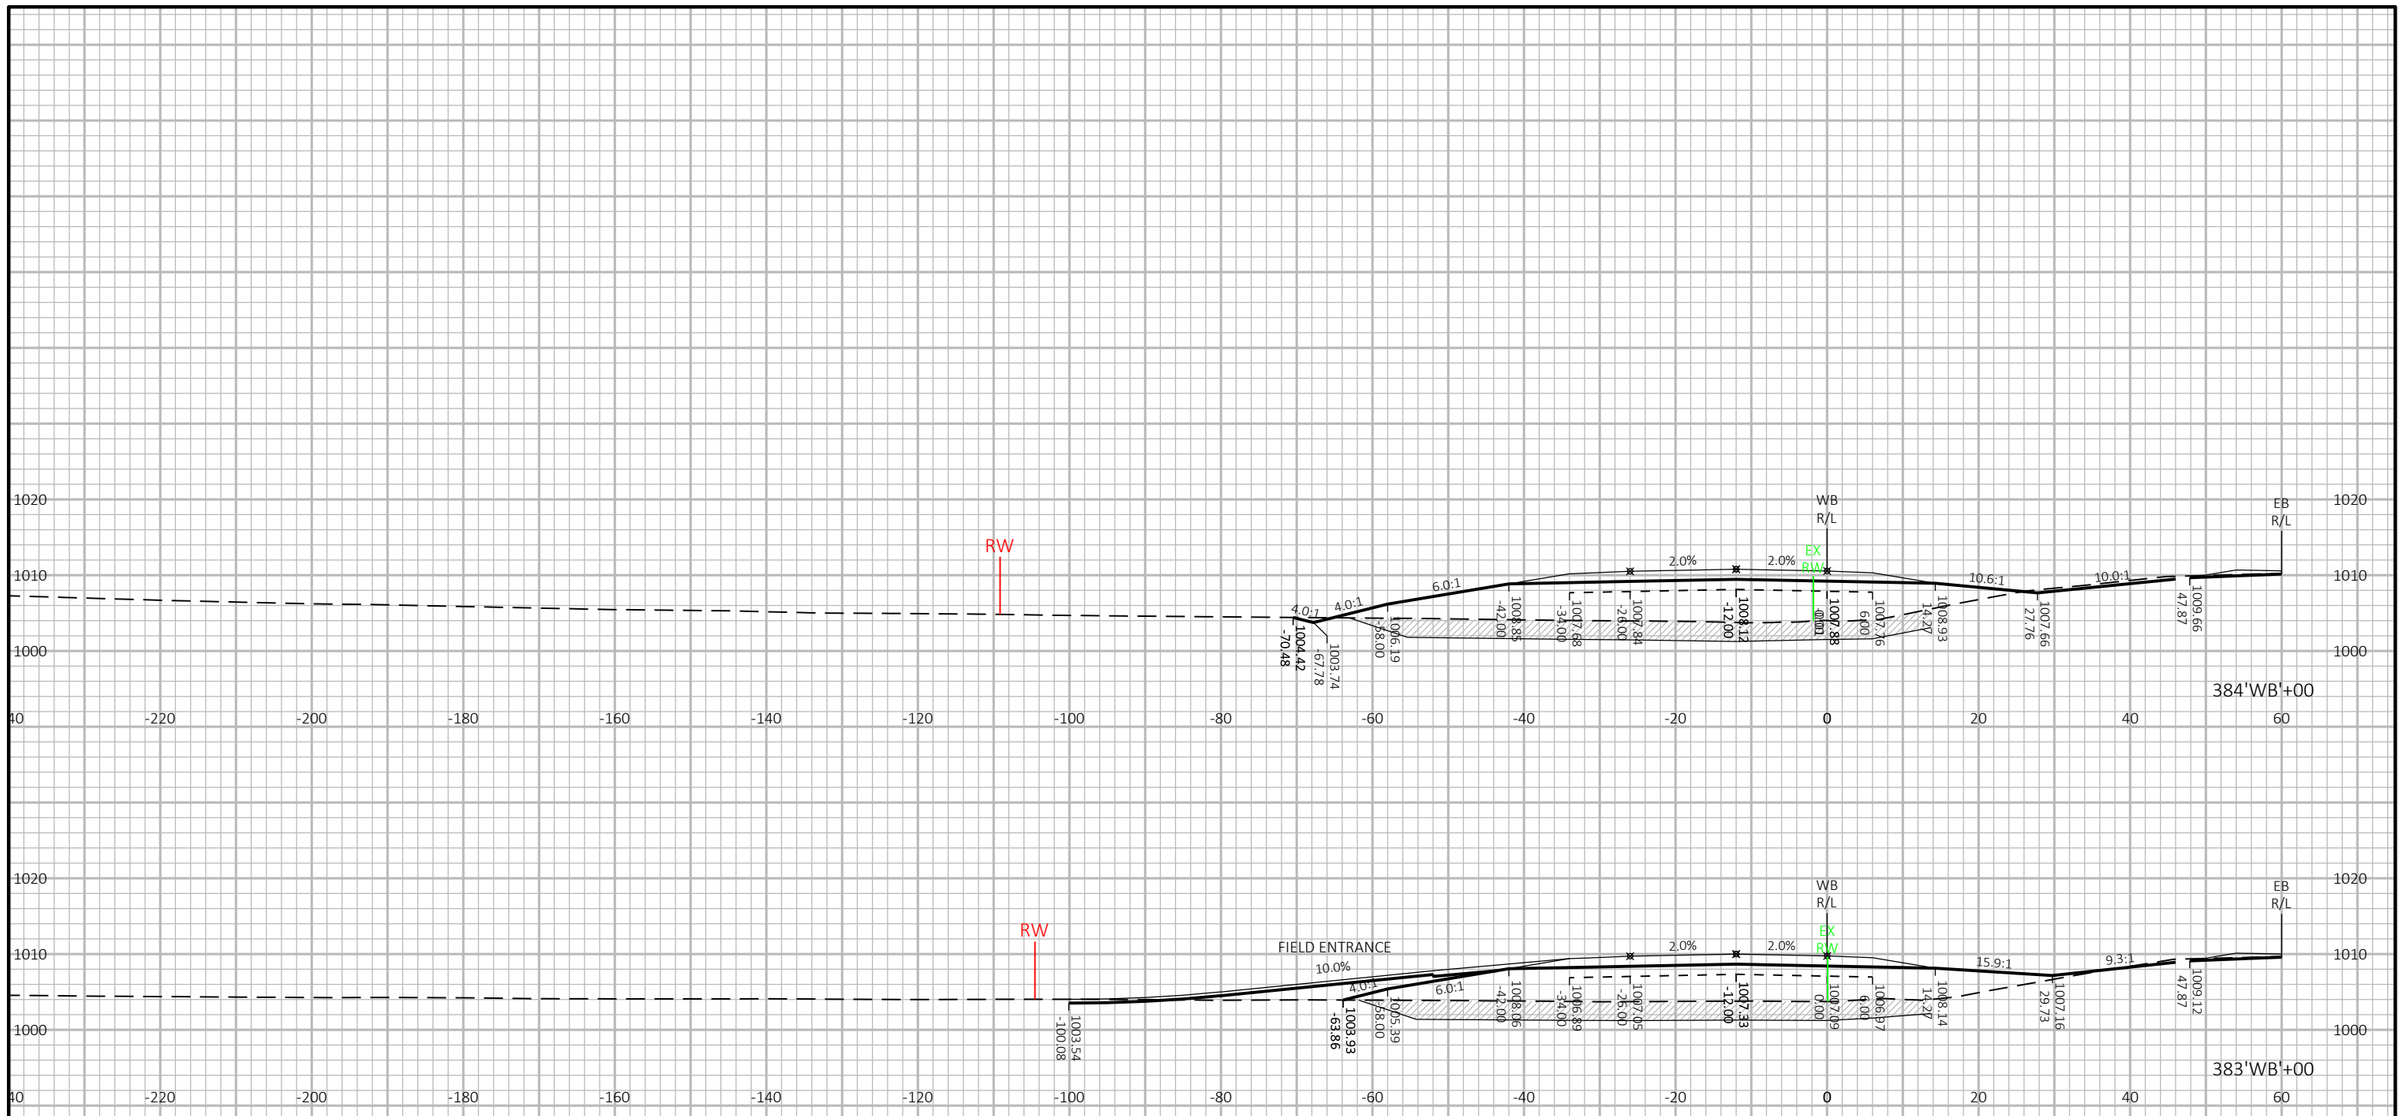

9

9

PROJECT NO: 1440-15-71	HWY: STH 23	COUNTY: FOND DU LAC	CROSS SECTIONS: STH 23 WESTBOUND ('WB')	SHEET 646	E

FILE NAME : N:\PDS\C3D\14401501\SHEETSPLAN\CROSSSECTIONS\14401571\14401571_XS.DWG
LAYOUT NAME - 14401571_XS53


PLOT DATE : 8/7/2019 6:21 PM

PLOT BY : VICKMAN, GARRETT T

PLOT NAME :

PLOT SCALE : 1 IN:20 FT HORZ. / 1 IN:20 FT VERT.

WISDOT/CADDS SHEET 49

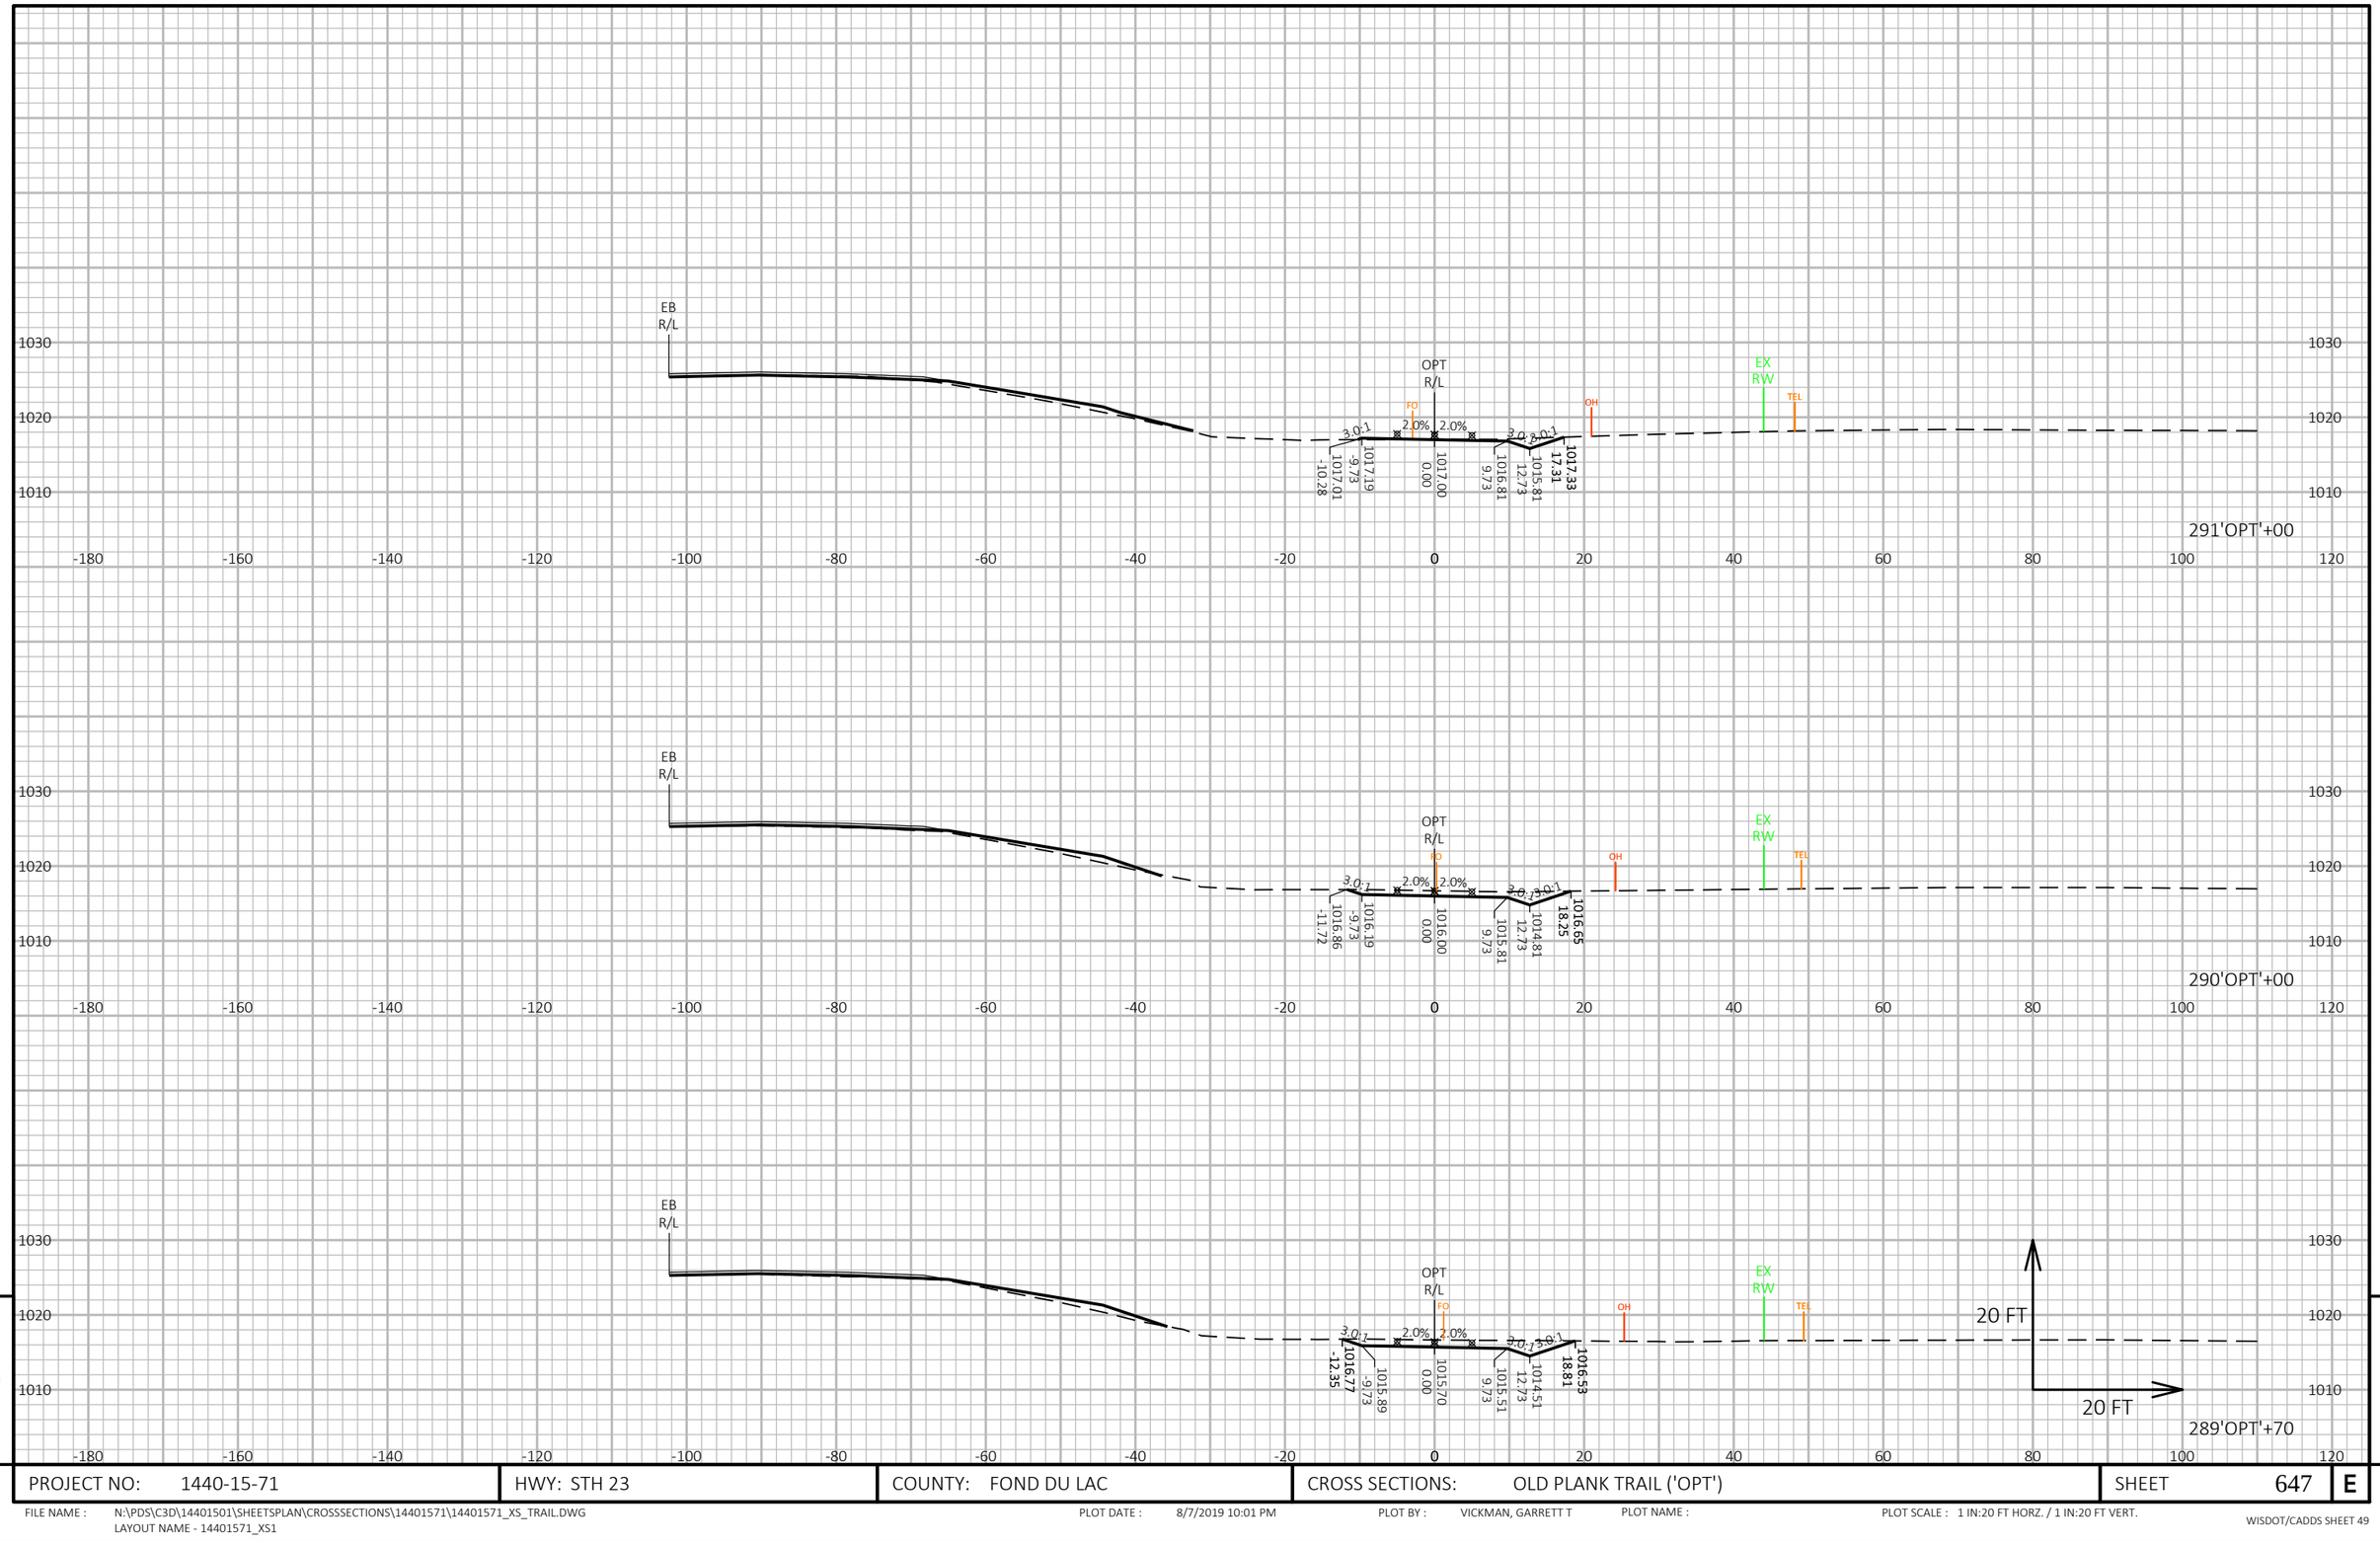

9

9

PROJECT NO: 1440-15-71	HWY: STH 23	COUNTY: FOND DU LAC	CROSS SECTIONS: OLD PLANK TRAIL ('OPT')	SHEET 647	E

FILE NAME : N:\PDS\C3D\14401501\SHEETSPLAN\CROSSSECTIONS\14401571\14401571_XS_TRAIL.DWG
LAYOUT NAME - 14401571_XS1


PLOT DATE : 8/7/2019 10:01 PM

PLOT BY : VICKMAN, GARRETT T

PLOT NAME :

PLOT SCALE : 1 IN:20 FT HORZ. / 1 IN:20 FT VERT.

WISDOT/CADDS SHEET 49

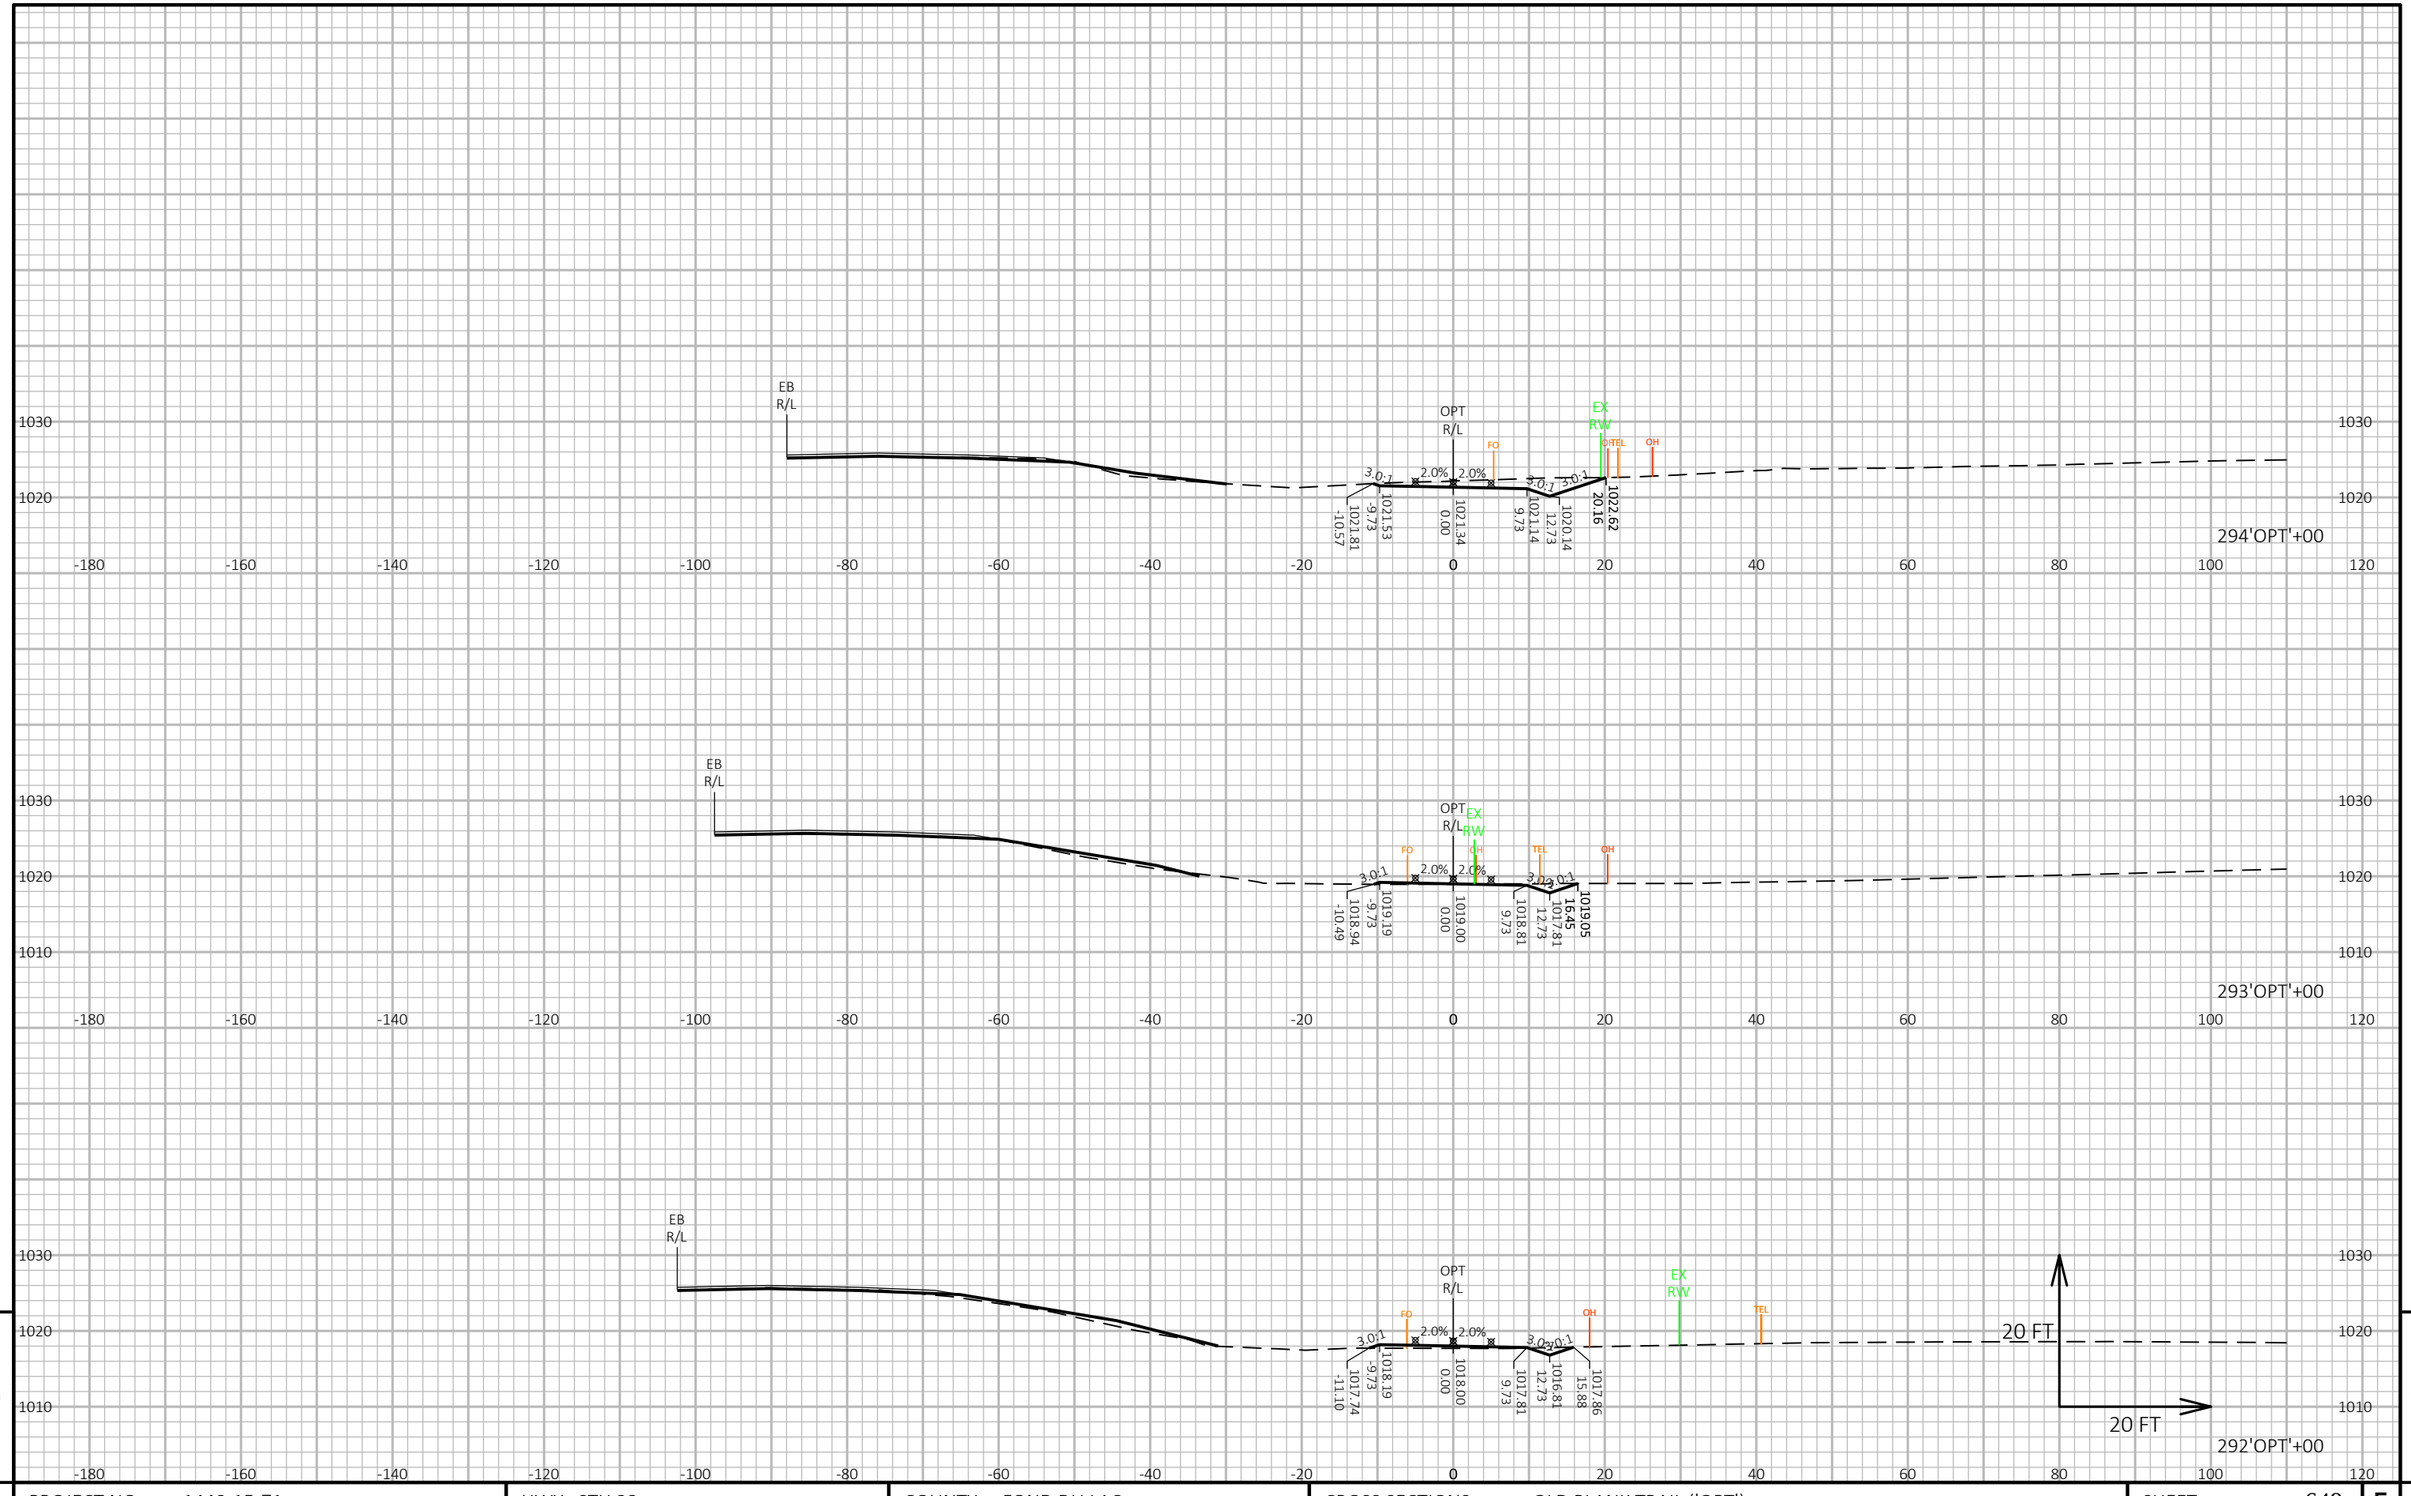

9

9

PROJECT NO: 1440-15-71	HWY: STH 23	COUNTY: FOND DU LAC	CROSS SECTIONS: OLD PLANK TRAIL ('OPT')	SHEET 648	E

FILE NAME : N:\PDS\C3D\14401501\SHEETSPLAN\CROSSSECTIONS\14401571\14401571_XS_TRAIL.DWG
LAYOUT NAME - 14401571_XS2


PLOT DATE : 8/7/2019 10:03 PM

PLOT BY : VICKMAN, GARRETT T

PLOT NAME :

PLOT SCALE : 1 IN:20 FT HORZ. / 1 IN:20 FT VERT.

WISDOT/CADDS SHEET 49

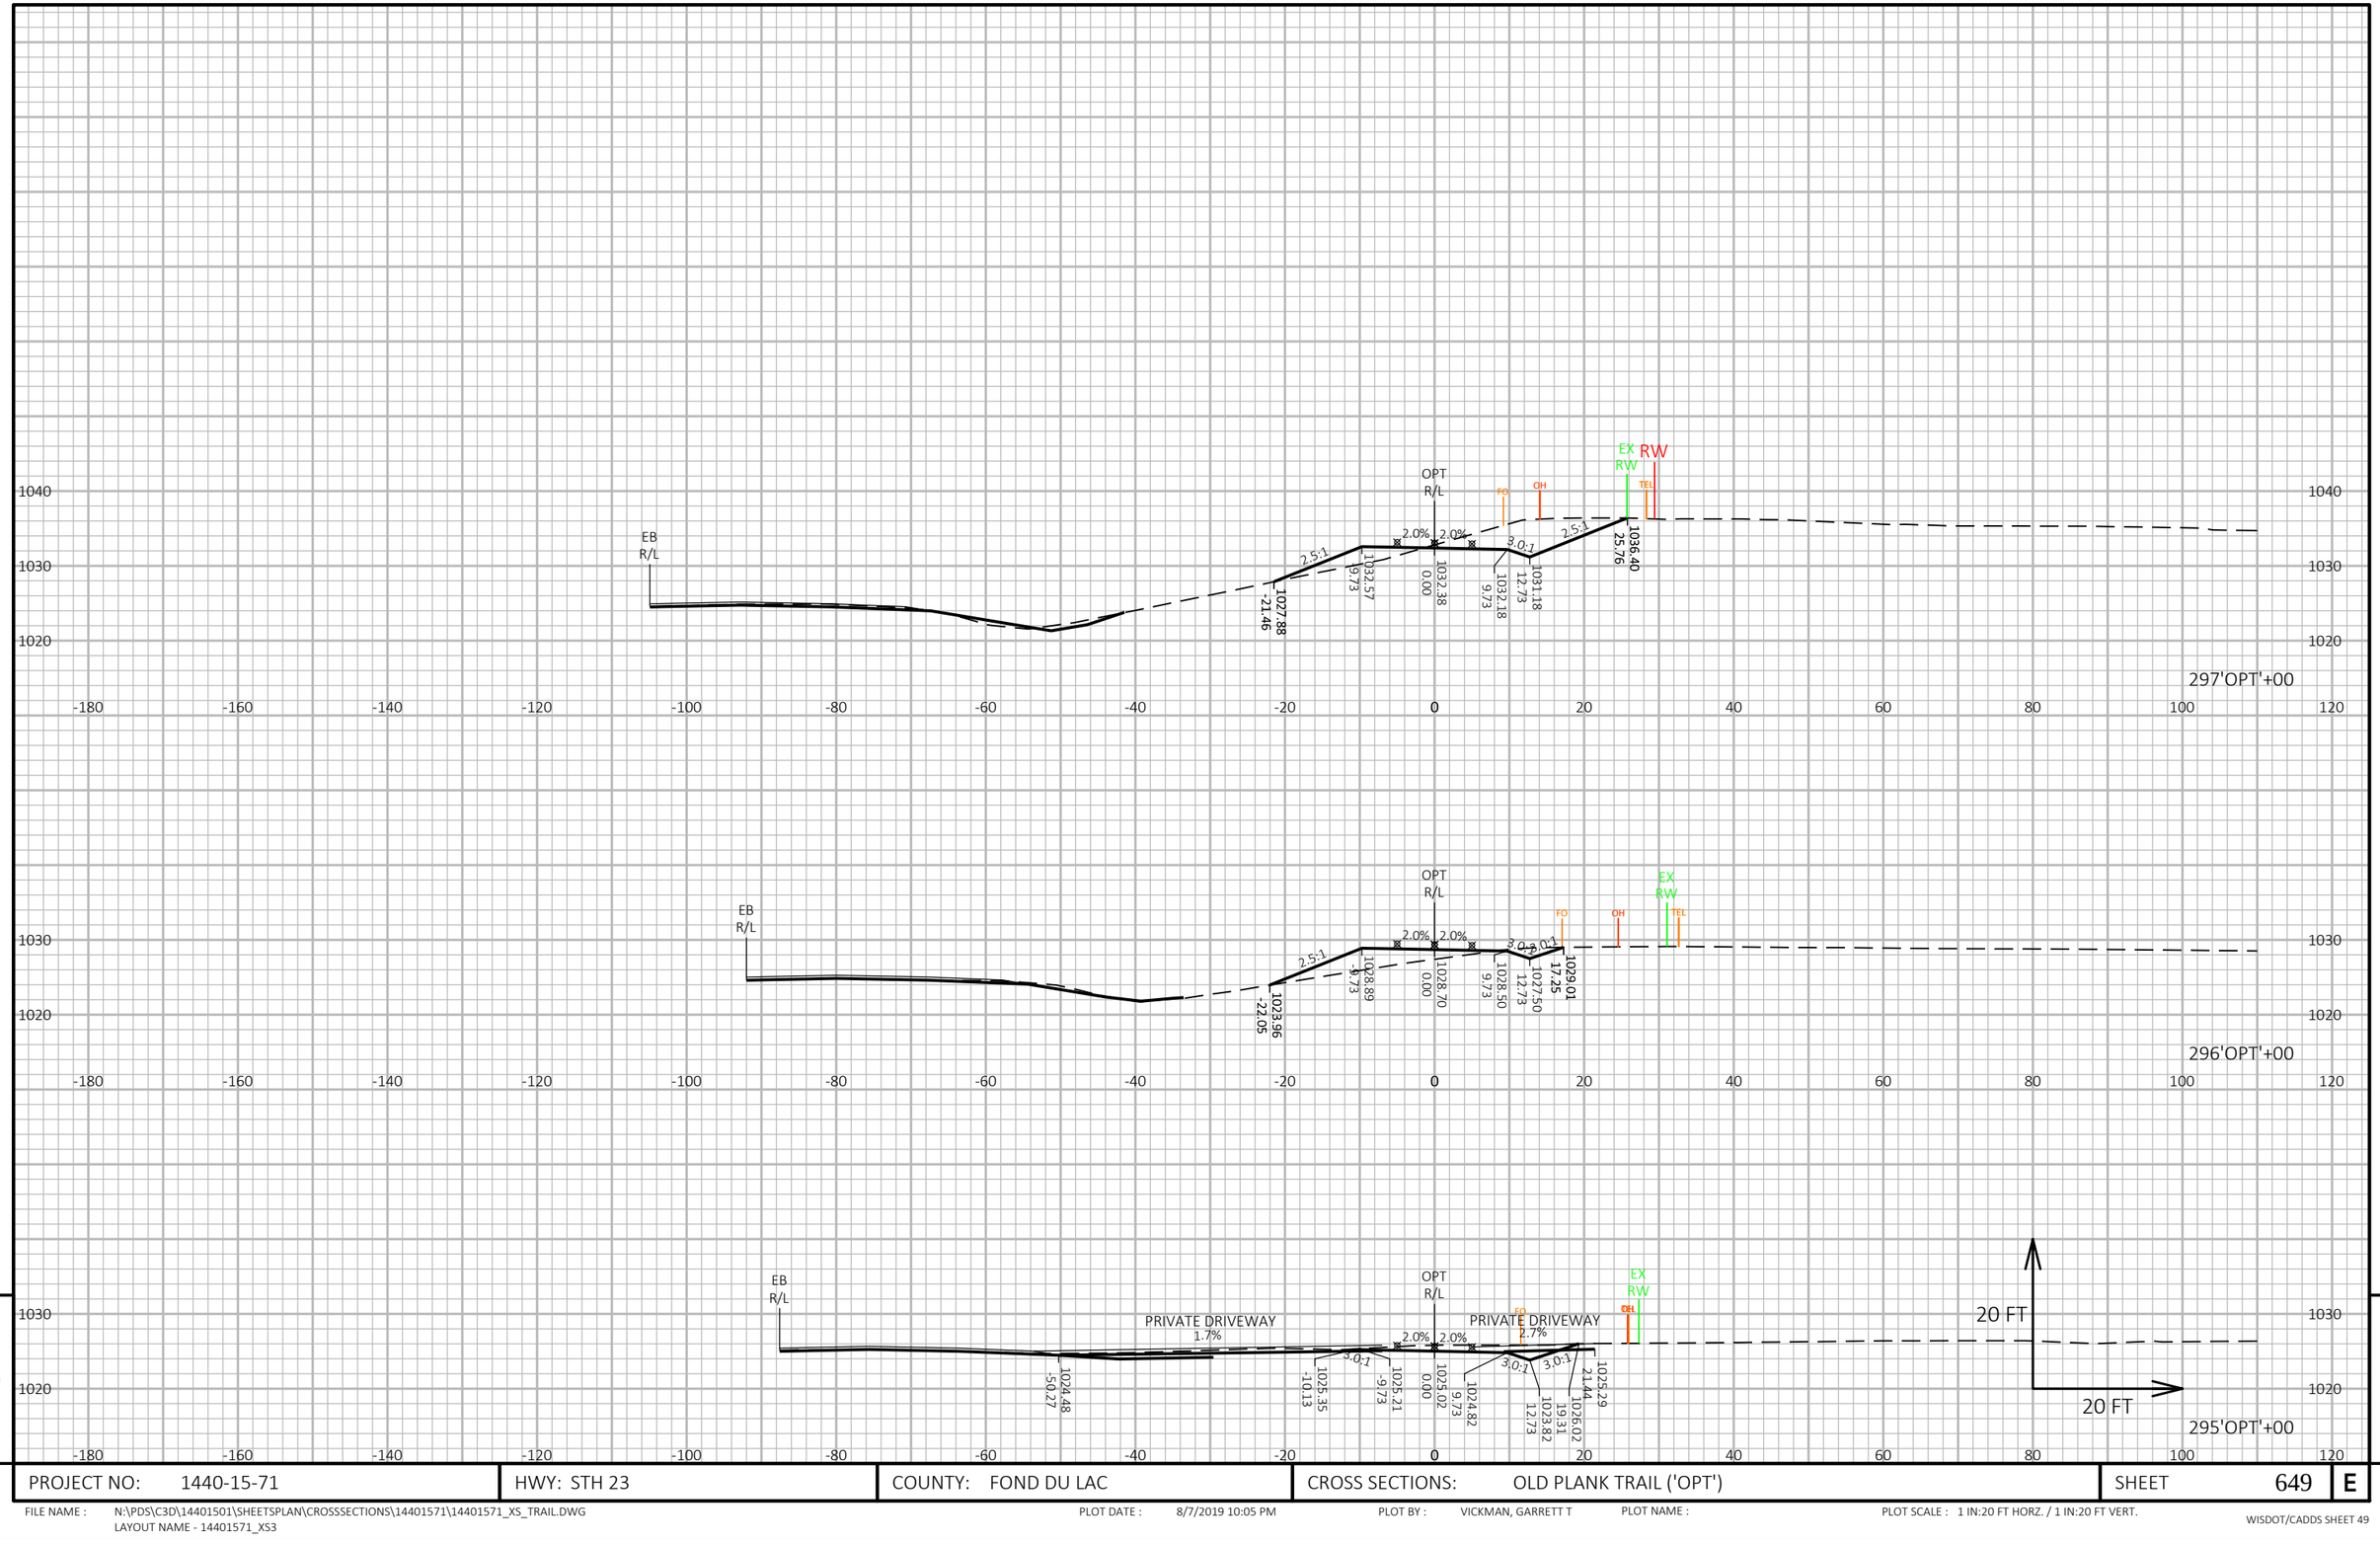

9

9

PROJECT NO: 1440-15-71	HWY: STH 23	COUNTY: FOND DU LAC	CROSS SECTIONS: OLD PLANK TRAIL ('OPT')	SHEET 649	E

FILE NAME : N:\PDS\C3D\14401501\SHEETSPLAN\CROSSSECTIONS\14401571\14401571_XS_TRAIL.DWG
LAYOUT NAME - 14401571_XS3


PLOT DATE : 8/7/2019 10:05 PM

PLOT BY : VICKMAN, GARRETT T

PLOT NAME :

PLOT SCALE : 1 IN:20 FT HORZ. / 1 IN:20 FT VERT.

WISDOT/CADDS SHEET 49

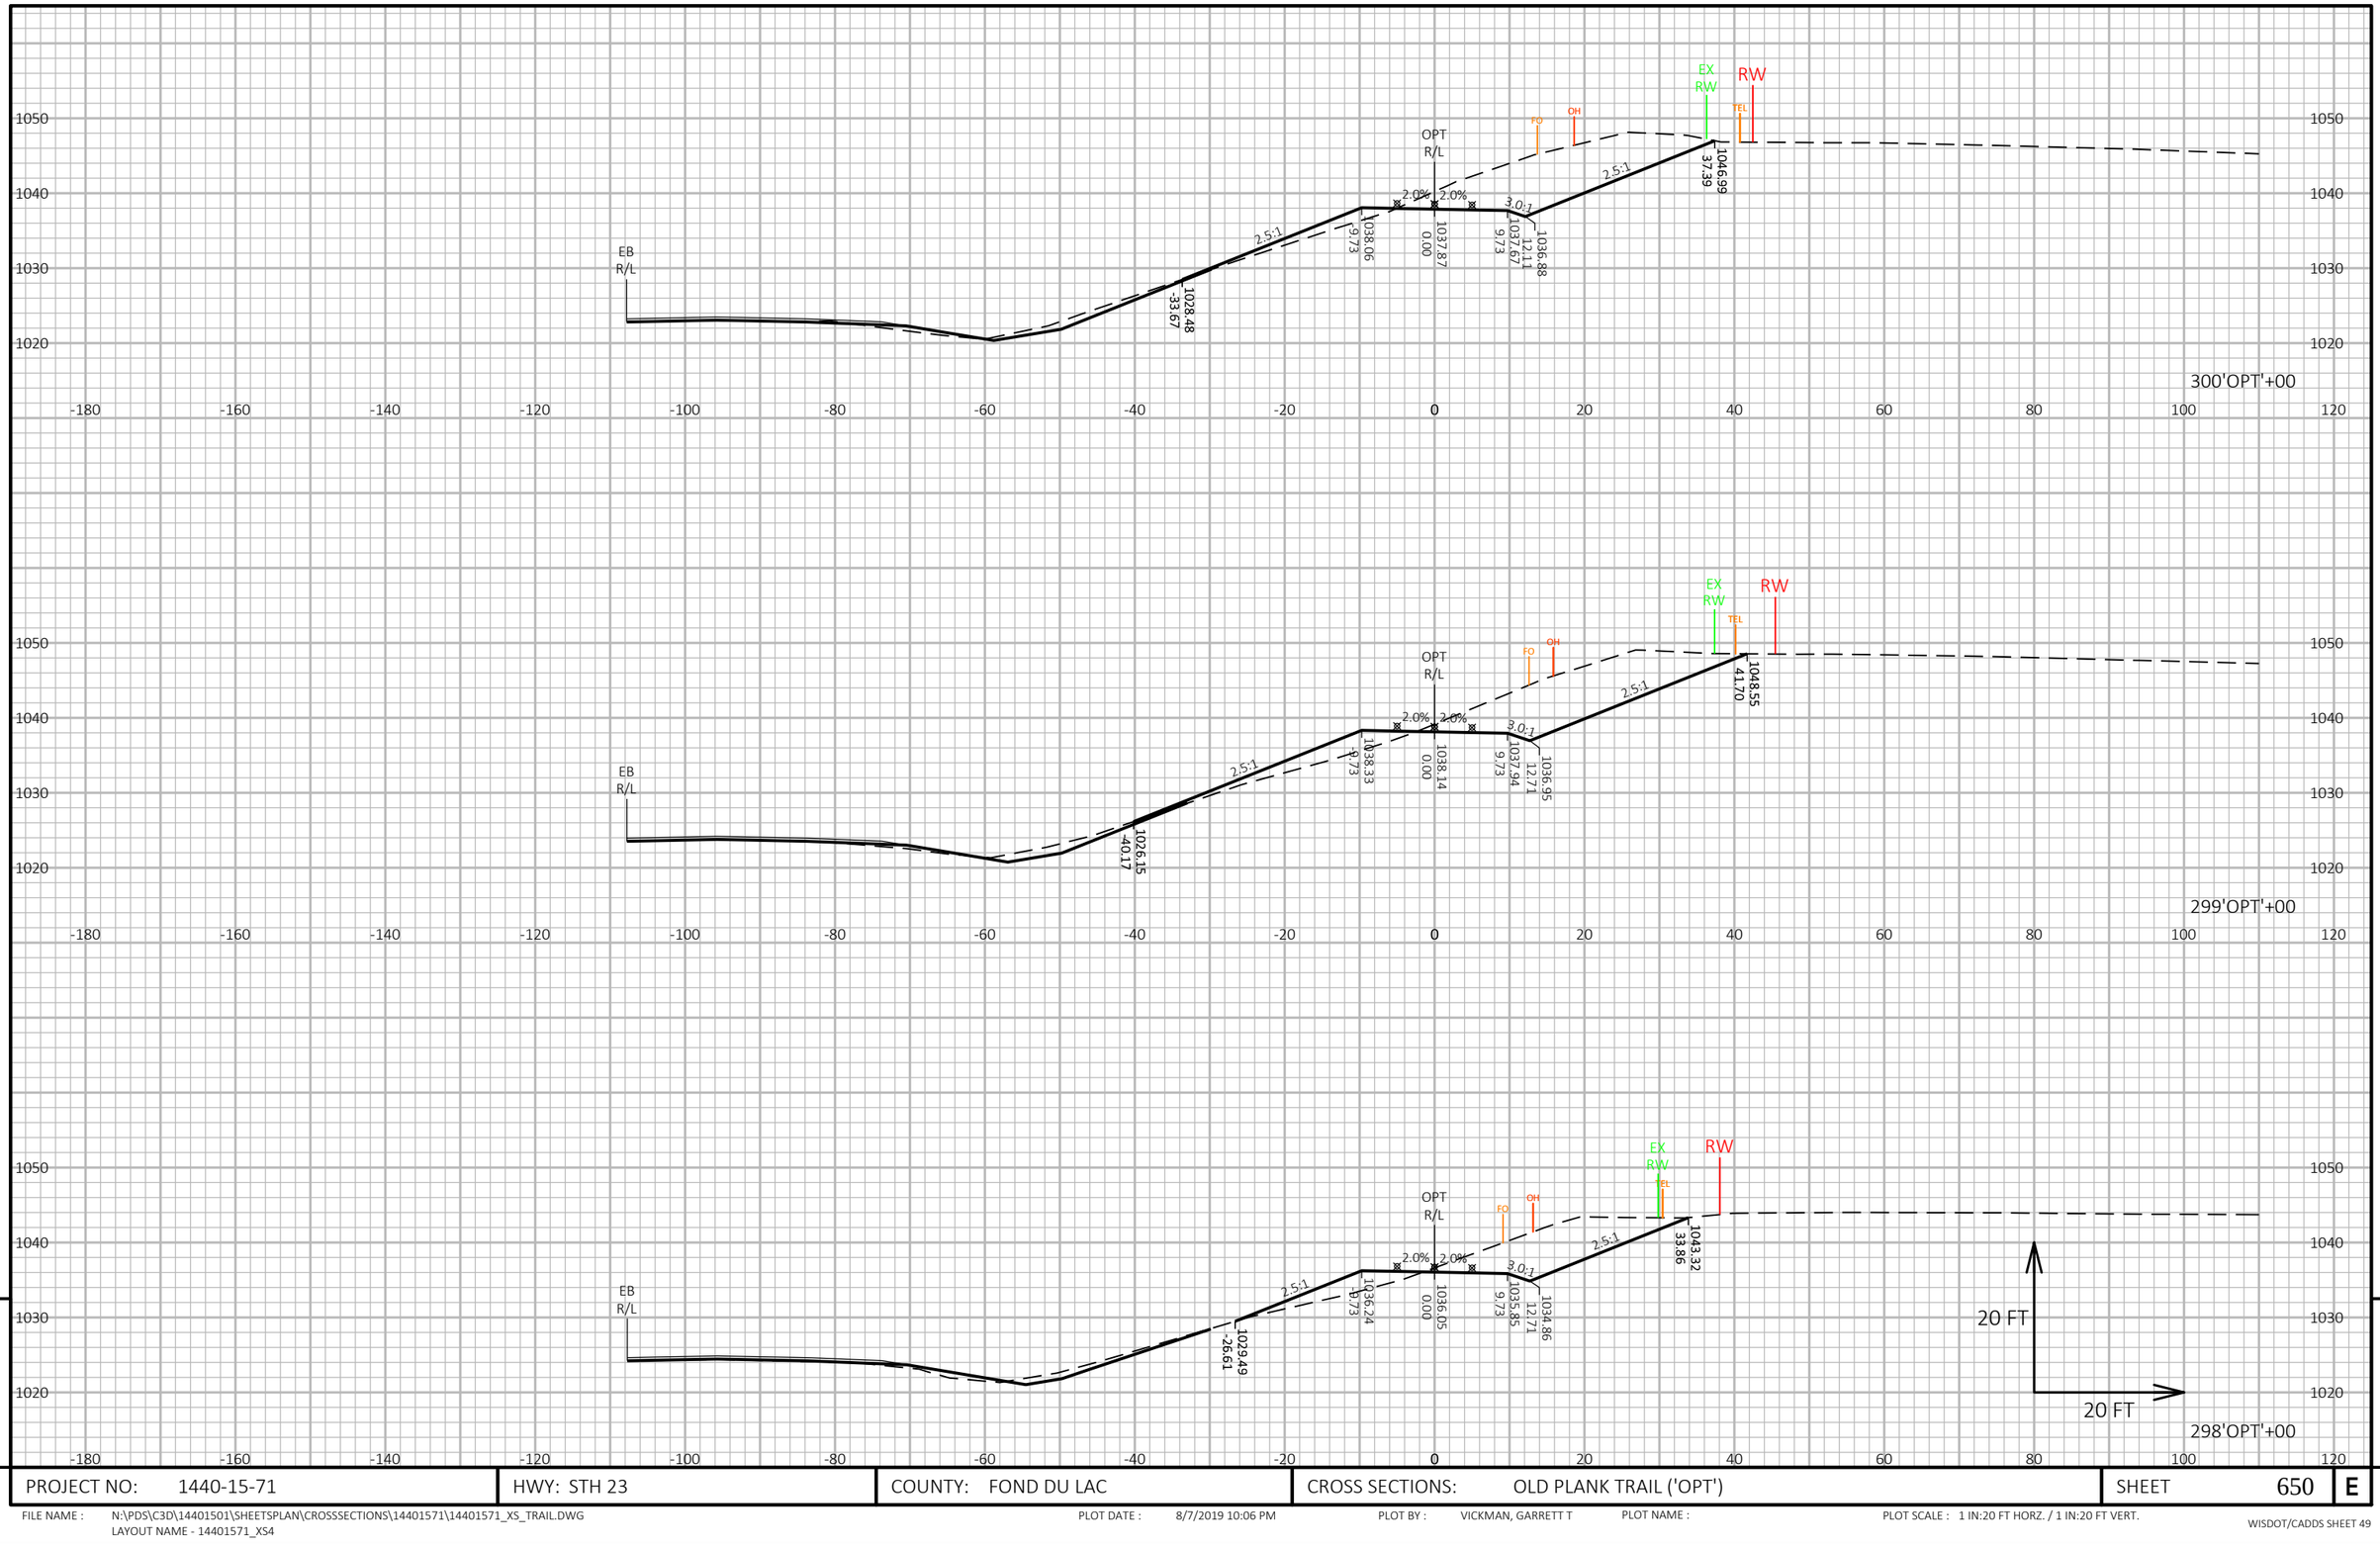


9

9

PROJECT NO: 1440-15-71	HWY: STH 23	COUNTY: FOND DU LAC	CROSS SECTIONS: OLD PLANK TRAIL ('OPT')	SHEET 650	E

FILE NAME : N:\PDS\C3D\14401501\SHEETSPLAN\CROSSSECTIONS\14401571\14401571_XS_TRAIL.DWG
LAYOUT NAME - 14401571_XS4

PLOT DATE : 8/7/2019 10:06 PM PLOT BY : VICKMAN, GARRETT T PLOT NAME : PLOT SCALE : 1 IN:20 FT HORZ. / 1 IN:20 FT VERT.

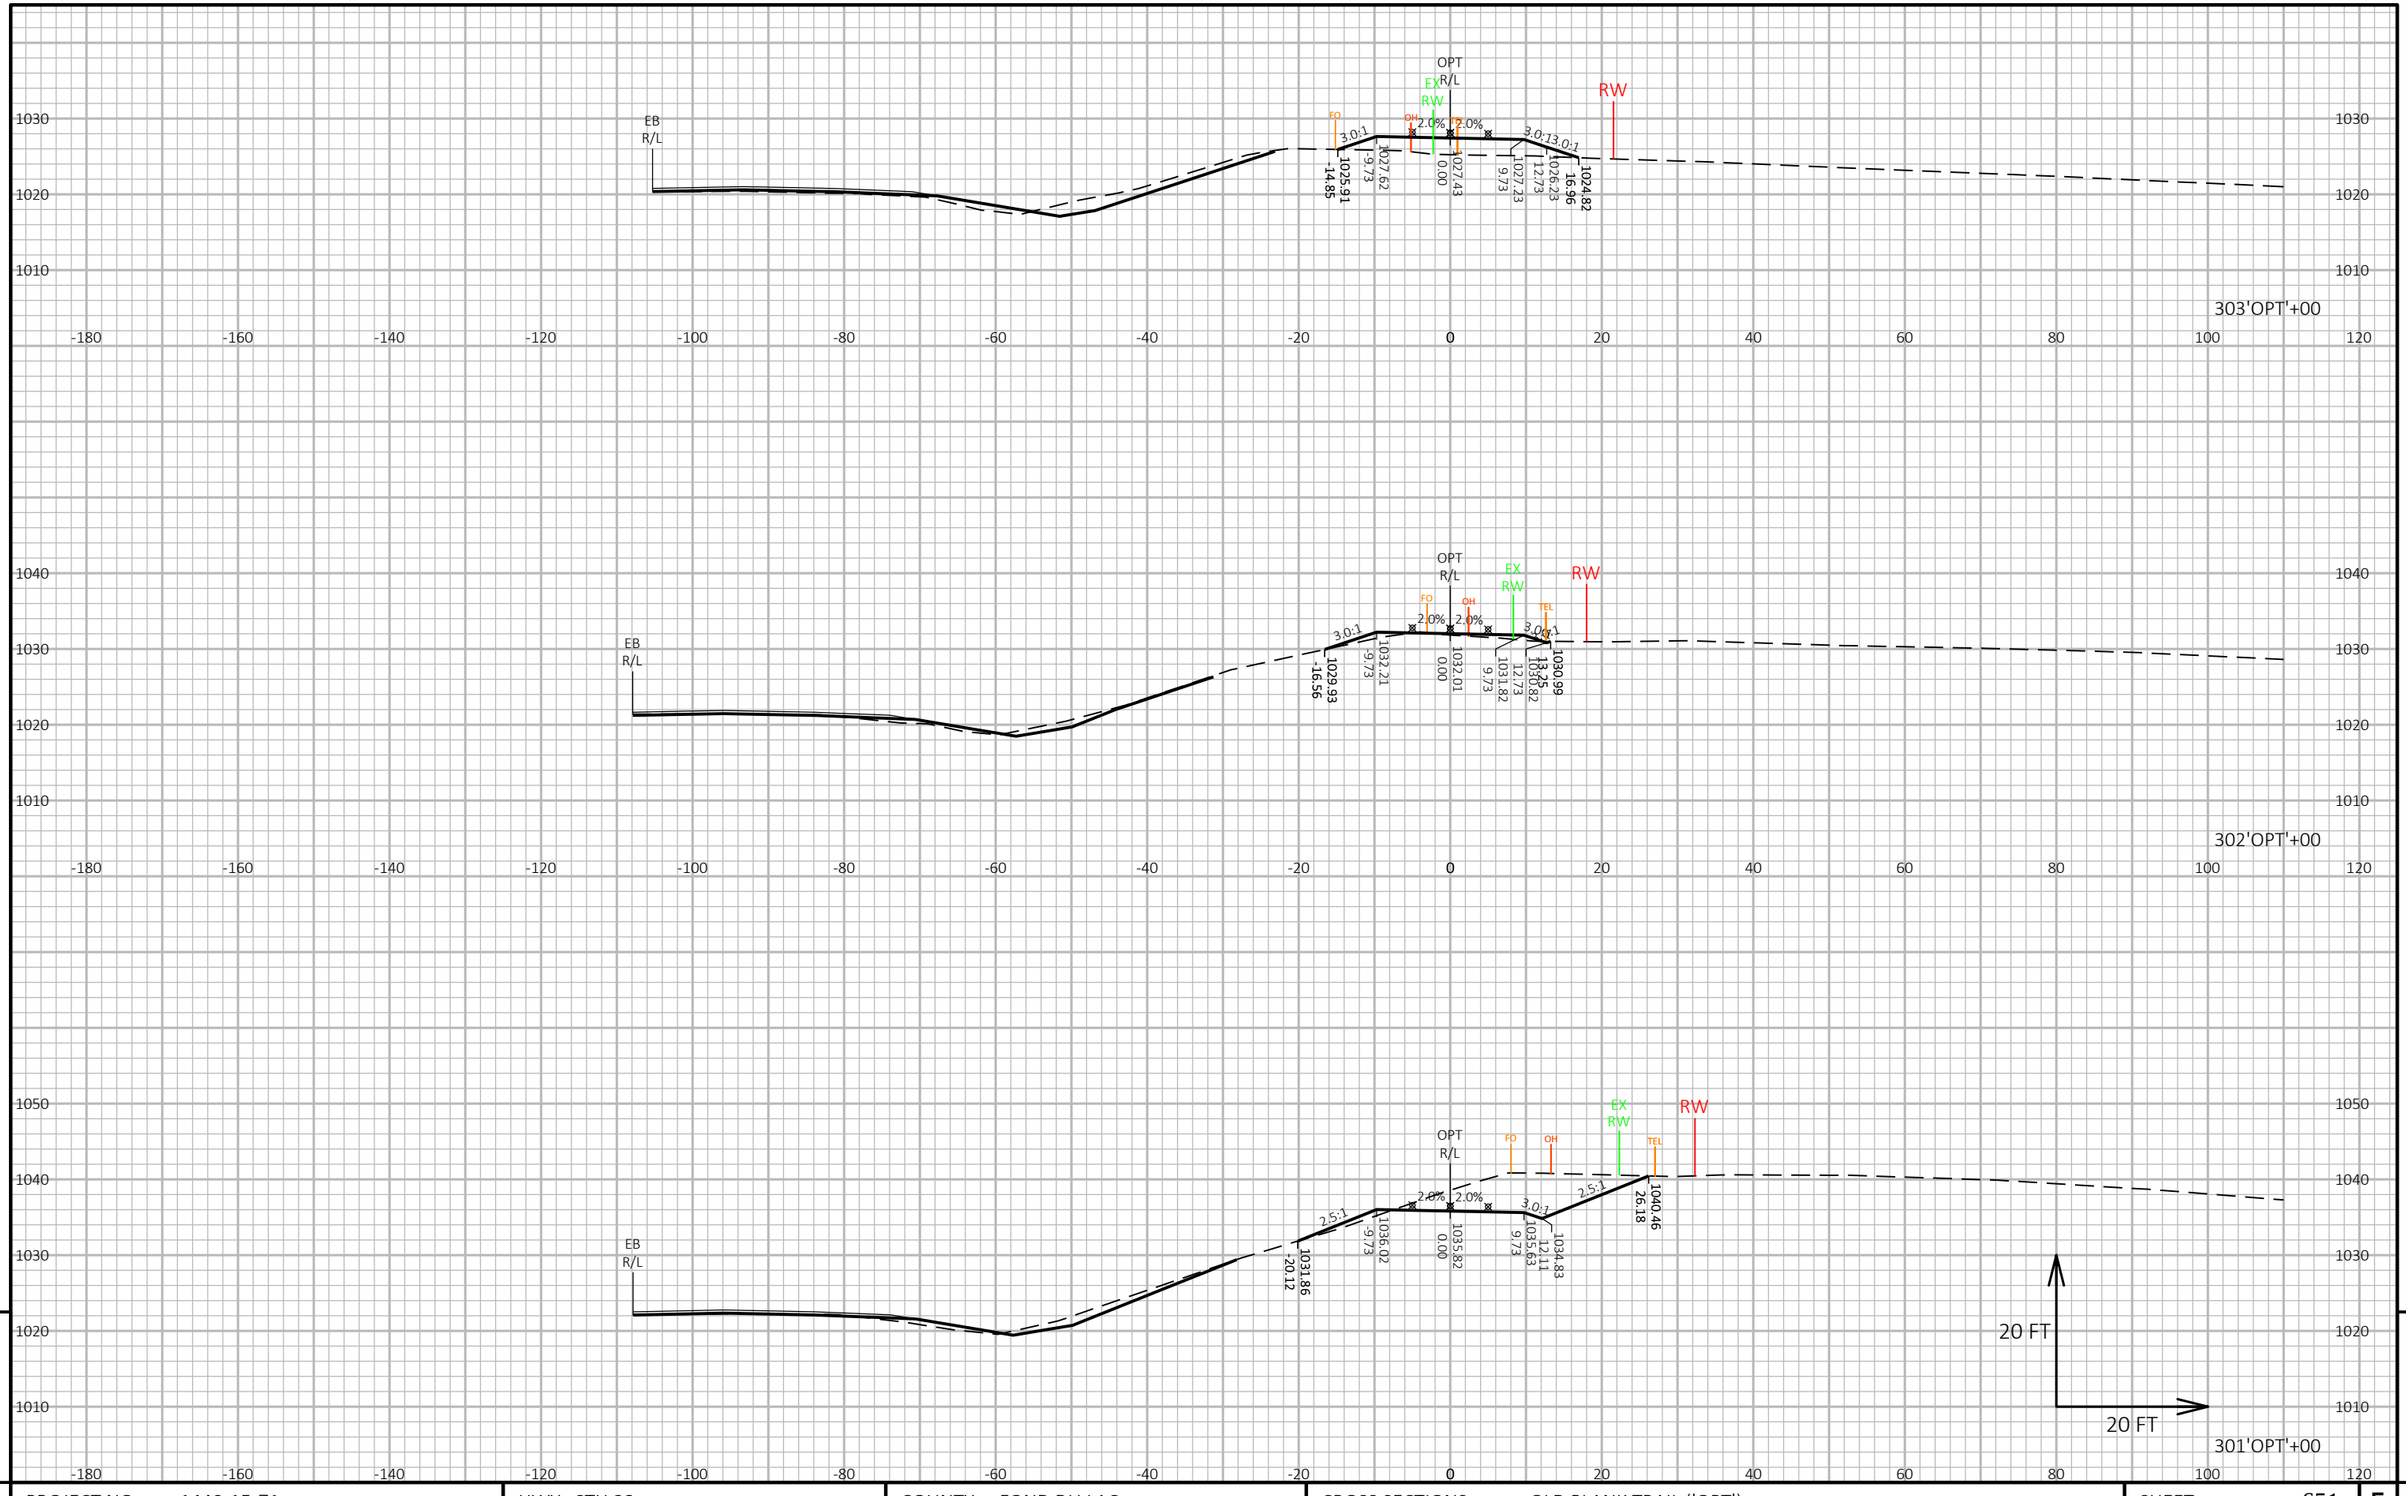


9

PROJECT NO: 1440-15-71	HWY: STH 23	COUNTY: FOND DU LAC	CROSS SECTIONS: OLD PLANK TRAIL ('OPT')	SHEET 651	E

FILE NAME : N:\PDS\C3D\14401501\SHEETSPLAN\CROSSSECTIONS\14401571\14401571_XS_TRAIL.DWG
LAYOUT NAME - 14401571_XS5

PLOT DATE : 8/7/2019 10:08 PM PLOT BY : VICKMAN, GARRETT T PLOT NAME : PLOT SCALE : 1 IN:20 FT HORZ. / 1 IN:20 FT VERT.

WISDOT/CADDS SHEET 49

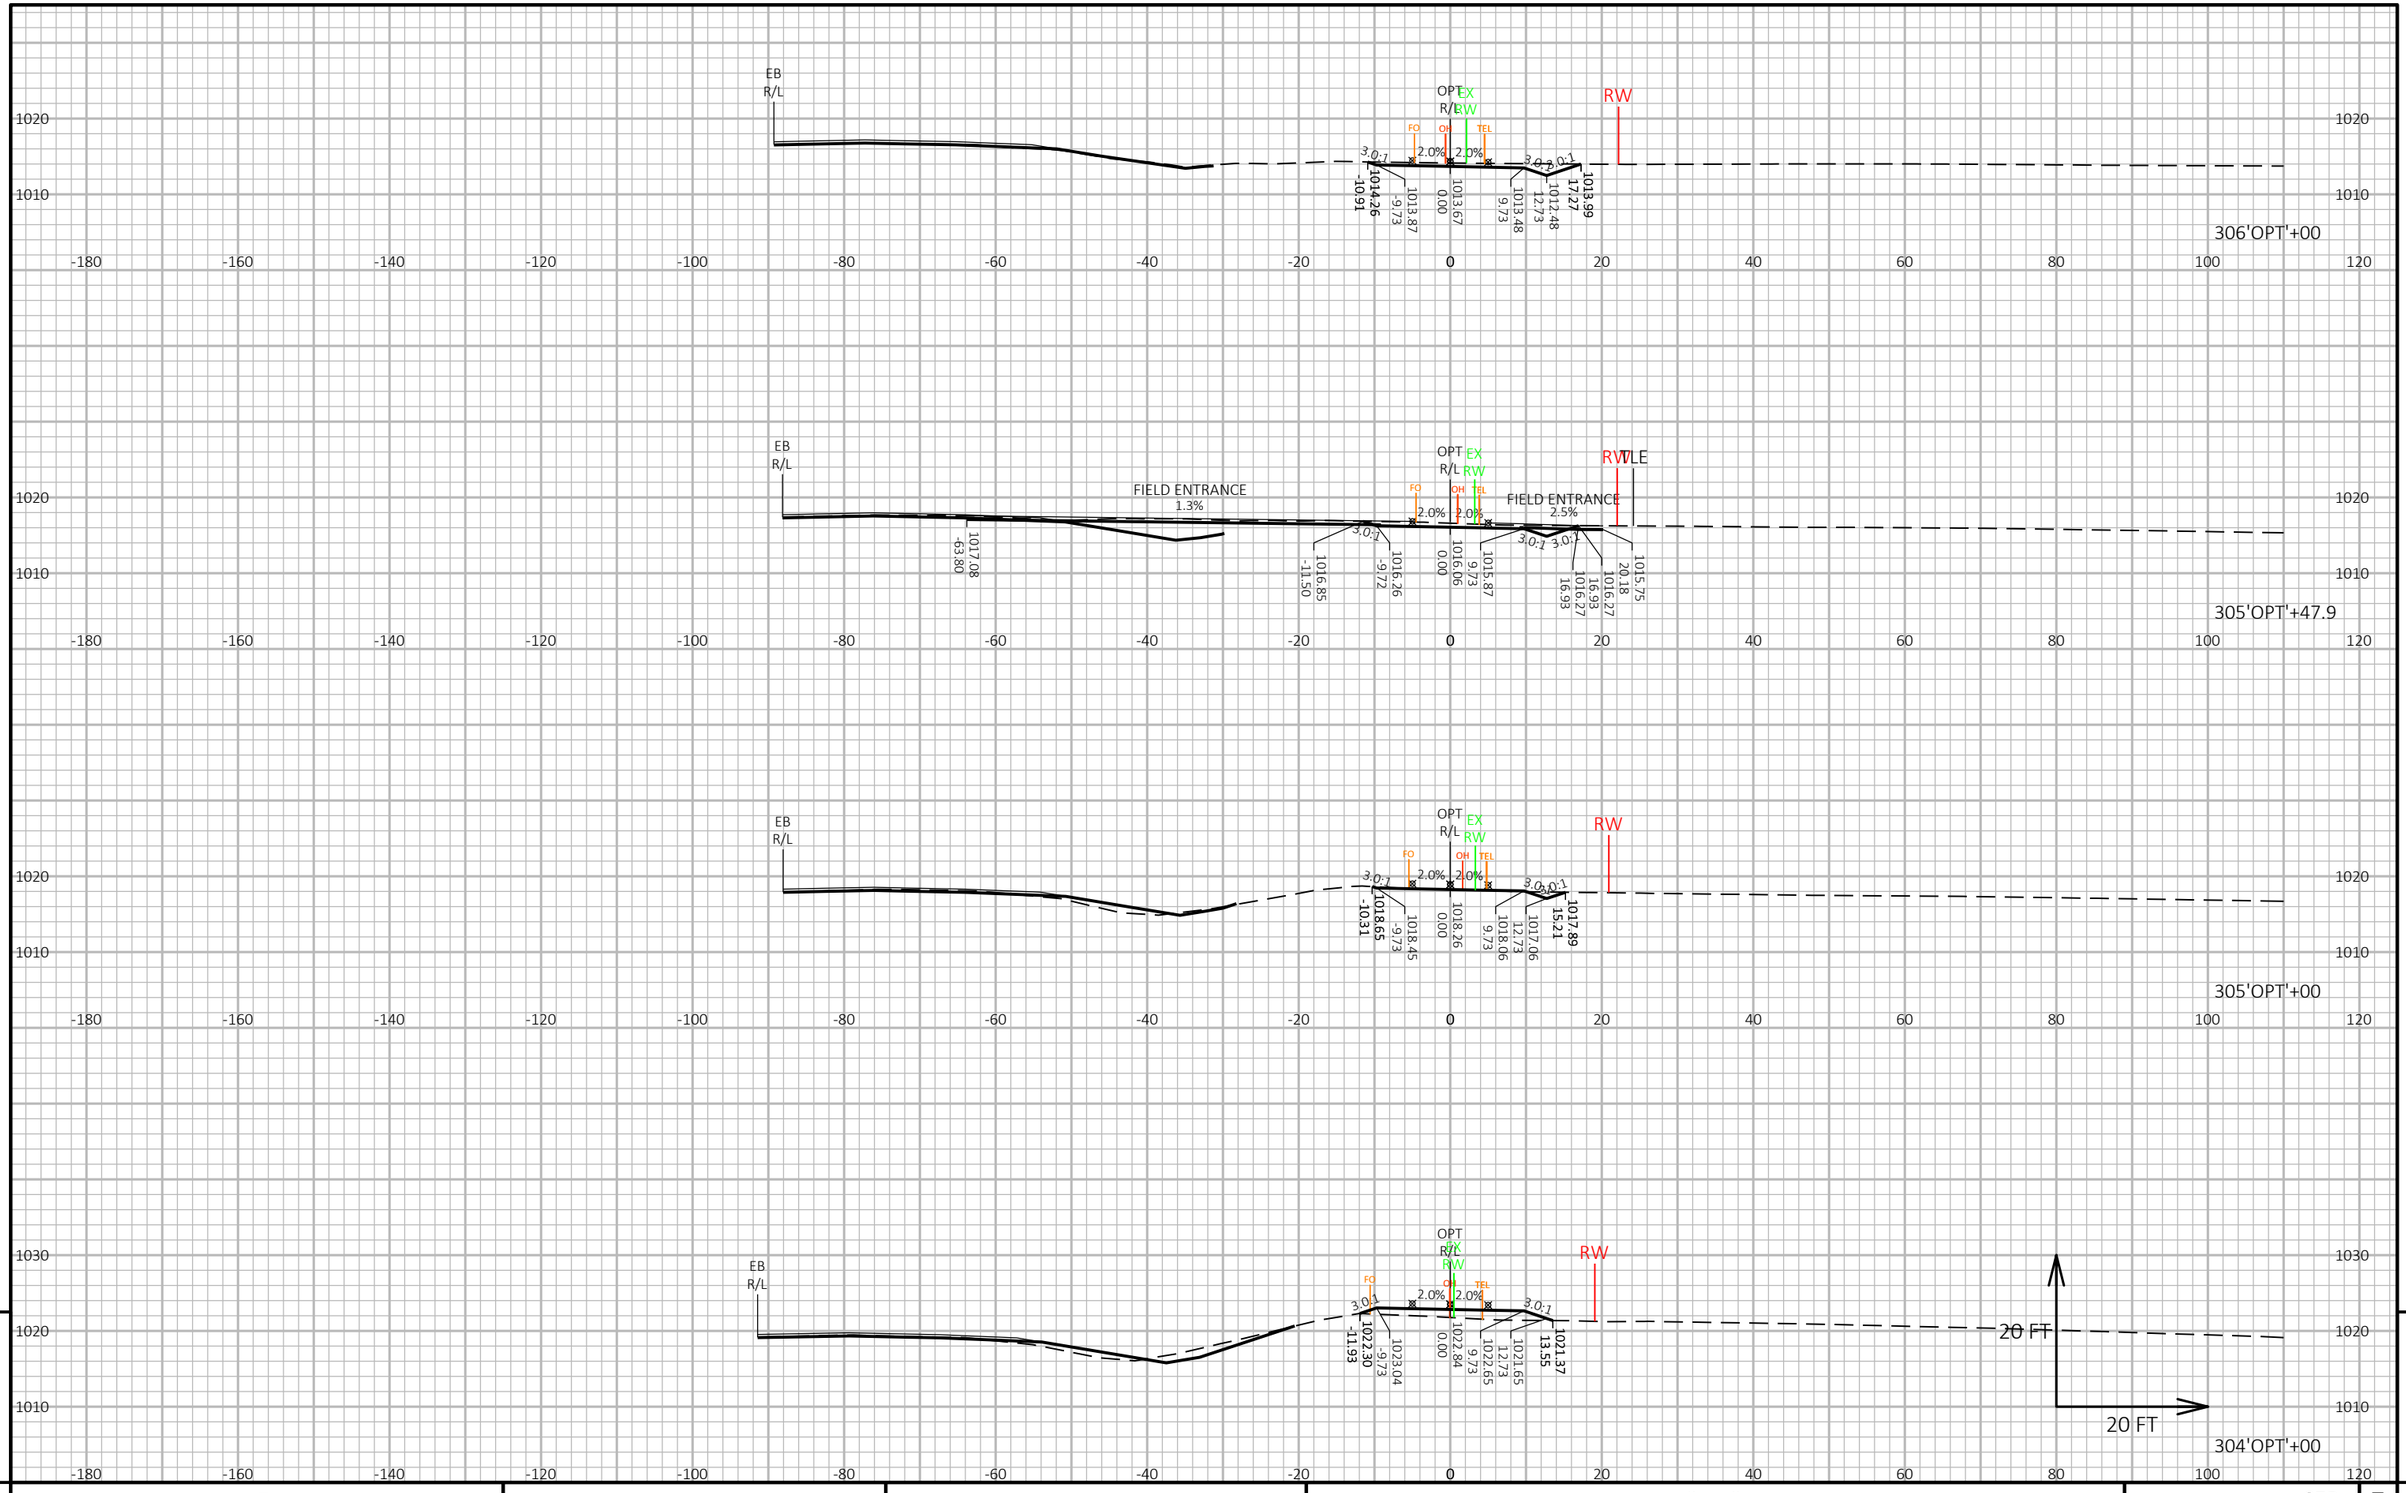

PROJECT NO: 1440-15-71	HWY: STH 23	COUNTY: FOND DU LAC	CROSS SECTIONS: OLD PLANK TRAIL ('OPT')	SHEET 652	E

FILE NAME : N:\PDS\C3D\14401501\SHEETSPLAN\CROSSSECTIONS\14401571\14401571_XS_TRAIL.DWG
LAYOUT NAME - 14401571_XS6

PLOT DATE : 8/7/2019 10:10 PM


PLOT BY : VICKMAN, GARRETT T

PLOT NAME :

PLOT SCALE : 1 IN:20 FT HORZ. / 1 IN:20 FT VERT.

WISDOT/CADDS SHEET 49

9

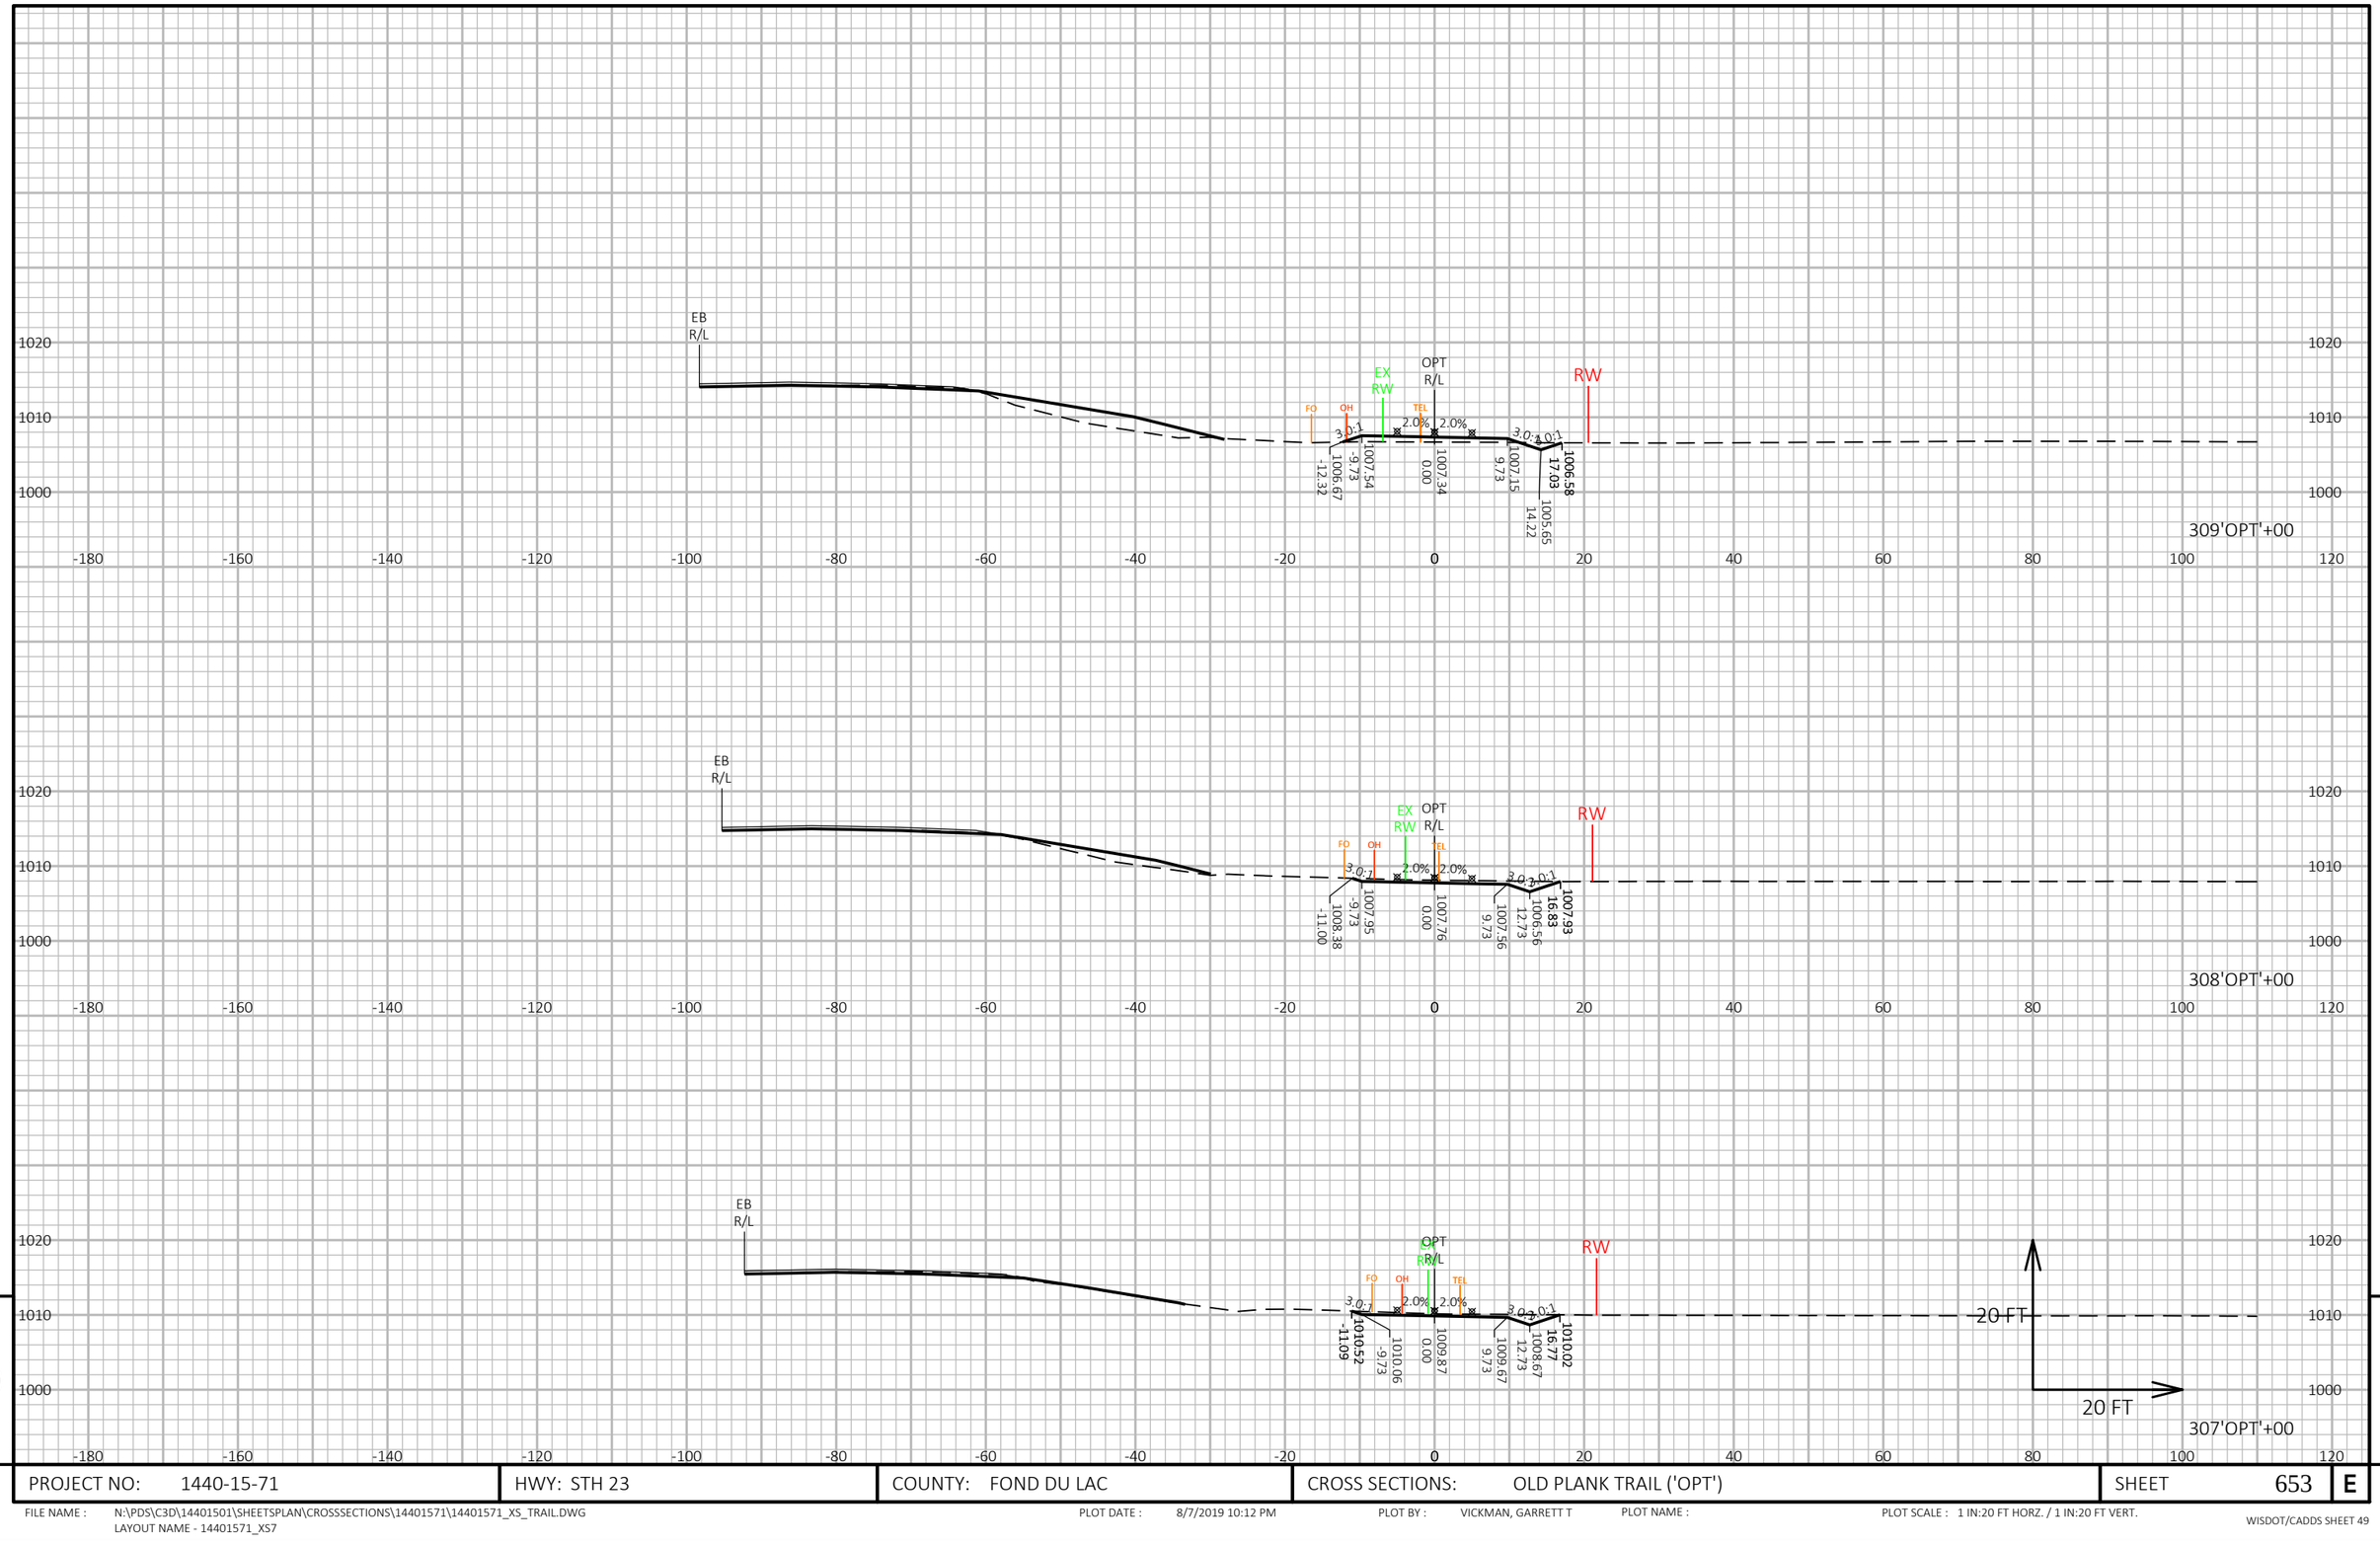


PROJECT NO: 1440-15-71	HWY: STH 23	COUNTY: FOND DU LAC	CROSS SECTIONS: OLD PLANK TRAIL ('OPT')	SHEET 653	E

FILE NAME : N:\PDS\C3D\14401501\SHEETSPLAN\CROSSSECTIONS\14401571\14401571_XS_TRAIL.DWG
LAYOUT NAME - 14401571_XS7

PLOT DATE : 8/7/2019 10:12 PM PLOT BY : VICKMAN, GARRETT T PLOT NAME : PLOT SCALE : 1 IN:20 FT HORZ. / 1 IN:20 FT VERT.

WISDOT/CADDS SHEET 49

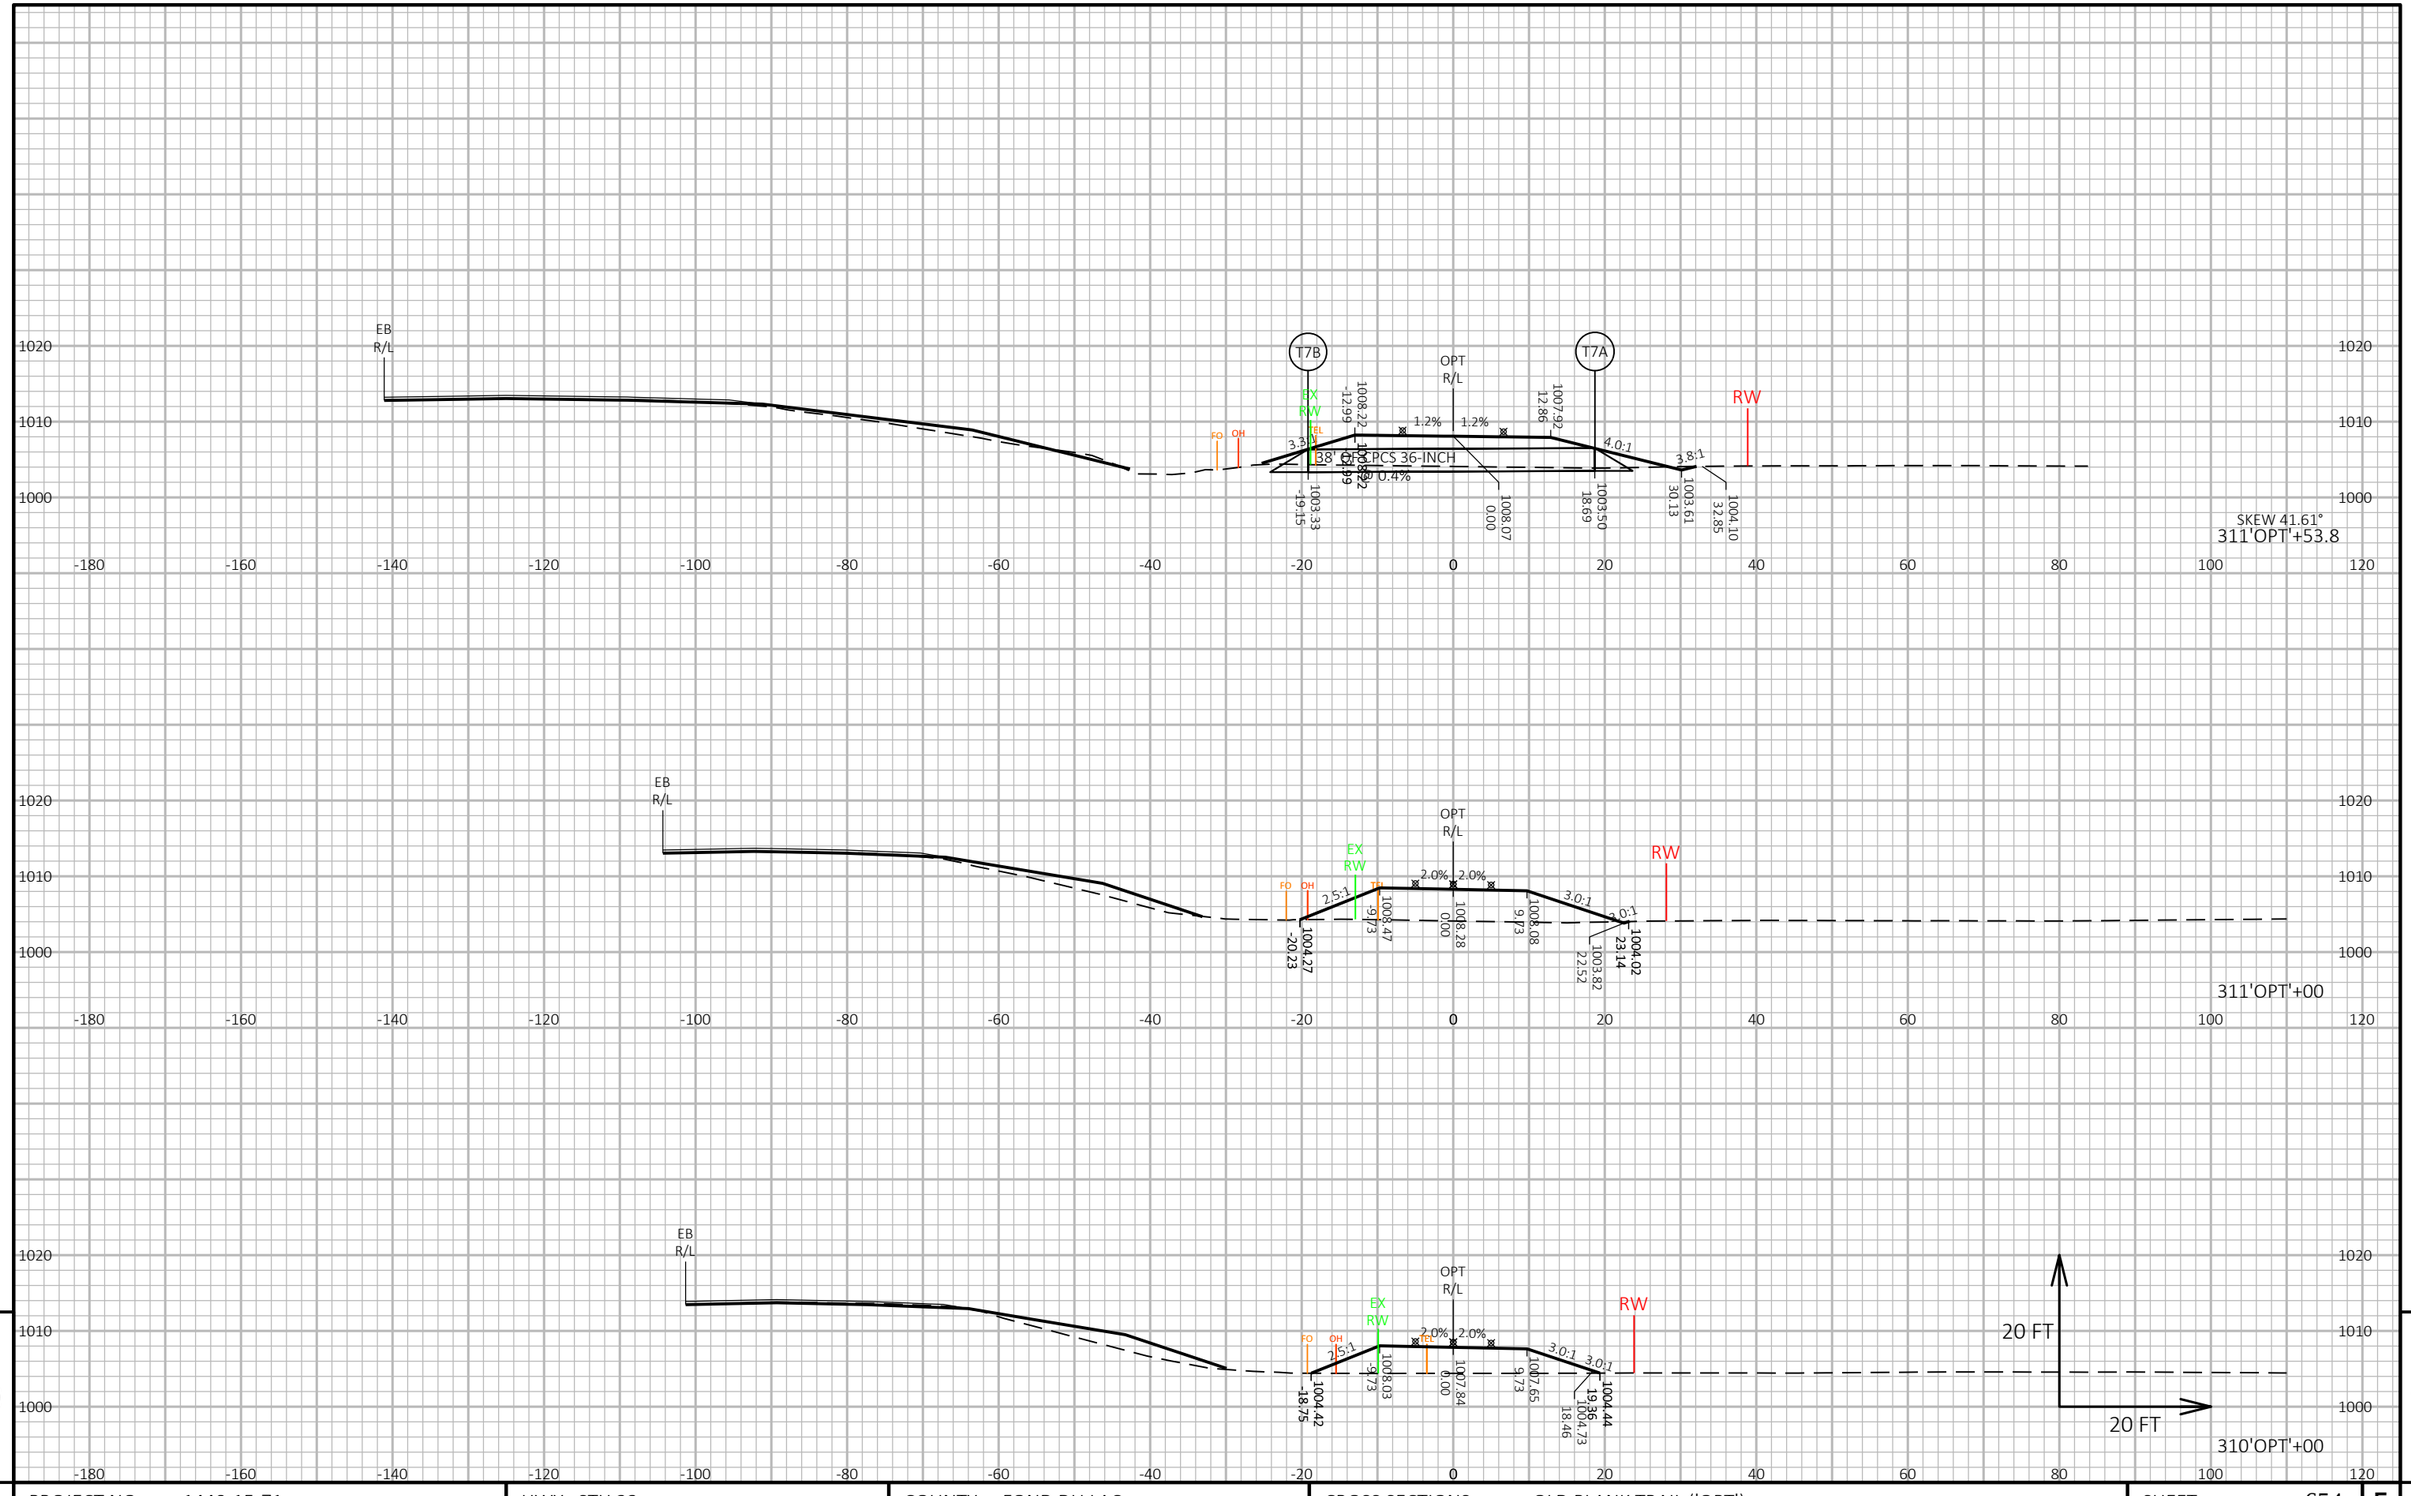


9

9

PROJECT NO: 1440-15-71	HWY: STH 23	COUNTY: FOND DU LAC	CROSS SECTIONS: OLD PLANK TRAIL ('OPT')	SHEET 654	E

FILE NAME : N:\PDS\C3D\14401501\SHEETSPLAN\CROSSSECTIONS\14401571\14401571_XS_TRAIL.DWG
LAYOUT NAME - 14401571_XS8

PLOT DATE : 8/7/2019 10:14 PM PLOT BY : VICKMAN, GARRETT T PLOT NAME : PLOT SCALE : 1 IN:20 FT HORZ. / 1 IN:20 FT VERT.

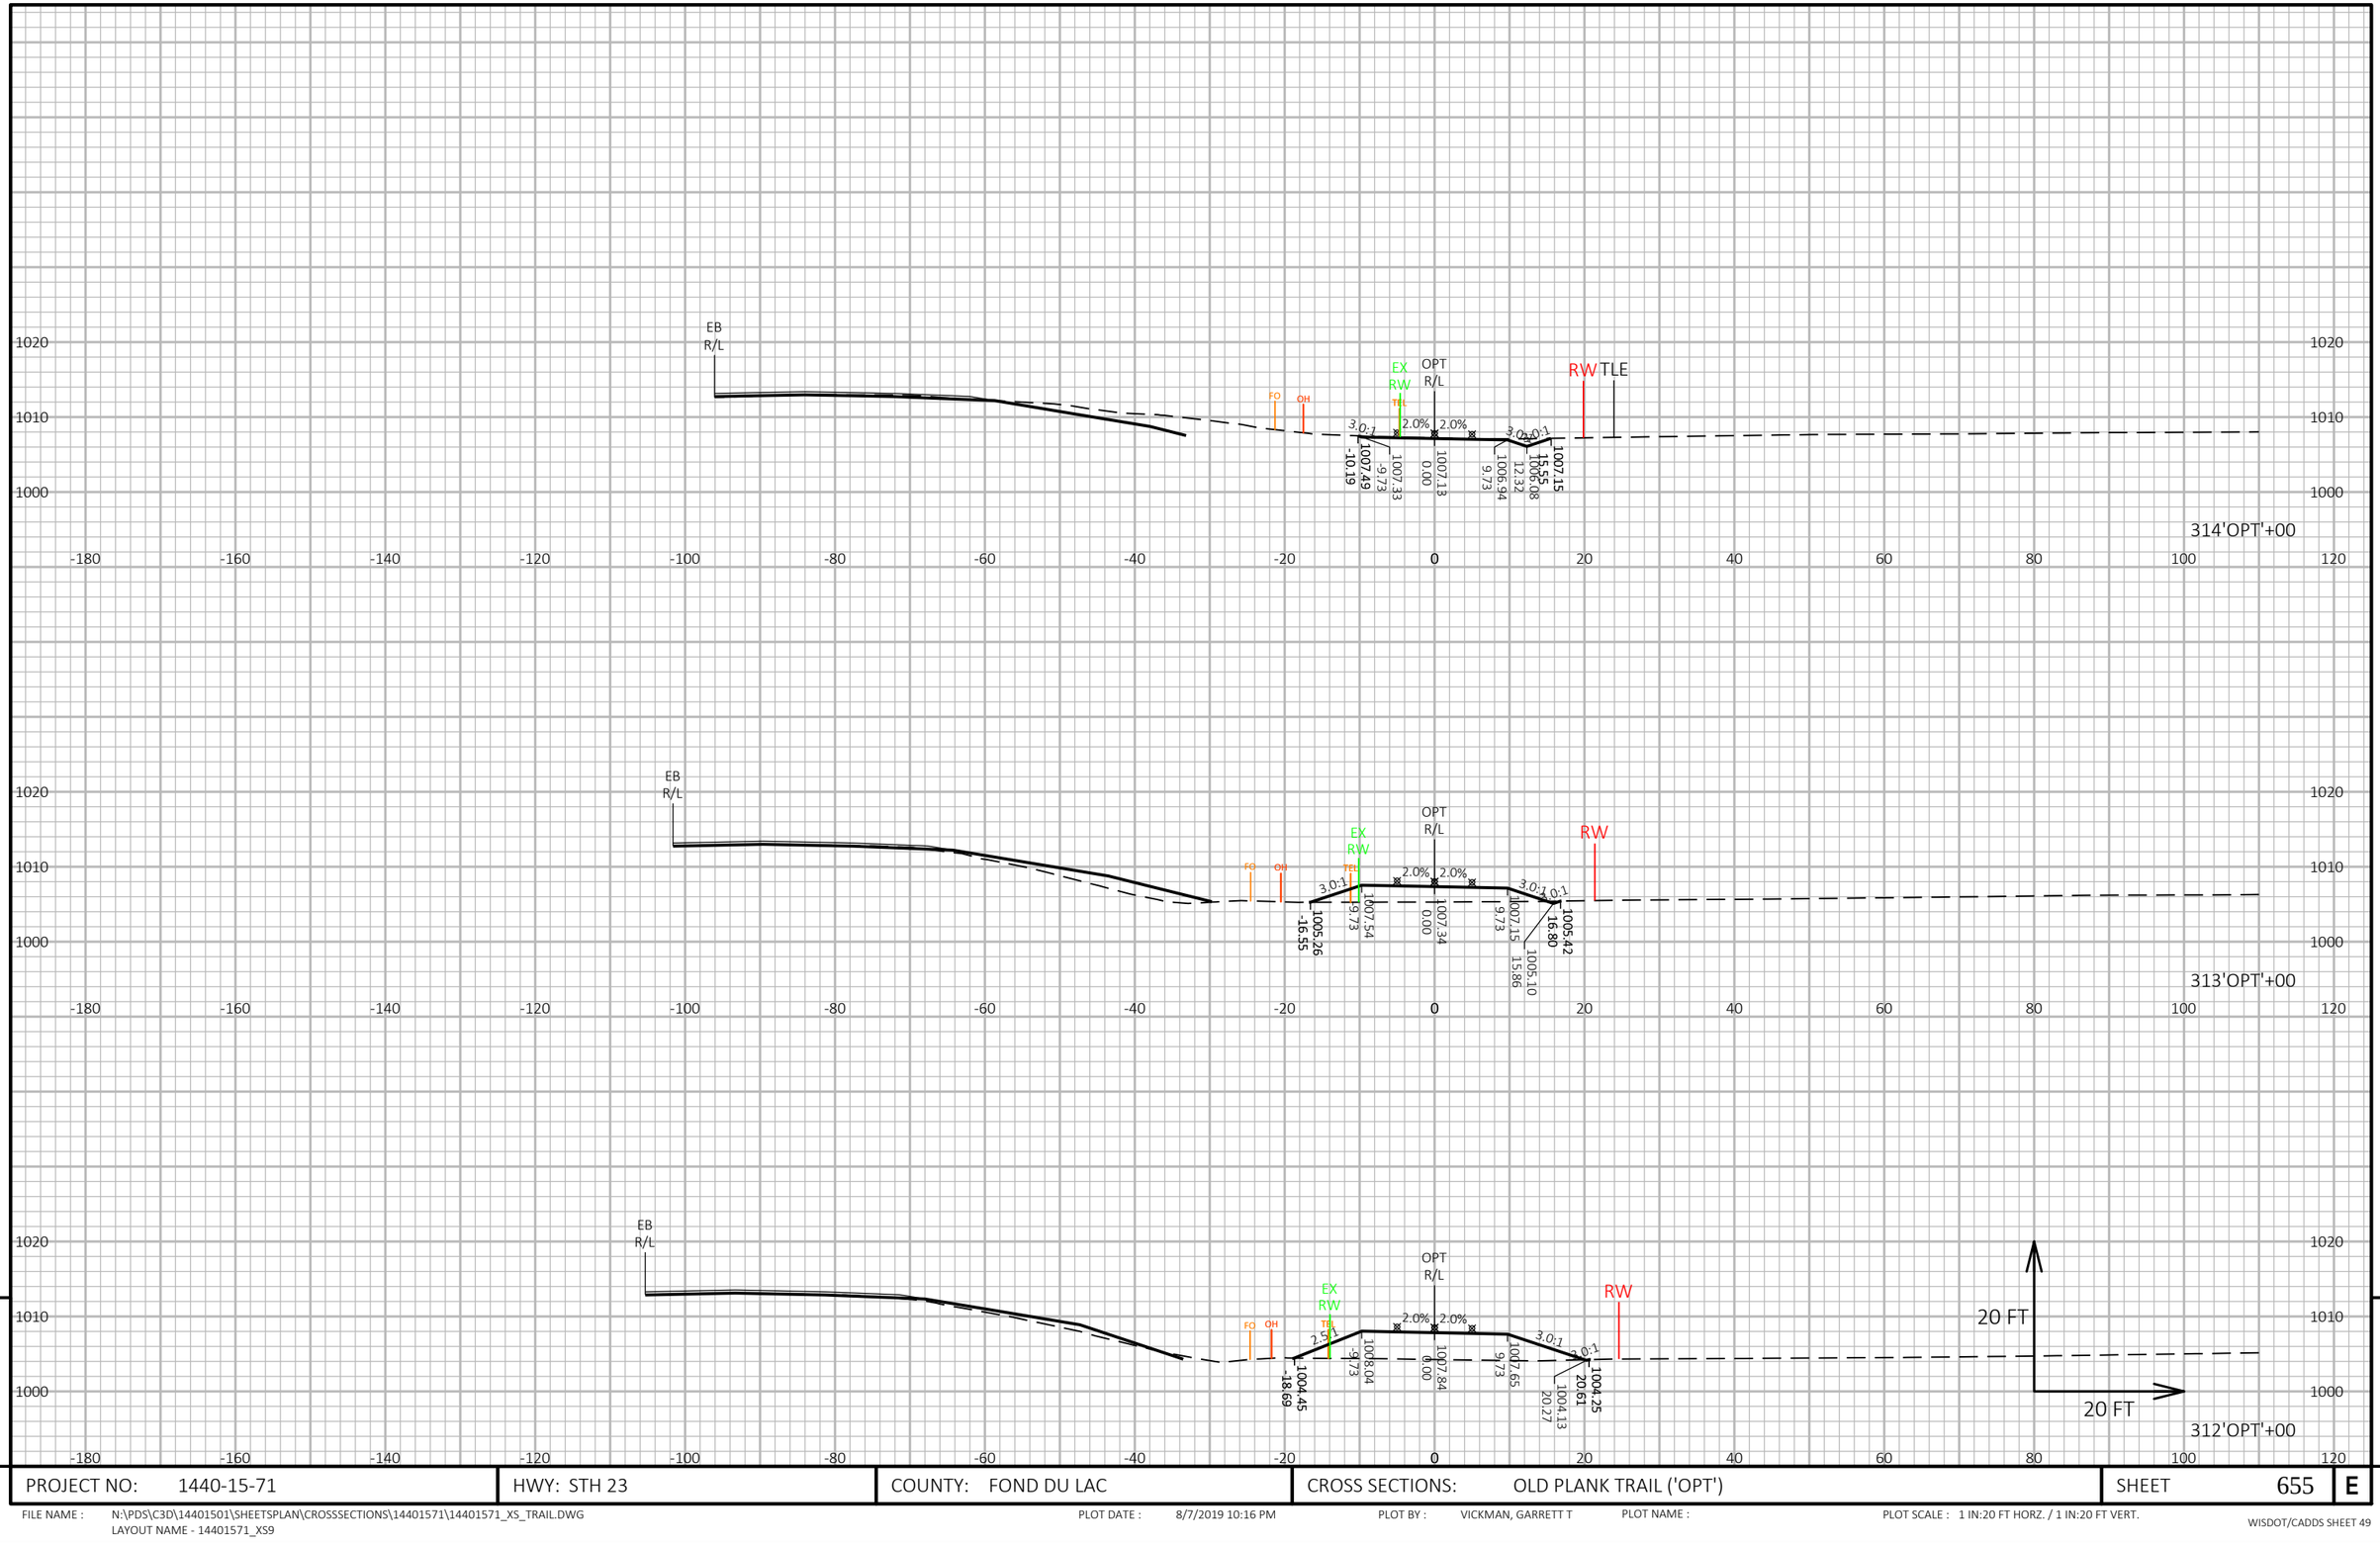

9


9

PROJECT NO: 1440-15-71	HWY: STH 23	COUNTY: FOND DU LAC	CROSS SECTIONS: OLD PLANK TRAIL ('OPT')	SHEET 655	E

FILE NAME : N:\PDS\C3D\14401501\SHEETSPLAN\CROSSSECTIONS\14401571\14401571_XS_TRAIL.DWG
LAYOUT NAME - 14401571_XS9

PLOT DATE : 8/7/2019 10:16 PM PLOT BY : VICKMAN, GARRETT T PLOT NAME : PLOT SCALE : 1 IN:20 FT HORZ. / 1 IN:20 FT VERT.

WISDOT/CADDS SHEET 49

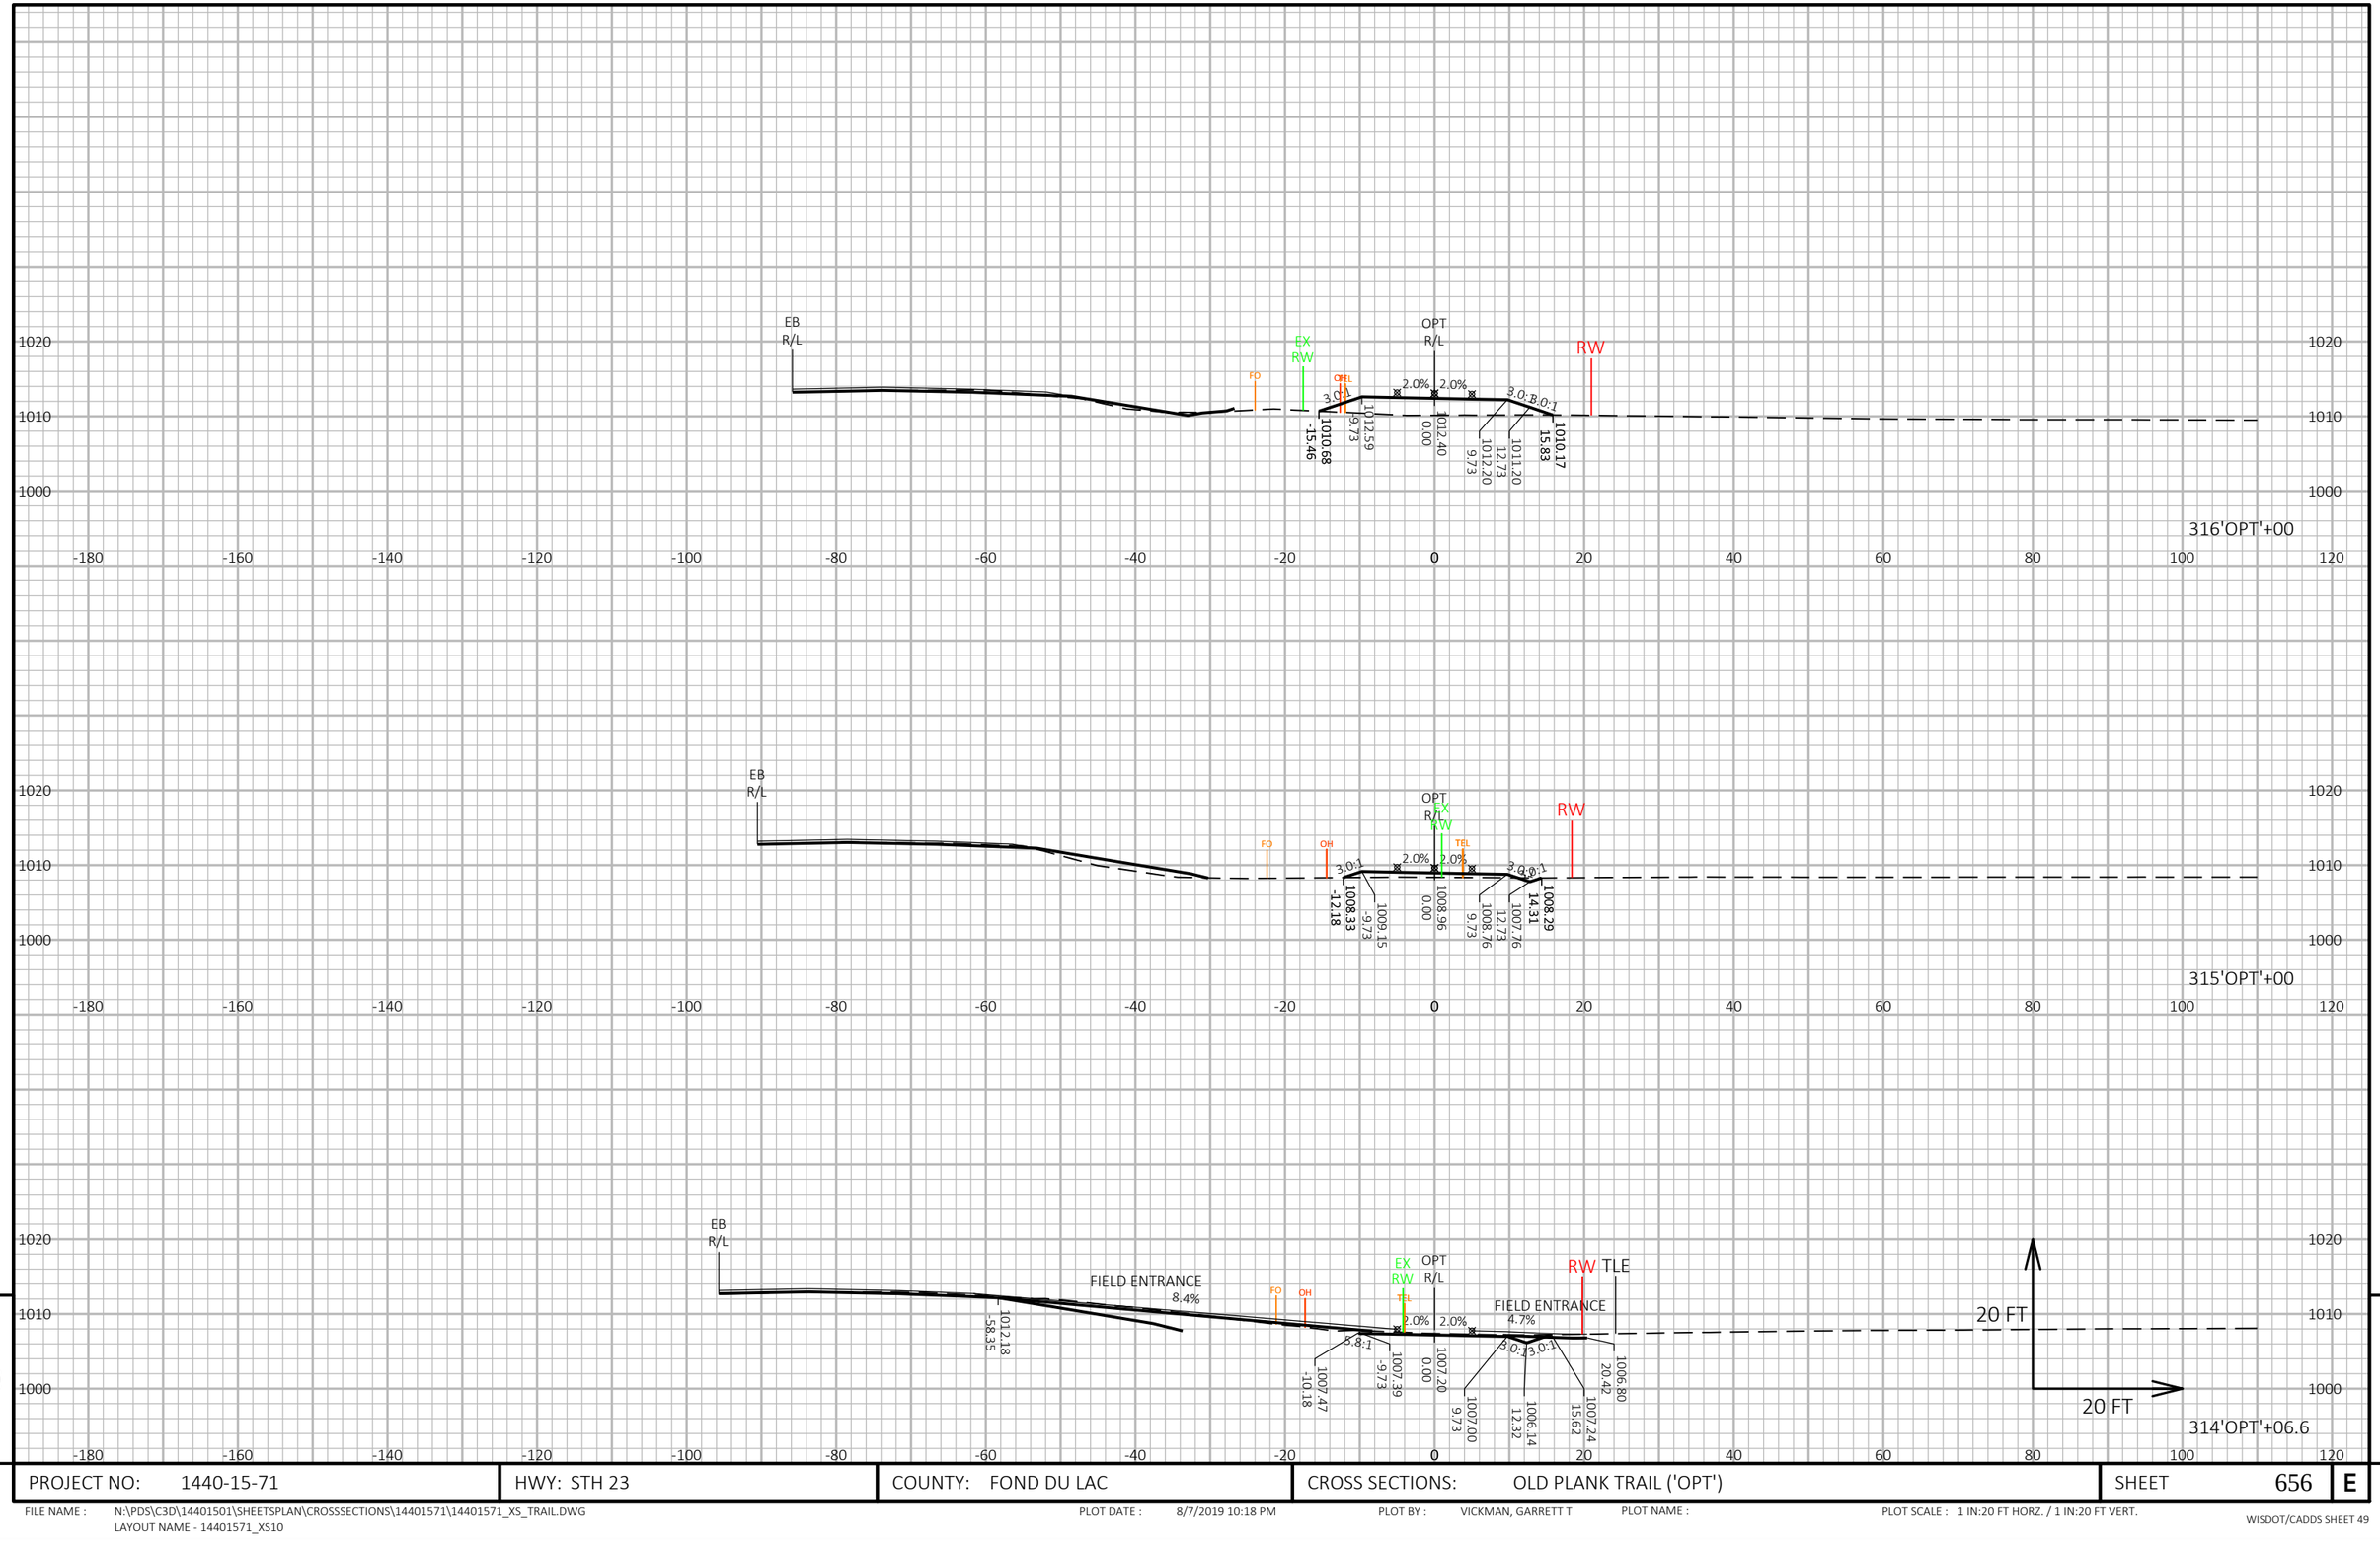

9

9

PROJECT NO: 1440-15-71	HWY: STH 23	COUNTY: FOND DU LAC	CROSS SECTIONS: OLD PLANK TRAIL ('OPT')	SHEET 656	E

FILE NAME : N:\PDS\C3D\14401501\SHEETSPLAN\CROSSSECTIONS\14401571\14401571_XS_TRAIL.DWG
LAYOUT NAME - 14401571_XS10


PLOT DATE : 8/7/2019 10:18 PM


PLOT BY : VICKMAN, GARRETT T

PLOT NAME :

PLOT SCALE : 1 IN:20 FT HORZ. / 1 IN:20 FT VERT.

WISDOT/CADDS SHEET 49

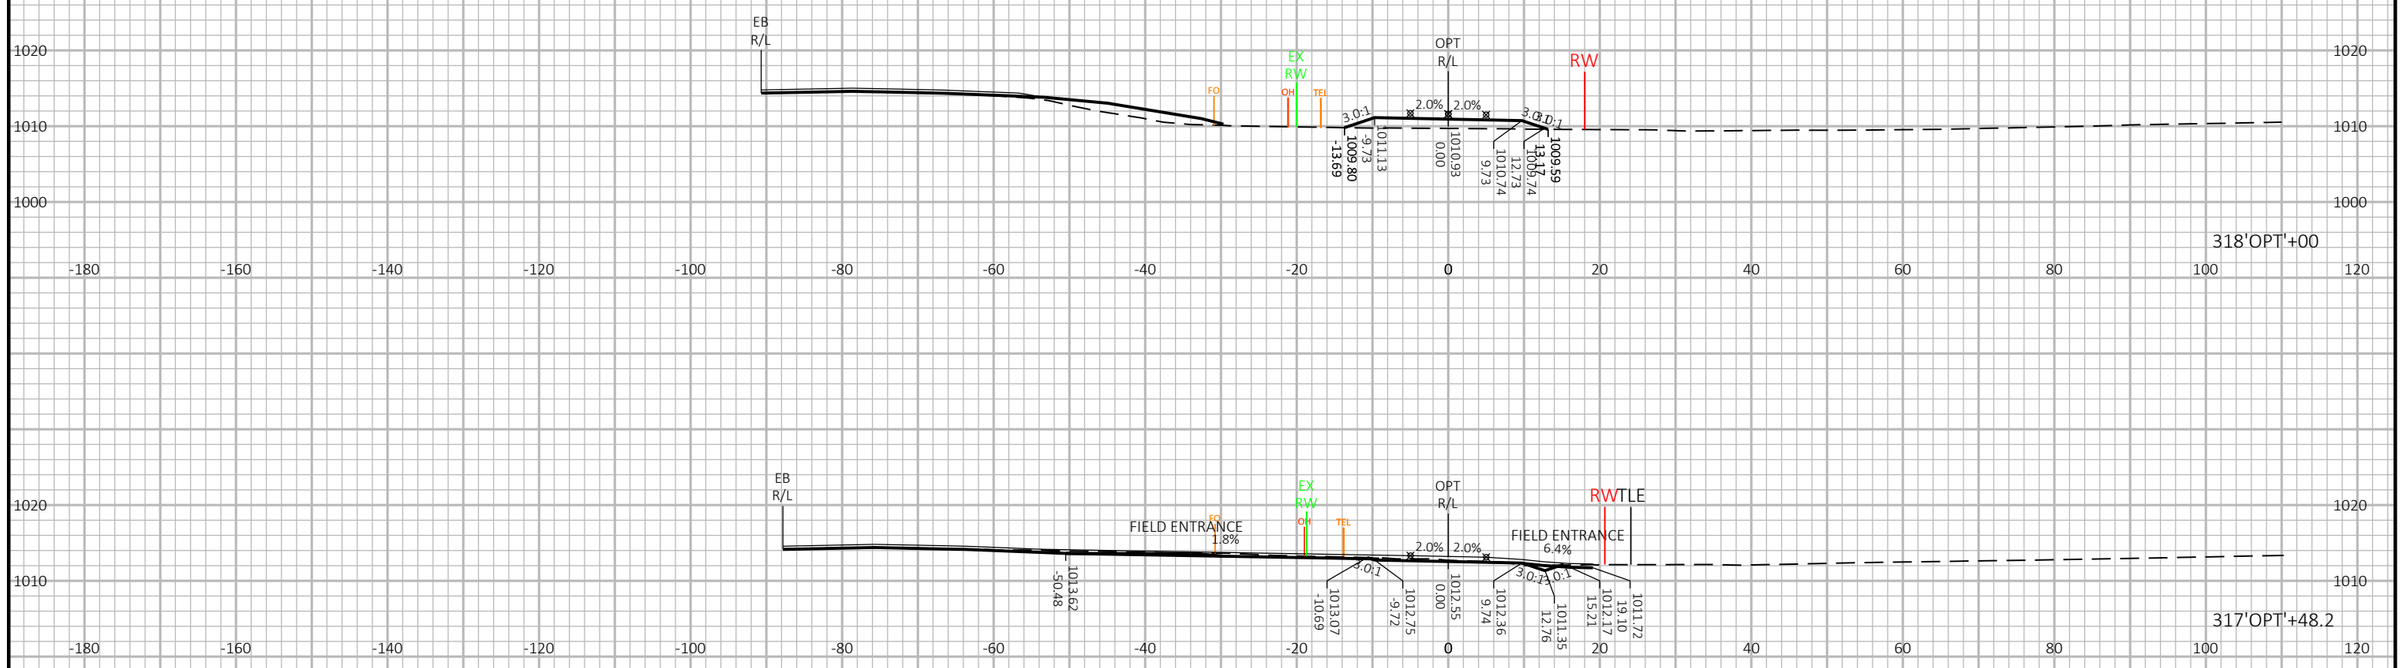

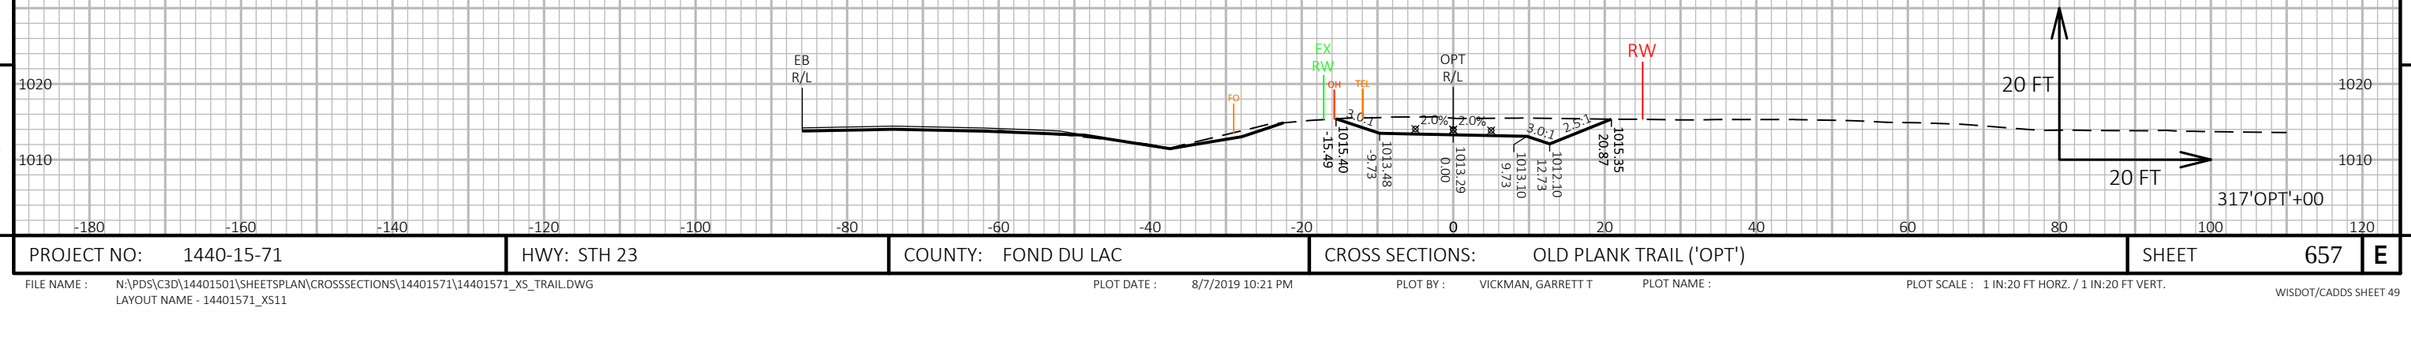

9

9

PROJECT NO: 1440-15-71	HWY: STH 23	COUNTY: FOND DU LAC	CROSS SECTIONS: OLD PLANK TRAIL ('OPT')	SHEET 657	E

FILE NAME : N:\PDS\C3D\14401501\SHEETSPLAN\CROSSSECTIONS\14401571\14401571_XS_TRAIL.DWG
LAYOUT NAME - 14401571_XS11


PLOT DATE : 8/7/2019 10:21 PM

PLOT BY : VICKMAN, GARRETT T

PLOT NAME :

PLOT SCALE : 1 IN:20 FT HORZ. / 1 IN:20 FT VERT.

WISDOT/CADDS SHEET 49

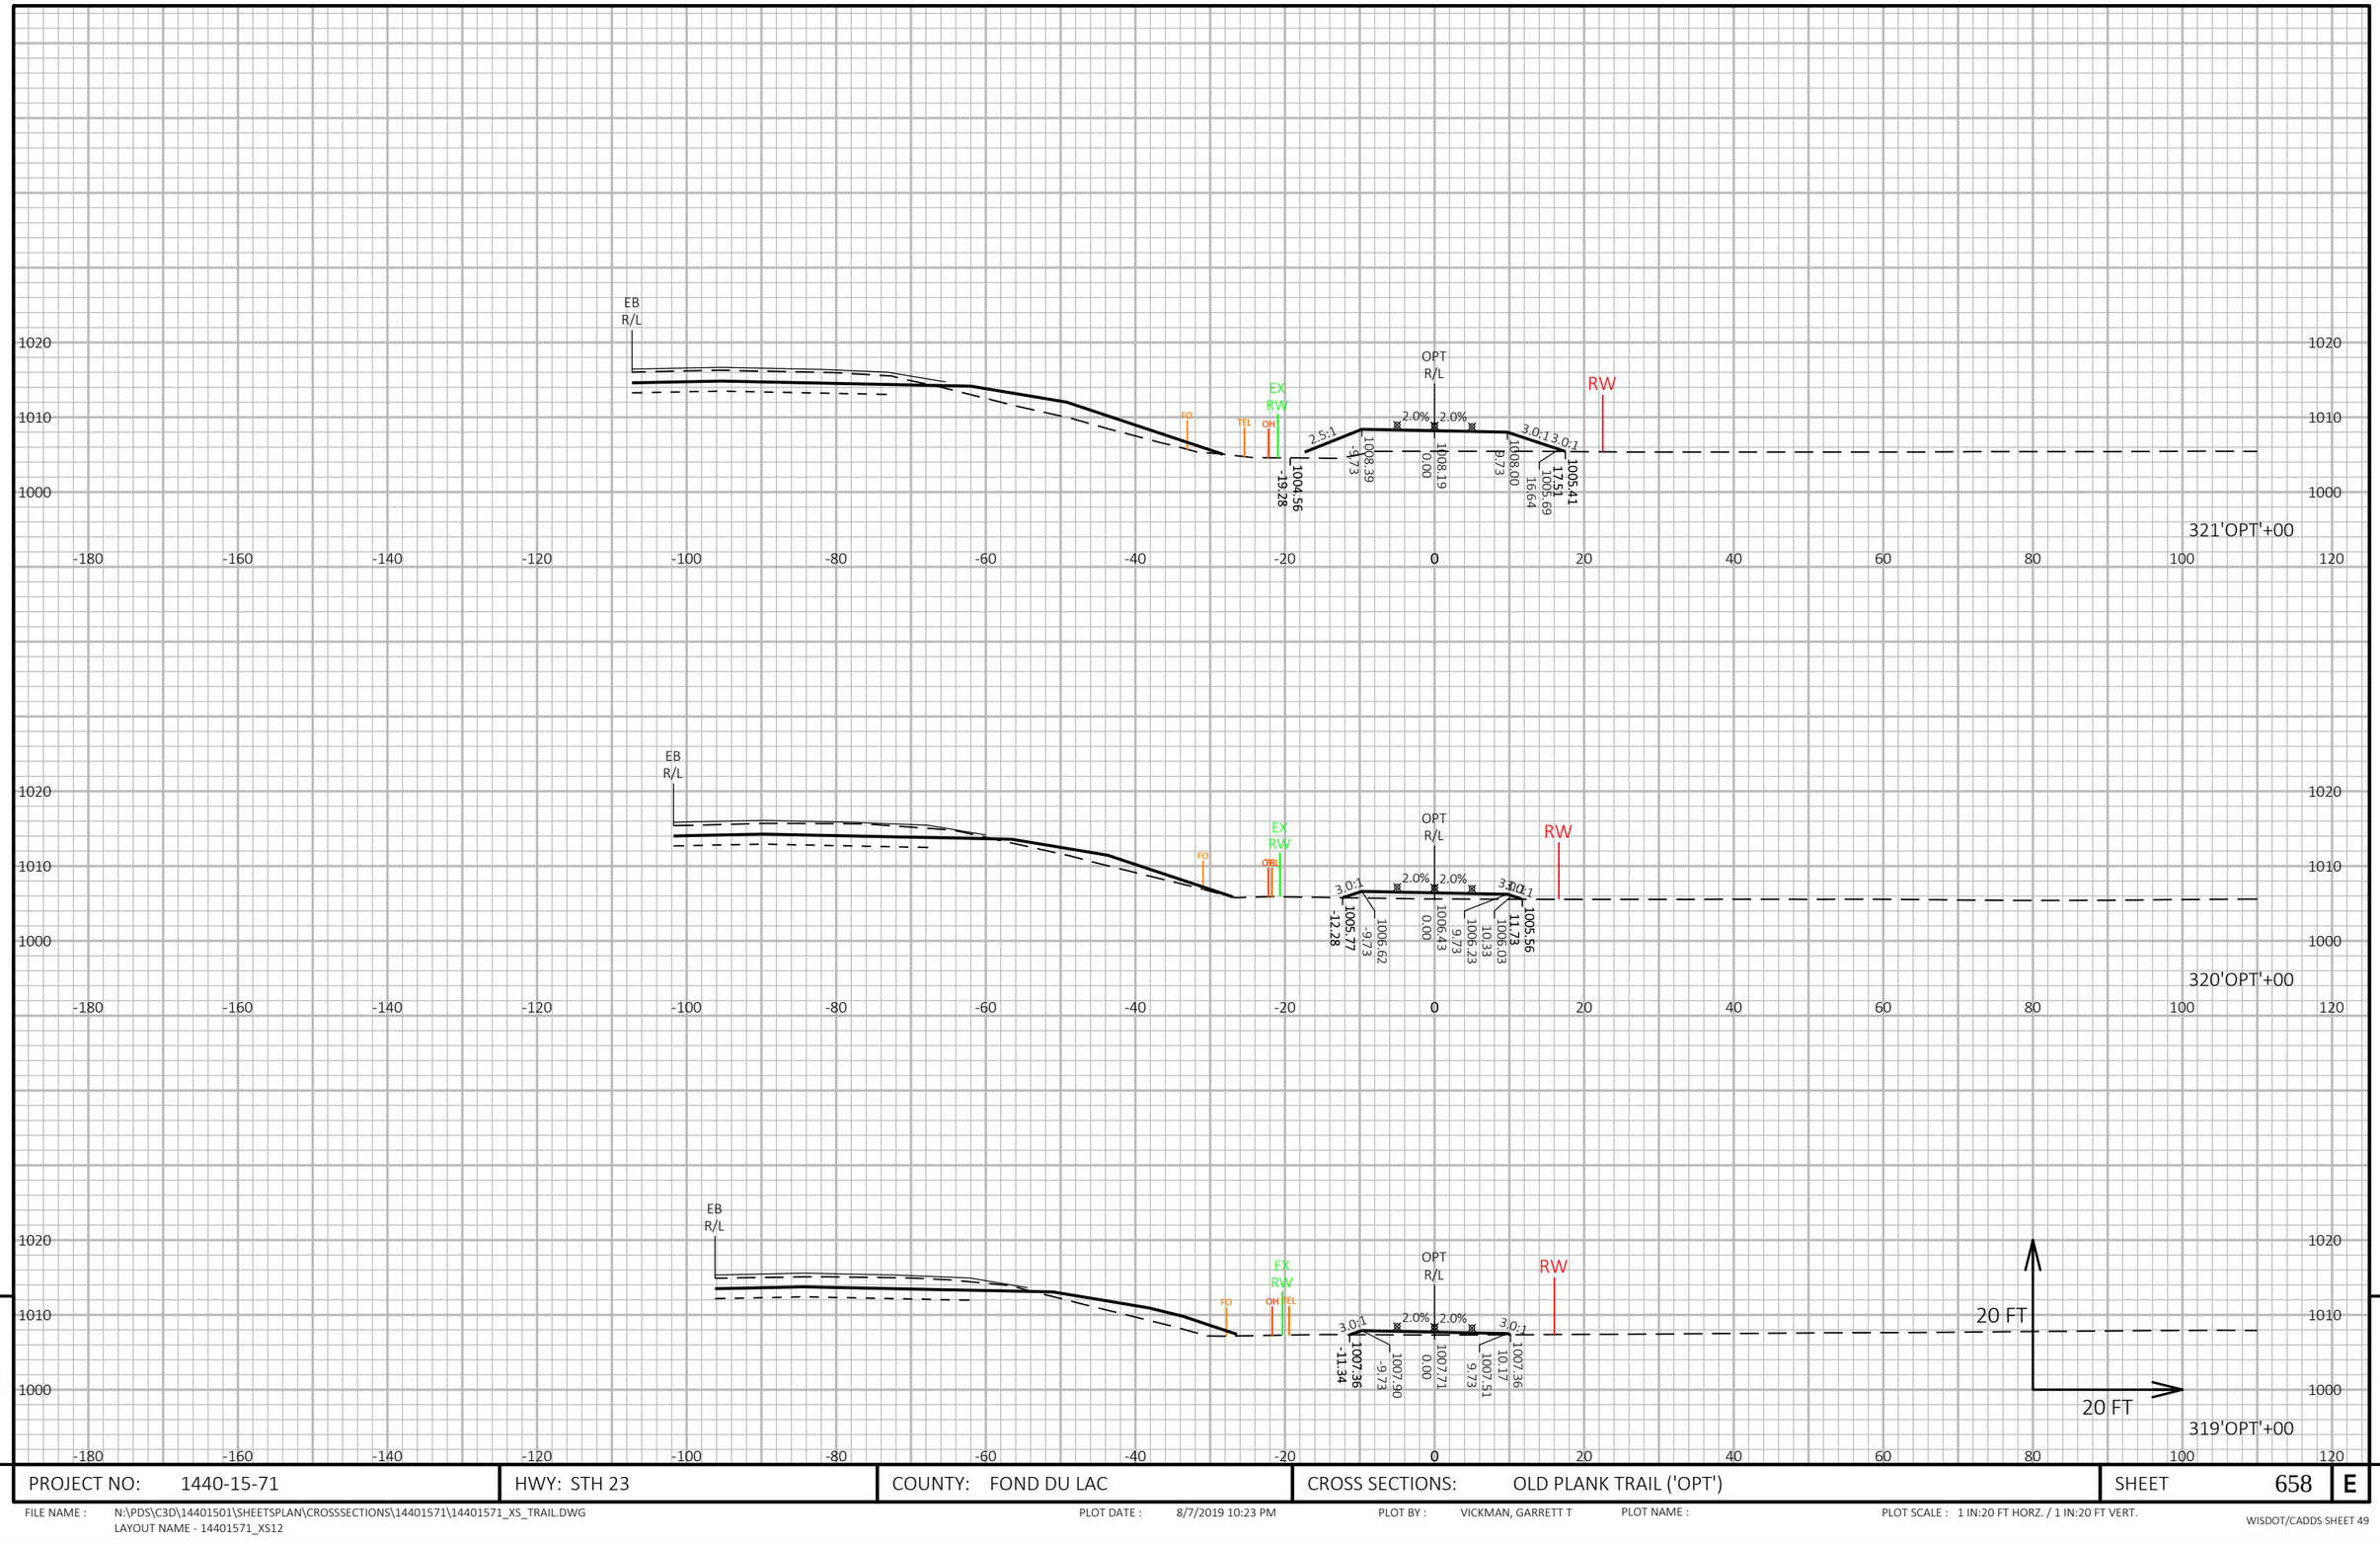

9

9

PROJECT NO: 1440-15-71	HWY: STH 23	COUNTY: FOND DU LAC	CROSS SECTIONS: OLD PLANK TRAIL ('OPT')	SHEET 658	E

FILE NAME : N:\PDS\C3D\14401501\SHEETSPLAN\CROSSSECTIONS\14401571\14401571_XS_TRAIL.DWG
LAYOUT NAME - 14401571_XS12


PLOT DATE : 8/7/2019 10:23 PM

PLOT BY : VICKMAN, GARRETT T

PLOT NAME :

PLOT SCALE : 1 IN:20 FT HORZ. / 1 IN:20 FT VERT.

WISDOT/CADDS SHEET 49

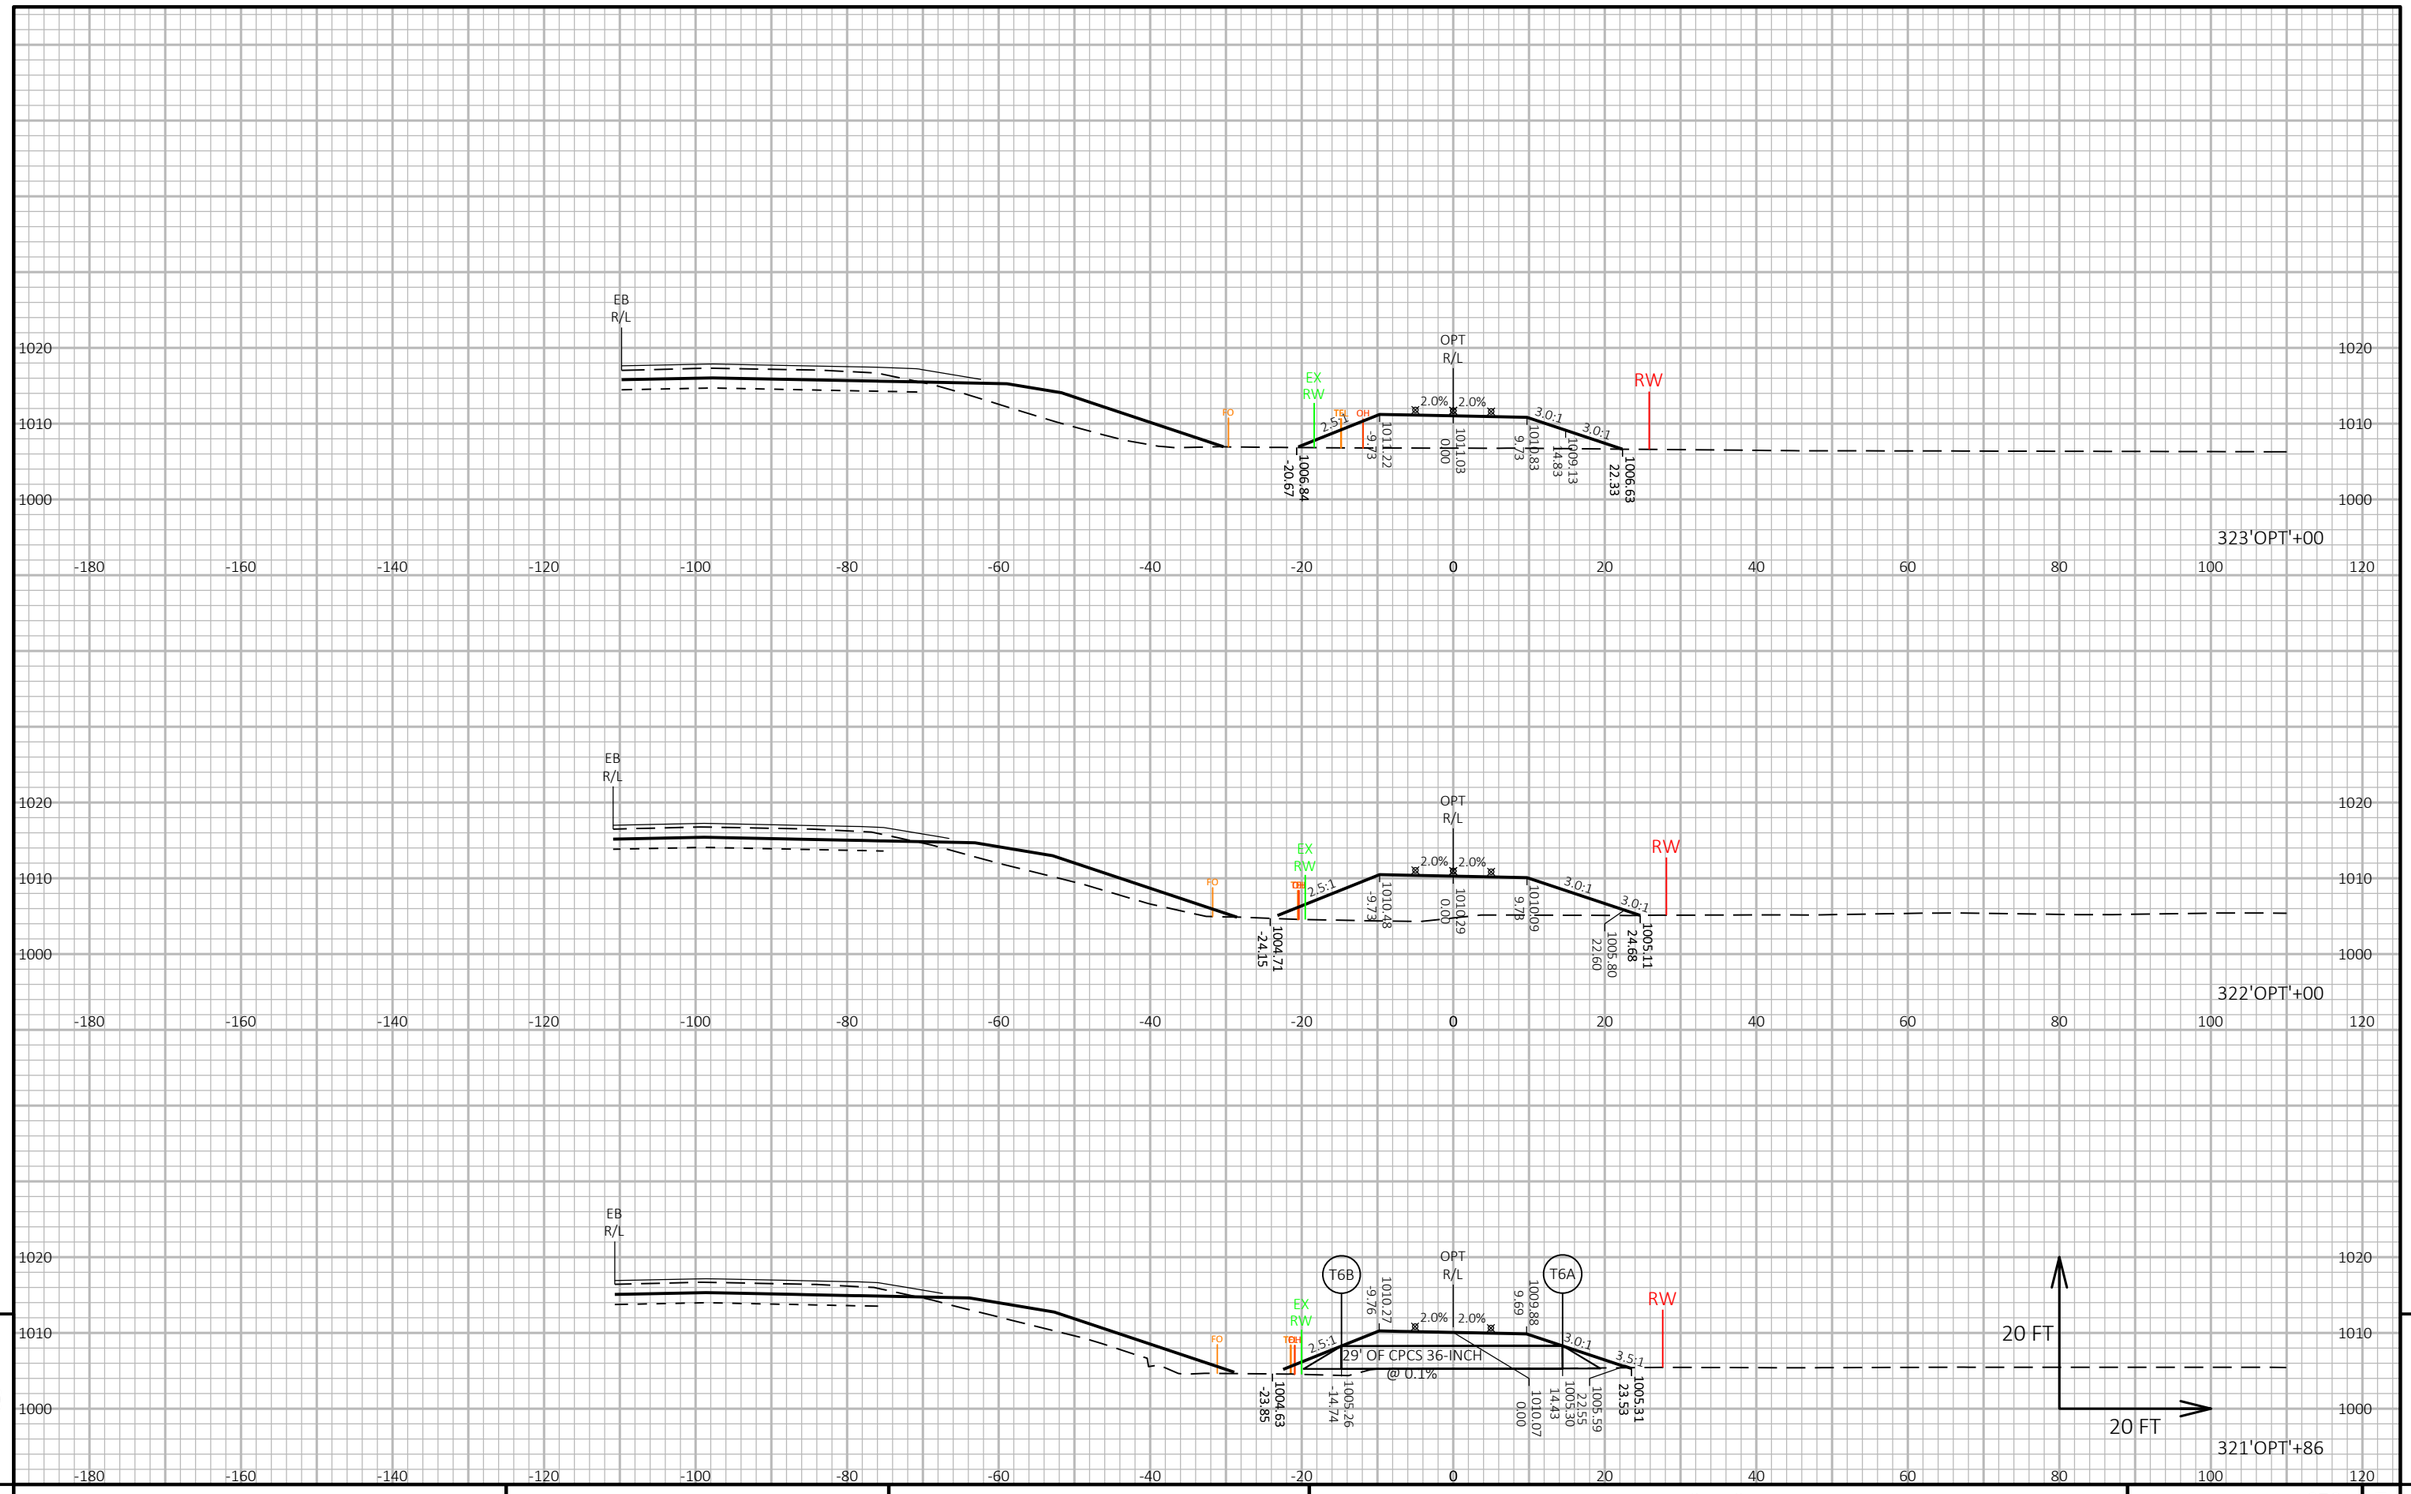

9


9

PROJECT NO: 1440-15-71	HWY: STH 23	COUNTY: FOND DU LAC	CROSS SECTIONS: OLD PLANK TRAIL ('OPT')	SHEET 659	E

FILE NAME : N:\PDS\C3D\14401501\SHEETSPLAN\CROSSSECTIONS\14401571\14401571_XS_TRAIL.DWG
LAYOUT NAME - 14401571_XS13

PLOT DATE : 8/7/2019 10:25 PM PLOT BY : VICKMAN, GARRETT T PLOT NAME : PLOT SCALE : 1 IN:20 FT HORZ. / 1 IN:20 FT VERT.

WISDOT/CADDS SHEET 49

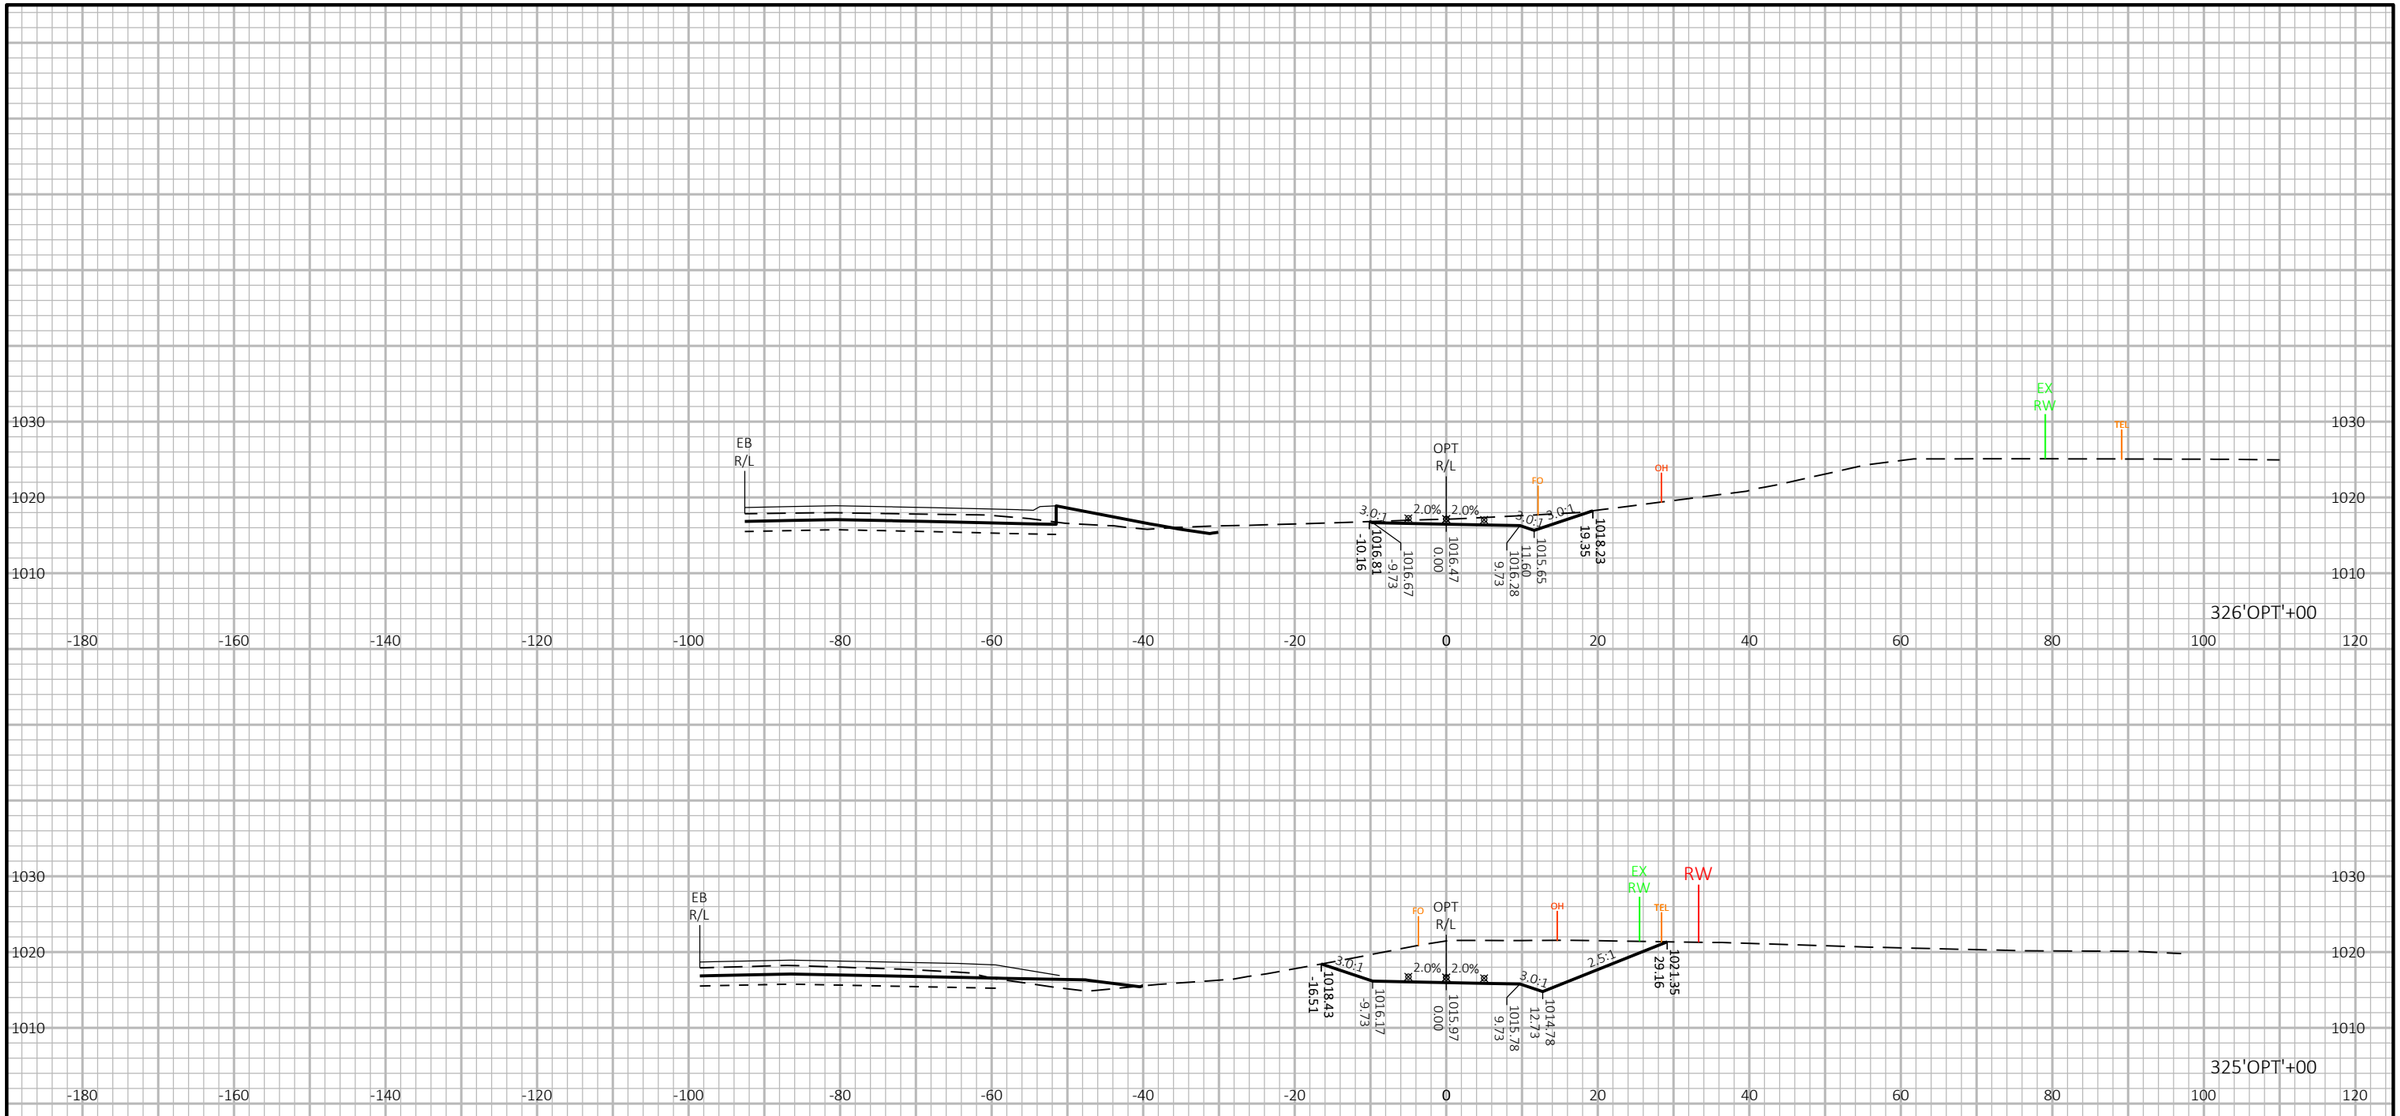

9

9

PROJECT NO: 1440-15-71	HWY: STH 23	COUNTY: FOND DU LAC	CROSS SECTIONS: OLD PLANK TRAIL ('OPT')	SHEET 660	E

FILE NAME : N:\PDS\C3D\14401501\SHEETSPLAN\CROSSSECTIONS\14401571\14401571_XS_TRAIL.DWG
LAYOUT NAME - 14401571_XS14


PLOT DATE : 8/7/2019 10:27 PM

PLOT BY : VICKMAN, GARRETT T

PLOT NAME :

PLOT SCALE : 1 IN:20 FT HORZ. / 1 IN:20 FT VERT.

WISDOT/CADDS SHEET 49

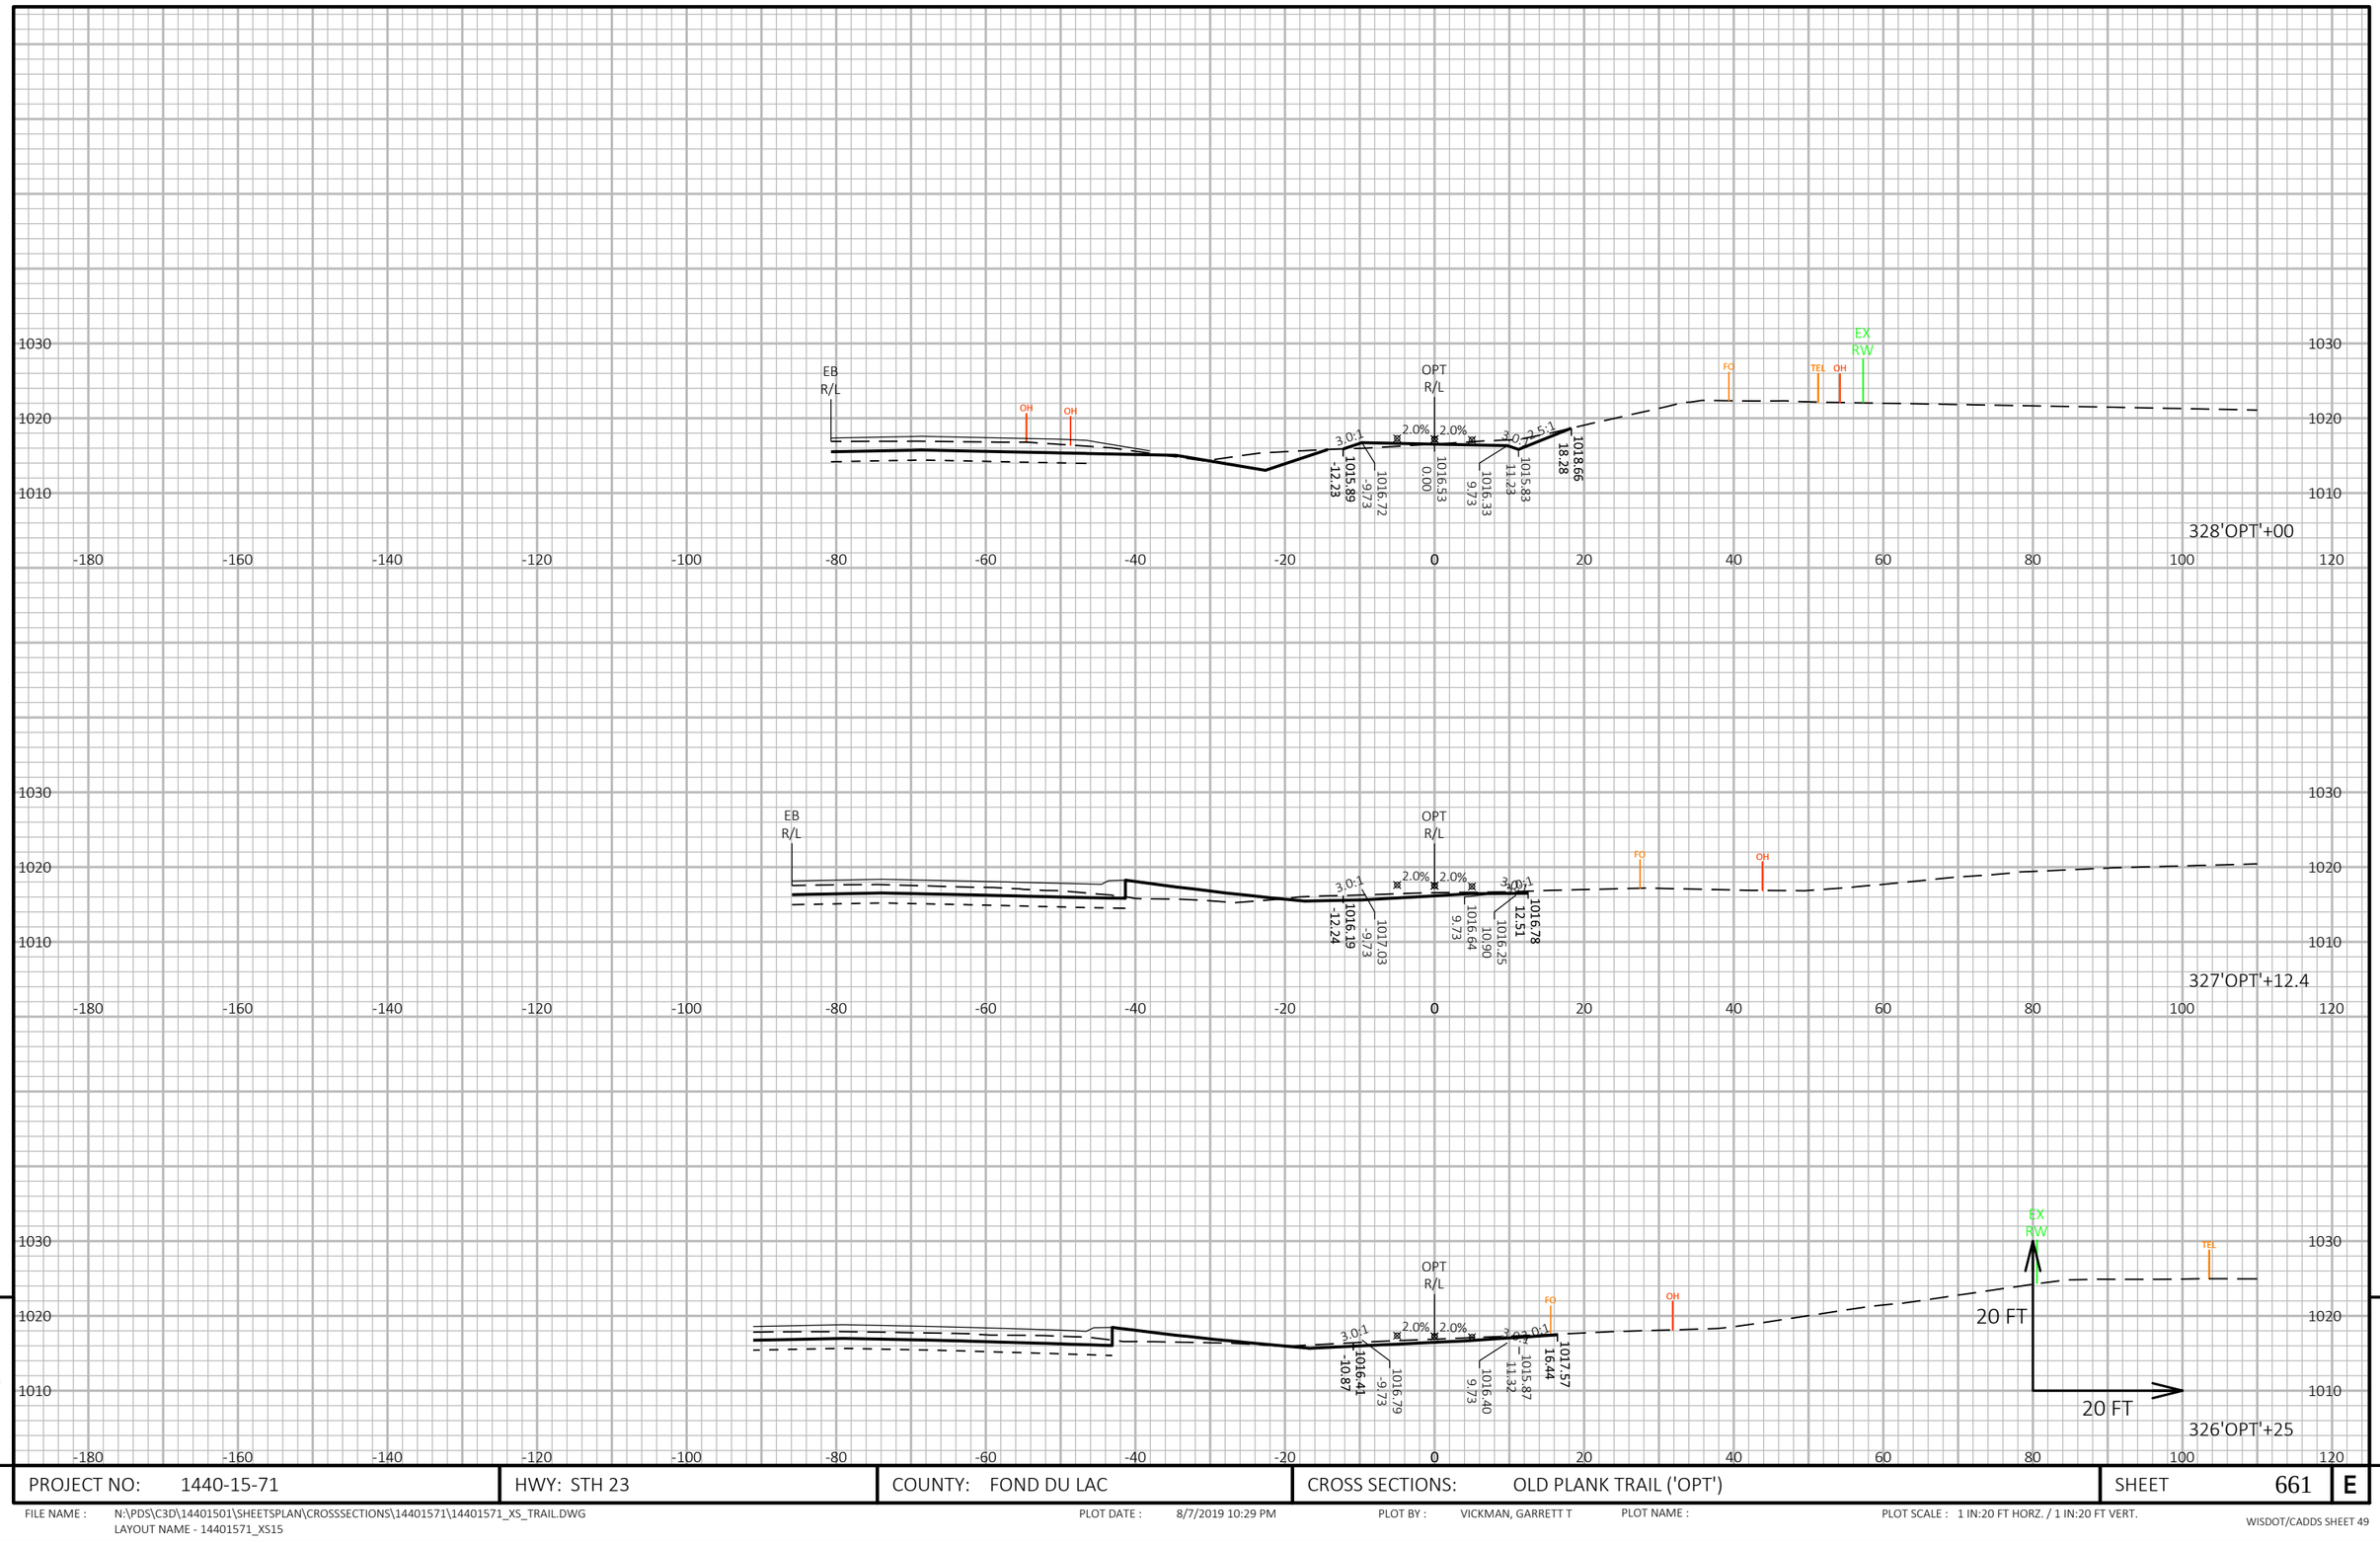

9

9

PROJECT NO: 1440-15-71	HWY: STH 23	COUNTY: FOND DU LAC	CROSS SECTIONS: OLD PLANK TRAIL ('OPT')	SHEET 661	E

FILE NAME : N:\PDS\C3D\14401501\SHEETSPLAN\CROSSSECTIONS\14401571\14401571_XS_TRAIL.DWG
LAYOUT NAME - 14401571_XS15


PLOT DATE : 8/7/2019 10:29 PM

PLOT BY : VICKMAN, GARRETT T

PLOT NAME :

PLOT SCALE : 1 IN:20 FT HORZ. / 1 IN:20 FT VERT.

WISDOT/CADDS SHEET 49

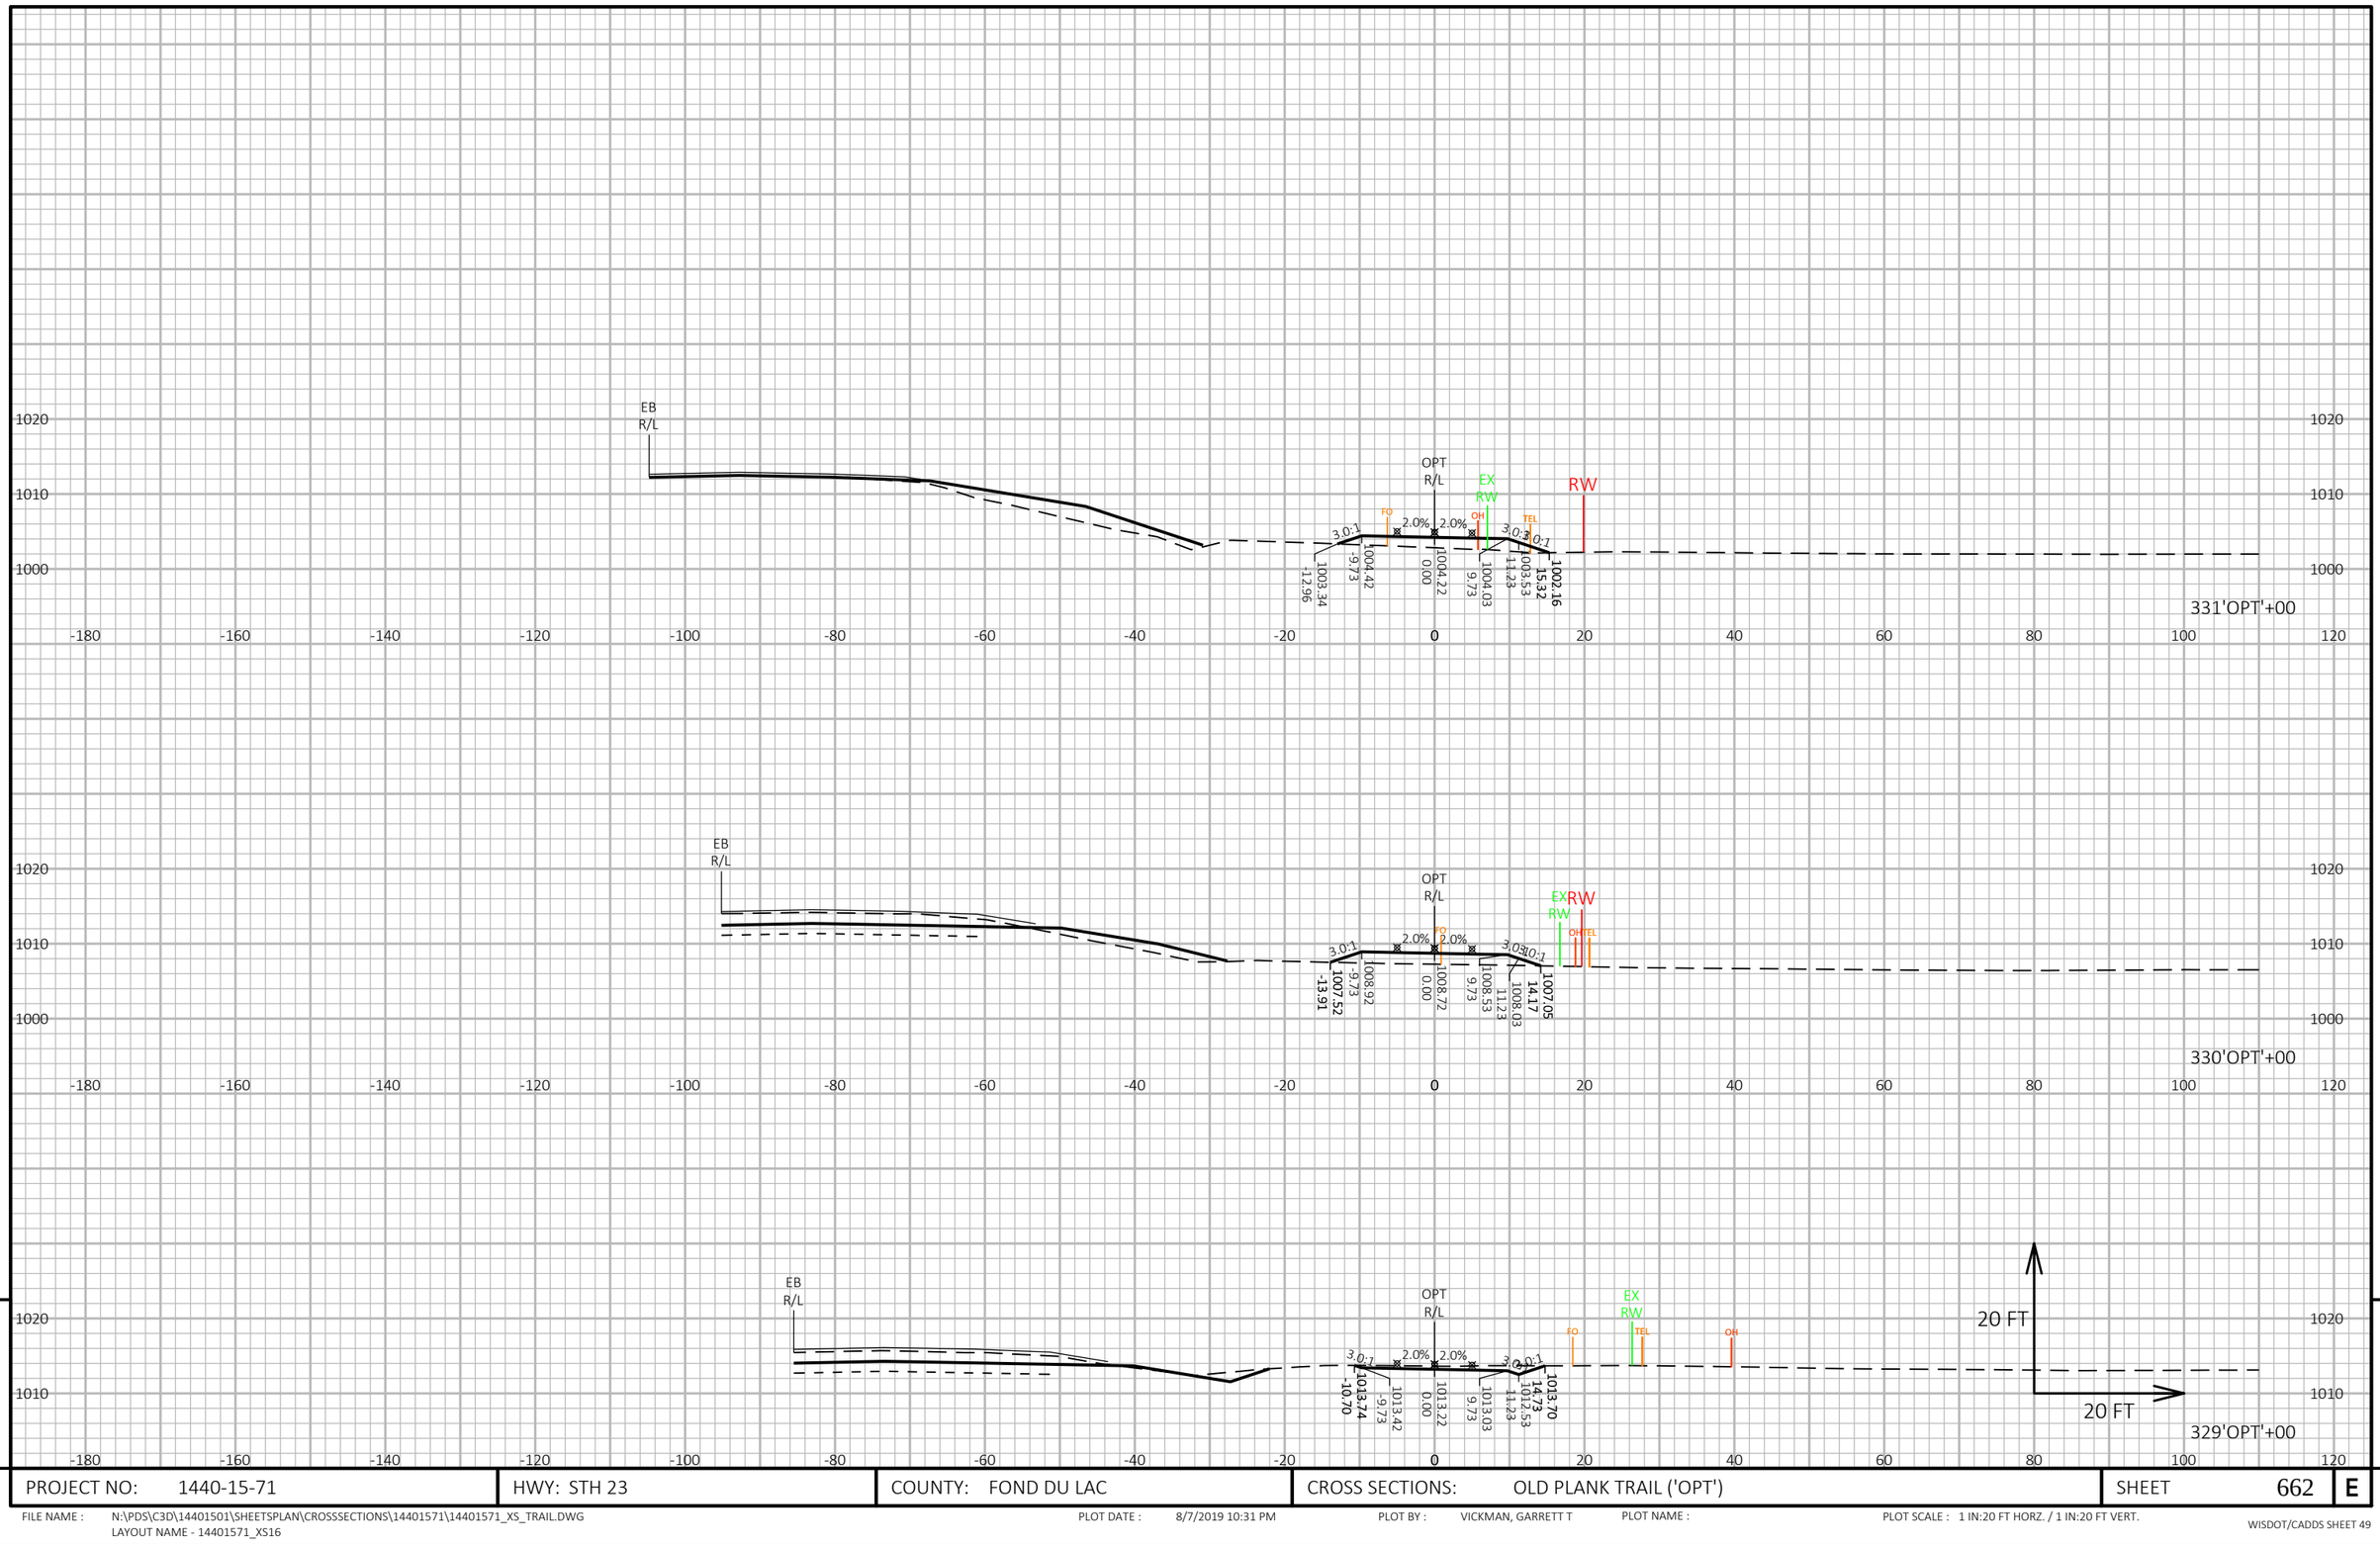

9

9

PROJECT NO: 1440-15-71	HWY: STH 23	COUNTY: FOND DU LAC	CROSS SECTIONS: OLD PLANK TRAIL ('OPT')	SHEET 662	E

FILE NAME : N:\PDS\C3D\14401501\SHEETSPLAN\CROSSSECTIONS\14401571\14401571_XS_TRAIL.DWG
LAYOUT NAME - 14401571_XS16


PLOT DATE : 8/7/2019 10:31 PM

PLOT BY : VICKMAN, GARRETT T

PLOT NAME :

PLOT SCALE : 1 IN:20 FT HORZ. / 1 IN:20 FT VERT.

WISDOT/CADDS SHEET 49

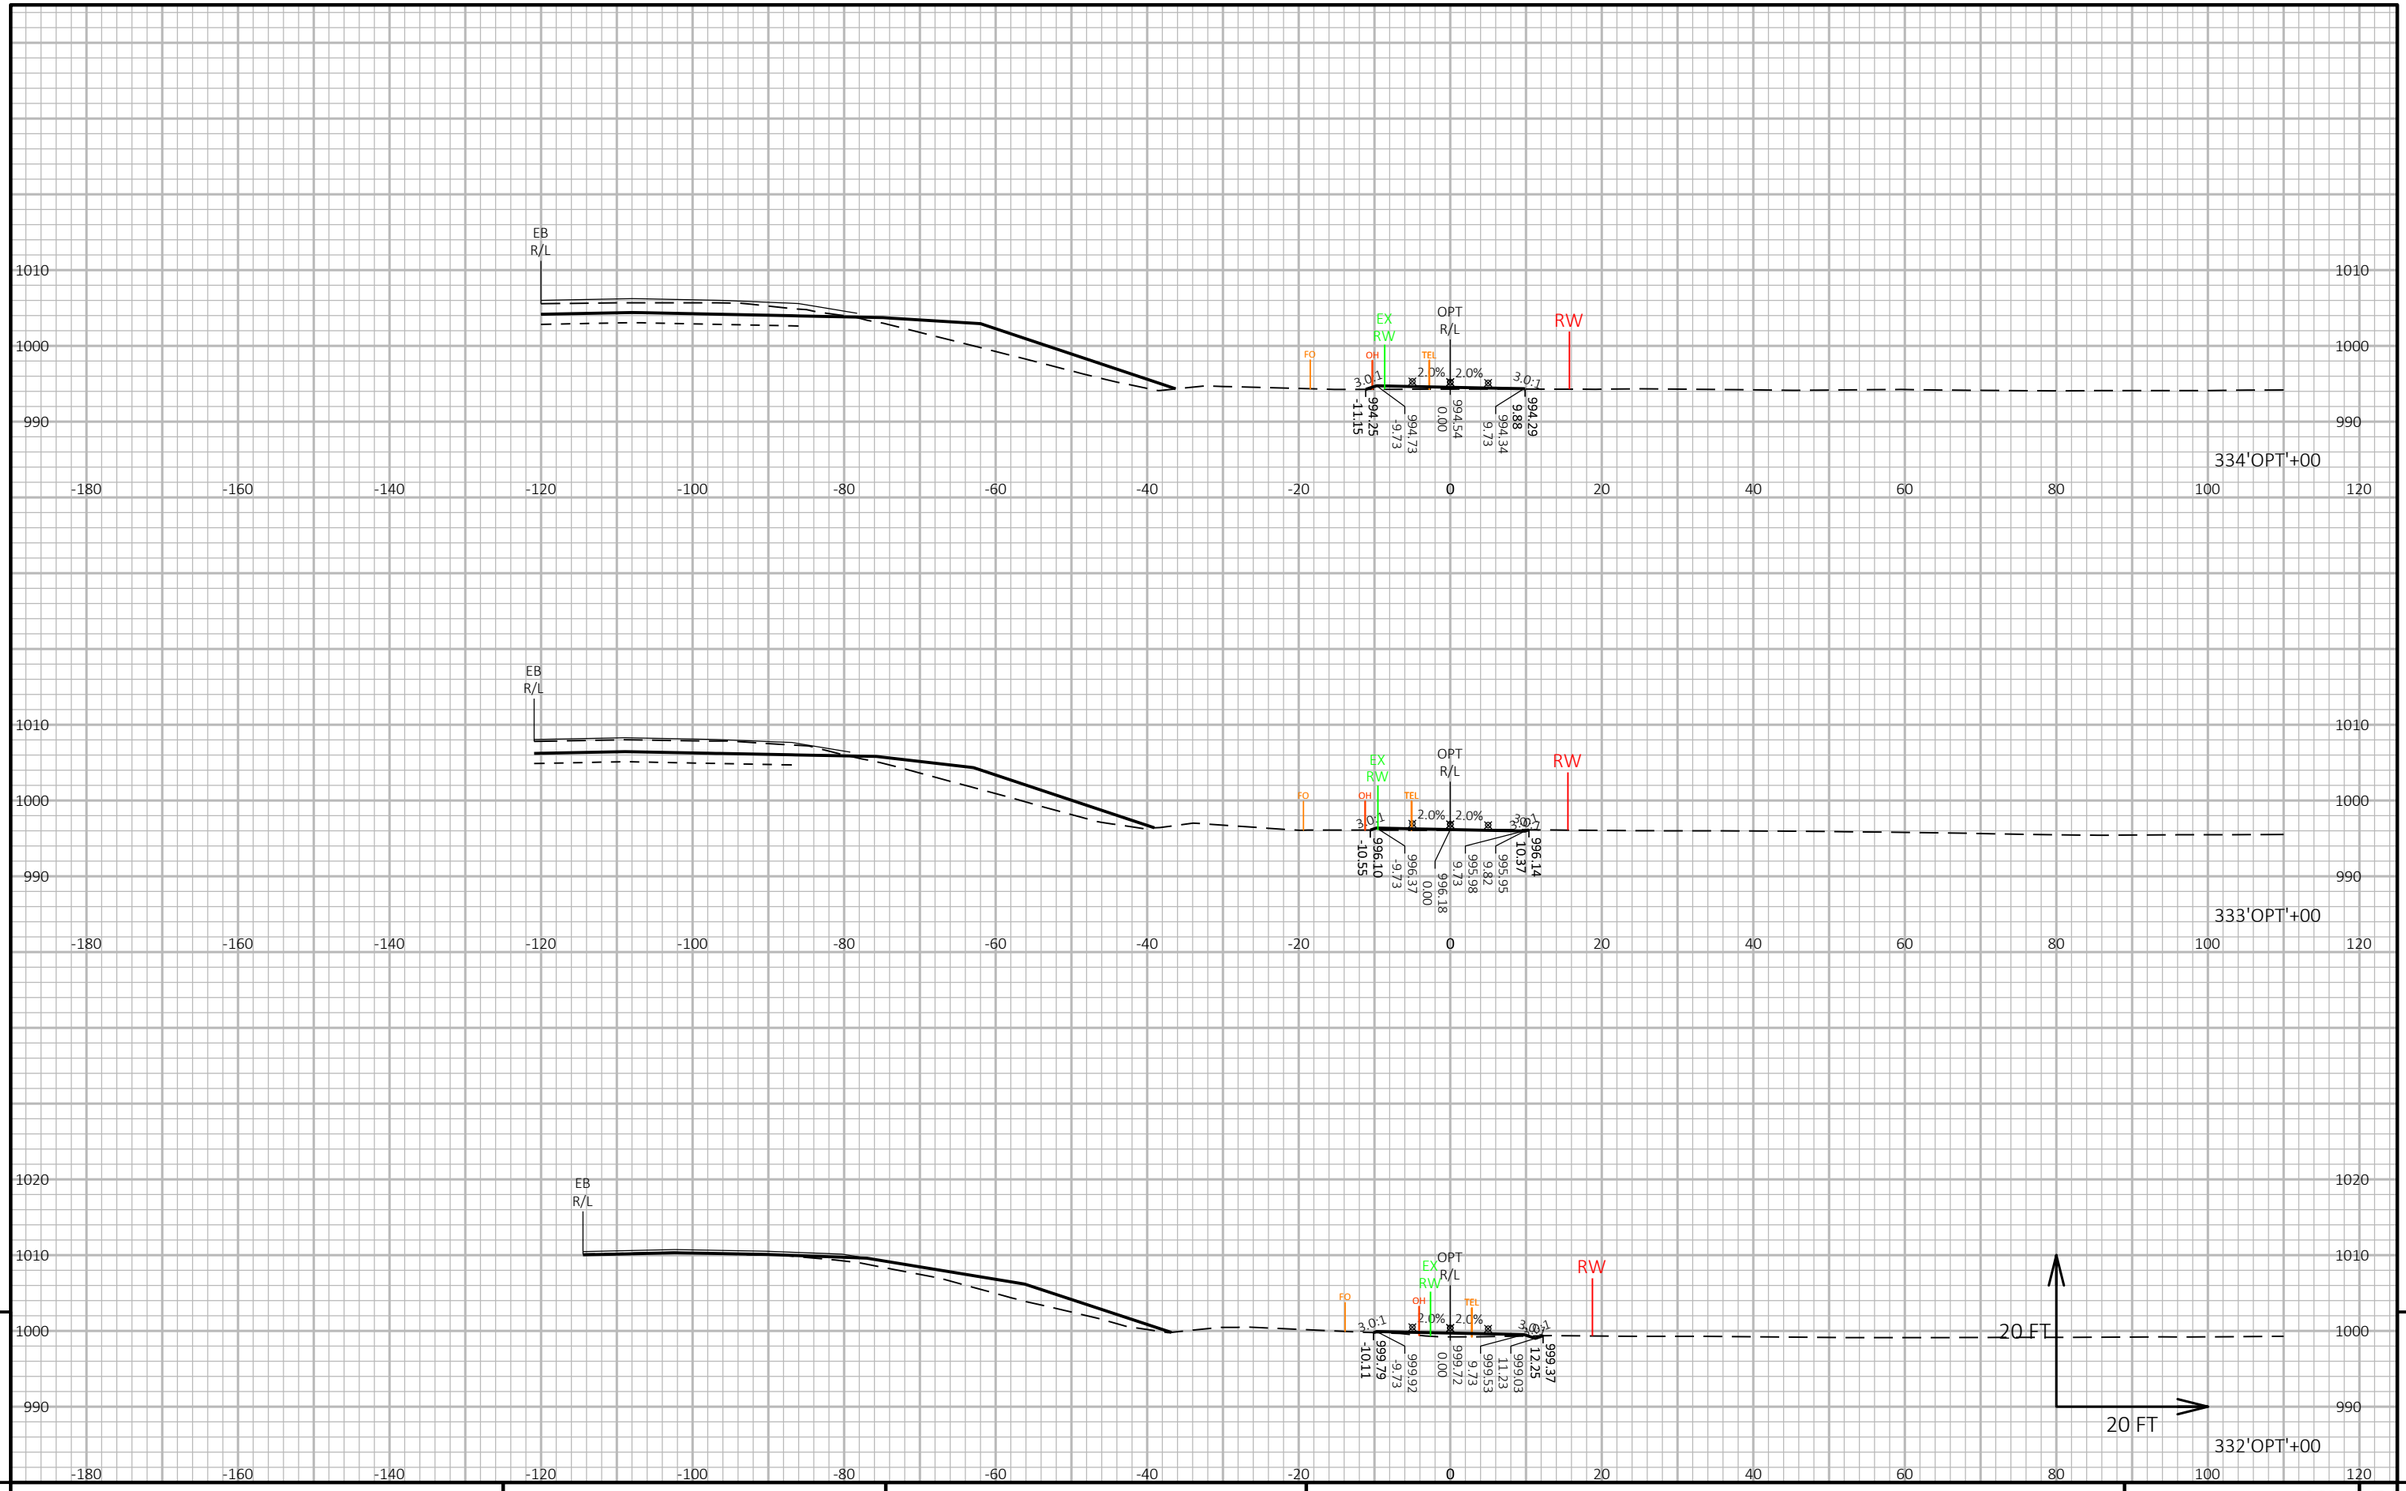


9

9

PROJECT NO: 1440-15-71	HWY: STH 23	COUNTY: FOND DU LAC	CROSS SECTIONS: OLD PLANK TRAIL ('OPT')	SHEET 663	E

FILE NAME : N:\PDS\C3D\14401501\SHEETSPLAN\CROSSSECTIONS\14401571\14401571_XS_TRAIL.DWG
LAYOUT NAME - 14401571_XS17

PLOT DATE : 8/7/2019 10:33 PM PLOT BY : VICKMAN, GARRETT T PLOT NAME : PLOT SCALE : 1 IN:20 FT HORZ. / 1 IN:20 FT VERT.

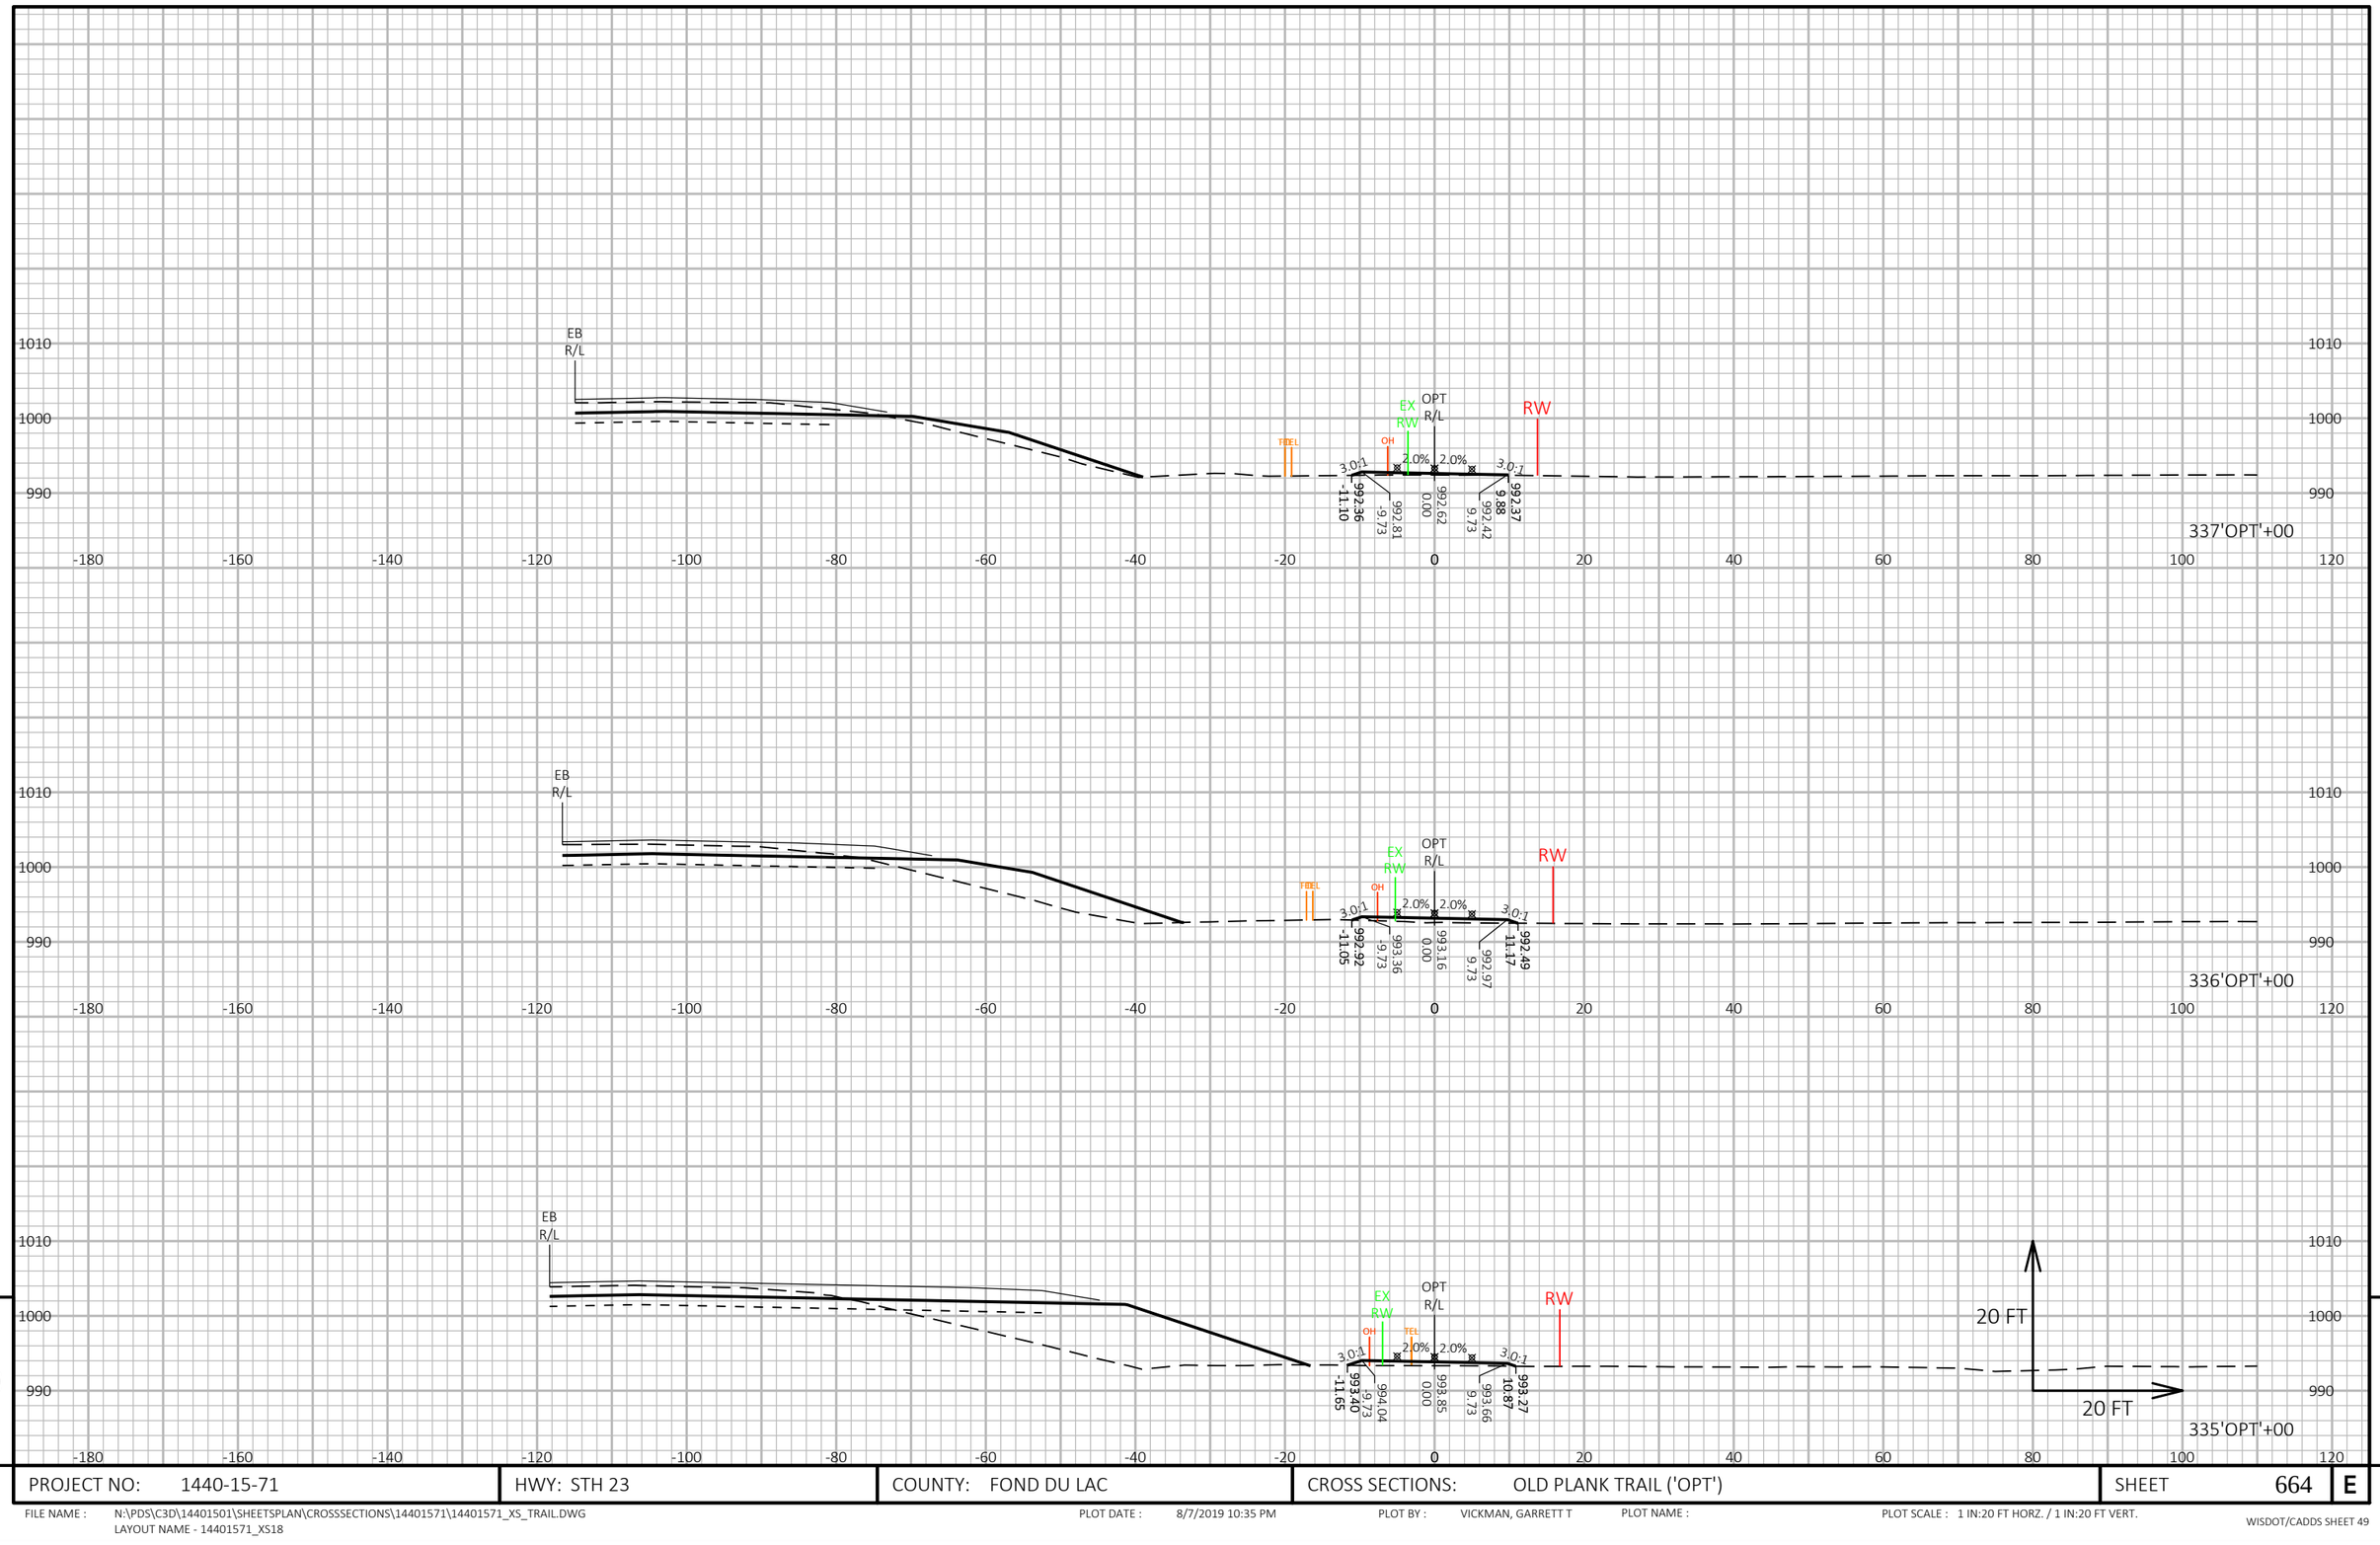


9

9

PROJECT NO: 1440-15-71	HWY: STH 23	COUNTY: FOND DU LAC	CROSS SECTIONS: OLD PLANK TRAIL ('OPT')	SHEET 664	E

FILE NAME : N:\PDS\C3D\14401501\SHEETSPLAN\CROSSSECTIONS\14401571\14401571_XS_TRAIL.DWG
LAYOUT NAME - 14401571_XS18

PLOT DATE : 8/7/2019 10:35 PM PLOT BY : VICKMAN, GARRETT T PLOT NAME : PLOT SCALE : 1 IN:20 FT HORZ. / 1 IN:20 FT VERT.

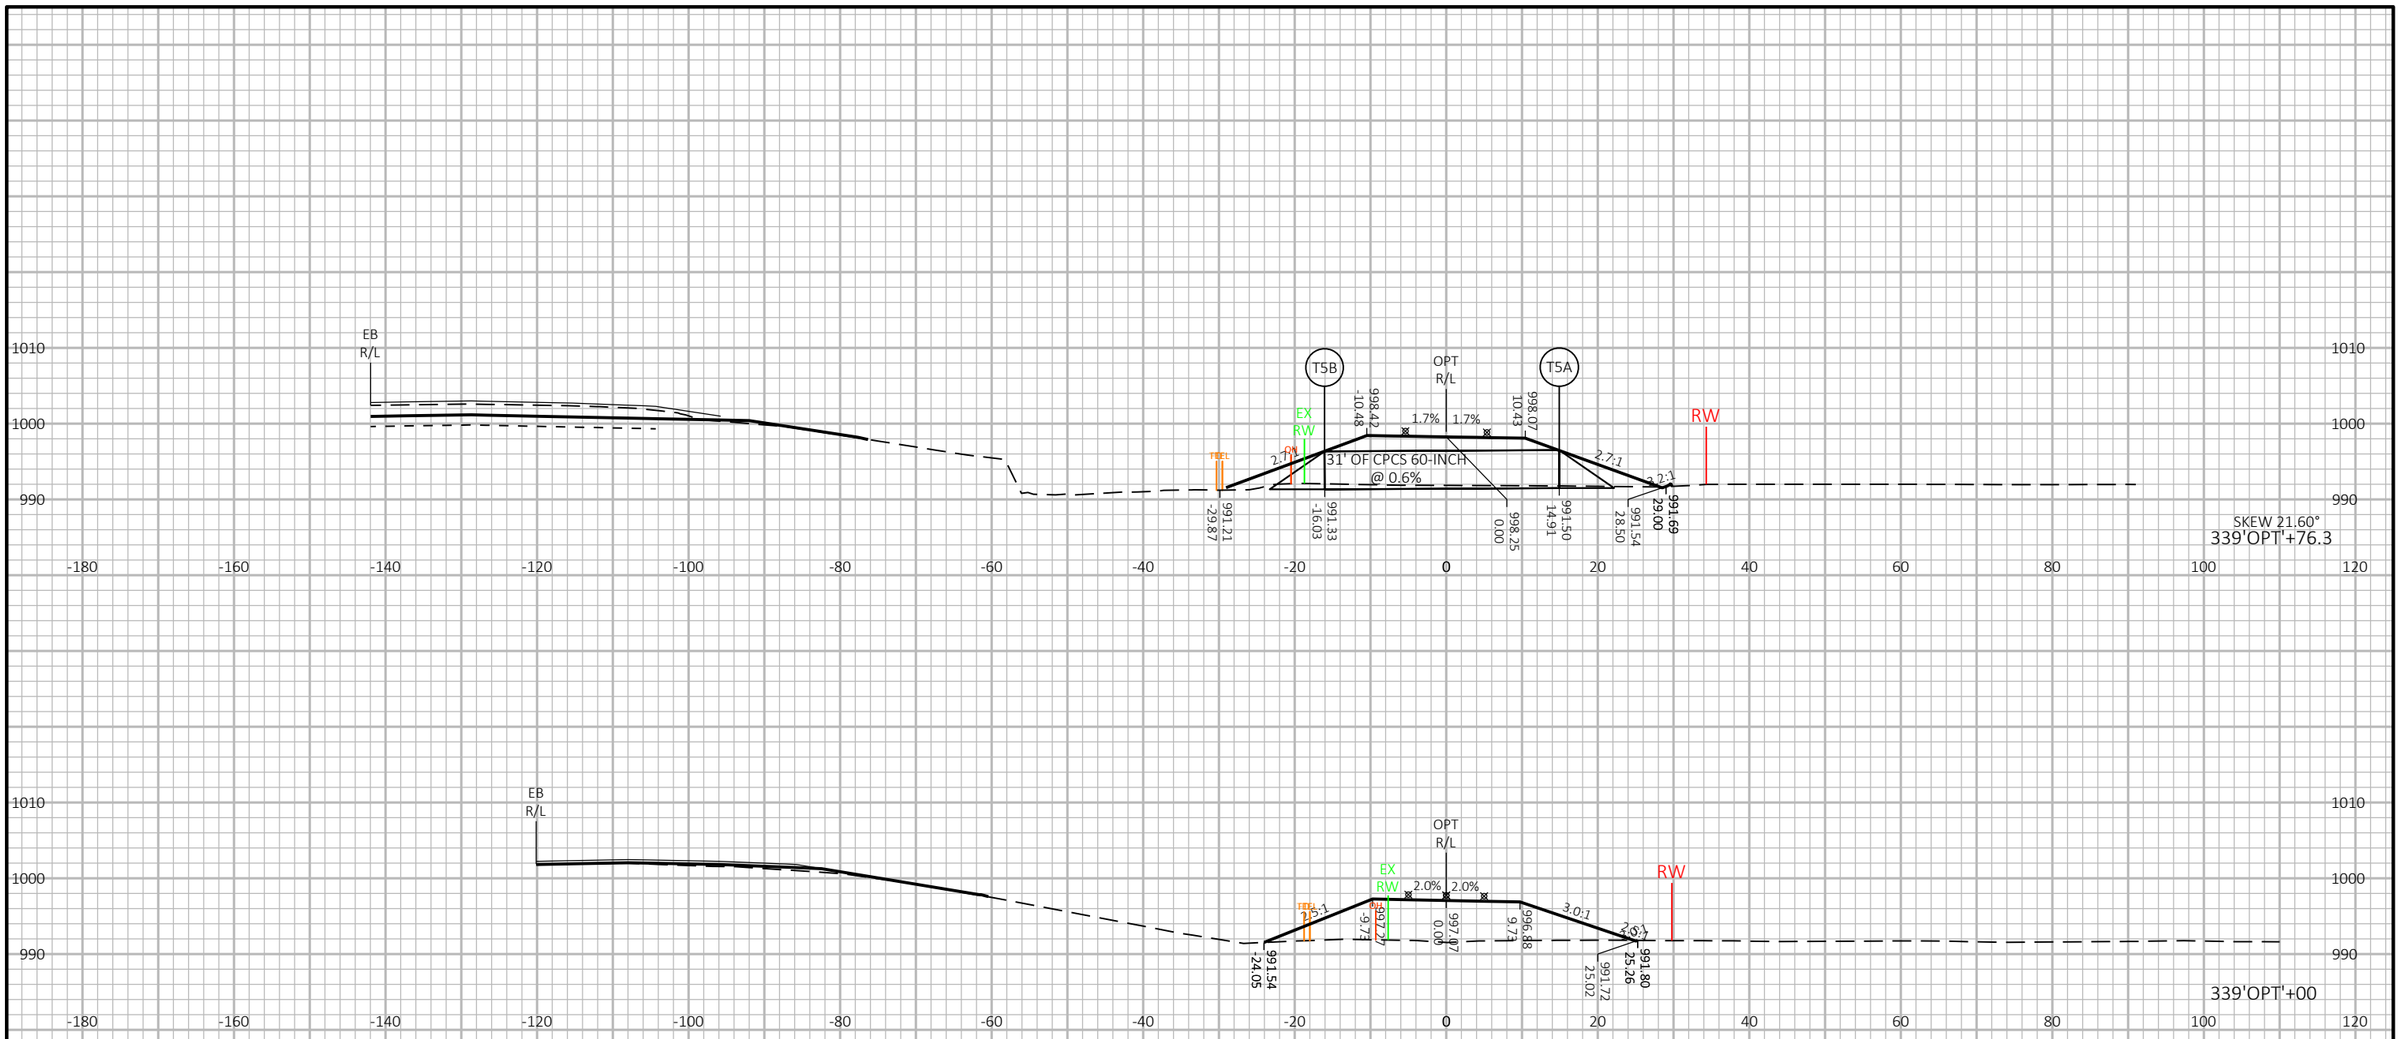


PROJECT NO: 1440-15-71	HWY: STH 23	COUNTY: FOND DU LAC	CROSS SECTIONS: OLD PLANK TRAIL ('OPT')	SHEET 665	E

FILE NAME : N:\PDS\C3D\14401501\SHEETSPLAN\CROSSSECTIONS\14401571\14401571_XS_TRAIL.DWG
LAYOUT NAME - 14401571_XS19

PLOT DATE : 8/7/2019 10:37 PM PLOT BY : VICKMAN, GARRETT T PLOT NAME : PLOT SCALE : 1 IN:20 FT HORZ. / 1 IN:20 FT VERT.

WISDOT/CADDS SHEET 49

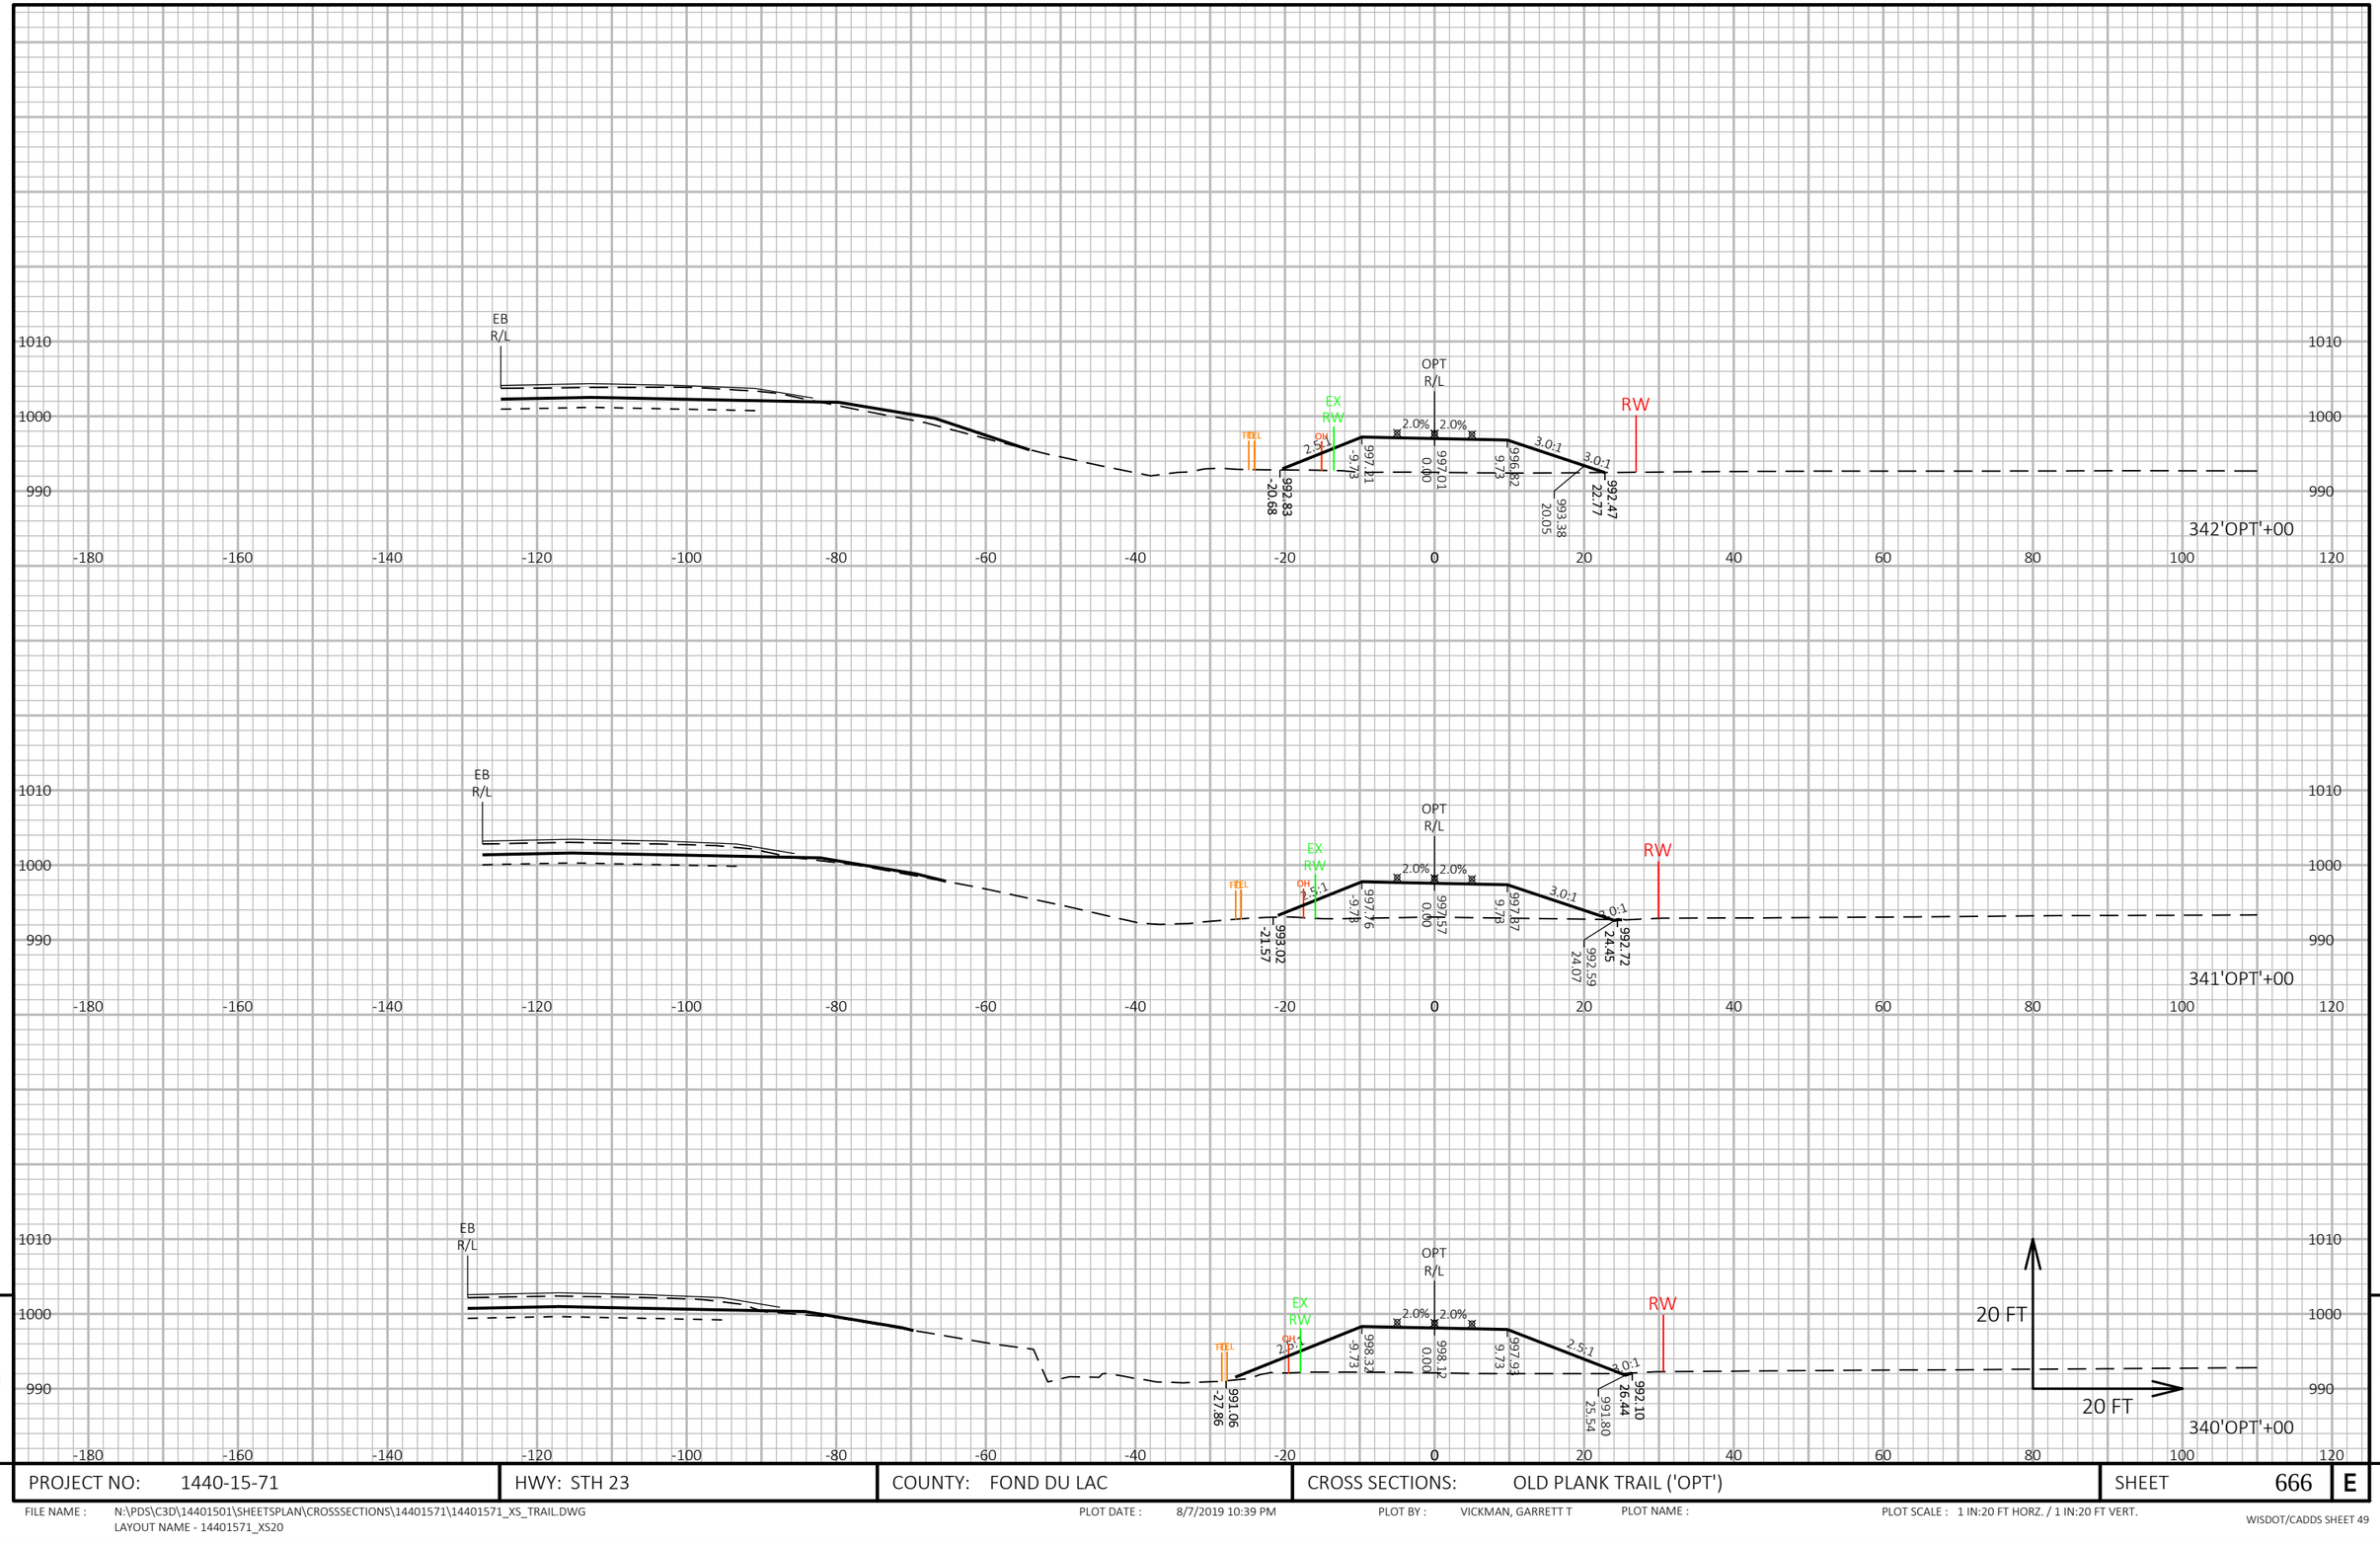

9


9

PROJECT NO: 1440-15-71	HWY: STH 23	COUNTY: FOND DU LAC	CROSS SECTIONS: OLD PLANK TRAIL ('OPT')	SHEET 666	E

FILE NAME : N:\PDS\C3D\14401501\SHEETSPLAN\CROSSSECTIONS\14401571\14401571_XS_TRAIL.DWG
LAYOUT NAME - 14401571_XS20

PLOT DATE : 8/7/2019 10:39 PM PLOT BY : VICKMAN, GARRETT T PLOT NAME : PLOT SCALE : 1 IN:20 FT HORZ. / 1 IN:20 FT VERT.

WISDOT/CADDS SHEET 49

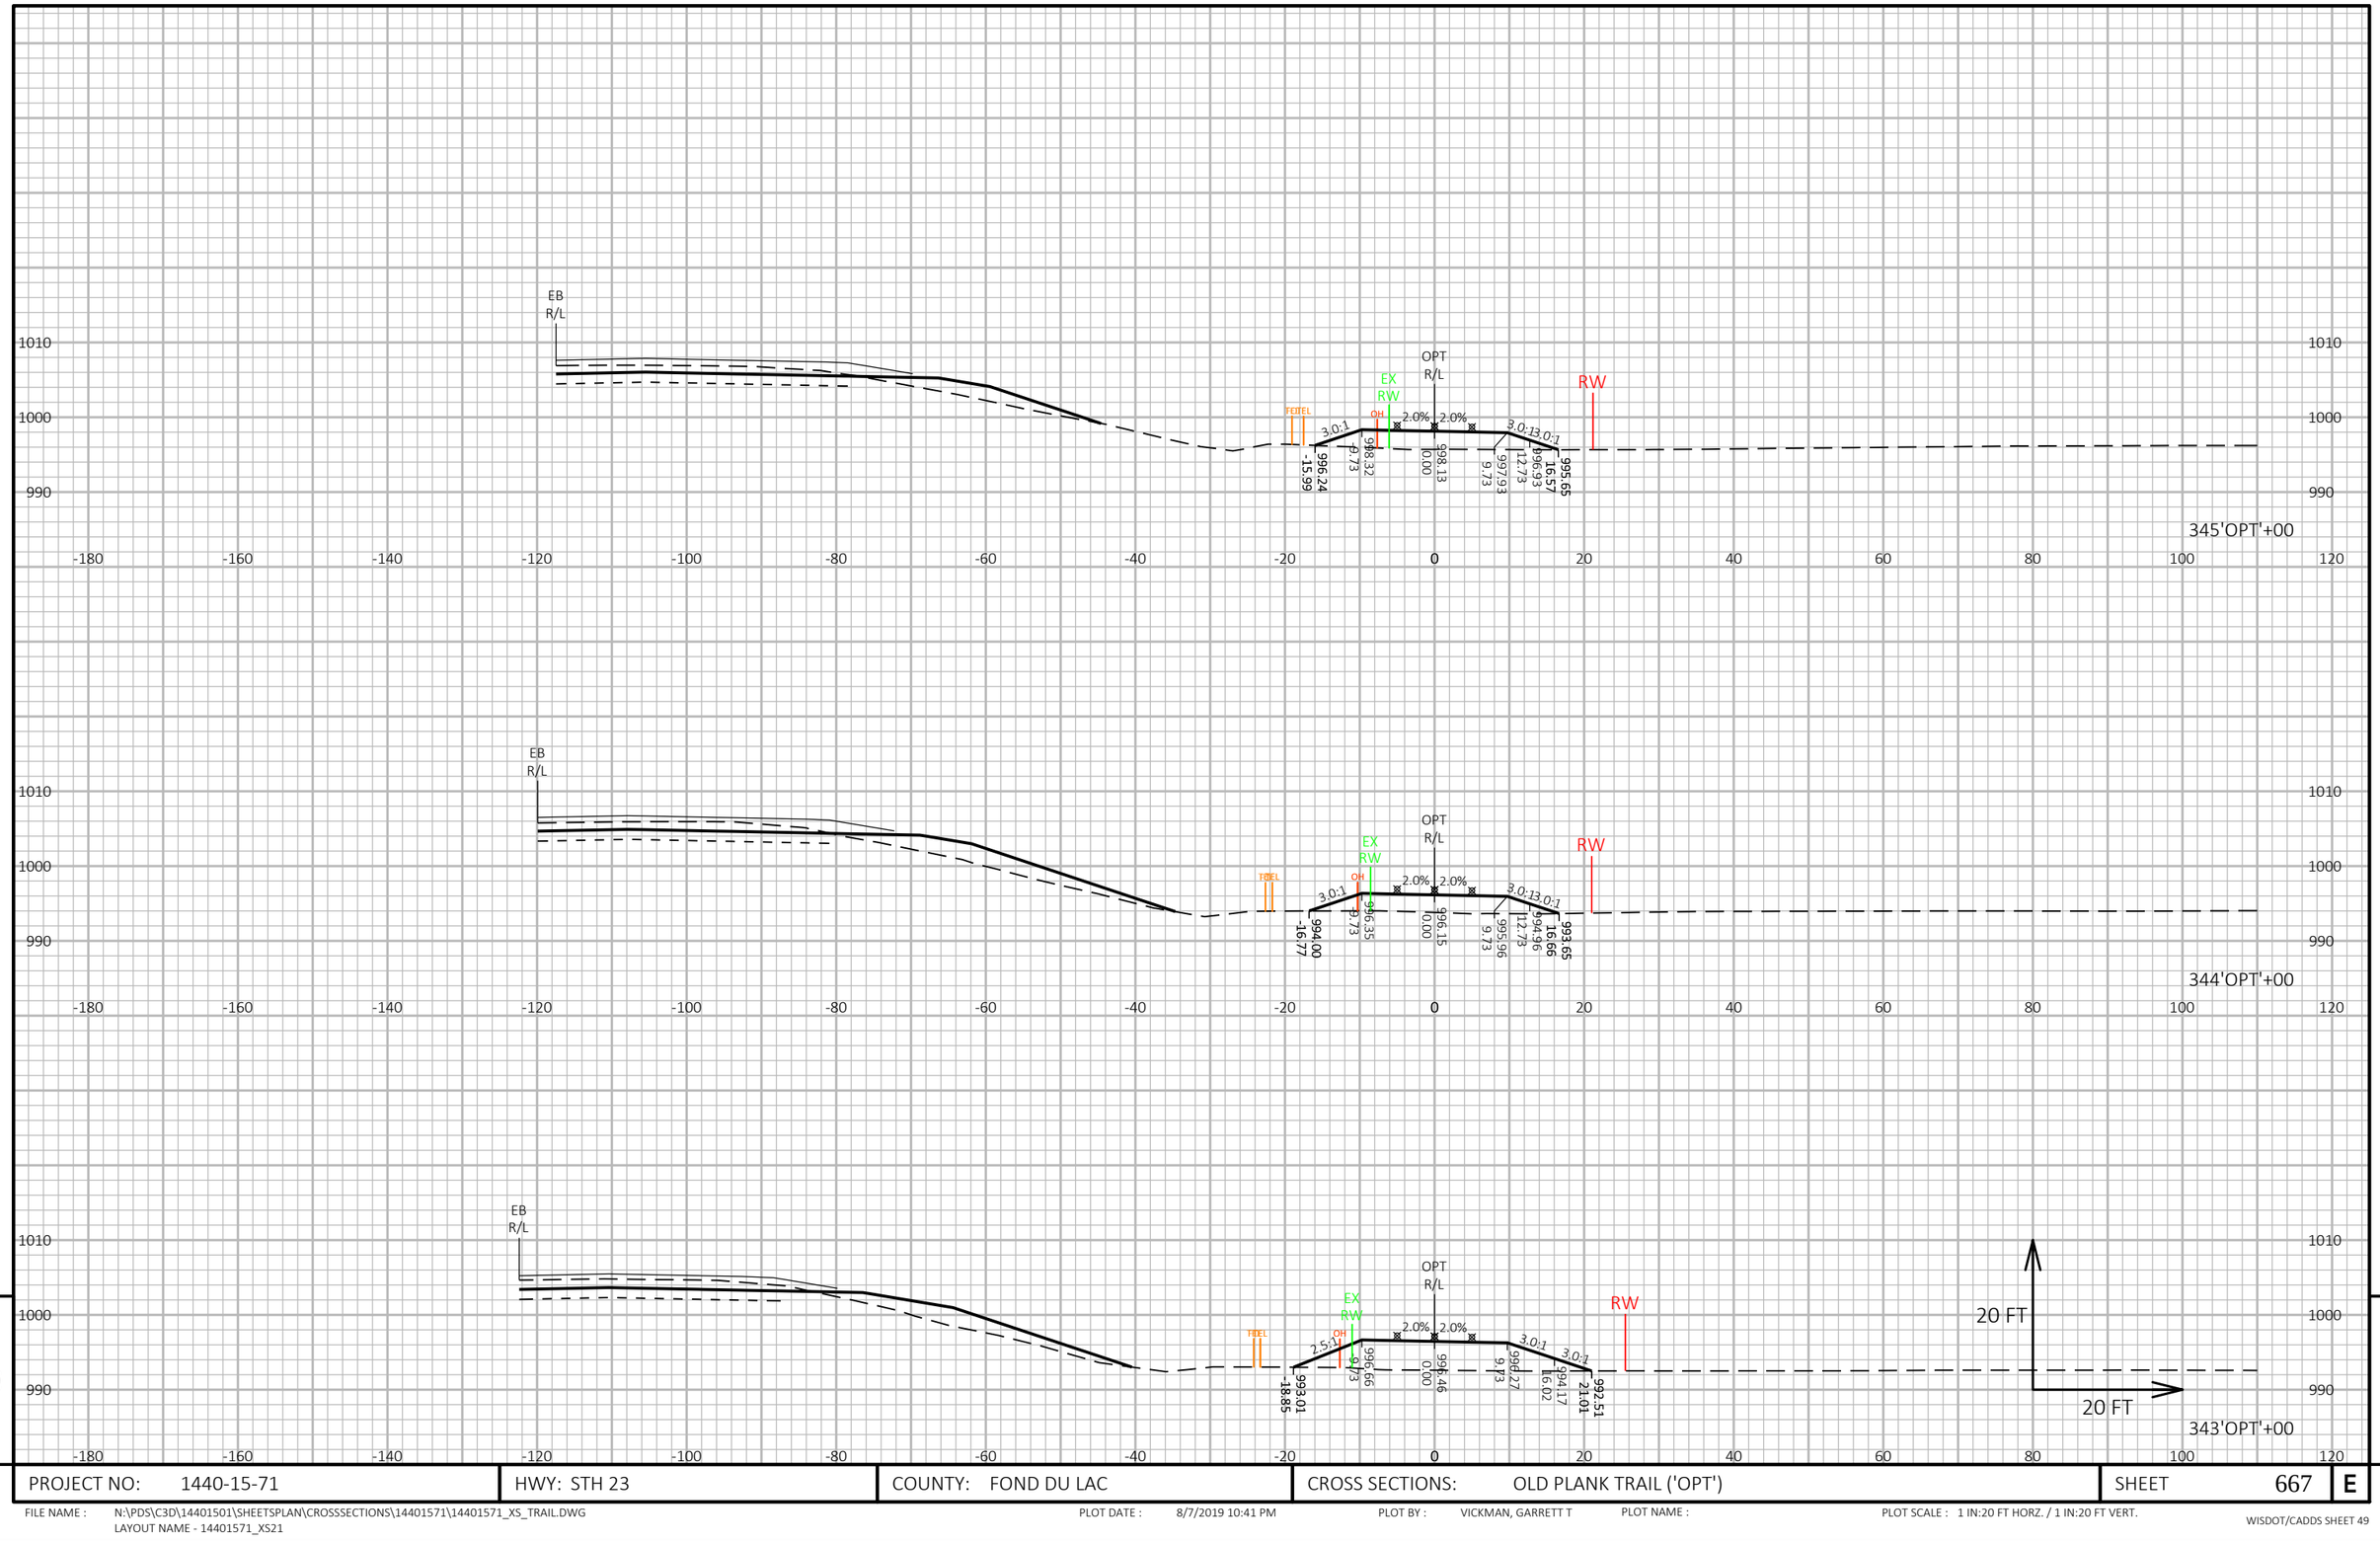

9

9

PROJECT NO: 1440-15-71	HWY: STH 23	COUNTY: FOND DU LAC	CROSS SECTIONS: OLD PLANK TRAIL ('OPT')	SHEET 667	E

FILE NAME : N:\PDS\C3D\14401501\SHEETSPLAN\CROSSSECTIONS\14401571\14401571_XS_TRAIL.DWG
LAYOUT NAME - 14401571_XS21


PLOT DATE : 8/7/2019 10:41 PM

PLOT BY : VICKMAN, GARRETT T

PLOT NAME :

PLOT SCALE : 1 IN:20 FT HORZ. / 1 IN:20 FT VERT.

WISDOT/CADDS SHEET 49

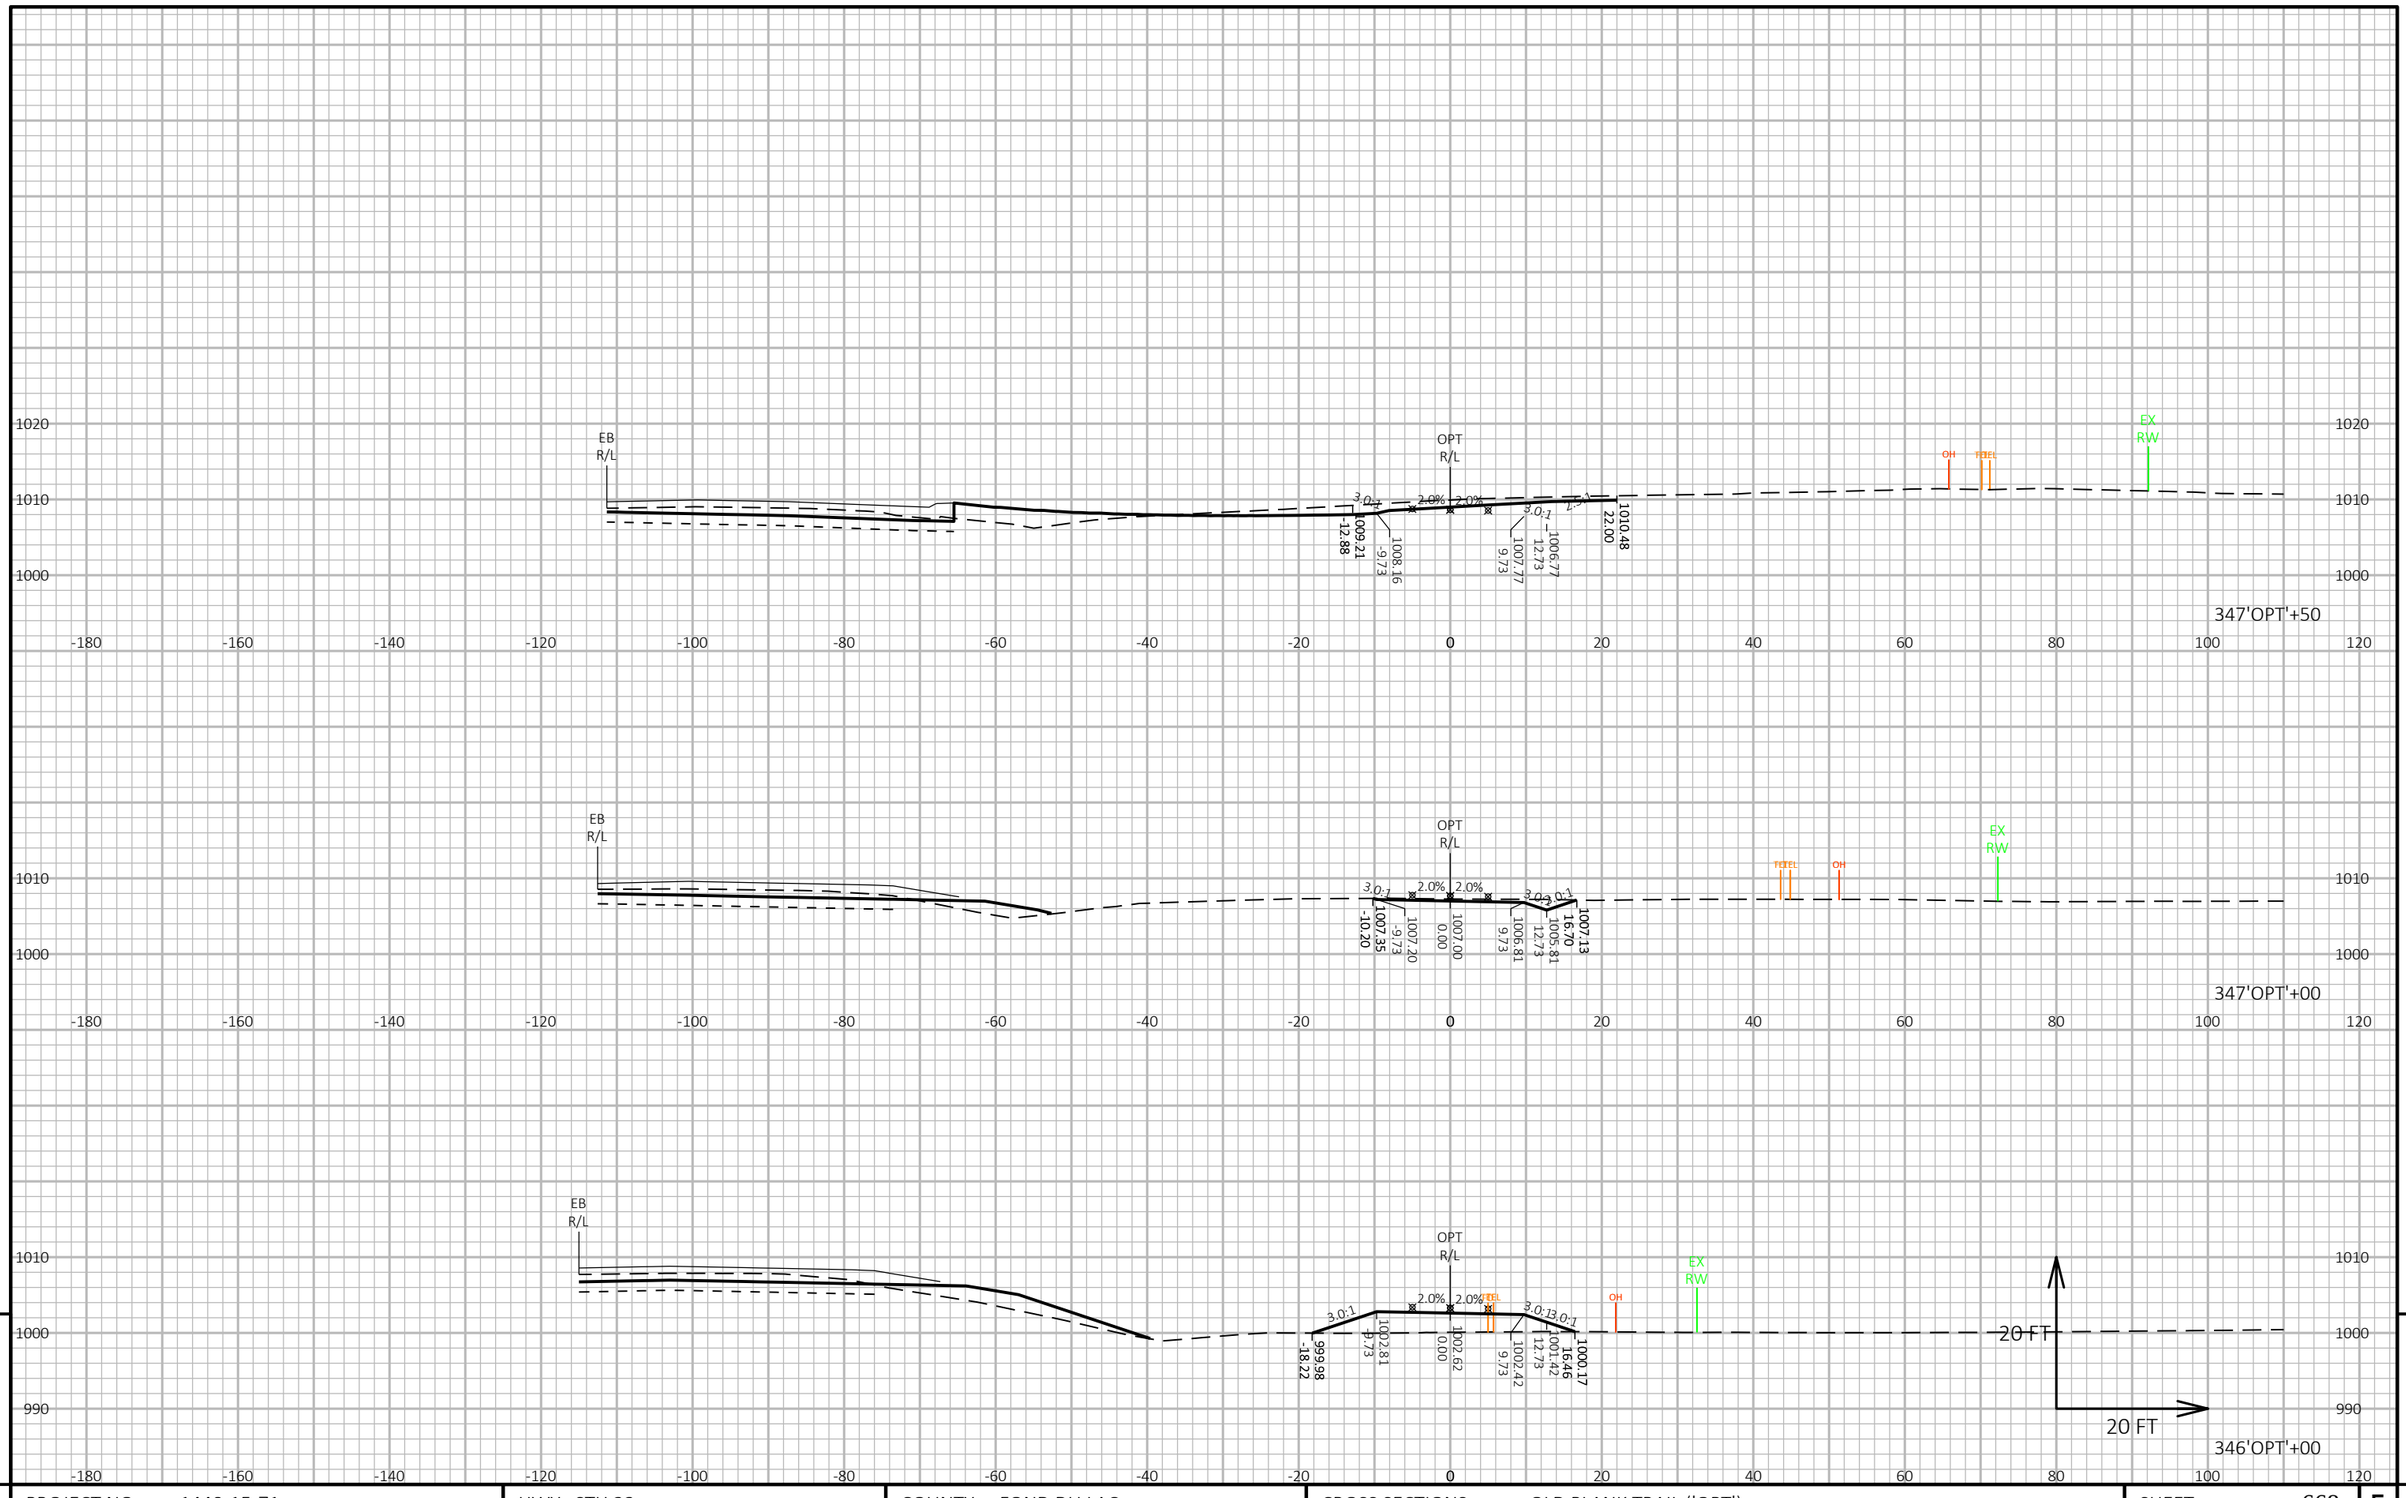

9


9


PROJECT NO: 1440-15-71	HWY: STH 23	COUNTY: FOND DU LAC	CROSS SECTIONS: OLD PLANK TRAIL ('OPT')	SHEET 668	E


FILE NAME : N:\PDS\C3D\14401501\SHEETSPLAN\CROSSSECTIONS\14401571\14401571_XS_TRAIL.DWG
LAYOUT NAME - 14401571_XS22

PLOT DATE : 8/7/2019 10:43 PM PLOT BY : VICKMAN, GARRETT T PLOT NAME : PLOT SCALE : 1 IN:20 FT HORZ. / 1 IN:20 FT VERT.

WISDOT/CADDS SHEET 49

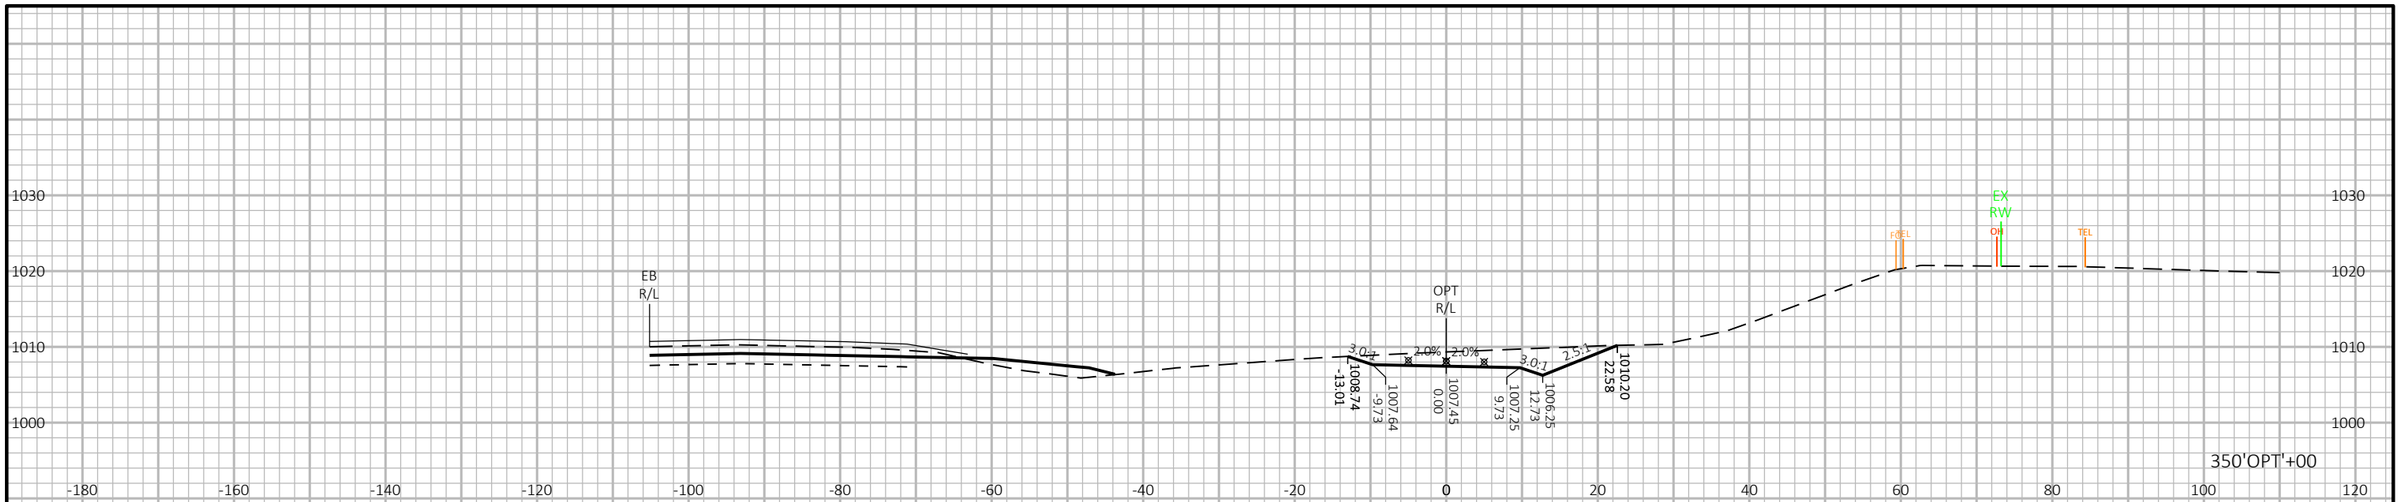

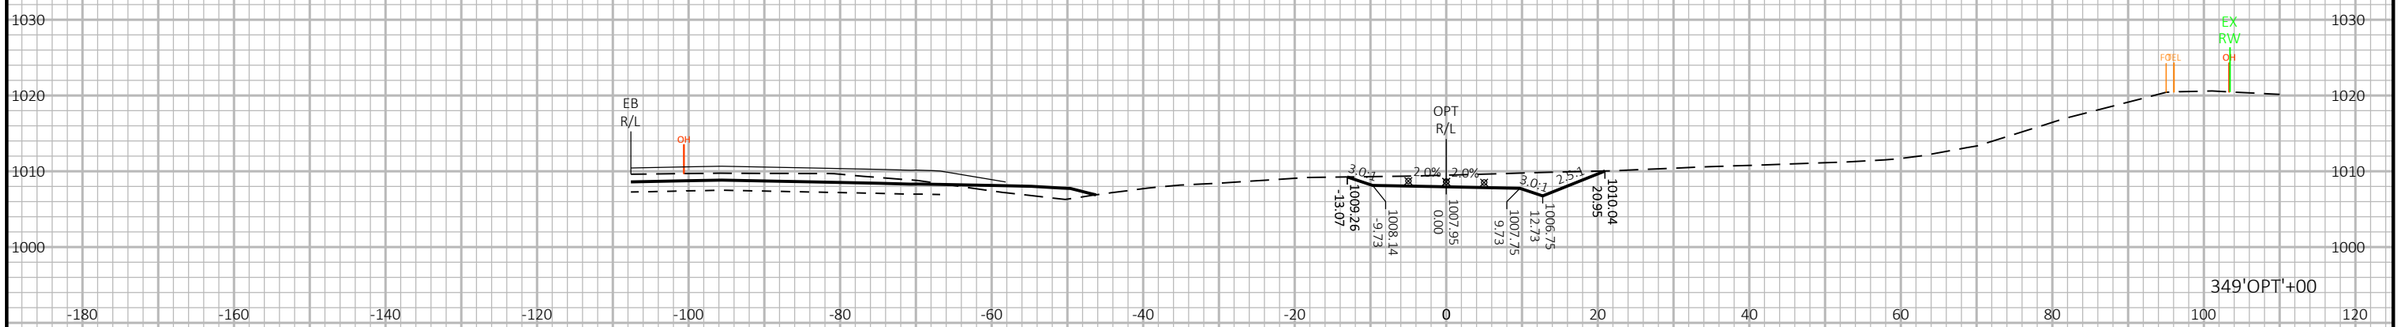

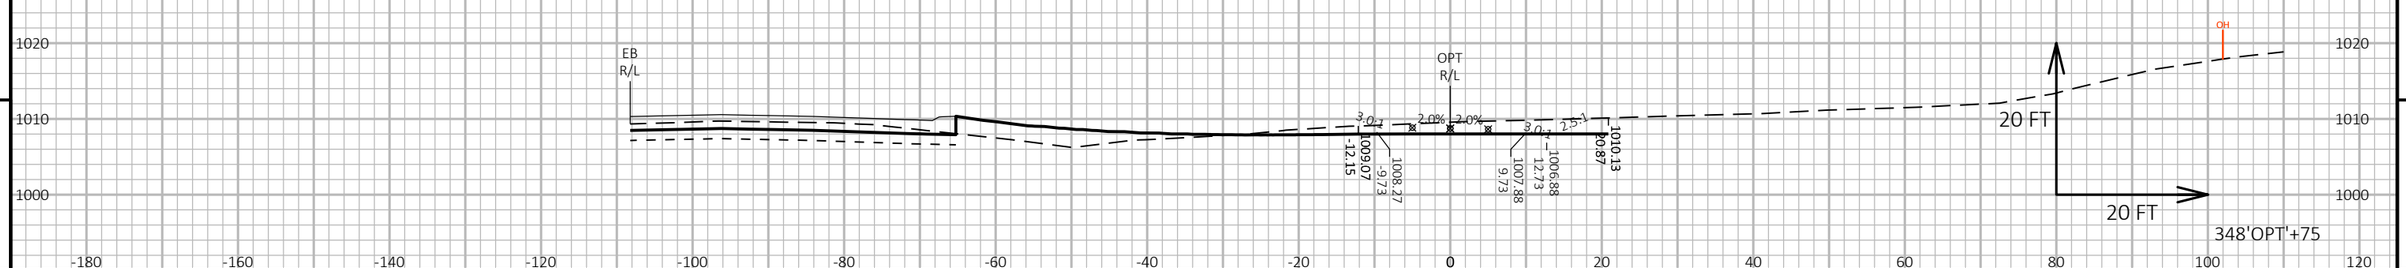

9

9

PROJECT NO: 1440-15-71	HWY: STH 23	COUNTY: FOND DU LAC	CROSS SECTIONS: OLD PLANK TRAIL ('OPT')	SHEET 669	E

FILE NAME : N:\PDS\C3D\14401501\SHEETSPLAN\CROSSSECTIONS\14401571\14401571_XS_TRAIL.DWG
LAYOUT NAME - 14401571_XS23


PLOT DATE : 8/7/2019 10:45 PM

PLOT BY : VICKMAN, GARRETT T

PLOT NAME :

PLOT SCALE : 1 IN:20 FT HORZ. / 1 IN:20 FT VERT.

WISDOT/CADDS SHEET 49

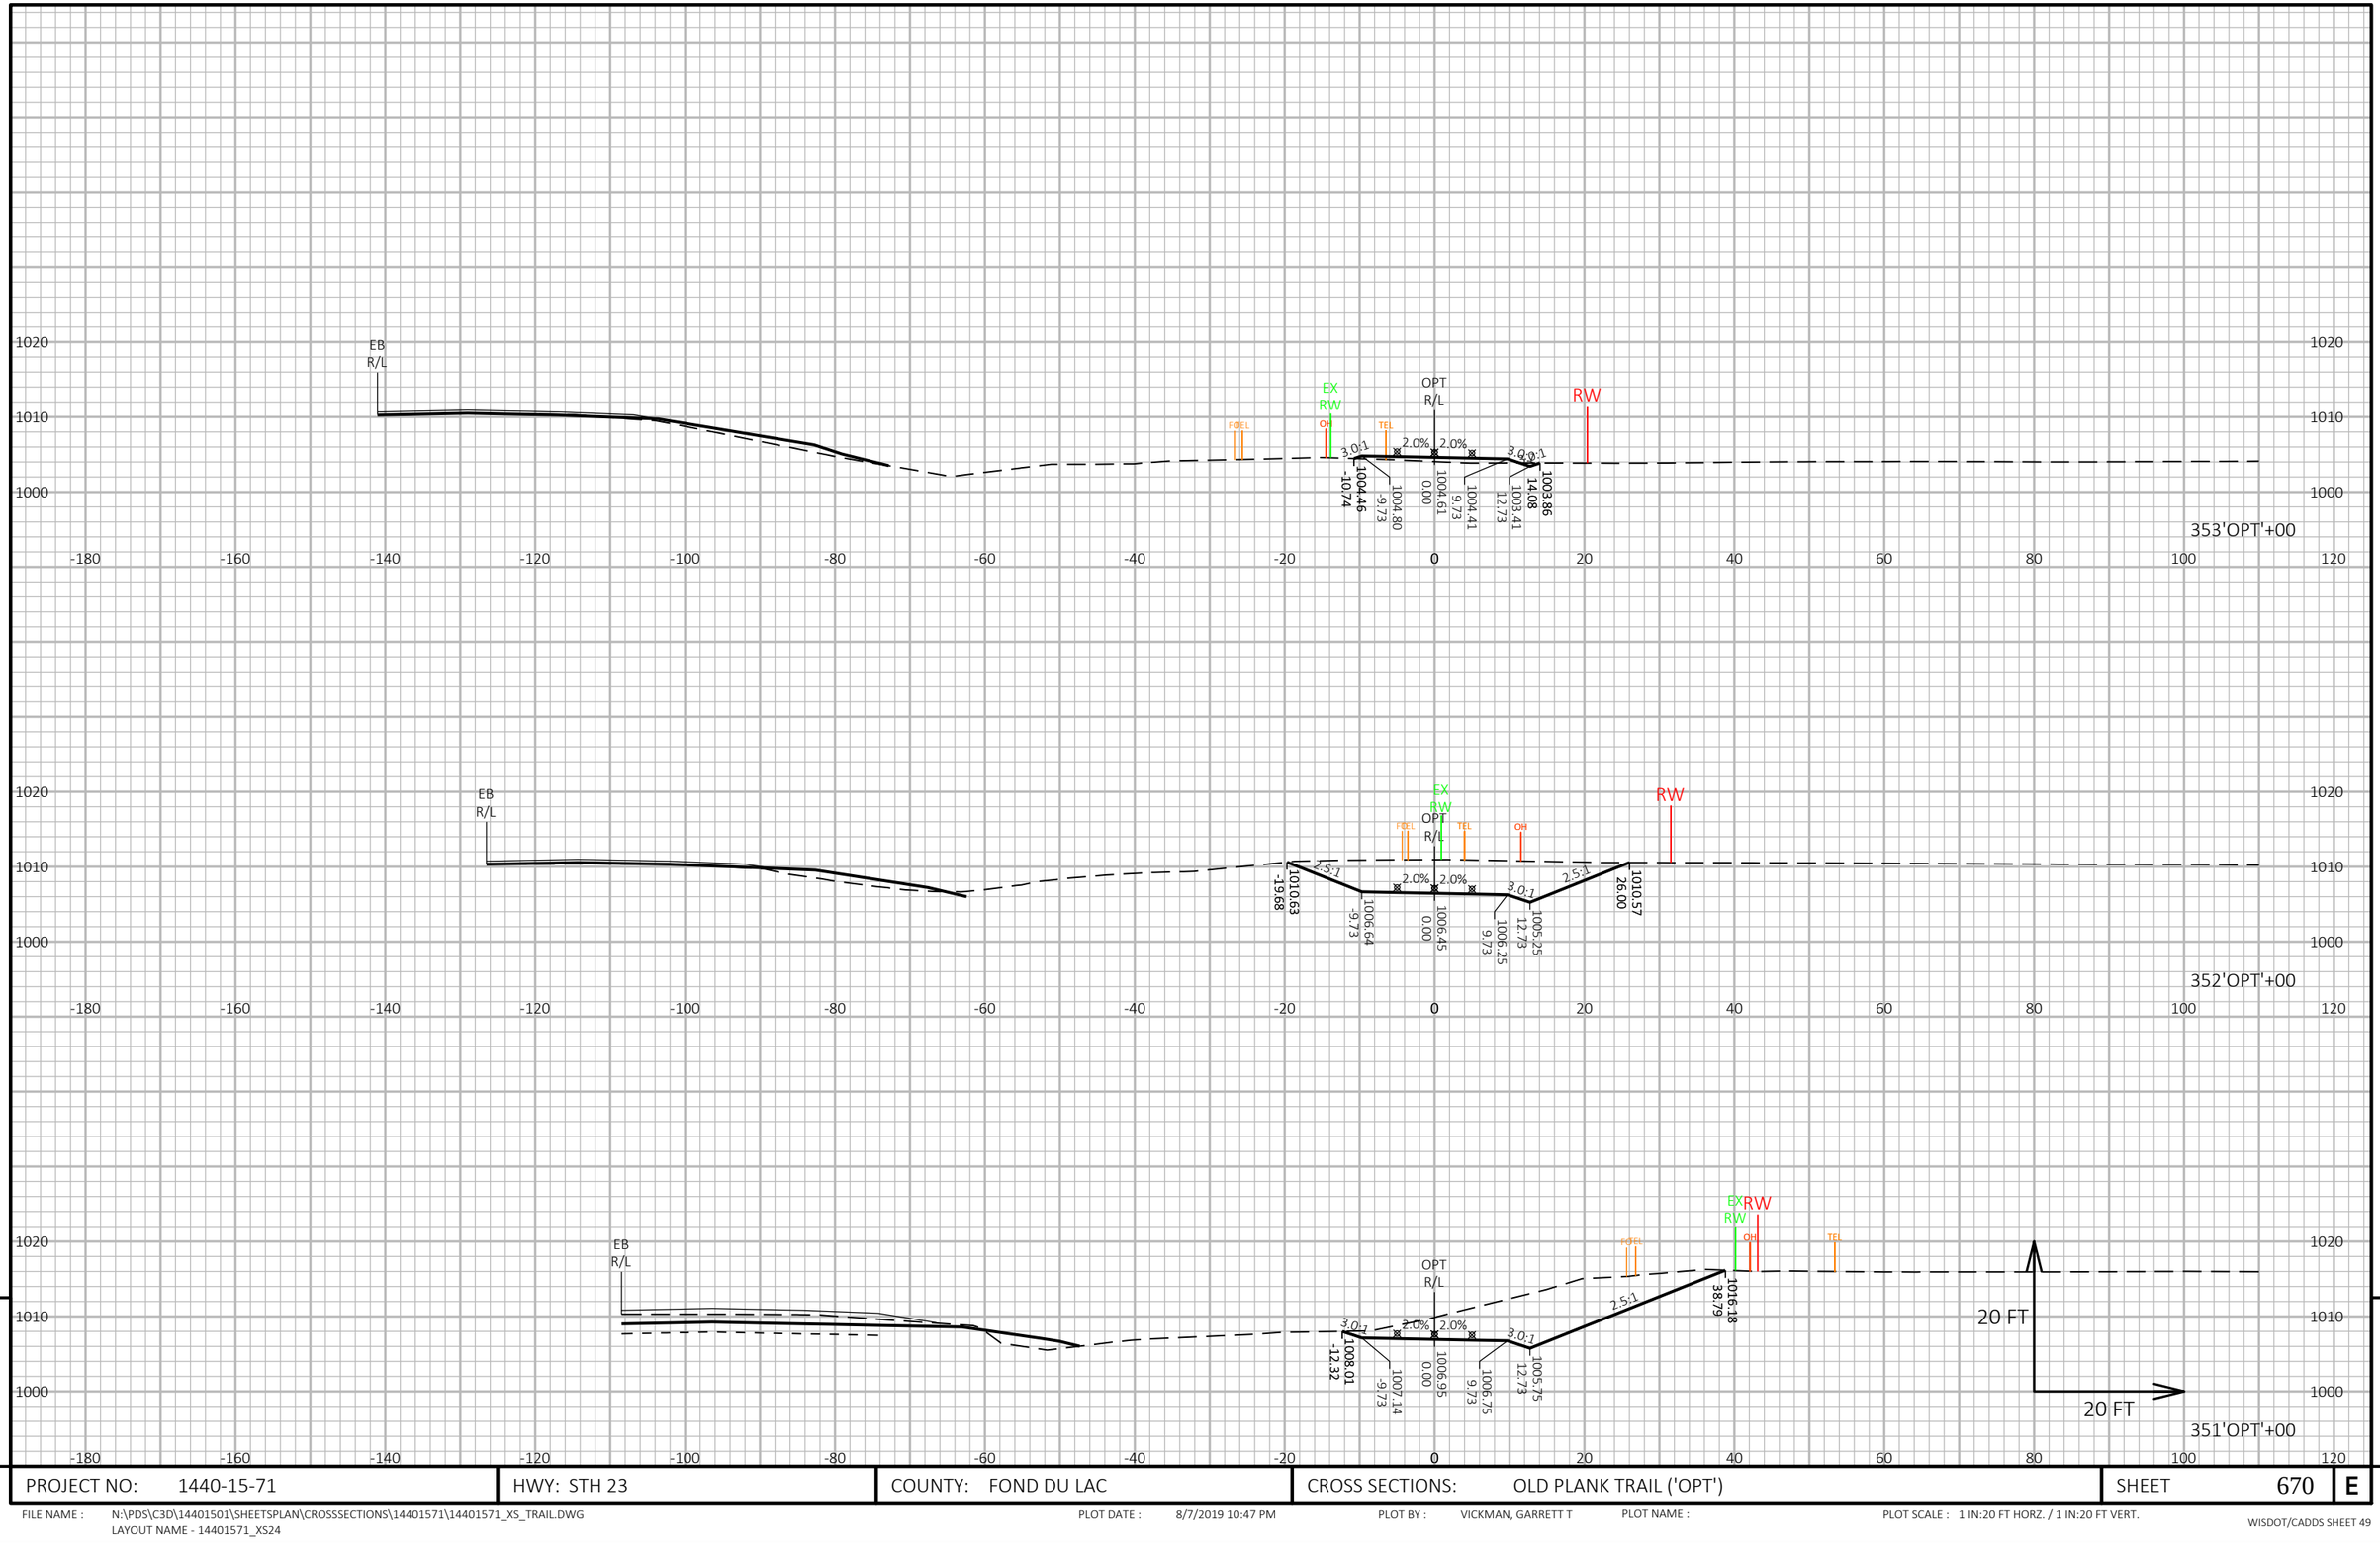

9

PROJECT NO: 1440-15-71	HWY: STH 23	COUNTY: FOND DU LAC	CROSS SECTIONS: OLD PLANK TRAIL ('OPT')	SHEET 670	E

FILE NAME : N:\PDS\C3D\14401501\SHEETSPLAN\CROSSSECTIONS\14401571\14401571_XS_TRAIL.DWG
LAYOUT NAME - 14401571_XS24


PLOT DATE : 8/7/2019 10:47 PM

PLOT BY : VICKMAN, GARRETT T

PLOT NAME :

PLOT SCALE : 1 IN:20 FT HORZ. / 1 IN:20 FT VERT.

WISDOT/CADDS SHEET 49

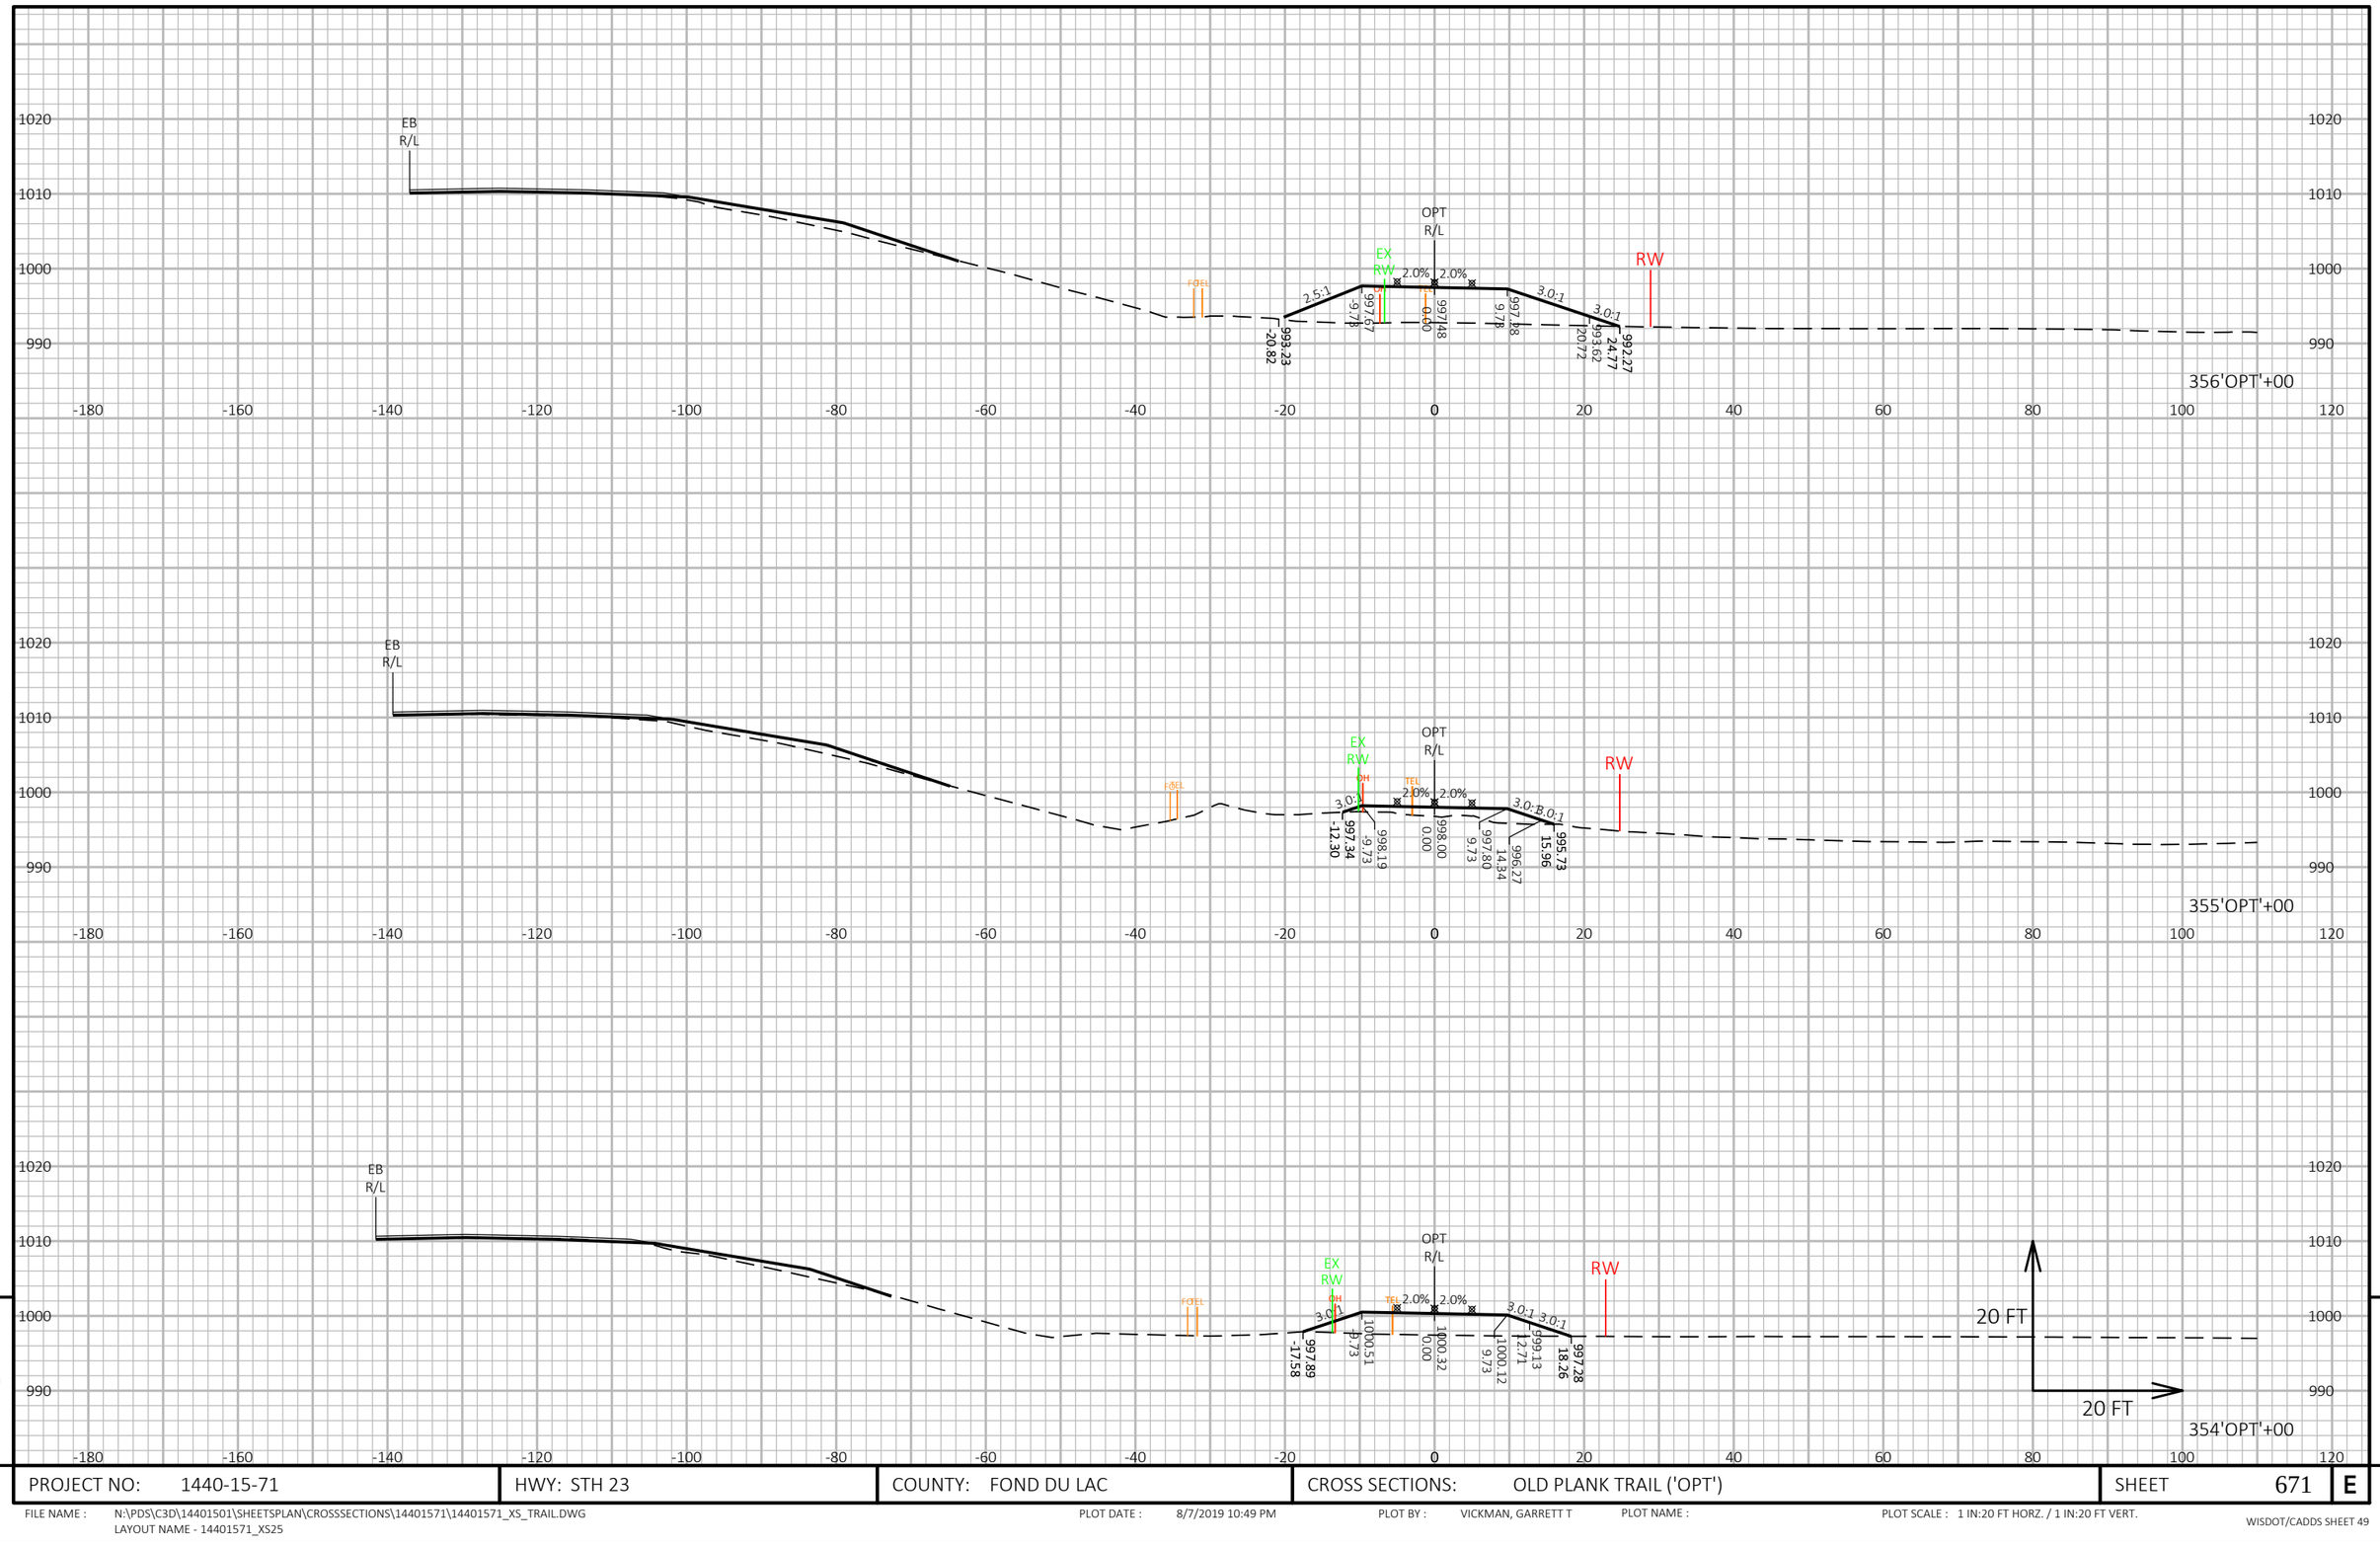


9


9


PROJECT NO: 1440-15-71	HWY: STH 23	COUNTY: FOND DU LAC	CROSS SECTIONS: OLD PLANK TRAIL ('OPT')	SHEET 671	E

FILE NAME : N:\PDS\C3D\14401501\SHEETSPLAN\CROSSSECTIONS\14401571\14401571_XS_TRAIL.DWG
LAYOUT NAME - 14401571_XS25

PLOT DATE : 8/7/2019 10:49 PM PLOT BY : VICKMAN, GARRETT T PLOT NAME : PLOT SCALE : 1 IN:20 FT HORZ. / 1 IN:20 FT VERT.

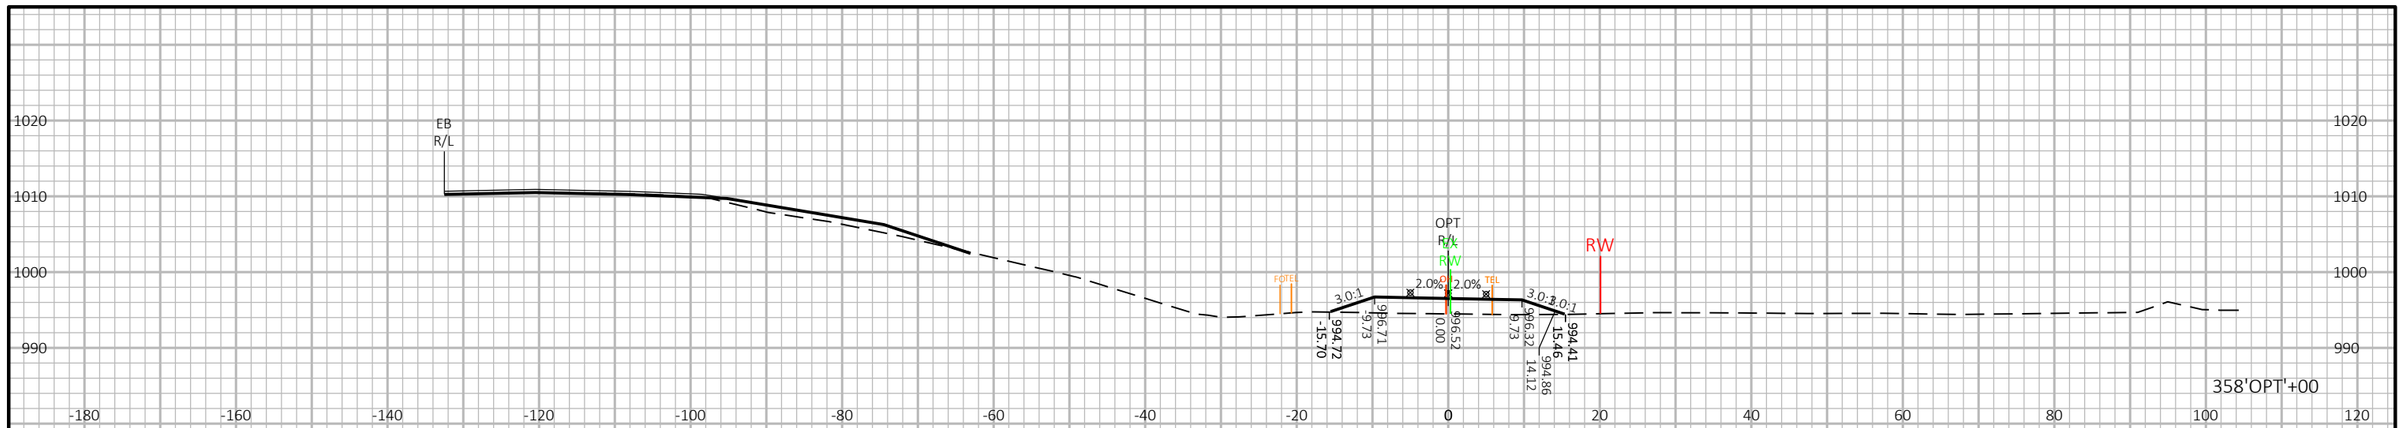

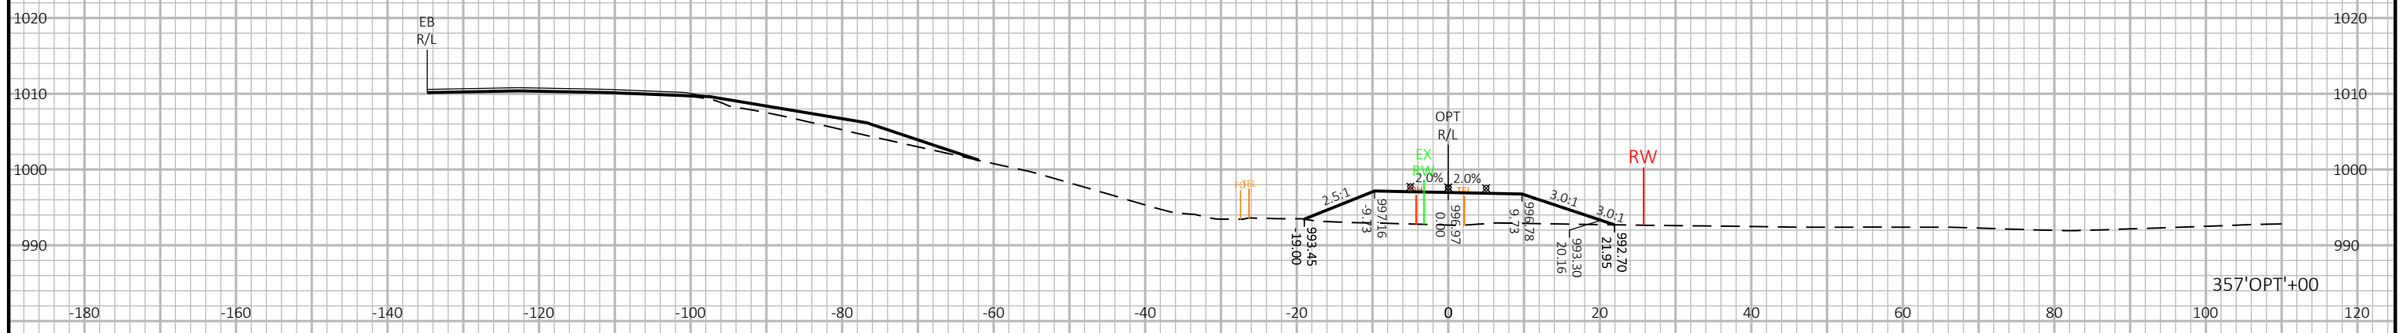

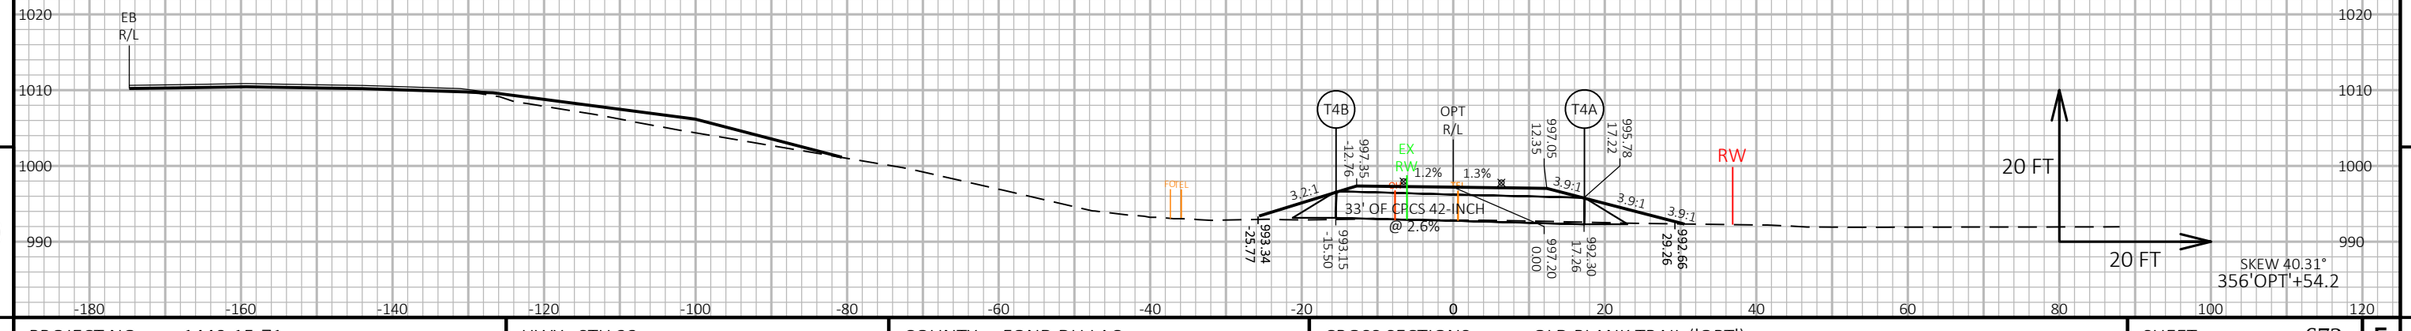

9


9


PROJECT NO: 1440-15-71	HWY: STH 23	COUNTY: FOND DU LAC	CROSS SECTIONS: OLD PLANK TRAIL ('OPT')	SHEET 672	E

FILE NAME : N:\PDS\C3D\14401501\SHEETSPLAN\CROSSSECTIONS\14401571\14401571_XS_TRAIL.DWG
LAYOUT NAME - 14401571_XS26

PLOT DATE : 8/7/2019 10:51 PM PLOT BY : VICKMAN, GARRETT T PLOT NAME : PLOT SCALE : 1 IN:20 FT HORZ. / 1 IN:20 FT VERT.

WISDOT/CADDS SHEET 49

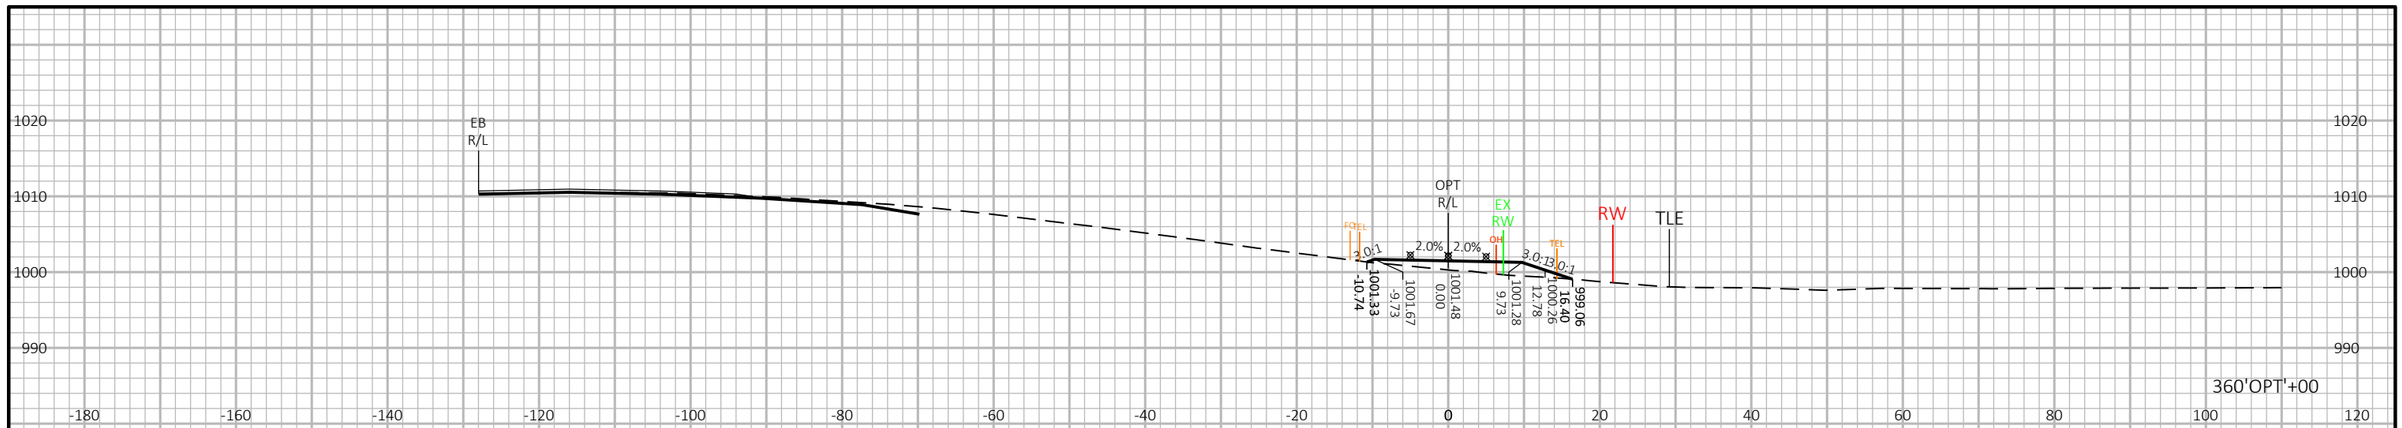

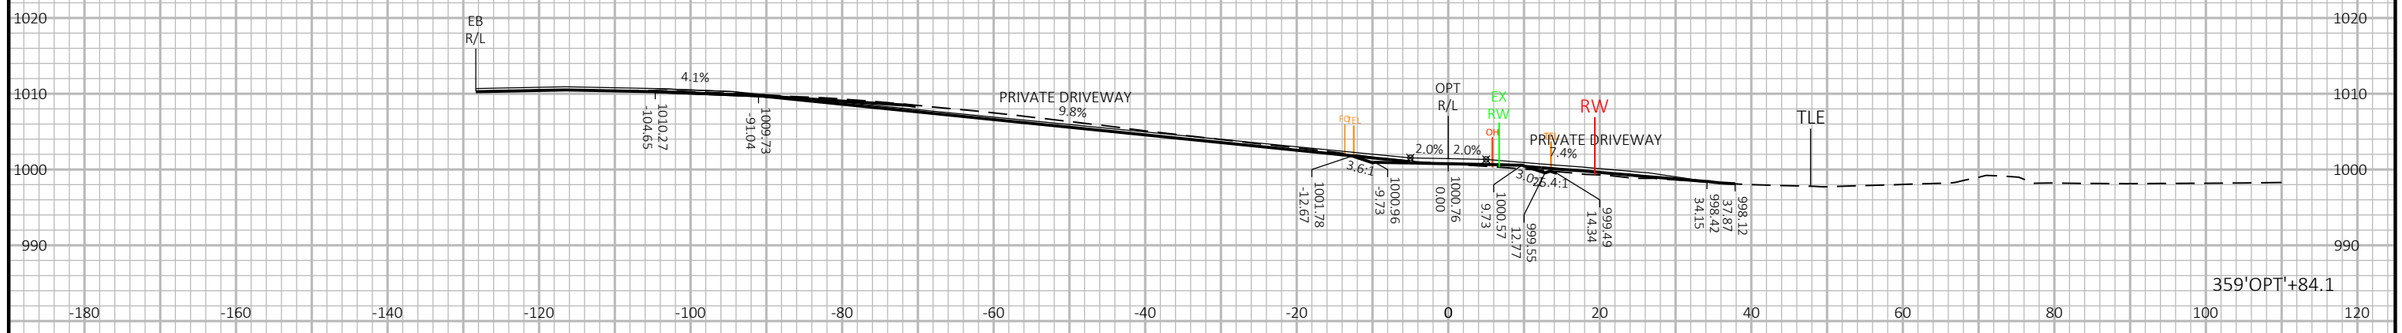




9


9

PROJECT NO: 1440-15-71	HWY: STH 23	COUNTY: FOND DU LAC	CROSS SECTIONS: OLD PLANK TRAIL ('OPT')	SHEET 673	E

FILE NAME : N:\PDS\C3D\14401501\SHEETSPLAN\CROSSSECTIONS\14401571\14401571_XS_TRAIL.DWG
LAYOUT NAME - 14401571_XS27

PLOT DATE : 8/7/2019 10:53 PM PLOT BY : VICKMAN, GARRETT T PLOT NAME : PLOT SCALE : 1 IN:20 FT HORZ. / 1 IN:20 FT VERT.

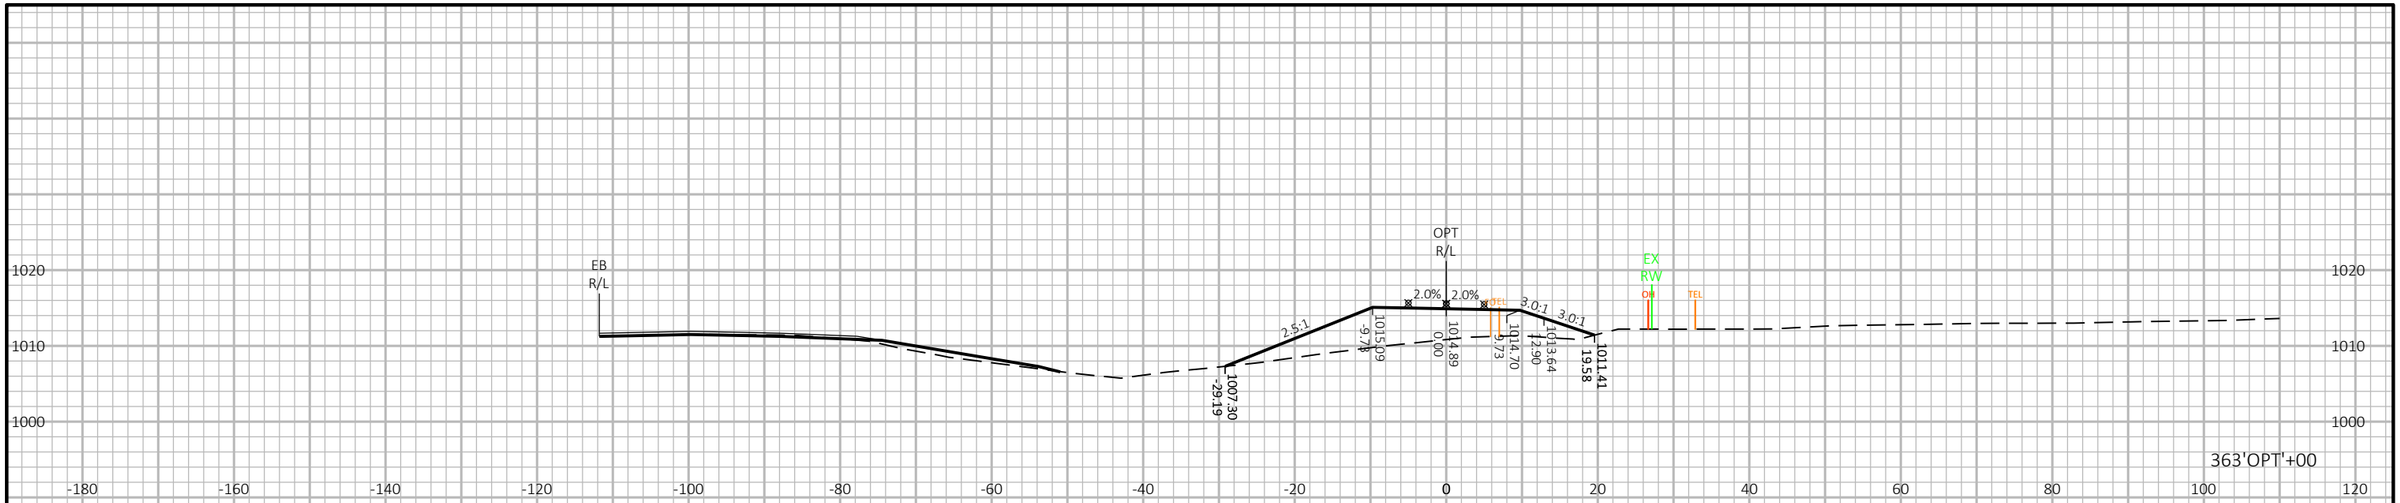

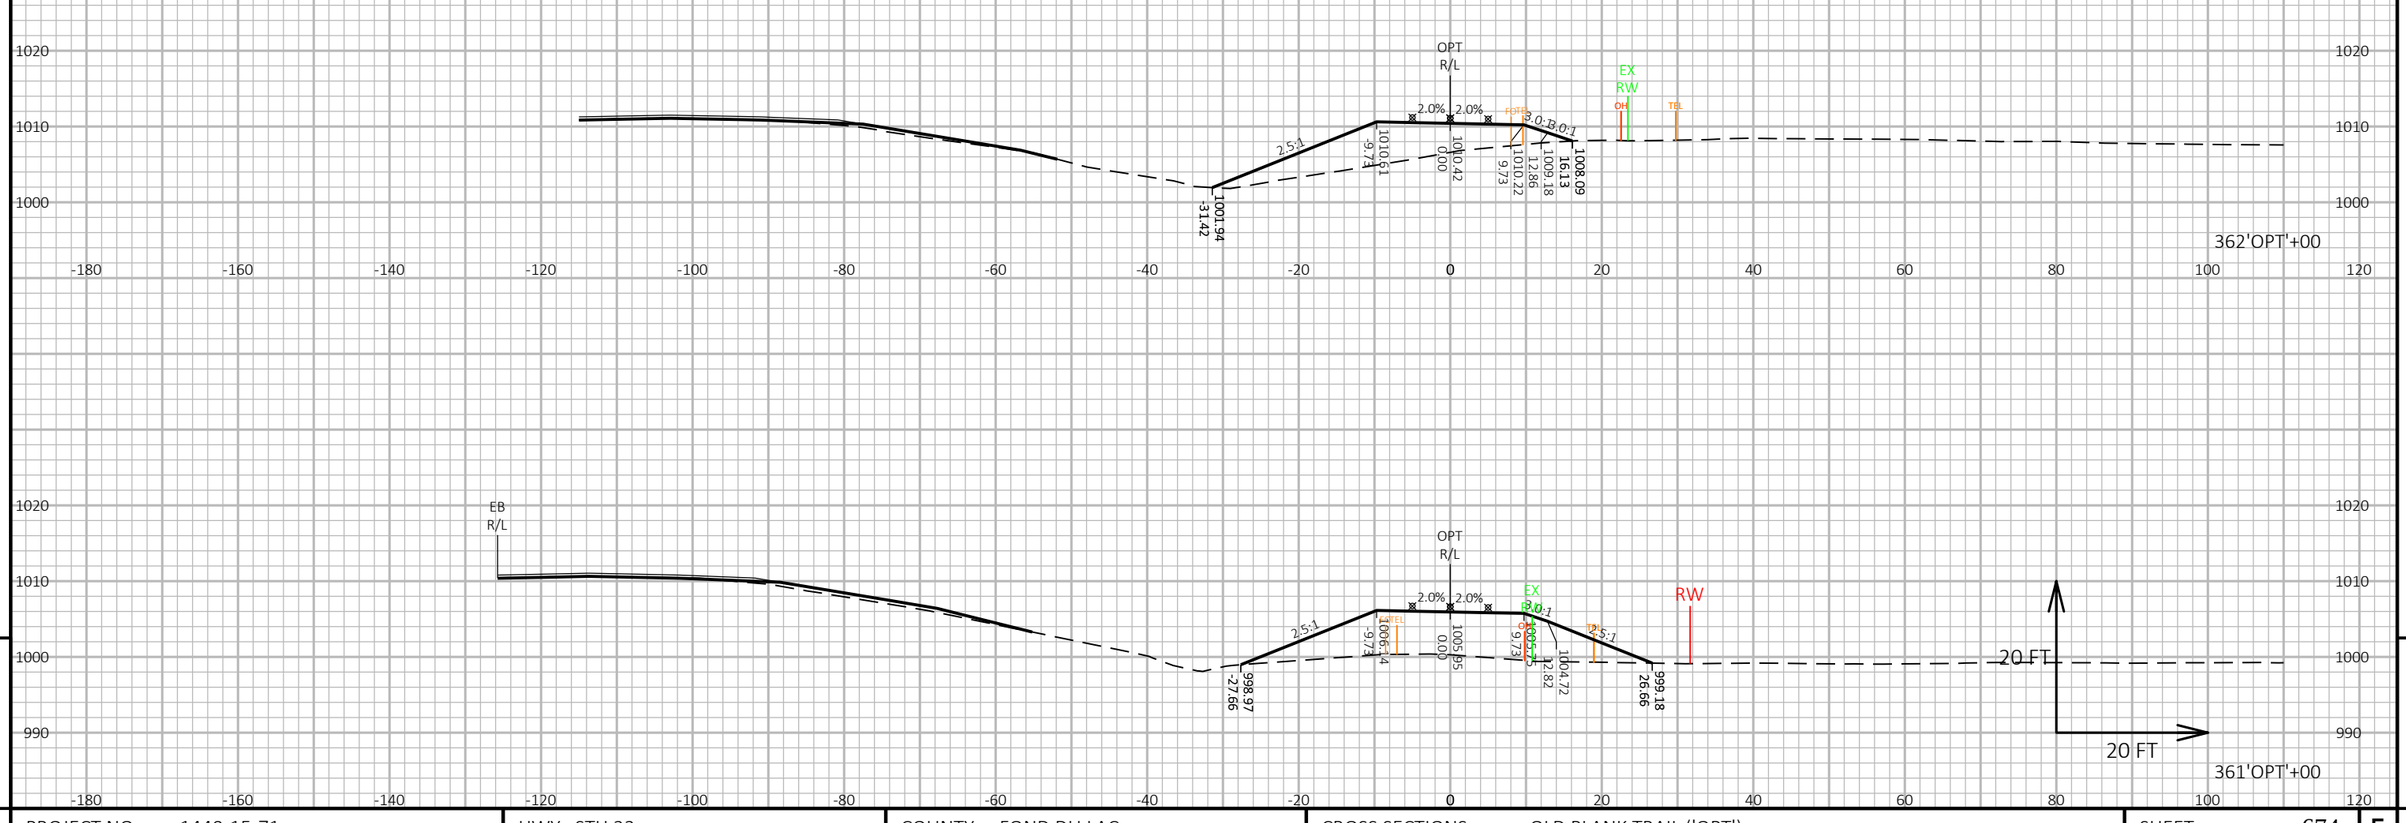

9


9

PROJECT NO: 1440-15-71	HWY: STH 23	COUNTY: FOND DU LAC	CROSS SECTIONS: OLD PLANK TRAIL ('OPT')	SHEET 674	E

FILE NAME : N:\PDS\C3D\14401501\SHEETSPLAN\CROSSSECTIONS\14401571\14401571_XS_TRAIL.DWG
LAYOUT NAME - 14401571_XS28

PLOT DATE : 8/7/2019 10:55 PM PLOT BY : VICKMAN, GARRETT T PLOT NAME : PLOT SCALE : 1 IN:20 FT HORZ. / 1 IN:20 FT VERT.

WISDOT/CADDS SHEET 49

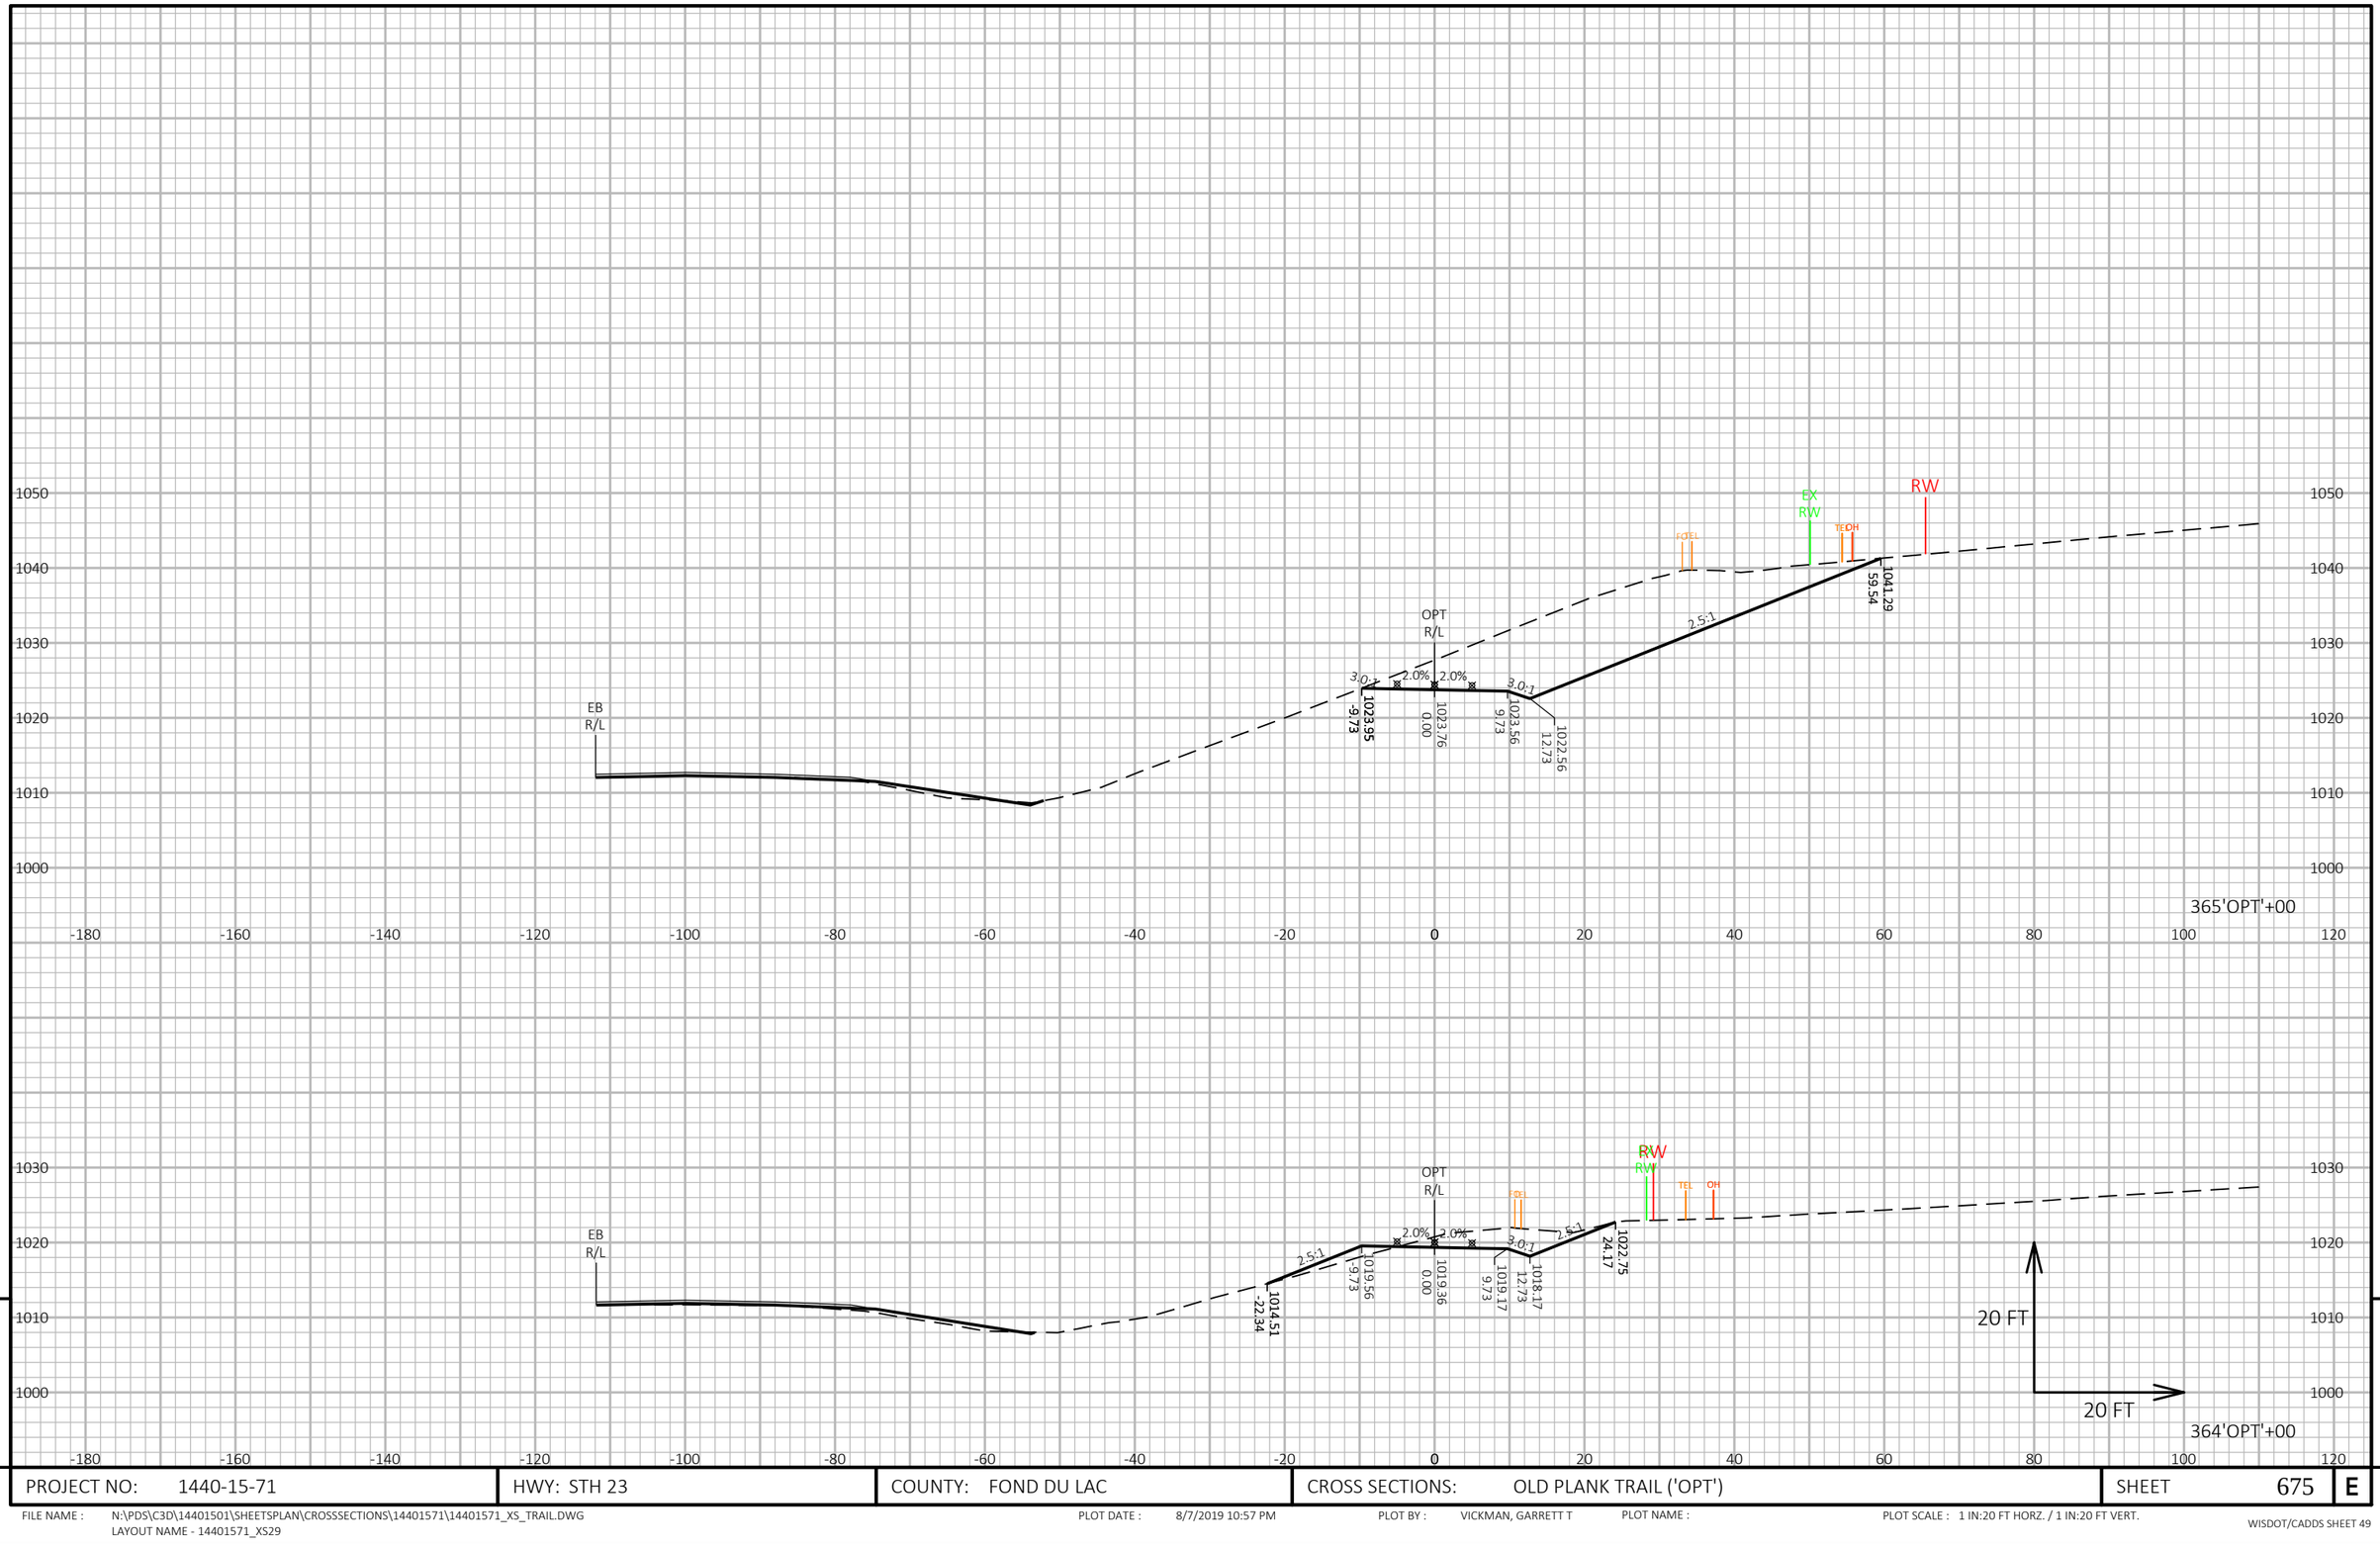

9

9

PROJECT NO: 1440-15-71	HWY: STH 23	COUNTY: FOND DU LAC	CROSS SECTIONS: OLD PLANK TRAIL ('OPT')	SHEET 675	E

FILE NAME : N:\PDS\C3D\14401501\SHEETSPLAN\CROSSSECTIONS\14401571\14401571_XS_TRAIL.DWG
LAYOUT NAME - 14401571_XS29


PLOT DATE : 8/7/2019 10:57 PM

PLOT BY : VICKMAN, GARRETT T

PLOT NAME :

PLOT SCALE : 1 IN:20 FT HORZ. / 1 IN:20 FT VERT.

WISDOT/CADDS SHEET 49

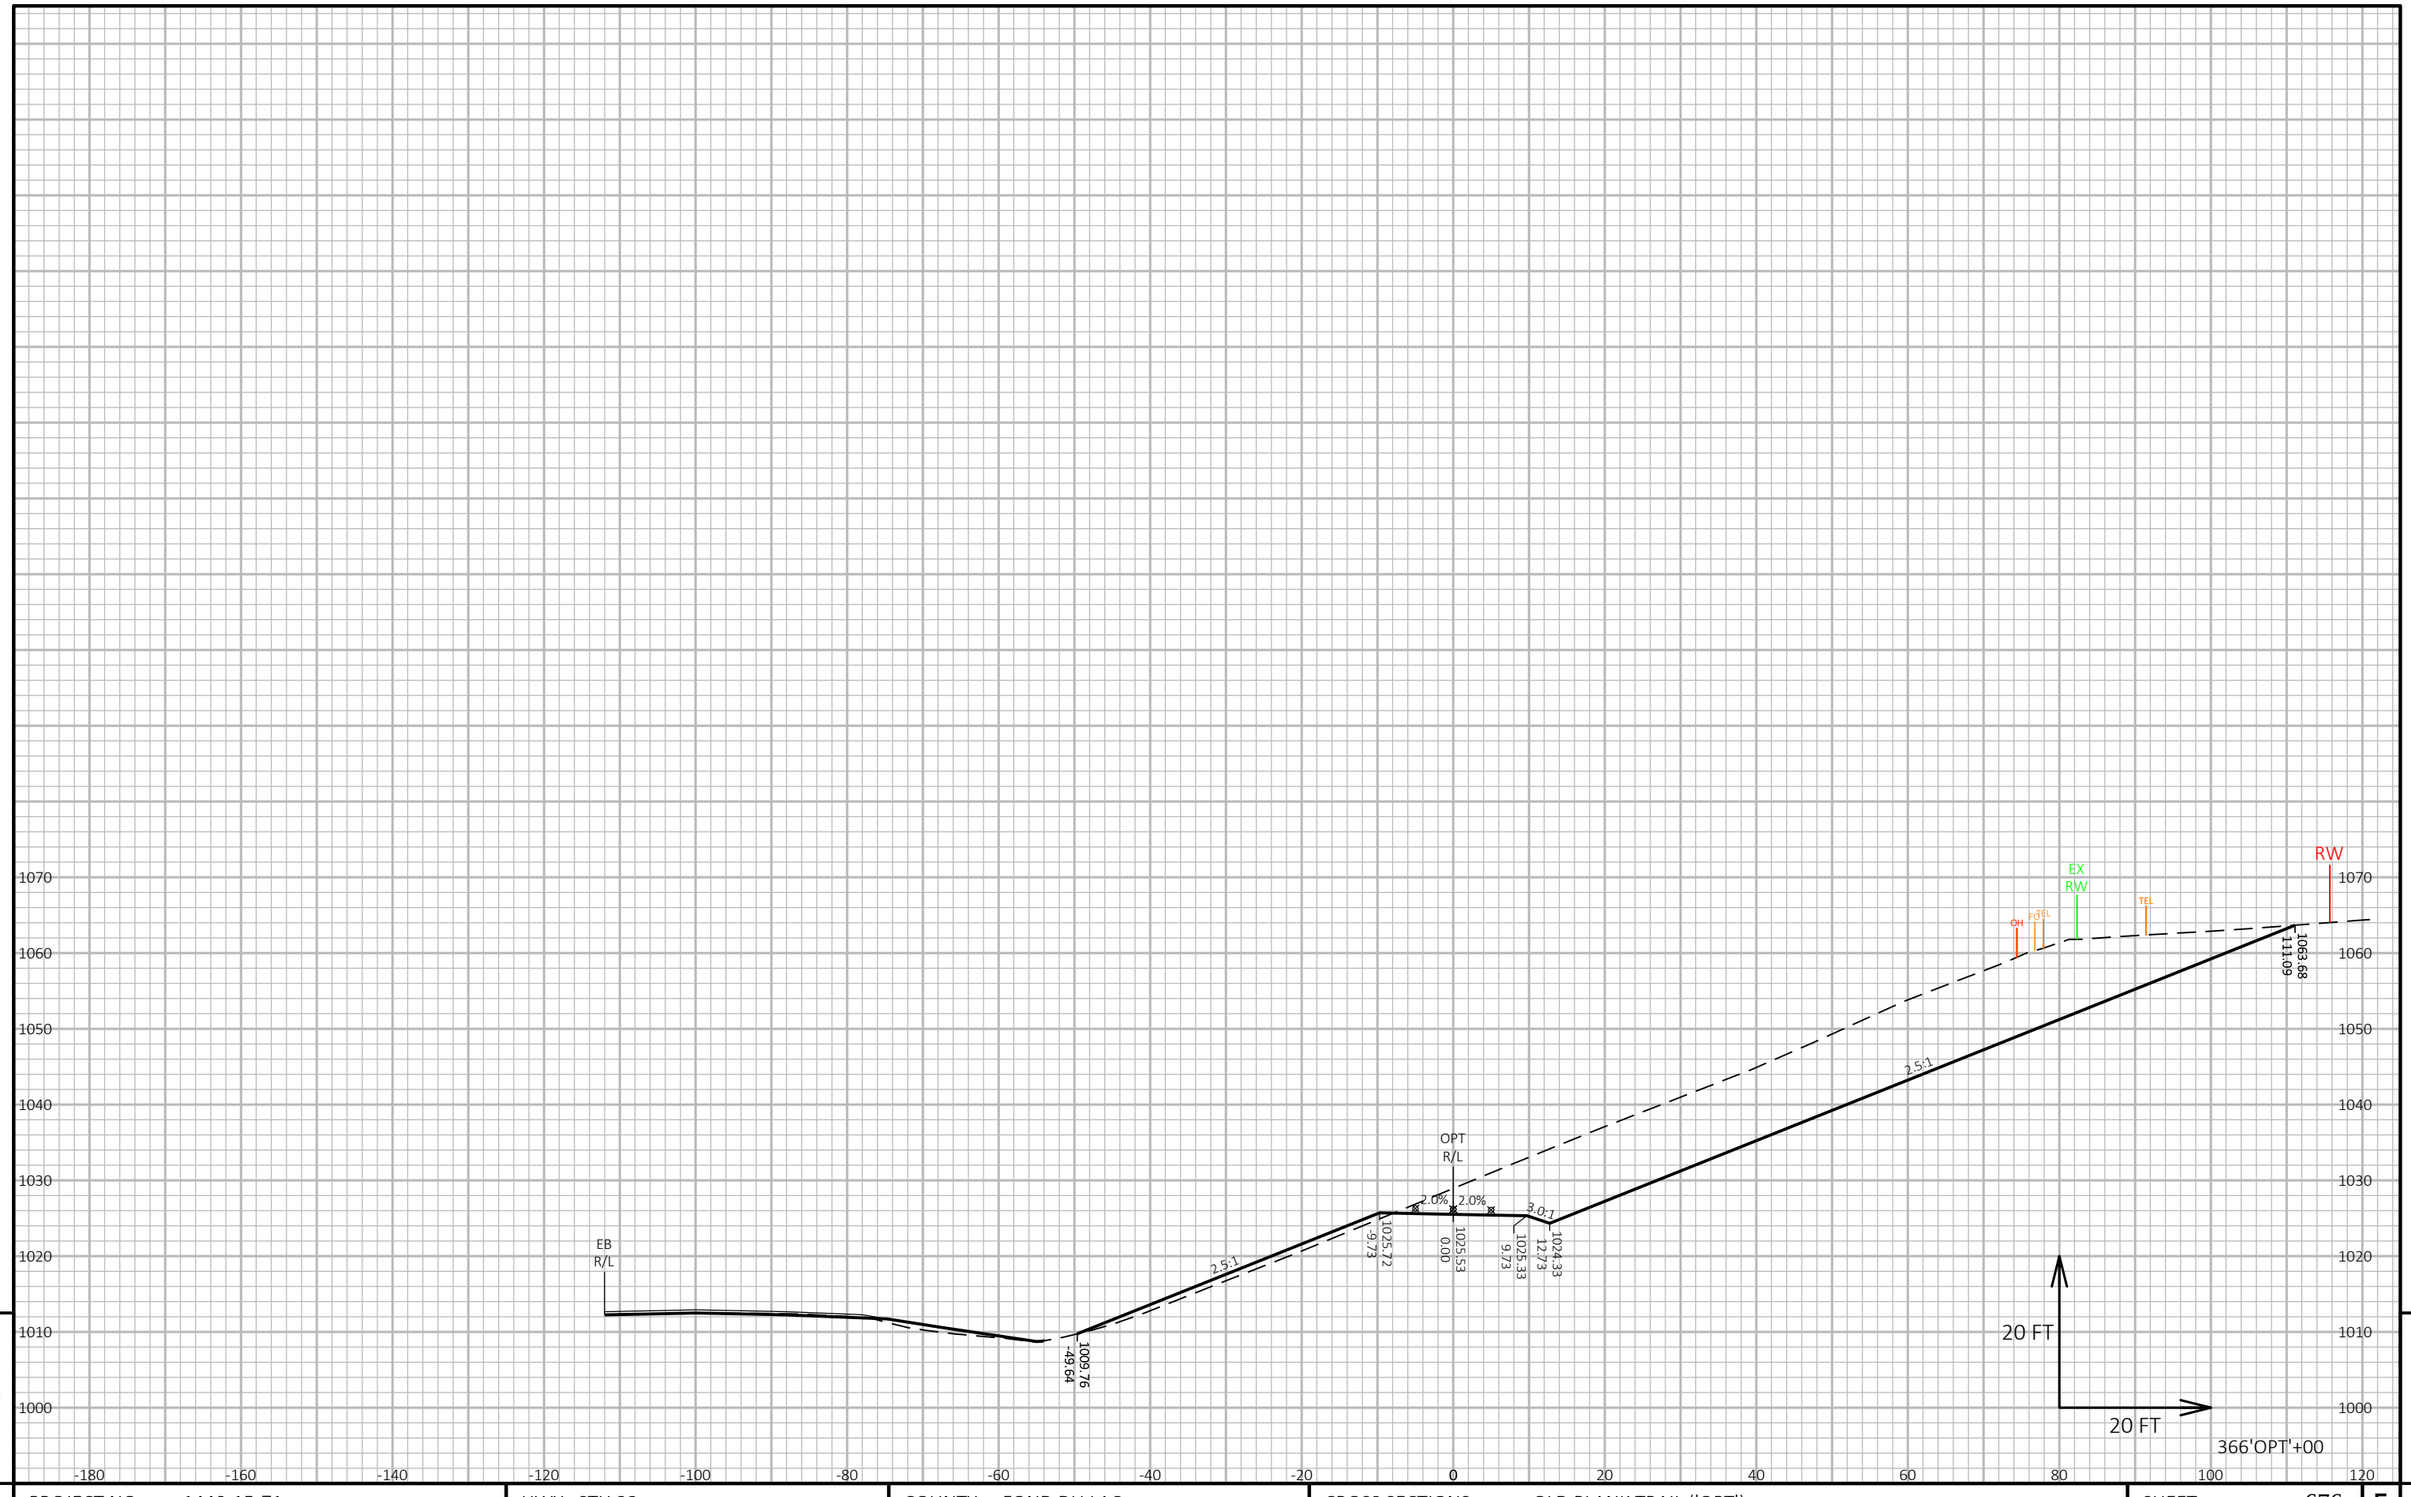

9

9

PROJECT NO: 1440-15-71	HWY: STH 23	COUNTY: FOND DU LAC	CROSS SECTIONS: OLD PLANK TRAIL ('OPT')	SHEET 676	E

FILE NAME : N:\PDS\C3D\14401501\SHEETSPLAN\CROSSSECTIONS\14401571\14401571_XS_TRAIL.DWG
LAYOUT NAME - 14401571_XS30


PLOT DATE : 8/7/2019 10:59 PM

PLOT BY : VICKMAN, GARRETT T

PLOT NAME :

PLOT SCALE : 1 IN:20 FT HORZ. / 1 IN:20 FT VERT.

WISDOT/CADDS SHEET 49

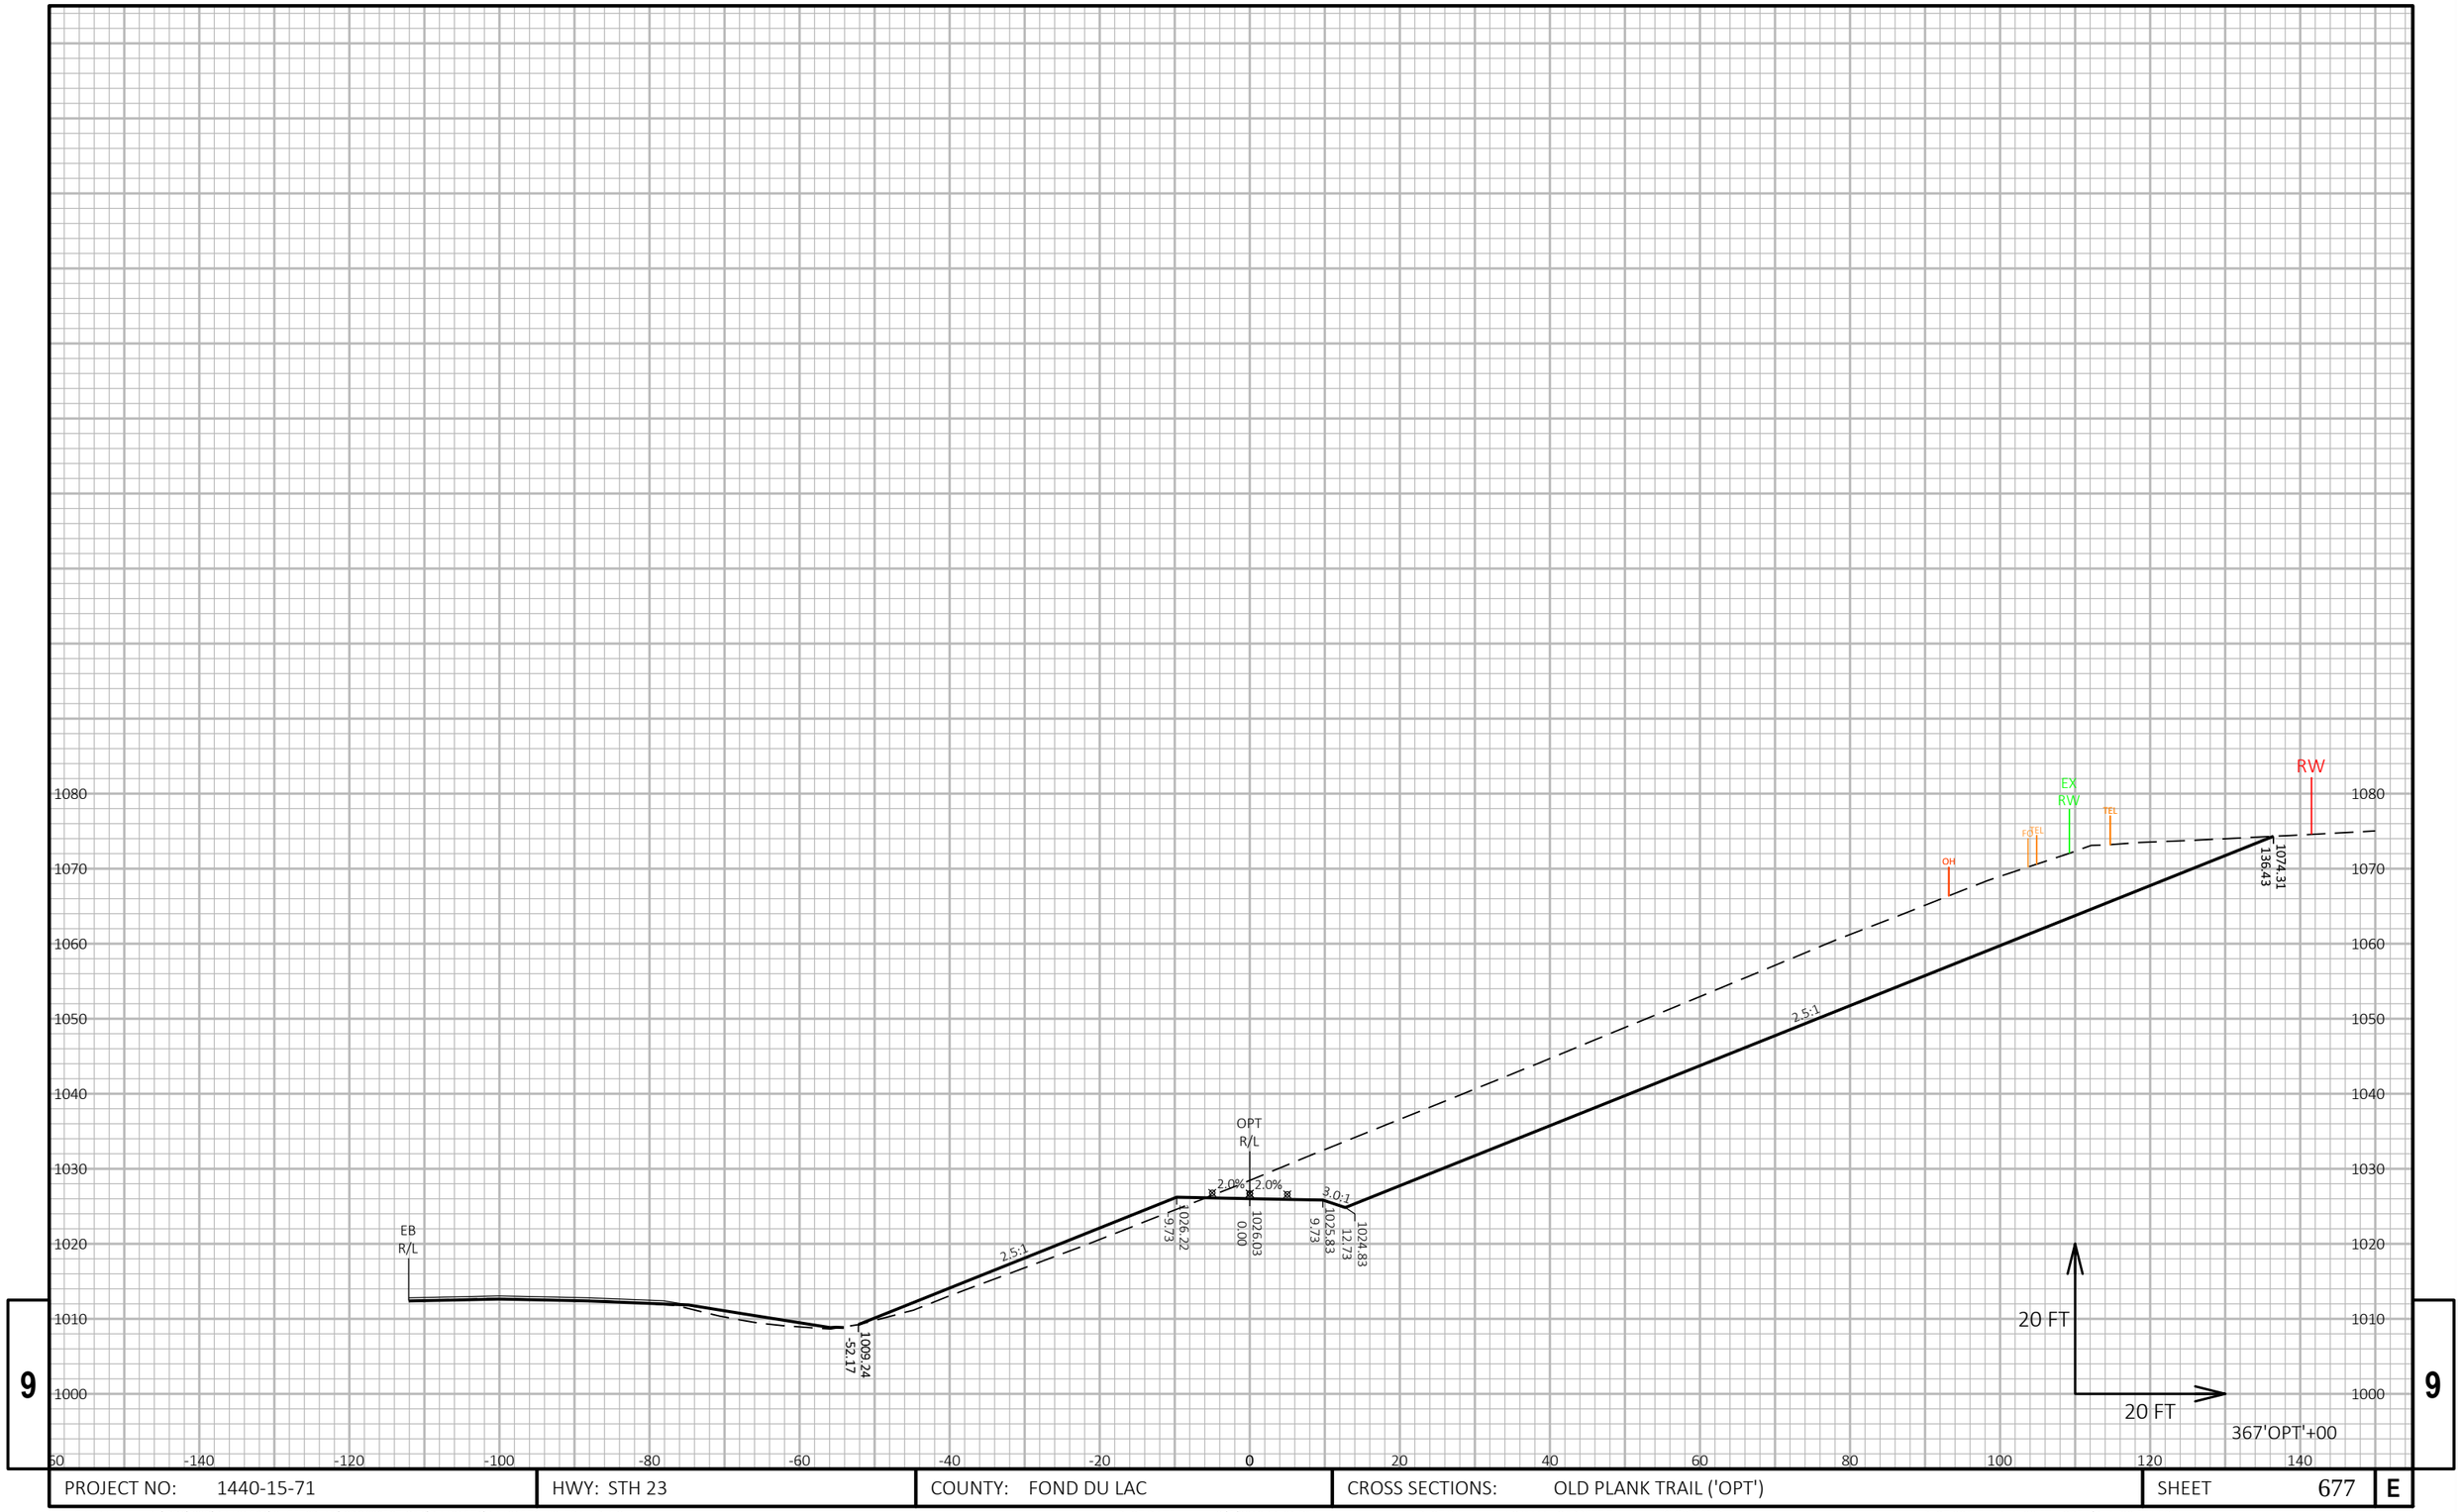

9

9

PROJECT NO: 1440-15-71	HWY: STH 23	COUNTY: FOND DU LAC	CROSS SECTIONS: OLD PLANK TRAIL ('OPT')	SHEET 677	E

FILE NAME : N:\PDS\C3D\14401501\SHEETSPLAN\CROSSSECTIONS\14401571\14401571_XS_TRAIL.DWG
LAYOUT NAME - 14401571_XS31


PLOT DATE : 8/7/2019 11:01 PM

PLOT BY : VICKMAN, GARRETT T

PLOT NAME :

PLOT SCALE : 1 IN:20 FT HORZ. / 1 IN:20 FT VERT.

WISDOT/CADDS SHEET 49

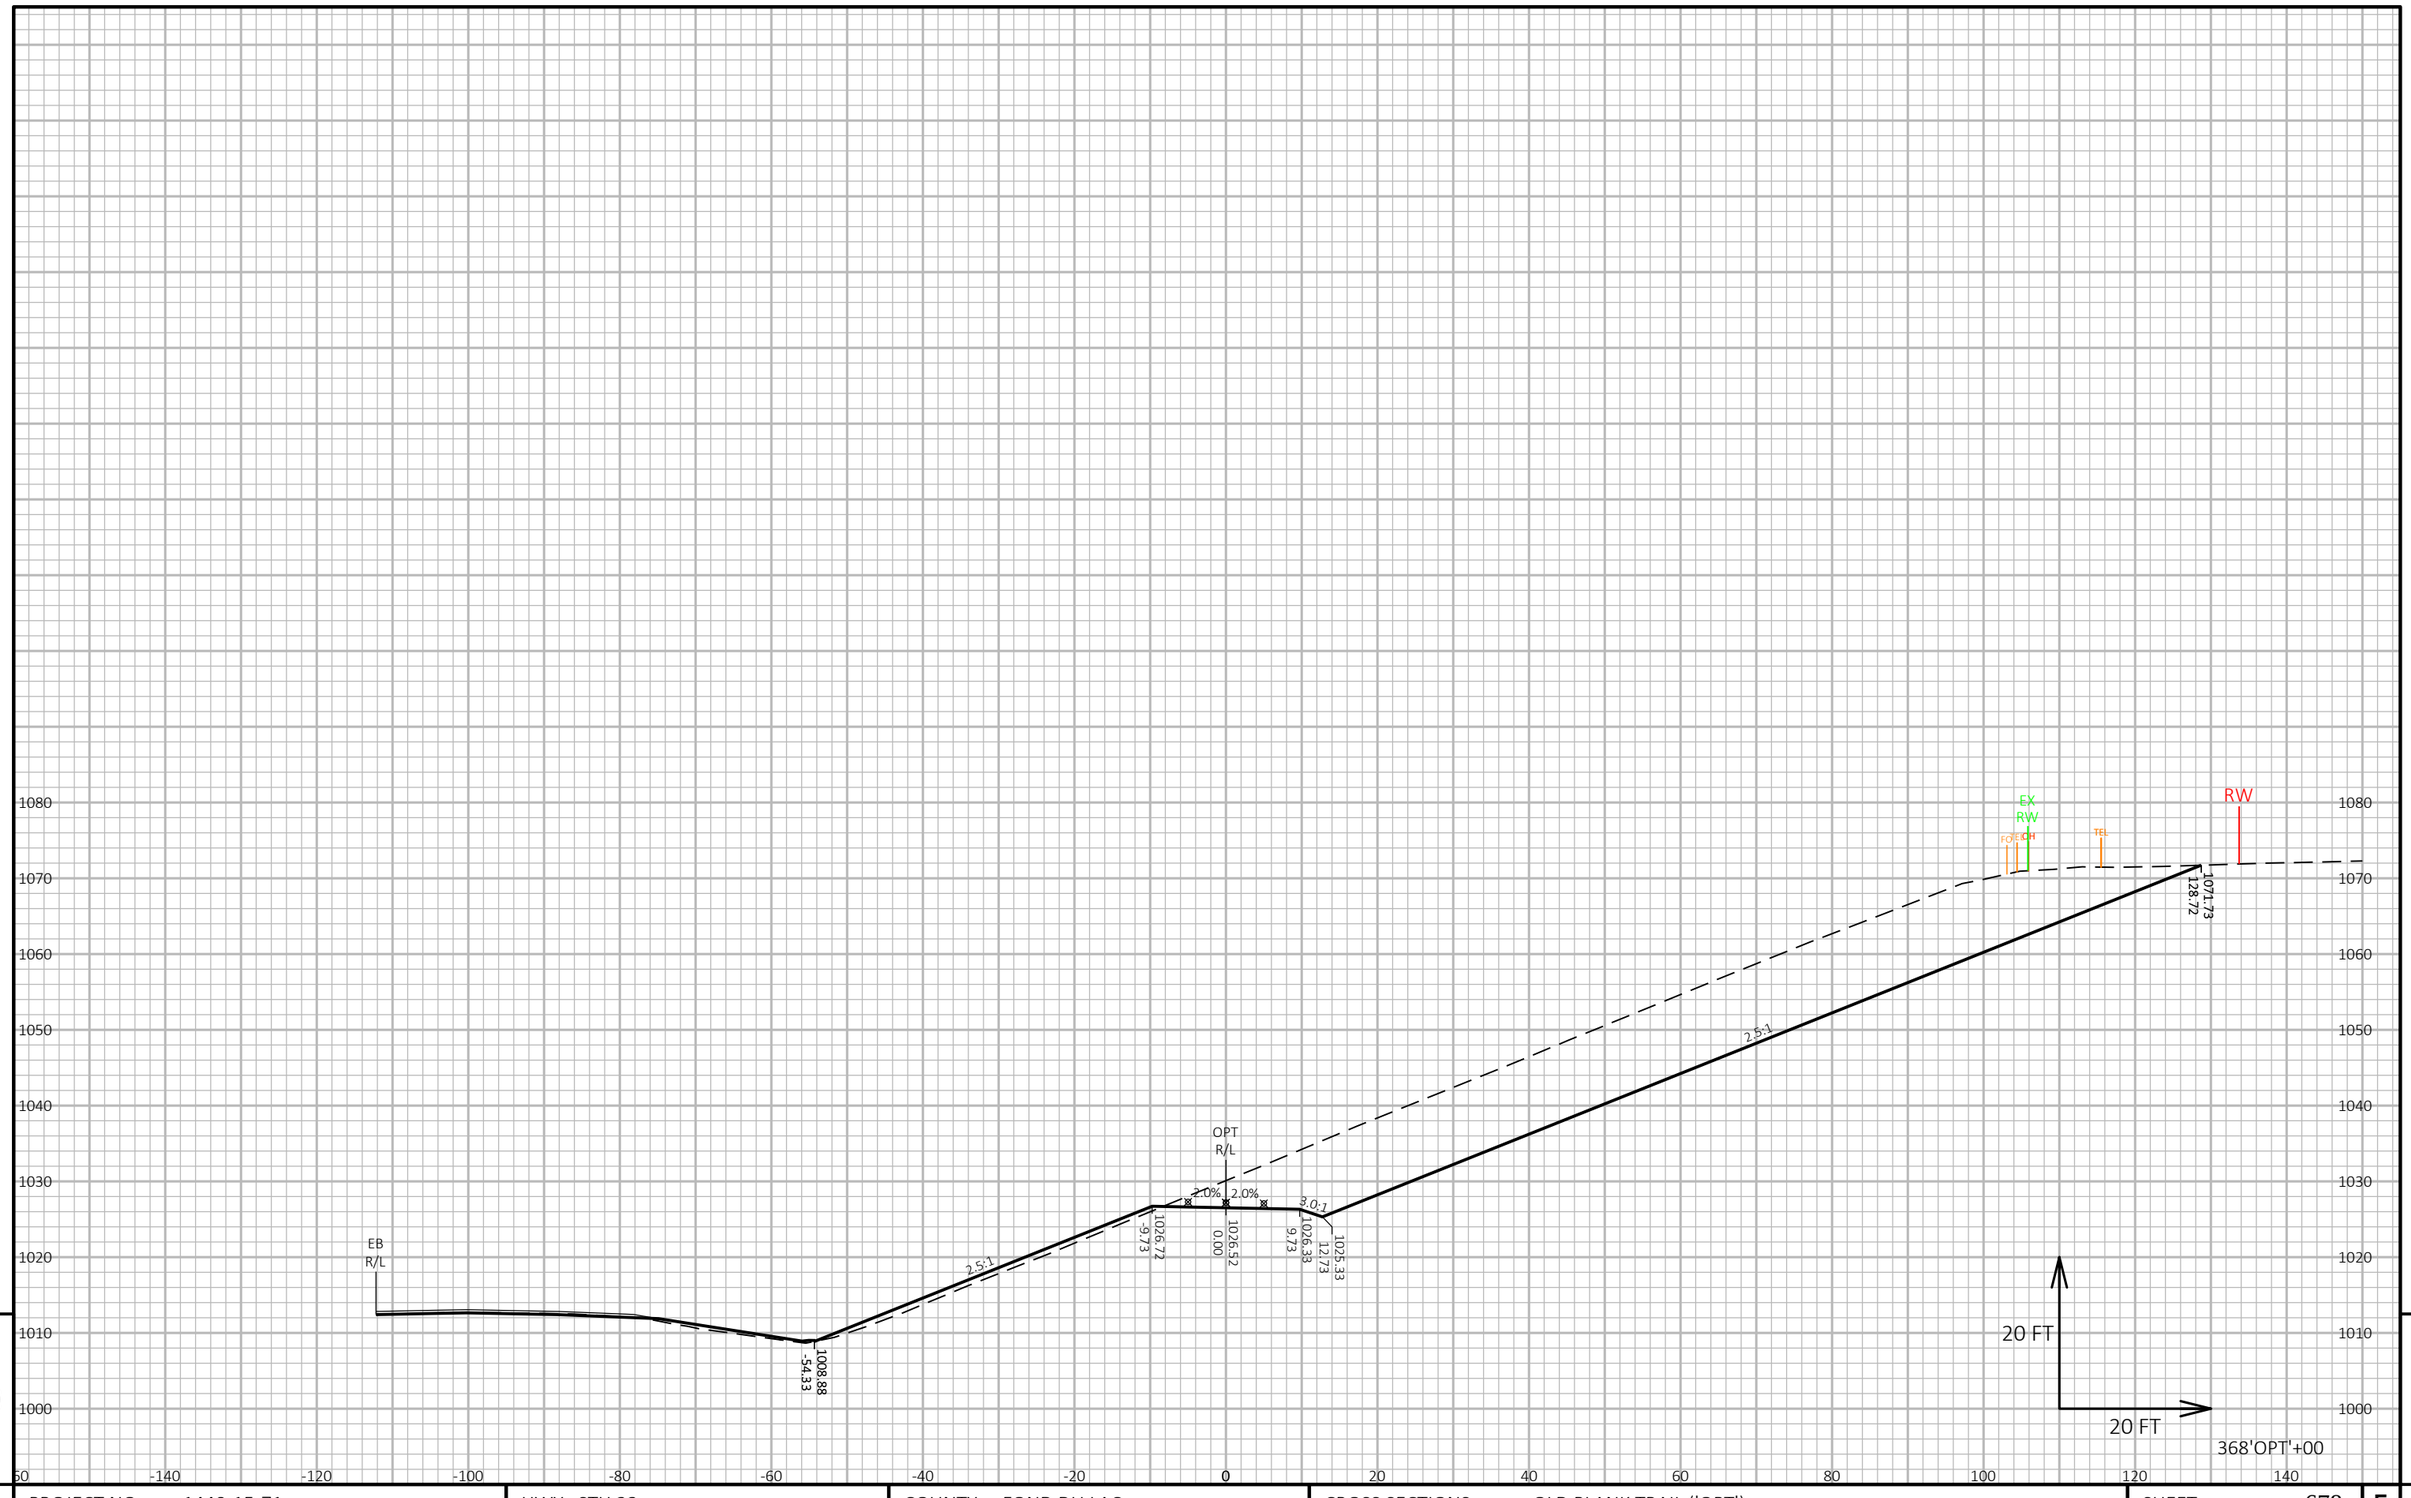

9


9

PROJECT NO: 1440-15-71	HWY: STH 23	COUNTY: FOND DU LAC	CROSS SECTIONS: OLD PLANK TRAIL ('OPT')	SHEET 678	E

FILE NAME : N:\PDS\C3D\14401501\SHEETSPLAN\CROSSSECTIONS\14401571\14401571_XS_TRAIL.DWG
LAYOUT NAME - 14401571_XS32

PLOT DATE : 8/7/2019 11:03 PM PLOT BY : VICKMAN, GARRETT T PLOT NAME : PLOT SCALE : 1 IN:20 FT HORZ. / 1 IN:20 FT VERT.

WISDOT/CADDS SHEET 49

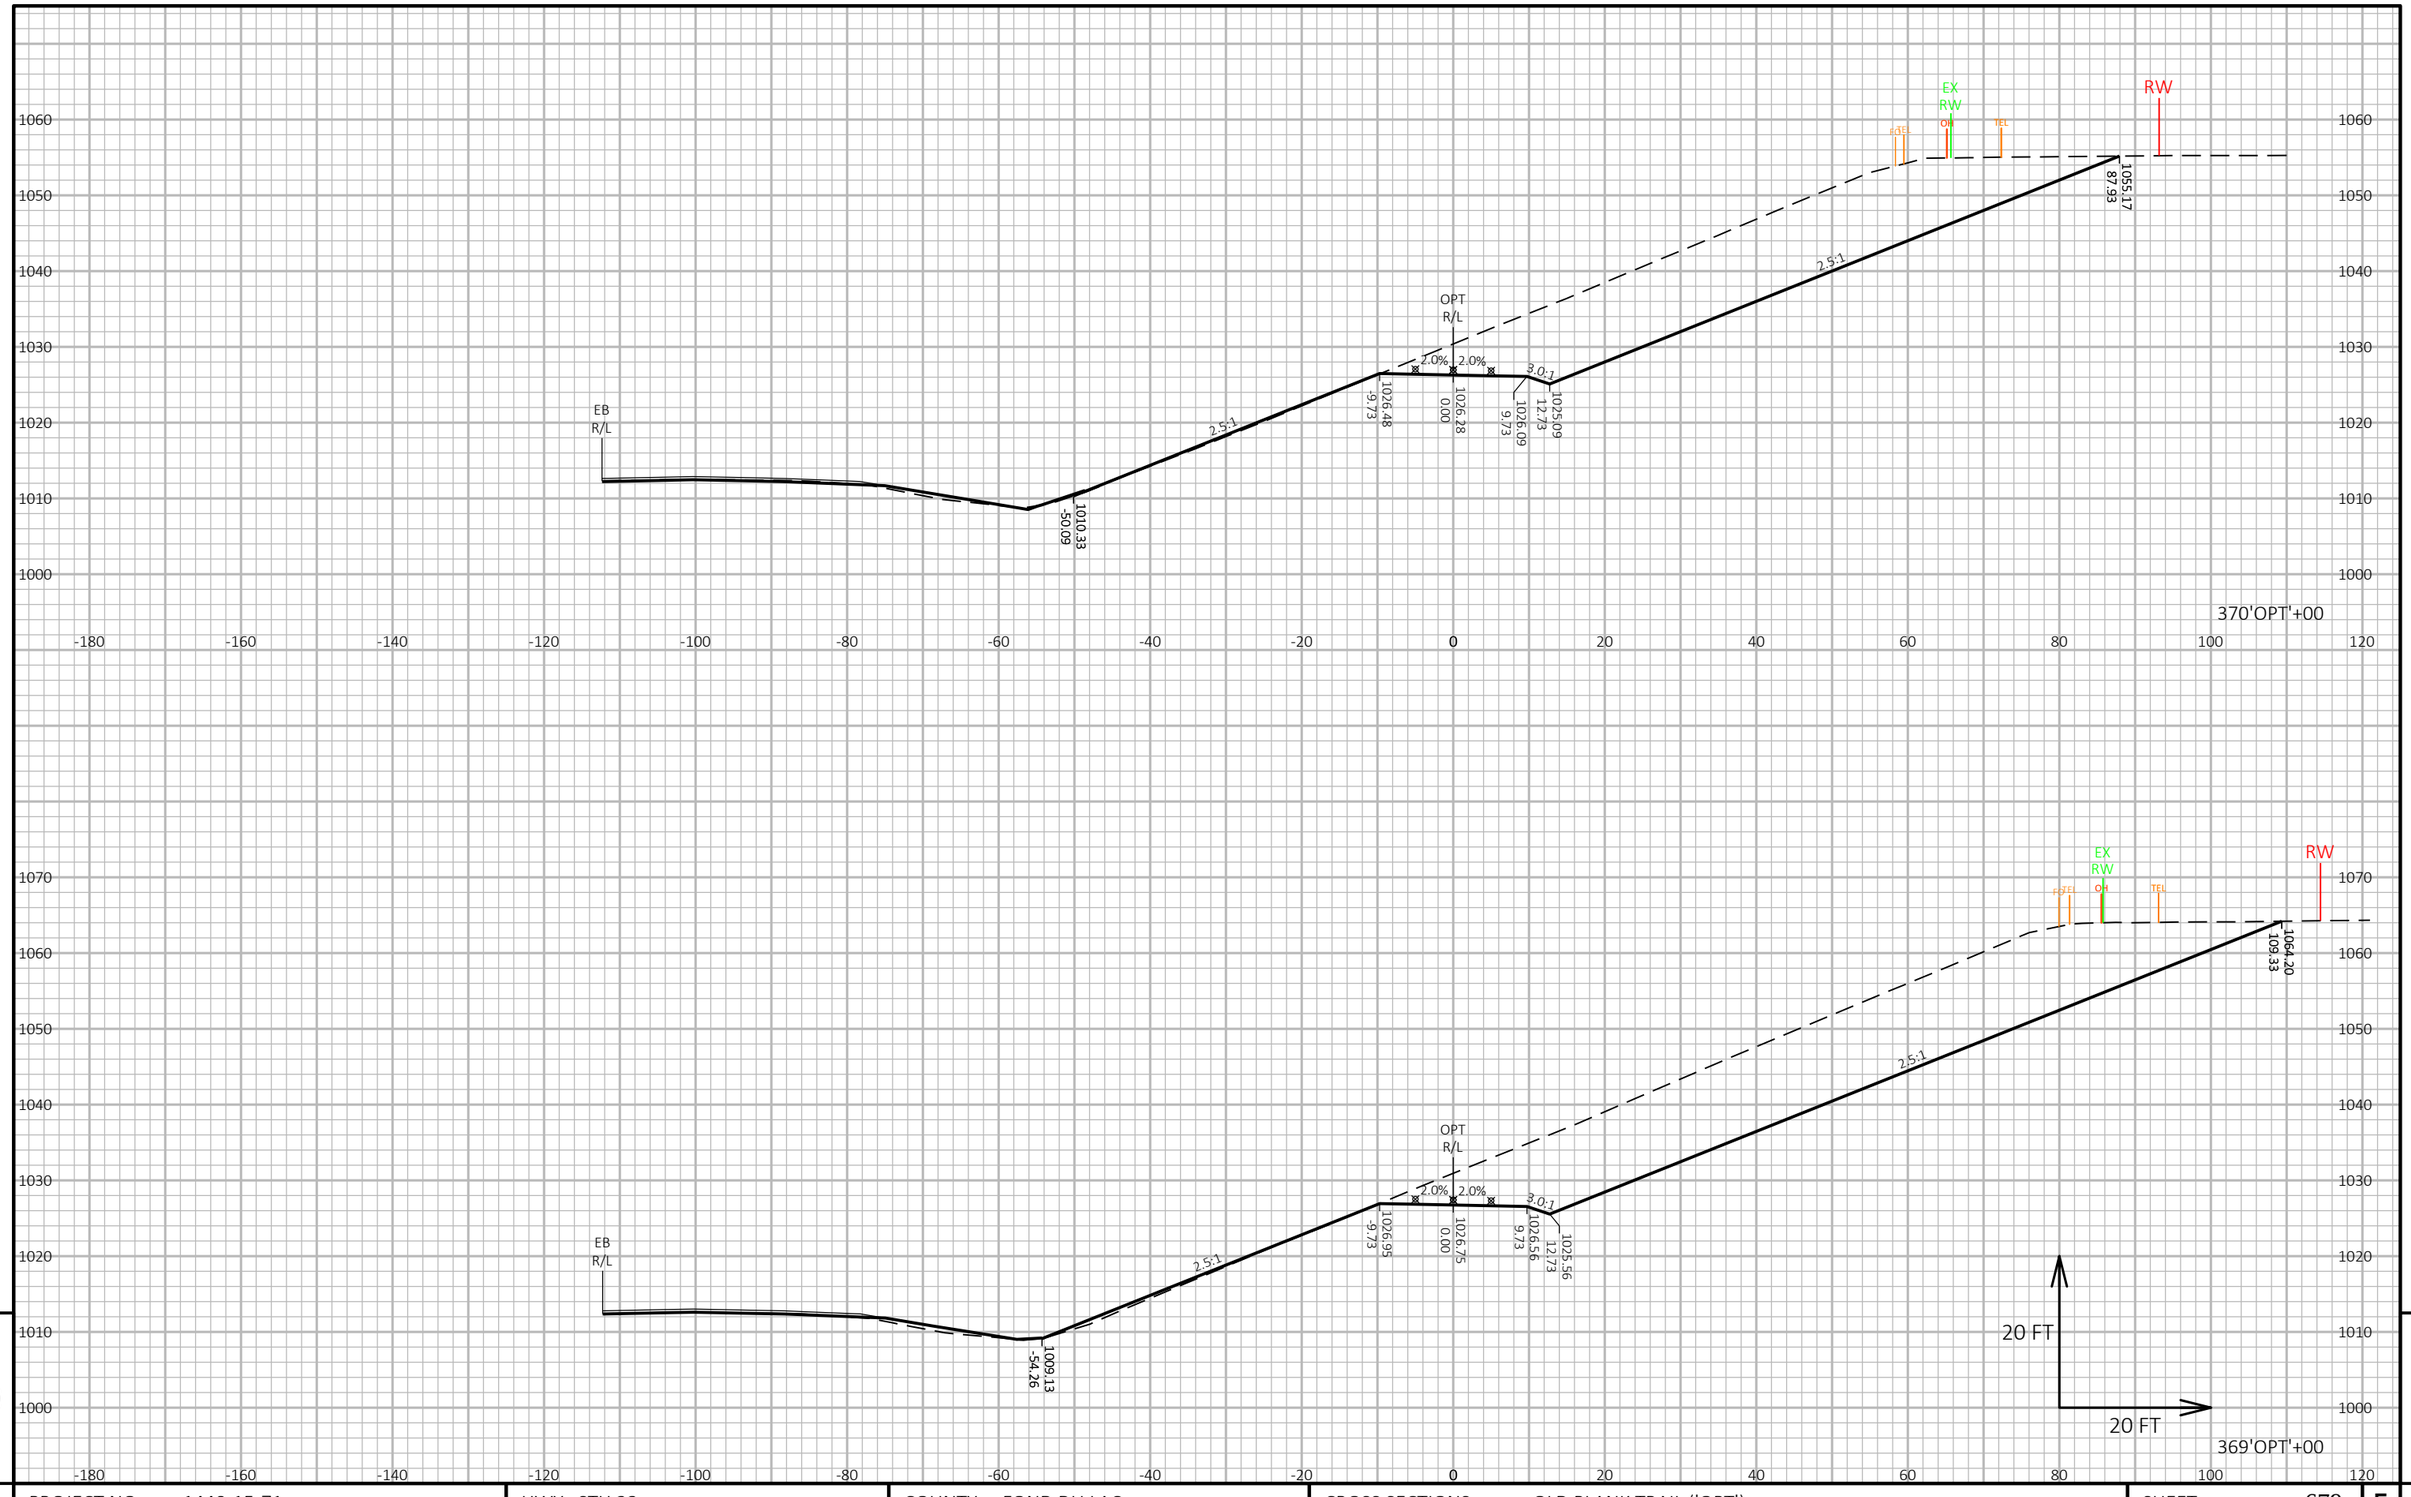


PROJECT NO: 1440-15-71	HWY: STH 23	COUNTY: FOND DU LAC	CROSS SECTIONS: OLD PLANK TRAIL ('OPT')	SHEET 679	E

FILE NAME : N:\PDS\C3D\14401501\SHEETSPLAN\CROSSSECTIONS\14401571\14401571_XS_TRAIL.DWG
LAYOUT NAME - 14401571_XS33

PLOT DATE : 8/7/2019 11:05 PM PLOT BY : VICKMAN, GARRETT T PLOT NAME : PLOT SCALE : 1 IN:20 FT HORZ. / 1 IN:20 FT VERT.

WISDOT/CADDS SHEET 49

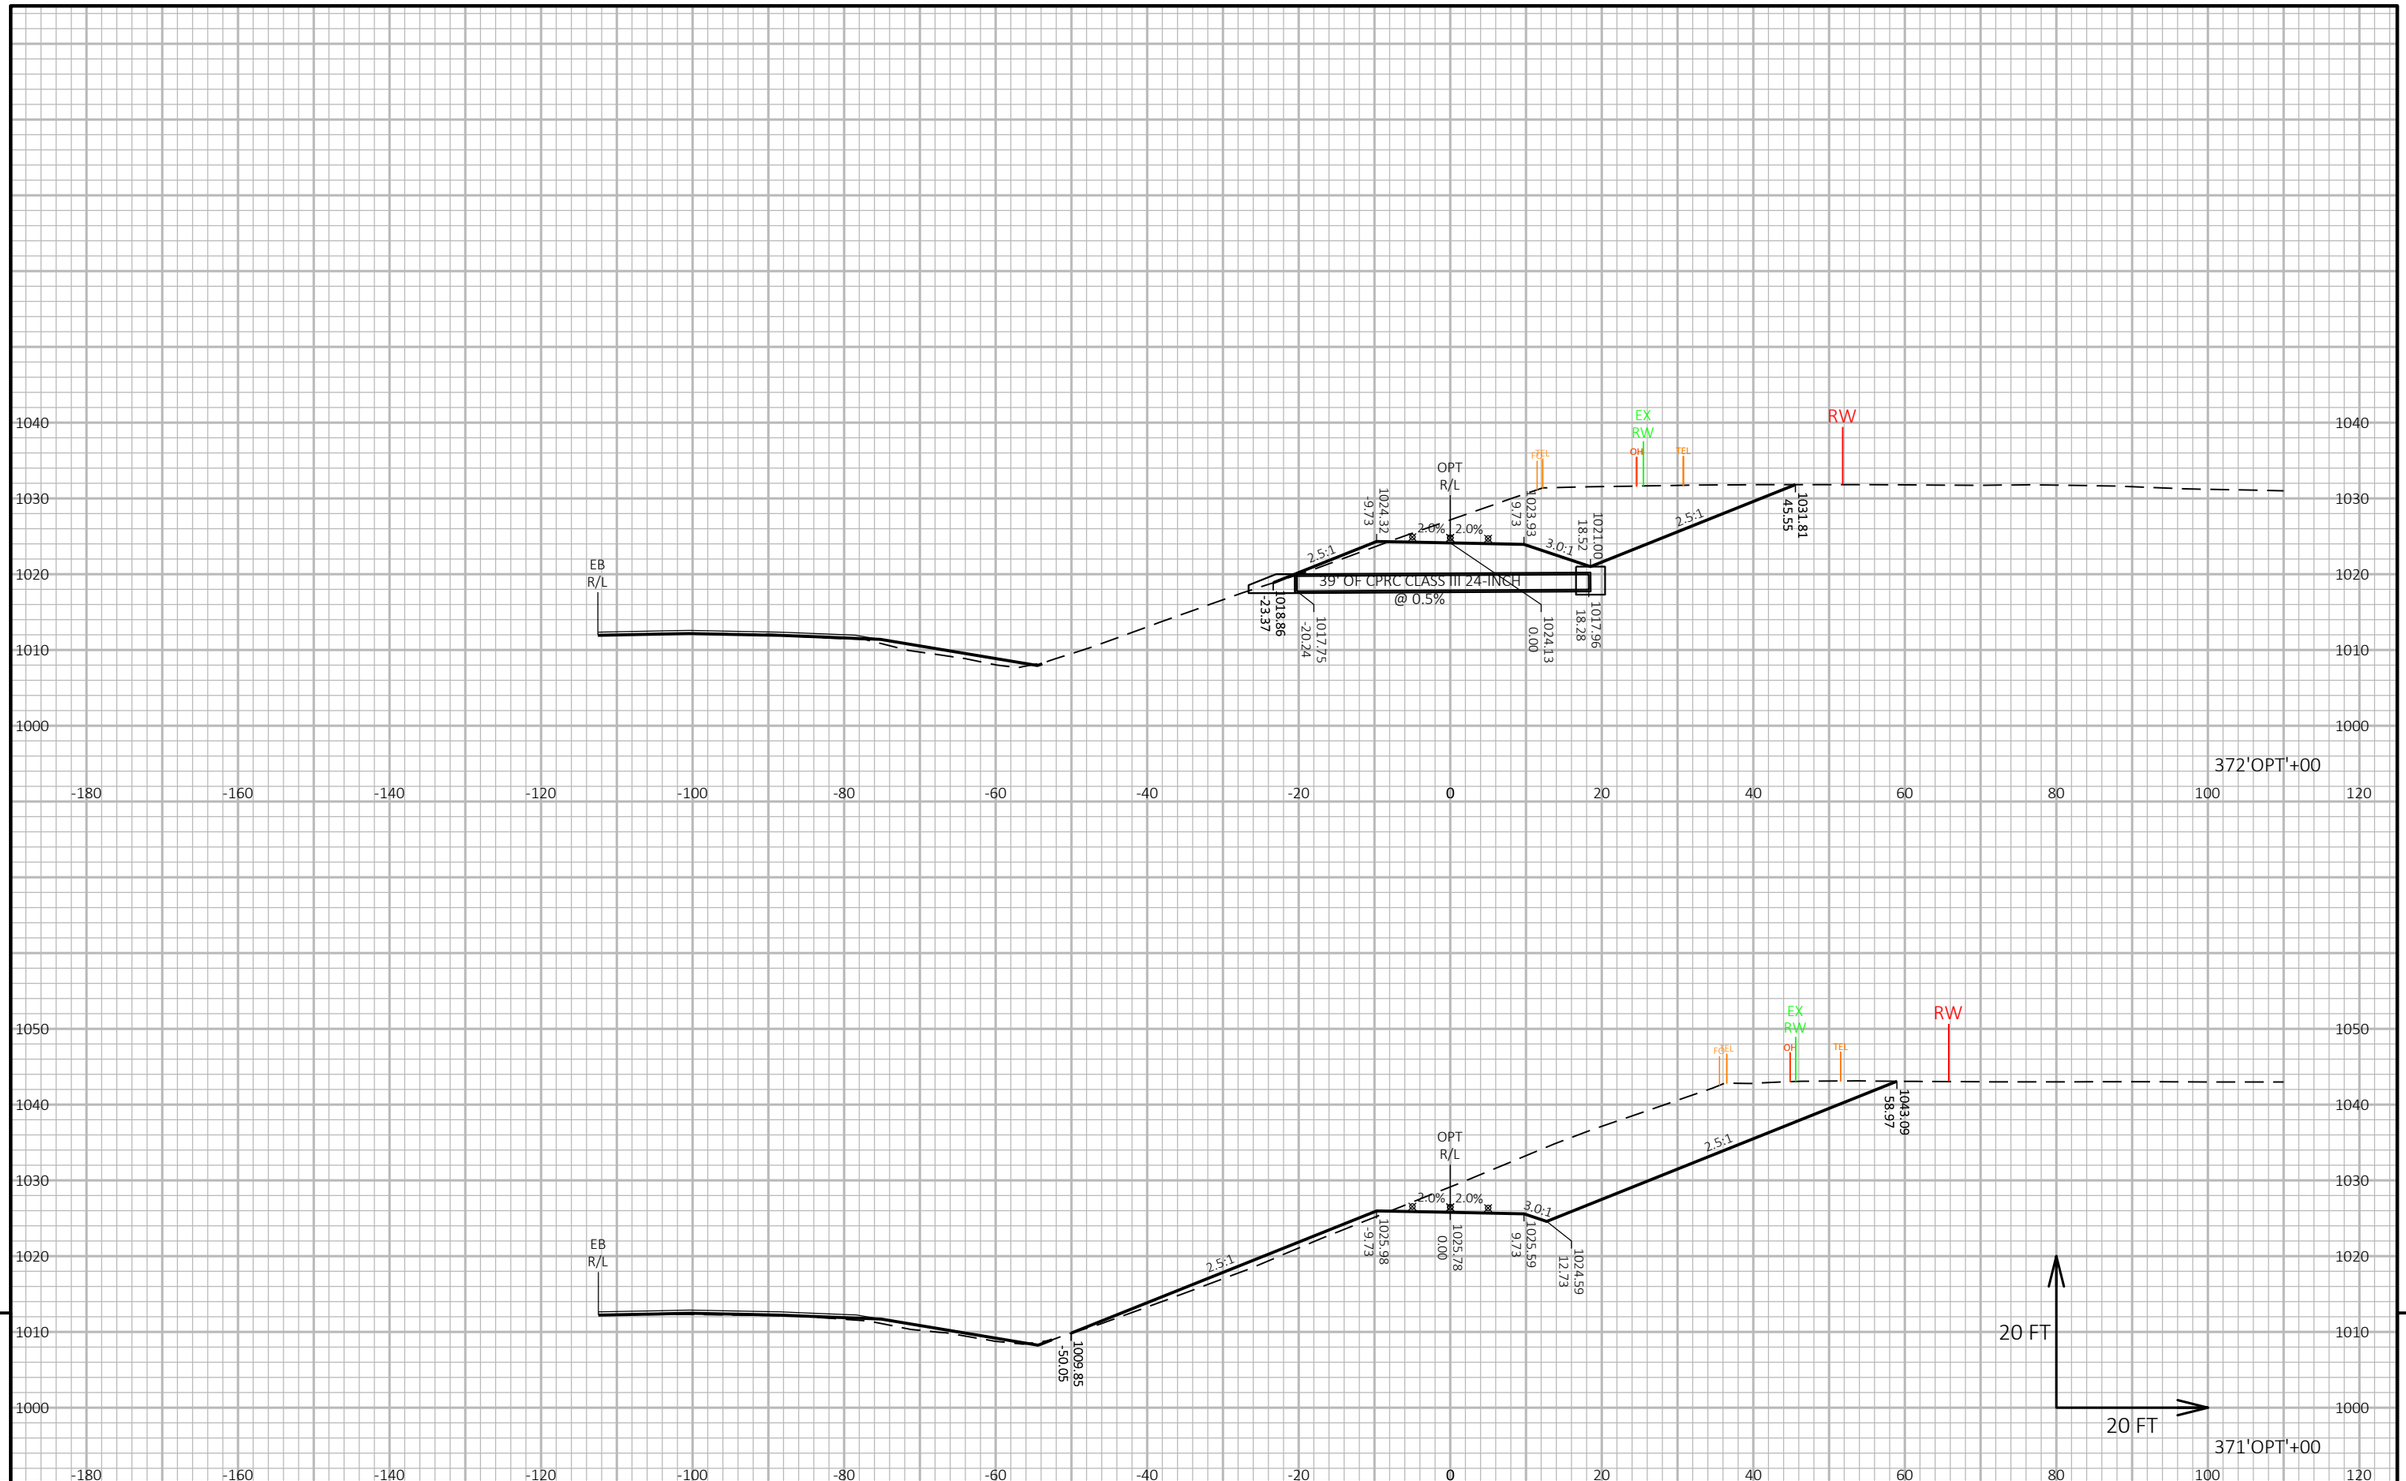


9 9

PROJECT NO: 1440-15-71	HWY: STH 23	COUNTY: FOND DU LAC	CROSS SECTIONS: OLD PLANK TRAIL ('OPT')	SHEET 680	E

FILE NAME : N:\PDS\C3D\14401501\SHEETSPLAN\CROSSSECTIONS\14401571\14401571_XS_TRAIL.DWG
LAYOUT NAME - 14401571_XS34

PLOT DATE : 8/7/2019 11:07 PM PLOT BY : VICKMAN, GARRETT T PLOT NAME : PLOT SCALE : 1 IN:20 FT HORZ. / 1 IN:20 FT VERT.

WISDOT/CADDS SHEET 49

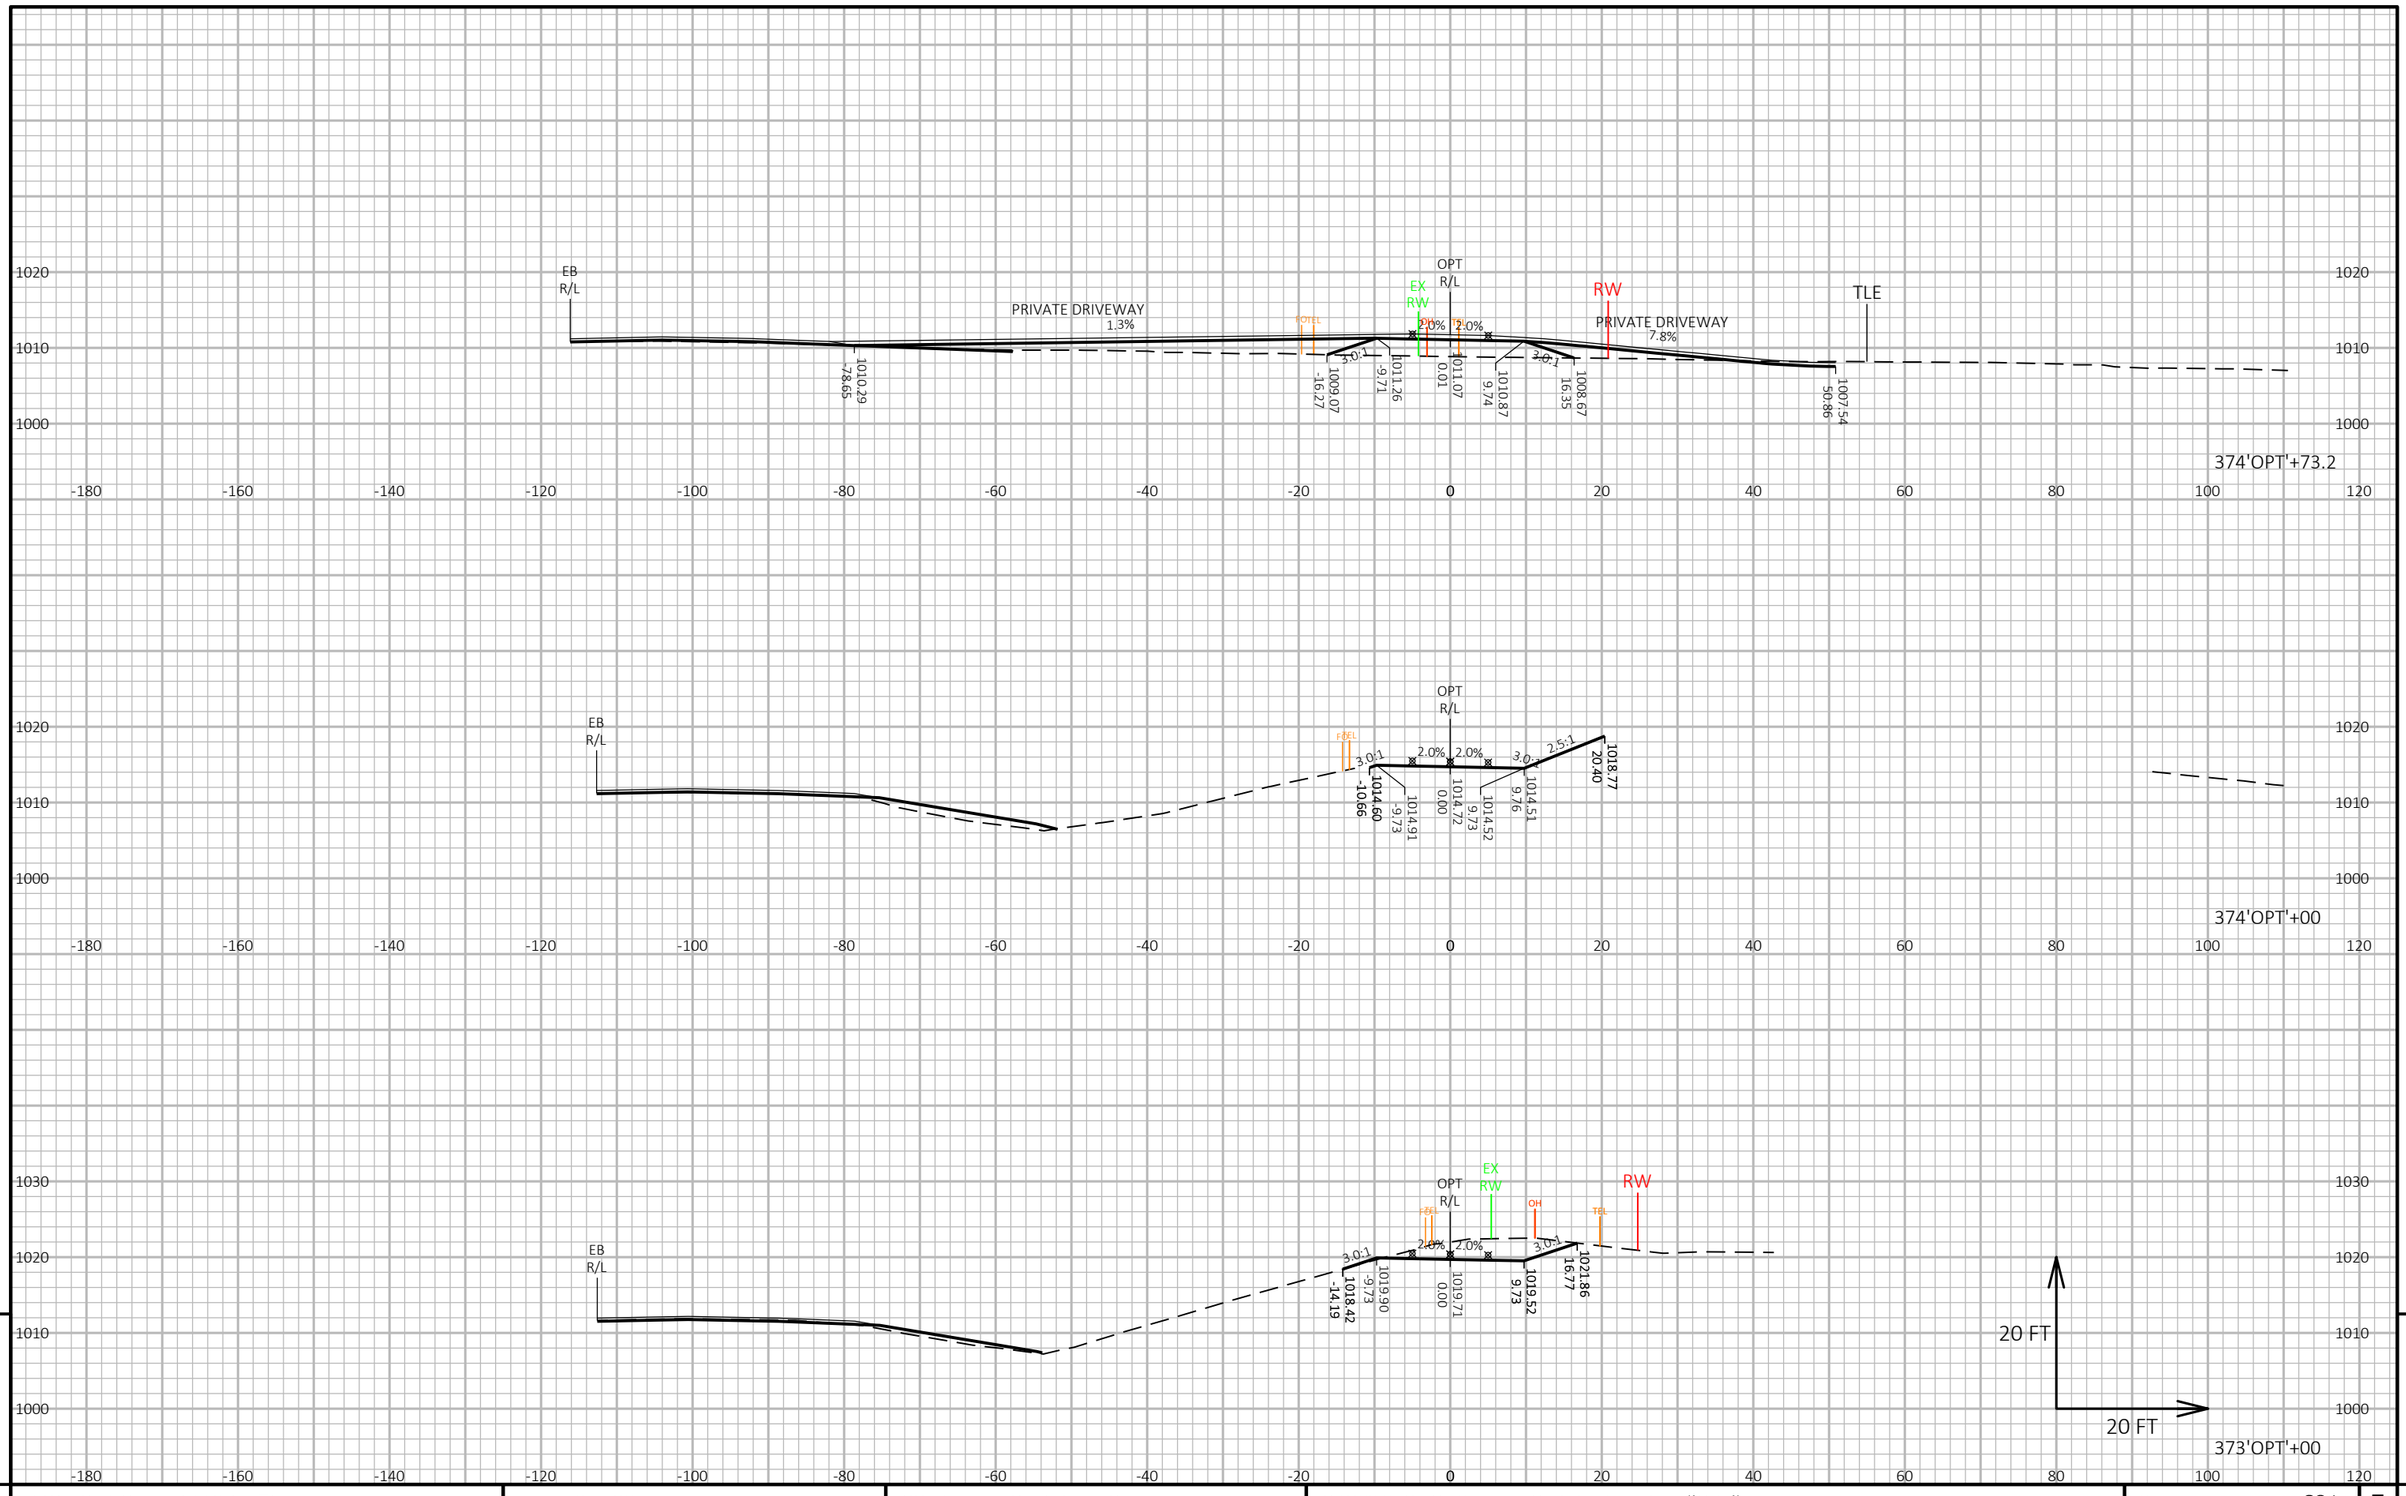


9


9

PROJECT NO: 1440-15-71	HWY: STH 23	COUNTY: FOND DU LAC	CROSS SECTIONS: OLD PLANK TRAIL ('OPT')	SHEET 681	E

FILE NAME : N:\PDS\C3D\14401501\SHEETSPLAN\CROSSSECTIONS\14401571\14401571_XS_TRAIL.DWG
LAYOUT NAME - 14401571_XS35

PLOT DATE : 8/7/2019 11:09 PM PLOT BY : VICKMAN, GARRETT T PLOT NAME : PLOT SCALE : 1 IN:20 FT HORZ. / 1 IN:20 FT VERT.

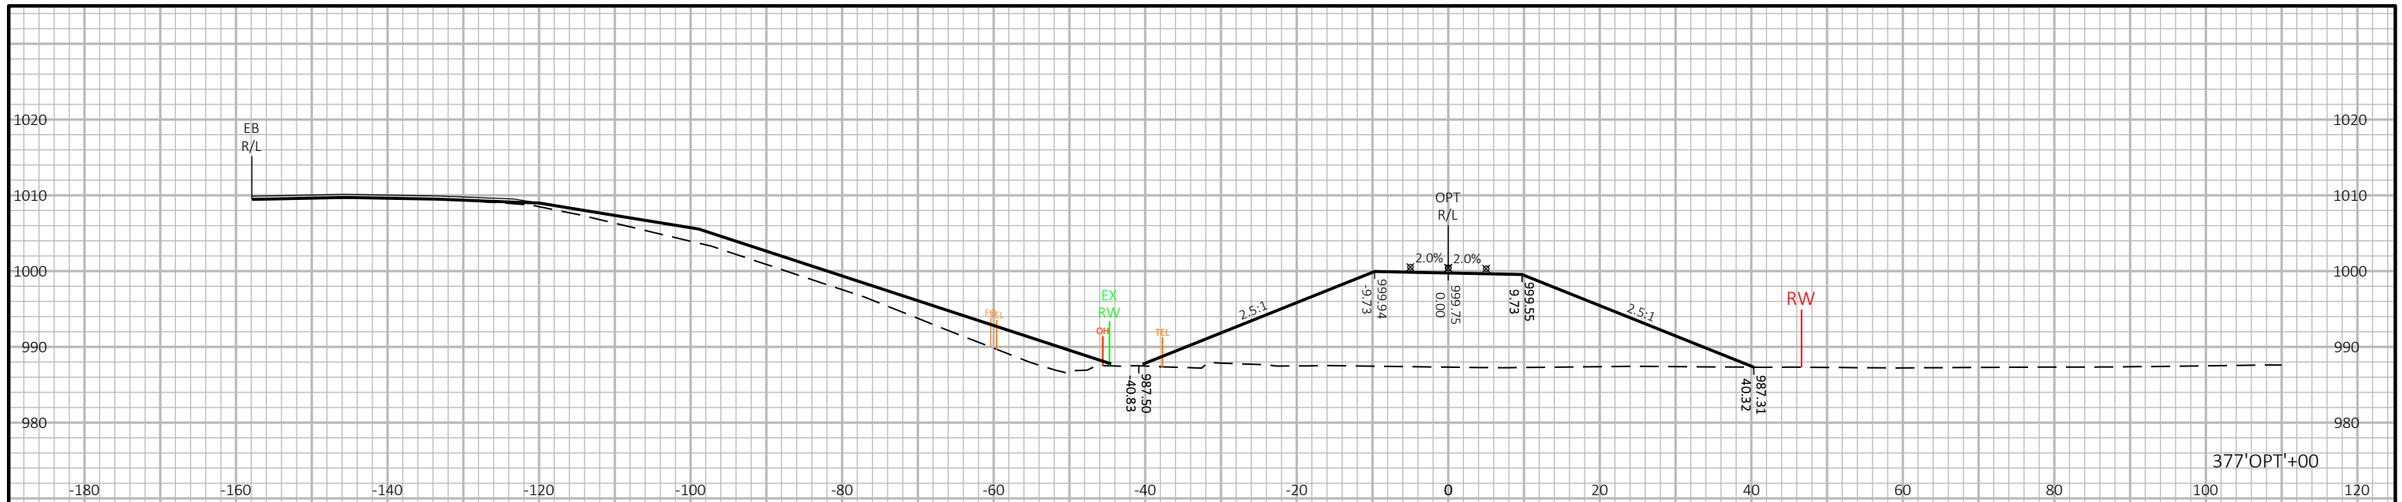

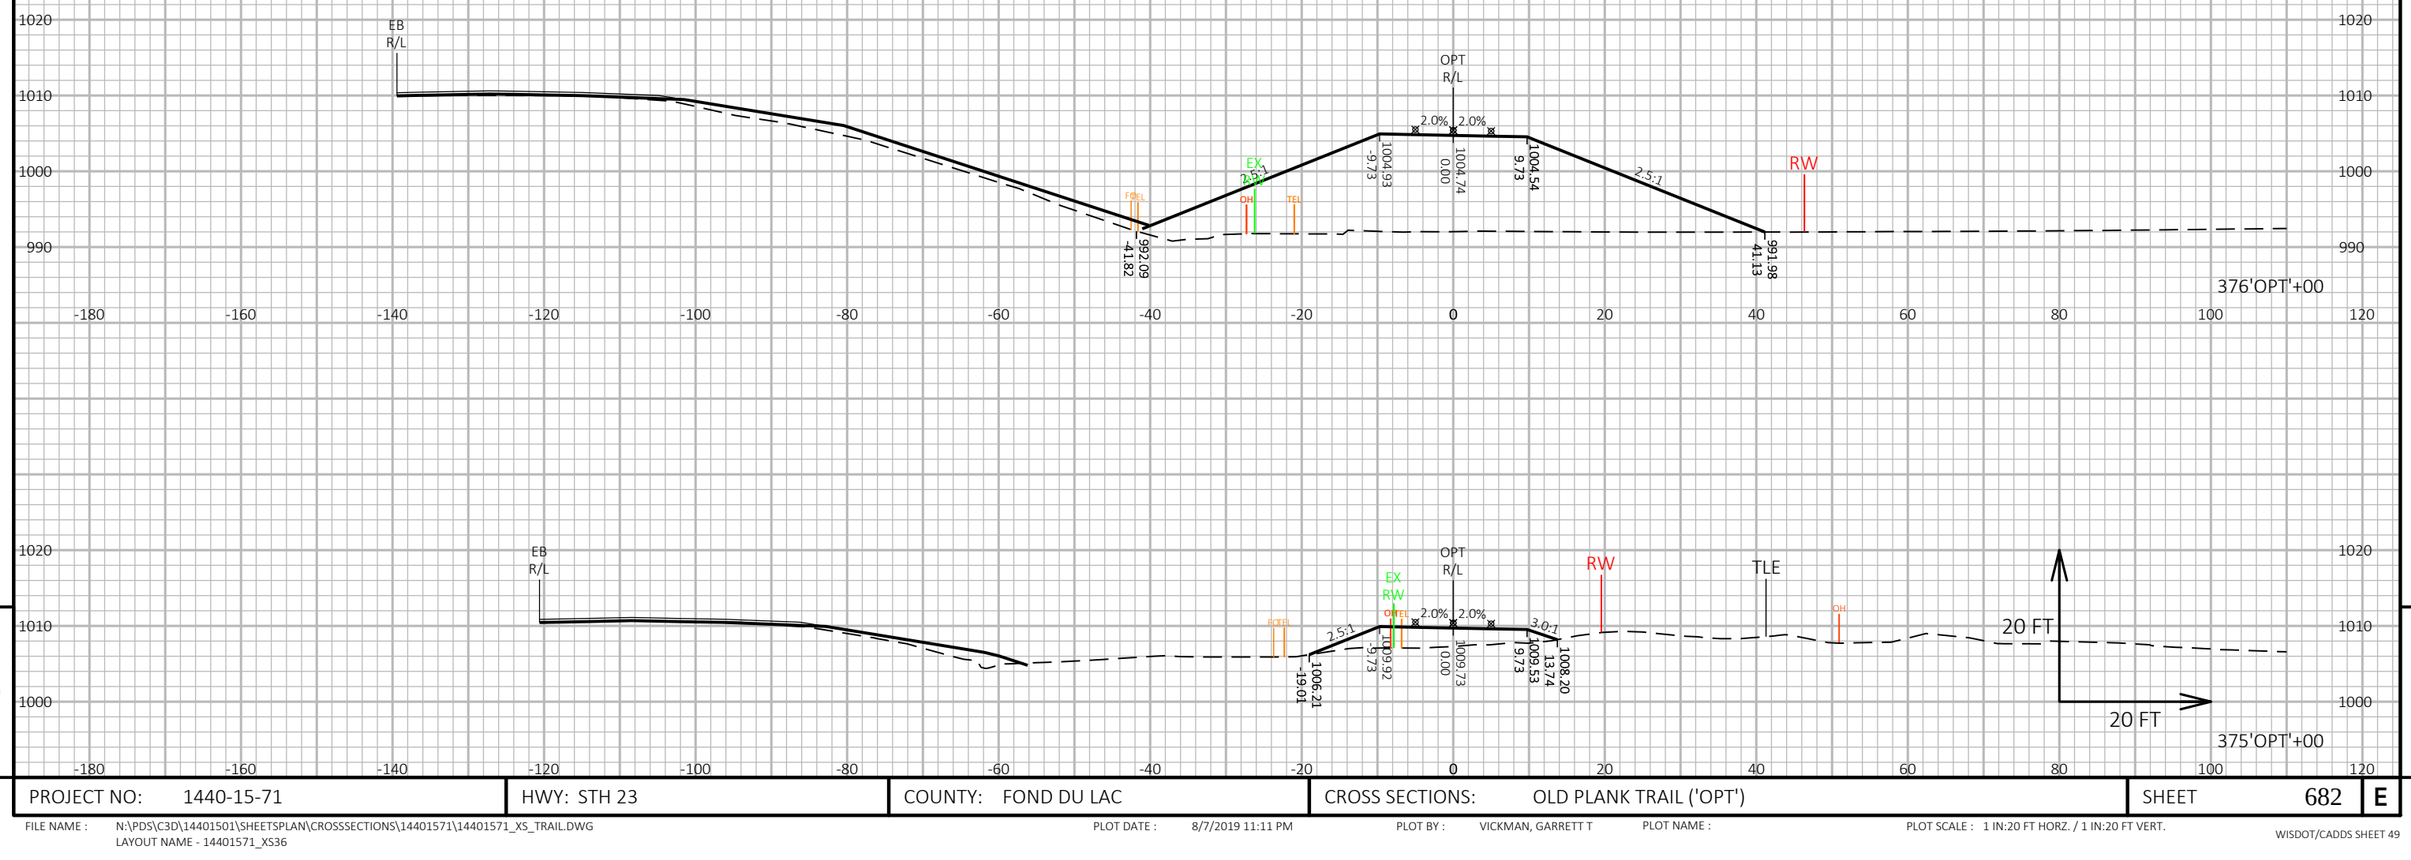

9

9

PROJECT NO: 1440-15-71	HWY: STH 23	COUNTY: FOND DU LAC	CROSS SECTIONS: OLD PLANK TRAIL ('OPT')	SHEET 682	E

FILE NAME : N:\PDS\C3D\14401501\SHEETSPLAN\CROSSSECTIONS\14401571\14401571_XS_TRAIL.DWG
LAYOUT NAME - 14401571_XS36


PLOT DATE : 8/7/2019 11:11 PM


PLOT BY : VICKMAN, GARRETT T


PLOT NAME :

PLOT SCALE : 1 IN:20 FT HORZ. / 1 IN:20 FT VERT.

WISDOT/CADDS SHEET 49

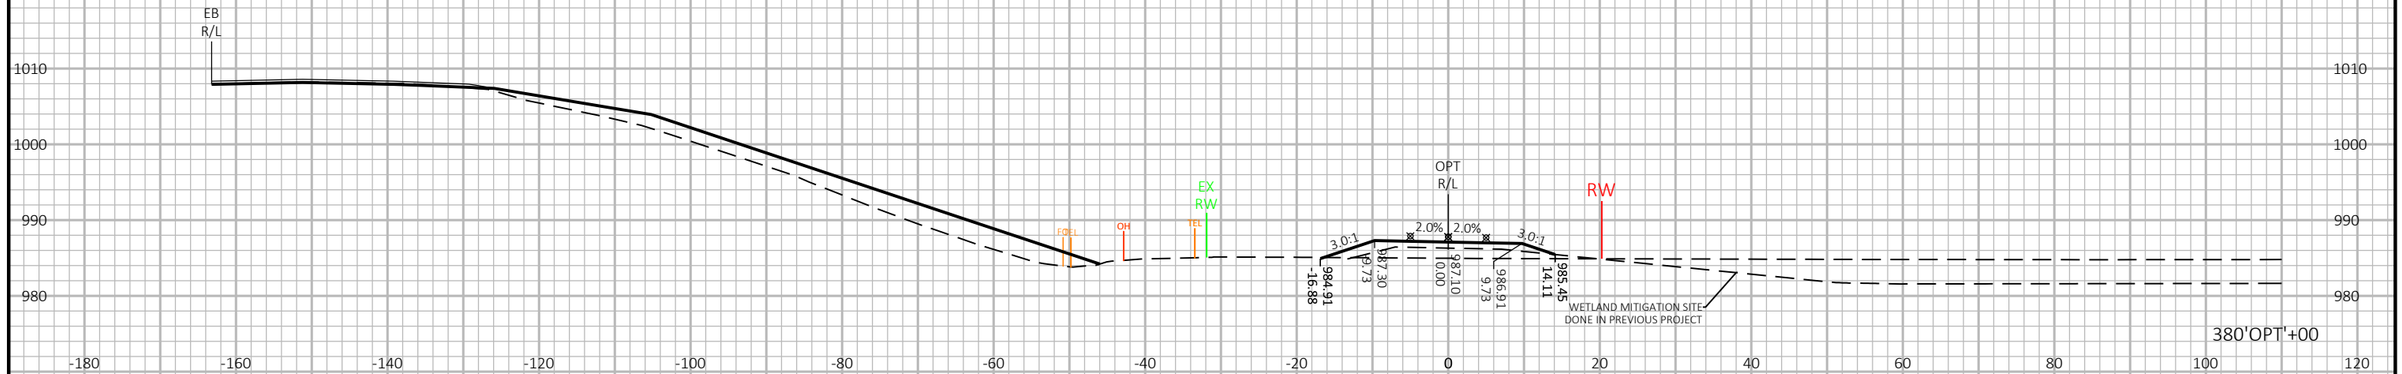

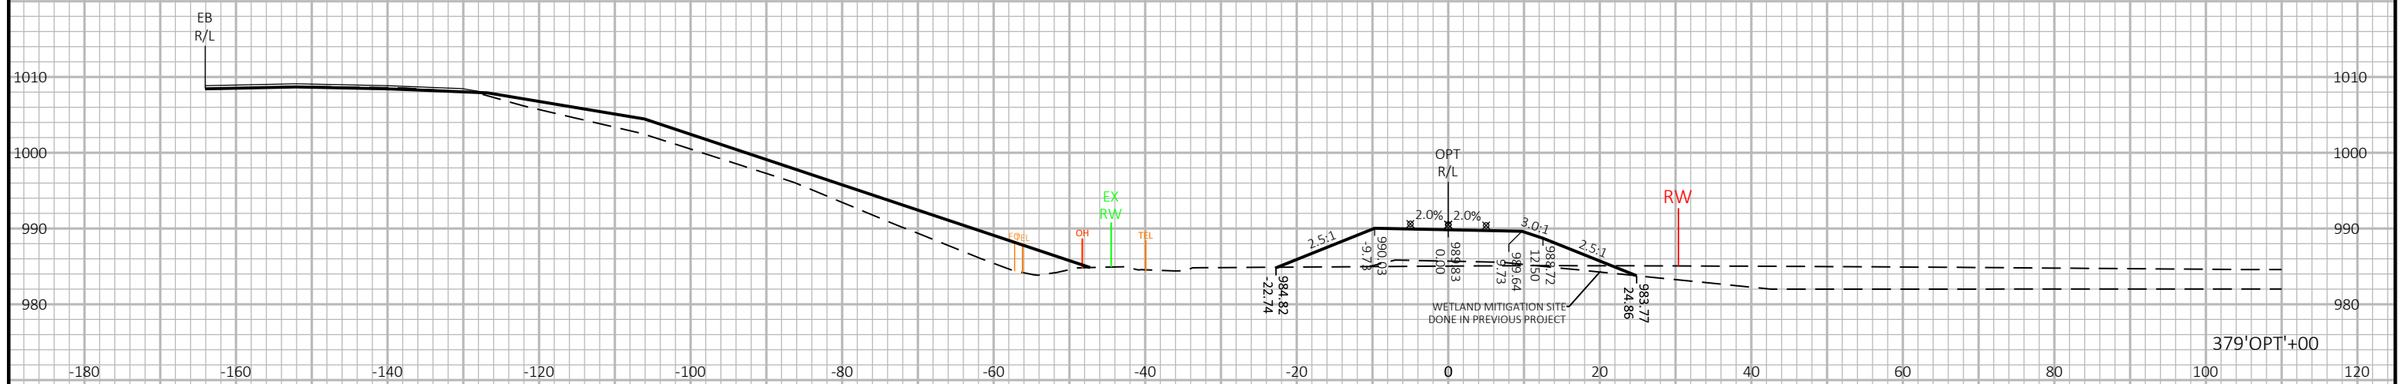

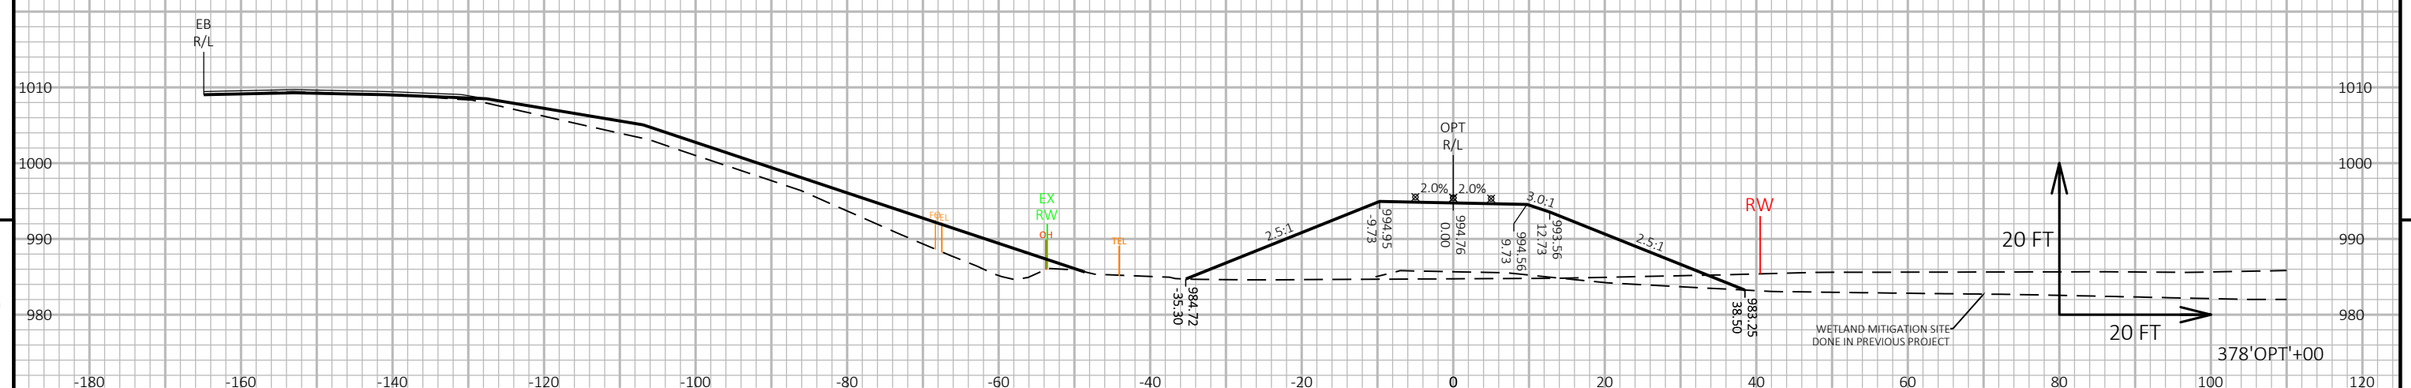

9

9

PROJECT NO: 1440-15-71	HWY: STH 23	COUNTY: FOND DU LAC	CROSS SECTIONS: OLD PLANK TRAIL ('OPT')	SHEET 683	E

FILE NAME : N:\PDS\C3D\14401501\SHEETSPLAN\CROSSSECTIONS\14401571\14401571_XS_TRAIL.DWG
LAYOUT NAME - 14401571_XS37


PLOT DATE : 8/7/2019 11:13 PM


PLOT BY : VICKMAN, GARRETT T


PLOT NAME :

PLOT SCALE : 1 IN:20 FT HORZ. / 1 IN:20 FT VERT.

WISDOT/CADDS SHEET 49

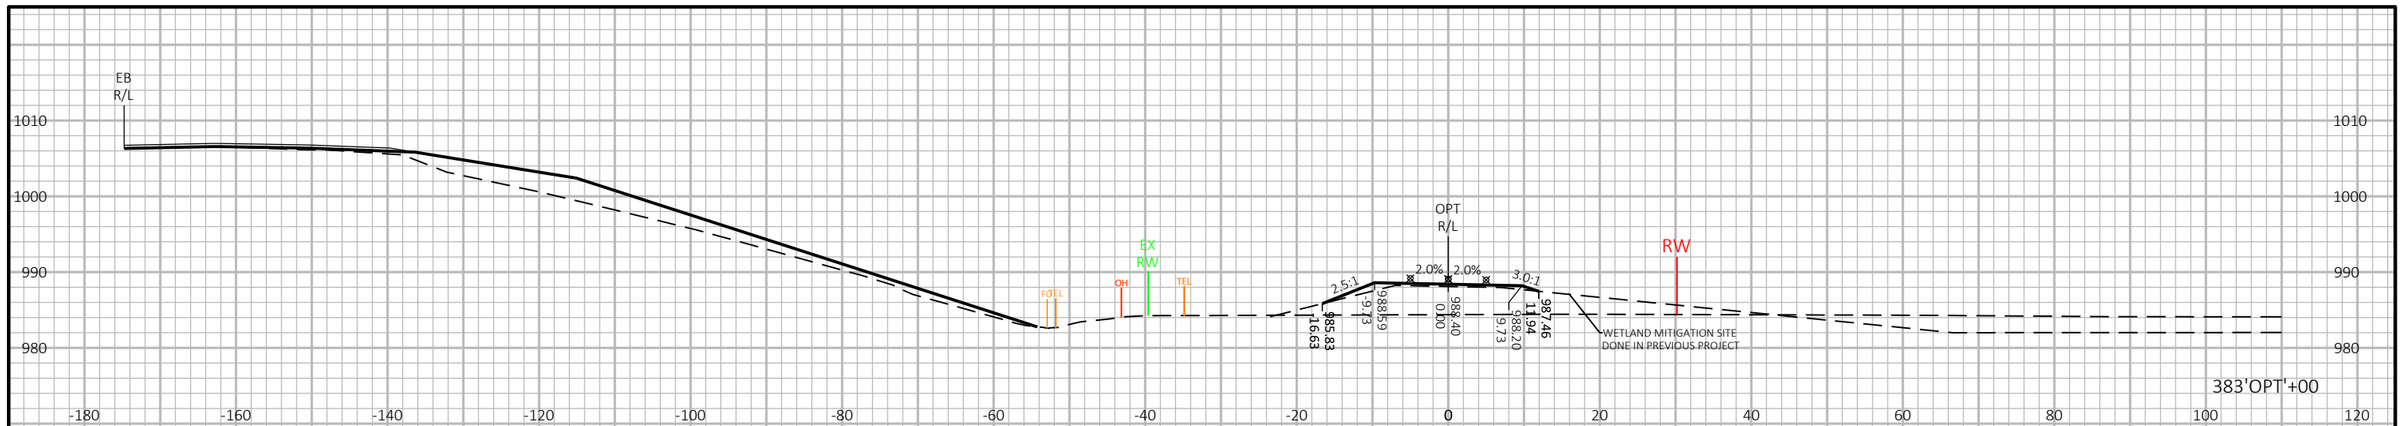

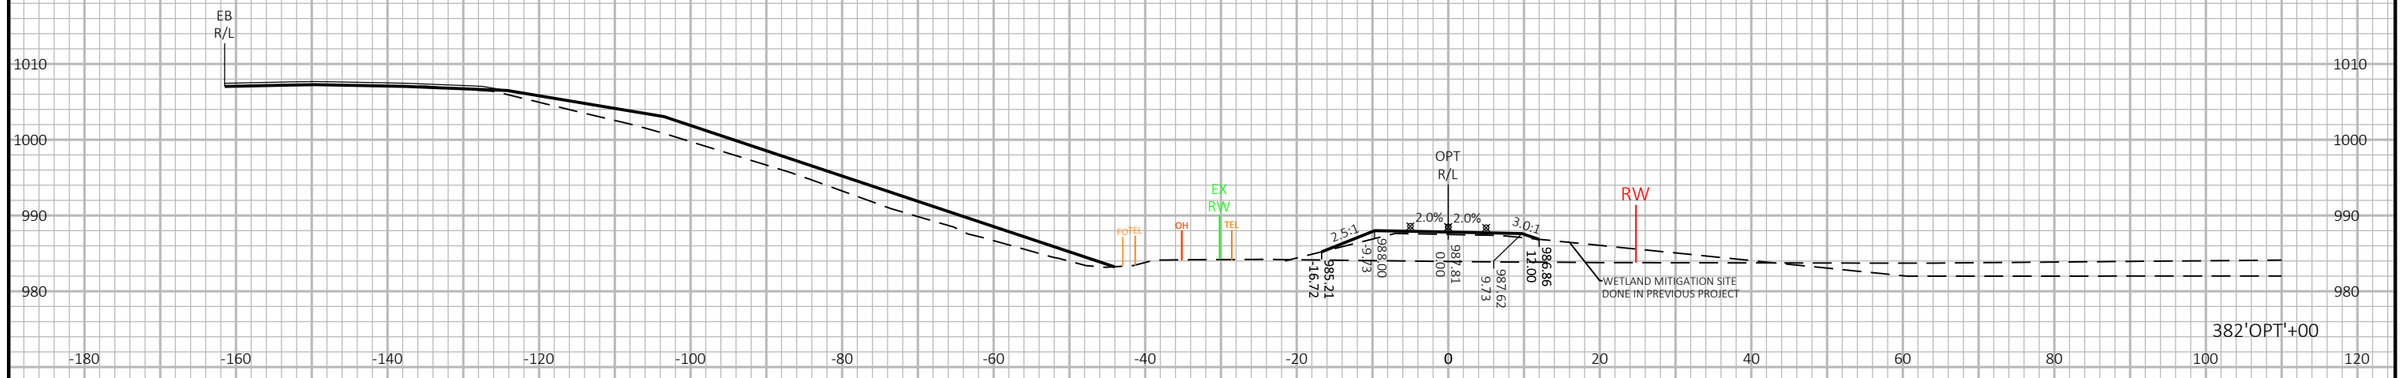

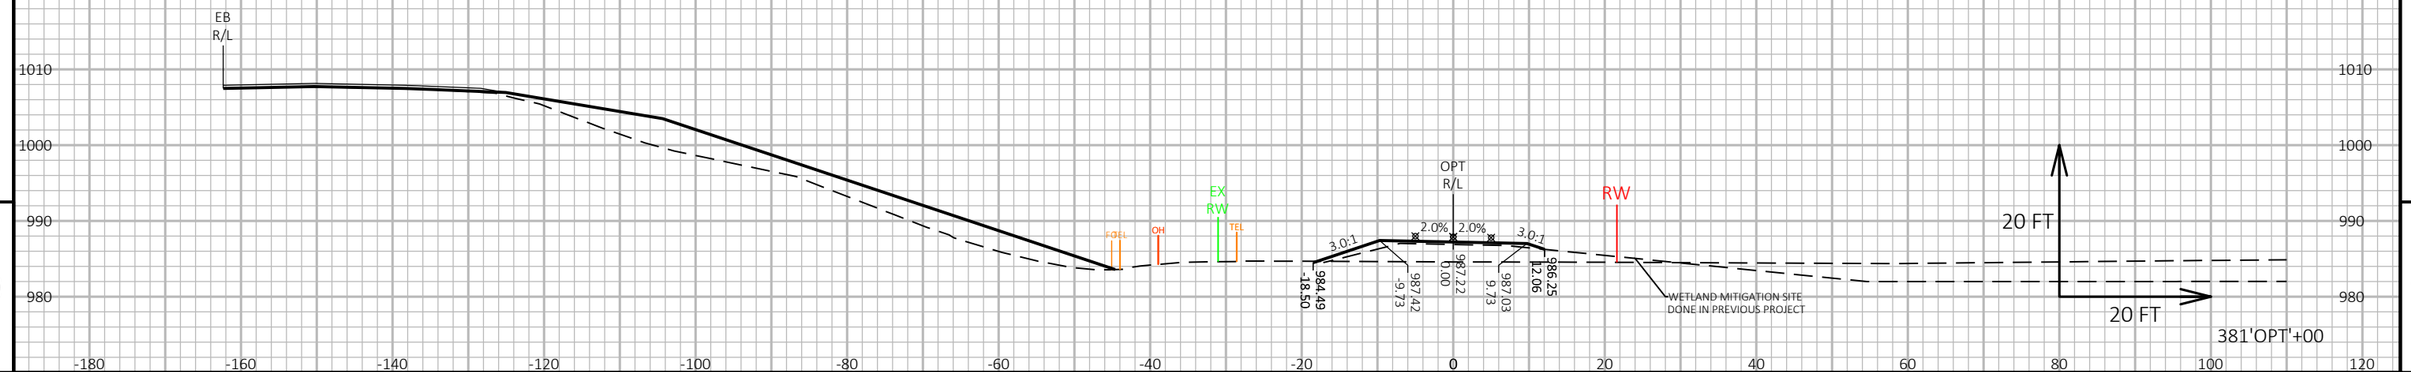


9

9

PROJECT NO: 1440-15-71	HWY: STH 23	COUNTY: FOND DU LAC	CROSS SECTIONS: OLD PLANK TRAIL ('OPT')	SHEET 684	E

FILE NAME : N:\PDS\C3D\14401501\SHEETSPLAN\CROSSSECTIONS\14401571\14401571_XS_TRAIL.DWG
LAYOUT NAME - 14401571_XS38

PLOT DATE : 8/7/2019 11:15 PM PLOT BY : VICKMAN, GARRETT T PLOT NAME : PLOT SCALE : 1 IN:20 FT HORZ. / 1 IN:20 FT VERT.

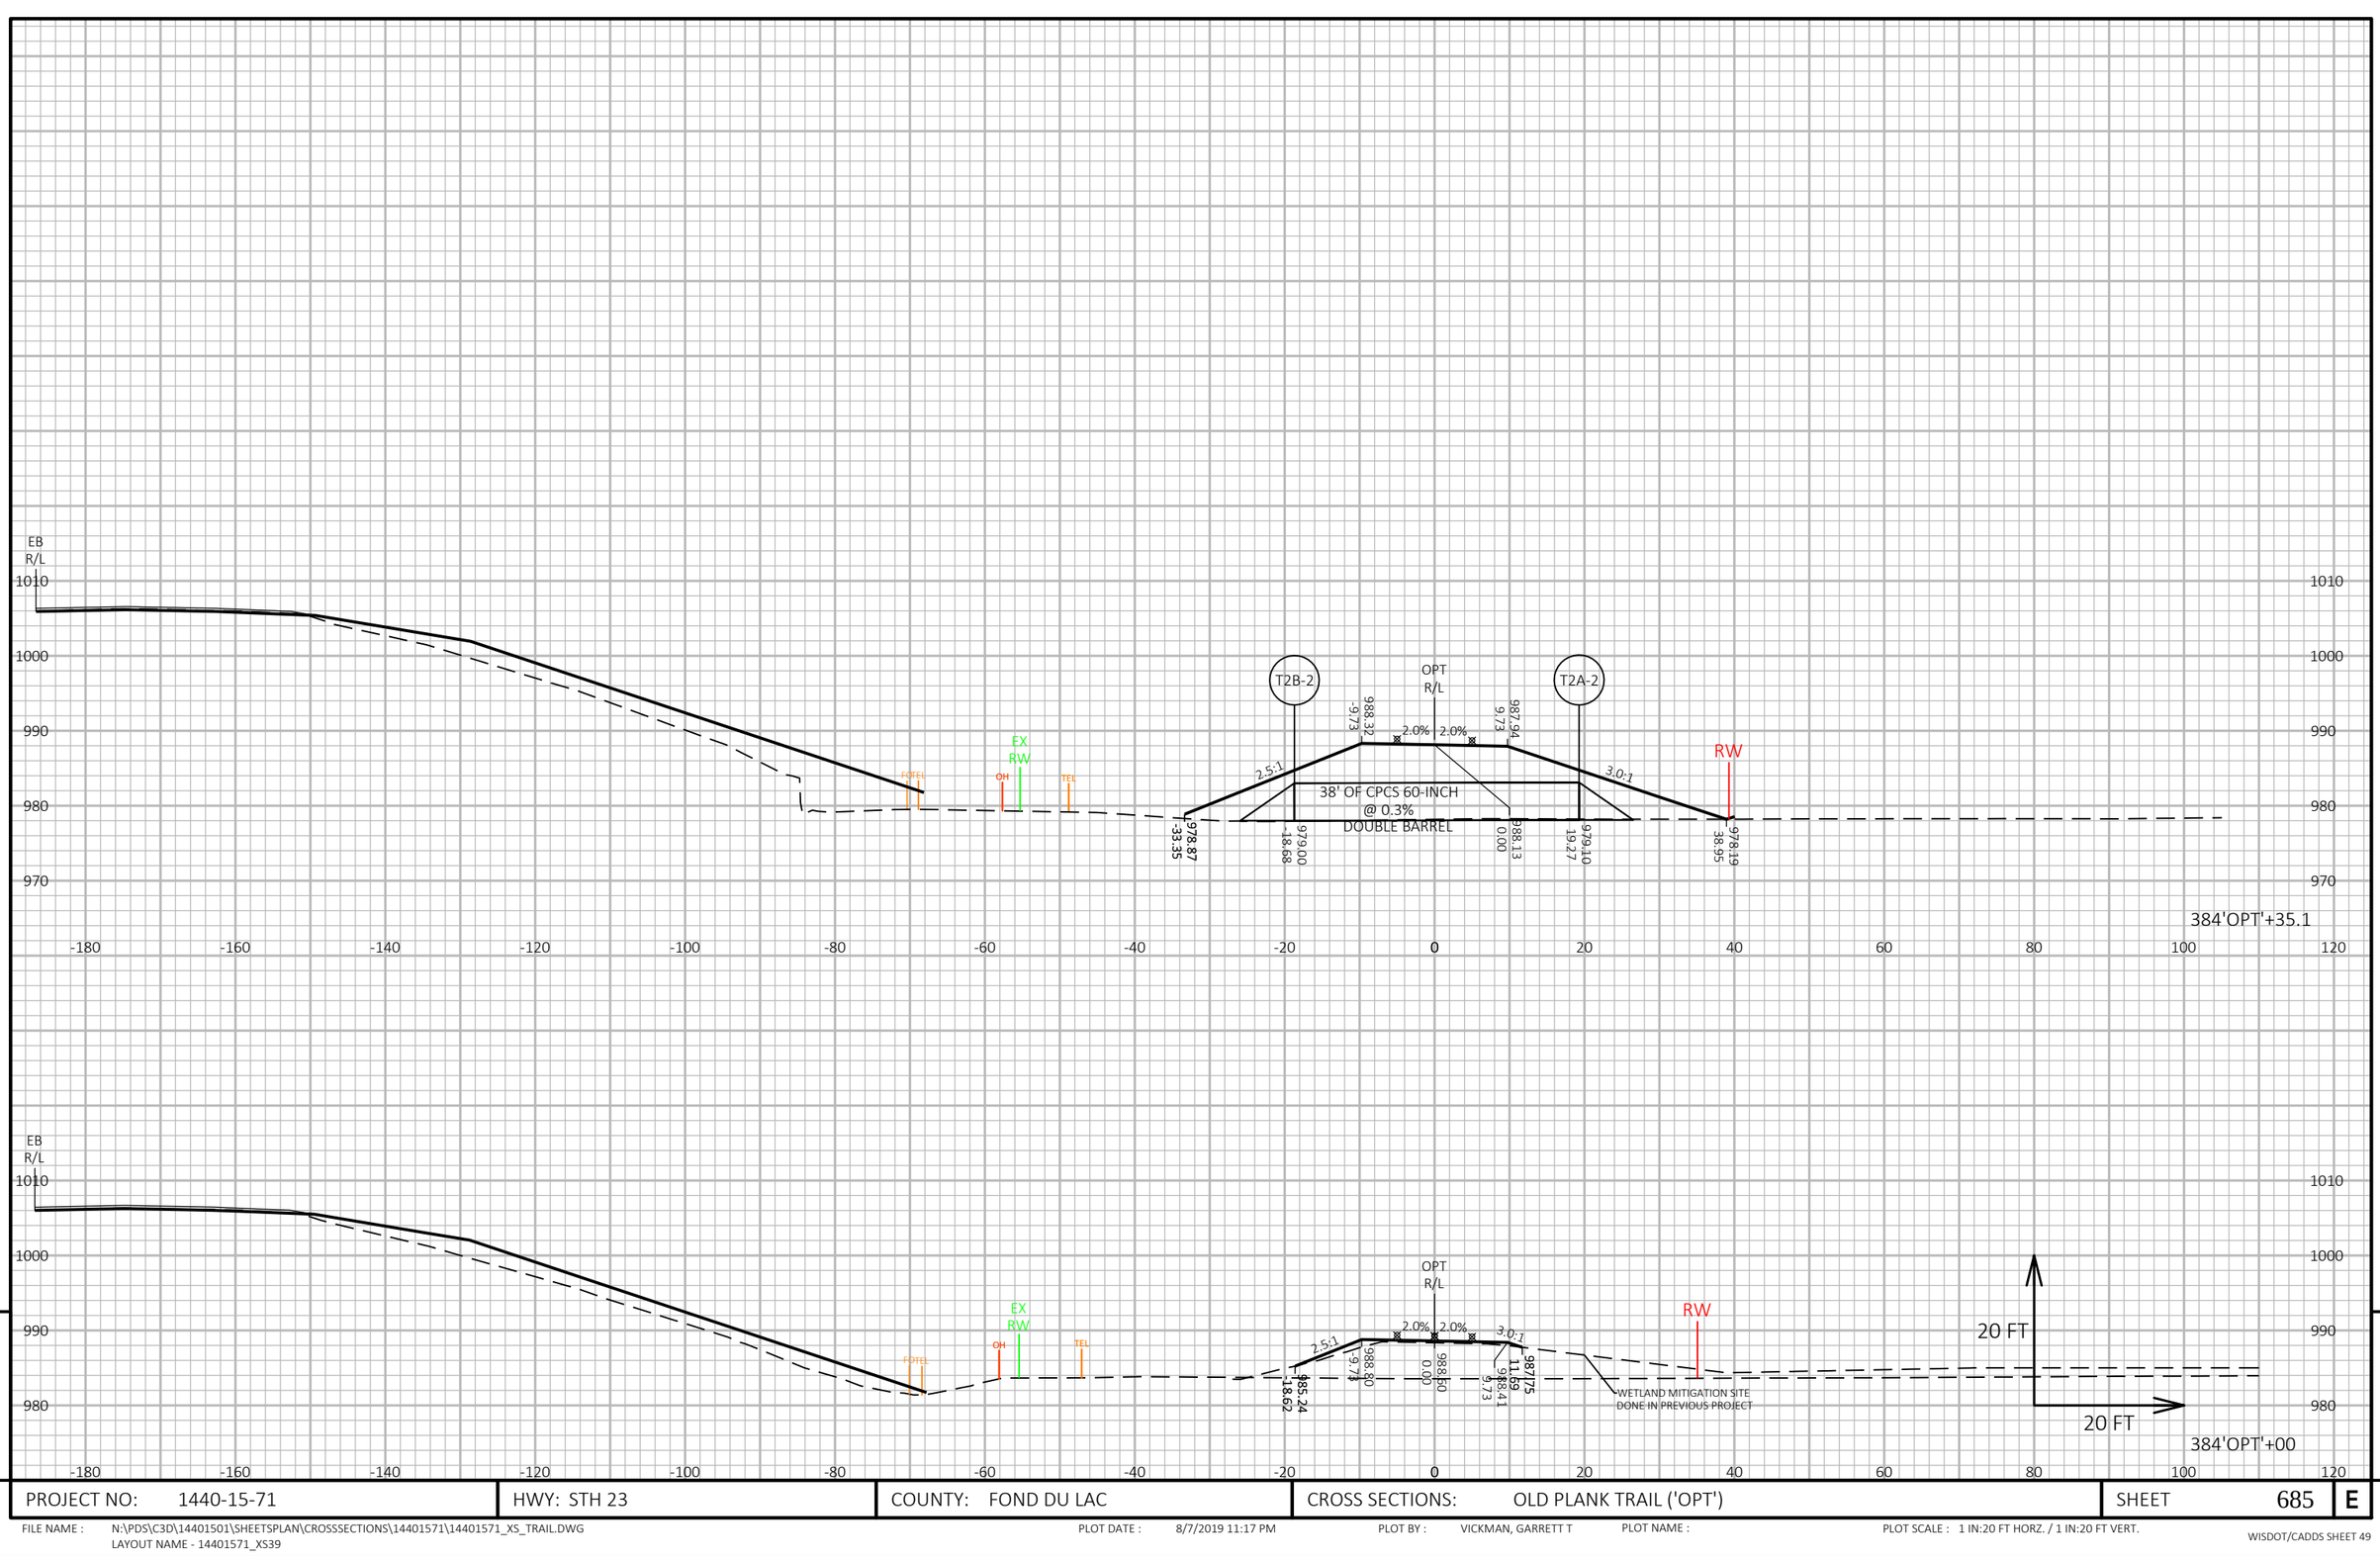

9

9

PROJECT NO: 1440-15-71	HWY: STH 23	COUNTY: FOND DU LAC	CROSS SECTIONS: OLD PLANK TRAIL ('OPT')	SHEET 685	E


FILE NAME : N:\PDS\C3D\14401501\SHEETSPLAN\CROSSSECTIONS\14401571\14401571_XS_TRAIL.DWG
LAYOUT NAME - 14401571_XS39

PLOT DATE : 8/7/2019 11:17 PM

PLOT BY : VICKMAN, GARRETT T

PLOT NAME :

PLOT SCALE : 1 IN:20 FT HORZ. / 1 IN:20 FT VERT.

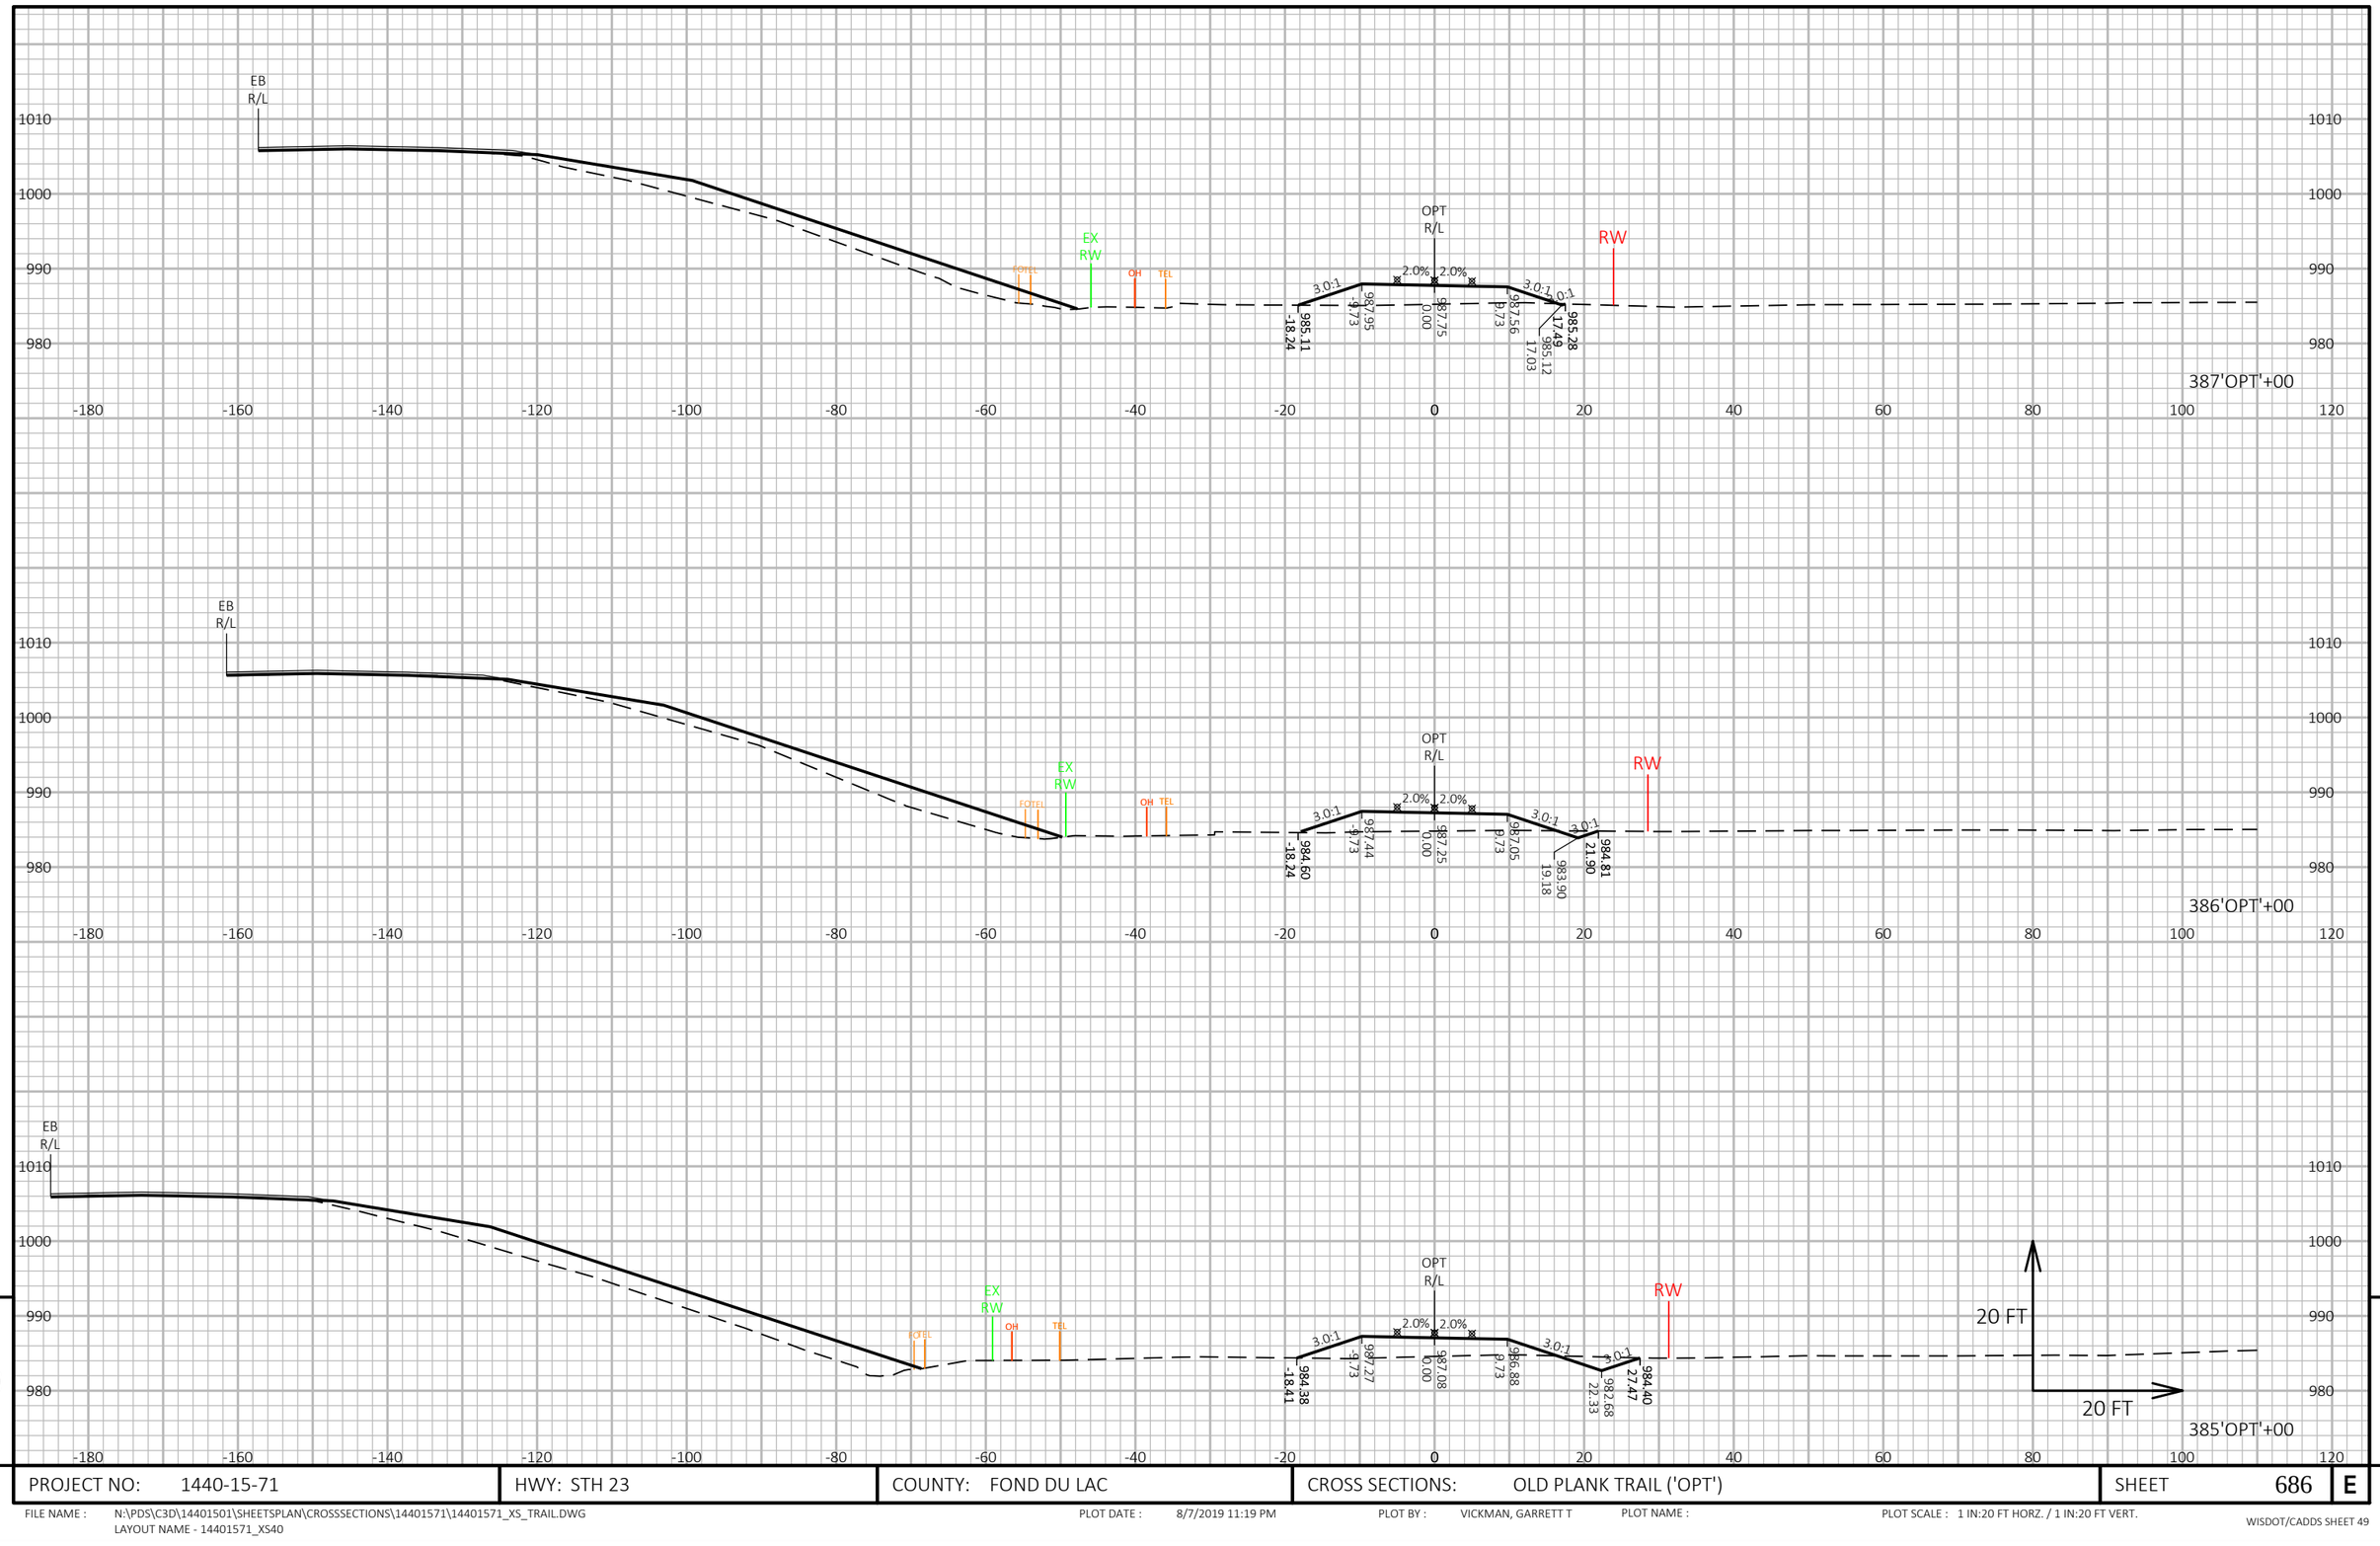

9

9

PROJECT NO: 1440-15-71	HWY: STH 23	COUNTY: FOND DU LAC	CROSS SECTIONS: OLD PLANK TRAIL ('OPT')	SHEET 686	E

FILE NAME : N:\PDS\C3D\14401501\SHEETSPLAN\CROSSSECTIONS\14401571\14401571_XS_TRAIL.DWG
LAYOUT NAME - 14401571_XS40


PLOT DATE : 8/7/2019 11:19 PM


PLOT BY : VICKMAN, GARRETT T


PLOT NAME :

PLOT SCALE : 1 IN:20 FT HORZ. / 1 IN:20 FT VERT.

WISDOT/CADDS SHEET 49

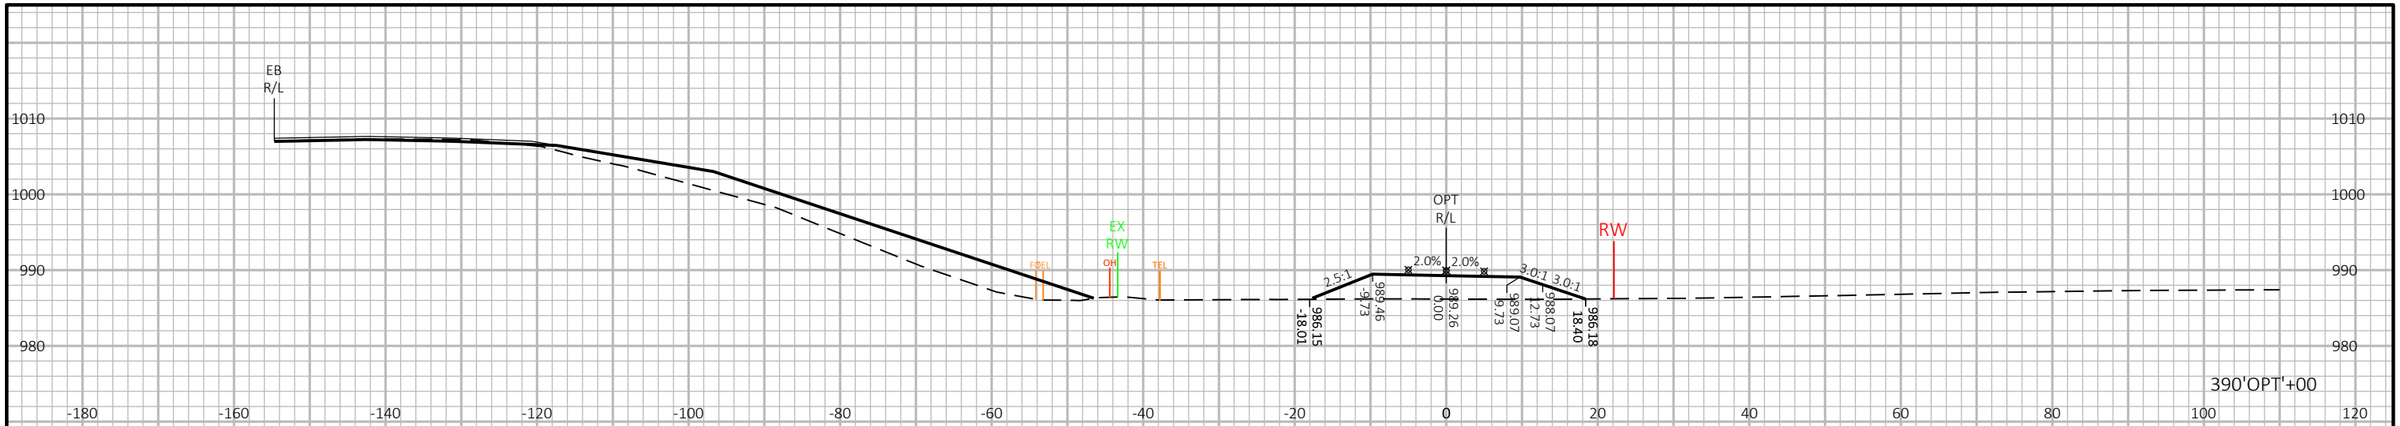

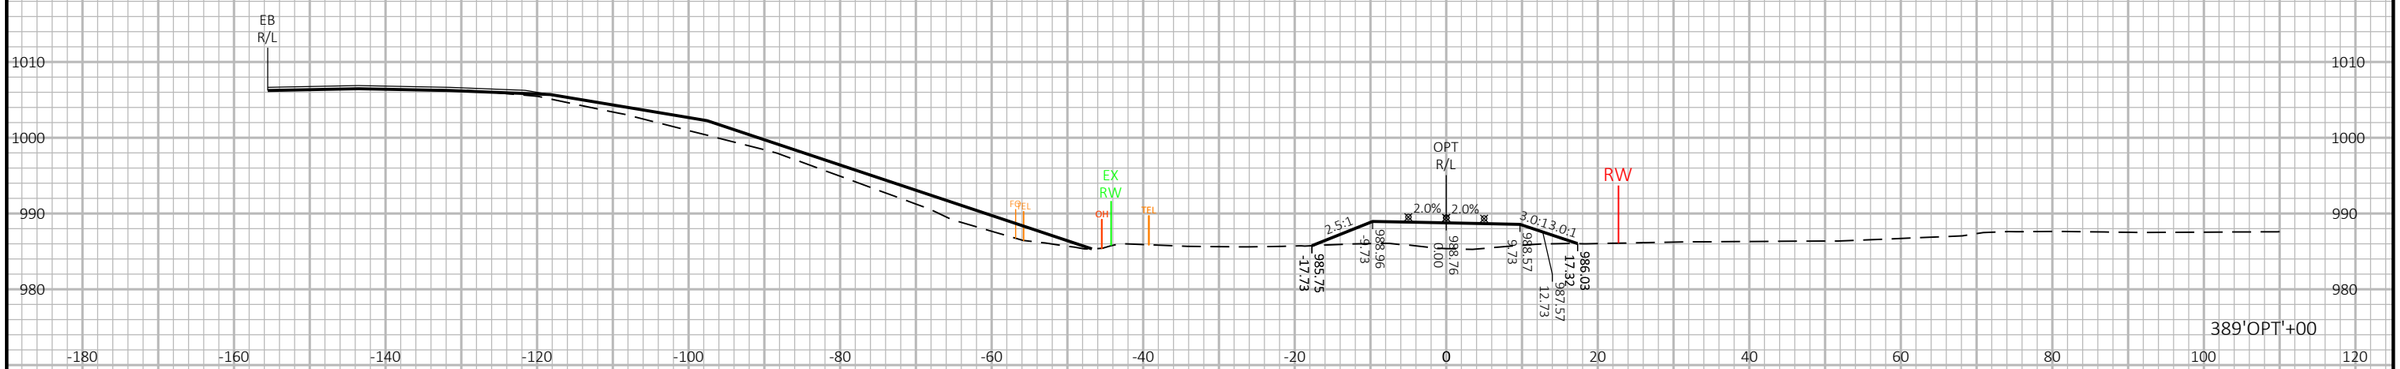

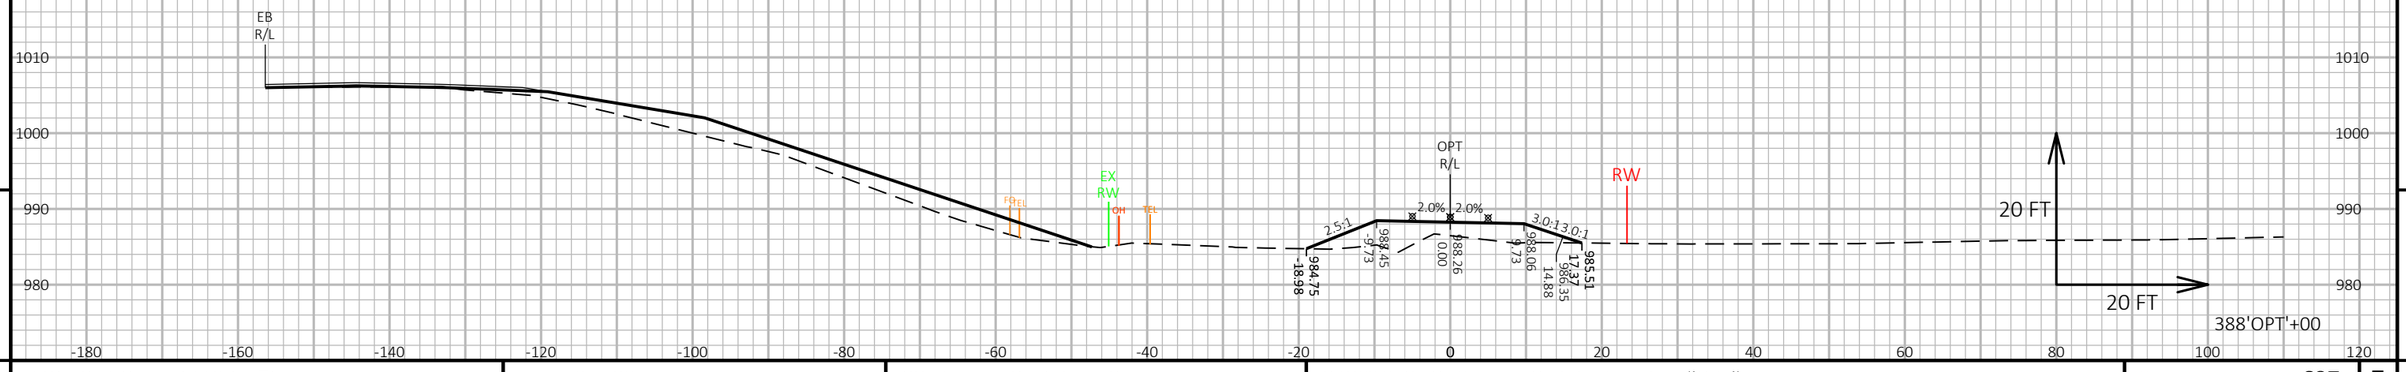


9

9

PROJECT NO: 1440-15-71	HWY: STH 23	COUNTY: FOND DU LAC	CROSS SECTIONS: OLD PLANK TRAIL ('OPT')	SHEET 687	E

FILE NAME : N:\PDS\C3D\14401501\SHEETSPLAN\CROSSSECTIONS\14401571\14401571_XS_TRAIL.DWG
LAYOUT NAME - 14401571_XS41

PLOT DATE : 8/7/2019 11:21 PM PLOT BY : VICKMAN, GARRETT T PLOT NAME : PLOT SCALE : 1 IN:20 FT HORZ. / 1 IN:20 FT VERT.

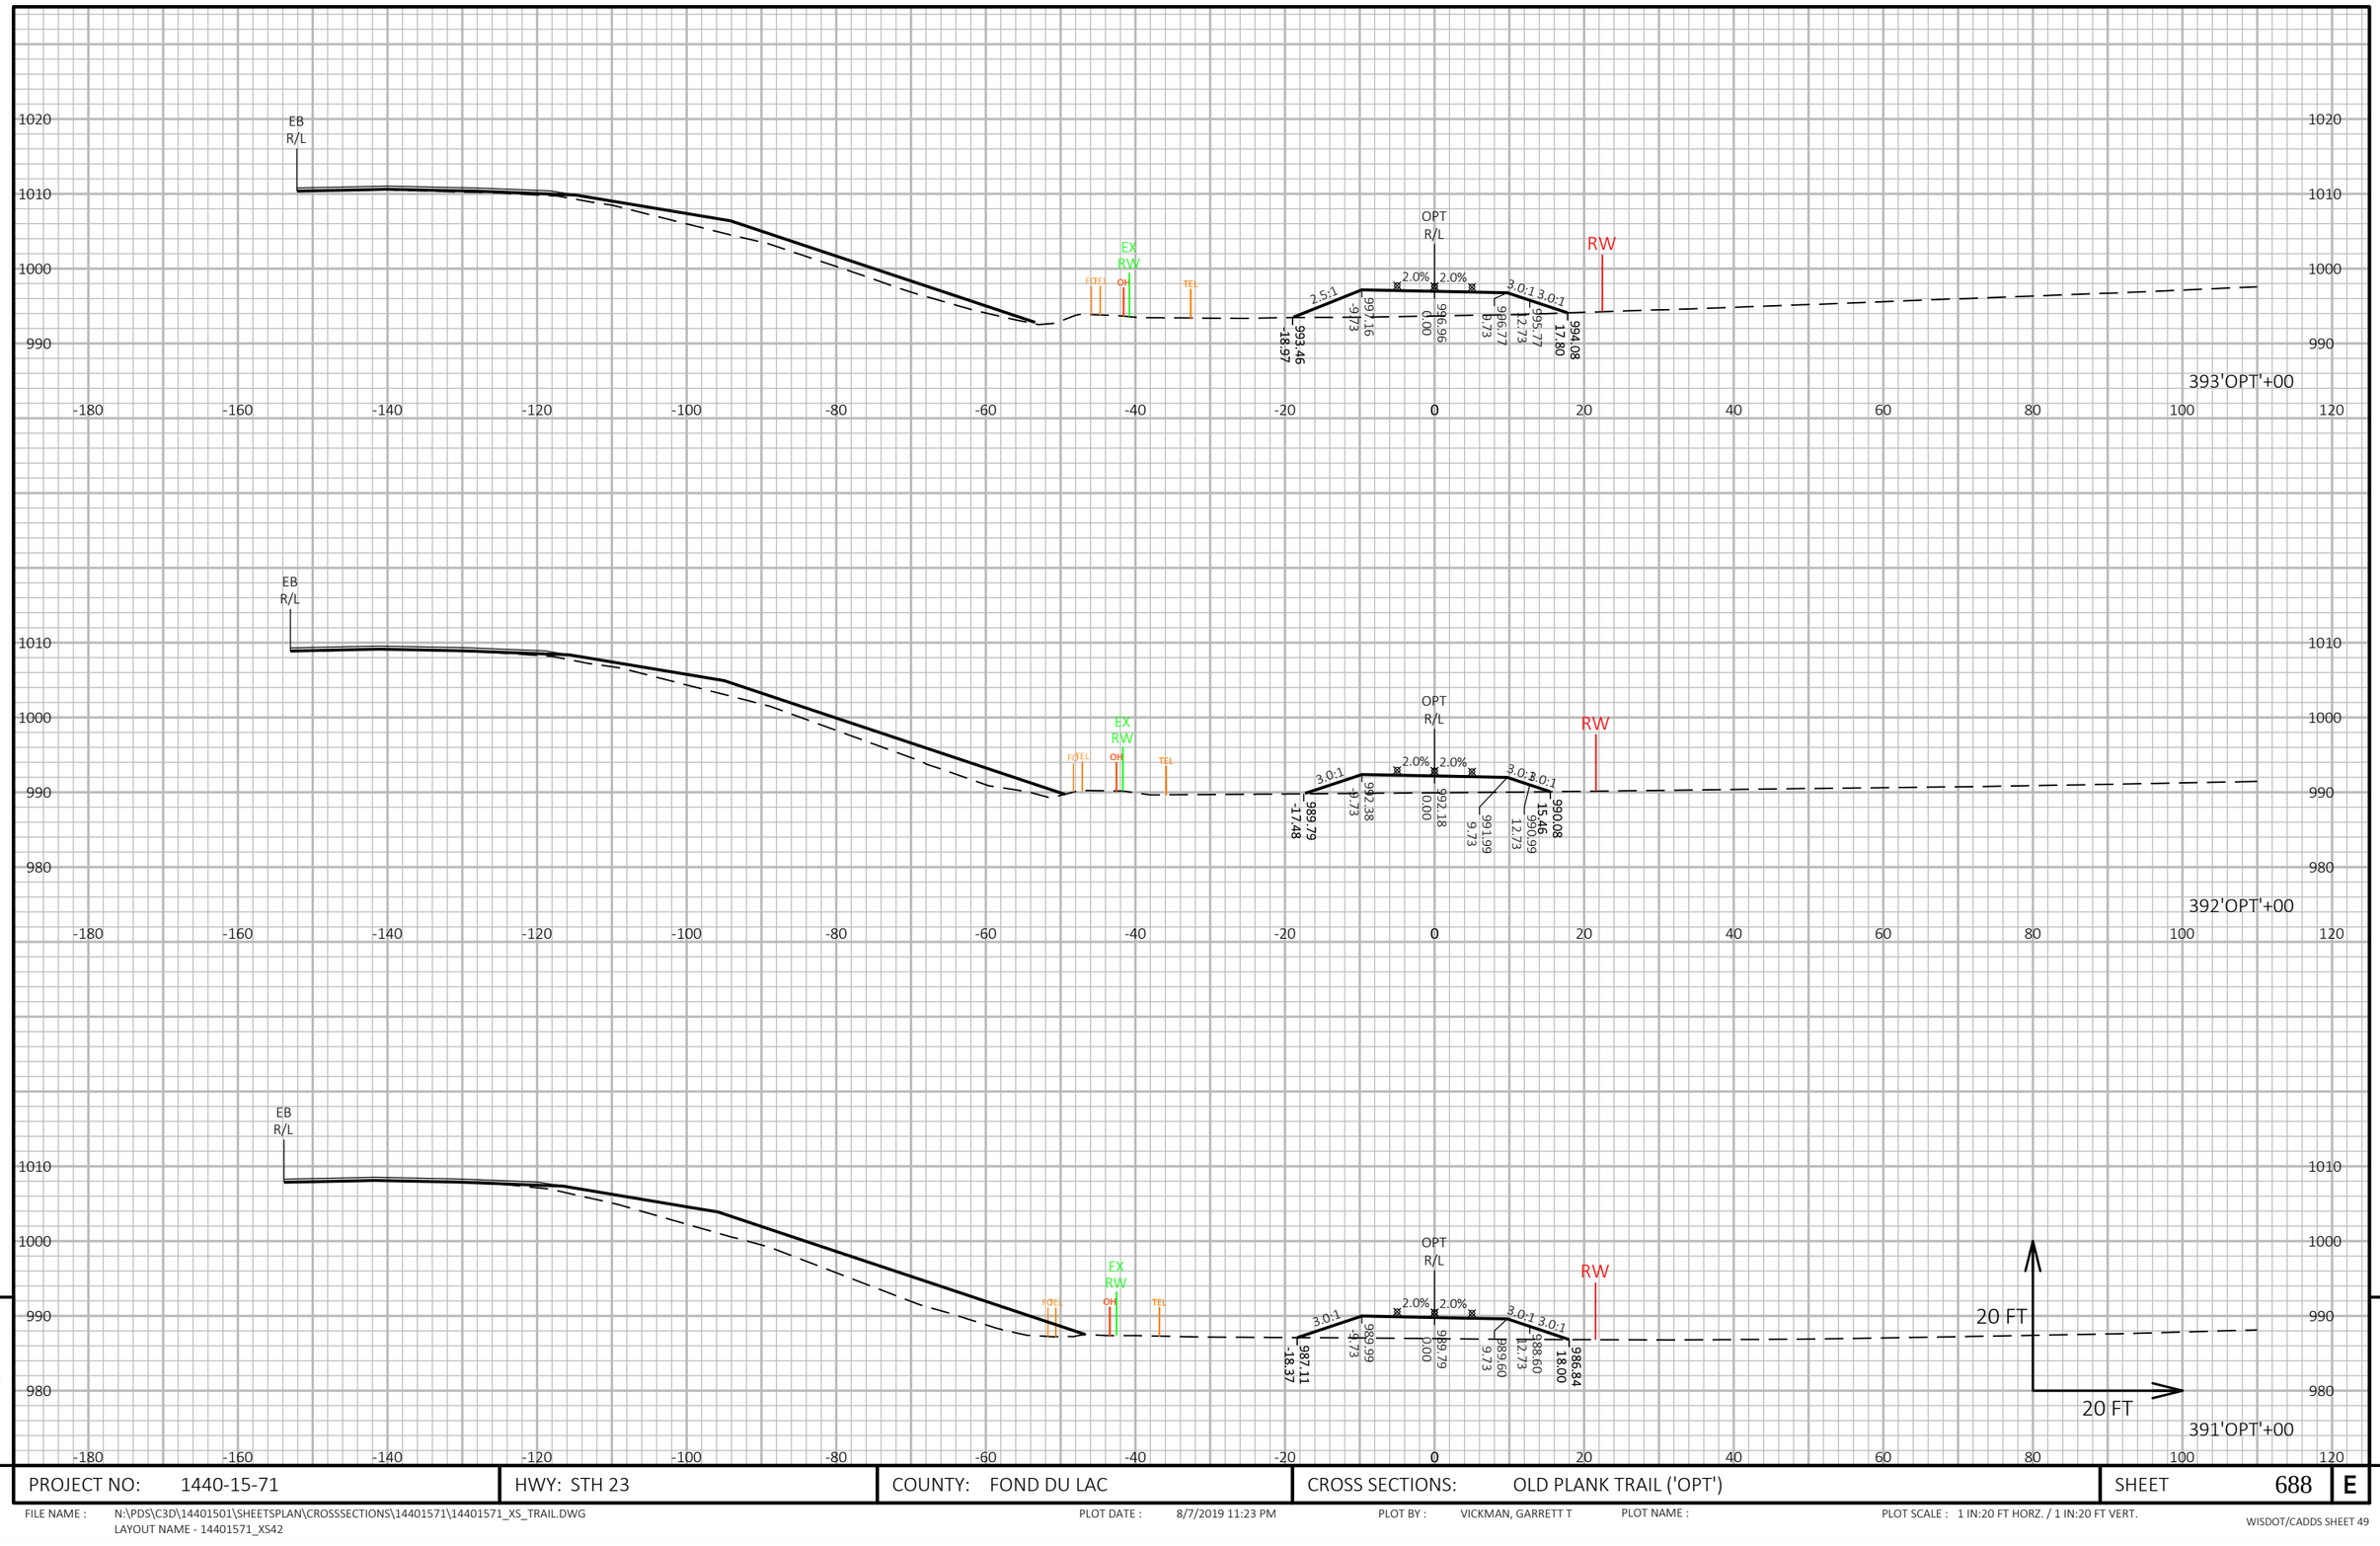

9

9

PROJECT NO: 1440-15-71	HWY: STH 23	COUNTY: FOND DU LAC	CROSS SECTIONS: OLD PLANK TRAIL ('OPT')	SHEET 688	E

FILE NAME : N:\PDS\C3D\14401501\SHEETSPLAN\CROSSSECTIONS\14401571\14401571_XS_TRAIL.DWG
LAYOUT NAME - 14401571_XS42

PLOT DATE : 8/7/2019 11:23 PM


PLOT BY : VICKMAN, GARRETT T


PLOT NAME :

PLOT SCALE : 1 IN:20 FT HORZ. / 1 IN:20 FT VERT.

WISDOT/CADDS SHEET 49



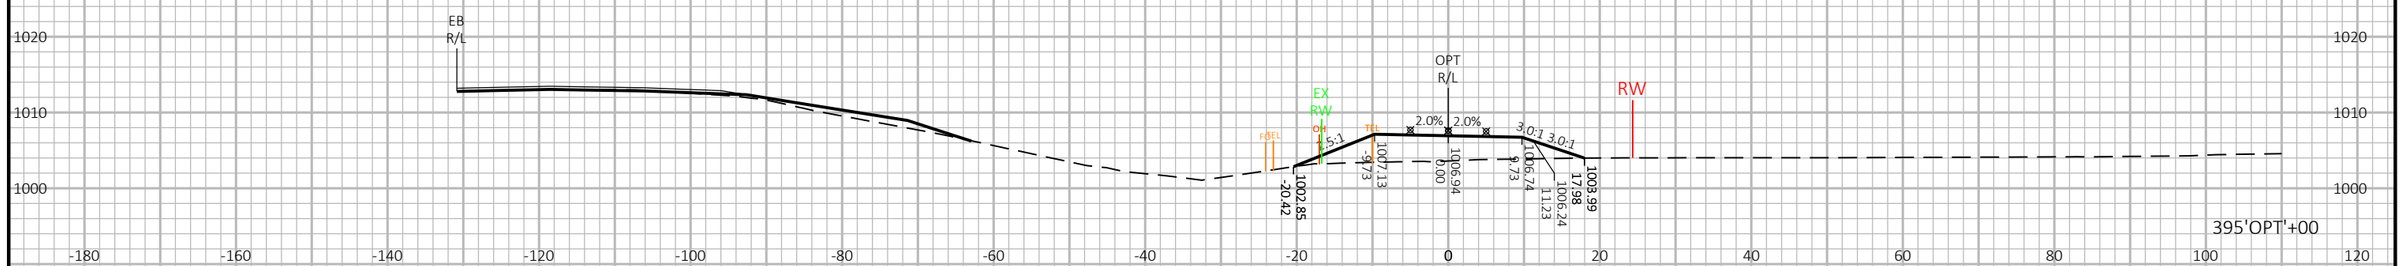

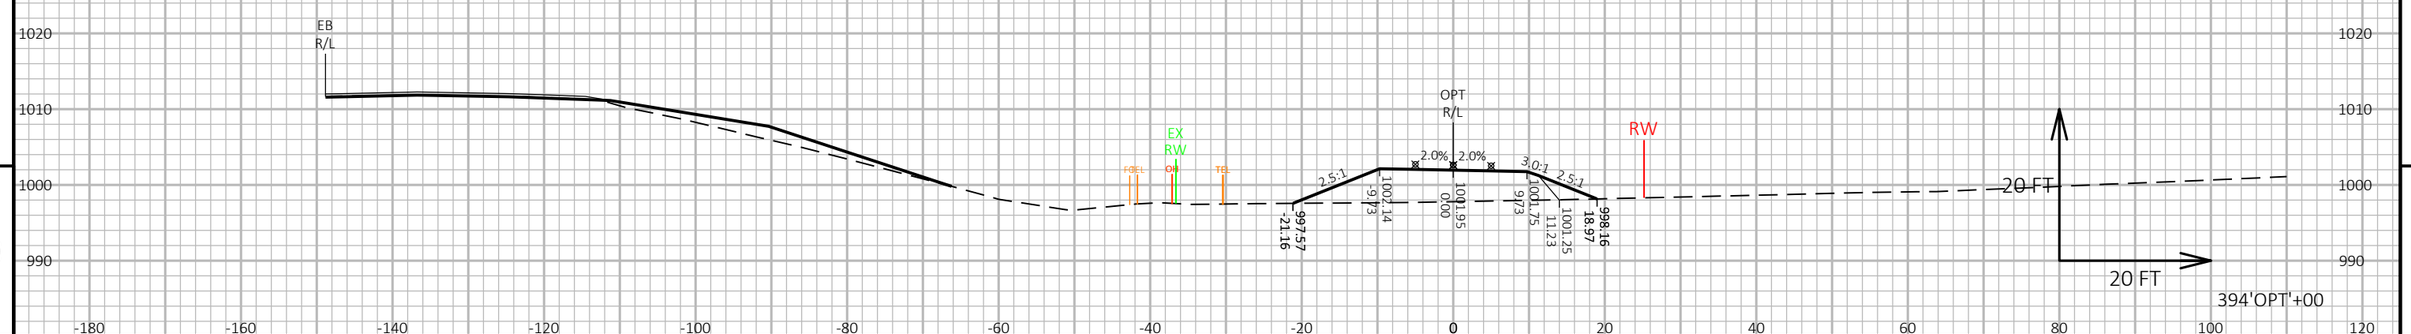

9

9

PROJECT NO: 1440-15-71	HWY: STH 23	COUNTY: FOND DU LAC	CROSS SECTIONS: OLD PLANK TRAIL ('OPT')	SHEET 689	E

FILE NAME : N:\PDS\C3D\14401501\SHEETSPLAN\CROSSSECTIONS\14401571\14401571_XS_TRAIL.DWG
LAYOUT NAME - 14401571_XS43


PLOT DATE : 8/7/2019 11:24 PM

PLOT BY : VICKMAN, GARRETT T

PLOT NAME :

PLOT SCALE : 1 IN:20 FT HORZ. / 1 IN:20 FT VERT.

WISDOT/CADDS SHEET 49

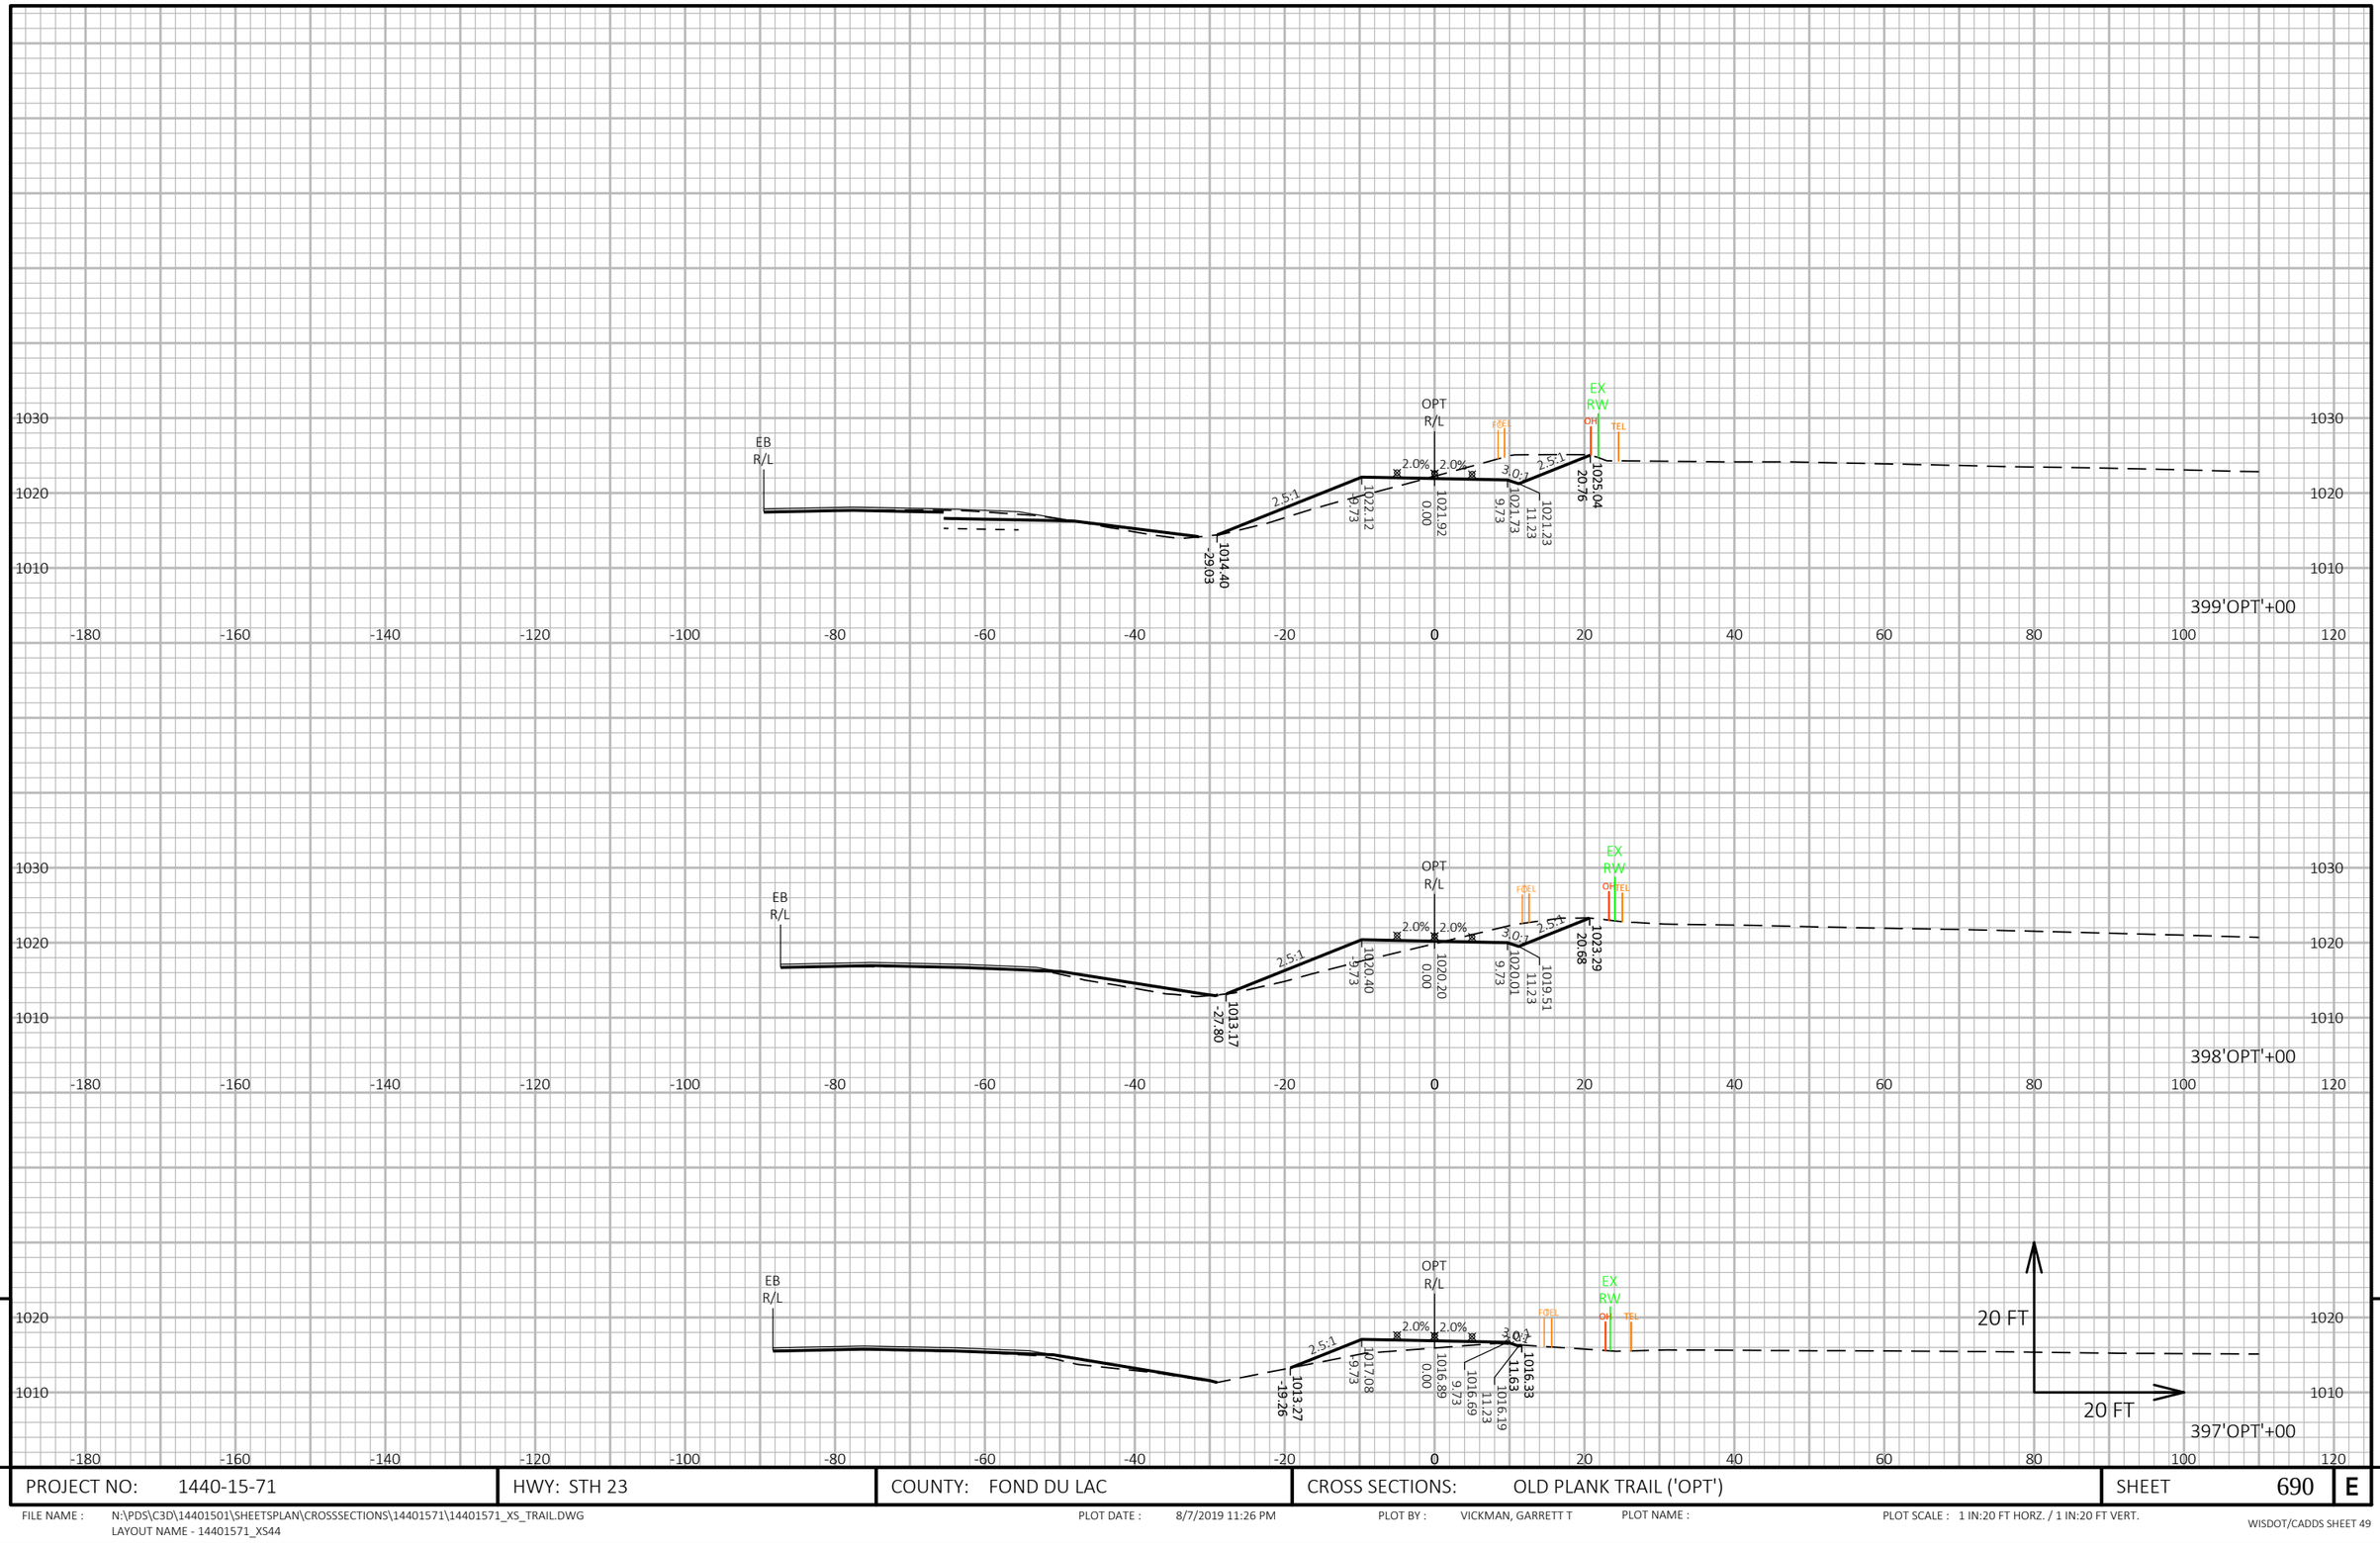

9

9

PROJECT NO: 1440-15-71	HWY: STH 23	COUNTY: FOND DU LAC	CROSS SECTIONS: OLD PLANK TRAIL ('OPT')	SHEET 690	E

FILE NAME : N:\PDS\C3D\14401501\SHEETSPLAN\CROSSSECTIONS\14401571\14401571_XS_TRAIL.DWG
LAYOUT NAME - 14401571_XS44

PLOT DATE : 8/7/2019 11:26 PM

PLOT BY : VICKMAN, GARRETT T

PLOT NAME :

PLOT SCALE : 1 IN:20 FT HORZ. / 1 IN:20 FT VERT.

WISDOT/CADDS SHEET 49



9


PROJECT NO: 1440-15-71	HWY: STH 23	COUNTY: FOND DU LAC	CROSS SECTIONS: OLD PLANK TRAIL ('OPT')	SHEET 691	E

9

FILE NAME : N:\PDS\C3D\14401501\SHEETSPLAN\CROSSSECTIONS\14401571\14401571_XS_TRAIL.DWG
LAYOUT NAME - 14401571_XS45

PLOT DATE : 8/7/2019 11:28 PM PLOT BY : VICKMAN, GARRETT T PLOT NAME : PLOT SCALE : 1 IN:20 FT HORZ. / 1 IN:20 FT VERT.

WISDOT/CADDS SHEET 49

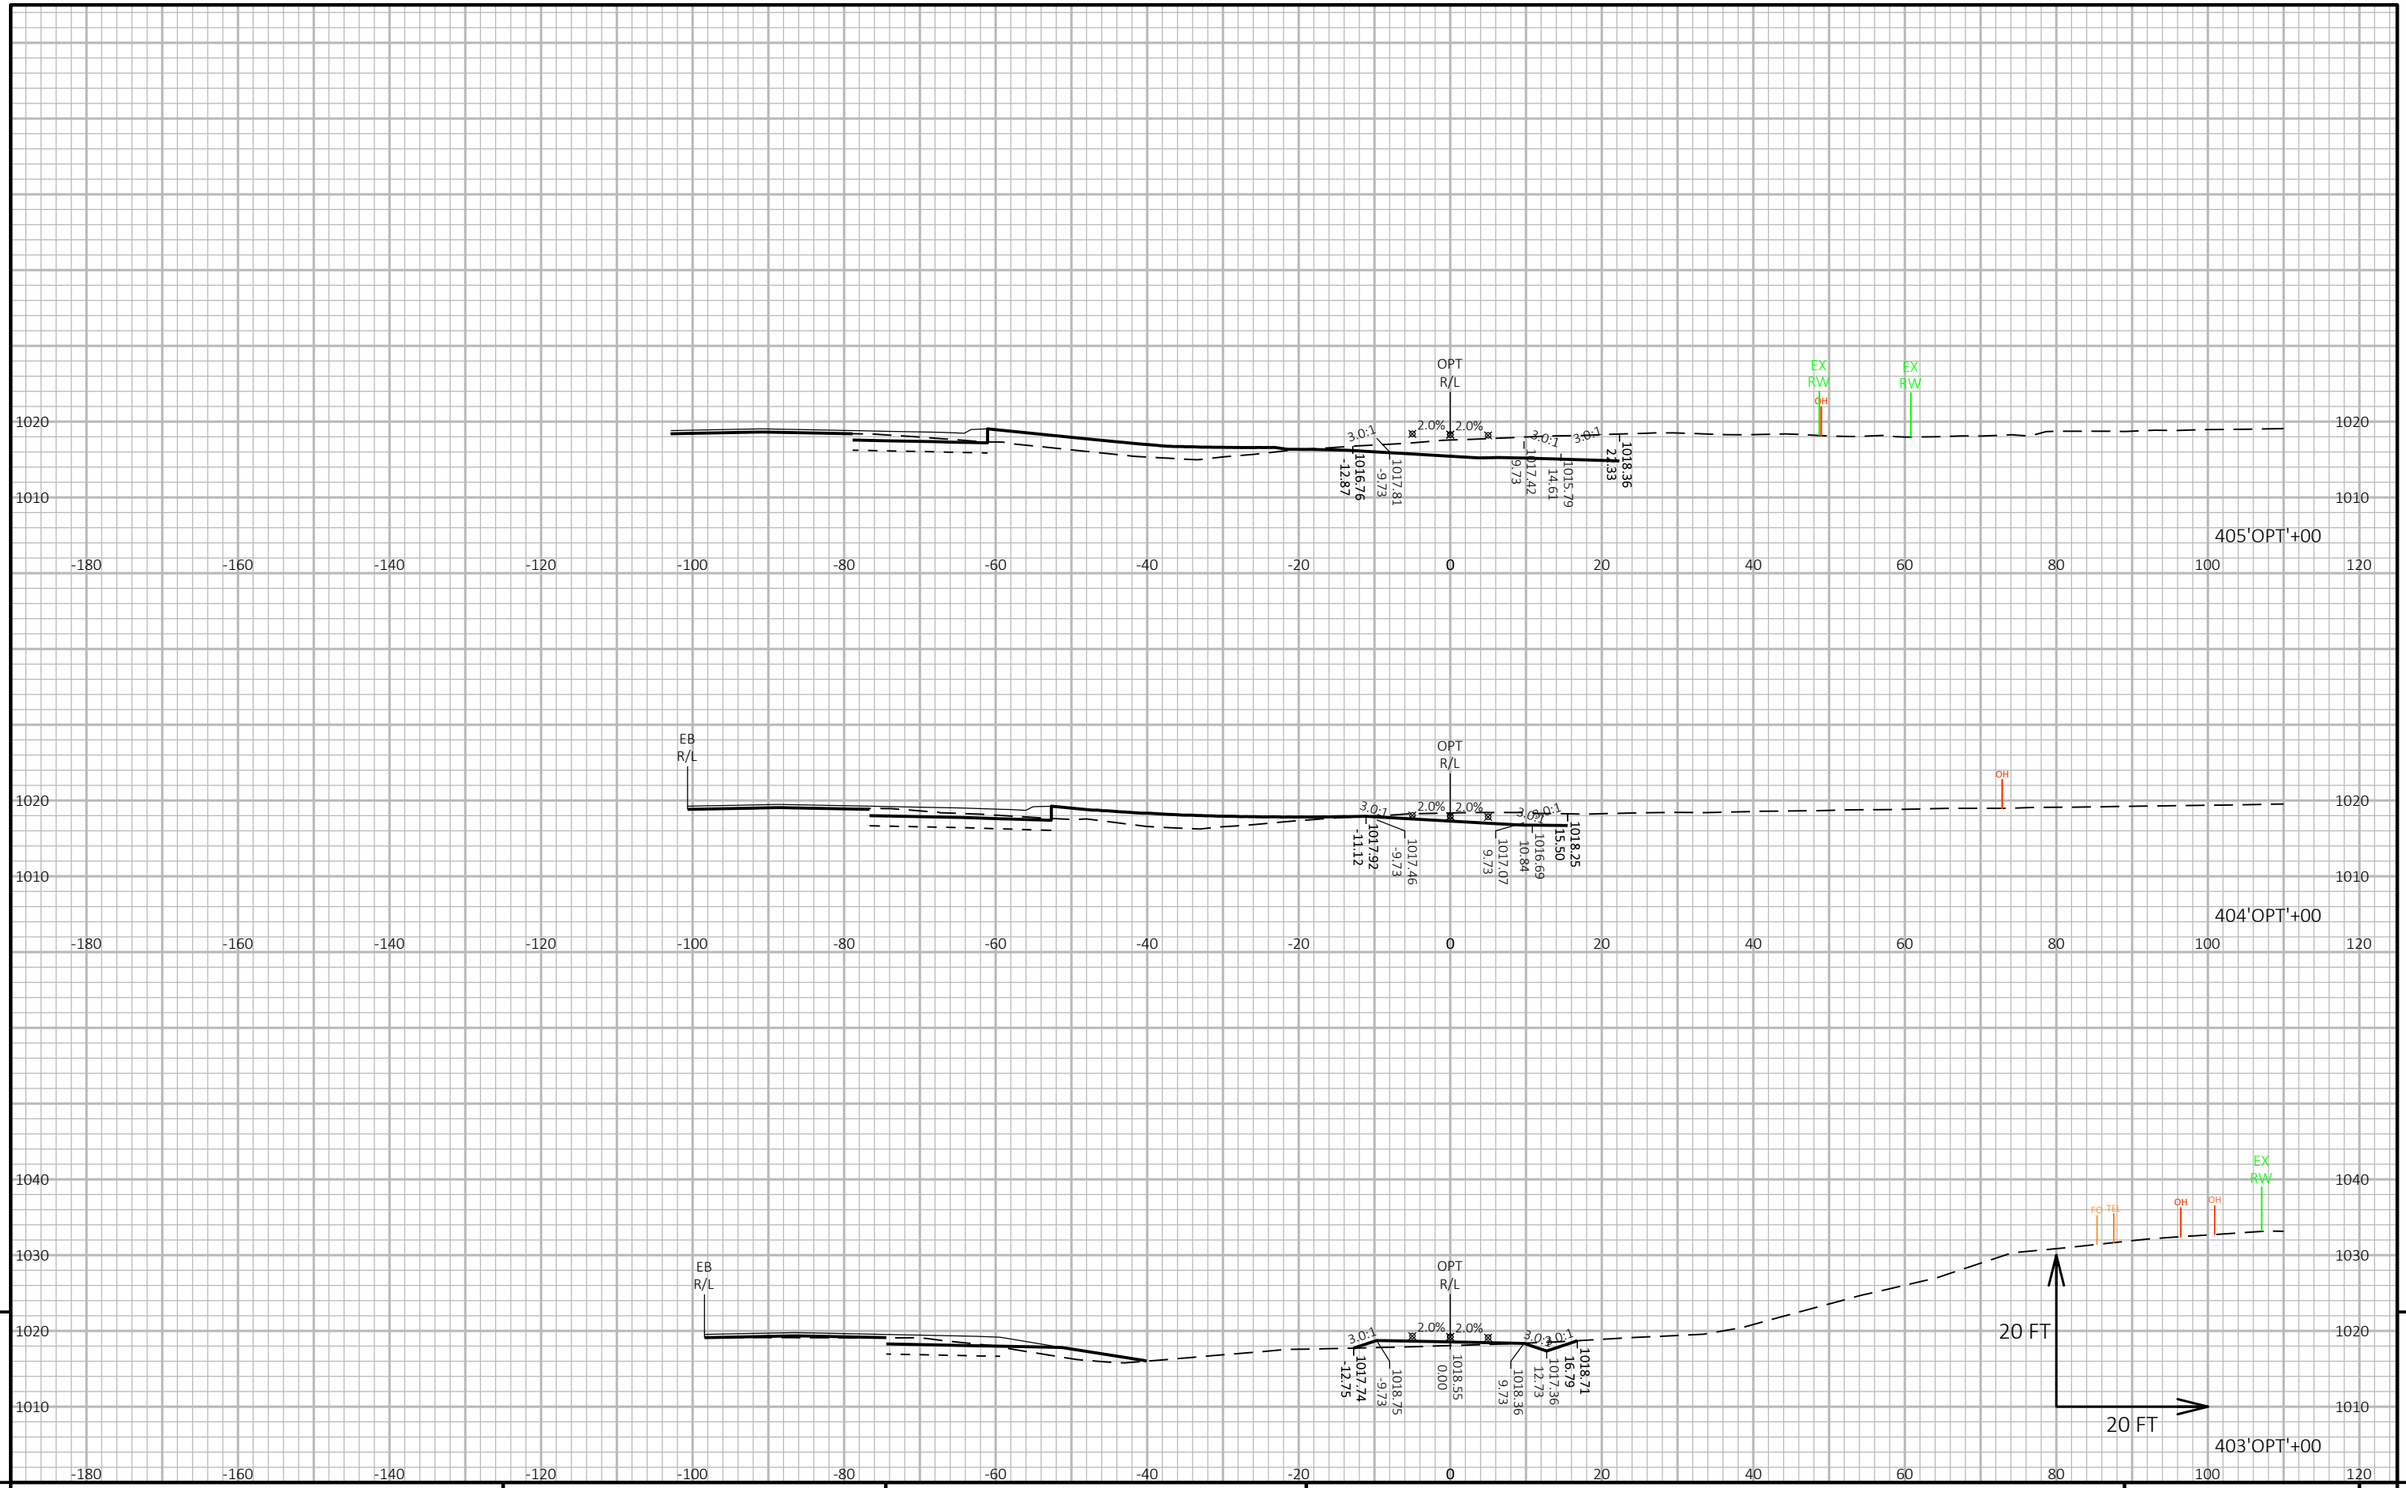

9


9

PROJECT NO: 1440-15-71	HWY: STH 23	COUNTY: FOND DU LAC	CROSS SECTIONS: OLD PLANK TRAIL ('OPT')	SHEET 692	E

FILE NAME : N:\PDS\C3D\14401501\SHEETSPLAN\CROSSSECTIONS\14401571\14401571_XS_TRAIL.DWG
LAYOUT NAME - 14401571_XS46

PLOT DATE : 8/7/2019 11:30 PM PLOT BY : VICKMAN, GARRETT T PLOT NAME : PLOT SCALE : 1 IN:20 FT HORZ. / 1 IN:20 FT VERT.

WISDOT/CADDS SHEET 49

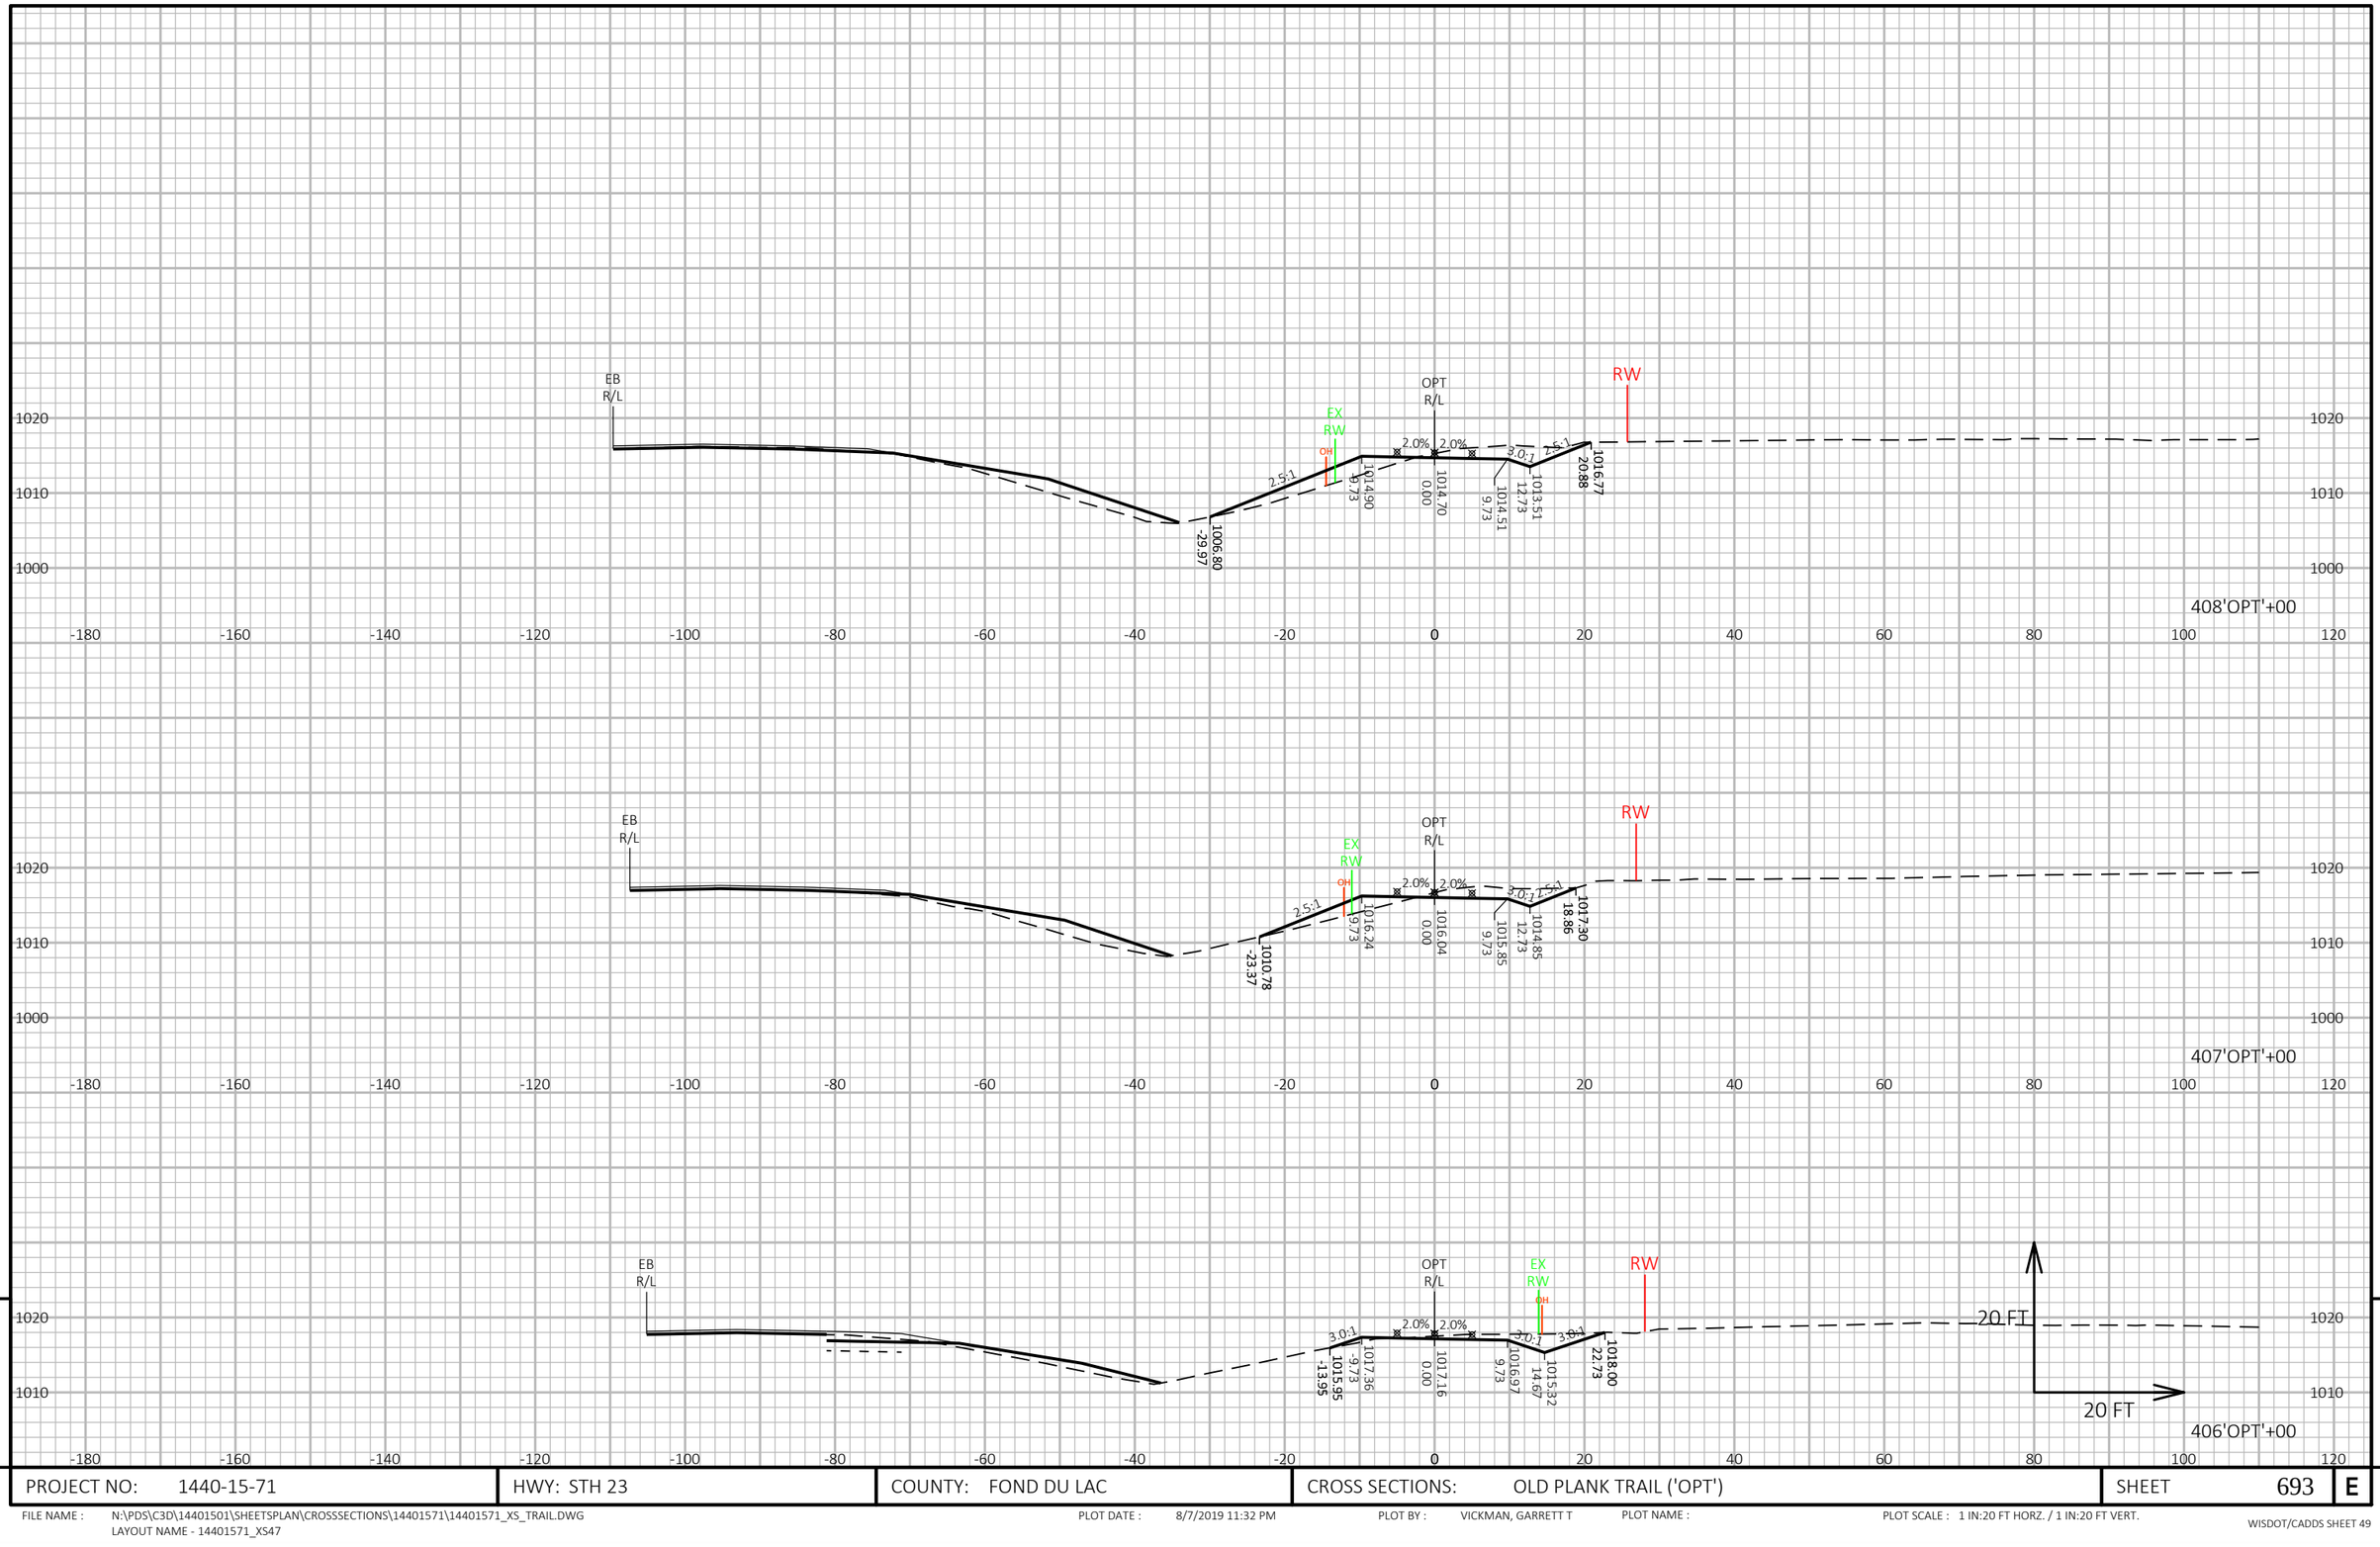

9

9

PROJECT NO: 1440-15-71	HWY: STH 23	COUNTY: FOND DU LAC	CROSS SECTIONS: OLD PLANK TRAIL ('OPT')	SHEET 693	E

FILE NAME : N:\PDS\C3D\14401501\SHEETSPLAN\CROSSSECTIONS\14401571\14401571_XS_TRAIL.DWG
LAYOUT NAME - 14401571_XS47


PLOT DATE : 8/7/2019 11:32 PM

PLOT BY : VICKMAN, GARRETT T

PLOT NAME :

PLOT SCALE : 1 IN:20 FT HORZ. / 1 IN:20 FT VERT.

WISDOT/CADDS SHEET 49

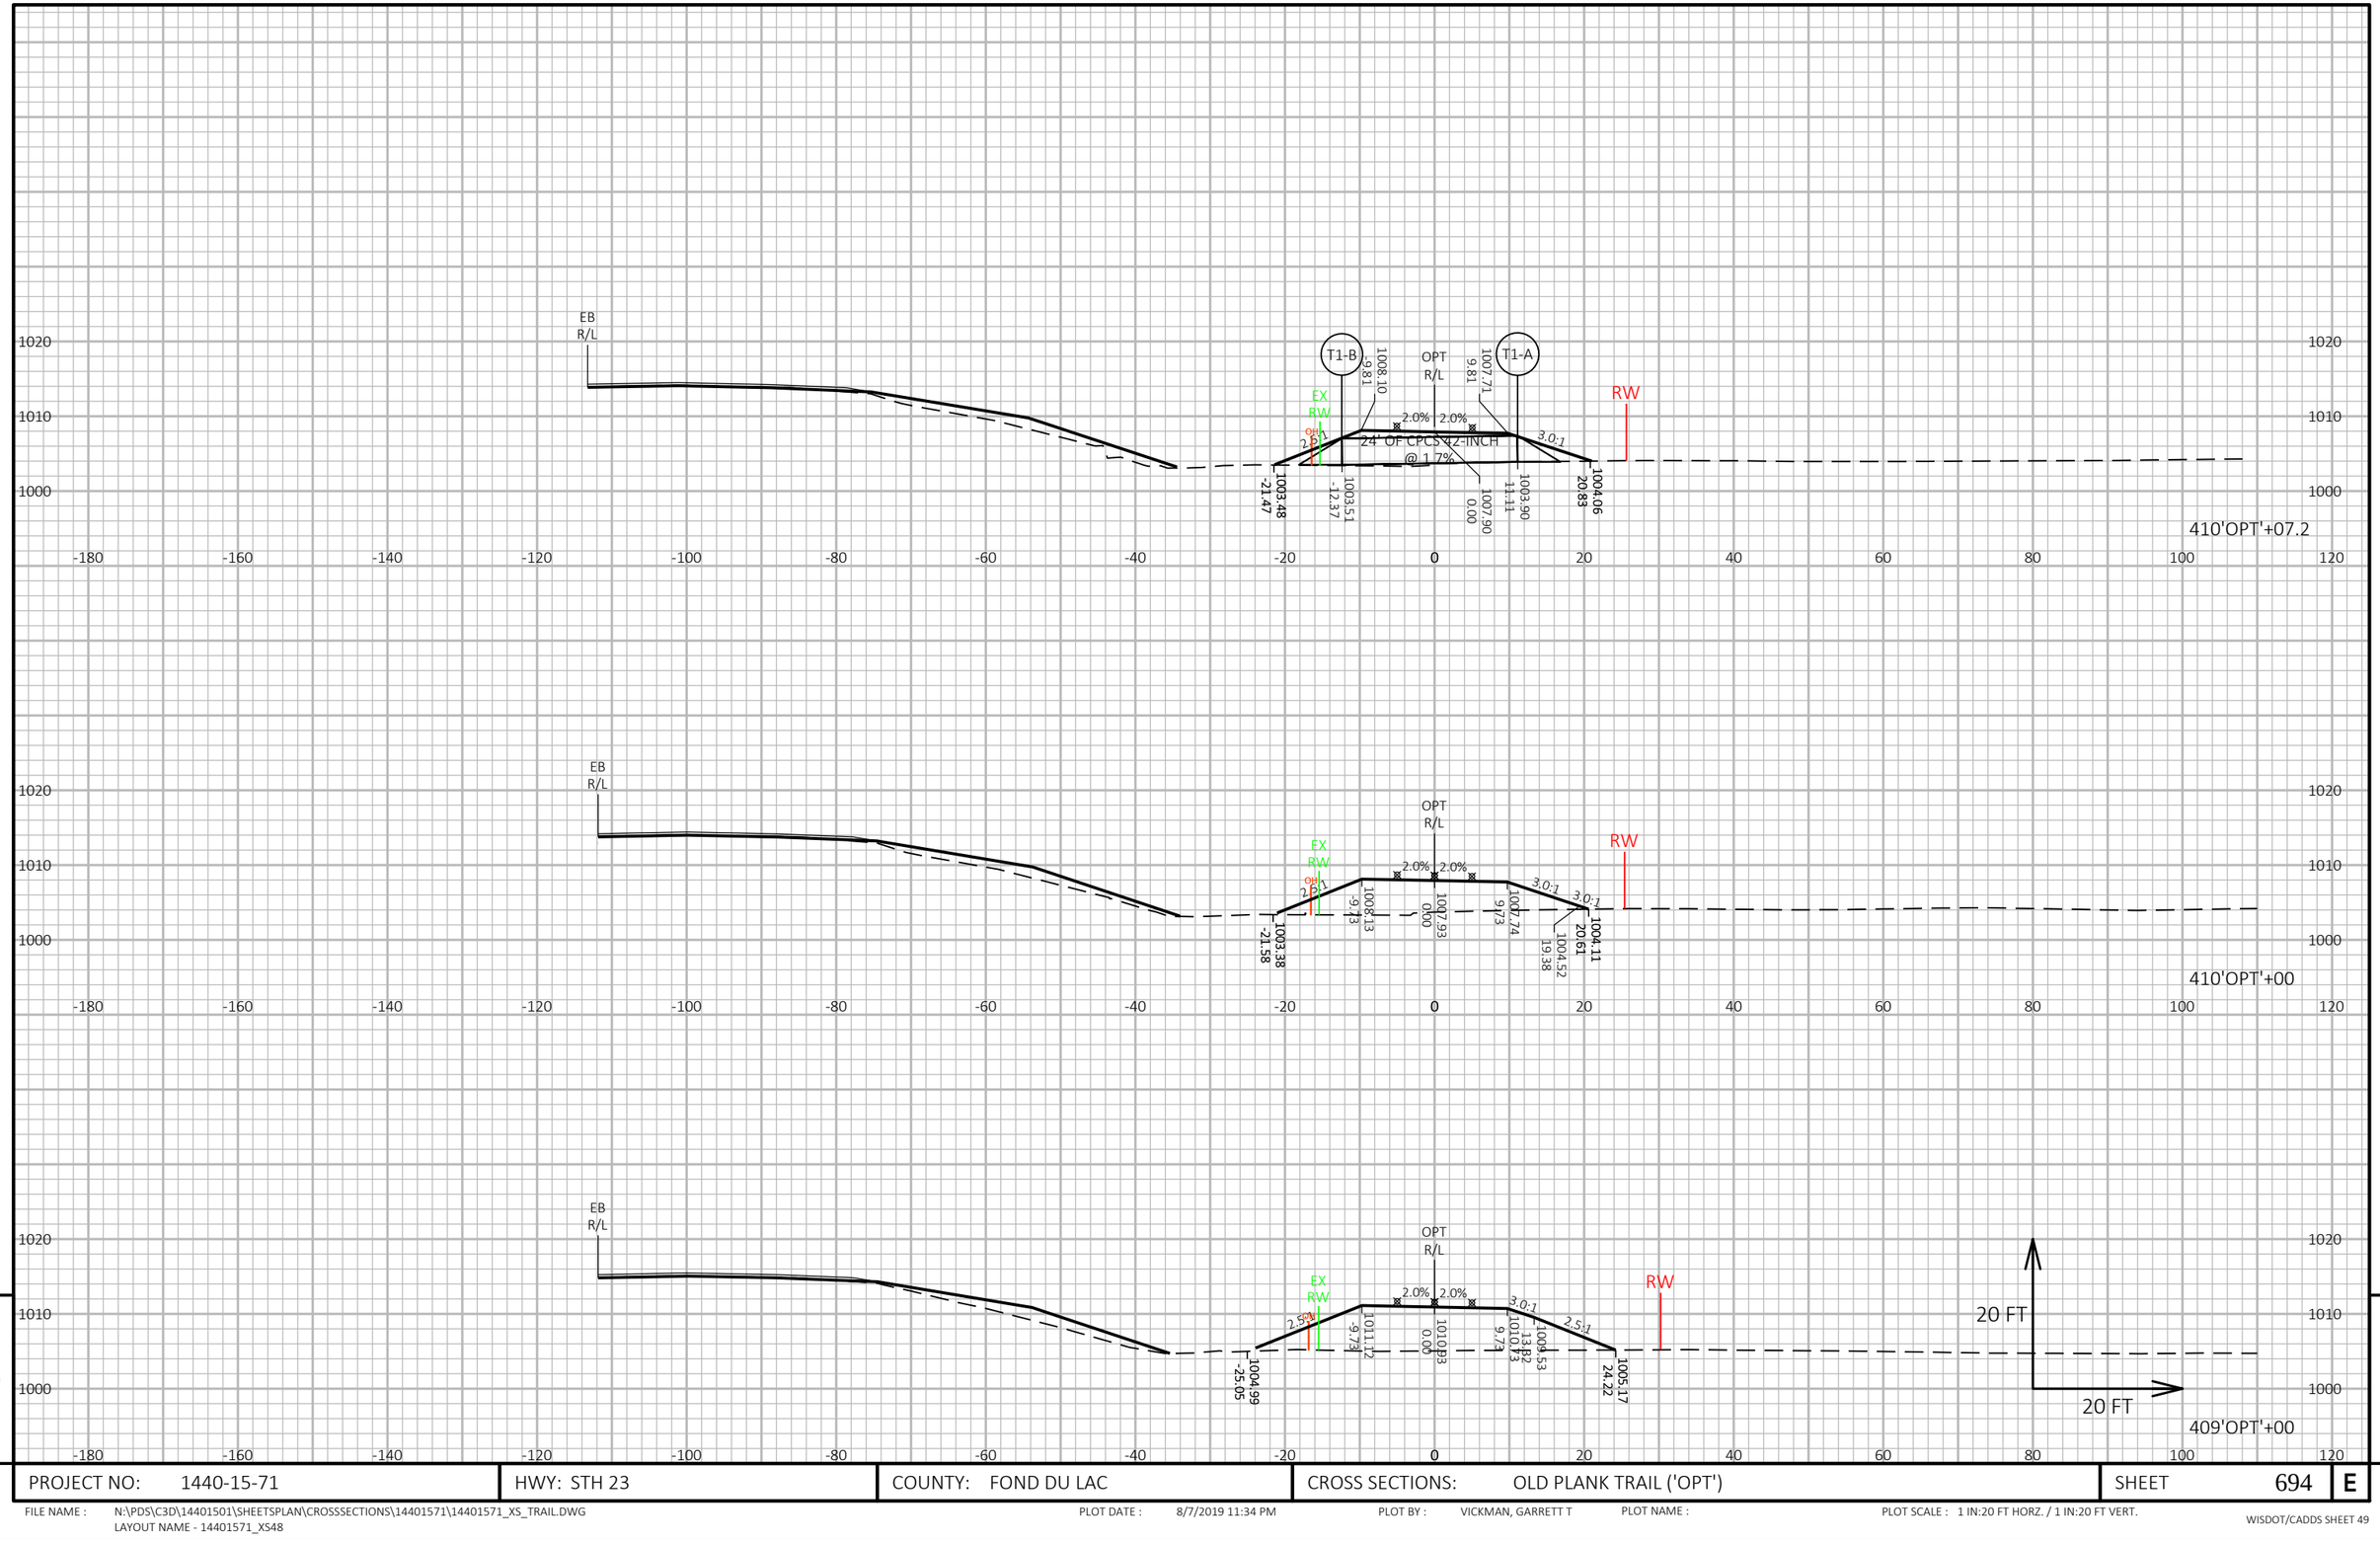

9


9

PROJECT NO: 1440-15-71	HWY: STH 23	COUNTY: FOND DU LAC	CROSS SECTIONS: OLD PLANK TRAIL ('OPT')	SHEET 694	E

FILE NAME : N:\PDS\C3D\14401501\SHEETSPLAN\CROSSSECTIONS\14401571\14401571_XS_TRAIL.DWG
LAYOUT NAME - 14401571_XS48

PLOT DATE : 8/7/2019 11:34 PM PLOT BY : VICKMAN, GARRETT T PLOT NAME : PLOT SCALE : 1 IN:20 FT HORZ. / 1 IN:20 FT VERT.

WISDOT/CADDS SHEET 49

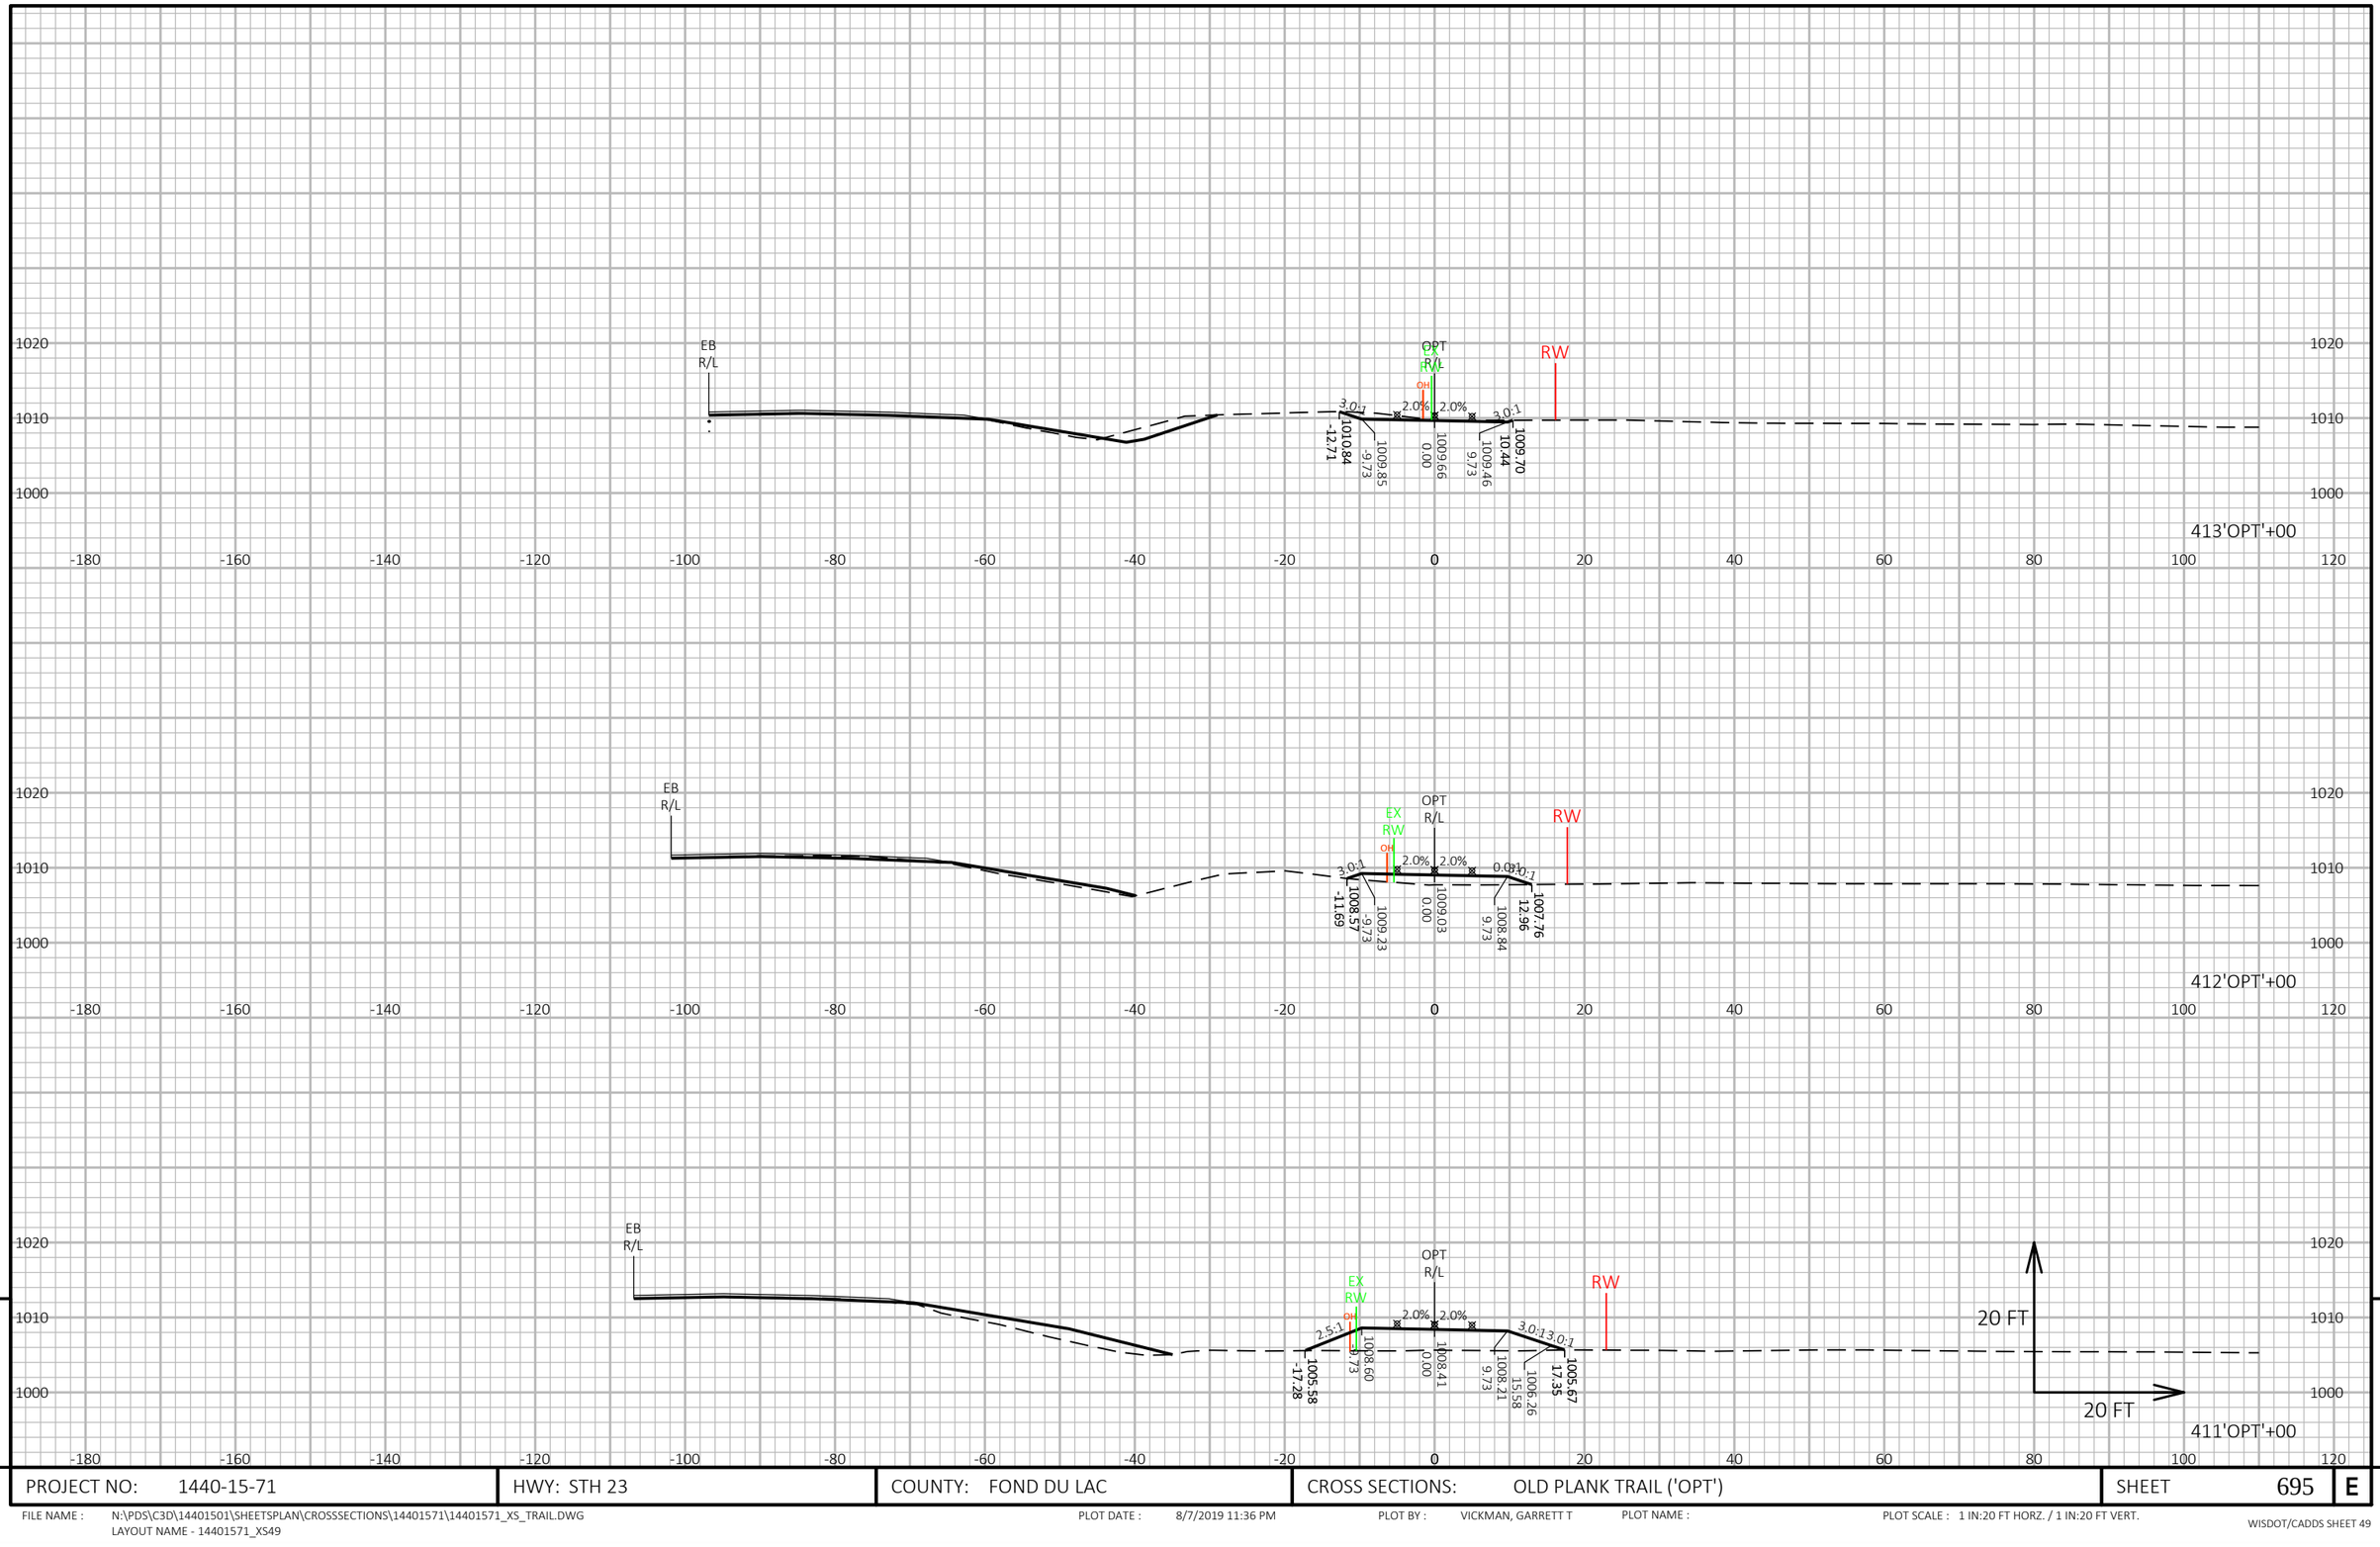

9

9

PROJECT NO: 1440-15-71	HWY: STH 23	COUNTY: FOND DU LAC	CROSS SECTIONS: OLD PLANK TRAIL ('OPT')	SHEET 695	E

FILE NAME : N:\PDS\C3D\14401501\SHEETSPLAN\CROSSSECTIONS\14401571\14401571_XS_TRAIL.DWG
LAYOUT NAME - 14401571_XS49


PLOT DATE : 8/7/2019 11:36 PM

PLOT BY : VICKMAN, GARRETT T

PLOT NAME :

PLOT SCALE : 1 IN:20 FT HORZ. / 1 IN:20 FT VERT.

WISDOT/CADDS SHEET 49

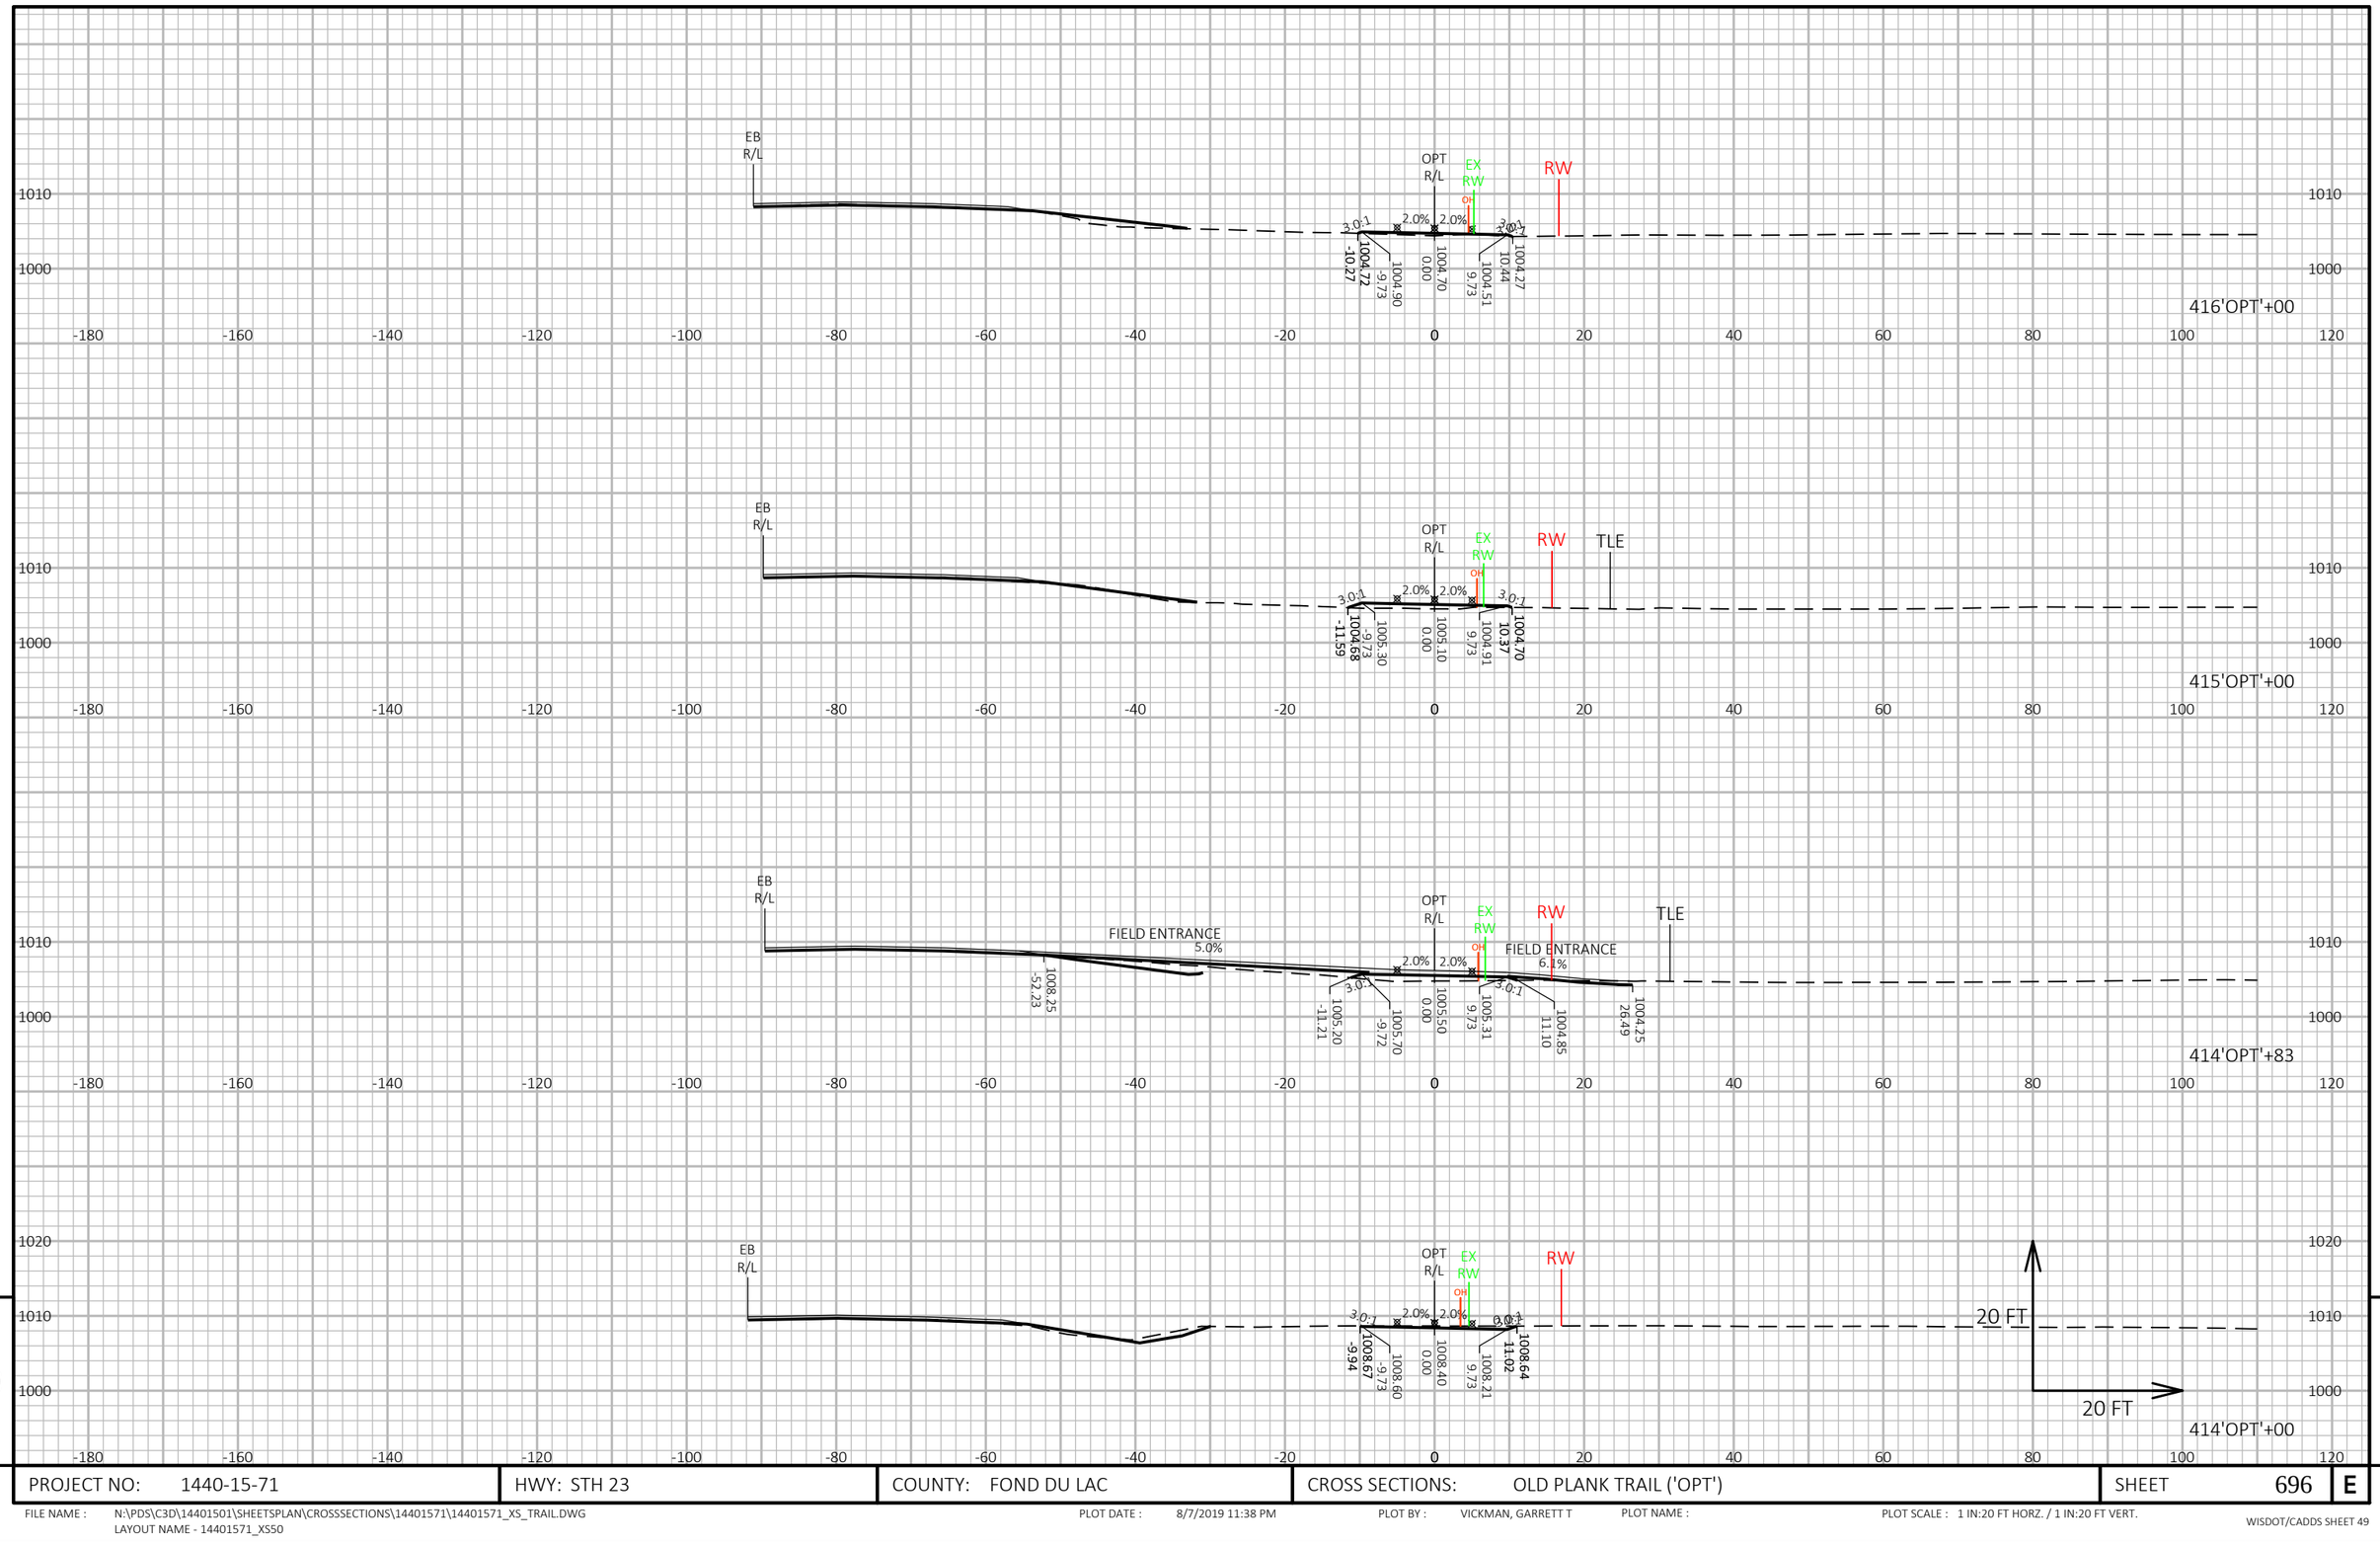


PROJECT NO: 1440-15-71	HWY: STH 23	COUNTY: FOND DU LAC	CROSS SECTIONS: OLD PLANK TRAIL ('OPT')	SHEET 696	E

FILE NAME : N:\PDS\C3D\14401501\SHEETSPLAN\CROSSSECTIONS\14401571\14401571_XS_TRAIL.DWG
LAYOUT NAME - 14401571_XS50

PLOT DATE : 8/7/2019 11:38 PM PLOT BY : VICKMAN, GARRETT T PLOT NAME : PLOT SCALE : 1 IN:20 FT HORZ. / 1 IN:20 FT VERT.

WISDOT/CADDS SHEET 49

9 9

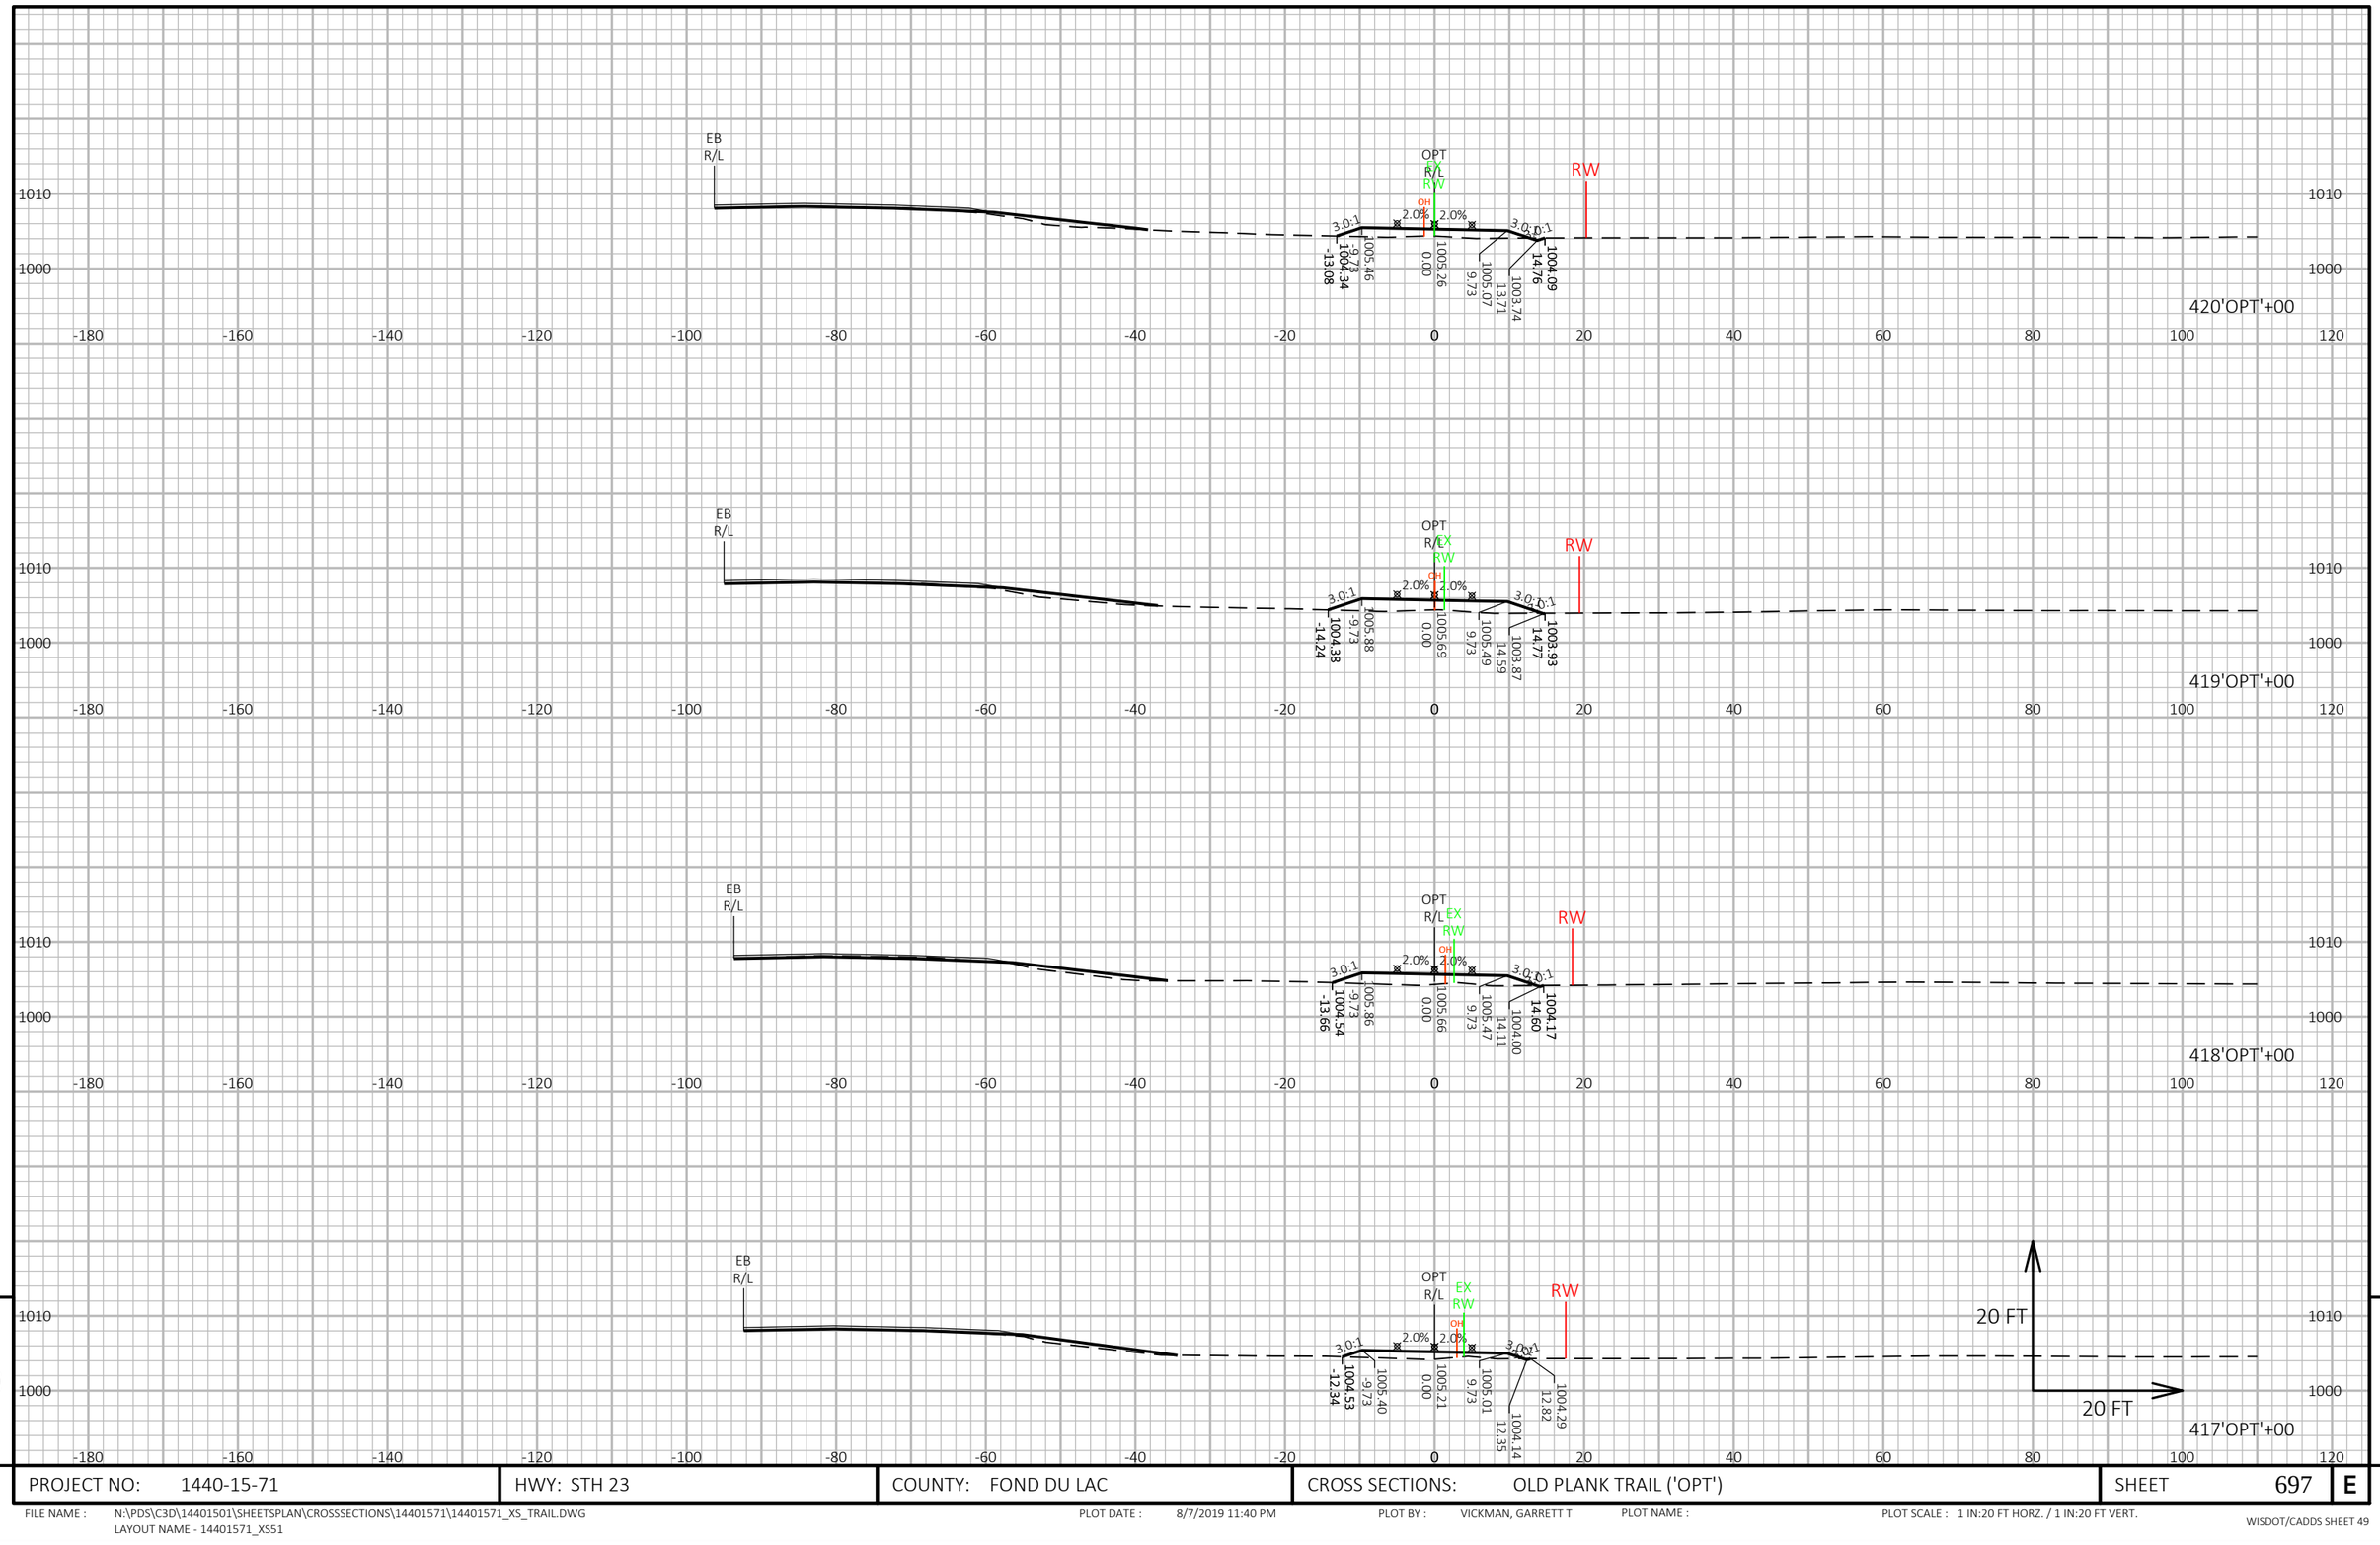

9

9

PROJECT NO: 1440-15-71	HWY: STH 23	COUNTY: FOND DU LAC	CROSS SECTIONS: OLD PLANK TRAIL ('OPT')	SHEET 697	E

FILE NAME : N:\PDS\C3D\14401501\SHEETSPLAN\CROSSSECTIONS\14401571\14401571_XS_TRAIL.DWG
LAYOUT NAME - 14401571_XS51


PLOT DATE : 8/7/2019 11:40 PM

PLOT BY : VICKMAN, GARRETT T

PLOT NAME :

PLOT SCALE : 1 IN:20 FT HORZ. / 1 IN:20 FT VERT.

WISDOT/CADDS SHEET 49

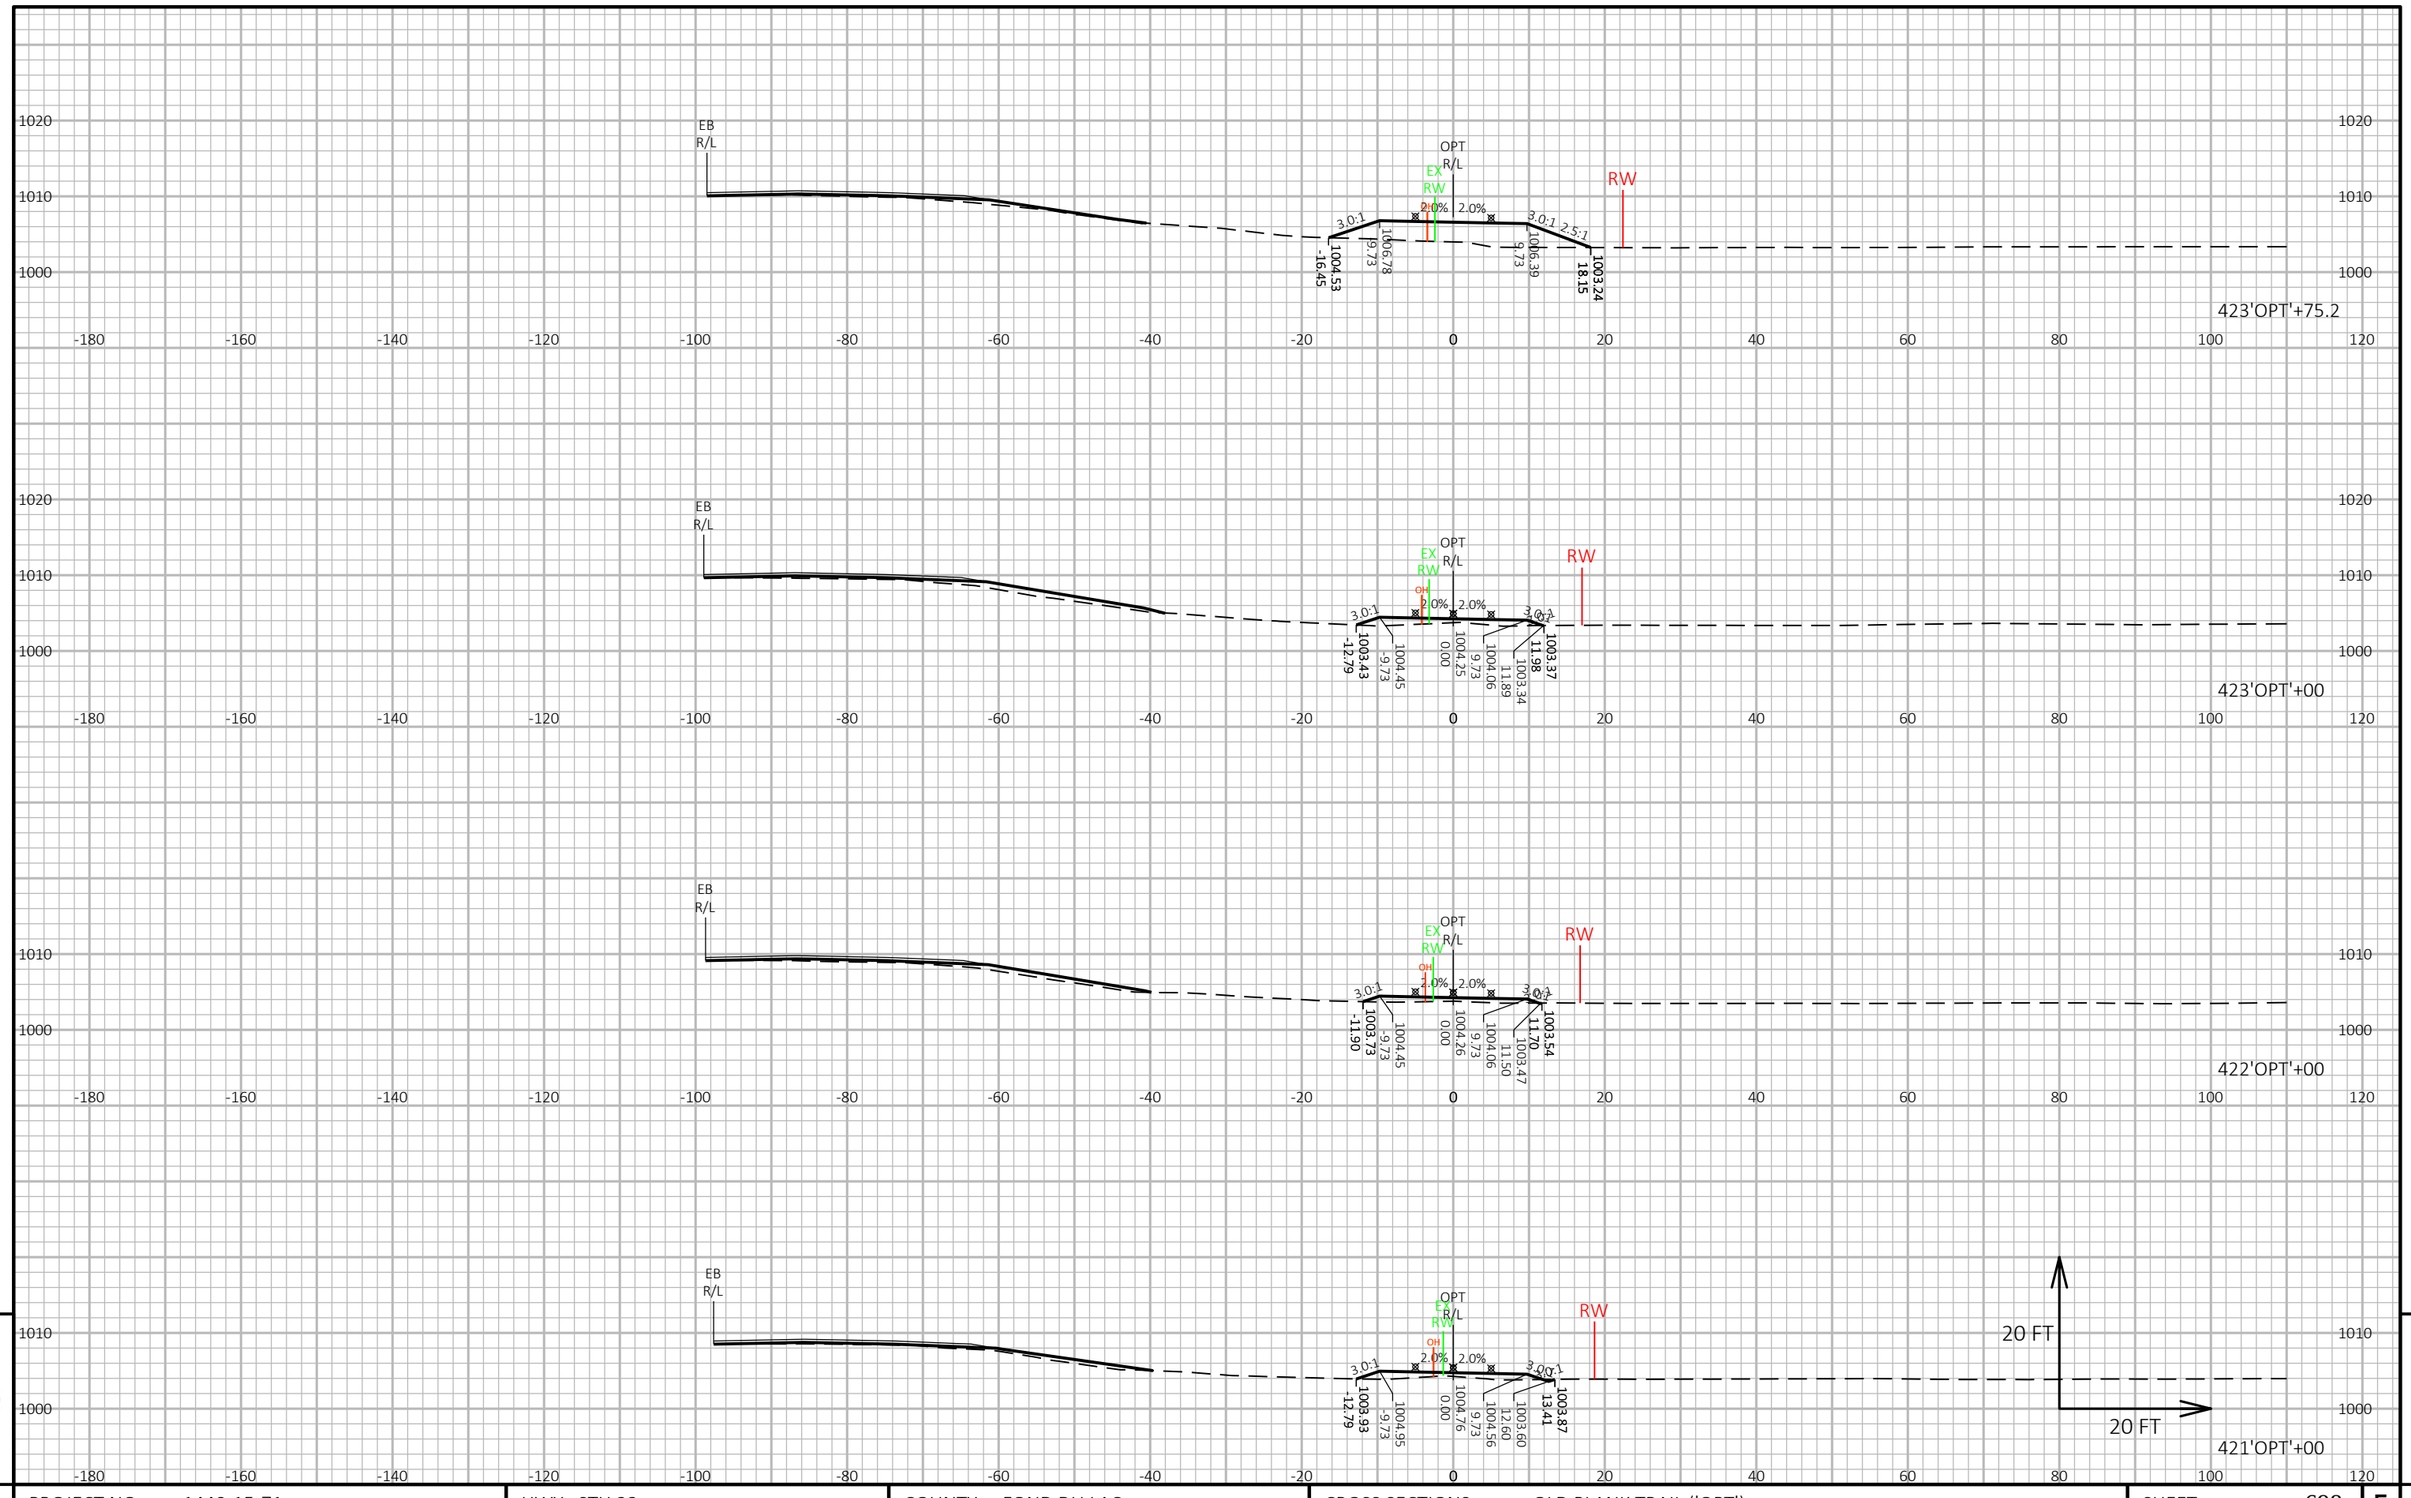

9

9

PROJECT NO: 1440-15-71	HWY: STH 23	COUNTY: FOND DU LAC	CROSS SECTIONS: OLD PLANK TRAIL ('OPT')	SHEET 698	E

FILE NAME : N:\PDS\C3D\14401501\SHEETSPLAN\CROSSSECTIONS\14401571\14401571_XS_TRAIL.DWG
LAYOUT NAME - 14401571_XS52


PLOT DATE : 8/7/2019 11:42 PM

PLOT BY : VICKMAN, GARRETT T

PLOT NAME :

PLOT SCALE : 1 IN:20 FT HORZ. / 1 IN:20 FT VERT.

WISDOT/CADDS SHEET 49

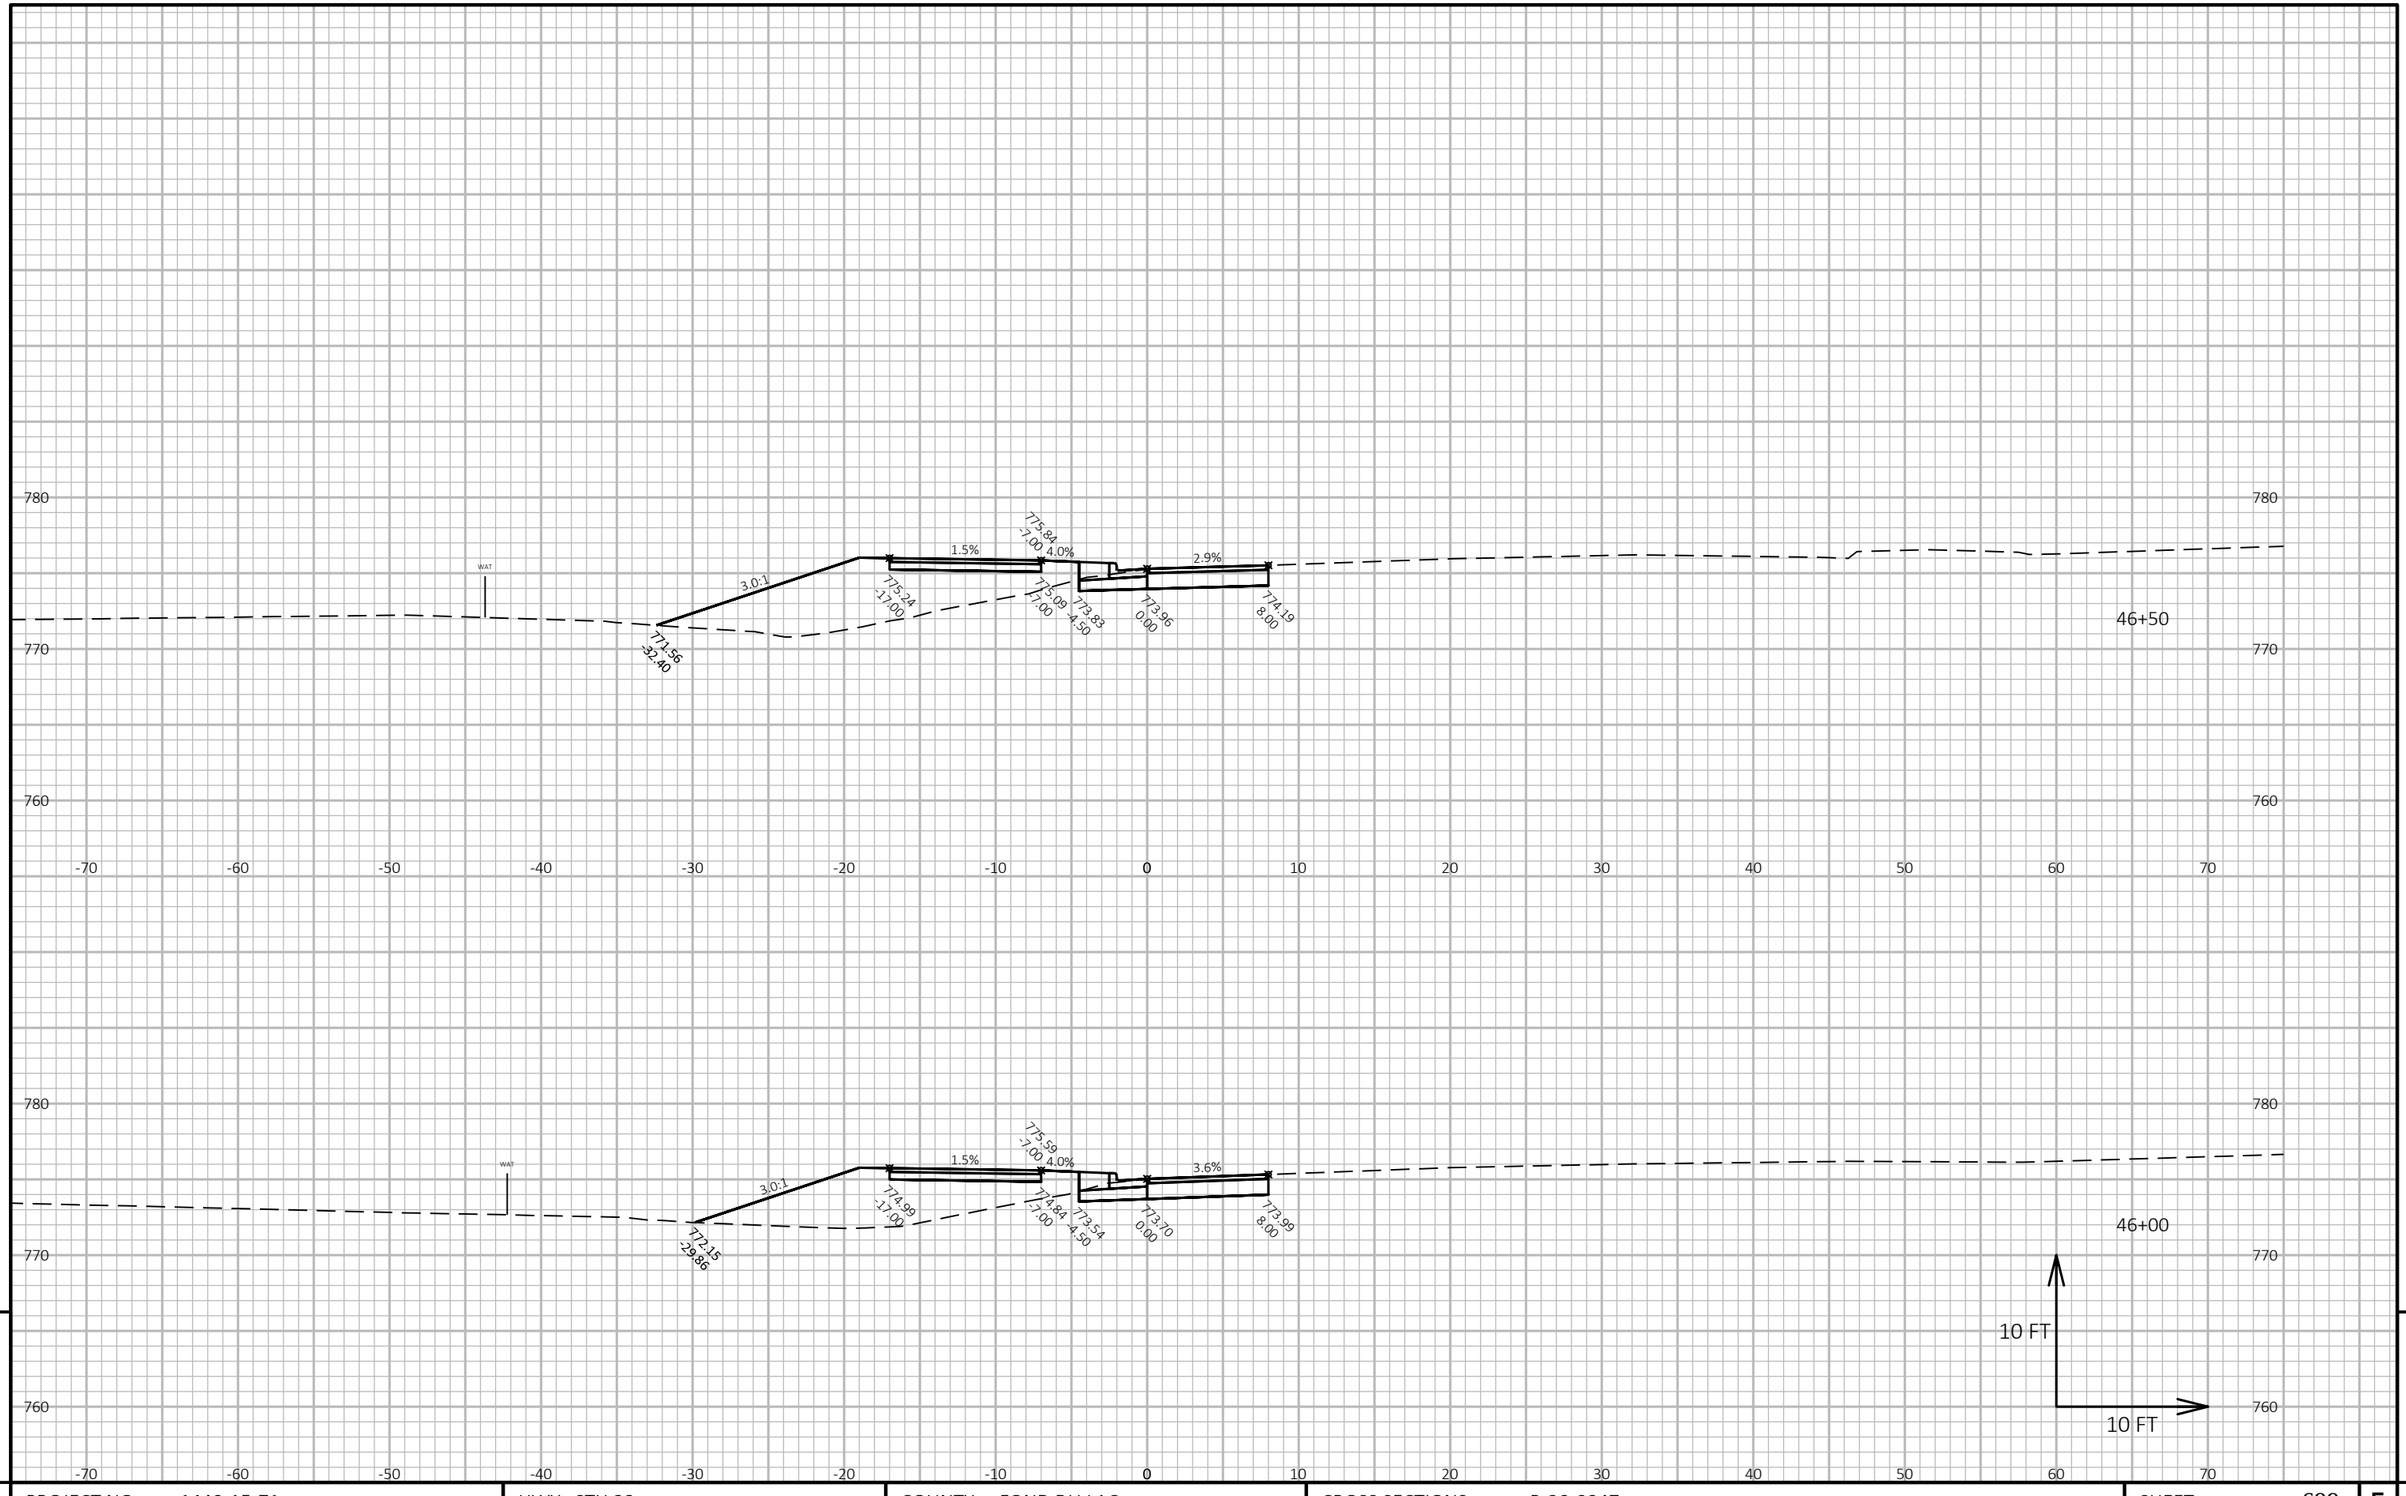

9

9


PROJECT NO: 1440-15-71	HWY: STH 23	COUNTY: FOND DU LAC	CROSS SECTIONS: R-20-0047	SHEET 699	E

FILE NAME : J:\OBS2014\20142023\CAD\TRANSPORTATION\DWG\SHEETSPLAN\R-20-0047 X-SEC.DWG
LAYOUT NAME - 01

PLOT DATE : 10/20/2019 10:15 PM PLOT BY : SCHULTZ, ANDREW K. PLOT NAME :

PLOT SCALE : 1 IN:10 FT HORZ. / 1 IN:10 FT VERT.

WISDOT/CADDS SHEET 49

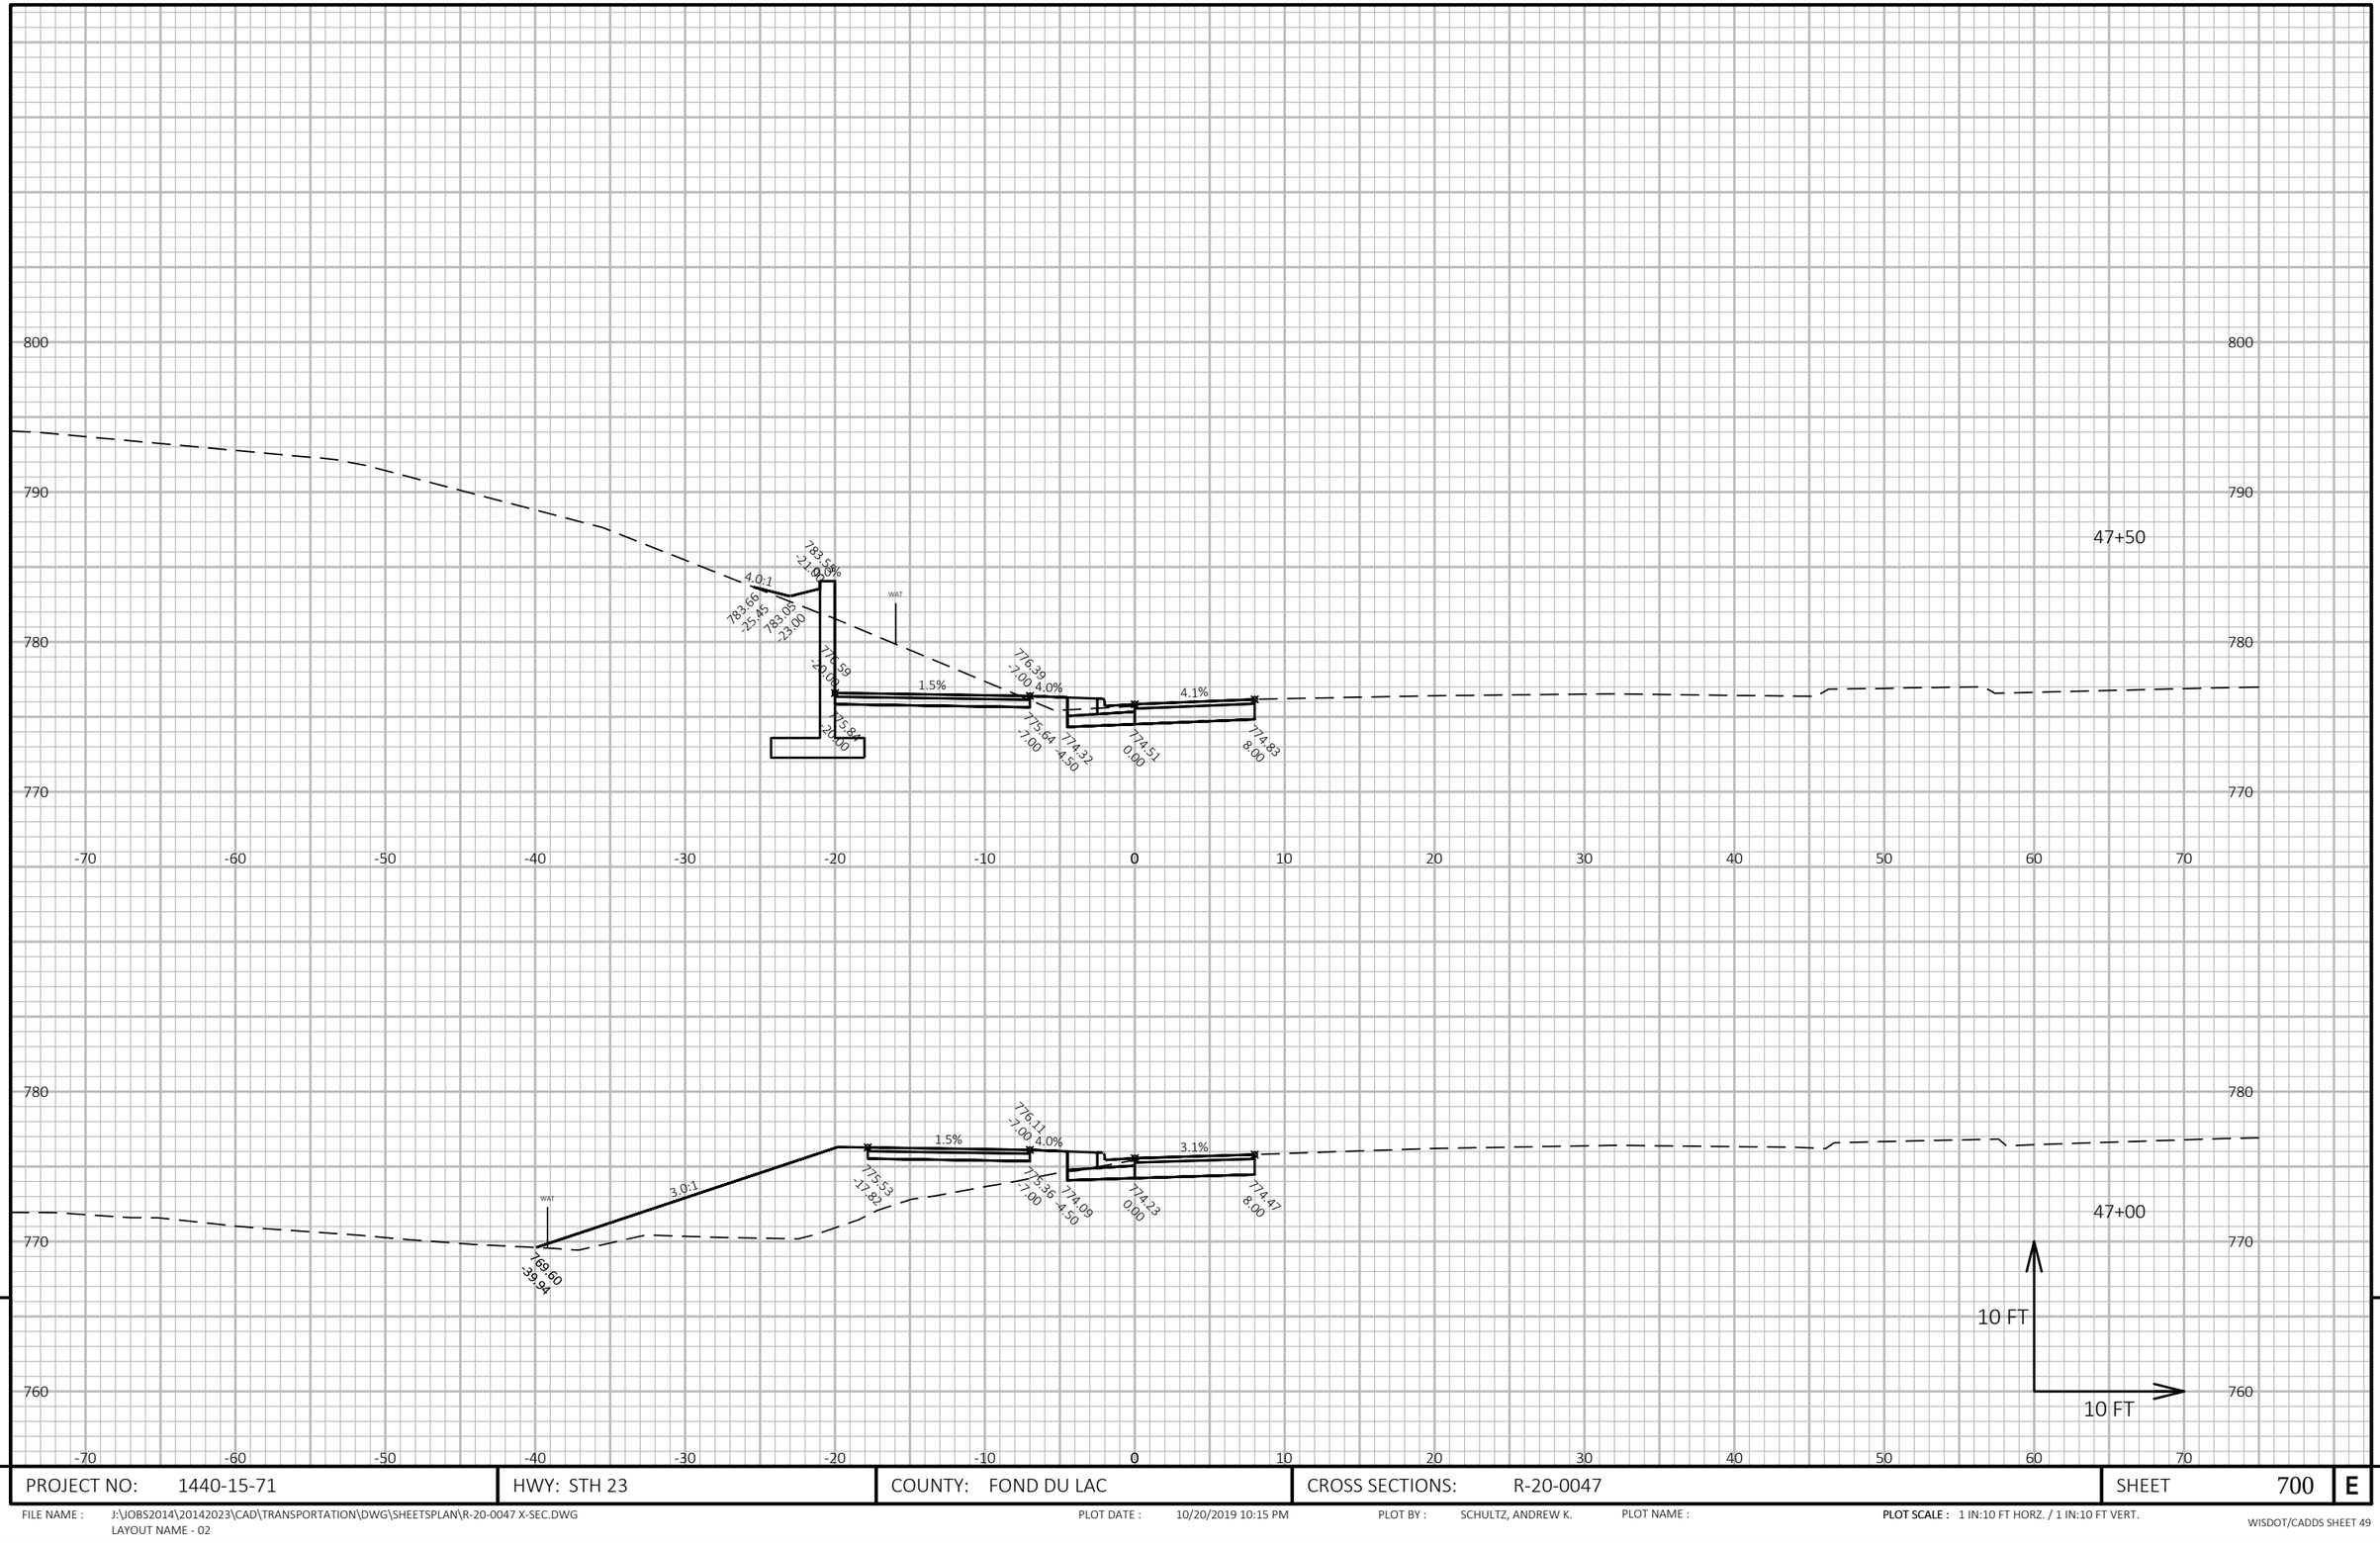


9

9

PROJECT NO: 1440-15-71	HWY: STH 23	COUNTY: FOND DU LAC	CROSS SECTIONS: R-20-0047	SHEET 700	E

FILE NAME : J:\JOBS2014\20142023\CAD\TRANSPORTATION\DWG\SHEETSPLAN\R-20-0047 X-SEC.DWG
LAYOUT NAME - 02

PLOT DATE : 10/20/2019 10:15 PM PLOT BY : SCHULTZ, ANDREW K. PLOT NAME : **PLOT SCALE :** 1 IN:10 FT HORZ. / 1 IN:10 FT VERT.

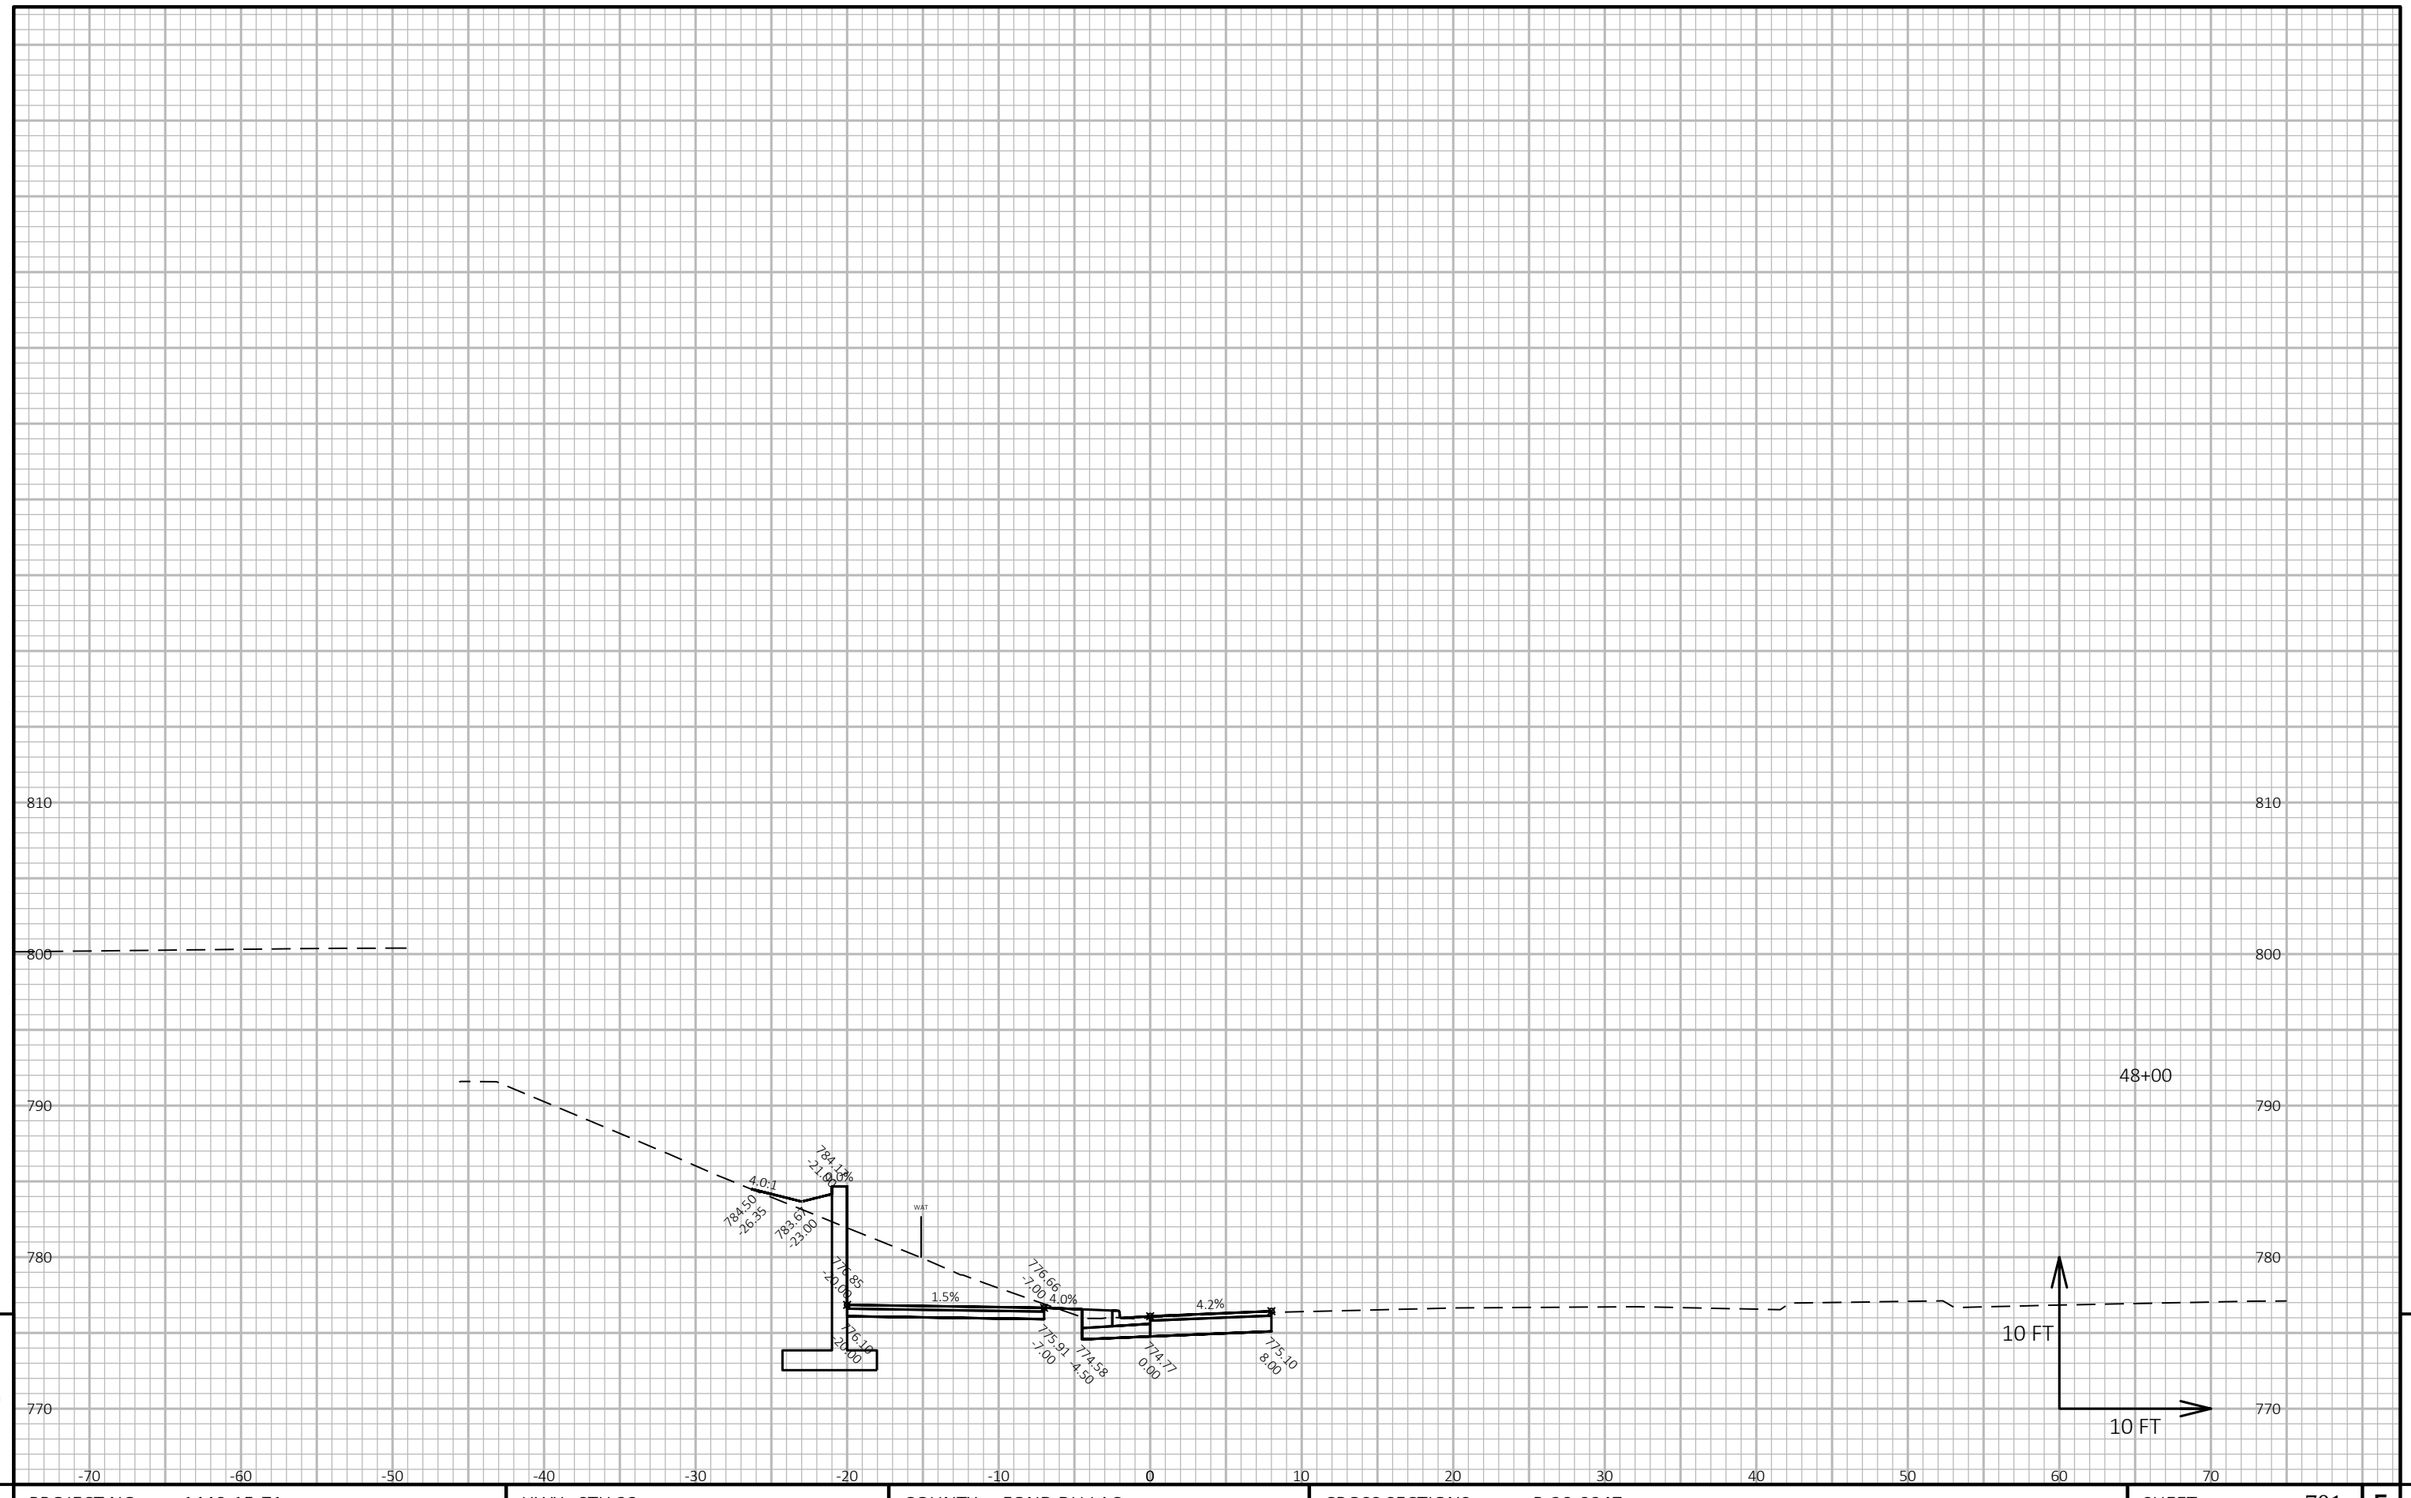


9

9

PROJECT NO: 1440-15-71	HWY: STH 23	COUNTY: FOND DU LAC	CROSS SECTIONS: R-20-0047	SHEET 701	E

FILE NAME : J:\JOBS2014\20142023\CAD\TRANSPORTATION\DWG\SHEETSPLAN\R-20-0047 X-SEC.DWG
LAYOUT NAME - 03

PLOT DATE : 10/20/2019 10:15 PM PLOT BY : SCHULTZ, ANDREW K. PLOT NAME : **PLOT SCALE :** 1 IN:10 FT HORZ. / 1 IN:10 FT VERT.

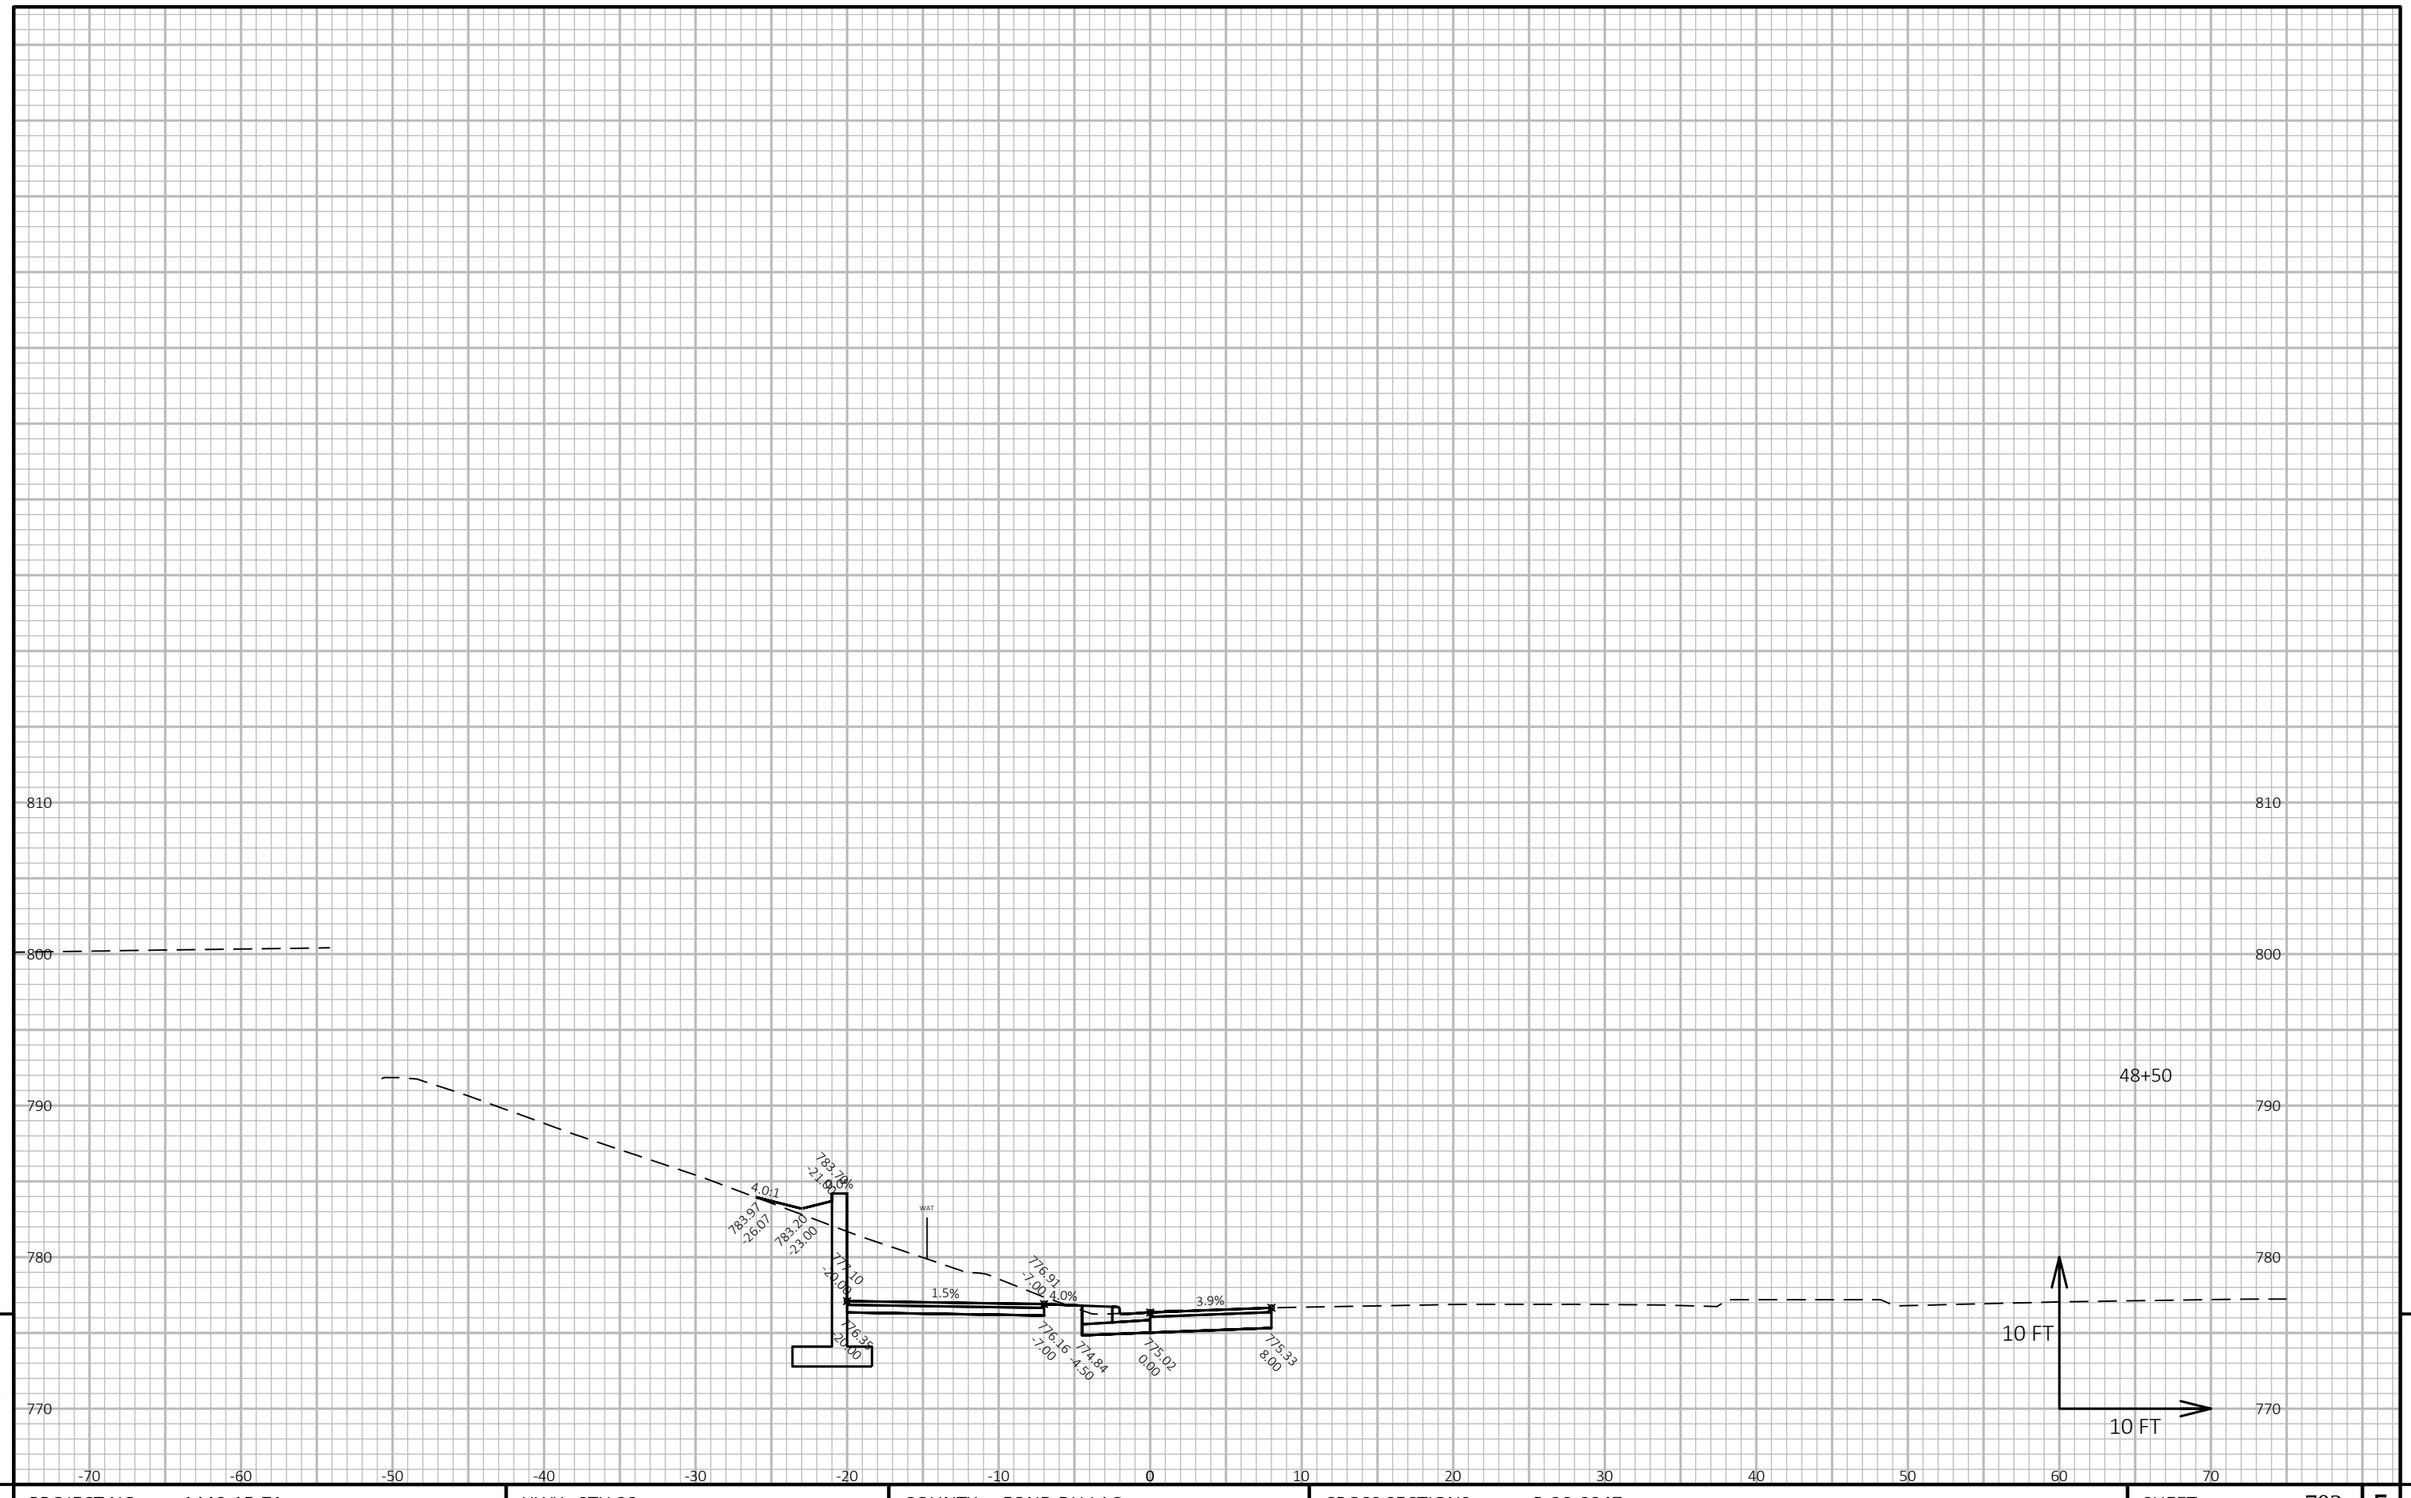


PROJECT NO: 1440-15-71	HWY: STH 23	COUNTY: FOND DU LAC	CROSS SECTIONS: R-20-0047	SHEET 702	E

FILE NAME : J:\JOBS2014\20142023\CAD\TRANSPORTATION\DWG\SHEETSPLAN\R-20-0047 X-SEC.DWG
LAYOUT NAME - 04

PLOT DATE : 10/20/2019 10:15 PM PLOT BY : SCHULTZ, ANDREW K. PLOT NAME : **PLOT SCALE :** 1 IN:10 FT HORZ. / 1 IN:10 FT VERT.

WISDOT/CADDS SHEET 49

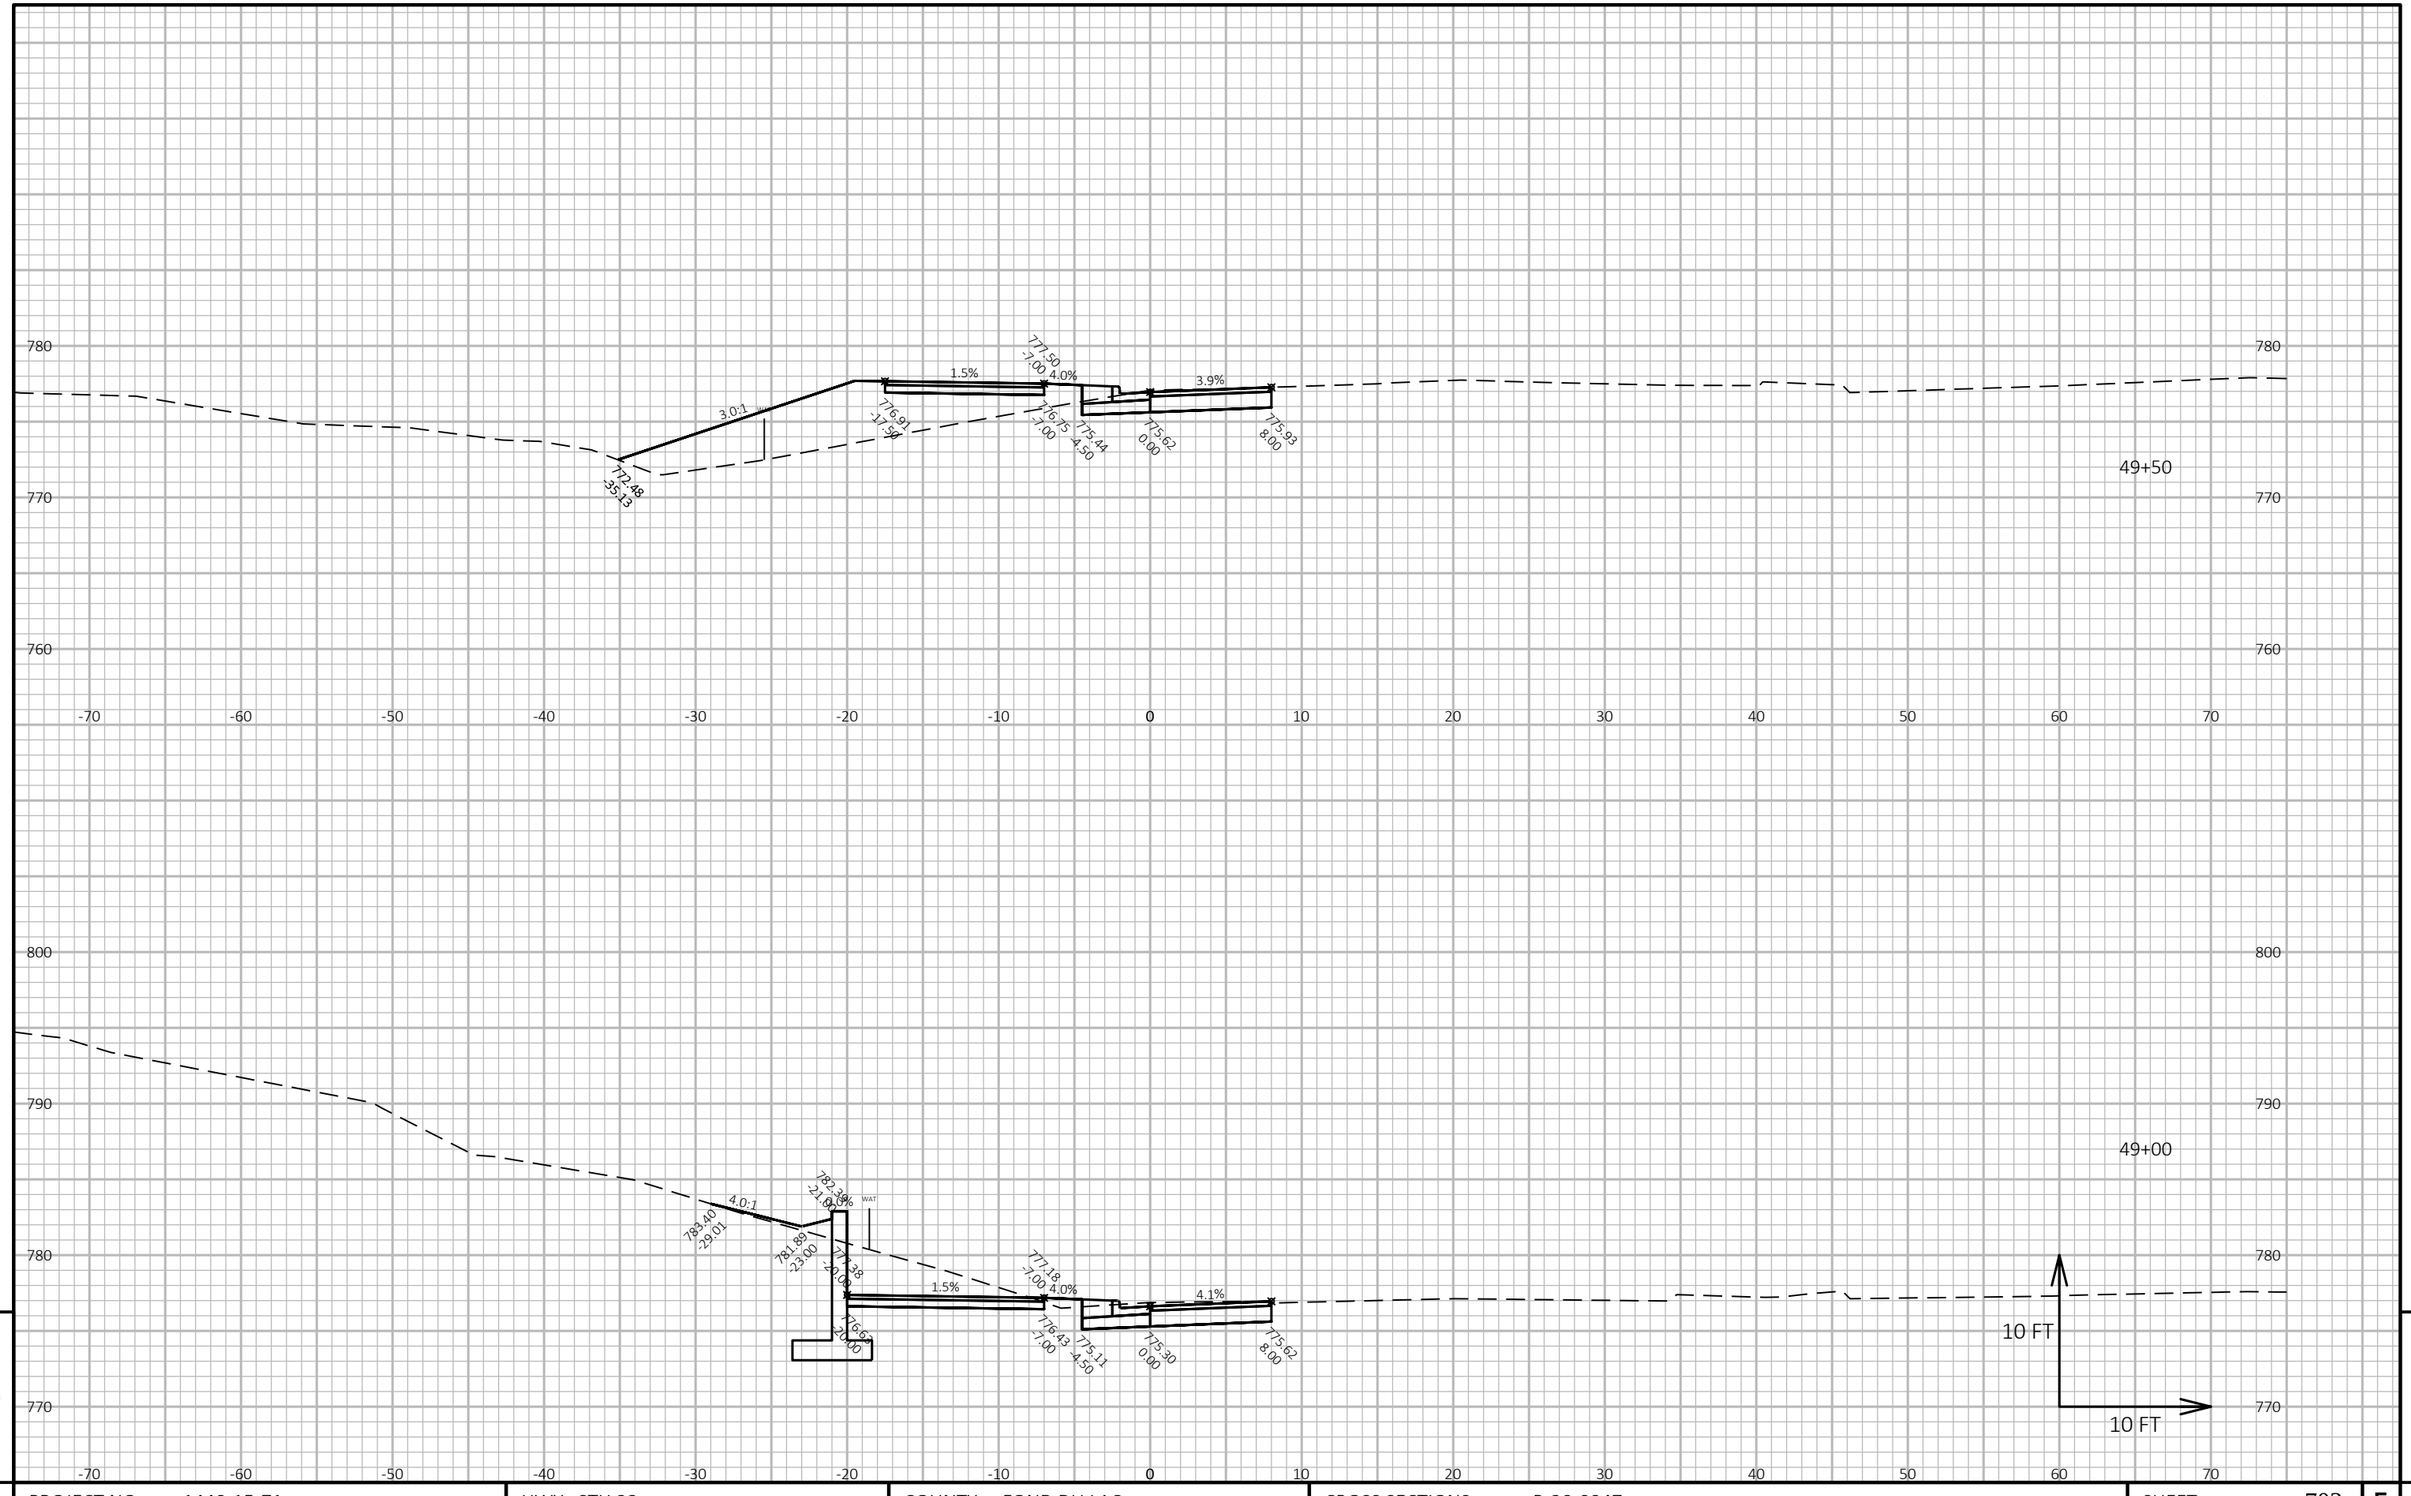


PROJECT NO: 1440-15-71	HWY: STH 23	COUNTY: FOND DU LAC	CROSS SECTIONS: R-20-0047	SHEET 703	E

FILE NAME : J:\JOBS2014\20142023\CAD\TRANSPORTATION\DWG\SHEETSPLAN\R-20-0047 X-SEC.DWG
LAYOUT NAME - 05

PLOT DATE : 10/20/2019 10:15 PM PLOT BY : SCHULTZ, ANDREW K. PLOT NAME : **PLOT SCALE :** 1 IN:10 FT HORZ. / 1 IN:10 FT VERT.

WISDOT/CADDS SHEET 49

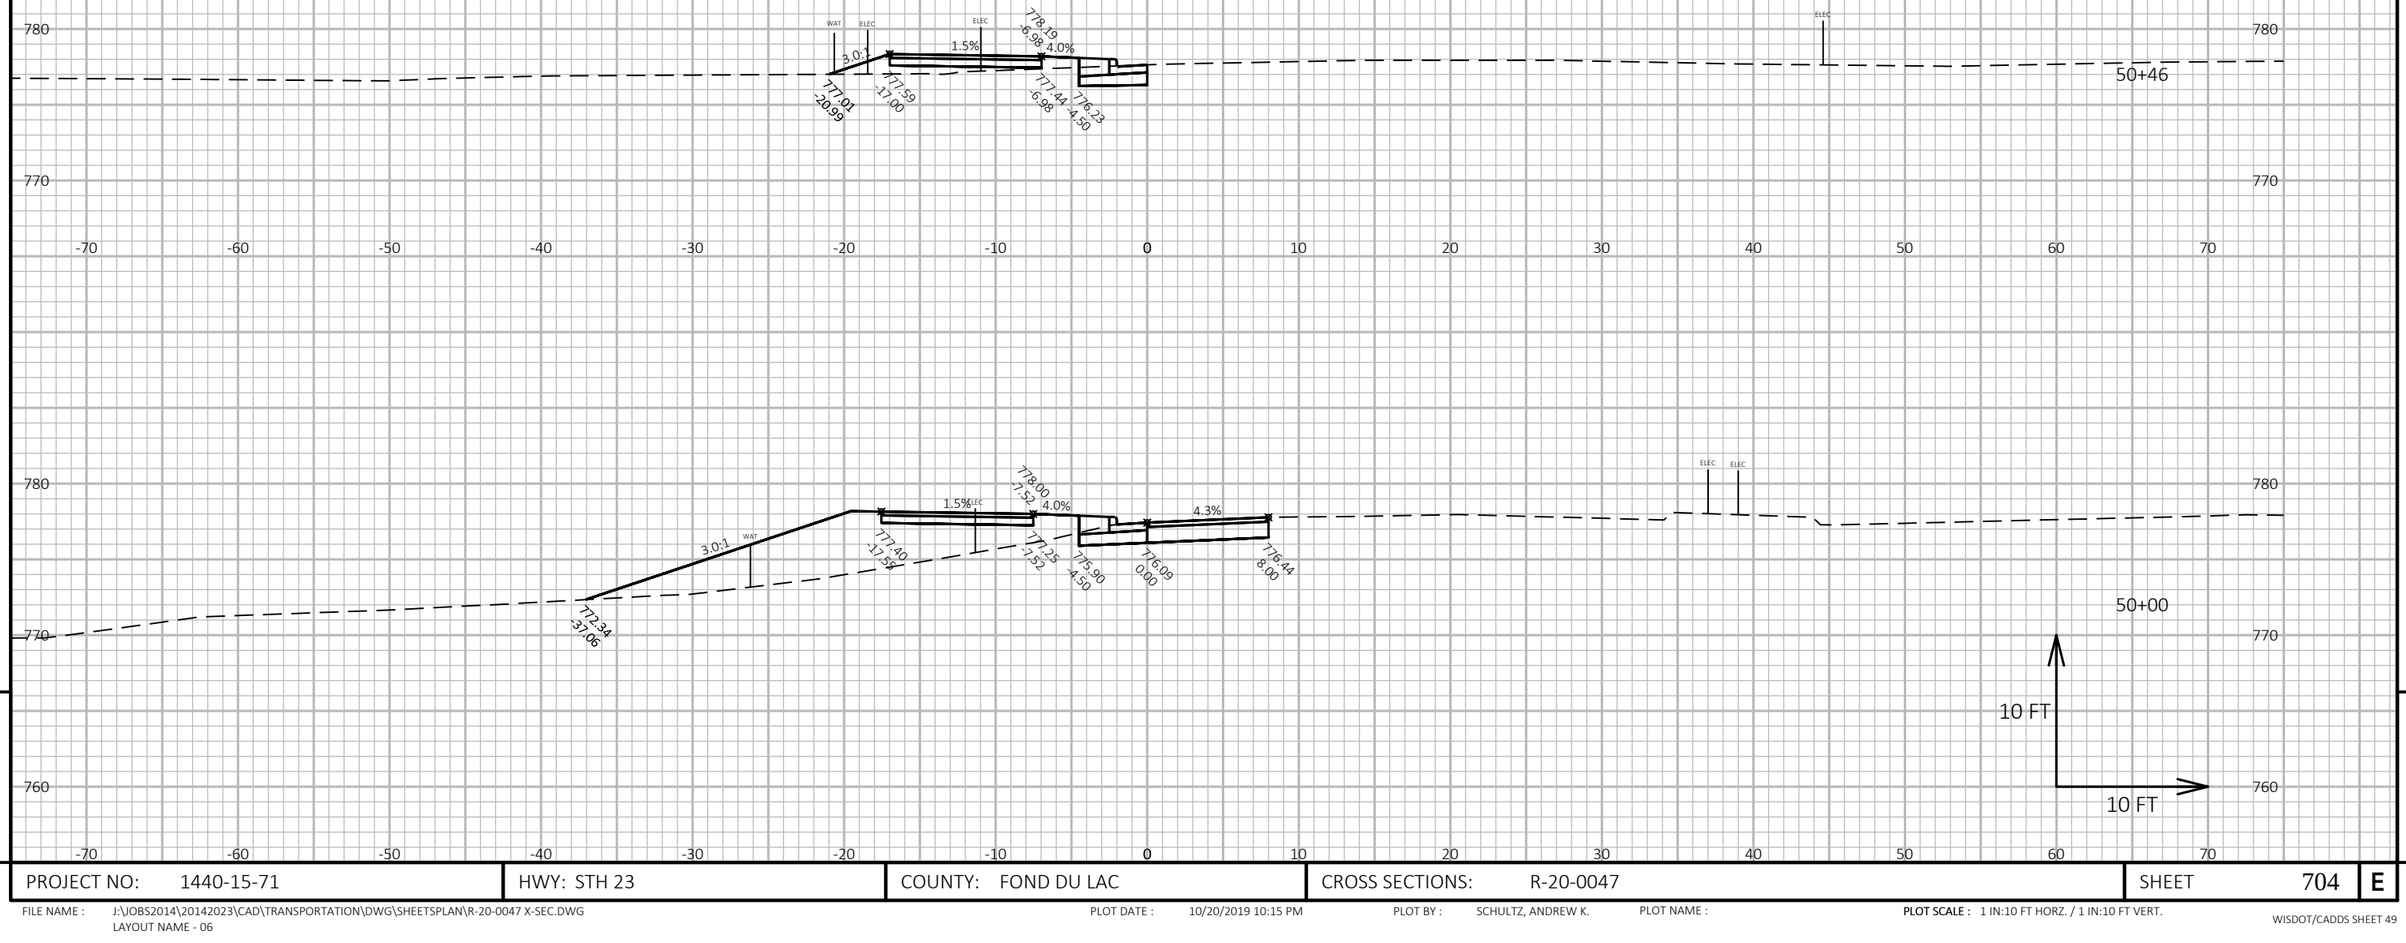

9

9


PROJECT NO: 1440-15-71	HWY: STH 23	COUNTY: FOND DU LAC	CROSS SECTIONS: R-20-0047	SHEET 704	E

FILE NAME : J:\OBS2014\20142023\CAD\TRANSPORTATION\DWG\SHEETSPLAN\R-20-0047 X-SEC.DWG
LAYOUT NAME - 06

PLOT DATE : 10/20/2019 10:15 PM PLOT BY : SCHULTZ, ANDREW K. PLOT NAME :

PLOT SCALE : 1 IN:10 FT HORZ. / 1 IN:10 FT VERT.

WISDOT/CADDS SHEET 49

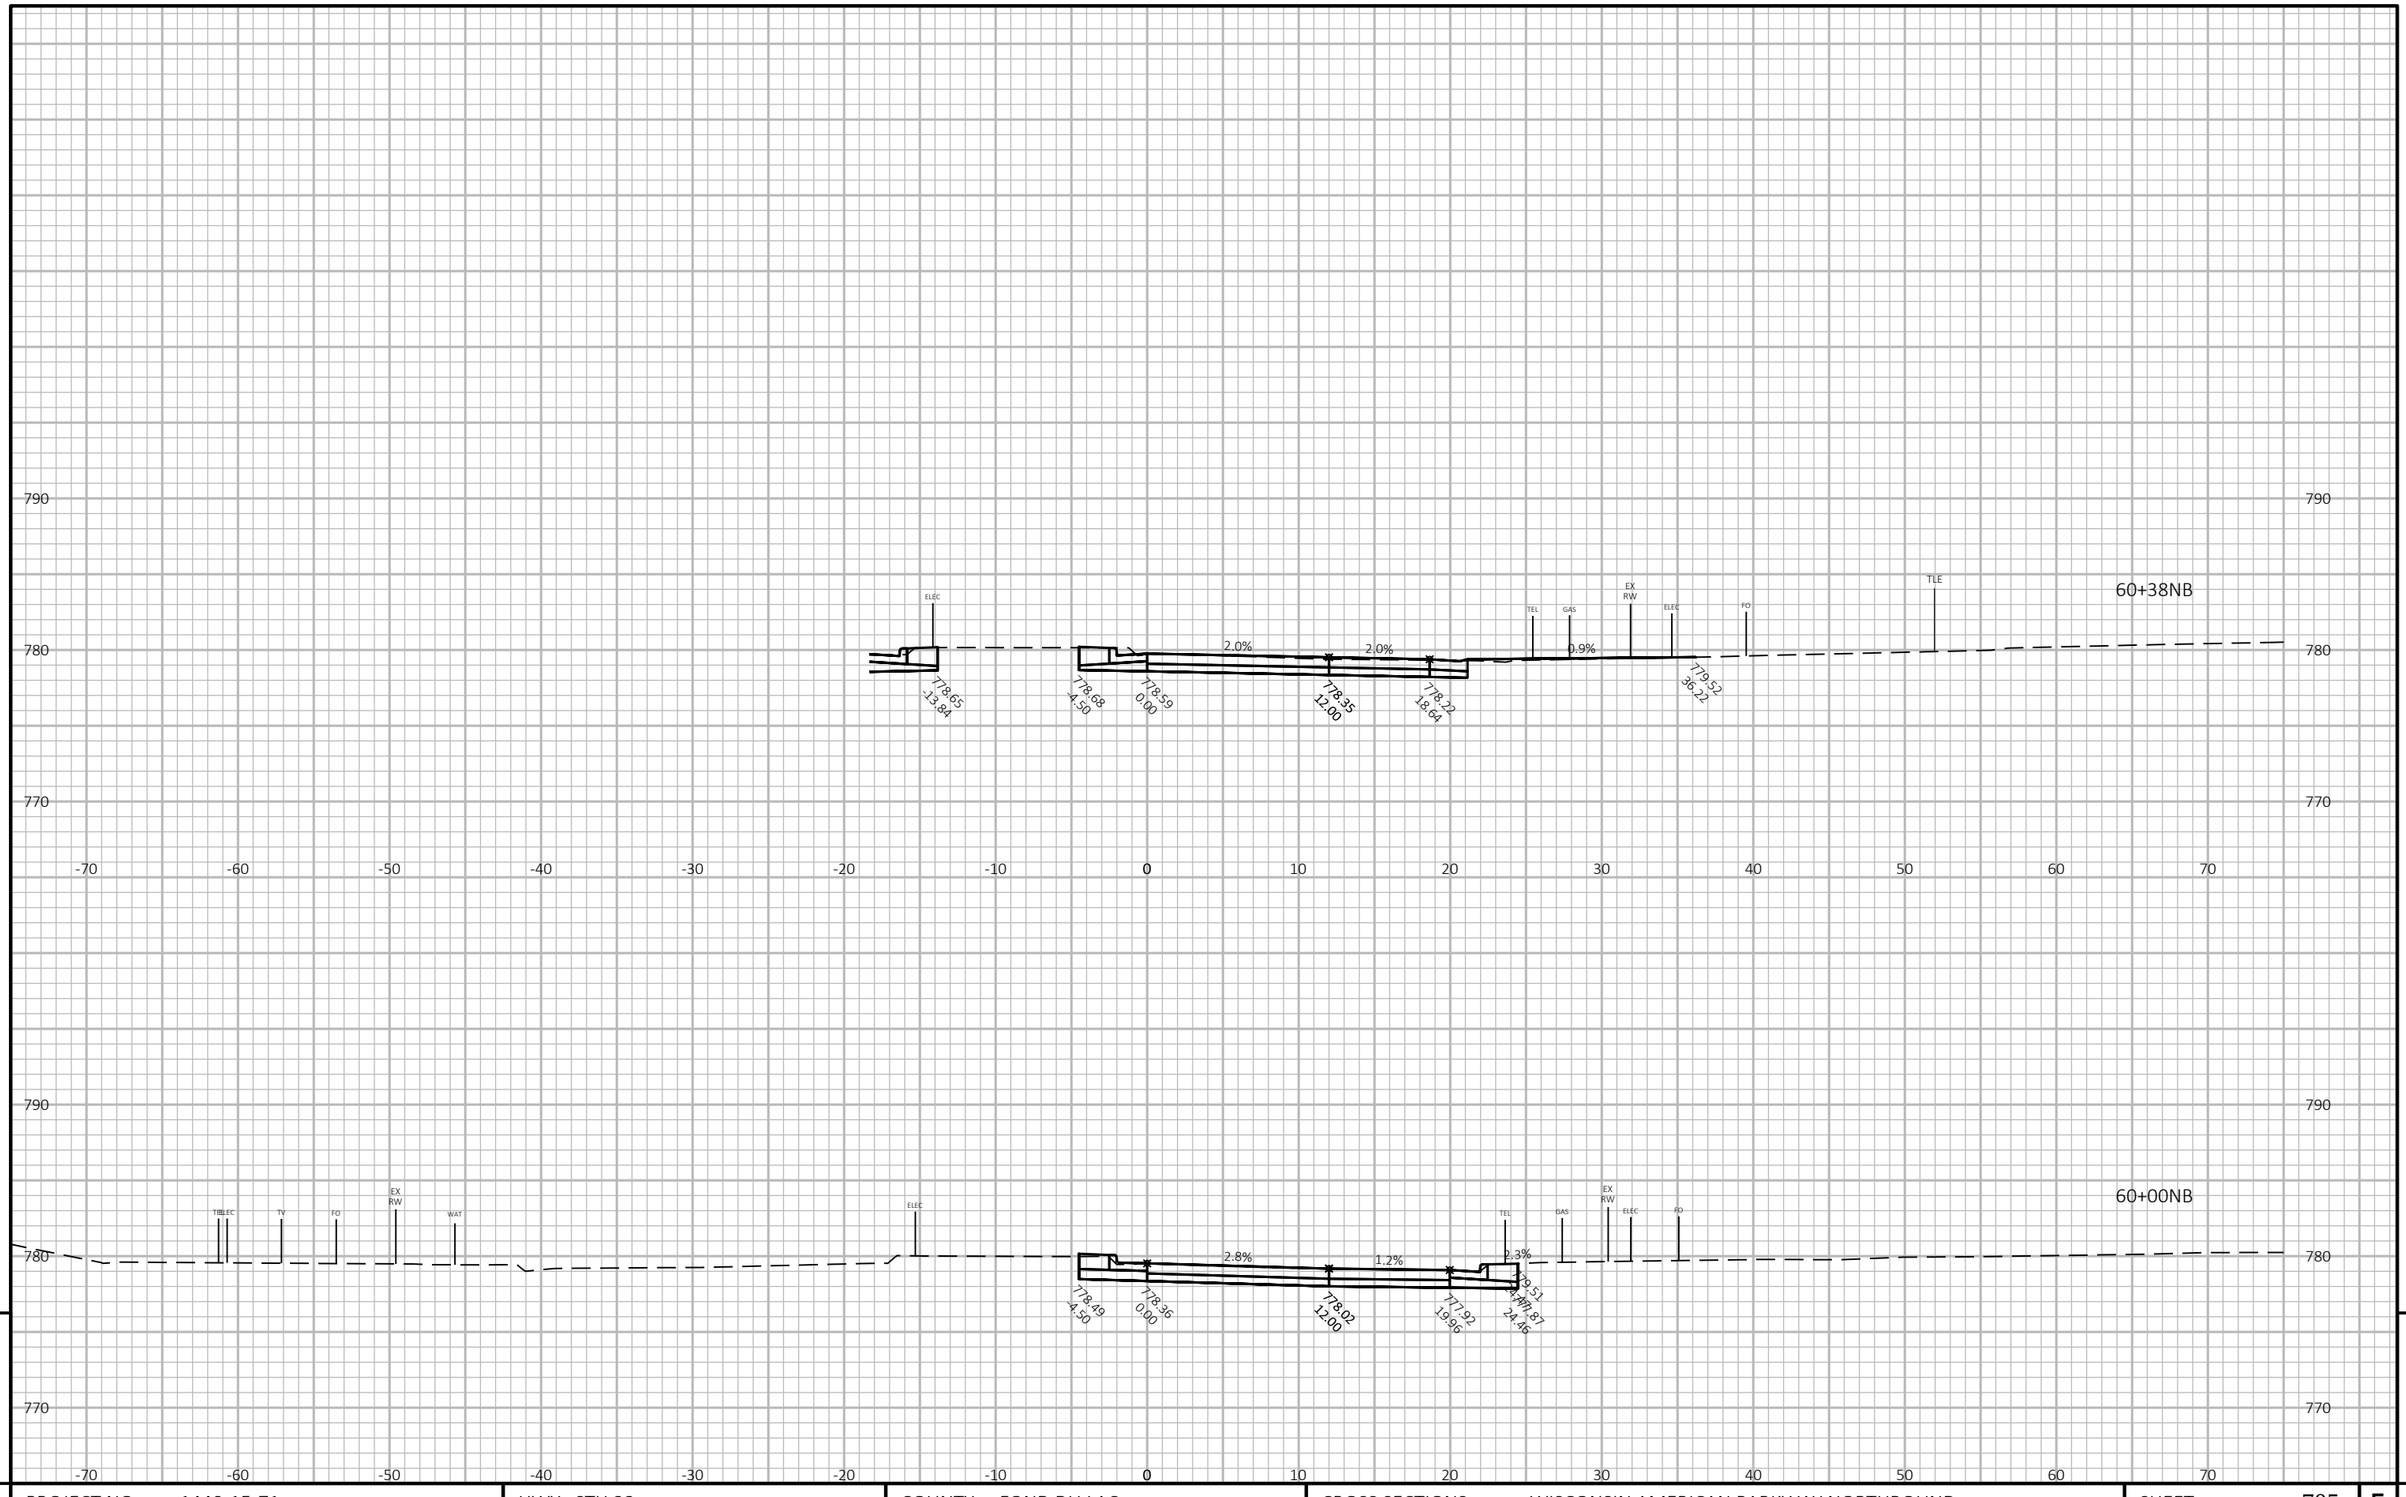

9

9


PROJECT NO: 1440-15-71	HWY: STH 23	COUNTY: FOND DU LAC	CROSS SECTIONS: WISCONSIN AMERICAN PARKWAY NORTHBOUND	SHEET 705	E

FILE NAME : J:\JOBS2014\20142023\CAD\TRANSPORTATION\DWG\SHEETSPLAN\WISCONSIN AMERICAN PRKY XSEC.DWG
LAYOUT NAME - 01

PLOT DATE : 10/21/2019 8:42 AM PLOT BY : SCHULTZ, ANDREW K. PLOT NAME :

PLOT SCALE : 1 IN:10 FT HORZ. / 1 IN:10 FT VERT.

WISDOT/CADDS SHEET 49

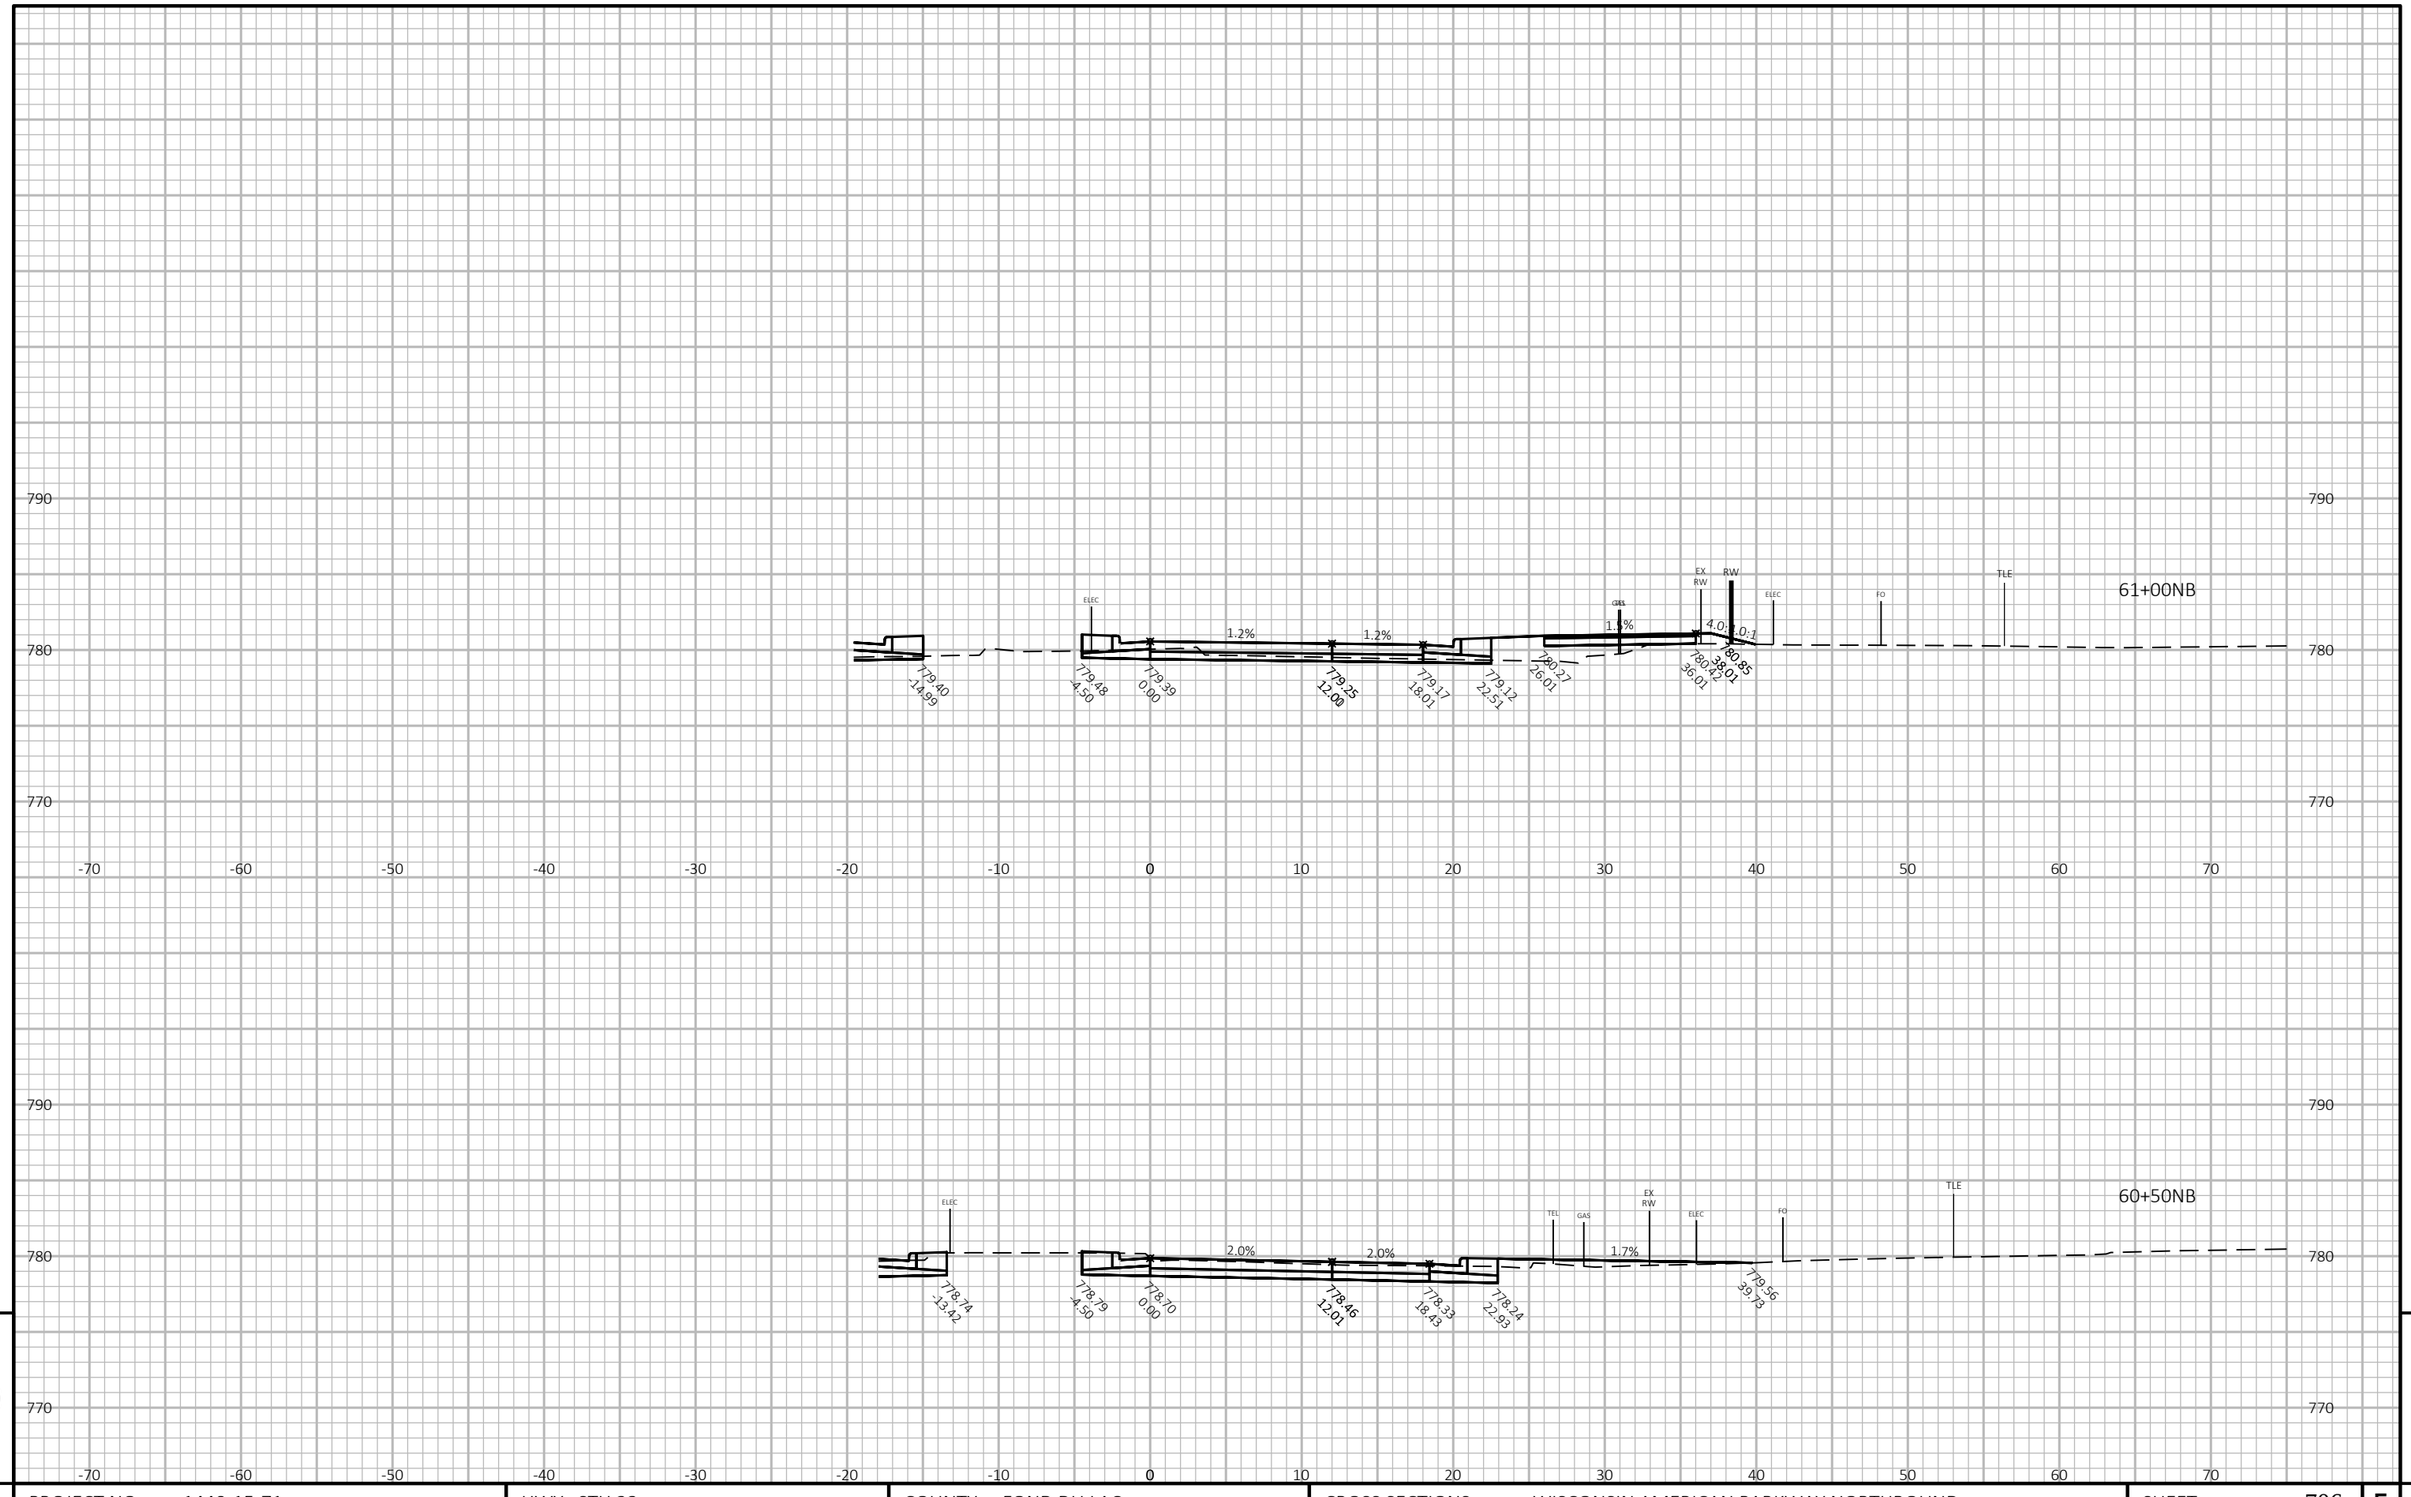


9

9

PROJECT NO: 1440-15-71	HWY: STH 23	COUNTY: FOND DU LAC	CROSS SECTIONS: WISCONSIN AMERICAN PARKWAY NORTHBOUND	SHEET 706	E

FILE NAME : J:\JOBS2014\20142023\CAD\TRANSPORTATION\DWG\SHEETSPLAN\WISCONSIN AMERICAN PRKY XSEC.DWG
LAYOUT NAME - 02

PLOT DATE : 10/21/2019 8:42 AM PLOT BY : SCHULTZ, ANDREW K. PLOT NAME : **PLOT SCALE :** 1 IN:10 FT HORZ. / 1 IN:10 FT VERT.

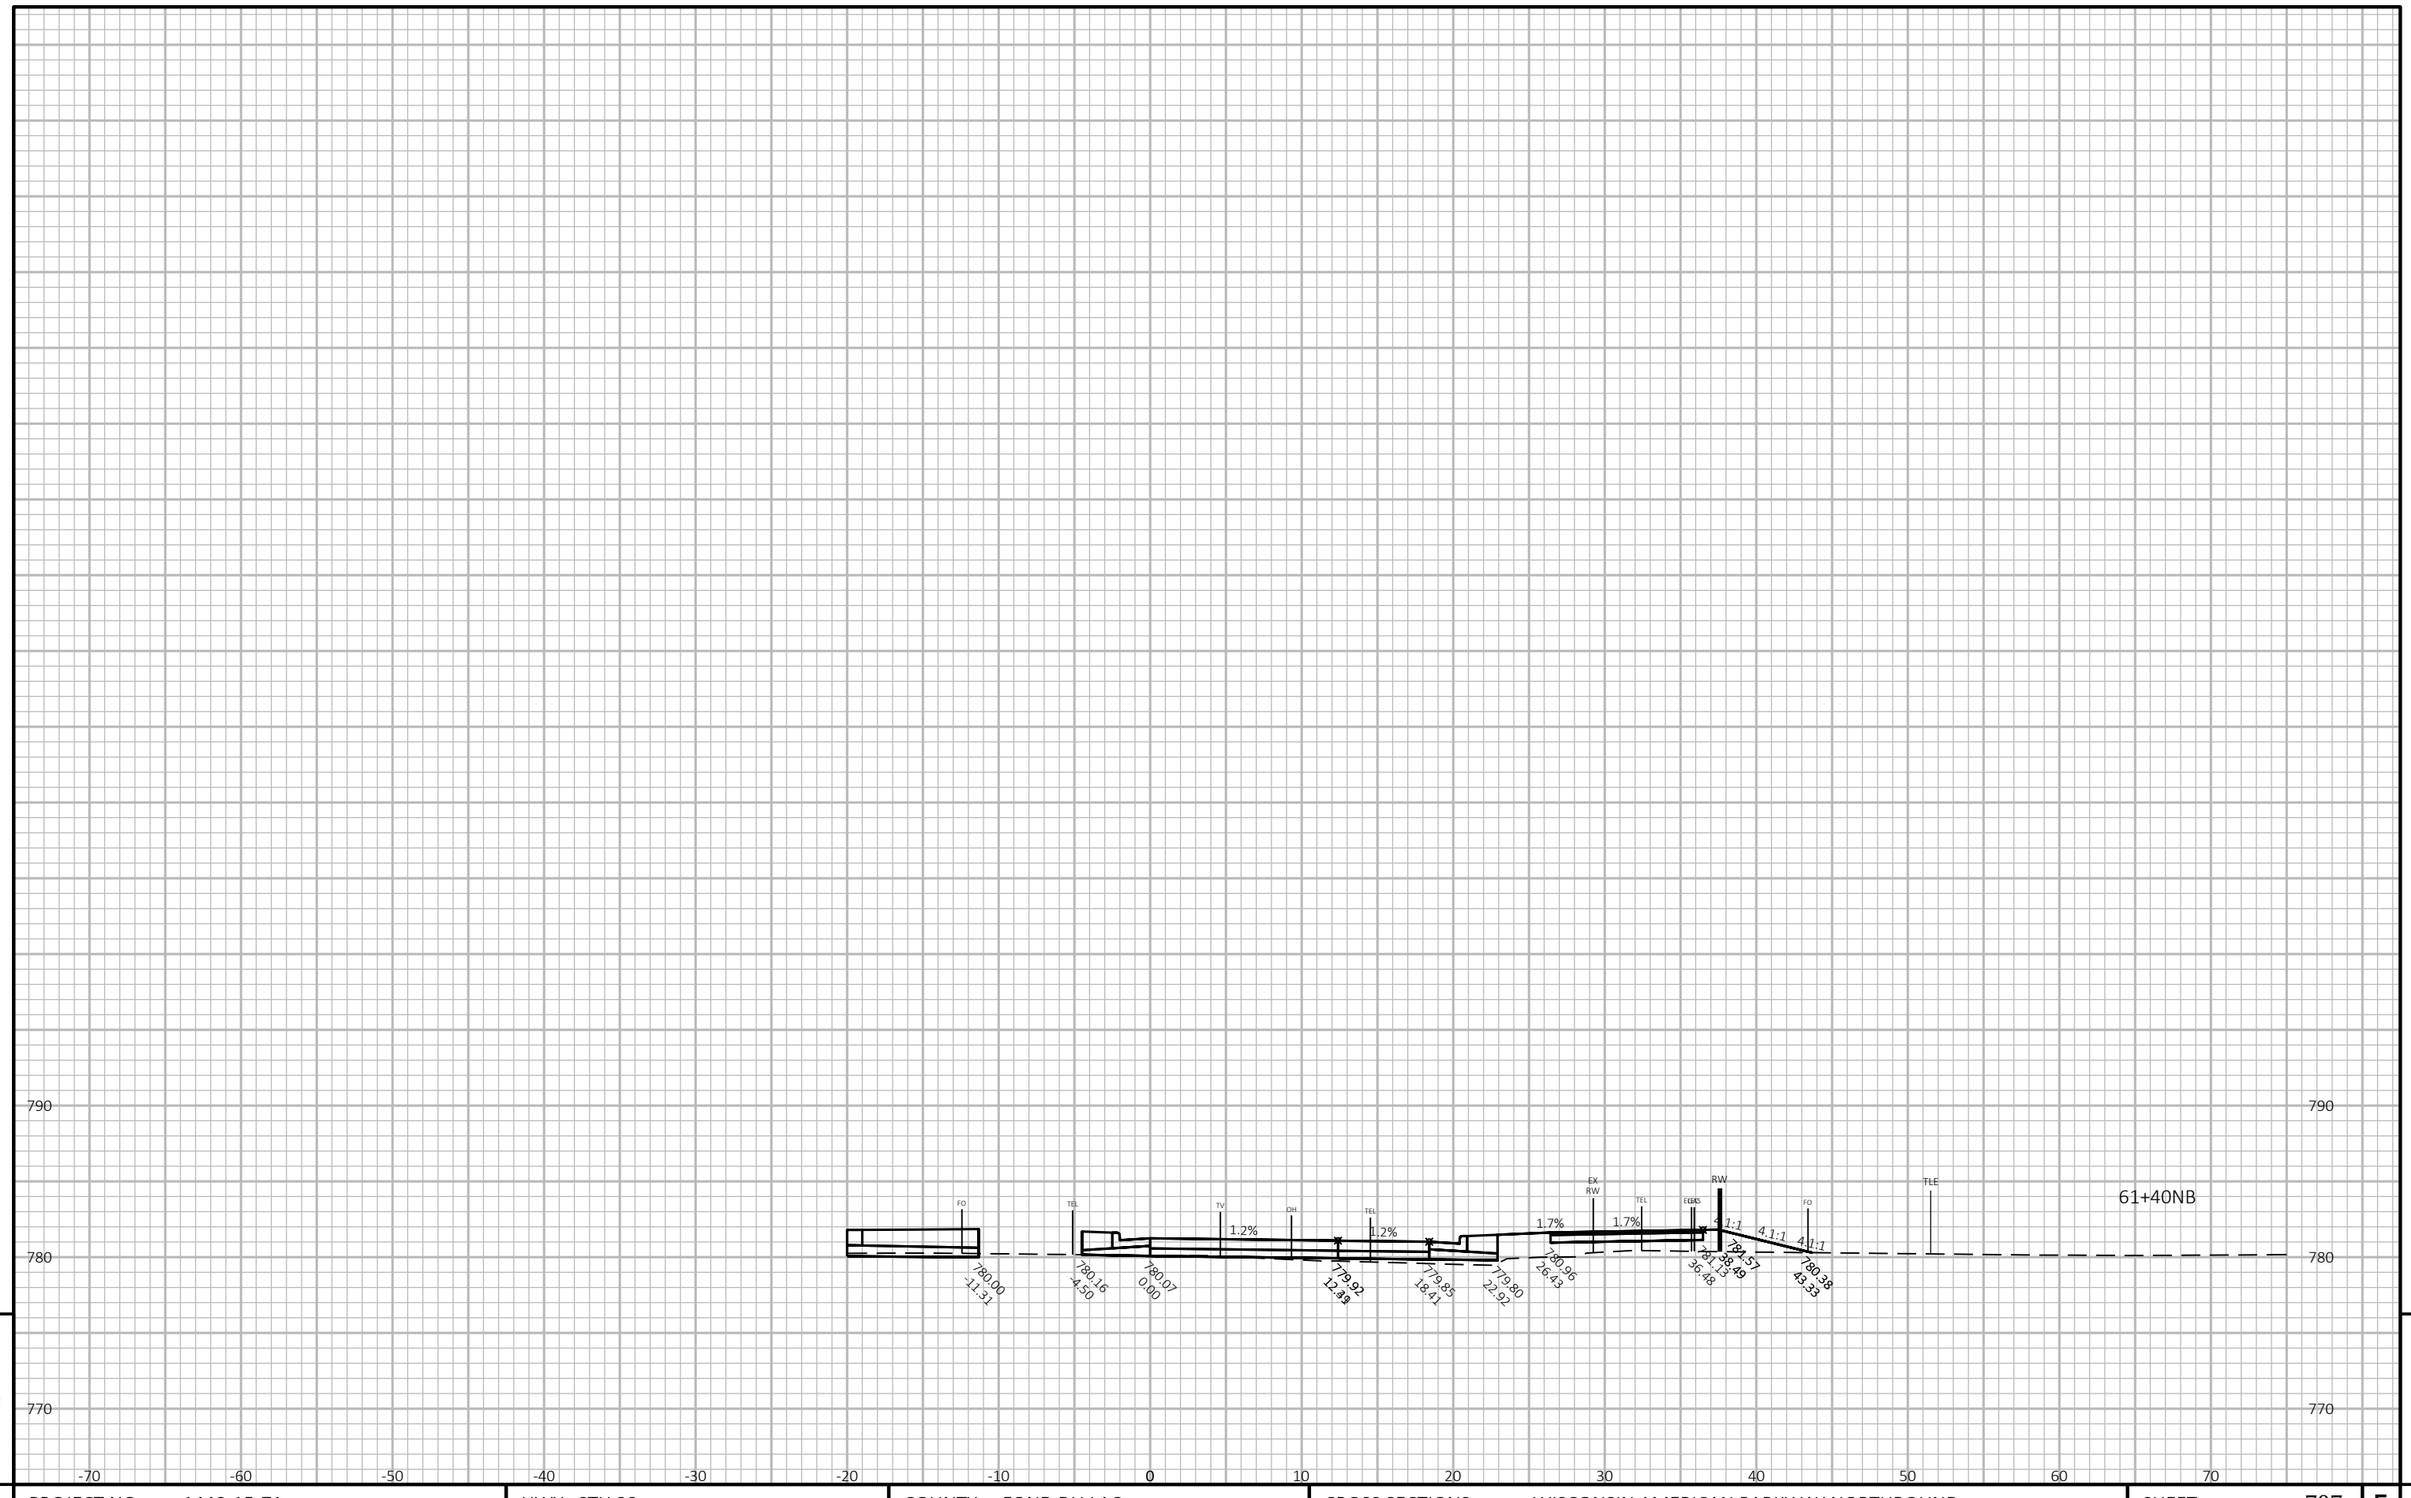

9

9


PROJECT NO: 1440-15-71	HWY: STH 23	COUNTY: FOND DU LAC	CROSS SECTIONS: WISCONSIN AMERICAN PARKWAY NORTHBOUND	SHEET 707	E

FILE NAME : J:\JOBS2014\20142023\CAD\TRANSPORTATION\DWG\SHEETSPLAN\WISCONSIN AMERICAN PRKY XSEC.DWG
LAYOUT NAME - 03

PLOT DATE : 10/21/2019 8:42 AM PLOT BY : SCHULTZ, ANDREW K. PLOT NAME :

PLOT SCALE : 1 IN:10 FT HORZ. / 1 IN:10 FT VERT.

WISDOT/CADDS SHEET 49

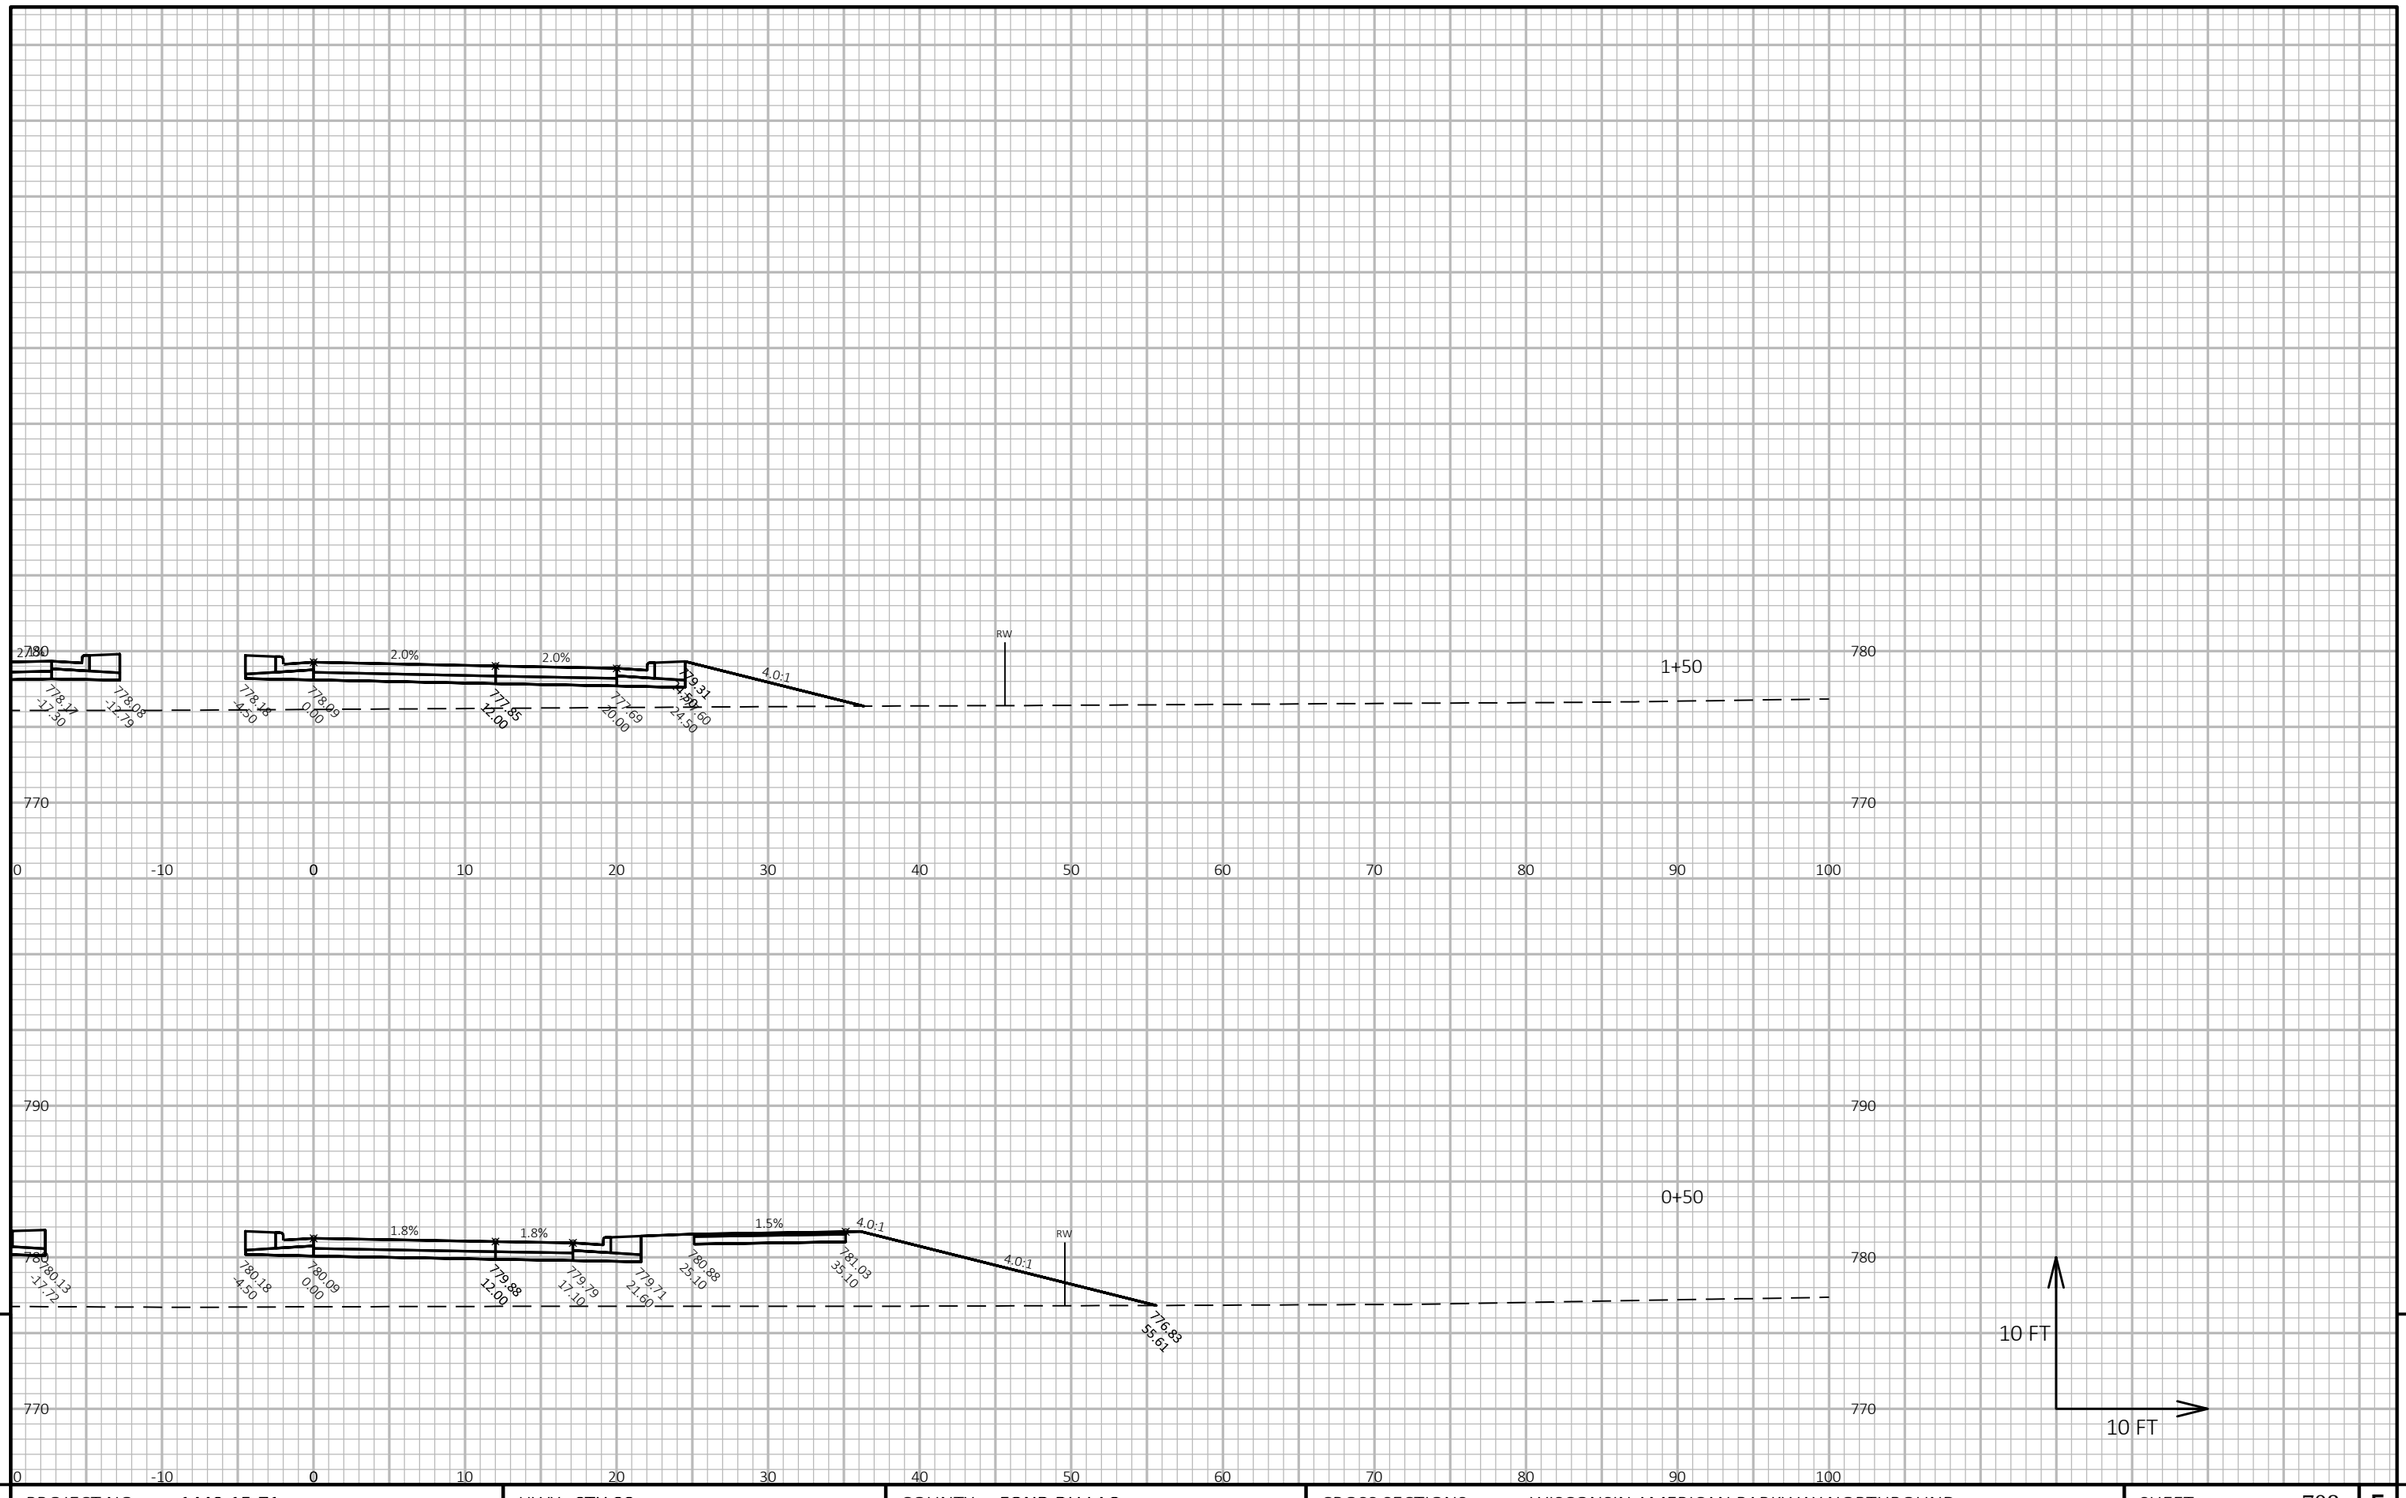


PROJECT NO: 1440-15-71	HWY: STH 23	COUNTY: FOND DU LAC	CROSS SECTIONS: WISCONSIN AMERICAN PARKWAY NORTHBOUND	SHEET 708	E

FILE NAME : J:\OBS2014\20142023\CAD\TRANSPORTATION\DWG\SHEETSPLAN\WISCONSIN AMERICAN PRKY (NORTH APPROACH) XSEC.DWG
LAYOUT NAME - 01

PLOT DATE : 10/21/2019 4:57 PM PLOT BY : ENGLES, BRIAN PLOT NAME : **PLOT SCALE :** 1 IN:10 FT HORZ. / 1 IN:10 FT VERT.

WISDOT/CADDS SHEET 49

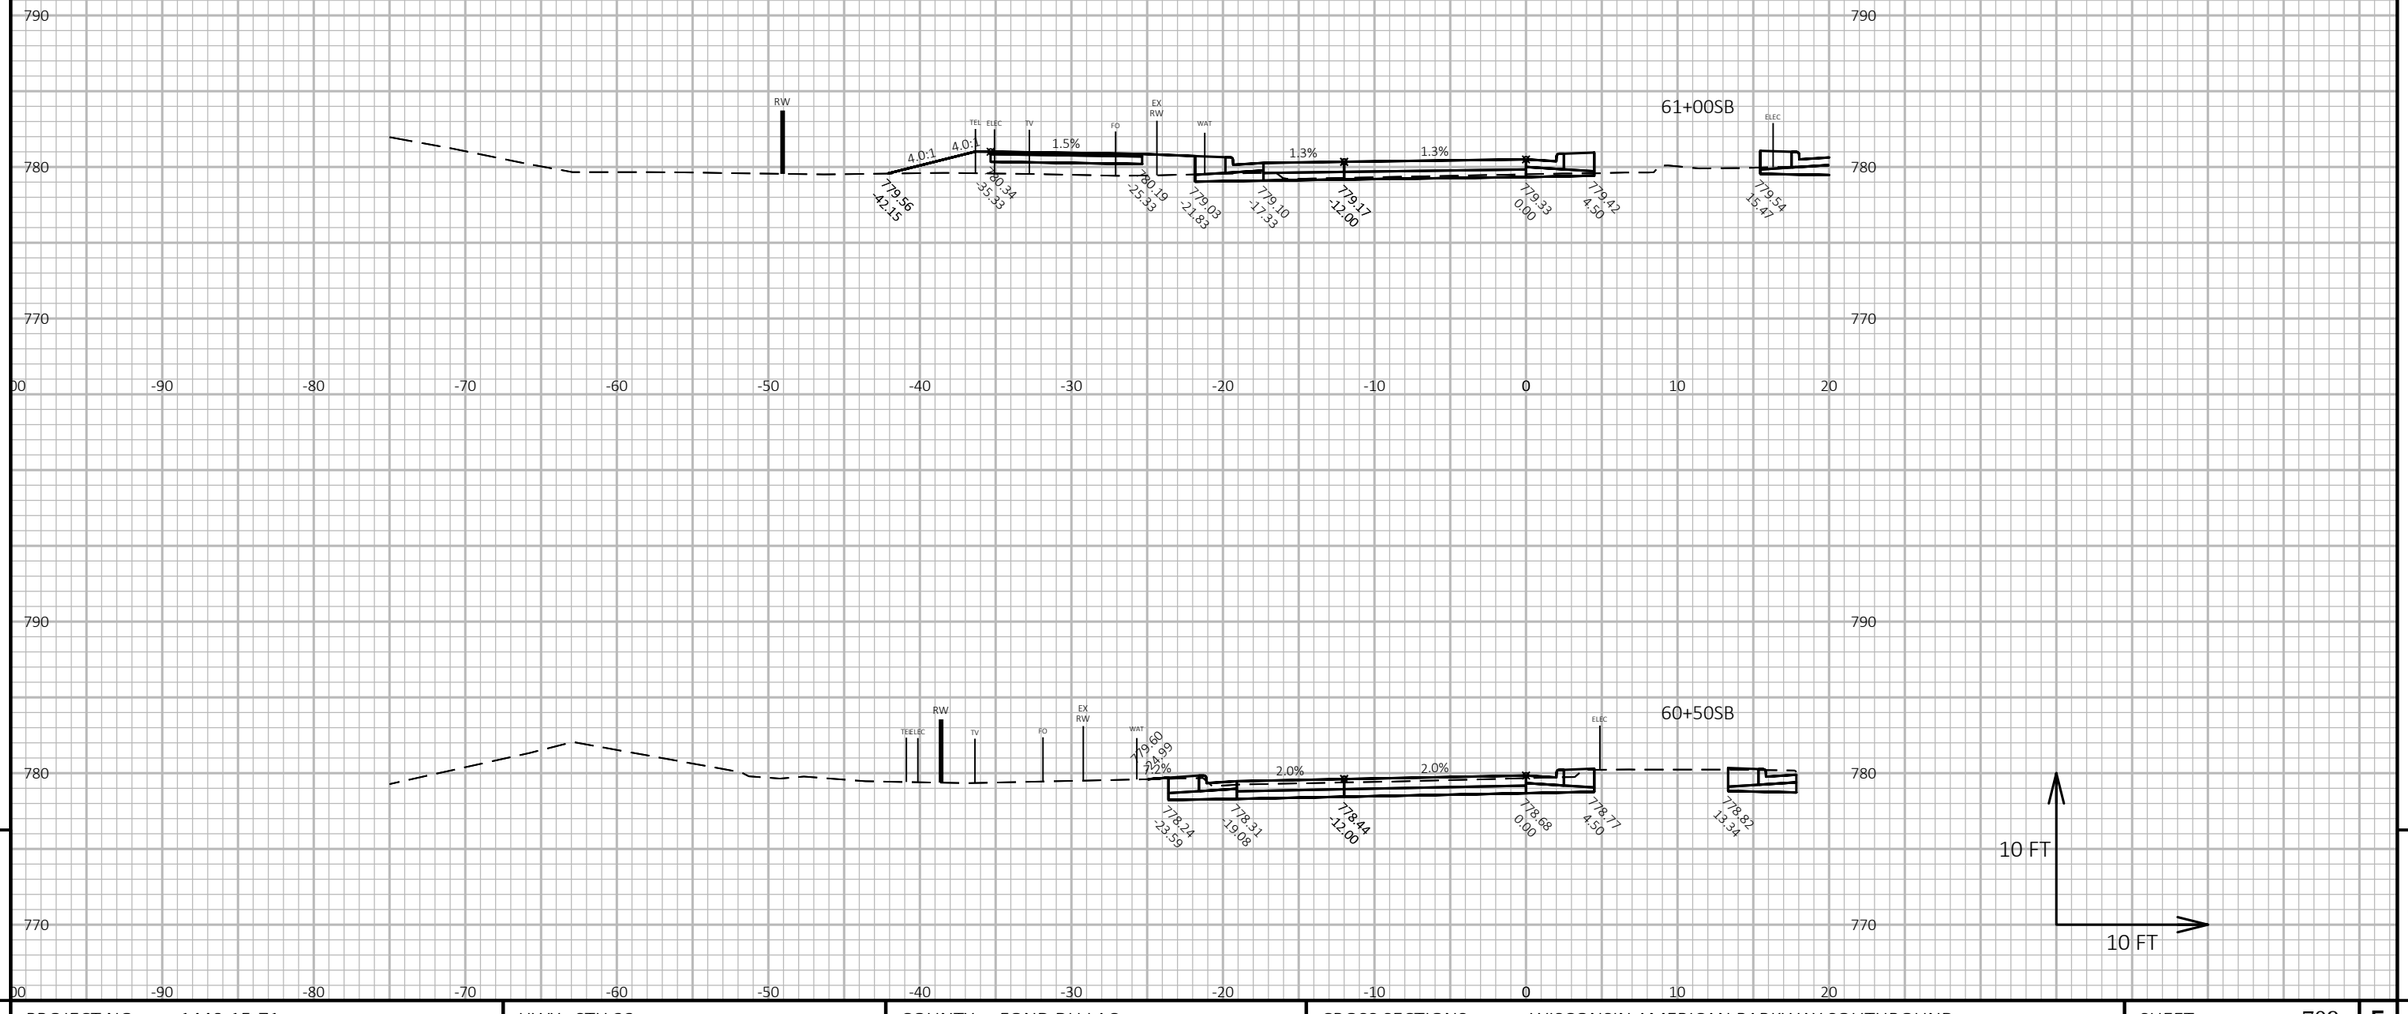

9


9

PROJECT NO: 1440-15-71	HWY: STH 23	COUNTY: FOND DU LAC	CROSS SECTIONS: WISCONSIN AMERICAN PARKWAY SOUTHBOUND	SHEET 709	E

FILE NAME : J:\JOBS2014\20142023\CAD\TRANSPORTATION\DWG\SHEETSPLAN\WISCONSIN AMERICAN PRKY XSEC.DWG
LAYOUT NAME - 04

PLOT DATE : 10/21/2019 8:42 AM PLOT BY : SCHULTZ, ANDREW K. PLOT NAME : **PLOT SCALE :** 1 IN:10 FT HORZ. / 1 IN:10 FT VERT.

WISDOT/CADDS SHEET 49

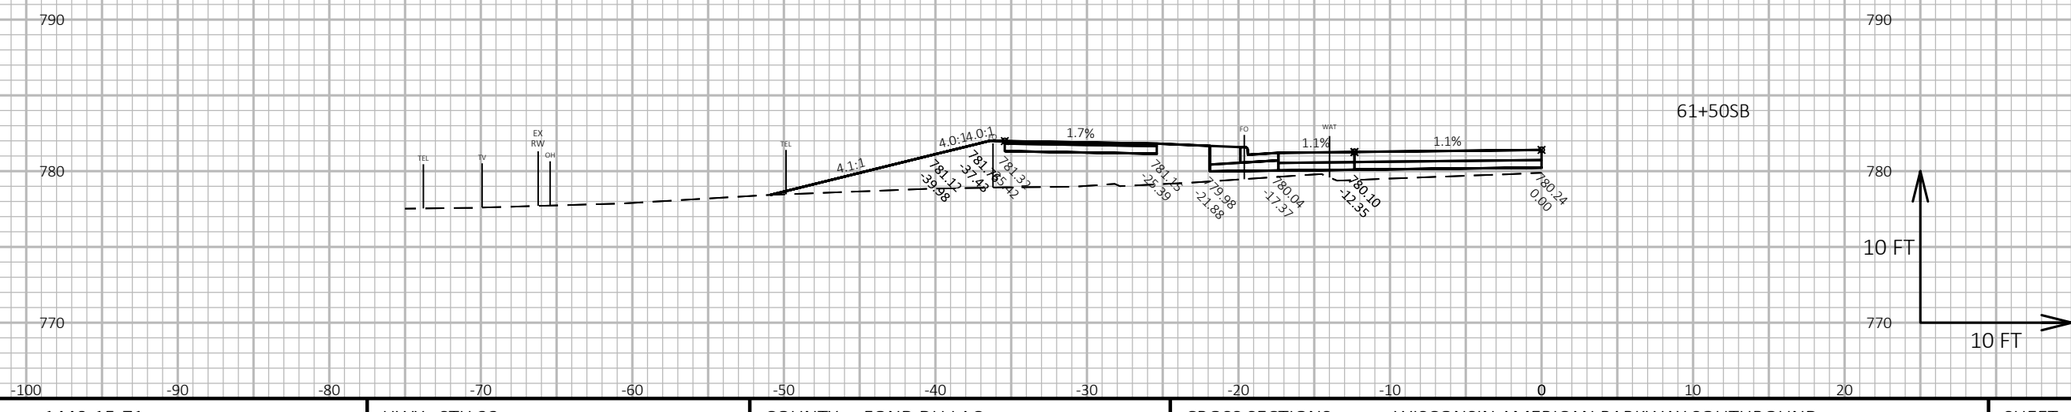


PROJECT NO: 1440-15-71	HWY: STH 23	COUNTY: FOND DU LAC	CROSS SECTIONS: WISCONSIN AMERICAN PARKWAY SOUTHBOUND	SHEET 710	E

FILE NAME : J:\JOBS2014\20142023\CAD\TRANSPORTATION\DWG\SHEETSPLAN\WISCONSIN AMERICAN PRKY XSEC.DWG
LAYOUT NAME - 05

PLOT DATE : 10/21/2019 8:42 AM PLOT BY : SCHULTZ, ANDREW K. PLOT NAME : **PLOT SCALE :** 1 IN:10 FT HORZ. / 1 IN:10 FT VERT.

WISDOT/CADDS SHEET 49

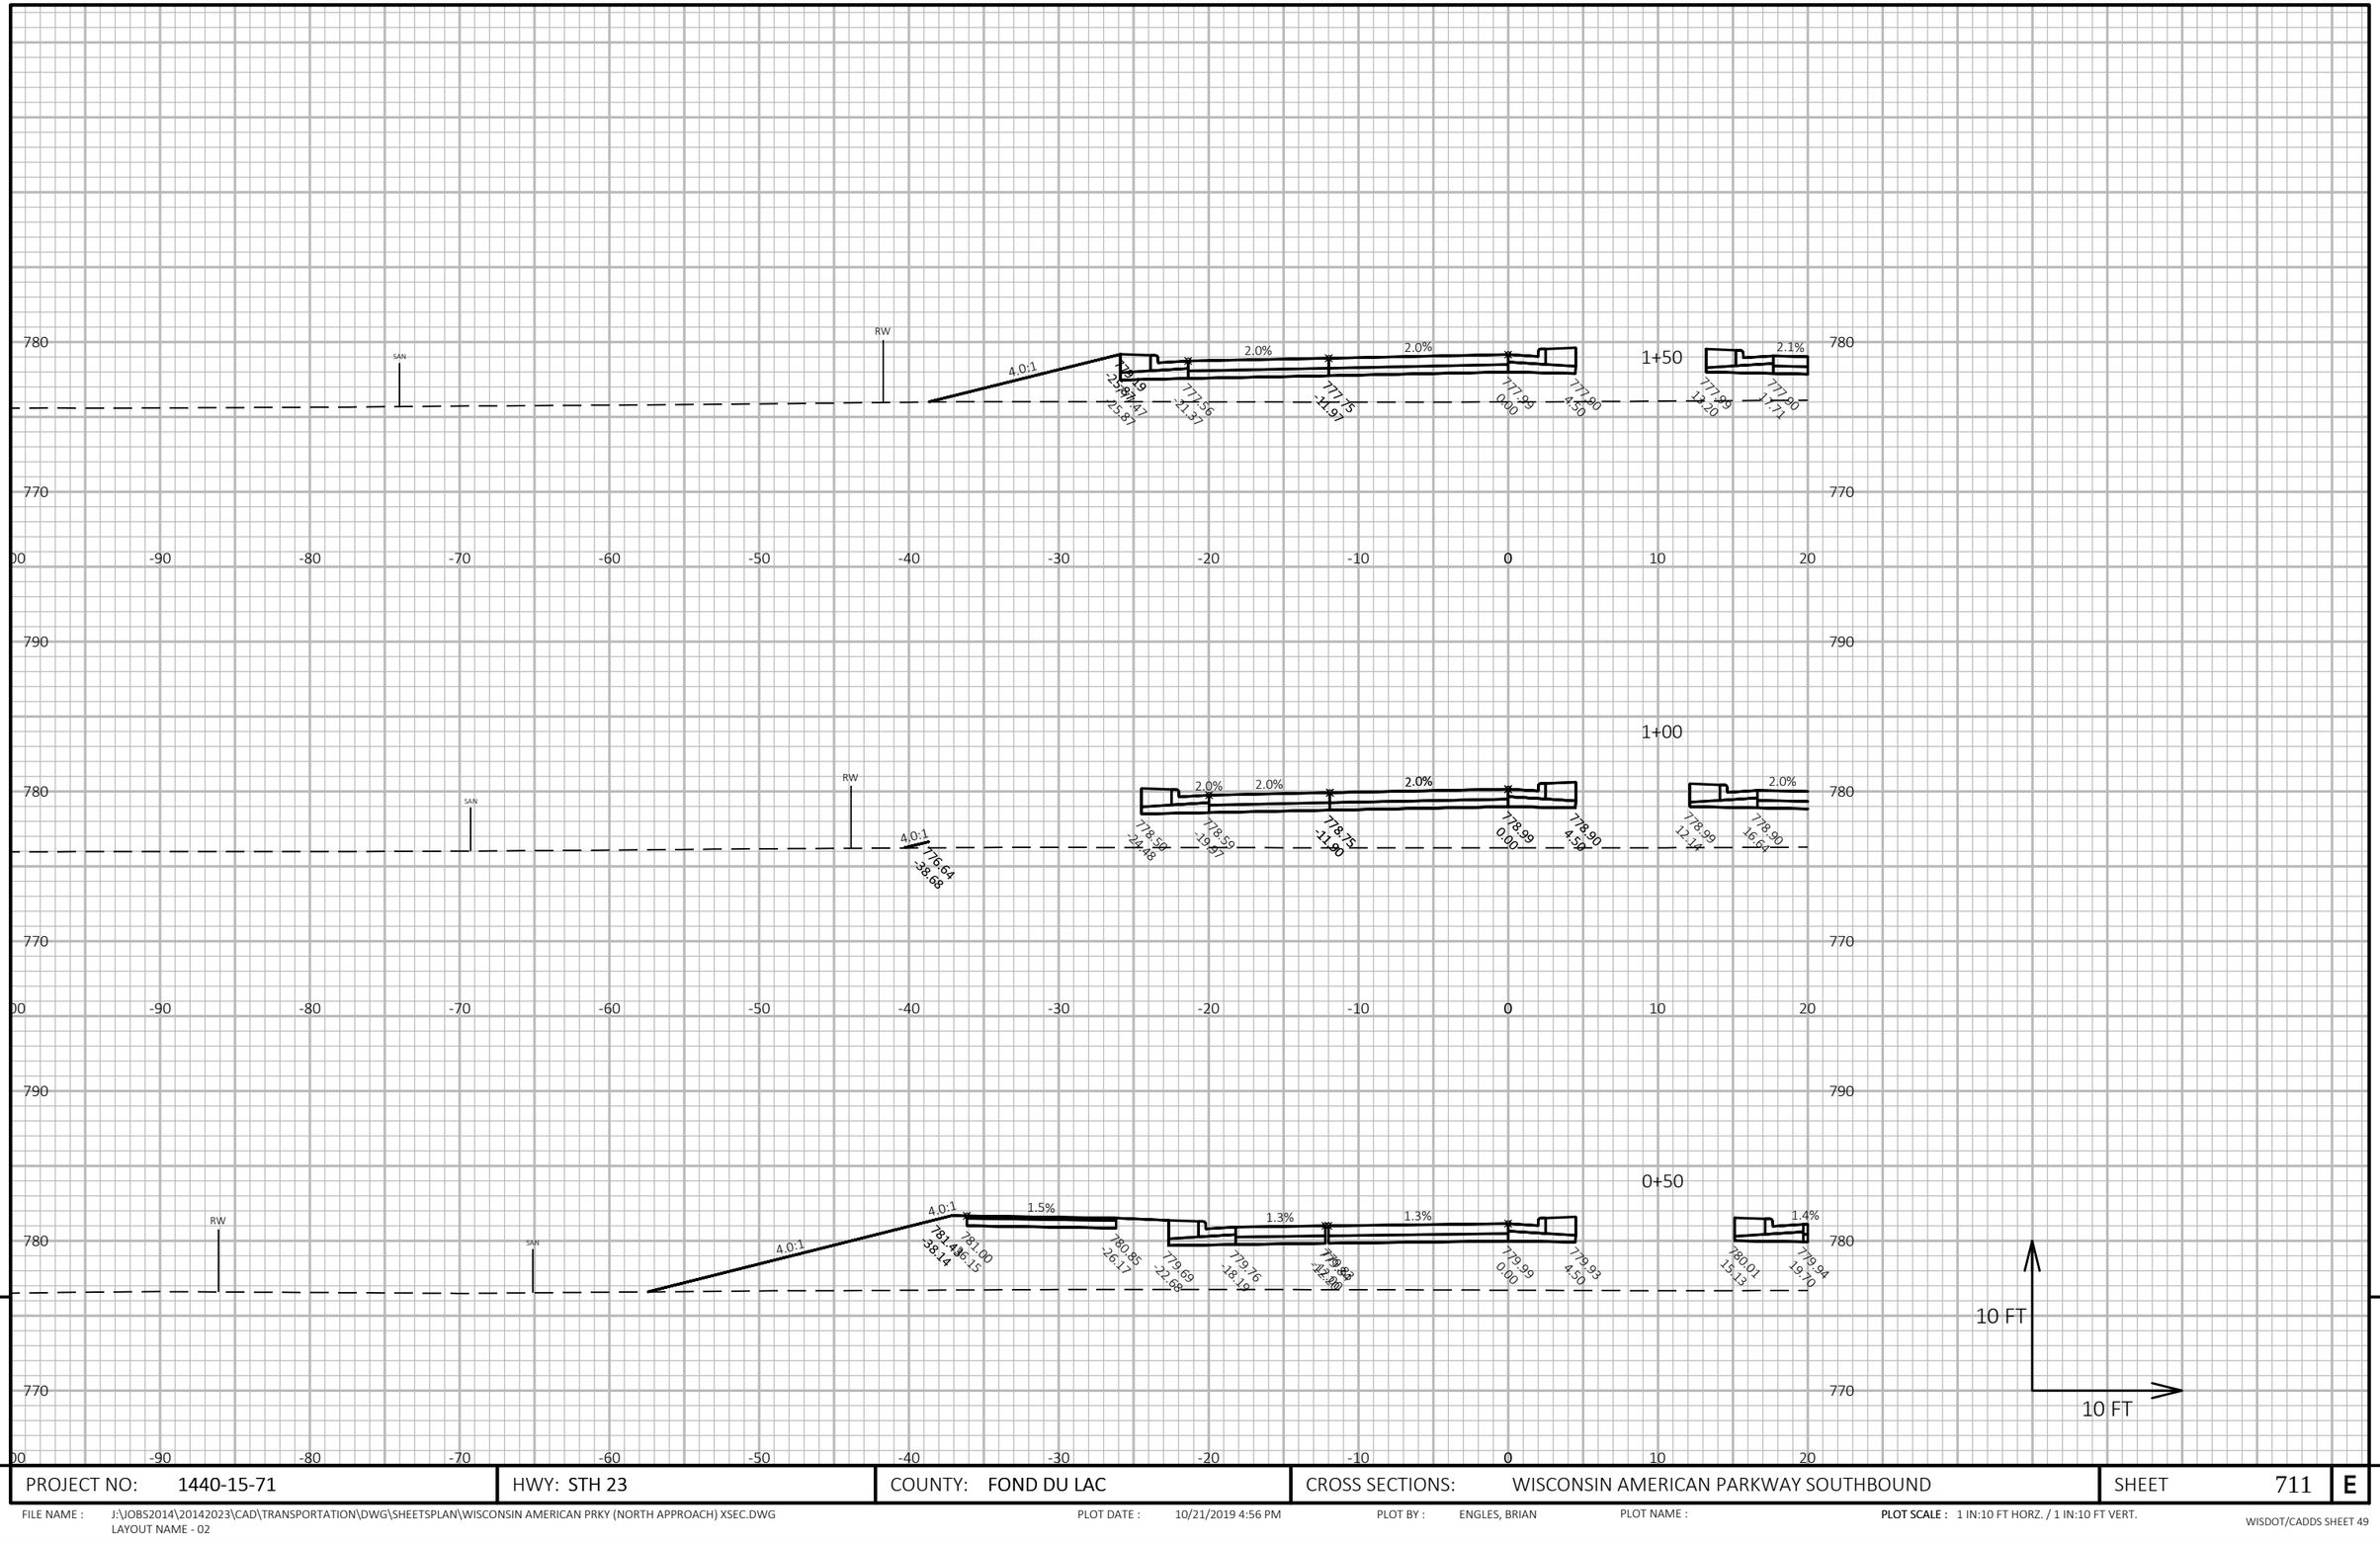

9


9

PROJECT NO: 1440-15-71	HWY: STH 23	COUNTY: FOND DU LAC	CROSS SECTIONS: WISCONSIN AMERICAN PARKWAY SOUTHBOUND	SHEET 711	E

FILE NAME : J:\OBS2014\20142023\CAD\TRANSPORTATION\DWG\SHEETSPLAN\WISCONSIN AMERICAN PRKY (NORTH APPROACH) XSEC.DWG
LAYOUT NAME - 02

PLOT DATE : 10/21/2019 4:56 PM PLOT BY : ENGLES, BRIAN PLOT NAME : PLOT SCALE : 1 IN:10 FT HORZ. / 1 IN:10 FT VERT.

WISDOT/CADDS SHEET 49

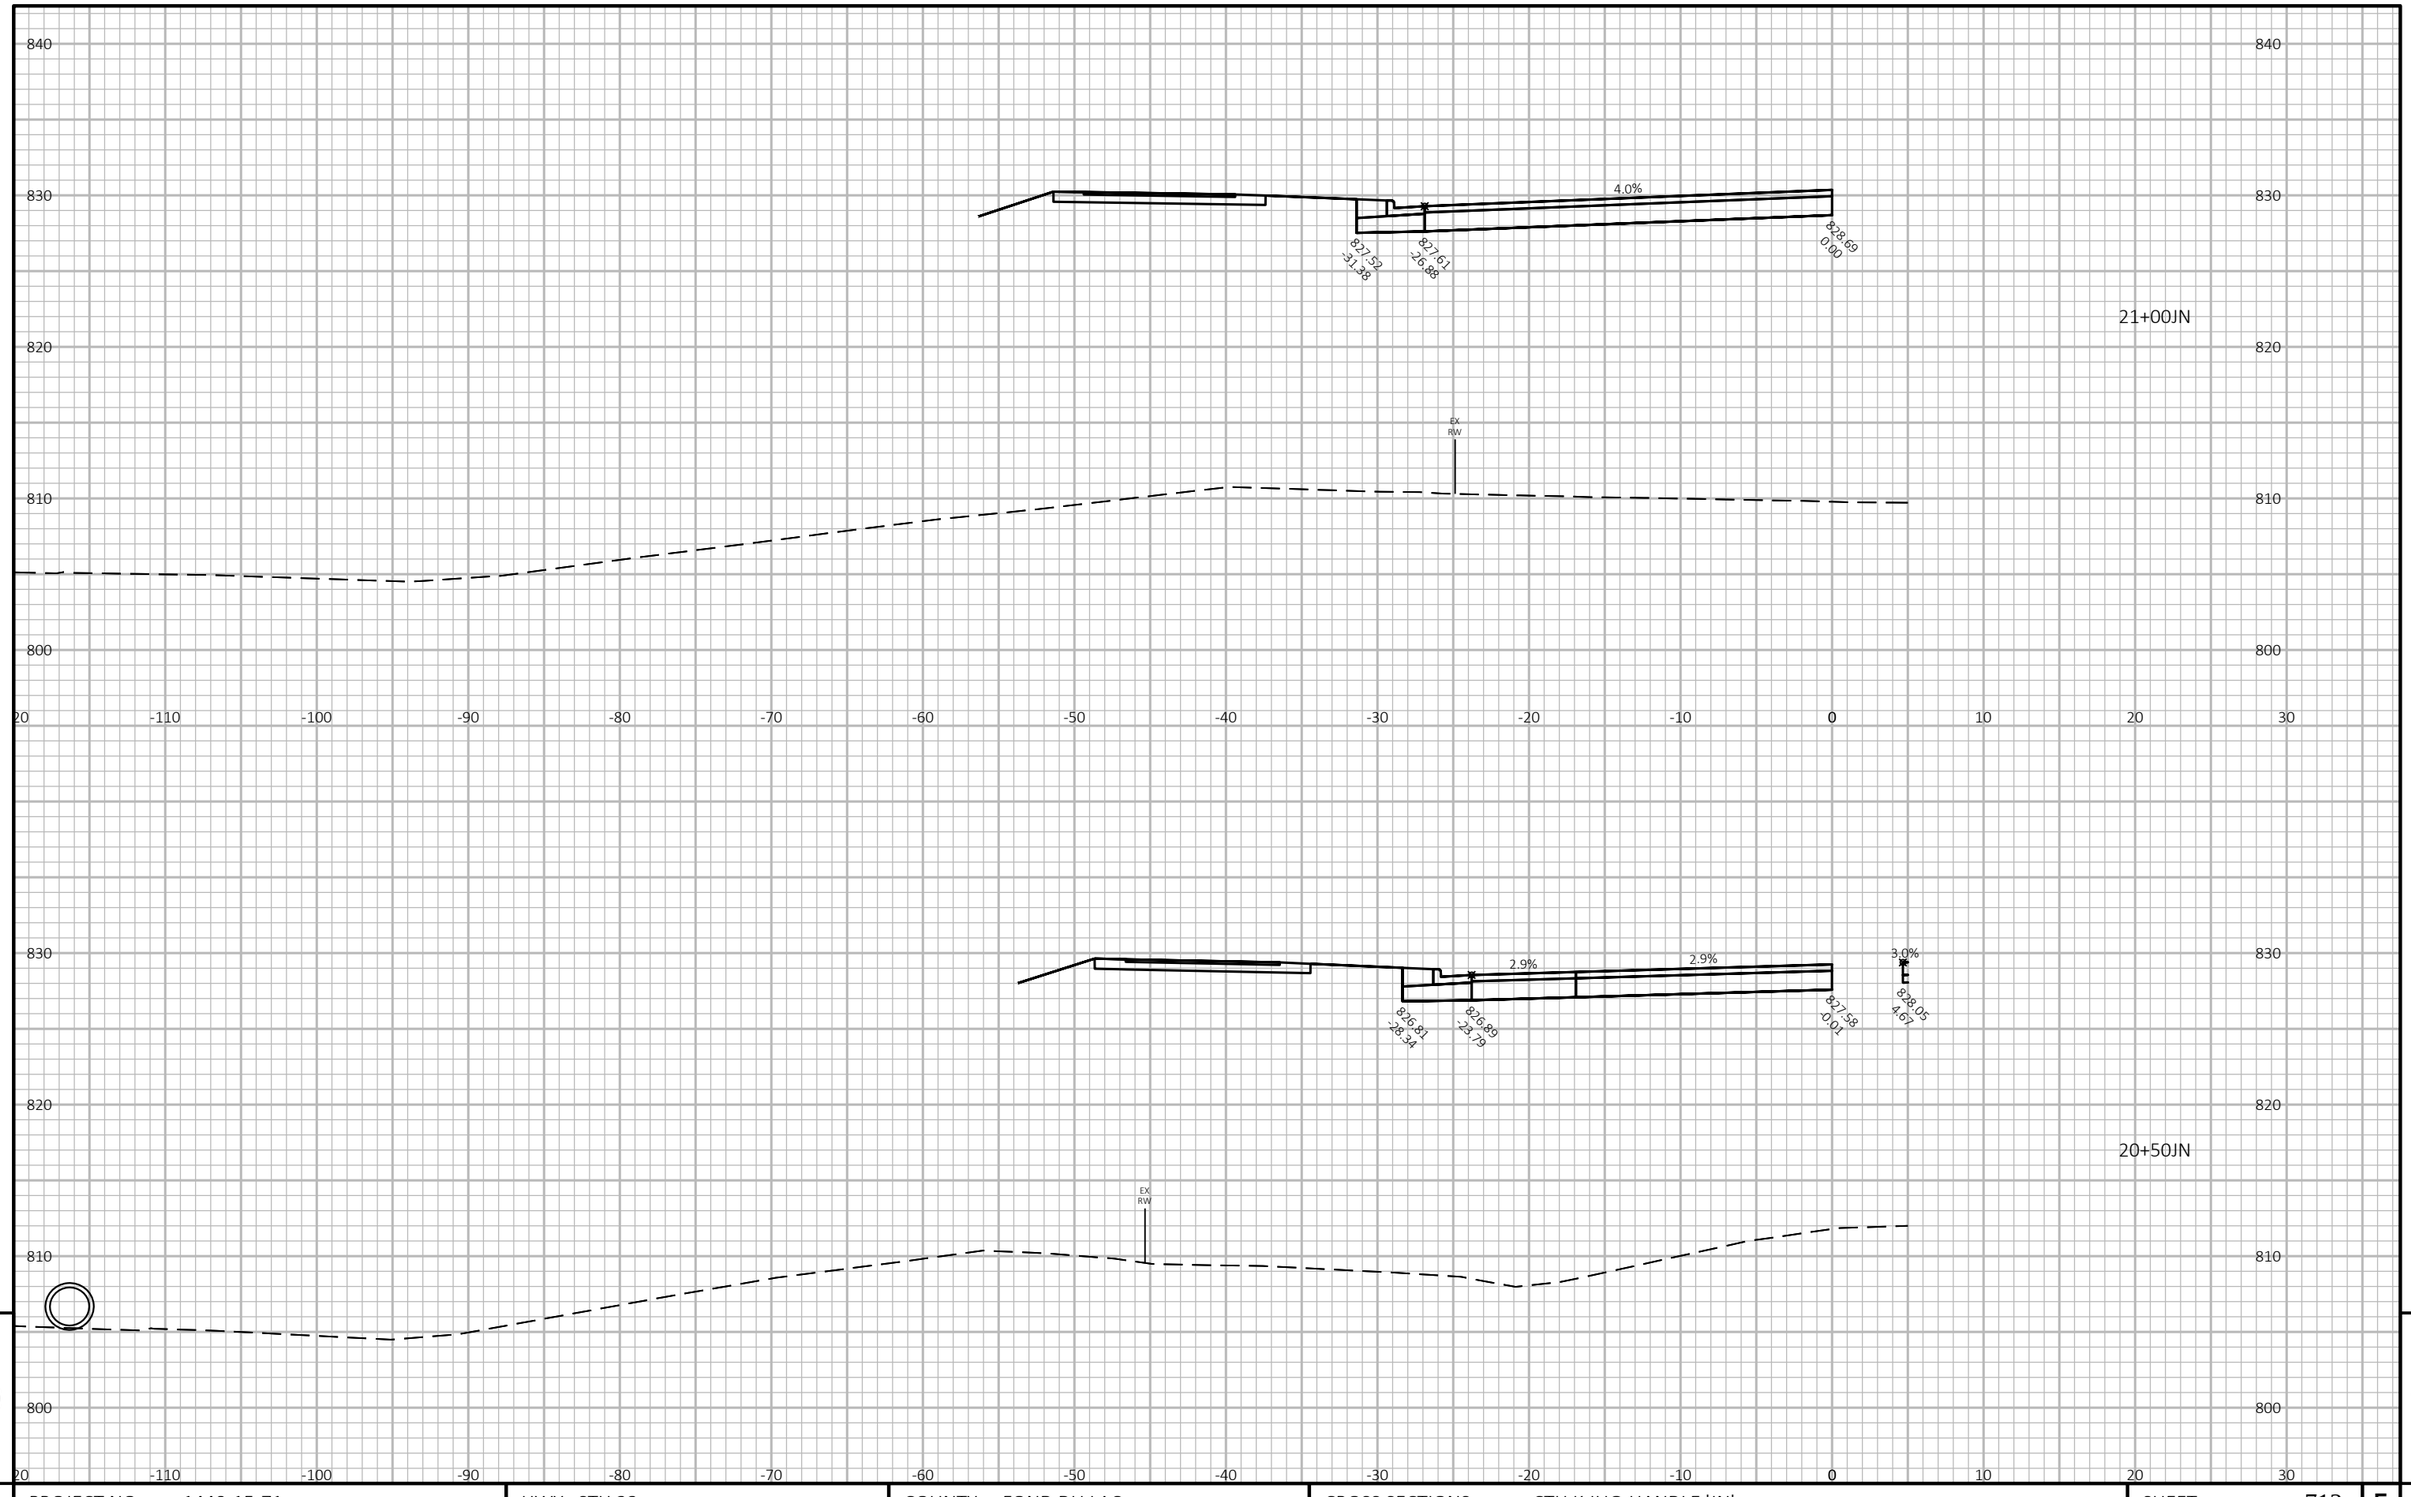

9

9


PROJECT NO: 1440-15-71	HWY: STH 23	COUNTY: FOND DU LAC	CROSS SECTIONS: CTH K JUG-HANDLE 'JN'	SHEET 712	E

FILE NAME : J:\JOBS2014\20142023\CAD\TRANSPORTATION\DWG\SHEETSPLAN\CTH K NORTH JH XSEC.DWG
LAYOUT NAME - 01

PLOT DATE : 10/20/2019 8:56 PM PLOT BY : SCHULTZ, ANDREW K. PLOT NAME :

PLOT SCALE : 1 IN:10 FT HORZ. / 1 IN:10 FT VERT.

WISDOT/CADDS SHEET 49

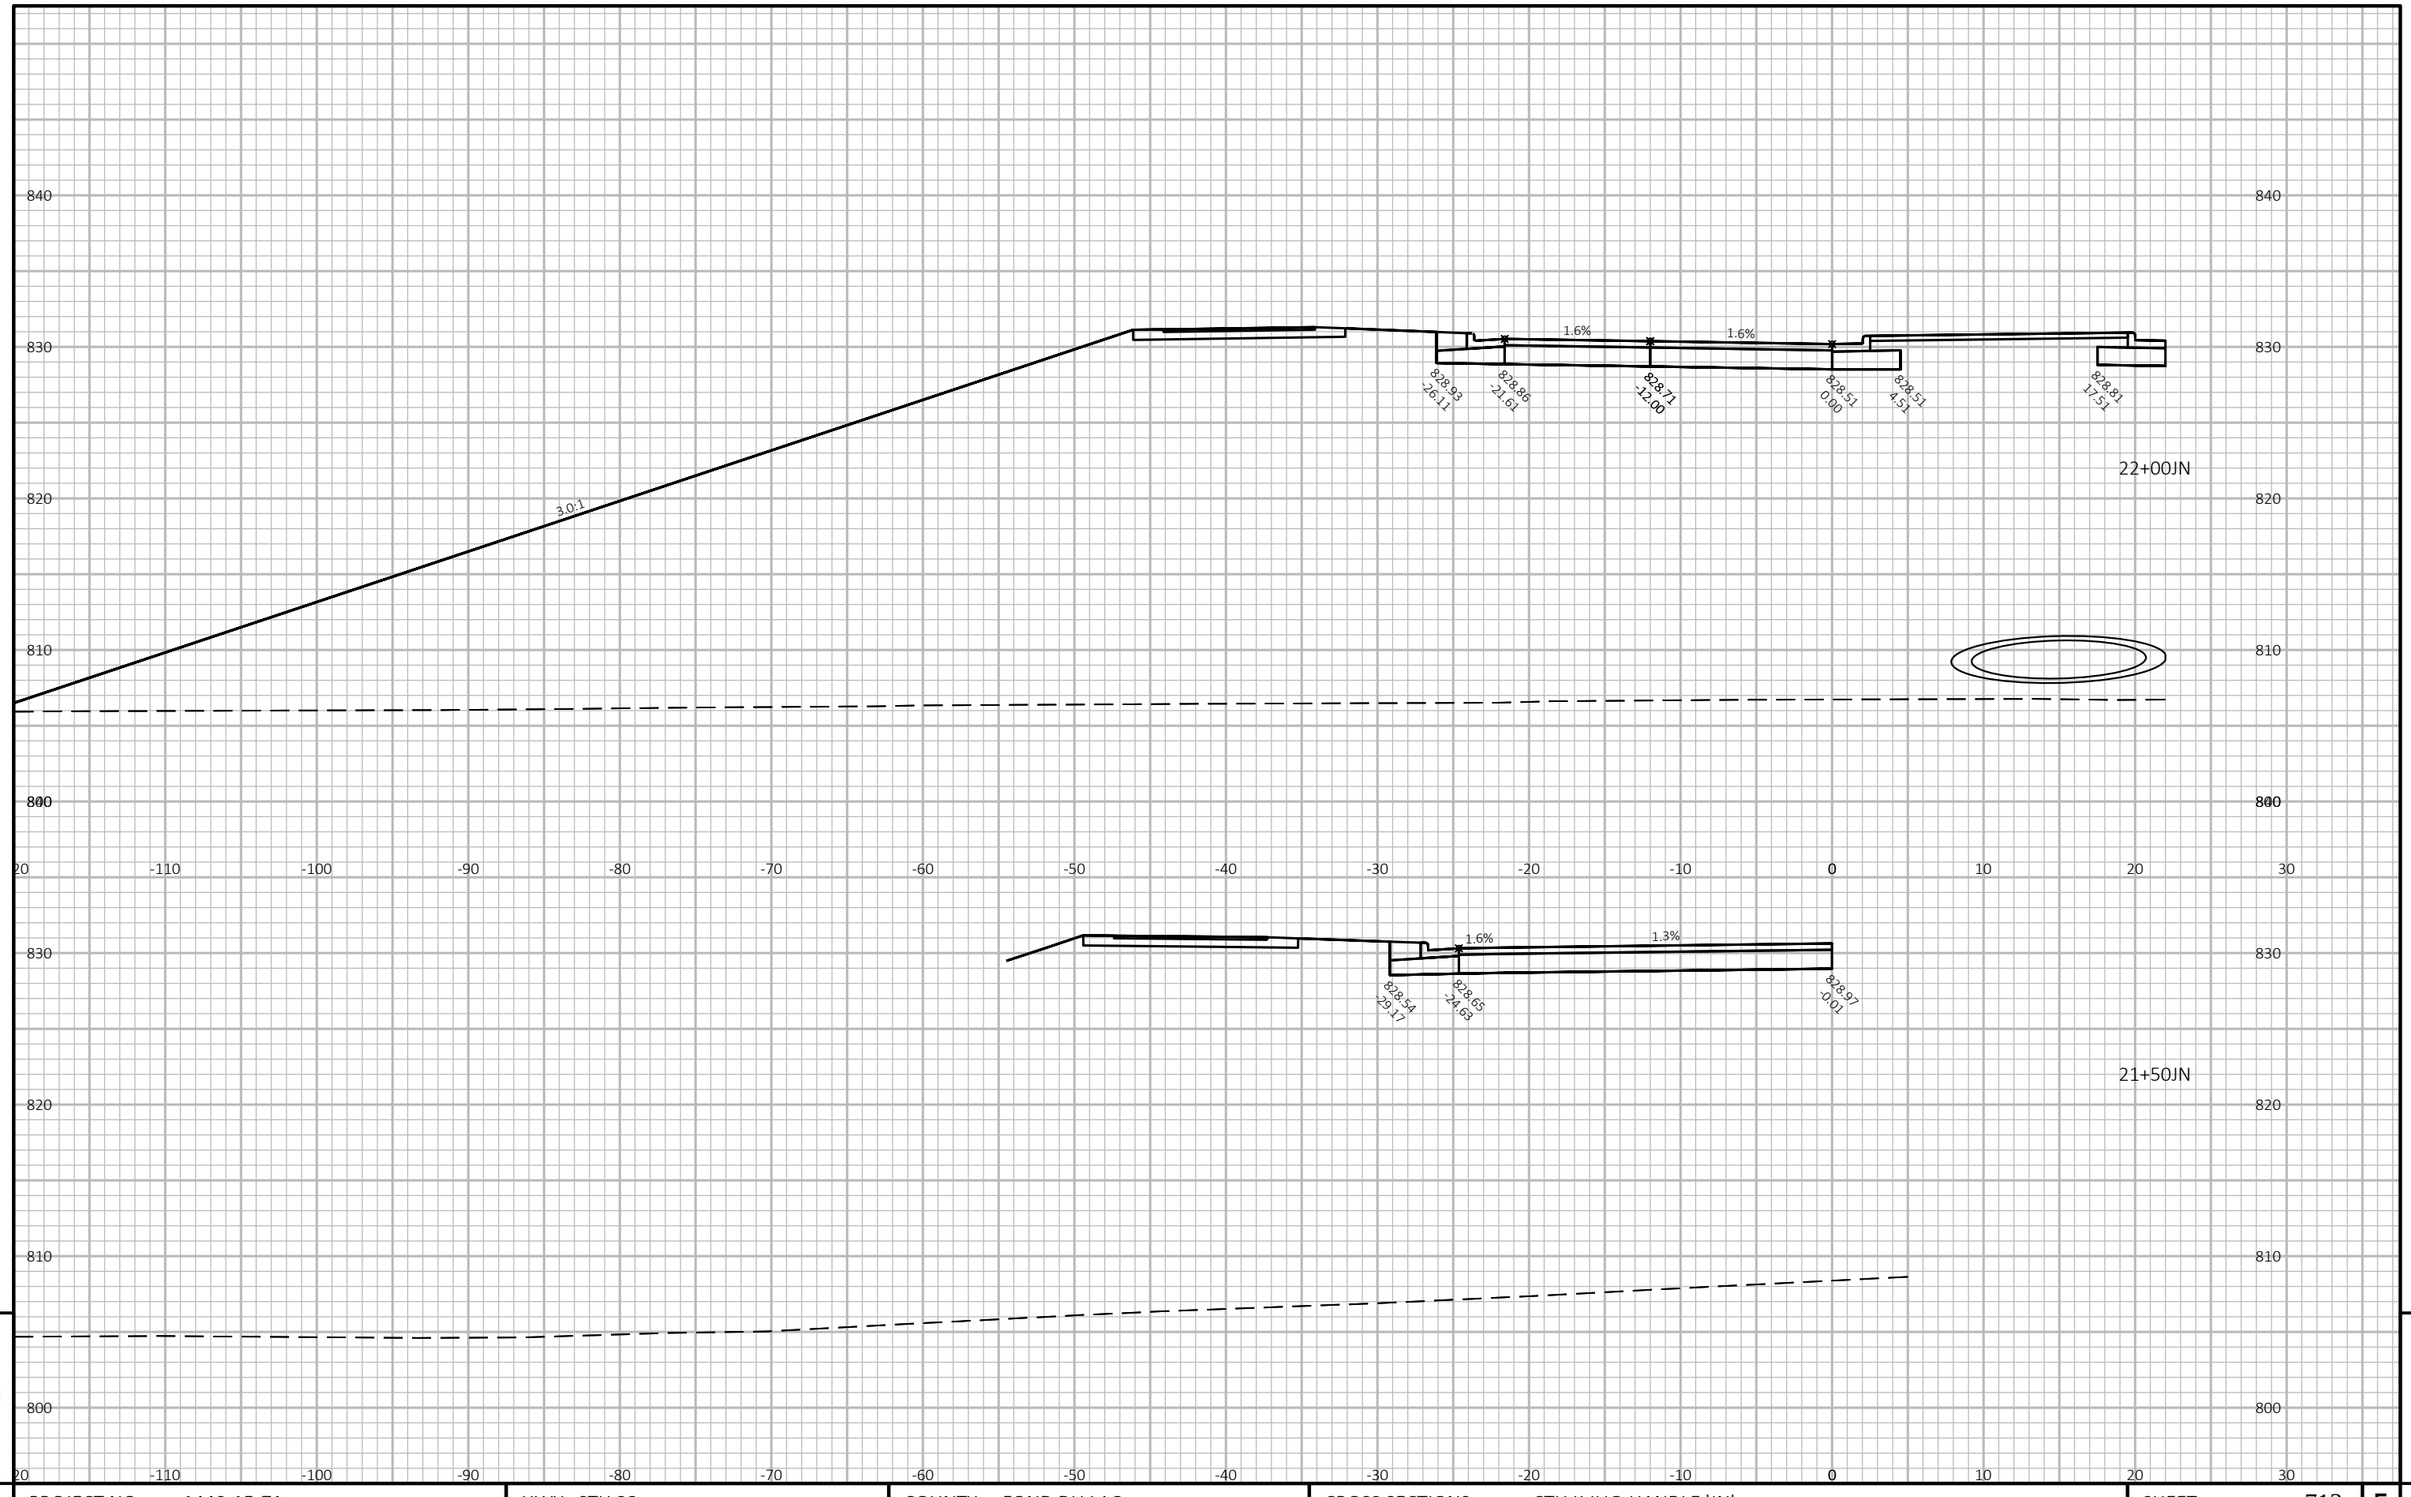

9

9


PROJECT NO: 1440-15-71	HWY: STH 23	COUNTY: FOND DU LAC	CROSS SECTIONS: CTH K JUG-HANDLE 'JN'	SHEET 713	E

FILE NAME : J:\JOBS2014\20142023\CAD\TRANSPORTATION\DWG\SHEETSPLAN\CTH K NORTH JH XSEC.DWG
LAYOUT NAME - 02

PLOT DATE : 10/20/2019 8:56 PM PLOT BY : SCHULTZ, ANDREW K. PLOT NAME :

PLOT SCALE : 1 IN:10 FT HORZ. / 1 IN:10 FT VERT.

WISDOT/CADDS SHEET 49

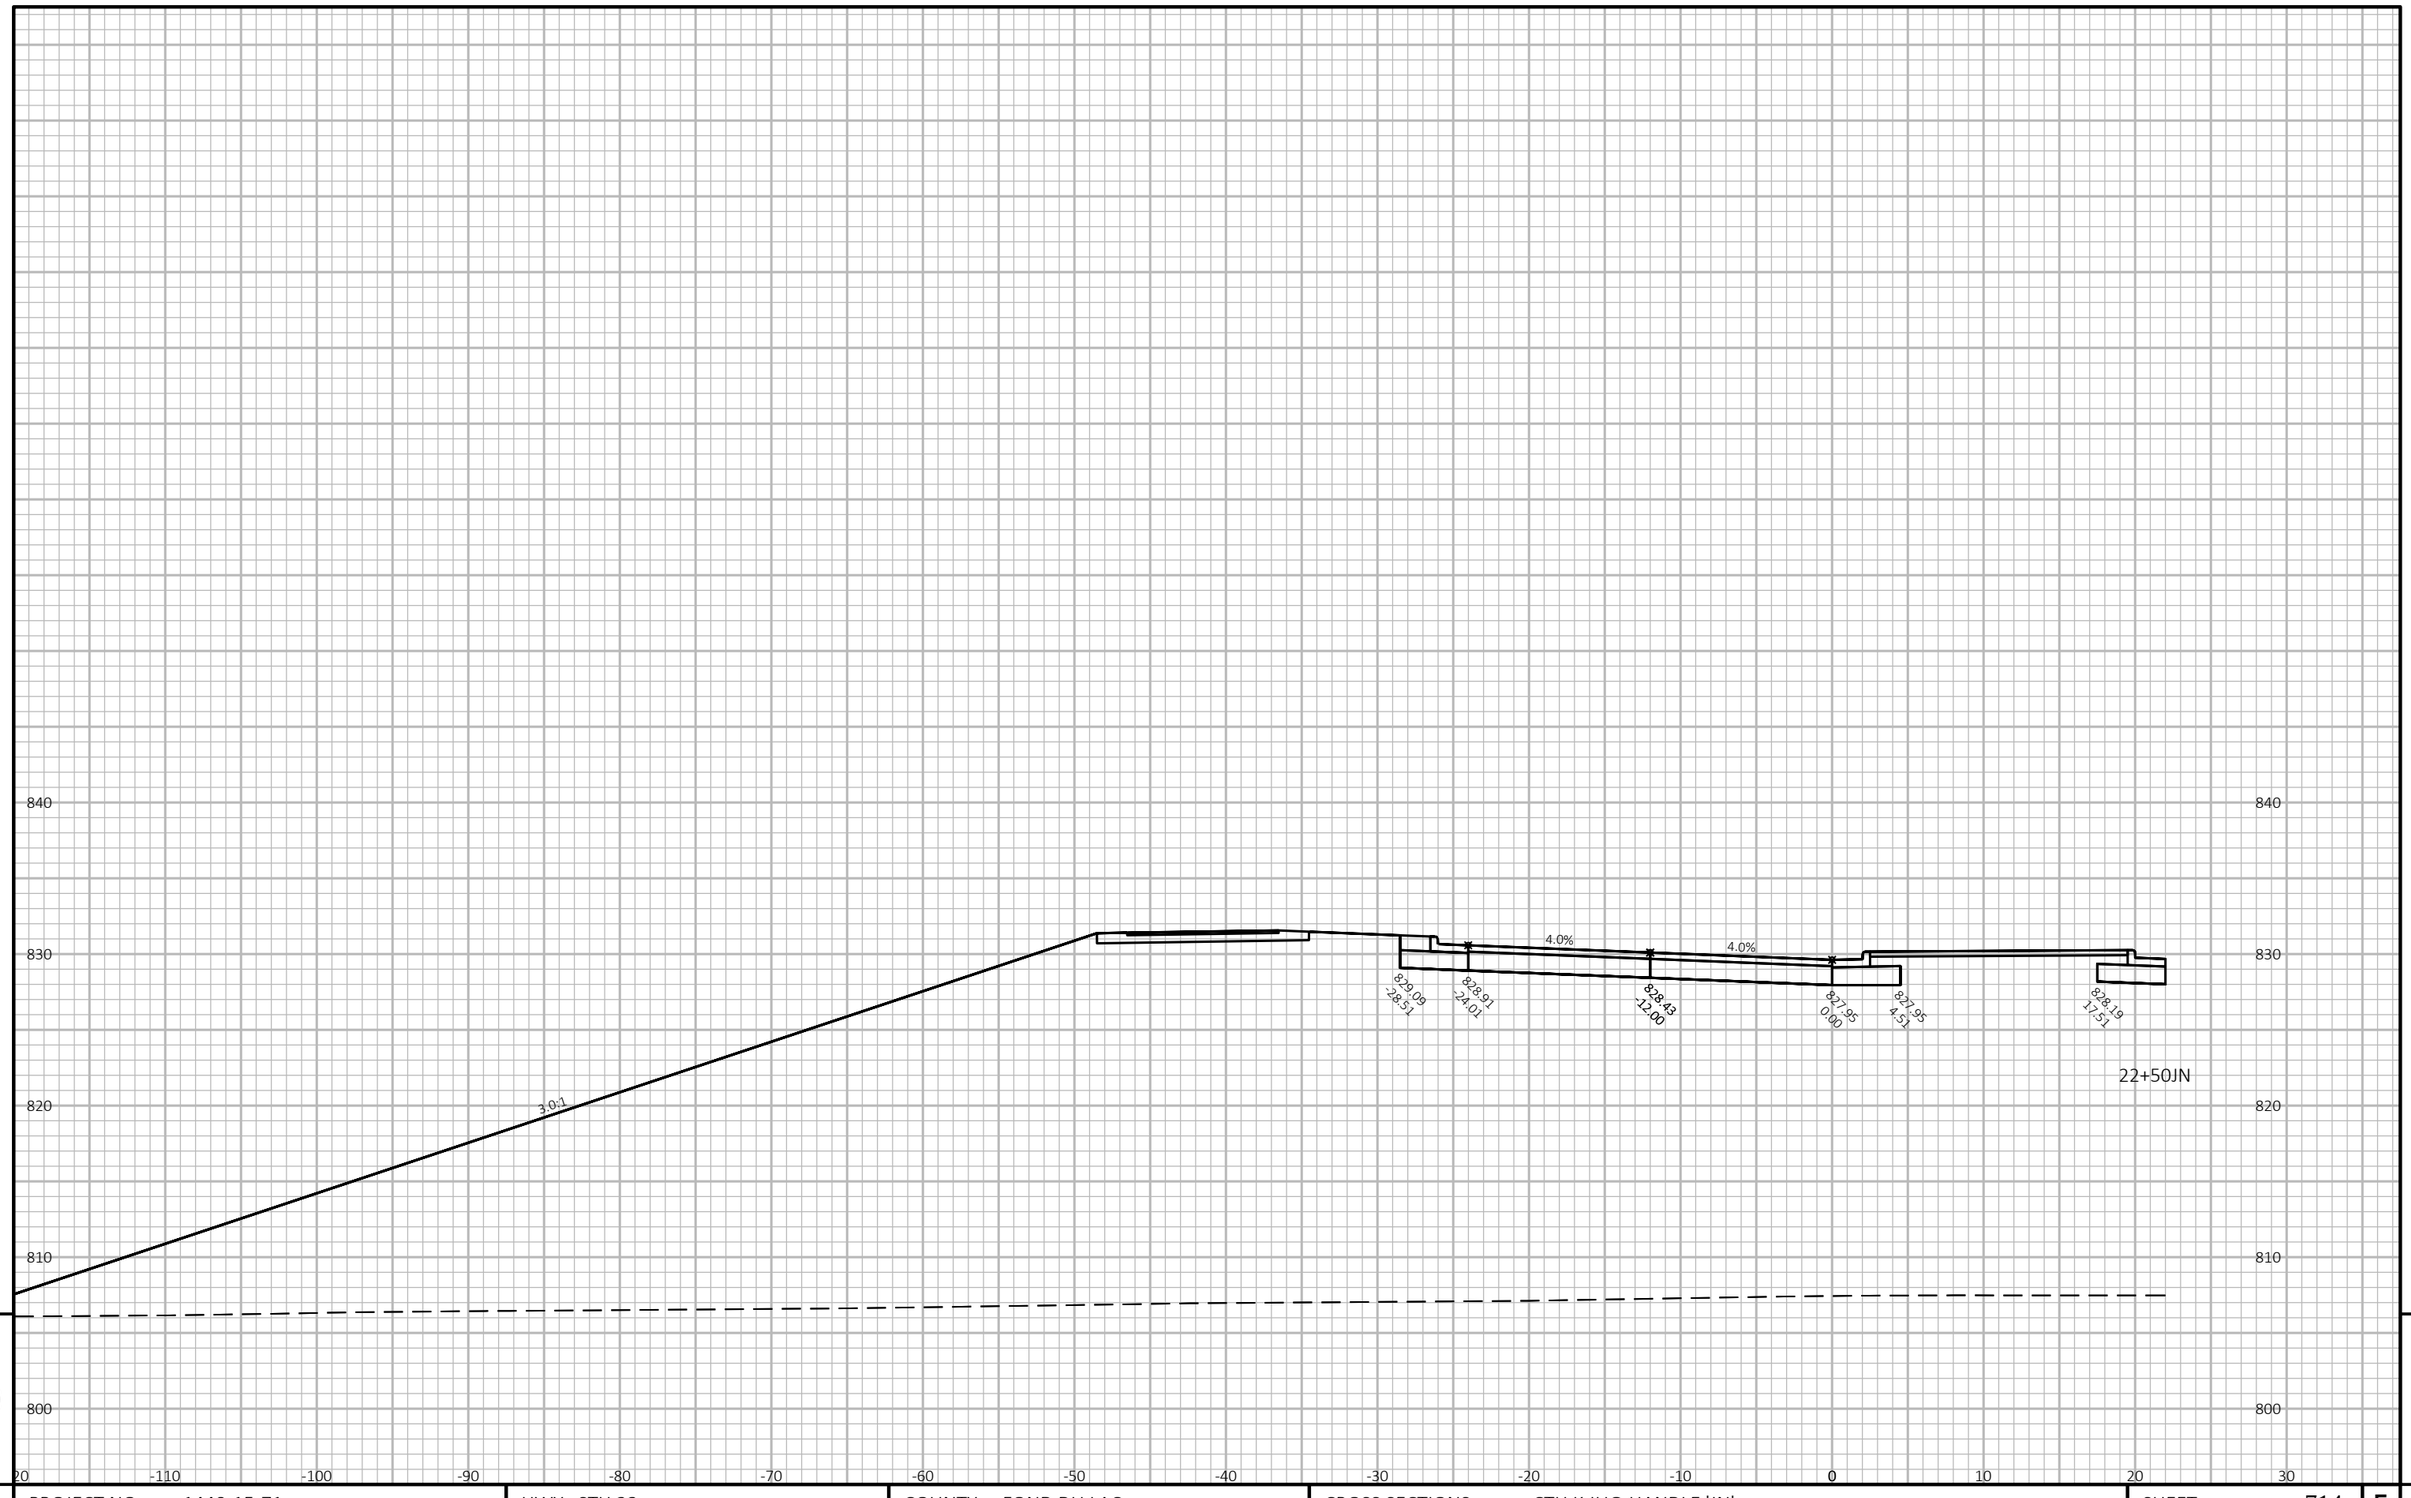

9


9

PROJECT NO: 1440-15-71	HWY: STH 23	COUNTY: FOND DU LAC	CROSS SECTIONS: CTH K JUG-HANDLE 'JN'	SHEET 714	E

FILE NAME : J:\JOBS2014\20142023\CAD\TRANSPORTATION\DWG\SHEETSPLAN\CTH K NORTH JH XSEC.DWG
LAYOUT NAME - 03

PLOT DATE : 10/20/2019 8:56 PM PLOT BY : SCHULTZ, ANDREW K. PLOT NAME :

PLOT SCALE : 1 IN:10 FT HORZ. / 1 IN:10 FT VERT.

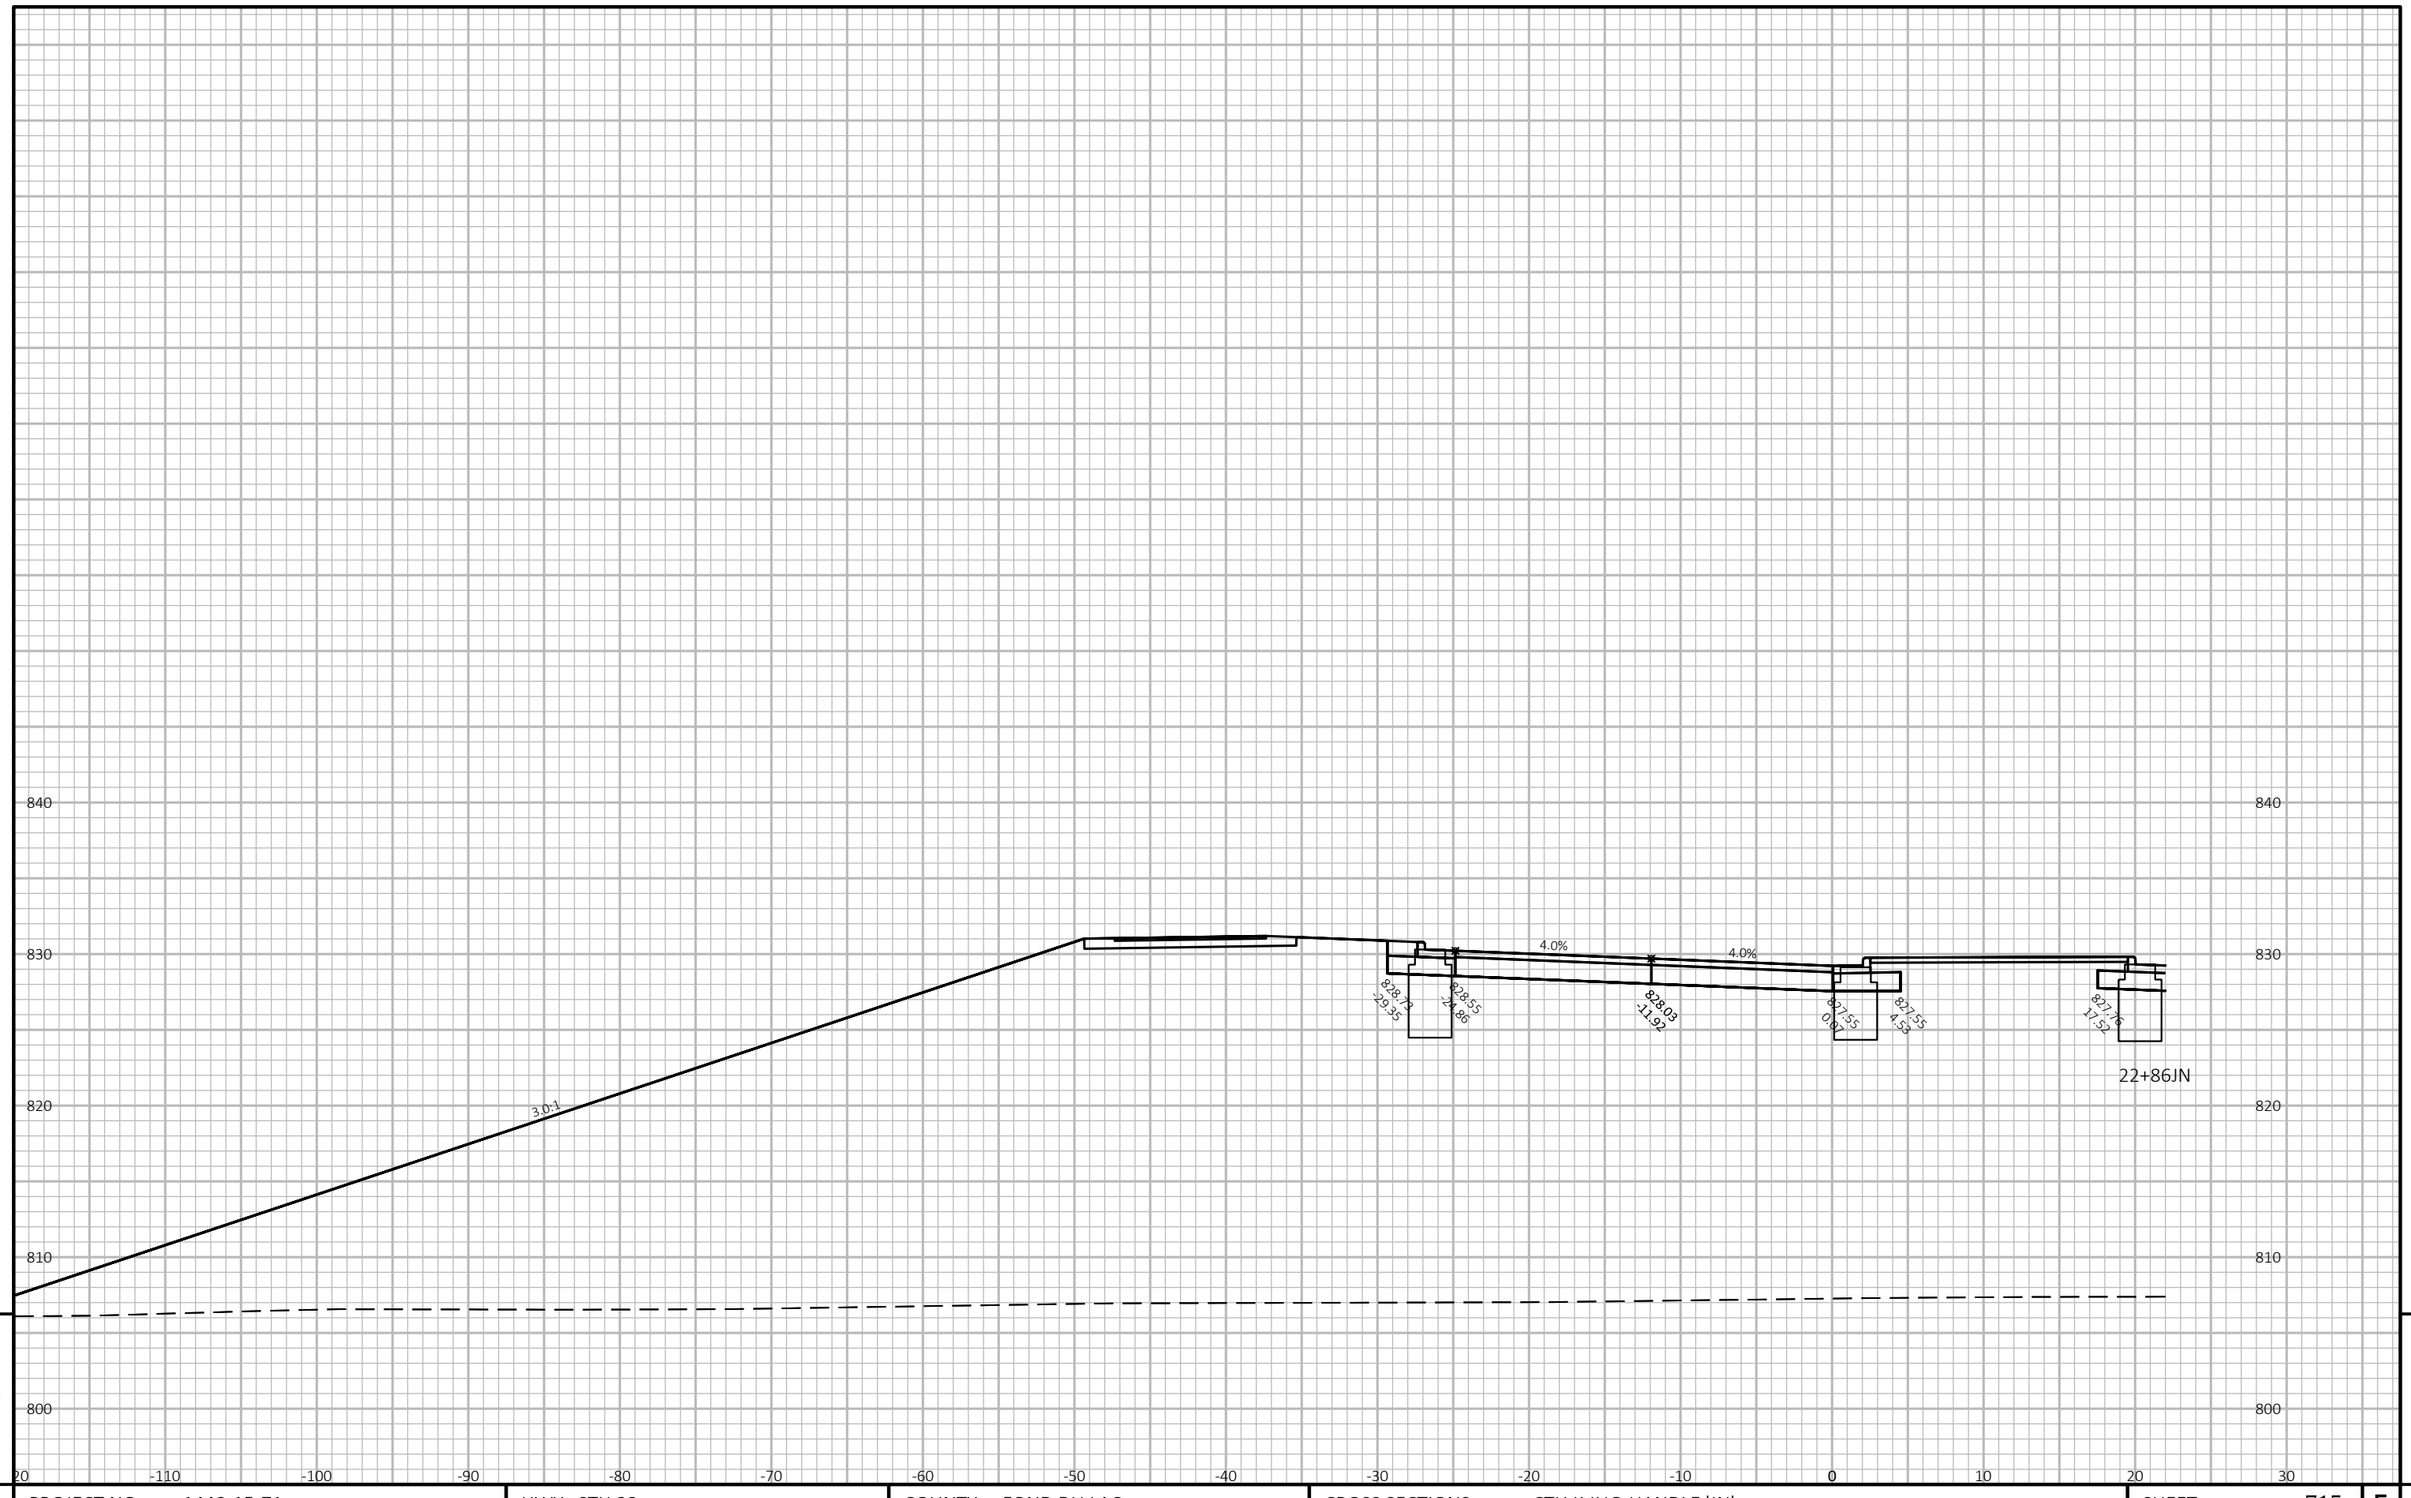


9

9

PROJECT NO: 1440-15-71	HWY: STH 23	COUNTY: FOND DU LAC	CROSS SECTIONS: CTH K JUG-HANDLE 'JN'	SHEET 715	E

FILE NAME : J:\JOBS2014\20142023\CAD\TRANSPORTATION\DWG\SHEETSPLAN\CTH K NORTH JH XSEC.DWG
LAYOUT NAME - 04

PLOT DATE : 10/20/2019 8:56 PM PLOT BY : SCHULTZ, ANDREW K. PLOT NAME : **PLOT SCALE :** 1 IN:10 FT HORZ. / 1 IN:10 FT VERT.

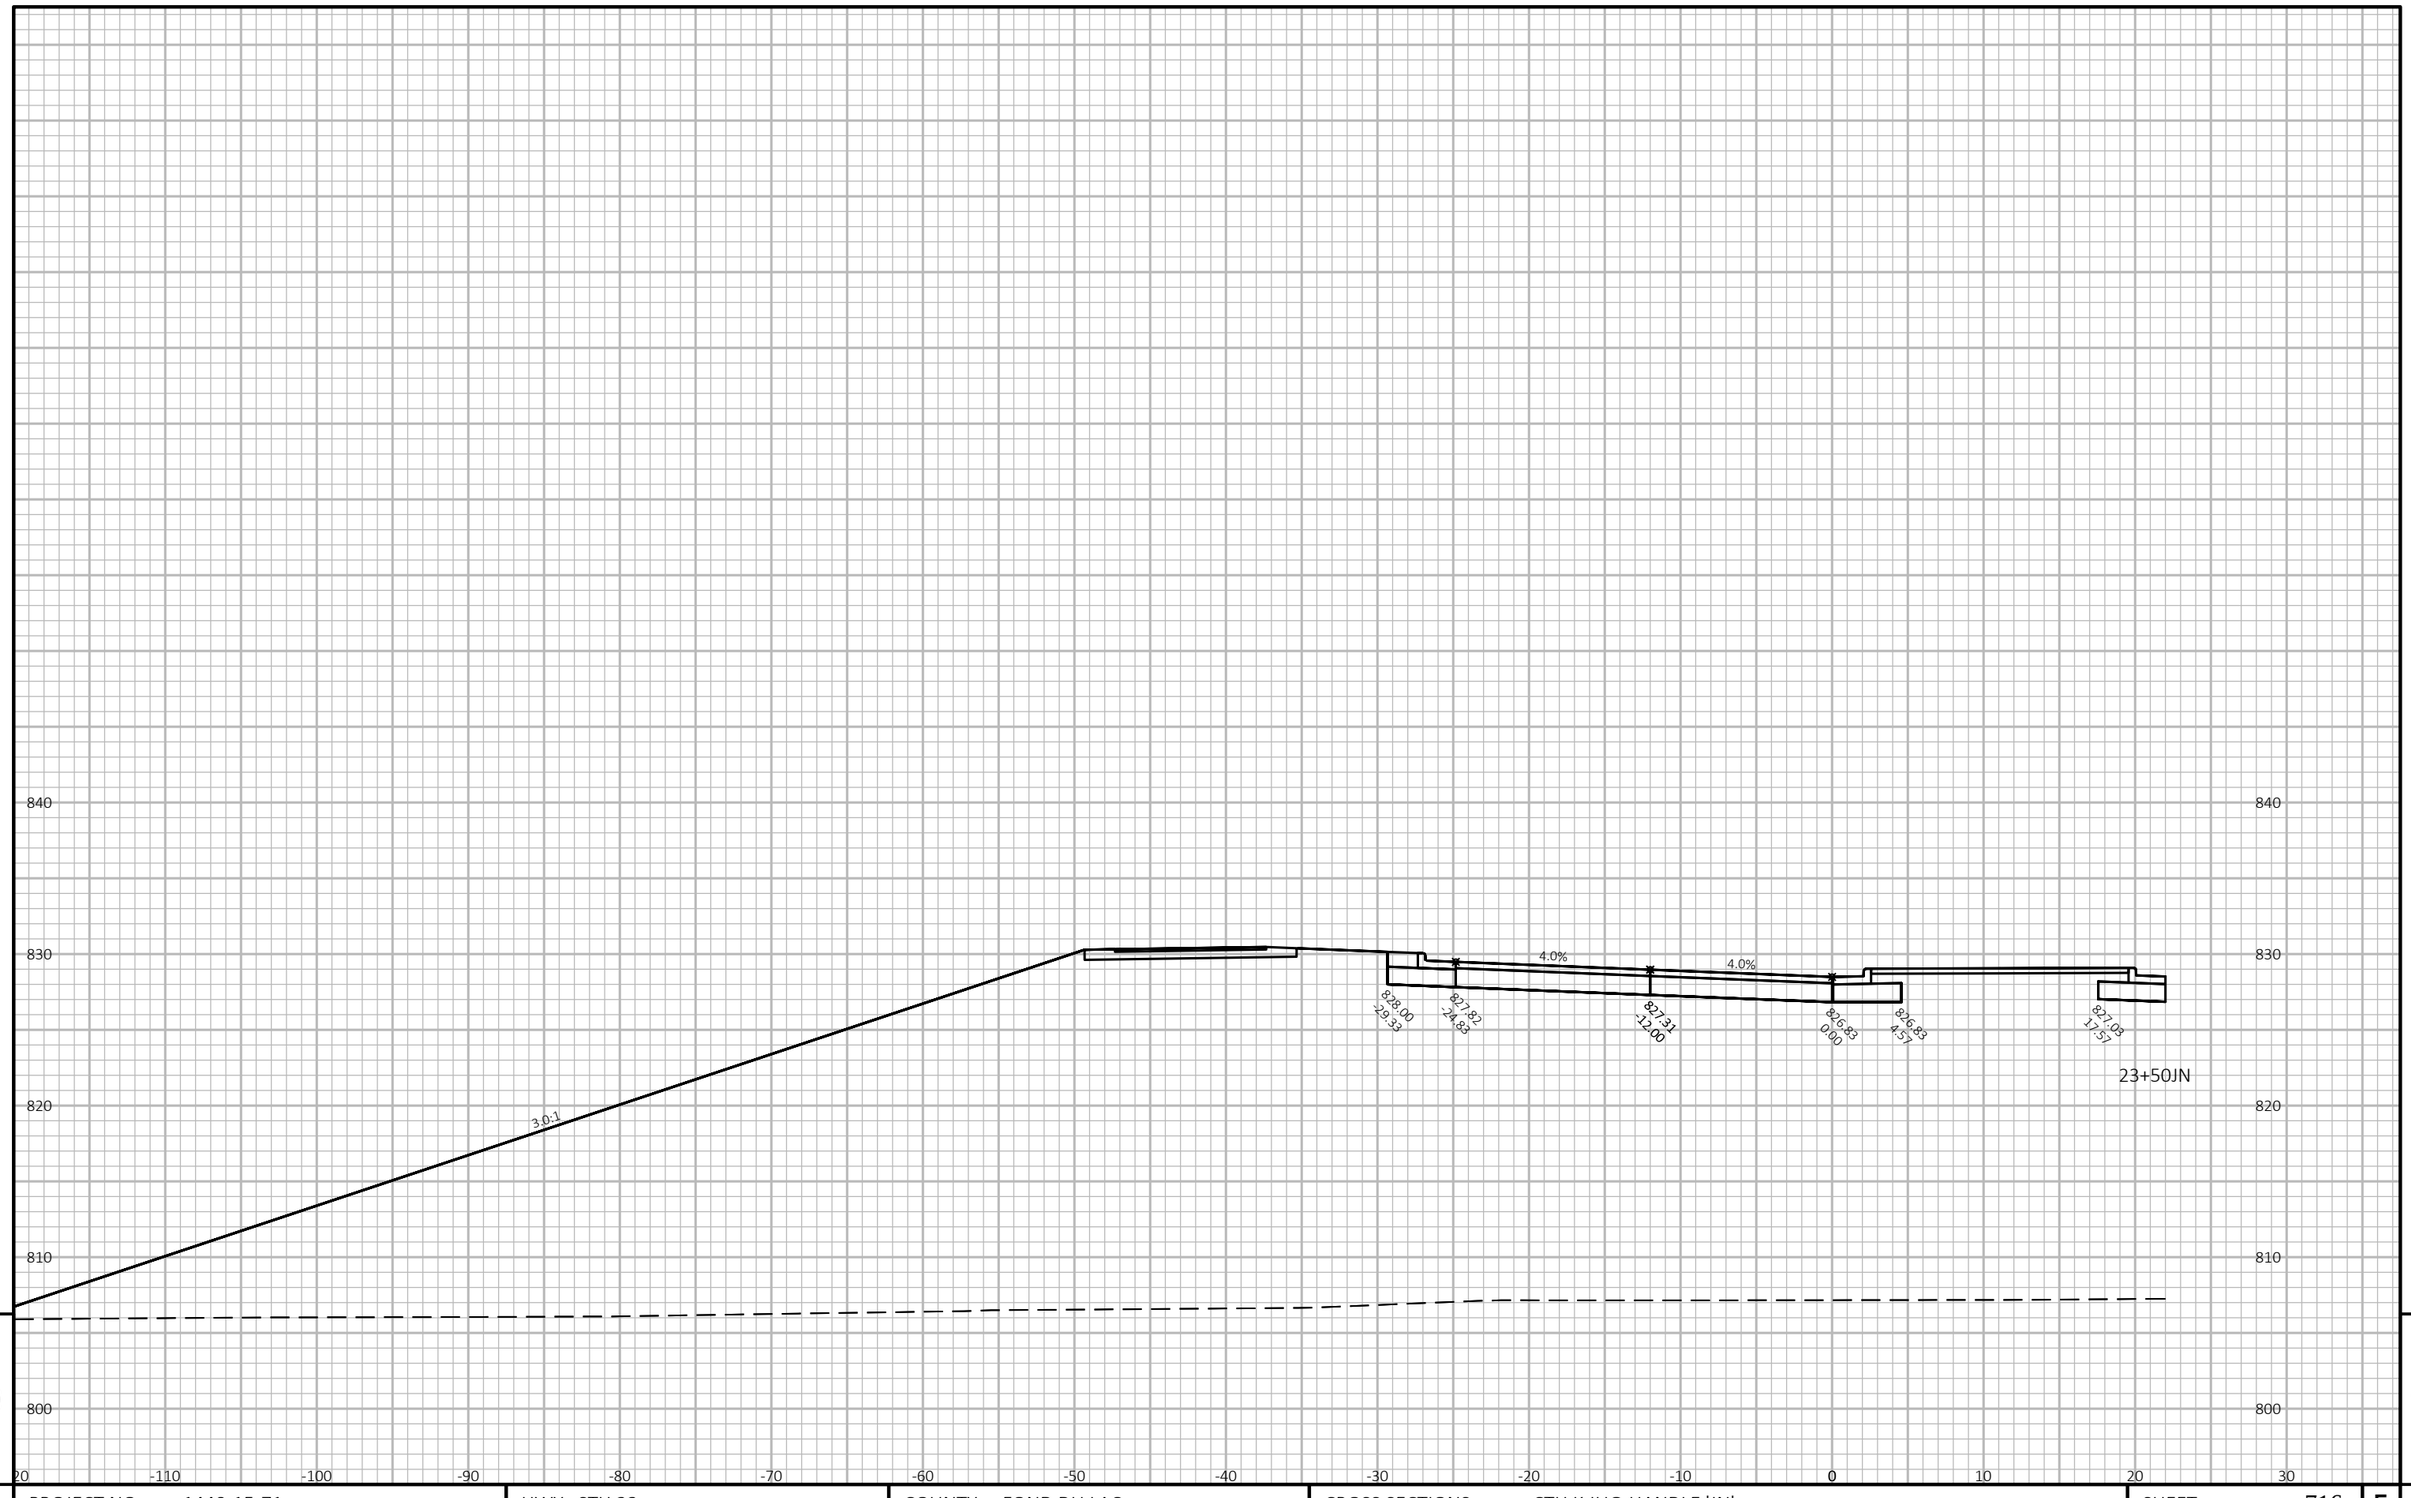

9

9


PROJECT NO: 1440-15-71	HWY: STH 23	COUNTY: FOND DU LAC	CROSS SECTIONS: CTH K JUG-HANDLE 'JN'	SHEET 716	E

FILE NAME : J:\OBS2014\20142023\CAD\TRANSPORTATION\DWG\SHEETSPLAN\CTH K NORTH JH XSEC.DWG
LAYOUT NAME - 05

PLOT DATE : 10/20/2019 8:56 PM PLOT BY : SCHULTZ, ANDREW K. PLOT NAME :

PLOT SCALE : 1 IN:10 FT HORZ. / 1 IN:10 FT VERT.

WISDOT/CADDS SHEET 49

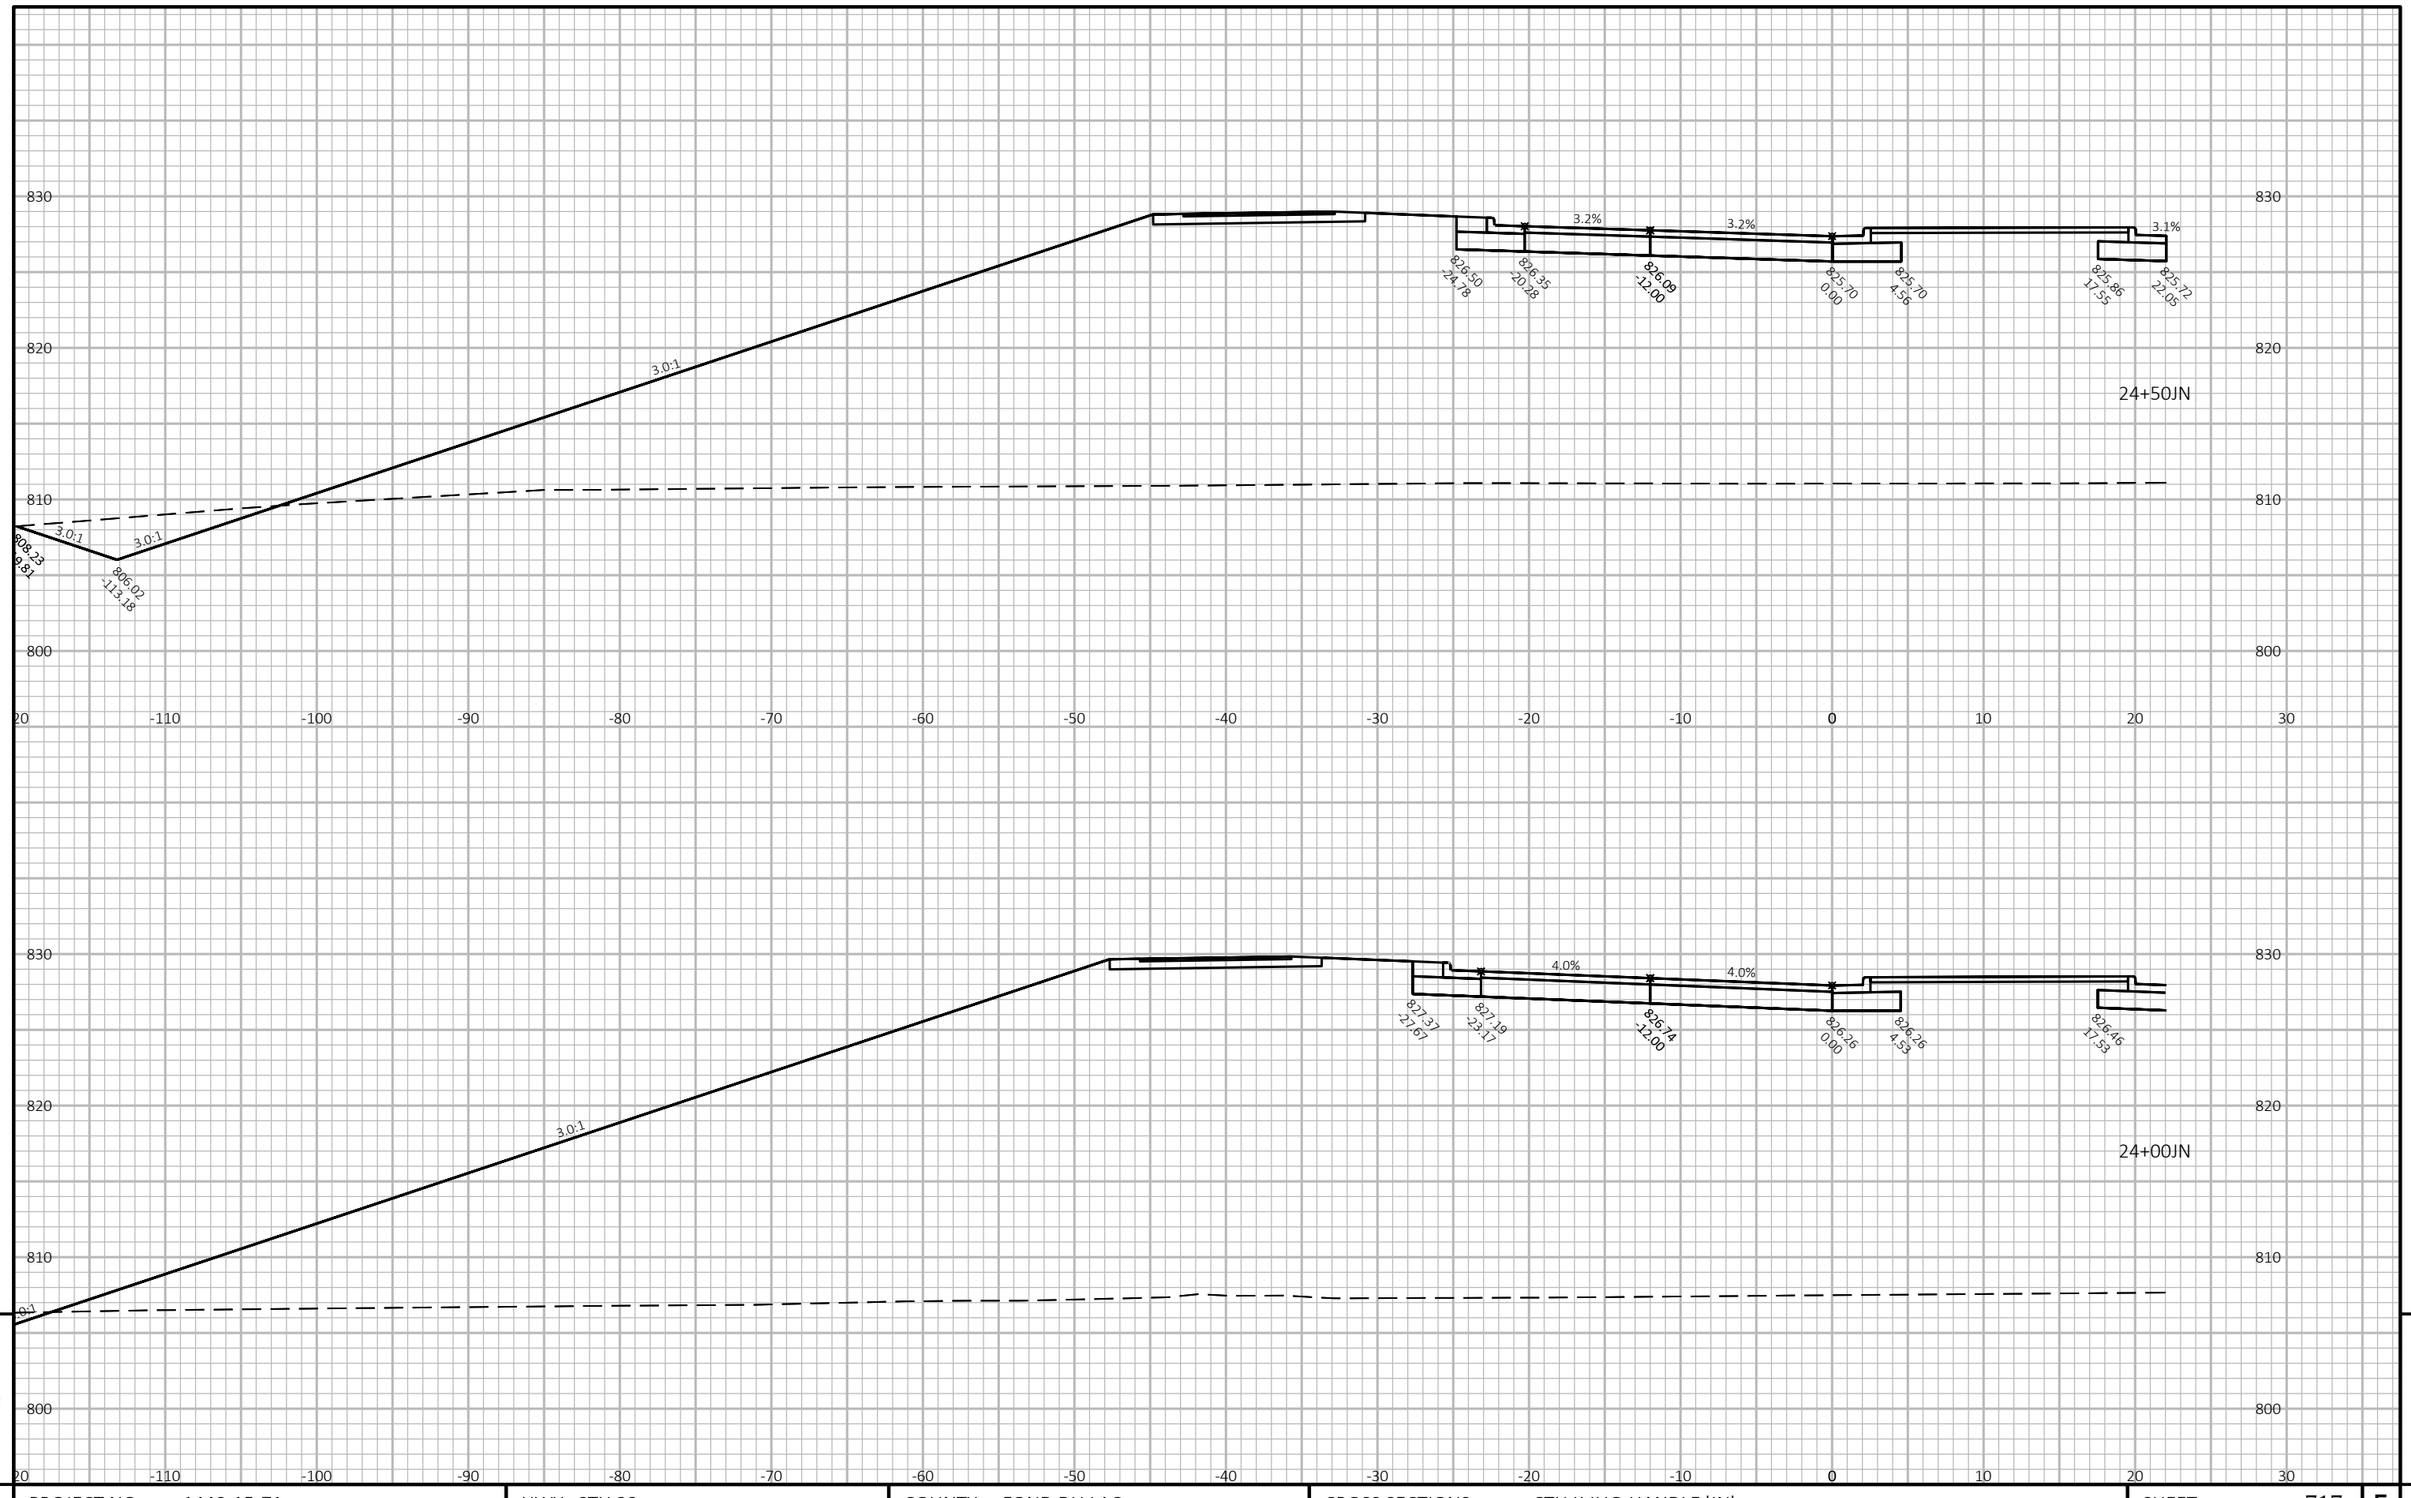

9

9


PROJECT NO: 1440-15-71	HWY: STH 23	COUNTY: FOND DU LAC	CROSS SECTIONS: CTH K JUG-HANDLE 'JN'	SHEET 717	E

FILE NAME : J:\JOBS2014\20142023\CAD\TRANSPORTATION\DWG\SHEETSPLAN\CTH K NORTH JH XSEC.DWG
LAYOUT NAME - 06

PLOT DATE : 10/20/2019 8:56 PM PLOT BY : SCHULTZ, ANDREW K. PLOT NAME :

PLOT SCALE : 1 IN:10 FT HORZ. / 1 IN:10 FT VERT.

WISDOT/CADDS SHEET 49

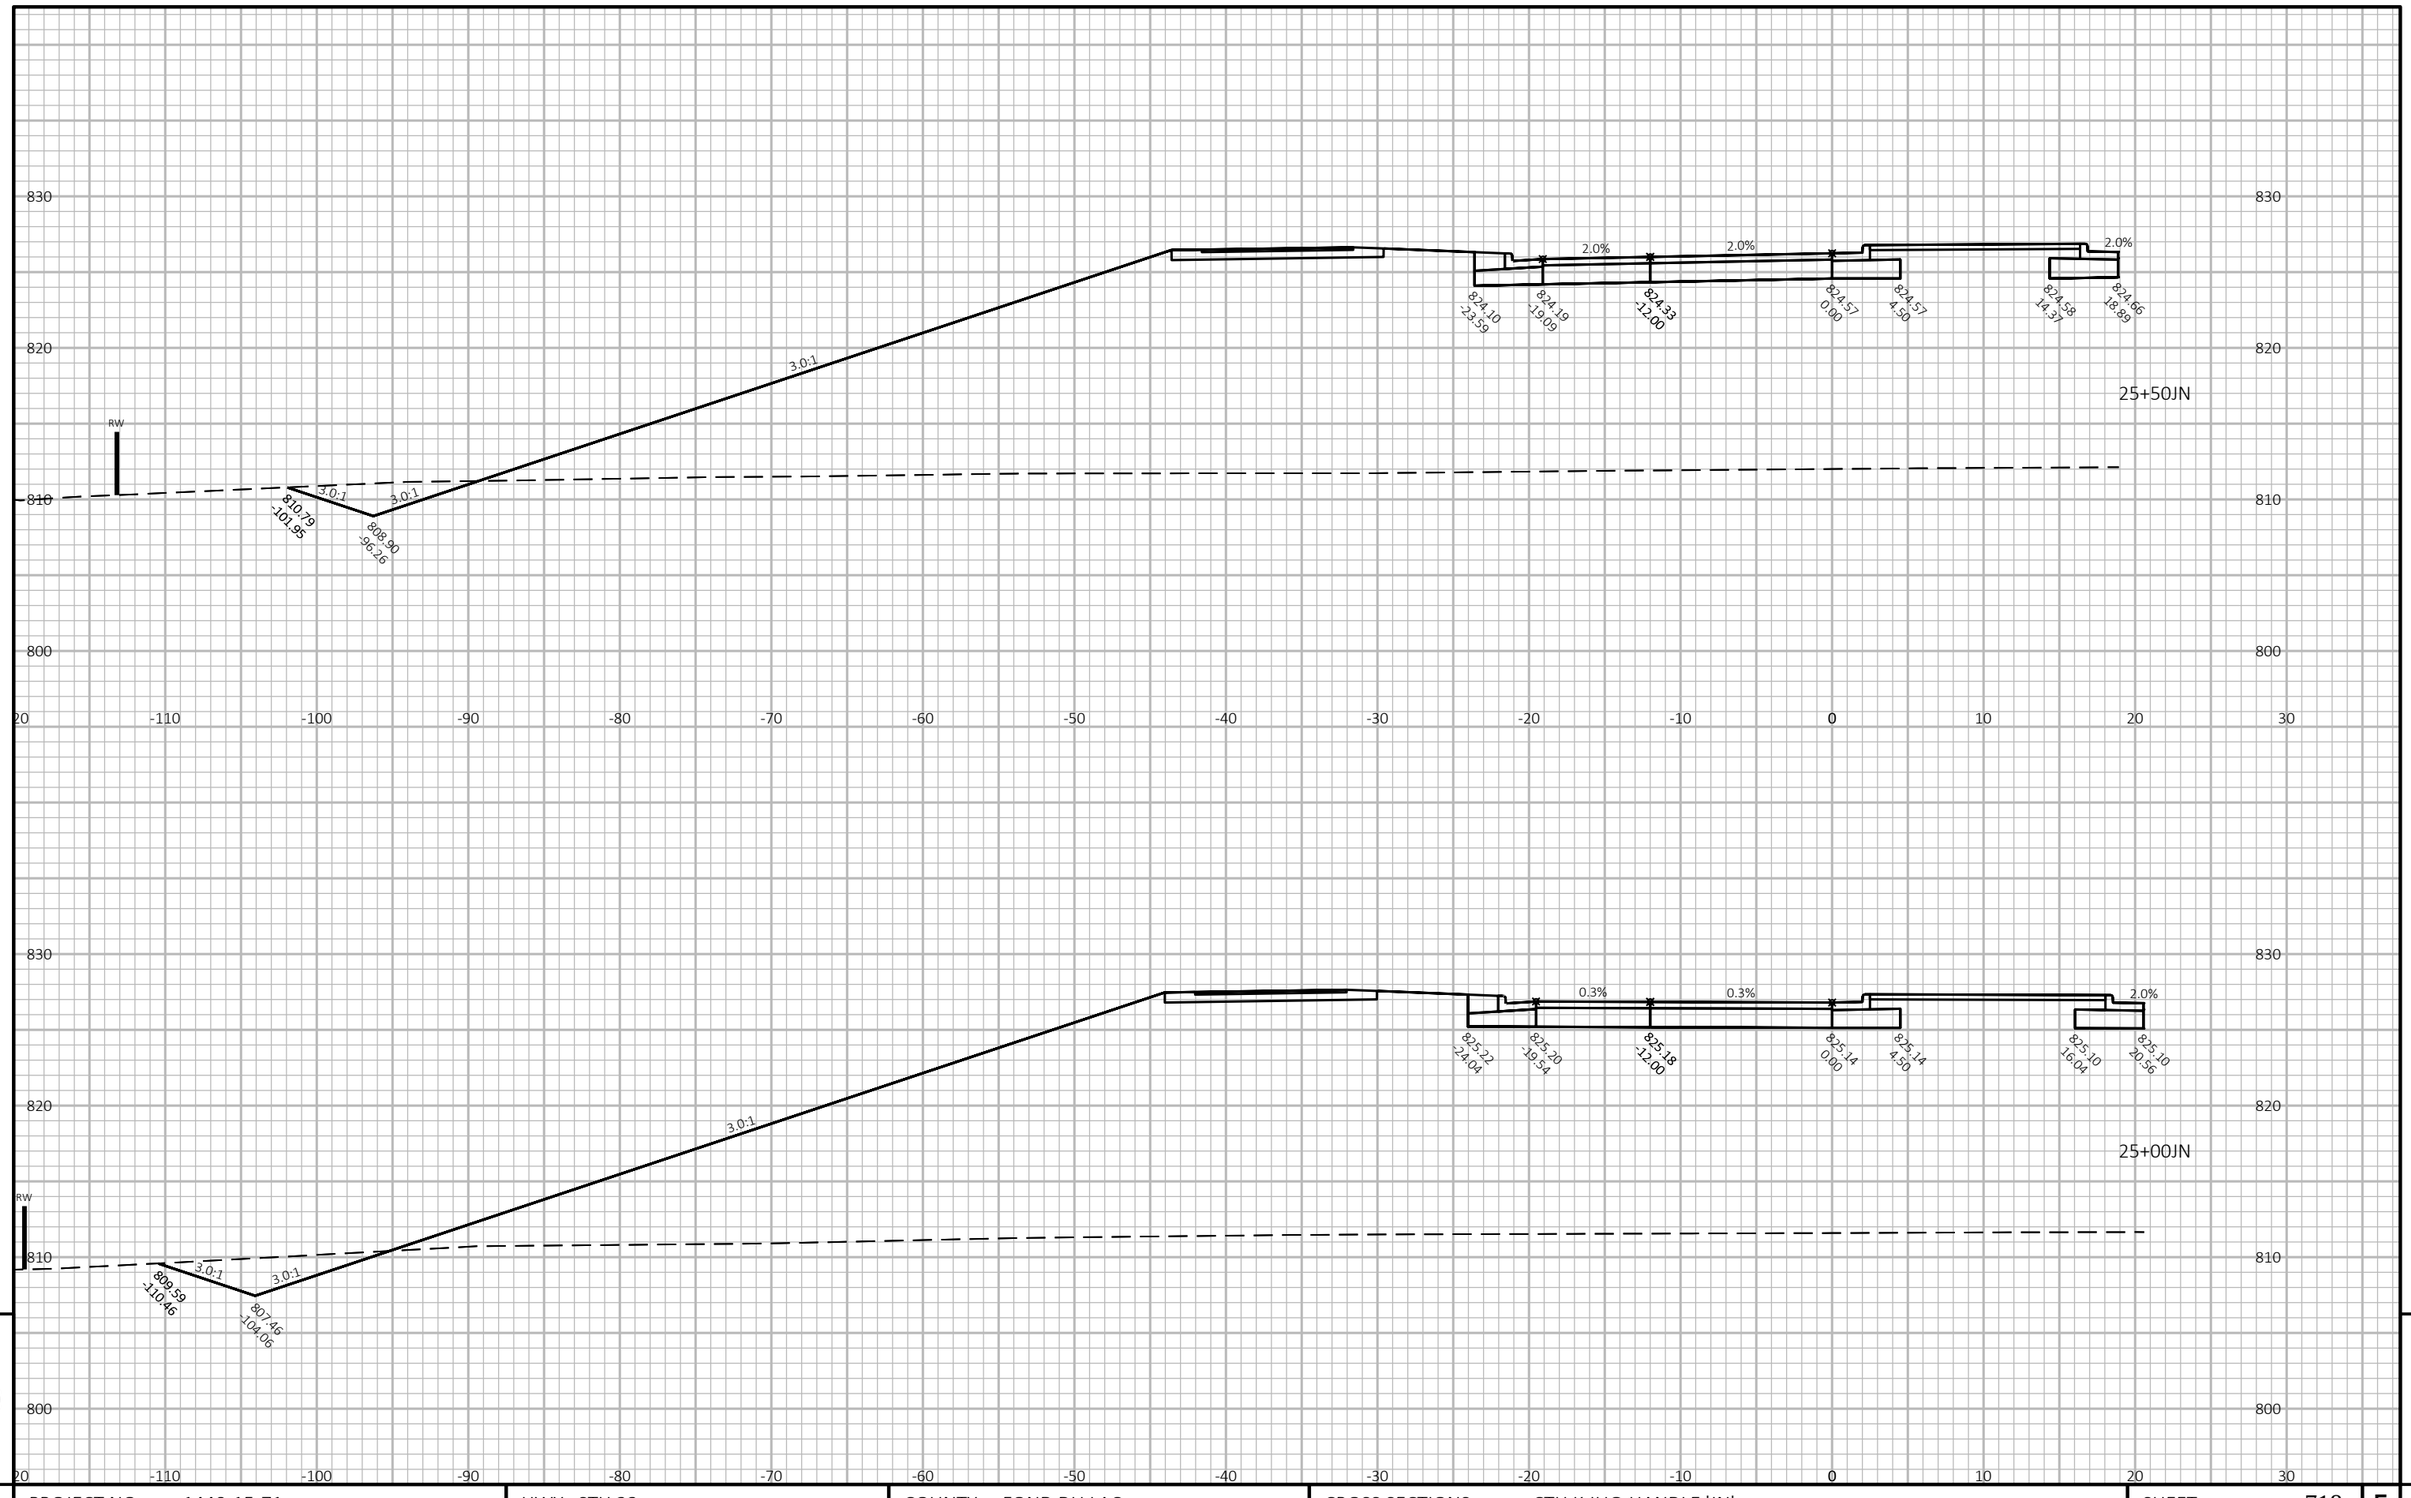

9

9


PROJECT NO: 1440-15-71	HWY: STH 23	COUNTY: FOND DU LAC	CROSS SECTIONS: CTH K JUG-HANDLE 'JN'	SHEET 718	E

FILE NAME : J:\JOBS2014\20142023\CAD\TRANSPORTATION\DWG\SHEETSPLAN\CTH K NORTH JH XSEC.DWG
LAYOUT NAME - 07

PLOT DATE : 10/20/2019 8:56 PM PLOT BY : SCHULTZ, ANDREW K. PLOT NAME :

PLOT SCALE : 1 IN:10 FT HORZ. / 1 IN:10 FT VERT.

WISDOT/CADDS SHEET 49

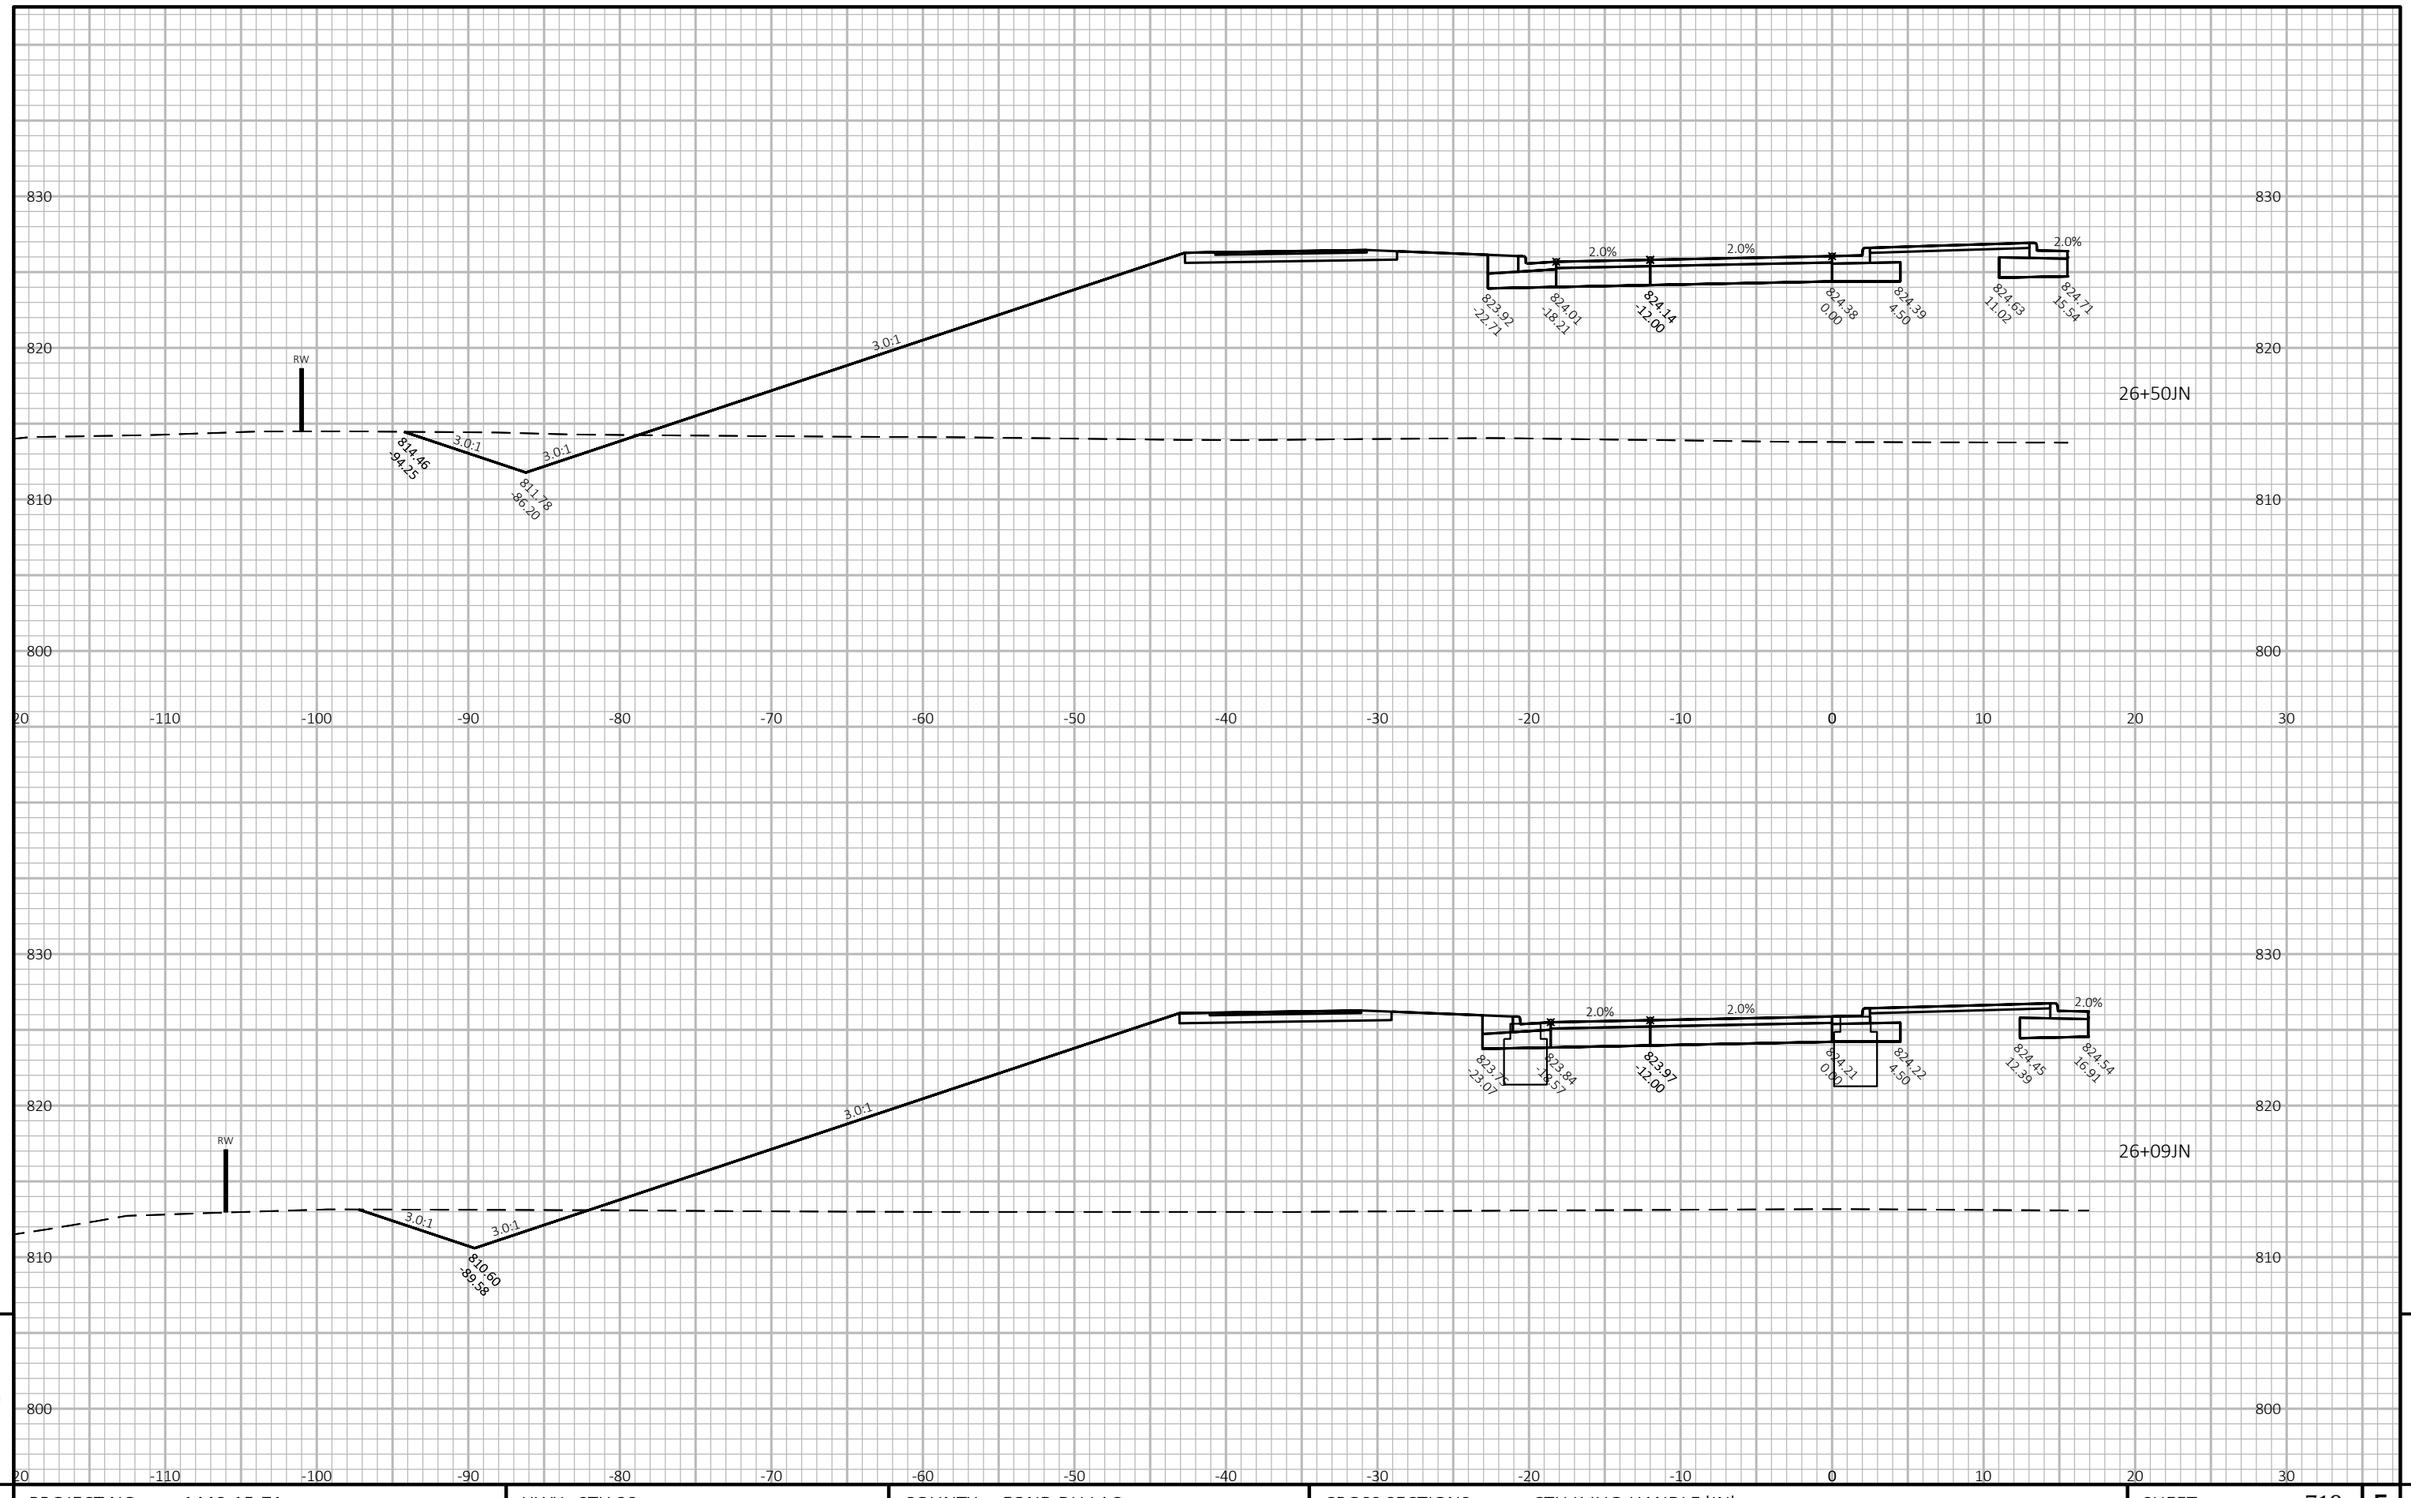

9

9


PROJECT NO: 1440-15-71	HWY: STH 23	COUNTY: FOND DU LAC	CROSS SECTIONS: CTH K JUG-HANDLE 'JN'	SHEET 719	E

FILE NAME : J:\JOBS2014\20142023\CAD\TRANSPORTATION\DWG\SHEETSPLAN\CTH K NORTH JH XSEC.DWG
LAYOUT NAME - 08

PLOT DATE : 10/20/2019 8:56 PM PLOT BY : SCHULTZ, ANDREW K. PLOT NAME :

PLOT SCALE : 1 IN:10 FT HORZ. / 1 IN:10 FT VERT.

WISDOT/CADDS SHEET 49

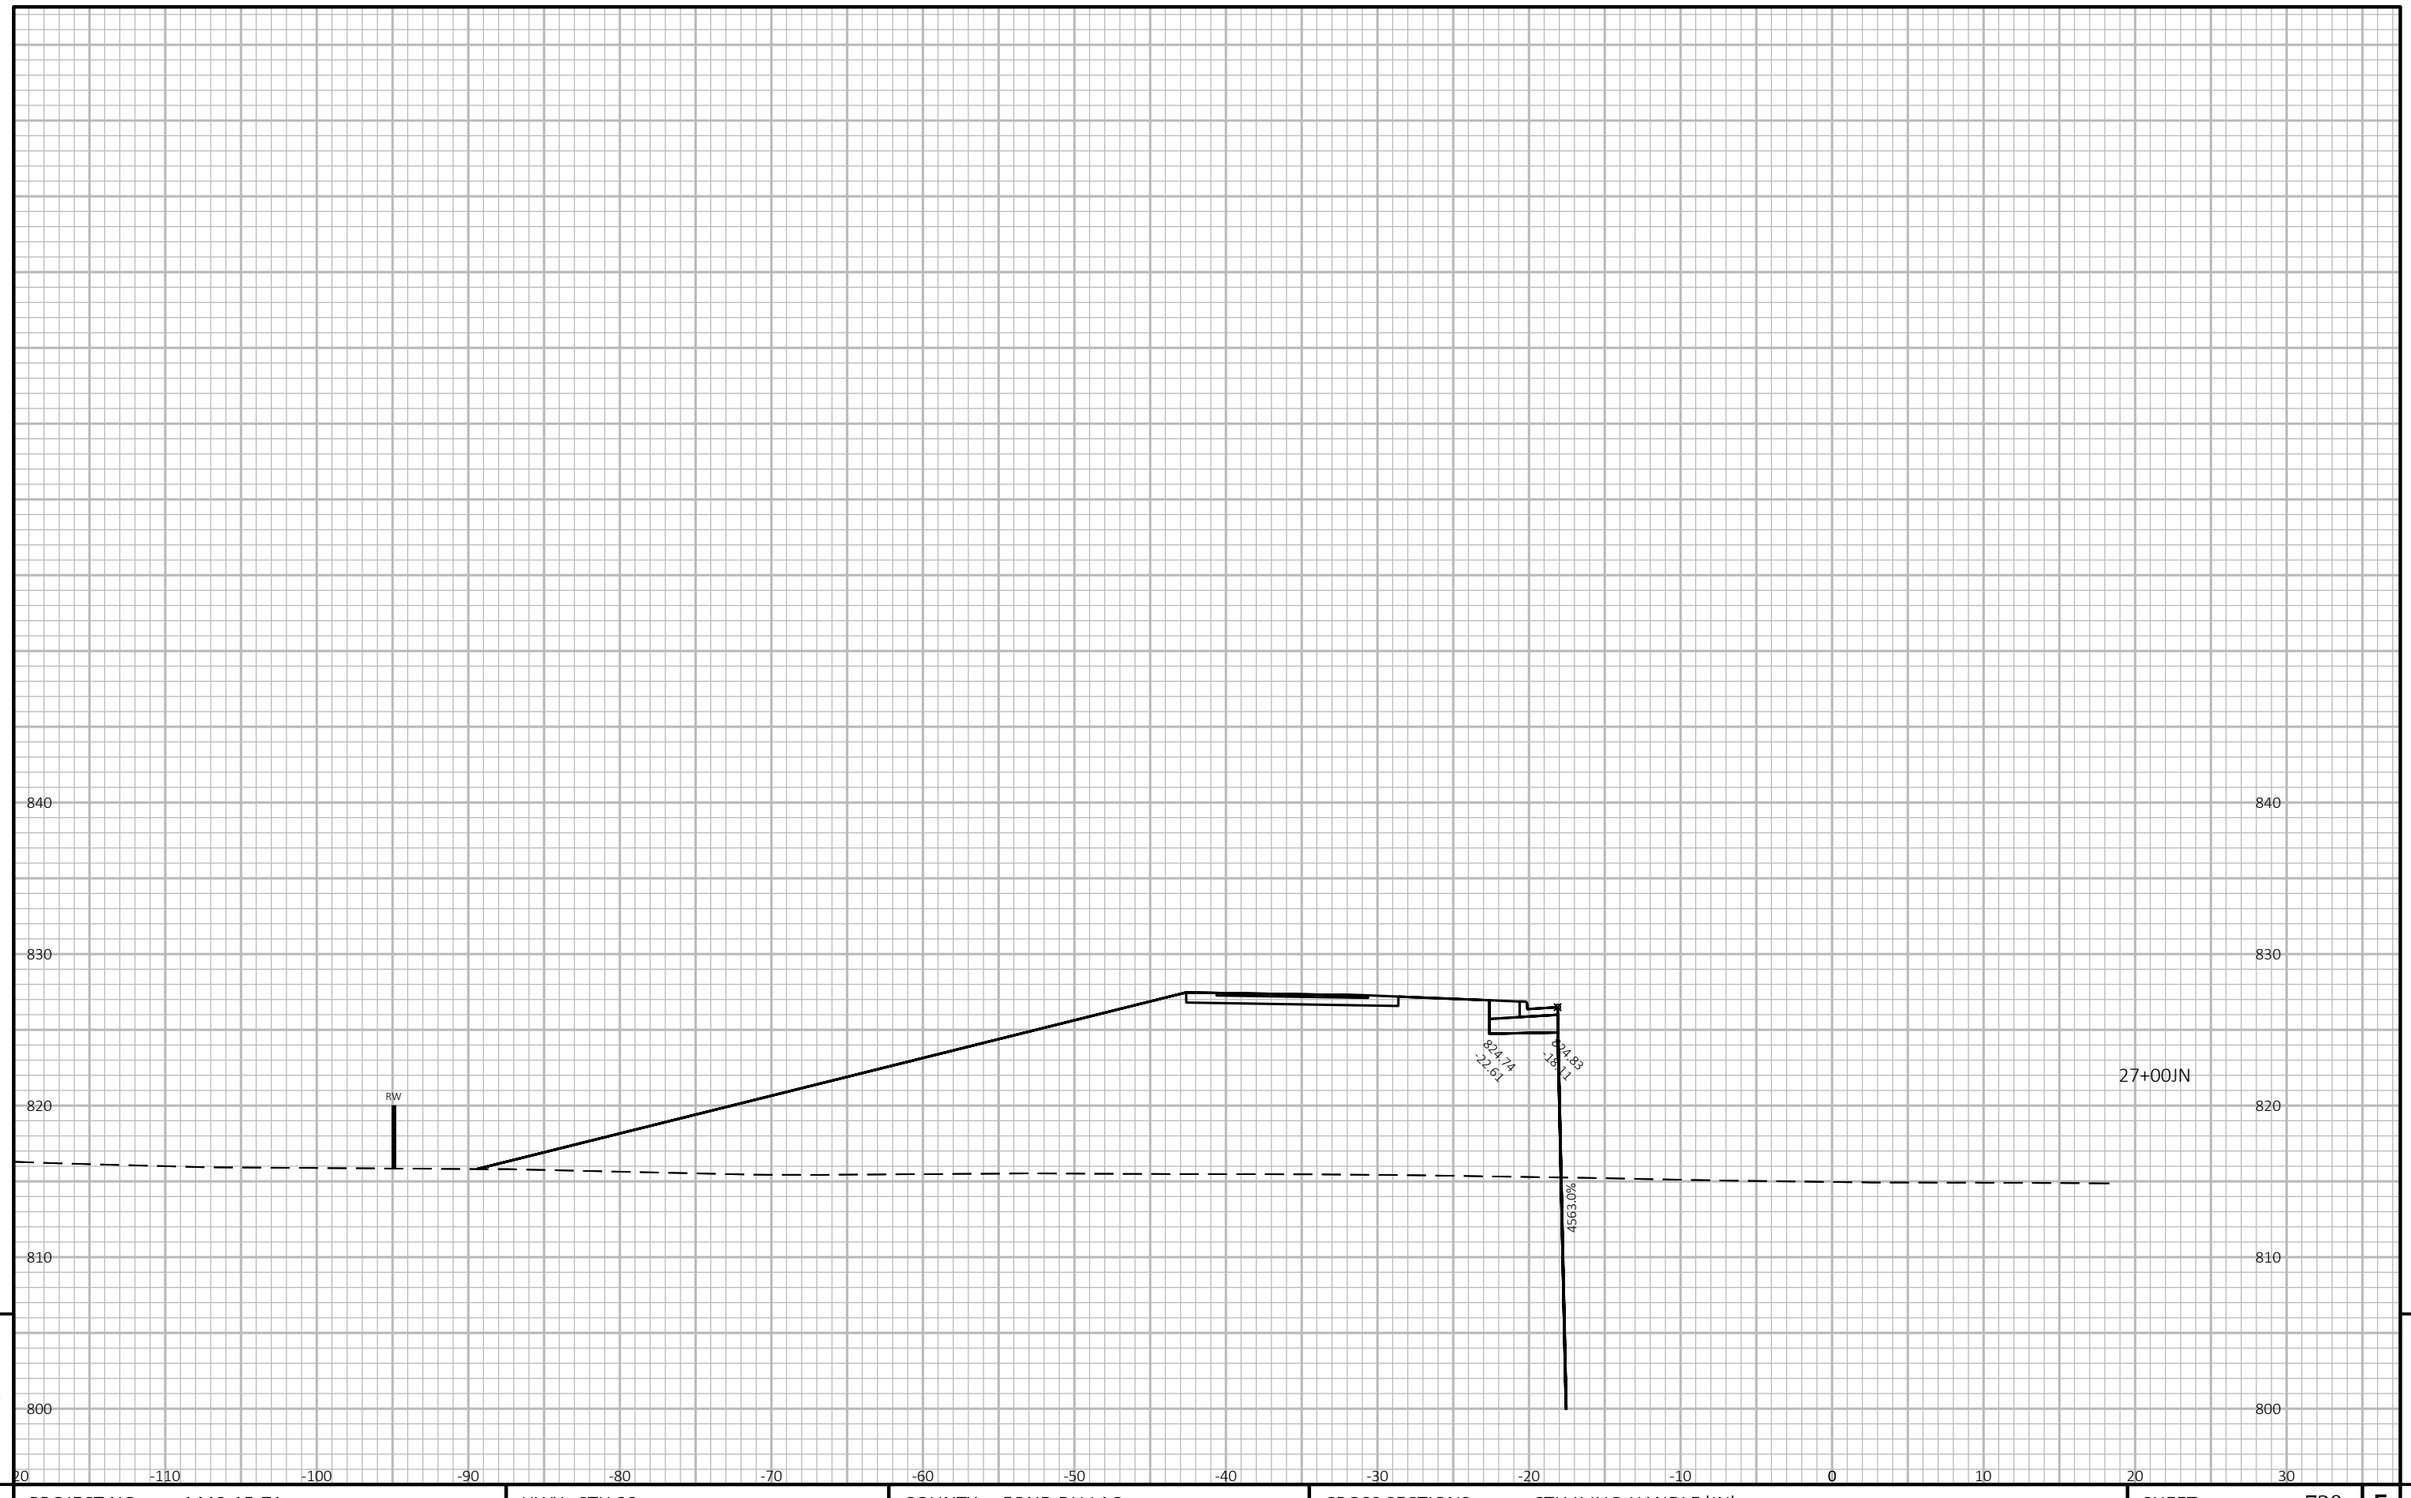

9


9

PROJECT NO: 1440-15-71	HWY: STH 23	COUNTY: FOND DU LAC	CROSS SECTIONS: CTH K JUG-HANDLE 'JN'	SHEET 720	E

FILE NAME : J:\JOBS2014\20142023\CAD\TRANSPORTATION\DWG\SHEETSPLAN\CTH K NORTH JH XSEC.DWG
LAYOUT NAME - 09

PLOT DATE : 10/20/2019 8:56 PM PLOT BY : SCHULTZ, ANDREW K. PLOT NAME :

PLOT SCALE : 1 IN:10 FT HORZ. / 1 IN:10 FT VERT.

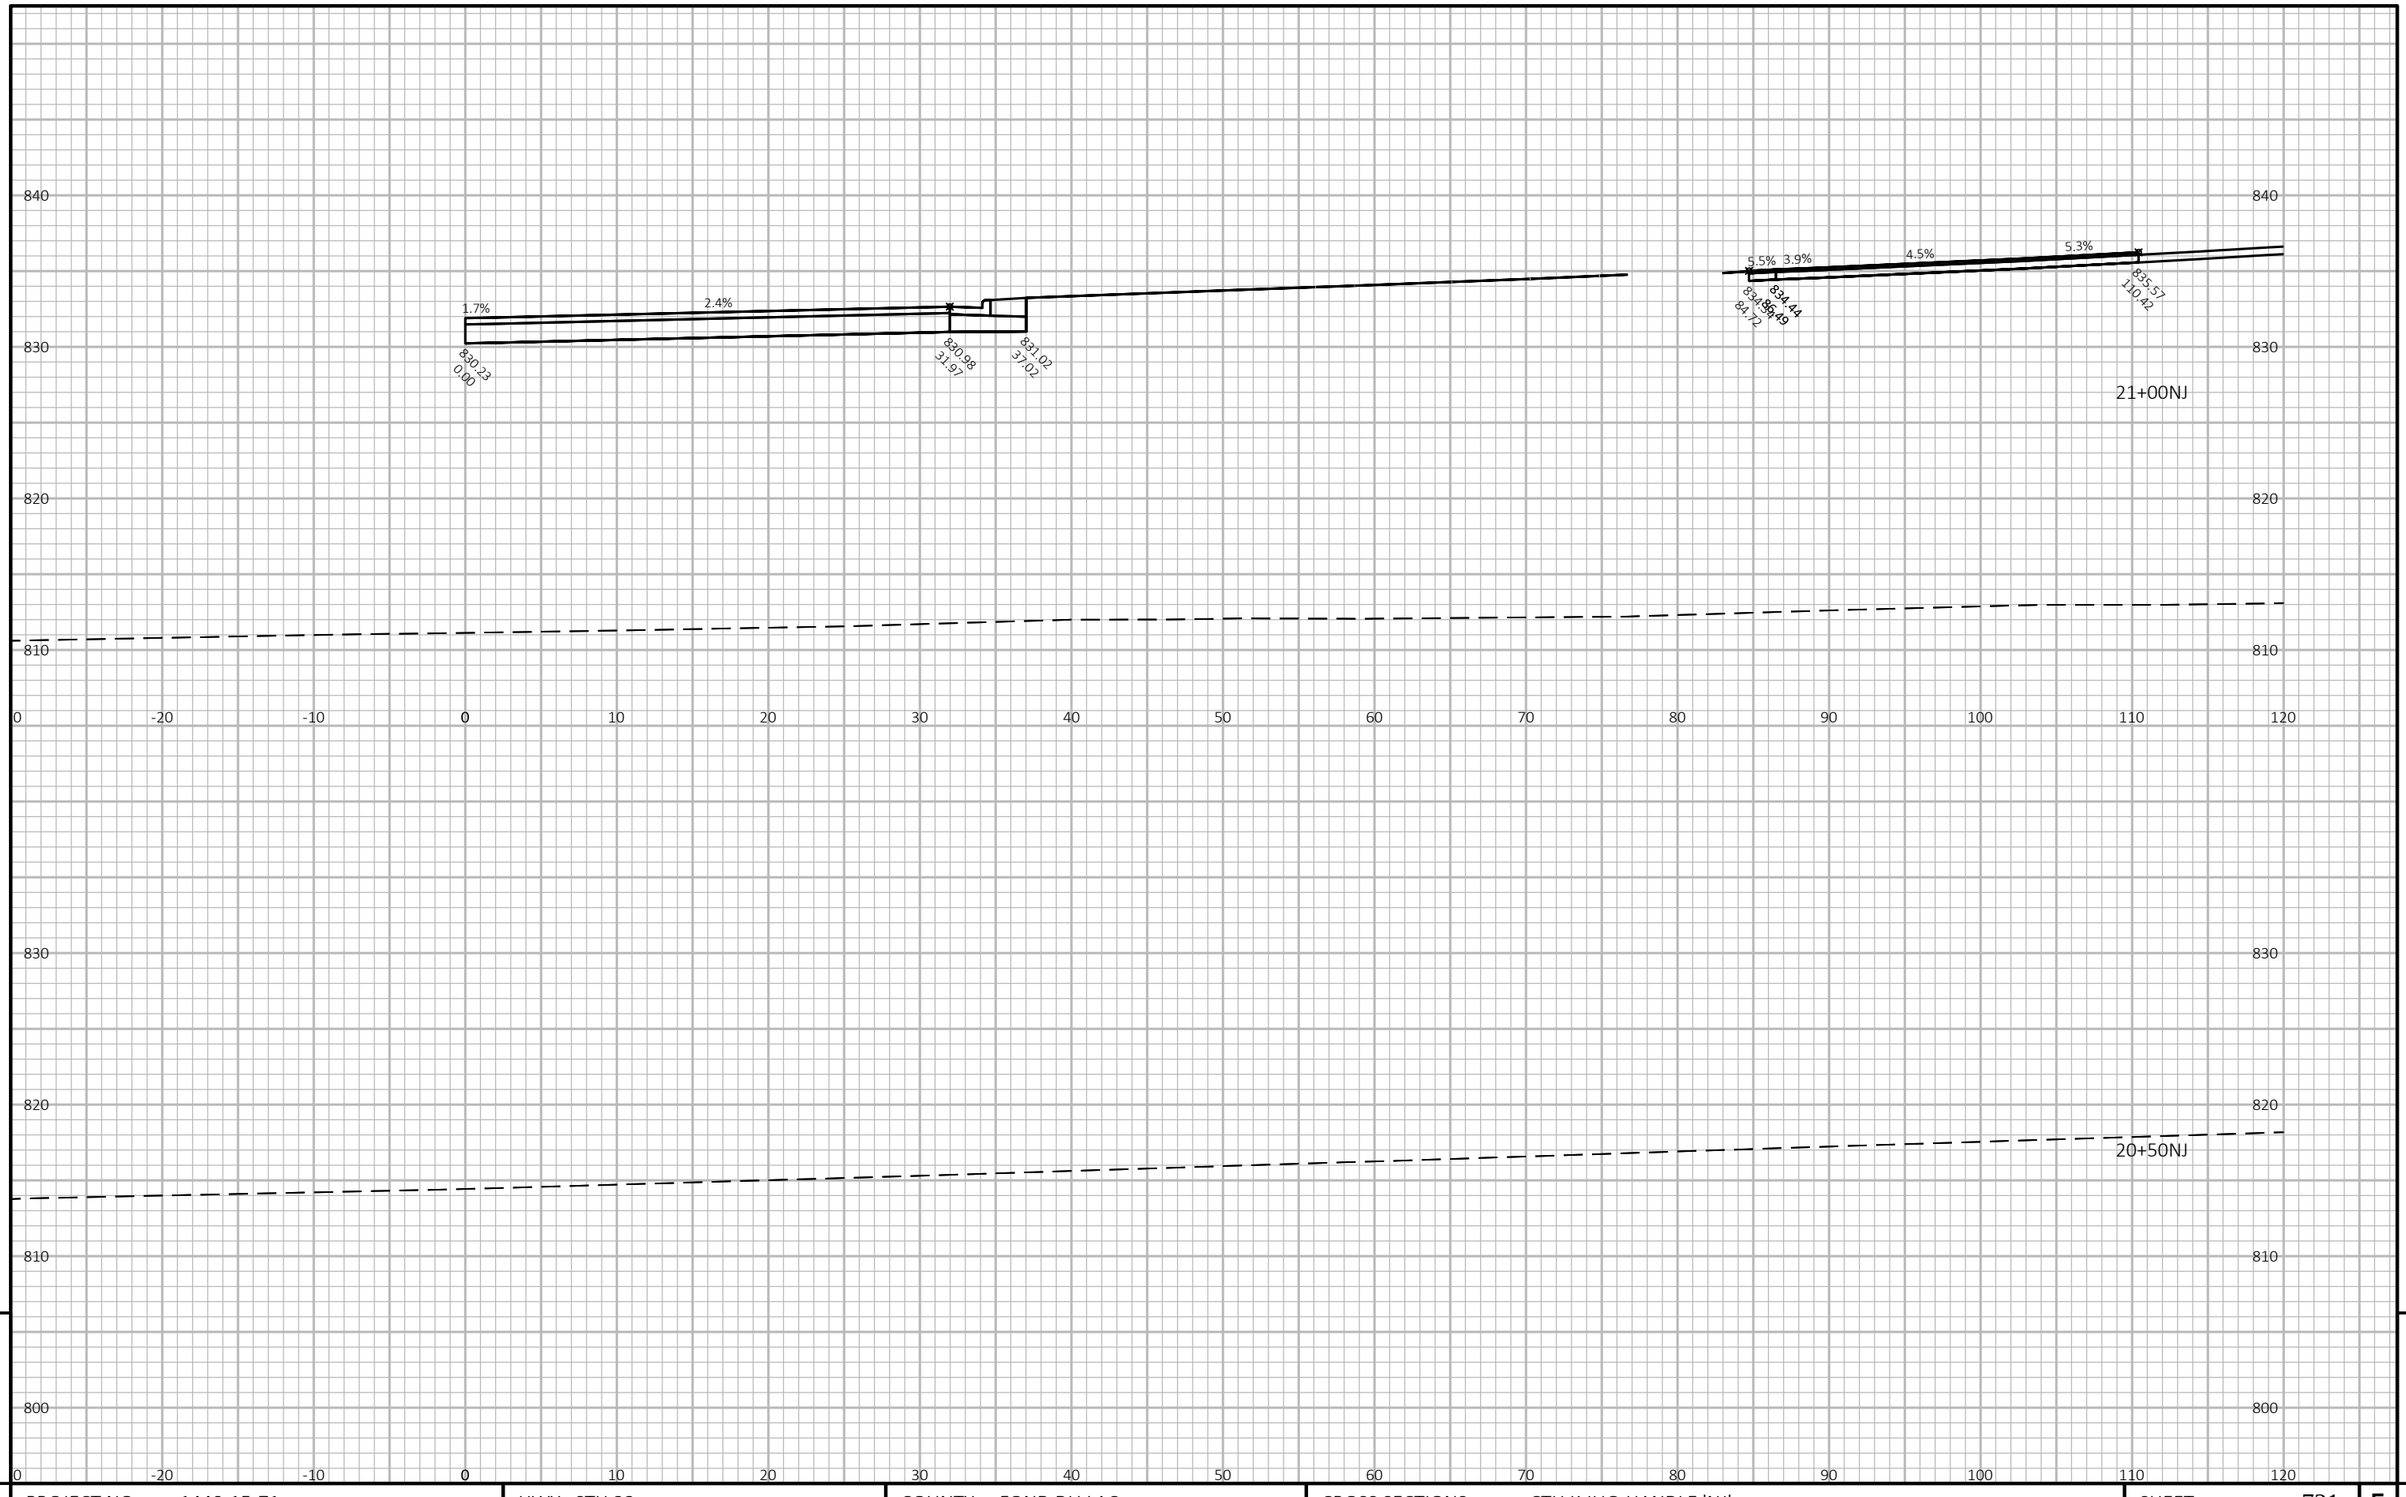

9

9


PROJECT NO: 1440-15-71	HWY: STH 23	COUNTY: FOND DU LAC	CROSS SECTIONS: CTH K JUG-HANDLE 'NJ'	SHEET 721	E

FILE NAME : J:\JOBS2014\20142023\CAD\TRANSPORTATION\DWG\SHEETSPLAN\CTH K NORTH JH XSEC.DWG
LAYOUT NAME - 13

PLOT DATE : 10/20/2019 8:57 PM PLOT BY : SCHULTZ, ANDREW K. PLOT NAME :

PLOT SCALE : 1 IN:10 FT HORZ. / 1 IN:10 FT VERT.

WISDOT/CADDS SHEET 49

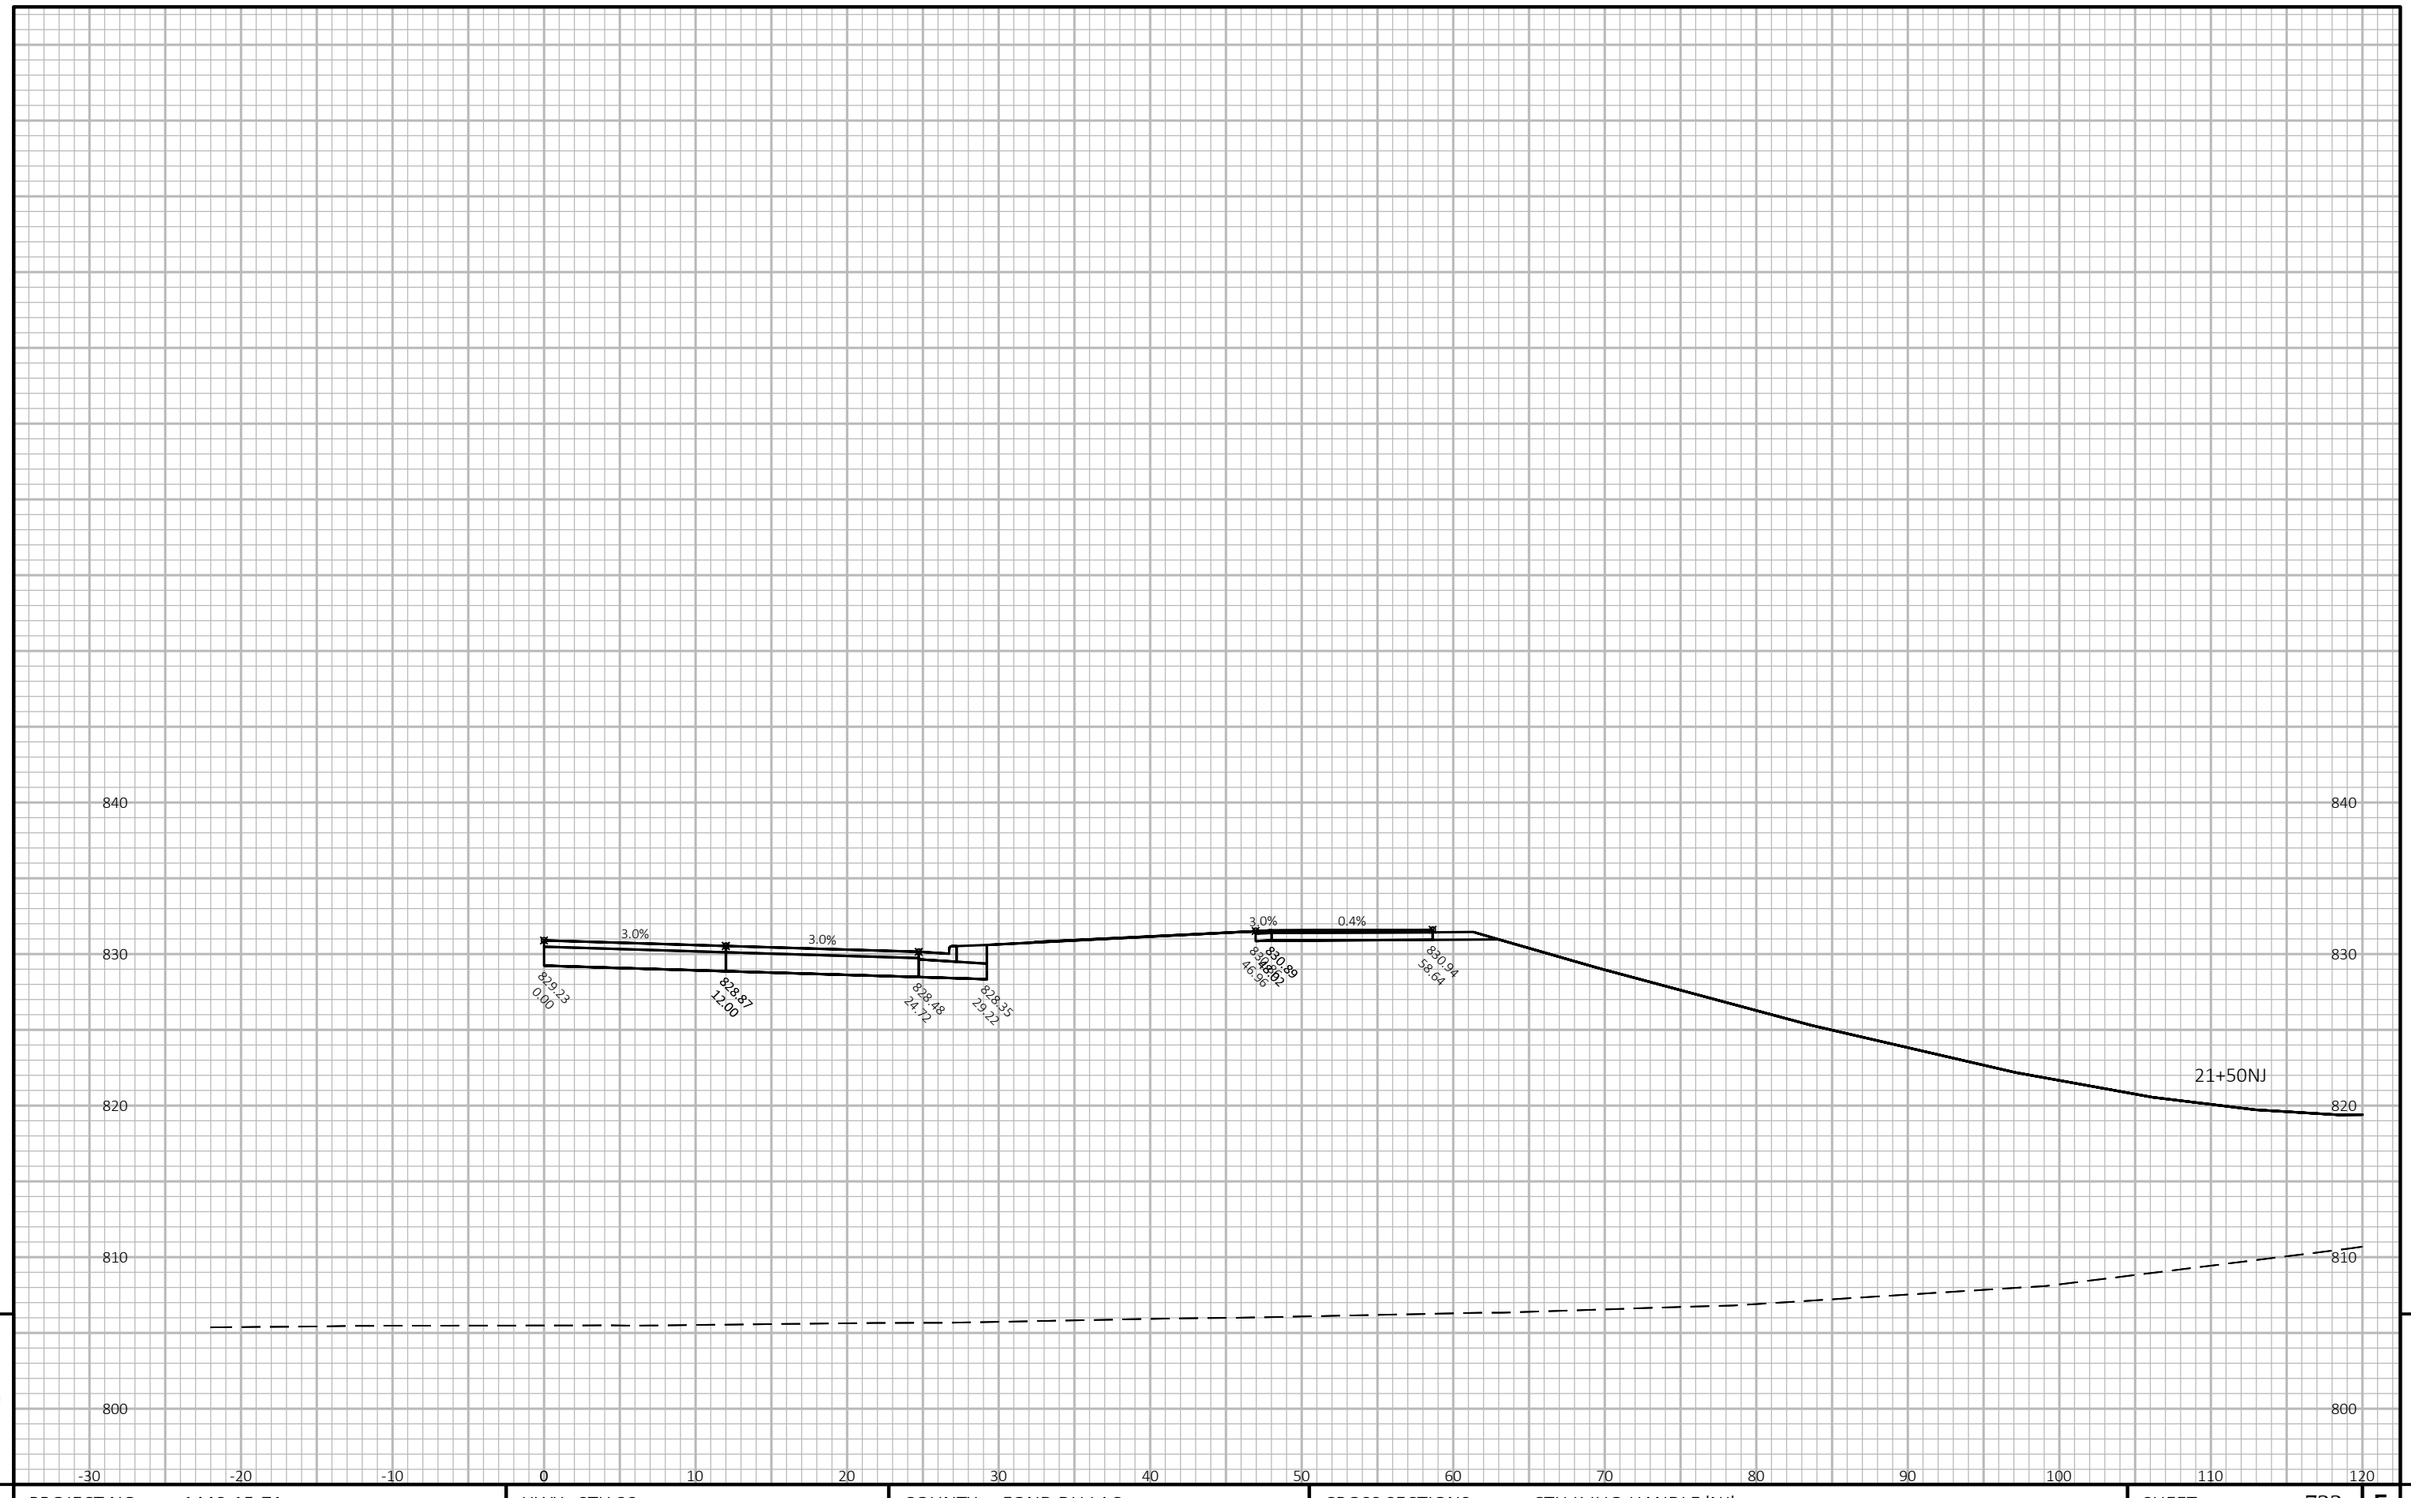

9


9

PROJECT NO: 1440-15-71	HWY: STH 23	COUNTY: FOND DU LAC	CROSS SECTIONS: CTH K JUG-HANDLE 'NJ'	SHEET 722	E

FILE NAME : J:\OBS2014\20142023\CAD\TRANSPORTATION\DWG\SHEETSPLAN\CTH K NORTH JH XSEC.DWG
LAYOUT NAME - 14

PLOT DATE : 10/20/2019 8:57 PM PLOT BY : SCHULTZ, ANDREW K. PLOT NAME :

PLOT SCALE : 1 IN:10 FT HORZ. / 1 IN:10 FT VERT.

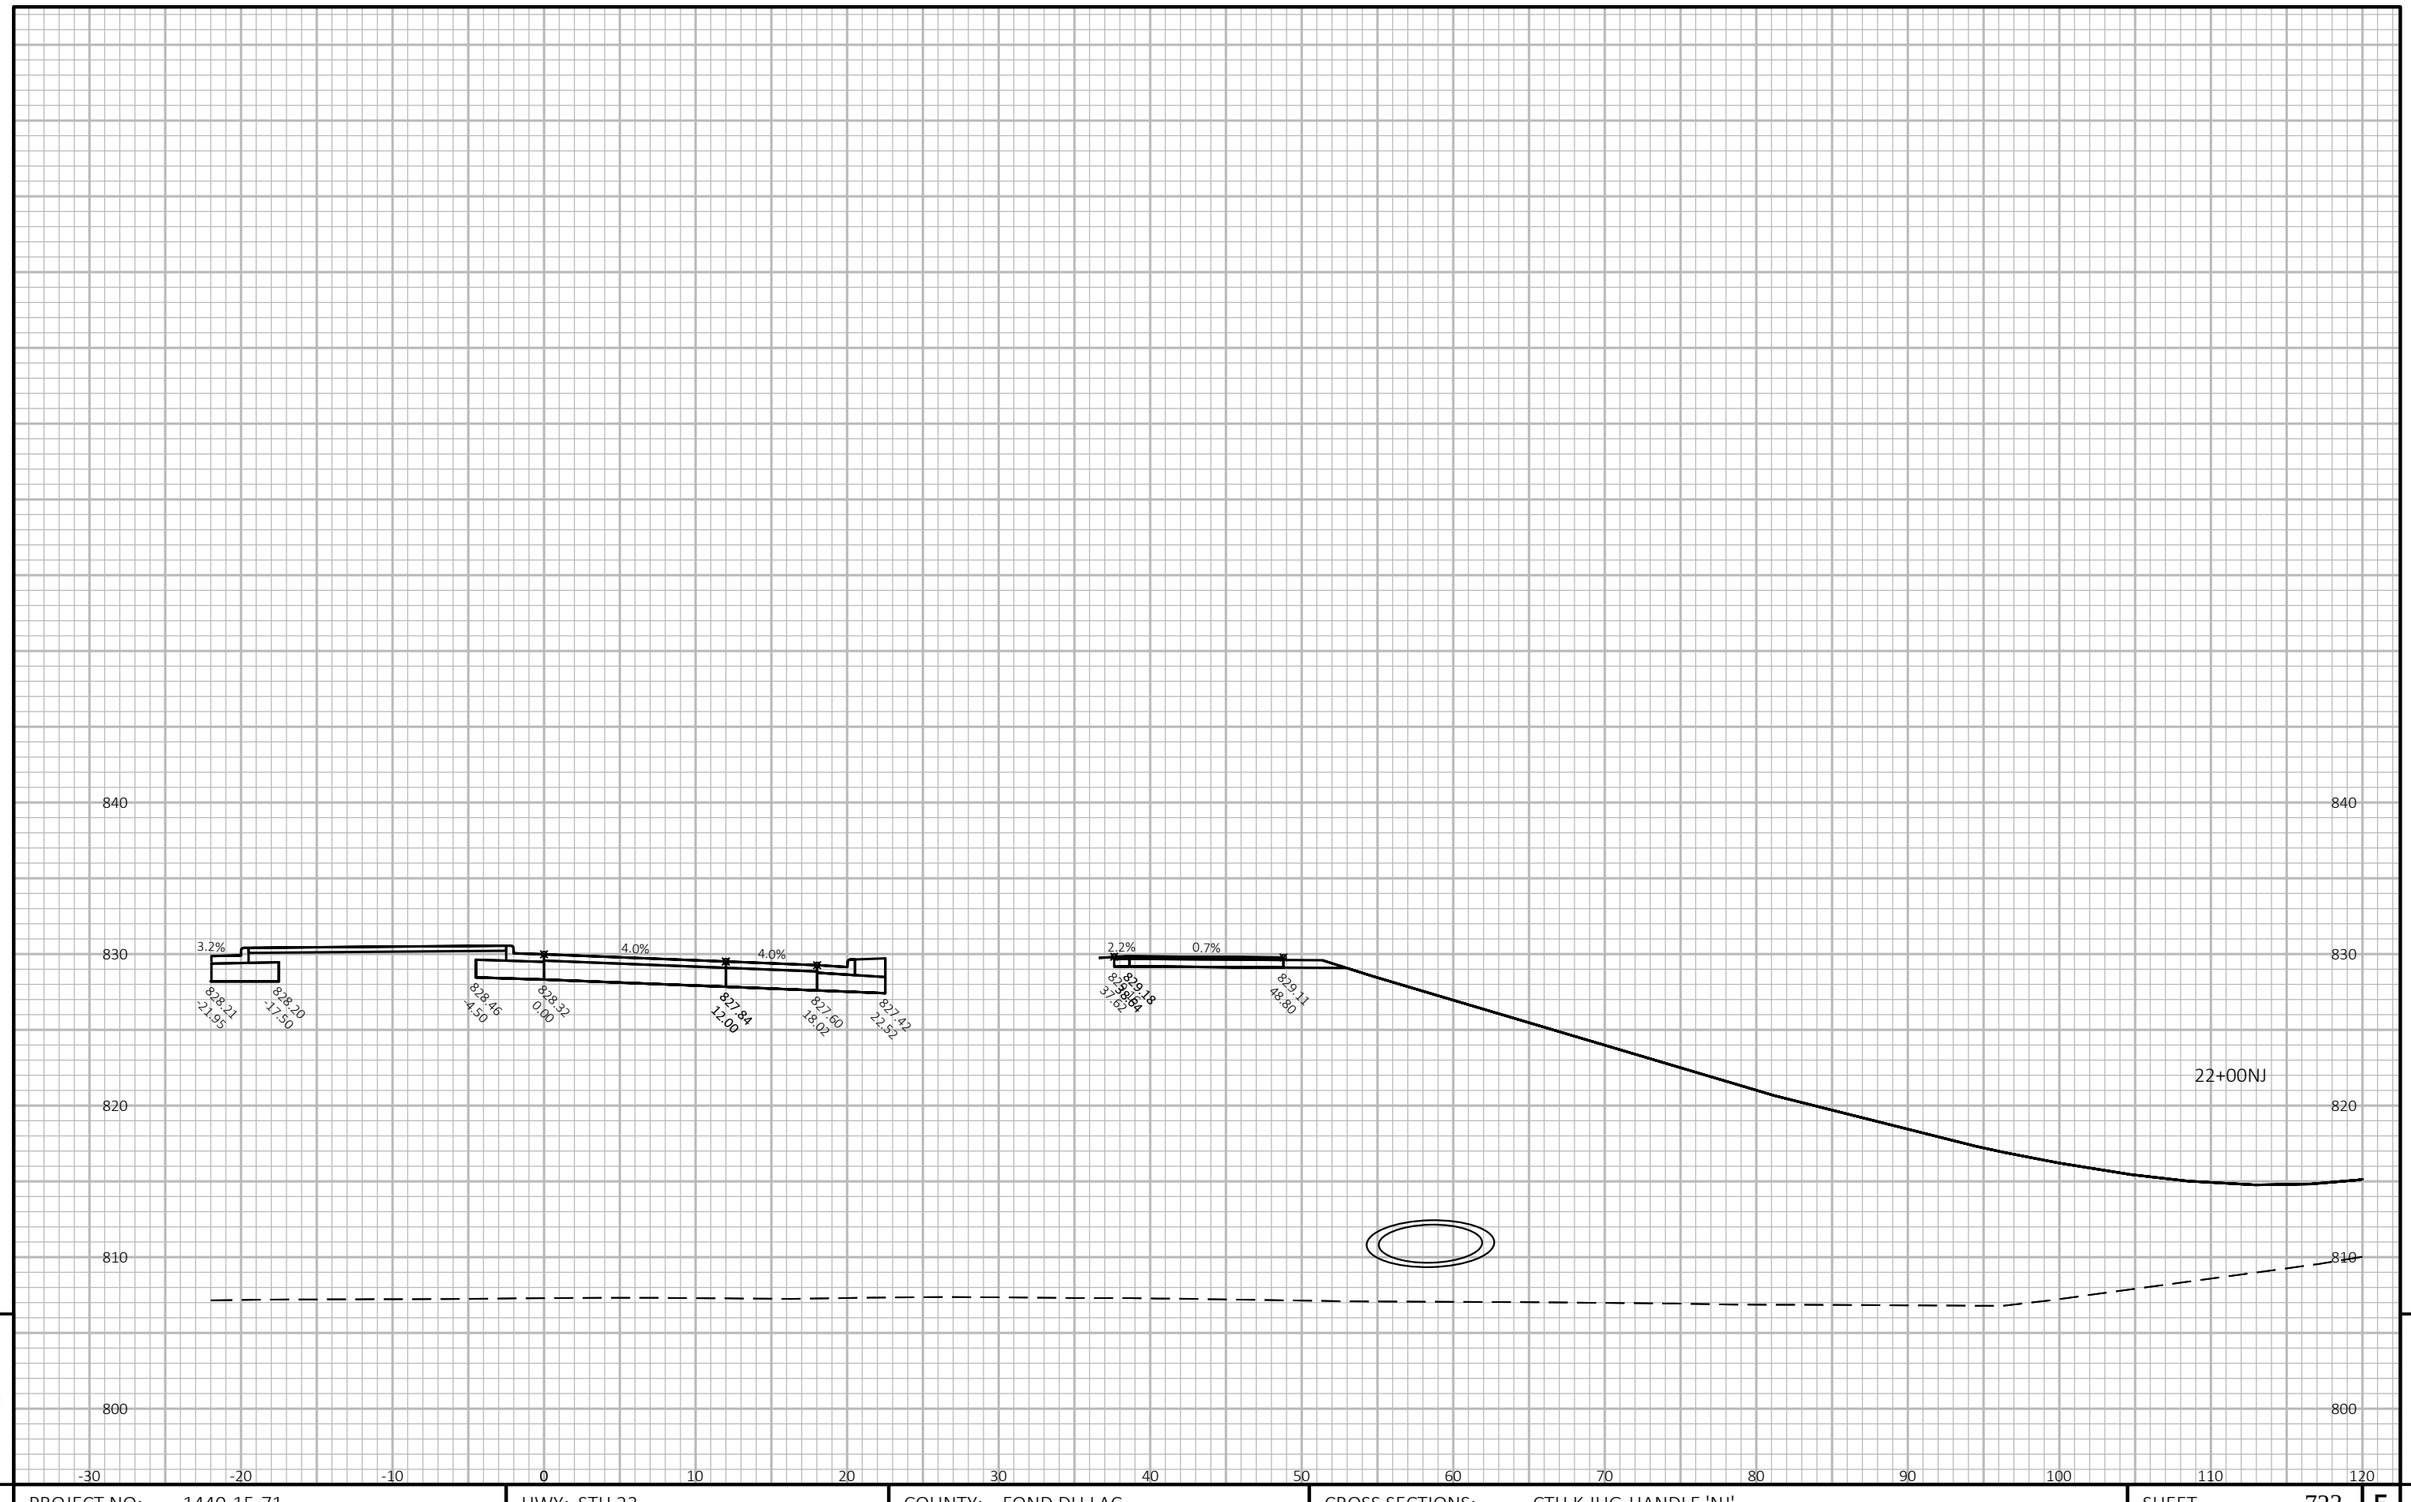

9


9

PROJECT NO: 1440-15-71	HWY: STH 23	COUNTY: FOND DU LAC	CROSS SECTIONS: CTH K JUG-HANDLE 'NJ'	SHEET 723	E

FILE NAME : J:\OBS2014\20142023\CAD\TRANSPORTATION\DWG\SHEETSPLAN\CTH K NORTH JH XSEC.DWG
LAYOUT NAME - 15

PLOT DATE : 10/20/2019 8:57 PM PLOT BY : SCHULTZ, ANDREW K. PLOT NAME : **PLOT SCALE :** 1 IN:10 FT HORZ. / 1 IN:10 FT VERT.

WISDOT/CADDS SHEET 49

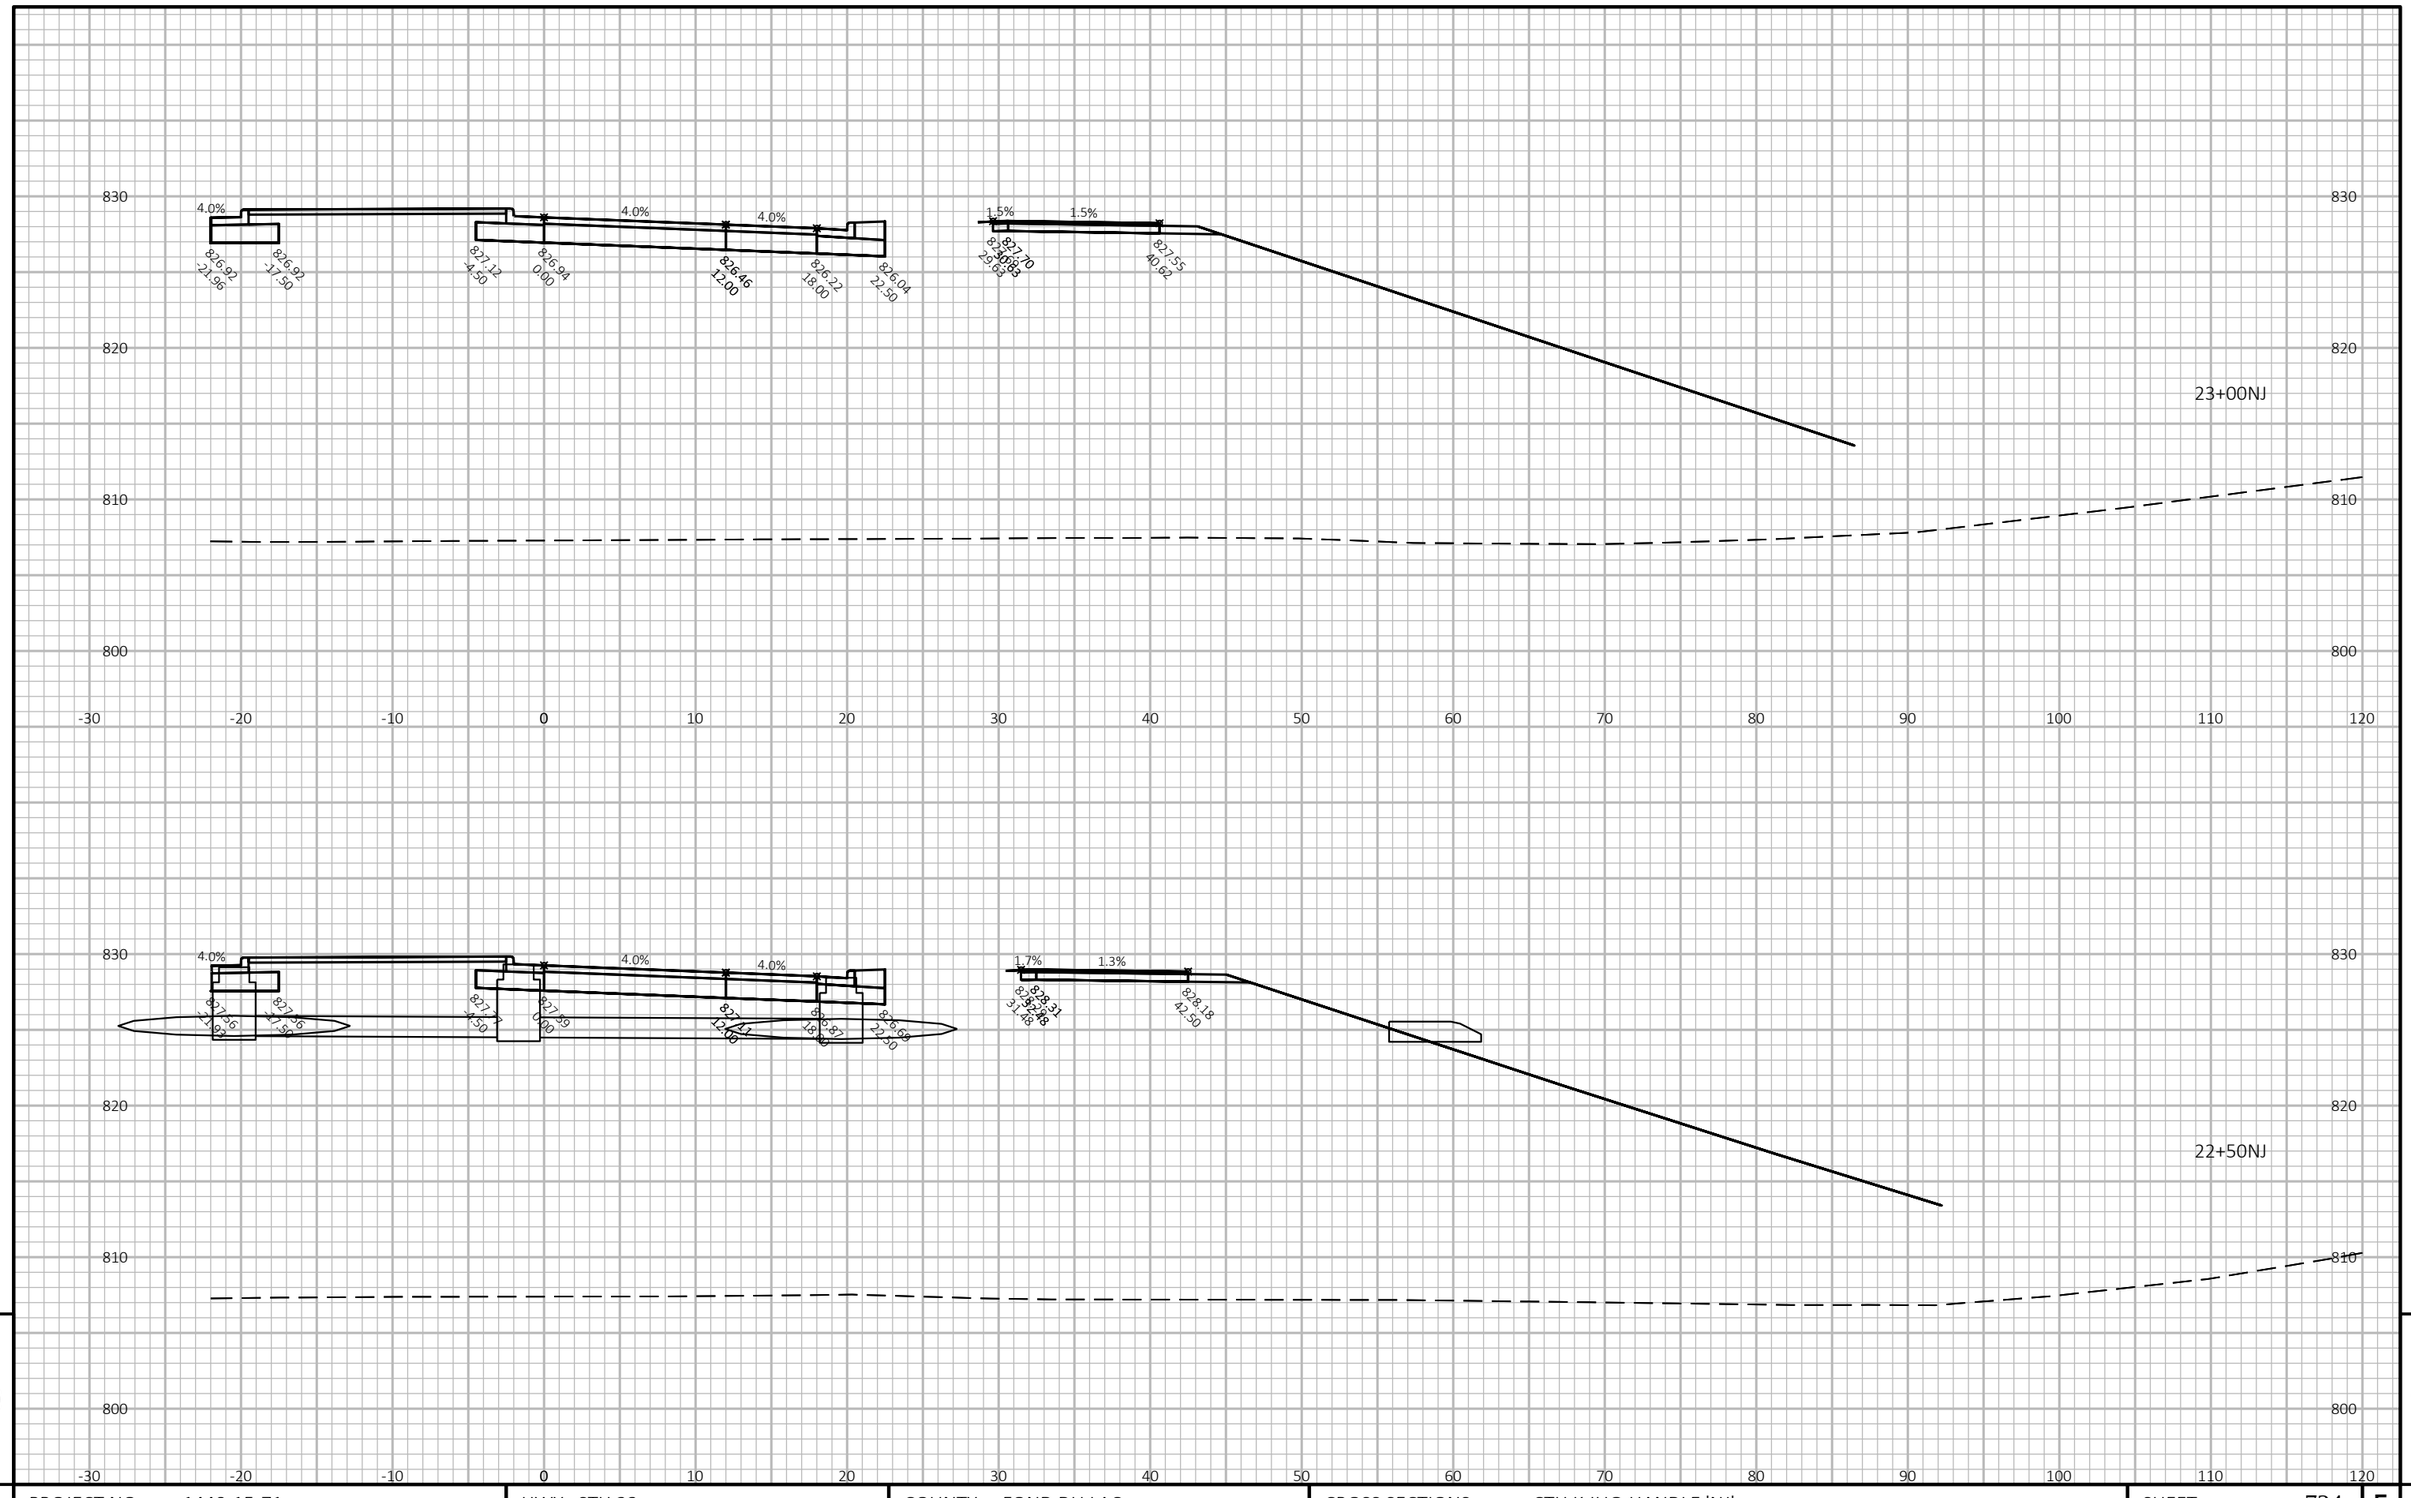

9

9


PROJECT NO: 1440-15-71	HWY: STH 23	COUNTY: FOND DU LAC	CROSS SECTIONS: CTH K JUG-HANDLE 'NJ'	SHEET 724	E

FILE NAME : J:\JOBS2014\20142023\CAD\TRANSPORTATION\DWG\SHEETSPLAN\CTH K NORTH JH XSEC.DWG
LAYOUT NAME - 16

PLOT DATE : 10/20/2019 8:57 PM PLOT BY : SCHULTZ, ANDREW K. PLOT NAME :

PLOT SCALE : 1 IN:10 FT HORZ. / 1 IN:10 FT VERT.

WISDOT/CADDS SHEET 49

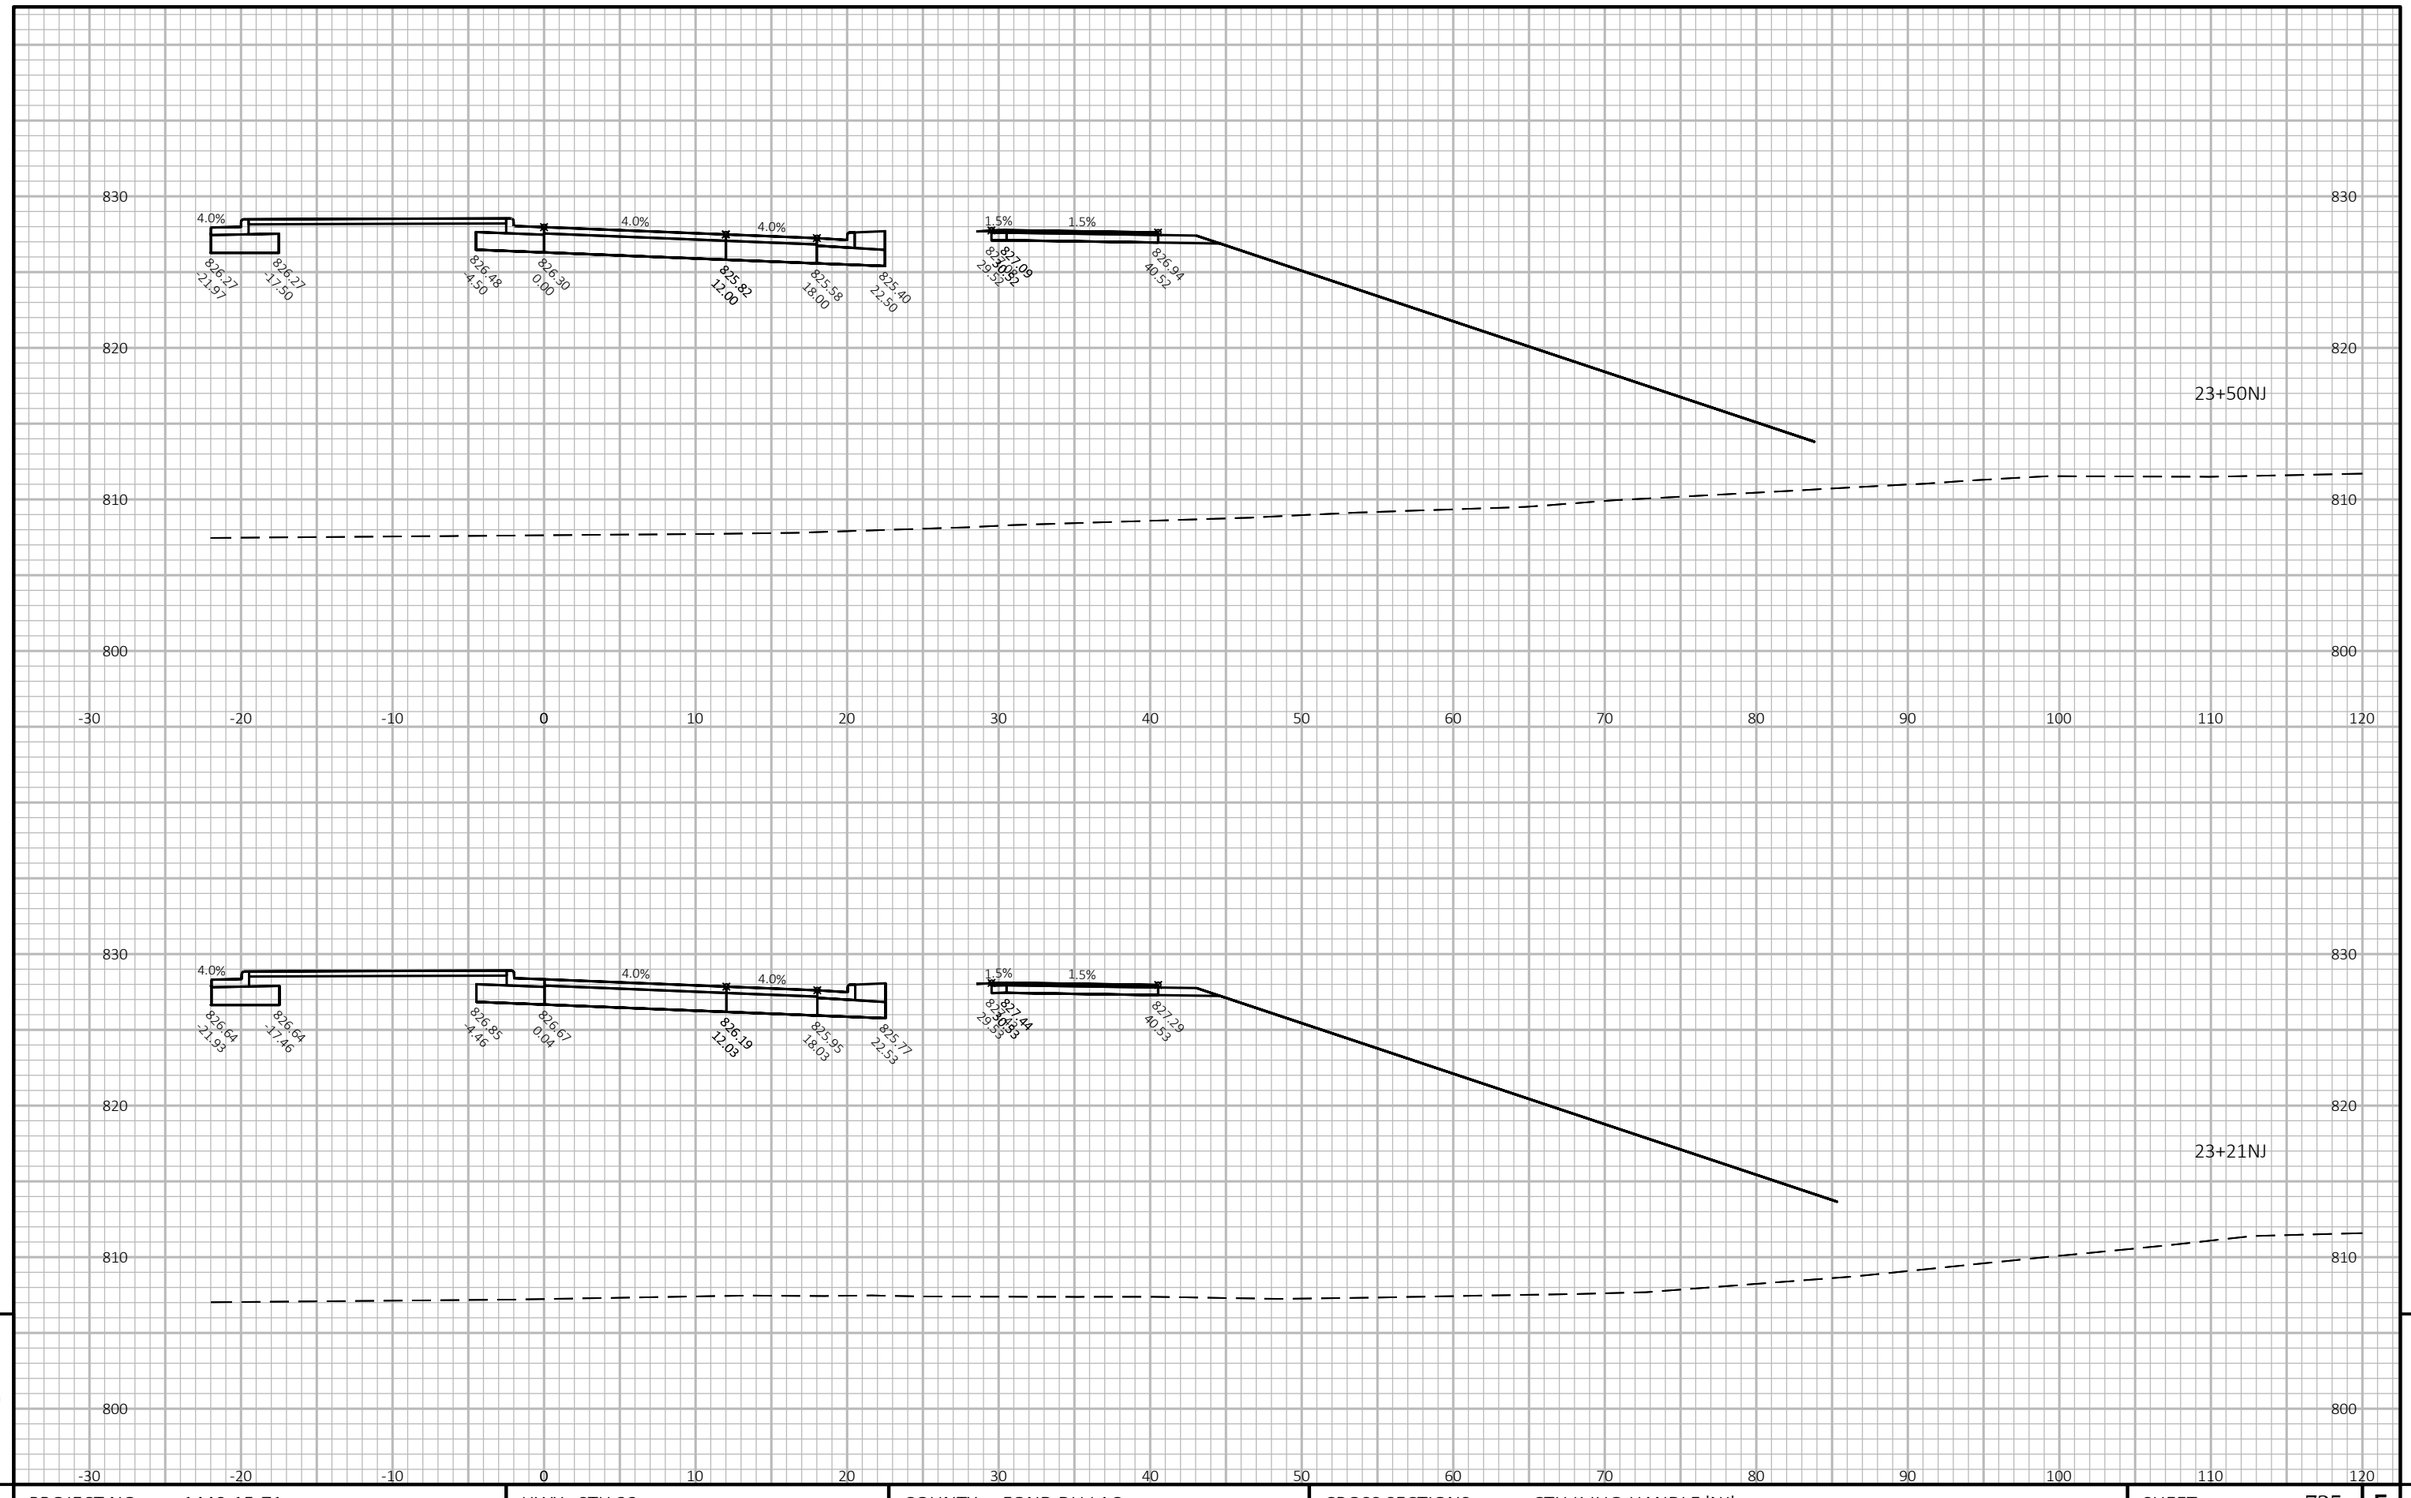

9


9

PROJECT NO: 1440-15-71	HWY: STH 23	COUNTY: FOND DU LAC	CROSS SECTIONS: CTH K JUG-HANDLE 'NJ'	SHEET 725	E

FILE NAME : J:\OBS2014\20142023\CAD\TRANSPORTATION\DWG\SHEETSPLAN\CTH K NORTH JH XSEC.DWG
LAYOUT NAME - 17

PLOT DATE : 10/20/2019 8:57 PM PLOT BY : SCHULTZ, ANDREW K. PLOT NAME : **PLOT SCALE :** 1 IN:10 FT HORZ. / 1 IN:10 FT VERT.

WISDOT/CADDS SHEET 49

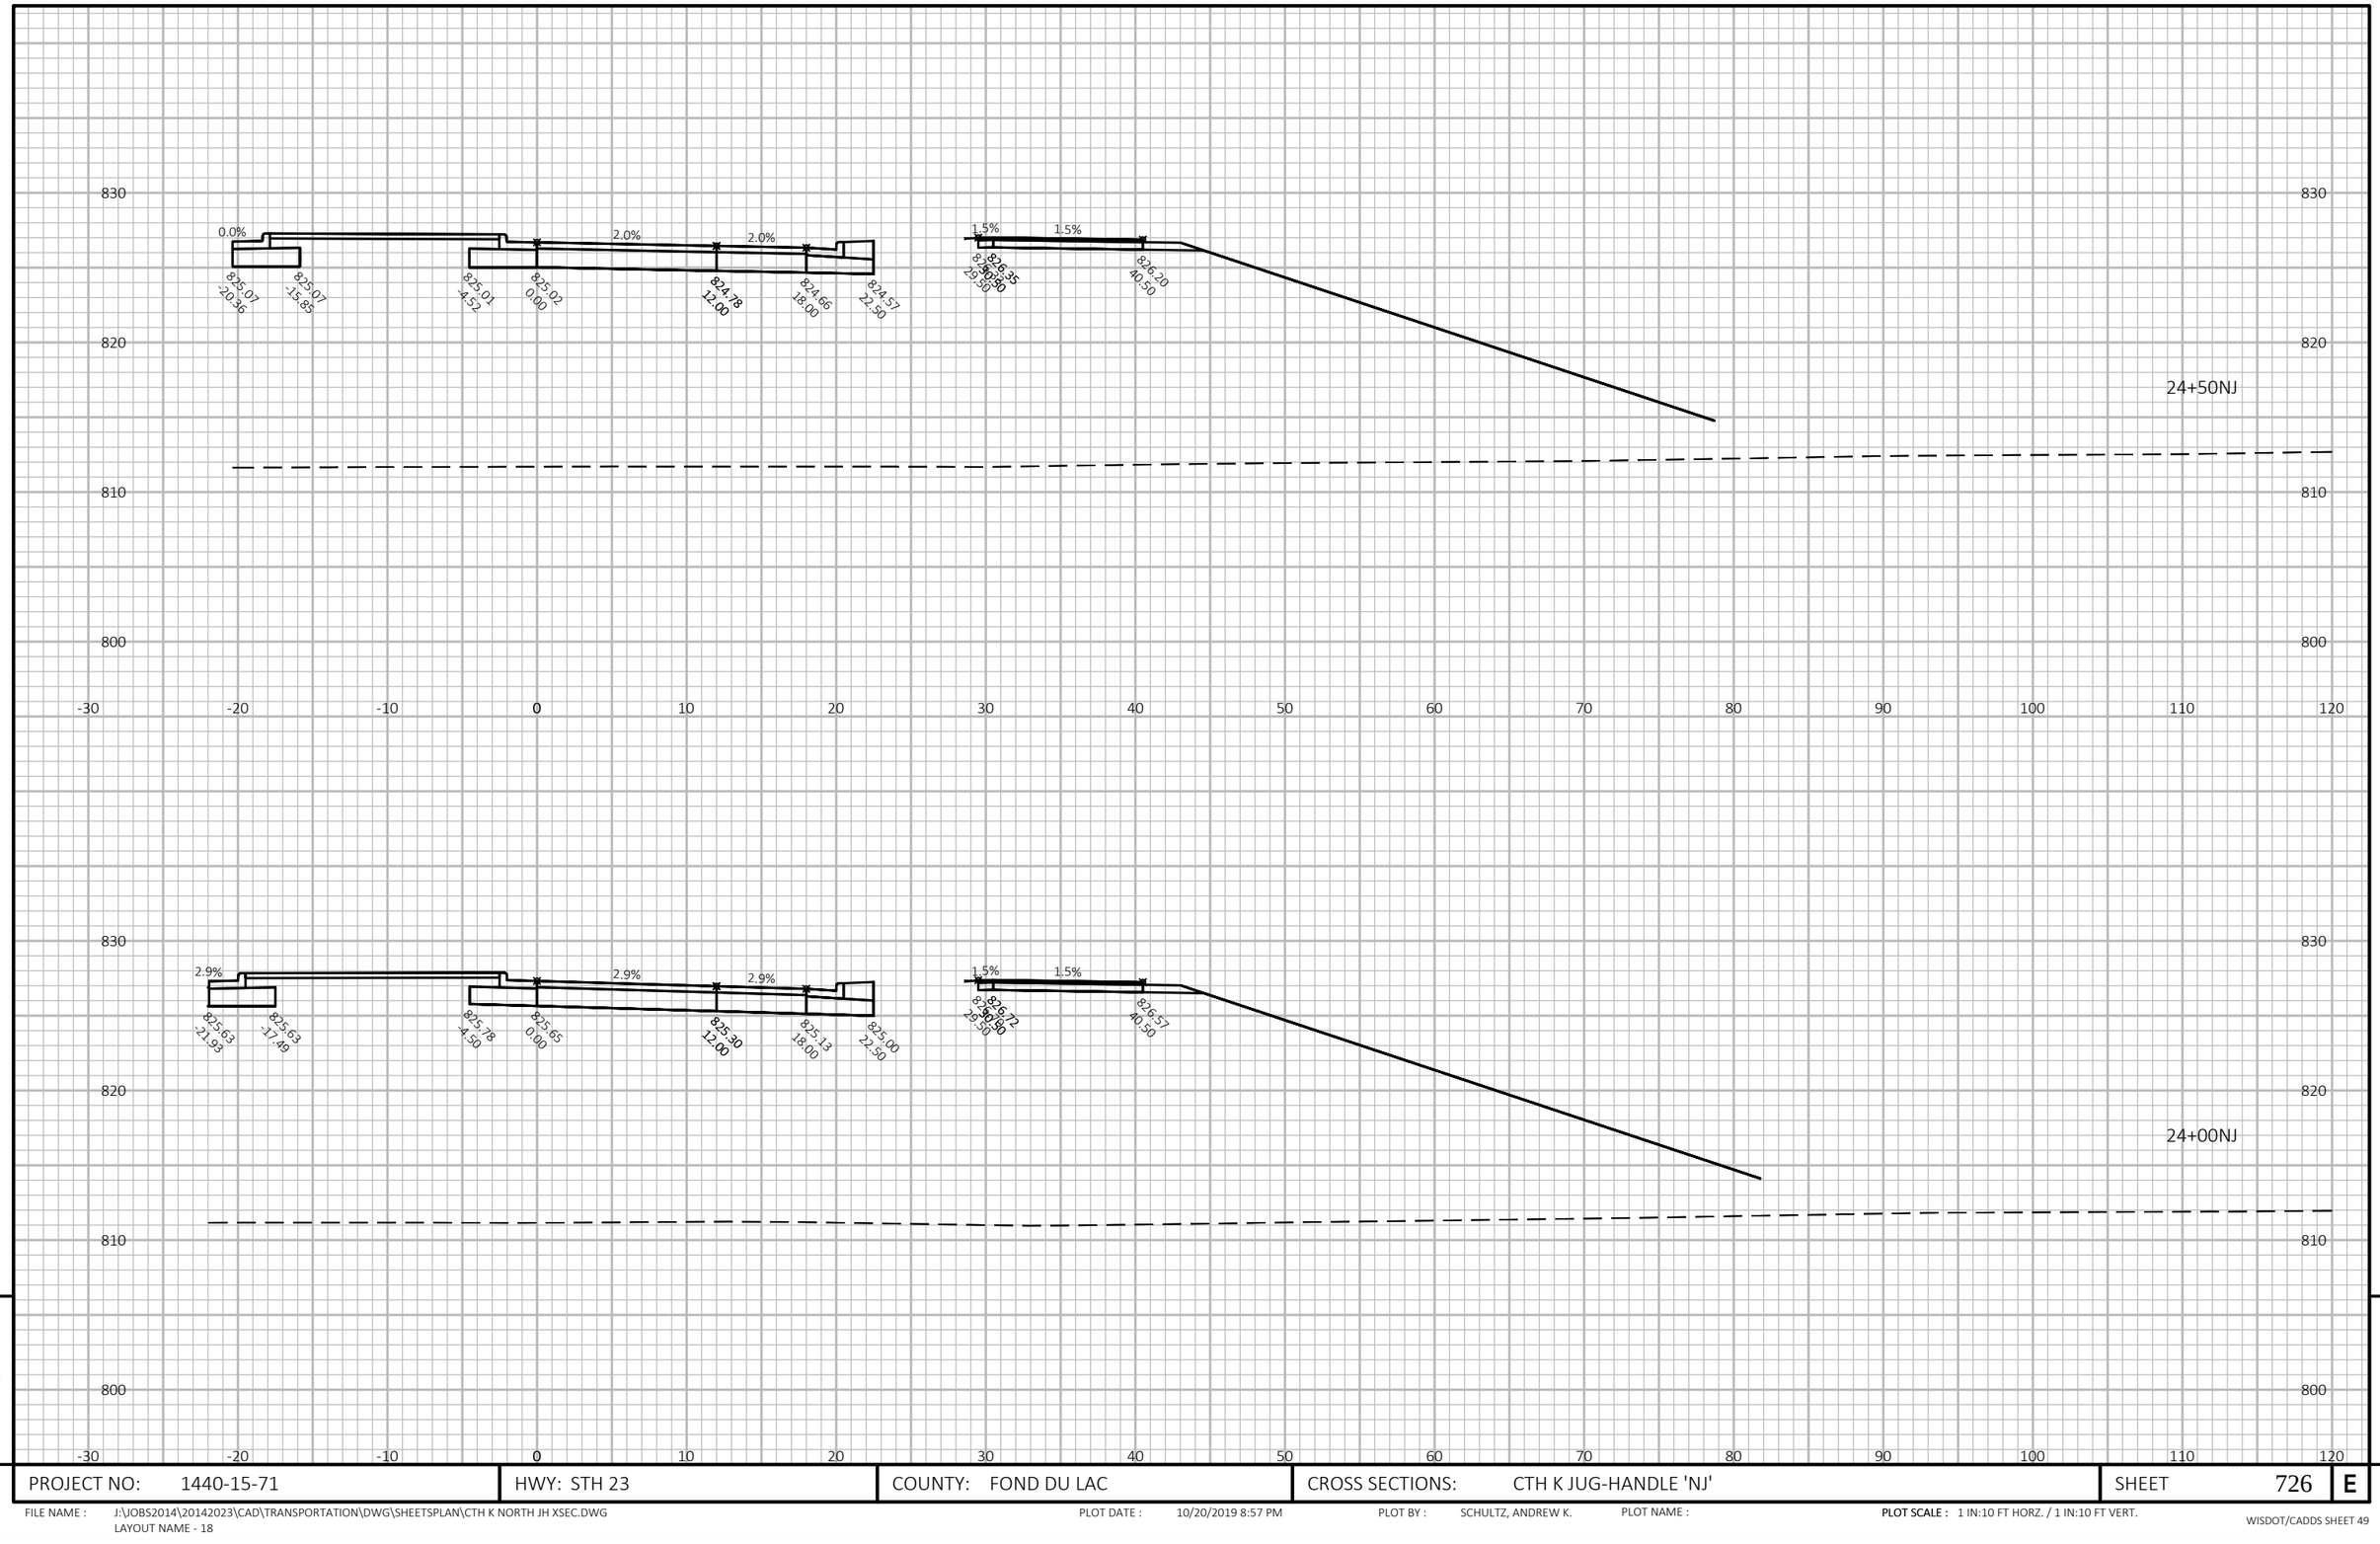

9

9


PROJECT NO: 1440-15-71	HWY: STH 23	COUNTY: FOND DU LAC	CROSS SECTIONS: CTH K JUG-HANDLE 'NJ'	SHEET 726	E

FILE NAME : J:\JOBS2014\20142023\CAD\TRANSPORTATION\DWG\SHEETSPLAN\CTH K NORTH JH XSEC.DWG
LAYOUT NAME - 18

PLOT DATE : 10/20/2019 8:57 PM PLOT BY : SCHULTZ, ANDREW K. PLOT NAME :

PLOT SCALE : 1 IN:10 FT HORZ. / 1 IN:10 FT VERT.

WISDOT/CADDS SHEET 49

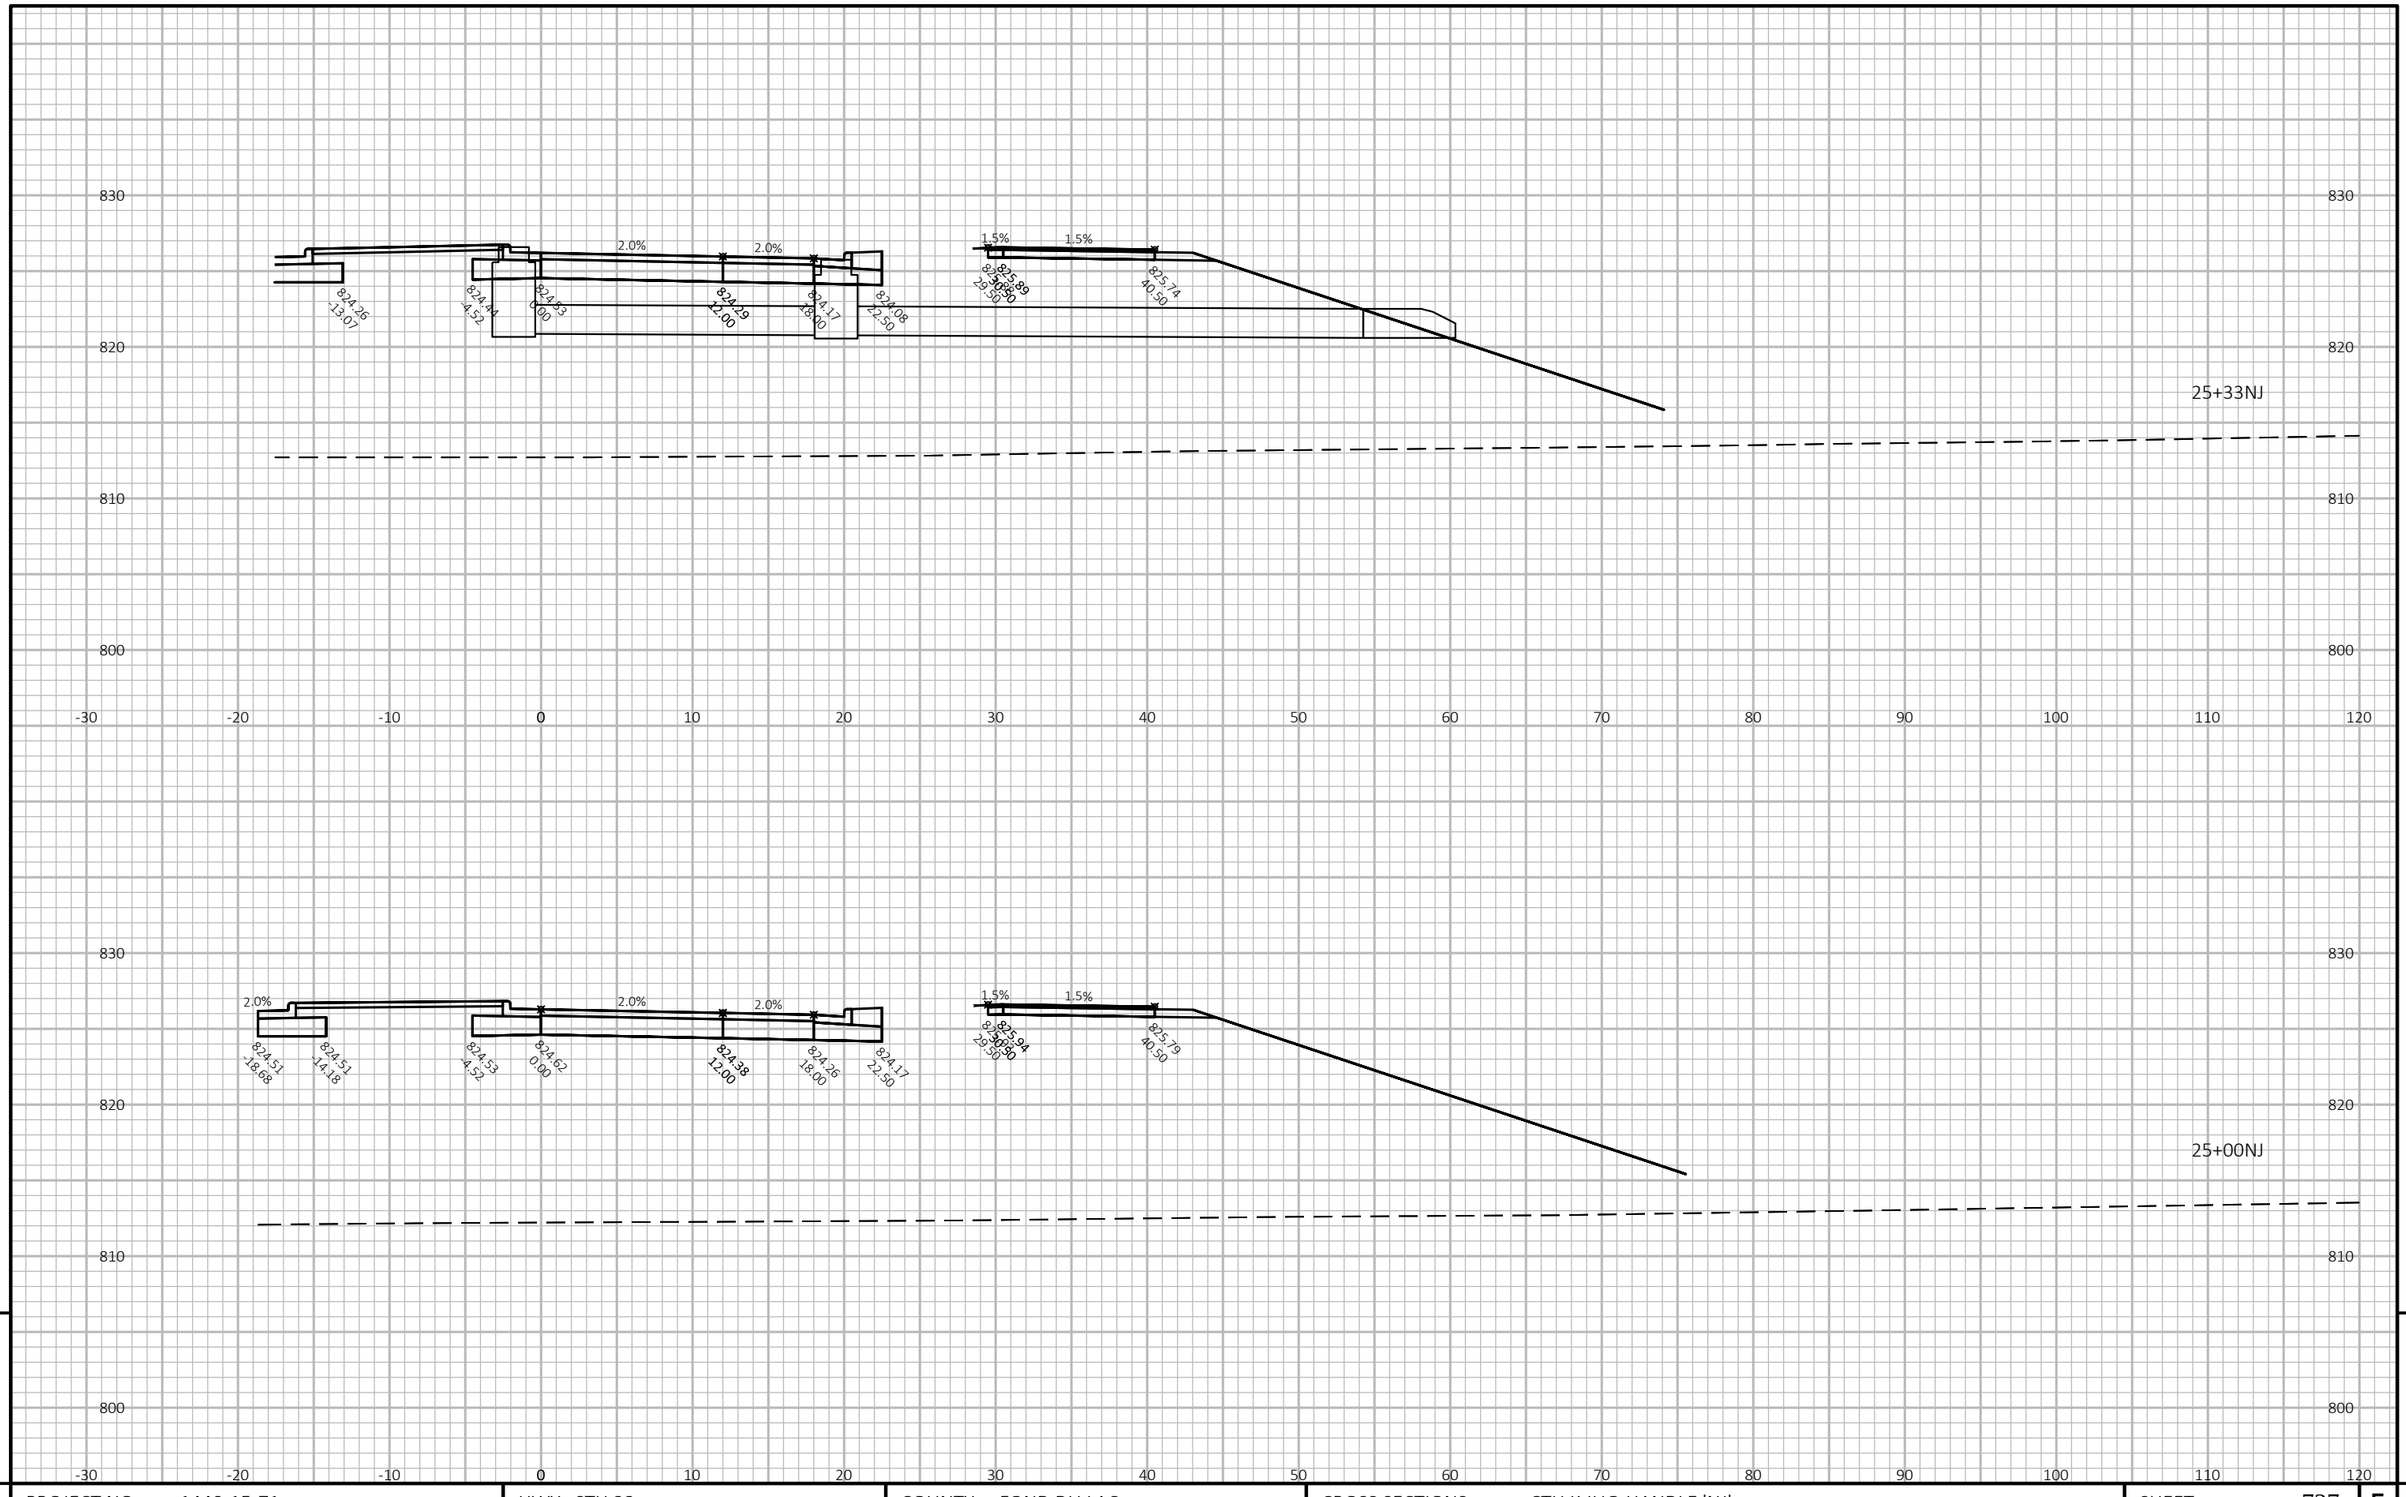

9

9


PROJECT NO: 1440-15-71	HWY: STH 23	COUNTY: FOND DU LAC	CROSS SECTIONS: CTH K JUG-HANDLE 'NJ'	SHEET 727	E

FILE NAME : J:\JOBS2014\20142023\CAD\TRANSPORTATION\DWG\SHEETSPLAN\CTH K NORTH JH XSEC.DWG
LAYOUT NAME - 19

PLOT DATE : 10/20/2019 8:57 PM PLOT BY : SCHULTZ, ANDREW K. PLOT NAME :

PLOT SCALE : 1 IN:10 FT HORZ. / 1 IN:10 FT VERT.

WISDOT/CADDS SHEET 49

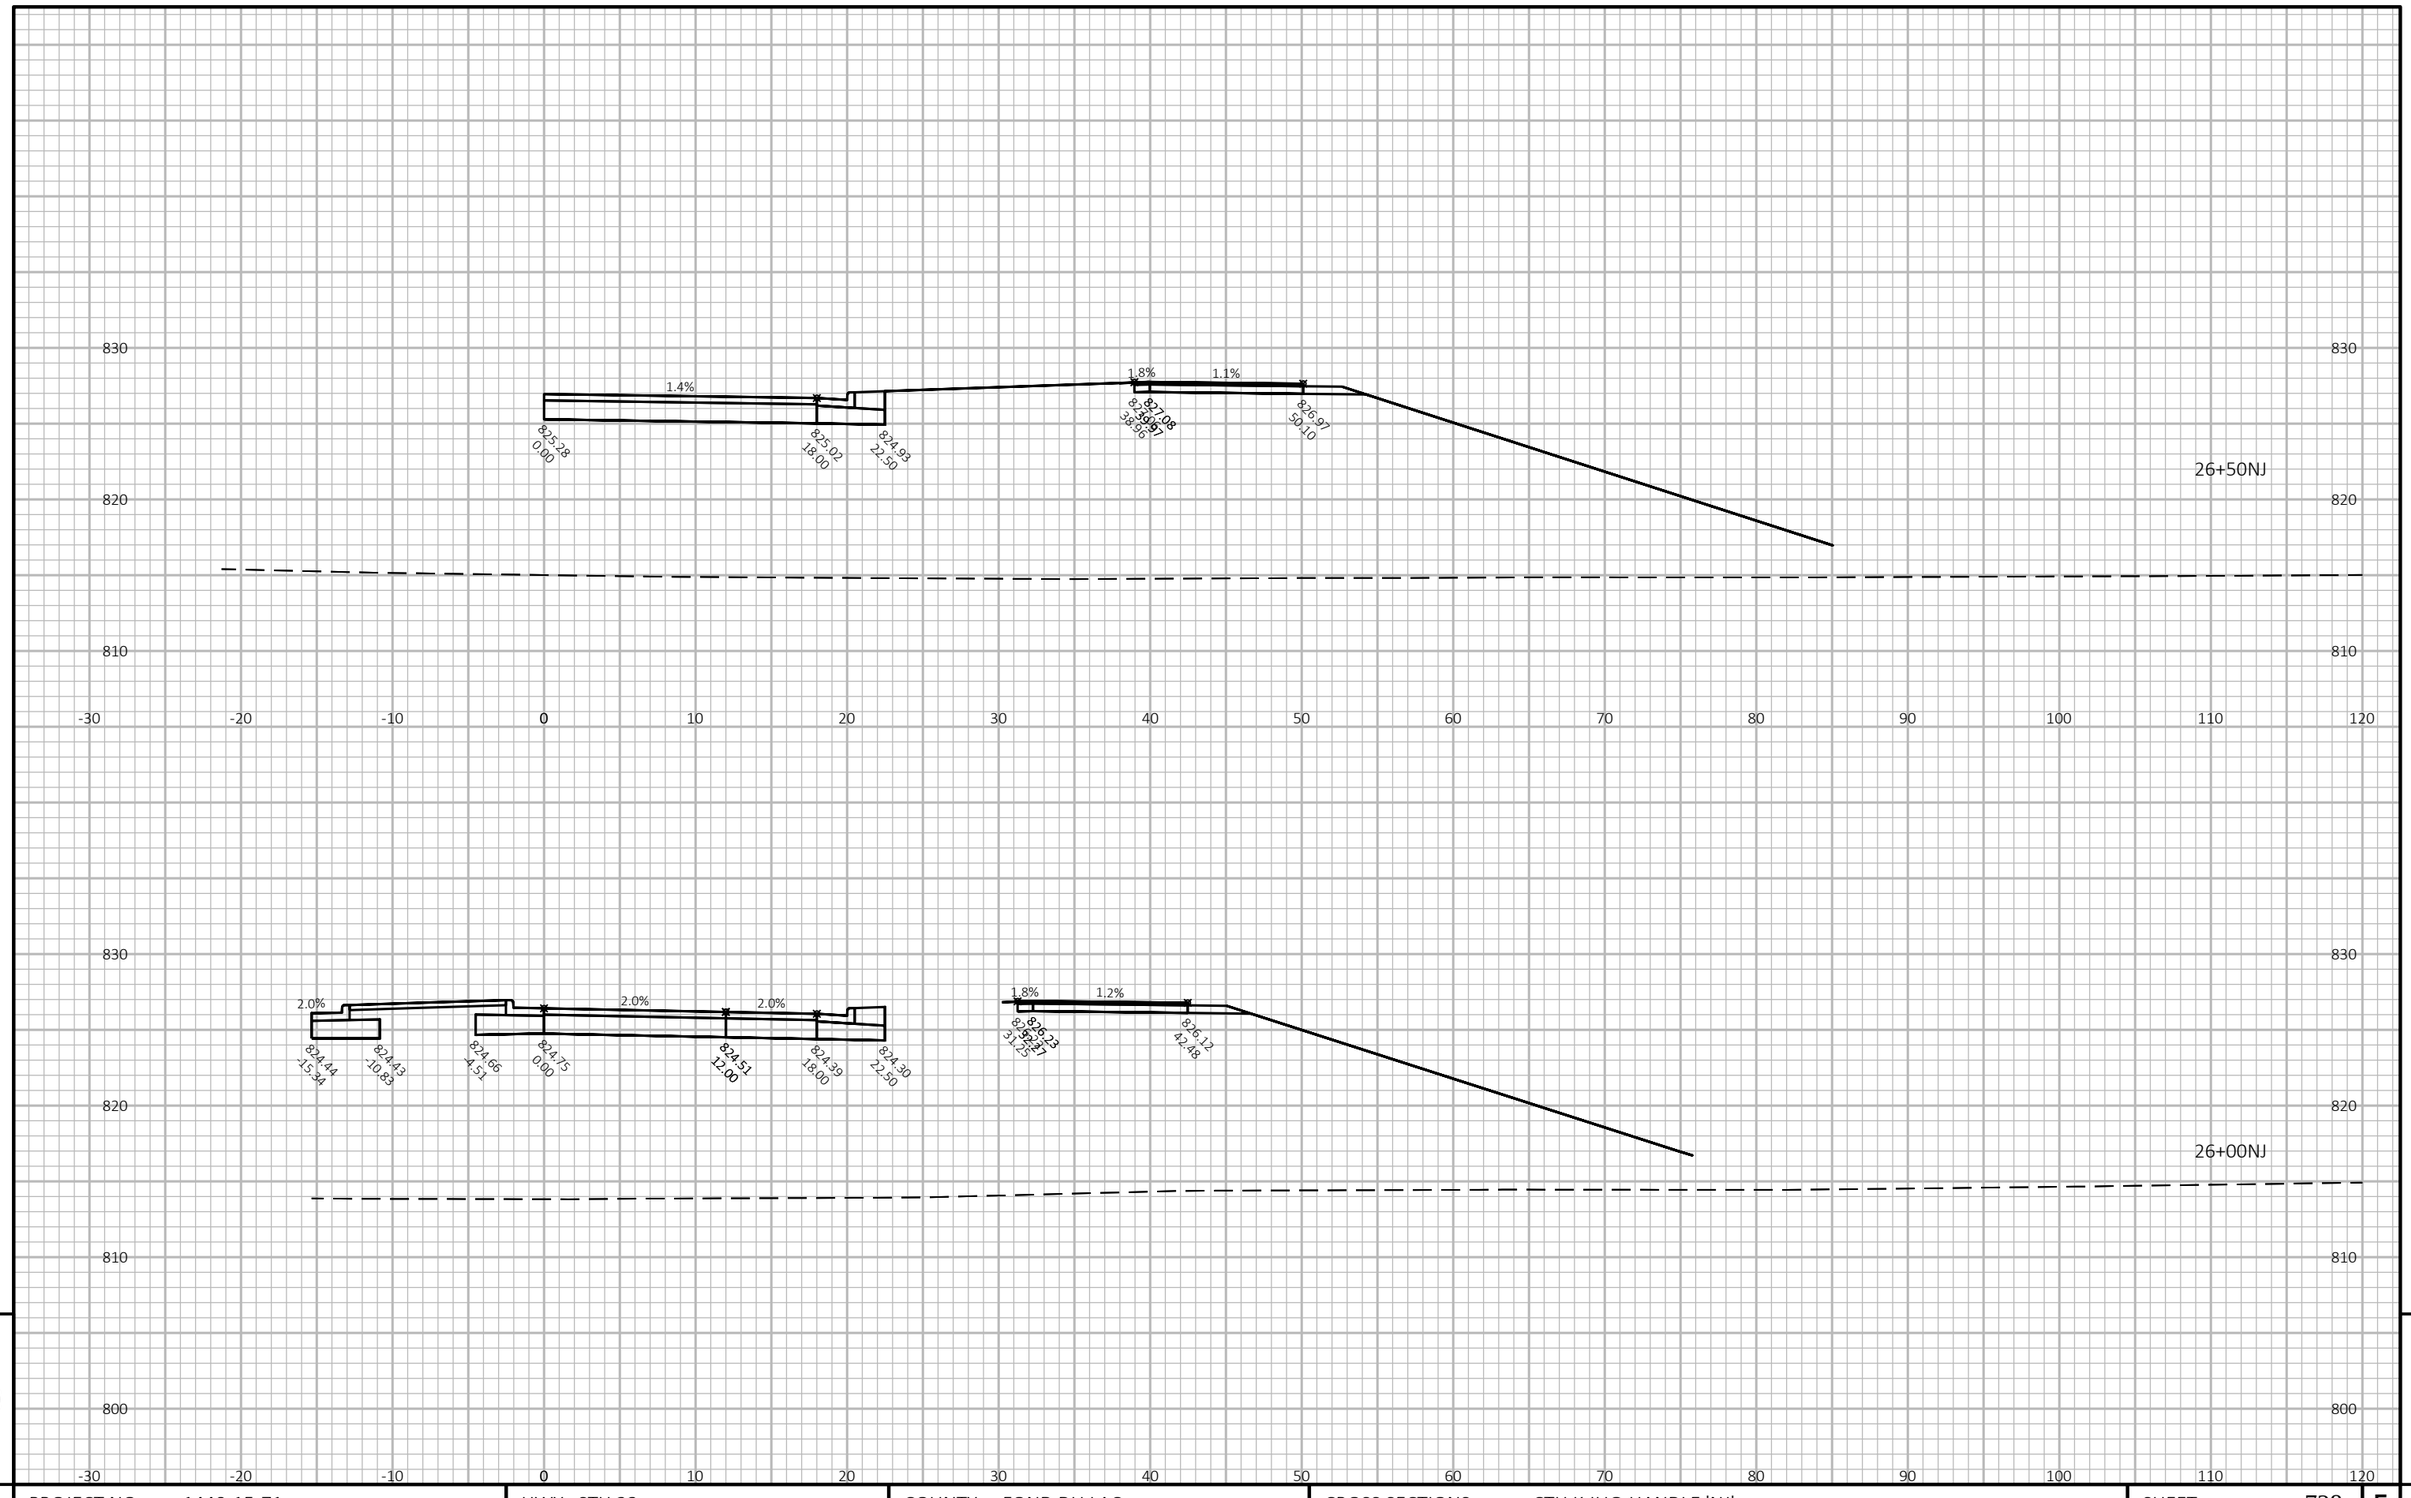

9

9

PROJECT NO: 1440-15-71	HWY: STH 23	COUNTY: FOND DU LAC	CROSS SECTIONS: CTH K JUG-HANDLE 'NJ'	SHEET 728	E

FILE NAME : J:\JOBS2014\20142023\CAD\TRANSPORTATION\DWG\SHEETSPLAN\CTH K NORTH JH XSEC.DWG
LAYOUT NAME - 20

PLOT DATE : 10/20/2019 8:57 PM PLOT BY : SCHULTZ, ANDREW K. PLOT NAME :

PLOT SCALE : 1 IN:10 FT HORZ. / 1 IN:10 FT VERT.

WISDOT/CADDS SHEET 49

820
810
800
0 -20 -10 0 10 20 30 40 50 60 70 80 90 100 110 120
11+11SJ
10+50SJ
10 FT
10 FT


9

PROJECT NO: 1440-15-71	HWY: STH 23	COUNTY: FOND DU LAC	CROSS SECTIONS: CTH K SJ JH	SHEET 729	E

FILE NAME : J:\JOBS2014\20142023\CAD\TRANSPORTATION\DWG\SHEETSPLAN\CTH K JH SJ XSEC.DWG
LAYOUT NAME - 01

PLOT DATE : 10/20/2019 8:50 PM PLOT BY : SCHULTZ, ANDREW K. PLOT NAME :

PLOT SCALE : 1 IN:10 FT HORZ. / 1 IN:10 FT VERT.

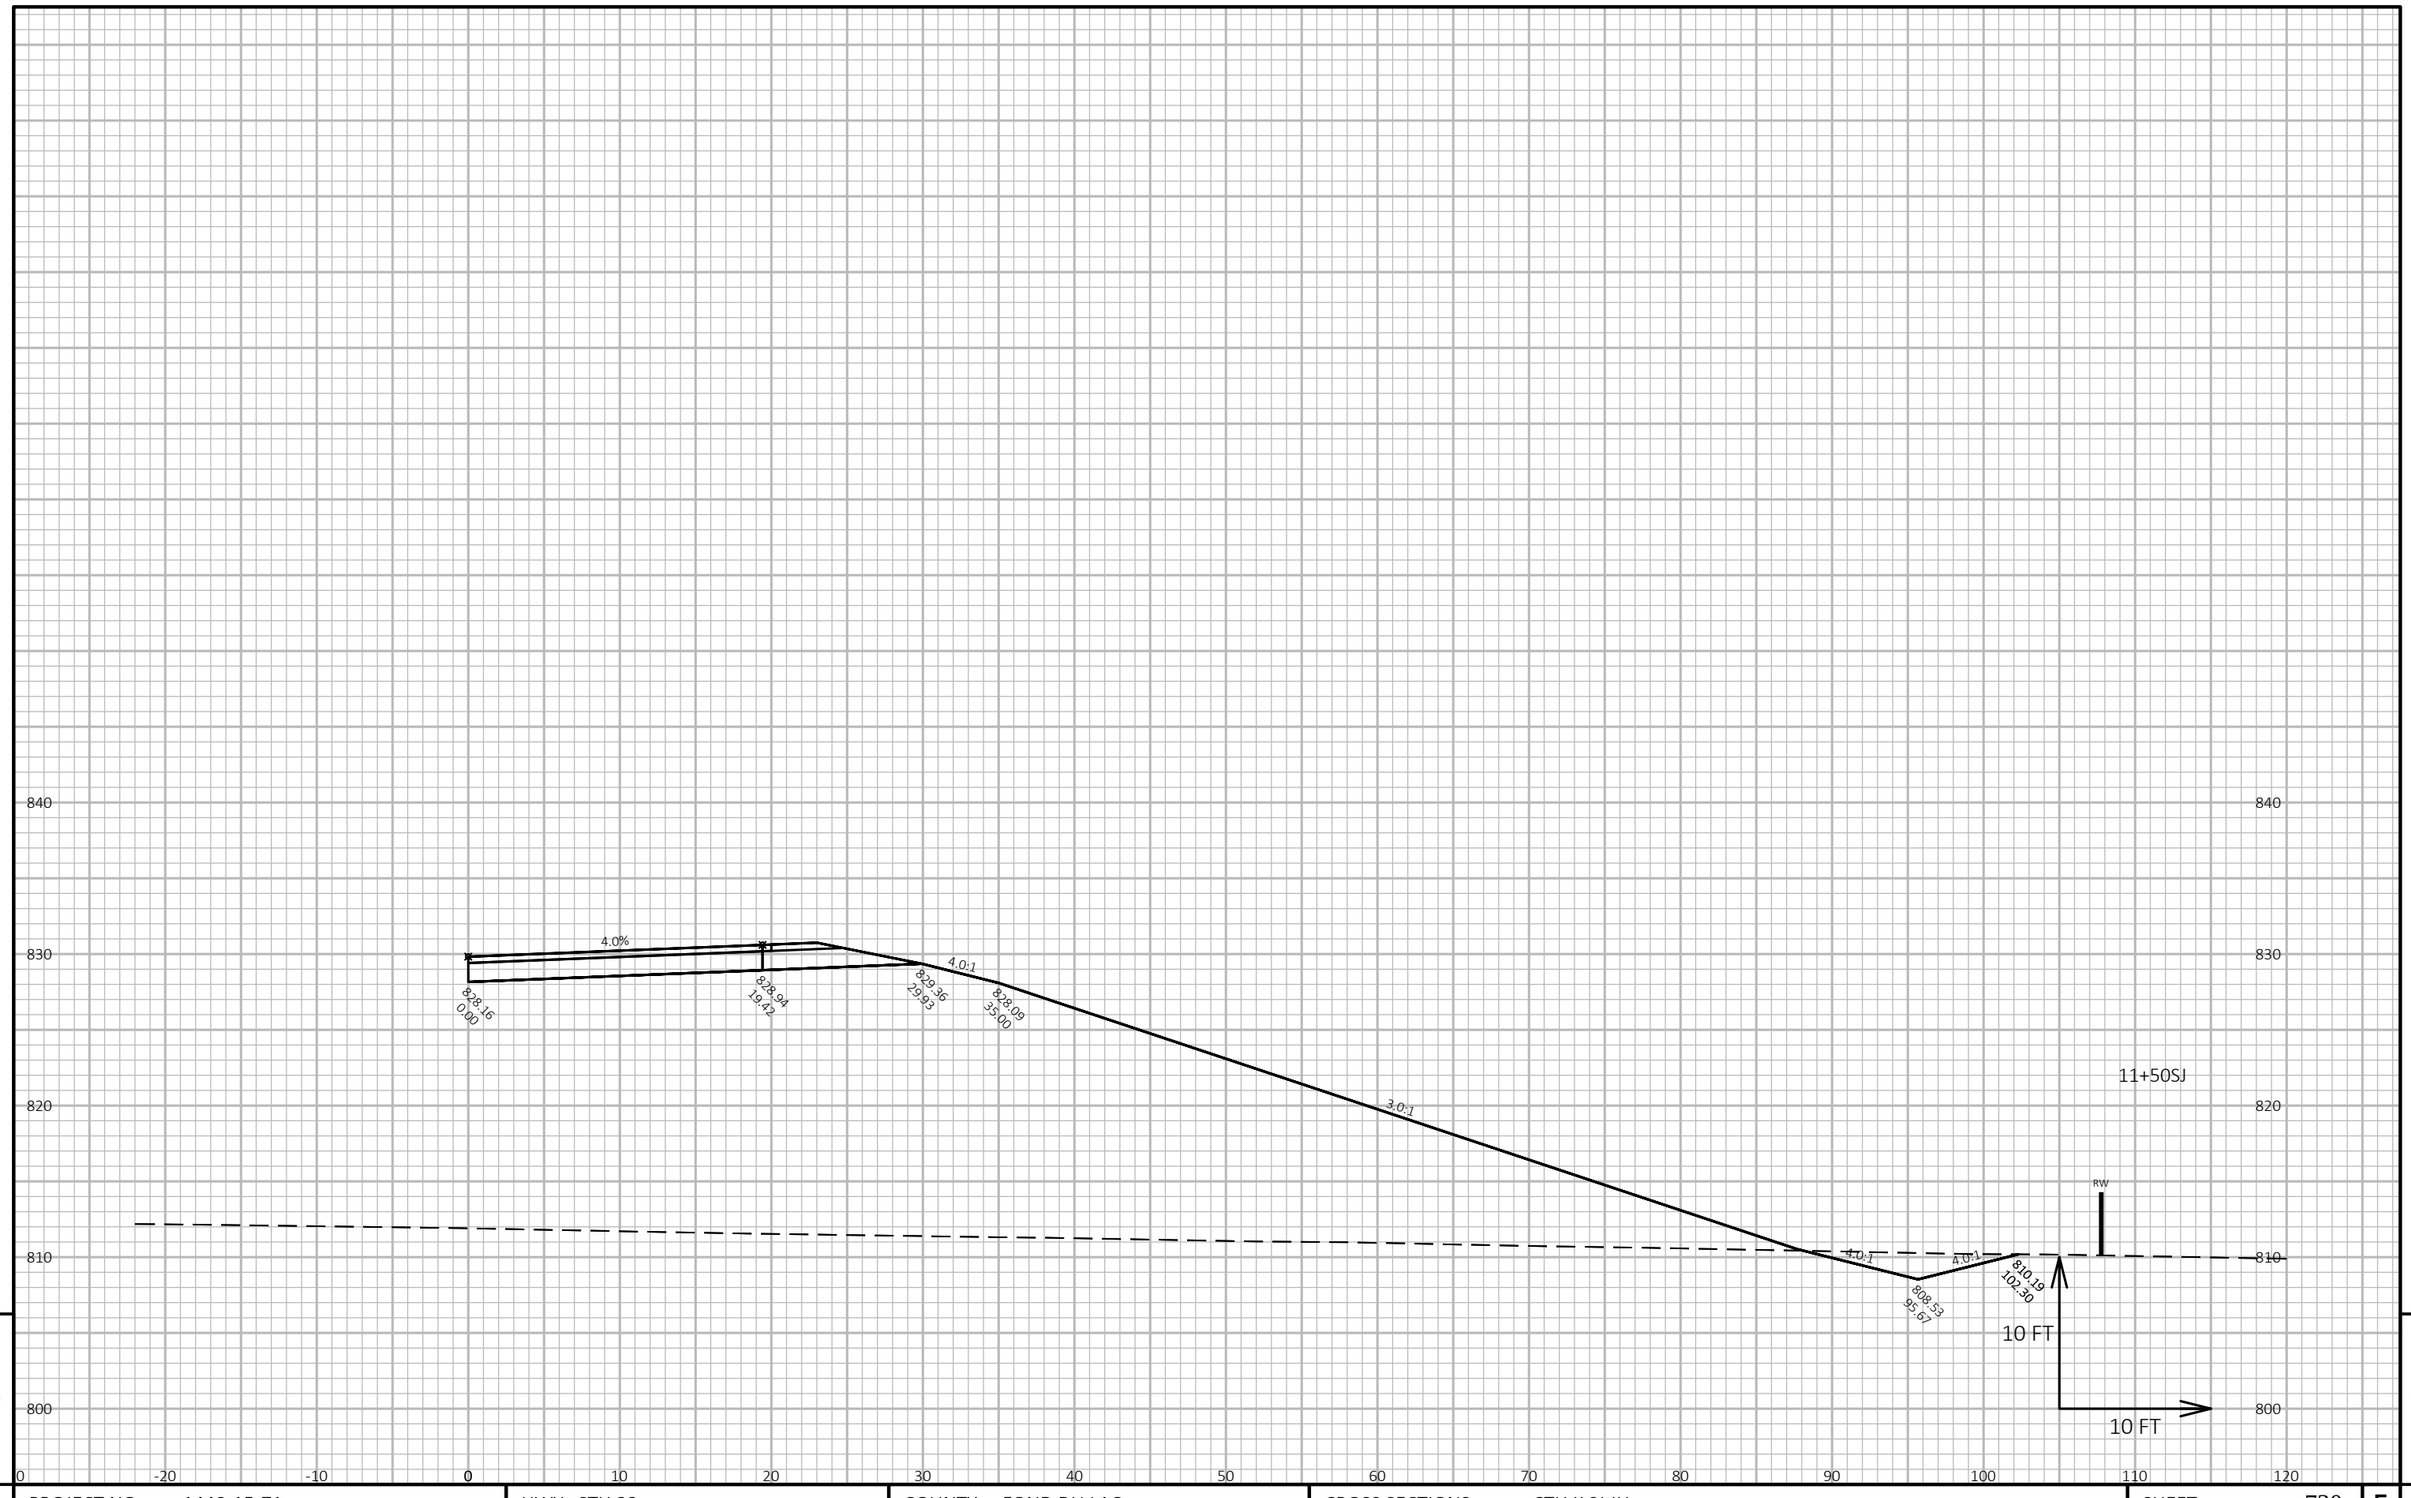

9

9

PROJECT NO: 1440-15-71	HWY: STH 23	COUNTY: FOND DU LAC	CROSS SECTIONS: CTH K SJ JH	SHEET 730	E

FILE NAME : J:\OBS2014\20142023\CAD\TRANSPORTATION\DWG\SHEETSPLAN\CTH K JH SJ XSEC.DWG
LAYOUT NAME - 02

PLOT DATE : 10/20/2019 8:50 PM PLOT BY : SCHULTZ, ANDREW K. PLOT NAME :

PLOT SCALE : 1 IN:10 FT HORZ. / 1 IN:10 FT VERT.

WISDOT/CADDS SHEET 49



9

9

PROJECT NO: 1440-15-71	HWY: STH 23	COUNTY: FOND DU LAC	CROSS SECTIONS: CTH K SJ JH	SHEET 731	E


FILE NAME : J:\OBS2014\20142023\CAD\TRANSPORTATION\DWG\SHEETSPLAN\CTH K JH SJ XSEC.DWG
LAYOUT NAME - 03

PLOT DATE : 10/20/2019 8:50 PM

PLOT BY : SCHULTZ, ANDREW K.

PLOT NAME :

PLOT SCALE : 1 IN:10 FT HORZ. / 1 IN:10 FT VERT.

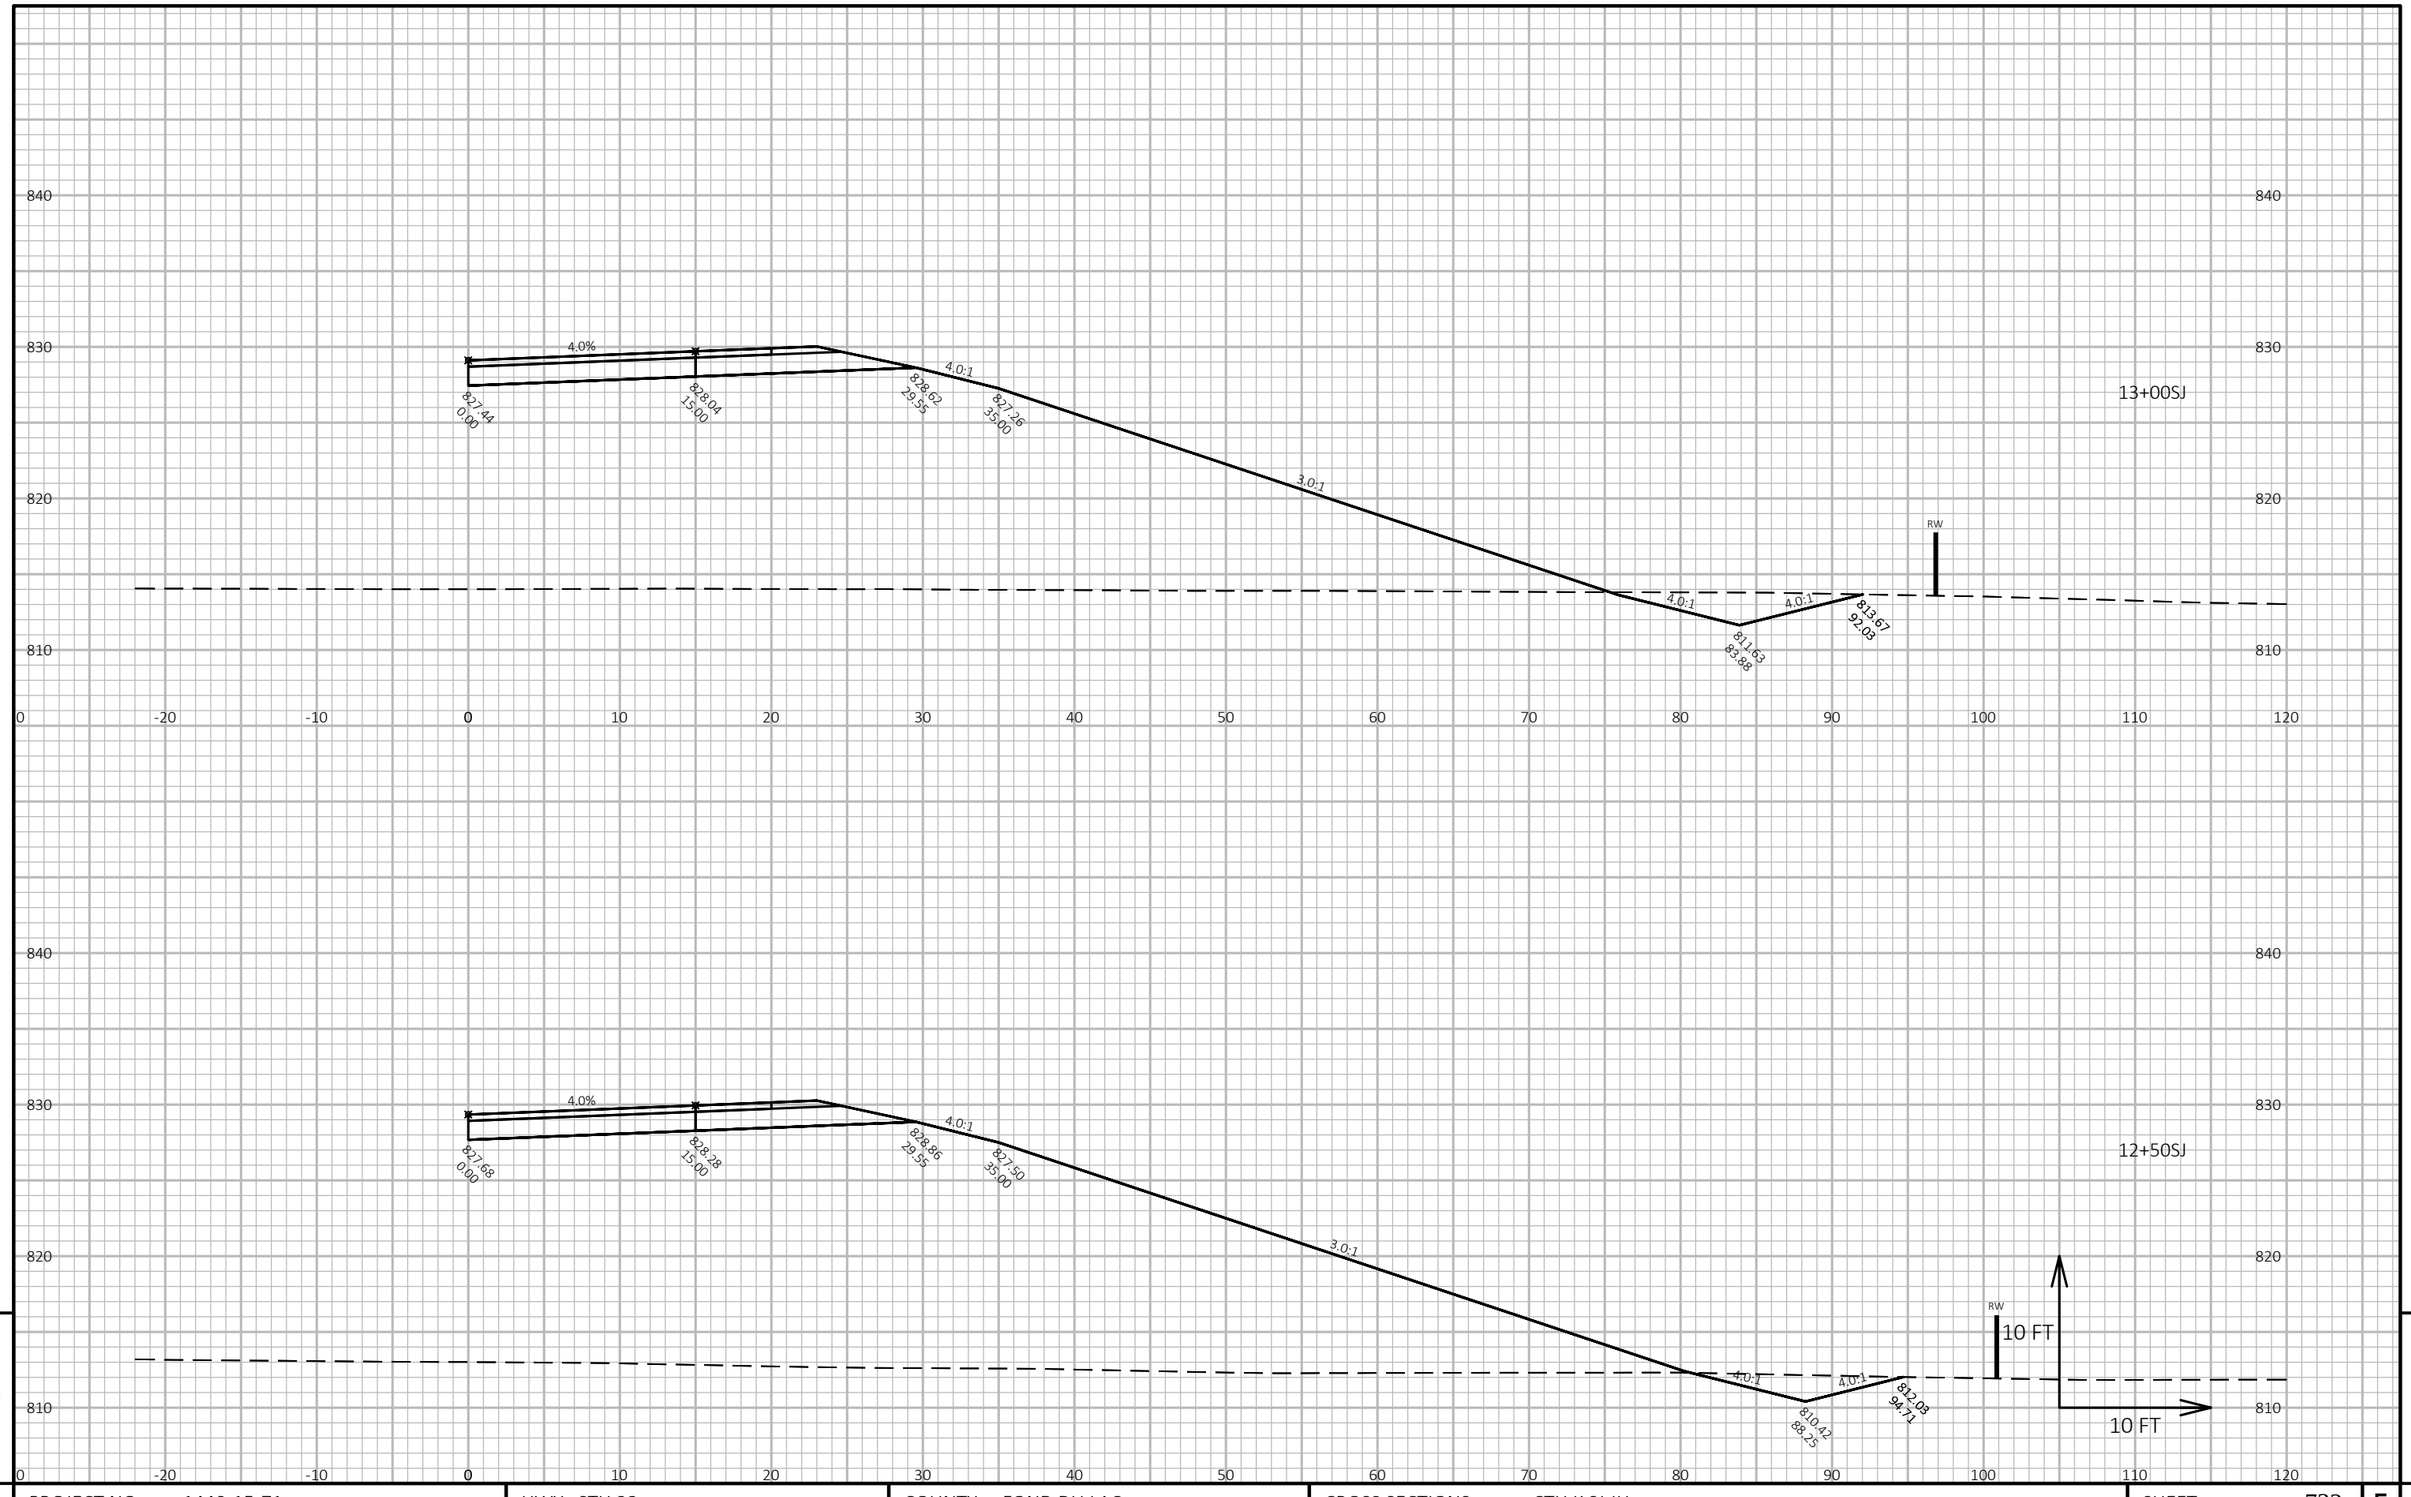

9 9


PROJECT NO: 1440-15-71	HWY: STH 23	COUNTY: FOND DU LAC	CROSS SECTIONS: CTH K SJ JH	SHEET 732	E

FILE NAME : J:\OBS2014\20142023\CAD\TRANSPORTATION\DWG\SHEETSPLAN\CTH K JH SJ XSEC.DWG
LAYOUT NAME - 04

PLOT DATE : 10/20/2019 8:50 PM PLOT BY : SCHULTZ, ANDREW K. PLOT NAME :

PLOT SCALE : 1 IN:10 FT HORZ. / 1 IN:10 FT VERT.

WISDOT/CADDS SHEET 49

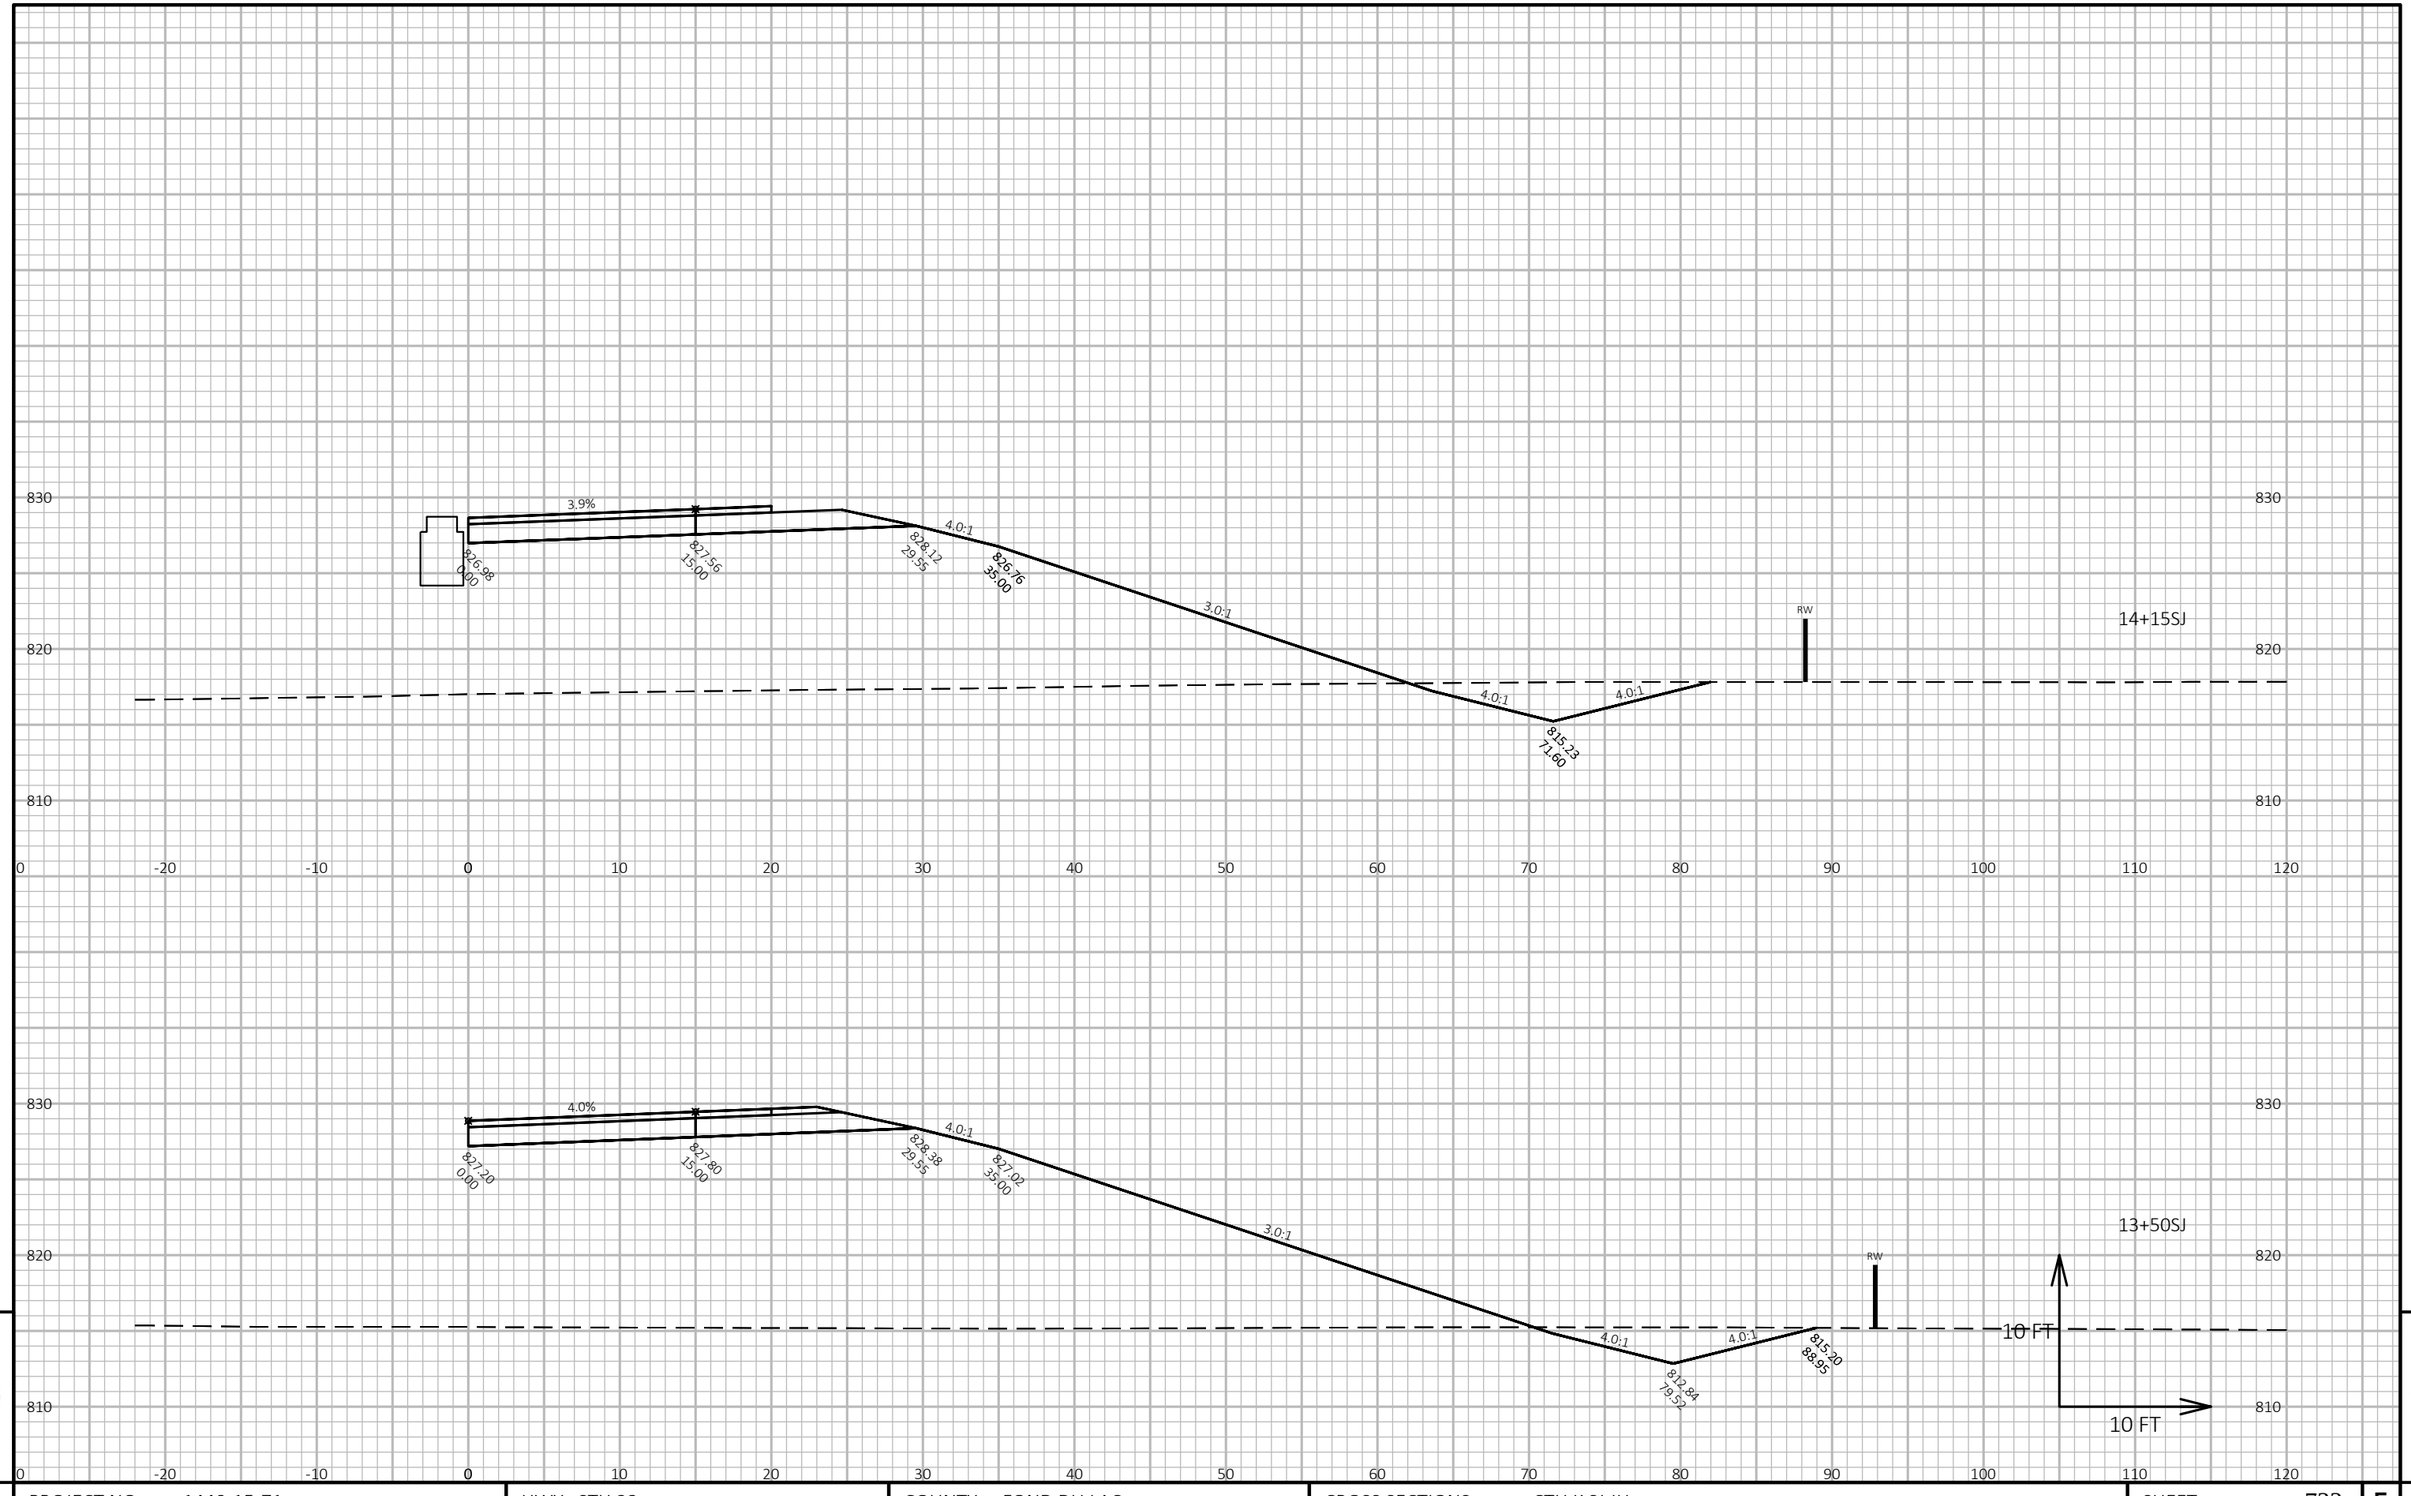

9


9

PROJECT NO: 1440-15-71	HWY: STH 23	COUNTY: FOND DU LAC	CROSS SECTIONS: CTH K SJ JH	SHEET 733	E

FILE NAME : J:\JOBS2014\20142023\CAD\TRANSPORTATION\DWG\SHEETSPLAN\CTH K JH SJ XSEC.DWG
LAYOUT NAME - 05

PLOT DATE : 10/20/2019 8:50 PM PLOT BY : SCHULTZ, ANDREW K. PLOT NAME : **PLOT SCALE :** 1 IN:10 FT HORZ. / 1 IN:10 FT VERT.

WISDOT/CADDS SHEET 49

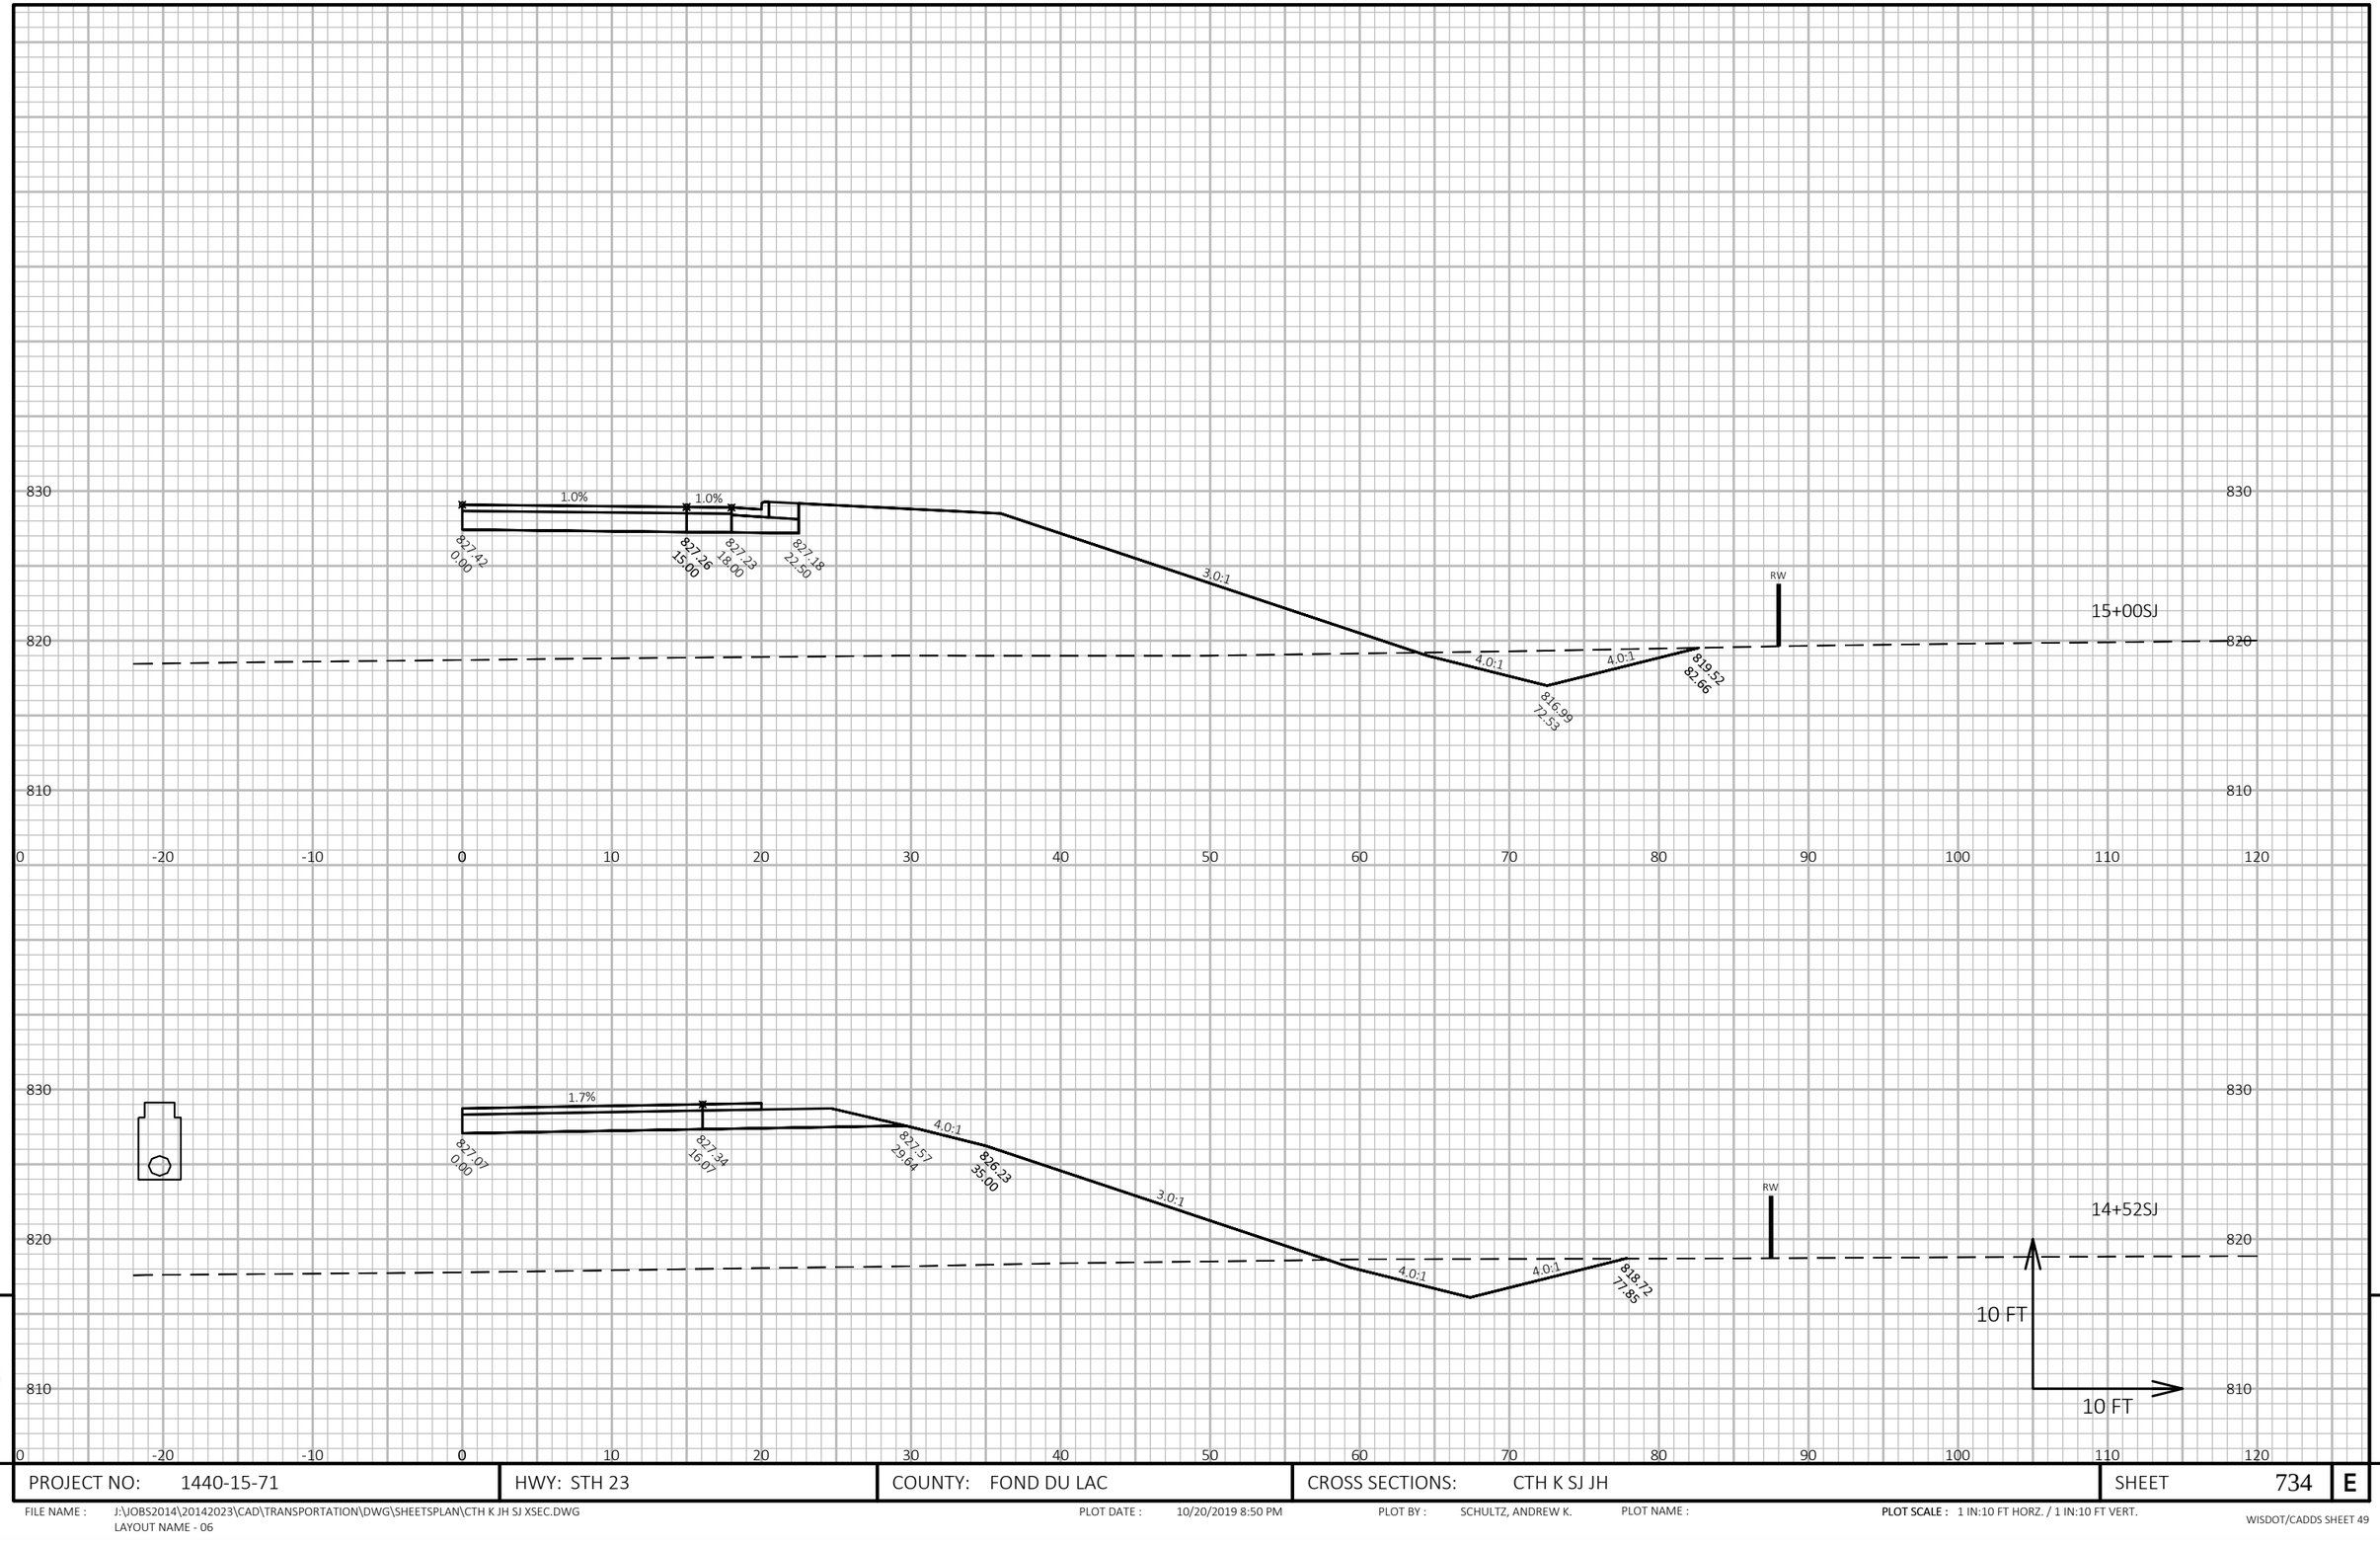


PROJECT NO: 1440-15-71	HWY: STH 23	COUNTY: FOND DU LAC	CROSS SECTIONS: CTH K SJ JH	SHEET 734	E

FILE NAME : J:\JOBS2014\20142023\CAD\TRANSPORTATION\DWG\SHEETSPLAN\CTH K JH SJ XSEC.DWG
LAYOUT NAME - 06

PLOT DATE : 10/20/2019 8:50 PM PLOT BY : SCHULTZ, ANDREW K. PLOT NAME :

PLOT SCALE : 1 IN:10 FT HORZ. / 1 IN:10 FT VERT.

WISDOT/CADDS SHEET 49

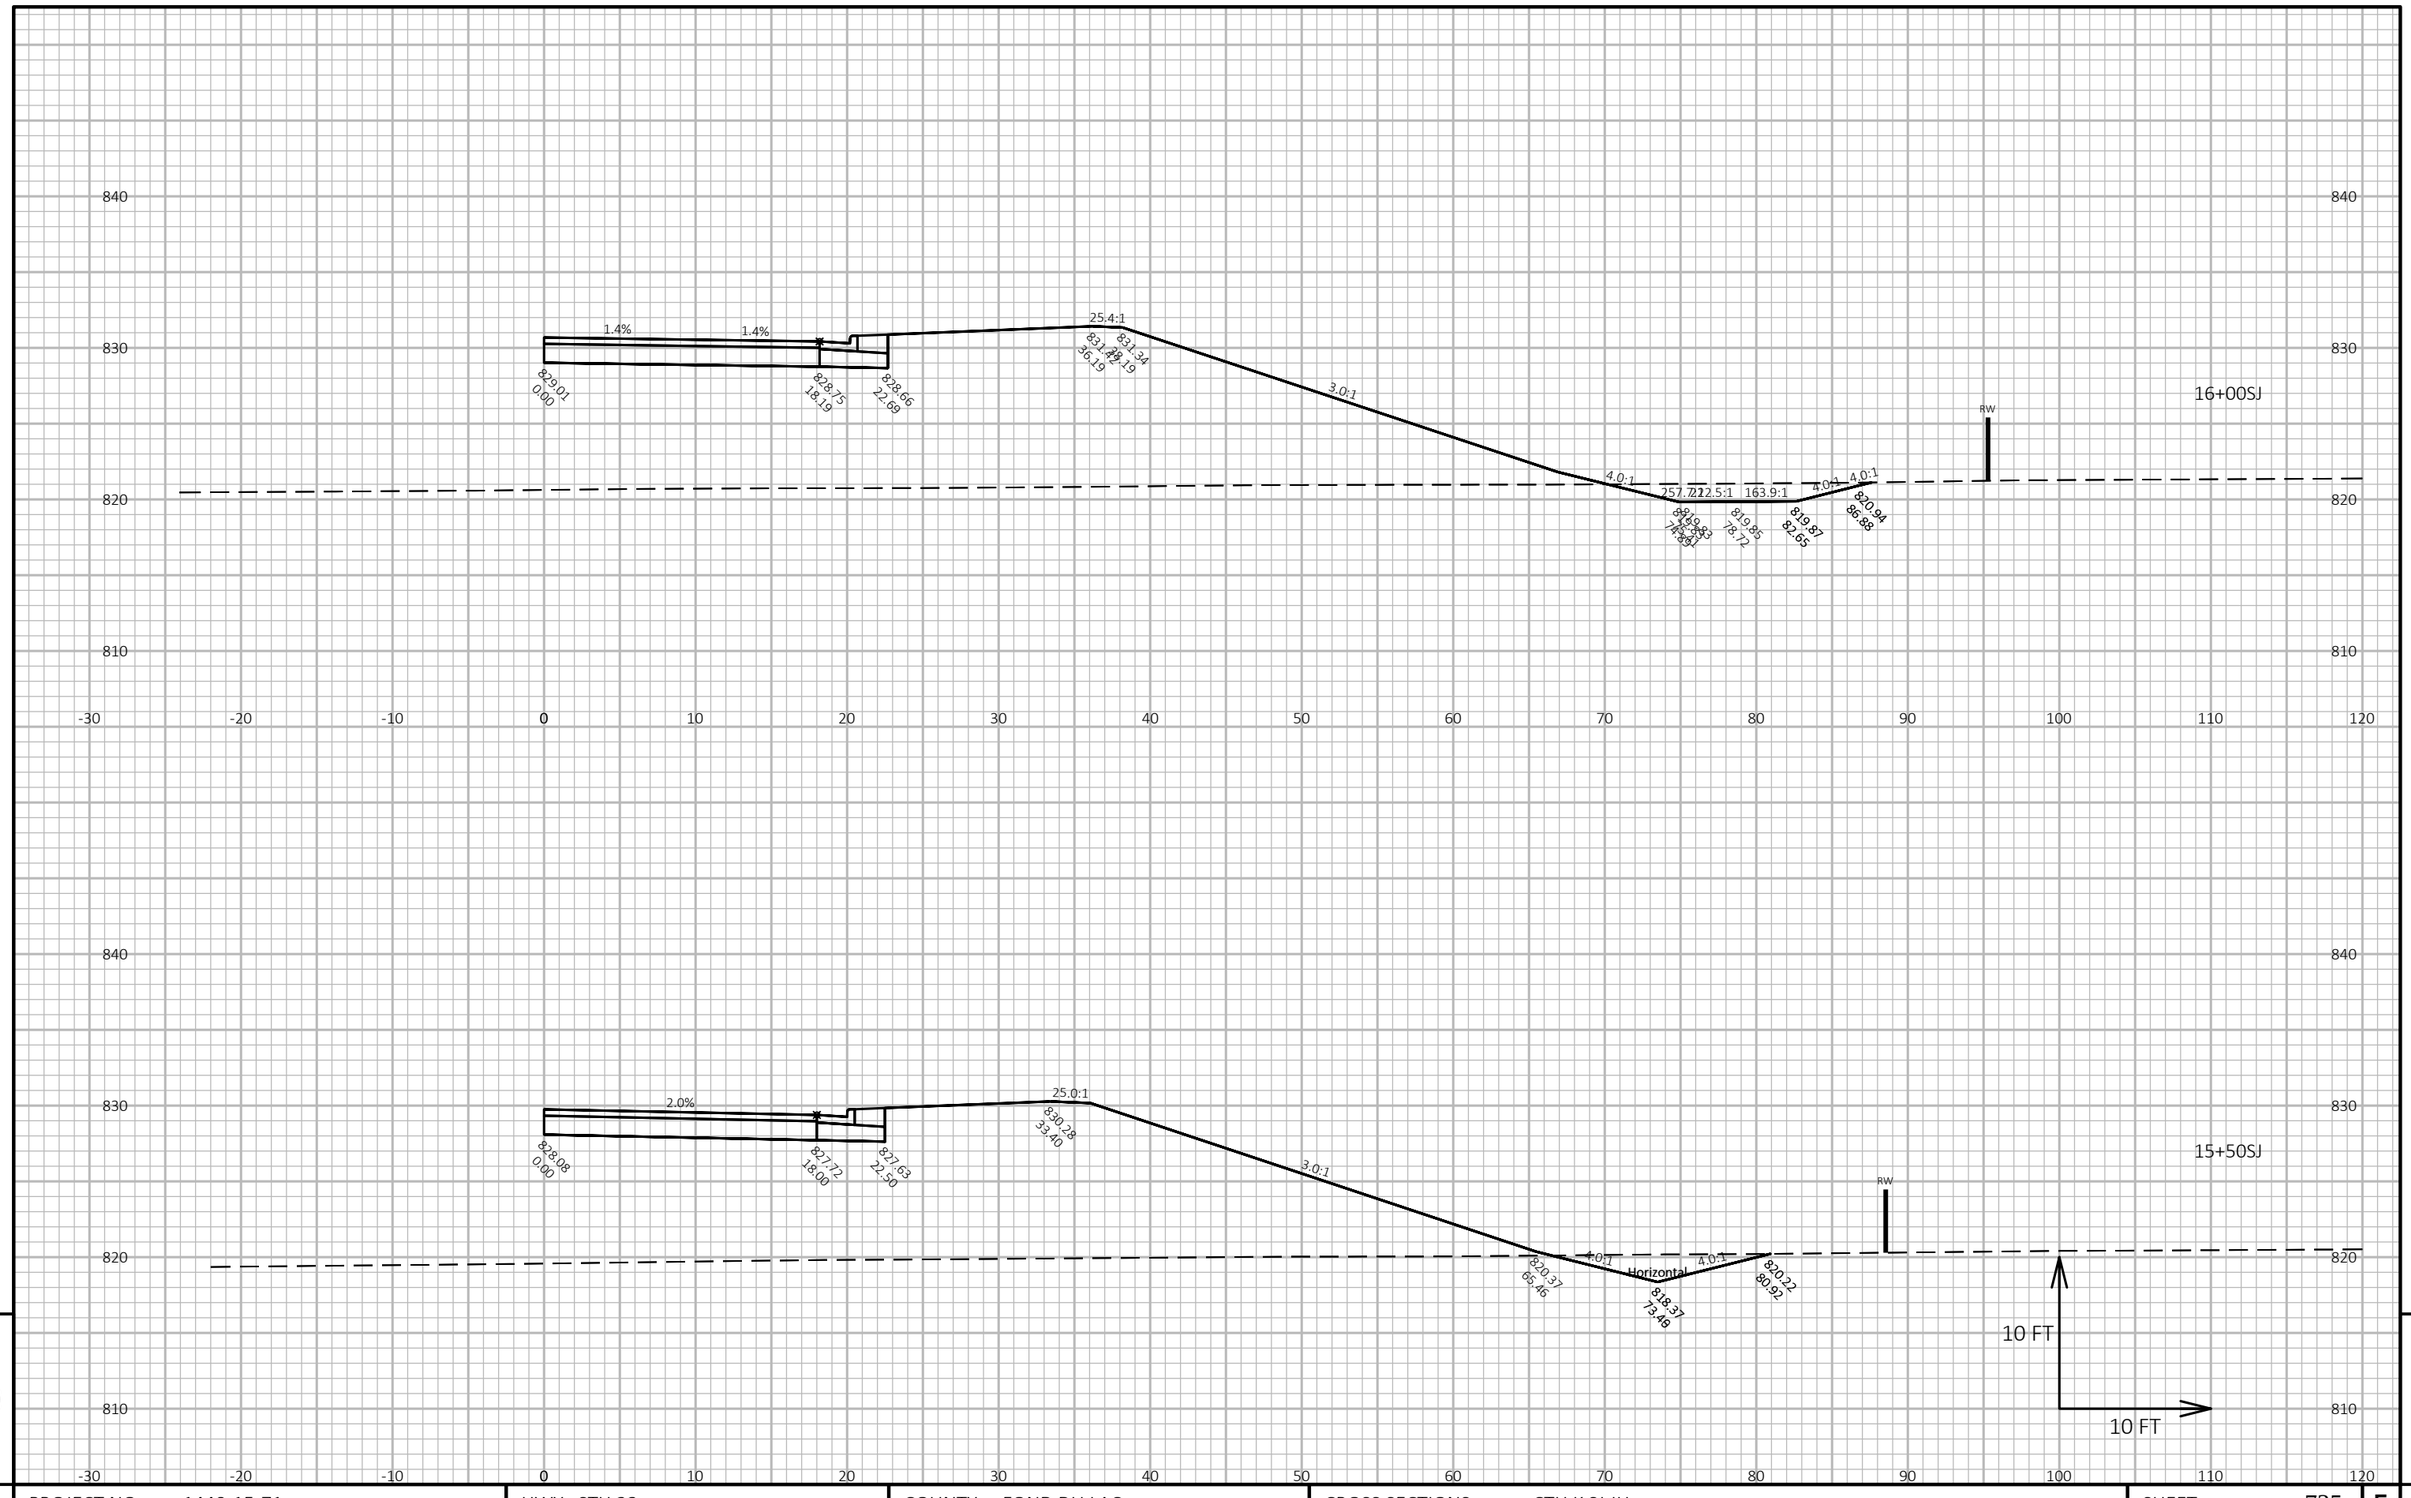

9

9

PROJECT NO: 1440-15-71	HWY: STH 23	COUNTY: FOND DU LAC	CROSS SECTIONS: CTH K SJ JH	SHEET 735	E

FILE NAME : J:\JOBS2014\20142023\CAD\TRANSPORTATION\DWG\SHEETSPLAN\CTH K JH SJ XSEC.DWG
LAYOUT NAME - 07


PLOT DATE : 10/20/2019 8:50 PM

PLOT BY : SCHULTZ, ANDREW K.

PLOT NAME :

PLOT SCALE : 1 IN:10 FT HORZ. / 1 IN:10 FT VERT.

WISDOT/CADDS SHEET 49

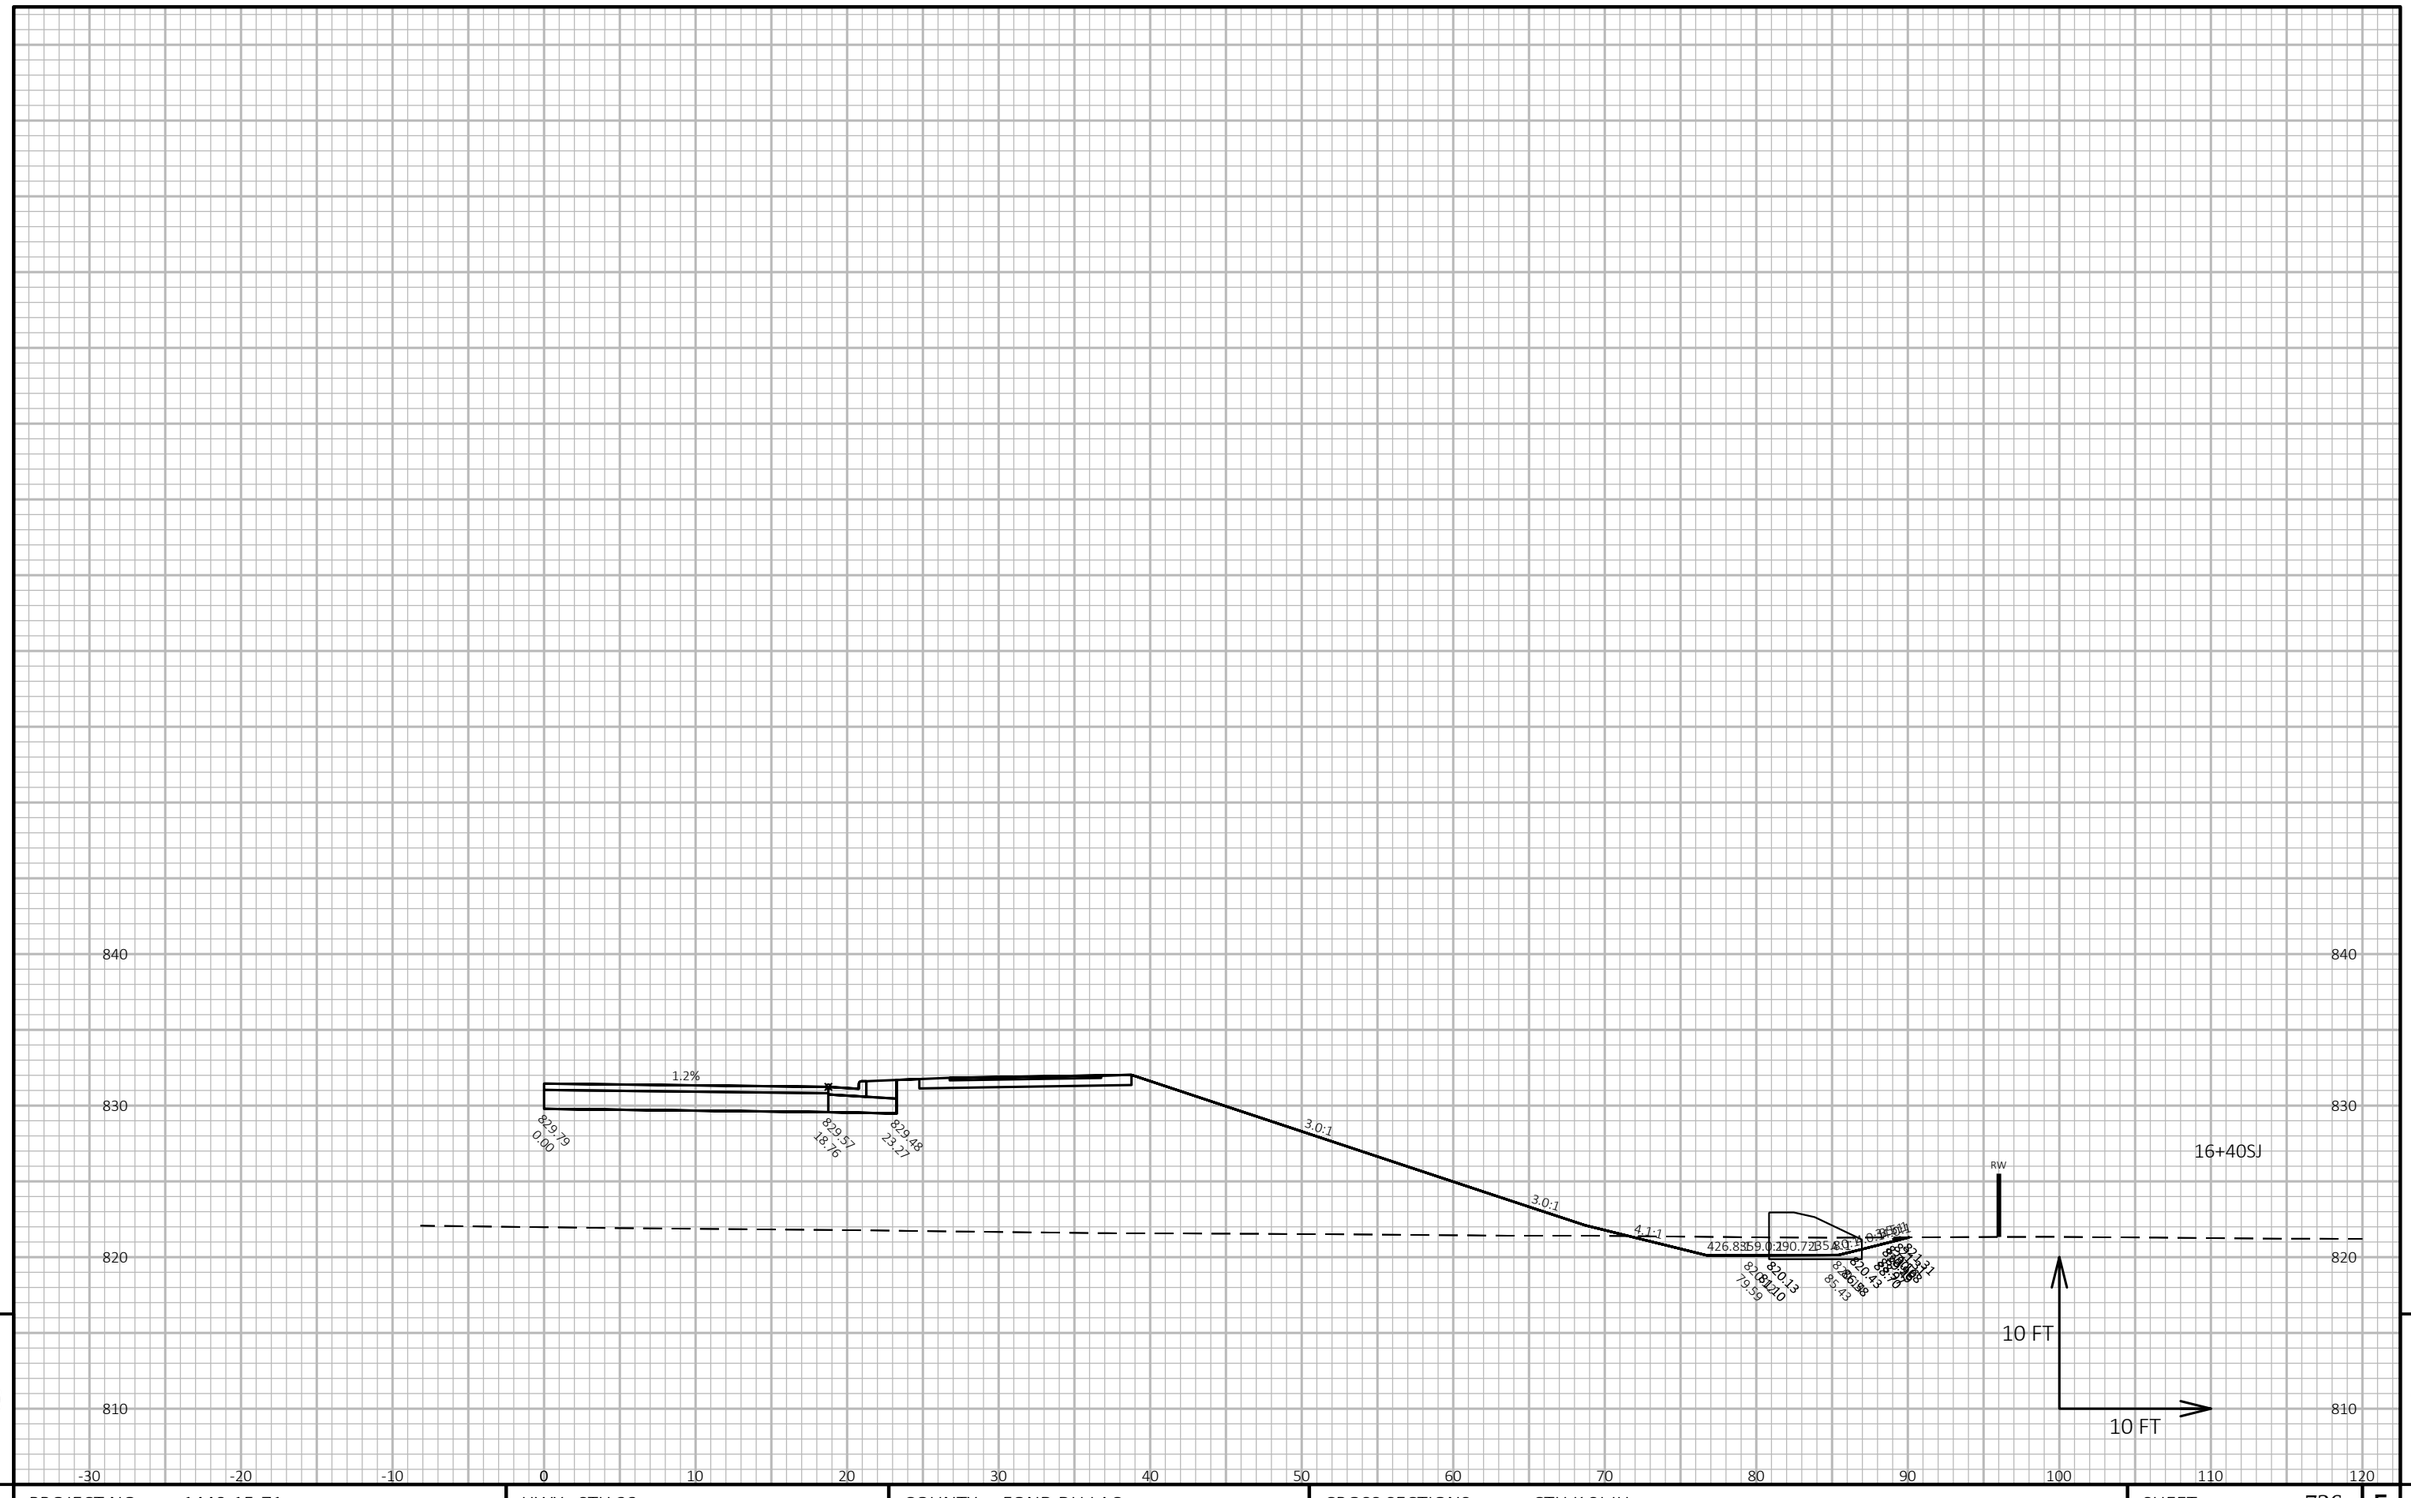

9

9

PROJECT NO: 1440-15-71	HWY: STH 23	COUNTY: FOND DU LAC	CROSS SECTIONS: CTH K SJ JH	SHEET 736	E

FILE NAME : J:\JOBS2014\20142023\CAD\TRANSPORTATION\DWG\SHEETSPLAN\CTH K JH SJ XSEC.DWG
LAYOUT NAME - 08

PLOT DATE : 10/20/2019 8:50 PM

PLOT BY : SCHULTZ, ANDREW K.

PLOT NAME :


PLOT SCALE : 1 IN:10 FT HORZ. / 1 IN:10 FT VERT.

WISDOT/CADDS SHEET 49


11+50SK

820
810
-120 -110 -100 -90 -80 -70 -60 -50 -40 -30 -20 -10 0 10 20 30

11+00SK

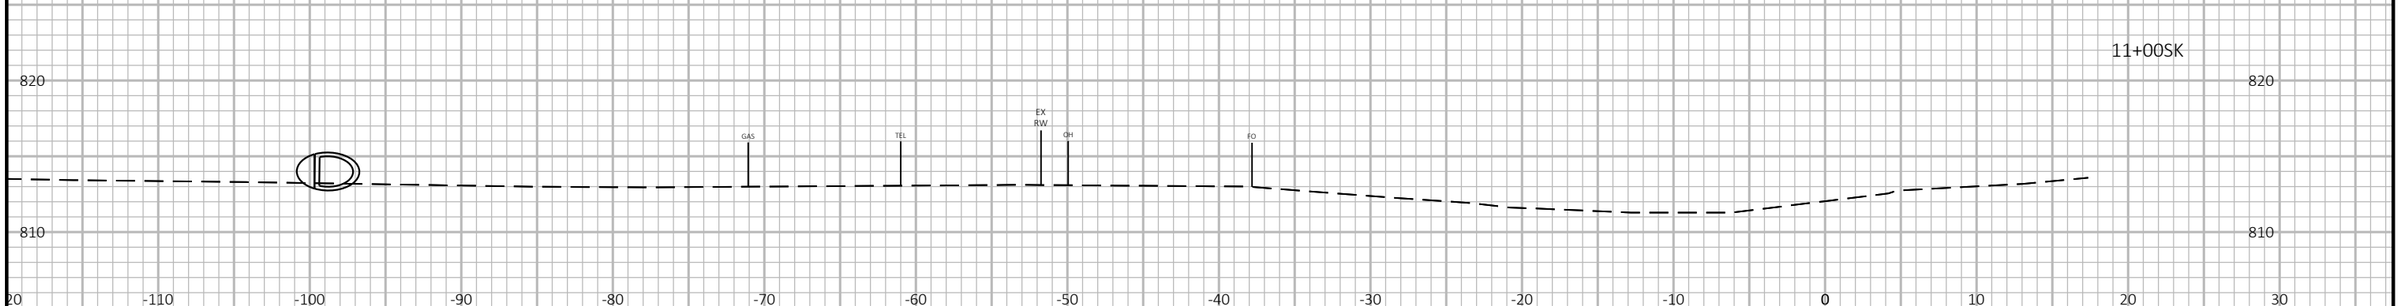

10+50SK

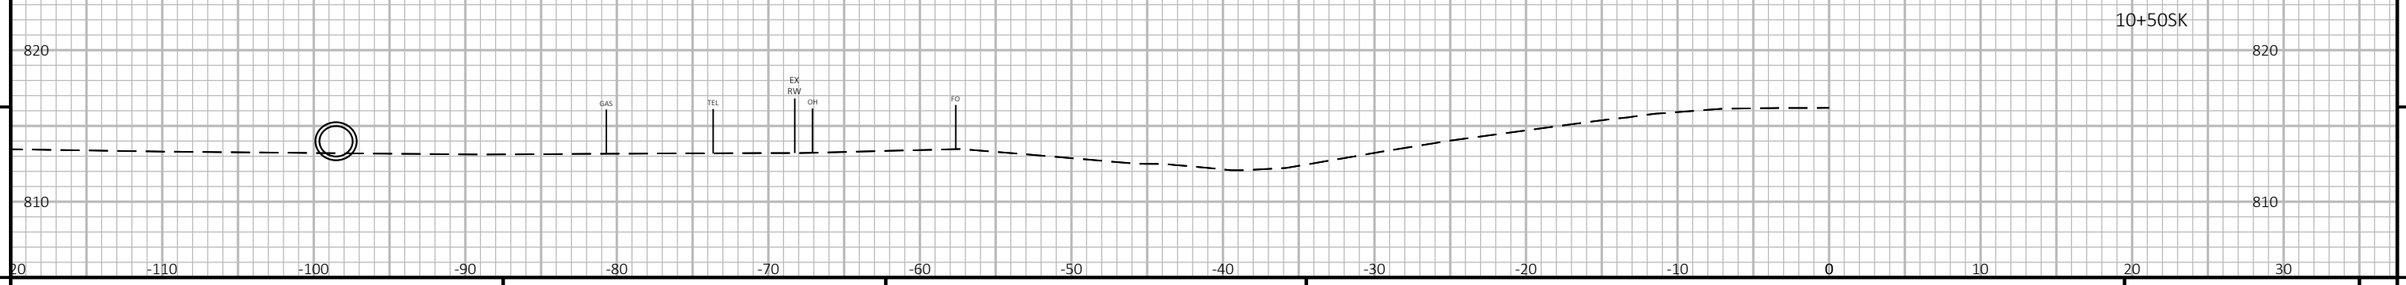

9

9

PROJECT NO: 1440-15-71	HWY: STH 23	COUNTY: FOND DU LAC	CROSS SECTIONS: CTH K JUG-HANDLE 'SK'	SHEET 737	E

FILE NAME : J:\JOBS2014\20142023\CAD\TRANSPORTATION\DWG\SHEETSPLAN\CTH K JH SK XSEC.DWG
LAYOUT NAME - 01

PLOT DATE : 10/20/2019 8:52 PM

PLOT BY : SCHULTZ, ANDREW K.

PLOT NAME :

PLOT SCALE : 1 IN:10 FT HORZ. / 1 IN:10 FT VERT.

WISDOT/CADDS SHEET 49

9

9


PROJECT NO: 1440-15-71	HWY: STH 23	COUNTY: FOND DU LAC	CROSS SECTIONS: CTH K JUG-HANDLE 'SK'	SHEET 738	E

FILE NAME : J:\JOBS2014\20142023\CAD\TRANSPORTATION\DWG\SHEETSPLAN\CTH K JH SK XSEC.DWG
LAYOUT NAME - 02

PLOT DATE : 10/20/2019 8:52 PM PLOT BY : SCHULTZ, ANDREW K. PLOT NAME :

PLOT SCALE : 1 IN:10 FT HORZ. / 1 IN:10 FT VERT.

WISDOT/CADDS SHEET 49

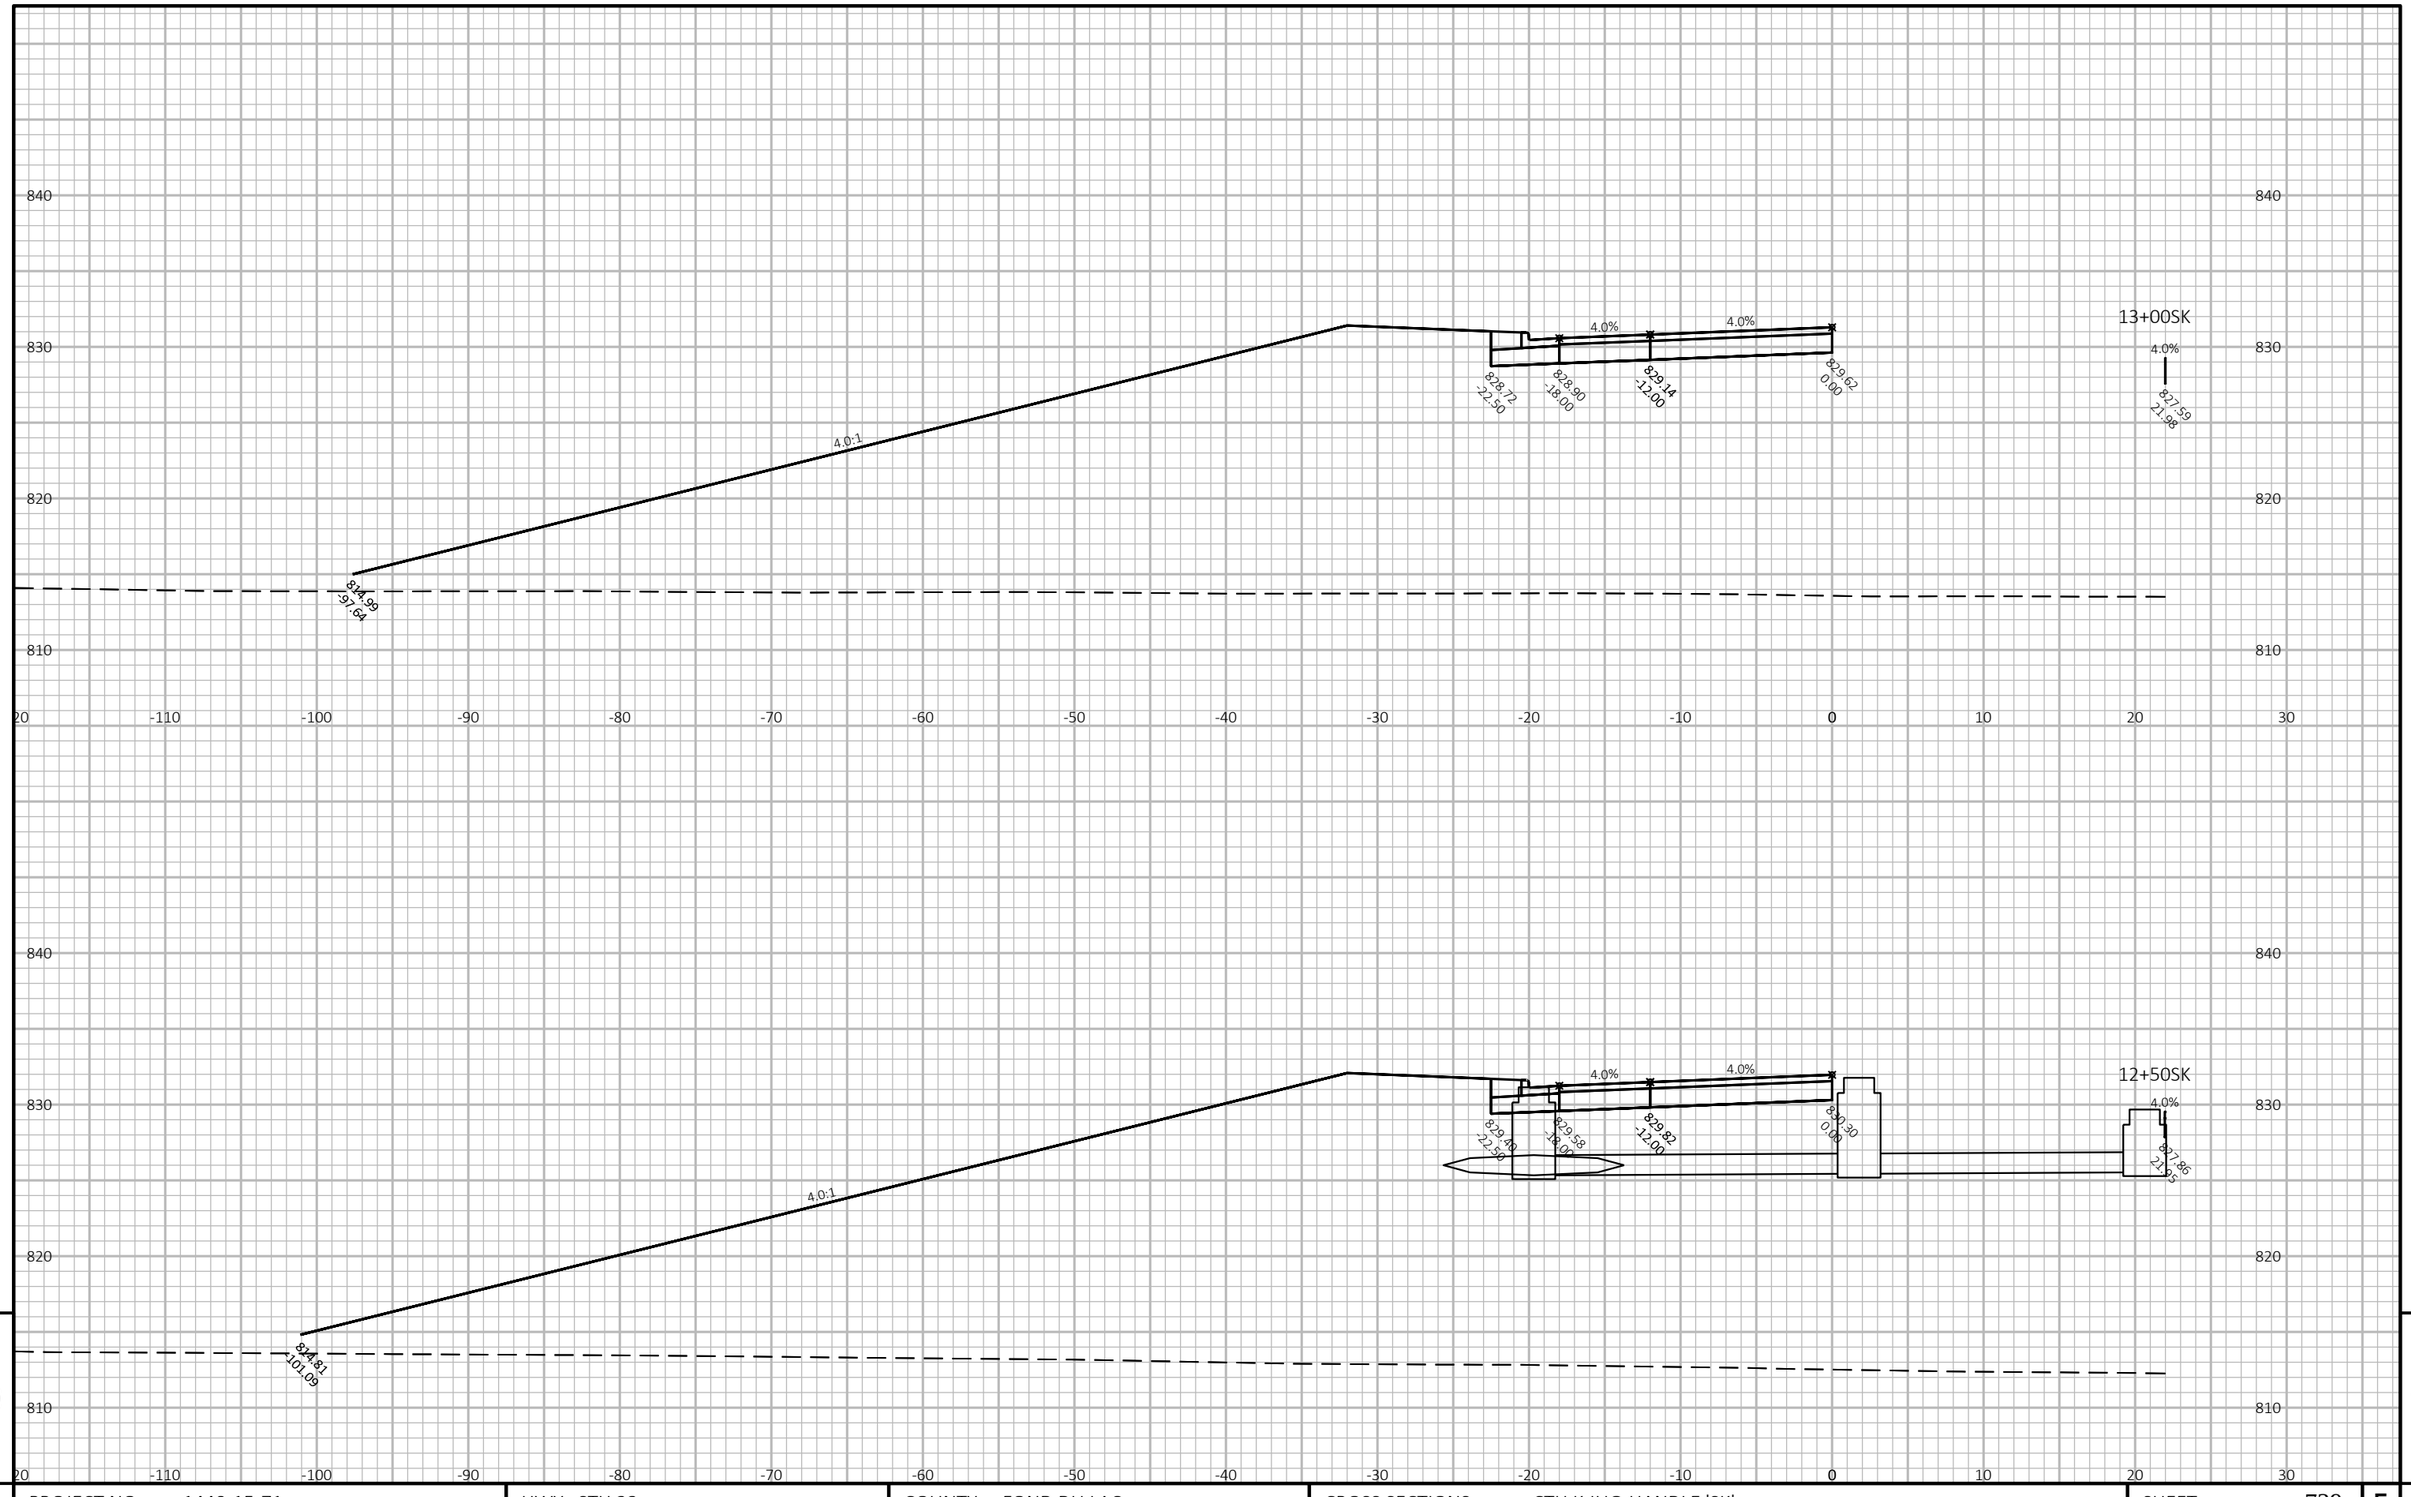

9

9


PROJECT NO: 1440-15-71	HWY: STH 23	COUNTY: FOND DU LAC	CROSS SECTIONS: CTH K JUG-HANDLE 'SK'	SHEET 739	E

FILE NAME : J:\JOBS2014\20142023\CAD\TRANSPORTATION\DWG\SHEETSPLAN\CTH K JH SK XSEC.DWG
LAYOUT NAME - 03

PLOT DATE : 10/20/2019 8:52 PM PLOT BY : SCHULTZ, ANDREW K. PLOT NAME :

PLOT SCALE : 1 IN:10 FT HORZ. / 1 IN:10 FT VERT.

WISDOT/CADDS SHEET 49

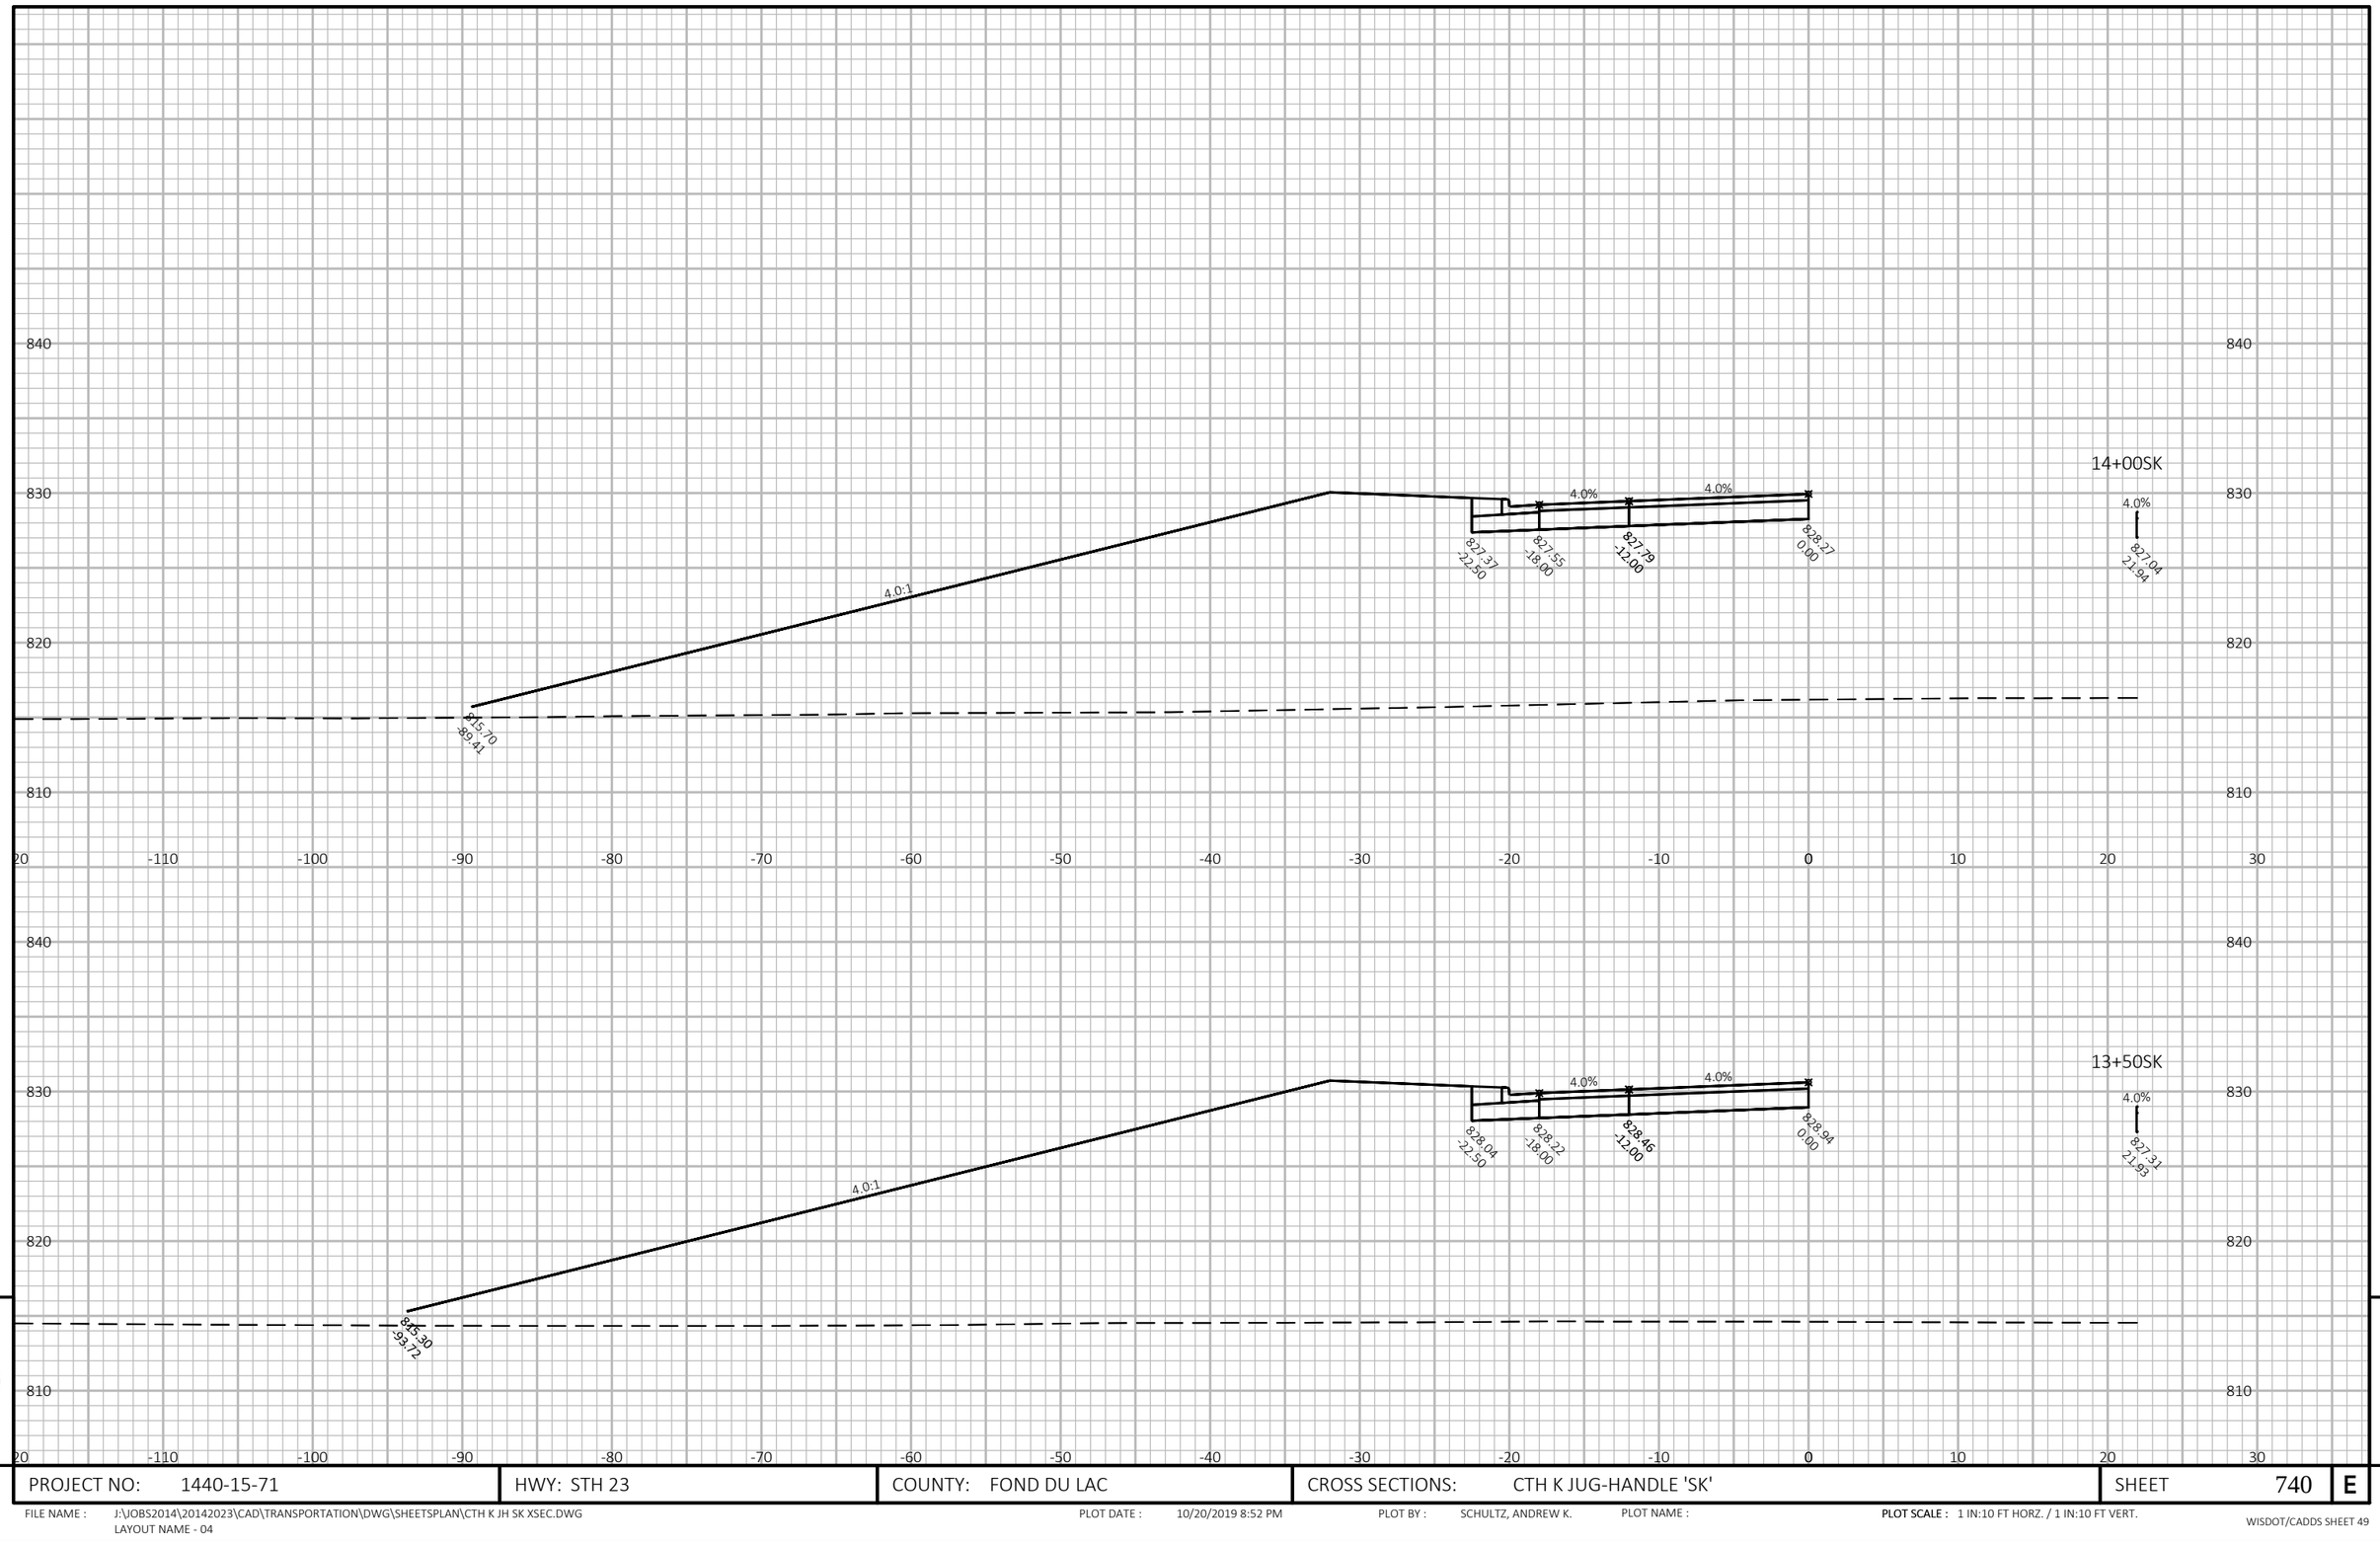

9

9


PROJECT NO: 1440-15-71	HWY: STH 23	COUNTY: FOND DU LAC	CROSS SECTIONS: CTH K JUG-HANDLE 'SK'	SHEET 740	E

FILE NAME : J:\JOBS2014\20142023\CAD\TRANSPORTATION\DWG\SHEETSPLAN\CTH K JH SK XSEC.DWG
LAYOUT NAME - 04

PLOT DATE : 10/20/2019 8:52 PM PLOT BY : SCHULTZ, ANDREW K. PLOT NAME :

PLOT SCALE : 1 IN:10 FT HORZ. / 1 IN:10 FT VERT.

WISDOT/CADDS SHEET 49

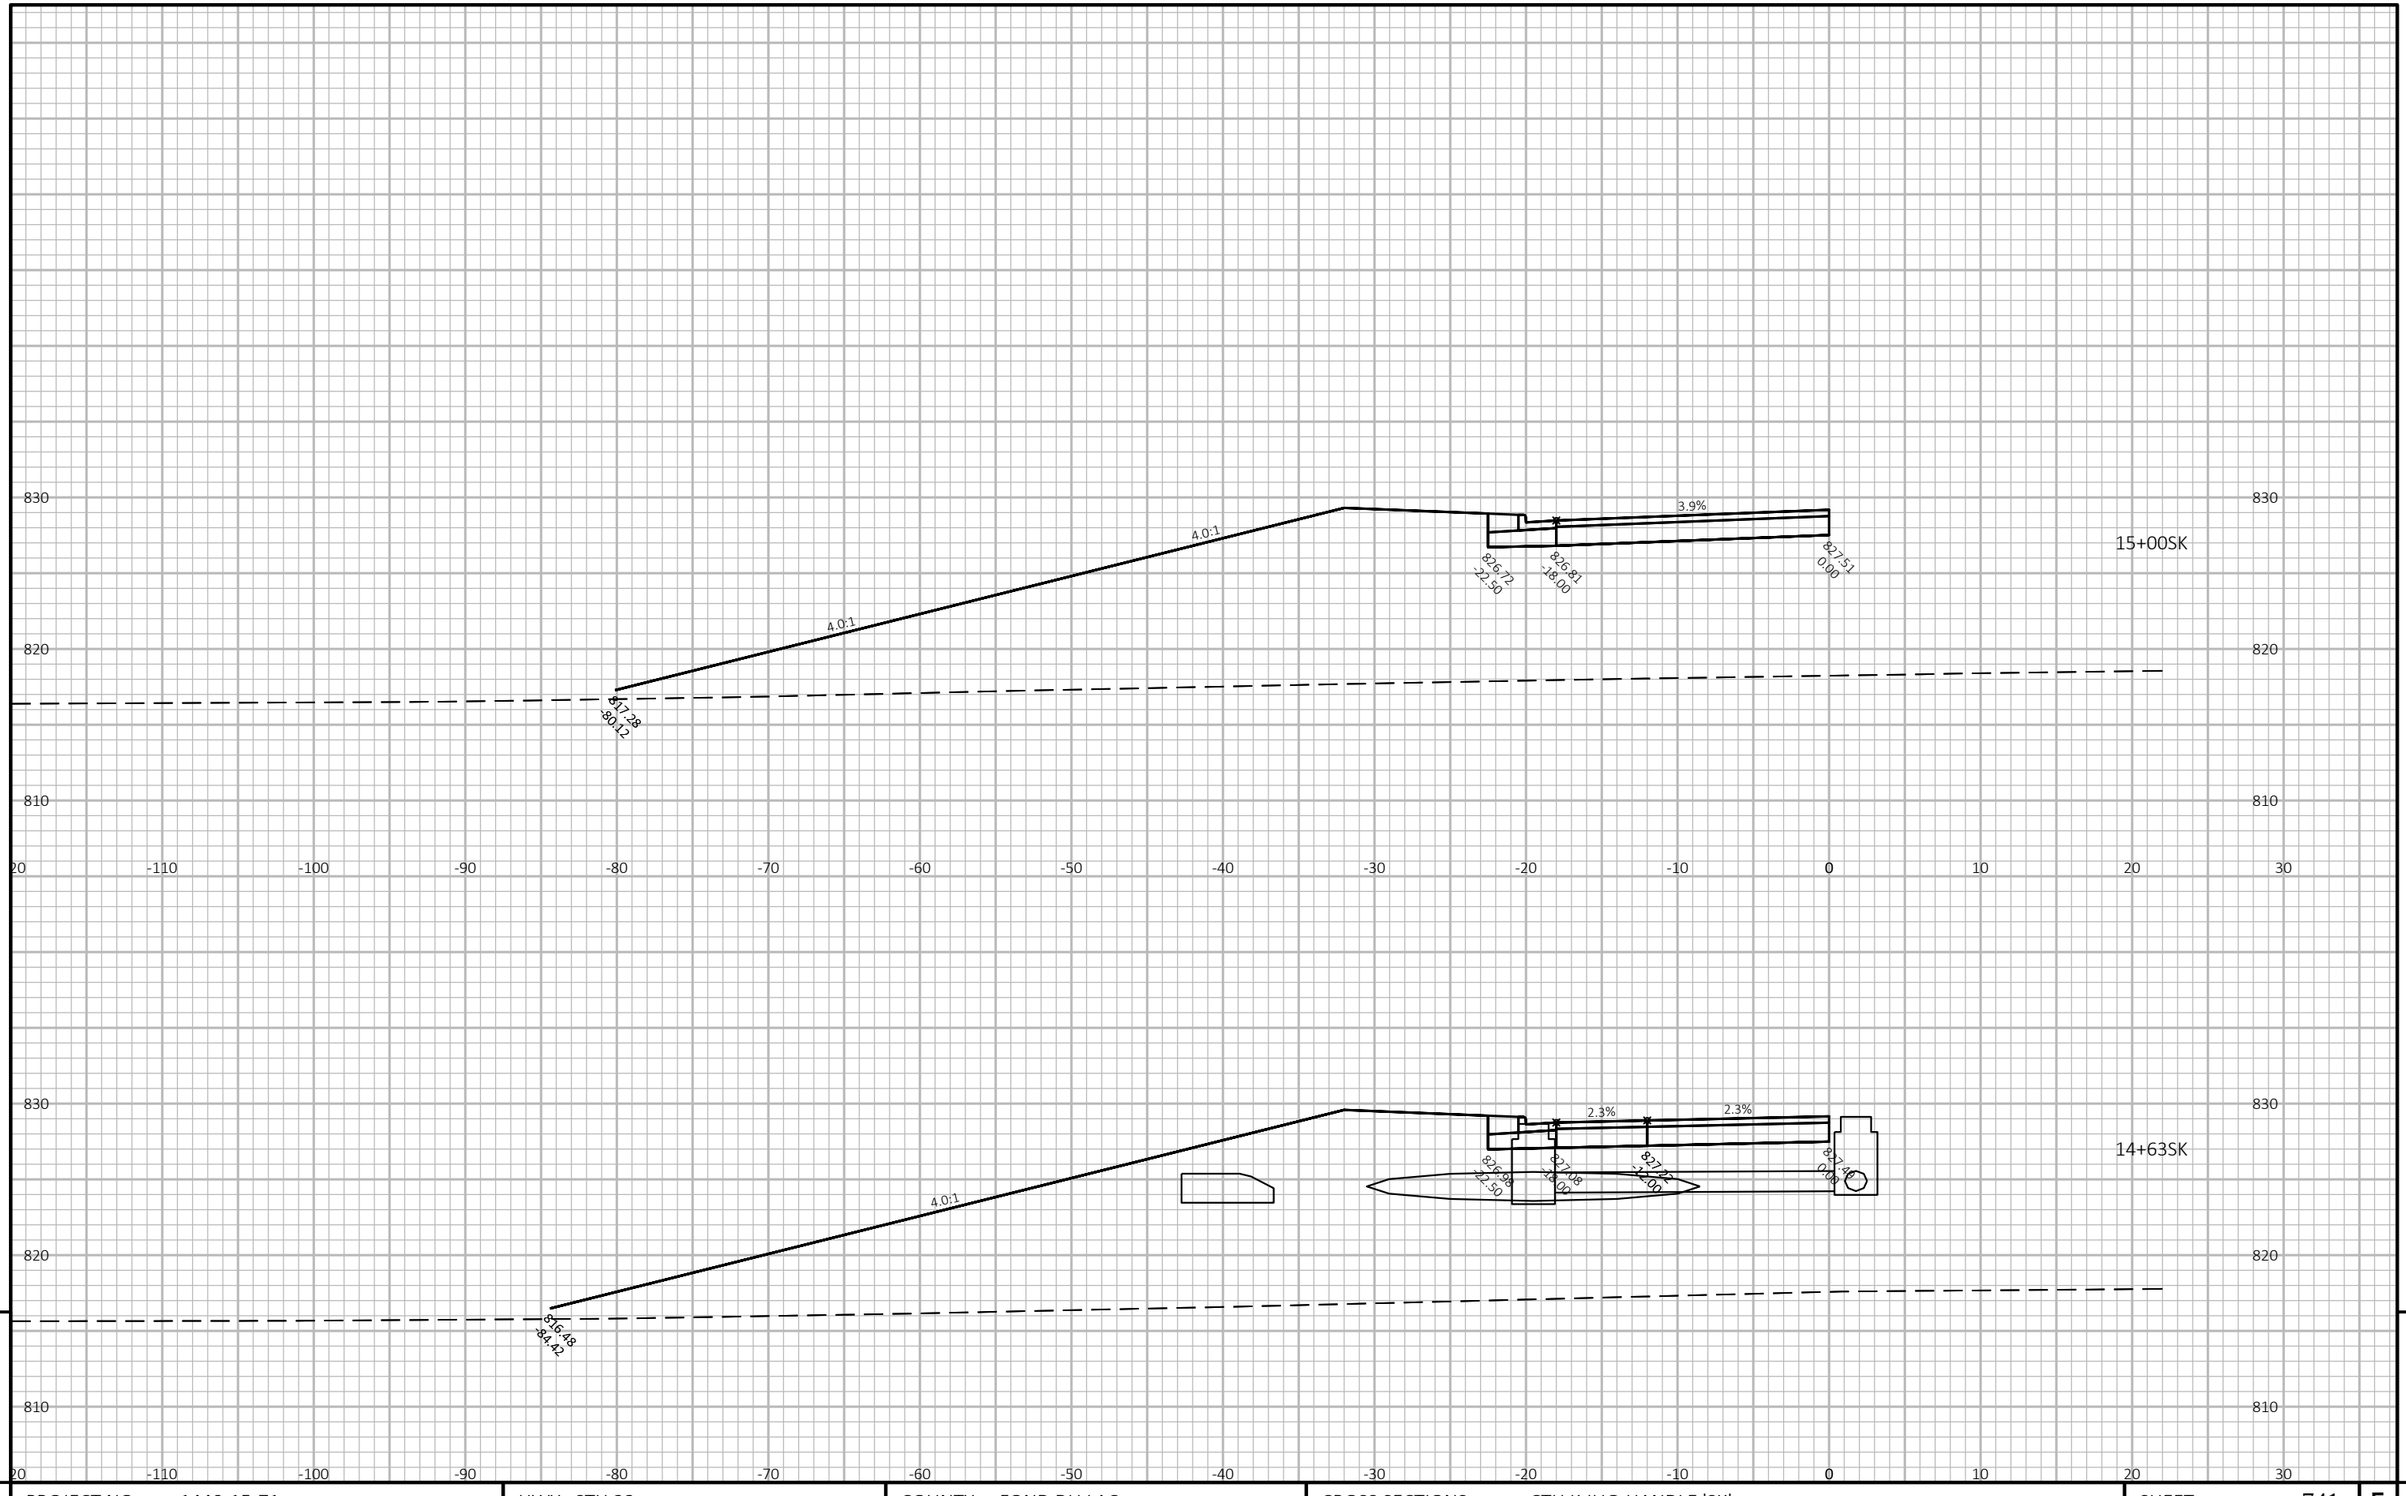

9

9


PROJECT NO: 1440-15-71	HWY: STH 23	COUNTY: FOND DU LAC	CROSS SECTIONS: CTH K JUG-HANDLE 'SK'	SHEET 741	E

FILE NAME : J:\OBS2014\20142023\CAD\TRANSPORTATION\DWG\SHEETSPLAN\CTH K JH SK XSEC.DWG
LAYOUT NAME - 05

PLOT DATE : 10/20/2019 8:52 PM PLOT BY : SCHULTZ, ANDREW K. PLOT NAME :

PLOT SCALE : 1 IN:10 FT HORZ. / 1 IN:10 FT VERT.

WISDOT/CADDS SHEET 49

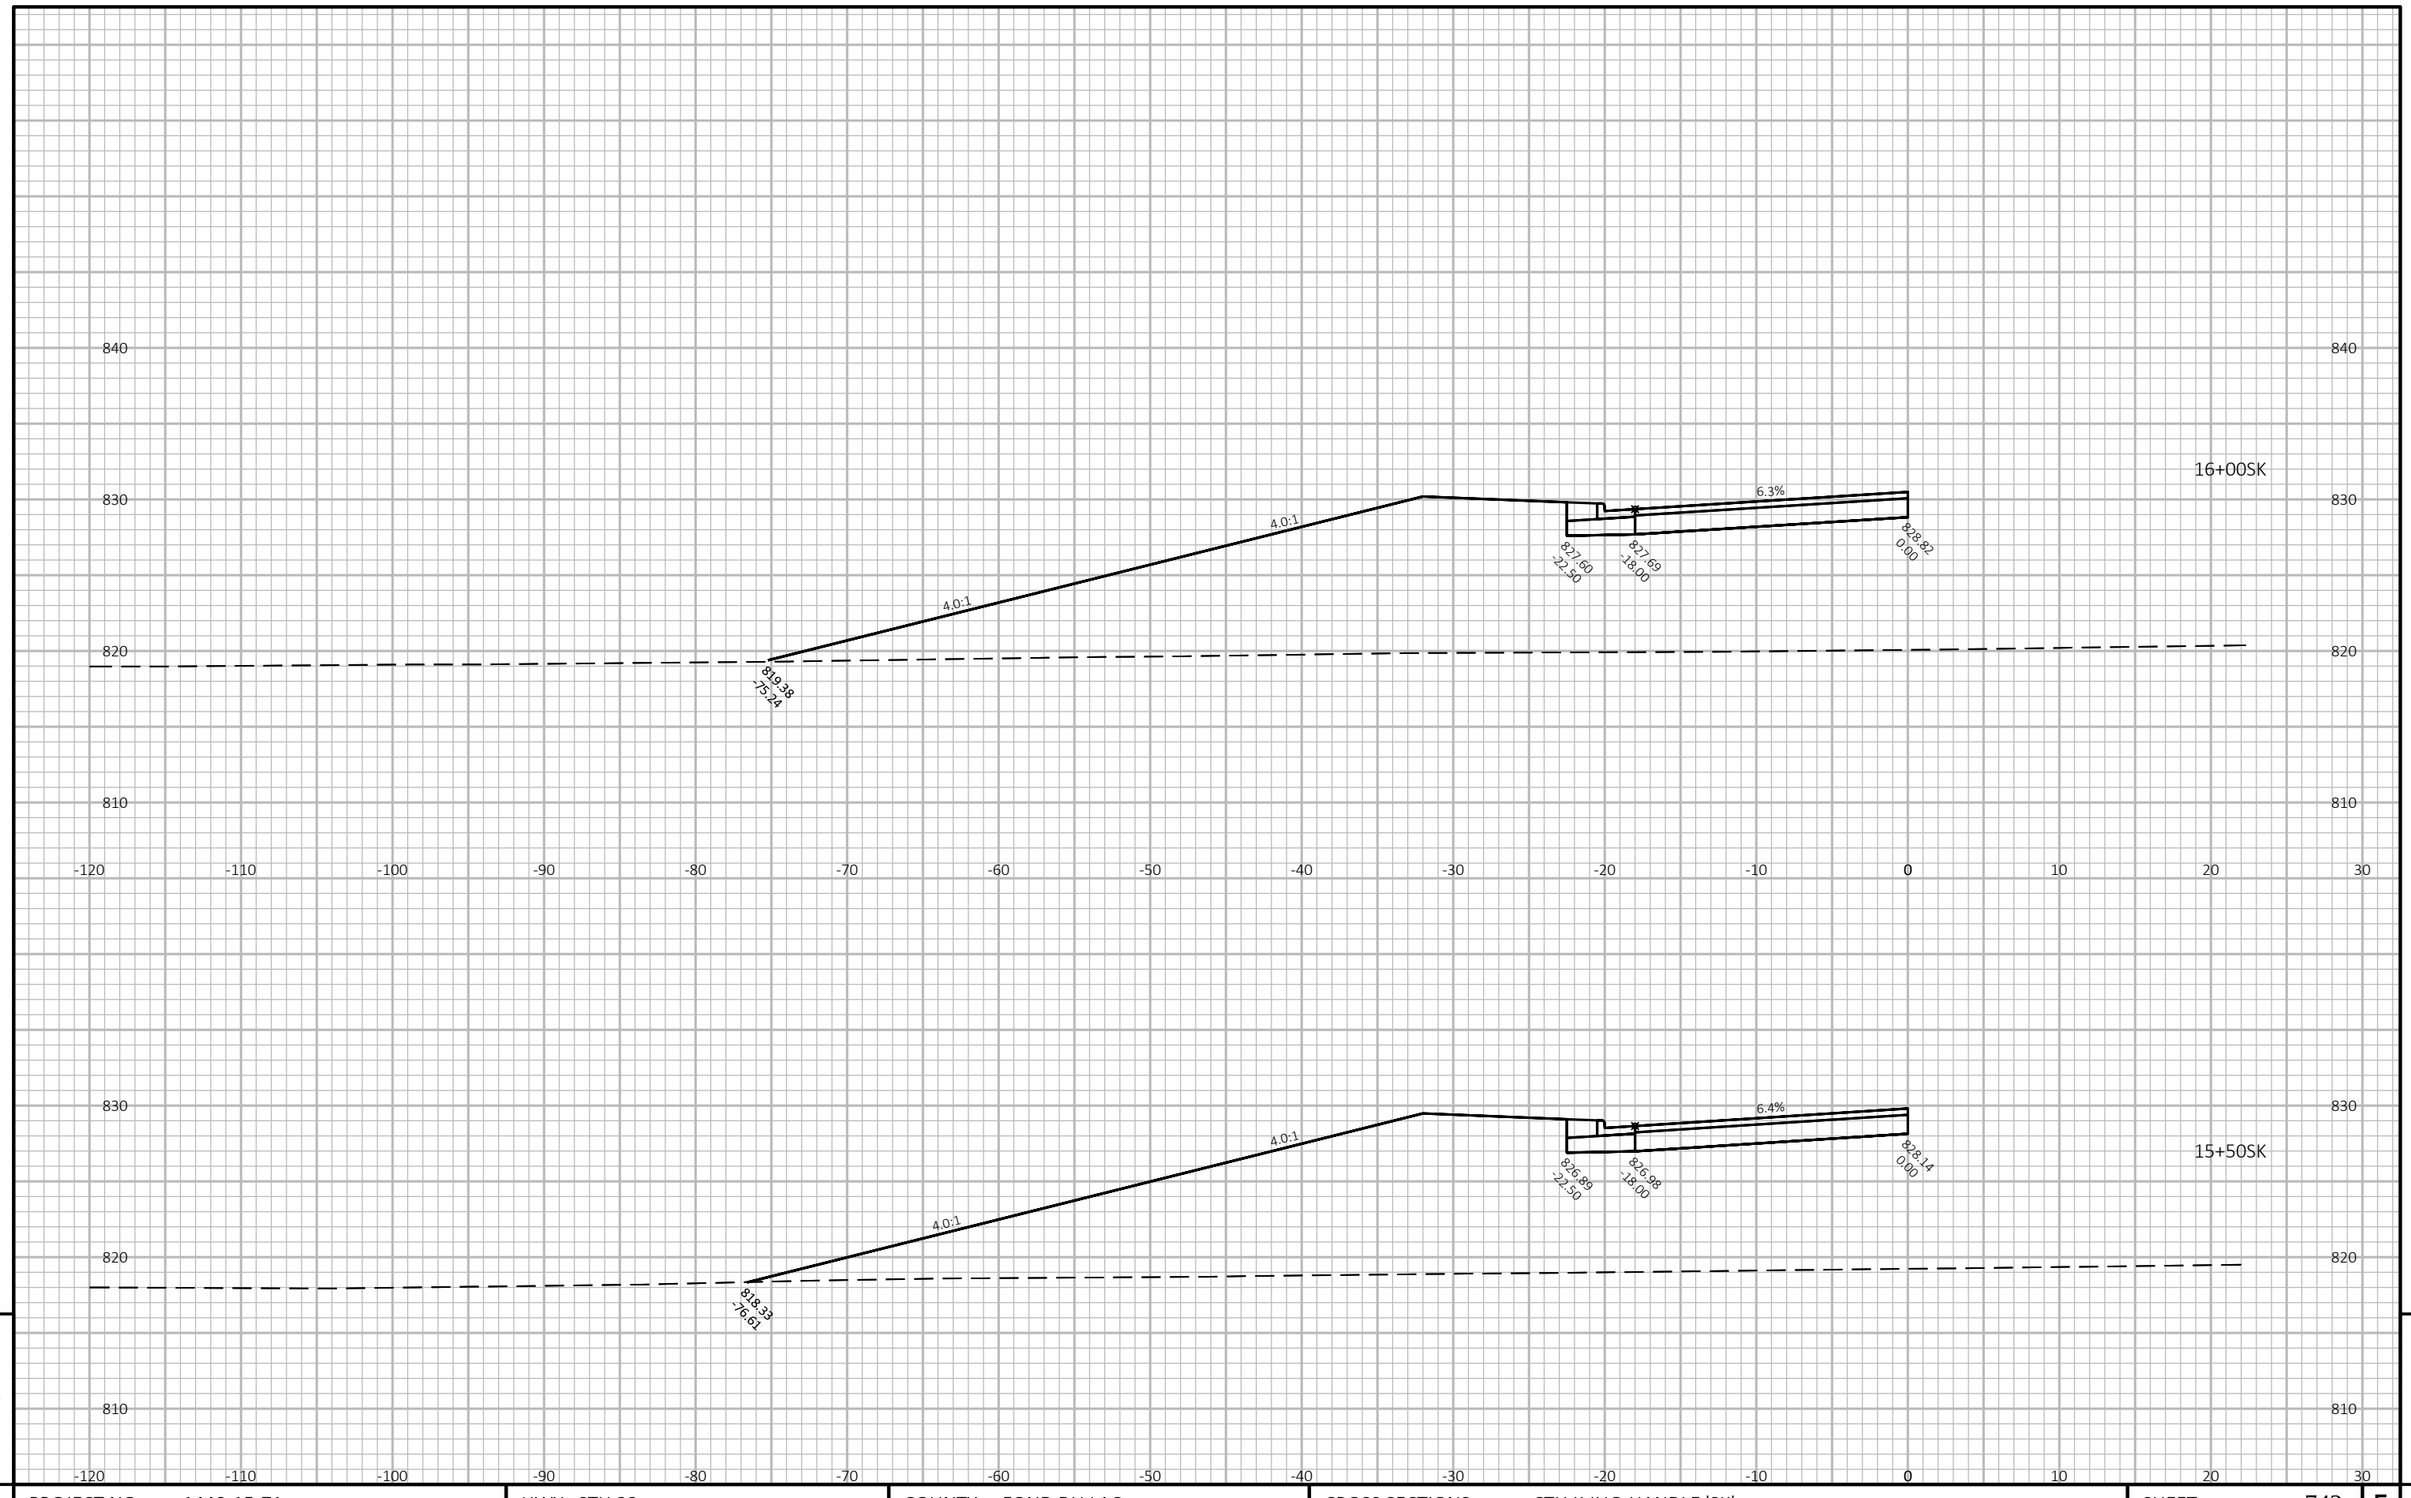

9

9


PROJECT NO: 1440-15-71	HWY: STH 23	COUNTY: FOND DU LAC	CROSS SECTIONS: CTH K JUG-HANDLE 'SK'	SHEET 742	E

FILE NAME : J:\JOBS2014\20142023\CAD\TRANSPORTATION\DWG\SHEETSPLAN\CTH K JH SK XSEC.DWG
LAYOUT NAME - 06

PLOT DATE : 10/20/2019 8:52 PM PLOT BY : SCHULTZ, ANDREW K. PLOT NAME :

PLOT SCALE : 1 IN:10 FT HORZ. / 1 IN:10 FT VERT.

WISDOT/CADDS SHEET 49

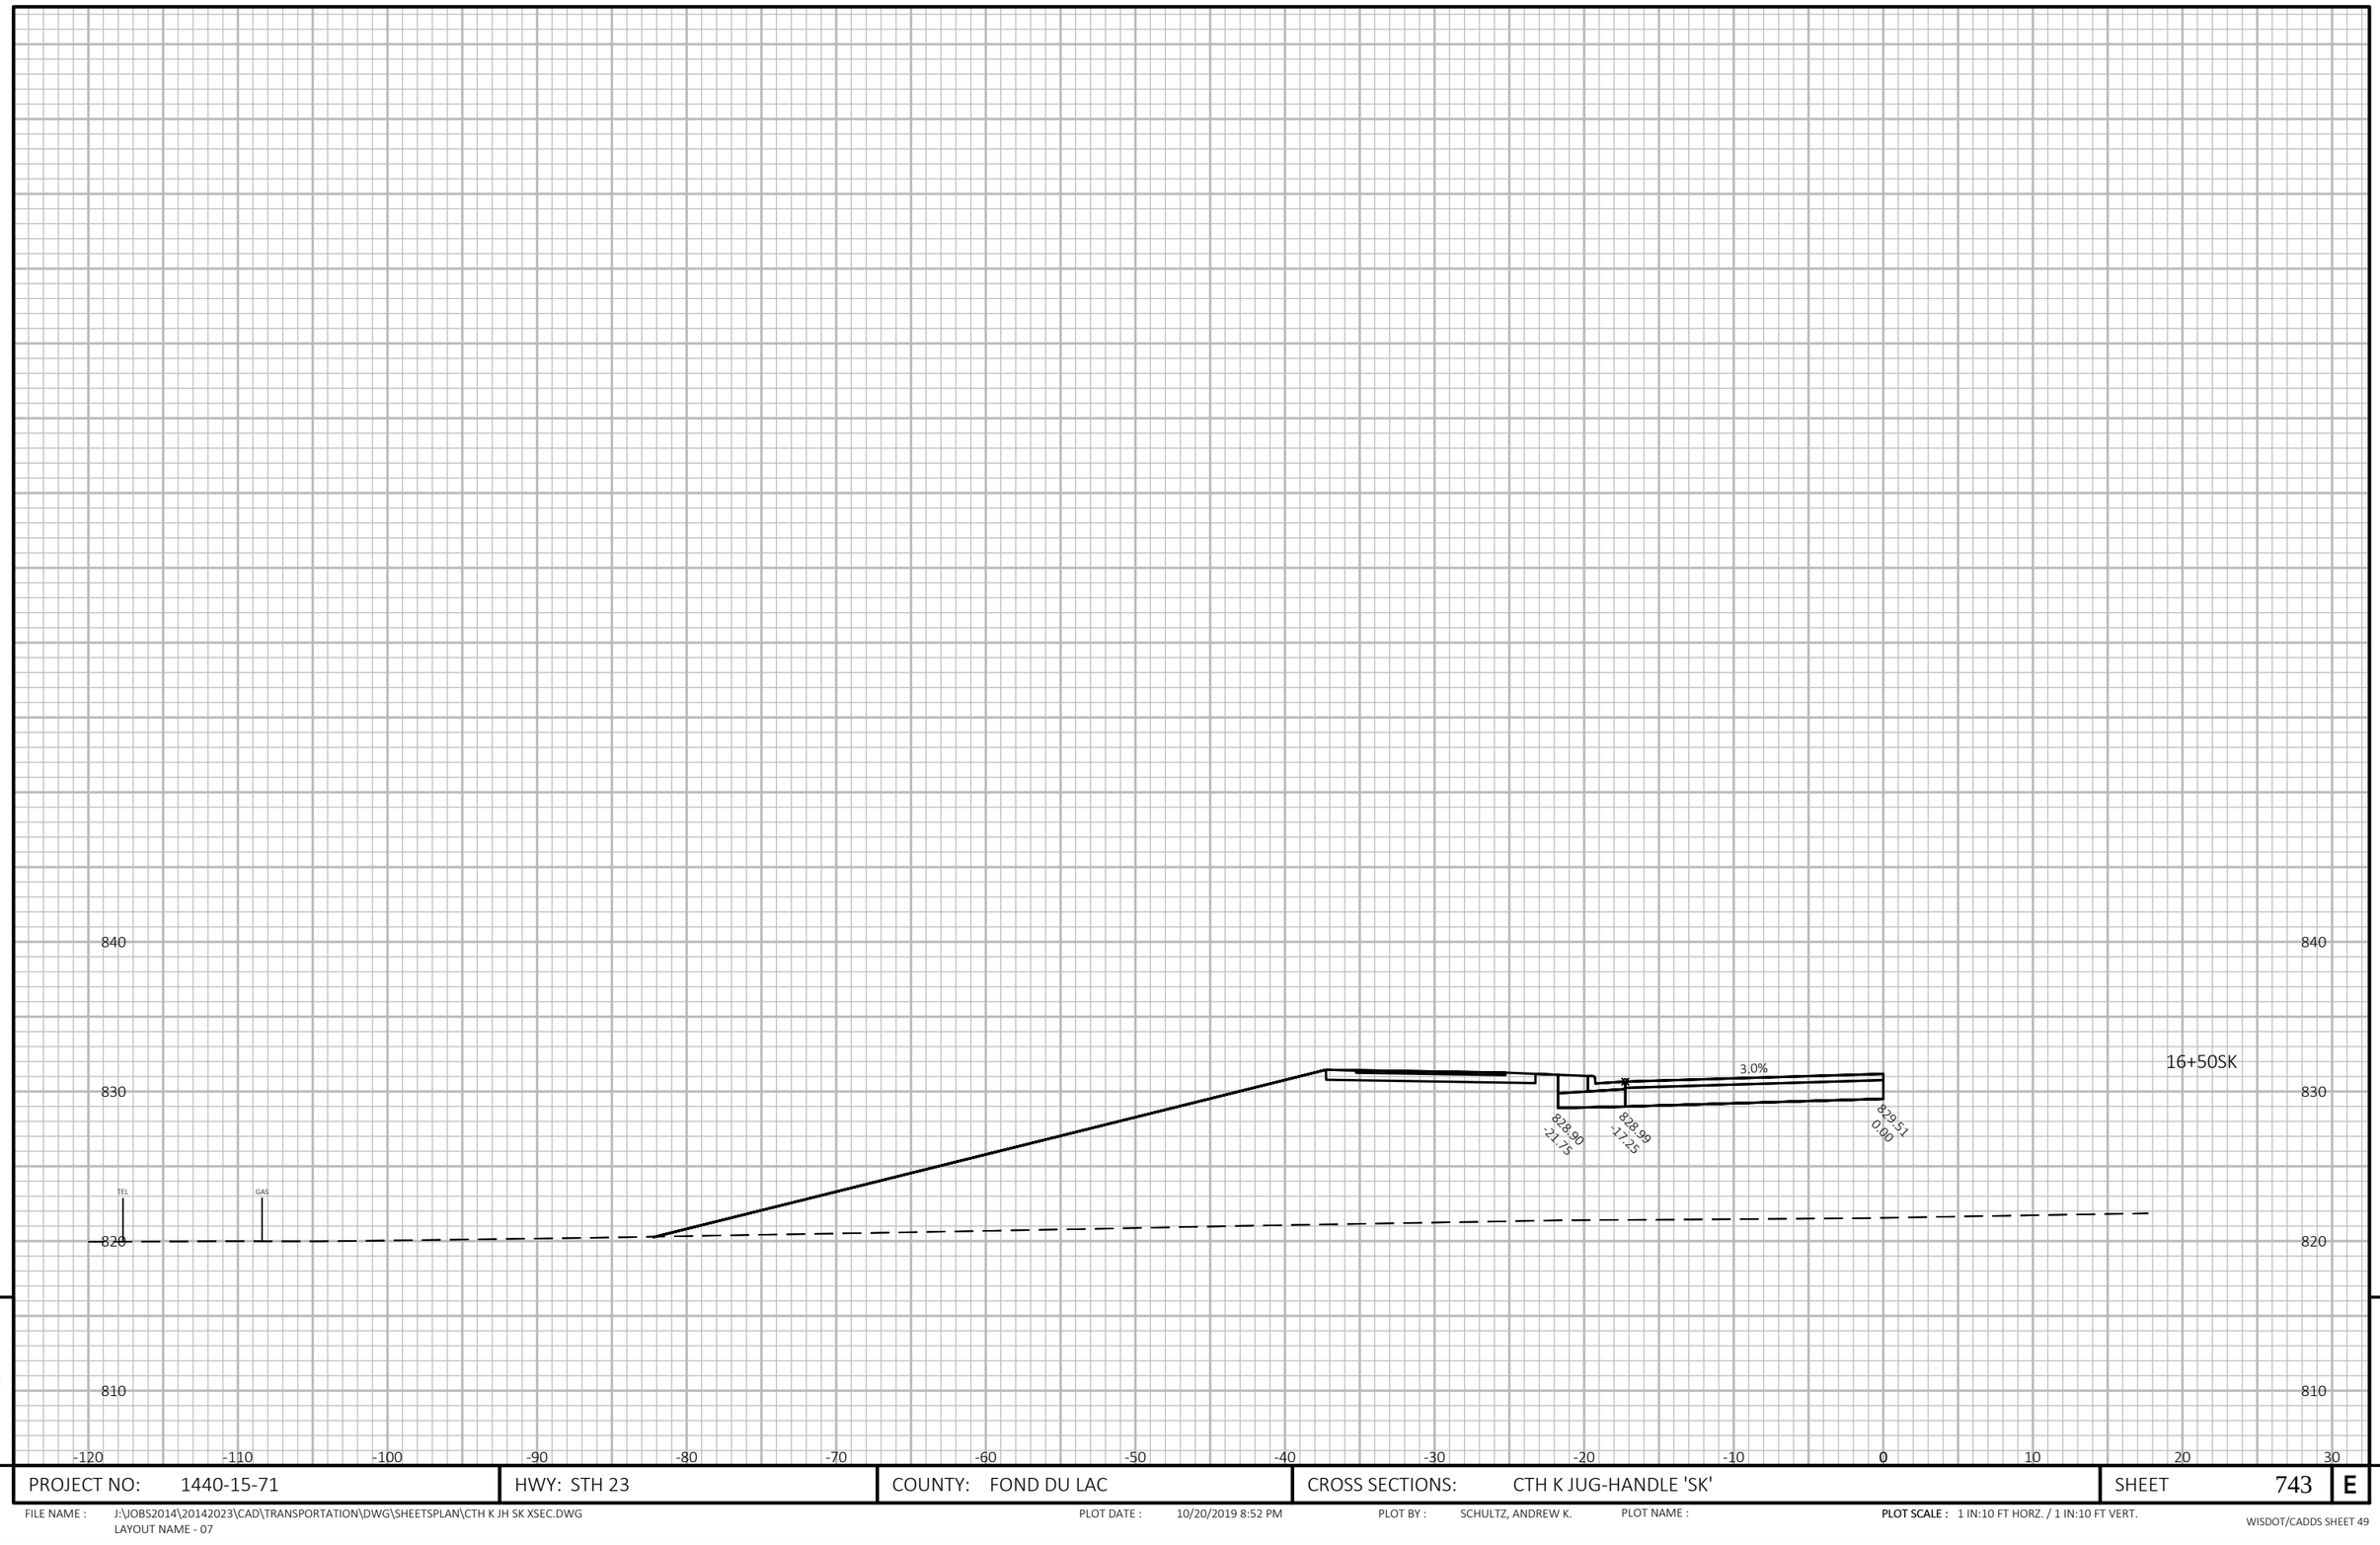

9

9


PROJECT NO: 1440-15-71	HWY: STH 23	COUNTY: FOND DU LAC	CROSS SECTIONS: CTH K JUG-HANDLE 'SK'	SHEET 743	E

FILE NAME : J:\JOBS2014\20142023\CAD\TRANSPORTATION\DWG\SHEETSPLAN\CTH K JH SK XSEC.DWG
LAYOUT NAME - 07

PLOT DATE : 10/20/2019 8:52 PM PLOT BY : SCHULTZ, ANDREW K. PLOT NAME :

PLOT SCALE : 1 IN:10 FT HORZ. / 1 IN:10 FT VERT.

WISDOT/CADDS SHEET 49

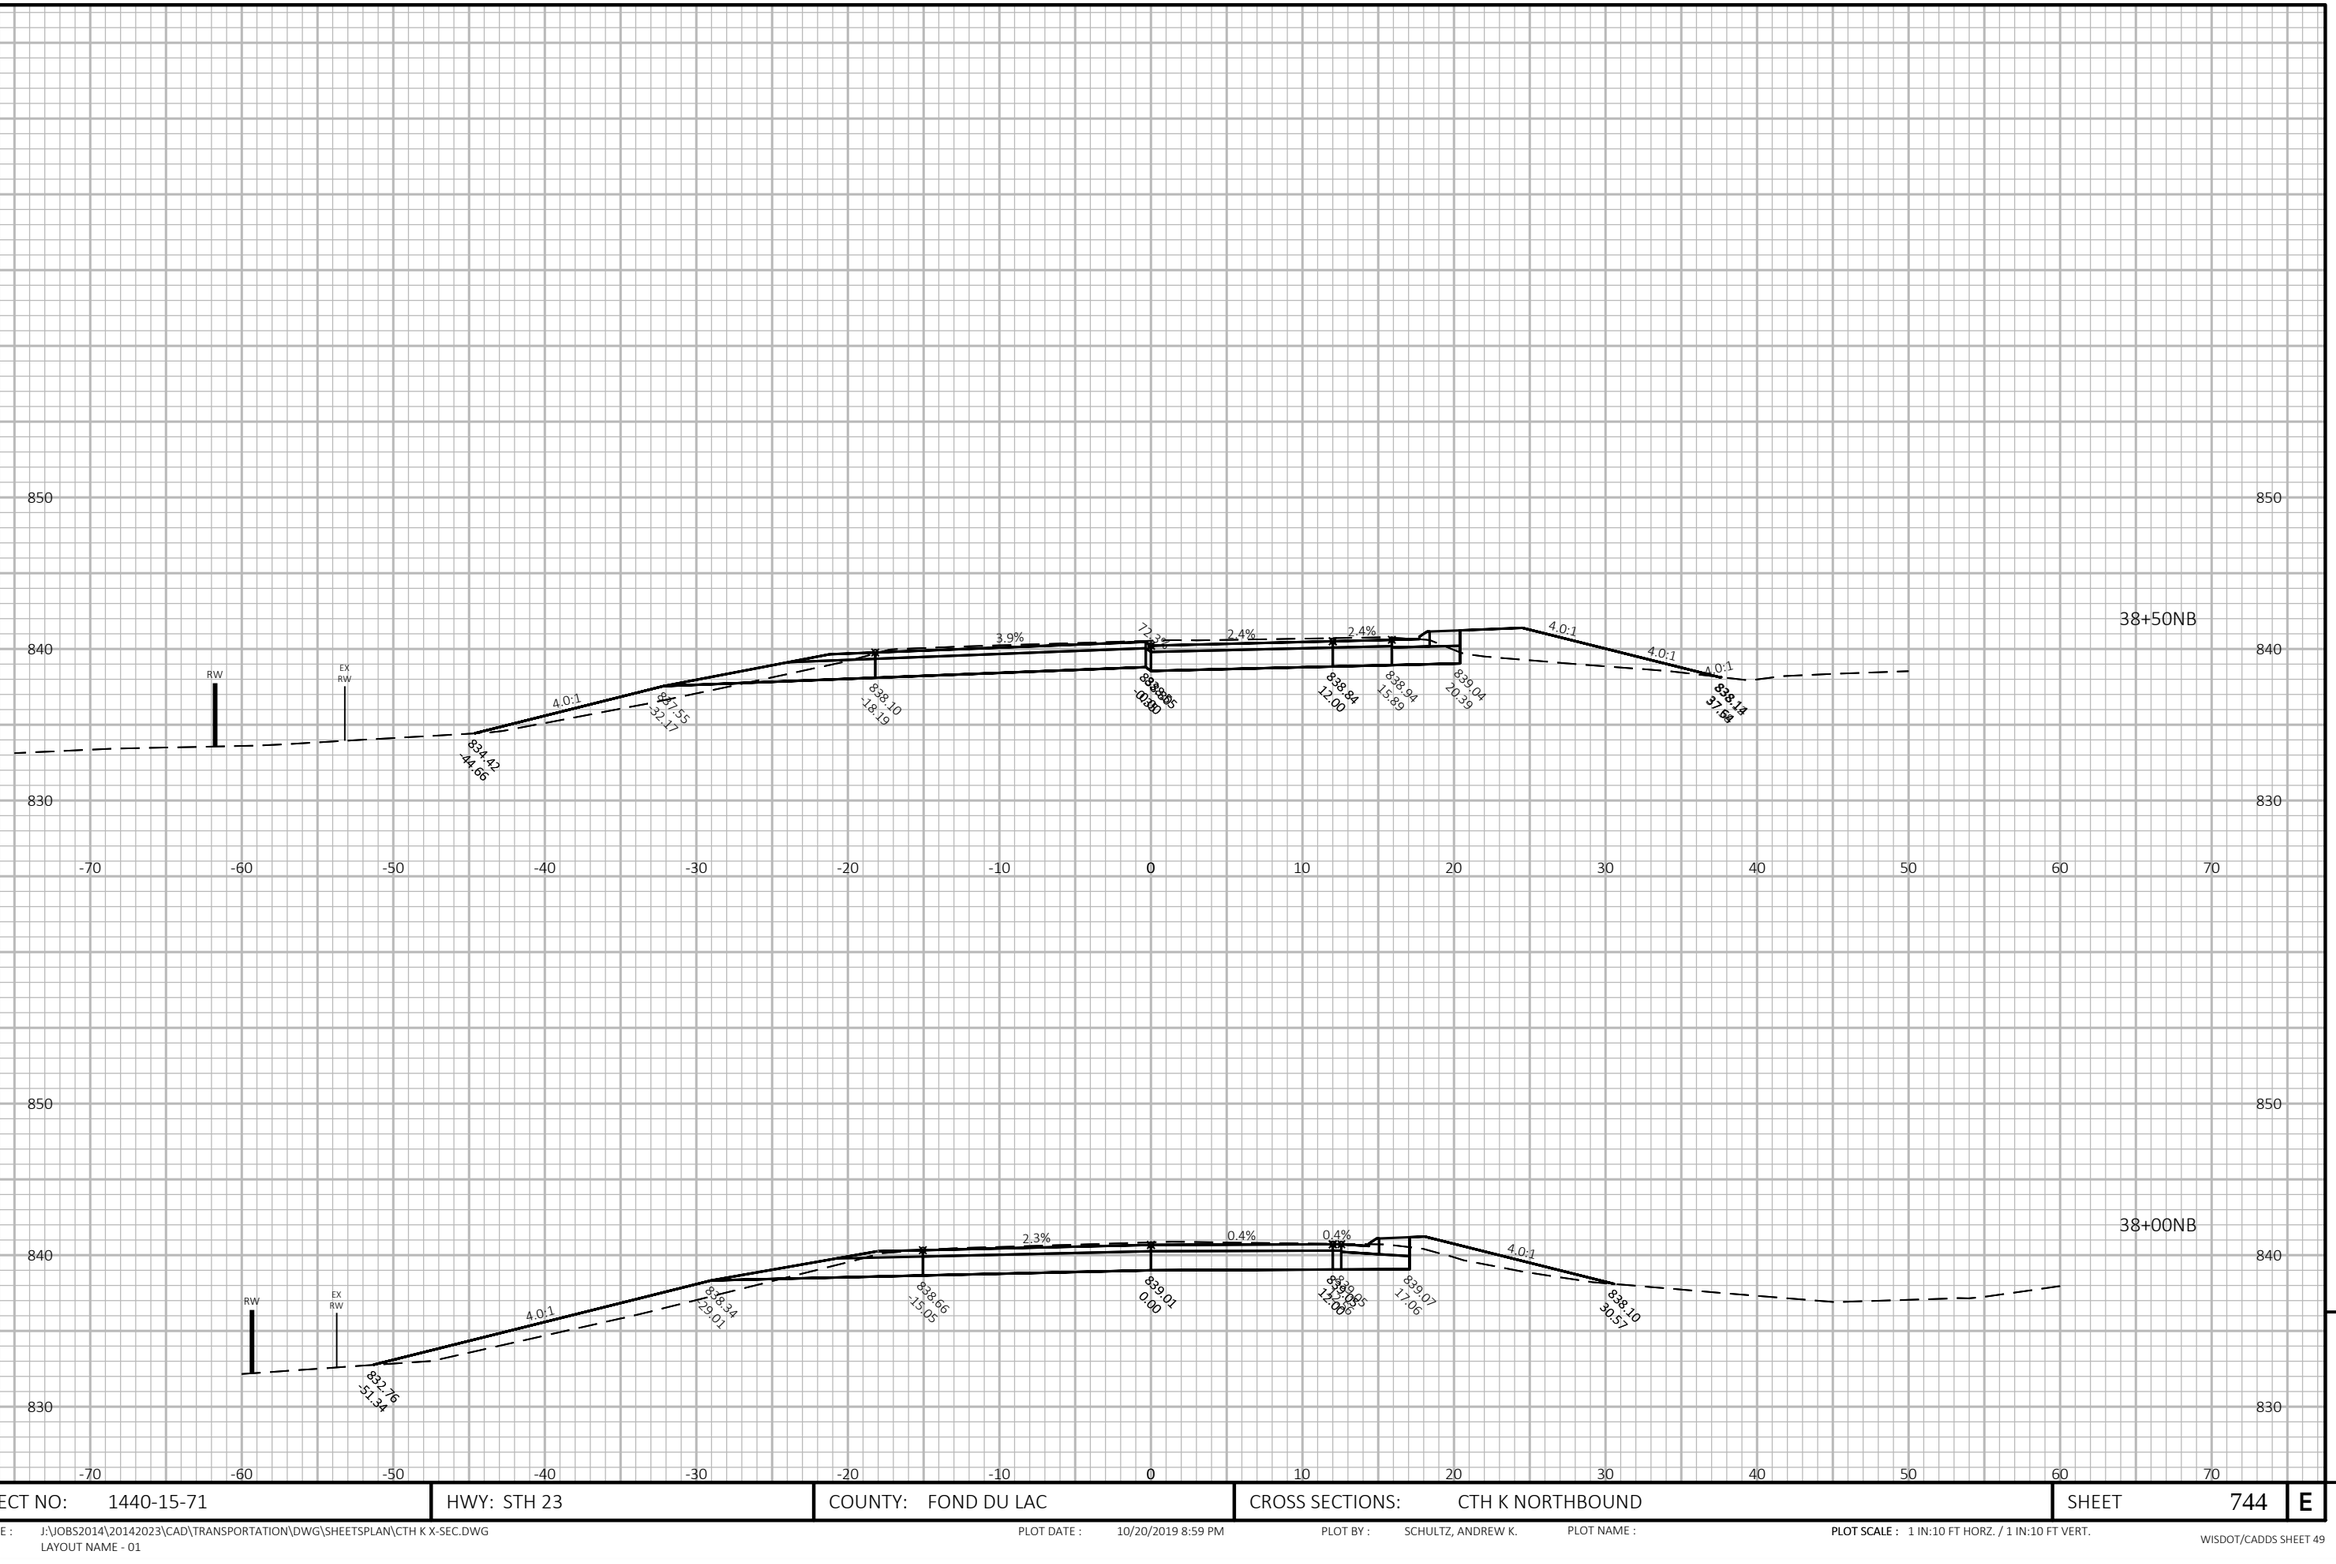

9


9

PROJECT NO: 1440-15-71	HWY: STH 23	COUNTY: FOND DU LAC	CROSS SECTIONS: CTH K NORTHBOUND	SHEET 744	E

FILE NAME : J:\JOBS2014\20142023\CAD\TRANSPORTATION\DWG\SHEETSPLAN\CTH K X-SEC.DWG
LAYOUT NAME - 01

PLOT DATE : 10/20/2019 8:59 PM PLOT BY : SCHULTZ, ANDREW K. PLOT NAME : **PLOT SCALE :** 1 IN:10 FT HORZ. / 1 IN:10 FT VERT.

WISDOT/CADDS SHEET 49

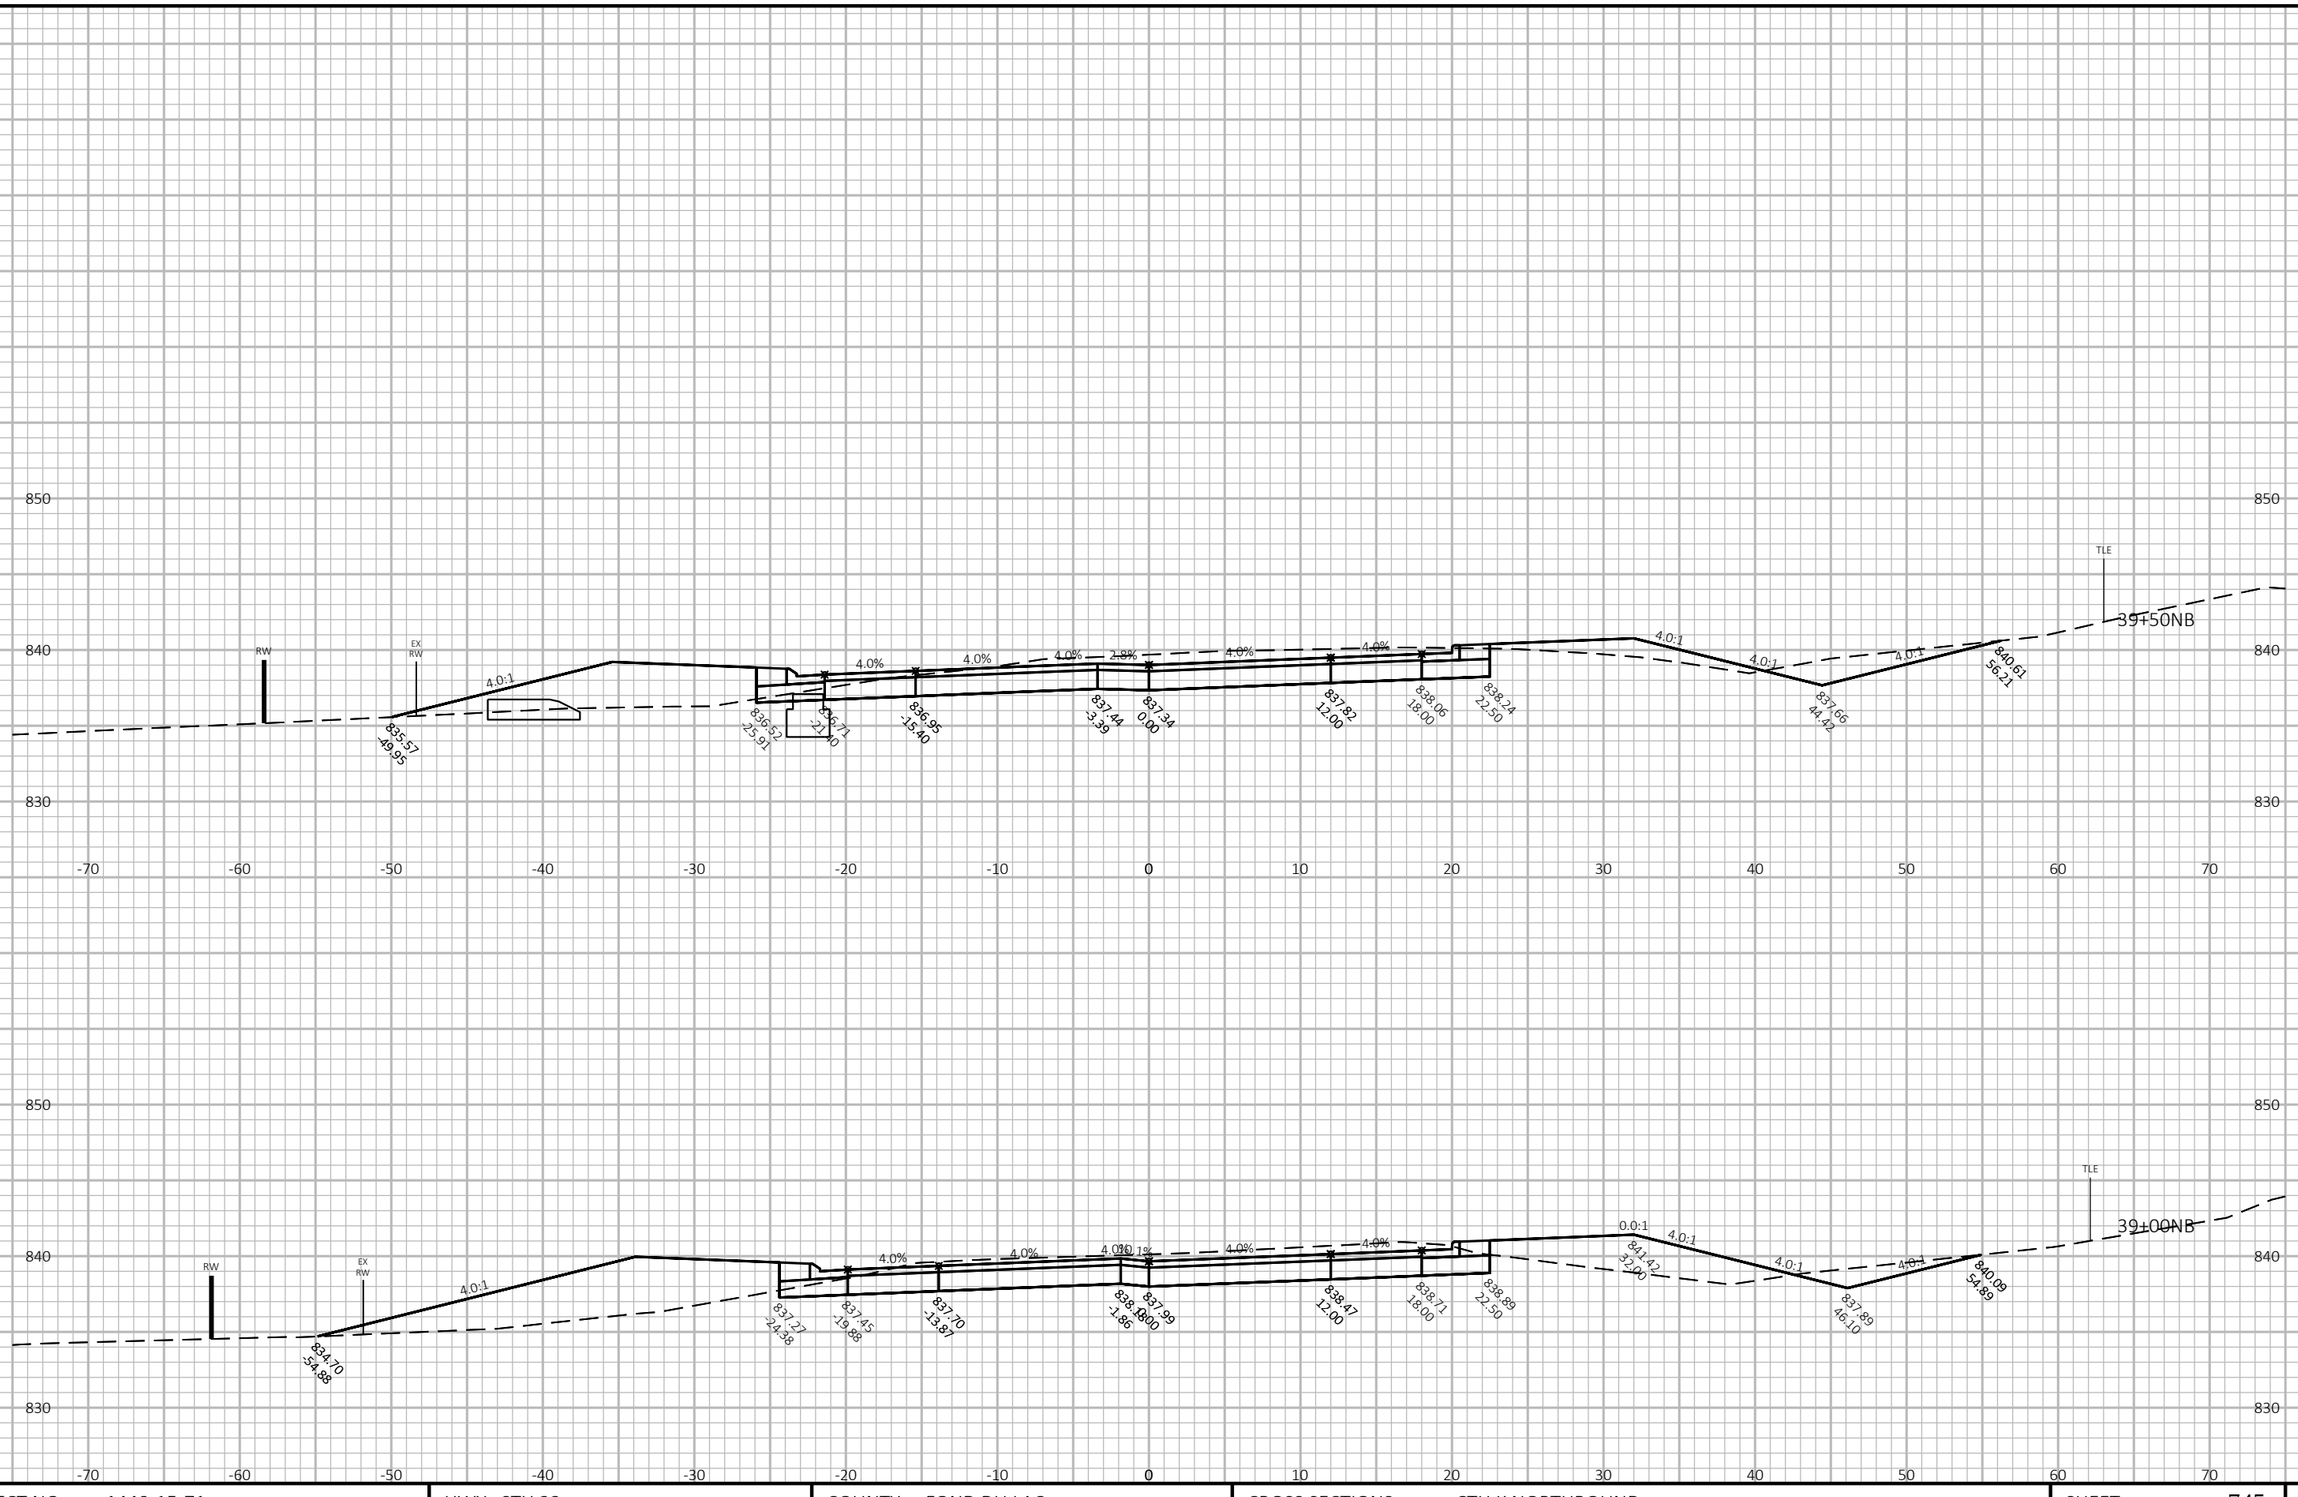

9 9


PROJECT NO: 1440-15-71	HWY: STH 23	COUNTY: FOND DU LAC	CROSS SECTIONS: CTH K NORTHBOUND	SHEET 745	E

FILE NAME : J:\OBS2014\20142023\CAD\TRANSPORTATION\DWG\SHEETSPLAN\CTH K X-SEC.DWG
LAYOUT NAME - 02

PLOT DATE : 10/20/2019 8:59 PM PLOT BY : SCHULTZ, ANDREW K. PLOT NAME :

PLOT SCALE : 1 IN:10 FT HORZ. / 1 IN:10 FT VERT.

WISDOT/CADDS SHEET 49

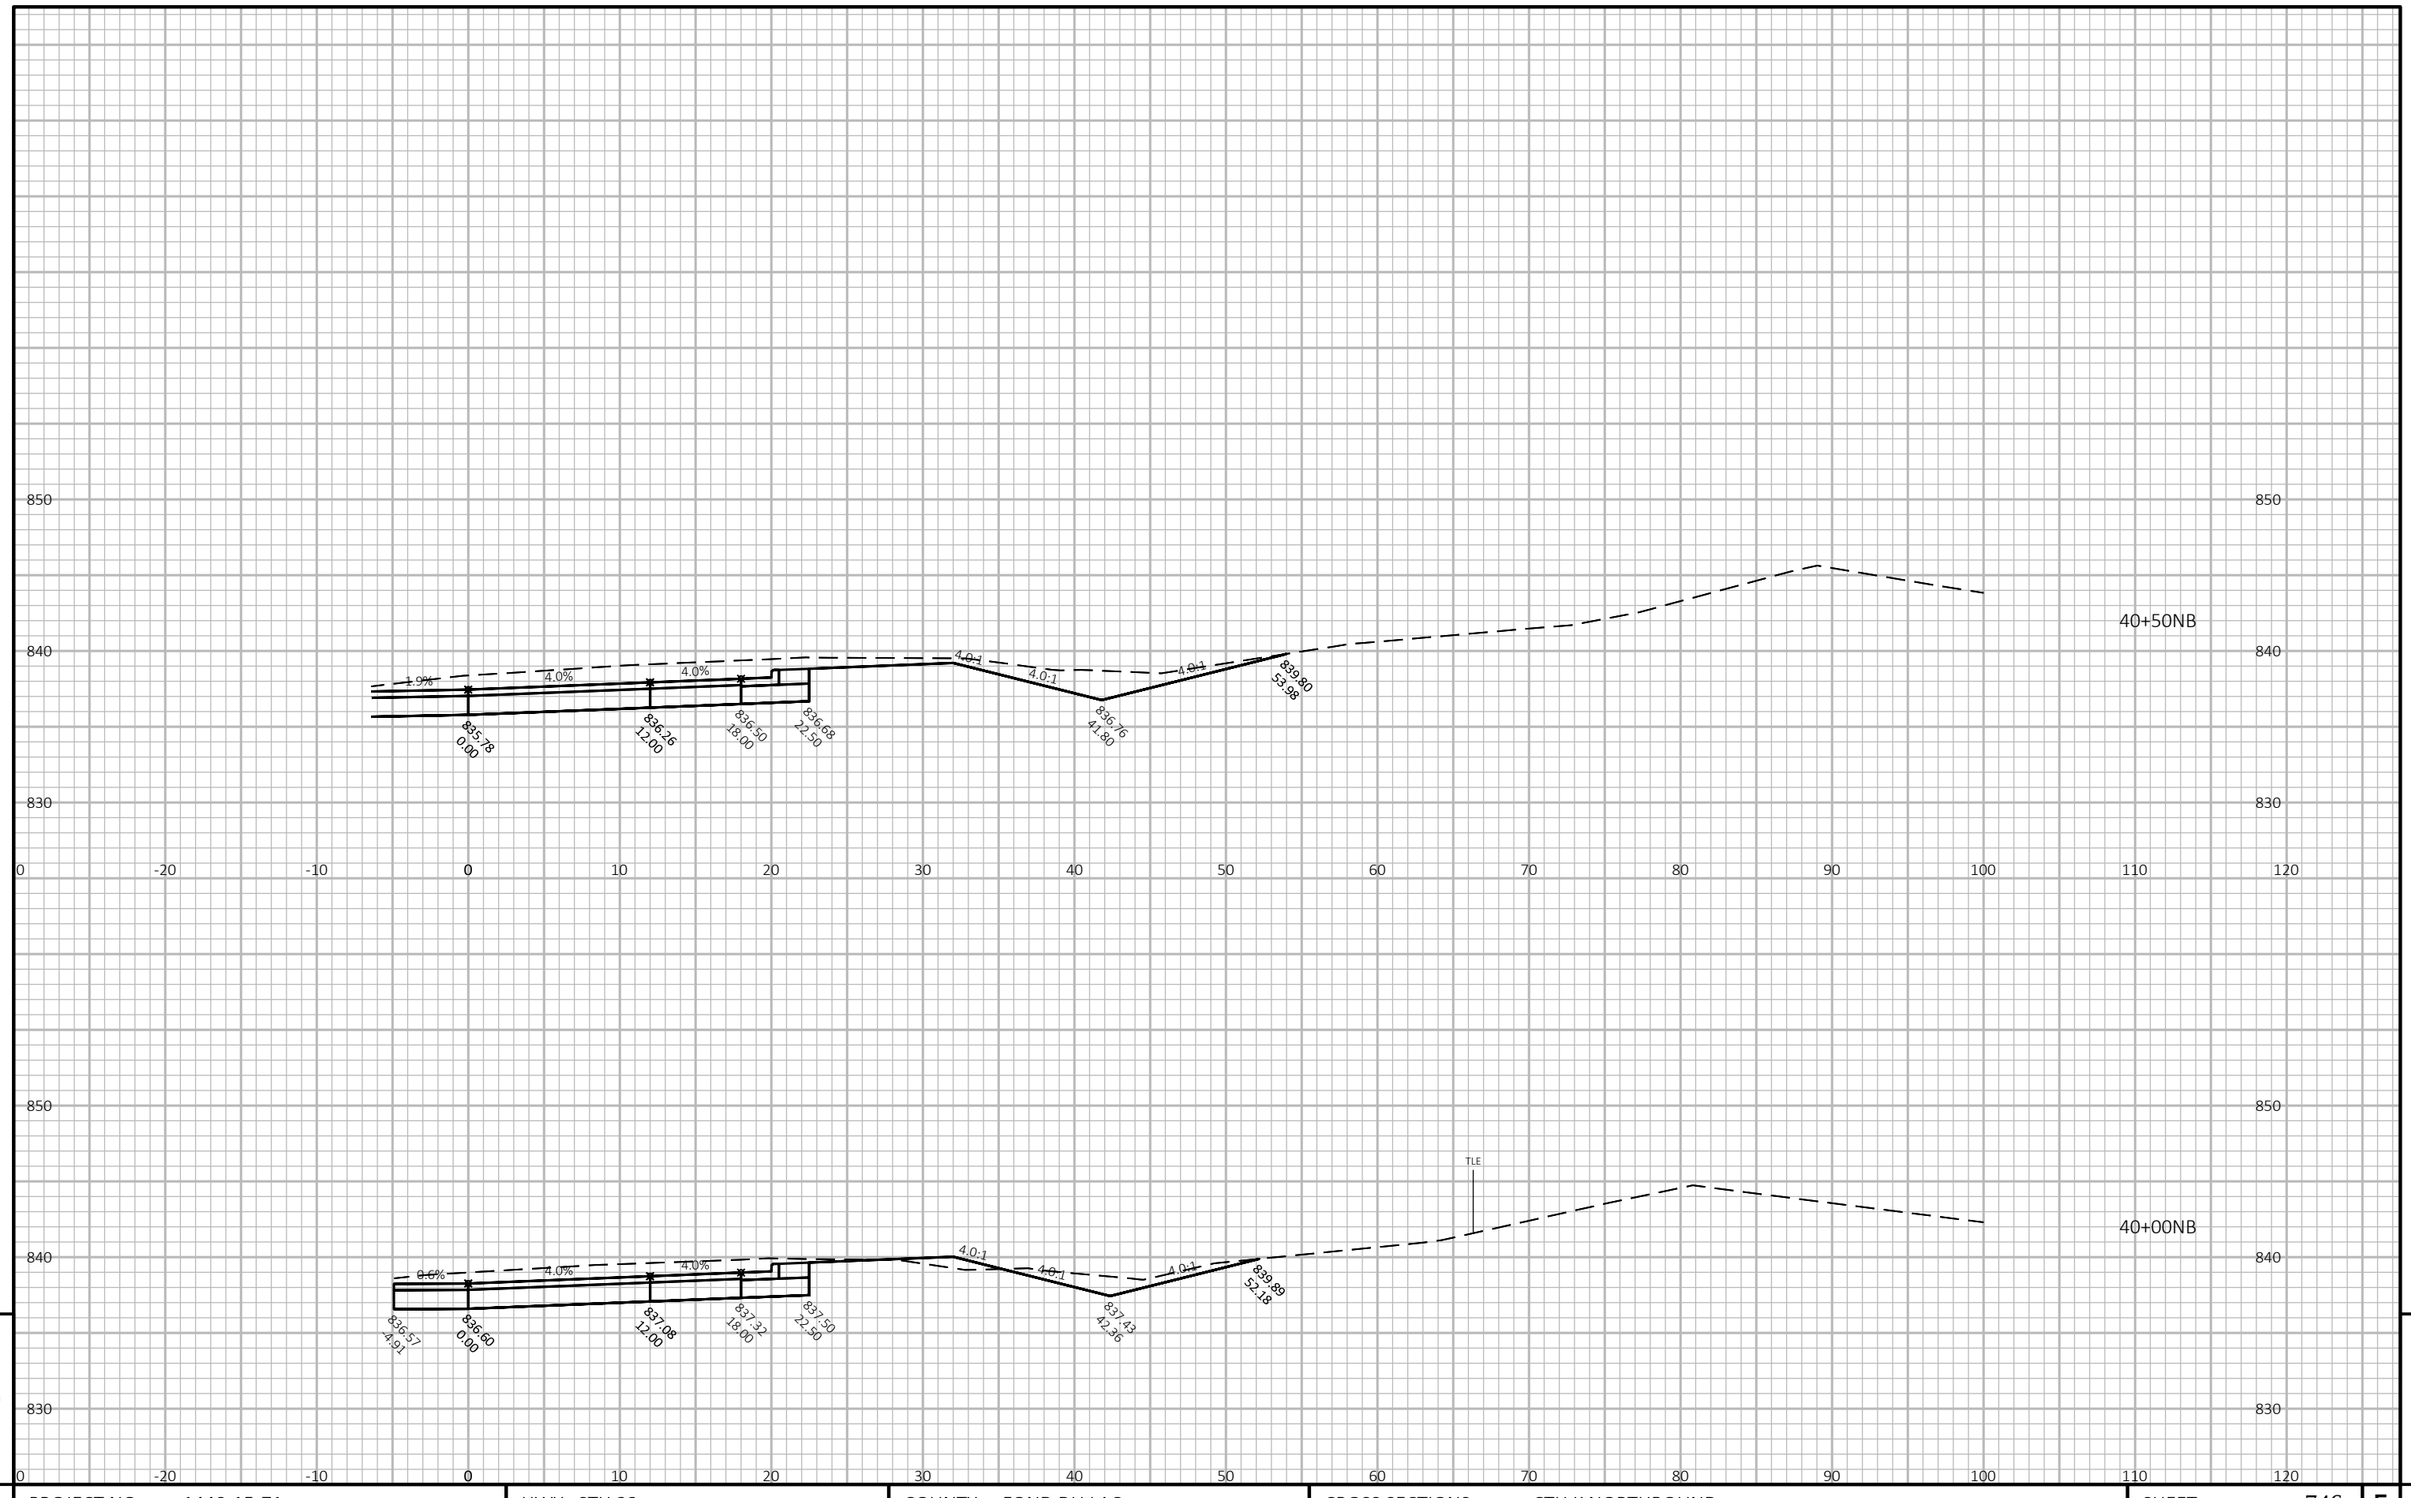

9

9


PROJECT NO: 1440-15-71	HWY: STH 23	COUNTY: FOND DU LAC	CROSS SECTIONS: CTH K NORTHBOUND	SHEET 746	E

FILE NAME : J:\JOBS2014\20142023\CAD\TRANSPORTATION\DWG\SHEETSPLAN\CTH K X-SEC.DWG
LAYOUT NAME - 03

PLOT DATE : 10/20/2019 8:59 PM PLOT BY : SCHULTZ, ANDREW K. PLOT NAME :

PLOT SCALE : 1 IN:10 FT HORZ. / 1 IN:10 FT VERT.

WISDOT/CADDS SHEET 49

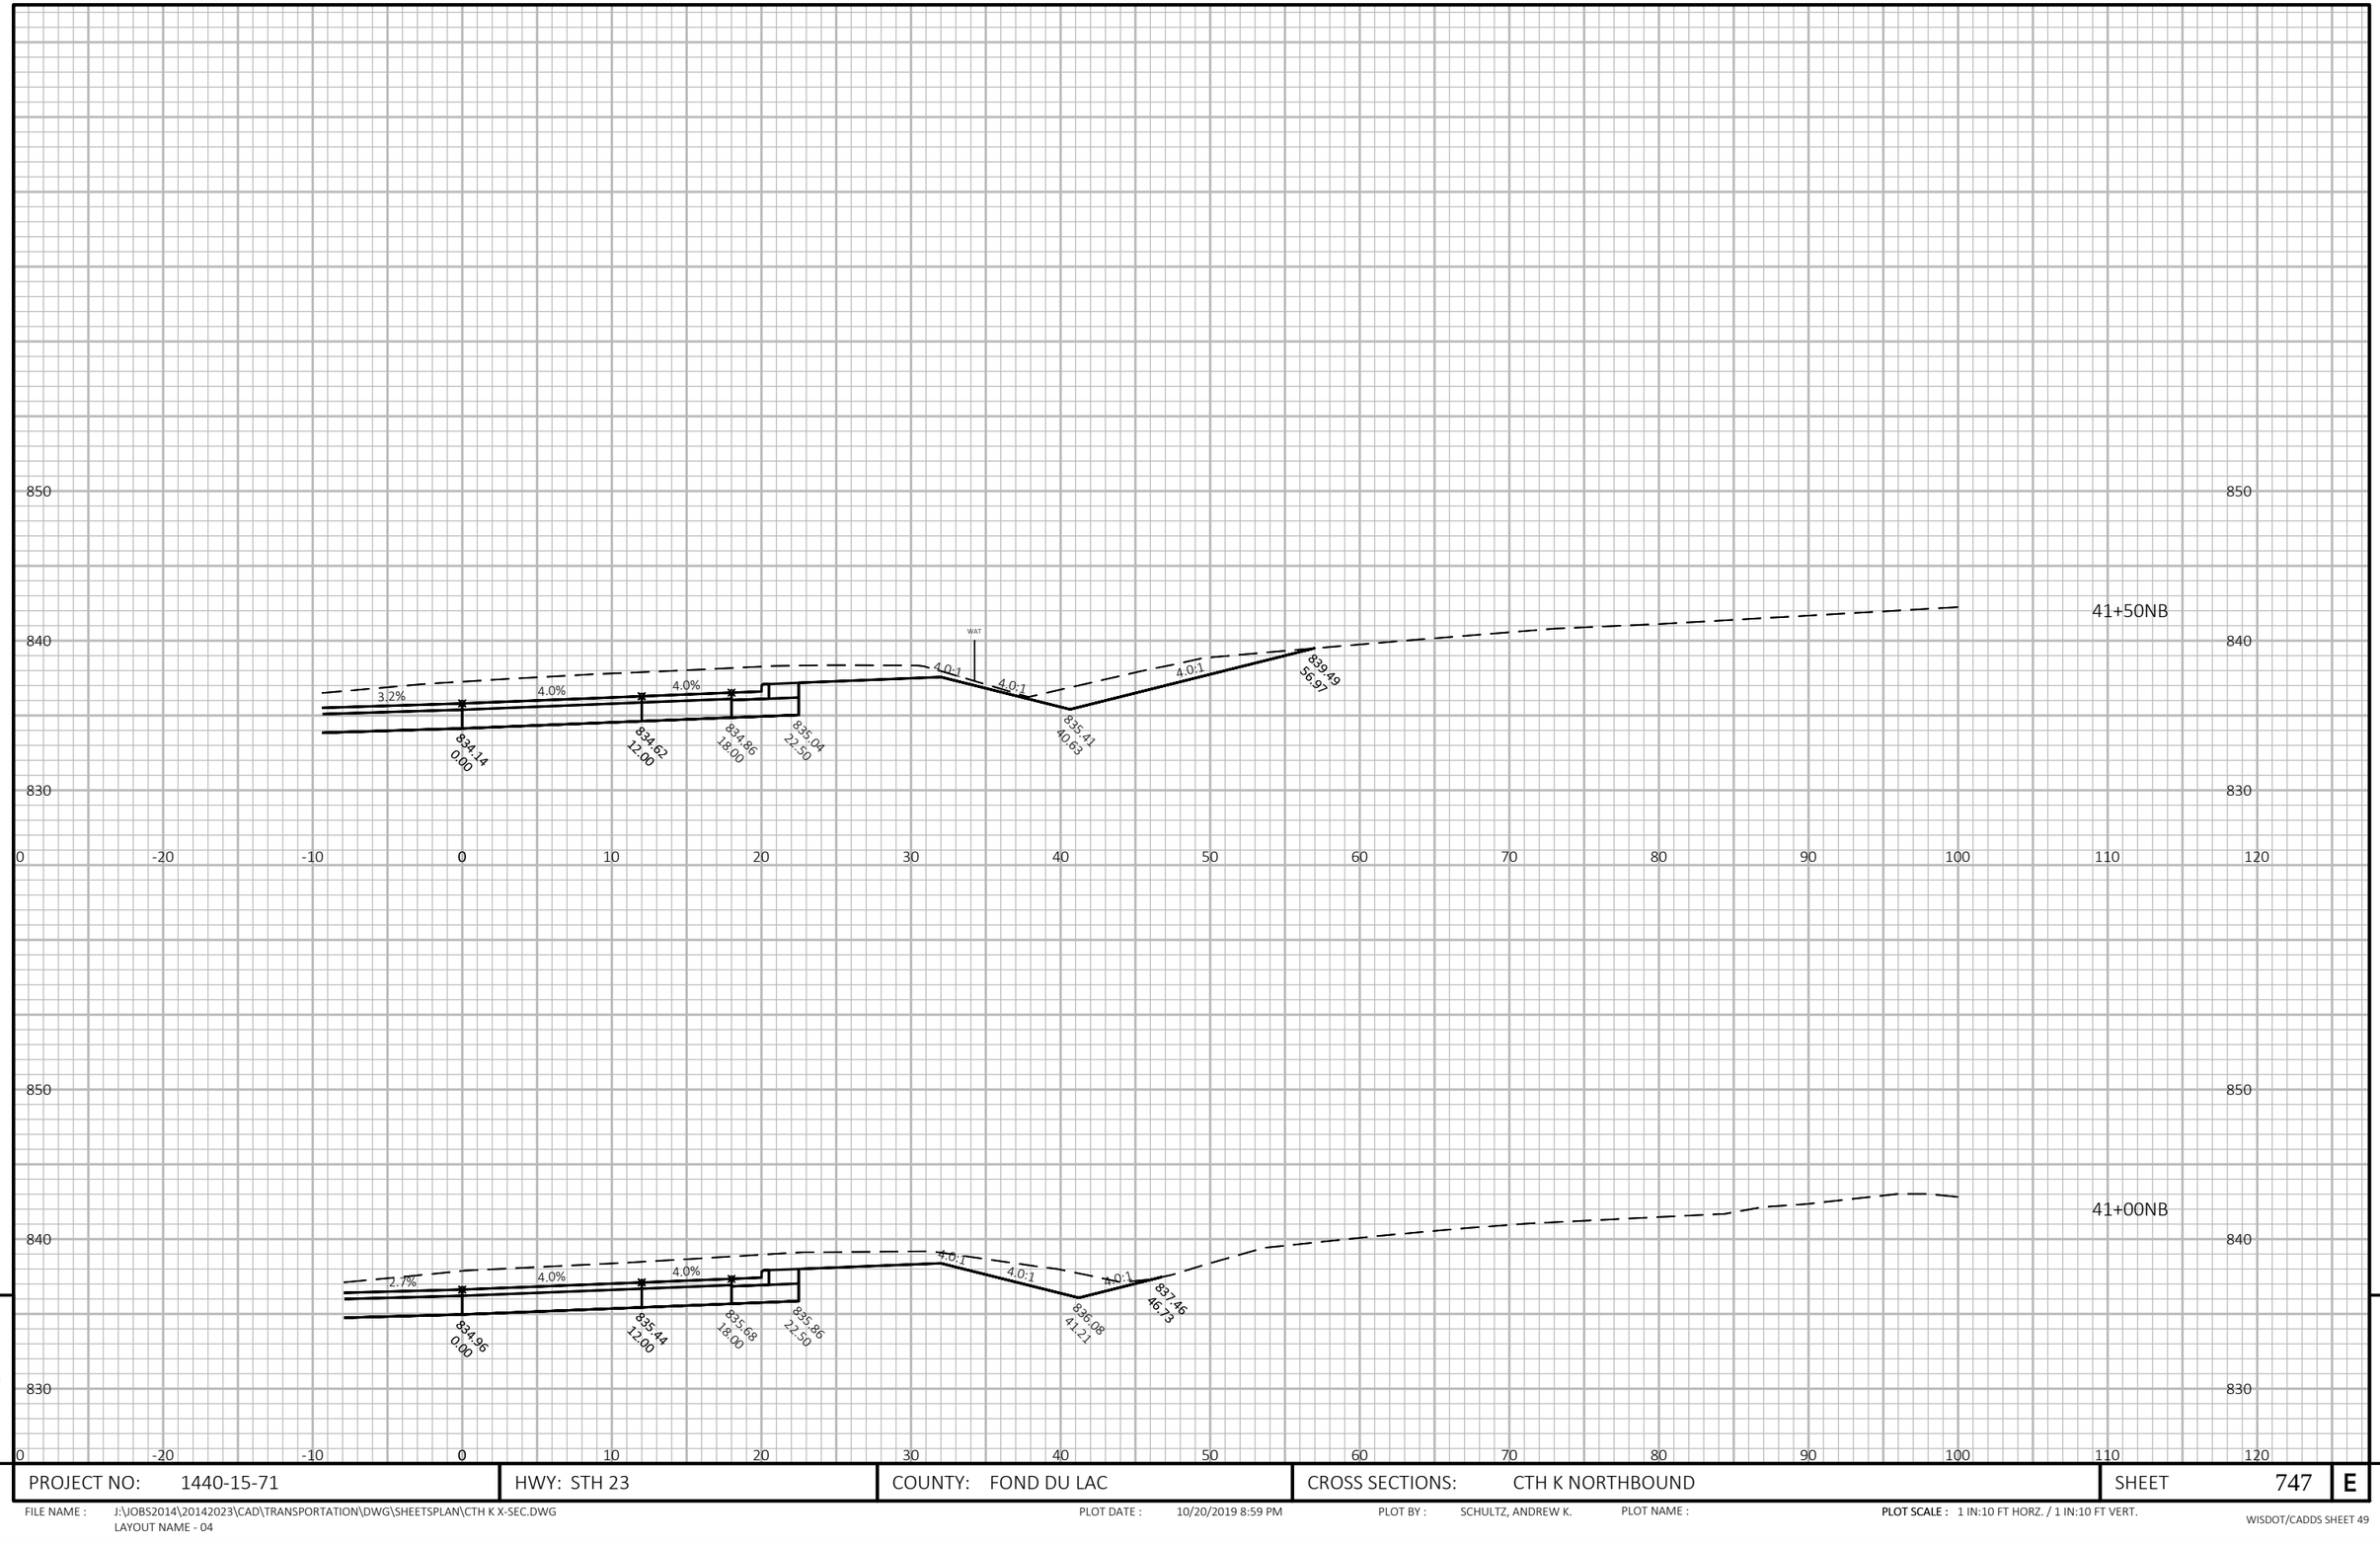

9


9

PROJECT NO: 1440-15-71	HWY: STH 23	COUNTY: FOND DU LAC	CROSS SECTIONS: CTH K NORTHBOUND	SHEET 747	E

FILE NAME : J:\JOBS2014\20142023\CAD\TRANSPORTATION\DWG\SHEETSPLAN\CTH K X-SEC.DWG
LAYOUT NAME - 04

PLOT DATE : 10/20/2019 8:59 PM PLOT BY : SCHULTZ, ANDREW K. PLOT NAME : **PLOT SCALE :** 1 IN:10 FT HORZ. / 1 IN:10 FT VERT.

WISDOT/CADDS SHEET 49

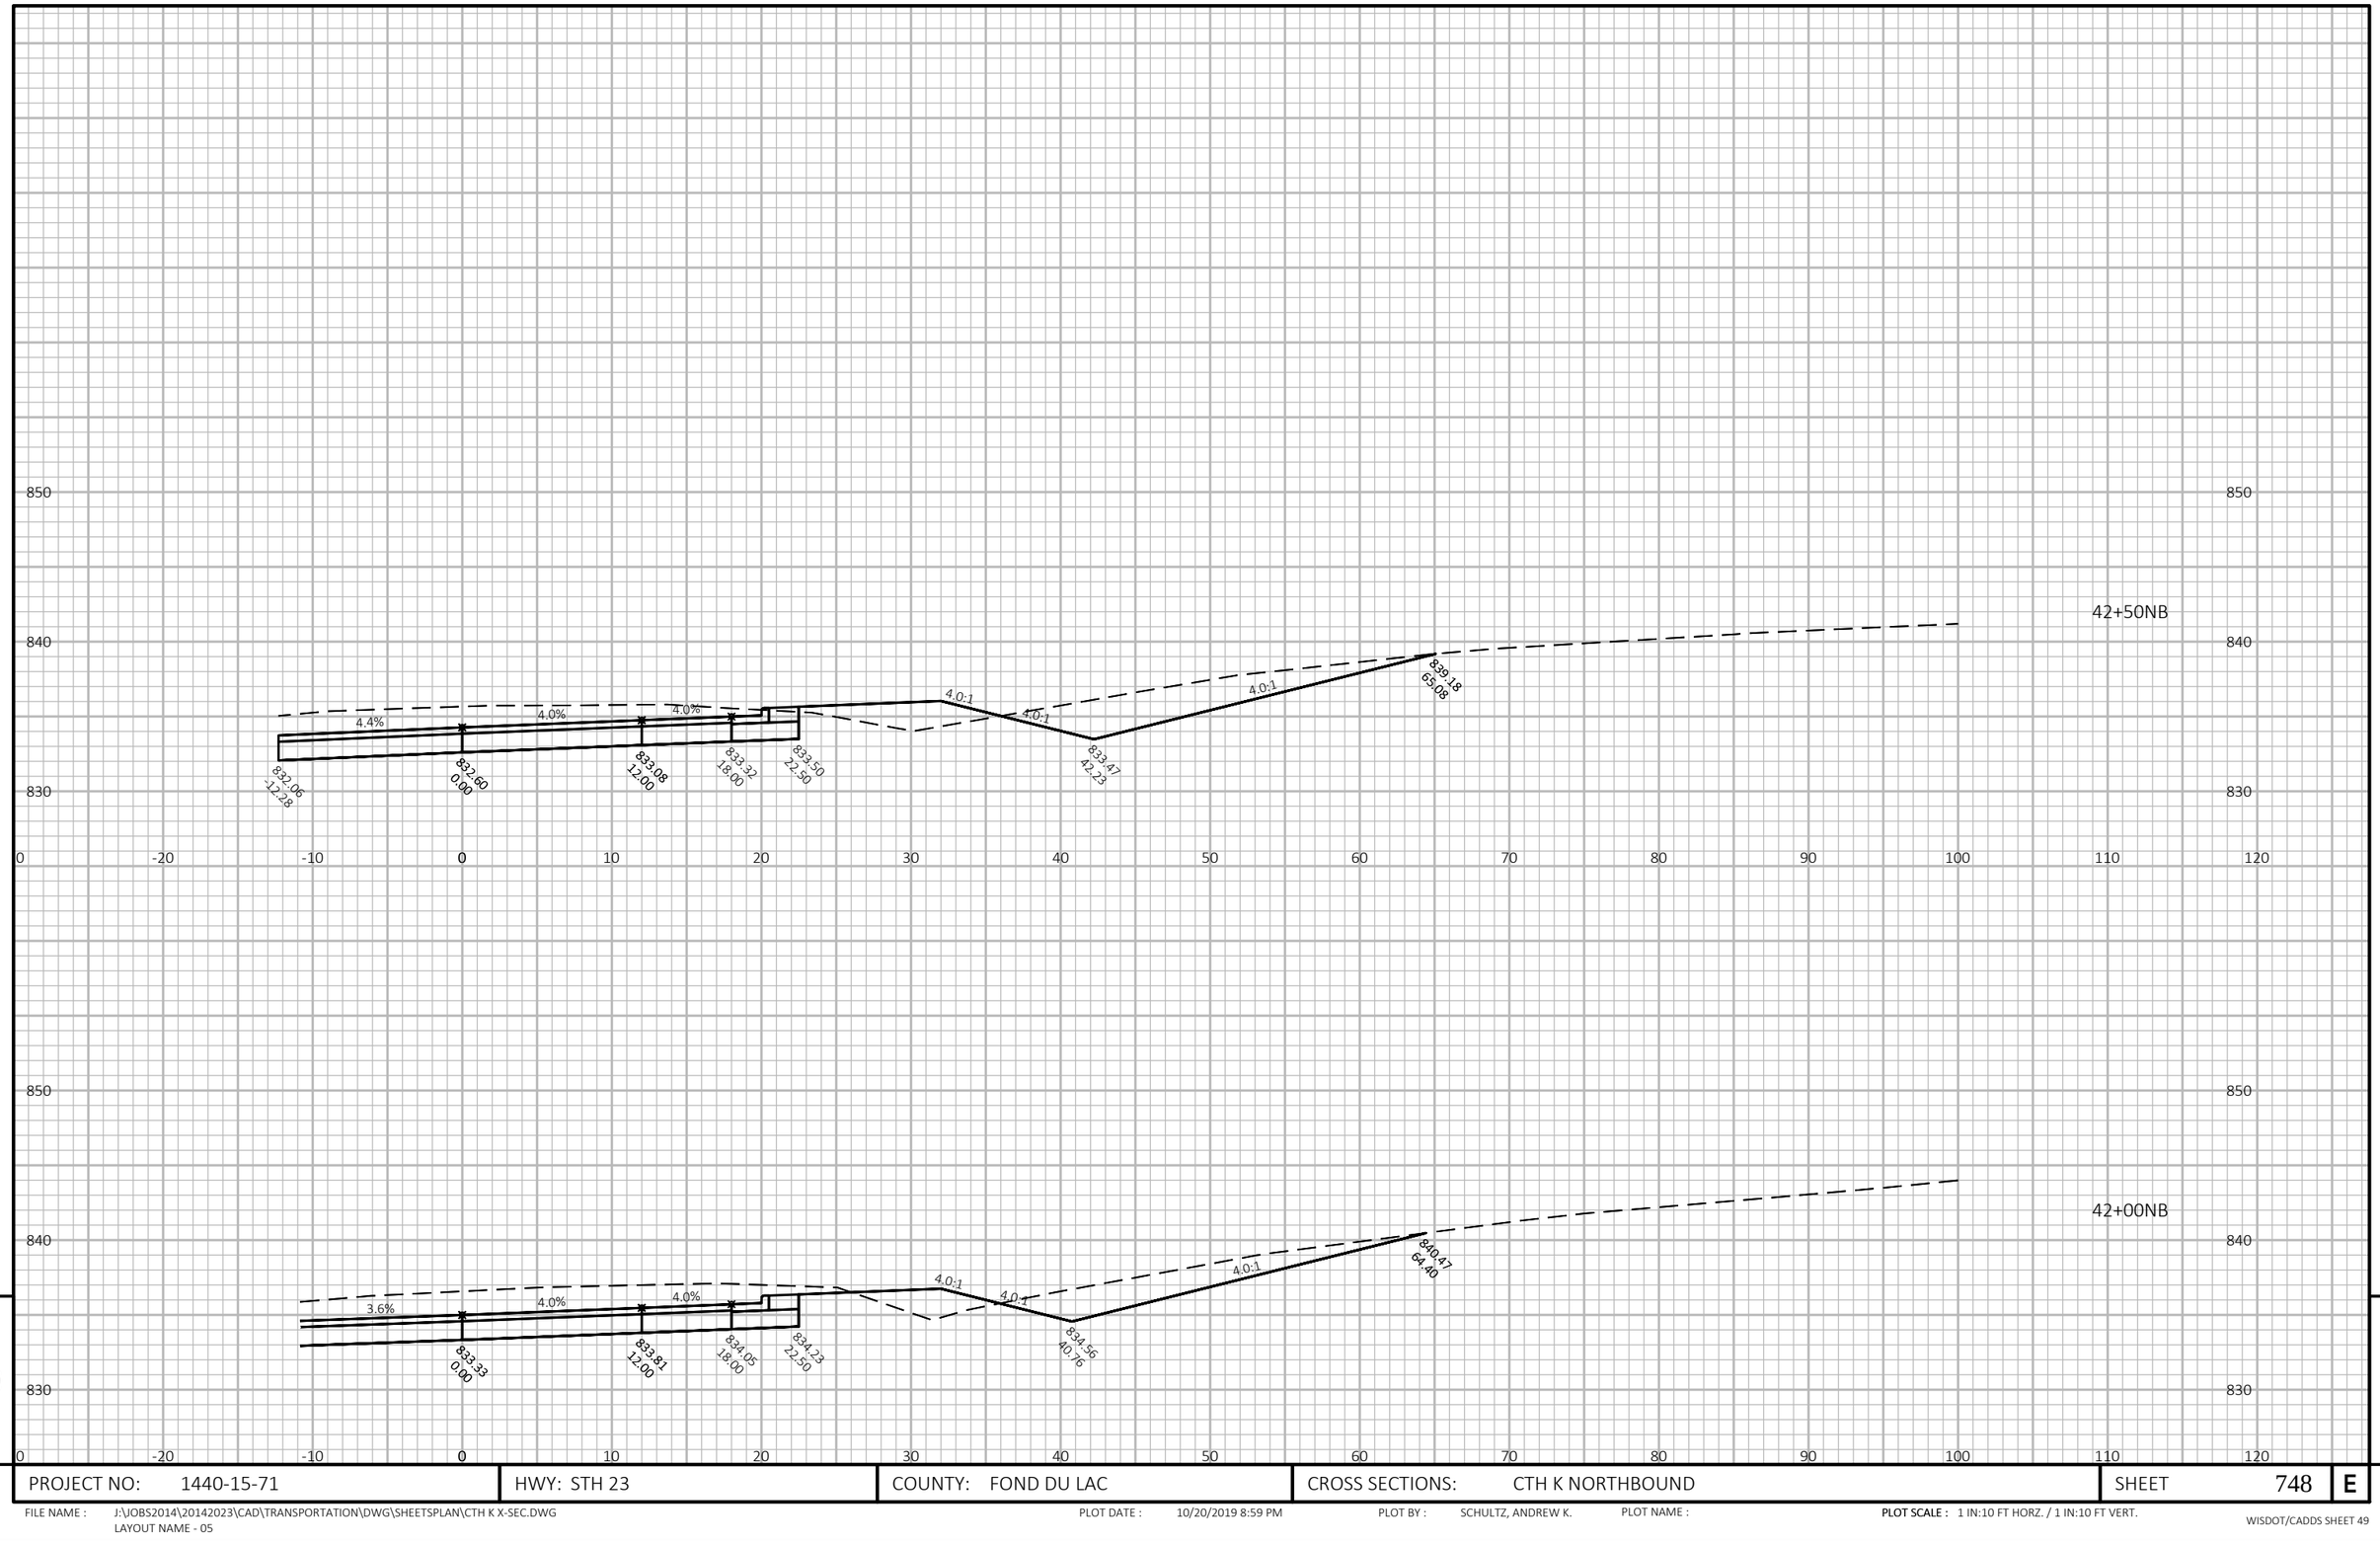

9

9

PROJECT NO: 1440-15-71	HWY: STH 23	COUNTY: FOND DU LAC	CROSS SECTIONS: CTH K NORTHBOUND	SHEET 748	E

FILE NAME : J:\JOBS2014\20142023\CAD\TRANSPORTATION\DWG\SHEETSPLAN\CTH K X-SEC.DWG
LAYOUT NAME - 05


PLOT DATE : 10/20/2019 8:59 PM

PLOT BY : SCHULTZ, ANDREW K.

PLOT NAME :

PLOT SCALE : 1 IN:10 FT HORZ. / 1 IN:10 FT VERT.

WISDOT/CADDS SHEET 49

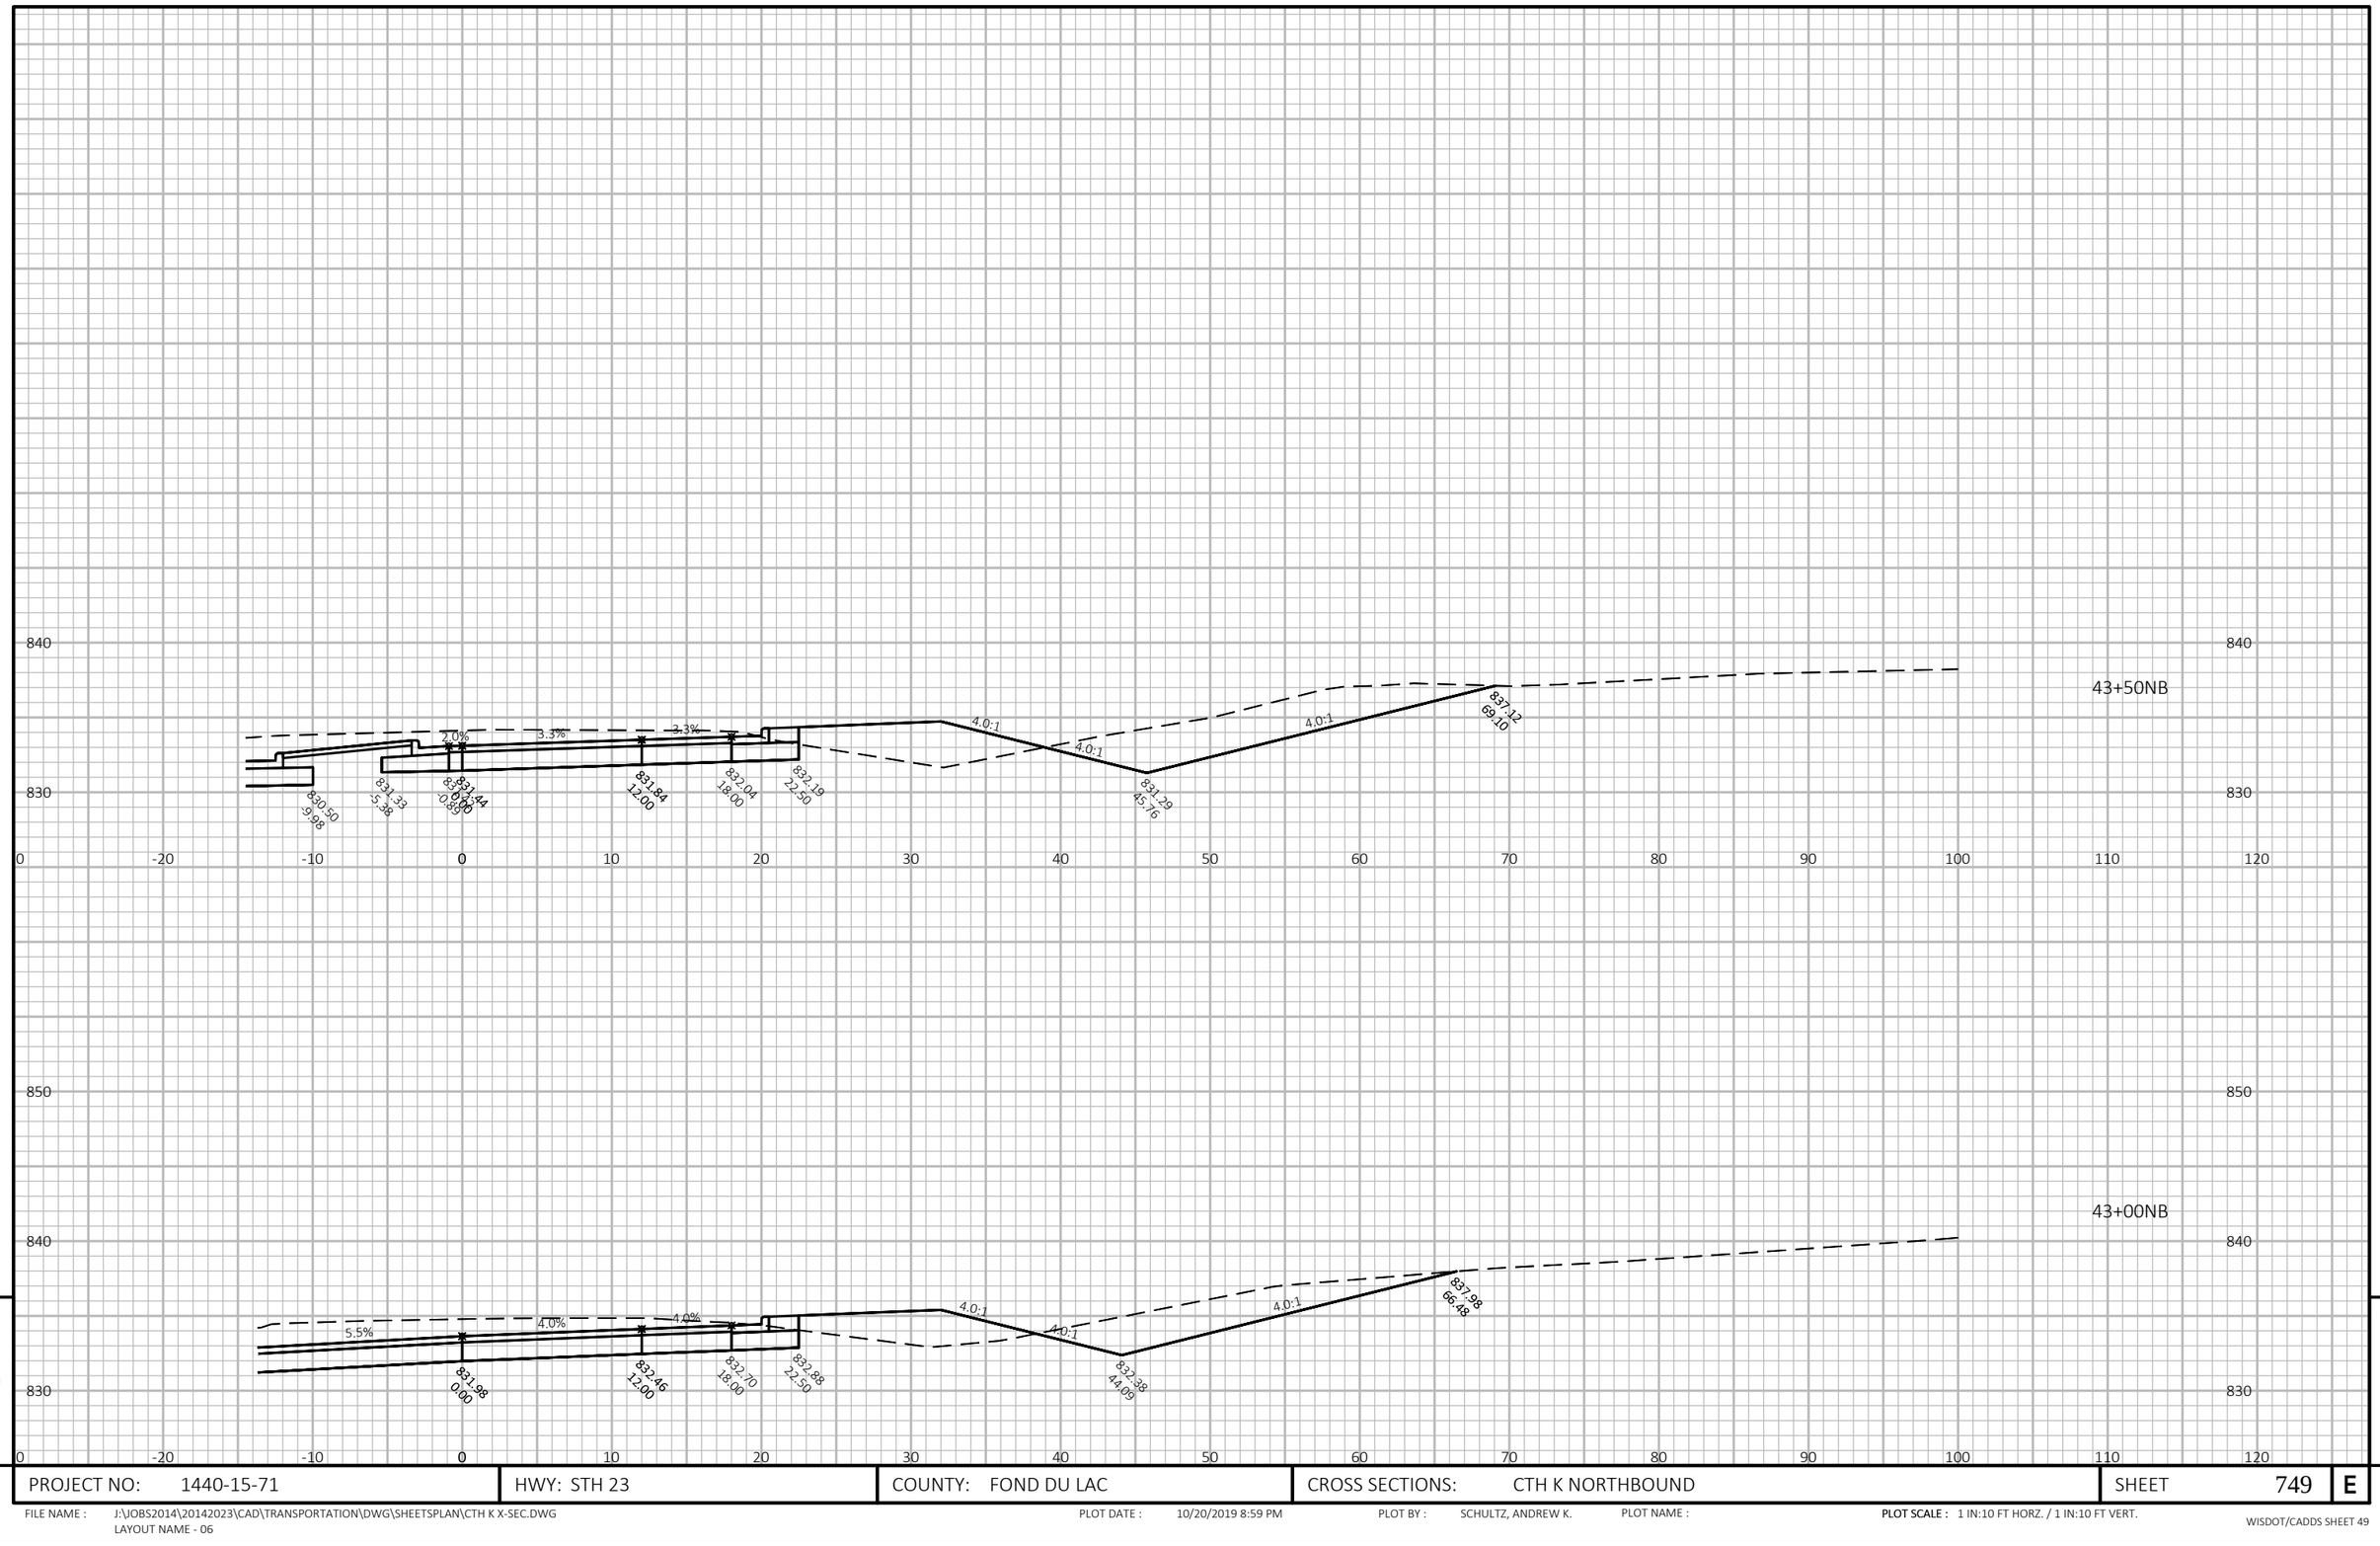

9

9


PROJECT NO: 1440-15-71	HWY: STH 23	COUNTY: FOND DU LAC	CROSS SECTIONS: CTH K NORTHBOUND	SHEET 749	E

FILE NAME : J:\JOBS2014\20142023\CAD\TRANSPORTATION\DWG\SHEETSPLAN\CTH K X-SEC.DWG
LAYOUT NAME - 06

PLOT DATE : 10/20/2019 8:59 PM PLOT BY : SCHULTZ, ANDREW K. PLOT NAME :

PLOT SCALE : 1 IN:10 FT HORZ. / 1 IN:10 FT VERT.

WISDOT/CADDS SHEET 49

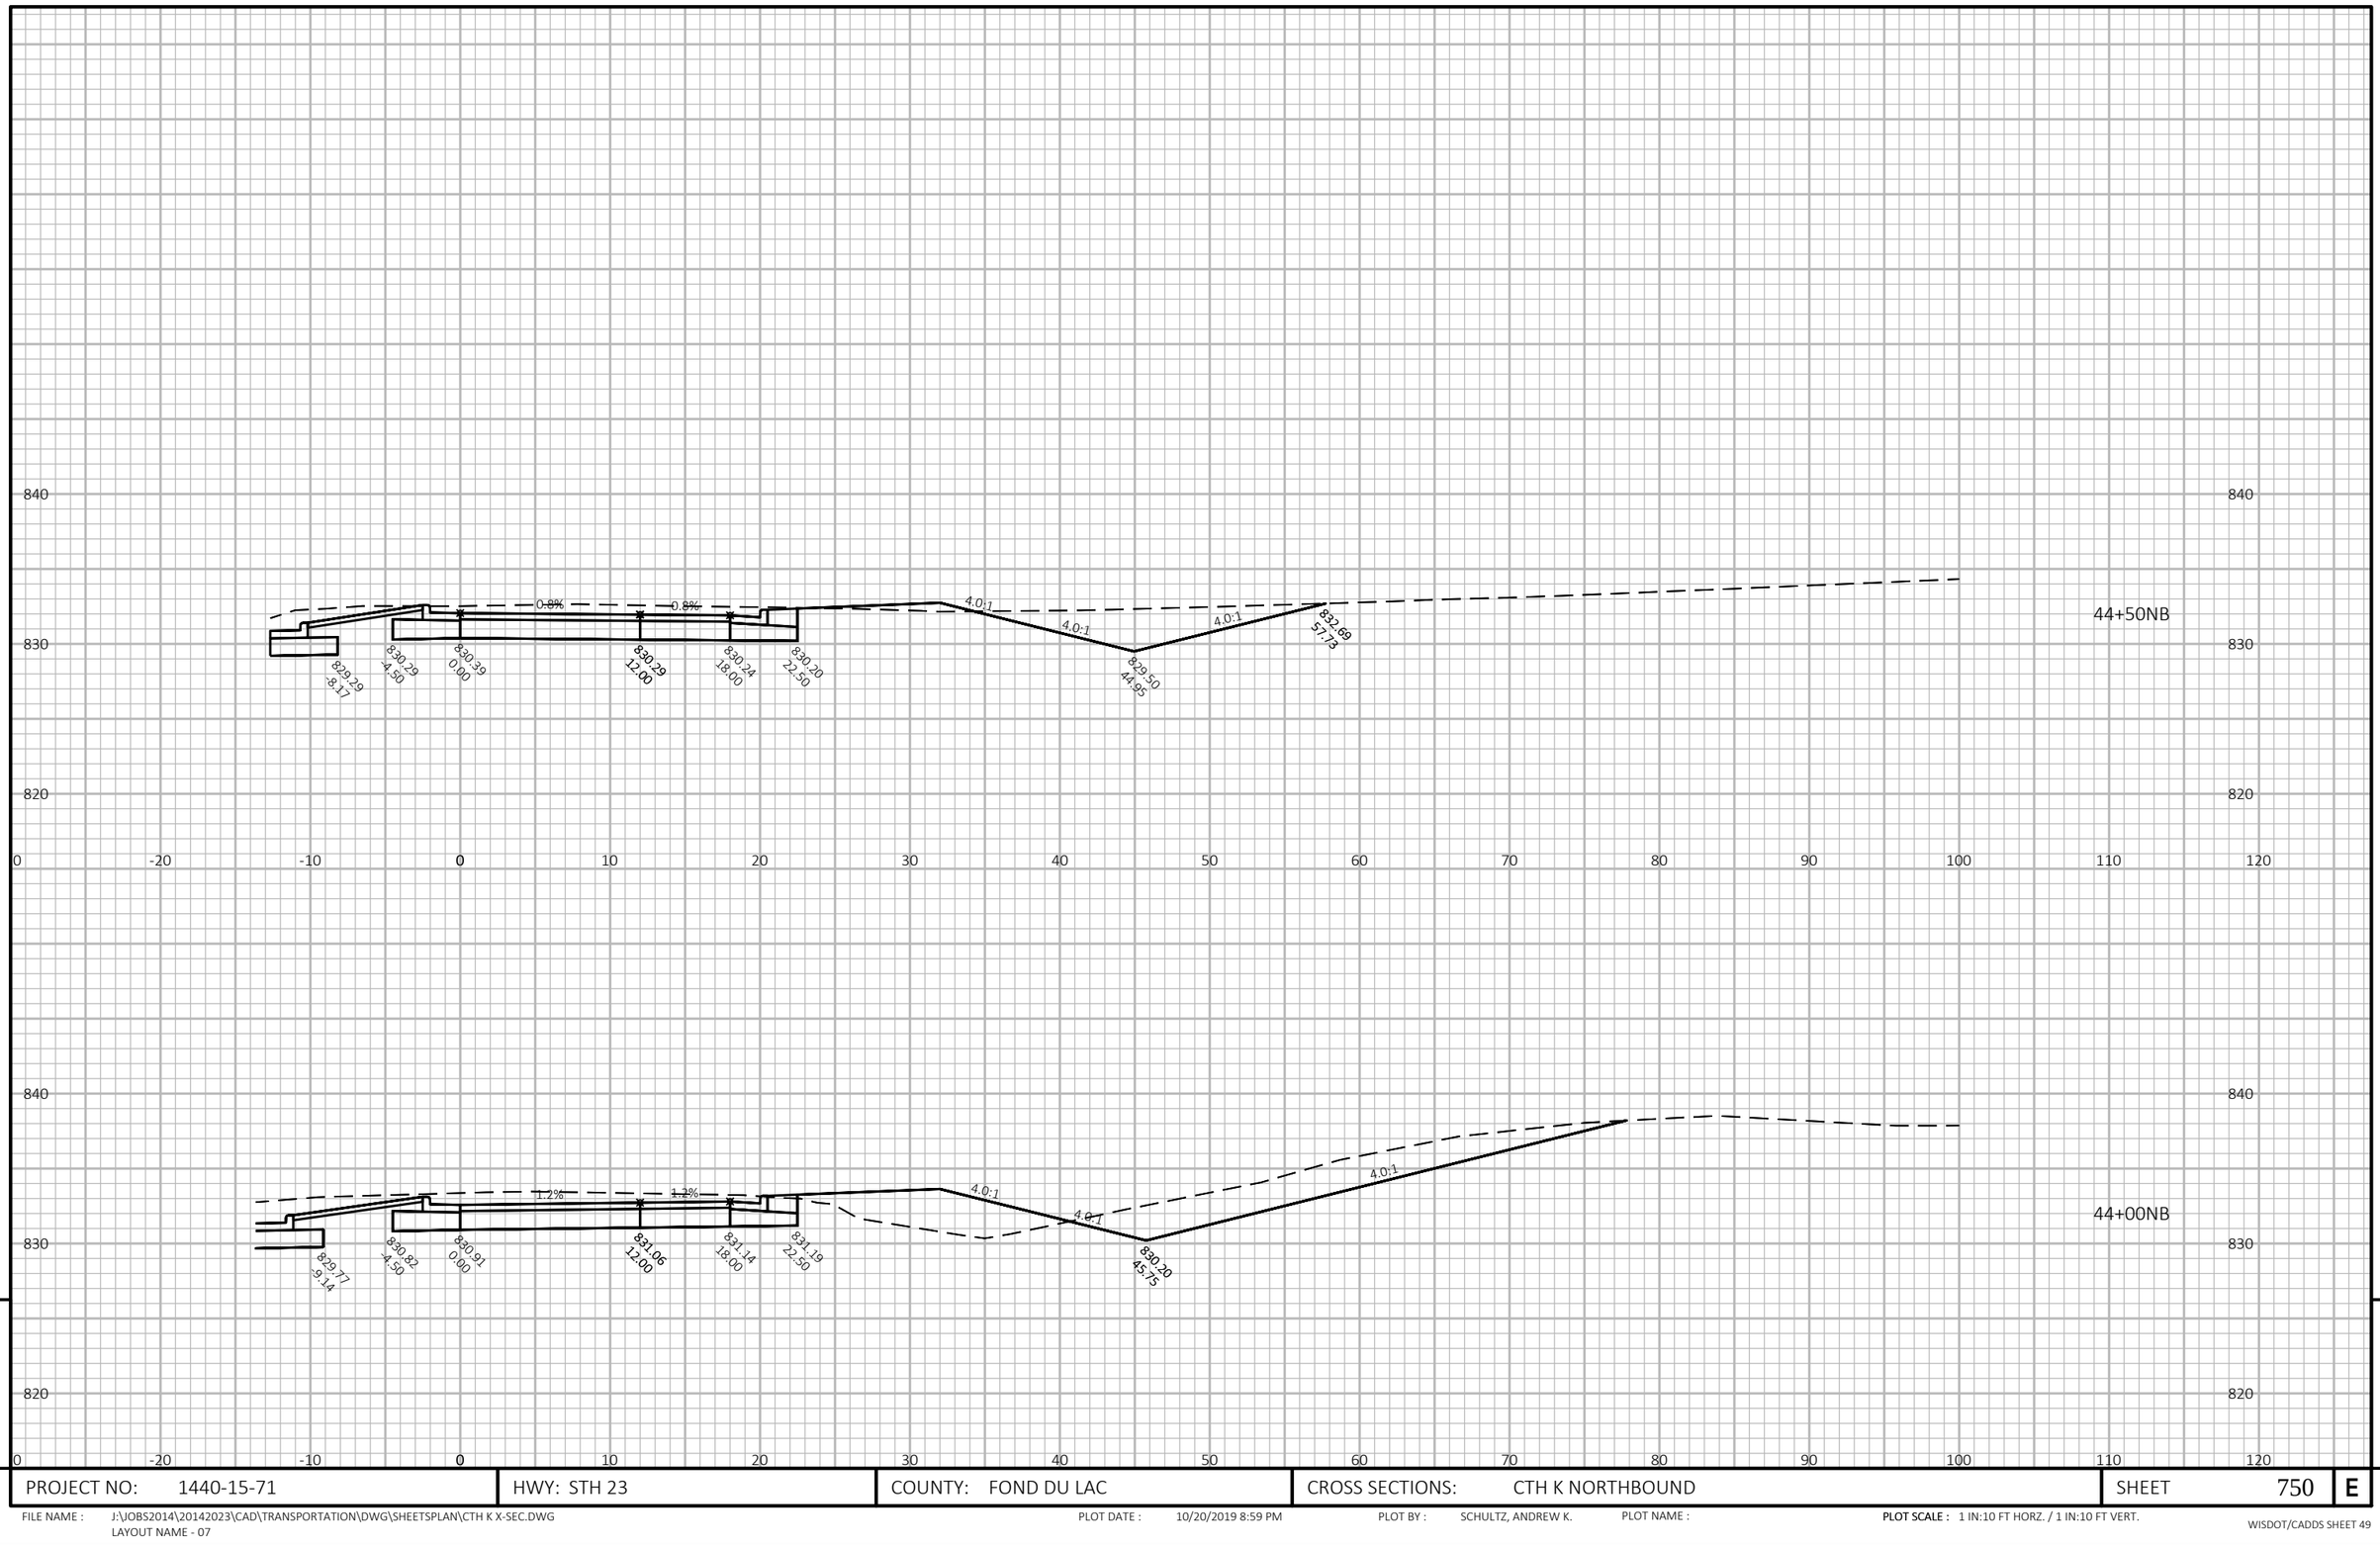


PROJECT NO: 1440-15-71	HWY: STH 23	COUNTY: FOND DU LAC	CROSS SECTIONS: CTH K NORTHBOUND	SHEET 750 E

FILE NAME : J:\JOBS2014\20142023\CAD\TRANSPORTATION\DWG\SHEETSPLAN\CTH K X-SEC.DWG
LAYOUT NAME - 07

PLOT DATE : 10/20/2019 8:59 PM PLOT BY : SCHULTZ, ANDREW K. PLOT NAME :

PLOT SCALE : 1 IN:10 FT HORZ. / 1 IN:10 FT VERT.

WISDOT/CADDS SHEET 49

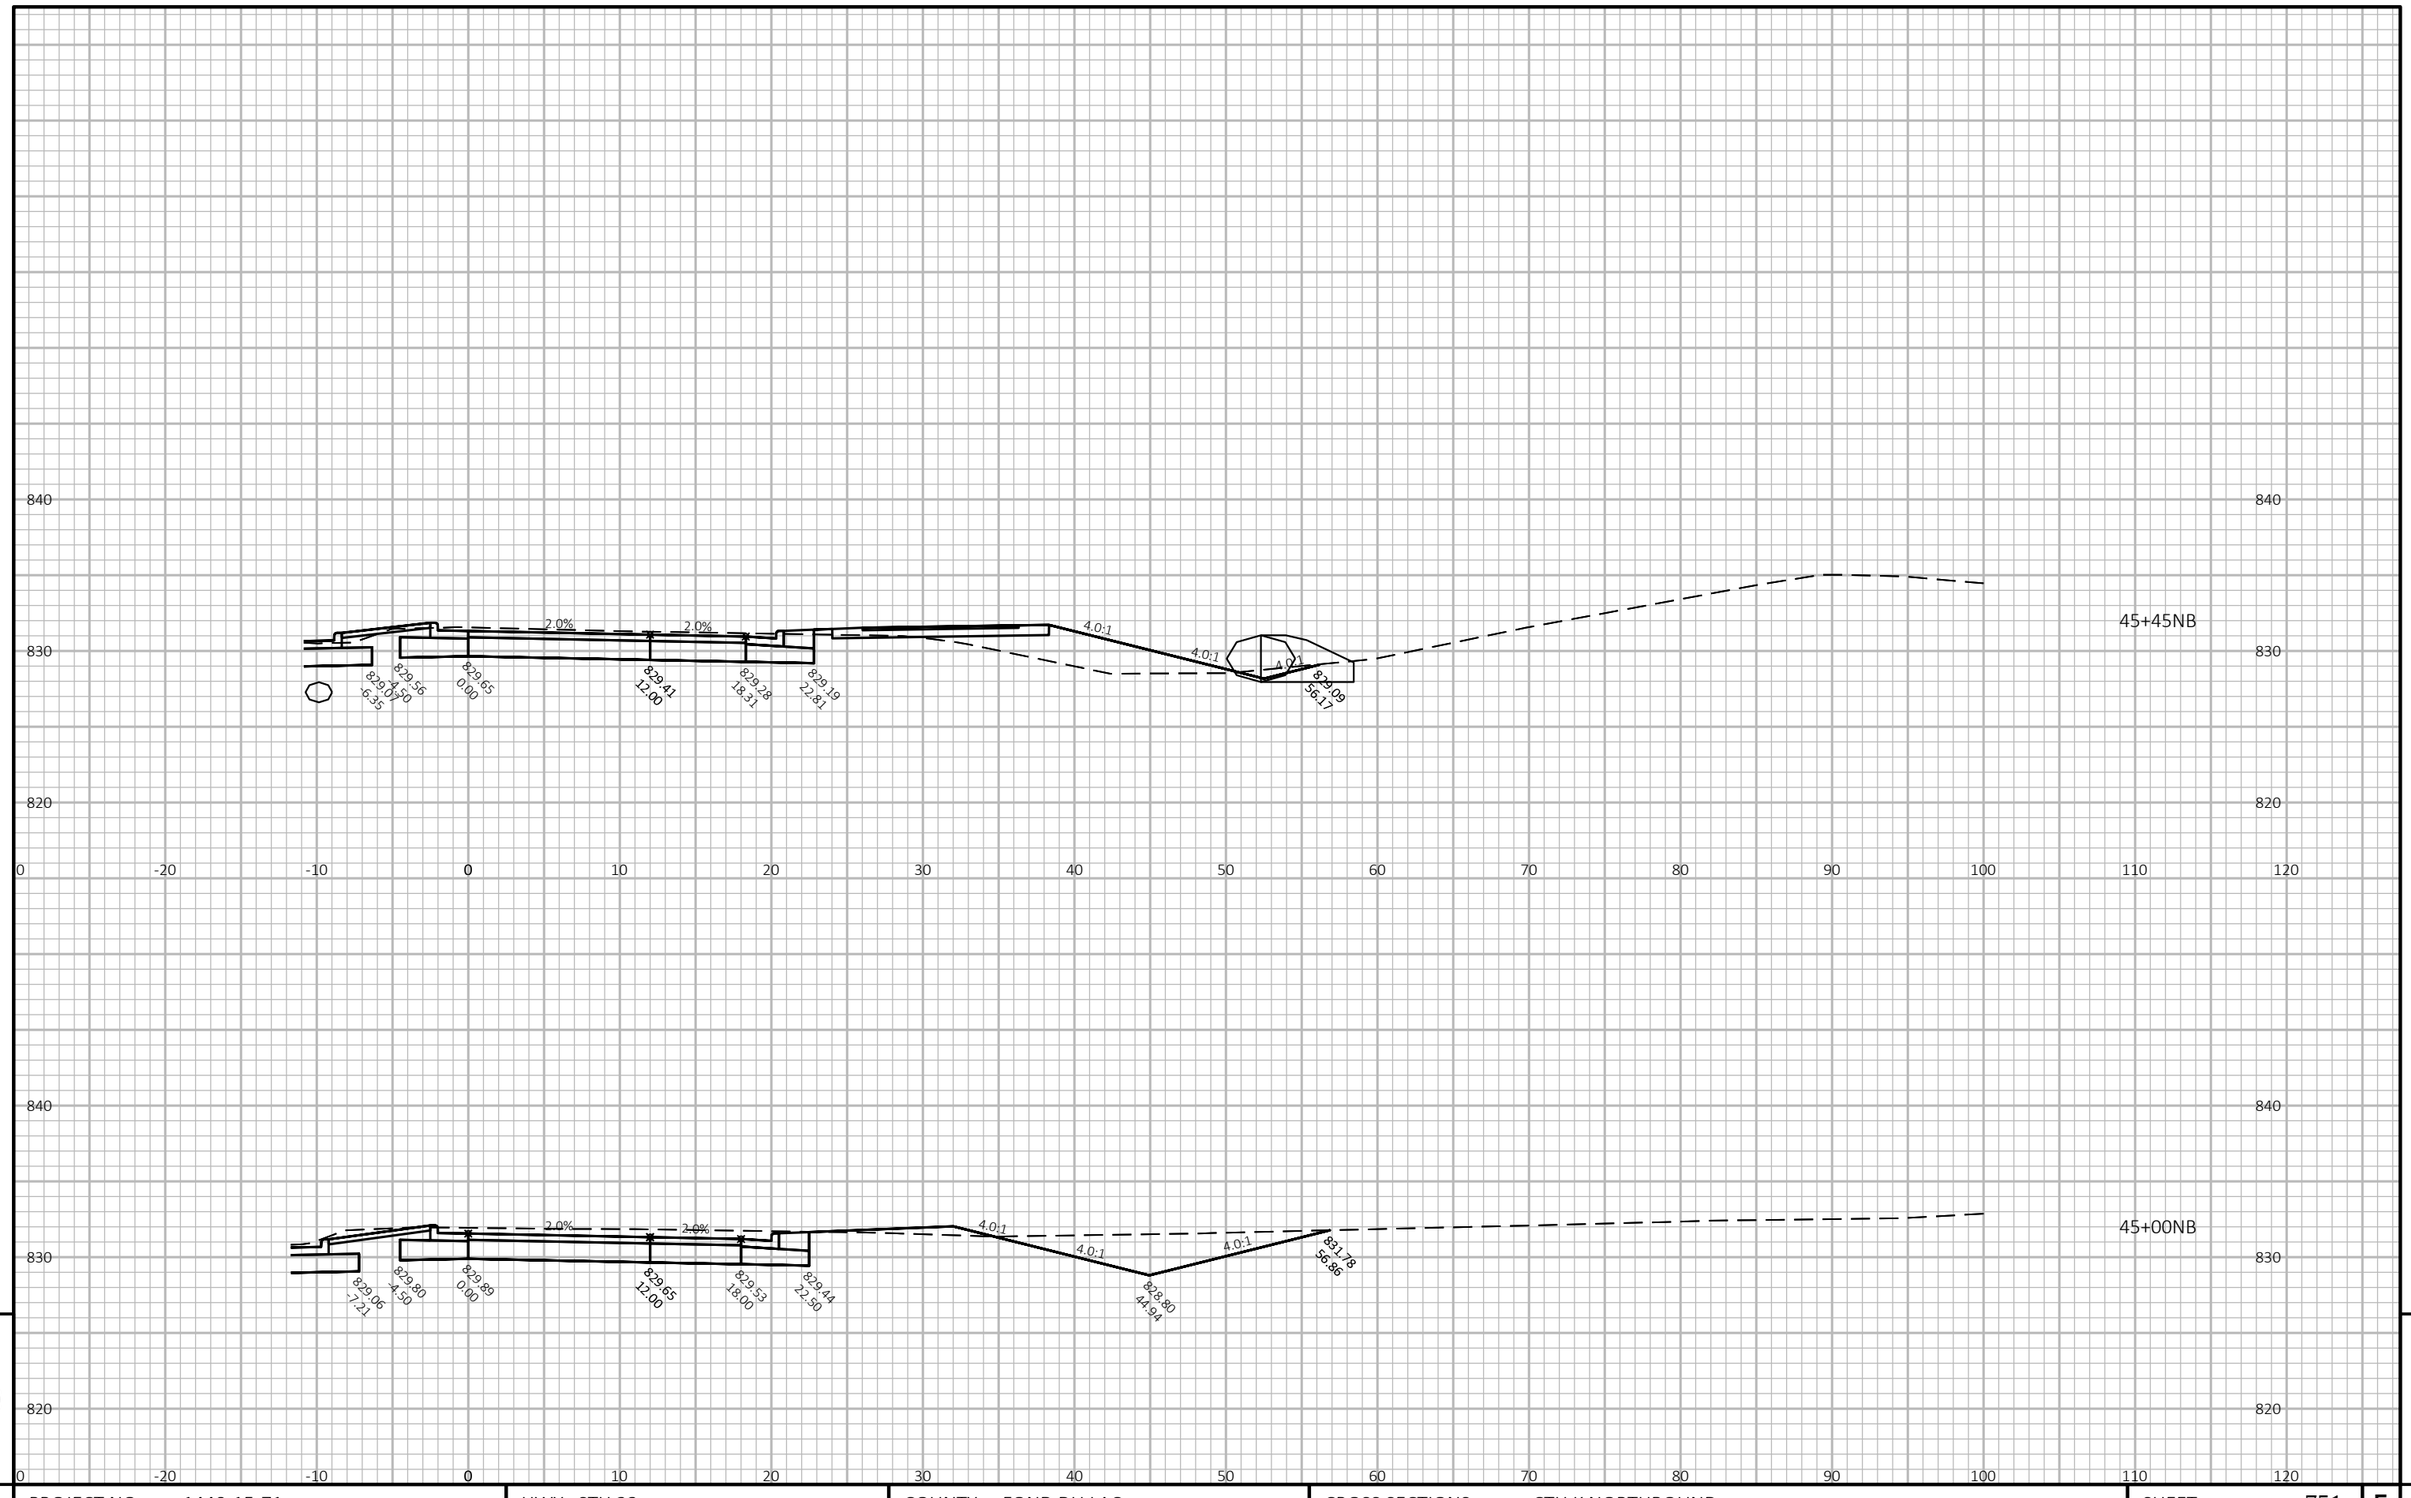

9

9


PROJECT NO: 1440-15-71	HWY: STH 23	COUNTY: FOND DU LAC	CROSS SECTIONS: CTH K NORTHBOUND	SHEET 751	E

FILE NAME : J:\JOBS2014\20142023\CAD\TRANSPORTATION\DWG\SHEETSPLAN\CTH K X-SEC.DWG
LAYOUT NAME - 08

PLOT DATE : 10/20/2019 8:59 PM PLOT BY : SCHULTZ, ANDREW K. PLOT NAME :

PLOT SCALE : 1 IN:10 FT HORZ. / 1 IN:10 FT VERT.

WISDOT/CADDS SHEET 49

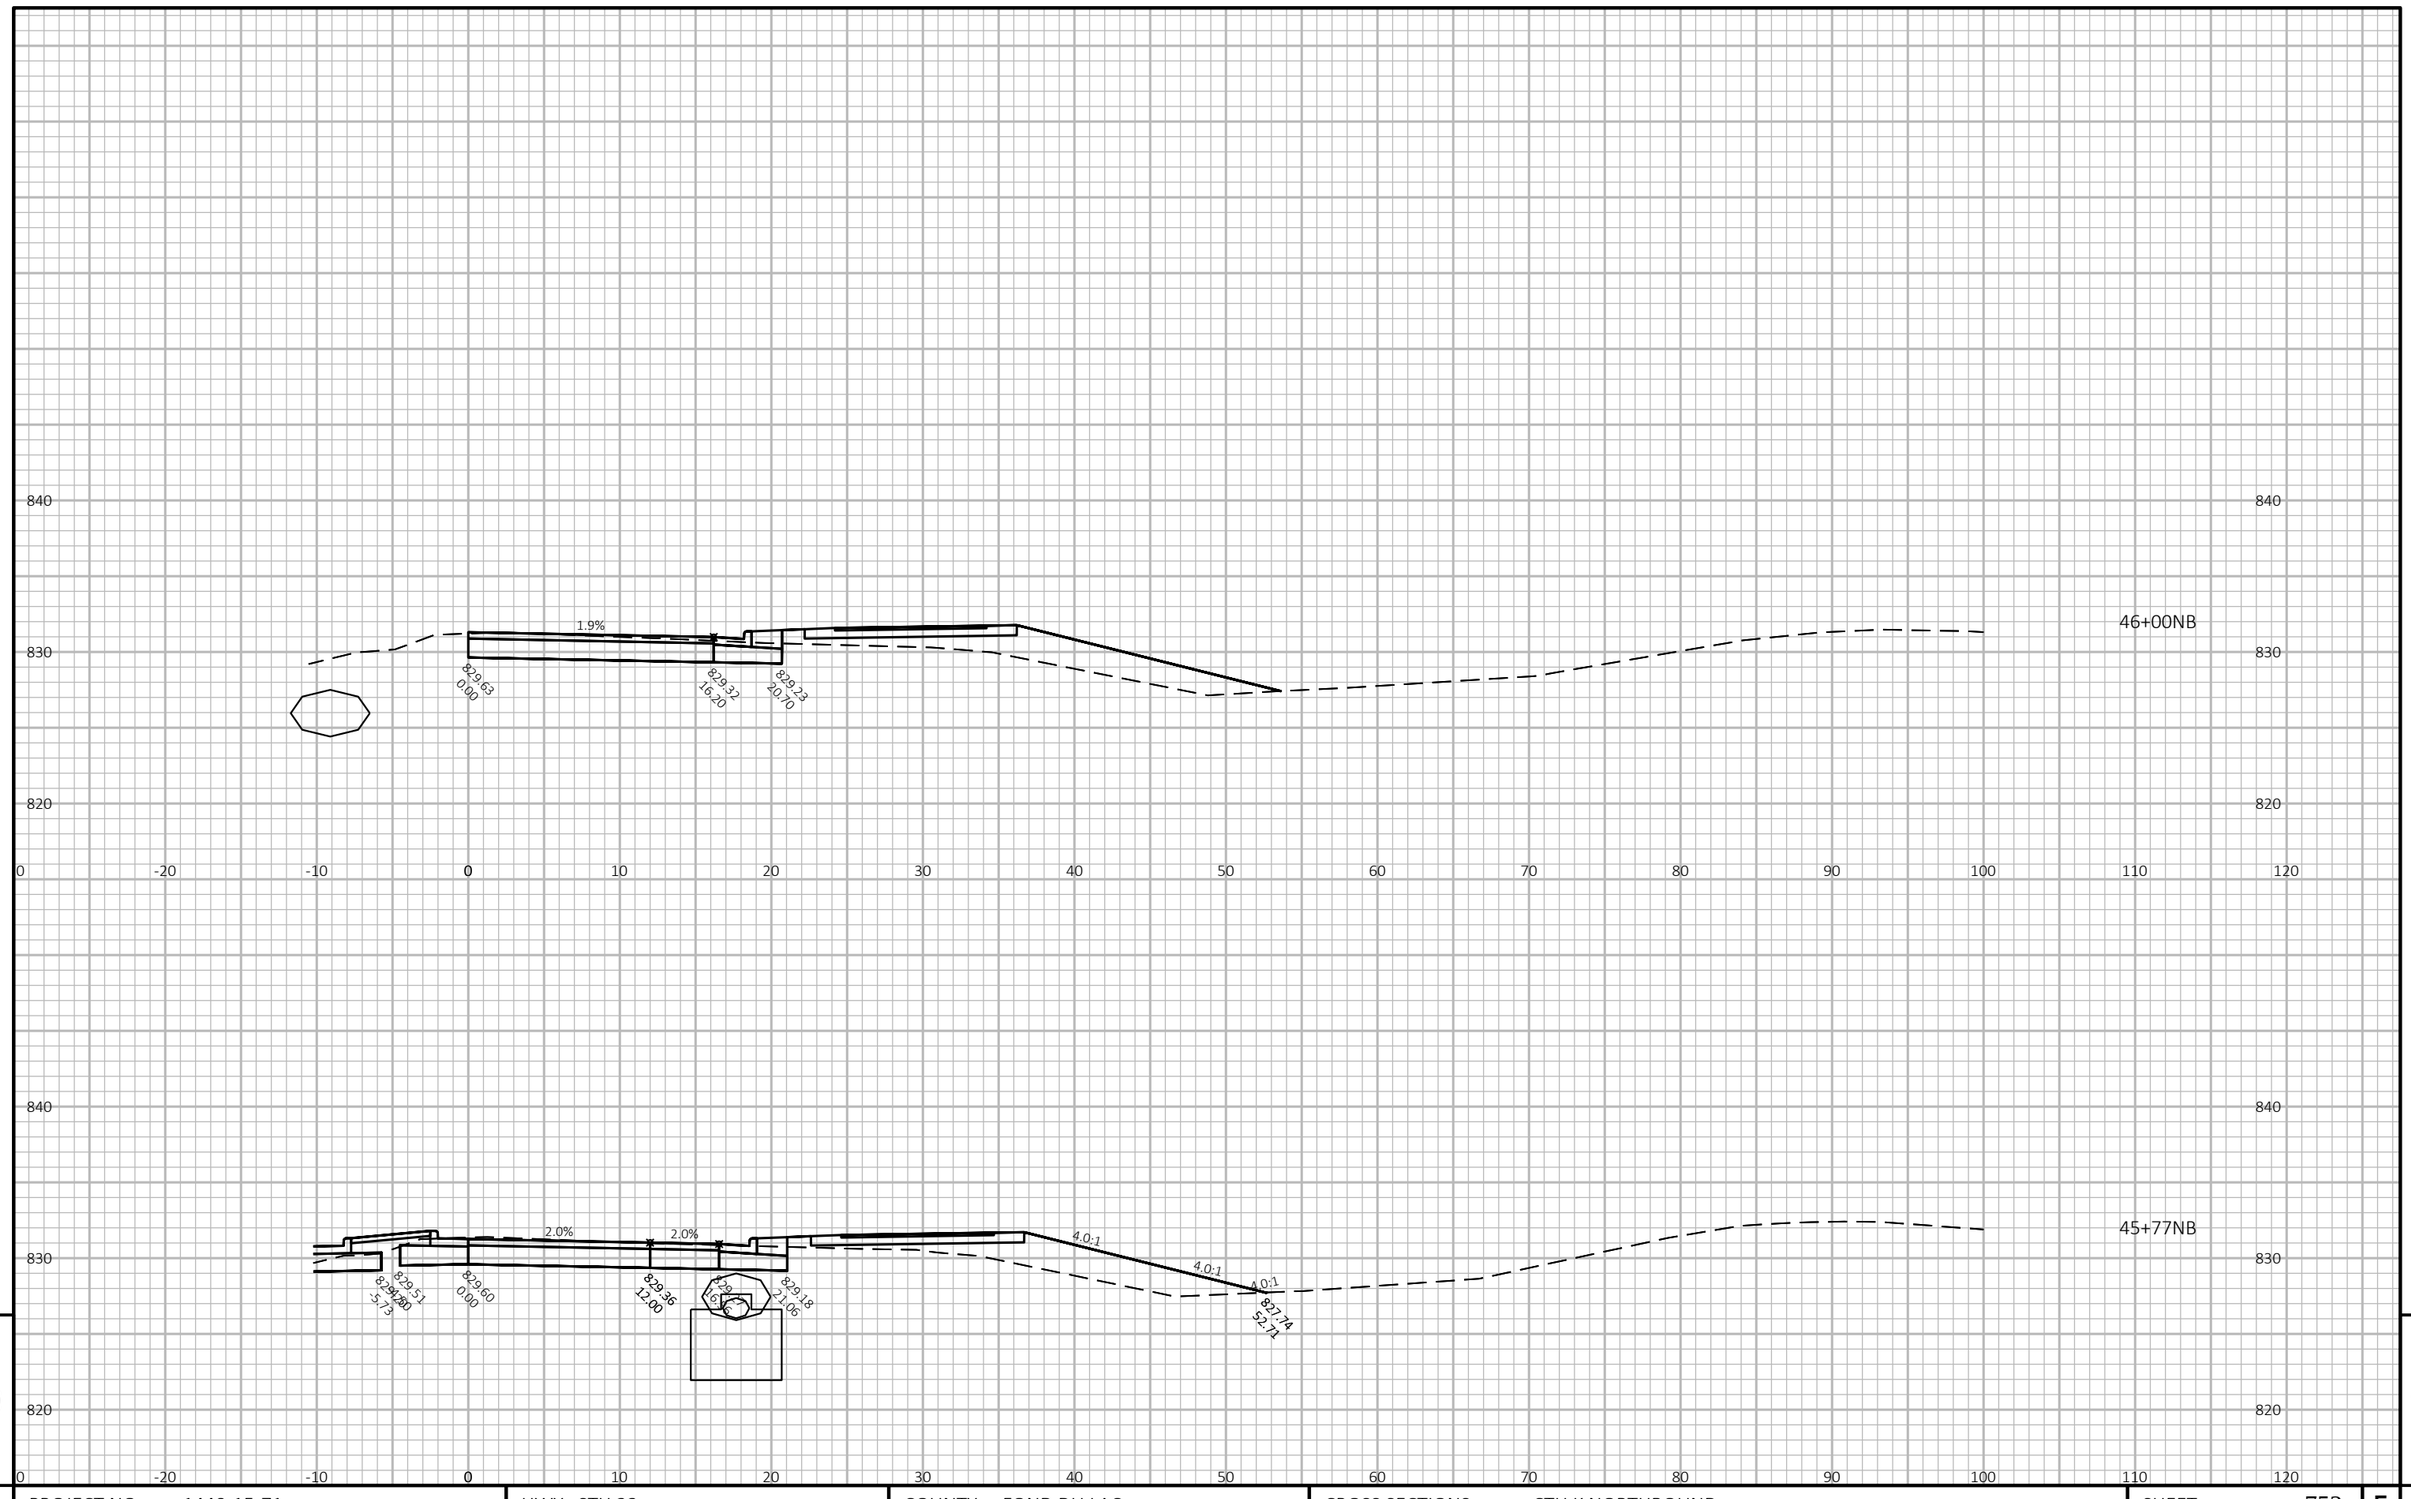

9

9


PROJECT NO: 1440-15-71	HWY: STH 23	COUNTY: FOND DU LAC	CROSS SECTIONS: CTH K NORTHBOUND	SHEET 752	E

FILE NAME : J:\JOBS2014\20142023\CAD\TRANSPORTATION\DWG\SHEETSPLAN\CTH K X-SEC.DWG
LAYOUT NAME - 09

PLOT DATE : 10/20/2019 9:00 PM PLOT BY : SCHULTZ, ANDREW K. PLOT NAME :

PLOT SCALE : 1 IN:10 FT HORZ. / 1 IN:10 FT VERT.

WISDOT/CADDS SHEET 49

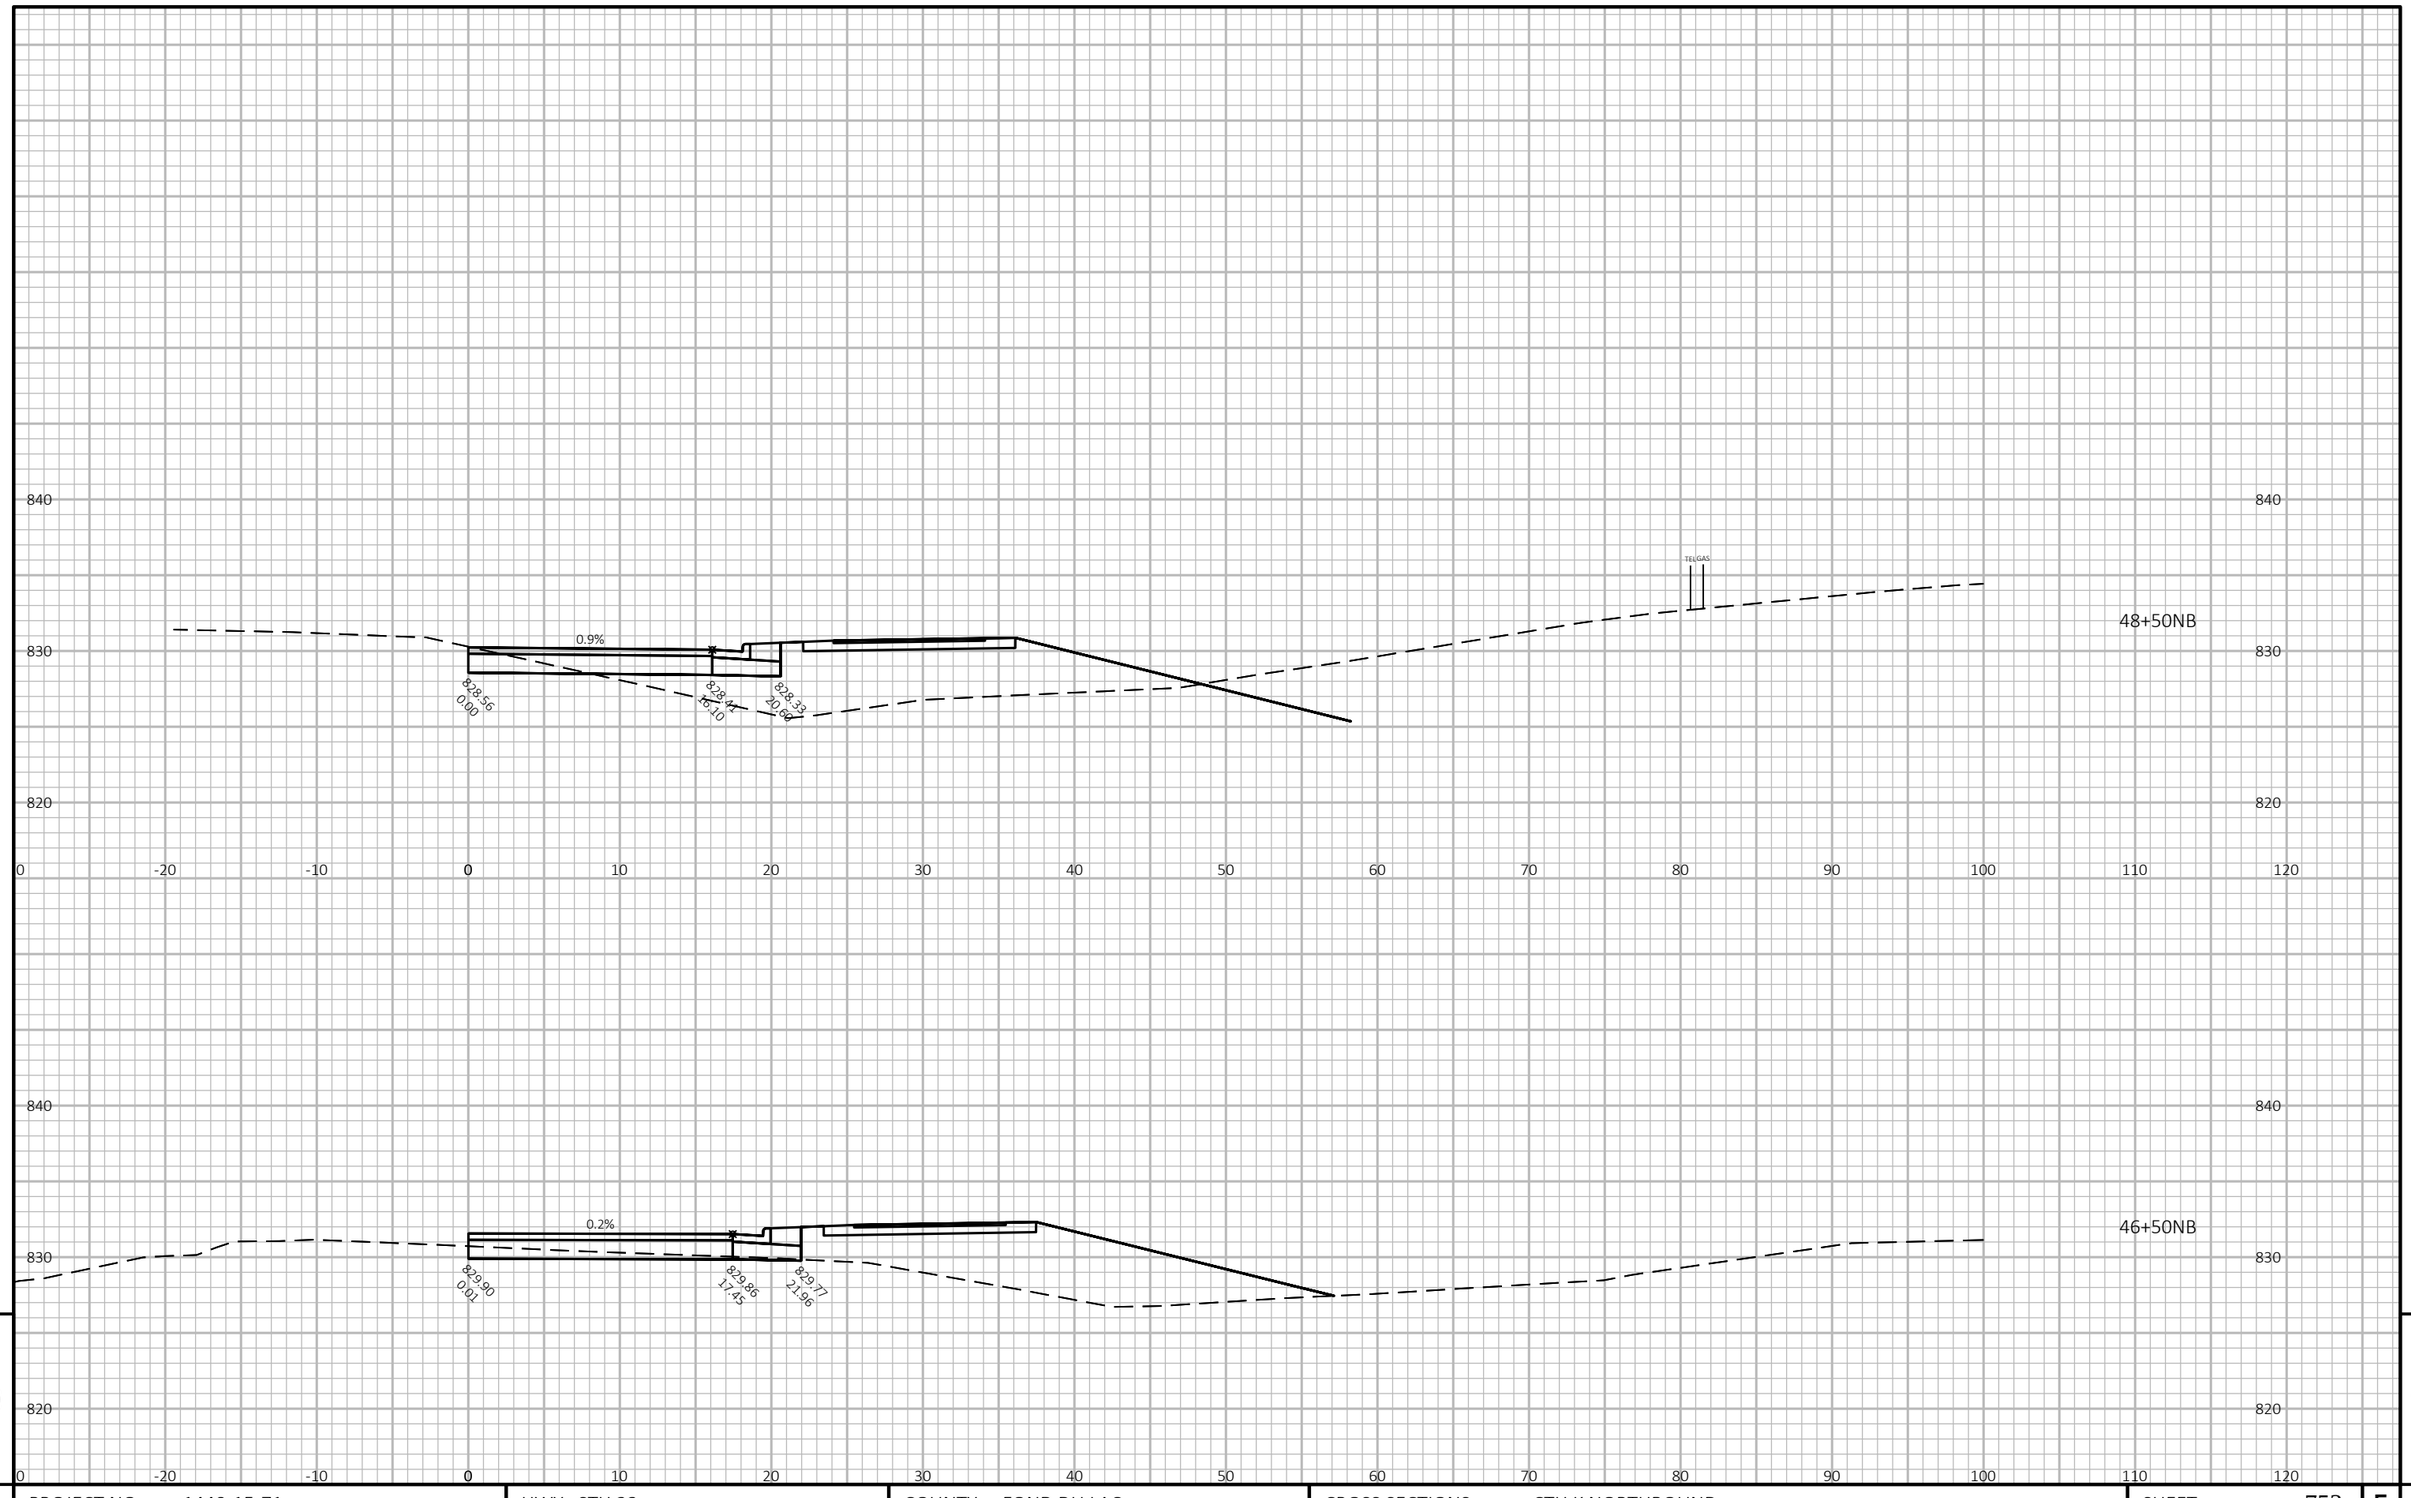

9


9

PROJECT NO: 1440-15-71	HWY: STH 23	COUNTY: FOND DU LAC	CROSS SECTIONS: CTH K NORTHBOUND	SHEET 753	E

FILE NAME : J:\JOBS2014\20142023\CAD\TRANSPORTATION\DWG\SHEETSPLAN\CTH K X-SEC.DWG
LAYOUT NAME - 10

PLOT DATE : 10/20/2019 9:00 PM PLOT BY : SCHULTZ, ANDREW K. PLOT NAME :

PLOT SCALE : 1 IN:10 FT HORZ. / 1 IN:10 FT VERT.

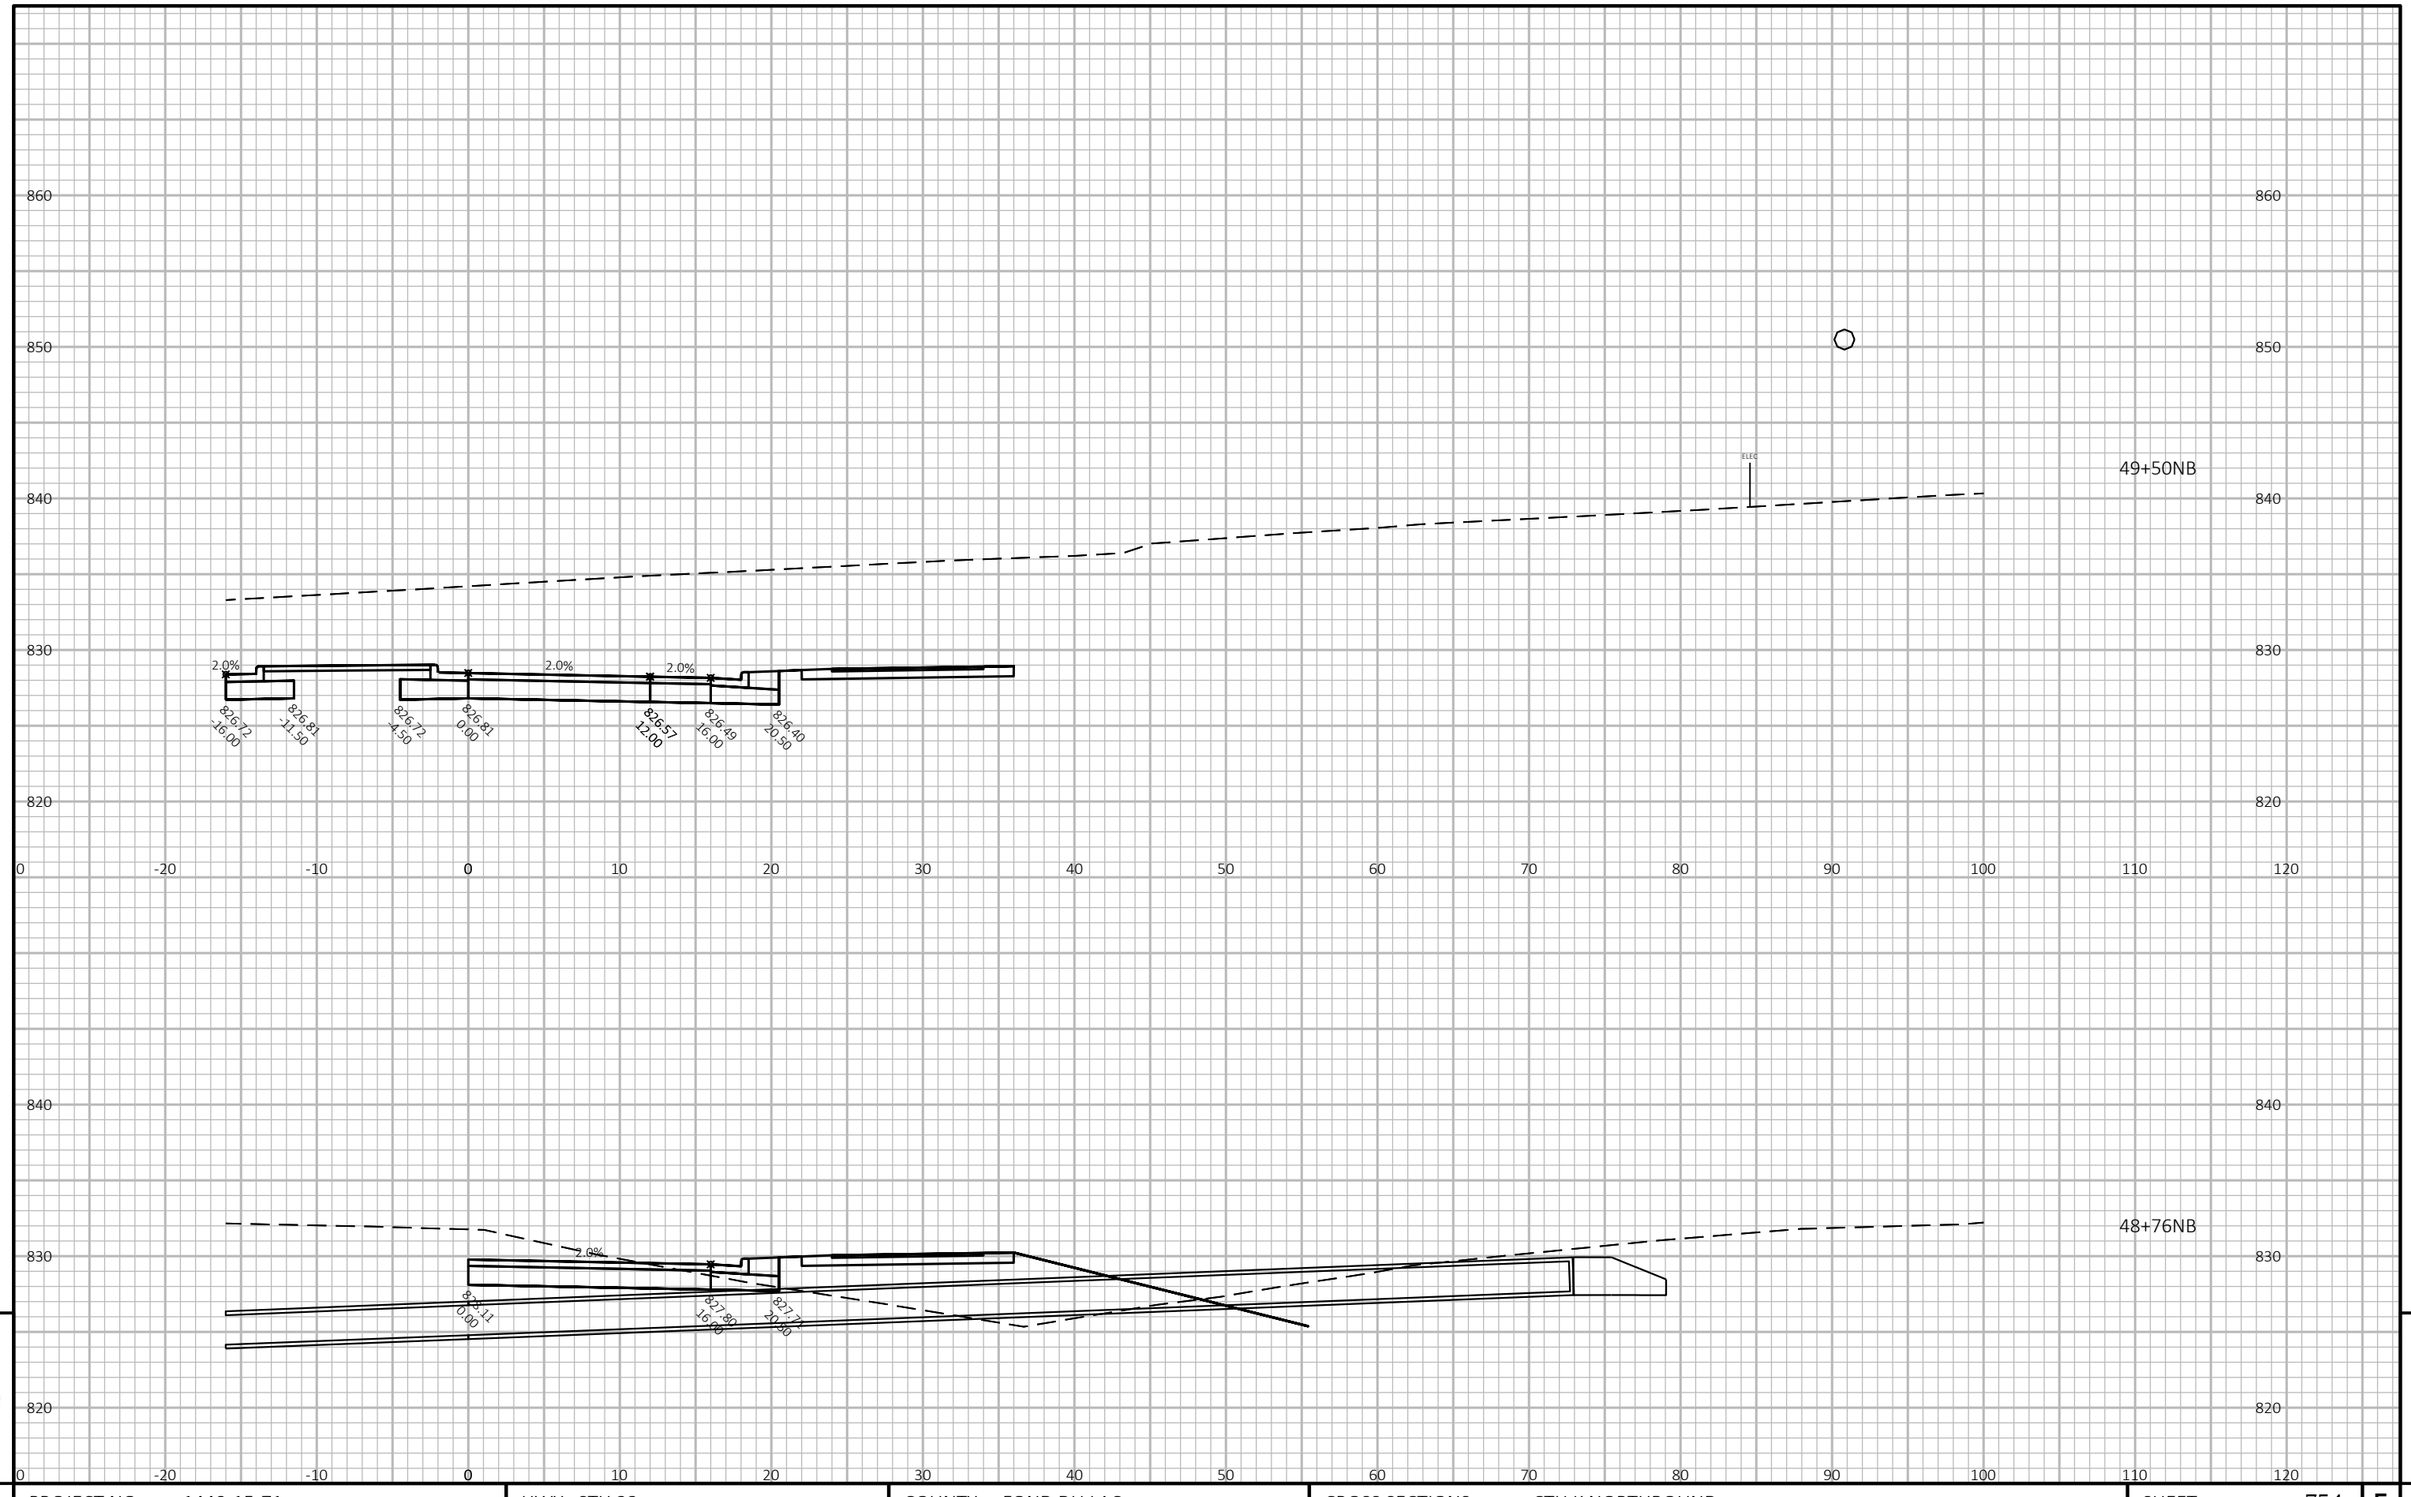

9

9


PROJECT NO: 1440-15-71	HWY: STH 23	COUNTY: FOND DU LAC	CROSS SECTIONS: CTH K NORTHBOUND	SHEET 754	E

FILE NAME : J:\JOBS2014\20142023\CAD\TRANSPORTATION\DWG\SHEETSPLAN\CTH K X-SEC.DWG
LAYOUT NAME - 11

PLOT DATE : 10/20/2019 9:00 PM PLOT BY : SCHULTZ, ANDREW K. PLOT NAME :

PLOT SCALE : 1 IN:10 FT HORZ. / 1 IN:10 FT VERT.

WISDOT/CADDS SHEET 49

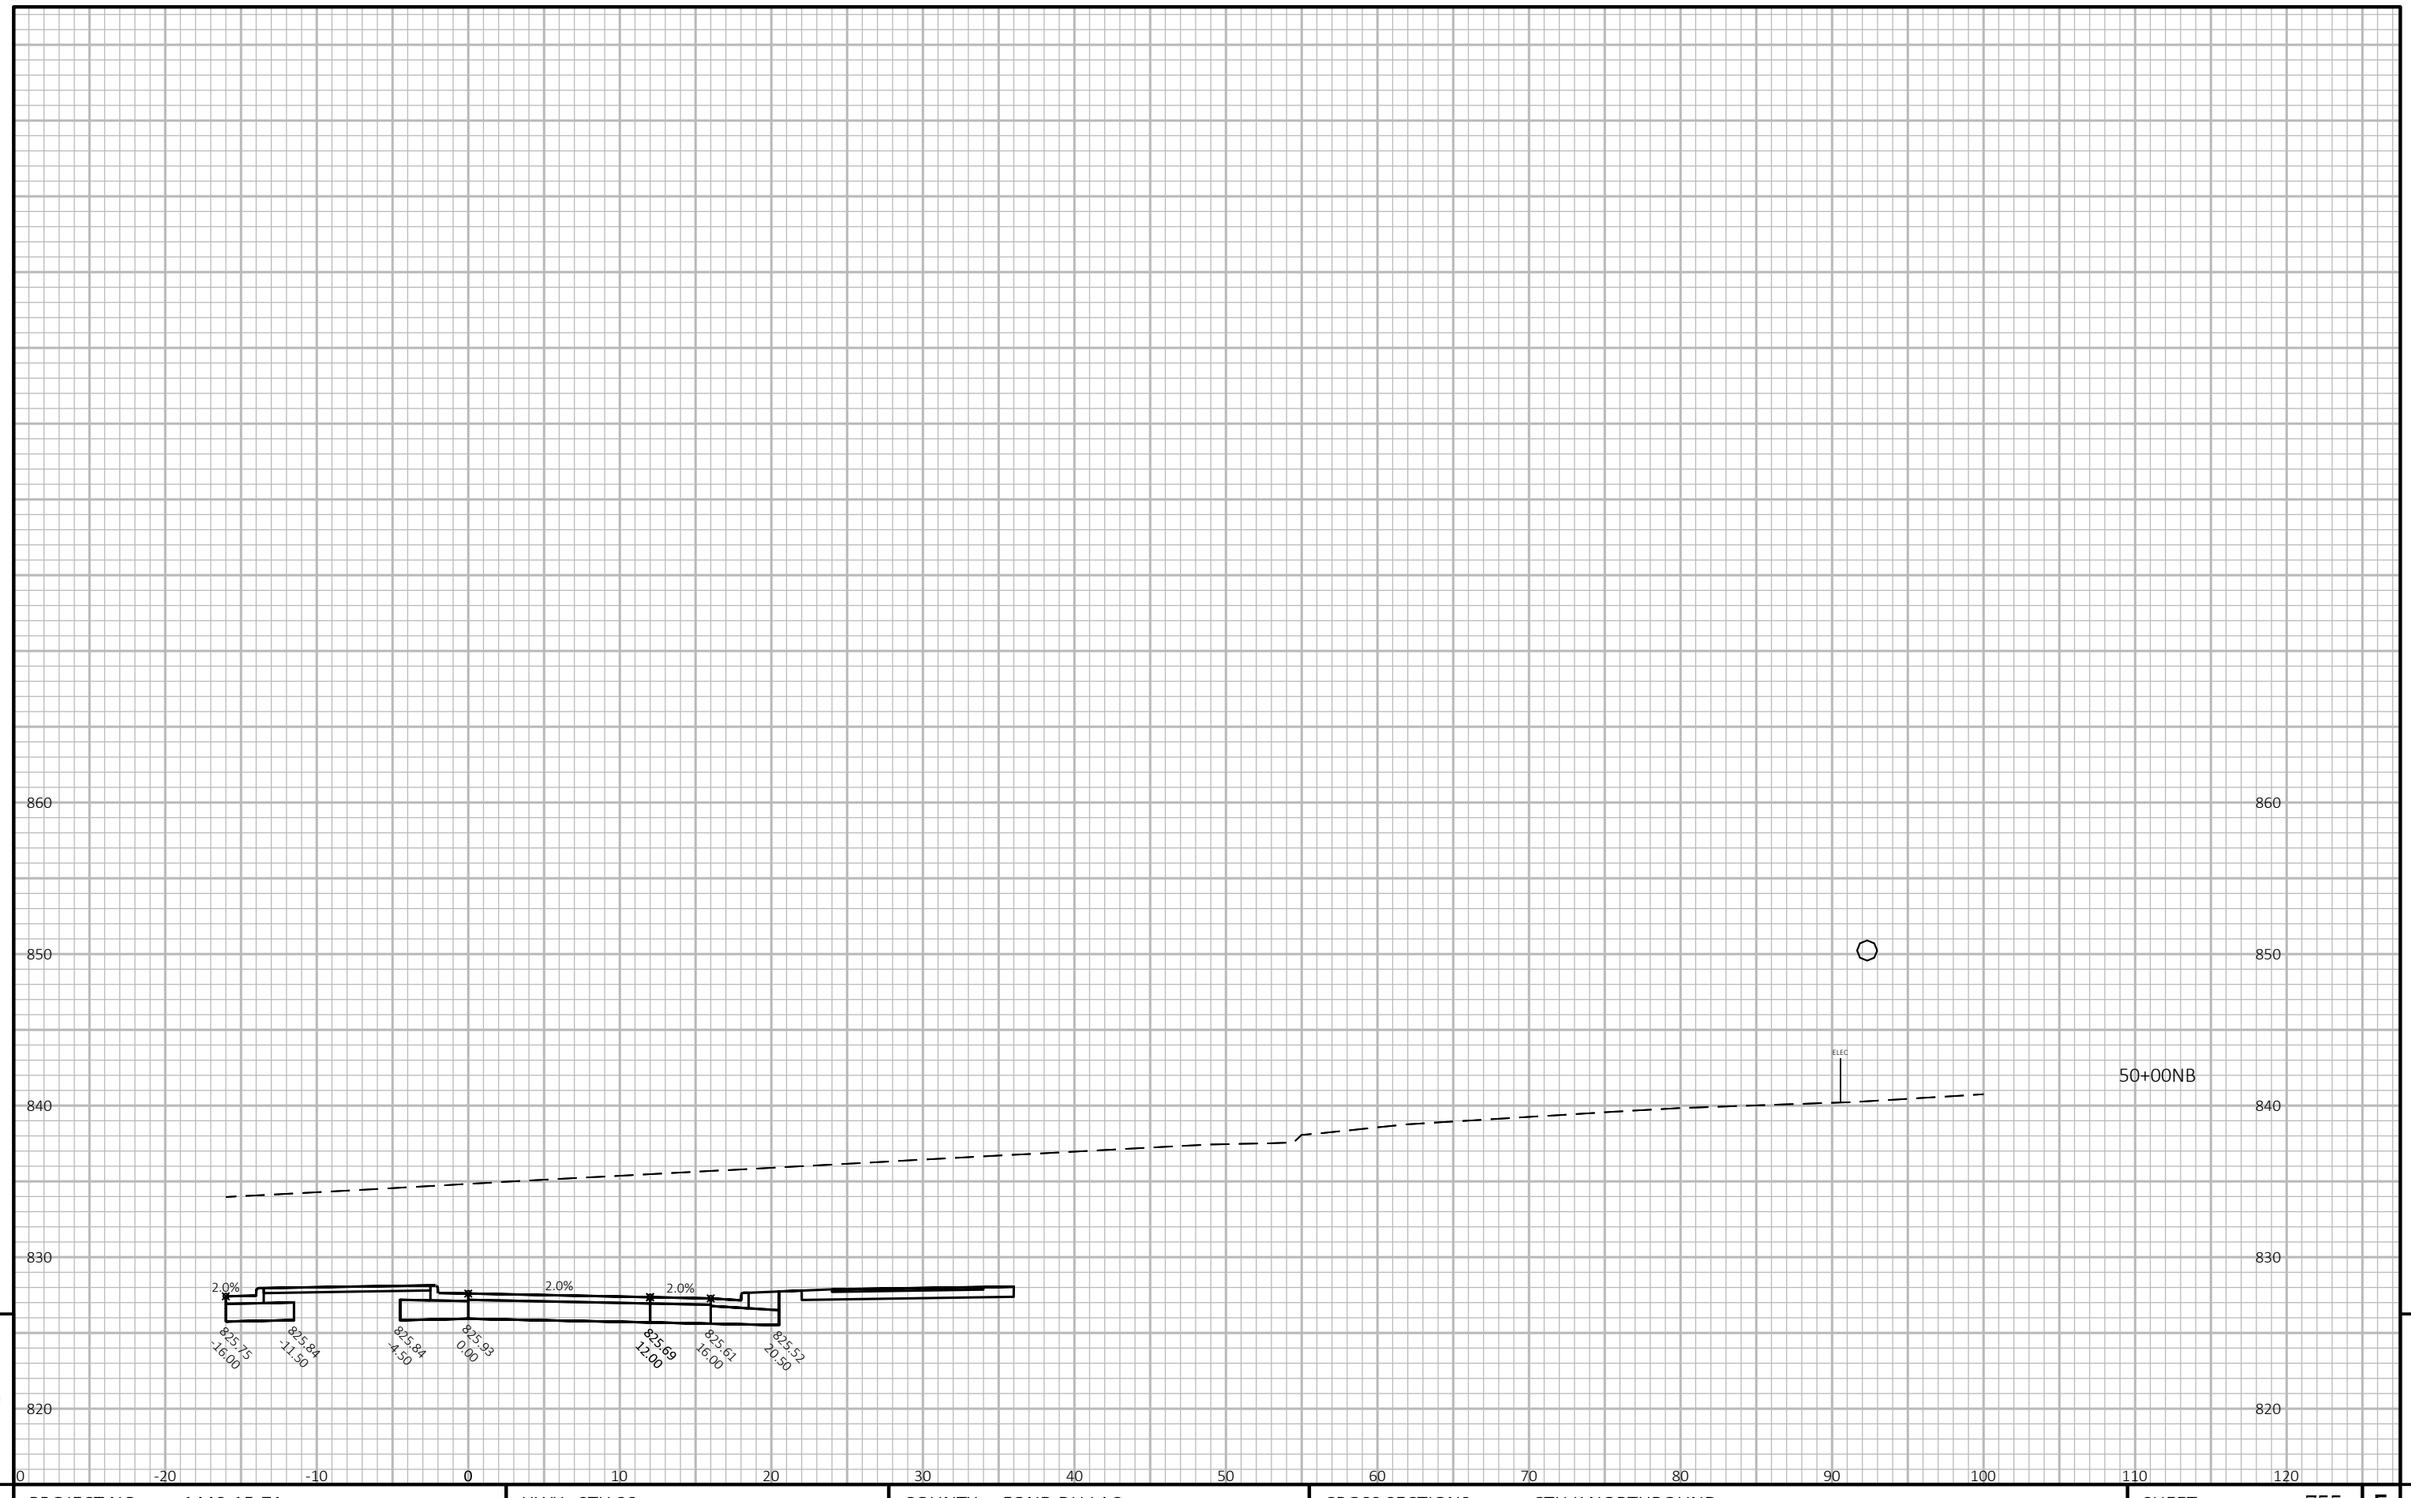

9

9


PROJECT NO: 1440-15-71	HWY: STH 23	COUNTY: FOND DU LAC	CROSS SECTIONS: CTH K NORTHBOUND	SHEET 755	E

FILE NAME : J:\JOBS2014\20142023\CAD\TRANSPORTATION\DWG\SHEETSPLAN\CTH K X-SEC.DWG
LAYOUT NAME - 12

PLOT DATE : 10/20/2019 9:00 PM PLOT BY : SCHULTZ, ANDREW K. PLOT NAME :

PLOT SCALE : 1 IN:10 FT HORZ. / 1 IN:10 FT VERT.

WISDOT/CADDS SHEET 49

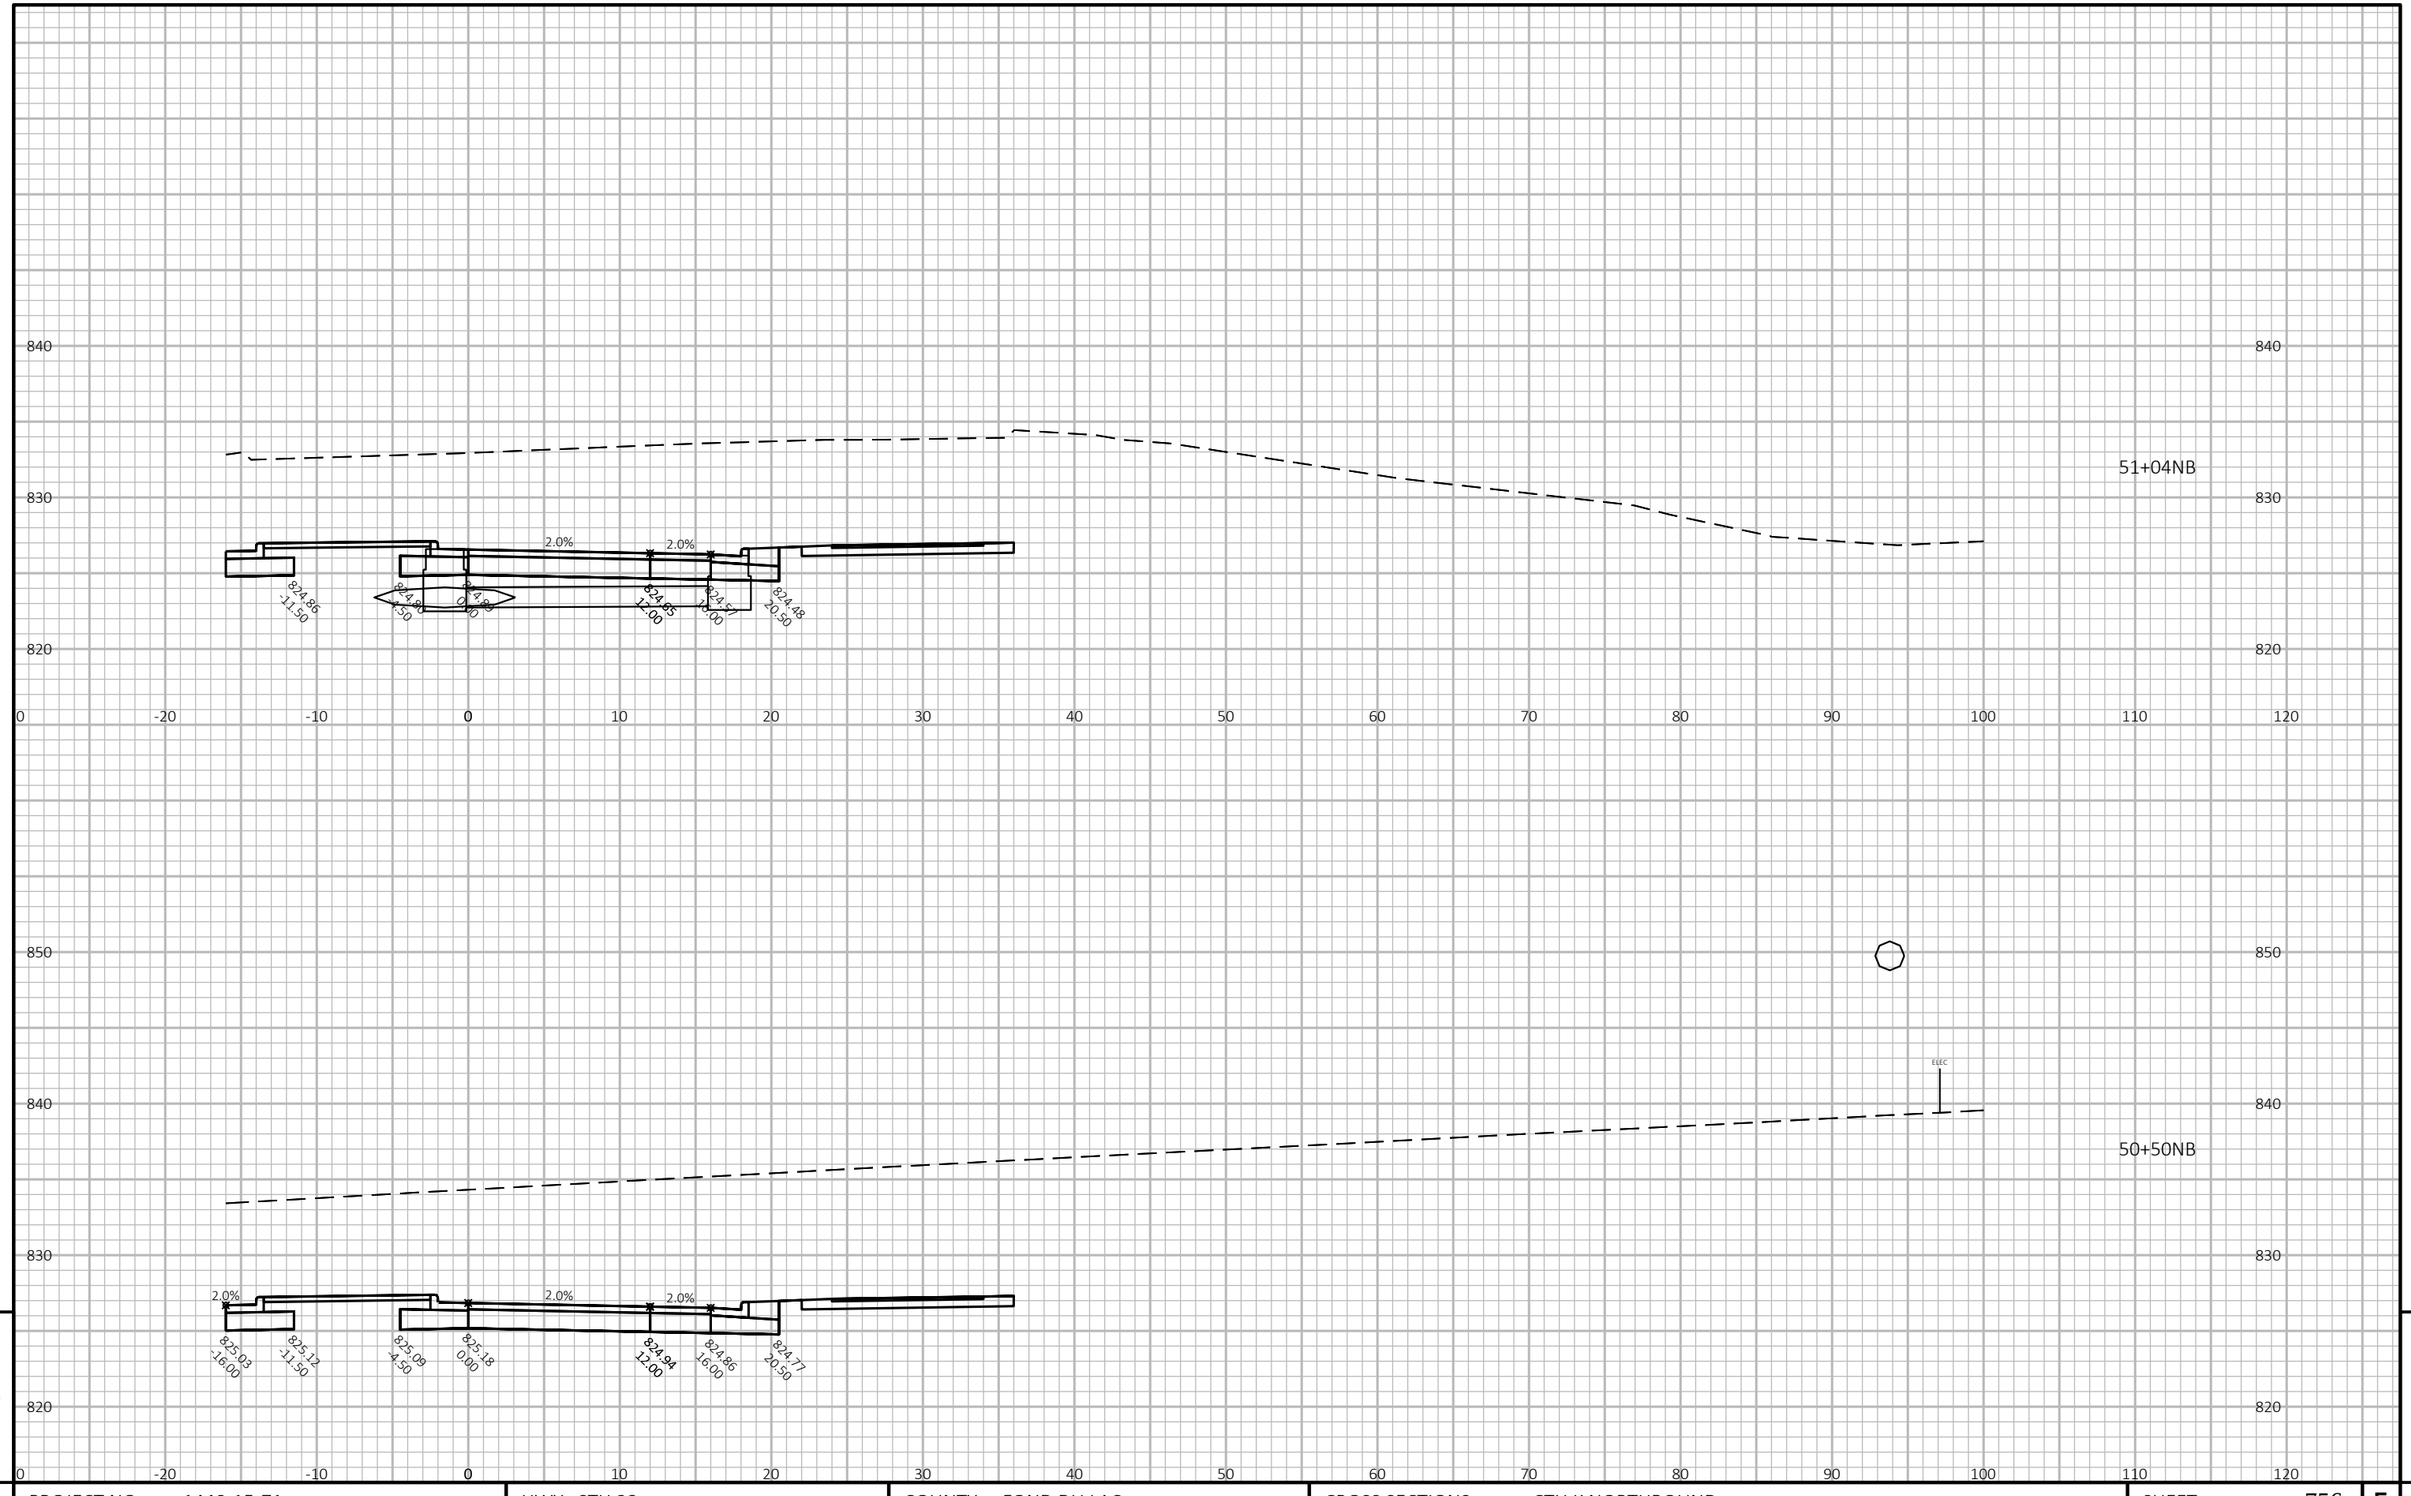

PROJECT NO: 1440-15-71	HWY: STH 23	COUNTY: FOND DU LAC	CROSS SECTIONS: CTH K NORTHBOUND	SHEET 756 E

FILE NAME : J:\JOBS2014\20142023\CAD\TRANSPORTATION\DWG\SHEETSPLAN\CTH K X-SEC.DWG
LAYOUT NAME - 13


PLOT DATE : 10/20/2019 9:00 PM PLOT BY : SCHULTZ, ANDREW K. PLOT NAME :

PLOT SCALE : 1 IN:10 FT HORZ. / 1 IN:10 FT VERT.


WISDOT/CADDS SHEET 49

9

9

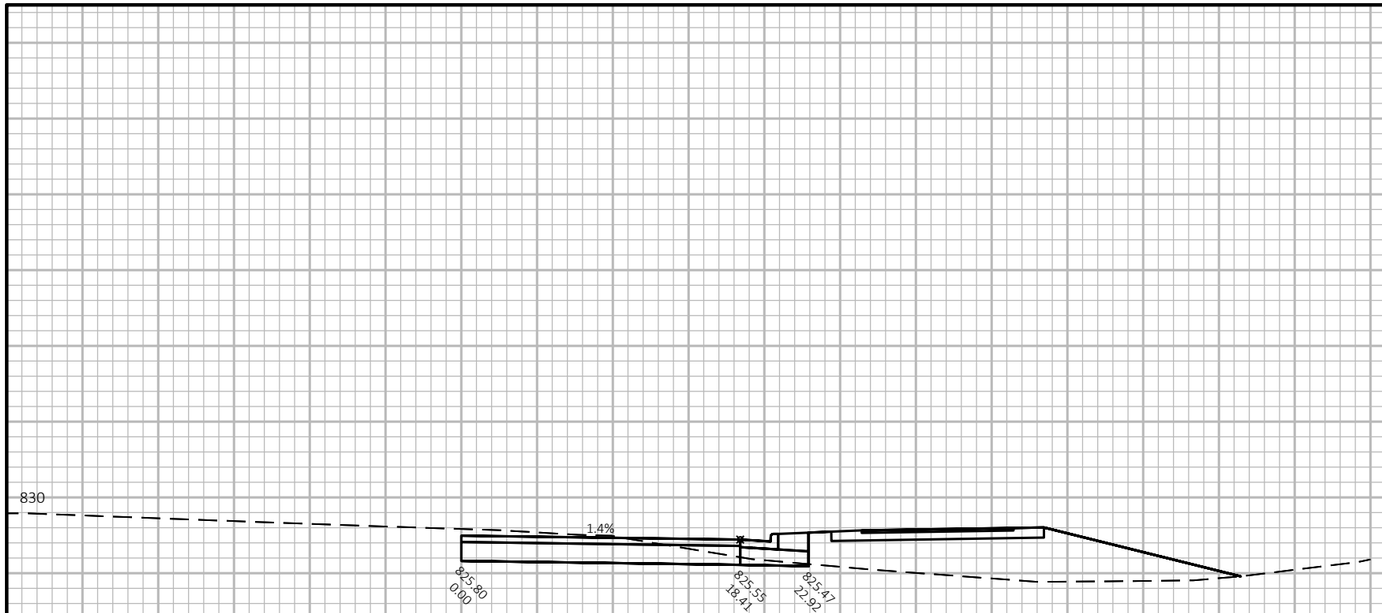

53+50NB

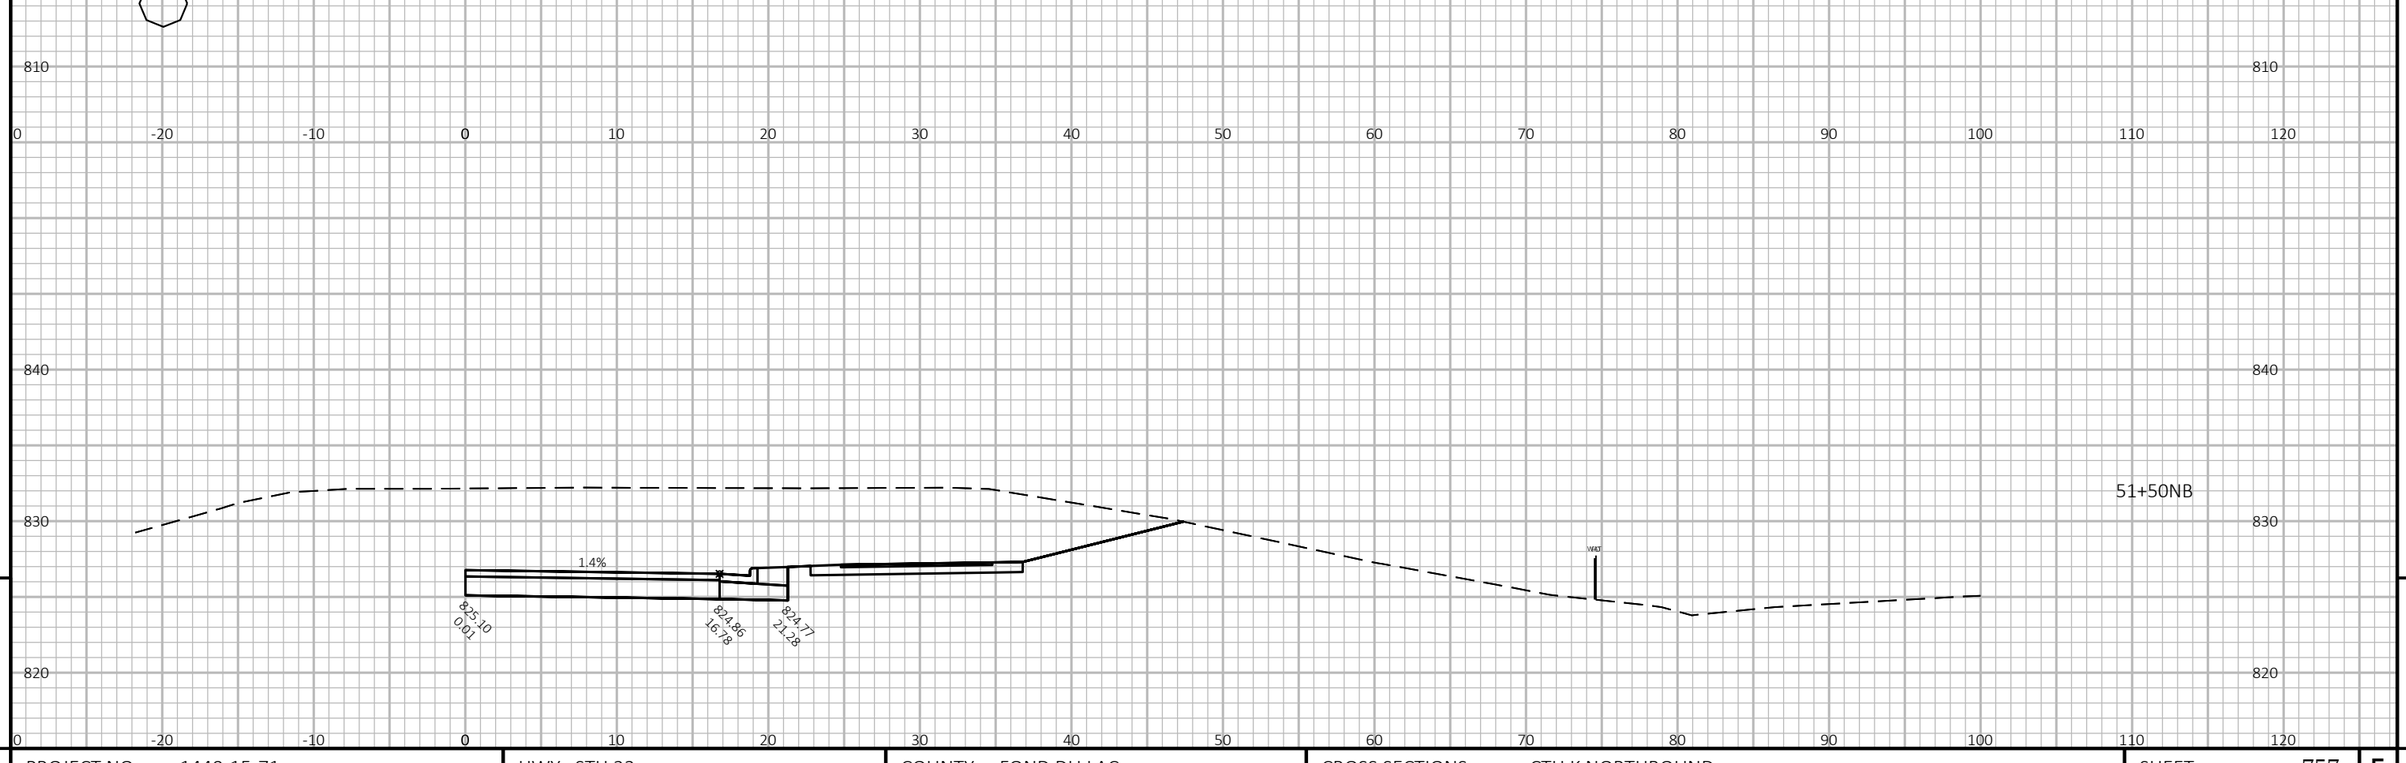

51+50NB

9

9


PROJECT NO: 1440-15-71	HWY: STH 23	COUNTY: FOND DU LAC	CROSS SECTIONS: CTH K NORTHBOUND	SHEET 757	E

FILE NAME : J:\JOBS2014\20142023\CAD\TRANSPORTATION\DWG\SHEETSPLAN\CTH K X-SEC.DWG
LAYOUT NAME - 14

PLOT DATE : 10/20/2019 9:00 PM PLOT BY : SCHULTZ, ANDREW K. PLOT NAME :

PLOT SCALE : 1 IN:10 FT HORZ. / 1 IN:10 FT VERT.

WISDOT/CADDS SHEET 49

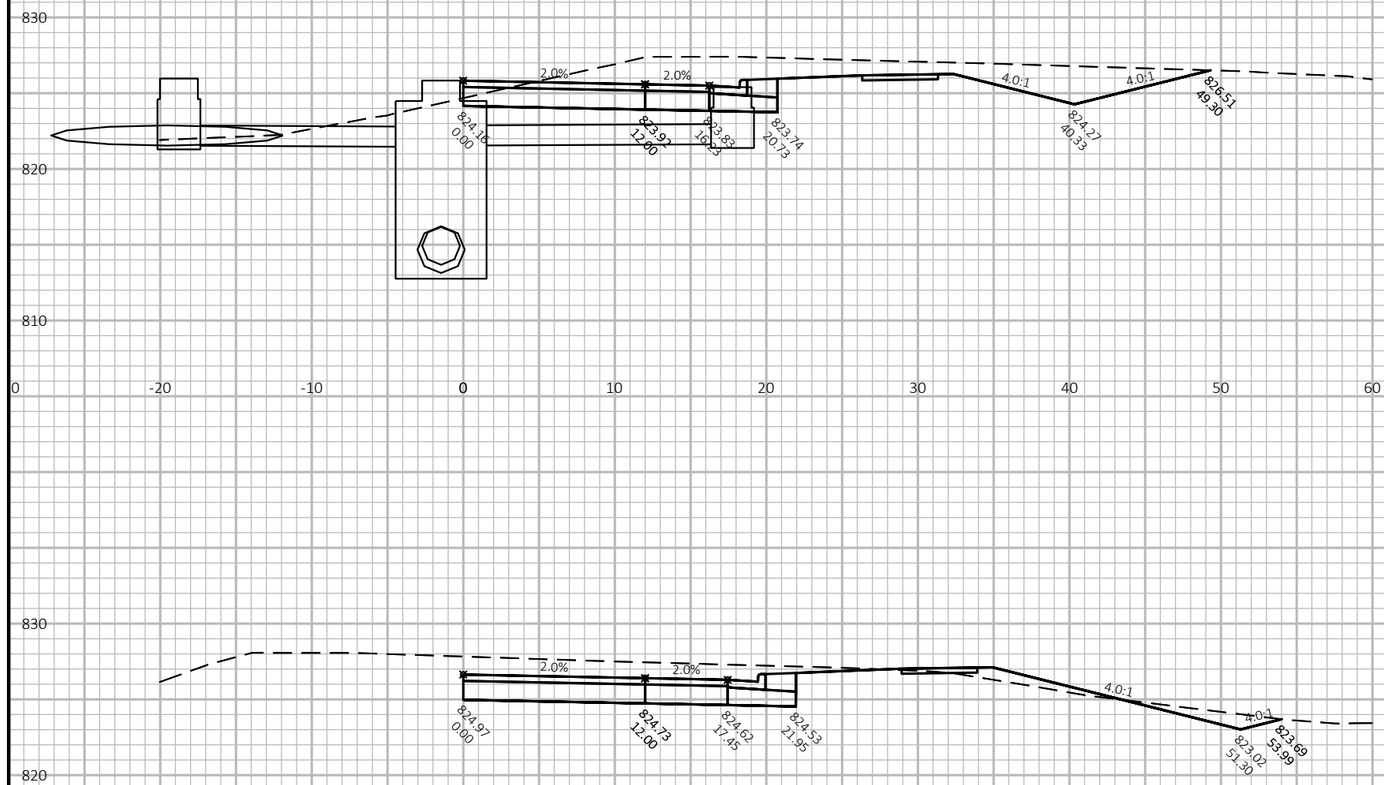

9

9


PROJECT NO: 1440-15-71	HWY: STH 23	COUNTY: FOND DU LAC	CROSS SECTIONS: CTH K NORTHBOUND	SHEET 758	E

FILE NAME : J:\JOBS2014\20142023\CAD\TRANSPORTATION\DWG\SHEETSPLAN\CTH K X-SEC.DWG
LAYOUT NAME - 15

PLOT DATE : 10/20/2019 9:00 PM PLOT BY : SCHULTZ, ANDREW K. PLOT NAME :

PLOT SCALE : 1 IN:10 FT HORZ. / 1 IN:10 FT VERT.

WISDOT/CADDS SHEET 49

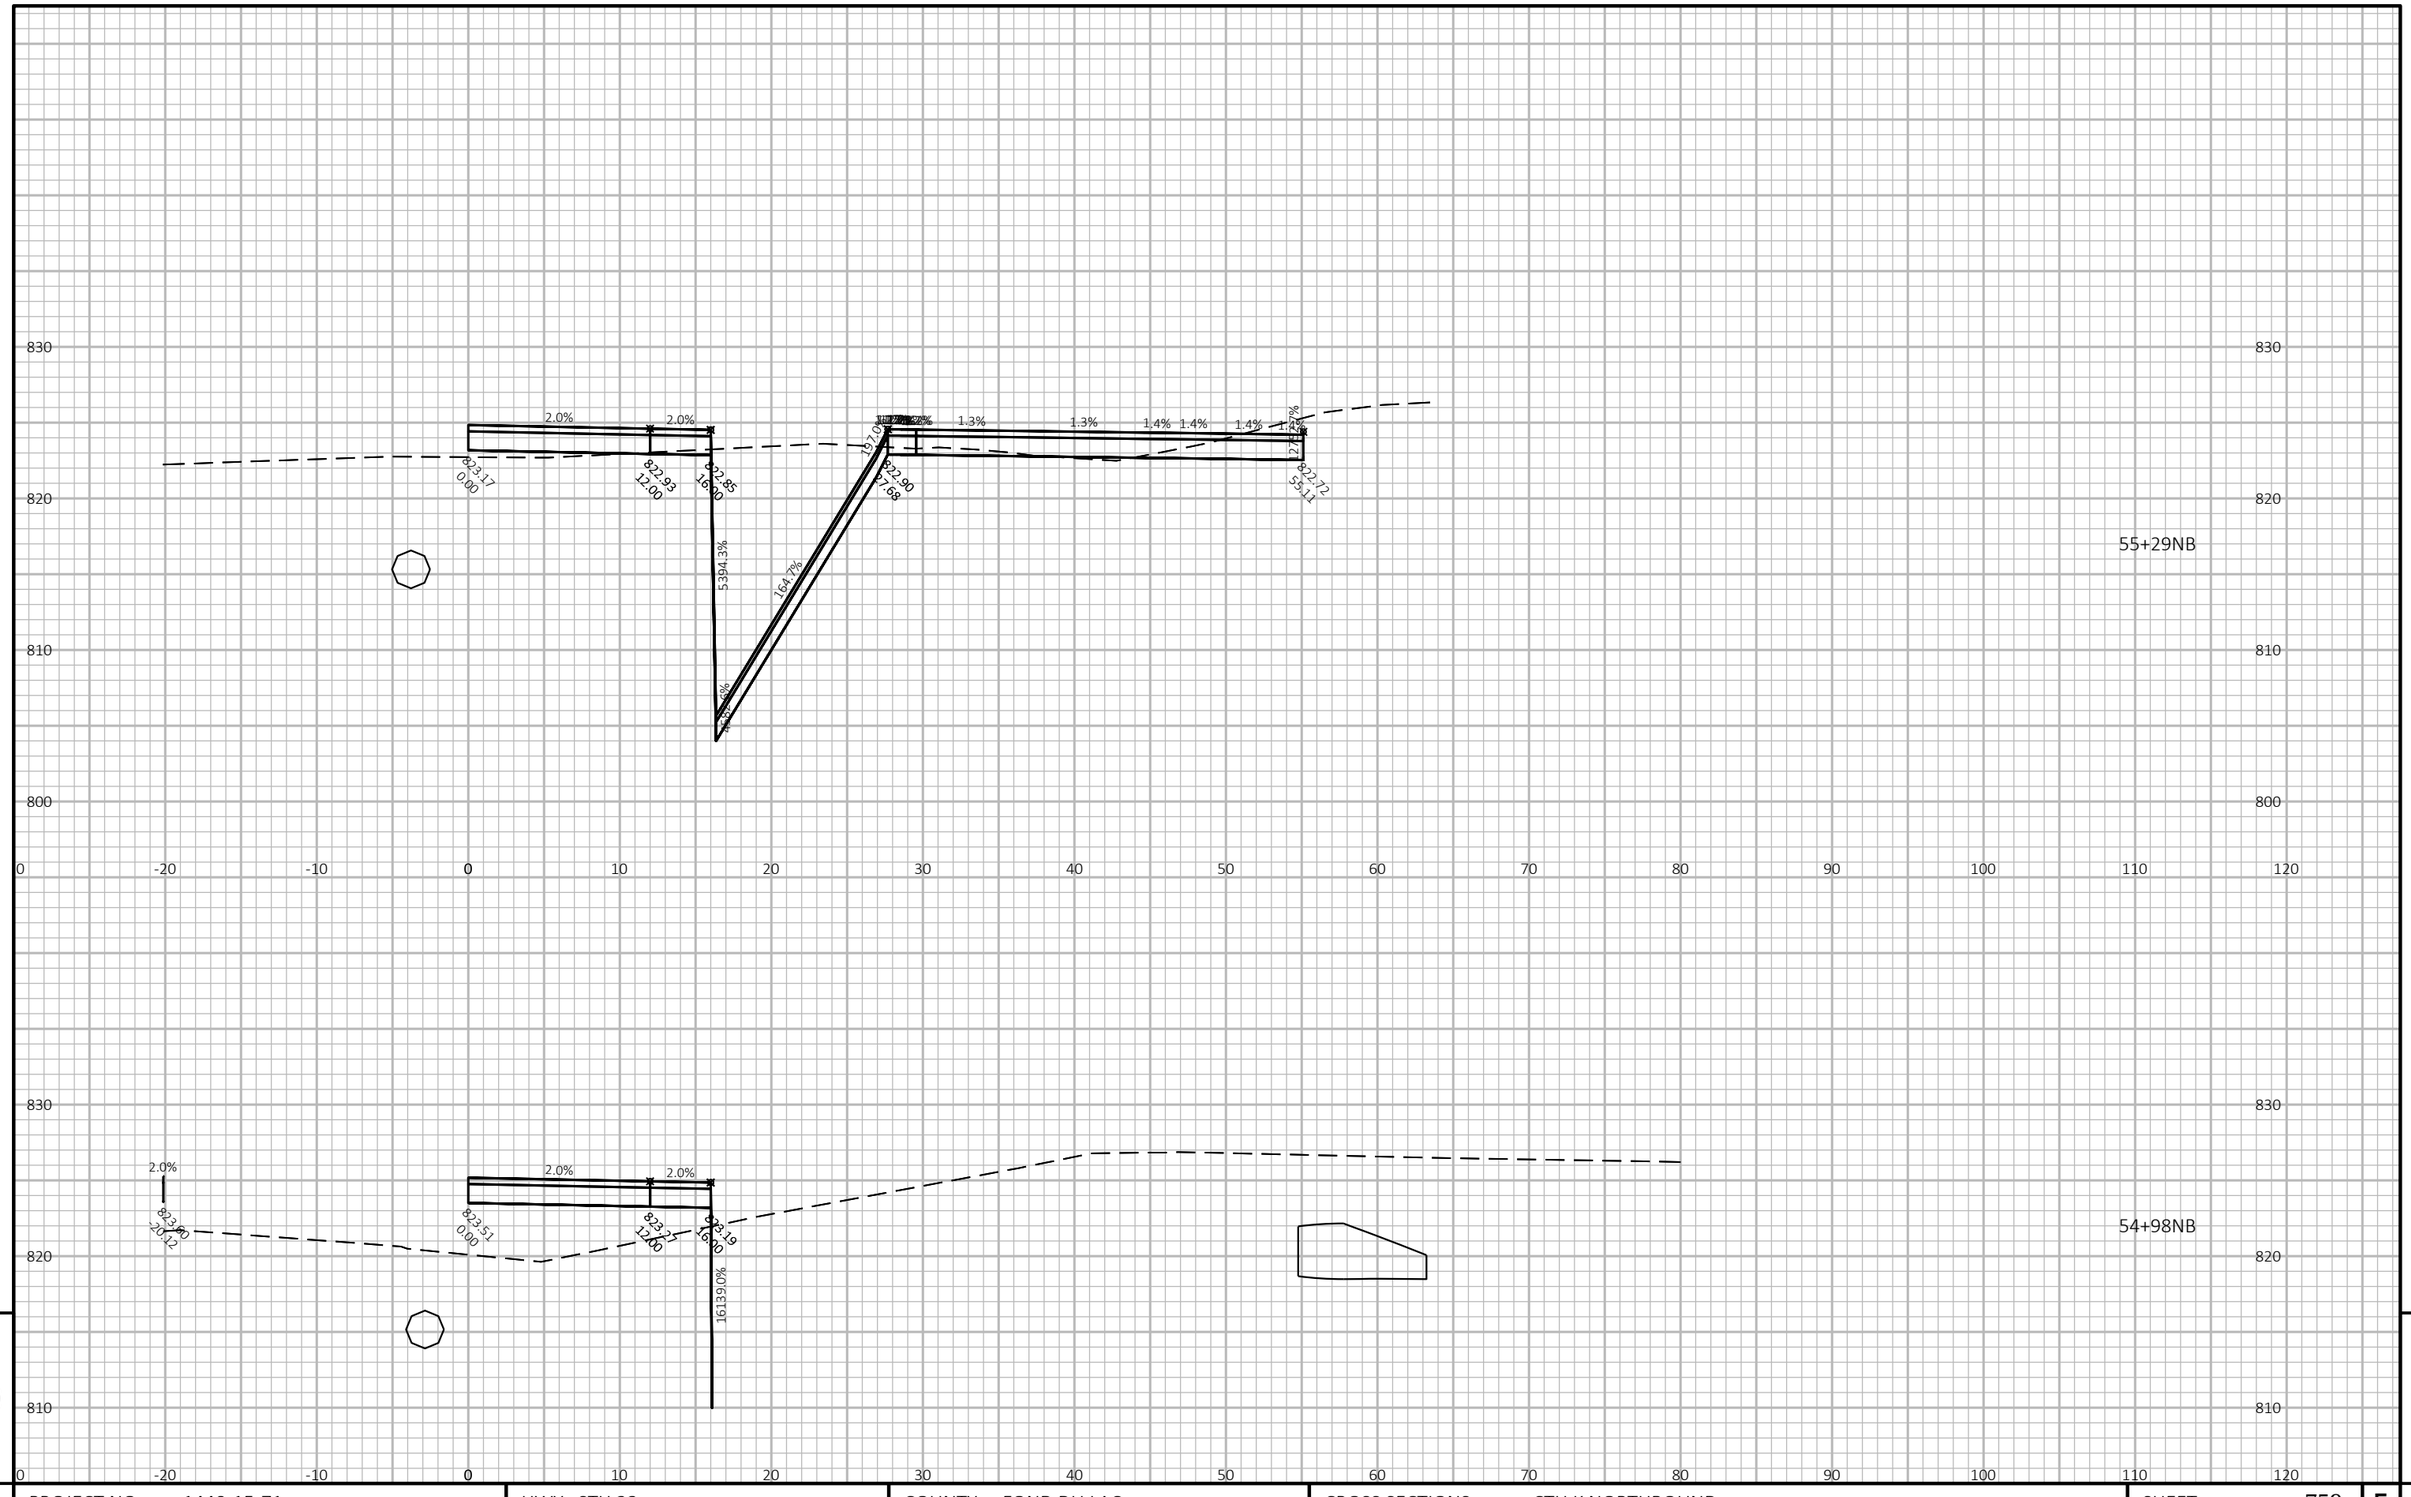


PROJECT NO: 1440-15-71	HWY: STH 23	COUNTY: FOND DU LAC	CROSS SECTIONS: CTH K NORTHBOUND	SHEET 759	E

FILE NAME : J:\JOBS2014\20142023\CAD\TRANSPORTATION\DWG\SHEETSPLAN\CTH K X-SEC.DWG
LAYOUT NAME - 16

PLOT DATE : 10/20/2019 9:00 PM PLOT BY : SCHULTZ, ANDREW K. PLOT NAME :

PLOT SCALE : 1 IN:10 FT HORZ. / 1 IN:10 FT VERT.

WISDOT/CADDS SHEET 49

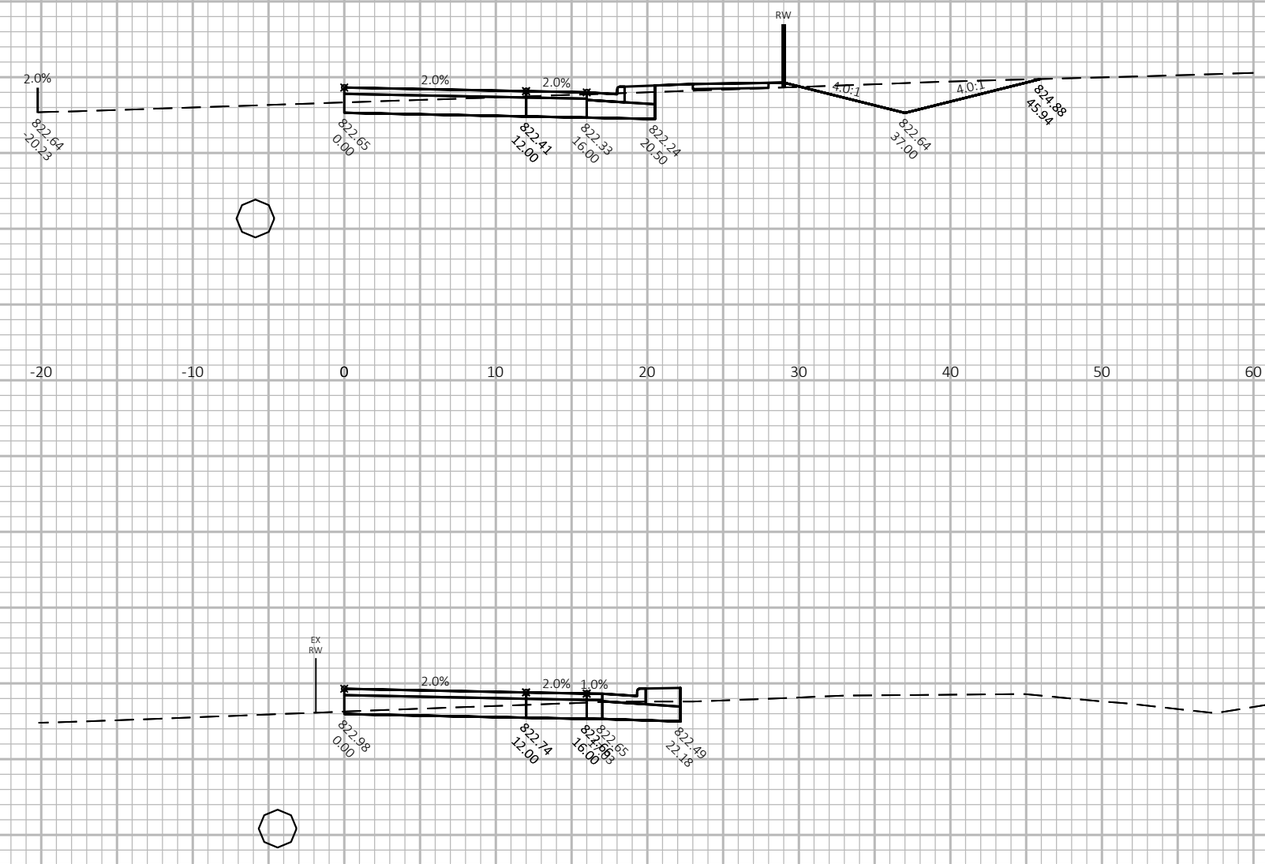

56+00NB

55+50NB

9

9


PROJECT NO: 1440-15-71	HWY: STH 23	COUNTY: FOND DU LAC	CROSS SECTIONS: CTH K NORTHBOUND	SHEET 760	E

FILE NAME : J:\JOBS2014\20142023\CAD\TRANSPORTATION\DWG\SHEETSPLAN\CTH K X-SEC.DWG
LAYOUT NAME - 17

PLOT DATE : 10/20/2019 9:00 PM PLOT BY : SCHULTZ, ANDREW K. PLOT NAME :

PLOT SCALE : 1 IN:10 FT HORZ. / 1 IN:10 FT VERT.

WISDOT/CADDS SHEET 49

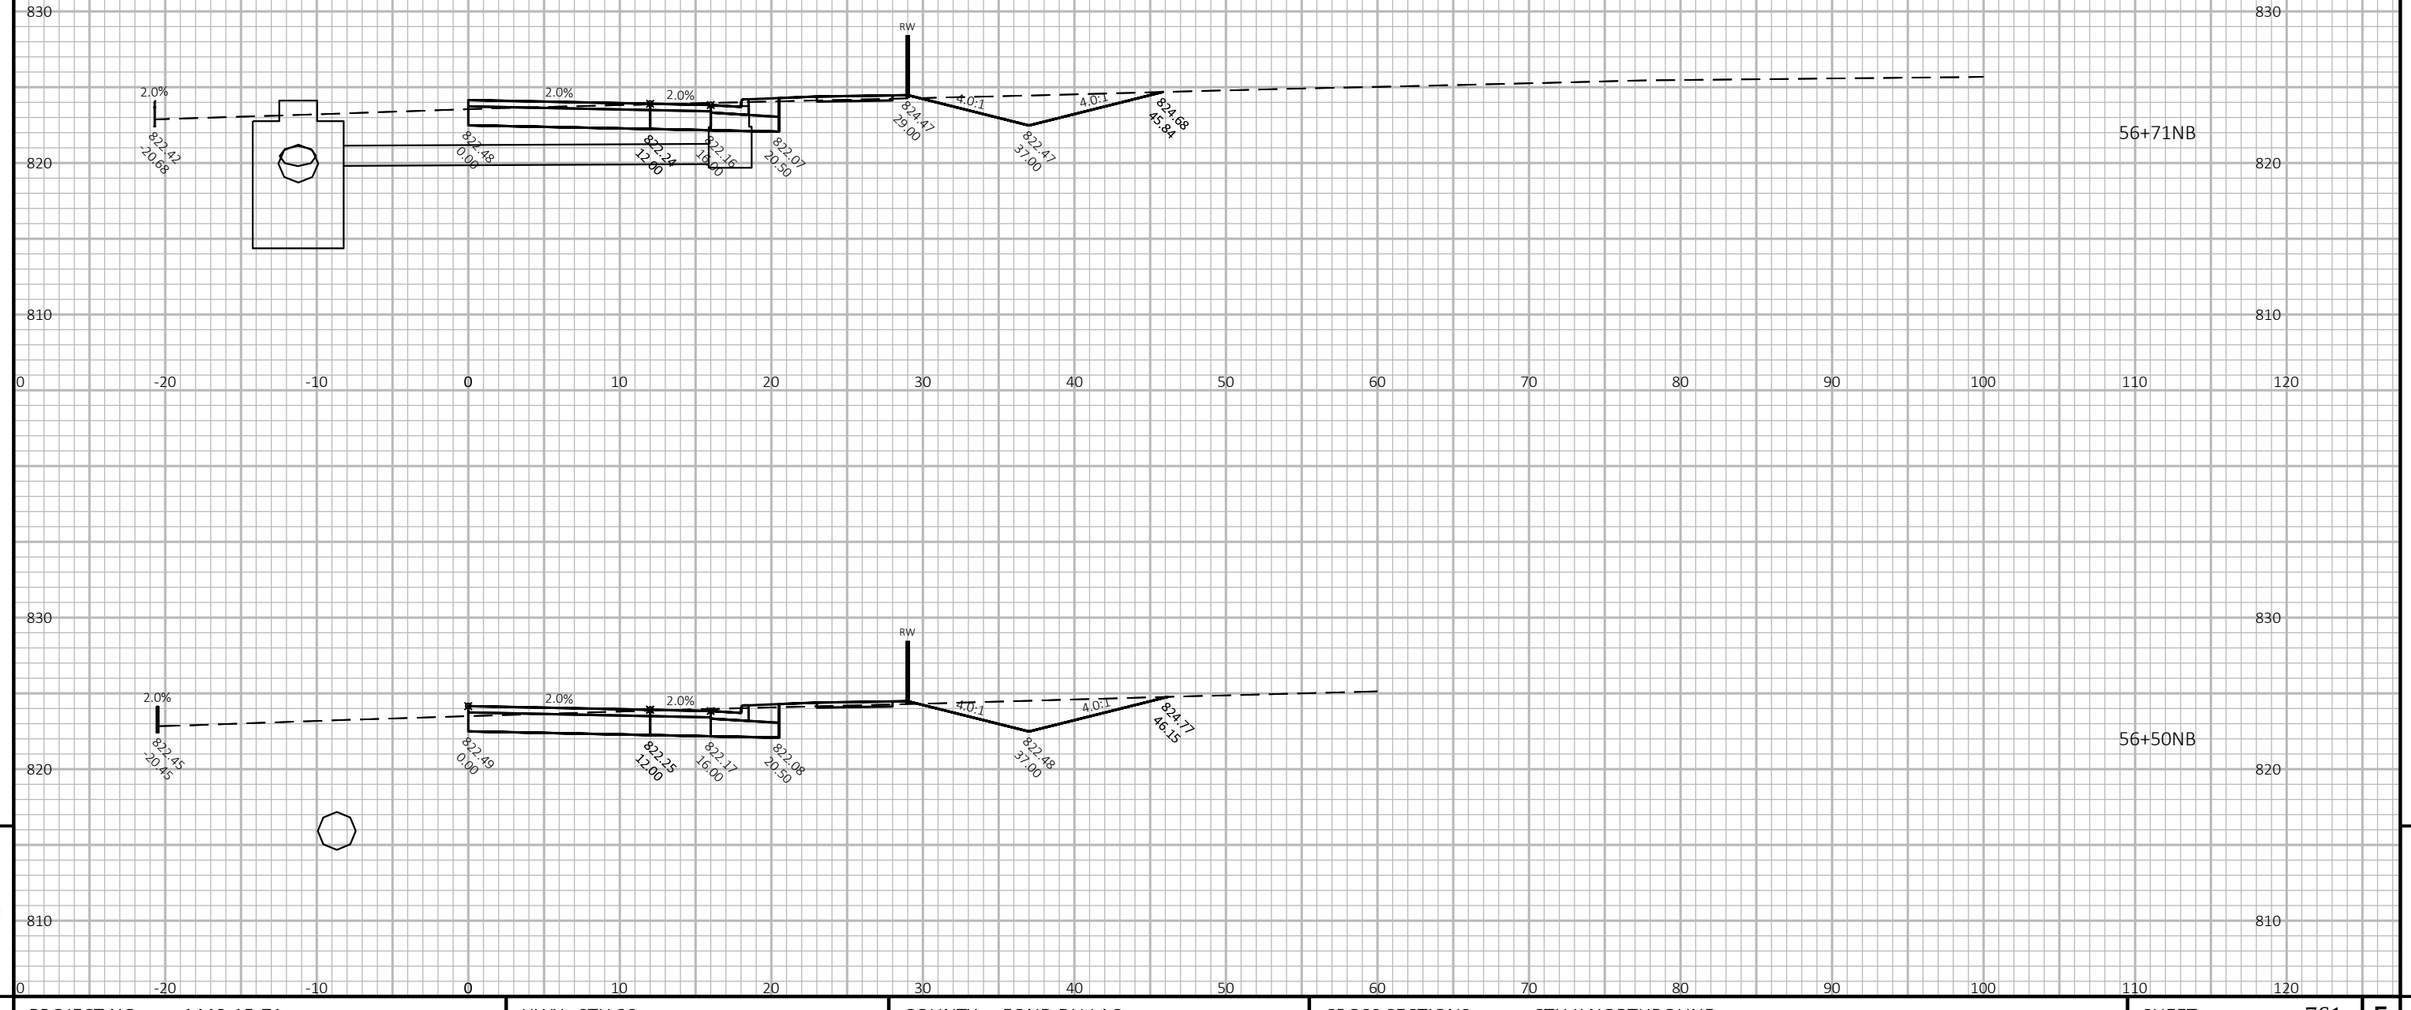

9

9

PROJECT NO: 1440-15-71	HWY: STH 23	COUNTY: FOND DU LAC	CROSS SECTIONS: CTH K NORTHBOUND	SHEET 761	E

FILE NAME : J:\JOBS2014\20142023\CAD\TRANSPORTATION\DWG\SHEETSPLAN\CTH K X-SEC.DWG
LAYOUT NAME - 18

PLOT DATE : 10/20/2019 9:00 PM

PLOT BY : SCHULTZ, ANDREW K.

PLOT NAME :

PLOT SCALE : 1 IN:10 FT HORZ. / 1 IN:10 FT VERT.

WISDOT/CADDS SHEET 49

PROJECT NO: 1440-15-71	HWY: STH 23	COUNTY: FOND DU LAC	CROSS SECTIONS: CTH K NORTHBOUND	SHEET 762	E


FILE NAME : J:\JOBS2014\20142023\CAD\TRANSPORTATION\DWG\SHEETSPLAN\CTH K X-SEC.DWG
LAYOUT NAME - 19

PLOT DATE : 10/20/2019 9:00 PM PLOT BY : SCHULTZ, ANDREW K. PLOT NAME :

PLOT SCALE : 1 IN:10 FT HORZ. / 1 IN:10 FT VERT.

WISDOT/CADDS SHEET 49

9 9

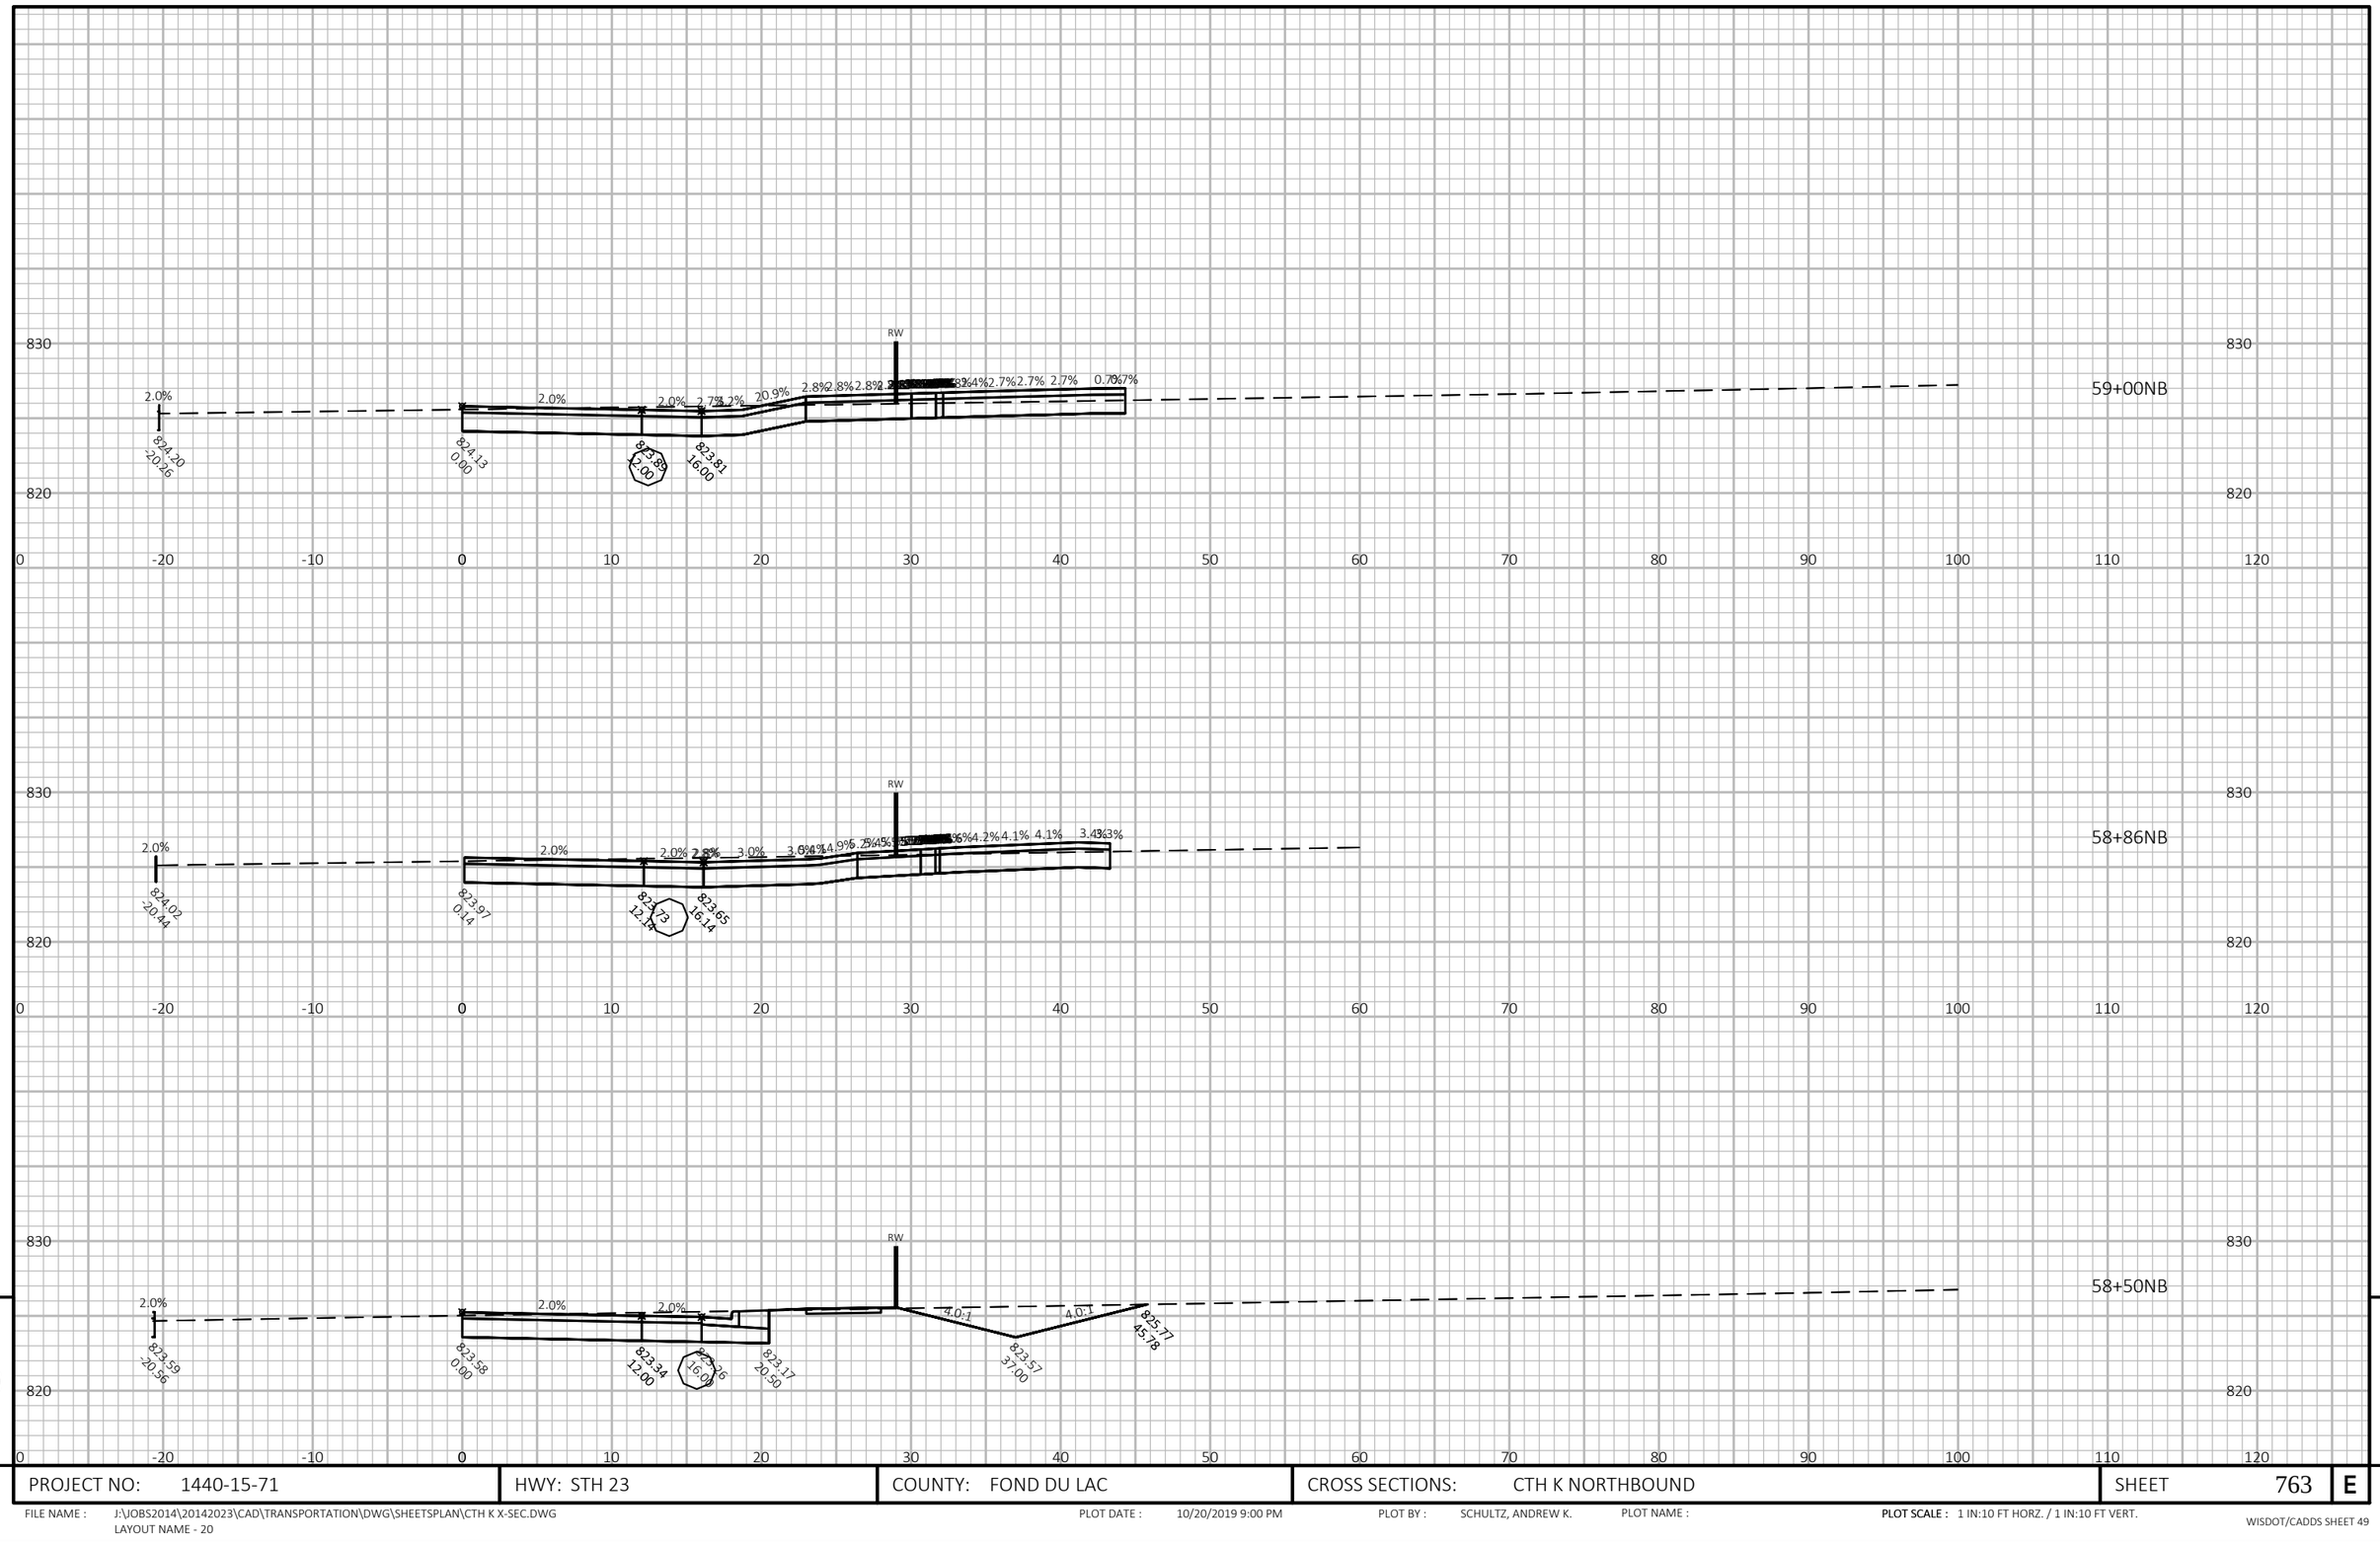

9

9

PROJECT NO: 1440-15-71	HWY: STH 23	COUNTY: FOND DU LAC	CROSS SECTIONS: CTH K NORTHBOUND	SHEET 763	E

FILE NAME : J:\JOBS2014\20142023\CAD\TRANSPORTATION\DWG\SHEETSPLAN\CTH K X-SEC.DWG
LAYOUT NAME - 20

PLOT DATE : 10/20/2019 9:00 PM PLOT BY : SCHULTZ, ANDREW K. PLOT NAME :

PLOT SCALE : 1 IN:10 FT HORZ. / 1 IN:10 FT VERT.

WISDOT/CADDS SHEET 49

PROJECT NO: 1440-15-71	HWY: STH 23	COUNTY: FOND DU LAC	CROSS SECTIONS: CTH K NORTHBOUND	SHEET 764	E

FILE NAME : J:\JOBS2014\20142023\CAD\TRANSPORTATION\DWG\SHEETSPLAN\CTH K X-SEC.DWG
LAYOUT NAME - 21


PLOT DATE : 10/20/2019 9:00 PM PLOT BY : SCHULTZ, ANDREW K. PLOT NAME :

PLOT SCALE : 1 IN:10 FT HORZ. / 1 IN:10 FT VERT.

WISDOT/CADDS SHEET 49

9

9

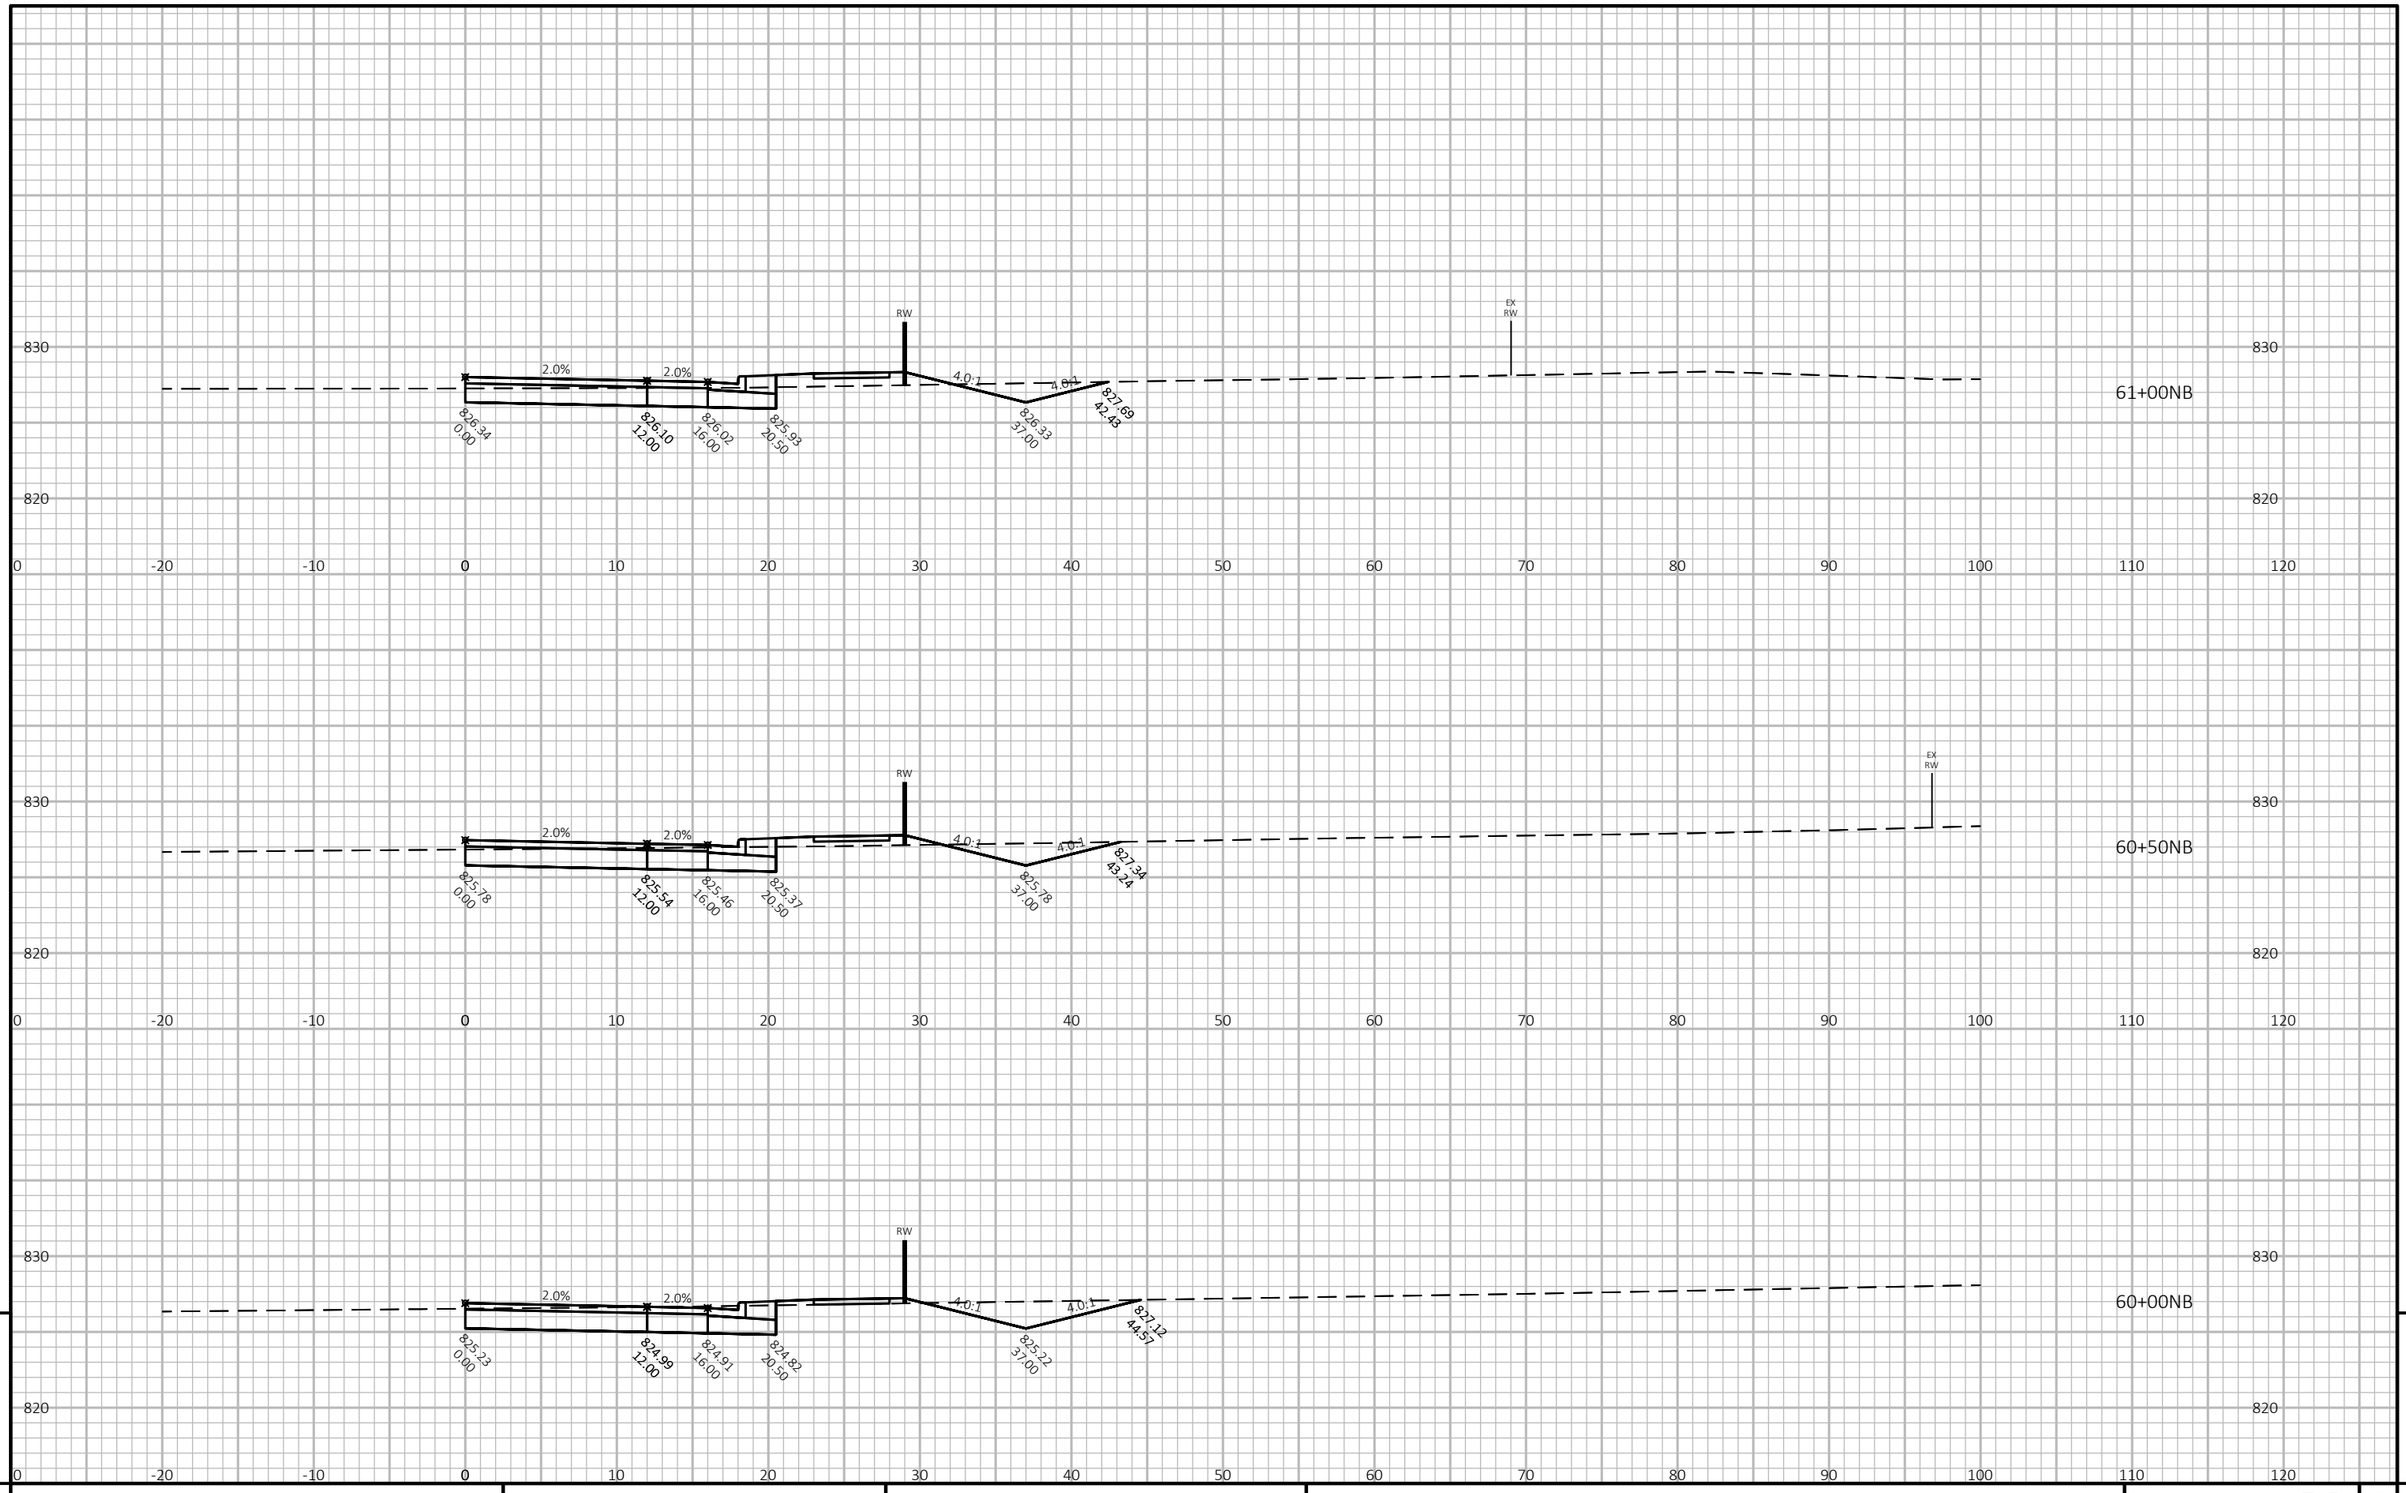

9

9


PROJECT NO: 1440-15-71	HWY: STH 23	COUNTY: FOND DU LAC	CROSS SECTIONS: CTH K NORTHBOUND	SHEET 765	E

FILE NAME : J:\OBS2014\20142023\CAD\TRANSPORTATION\DWG\SHEETSPLAN\CTH K X-SEC.DWG
LAYOUT NAME - 22

PLOT DATE : 10/20/2019 9:00 PM PLOT BY : SCHULTZ, ANDREW K. PLOT NAME :

PLOT SCALE : 1 IN:10 FT HORZ. / 1 IN:10 FT VERT.

WISDOT/CADDS SHEET 49

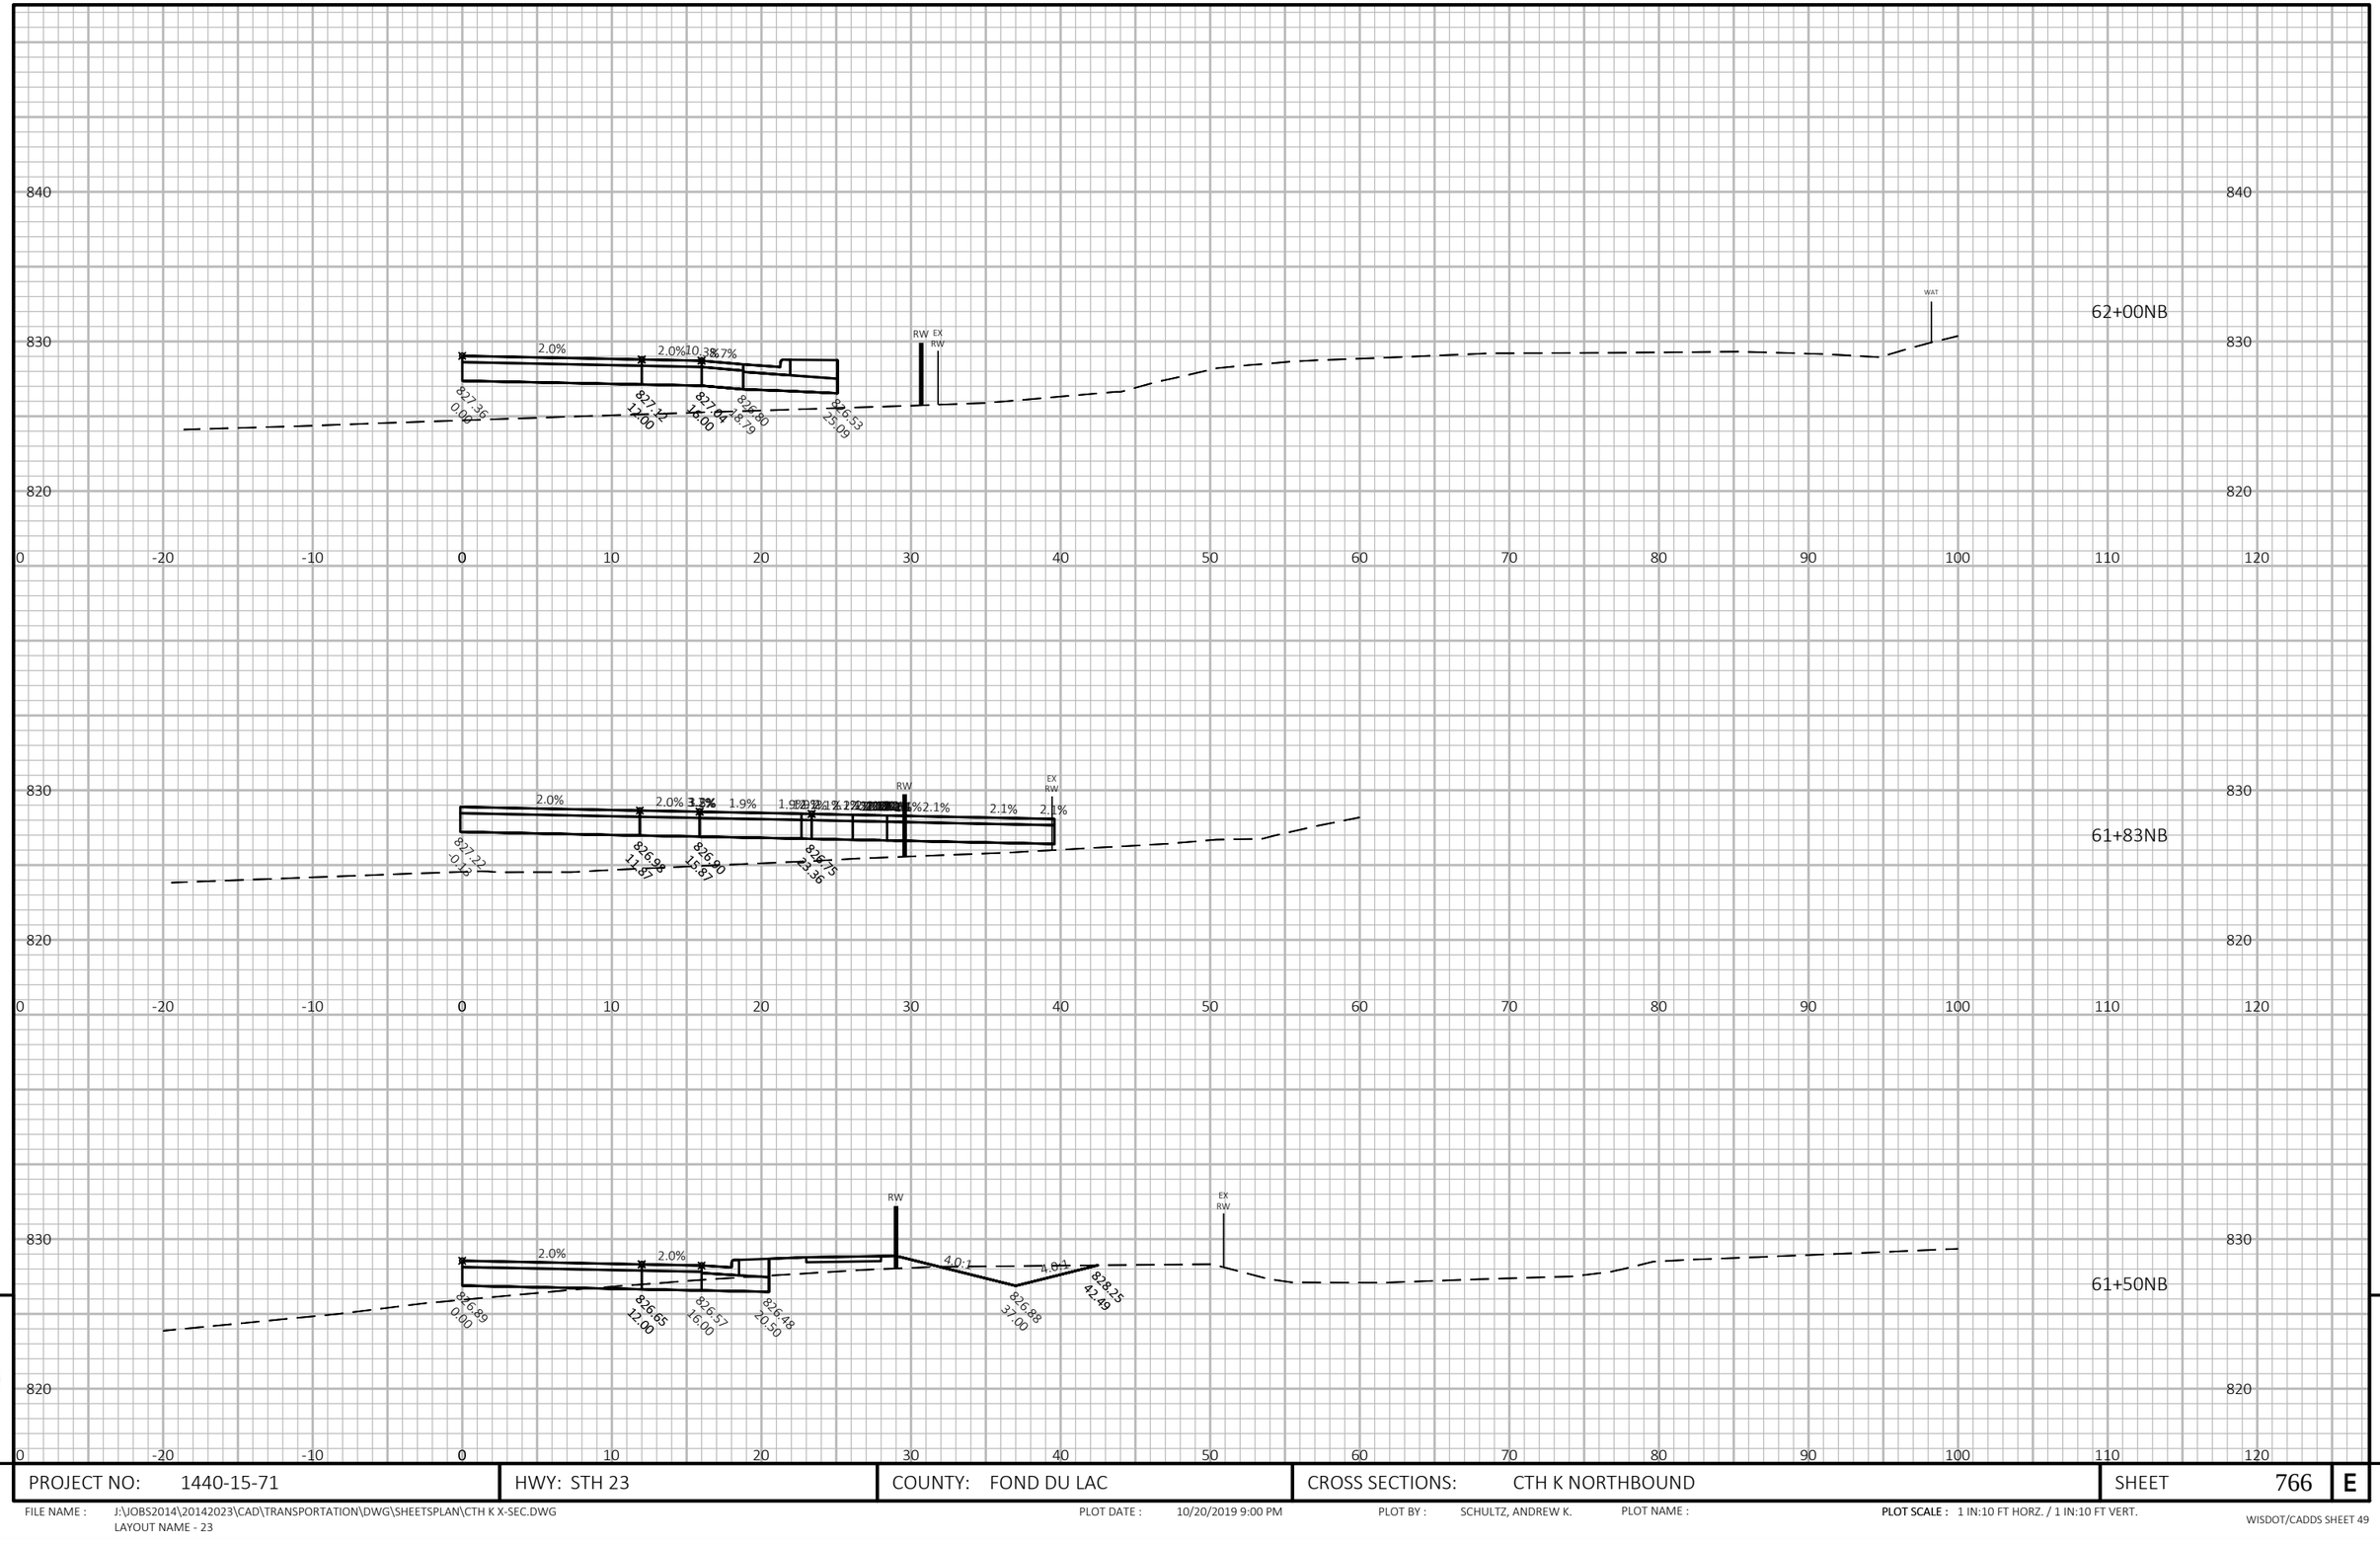


PROJECT NO: 1440-15-71	HWY: STH 23	COUNTY: FOND DU LAC	CROSS SECTIONS: CTH K NORTHBOUND	SHEET 766	E

FILE NAME : J:\JOBS2014\20142023\CAD\TRANSPORTATION\DWG\SHEETSPLAN\CTH K X-SEC.DWG
LAYOUT NAME - 23

PLOT DATE : 10/20/2019 9:00 PM PLOT BY : SCHULTZ, ANDREW K. PLOT NAME :

PLOT SCALE : 1 IN:10 FT HORZ. / 1 IN:10 FT VERT.

WISDOT/CADDS SHEET 49

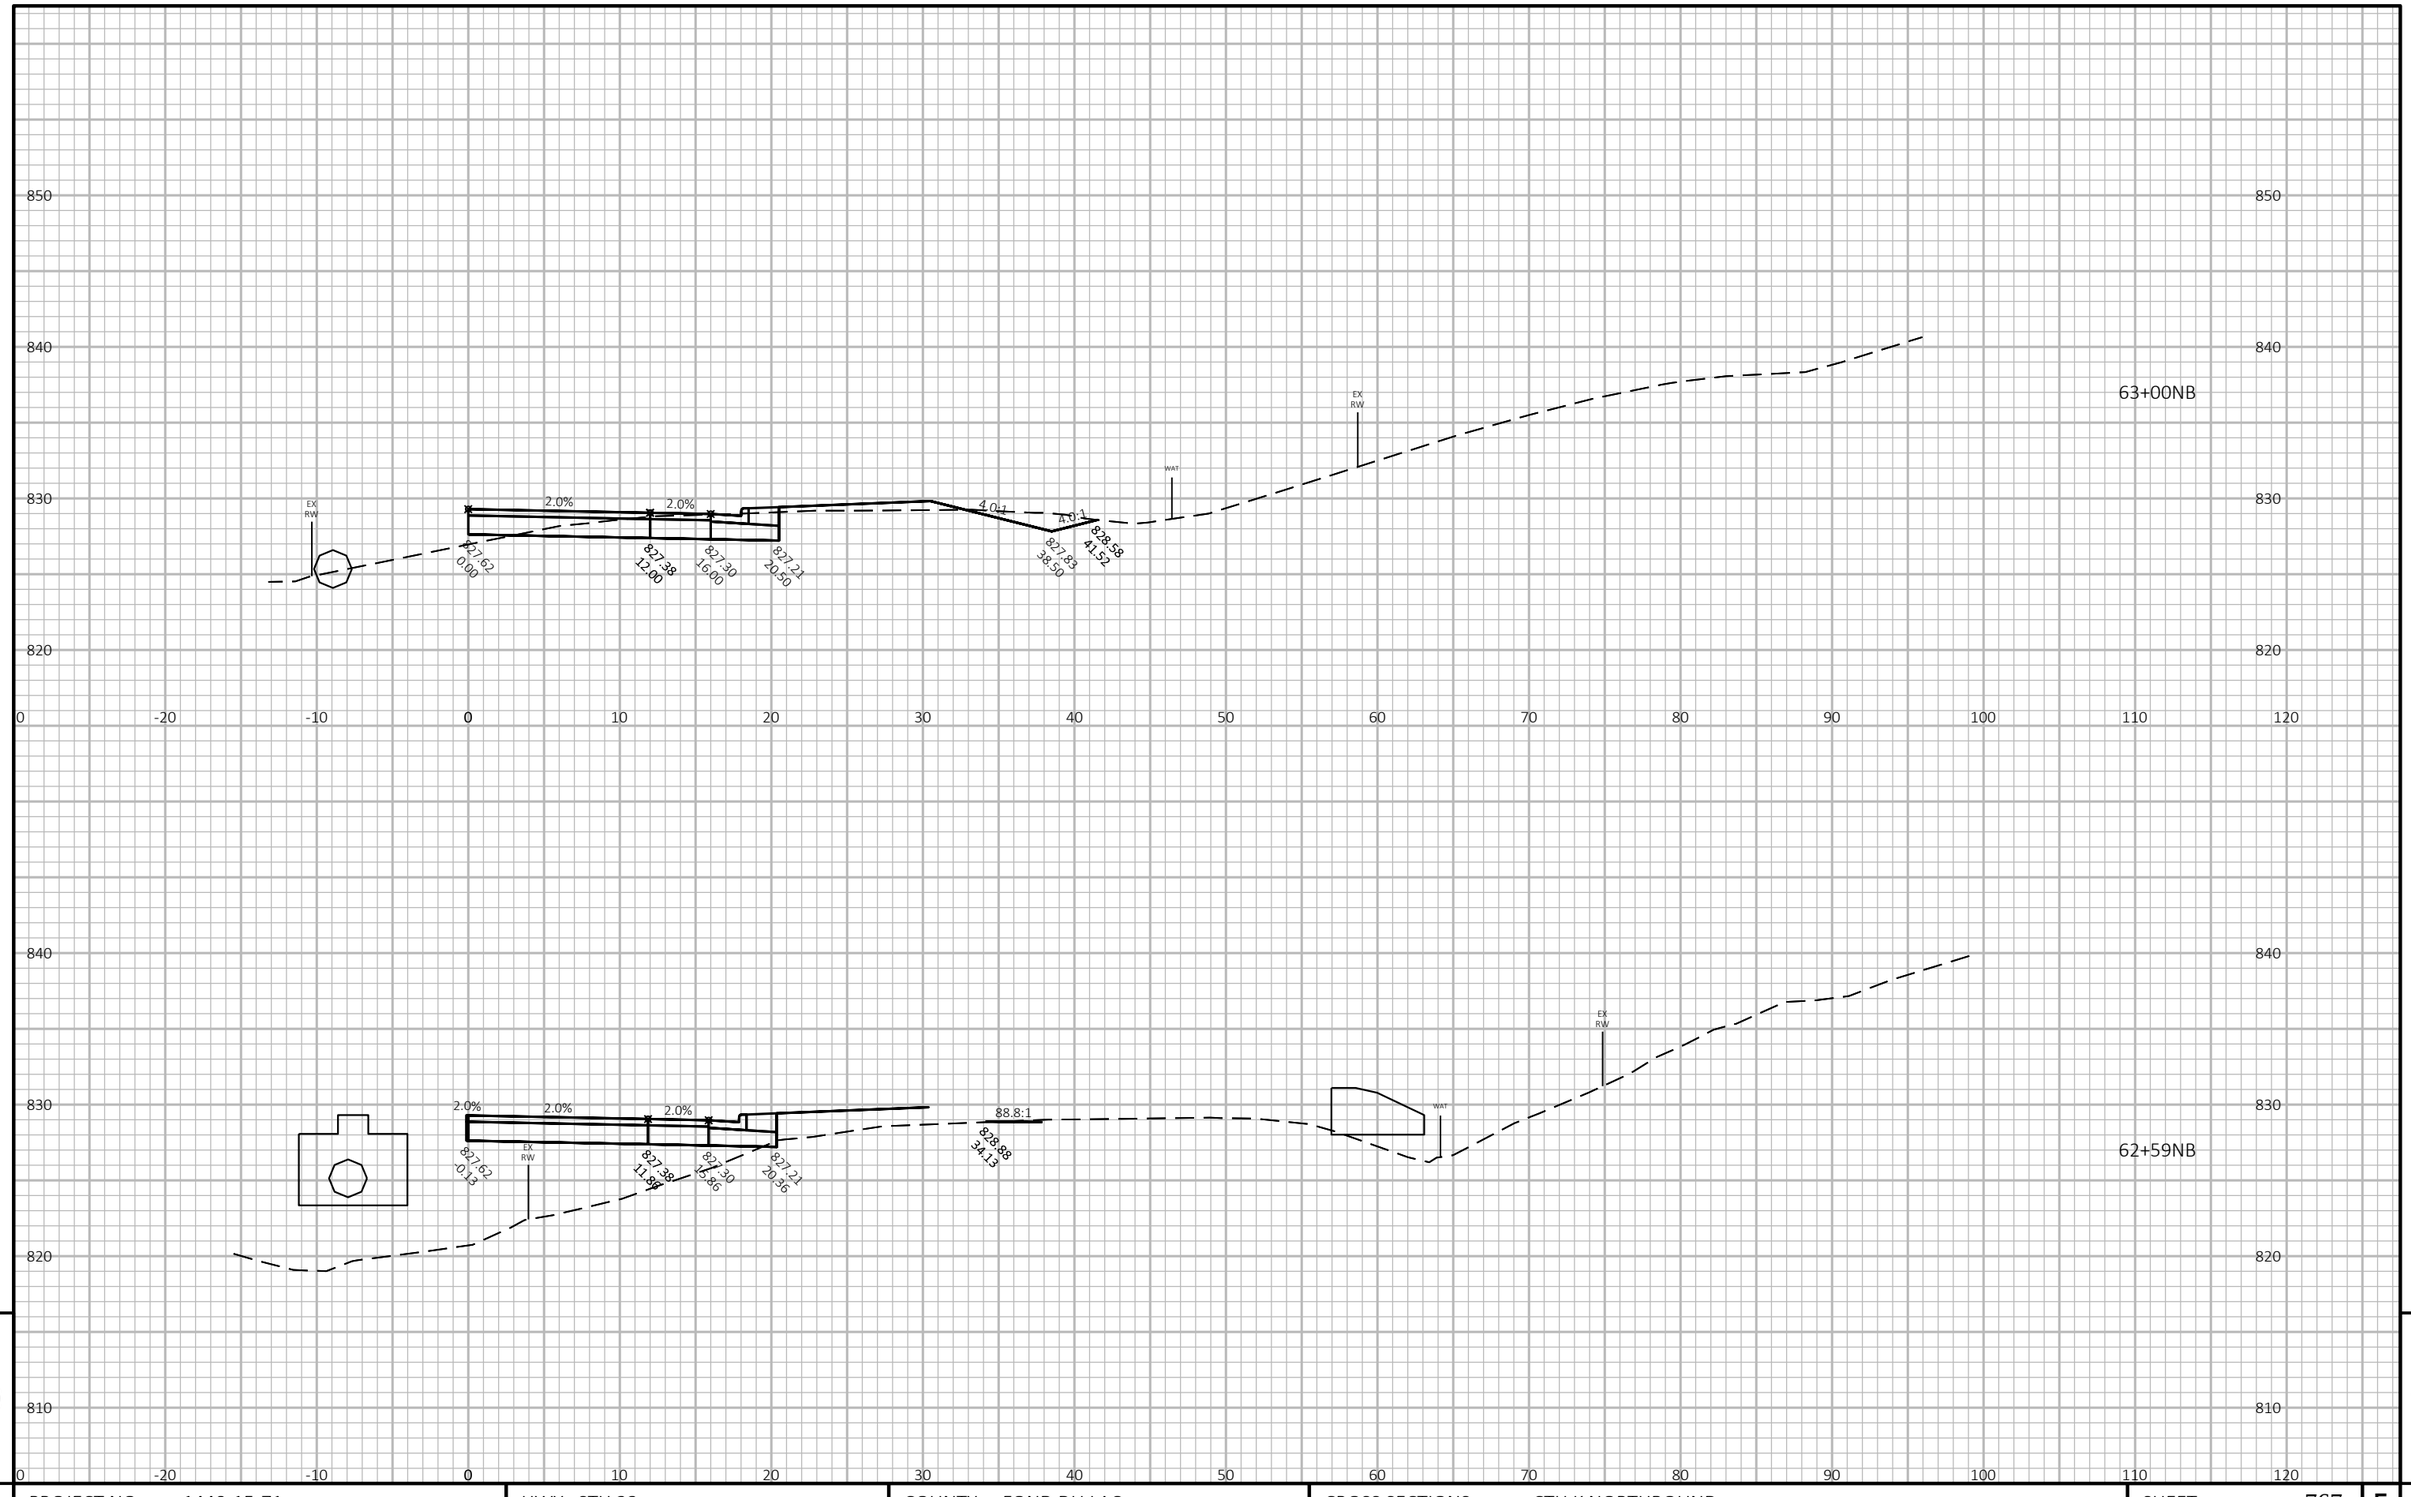

9

9

PROJECT NO: 1440-15-71	HWY: STH 23	COUNTY: FOND DU LAC	CROSS SECTIONS: CTH K NORTHBOUND	SHEET 767	E

FILE NAME : J:\JOBS2014\20142023\CAD\TRANSPORTATION\DWG\SHEETSPLAN\CTH K X-SEC.DWG
LAYOUT NAME - 24


PLOT DATE : 10/20/2019 9:00 PM

PLOT BY : SCHULTZ, ANDREW K.

PLOT NAME :

PLOT SCALE : 1 IN:10 FT HORZ. / 1 IN:10 FT VERT.

WISDOT/CADDS SHEET 49

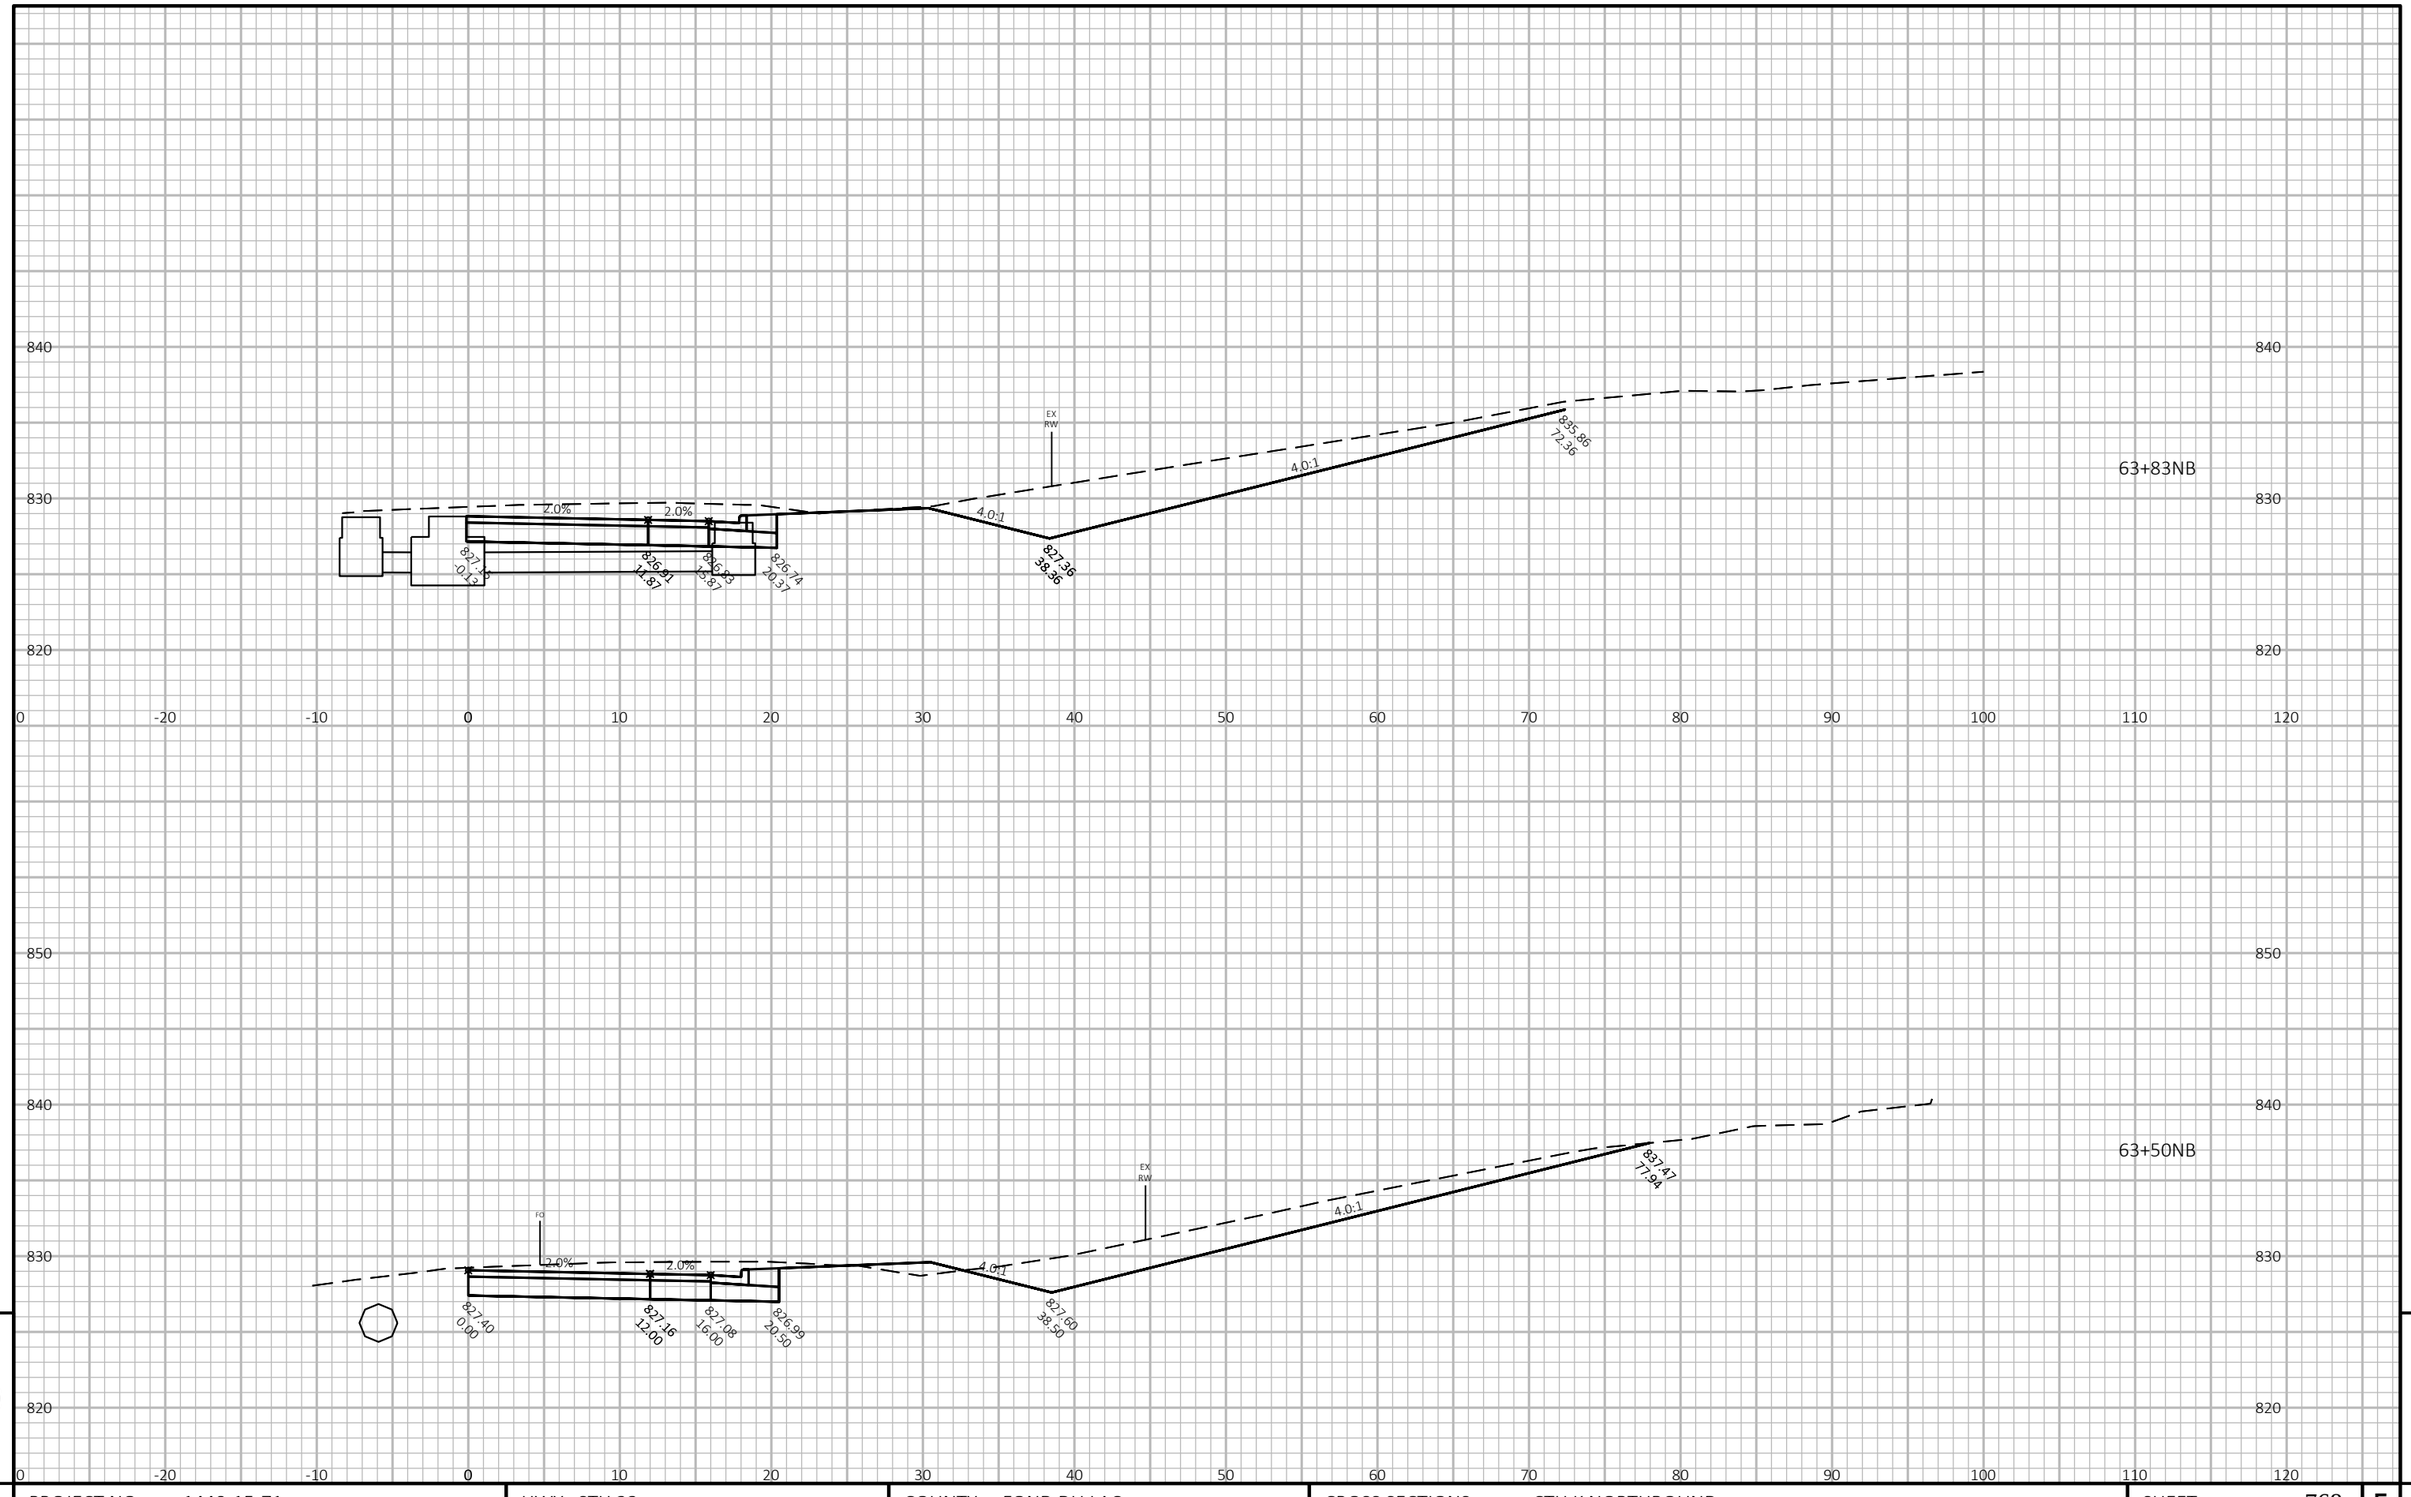

9

9


PROJECT NO: 1440-15-71	HWY: STH 23	COUNTY: FOND DU LAC	CROSS SECTIONS: CTH K NORTHBOUND	SHEET 768	E

FILE NAME : J:\JOBS2014\20142023\CAD\TRANSPORTATION\DWG\SHEETSPLAN\CTH K X-SEC.DWG
LAYOUT NAME - 25

PLOT DATE : 10/20/2019 9:00 PM PLOT BY : SCHULTZ, ANDREW K. PLOT NAME :

PLOT SCALE : 1 IN:10 FT HORZ. / 1 IN:10 FT VERT.

WISDOT/CADDS SHEET 49

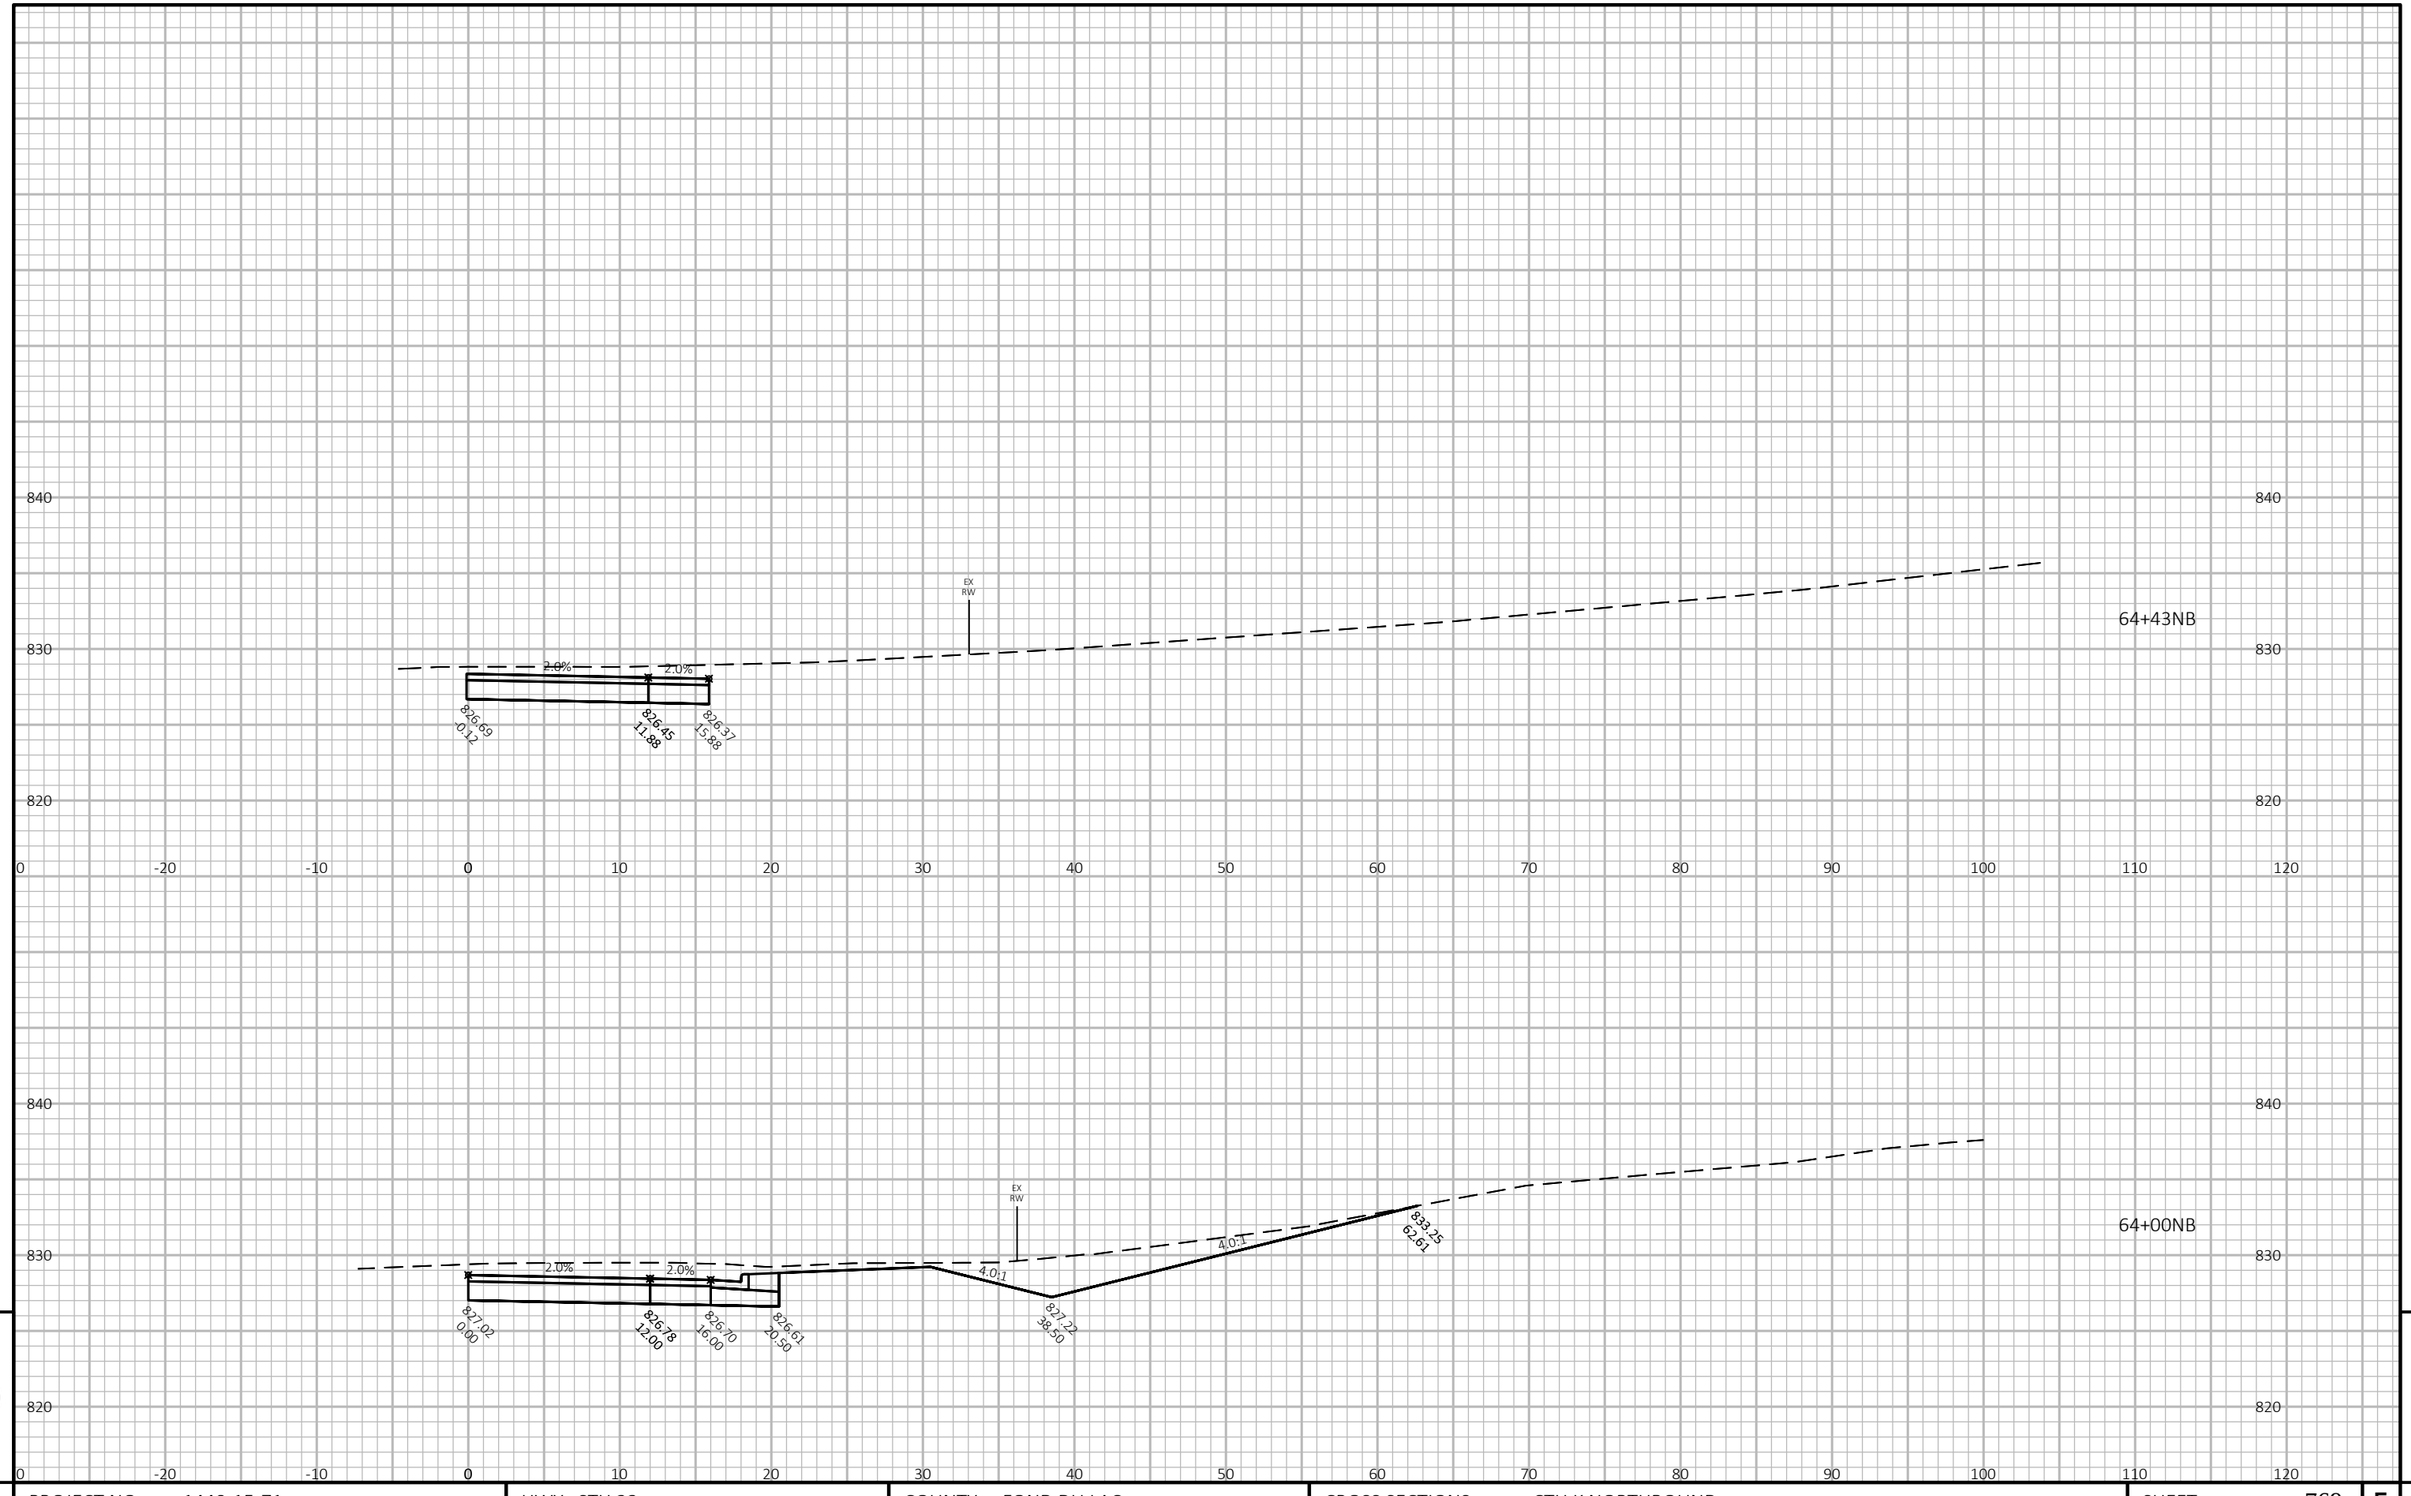

9

9


PROJECT NO: 1440-15-71	HWY: STH 23	COUNTY: FOND DU LAC	CROSS SECTIONS: CTH K NORTHBOUND	SHEET 769	E

FILE NAME : J:\JOBS2014\20142023\CAD\TRANSPORTATION\DWG\SHEETSPLAN\CTH K X-SEC.DWG
LAYOUT NAME - 26

PLOT DATE : 10/20/2019 9:00 PM PLOT BY : SCHULTZ, ANDREW K. PLOT NAME :

PLOT SCALE : 1 IN:10 FT HORZ. / 1 IN:10 FT VERT.

WISDOT/CADDS SHEET 49

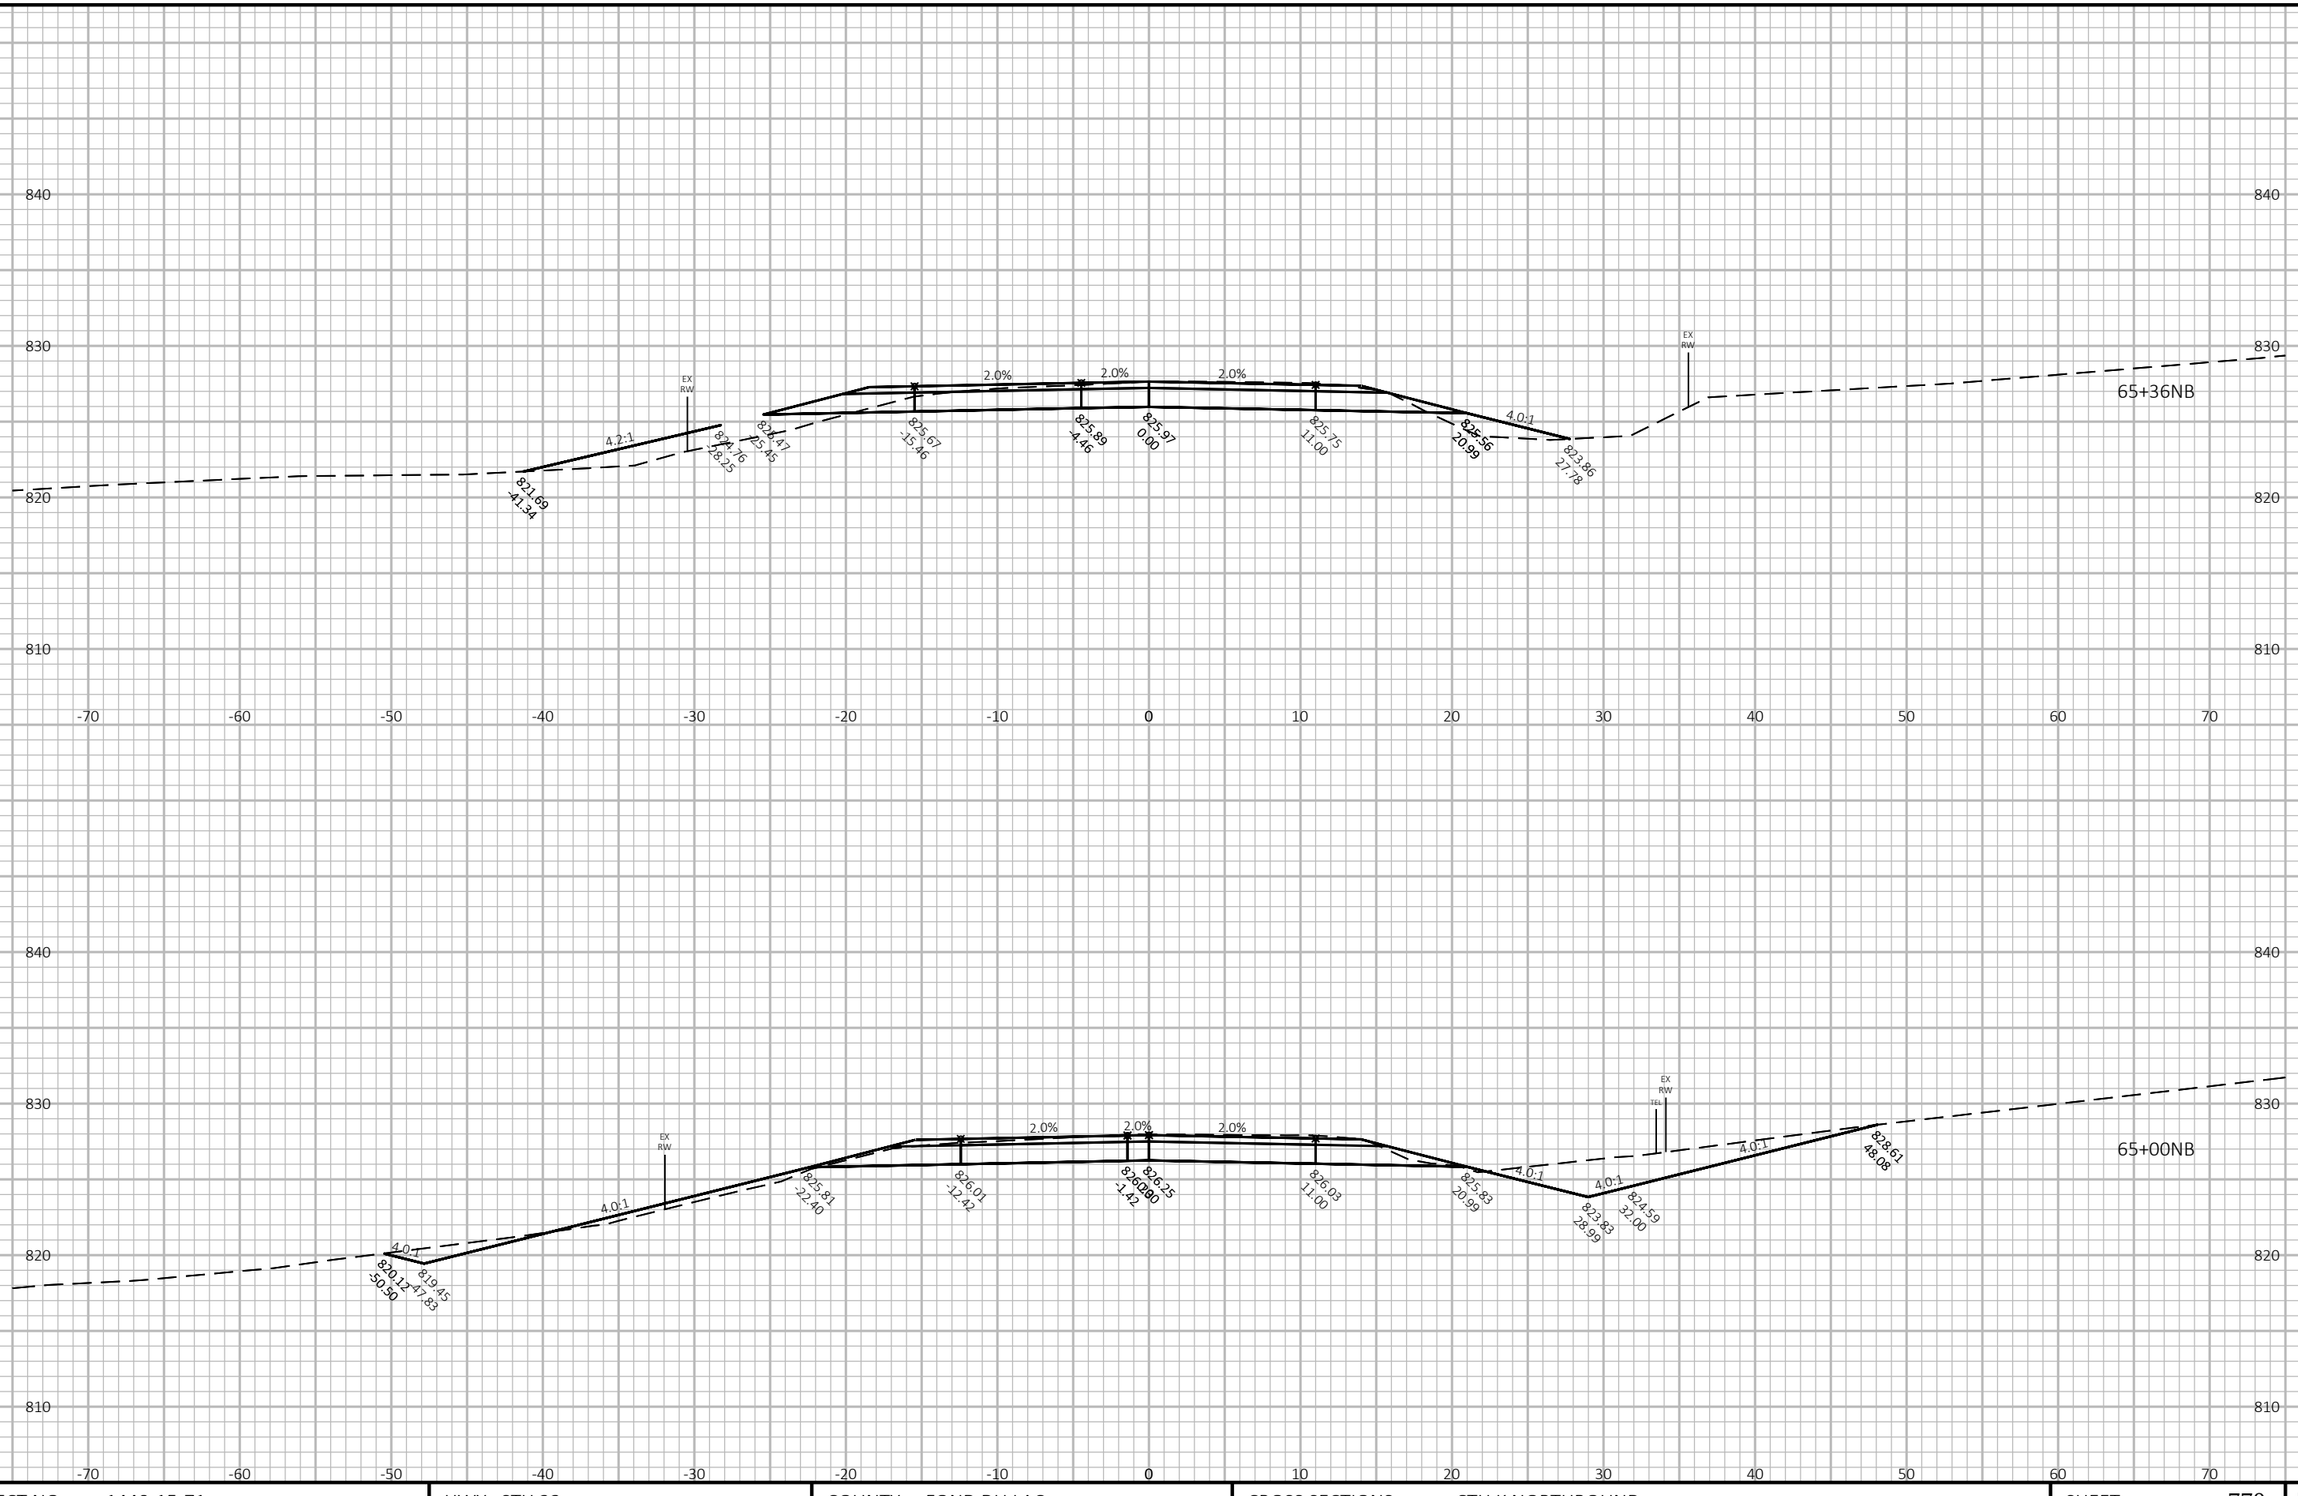

9

9


PROJECT NO: 1440-15-71	HWY: STH 23	COUNTY: FOND DU LAC	CROSS SECTIONS: CTH K NORTHBOUND	SHEET 770	E

FILE NAME : J:\JOBS2014\20142023\CAD\TRANSPORTATION\DWG\SHEETSPLAN\CTH K X-SEC.DWG
LAYOUT NAME - 27

PLOT DATE : 10/20/2019 9:00 PM PLOT BY : SCHULTZ, ANDREW K. PLOT NAME :

PLOT SCALE : 1 IN:10 FT HORZ. / 1 IN:10 FT VERT.

WISDOT/CADDS SHEET 49

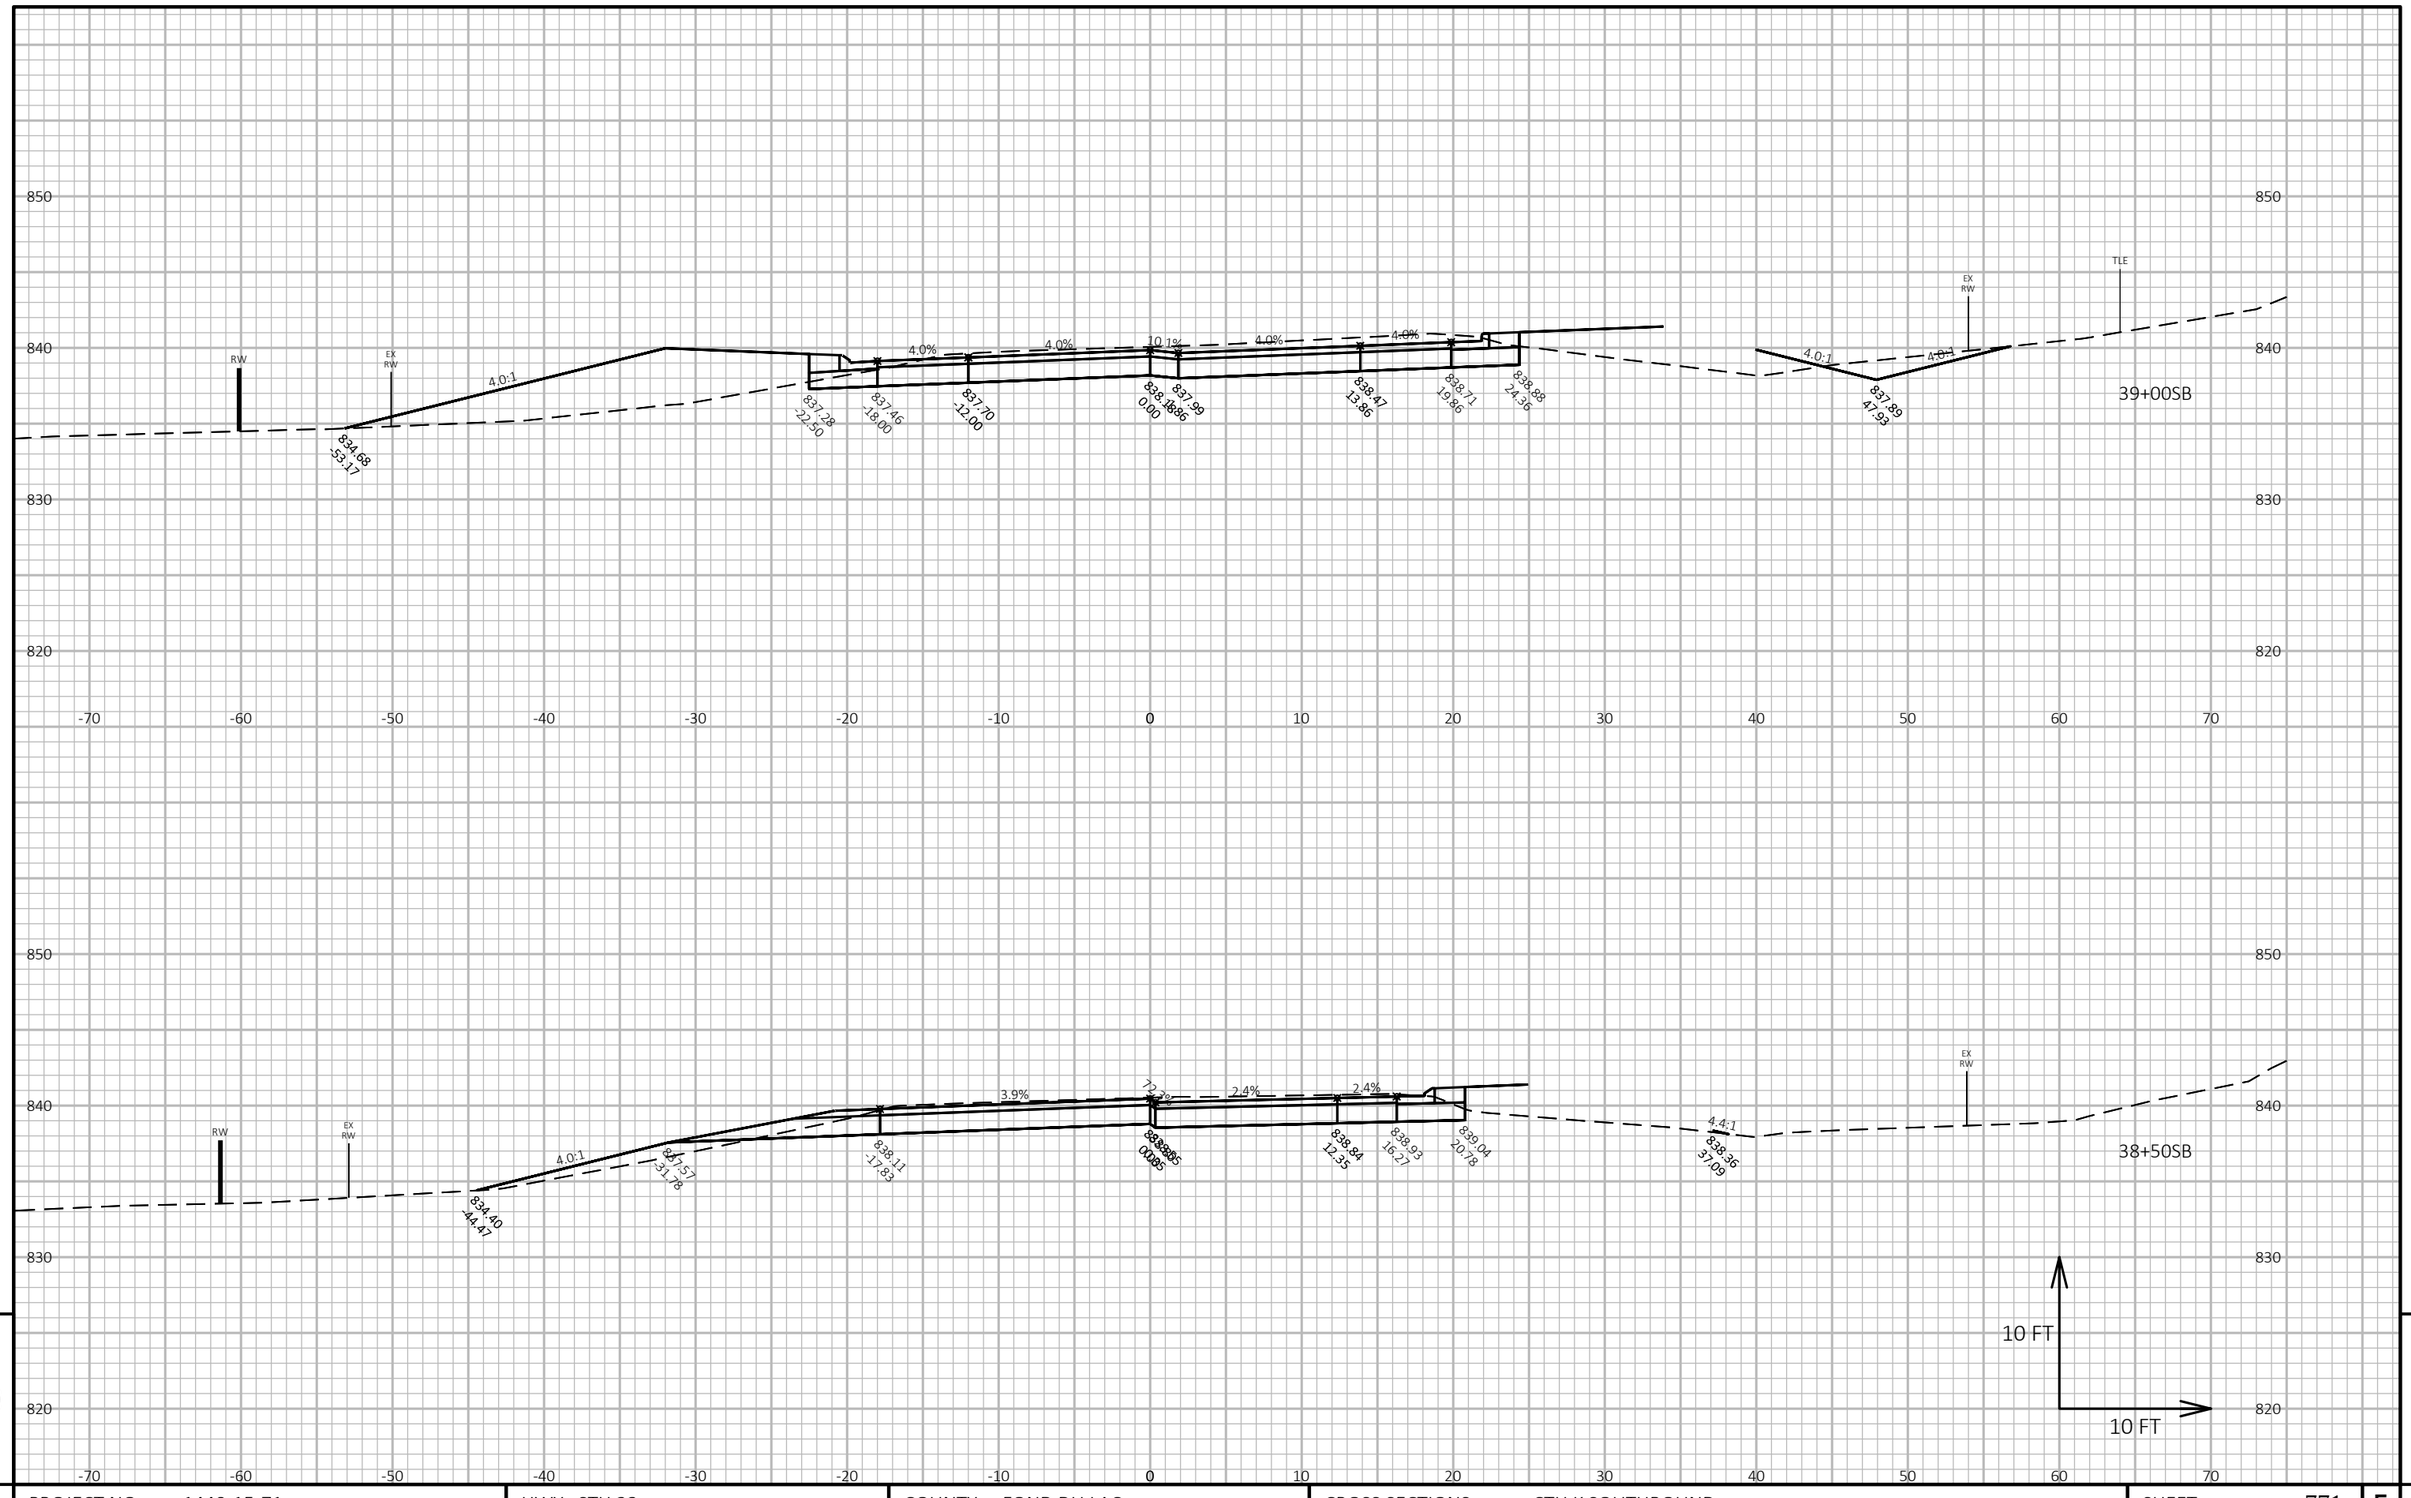


PROJECT NO: 1440-15-71	HWY: STH 23	COUNTY: FOND DU LAC	CROSS SECTIONS: CTH K SOUTHBOUND	SHEET 771	E

FILE NAME : J:\JOBS2014\20142023\CAD\TRANSPORTATION\DWG\SHEETSPLAN\CTH K X-SEC.DWG
LAYOUT NAME - 29

PLOT DATE : 10/20/2019 9:00 PM PLOT BY : SCHULTZ, ANDREW K. PLOT NAME :

PLOT SCALE : 1 IN:10 FT HORZ. / 1 IN:10 FT VERT.

WISDOT/CADDS SHEET 49

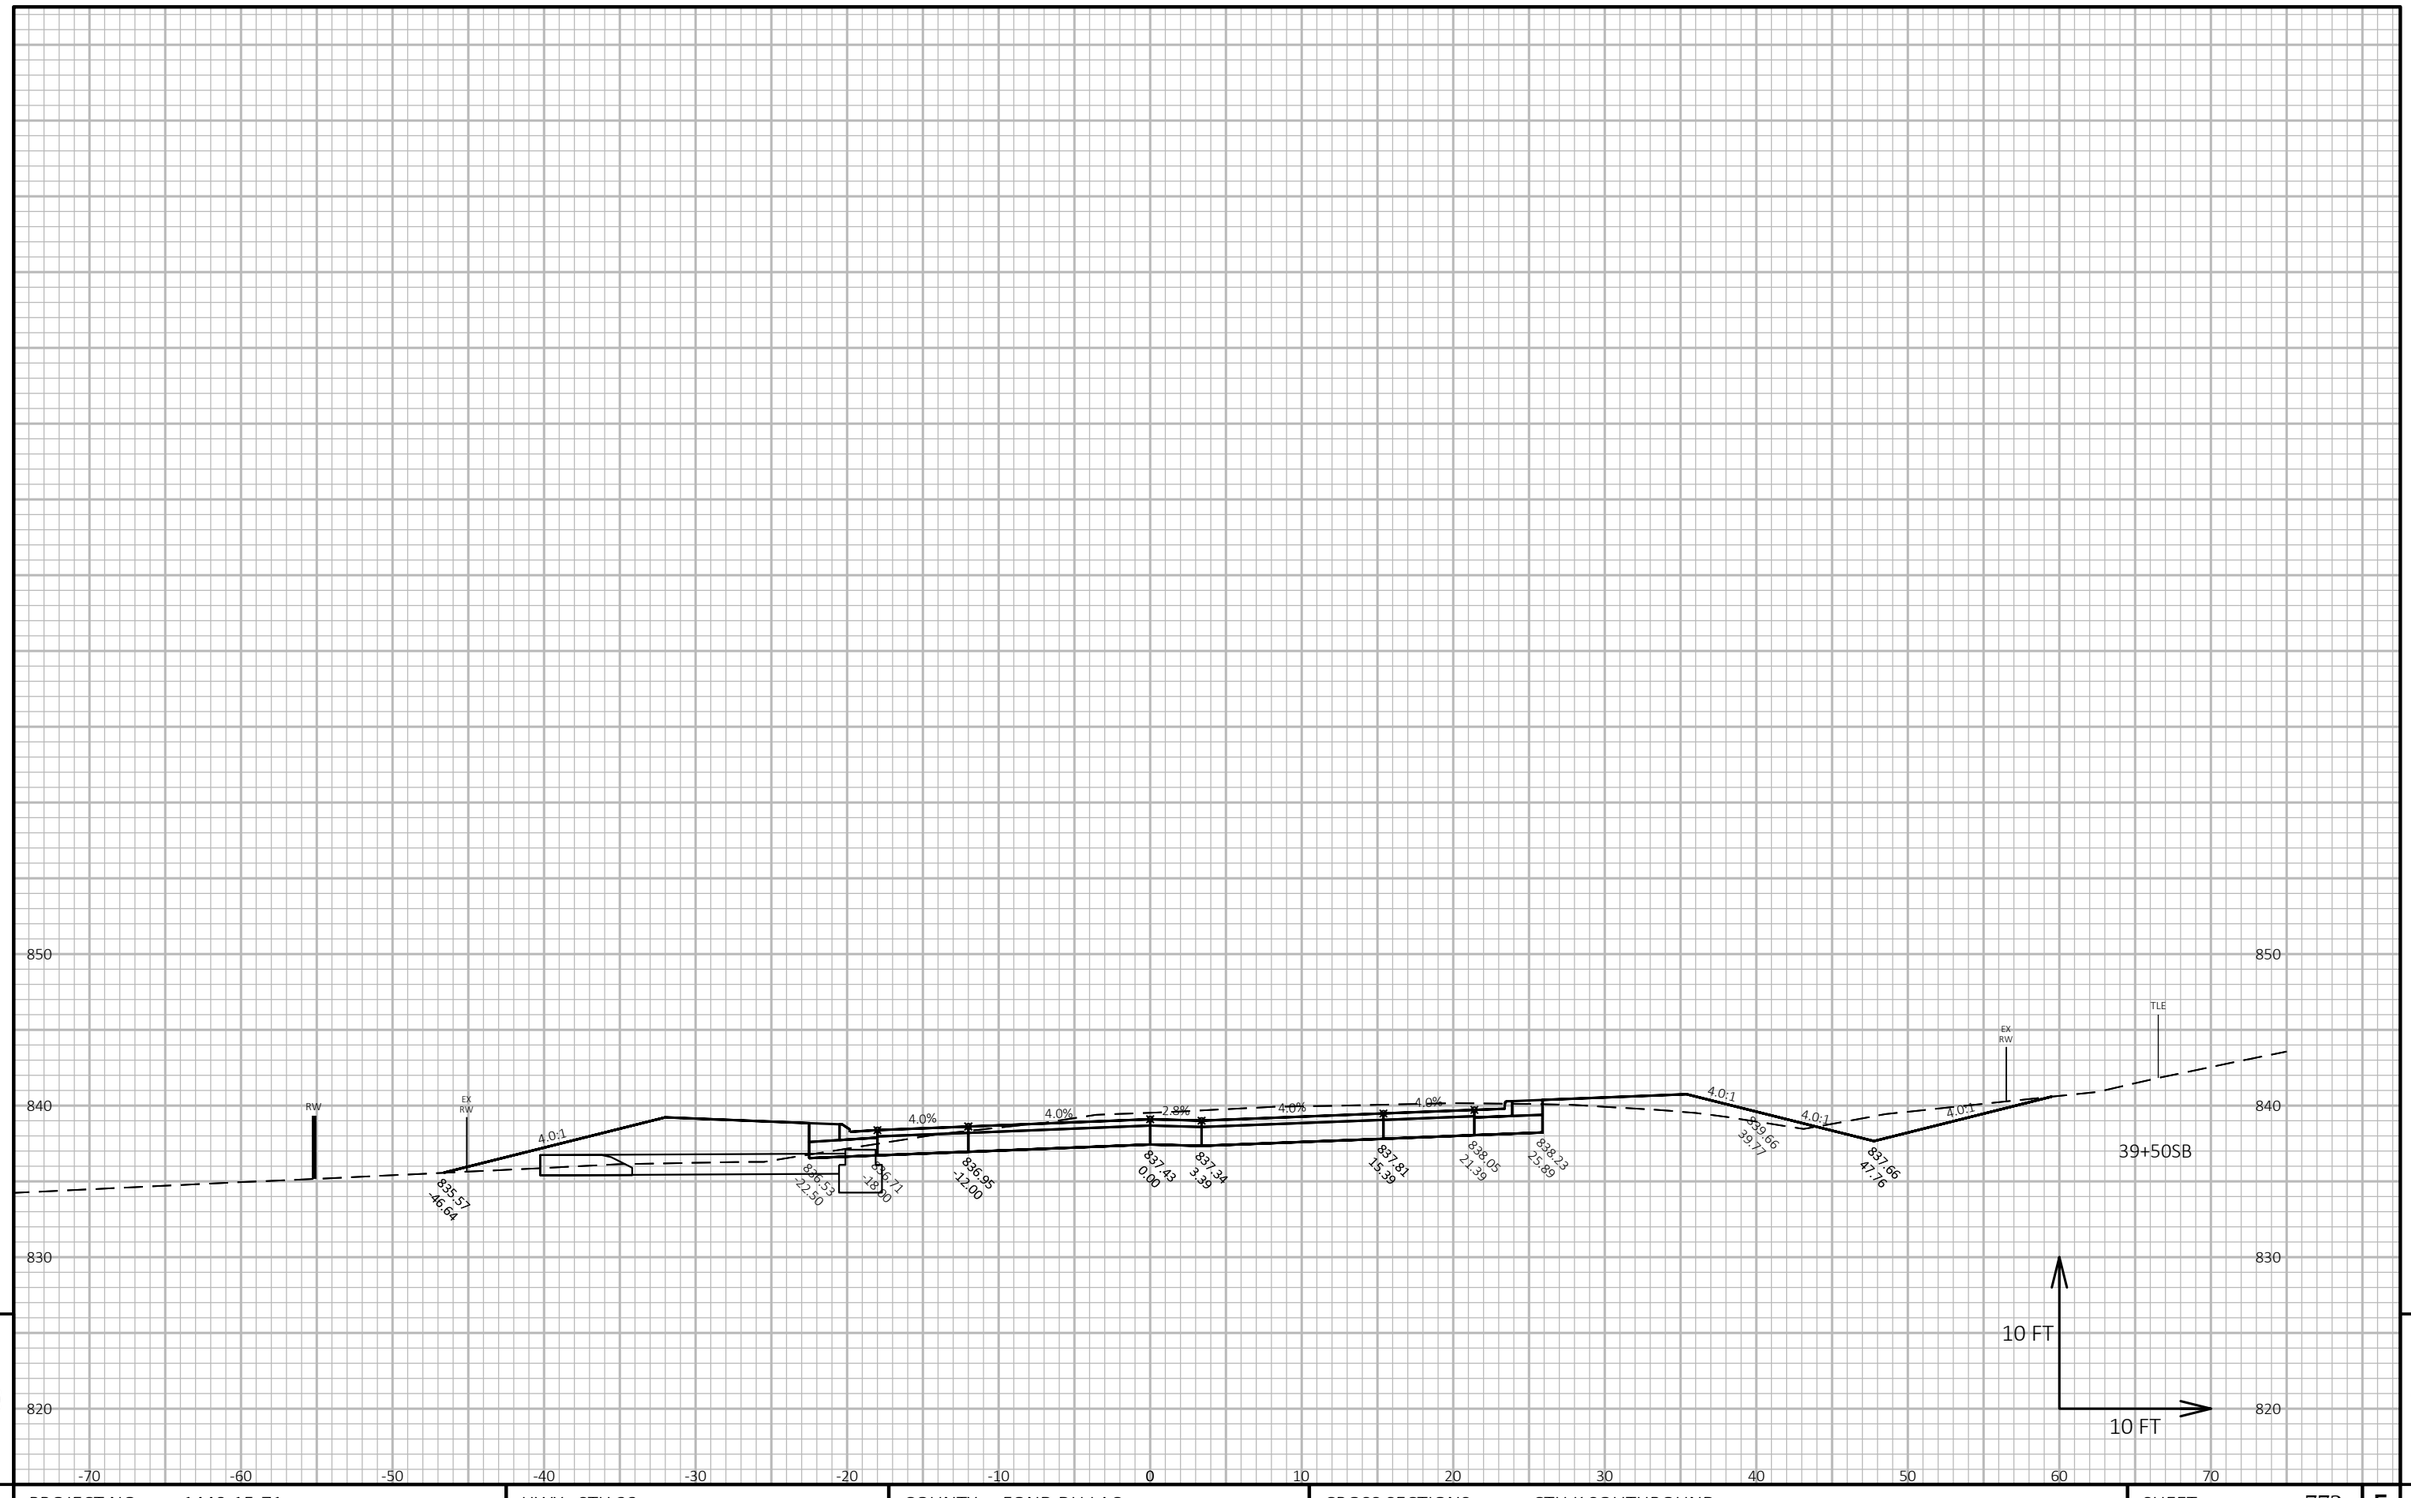


PROJECT NO: 1440-15-71	HWY: STH 23	COUNTY: FOND DU LAC	CROSS SECTIONS: CTH K SOUTHBOUND	SHEET 772	E

FILE NAME : J:\JOBS2014\20142023\CAD\TRANSPORTATION\DWG\SHEETSPLAN\CTH K X-SEC.DWG
LAYOUT NAME - 30

PLOT DATE : 10/20/2019 9:00 PM PLOT BY : SCHULTZ, ANDREW K. PLOT NAME :

PLOT SCALE : 1 IN:10 FT HORZ. / 1 IN:10 FT VERT.

WISDOT/CADDS SHEET 49

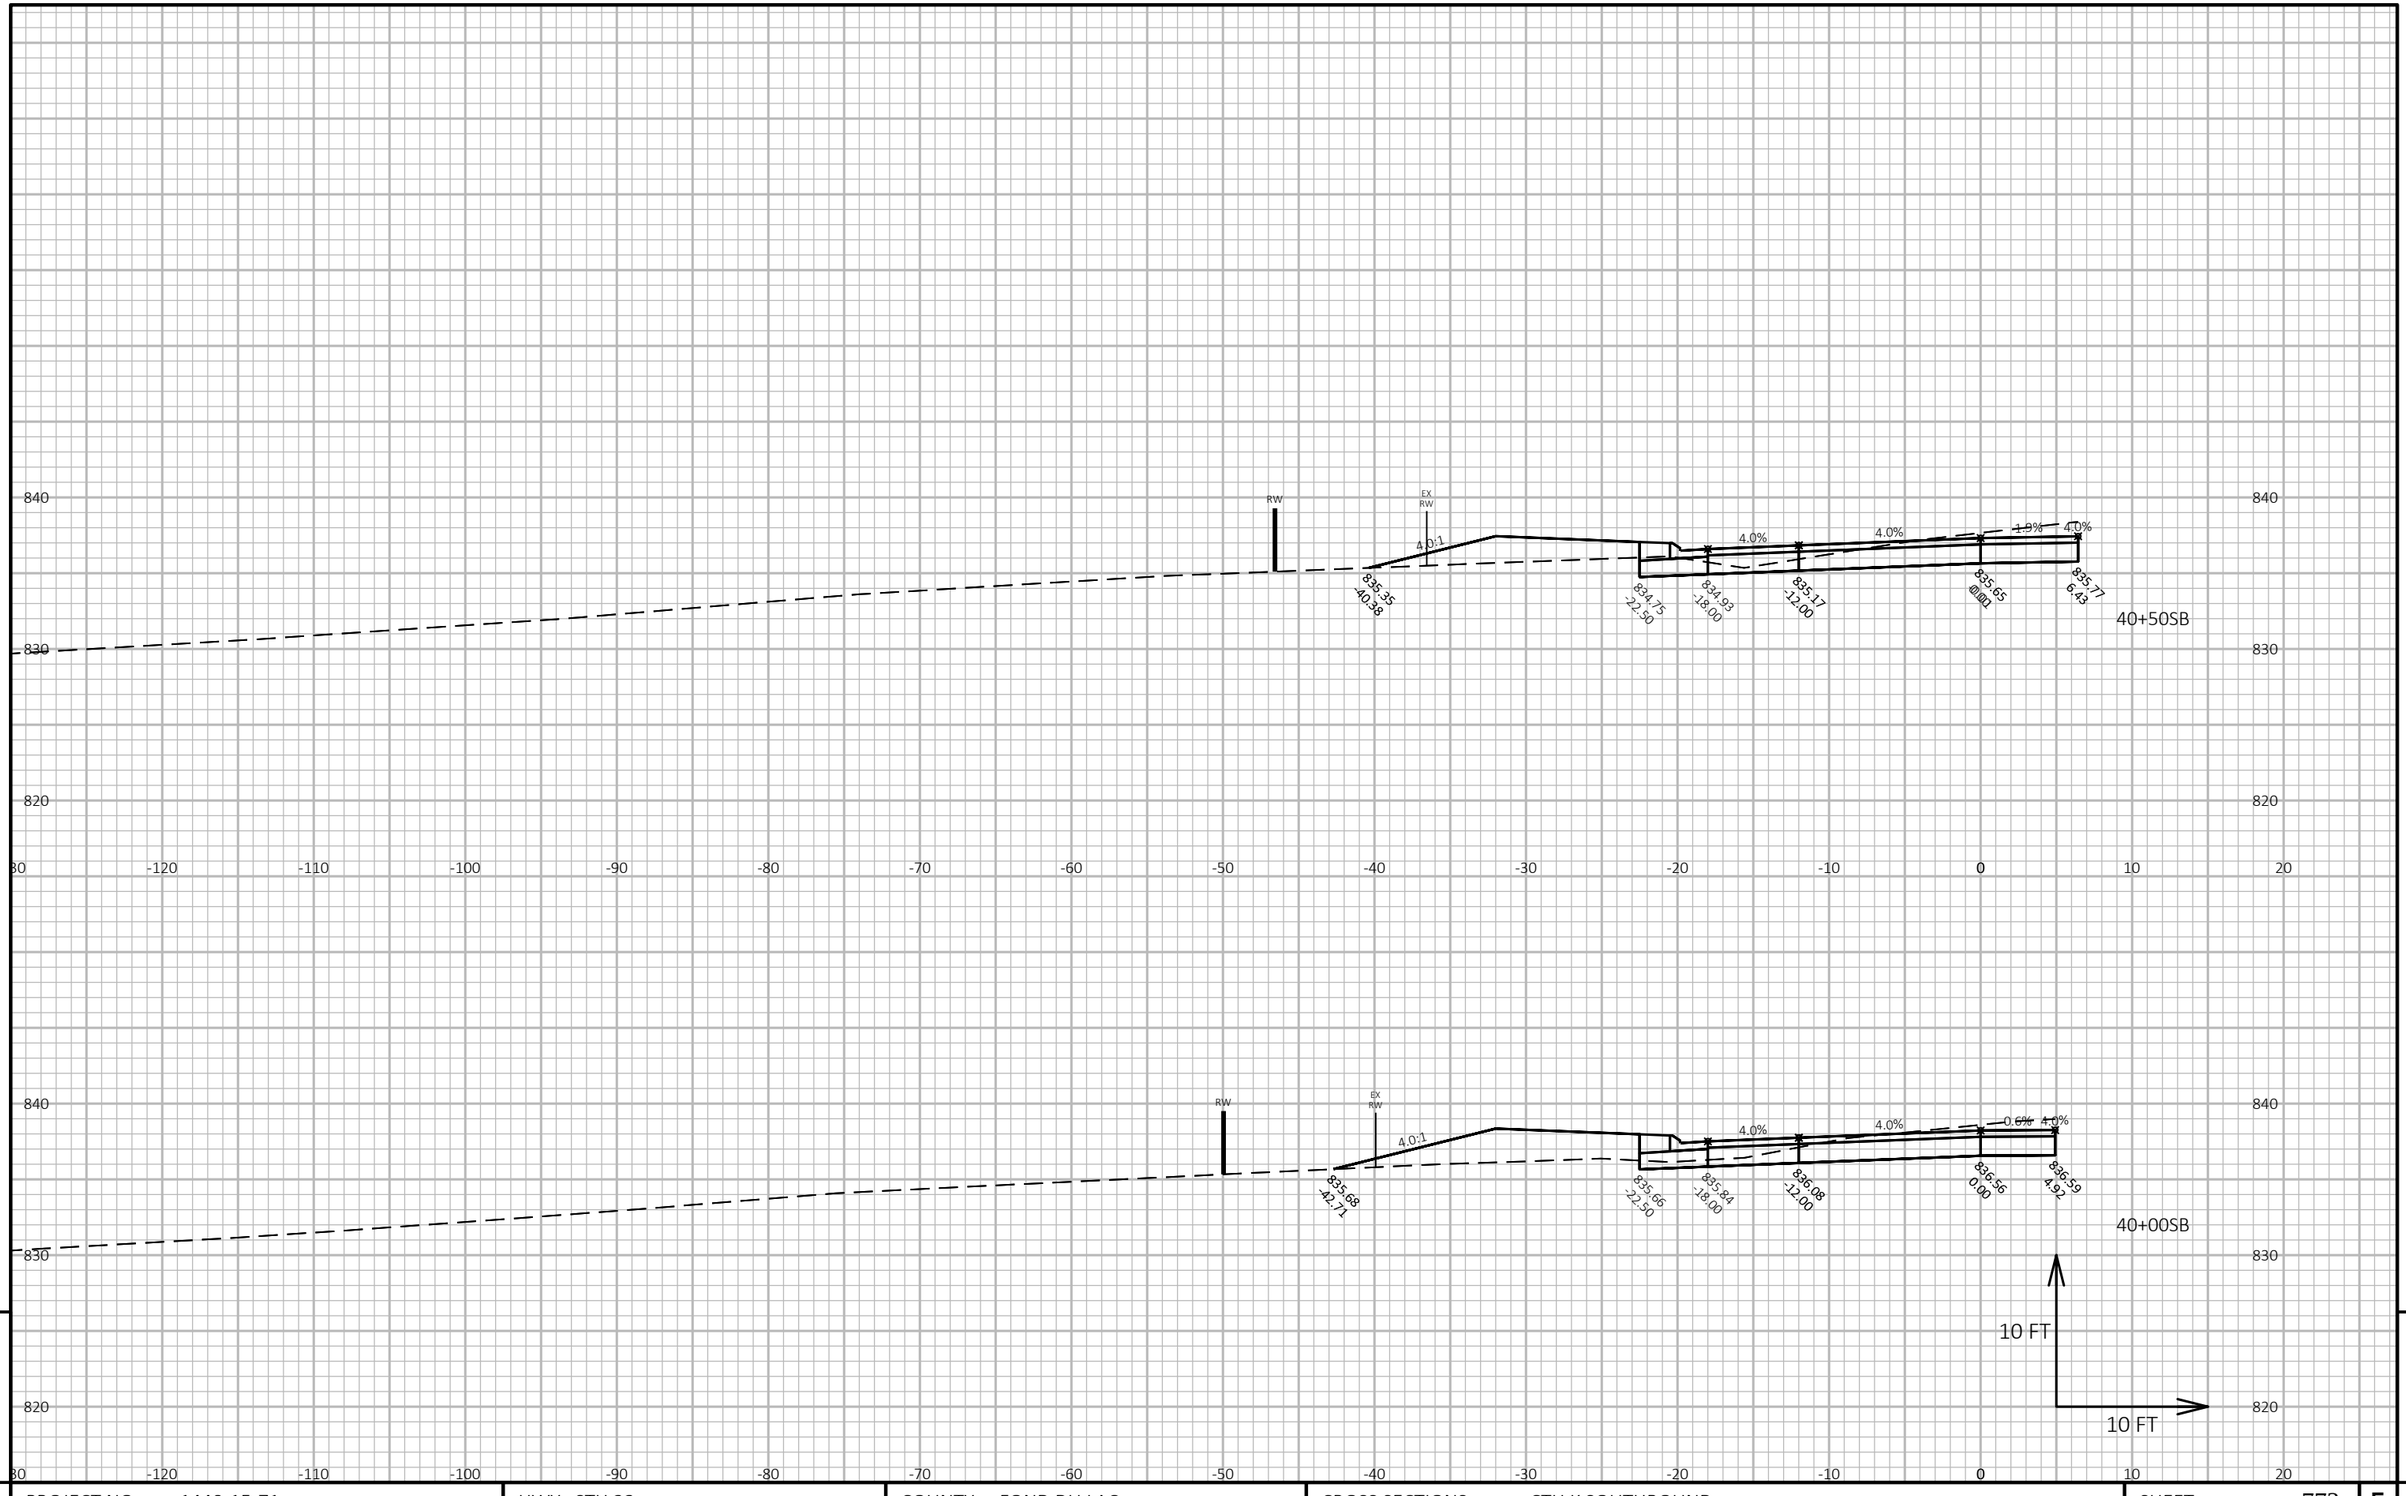

9

9

PROJECT NO: 1440-15-71	HWY: STH 23	COUNTY: FOND DU LAC	CROSS SECTIONS: CTH K SOUTHBOUND	SHEET 773	E

FILE NAME : J:\JOBS2014\20142023\CAD\TRANSPORTATION\DWG\SHEETSPLAN\CTH K X-SEC.DWG
LAYOUT NAME - 31


PLOT DATE : 10/20/2019 9:00 PM

PLOT BY : SCHULTZ, ANDREW K.

PLOT NAME :

PLOT SCALE : 1 IN:10 FT HORZ. / 1 IN:10 FT VERT.

WISDOT/CADDS SHEET 49

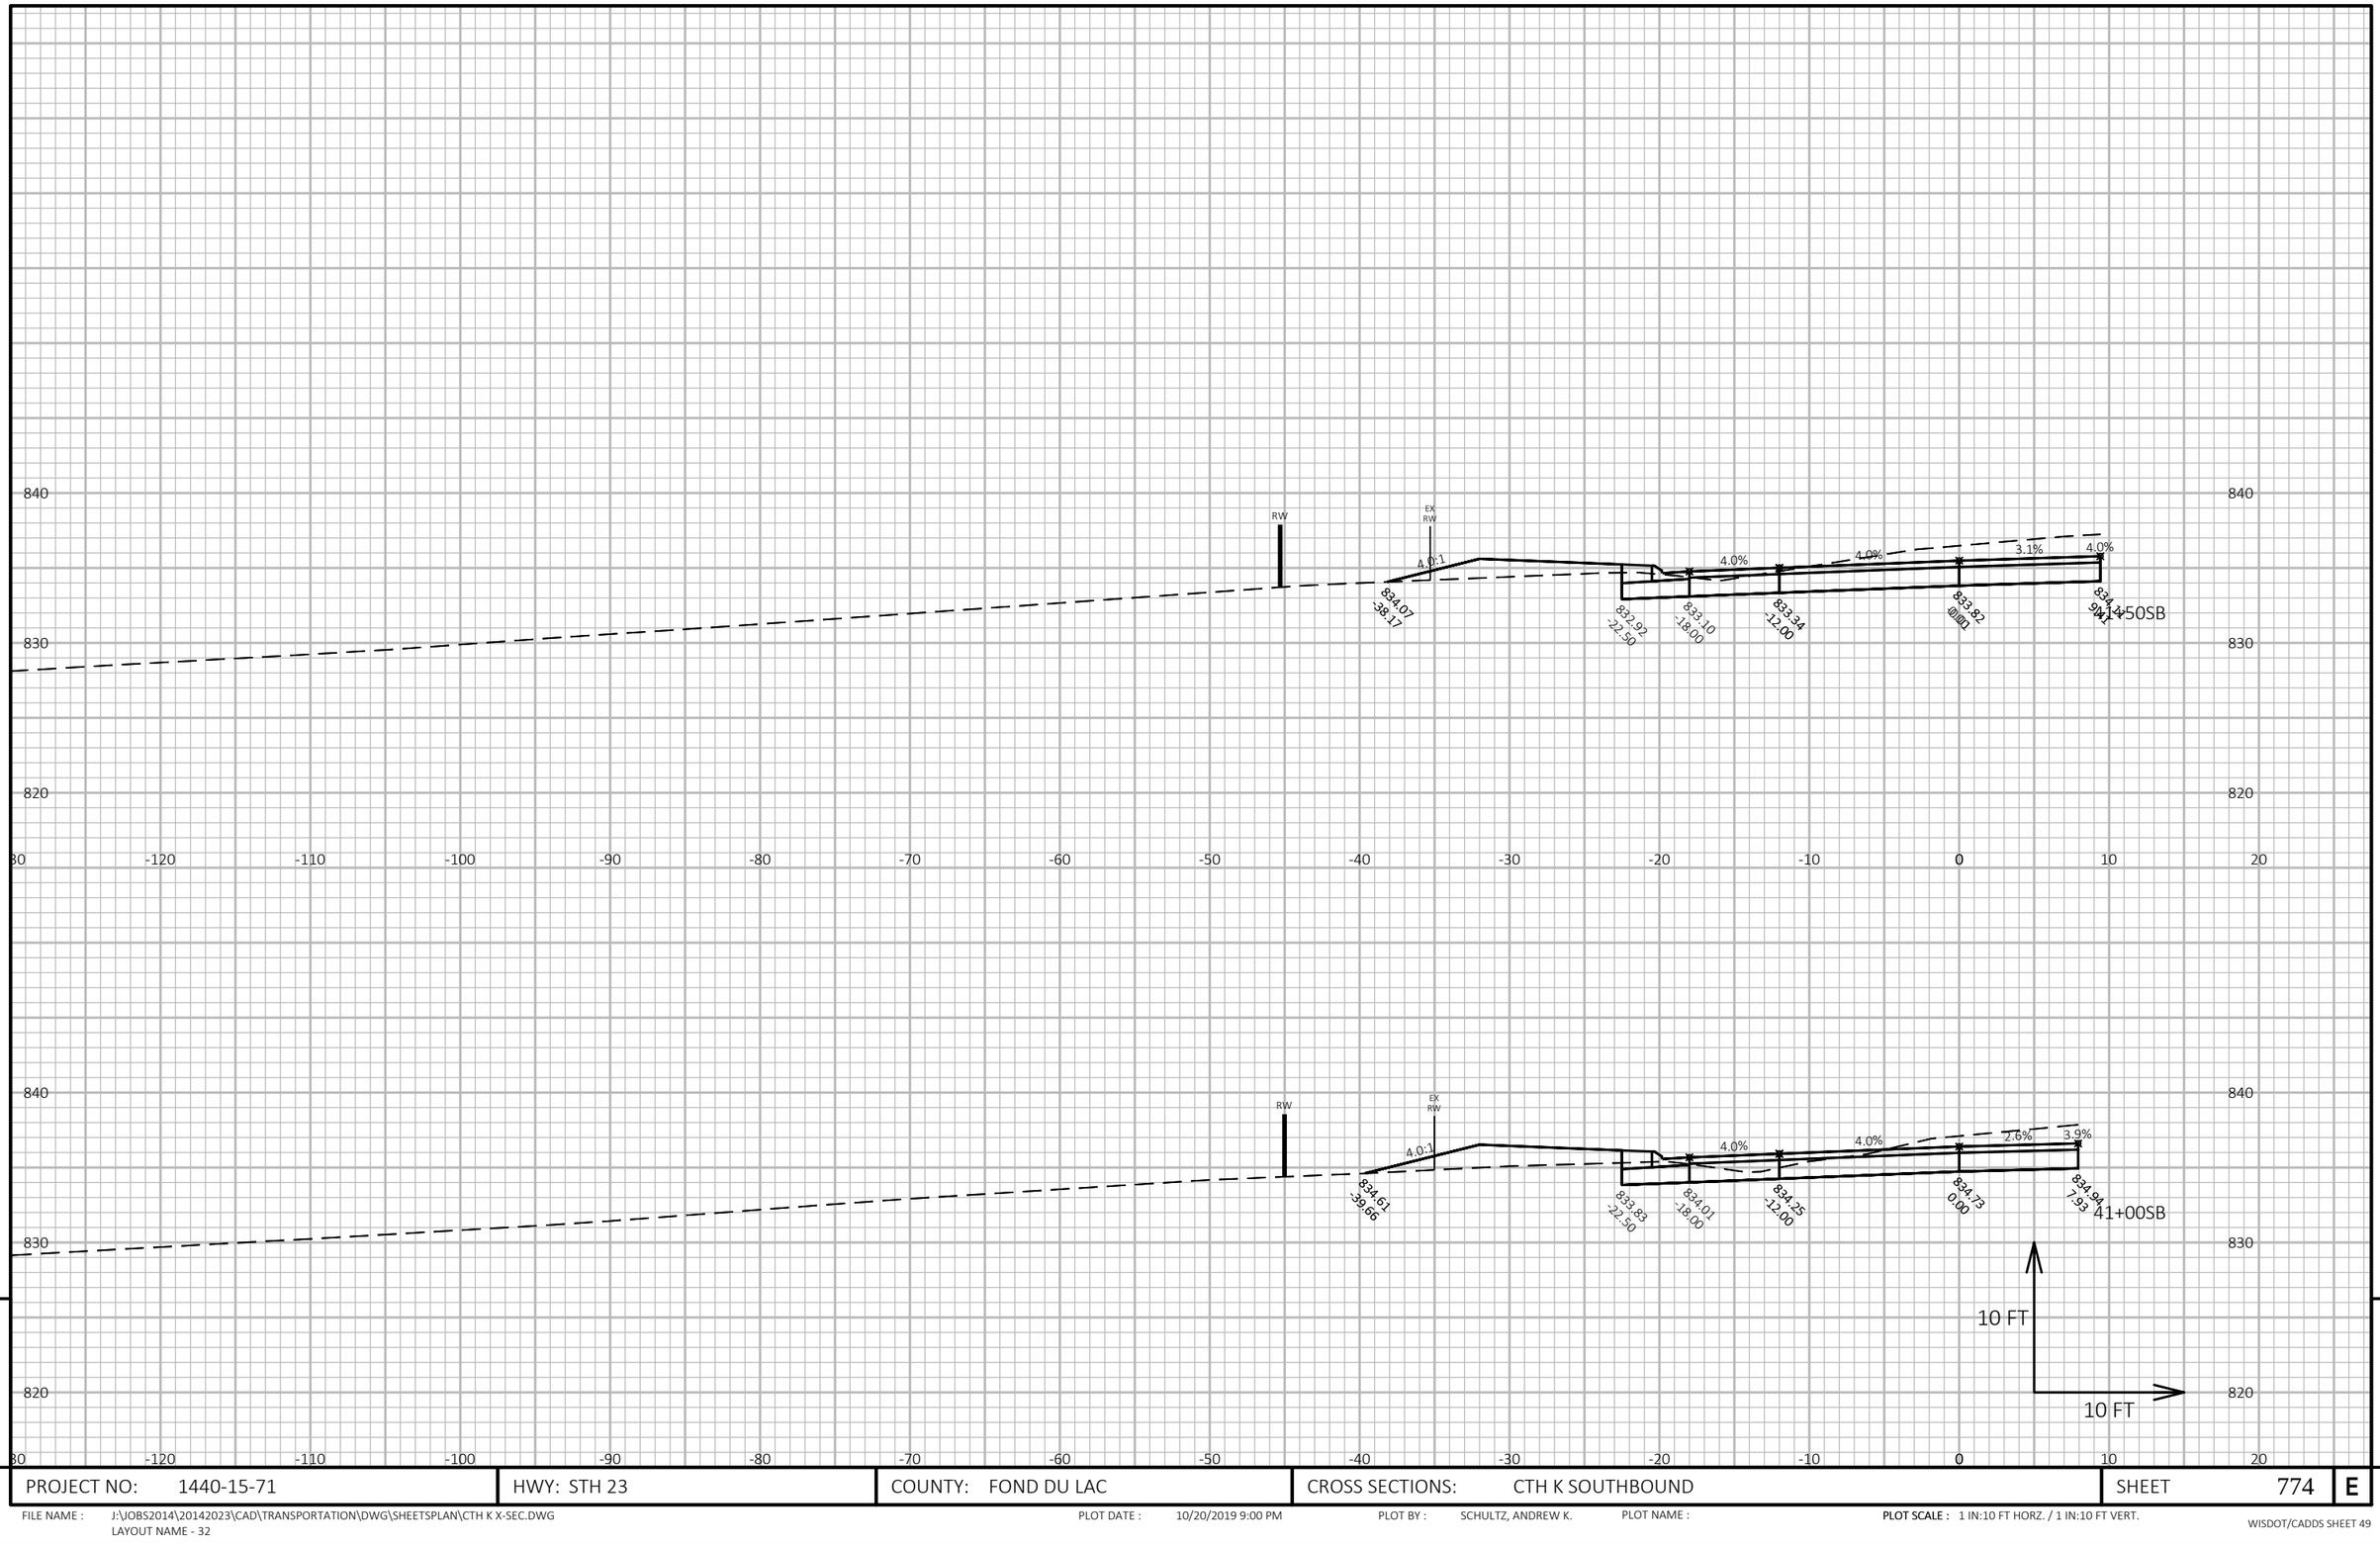


PROJECT NO: 1440-15-71	HWY: STH 23	COUNTY: FOND DU LAC	CROSS SECTIONS: CTH K SOUTHBOUND	SHEET 774	E

FILE NAME : J:\JOBS2014\20142023\CAD\TRANSPORTATION\DWG\SHEETSPLAN\CTH K X-SEC.DWG
LAYOUT NAME - 32

PLOT DATE : 10/20/2019 9:00 PM PLOT BY : SCHULTZ, ANDREW K. PLOT NAME :

PLOT SCALE : 1 IN:10 FT HORZ. / 1 IN:10 FT VERT.

WISDOT/CADDS SHEET 49

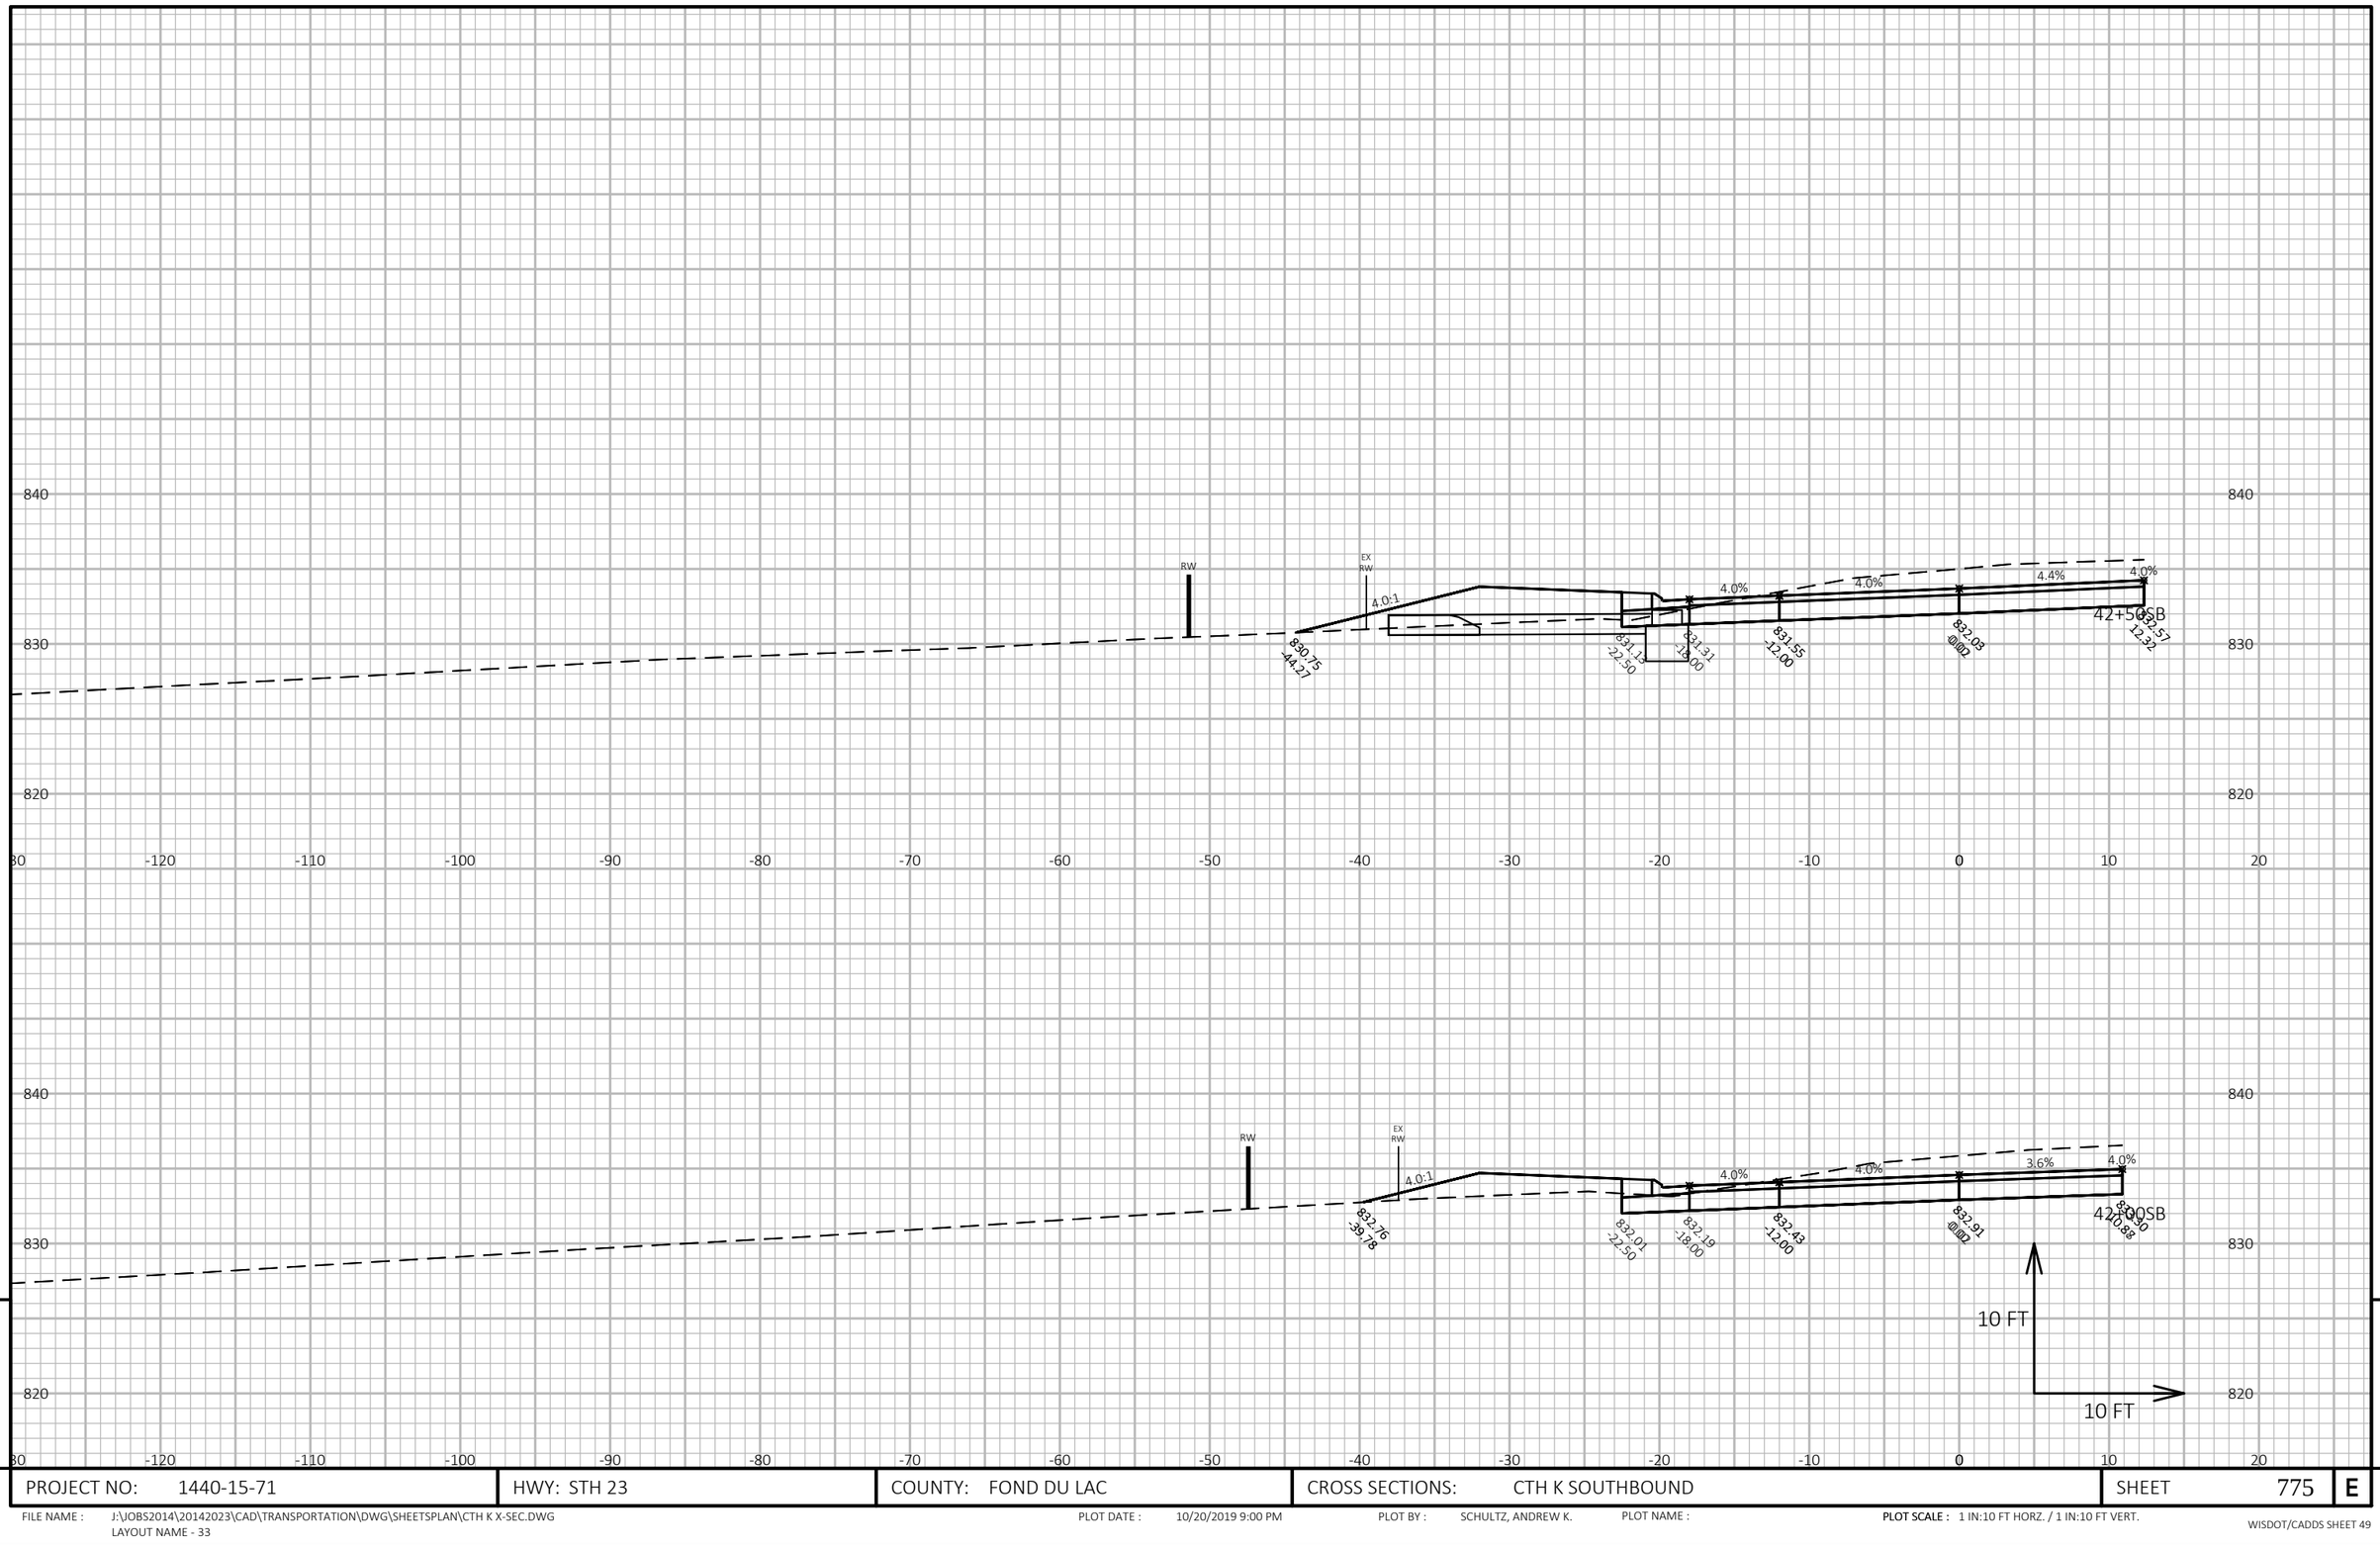


PROJECT NO: 1440-15-71	HWY: STH 23	COUNTY: FOND DU LAC	CROSS SECTIONS: CTH K SOUTHBOUND	SHEET 775	E

FILE NAME : J:\JOBS2014\20142023\CAD\TRANSPORTATION\DWG\SHEETSPLAN\CTH K X-SEC.DWG
LAYOUT NAME - 33

PLOT DATE : 10/20/2019 9:00 PM PLOT BY : SCHULTZ, ANDREW K. PLOT NAME :

PLOT SCALE : 1 IN:10 FT HORZ. / 1 IN:10 FT VERT.

WISDOT/CADDS SHEET 49

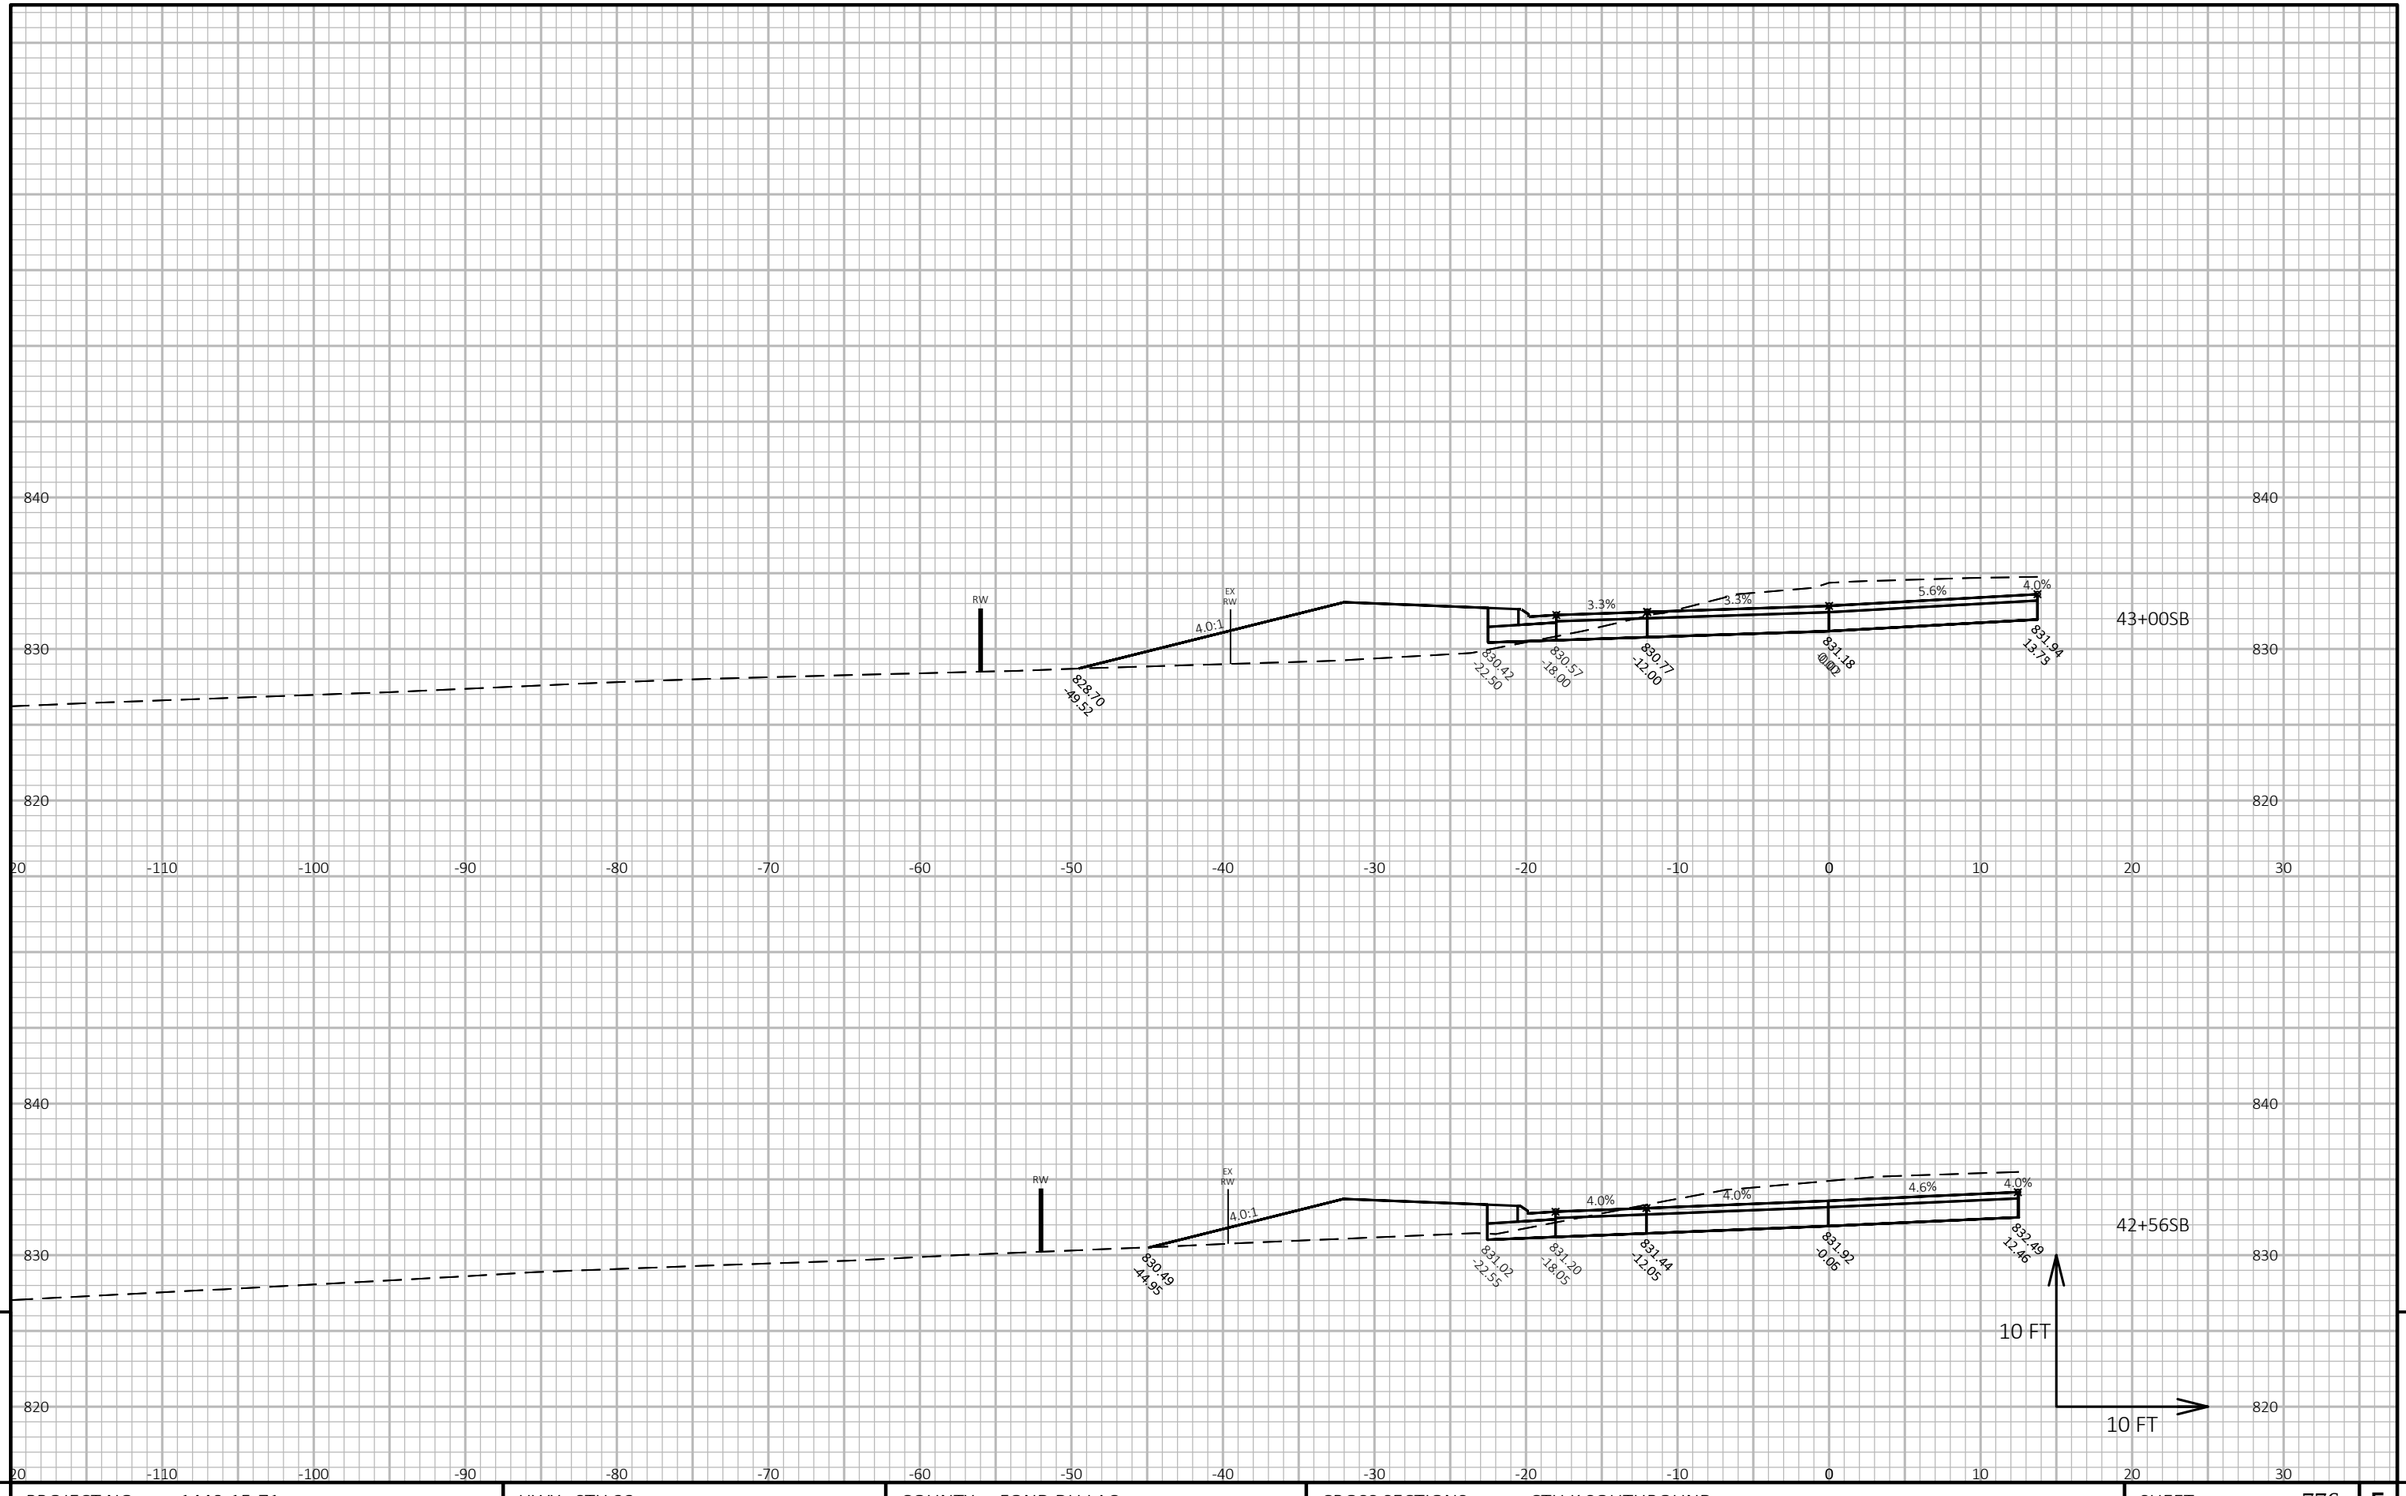

9

9


PROJECT NO: 1440-15-71	HWY: STH 23	COUNTY: FOND DU LAC	CROSS SECTIONS: CTH K SOUTHBOUND	SHEET 776	E

FILE NAME : J:\JOBS2014\20142023\CAD\TRANSPORTATION\DWG\SHEETSPLAN\CTH K X-SEC.DWG
LAYOUT NAME - 34

PLOT DATE : 10/20/2019 9:00 PM PLOT BY : SCHULTZ, ANDREW K. PLOT NAME :

PLOT SCALE : 1 IN:10 FT HORZ. / 1 IN:10 FT VERT.

WISDOT/CADDS SHEET 49

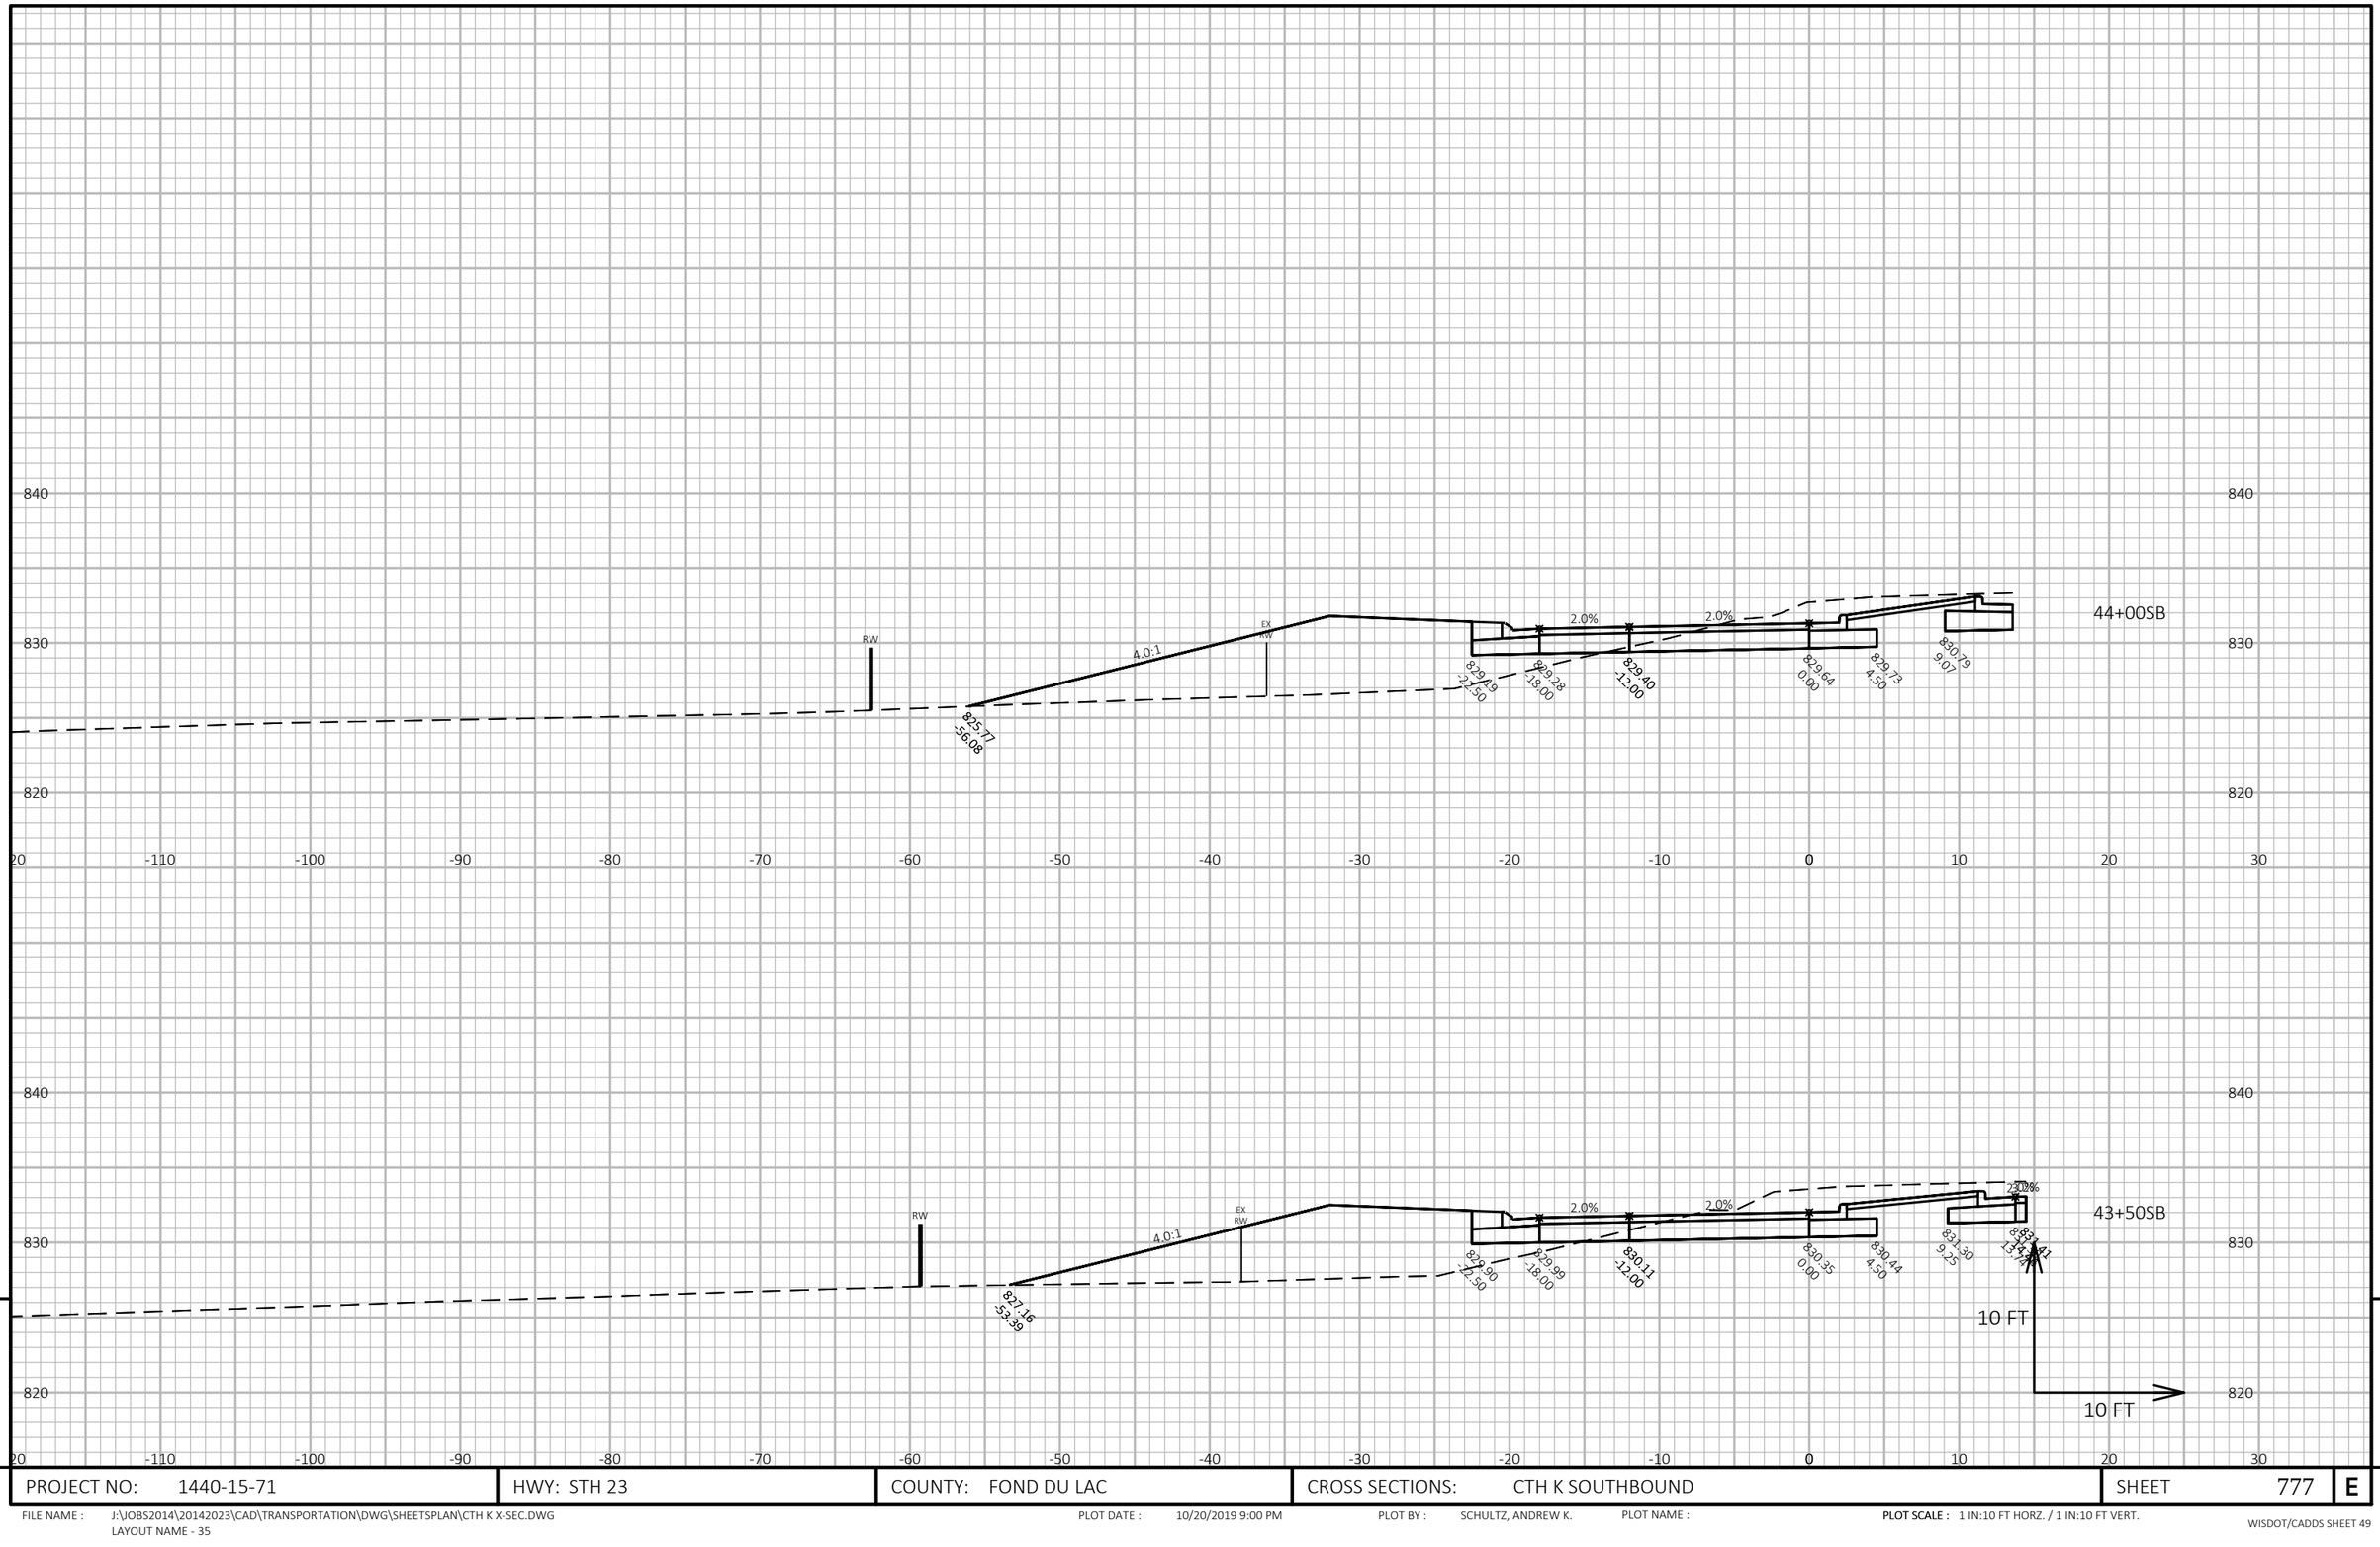


PROJECT NO: 1440-15-71	HWY: STH 23	COUNTY: FOND DU LAC	CROSS SECTIONS: CTH K SOUTHBOUND	SHEET 777	E

FILE NAME : J:\JOBS2014\20142023\CAD\TRANSPORTATION\DWG\SHEETSPLAN\CTH K X-SEC.DWG
LAYOUT NAME - 35

PLOT DATE : 10/20/2019 9:00 PM PLOT BY : SCHULTZ, ANDREW K. PLOT NAME :

PLOT SCALE : 1 IN:10 FT HORZ. / 1 IN:10 FT VERT.

WISDOT/CADDS SHEET 49

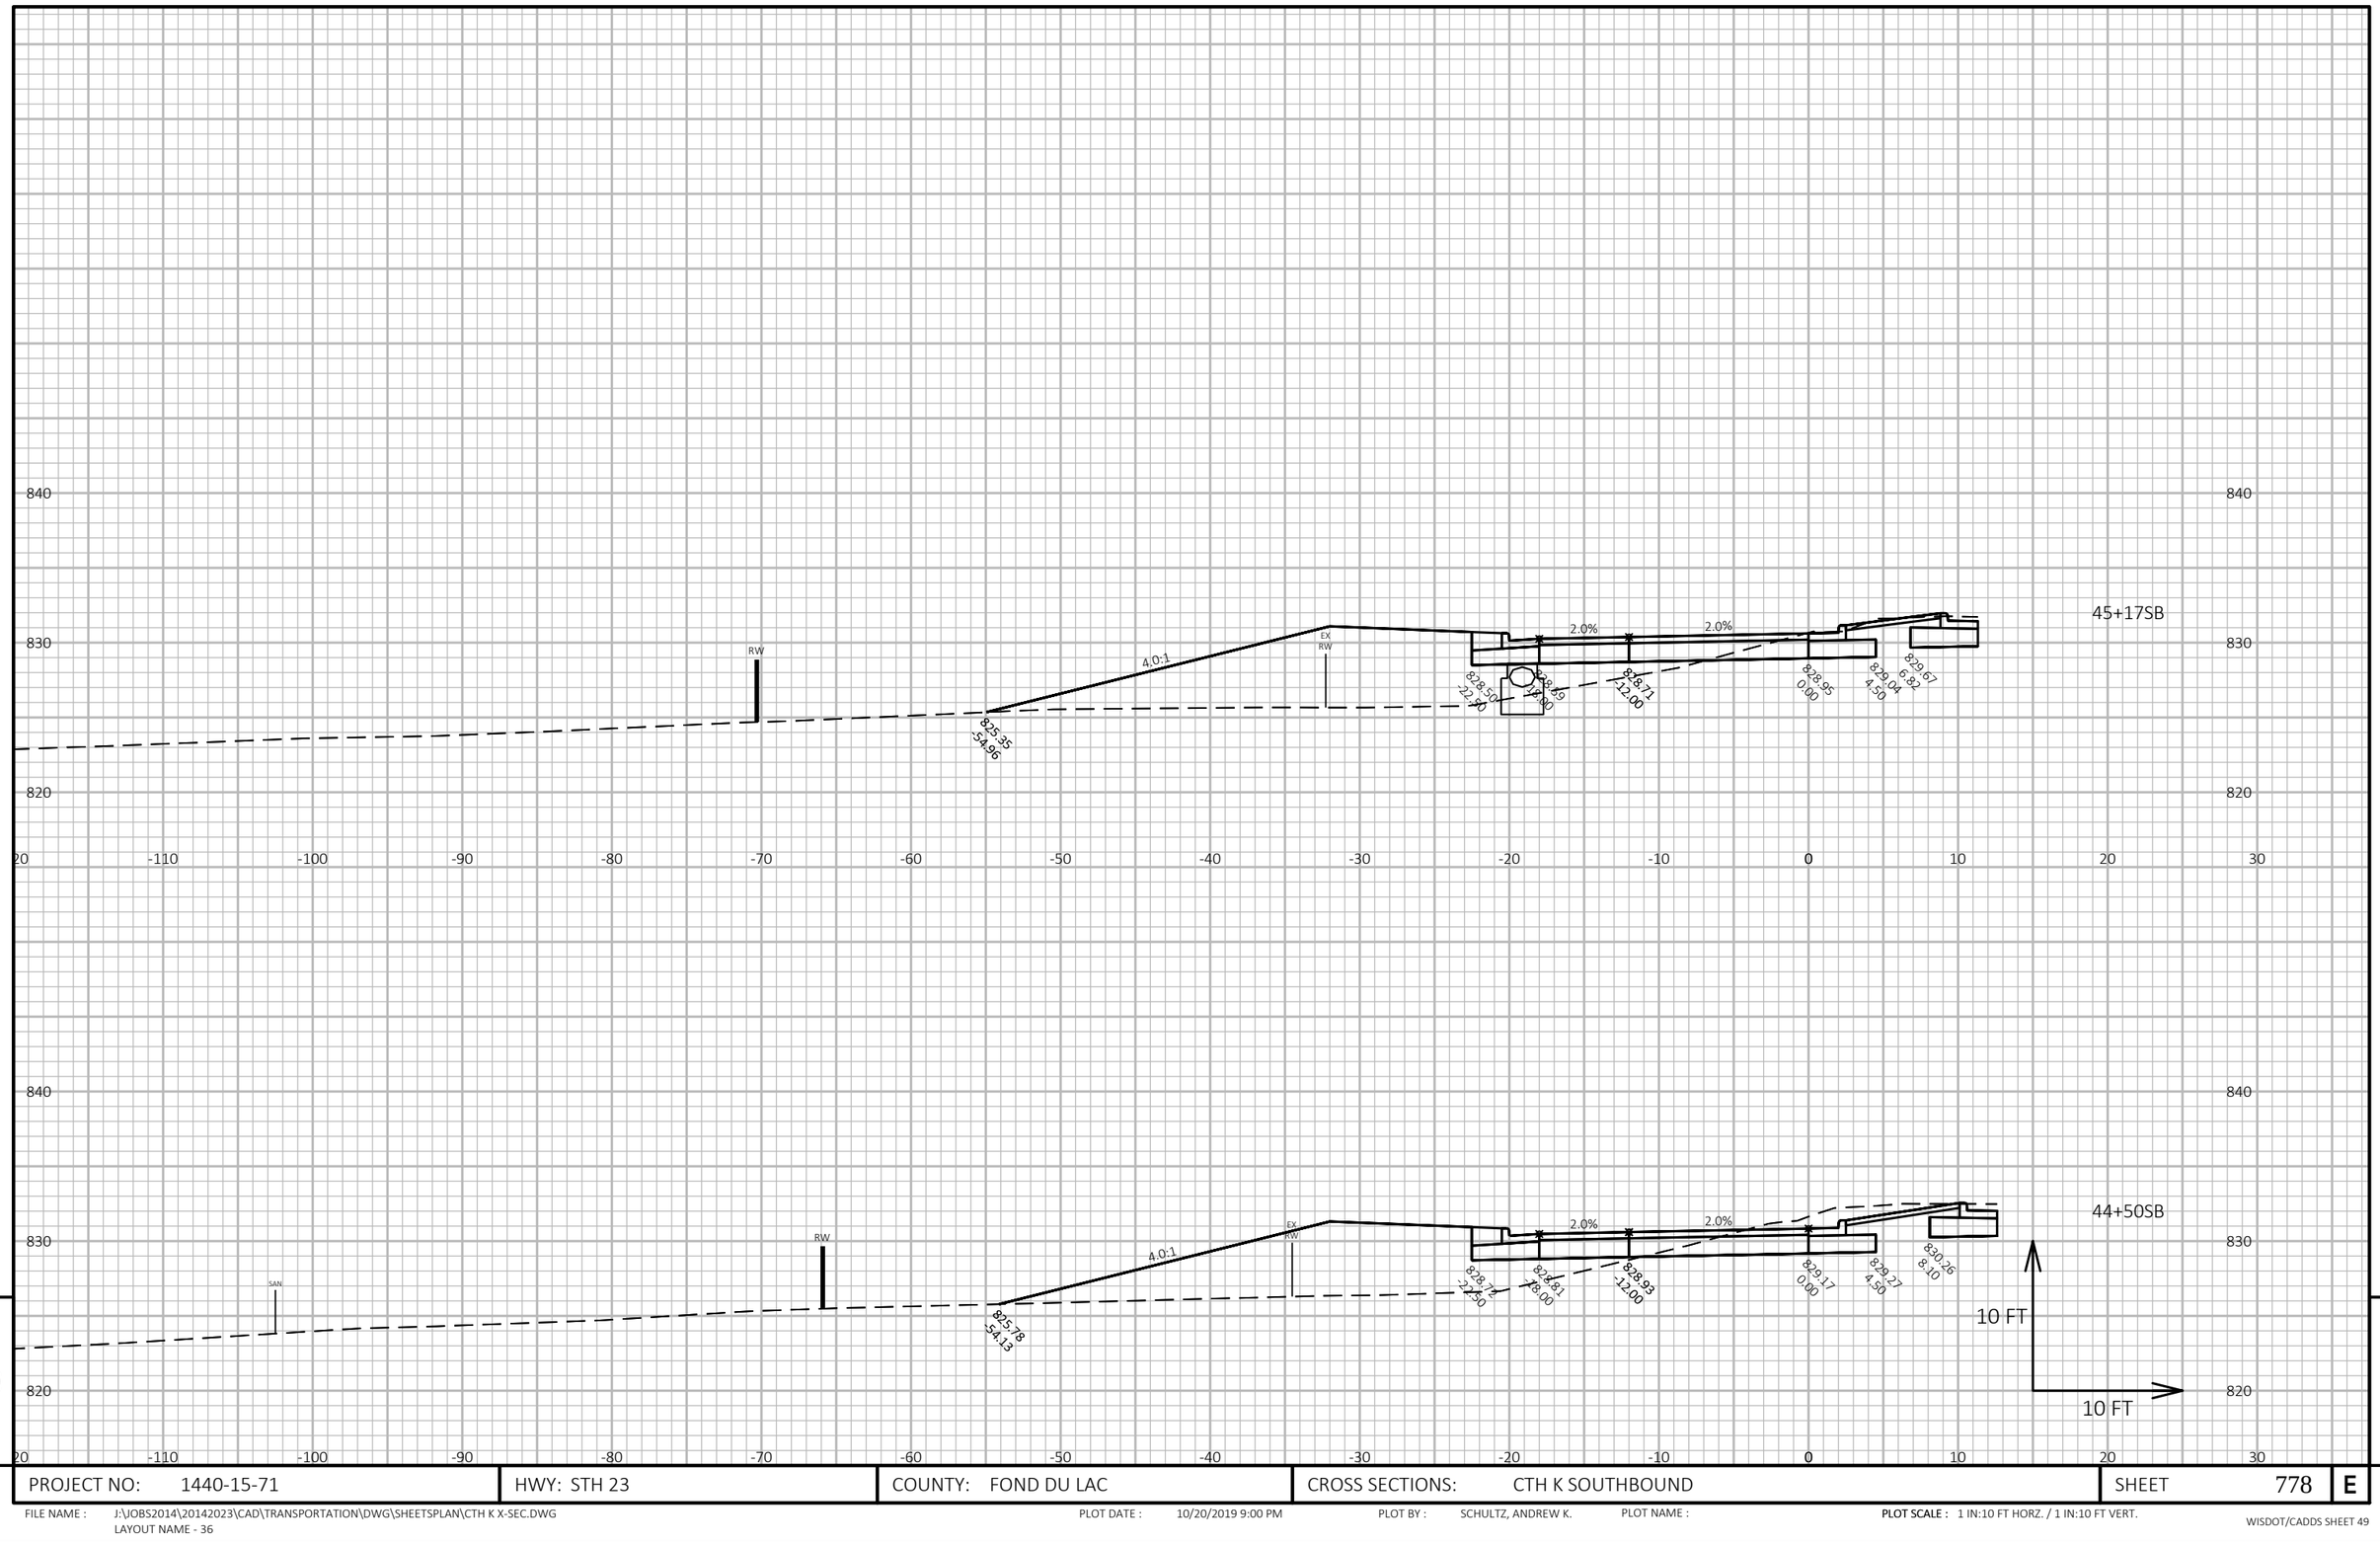

9

9

PROJECT NO: 1440-15-71	HWY: STH 23	COUNTY: FOND DU LAC	CROSS SECTIONS: CTH K SOUTHBOUND	SHEET 778	E

FILE NAME : J:\JOBS2014\20142023\CAD\TRANSPORTATION\DWG\SHEETSPLAN\CTH K X-SEC.DWG
LAYOUT NAME - 36


PLOT DATE : 10/20/2019 9:00 PM

PLOT BY : SCHULTZ, ANDREW K.

PLOT NAME :

PLOT SCALE : 1 IN:10 FT HORZ. / 1 IN:10 FT VERT.

WISDOT/CADDS SHEET 49

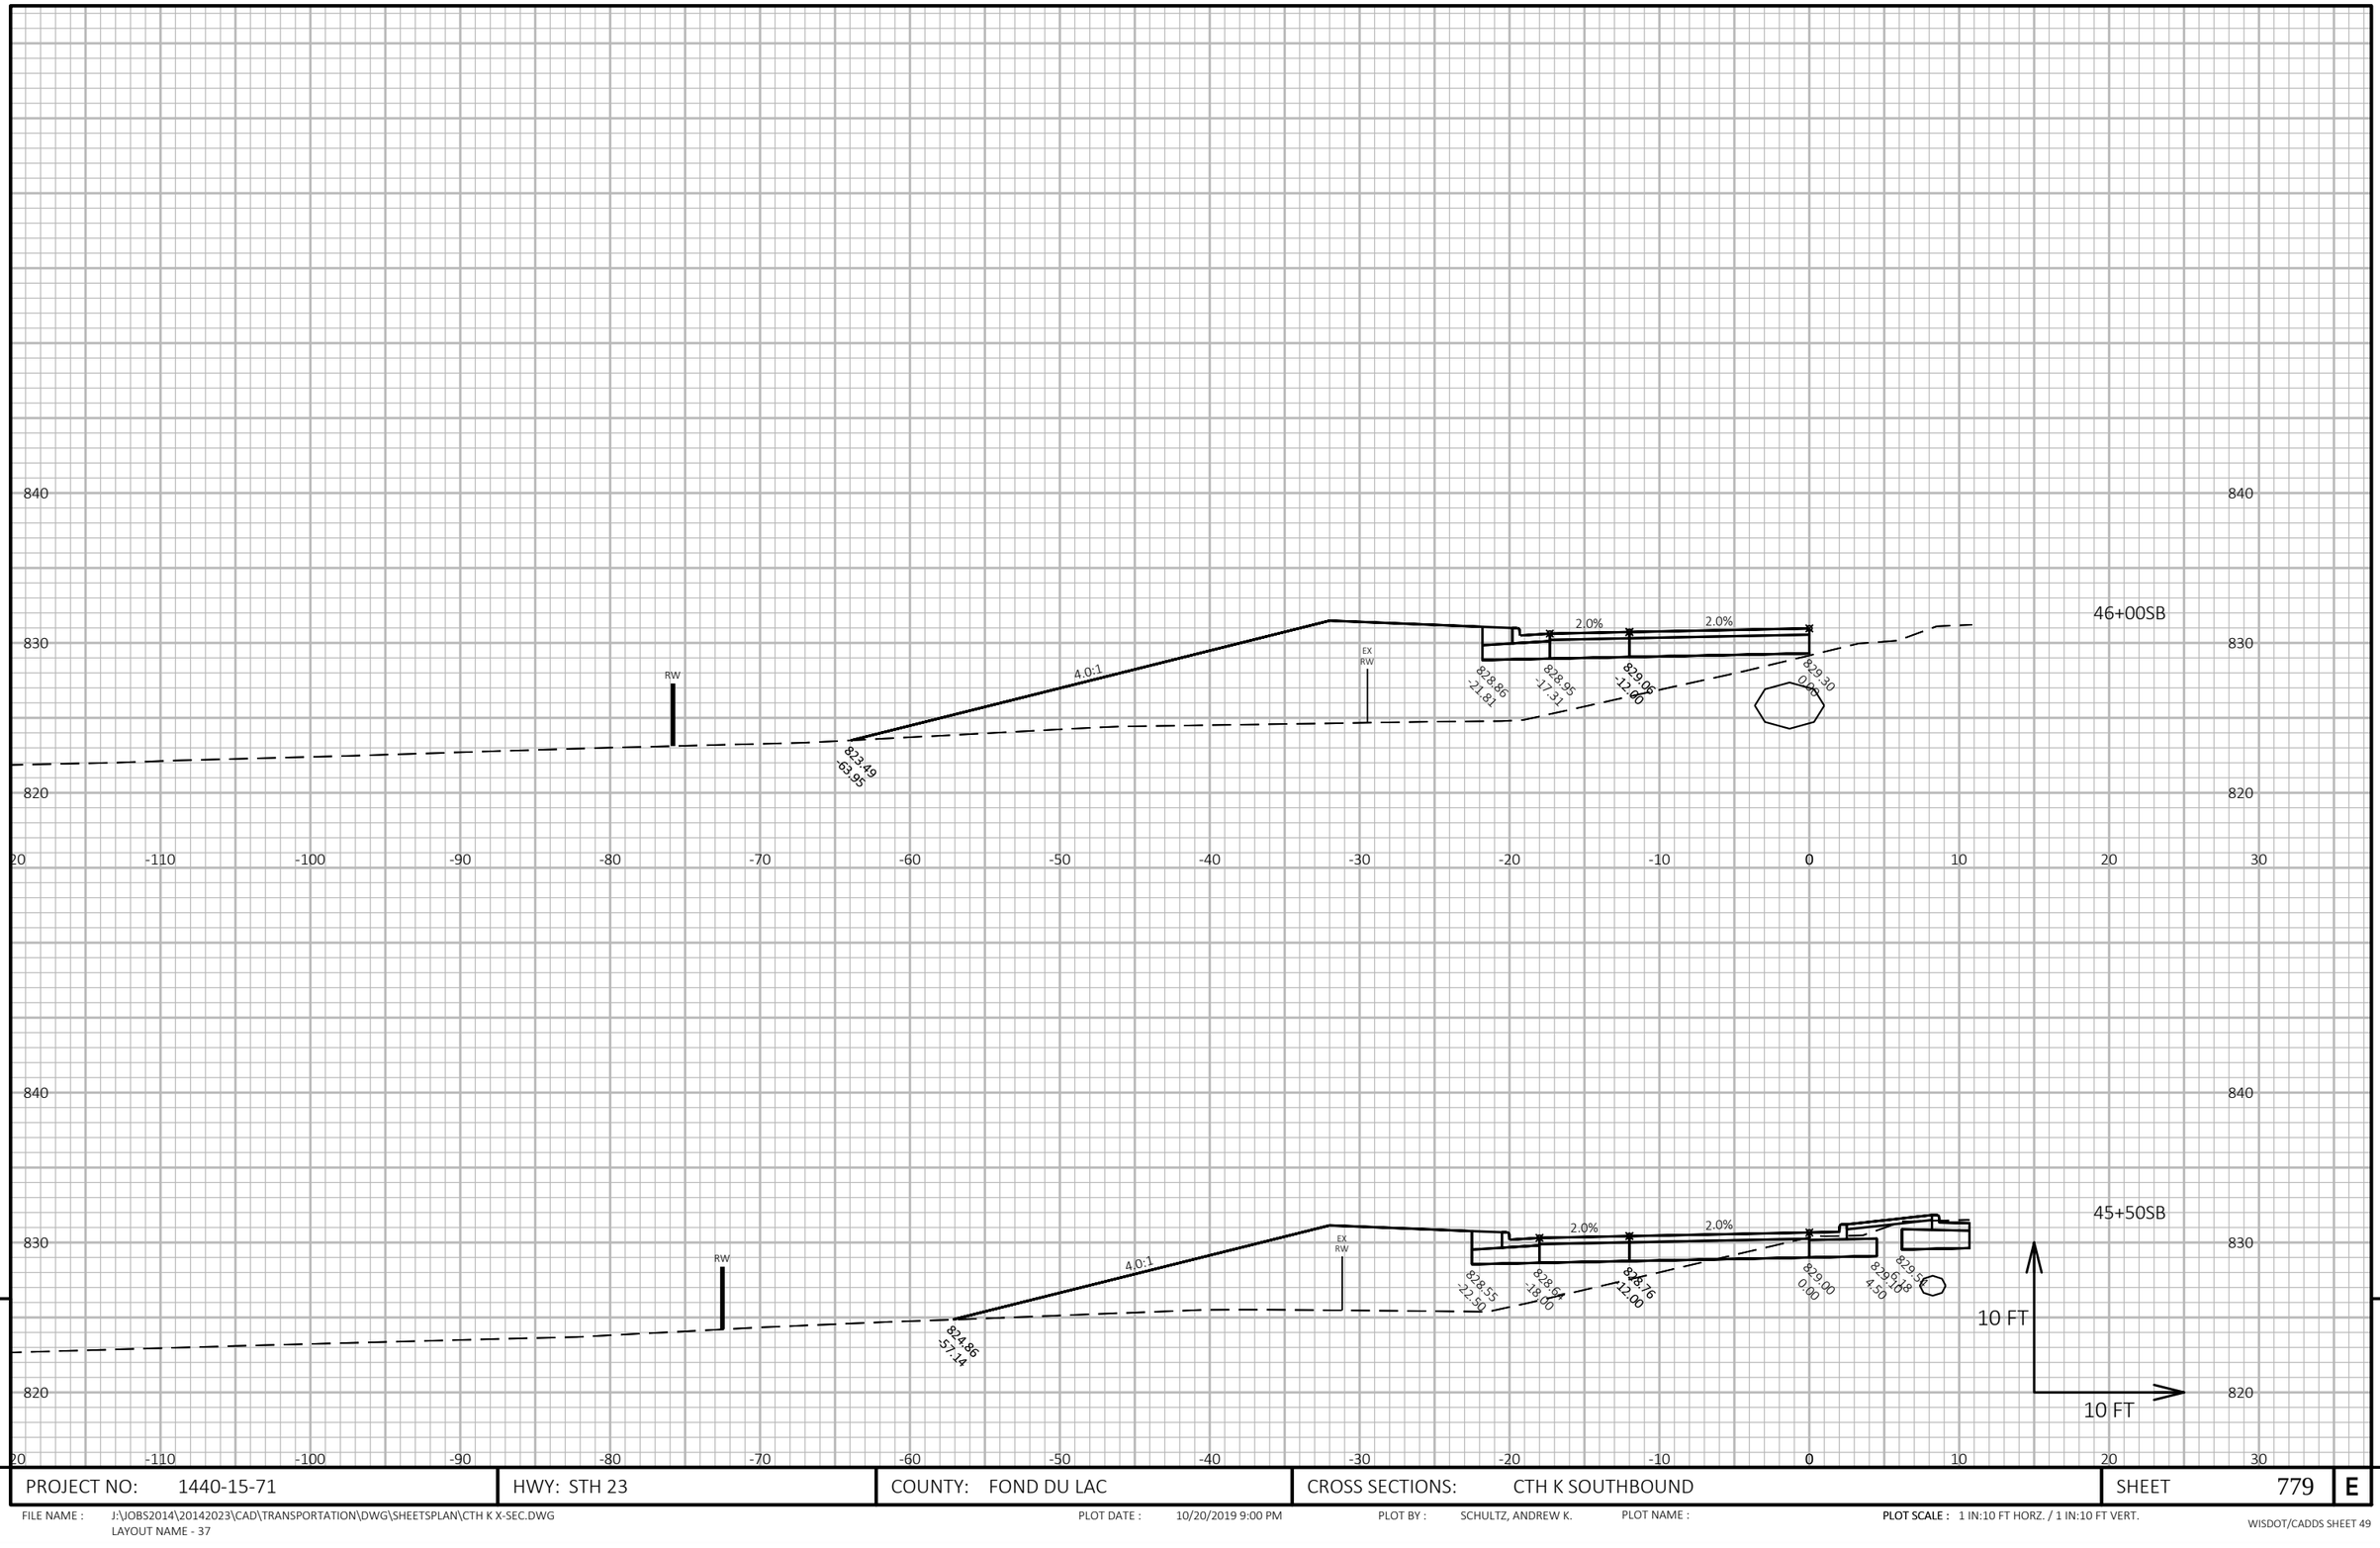


PROJECT NO: 1440-15-71	HWY: STH 23	COUNTY: FOND DU LAC	CROSS SECTIONS: CTH K SOUTHBOUND	SHEET 779	E

FILE NAME : J:\JOBS2014\20142023\CAD\TRANSPORTATION\DWG\SHEETSPLAN\CTH K X-SEC.DWG
LAYOUT NAME - 37

PLOT DATE : 10/20/2019 9:00 PM PLOT BY : SCHULTZ, ANDREW K. PLOT NAME : **PLOT SCALE :** 1 IN:10 FT HORZ. / 1 IN:10 FT VERT.

WISDOT/CADDS SHEET 49

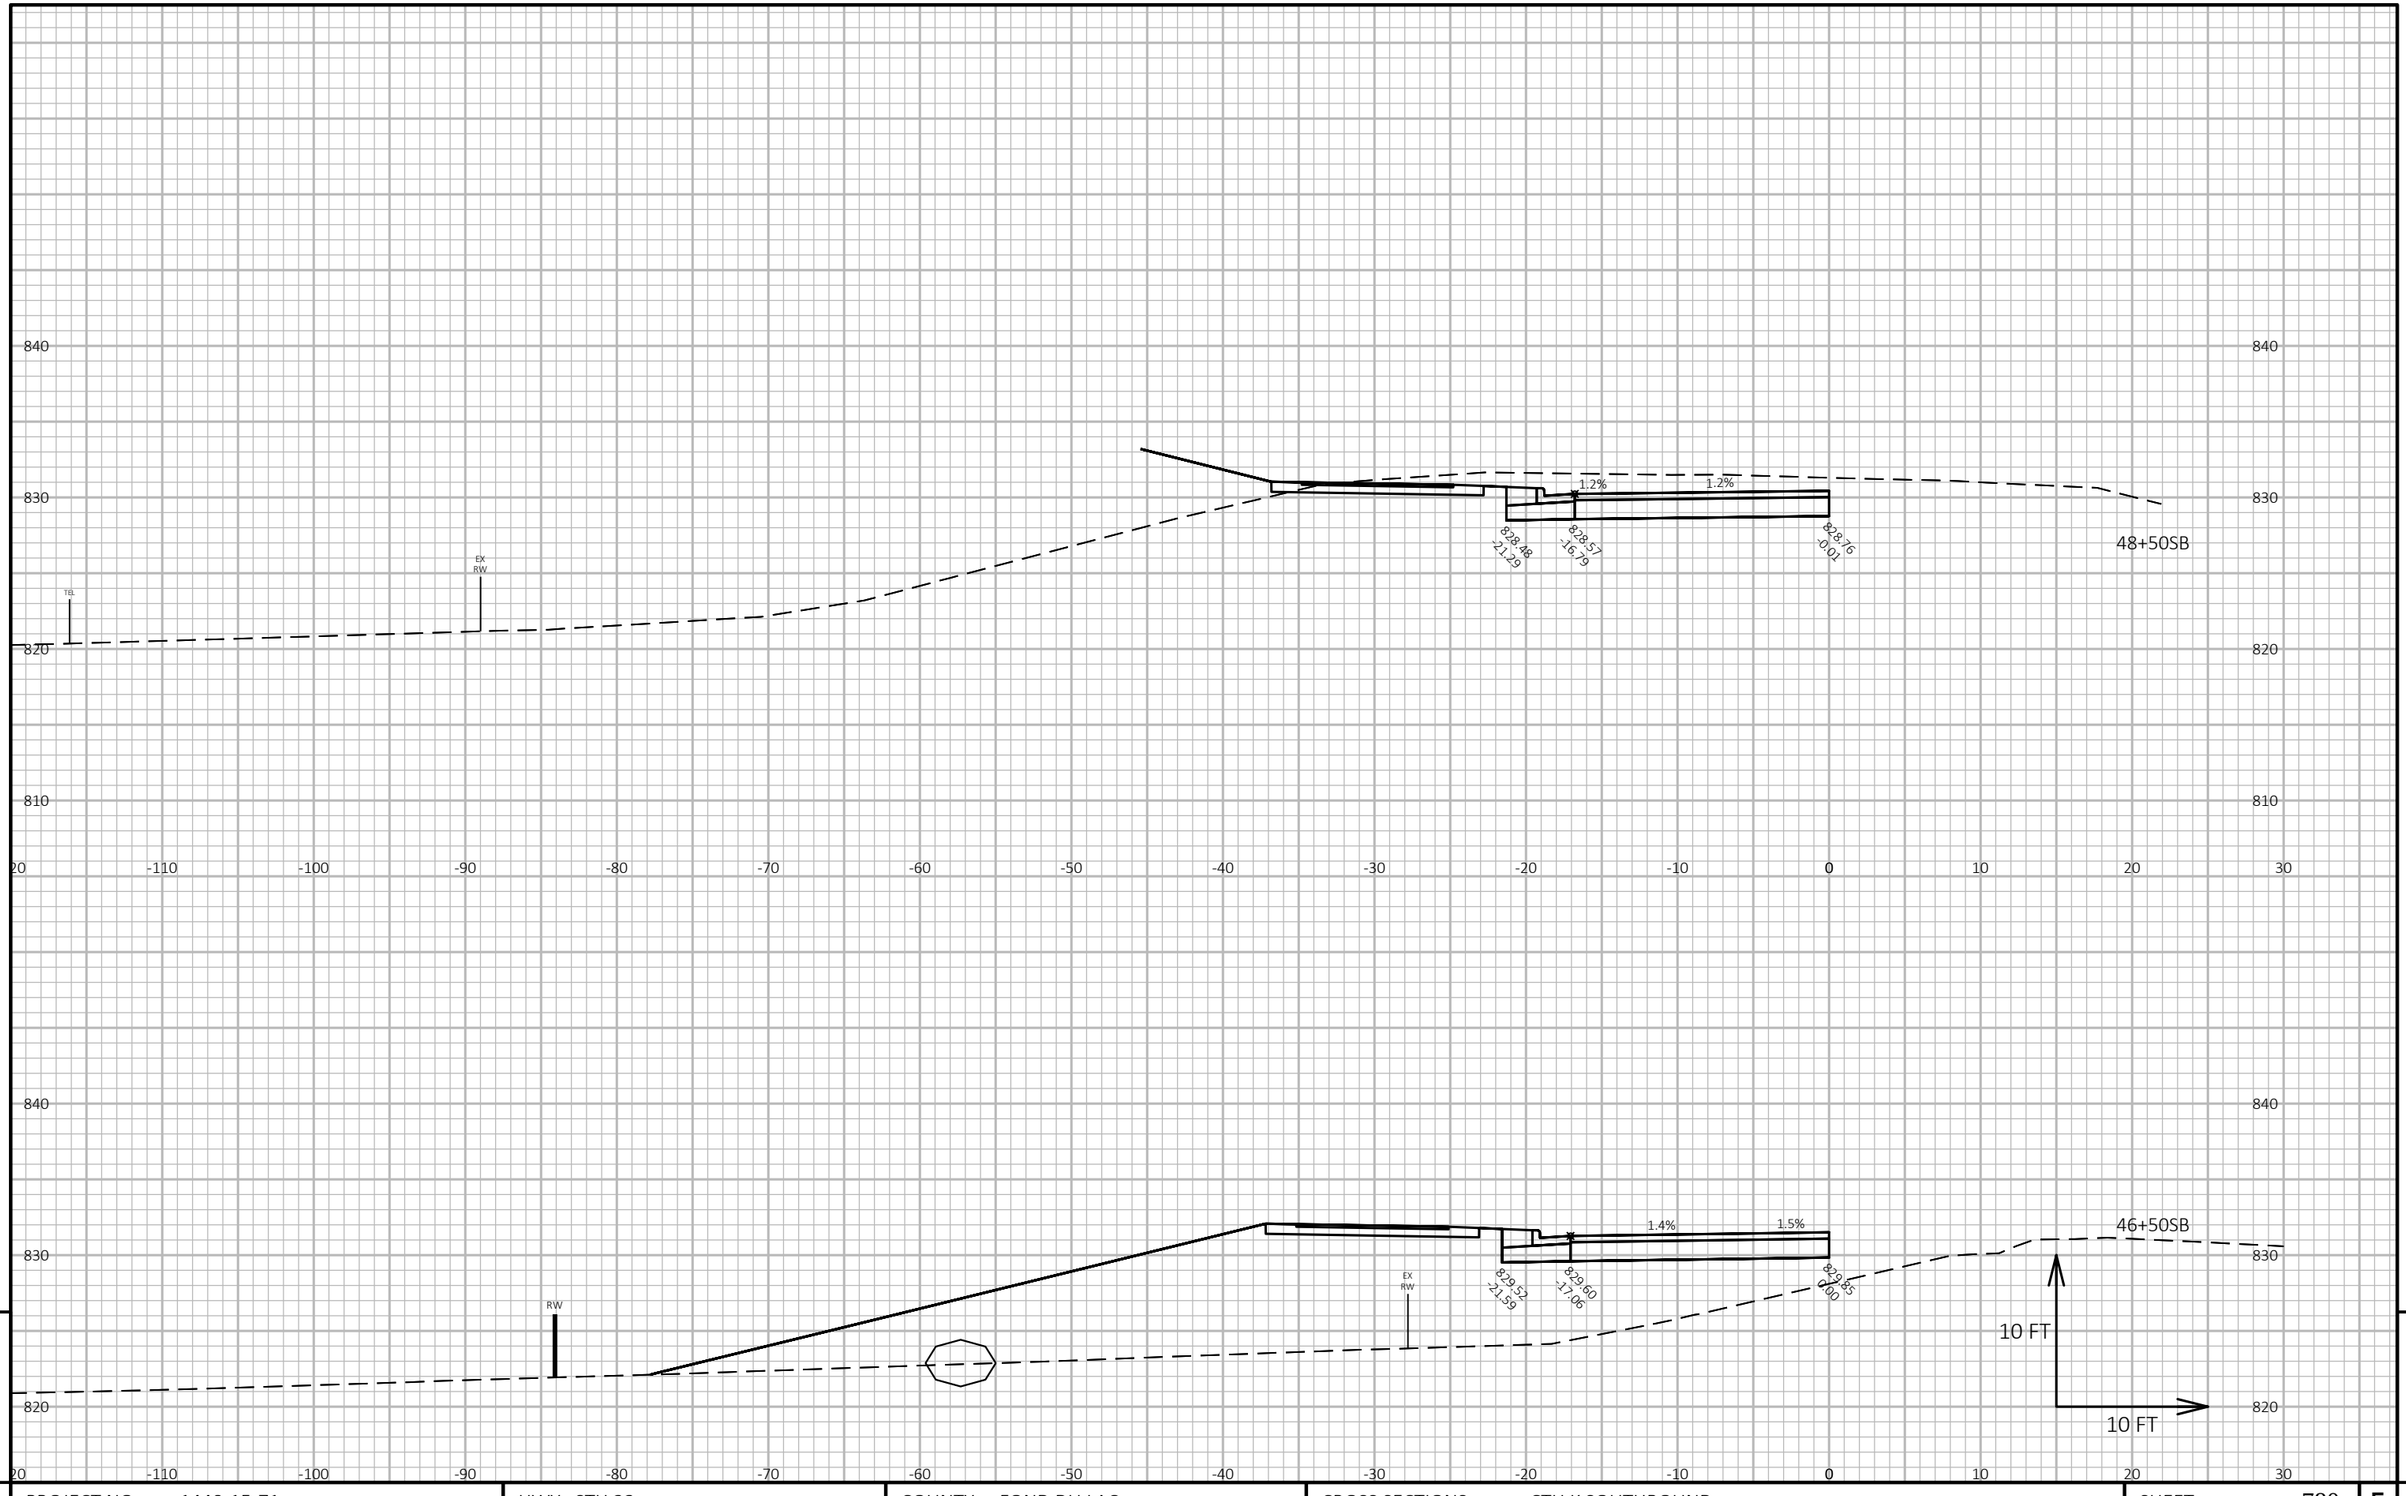

9

9


PROJECT NO: 1440-15-71	HWY: STH 23	COUNTY: FOND DU LAC	CROSS SECTIONS: CTH K SOUTHBOUND	SHEET 780	E

FILE NAME : J:\JOBS2014\20142023\CAD\TRANSPORTATION\DWG\SHEETSPLAN\CTH K X-SEC.DWG
LAYOUT NAME - 38

PLOT DATE : 10/20/2019 9:00 PM PLOT BY : SCHULTZ, ANDREW K. PLOT NAME :

PLOT SCALE : 1 IN:10 FT HORZ. / 1 IN:10 FT VERT.

WISDOT/CADDS SHEET 49

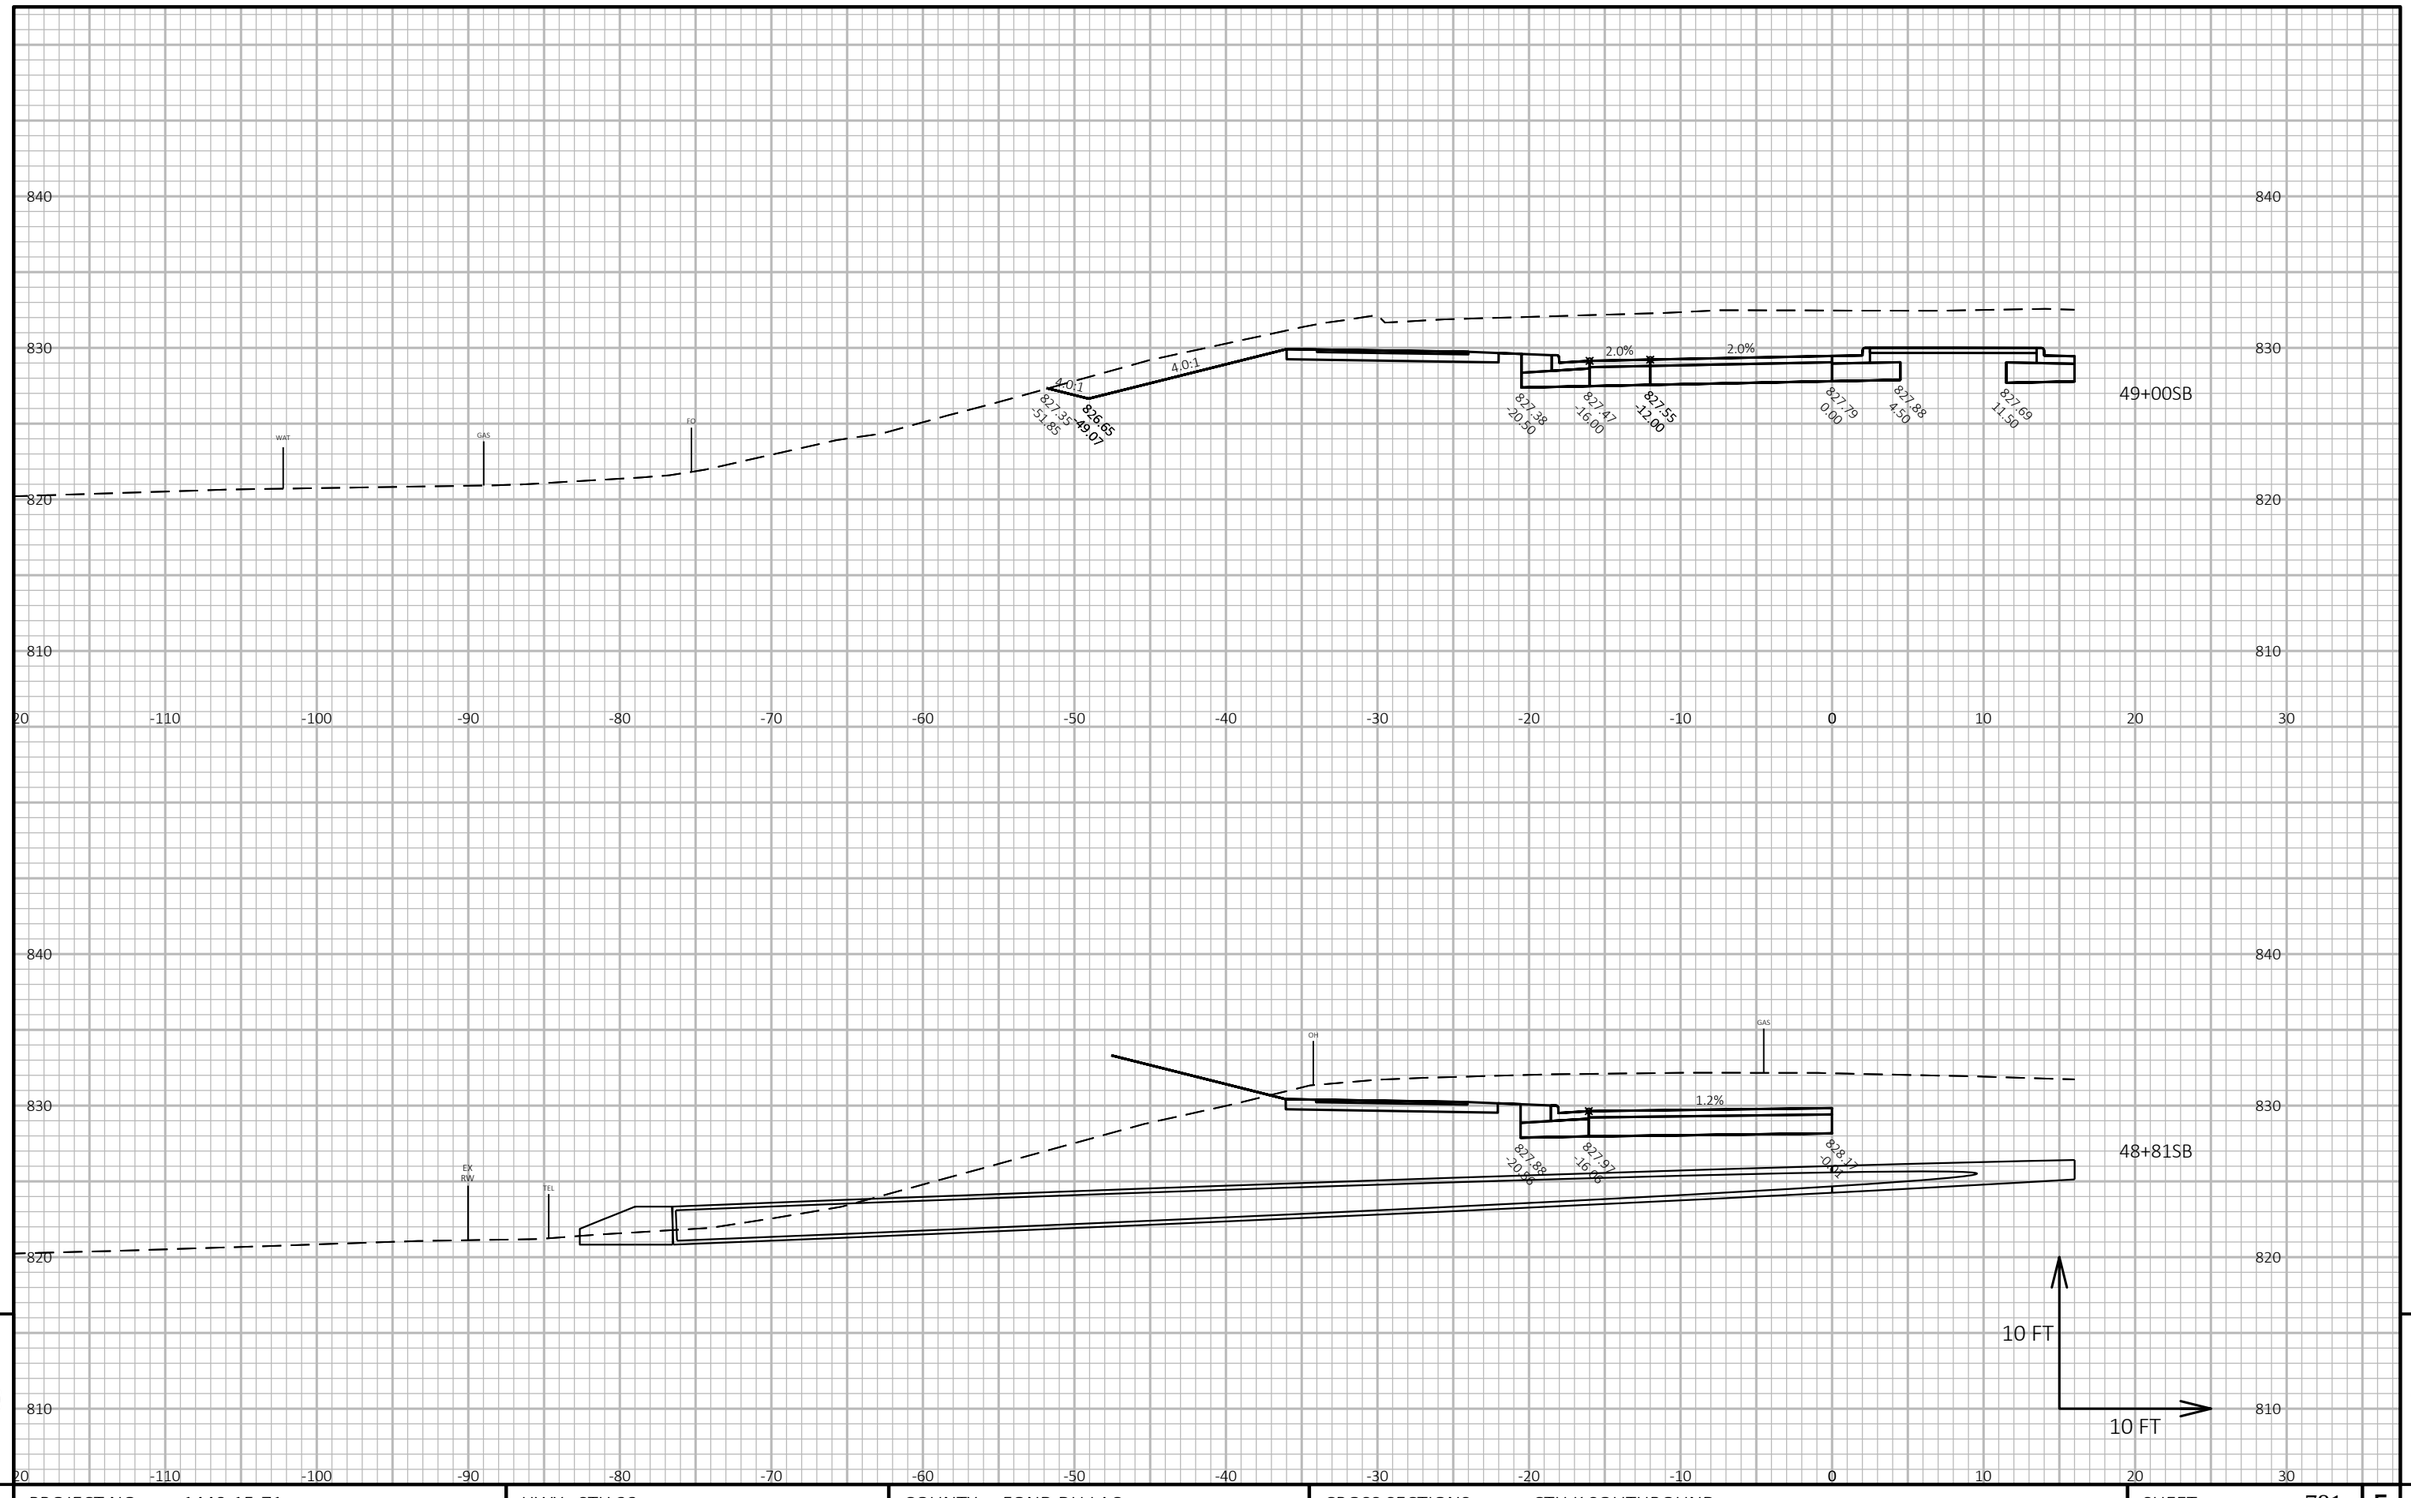

9

9

PROJECT NO: 1440-15-71	HWY: STH 23	COUNTY: FOND DU LAC	CROSS SECTIONS: CTH K SOUTHBOUND	SHEET 781	E

FILE NAME : J:\JOBS2014\20142023\CAD\TRANSPORTATION\DWG\SHEETSPLAN\CTH K X-SEC.DWG
LAYOUT NAME - 39


PLOT DATE : 10/20/2019 9:00 PM

PLOT BY : SCHULTZ, ANDREW K.

PLOT NAME :

PLOT SCALE : 1 IN:10 FT HORZ. / 1 IN:10 FT VERT.

WISDOT/CADDS SHEET 49

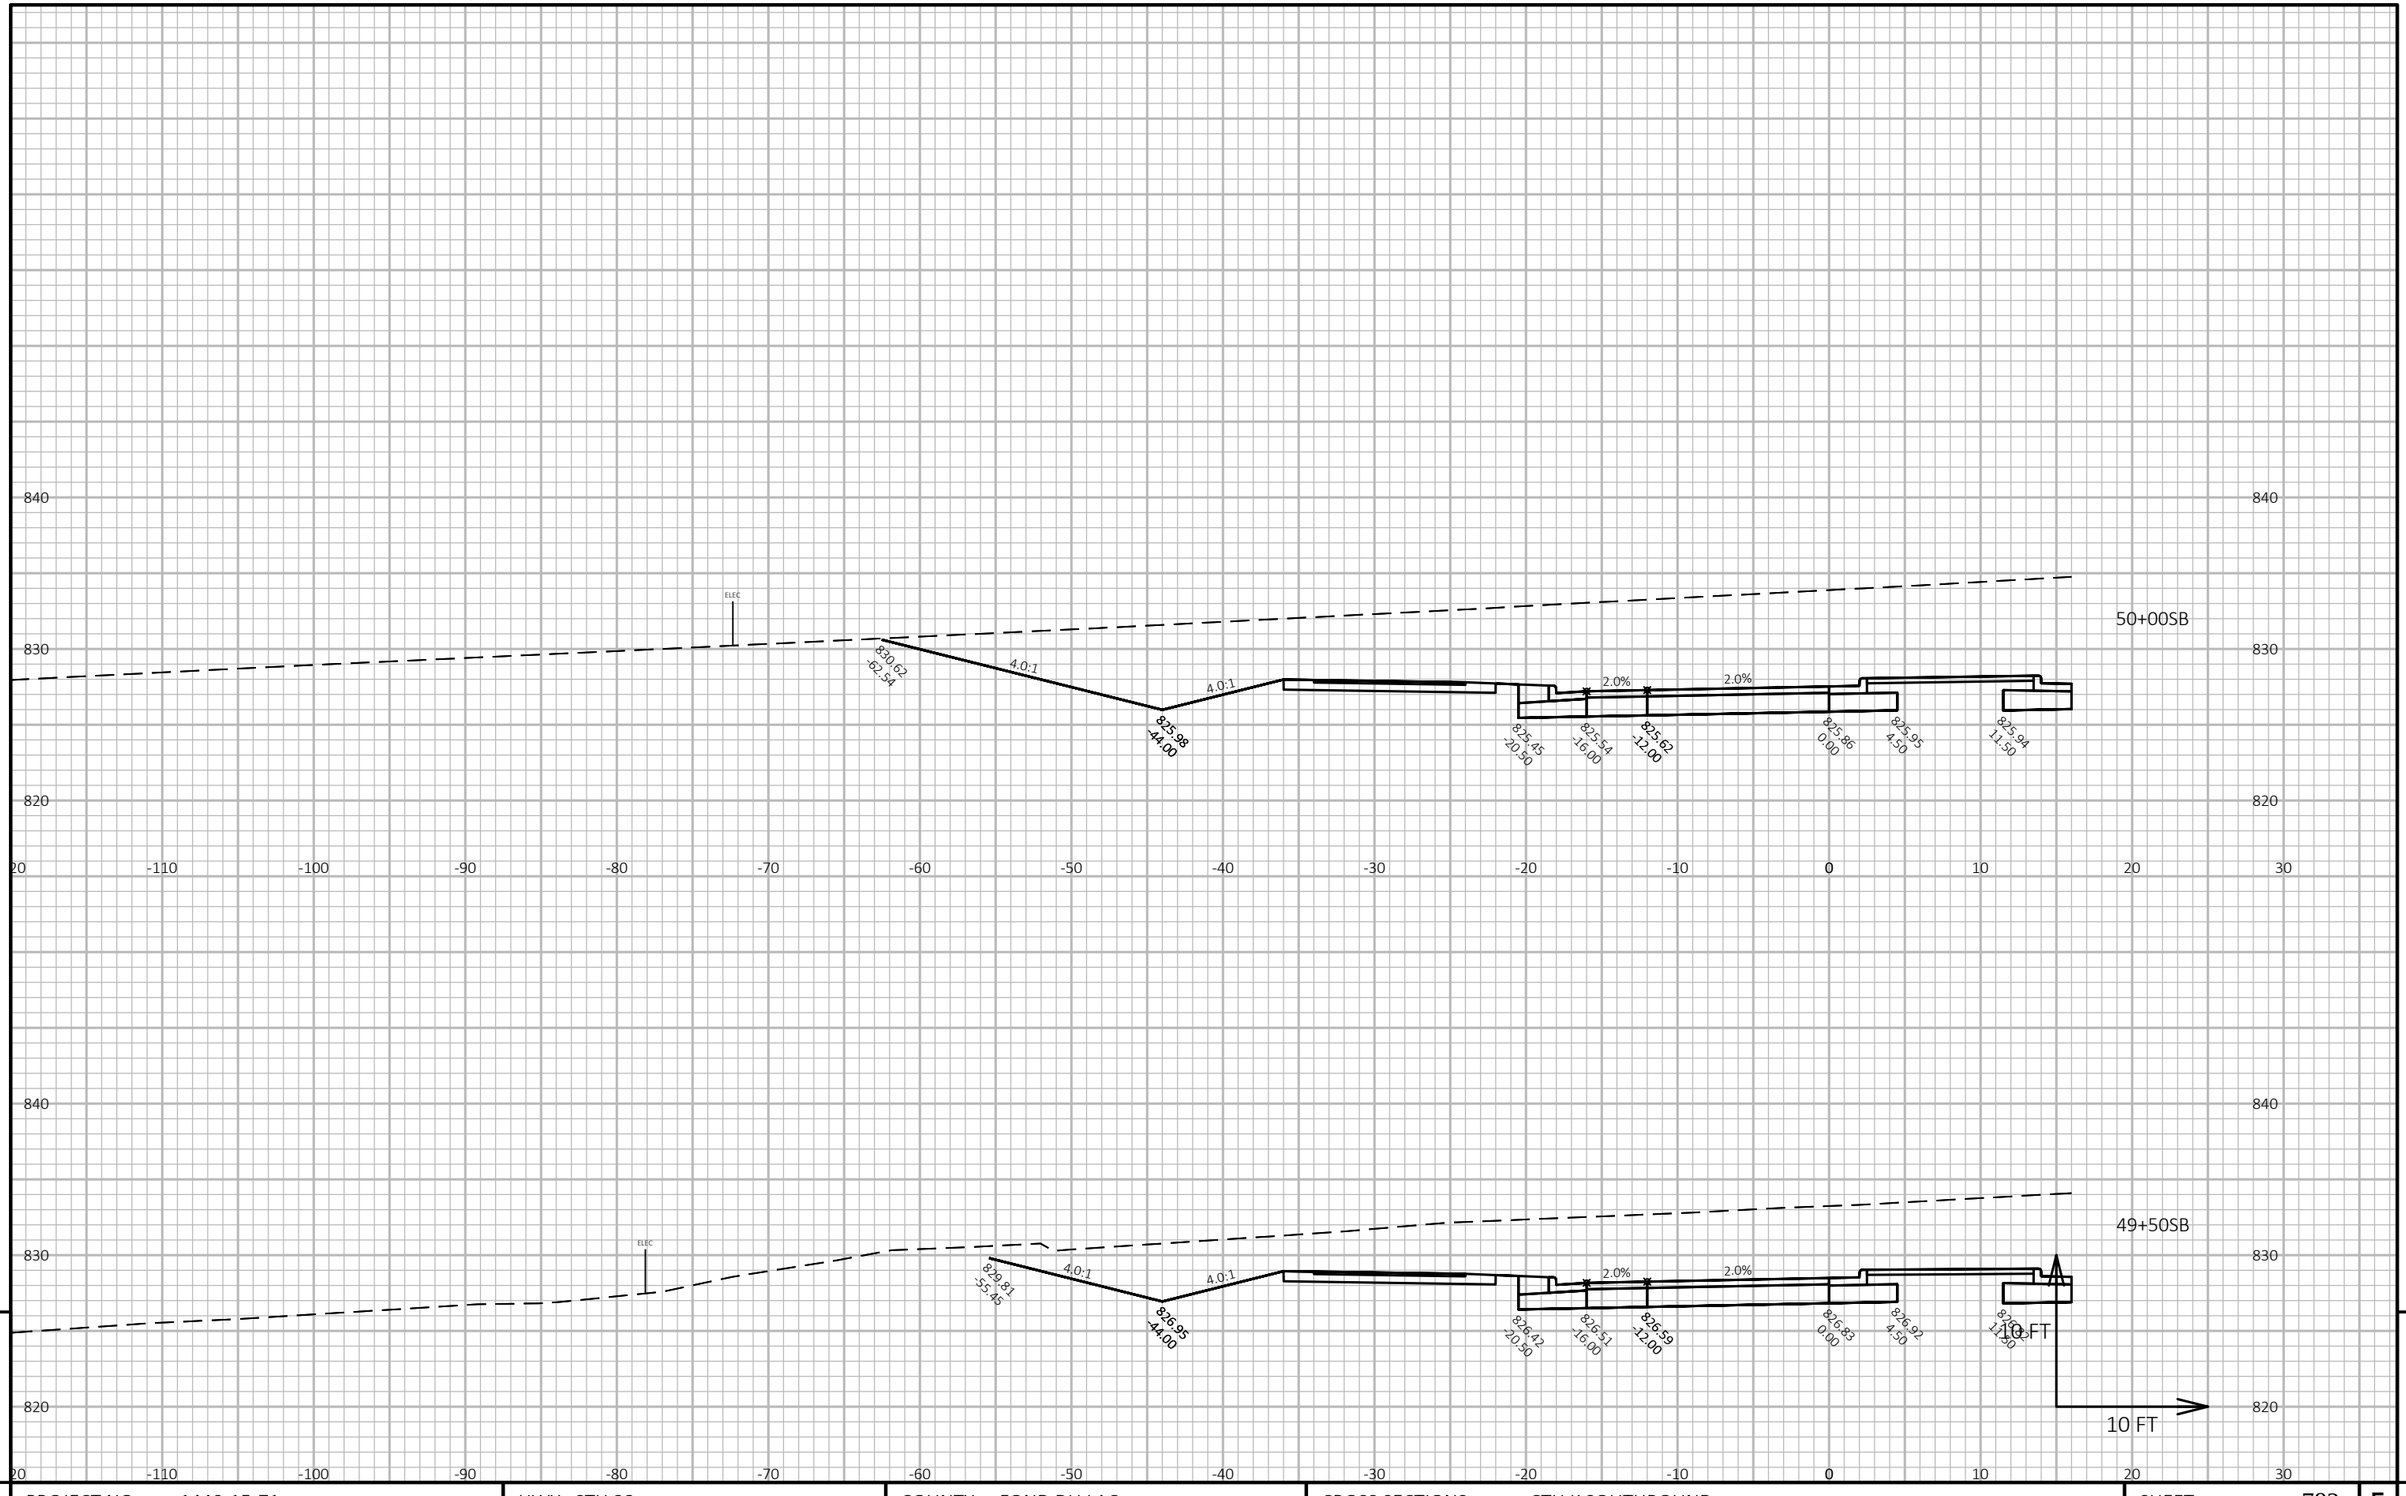

9

9

PROJECT NO: 1440-15-71	HWY: STH 23	COUNTY: FOND DU LAC	CROSS SECTIONS: CTH K SOUTHBOUND	SHEET 782	E

FILE NAME : J:\JOBS2014\20142023\CAD\TRANSPORTATION\DWG\SHEETSPLAN\CTH K X-SEC.DWG
LAYOUT NAME - 40


PLOT DATE : 10/20/2019 9:00 PM

PLOT BY : SCHULTZ, ANDREW K.

PLOT NAME :

PLOT SCALE : 1 IN:10 FT HORZ. / 1 IN:10 FT VERT.

WISDOT/CADDS SHEET 49

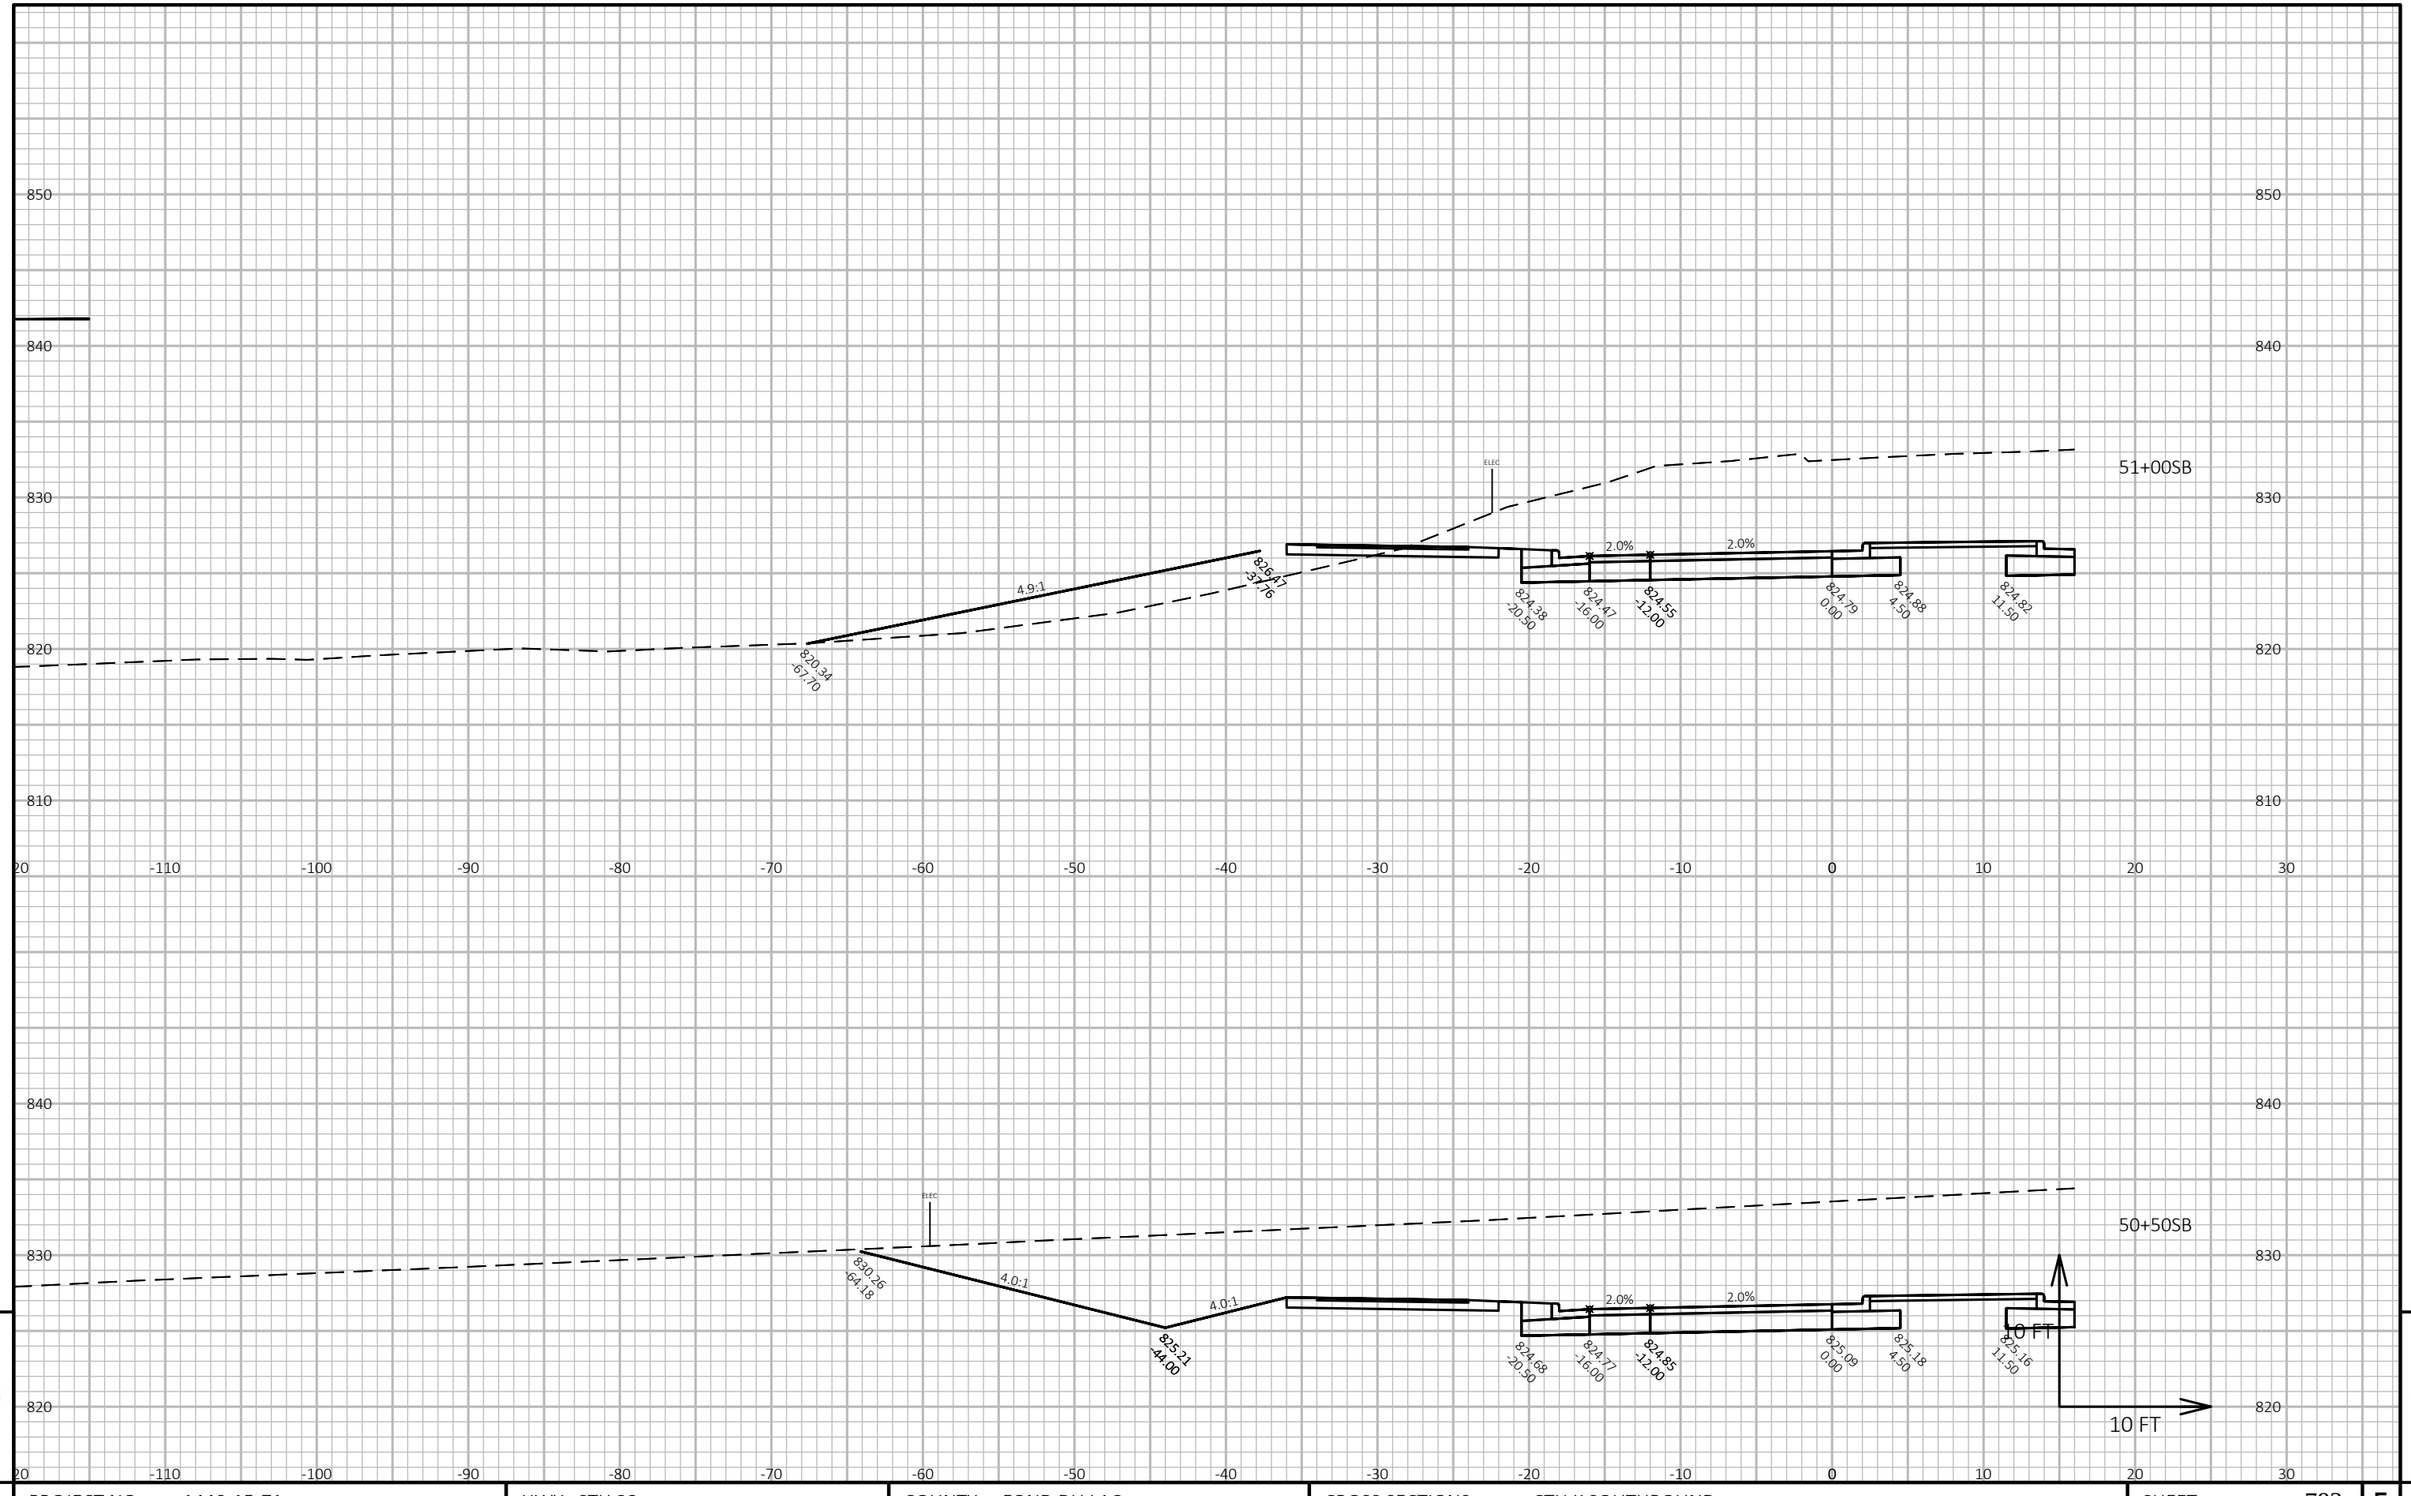

9

9


PROJECT NO: 1440-15-71	HWY: STH 23	COUNTY: FOND DU LAC	CROSS SECTIONS: CTH K SOUTHBOUND	SHEET 783	E

FILE NAME : J:\JOBS2014\20142023\CAD\TRANSPORTATION\DWG\SHEETSPLAN\CTH K X-SEC.DWG
LAYOUT NAME - 41

PLOT DATE : 10/20/2019 9:00 PM PLOT BY : SCHULTZ, ANDREW K. PLOT NAME :

PLOT SCALE : 1 IN:10 FT HORZ. / 1 IN:10 FT VERT.

WISDOT/CADDS SHEET 49

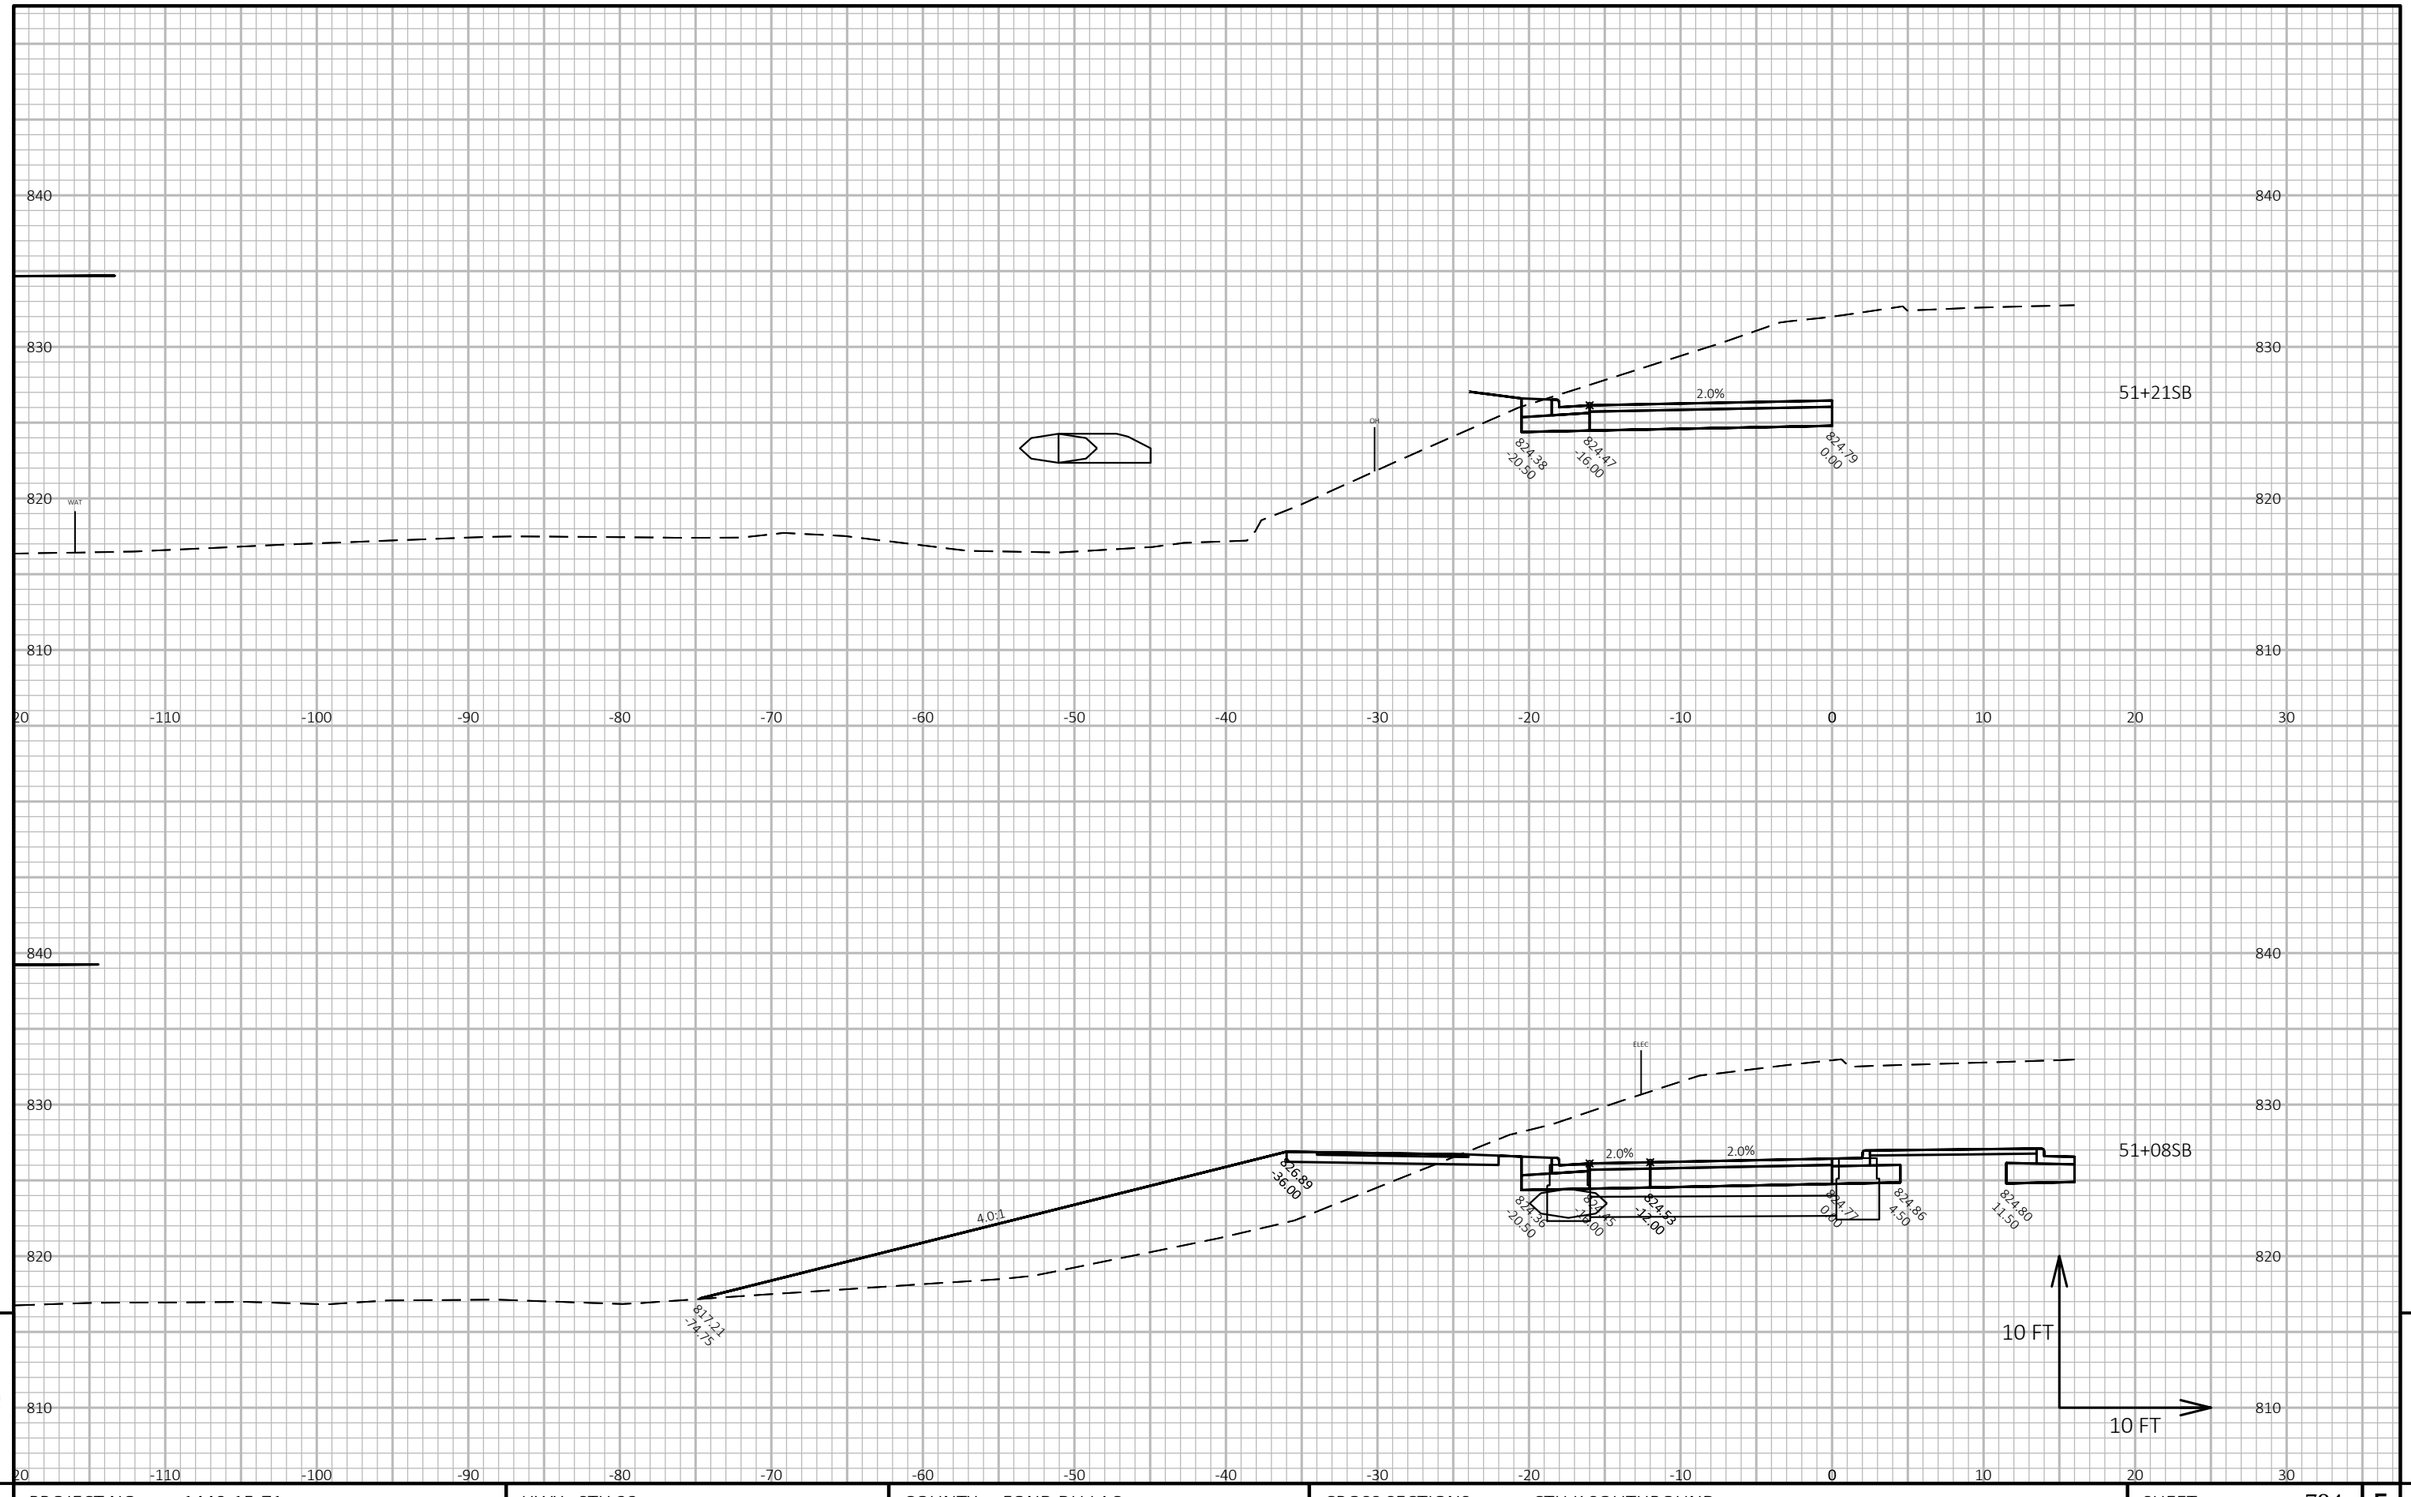

9

9


PROJECT NO: 1440-15-71	HWY: STH 23	COUNTY: FOND DU LAC	CROSS SECTIONS: CTH K SOUTHBOUND	SHEET 784	E

FILE NAME : J:\JOBS2014\20142023\CAD\TRANSPORTATION\DWG\SHEETSPLAN\CTH K X-SEC.DWG
LAYOUT NAME - 42

PLOT DATE : 10/20/2019 9:00 PM PLOT BY : SCHULTZ, ANDREW K. PLOT NAME :

PLOT SCALE : 1 IN:10 FT HORZ. / 1 IN:10 FT VERT.

WISDOT/CADDS SHEET 49

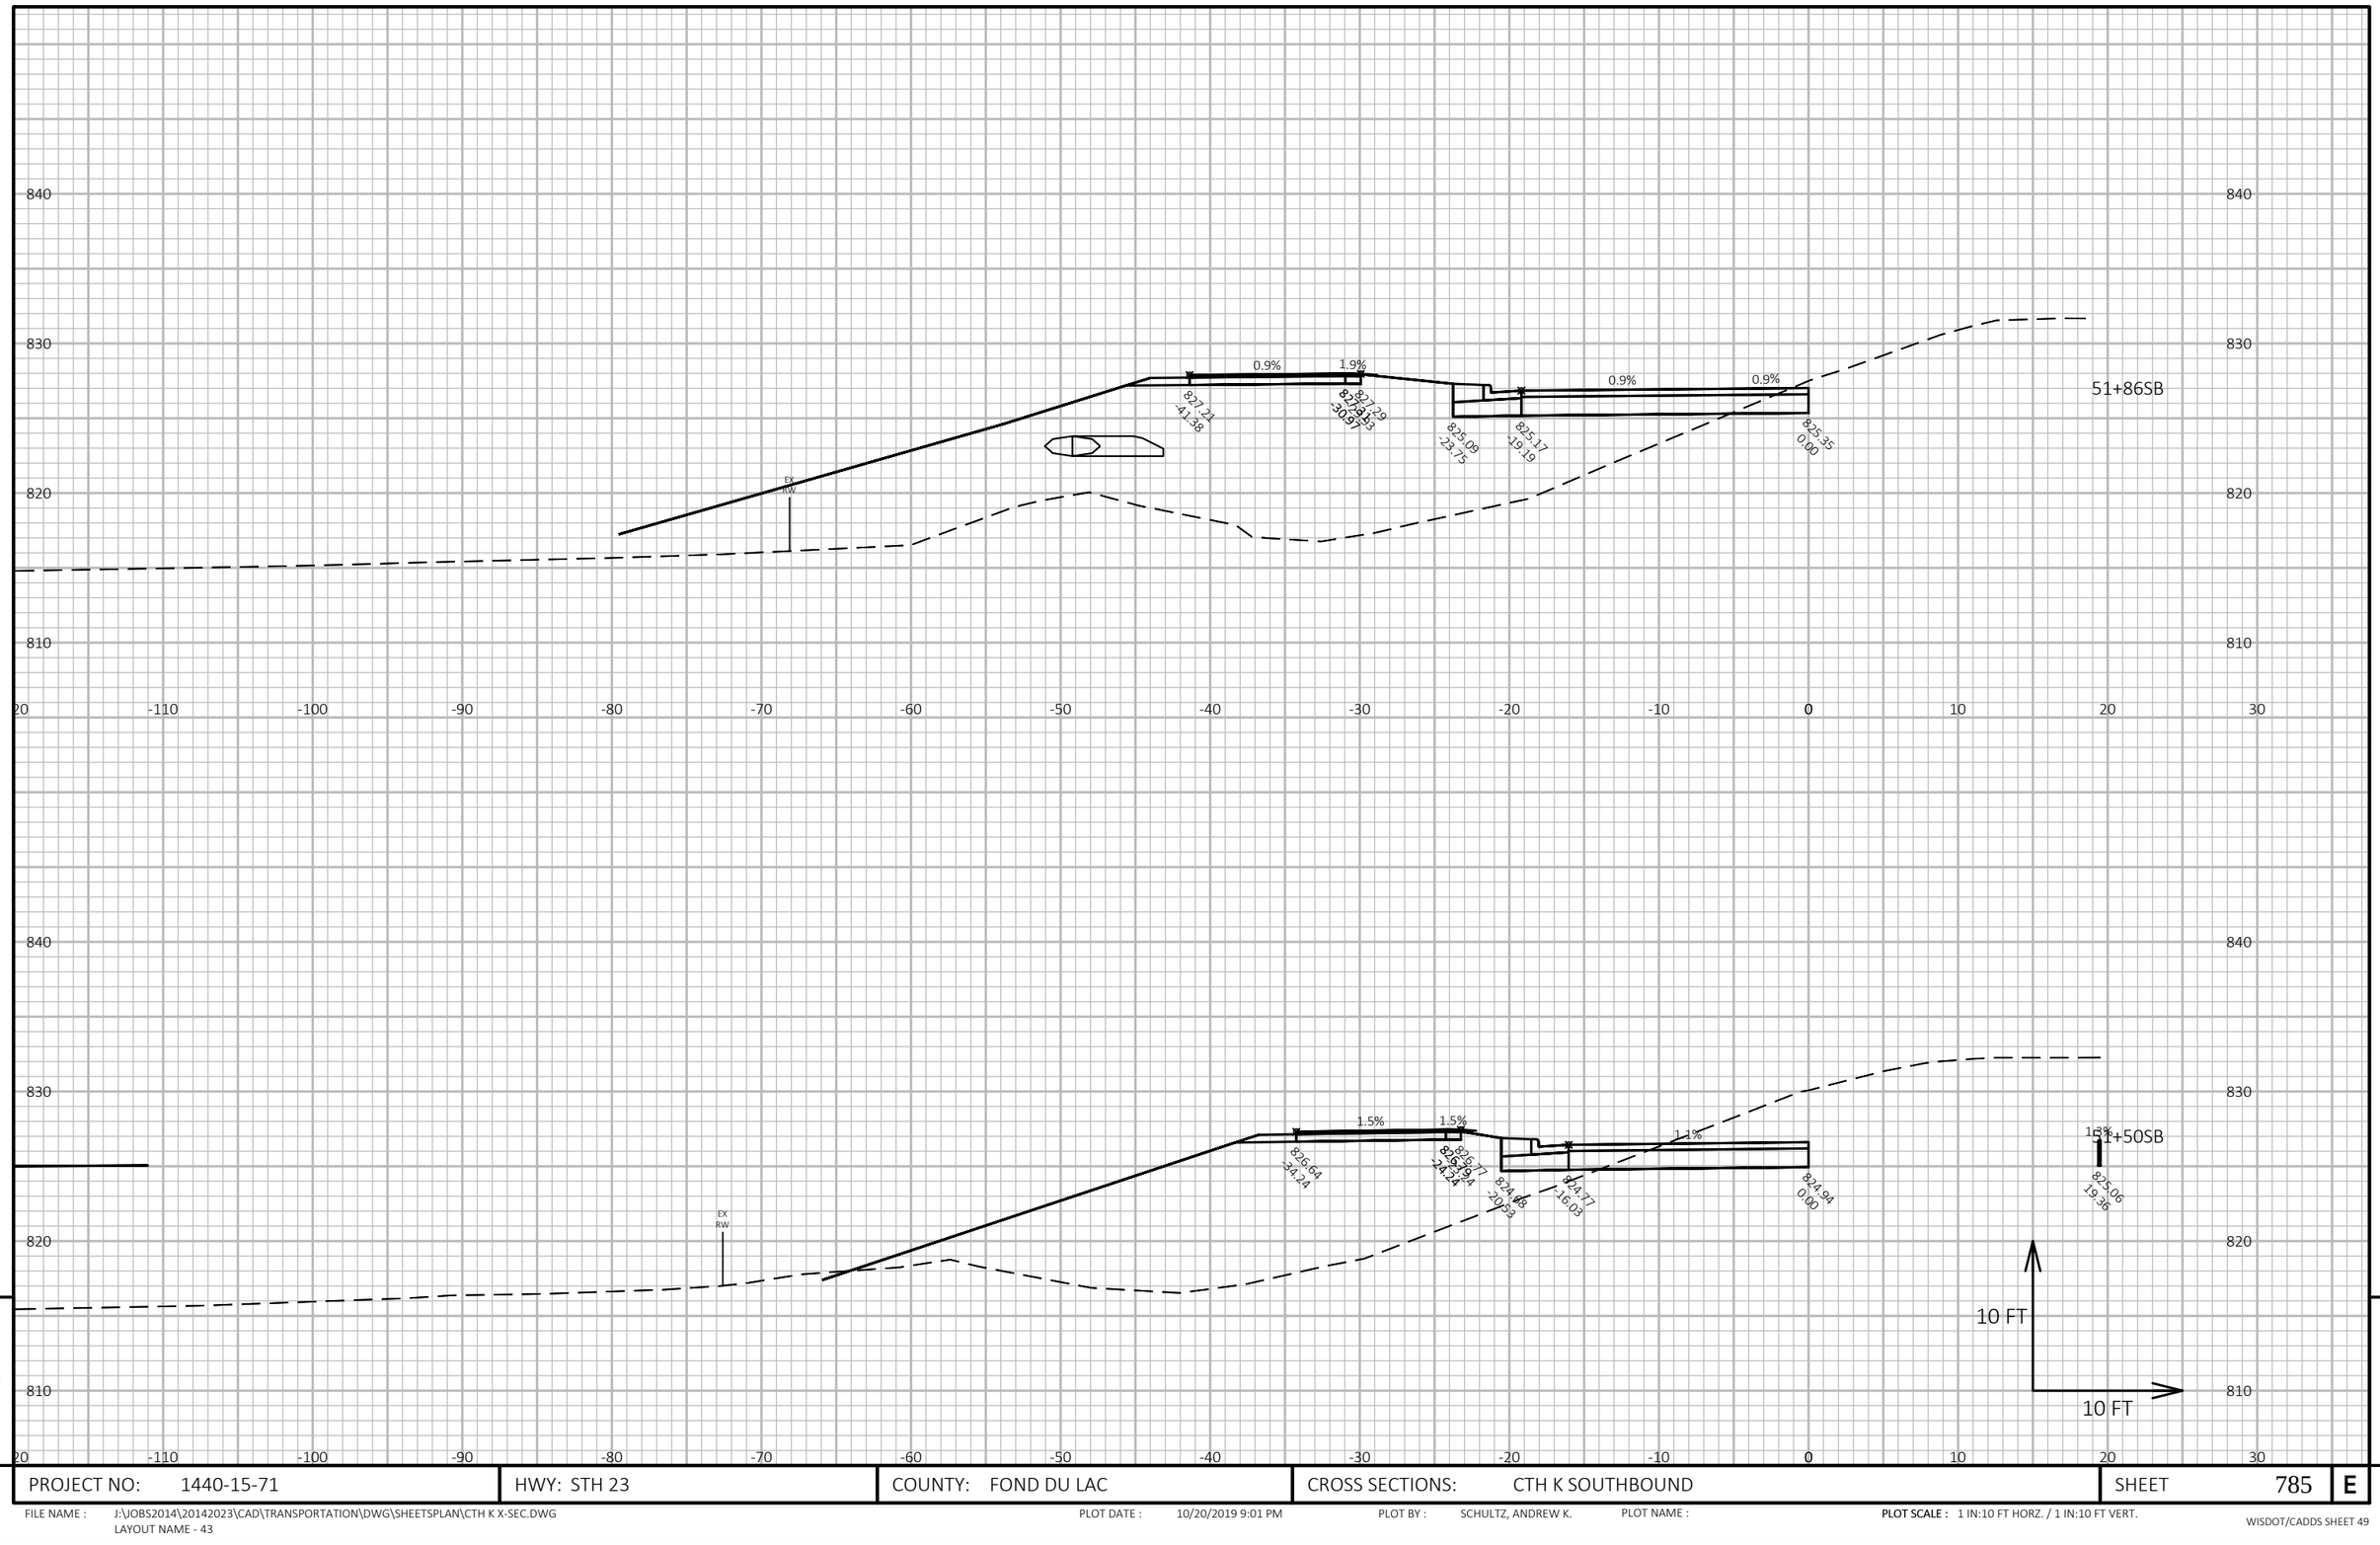

9

9


PROJECT NO: 1440-15-71	HWY: STH 23	COUNTY: FOND DU LAC	CROSS SECTIONS: CTH K SOUTHBOUND	SHEET 785	E

FILE NAME : J:\JOBS2014\20142023\CAD\TRANSPORTATION\DWG\SHEETSPLAN\CTH K X-SEC.DWG
LAYOUT NAME - 43

PLOT DATE : 10/20/2019 9:01 PM PLOT BY : SCHULTZ, ANDREW K. PLOT NAME :

PLOT SCALE : 1 IN:10 FT HORZ. / 1 IN:10 FT VERT.

WISDOT/CADDS SHEET 49

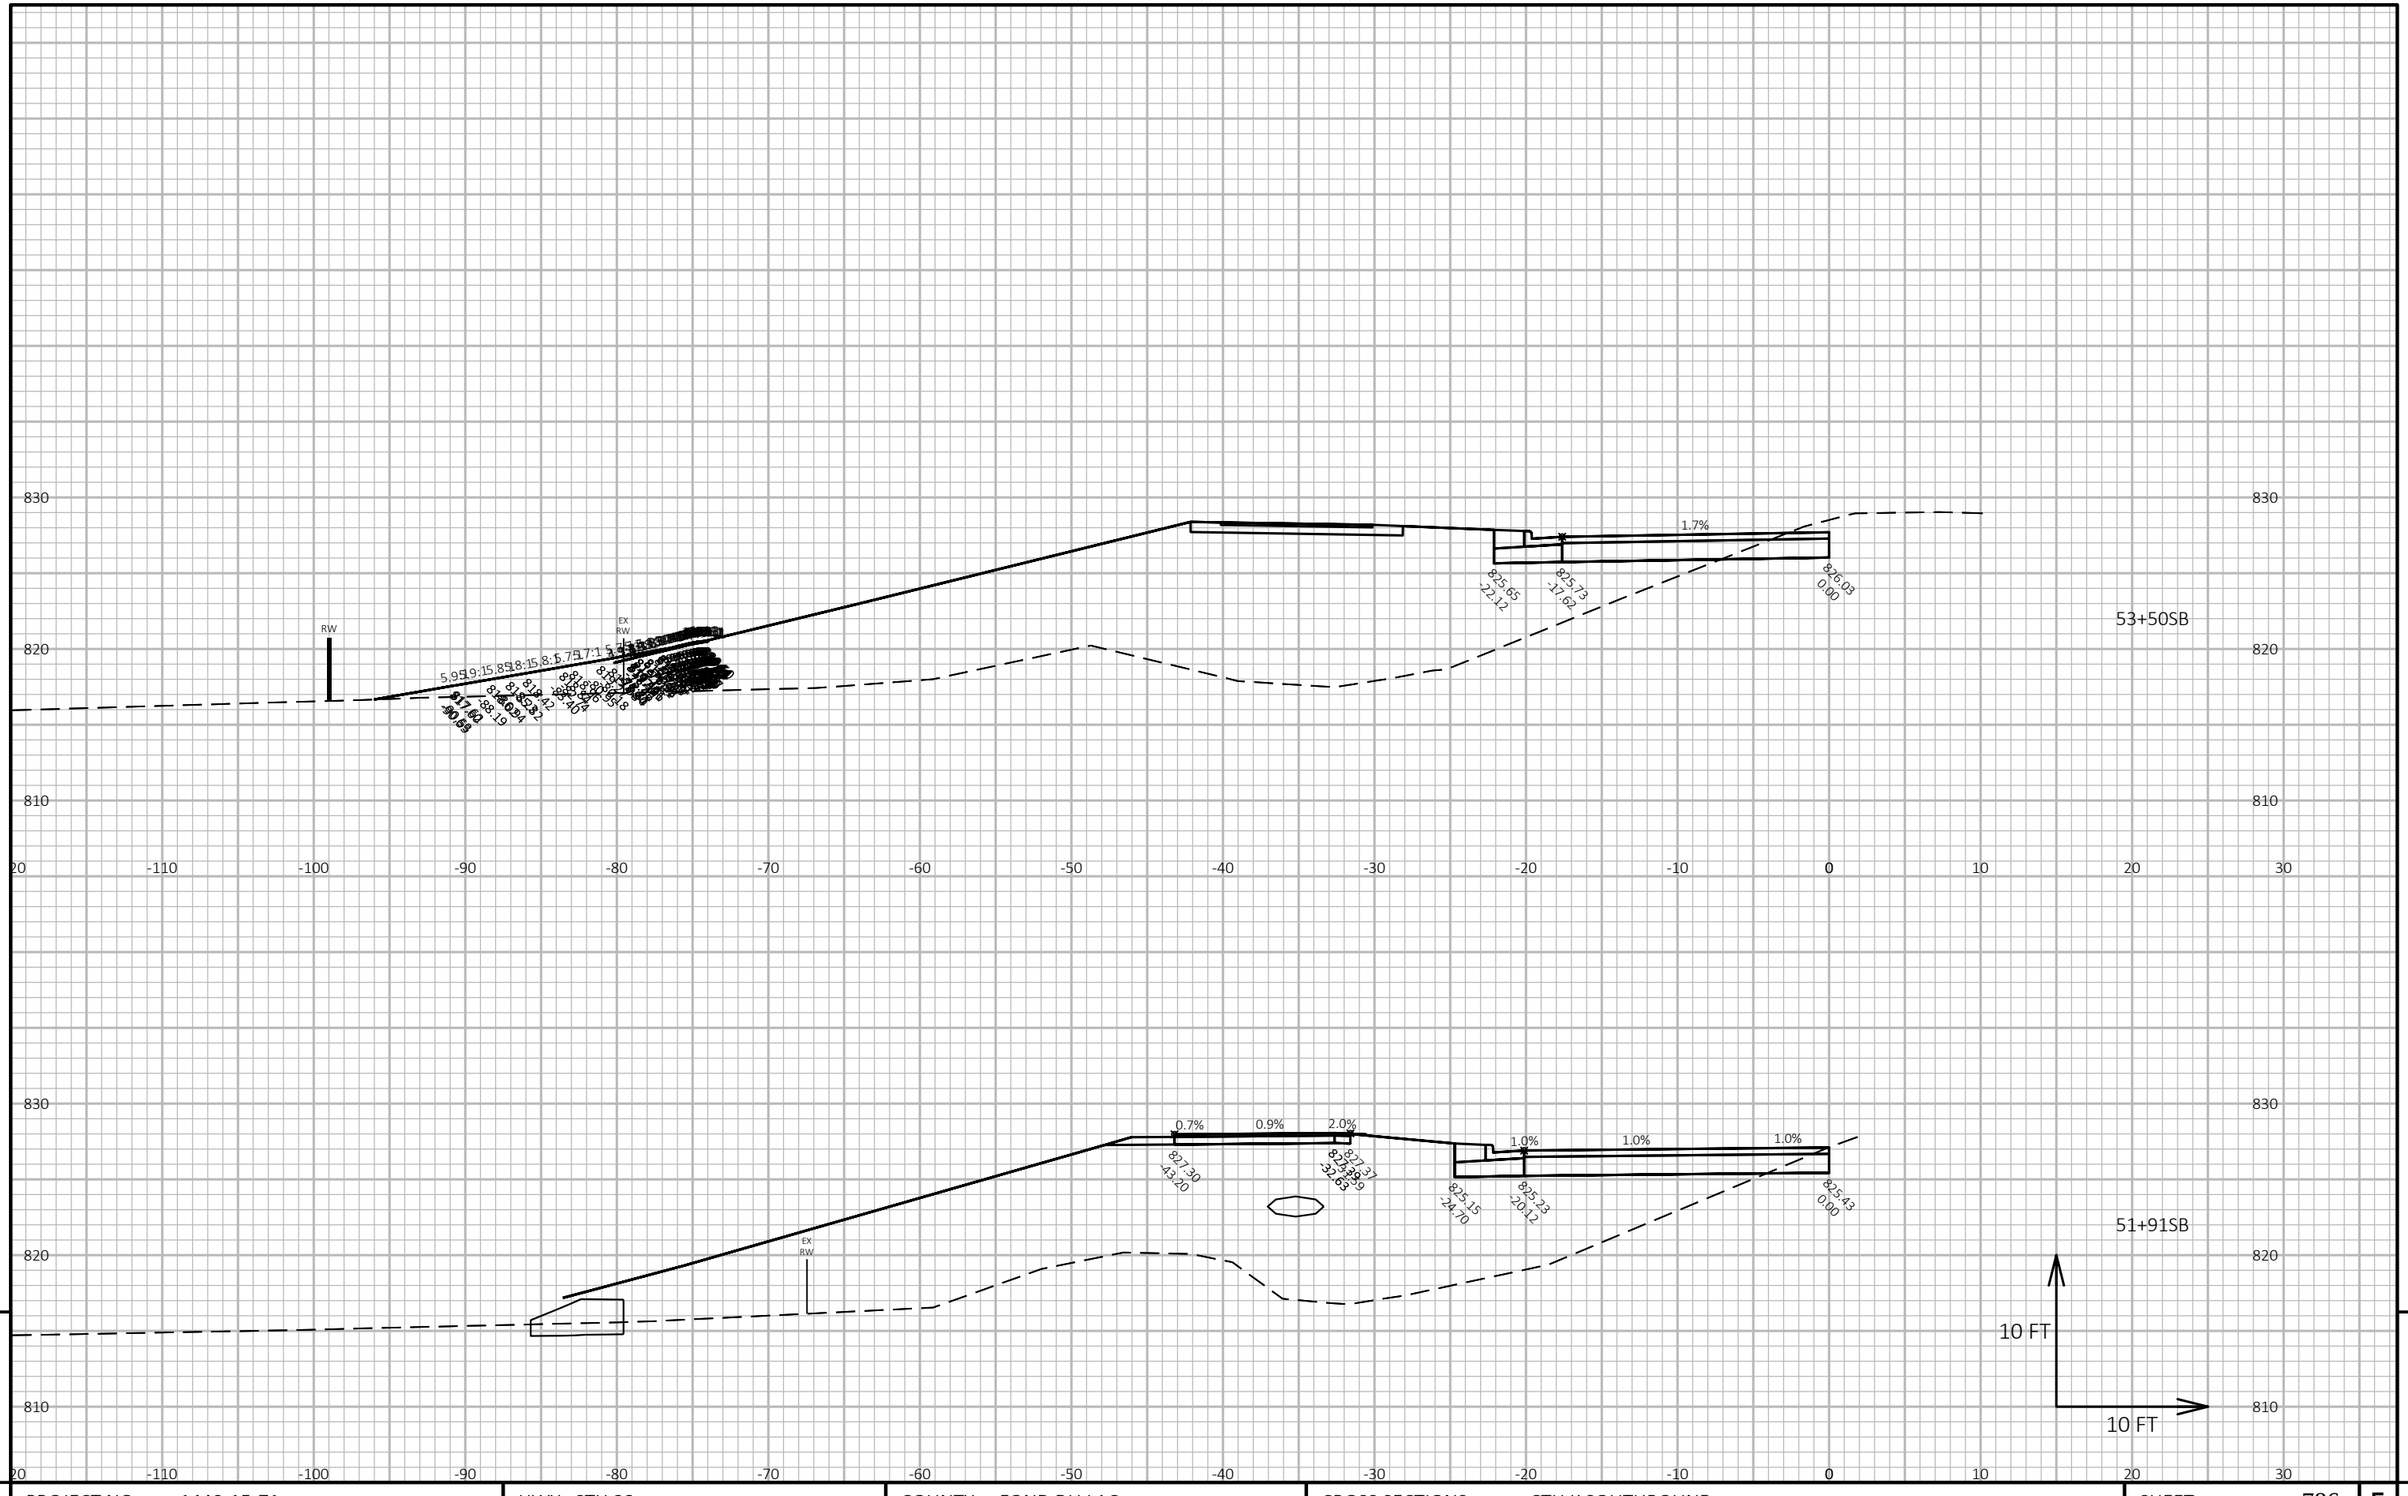

9

9


PROJECT NO: 1440-15-71	HWY: STH 23	COUNTY: FOND DU LAC	CROSS SECTIONS: CTH K SOUTHBOUND	SHEET 786	E

FILE NAME : J:\JOBS2014\20142023\CAD\TRANSPORTATION\DWG\SHEETSPLAN\CTH K X-SEC.DWG
LAYOUT NAME - 44

PLOT DATE : 10/20/2019 9:01 PM PLOT BY : SCHULTZ, ANDREW K. PLOT NAME :

PLOT SCALE : 1 IN:10 FT HORZ. / 1 IN:10 FT VERT.

WISDOT/CADDS SHEET 49

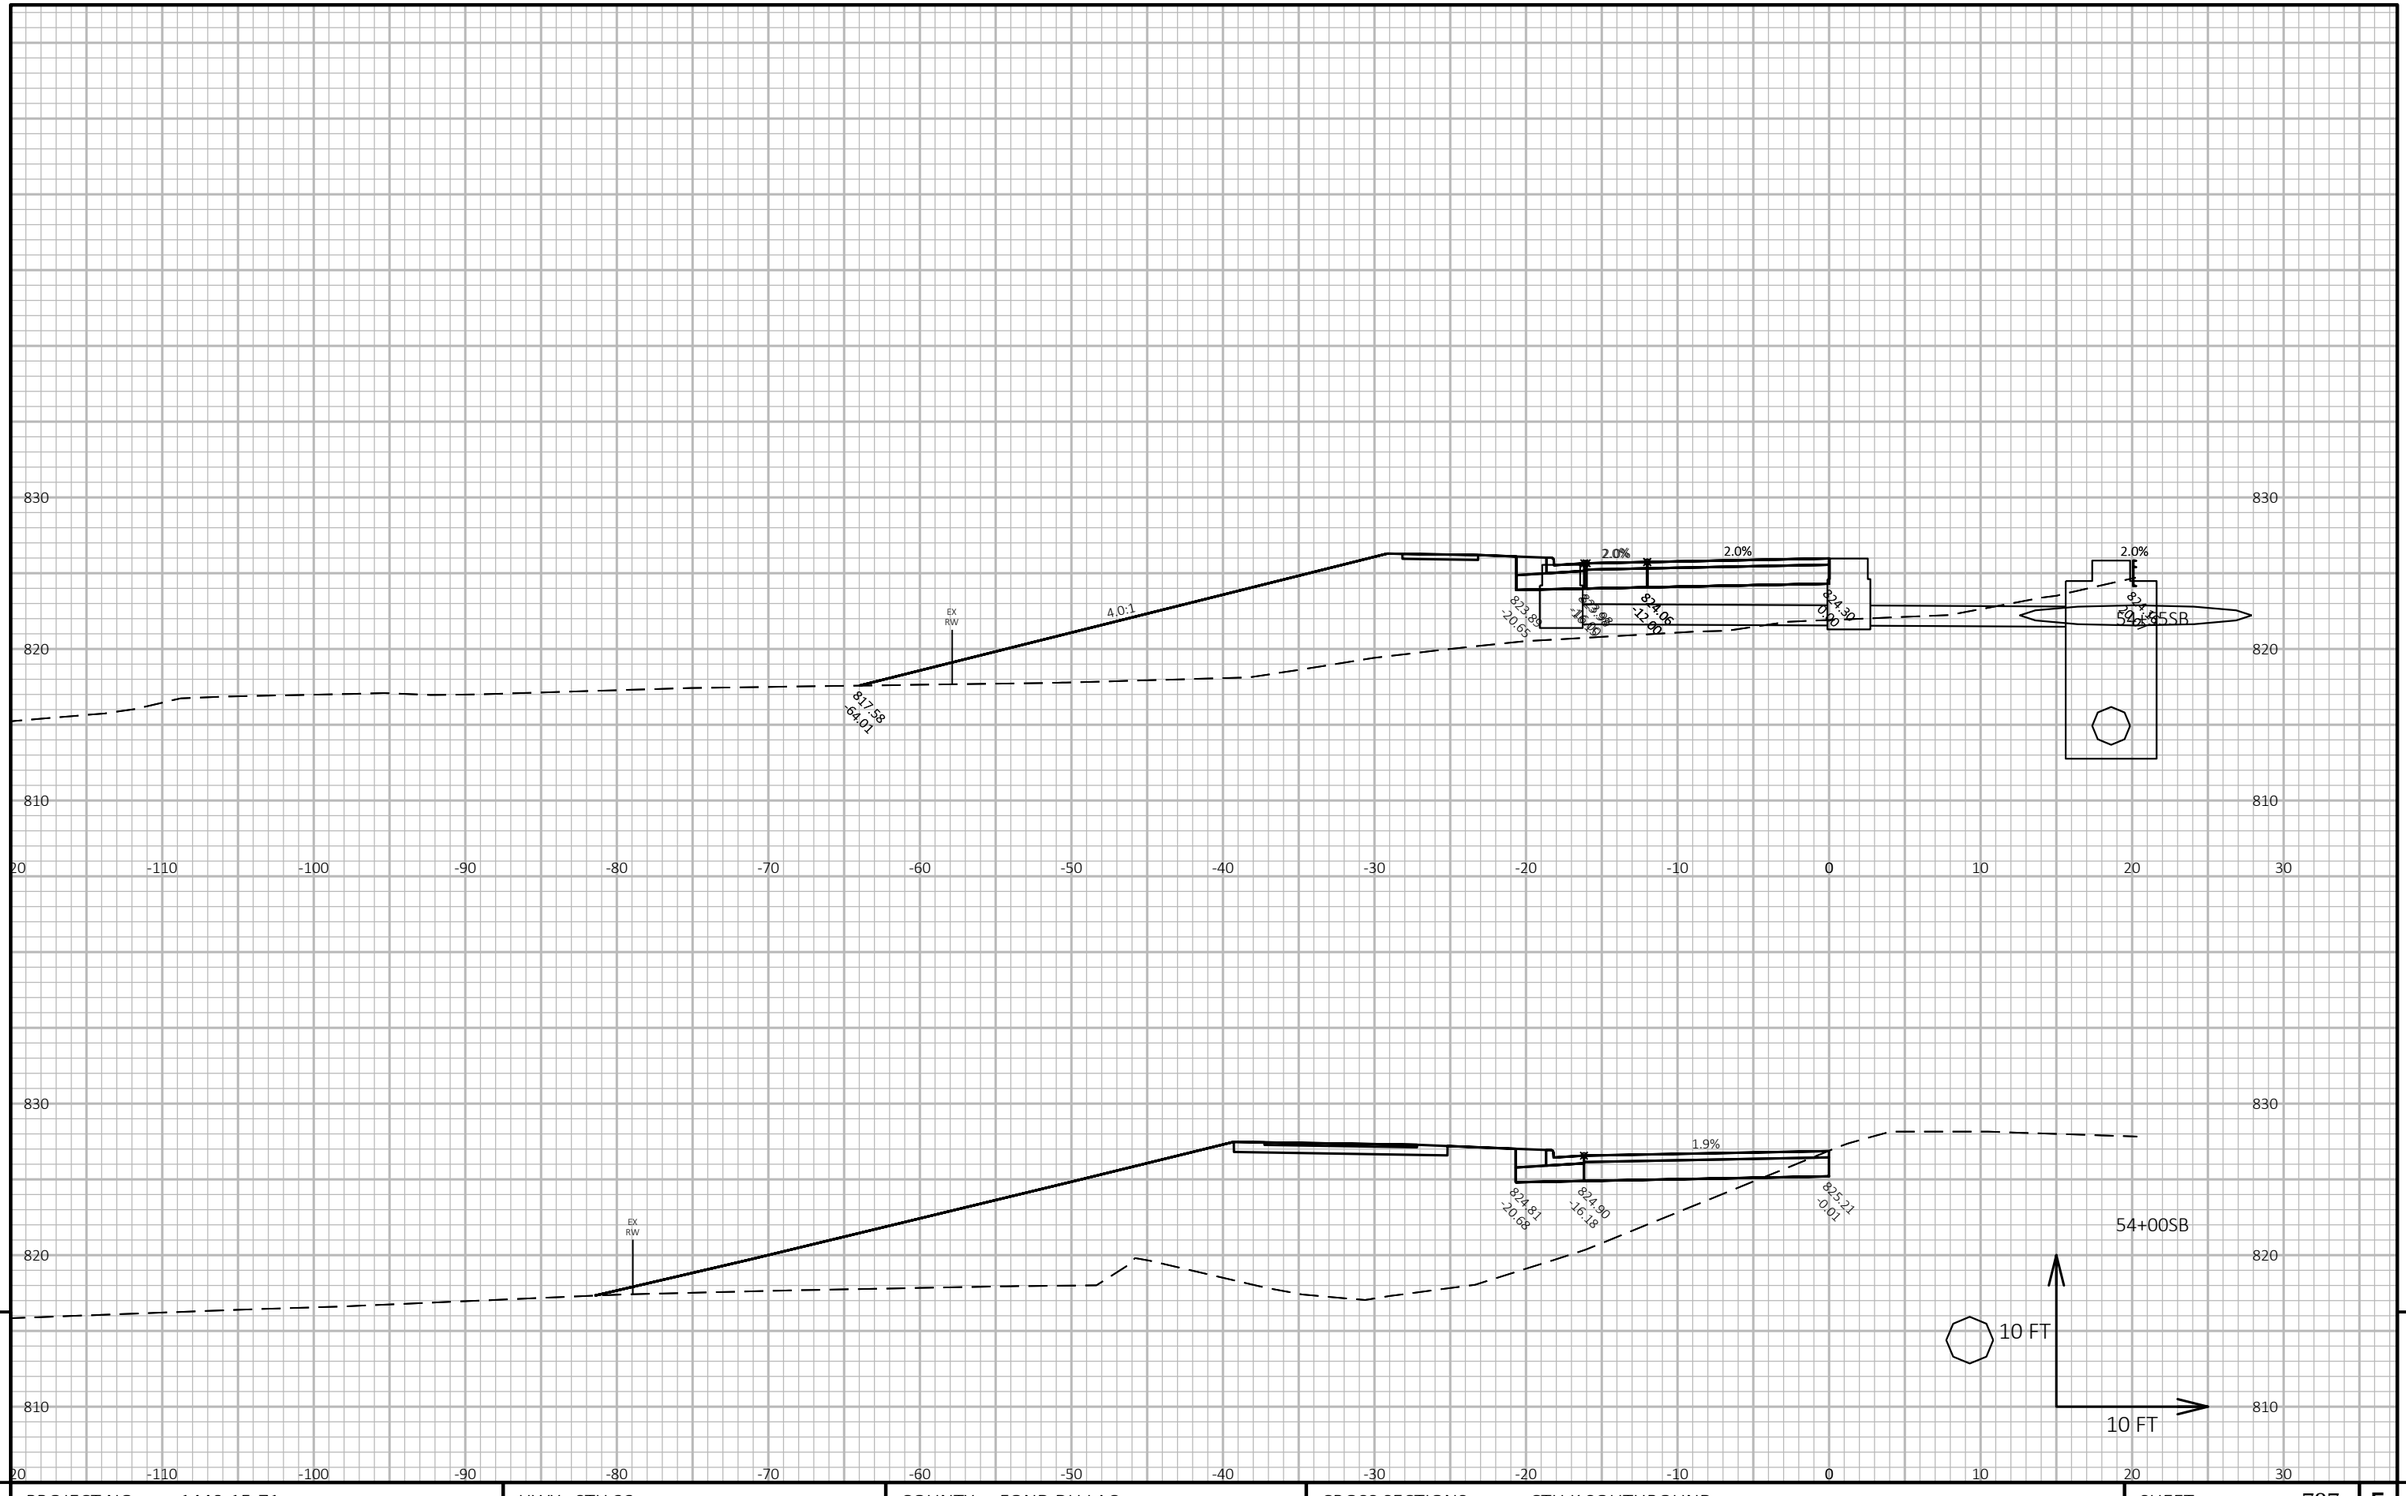


PROJECT NO: 1440-15-71	HWY: STH 23	COUNTY: FOND DU LAC	CROSS SECTIONS: CTH K SOUTHBOUND	SHEET 787	E

FILE NAME : J:\JOBS2014\20142023\CAD\TRANSPORTATION\DWG\SHEETSPLAN\CTH K X-SEC.DWG
LAYOUT NAME - 45

PLOT DATE : 10/20/2019 9:01 PM PLOT BY : SCHULTZ, ANDREW K. PLOT NAME :

PLOT SCALE : 1 IN:10 FT HORZ. / 1 IN:10 FT VERT.

WISDOT/CADDS SHEET 49

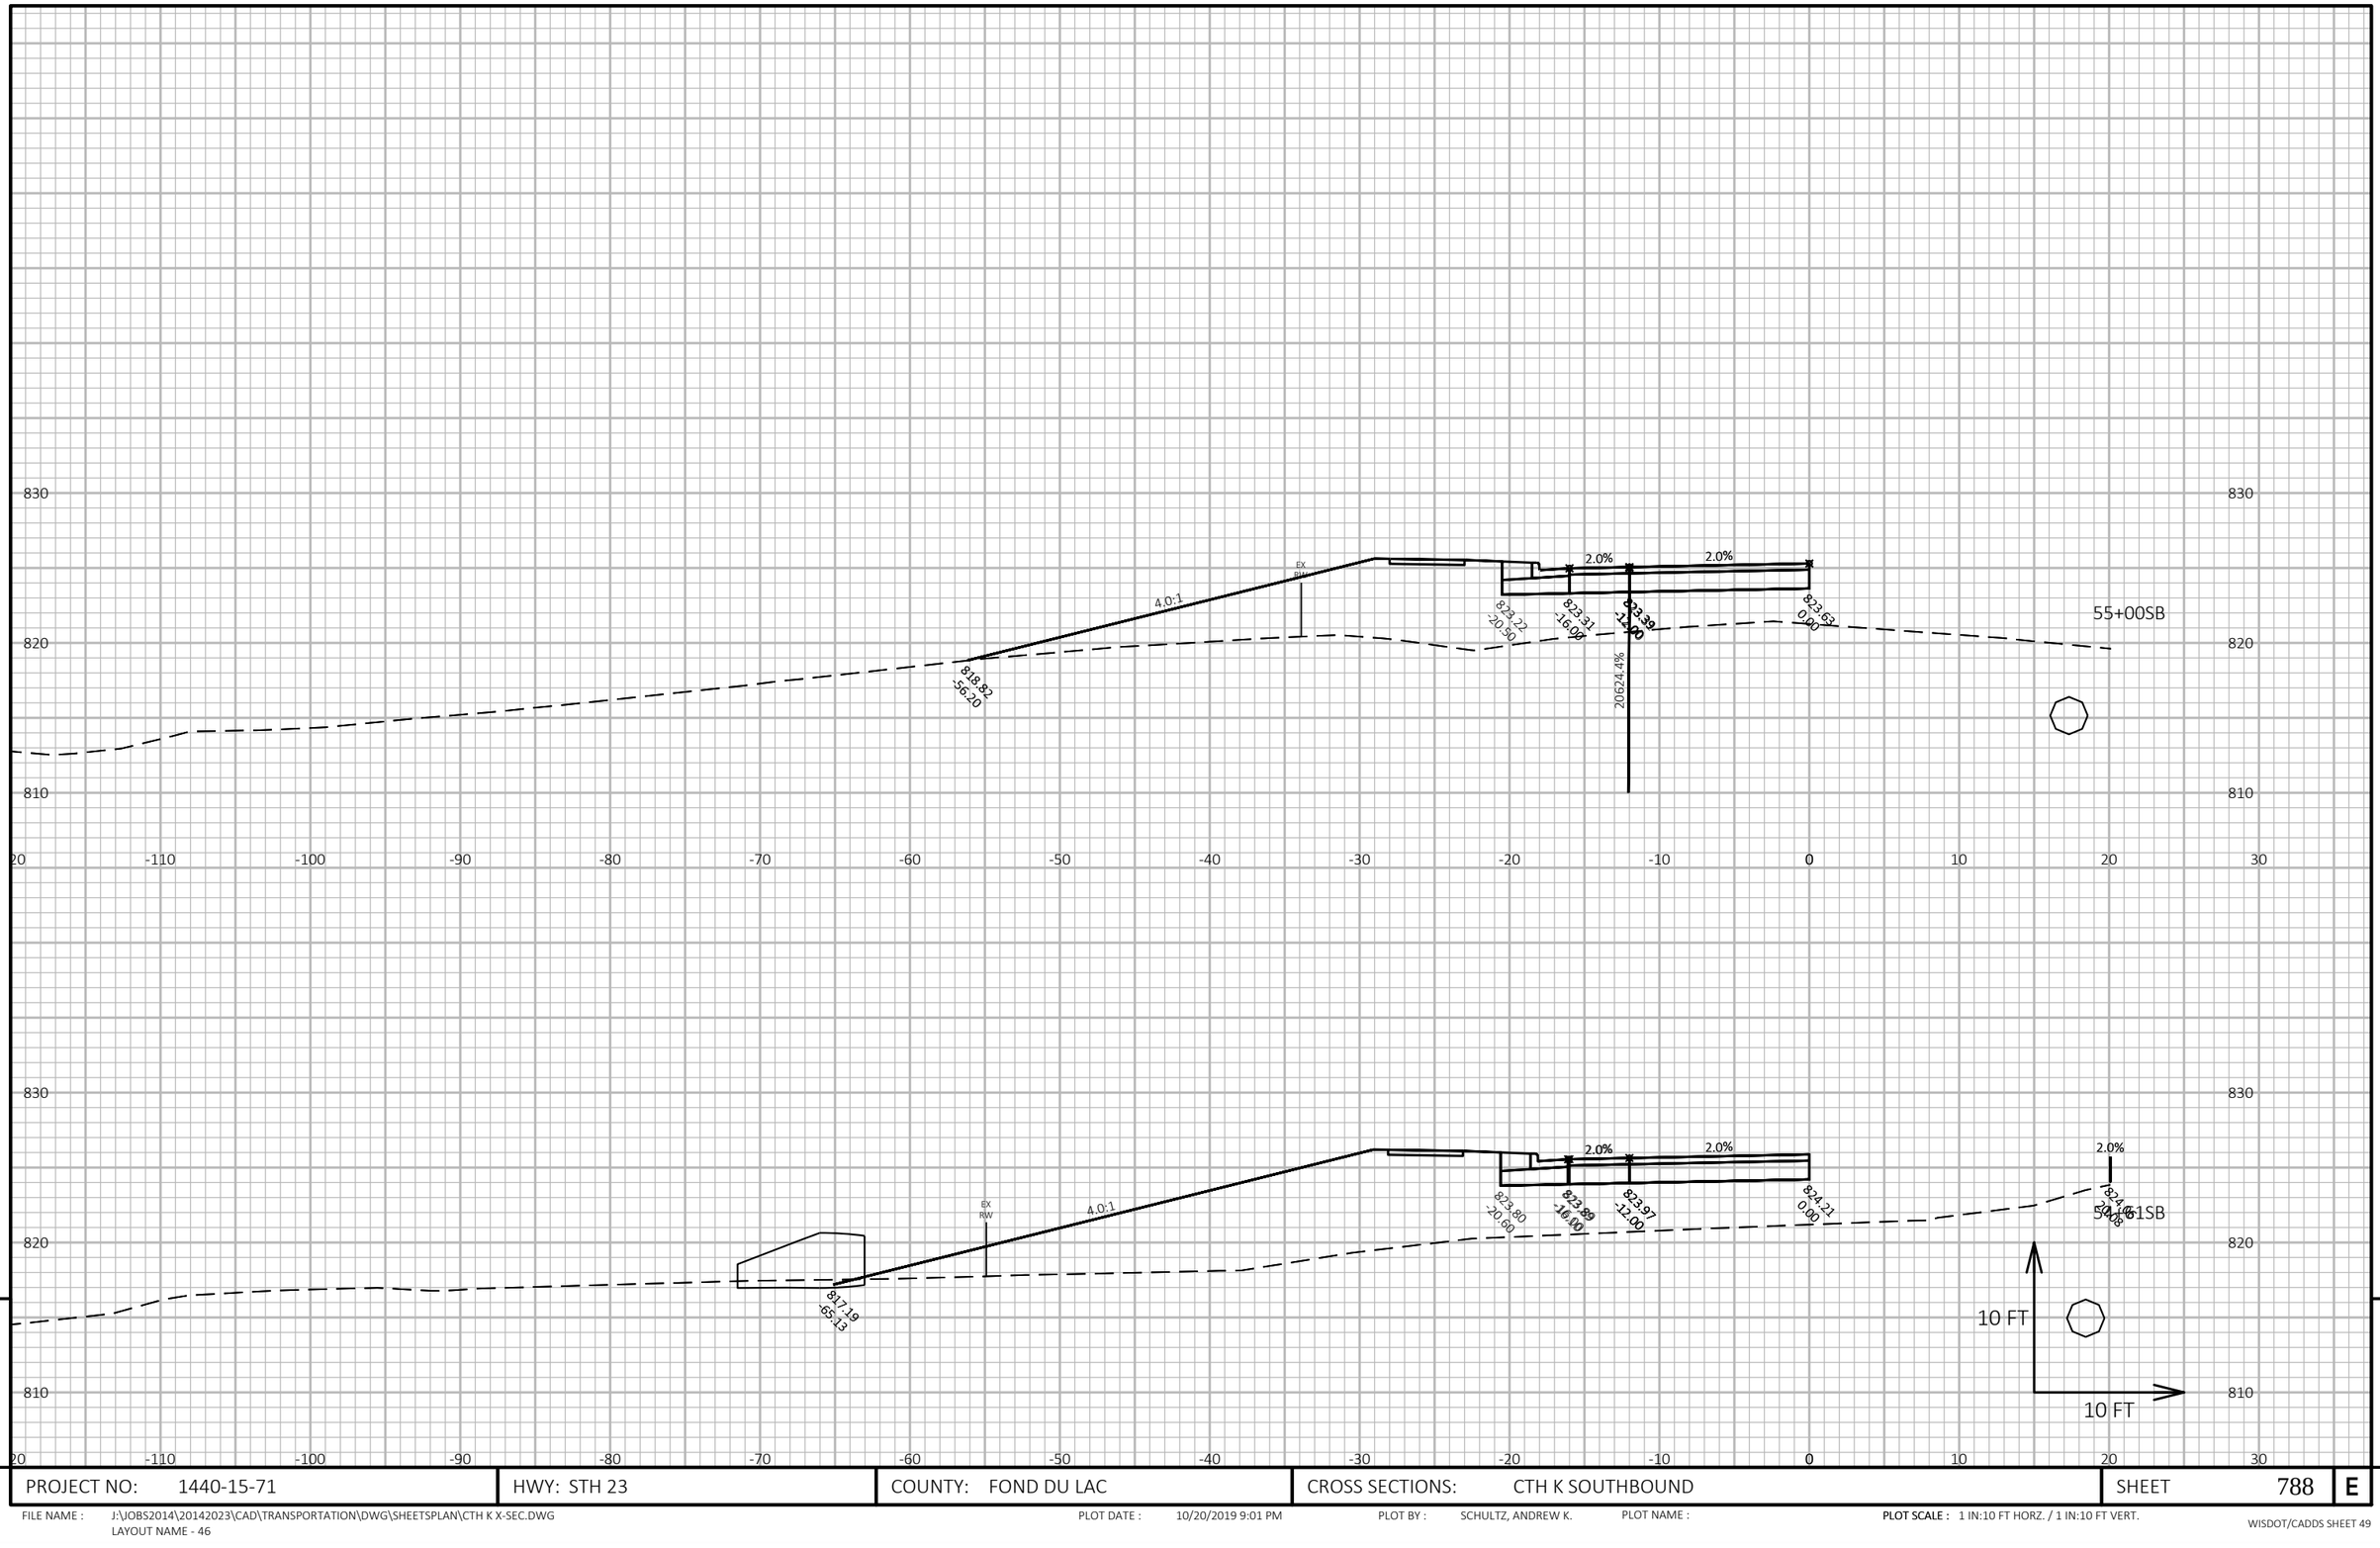

9

9


PROJECT NO: 1440-15-71	HWY: STH 23	COUNTY: FOND DU LAC	CROSS SECTIONS: CTH K SOUTHBOUND	SHEET 788	E

FILE NAME : J:\JOBS2014\20142023\CAD\TRANSPORTATION\DWG\SHEETSPLAN\CTH K X-SEC.DWG
LAYOUT NAME - 46

PLOT DATE : 10/20/2019 9:01 PM PLOT BY : SCHULTZ, ANDREW K. PLOT NAME :

PLOT SCALE : 1 IN:10 FT HORZ. / 1 IN:10 FT VERT.

WISDOT/CADDS SHEET 49

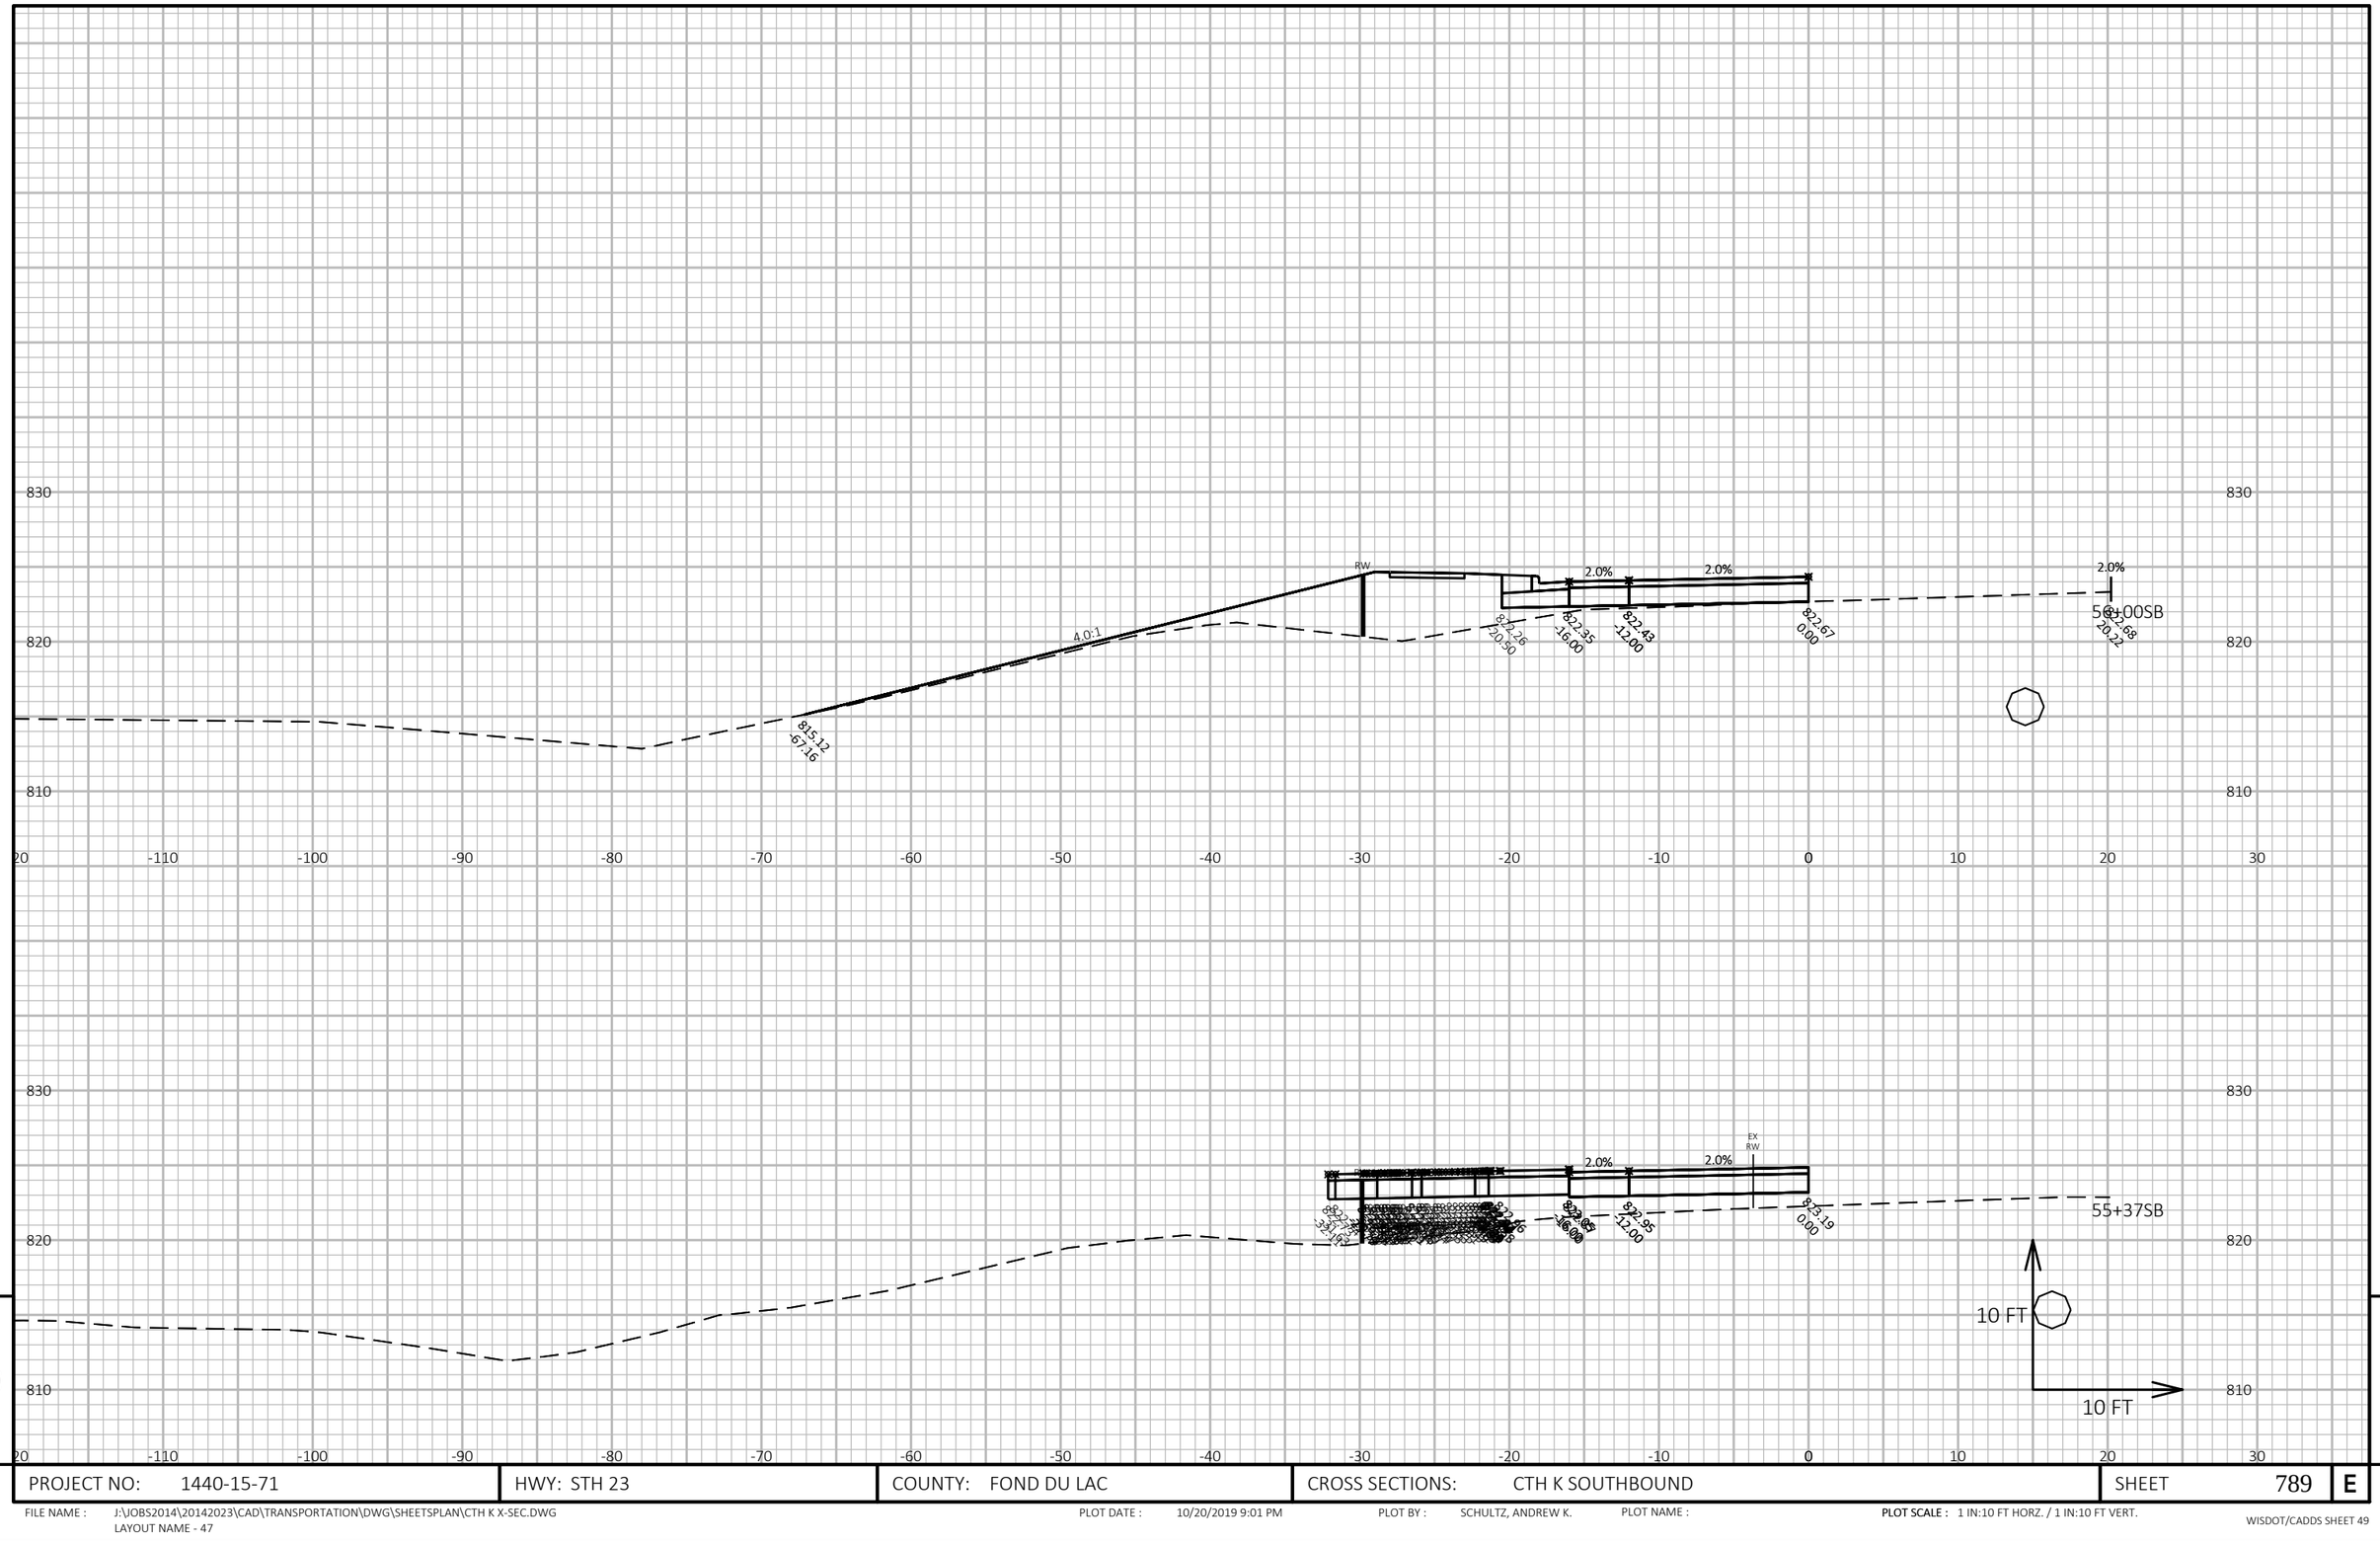

9

9


PROJECT NO: 1440-15-71	HWY: STH 23	COUNTY: FOND DU LAC	CROSS SECTIONS: CTH K SOUTHBOUND	SHEET 789	E

FILE NAME : J:\JOBS2014\20142023\CAD\TRANSPORTATION\DWG\SHEETSPLAN\CTH K X-SEC.DWG
LAYOUT NAME - 47

PLOT DATE : 10/20/2019 9:01 PM PLOT BY : SCHULTZ, ANDREW K. PLOT NAME :

PLOT SCALE : 1 IN:10 FT HORZ. / 1 IN:10 FT VERT.

WISDOT/CADDS SHEET 49

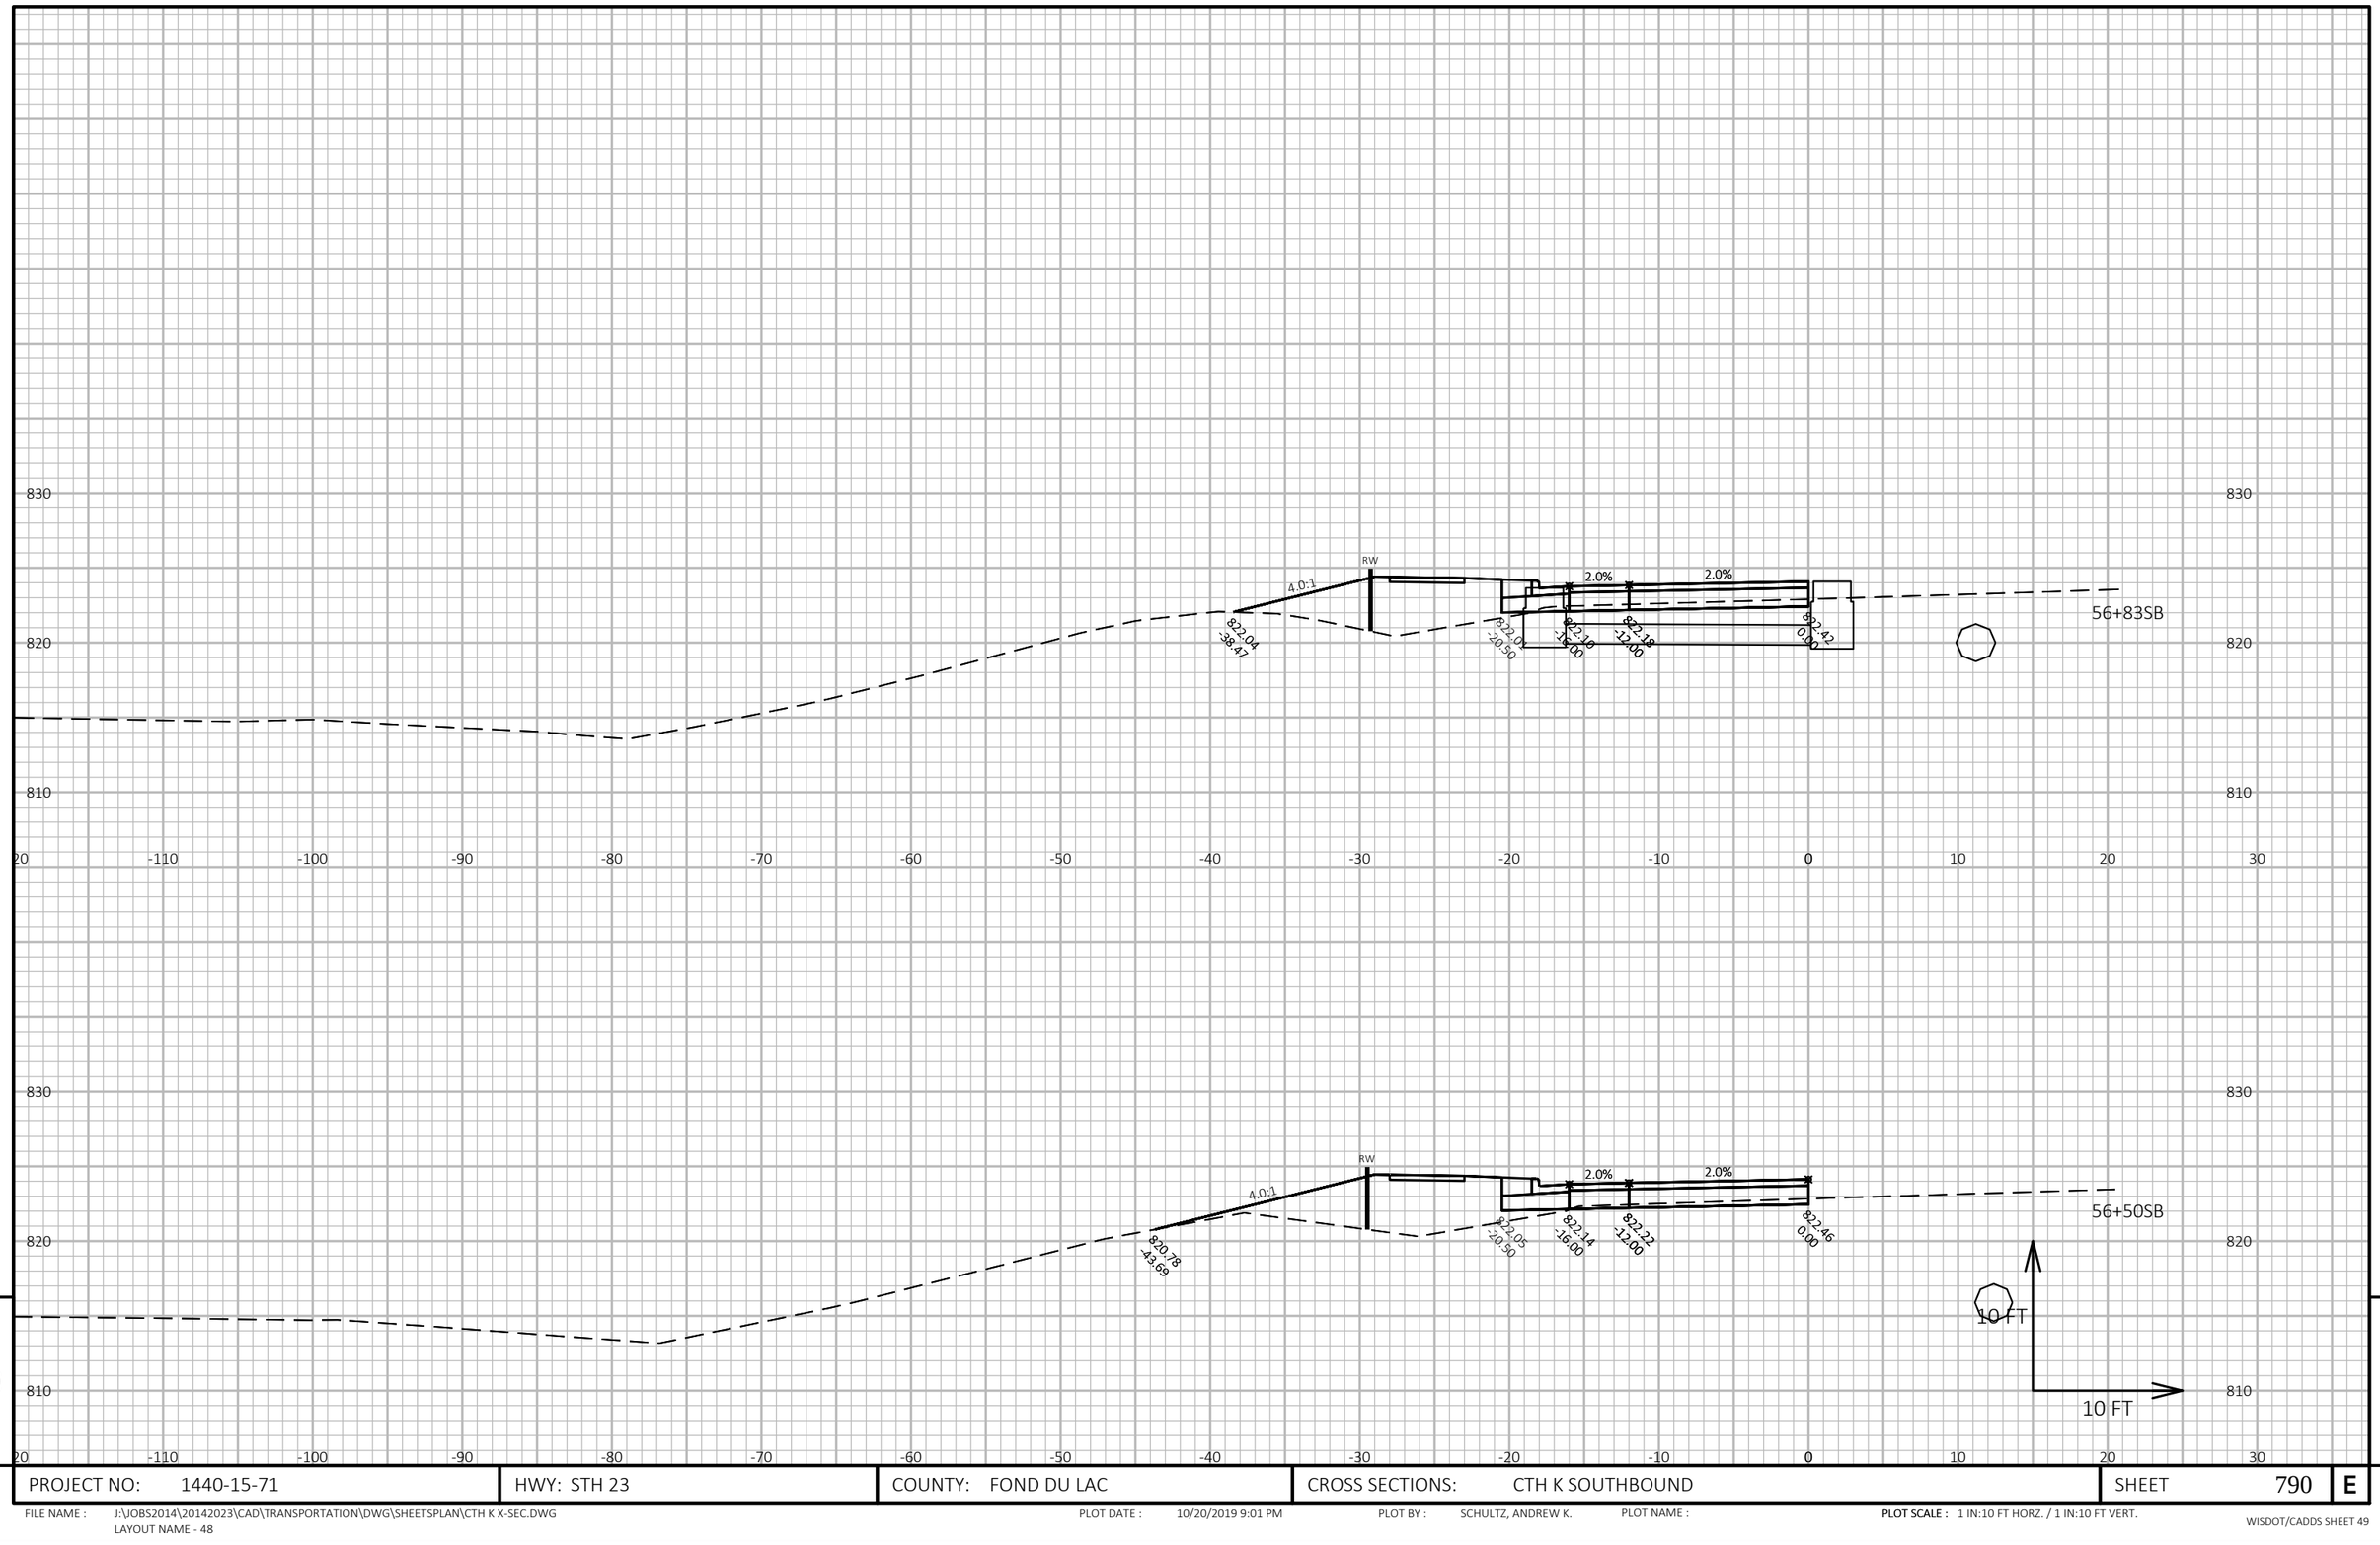

9

9


PROJECT NO: 1440-15-71	HWY: STH 23	COUNTY: FOND DU LAC	CROSS SECTIONS: CTH K SOUTHBOUND	SHEET 790	E

FILE NAME : J:\OBS2014\20142023\CAD\TRANSPORTATION\DWG\SHEETSPLAN\CTH K X-SEC.DWG
LAYOUT NAME - 48

PLOT DATE : 10/20/2019 9:01 PM PLOT BY : SCHULTZ, ANDREW K. PLOT NAME :

PLOT SCALE : 1 IN:10 FT HORZ. / 1 IN:10 FT VERT.

WISDOT/CADDS SHEET 49

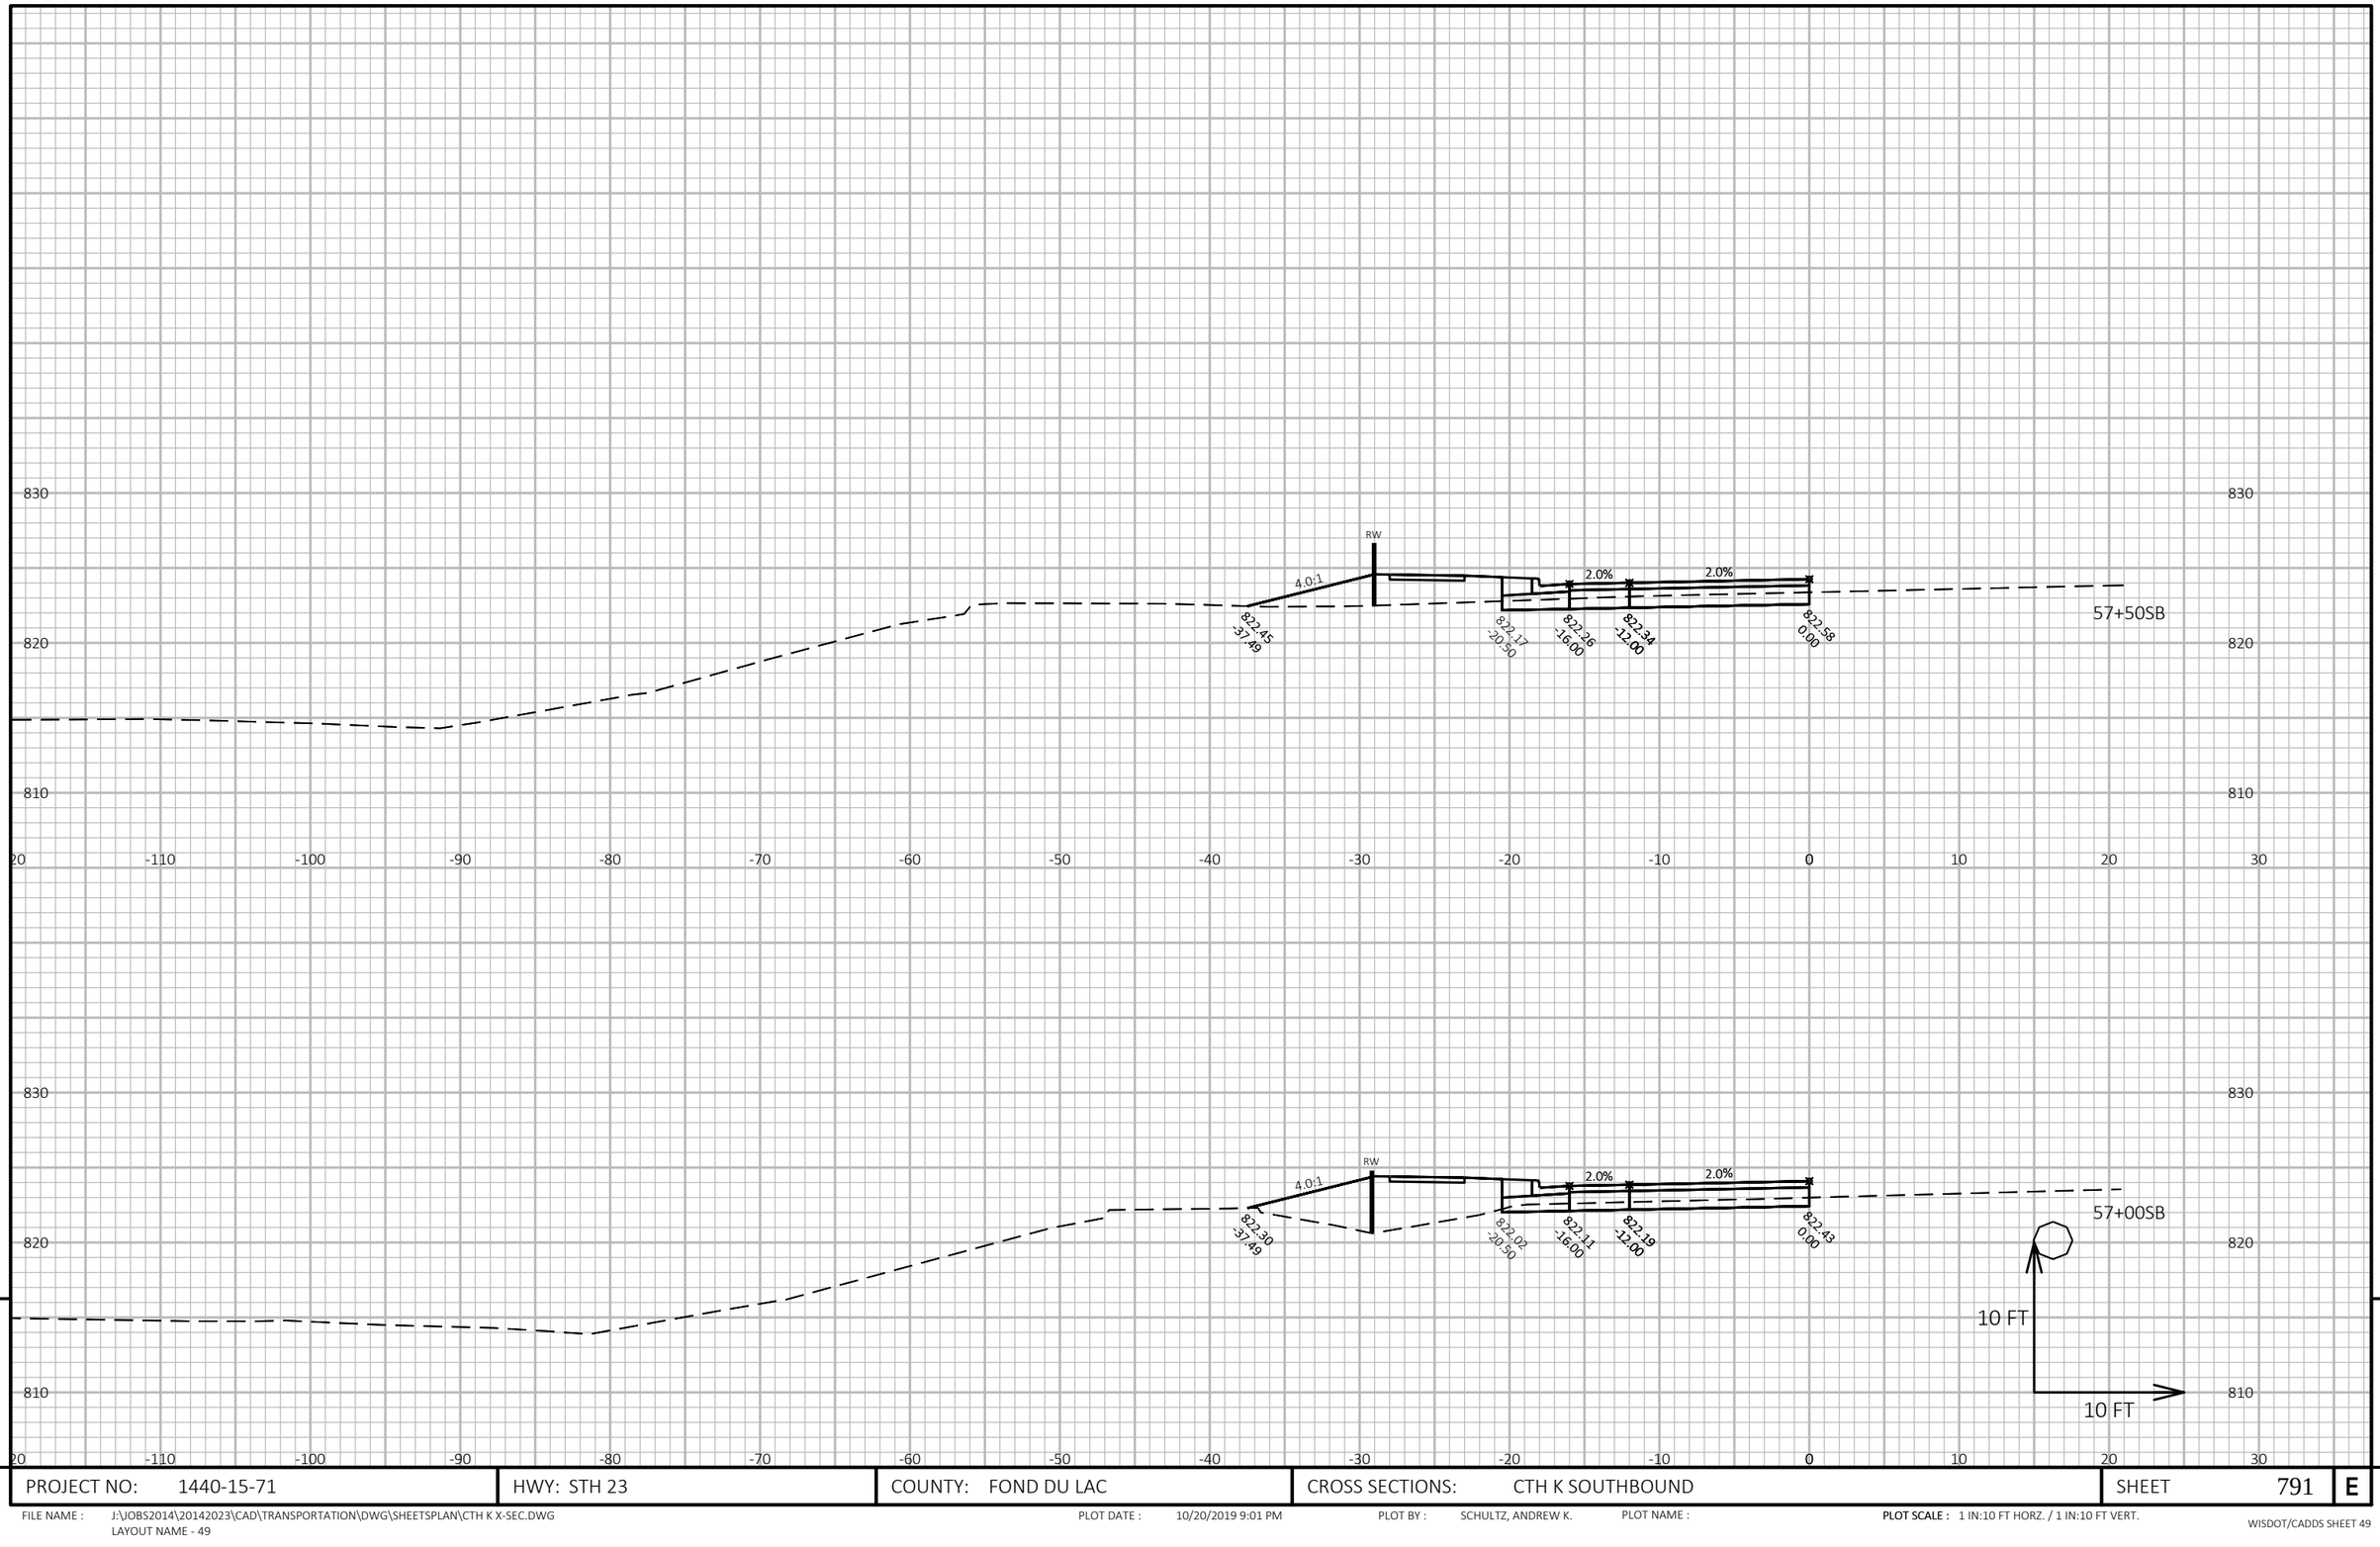

9

9


PROJECT NO: 1440-15-71	HWY: STH 23	COUNTY: FOND DU LAC	CROSS SECTIONS: CTH K SOUTHBOUND	SHEET 791	E

FILE NAME : J:\OBS2014\20142023\CAD\TRANSPORTATION\DWG\SHEETSPLAN\CTH K X-SEC.DWG
LAYOUT NAME - 49

PLOT DATE : 10/20/2019 9:01 PM PLOT BY : SCHULTZ, ANDREW K. PLOT NAME :

PLOT SCALE : 1 IN:10 FT HORZ. / 1 IN:10 FT VERT.

WISDOT/CADDS SHEET 49

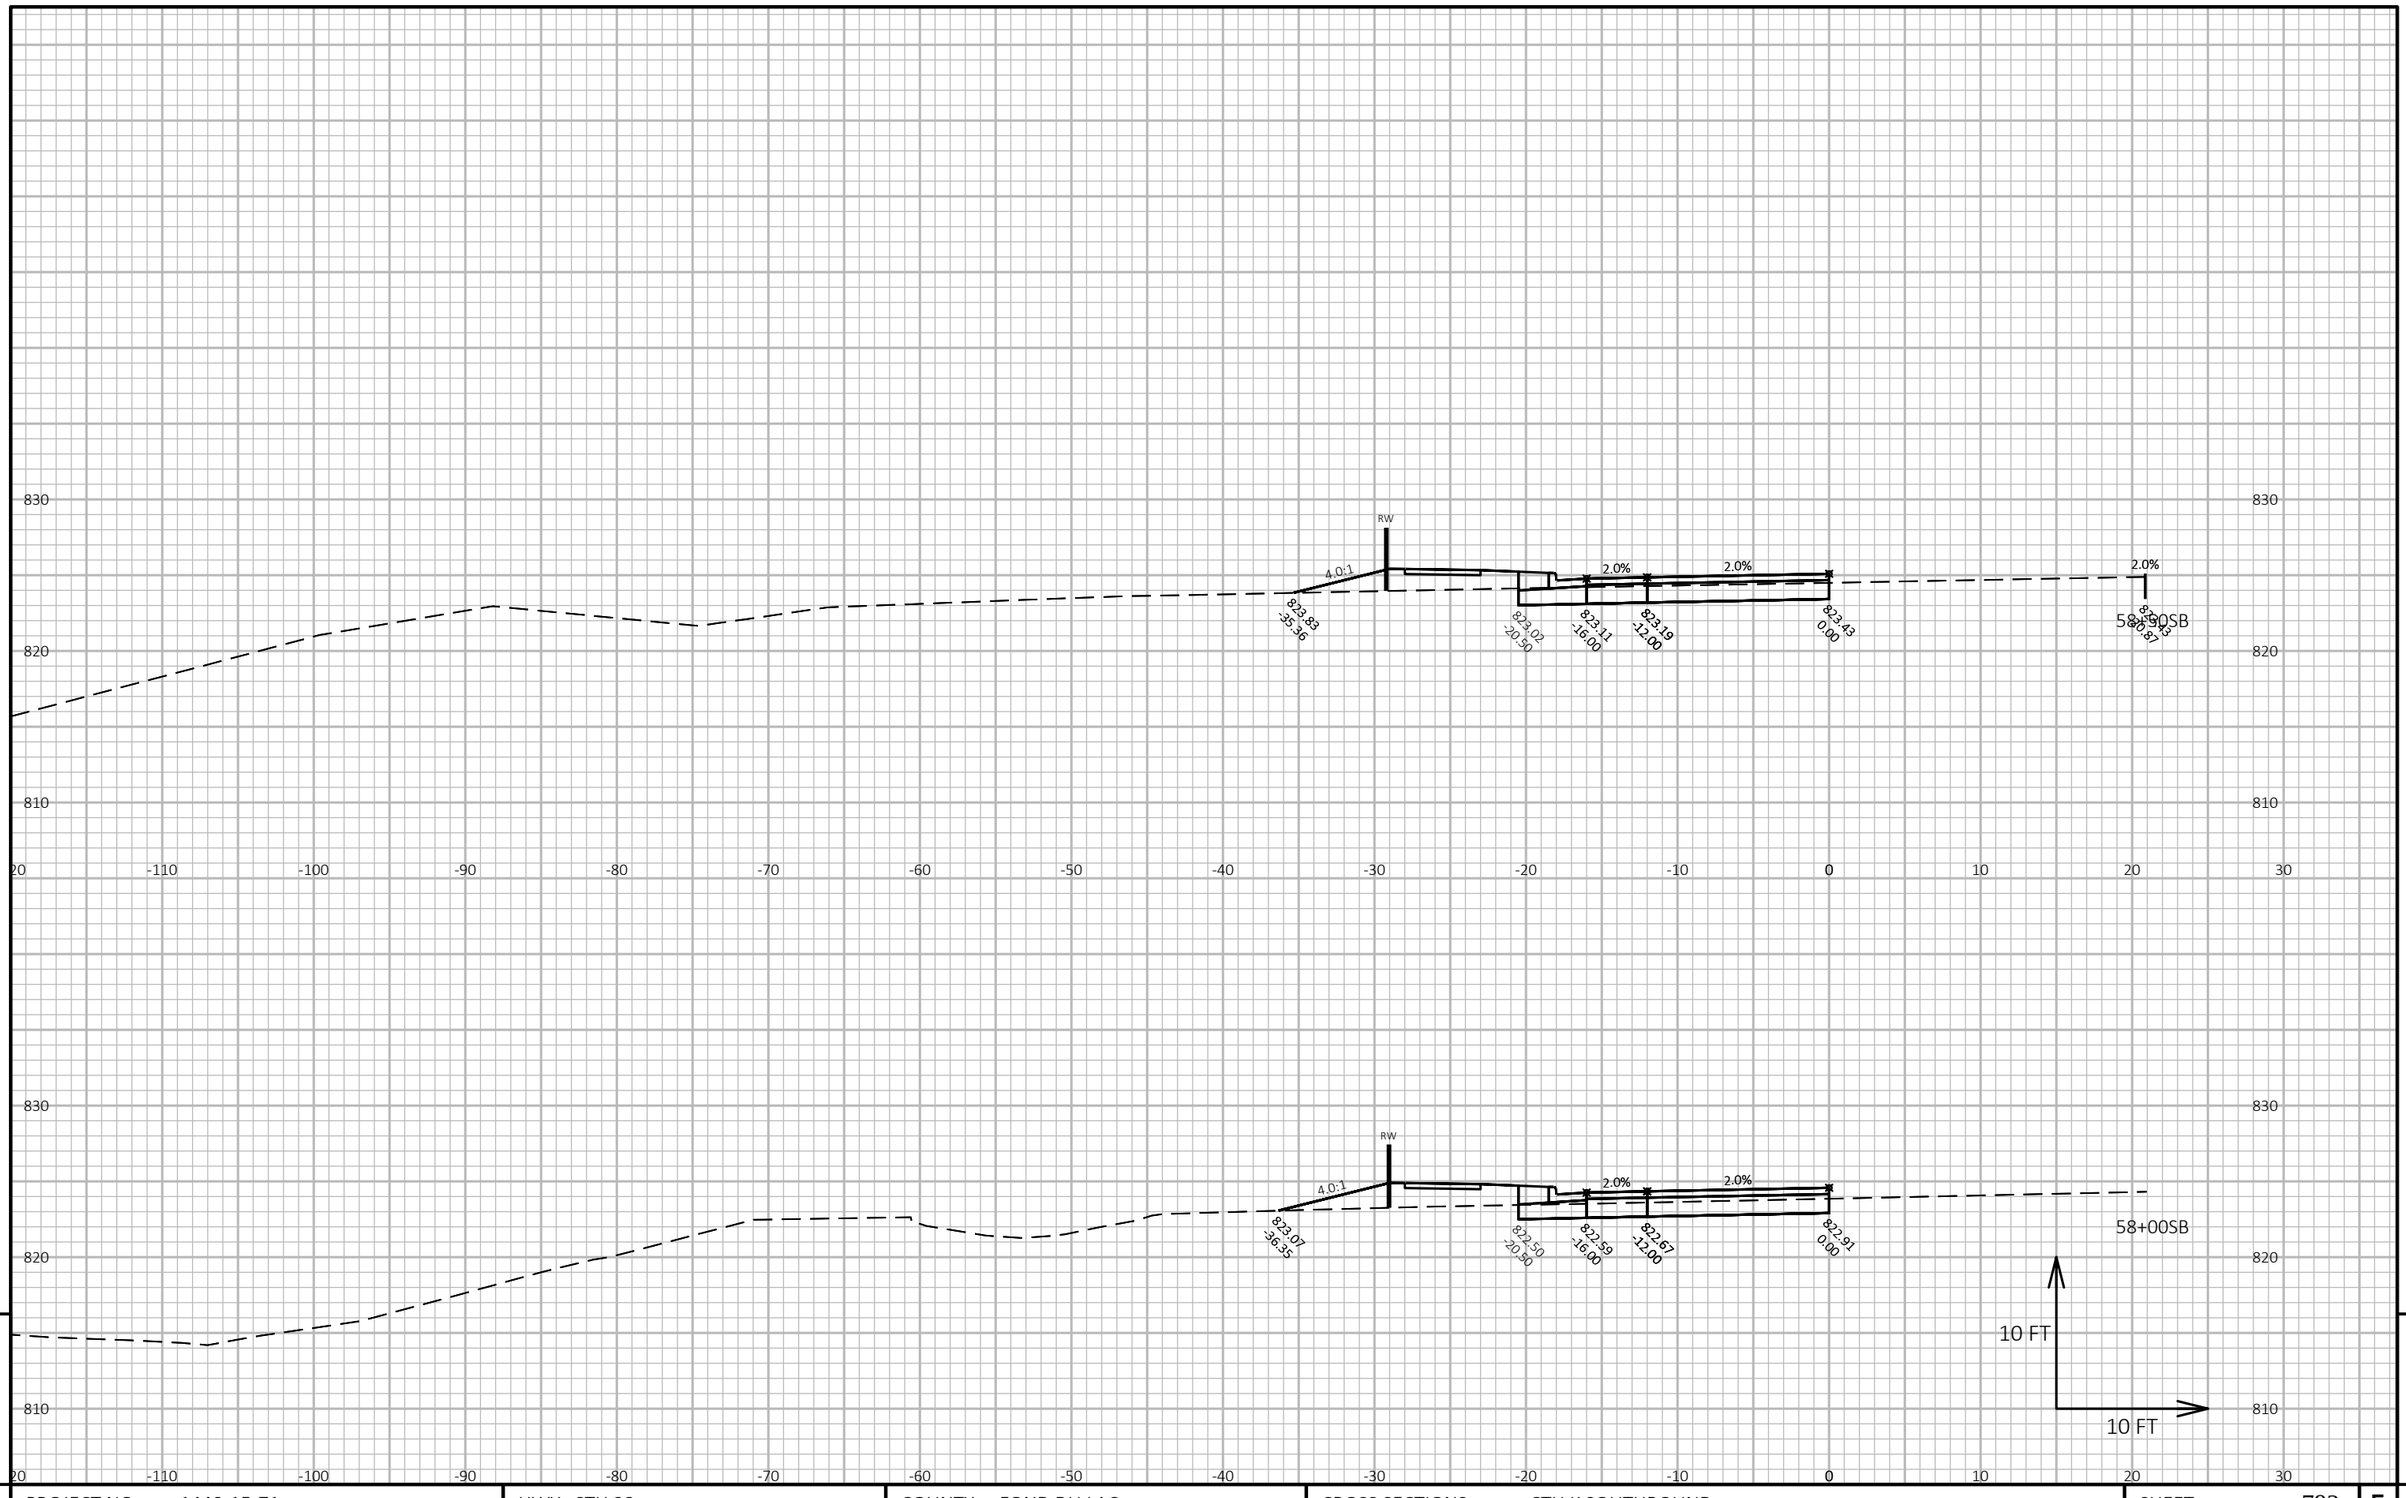


PROJECT NO: 1440-15-71	HWY: STH 23	COUNTY: FOND DU LAC	CROSS SECTIONS: CTH K SOUTHBOUND	SHEET 792	E

FILE NAME : J:\JOBS2014\20142023\CAD\TRANSPORTATION\DWG\SHEETSPLAN\CTH K X-SEC.DWG
LAYOUT NAME - 50

PLOT DATE : 10/20/2019 9:01 PM PLOT BY : SCHULTZ, ANDREW K. PLOT NAME :

PLOT SCALE : 1 IN:10 FT HORZ. / 1 IN:10 FT VERT.

WISDOT/CADDS SHEET 49

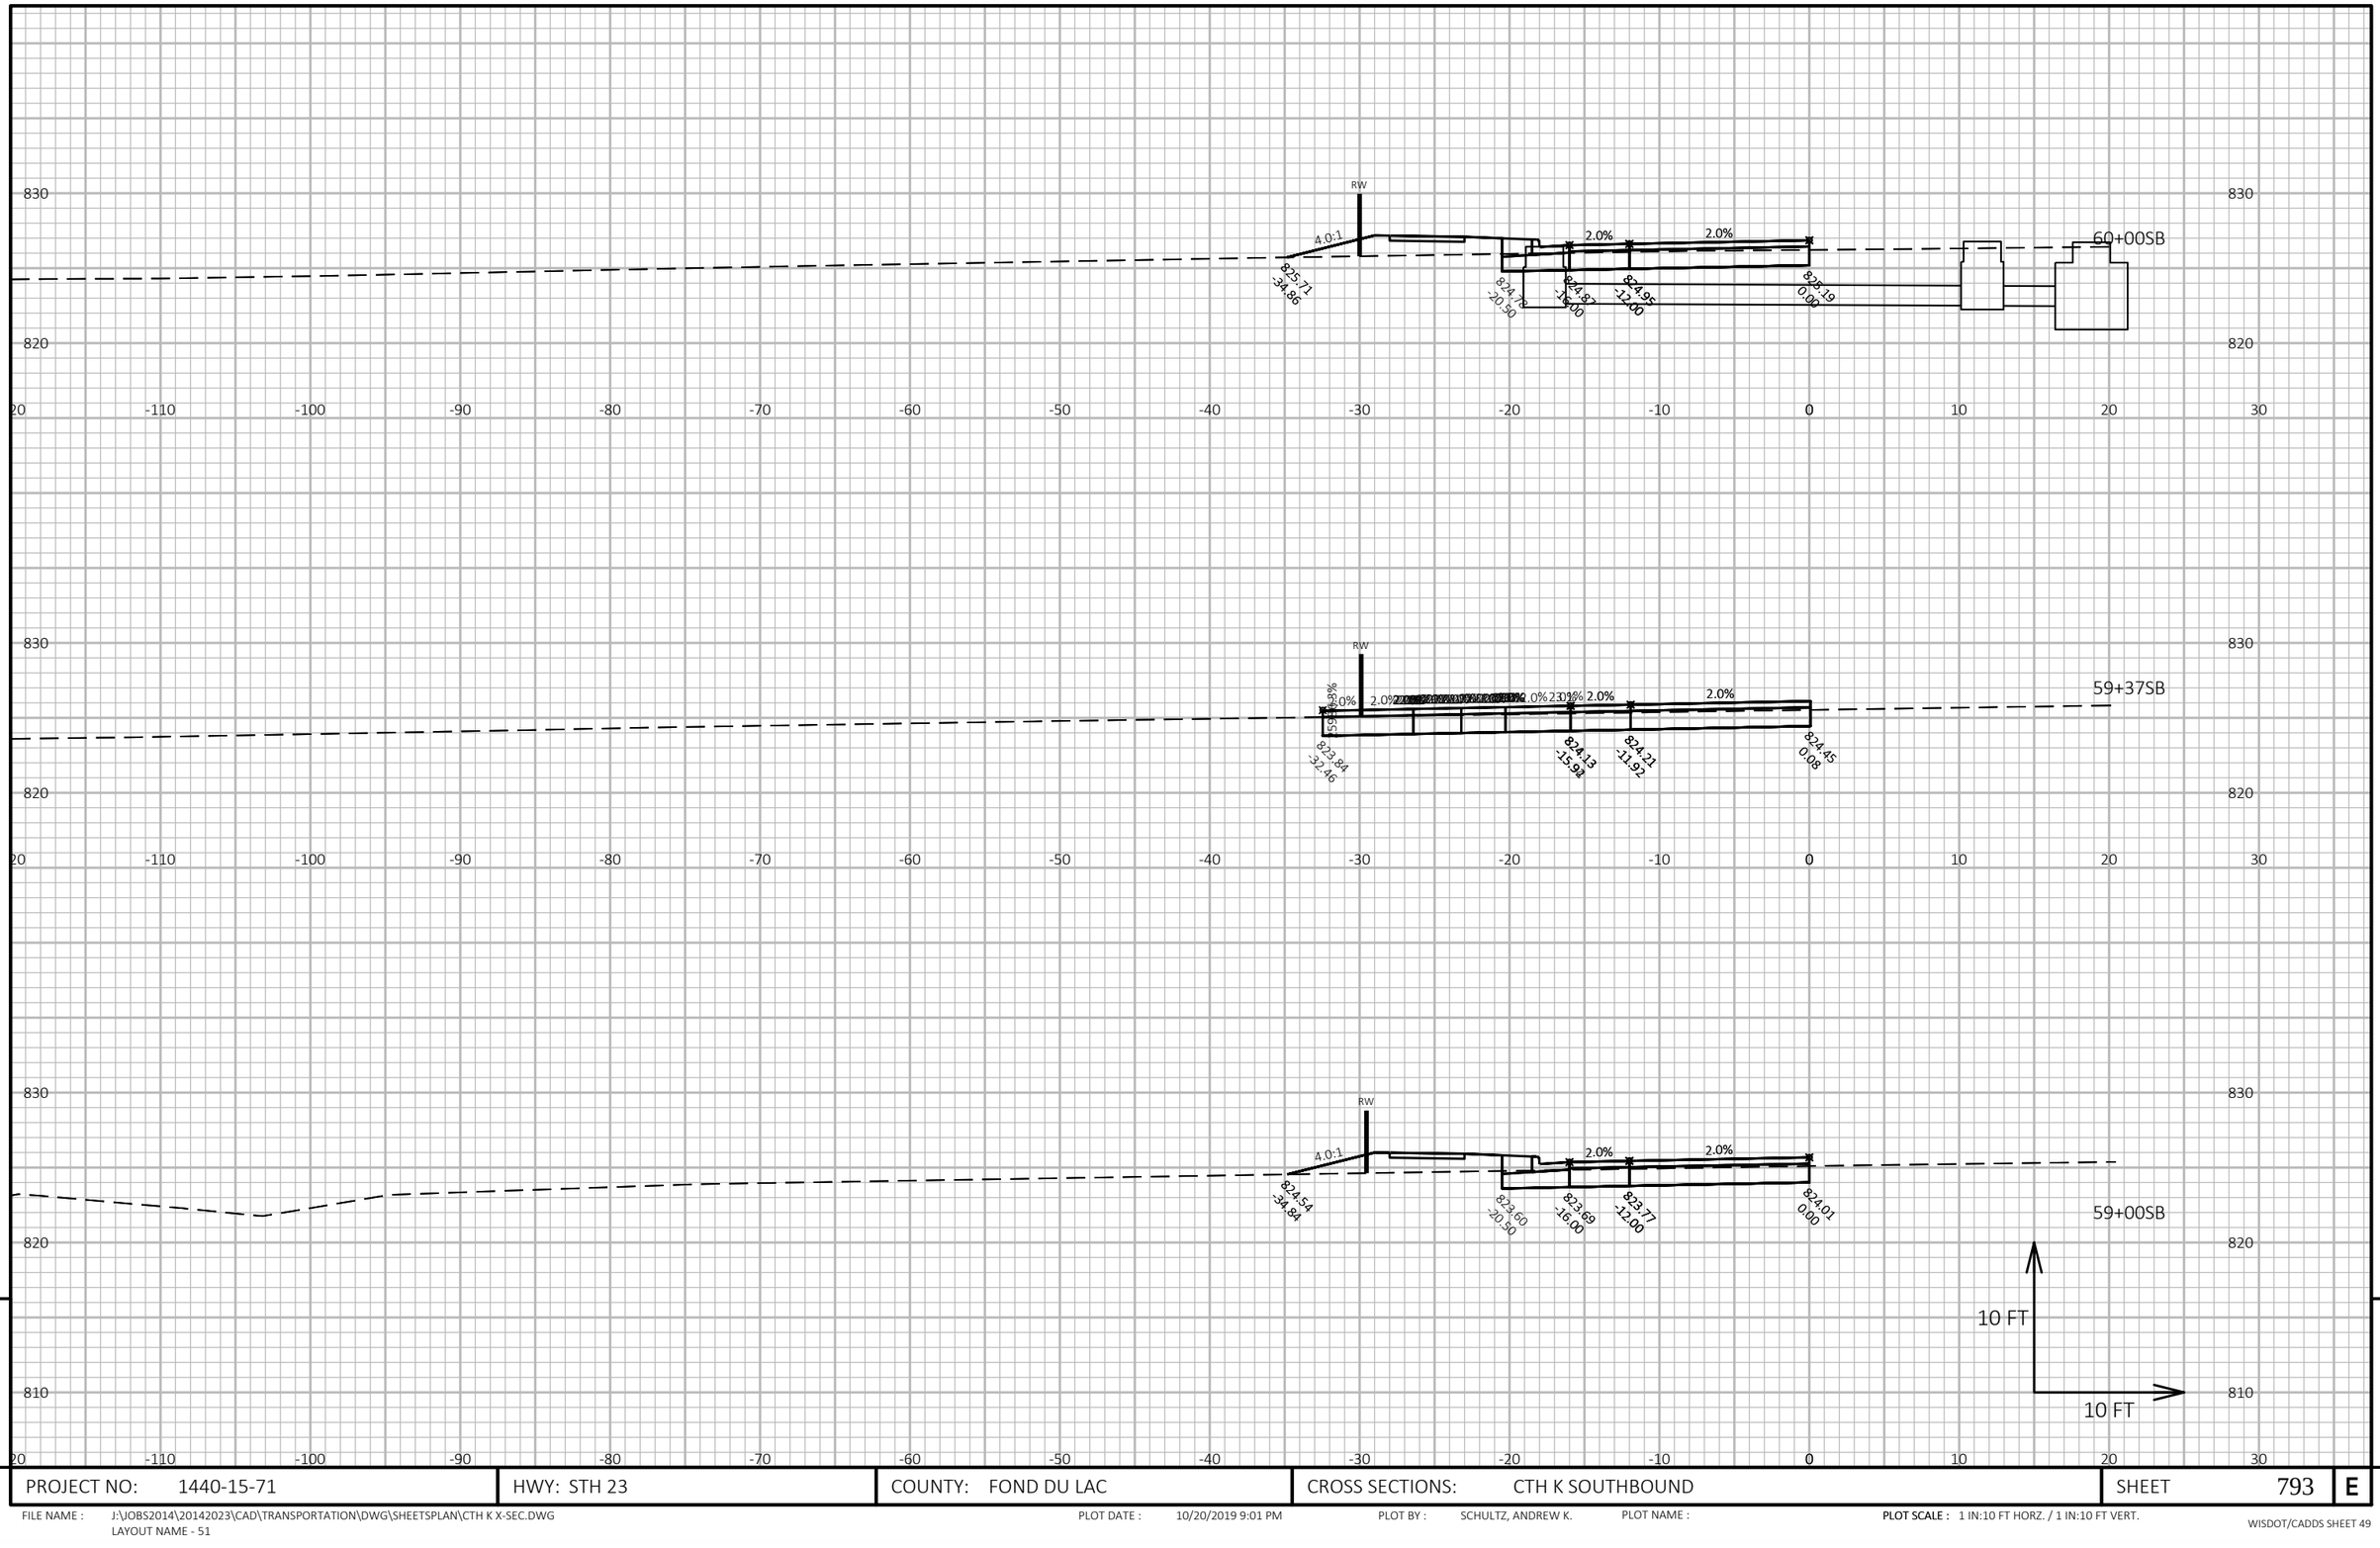

9


9

PROJECT NO: 1440-15-71	HWY: STH 23	COUNTY: FOND DU LAC	CROSS SECTIONS: CTH K SOUTHBOUND	SHEET 793	E

FILE NAME : J:\JOBS2014\20142023\CAD\TRANSPORTATION\DWG\SHEETSPLAN\CTH K X-SEC.DWG
LAYOUT NAME - 51

PLOT DATE : 10/20/2019 9:01 PM PLOT BY : SCHULTZ, ANDREW K. PLOT NAME :

PLOT SCALE : 1 IN:10 FT HORZ. / 1 IN:10 FT VERT.

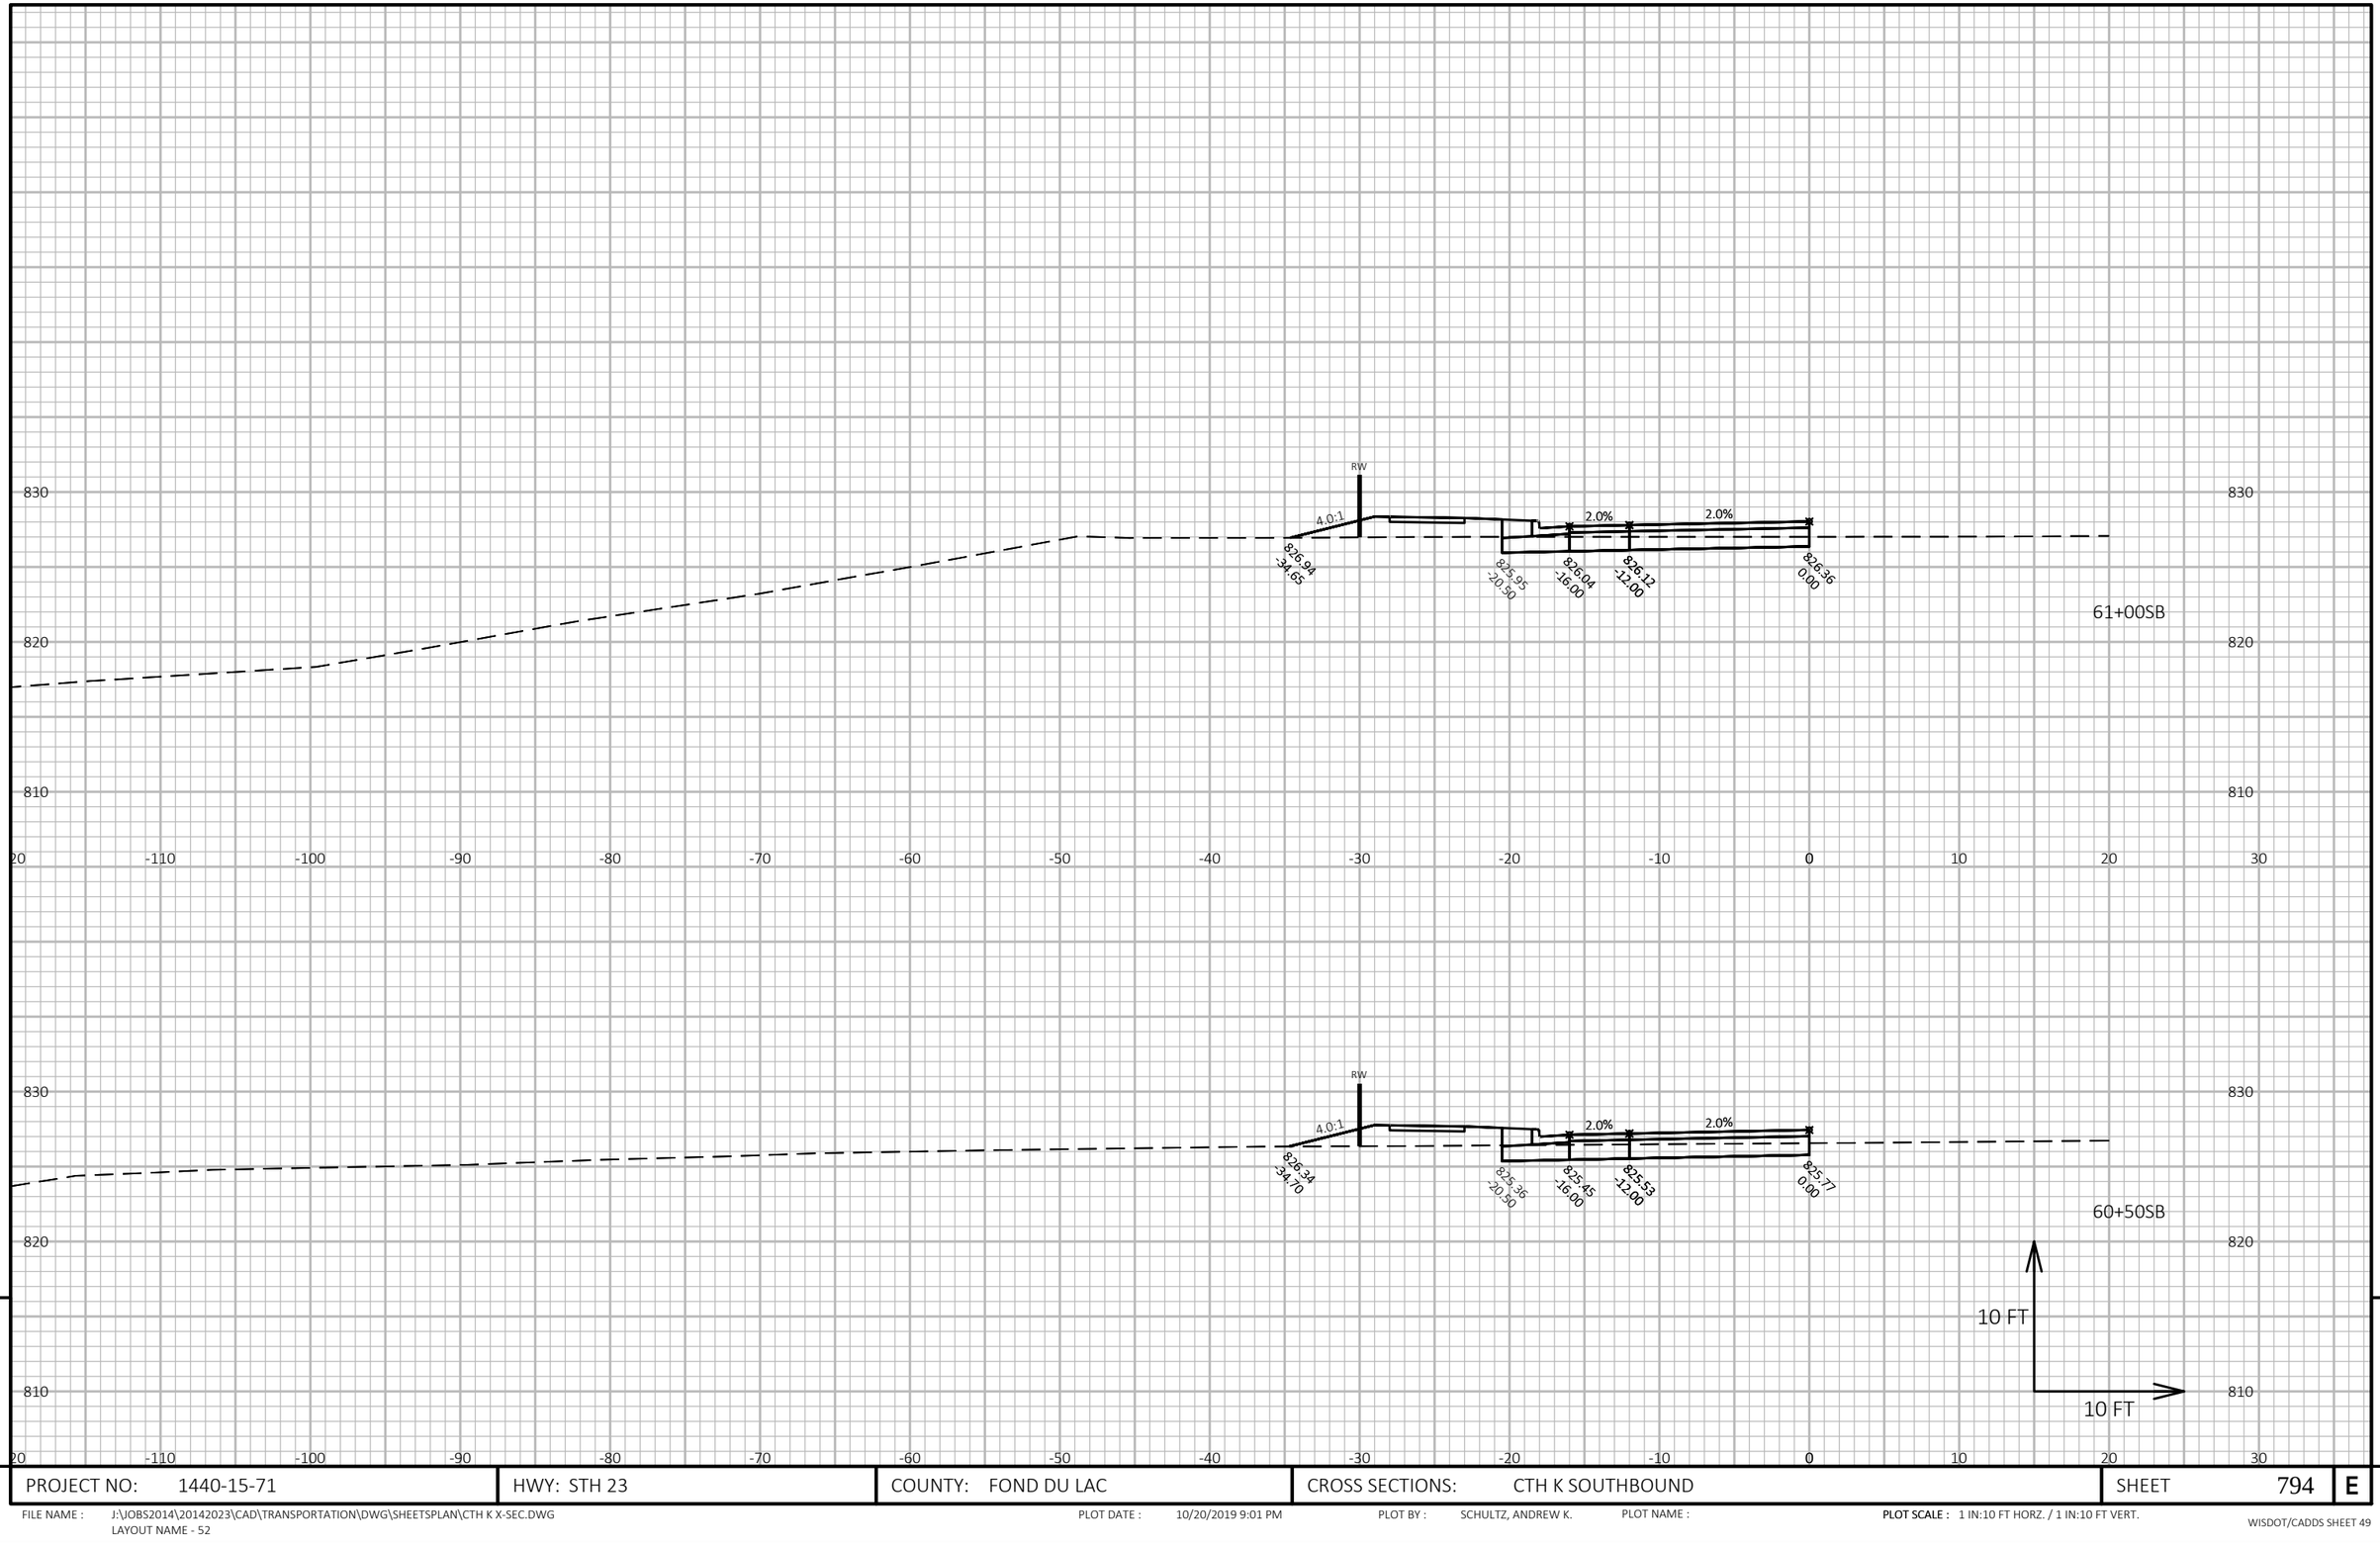

9

9


PROJECT NO: 1440-15-71	HWY: STH 23	COUNTY: FOND DU LAC	CROSS SECTIONS: CTH K SOUTHBOUND	SHEET 794	E

FILE NAME : J:\JOBS2014\20142023\CAD\TRANSPORTATION\DWG\SHEETSPLAN\CTH K X-SEC.DWG
LAYOUT NAME - 52

PLOT DATE : 10/20/2019 9:01 PM PLOT BY : SCHULTZ, ANDREW K. PLOT NAME :

PLOT SCALE : 1 IN:10 FT HORZ. / 1 IN:10 FT VERT.

WISDOT/CADDS SHEET 49

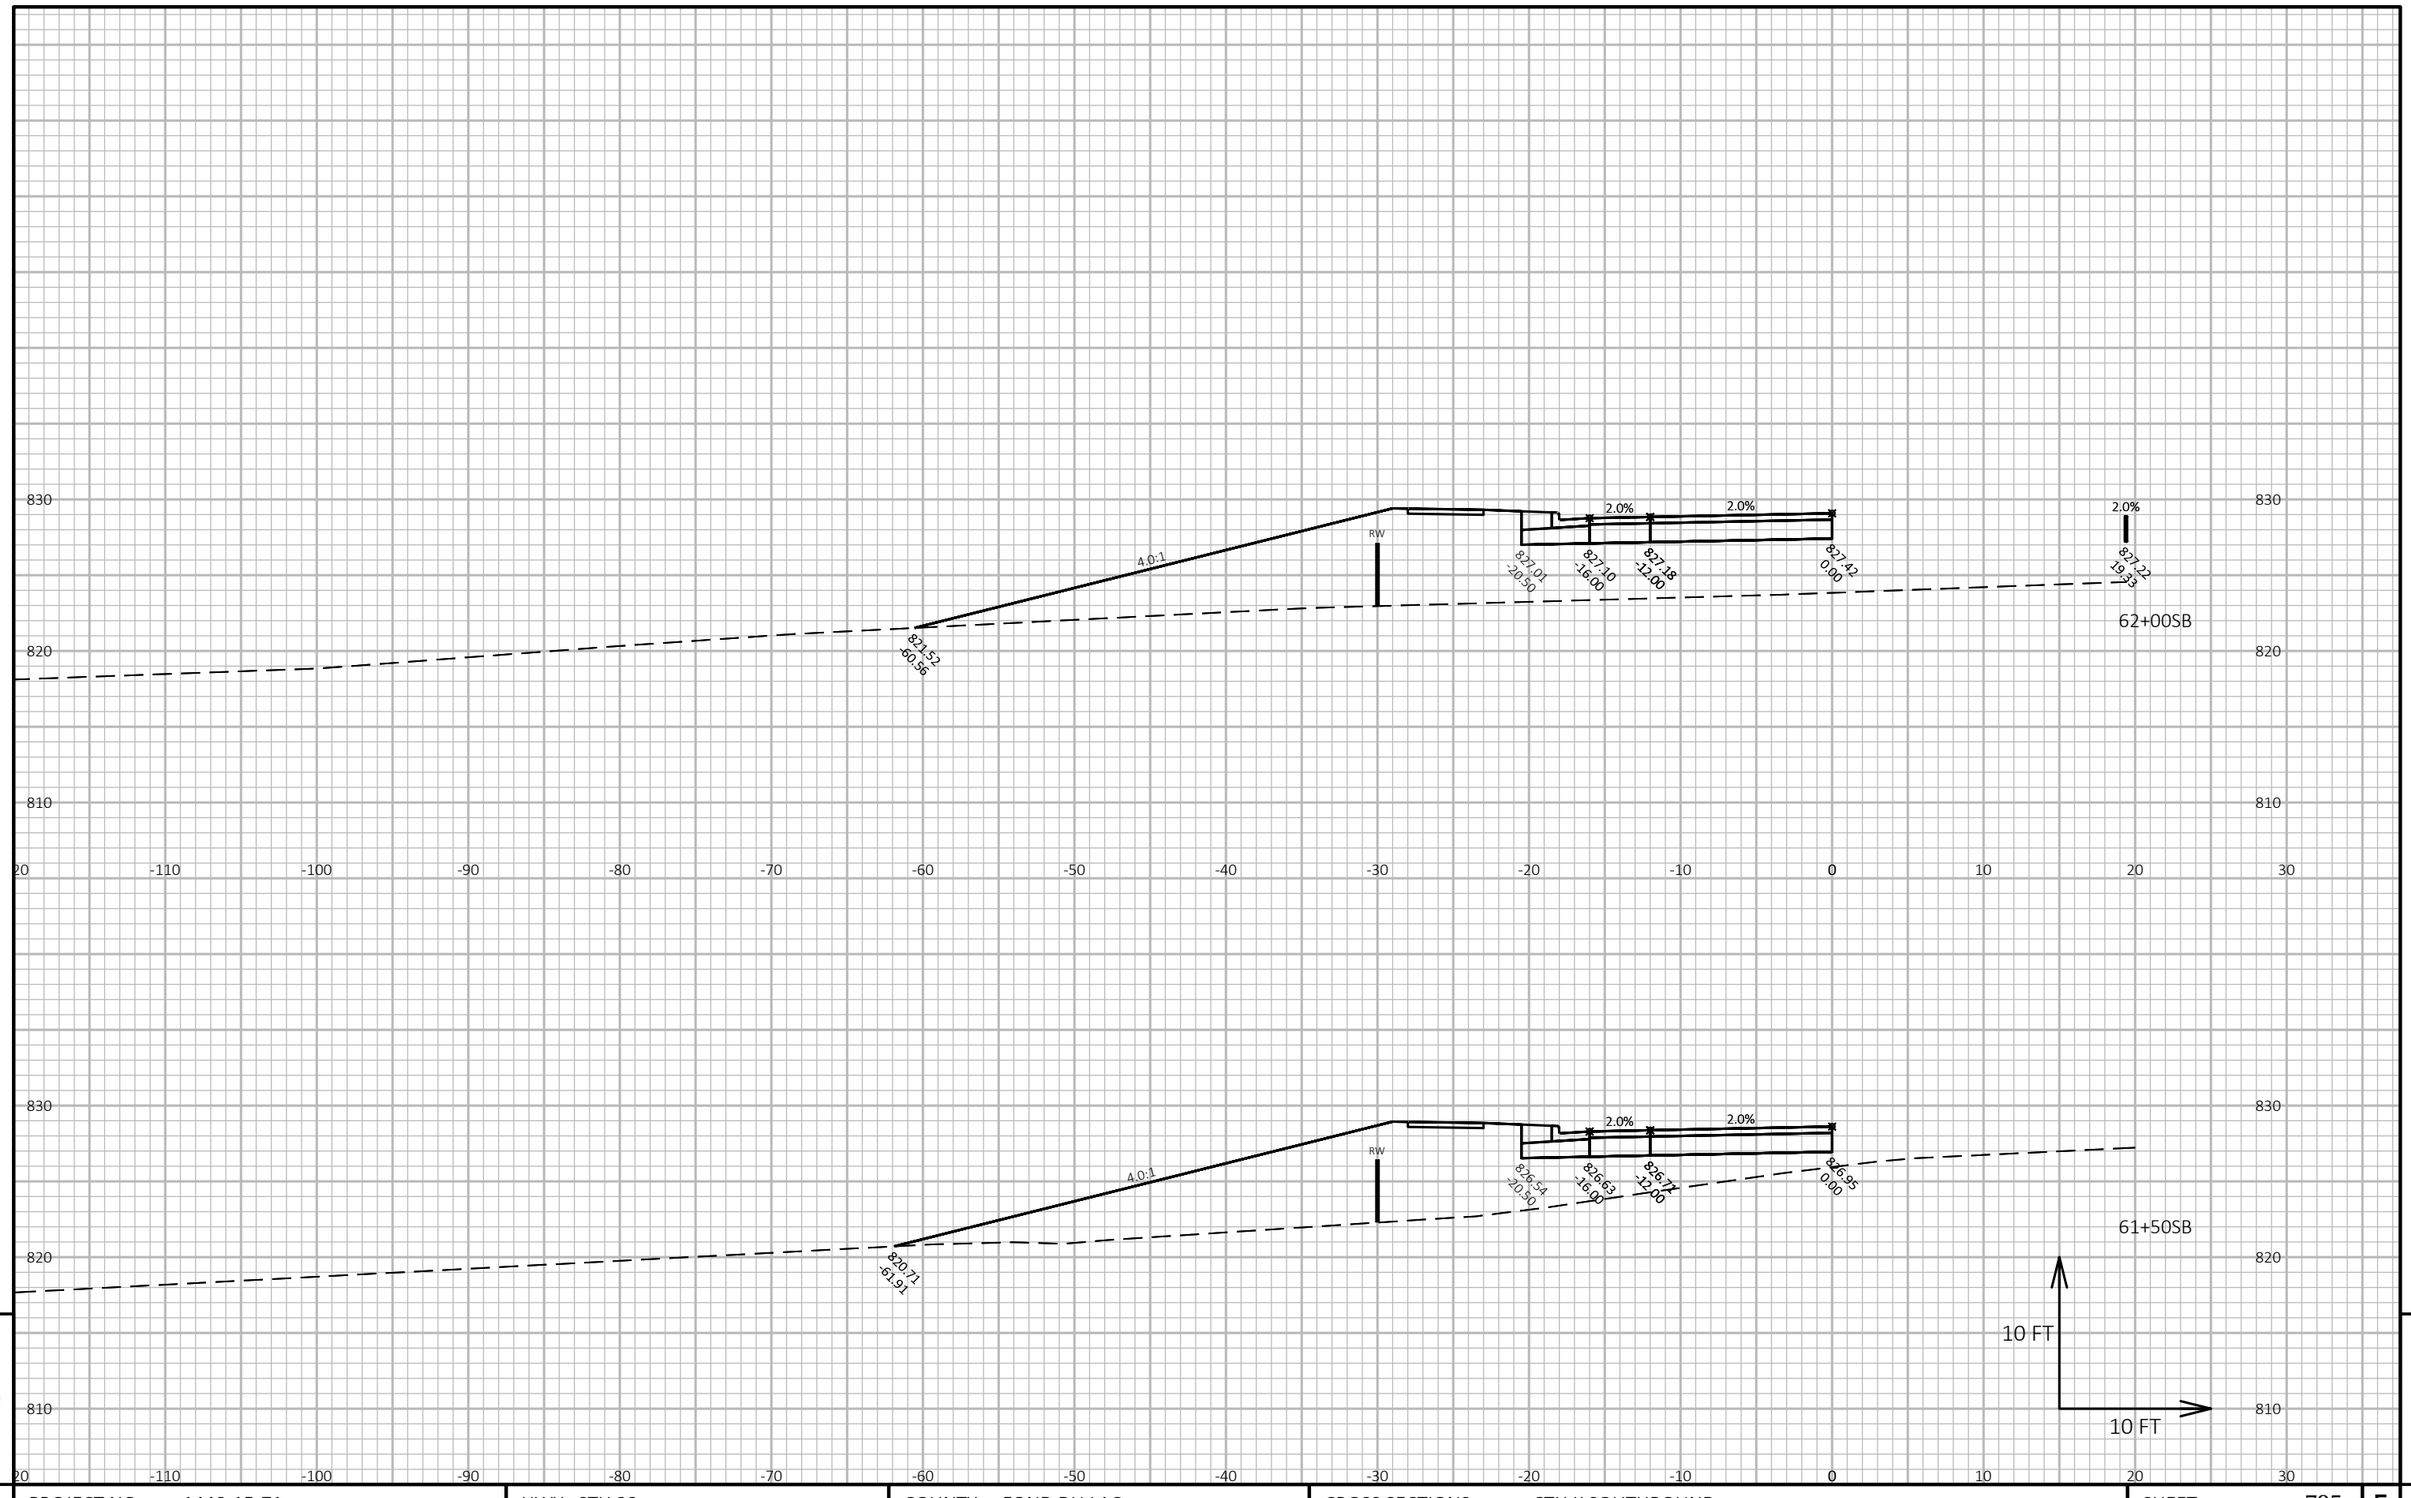

9

9


PROJECT NO: 1440-15-71	HWY: STH 23	COUNTY: FOND DU LAC	CROSS SECTIONS: CTH K SOUTHBOUND	SHEET 795	E

FILE NAME : J:\JOBS2014\20142023\CAD\TRANSPORTATION\DWG\SHEETSPLAN\CTH K X-SEC.DWG
LAYOUT NAME - 53

PLOT DATE : 10/20/2019 9:01 PM PLOT BY : SCHULTZ, ANDREW K. PLOT NAME :

PLOT SCALE : 1 IN:10 FT HORZ. / 1 IN:10 FT VERT.

WISDOT/CADDS SHEET 49

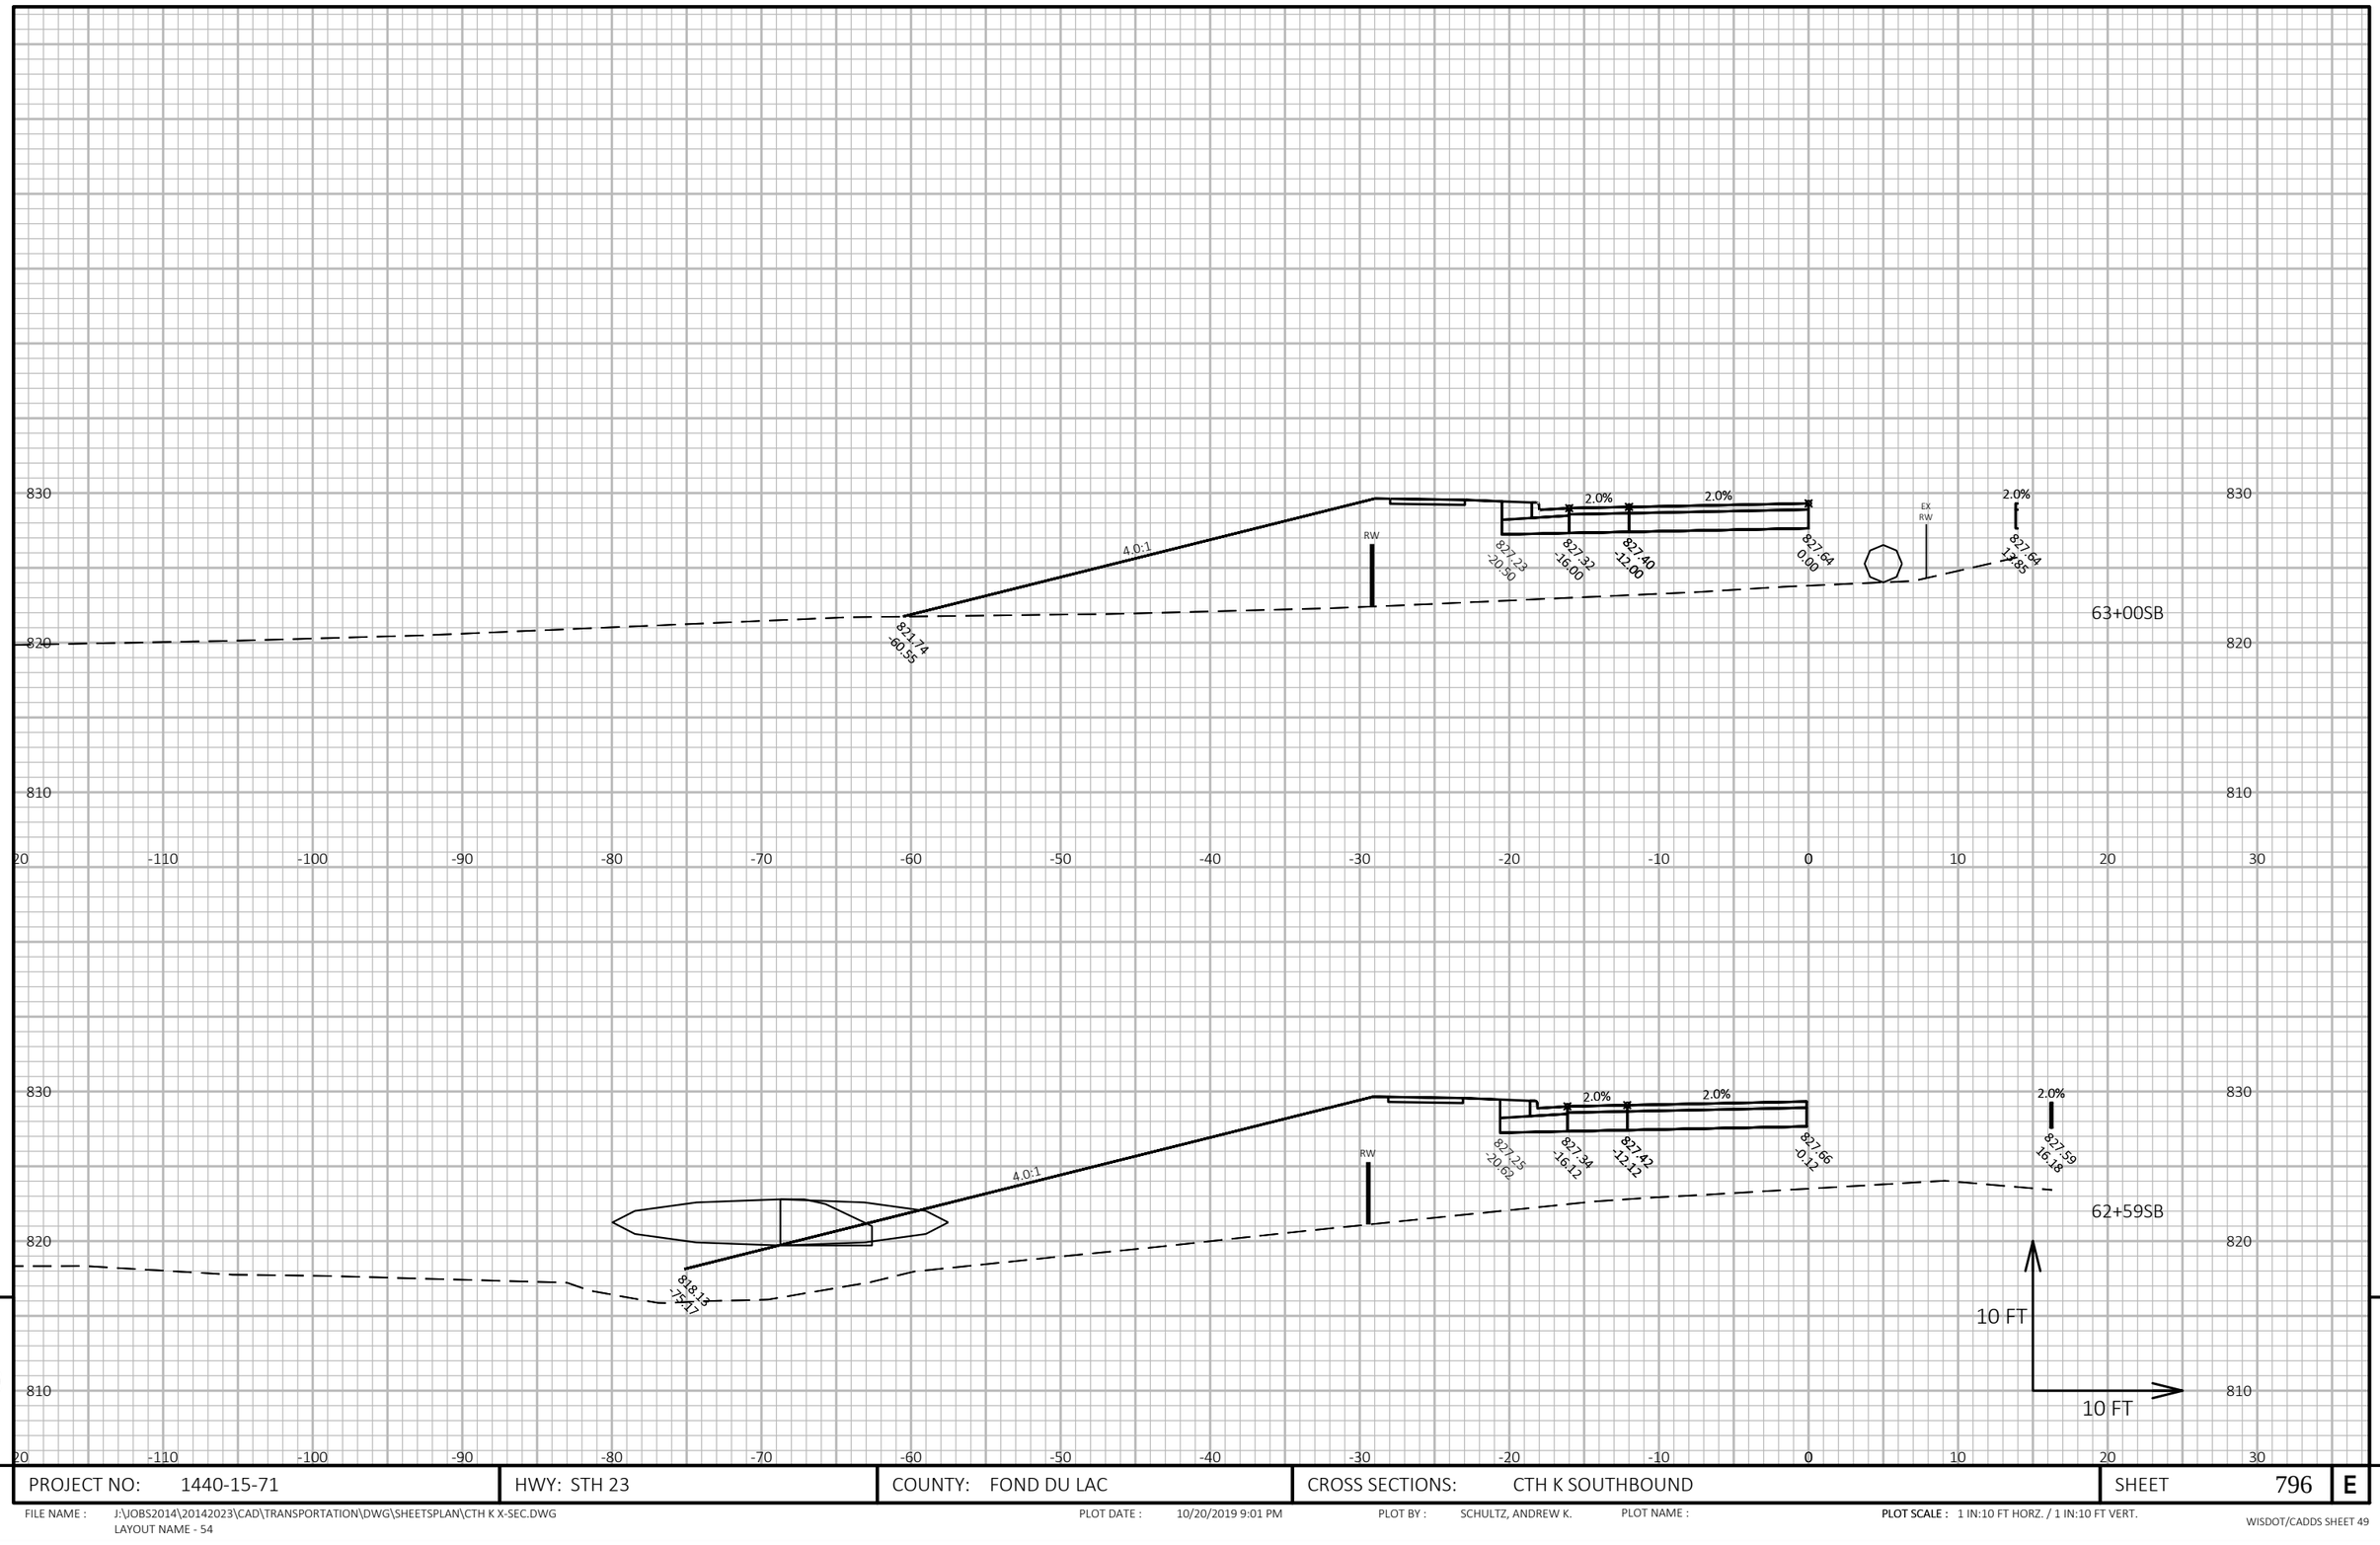

9

9


PROJECT NO: 1440-15-71	HWY: STH 23	COUNTY: FOND DU LAC	CROSS SECTIONS: CTH K SOUTHBOUND	SHEET 796	E

FILE NAME : J:\JOBS2014\20142023\CAD\TRANSPORTATION\DWG\SHEETSPLAN\CTH K X-SEC.DWG
LAYOUT NAME - 54

PLOT DATE : 10/20/2019 9:01 PM PLOT BY : SCHULTZ, ANDREW K. PLOT NAME :

PLOT SCALE : 1 IN:10 FT HORZ. / 1 IN:10 FT VERT.

WISDOT/CADDS SHEET 49

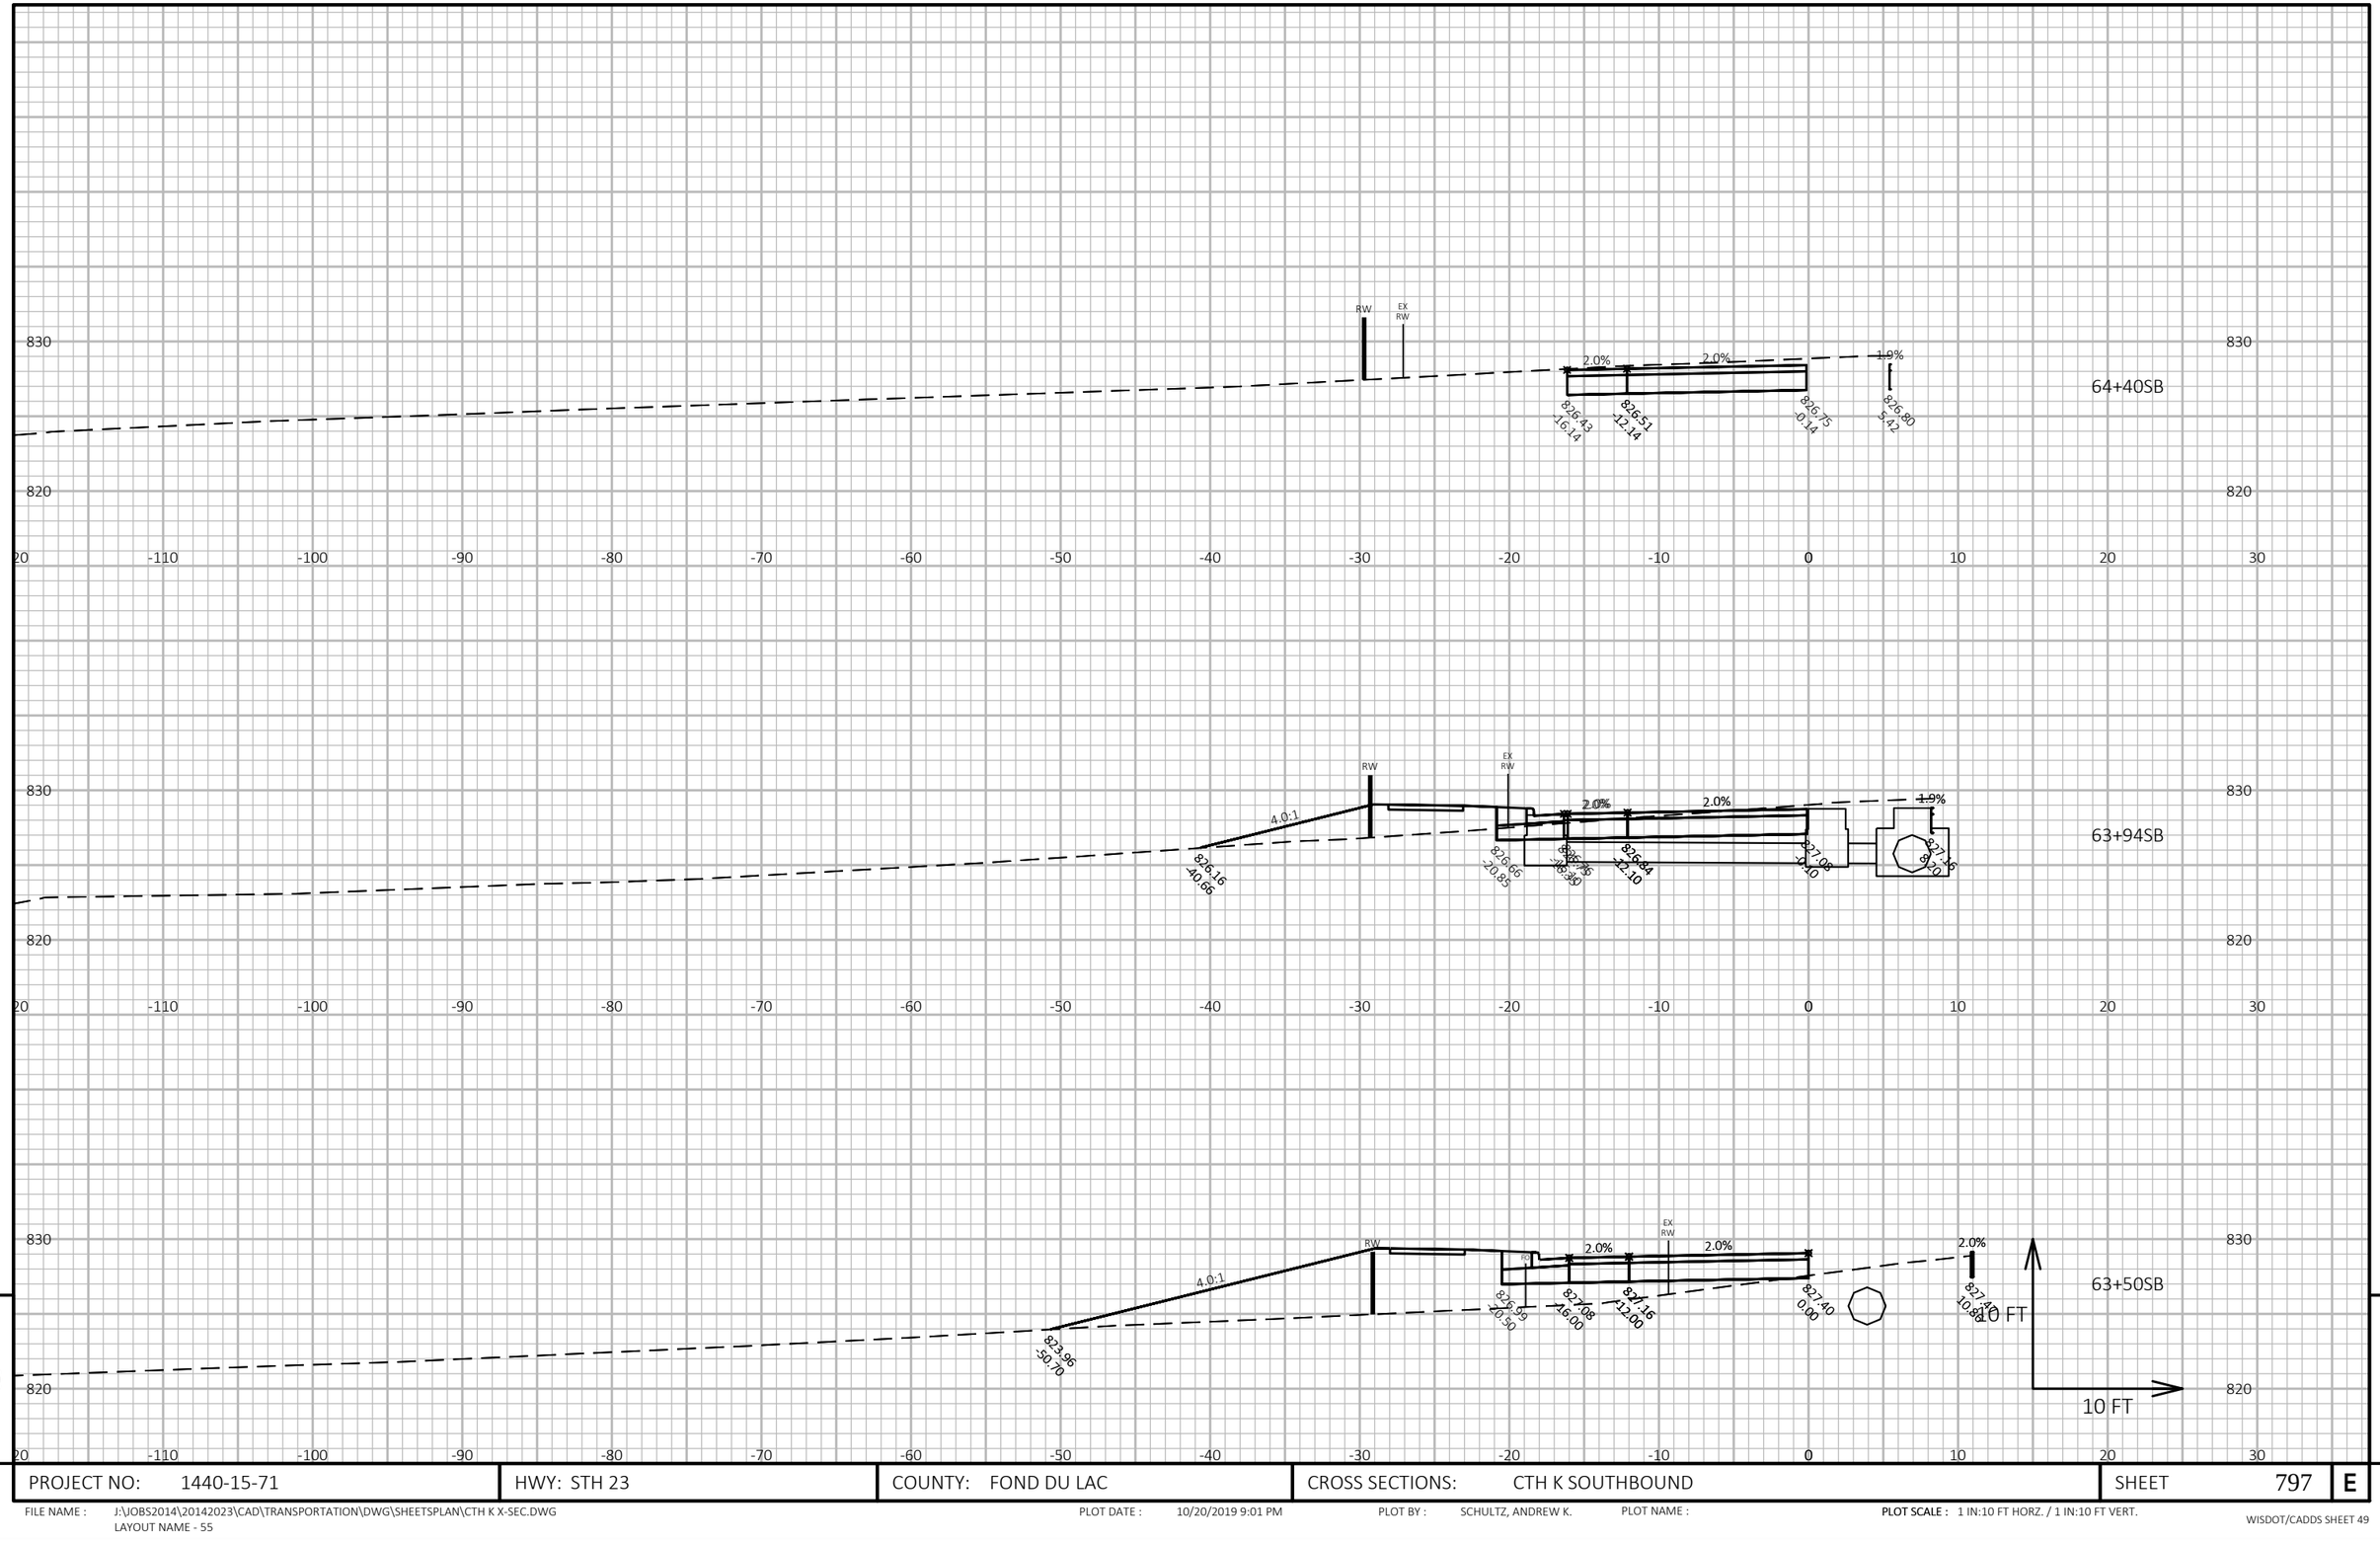

9

9


PROJECT NO: 1440-15-71	HWY: STH 23	COUNTY: FOND DU LAC	CROSS SECTIONS: CTH K SOUTHBOUND	SHEET 797	E

FILE NAME : J:\JOBS2014\20142023\CAD\TRANSPORTATION\DWG\SHEETSPLAN\CTH K X-SEC.DWG
LAYOUT NAME - 55

PLOT DATE : 10/20/2019 9:01 PM PLOT BY : SCHULTZ, ANDREW K. PLOT NAME :

PLOT SCALE : 1 IN:10 FT HORZ. / 1 IN:10 FT VERT.

WISDOT/CADDS SHEET 49

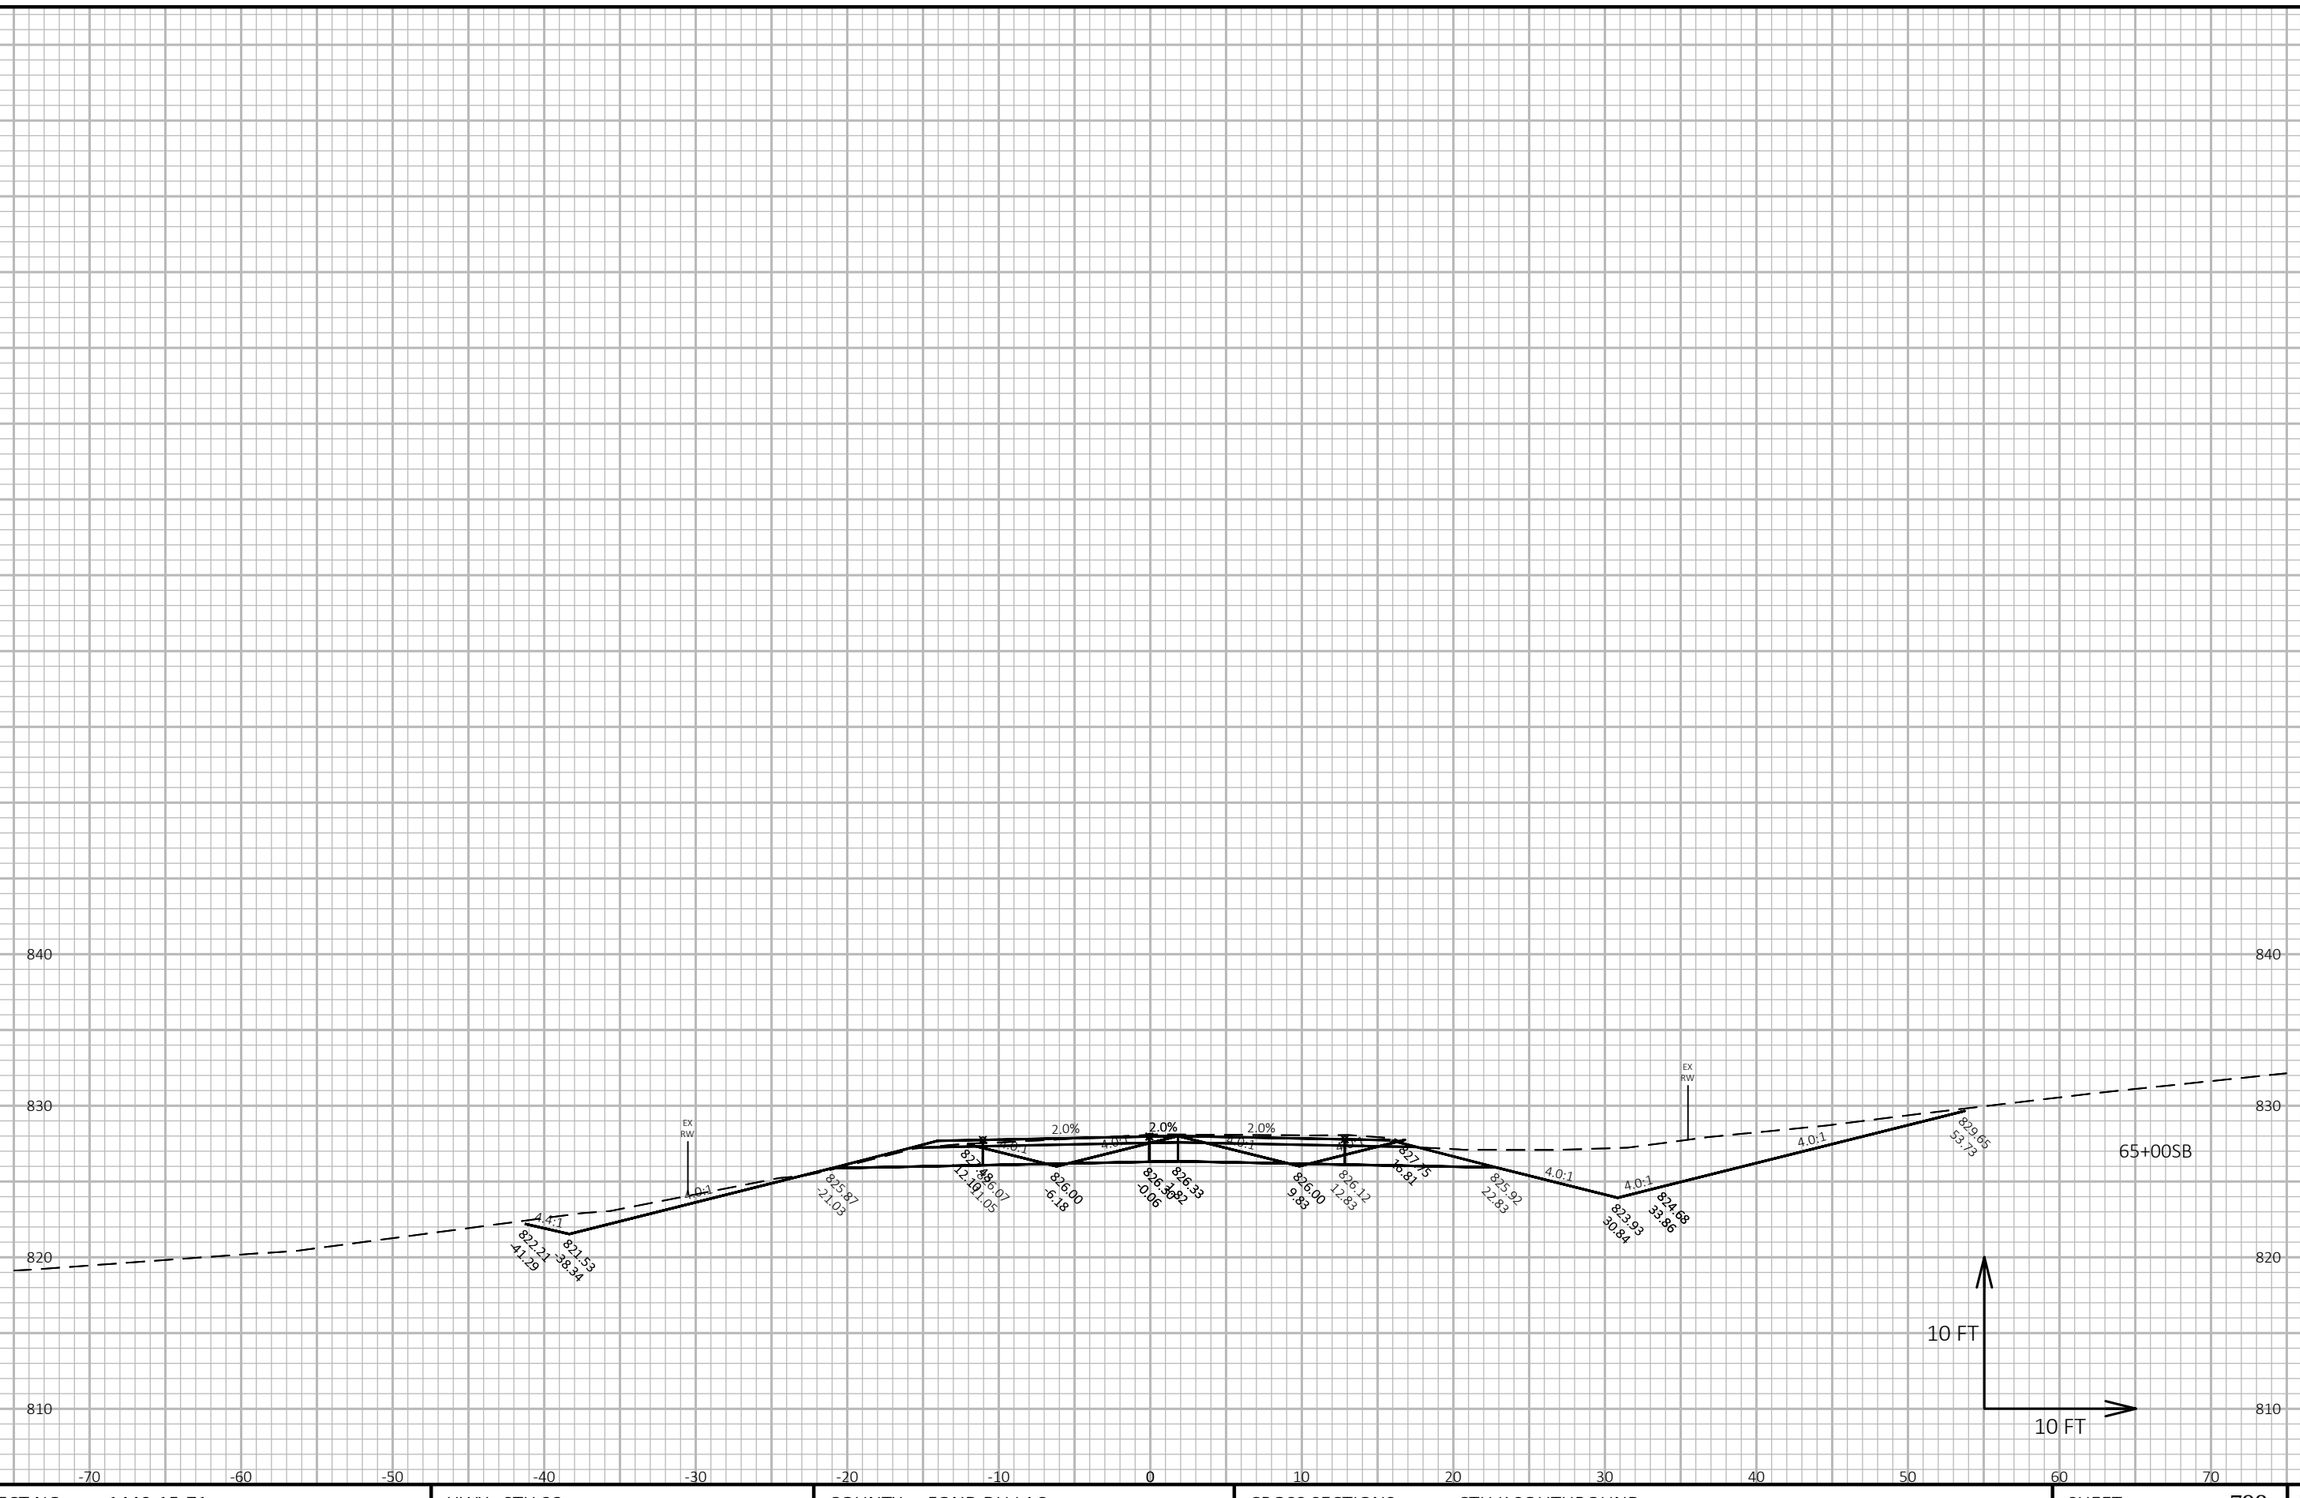

9

9


PROJECT NO: 1440-15-71	HWY: STH 23	COUNTY: FOND DU LAC	CROSS SECTIONS: CTH K SOUTHBOUND	SHEET 798	E

FILE NAME : J:\JOBS2014\20142023\CAD\TRANSPORTATION\DWG\SHEETSPLAN\CTH K X-SEC.DWG
LAYOUT NAME - 56

PLOT DATE : 10/20/2019 9:01 PM PLOT BY : SCHULTZ, ANDREW K. PLOT NAME :

PLOT SCALE : 1 IN:10 FT HORZ. / 1 IN:10 FT VERT.

WISDOT/CADDS SHEET 49

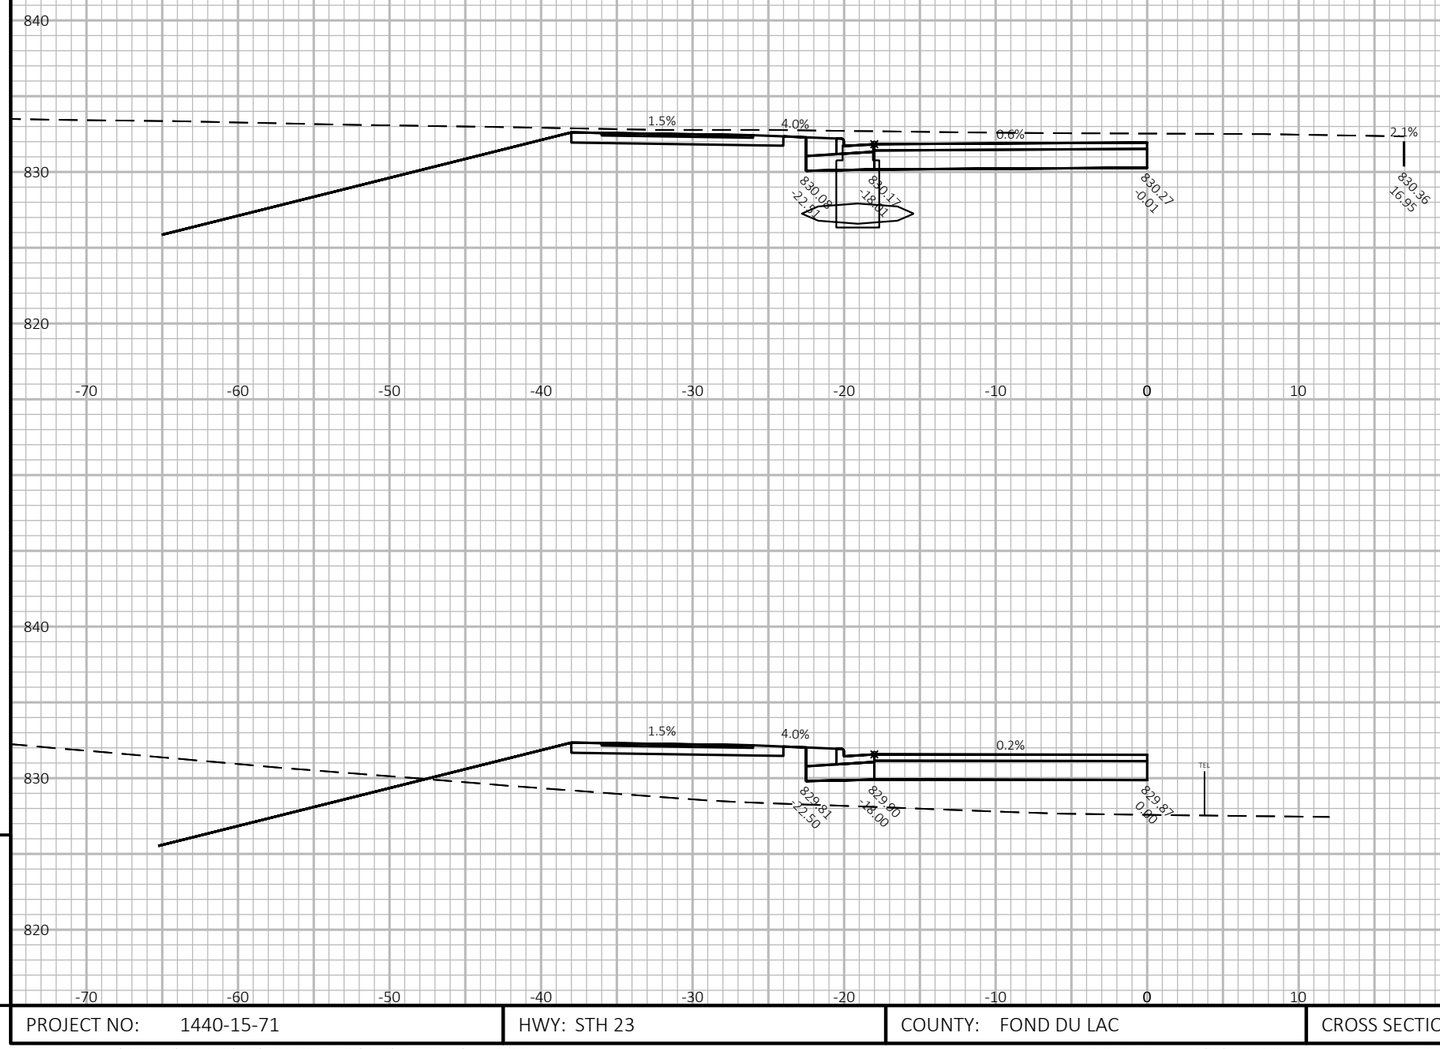

9


9

PROJECT NO: 1440-15-71	HWY: STH 23	COUNTY: FOND DU LAC	CROSS SECTIONS: MARY HILL PARK DRIVE	SHEET 799	E

FILE NAME : J:\OBS2014\20142023\CAD\TRANSPORTATION\DWG\SHEETSPLAN\MH XSEC.DWG
LAYOUT NAME - 01

PLOT DATE : 10/20/2019 10:03 PM PLOT BY : SCHULTZ, ANDREW K. PLOT NAME :

PLOT SCALE : 1 IN:10 FT HORZ. / 1 IN:10 FT VERT.

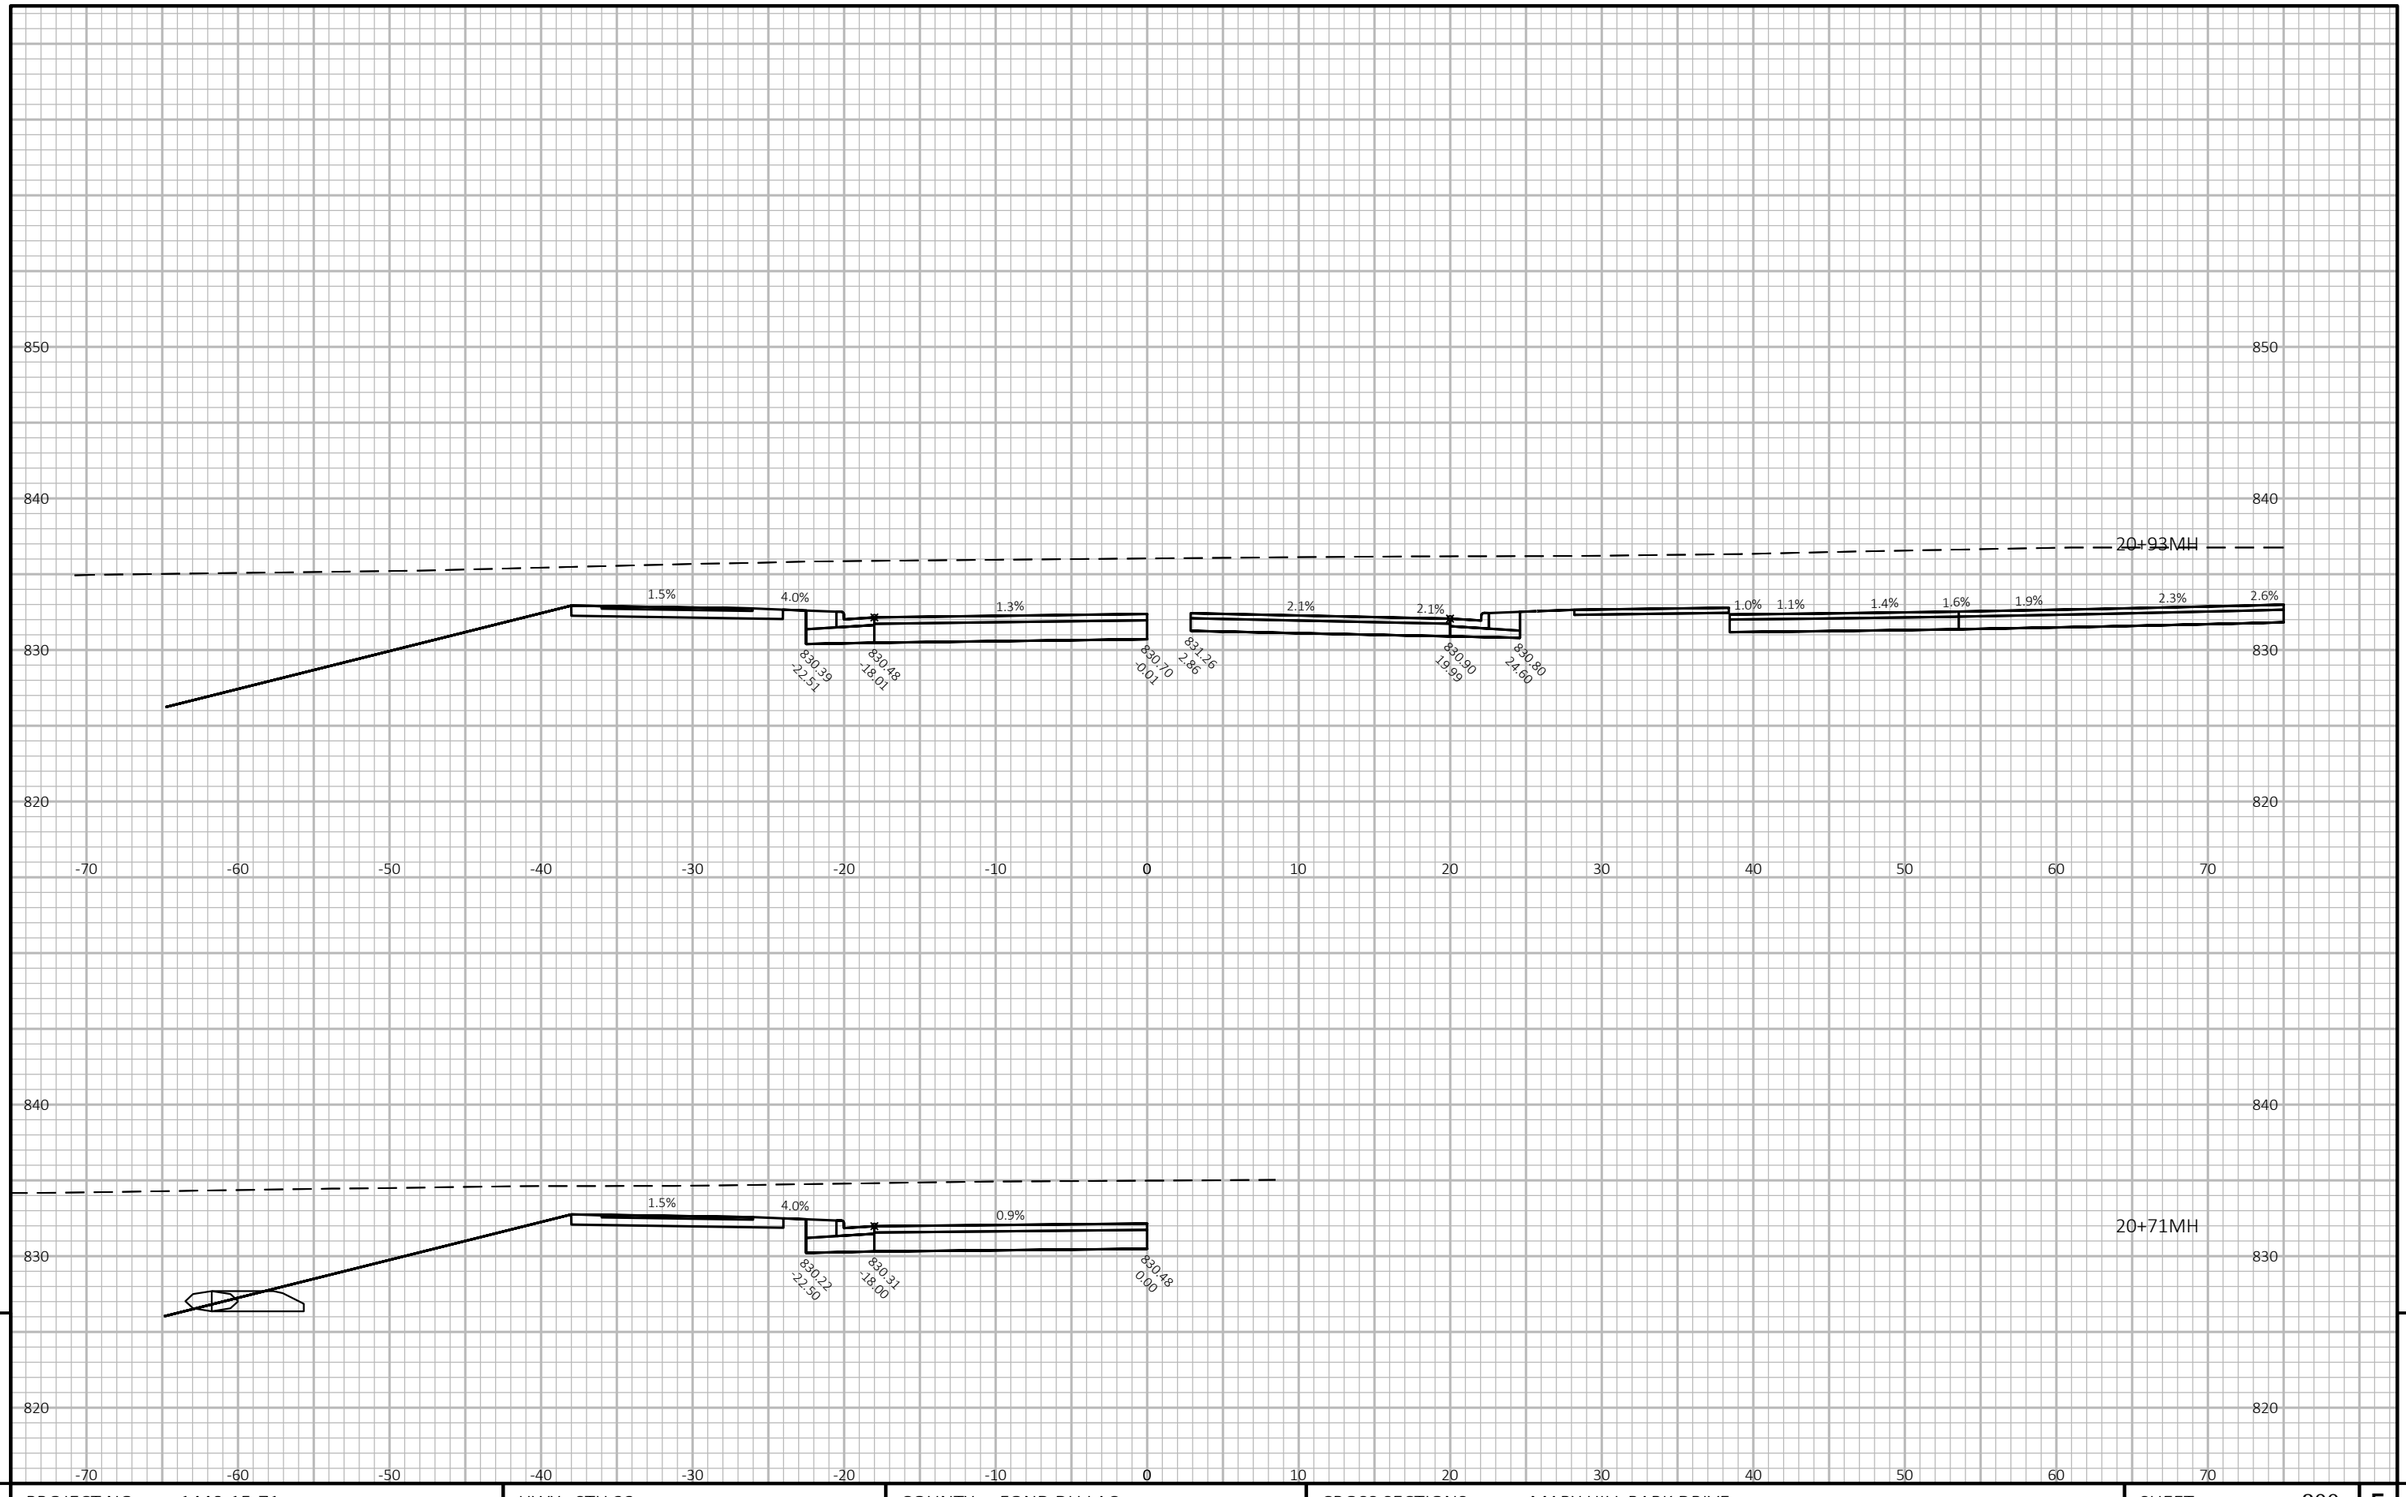

9

9


PROJECT NO: 1440-15-71	HWY: STH 23	COUNTY: FOND DU LAC	CROSS SECTIONS: MARY HILL PARK DRIVE	SHEET 800	E

FILE NAME : J:\JOBS2014\20142023\CAD\TRANSPORTATION\DWG\SHEETSPLAN\MH XSEC.DWG
LAYOUT NAME - 02

PLOT DATE : 10/20/2019 10:03 PM PLOT BY : SCHULTZ, ANDREW K. PLOT NAME :

PLOT SCALE : 1 IN:10 FT HORZ. / 1 IN:10 FT VERT.

WISDOT/CADDS SHEET 49

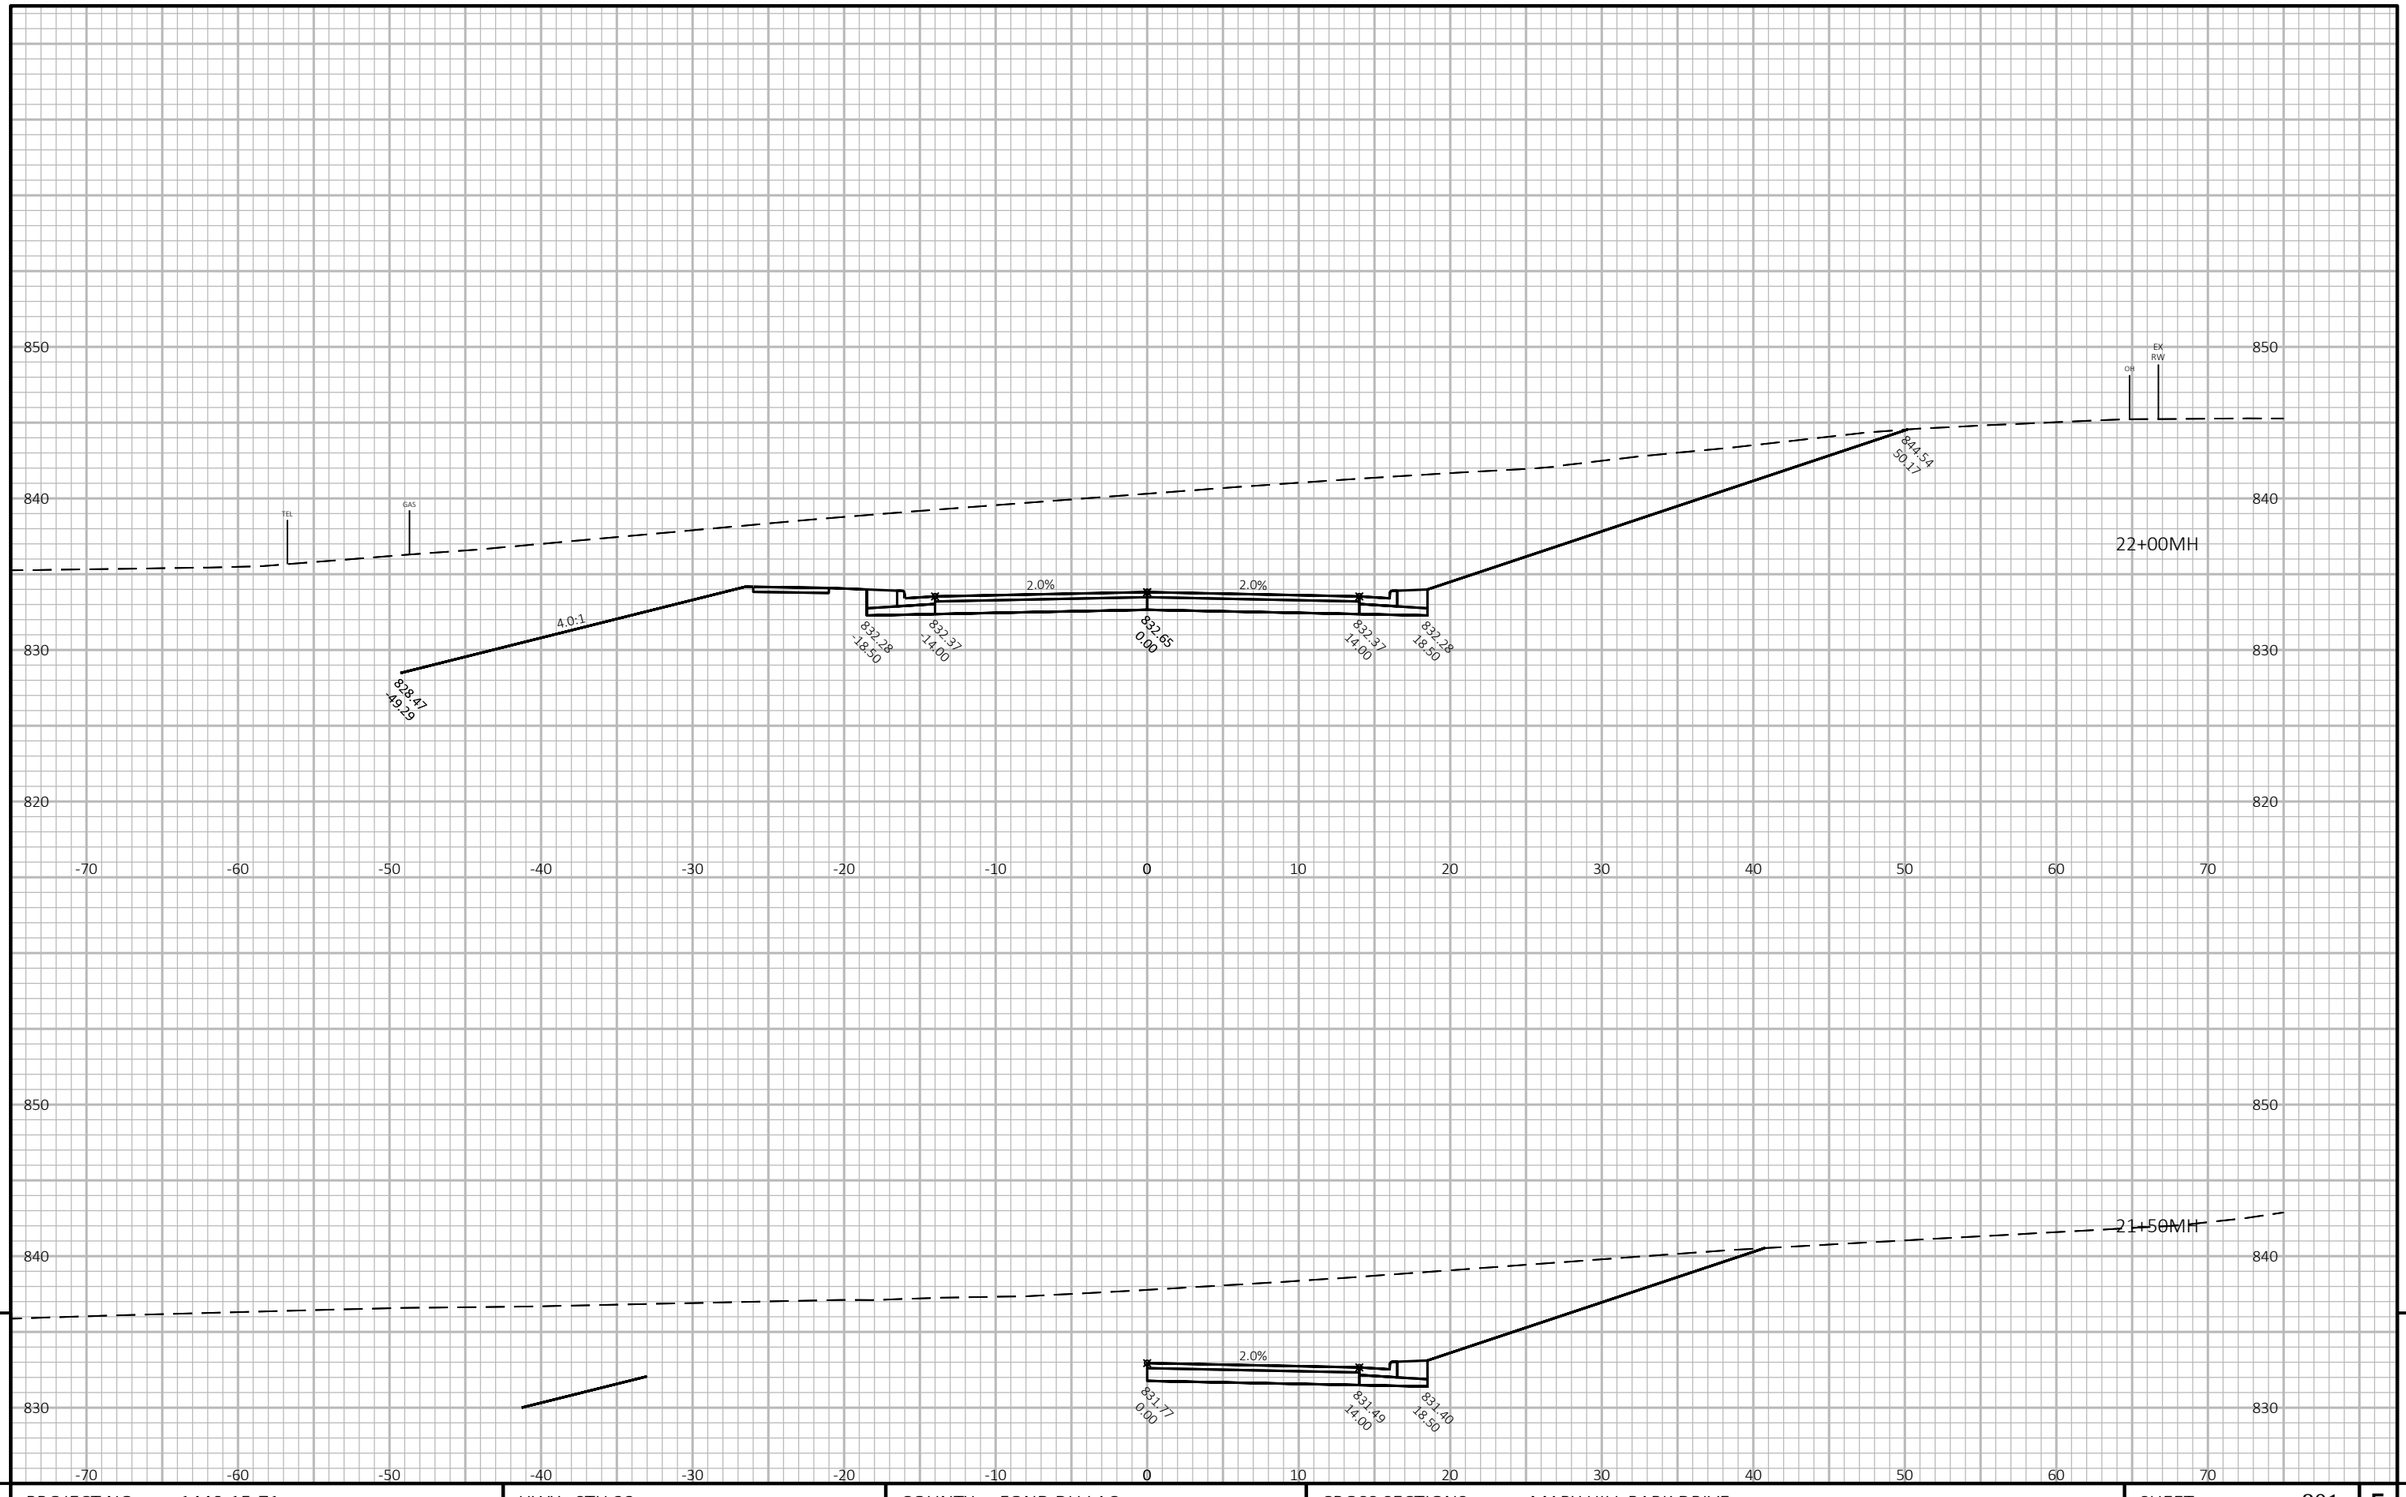

9


9

PROJECT NO: 1440-15-71	HWY: STH 23	COUNTY: FOND DU LAC	CROSS SECTIONS: MARY HILL PARK DRIVE	SHEET 801	E

FILE NAME : J:\OBS2014\20142023\CAD\TRANSPORTATION\DWG\SHEETSPLAN\MH XSEC.DWG
LAYOUT NAME - 03

PLOT DATE : 10/20/2019 10:03 PM PLOT BY : SCHULTZ, ANDREW K. PLOT NAME :

PLOT SCALE : 1 IN:10 FT HORZ. / 1 IN:10 FT VERT.

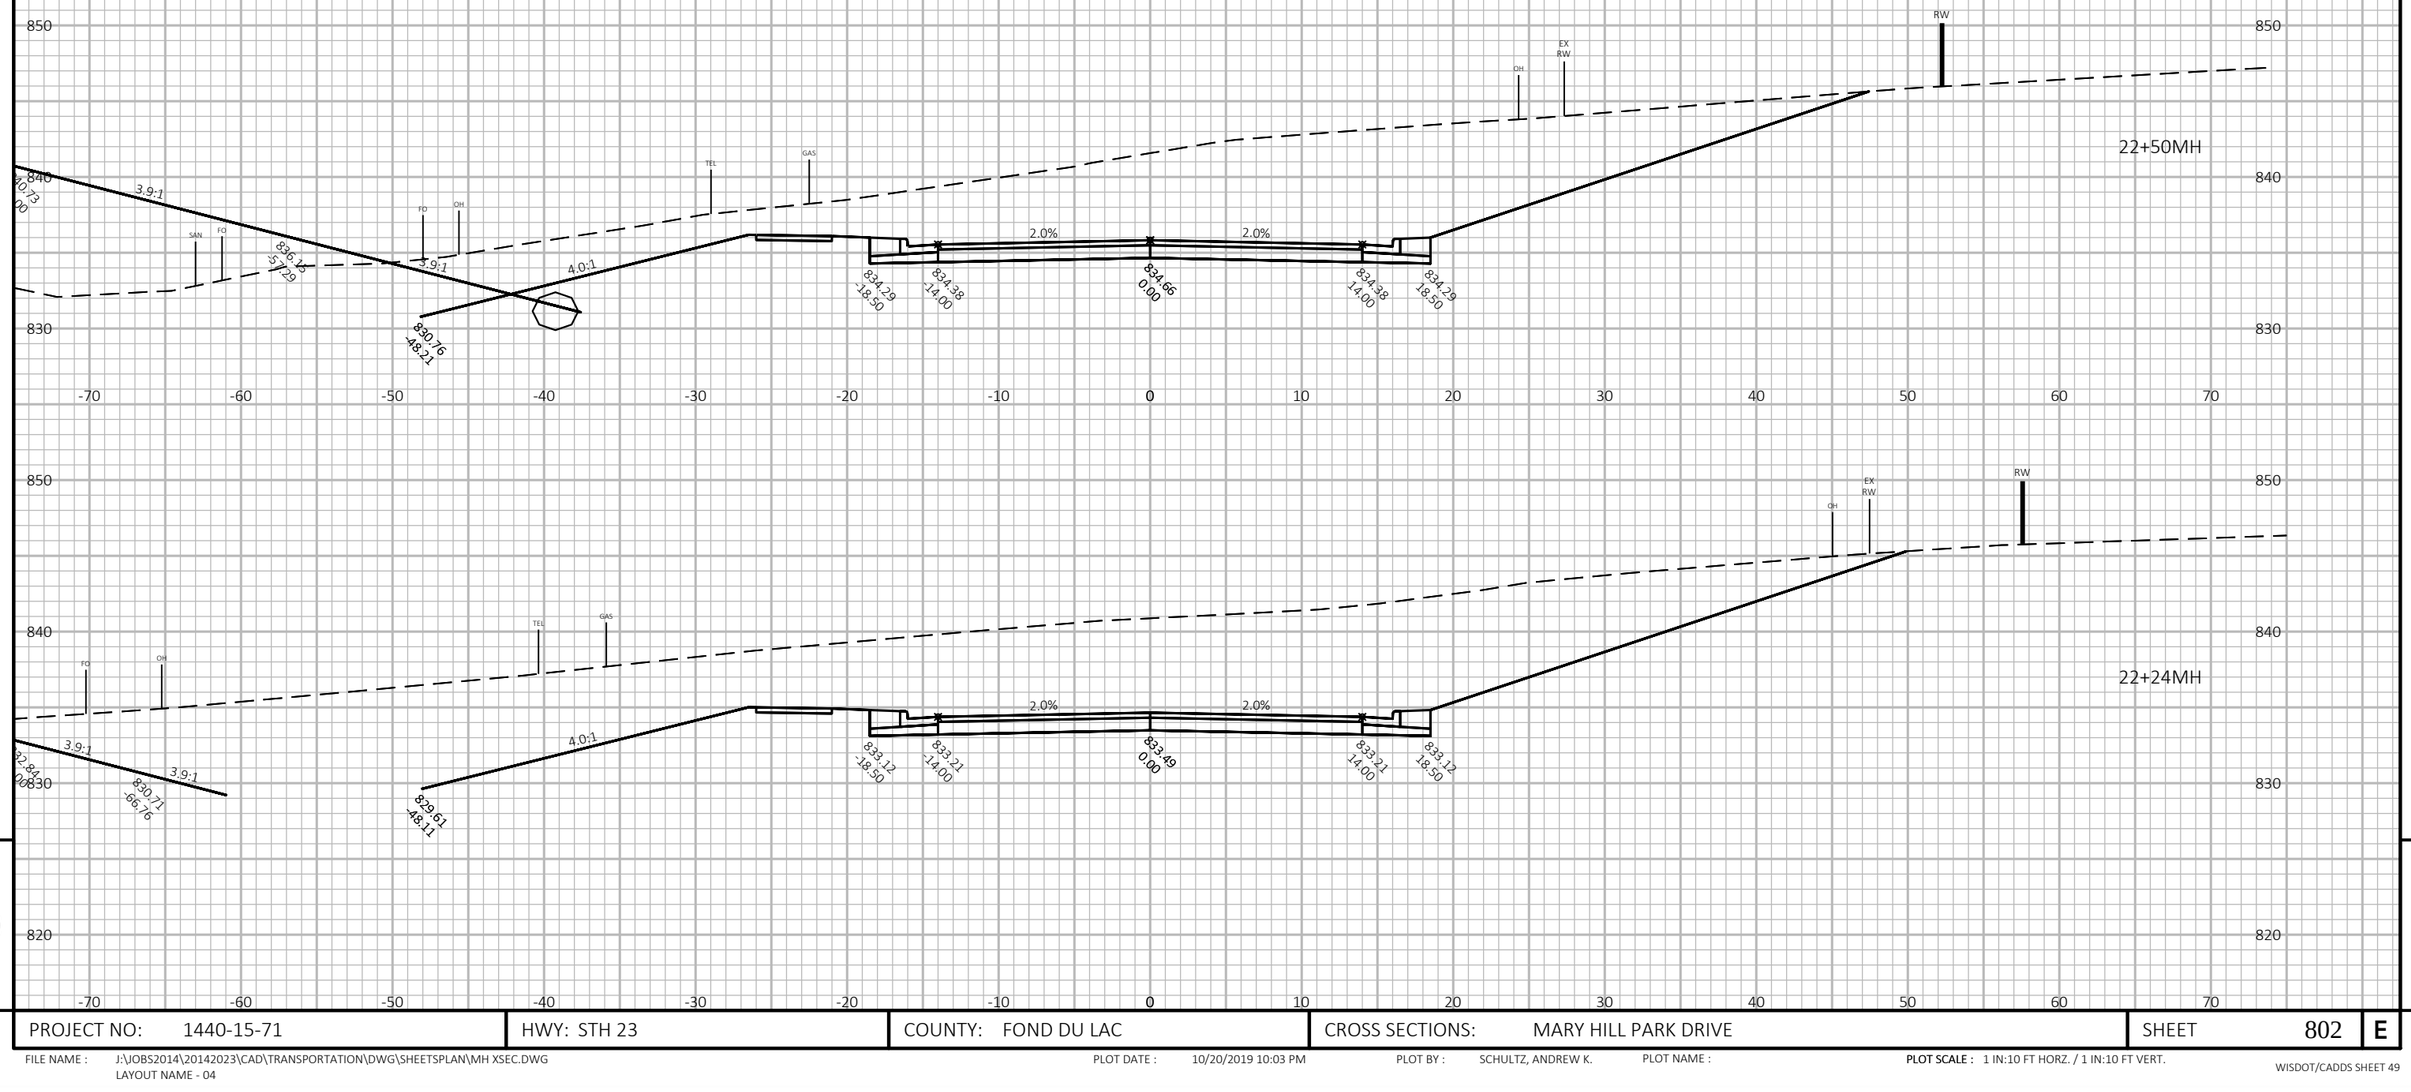

9


9

PROJECT NO: 1440-15-71	HWY: STH 23	COUNTY: FOND DU LAC	CROSS SECTIONS: MARY HILL PARK DRIVE	SHEET 802	E

FILE NAME : J:\JOBS2014\20142023\CAD\TRANSPORTATION\DWG\SHEETSPLAN\MH XSEC.DWG
LAYOUT NAME - 04

PLOT DATE : 10/20/2019 10:03 PM PLOT BY : SCHULTZ, ANDREW K. PLOT NAME : **PLOT SCALE :** 1 IN:10 FT HORZ. / 1 IN:10 FT VERT.

WISDOT/CADDS SHEET 49

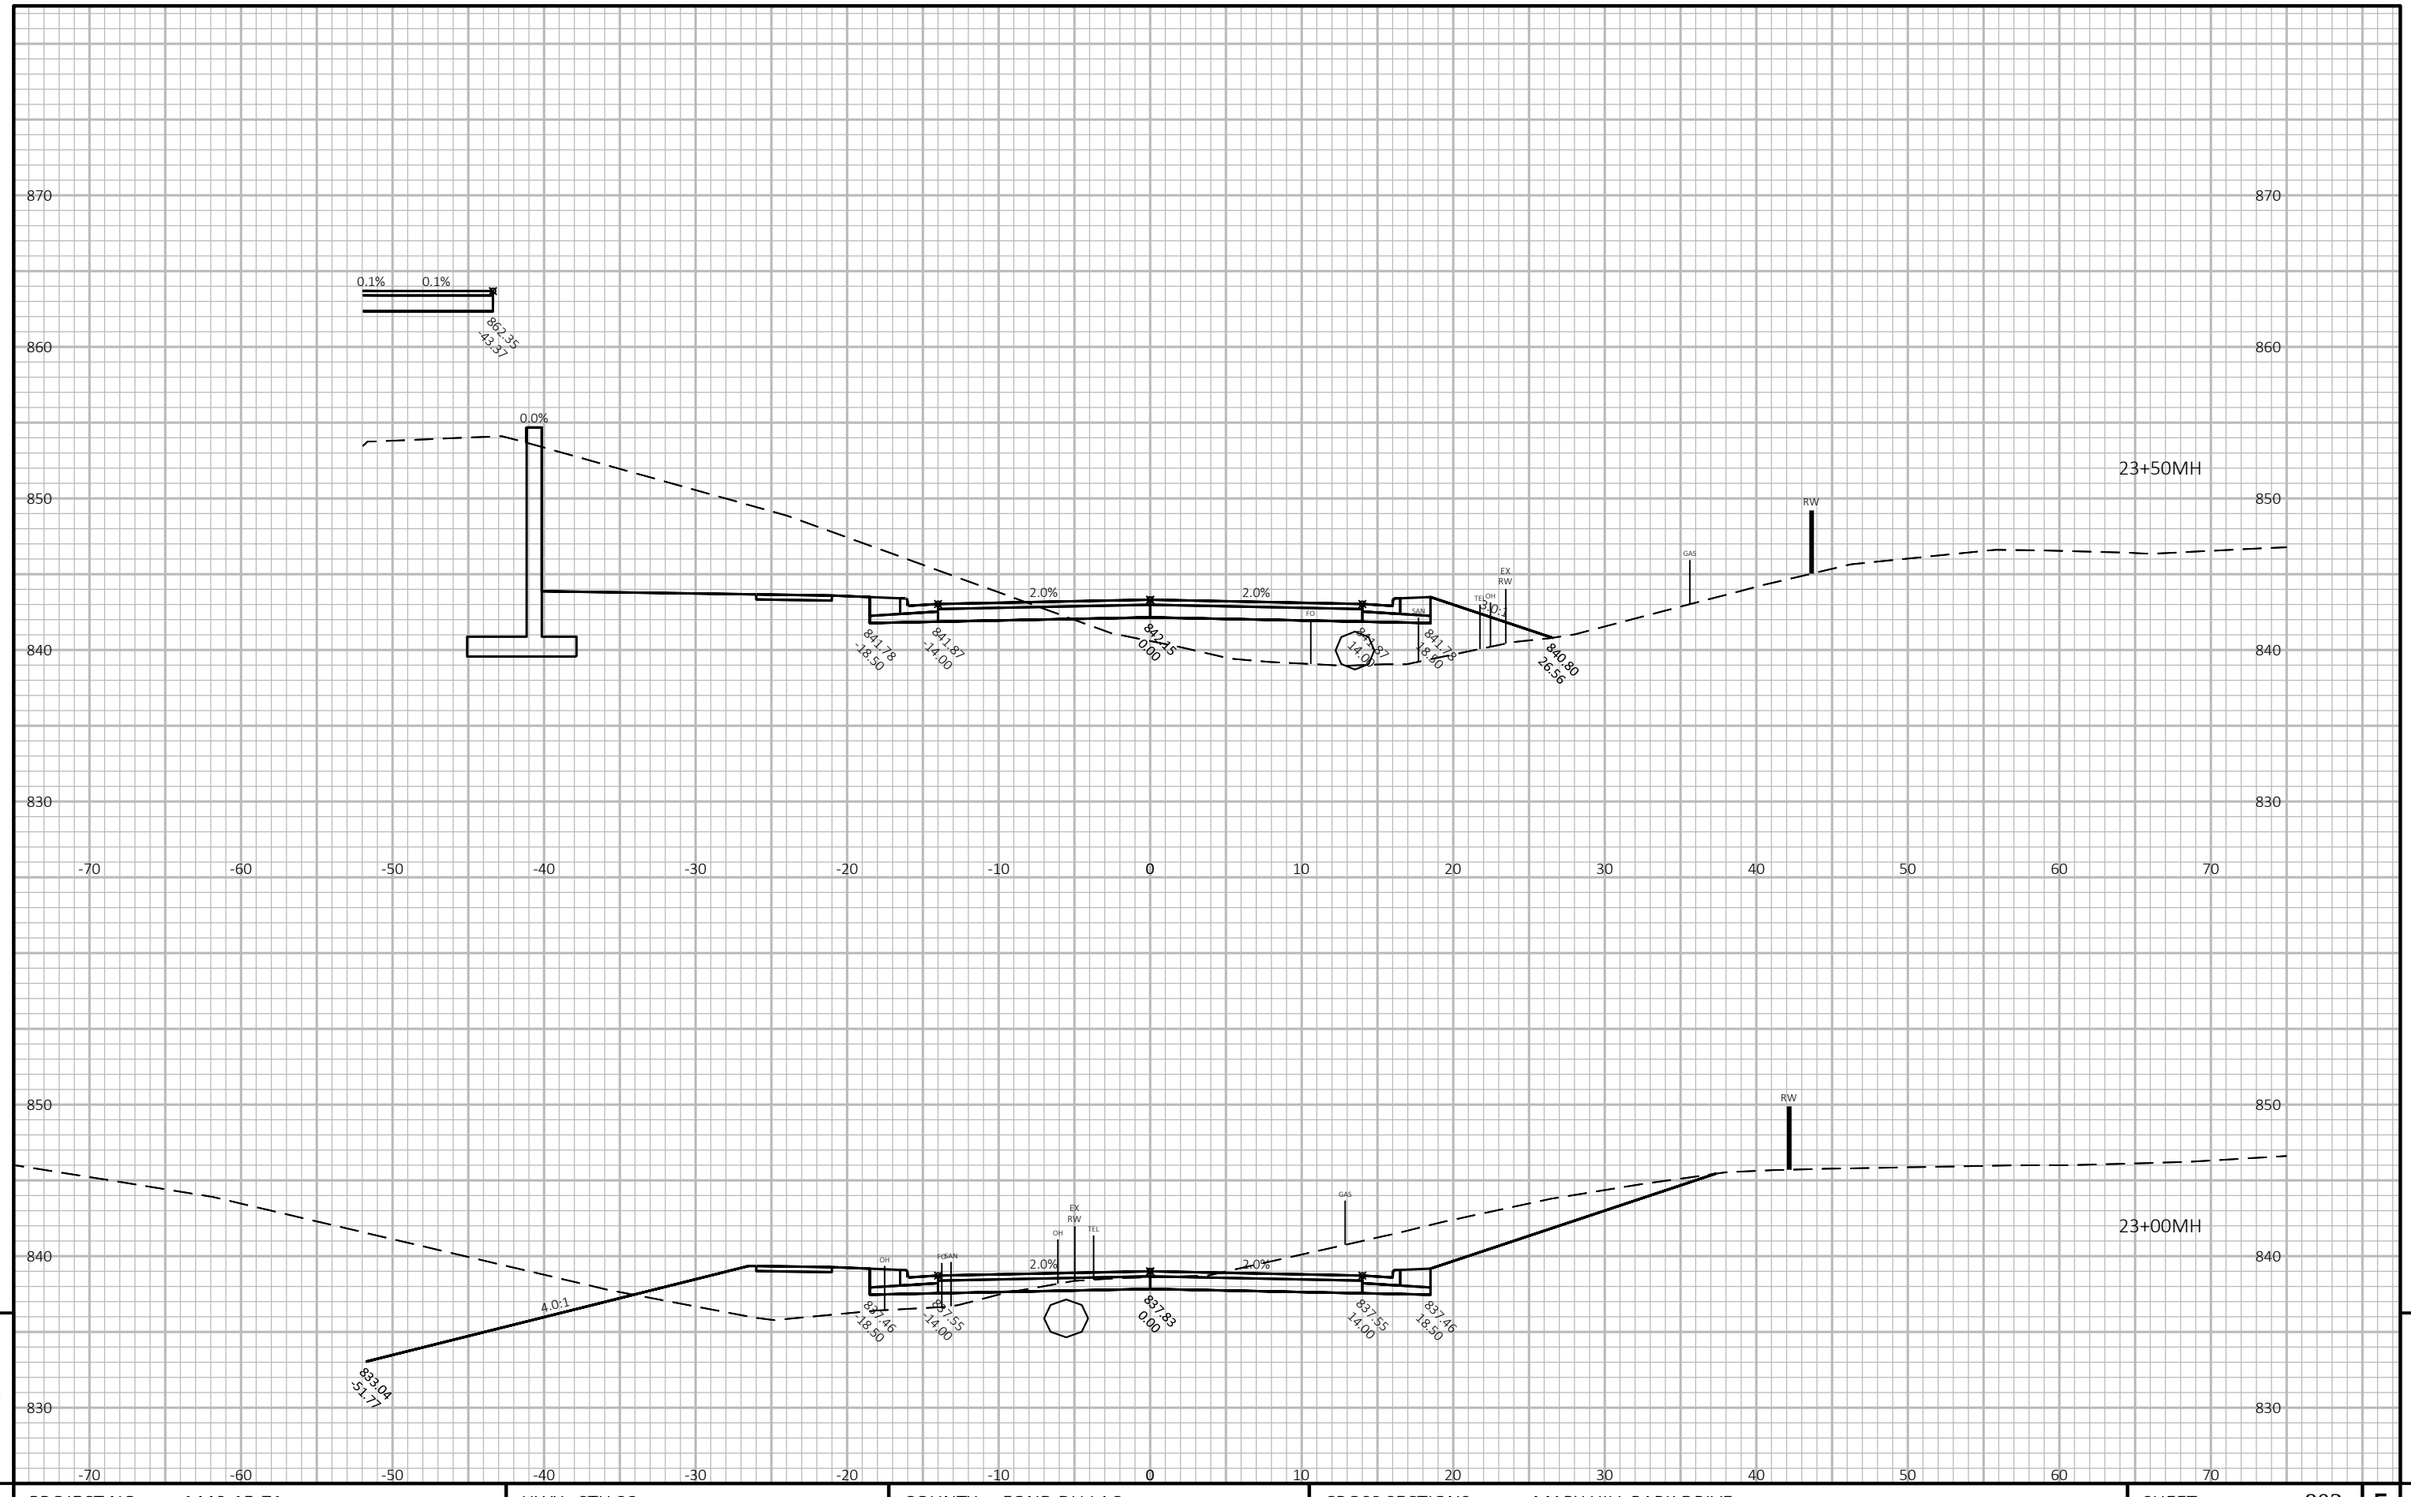

PROJECT NO: 1440-15-71	HWY: STH 23	COUNTY: FOND DU LAC	CROSS SECTIONS: MARY HILL PARK DRIVE	SHEET 803	E

FILE NAME : J:\JOBS2014\20142023\CAD\TRANSPORTATION\DWG\SHEETSPLAN\MH XSEC.DWG
LAYOUT NAME - 05


PLOT DATE : 10/20/2019 10:03 PM PLOT BY : SCHULTZ, ANDREW K. PLOT NAME :

PLOT SCALE : 1 IN:10 FT HORZ. / 1 IN:10 FT VERT.

WISDOT/CADDS SHEET 49

9

9

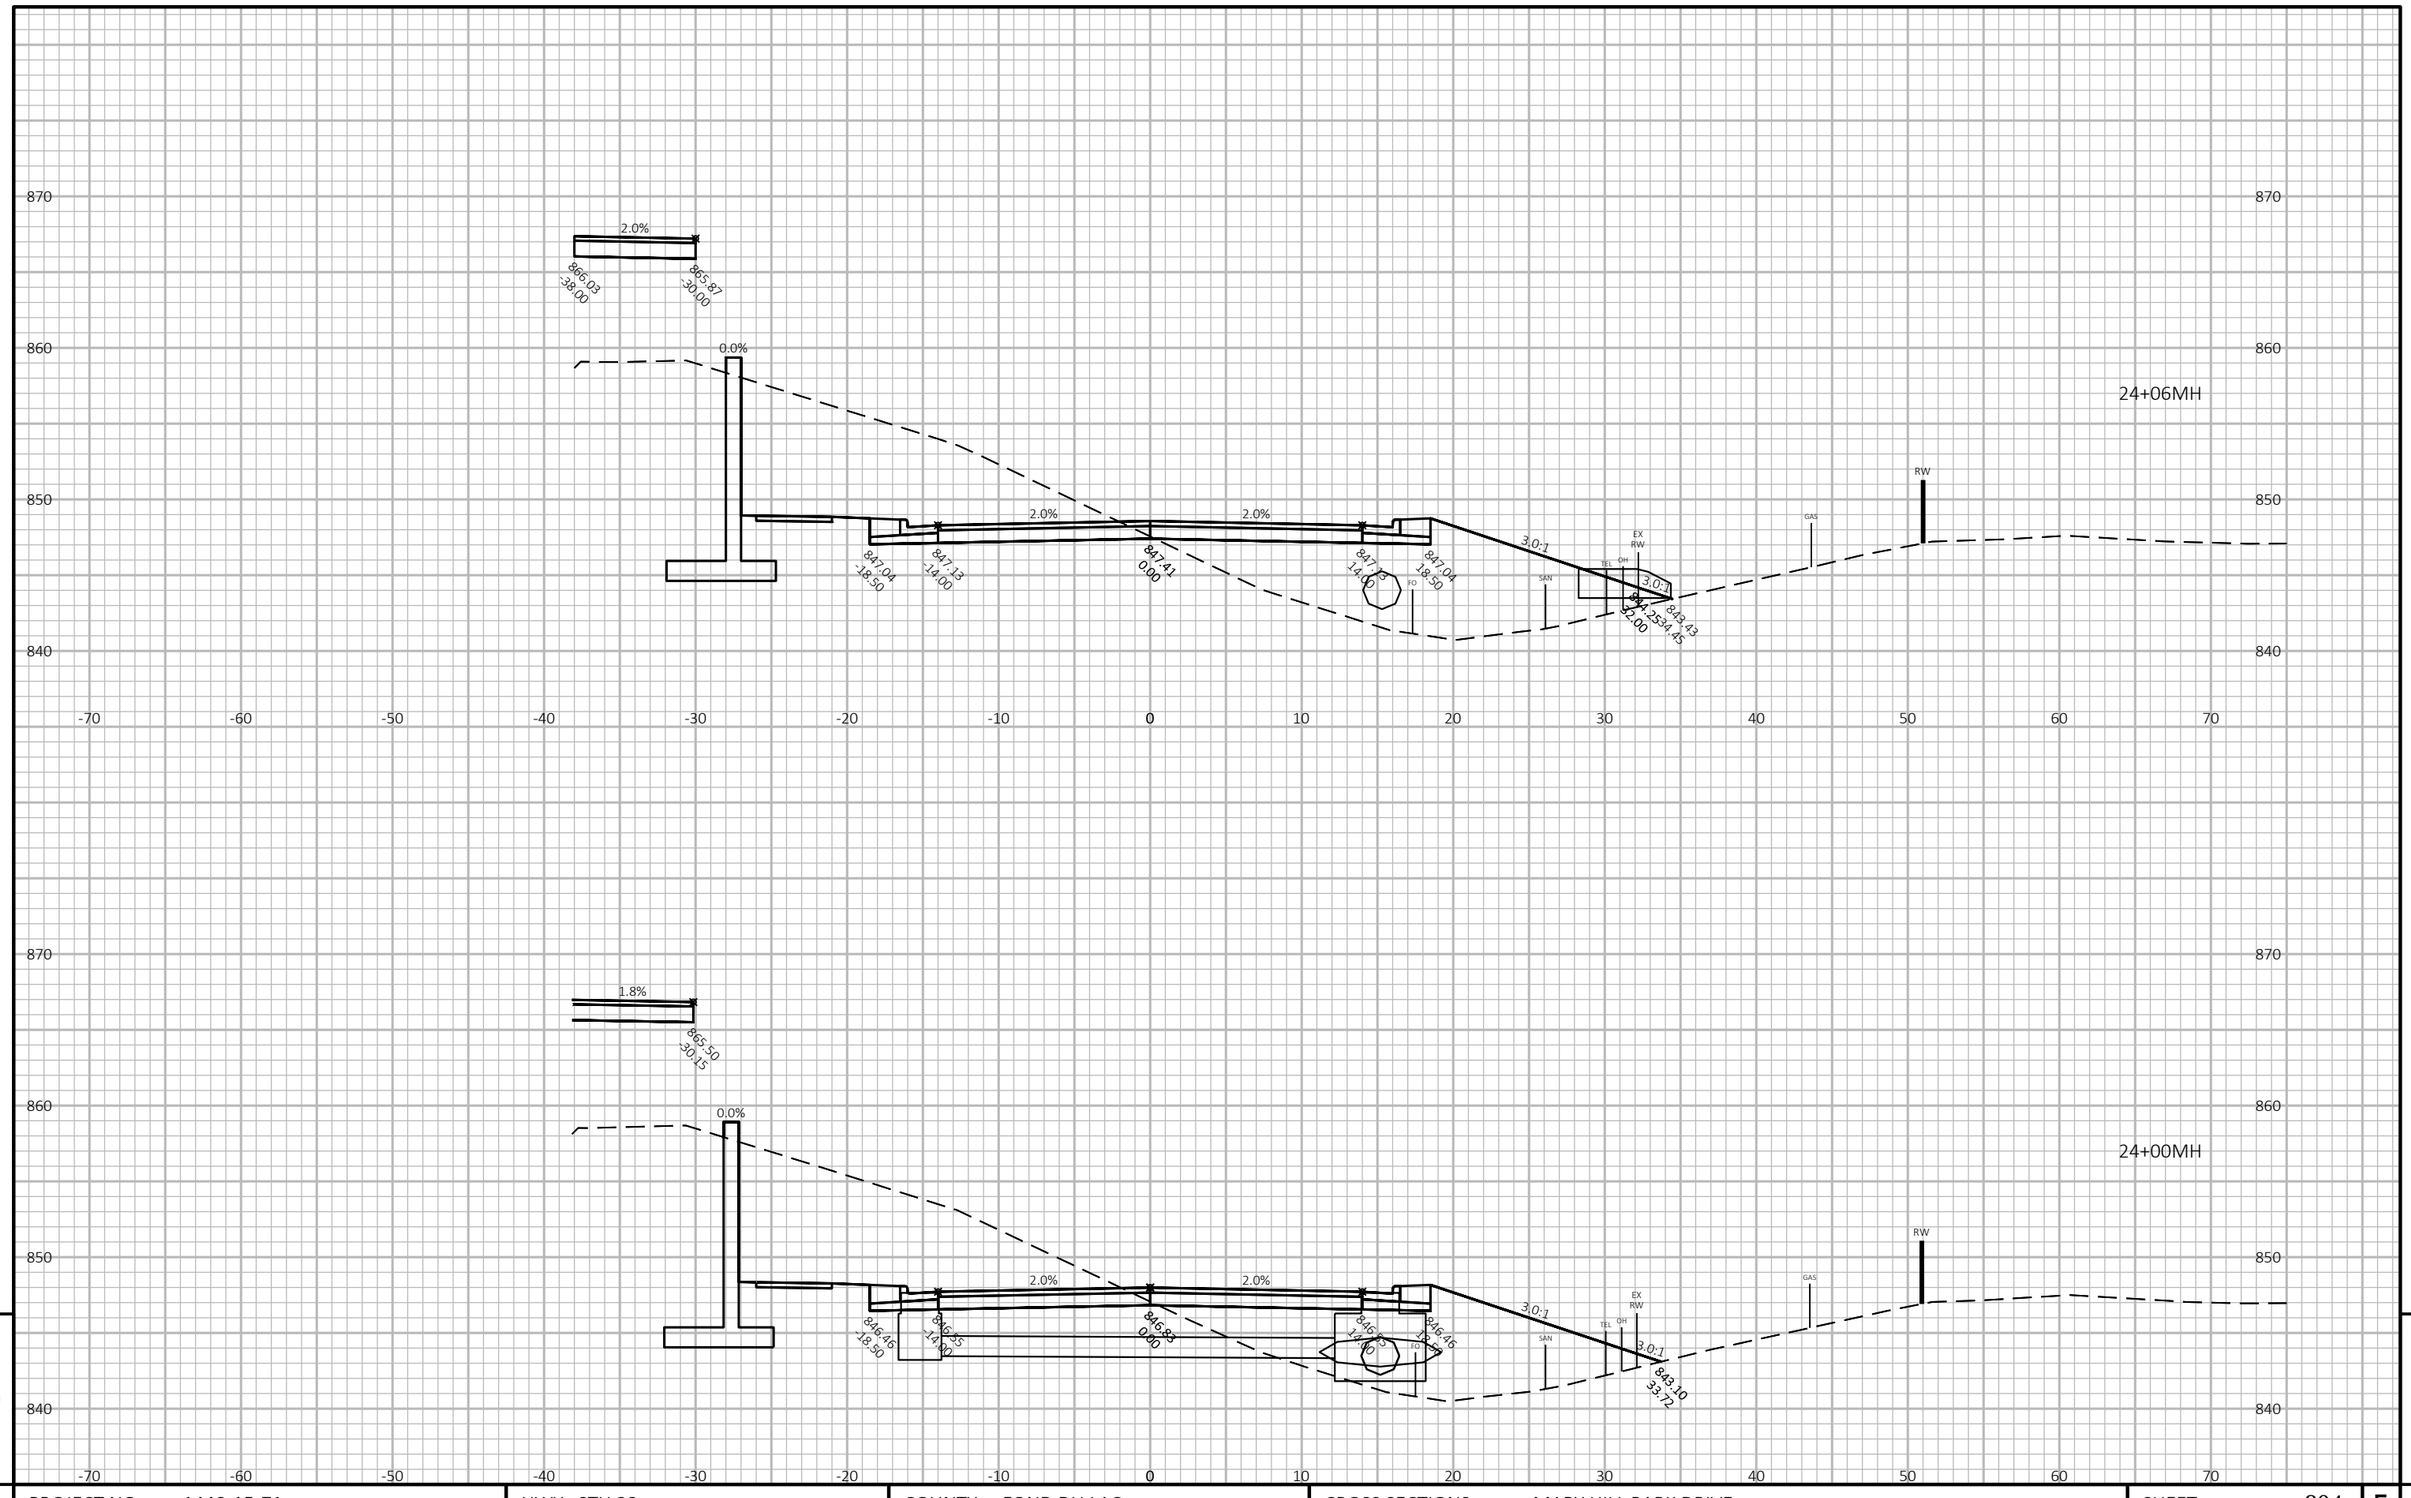

PROJECT NO: 1440-15-71	HWY: STH 23	COUNTY: FOND DU LAC	CROSS SECTIONS: MARY HILL PARK DRIVE	SHEET 804 E

FILE NAME : J:\JOBS2014\20142023\CAD\TRANSPORTATION\DWG\SHEETSPLAN\MH XSEC.DWG
LAYOUT NAME - 06

PLOT DATE : 10/20/2019 10:03 PM PLOT BY : SCHULTZ, ANDREW K. PLOT NAME :

PLOT SCALE : 1 IN:10 FT HORZ. / 1 IN:10 FT VERT.

WISDOT/CADDS SHEET 49



9

9

PROJECT NO: 1440-15-71	HWY: STH 23	COUNTY: FOND DU LAC	CROSS SECTIONS: MARY HILL PARK DRIVE	SHEET 805	E

FILE NAME : J:\JOBS2014\20142023\CAD\TRANSPORTATION\DWG\SHEETSPLAN\MH XSEC.DWG
LAYOUT NAME - 07

PLOT DATE : 10/20/2019 10:03 PM PLOT BY : SCHULTZ, ANDREW K. PLOT NAME :

PLOT SCALE : 1 IN:10 FT HORZ. / 1 IN:10 FT VERT.

WISDOT/CADDS SHEET 49



9

9


PROJECT NO: 1440-15-71	HWY: STH 23	COUNTY: FOND DU LAC	CROSS SECTIONS: MARY HILL PARK DRIVE	SHEET 806	E

FILE NAME : J:\JOBS2014\20142023\CAD\TRANSPORTATION\DWG\SHEETSPLAN\MH XSEC.DWG
LAYOUT NAME - 08

PLOT DATE : 10/20/2019 10:03 PM PLOT BY : SCHULTZ, ANDREW K. PLOT NAME :

PLOT SCALE : 1 IN:10 FT HORZ. / 1 IN:10 FT VERT.

WISDOT/CADDS SHEET 49

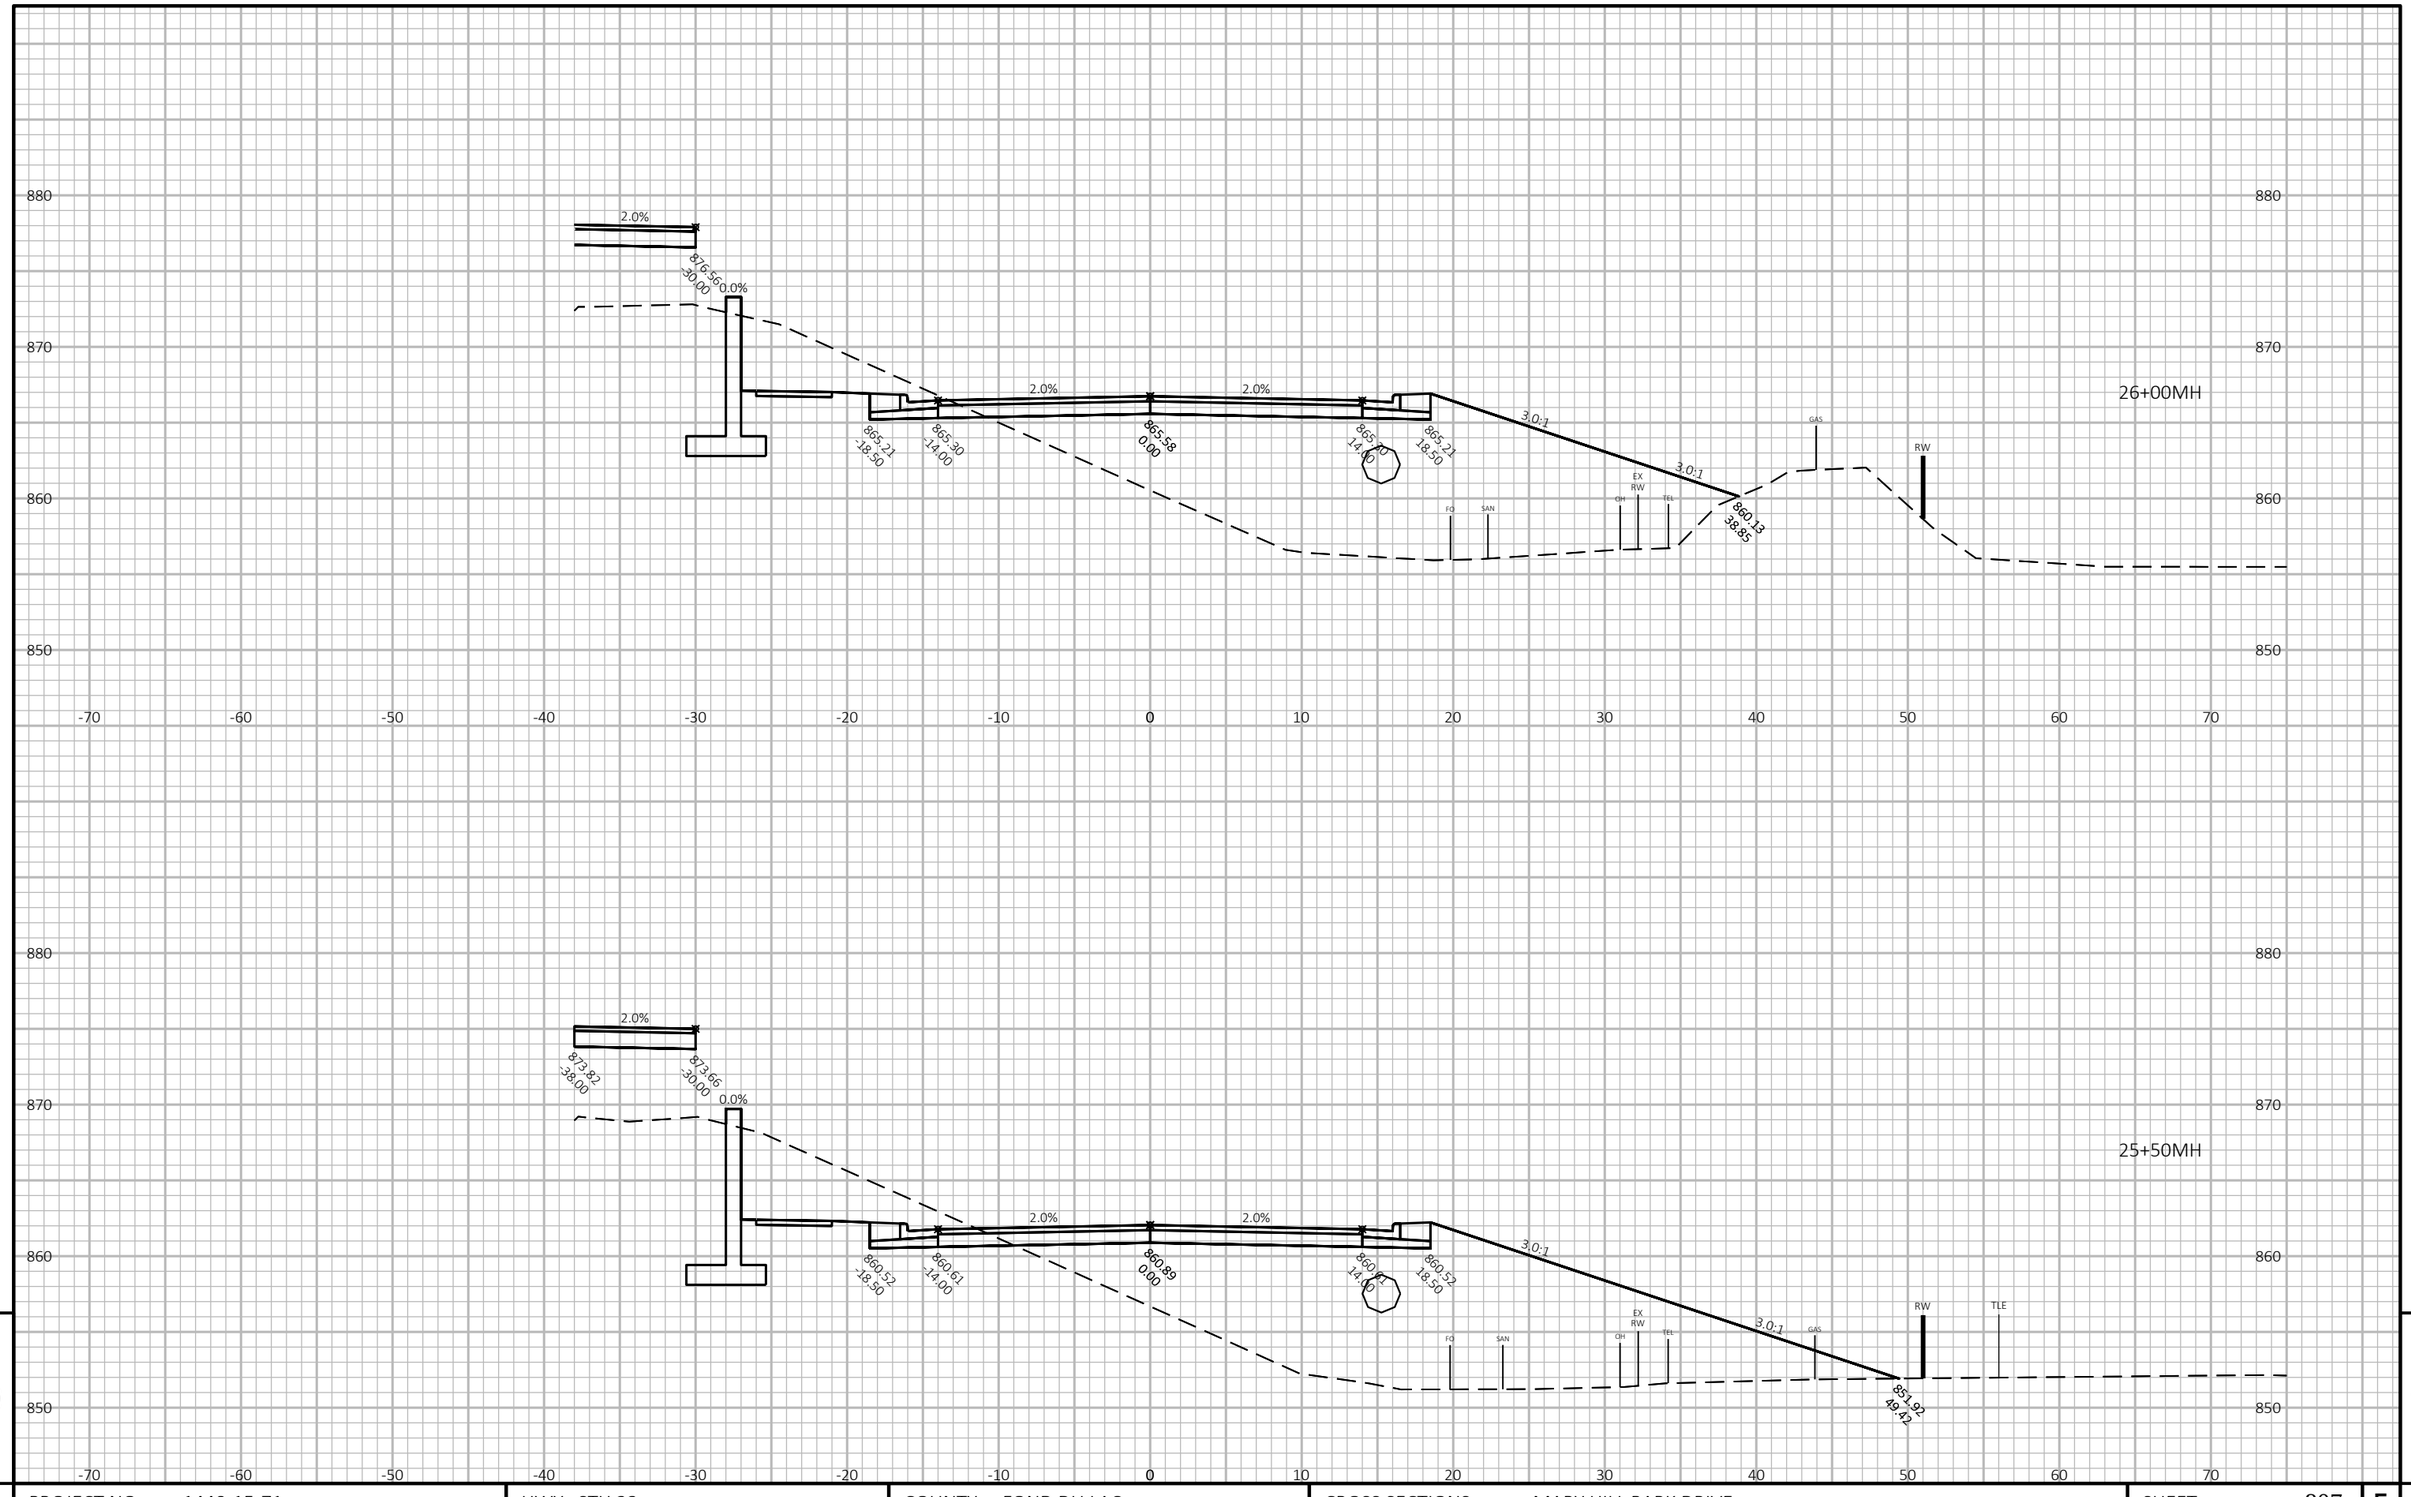


PROJECT NO: 1440-15-71	HWY: STH 23	COUNTY: FOND DU LAC	CROSS SECTIONS: MARY HILL PARK DRIVE	SHEET 807	E

FILE NAME : J:\JOBS2014\20142023\CAD\TRANSPORTATION\DWG\SHEETSPLAN\MH XSEC.DWG
LAYOUT NAME - 09

PLOT DATE : 10/20/2019 10:04 PM PLOT BY : SCHULTZ, ANDREW K. PLOT NAME :

PLOT SCALE : 1 IN:10 FT HORZ. / 1 IN:10 FT VERT.

WISDOT/CADDS SHEET 49

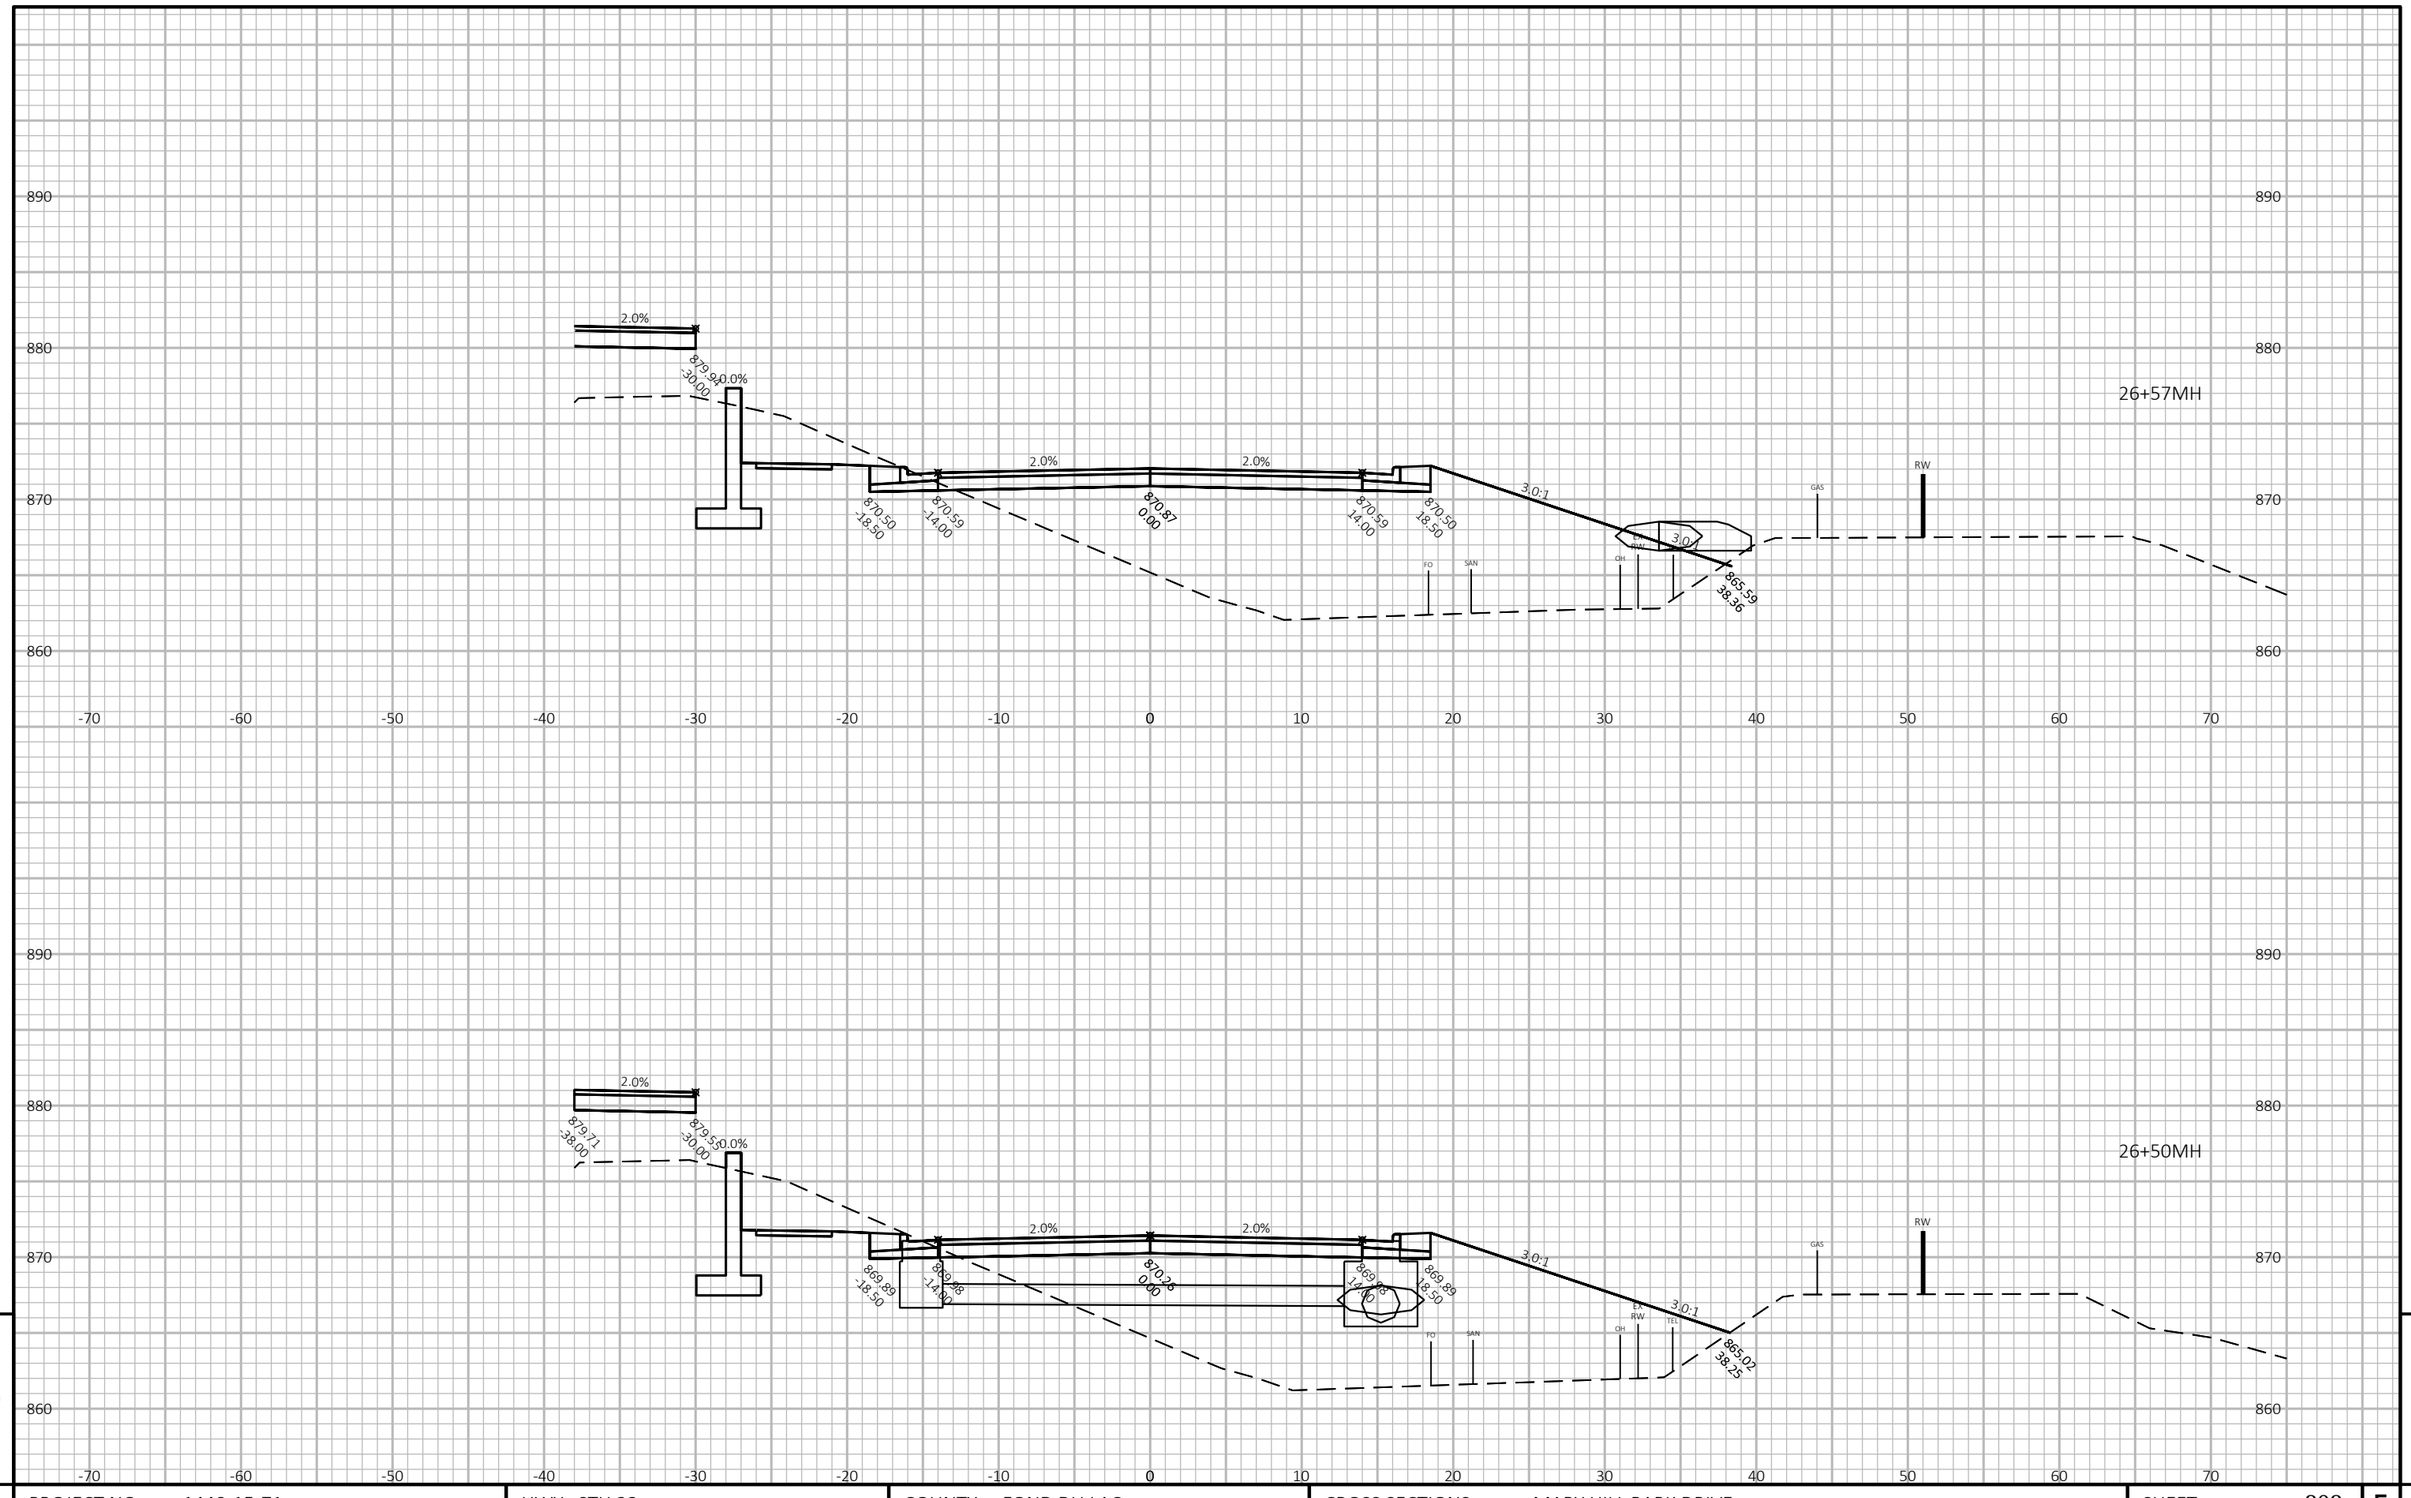

9

9


PROJECT NO: 1440-15-71	HWY: STH 23	COUNTY: FOND DU LAC	CROSS SECTIONS: MARY HILL PARK DRIVE	SHEET 808	E

FILE NAME : J:\JOBS2014\20142023\CAD\TRANSPORTATION\DWG\SHEETSPLAN\MH XSEC.DWG
LAYOUT NAME - 10

PLOT DATE : 10/20/2019 10:04 PM PLOT BY : SCHULTZ, ANDREW K. PLOT NAME :

PLOT SCALE : 1 IN:10 FT HORZ. / 1 IN:10 FT VERT.

WISDOT/CADDS SHEET 49

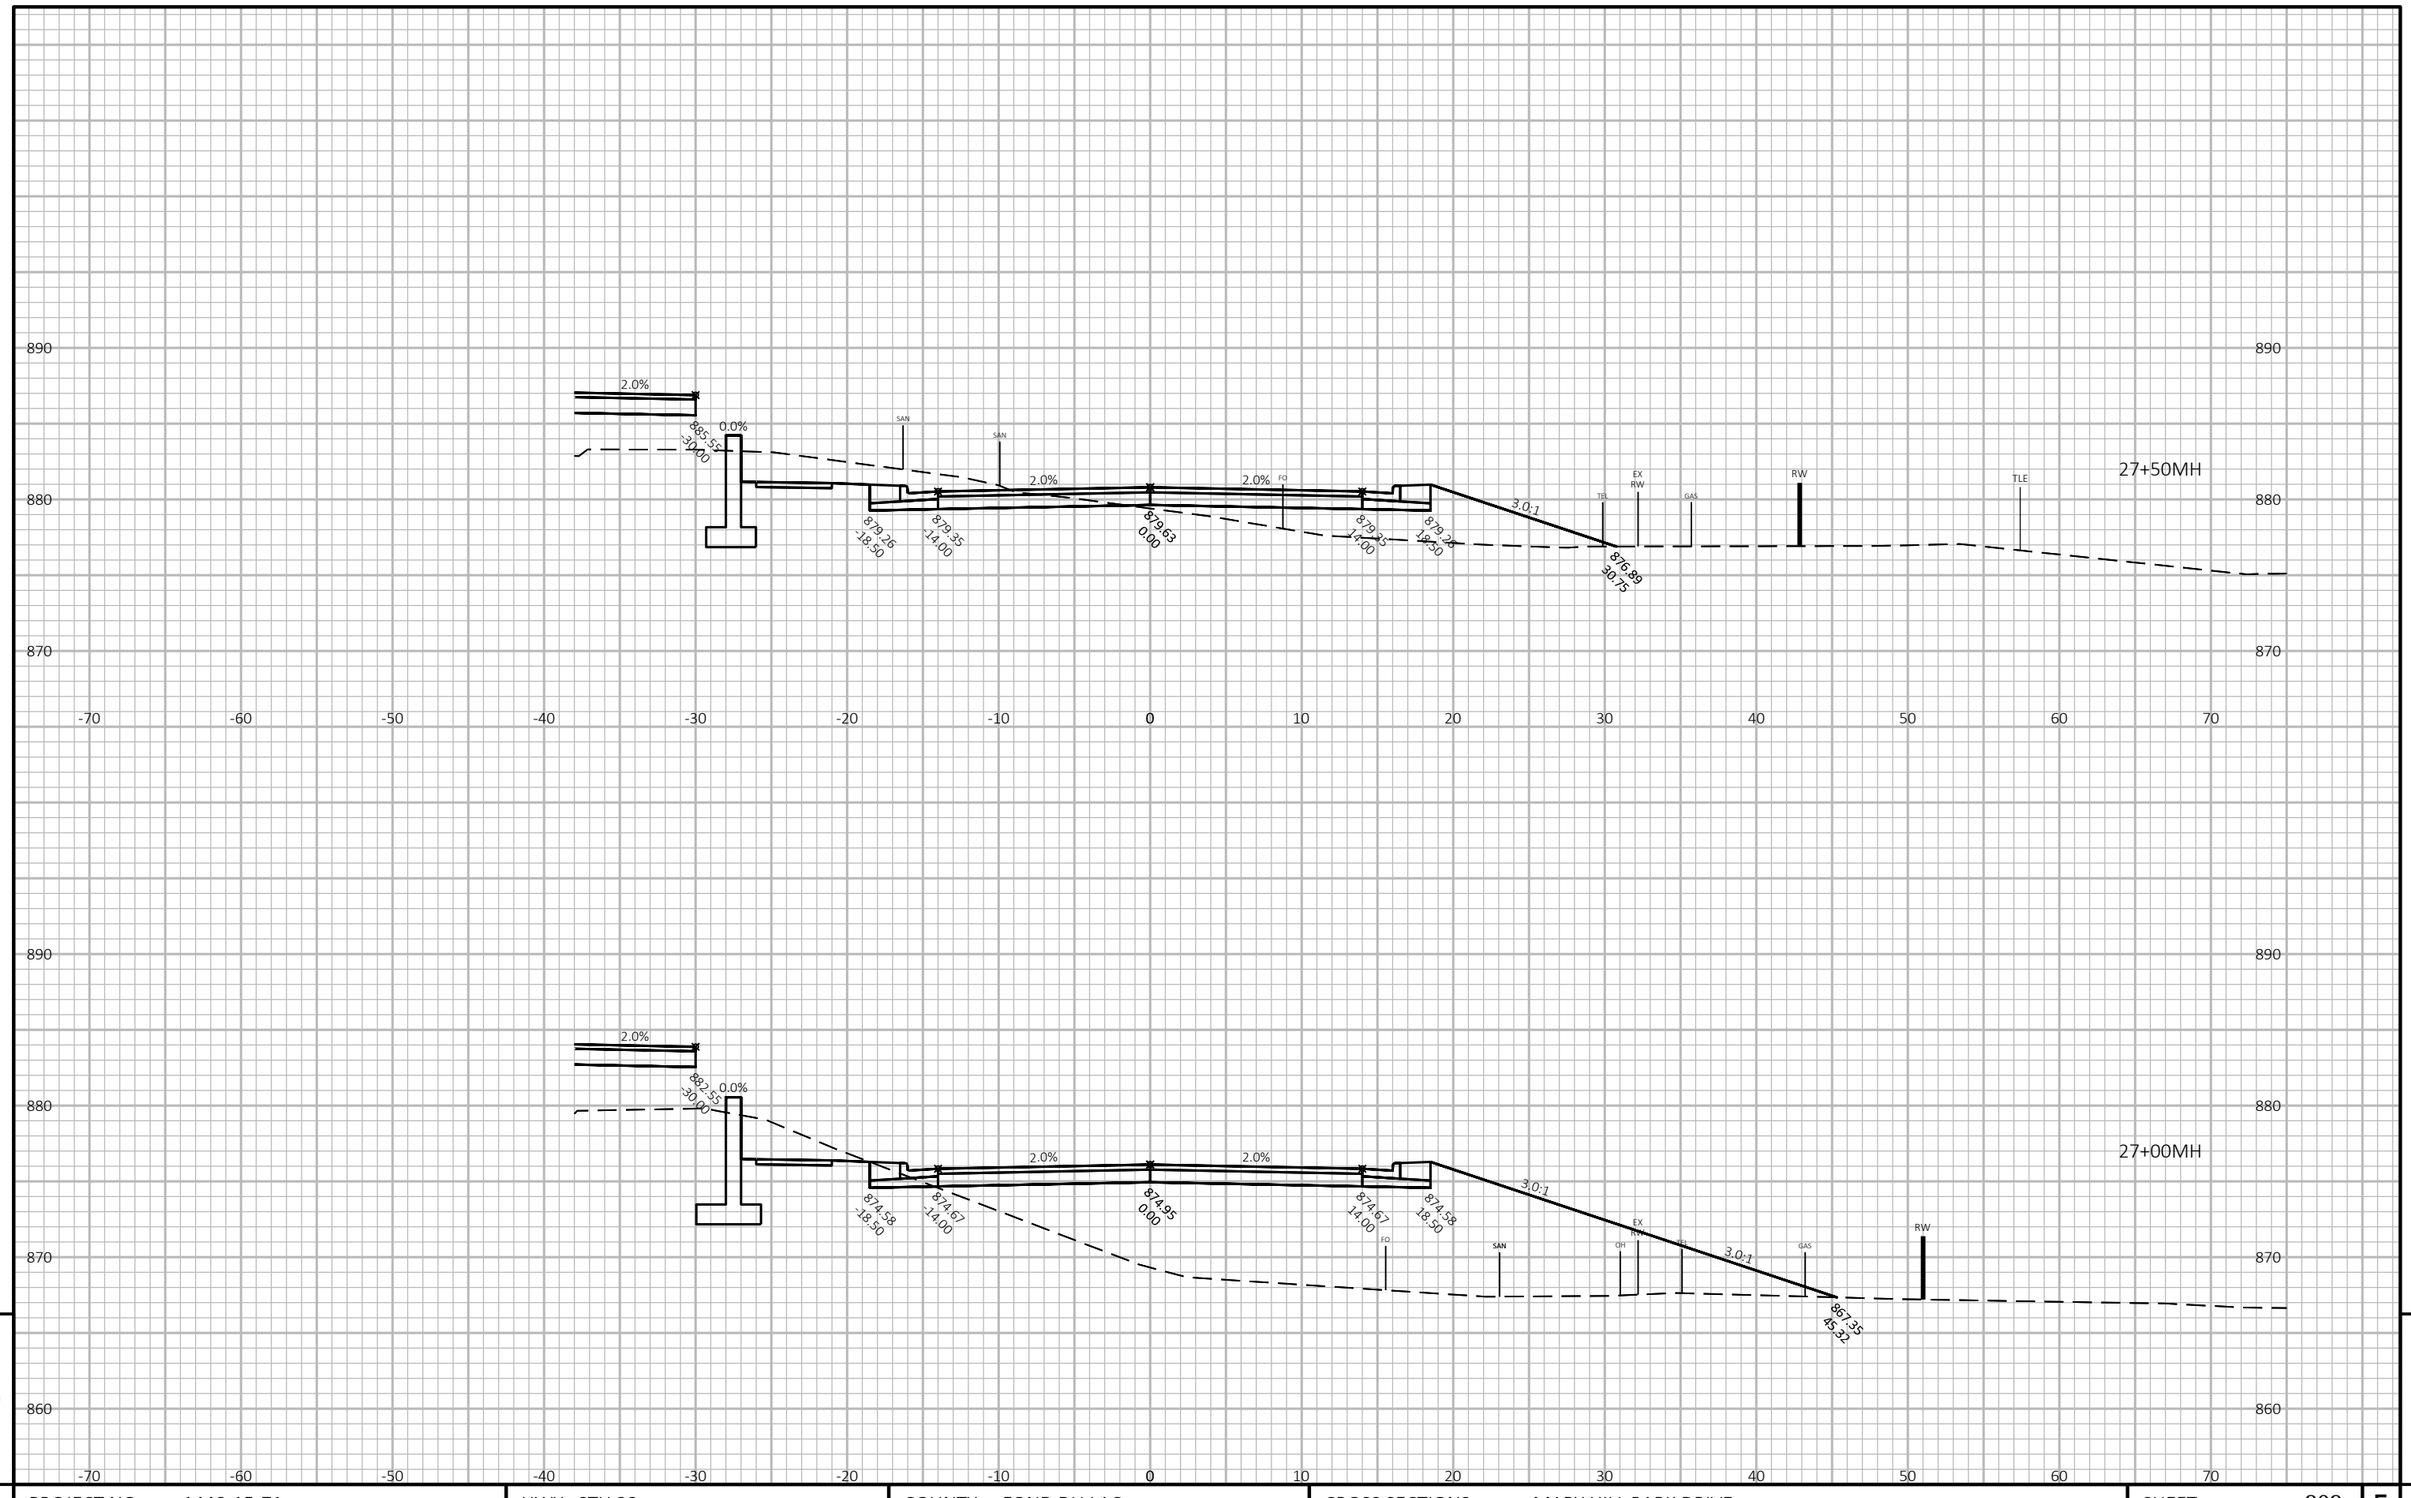


PROJECT NO: 1440-15-71	HWY: STH 23	COUNTY: FOND DU LAC	CROSS SECTIONS: MARY HILL PARK DRIVE	SHEET 809	E

FILE NAME : J:\JOBS2014\20142023\CAD\TRANSPORTATION\DWG\SHEETSPLAN\MH XSEC.DWG
LAYOUT NAME - 11

PLOT DATE : 10/20/2019 10:04 PM PLOT BY : SCHULTZ, ANDREW K. PLOT NAME :

PLOT SCALE : 1 IN:10 FT HORZ. / 1 IN:10 FT VERT.

WISDOT/CADDS SHEET 49

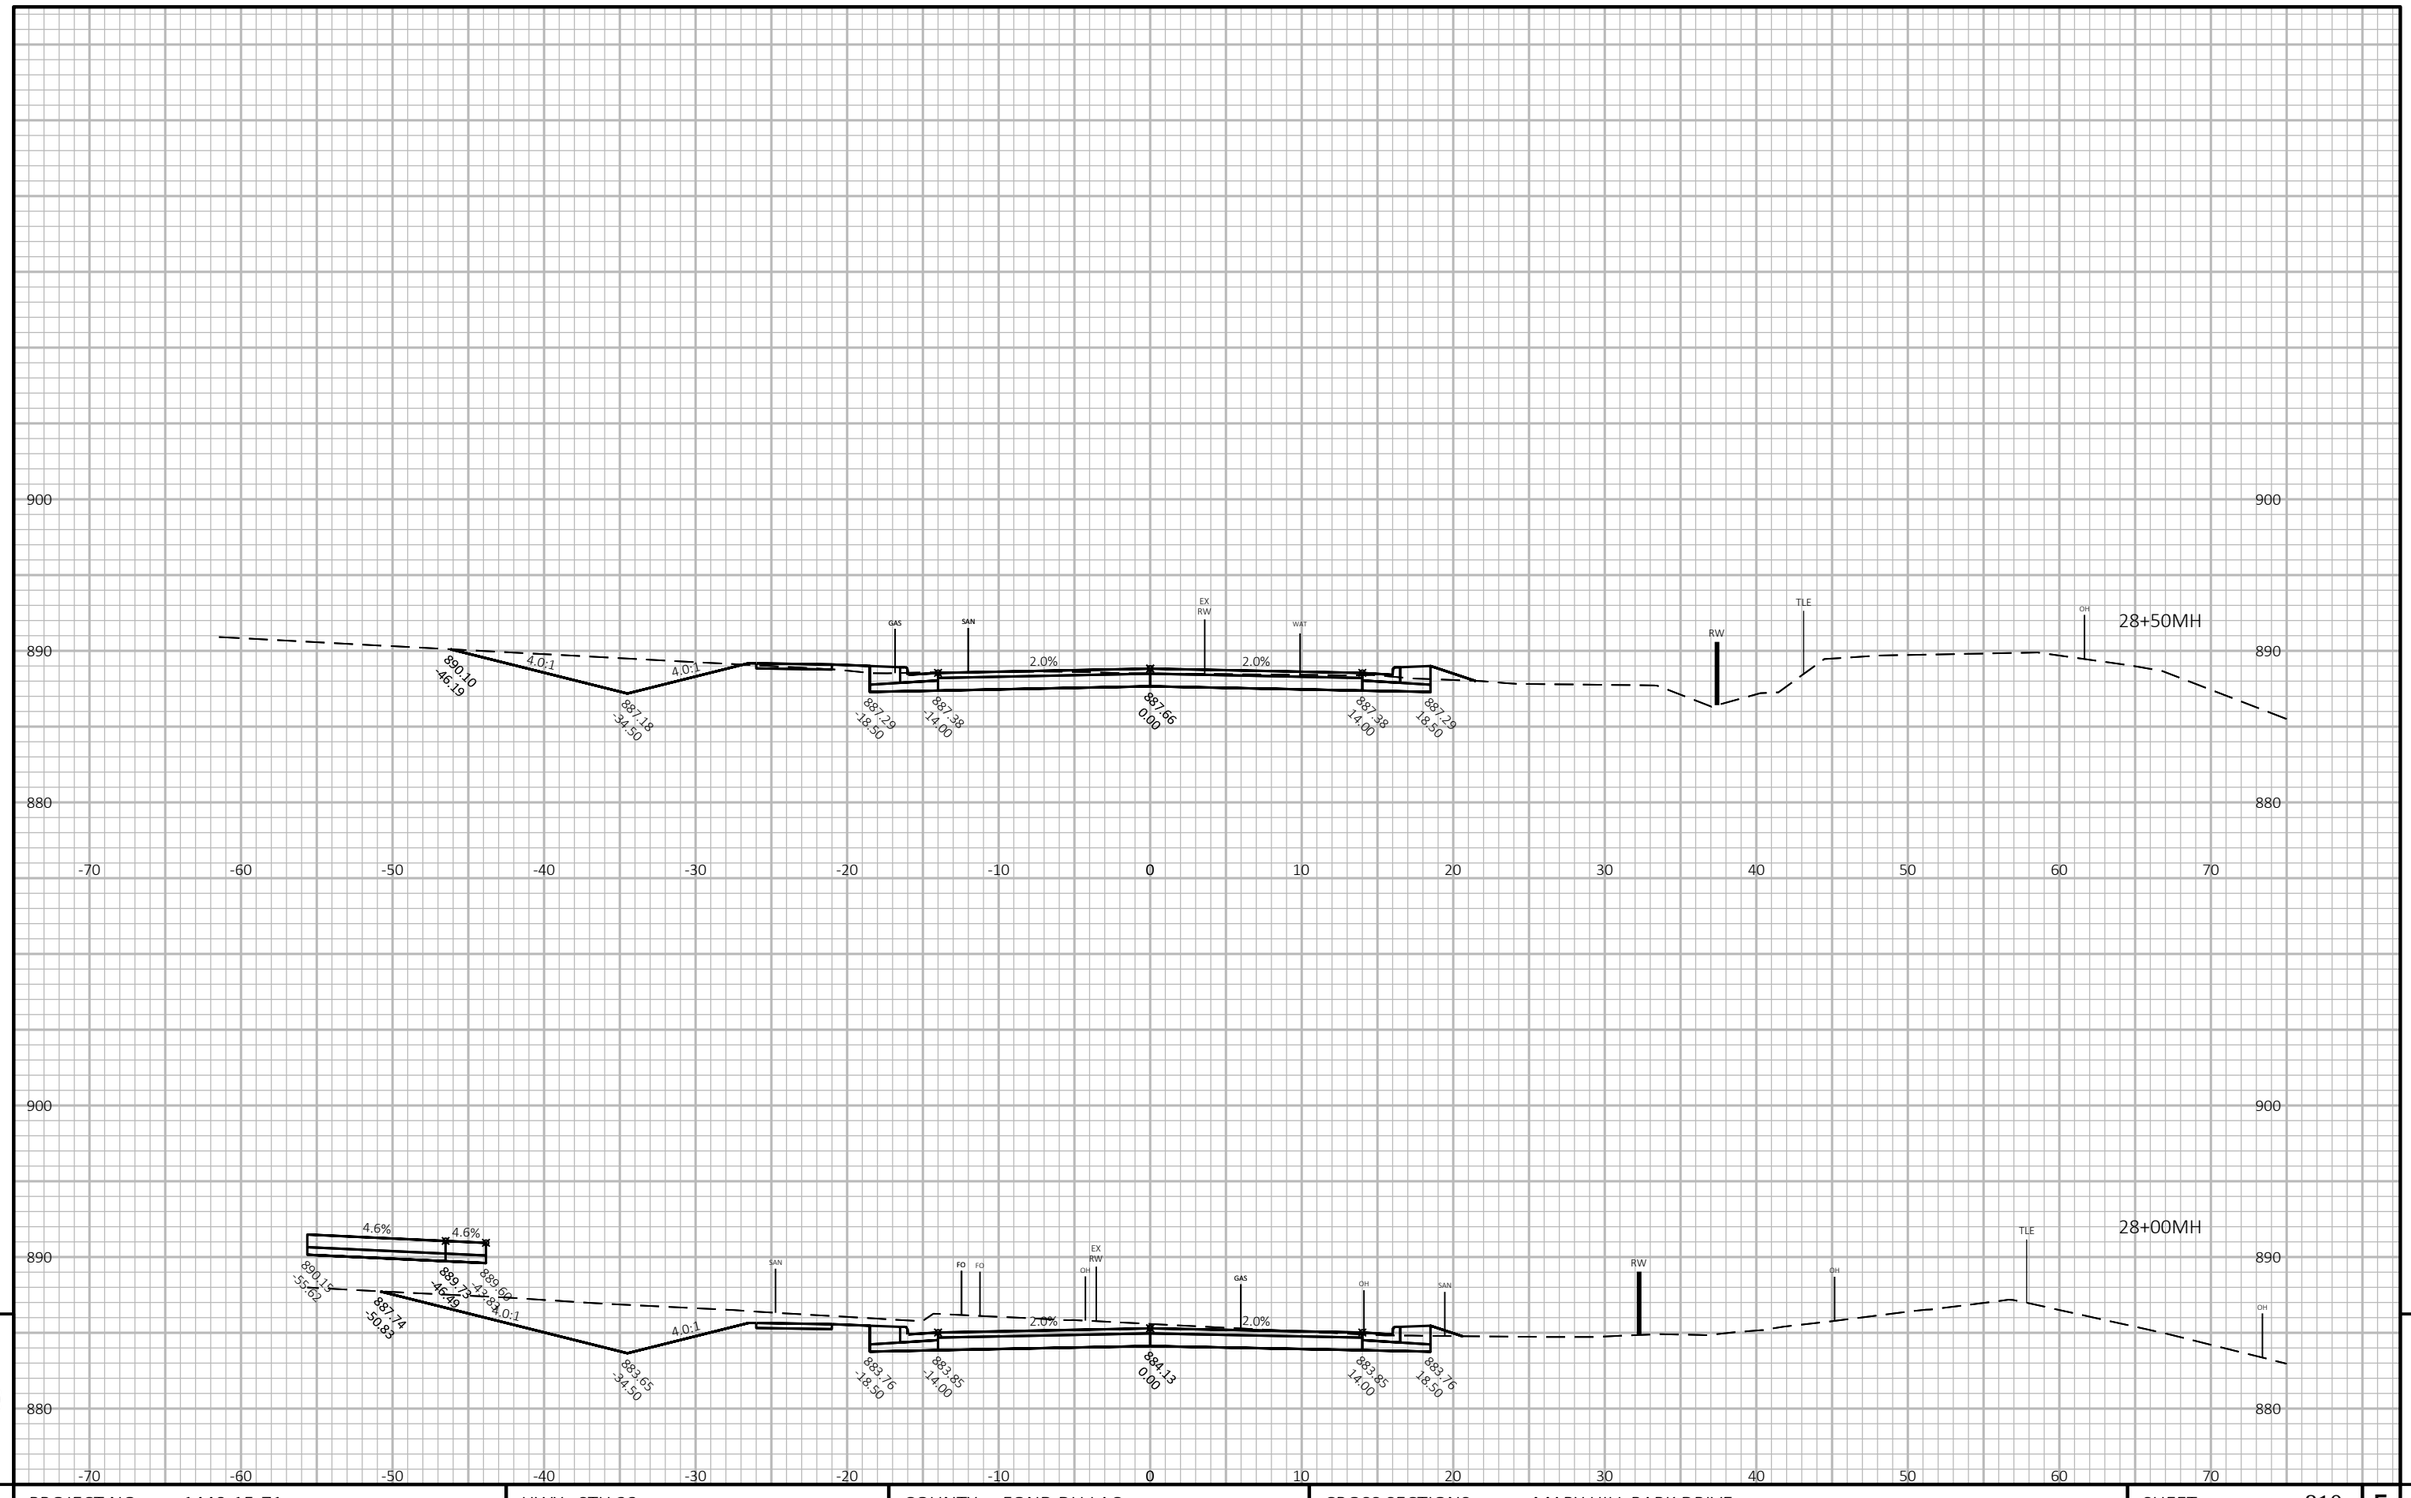


PROJECT NO: 1440-15-71	HWY: STH 23	COUNTY: FOND DU LAC	CROSS SECTIONS: MARY HILL PARK DRIVE	SHEET 810	E

FILE NAME : J:\JOBS2014\20142023\CAD\TRANSPORTATION\DWG\SHEETSPLAN\MH XSEC.DWG
LAYOUT NAME - 12

PLOT DATE : 10/20/2019 10:04 PM PLOT BY : SCHULTZ, ANDREW K. PLOT NAME :

PLOT SCALE : 1 IN:10 FT HORZ. / 1 IN:10 FT VERT.

WISDOT/CADDS SHEET 49

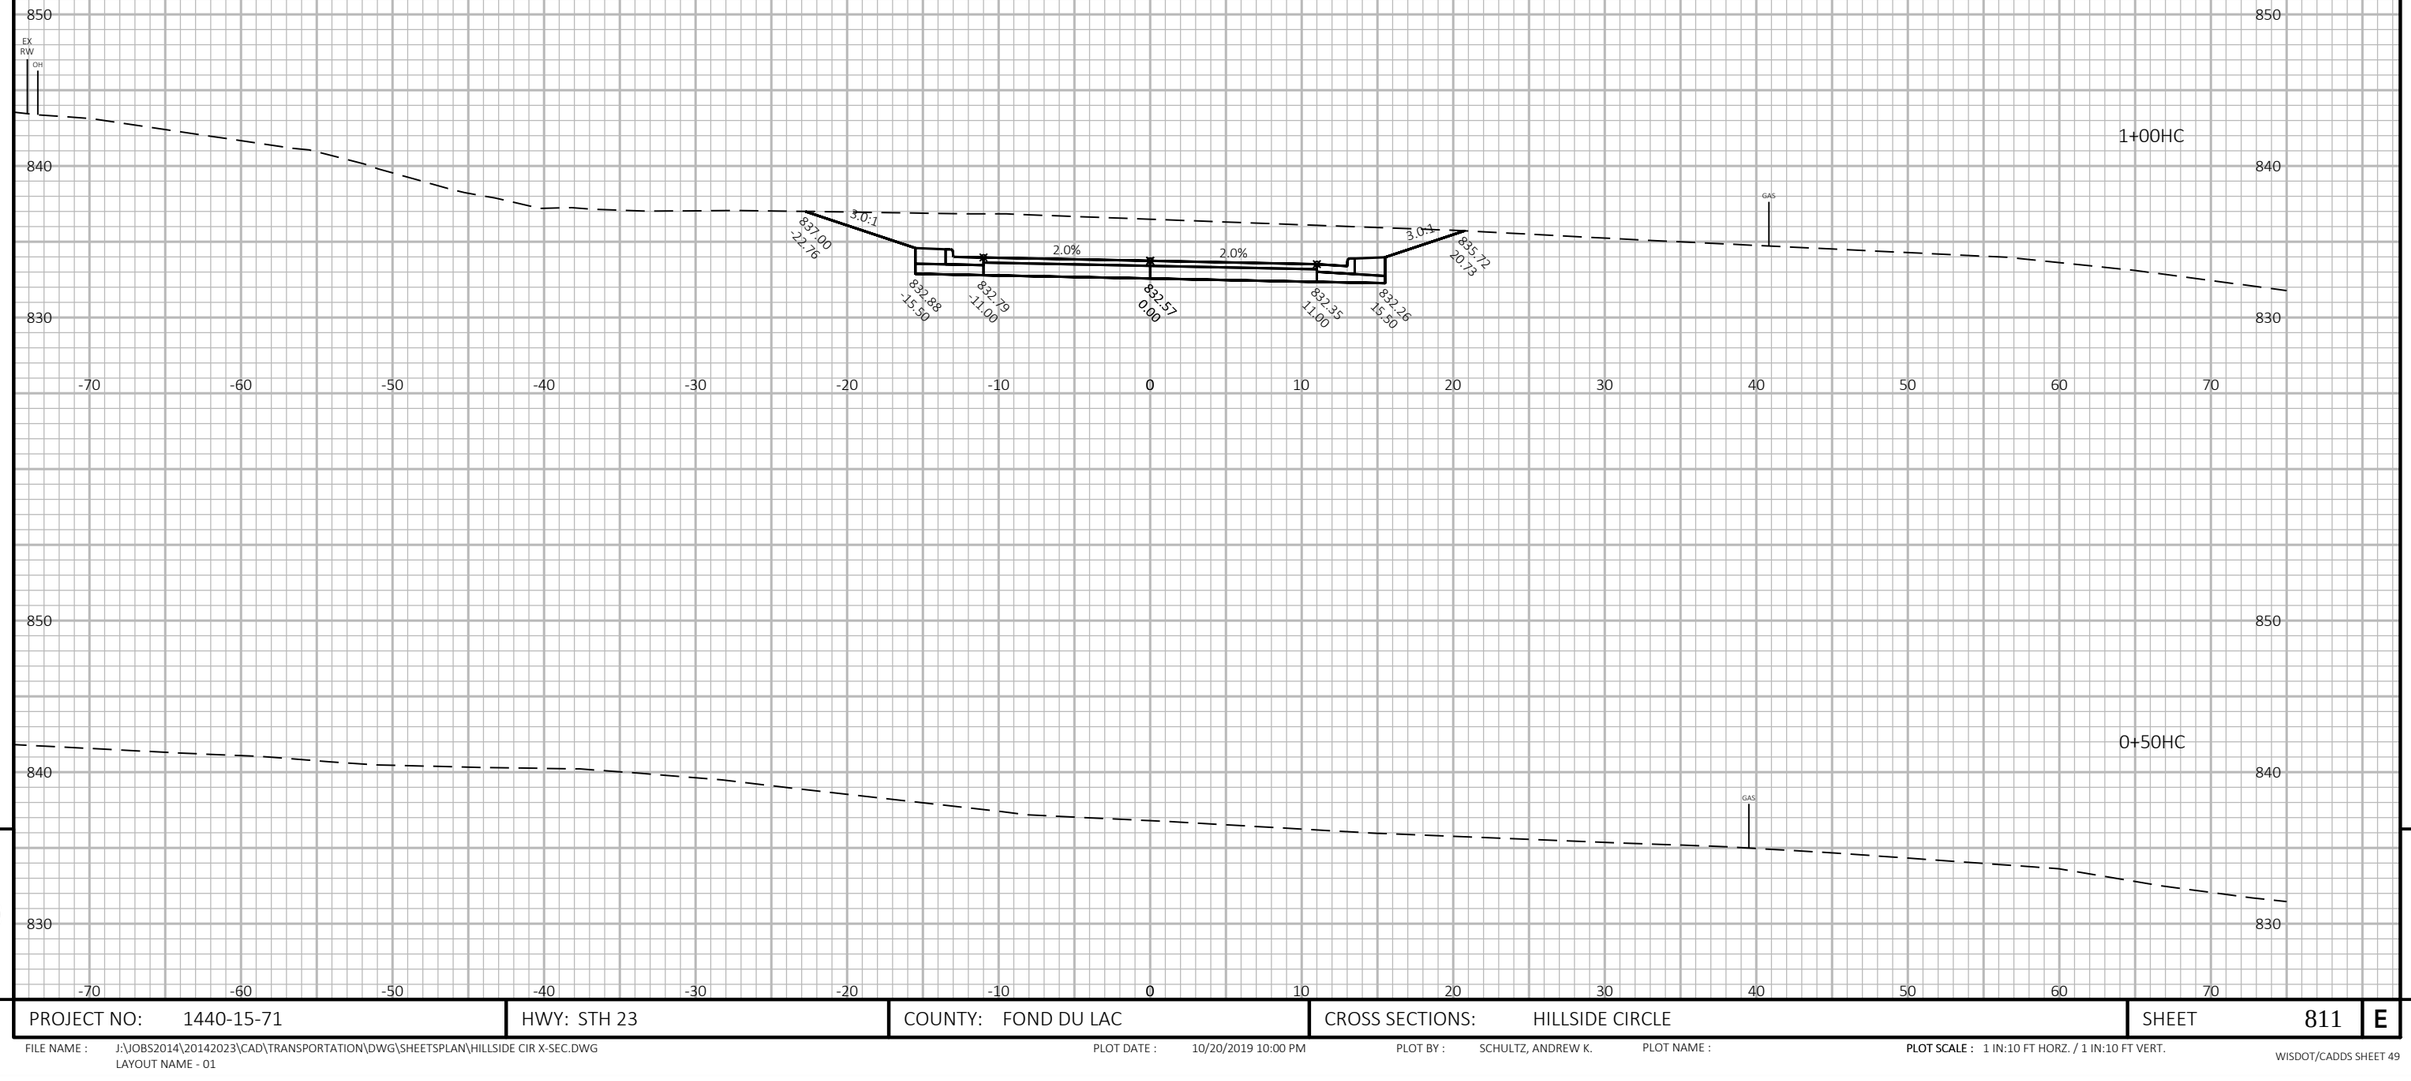


9

9

PROJECT NO: 1440-15-71	HWY: STH 23	COUNTY: FOND DU LAC	CROSS SECTIONS: HILLSIDE CIRCLE	SHEET 811	E

FILE NAME : J:\JOBS2014\20142023\CAD\TRANSPORTATION\DWG\SHEETSPLAN\HILLSIDE CIR X-SEC.DWG
LAYOUT NAME - 01

PLOT DATE : 10/20/2019 10:00 PM PLOT BY : SCHULTZ, ANDREW K. PLOT NAME : **PLOT SCALE :** 1 IN:10 FT HORZ. / 1 IN:10 FT VERT.

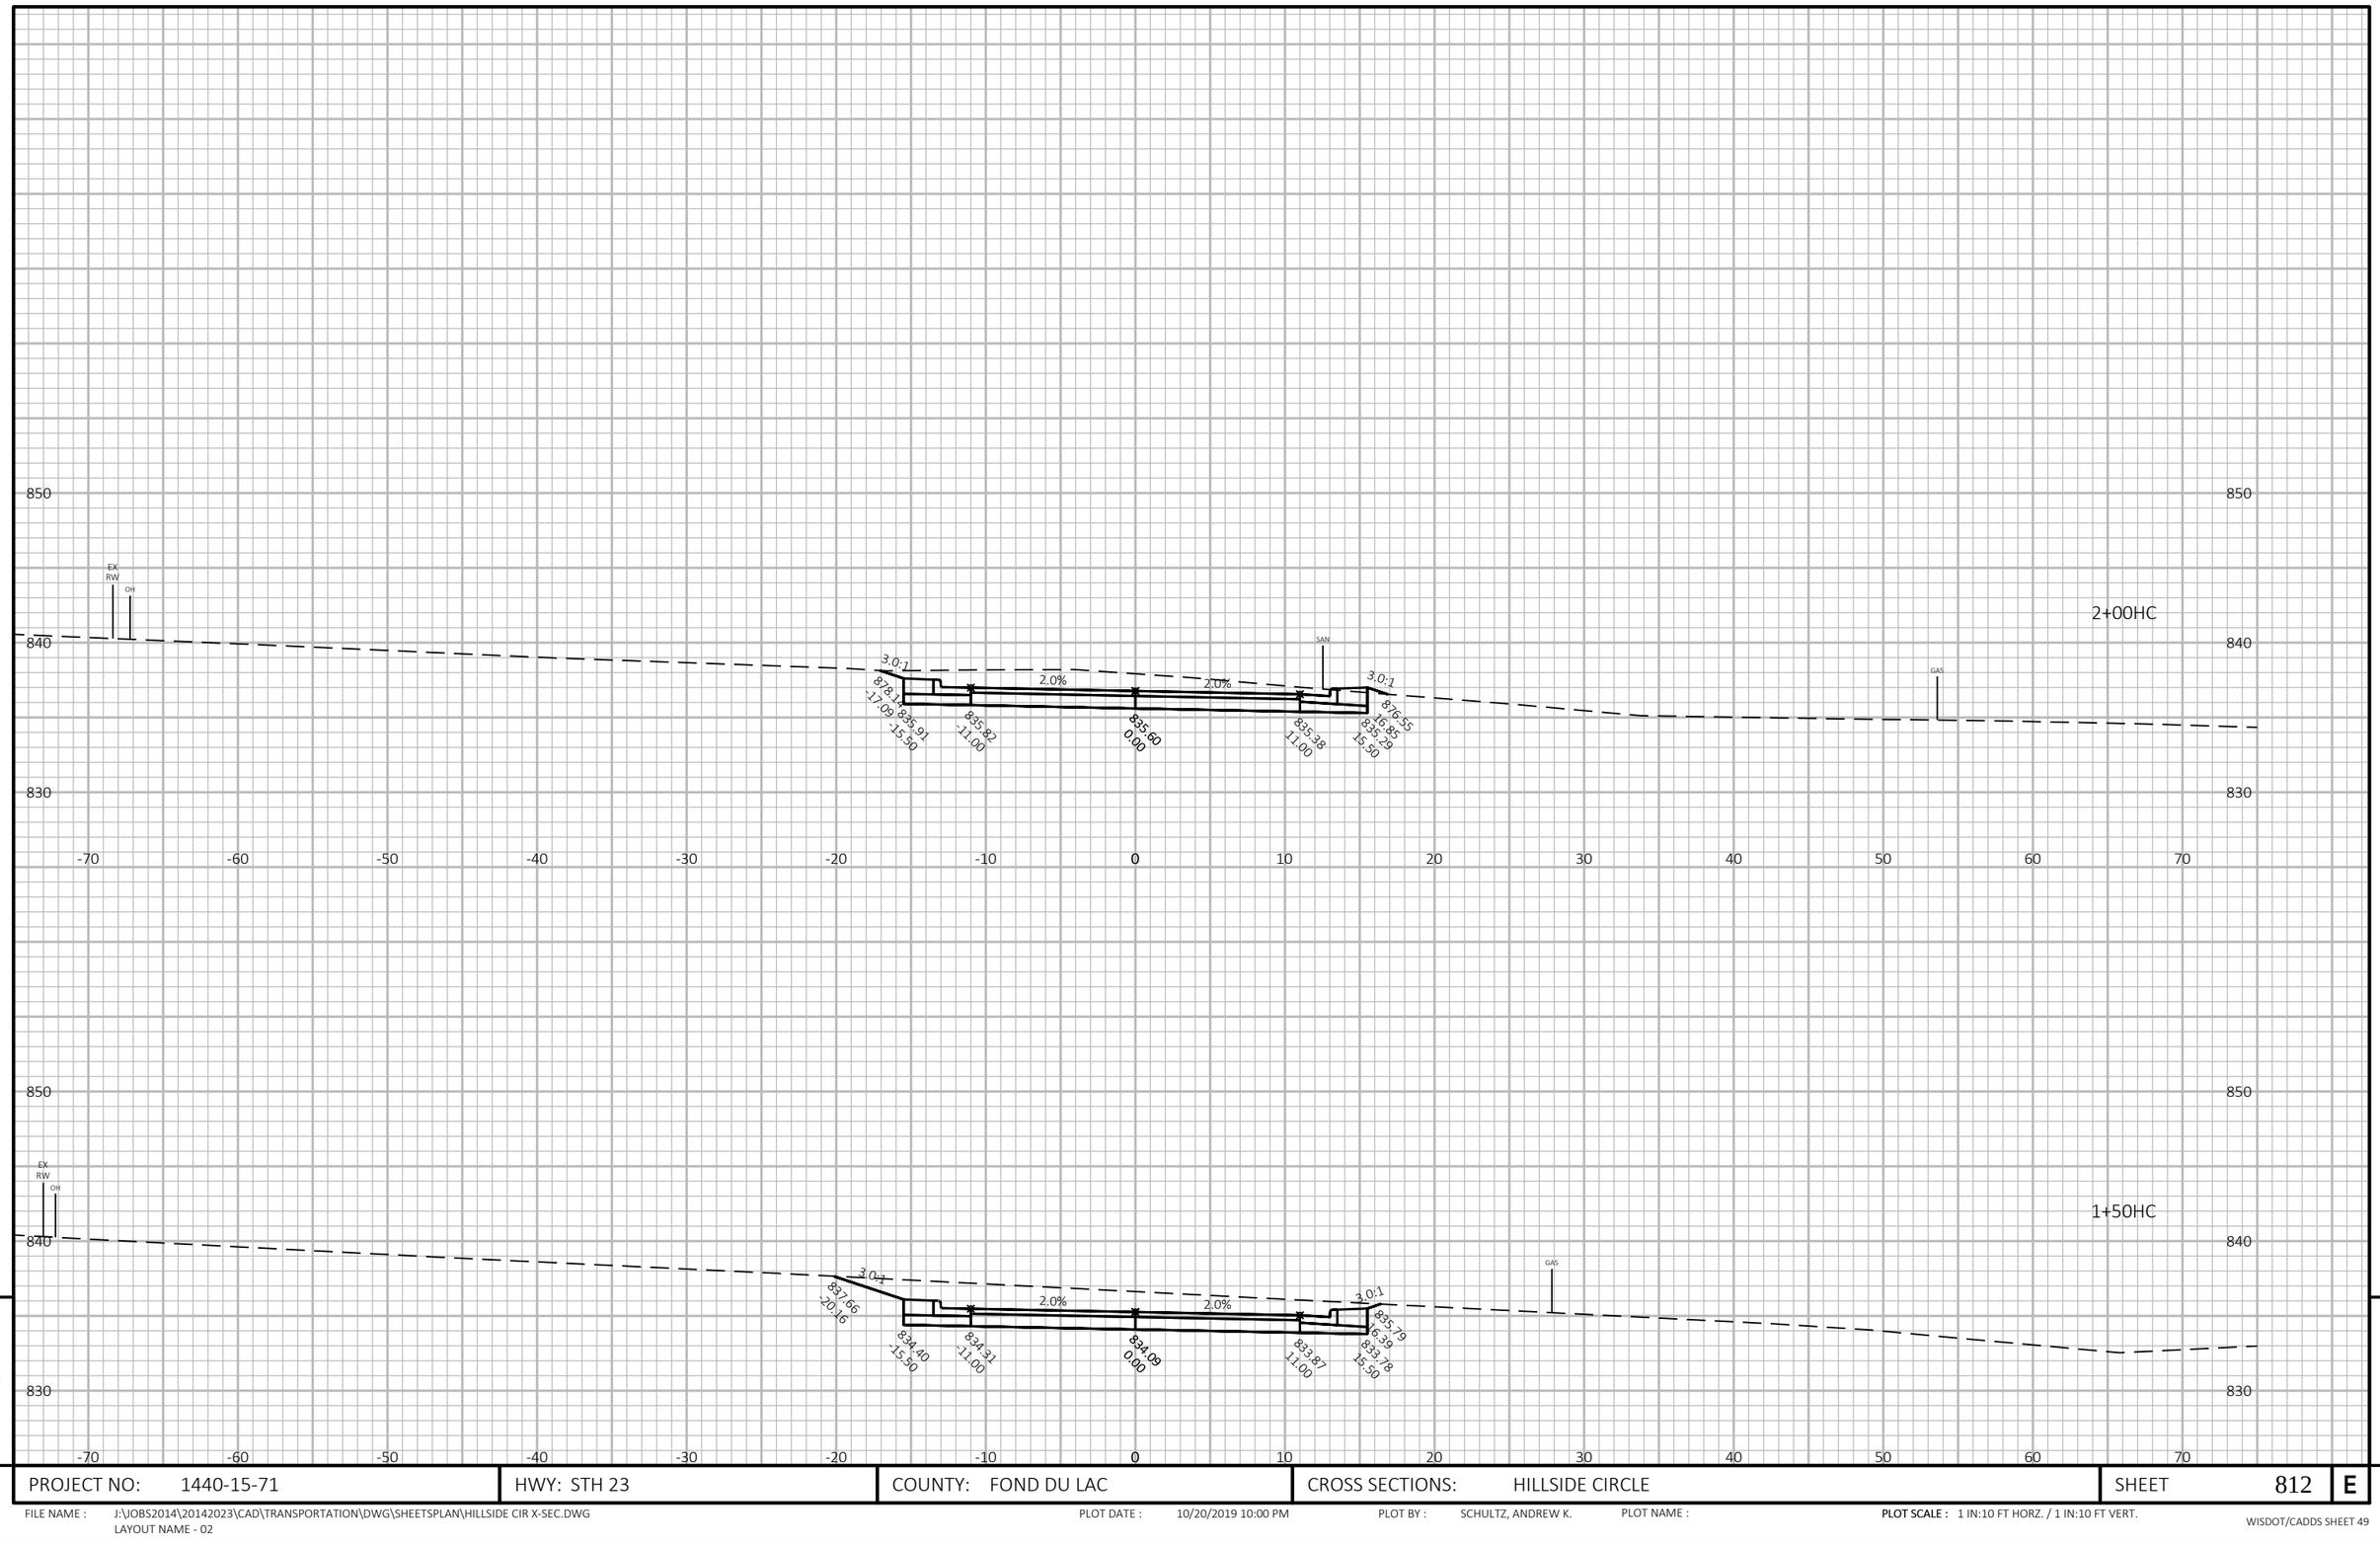

9

9


PROJECT NO: 1440-15-71	HWY: STH 23	COUNTY: FOND DU LAC	CROSS SECTIONS: HILLSIDE CIRCLE	SHEET 812	E

FILE NAME : J:\OBS2014\20142023\CAD\TRANSPORTATION\DWG\SHEETSPLAN\HILLSIDE CIR X-SEC.DWG
LAYOUT NAME - 02

PLOT DATE : 10/20/2019 10:00 PM PLOT BY : SCHULTZ, ANDREW K. PLOT NAME :

PLOT SCALE : 1 IN:10 FT HORZ. / 1 IN:10 FT VERT.

WISDOT/CADDS SHEET 49

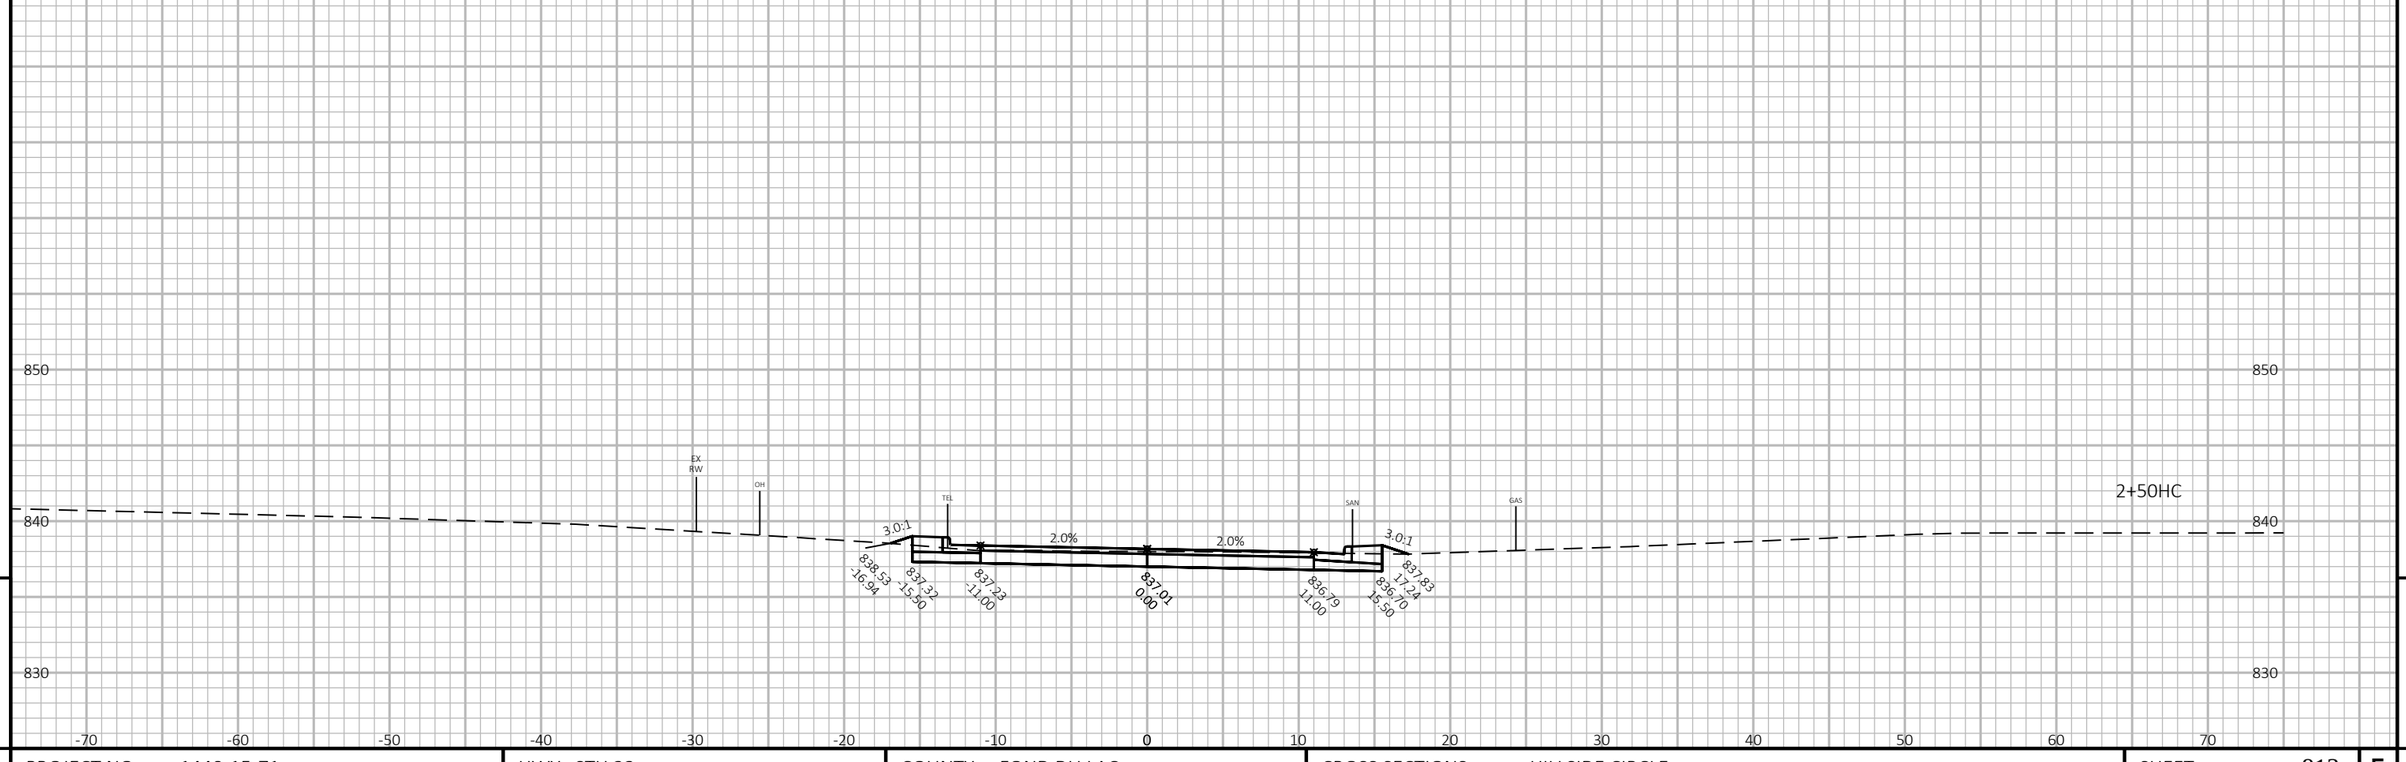

9

9


PROJECT NO: 1440-15-71	HWY: STH 23	COUNTY: FOND DU LAC	CROSS SECTIONS: HILLSIDE CIRCLE	SHEET 813	E


FILE NAME : J:\OBS2014\20142023\CAD\TRANSPORTATION\DWG\SHEETSPLAN\HILLSIDE CIR X-SEC.DWG
LAYOUT NAME - 03

PLOT DATE : 10/20/2019 10:00 PM PLOT BY : SCHULTZ, ANDREW K. PLOT NAME :

PLOT SCALE : 1 IN:10 FT HORZ. / 1 IN:10 FT VERT.

WISDOT/CADDS SHEET 49

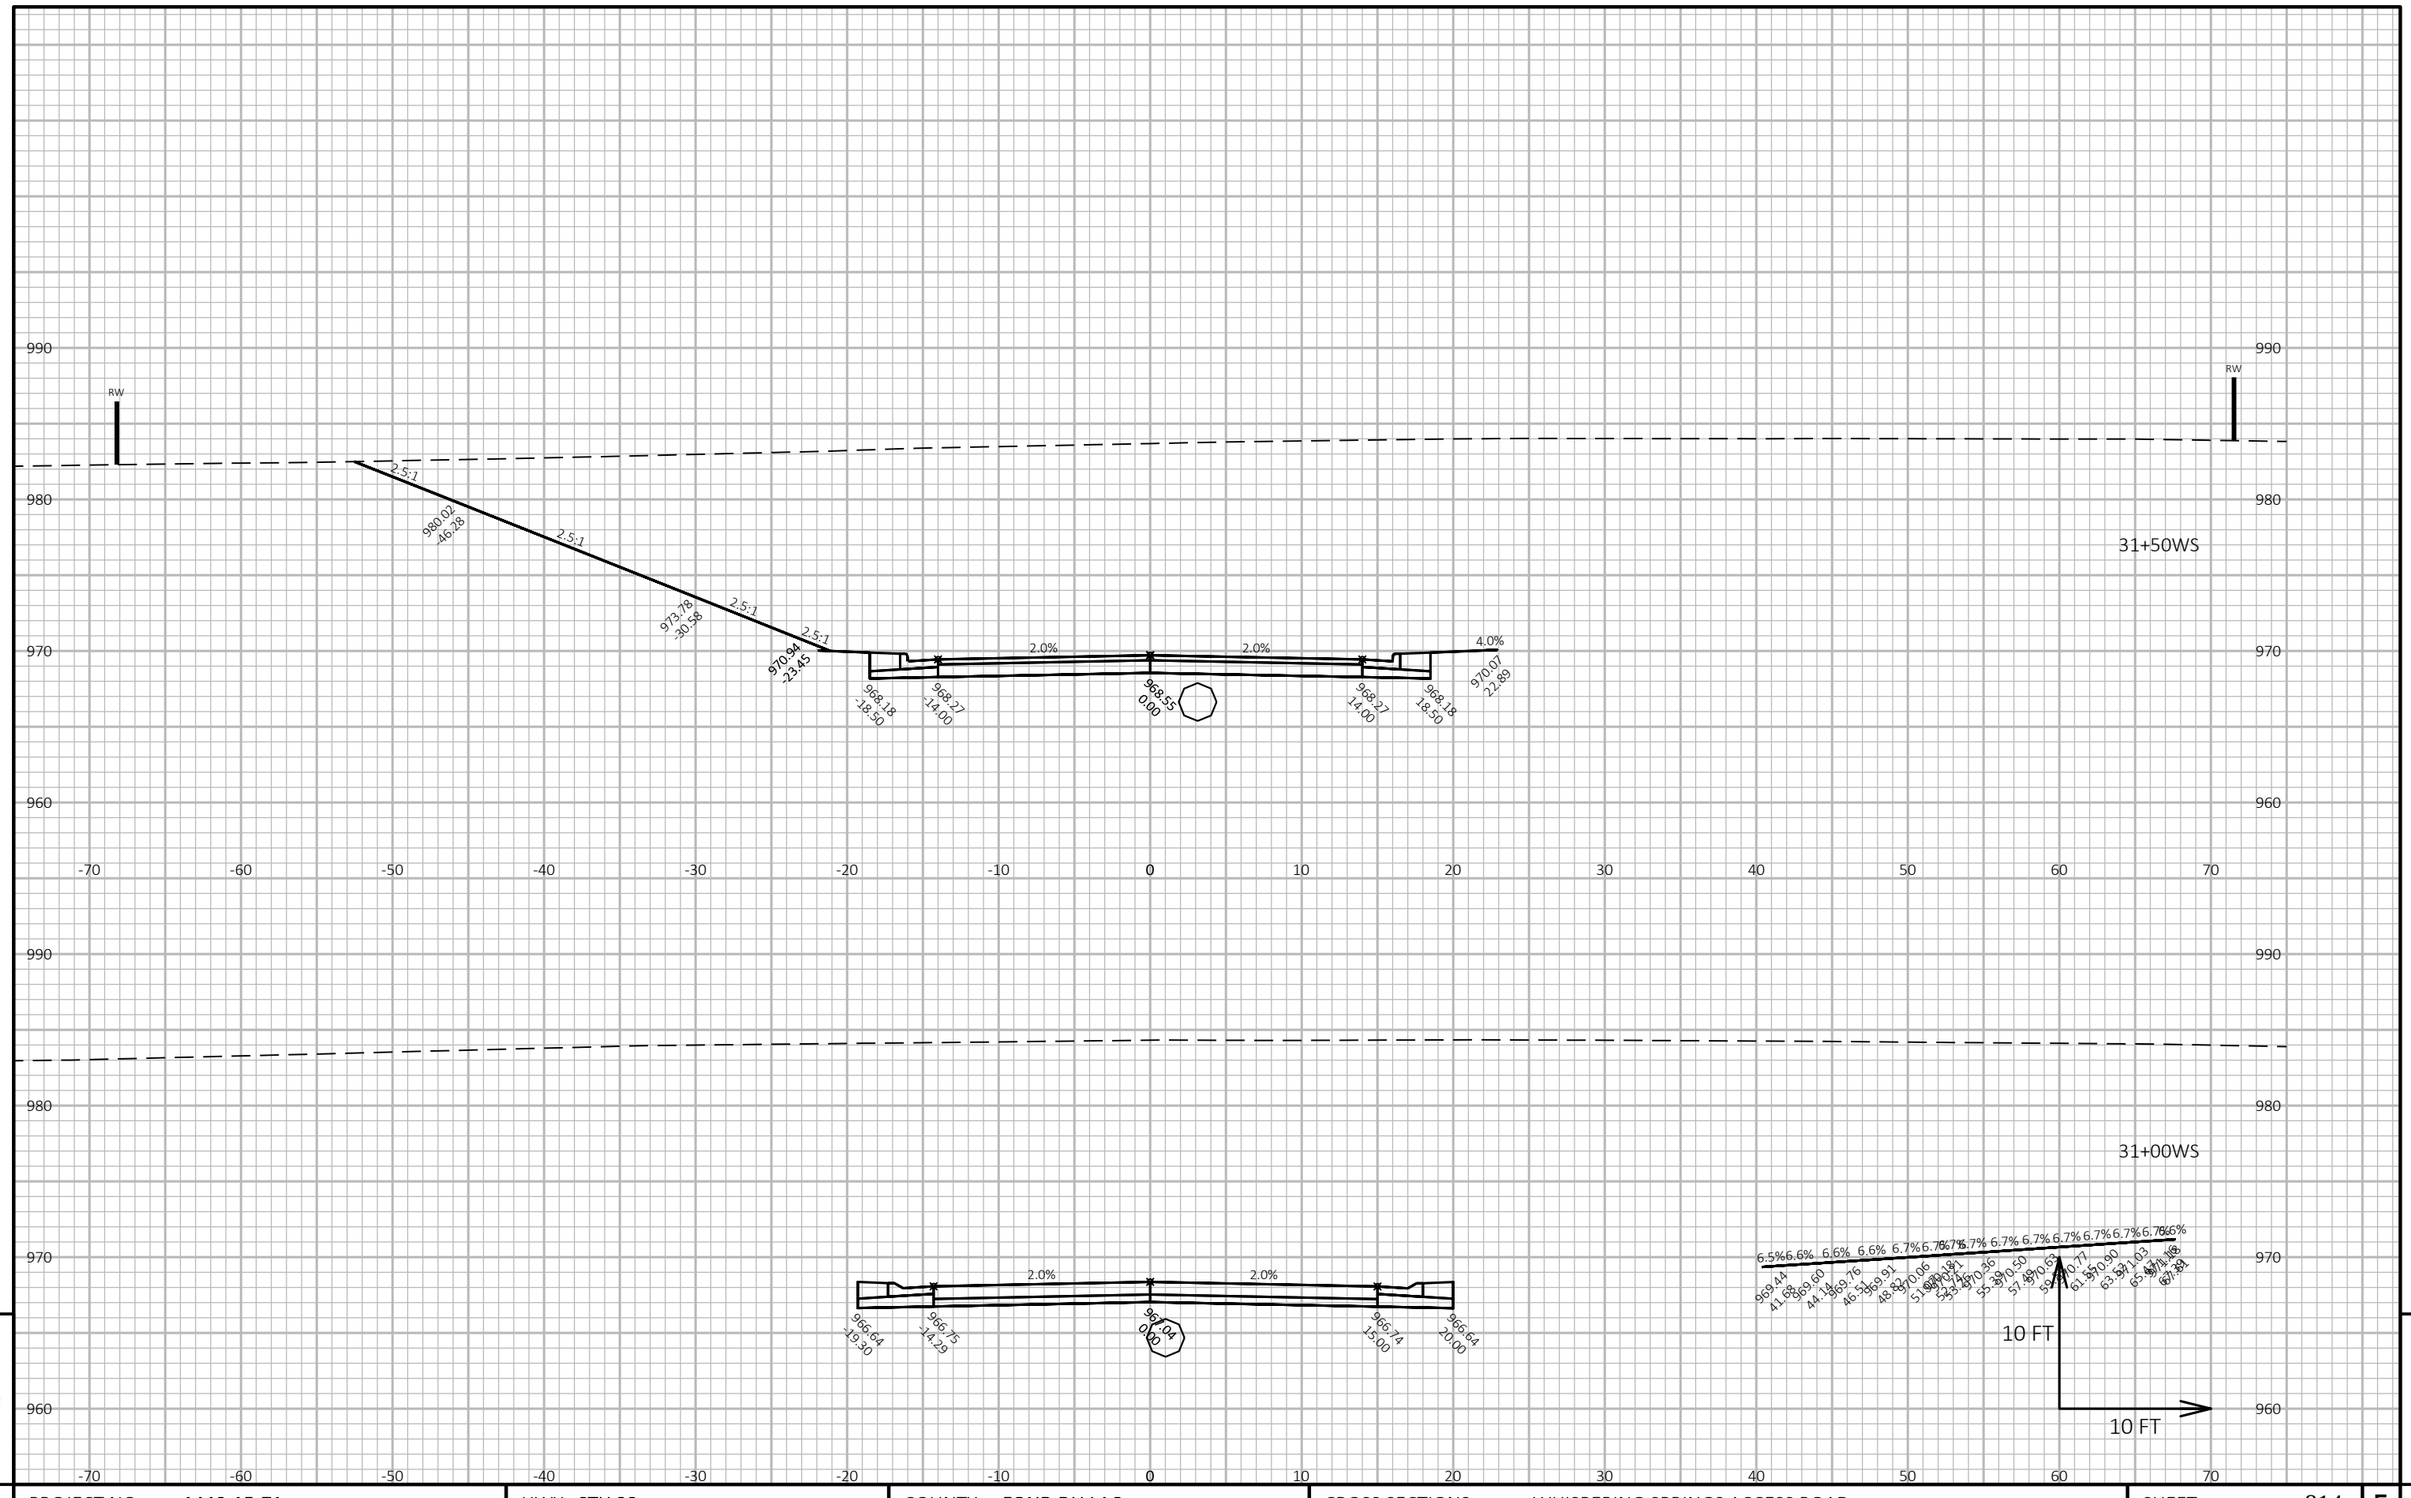
990
980
970
960
RW
2.5:1
980.02
-46.28
2.5:1
973.78
-30.56
2.5:1
2.5:1
970.94
23.45
969.18
-18.50
968.27
-14.00
2.0%
968.55
0.00
2.0%
968.27
-14.00
969.18
18.50
4.0%
970.07
22.89
31+50WS
-70
-60
-50
-40
-30
-20
-10
0
10
20
30
40
50
60
70
966.64
-19.30
966.75
-14.29
2.0%
967.04
0.00
2.0%
966.74
15.00
966.64
20.00
31+00WS
6.5%
6.6%
6.6%
6.6%
6.7%
6.7%
6.7

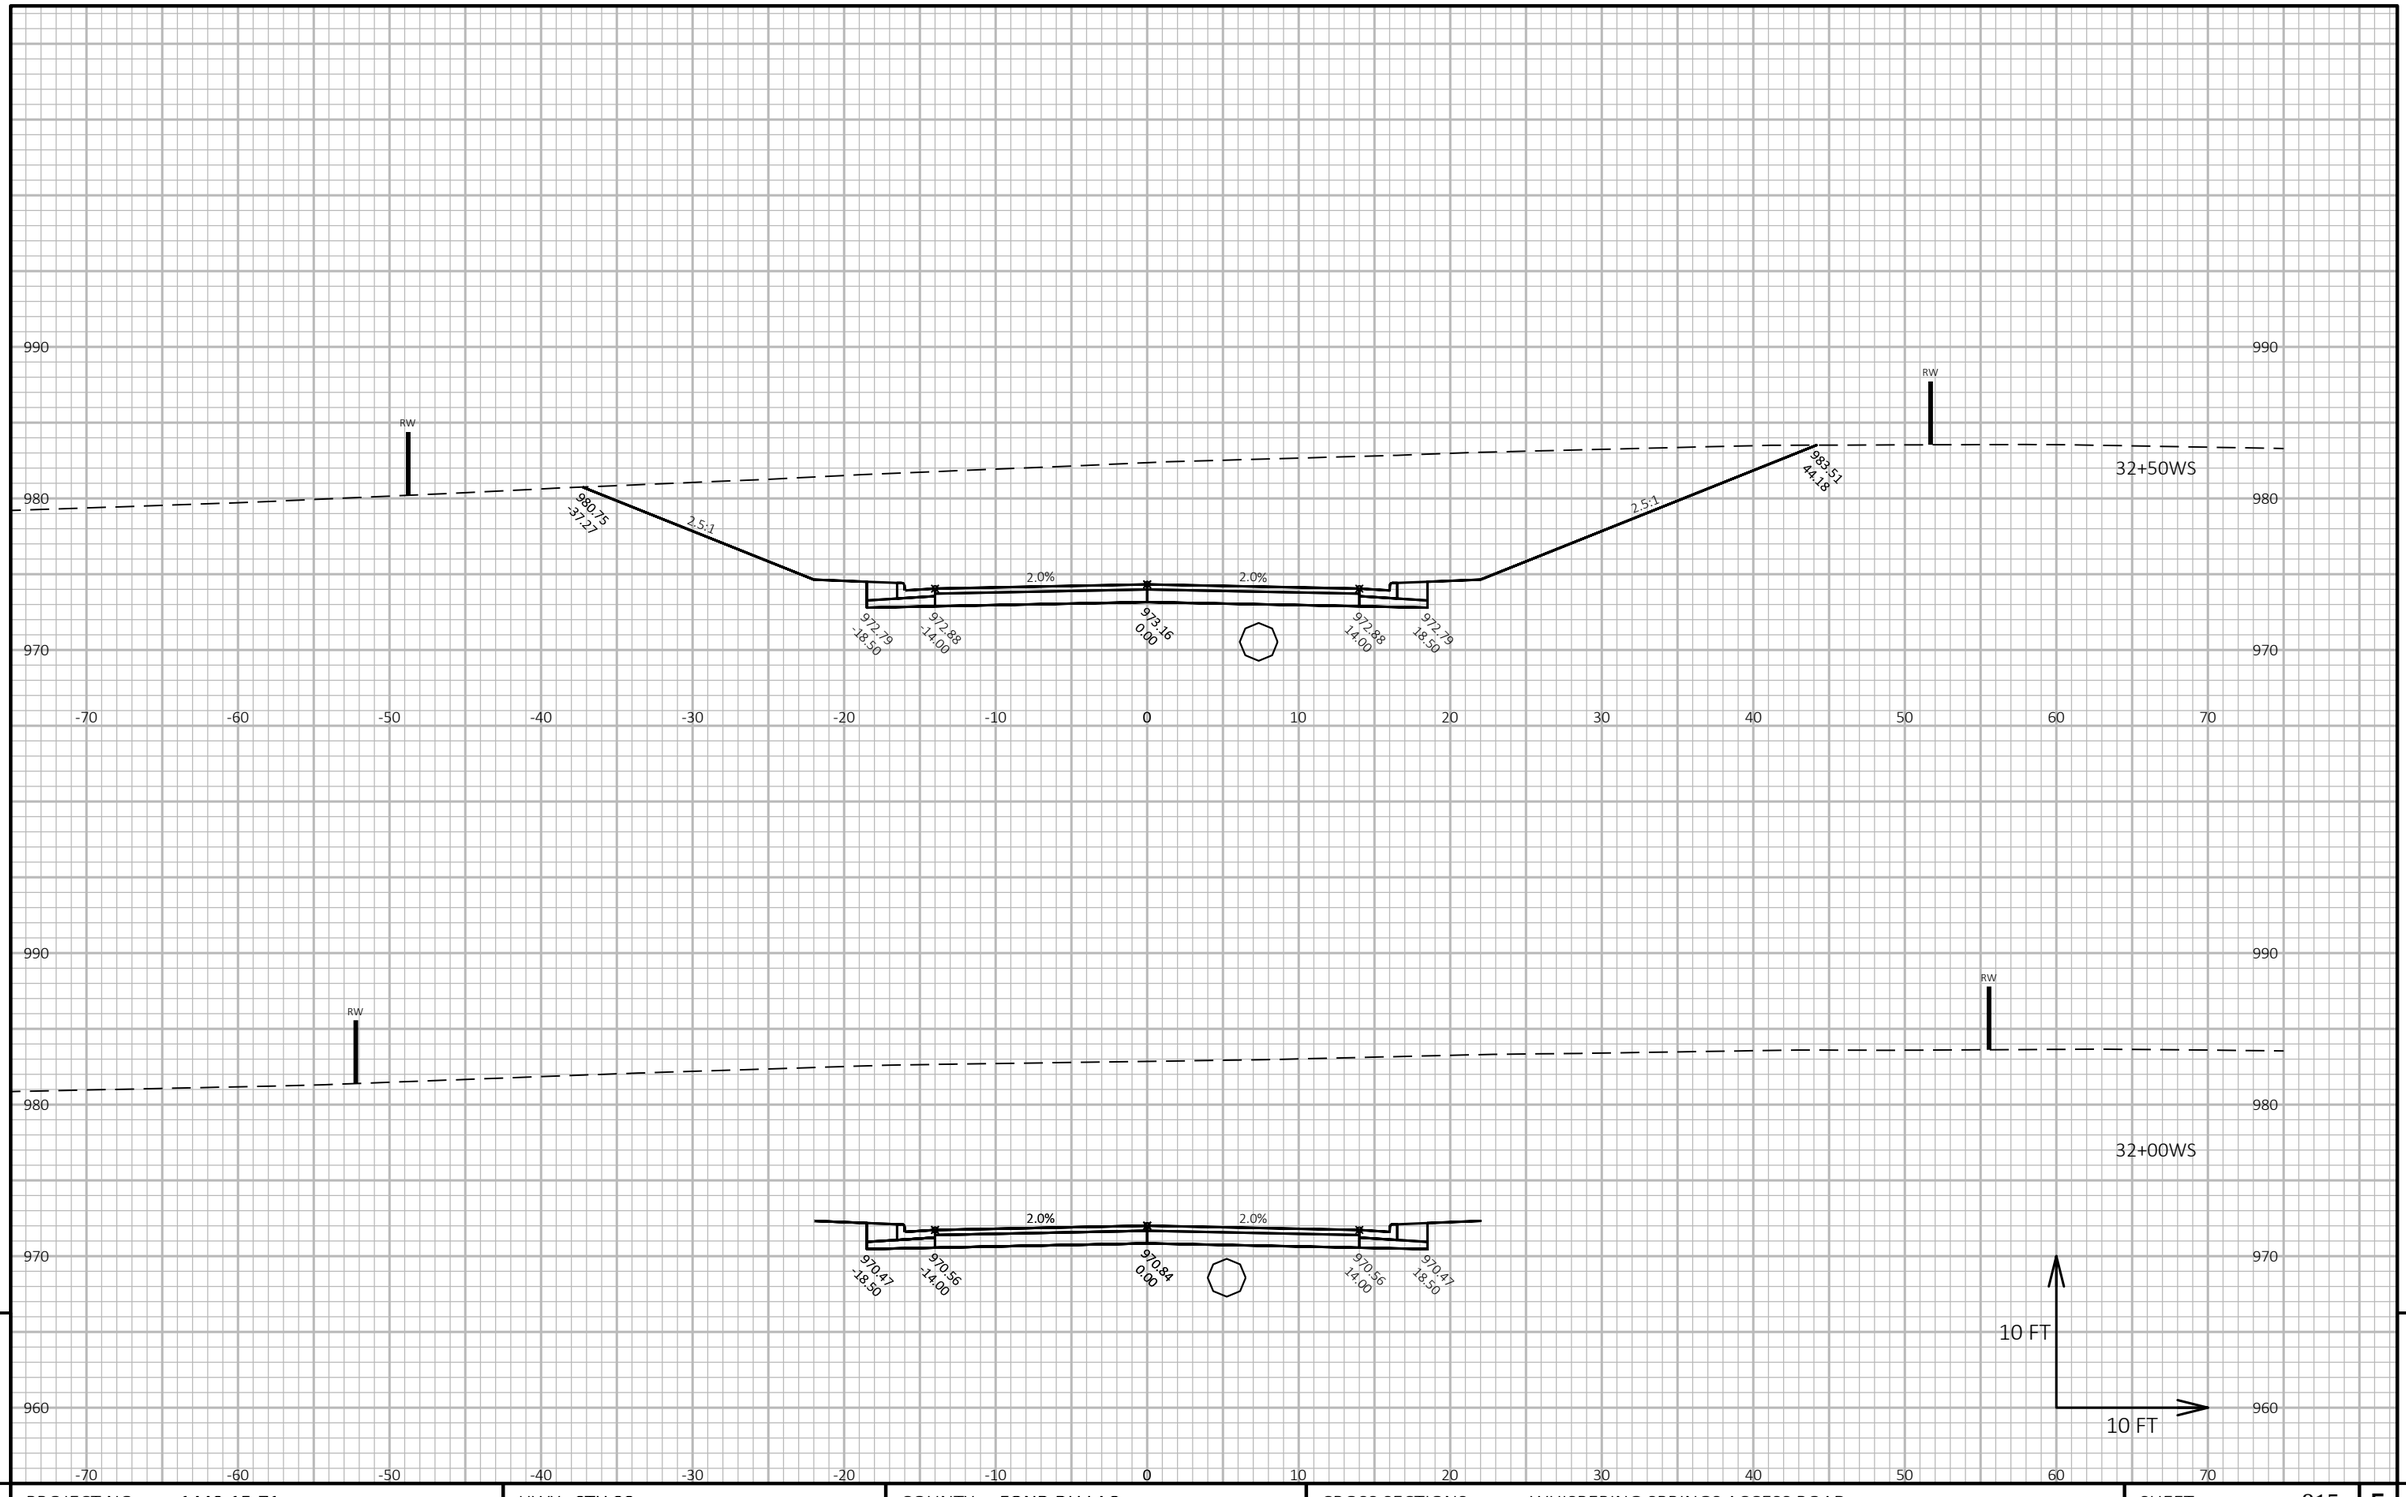

9


9

PROJECT NO: 1440-15-71	HWY: STH 23	COUNTY: FOND DU LAC	CROSS SECTIONS: WHISPERING SPRINGS ACCESS ROAD	SHEET 815	E

FILE NAME : J:\JOBS2014\20142023\CAD\TRANSPORTATION\DWG\SHEETSPLAN\WHISPERING SPRINGS XSEC.DWG
LAYOUT NAME - 2

PLOT DATE : 10/21/2019 8:28 AM PLOT BY : SCHULTZ, ANDREW K. PLOT NAME : **PLOT SCALE :** 1 IN:10 FT HORZ. / 1 IN:10 FT VERT.

WISDOT/CADDS SHEET 49

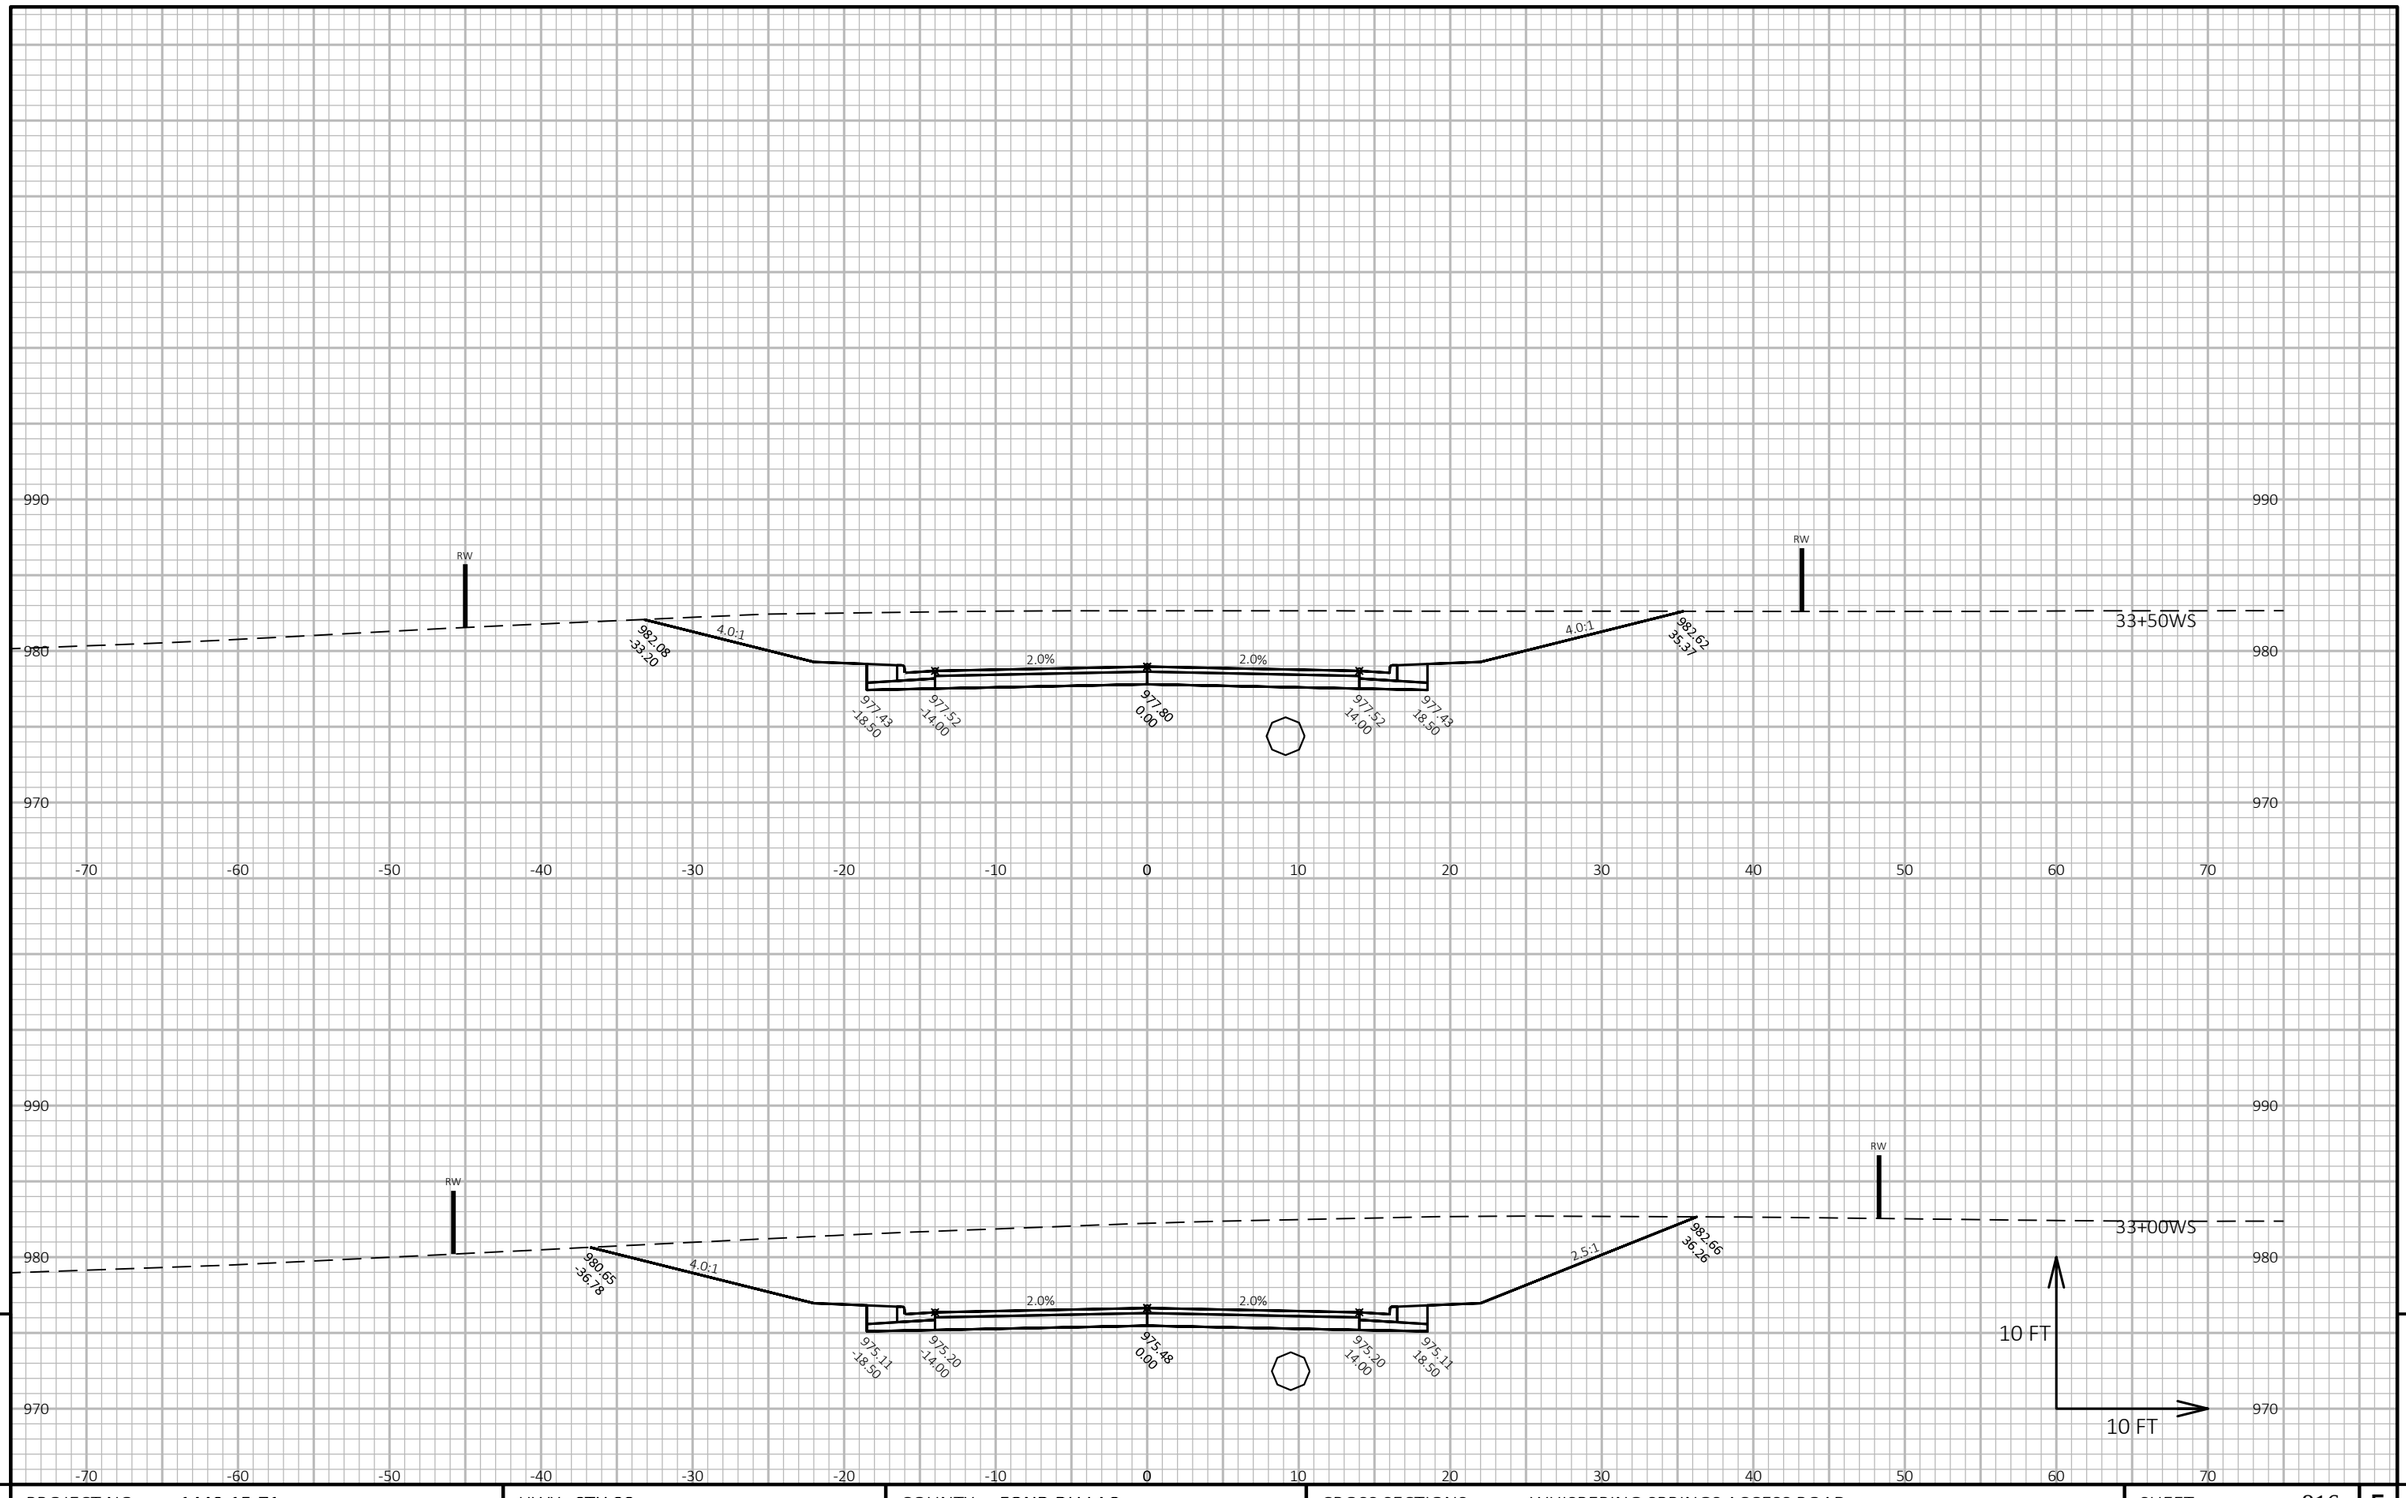


PROJECT NO: 1440-15-71	HWY: STH 23	COUNTY: FOND DU LAC	CROSS SECTIONS: WHISPERING SPRINGS ACCESS ROAD	SHEET 816 E

FILE NAME : J:\JOBS2014\20142023\CAD\TRANSPORTATION\DWG\SHEETSPLAN\WHISPERING SPRINGS XSEC.DWG
LAYOUT NAME - 3

PLOT DATE : 10/21/2019 8:28 AM PLOT BY : SCHULTZ, ANDREW K. PLOT NAME : **PLOT SCALE :** 1 IN:10 FT HORZ. / 1 IN:10 FT VERT.

WISDOT/CADDS SHEET 49

9 9

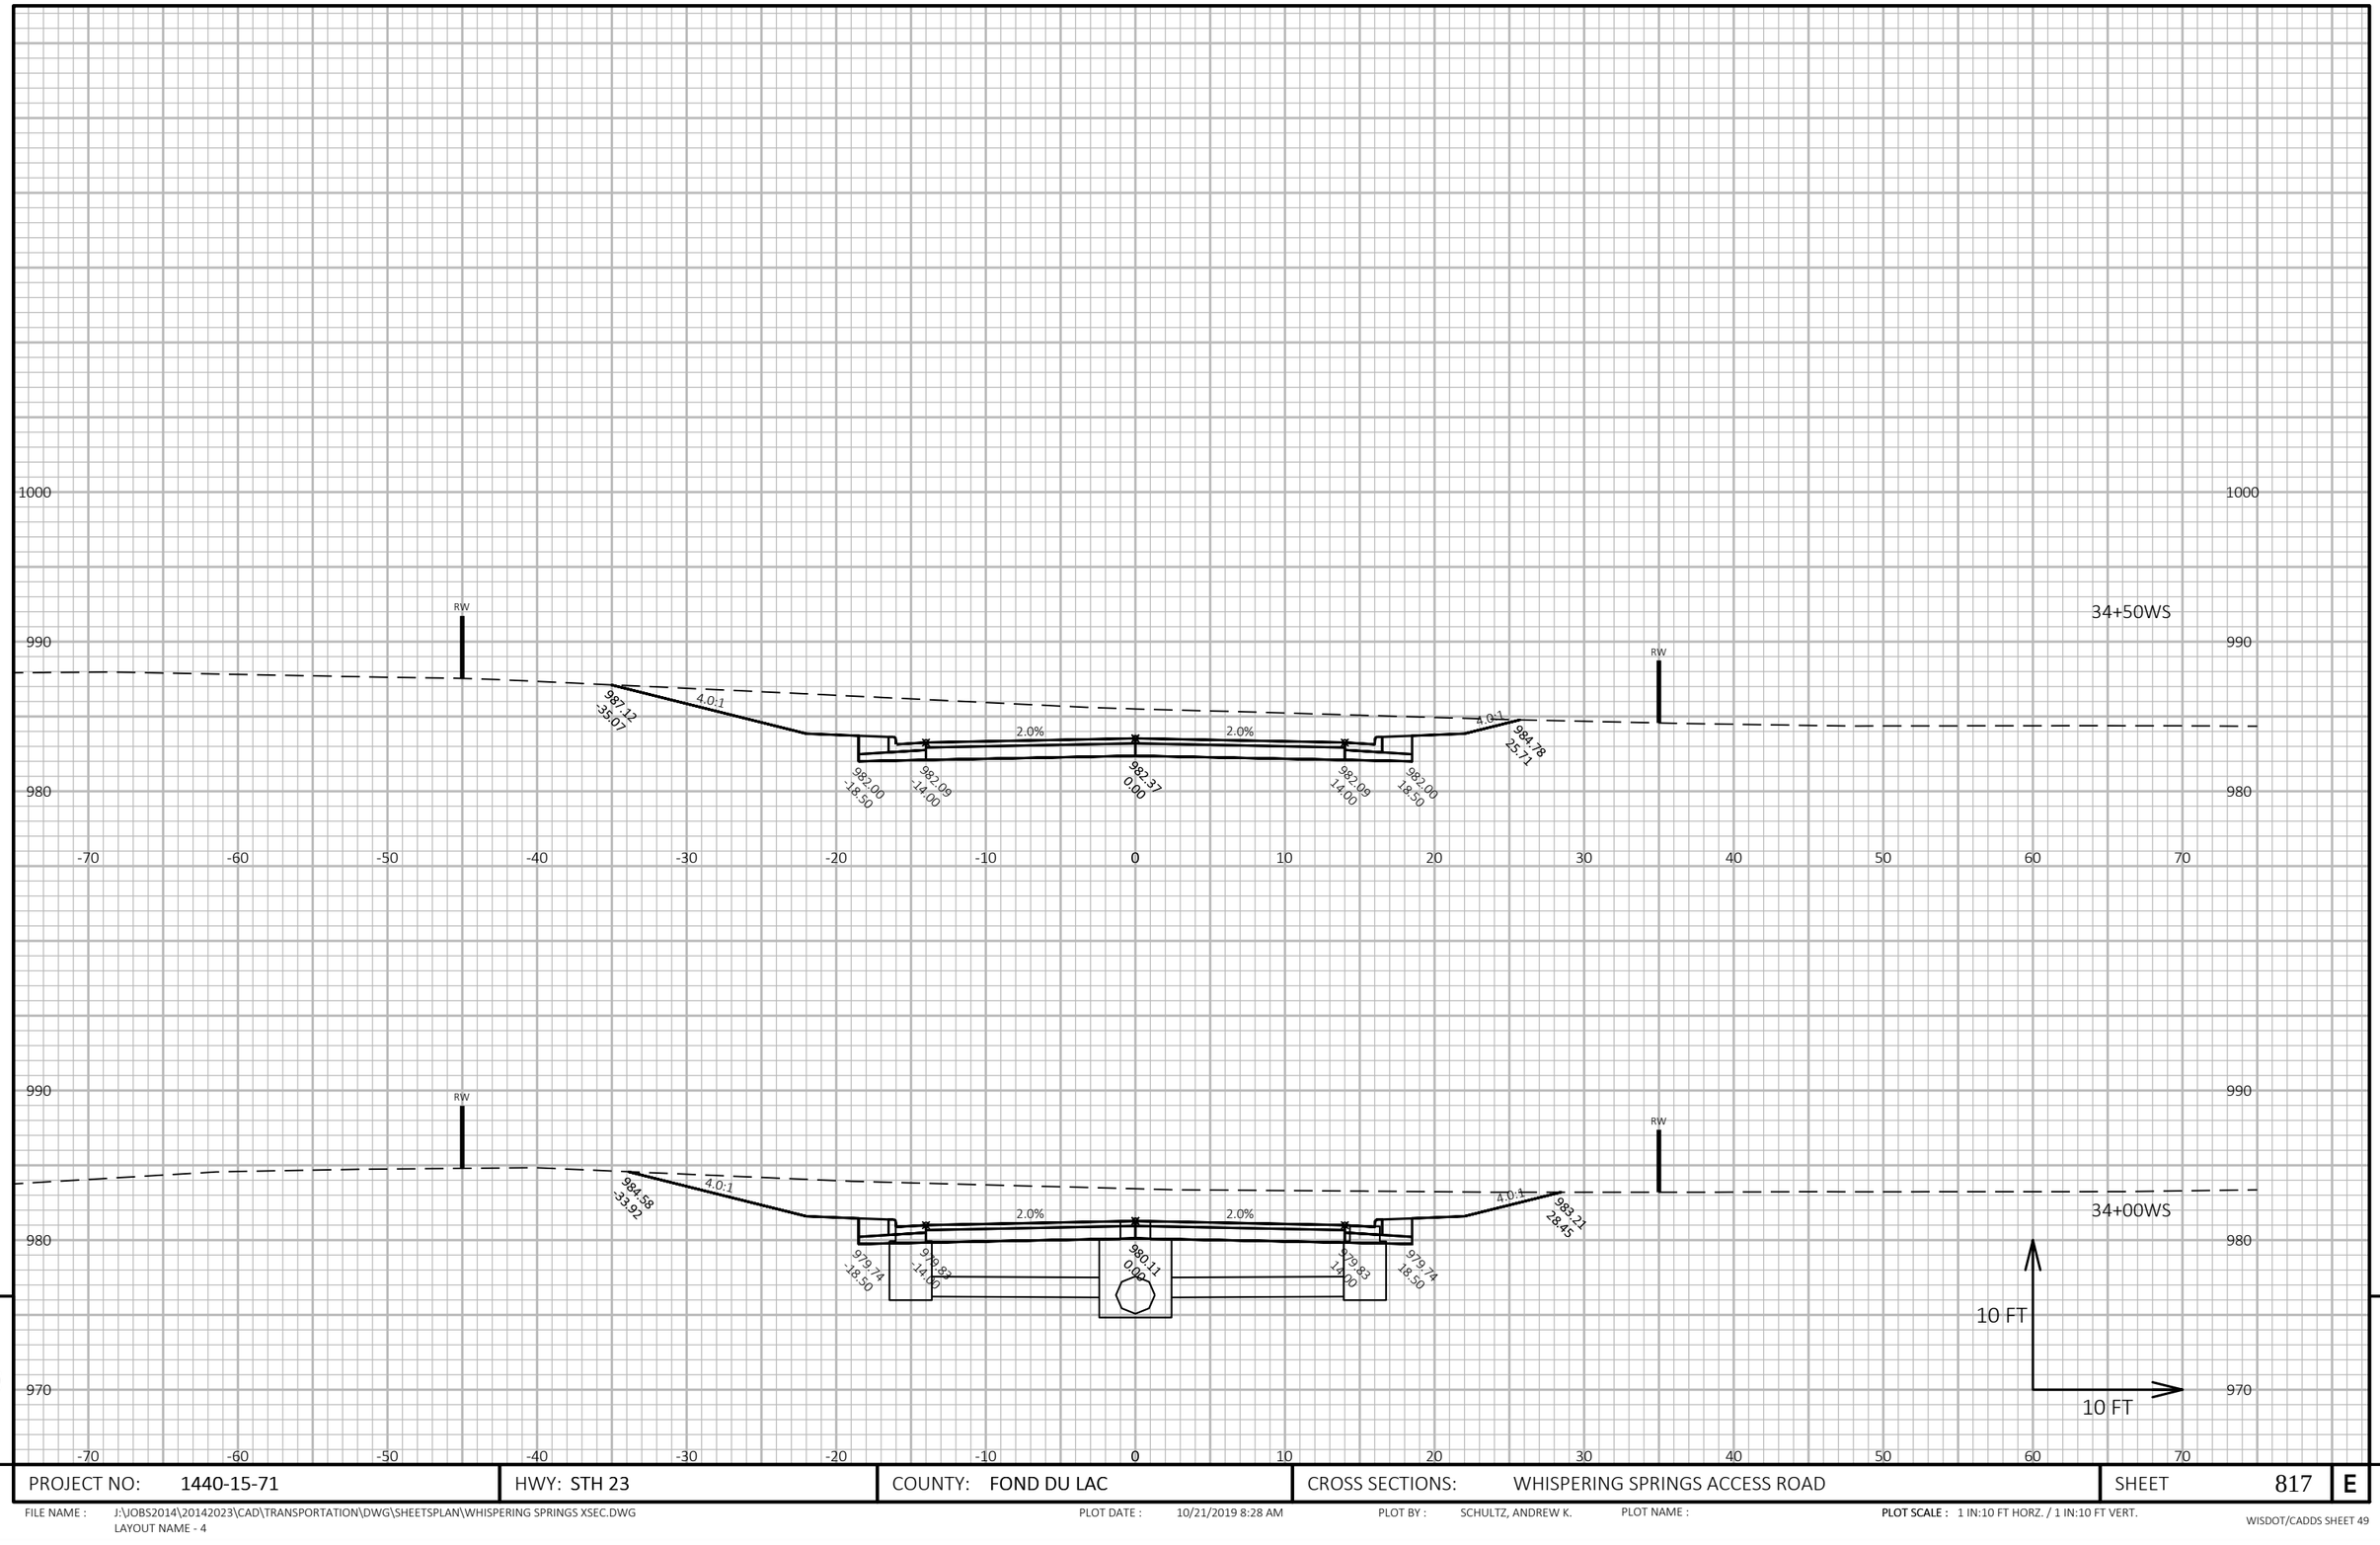

9


9

PROJECT NO: 1440-15-71	HWY: STH 23	COUNTY: FOND DU LAC	CROSS SECTIONS: WHISPERING SPRINGS ACCESS ROAD	SHEET 817	E

FILE NAME : J:\JOBS2014\20142023\CAD\TRANSPORTATION\DWG\SHEETSPLAN\WHISPERING SPRINGS XSEC.DWG
LAYOUT NAME - 4

PLOT DATE : 10/21/2019 8:28 AM PLOT BY : SCHULTZ, ANDREW K. PLOT NAME : **PLOT SCALE :** 1 IN:10 FT HORZ. / 1 IN:10 FT VERT.

WISDOT/CADDS SHEET 49

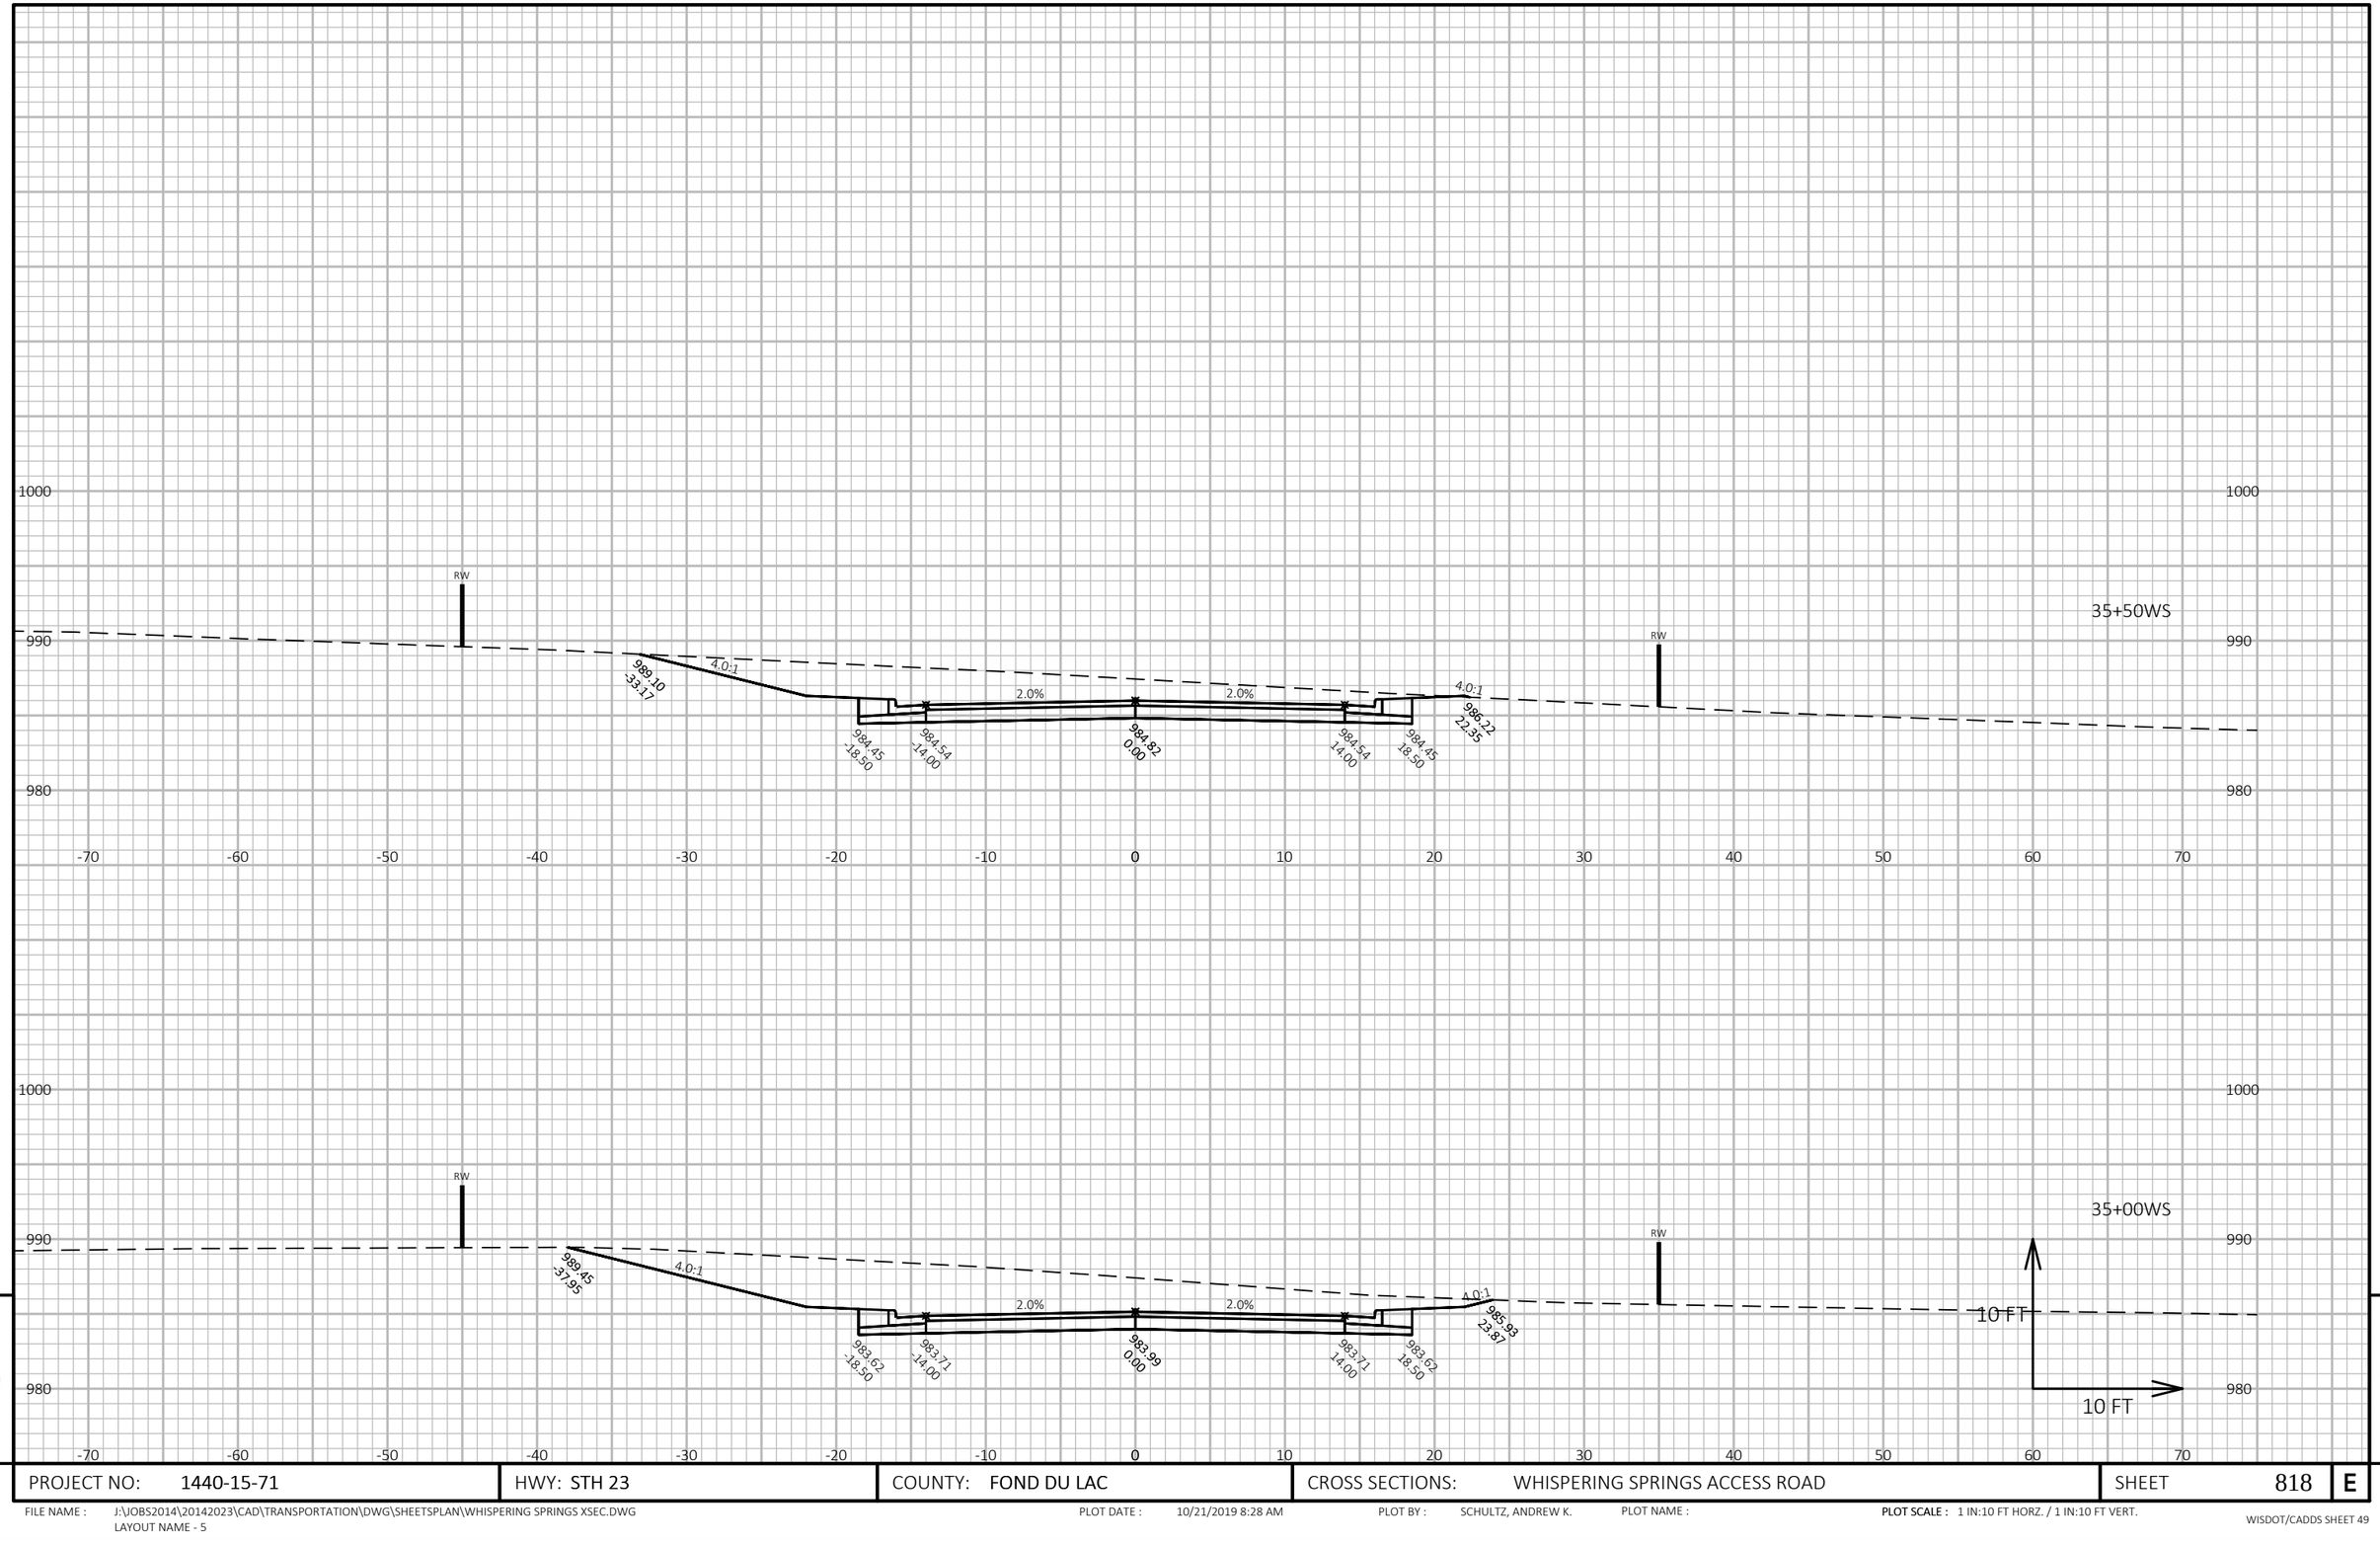

9


9

PROJECT NO: 1440-15-71	HWY: STH 23	COUNTY: FOND DU LAC	CROSS SECTIONS: WHISPERING SPRINGS ACCESS ROAD	SHEET 818	E

FILE NAME : J:\JOBS2014\20142023\CAD\TRANSPORTATION\DWG\SHEETSPLAN\WHISPERING SPRINGS XSEC.DWG
LAYOUT NAME - 5

PLOT DATE : 10/21/2019 8:28 AM PLOT BY : SCHULTZ, ANDREW K. PLOT NAME : PLOT SCALE : 1 IN:10 FT HORZ. / 1 IN:10 FT VERT.

WISDOT/CADDS SHEET 49

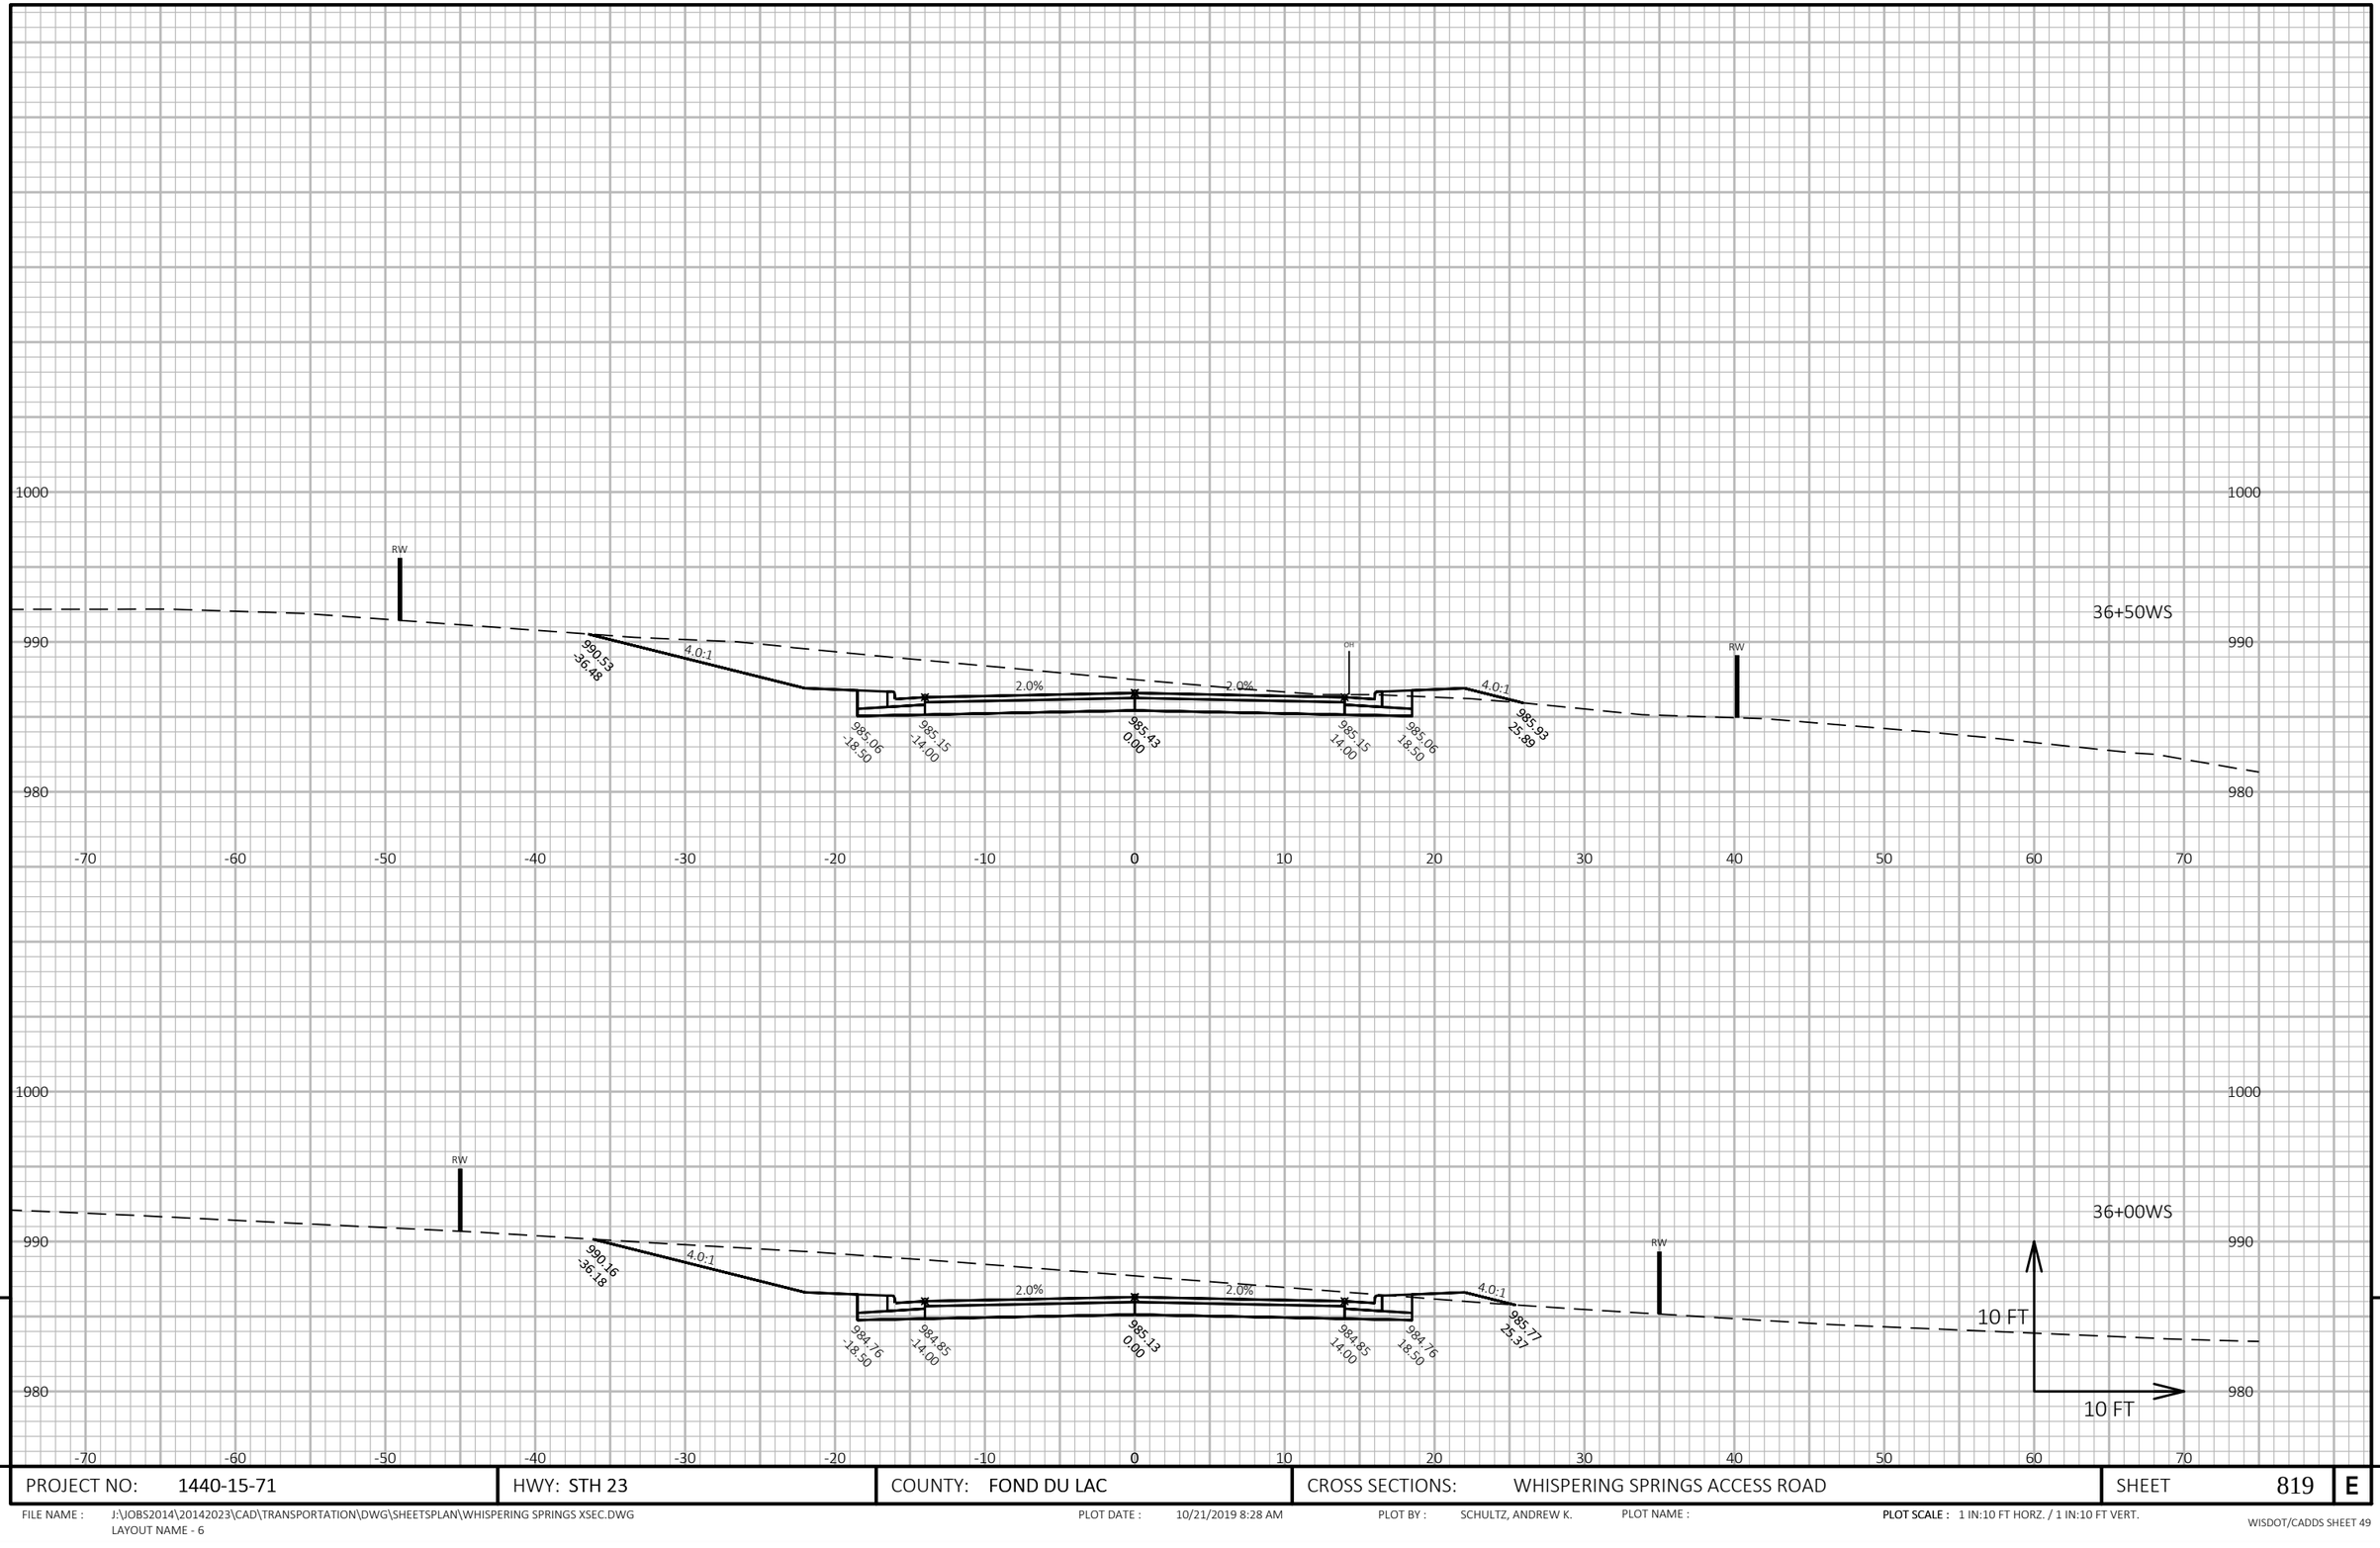

9


9

PROJECT NO: 1440-15-71	HWY: STH 23	COUNTY: FOND DU LAC	CROSS SECTIONS: WHISPERING SPRINGS ACCESS ROAD	SHEET 819	E

FILE NAME : J:\JOBS2014\20142023\CAD\TRANSPORTATION\DWG\SHEETSPLAN\WHISPERING SPRINGS XSEC.DWG
LAYOUT NAME - 6

PLOT DATE : 10/21/2019 8:28 AM PLOT BY : SCHULTZ, ANDREW K. PLOT NAME : PLOT SCALE : 1 IN:10 FT HORZ. / 1 IN:10 FT VERT.

WISDOT/CADDS SHEET 49

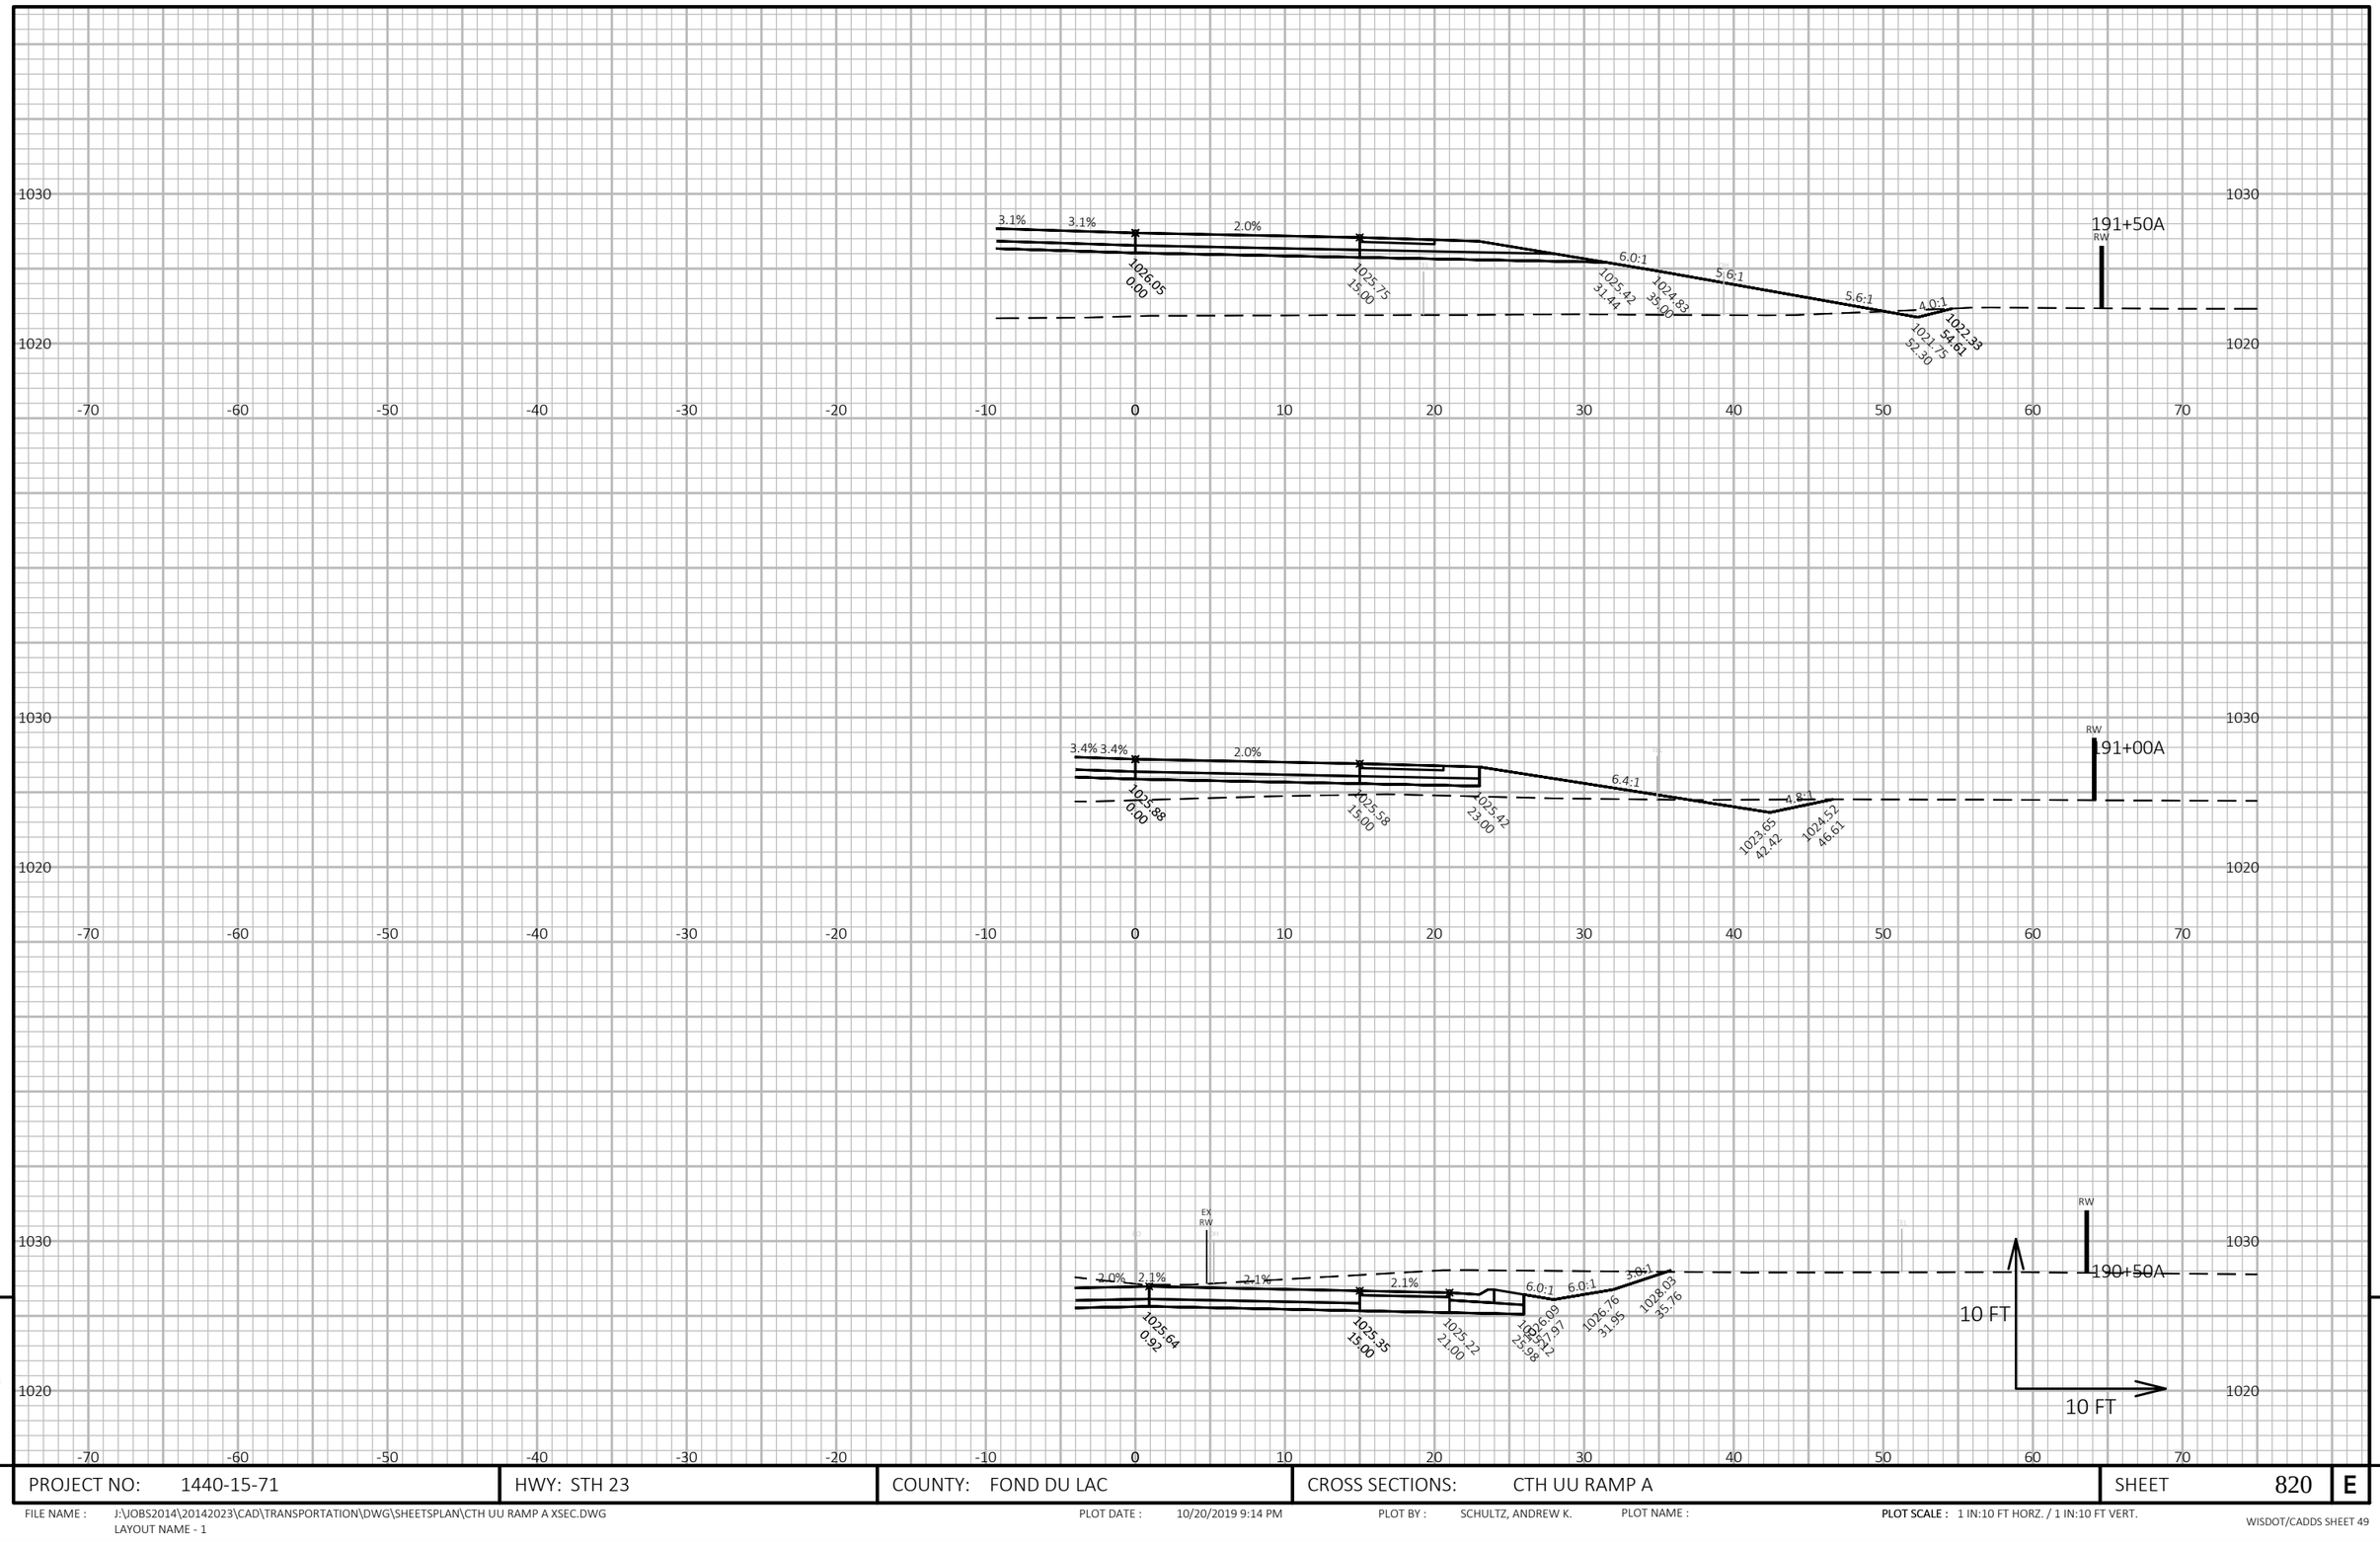

9

9

PROJECT NO: 1440-15-71	HWY: STH 23	COUNTY: FOND DU LAC	CROSS SECTIONS: CTH UU RAMP A	SHEET 820	E

FILE NAME : J:\OBS2014\20142023\CAD\TRANSPORTATION\DWG\SHEETSPLAN\CTH UU RAMP A XSEC.DWG
LAYOUT NAME - 1

PLOT DATE : 10/20/2019 9:14 PM PLOT BY : SCHULTZ, ANDREW K. PLOT NAME :

PLOT SCALE : 1 IN:10 FT HORZ. / 1 IN:10 FT VERT.

WISDOT/CADDS SHEET 49

9

9


PROJECT NO: 1440-15-71	HWY: STH 23	COUNTY: FOND DU LAC	CROSS SECTIONS: CTH UU RAMP A	SHEET 821	E

FILE NAME : J:\OBS2014\20142023\CAD\TRANSPORTATION\DWG\SHEETSPLAN\CTH UU RAMP A XSEC.DWG
LAYOUT NAME - 2

PLOT DATE : 10/20/2019 9:14 PM PLOT BY : SCHULTZ, ANDREW K. PLOT NAME :

PLOT SCALE : 1 IN:10 FT HORZ. / 1 IN:10 FT VERT.

WISDOT/CADDS SHEET 49

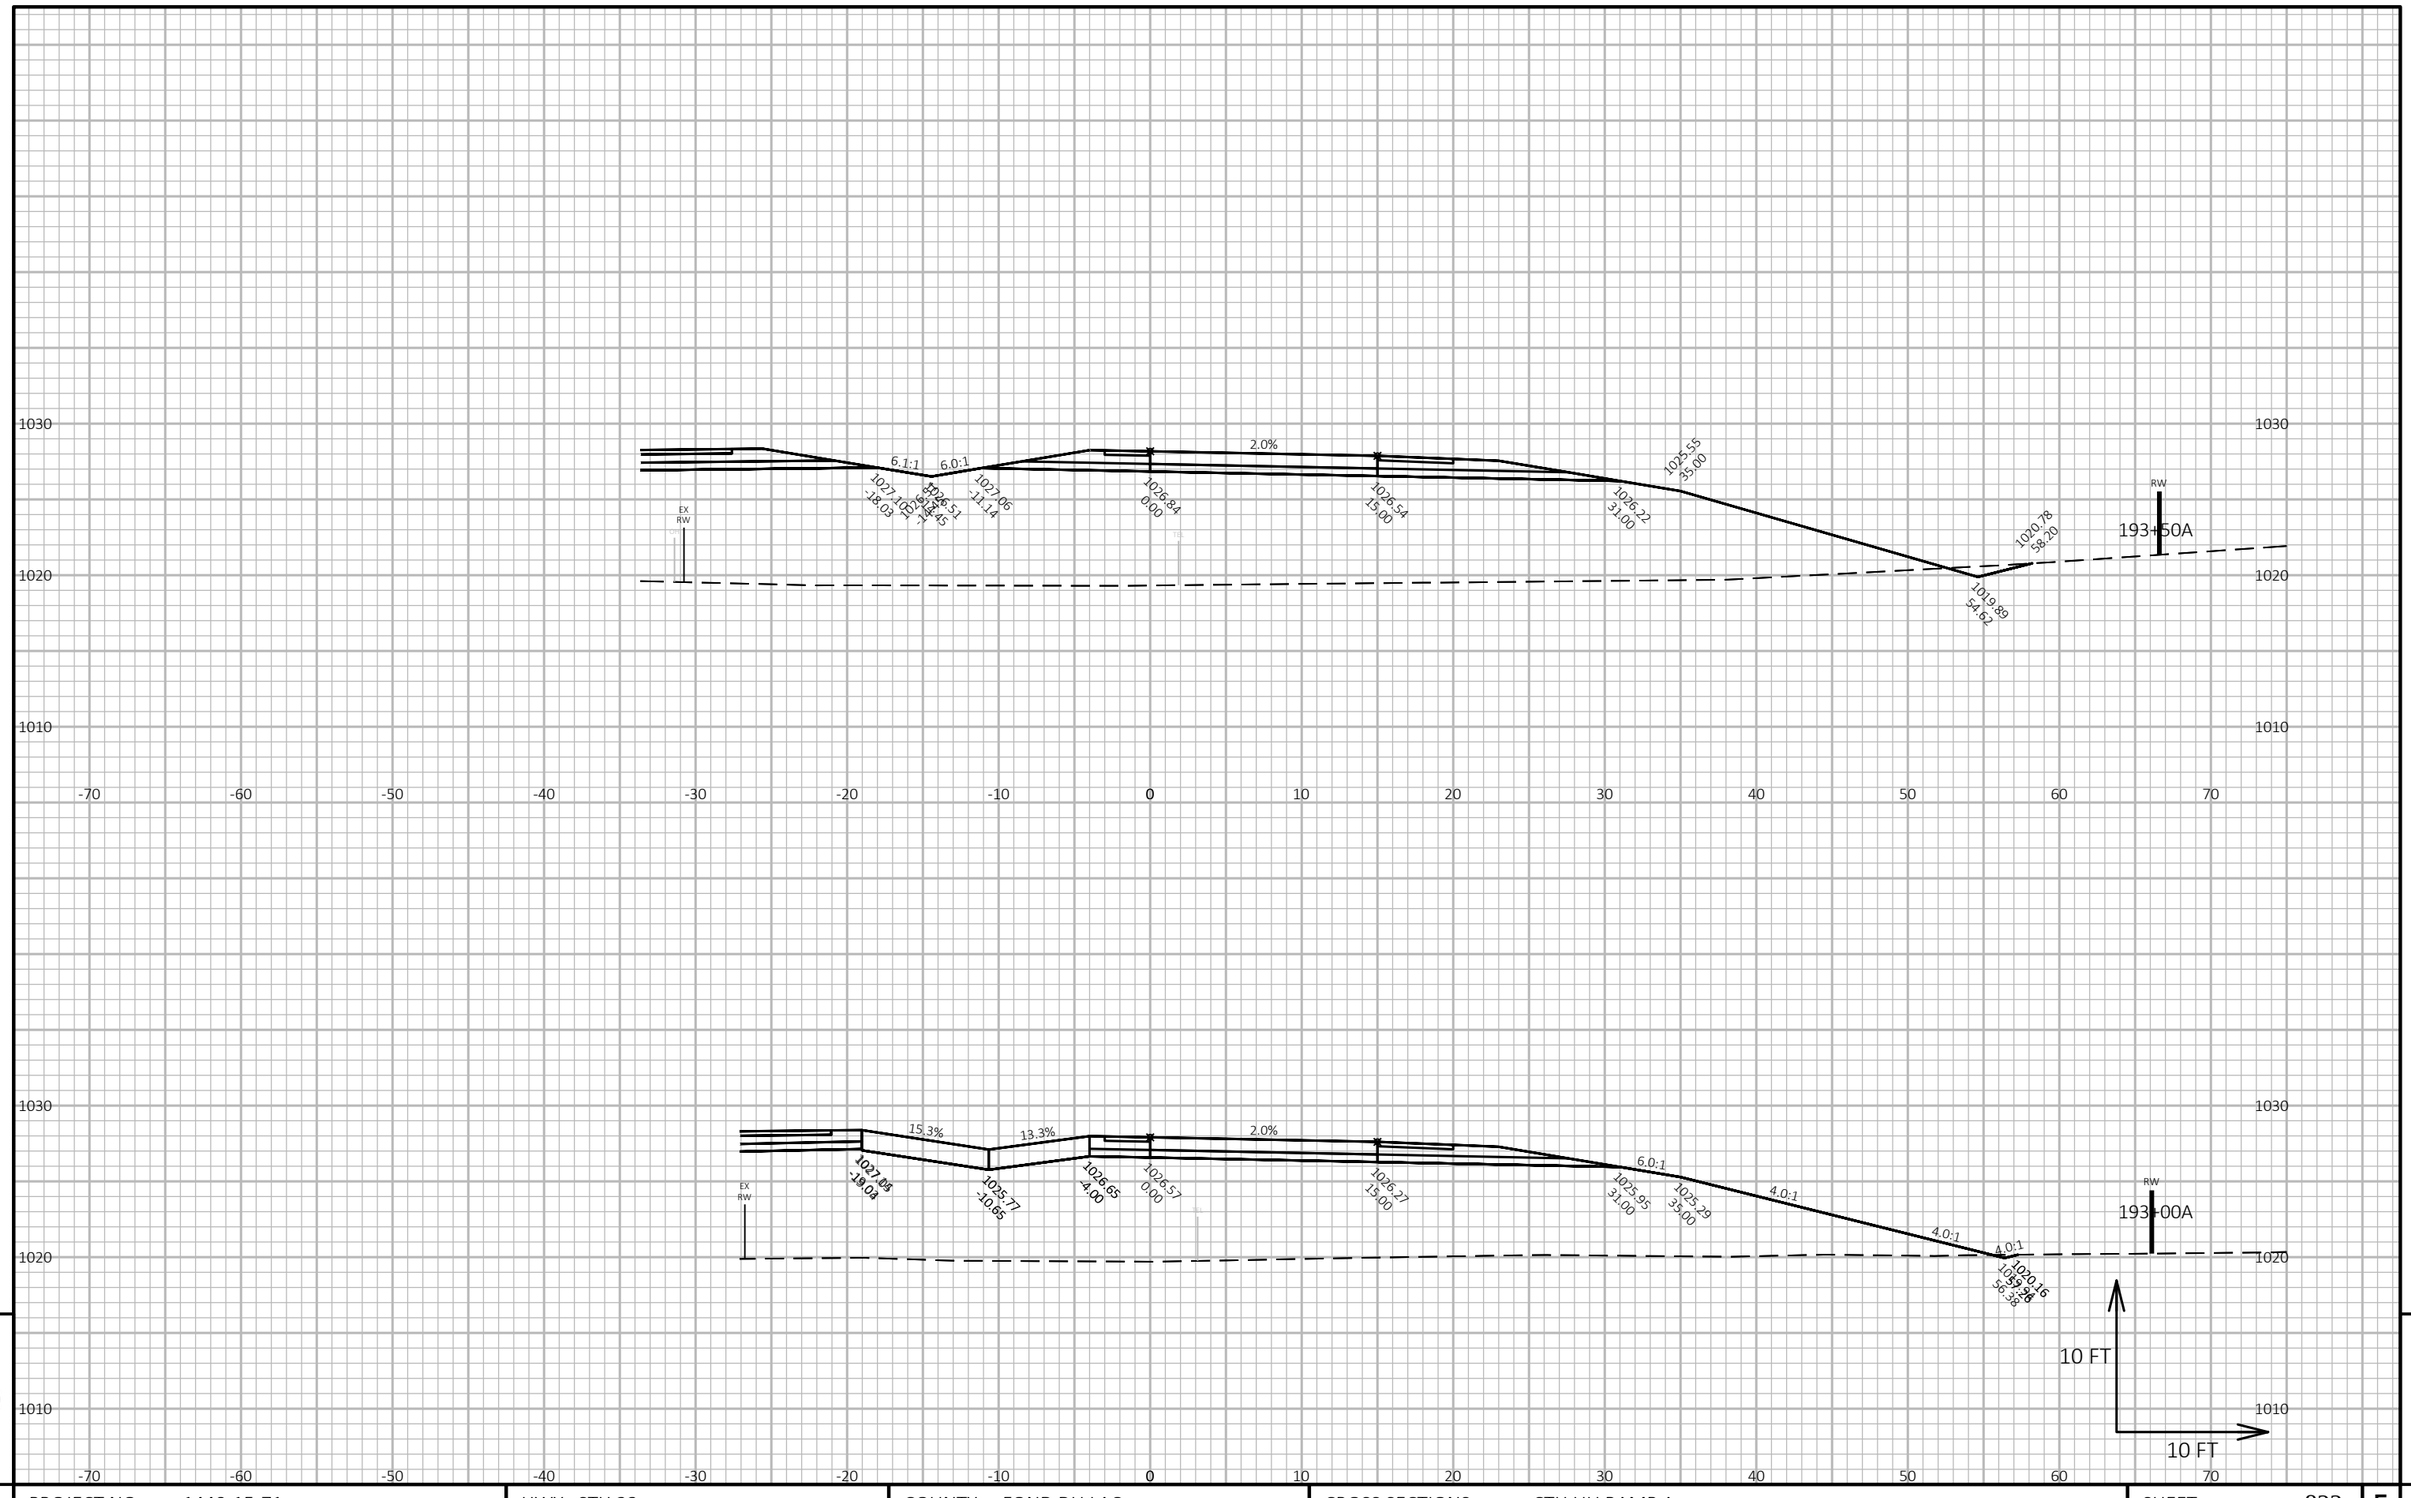

9

9

PROJECT NO: 1440-15-71	HWY: STH 23	COUNTY: FOND DU LAC	CROSS SECTIONS: CTH UU RAMP A	SHEET 822	E

FILE NAME : J:\JOBS2014\20142023\CAD\TRANSPORTATION\DWG\SHEETSPLAN\CTH UU RAMP A XSEC.DWG
LAYOUT NAME - 3


PLOT DATE : 10/20/2019 9:15 PM

PLOT BY : SCHULTZ, ANDREW K.

PLOT NAME :

PLOT SCALE : 1 IN:10 FT HORZ. / 1 IN:10 FT VERT.

WISDOT/CADDS SHEET 49

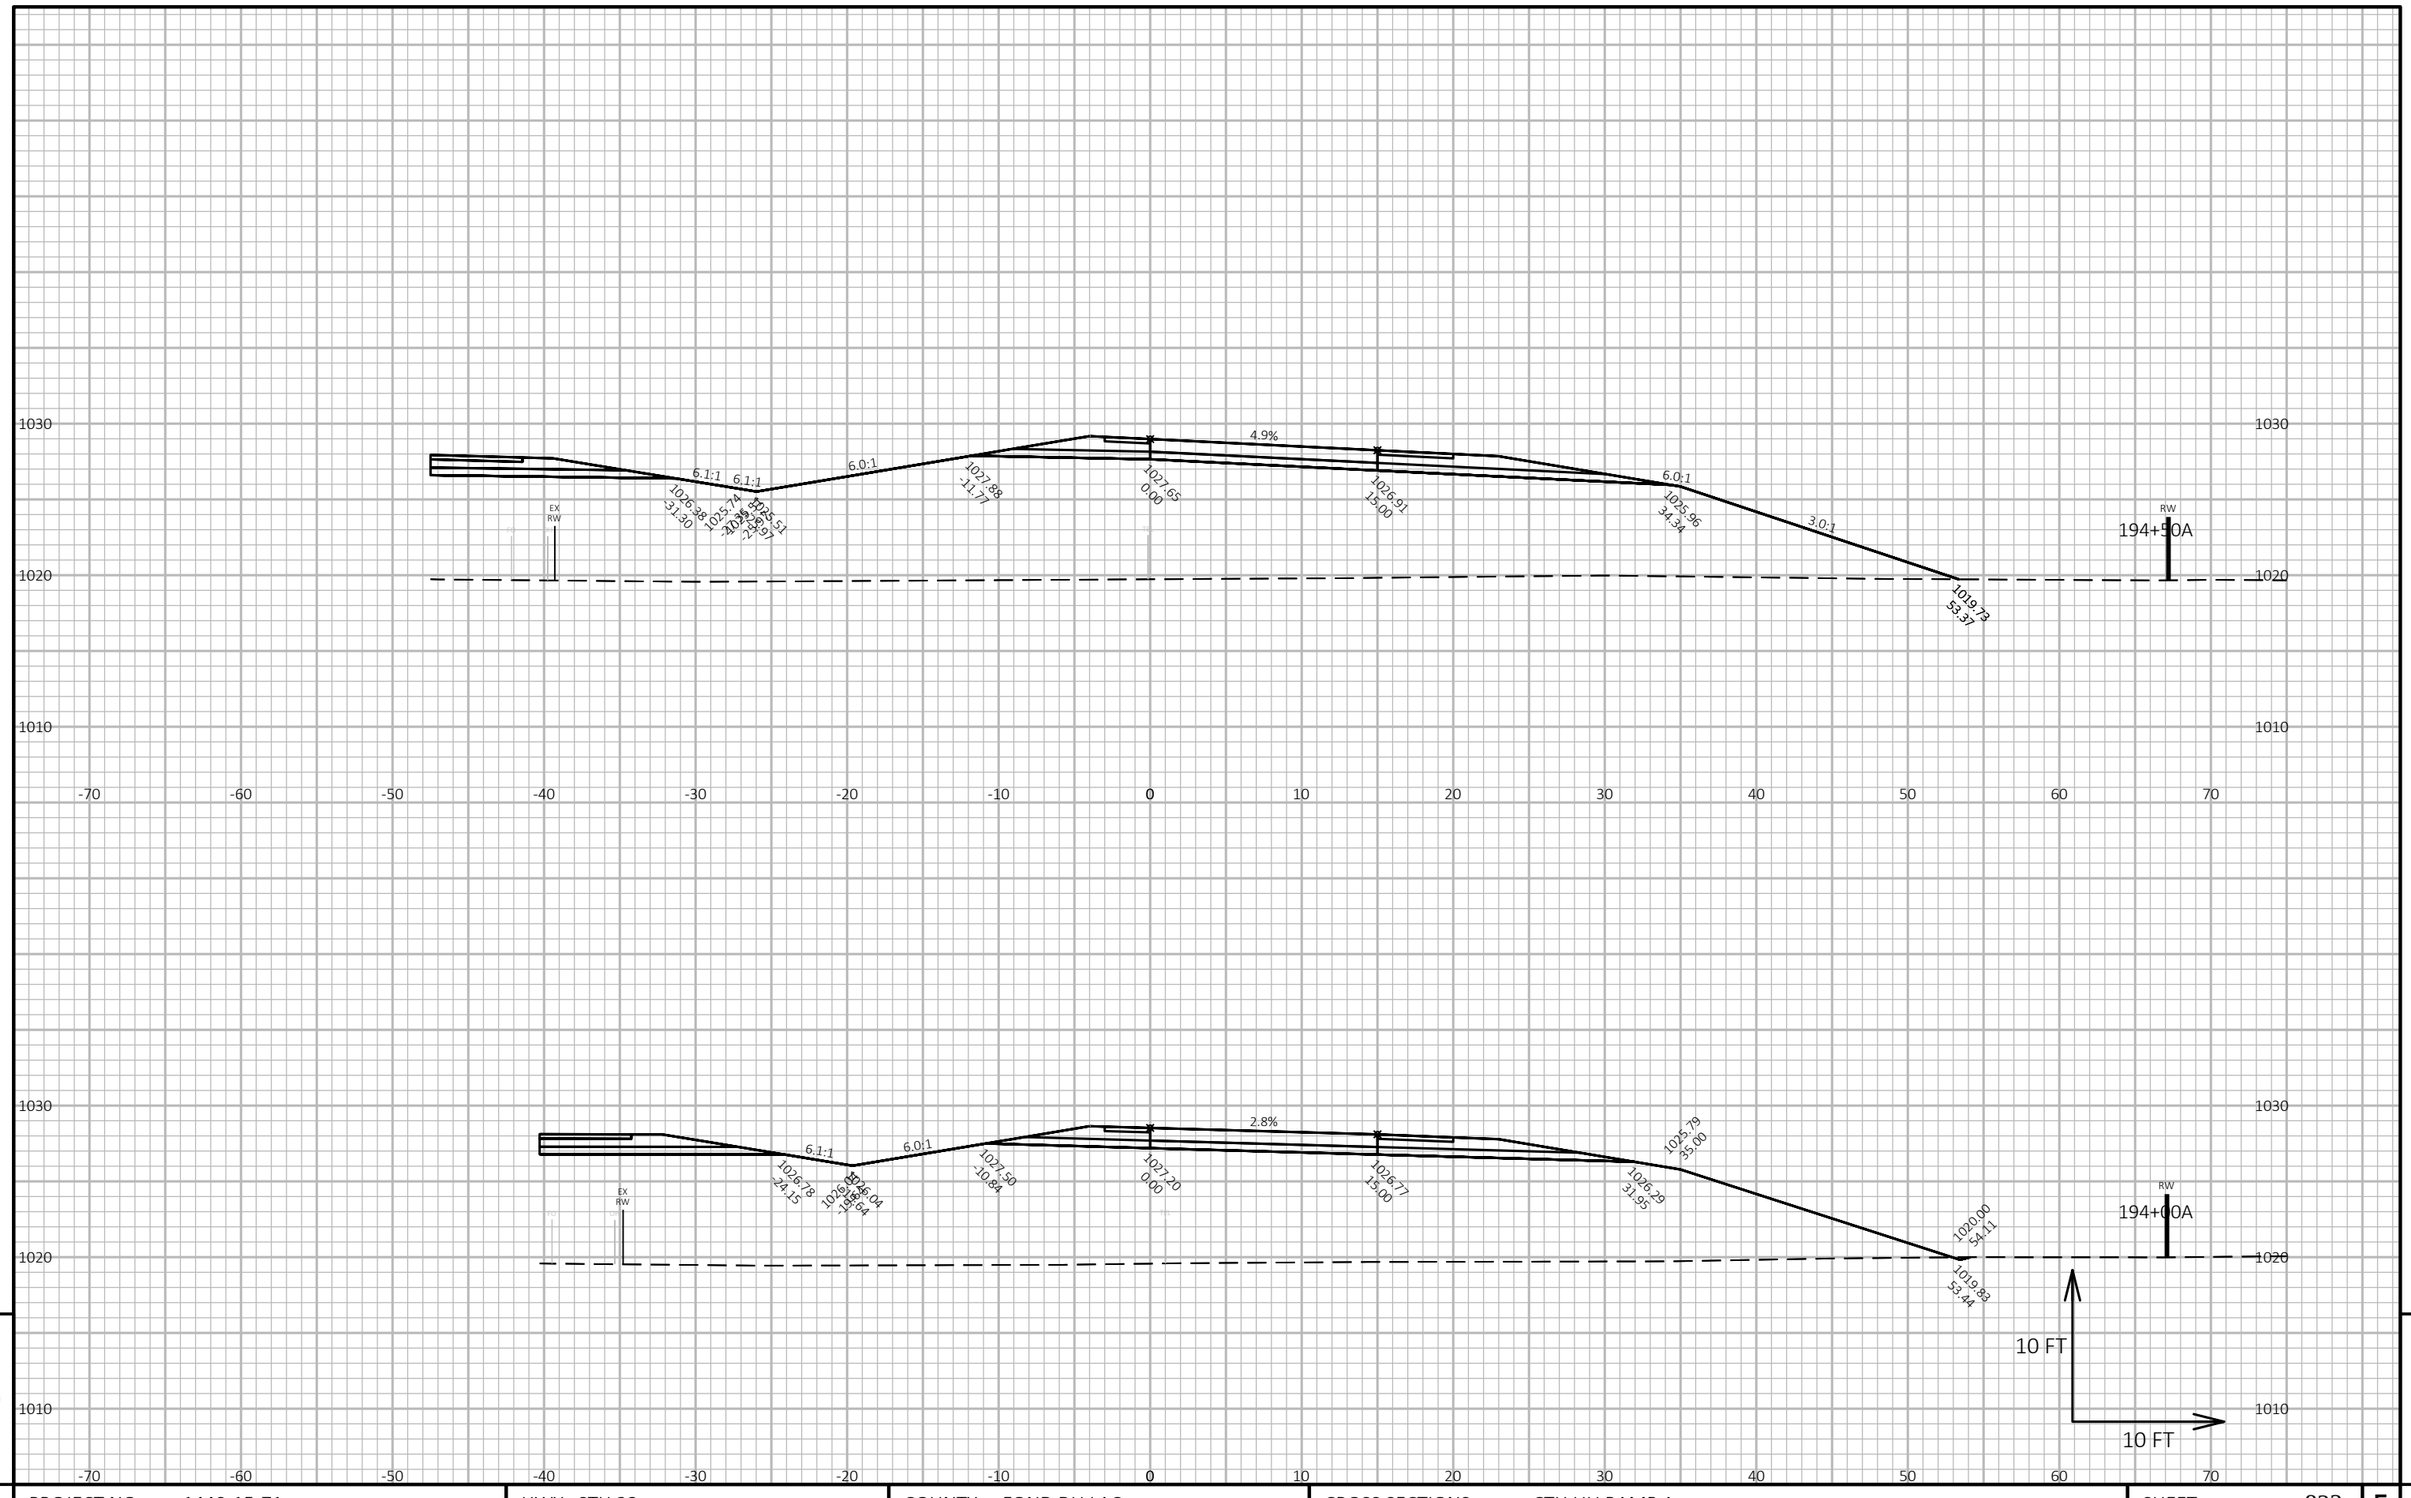


PROJECT NO: 1440-15-71	HWY: STH 23	COUNTY: FOND DU LAC	CROSS SECTIONS: CTH UU RAMP A	SHEET 823	E

FILE NAME : J:\JOBS2014\20142023\CAD\TRANSPORTATION\DWG\SHEETSPLAN\CTH UU RAMP A XSEC.DWG
LAYOUT NAME - 4

PLOT DATE : 10/20/2019 9:15 PM PLOT BY : SCHULTZ, ANDREW K. PLOT NAME :

PLOT SCALE : 1 IN:10 FT HORZ. / 1 IN:10 FT VERT.

WISDOT/CADDS SHEET 49

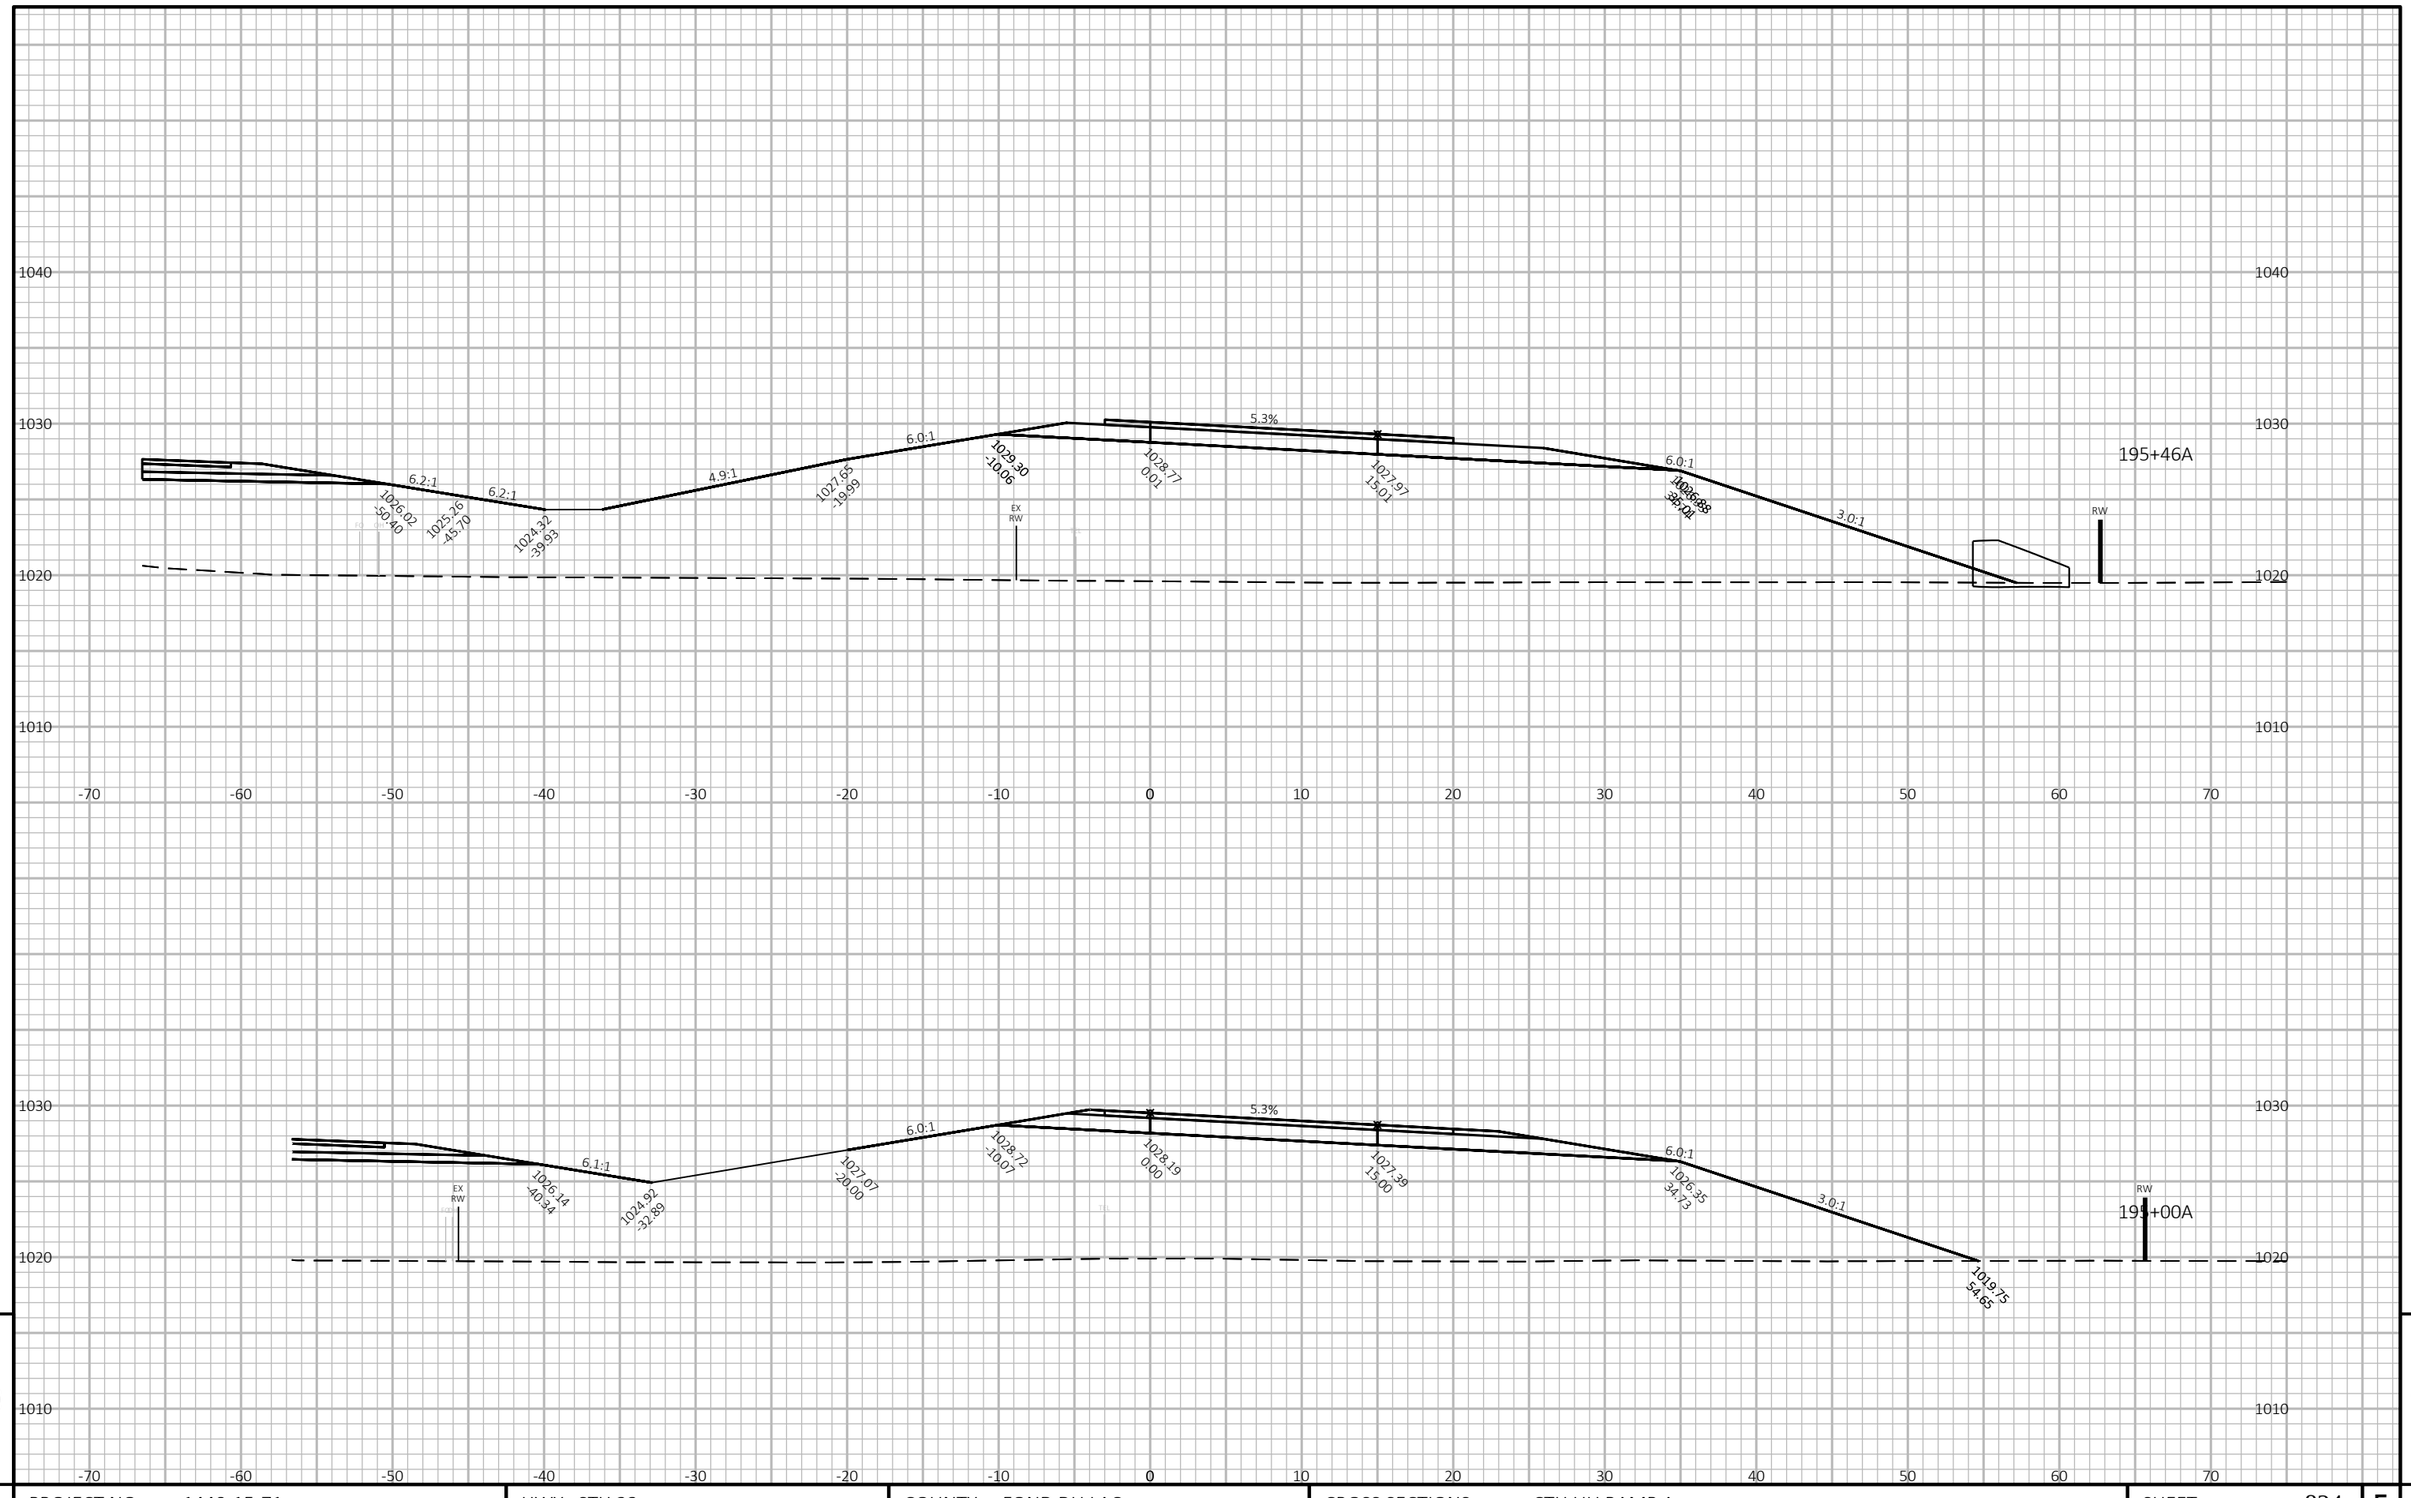

9

9


PROJECT NO: 1440-15-71	HWY: STH 23	COUNTY: FOND DU LAC	CROSS SECTIONS: CTH UU RAMP A	SHEET 824	E

FILE NAME : J:\JOBS2014\20142023\CAD\TRANSPORTATION\DWG\SHEETSPLAN\CTH UU RAMP A XSEC.DWG
LAYOUT NAME - 5

PLOT DATE : 10/20/2019 9:15 PM PLOT BY : SCHULTZ, ANDREW K. PLOT NAME :

PLOT SCALE : 1 IN:10 FT HORZ. / 1 IN:10 FT VERT.

WISDOT/CADDS SHEET 49

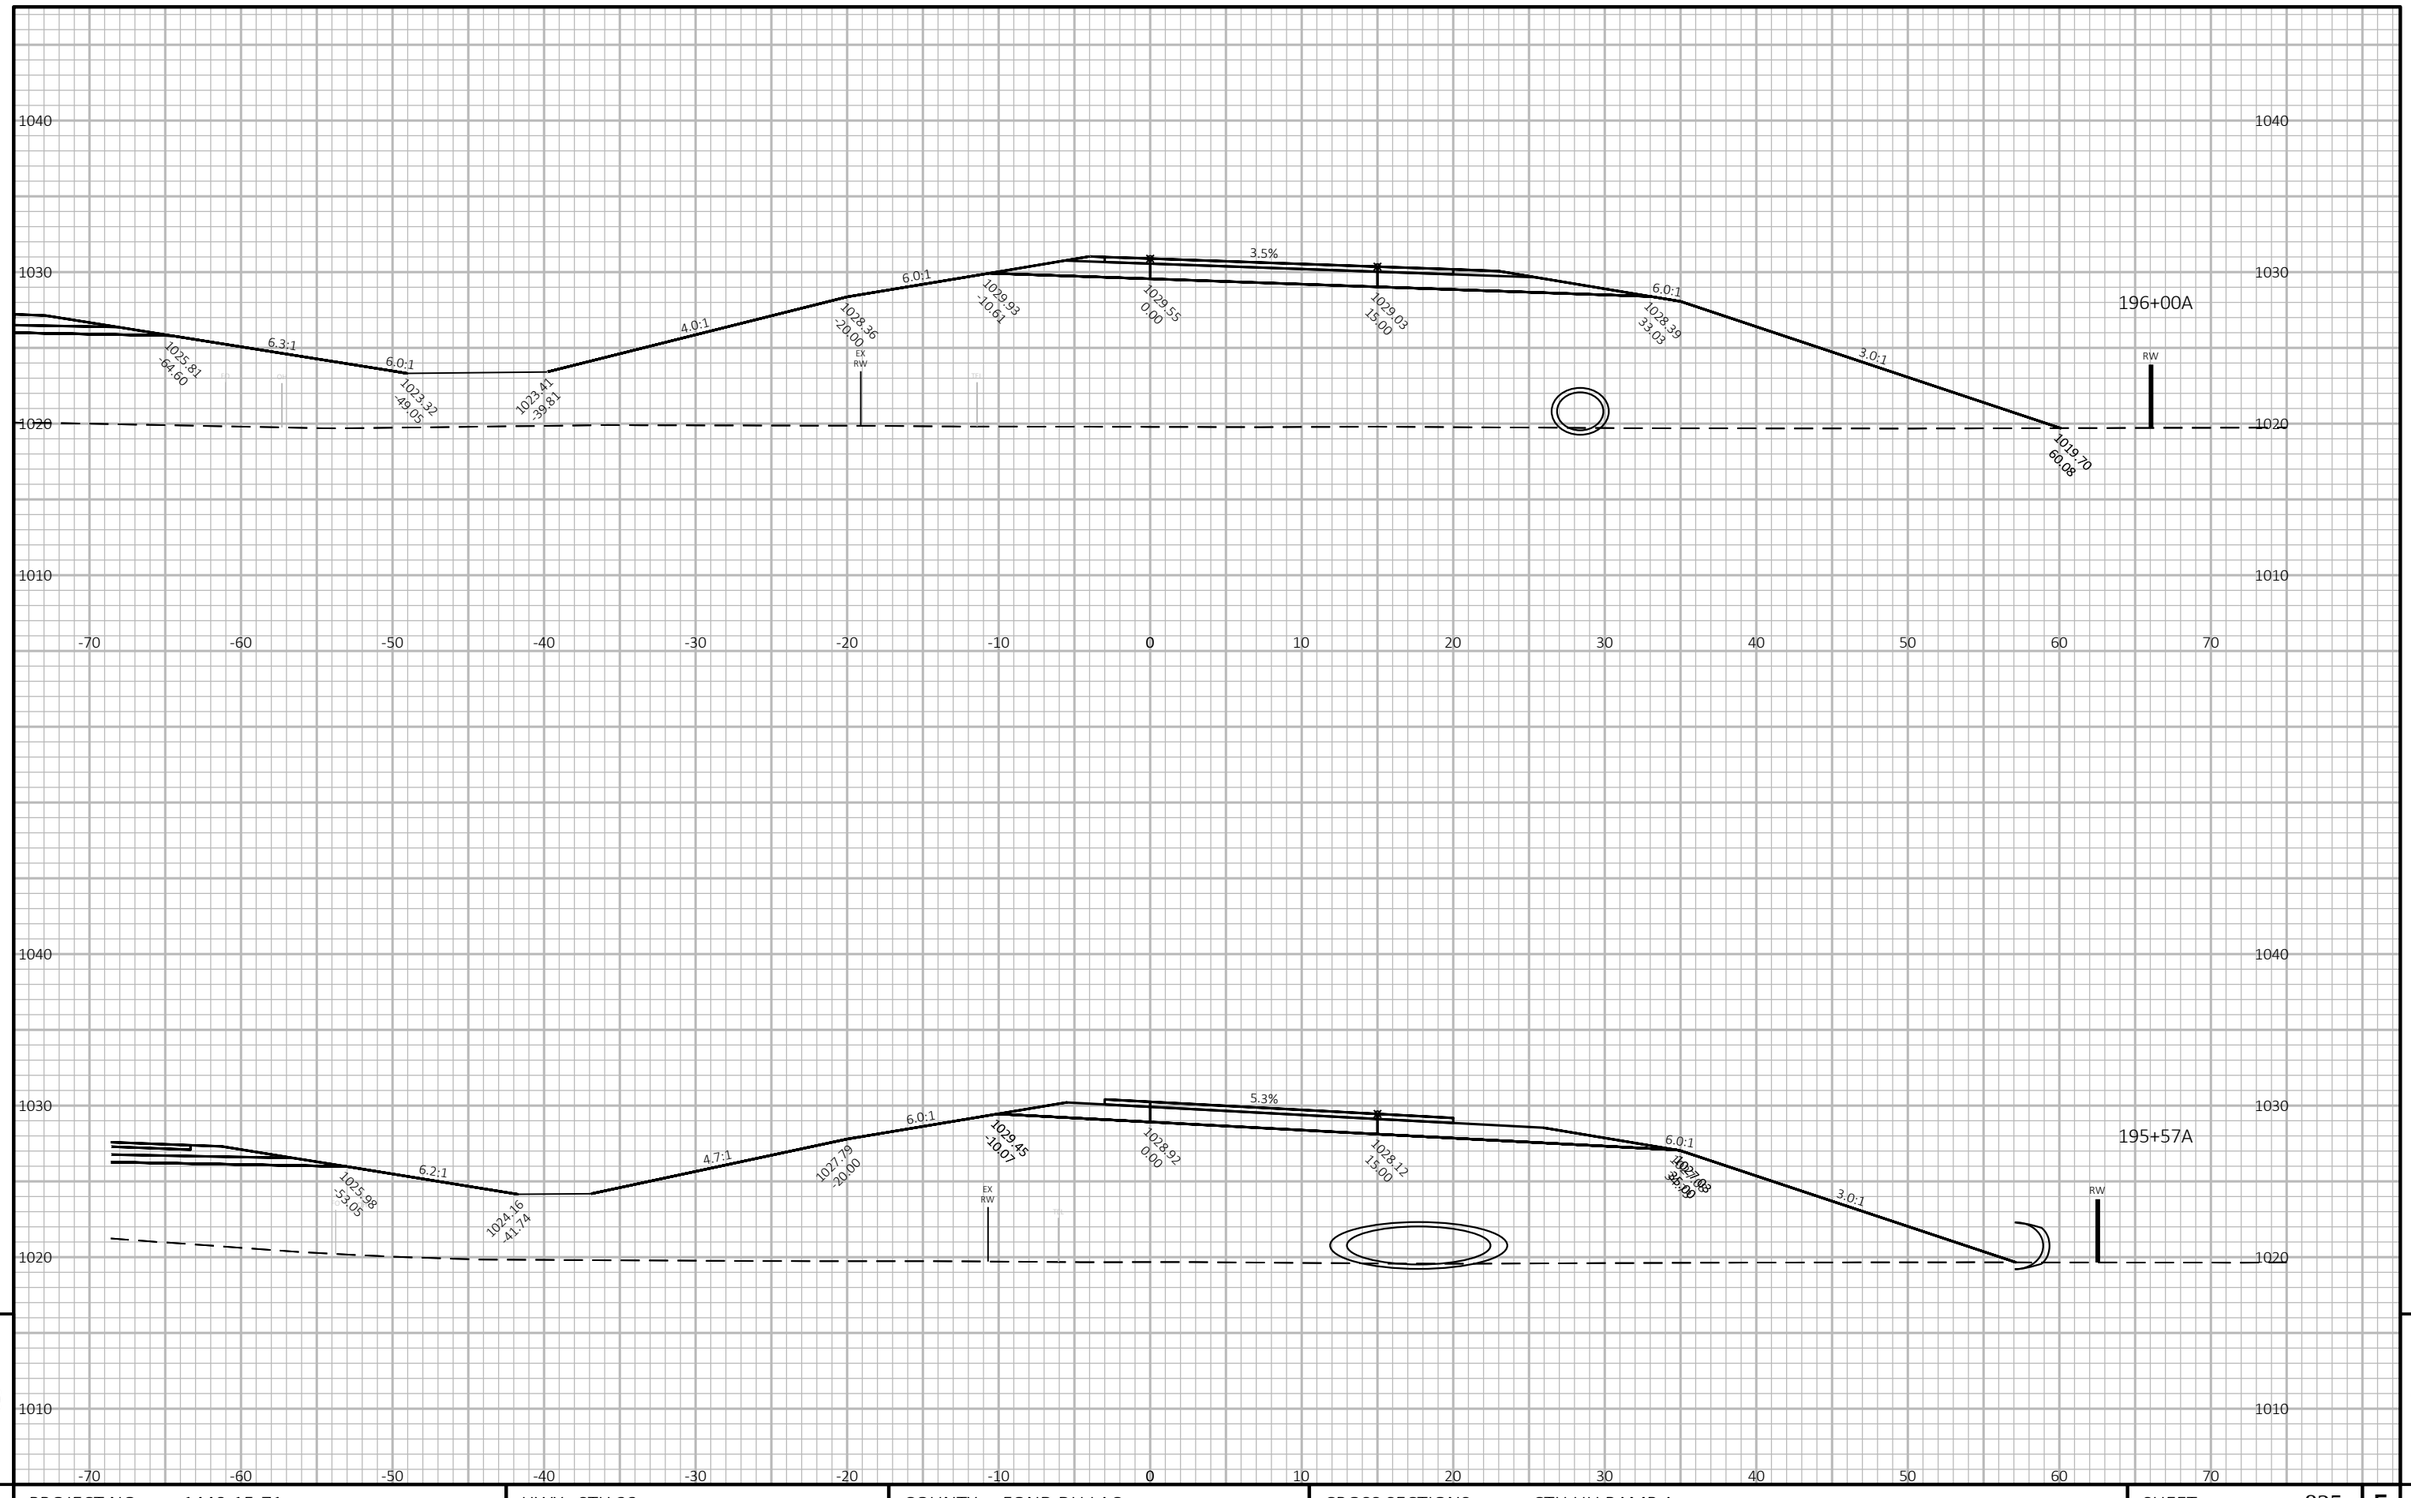


PROJECT NO: 1440-15-71	HWY: STH 23	COUNTY: FOND DU LAC	CROSS SECTIONS: CTH UU RAMP A	SHEET 825	E

FILE NAME : J:\JOBS2014\20142023\CAD\TRANSPORTATION\DWG\SHEETSPLAN\CTH UU RAMP A XSEC.DWG
LAYOUT NAME - 6

PLOT DATE : 10/20/2019 9:15 PM PLOT BY : SCHULTZ, ANDREW K. PLOT NAME : **PLOT SCALE :** 1 IN:10 FT HORZ. / 1 IN:10 FT VERT.

WISDOT/CADDS SHEET 49

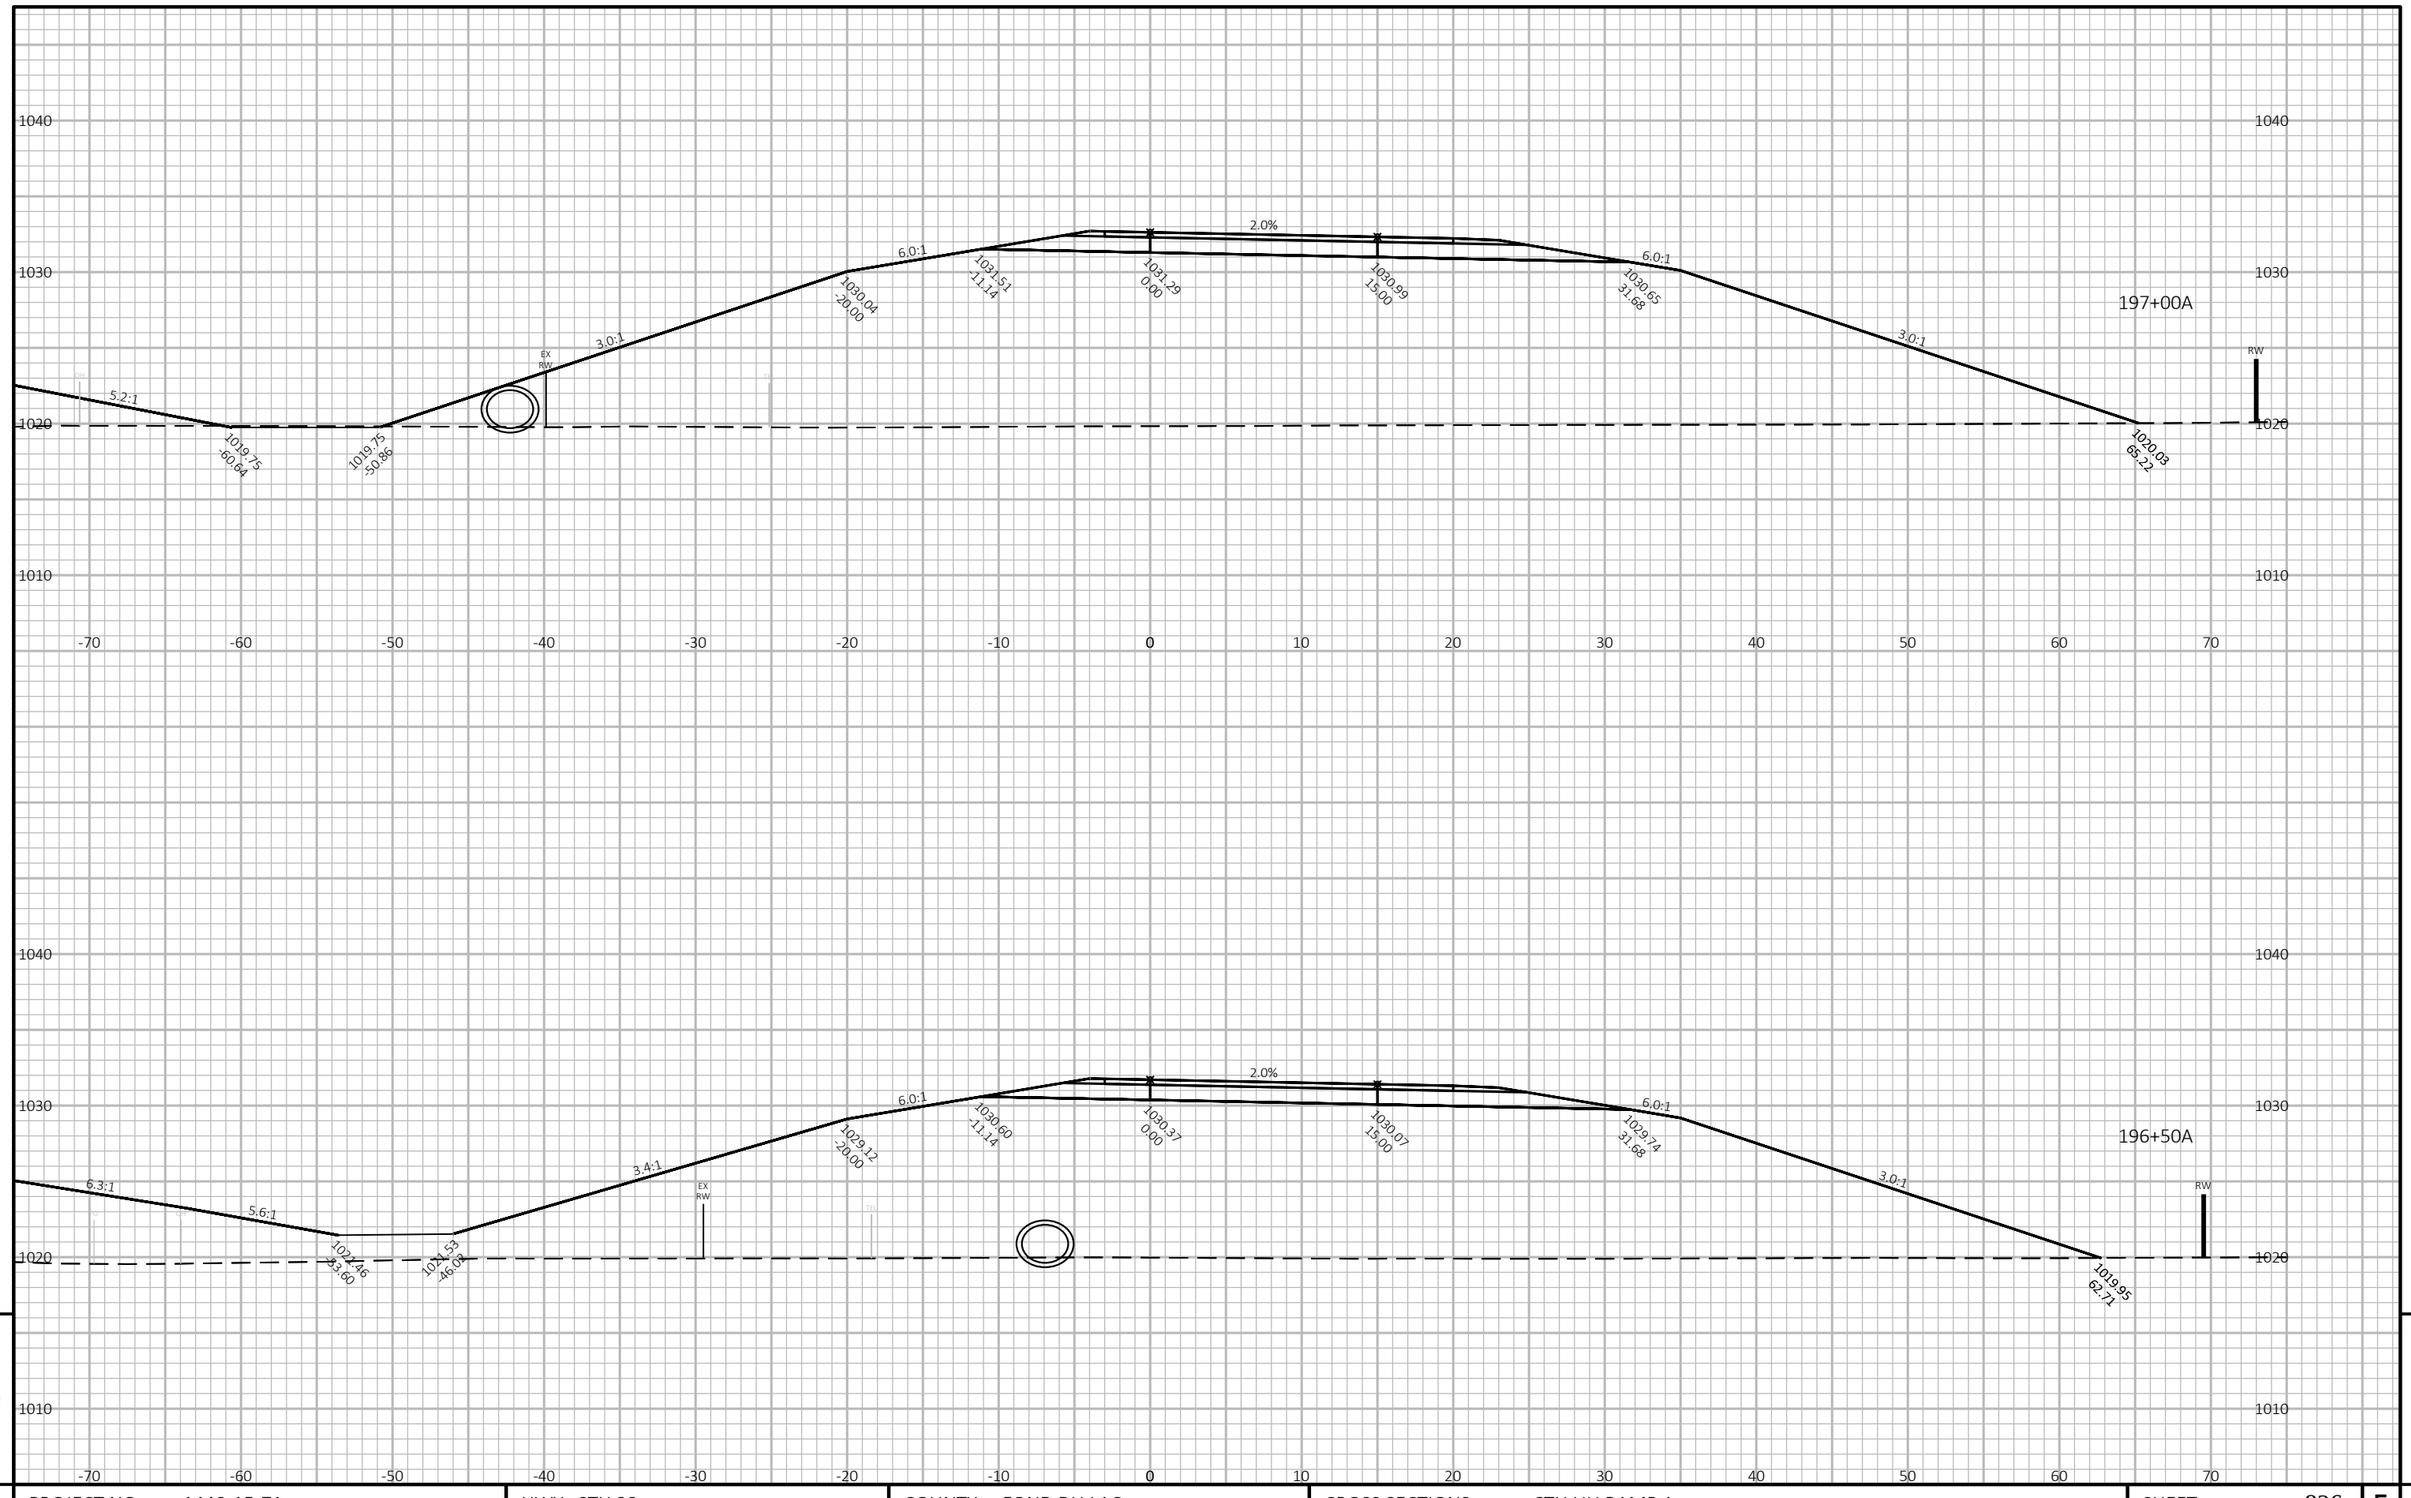

9


9

PROJECT NO: 1440-15-71	HWY: STH 23	COUNTY: FOND DU LAC	CROSS SECTIONS: CTH UU RAMP A	SHEET 826	E

FILE NAME : J:\JOBS2014\20142023\CAD\TRANSPORTATION\DWG\SHEETSPLAN\CTH UU RAMP A XSEC.DWG
LAYOUT NAME - 7

PLOT DATE : 10/20/2019 9:15 PM PLOT BY : SCHULTZ, ANDREW K. PLOT NAME :

PLOT SCALE : 1 IN:10 FT HORZ. / 1 IN:10 FT VERT.

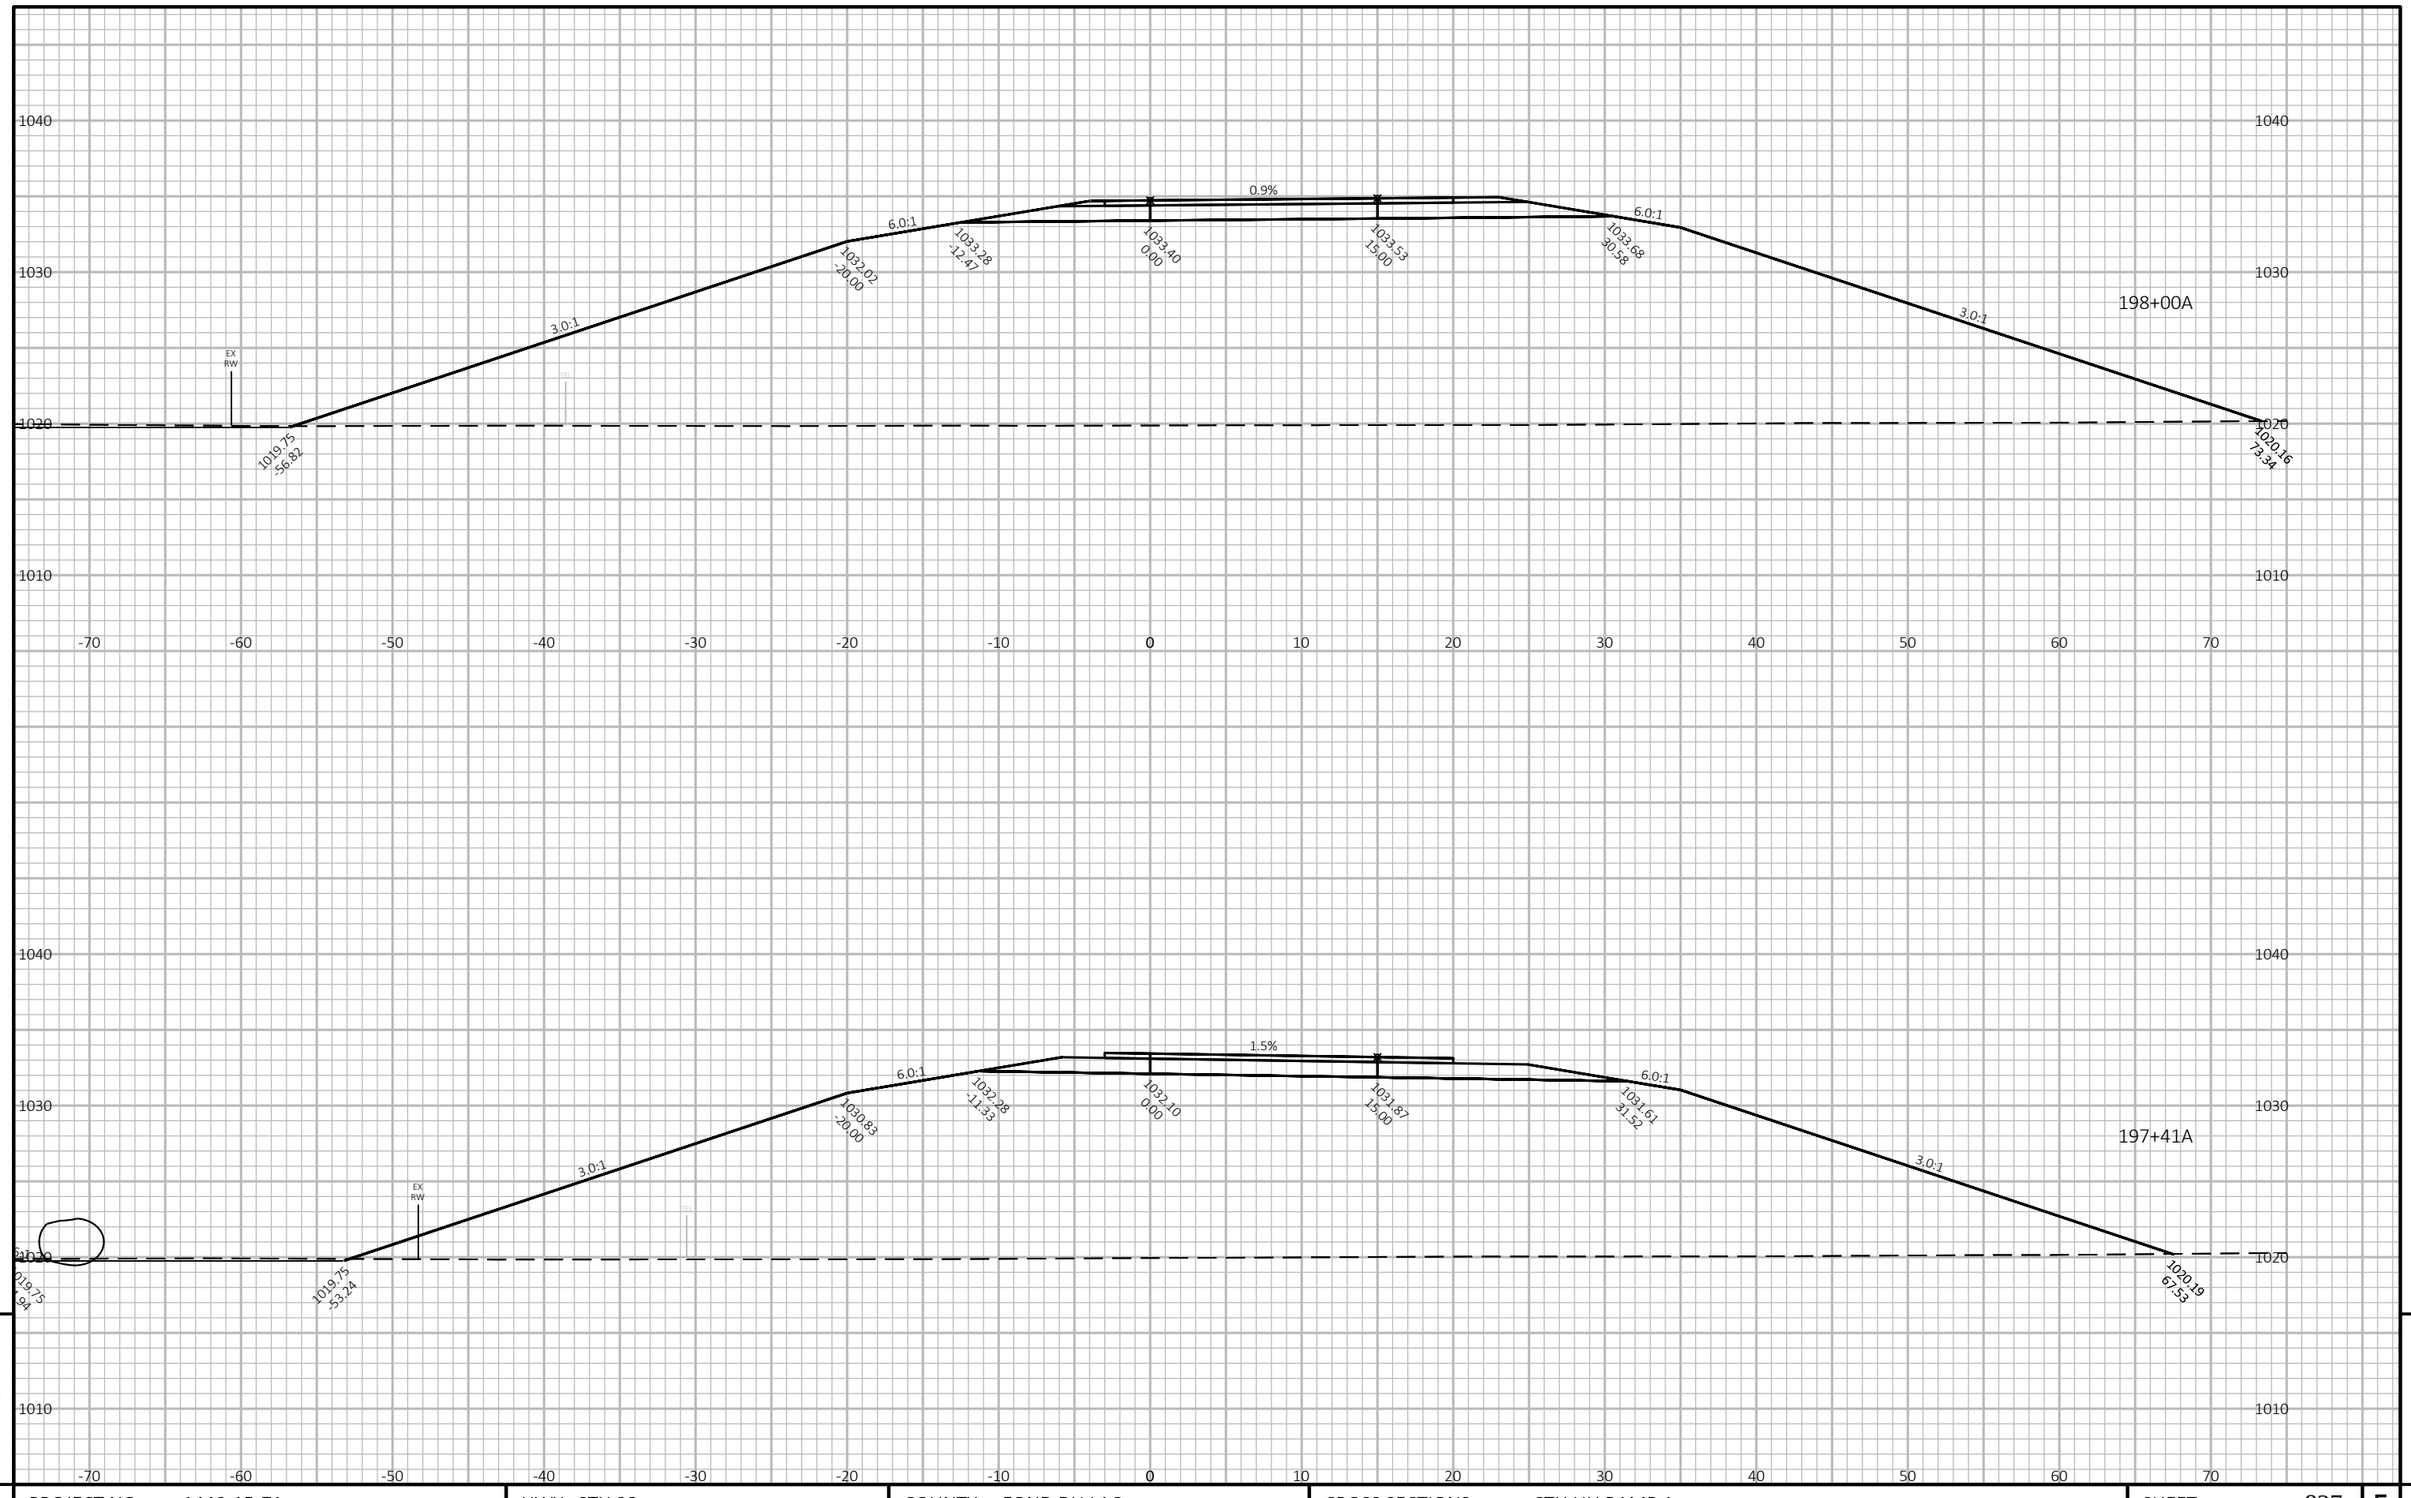

9


9

PROJECT NO: 1440-15-71	HWY: STH 23	COUNTY: FOND DU LAC	CROSS SECTIONS: CTH UU RAMP A	SHEET 827	E

FILE NAME : J:\JOBS2014\20142023\CAD\TRANSPORTATION\DWG\SHEETSPLAN\CTH UU RAMP A XSEC.DWG
LAYOUT NAME - 8

PLOT DATE : 10/20/2019 9:15 PM PLOT BY : SCHULTZ, ANDREW K. PLOT NAME :

PLOT SCALE : 1 IN:10 FT HORZ. / 1 IN:10 FT VERT.

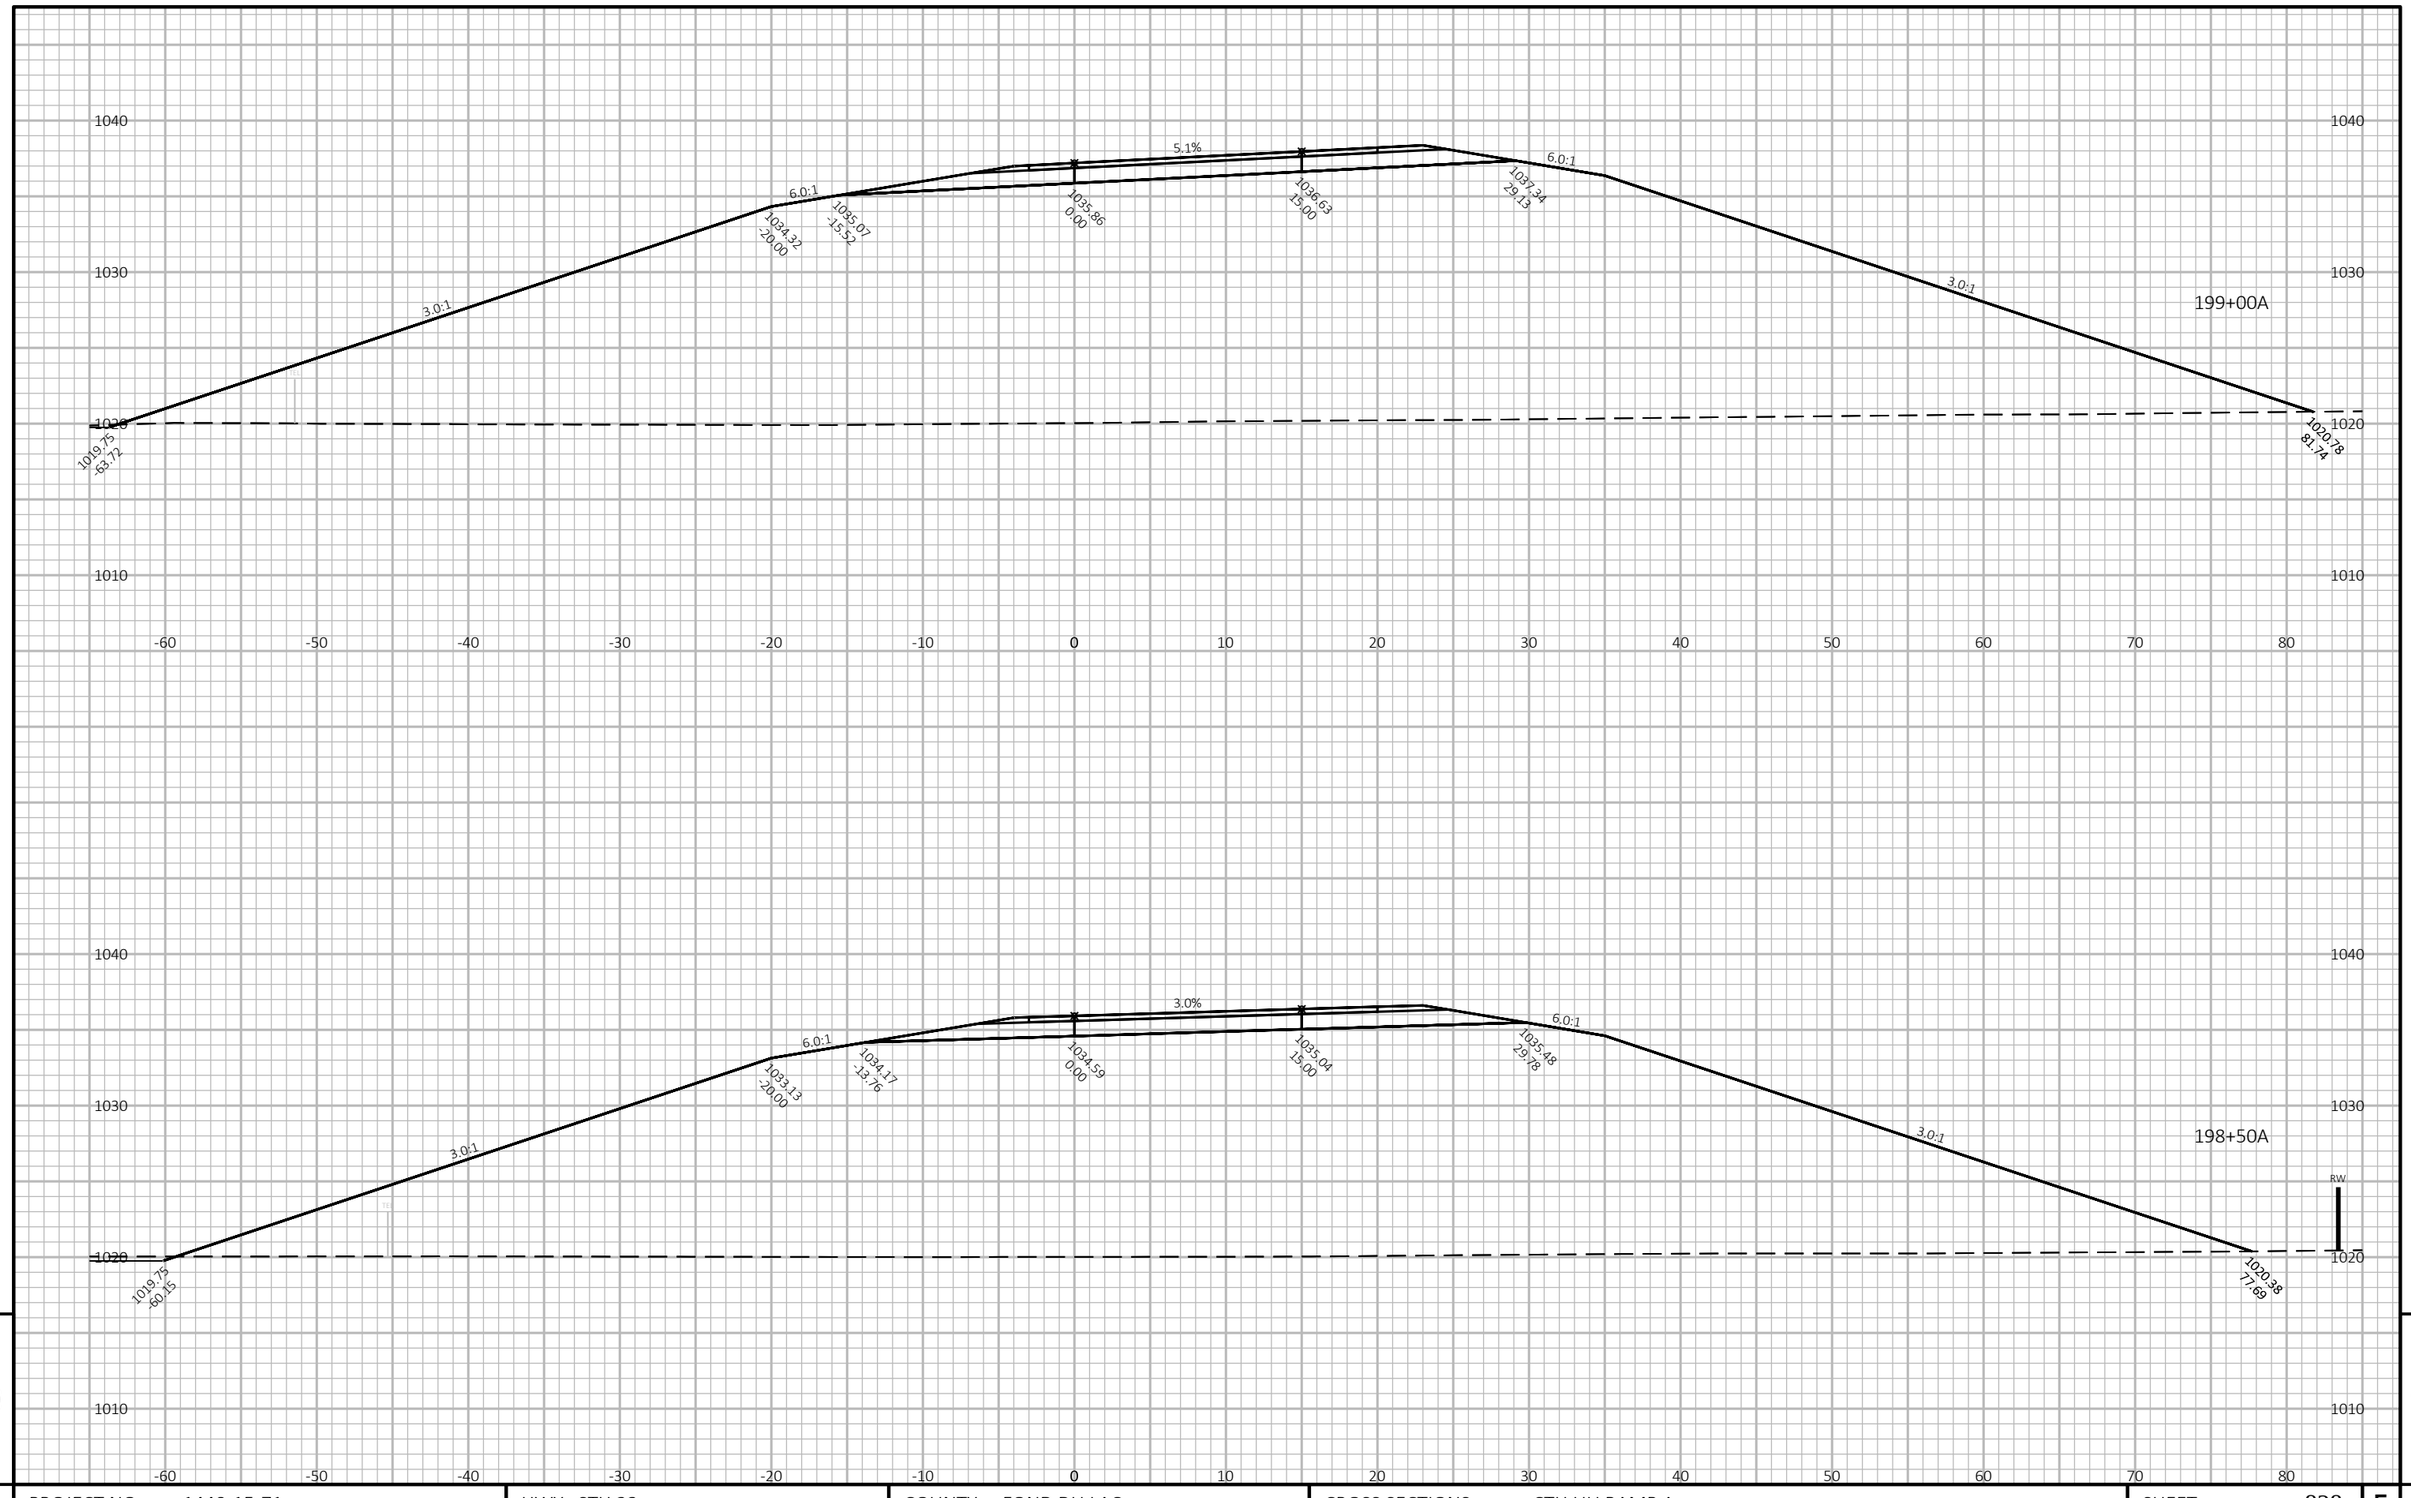

9


9

PROJECT NO: 1440-15-71	HWY: STH 23	COUNTY: FOND DU LAC	CROSS SECTIONS: CTH UU RAMP A	SHEET 828	E

FILE NAME : J:\JOBS2014\20142023\CAD\TRANSPORTATION\DWG\SHEETSPLAN\CTH UU RAMP A XSEC.DWG
LAYOUT NAME - 9

PLOT DATE : 10/20/2019 9:15 PM PLOT BY : SCHULTZ, ANDREW K. PLOT NAME : **PLOT SCALE :** 1 IN:10 FT HORZ. / 1 IN:10 FT VERT.

WISDOT/CADDS SHEET 49

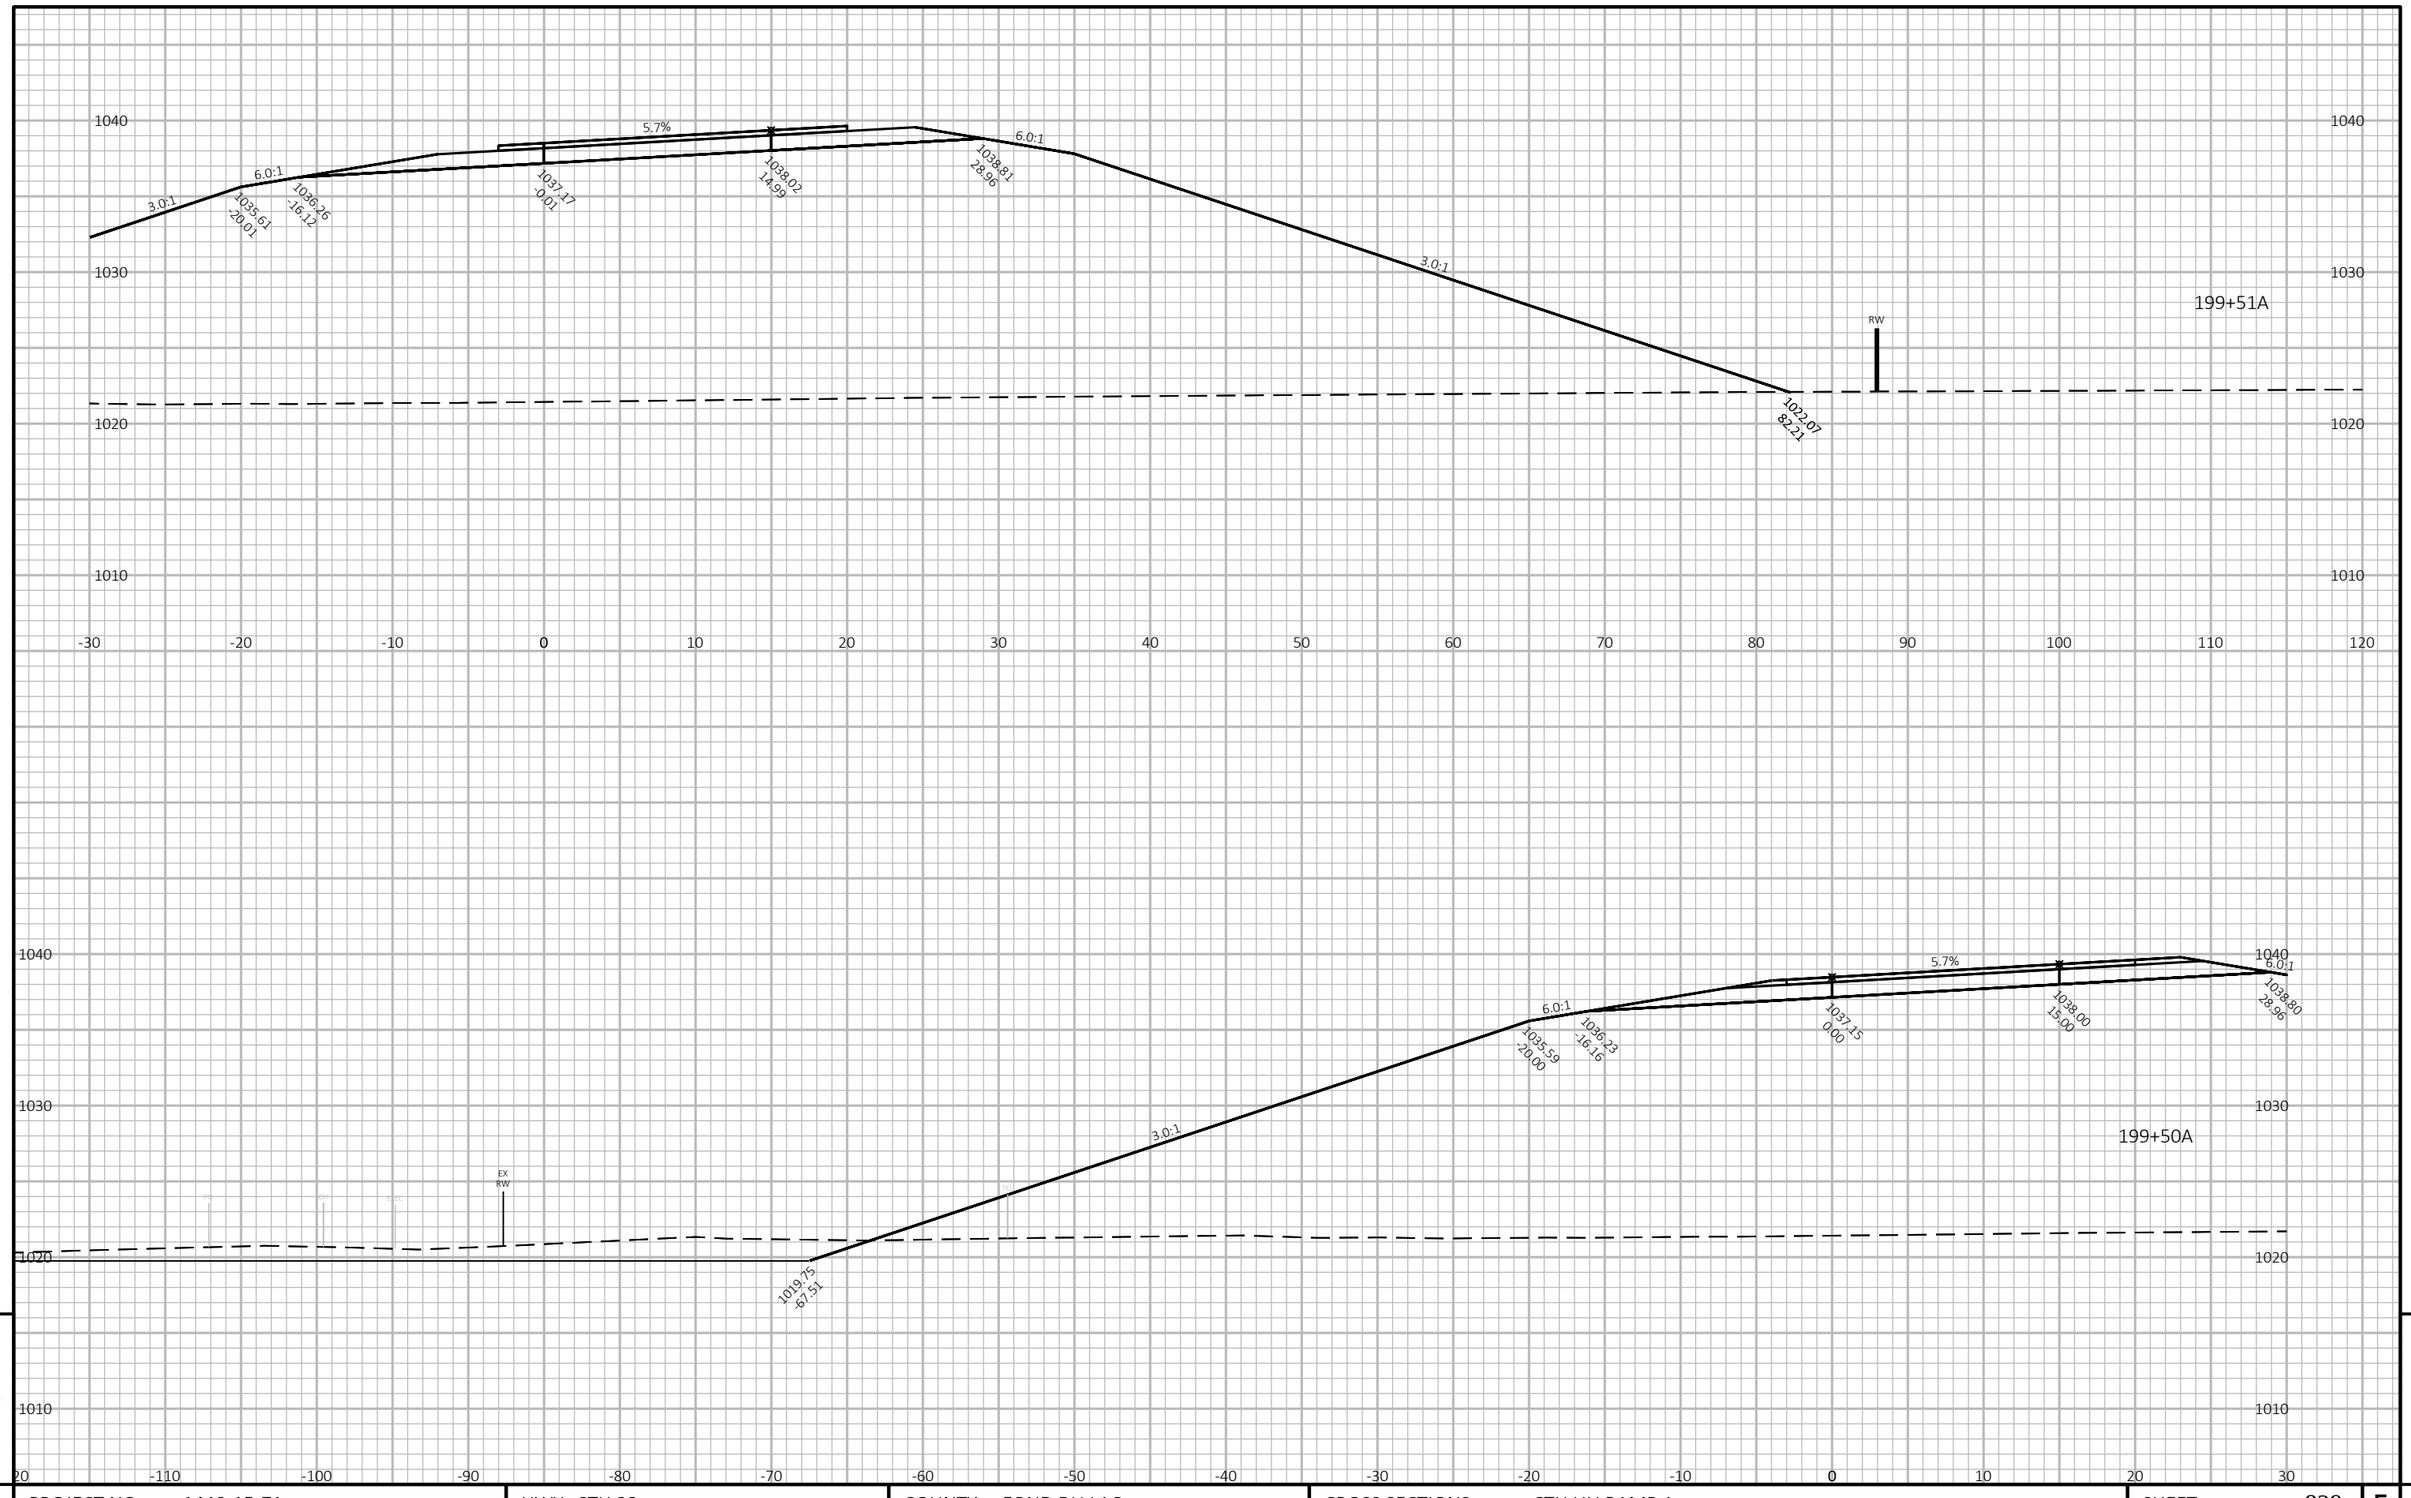


PROJECT NO: 1440-15-71	HWY: STH 23	COUNTY: FOND DU LAC	CROSS SECTIONS: CTH UU RAMP A	SHEET 829	E

FILE NAME : J:\JOBS2014\20142023\CAD\TRANSPORTATION\DWG\SHEETSPLAN\CTH UU RAMP A XSEC.DWG
LAYOUT NAME - 10

PLOT DATE : 10/20/2019 9:16 PM PLOT BY : SCHULTZ, ANDREW K. PLOT NAME :

PLOT SCALE : 1 IN:10 FT HORZ. / 1 IN:10 FT VERT.

WISDOT/CADDS SHEET 49

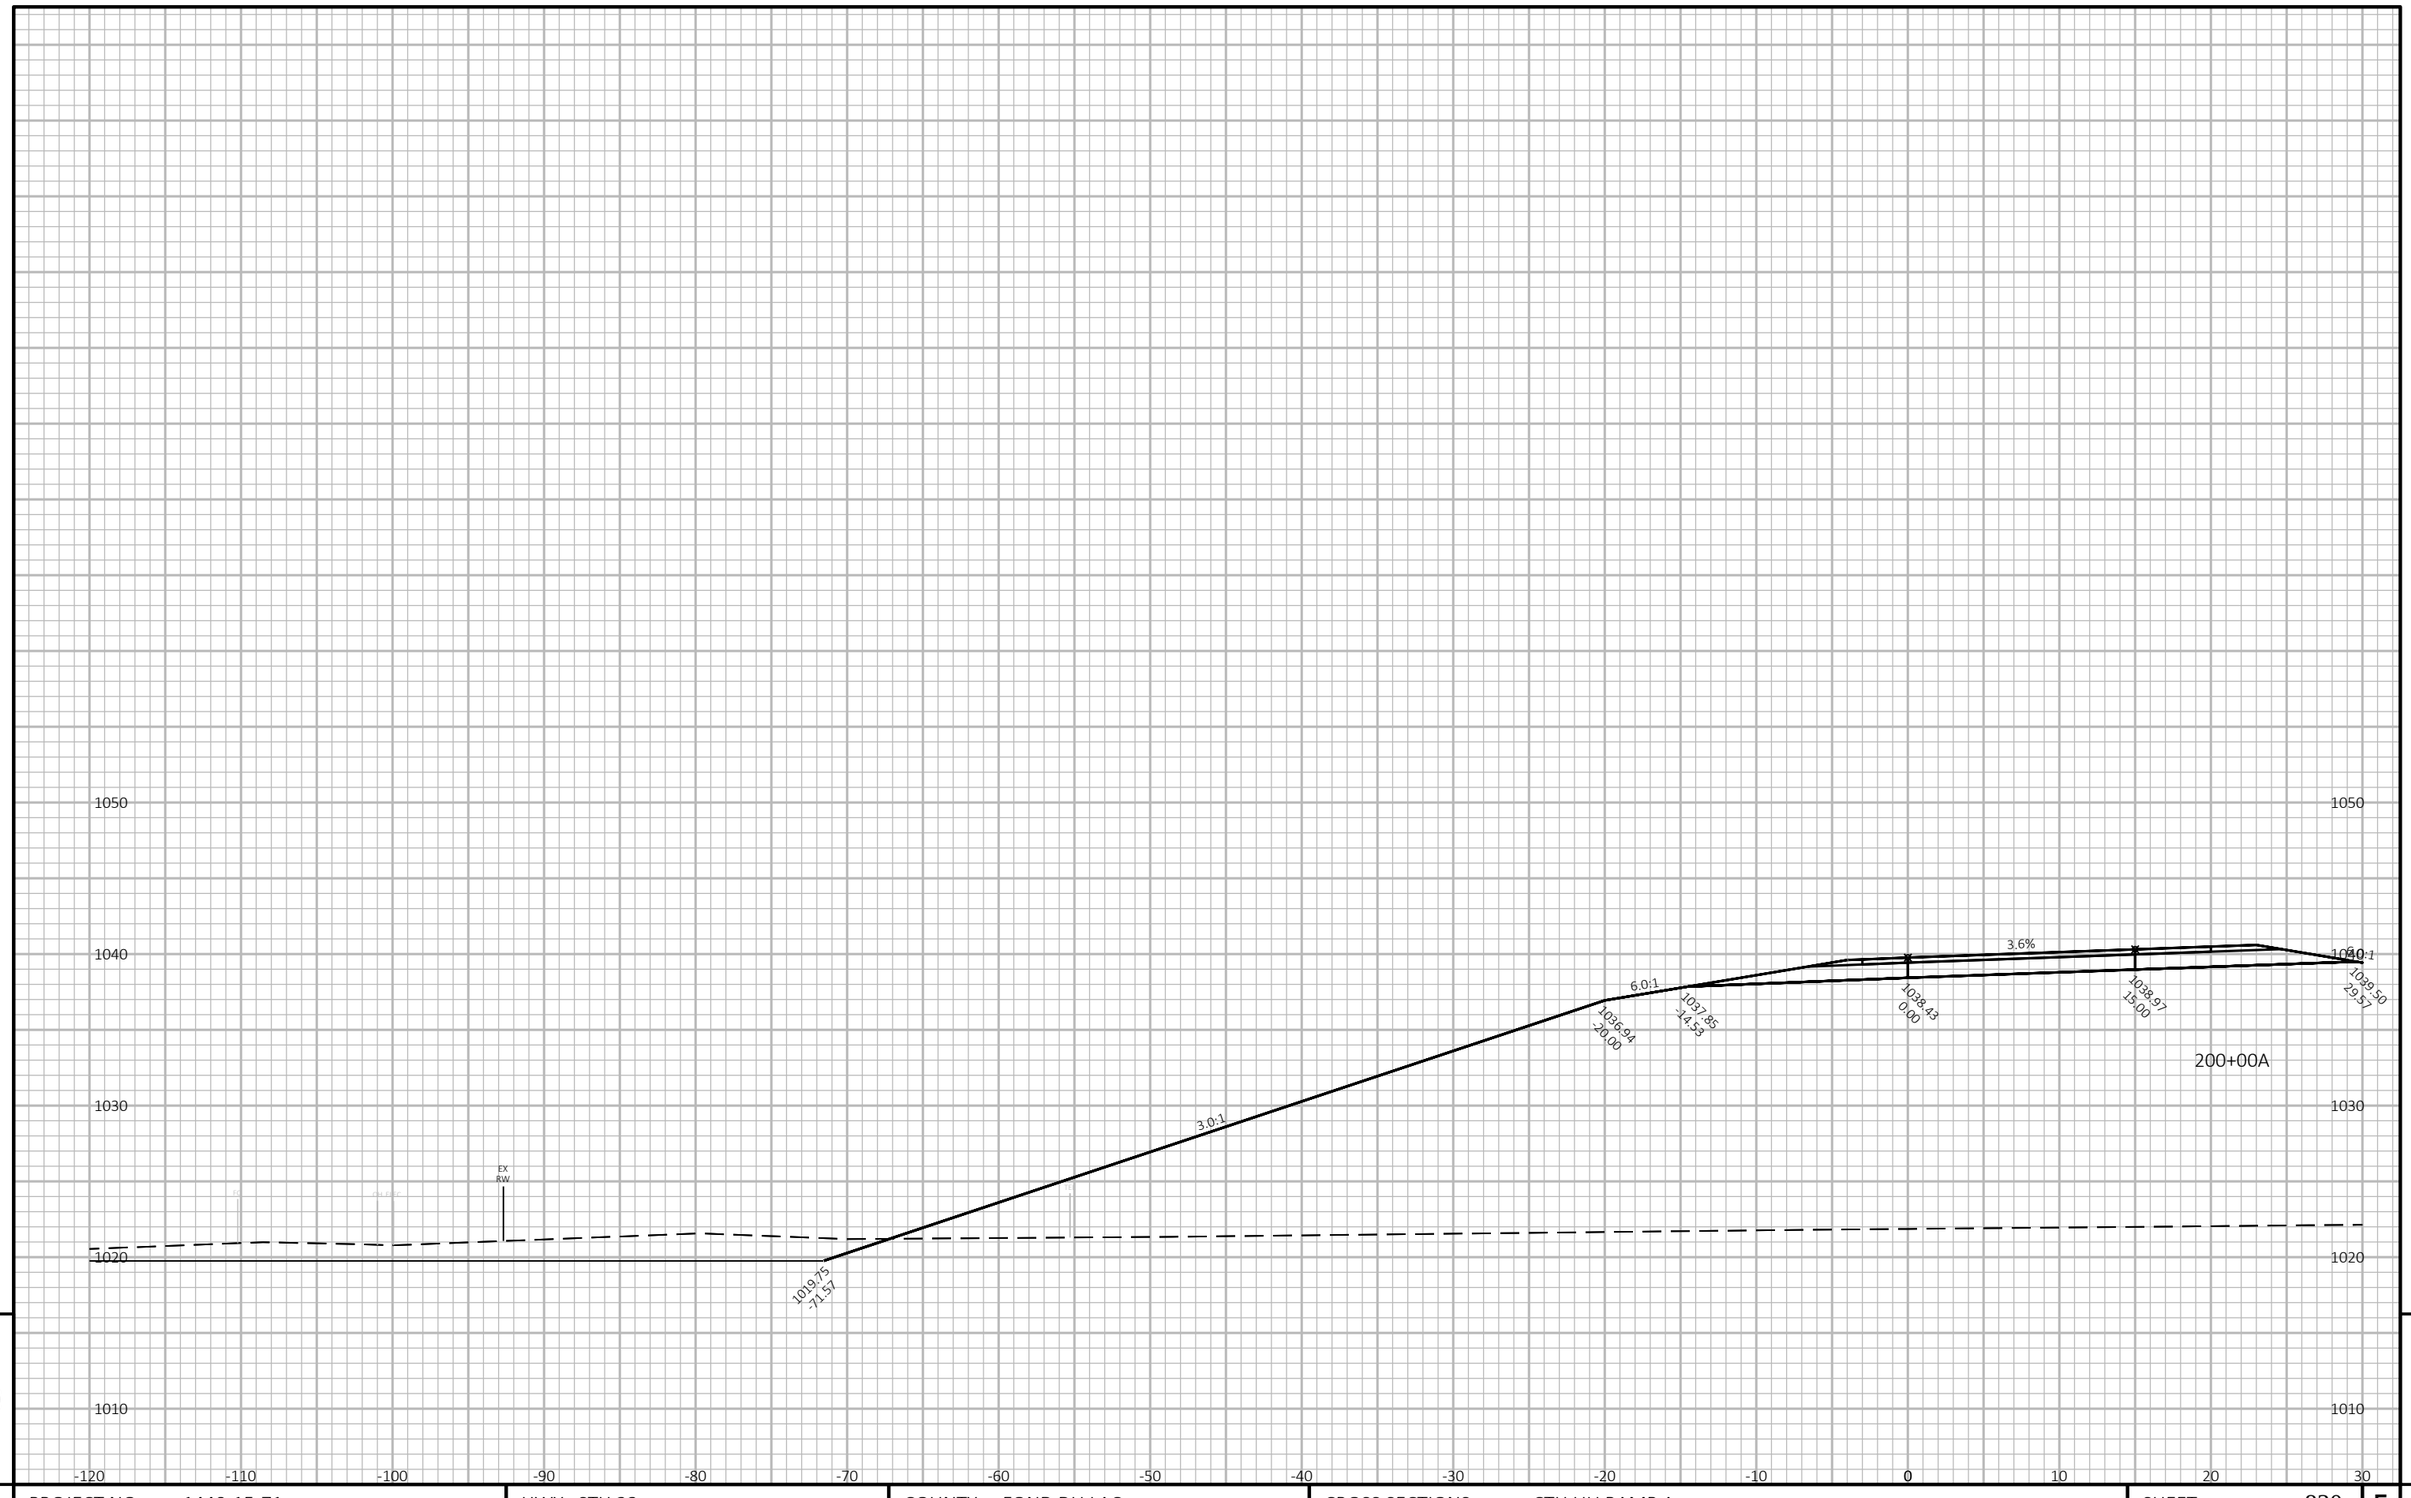

9

9


PROJECT NO: 1440-15-71	HWY: STH 23	COUNTY: FOND DU LAC	CROSS SECTIONS: CTH UU RAMP A	SHEET 830	E

FILE NAME : J:\JOBS2014\20142023\CAD\TRANSPORTATION\DWG\SHEETSPLAN\CTH UU RAMP A XSEC.DWG
LAYOUT NAME - 11

PLOT DATE : 10/20/2019 9:16 PM PLOT BY : SCHULTZ, ANDREW K. PLOT NAME :

PLOT SCALE : 1 IN:10 FT HORZ. / 1 IN:10 FT VERT.

WISDOT/CADDS SHEET 49

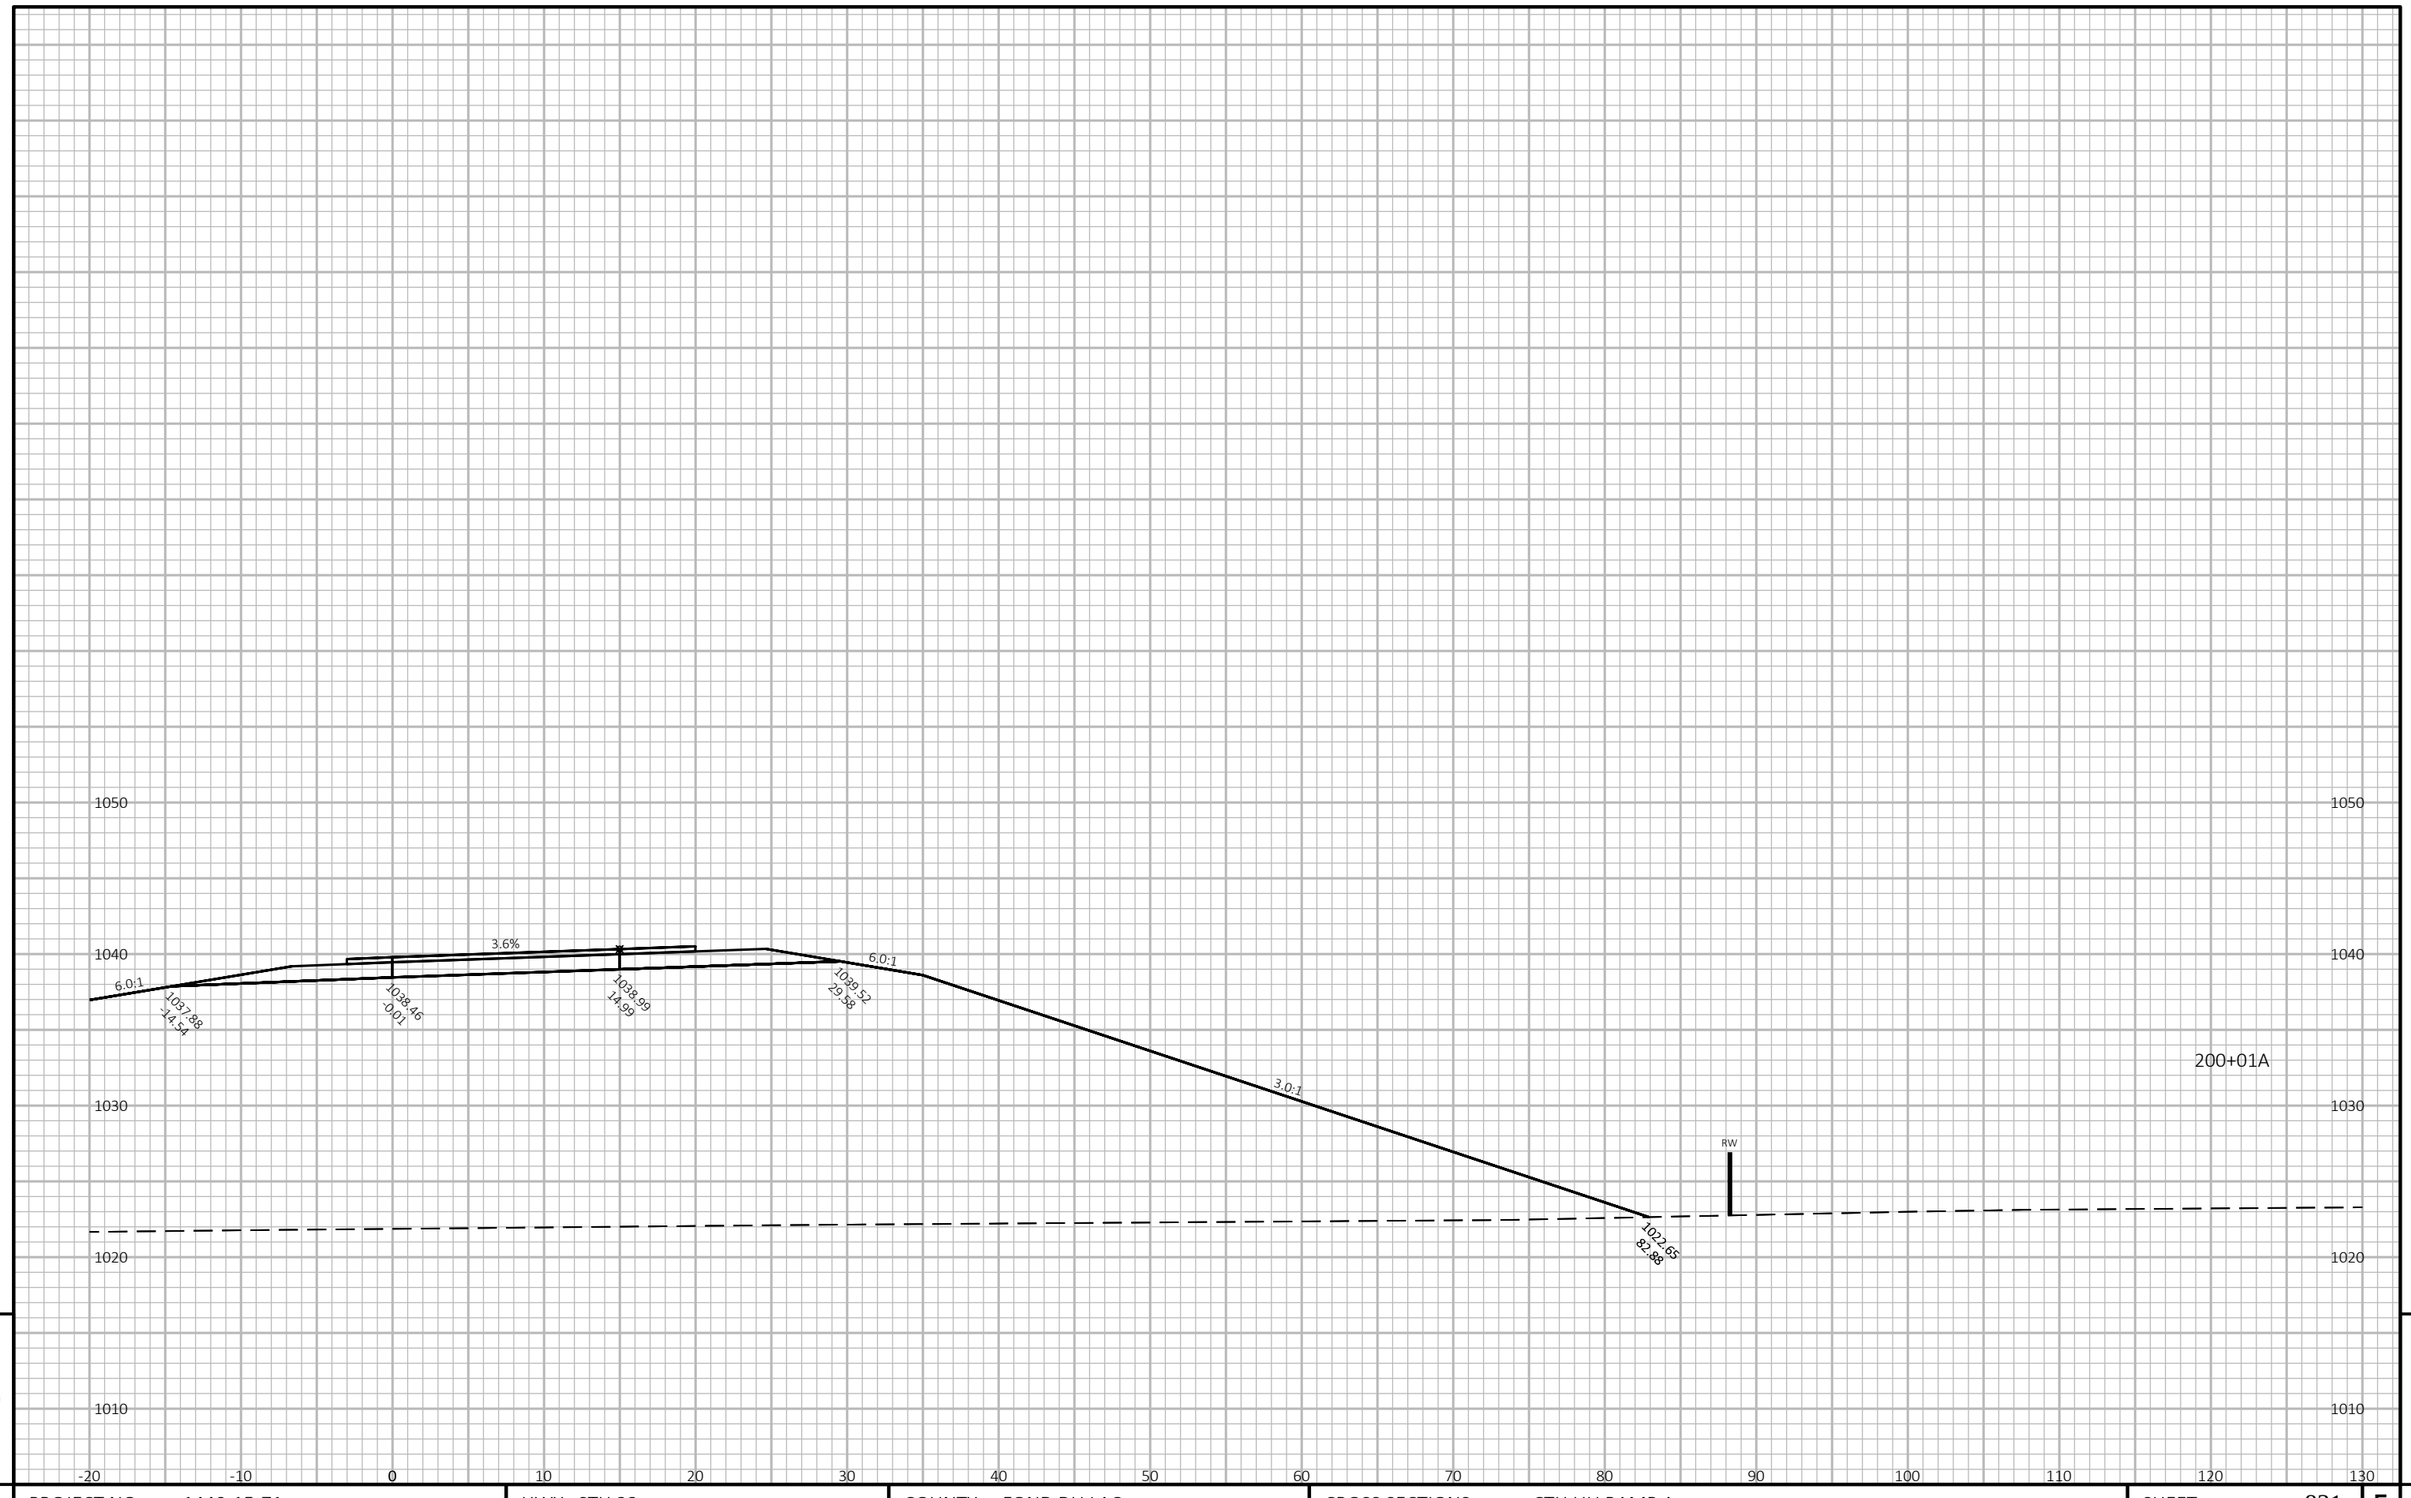

9

9


PROJECT NO: 1440-15-71	HWY: STH 23	COUNTY: FOND DU LAC	CROSS SECTIONS: CTH UU RAMP A	SHEET 831	E

FILE NAME : J:\OBS2014\20142023\CAD\TRANSPORTATION\DWG\SHEETSPLAN\CTH UU RAMP A XSEC.DWG
LAYOUT NAME - 12

PLOT DATE : 10/20/2019 9:16 PM PLOT BY : SCHULTZ, ANDREW K. PLOT NAME :

PLOT SCALE : 1 IN:10 FT HORZ. / 1 IN:10 FT VERT.

WISDOT/CADDS SHEET 49

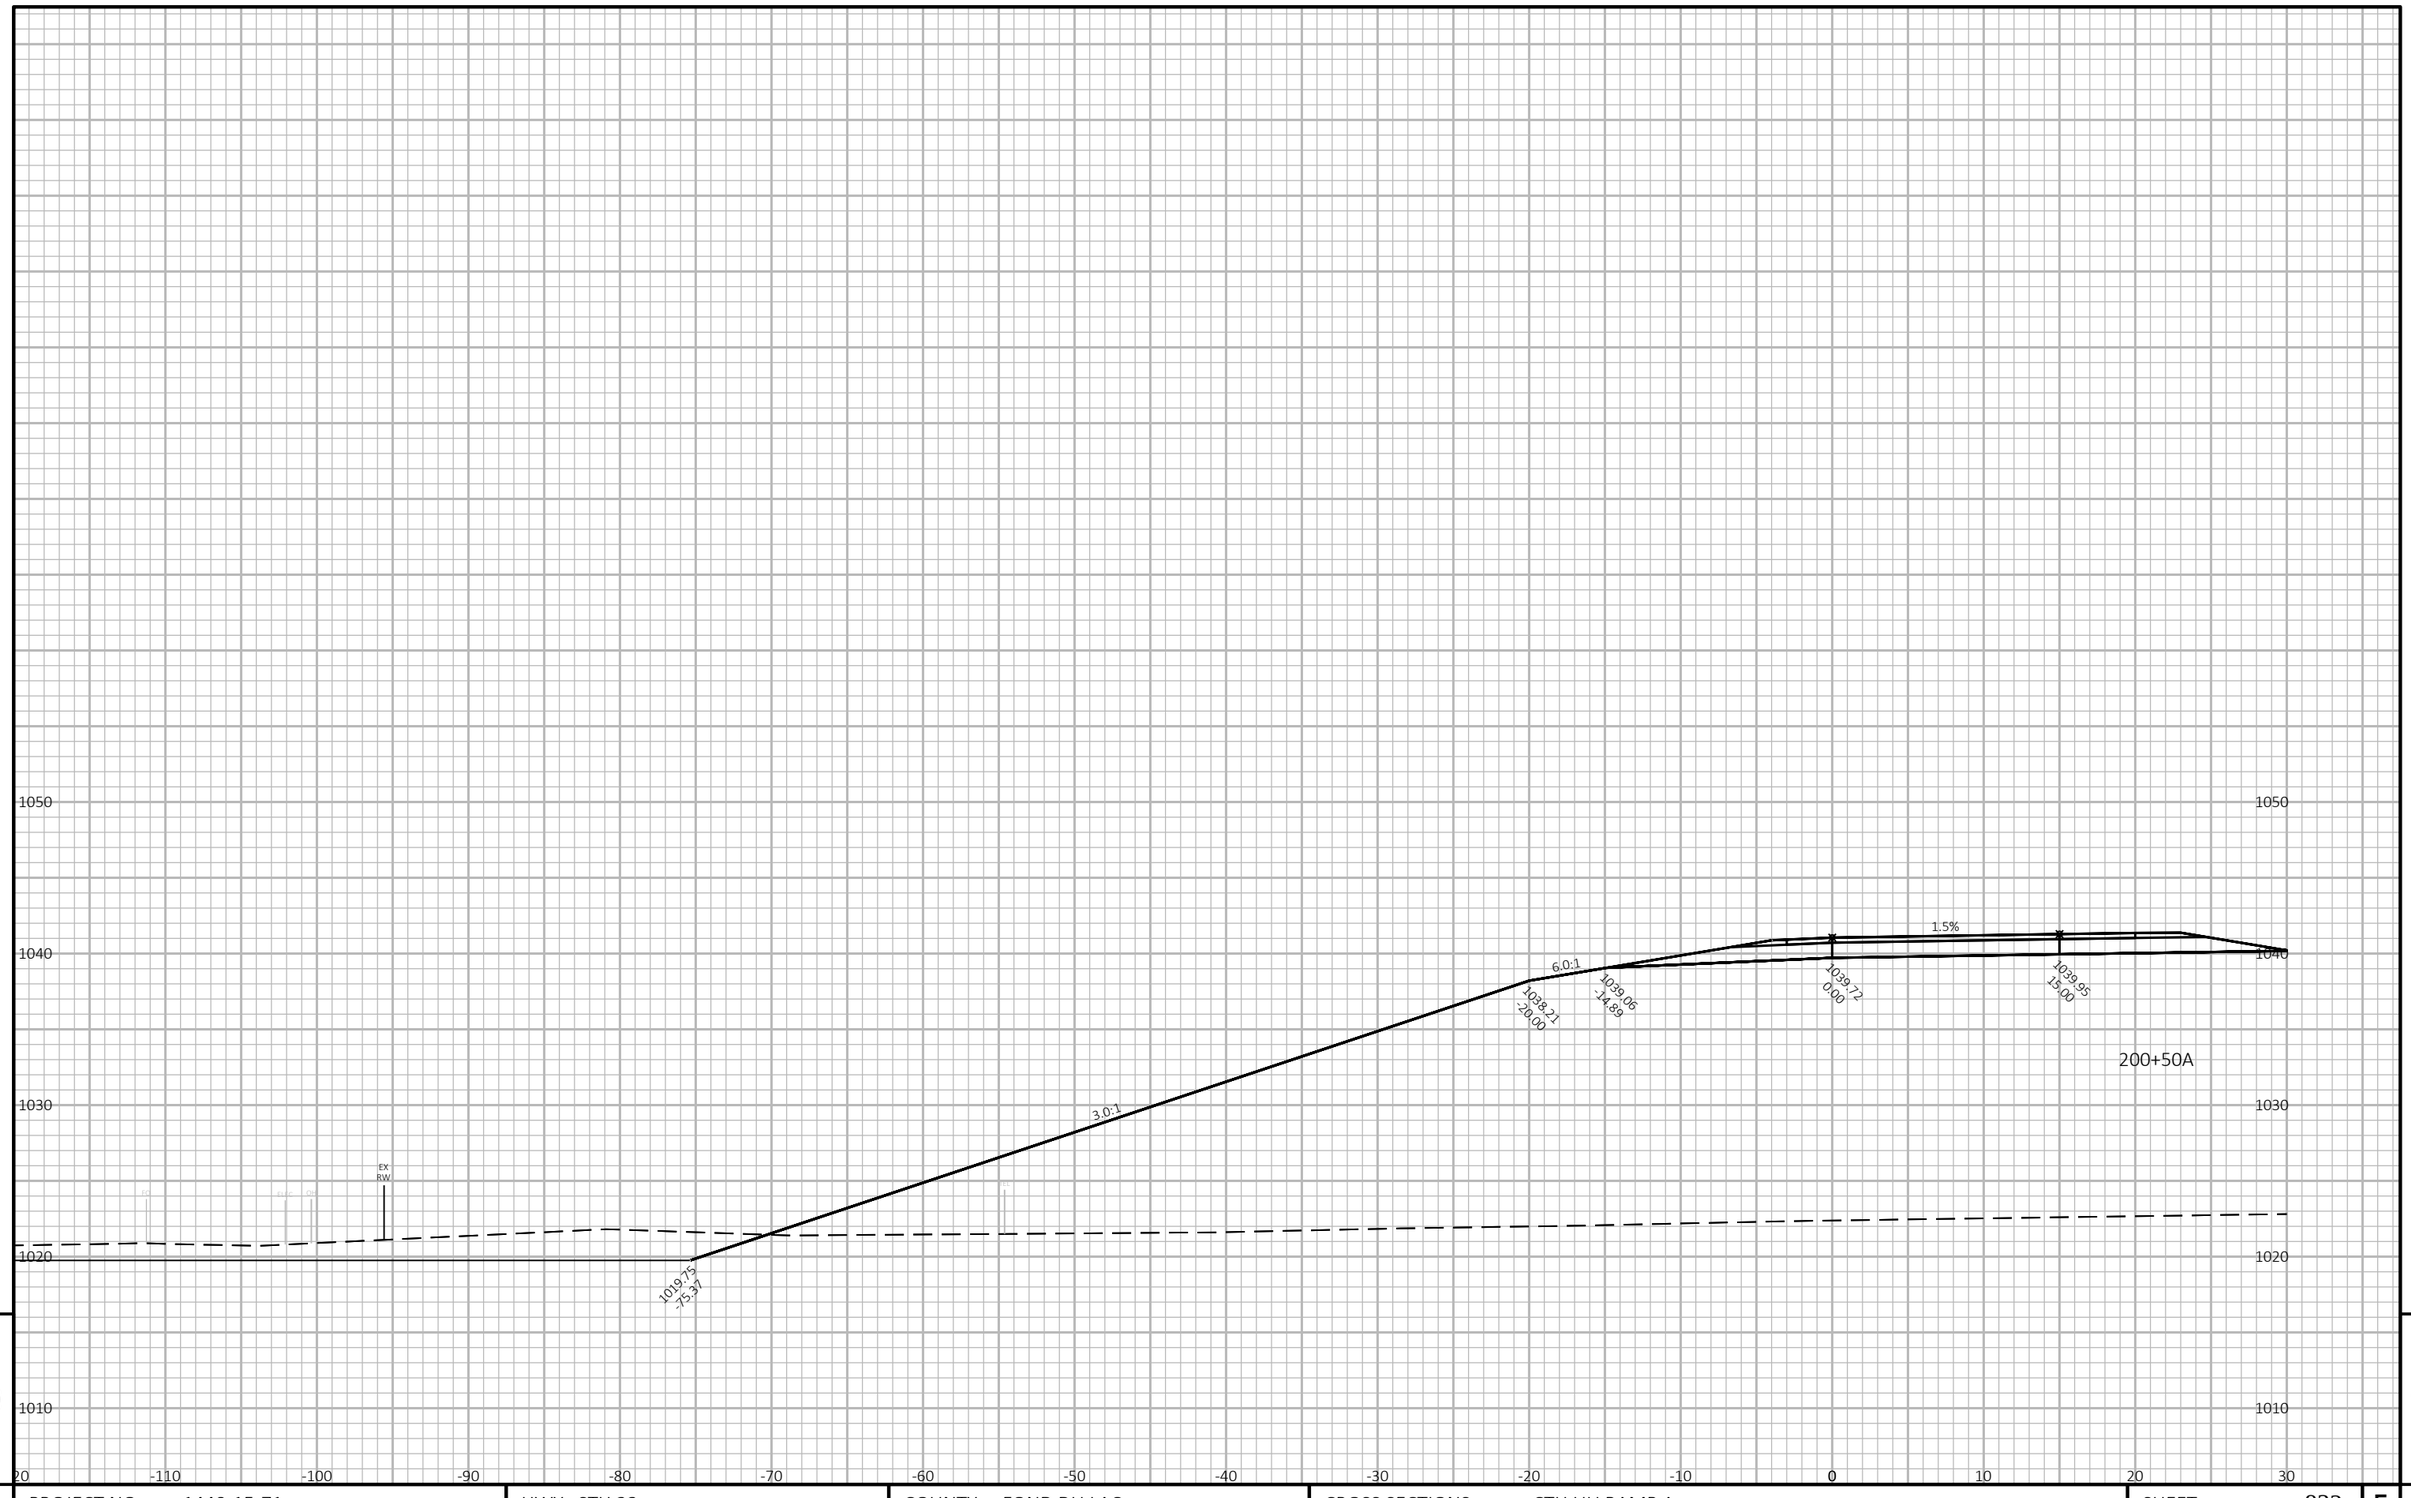

9


9

PROJECT NO: 1440-15-71	HWY: STH 23	COUNTY: FOND DU LAC	CROSS SECTIONS: CTH UU RAMP A	SHEET 832	E

FILE NAME : J:\JOBS2014\20142023\CAD\TRANSPORTATION\DWG\SHEETSPLAN\CTH UU RAMP A XSEC.DWG
LAYOUT NAME - 13

PLOT DATE : 10/20/2019 9:16 PM PLOT BY : SCHULTZ, ANDREW K. PLOT NAME :

PLOT SCALE : 1 IN:10 FT HORZ. / 1 IN:10 FT VERT.

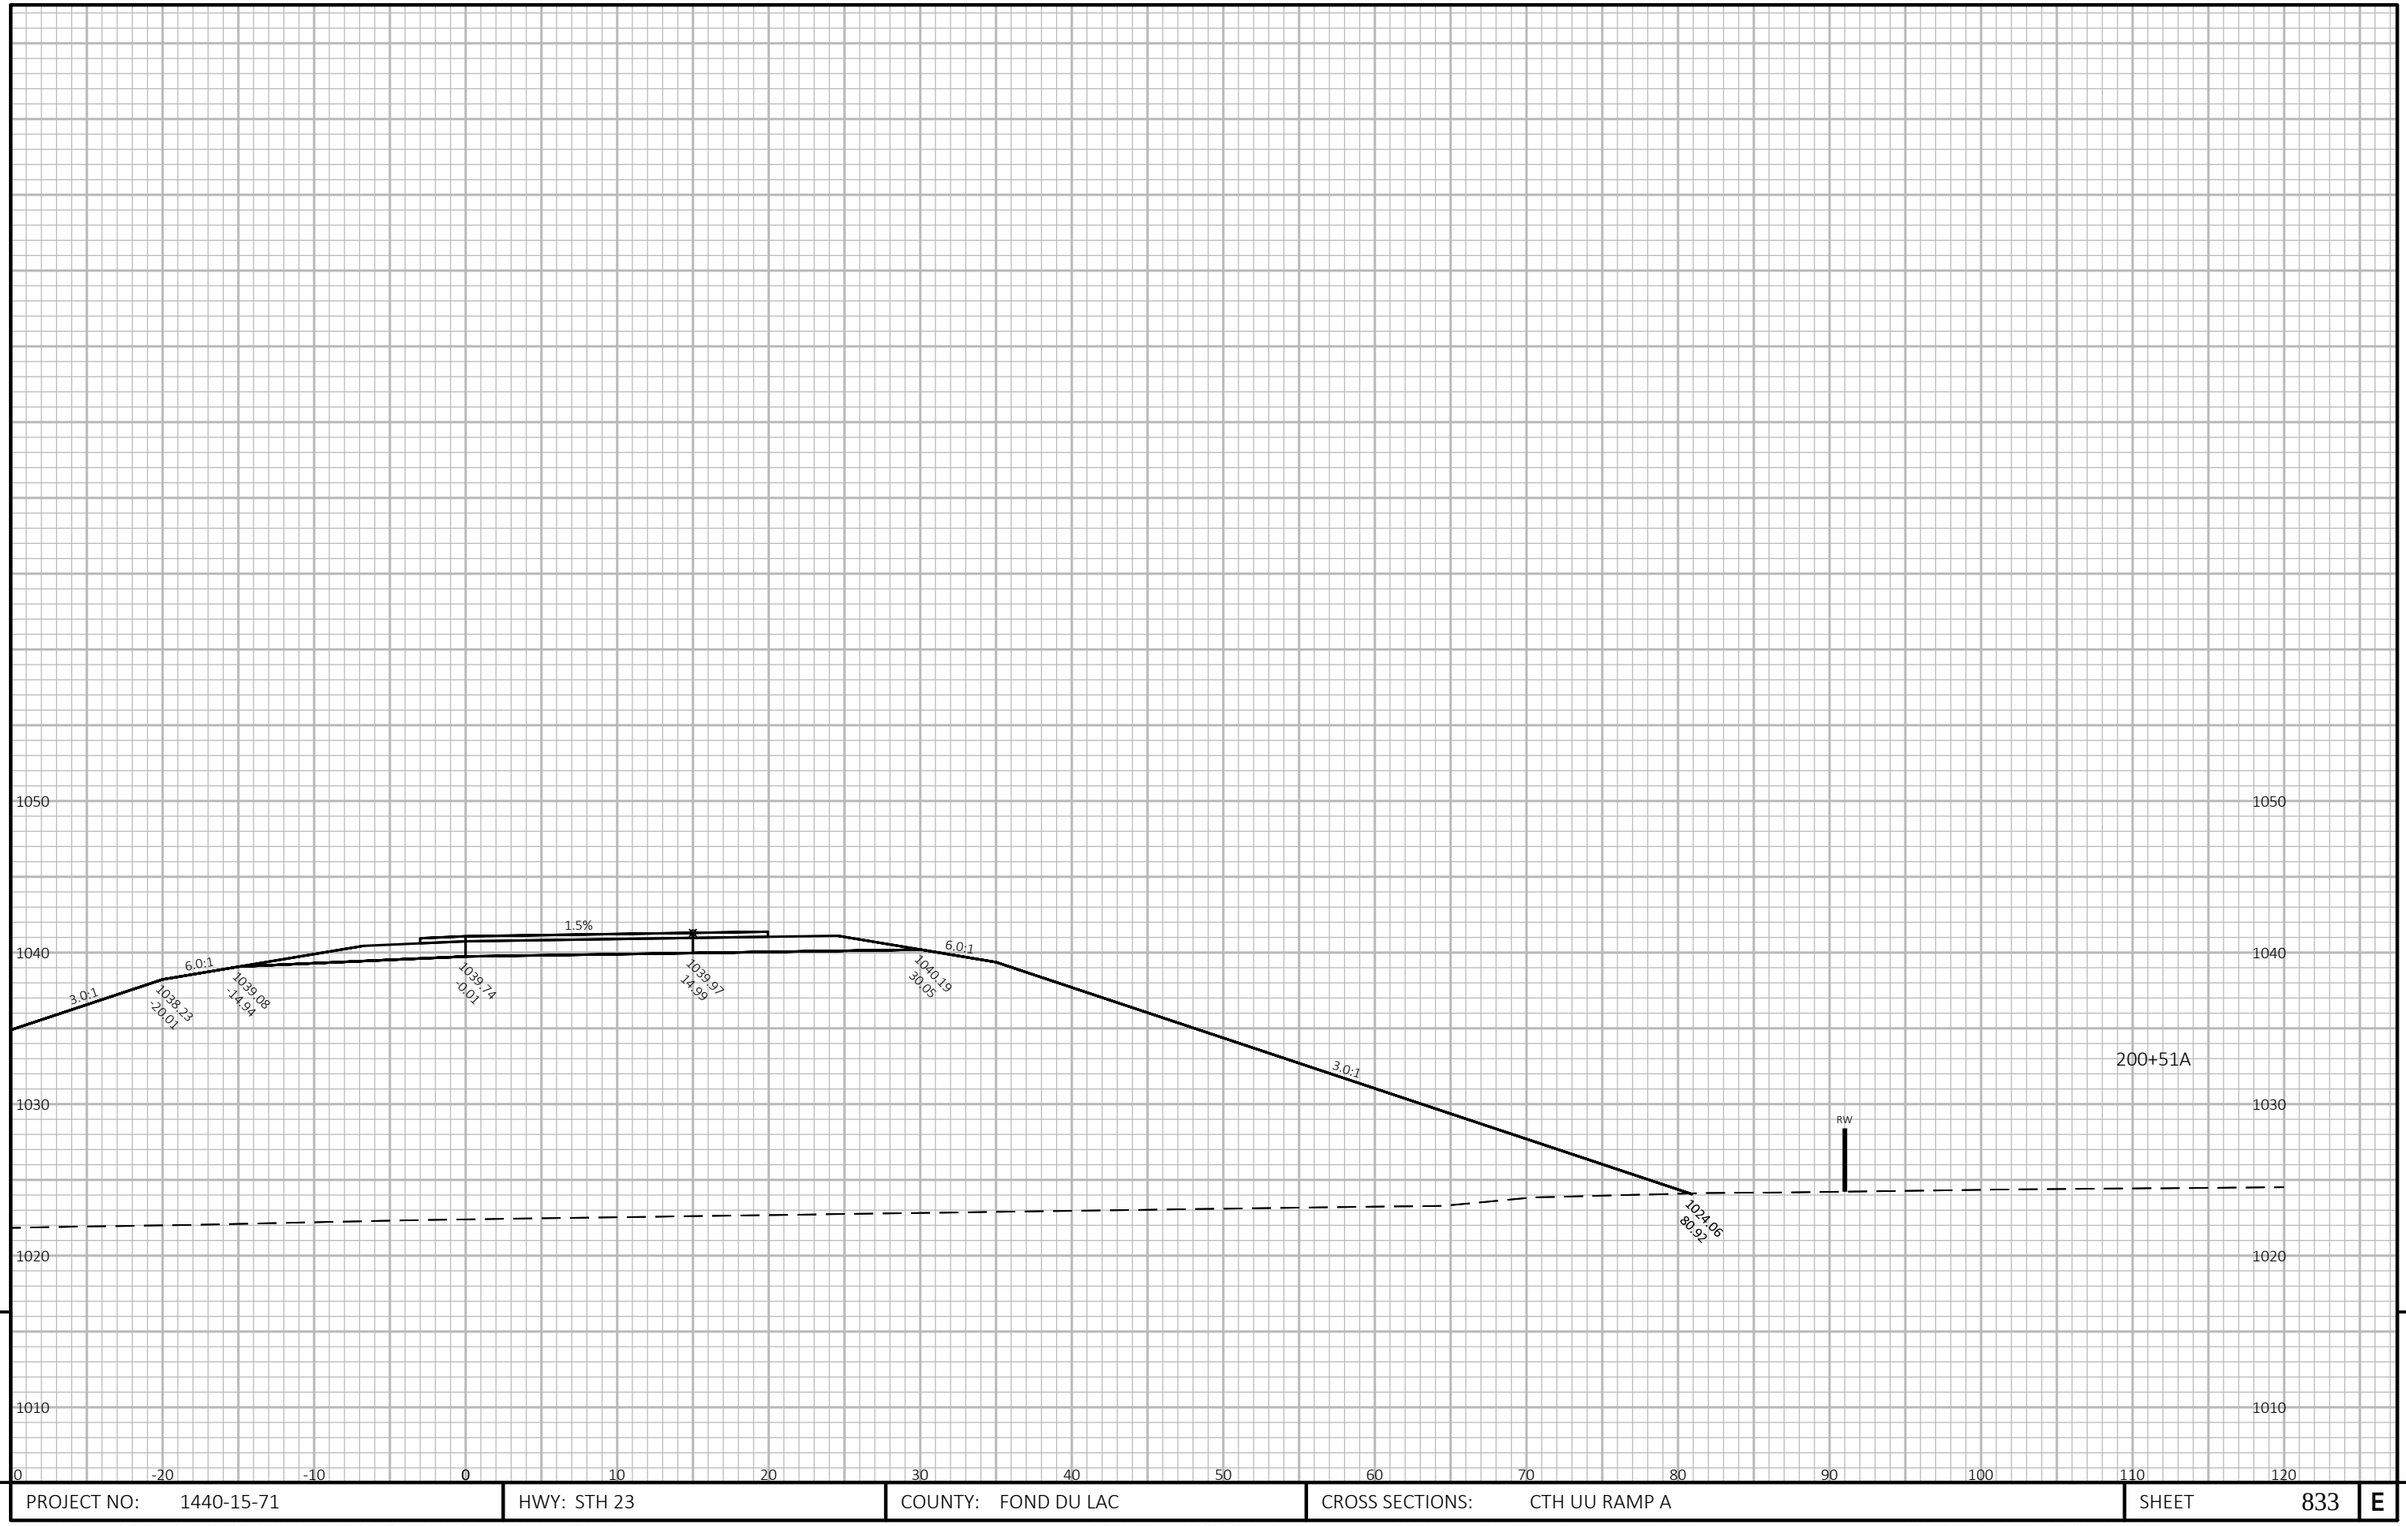


9

9

PROJECT NO: 1440-15-71	HWY: STH 23	COUNTY: FOND DU LAC	CROSS SECTIONS: CTH UU RAMP A	SHEET 833	E

FILE NAME : J:\JOBS2014\20142023\CAD\TRANSPORTATION\DWG\SHEETSPLAN\CTH UU RAMP A XSEC.DWG
LAYOUT NAME - 14

PLOT DATE : 10/20/2019 9:16 PM PLOT BY : SCHULTZ, ANDREW K. PLOT NAME : **PLOT SCALE :** 1 IN:10 FT HORZ. / 1 IN:10 FT VERT.

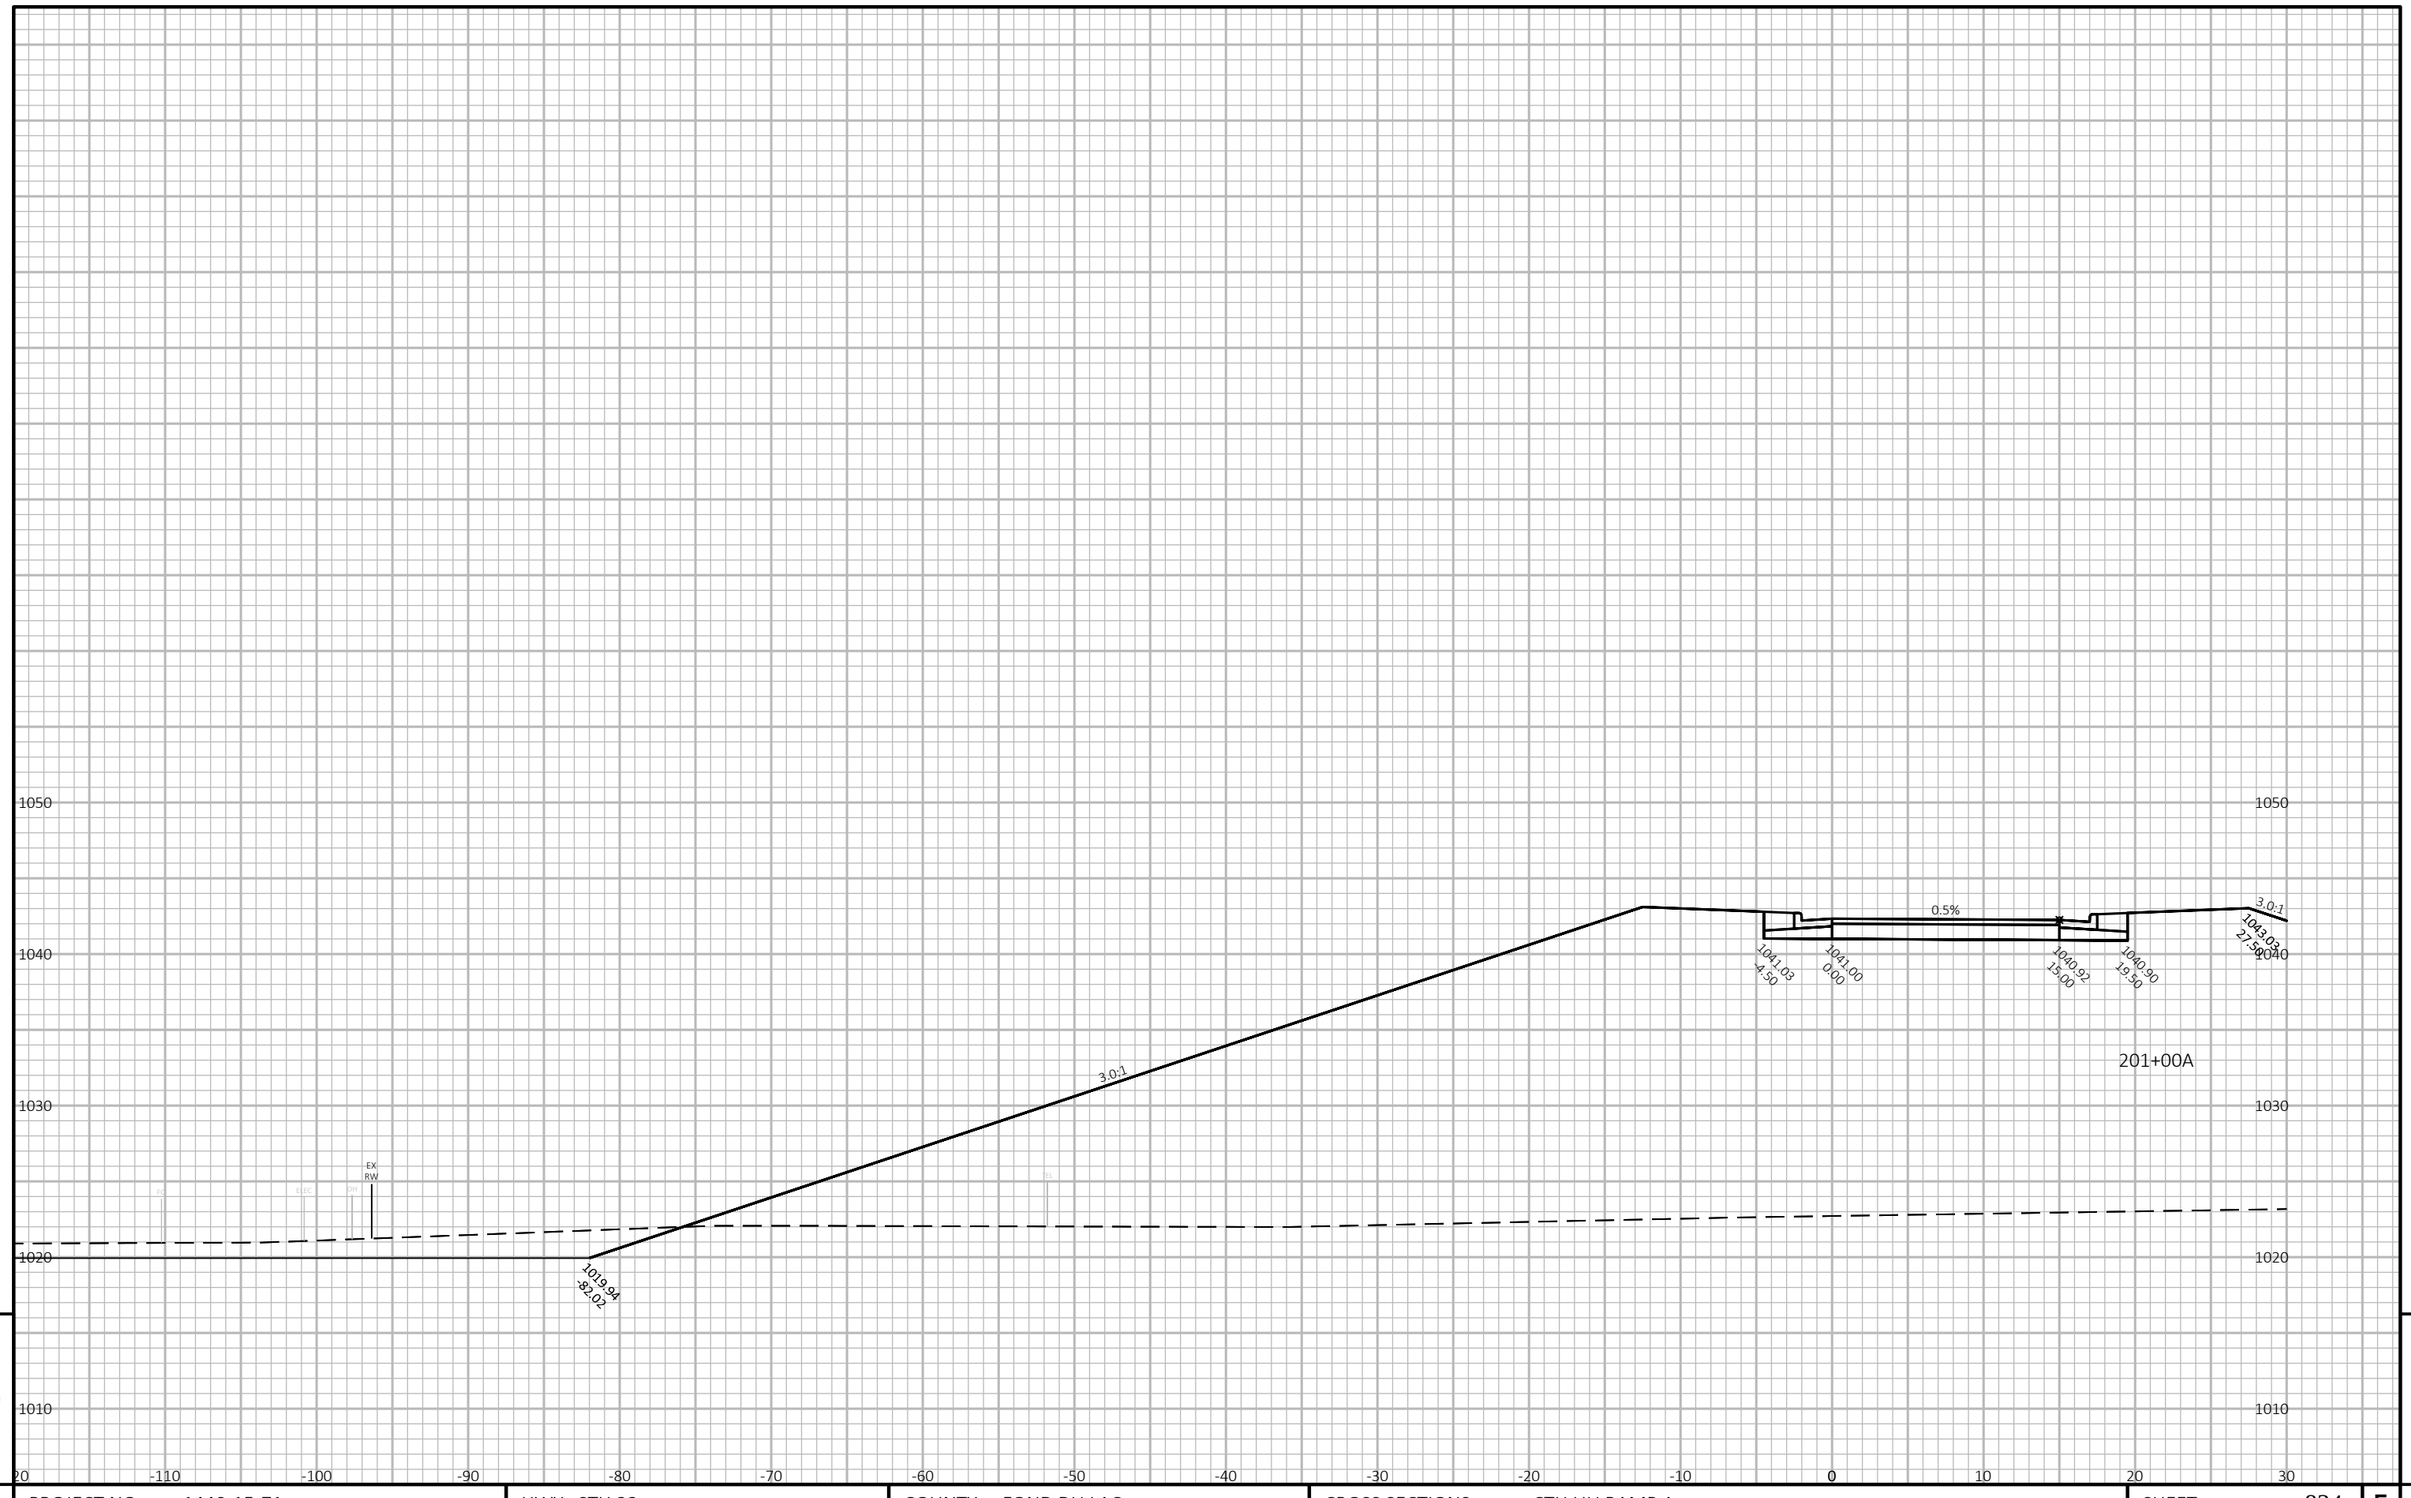

9

9


PROJECT NO: 1440-15-71	HWY: STH 23	COUNTY: FOND DU LAC	CROSS SECTIONS: CTH UU RAMP A	SHEET 834	E

FILE NAME : J:\JOBS2014\20142023\CAD\TRANSPORTATION\DWG\SHEETSPLAN\CTH UU RAMP A XSEC.DWG
LAYOUT NAME - 15

PLOT DATE : 10/20/2019 9:16 PM PLOT BY : SCHULTZ, ANDREW K. PLOT NAME :

PLOT SCALE : 1 IN:10 FT HORZ. / 1 IN:10 FT VERT.

WISDOT/CADDS SHEET 49

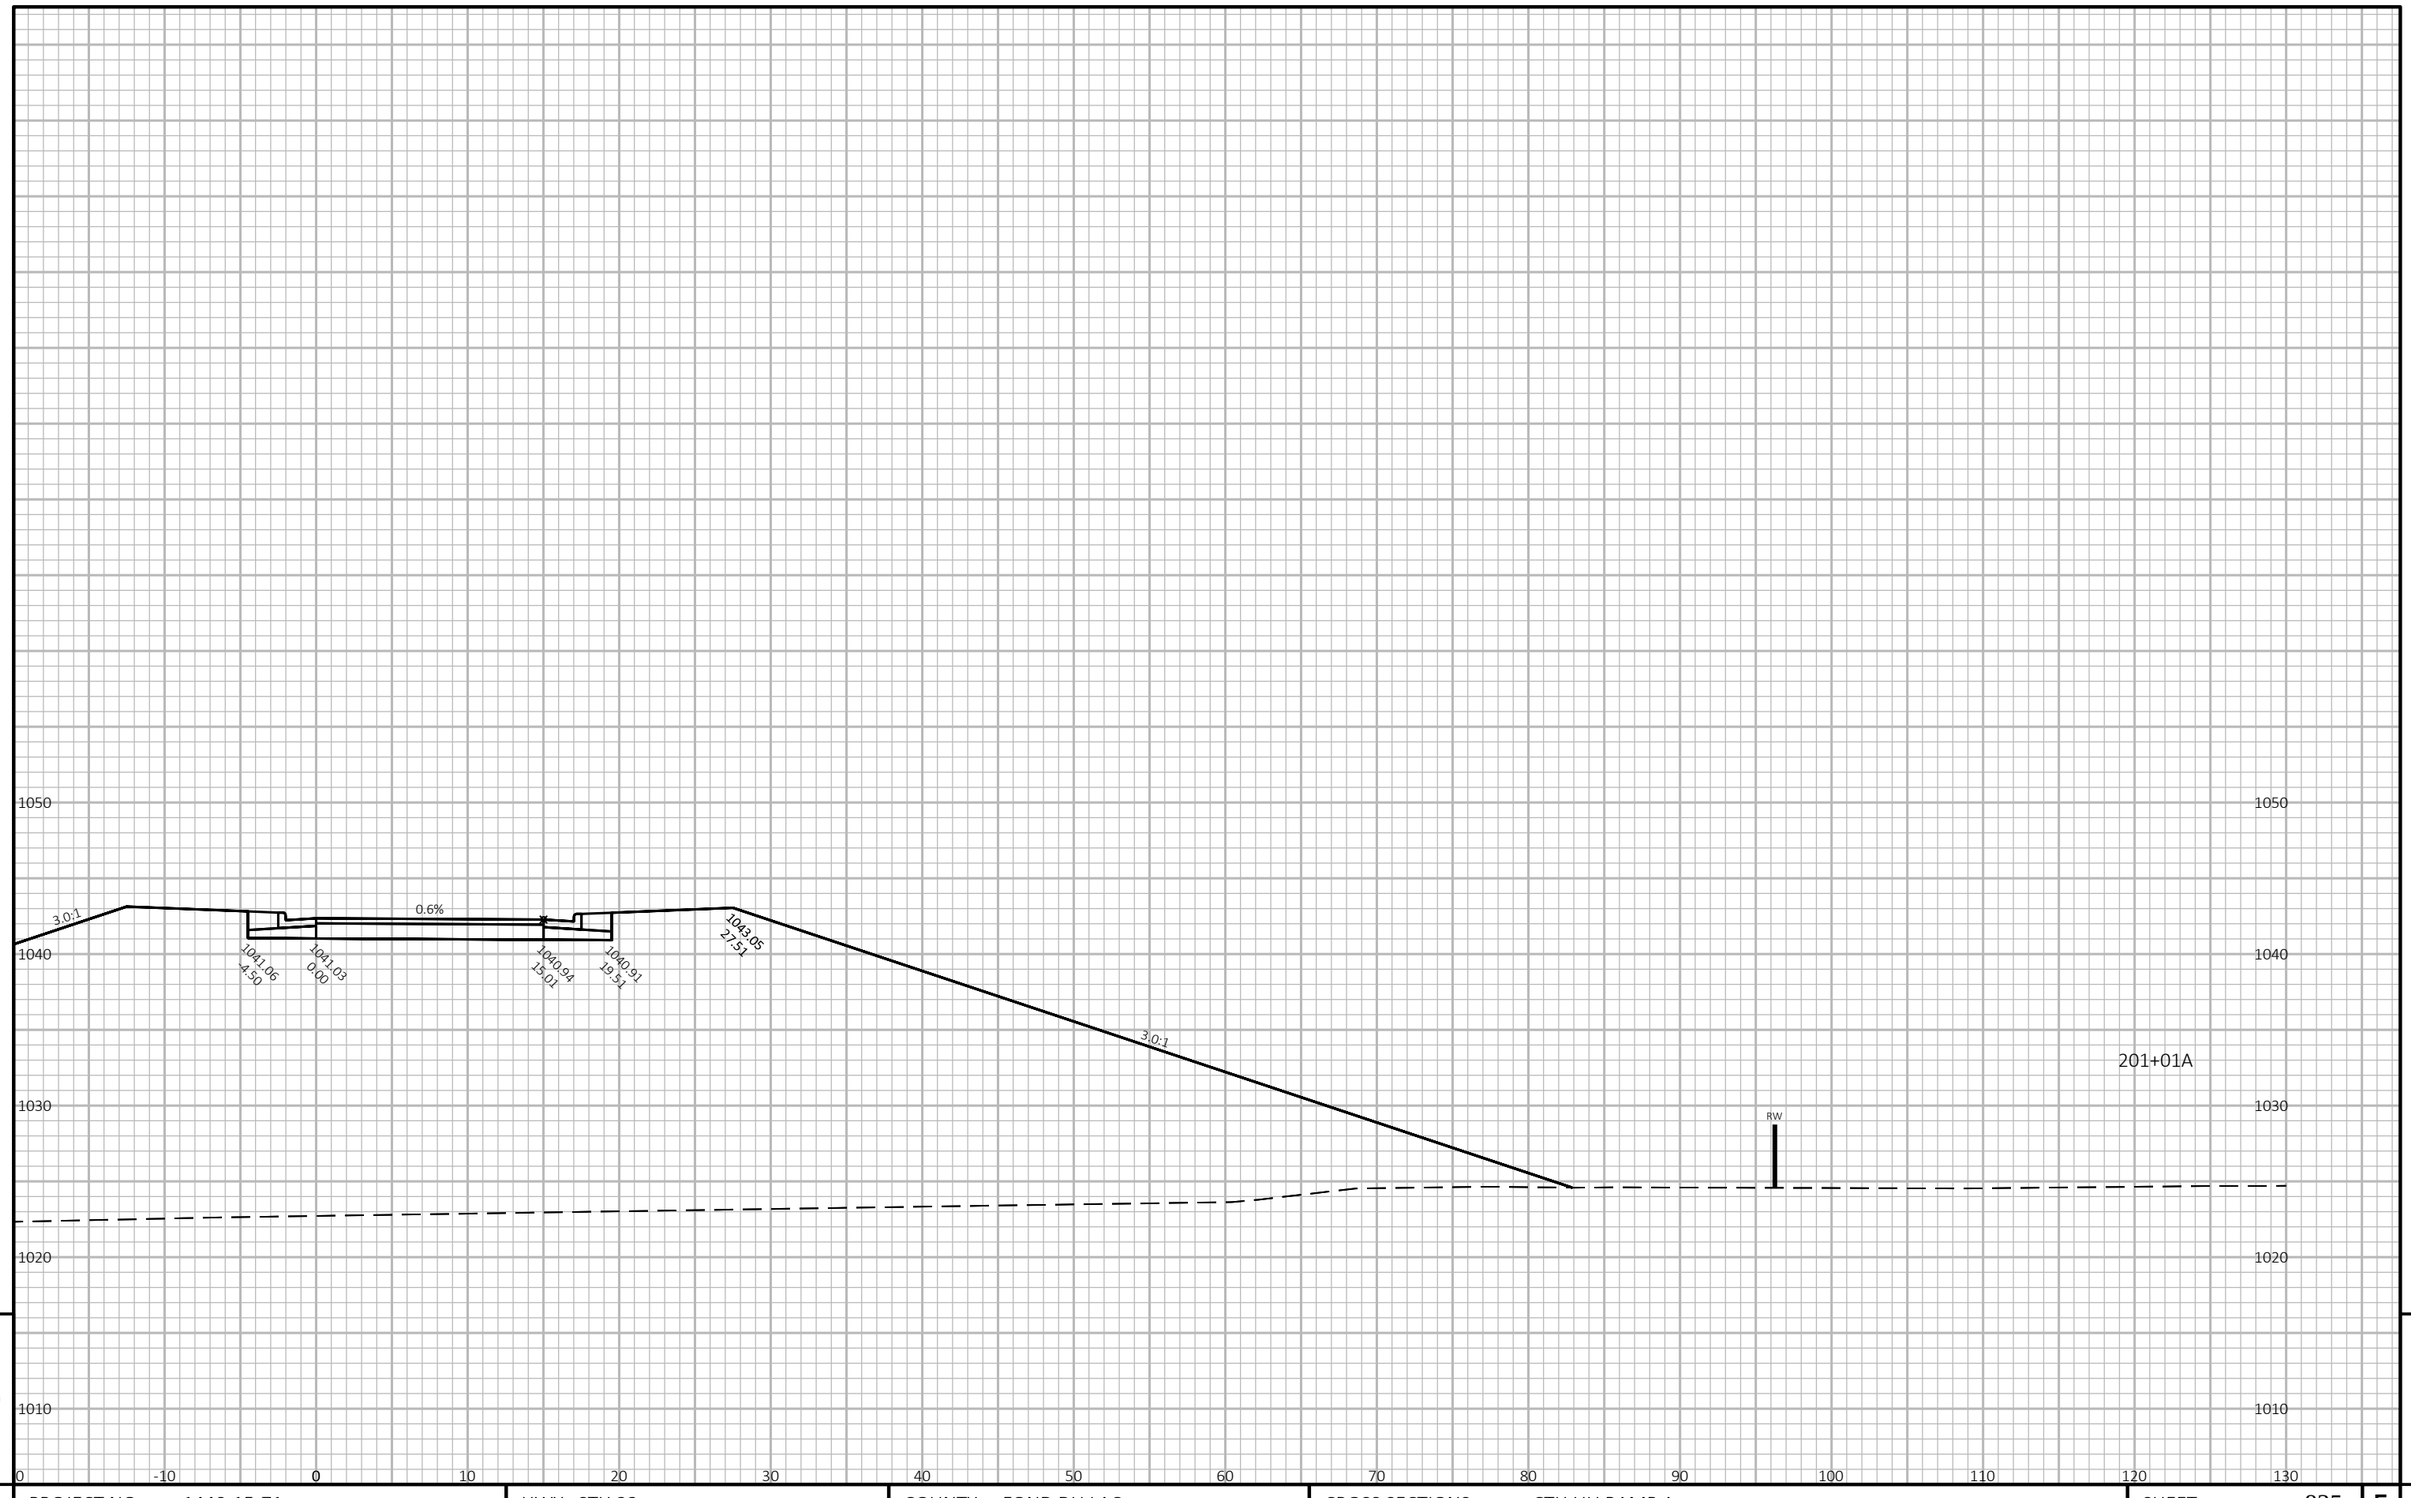

9


9

PROJECT NO: 1440-15-71	HWY: STH 23	COUNTY: FOND DU LAC	CROSS SECTIONS: CTH UU RAMP A	SHEET 835	E

FILE NAME : J:\JOBS2014\20142023\CAD\TRANSPORTATION\DWG\SHEETSPLAN\CTH UU RAMP A XSEC.DWG
LAYOUT NAME - 16

PLOT DATE : 10/20/2019 9:16 PM PLOT BY : SCHULTZ, ANDREW K. PLOT NAME :

PLOT SCALE : 1 IN:10 FT HORZ. / 1 IN:10 FT VERT.

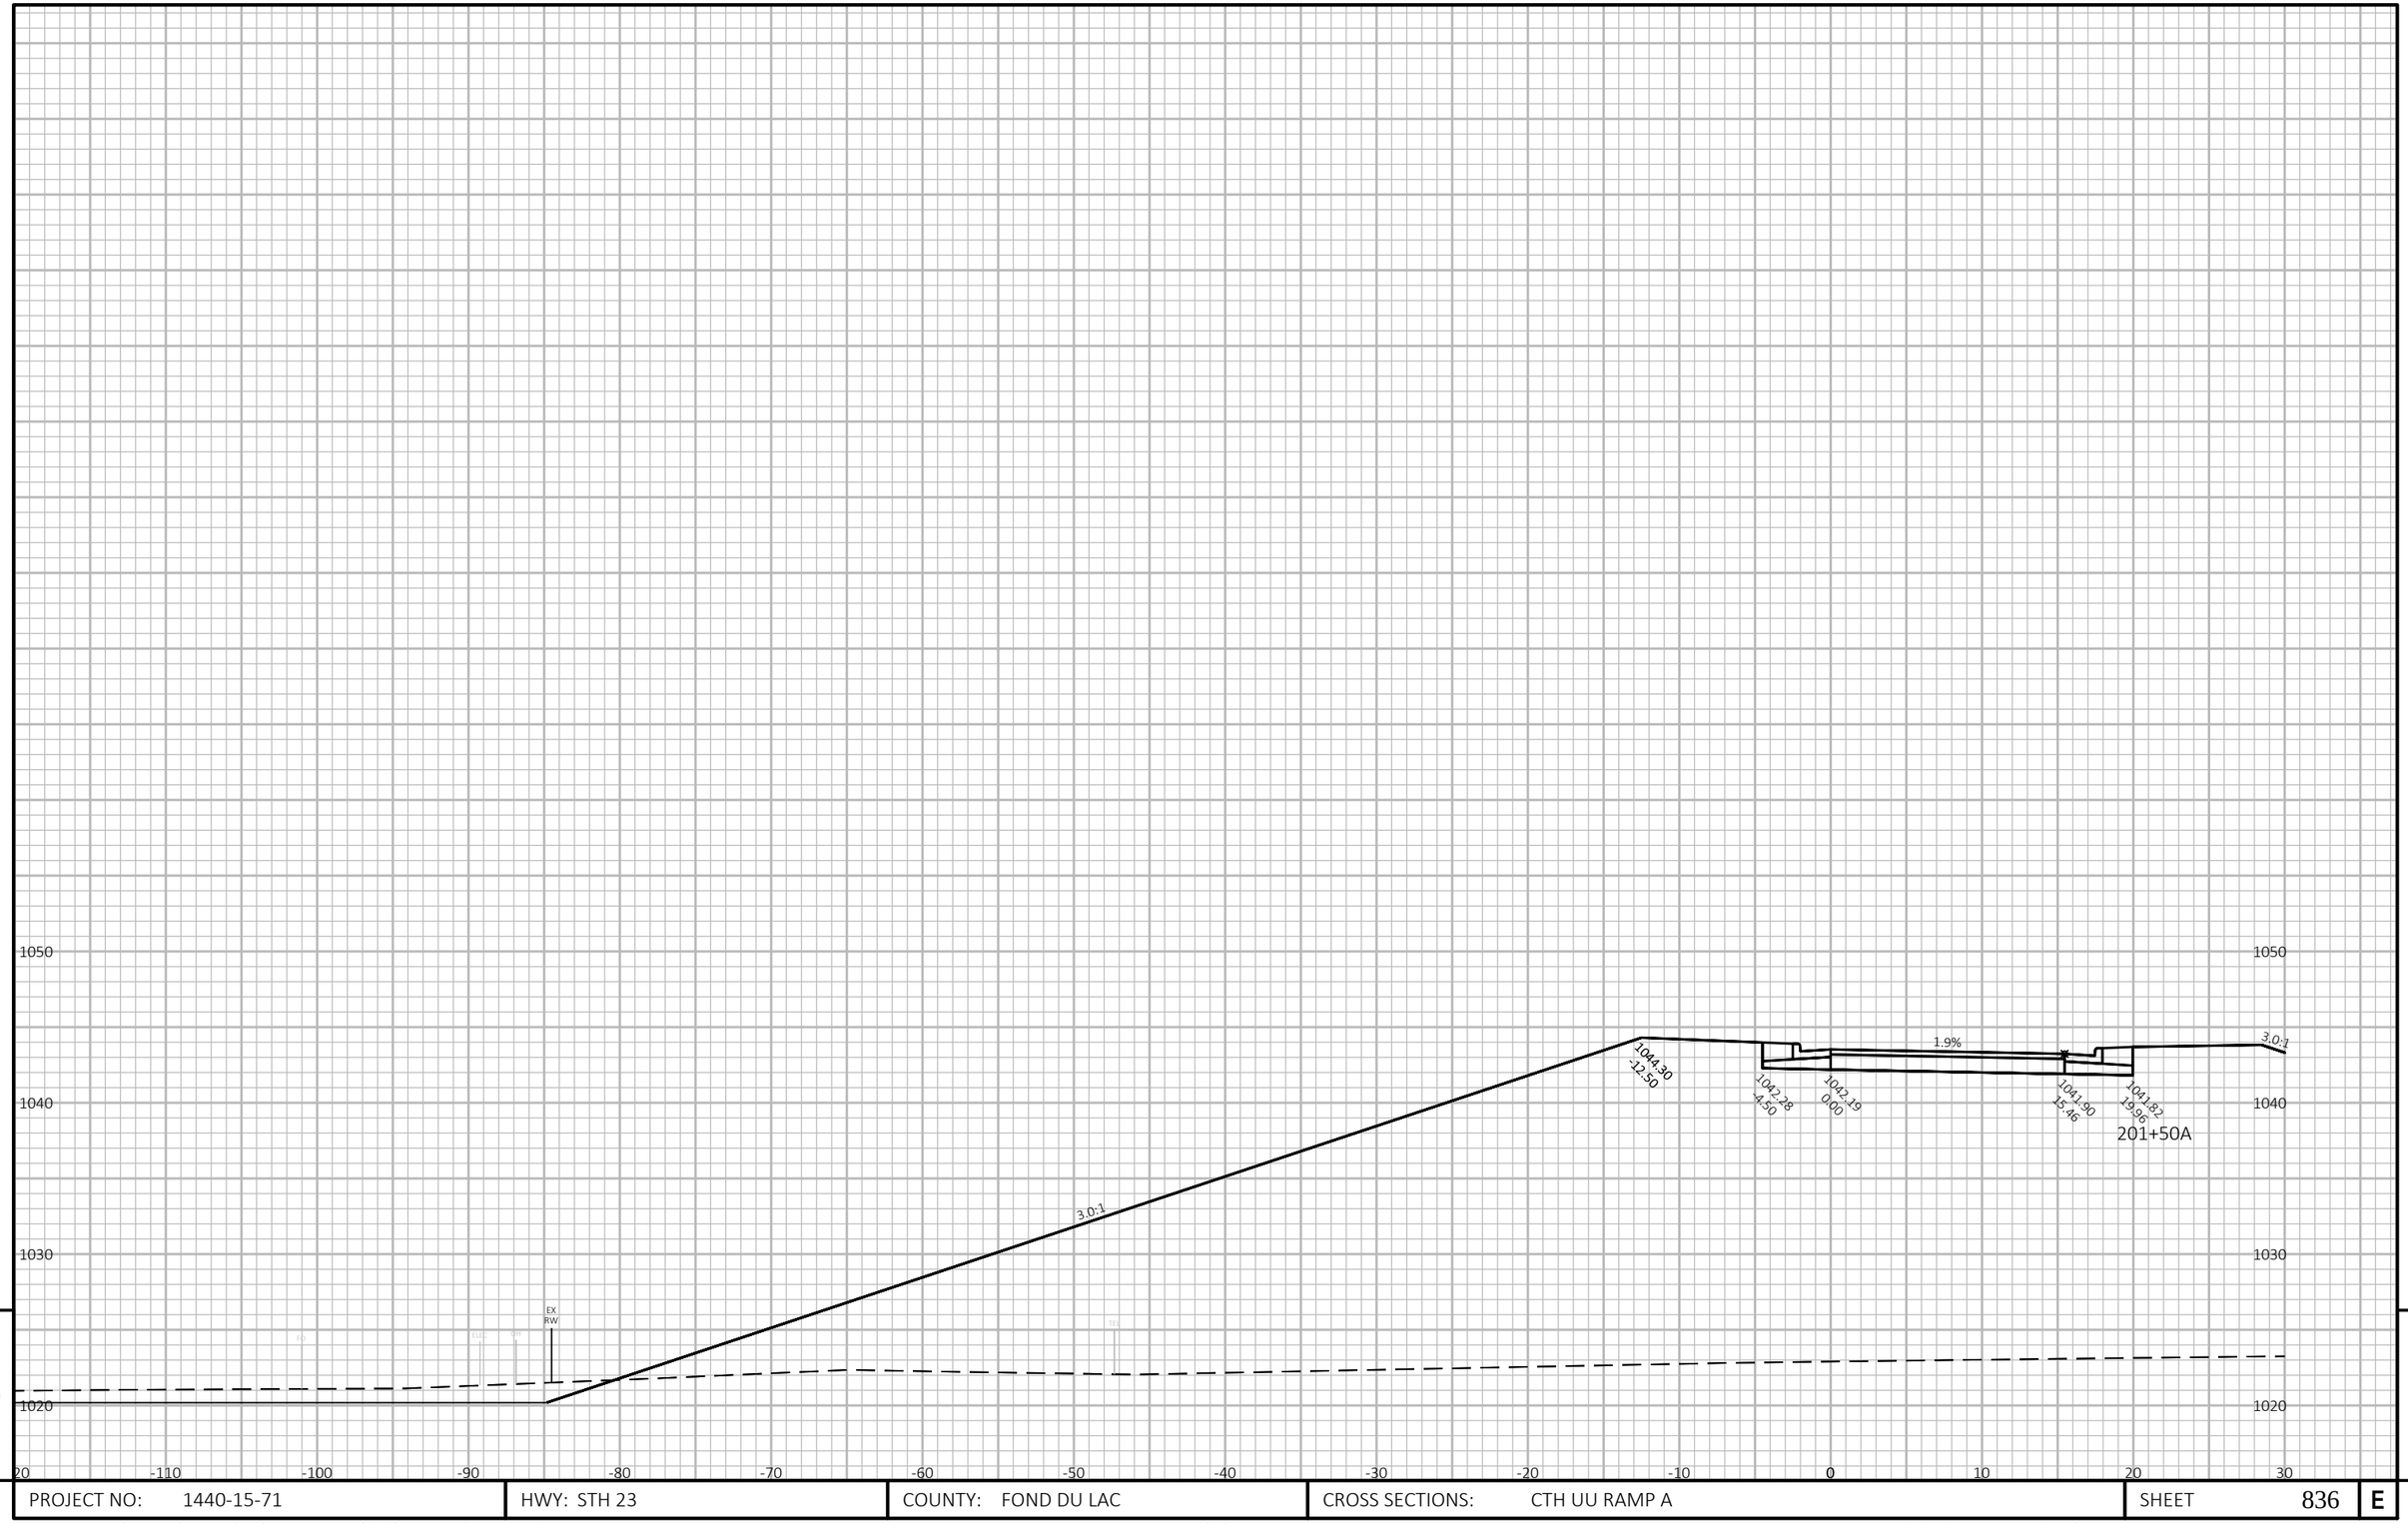

9


9

PROJECT NO: 1440-15-71	HWY: STH 23	COUNTY: FOND DU LAC	CROSS SECTIONS: CTH UU RAMP A	SHEET 836	E

FILE NAME : J:\JOBS2014\20142023\CAD\TRANSPORTATION\DWG\SHEETSPLAN\CTH UU RAMP A XSEC.DWG
LAYOUT NAME - 17

PLOT DATE : 10/20/2019 9:16 PM PLOT BY : SCHULTZ, ANDREW K. PLOT NAME : **PLOT SCALE :** 1 IN:10 FT HORZ. / 1 IN:10 FT VERT.

WISDOT/CADDS SHEET 49

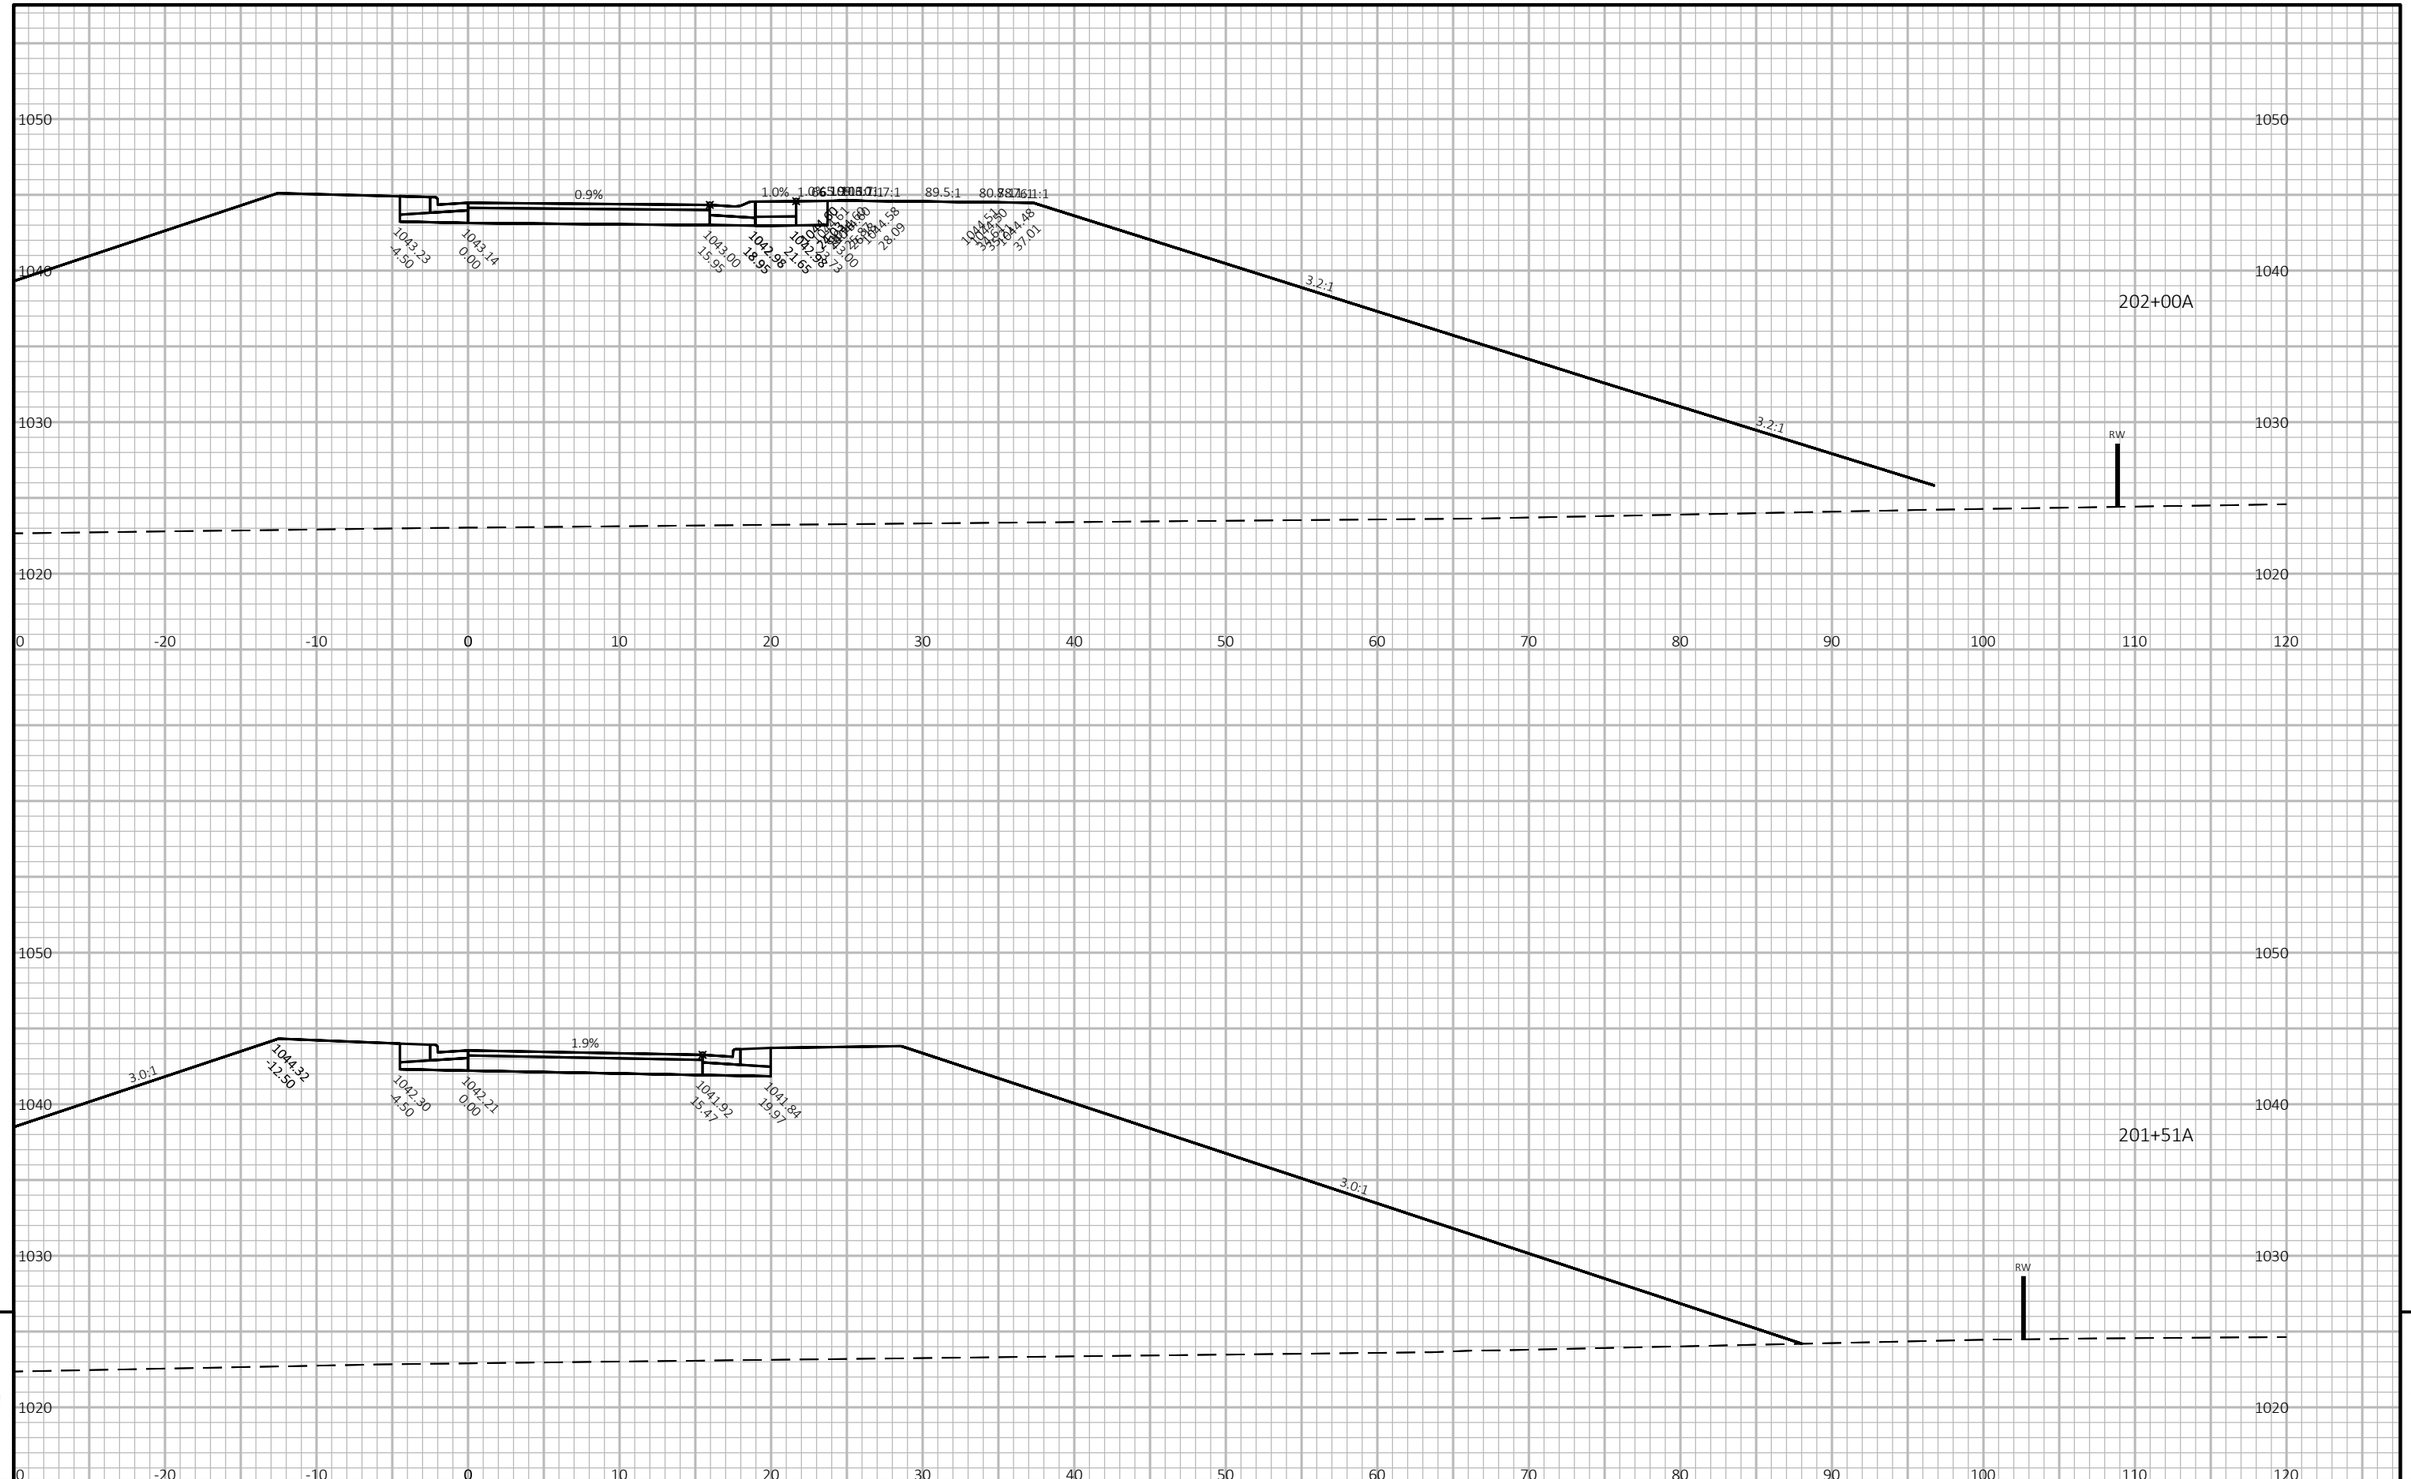


PROJECT NO: 1440-15-71	HWY: STH 23	COUNTY: FOND DU LAC	CROSS SECTIONS: CTH UU RAMP A	SHEET 837 E

FILE NAME : J:\JOBS2014\20142023\CAD\TRANSPORTATION\DWG\SHEETSPLAN\CTH UU RAMP A XSEC.DWG
LAYOUT NAME - 18

PLOT DATE : 10/20/2019 9:17 PM PLOT BY : SCHULTZ, ANDREW K. PLOT NAME : **PLOT SCALE :** 1 IN:10 FT HORZ. / 1 IN:10 FT VERT.

WISDOT/CADDS SHEET 49

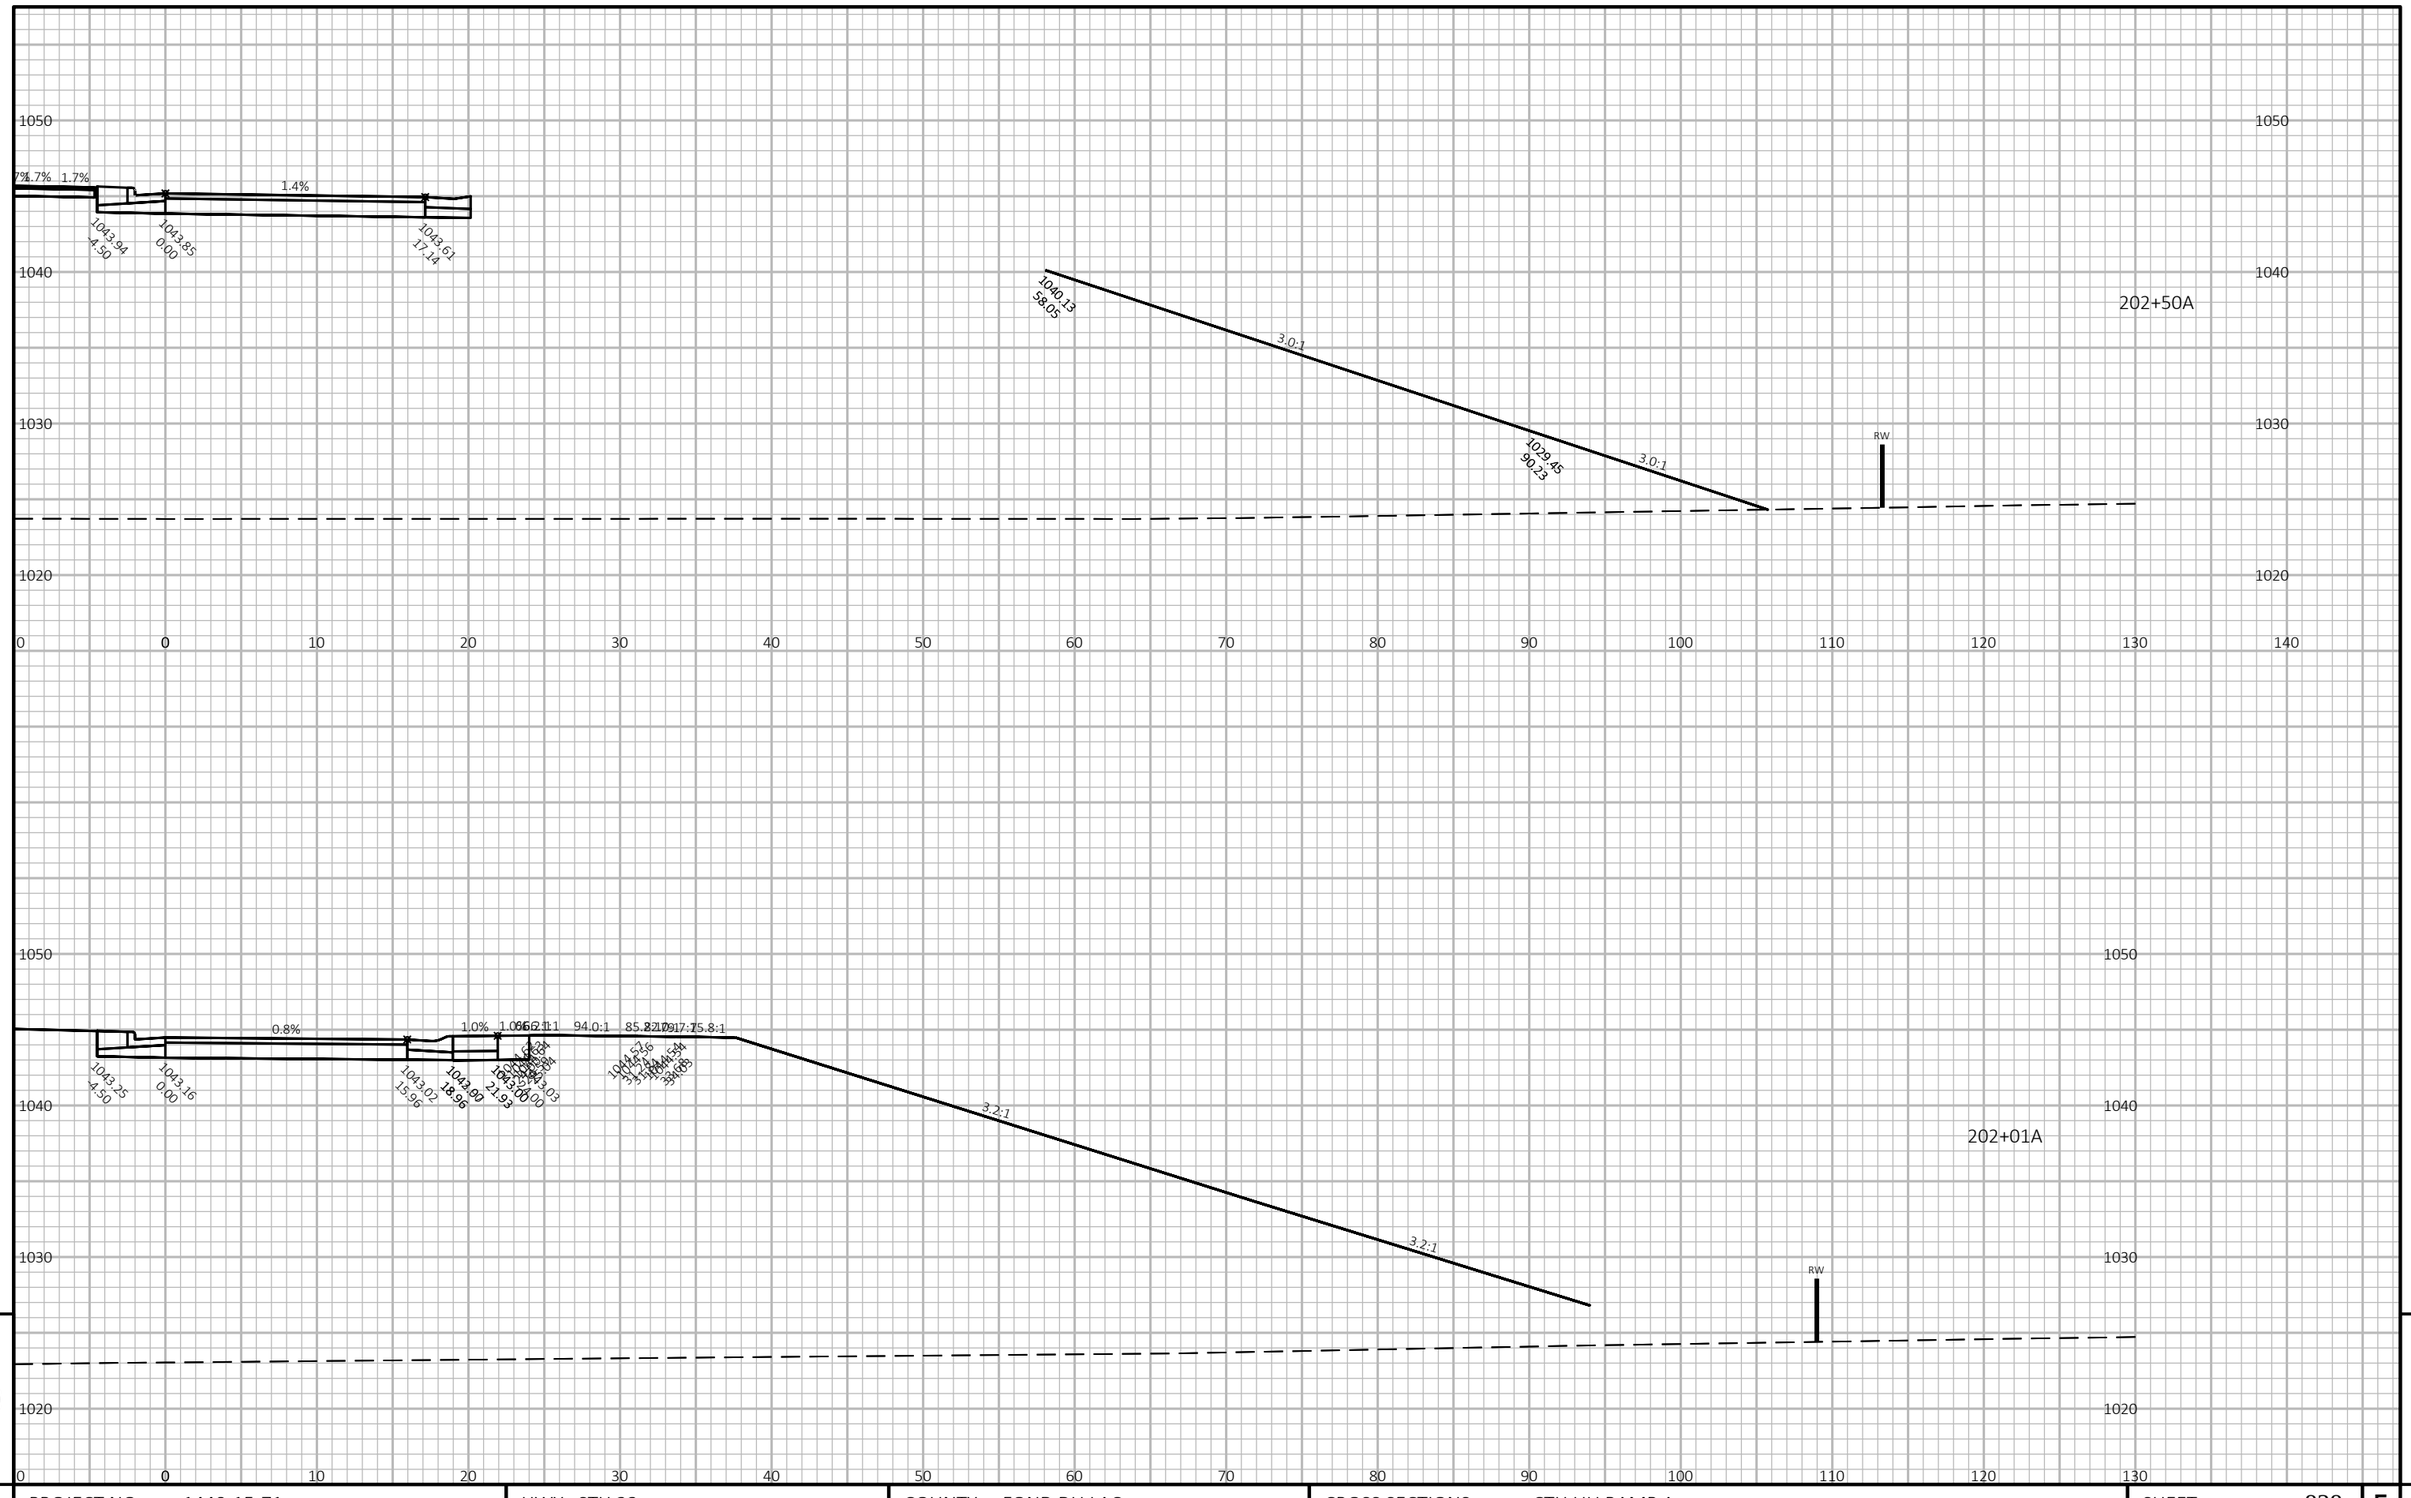

9

9


PROJECT NO: 1440-15-71	HWY: STH 23	COUNTY: FOND DU LAC	CROSS SECTIONS: CTH UU RAMP A	SHEET 838	E

FILE NAME : J:\OBS2014\20142023\CAD\TRANSPORTATION\DWG\SHEETSPLAN\CTH UU RAMP A XSEC.DWG
LAYOUT NAME - 19

PLOT DATE : 10/20/2019 9:17 PM PLOT BY : SCHULTZ, ANDREW K. PLOT NAME :

PLOT SCALE : 1 IN:10 FT HORZ. / 1 IN:10 FT VERT.

WISDOT/CADDS SHEET 49

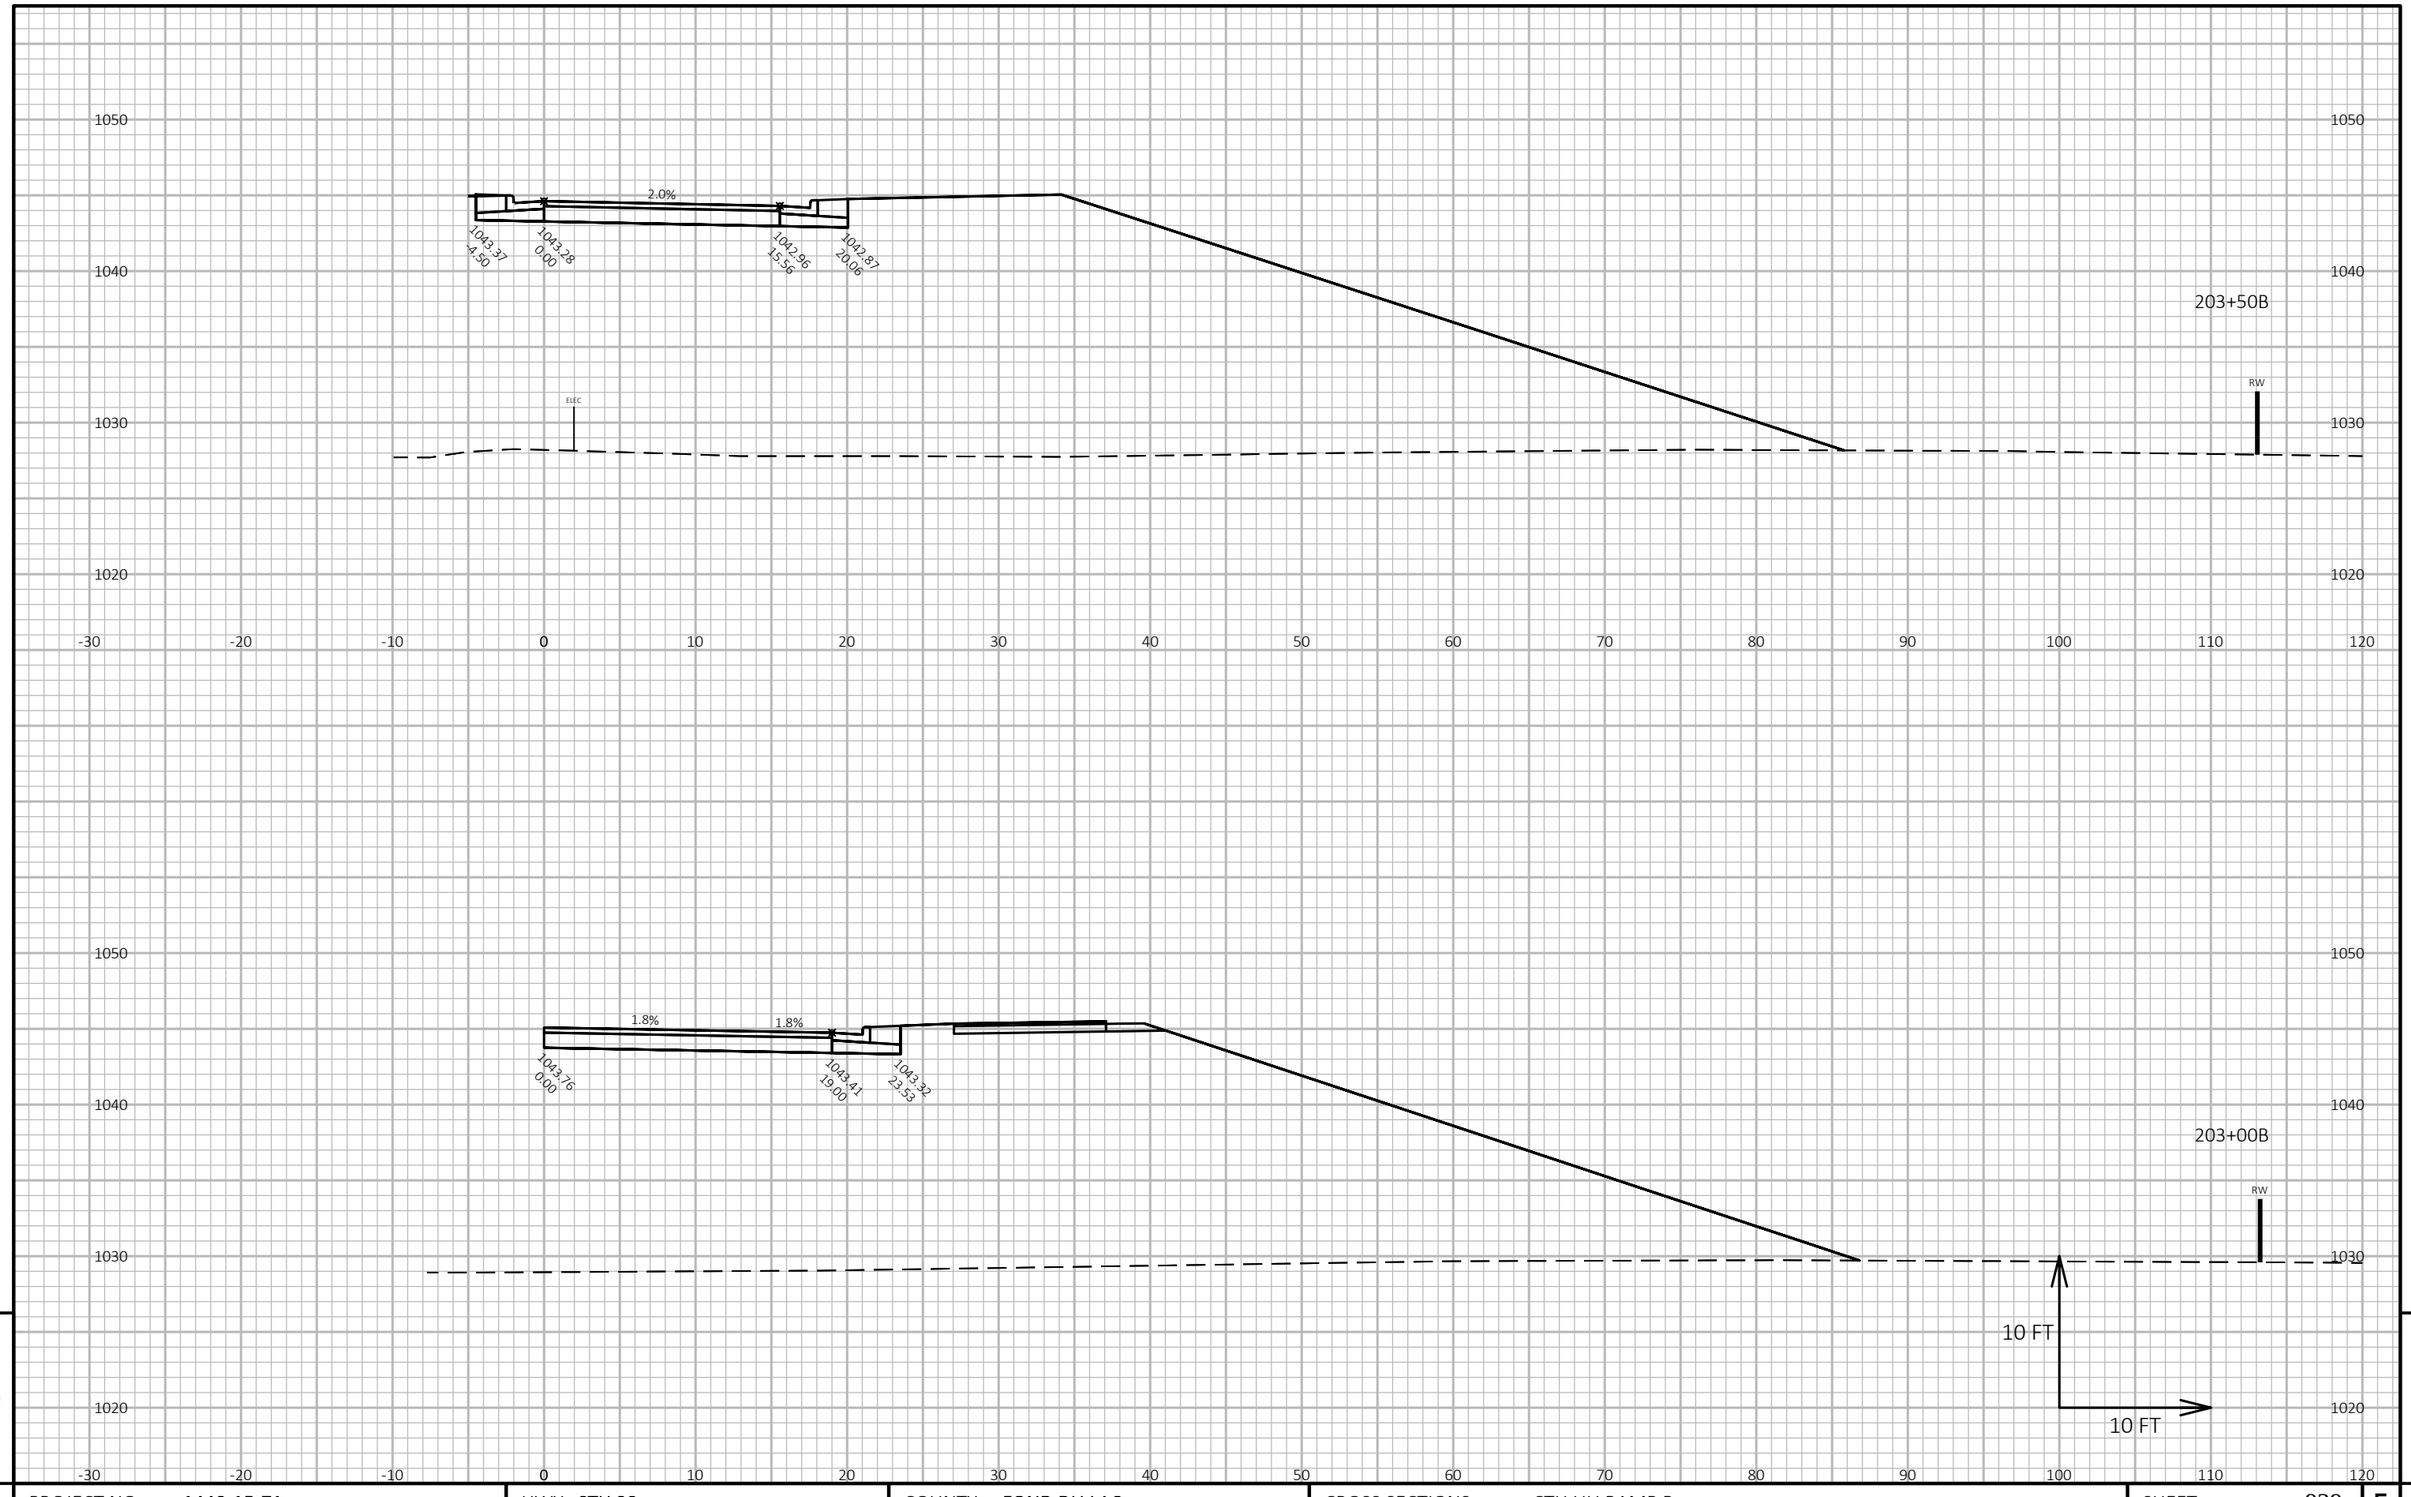

9

9


PROJECT NO: 1440-15-71	HWY: STH 23	COUNTY: FOND DU LAC	CROSS SECTIONS: CTH UU RAMP B	SHEET 839	E

FILE NAME : J:\OBS2014\20142023\CAD\TRANSPORTATION\DWG\SHEETSPLAN\CTH UU RAMP B XSEC.DWG
LAYOUT NAME - 01

PLOT DATE : 10/20/2019 9:22 PM PLOT BY : SCHULTZ, ANDREW K. PLOT NAME :

PLOT SCALE : 1 IN:10 FT HORZ. / 1 IN:10 FT VERT.

WISDOT/CADDS SHEET 49

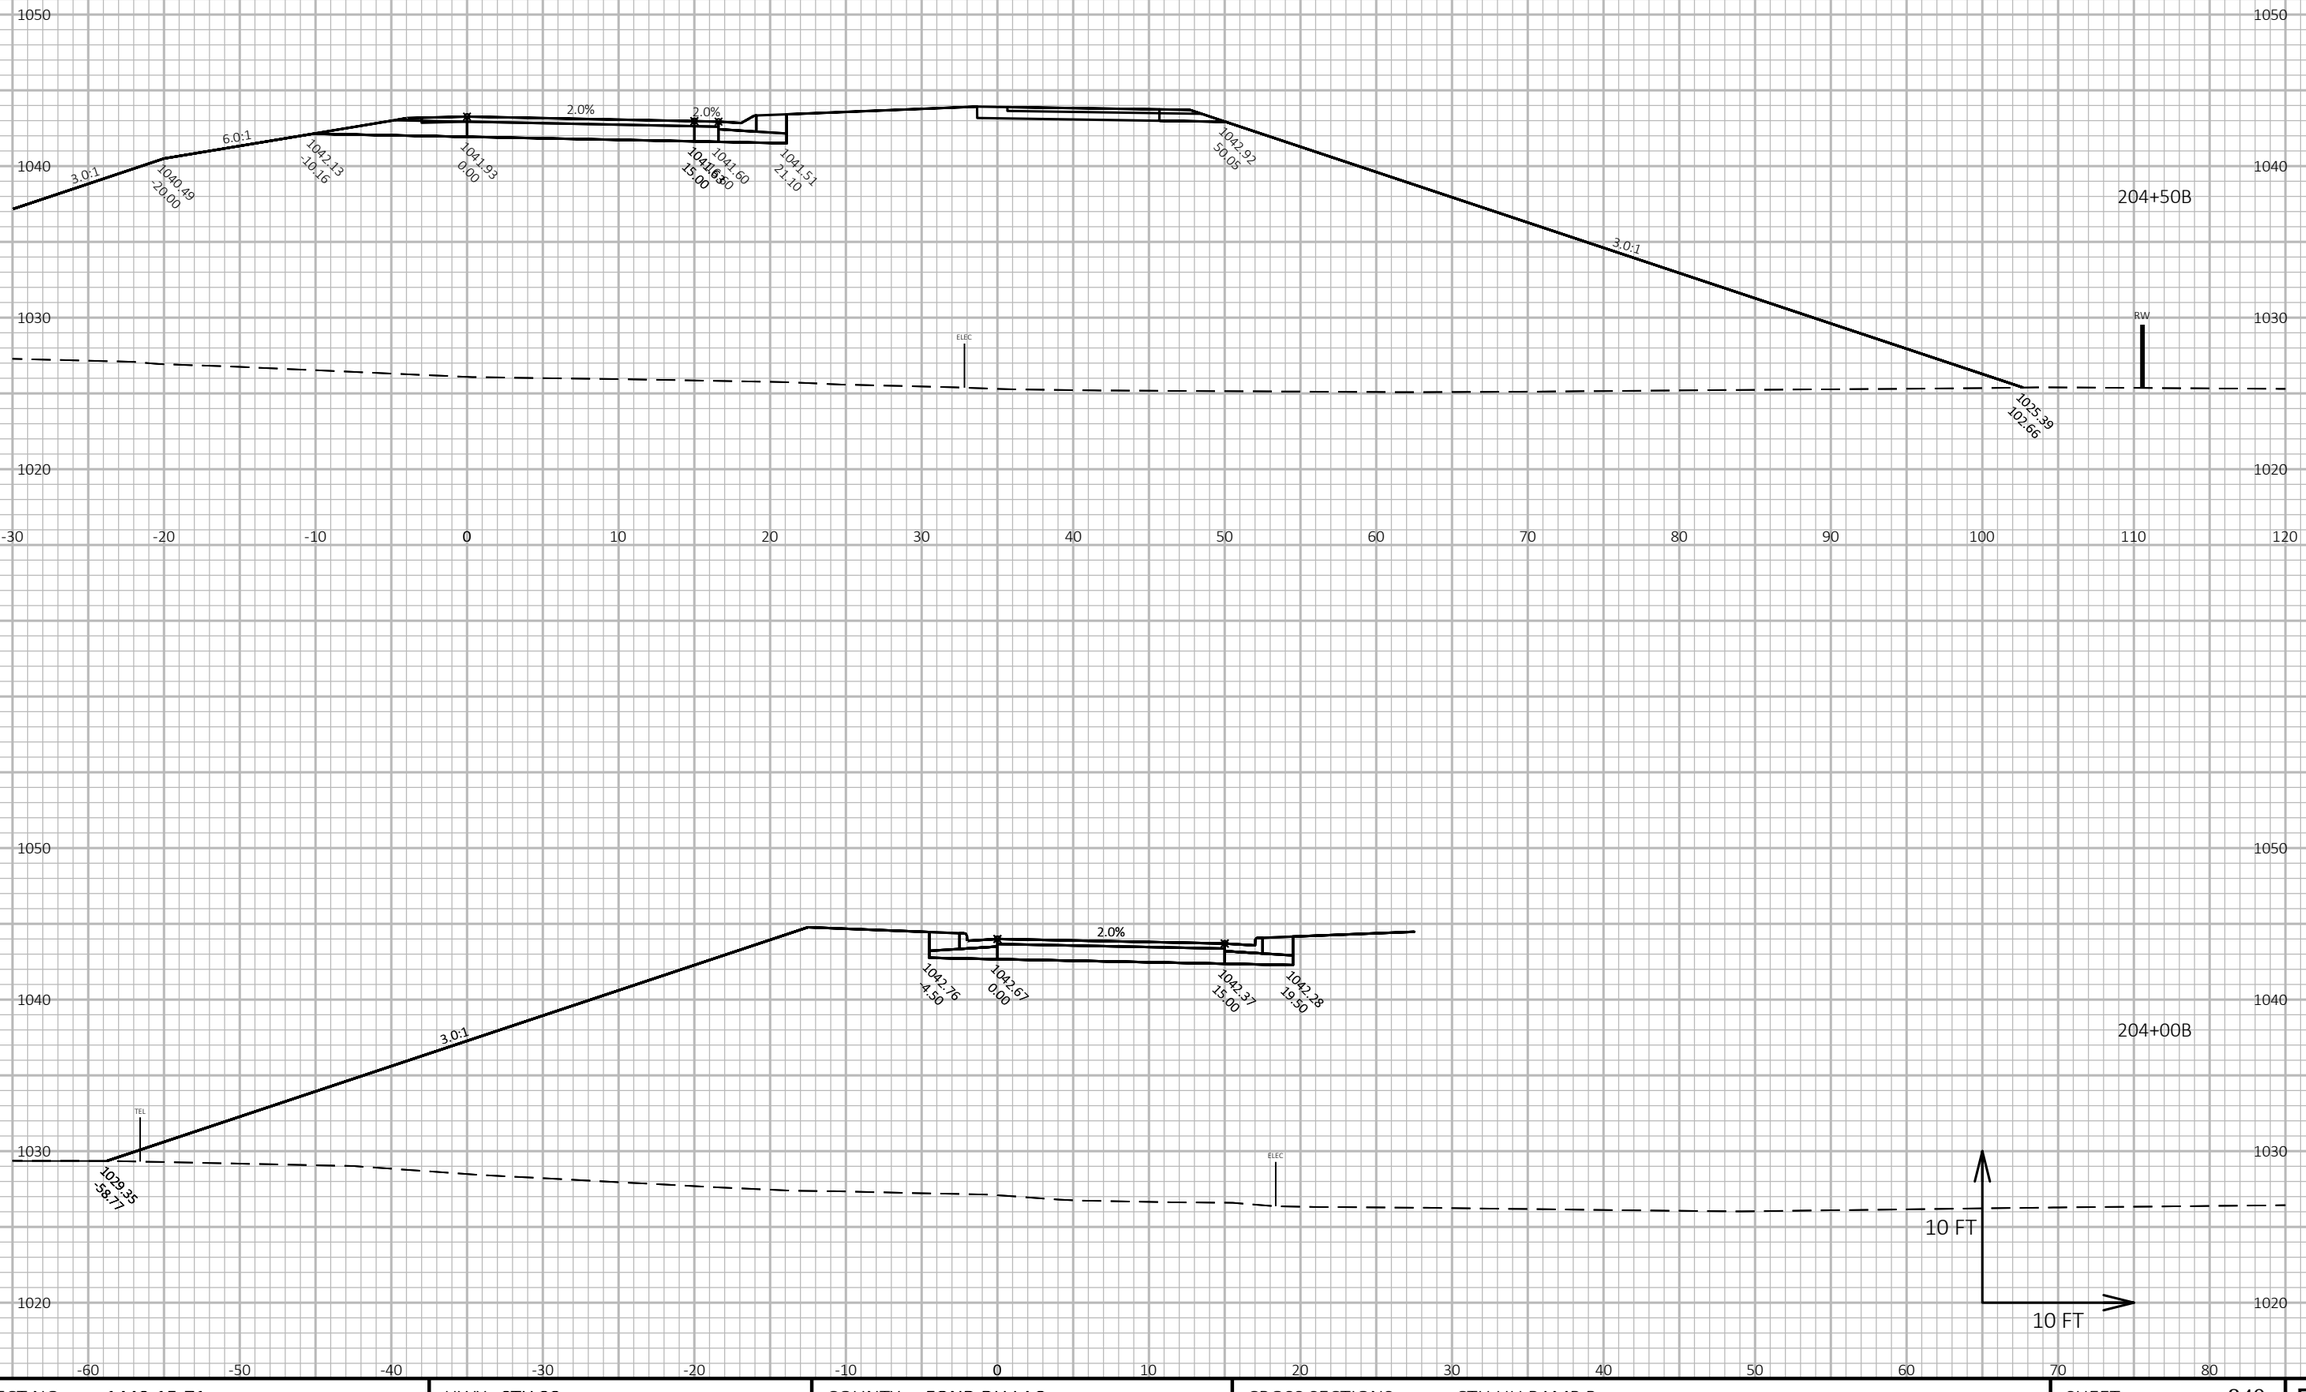

9

9


PROJECT NO: 1440-15-71	HWY: STH 23	COUNTY: FOND DU LAC	CROSS SECTIONS: CTH UU RAMP B	SHEET 840	E

FILE NAME : J:\OBS2014\20142023\CAD\TRANSPORTATION\DWG\SHEETSPLAN\CTH UU RAMP B XSEC.DWG
LAYOUT NAME - 02

PLOT DATE : 10/20/2019 9:22 PM PLOT BY : SCHULTZ, ANDREW K. PLOT NAME :

PLOT SCALE : 1 IN:10 FT HORZ. / 1 IN:10 FT VERT.

WISDOT/CADDS SHEET 49

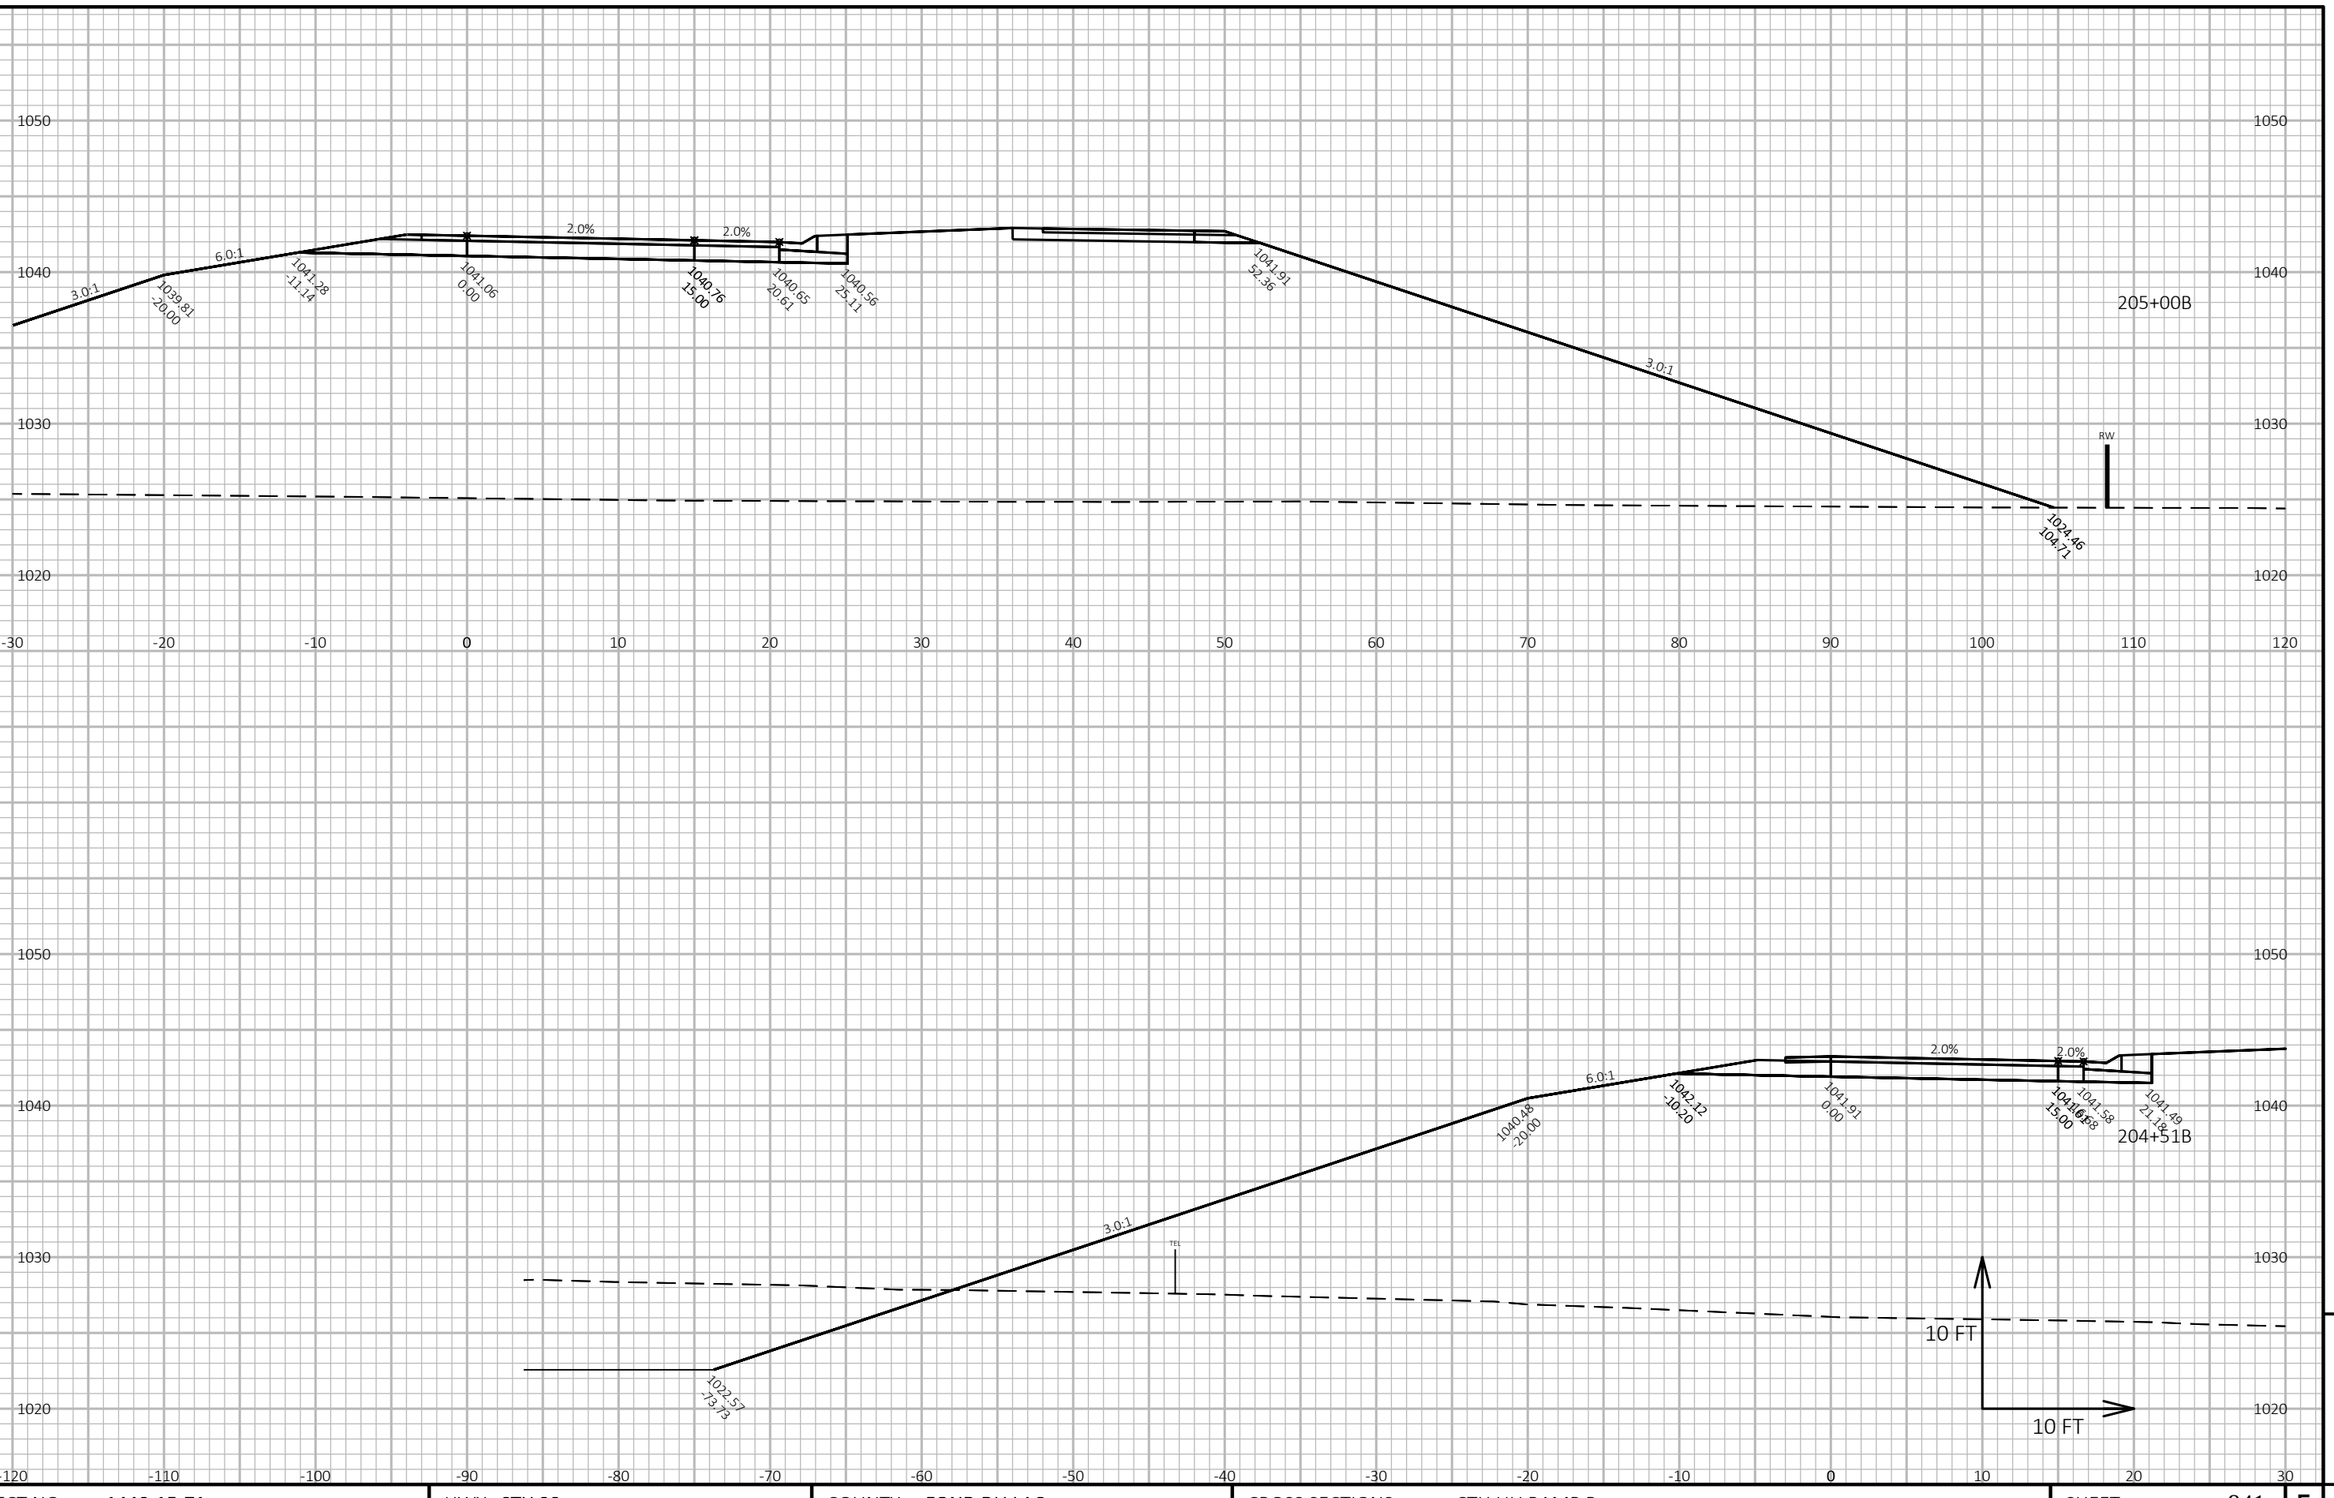

9

9

PROJECT NO: 1440-15-71	HWY: STH 23	COUNTY: FOND DU LAC	CROSS SECTIONS: CTH UU RAMP B	SHEET 841	E

FILE NAME : J:\JOBS2014\20142023\CAD\TRANSPORTATION\DWG\SHEETSPLAN\CTH UU RAMP B XSEC.DWG
LAYOUT NAME - 03


PLOT DATE : 10/20/2019 9:22 PM

PLOT BY : SCHULTZ, ANDREW K.

PLOT NAME :

PLOT SCALE : 1 IN:10 FT HORZ. / 1 IN:10 FT VERT.

WISDOT/CADDS SHEET 49

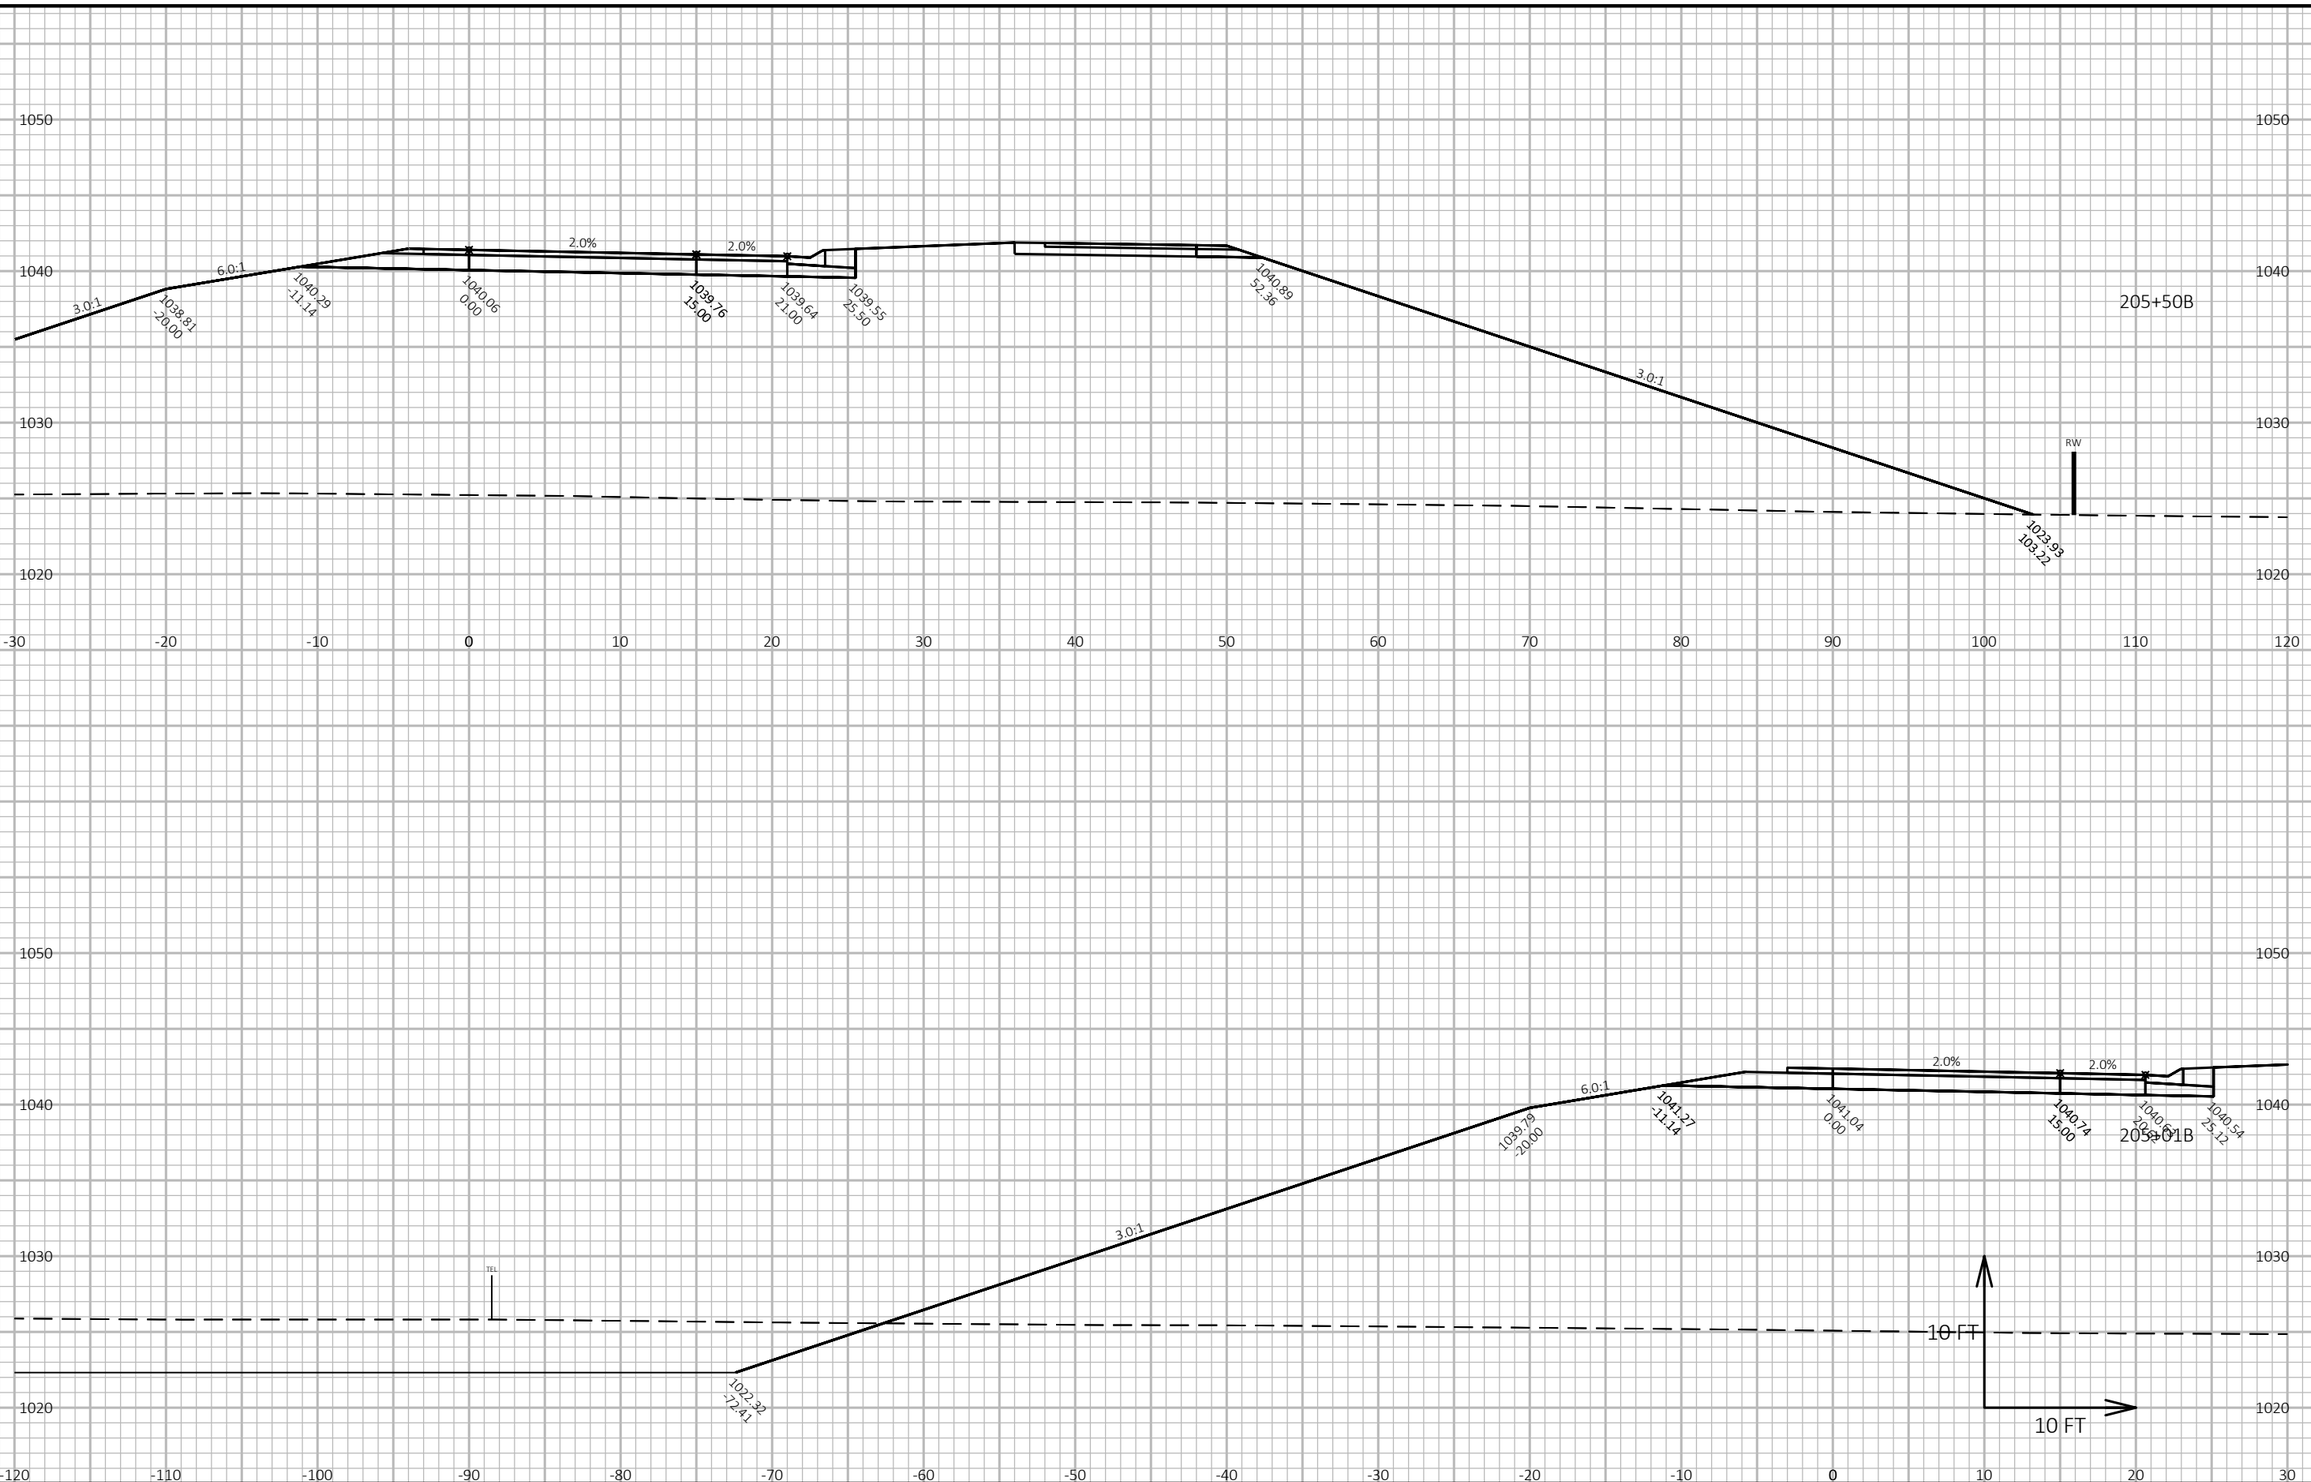


9

PROJECT NO: 1440-15-71	HWY: STH 23	COUNTY: FOND DU LAC	CROSS SECTIONS: CTH UU RAMP B	SHEET 842	E

FILE NAME : J:\OBS2014\20142023\CAD\TRANSPORTATION\DWG\SHEETSPLAN\CTH UU RAMP B XSEC.DWG
LAYOUT NAME - 04

PLOT DATE : 10/20/2019 9:22 PM PLOT BY : SCHULTZ, ANDREW K. PLOT NAME : PLOT SCALE : 1 IN:10 FT HORZ. / 1 IN:10 FT VERT.

WISDOT/CADDS SHEET 49

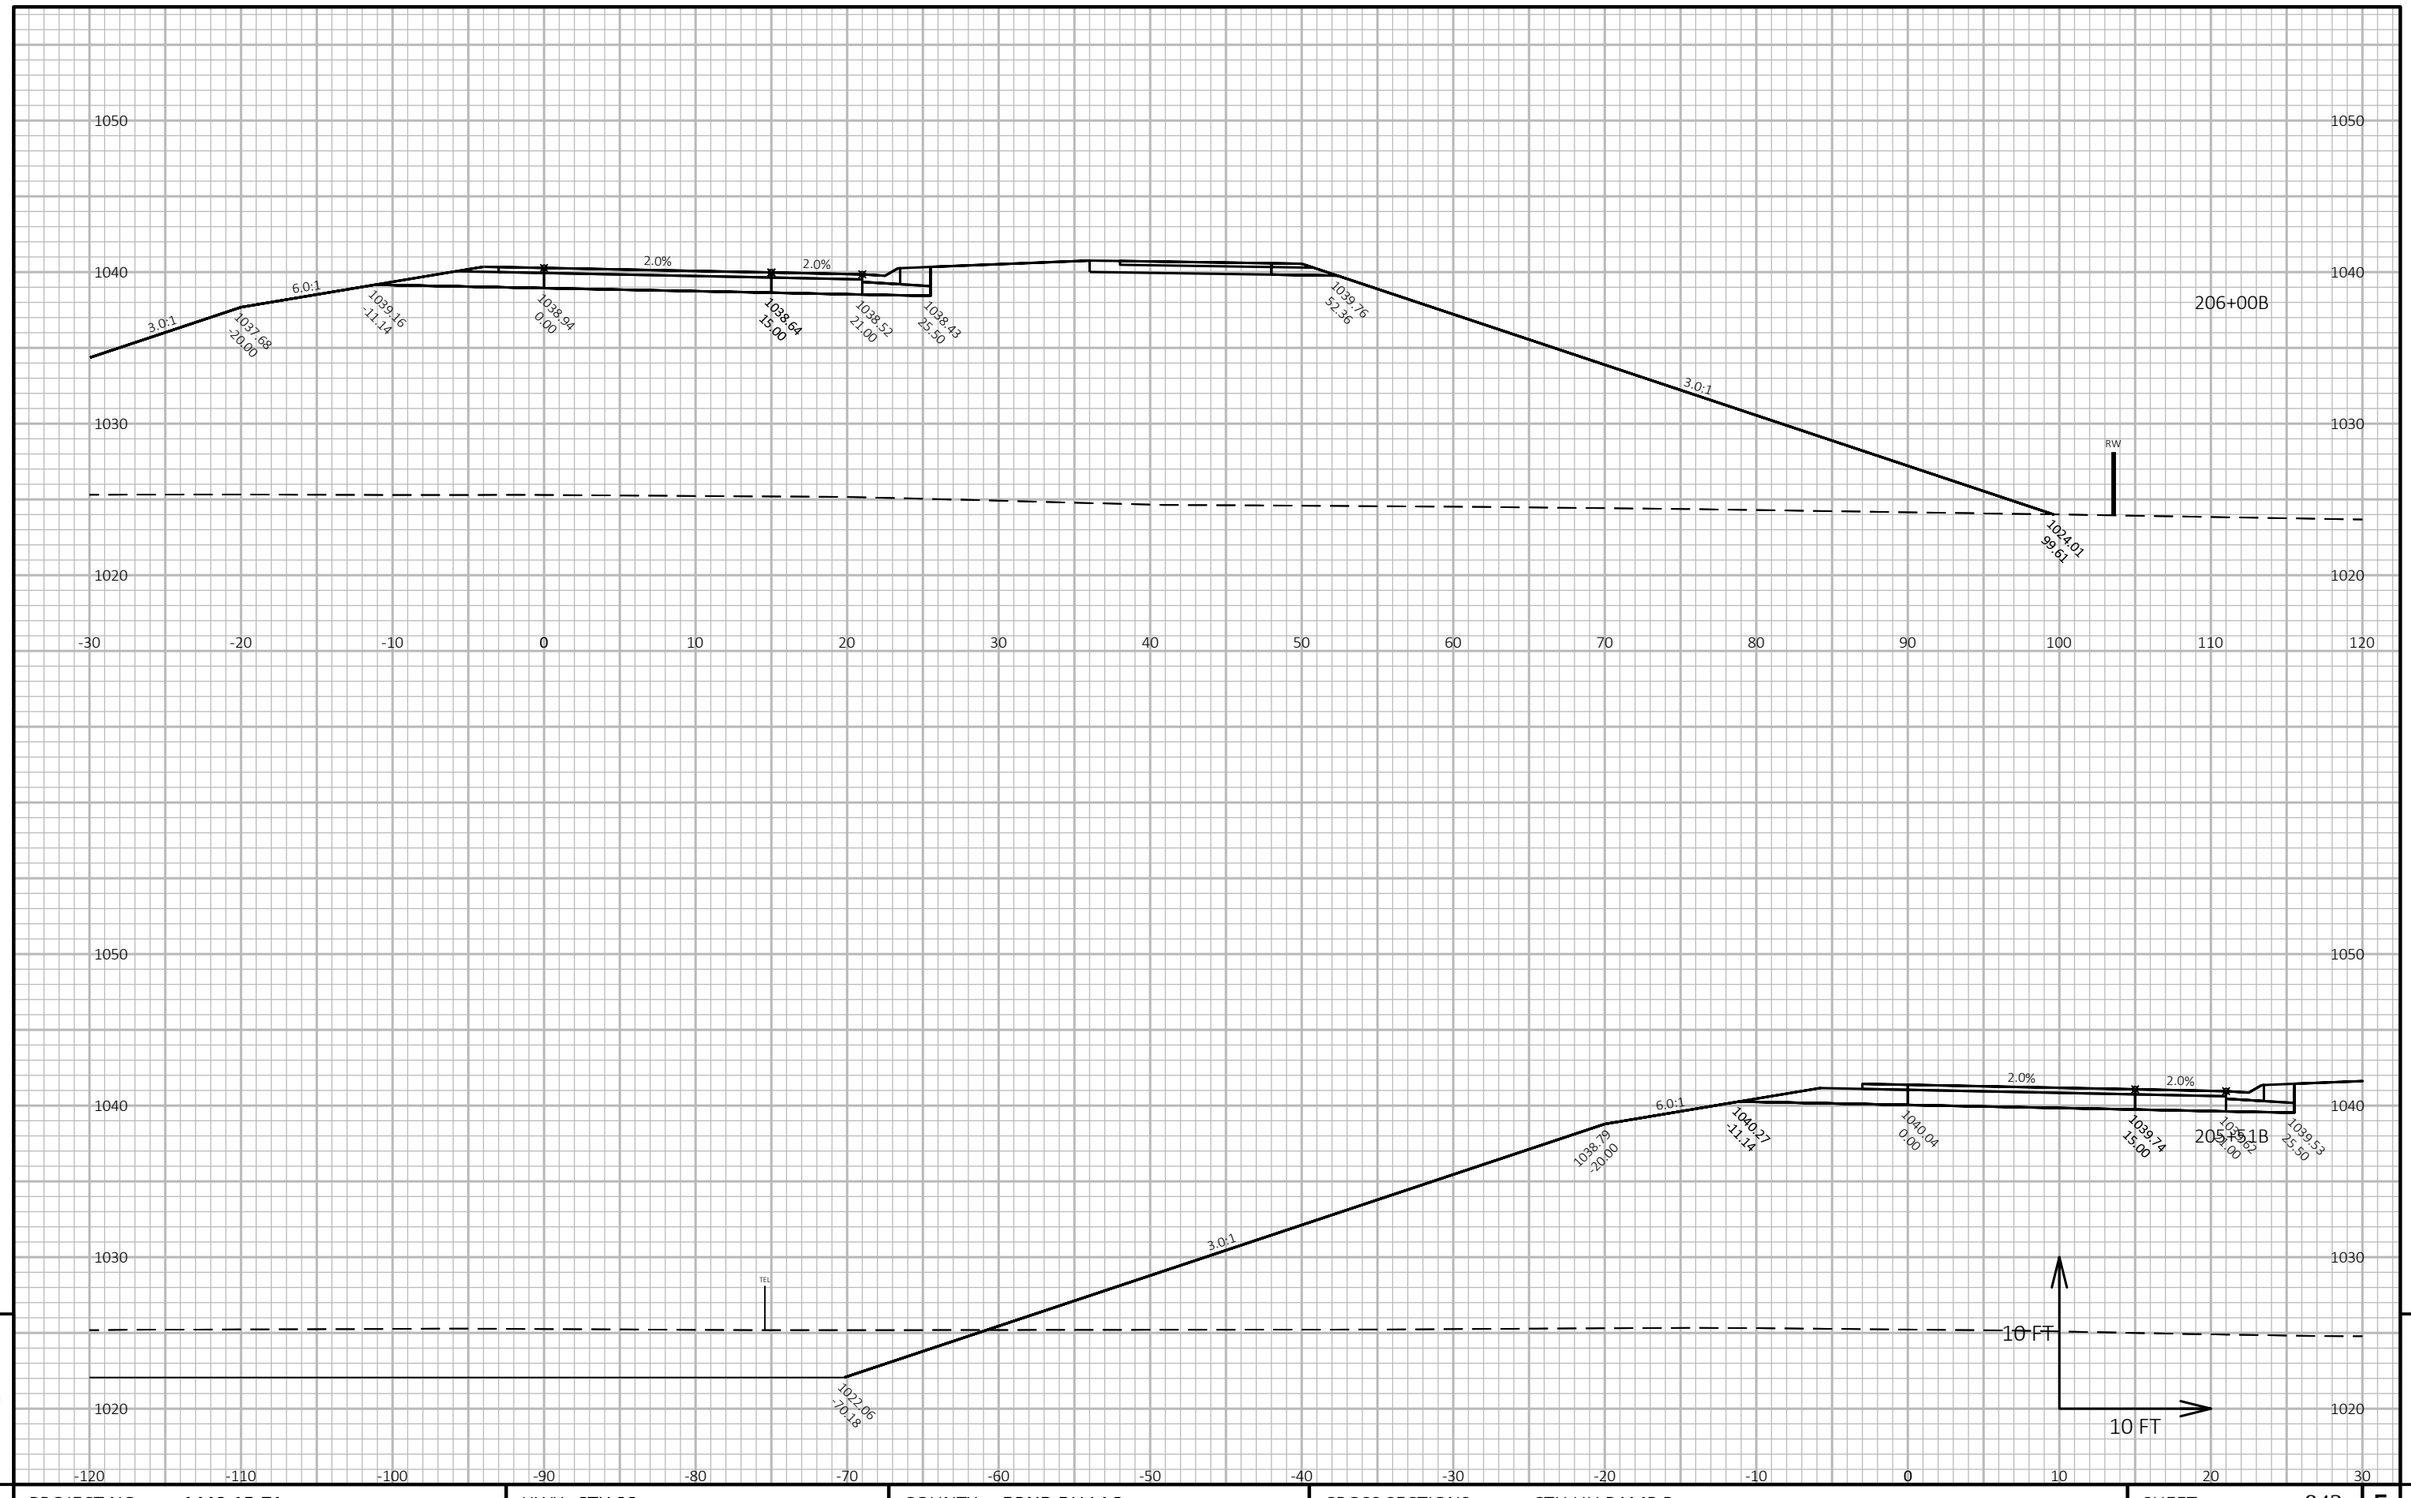

9

9

PROJECT NO: 1440-15-71	HWY: STH 23	COUNTY: FOND DU LAC	CROSS SECTIONS: CTH UU RAMP B	SHEET 843	E

FILE NAME : J:\JOBS2014\20142023\CAD\TRANSPORTATION\DWG\SHEETSPLAN\CTH UU RAMP B XSEC.DWG
LAYOUT NAME - 05


PLOT DATE : 10/20/2019 9:22 PM

PLOT BY : SCHULTZ, ANDREW K.

PLOT NAME :

PLOT SCALE : 1 IN:10 FT HORZ. / 1 IN:10 FT VERT.

WISDOT/CADDS SHEET 49

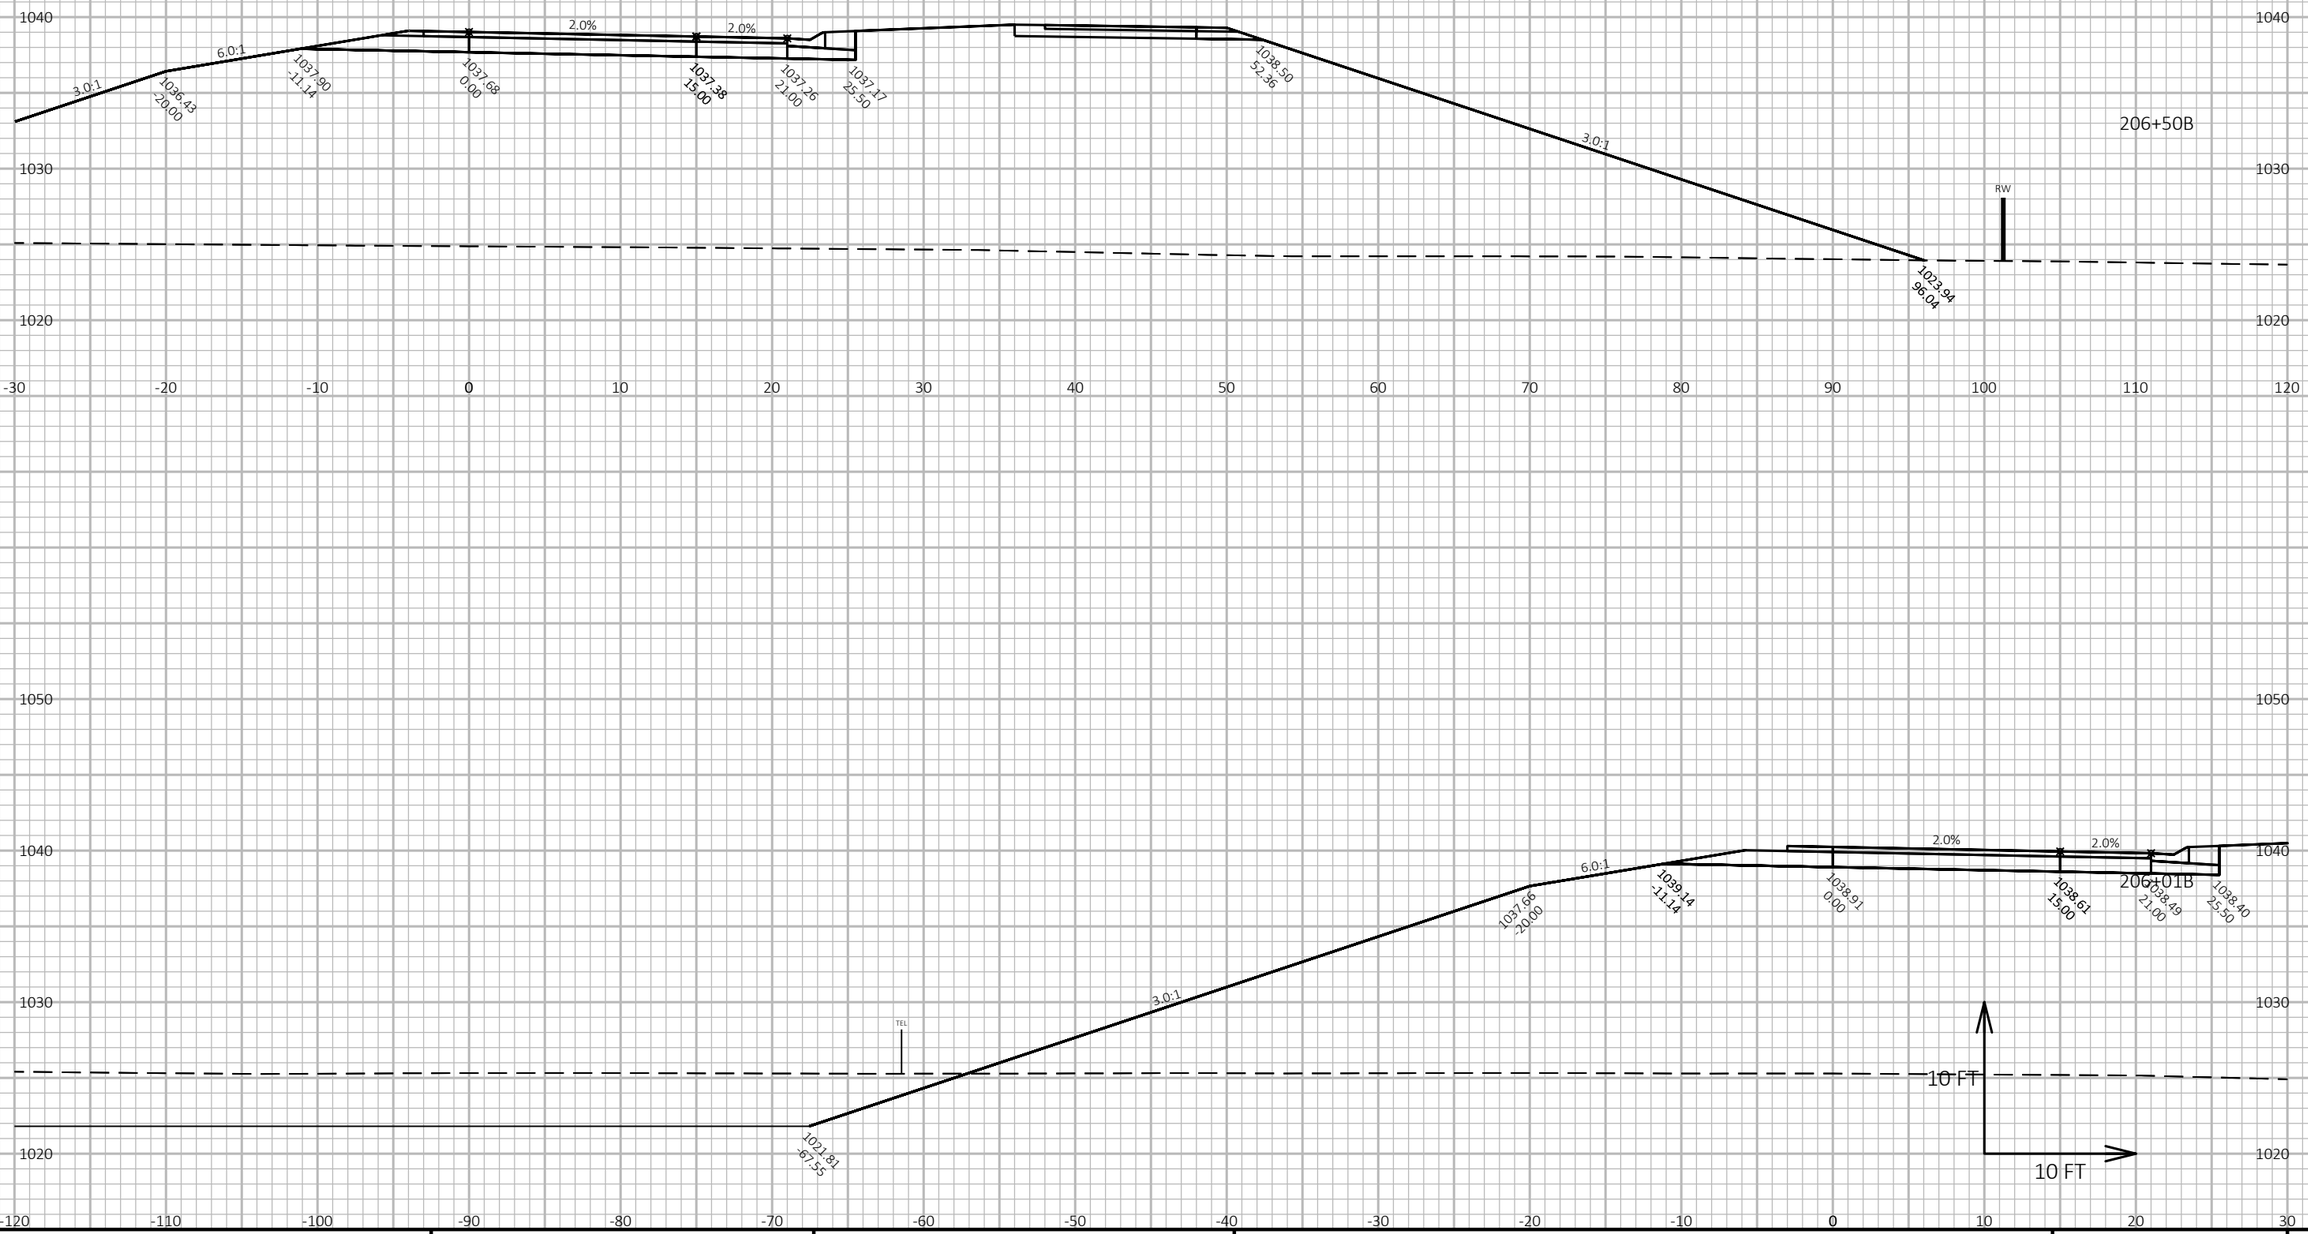

9

9

PROJECT NO: 1440-15-71	HWY: STH 23	COUNTY: FOND DU LAC	CROSS SECTIONS: CTH UU RAMP B	SHEET 844	E

FILE NAME : J:\JOBS2014\20142023\CAD\TRANSPORTATION\DWG\SHEETSPLAN\CTH UU RAMP B XSEC.DWG
LAYOUT NAME - 06


PLOT DATE : 10/20/2019 9:22 PM

PLOT BY : SCHULTZ, ANDREW K.

PLOT NAME :

PLOT SCALE : 1 IN:10 FT HORZ. / 1 IN:10 FT VERT.

WISDOT/CADDS SHEET 49

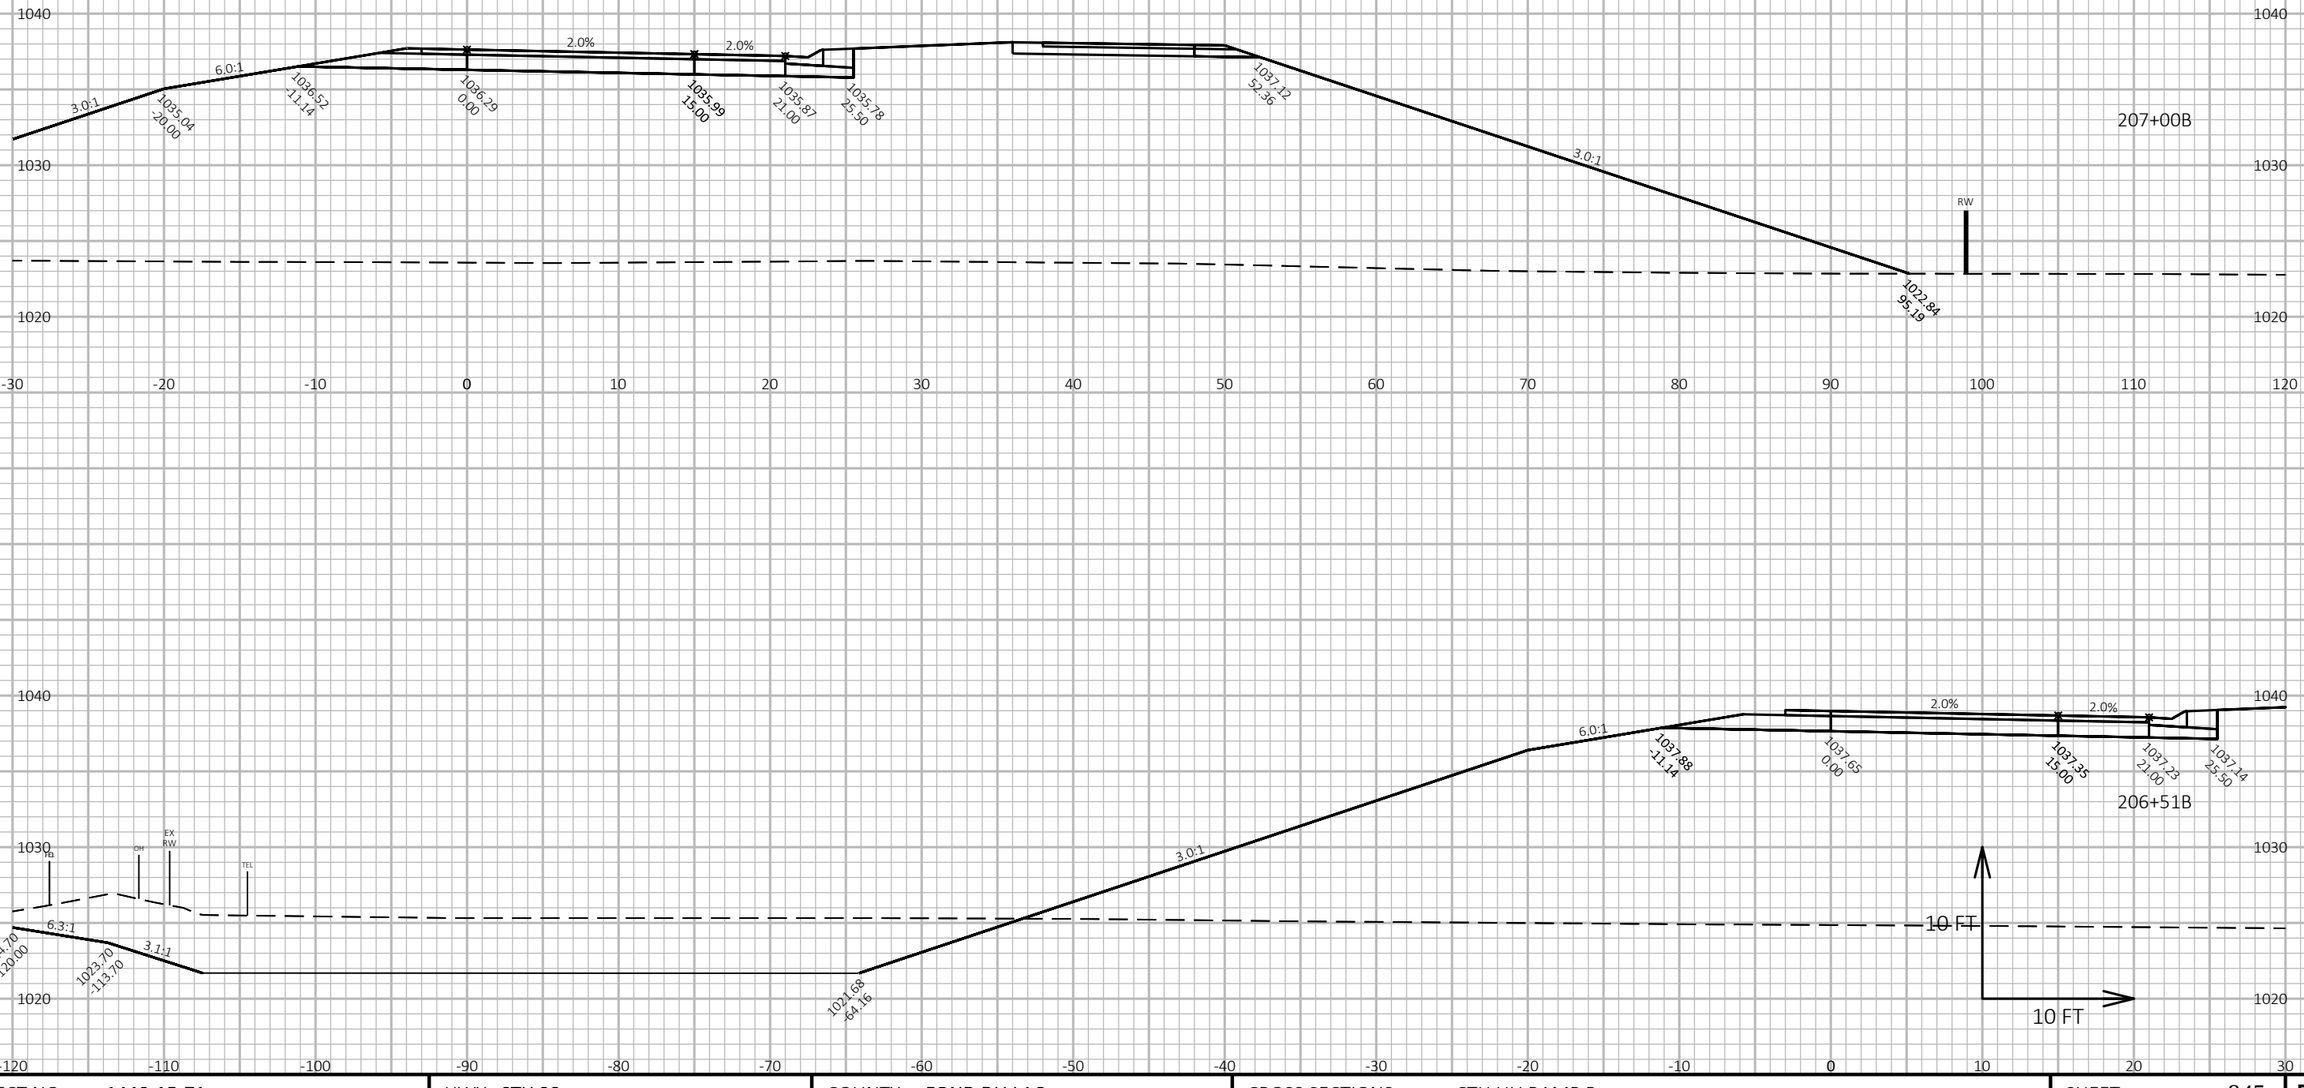

9

9

PROJECT NO: 1440-15-71	HWY: STH 23	COUNTY: FOND DU LAC	CROSS SECTIONS: CTH UU RAMP B	SHEET 845	E


FILE NAME : J:\OBS2014\20142023\CAD\TRANSPORTATION\DWG\SHEETSPLAN\CTH UU RAMP B XSEC.DWG
LAYOUT NAME - 07

PLOT DATE : 10/20/2019 9:22 PM

PLOT BY : SCHULTZ, ANDREW K.

PLOT NAME :

PLOT SCALE : 1 IN:10 FT HORZ. / 1 IN:10 FT VERT.

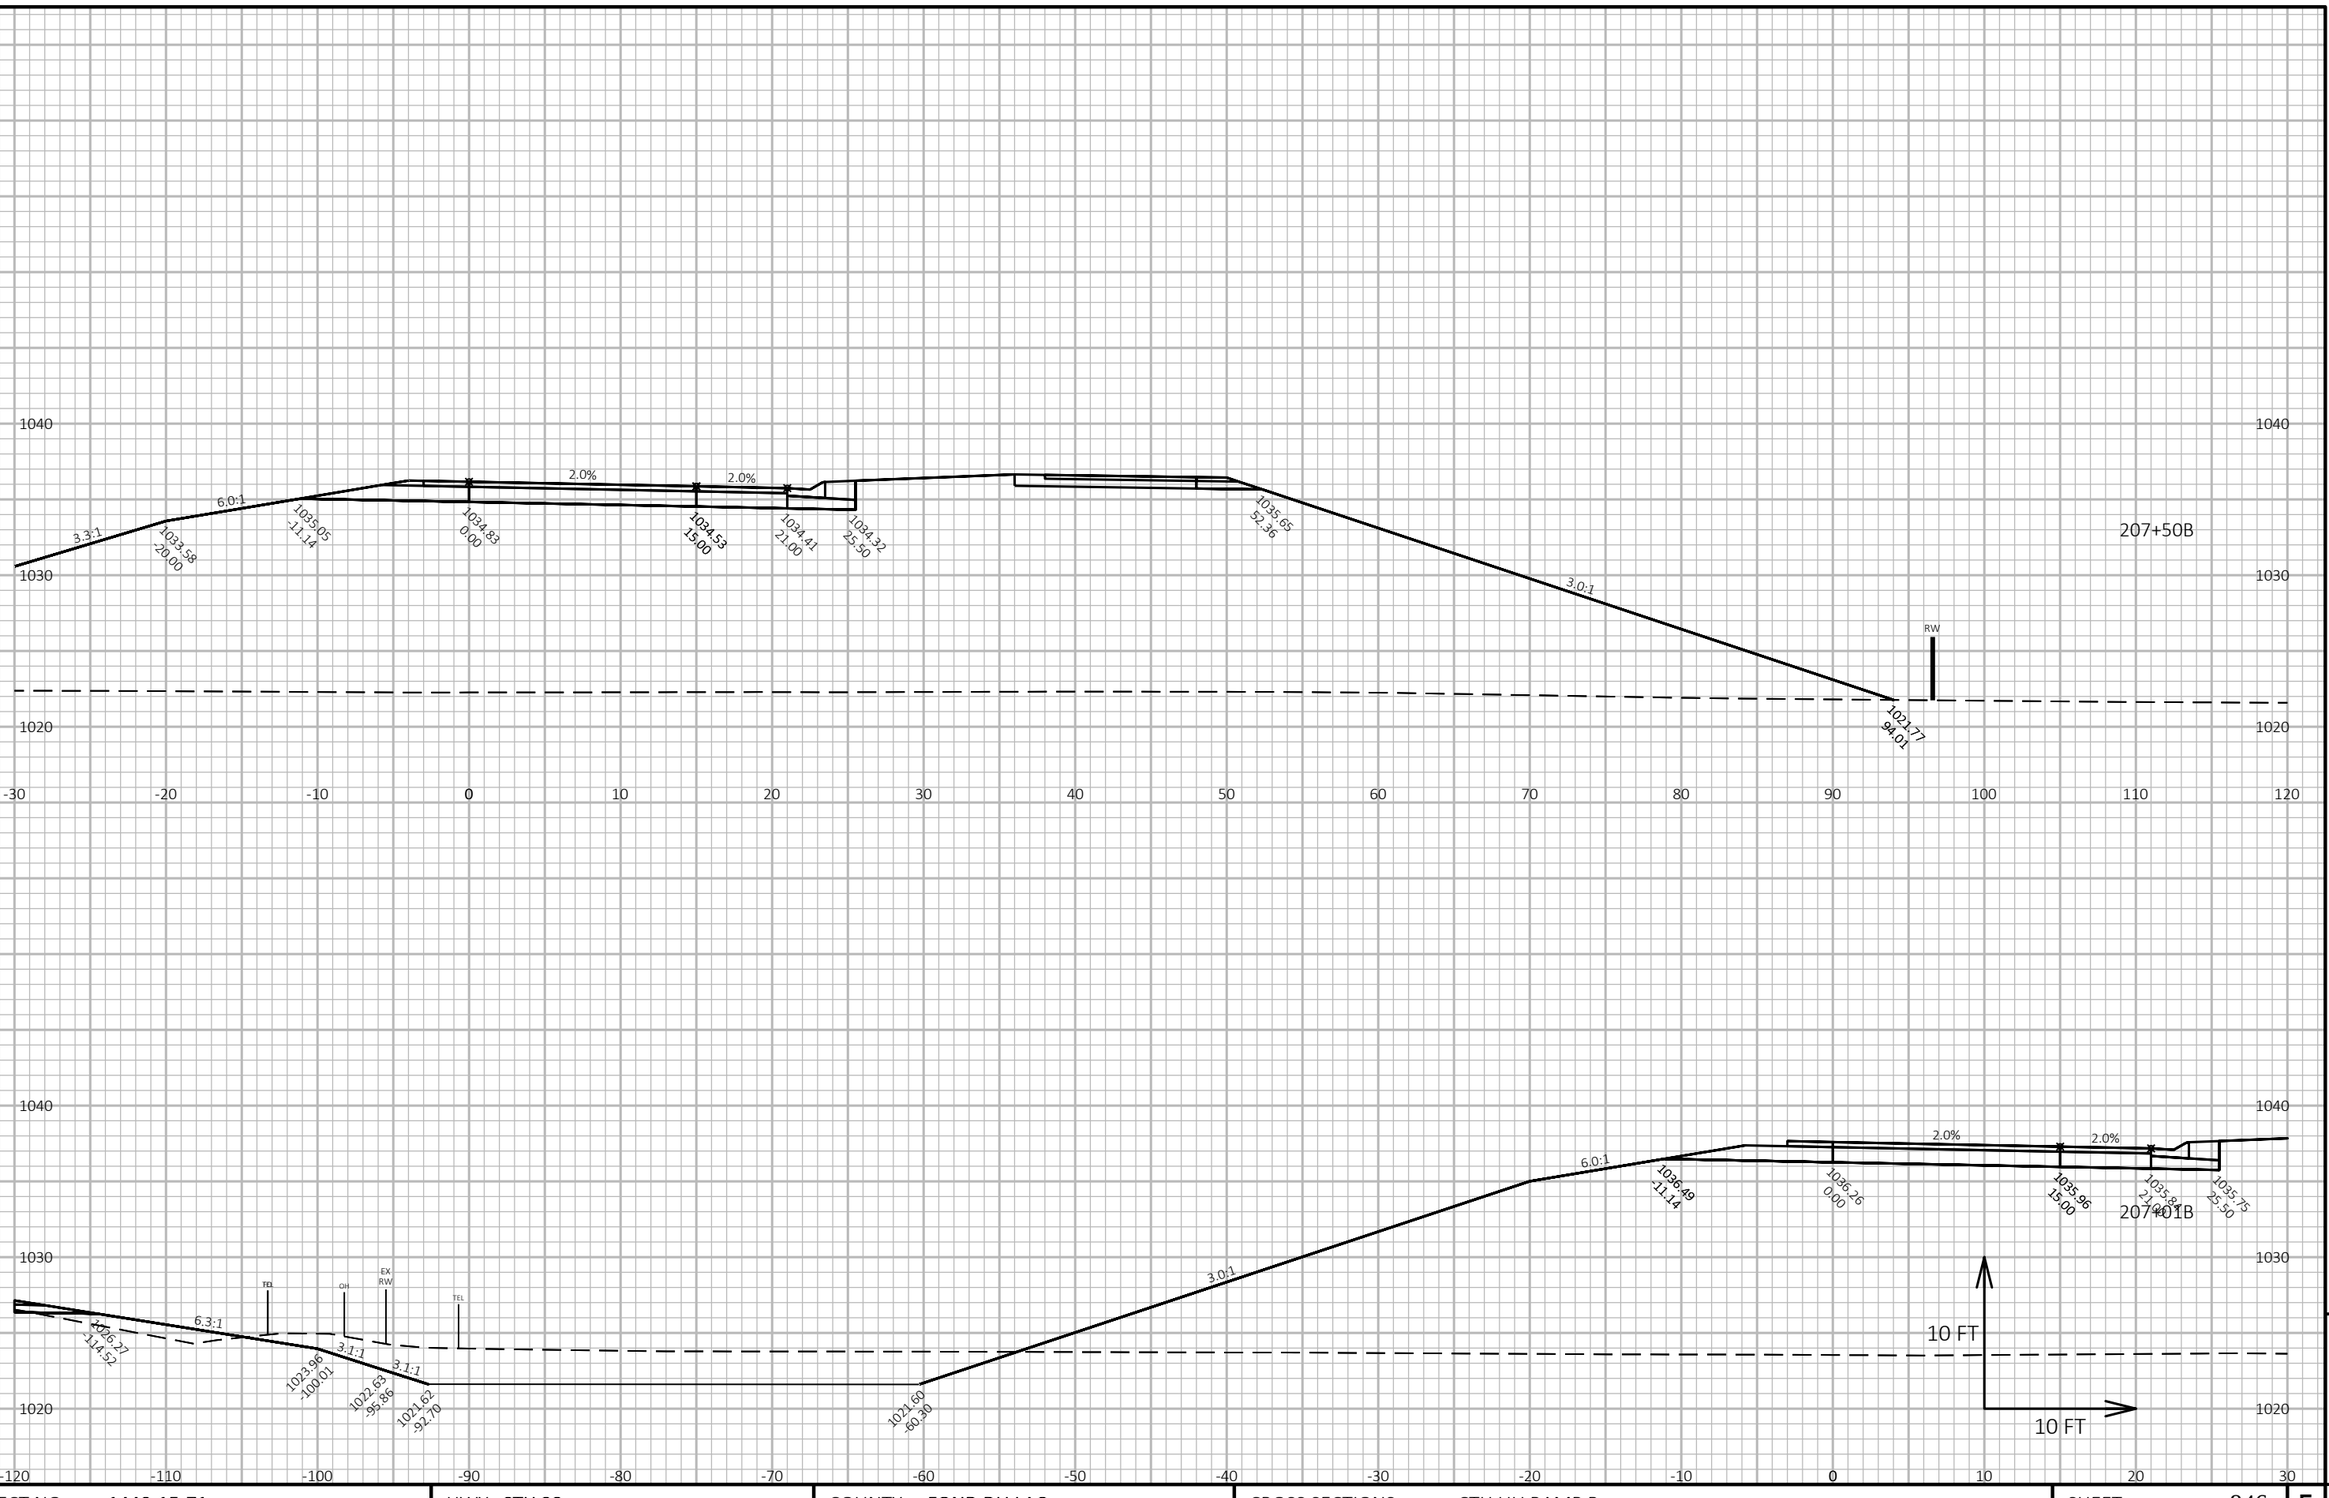

9

9

PROJECT NO: 1440-15-71	HWY: STH 23	COUNTY: FOND DU LAC	CROSS SECTIONS: CTH UU RAMP B	SHEET 846	E

FILE NAME : J:\JOBS2014\20142023\CAD\TRANSPORTATION\DWG\SHEETSPLAN\CTH UU RAMP B XSEC.DWG
LAYOUT NAME - 08


PLOT DATE : 10/20/2019 9:23 PM

PLOT BY : SCHULTZ, ANDREW K.

PLOT NAME :

PLOT SCALE : 1 IN:10 FT HORZ. / 1 IN:10 FT VERT.

WISDOT/CADDS SHEET 49

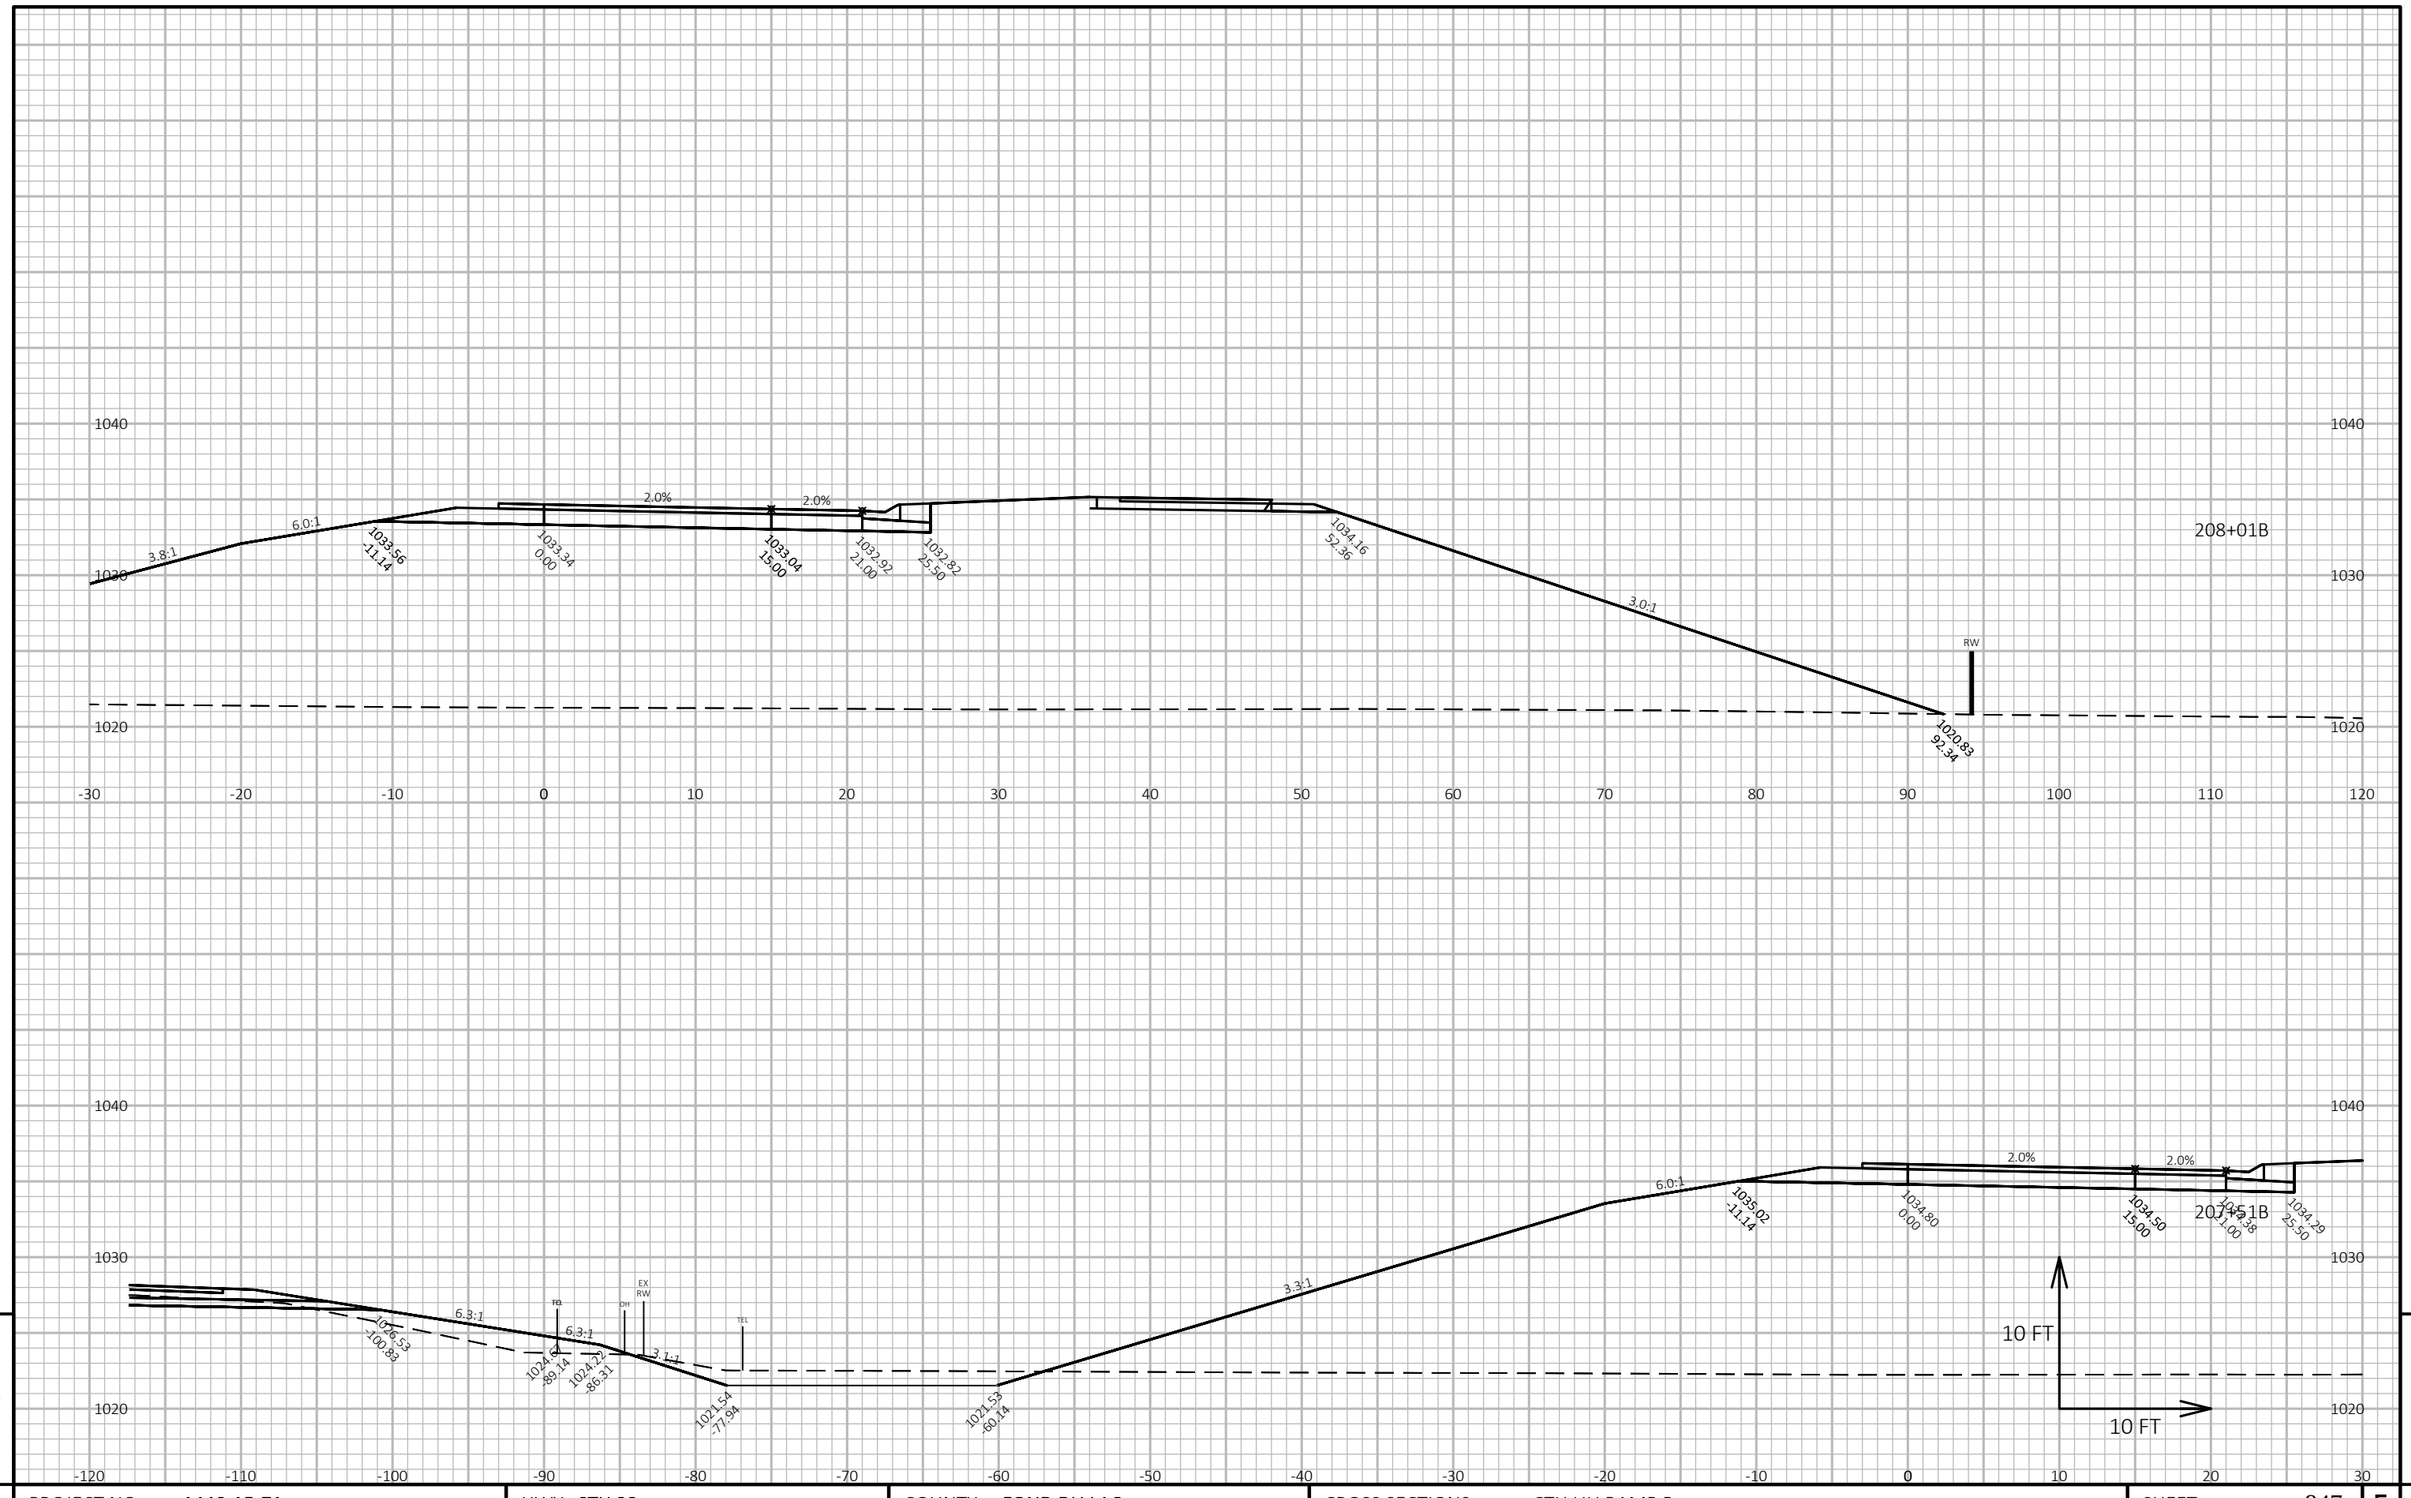

9

9

PROJECT NO: 1440-15-71	HWY: STH 23	COUNTY: FOND DU LAC	CROSS SECTIONS: CTH UU RAMP B	SHEET 847	E

FILE NAME : J:\OBS2014\20142023\CAD\TRANSPORTATION\DWG\SHEETSPLAN\CTH UU RAMP B XSEC.DWG
LAYOUT NAME - 09


PLOT DATE : 10/20/2019 9:23 PM

PLOT BY : SCHULTZ, ANDREW K.

PLOT NAME :

PLOT SCALE : 1 IN:10 FT HORZ. / 1 IN:10 FT VERT.

WISDOT/CADDS SHEET 49

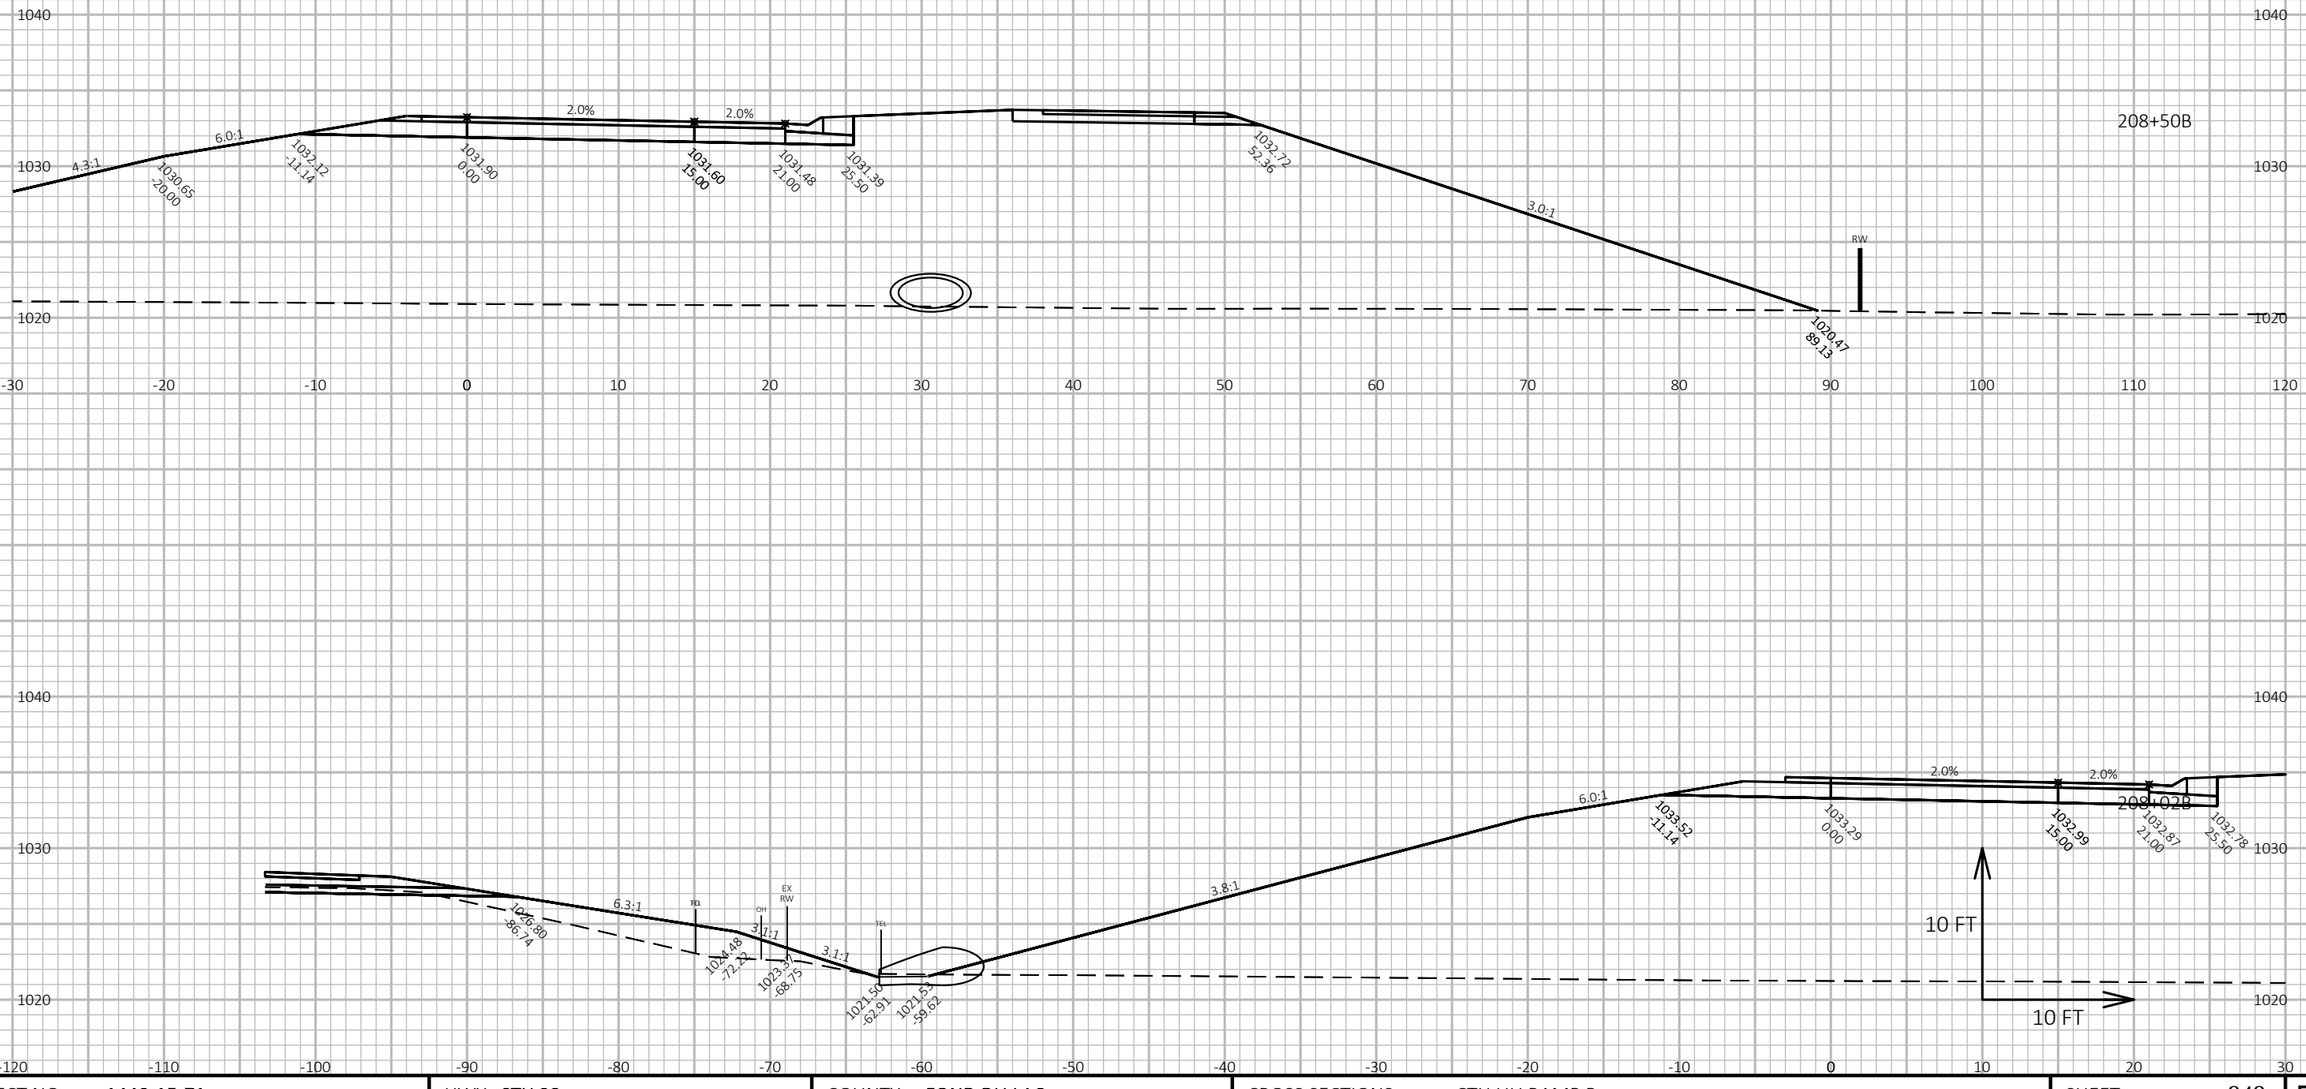

9

9


PROJECT NO: 1440-15-71	HWY: STH 23	COUNTY: FOND DU LAC	CROSS SECTIONS: CTH UU RAMP B	SHEET 848	E

FILE NAME : J:\JOBS2014\20142023\CAD\TRANSPORTATION\DWG\SHEETSPLAN\CTH UU RAMP B XSEC.DWG
LAYOUT NAME - 10

PLOT DATE : 10/20/2019 9:23 PM PLOT BY : SCHULTZ, ANDREW K. PLOT NAME :

PLOT SCALE : 1 IN:10 FT HORZ. / 1 IN:10 FT VERT.

WISDOT/CADDS SHEET 49

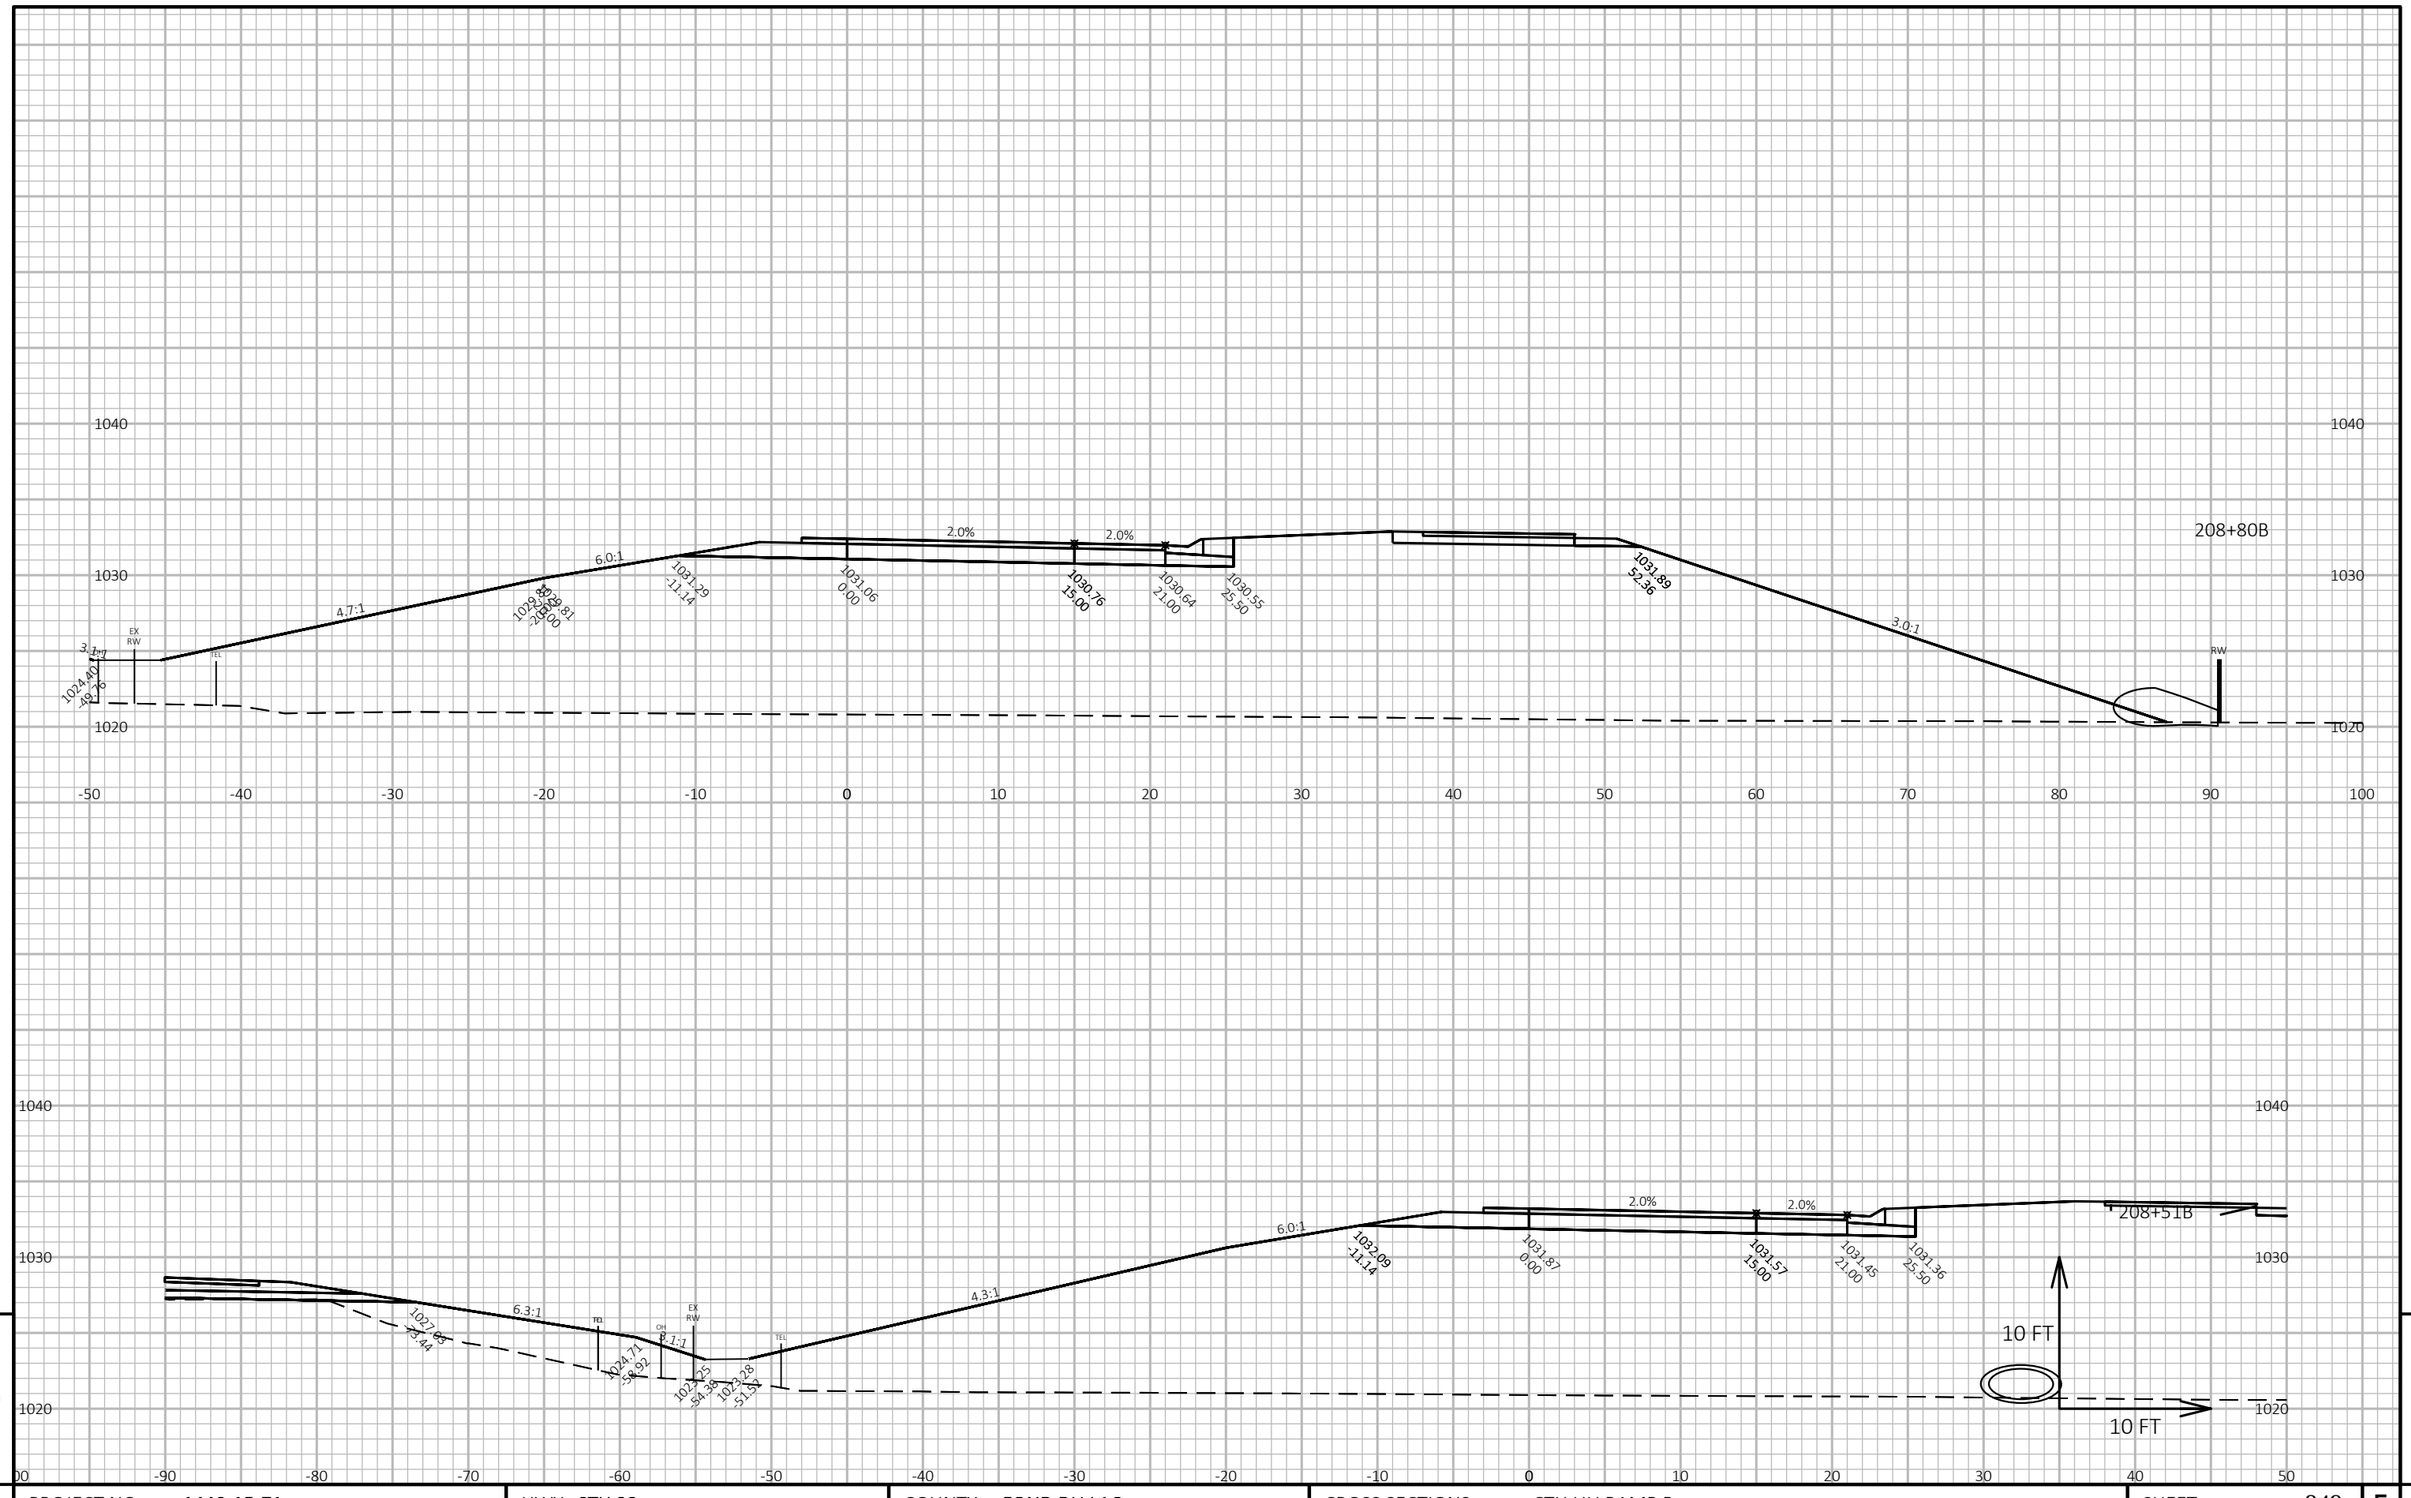


PROJECT NO: 1440-15-71	HWY: STH 23	COUNTY: FOND DU LAC	CROSS SECTIONS: CTH UU RAMP B	SHEET 849	E

FILE NAME : J:\JOBS2014\20142023\CAD\TRANSPORTATION\DWG\SHEETSPLAN\CTH UU RAMP B XSEC.DWG
LAYOUT NAME - 11

PLOT DATE : 10/20/2019 9:23 PM PLOT BY : SCHULTZ, ANDREW K. PLOT NAME :

PLOT SCALE : 1 IN:10 FT HORZ. / 1 IN:10 FT VERT.

WISDOT/CADDS SHEET 49

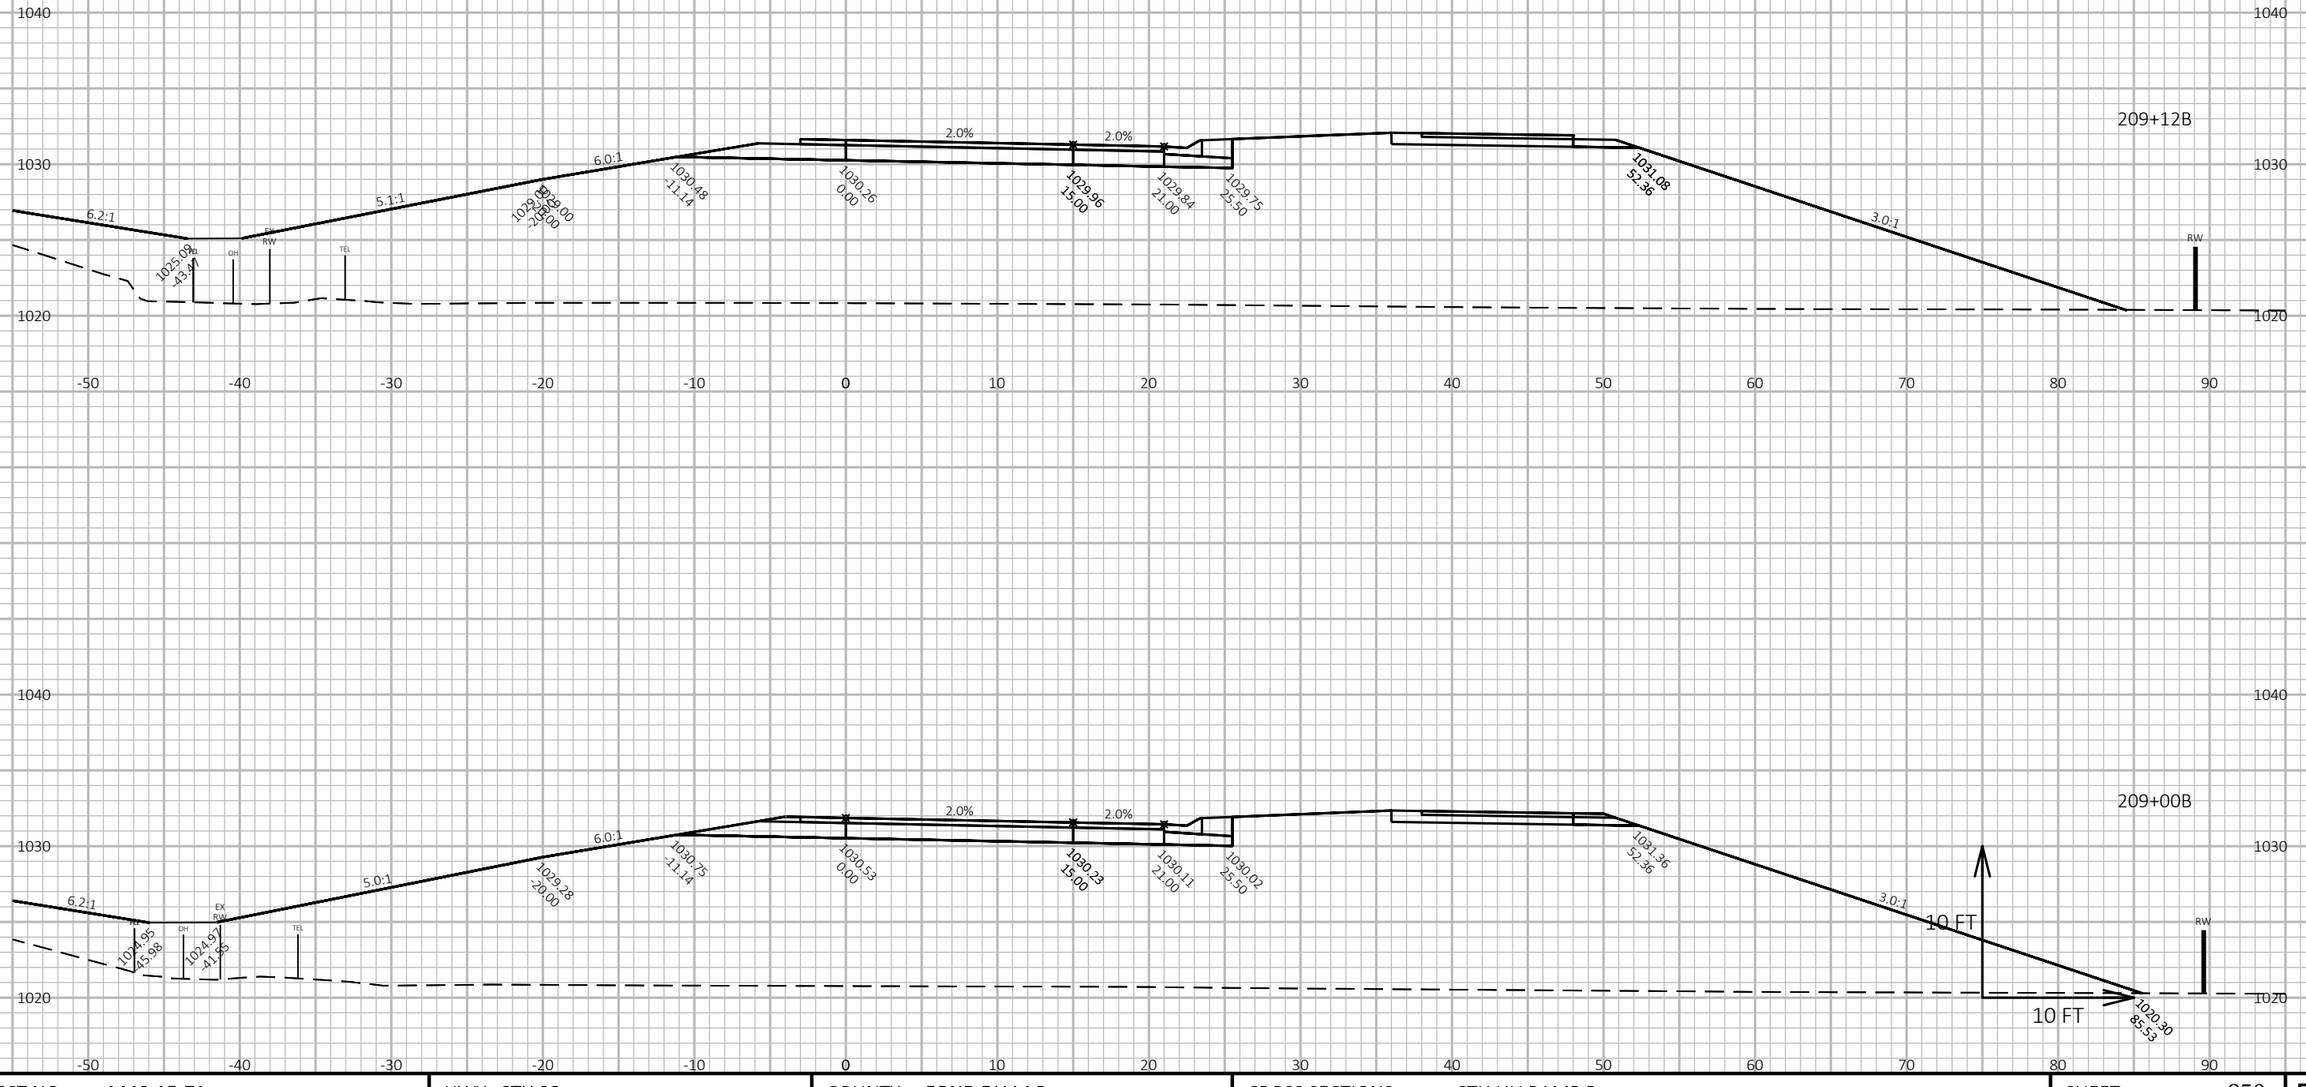

9 9


PROJECT NO: 1440-15-71	HWY: STH 23	COUNTY: FOND DU LAC	CROSS SECTIONS: CTH UU RAMP B	SHEET 850	E

FILE NAME : J:\OBS2014\20142023\CAD\TRANSPORTATION\DWG\SHEETSPLAN\CTH UU RAMP B XSEC.DWG
LAYOUT NAME - 12

PLOT DATE : 10/20/2019 9:23 PM PLOT BY : SCHULTZ, ANDREW K. PLOT NAME :

PLOT SCALE : 1 IN:10 FT HORZ. / 1 IN:10 FT VERT.

WISDOT/CADDS SHEET 49

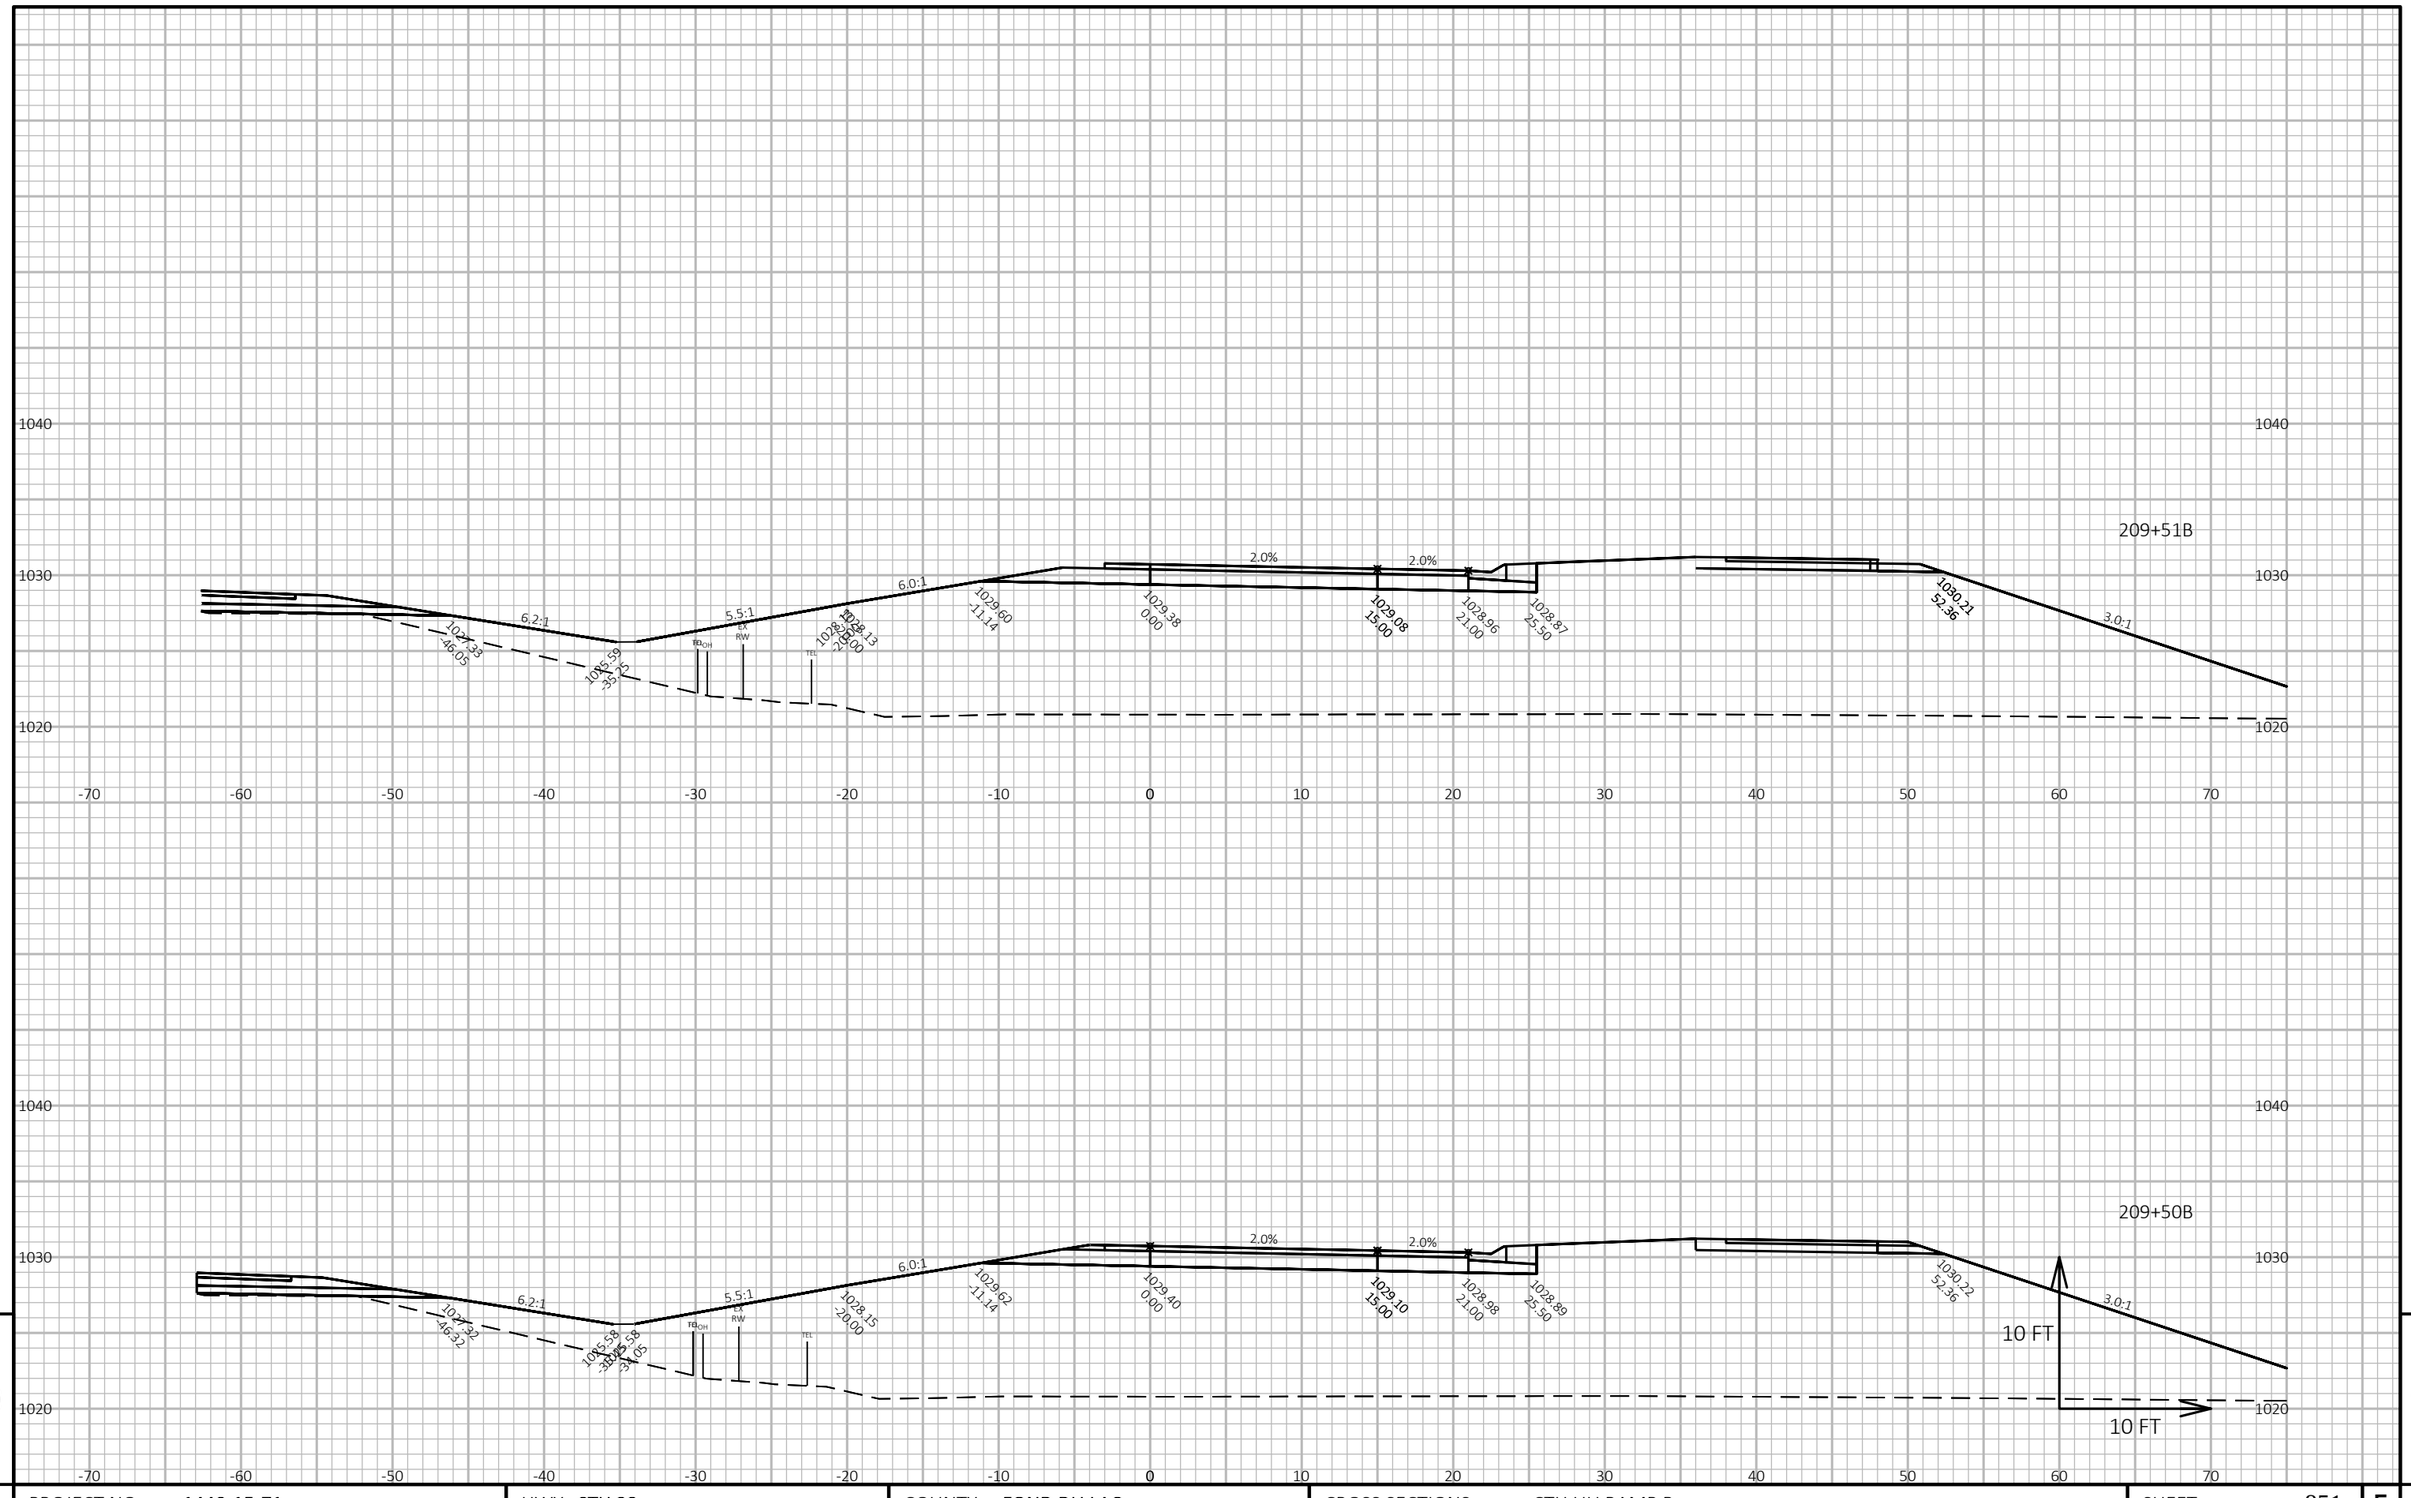


PROJECT NO: 1440-15-71	HWY: STH 23	COUNTY: FOND DU LAC	CROSS SECTIONS: CTH UU RAMP B	SHEET 851	E

FILE NAME : J:\JOBS2014\20142023\CAD\TRANSPORTATION\DWG\SHEETSPLAN\CTH UU RAMP B XSEC.DWG
LAYOUT NAME - 13

PLOT DATE : 10/20/2019 9:23 PM PLOT BY : SCHULTZ, ANDREW K. PLOT NAME :

PLOT SCALE : 1 IN:10 FT HORZ. / 1 IN:10 FT VERT.

WISDOT/CADDS SHEET 49

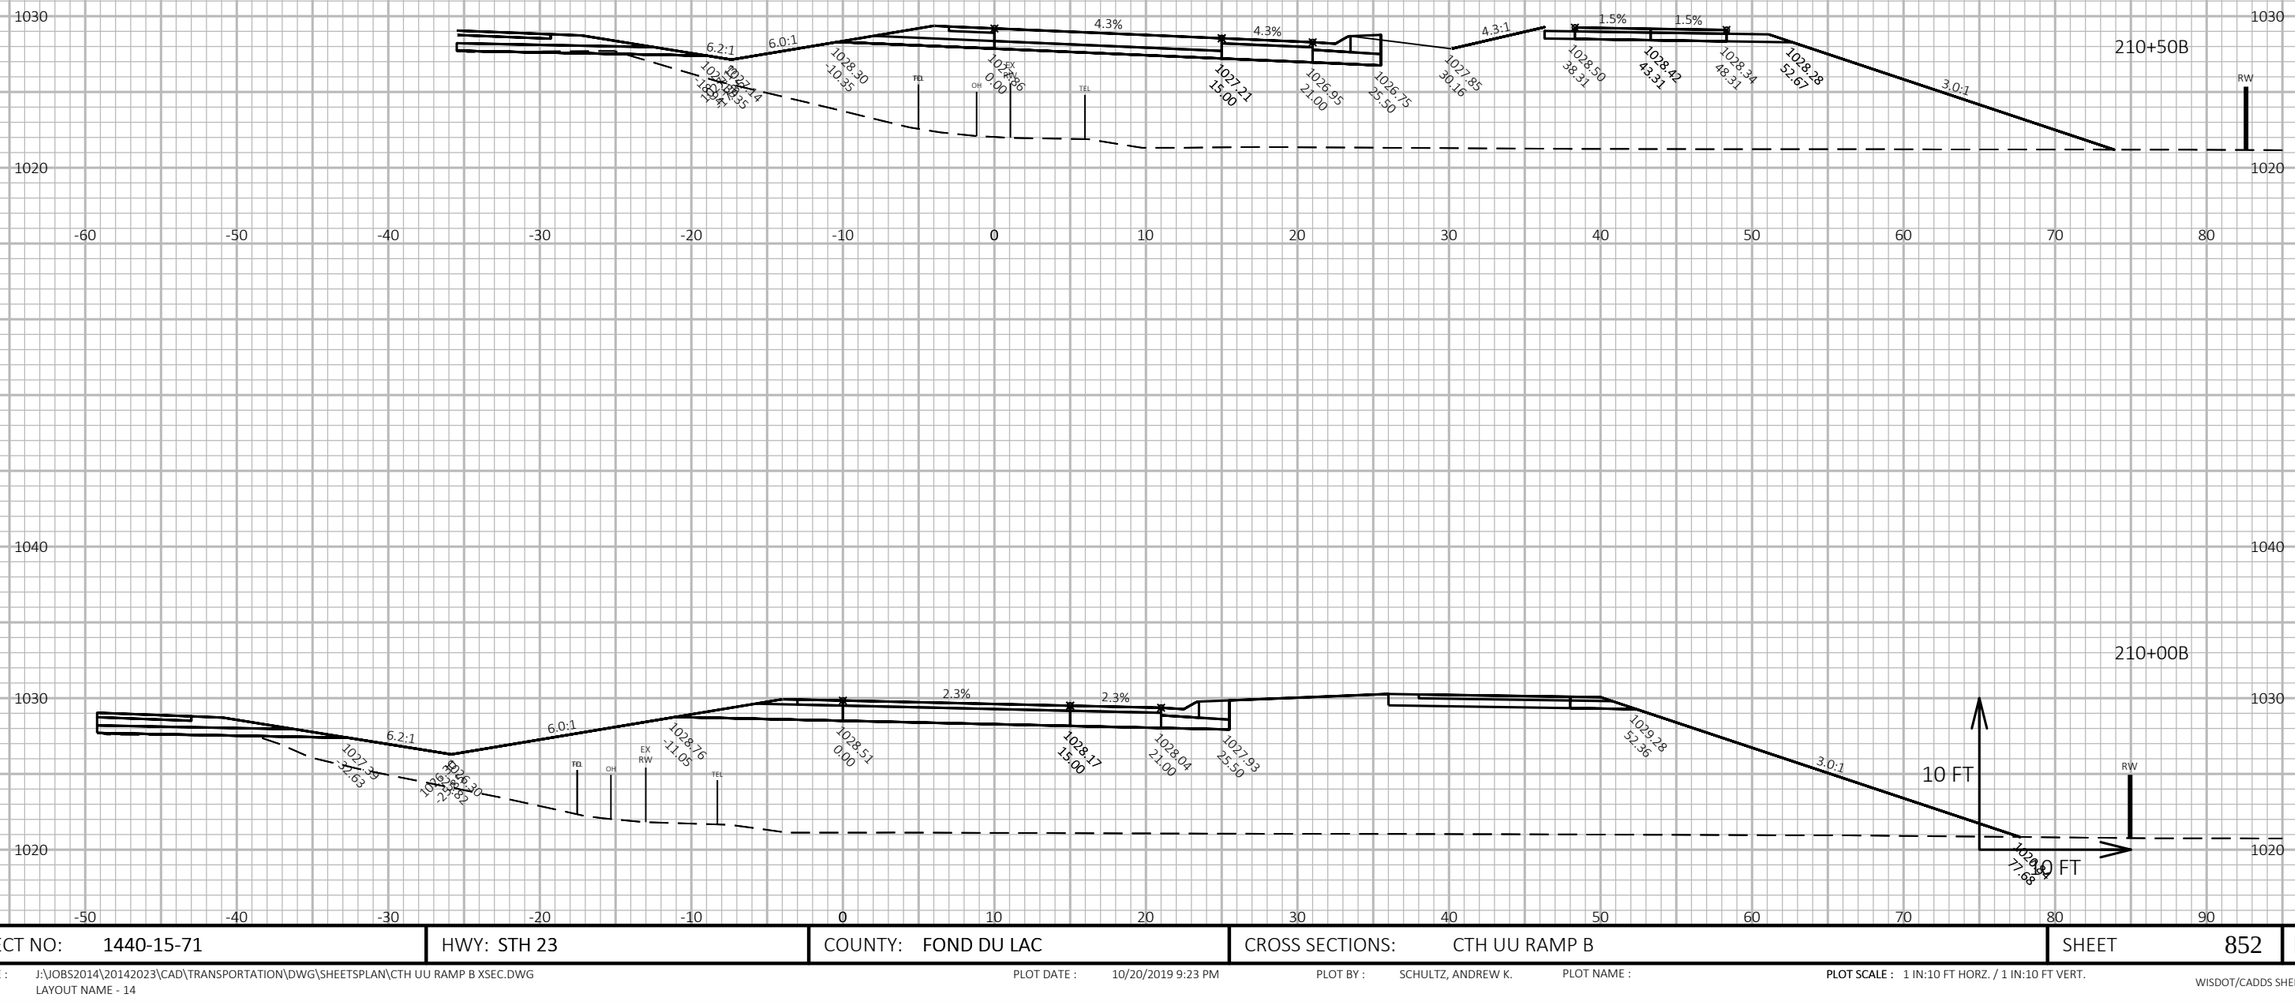

9

9

PROJECT NO: 1440-15-71	HWY: STH 23	COUNTY: FOND DU LAC	CROSS SECTIONS: CTH UU RAMP B	SHEET 852	E

FILE NAME : J:\OBS2014\20142023\CAD\TRANSPORTATION\DWG\SHEETSPLAN\CTH UU RAMP B XSEC.DWG
LAYOUT NAME - 14


PLOT DATE : 10/20/2019 9:23 PM

PLOT BY : SCHULTZ, ANDREW K.

PLOT NAME :

PLOT SCALE : 1 IN:10 FT HORZ. / 1 IN:10 FT VERT.

WISDOT/CADDS SHEET 49

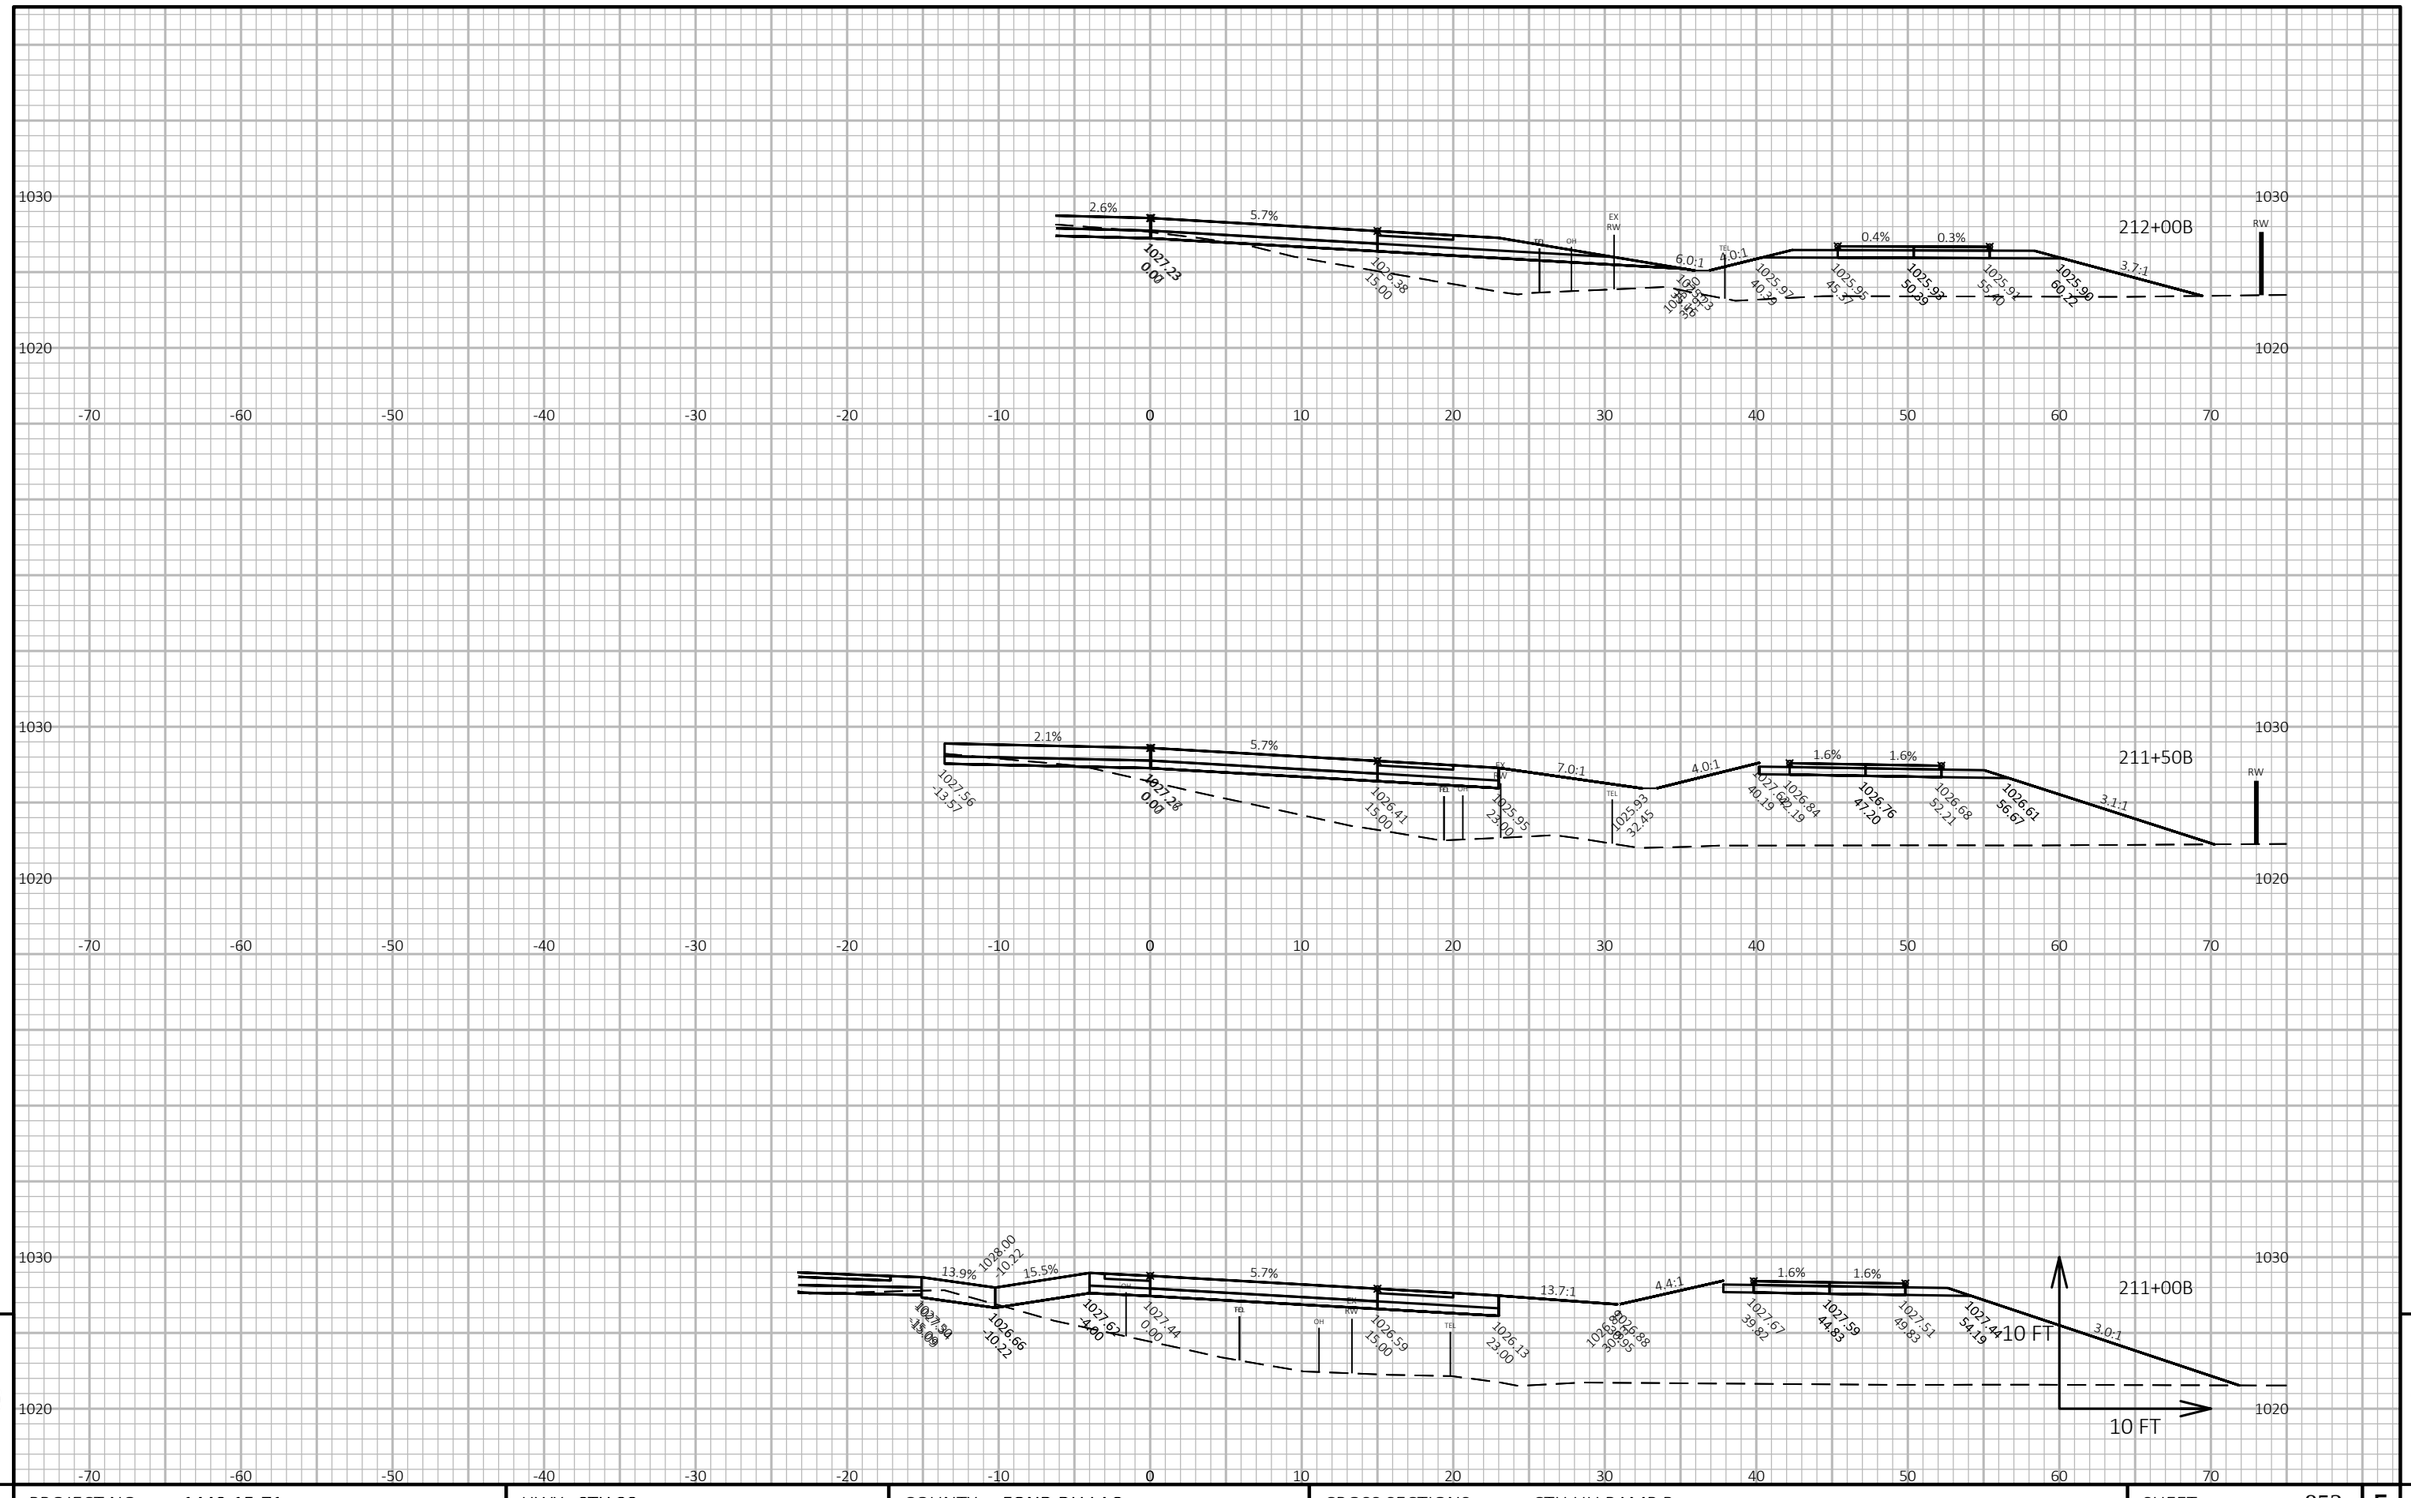

9

9


PROJECT NO: 1440-15-71	HWY: STH 23	COUNTY: FOND DU LAC	CROSS SECTIONS: CTH UU RAMP B	SHEET 853	E

FILE NAME : J:\JOBS2014\20142023\CAD\TRANSPORTATION\DWG\SHEETSPLAN\CTH UU RAMP B XSEC.DWG
LAYOUT NAME - 15

PLOT DATE : 10/20/2019 9:24 PM PLOT BY : SCHULTZ, ANDREW K. PLOT NAME :

PLOT SCALE : 1 IN:10 FT HORZ. / 1 IN:10 FT VERT.

WISDOT/CADDS SHEET 49

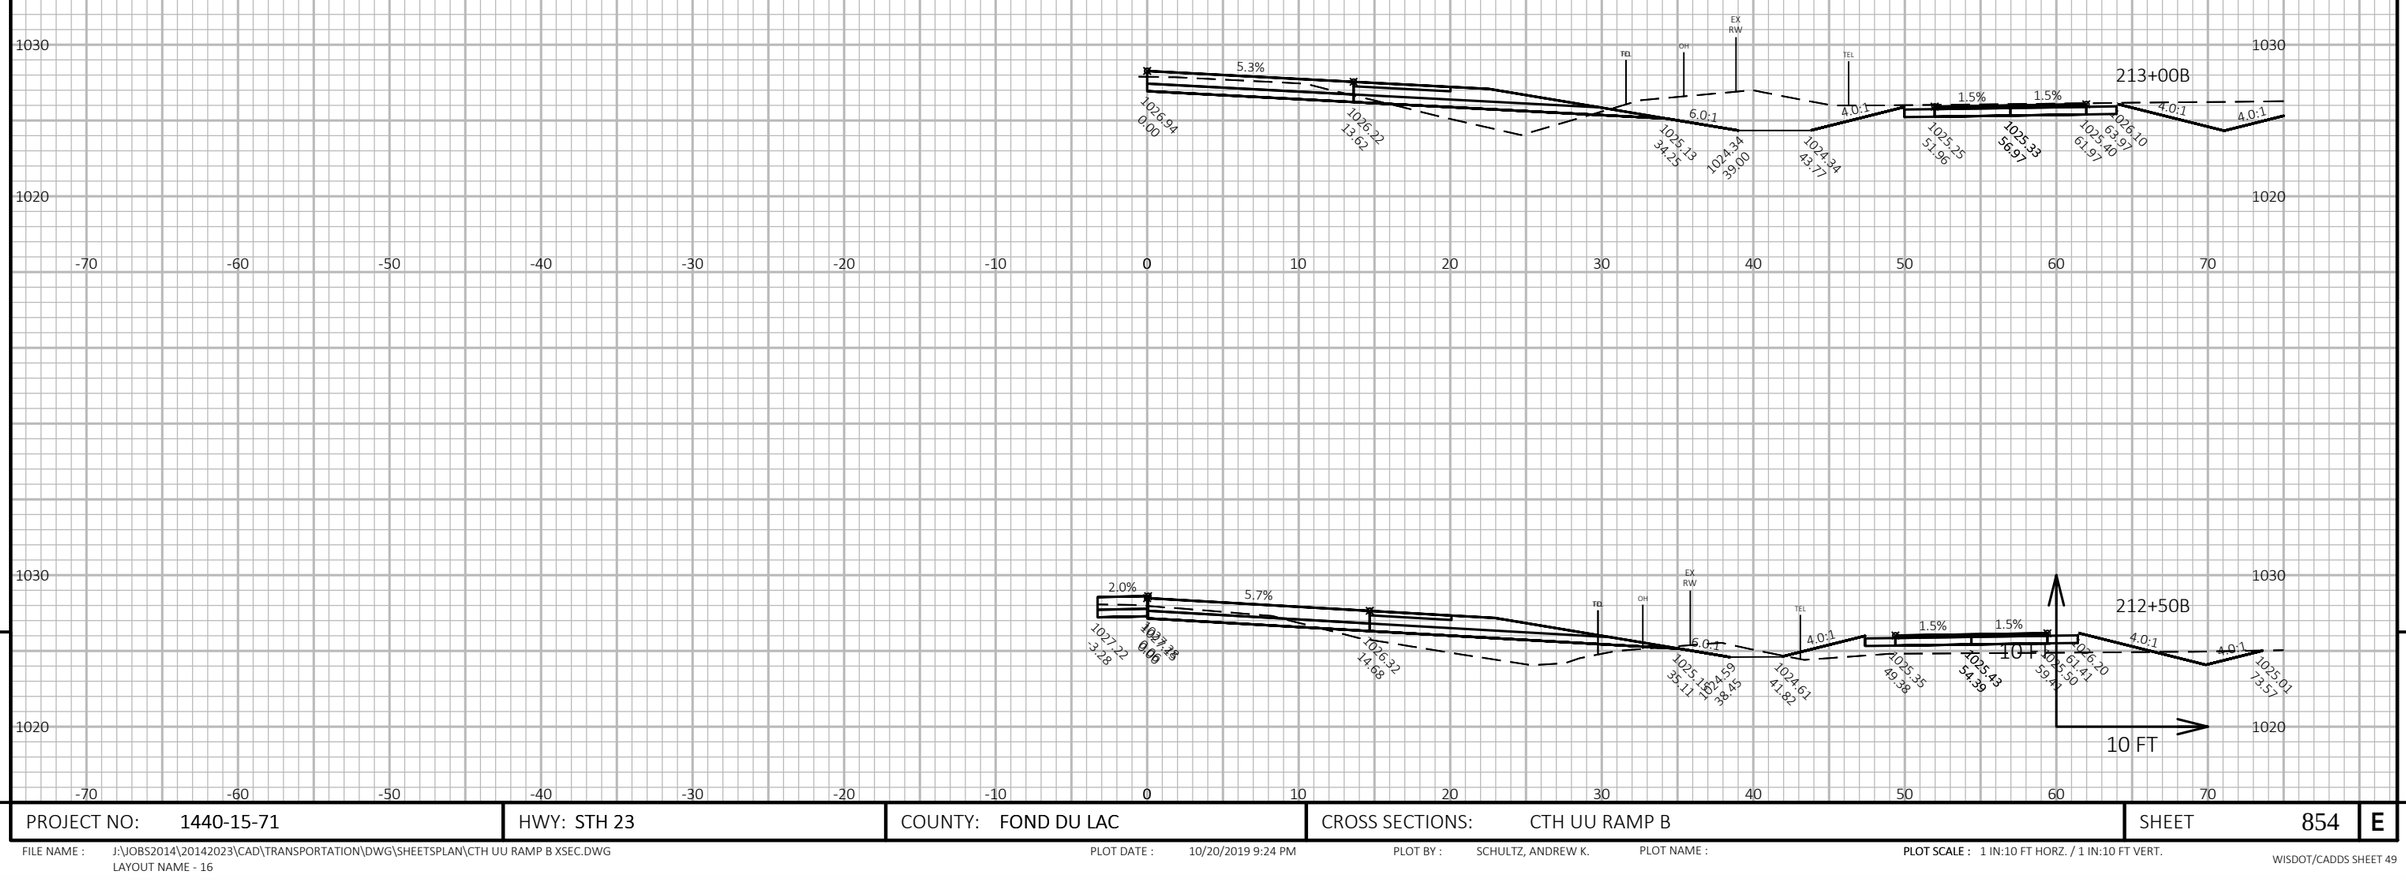

9


9

PROJECT NO: 1440-15-71	HWY: STH 23	COUNTY: FOND DU LAC	CROSS SECTIONS: CTH UU RAMP B	SHEET 854	E

FILE NAME : J:\OBS2014\20142023\CAD\TRANSPORTATION\DWG\SHEETSPLAN\CTH UU RAMP B XSEC.DWG
LAYOUT NAME - 16

PLOT DATE : 10/20/2019 9:24 PM PLOT BY : SCHULTZ, ANDREW K. PLOT NAME : PLOT SCALE : 1 IN:10 FT HORZ. / 1 IN:10 FT VERT.

WISDOT/CADDS SHEET 49

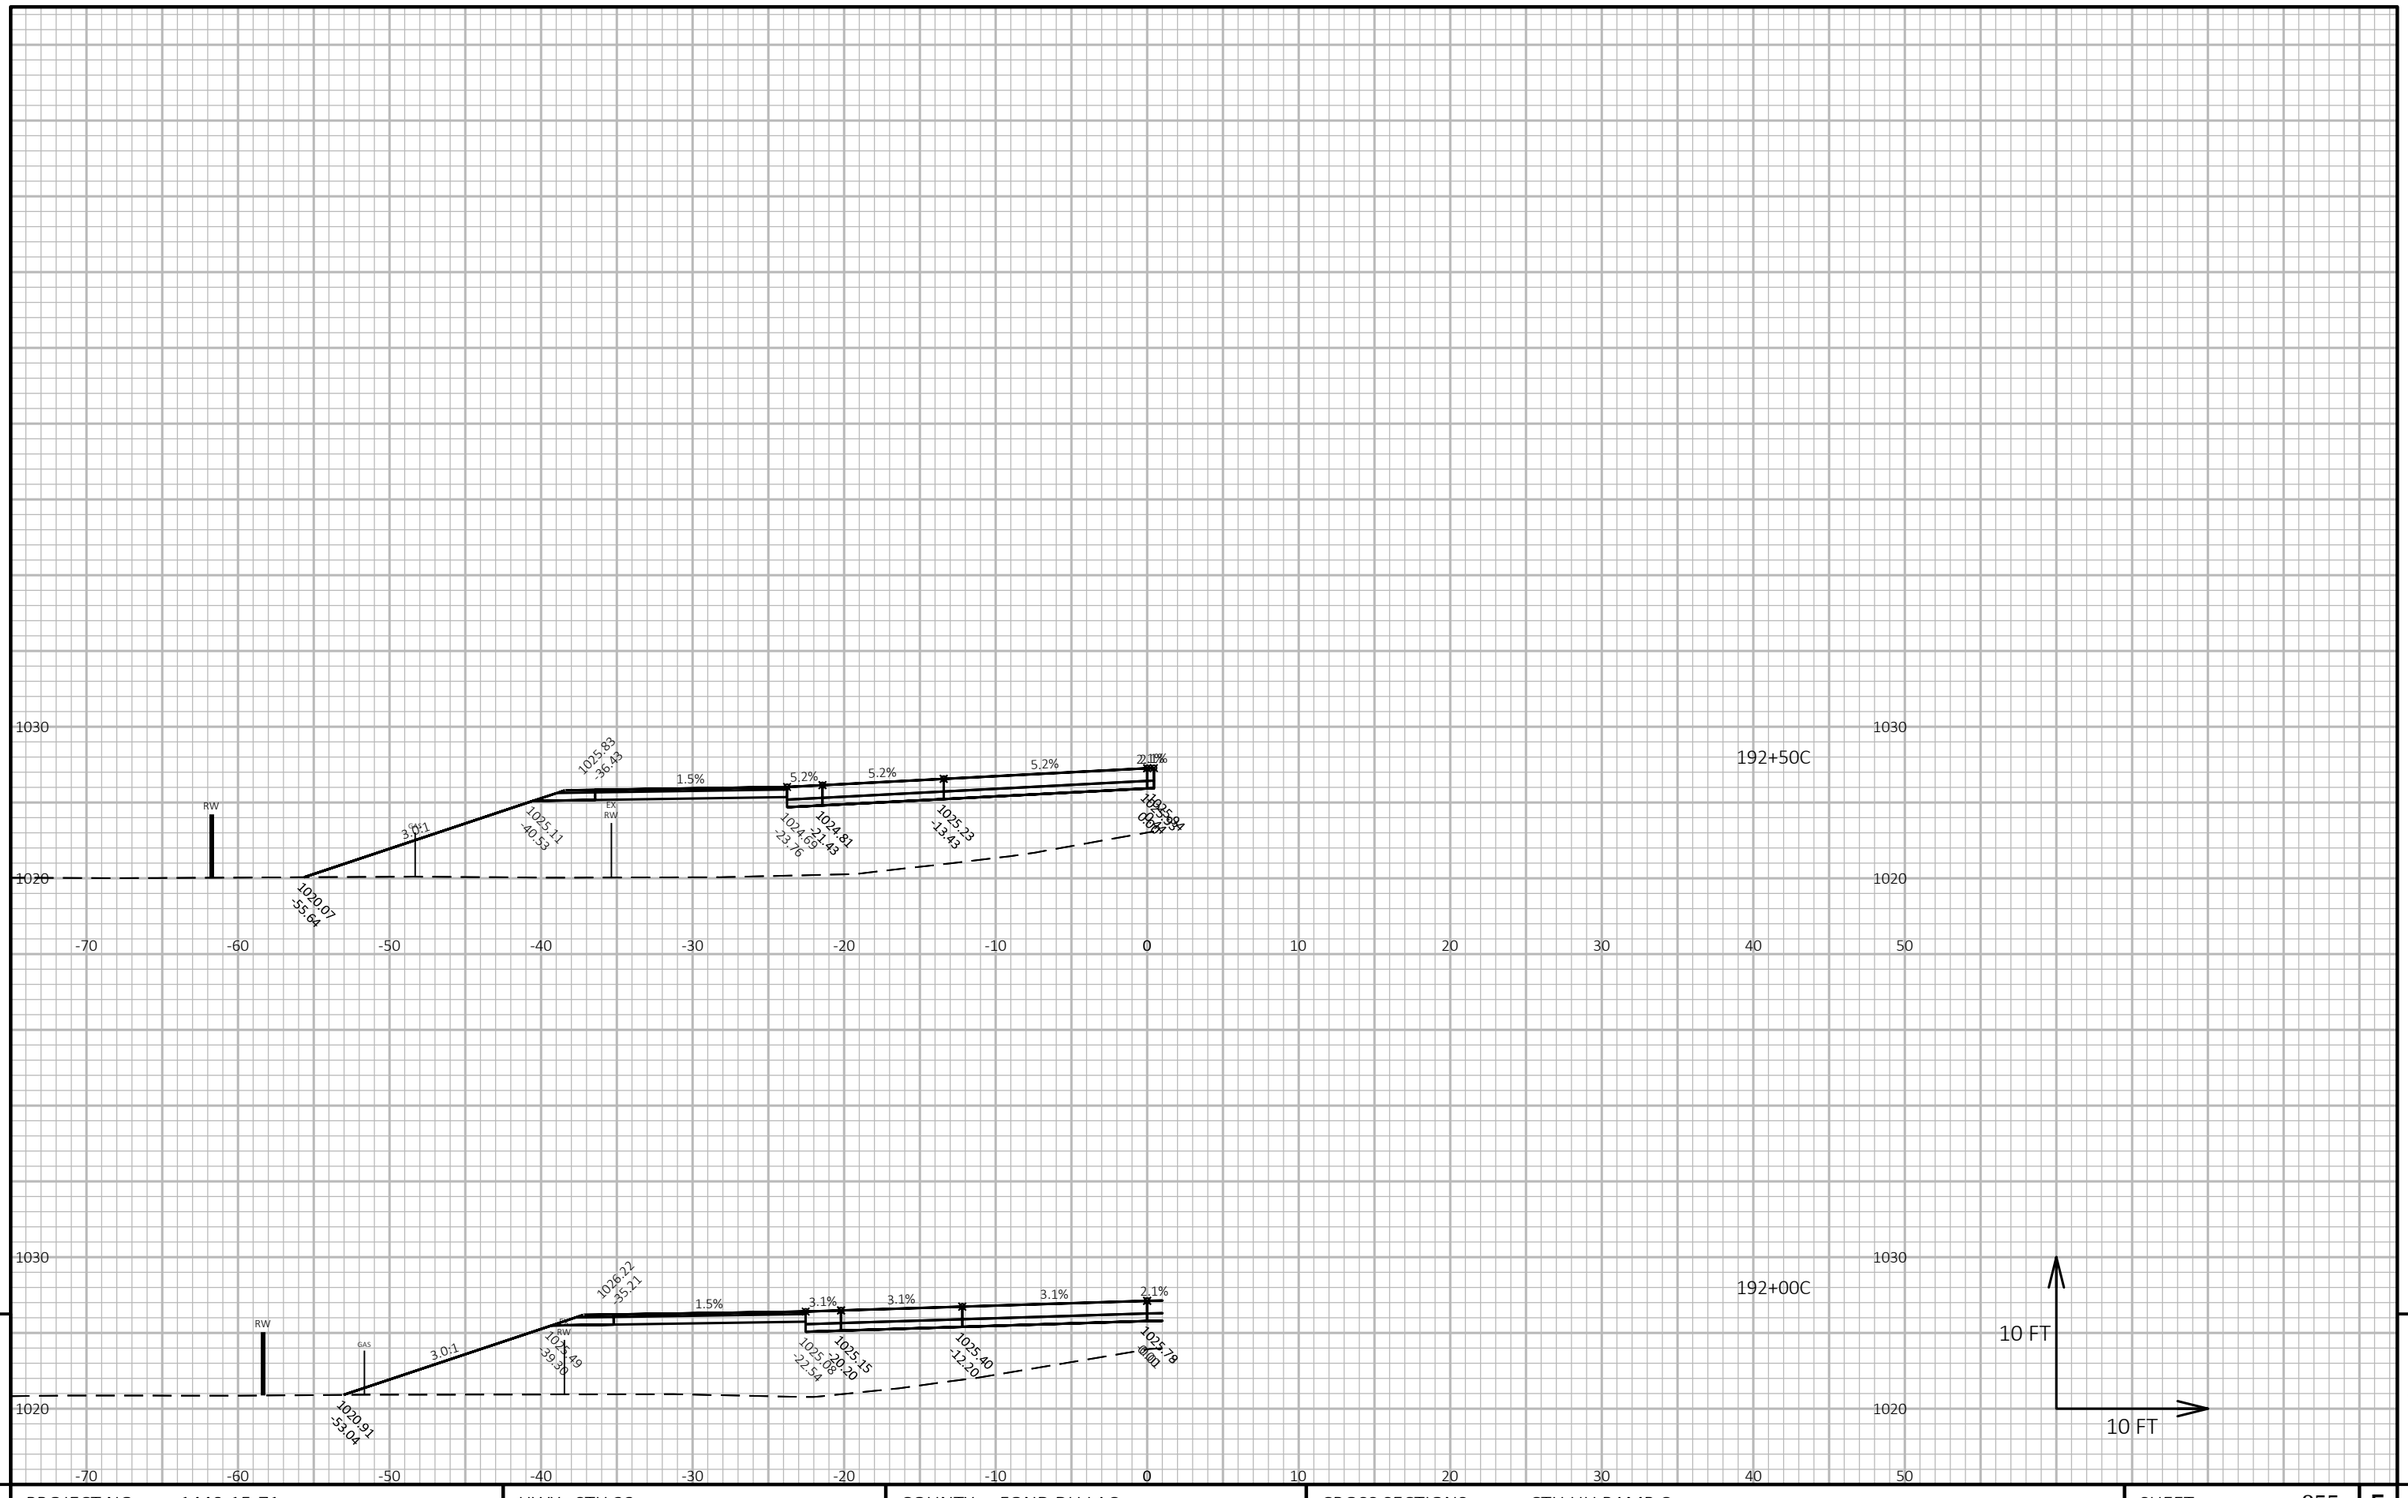

9

9


PROJECT NO: 1440-15-71	HWY: STH 23	COUNTY: FOND DU LAC	CROSS SECTIONS: CTH UU RAMP C	SHEET 855	E

FILE NAME : J:\JOBS2014\20142023\CAD\TRANSPORTATION\DWG\SHEETSPLAN\CTH UU RAMP C XSEC.DWG
LAYOUT NAME - 01

PLOT DATE : 10/20/2019 9:29 PM PLOT BY : SCHULTZ, ANDREW K. PLOT NAME :

PLOT SCALE : 1 IN:10 FT HORZ. / 1 IN:10 FT VERT.

WISDOT/CADDS SHEET 49

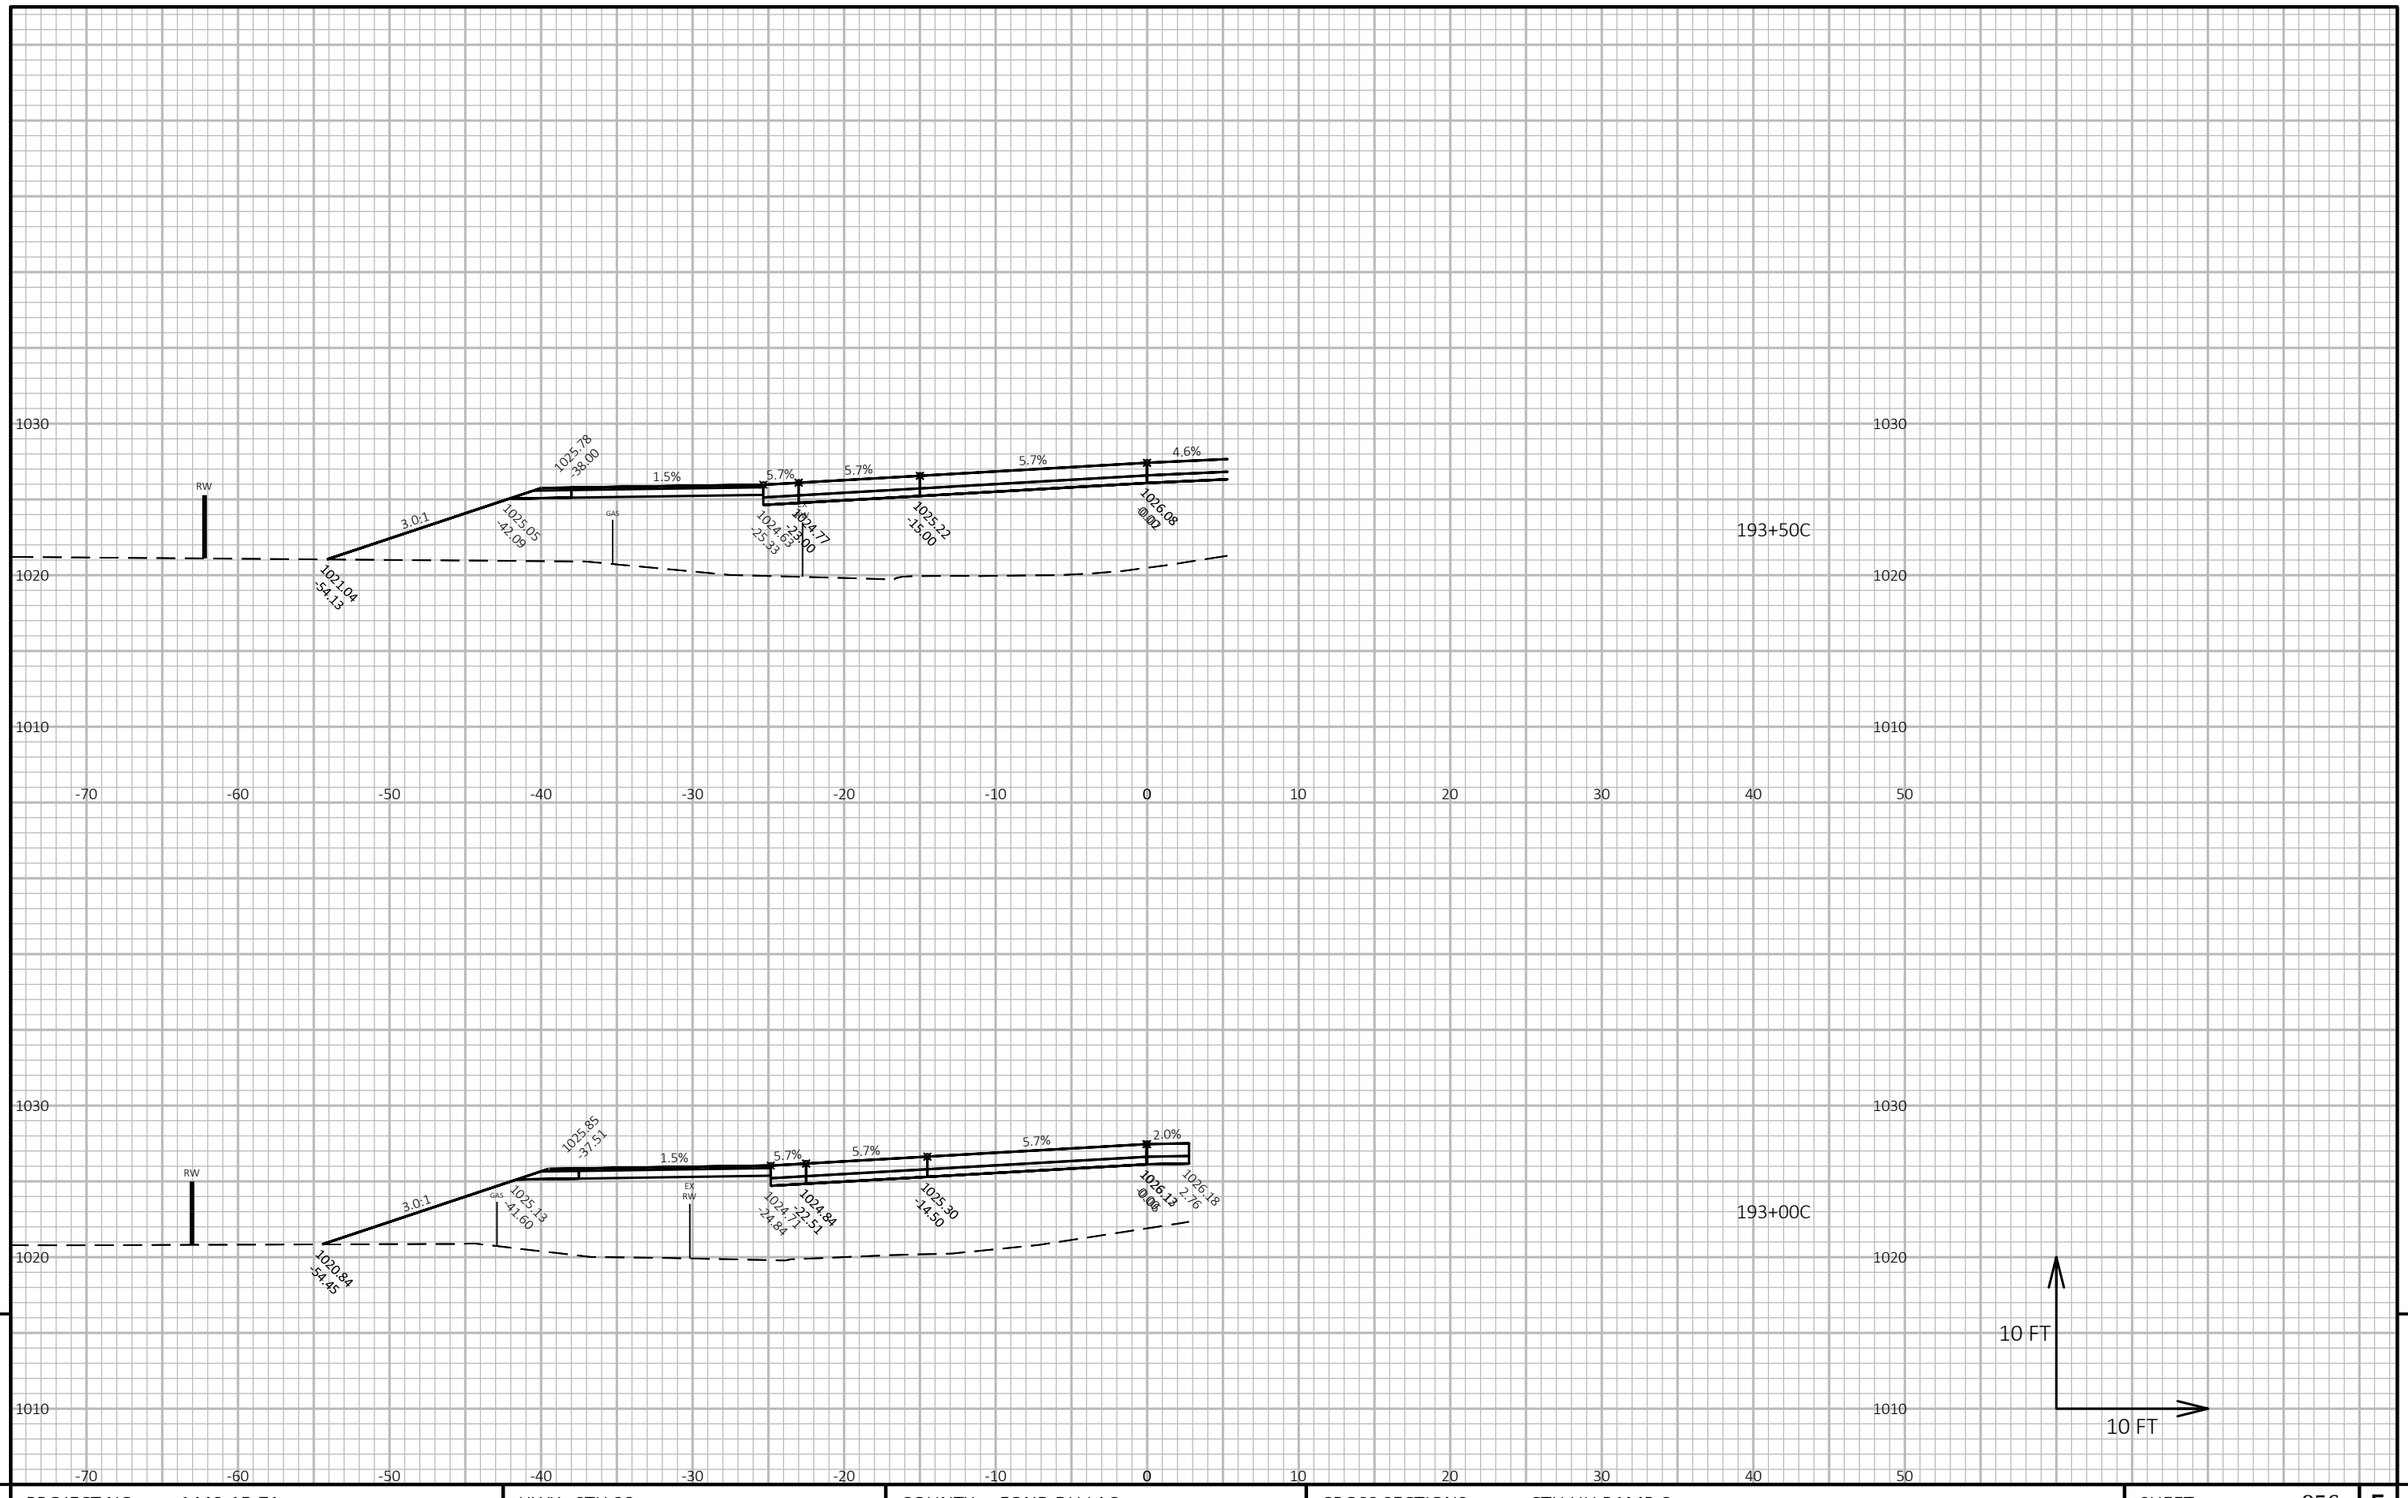

9

9

PROJECT NO: 1440-15-71	HWY: STH 23	COUNTY: FOND DU LAC	CROSS SECTIONS: CTH UU RAMP C	SHEET 856	E

FILE NAME : J:\JOBS2014\20142023\CAD\TRANSPORTATION\DWG\SHEETSPLAN\CTH UU RAMP C XSEC.DWG
LAYOUT NAME - 02


PLOT DATE : 10/20/2019 9:29 PM

PLOT BY : SCHULTZ, ANDREW K.

PLOT NAME :


PLOT SCALE : 1 IN:10 FT HORZ. / 1 IN:10 FT VERT.

WISDOT/CADDS SHEET 49

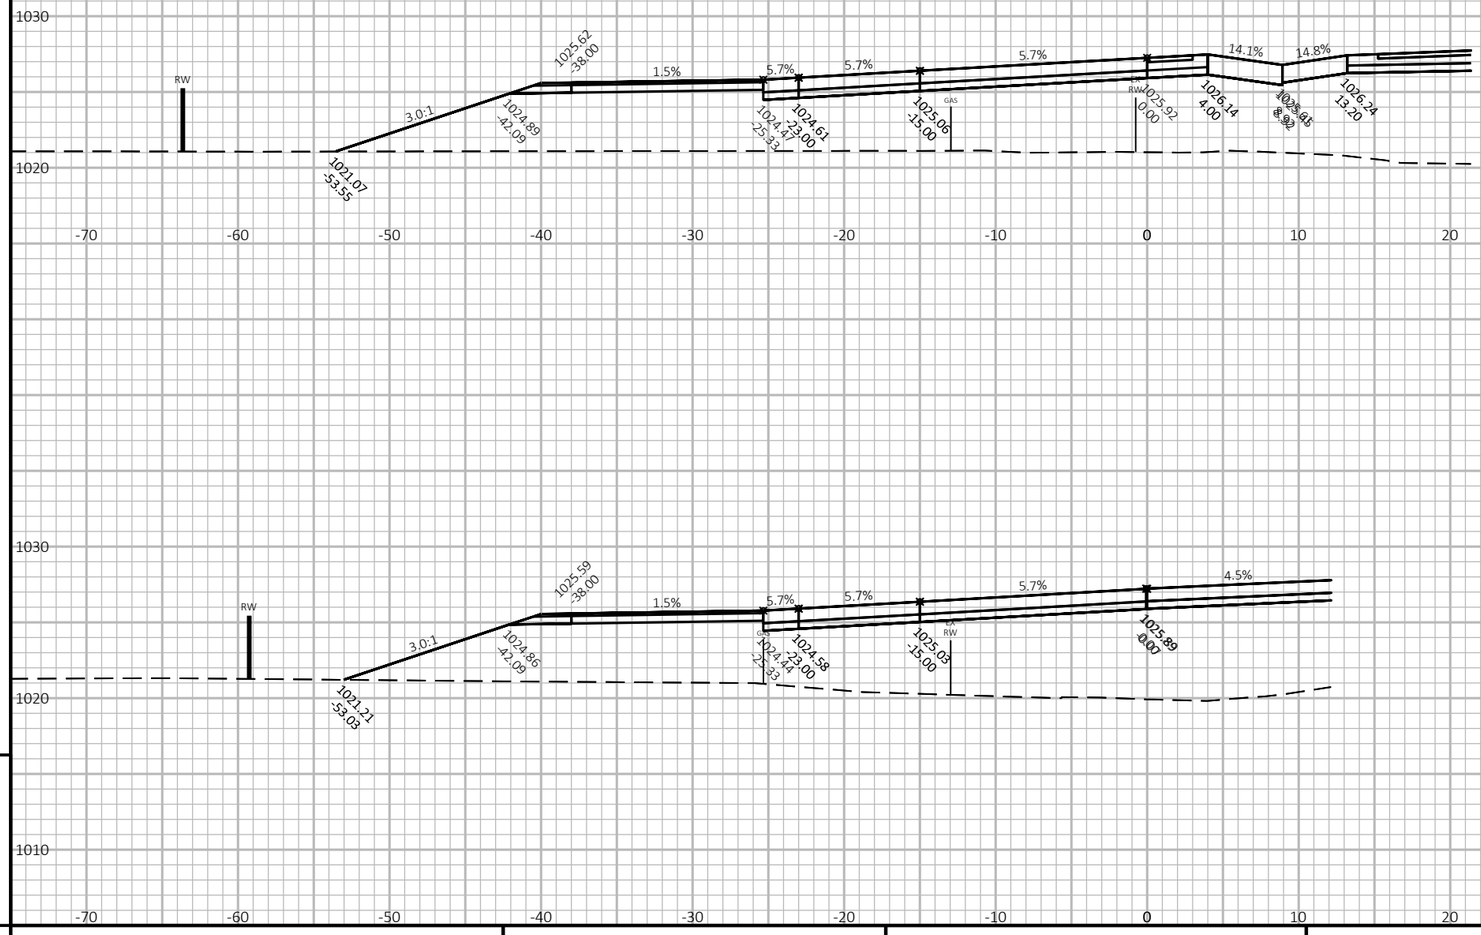

194+50C

194+00C

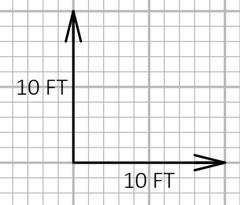

9

9


PROJECT NO: 1440-15-71	HWY: STH 23	COUNTY: FOND DU LAC	CROSS SECTIONS: CTH UU RAMP C	SHEET 857	E

FILE NAME : J:\JOBS2014\20142023\CAD\TRANSPORTATION\DWG\SHEETSPLAN\CTH UU RAMP C XSEC.DWG
LAYOUT NAME - 03

PLOT DATE : 10/20/2019 9:29 PM PLOT BY : SCHULTZ, ANDREW K. PLOT NAME :

PLOT SCALE : 1 IN:10 FT HORZ. / 1 IN:10 FT VERT.

WISDOT/CADDS SHEET 49

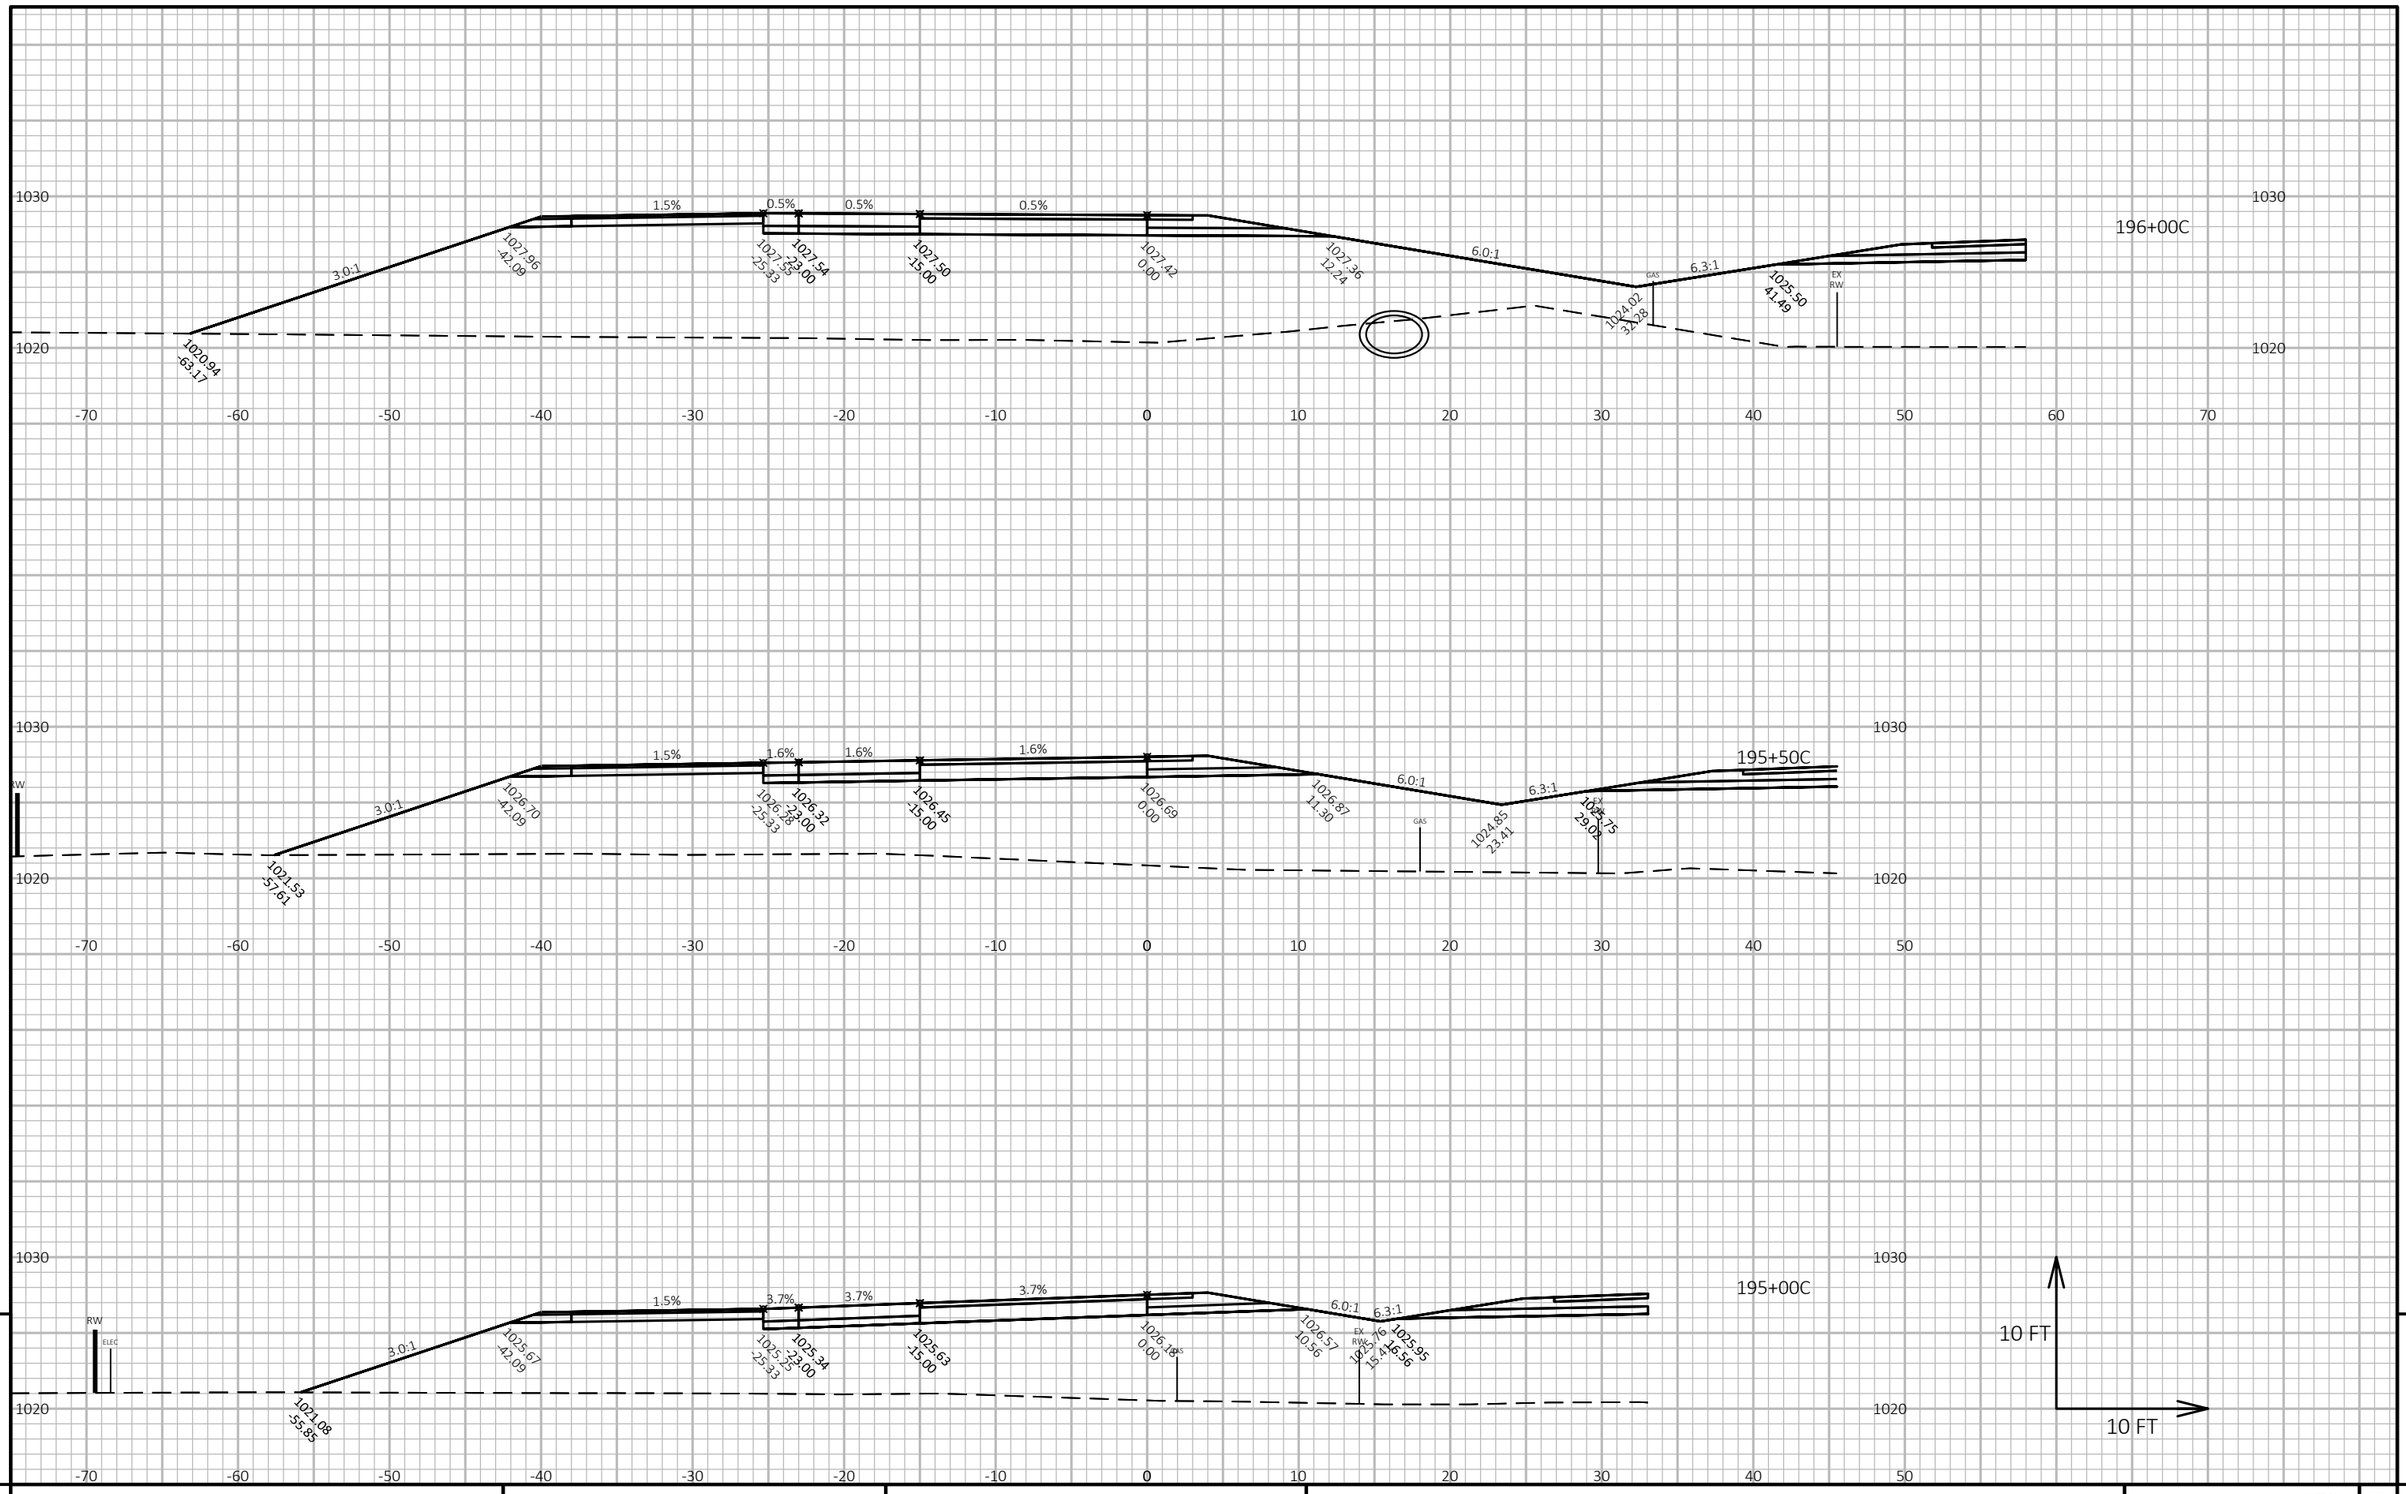

9

9

PROJECT NO: 1440-15-71	HWY: STH 23	COUNTY: FOND DU LAC	CROSS SECTIONS: CTH UU RAMP C	SHEET 858	E

FILE NAME : J:\OBS2014\20142023\CAD\TRANSPORTATION\DWG\SHEETSPLAN\CTH UU RAMP C XSEC.DWG
LAYOUT NAME - 04


PLOT DATE : 10/20/2019 9:29 PM

PLOT BY : SCHULTZ, ANDREW K.

PLOT NAME :

PLOT SCALE : 1 IN:10 FT HORZ. / 1 IN:10 FT VERT.

WISDOT/CADDS SHEET 49

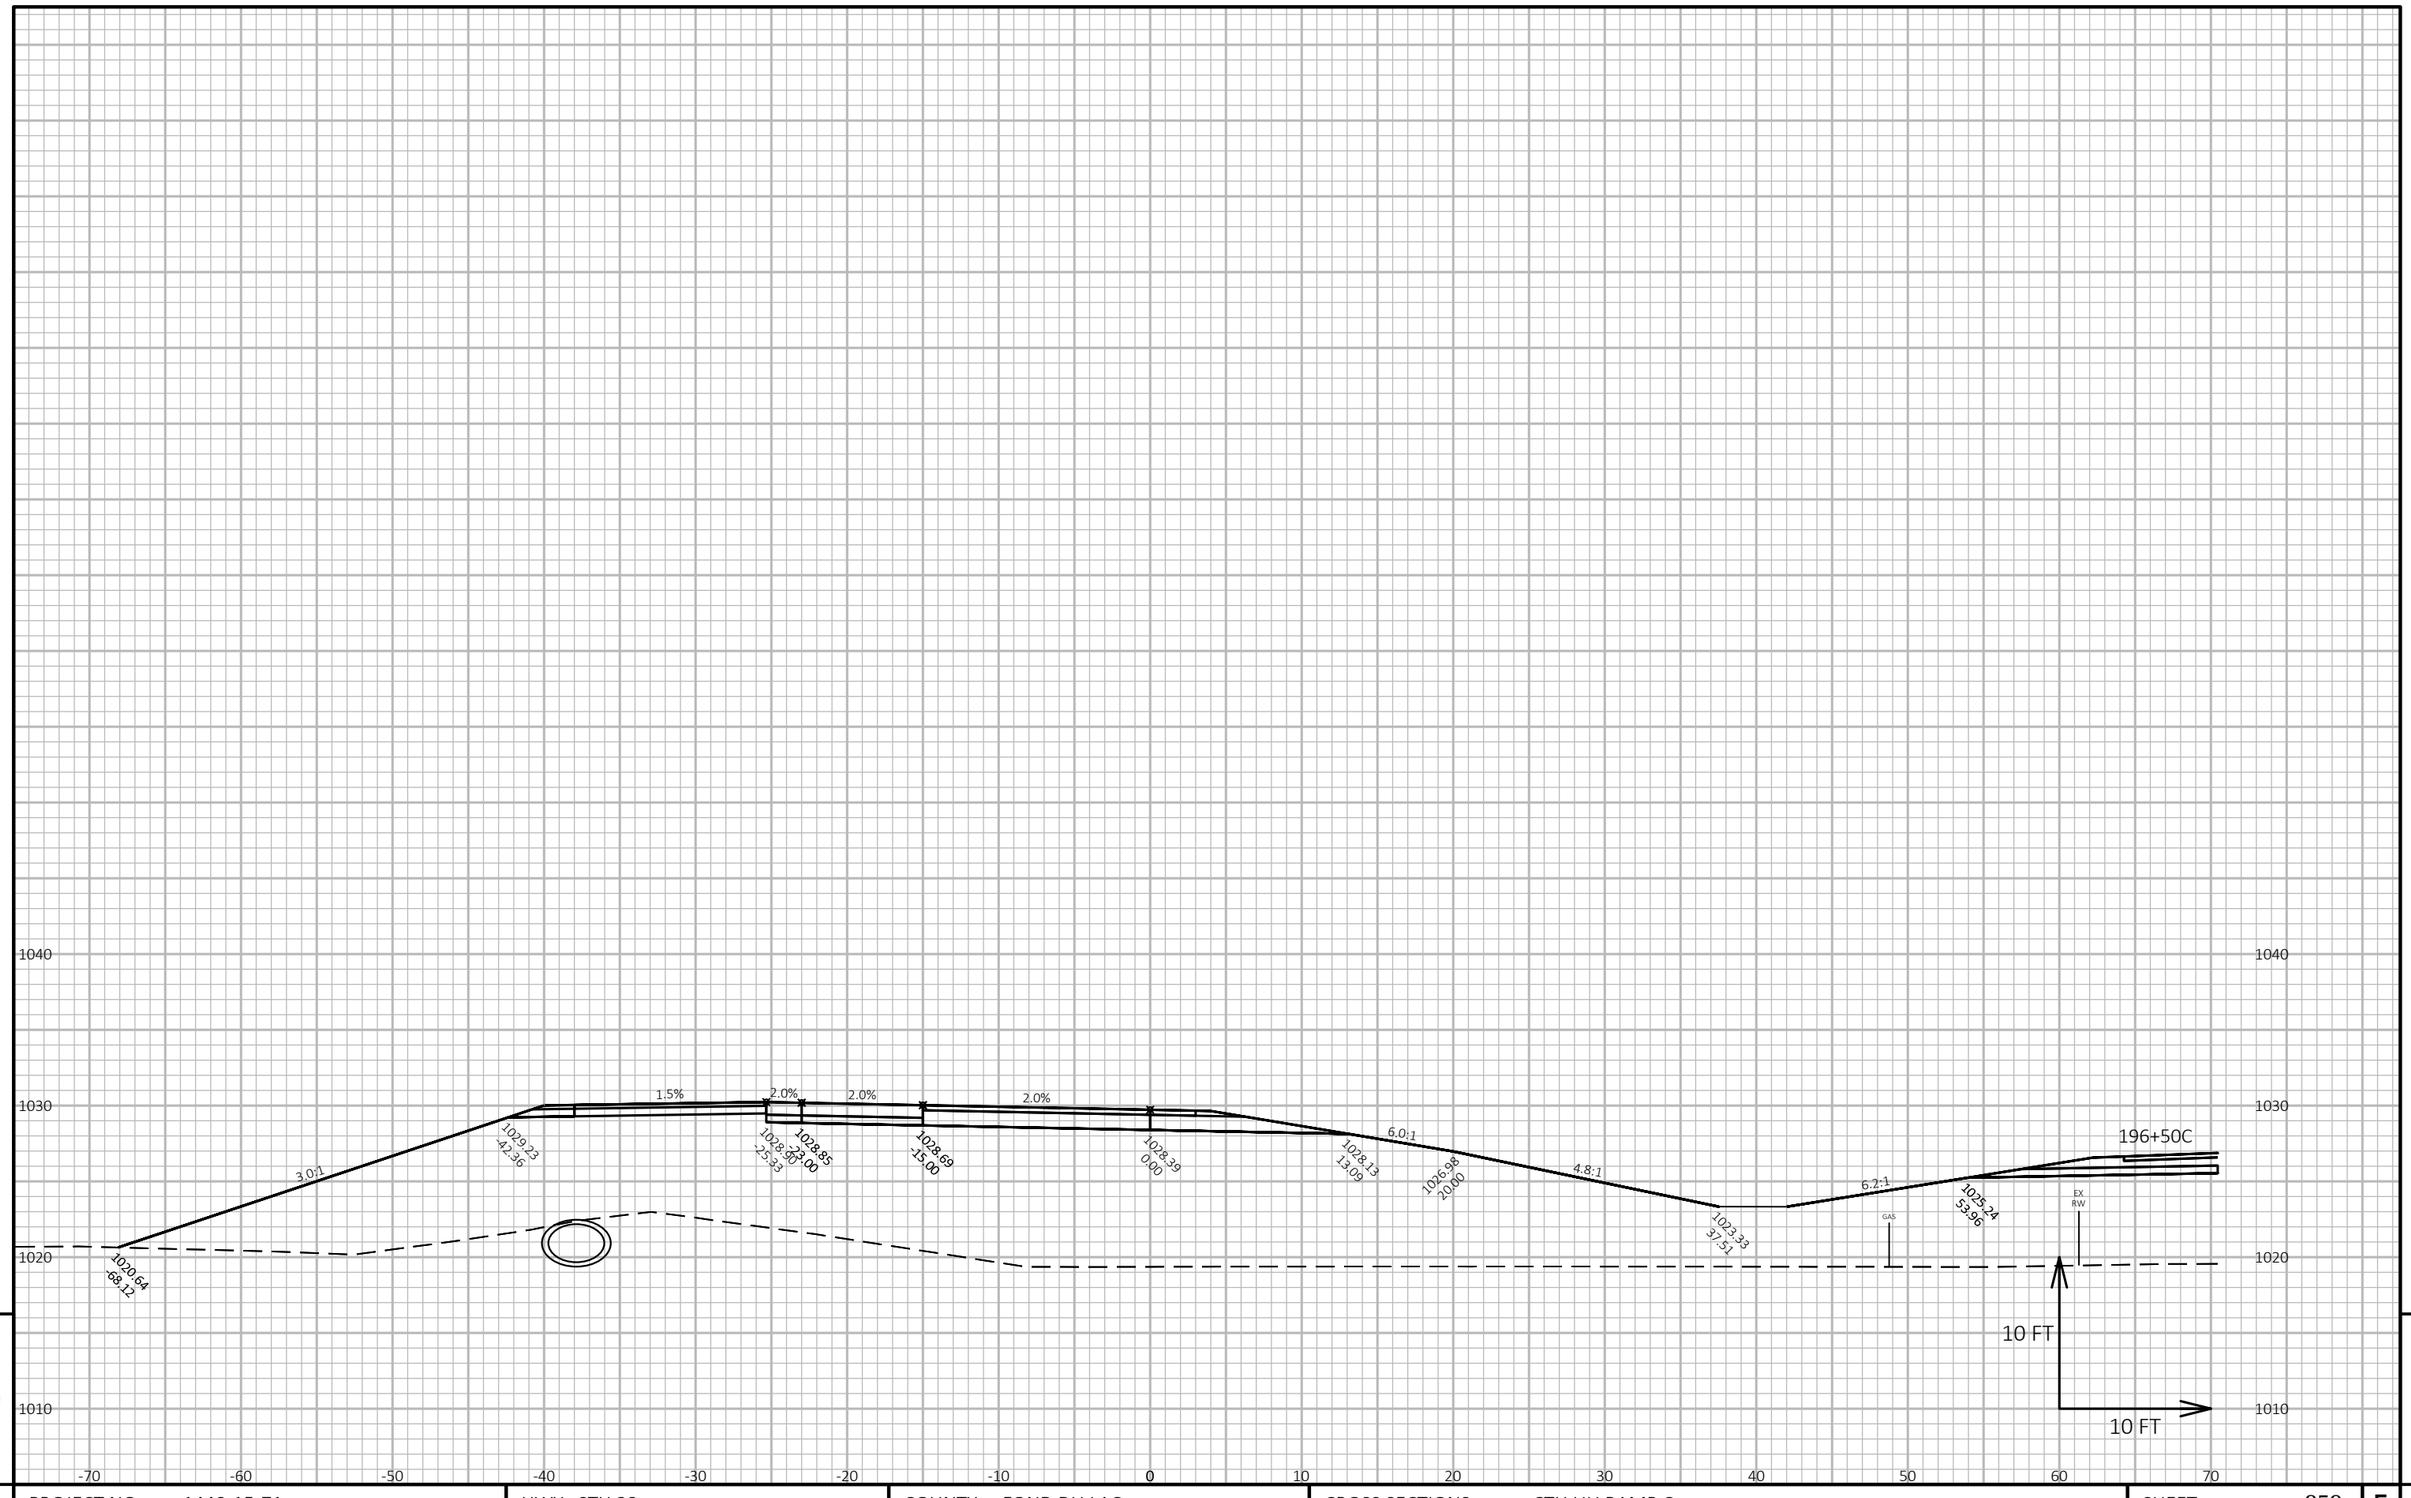

9


9

PROJECT NO: 1440-15-71	HWY: STH 23	COUNTY: FOND DU LAC	CROSS SECTIONS: CTH UU RAMP C	SHEET 859	E

FILE NAME : J:\OBS2014\20142023\CAD\TRANSPORTATION\DWG\SHEETSPLAN\CTH UU RAMP C XSEC.DWG
LAYOUT NAME - 05

PLOT DATE : 10/20/2019 9:29 PM PLOT BY : SCHULTZ, ANDREW K. PLOT NAME :

PLOT SCALE : 1 IN:10 FT HORZ. / 1 IN:10 FT VERT.

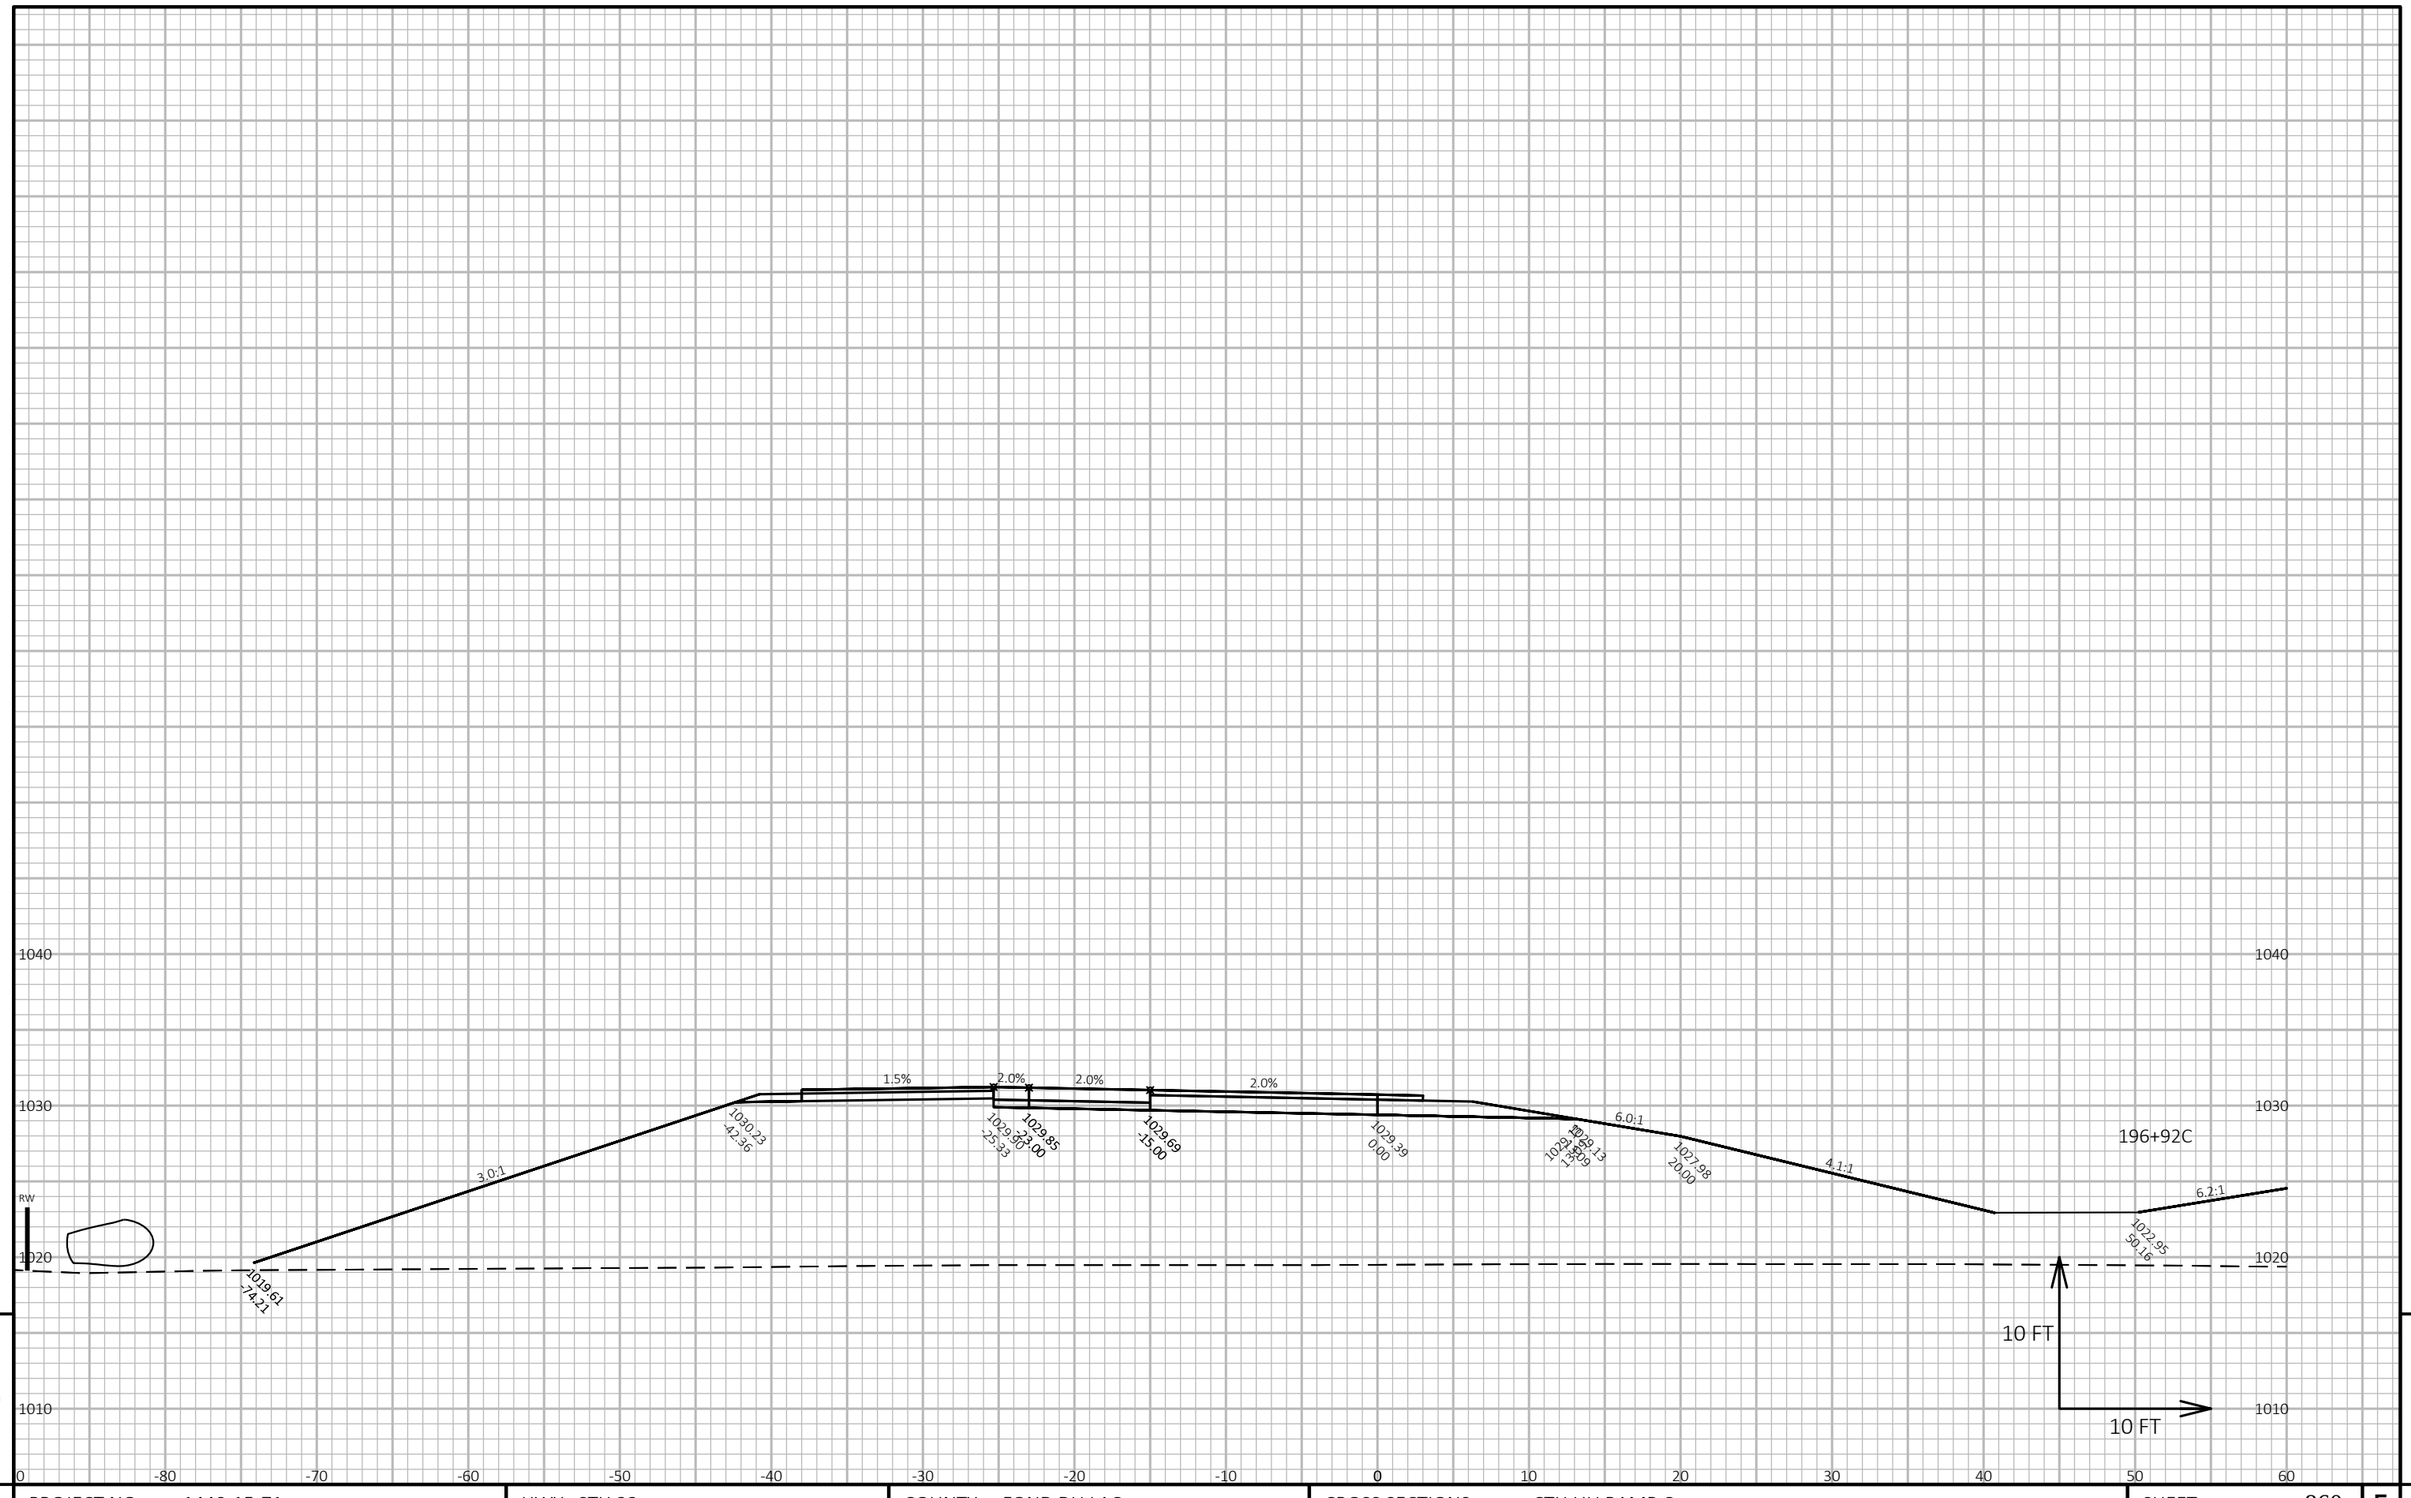


9 9

PROJECT NO: 1440-15-71	HWY: STH 23	COUNTY: FOND DU LAC	CROSS SECTIONS: CTH UU RAMP C	SHEET 860	E

FILE NAME : J:\JOBS2014\20142023\CAD\TRANSPORTATION\DWG\SHEETSPLAN\CTH UU RAMP C XSEC.DWG
LAYOUT NAME - 06

PLOT DATE : 10/20/2019 9:29 PM PLOT BY : SCHULTZ, ANDREW K. PLOT NAME : **PLOT SCALE :** 1 IN:10 FT HORZ. / 1 IN:10 FT VERT.

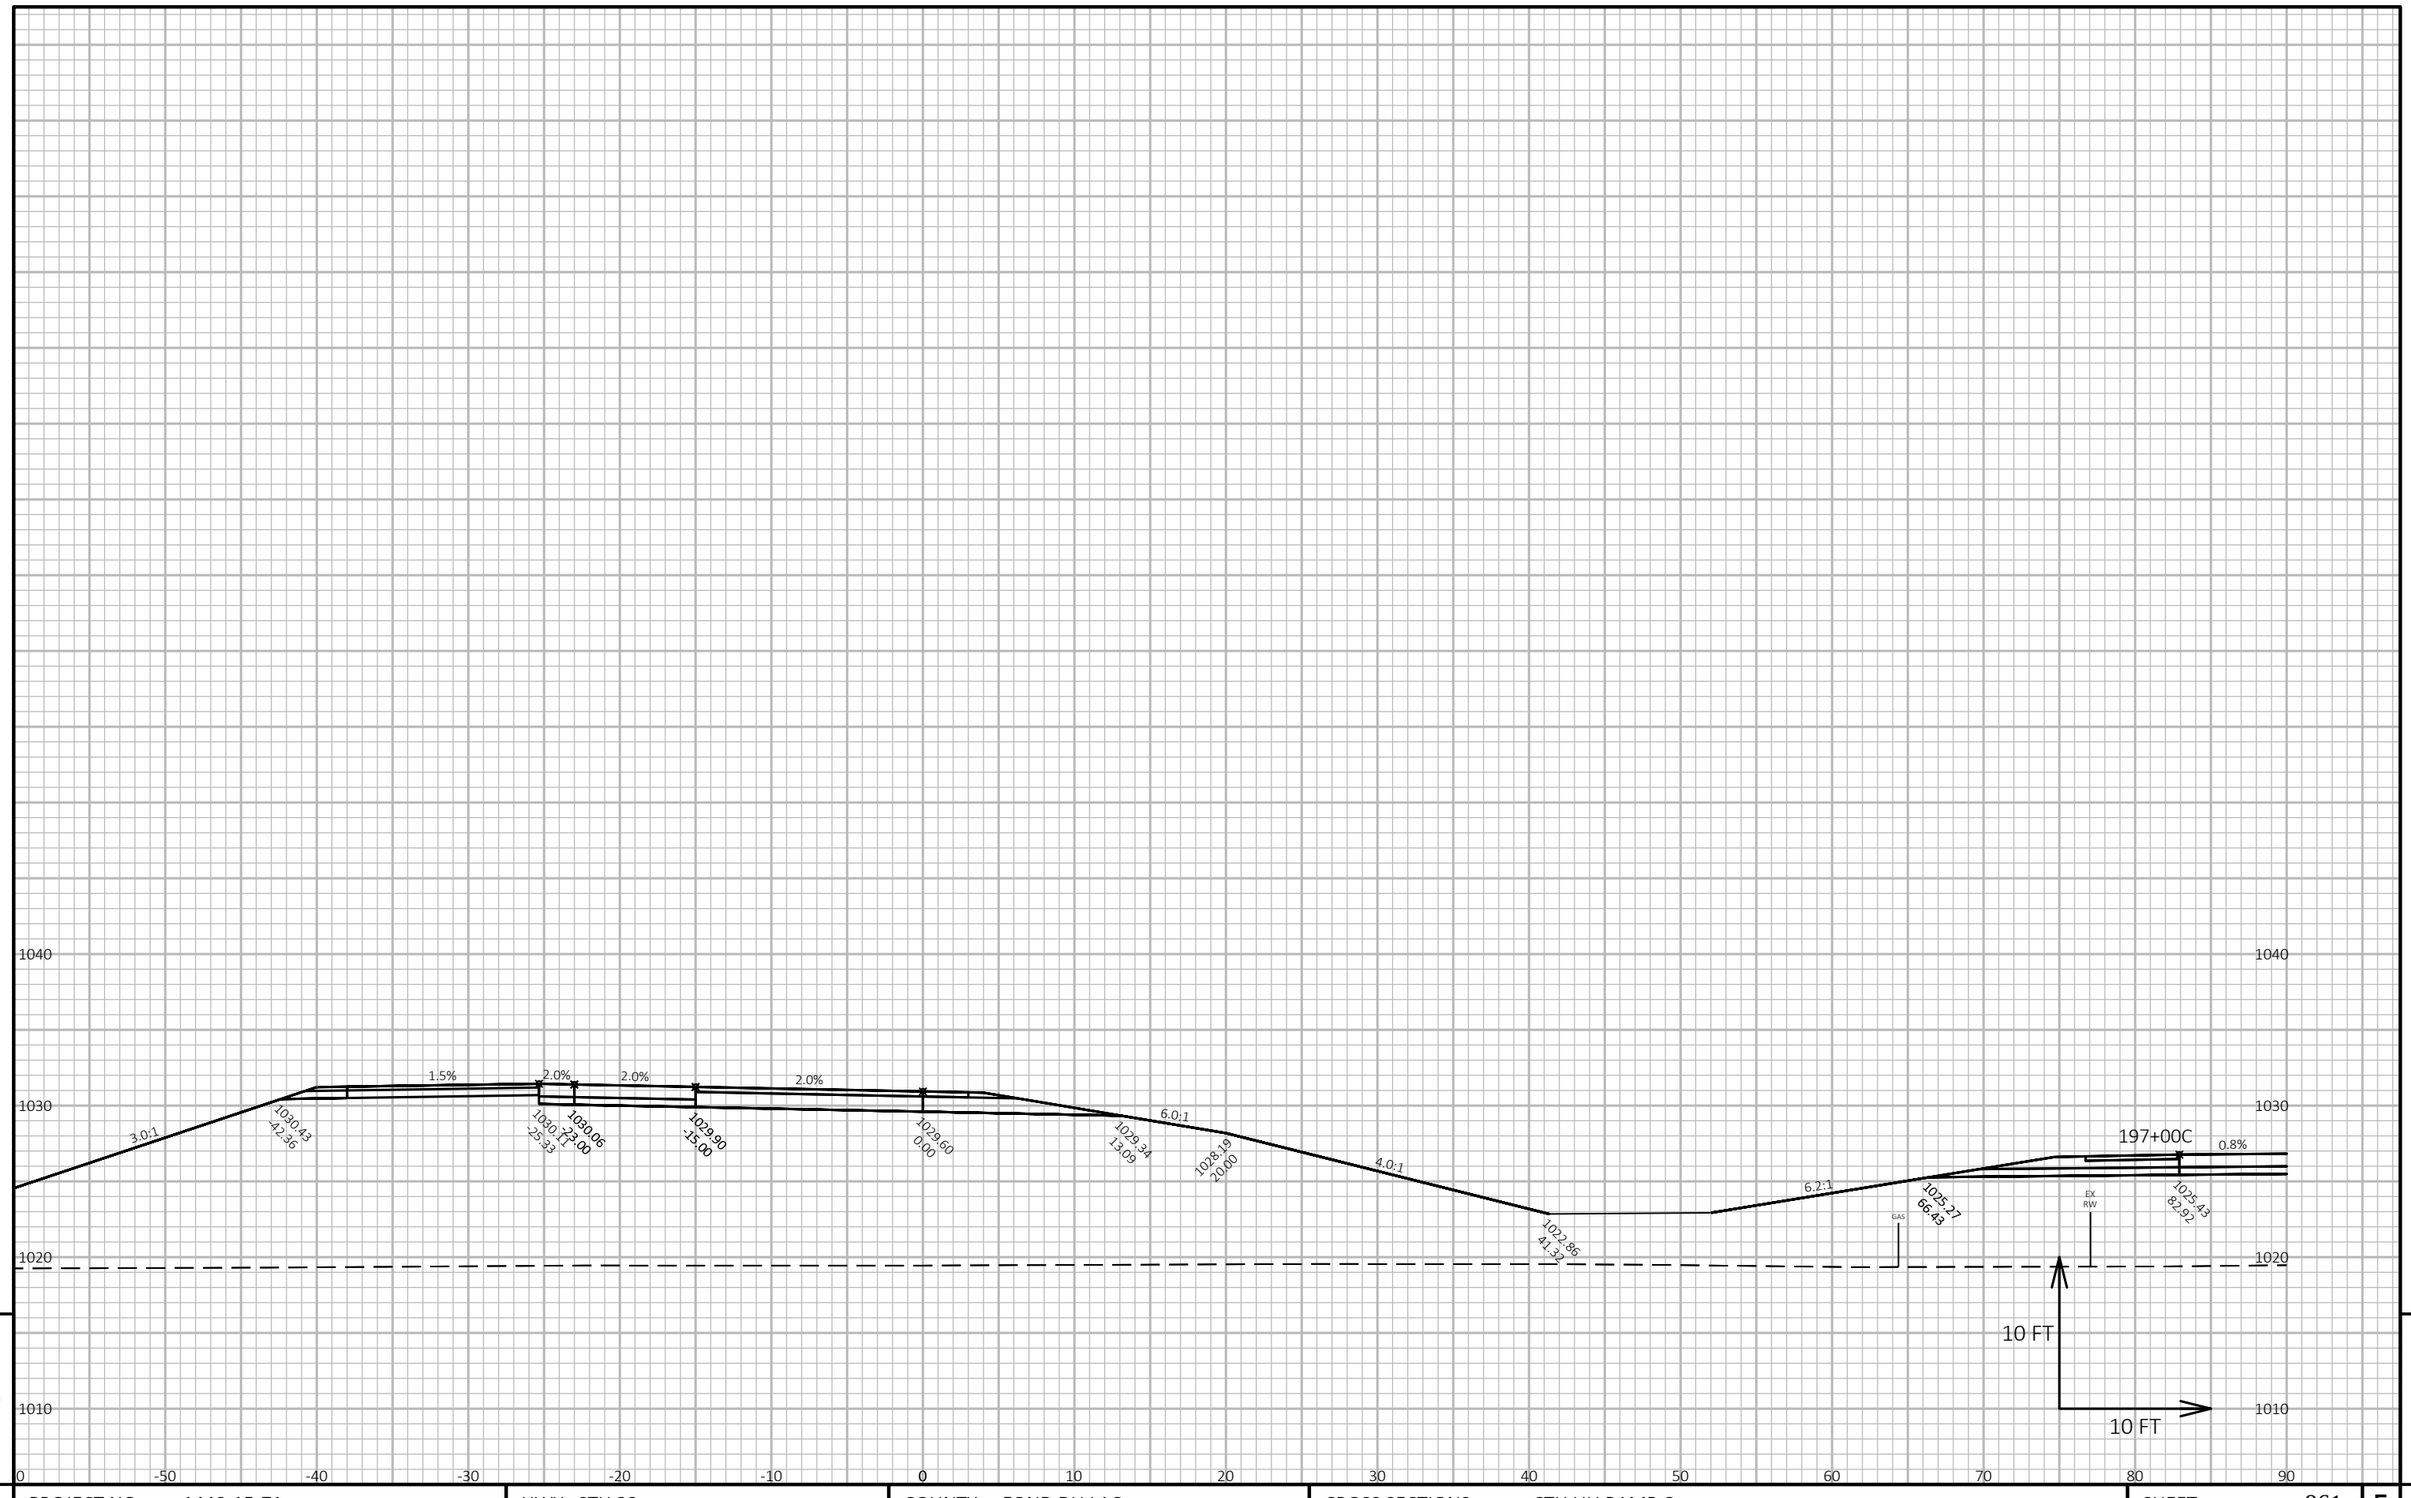


PROJECT NO: 1440-15-71	HWY: STH 23	COUNTY: FOND DU LAC	CROSS SECTIONS: CTH UU RAMP C	SHEET 861	E

FILE NAME : J:\JOBS2014\20142023\CAD\TRANSPORTATION\DWG\SHEETSPLAN\CTH UU RAMP C XSEC.DWG
LAYOUT NAME - 07

PLOT DATE : 10/20/2019 9:29 PM PLOT BY : SCHULTZ, ANDREW K. PLOT NAME :

PLOT SCALE : 1 IN:10 FT HORZ. / 1 IN:10 FT VERT.

WISDOT/CADDS SHEET 49

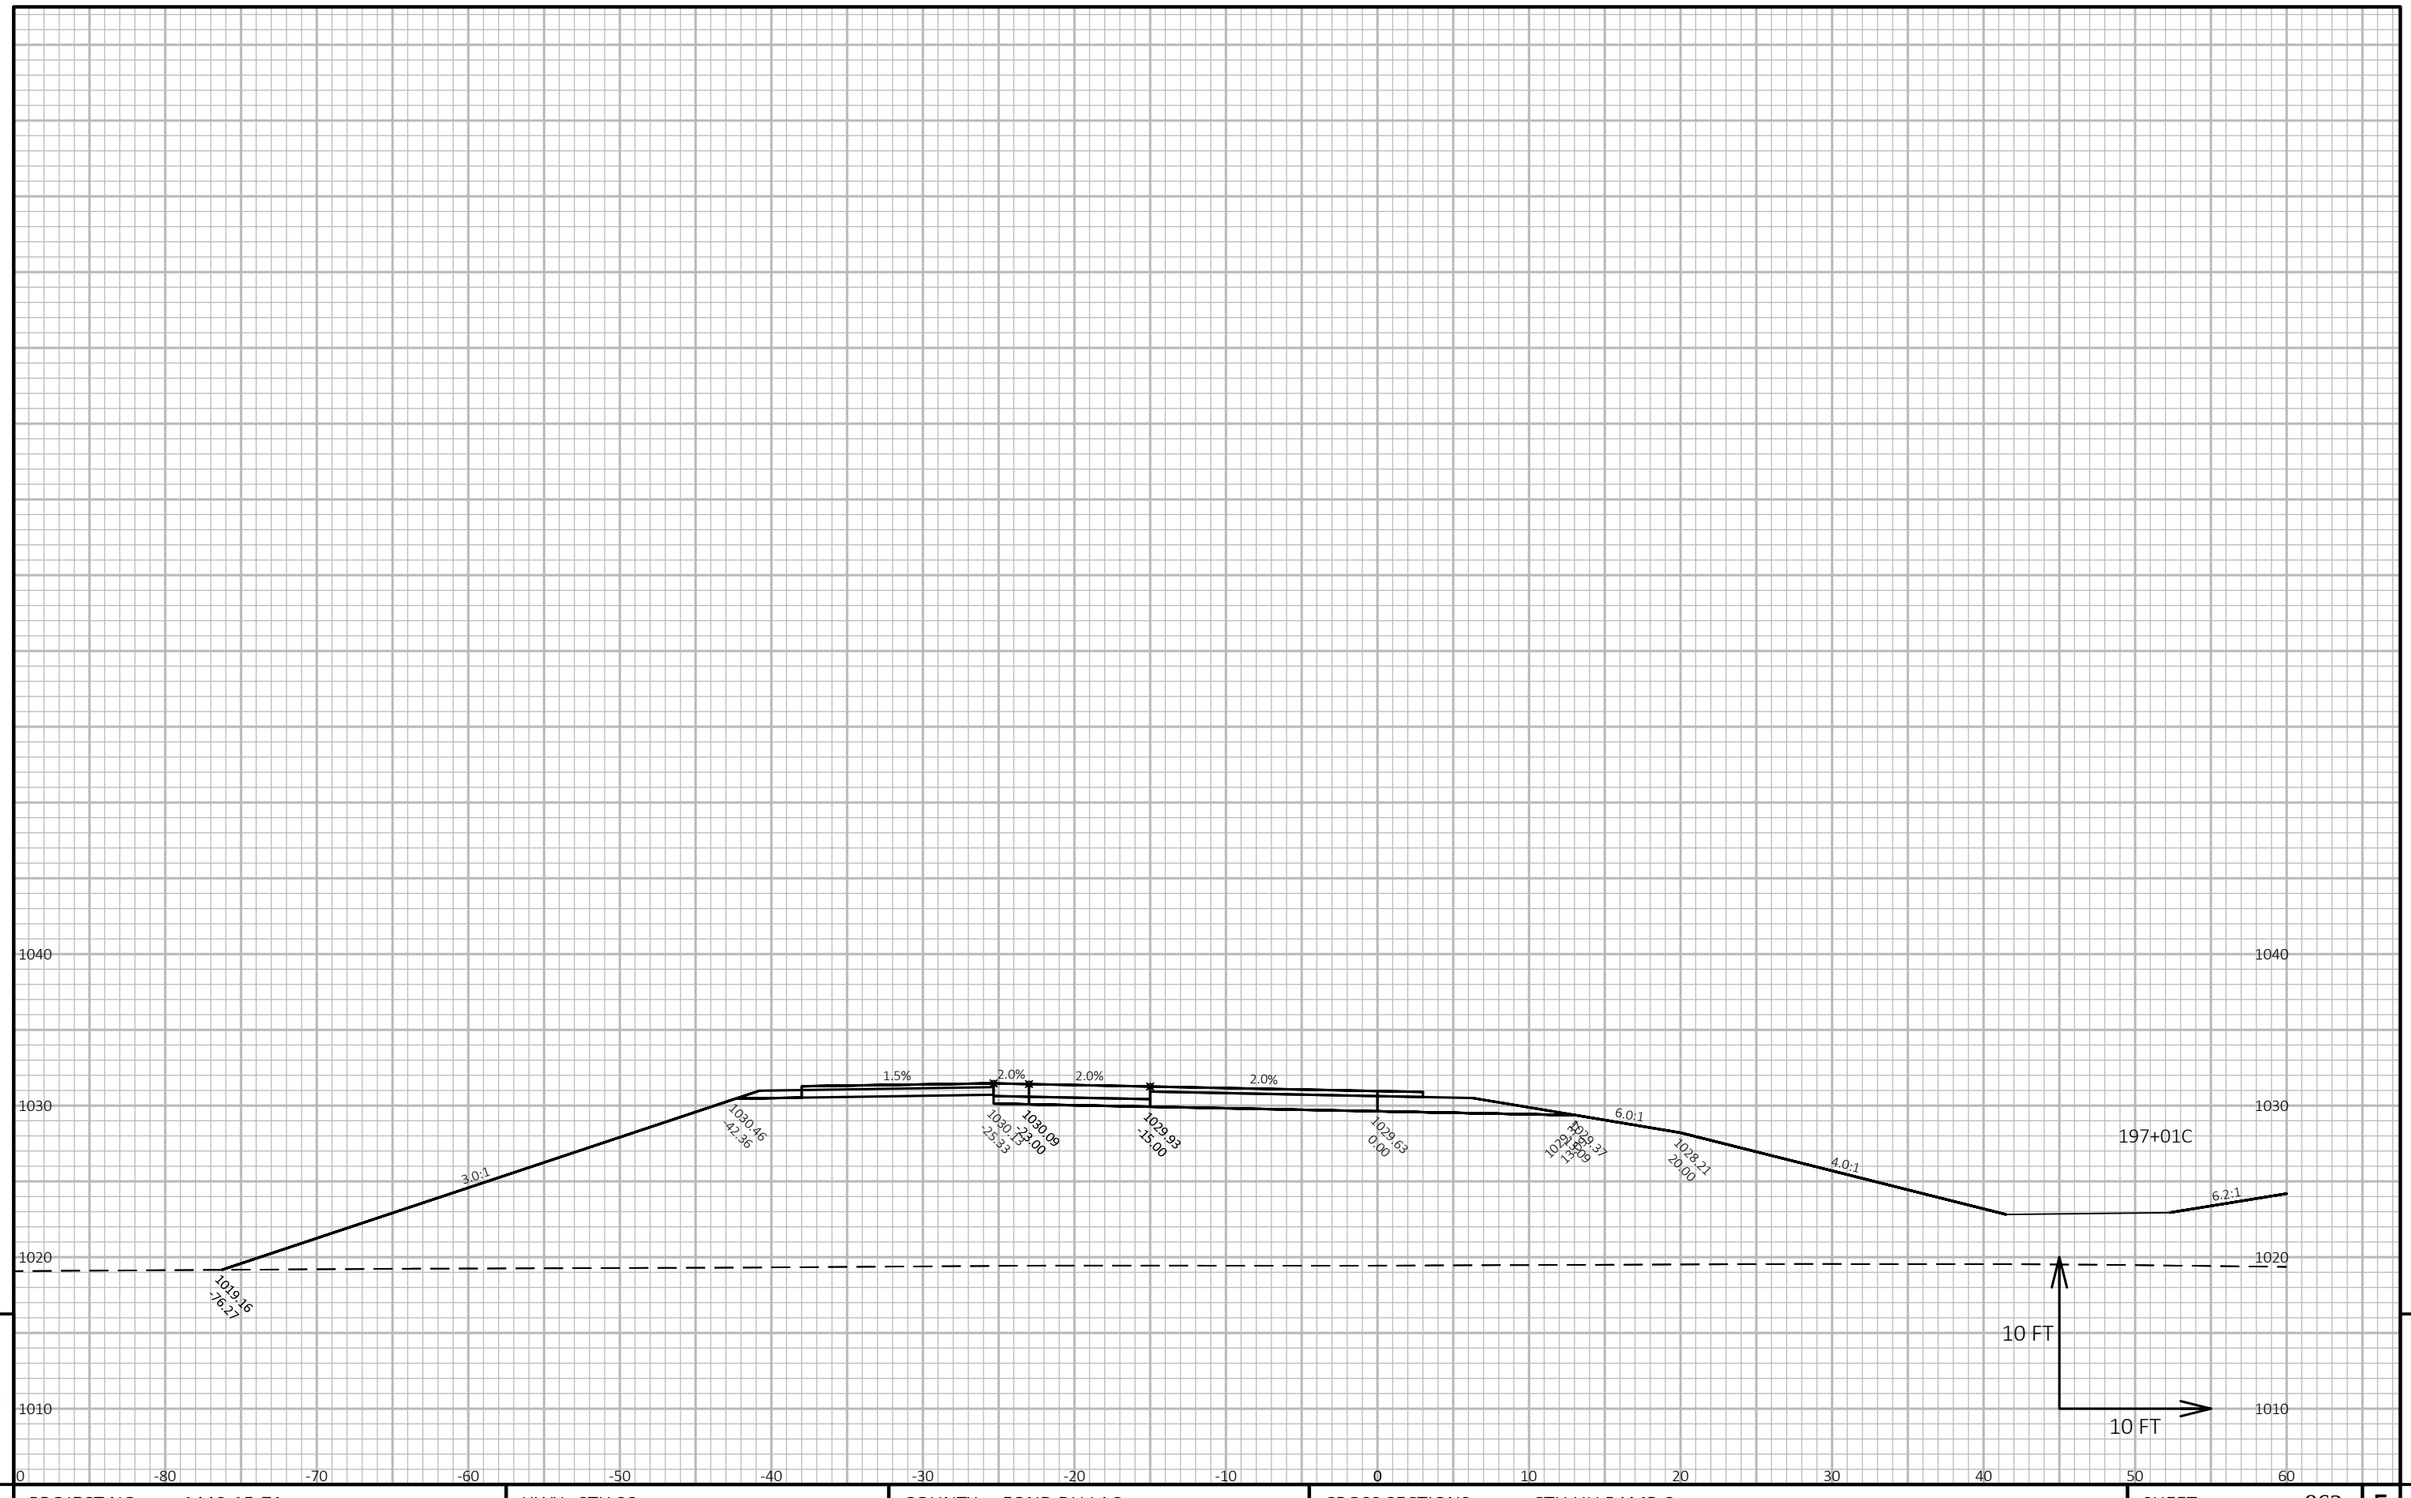

9

9

PROJECT NO: 1440-15-71	HWY: STH 23	COUNTY: FOND DU LAC	CROSS SECTIONS: CTH UU RAMP C	SHEET 862	E


FILE NAME : J:\JOBS2014\20142023\CAD\TRANSPORTATION\DWG\SHEETSPLAN\CTH UU RAMP C XSEC.DWG
LAYOUT NAME - 08

PLOT DATE : 10/20/2019 9:30 PM

PLOT BY : SCHULTZ, ANDREW K.

PLOT NAME :

PLOT SCALE : 1 IN:10 FT HORZ. / 1 IN:10 FT VERT.

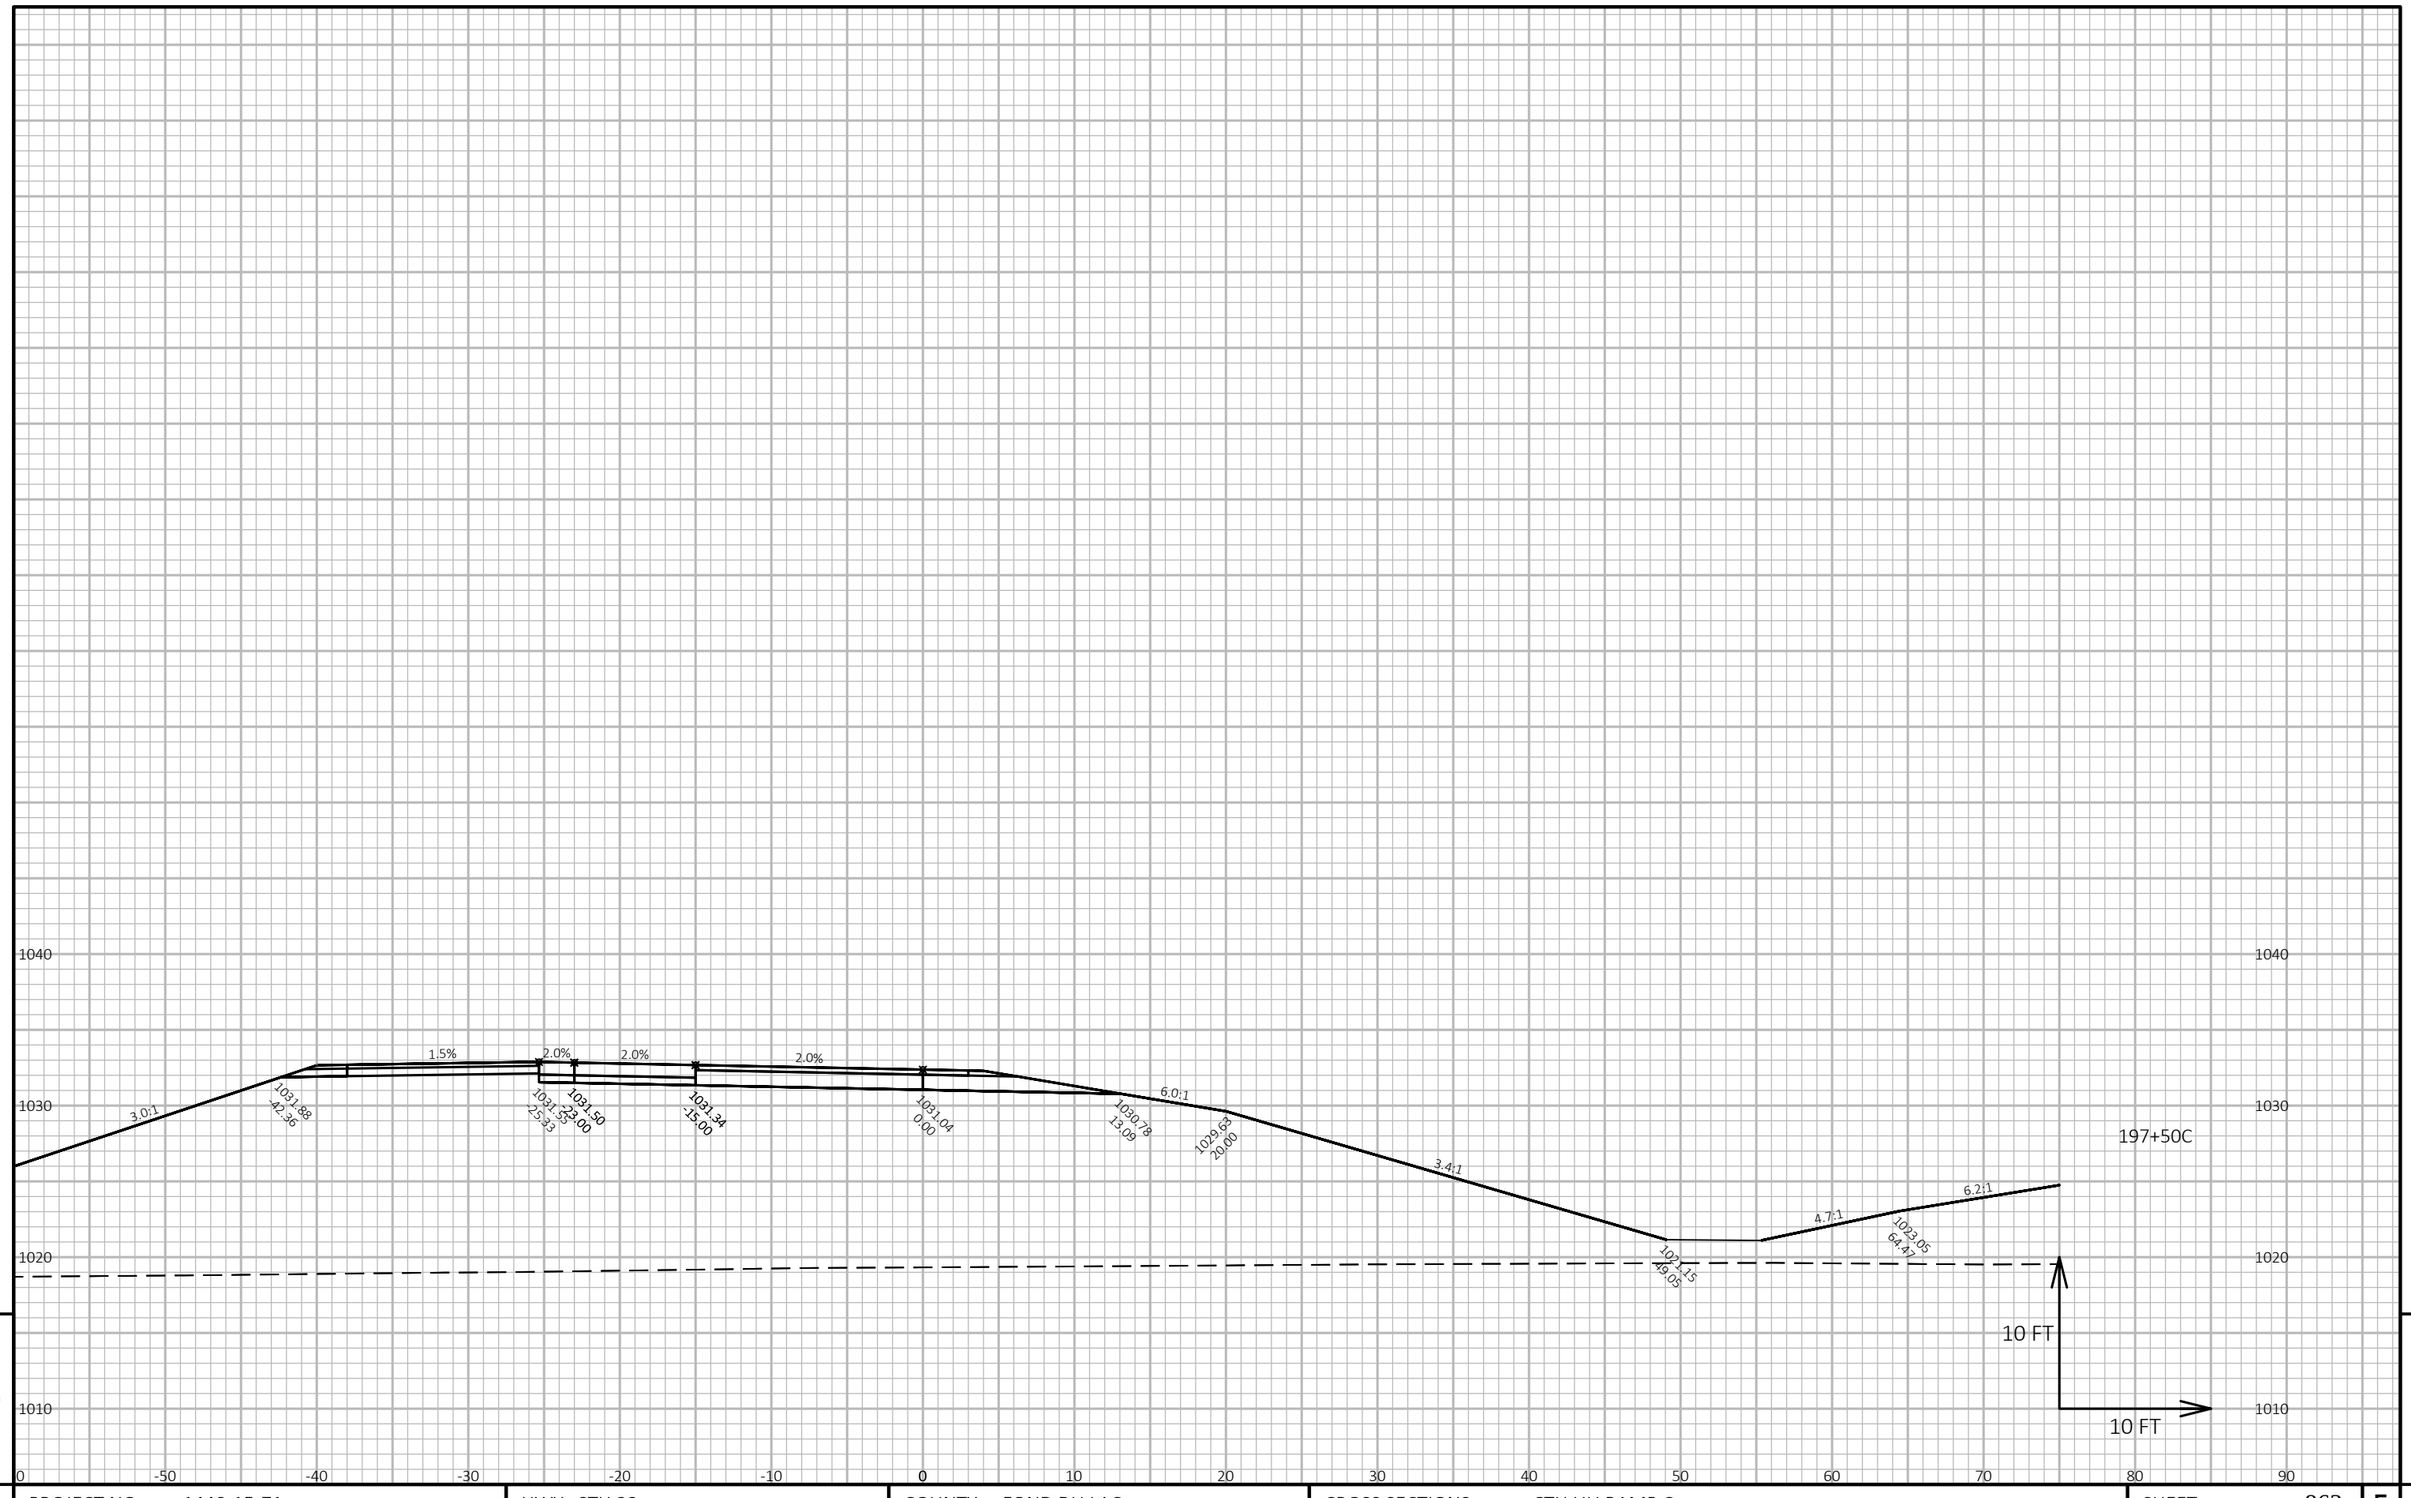

9


9

PROJECT NO: 1440-15-71	HWY: STH 23	COUNTY: FOND DU LAC	CROSS SECTIONS: CTH UU RAMP C	SHEET 863	E

FILE NAME : J:\OBS2014\20142023\CAD\TRANSPORTATION\DWG\SHEETSPLAN\CTH UU RAMP C XSEC.DWG
LAYOUT NAME - 09

PLOT DATE : 10/20/2019 9:30 PM PLOT BY : SCHULTZ, ANDREW K. PLOT NAME :

PLOT SCALE : 1 IN:10 FT HORZ. / 1 IN:10 FT VERT.

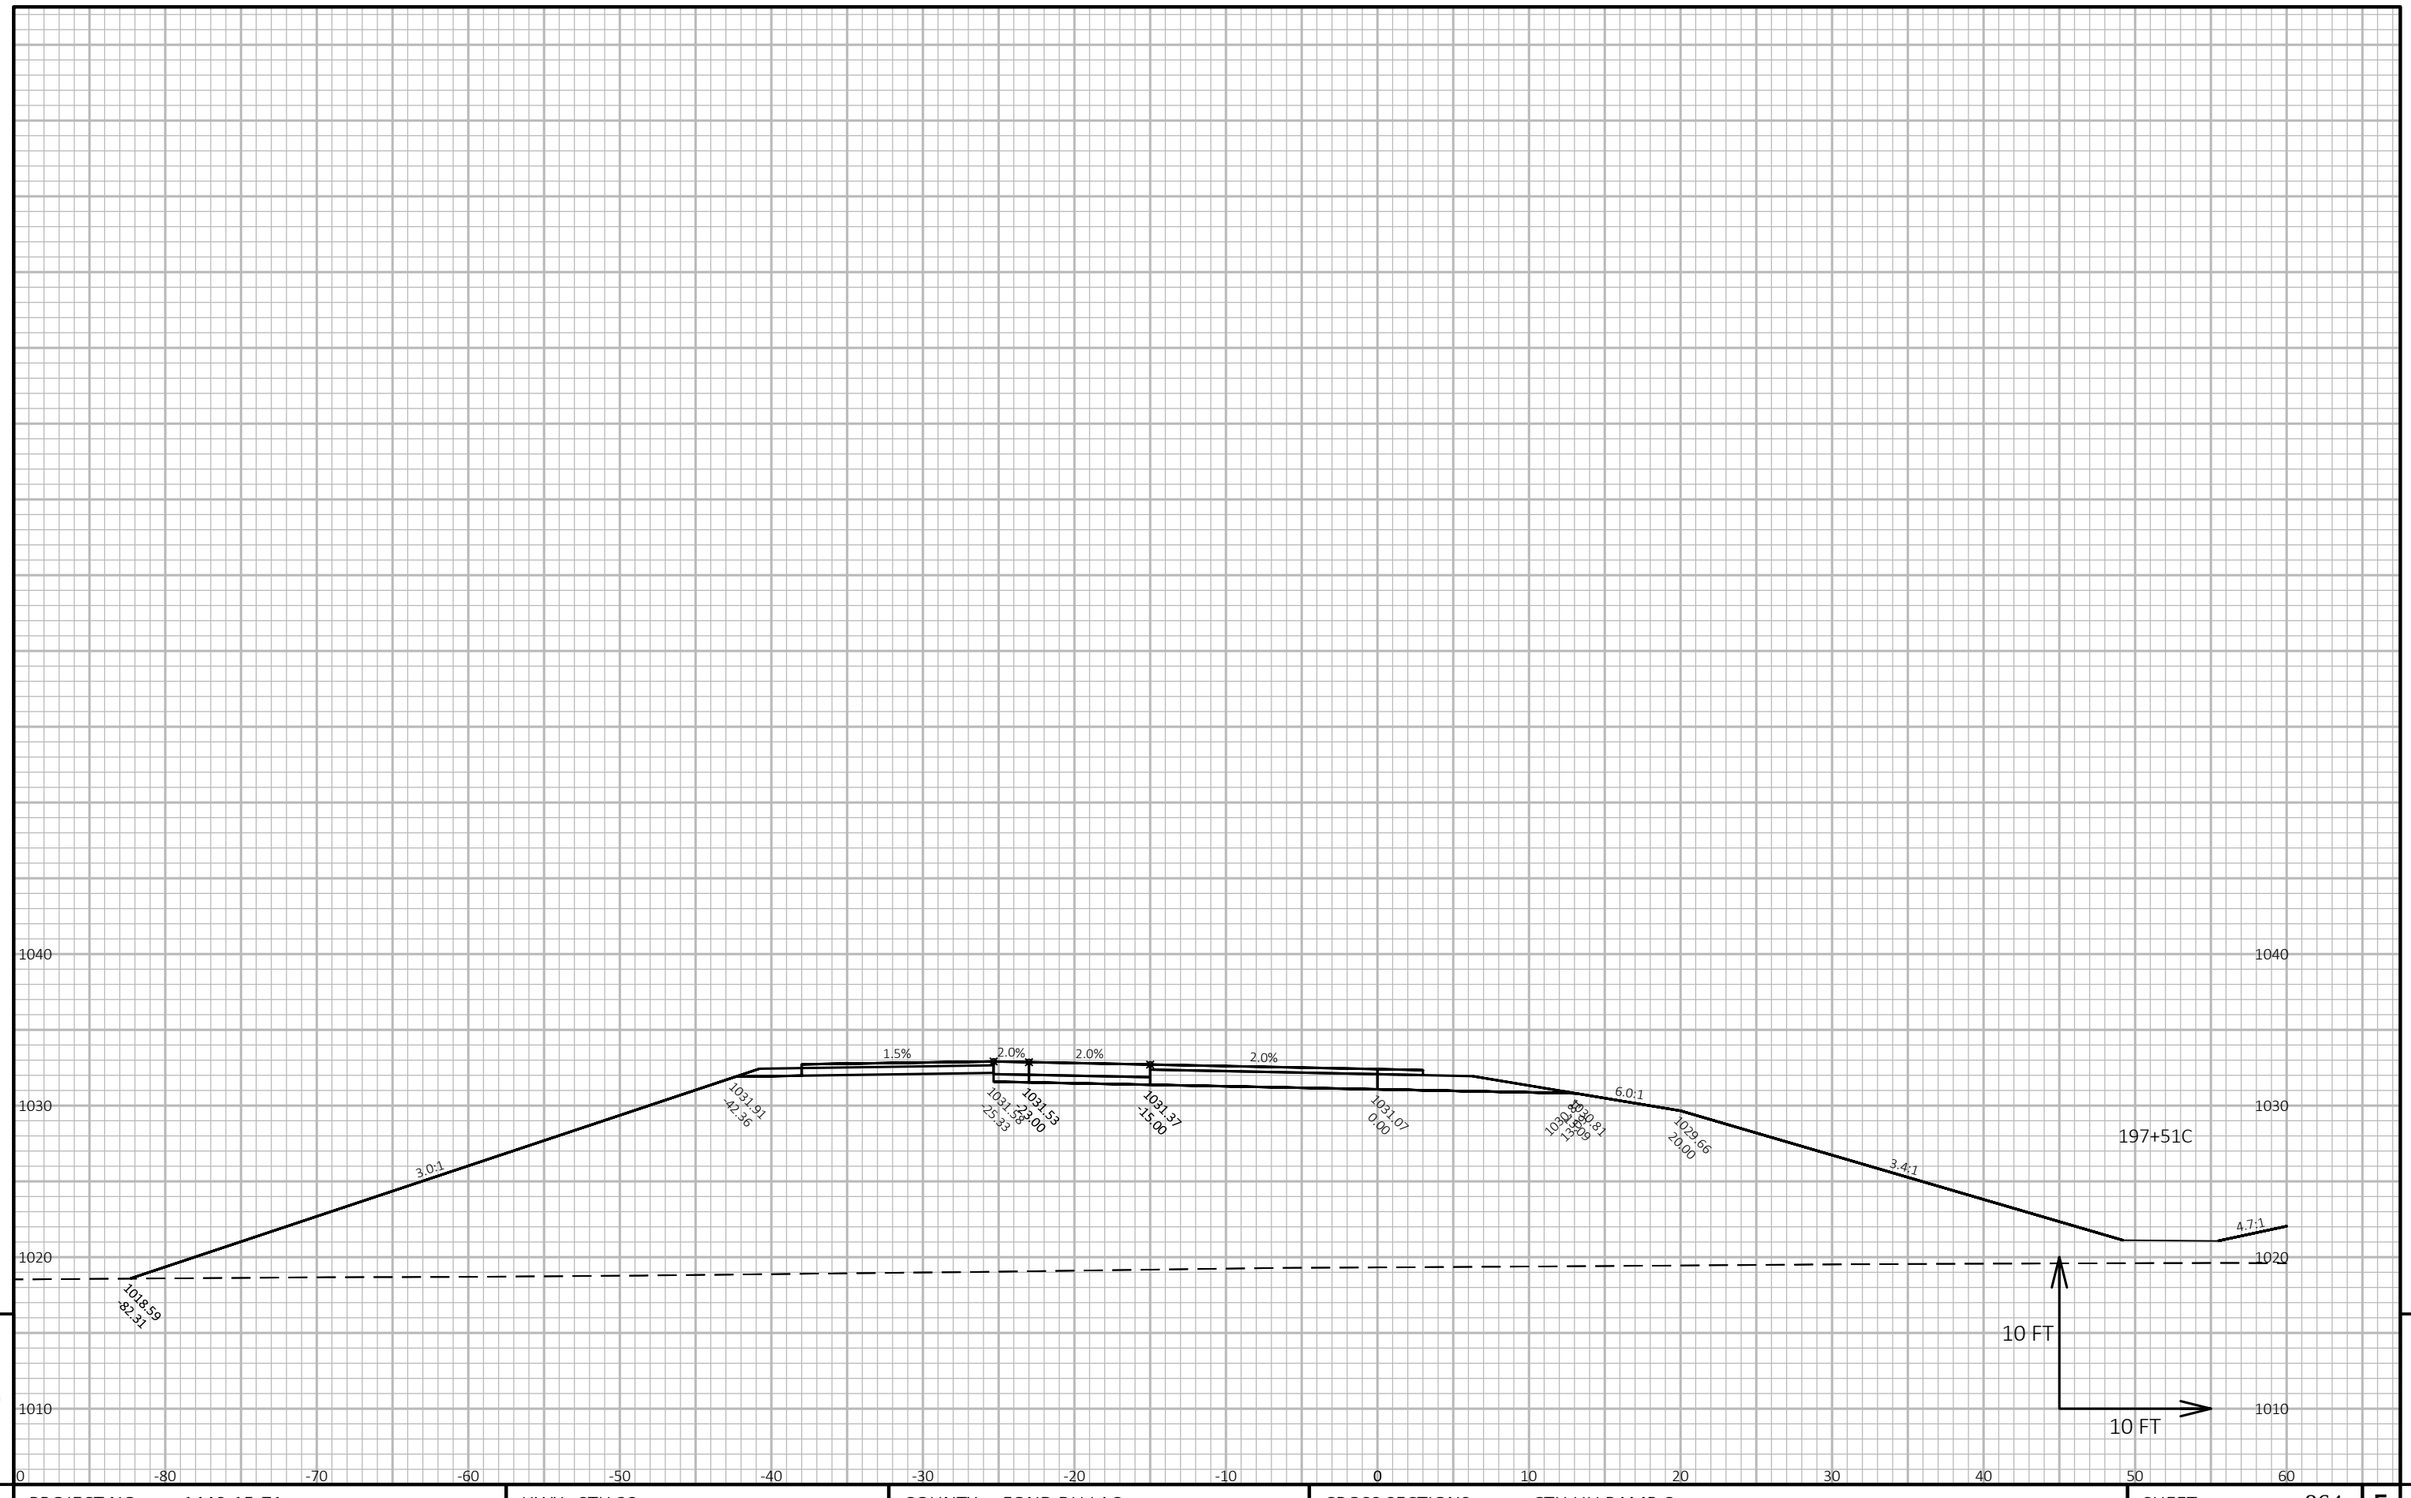


PROJECT NO: 1440-15-71	HWY: STH 23	COUNTY: FOND DU LAC	CROSS SECTIONS: CTH UU RAMP C	SHEET 864	E

FILE NAME : J:\OBS2014\20142023\CAD\TRANSPORTATION\DWG\SHEETSPLAN\CTH UU RAMP C XSEC.DWG
LAYOUT NAME - 10

PLOT DATE : 10/20/2019 9:30 PM PLOT BY : SCHULTZ, ANDREW K. PLOT NAME :

PLOT SCALE : 1 IN:10 FT HORZ. / 1 IN:10 FT VERT.

WISDOT/CADDS SHEET 49

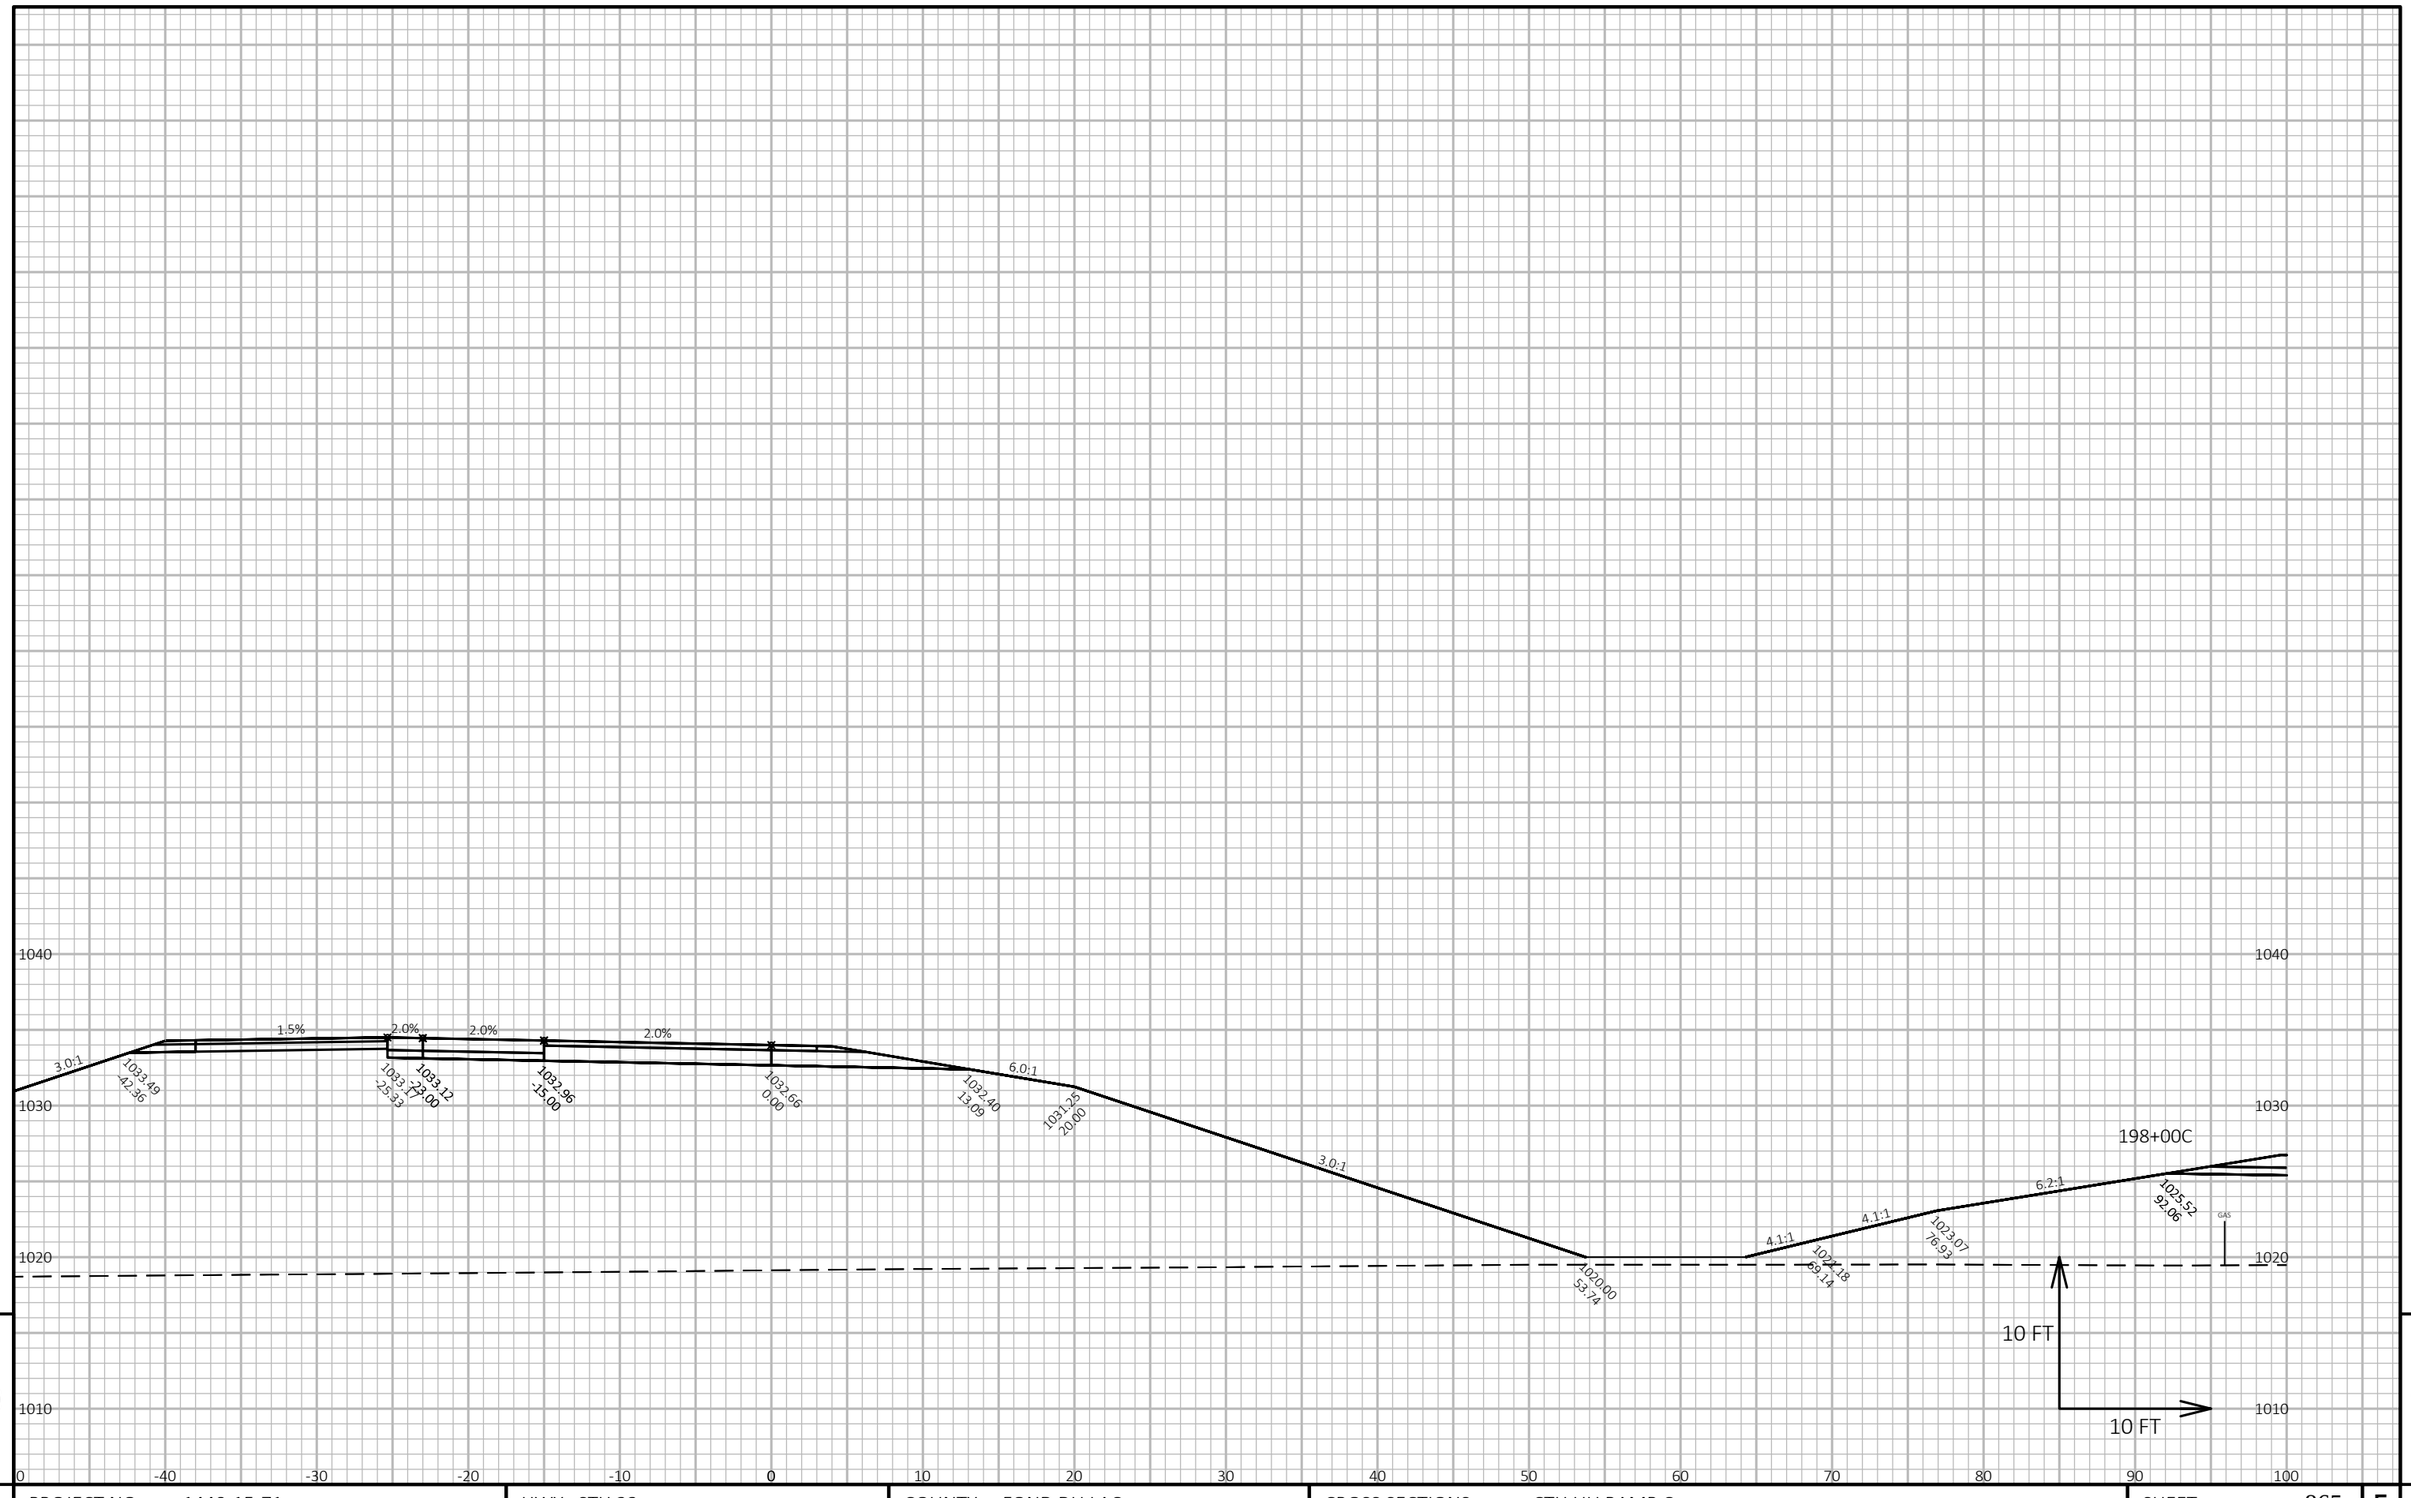

9

9


PROJECT NO: 1440-15-71	HWY: STH 23	COUNTY: FOND DU LAC	CROSS SECTIONS: CTH UU RAMP C	SHEET 865	E

FILE NAME : J:\JOBS2014\20142023\CAD\TRANSPORTATION\DWG\SHEETSPLAN\CTH UU RAMP C XSEC.DWG
LAYOUT NAME - 11

PLOT DATE : 10/20/2019 9:30 PM PLOT BY : SCHULTZ, ANDREW K. PLOT NAME :

PLOT SCALE : 1 IN:10 FT HORZ. / 1 IN:10 FT VERT.

WISDOT/CADDS SHEET 49

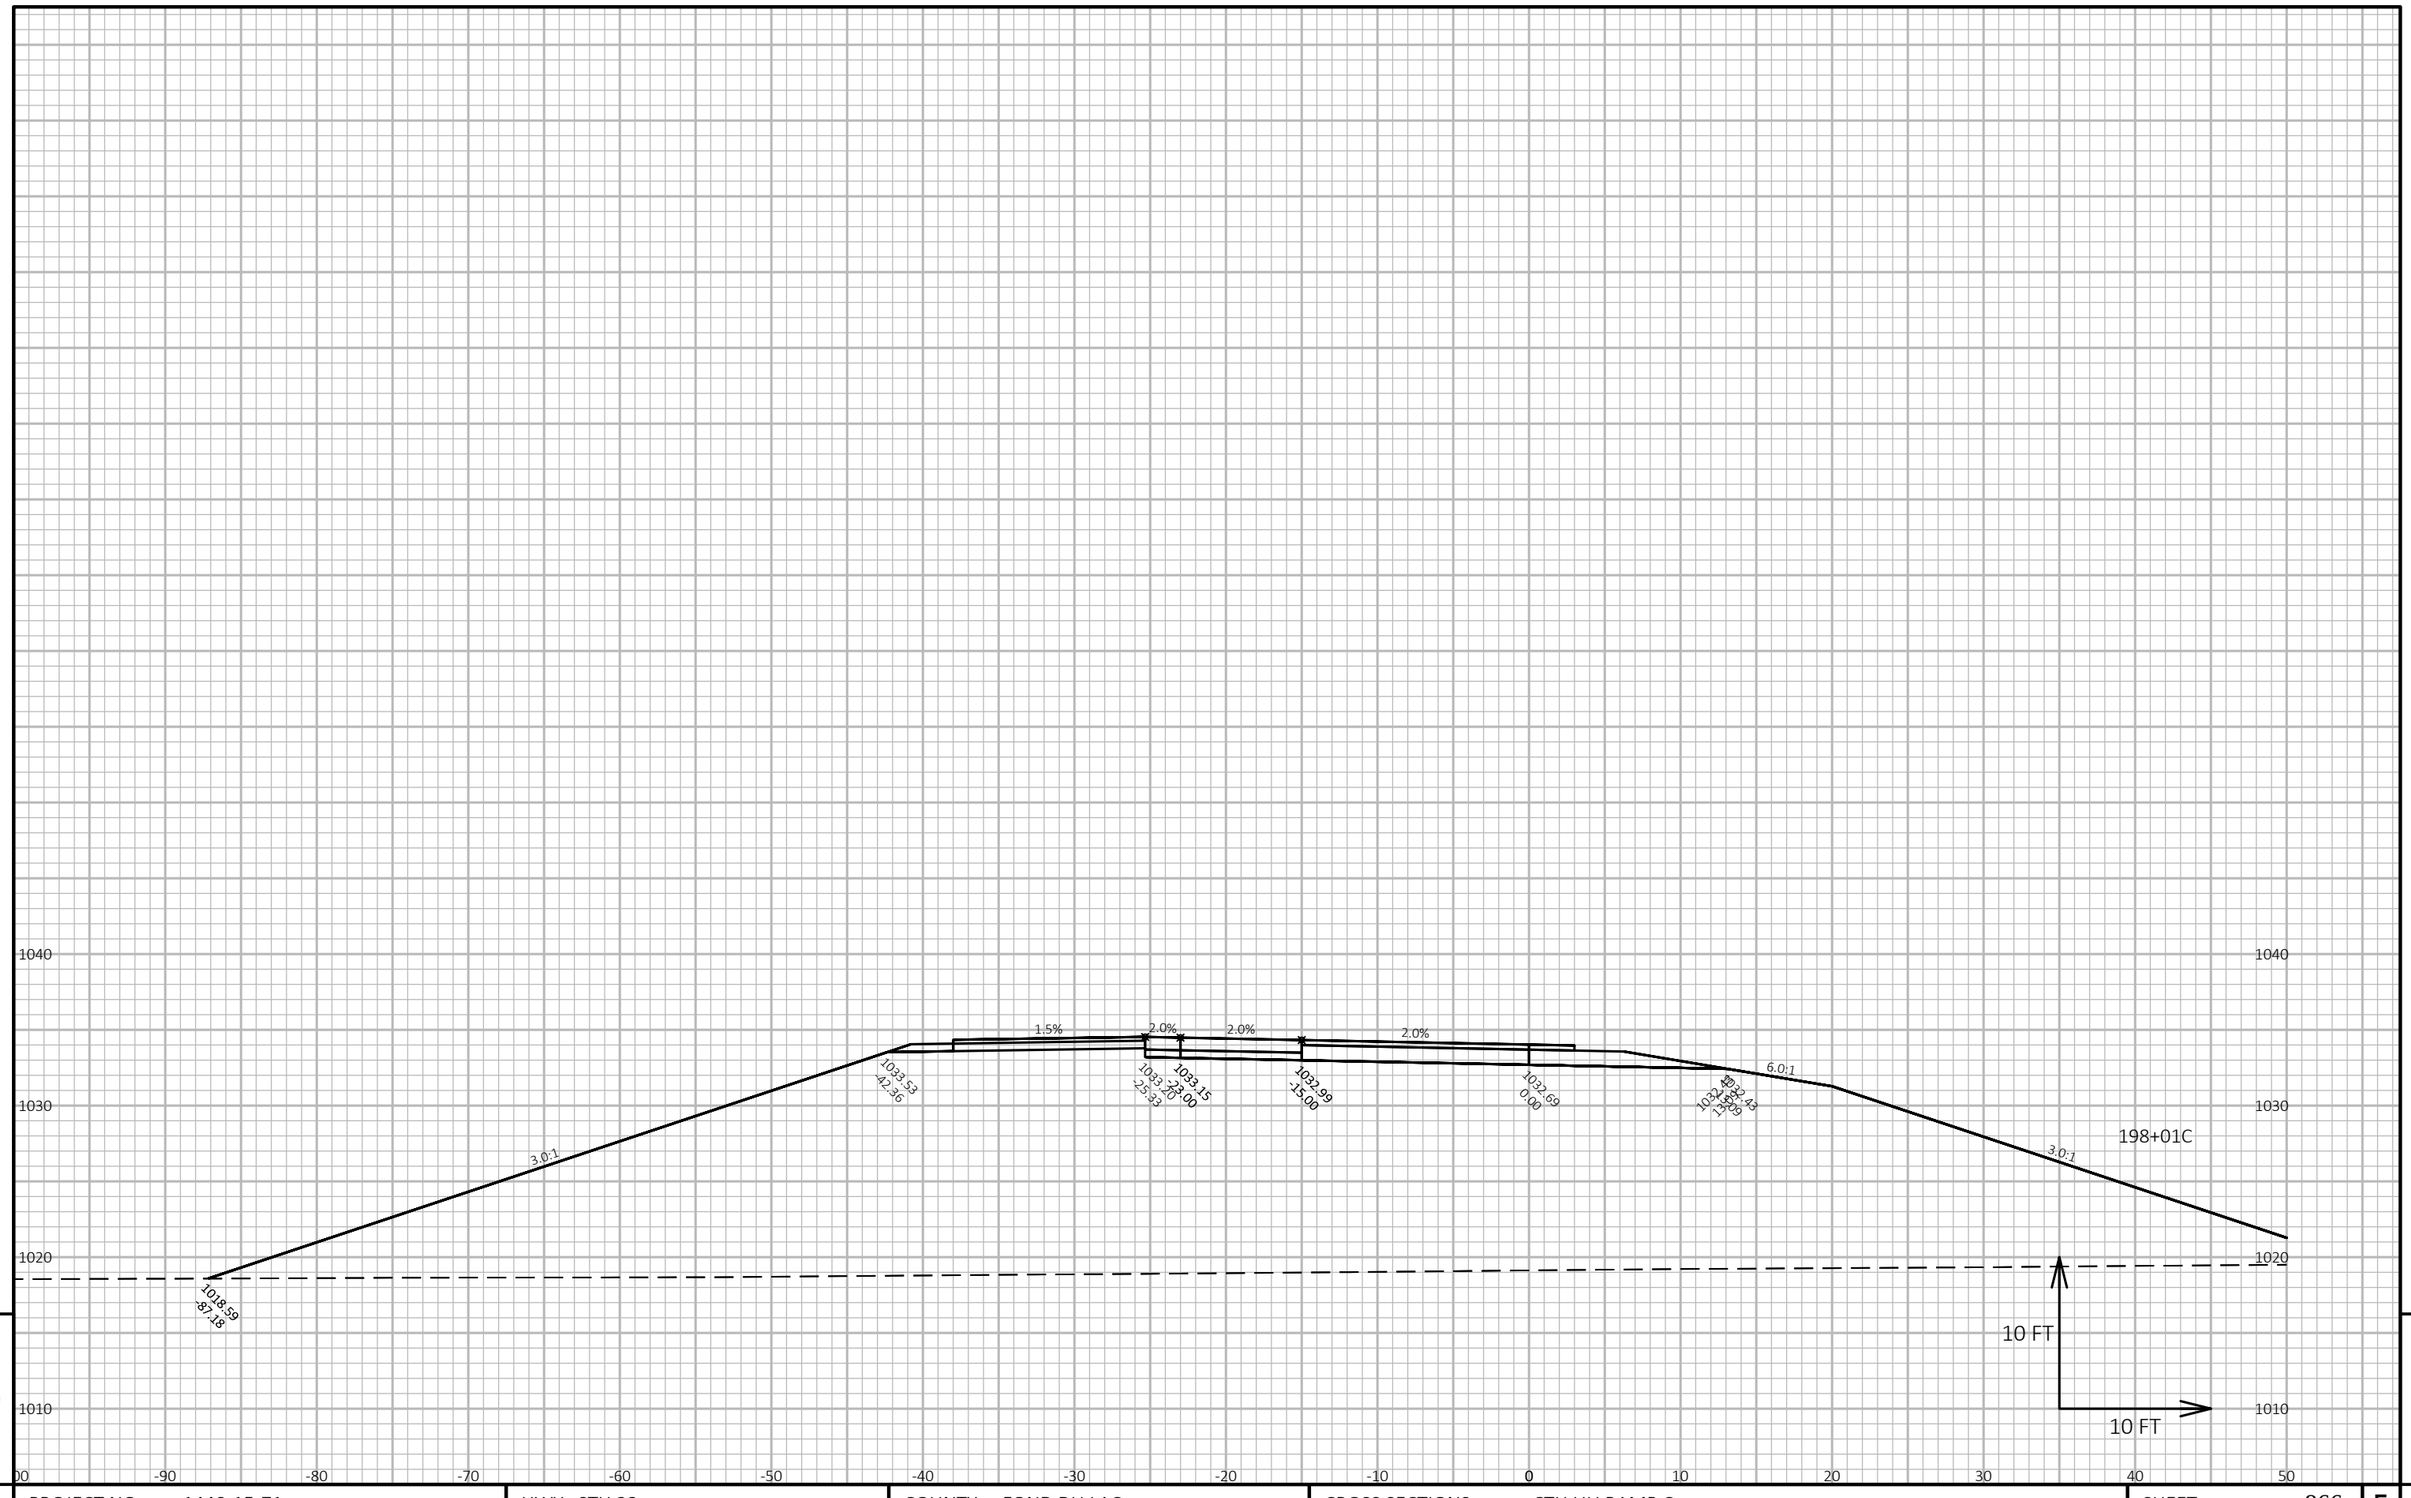


PROJECT NO: 1440-15-71	HWY: STH 23	COUNTY: FOND DU LAC	CROSS SECTIONS: CTH UU RAMP C	SHEET 866	E

FILE NAME : J:\JOBS2014\20142023\CAD\TRANSPORTATION\DWG\SHEETSPLAN\CTH UU RAMP C XSEC.DWG
LAYOUT NAME - 12

PLOT DATE : 10/20/2019 9:30 PM PLOT BY : SCHULTZ, ANDREW K. PLOT NAME :

PLOT SCALE : 1 IN:10 FT HORZ. / 1 IN:10 FT VERT.

WISDOT/CADDS SHEET 49

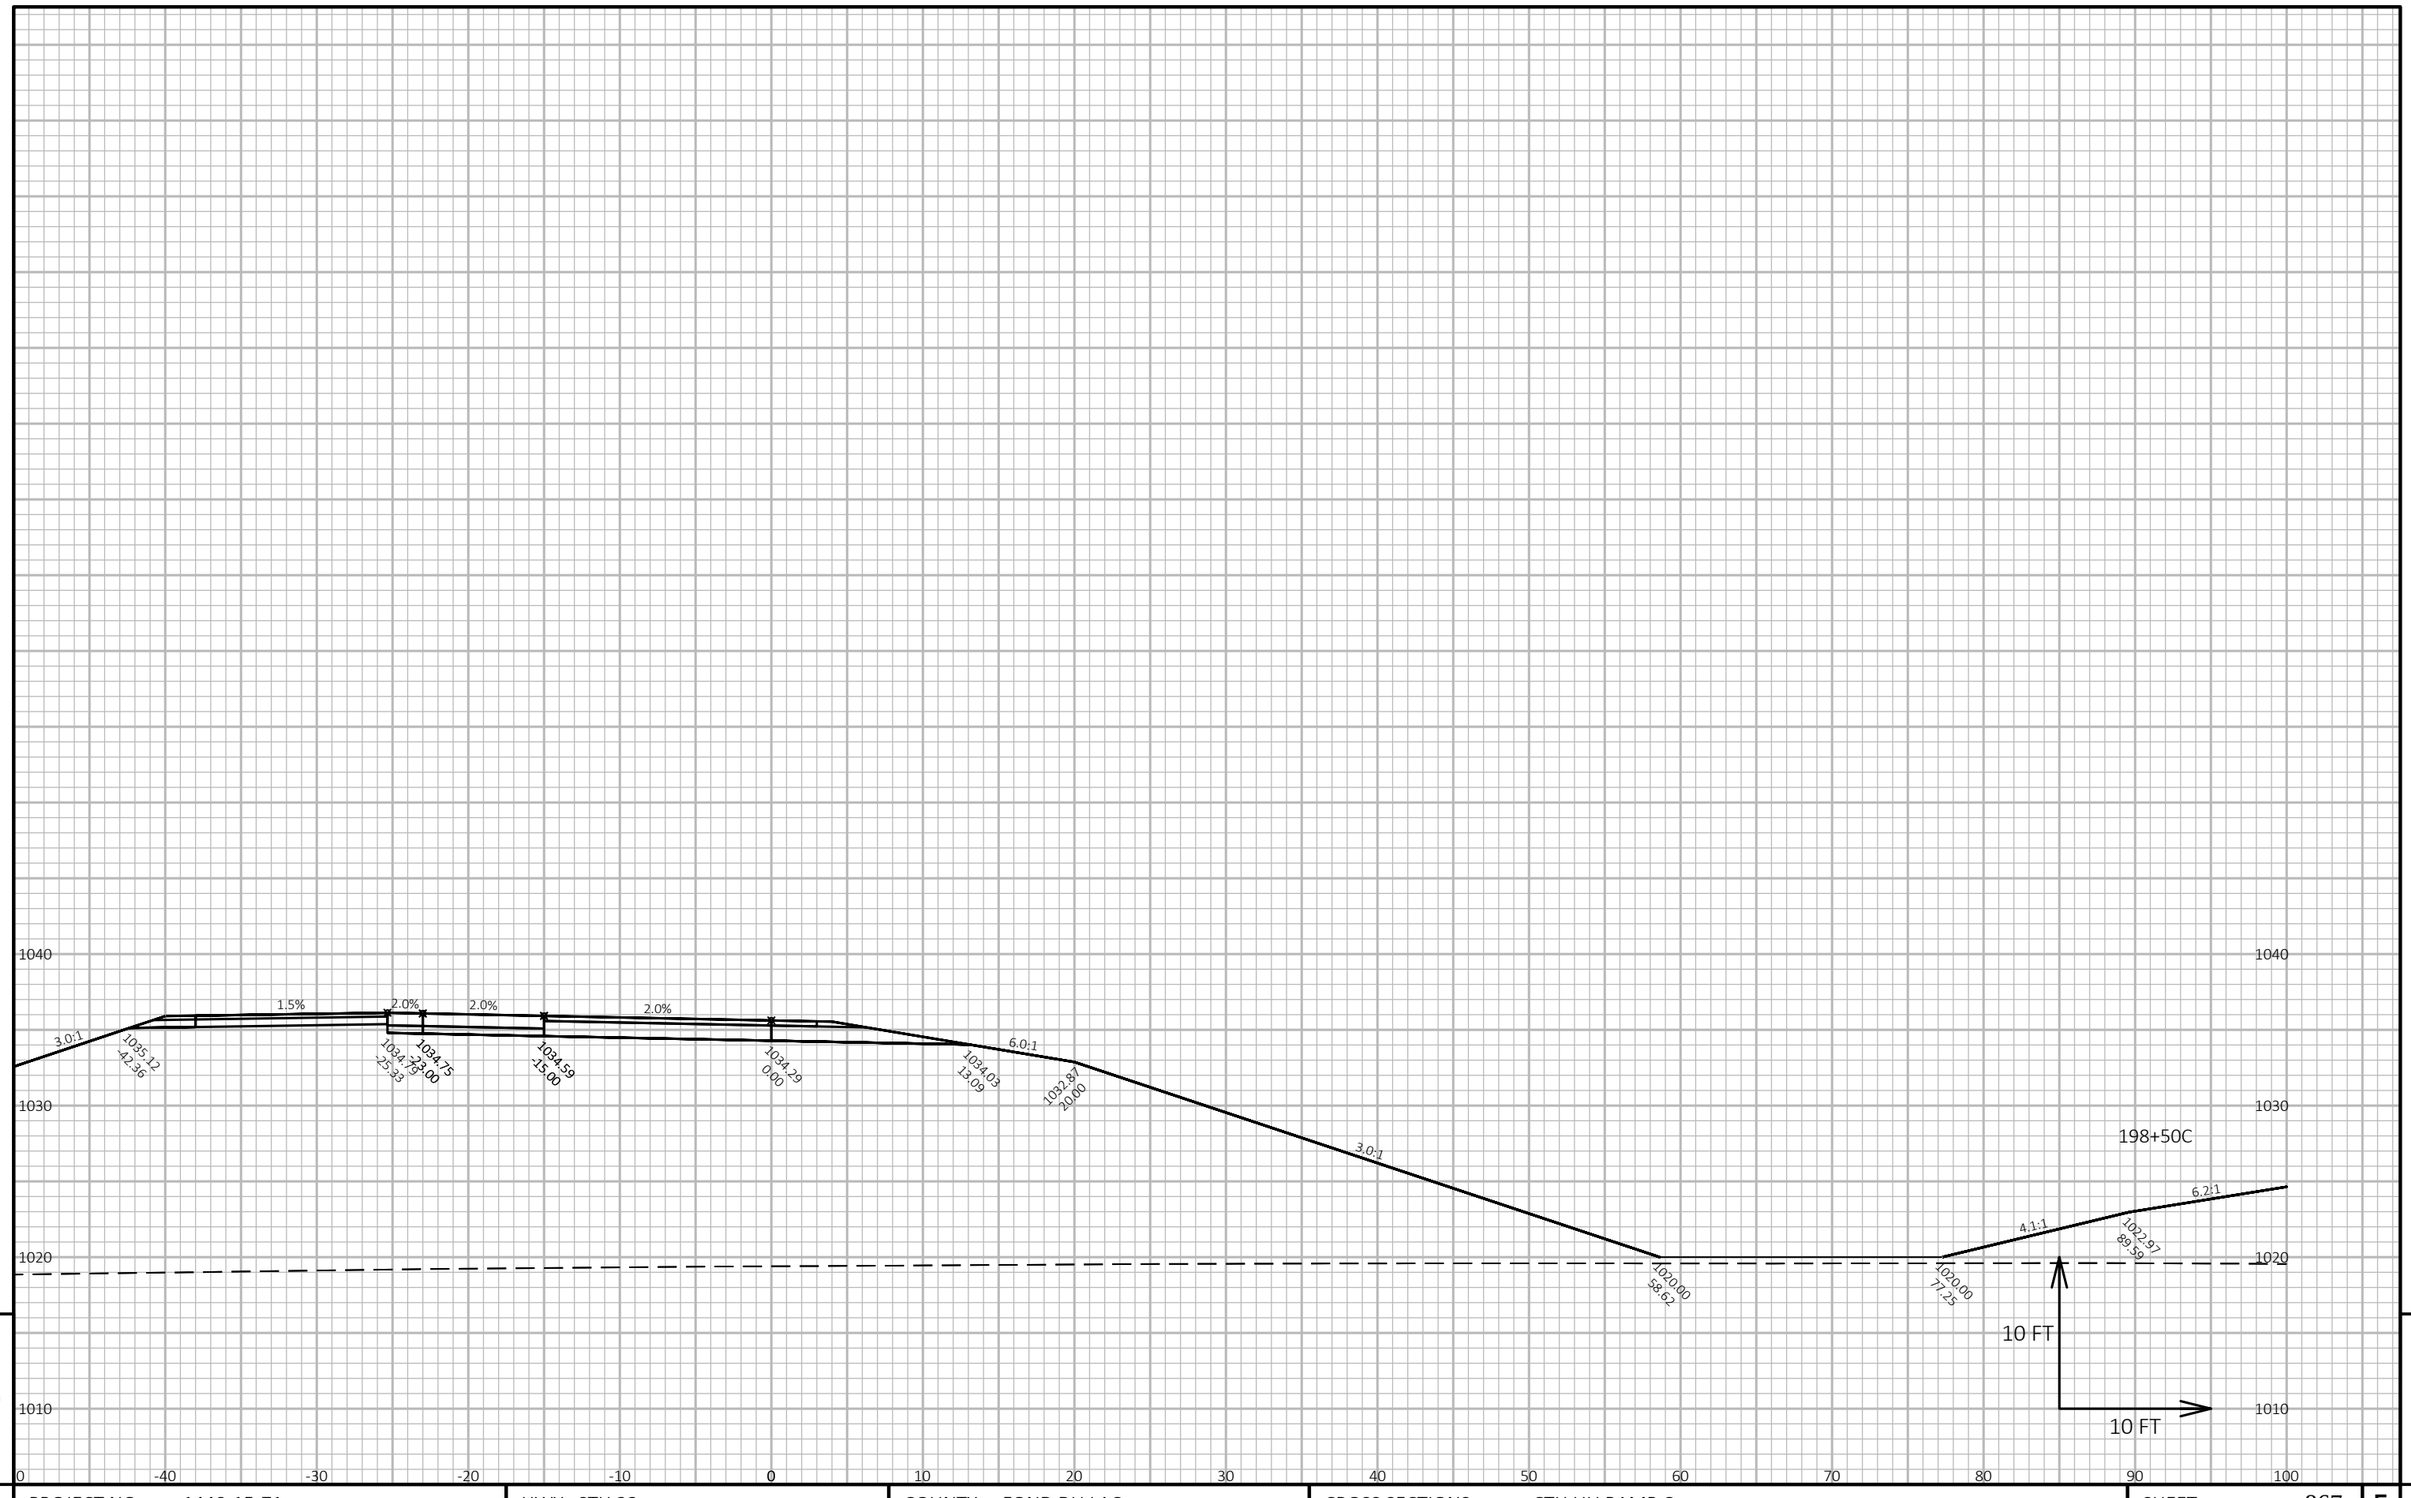


PROJECT NO: 1440-15-71	HWY: STH 23	COUNTY: FOND DU LAC	CROSS SECTIONS: CTH UU RAMP C	SHEET 867	E

FILE NAME : J:\JOBS2014\20142023\CAD\TRANSPORTATION\DWG\SHEETSPLAN\CTH UU RAMP C XSEC.DWG
LAYOUT NAME - 13

PLOT DATE : 10/20/2019 9:30 PM PLOT BY : SCHULTZ, ANDREW K. PLOT NAME : **PLOT SCALE :** 1 IN:10 FT HORZ. / 1 IN:10 FT VERT.

WISDOT/CADDS SHEET 49

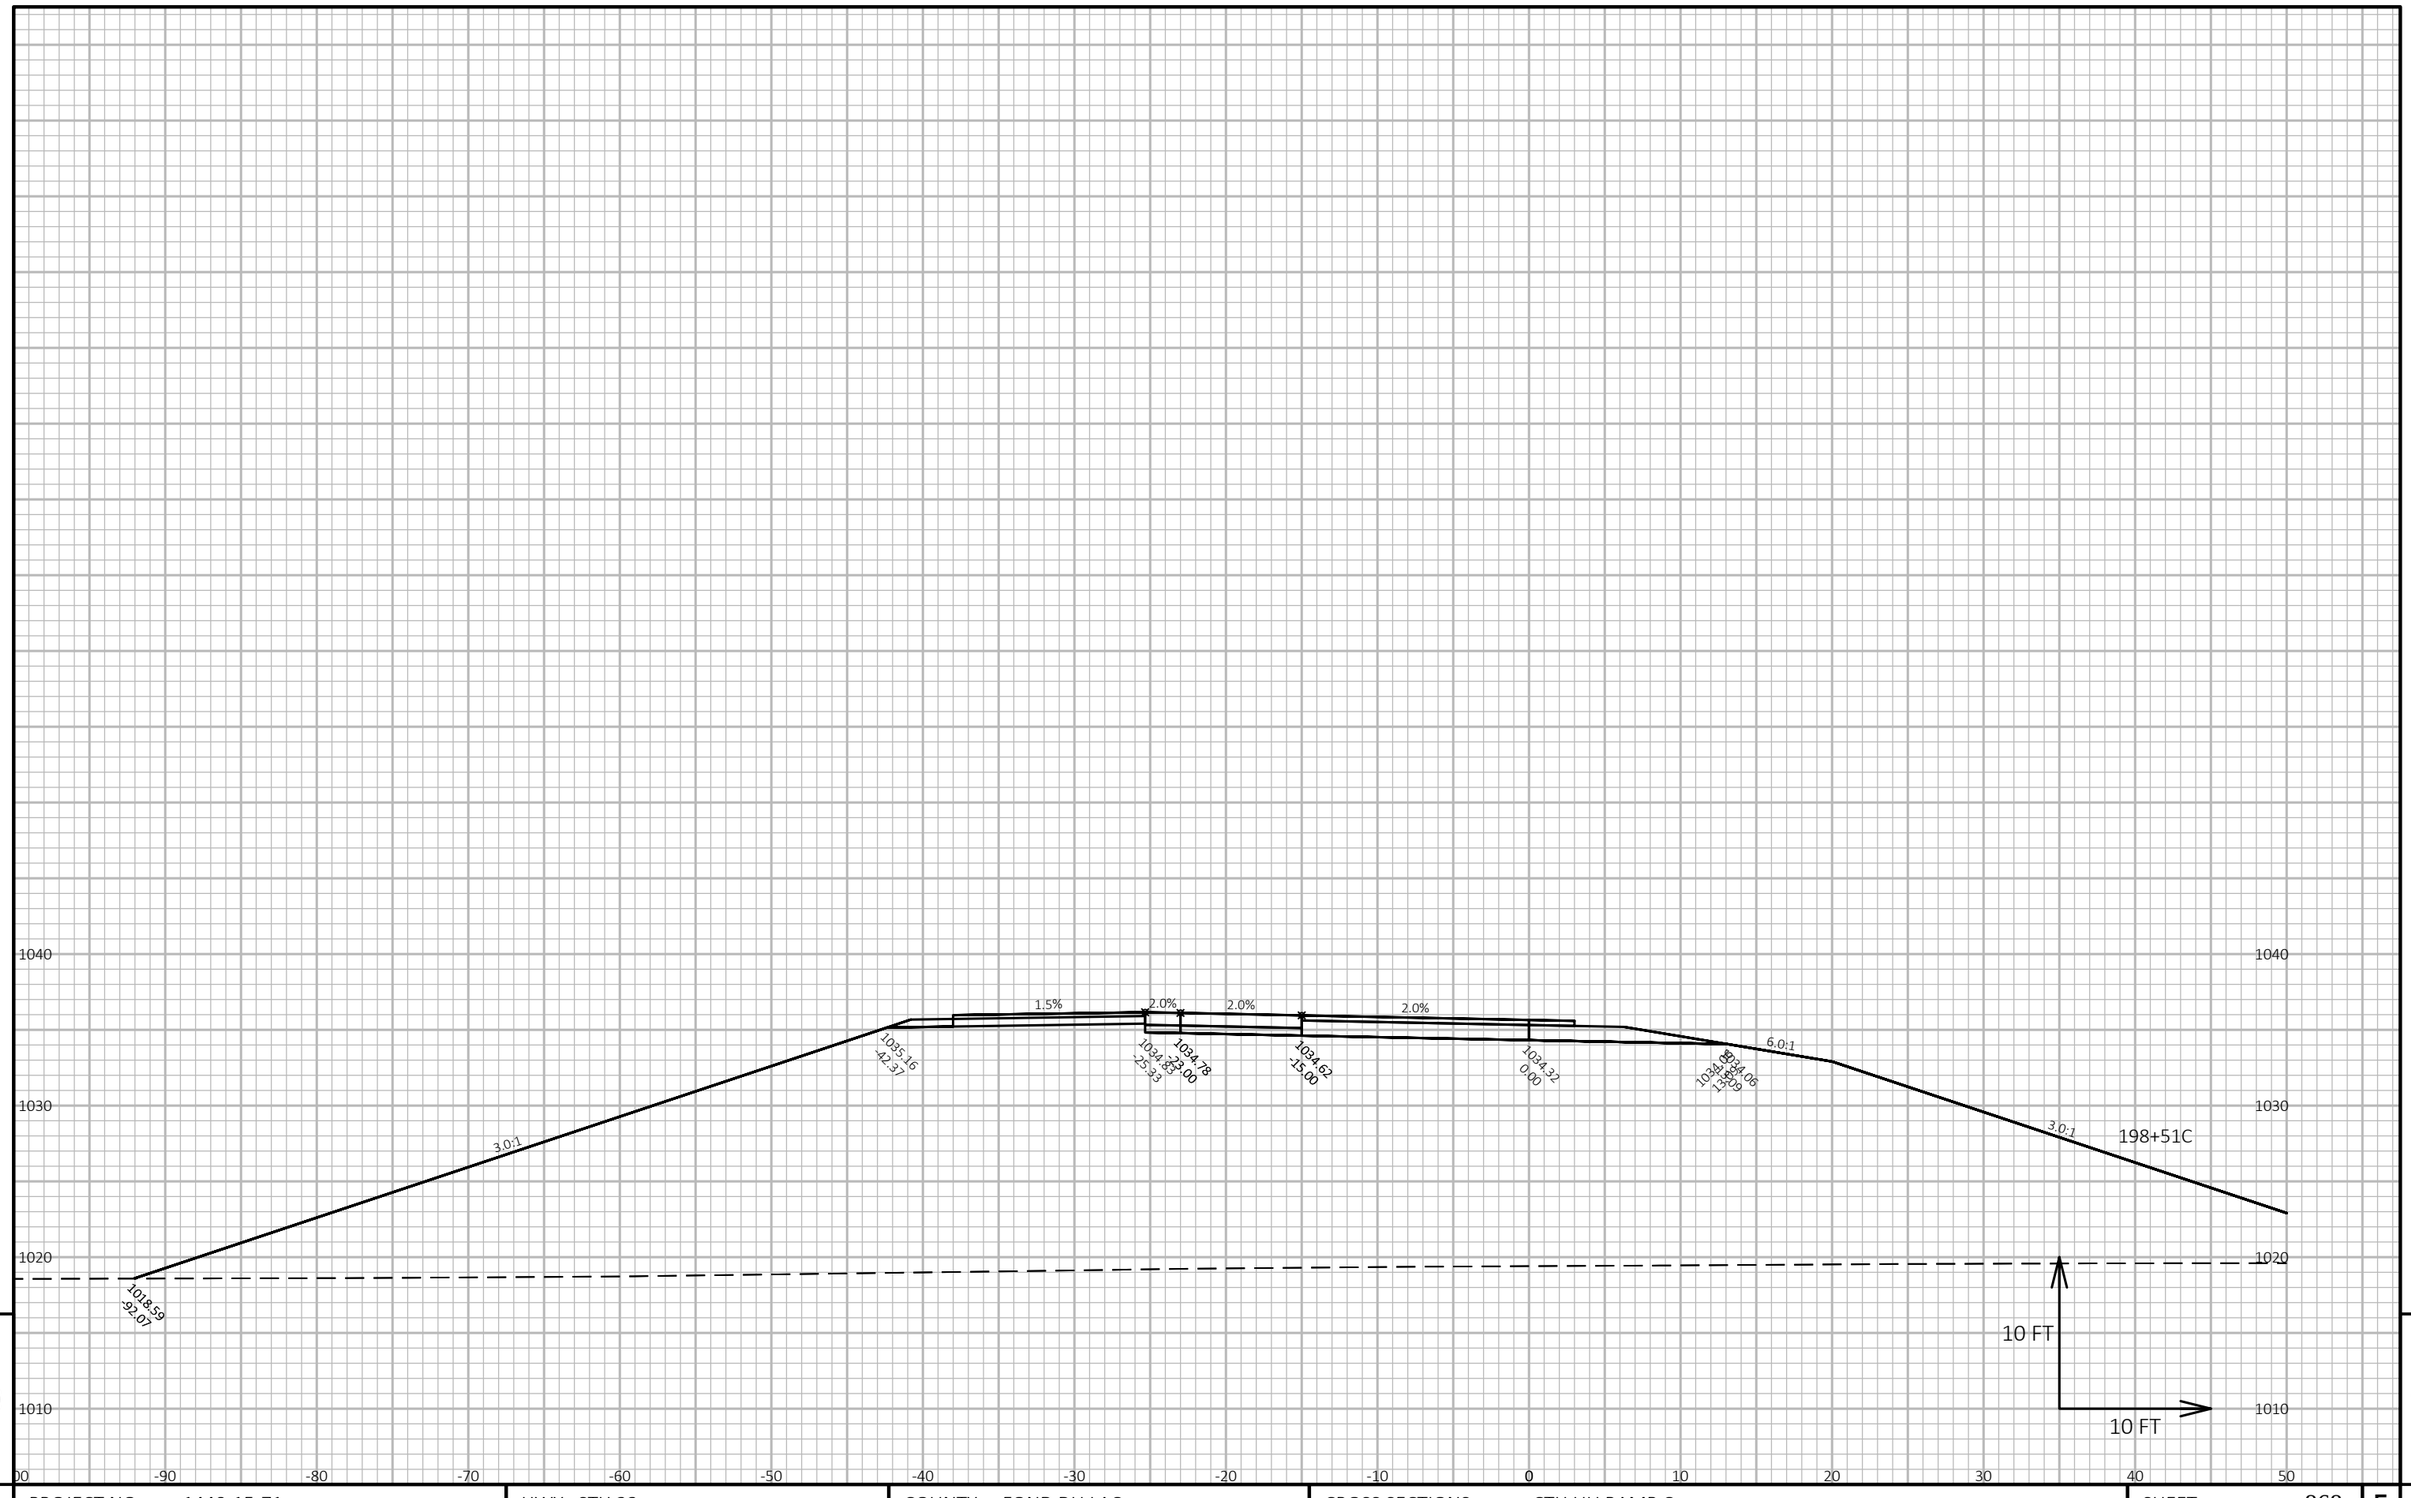

9

9


PROJECT NO: 1440-15-71	HWY: STH 23	COUNTY: FOND DU LAC	CROSS SECTIONS: CTH UU RAMP C	SHEET 868	E

FILE NAME : J:\JOBS2014\20142023\CAD\TRANSPORTATION\DWG\SHEETSPLAN\CTH UU RAMP C XSEC.DWG
LAYOUT NAME - 14

PLOT DATE : 10/20/2019 9:30 PM PLOT BY : SCHULTZ, ANDREW K. PLOT NAME :

PLOT SCALE : 1 IN:10 FT HORZ. / 1 IN:10 FT VERT.

WISDOT/CADDS SHEET 49

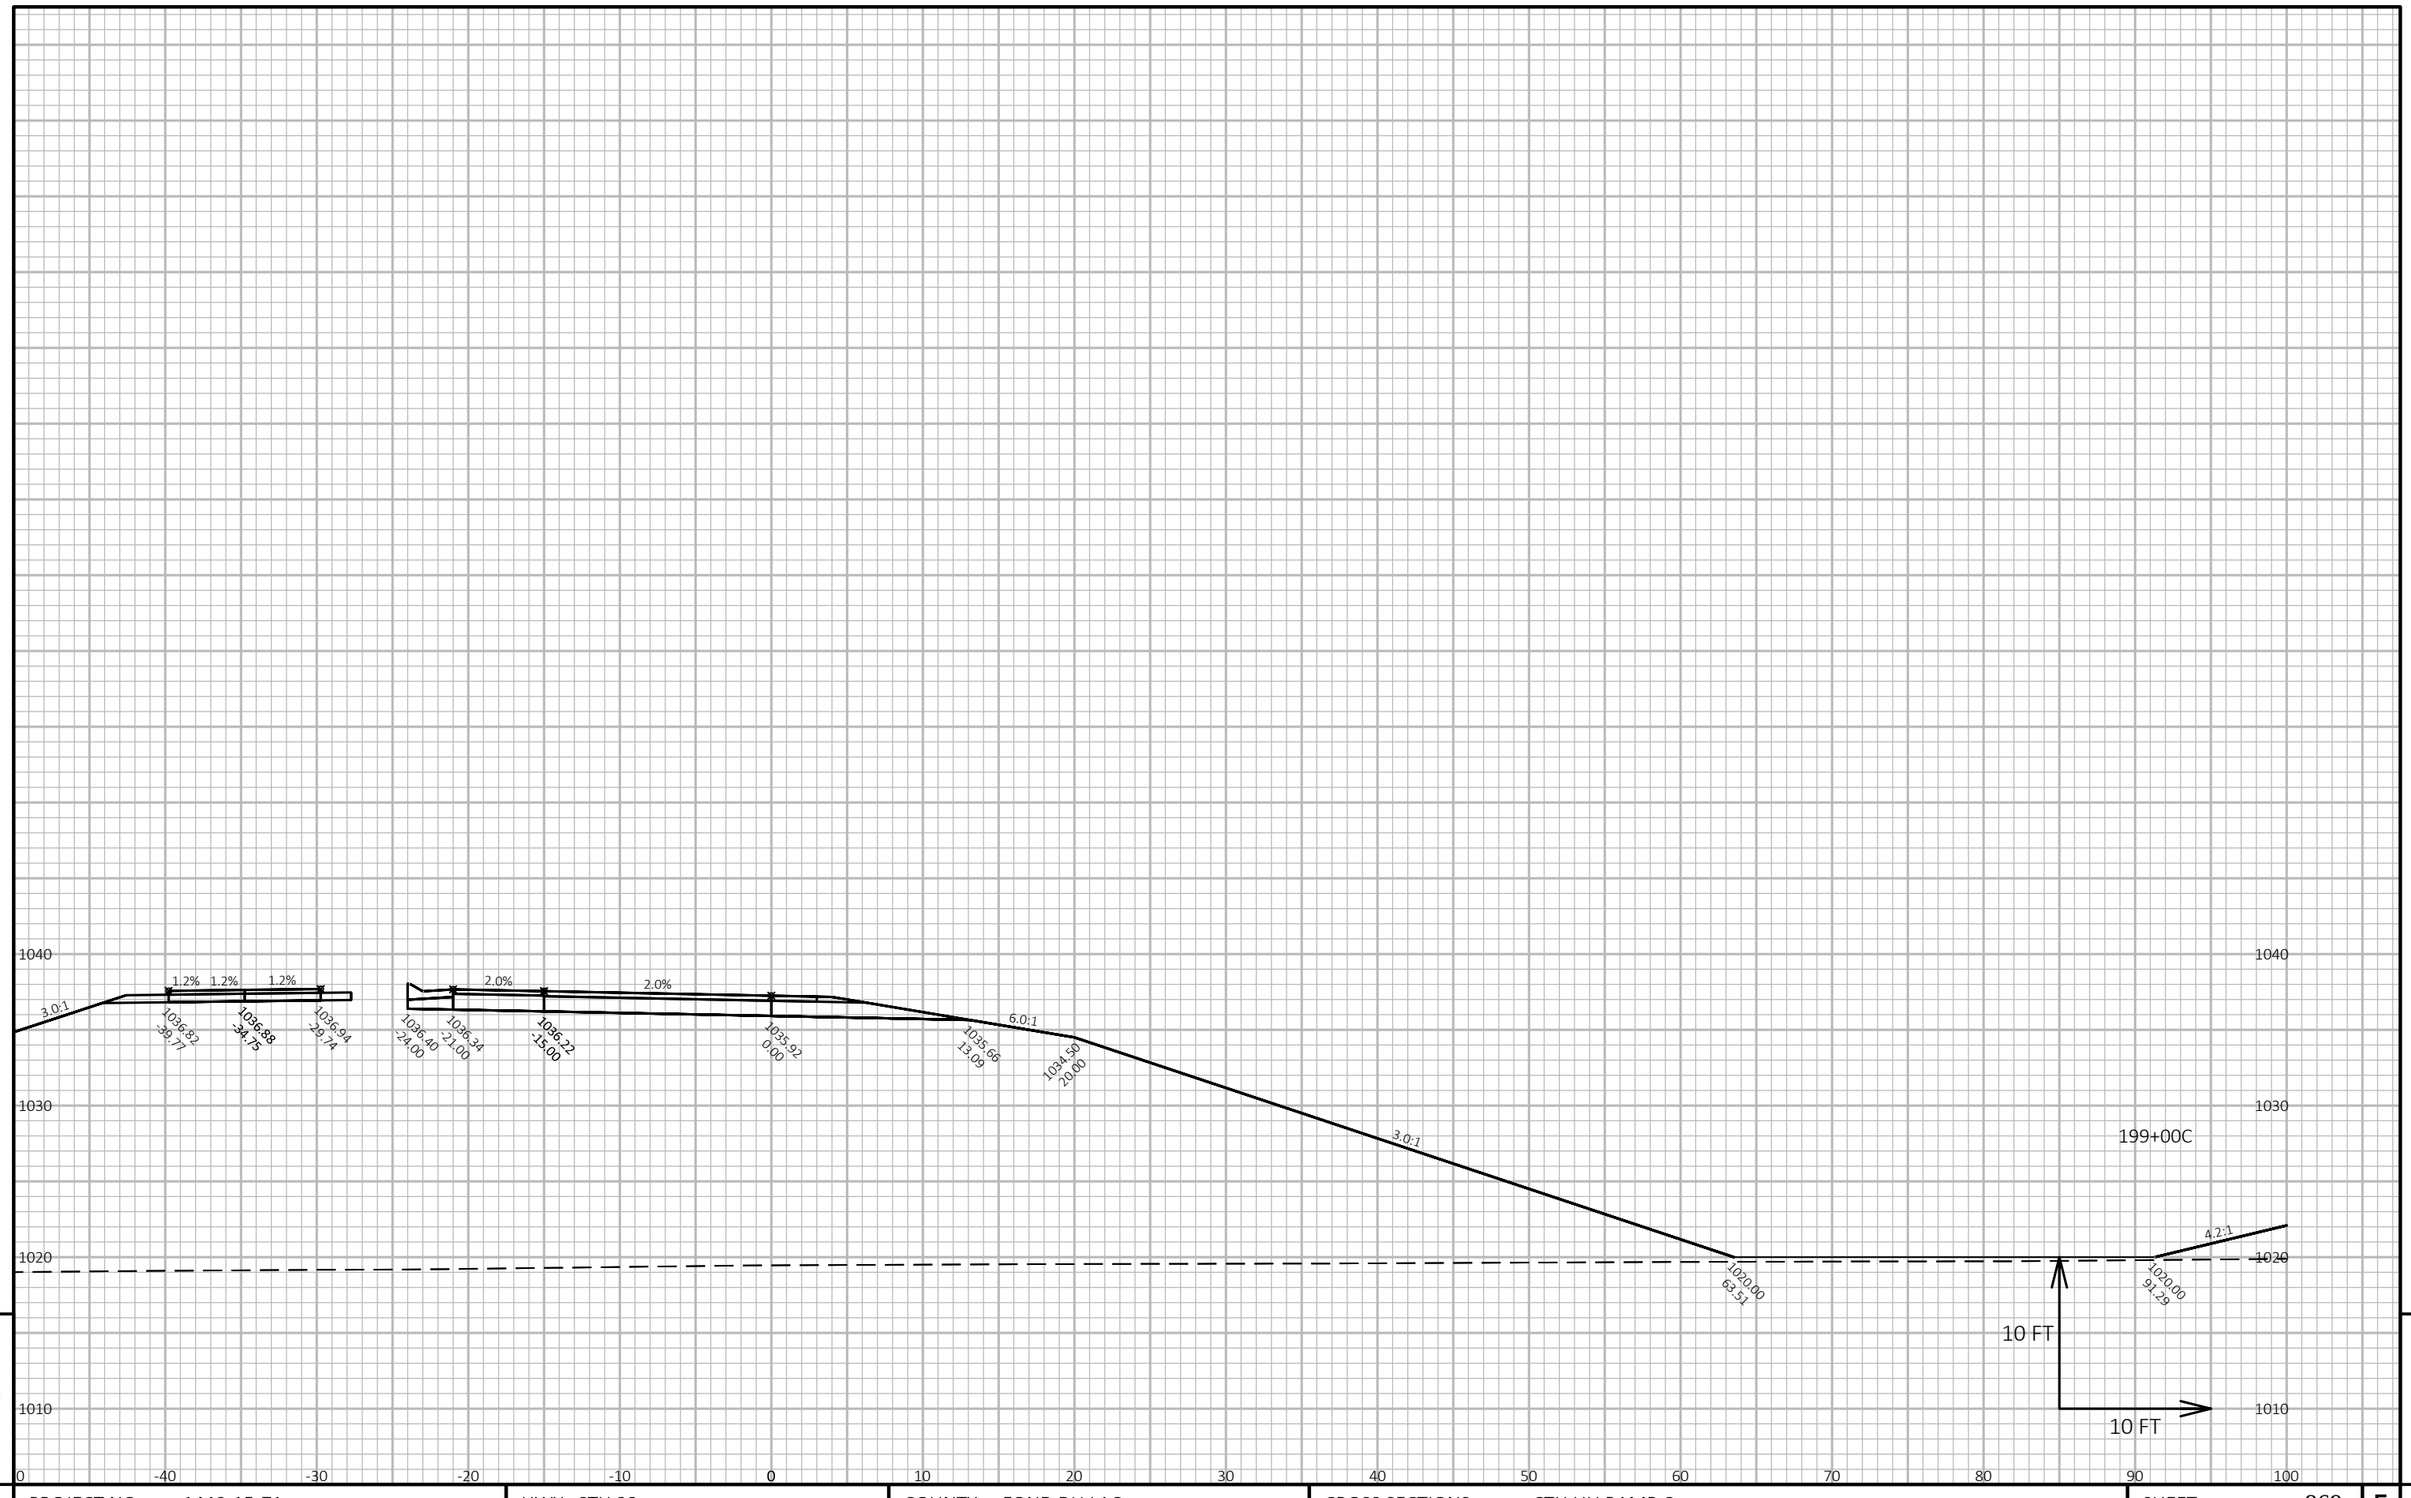

9

9


PROJECT NO: 1440-15-71	HWY: STH 23	COUNTY: FOND DU LAC	CROSS SECTIONS: CTH UU RAMP C	SHEET 869	E

FILE NAME : J:\JOBS2014\20142023\CAD\TRANSPORTATION\DWG\SHEETSPLAN\CTH UU RAMP C XSEC.DWG
LAYOUT NAME - 15

PLOT DATE : 10/20/2019 9:30 PM PLOT BY : SCHULTZ, ANDREW K. PLOT NAME :

PLOT SCALE : 1 IN:10 FT HORZ. / 1 IN:10 FT VERT.

WISDOT/CADDS SHEET 49

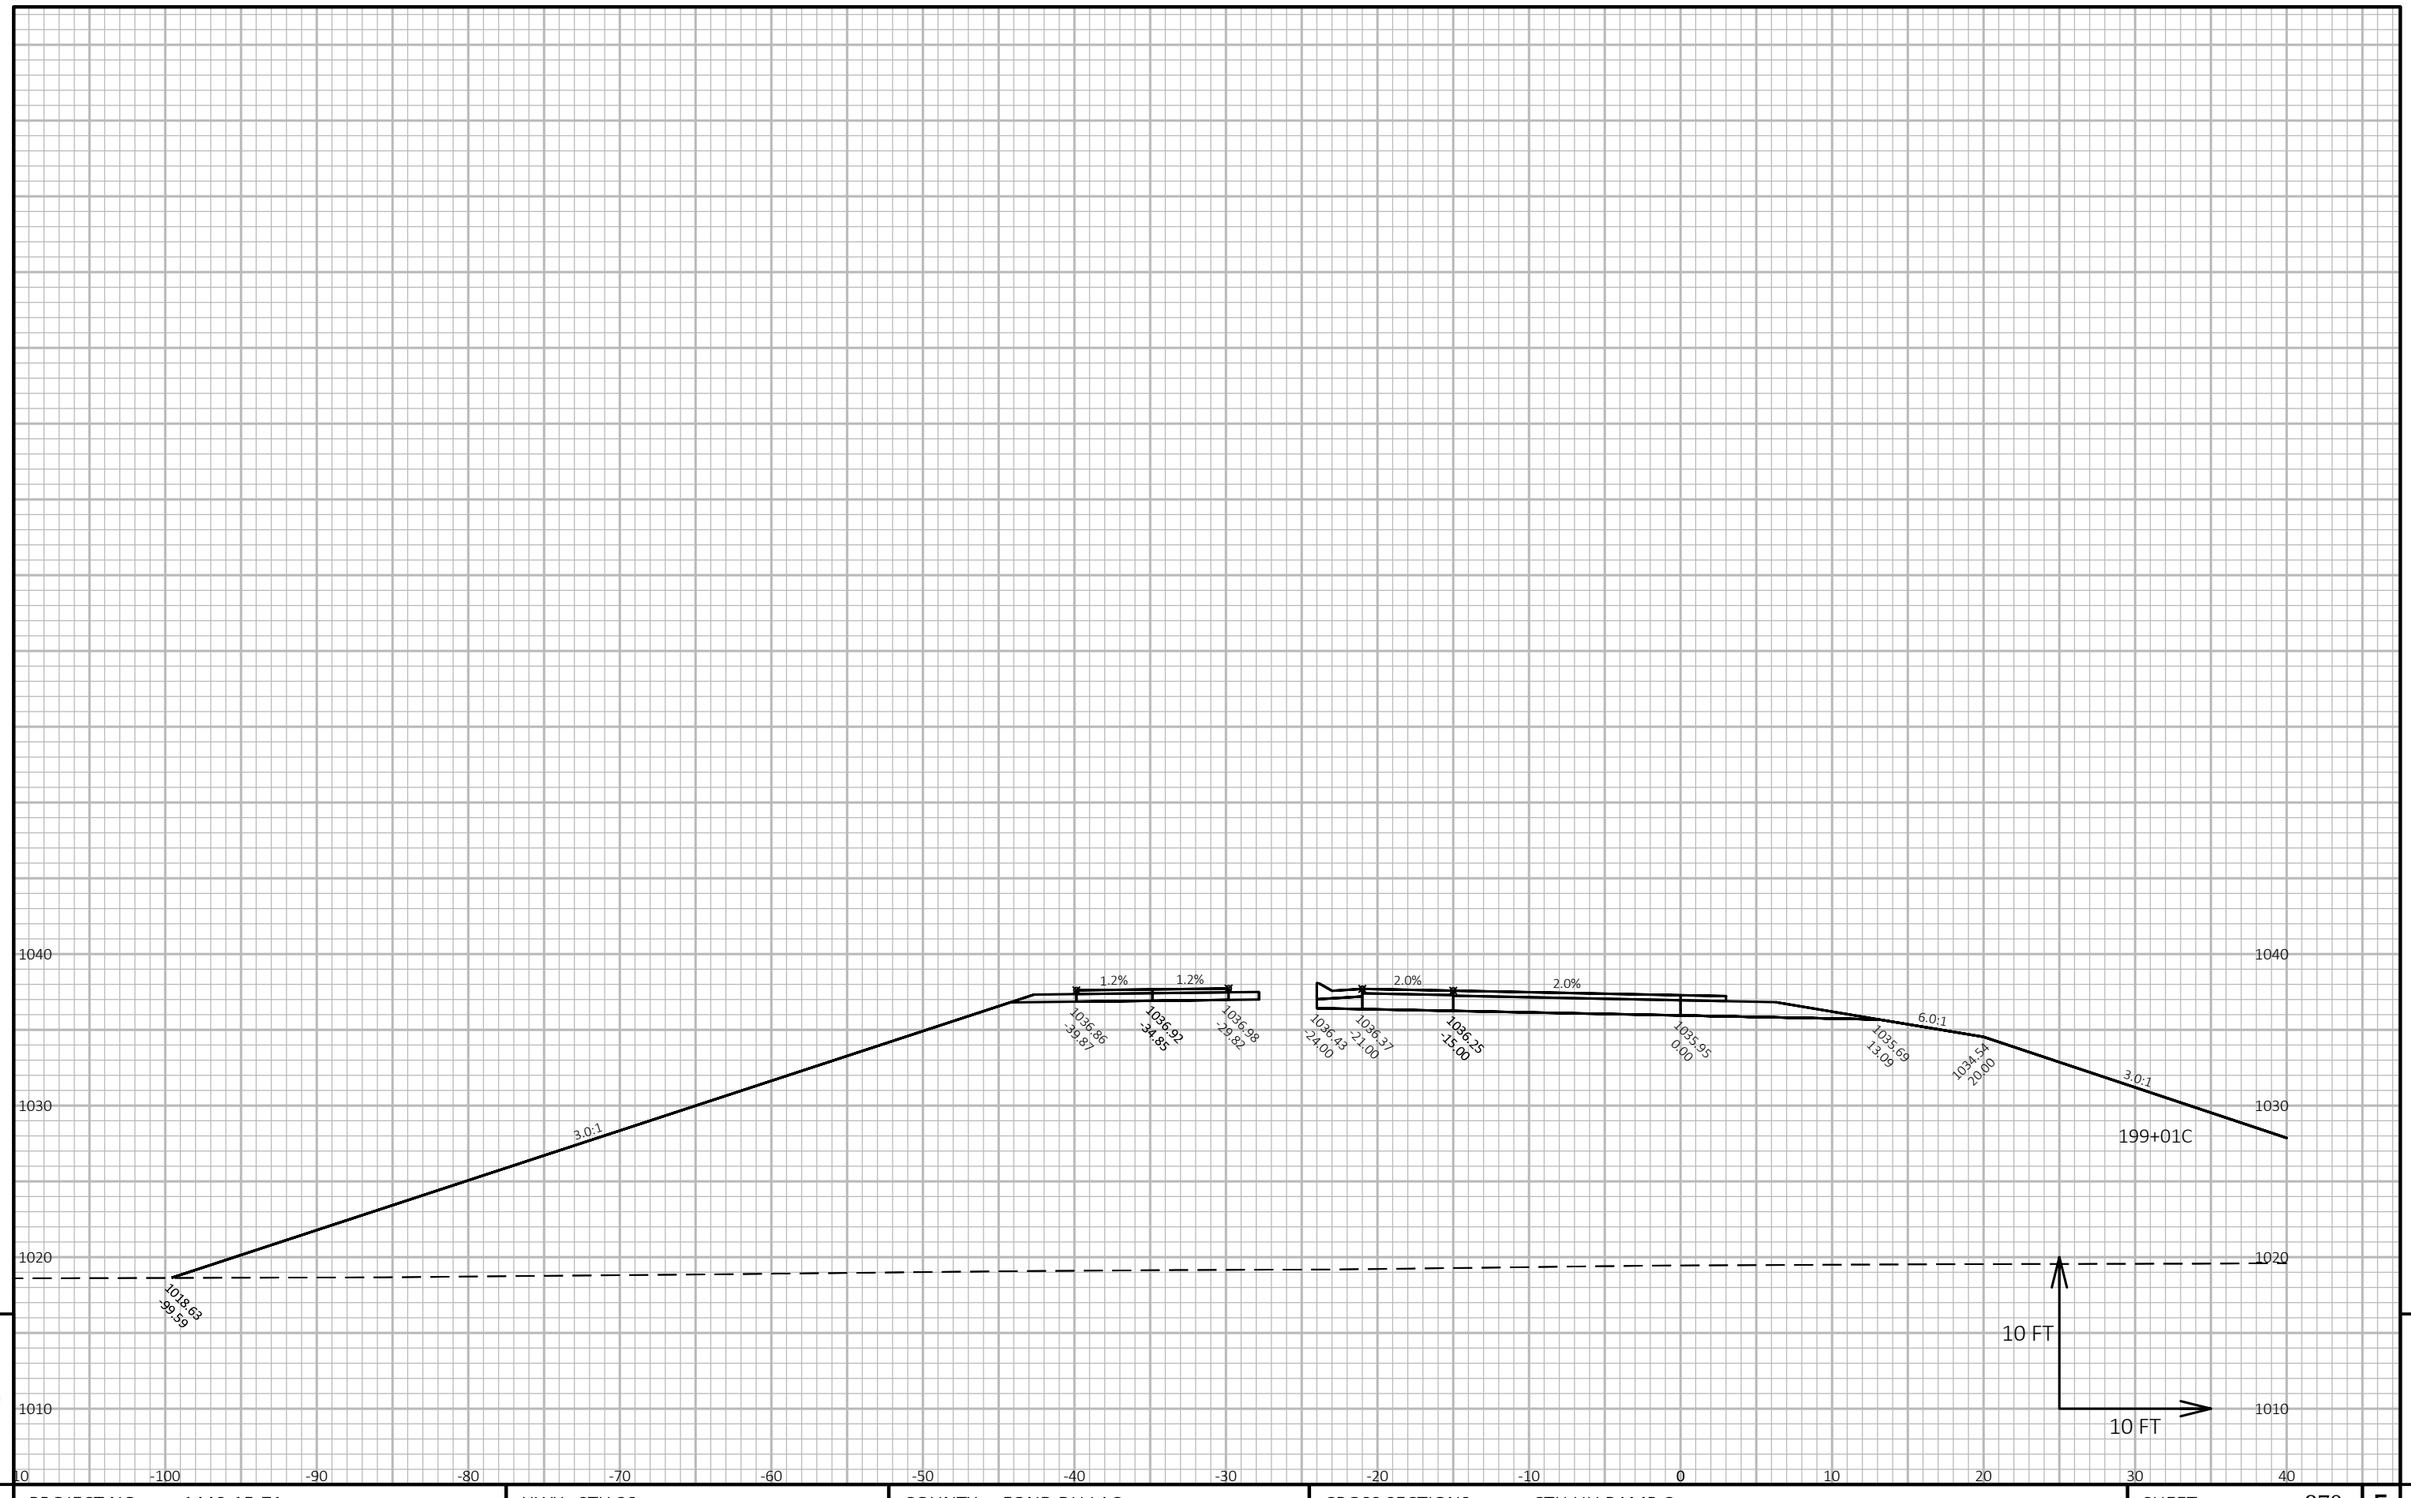

9


9

PROJECT NO: 1440-15-71	HWY: STH 23	COUNTY: FOND DU LAC	CROSS SECTIONS: CTH UU RAMP C	SHEET 870	E

FILE NAME : J:\JOBS2014\20142023\CAD\TRANSPORTATION\DWG\SHEETSPLAN\CTH UU RAMP C XSEC.DWG
LAYOUT NAME - 16

PLOT DATE : 10/20/2019 9:30 PM PLOT BY : SCHULTZ, ANDREW K. PLOT NAME :

PLOT SCALE : 1 IN:10 FT HORZ. / 1 IN:10 FT VERT.

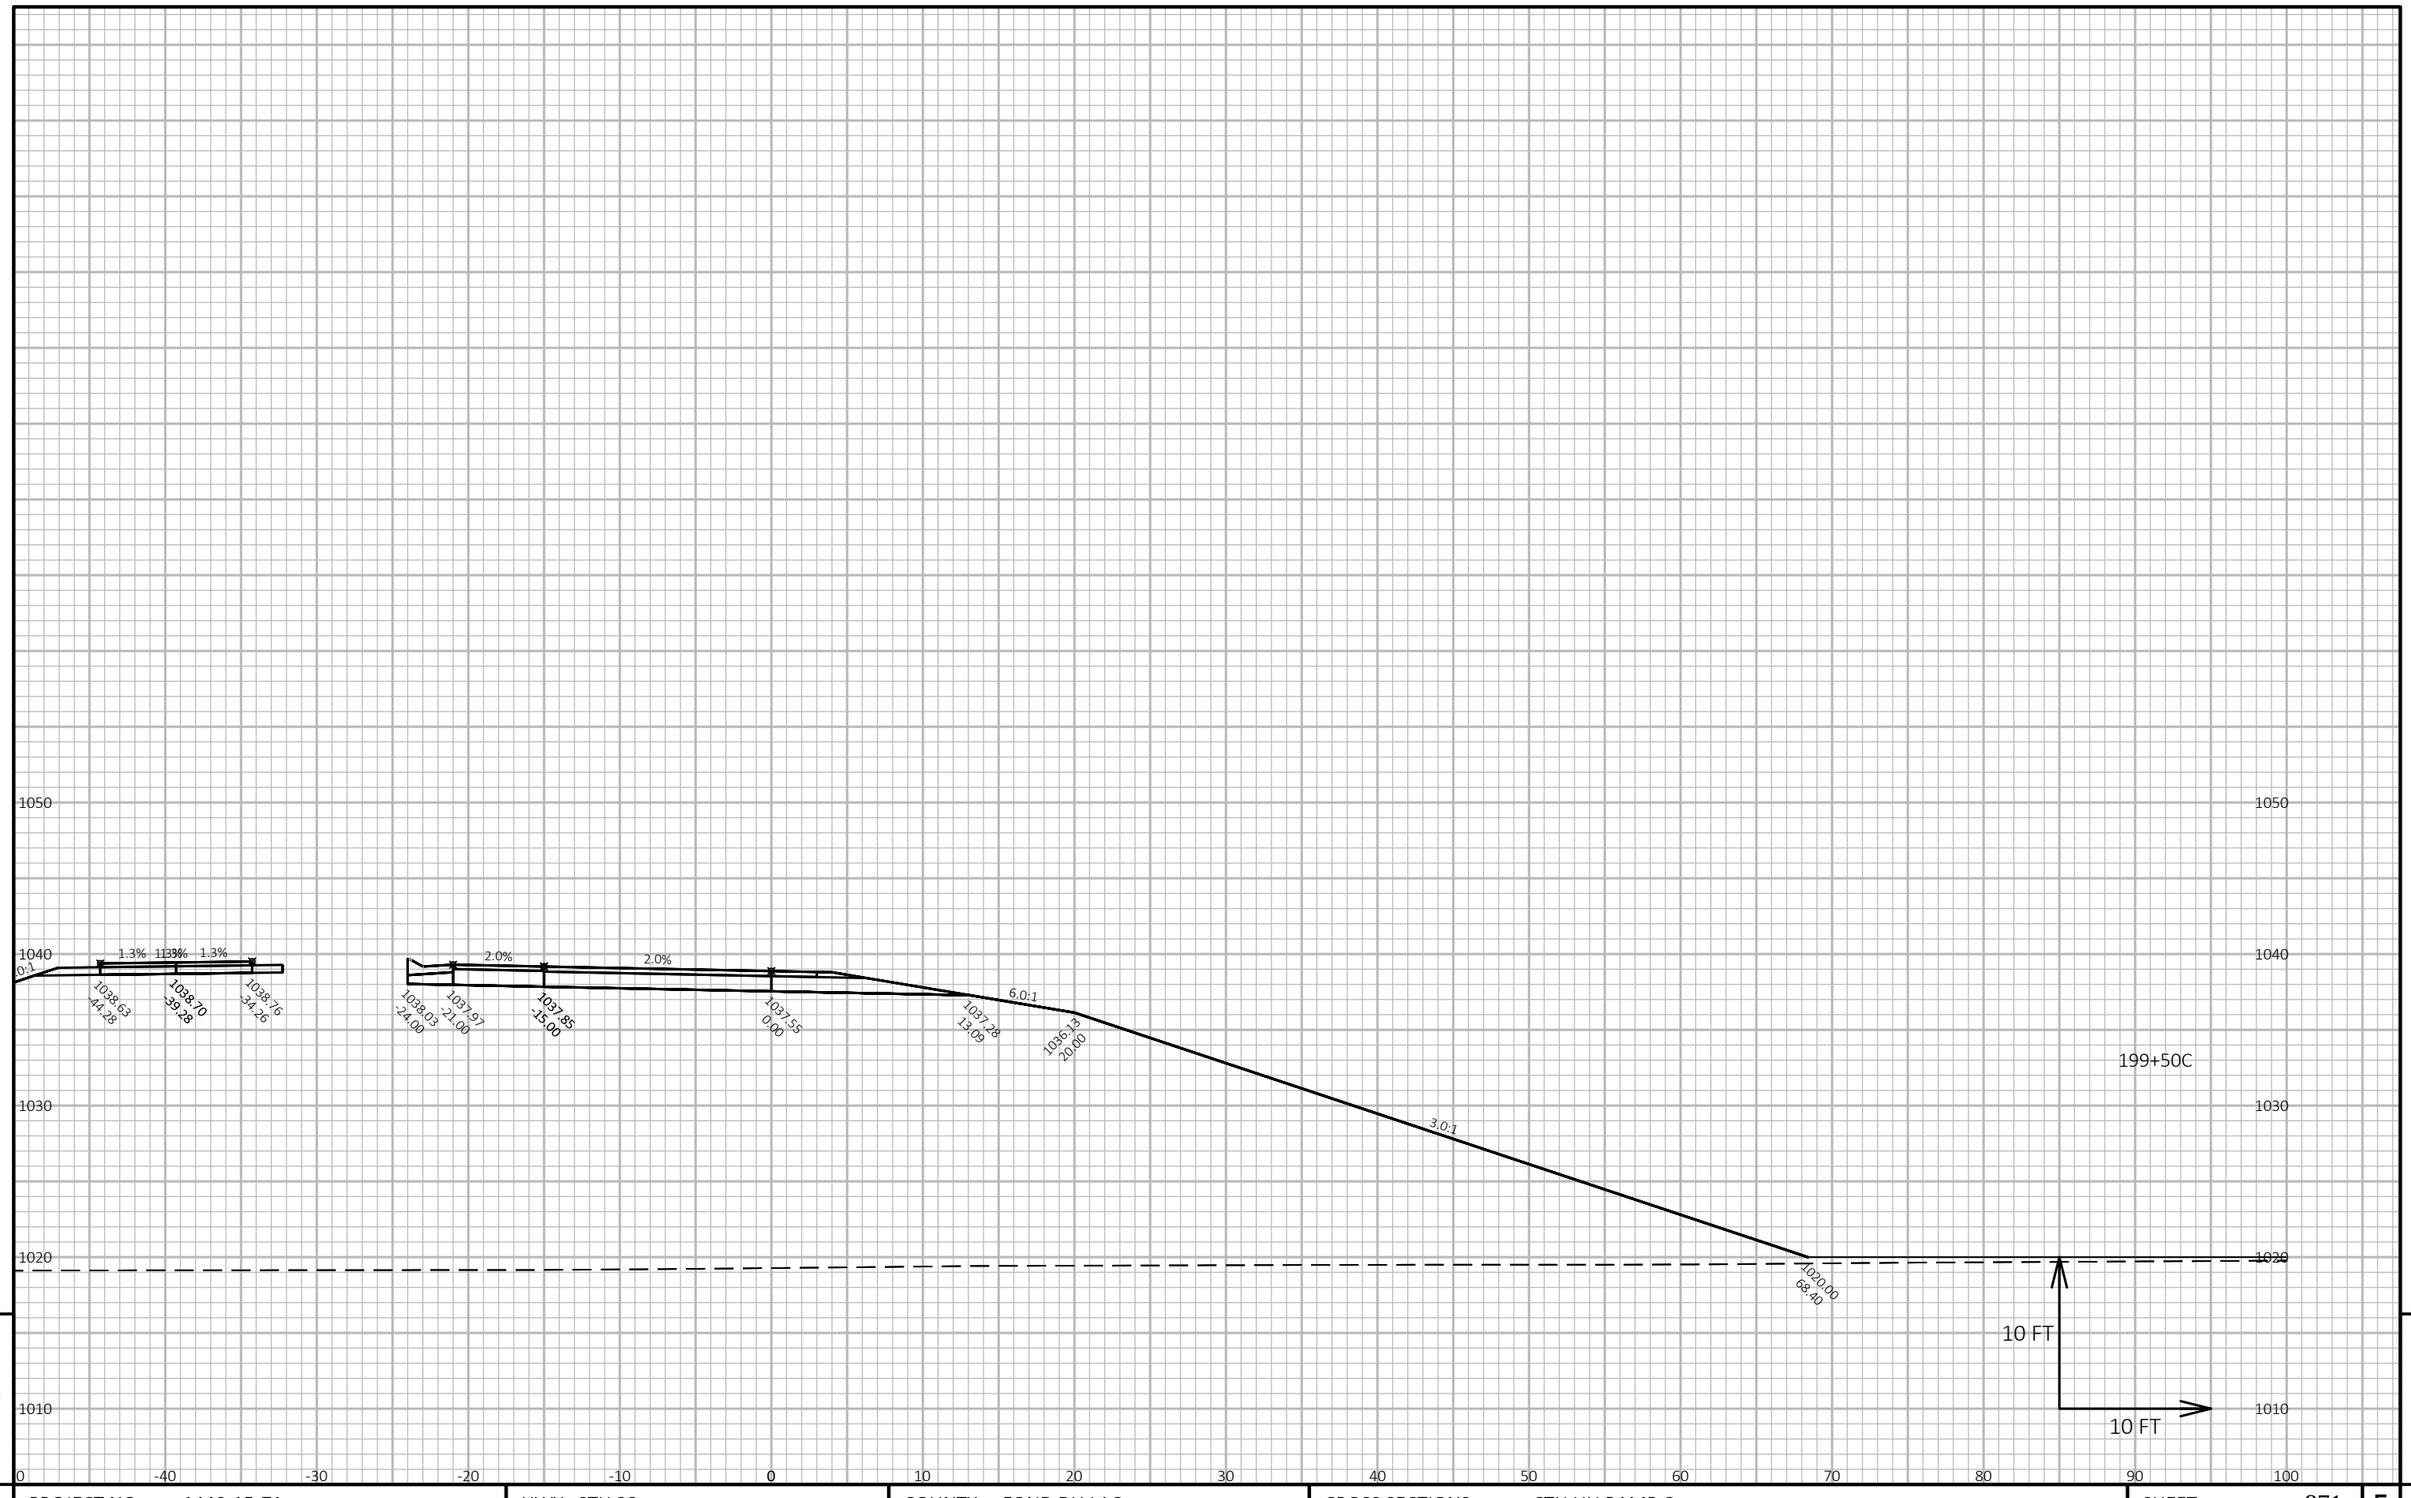


PROJECT NO: 1440-15-71	HWY: STH 23	COUNTY: FOND DU LAC	CROSS SECTIONS: CTH UU RAMP C	SHEET 871	E

FILE NAME : J:\OBS2014\20142023\CAD\TRANSPORTATION\DWG\SHEETSPLAN\CTH UU RAMP C XSEC.DWG
LAYOUT NAME - 17

PLOT DATE : 10/20/2019 9:30 PM PLOT BY : SCHULTZ, ANDREW K. PLOT NAME :

PLOT SCALE : 1 IN:10 FT HORZ. / 1 IN:10 FT VERT.

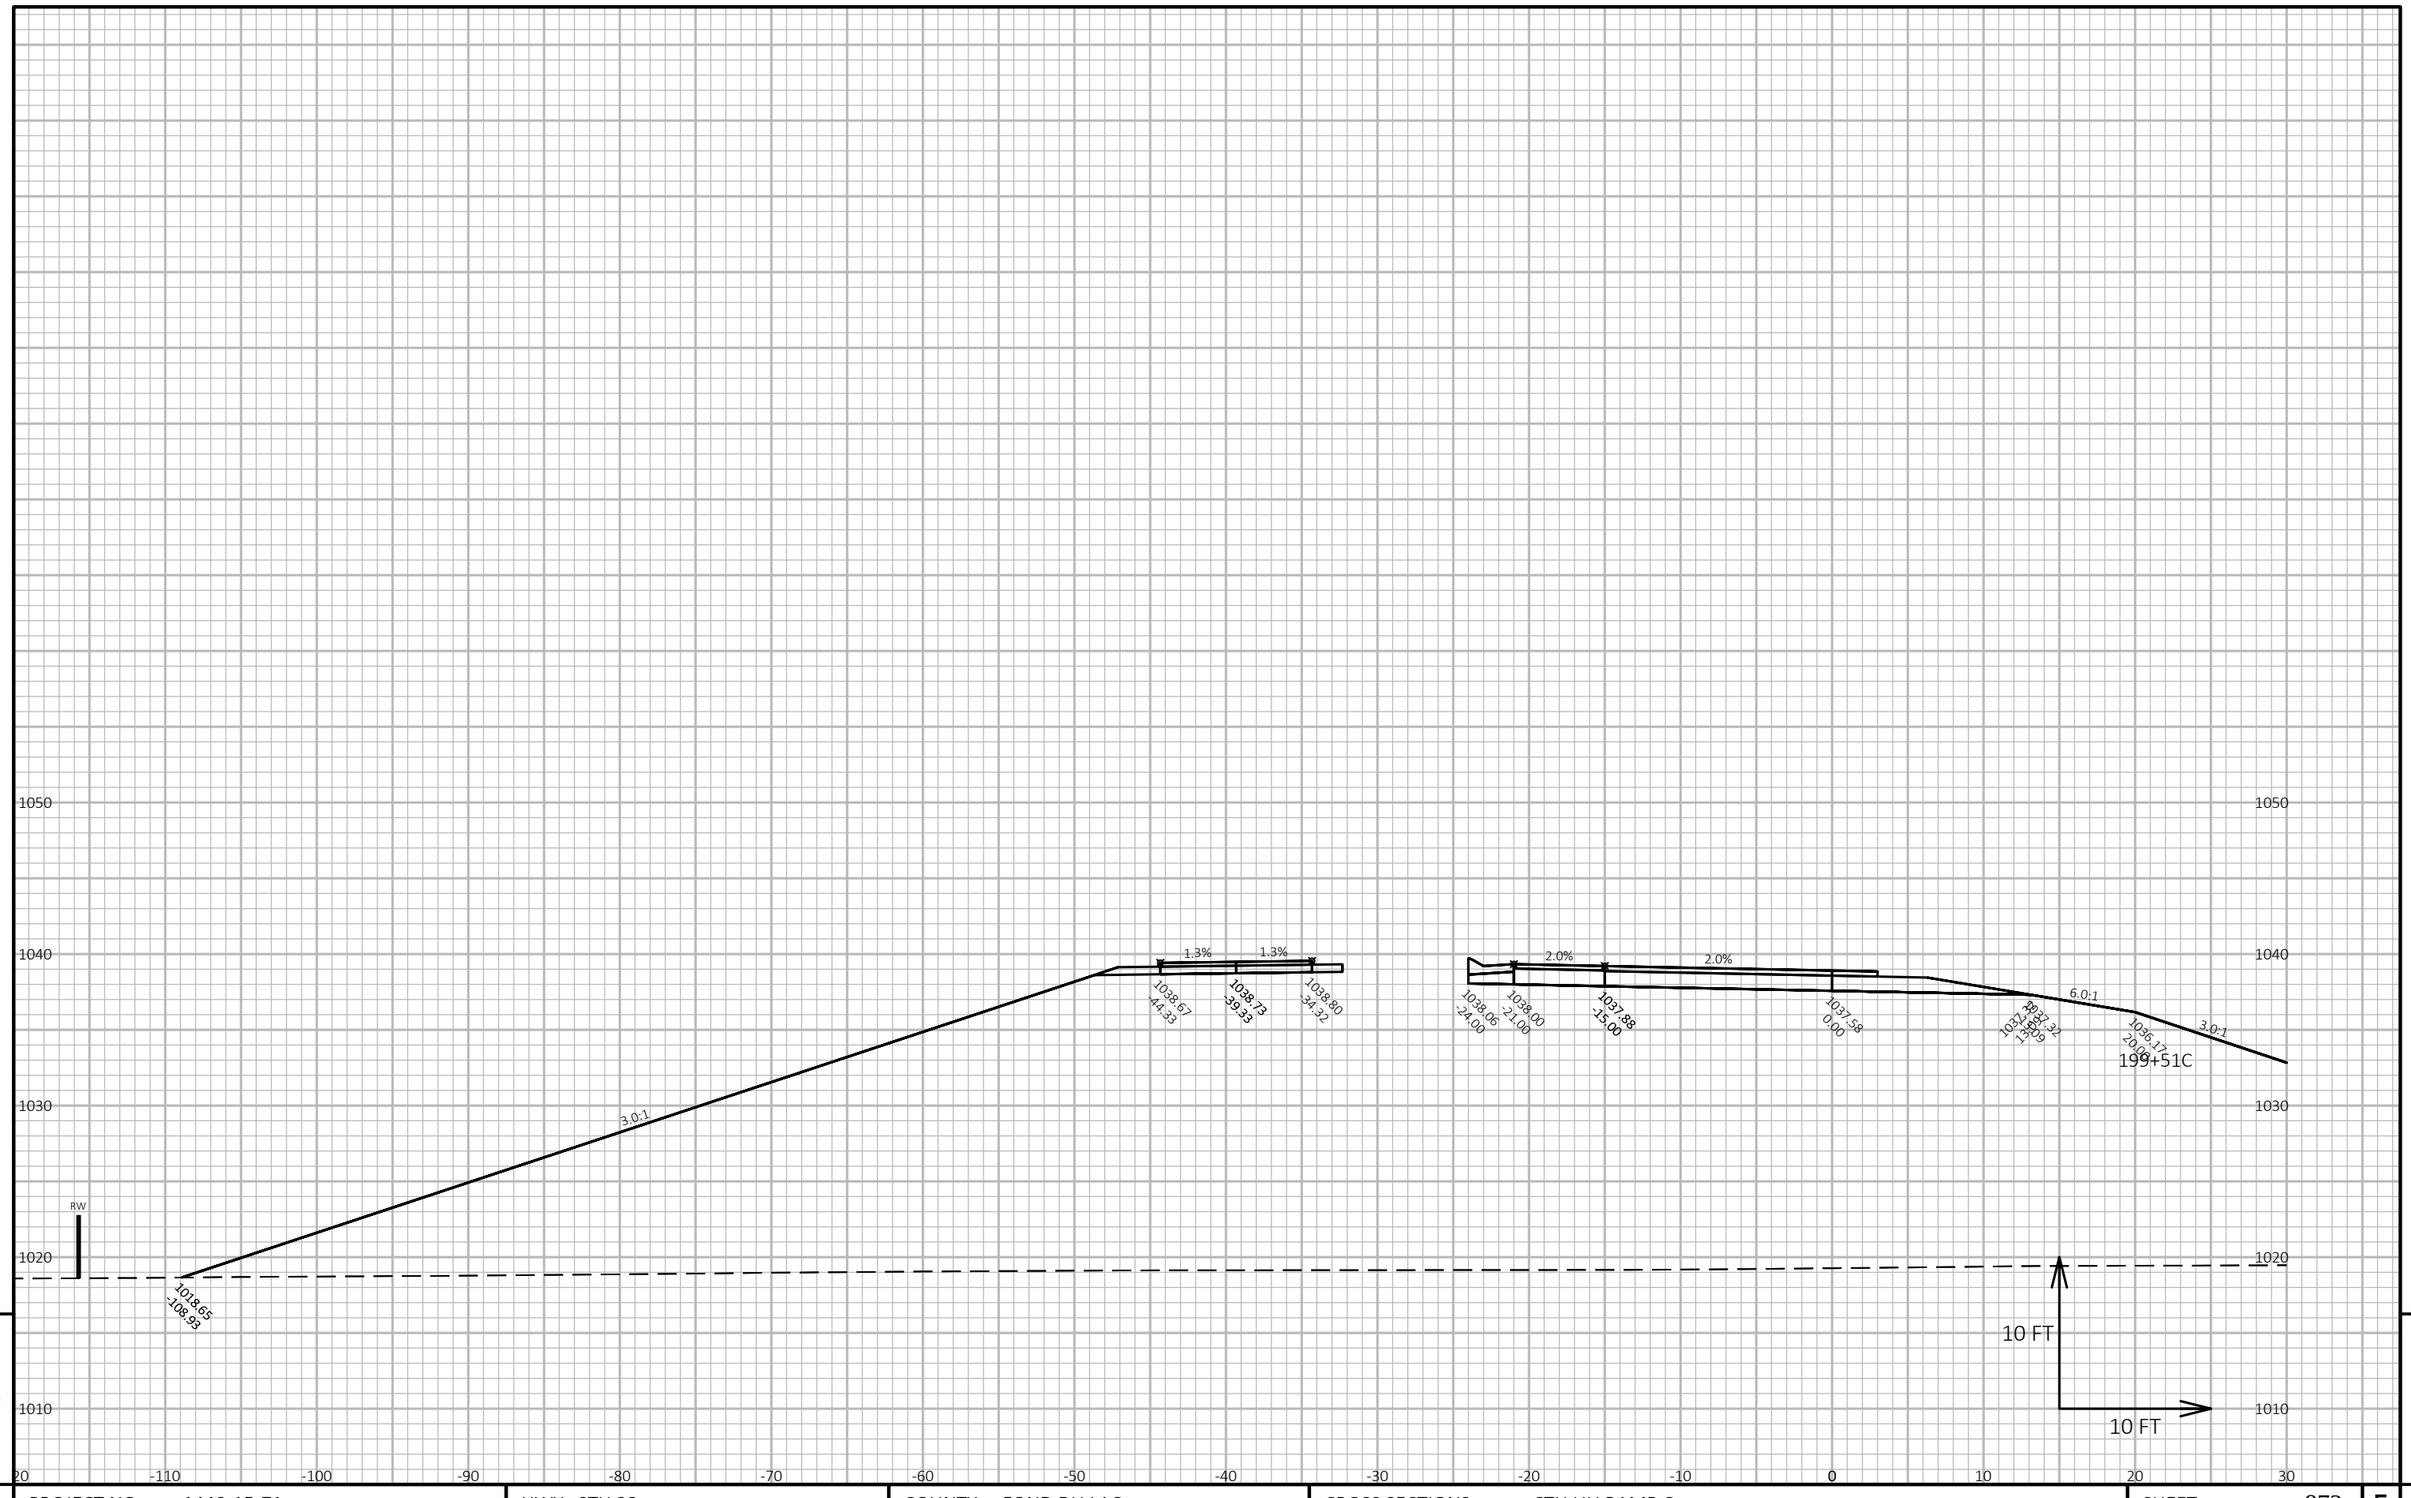

9

9


PROJECT NO: 1440-15-71	HWY: STH 23	COUNTY: FOND DU LAC	CROSS SECTIONS: CTH UU RAMP C	SHEET 872	E

FILE NAME : J:\JOBS2014\20142023\CAD\TRANSPORTATION\DWG\SHEETSPLAN\CTH UU RAMP C XSEC.DWG
LAYOUT NAME - 18

PLOT DATE : 10/20/2019 9:30 PM PLOT BY : SCHULTZ, ANDREW K. PLOT NAME :

PLOT SCALE : 1 IN:10 FT HORZ. / 1 IN:10 FT VERT.

WISDOT/CADDS SHEET 49

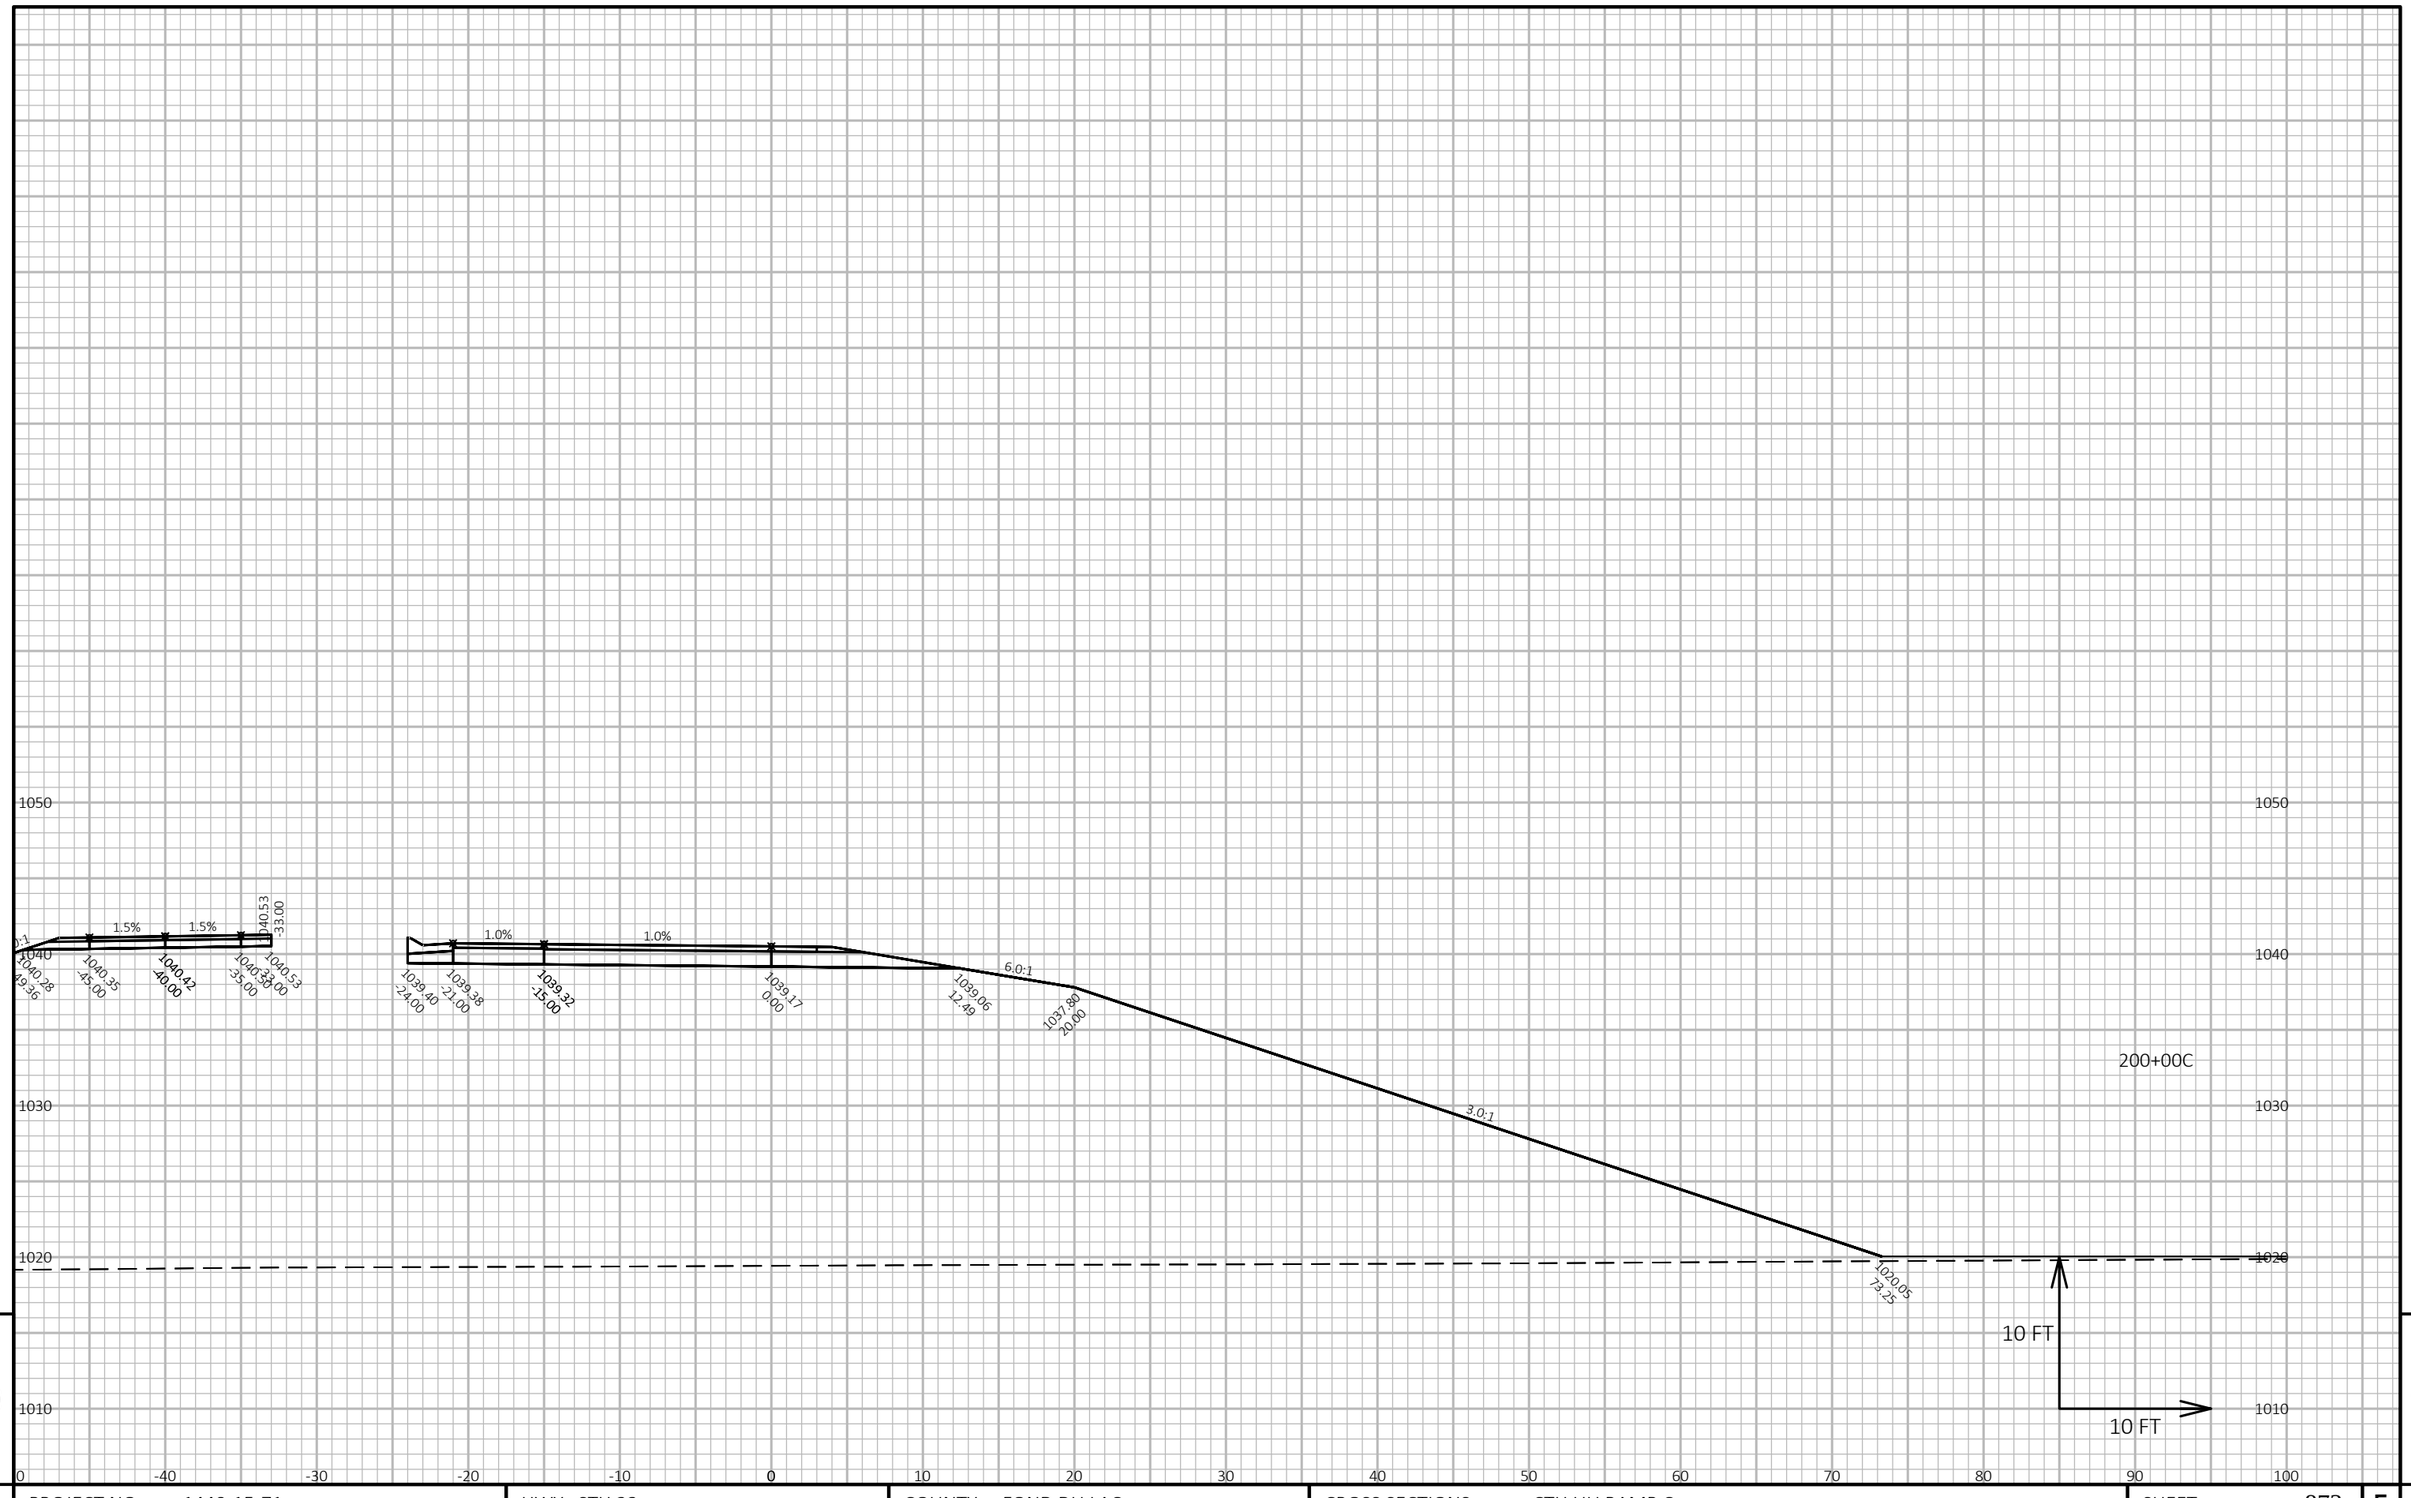

9

9

PROJECT NO: 1440-15-71	HWY: STH 23	COUNTY: FOND DU LAC	CROSS SECTIONS: CTH UU RAMP C	SHEET 873	E

FILE NAME : J:\JOBS2014\20142023\CAD\TRANSPORTATION\DWG\SHEETSPLAN\CTH UU RAMP C XSEC.DWG
LAYOUT NAME - 19


PLOT DATE : 10/20/2019 9:30 PM

PLOT BY : SCHULTZ, ANDREW K.

PLOT NAME :

PLOT SCALE : 1 IN:10 FT HORZ. / 1 IN:10 FT VERT.

WISDOT/CADDS SHEET 49

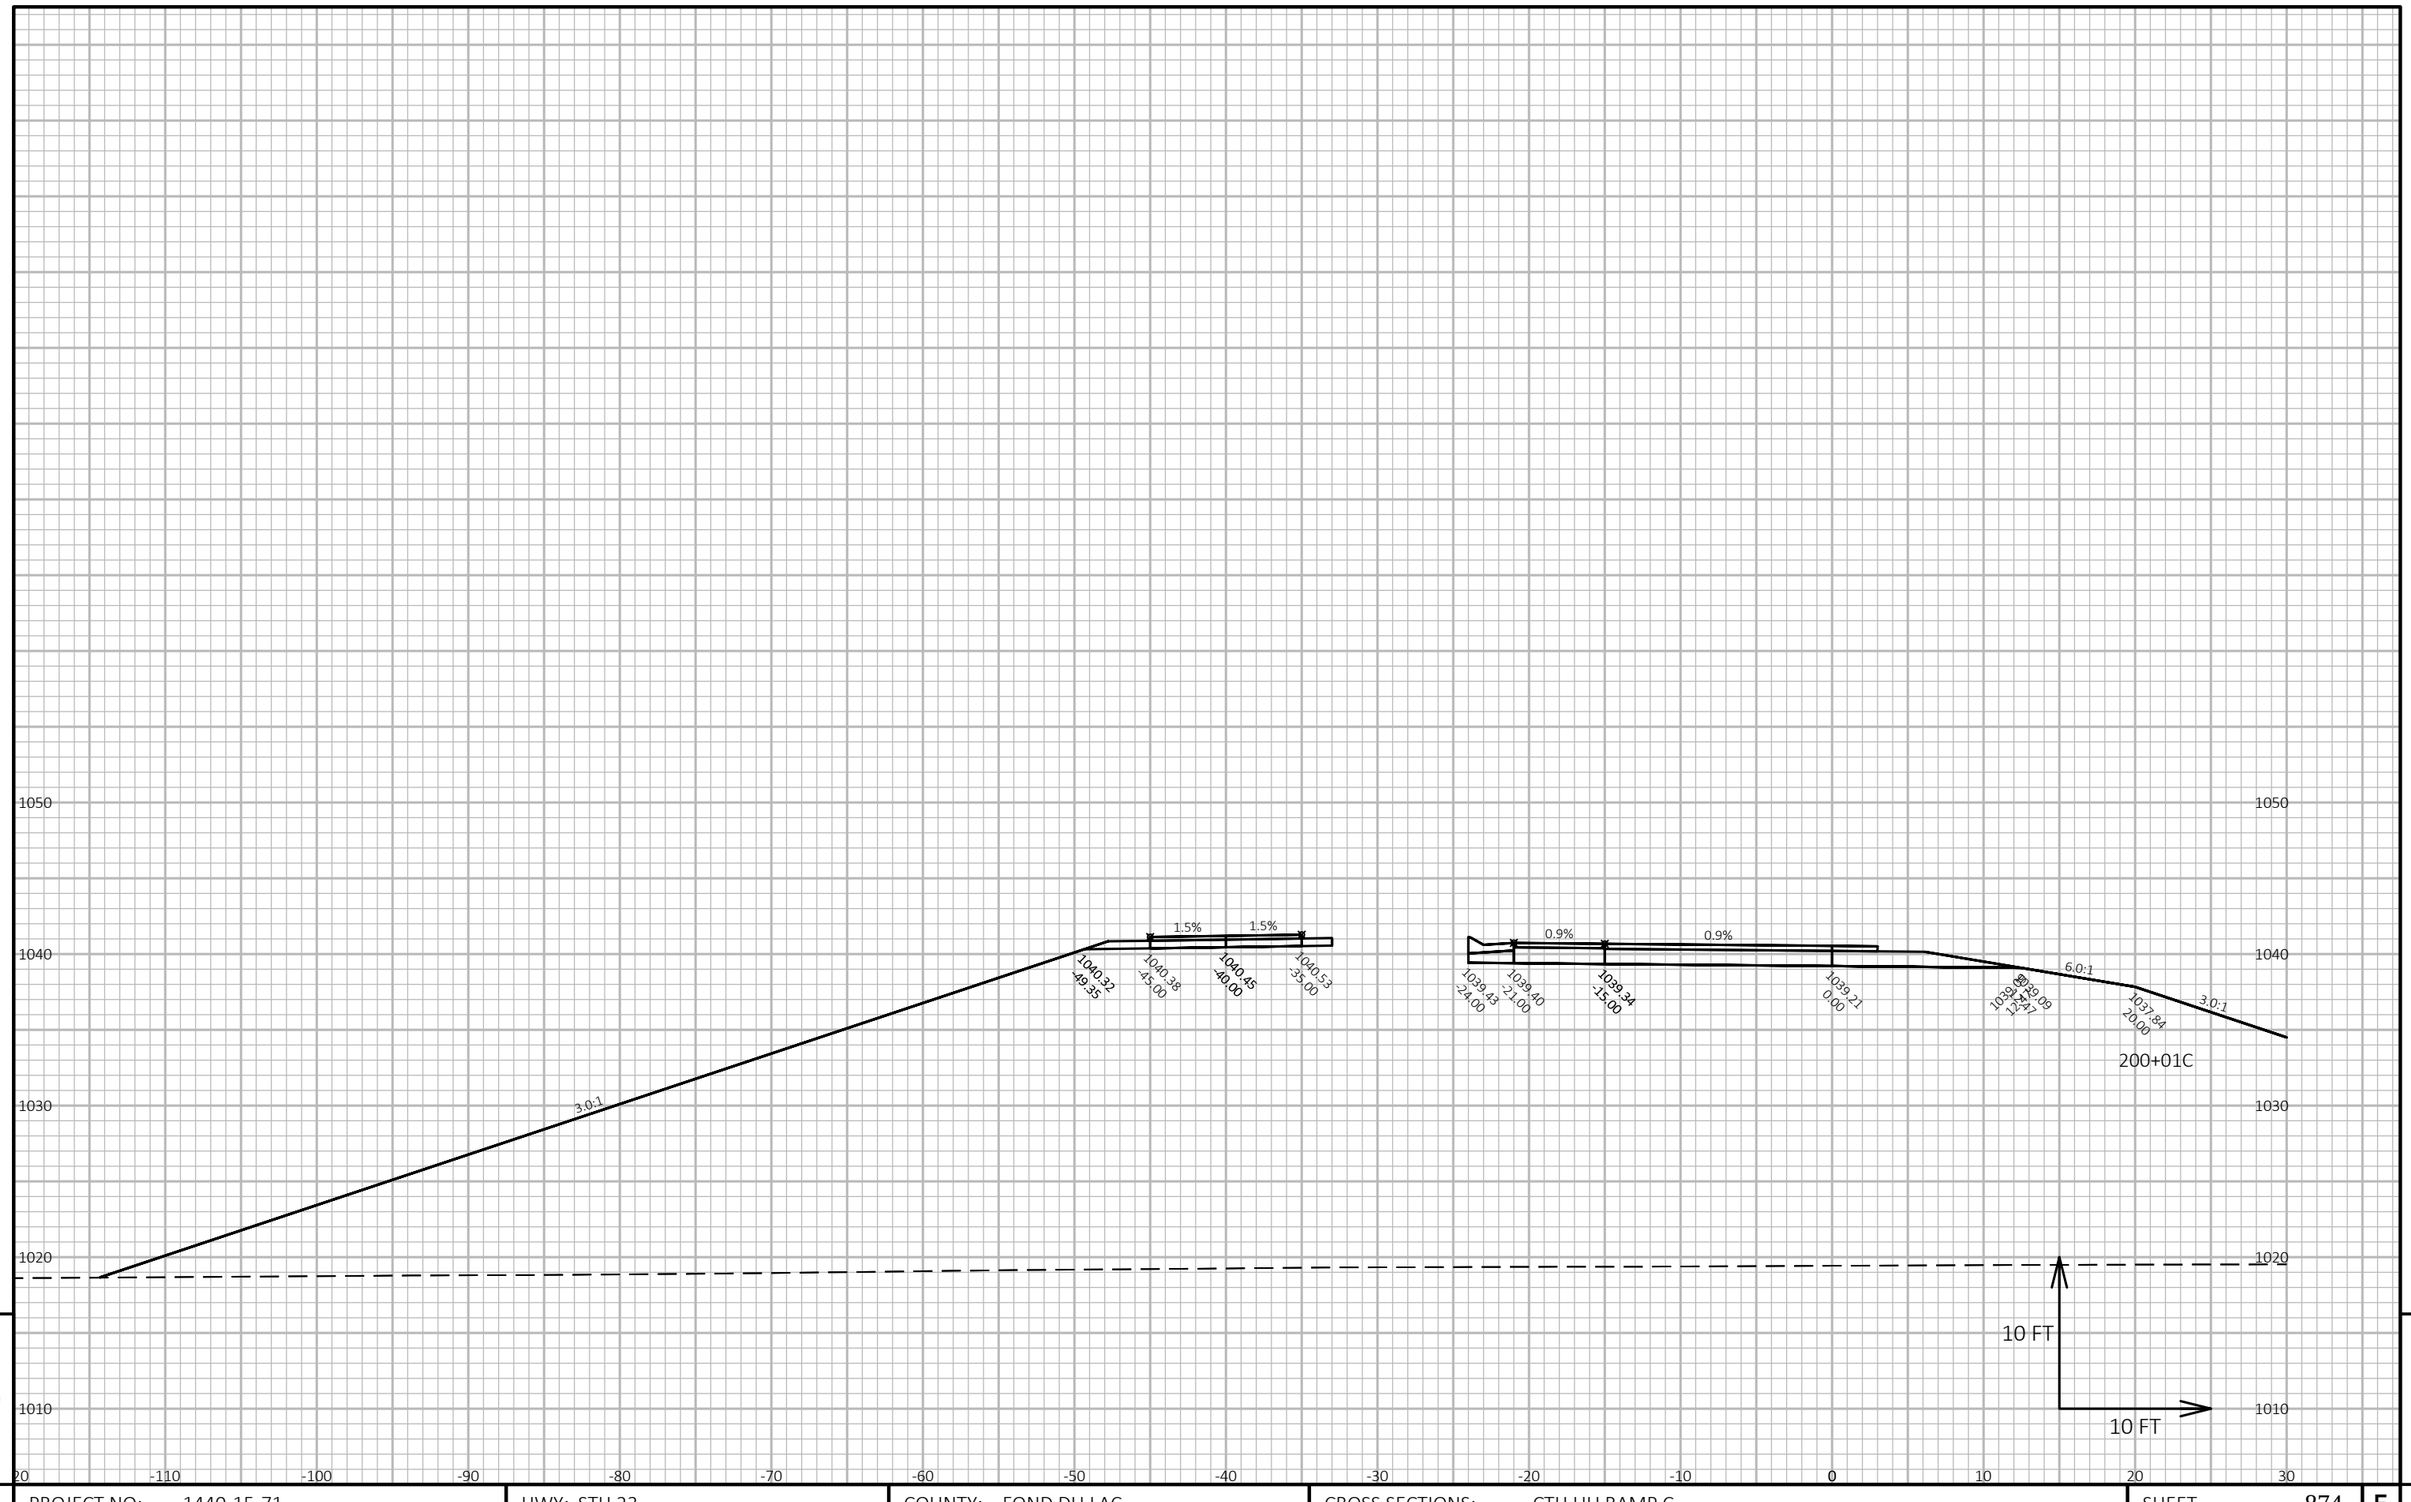

9


9

PROJECT NO: 1440-15-71	HWY: STH 23	COUNTY: FOND DU LAC	CROSS SECTIONS: CTH UU RAMP C	SHEET 874	E

FILE NAME : J:\JOBS2014\20142023\CAD\TRANSPORTATION\DWG\SHEETSPLAN\CTH UU RAMP C XSEC.DWG
LAYOUT NAME - 20

PLOT DATE : 10/20/2019 9:30 PM PLOT BY : SCHULTZ, ANDREW K. PLOT NAME :

PLOT SCALE : 1 IN:10 FT HORZ. / 1 IN:10 FT VERT.

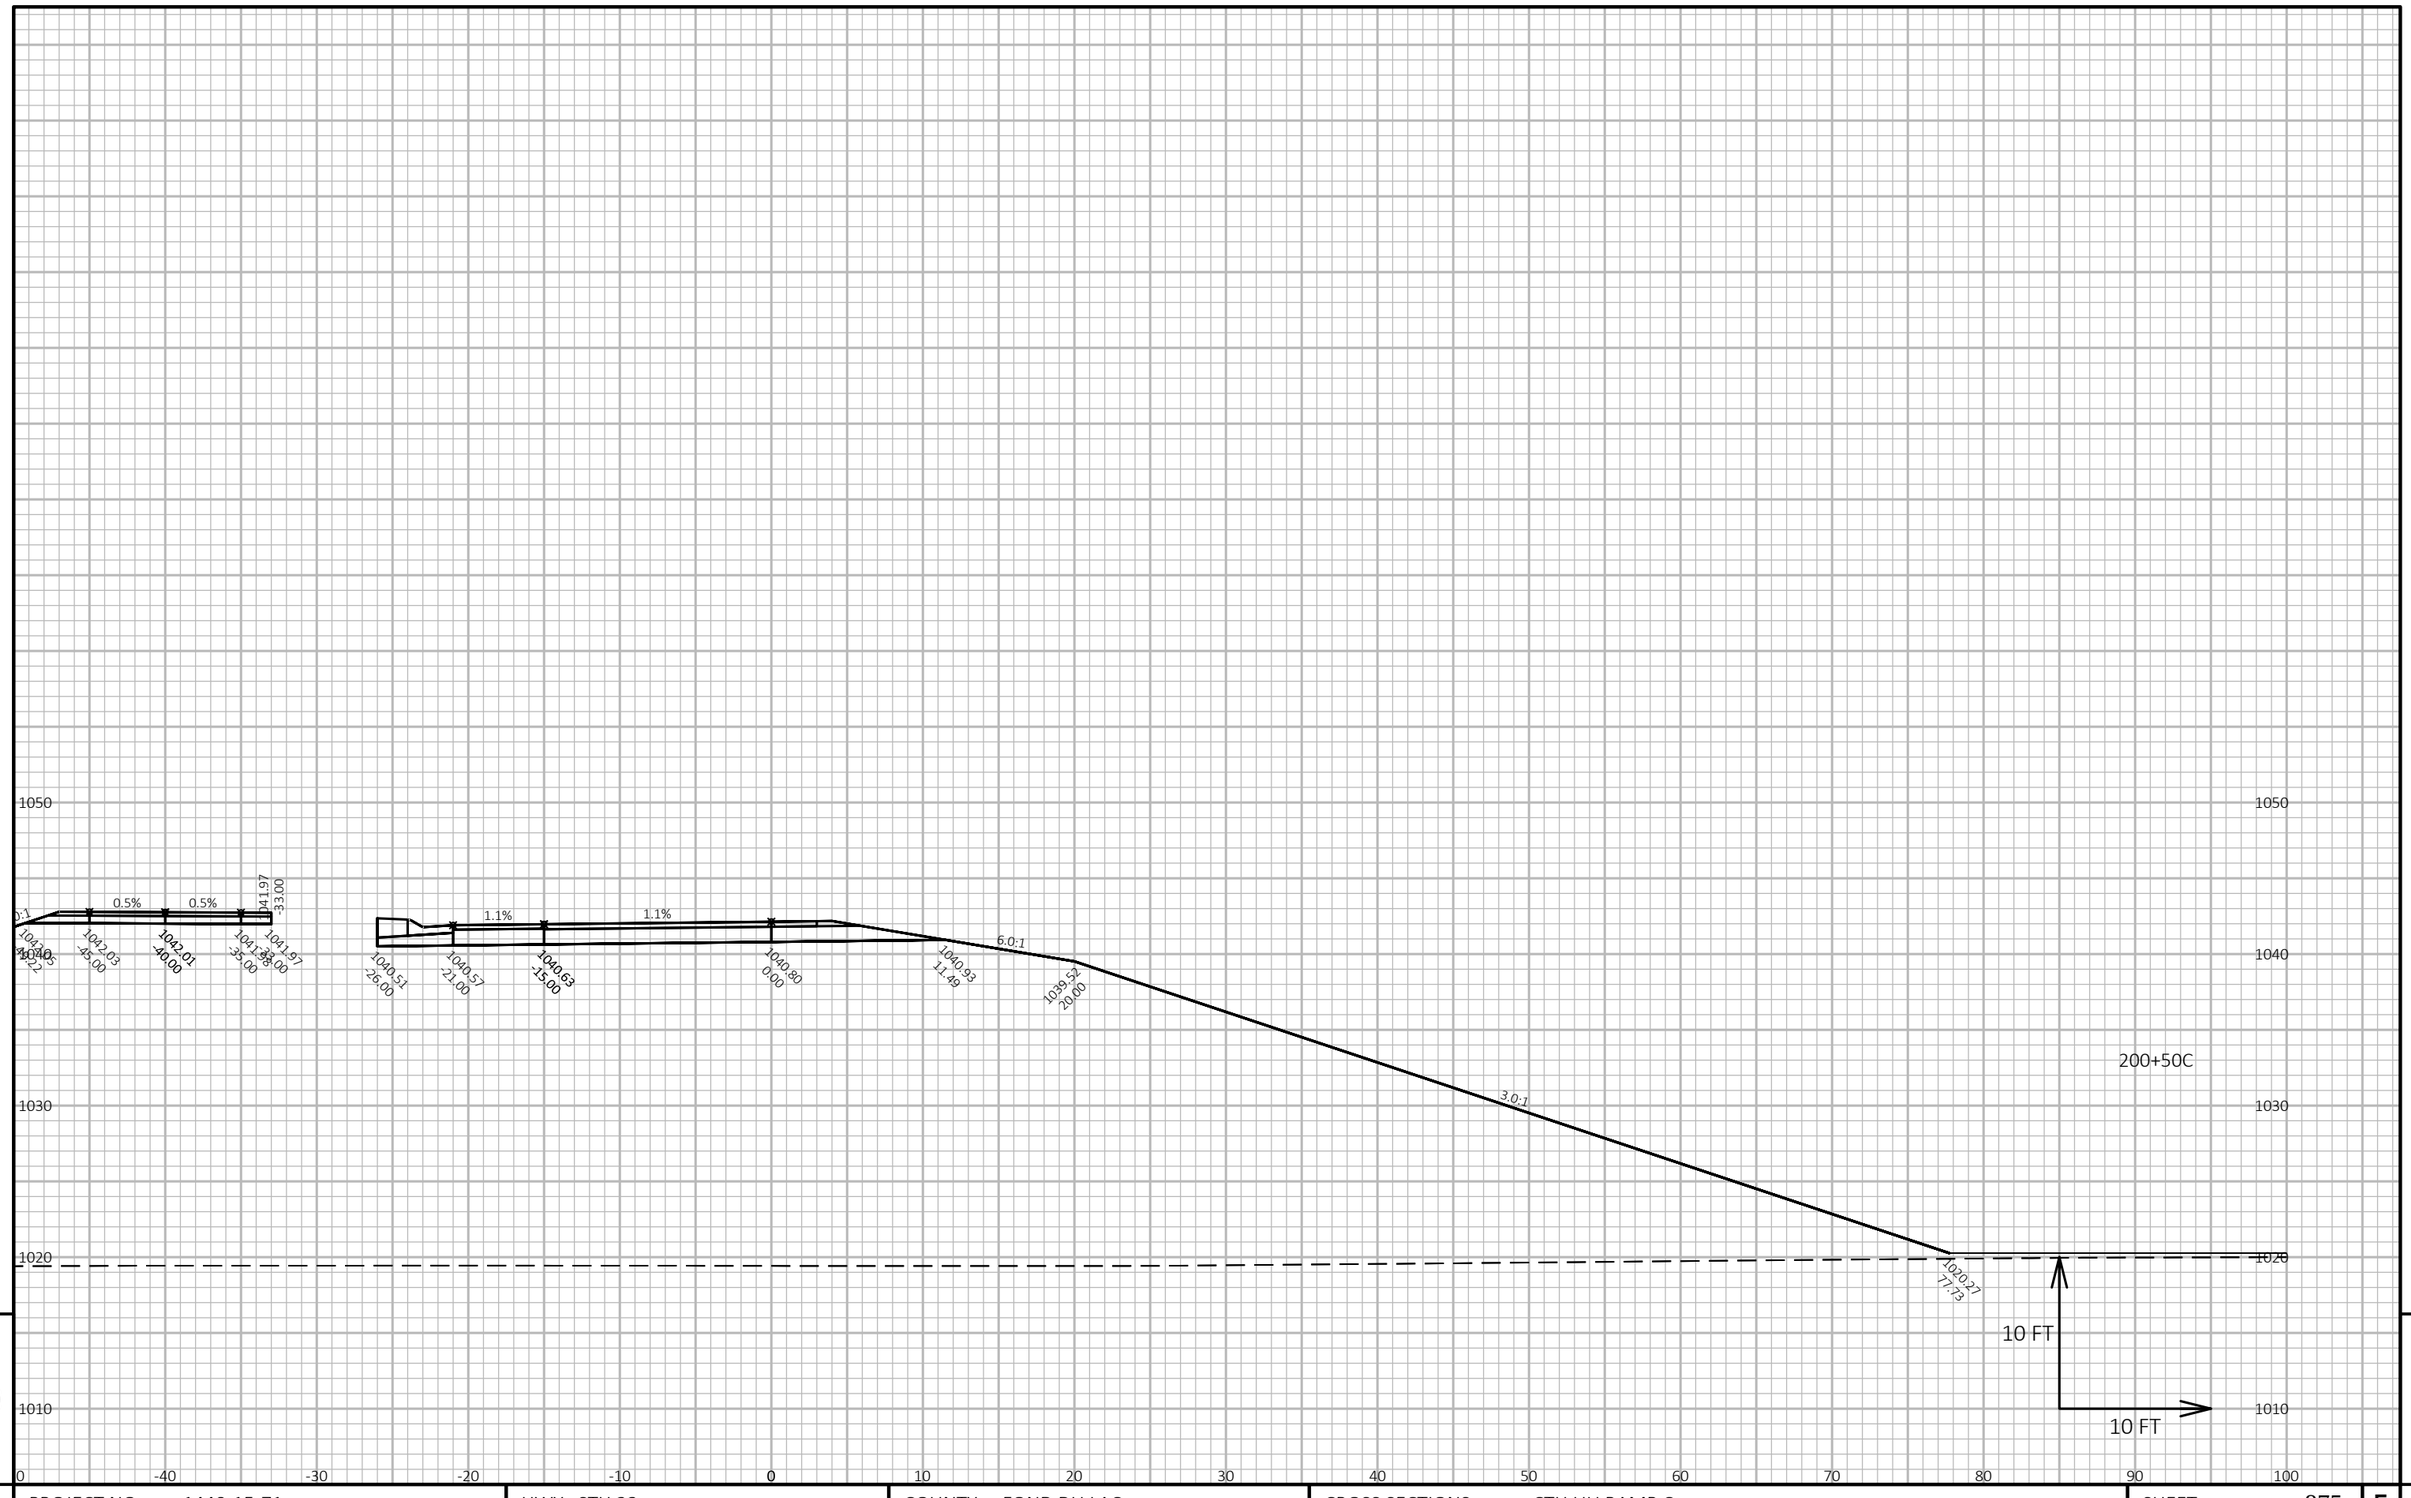


PROJECT NO: 1440-15-71	HWY: STH 23	COUNTY: FOND DU LAC	CROSS SECTIONS: CTH UU RAMP C	SHEET 875	E

FILE NAME : J:\OBS2014\20142023\CAD\TRANSPORTATION\DWG\SHEETSPLAN\CTH UU RAMP C XSEC.DWG
LAYOUT NAME - 21

PLOT DATE : 10/20/2019 9:31 PM PLOT BY : SCHULTZ, ANDREW K. PLOT NAME :

PLOT SCALE : 1 IN:10 FT HORZ. / 1 IN:10 FT VERT.

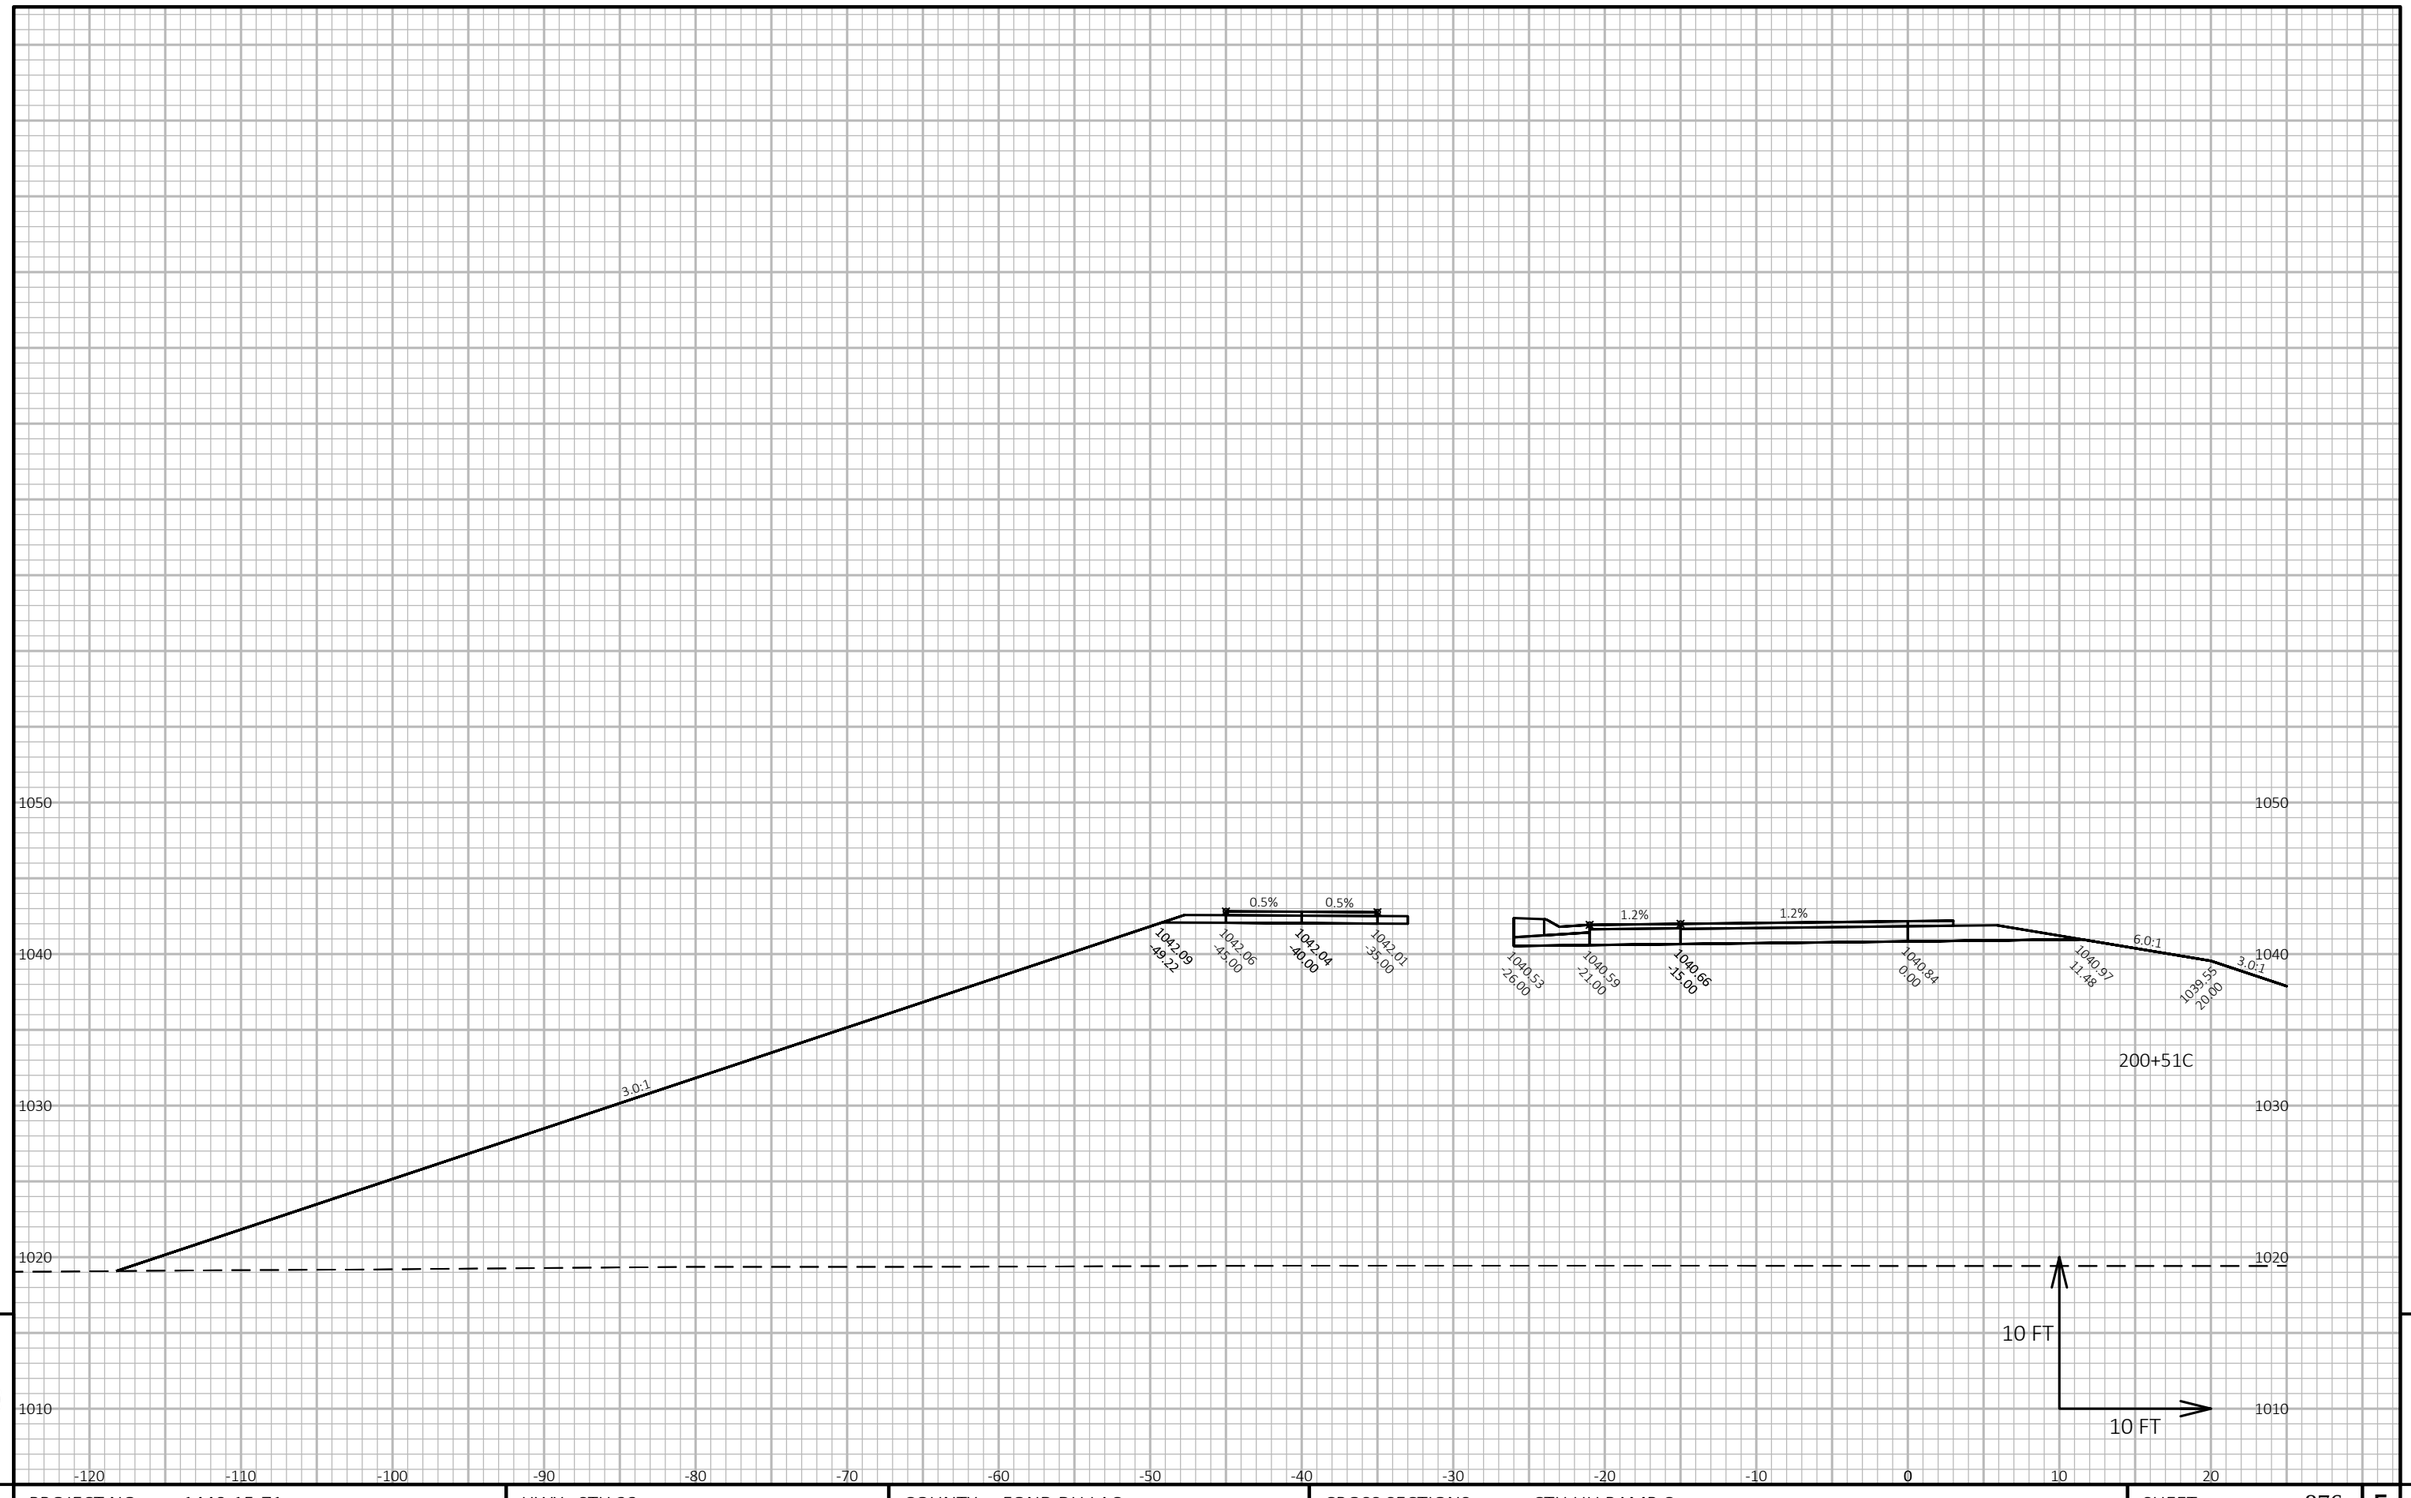

9

9


PROJECT NO: 1440-15-71	HWY: STH 23	COUNTY: FOND DU LAC	CROSS SECTIONS: CTH UU RAMP C	SHEET 876	E

FILE NAME : J:\JOBS2014\20142023\CAD\TRANSPORTATION\DWG\SHEETSPLAN\CTH UU RAMP C XSEC.DWG
LAYOUT NAME - 22

PLOT DATE : 10/20/2019 9:31 PM PLOT BY : SCHULTZ, ANDREW K. PLOT NAME :

PLOT SCALE : 1 IN:10 FT HORZ. / 1 IN:10 FT VERT.

WISDOT/CADDS SHEET 49

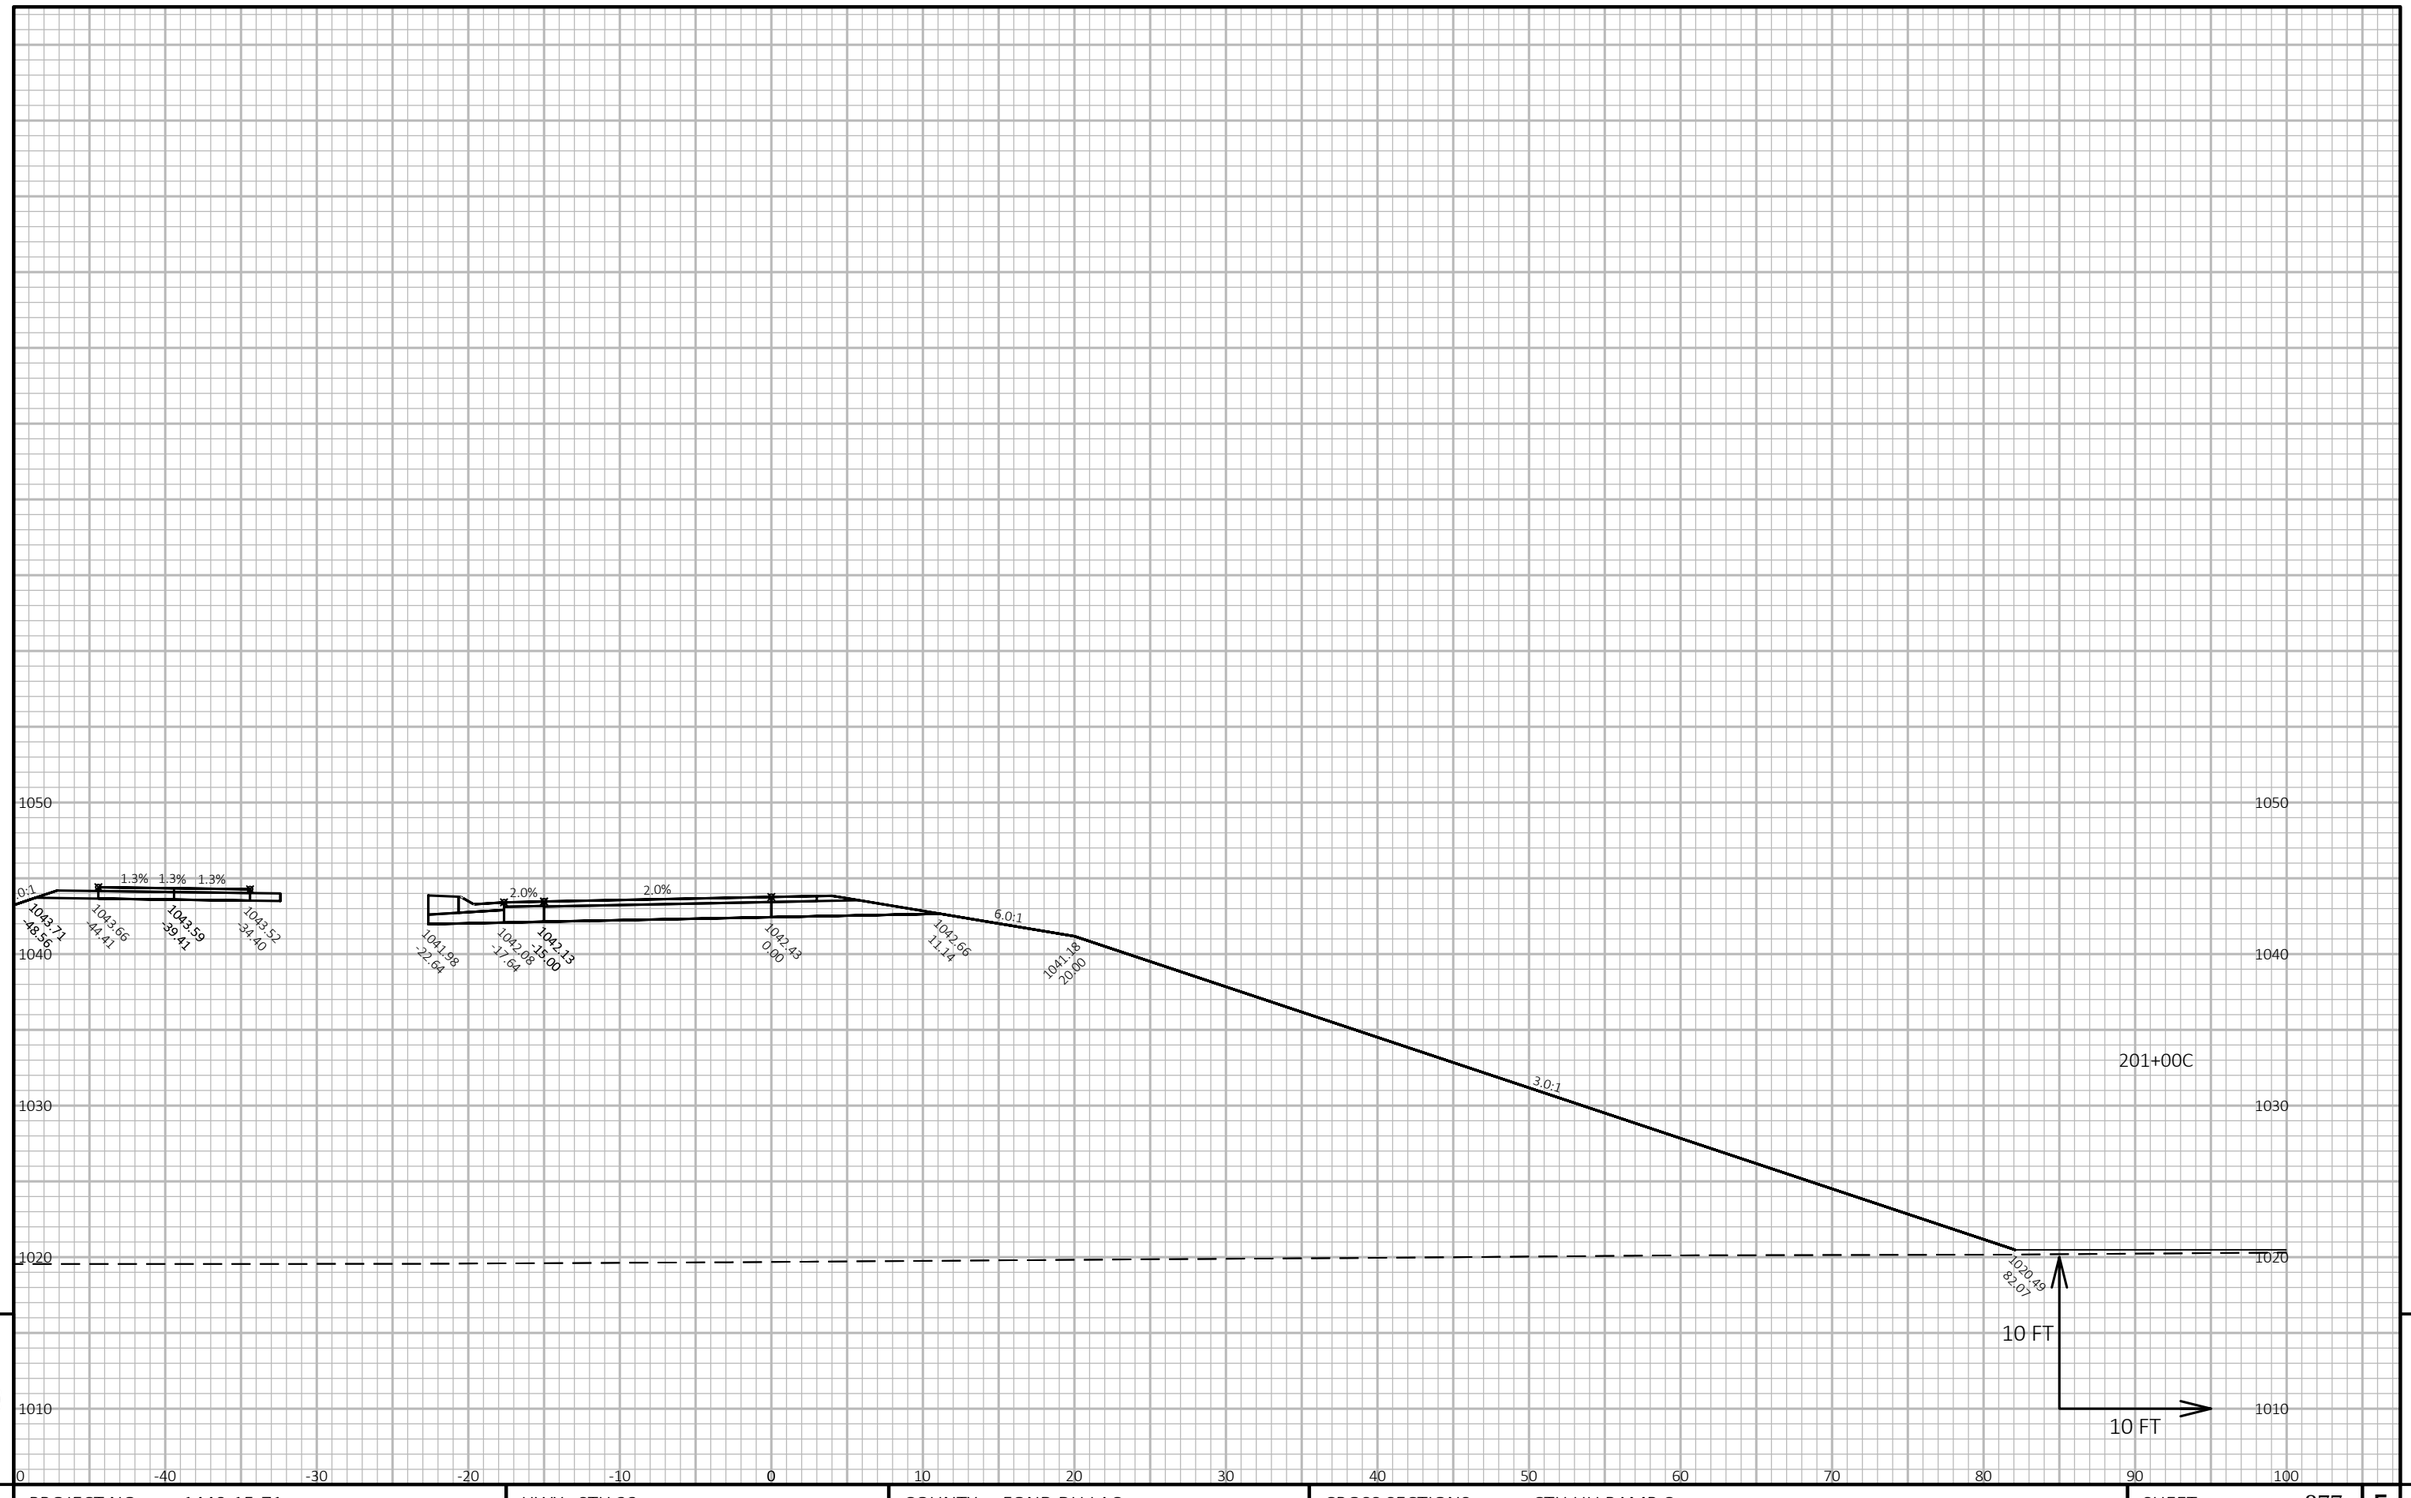

9

9


PROJECT NO: 1440-15-71	HWY: STH 23	COUNTY: FOND DU LAC	CROSS SECTIONS: CTH UU RAMP C	SHEET 877	E

FILE NAME : J:\OBS2014\20142023\CAD\TRANSPORTATION\DWG\SHEETSPLAN\CTH UU RAMP C XSEC.DWG
LAYOUT NAME - 23

PLOT DATE : 10/20/2019 9:31 PM PLOT BY : SCHULTZ, ANDREW K. PLOT NAME :

PLOT SCALE : 1 IN:10 FT HORZ. / 1 IN:10 FT VERT.

WISDOT/CADDS SHEET 49

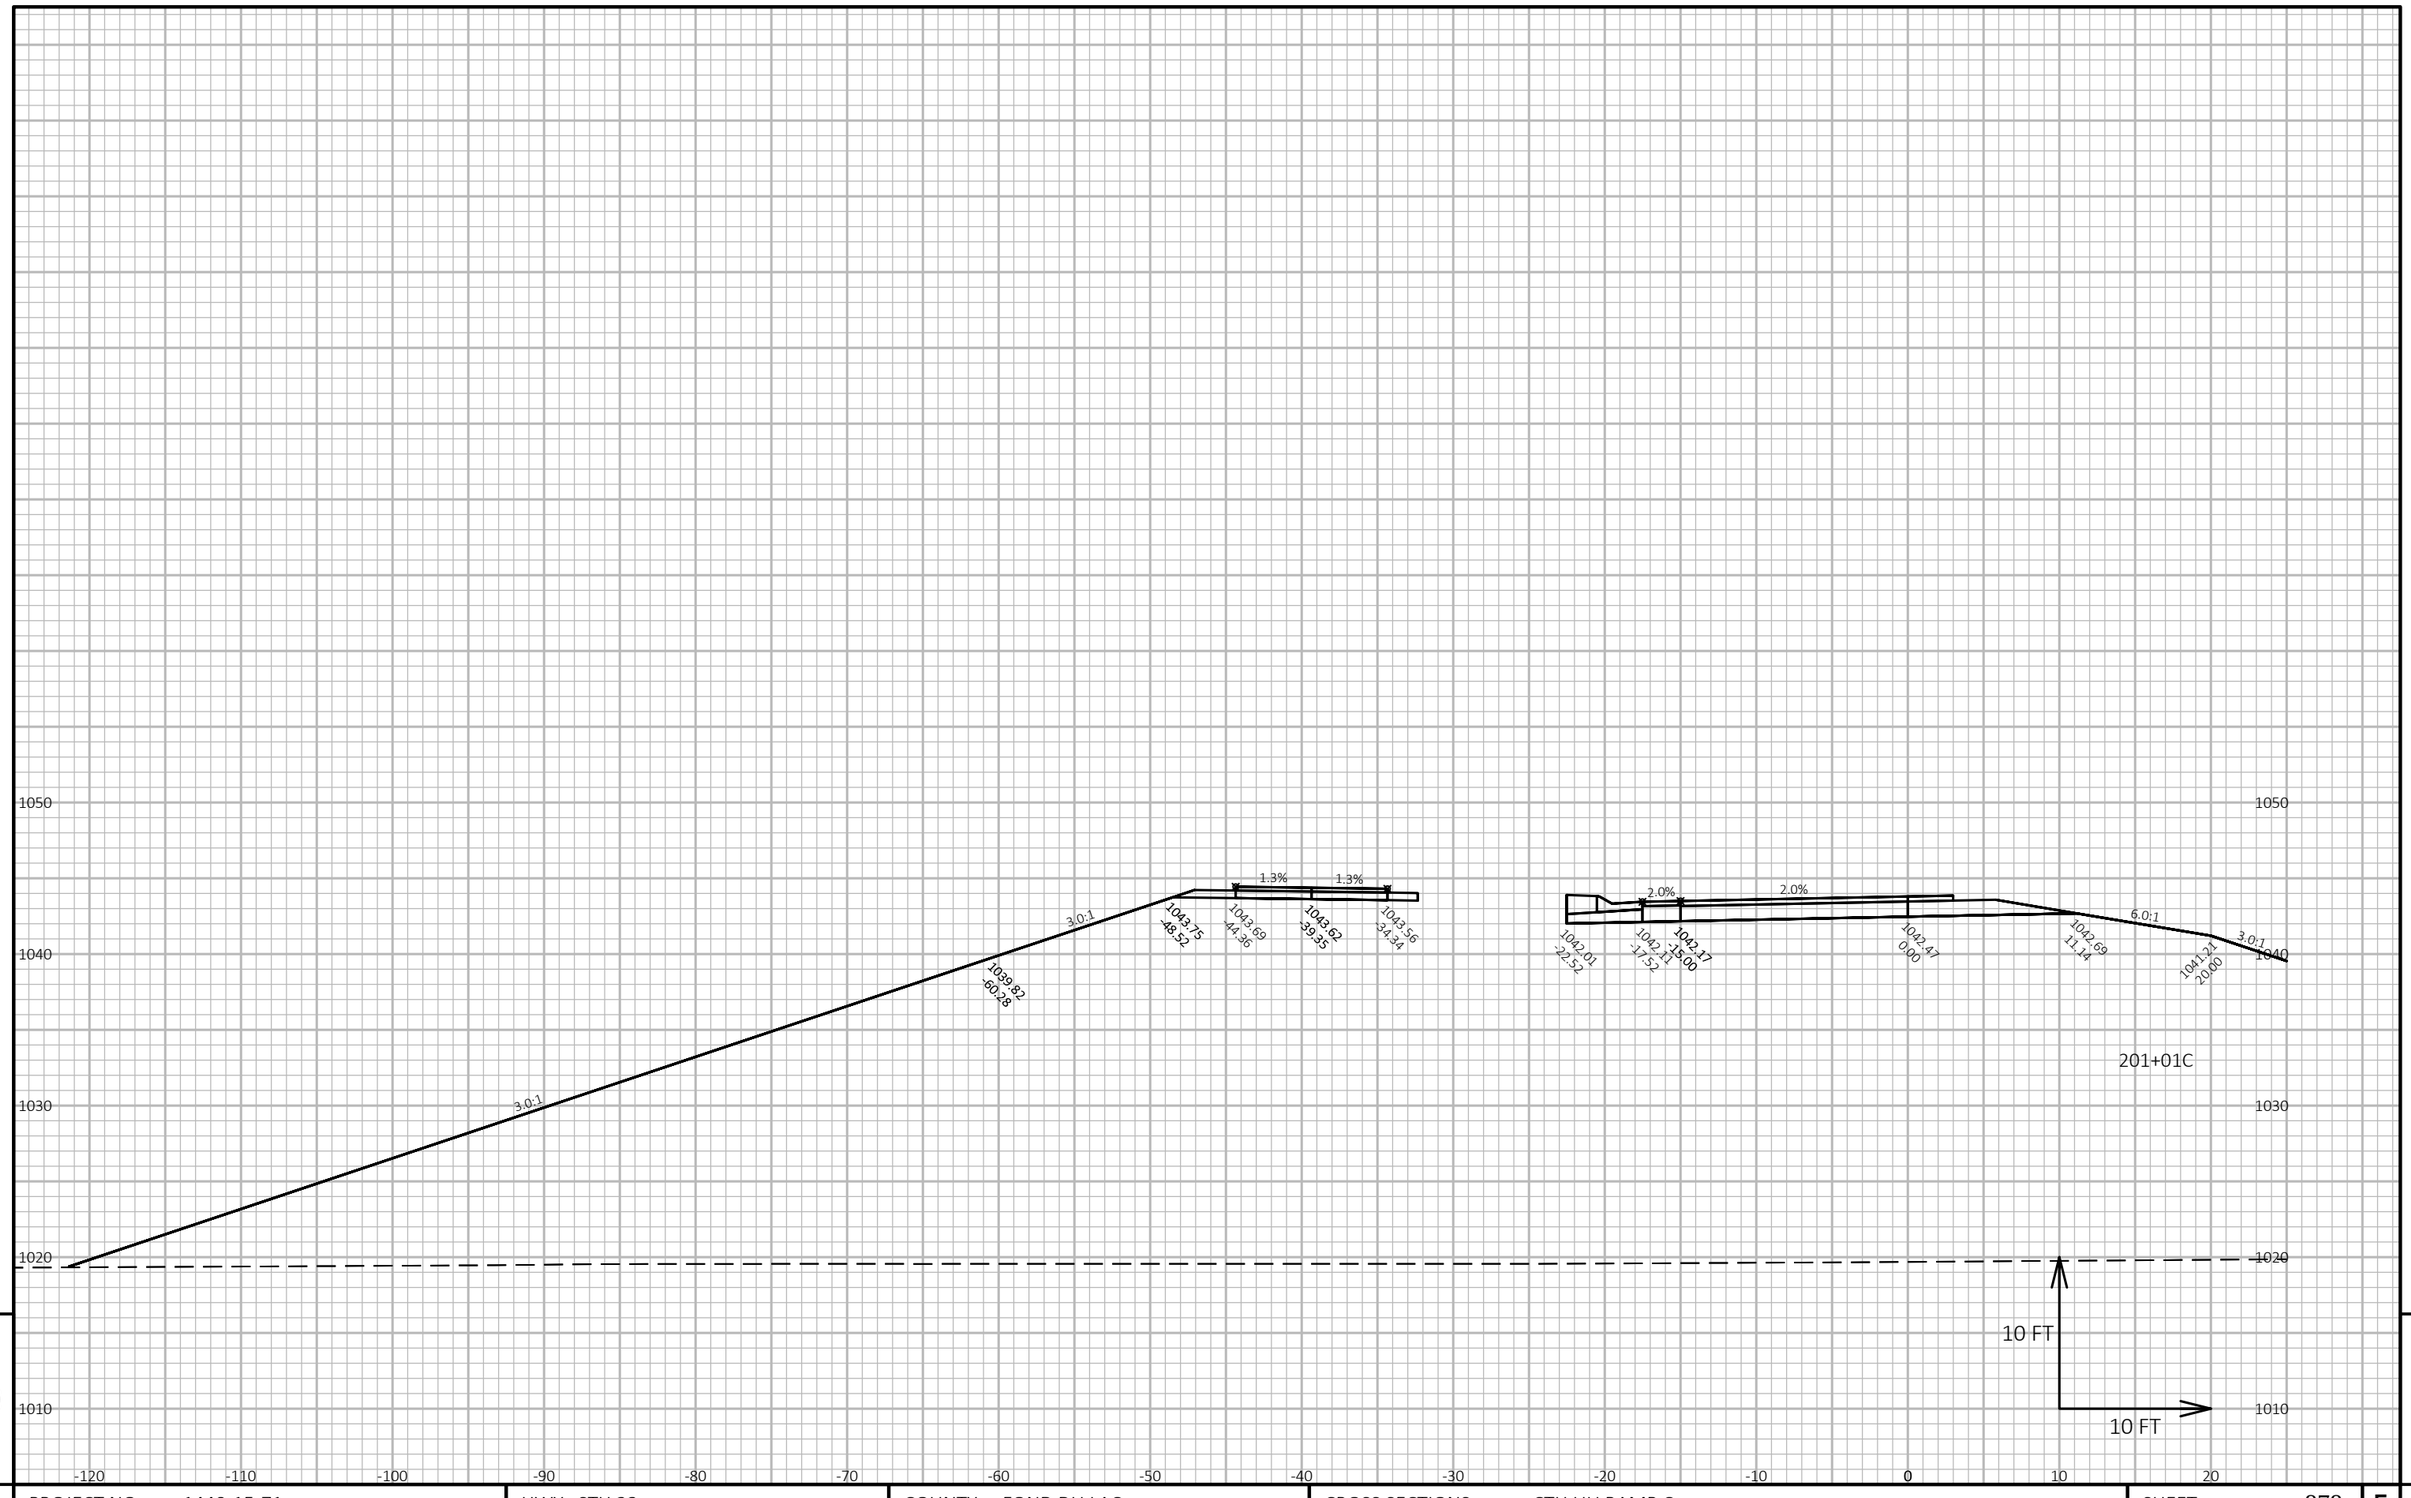

9


9

PROJECT NO: 1440-15-71	HWY: STH 23	COUNTY: FOND DU LAC	CROSS SECTIONS: CTH UU RAMP C	SHEET 878	E

FILE NAME : J:\JOBS2014\20142023\CAD\TRANSPORTATION\DWG\SHEETSPLAN\CTH UU RAMP C XSEC.DWG
LAYOUT NAME - 24

PLOT DATE : 10/20/2019 9:31 PM PLOT BY : SCHULTZ, ANDREW K. PLOT NAME : **PLOT SCALE :** 1 IN:10 FT HORZ. / 1 IN:10 FT VERT.

WISDOT/CADDS SHEET 49

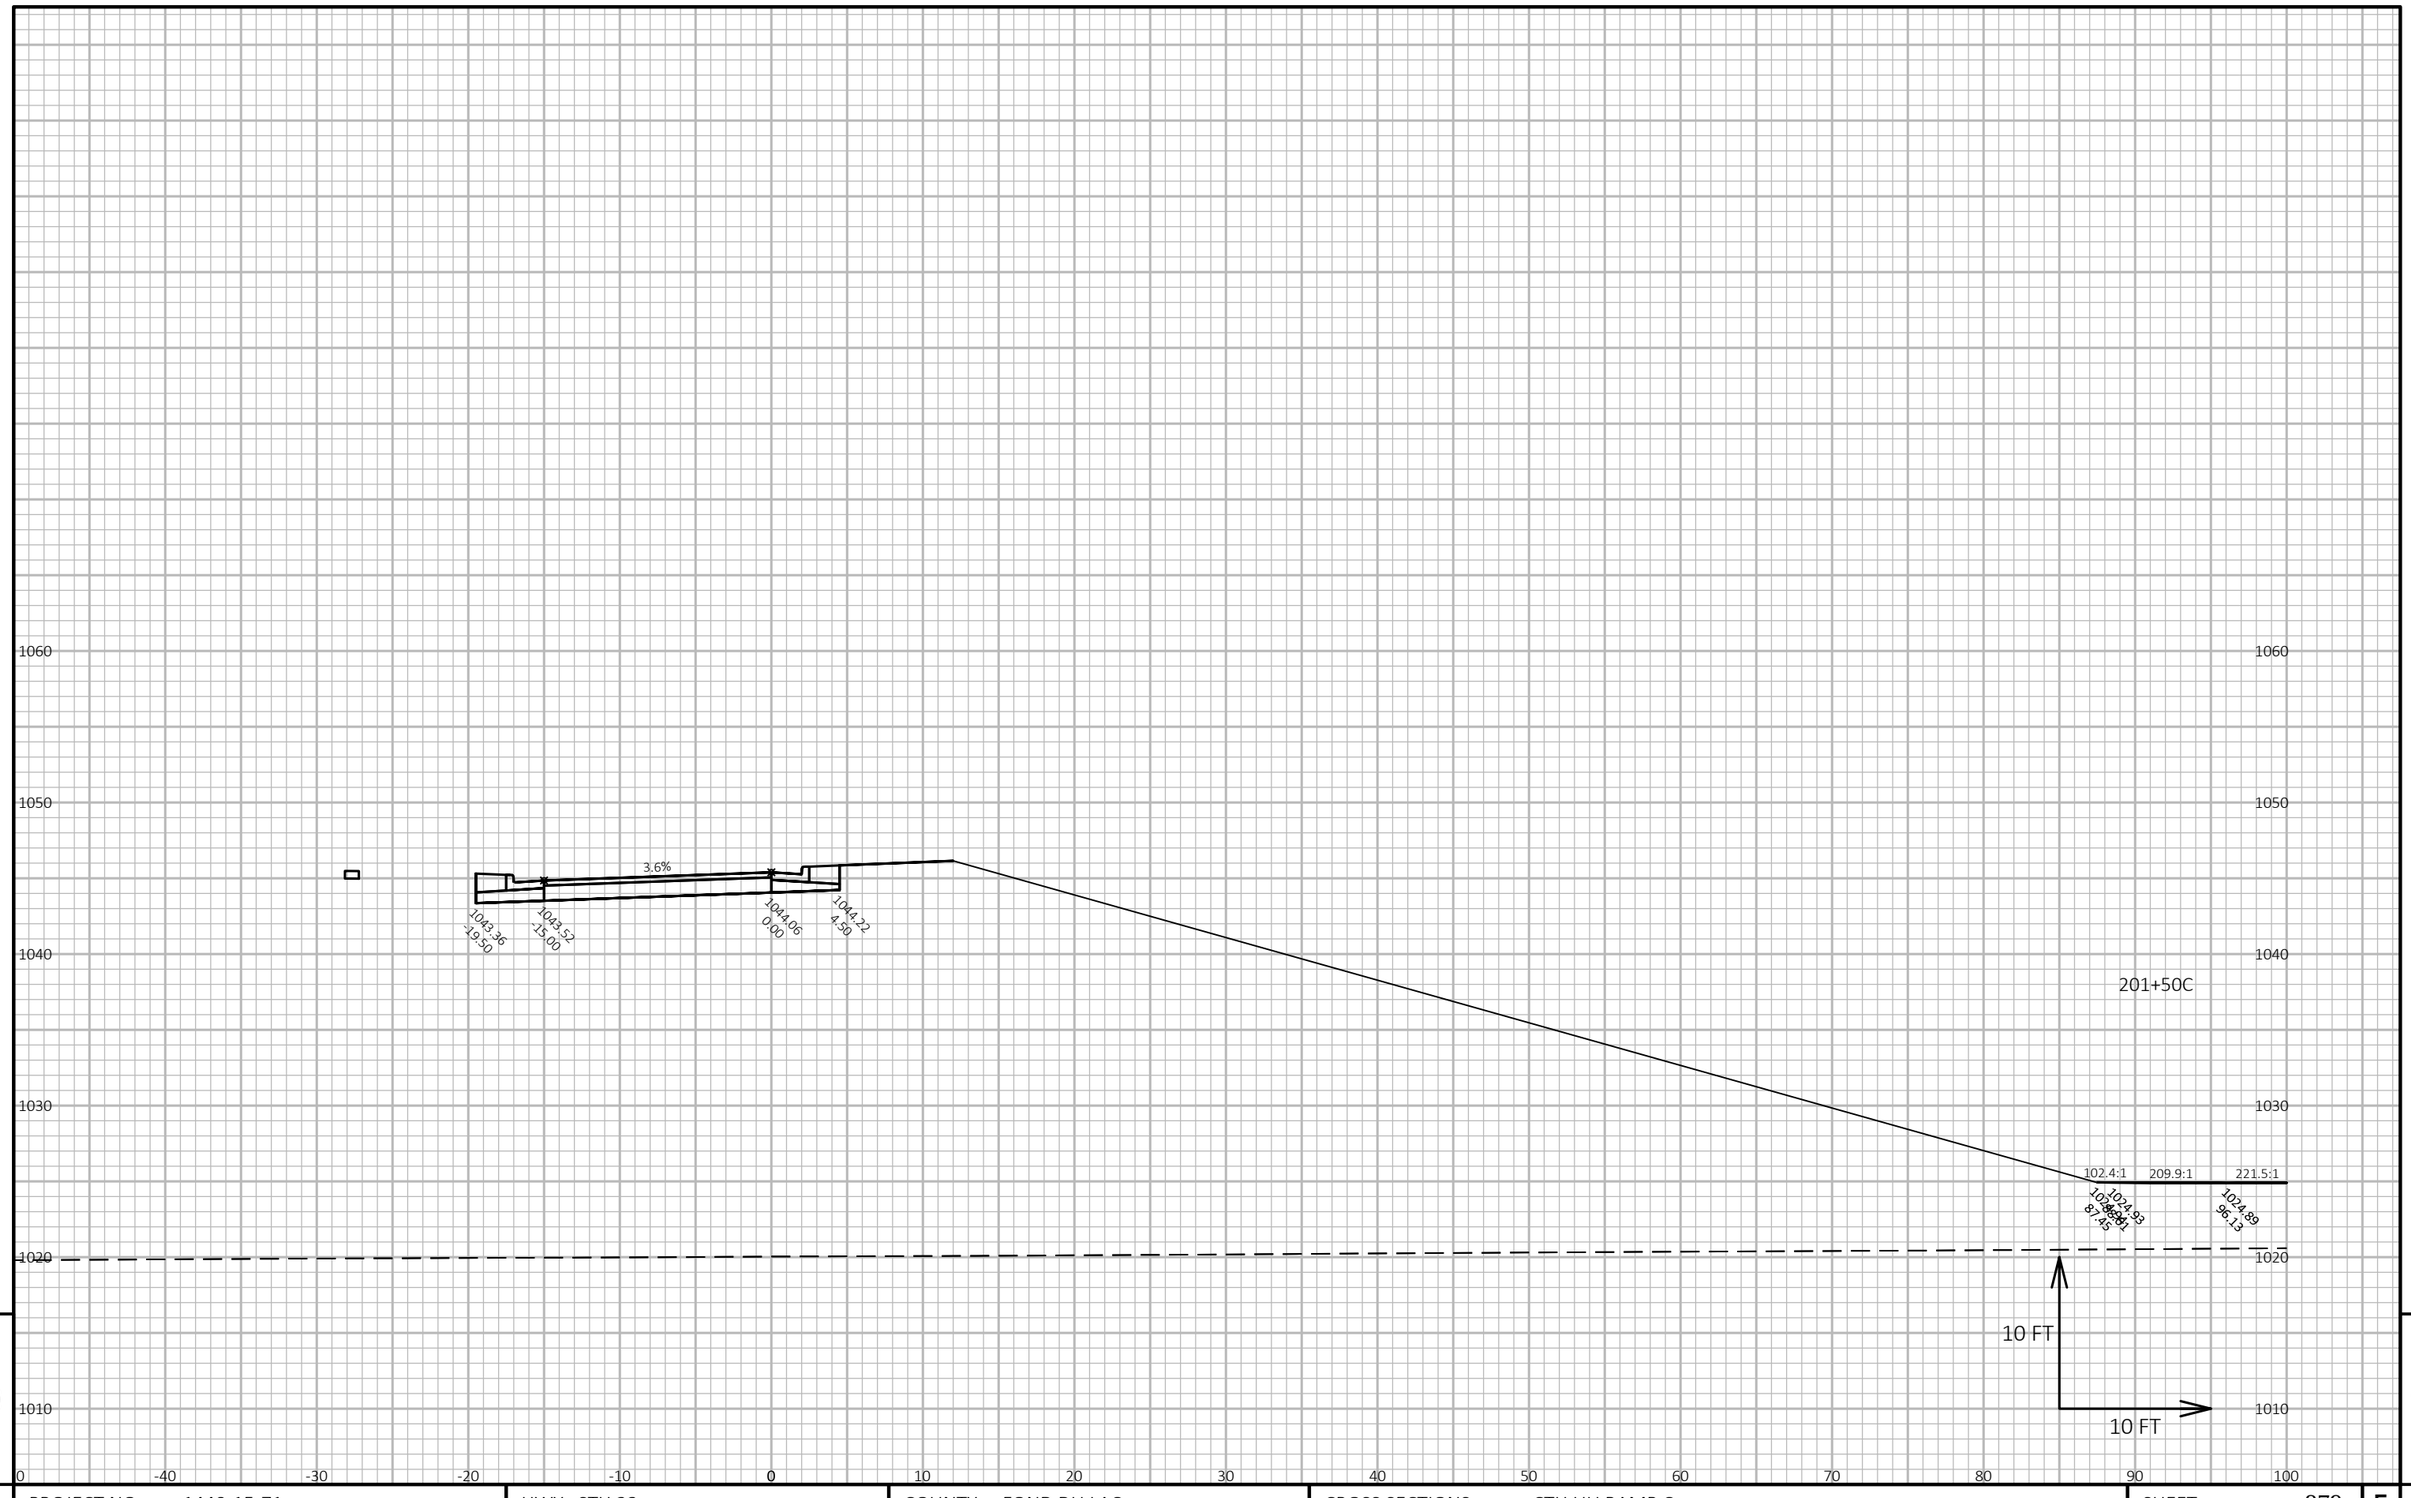

9

9

PROJECT NO: 1440-15-71	HWY: STH 23	COUNTY: FOND DU LAC	CROSS SECTIONS: CTH UU RAMP C	SHEET 879	E

FILE NAME : J:\OBS2014\20142023\CAD\TRANSPORTATION\DWG\SHEETSPLAN\CTH UU RAMP C XSEC.DWG
LAYOUT NAME - 25


PLOT DATE : 10/20/2019 9:31 PM

PLOT BY : SCHULTZ, ANDREW K.

PLOT NAME :

PLOT SCALE : 1 IN:10 FT HORZ. / 1 IN:10 FT VERT.

WISDOT/CADDS SHEET 49

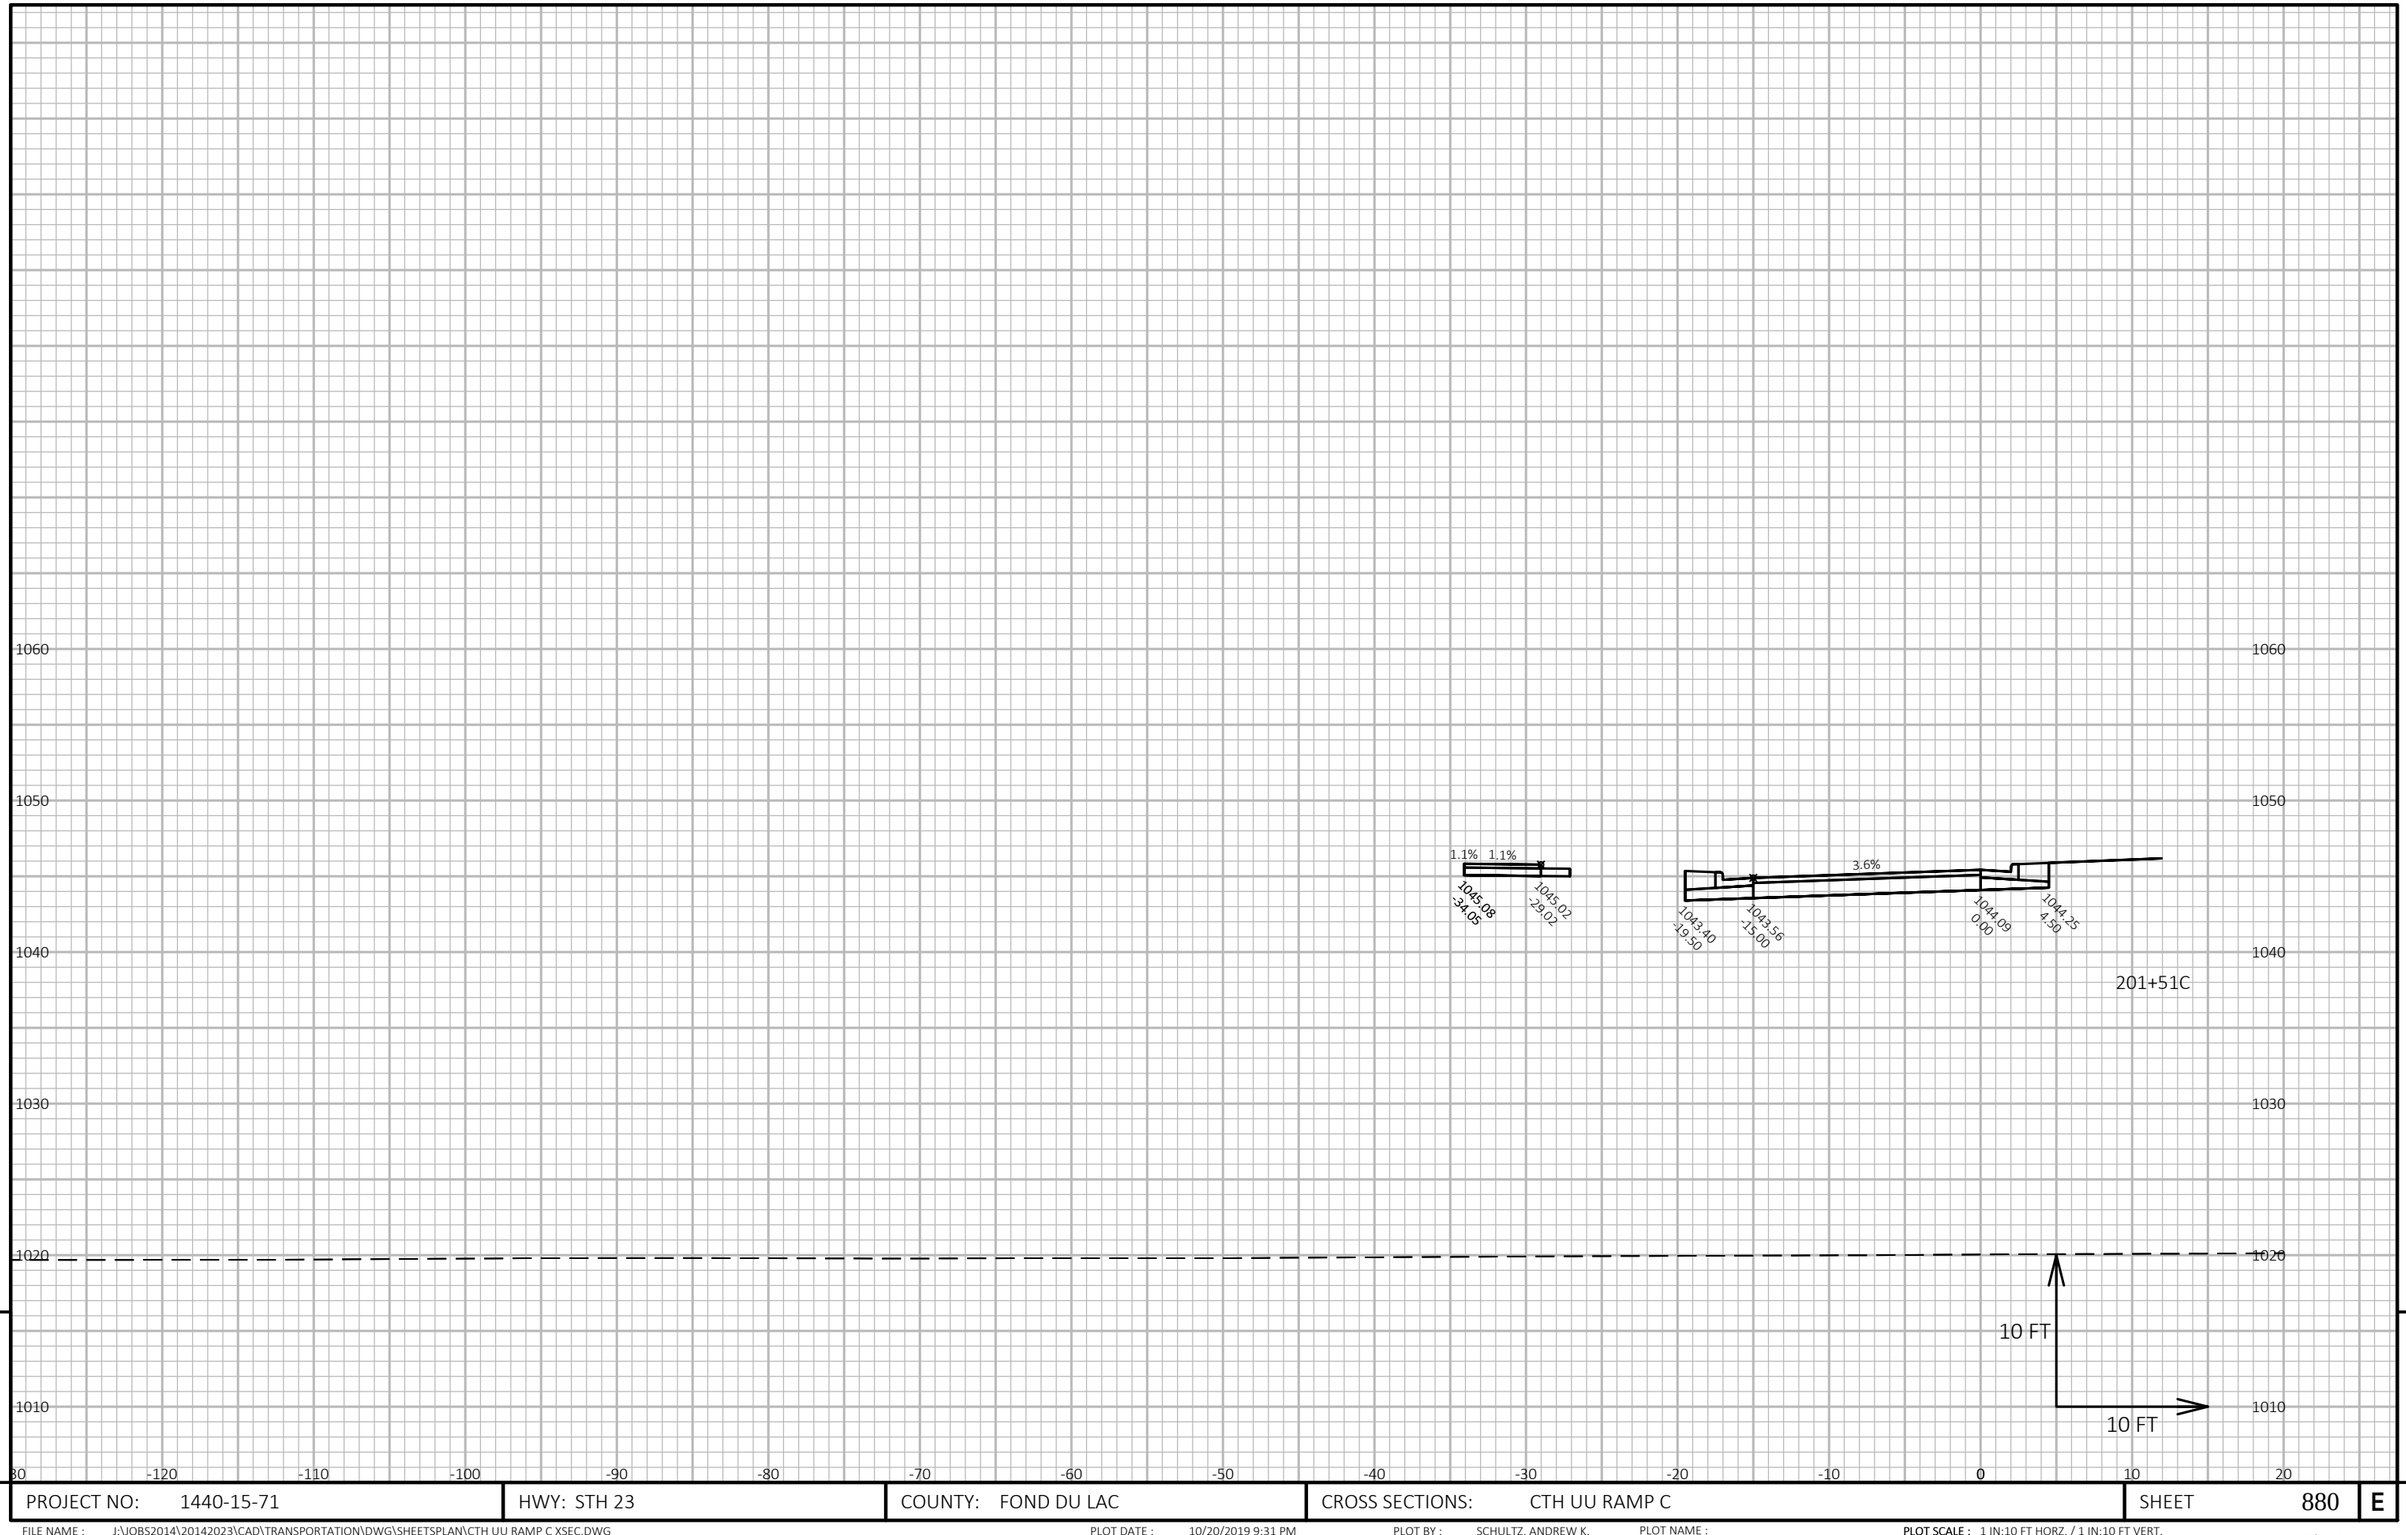

9

9


PROJECT NO: 1440-15-71	HWY: STH 23	COUNTY: FOND DU LAC	CROSS SECTIONS: CTH UU RAMP C	SHEET 880	E

FILE NAME : J:\OBS2014\20142023\CAD\TRANSPORTATION\DWG\SHEETSPLAN\CTH UU RAMP C XSEC.DWG
LAYOUT NAME - 26

PLOT DATE : 10/20/2019 9:31 PM PLOT BY : SCHULTZ, ANDREW K. PLOT NAME :

PLOT SCALE : 1 IN:10 FT HORZ. / 1 IN:10 FT VERT.

WISDOT/CADDS SHEET 49

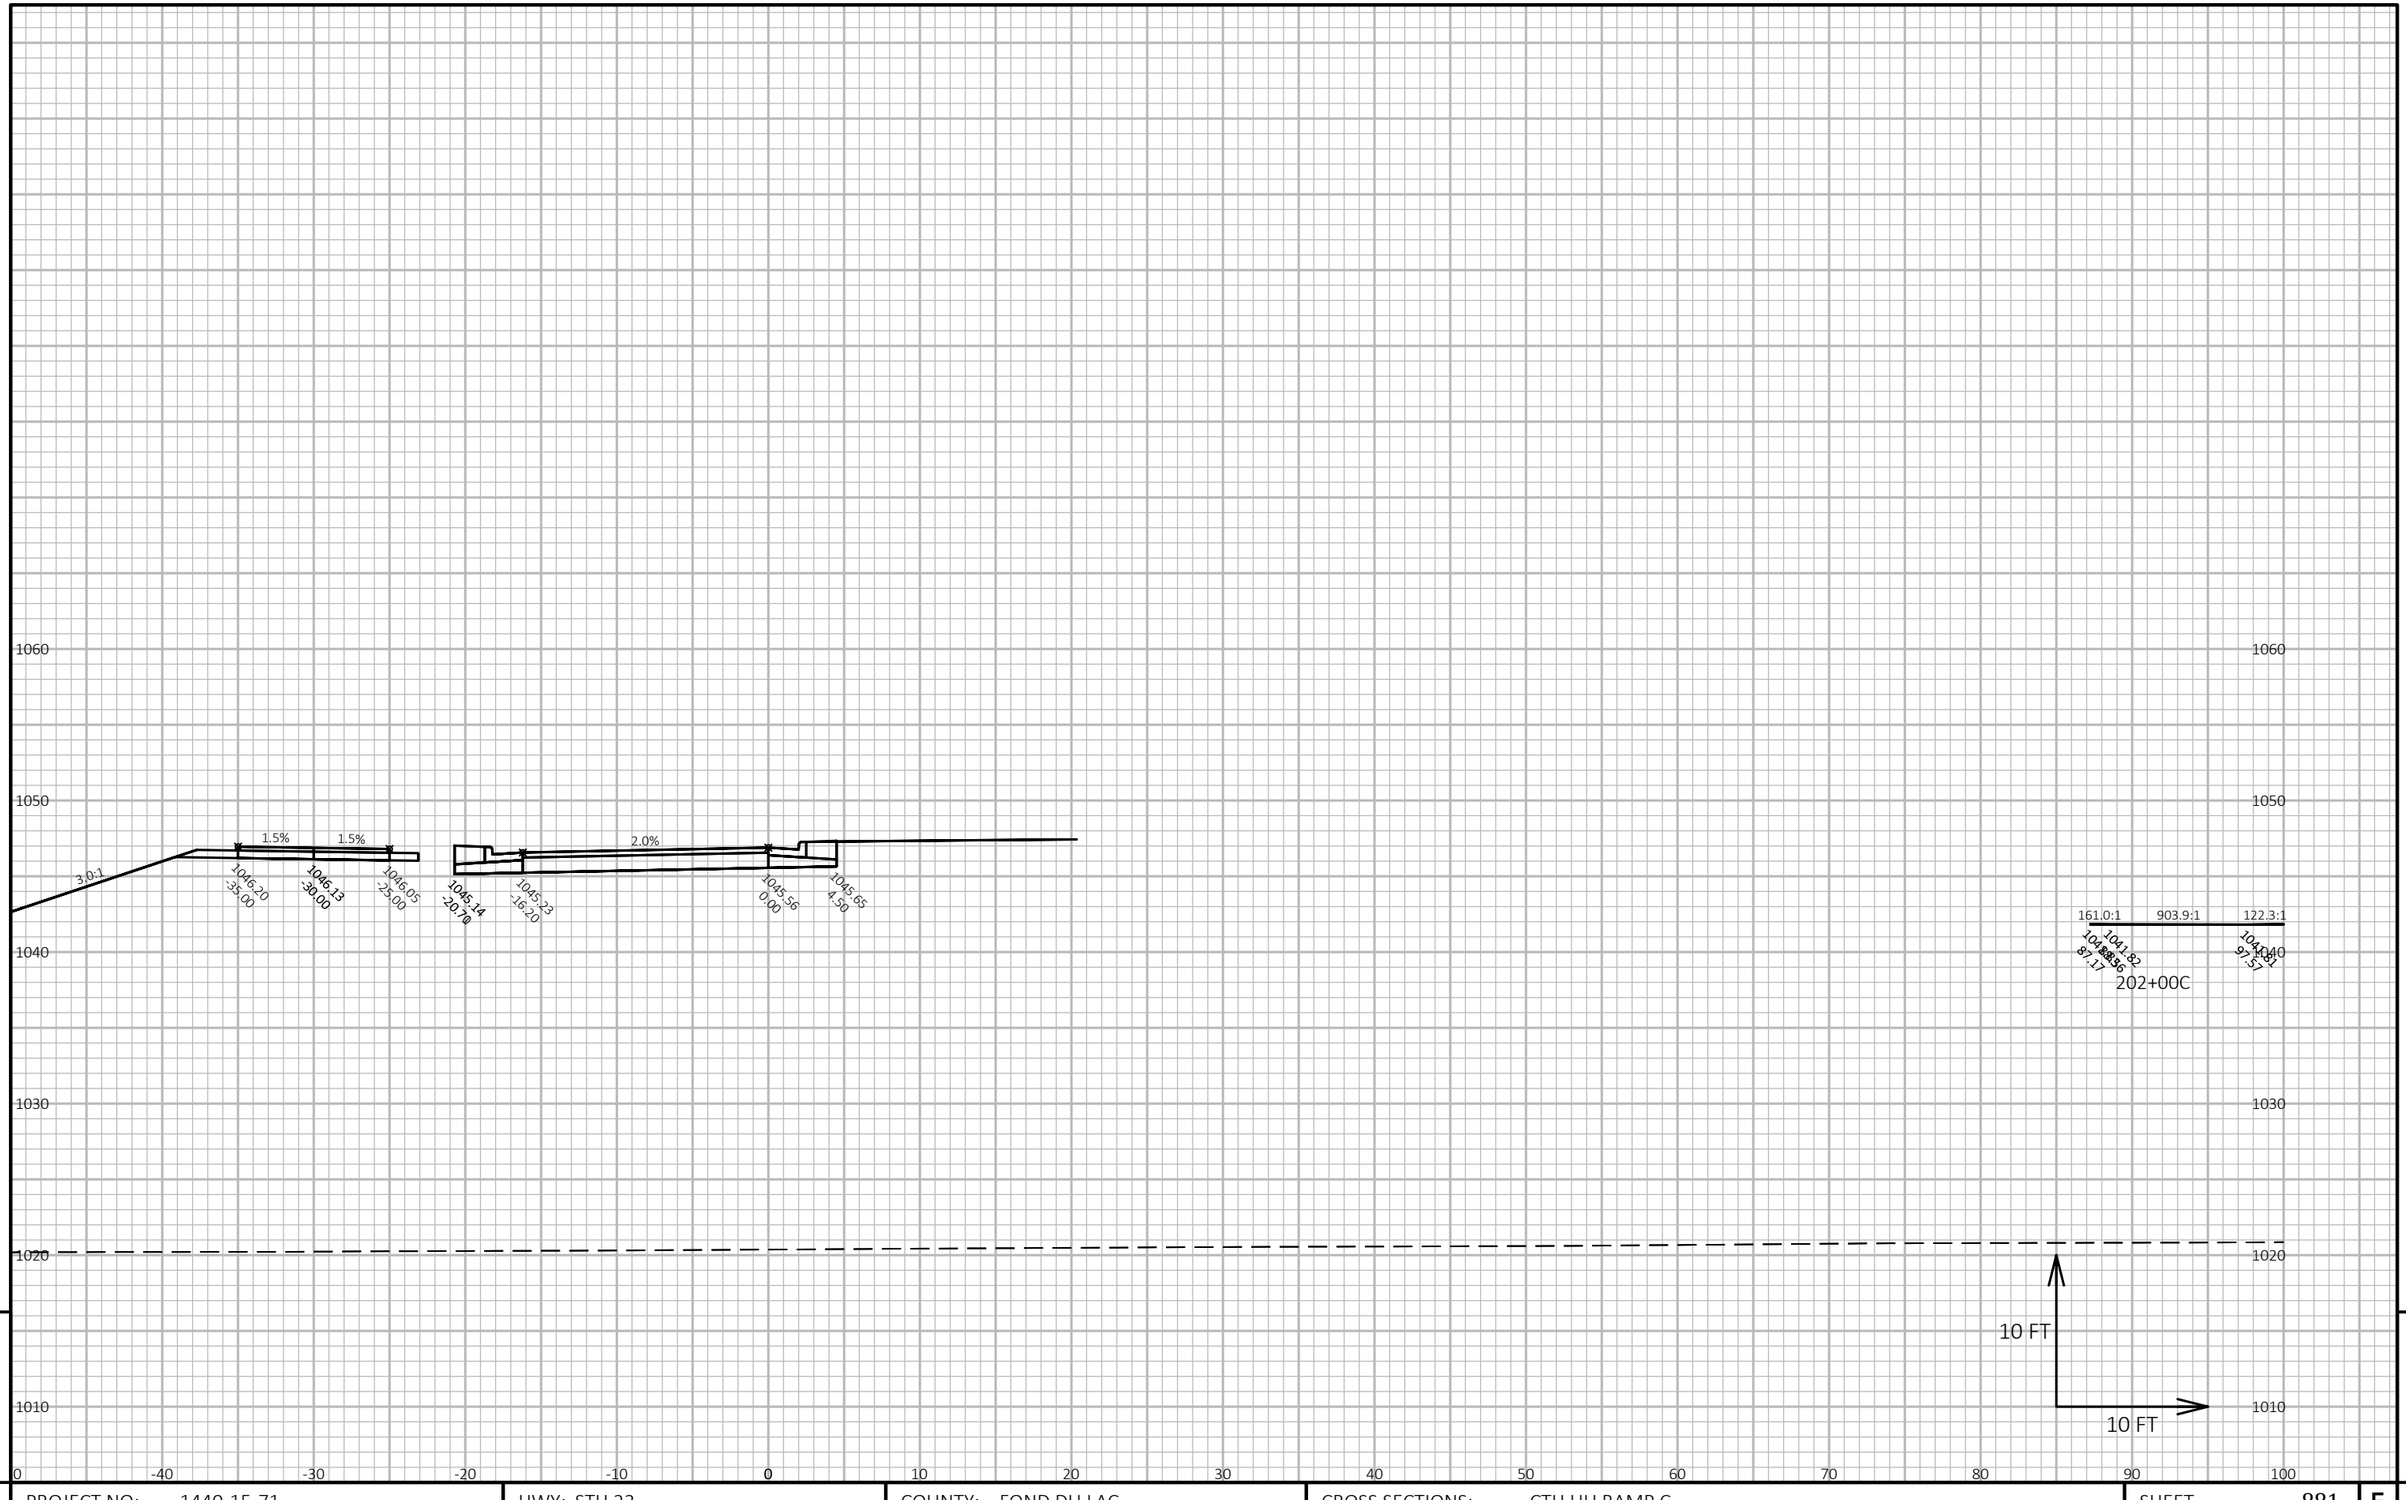

9

9


PROJECT NO: 1440-15-71	HWY: STH 23	COUNTY: FOND DU LAC	CROSS SECTIONS: CTH UU RAMP C	SHEET 881	E

FILE NAME : J:\JOBS2014\20142023\CAD\TRANSPORTATION\DWG\SHEETSPLAN\CTH UU RAMP C XSEC.DWG
LAYOUT NAME - 27

PLOT DATE : 10/20/2019 9:31 PM PLOT BY : SCHULTZ, ANDREW K. PLOT NAME :

PLOT SCALE : 1 IN:10 FT HORZ. / 1 IN:10 FT VERT.

WISDOT/CADDS SHEET 49

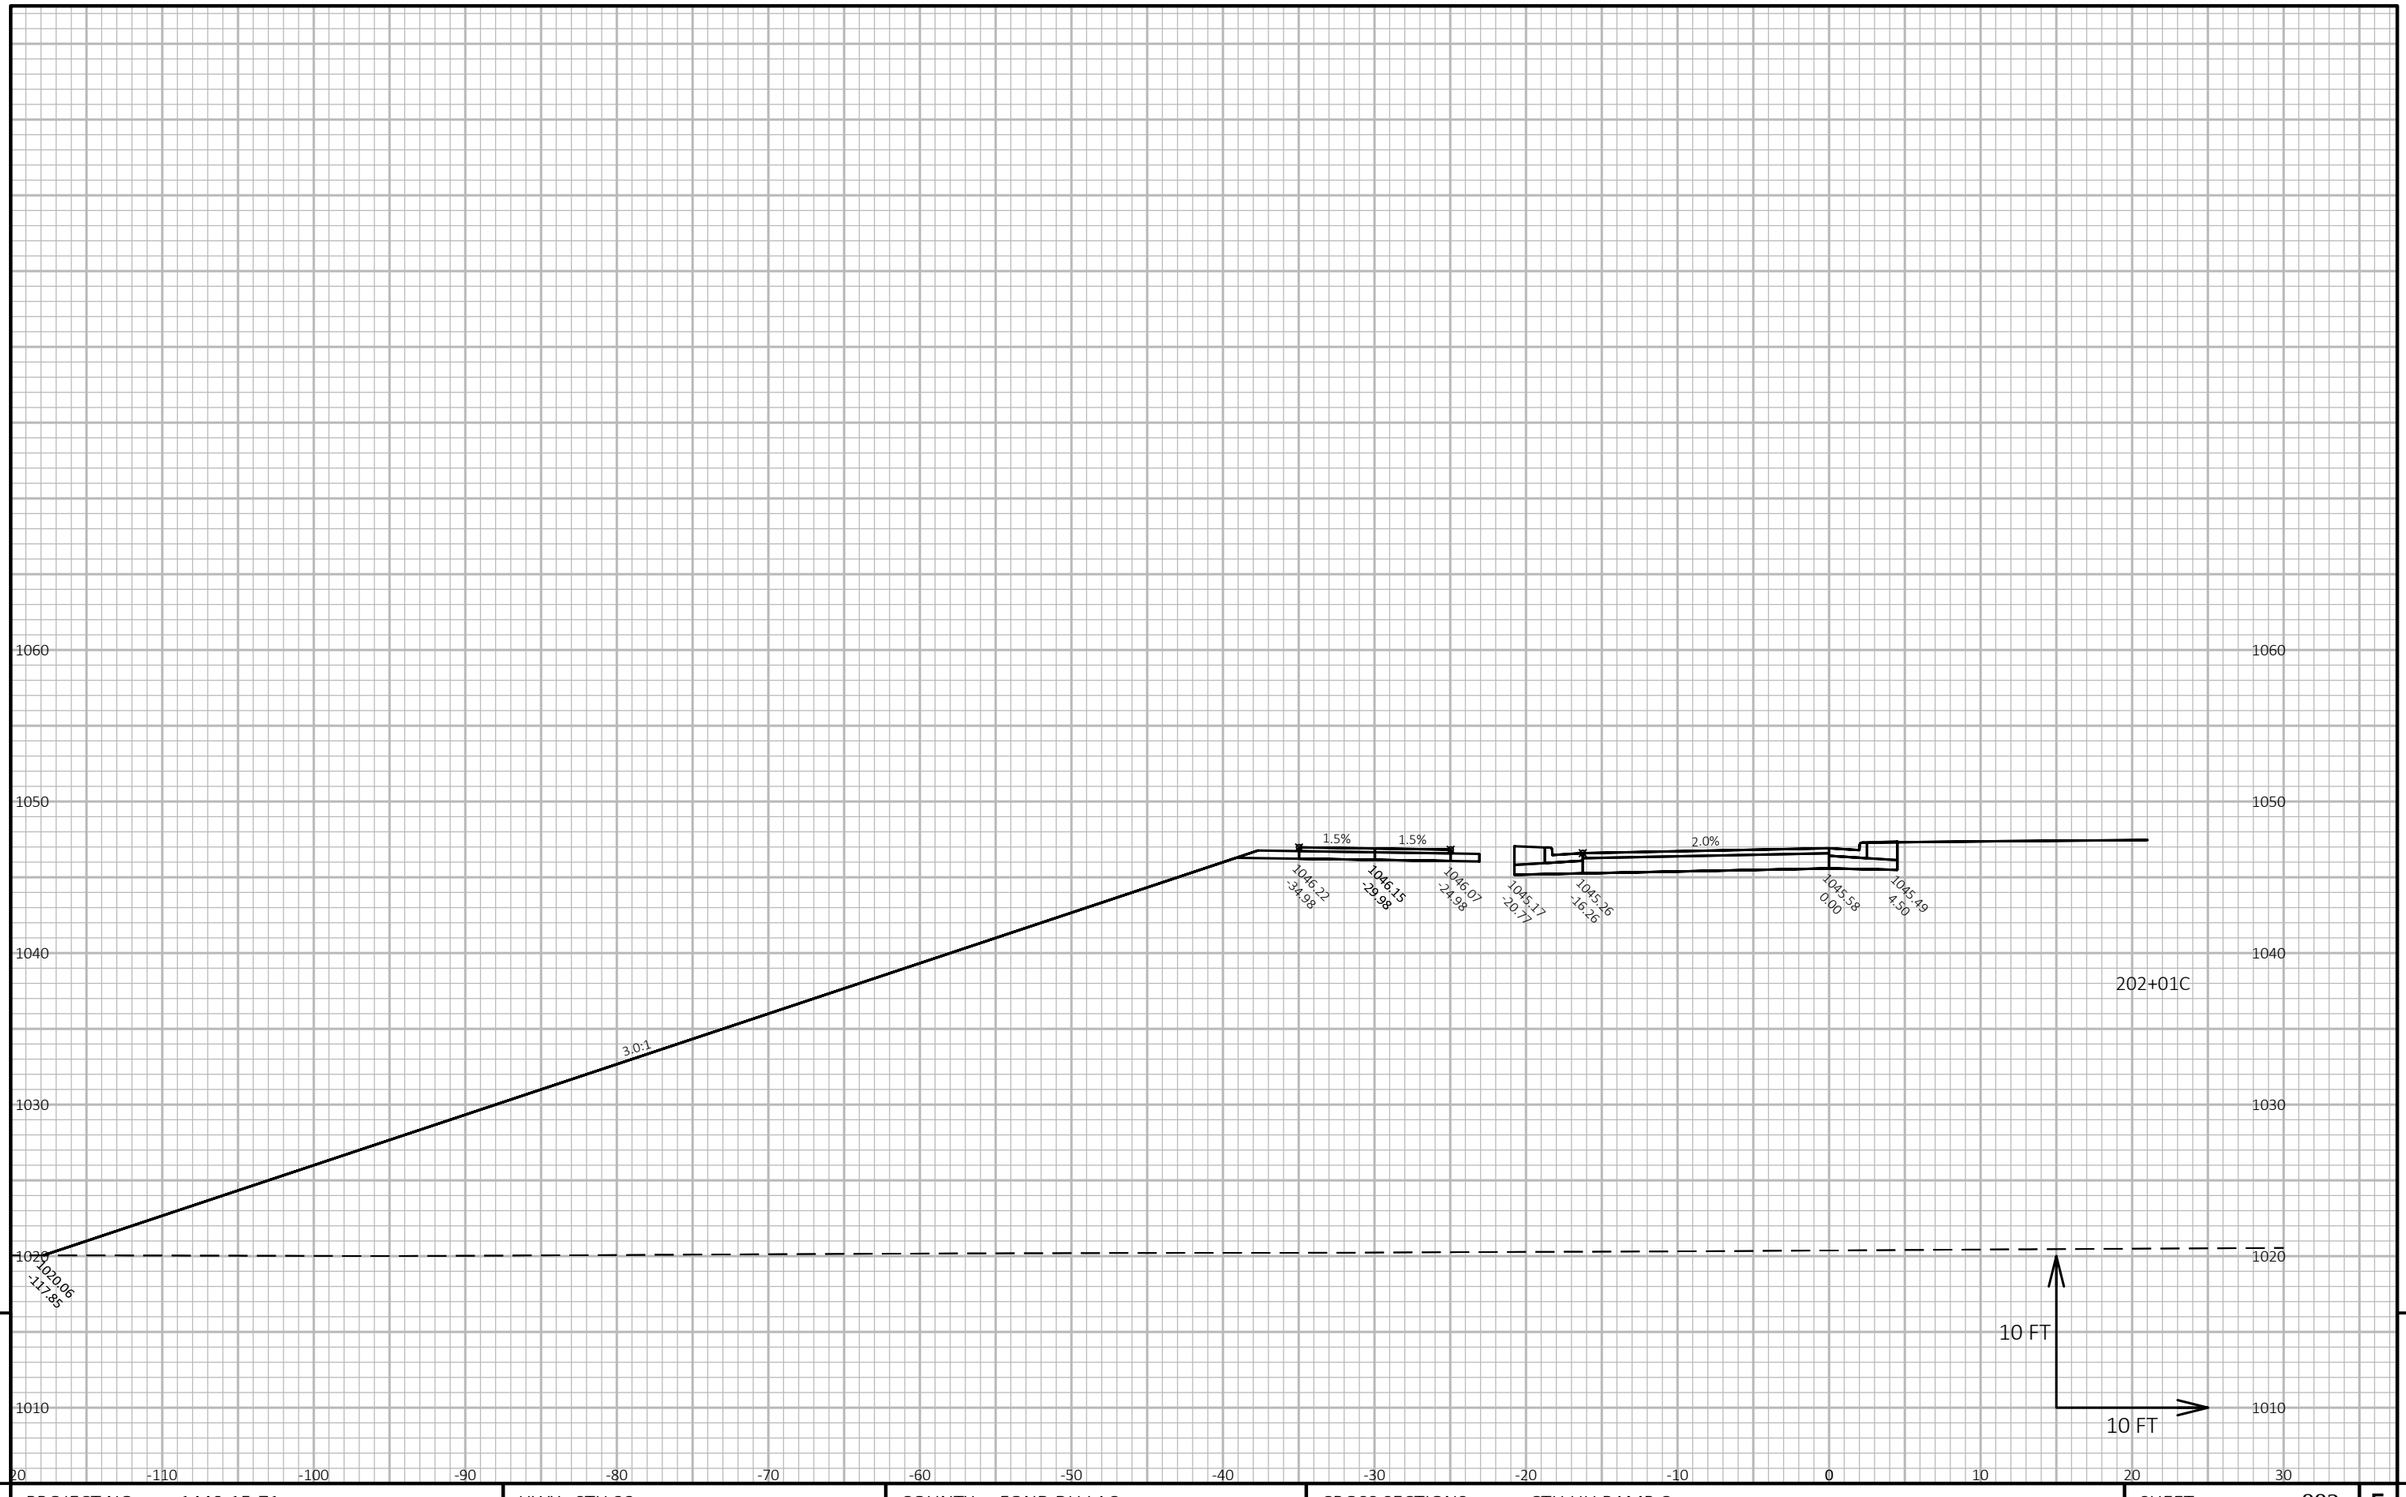

9

9


PROJECT NO: 1440-15-71	HWY: STH 23	COUNTY: FOND DU LAC	CROSS SECTIONS: CTH UU RAMP C	SHEET 882	E

FILE NAME : J:\JOBS2014\20142023\CAD\TRANSPORTATION\DWG\SHEETSPLAN\CTH UU RAMP C XSEC.DWG
LAYOUT NAME - 28

PLOT DATE : 10/20/2019 9:31 PM PLOT BY : SCHULTZ, ANDREW K. PLOT NAME :

PLOT SCALE : 1 IN:10 FT HORZ. / 1 IN:10 FT VERT.

WISDOT/CADDS SHEET 49

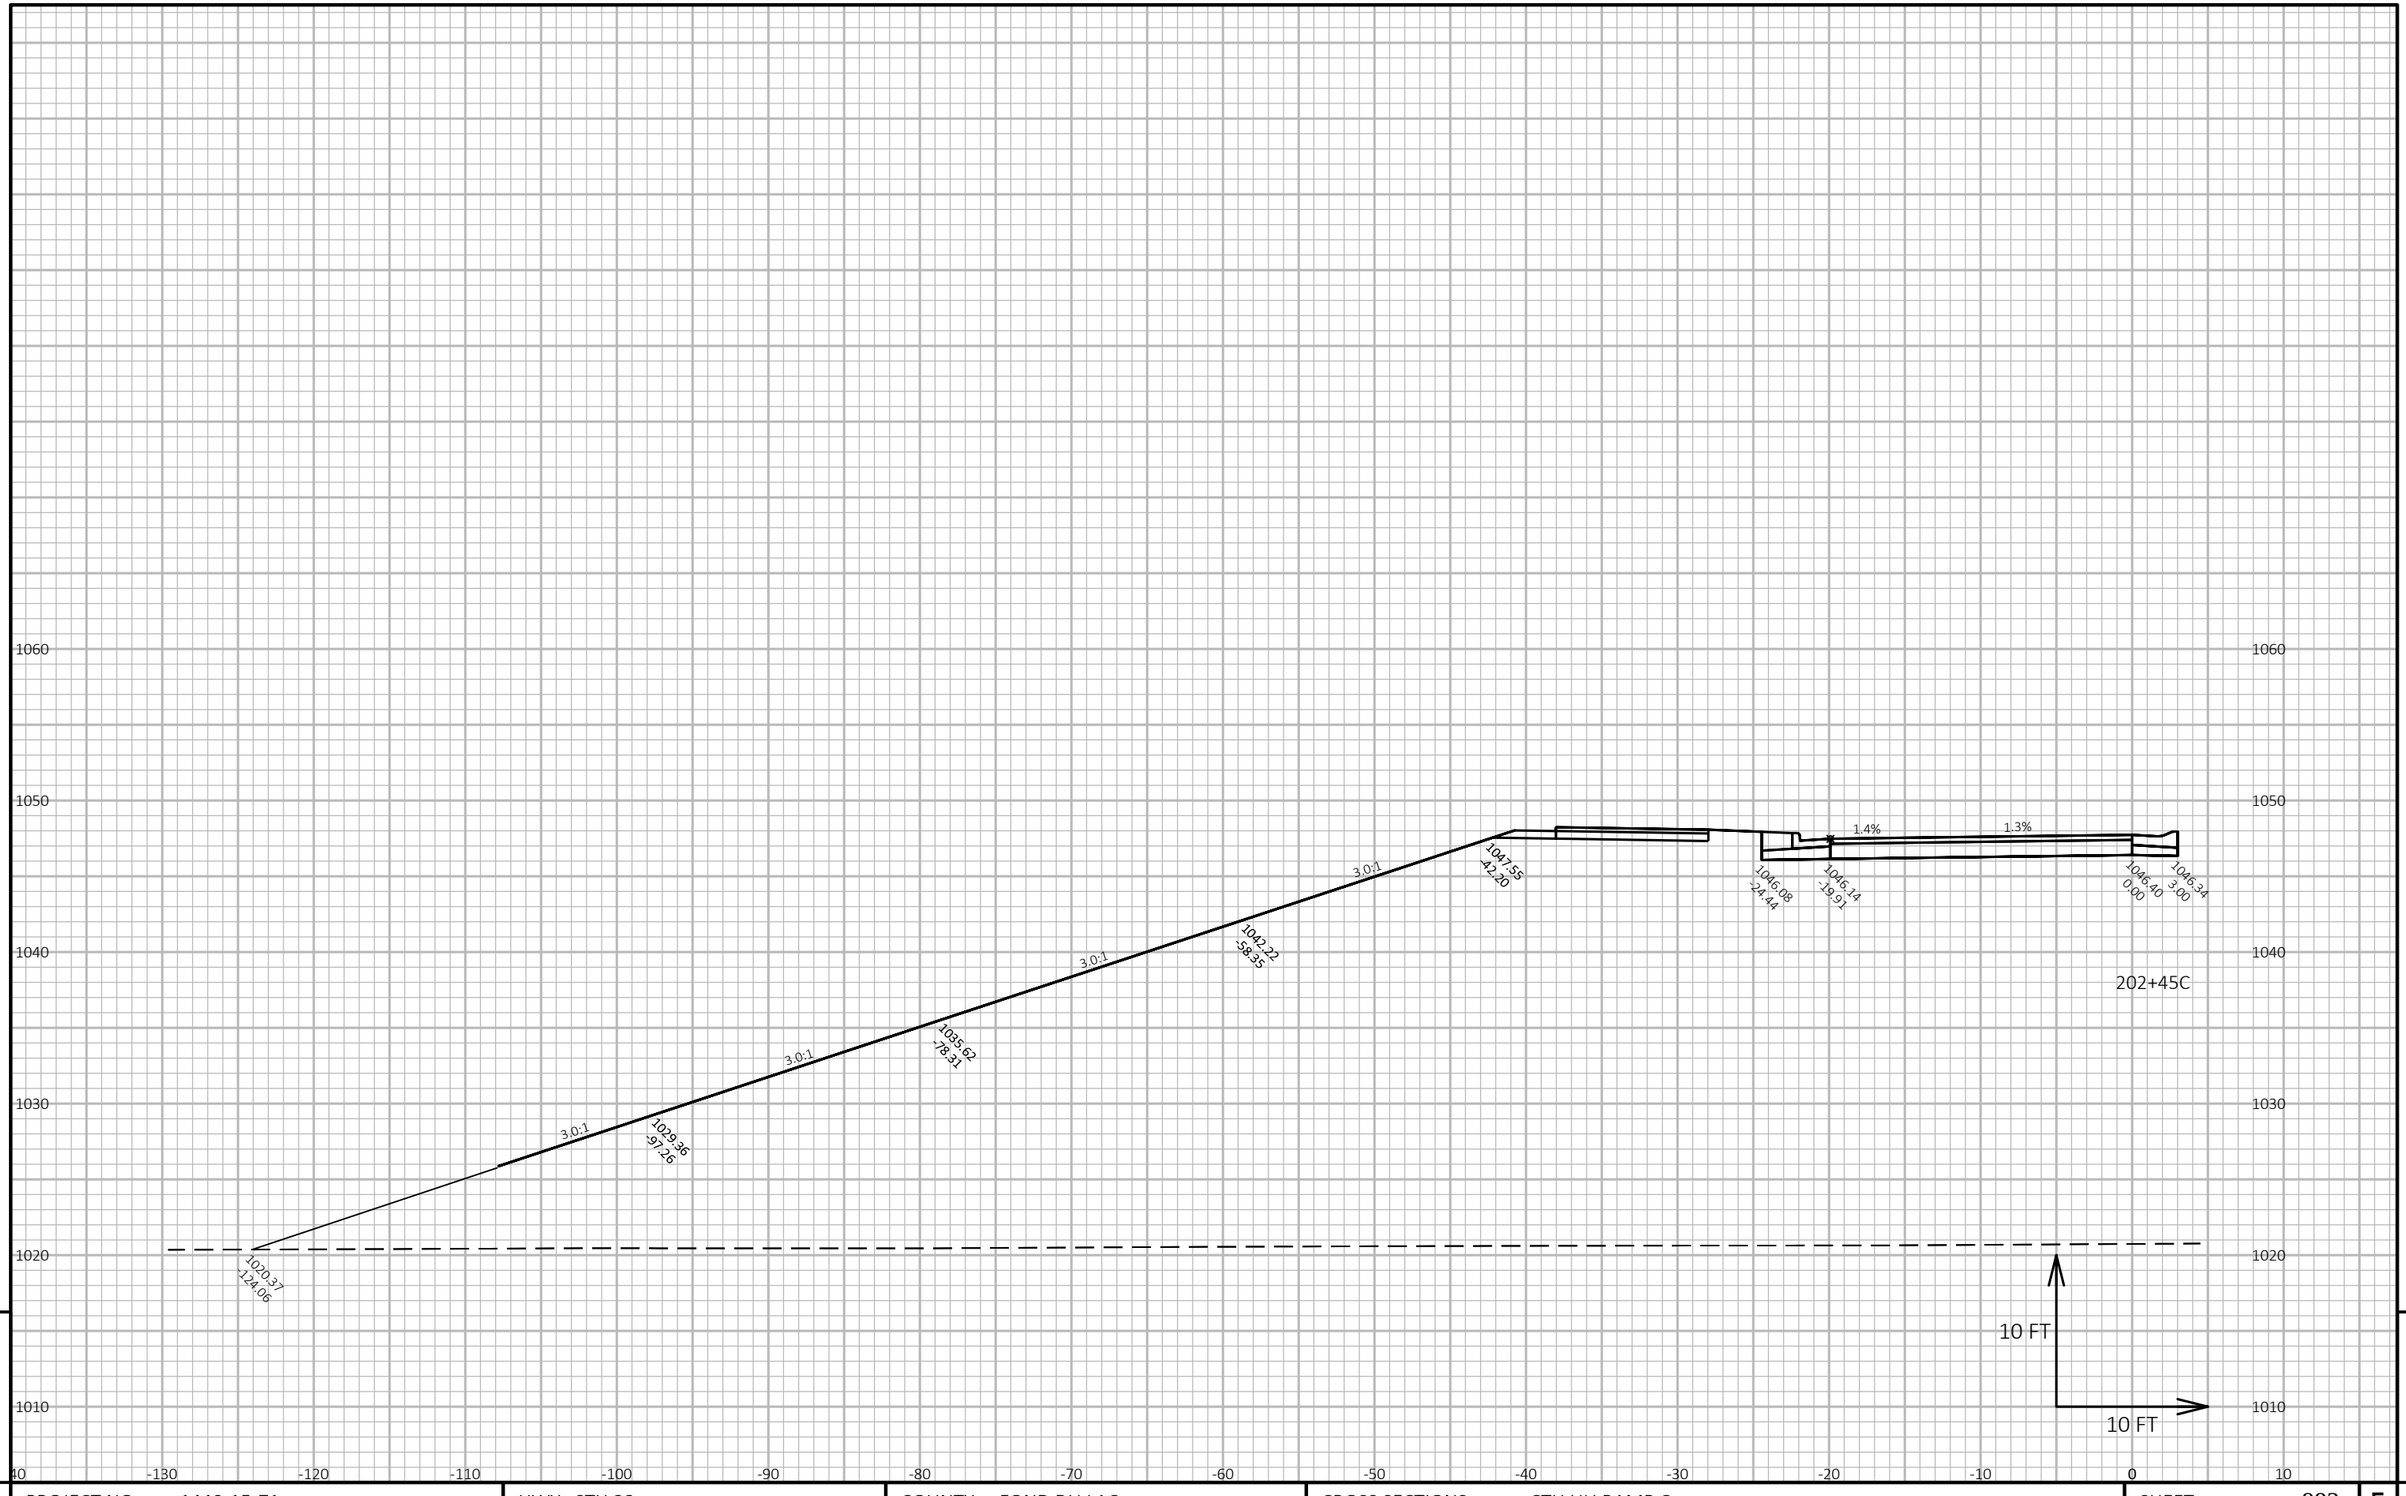

9

9


PROJECT NO: 1440-15-71	HWY: STH 23	COUNTY: FOND DU LAC	CROSS SECTIONS: CTH UU RAMP C	SHEET 883	E

FILE NAME : J:\JOBS2014\20142023\CAD\TRANSPORTATION\DWG\SHEETSPLAN\CTH UU RAMP C XSEC.DWG
LAYOUT NAME - 29

PLOT DATE : 10/20/2019 9:31 PM PLOT BY : SCHULTZ, ANDREW K. PLOT NAME :

PLOT SCALE : 1 IN:10 FT HORZ. / 1 IN:10 FT VERT.

WISDOT/CADDS SHEET 49

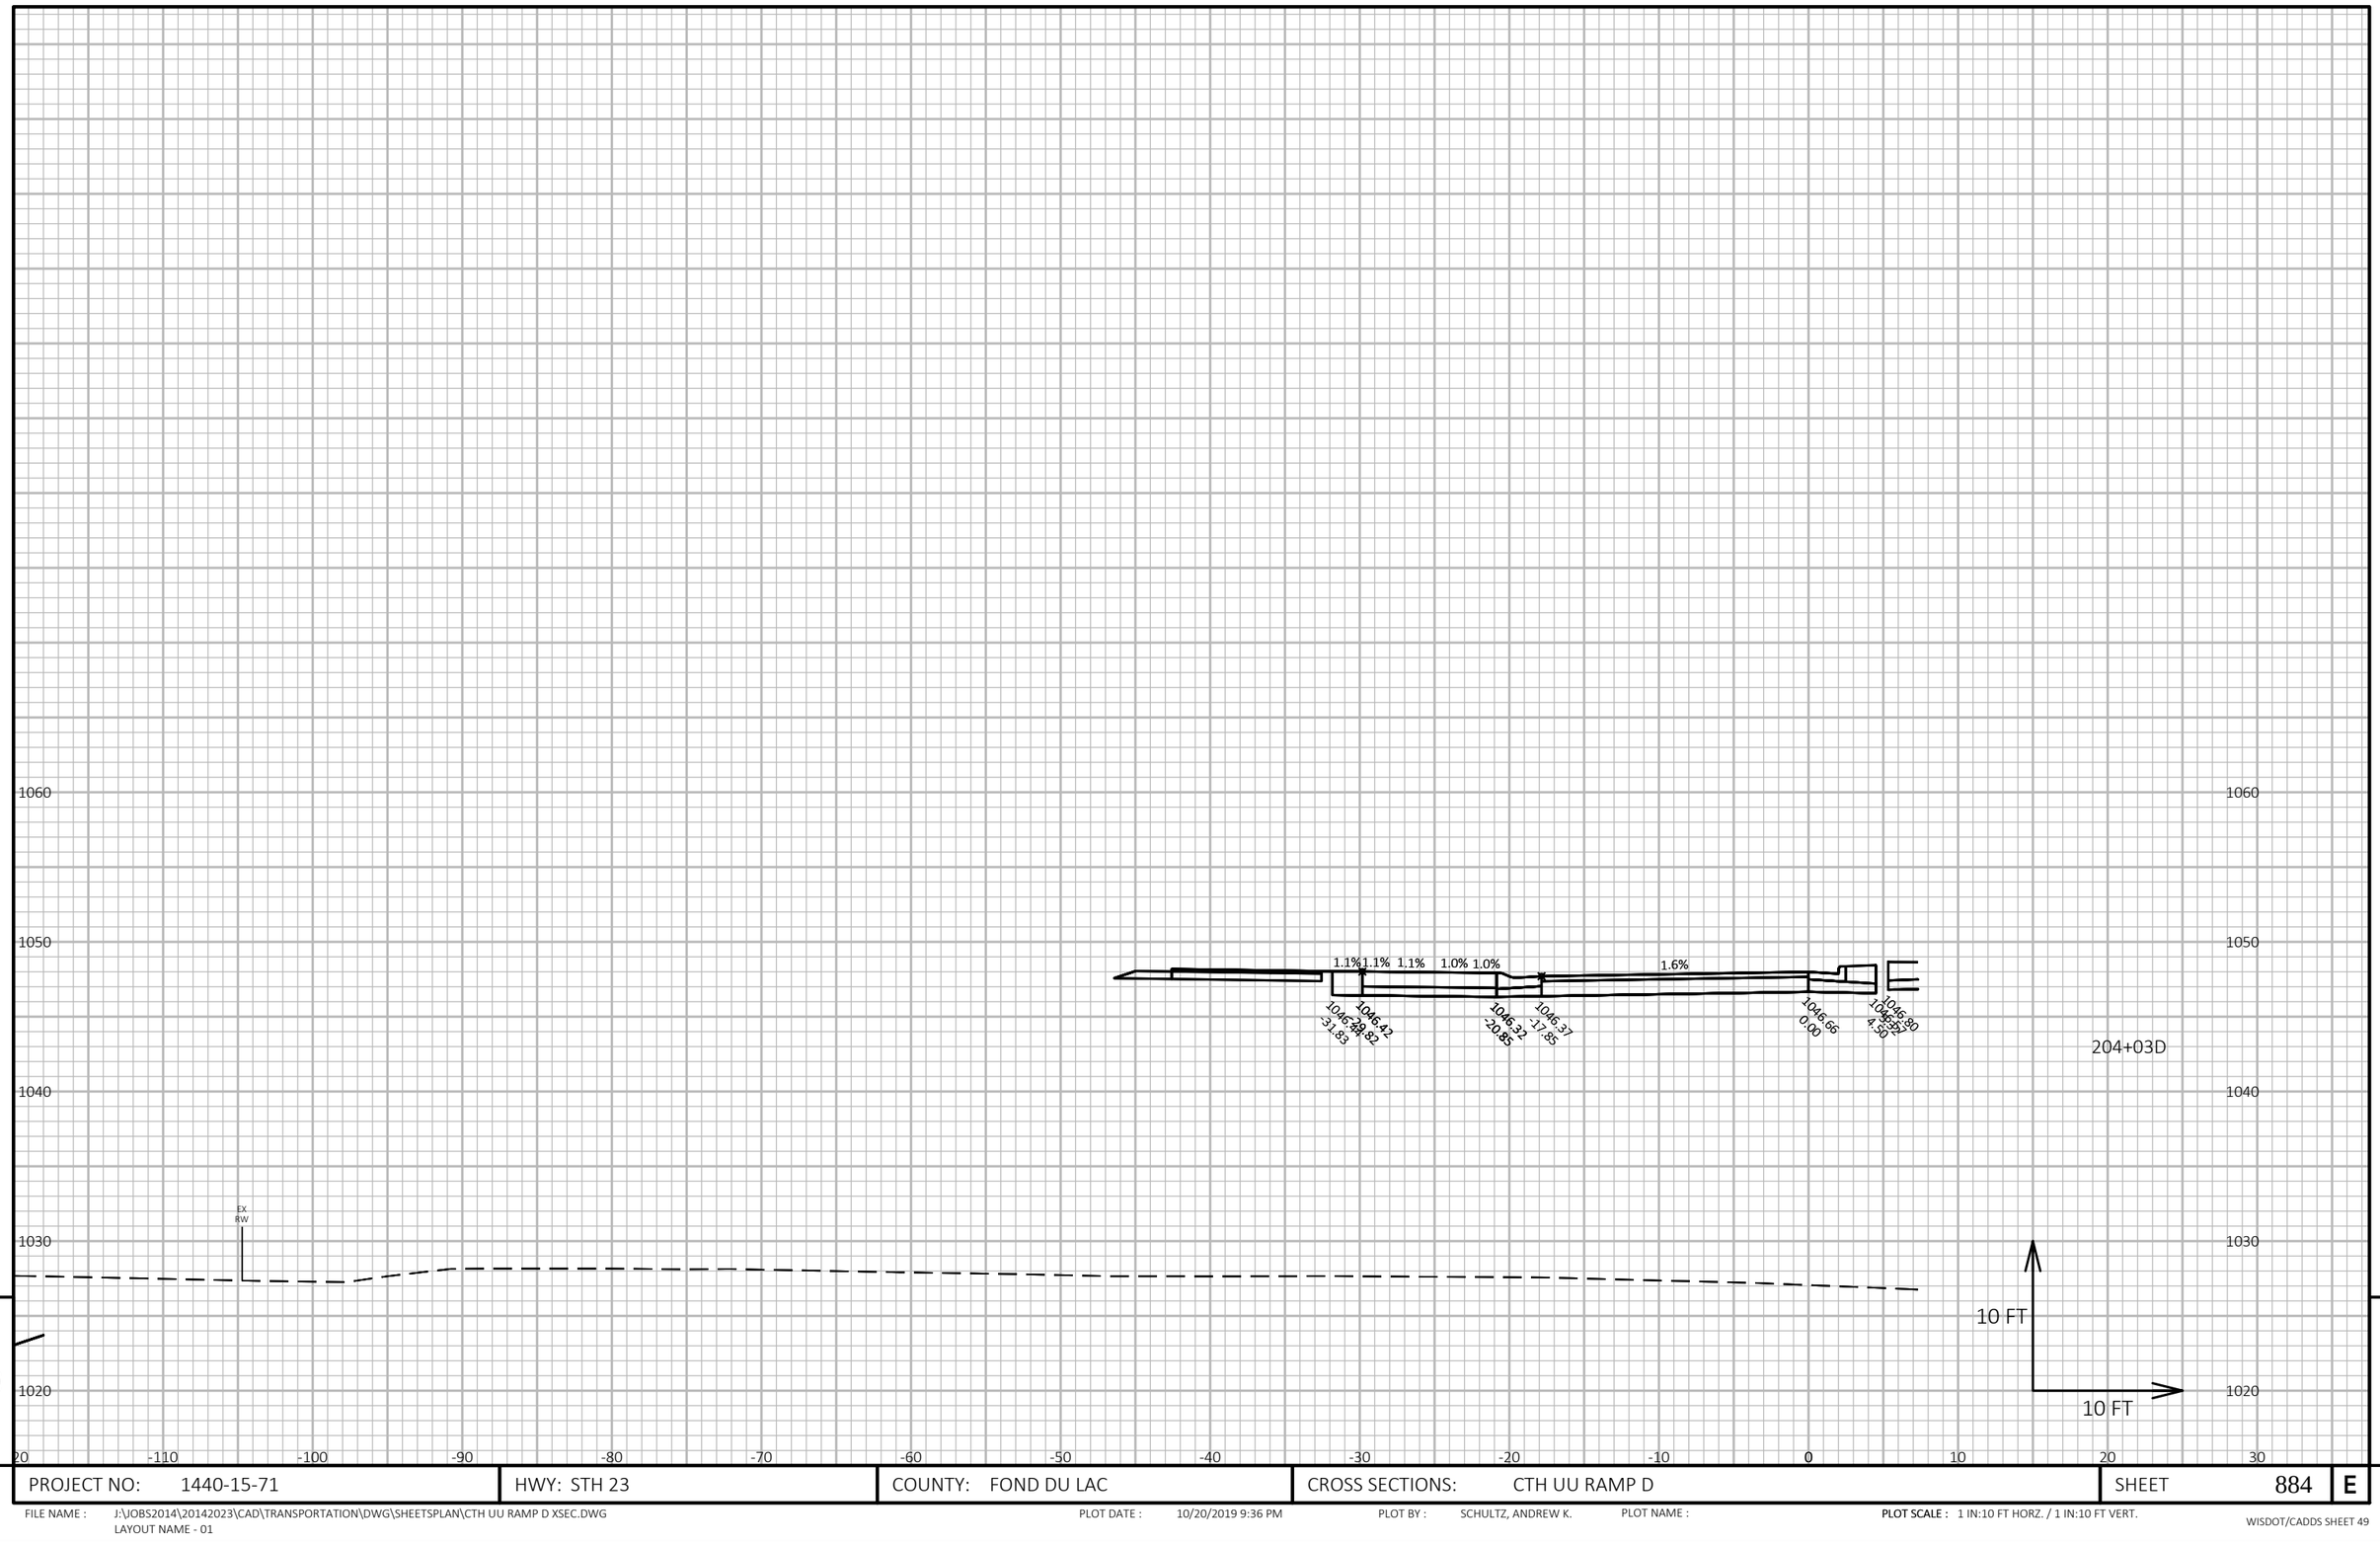

9

9

PROJECT NO: 1440-15-71	HWY: STH 23	COUNTY: FOND DU LAC	CROSS SECTIONS: CTH UU RAMP D	SHEET 884	E

FILE NAME : J:\JOBS2014\20142023\CAD\TRANSPORTATION\DWG\SHEETSPLAN\CTH UU RAMP D XSEC.DWG
LAYOUT NAME - 01


PLOT DATE : 10/20/2019 9:36 PM

PLOT BY : SCHULTZ, ANDREW K.

PLOT NAME :

PLOT SCALE : 1 IN:10 FT HORZ. / 1 IN:10 FT VERT.

WISDOT/CADDS SHEET 49

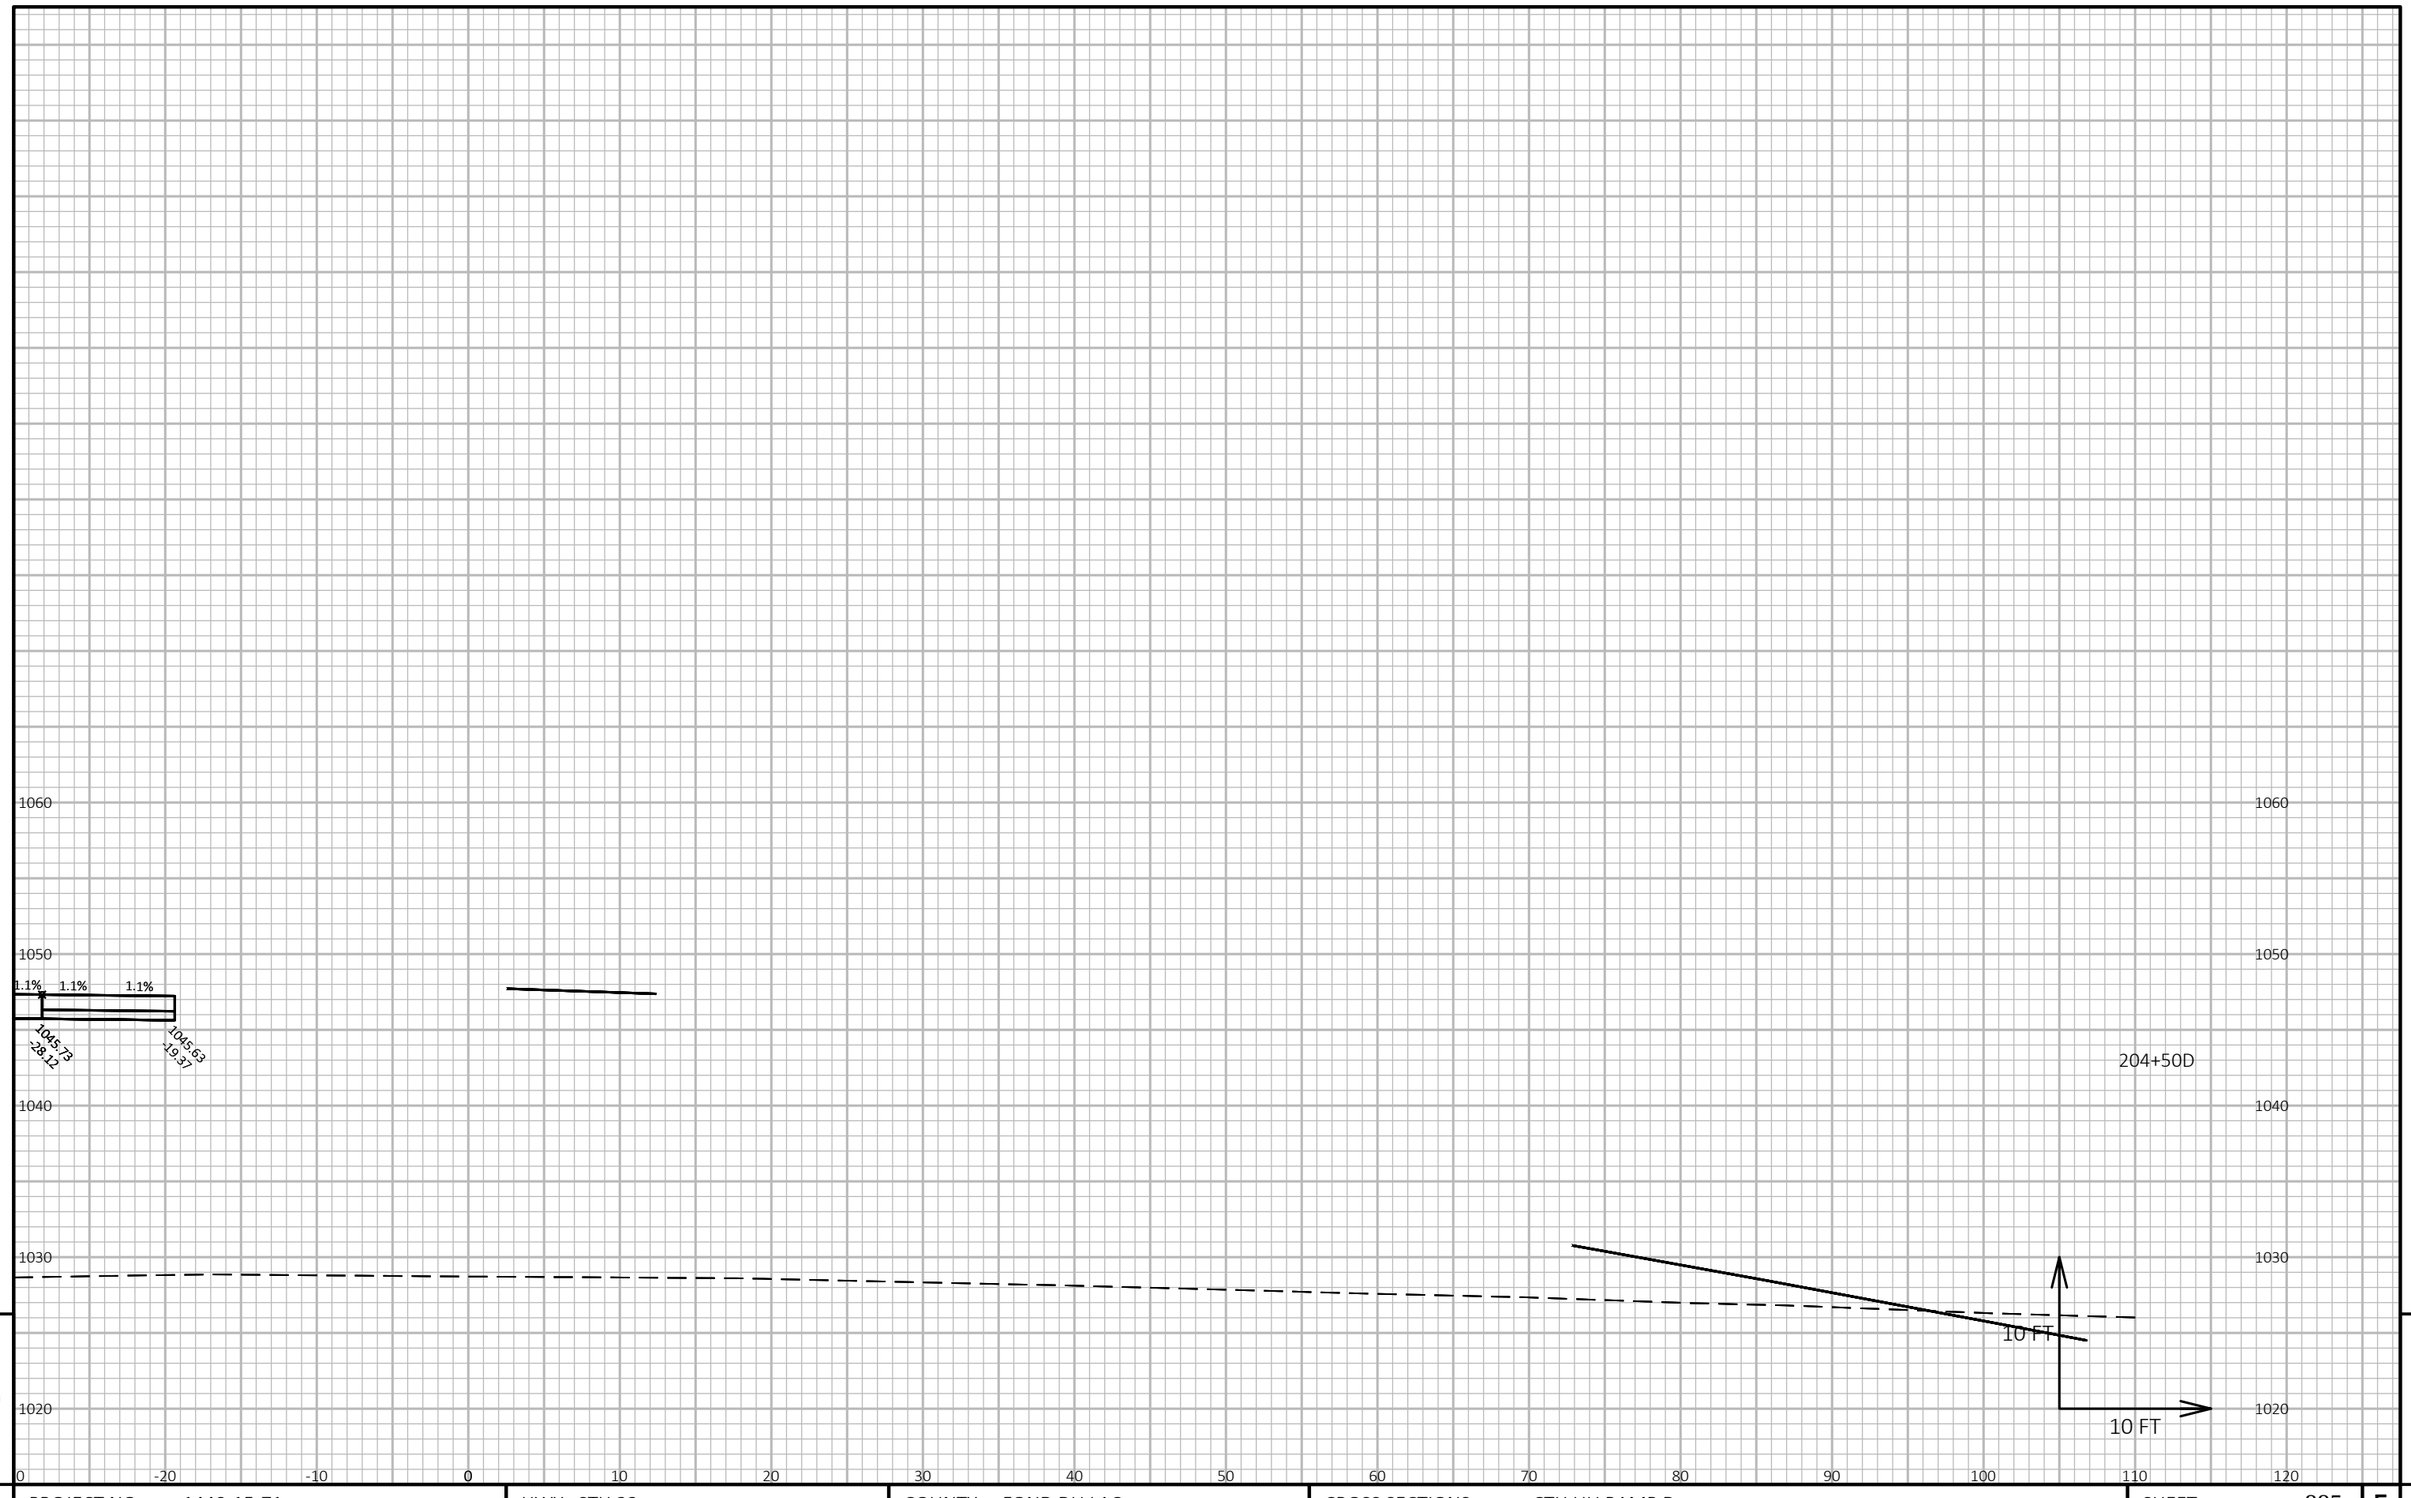

9

9


PROJECT NO: 1440-15-71	HWY: STH 23	COUNTY: FOND DU LAC	CROSS SECTIONS: CTH UU RAMP D	SHEET 885	E

FILE NAME : J:\JOBS2014\20142023\CAD\TRANSPORTATION\DWG\SHEETSPLAN\CTH UU RAMP D XSEC.DWG
LAYOUT NAME - 02

PLOT DATE : 10/20/2019 9:36 PM PLOT BY : SCHULTZ, ANDREW K. PLOT NAME :

PLOT SCALE : 1 IN:10 FT HORZ. / 1 IN:10 FT VERT.

WISDOT/CADDS SHEET 49

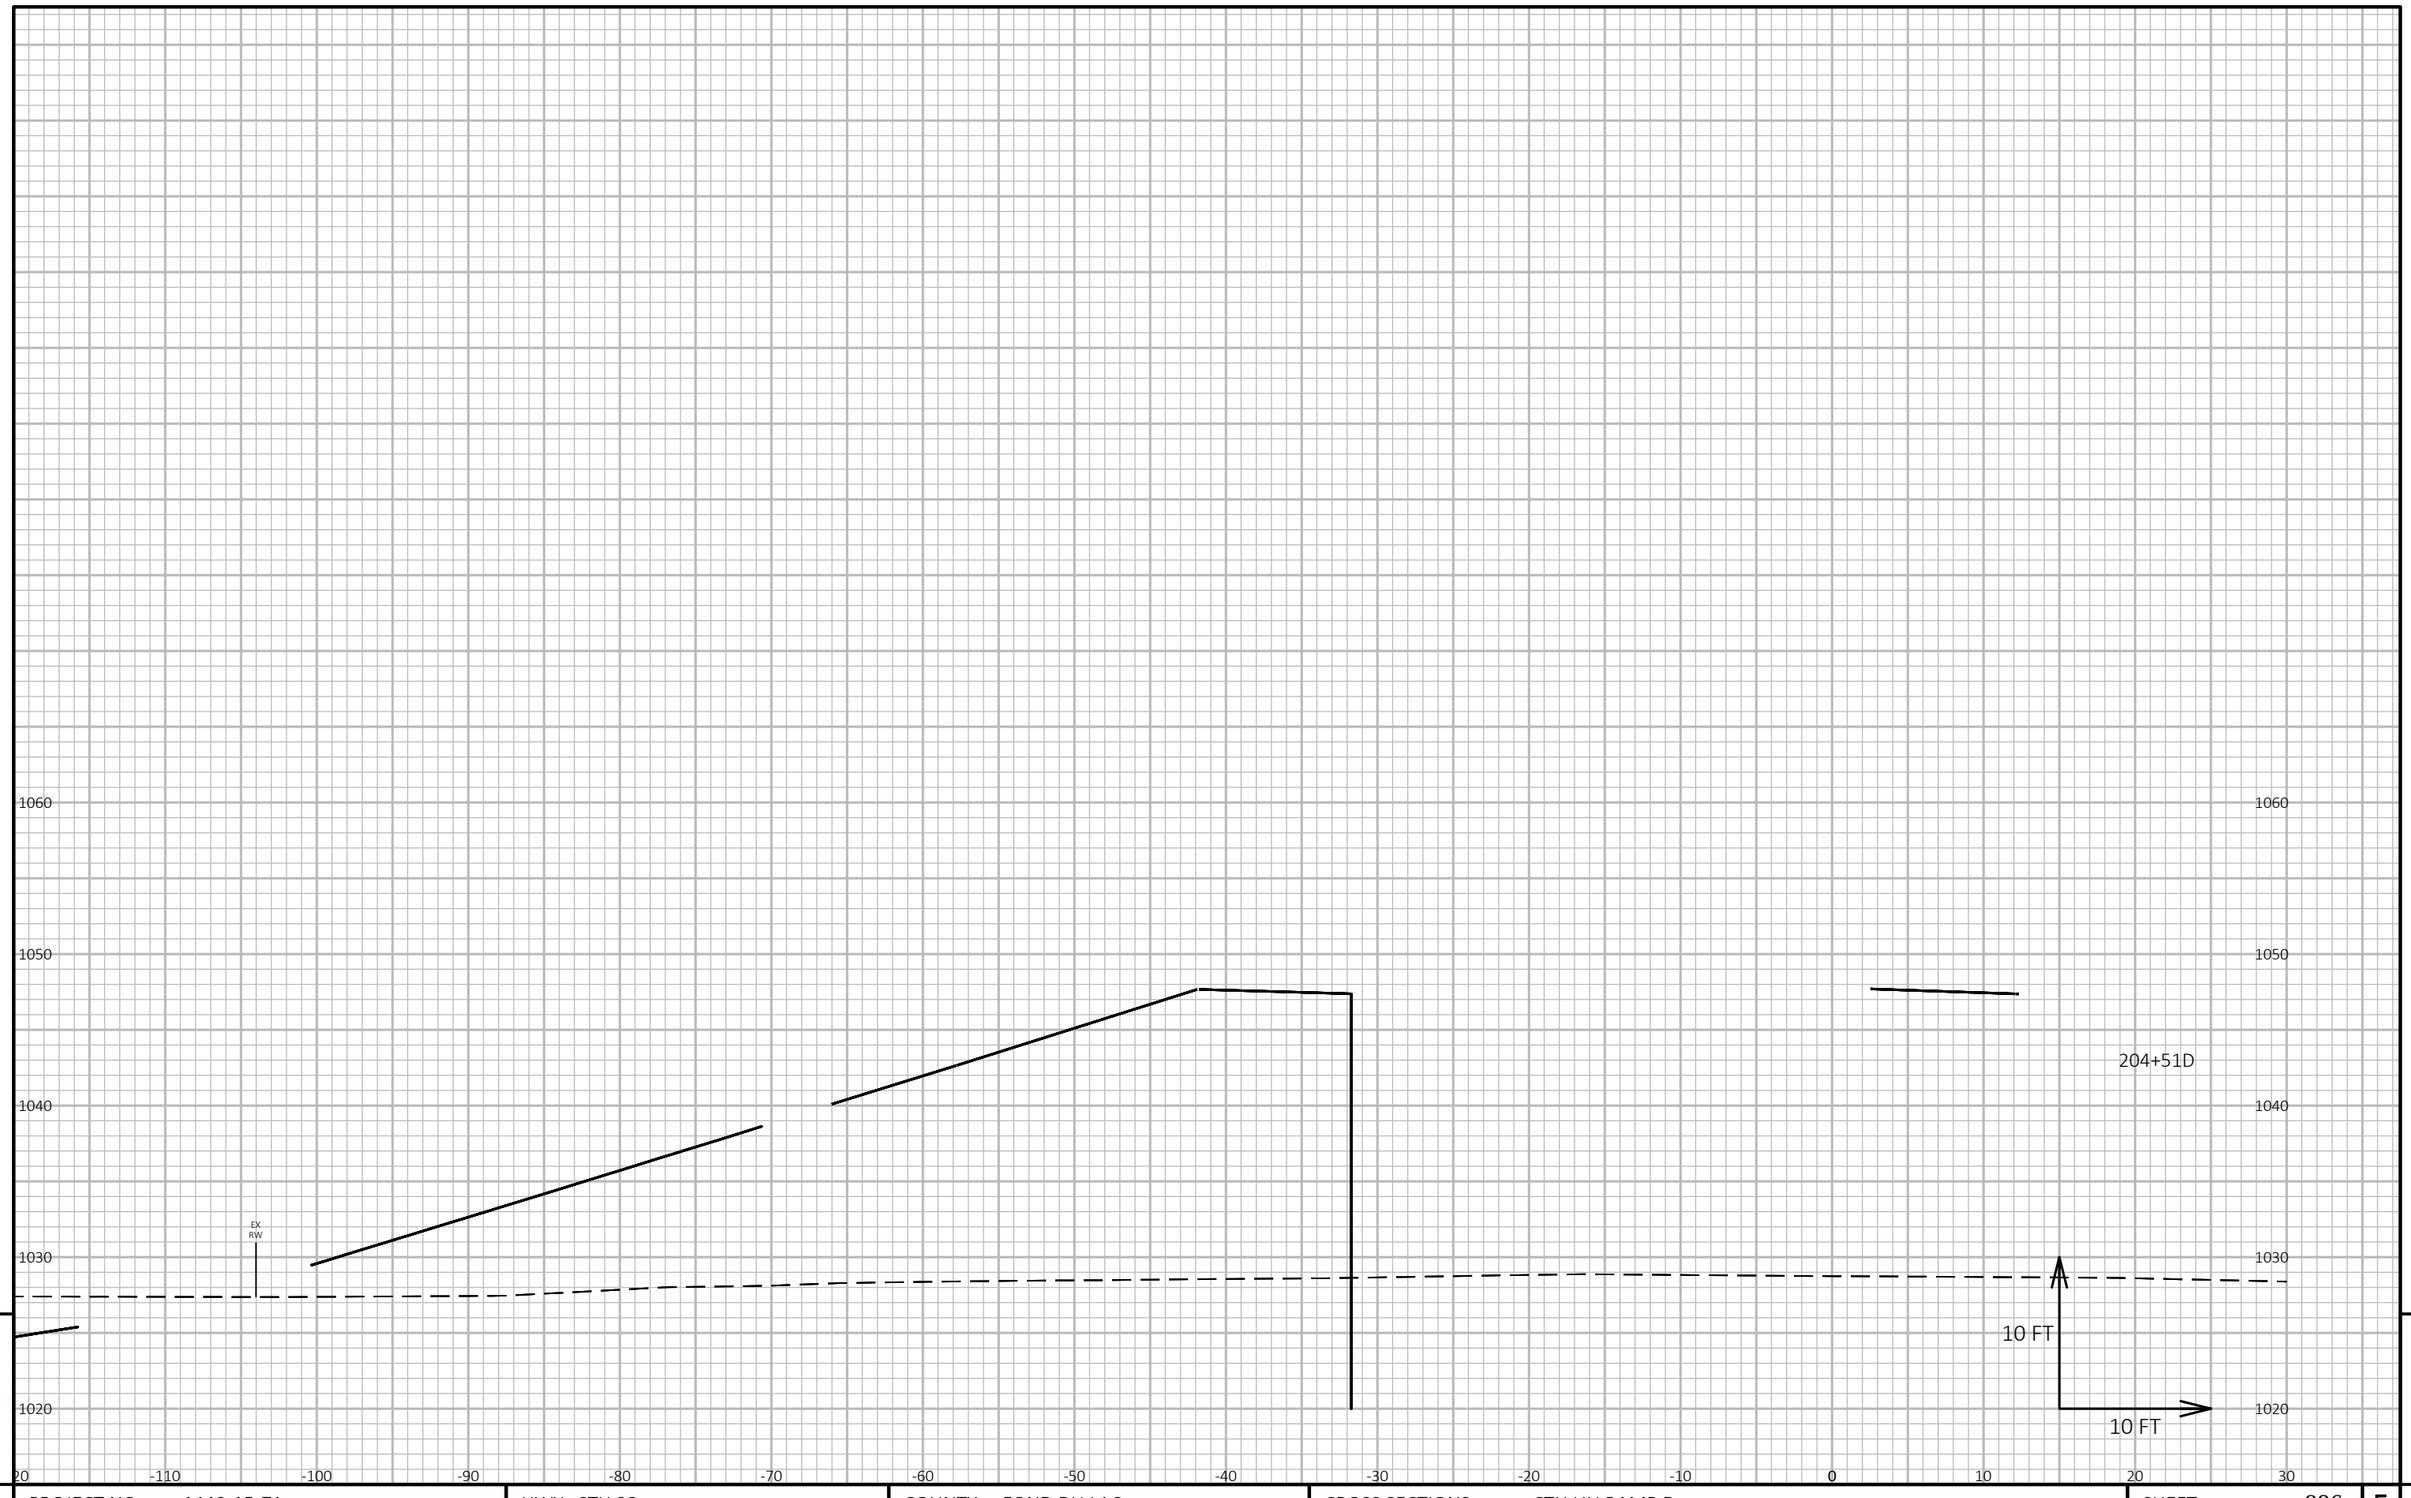


9

9

PROJECT NO: 1440-15-71	HWY: STH 23	COUNTY: FOND DU LAC	CROSS SECTIONS: CTH UU RAMP D	SHEET 886	E

FILE NAME : J:\JOBS2014\20142023\CAD\TRANSPORTATION\DWG\SHEETSPLAN\CTH UU RAMP D XSEC.DWG
LAYOUT NAME - 03

PLOT DATE : 10/20/2019 9:36 PM PLOT BY : SCHULTZ, ANDREW K. PLOT NAME : **PLOT SCALE :** 1 IN:10 FT HORZ. / 1 IN:10 FT VERT.

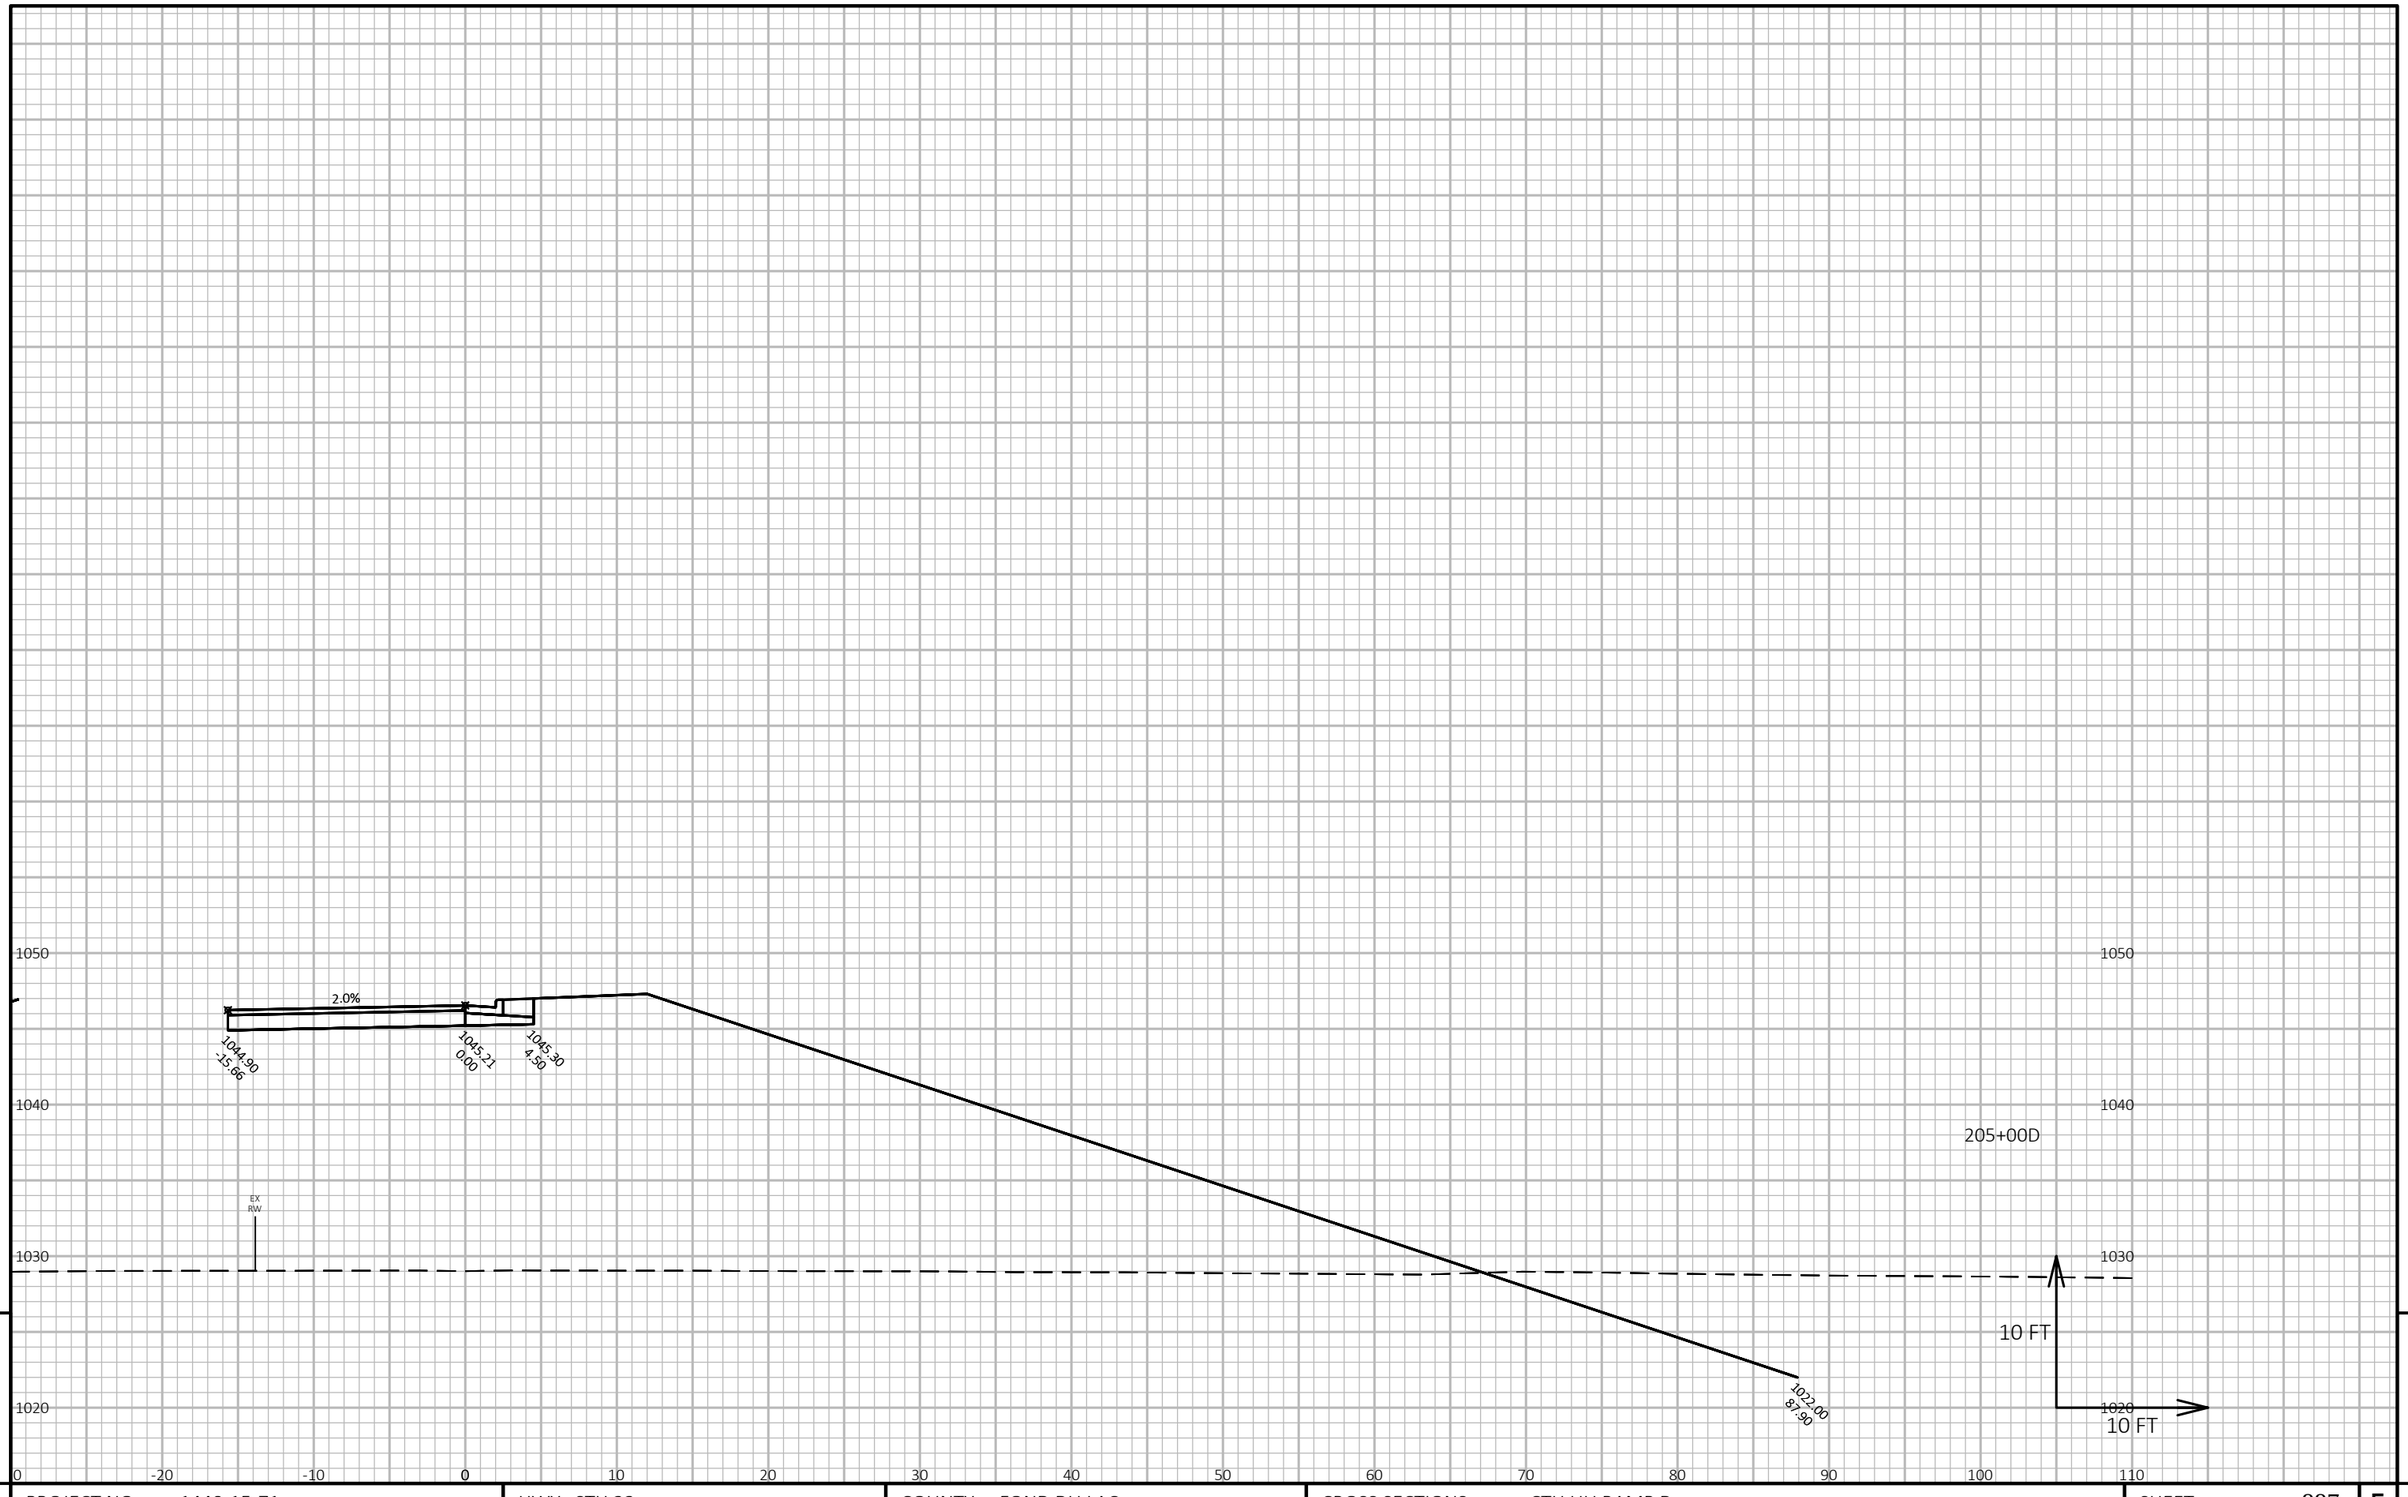

9


9

PROJECT NO: 1440-15-71	HWY: STH 23	COUNTY: FOND DU LAC	CROSS SECTIONS: CTH UU RAMP D	SHEET 887	E

FILE NAME : J:\JOBS2014\20142023\CAD\TRANSPORTATION\DWG\SHEETSPLAN\CTH UU RAMP D XSEC.DWG
LAYOUT NAME - 04

PLOT DATE : 10/20/2019 9:36 PM PLOT BY : SCHULTZ, ANDREW K. PLOT NAME :

PLOT SCALE : 1 IN:10 FT HORZ. / 1 IN:10 FT VERT.

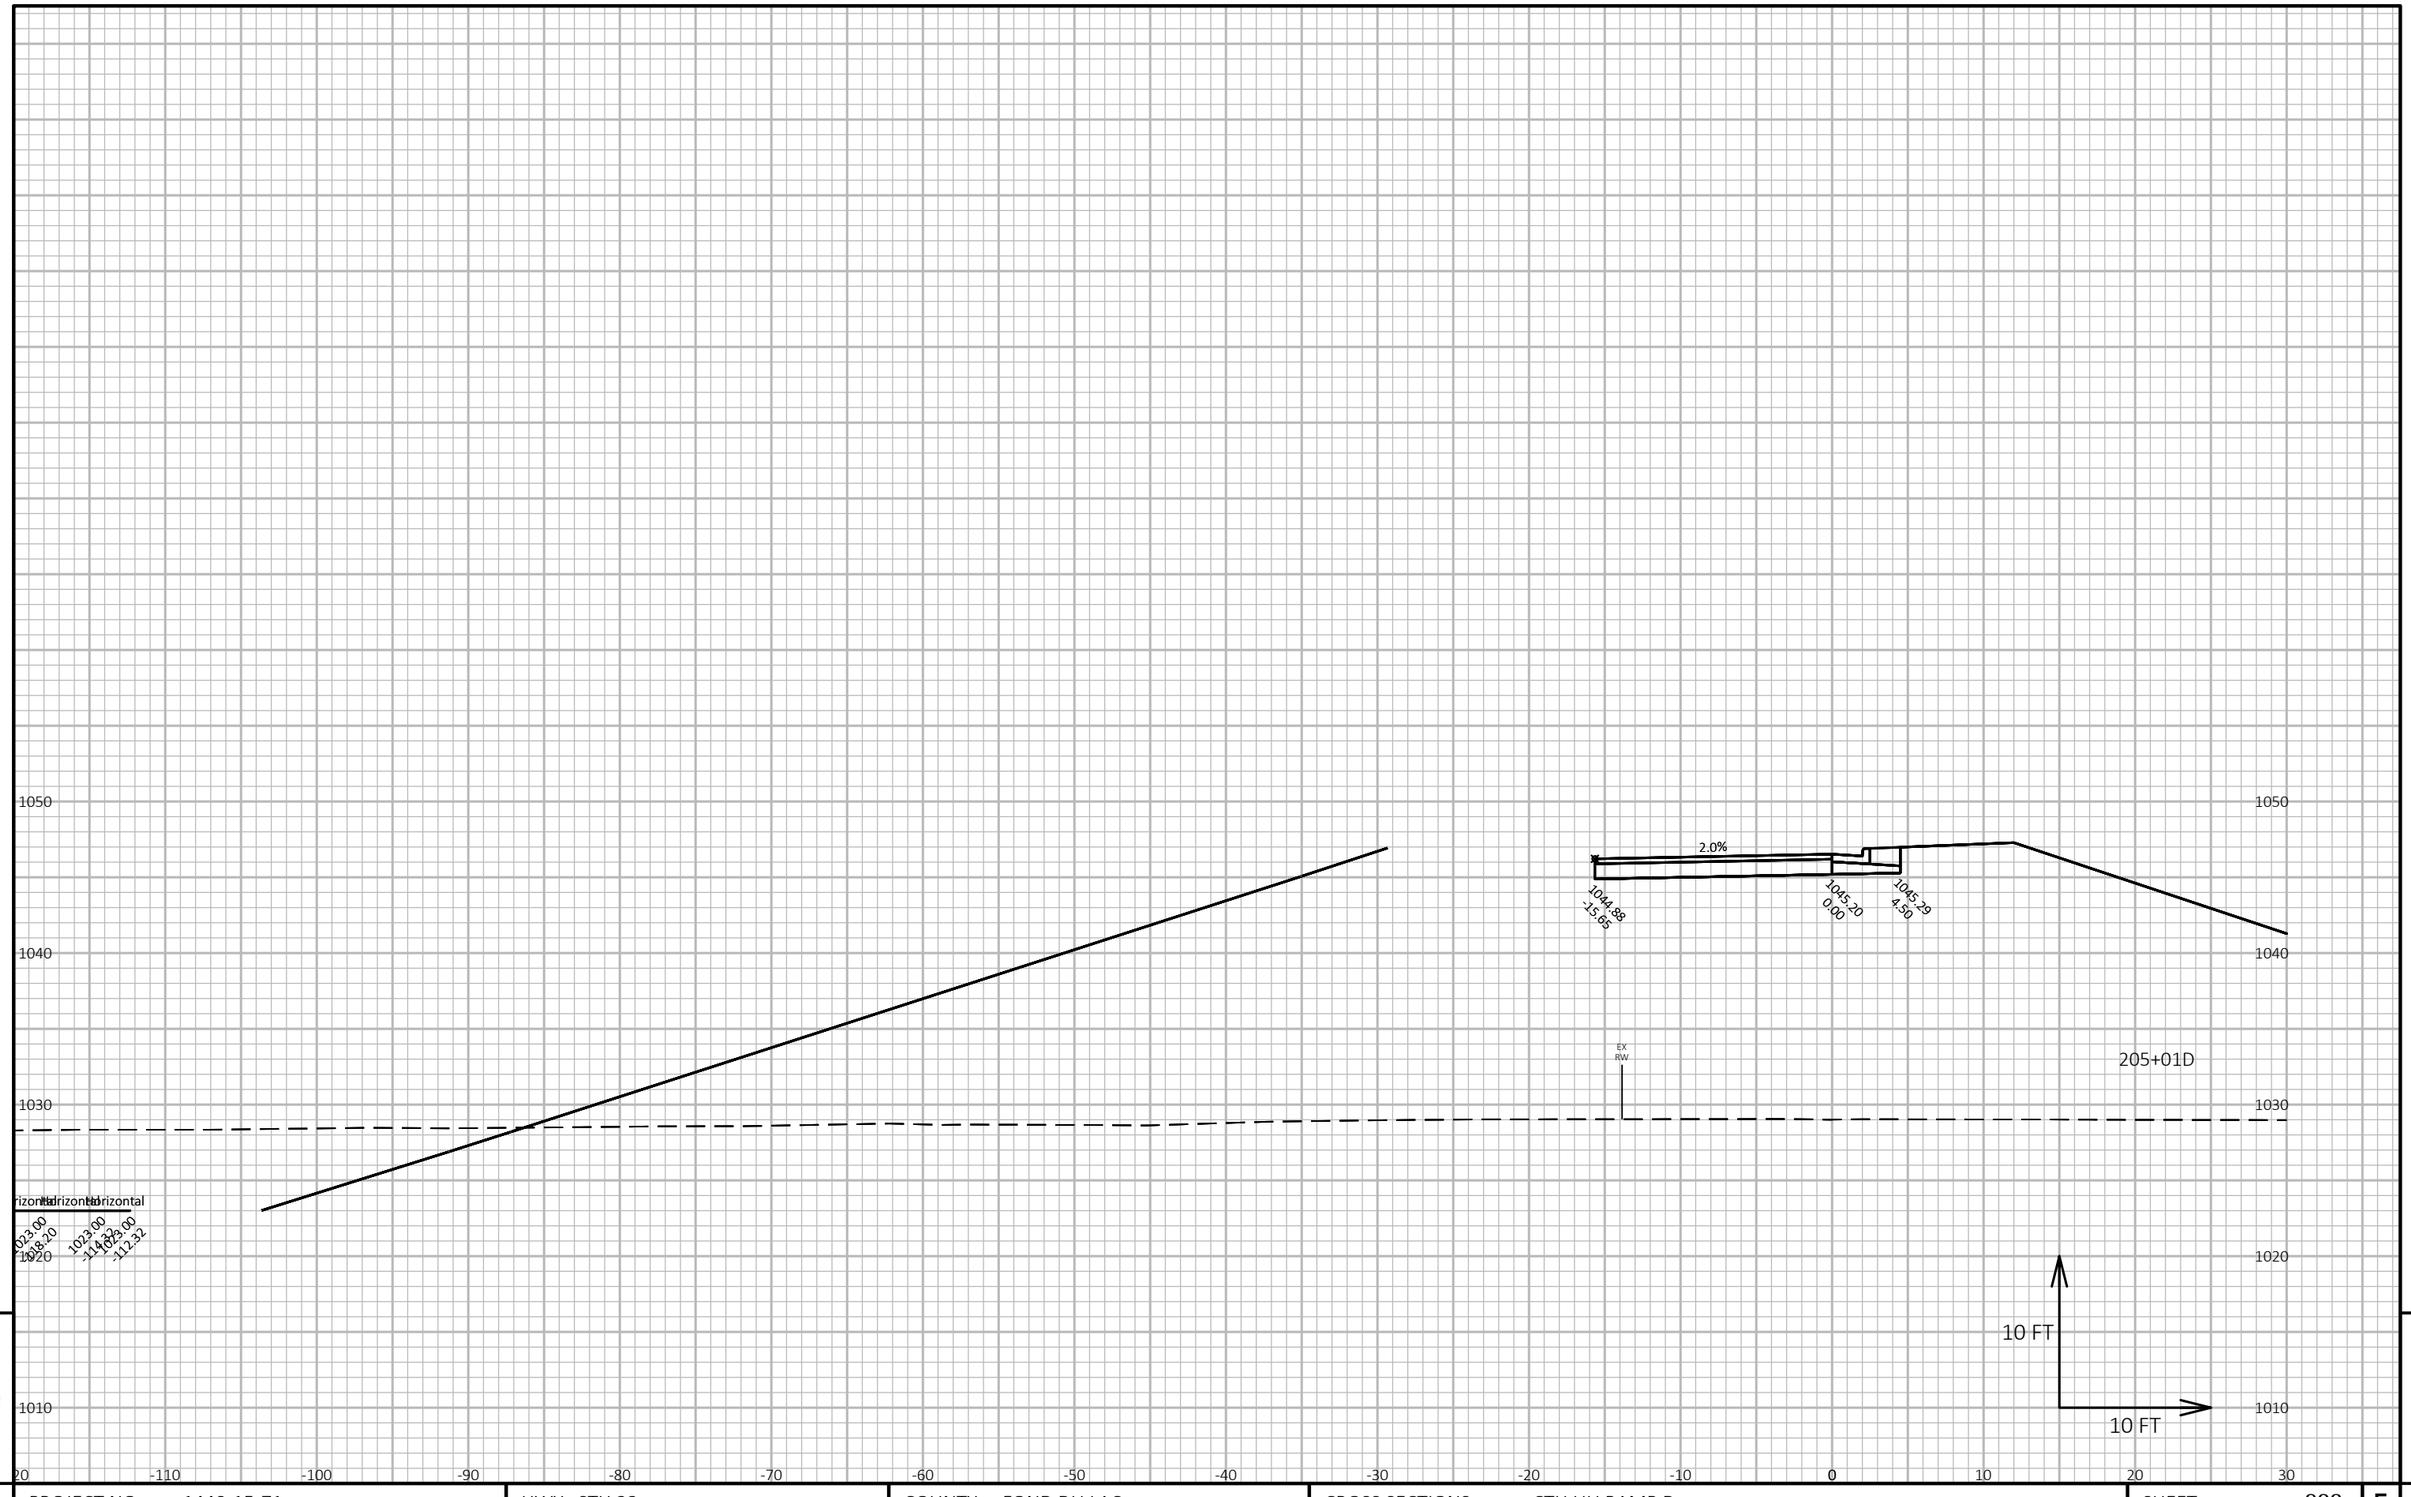


9

9

PROJECT NO: 1440-15-71	HWY: STH 23	COUNTY: FOND DU LAC	CROSS SECTIONS: CTH UU RAMP D	SHEET 888	E

FILE NAME : J:\JOBS2014\20142023\CAD\TRANSPORTATION\DWG\SHEETSPLAN\CTH UU RAMP D XSEC.DWG
LAYOUT NAME - 05

PLOT DATE : 10/20/2019 9:36 PM PLOT BY : SCHULTZ, ANDREW K. PLOT NAME : **PLOT SCALE :** 1 IN:10 FT HORZ. / 1 IN:10 FT VERT.

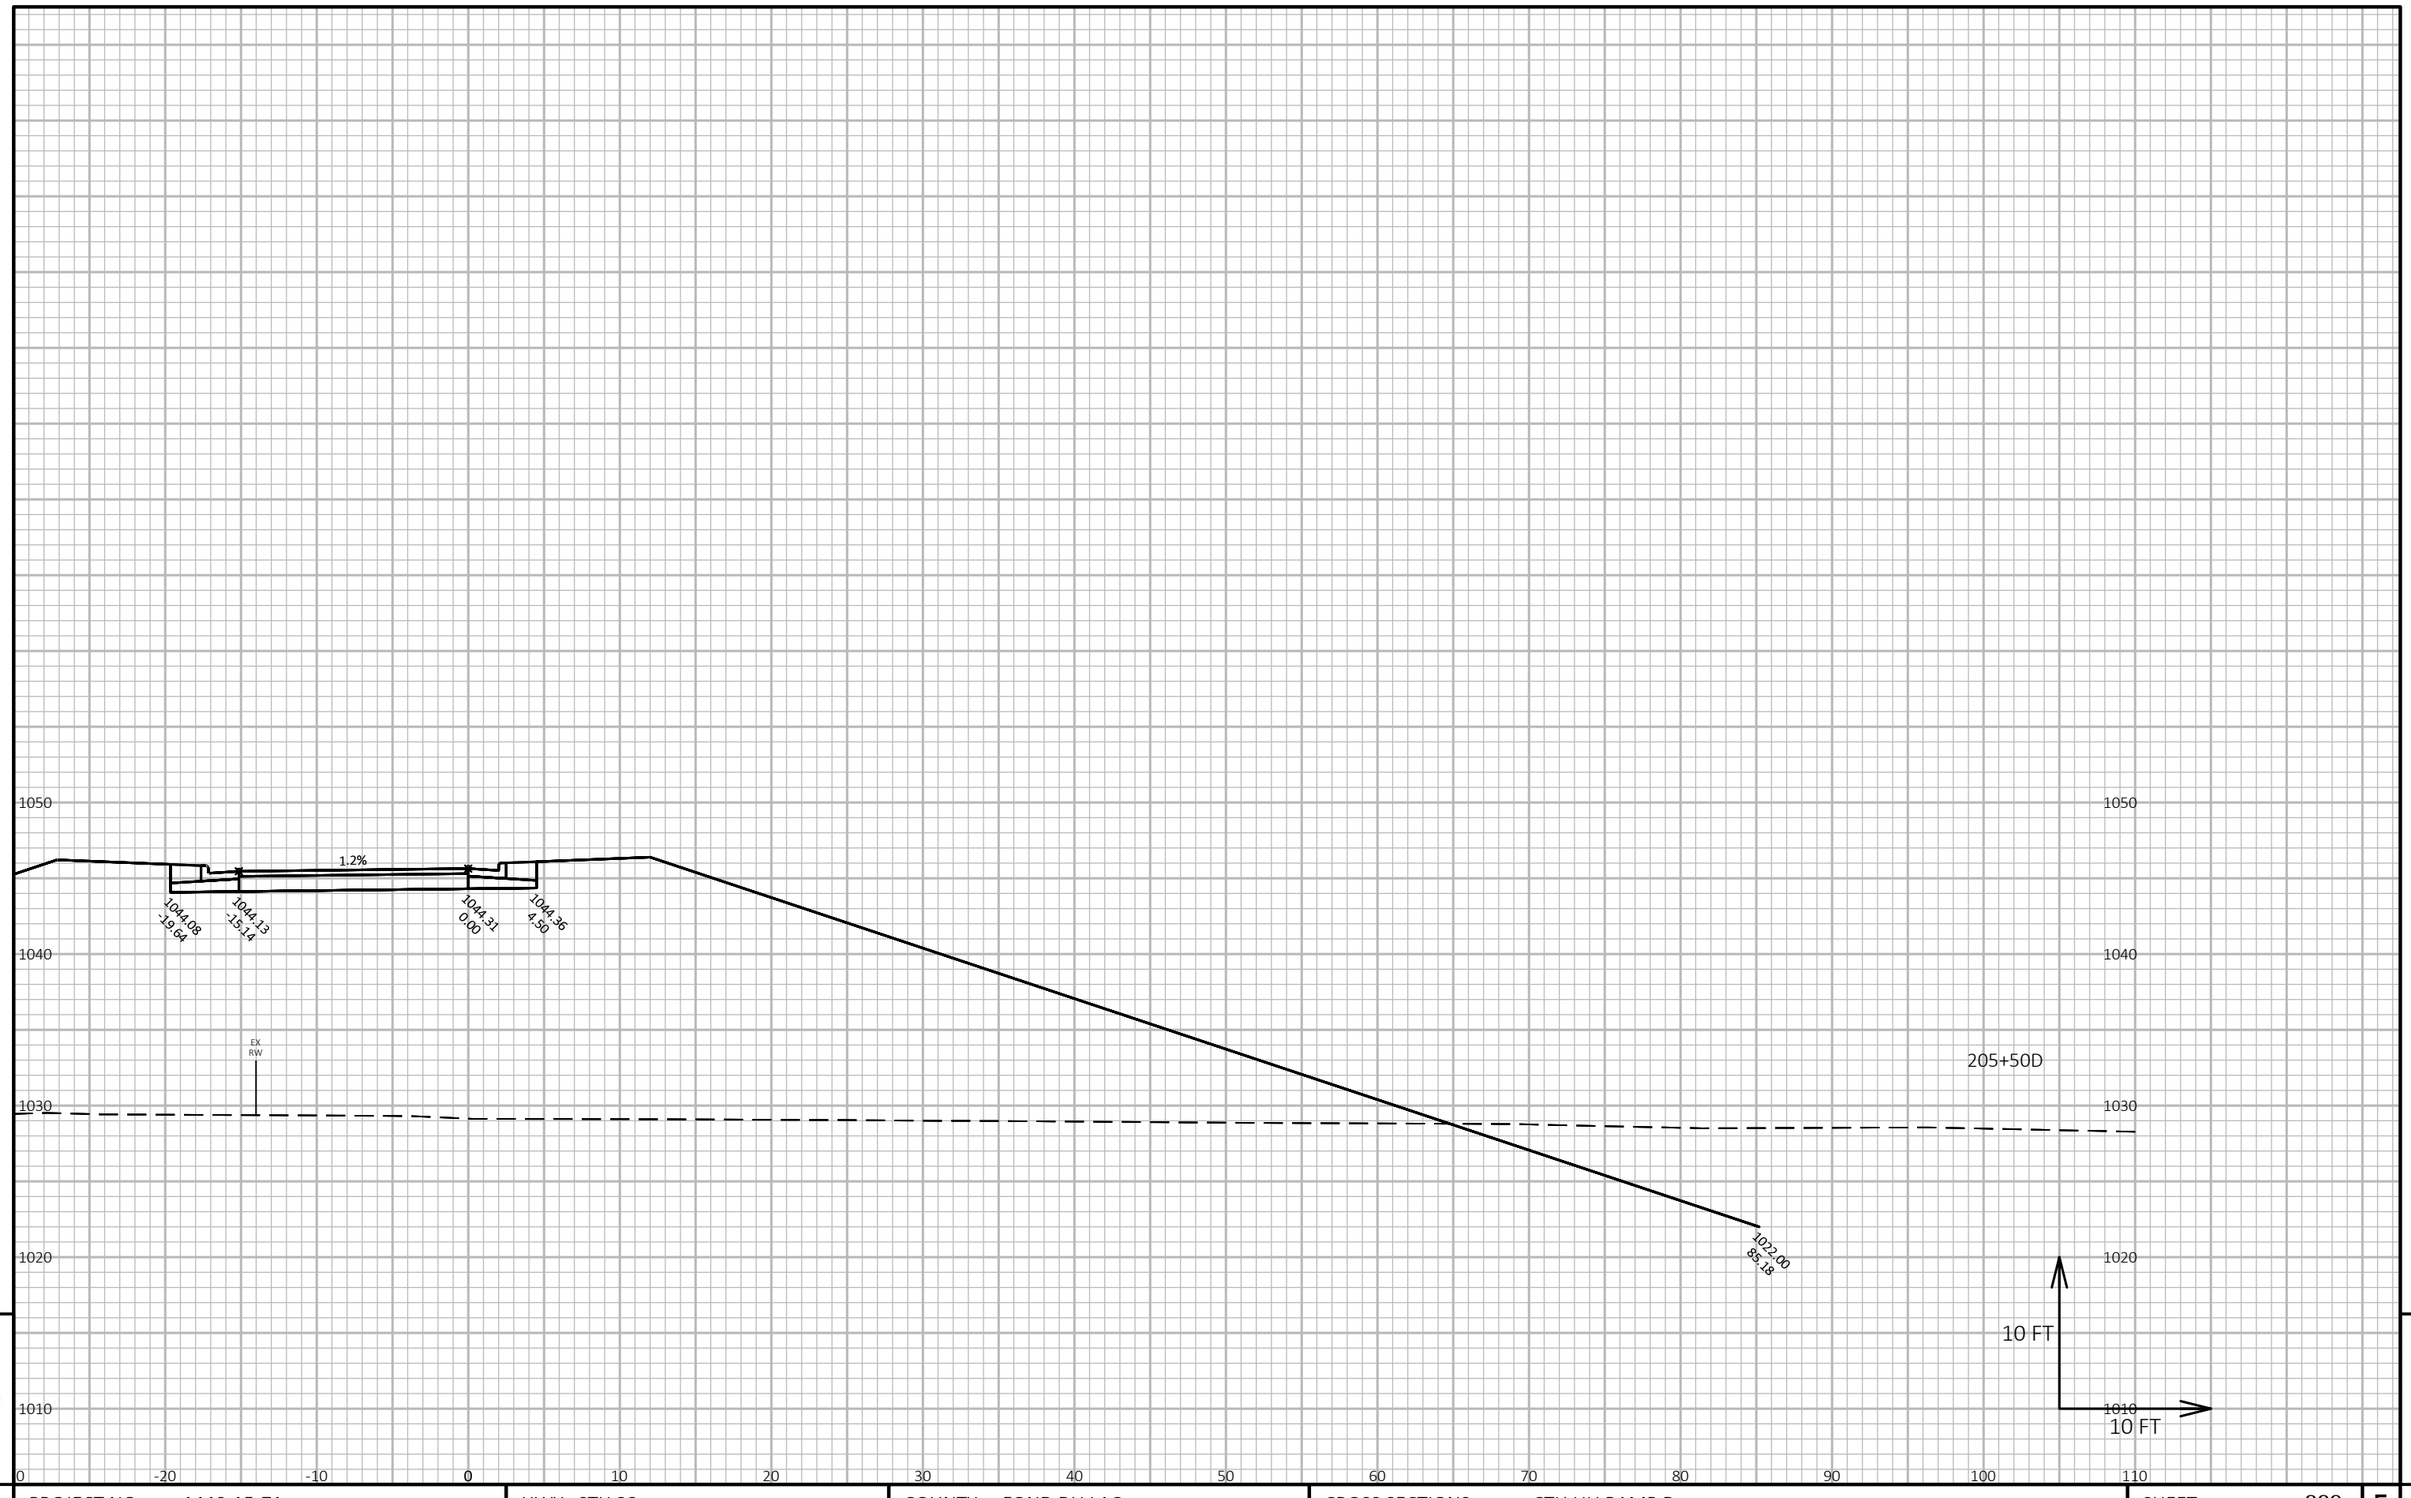

9


9

PROJECT NO: 1440-15-71	HWY: STH 23	COUNTY: FOND DU LAC	CROSS SECTIONS: CTH UU RAMP D	SHEET 889	E

FILE NAME : J:\JOBS2014\20142023\CAD\TRANSPORTATION\DWG\SHEETSPLAN\CTH UU RAMP D XSEC.DWG
LAYOUT NAME - 06

PLOT DATE : 10/20/2019 9:36 PM PLOT BY : SCHULTZ, ANDREW K. PLOT NAME :

PLOT SCALE : 1 IN:10 FT HORZ. / 1 IN:10 FT VERT.

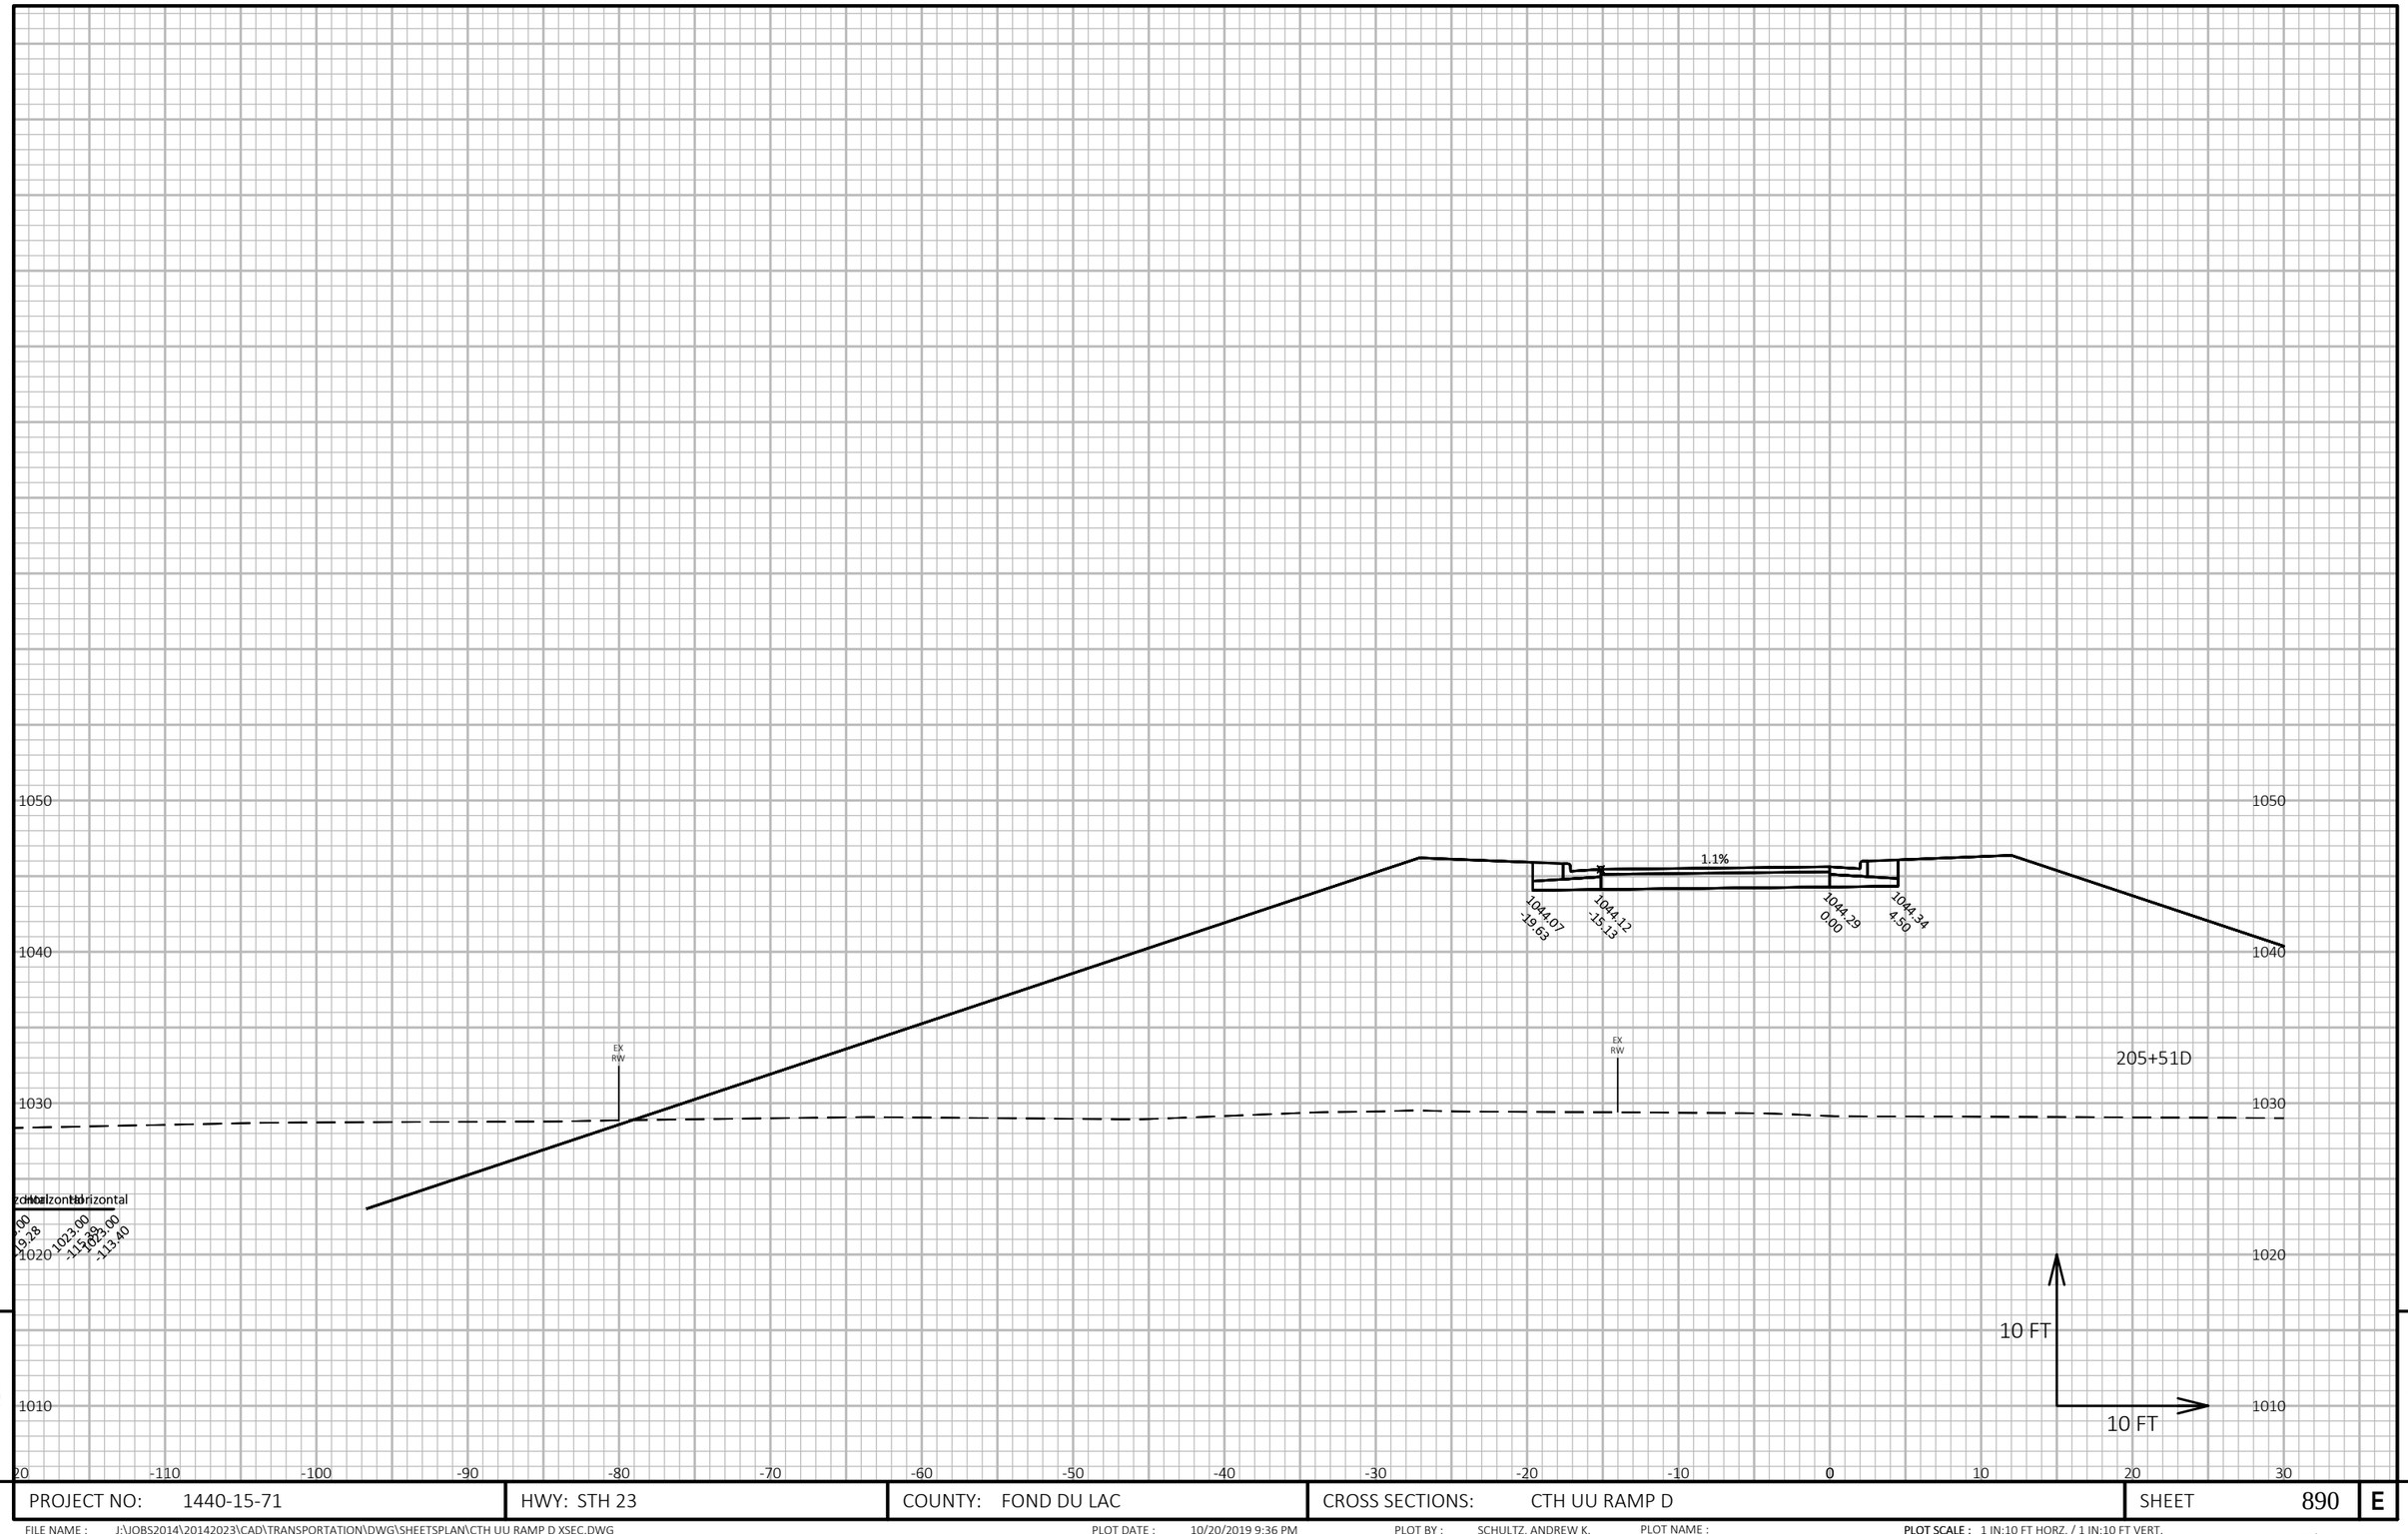

9

9

PROJECT NO: 1440-15-71	HWY: STH 23	COUNTY: FOND DU LAC	CROSS SECTIONS: CTH UU RAMP D	SHEET 890	E

FILE NAME : J:\JOBS2014\20142023\CAD\TRANSPORTATION\DWG\SHEETSPLAN\CTH UU RAMP D XSEC.DWG
LAYOUT NAME - 07

PLOT DATE : 10/20/2019 9:36 PM PLOT BY : SCHULTZ, ANDREW K. PLOT NAME :

PLOT SCALE : 1 IN:10 FT HORZ. / 1 IN:10 FT VERT.

WISDOT/CADDS SHEET 49



9

9


PROJECT NO: 1440-15-71	HWY: STH 23	COUNTY: FOND DU LAC	CROSS SECTIONS: CTH UU RAMP D	SHEET 891	E

FILE NAME : J:\JOBS2014\20142023\CAD\TRANSPORTATION\DWG\SHEETSPLAN\CTH UU RAMP D XSEC.DWG
LAYOUT NAME - 08

PLOT DATE : 10/20/2019 9:36 PM PLOT BY : SCHULTZ, ANDREW K. PLOT NAME :

PLOT SCALE : 1 IN:10 FT HORZ. / 1 IN:10 FT VERT.

WISDOT/CADDS SHEET 49

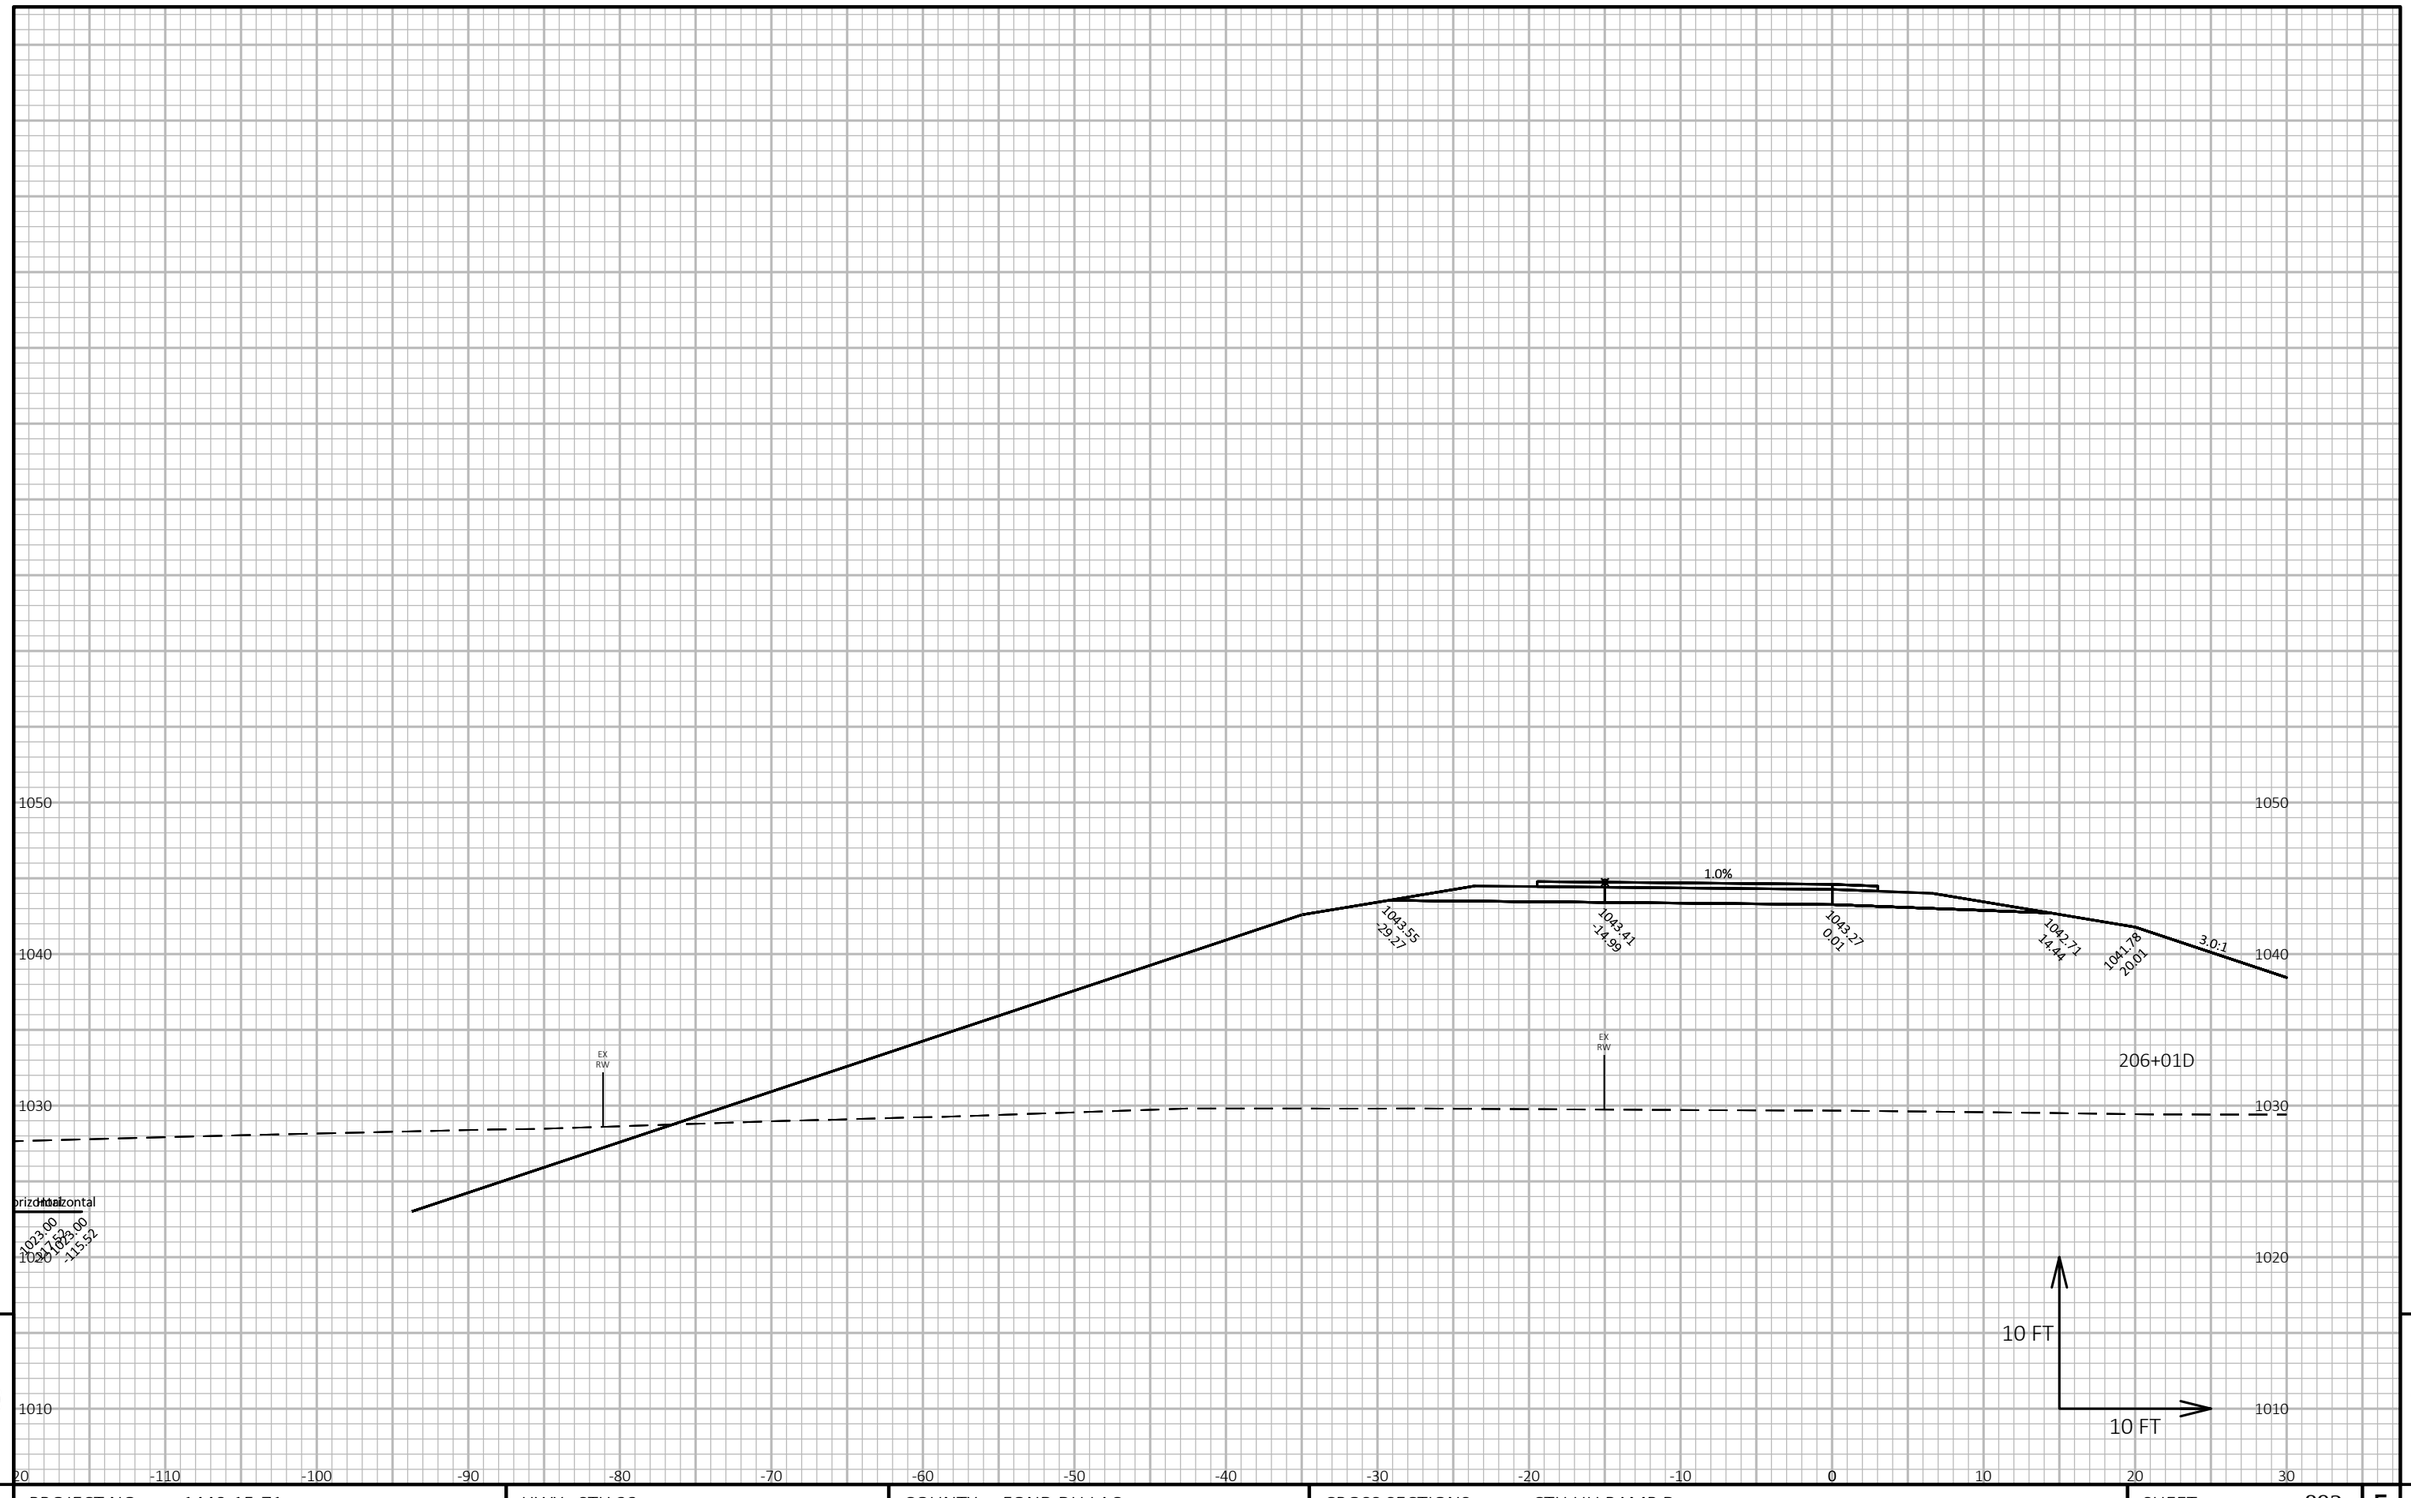

9


9

PROJECT NO: 1440-15-71	HWY: STH 23	COUNTY: FOND DU LAC	CROSS SECTIONS: CTH UU RAMP D	SHEET 892	E

FILE NAME : J:\JOBS2014\20142023\CAD\TRANSPORTATION\DWG\SHEETSPLAN\CTH UU RAMP D XSEC.DWG
LAYOUT NAME - 09

PLOT DATE : 10/20/2019 9:36 PM PLOT BY : SCHULTZ, ANDREW K. PLOT NAME : **PLOT SCALE :** 1 IN:10 FT HORZ. / 1 IN:10 FT VERT.

WISDOT/CADDS SHEET 49

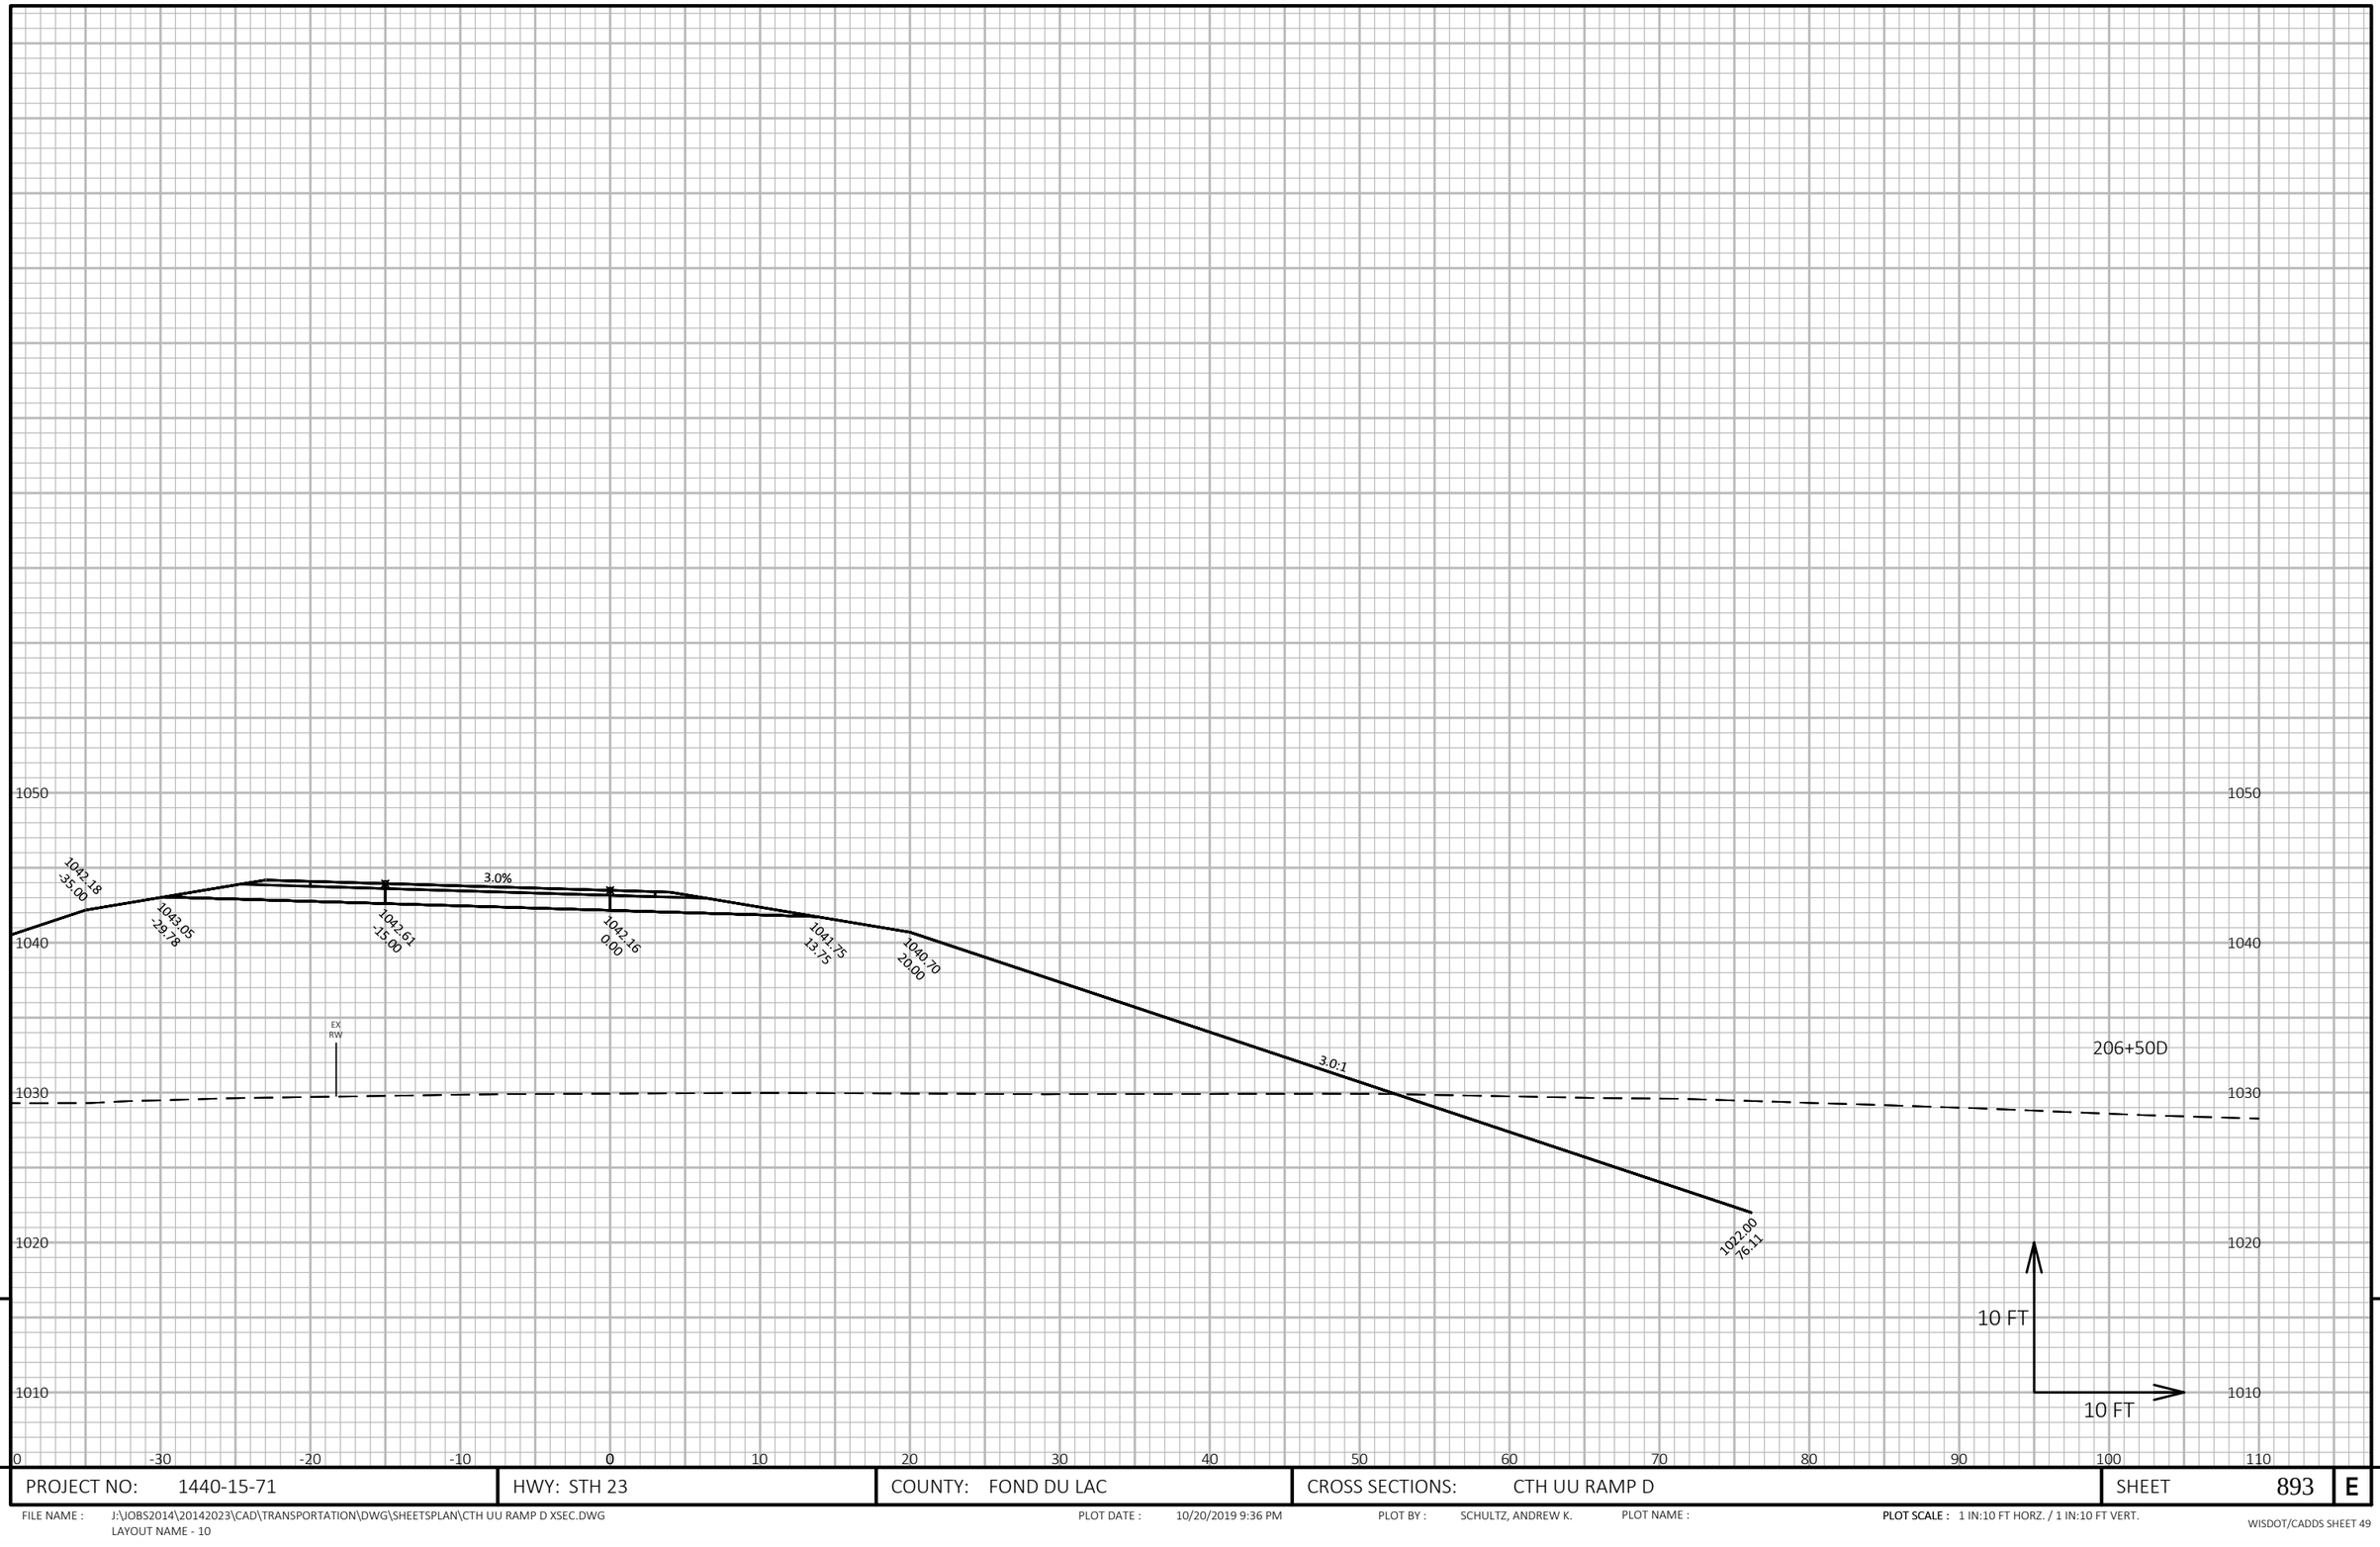

9

9


PROJECT NO: 1440-15-71	HWY: STH 23	COUNTY: FOND DU LAC	CROSS SECTIONS: CTH UU RAMP D	SHEET 893	E

FILE NAME : J:\JOBS2014\20142023\CAD\TRANSPORTATION\DWG\SHEETSPLAN\CTH UU RAMP D XSEC.DWG
LAYOUT NAME - 10

PLOT DATE : 10/20/2019 9:36 PM PLOT BY : SCHULTZ, ANDREW K. PLOT NAME :

PLOT SCALE : 1 IN:10 FT HORZ. / 1 IN:10 FT VERT.

WISDOT/CADDS SHEET 49

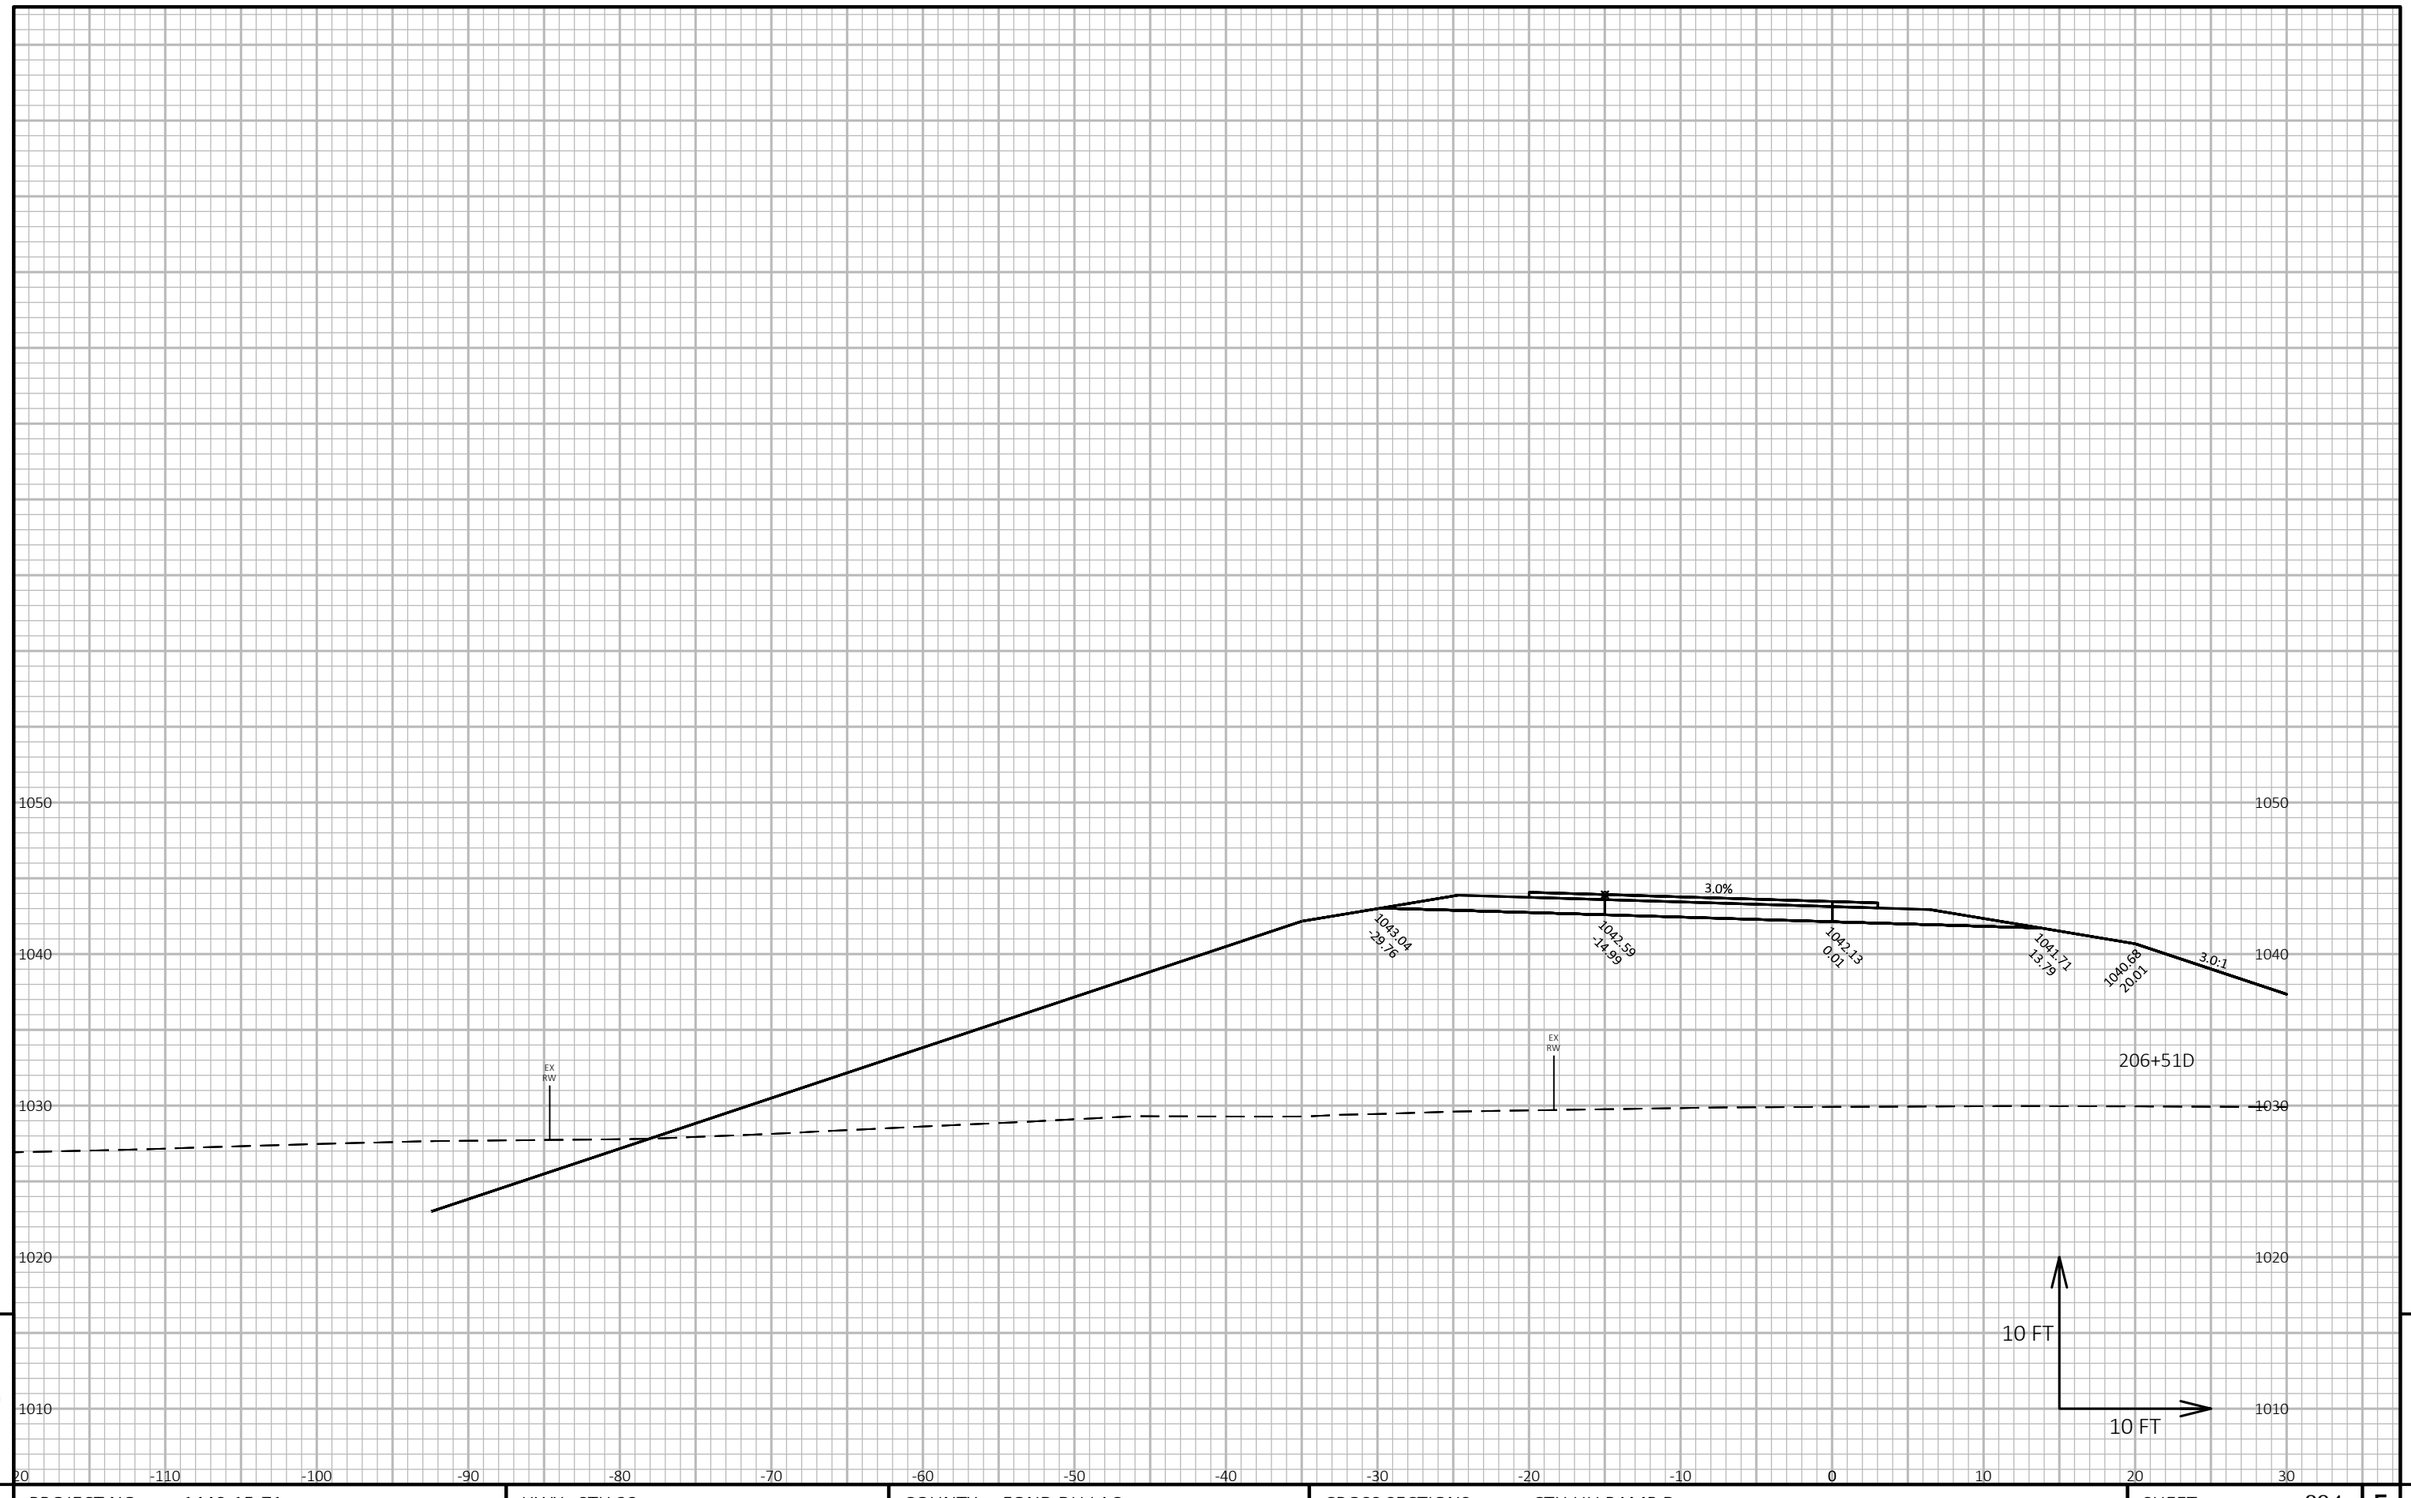

9

9

PROJECT NO: 1440-15-71	HWY: STH 23	COUNTY: FOND DU LAC	CROSS SECTIONS: CTH UU RAMP D	SHEET 894	E

FILE NAME : J:\JOBS2014\20142023\CAD\TRANSPORTATION\DWG\SHEETSPLAN\CTH UU RAMP D XSEC.DWG
LAYOUT NAME - 11

PLOT DATE : 10/20/2019 9:37 PM PLOT BY : SCHULTZ, ANDREW K. PLOT NAME :

PLOT SCALE : 1 IN:10 FT HORZ. / 1 IN:10 FT VERT.

WISDOT/CADDS SHEET 49



9

9


PROJECT NO: 1440-15-71	HWY: STH 23	COUNTY: FOND DU LAC	CROSS SECTIONS: CTH UU RAMP D	SHEET 895	E

FILE NAME : J:\JOBS2014\20142023\CAD\TRANSPORTATION\DWG\SHEETSPLAN\CTH UU RAMP D XSEC.DWG
LAYOUT NAME - 12

PLOT DATE : 10/20/2019 9:37 PM PLOT BY : SCHULTZ, ANDREW K. PLOT NAME :

PLOT SCALE : 1 IN:10 FT HORZ. / 1 IN:10 FT VERT.

WISDOT/CADDS SHEET 49

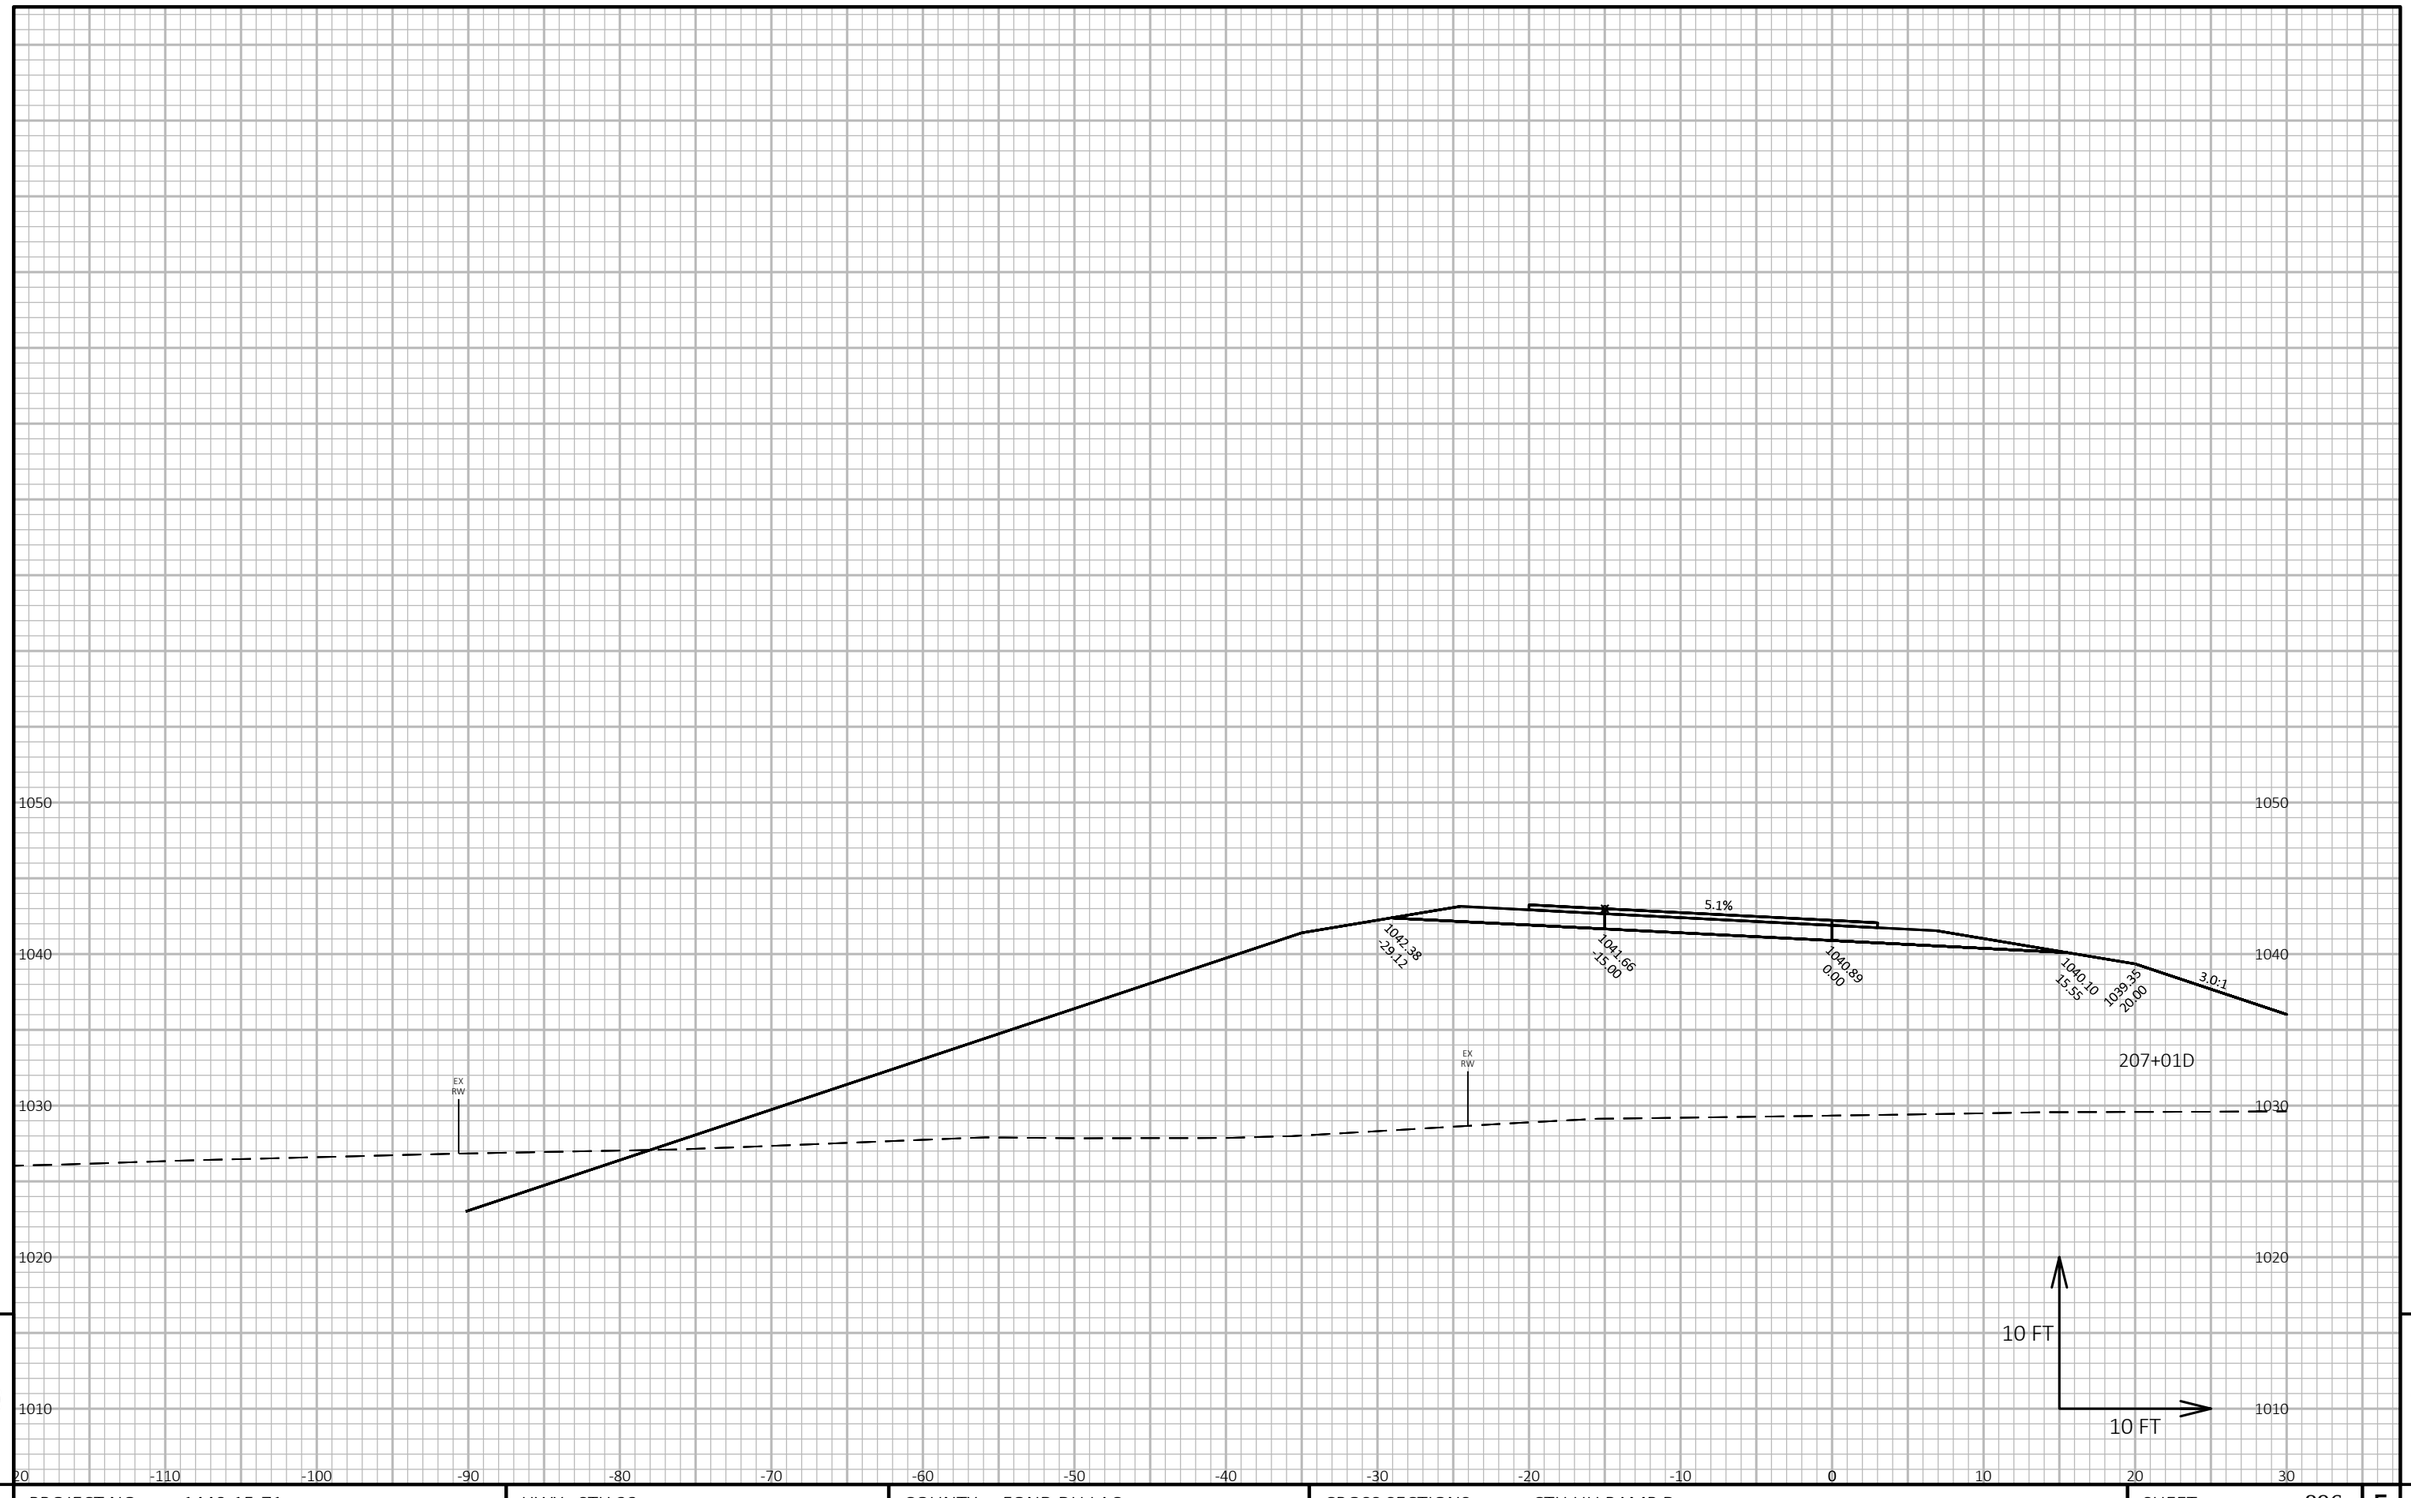

9

9

PROJECT NO: 1440-15-71	HWY: STH 23	COUNTY: FOND DU LAC	CROSS SECTIONS: CTH UU RAMP D	SHEET 896	E

FILE NAME : J:\JOBS2014\20142023\CAD\TRANSPORTATION\DWG\SHEETSPLAN\CTH UU RAMP D XSEC.DWG
LAYOUT NAME - 13

PLOT DATE : 10/20/2019 9:37 PM PLOT BY : SCHULTZ, ANDREW K. PLOT NAME :

PLOT SCALE : 1 IN:10 FT HORZ. / 1 IN:10 FT VERT.

WISDOT/CADDS SHEET 49



9

9


PROJECT NO: 1440-15-71	HWY: STH 23	COUNTY: FOND DU LAC	CROSS SECTIONS: CTH UU RAMP D	SHEET 897	E

FILE NAME : J:\JOBS2014\20142023\CAD\TRANSPORTATION\DWG\SHEETSPLAN\CTH UU RAMP D XSEC.DWG
LAYOUT NAME - 14

PLOT DATE : 10/20/2019 9:37 PM PLOT BY : SCHULTZ, ANDREW K. PLOT NAME :

PLOT SCALE : 1 IN:10 FT HORZ. / 1 IN:10 FT VERT.

WISDOT/CADDS SHEET 49

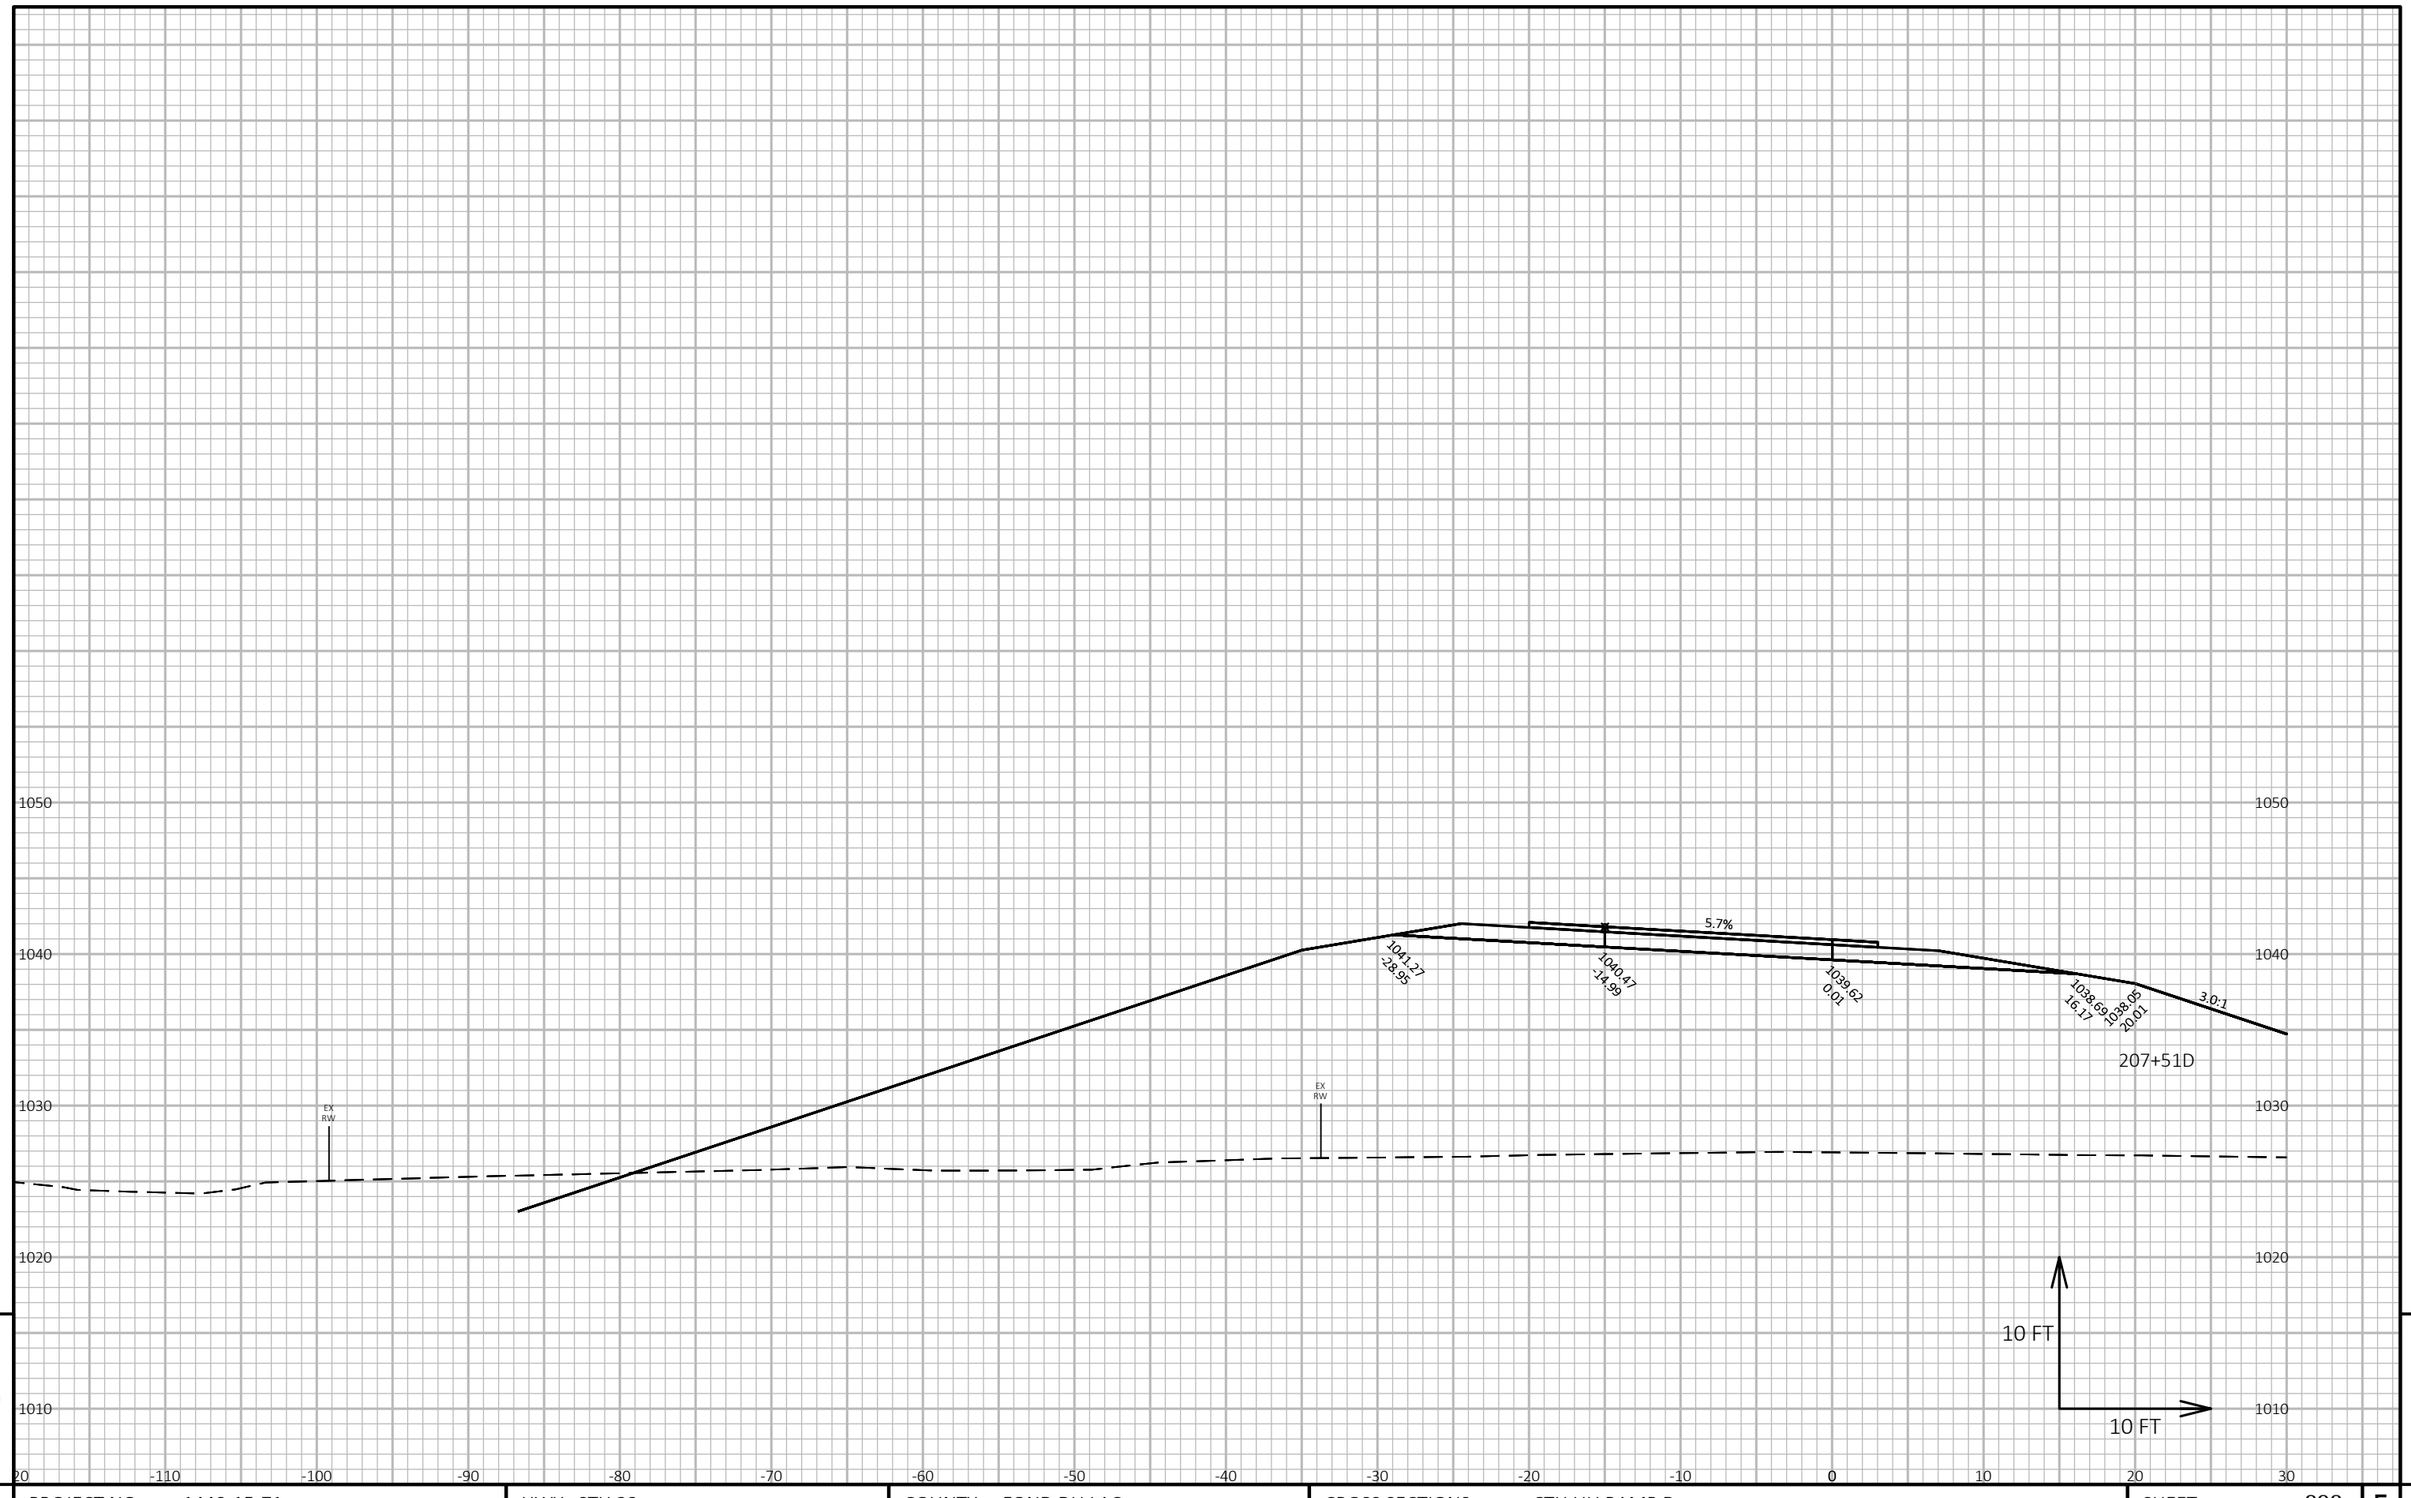

9

9


PROJECT NO: 1440-15-71	HWY: STH 23	COUNTY: FOND DU LAC	CROSS SECTIONS: CTH UU RAMP D	SHEET 898	E

FILE NAME : J:\JOBS2014\20142023\CAD\TRANSPORTATION\DWG\SHEETSPLAN\CTH UU RAMP D XSEC.DWG
LAYOUT NAME - 15

PLOT DATE : 10/20/2019 9:37 PM PLOT BY : SCHULTZ, ANDREW K. PLOT NAME :

PLOT SCALE : 1 IN:10 FT HORZ. / 1 IN:10 FT VERT.

WISDOT/CADDS SHEET 49

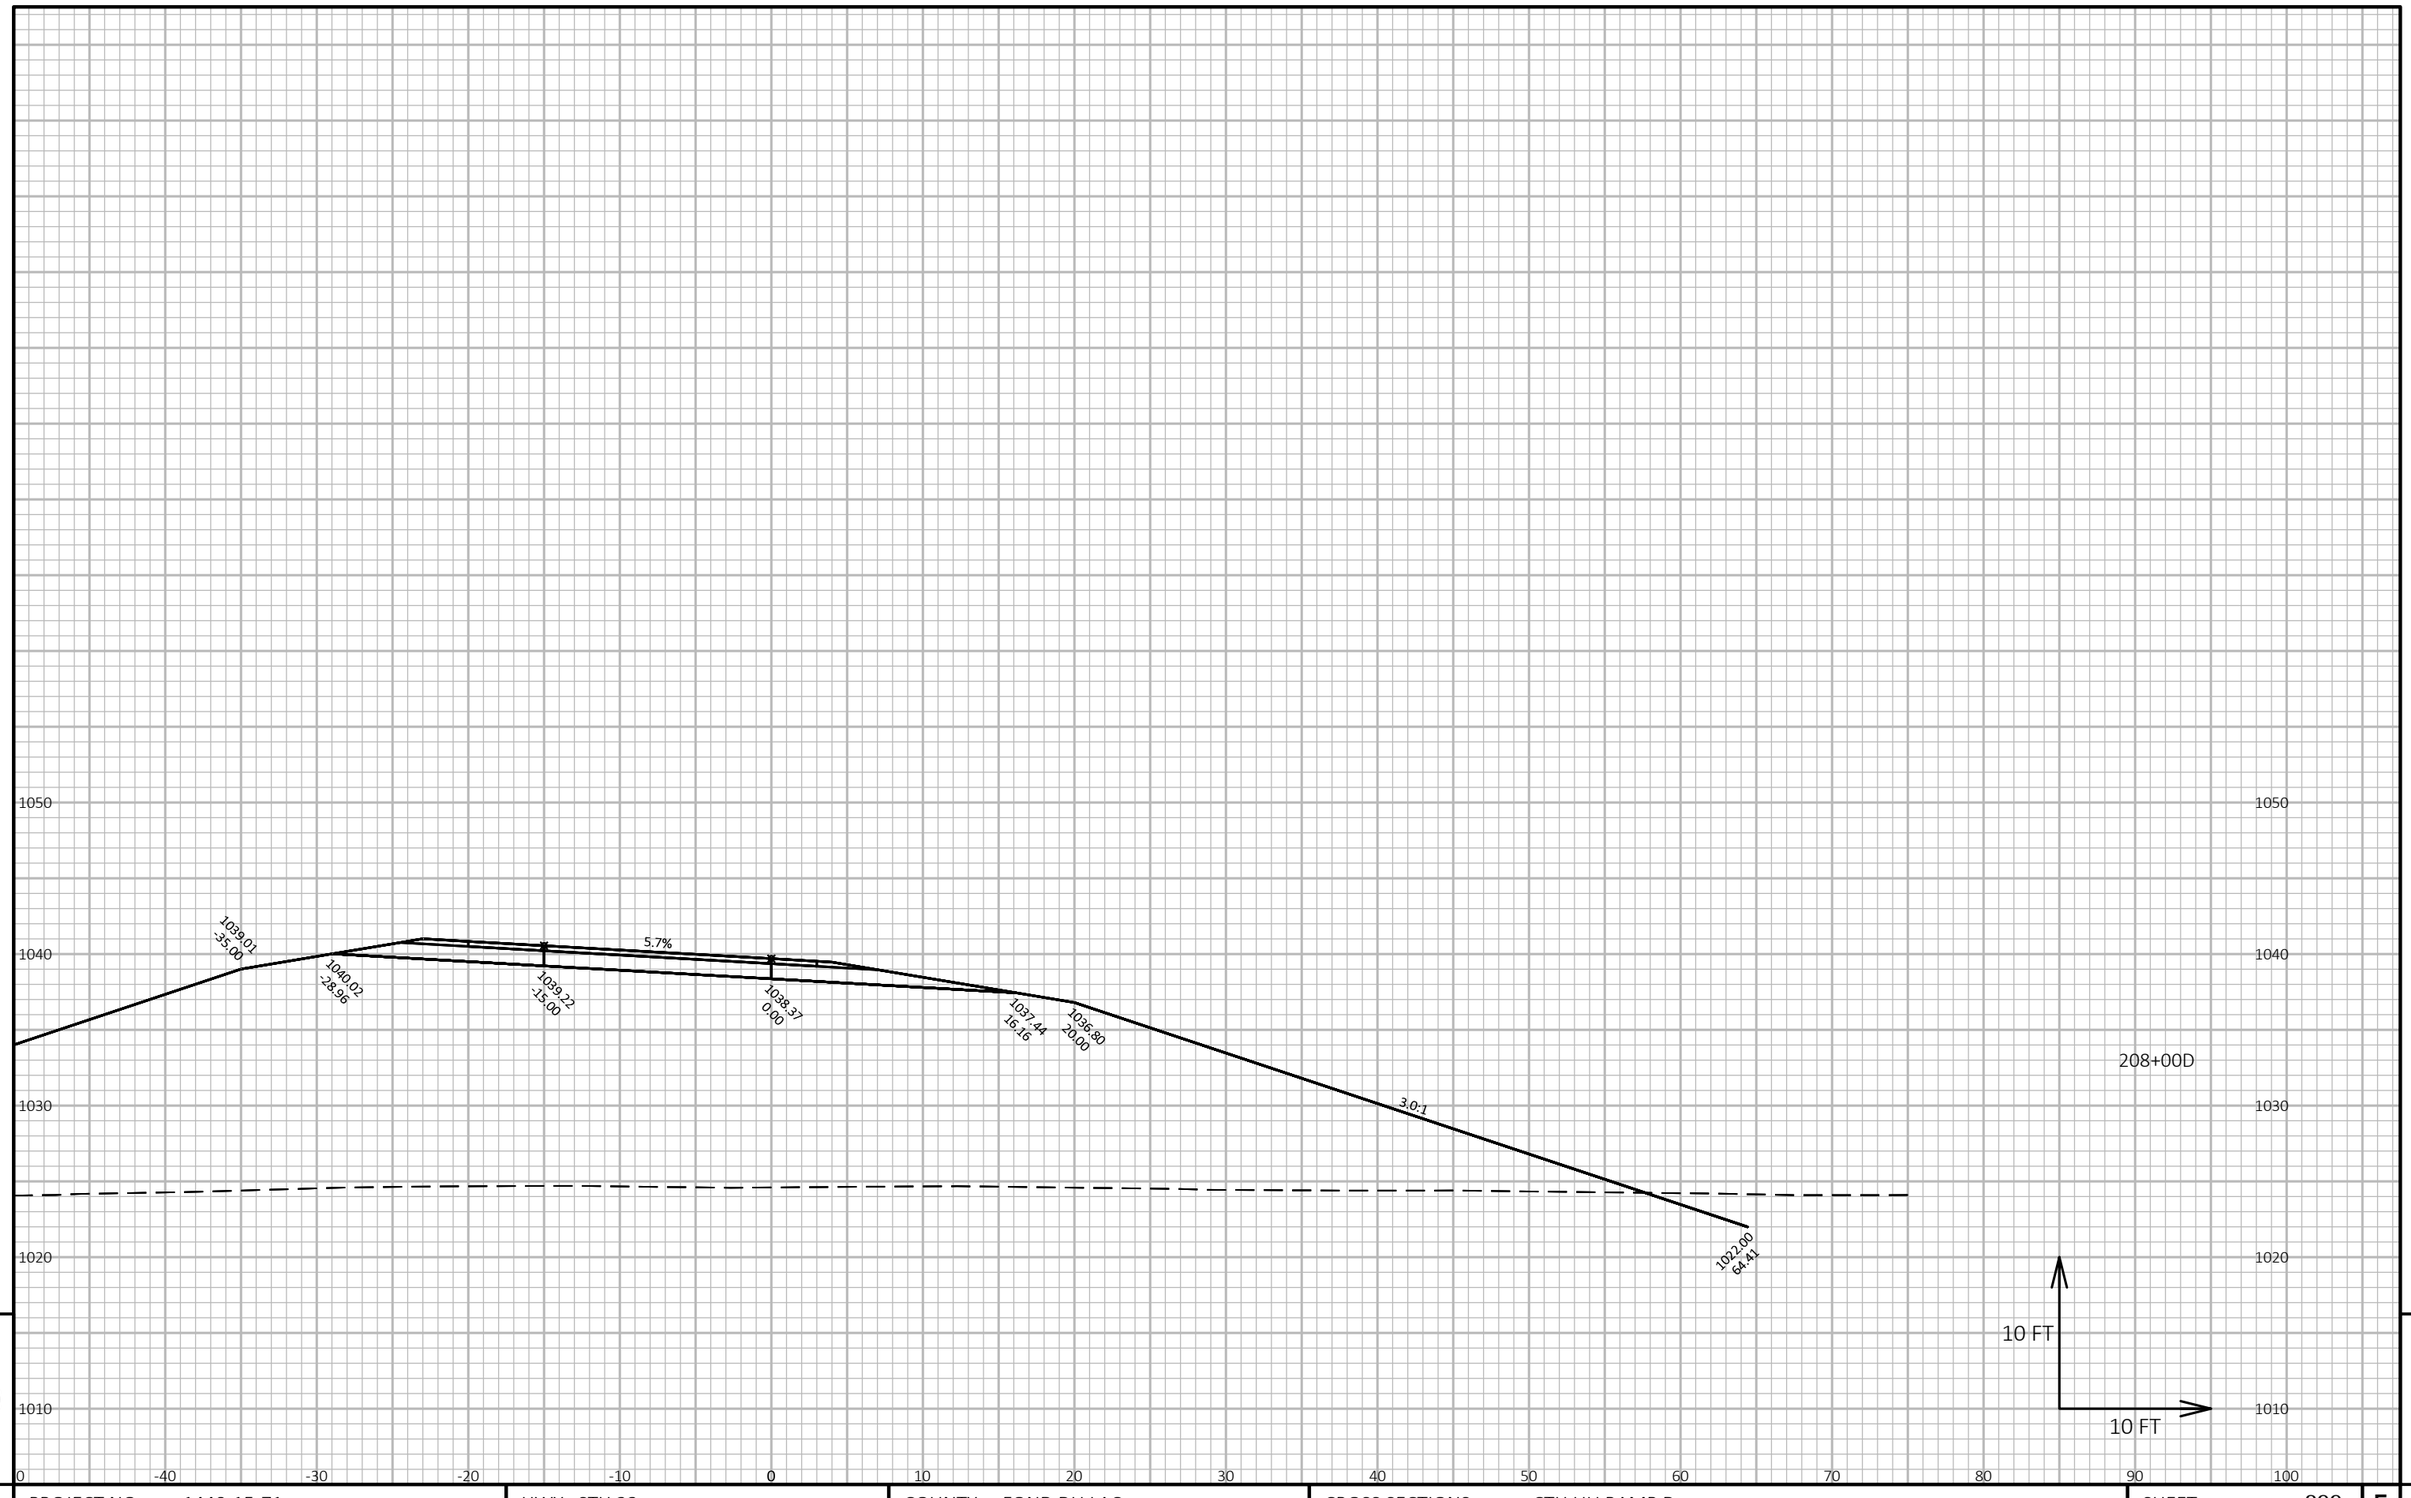

9


9

PROJECT NO: 1440-15-71	HWY: STH 23	COUNTY: FOND DU LAC	CROSS SECTIONS: CTH UU RAMP D	SHEET 899	E

FILE NAME : J:\OBS2014\20142023\CAD\TRANSPORTATION\DWG\SHEETSPLAN\CTH UU RAMP D XSEC.DWG
LAYOUT NAME - 16

PLOT DATE : 10/20/2019 9:37 PM PLOT BY : SCHULTZ, ANDREW K. PLOT NAME :

PLOT SCALE : 1 IN:10 FT HORZ. / 1 IN:10 FT VERT.

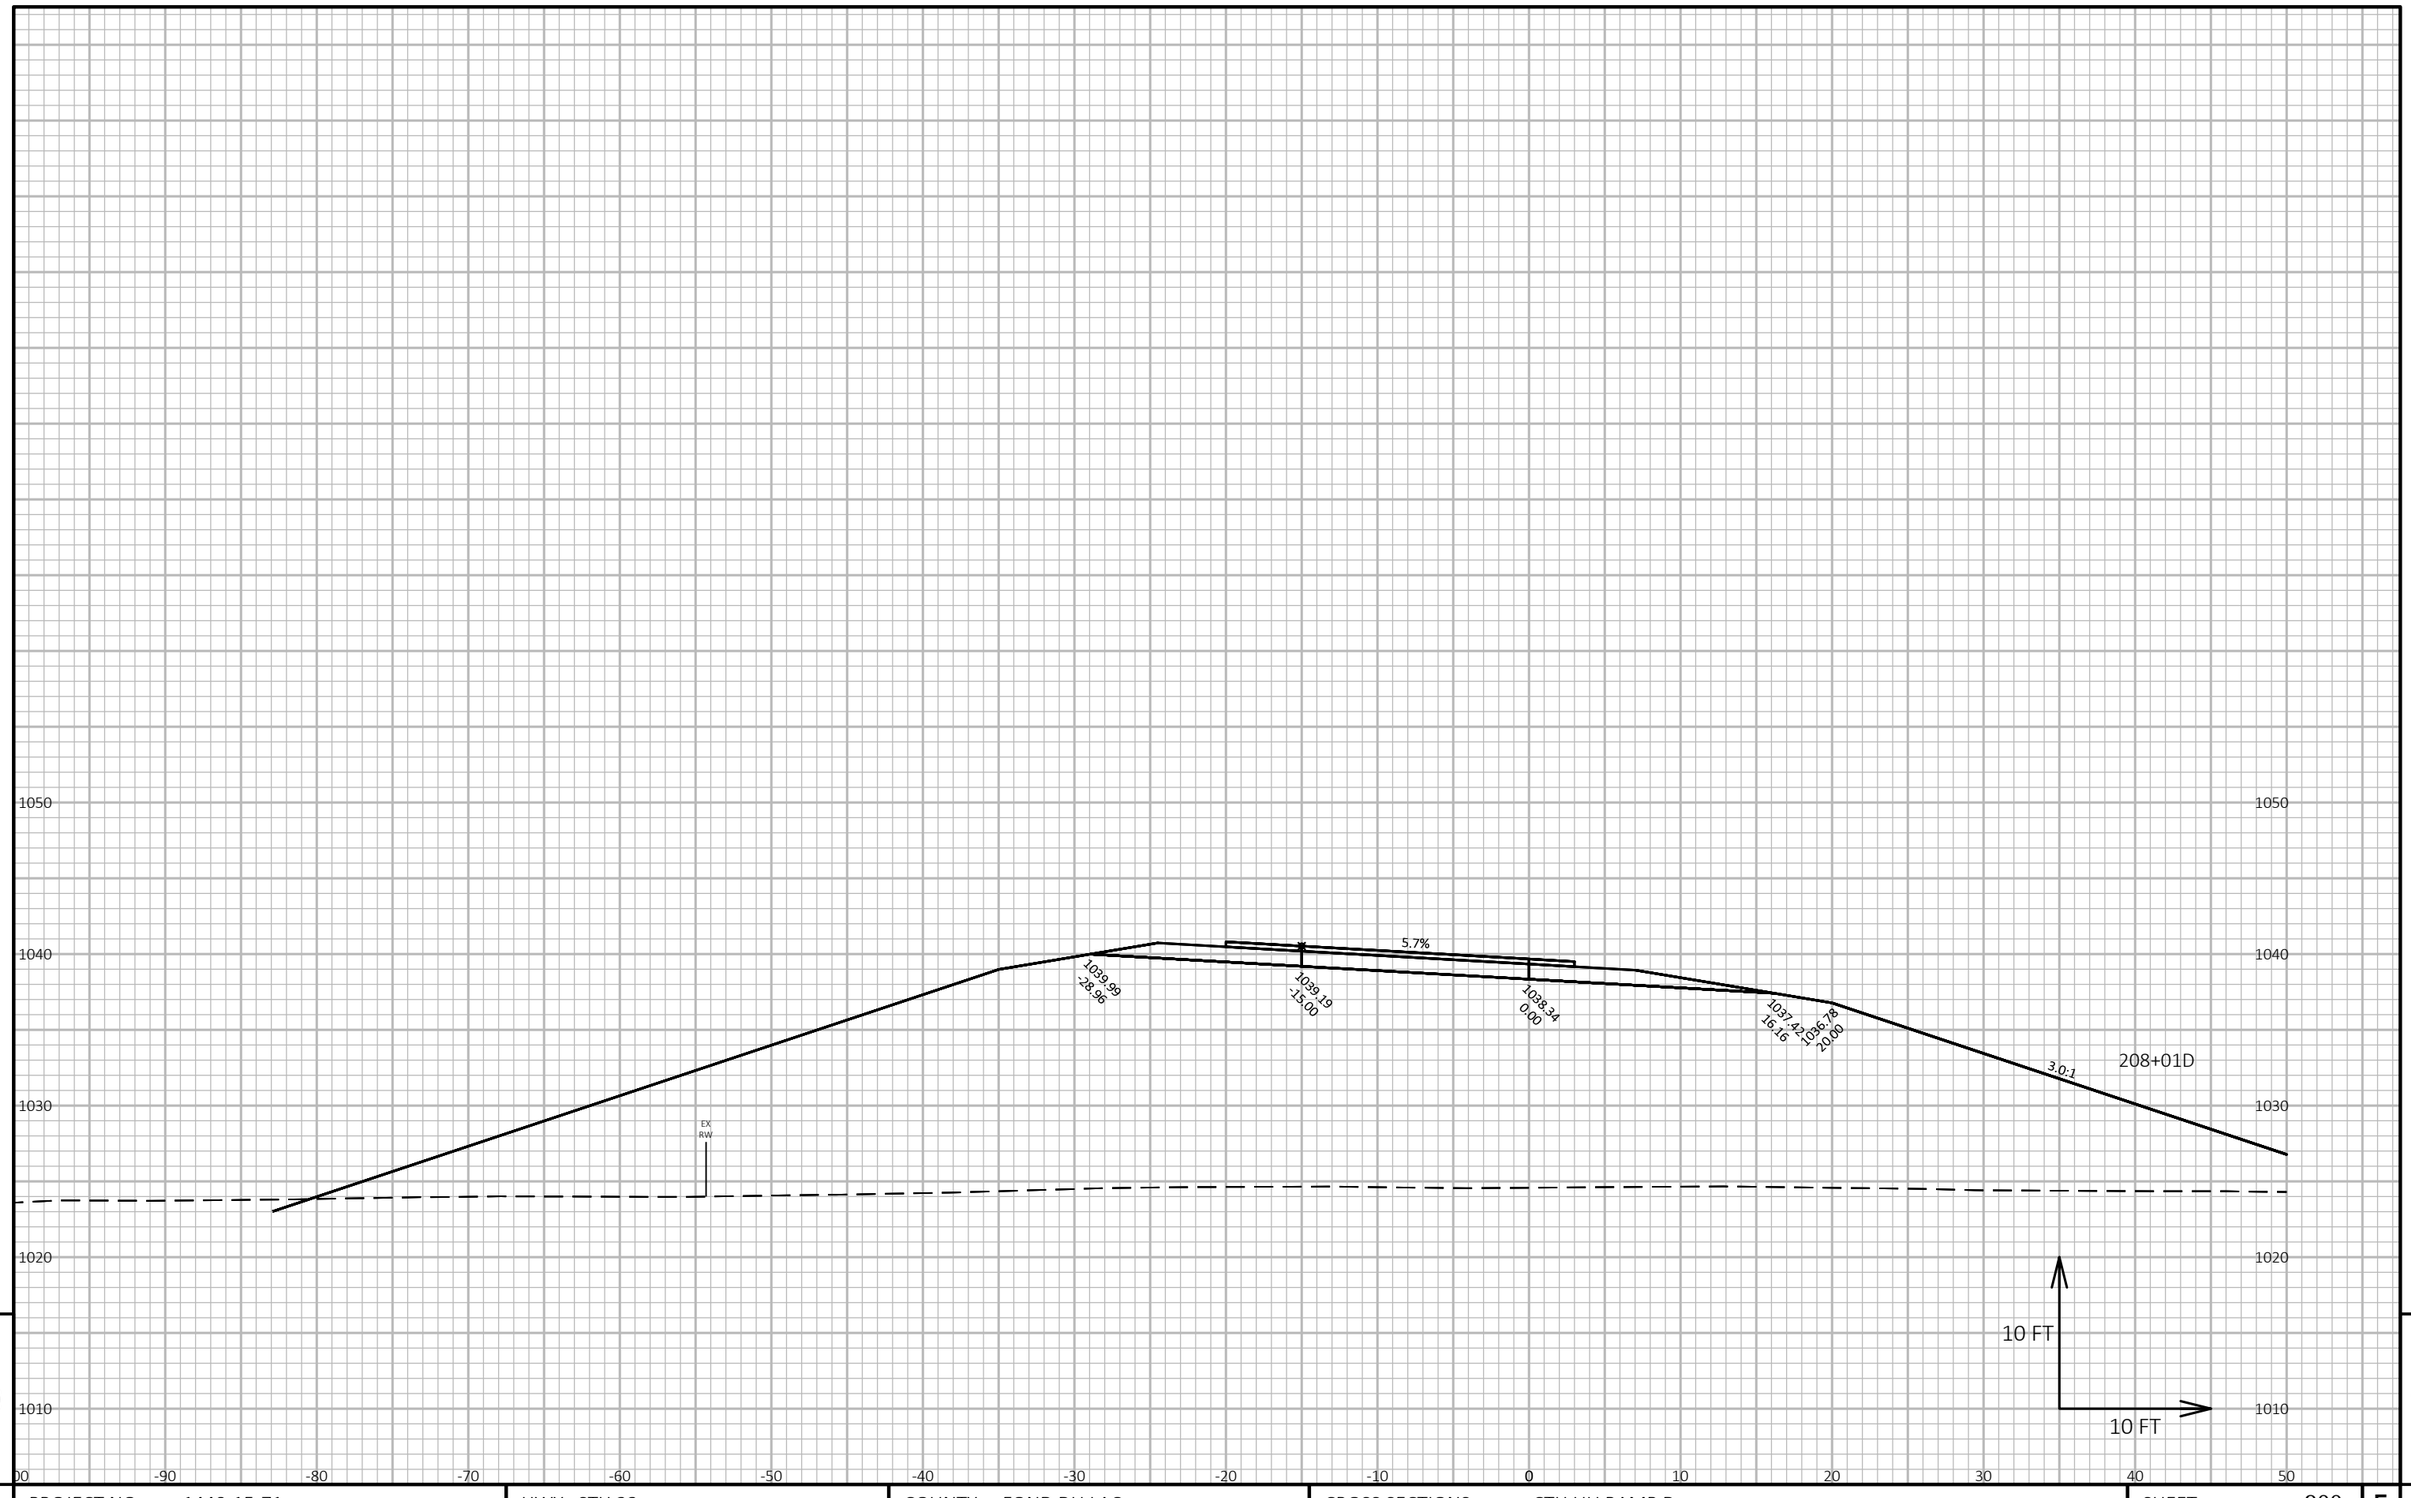

9


9

PROJECT NO: 1440-15-71	HWY: STH 23	COUNTY: FOND DU LAC	CROSS SECTIONS: CTH UU RAMP D	SHEET 900	E

FILE NAME : J:\JOBS2014\20142023\CAD\TRANSPORTATION\DWG\SHEETSPLAN\CTH UU RAMP D XSEC.DWG
LAYOUT NAME - 17

PLOT DATE : 10/20/2019 9:37 PM PLOT BY : SCHULTZ, ANDREW K. PLOT NAME :

PLOT SCALE : 1 IN:10 FT HORZ. / 1 IN:10 FT VERT.

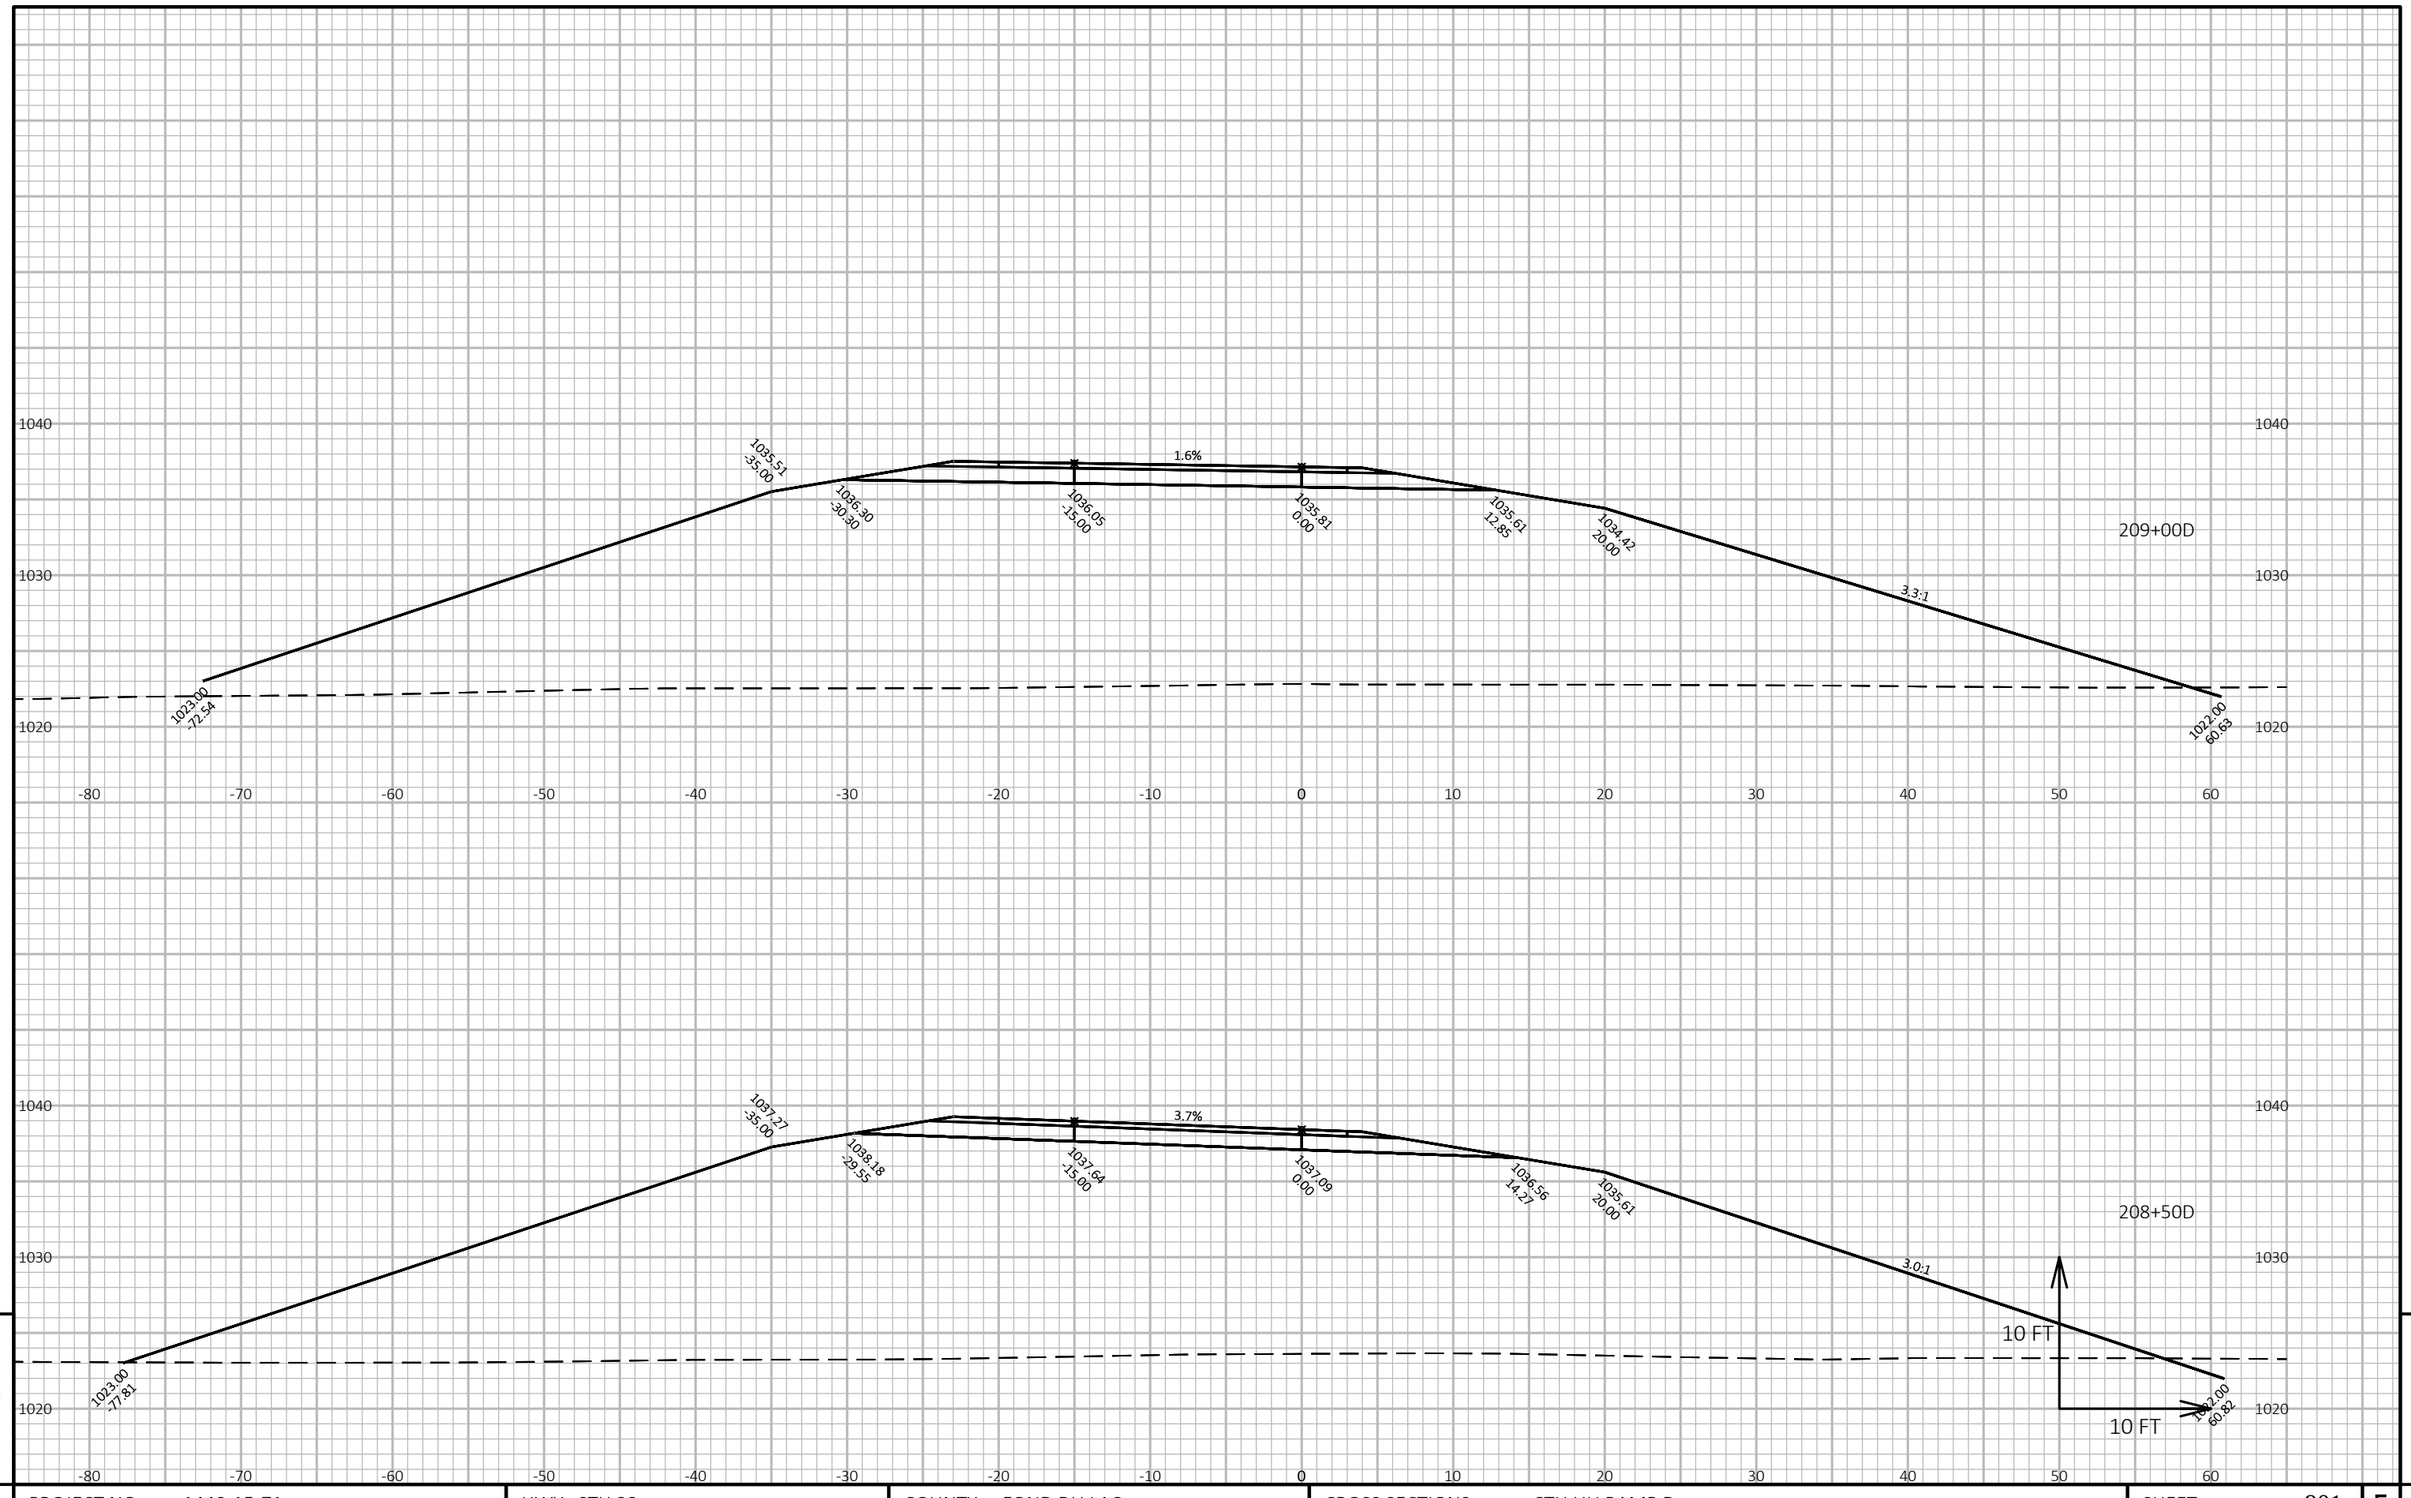

9 9


PROJECT NO: 1440-15-71	HWY: STH 23	COUNTY: FOND DU LAC	CROSS SECTIONS: CTH UU RAMP D	SHEET 901	E

FILE NAME : J:\JOBS2014\20142023\CAD\TRANSPORTATION\DWG\SHEETSPLAN\CTH UU RAMP D XSEC.DWG
LAYOUT NAME - 18

PLOT DATE : 10/20/2019 9:37 PM PLOT BY : SCHULTZ, ANDREW K. PLOT NAME :

PLOT SCALE : 1 IN:10 FT HORZ. / 1 IN:10 FT VERT.

WISDOT/CADDS SHEET 49

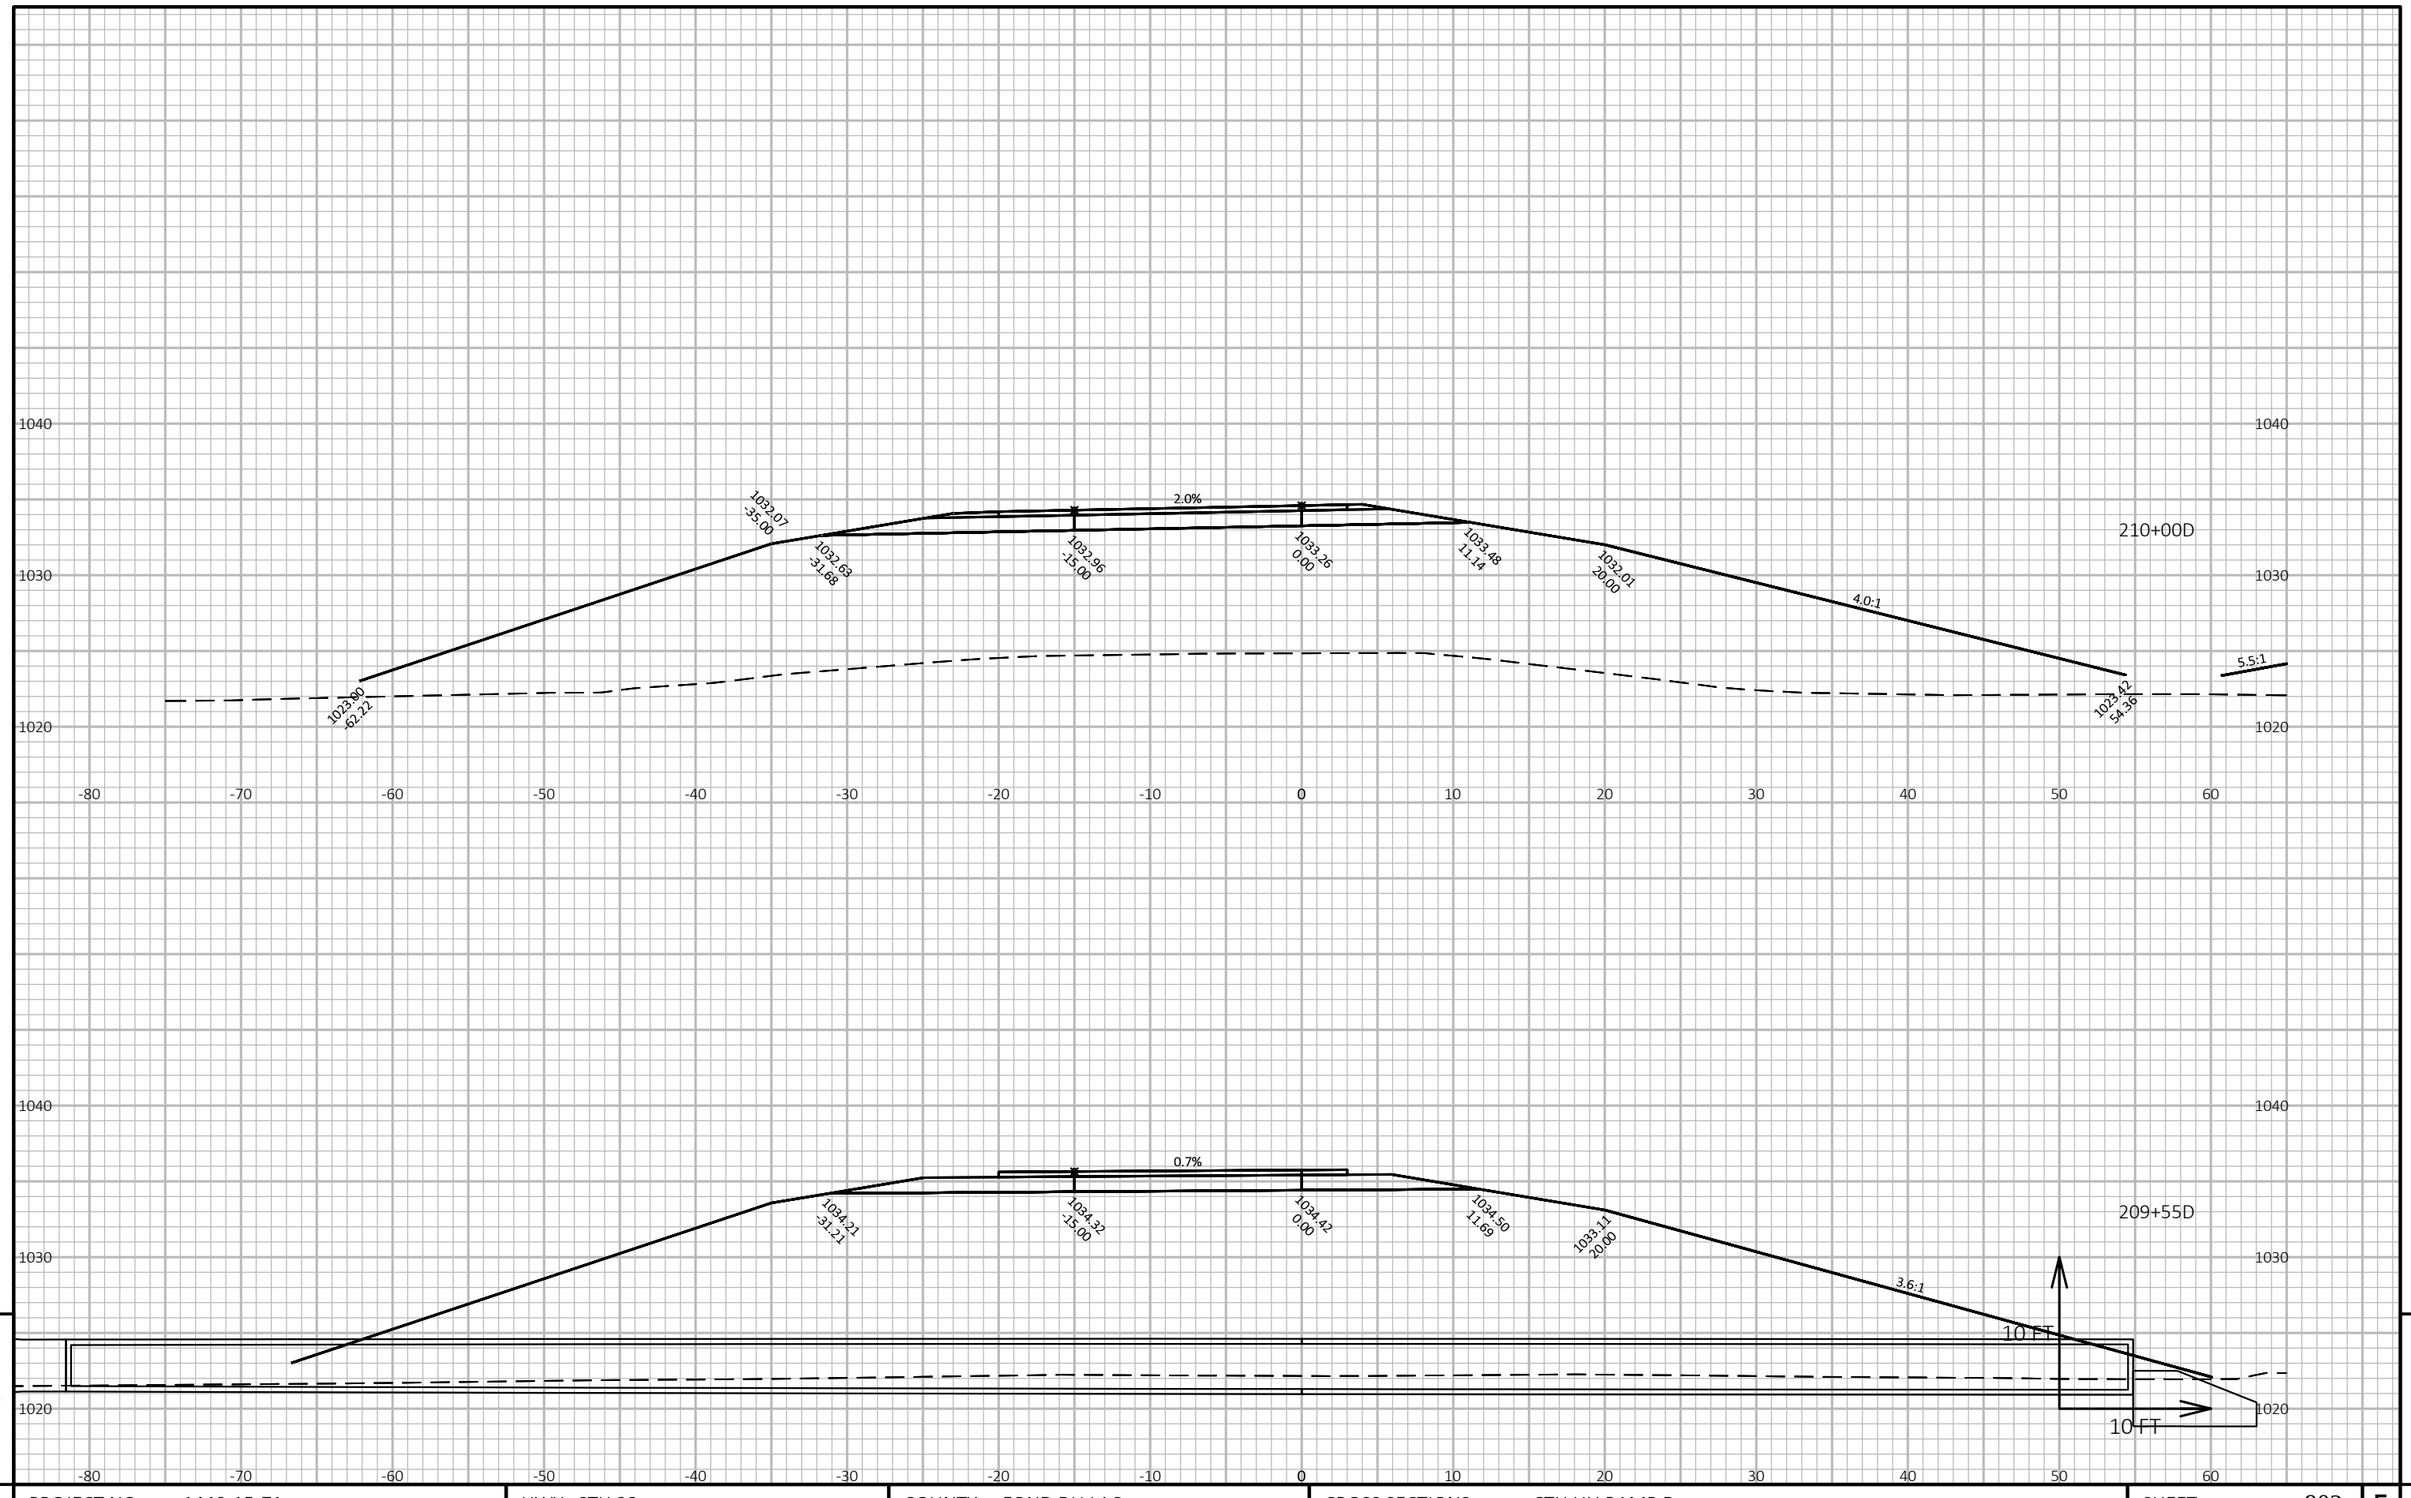


PROJECT NO: 1440-15-71	HWY: STH 23	COUNTY: FOND DU LAC	CROSS SECTIONS: CTH UU RAMP D	SHEET 902	E

FILE NAME : J:\JOBS2014\20142023\CAD\TRANSPORTATION\DWG\SHEETSPLAN\CTH UU RAMP D XSEC.DWG
LAYOUT NAME - 19

PLOT DATE : 10/20/2019 9:37 PM PLOT BY : SCHULTZ, ANDREW K. PLOT NAME :

PLOT SCALE : 1 IN:10 FT HORZ. / 1 IN:10 FT VERT.

WISDOT/CADDS SHEET 49

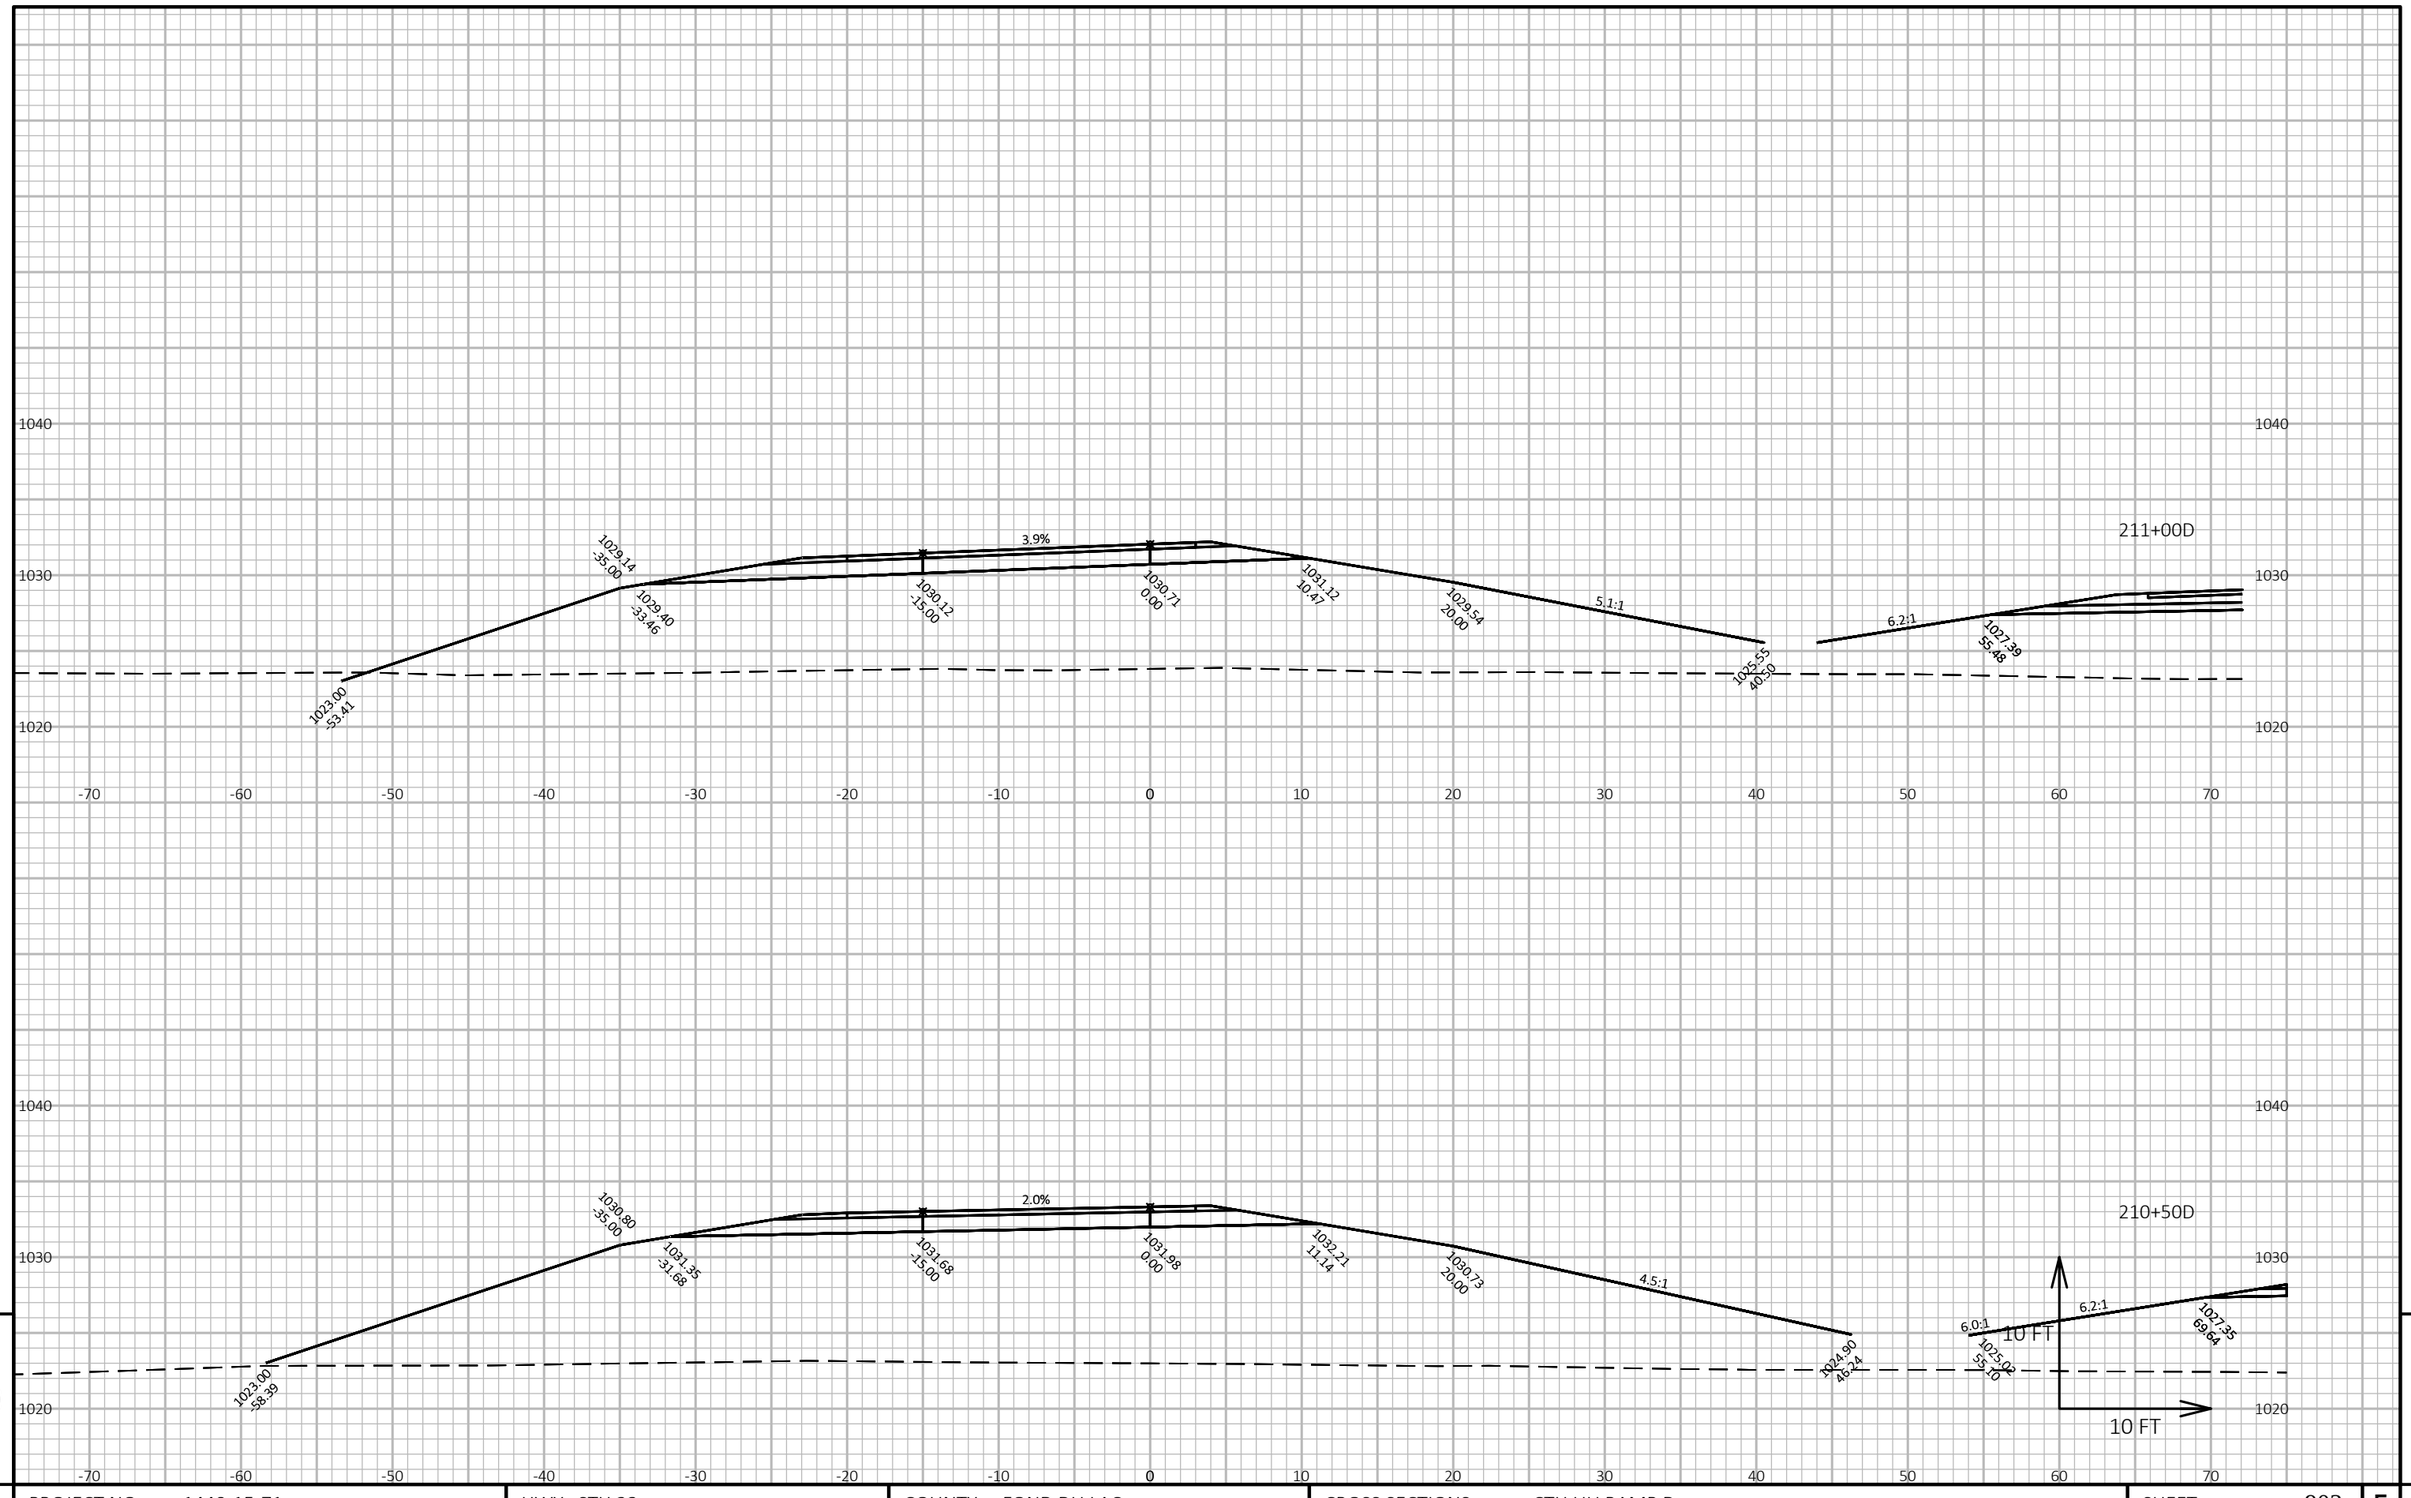

9

9

PROJECT NO: 1440-15-71	HWY: STH 23	COUNTY: FOND DU LAC	CROSS SECTIONS: CTH UU RAMP D	SHEET 903	E

FILE NAME : J:\JOBS2014\20142023\CAD\TRANSPORTATION\DWG\SHEETSPLAN\CTH UU RAMP D XSEC.DWG
LAYOUT NAME - 20


PLOT DATE : 10/20/2019 9:37 PM

PLOT BY : SCHULTZ, ANDREW K.

PLOT NAME :

PLOT SCALE : 1 IN:10 FT HORZ. / 1 IN:10 FT VERT.

WISDOT/CADDS SHEET 49

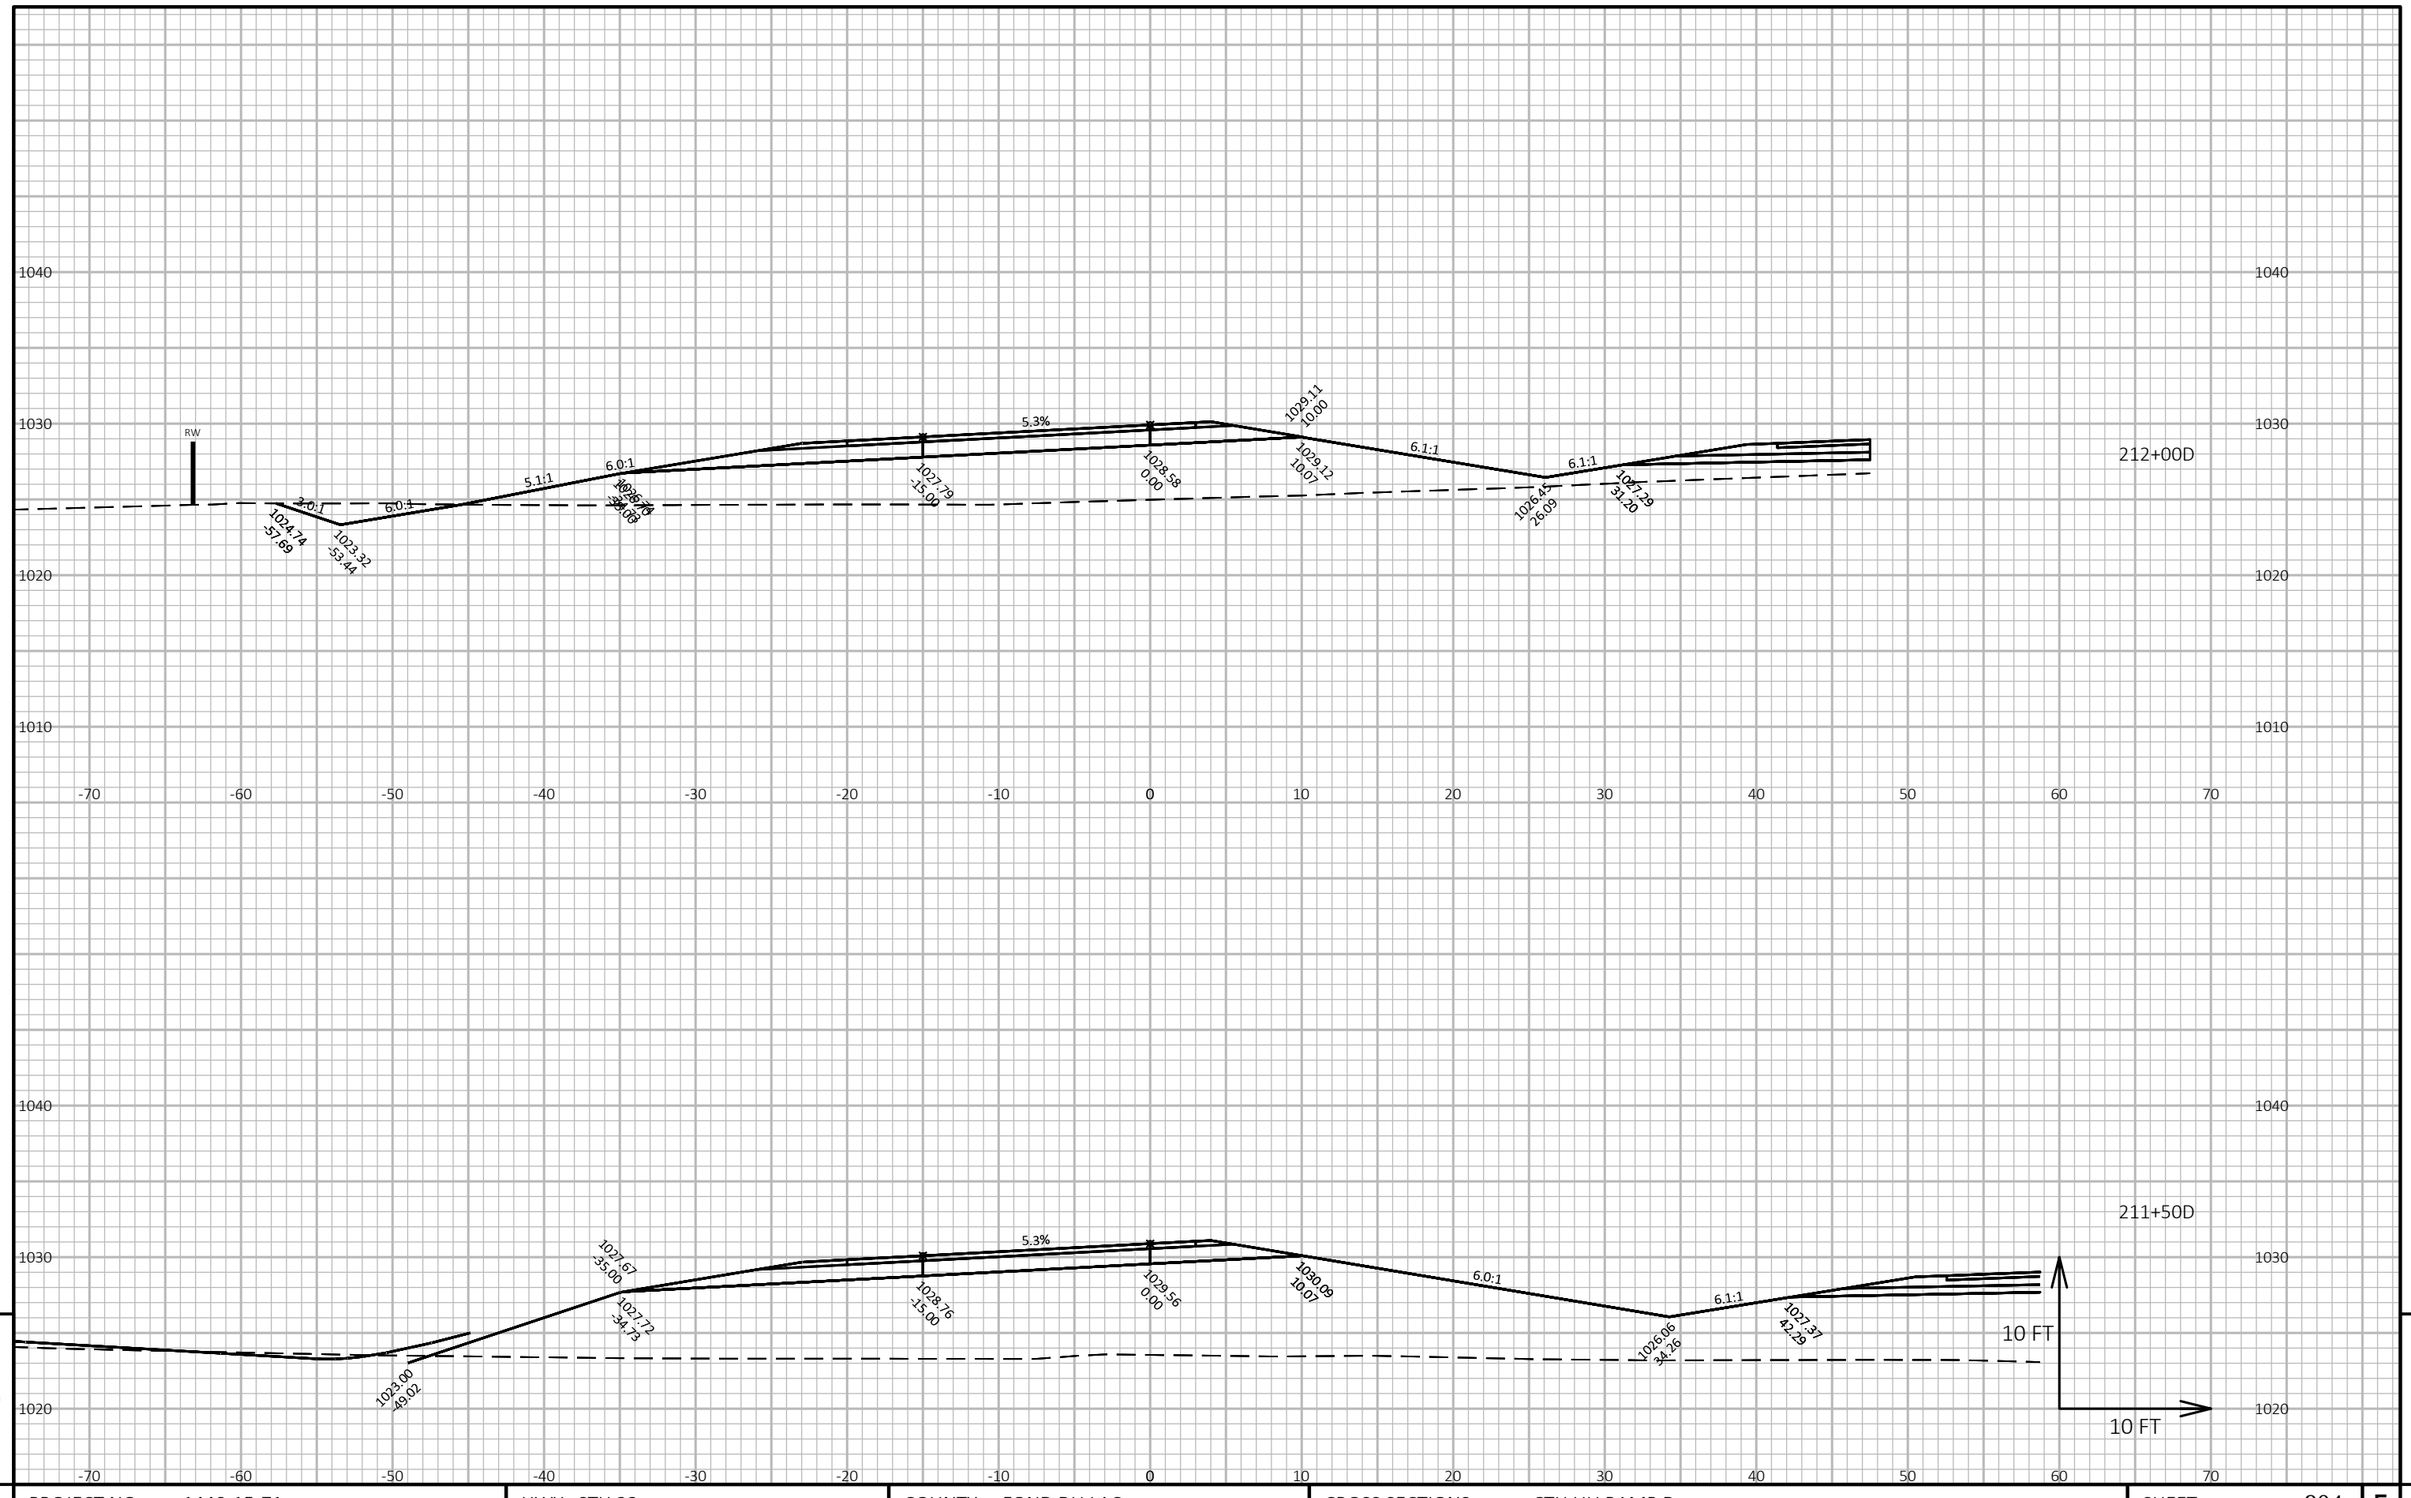

9

9


PROJECT NO: 1440-15-71	HWY: STH 23	COUNTY: FOND DU LAC	CROSS SECTIONS: CTH UU RAMP D	SHEET 904	E


FILE NAME : J:\JOBS2014\20142023\CAD\TRANSPORTATION\DWG\SHEETSPLAN\CTH UU RAMP D XSEC.DWG
LAYOUT NAME - 21

PLOT DATE : 10/20/2019 9:37 PM PLOT BY : SCHULTZ, ANDREW K. PLOT NAME :

PLOT SCALE : 1 IN:10 FT HORZ. / 1 IN:10 FT VERT.

WISDOT/CADDS SHEET 49

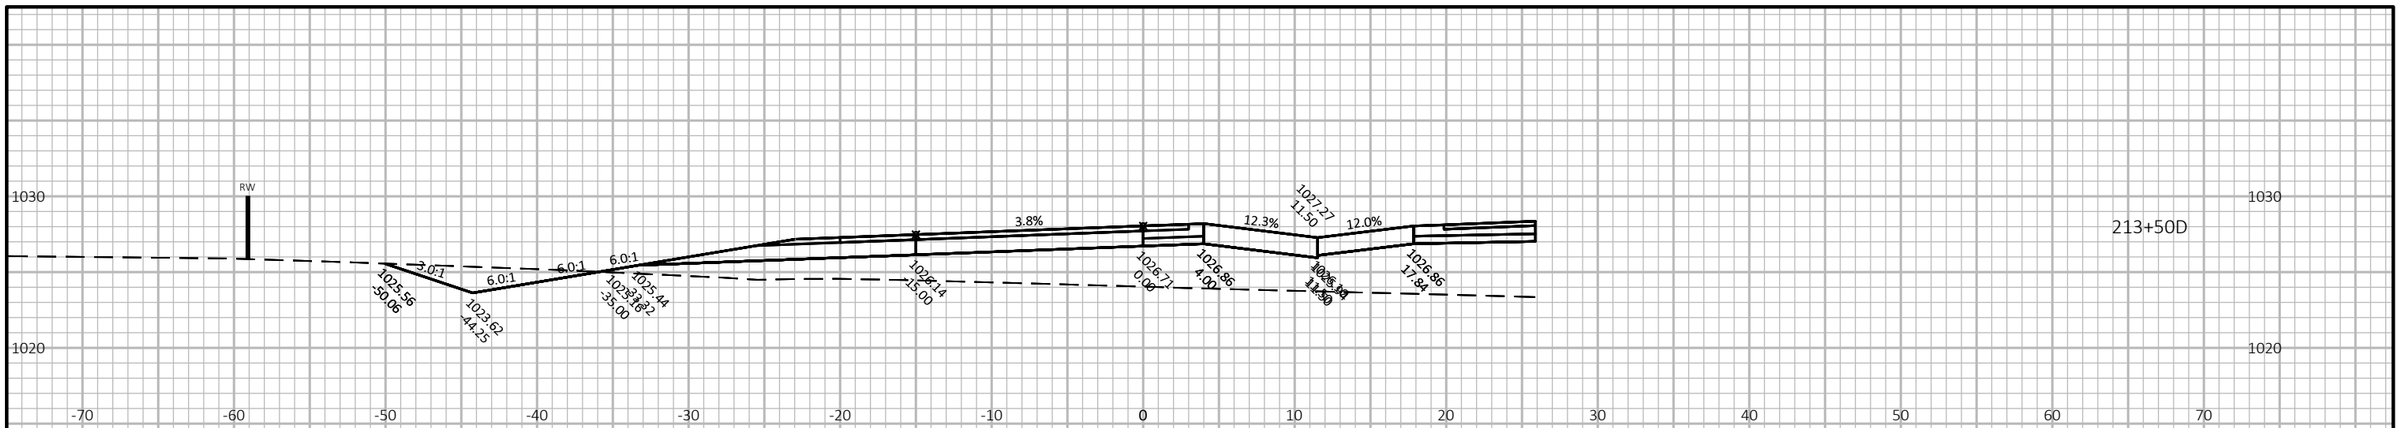

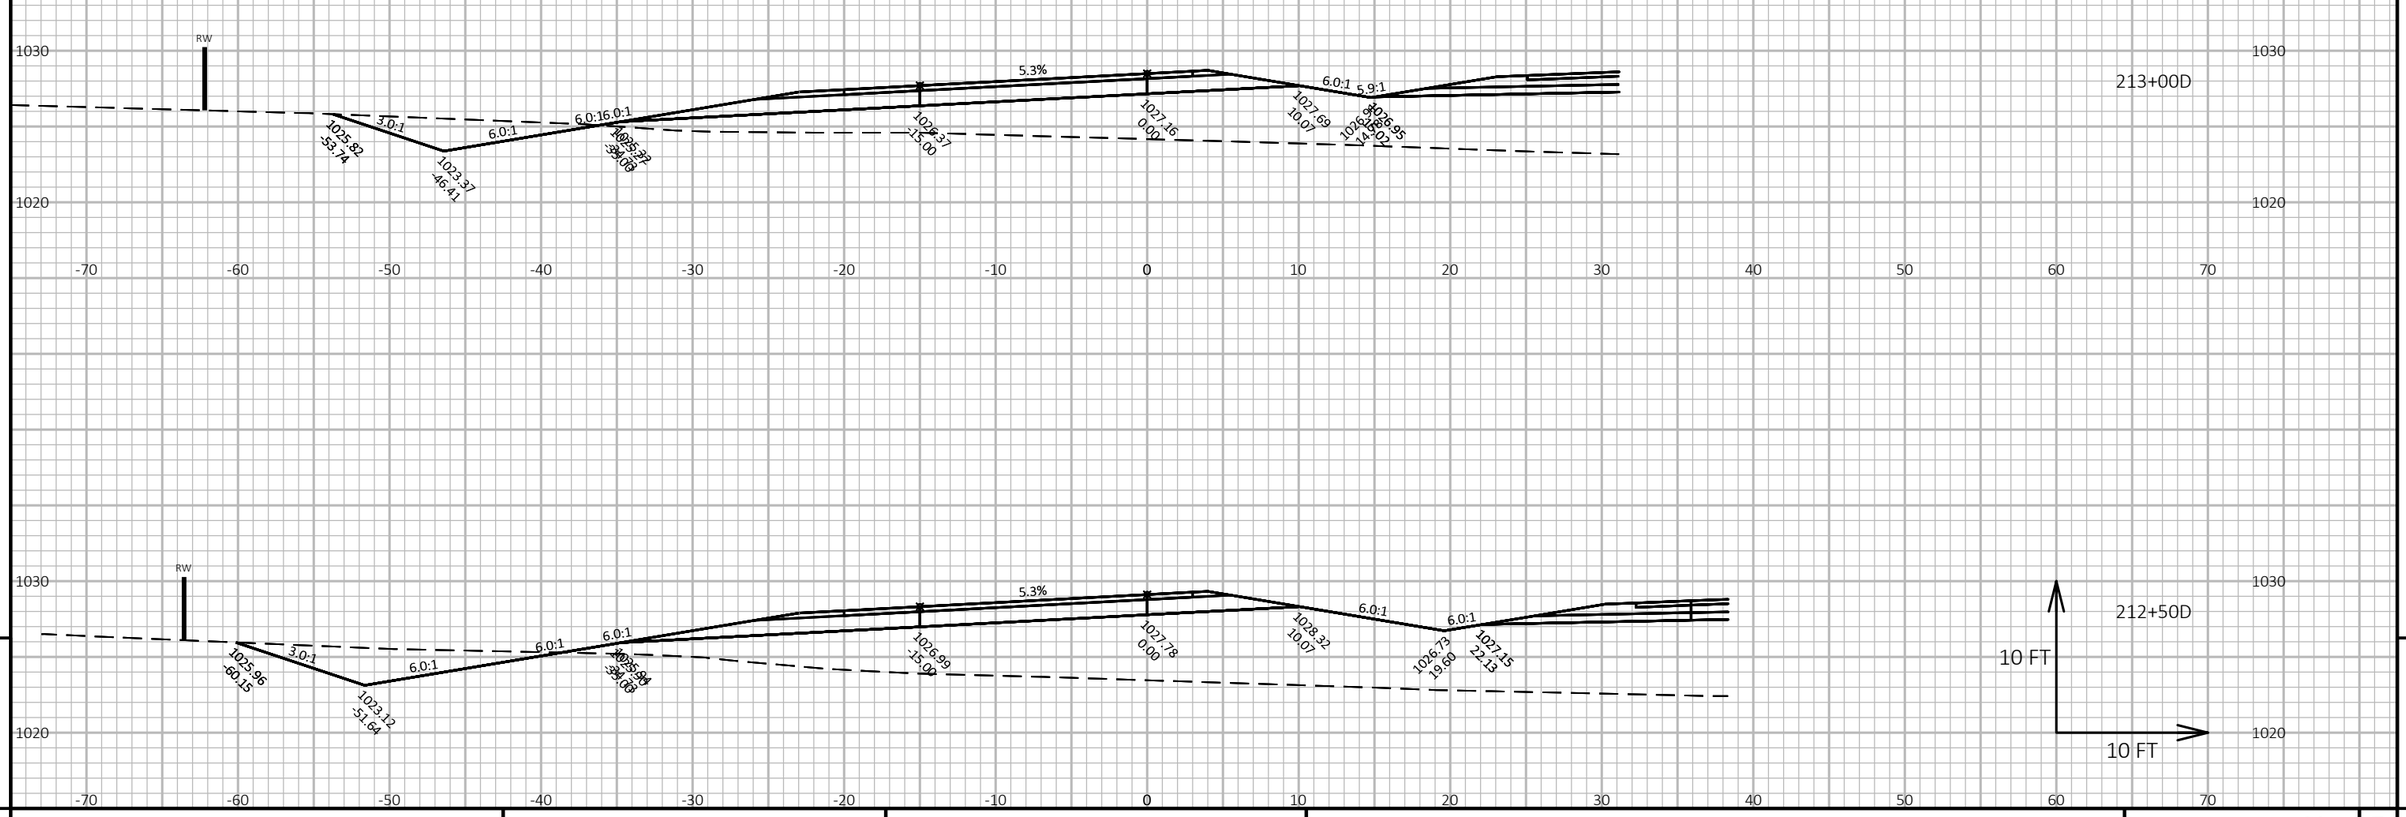

9

9


PROJECT NO: 1440-15-71	HWY: STH 23	COUNTY: FOND DU LAC	CROSS SECTIONS: CTH UU RAMP D	SHEET 905	E


FILE NAME : J:\JOBS2014\20142023\CAD\TRANSPORTATION\DWG\SHEETSPLAN\CTH UU RAMP D XSEC.DWG
LAYOUT NAME - 22

PLOT DATE : 10/20/2019 9:37 PM PLOT BY : SCHULTZ, ANDREW K. PLOT NAME :

PLOT SCALE : 1 IN:10 FT HORZ. / 1 IN:10 FT VERT.

WISDOT/CADDS SHEET 49

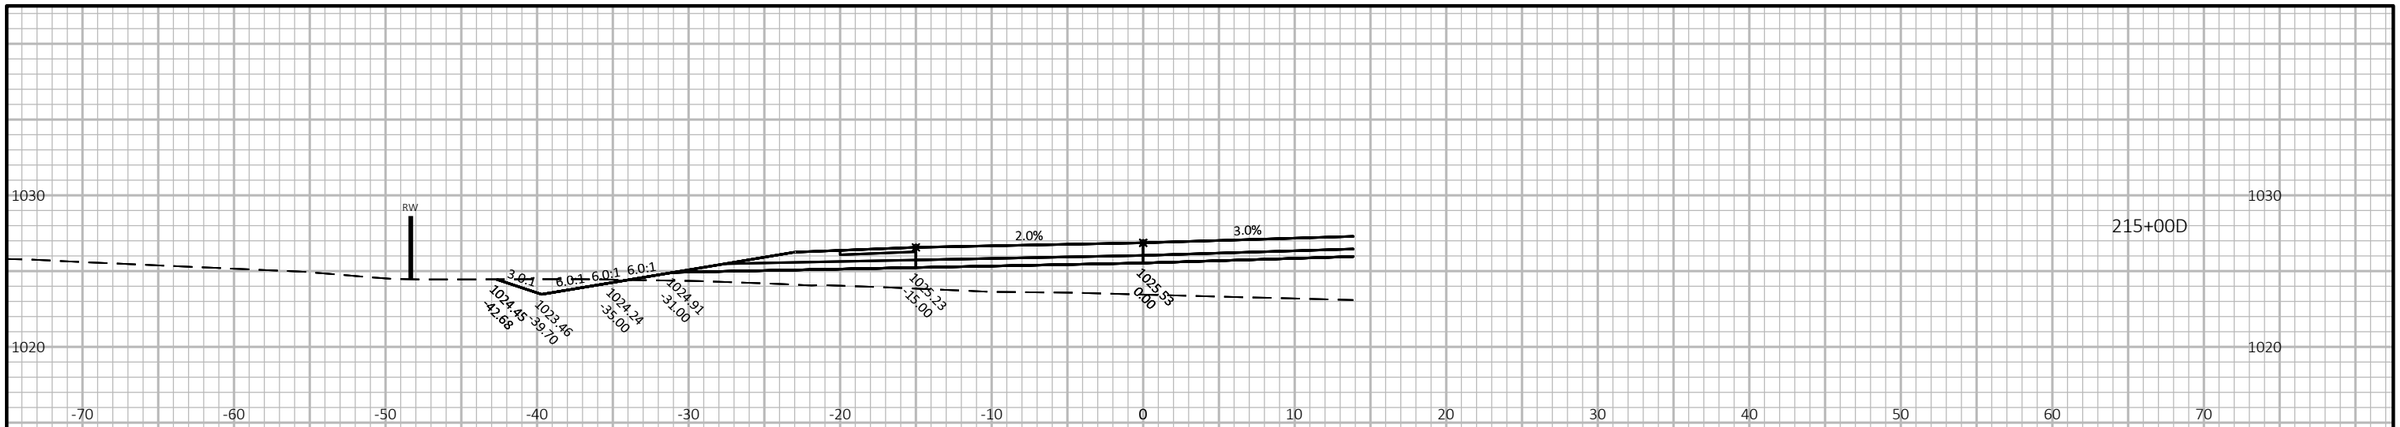

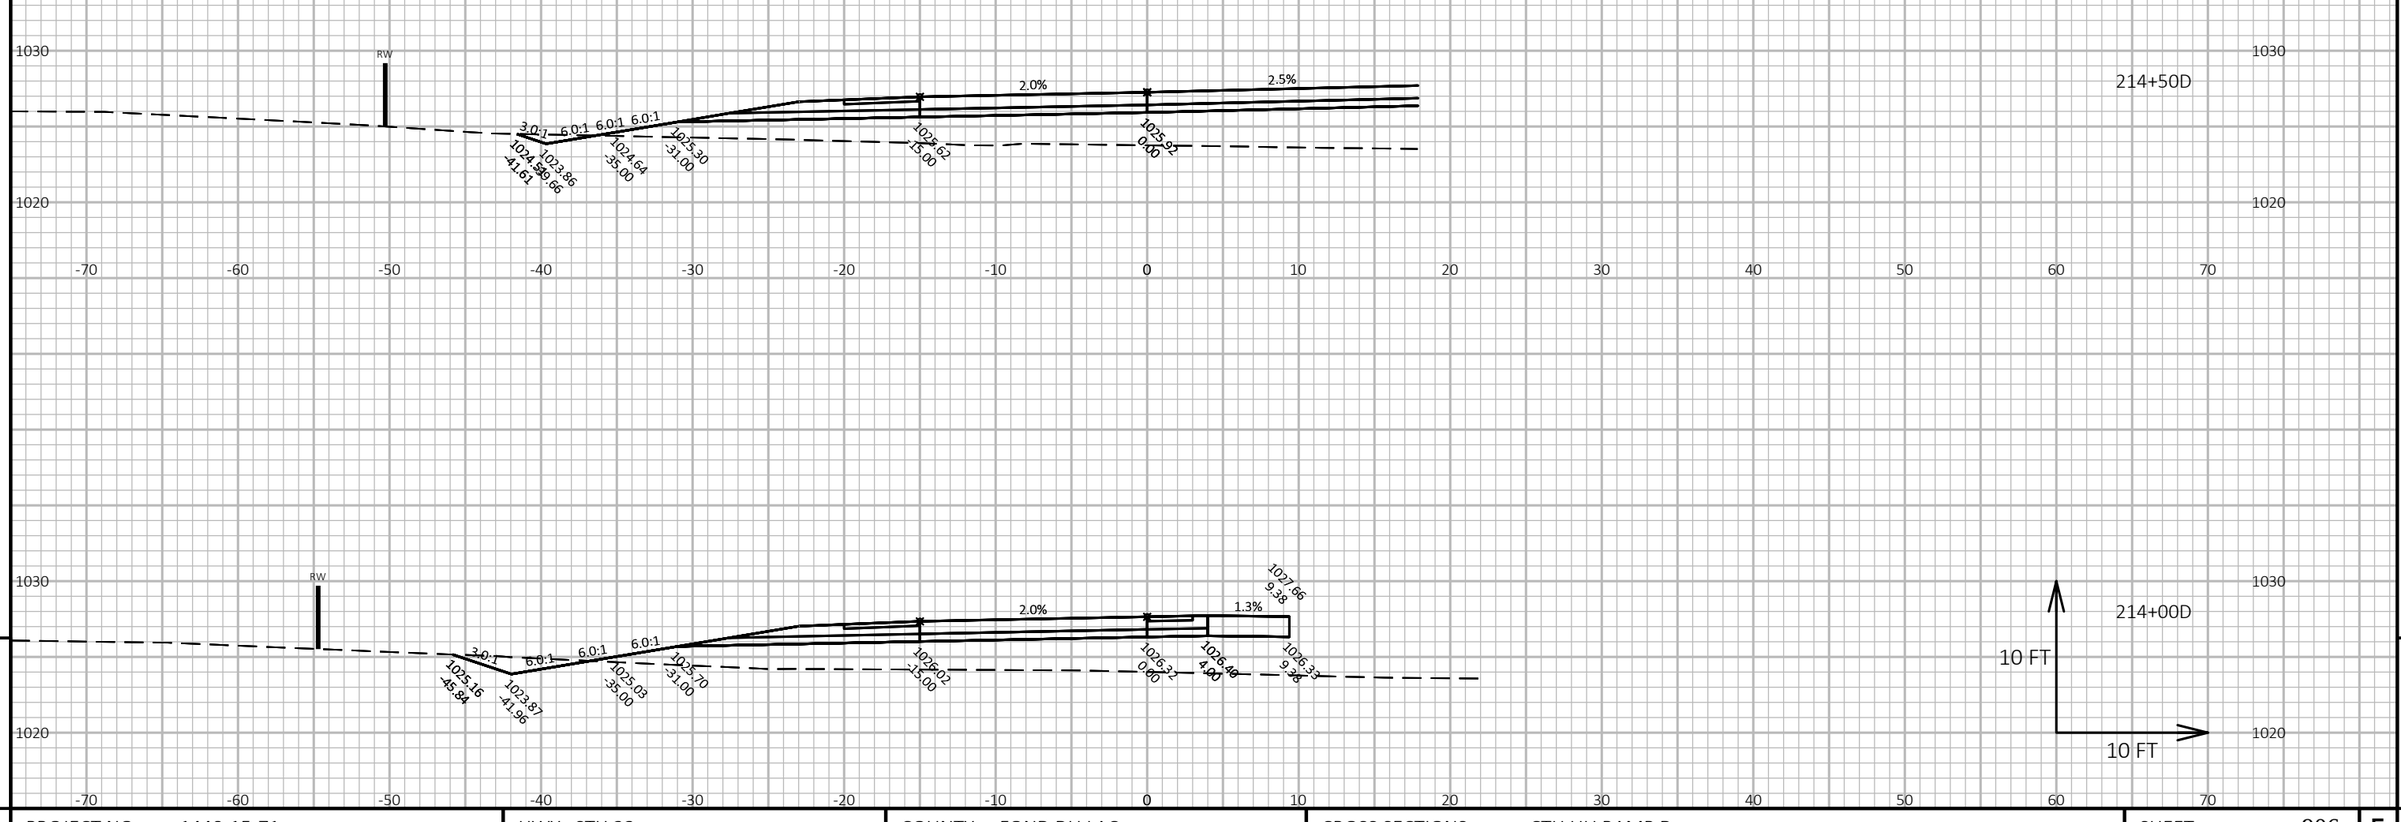

9

9


PROJECT NO: 1440-15-71	HWY: STH 23	COUNTY: FOND DU LAC	CROSS SECTIONS: CTH UU RAMP D	SHEET 906	E


FILE NAME : J:\JOBS2014\20142023\CAD\TRANSPORTATION\DWG\SHEETSPLAN\CTH UU RAMP D XSEC.DWG
LAYOUT NAME - 23


PLOT DATE : 10/20/2019 9:38 PM PLOT BY : SCHULTZ, ANDREW K. PLOT NAME :


PLOT SCALE : 1 IN:10 FT HORZ. / 1 IN:10 FT VERT.

WISDOT/CADDS SHEET 49

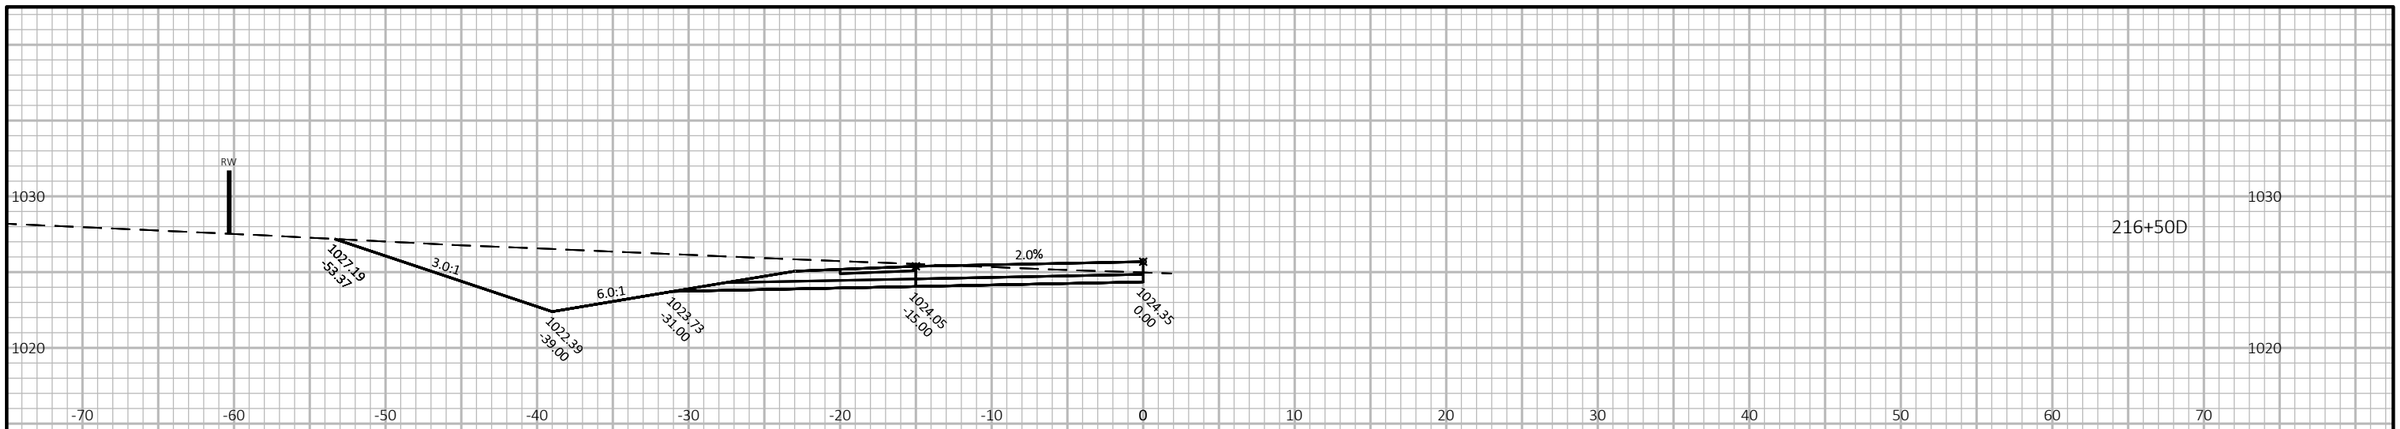

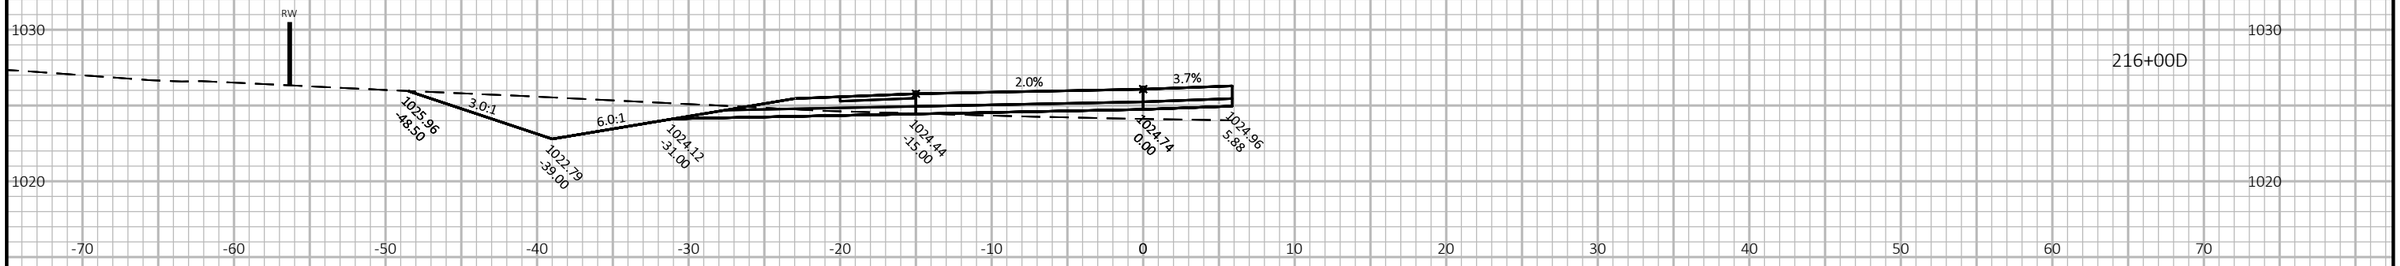

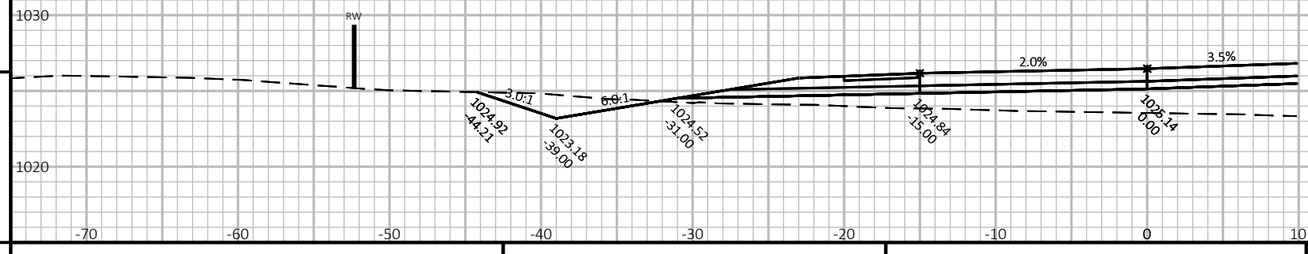

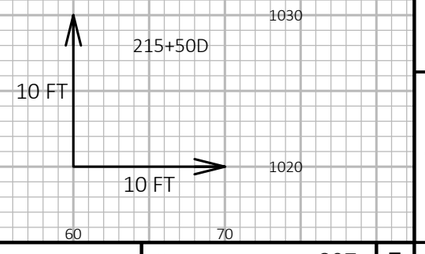

9

9

PROJECT NO: 1440-15-71	HWY: STH 23	COUNTY: FOND DU LAC	CROSS SECTIONS: CTH UU RAMP D	SHEET 907	E

FILE NAME : J:\OBS2014\20142023\CAD\TRANSPORTATION\DWG\SHEETSPLAN\CTH UU RAMP D XSEC.DWG
LAYOUT NAME - 24


PLOT DATE : 10/20/2019 9:38 PM

PLOT BY : SCHULTZ, ANDREW K.

PLOT NAME :

PLOT SCALE : 1 IN:10 FT HORZ. / 1 IN:10 FT VERT.

WISDOT/CADDS SHEET 49

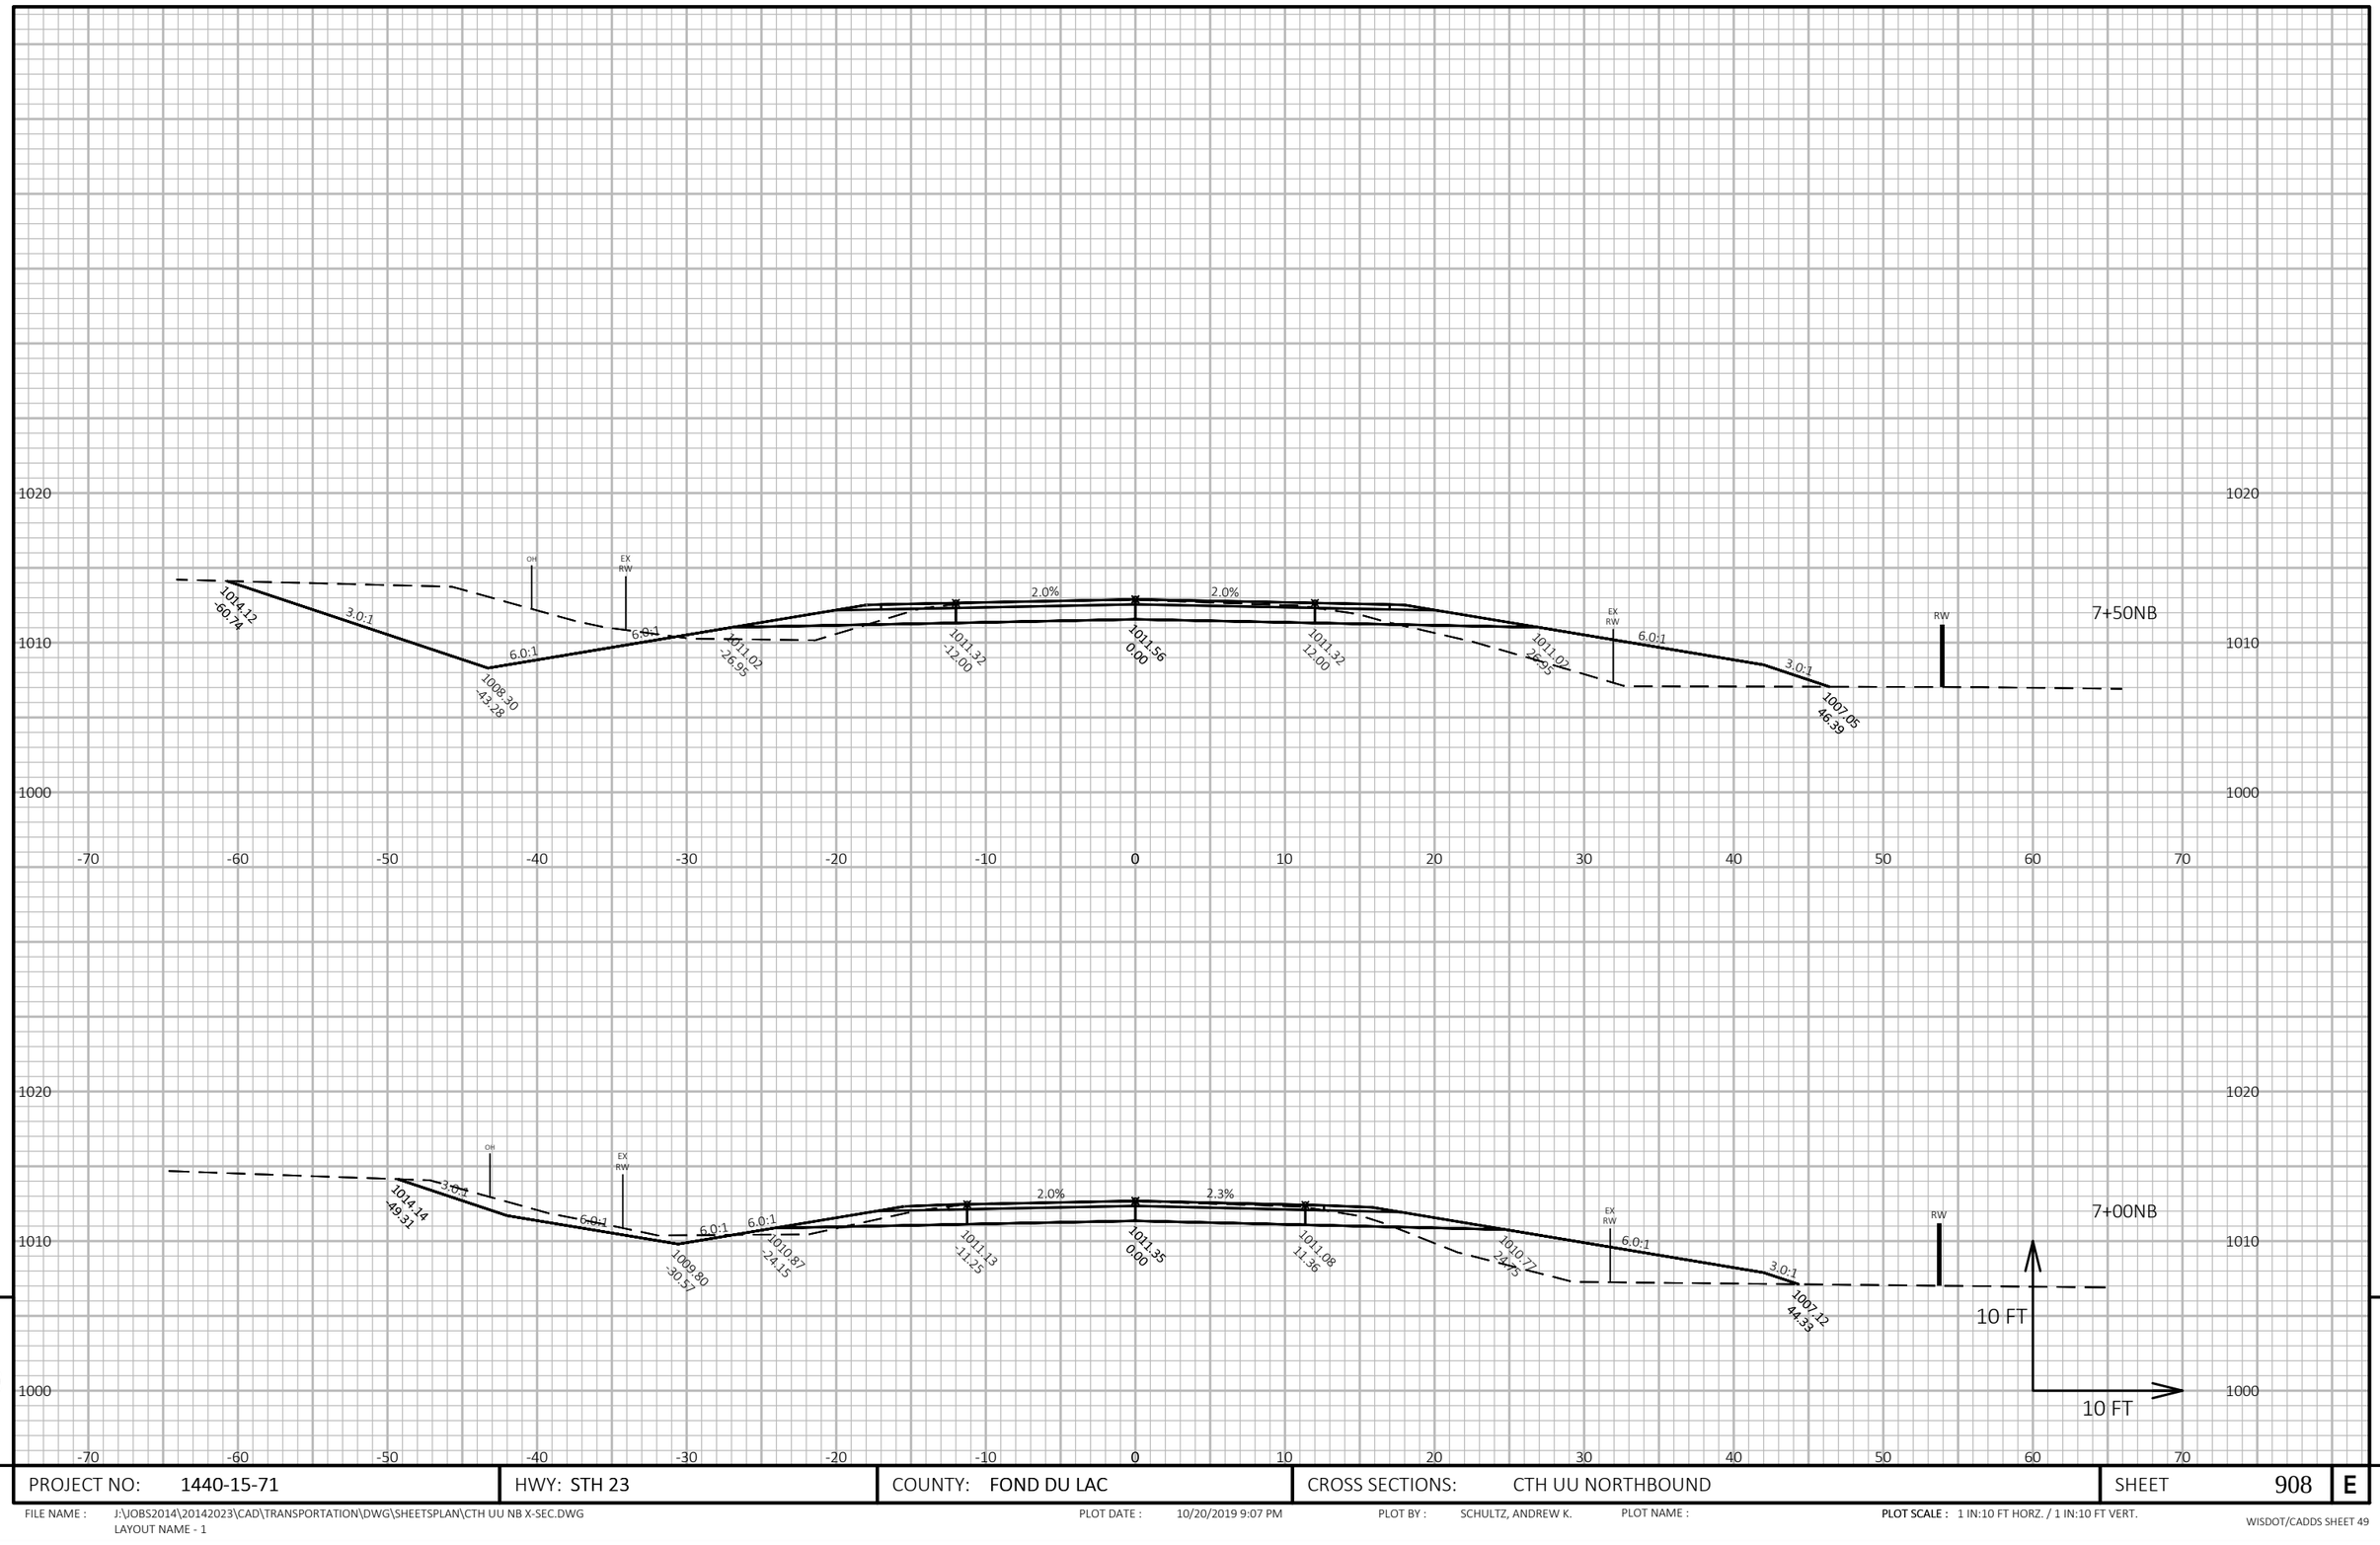


PROJECT NO: 1440-15-71	HWY: STH 23	COUNTY: FOND DU LAC	CROSS SECTIONS: CTH UU NORTHBOUND	SHEET 908	E

FILE NAME : J:\JOBS2014\20142023\CAD\TRANSPORTATION\DWG\SHEETSPLAN\CTH UU NB X-SEC.DWG
LAYOUT NAME - 1

PLOT DATE : 10/20/2019 9:07 PM PLOT BY : SCHULTZ, ANDREW K. PLOT NAME :

PLOT SCALE : 1 IN:10 FT HORZ. / 1 IN:10 FT VERT.

WISDOT/CADDS SHEET 49

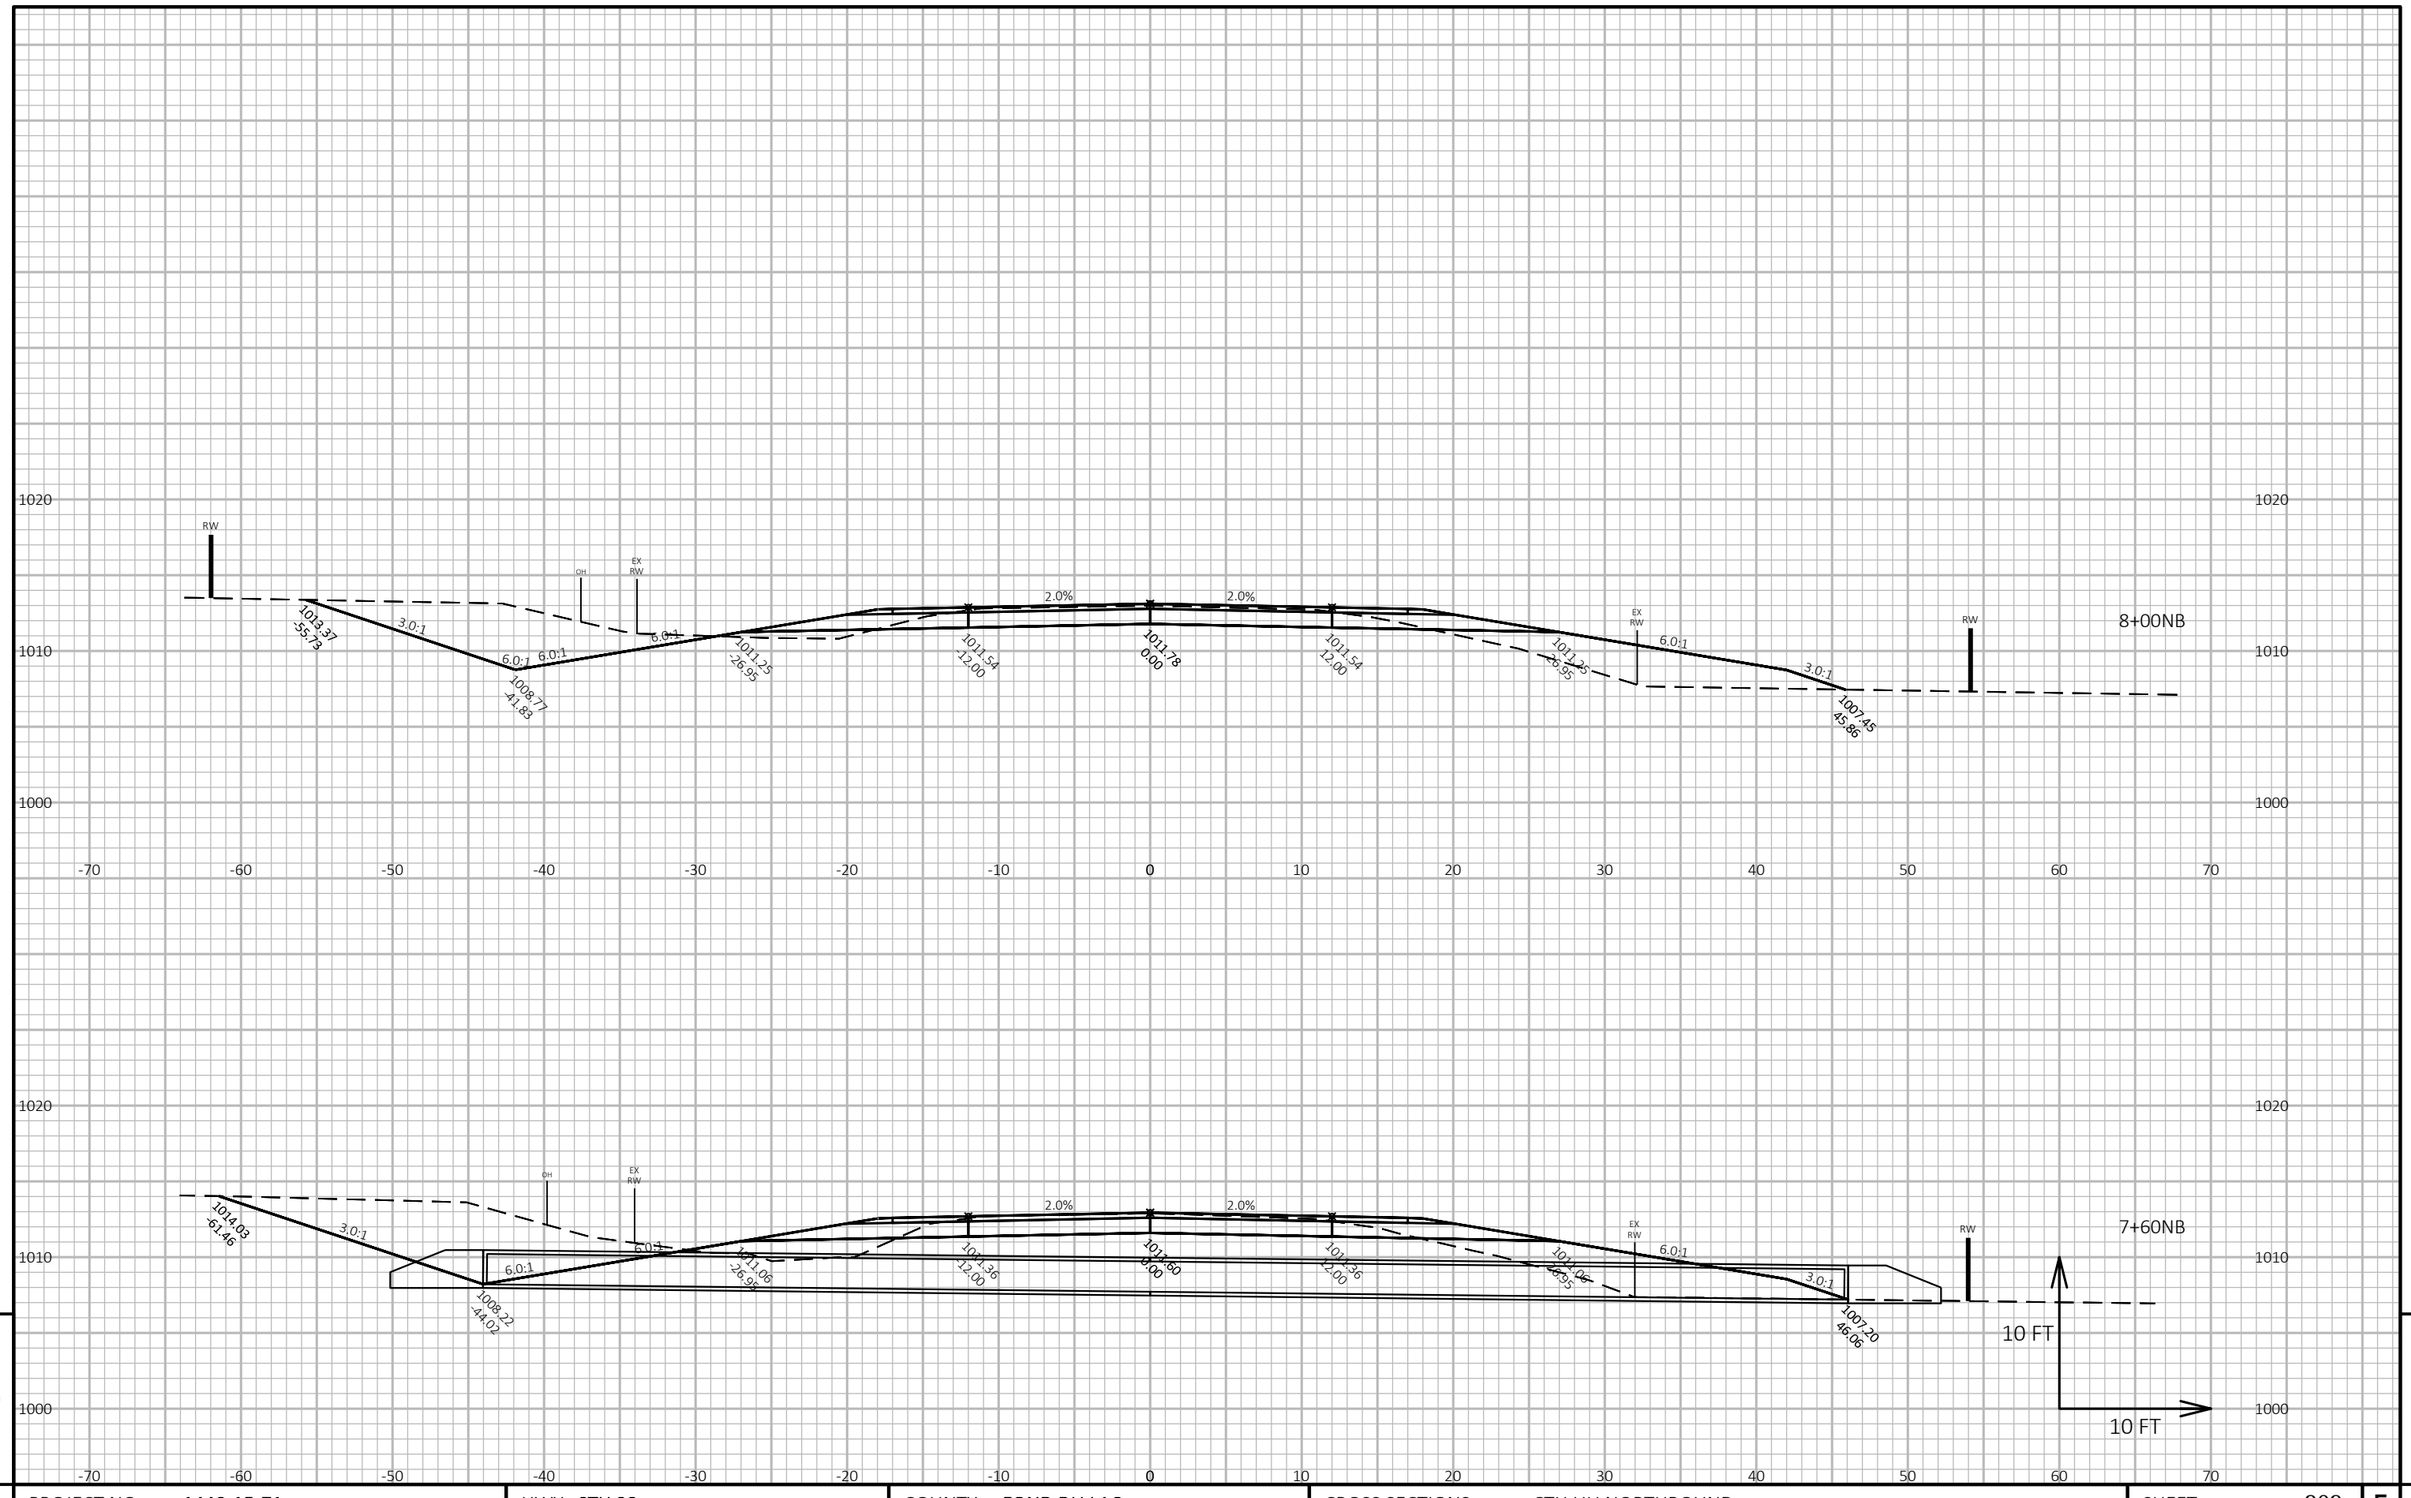

9

9

PROJECT NO: 1440-15-71	HWY: STH 23	COUNTY: FOND DU LAC	CROSS SECTIONS: CTH UU NORTHBOUND	SHEET 909	E

FILE NAME : J:\JOBS2014\20142023\CAD\TRANSPORTATION\DWG\SHEETSPLAN\CTH UU NB X-SEC.DWG
LAYOUT NAME - 2


PLOT DATE : 10/20/2019 9:07 PM

PLOT BY : SCHULTZ, ANDREW K.

PLOT NAME :

PLOT SCALE : 1 IN:10 FT HORZ. / 1 IN:10 FT VERT.

WISDOT/CADDS SHEET 49

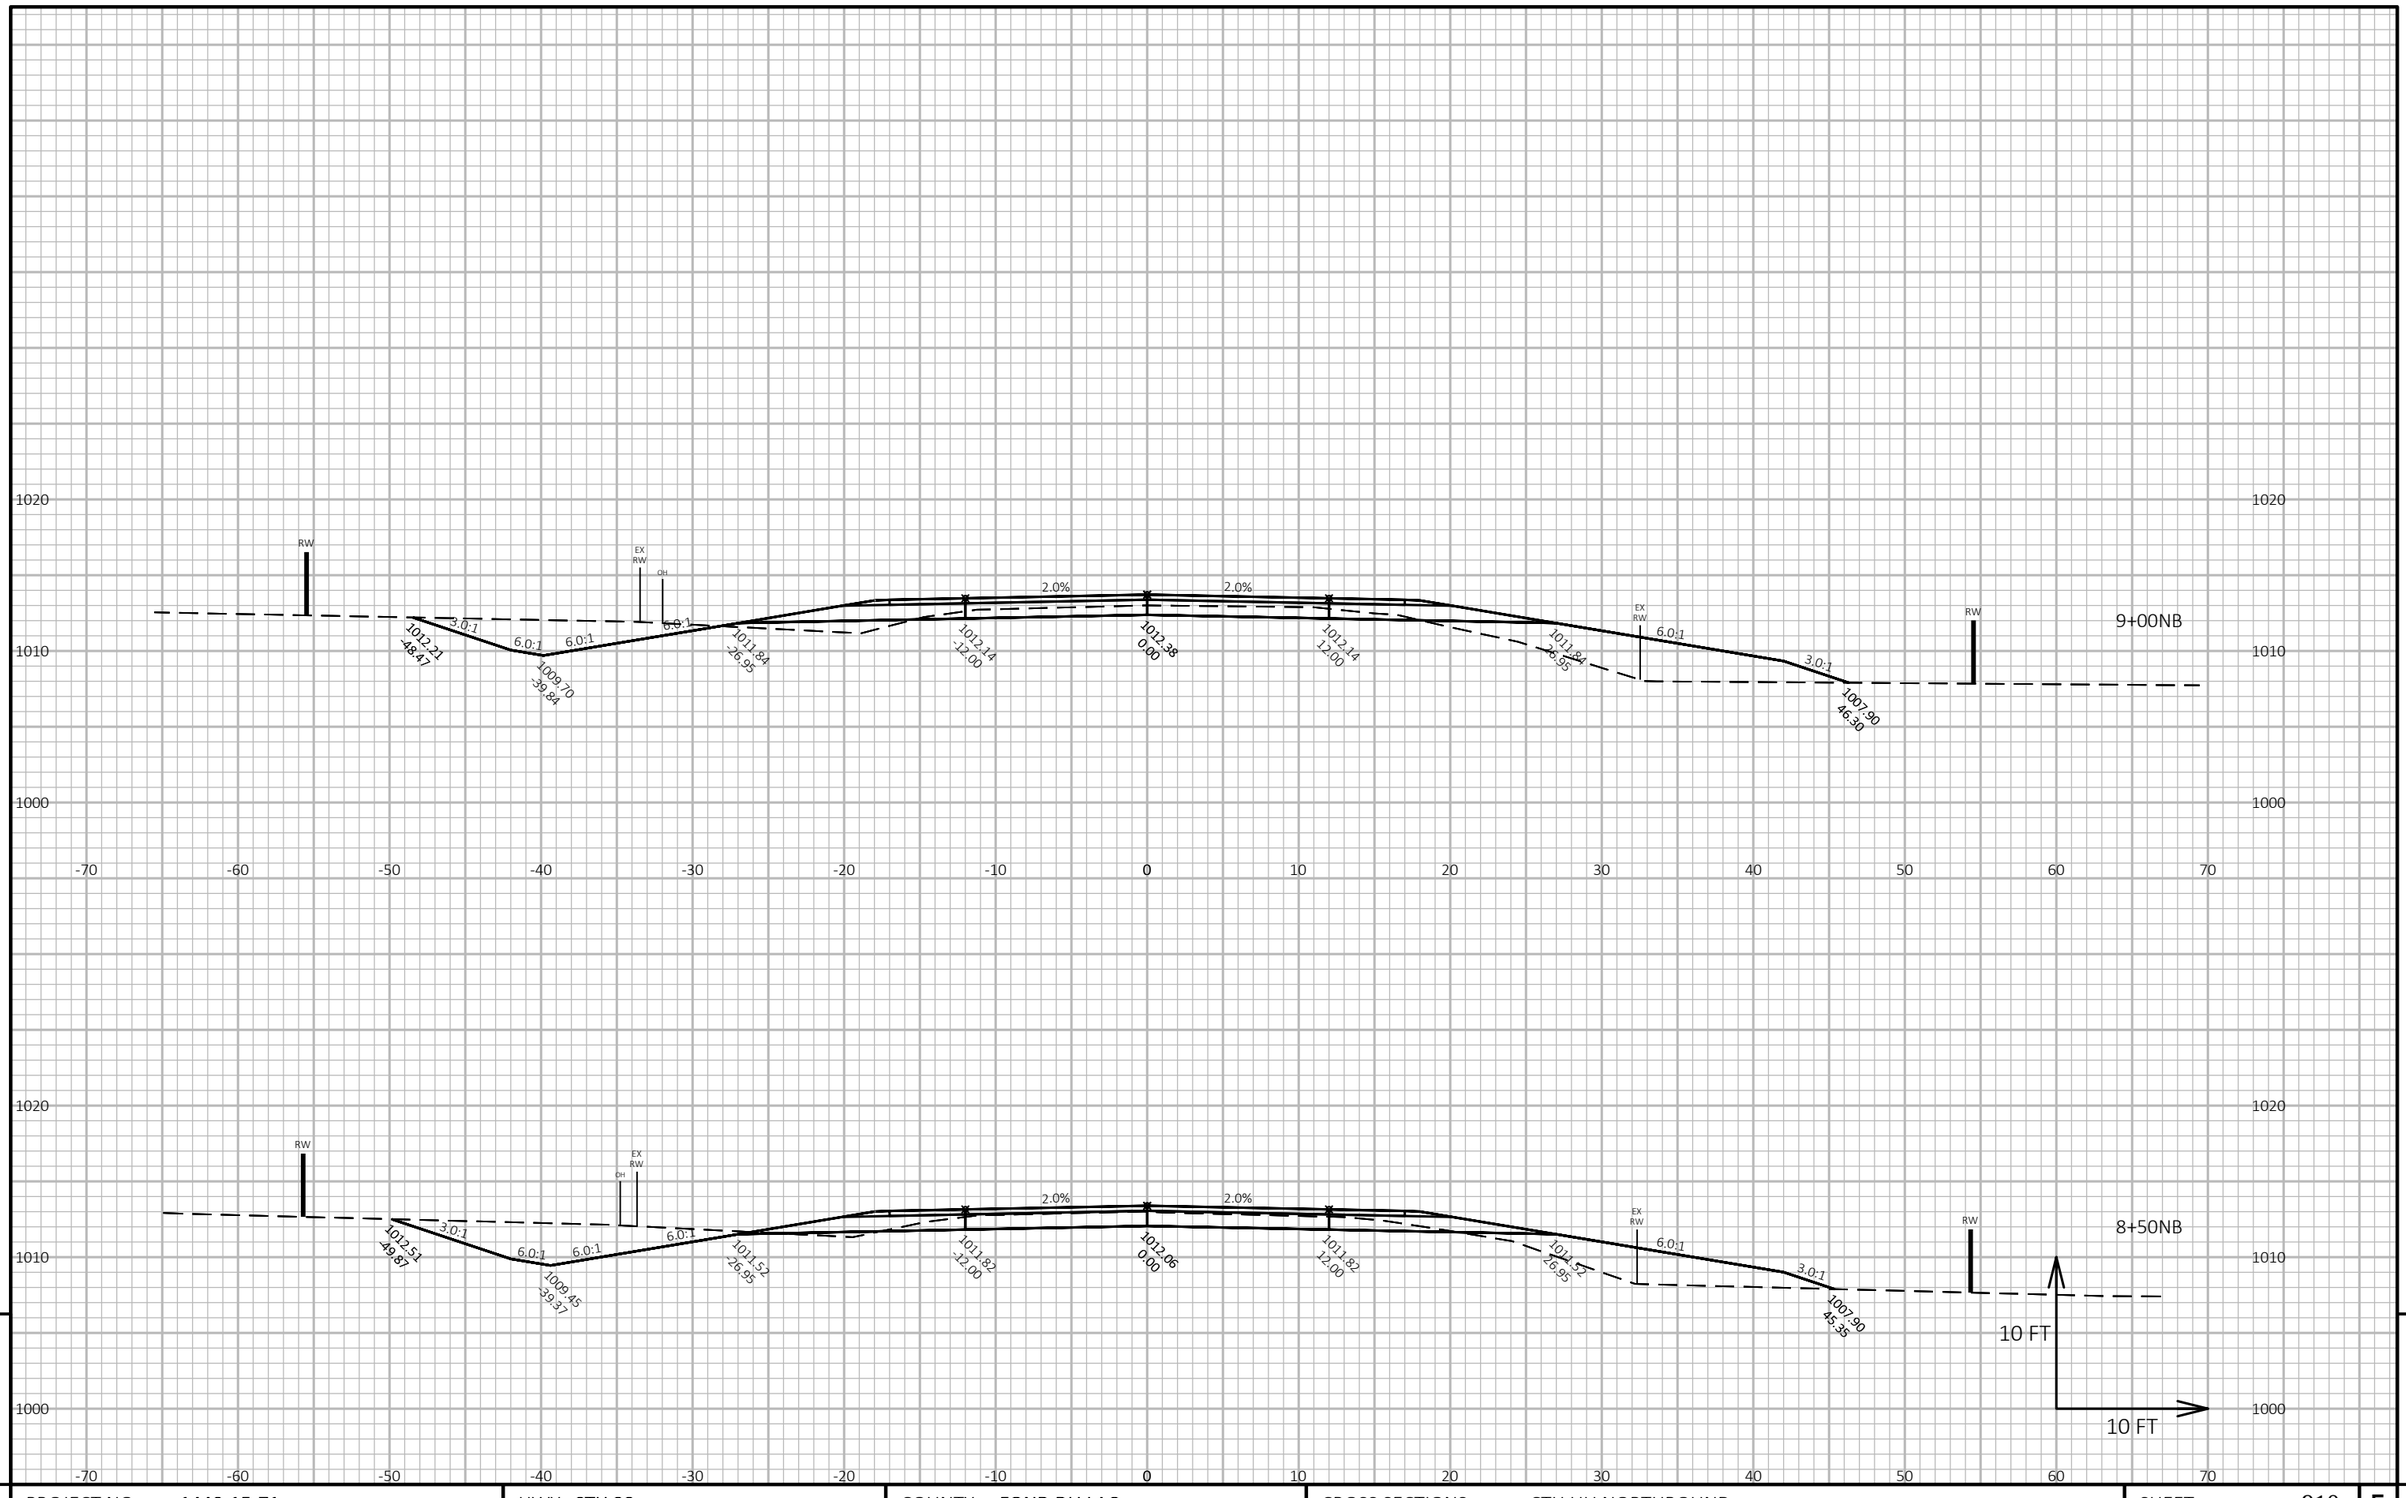

9

9


PROJECT NO: 1440-15-71	HWY: STH 23	COUNTY: FOND DU LAC	CROSS SECTIONS: CTH UU NORTHBOUND	SHEET 910	E

FILE NAME : J:\JOBS2014\20142023\CAD\TRANSPORTATION\DWG\SHEETSPLAN\CTH UU NB X-SEC.DWG
LAYOUT NAME - 3

PLOT DATE : 10/20/2019 9:07 PM PLOT BY : SCHULTZ, ANDREW K. PLOT NAME :

PLOT SCALE : 1 IN:10 FT HORZ. / 1 IN:10 FT VERT.

WISDOT/CADDS SHEET 49

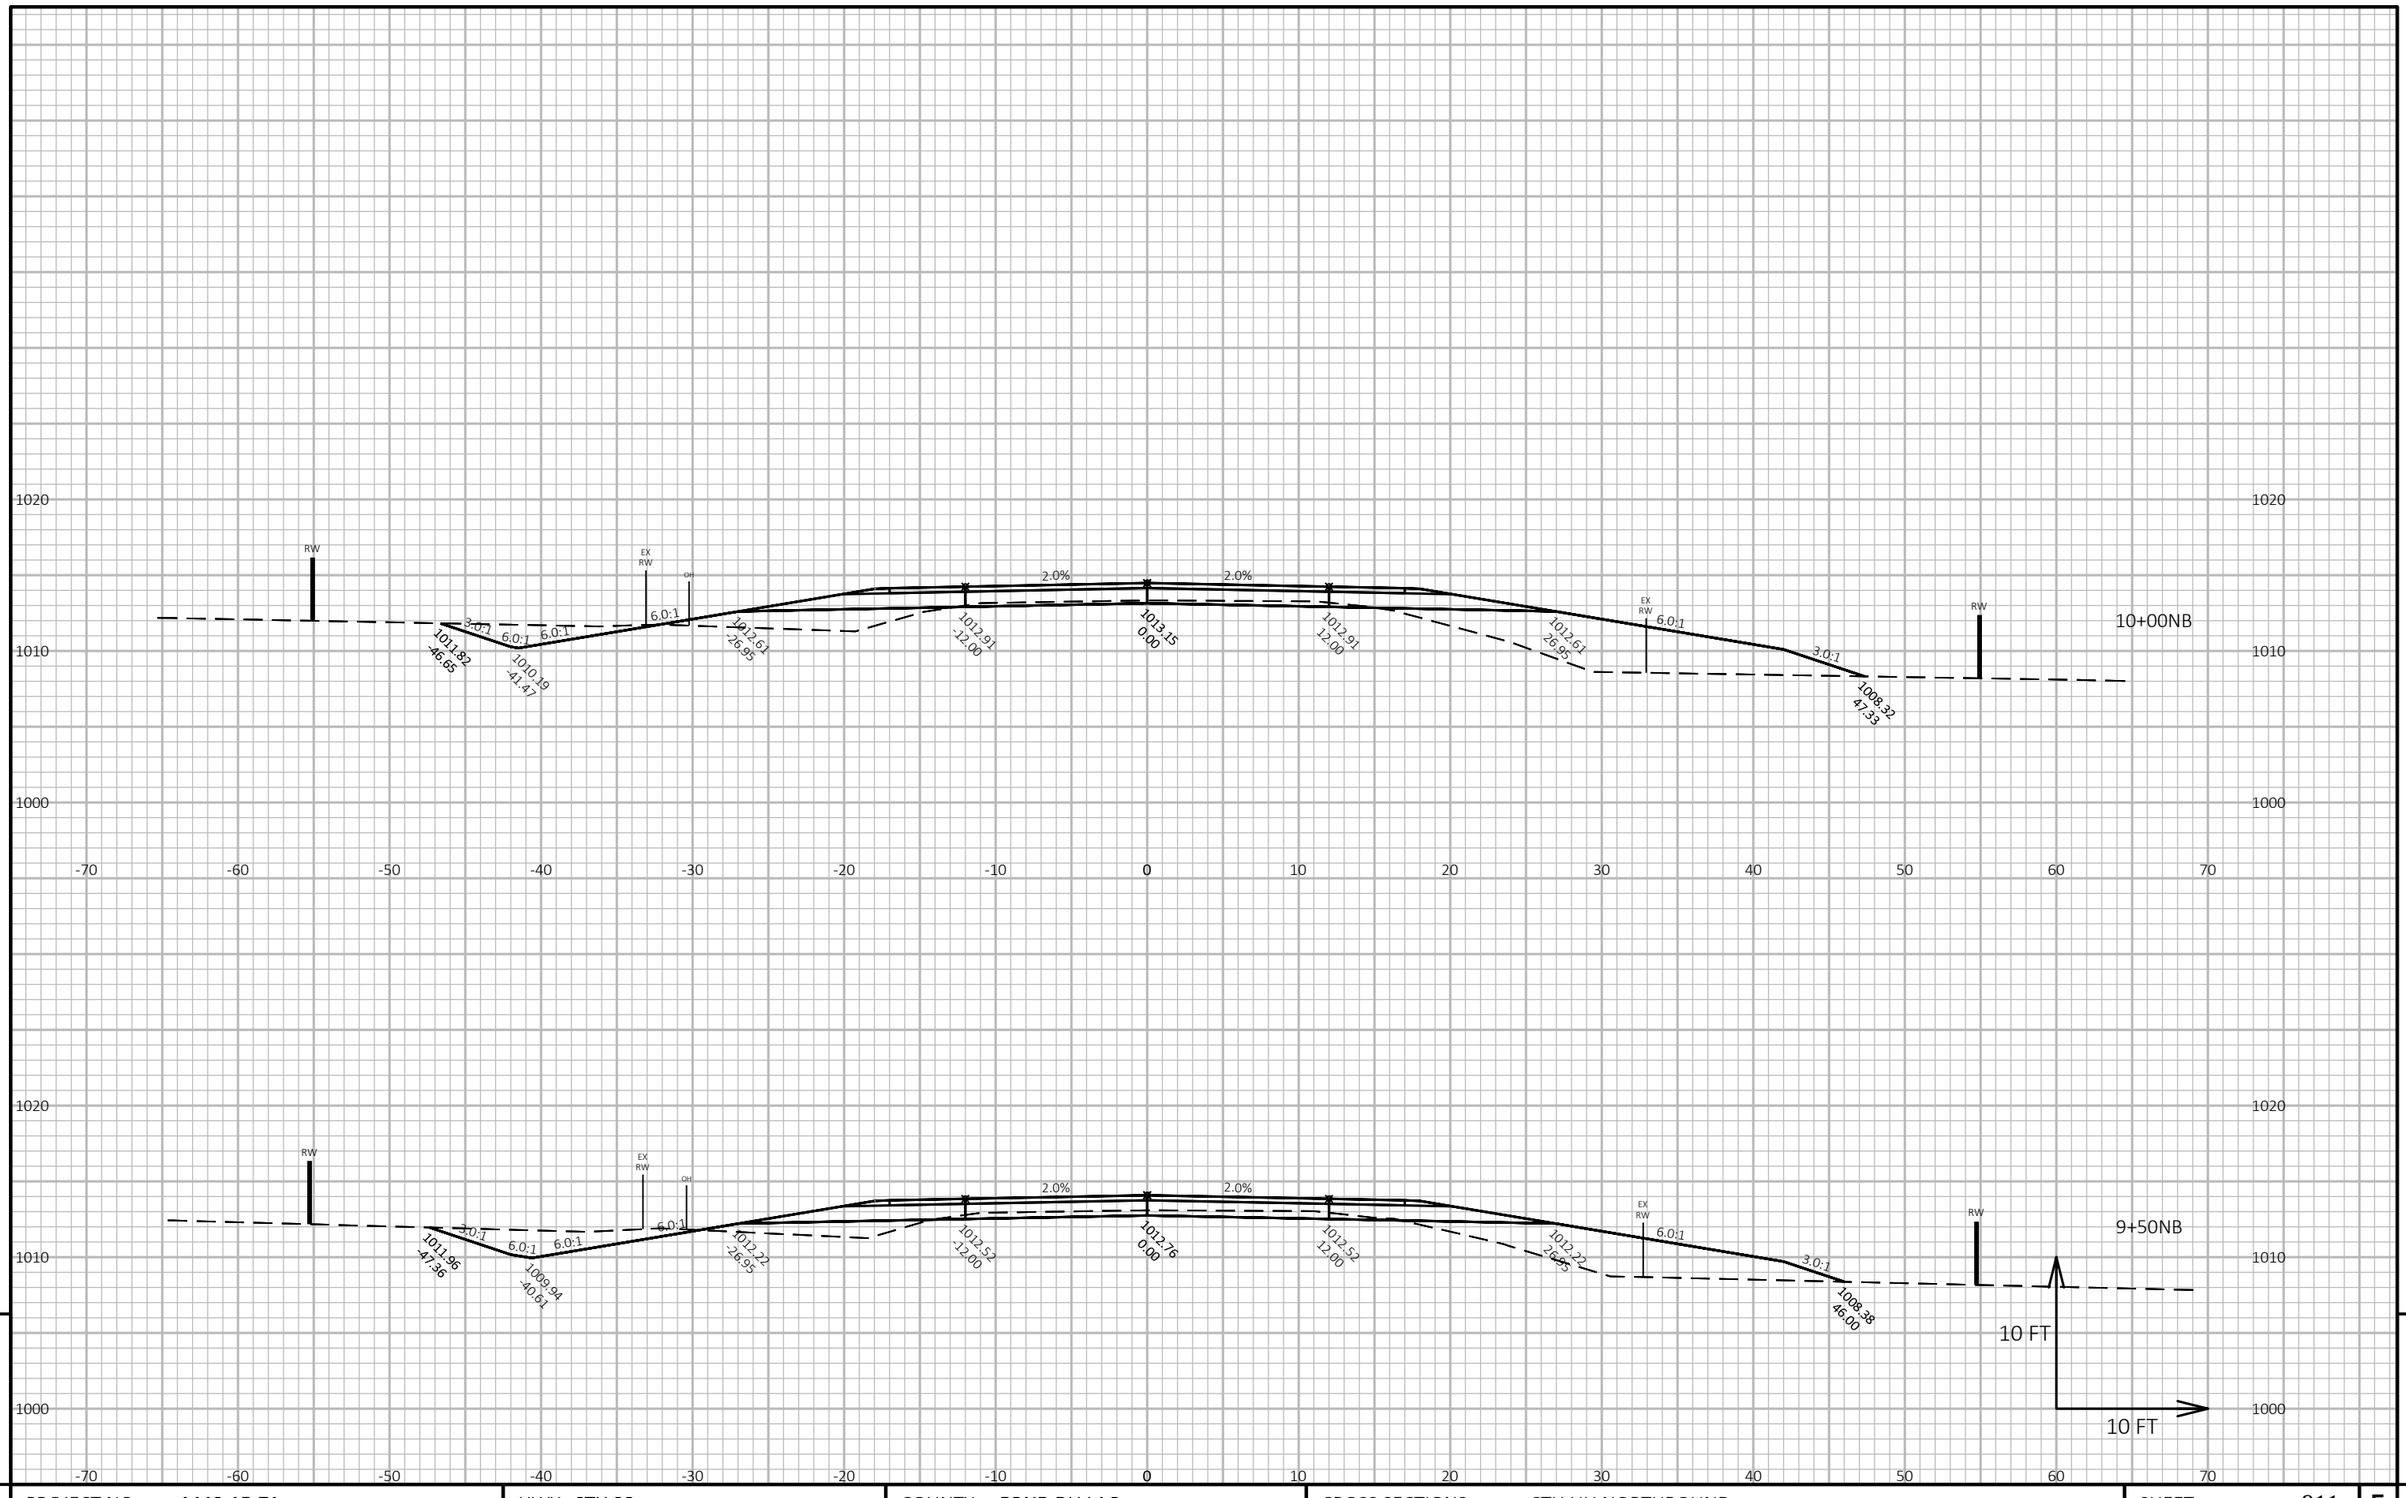

9

9


PROJECT NO: 1440-15-71	HWY: STH 23	COUNTY: FOND DU LAC	CROSS SECTIONS: CTH UU NORTHBOUND	SHEET 911	E

FILE NAME : J:\JOBS2014\20142023\CAD\TRANSPORTATION\DWG\SHEETSPLAN\CTH UU NB X-SEC.DWG
LAYOUT NAME - 4

PLOT DATE : 10/20/2019 9:07 PM PLOT BY : SCHULTZ, ANDREW K. PLOT NAME :

PLOT SCALE : 1 IN:10 FT HORZ. / 1 IN:10 FT VERT.

WISDOT/CADDS SHEET 49

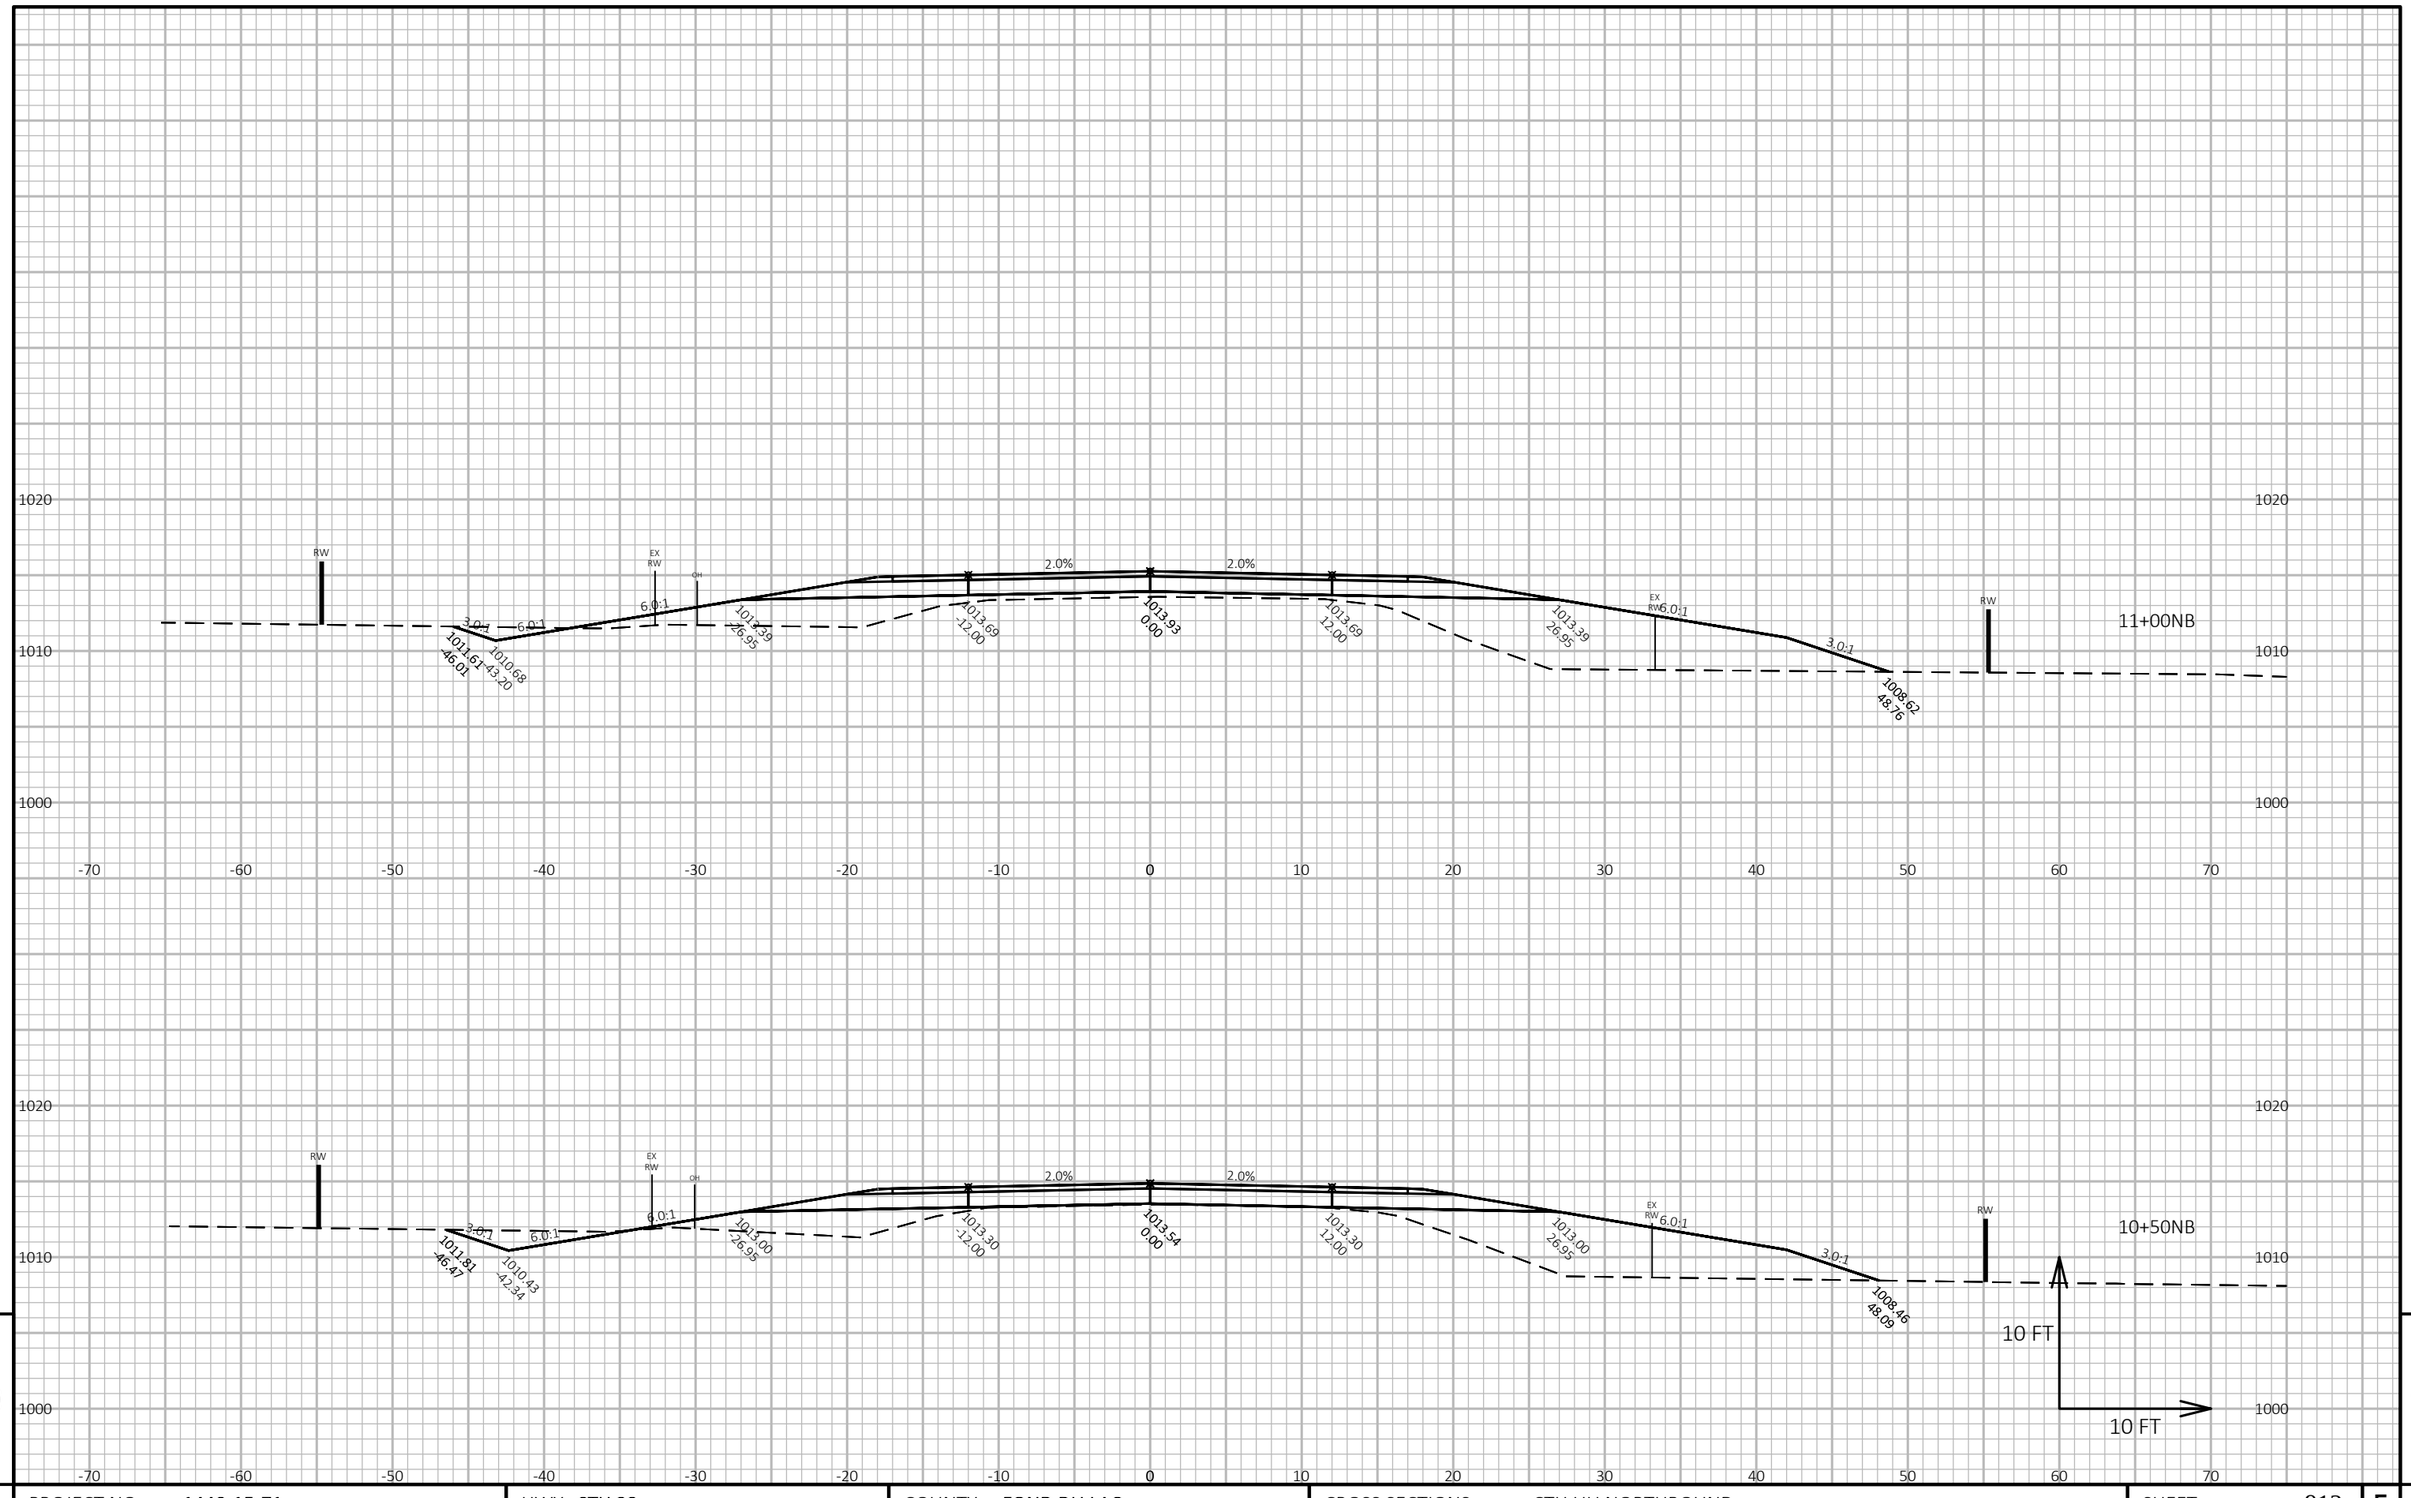

9

9


PROJECT NO: 1440-15-71	HWY: STH 23	COUNTY: FOND DU LAC	CROSS SECTIONS: CTH UU NORTHBOUND	SHEET 912	E

FILE NAME : J:\JOBS2014\20142023\CAD\TRANSPORTATION\DWG\SHEETSPLAN\CTH UU NB X-SEC.DWG
LAYOUT NAME - 5

PLOT DATE : 10/20/2019 9:07 PM PLOT BY : SCHULTZ, ANDREW K. PLOT NAME :

PLOT SCALE : 1 IN:10 FT HORZ. / 1 IN:10 FT VERT.

WISDOT/CADDS SHEET 49

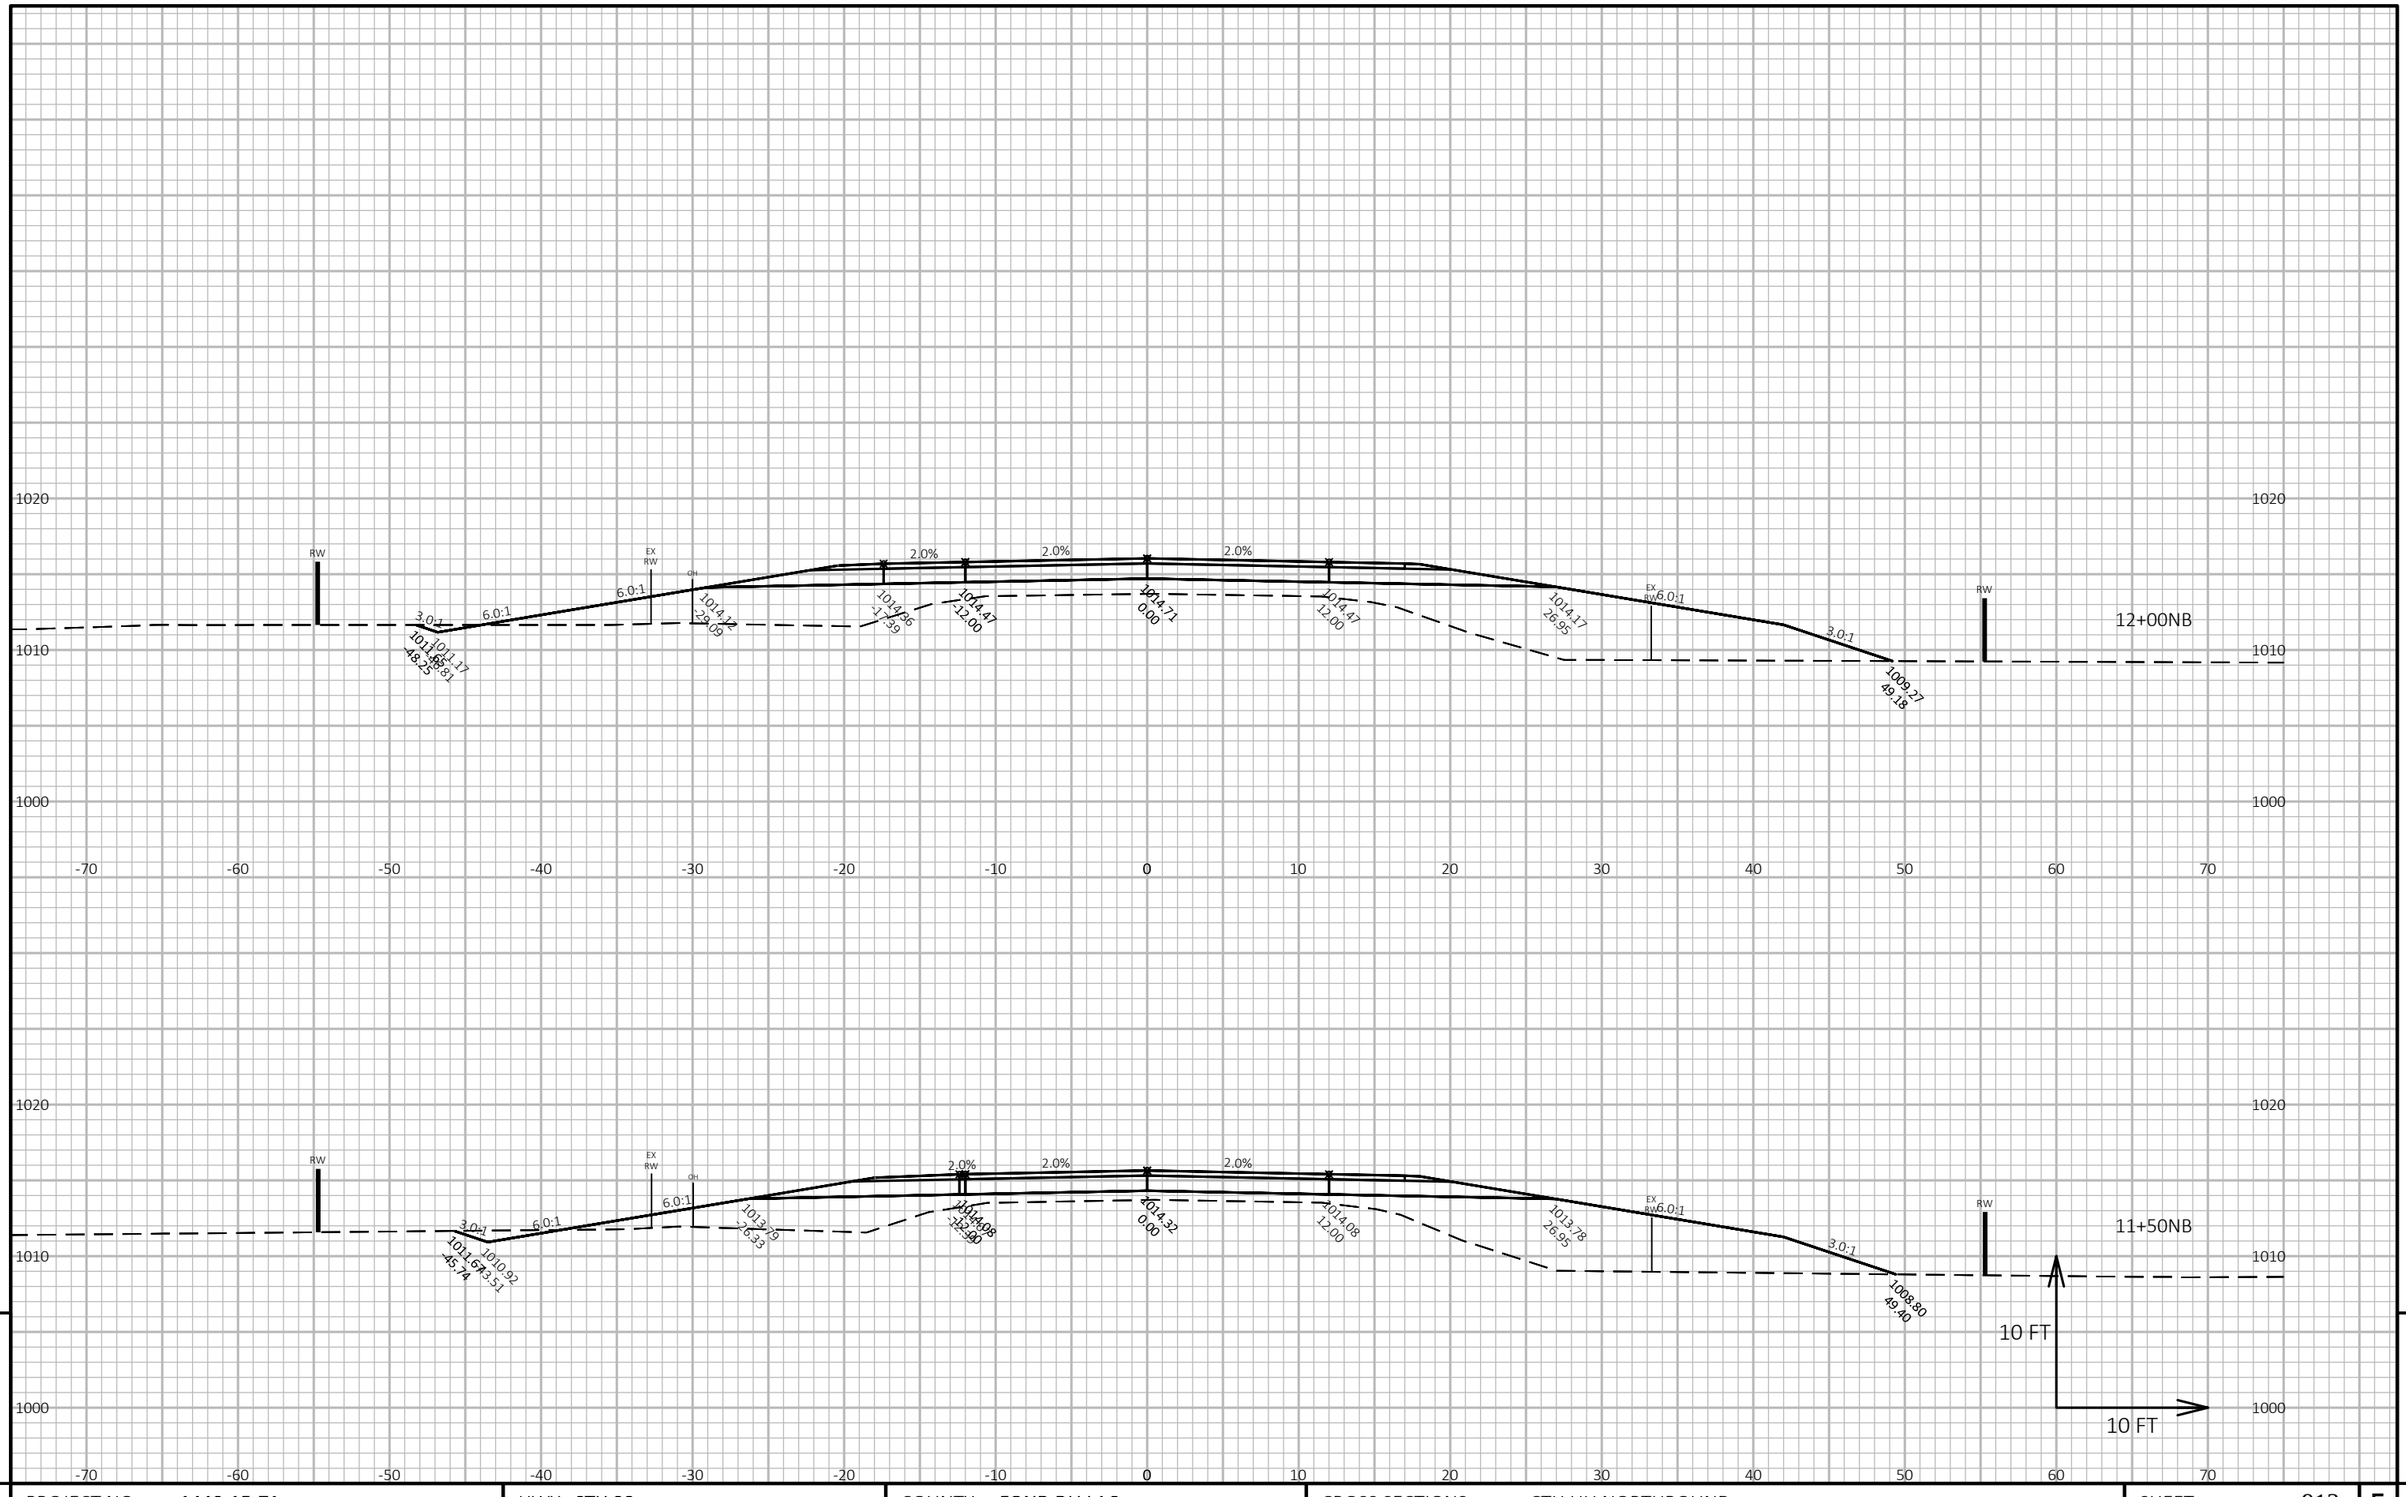


PROJECT NO: 1440-15-71	HWY: STH 23	COUNTY: FOND DU LAC	CROSS SECTIONS: CTH UU NORTHBOUND	SHEET 913	E

FILE NAME : J:\JOBS2014\20142023\CAD\TRANSPORTATION\DWG\SHEETSPLAN\CTH UU NB X-SEC.DWG
LAYOUT NAME - 6

PLOT DATE : 10/20/2019 9:08 PM PLOT BY : SCHULTZ, ANDREW K. PLOT NAME :

PLOT SCALE : 1 IN:10 FT HORZ. / 1 IN:10 FT VERT.

WISDOT/CADDS SHEET 49

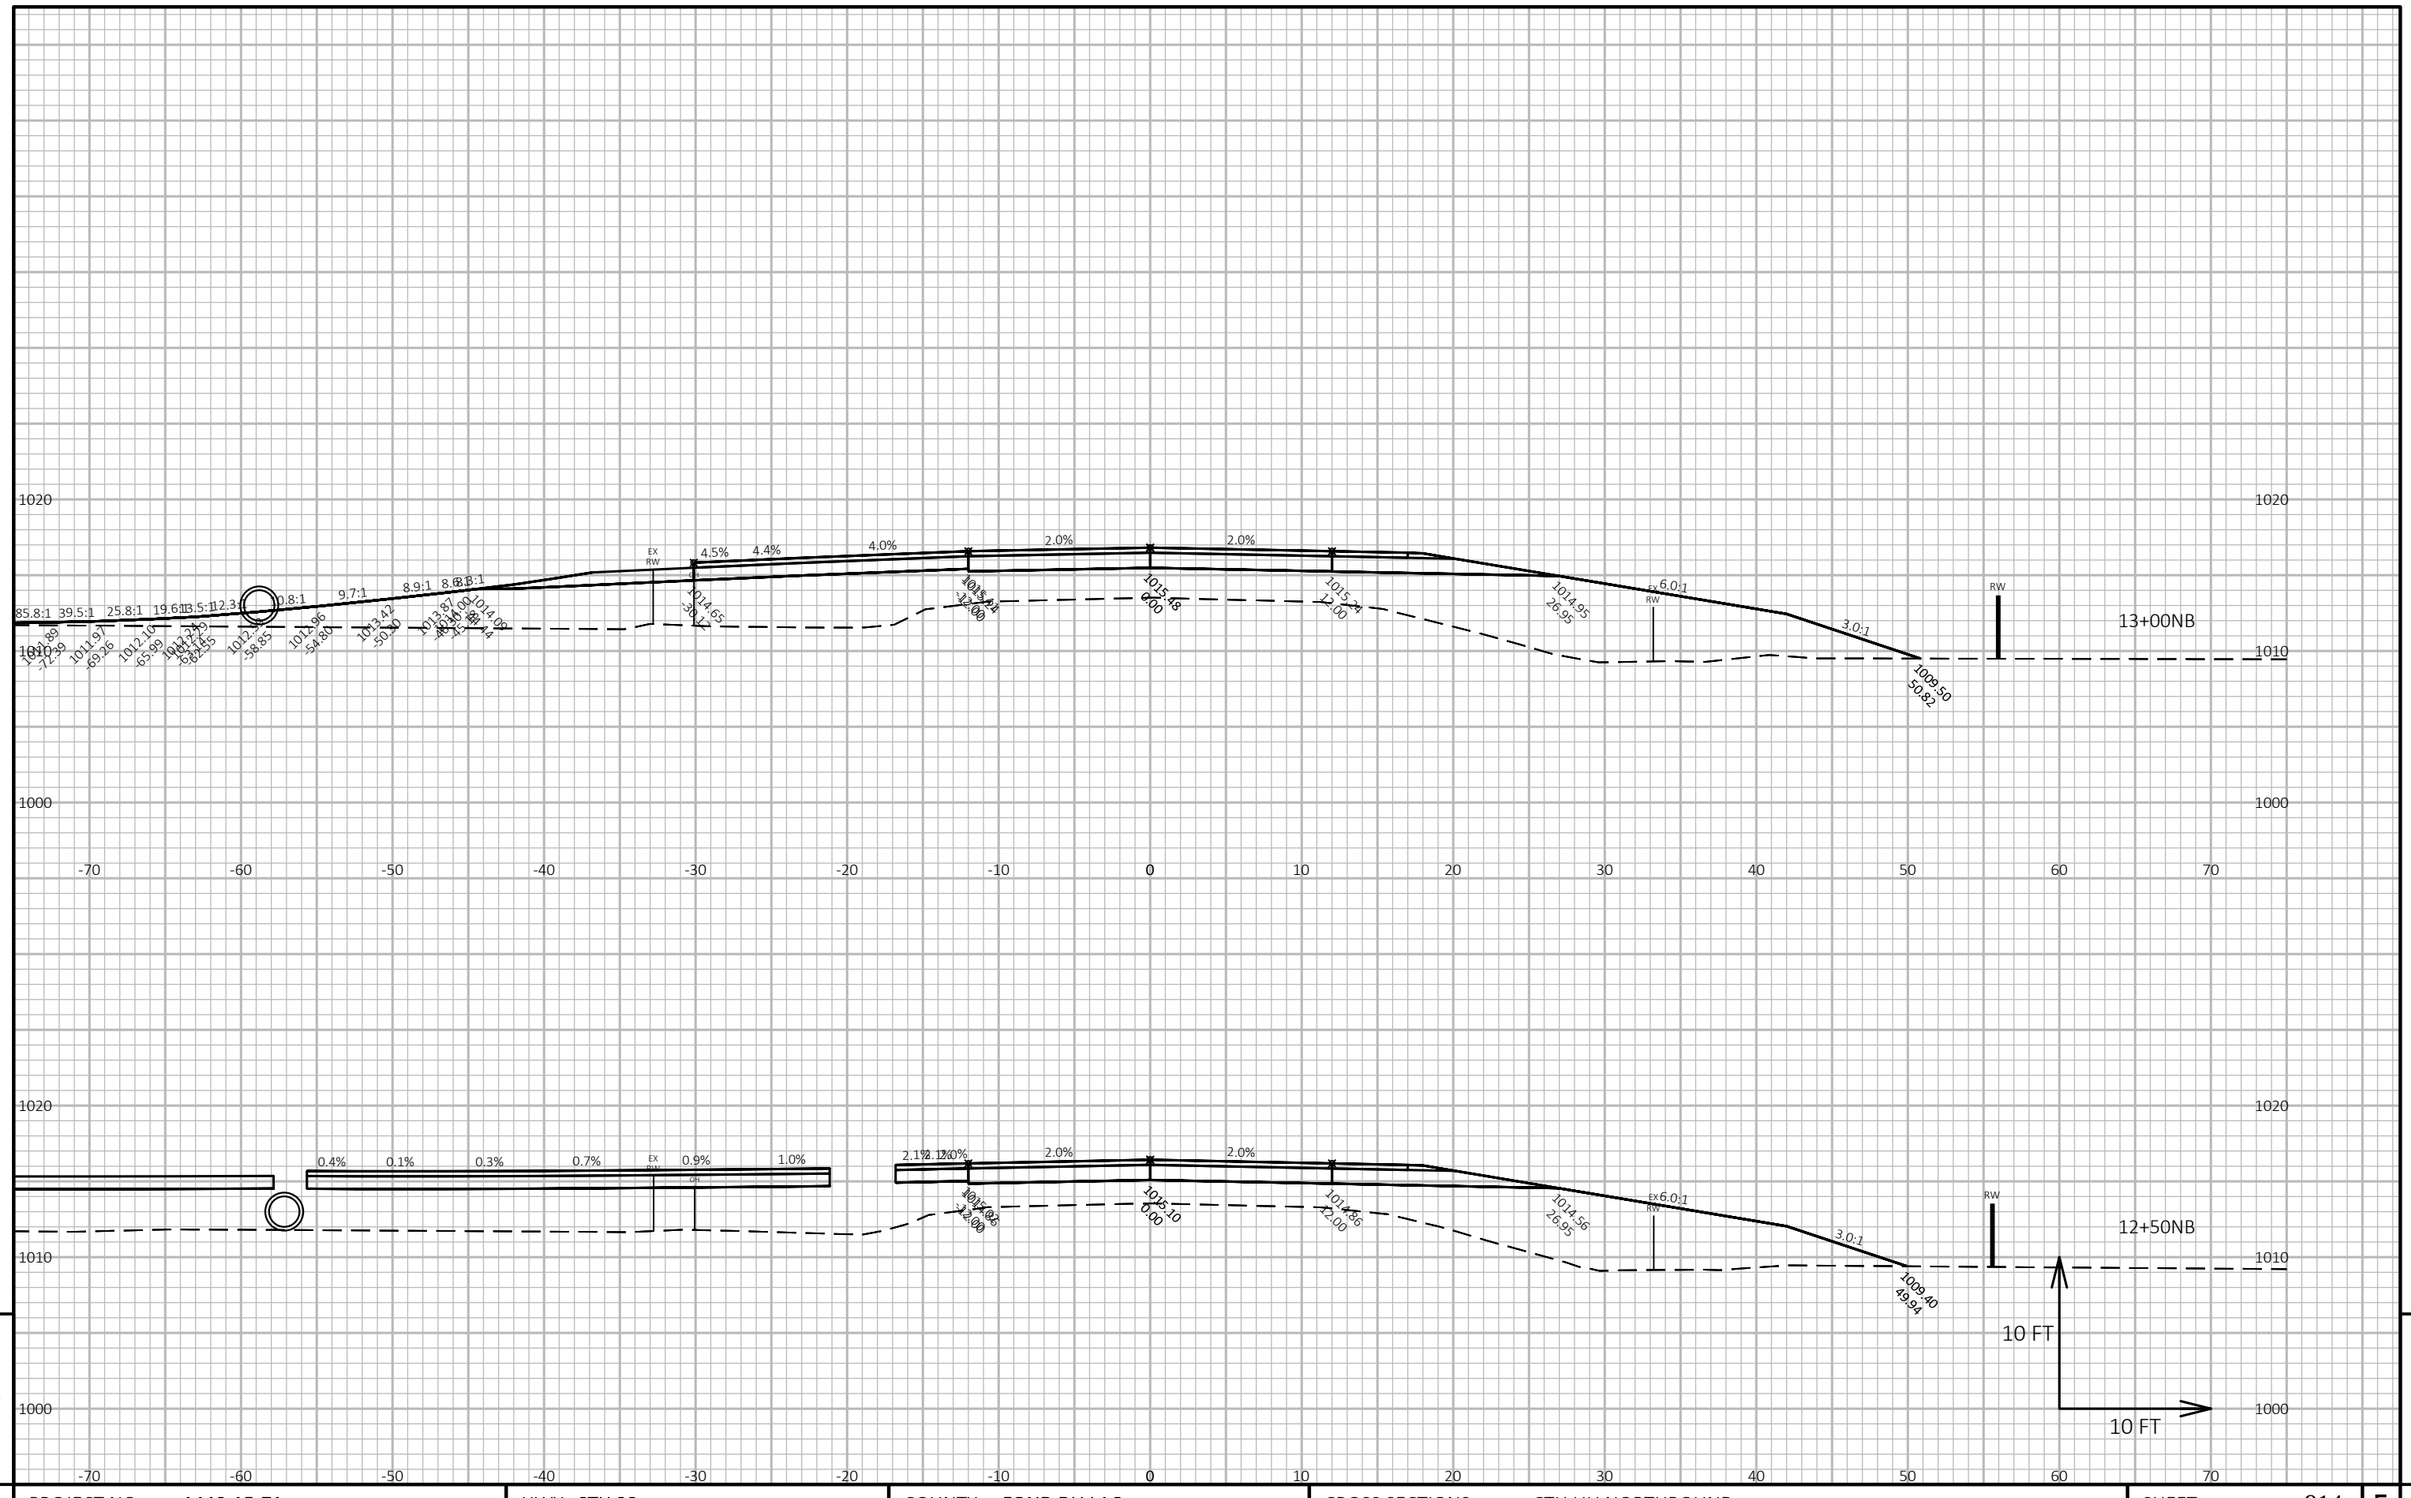

9

9


PROJECT NO: 1440-15-71	HWY: STH 23	COUNTY: FOND DU LAC	CROSS SECTIONS: CTH UU NORTHBOUND	SHEET 914	E

FILE NAME : J:\JOBS2014\20142023\CAD\TRANSPORTATION\DWG\SHEETSPLAN\CTH UU NB X-SEC.DWG
LAYOUT NAME - 7

PLOT DATE : 10/20/2019 9:08 PM PLOT BY : SCHULTZ, ANDREW K. PLOT NAME :

PLOT SCALE : 1 IN:10 FT HORZ. / 1 IN:10 FT VERT.

WISDOT/CADDS SHEET 49

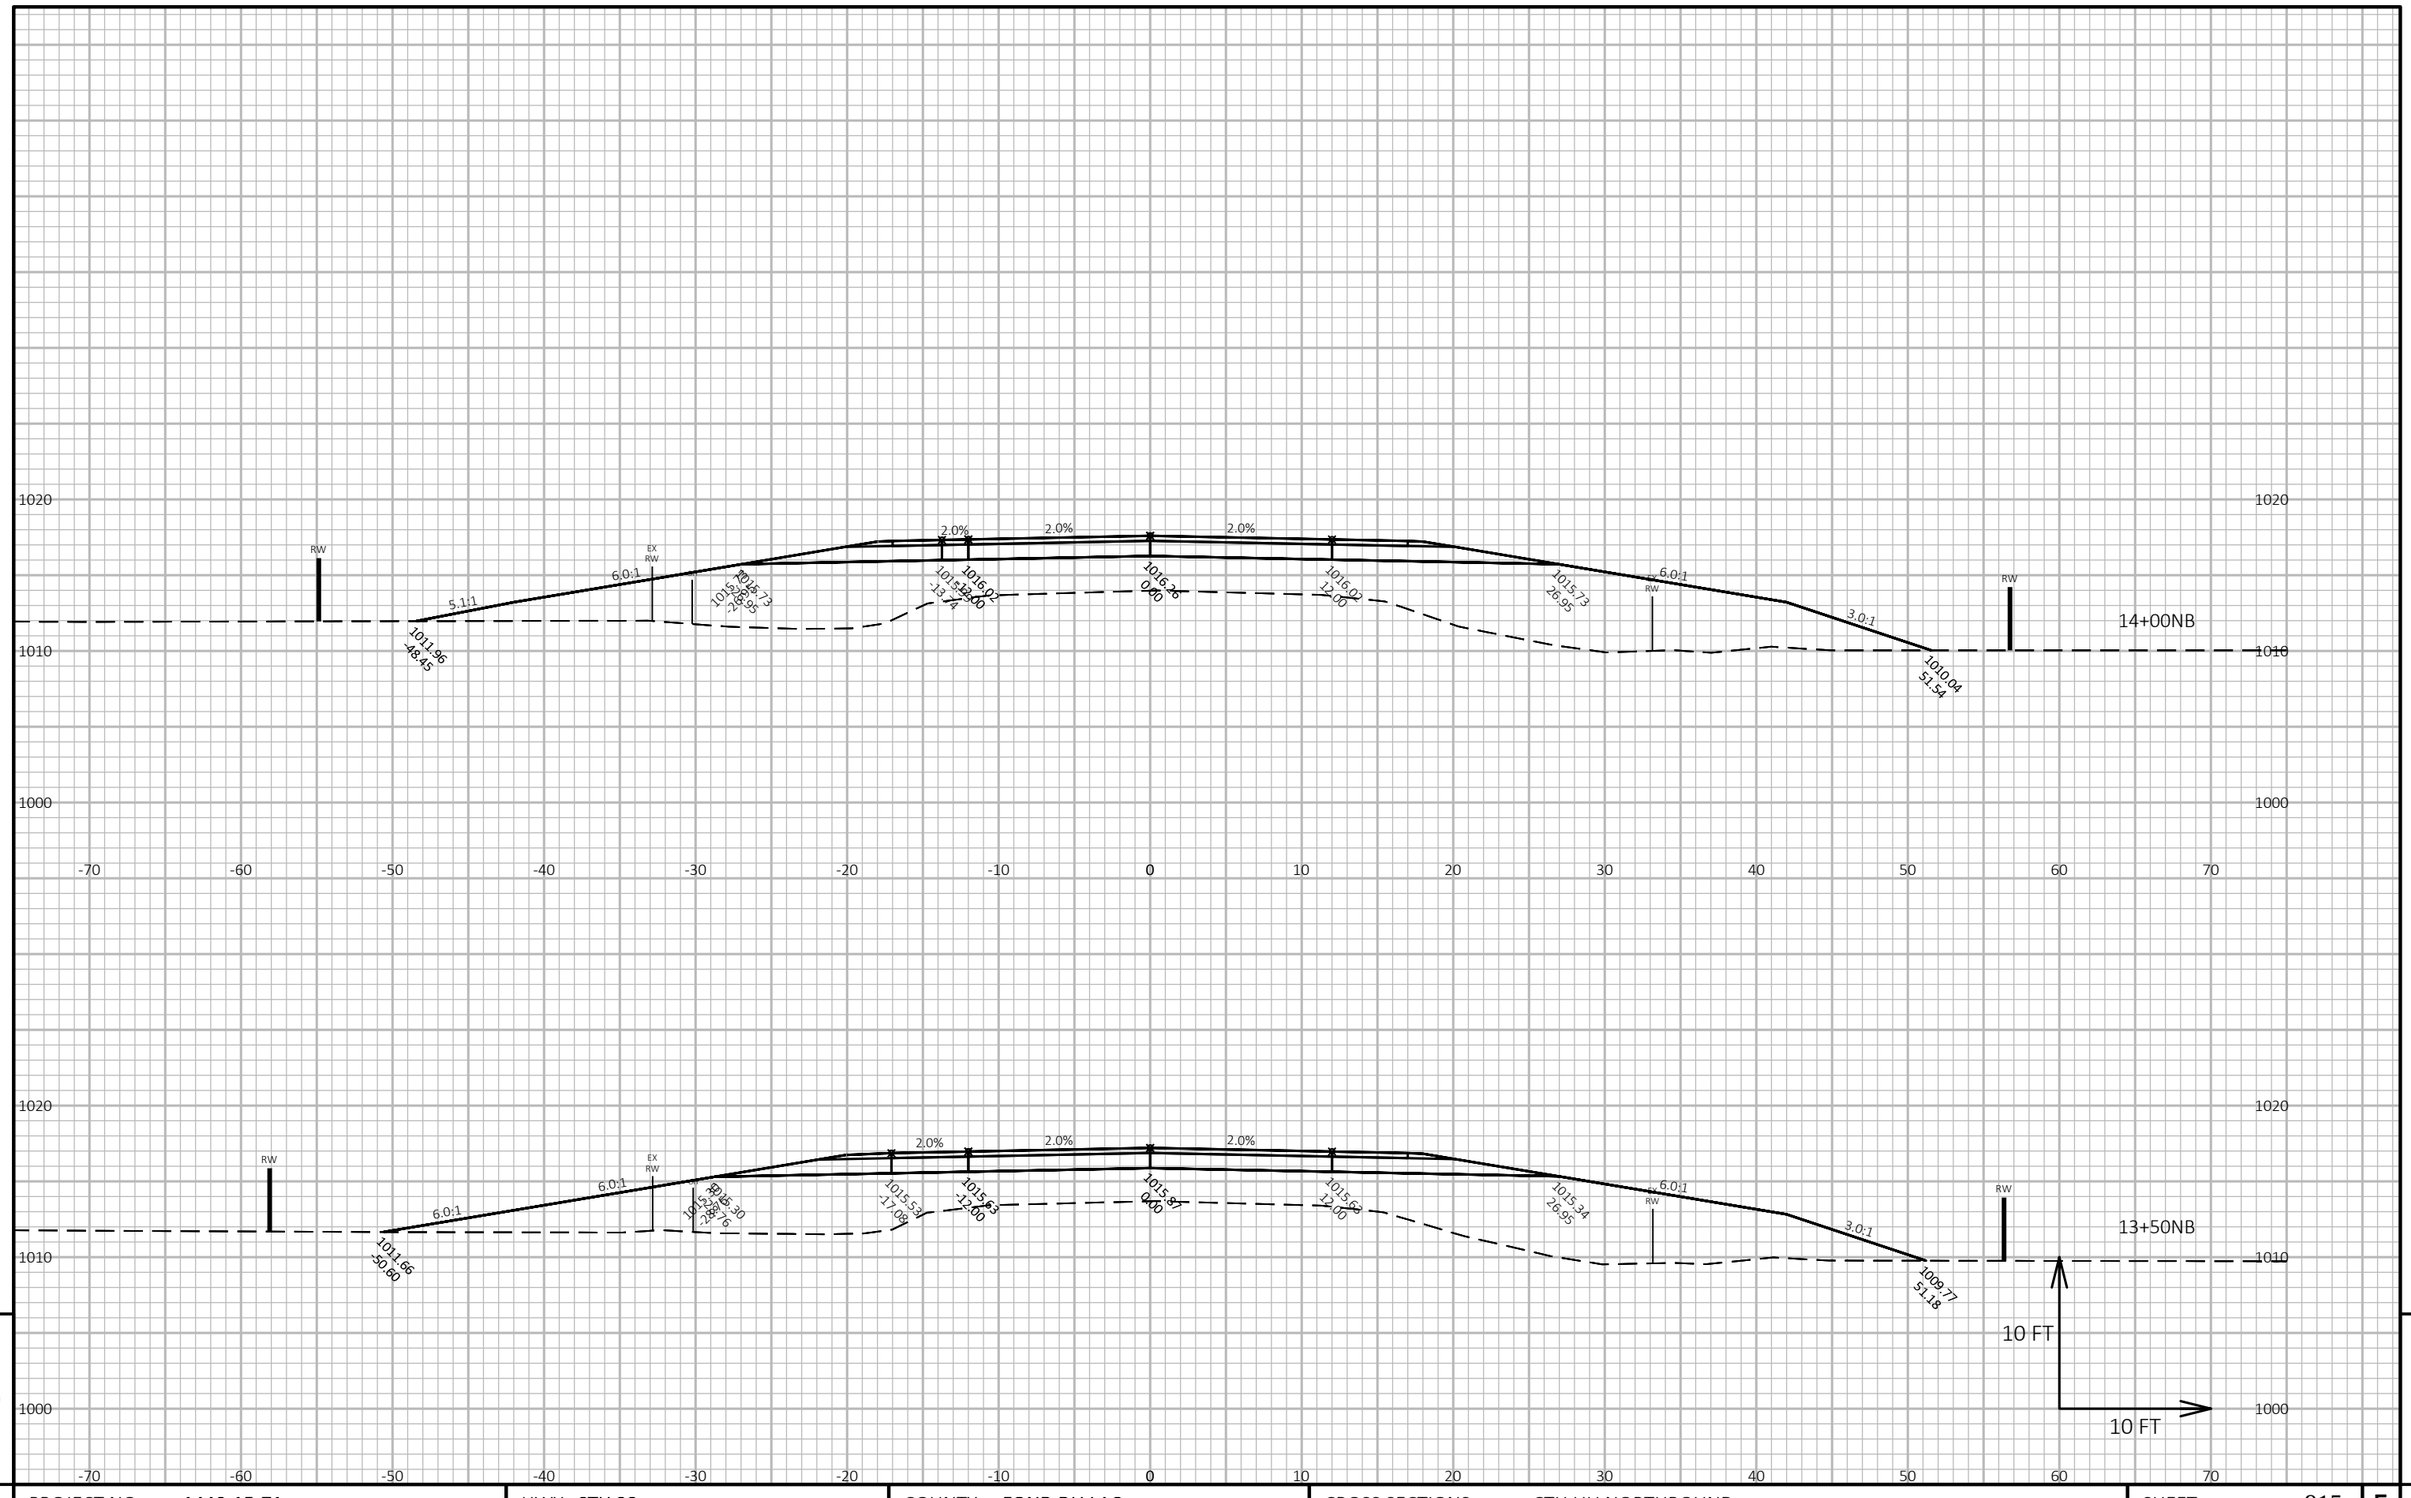

9

9


PROJECT NO: 1440-15-71	HWY: STH 23	COUNTY: FOND DU LAC	CROSS SECTIONS: CTH UU NORTHBOUND	SHEET 915	E

FILE NAME : J:\OBS2014\20142023\CAD\TRANSPORTATION\DWG\SHEETSPLAN\CTH UU NB X-SEC.DWG
LAYOUT NAME - 8

PLOT DATE : 10/20/2019 9:08 PM PLOT BY : SCHULTZ, ANDREW K. PLOT NAME :

PLOT SCALE : 1 IN:10 FT HORZ. / 1 IN:10 FT VERT.

WISDOT/CADDS SHEET 49

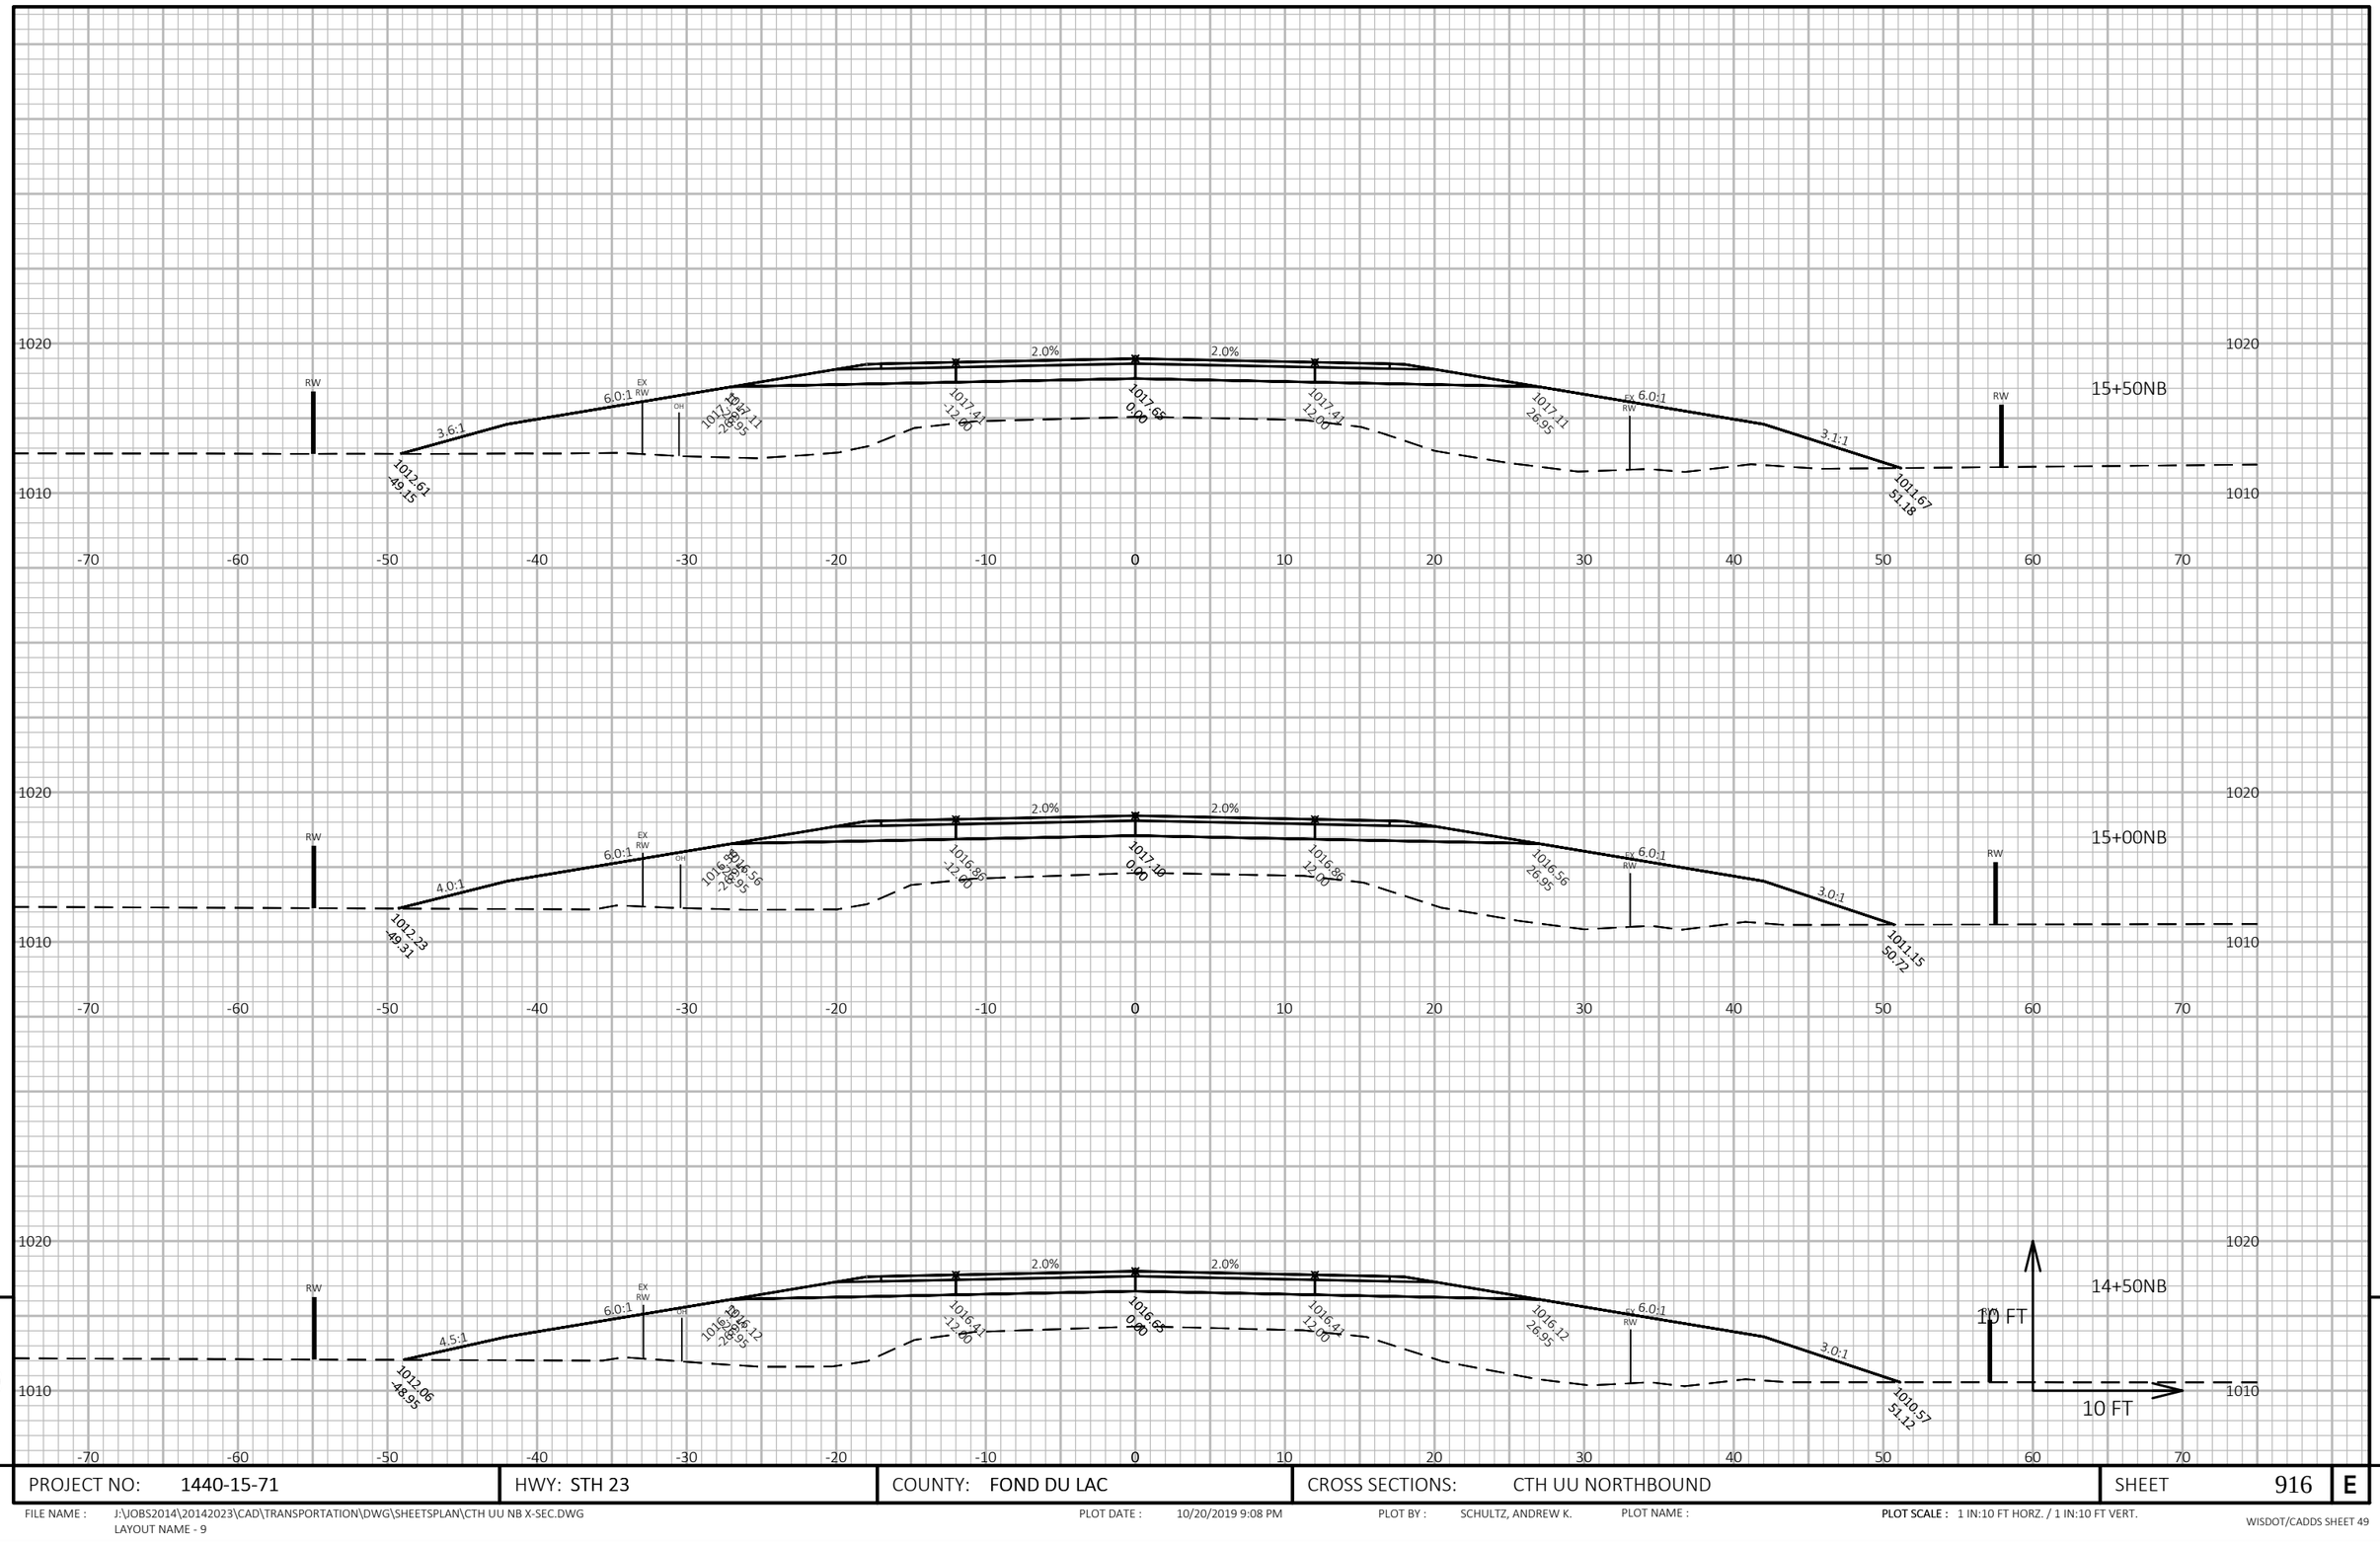

9


PROJECT NO: 1440-15-71	HWY: STH 23	COUNTY: FOND DU LAC	CROSS SECTIONS: CTH UU NORTHBOUND	SHEET 916	E

FILE NAME : J:\JOBS2014\20142023\CAD\TRANSPORTATION\DWG\SHEETSPLAN\CTH UU NB X-SEC.DWG
LAYOUT NAME - 9

PLOT DATE : 10/20/2019 9:08 PM PLOT BY : SCHULTZ, ANDREW K. PLOT NAME :

PLOT SCALE : 1 IN:10 FT HORZ. / 1 IN:10 FT VERT.

WISDOT/CADDS SHEET 49

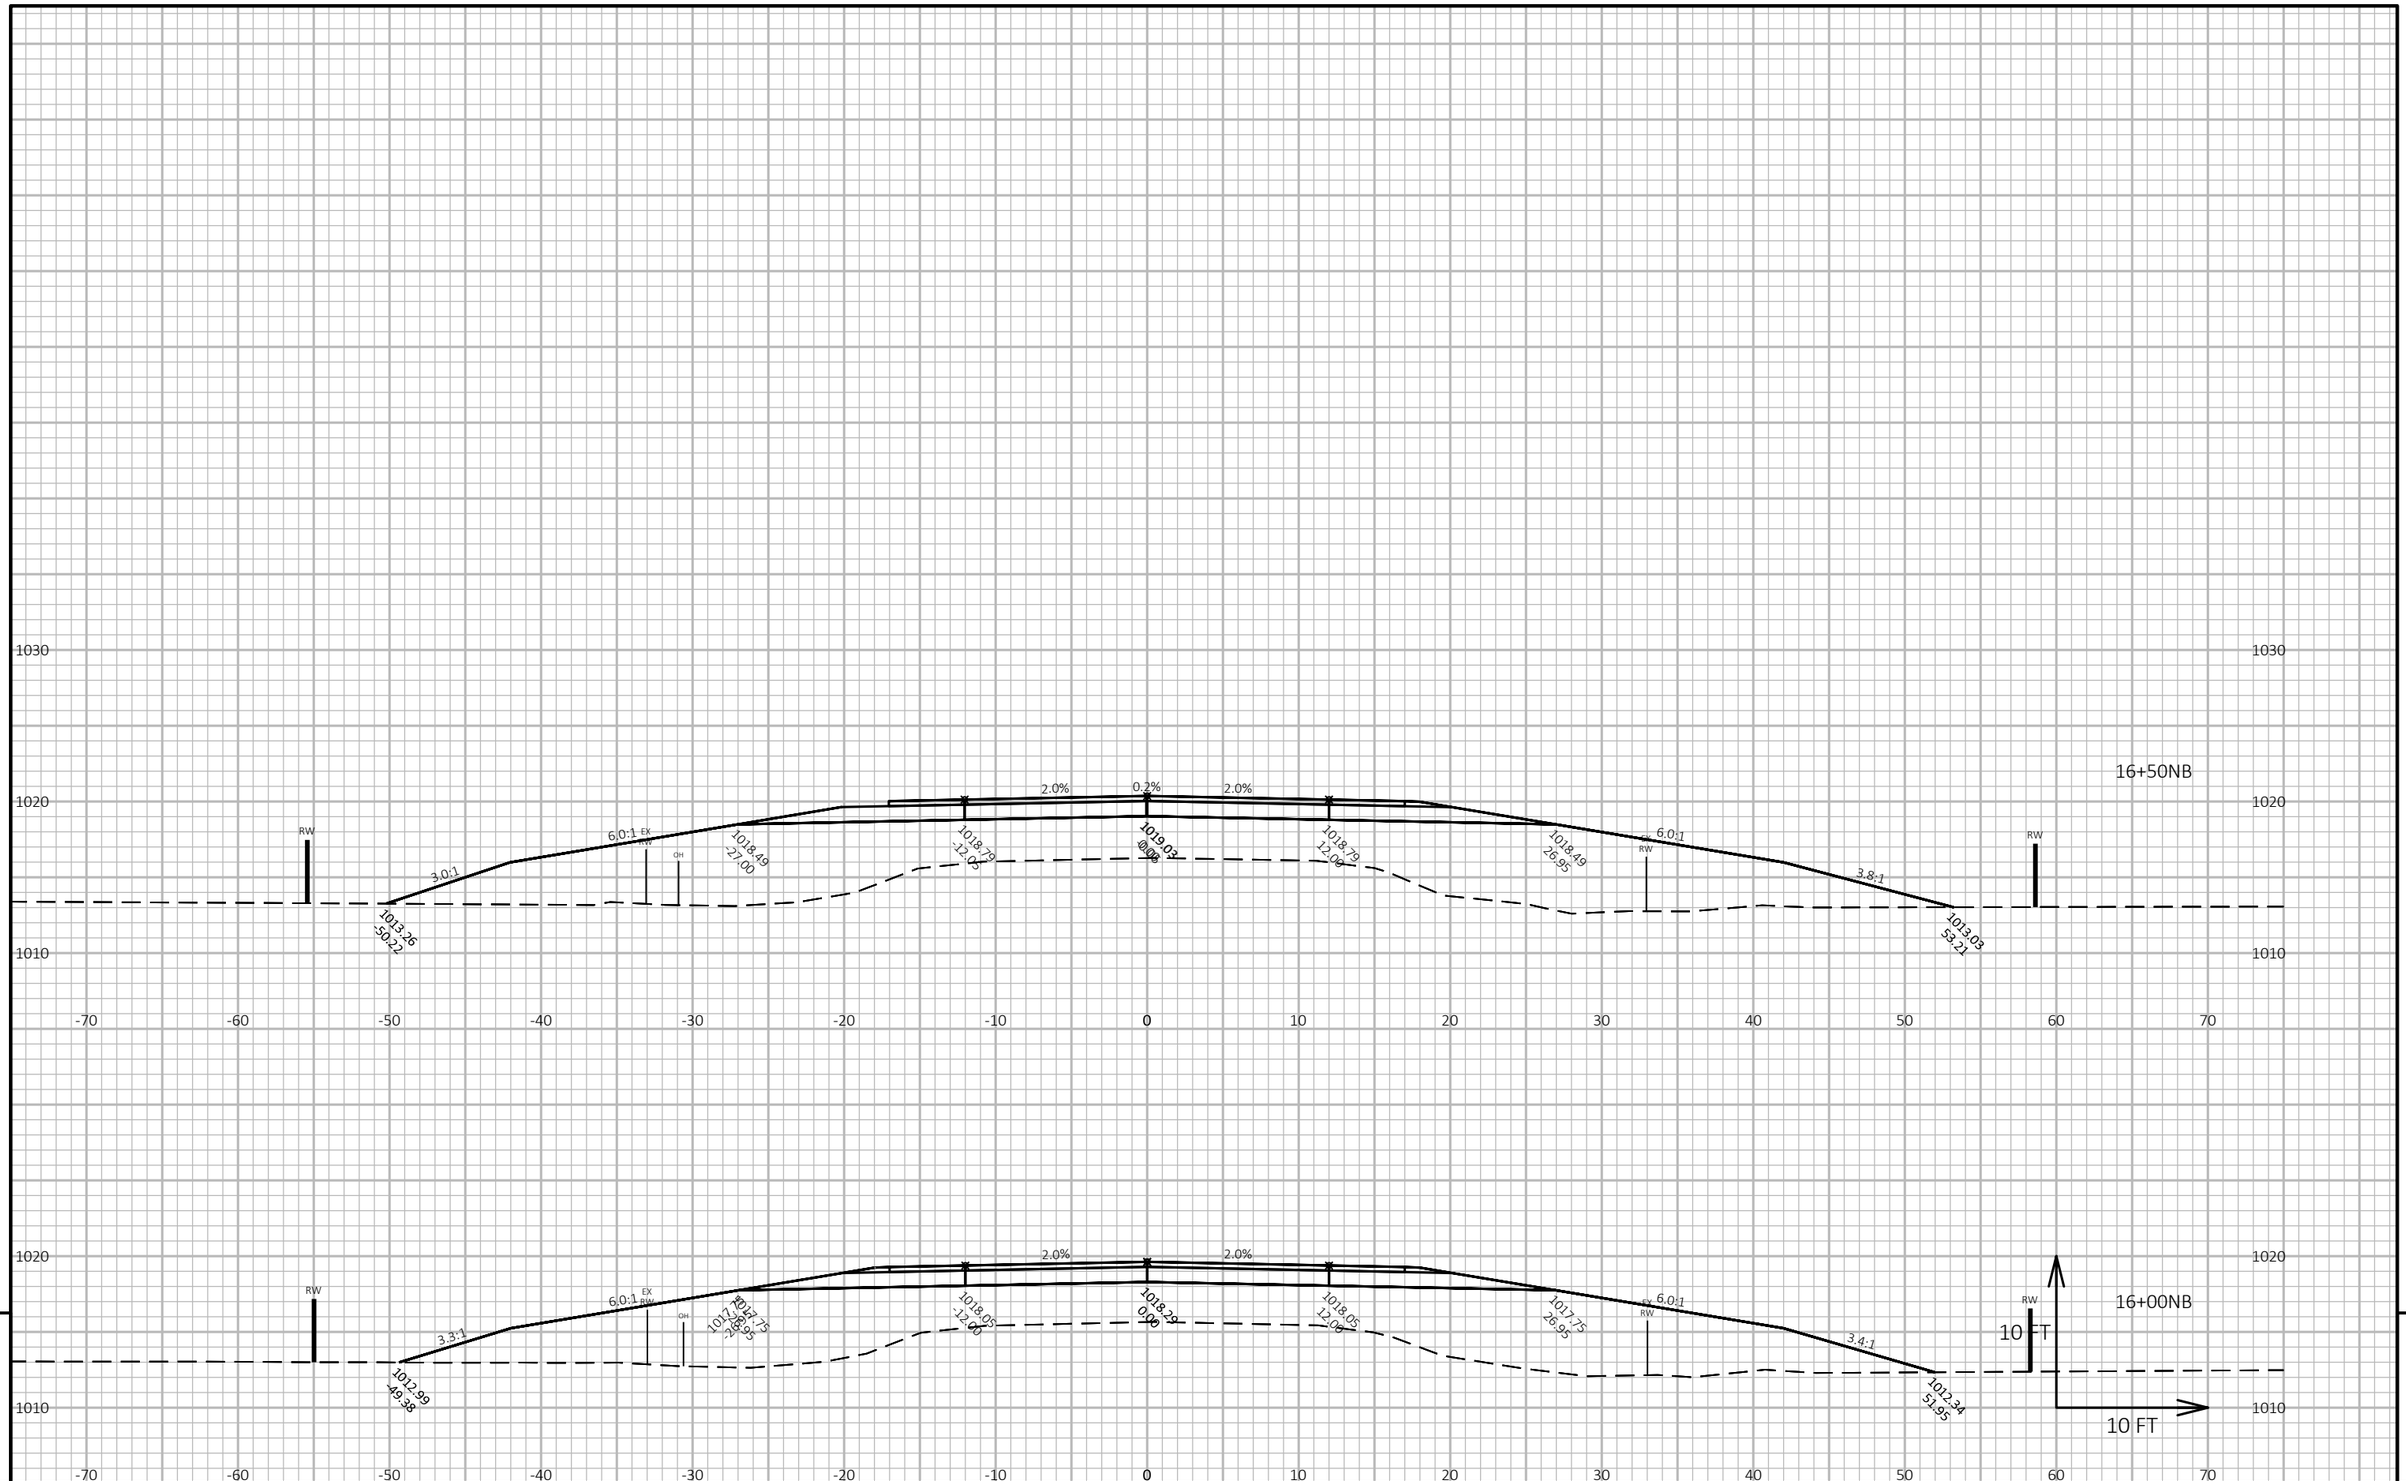

9


9

PROJECT NO: 1440-15-71	HWY: STH 23	COUNTY: FOND DU LAC	CROSS SECTIONS: CTH UU NORTHBOUND	SHEET 917	E

FILE NAME : J:\JOBS2014\20142023\CAD\TRANSPORTATION\DWG\SHEETSPLAN\CTH UU NB X-SEC.DWG
LAYOUT NAME - 10

PLOT DATE : 10/20/2019 9:08 PM PLOT BY : SCHULTZ, ANDREW K. PLOT NAME : **PLOT SCALE :** 1 IN:10 FT HORZ. / 1 IN:10 FT VERT.

WISDOT/CADDS SHEET 49

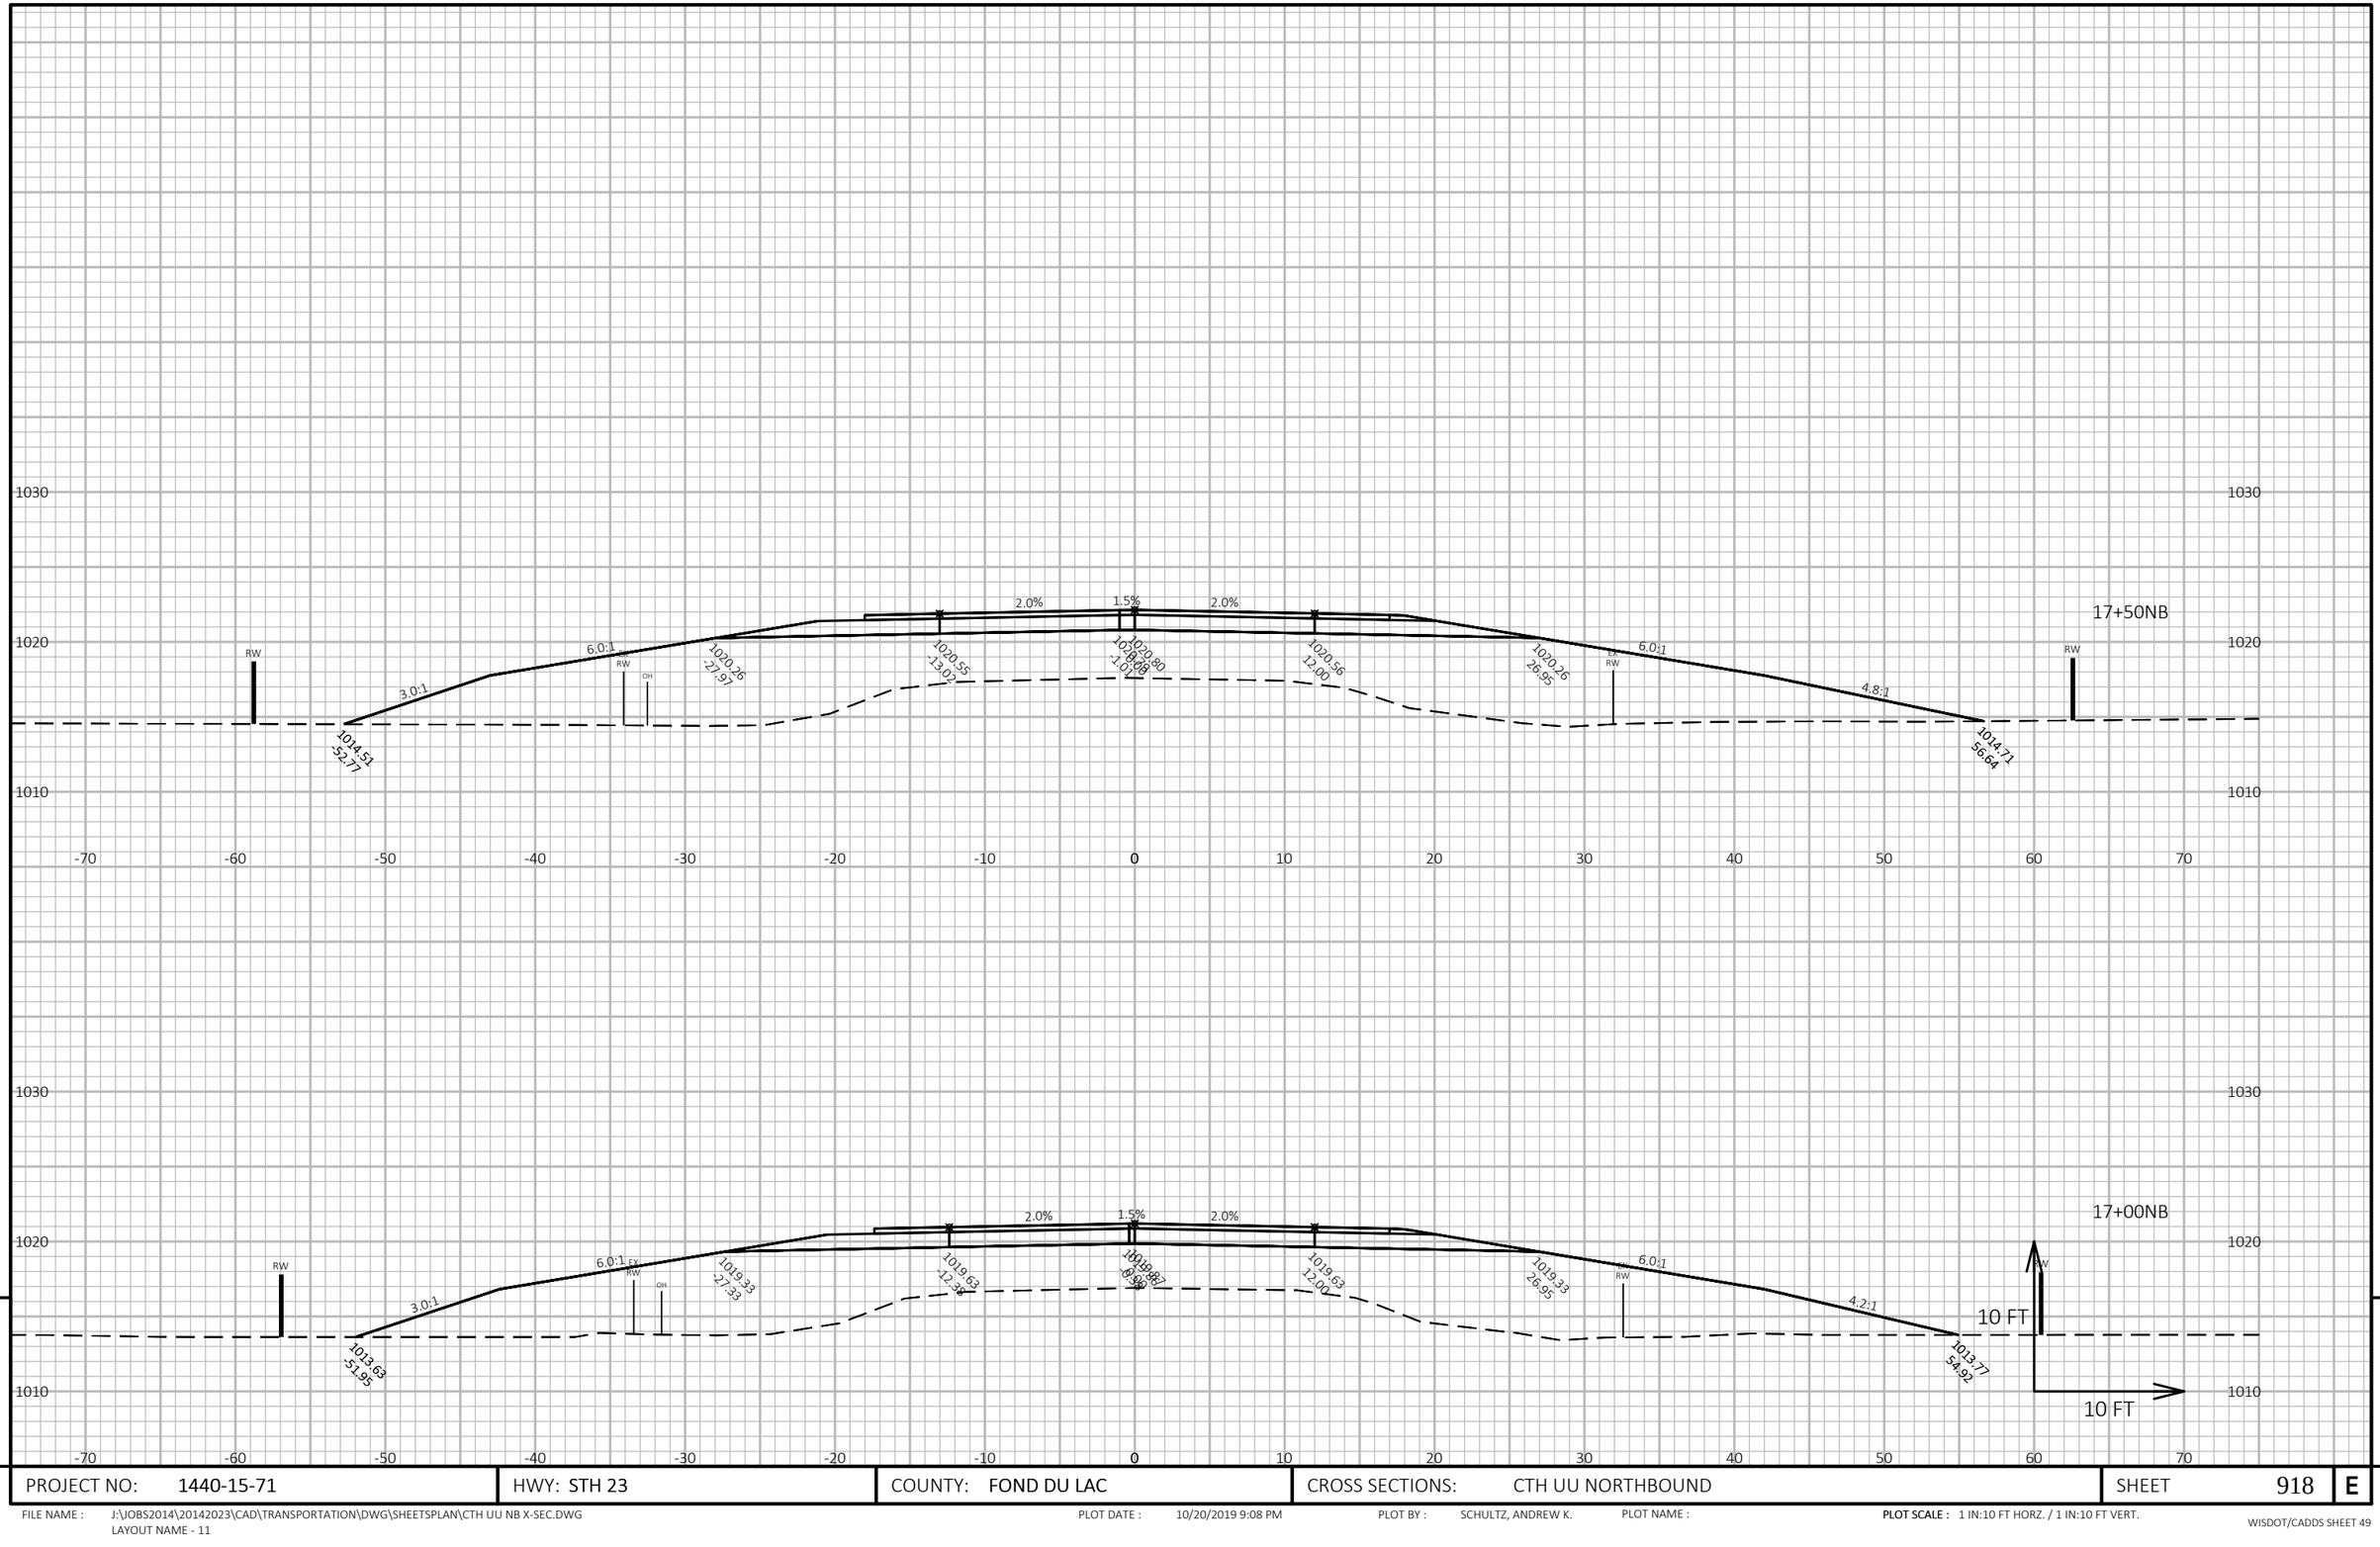


9

9

PROJECT NO: 1440-15-71	HWY: STH 23	COUNTY: FOND DU LAC	CROSS SECTIONS: CTH UU NORTHBOUND	SHEET 918	E

FILE NAME : J:\JOBS2014\20142023\CAD\TRANSPORTATION\DWG\SHEETSPLAN\CTH UU NB X-SEC.DWG
LAYOUT NAME - 11

PLOT DATE : 10/20/2019 9:08 PM PLOT BY : SCHULTZ, ANDREW K. PLOT NAME : PLOT SCALE : 1 IN:10 FT HORZ. / 1 IN:10 FT VERT.

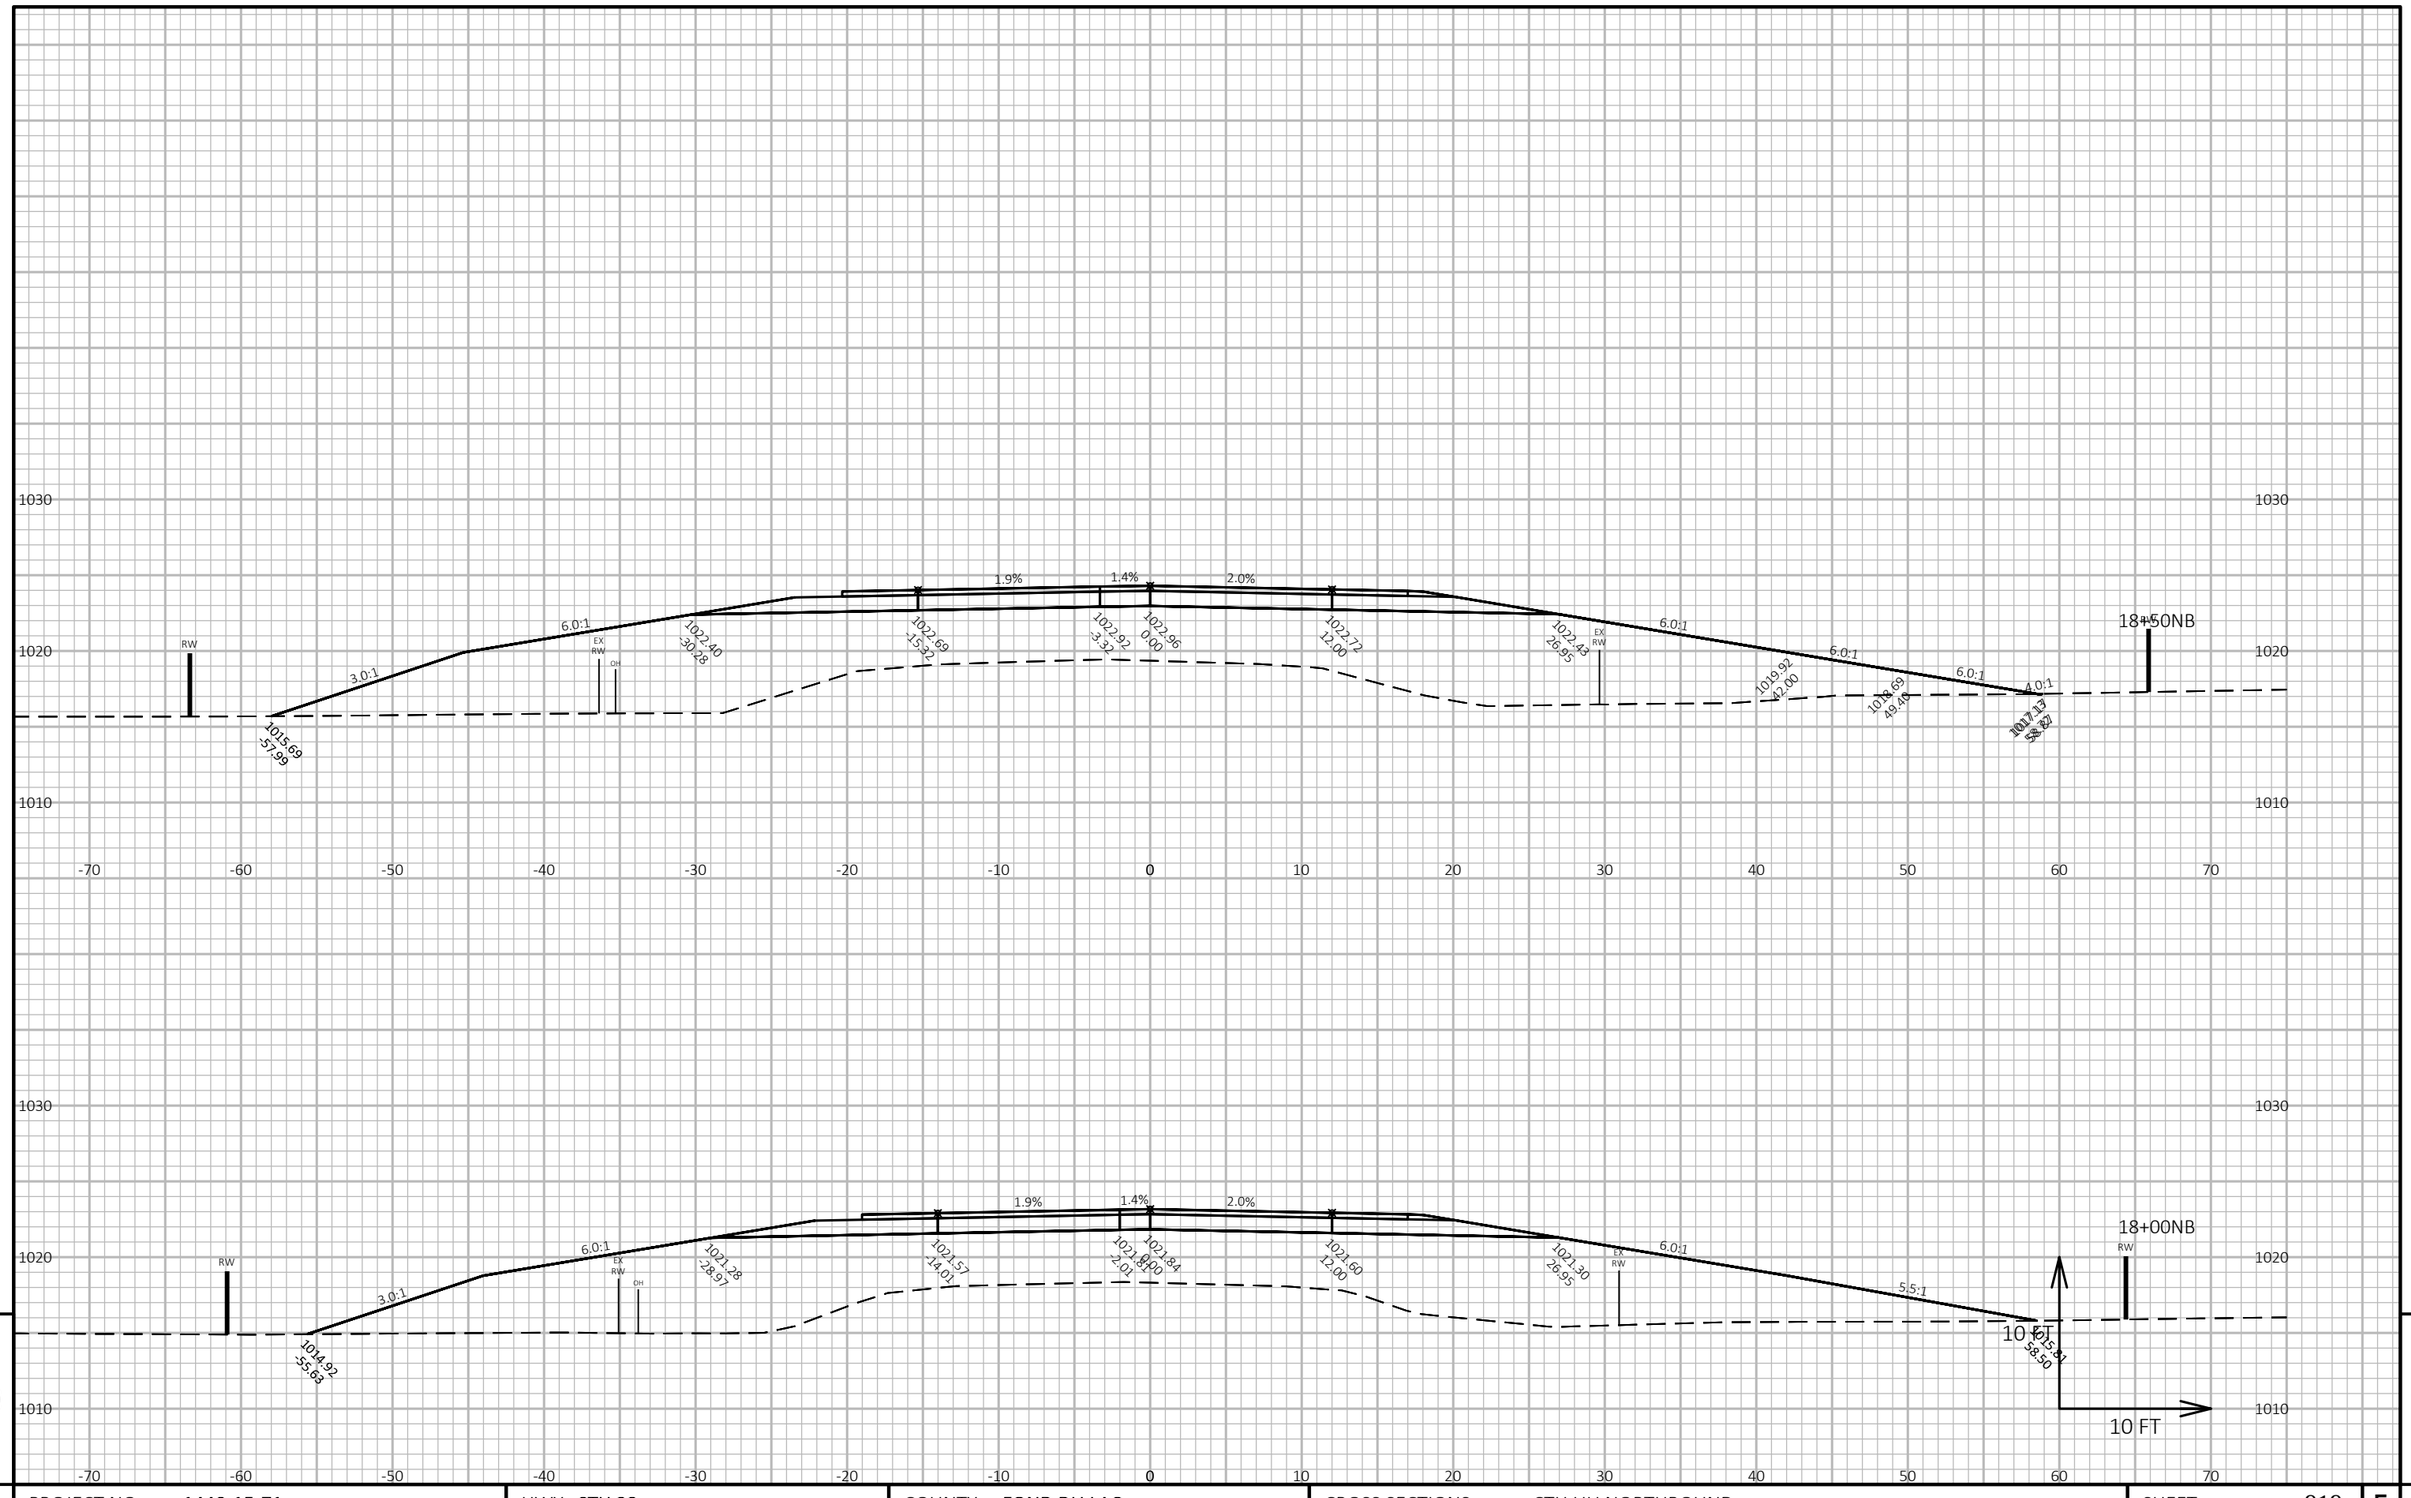

9

9


PROJECT NO: 1440-15-71	HWY: STH 23	COUNTY: FOND DU LAC	CROSS SECTIONS: CTH UU NORTHBOUND	SHEET 919	E

FILE NAME : J:\JOBS2014\20142023\CAD\TRANSPORTATION\DWG\SHEETSPLAN\CTH UU NB X-SEC.DWG
LAYOUT NAME - 12

PLOT DATE : 10/20/2019 9:08 PM PLOT BY : SCHULTZ, ANDREW K. PLOT NAME :

PLOT SCALE : 1 IN:10 FT HORZ. / 1 IN:10 FT VERT.

WISDOT/CADDS SHEET 49

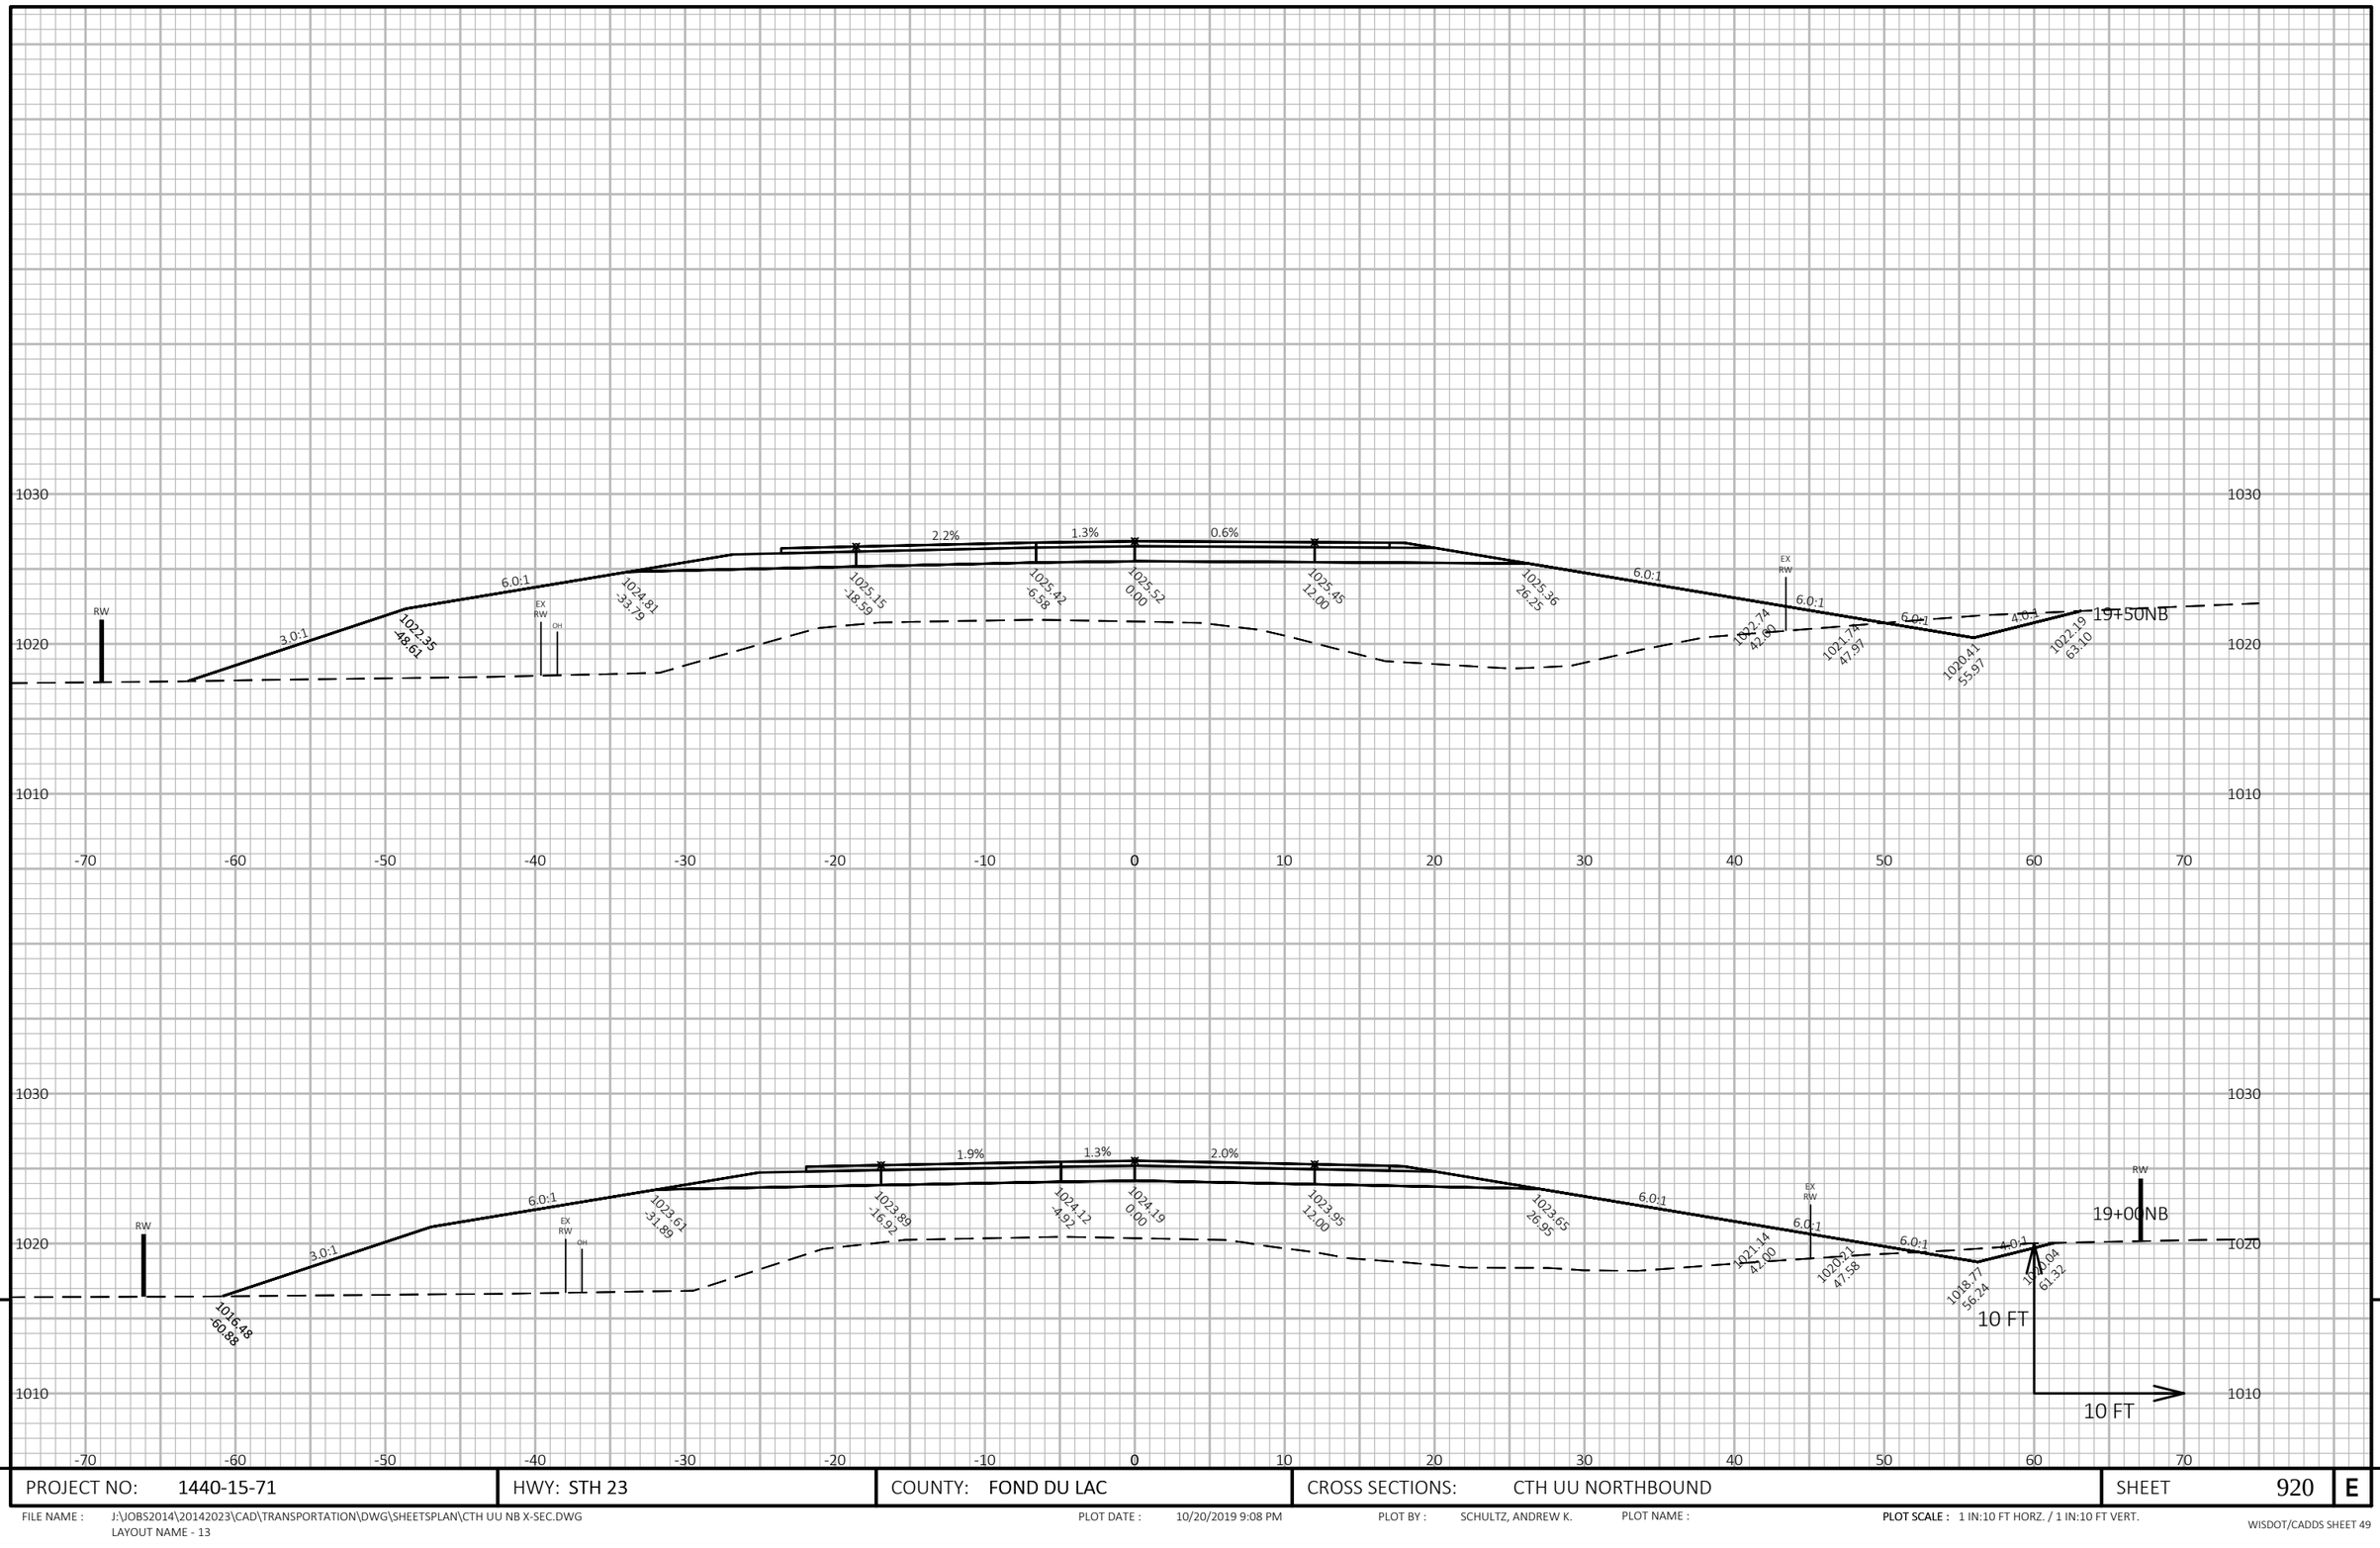


PROJECT NO: 1440-15-71	HWY: STH 23	COUNTY: FOND DU LAC	CROSS SECTIONS: CTH UU NORTHBOUND	SHEET 920	E

FILE NAME : J:\JOBS2014\20142023\CAD\TRANSPORTATION\DWG\SHEETSPLAN\CTH UU NB X-SEC.DWG
LAYOUT NAME - 13

PLOT DATE : 10/20/2019 9:08 PM PLOT BY : SCHULTZ, ANDREW K. PLOT NAME :

PLOT SCALE : 1 IN:10 FT HORZ. / 1 IN:10 FT VERT.

WISDOT/CADDS SHEET 49

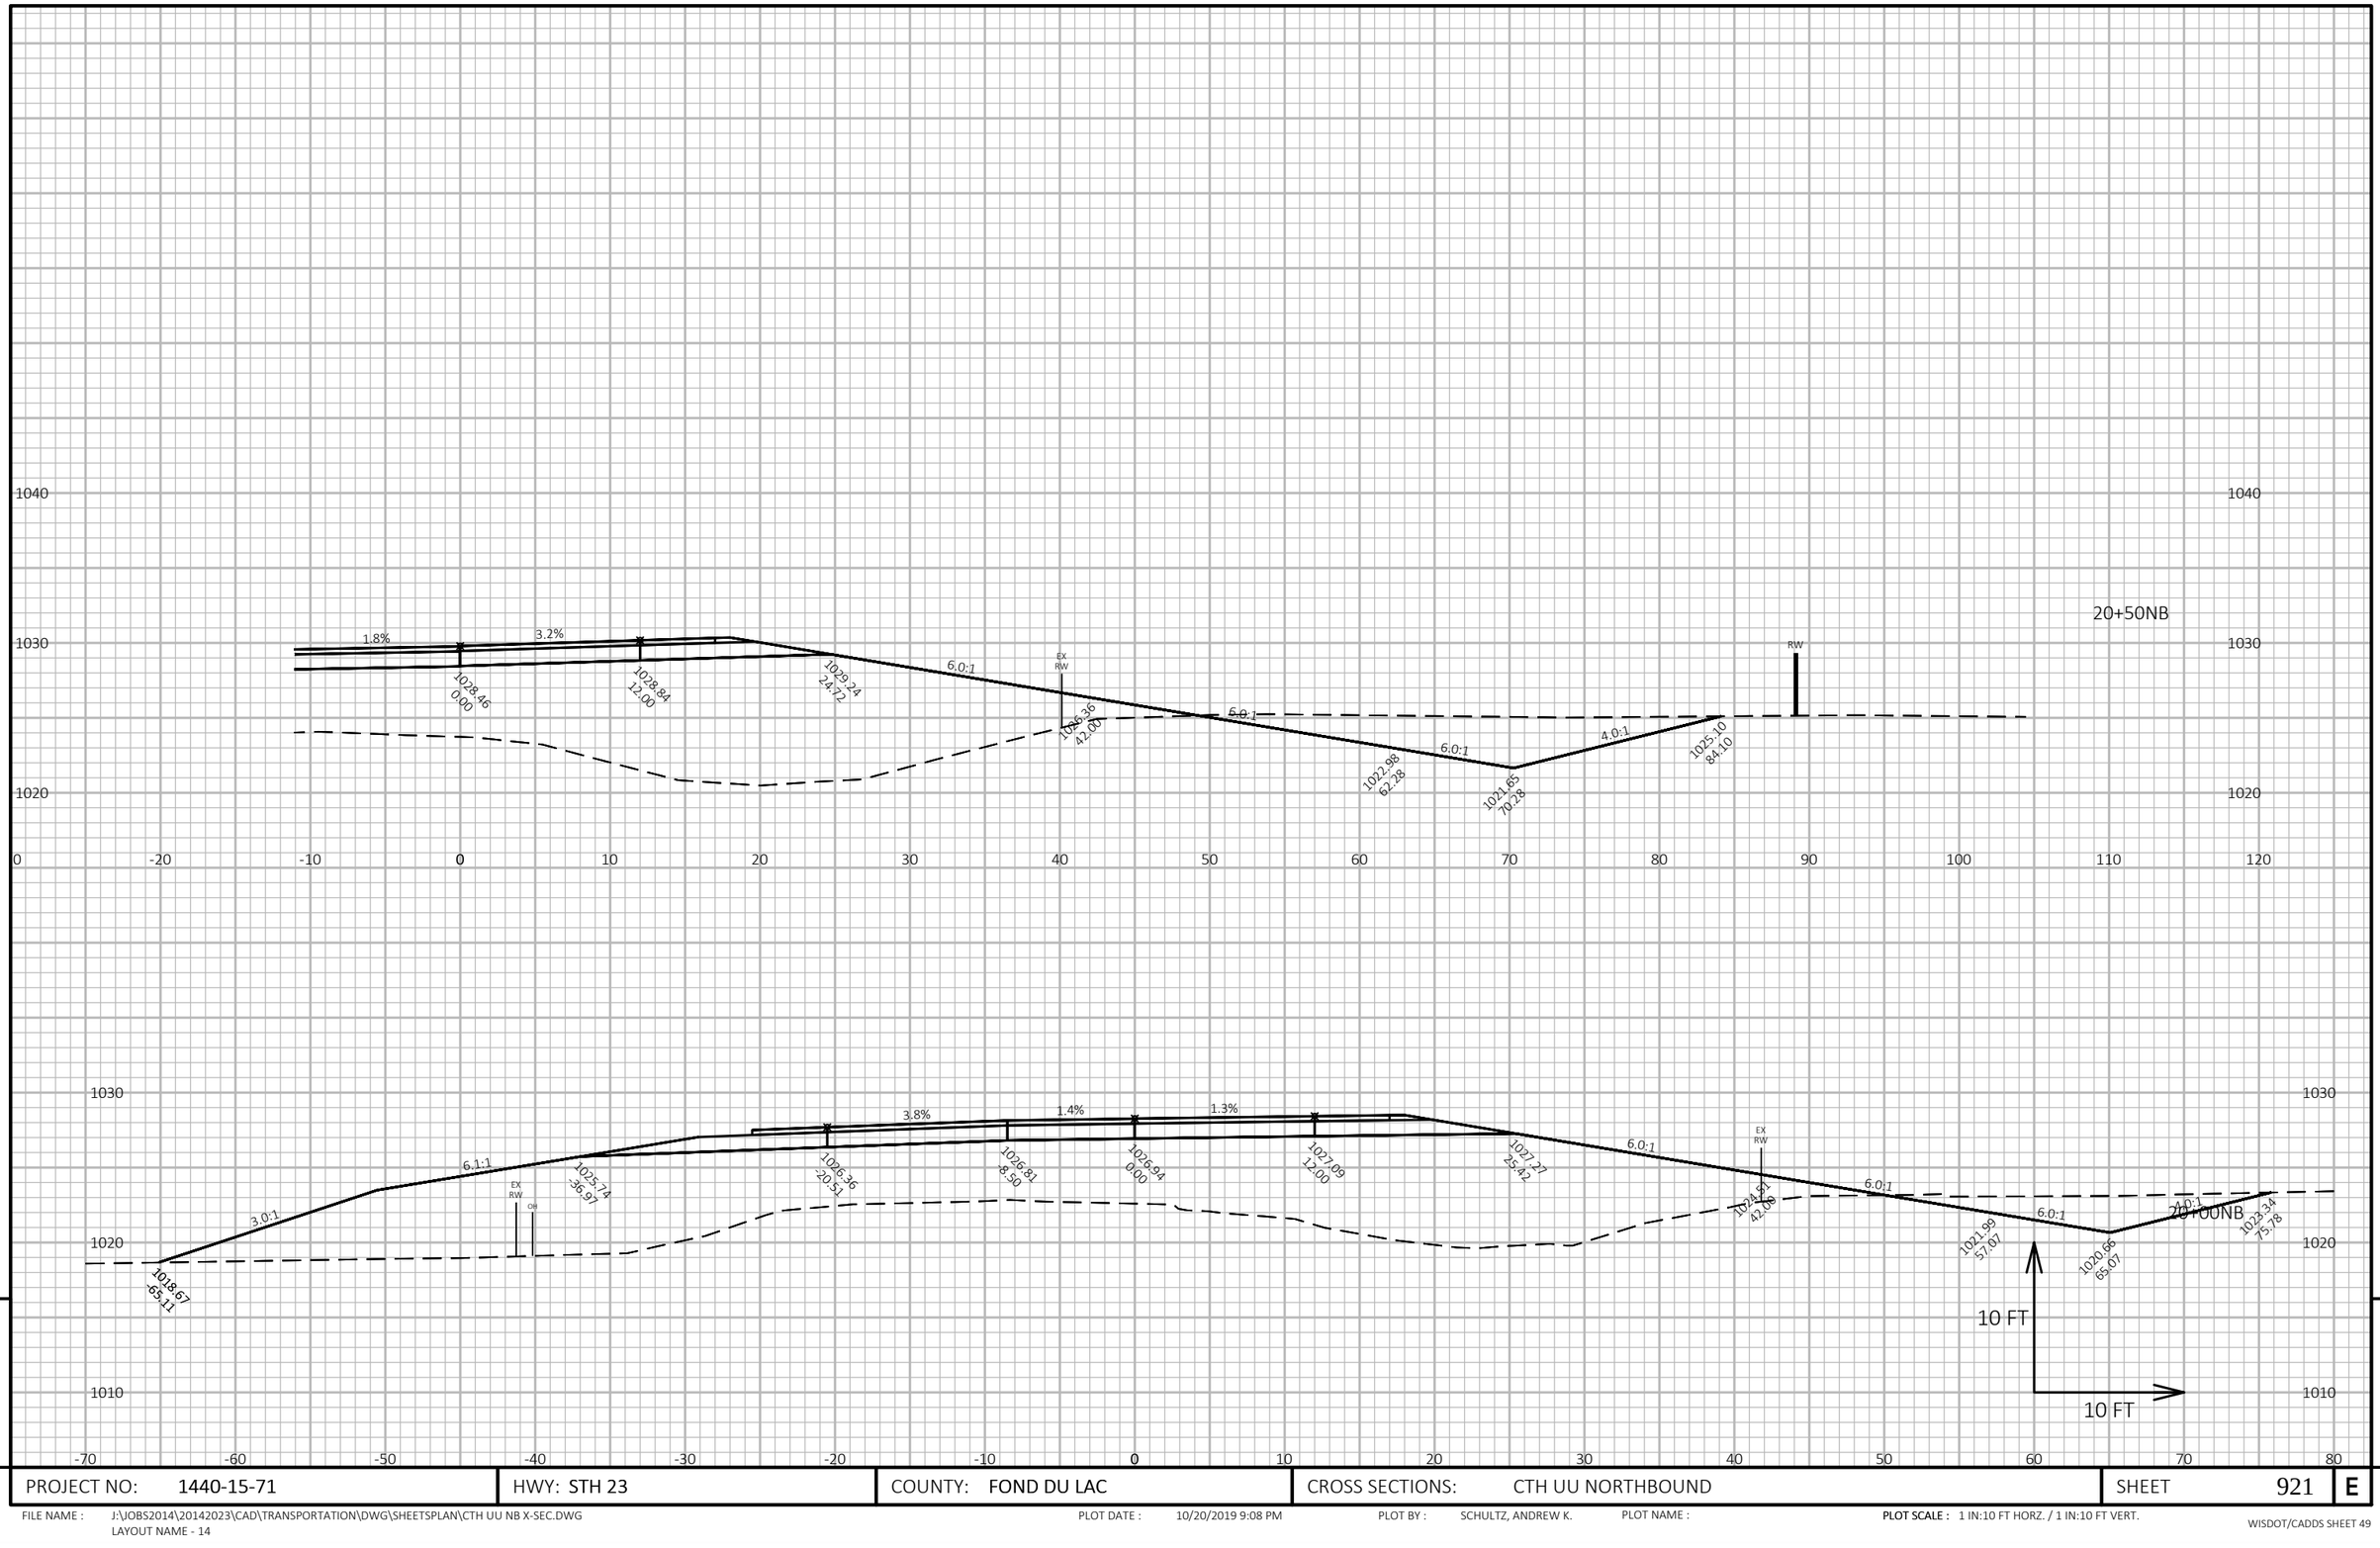

9

PROJECT NO: 1440-15-71	HWY: STH 23	COUNTY: FOND DU LAC	CROSS SECTIONS: CTH UU NORTHBOUND	SHEET 921	E

FILE NAME : J:\JOBS2014\20142023\CAD\TRANSPORTATION\DWG\SHEETSPLAN\CTH UU NB X-SEC.DWG
LAYOUT NAME - 14


PLOT DATE : 10/20/2019 9:08 PM

PLOT BY : SCHULTZ, ANDREW K.

PLOT NAME :

PLOT SCALE : 1 IN:10 FT HORZ. / 1 IN:10 FT VERT.

WISDOT/CADDS SHEET 49

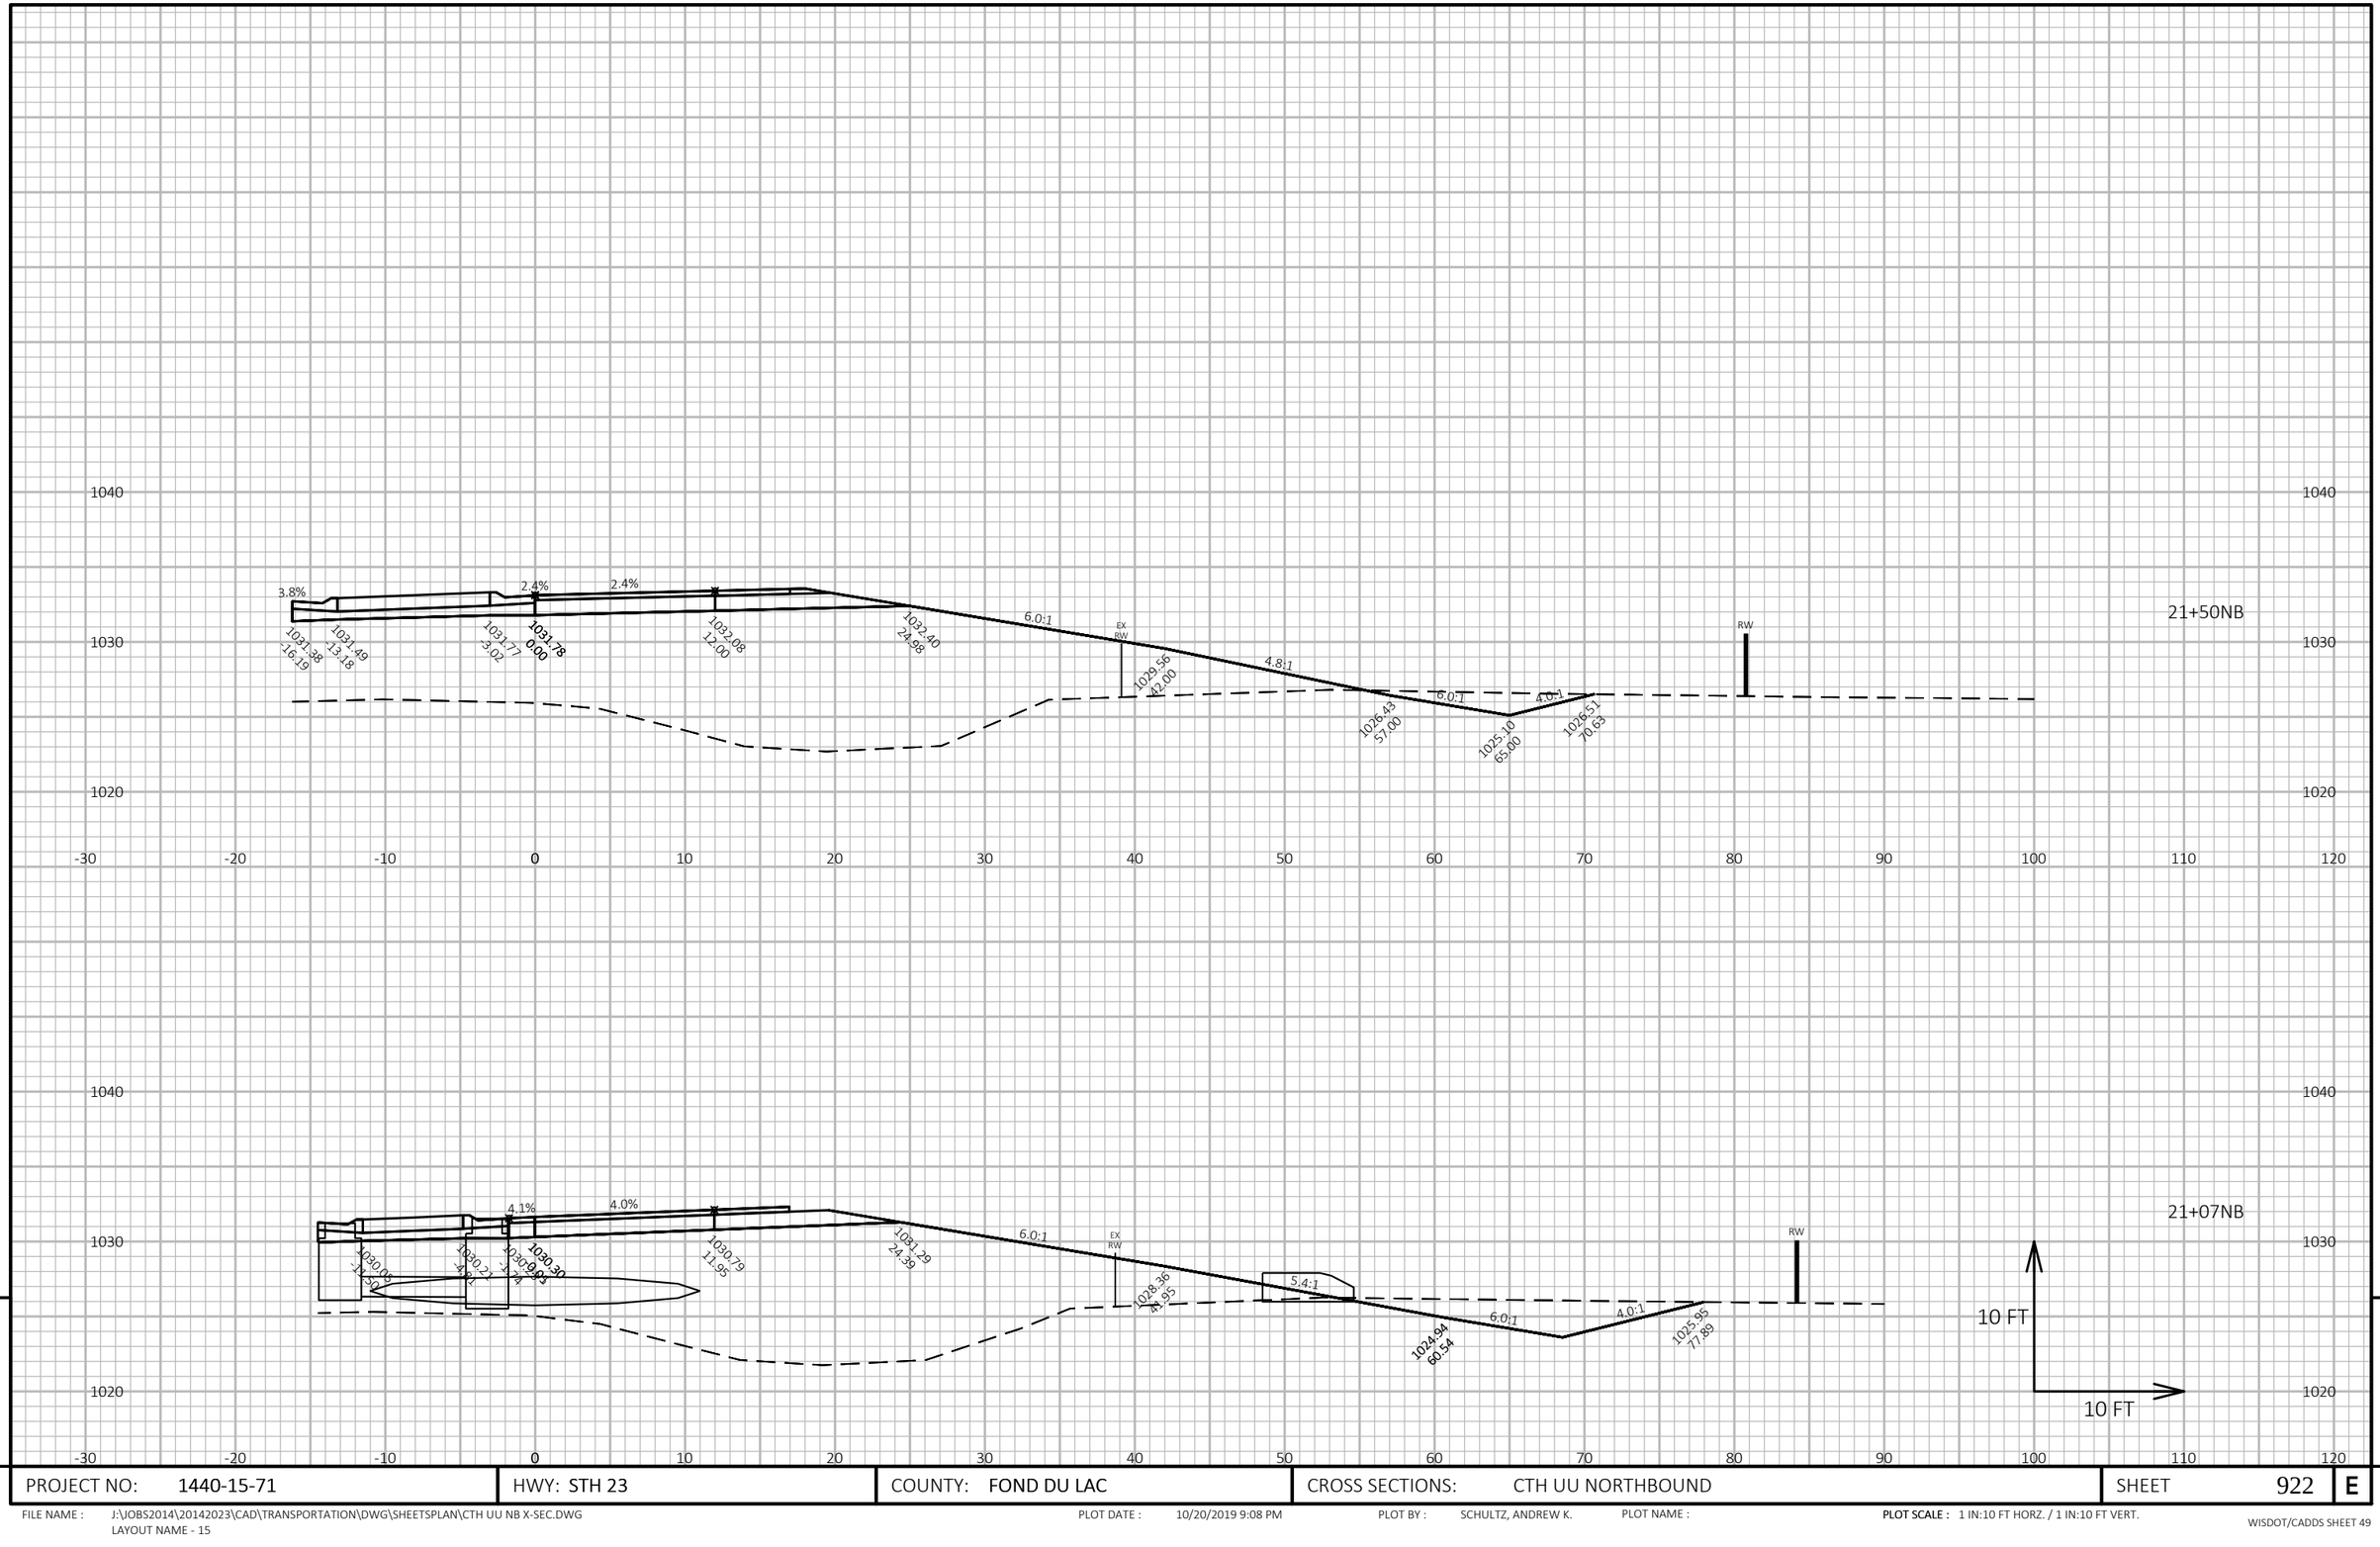

9


9

PROJECT NO: 1440-15-71	HWY: STH 23	COUNTY: FOND DU LAC	CROSS SECTIONS: CTH UU NORTHBOUND	SHEET 922	E

FILE NAME : J:\JOBS2014\20142023\CAD\TRANSPORTATION\DWG\SHEETSPLAN\CTH UU NB X-SEC.DWG
LAYOUT NAME - 15

PLOT DATE : 10/20/2019 9:08 PM PLOT BY : SCHULTZ, ANDREW K. PLOT NAME : **PLOT SCALE :** 1 IN:10 FT HORZ. / 1 IN:10 FT VERT.

WISDOT/CADDS SHEET 49

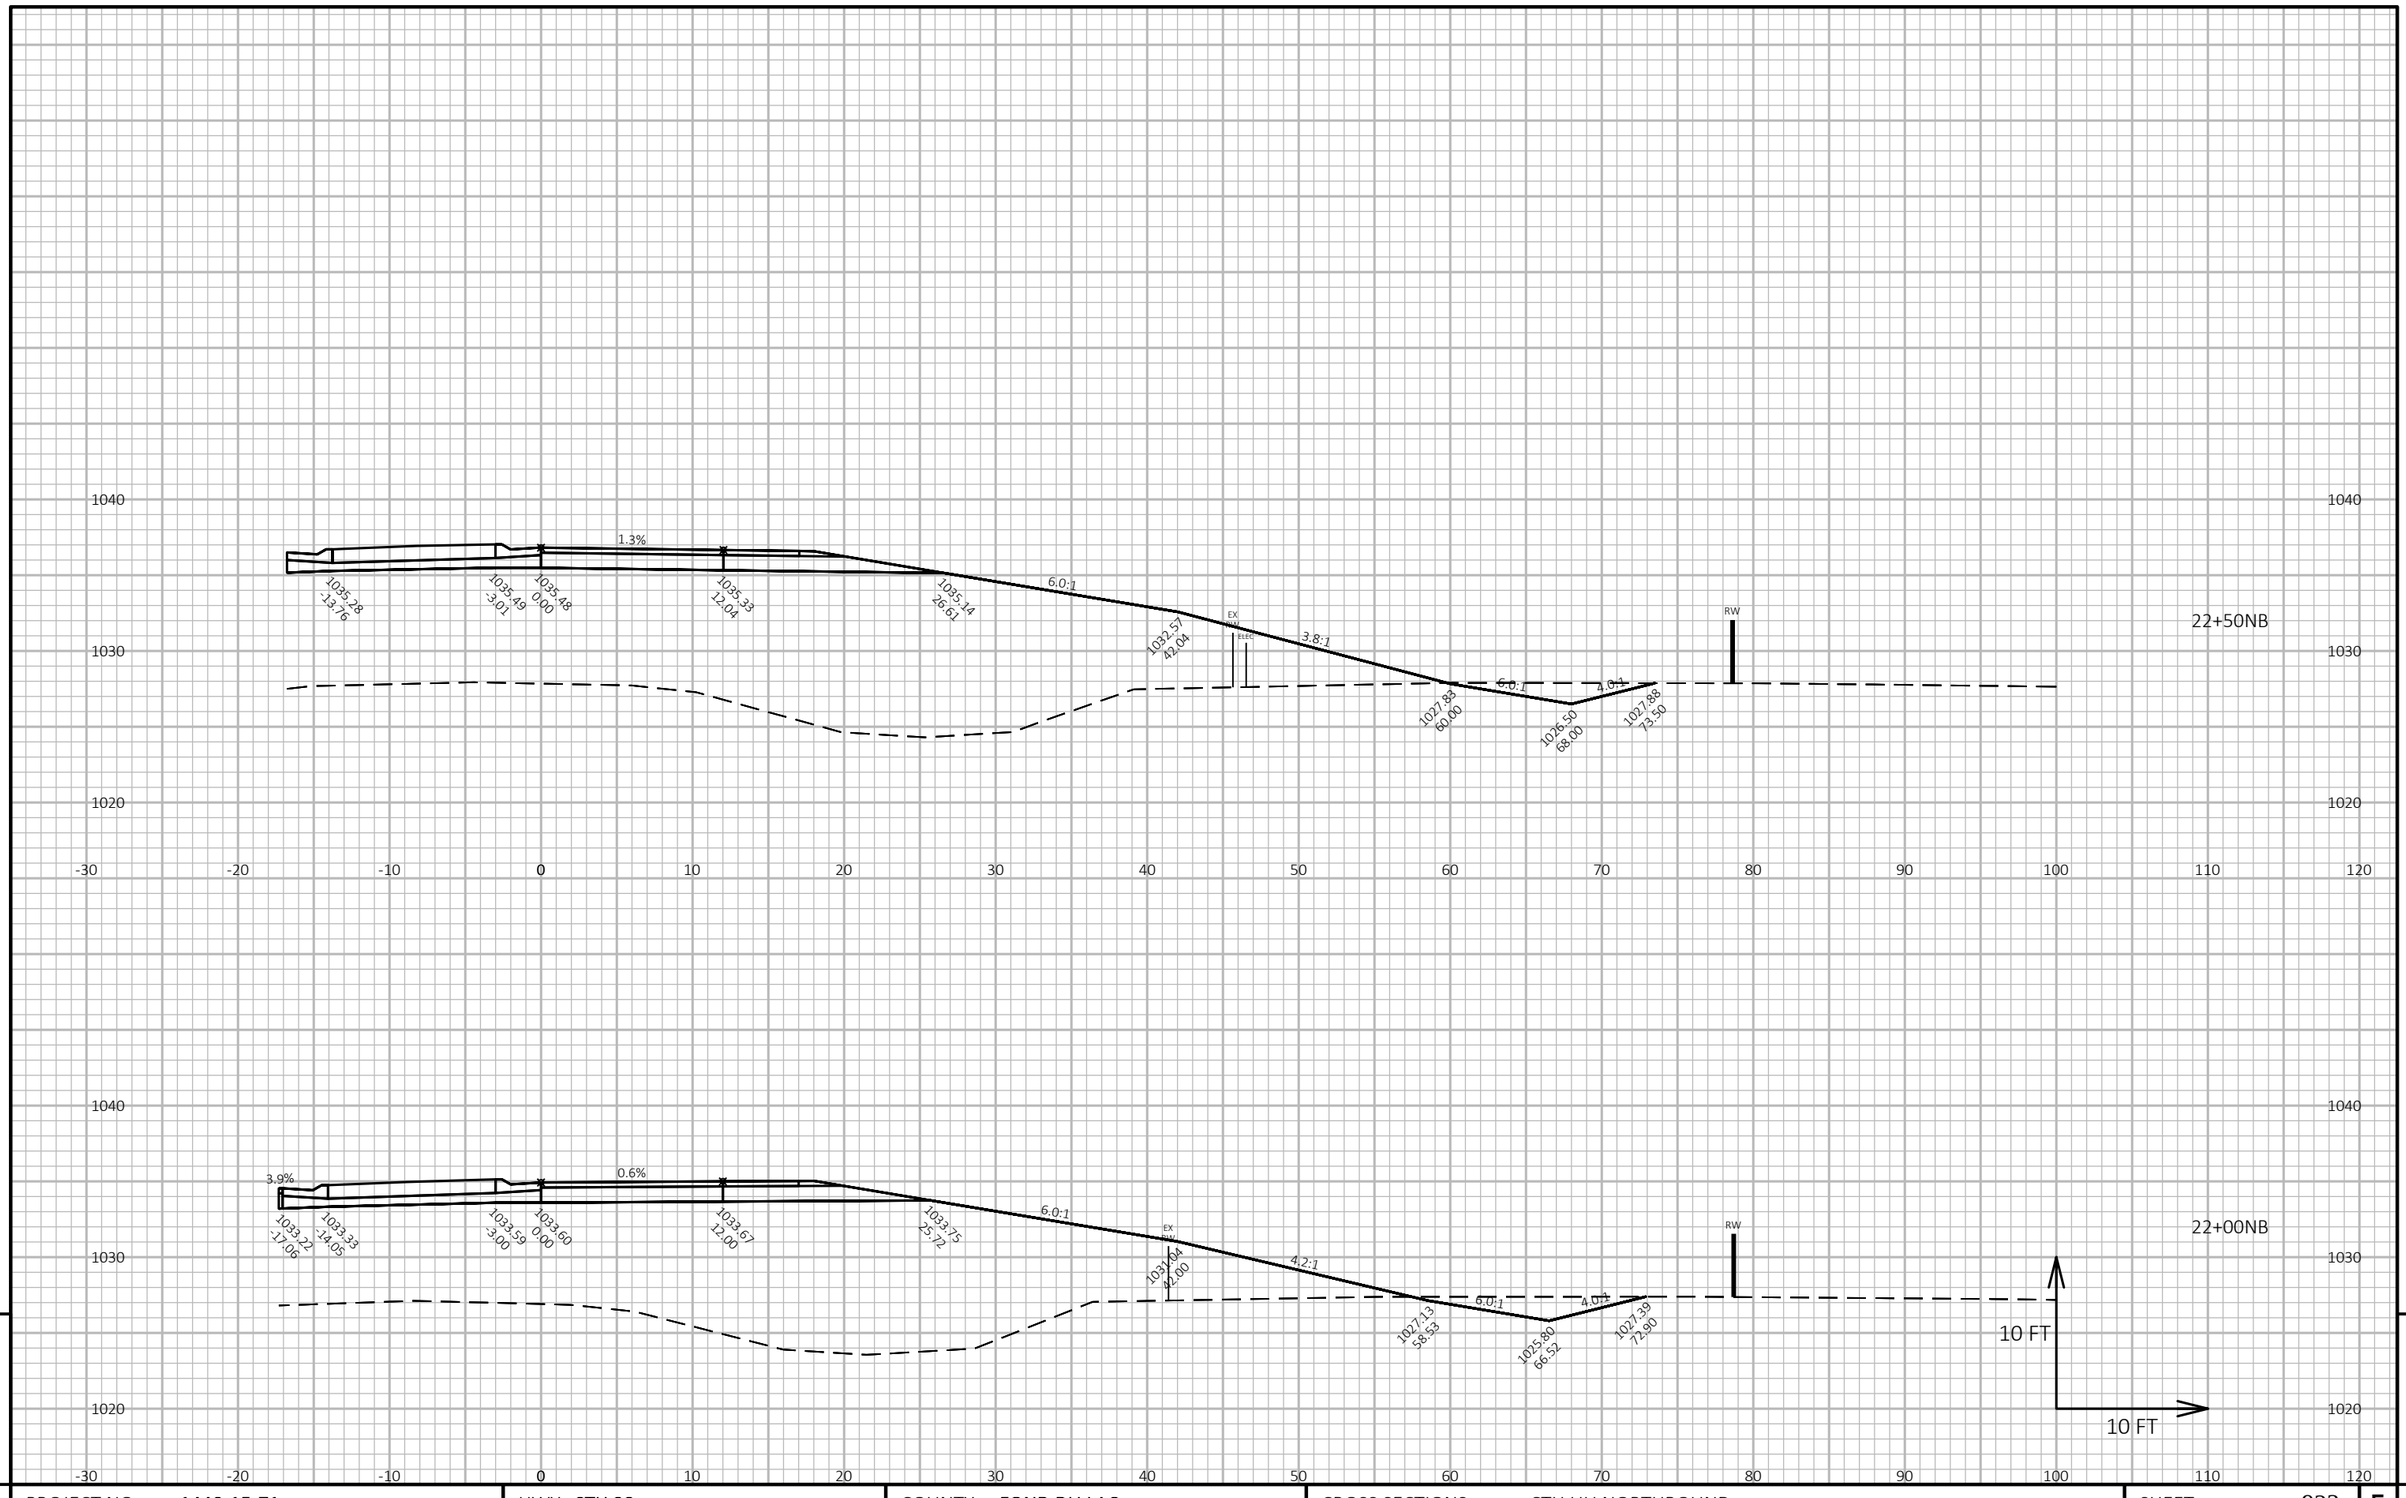

9

9


PROJECT NO: 1440-15-71	HWY: STH 23	COUNTY: FOND DU LAC	CROSS SECTIONS: CTH UU NORTHBOUND	SHEET 923	E

FILE NAME : J:\OBS2014\20142023\CAD\TRANSPORTATION\DWG\SHEETSPLAN\CTH UU NB X-SEC.DWG
LAYOUT NAME - 16

PLOT DATE : 10/20/2019 9:08 PM PLOT BY : SCHULTZ, ANDREW K. PLOT NAME :

PLOT SCALE : 1 IN:10 FT HORZ. / 1 IN:10 FT VERT.

WISDOT/CADDS SHEET 49

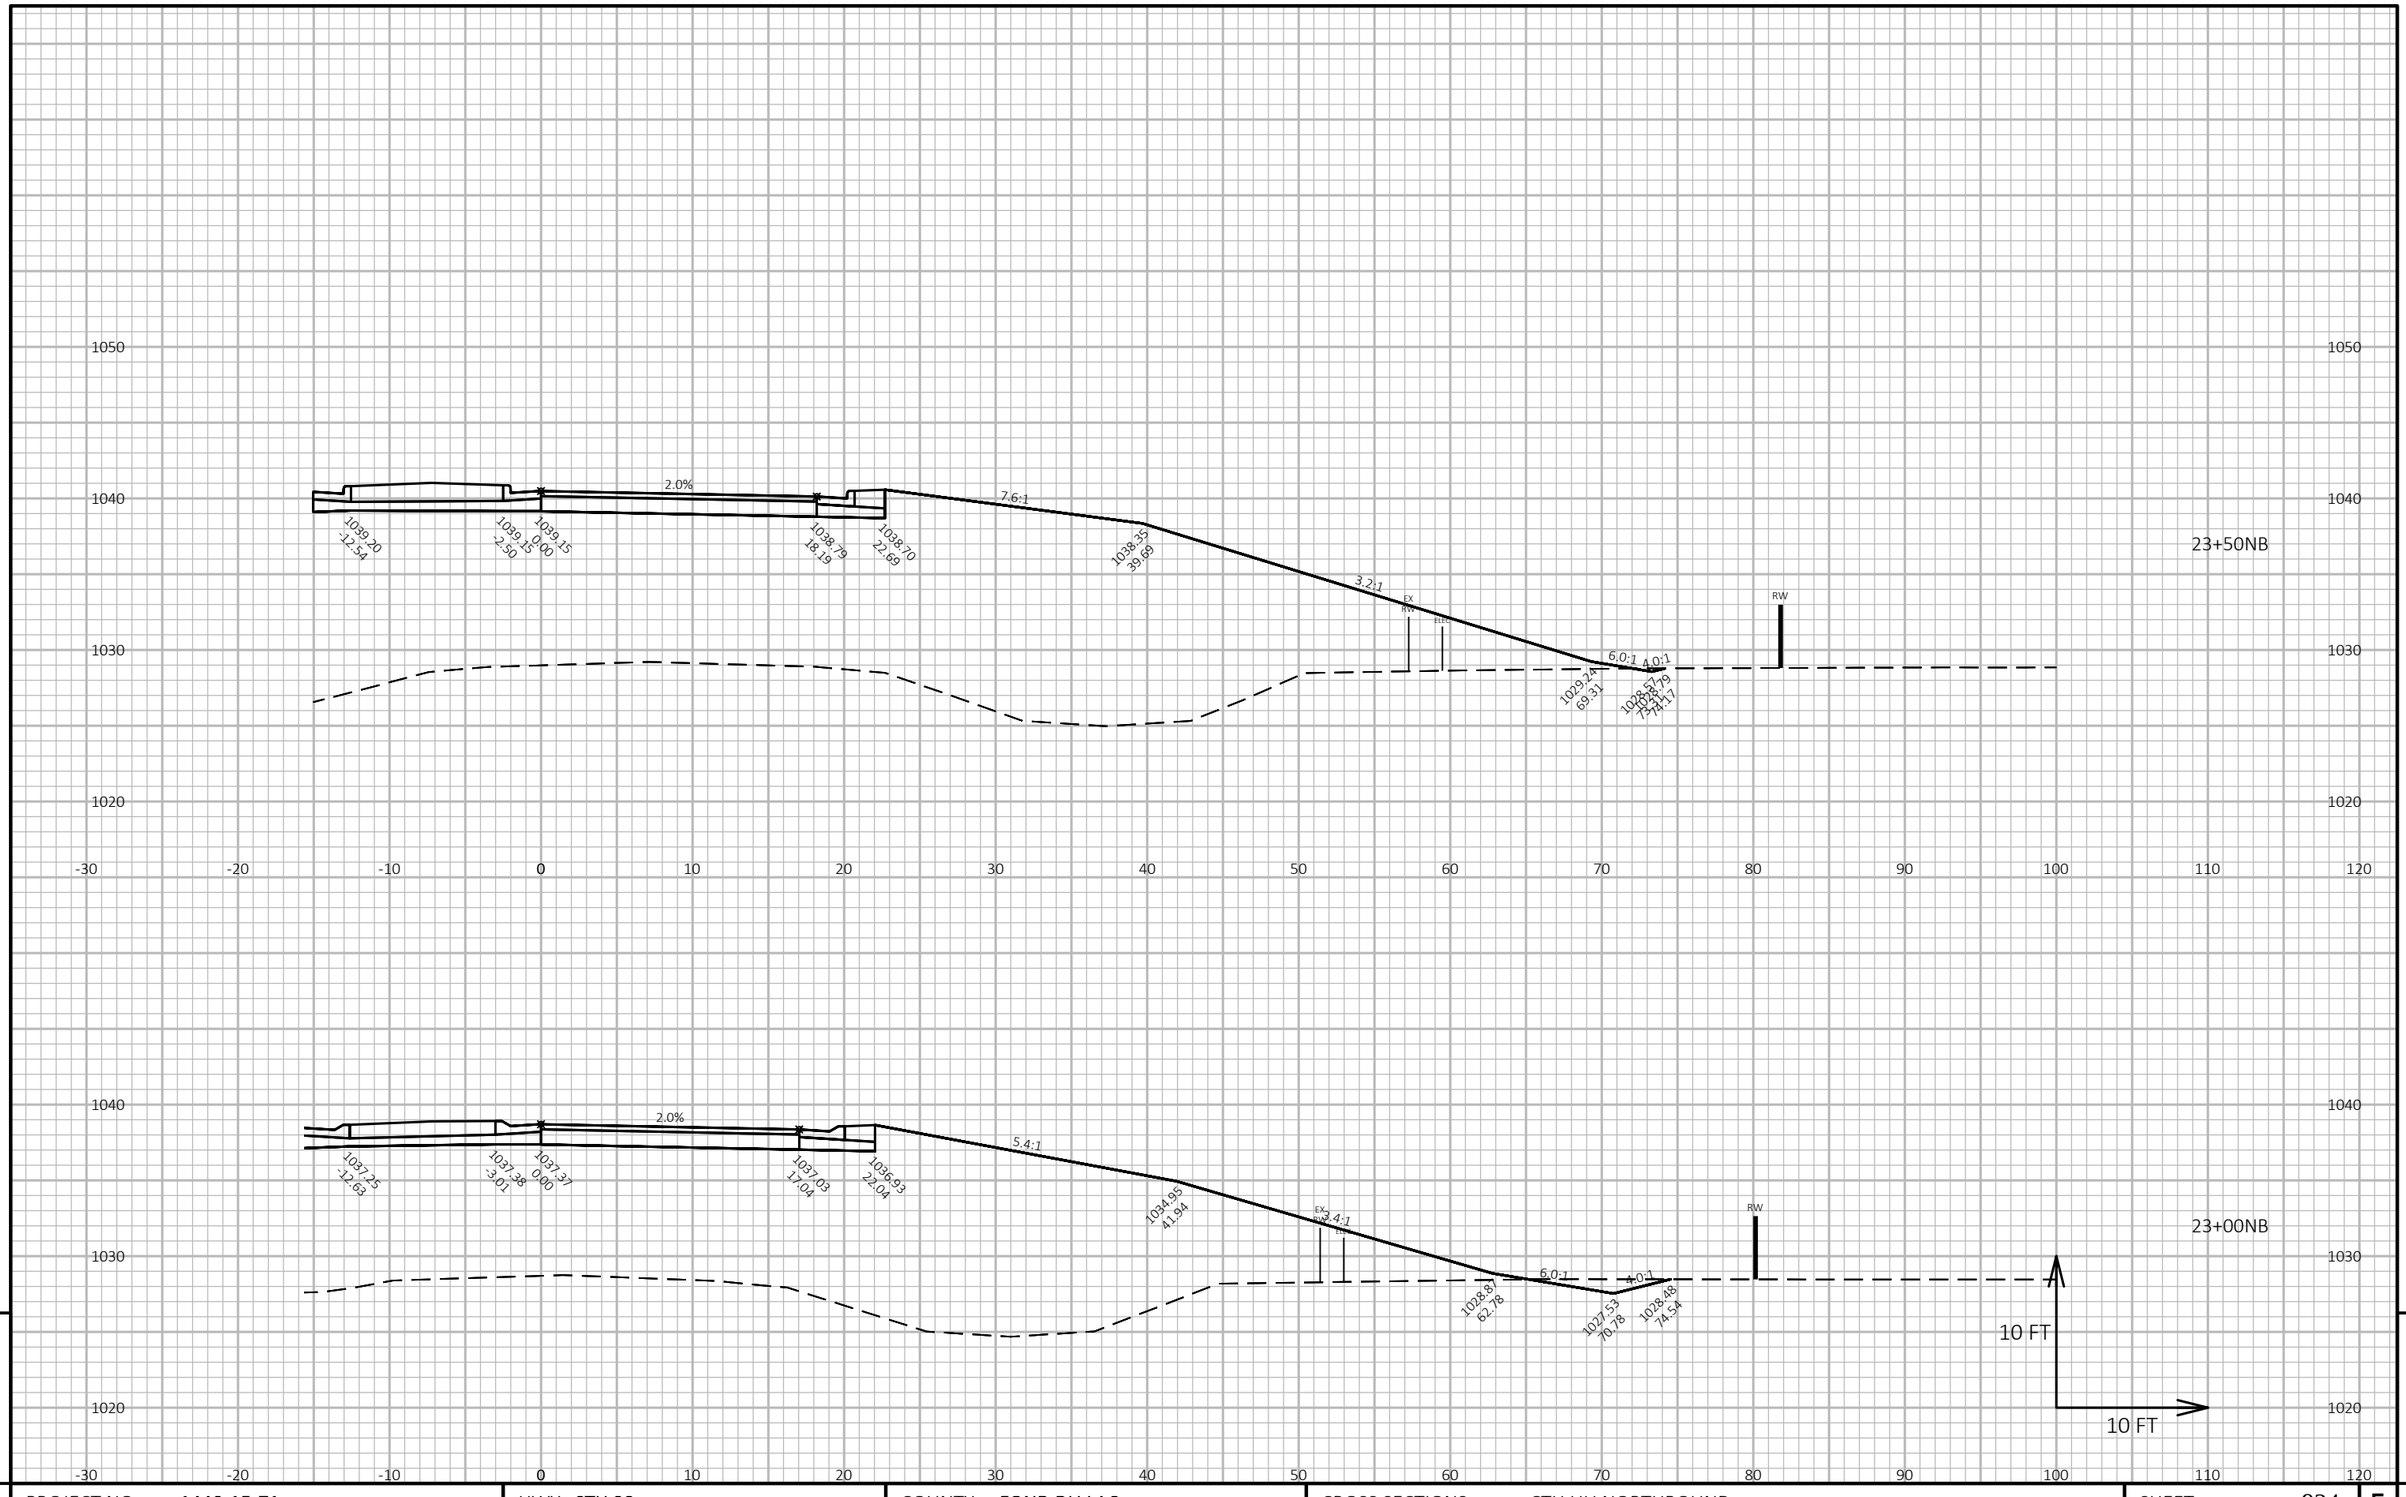


PROJECT NO: 1440-15-71	HWY: STH 23	COUNTY: FOND DU LAC	CROSS SECTIONS: CTH UU NORTHBOUND	SHEET 924	E

FILE NAME : J:\OBS2014\20142023\CAD\TRANSPORTATION\DWG\SHEETSPLAN\CTH UU NB X-SEC.DWG
LAYOUT NAME - 17

PLOT DATE : 10/20/2019 9:08 PM PLOT BY : SCHULTZ, ANDREW K. PLOT NAME :

PLOT SCALE : 1 IN:10 FT HORZ. / 1 IN:10 FT VERT.

WISDOT/CADDS SHEET 49

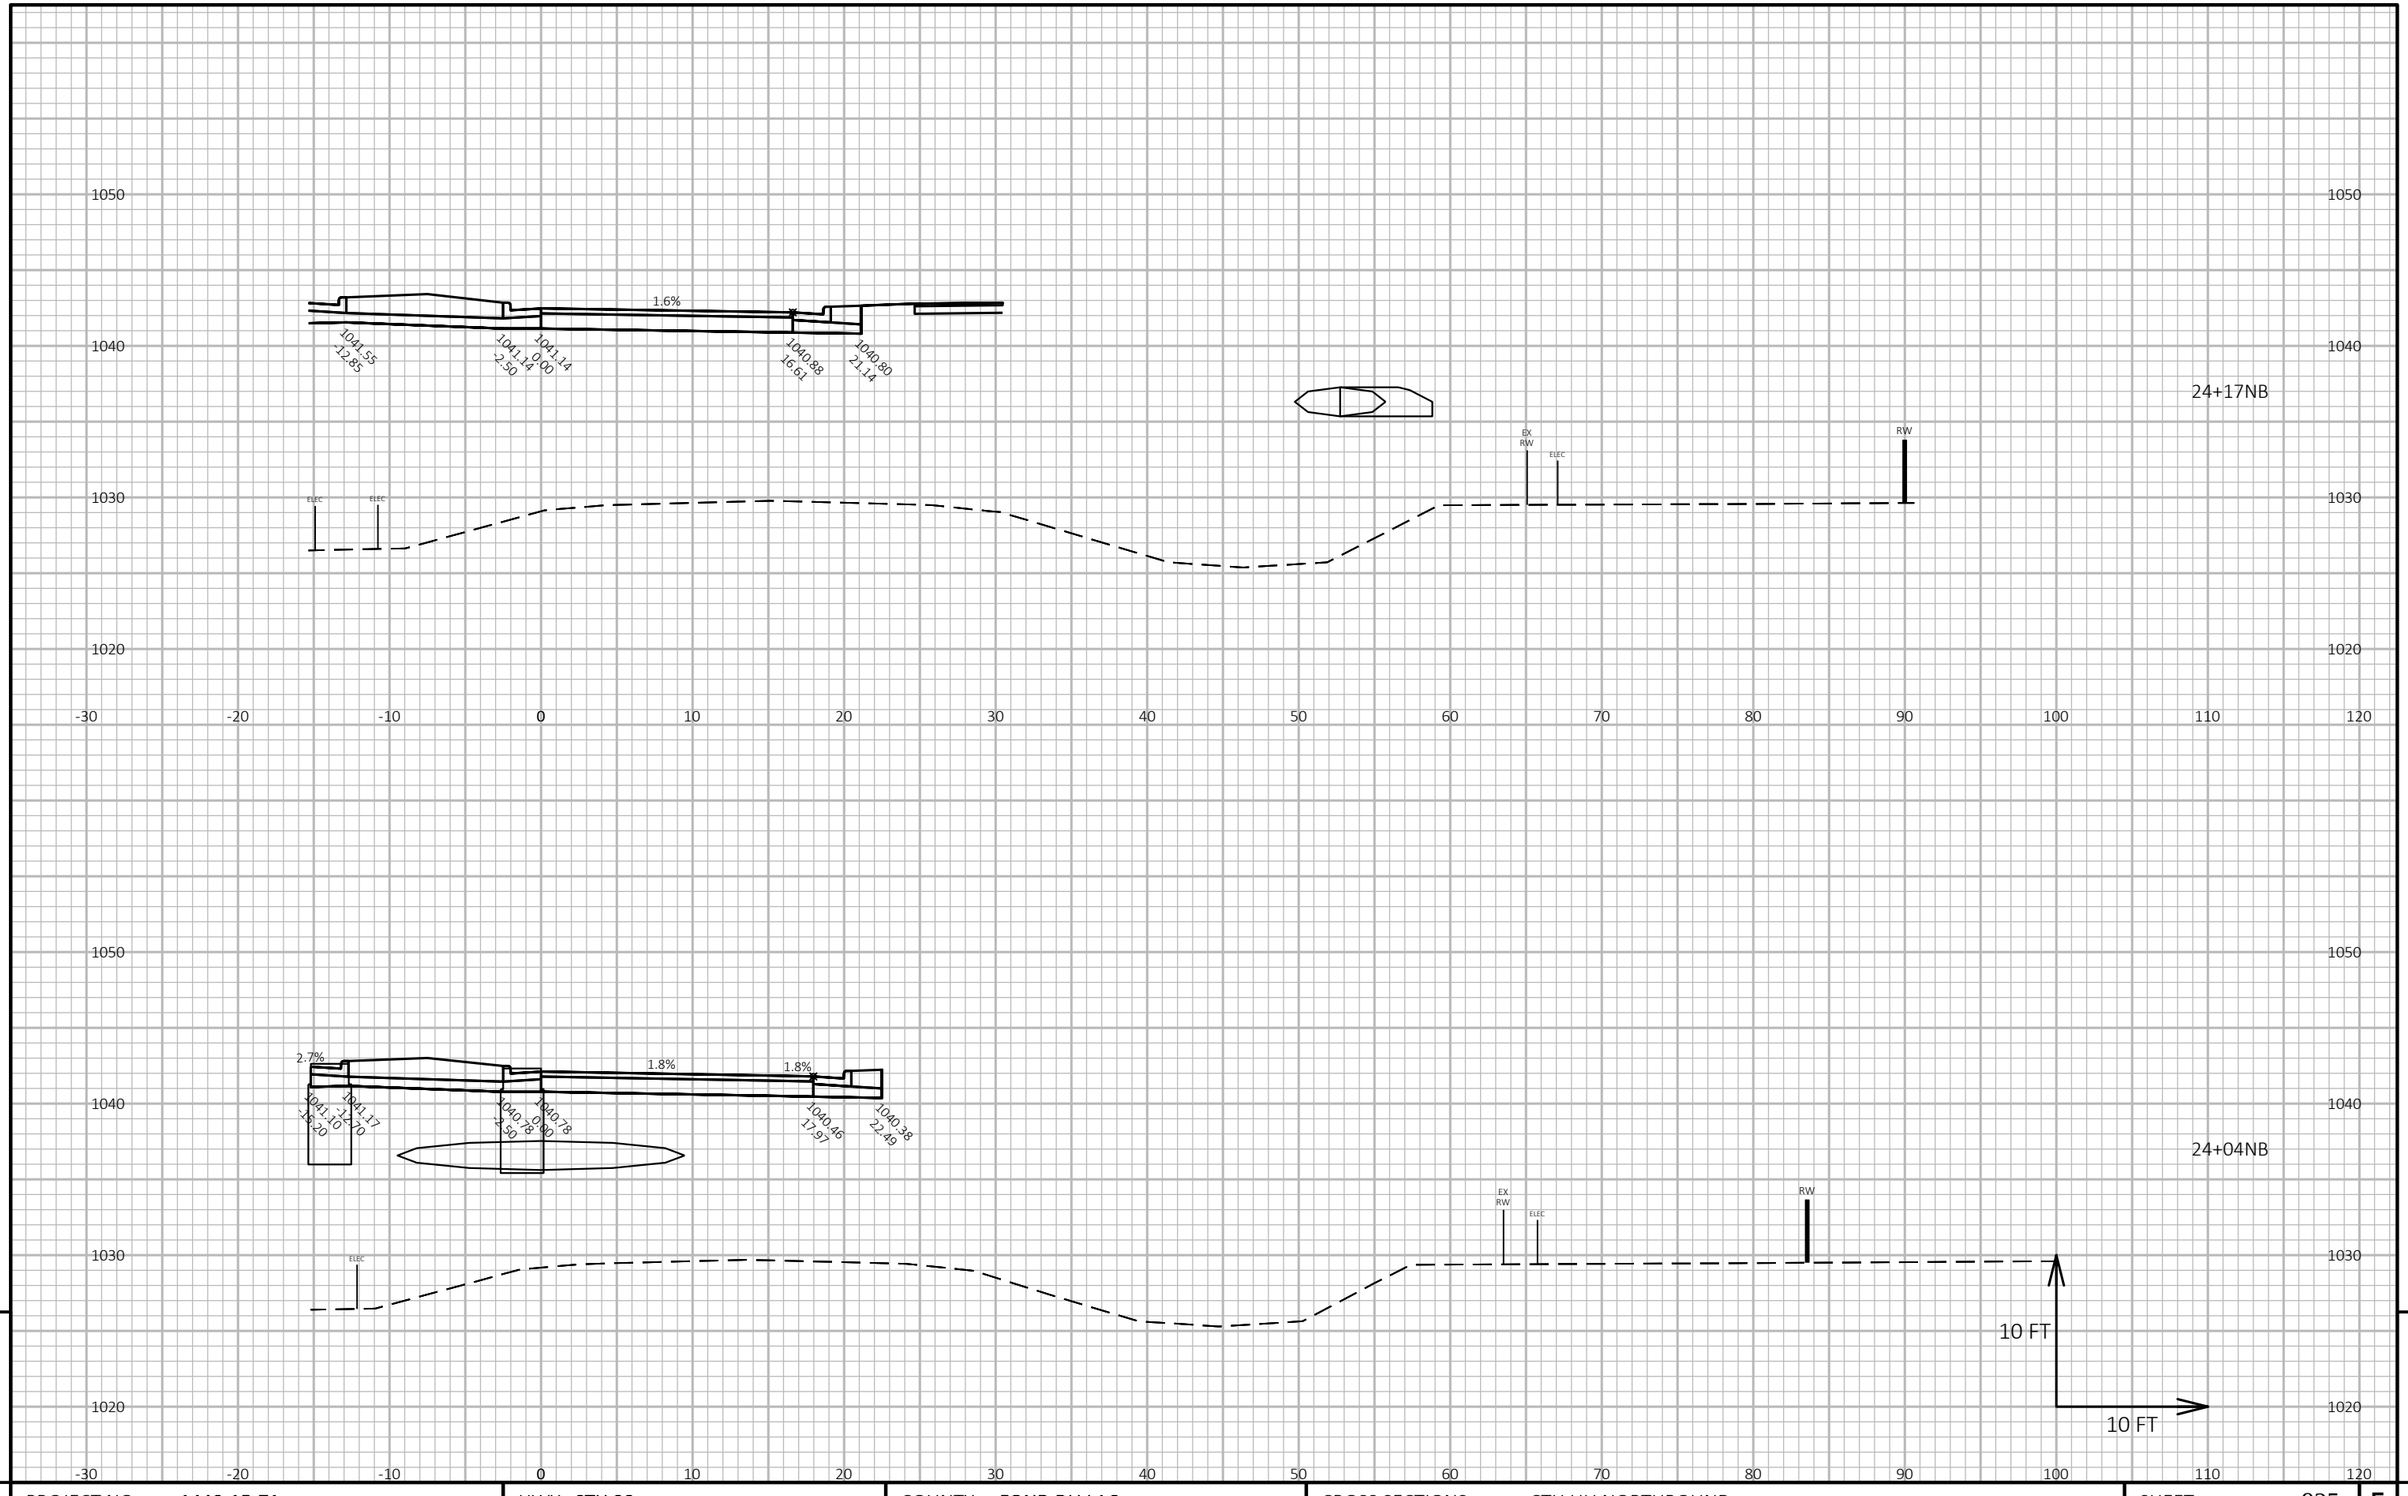

9

9


PROJECT NO: 1440-15-71	HWY: STH 23	COUNTY: FOND DU LAC	CROSS SECTIONS: CTH UU NORTHBOUND	SHEET 925	E

FILE NAME : J:\OBS2014\20142023\CAD\TRANSPORTATION\DWG\SHEETSPLAN\CTH UU NB X-SEC.DWG
LAYOUT NAME - 18

PLOT DATE : 10/20/2019 9:08 PM PLOT BY : SCHULTZ, ANDREW K. PLOT NAME :

PLOT SCALE : 1 IN:10 FT HORZ. / 1 IN:10 FT VERT.

WISDOT/CADDS SHEET 49

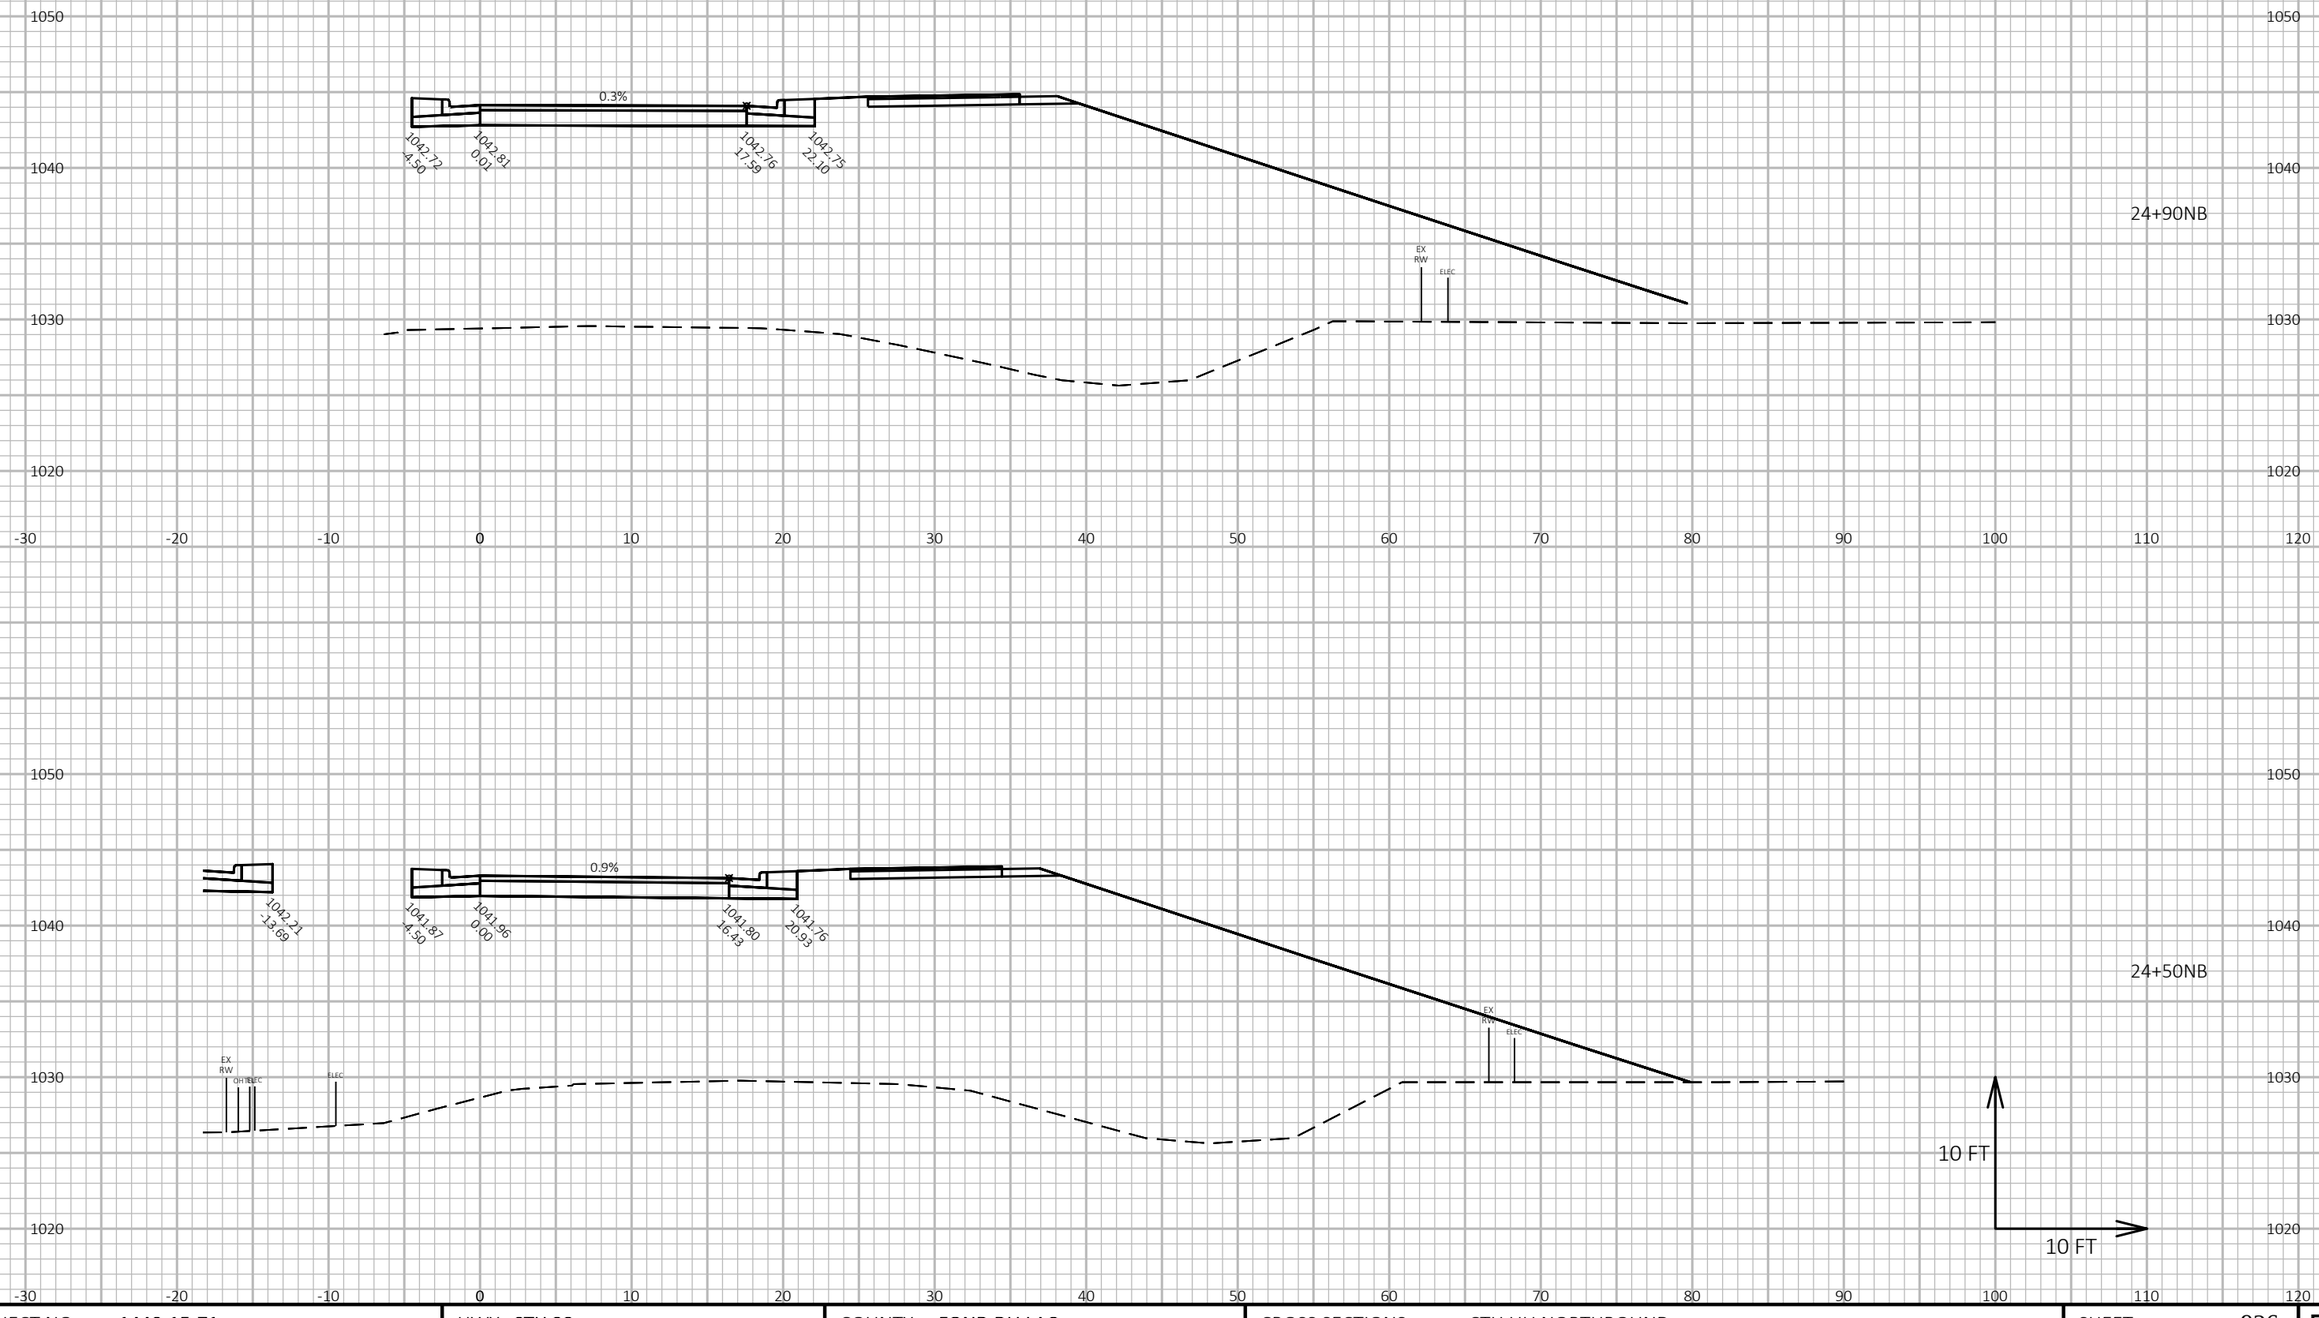

9

9


PROJECT NO: 1440-15-71	HWY: STH 23	COUNTY: FOND DU LAC	CROSS SECTIONS: CTH UU NORTHBOUND	SHEET 926	E

FILE NAME : J:\JOBS2014\20142023\CAD\TRANSPORTATION\DWG\SHEETSPLAN\CTH UU NB X-SEC.DWG
LAYOUT NAME - 19

PLOT DATE : 10/20/2019 9:09 PM PLOT BY : SCHULTZ, ANDREW K. PLOT NAME :

PLOT SCALE : 1 IN:10 FT HORZ. / 1 IN:10 FT VERT.

WISDOT/CADDS SHEET 49

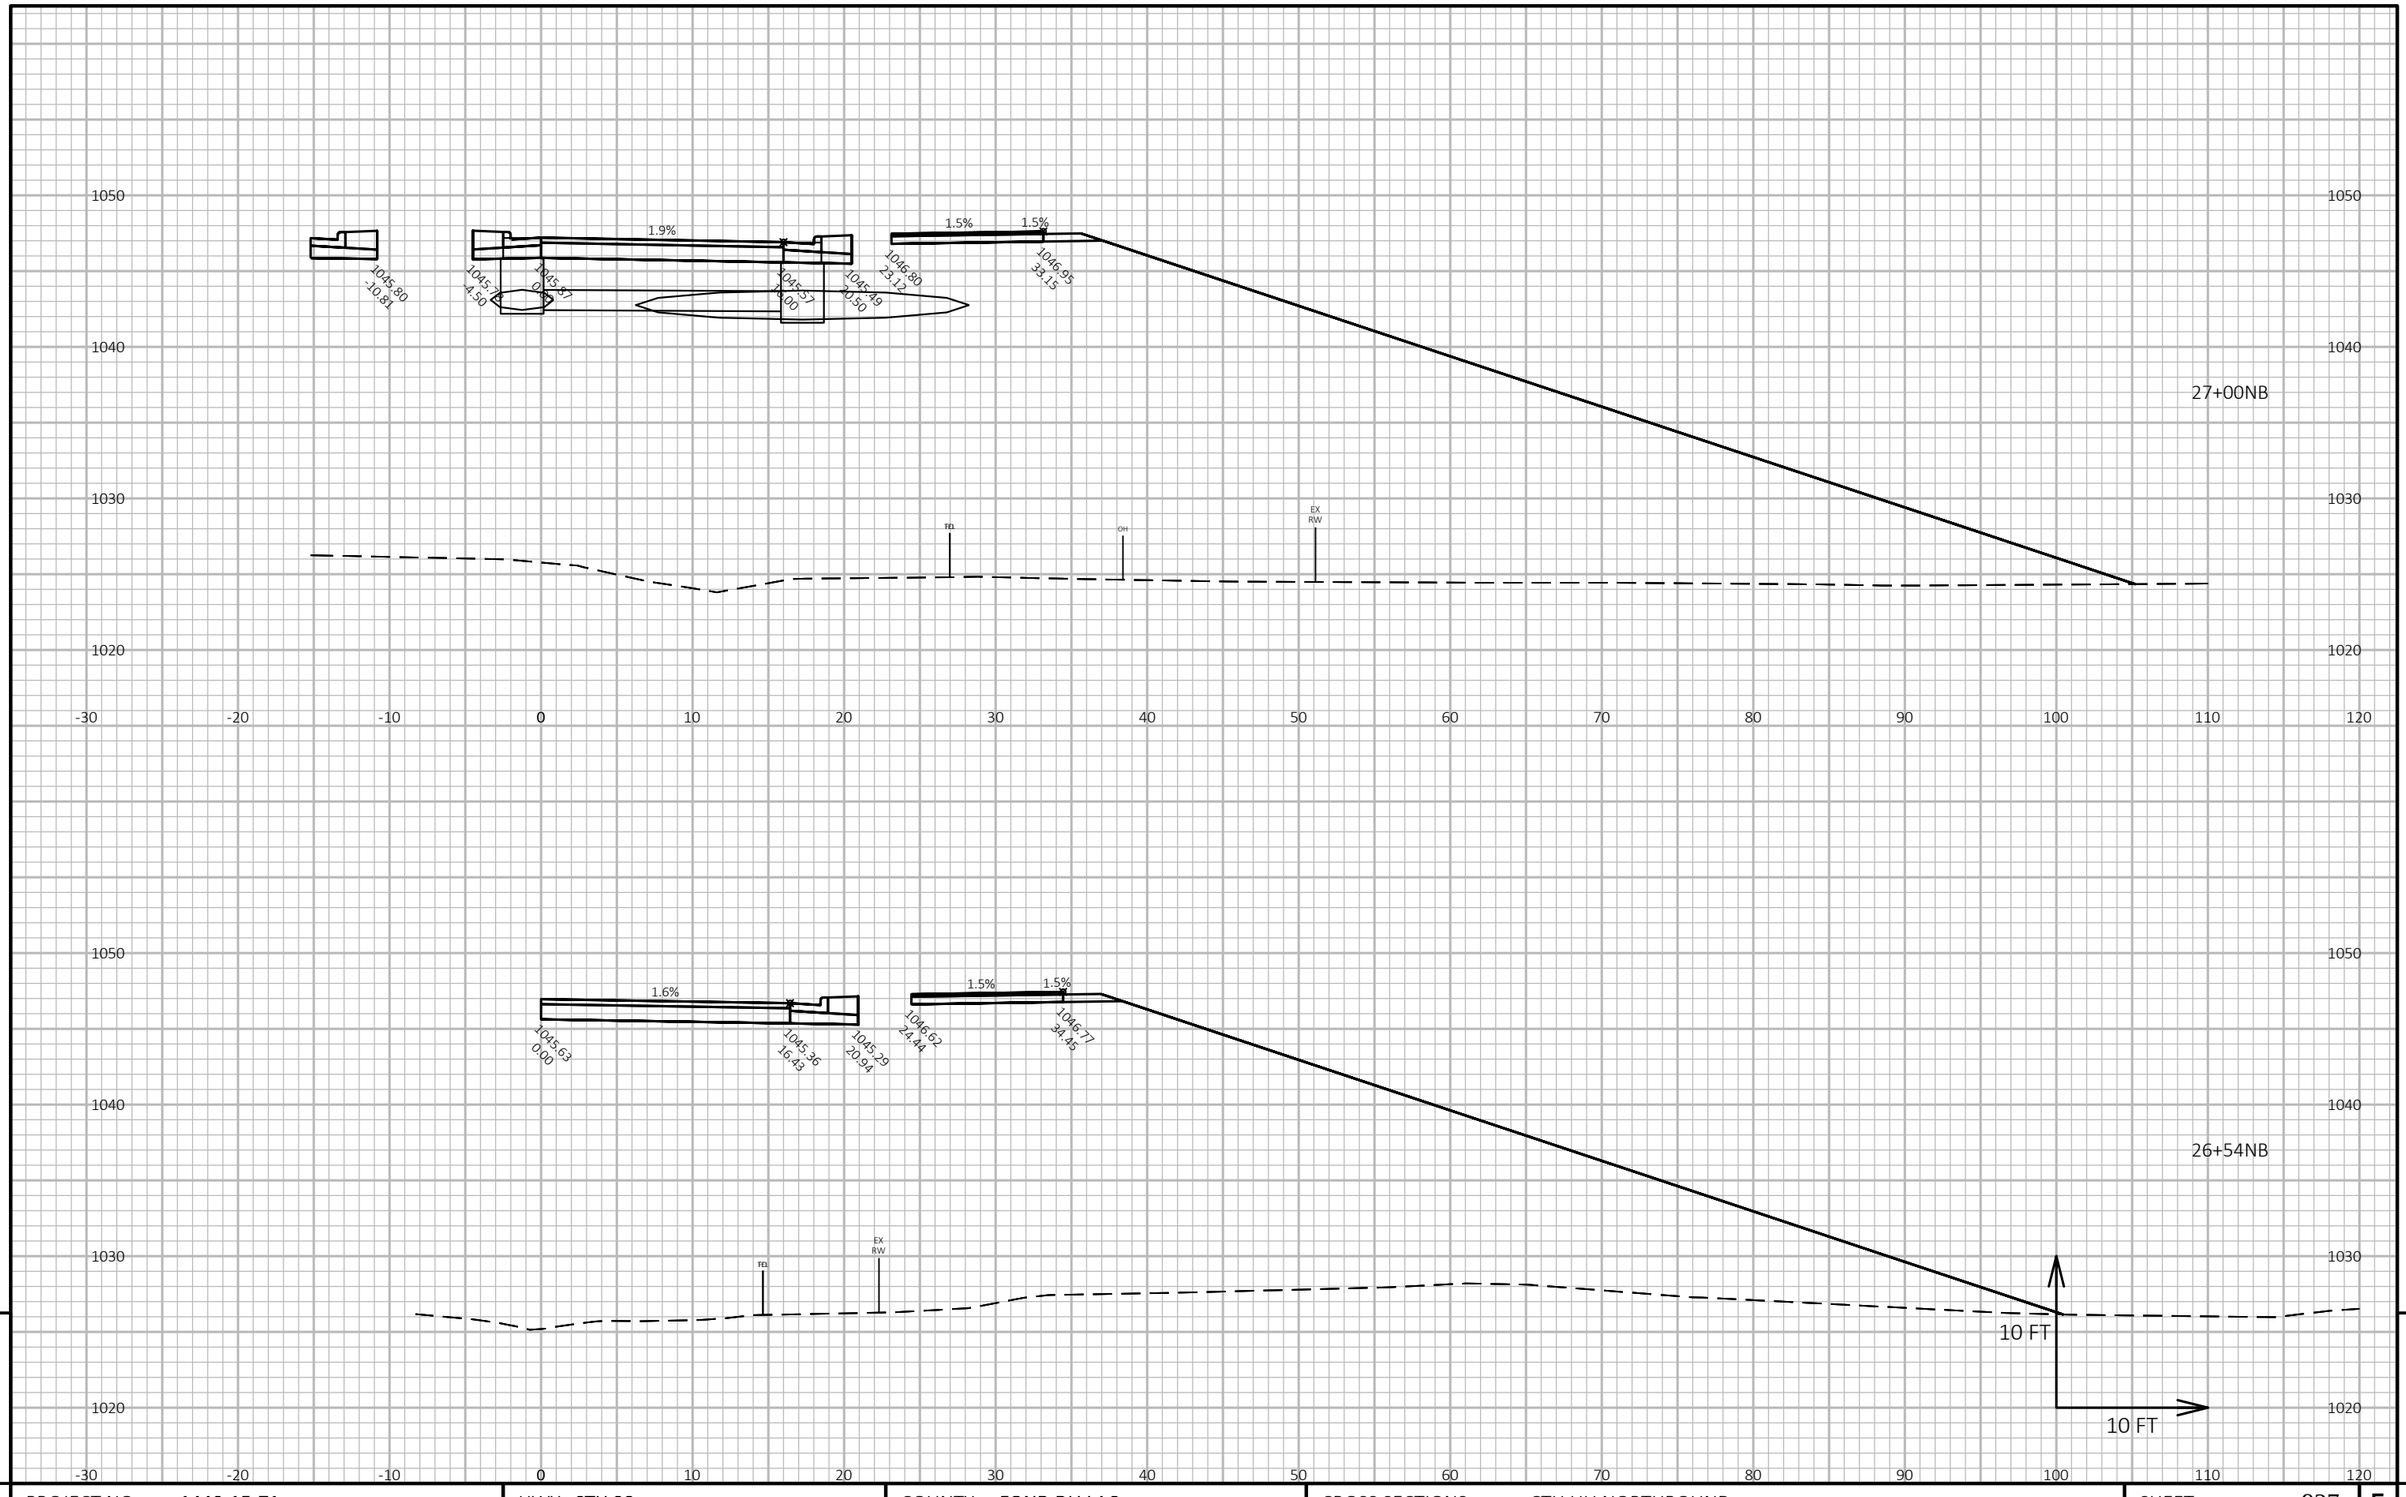

9

9


PROJECT NO: 1440-15-71	HWY: STH 23	COUNTY: FOND DU LAC	CROSS SECTIONS: CTH UU NORTHBOUND	SHEET 927	E

FILE NAME : J:\JOBS2014\20142023\CAD\TRANSPORTATION\DWG\SHEETSPLAN\CTH UU NB X-SEC.DWG
LAYOUT NAME - 20

PLOT DATE : 10/20/2019 9:09 PM PLOT BY : SCHULTZ, ANDREW K. PLOT NAME :

PLOT SCALE : 1 IN:10 FT HORZ. / 1 IN:10 FT VERT.

WISDOT/CADDS SHEET 49

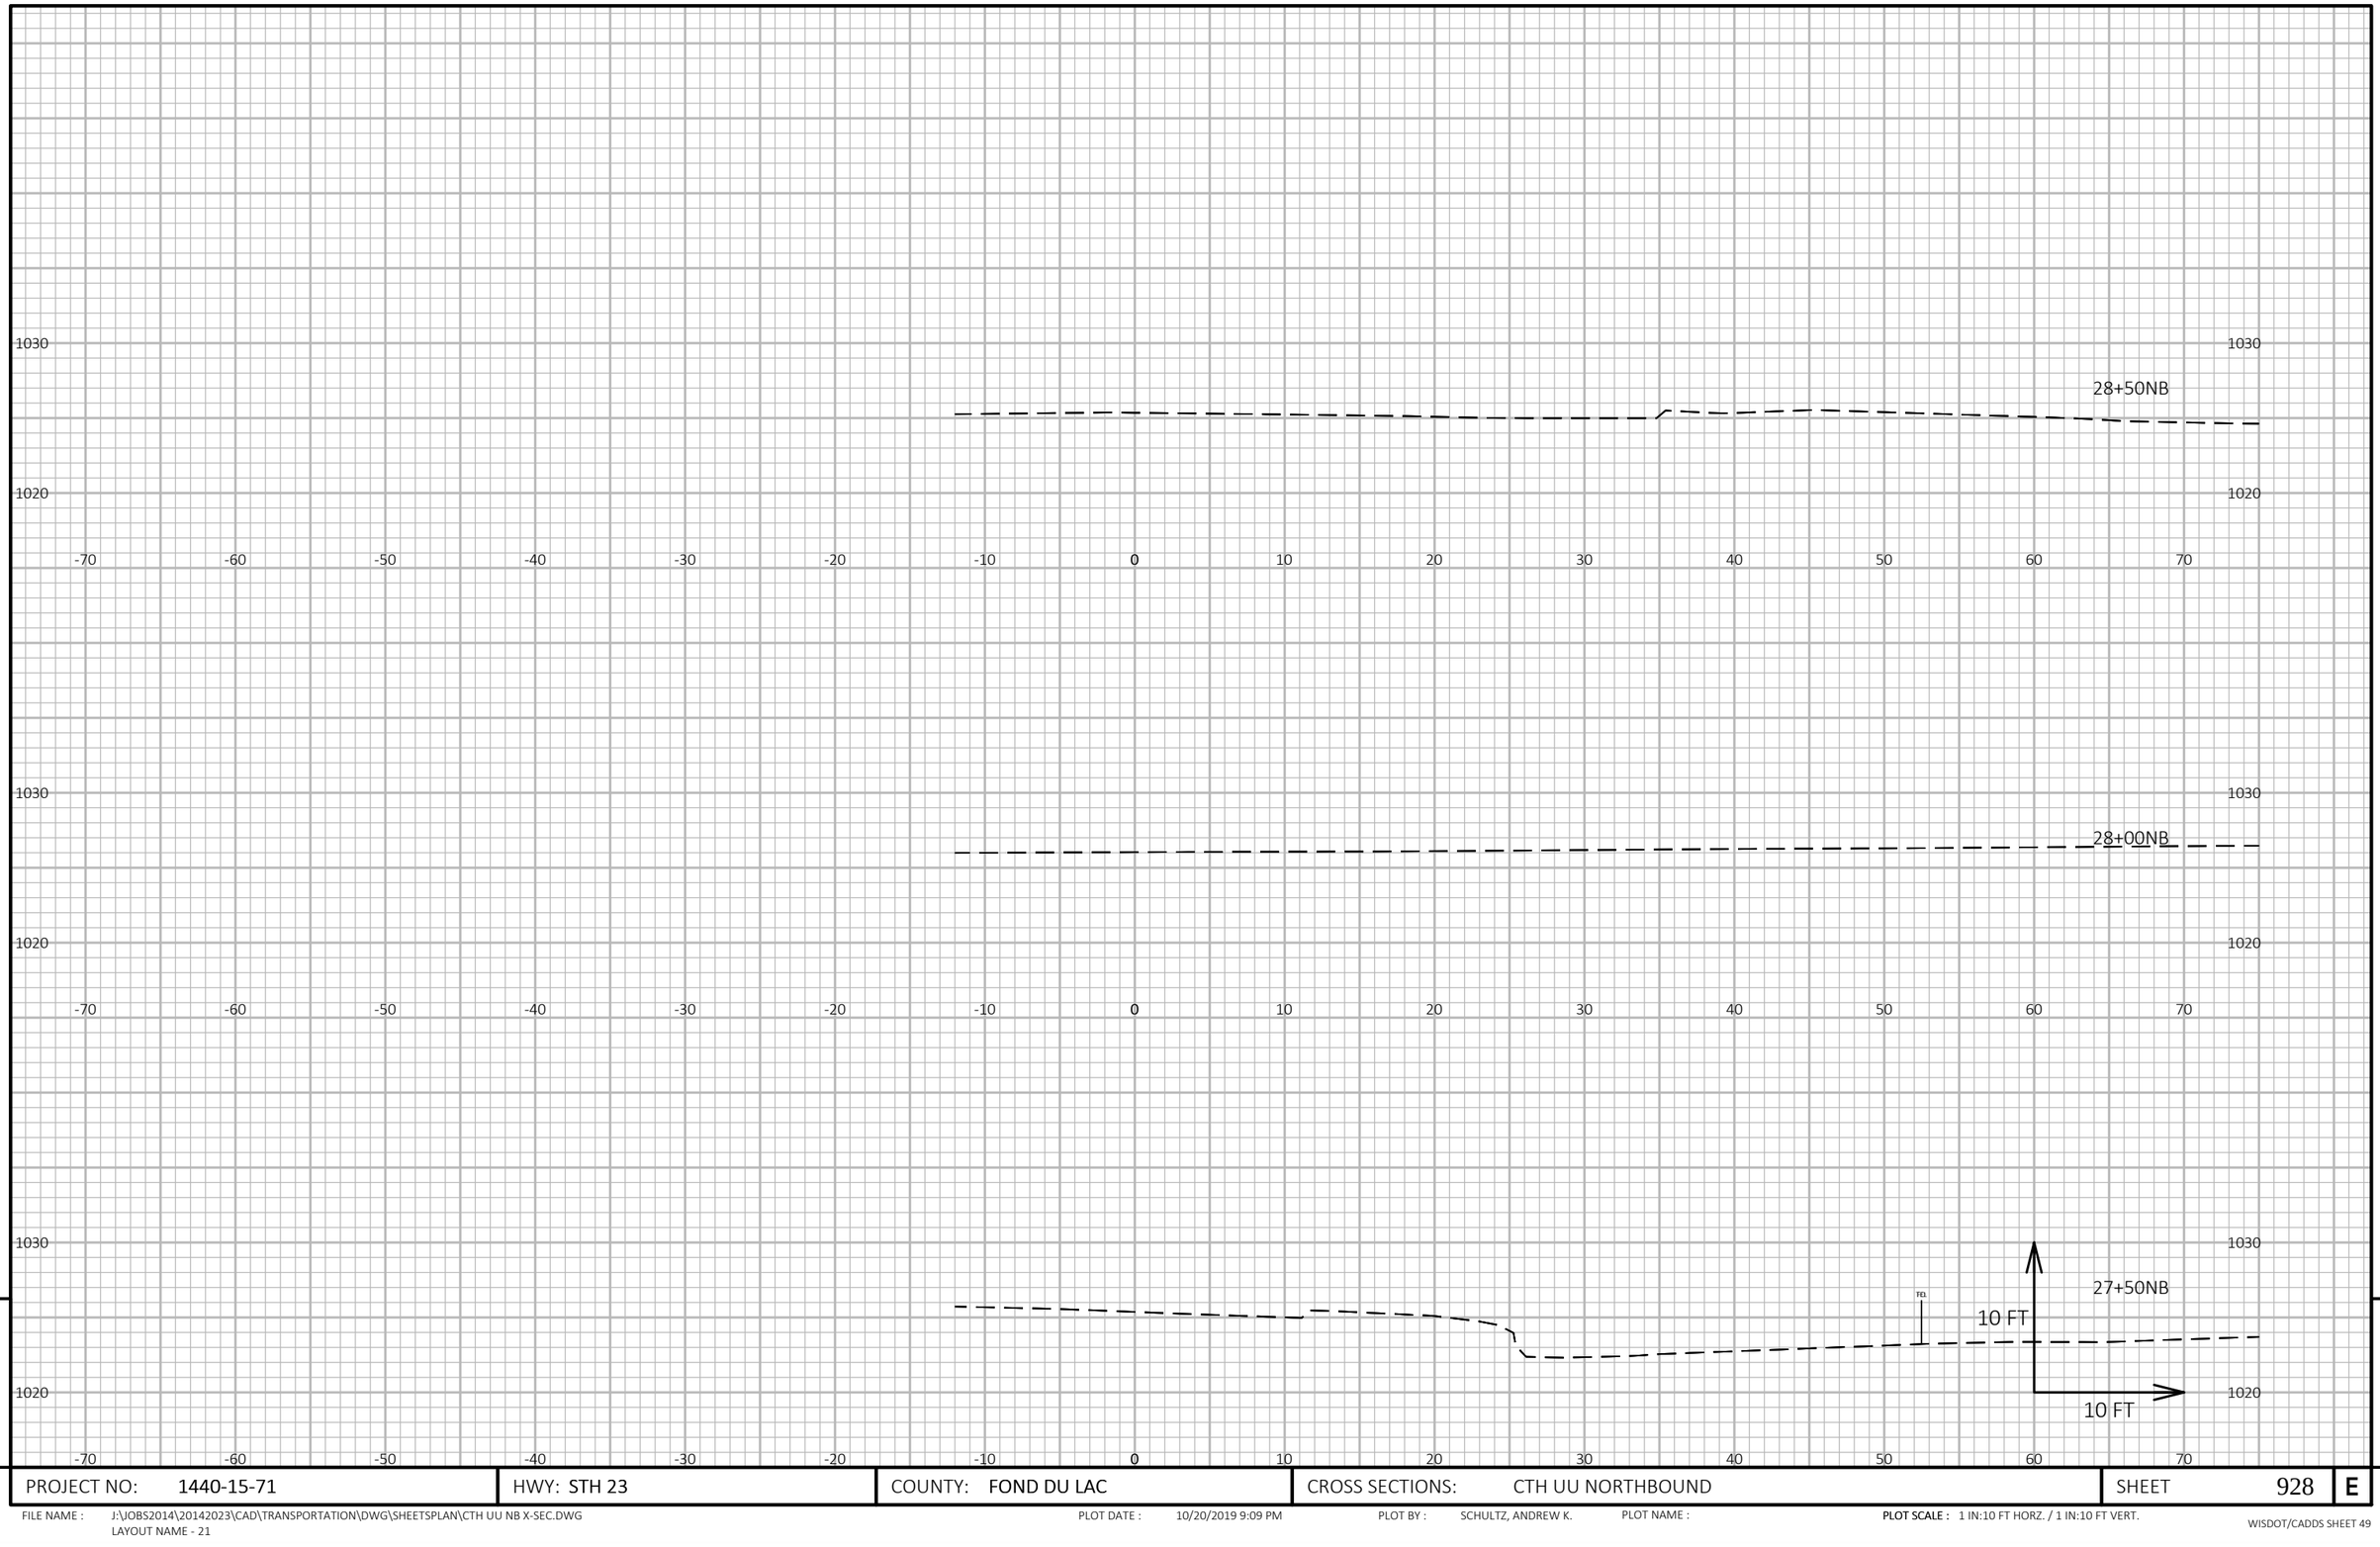

9

9


PROJECT NO: 1440-15-71	HWY: STH 23	COUNTY: FOND DU LAC	CROSS SECTIONS: CTH UU NORTHBOUND	SHEET 928	E

FILE NAME : J:\JOBS2014\20142023\CAD\TRANSPORTATION\DWG\SHEETSPLAN\CTH UU NB X-SEC.DWG
LAYOUT NAME - 21

PLOT DATE : 10/20/2019 9:09 PM PLOT BY : SCHULTZ, ANDREW K. PLOT NAME :

PLOT SCALE : 1 IN:10 FT HORZ. / 1 IN:10 FT VERT.

WISDOT/CADDS SHEET 49

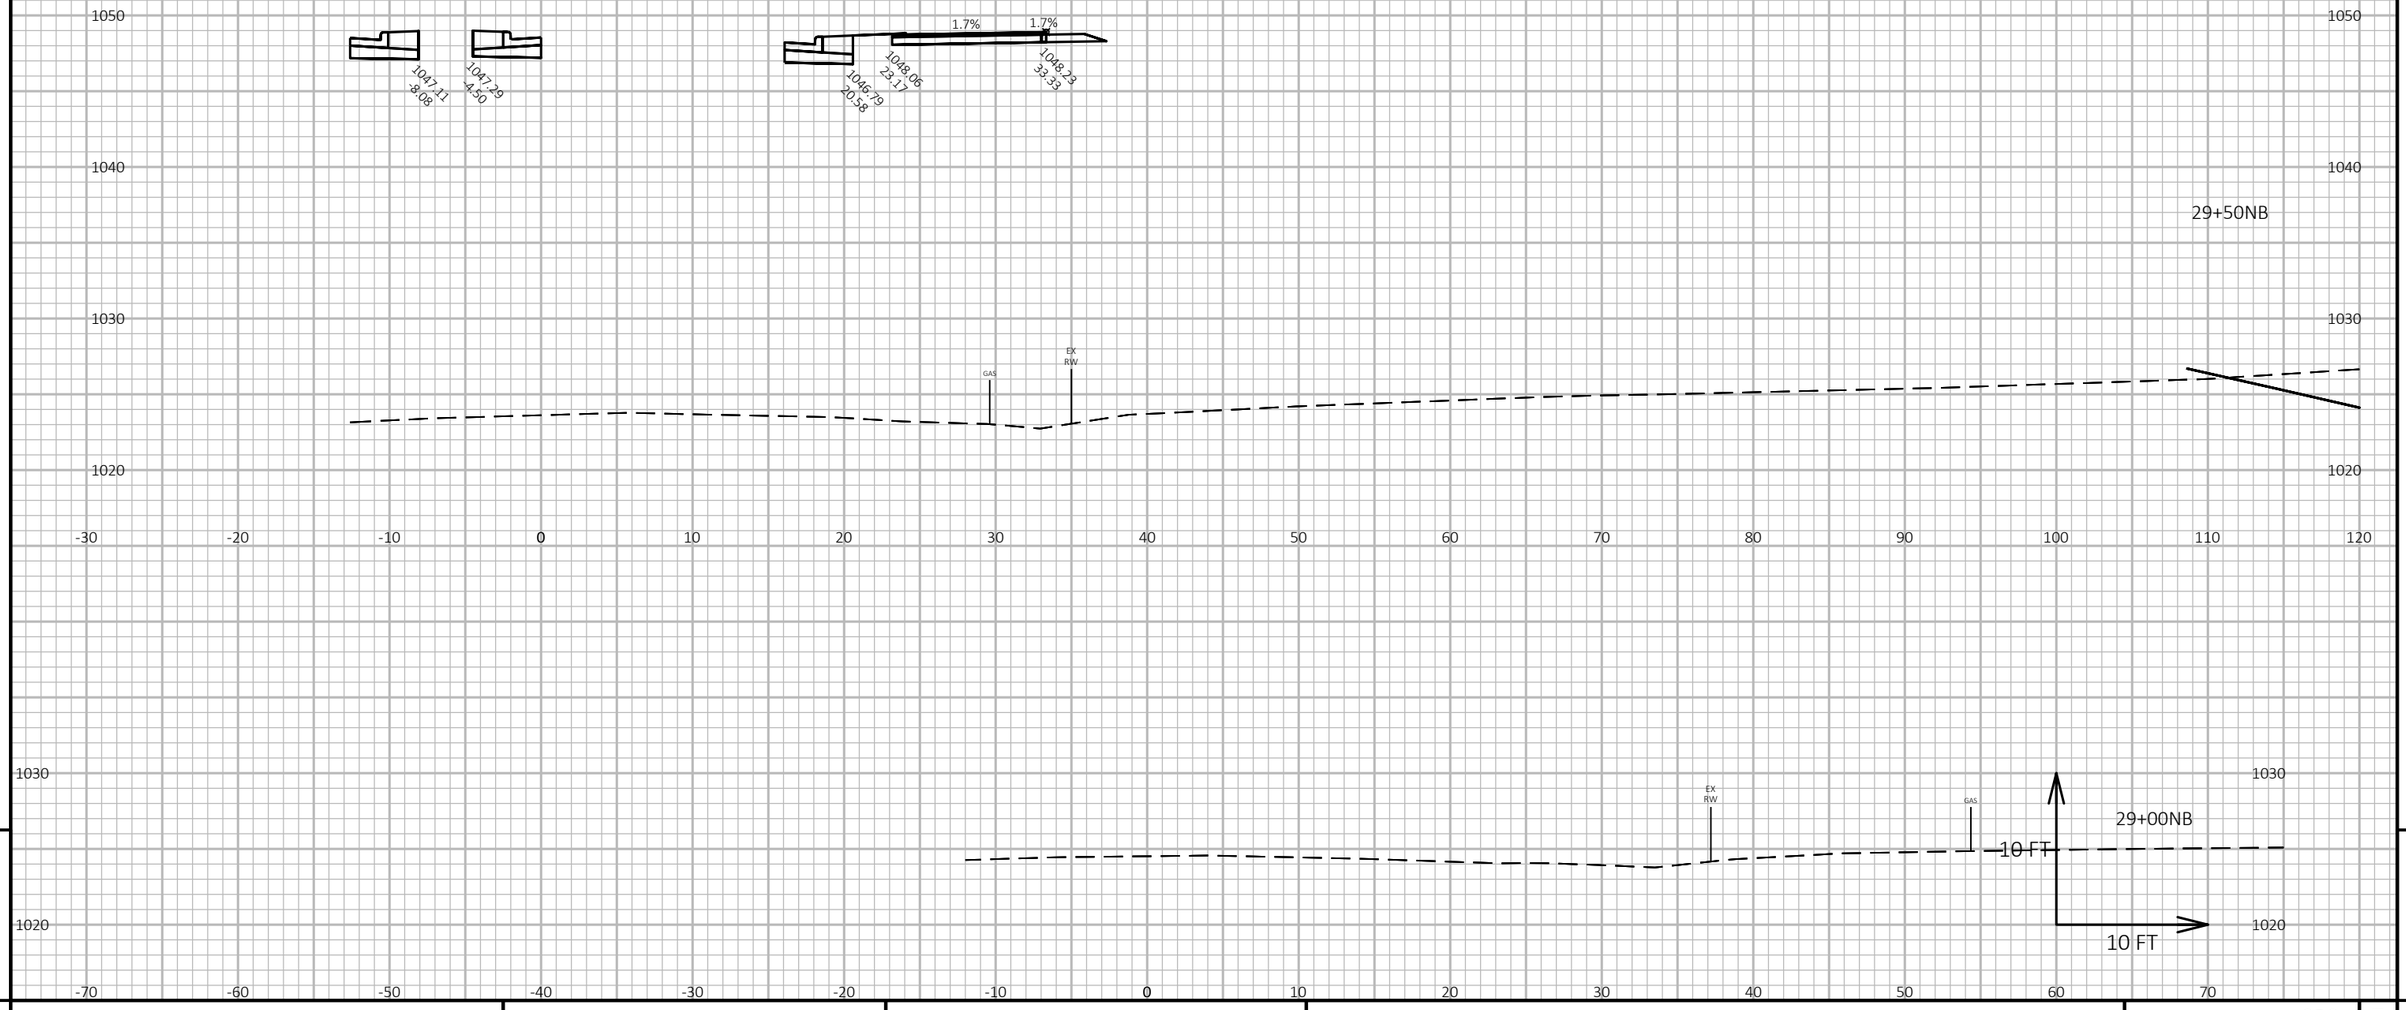

9

9


PROJECT NO: 1440-15-71	HWY: STH 23	COUNTY: FOND DU LAC	CROSS SECTIONS: CTH UU NORTHBOUND	SHEET 929	E

FILE NAME : J:\OBS2014\20142023\CAD\TRANSPORTATION\DWG\SHEETSPLAN\CTH UU NB X-SEC.DWG
LAYOUT NAME - 22

PLOT DATE : 10/20/2019 9:09 PM PLOT BY : SCHULTZ, ANDREW K. PLOT NAME :

PLOT SCALE : 1 IN:10 FT HORZ. / 1 IN:10 FT VERT.

WISDOT/CADDS SHEET 49

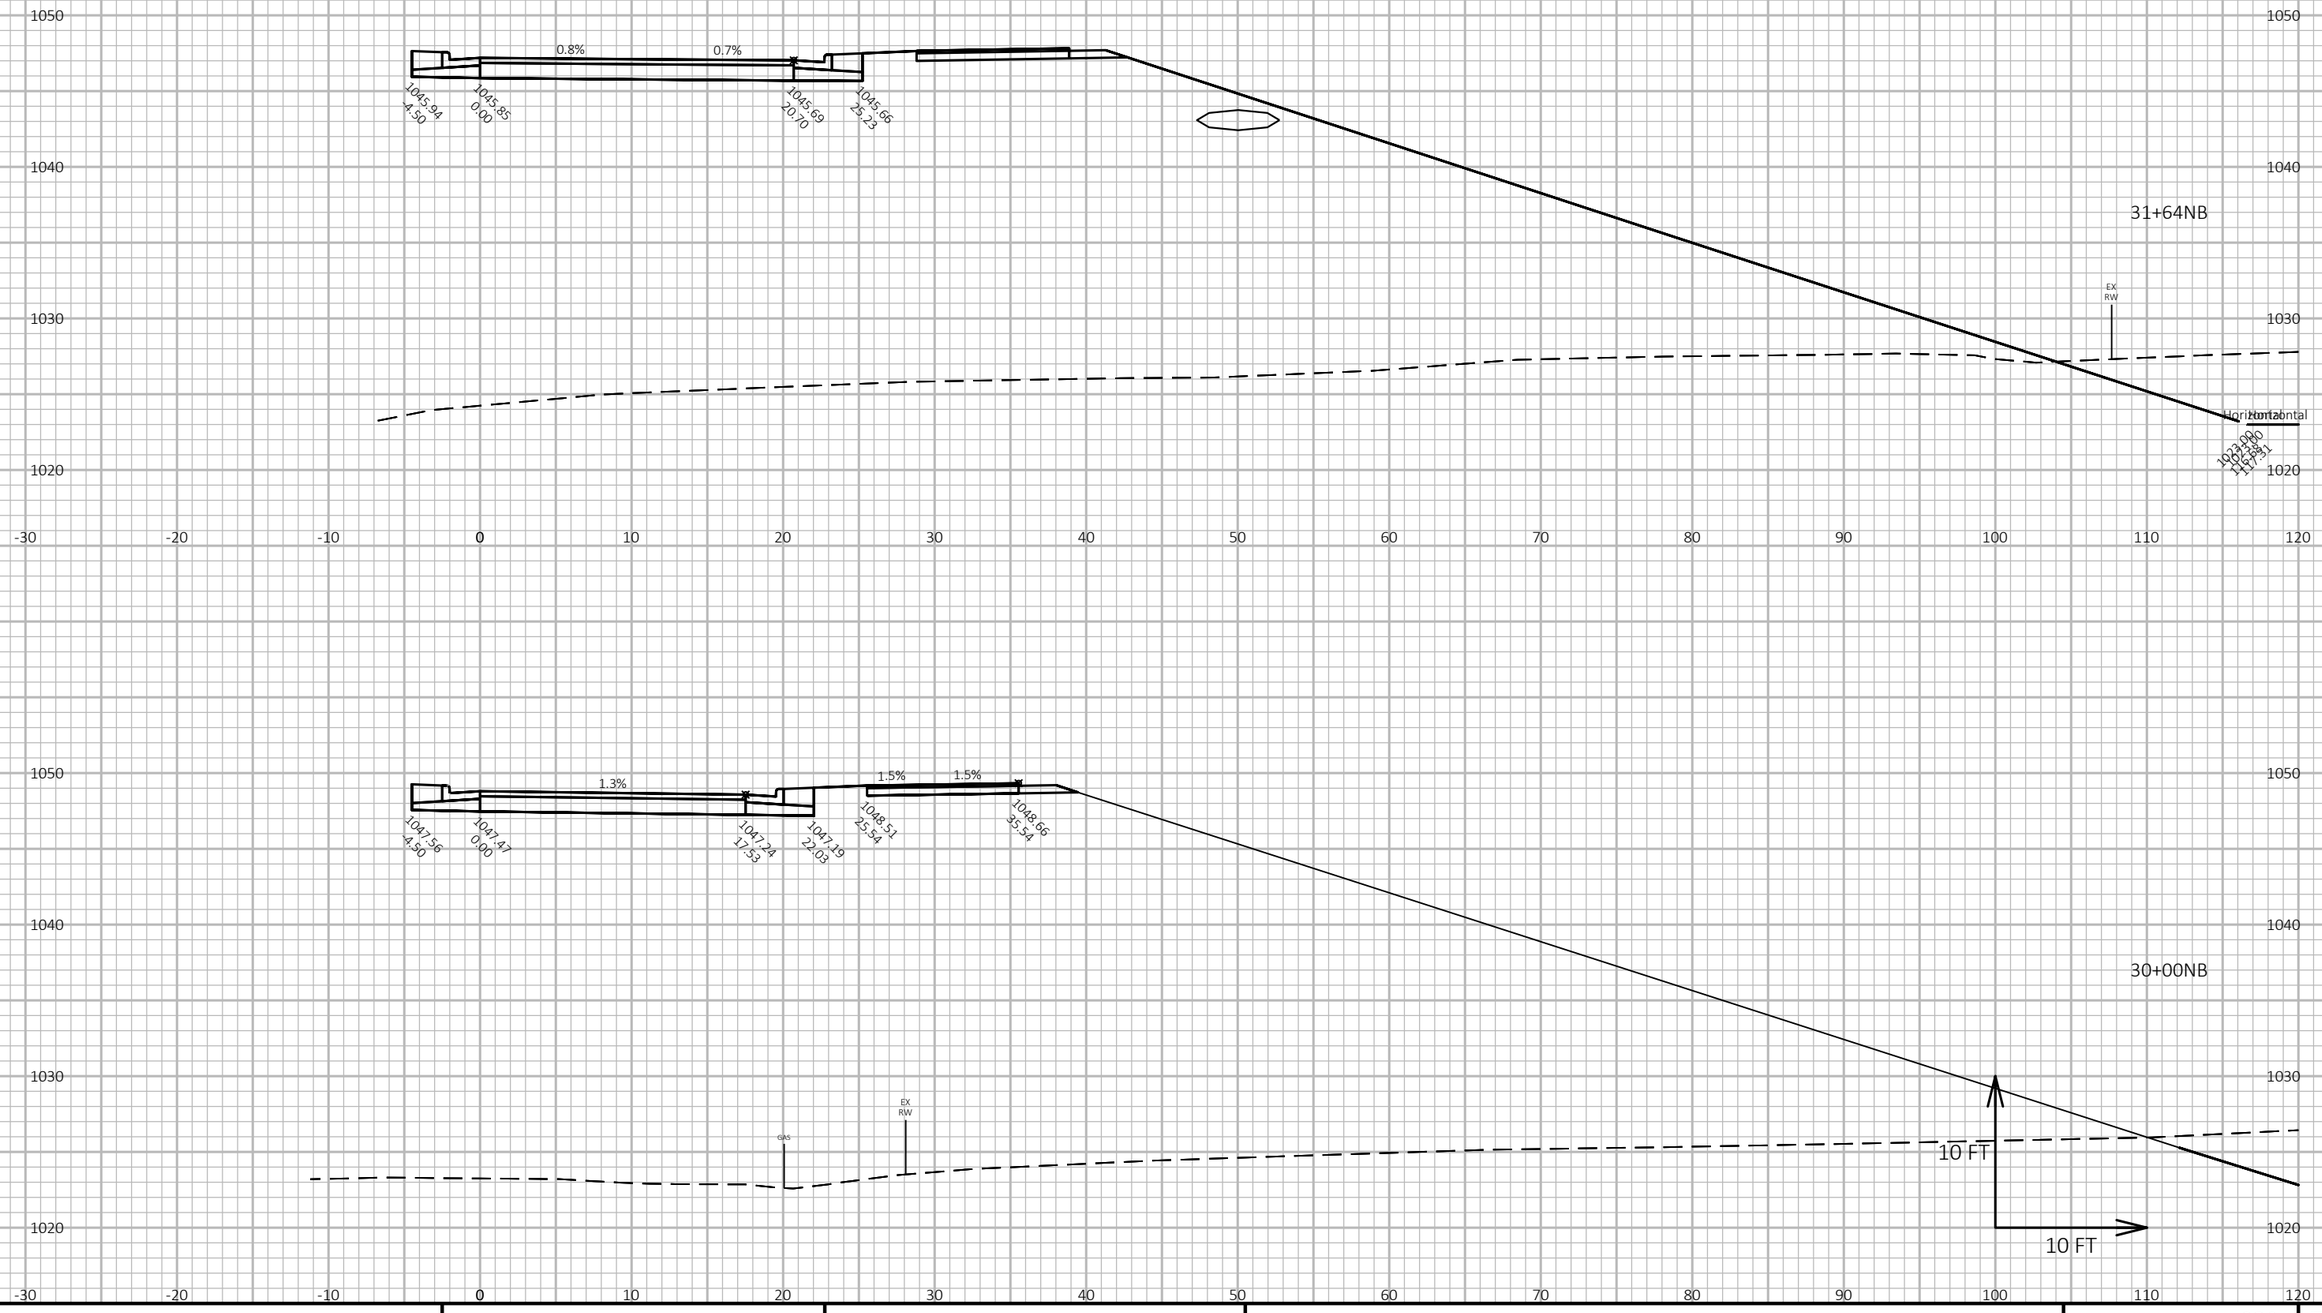

9

9


PROJECT NO: 1440-15-71	HWY: STH 23	COUNTY: FOND DU LAC	CROSS SECTIONS: CTH UU NORTHBOUND	SHEET 930	E

FILE NAME : J:\JOBS2014\20142023\CAD\TRANSPORTATION\DWG\SHEETSPLAN\CTH UU NB X-SEC.DWG
LAYOUT NAME - 23

PLOT DATE : 10/20/2019 9:09 PM PLOT BY : SCHULTZ, ANDREW K. PLOT NAME :

PLOT SCALE : 1 IN:10 FT HORZ. / 1 IN:10 FT VERT.

WISDOT/CADDS SHEET 49

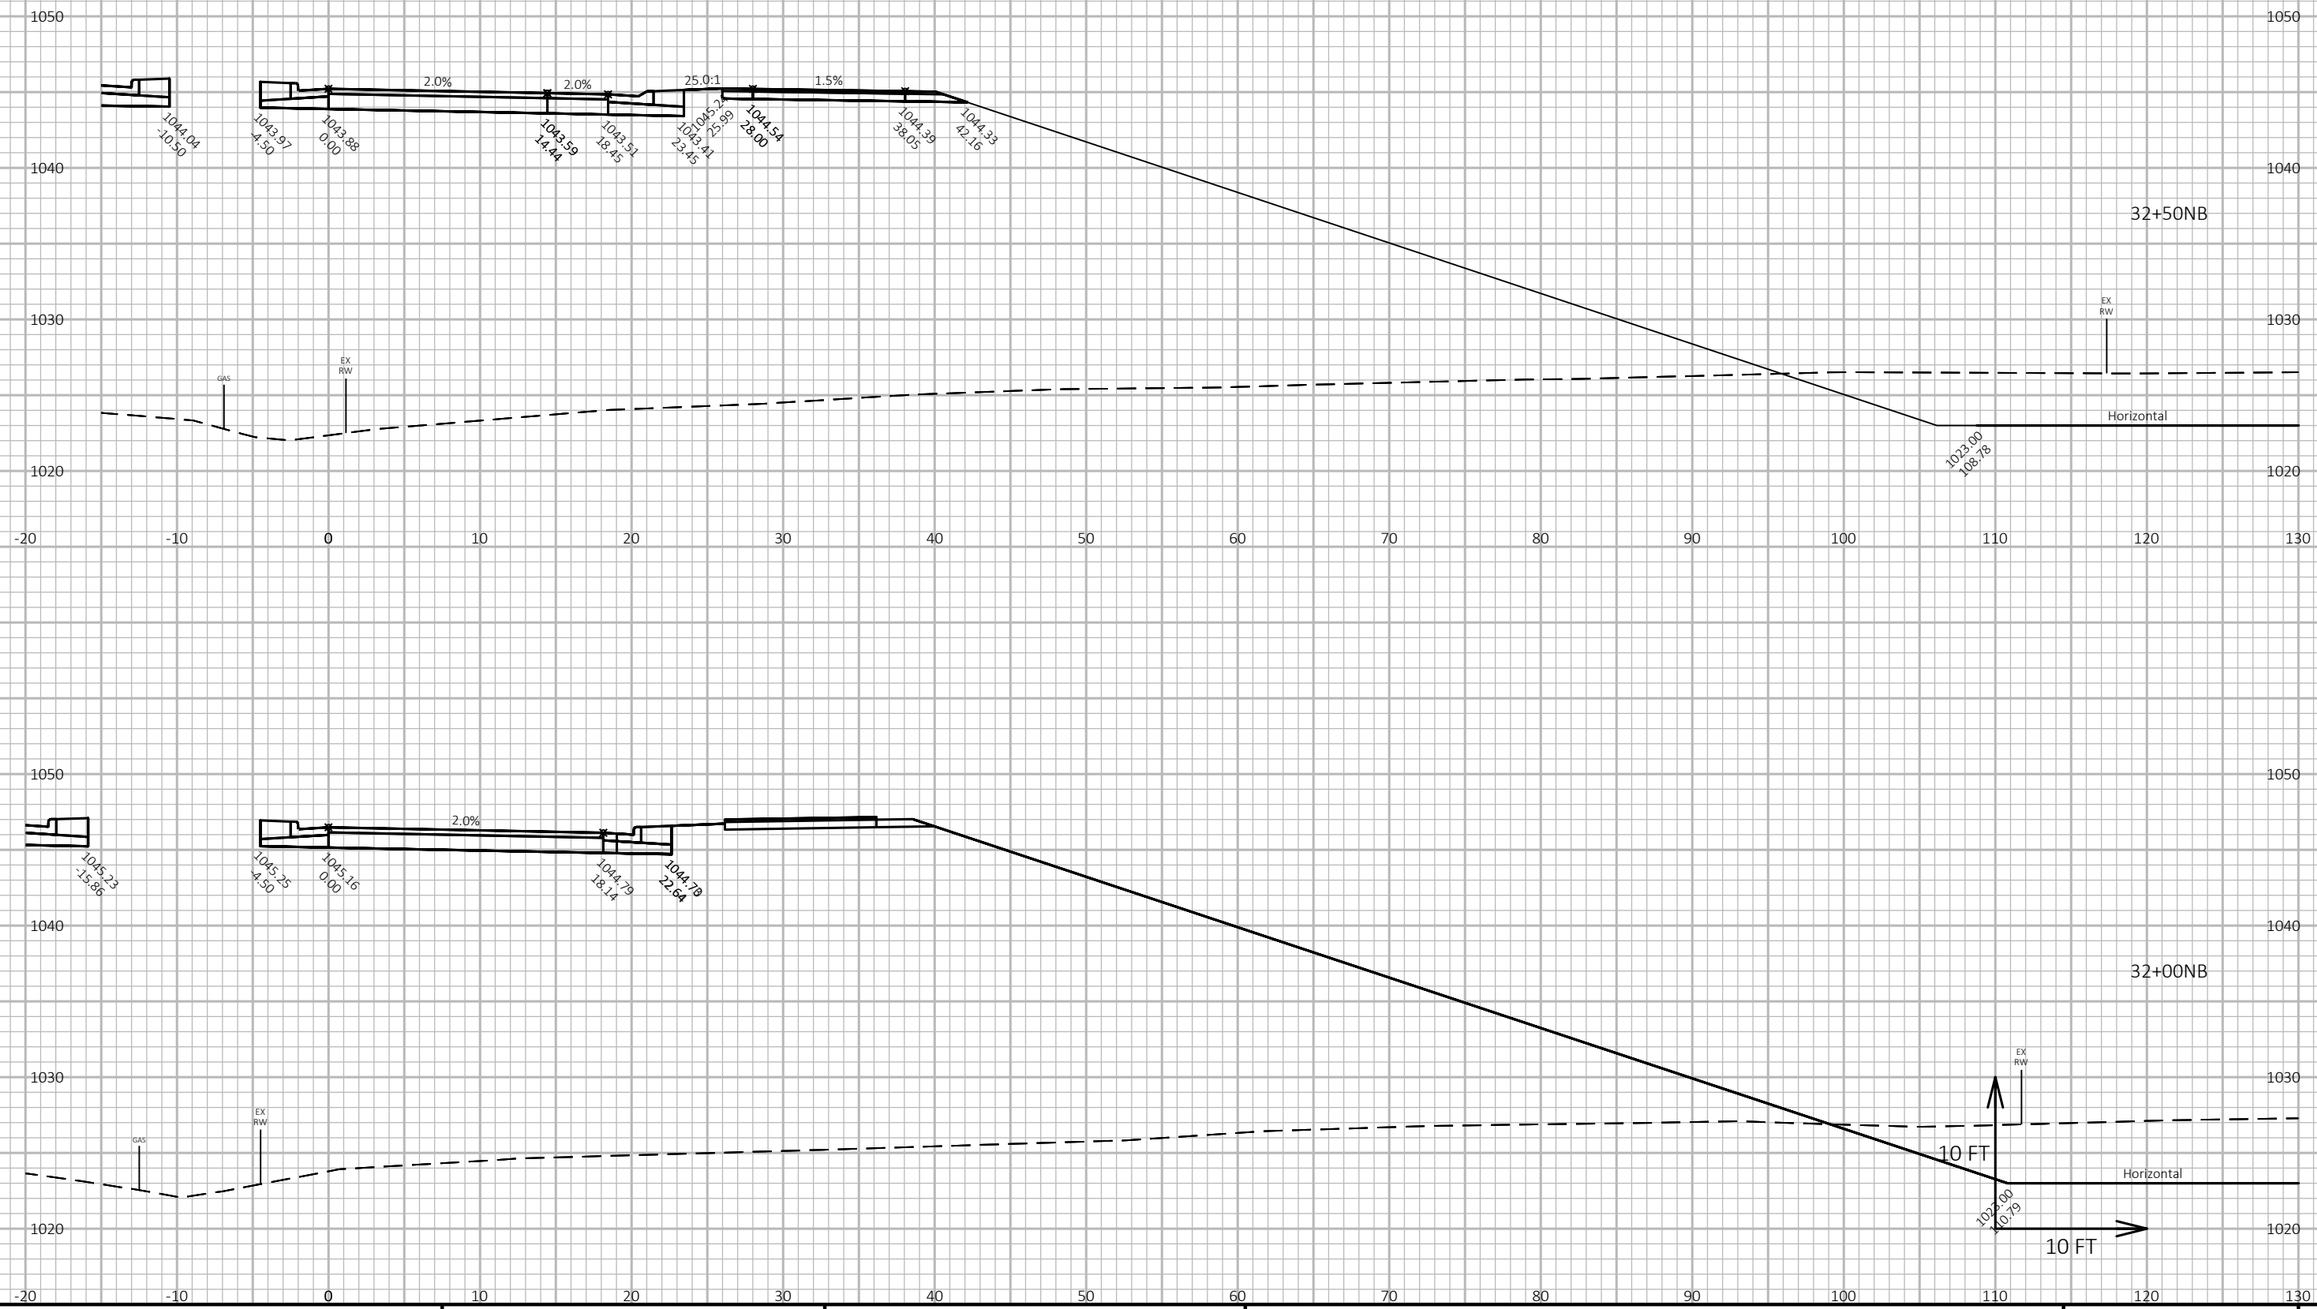

9

9

PROJECT NO: 1440-15-71	HWY: STH 23	COUNTY: FOND DU LAC	CROSS SECTIONS: CTH UU NORTHBOUND	SHEET 931	E

FILE NAME : J:\OBS2014\20142023\CAD\TRANSPORTATION\DWG\SHEETSPLAN\CTH UU NB X-SEC.DWG
LAYOUT NAME - 24


PLOT DATE : 10/20/2019 9:09 PM

PLOT BY : SCHULTZ, ANDREW K.

PLOT NAME :

PLOT SCALE : 1 IN:10 FT HORZ. / 1 IN:10 FT VERT.

WISDOT/CADDS SHEET 49

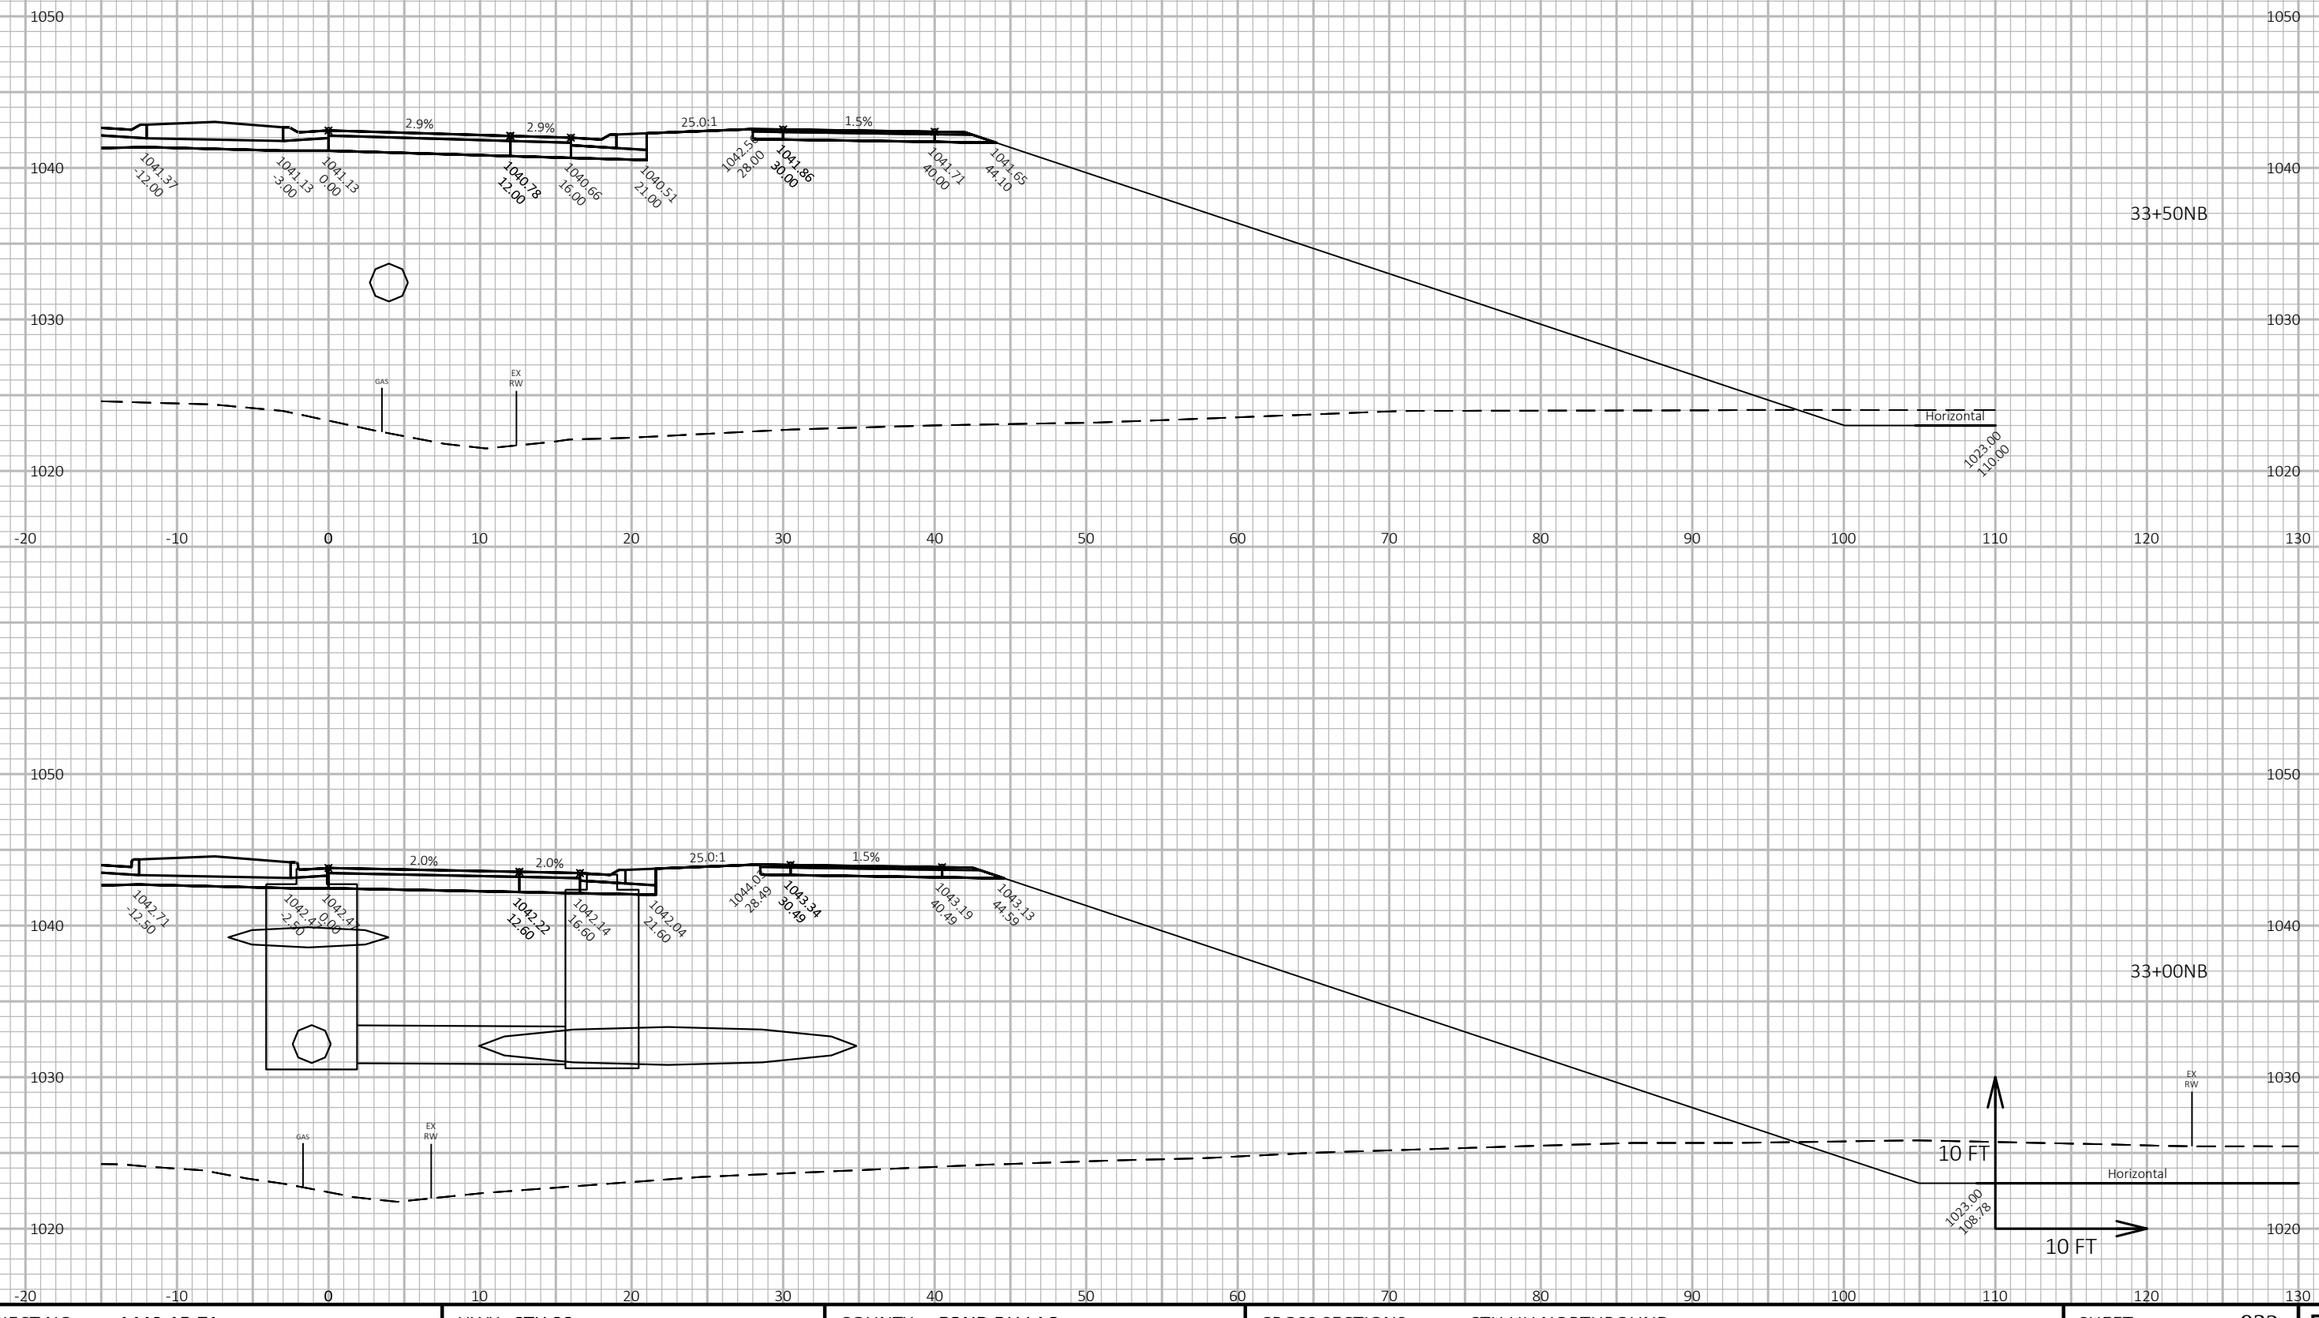


PROJECT NO: 1440-15-71	HWY: STH 23	COUNTY: FOND DU LAC	CROSS SECTIONS: CTH UU NORTHBOUND	SHEET 932	E

FILE NAME : J:\OBS2014\20142023\CAD\TRANSPORTATION\DWG\SHEETSPLAN\CTH UU NB X-SEC.DWG
LAYOUT NAME - 25

PLOT DATE : 10/20/2019 9:09 PM PLOT BY : SCHULTZ, ANDREW K. PLOT NAME :

PLOT SCALE : 1 IN:10 FT HORZ. / 1 IN:10 FT VERT.

WISDOT/CADDS SHEET 49

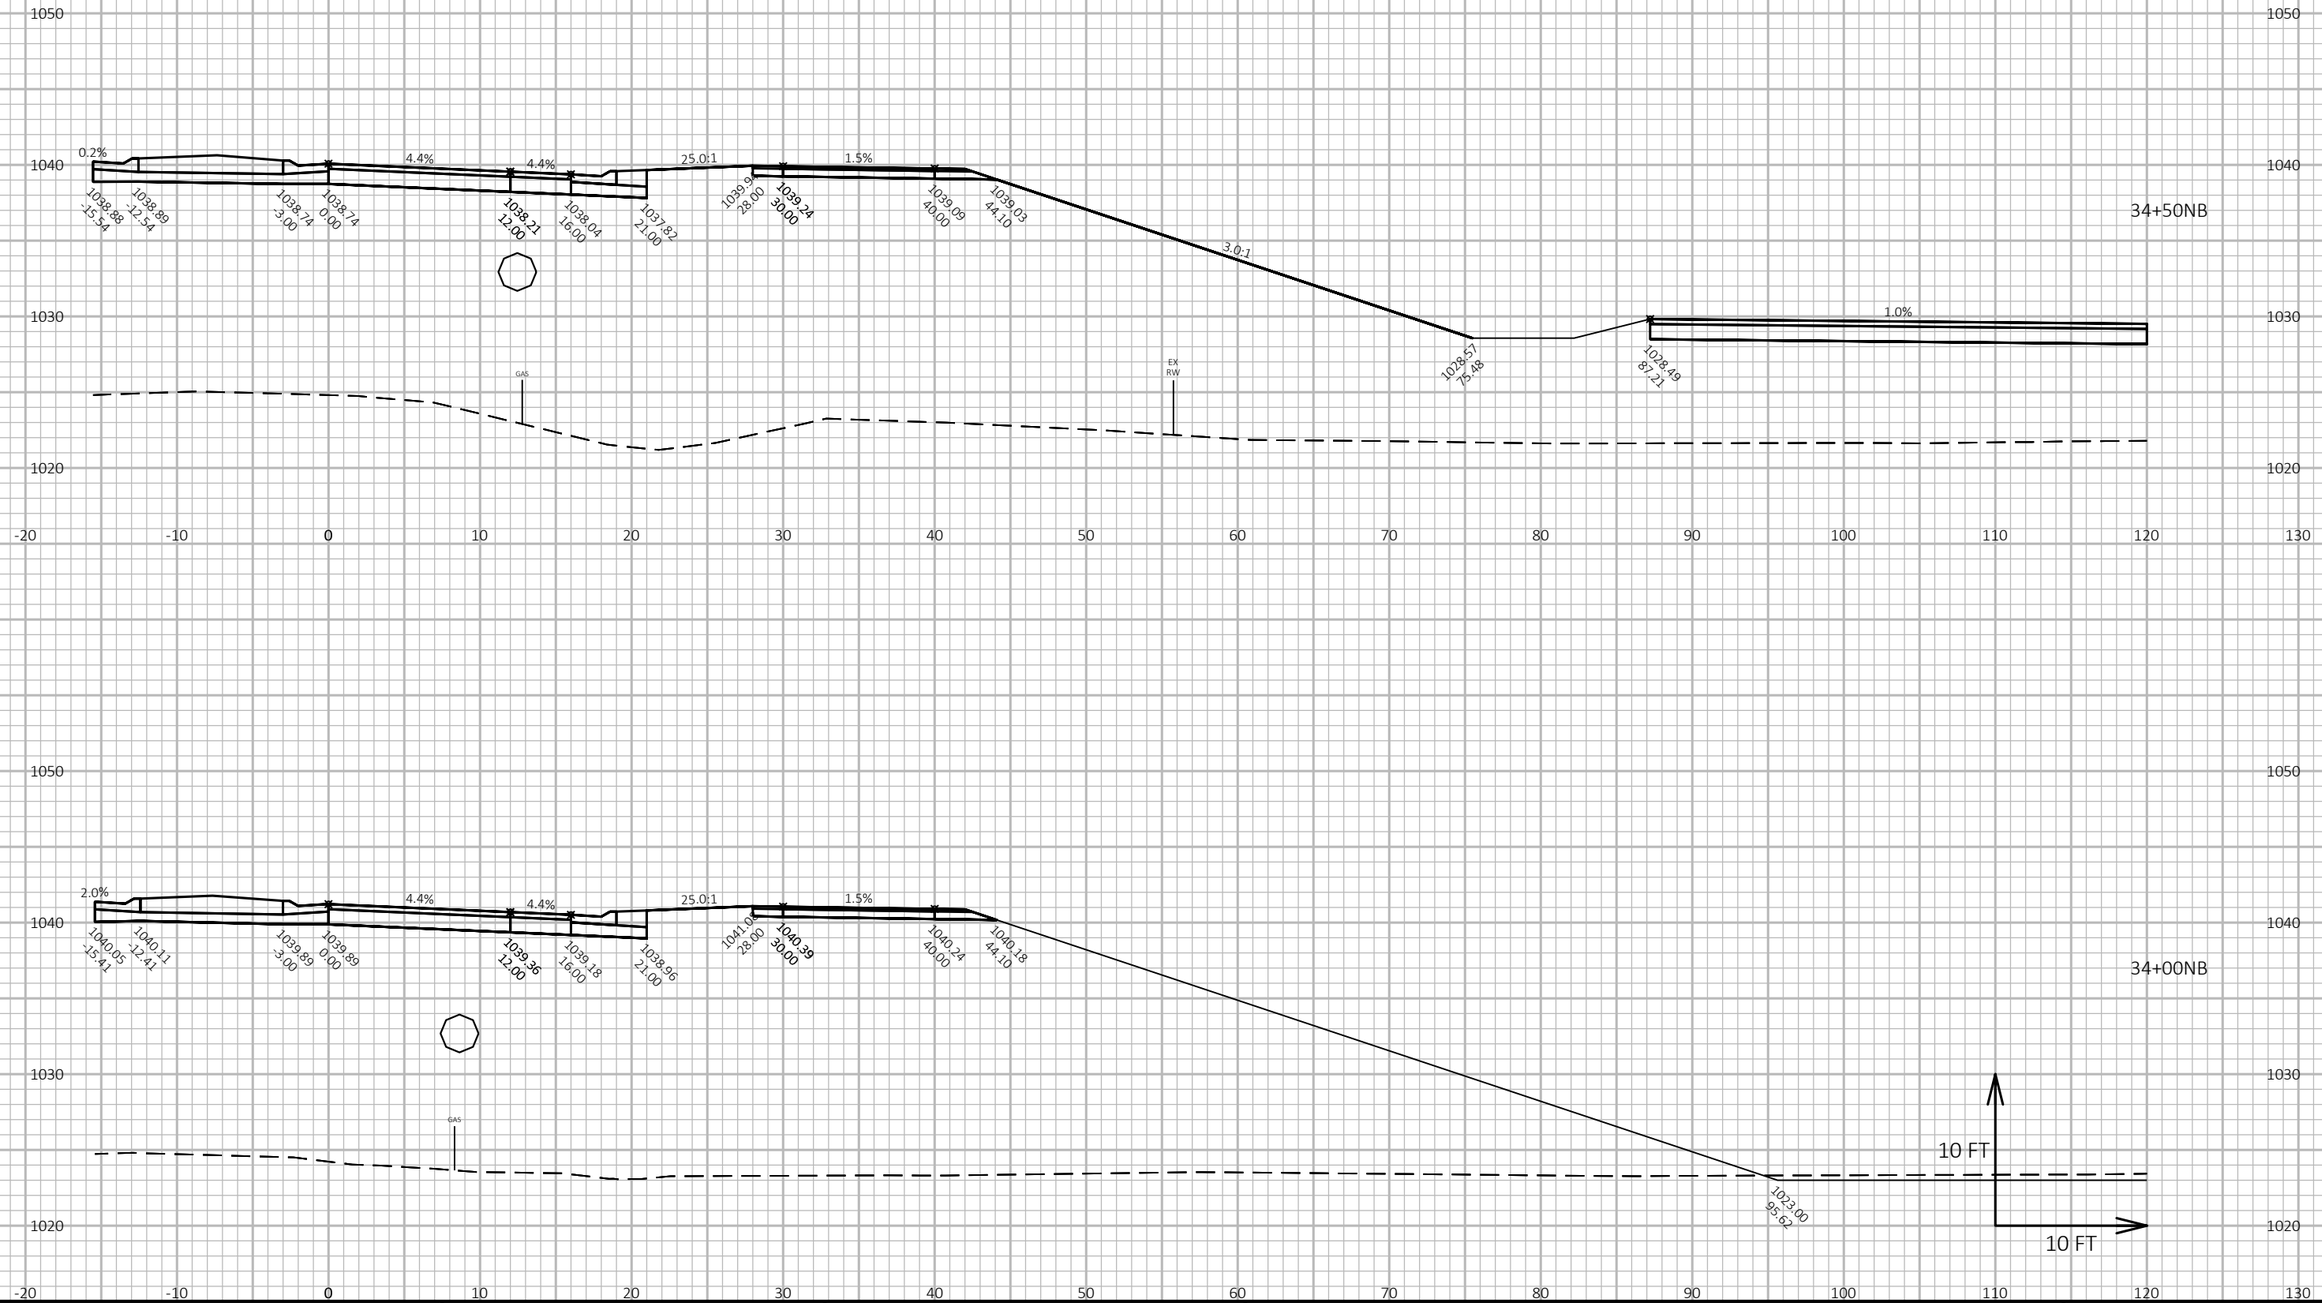

9

9


PROJECT NO: 1440-15-71	HWY: STH 23	COUNTY: FOND DU LAC	CROSS SECTIONS: CTH UU NORTHBOUND	SHEET 933	E

FILE NAME : J:\JOBS2014\20142023\CAD\TRANSPORTATION\DWG\SHEETSPLAN\CTH UU NB X-SEC.DWG
LAYOUT NAME - 26

PLOT DATE : 10/20/2019 9:09 PM PLOT BY : SCHULTZ, ANDREW K. PLOT NAME :

PLOT SCALE : 1 IN:10 FT HORZ. / 1 IN:10 FT VERT.

WISDOT/CADDS SHEET 49

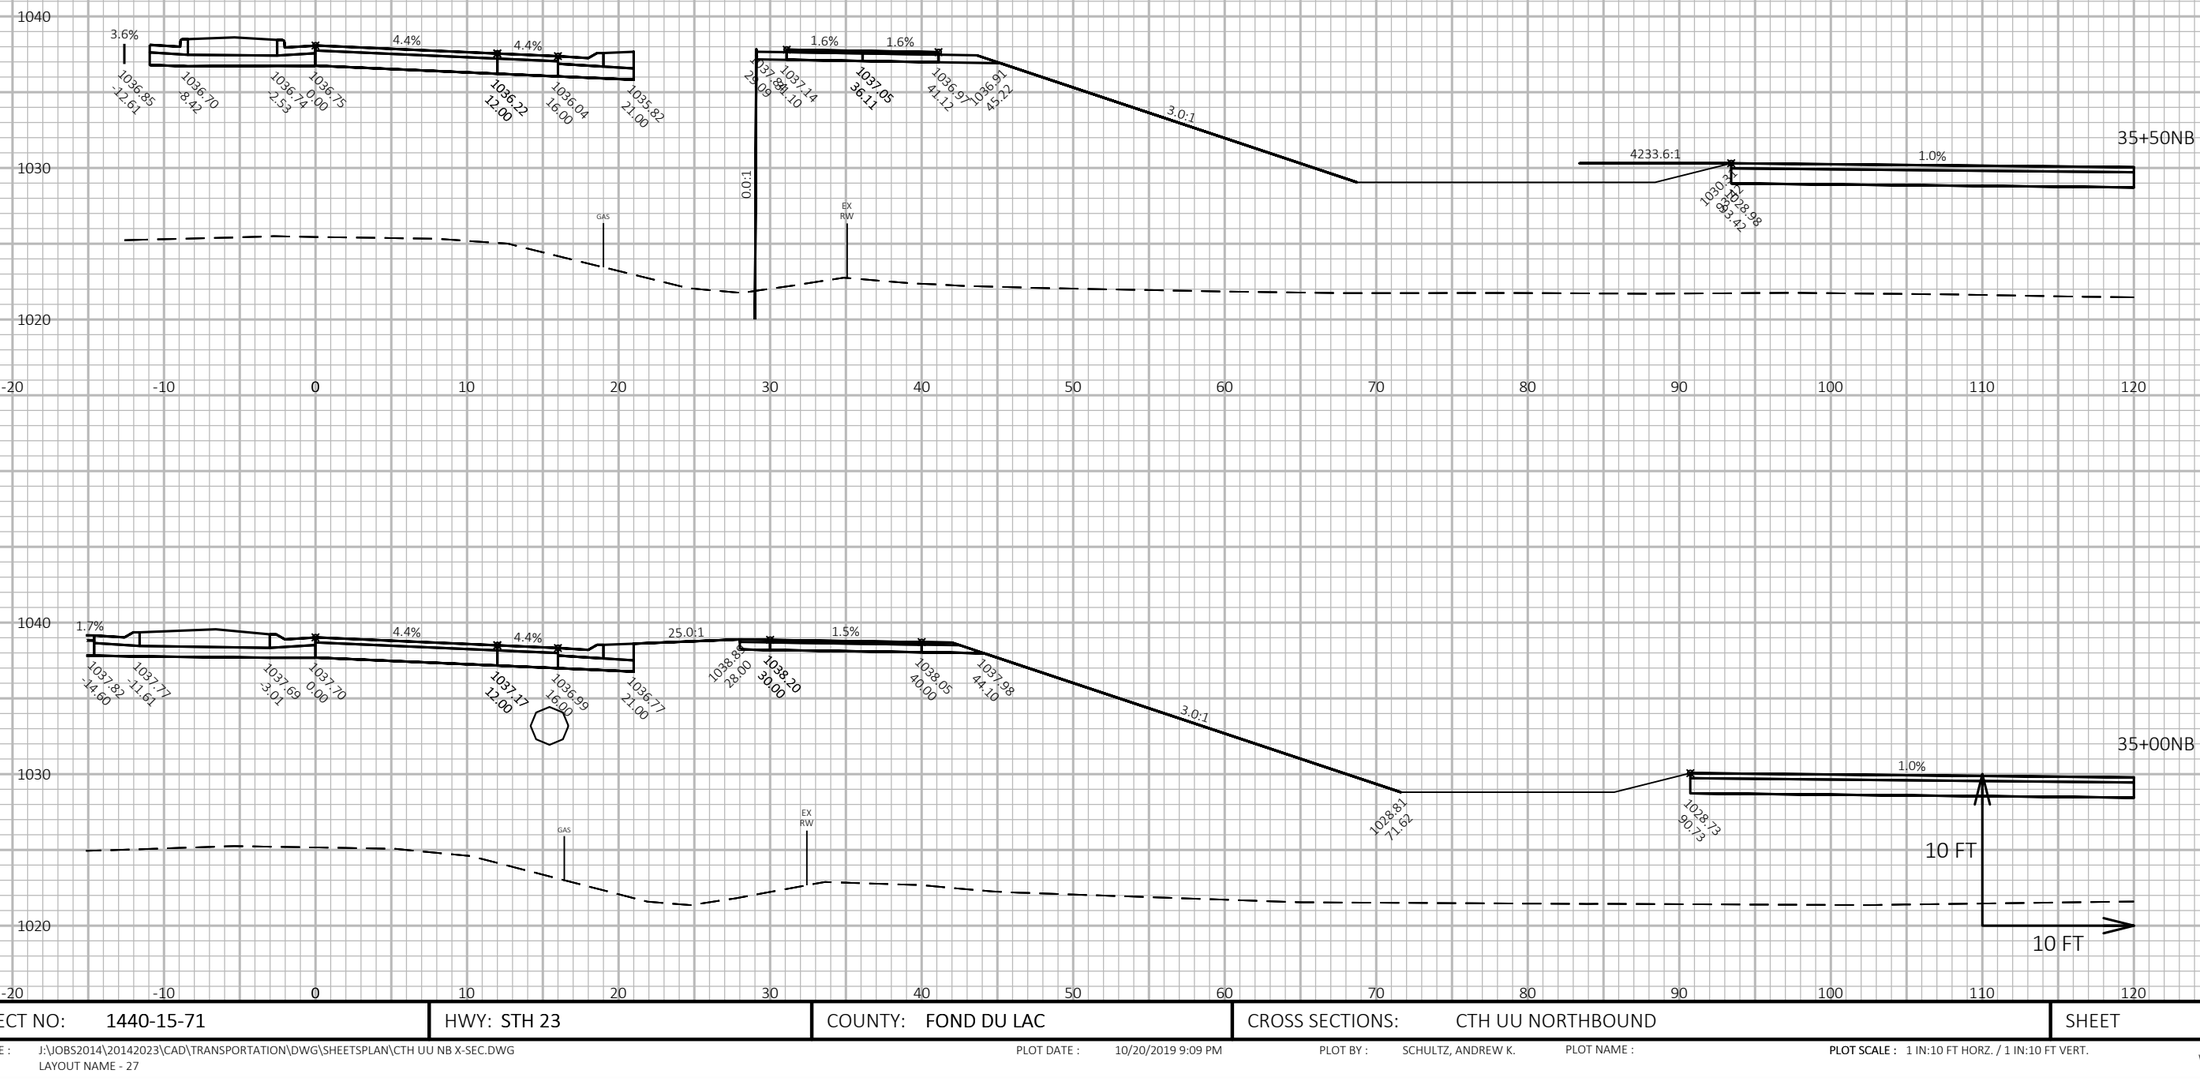

9

9

PROJECT NO: 1440-15-71	HWY: STH 23	COUNTY: FOND DU LAC	CROSS SECTIONS: CTH UU NORTHBOUND	SHEET 934	E

FILE NAME : J:\JOBS2014\20142023\CAD\TRANSPORTATION\DWG\SHEETSPLAN\CTH UU NB X-SEC.DWG
LAYOUT NAME - 27


PLOT DATE : 10/20/2019 9:09 PM

PLOT BY : SCHULTZ, ANDREW K.

PLOT NAME :

PLOT SCALE : 1 IN:10 FT HORZ. / 1 IN:10 FT VERT.

WISDOT/CADDS SHEET 49

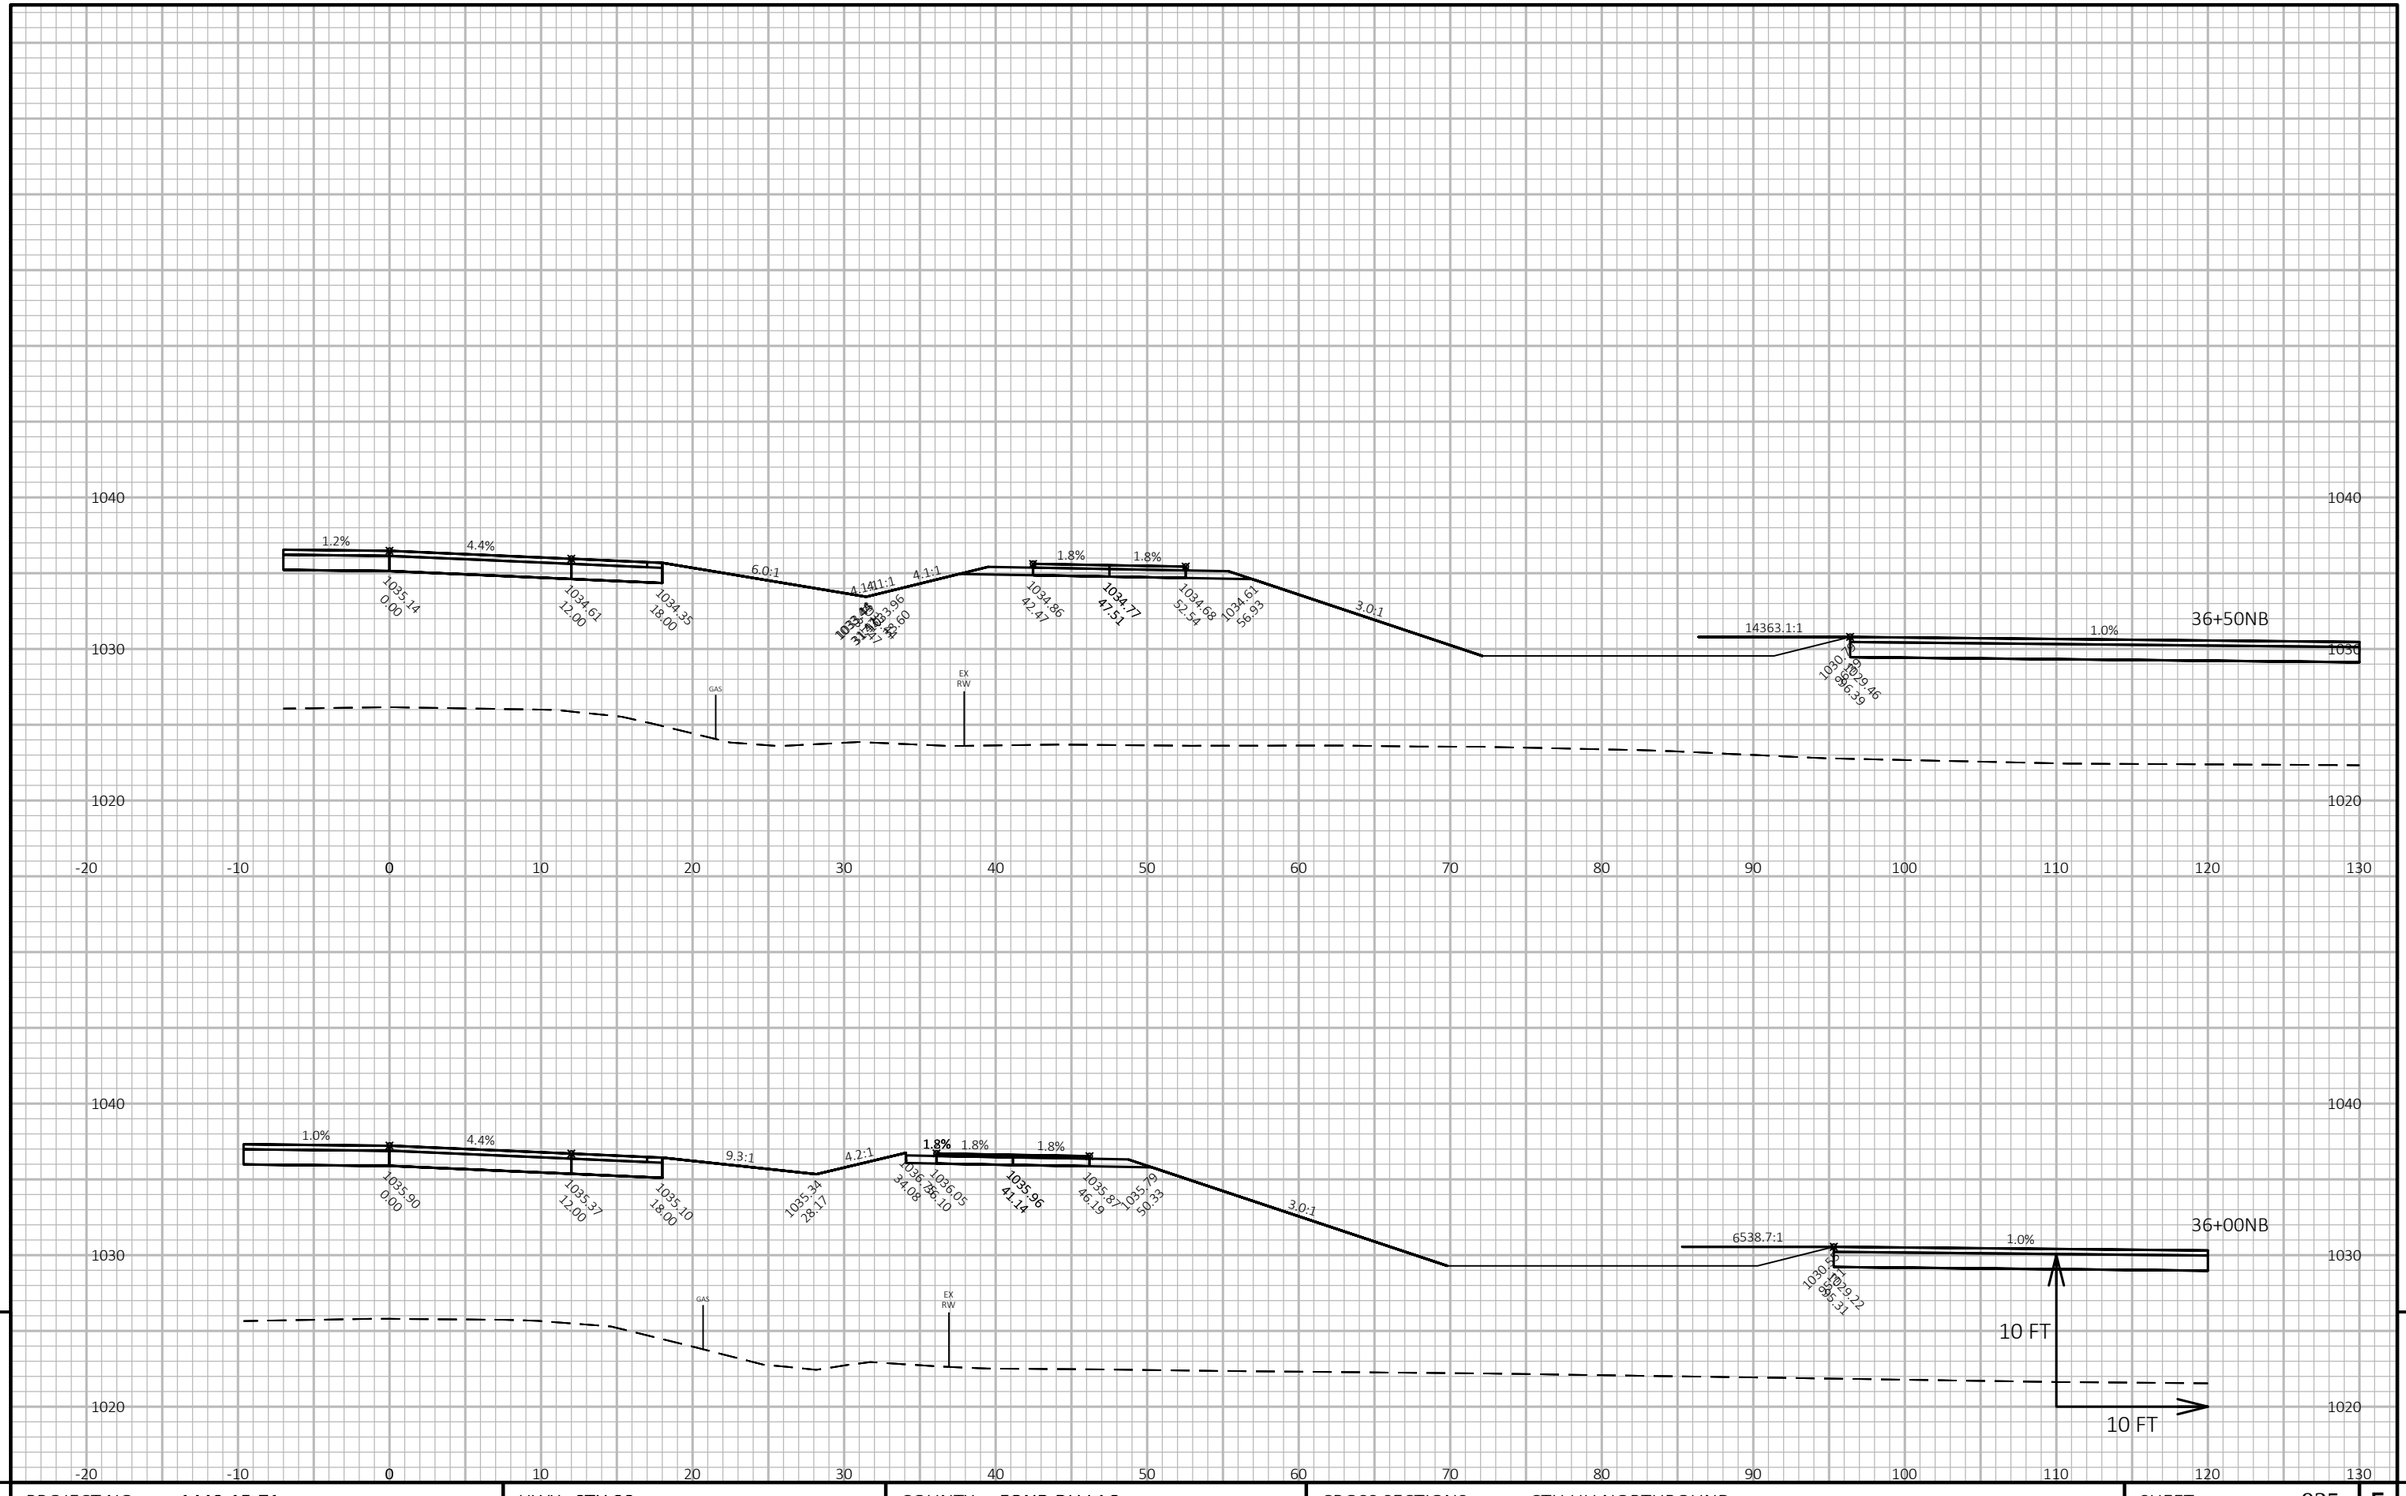


PROJECT NO: 1440-15-71	HWY: STH 23	COUNTY: FOND DU LAC	CROSS SECTIONS: CTH UU NORTHBOUND	SHEET 935	E

FILE NAME : J:\OBS2014\20142023\CAD\TRANSPORTATION\DWG\SHEETSPLAN\CTH UU NB X-SEC.DWG
LAYOUT NAME - 28

PLOT DATE : 10/20/2019 9:09 PM PLOT BY : SCHULTZ, ANDREW K. PLOT NAME : **PLOT SCALE :** 1 IN:10 FT HORZ. / 1 IN:10 FT VERT.

WISDOT/CADDS SHEET 49

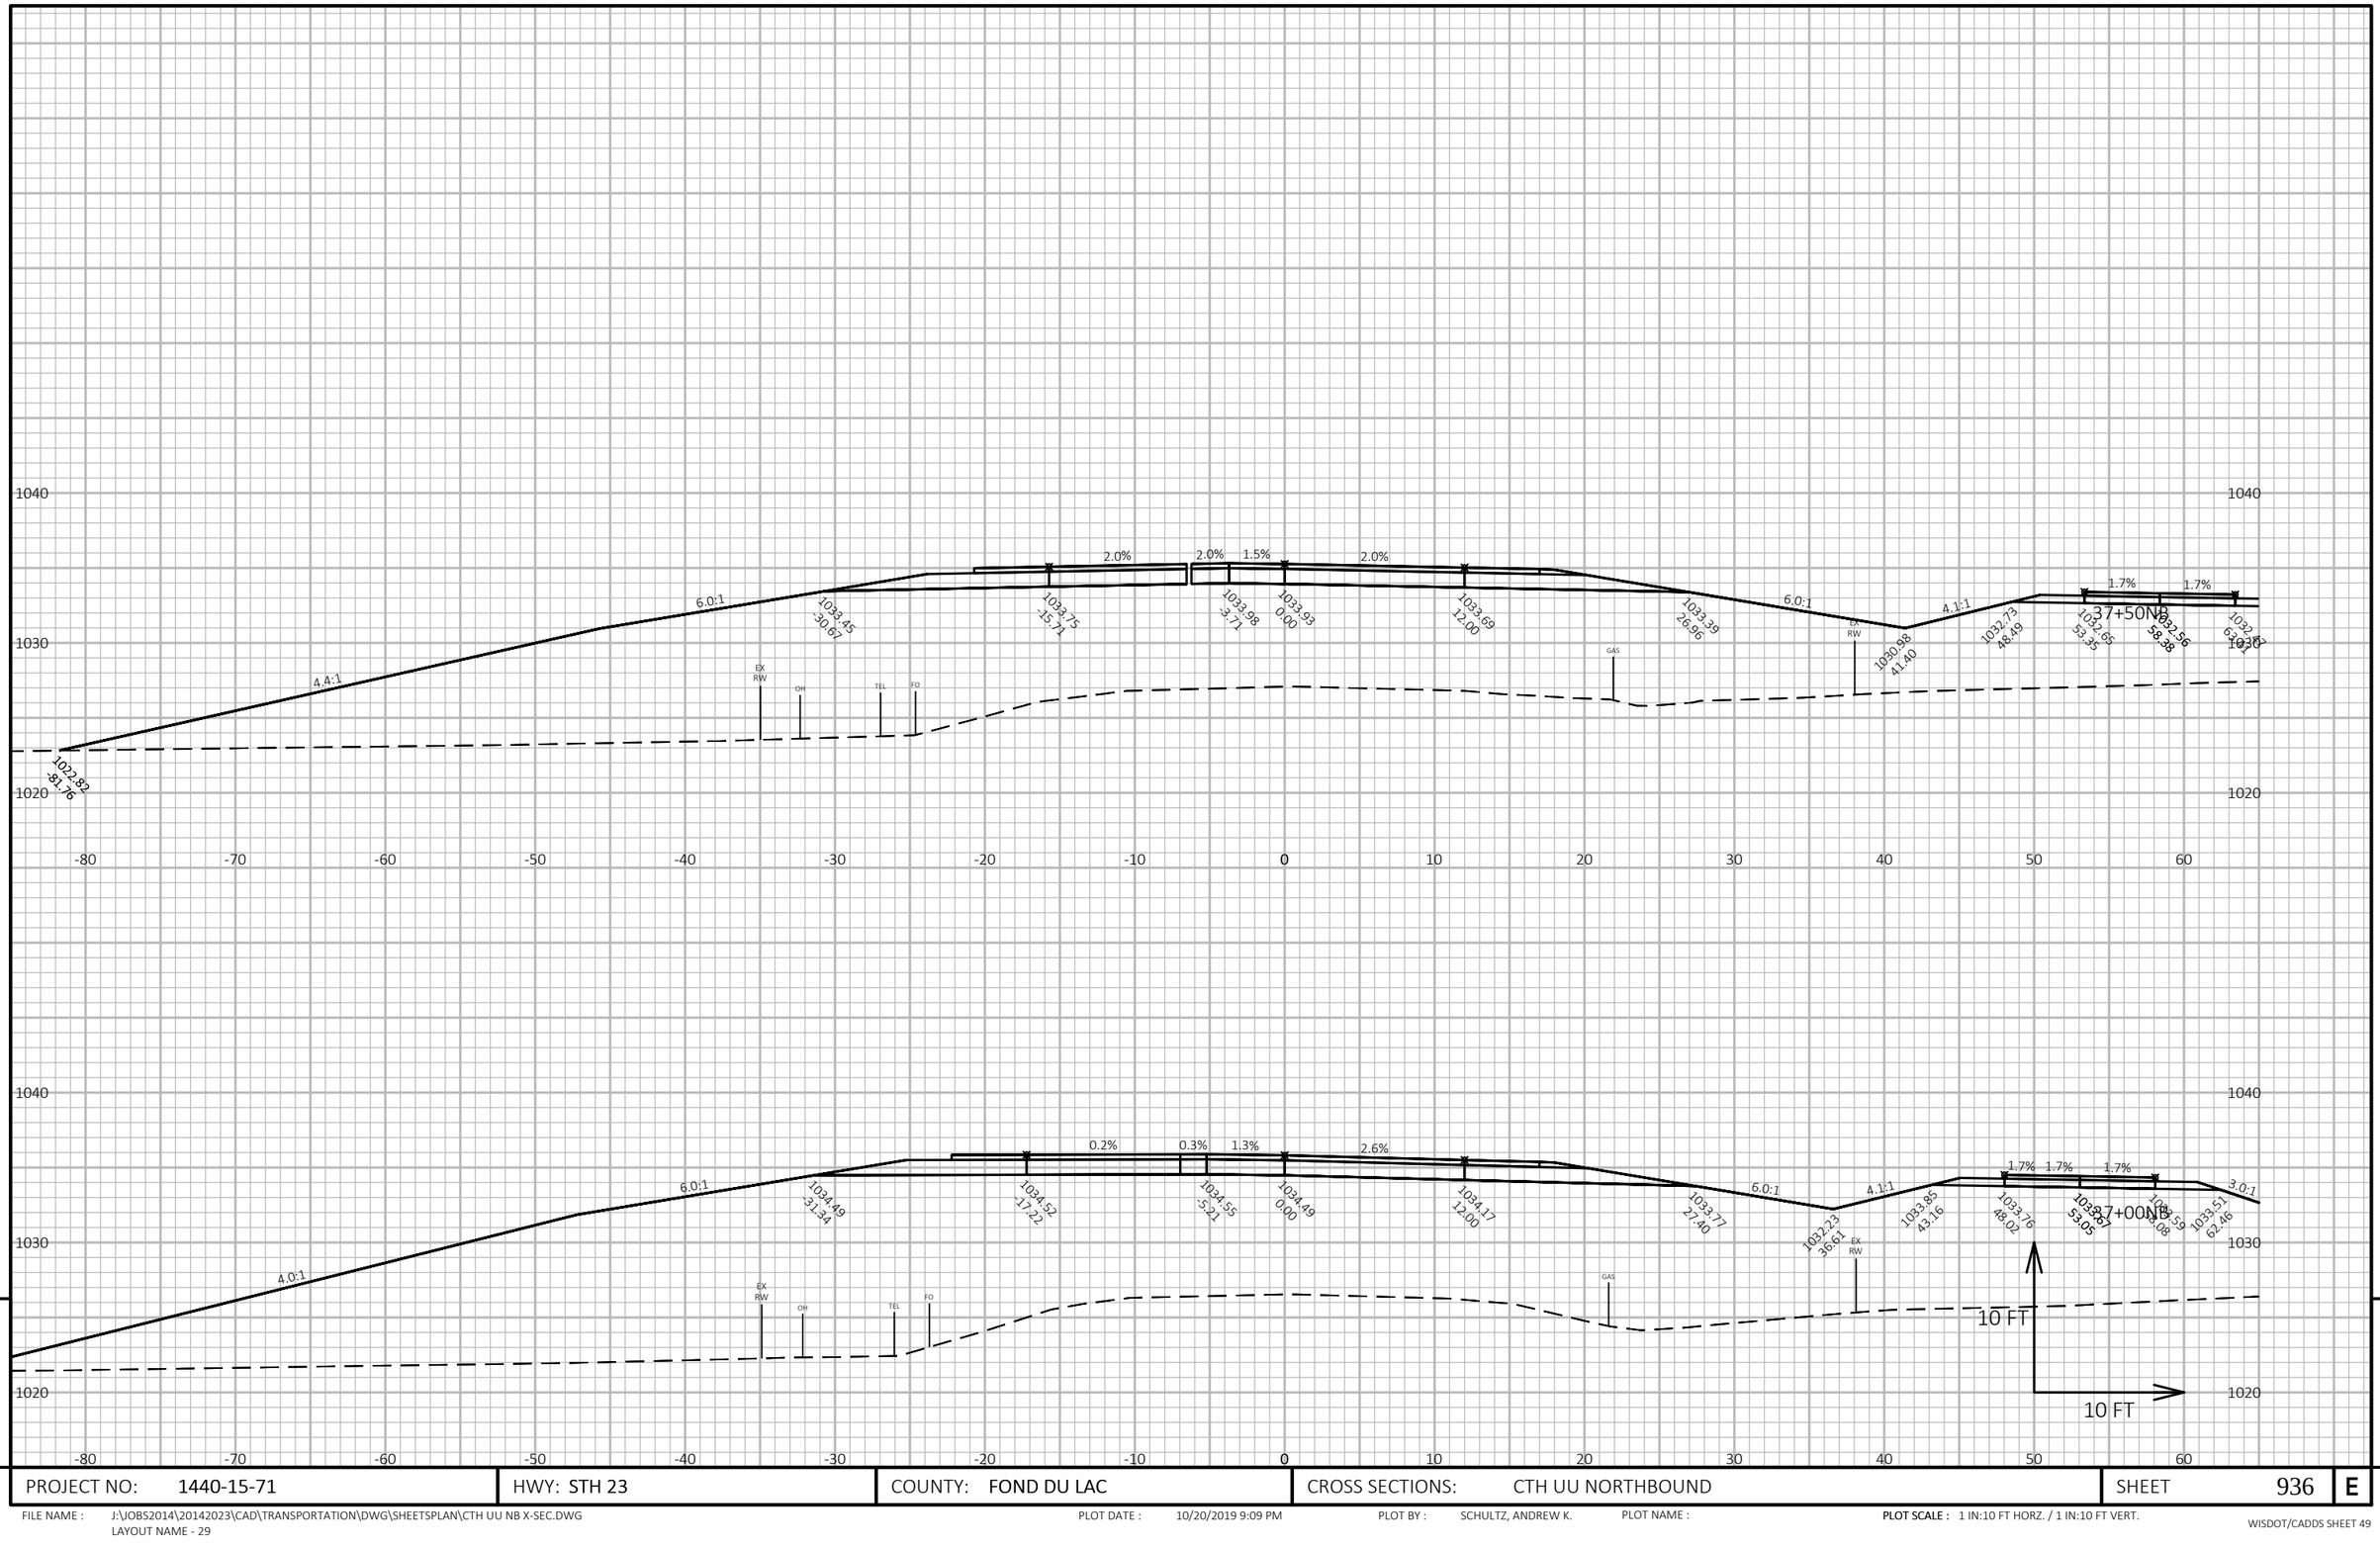

9

9

PROJECT NO: 1440-15-71	HWY: STH 23	COUNTY: FOND DU LAC	CROSS SECTIONS: CTH UU NORTHBOUND	SHEET 936	E

FILE NAME : J:\JOBS2014\20142023\CAD\TRANSPORTATION\DWG\SHEETSPLAN\CTH UU NB X-SEC.DWG
LAYOUT NAME - 29


PLOT DATE : 10/20/2019 9:09 PM

PLOT BY : SCHULTZ, ANDREW K.

PLOT NAME :

PLOT SCALE : 1 IN:10 FT HORZ. / 1 IN:10 FT VERT.

WISDOT/CADDS SHEET 49

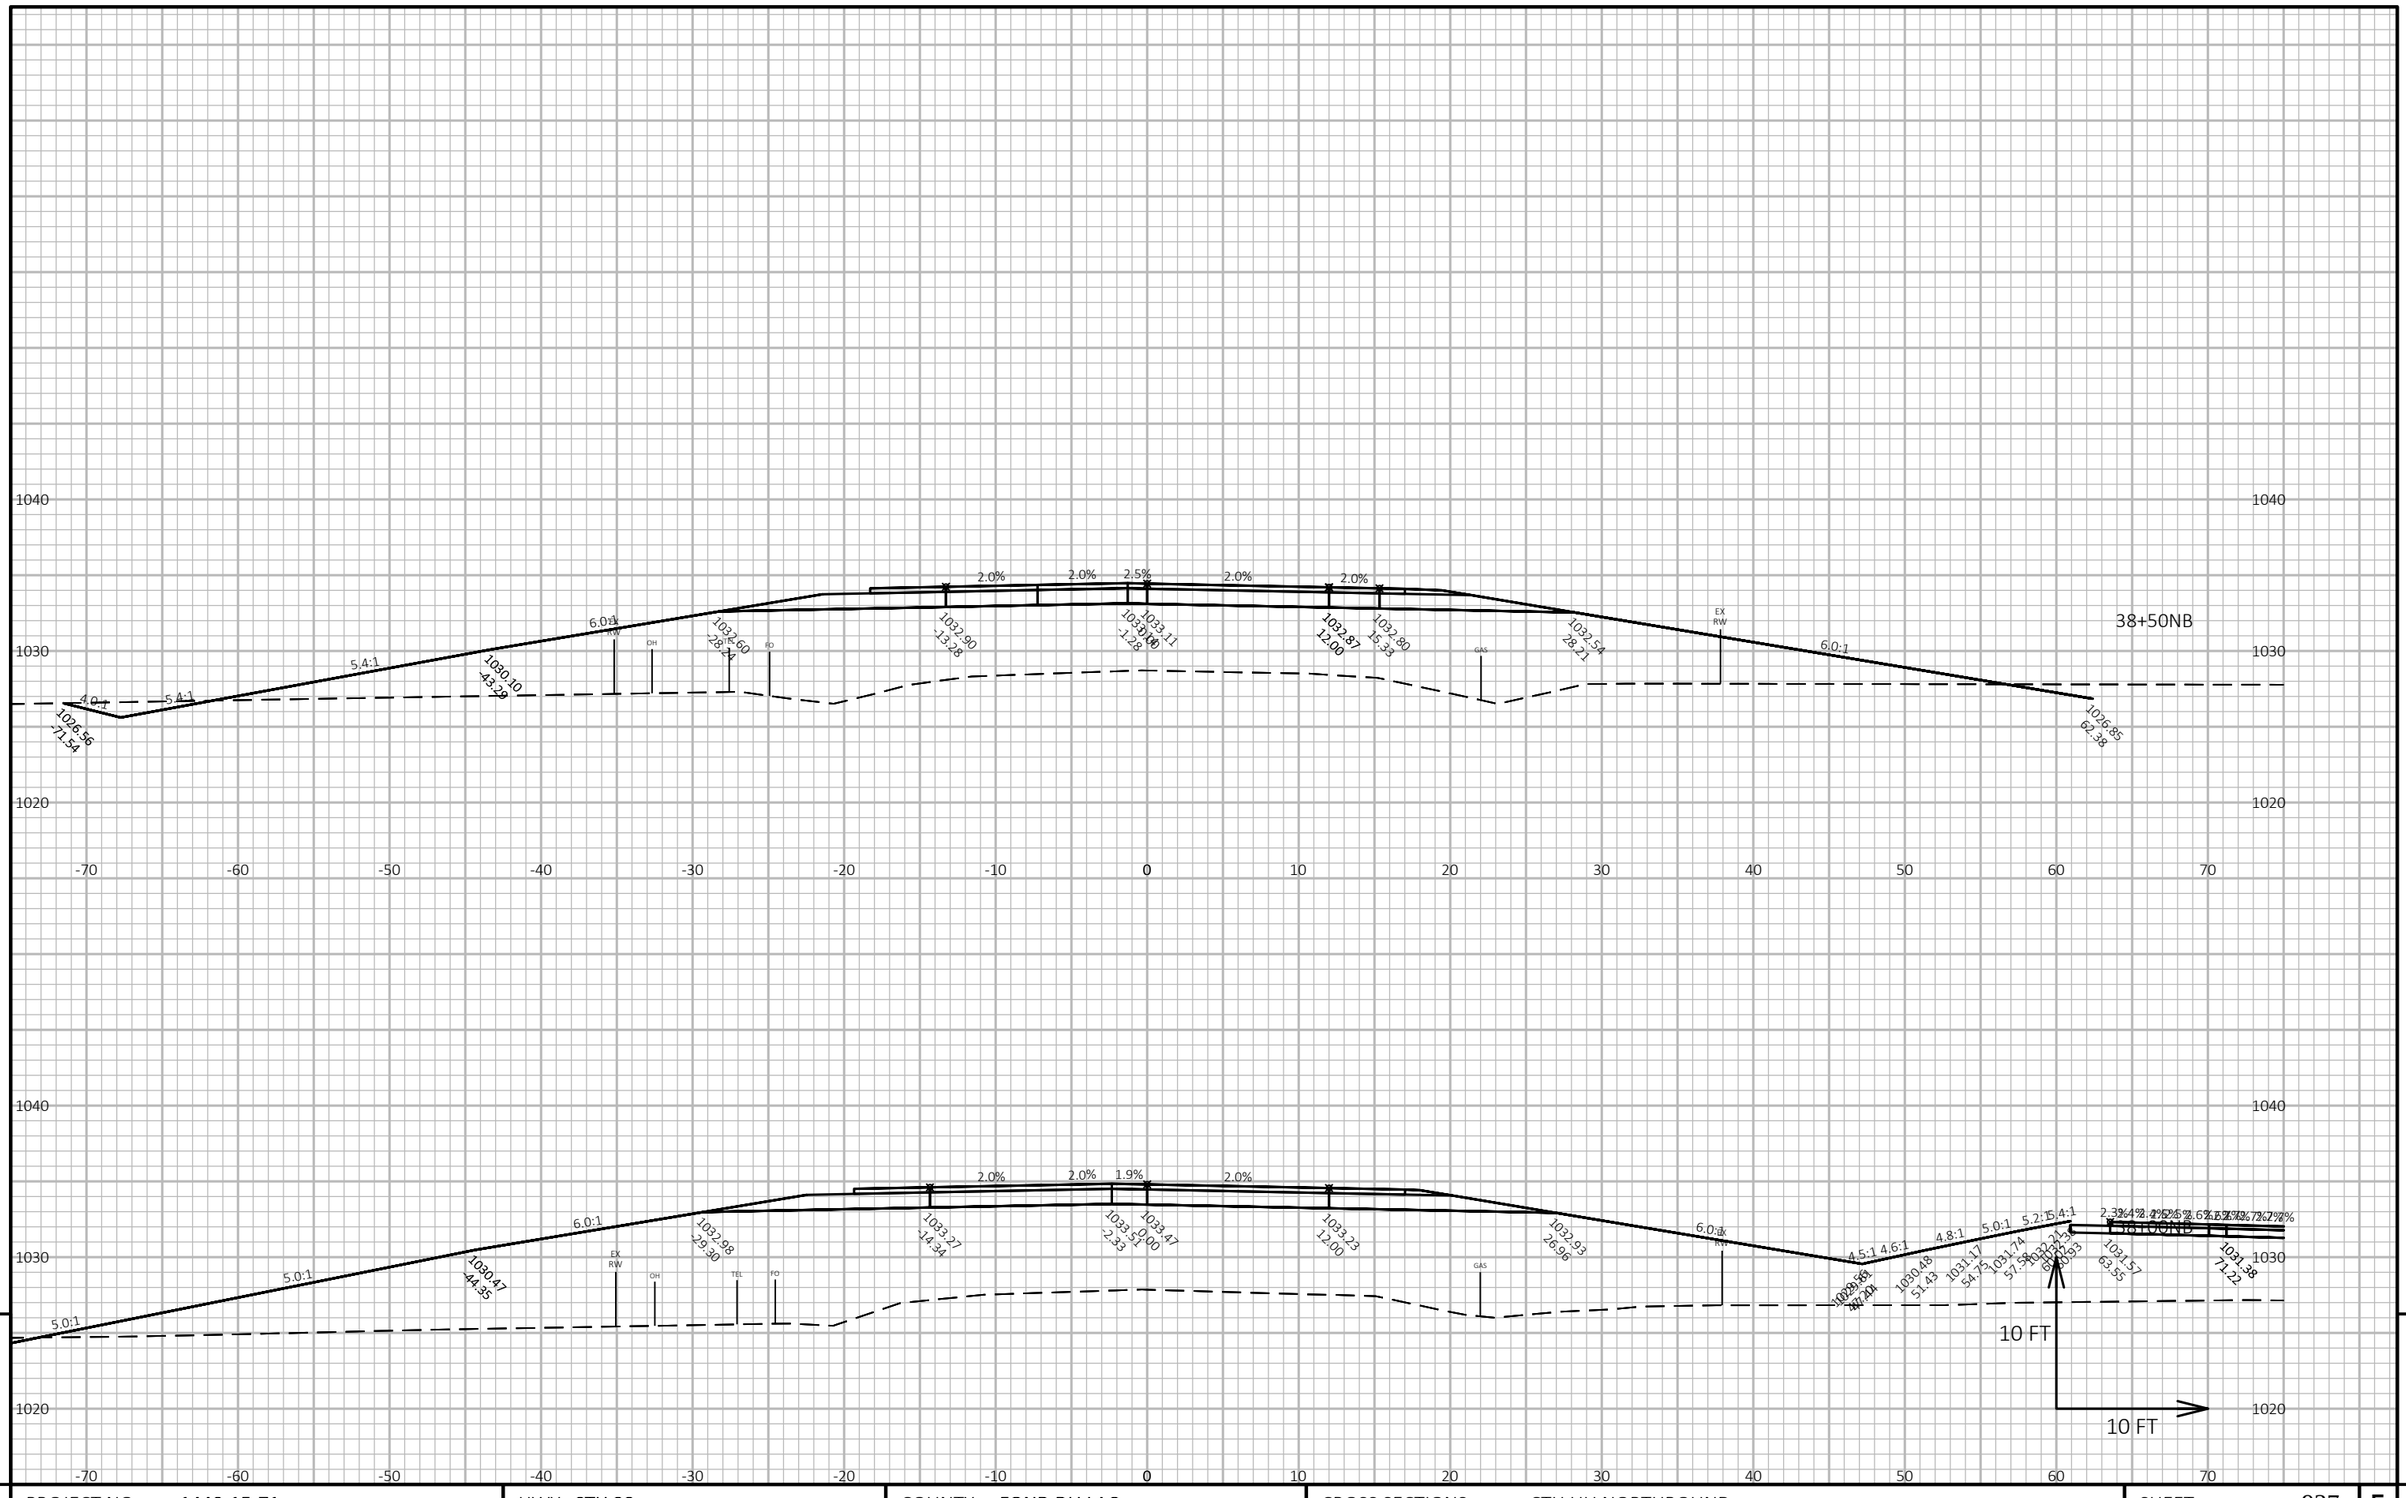

9

9


PROJECT NO: 1440-15-71	HWY: STH 23	COUNTY: FOND DU LAC	CROSS SECTIONS: CTH UU NORTHBOUND	SHEET 937	E

FILE NAME : J:\JOBS2014\20142023\CAD\TRANSPORTATION\DWG\SHEETSPLAN\CTH UU NB X-SEC.DWG
LAYOUT NAME - 30

PLOT DATE : 10/20/2019 9:09 PM PLOT BY : SCHULTZ, ANDREW K. PLOT NAME :

PLOT SCALE : 1 IN:10 FT HORZ. / 1 IN:10 FT VERT.

WISDOT/CADDS SHEET 49

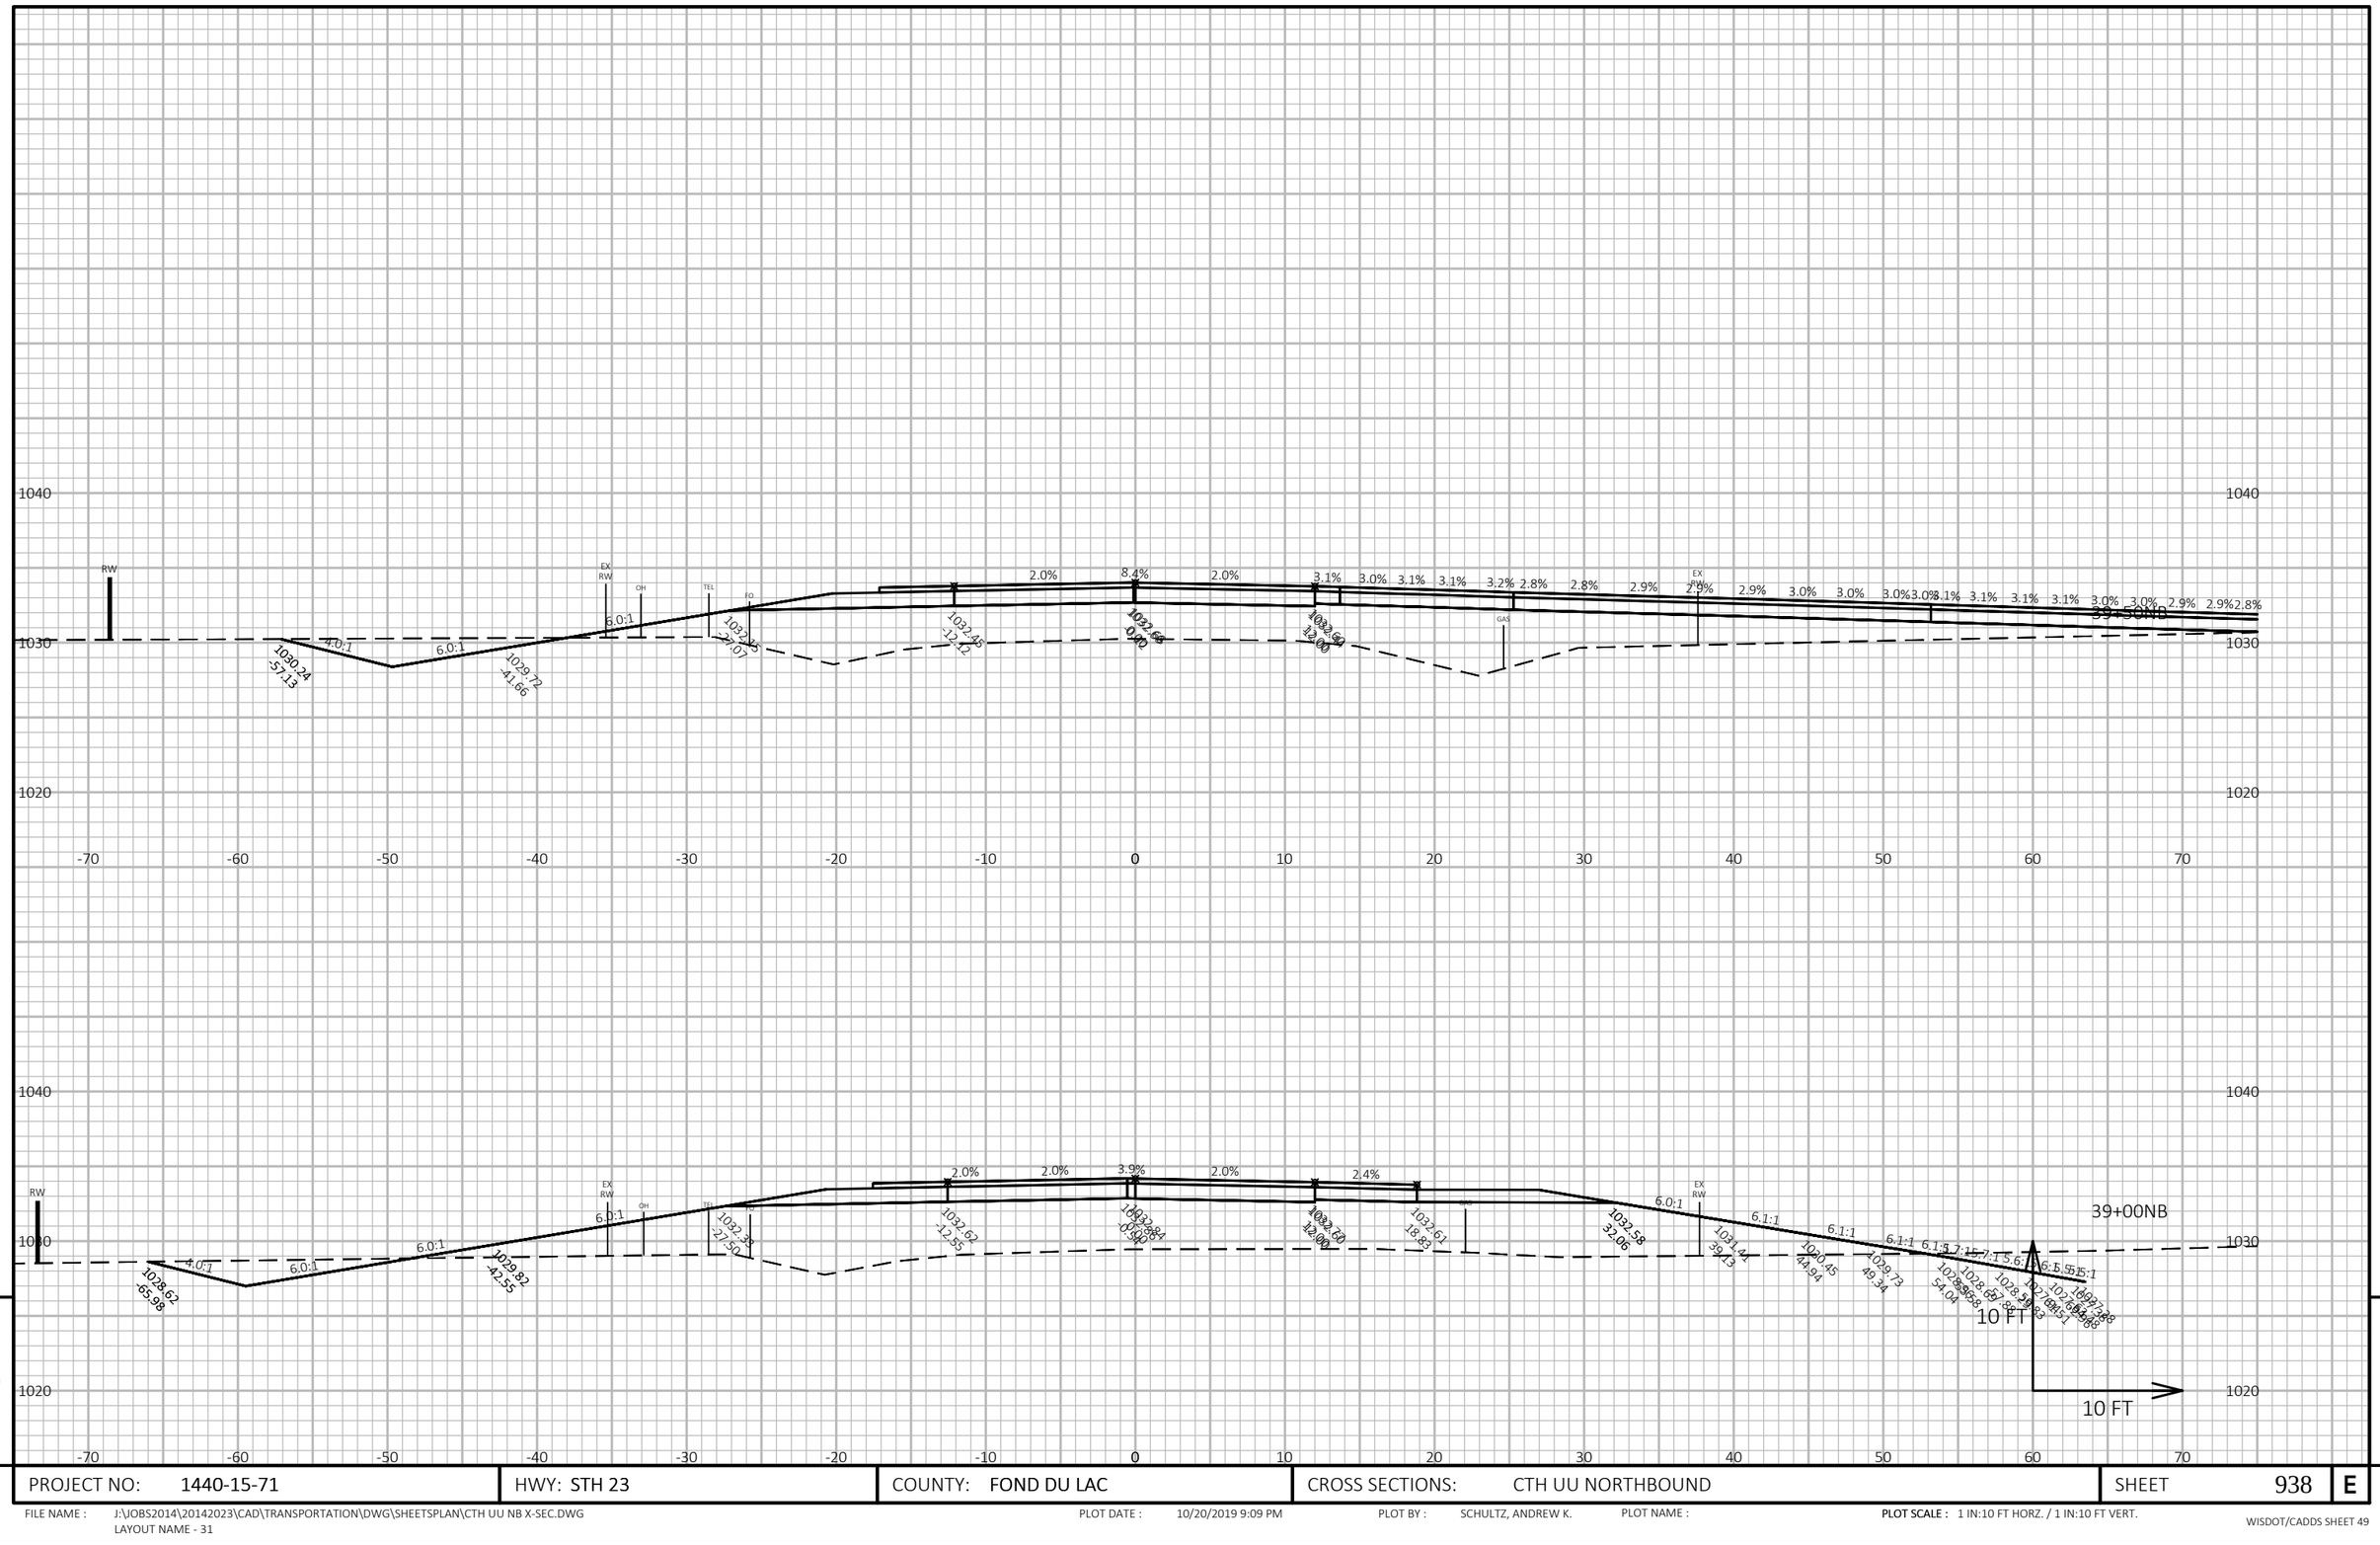

9

9

PROJECT NO: 1440-15-71	HWY: STH 23	COUNTY: FOND DU LAC	CROSS SECTIONS: CTH UU NORTHBOUND	SHEET 938	E

FILE NAME : J:\JOBS2014\20142023\CAD\TRANSPORTATION\DWG\SHEETSPLAN\CTH UU NB X-SEC.DWG
LAYOUT NAME - 31


PLOT DATE : 10/20/2019 9:09 PM

PLOT BY : SCHULTZ, ANDREW K.

PLOT NAME :

PLOT SCALE : 1 IN:10 FT HORZ. / 1 IN:10 FT VERT.

WISDOT/CADDS SHEET 49

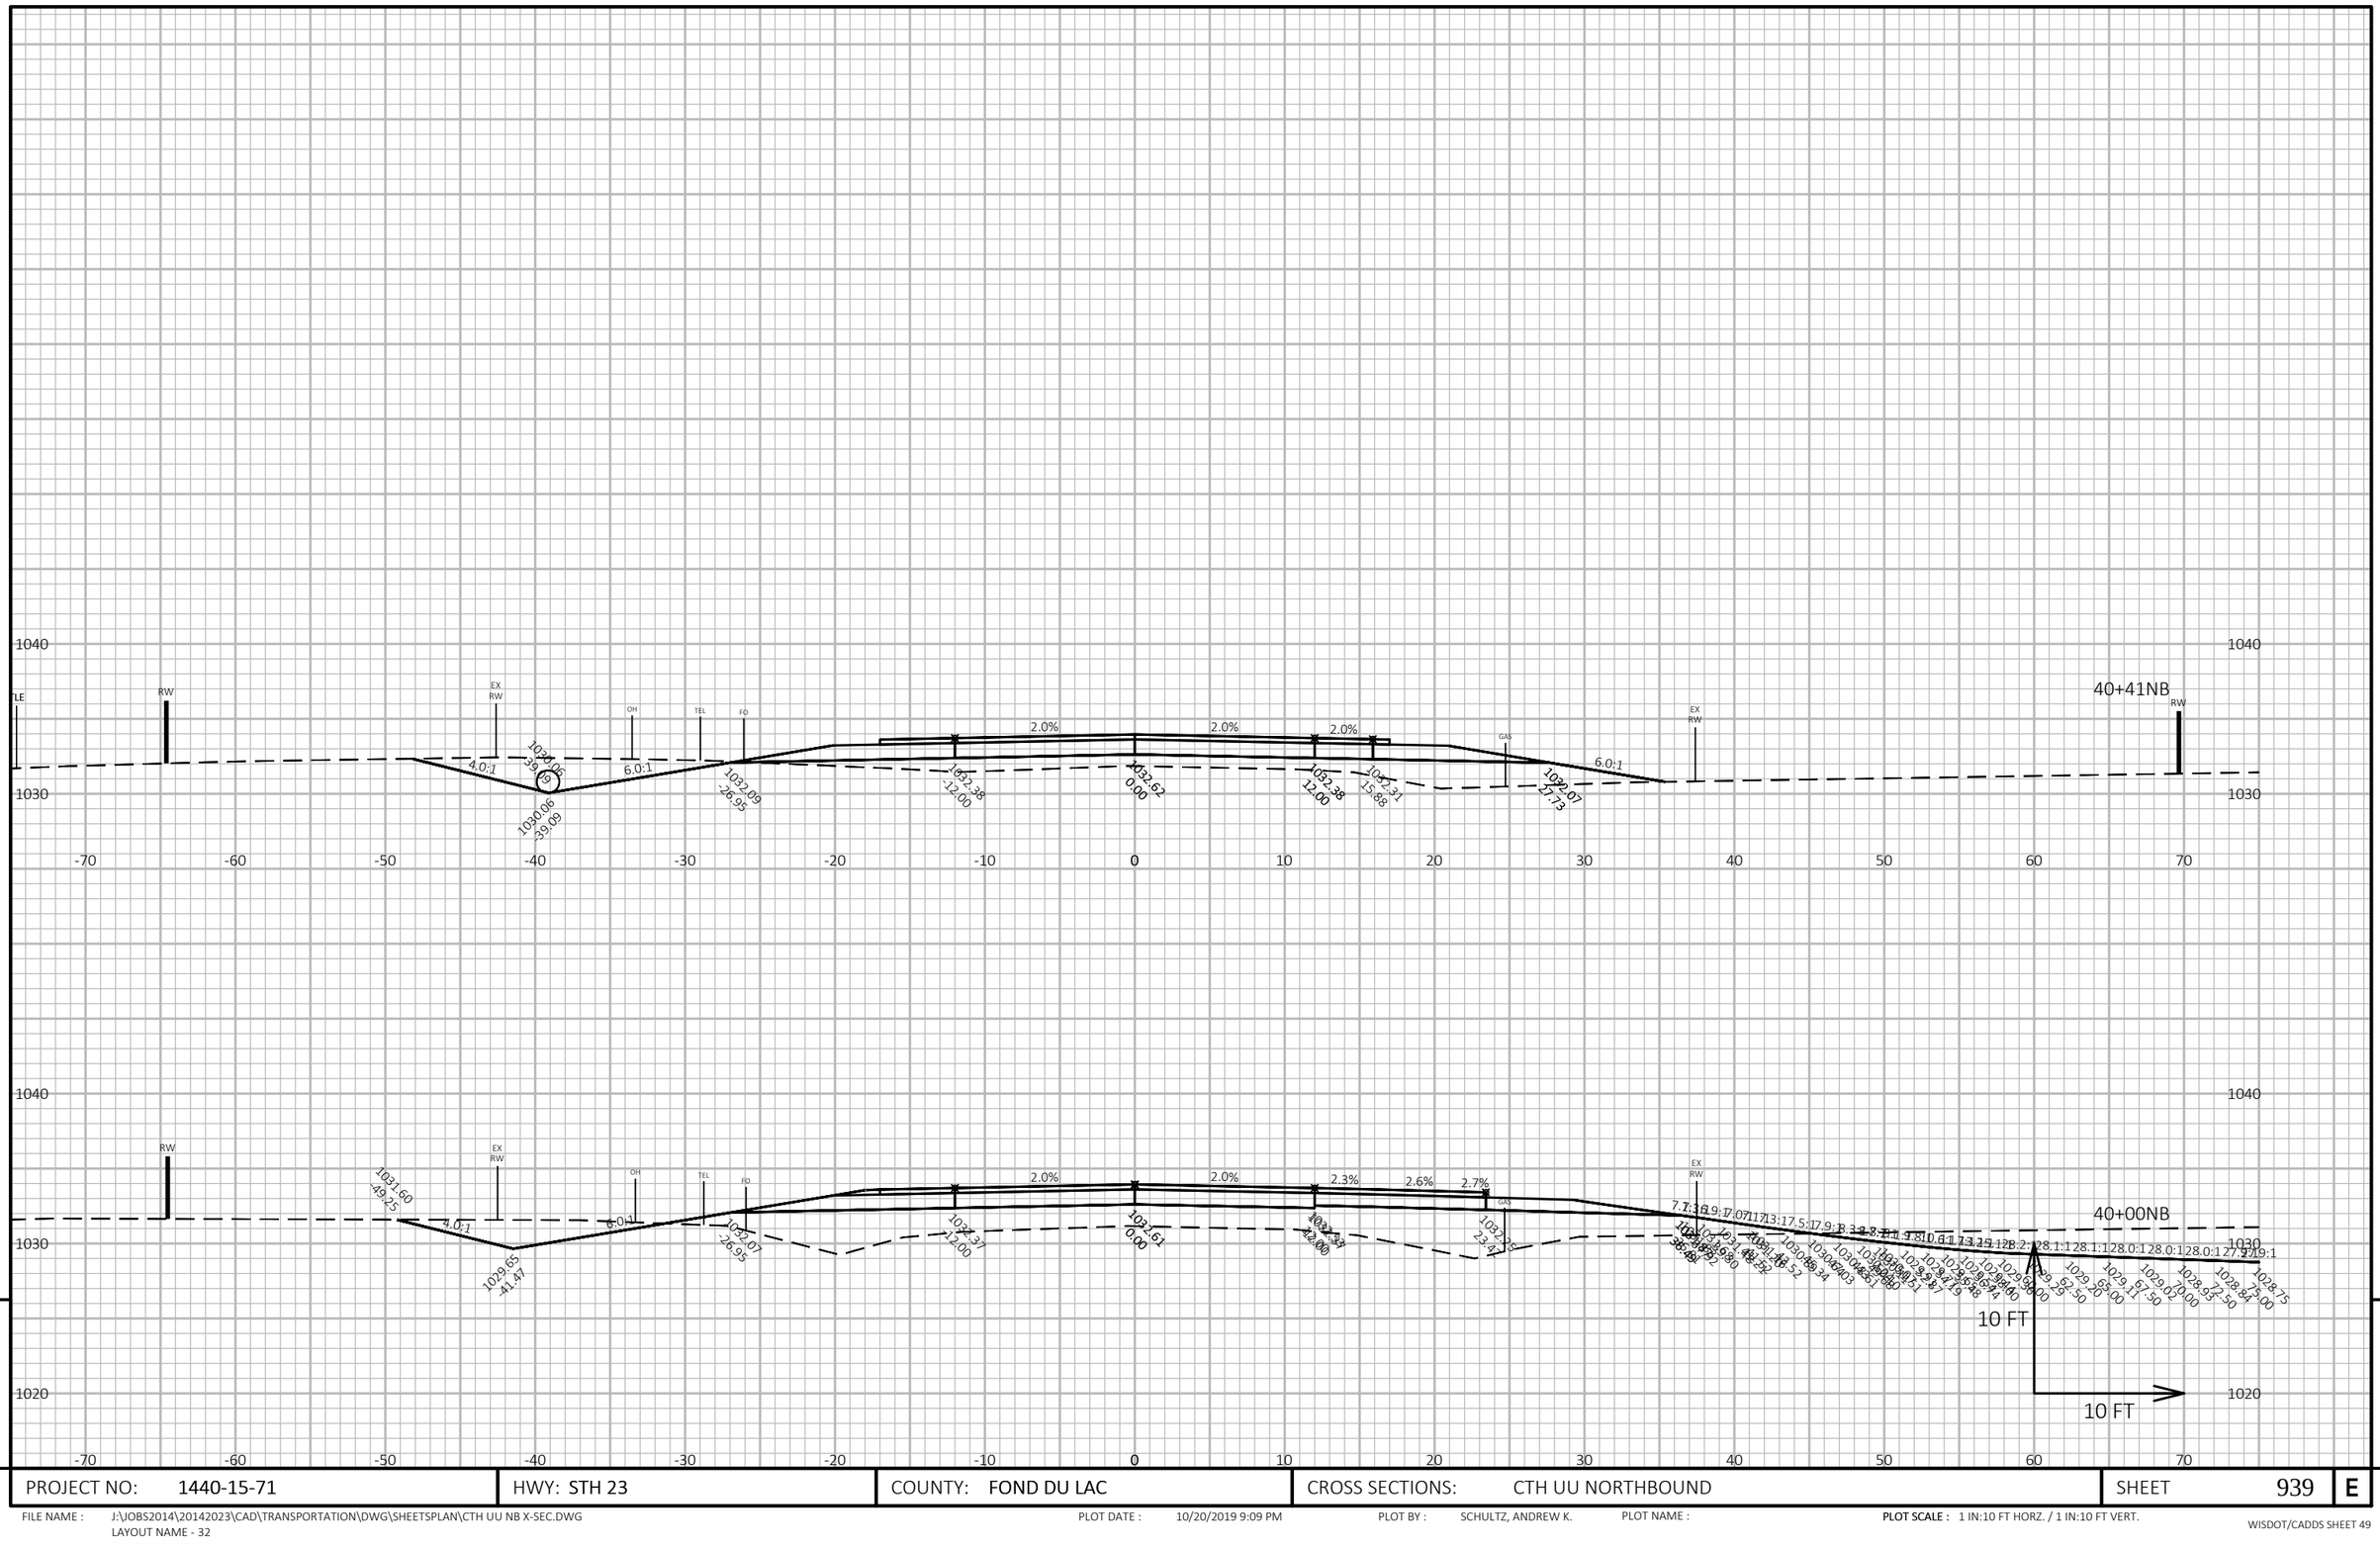

9

9

PROJECT NO: 1440-15-71	HWY: STH 23	COUNTY: FOND DU LAC	CROSS SECTIONS: CTH UU NORTHBOUND	SHEET 939	E

FILE NAME : J:\JOBS2014\20142023\CAD\TRANSPORTATION\DWG\SHEETSPLAN\CTH UU NB X-SEC.DWG
LAYOUT NAME - 32


PLOT DATE : 10/20/2019 9:09 PM

PLOT BY : SCHULTZ, ANDREW K.

PLOT NAME :

PLOT SCALE : 1 IN:10 FT HORZ. / 1 IN:10 FT VERT.

WISDOT/CADDS SHEET 49

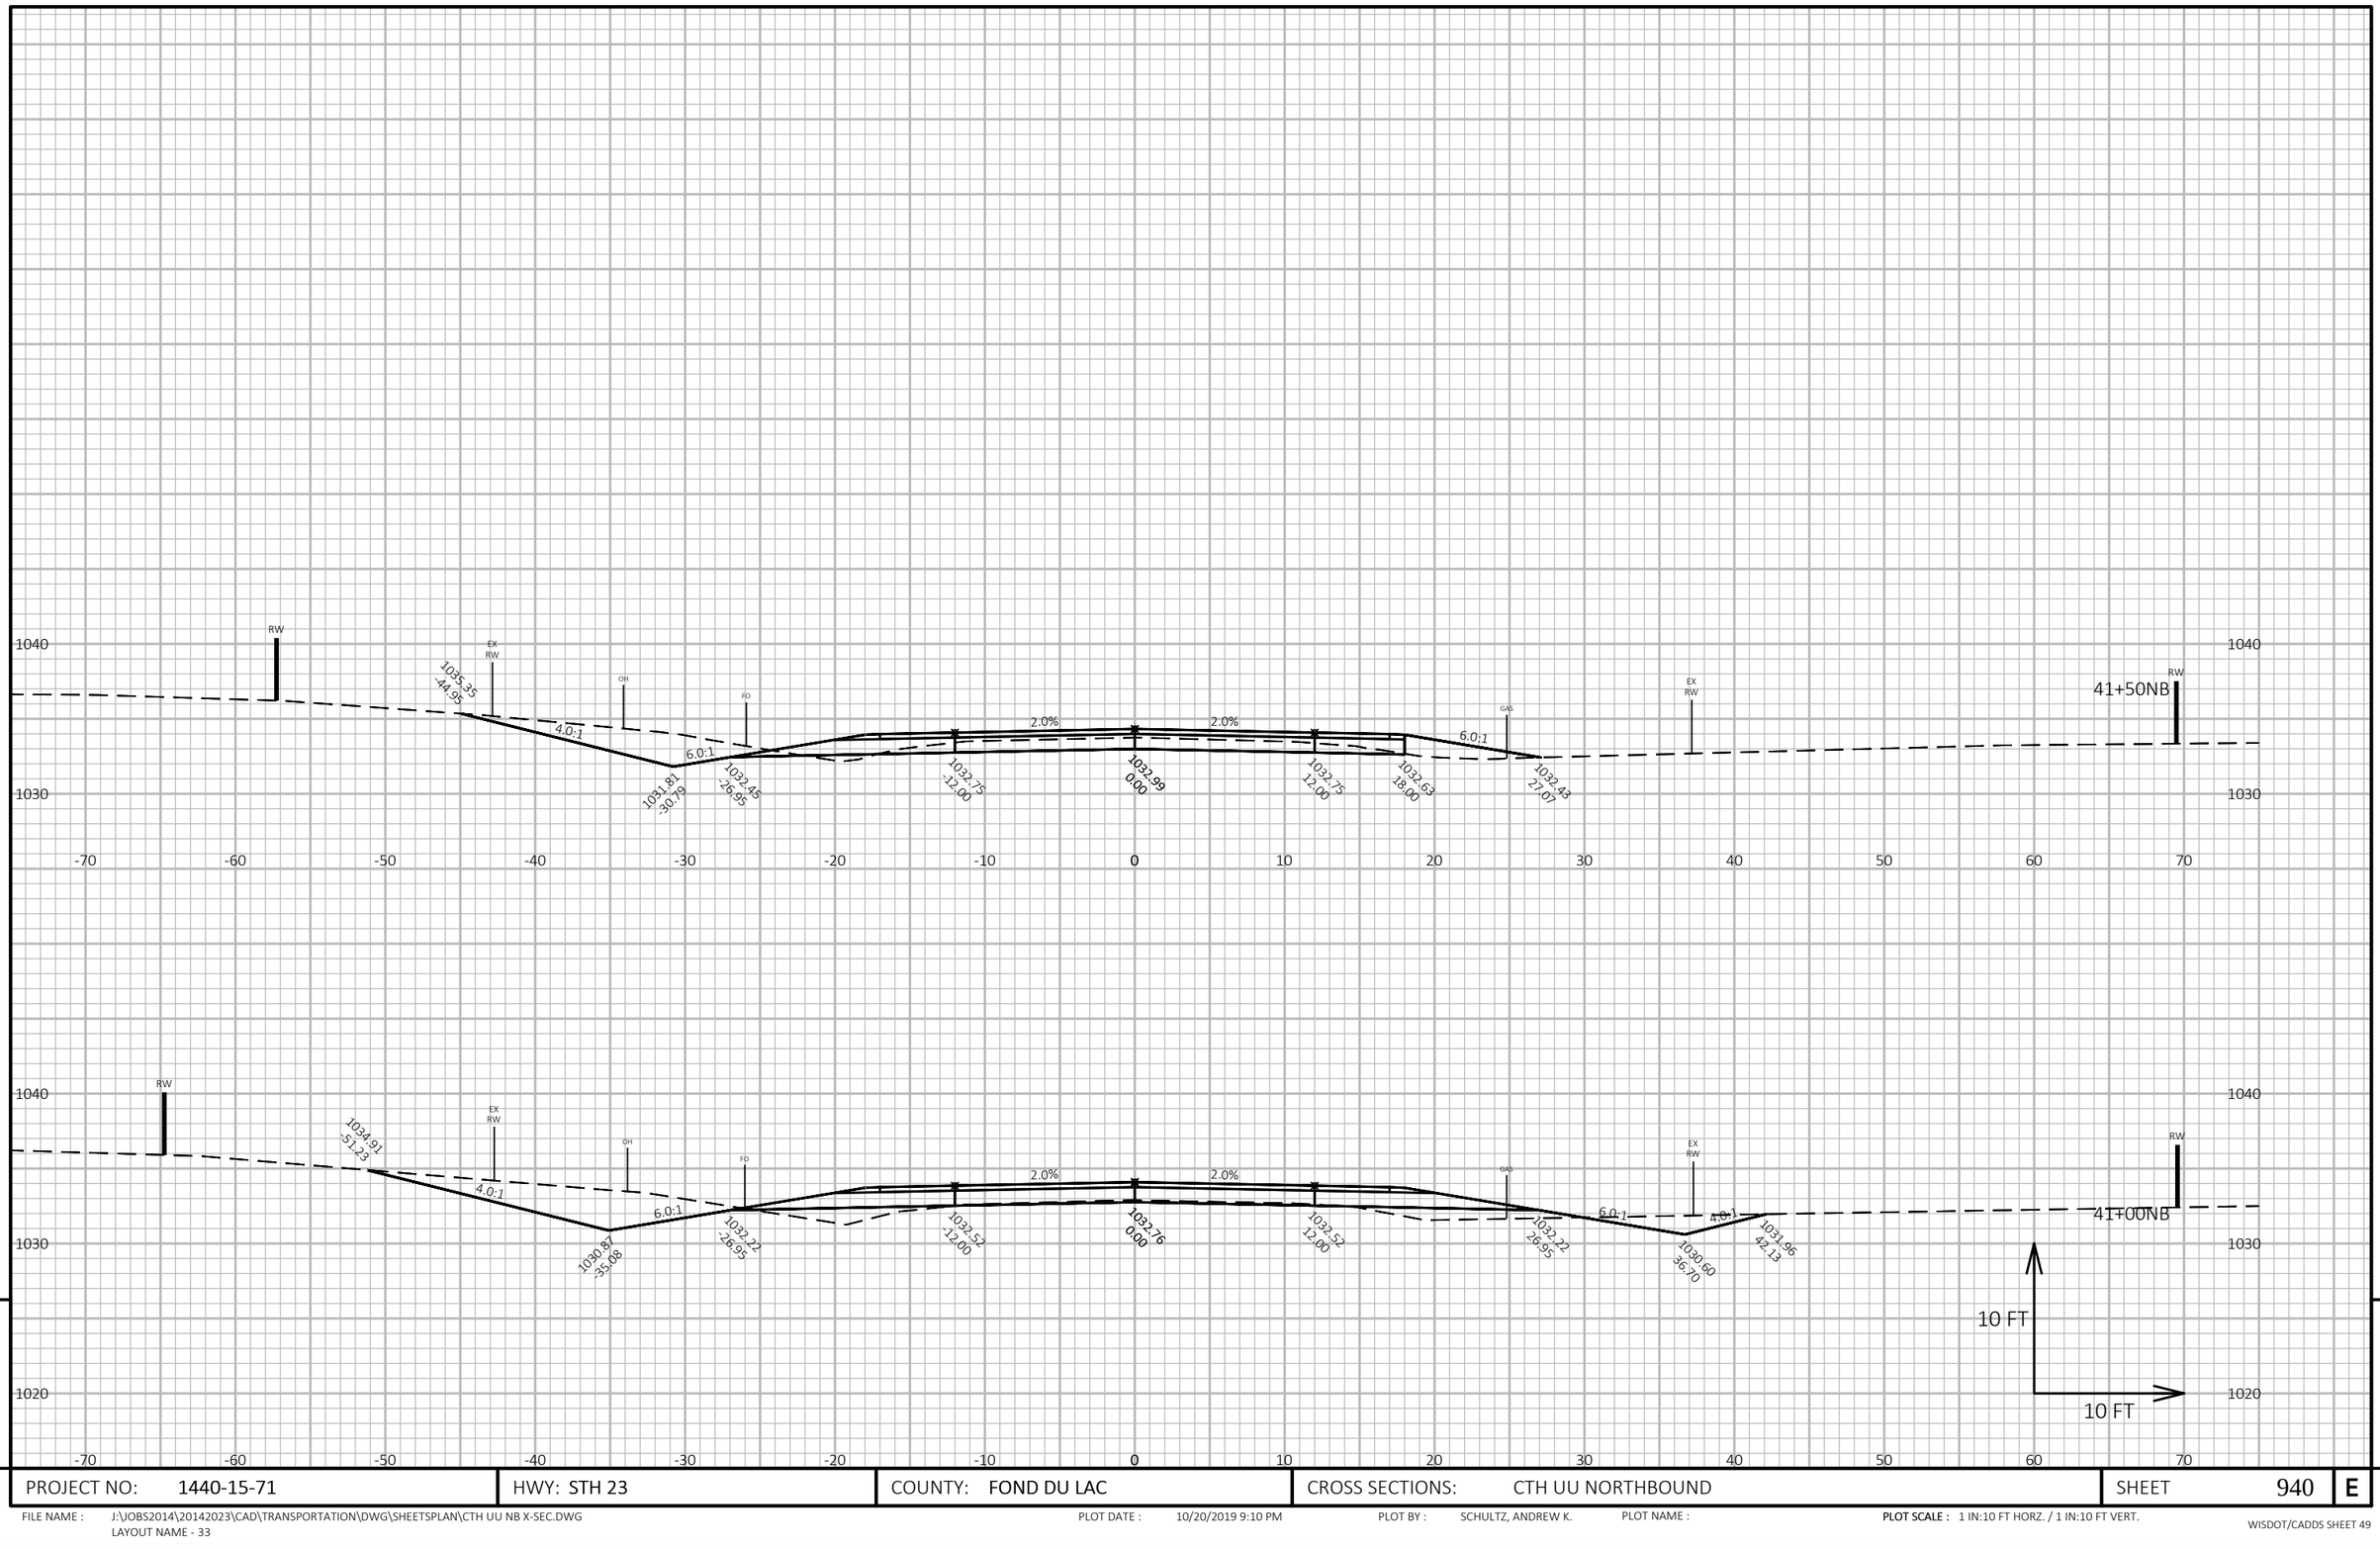

9

9

PROJECT NO: 1440-15-71	HWY: STH 23	COUNTY: FOND DU LAC	CROSS SECTIONS: CTH UU NORTHBOUND	SHEET 940	E

FILE NAME : J:\JOBS2014\20142023\CAD\TRANSPORTATION\DWG\SHEETSPLAN\CTH UU NB X-SEC.DWG
LAYOUT NAME - 33


PLOT DATE : 10/20/2019 9:10 PM

PLOT BY : SCHULTZ, ANDREW K.

PLOT NAME :

PLOT SCALE : 1 IN:10 FT HORZ. / 1 IN:10 FT VERT.

WISDOT/CADDS SHEET 49

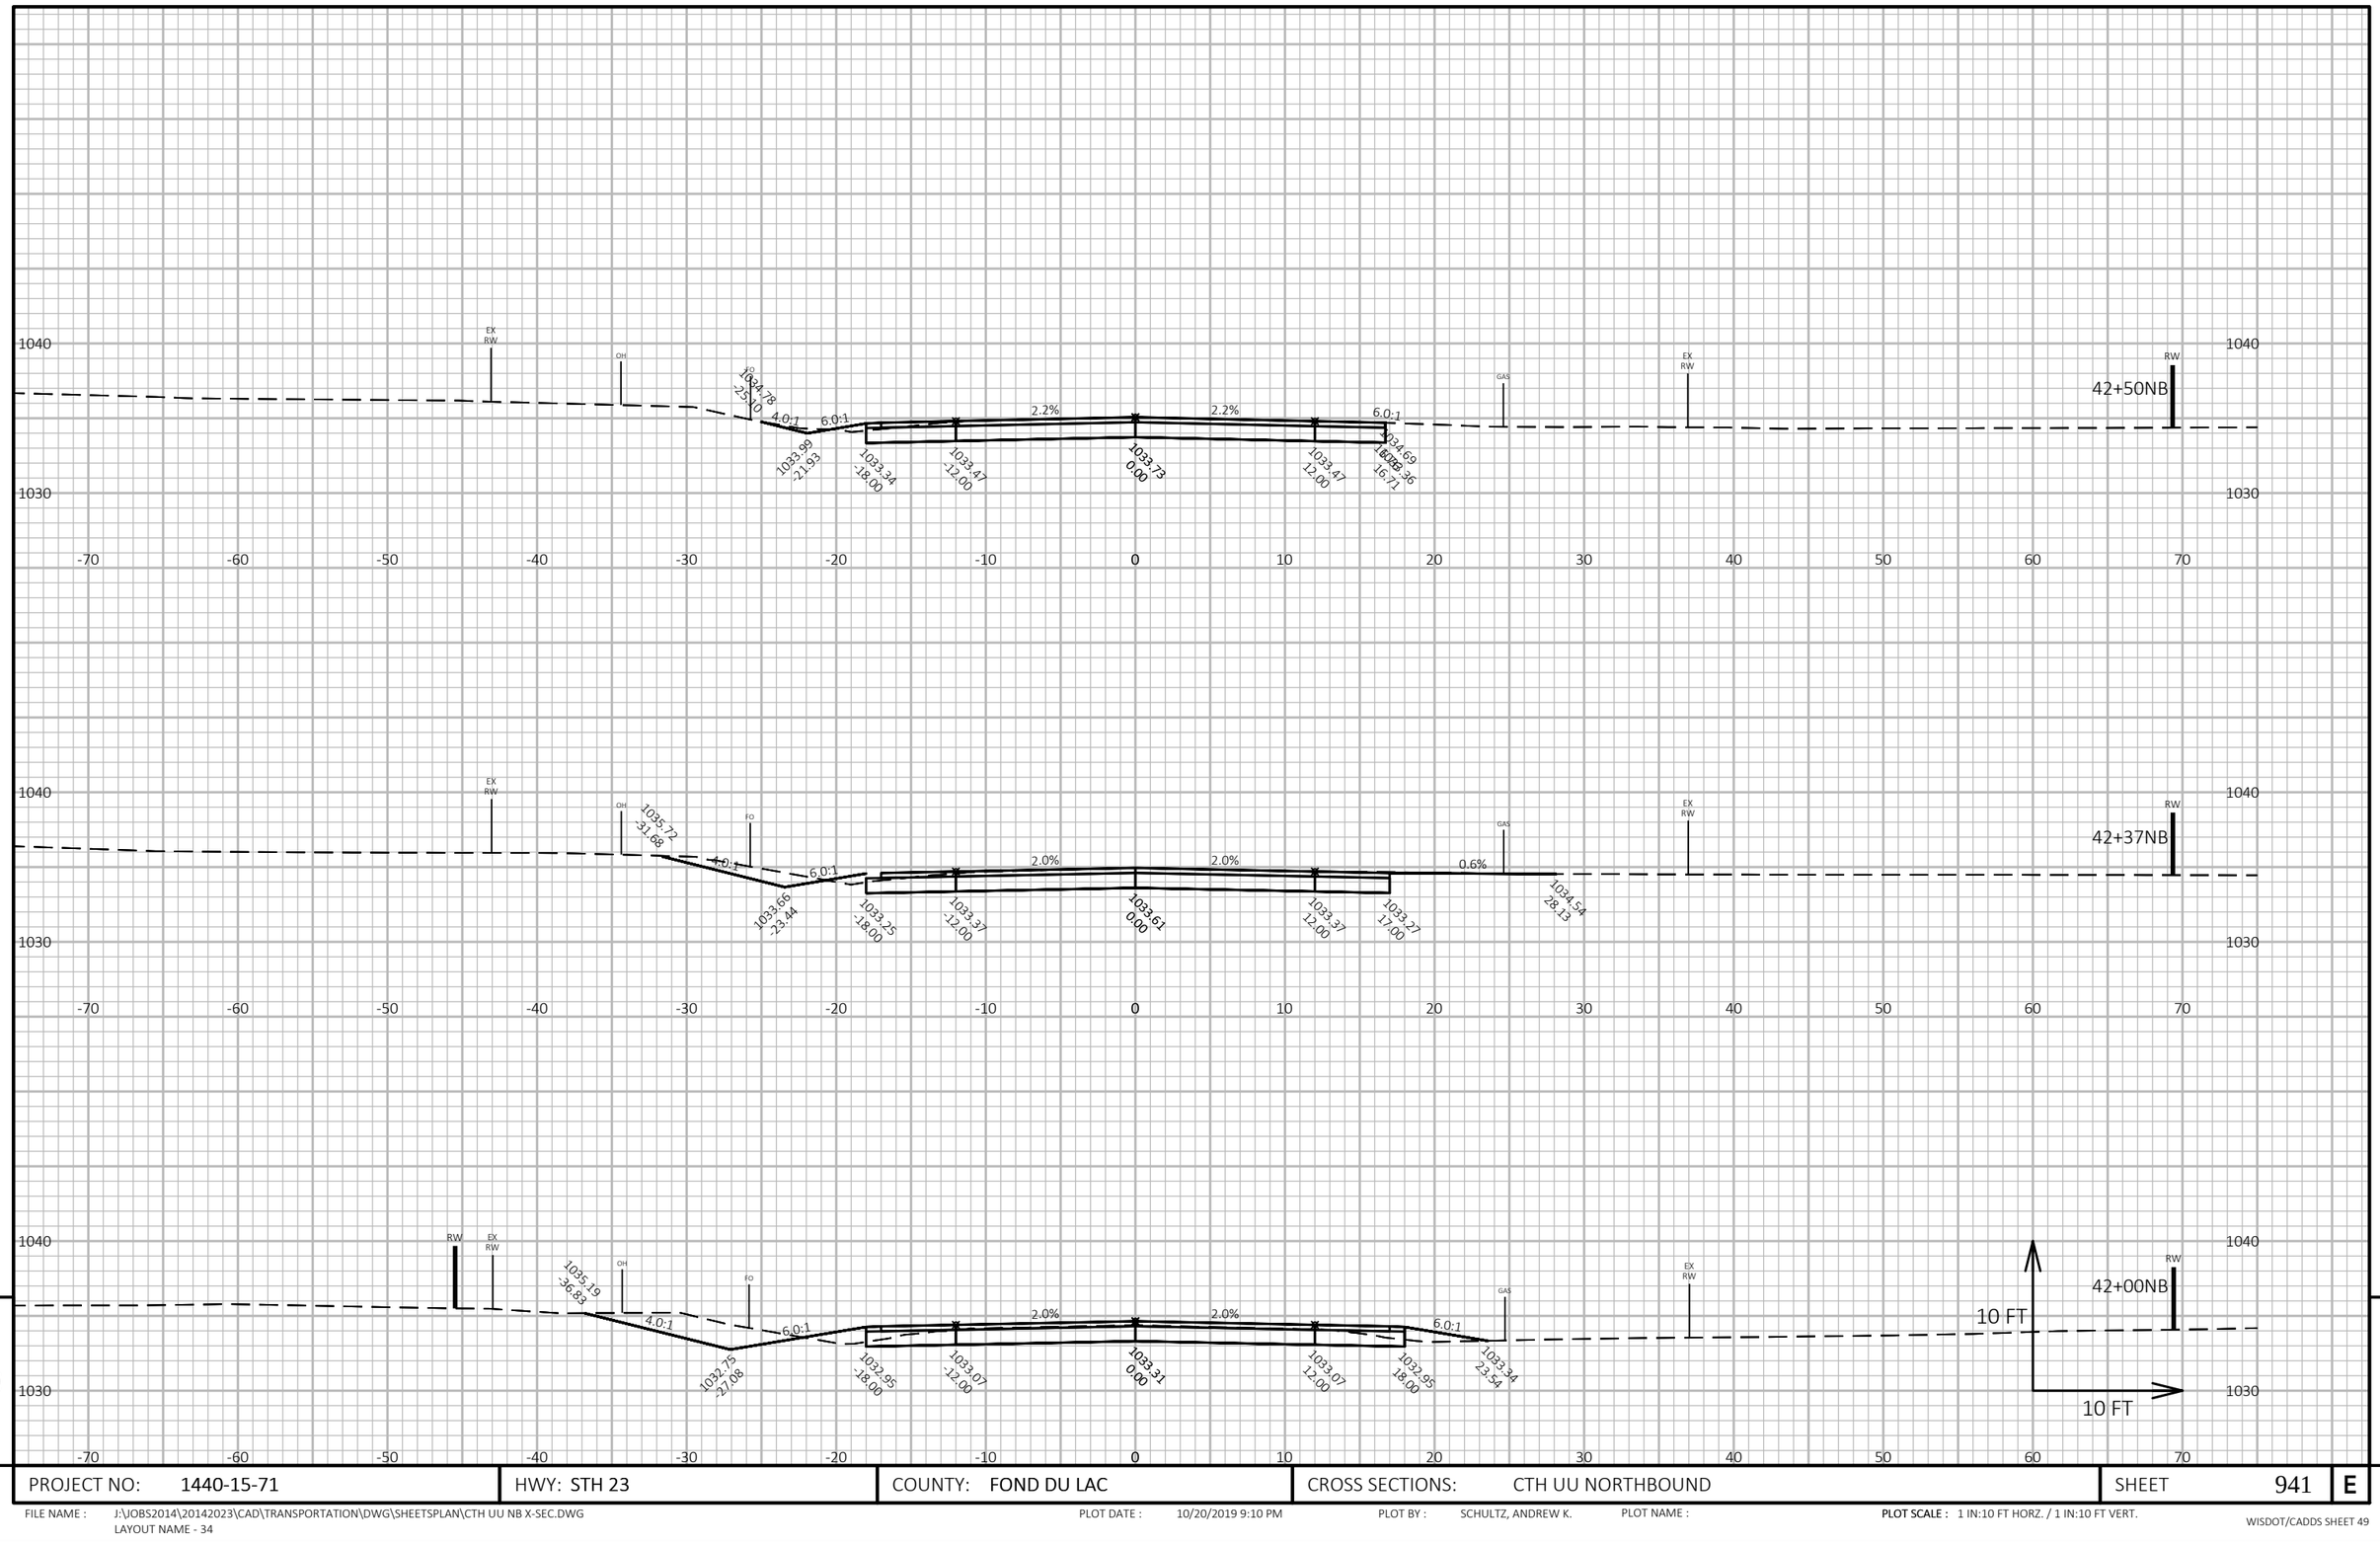

9

9


PROJECT NO: 1440-15-71	HWY: STH 23	COUNTY: FOND DU LAC	CROSS SECTIONS: CTH UU NORTHBOUND	SHEET 941	E

FILE NAME : J:\JOBS2014\20142023\CAD\TRANSPORTATION\DWG\SHEETSPLAN\CTH UU NB X-SEC.DWG
LAYOUT NAME - 34

PLOT DATE : 10/20/2019 9:10 PM PLOT BY : SCHULTZ, ANDREW K. PLOT NAME :

PLOT SCALE : 1 IN:10 FT HORZ. / 1 IN:10 FT VERT.

WISDOT/CADDS SHEET 49

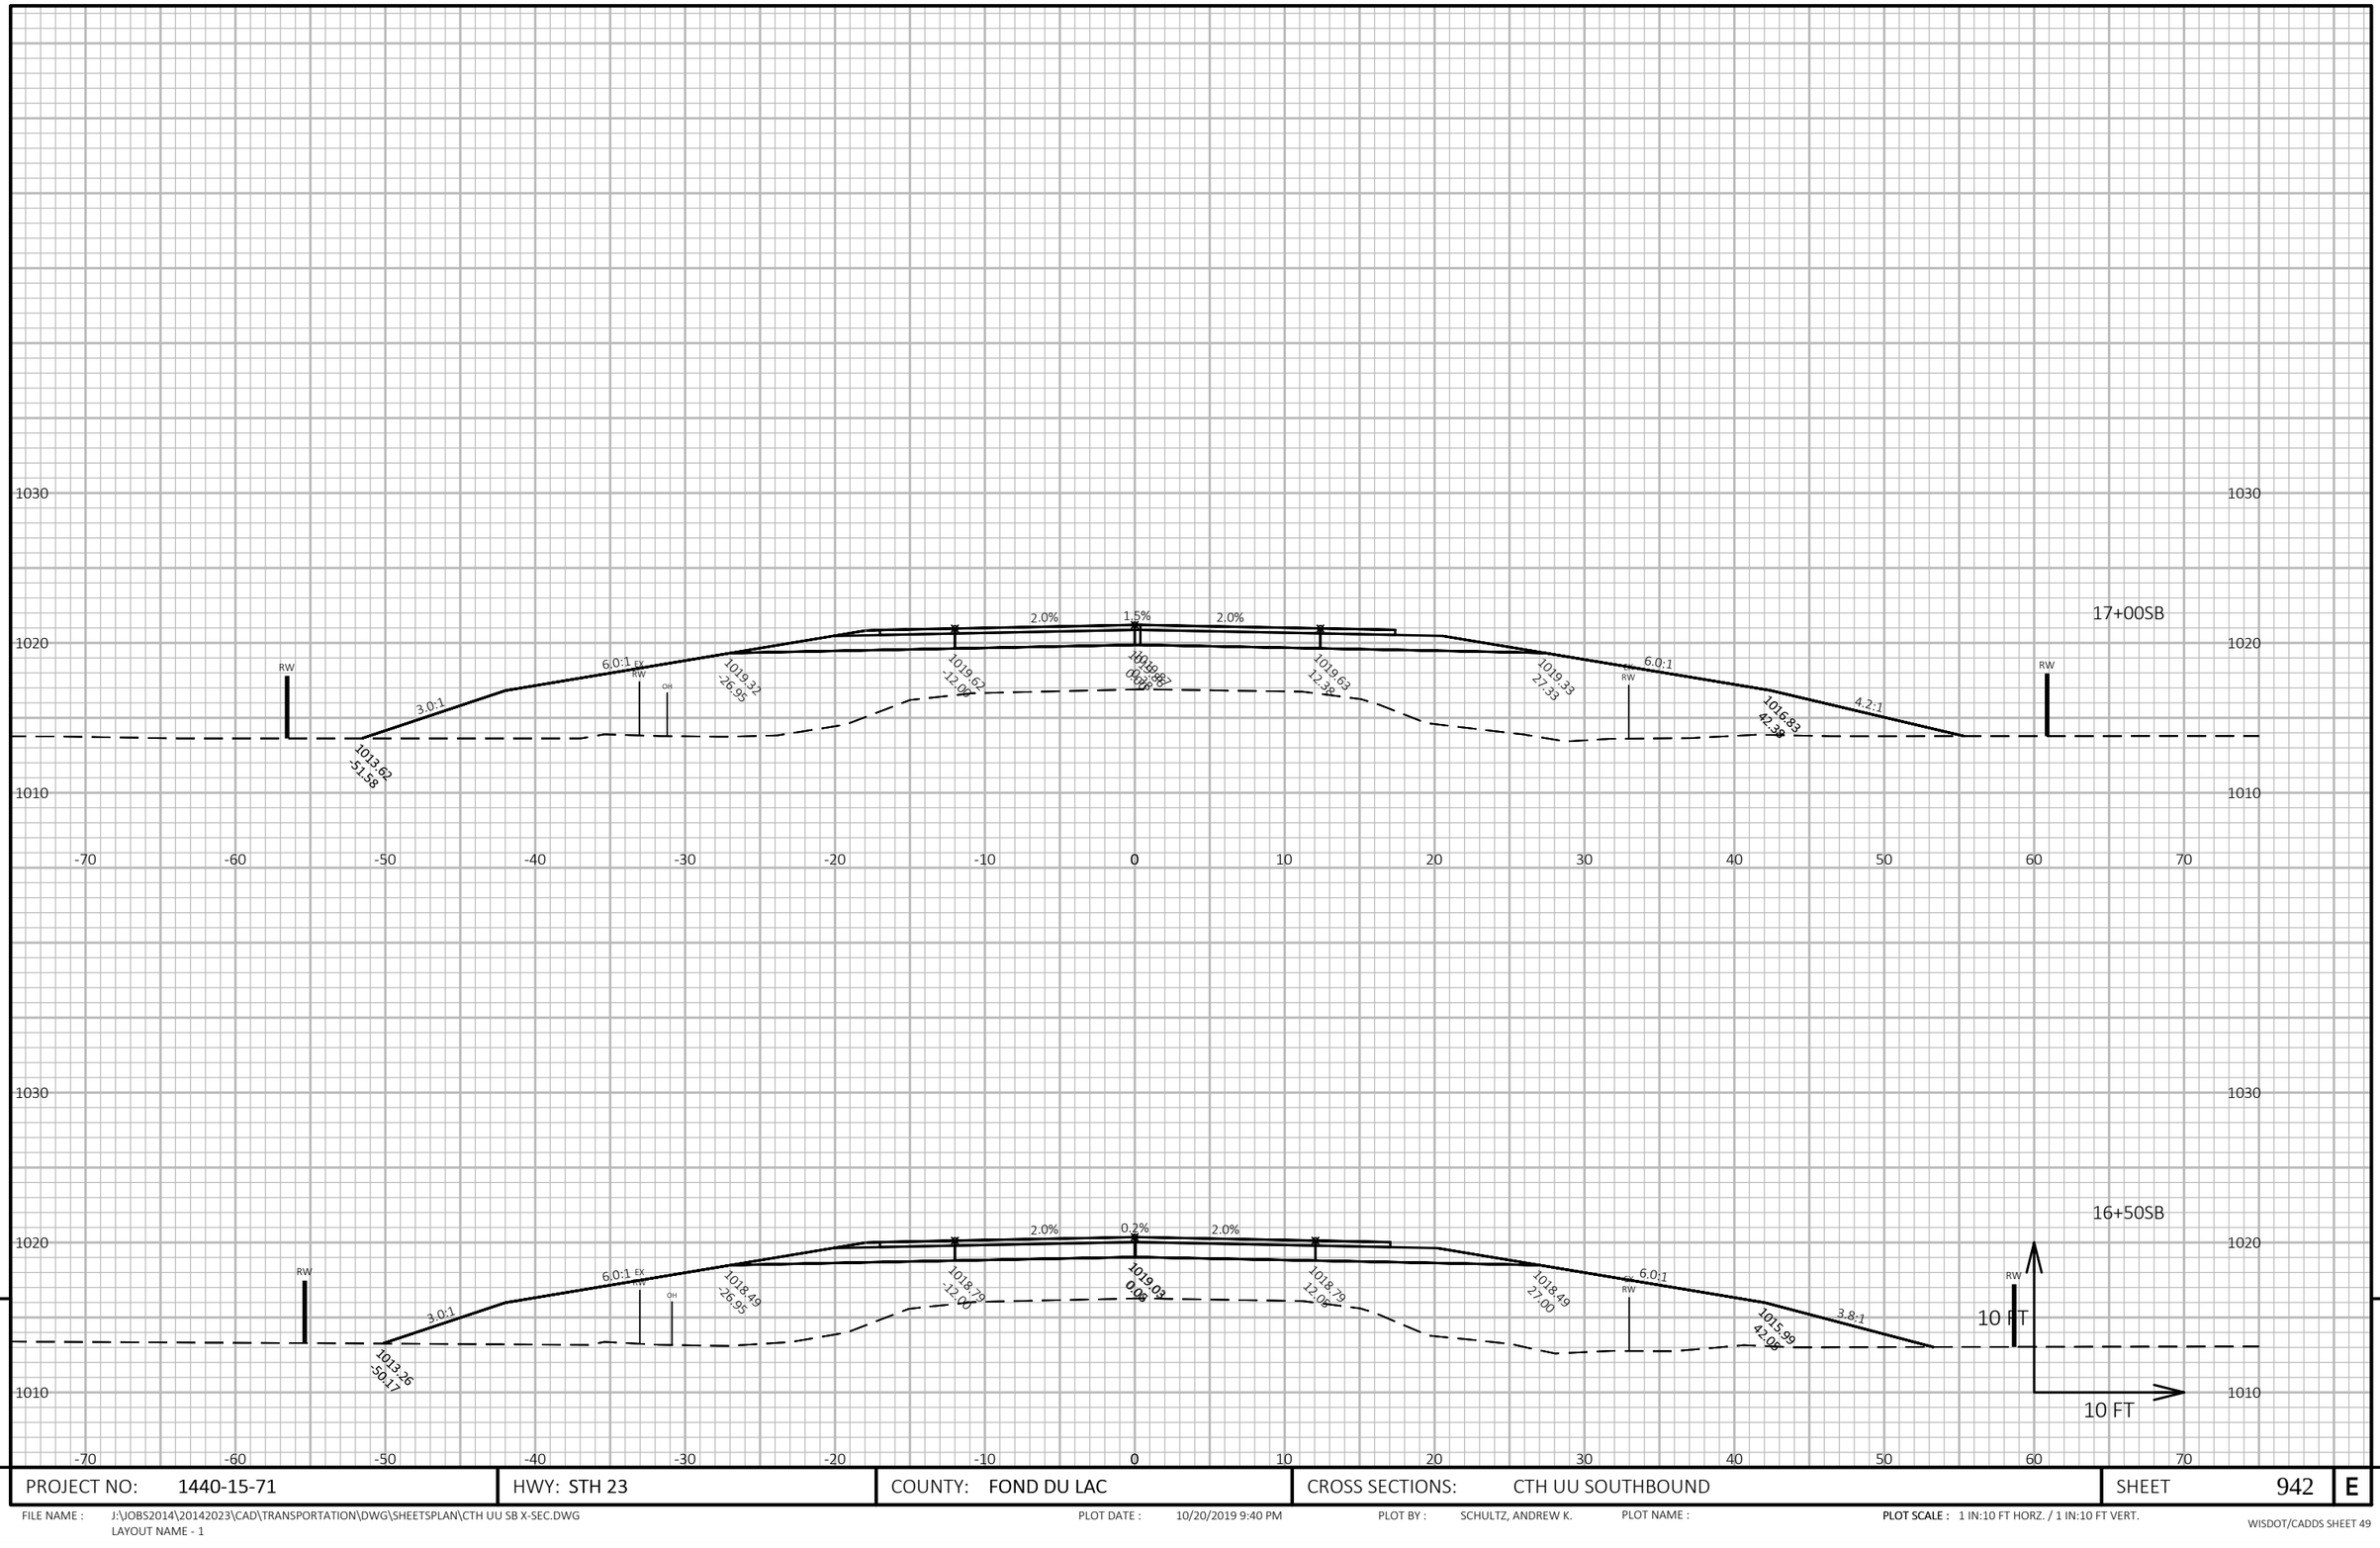

9

9

PROJECT NO: 1440-15-71	HWY: STH 23	COUNTY: FOND DU LAC	CROSS SECTIONS: CTH UU SOUTHBOUND	SHEET 942	E


FILE NAME : J:\JOBS2014\20142023\CAD\TRANSPORTATION\DWG\SHEETSPLAN\CTH UU SB X-SEC.DWG
LAYOUT NAME - 1

PLOT DATE : 10/20/2019 9:40 PM

PLOT BY : SCHULTZ, ANDREW K.

PLOT NAME :

PLOT SCALE : 1 IN:10 FT HORZ. / 1 IN:10 FT VERT.

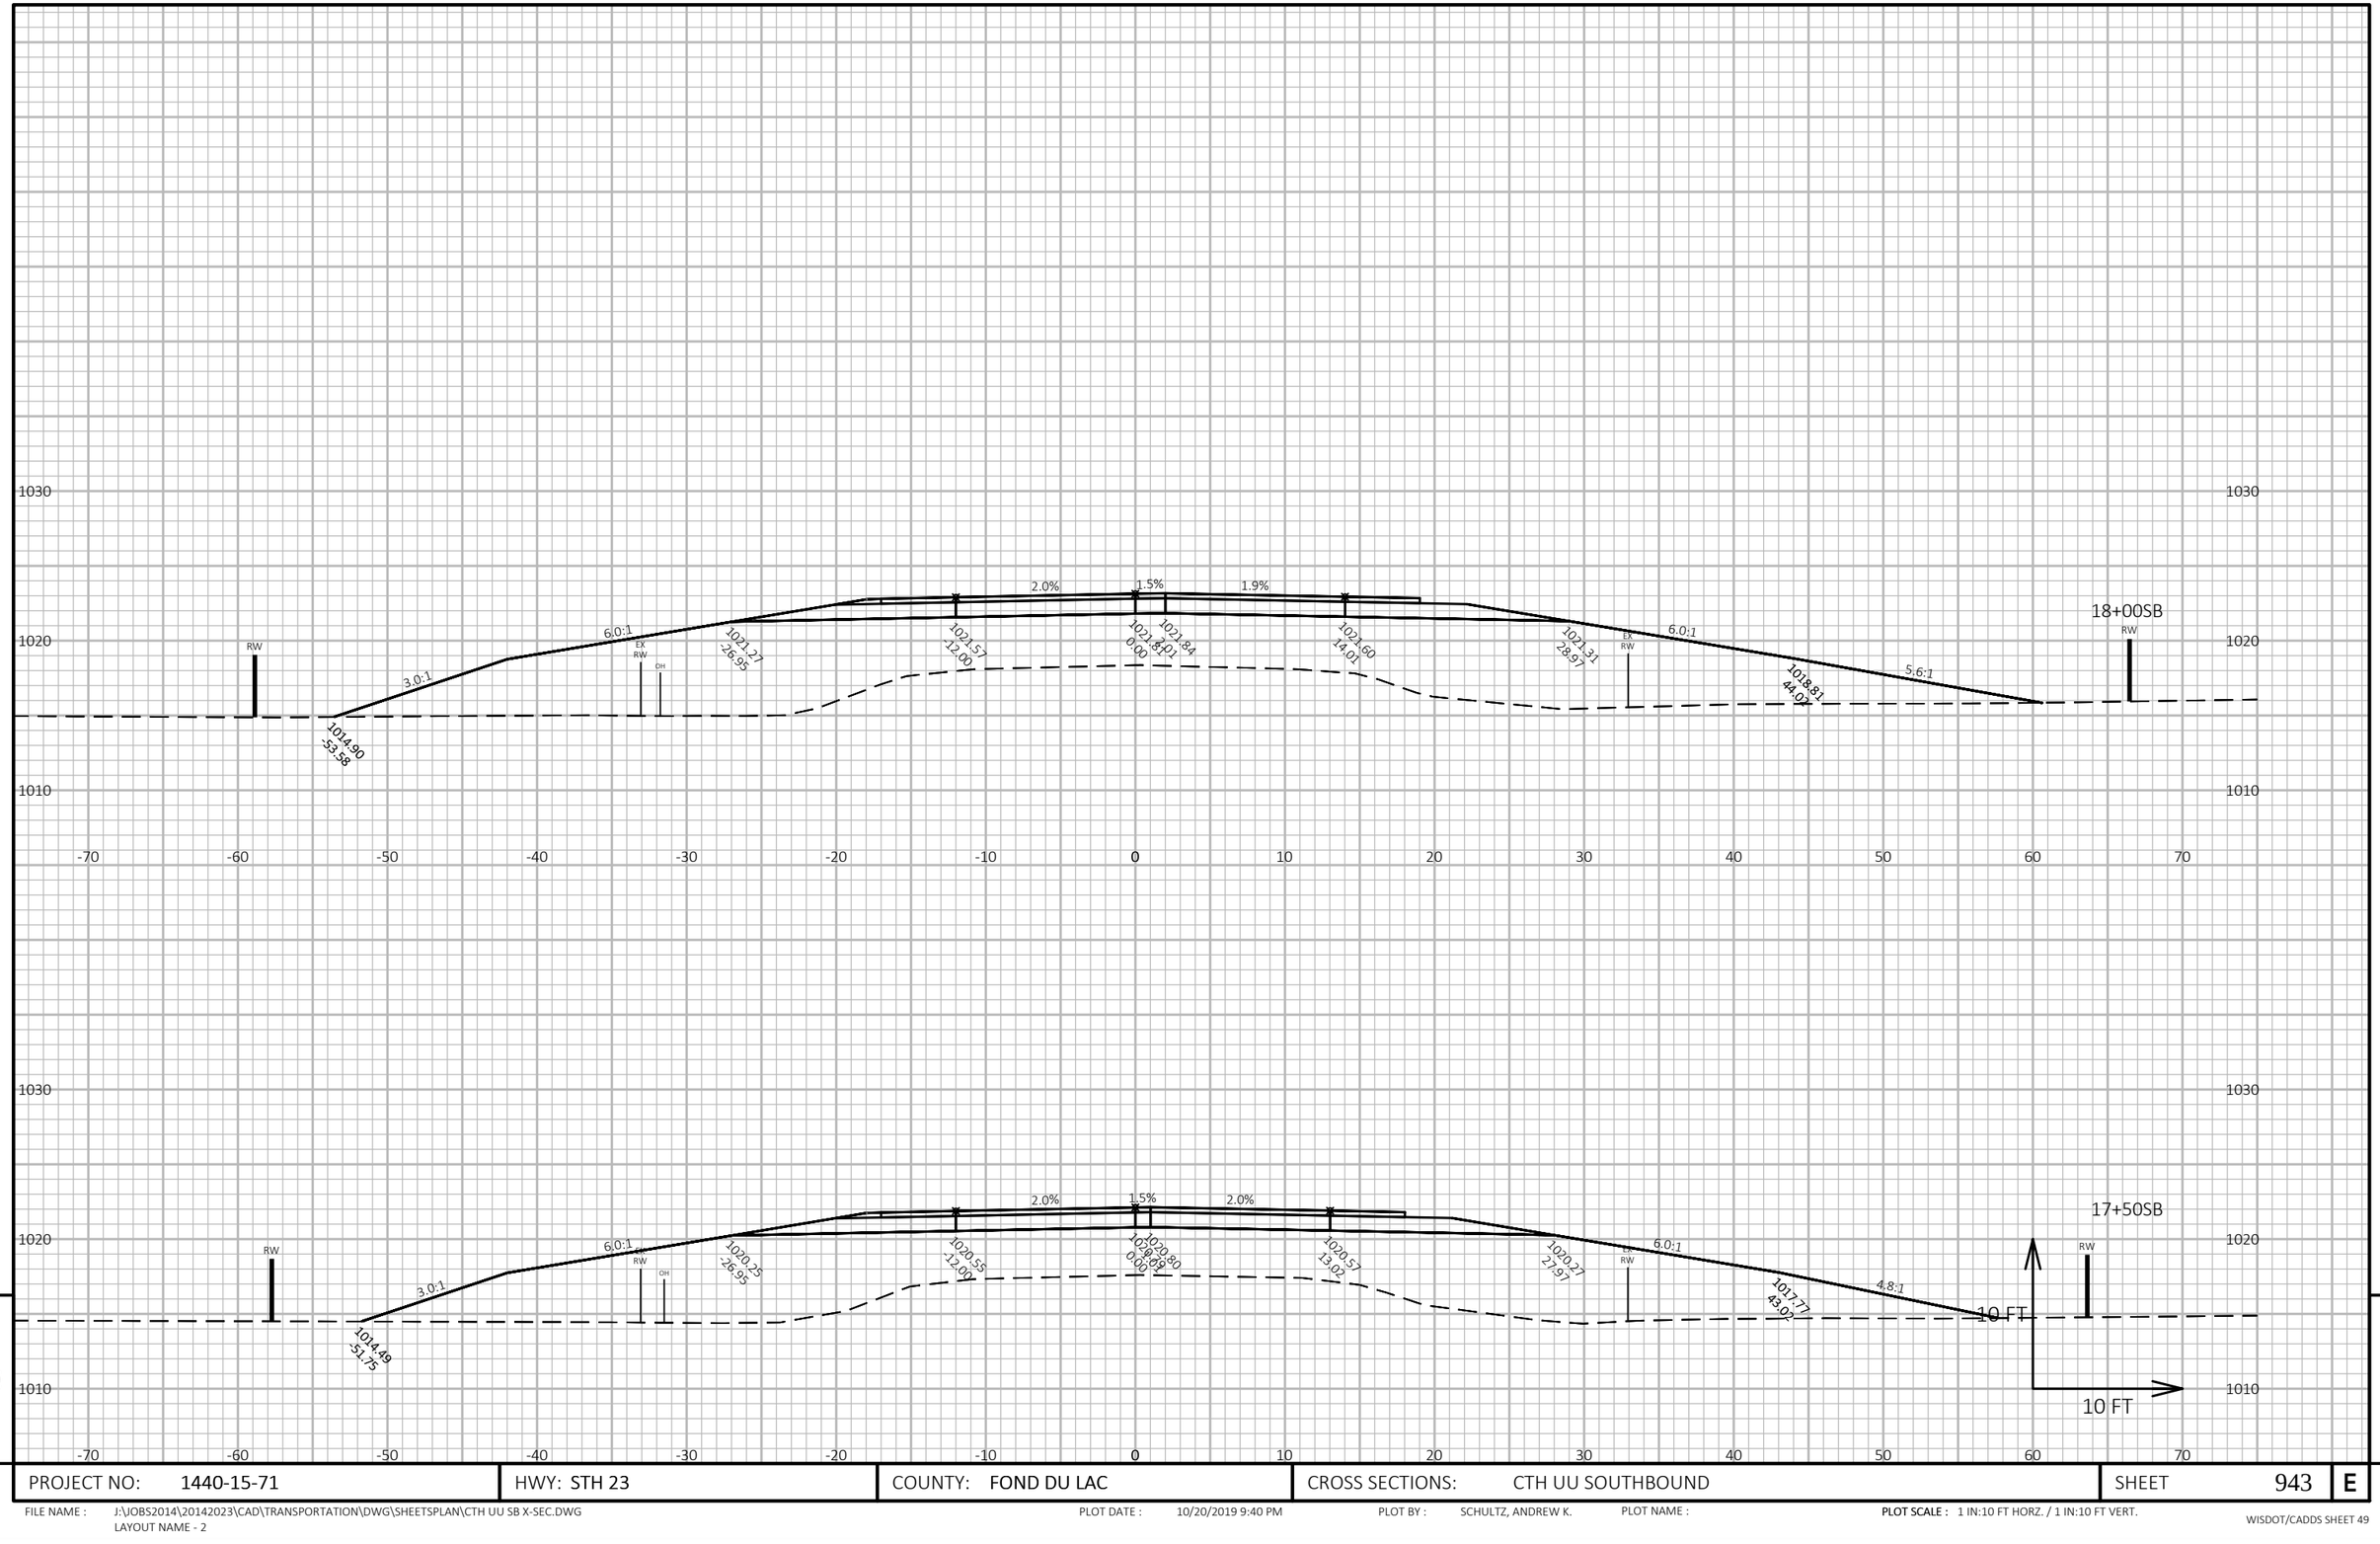

9

9

PROJECT NO: 1440-15-71	HWY: STH 23	COUNTY: FOND DU LAC	CROSS SECTIONS: CTH UU SOUTHBOUND	SHEET 943	E

FILE NAME : J:\JOBS2014\20142023\CAD\TRANSPORTATION\DWG\SHEETSPLAN\CTH UU SB X-SEC.DWG
LAYOUT NAME - 2


PLOT DATE : 10/20/2019 9:40 PM

PLOT BY : SCHULTZ, ANDREW K.

PLOT NAME :

PLOT SCALE : 1 IN:10 FT HORZ. / 1 IN:10 FT VERT.

WISDOT/CADDS SHEET 49

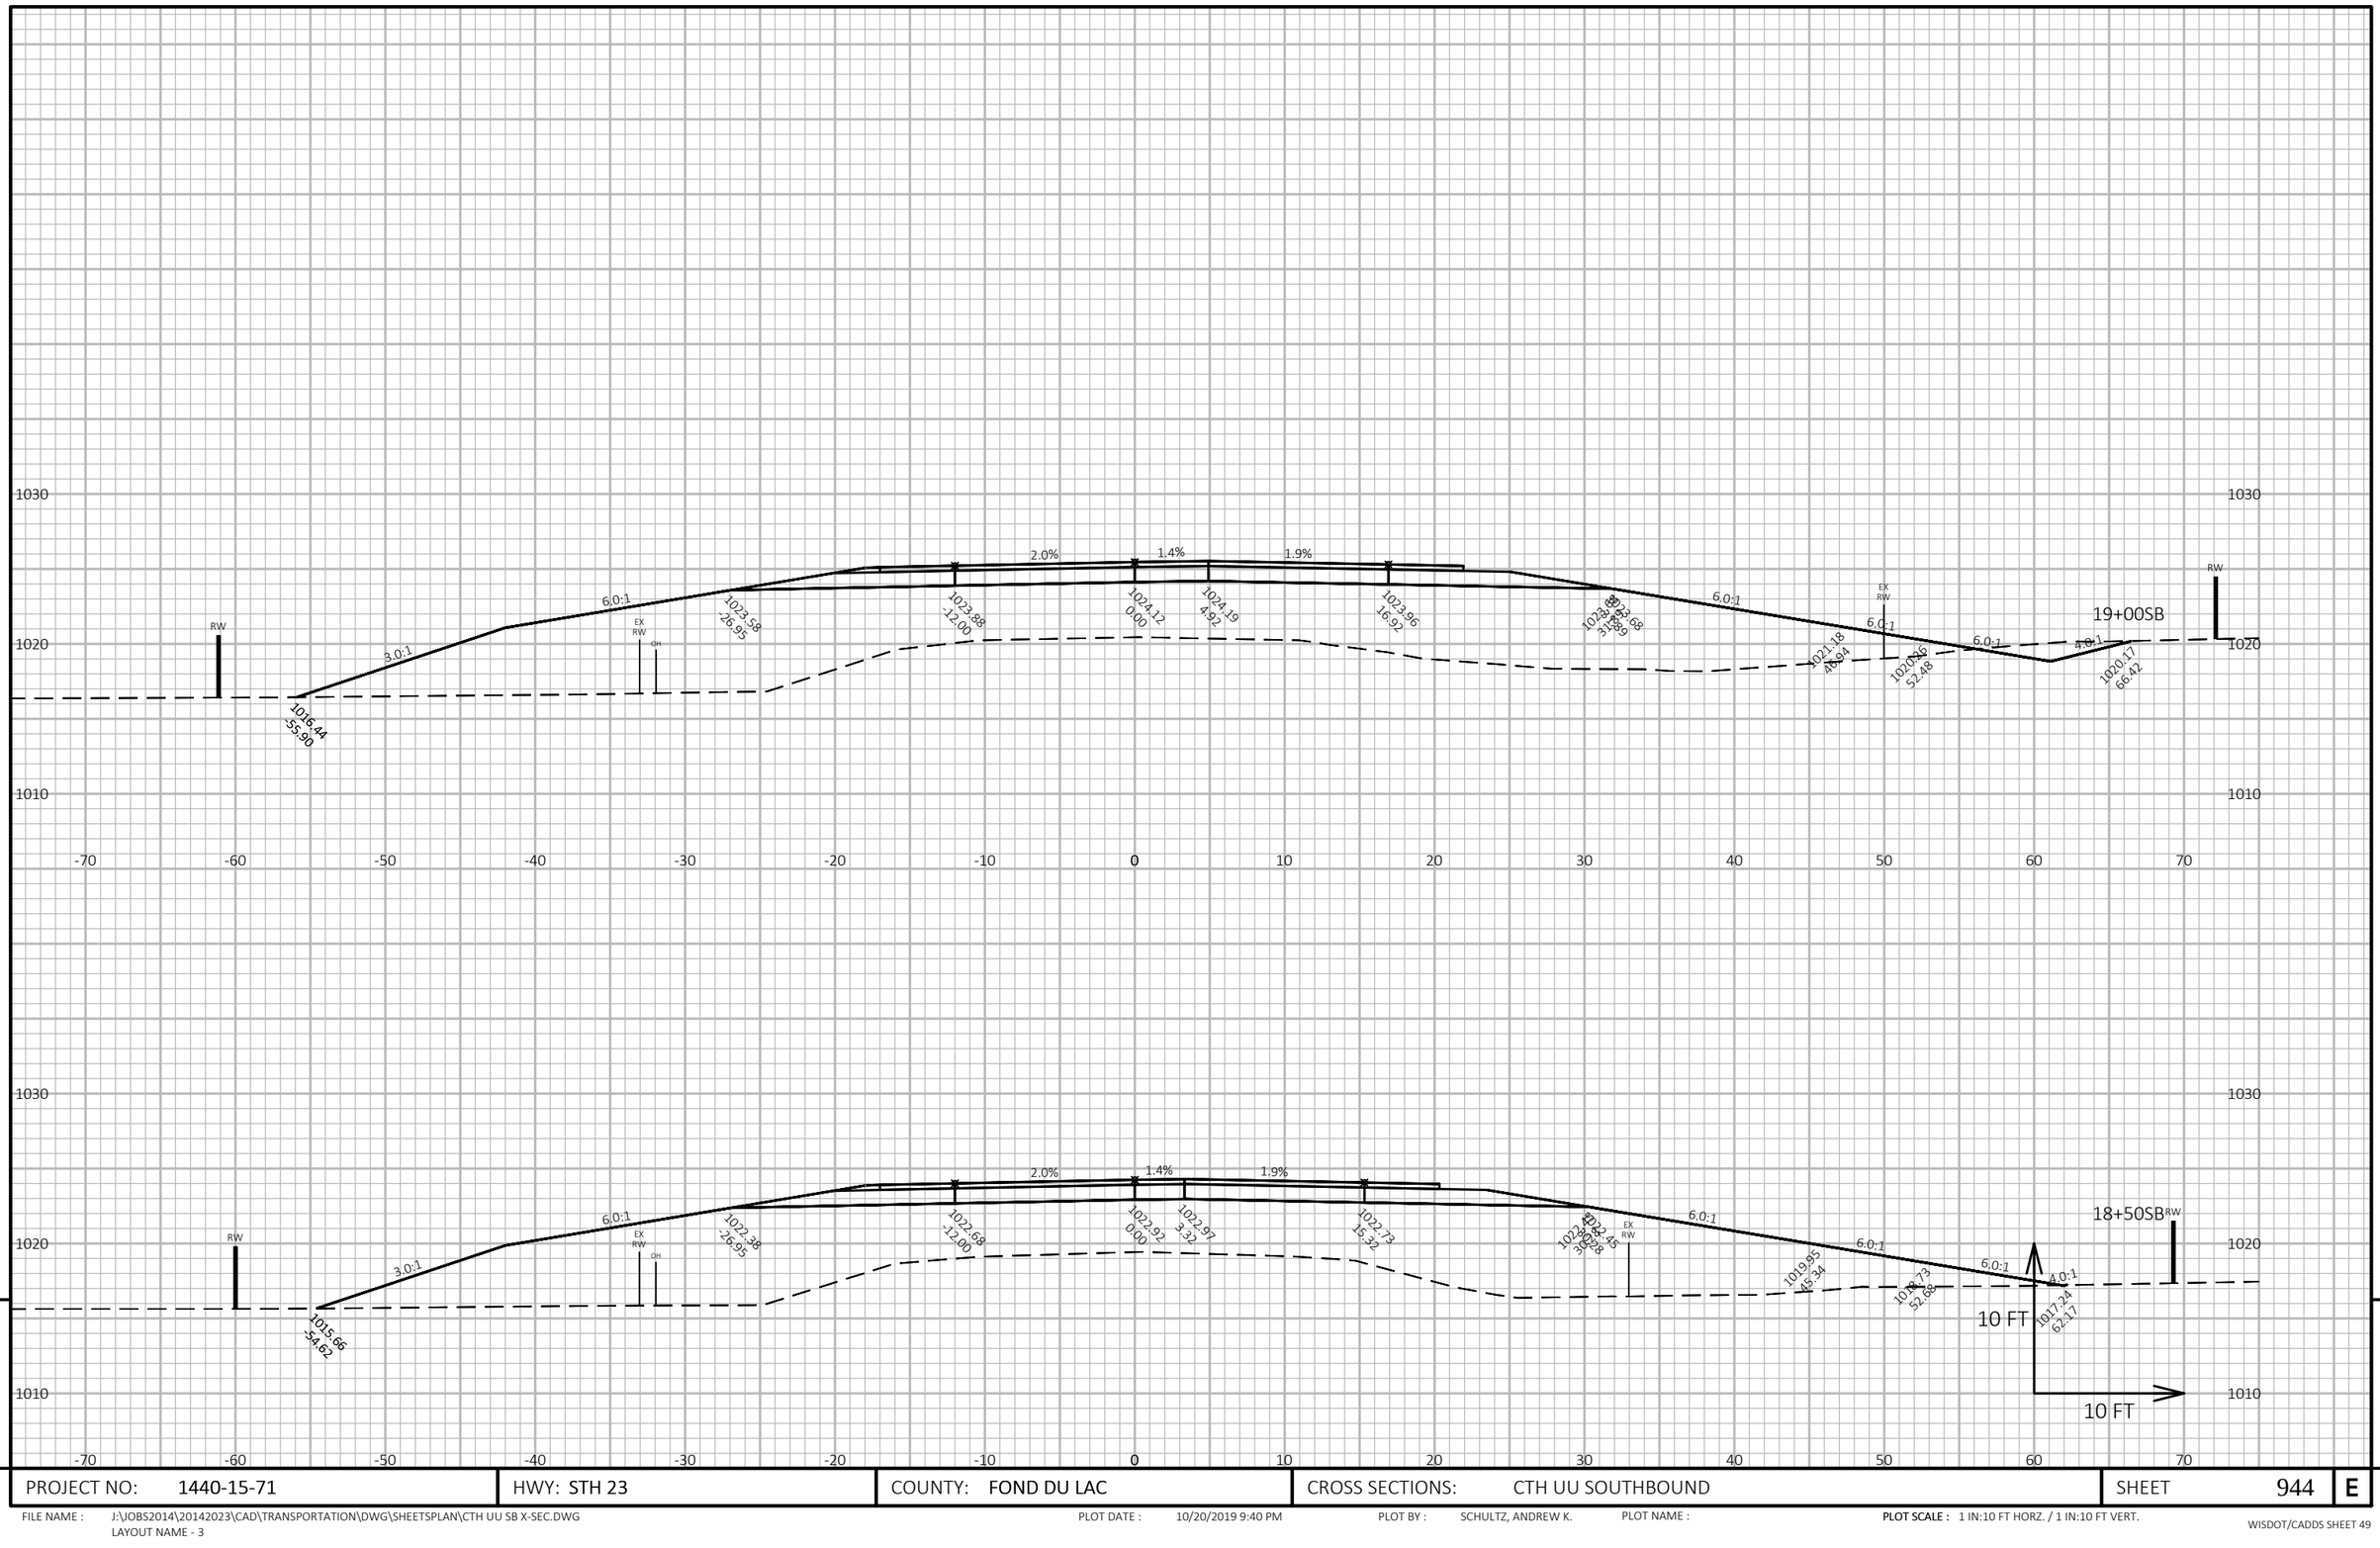

9

9

PROJECT NO: 1440-15-71	HWY: STH 23	COUNTY: FOND DU LAC	CROSS SECTIONS: CTH UU SOUTHBOUND	SHEET 944	E

FILE NAME : J:\JOBS2014\20142023\CAD\TRANSPORTATION\DWG\SHEETSPLAN\CTH UU SB X-SEC.DWG
LAYOUT NAME - 3


PLOT DATE : 10/20/2019 9:40 PM

PLOT BY : SCHULTZ, ANDREW K.

PLOT NAME :

PLOT SCALE : 1 IN:10 FT HORZ. / 1 IN:10 FT VERT.

WISDOT/CADDS SHEET 49

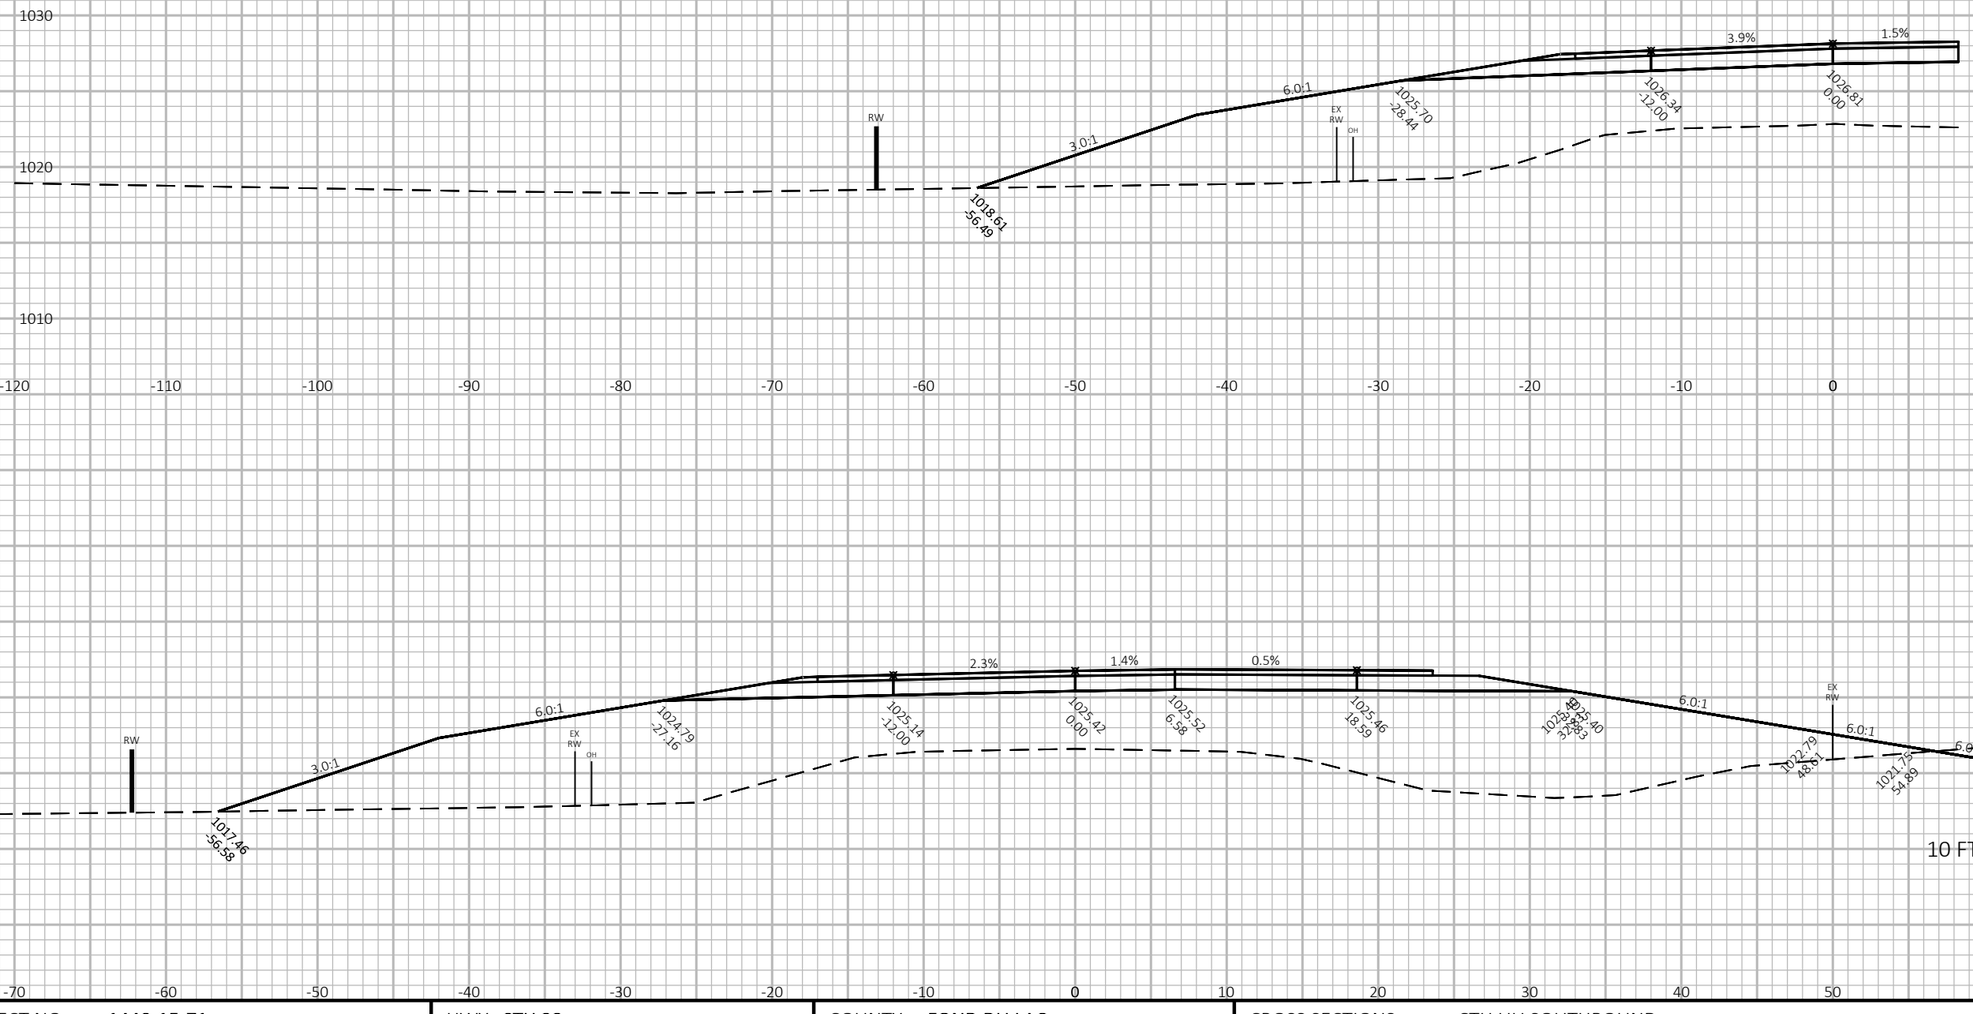

9

9

PROJECT NO: 1440-15-71	HWY: STH 23	COUNTY: FOND DU LAC	CROSS SECTIONS: CTH UU SOUTHBOUND	SHEET 945	E

FILE NAME : J:\OBS2014\20142023\CAD\TRANSPORTATION\DWG\SHEETSPLAN\CTH UU SB X-SEC.DWG
LAYOUT NAME - 4


PLOT DATE : 10/20/2019 9:41 PM

PLOT BY : SCHULTZ, ANDREW K.

PLOT NAME :

PLOT SCALE : 1 IN:10 FT HORZ. / 1 IN:10 FT VERT.

WISDOT/CADDS SHEET 49

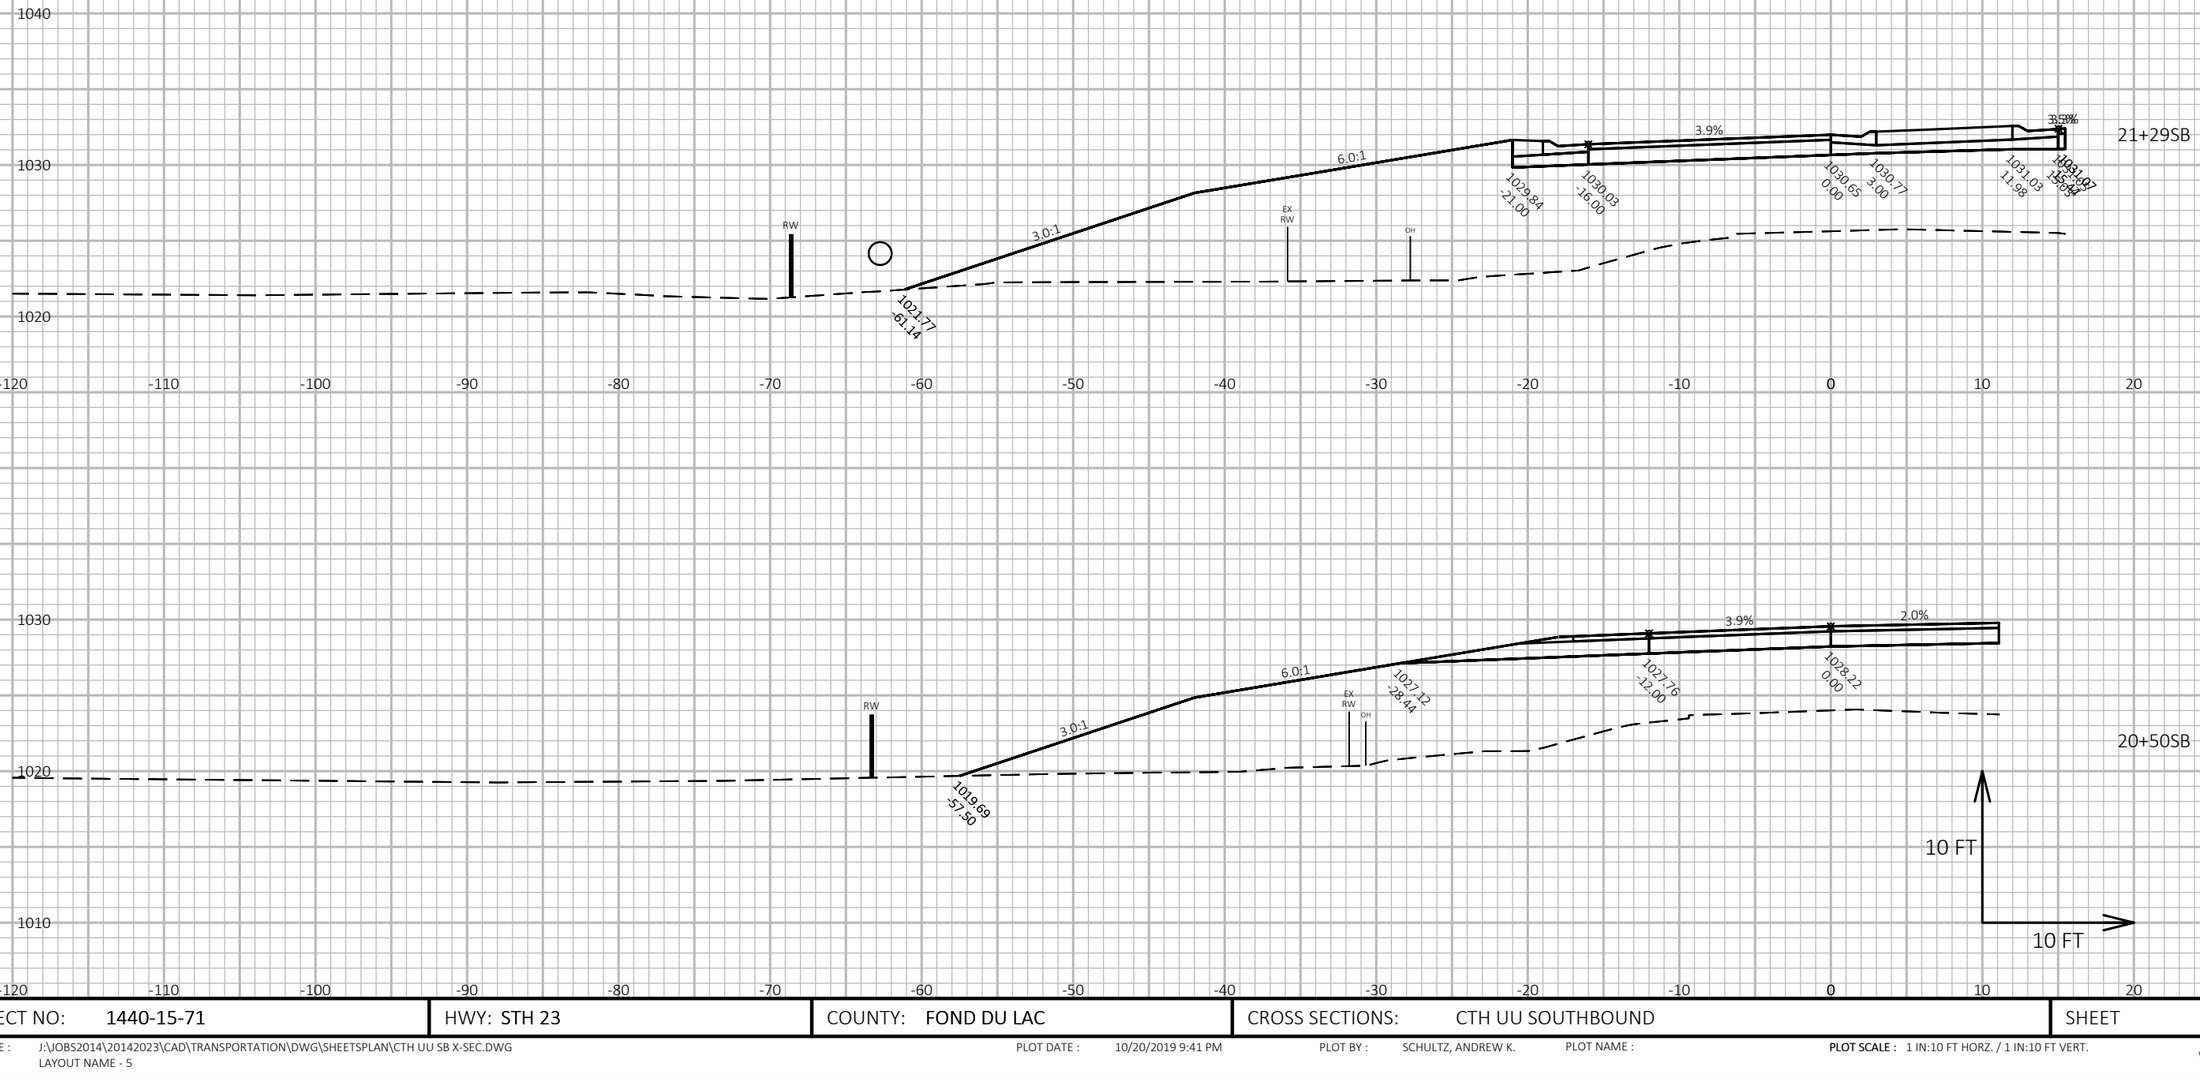

9

9

PROJECT NO: 1440-15-71	HWY: STH 23	COUNTY: FOND DU LAC	CROSS SECTIONS: CTH UU SOUTHBOUND	SHEET 946	E

FILE NAME : J:\JOBS2014\20142023\CAD\TRANSPORTATION\DWG\SHEETSPLAN\CTH UU SB X-SEC.DWG
LAYOUT NAME - 5


PLOT DATE : 10/20/2019 9:41 PM

PLOT BY : SCHULTZ, ANDREW K.

PLOT NAME :

PLOT SCALE : 1 IN:10 FT HORZ. / 1 IN:10 FT VERT.

WISDOT/CADDS SHEET 49

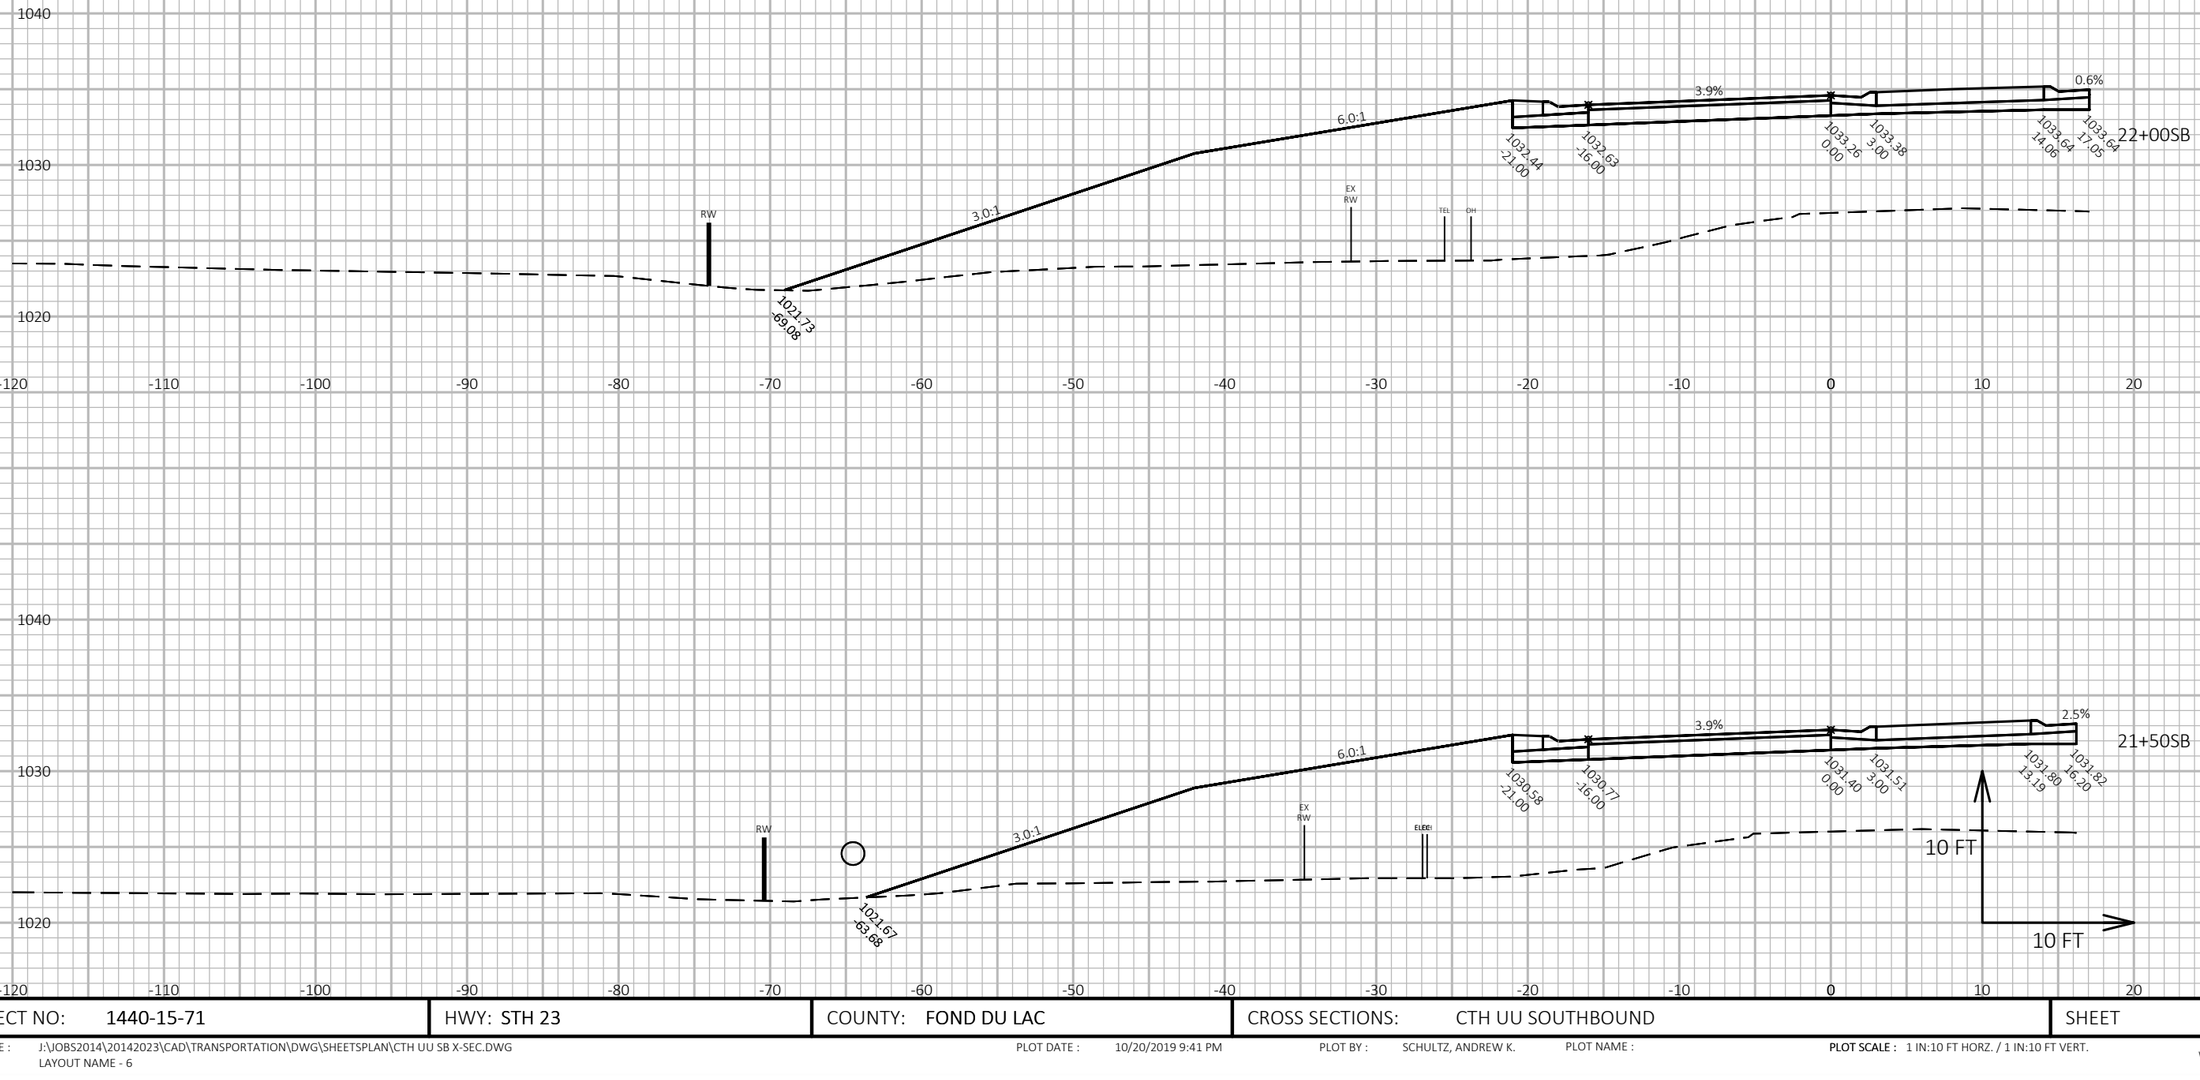


9 9

PROJECT NO: 1440-15-71	HWY: STH 23	COUNTY: FOND DU LAC	CROSS SECTIONS: CTH UU SOUTHBOUND	SHEET 947	E

FILE NAME : J:\JOBS2014\20142023\CAD\TRANSPORTATION\DWG\SHEETSPLAN\CTH UU SB X-SEC.DWG
LAYOUT NAME - 6

PLOT DATE : 10/20/2019 9:41 PM PLOT BY : SCHULTZ, ANDREW K. PLOT NAME : **PLOT SCALE :** 1 IN:10 FT HORZ. / 1 IN:10 FT VERT.

WISDOT/CADDS SHEET 49

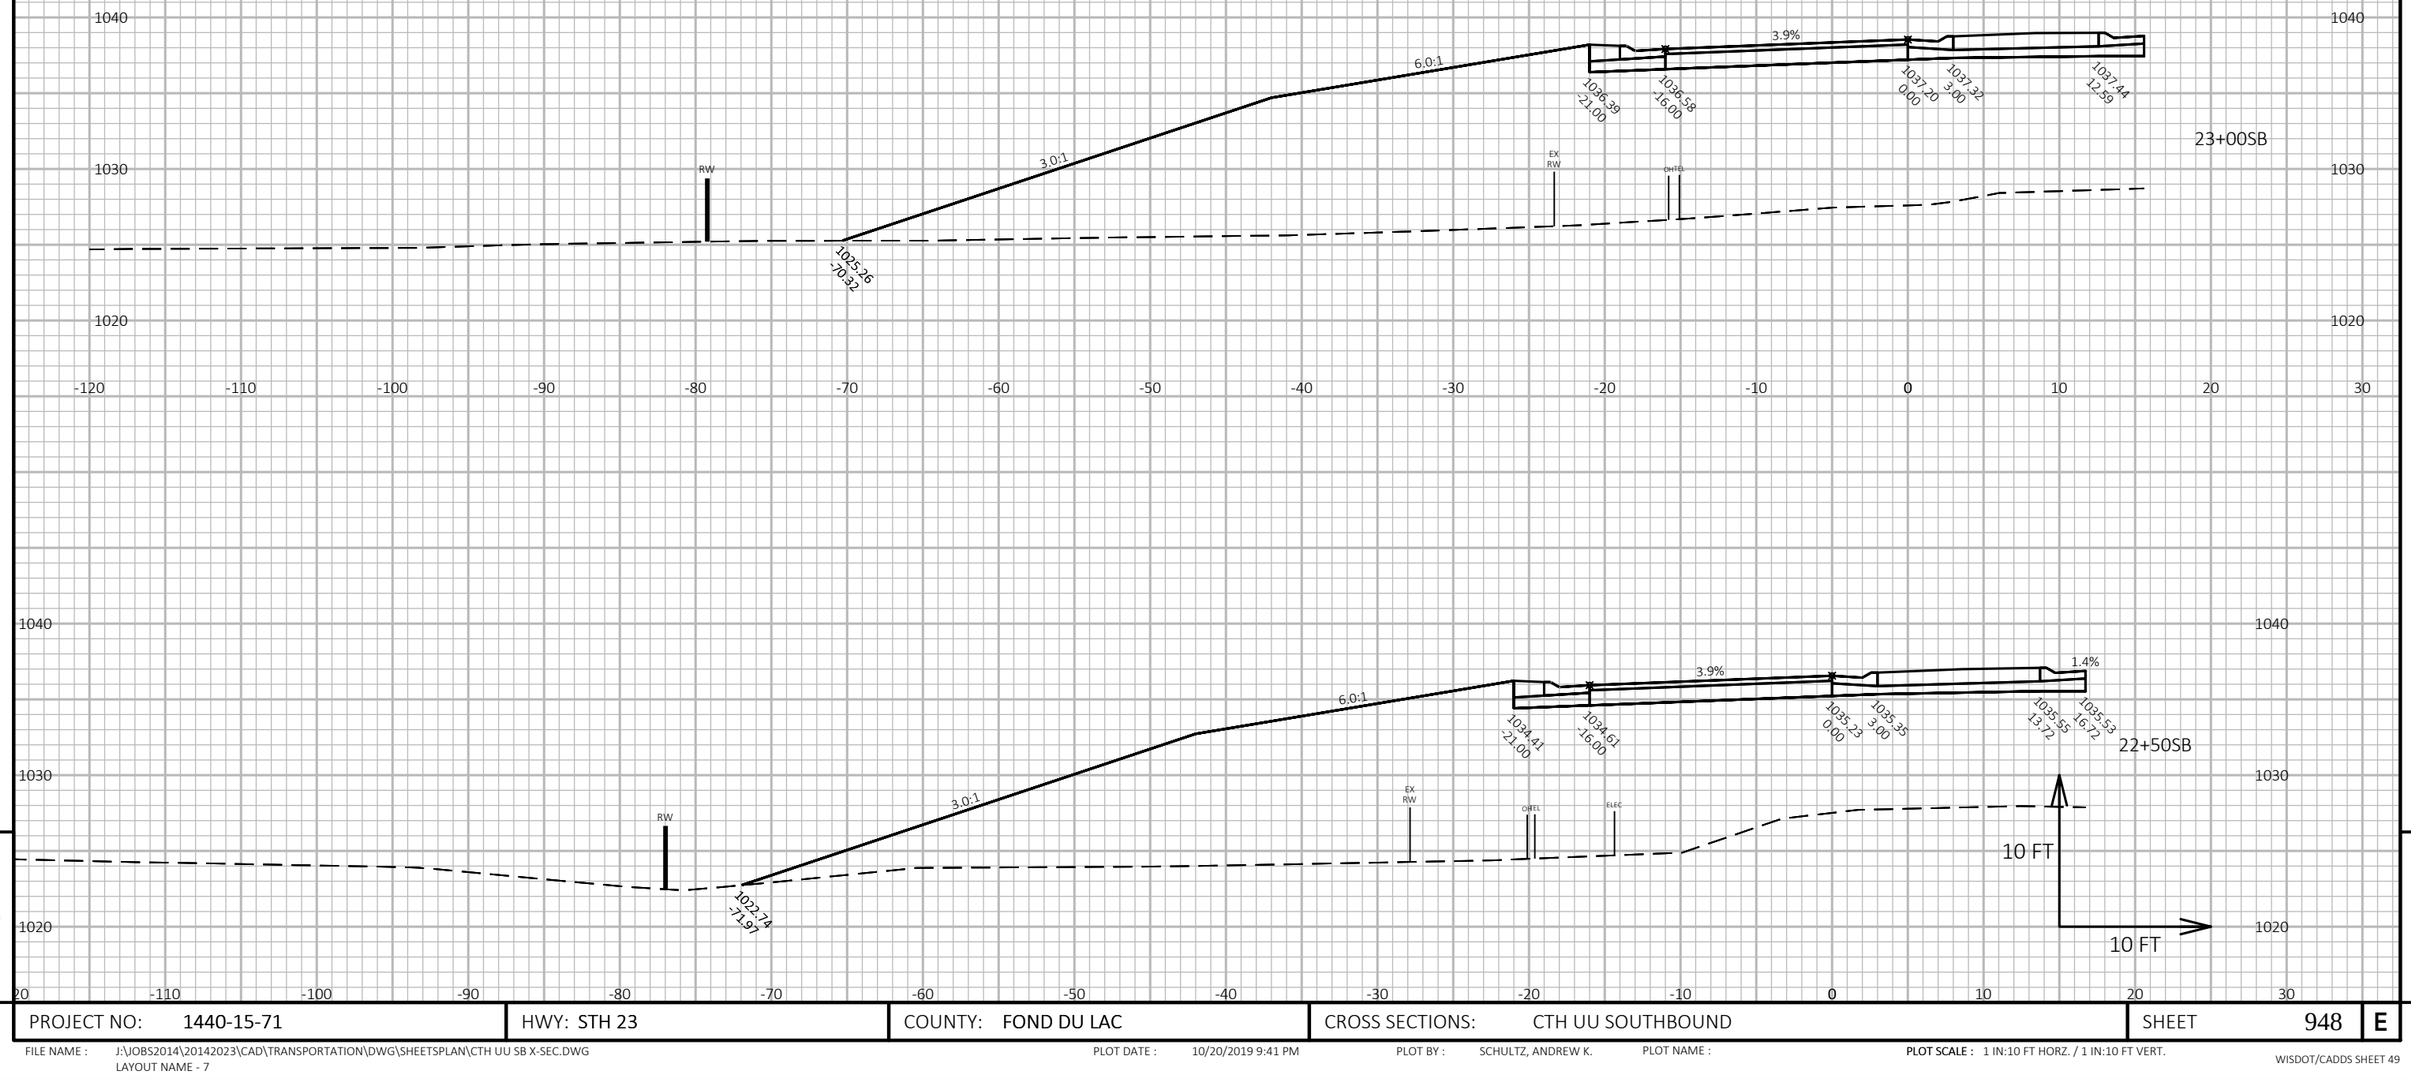

9


9

PROJECT NO: 1440-15-71	HWY: STH 23	COUNTY: FOND DU LAC	CROSS SECTIONS: CTH UU SOUTHBOUND	SHEET 948	E

FILE NAME : J:\JOBS2014\20142023\CAD\TRANSPORTATION\DWG\SHEETSPLAN\CTH UU SB X-SEC.DWG
LAYOUT NAME - 7

PLOT DATE : 10/20/2019 9:41 PM PLOT BY : SCHULTZ, ANDREW K. PLOT NAME : **PLOT SCALE :** 1 IN:10 FT HORZ. / 1 IN:10 FT VERT.

WISDOT/CADDS SHEET 49

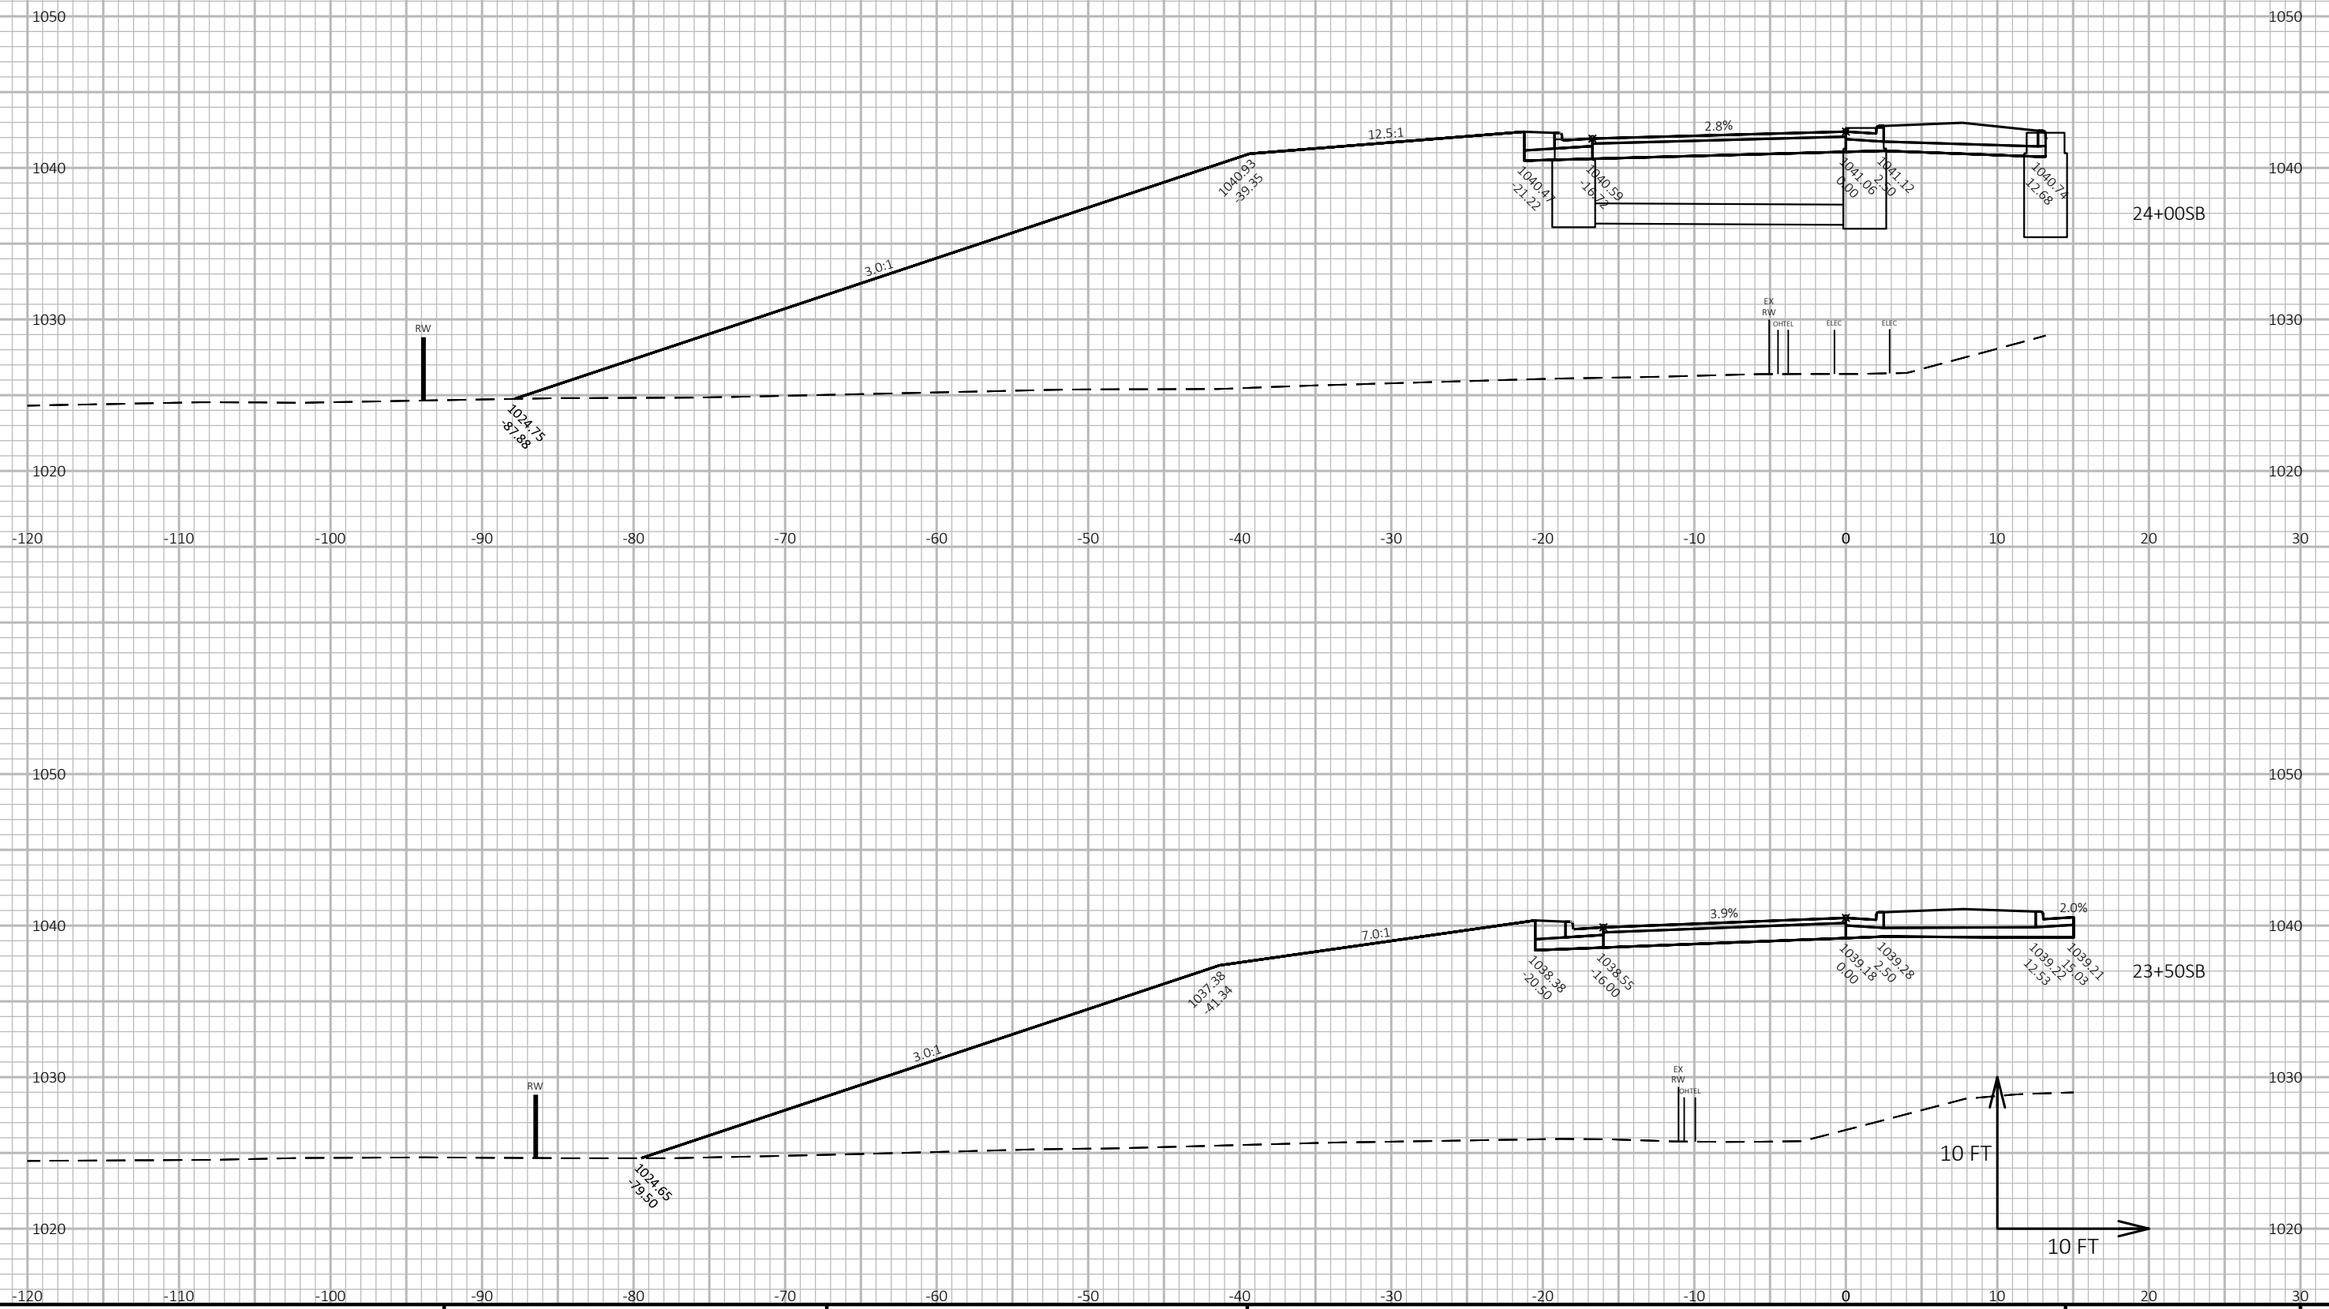

9

9

PROJECT NO: 1440-15-71	HWY: STH 23	COUNTY: FOND DU LAC	CROSS SECTIONS: CTH UU SOUTHBOUND	SHEET 949	E

FILE NAME : J:\OBS2014\20142023\CAD\TRANSPORTATION\DWG\SHEETSPLAN\CTH UU SB X-SEC.DWG
LAYOUT NAME - 8


PLOT DATE : 10/20/2019 9:41 PM

PLOT BY : SCHULTZ, ANDREW K.

PLOT NAME :

PLOT SCALE : 1 IN:10 FT HORZ. / 1 IN:10 FT VERT.

WISDOT/CADDS SHEET 49

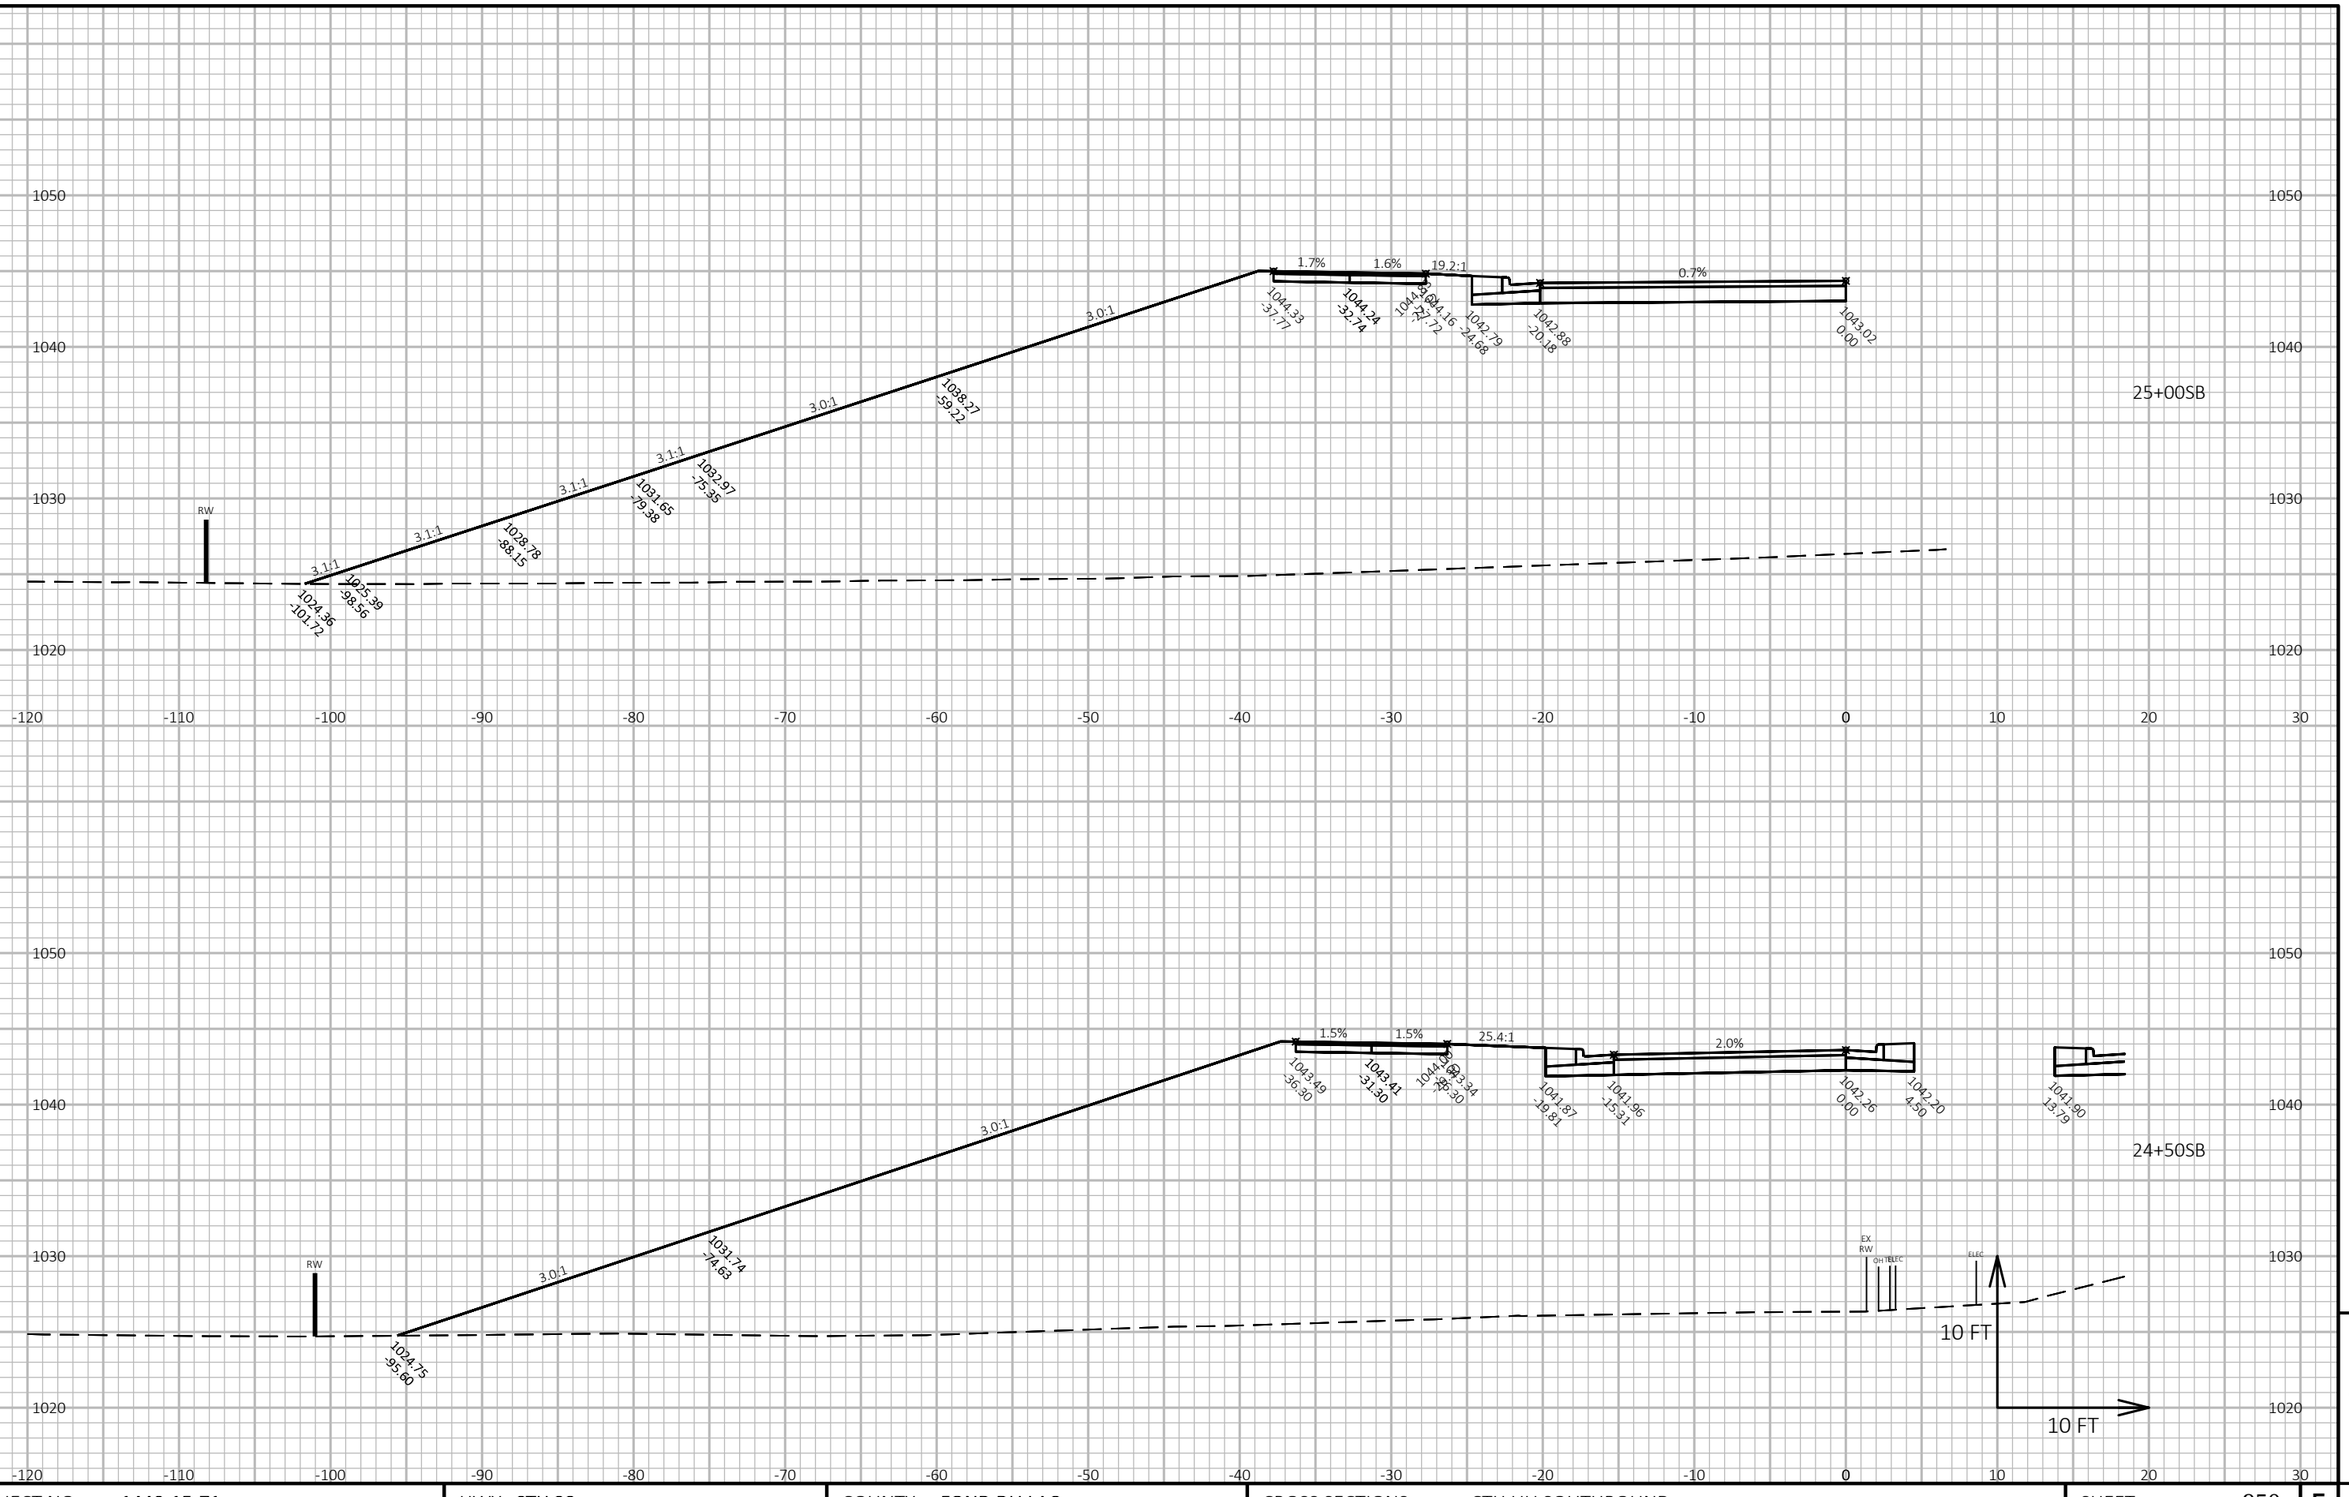

PROJECT NO: 1440-15-71	HWY: STH 23	COUNTY: FOND DU LAC	CROSS SECTIONS: CTH UU SOUTHBOUND	SHEET 950	E

FILE NAME : J:\JOBS2014\20142023\CAD\TRANSPORTATION\DWG\SHEETSPLAN\CTH UU SB X-SEC.DWG
LAYOUT NAME - 9

PLOT DATE : 10/20/2019 9:41 PM

PLOT BY : SCHULTZ, ANDREW K.

PLOT NAME :

PLOT SCALE : 1 IN:10 FT HORZ. / 1 IN:10 FT VERT.

WISDOT/CADDS SHEET 49



9

9


PROJECT NO: 1440-15-71	HWY: STH 23	COUNTY: FOND DU LAC	CROSS SECTIONS: CTH UU SOUTHBOUND	SHEET 951	E

FILE NAME : J:\JOBS2014\20142023\CAD\TRANSPORTATION\DWG\SHEETSPLAN\CTH UU SB X-SEC.DWG
LAYOUT NAME - 10

PLOT DATE : 10/20/2019 9:41 PM PLOT BY : SCHULTZ, ANDREW K. PLOT NAME :

PLOT SCALE : 1 IN:10 FT HORZ. / 1 IN:10 FT VERT.

WISDOT/CADDS SHEET 49

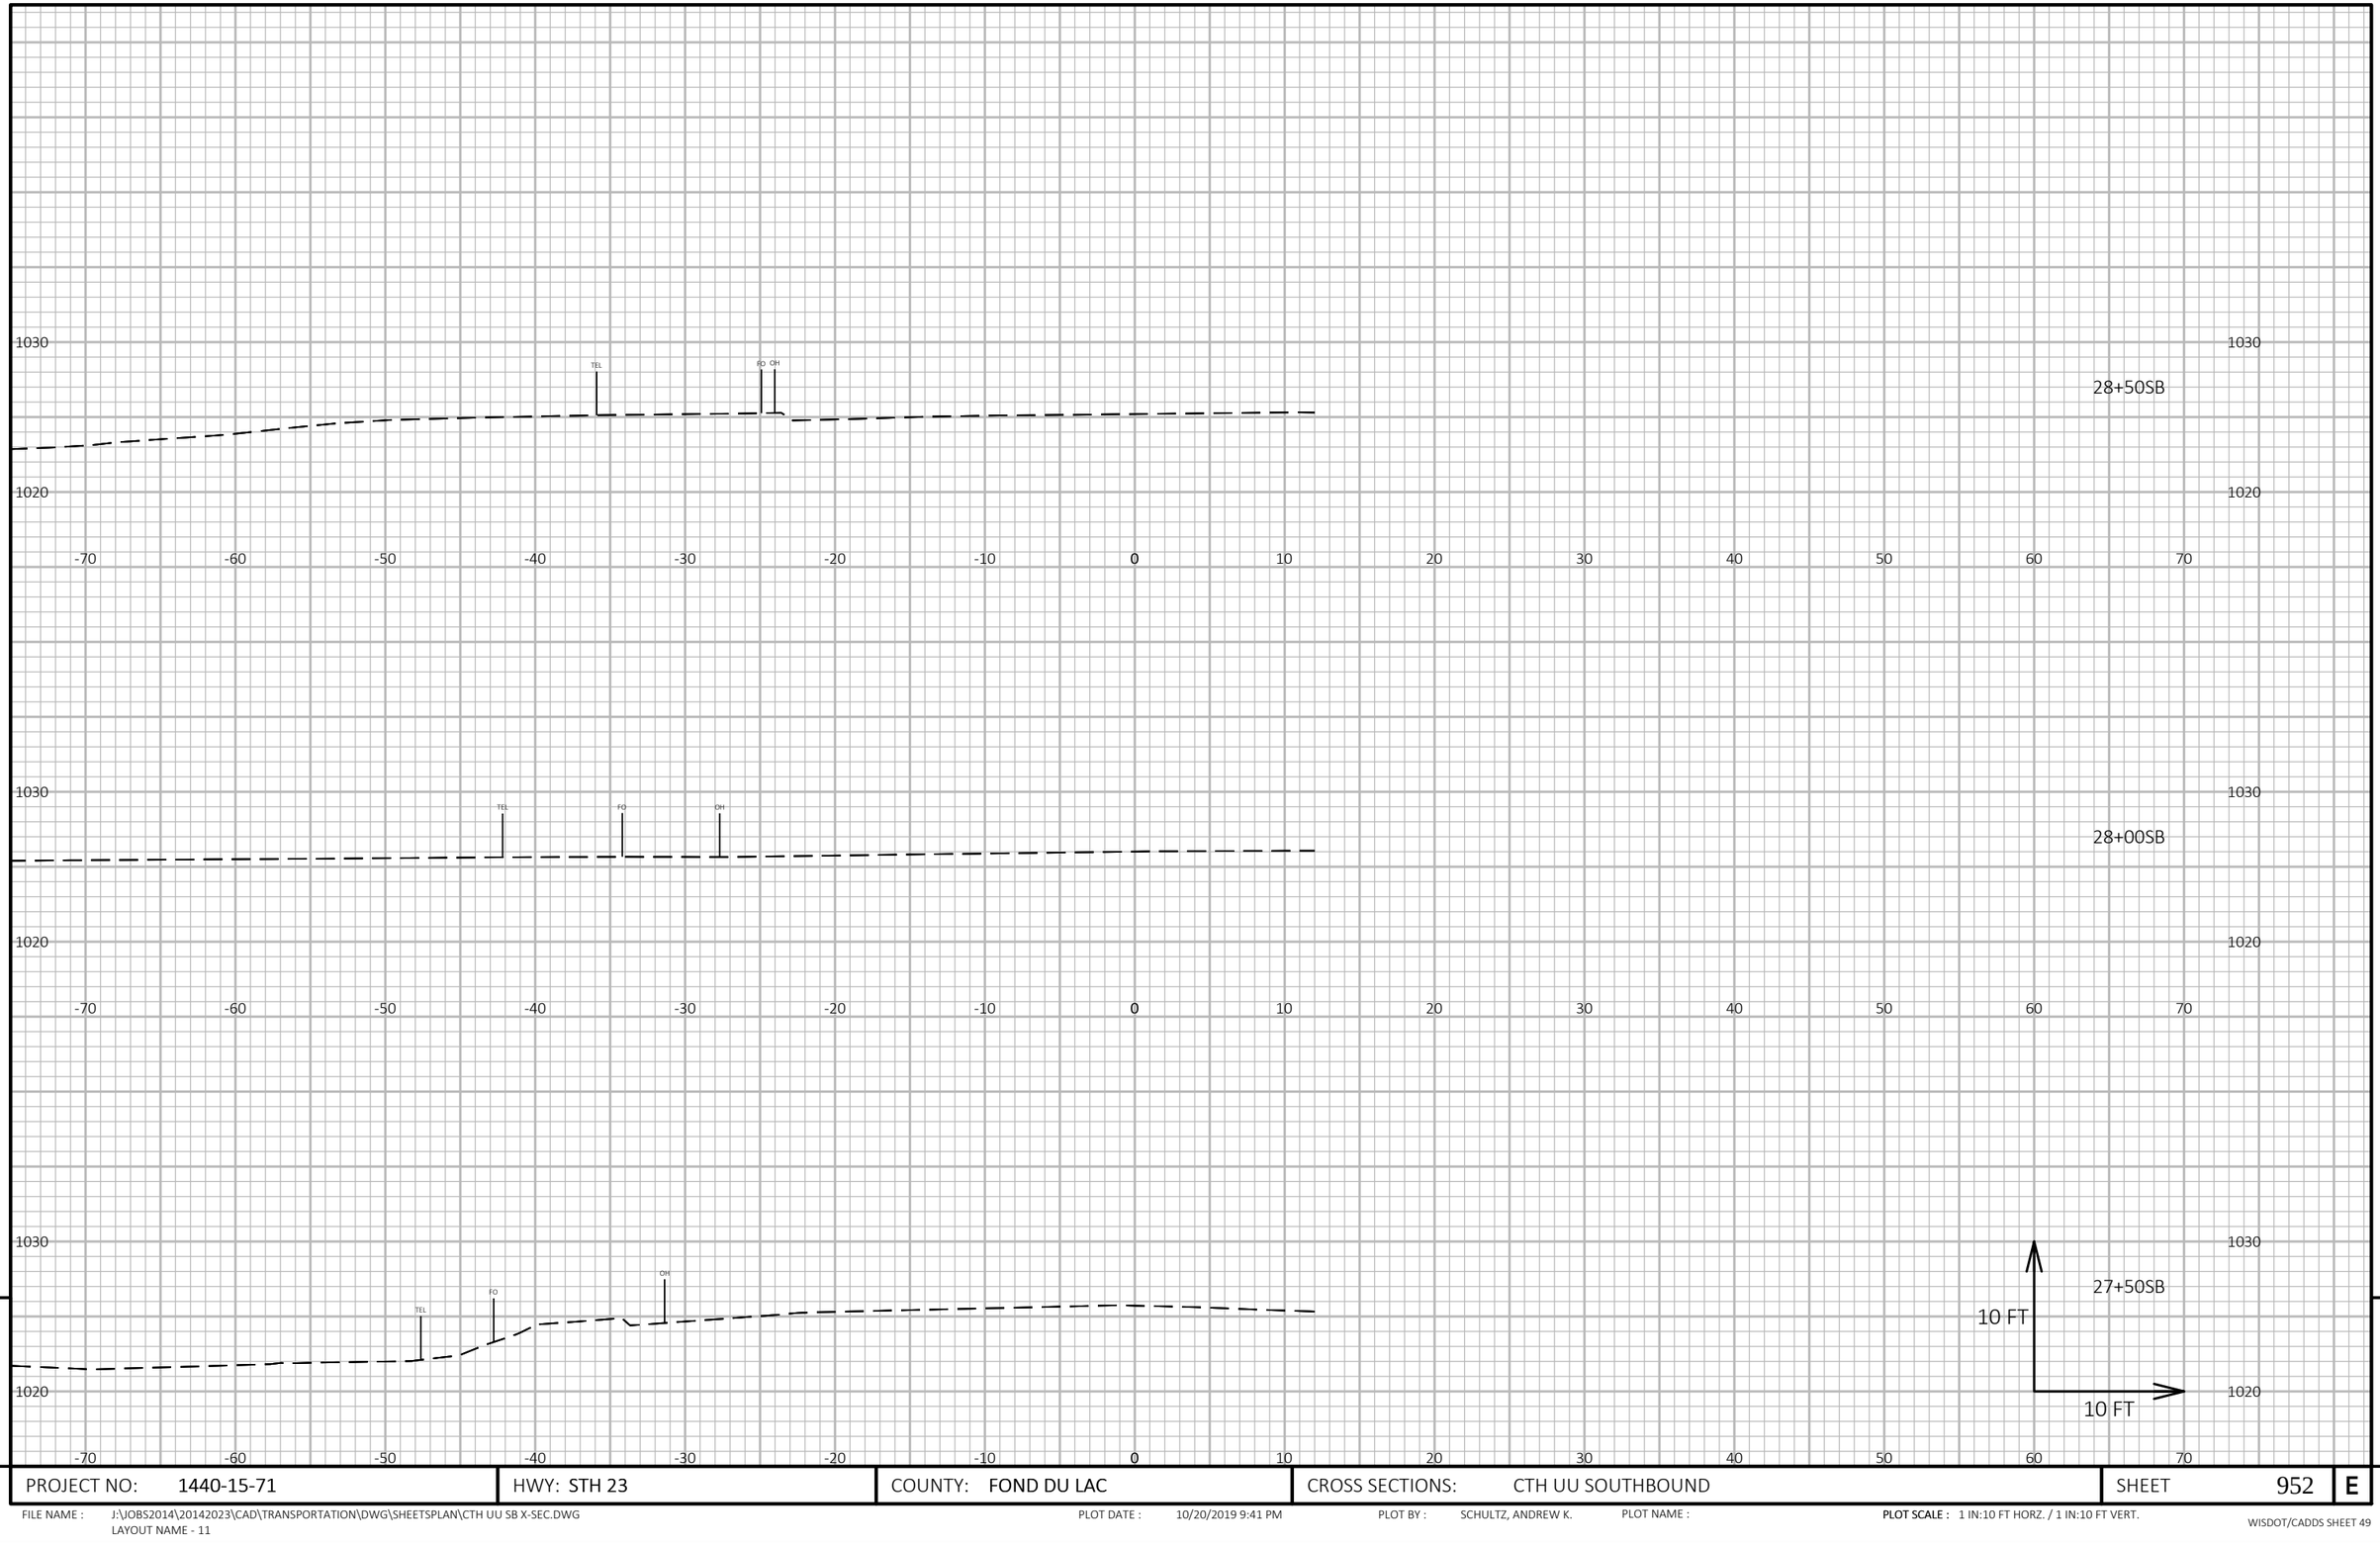

9


9

PROJECT NO: 1440-15-71	HWY: STH 23	COUNTY: FOND DU LAC	CROSS SECTIONS: CTH UU SOUTHBOUND	SHEET 952	E

FILE NAME : J:\OBS2014\20142023\CAD\TRANSPORTATION\DWG\SHEETSPLAN\CTH UU SB X-SEC.DWG
LAYOUT NAME - 11

PLOT DATE : 10/20/2019 9:41 PM PLOT BY : SCHULTZ, ANDREW K. PLOT NAME : **PLOT SCALE :** 1 IN:10 FT HORZ. / 1 IN:10 FT VERT.

WISDOT/CADDS SHEET 49

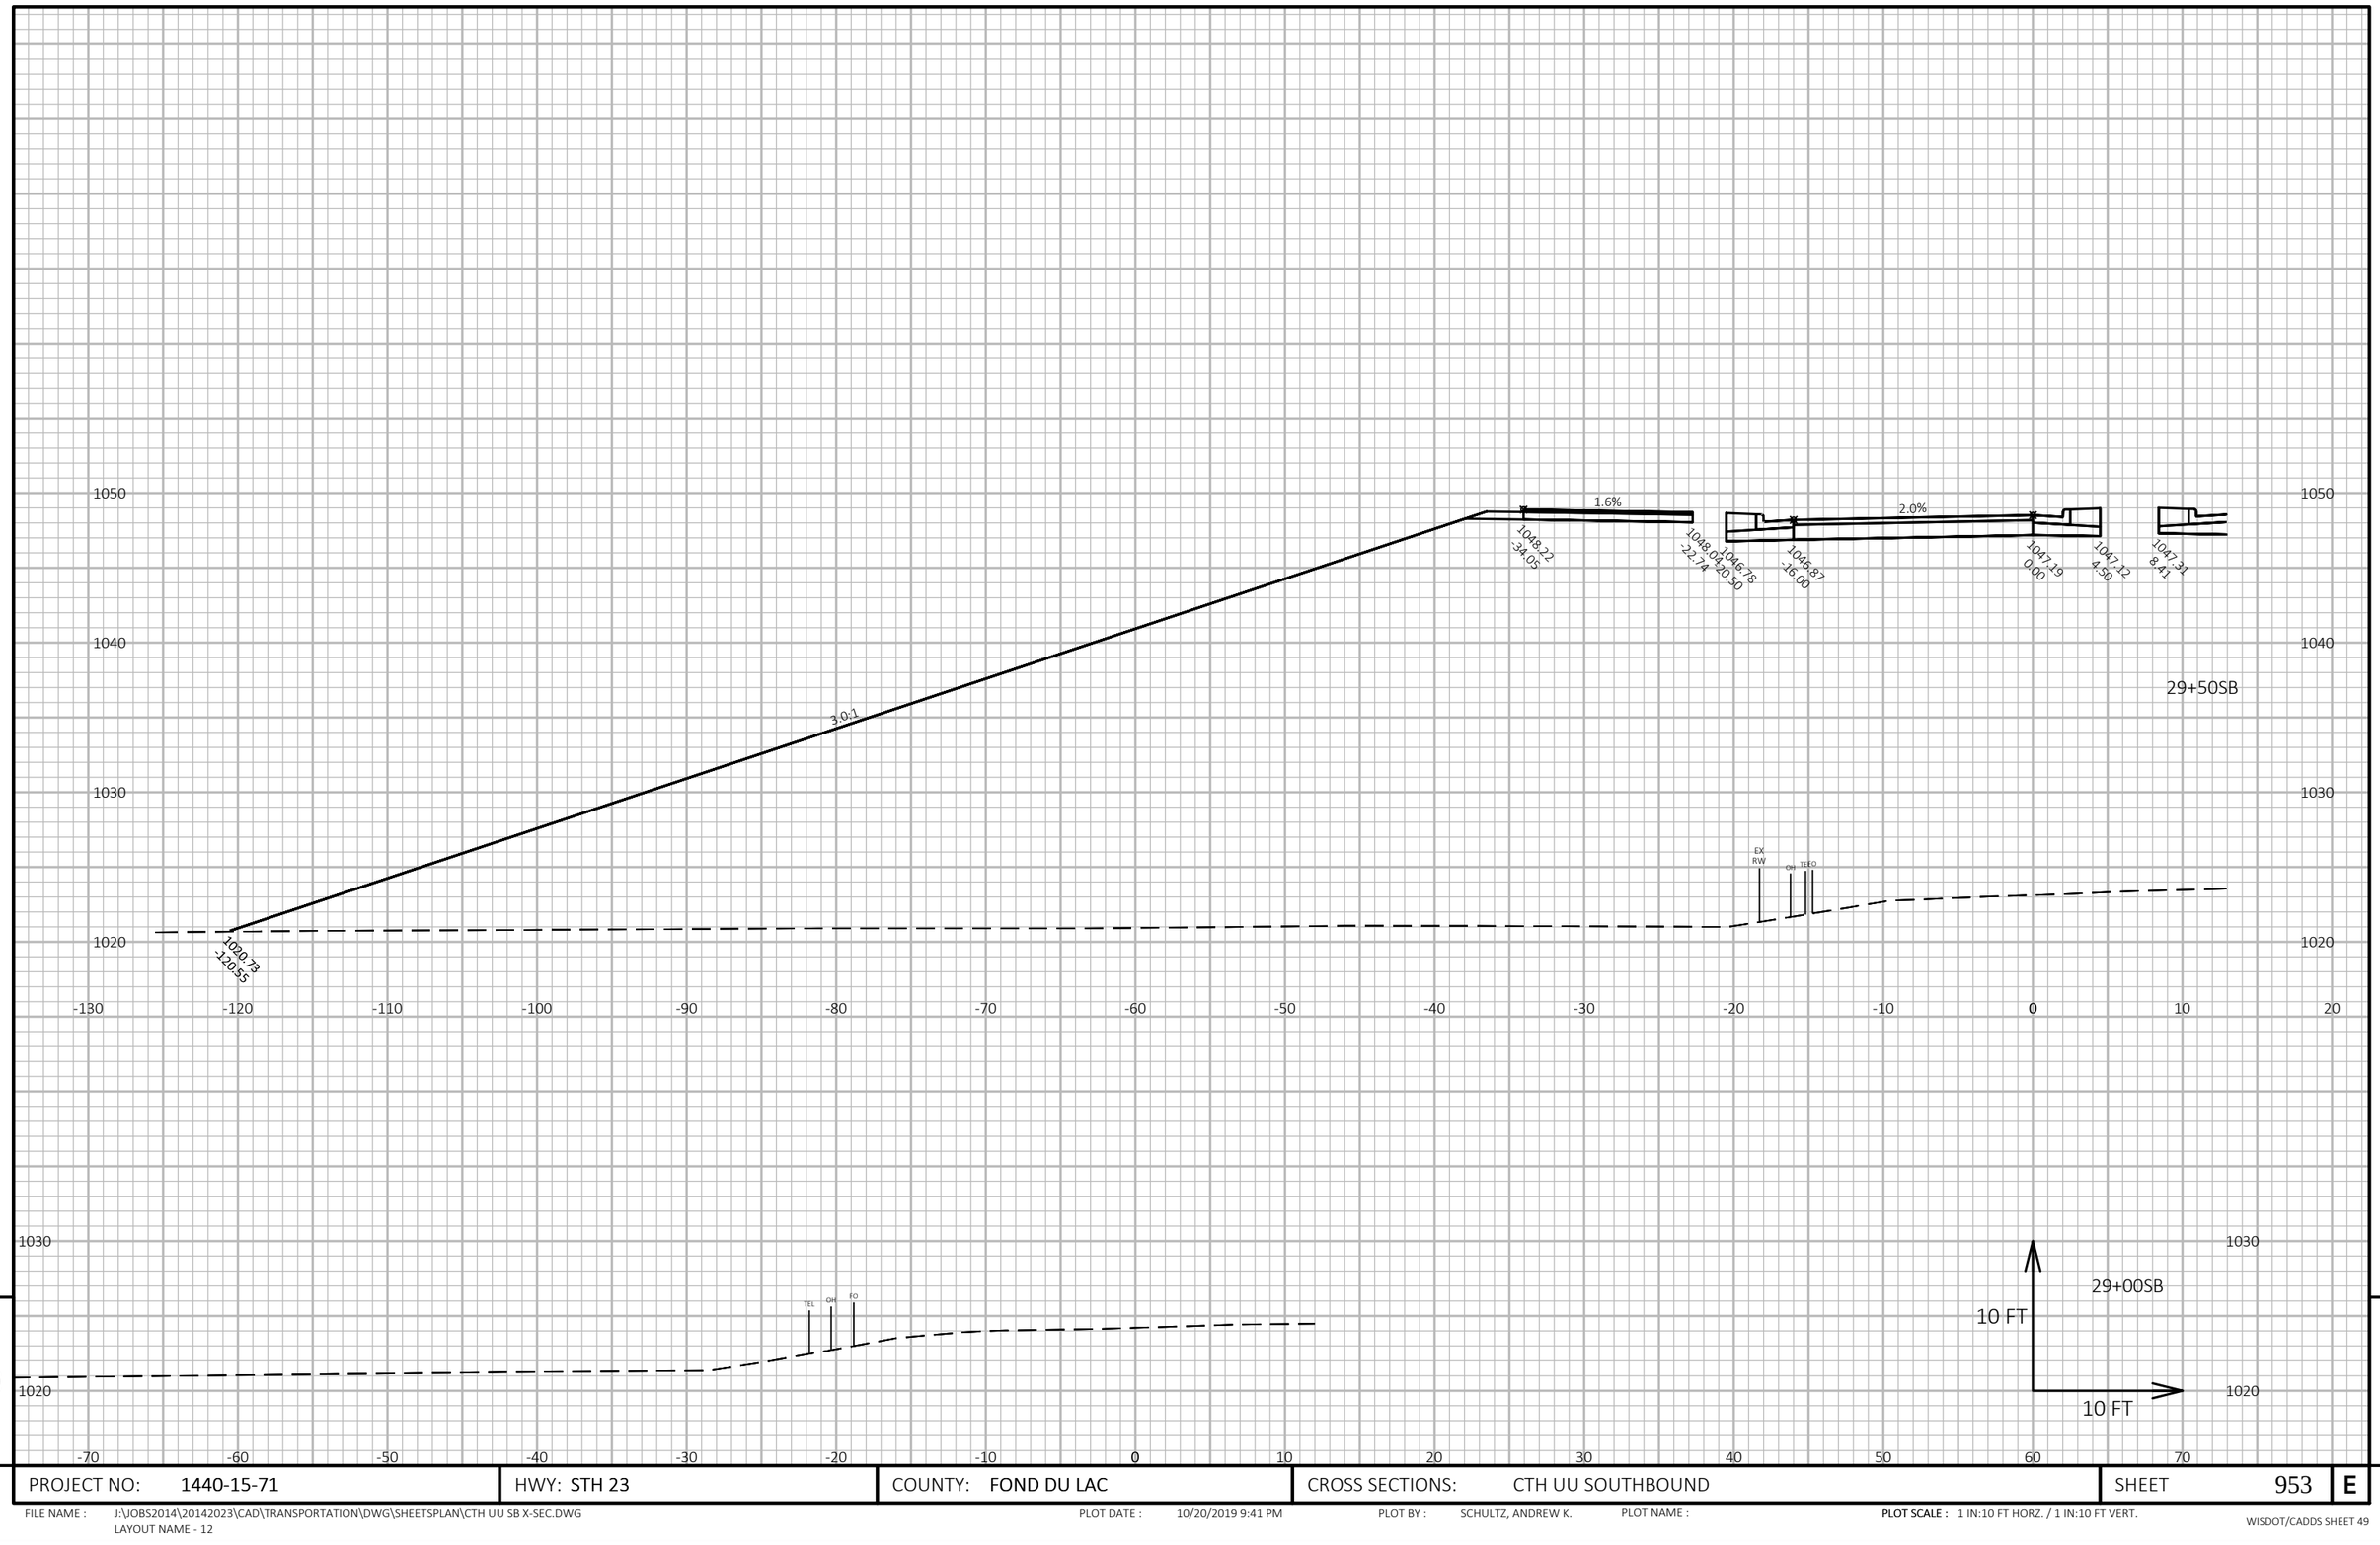

PROJECT NO: 1440-15-71	HWY: STH 23	COUNTY: FOND DU LAC	CROSS SECTIONS: CTH UU SOUTHBOUND	SHEET 953	E

FILE NAME : J:\JOBS2014\20142023\CAD\TRANSPORTATION\DWG\SHEETSPLAN\CTH UU SB X-SEC.DWG
LAYOUT NAME - 12


PLOT DATE : 10/20/2019 9:41 PM PLOT BY : SCHULTZ, ANDREW K. PLOT NAME :

PLOT SCALE : 1 IN:10 FT HORZ. / 1 IN:10 FT VERT.

WISDOT/CADDS SHEET 49

9

9

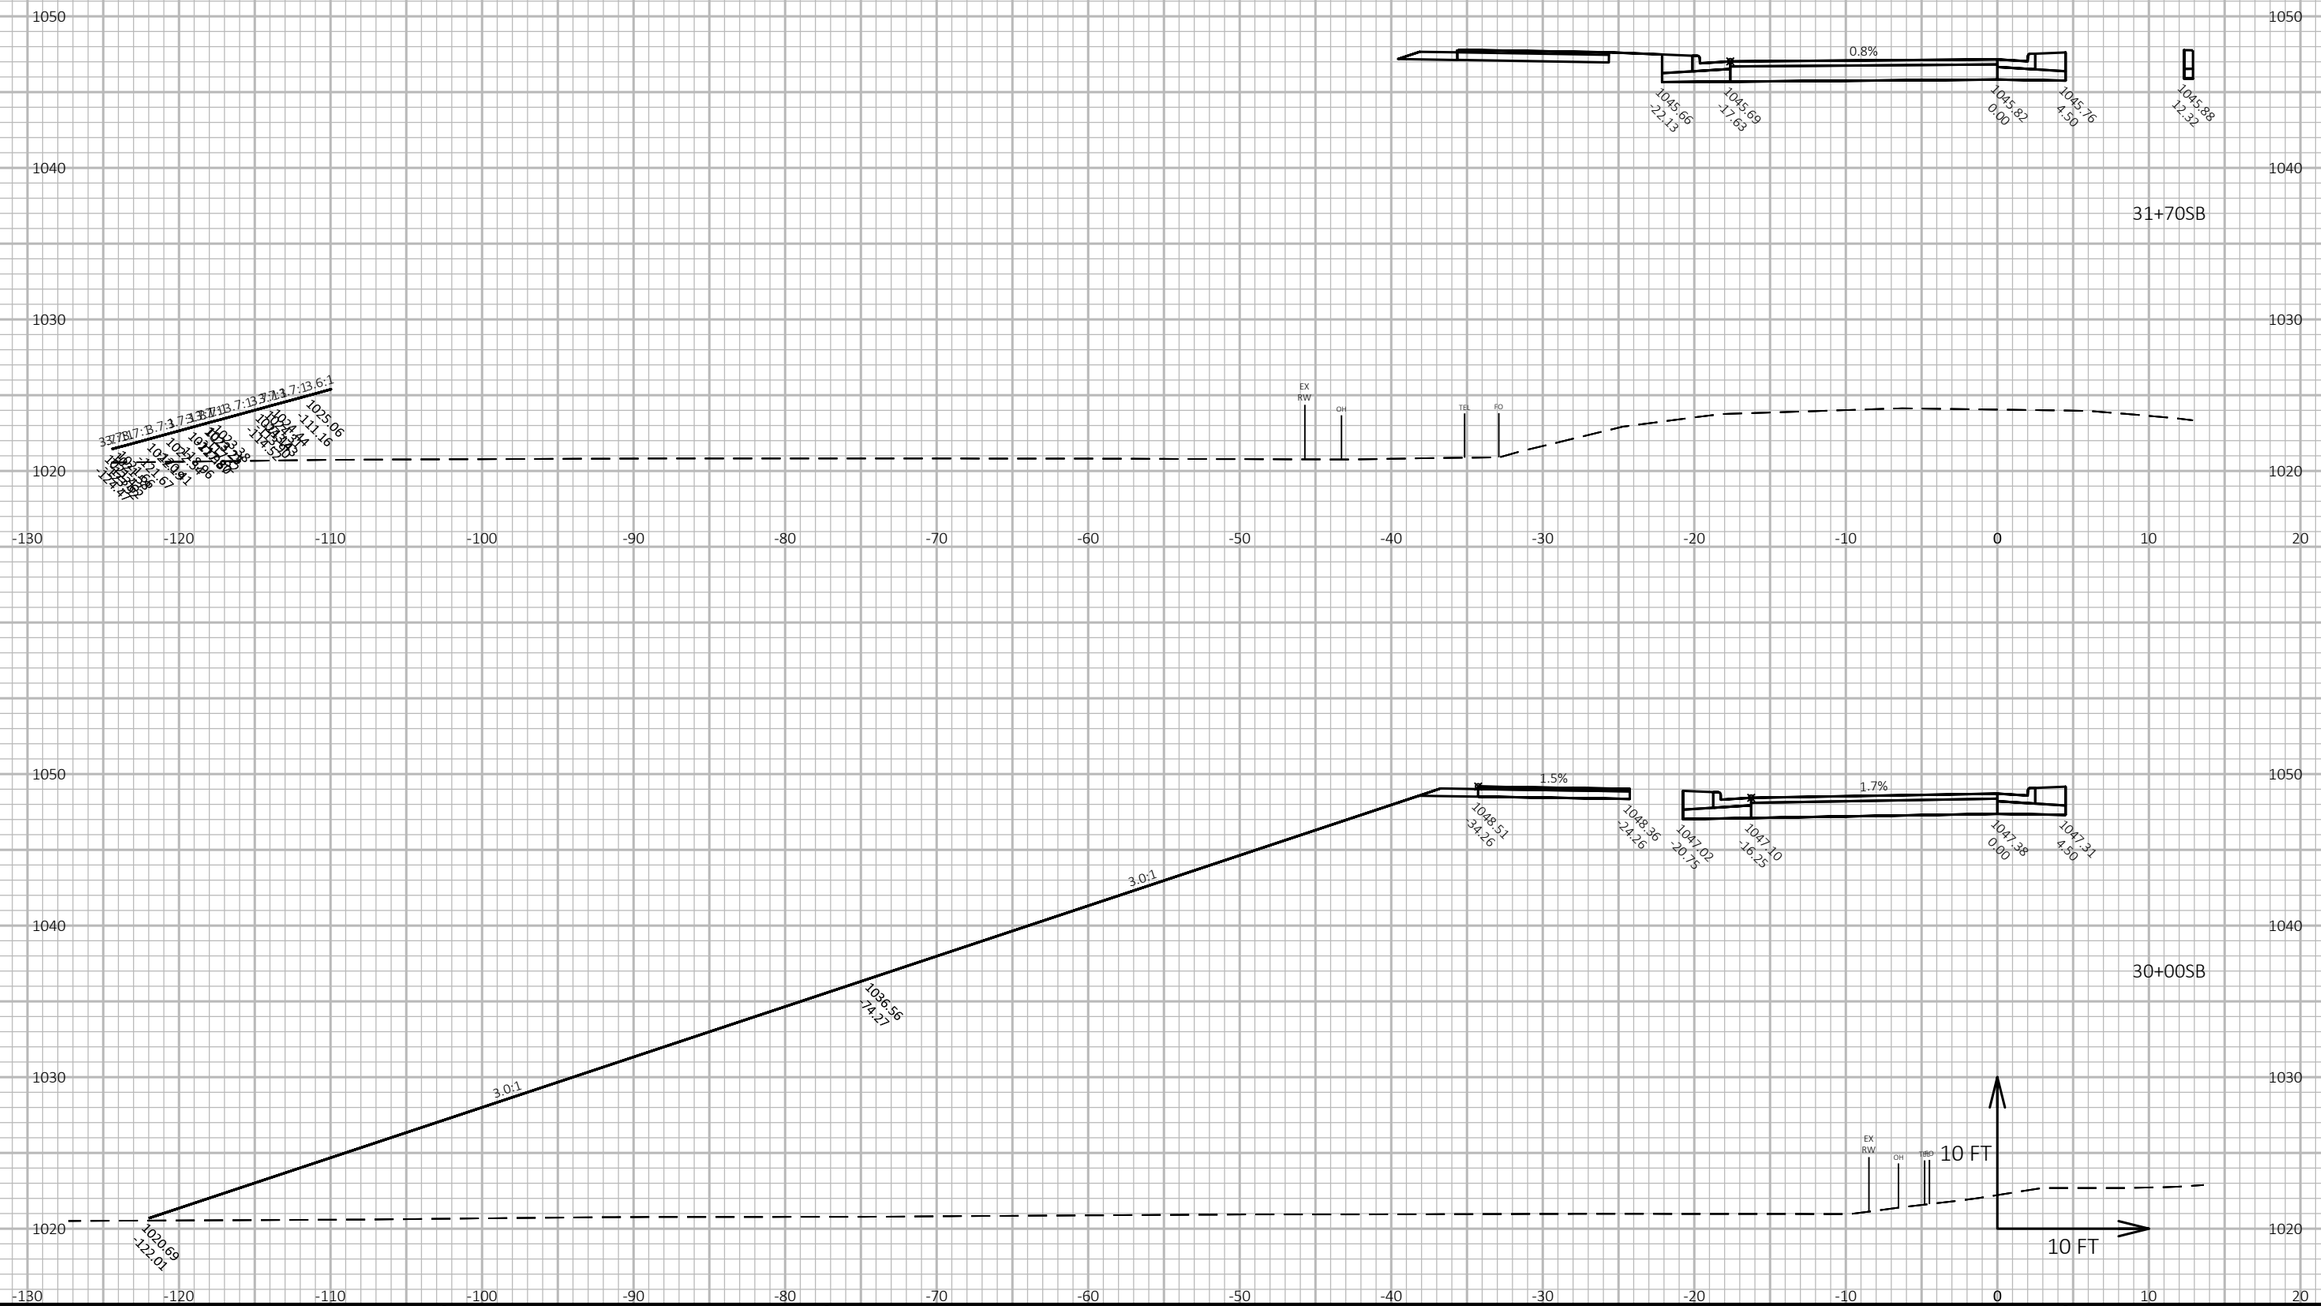

9

9

PROJECT NO: 1440-15-71	HWY: STH 23	COUNTY: FOND DU LAC	CROSS SECTIONS: CTH UU SOUTHBOUND	SHEET 954	E

FILE NAME : J:\OBS2014\20142023\CAD\TRANSPORTATION\DWG\SHEETSPLAN\CTH UU SB X-SEC.DWG
LAYOUT NAME - 13


PLOT DATE : 10/20/2019 9:41 PM

PLOT BY : SCHULTZ, ANDREW K.

PLOT NAME :

PLOT SCALE : 1 IN:10 FT HORZ. / 1 IN:10 FT VERT.

WISDOT/CADDS SHEET 49

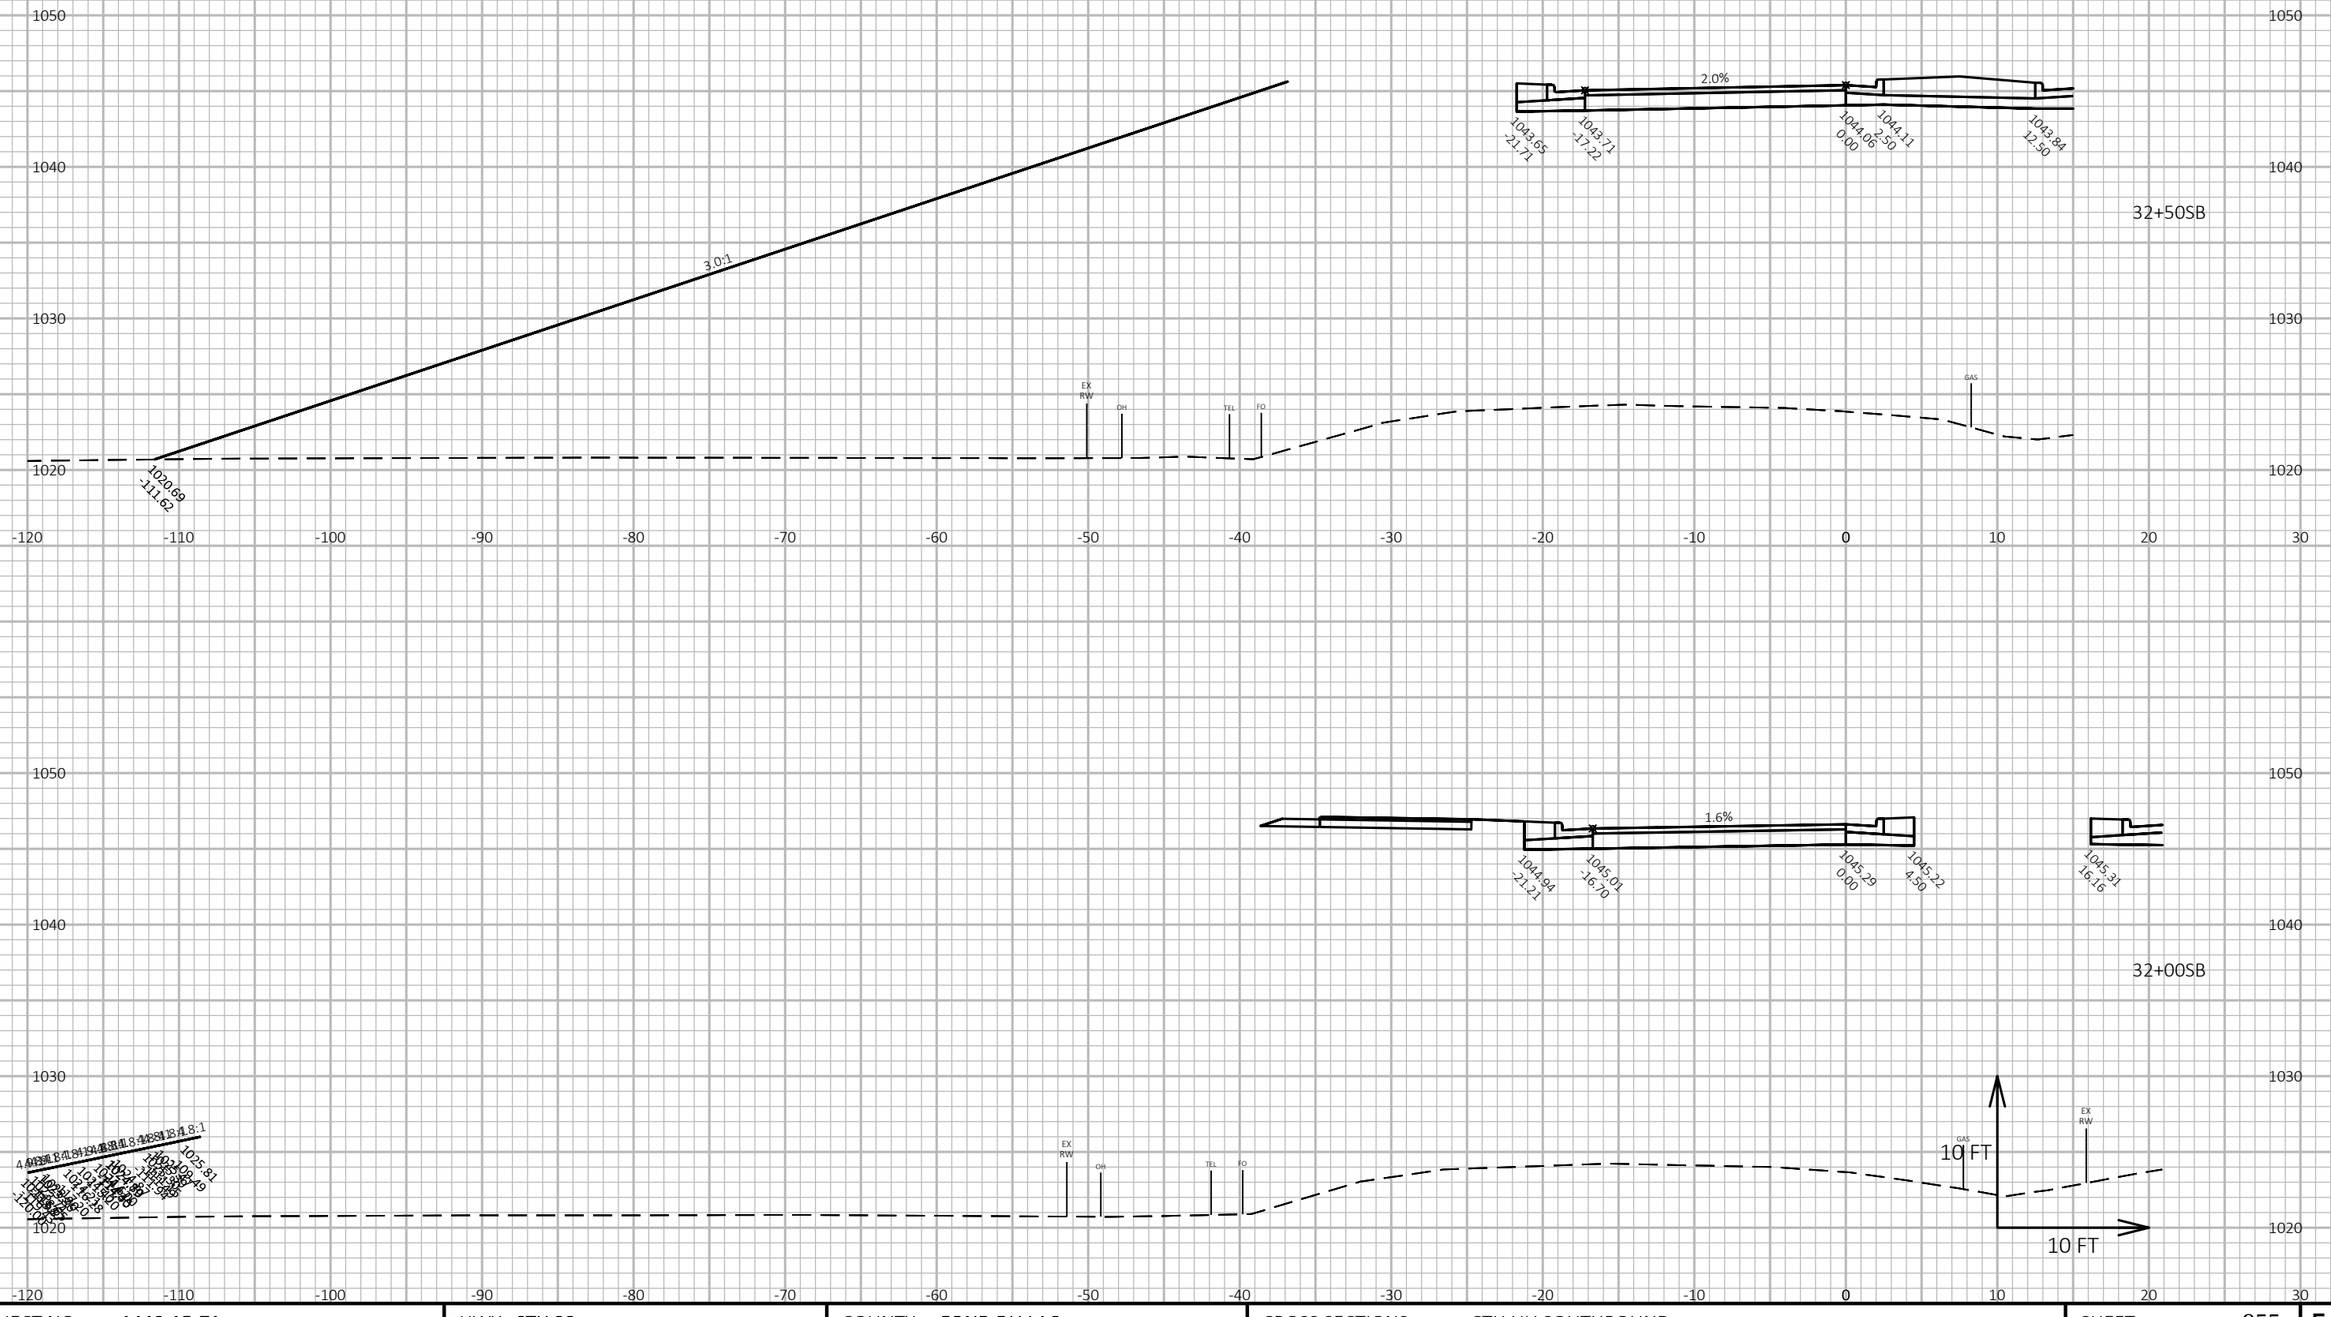


PROJECT NO: 1440-15-71	HWY: STH 23	COUNTY: FOND DU LAC	CROSS SECTIONS: CTH UU SOUTHBOUND	SHEET 955	E

FILE NAME : J:\OBS2014\20142023\CAD\TRANSPORTATION\DWG\SHEETSPLAN\CTH UU SB X-SEC.DWG
LAYOUT NAME - 14

PLOT DATE : 10/20/2019 9:42 PM PLOT BY : SCHULTZ, ANDREW K. PLOT NAME :

PLOT SCALE : 1 IN:10 FT HORZ. / 1 IN:10 FT VERT.

WISDOT/CADDS SHEET 49

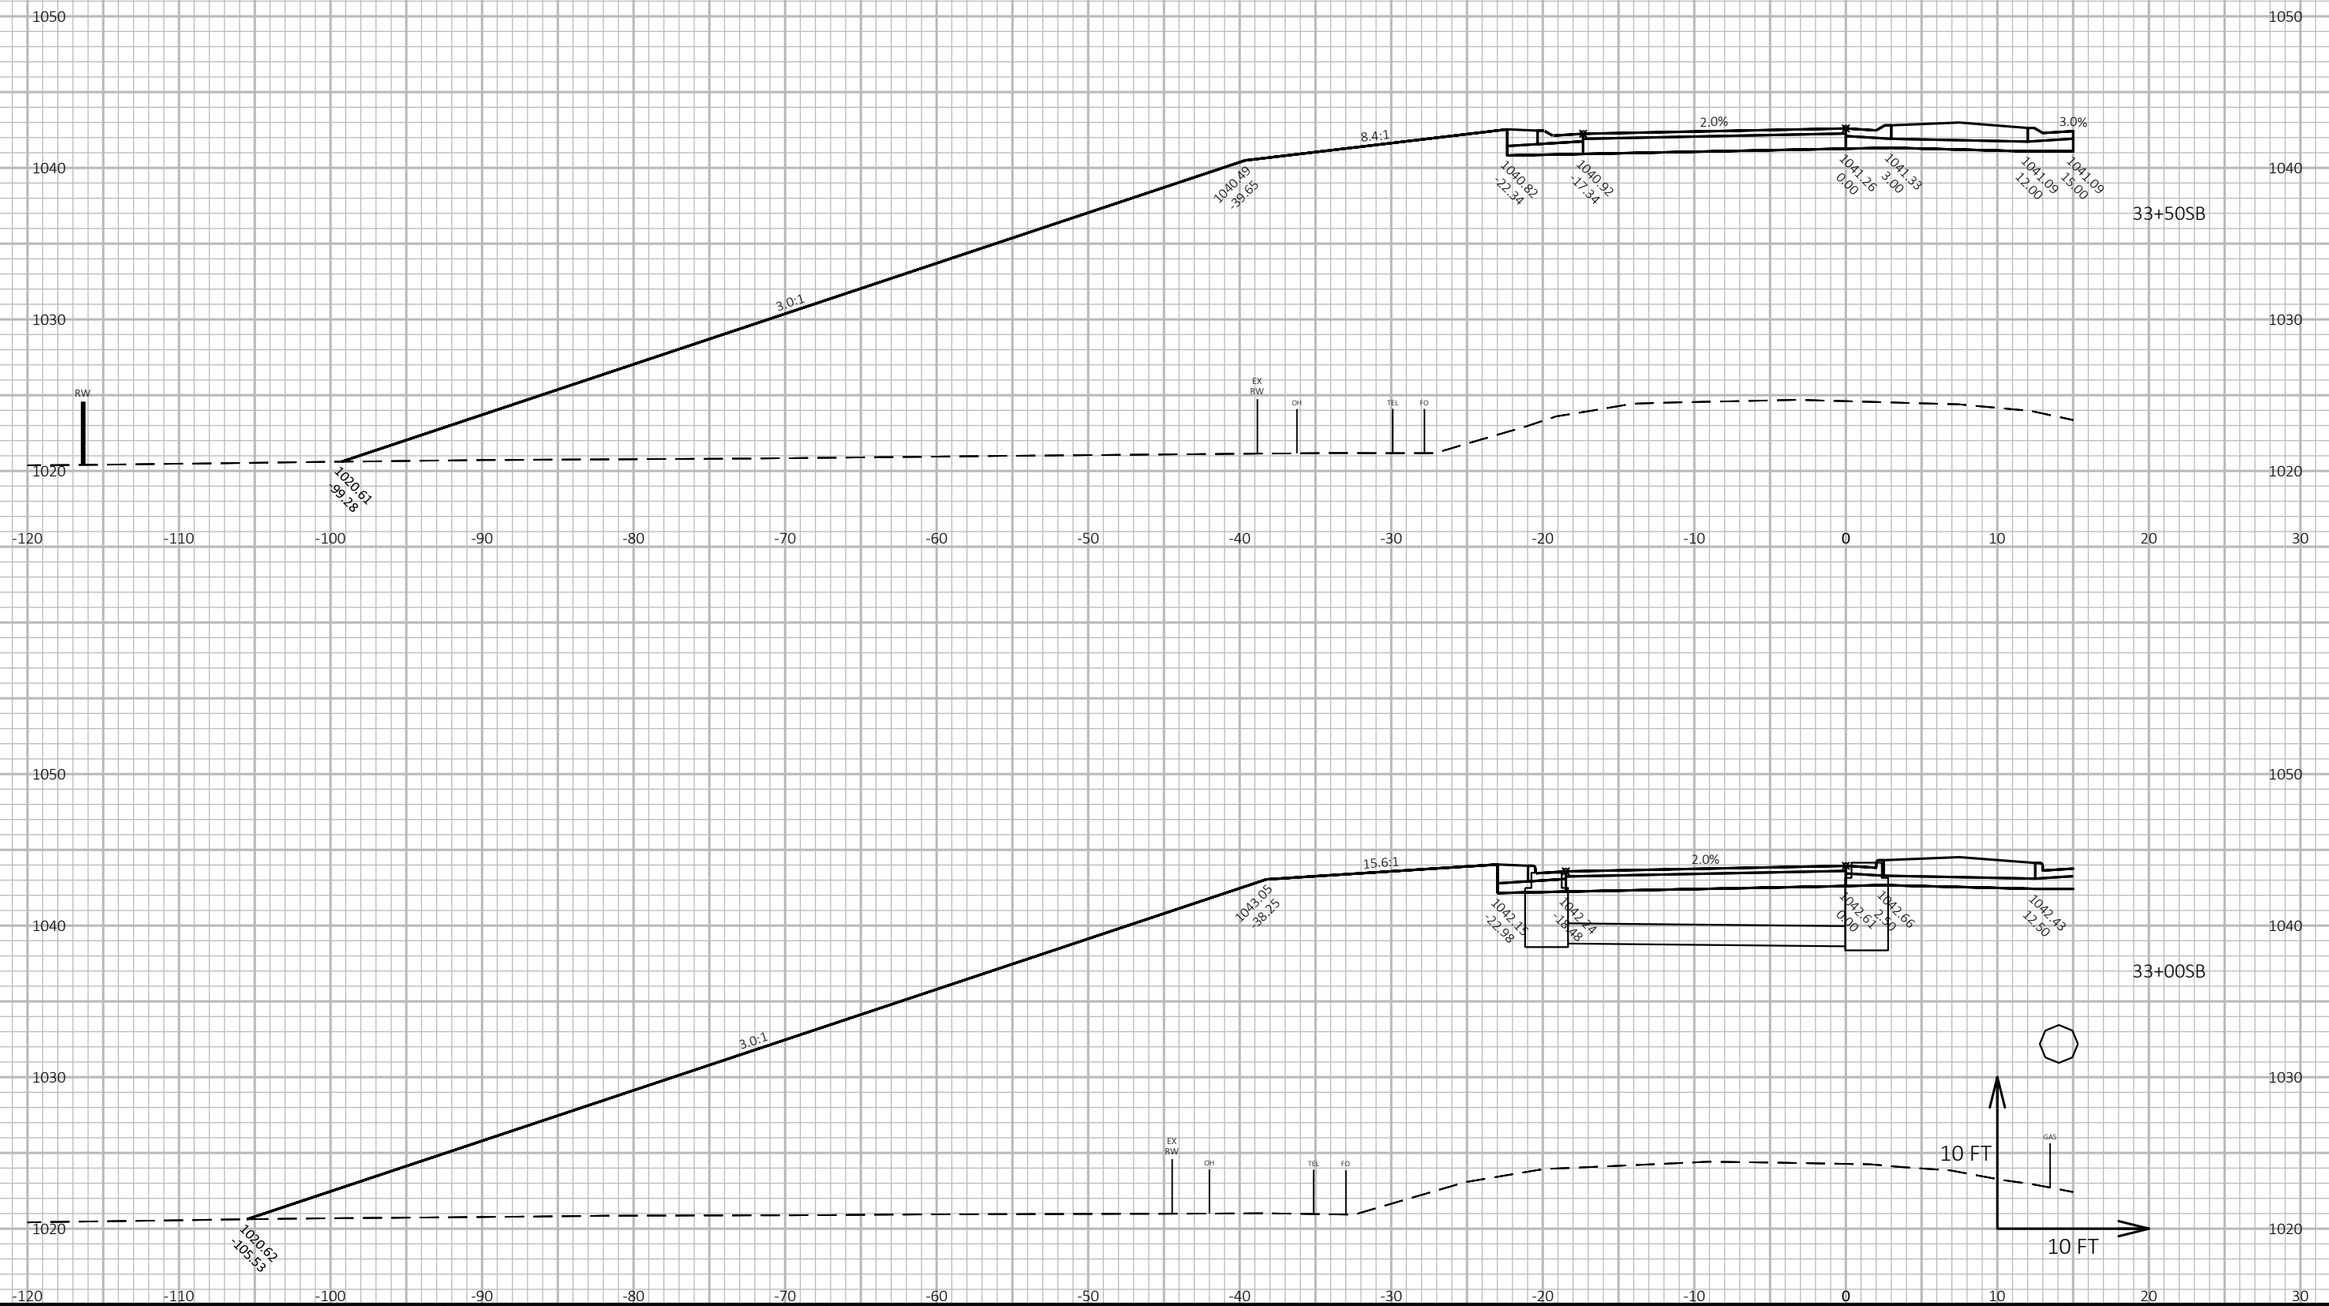

9

9

PROJECT NO: 1440-15-71	HWY: STH 23	COUNTY: FOND DU LAC	CROSS SECTIONS: CTH UU SOUTHBOUND	SHEET 956	E

FILE NAME : J:\JOBS2014\20142023\CAD\TRANSPORTATION\DWG\SHEETSPLAN\CTH UU SB X-SEC.DWG
LAYOUT NAME - 15


PLOT DATE : 10/20/2019 9:42 PM

PLOT BY : SCHULTZ, ANDREW K.

PLOT NAME :

PLOT SCALE : 1 IN:10 FT HORZ. / 1 IN:10 FT VERT.

WISDOT/CADDS SHEET 49

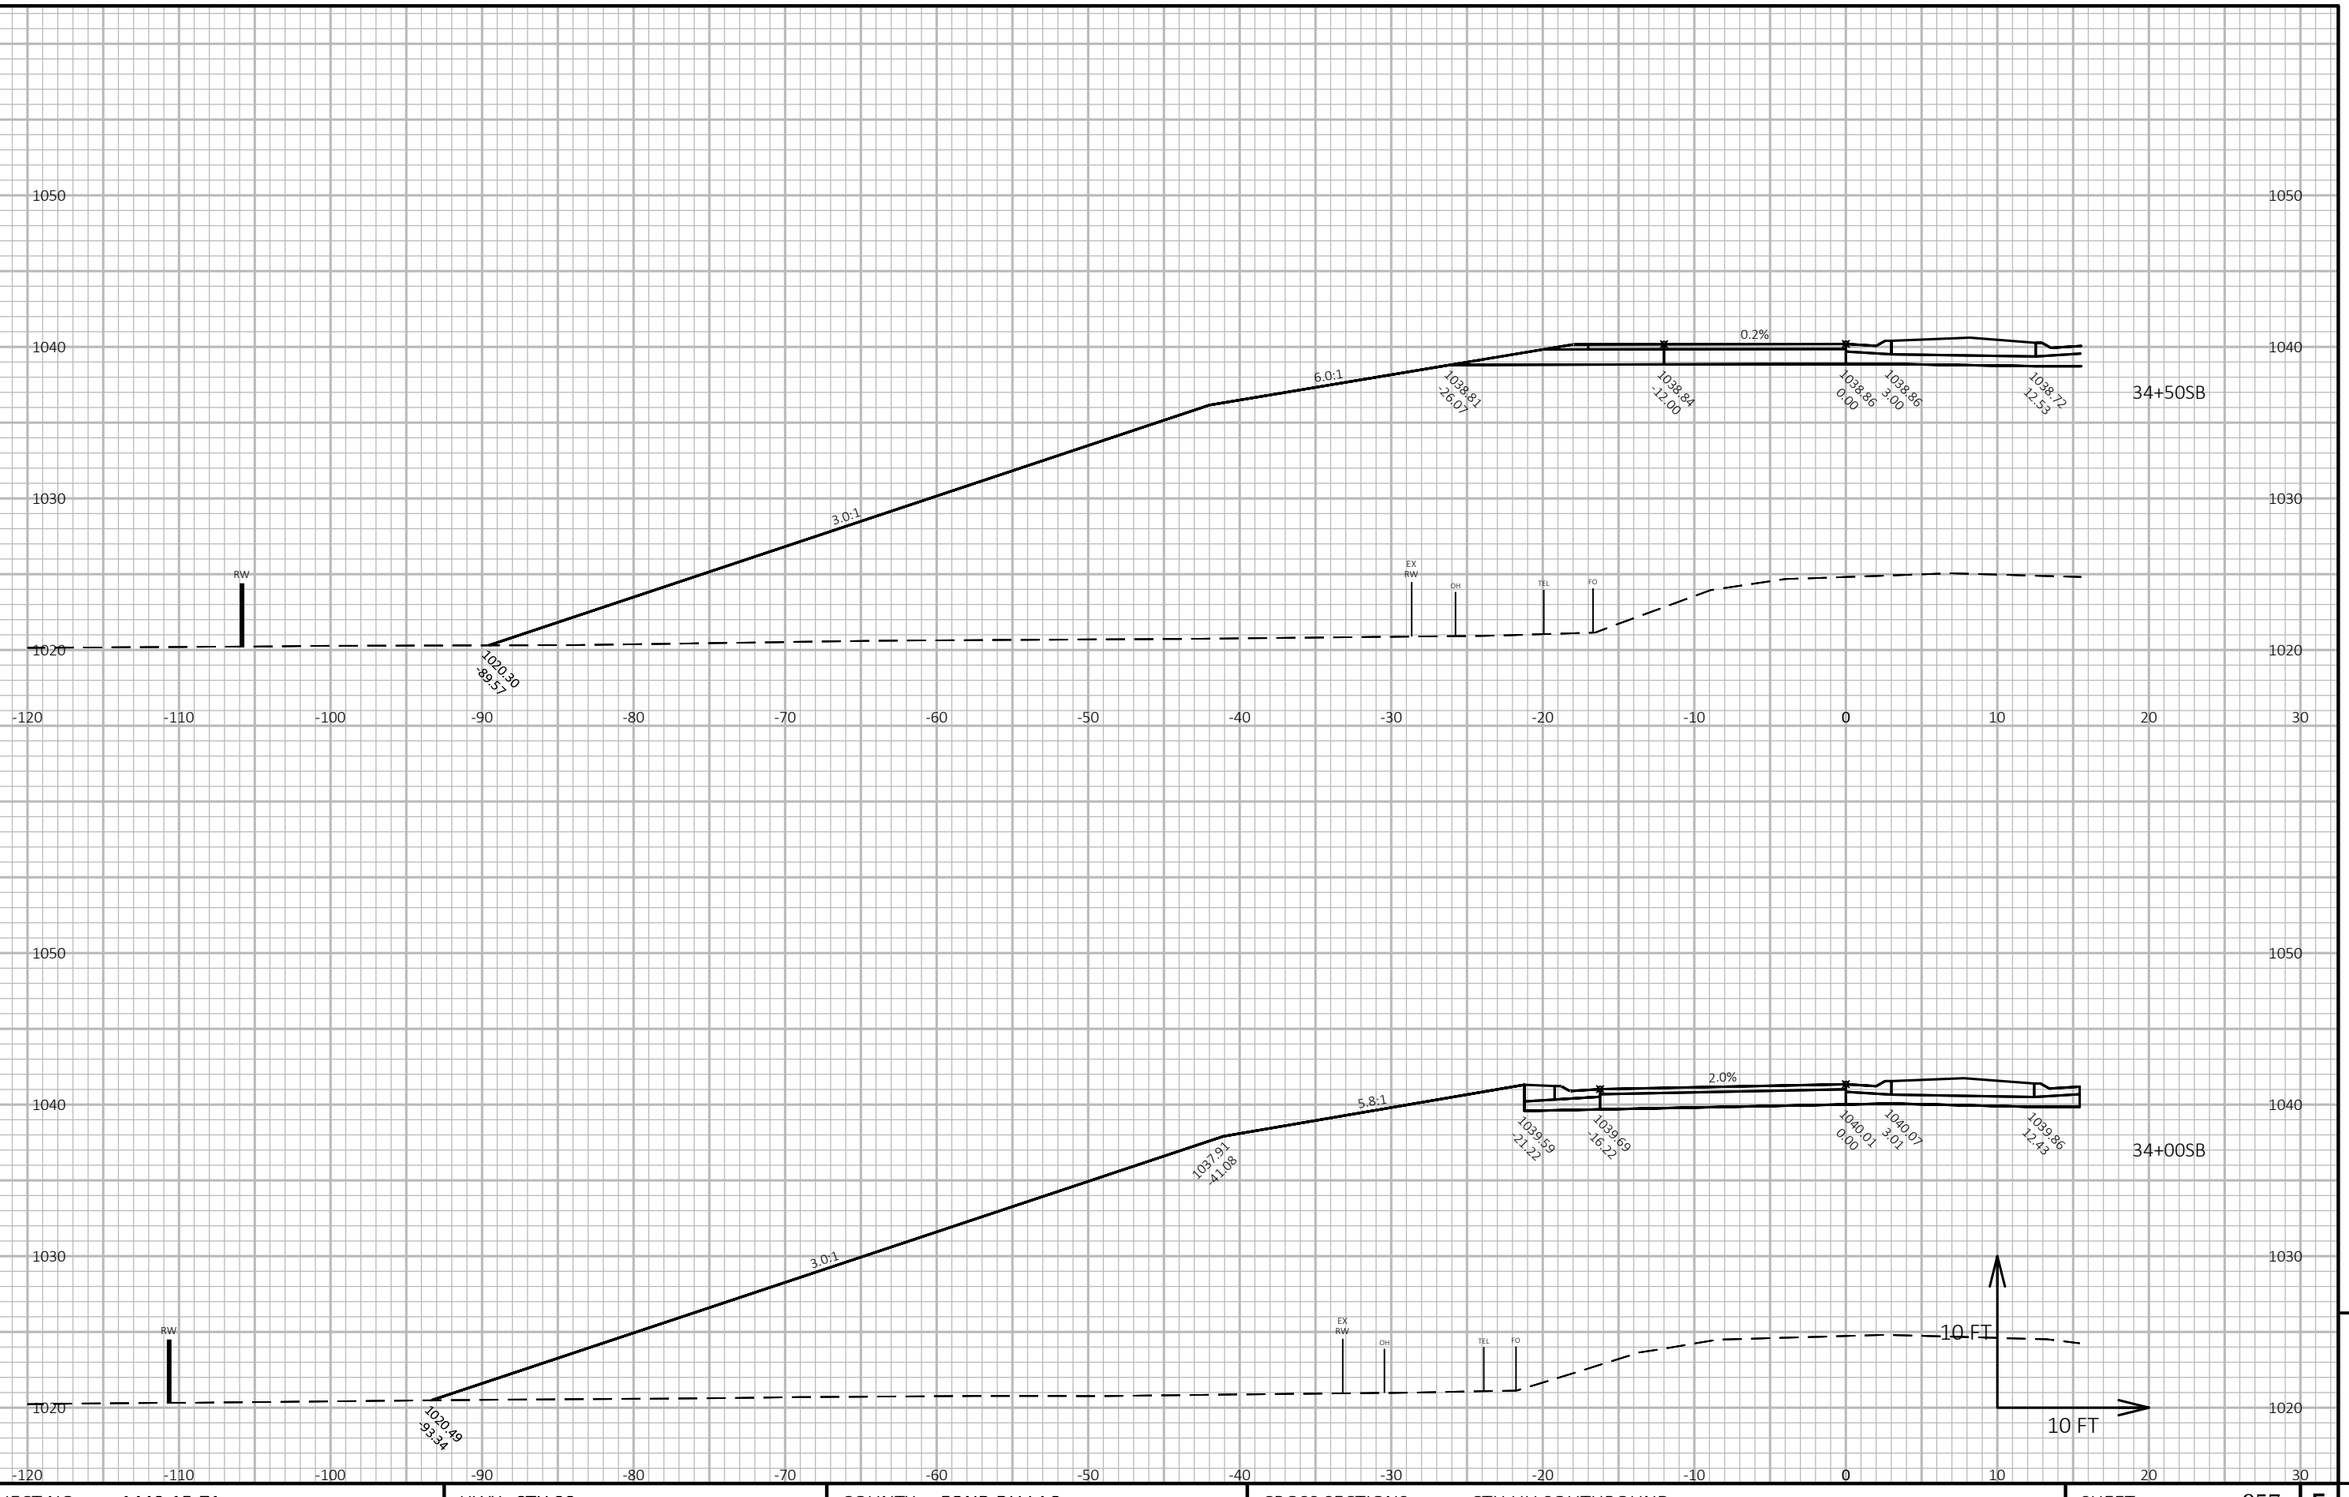

9 9


PROJECT NO: 1440-15-71	HWY: STH 23	COUNTY: FOND DU LAC	CROSS SECTIONS: CTH UU SOUTHBOUND	SHEET 957	E

FILE NAME : J:\JOBS2014\20142023\CAD\TRANSPORTATION\DWG\SHEETSPLAN\CTH UU SB X-SEC.DWG
LAYOUT NAME - 16

PLOT DATE : 10/20/2019 9:42 PM PLOT BY : SCHULTZ, ANDREW K. PLOT NAME :

PLOT SCALE : 1 IN:10 FT HORZ. / 1 IN:10 FT VERT.

WISDOT/CADDS SHEET 49

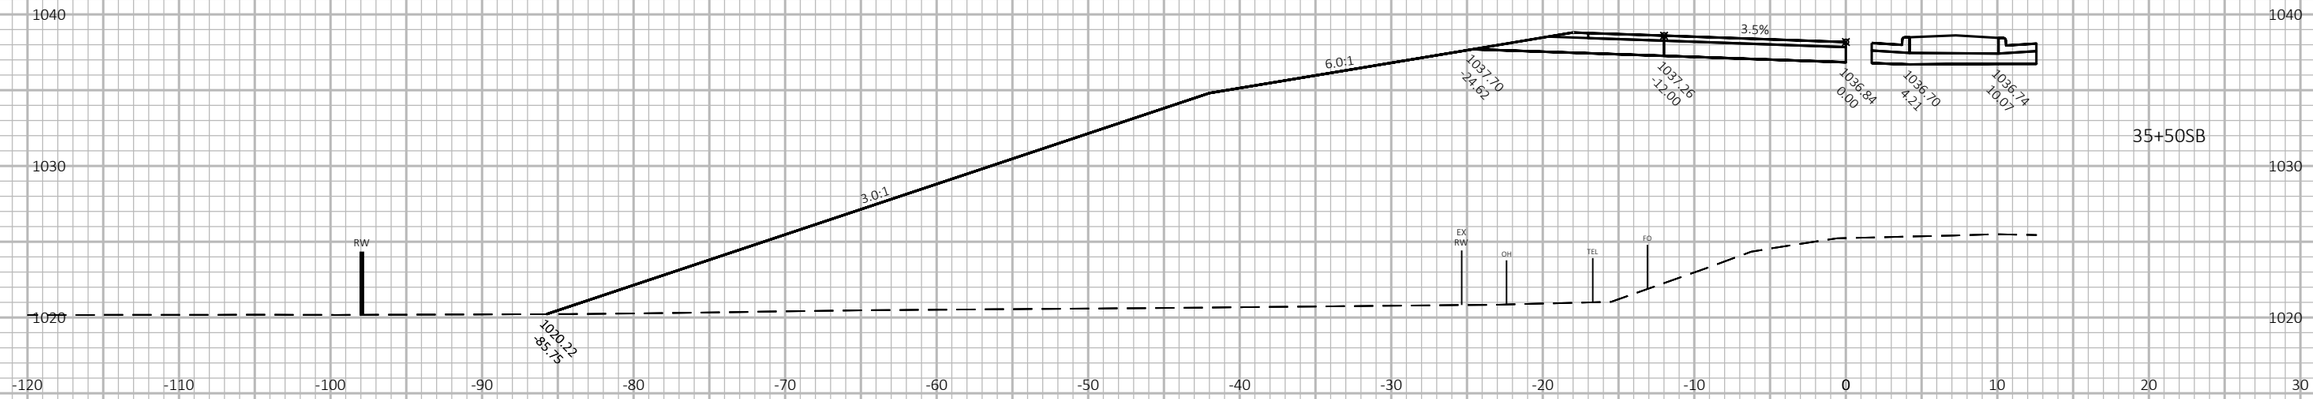



9

9


PROJECT NO: 1440-15-71	HWY: STH 23	COUNTY: FOND DU LAC	CROSS SECTIONS: CTH UU SOUTHBOUND	SHEET 958	E

FILE NAME : J:\JOBS2014\20142023\CAD\TRANSPORTATION\DWG\SHEETSPLAN\CTH UU SB X-SEC.DWG
LAYOUT NAME - 17

PLOT DATE : 10/20/2019 9:42 PM PLOT BY : SCHULTZ, ANDREW K. PLOT NAME :

PLOT SCALE : 1 IN:10 FT HORZ. / 1 IN:10 FT VERT.

WISDOT/CADDS SHEET 49

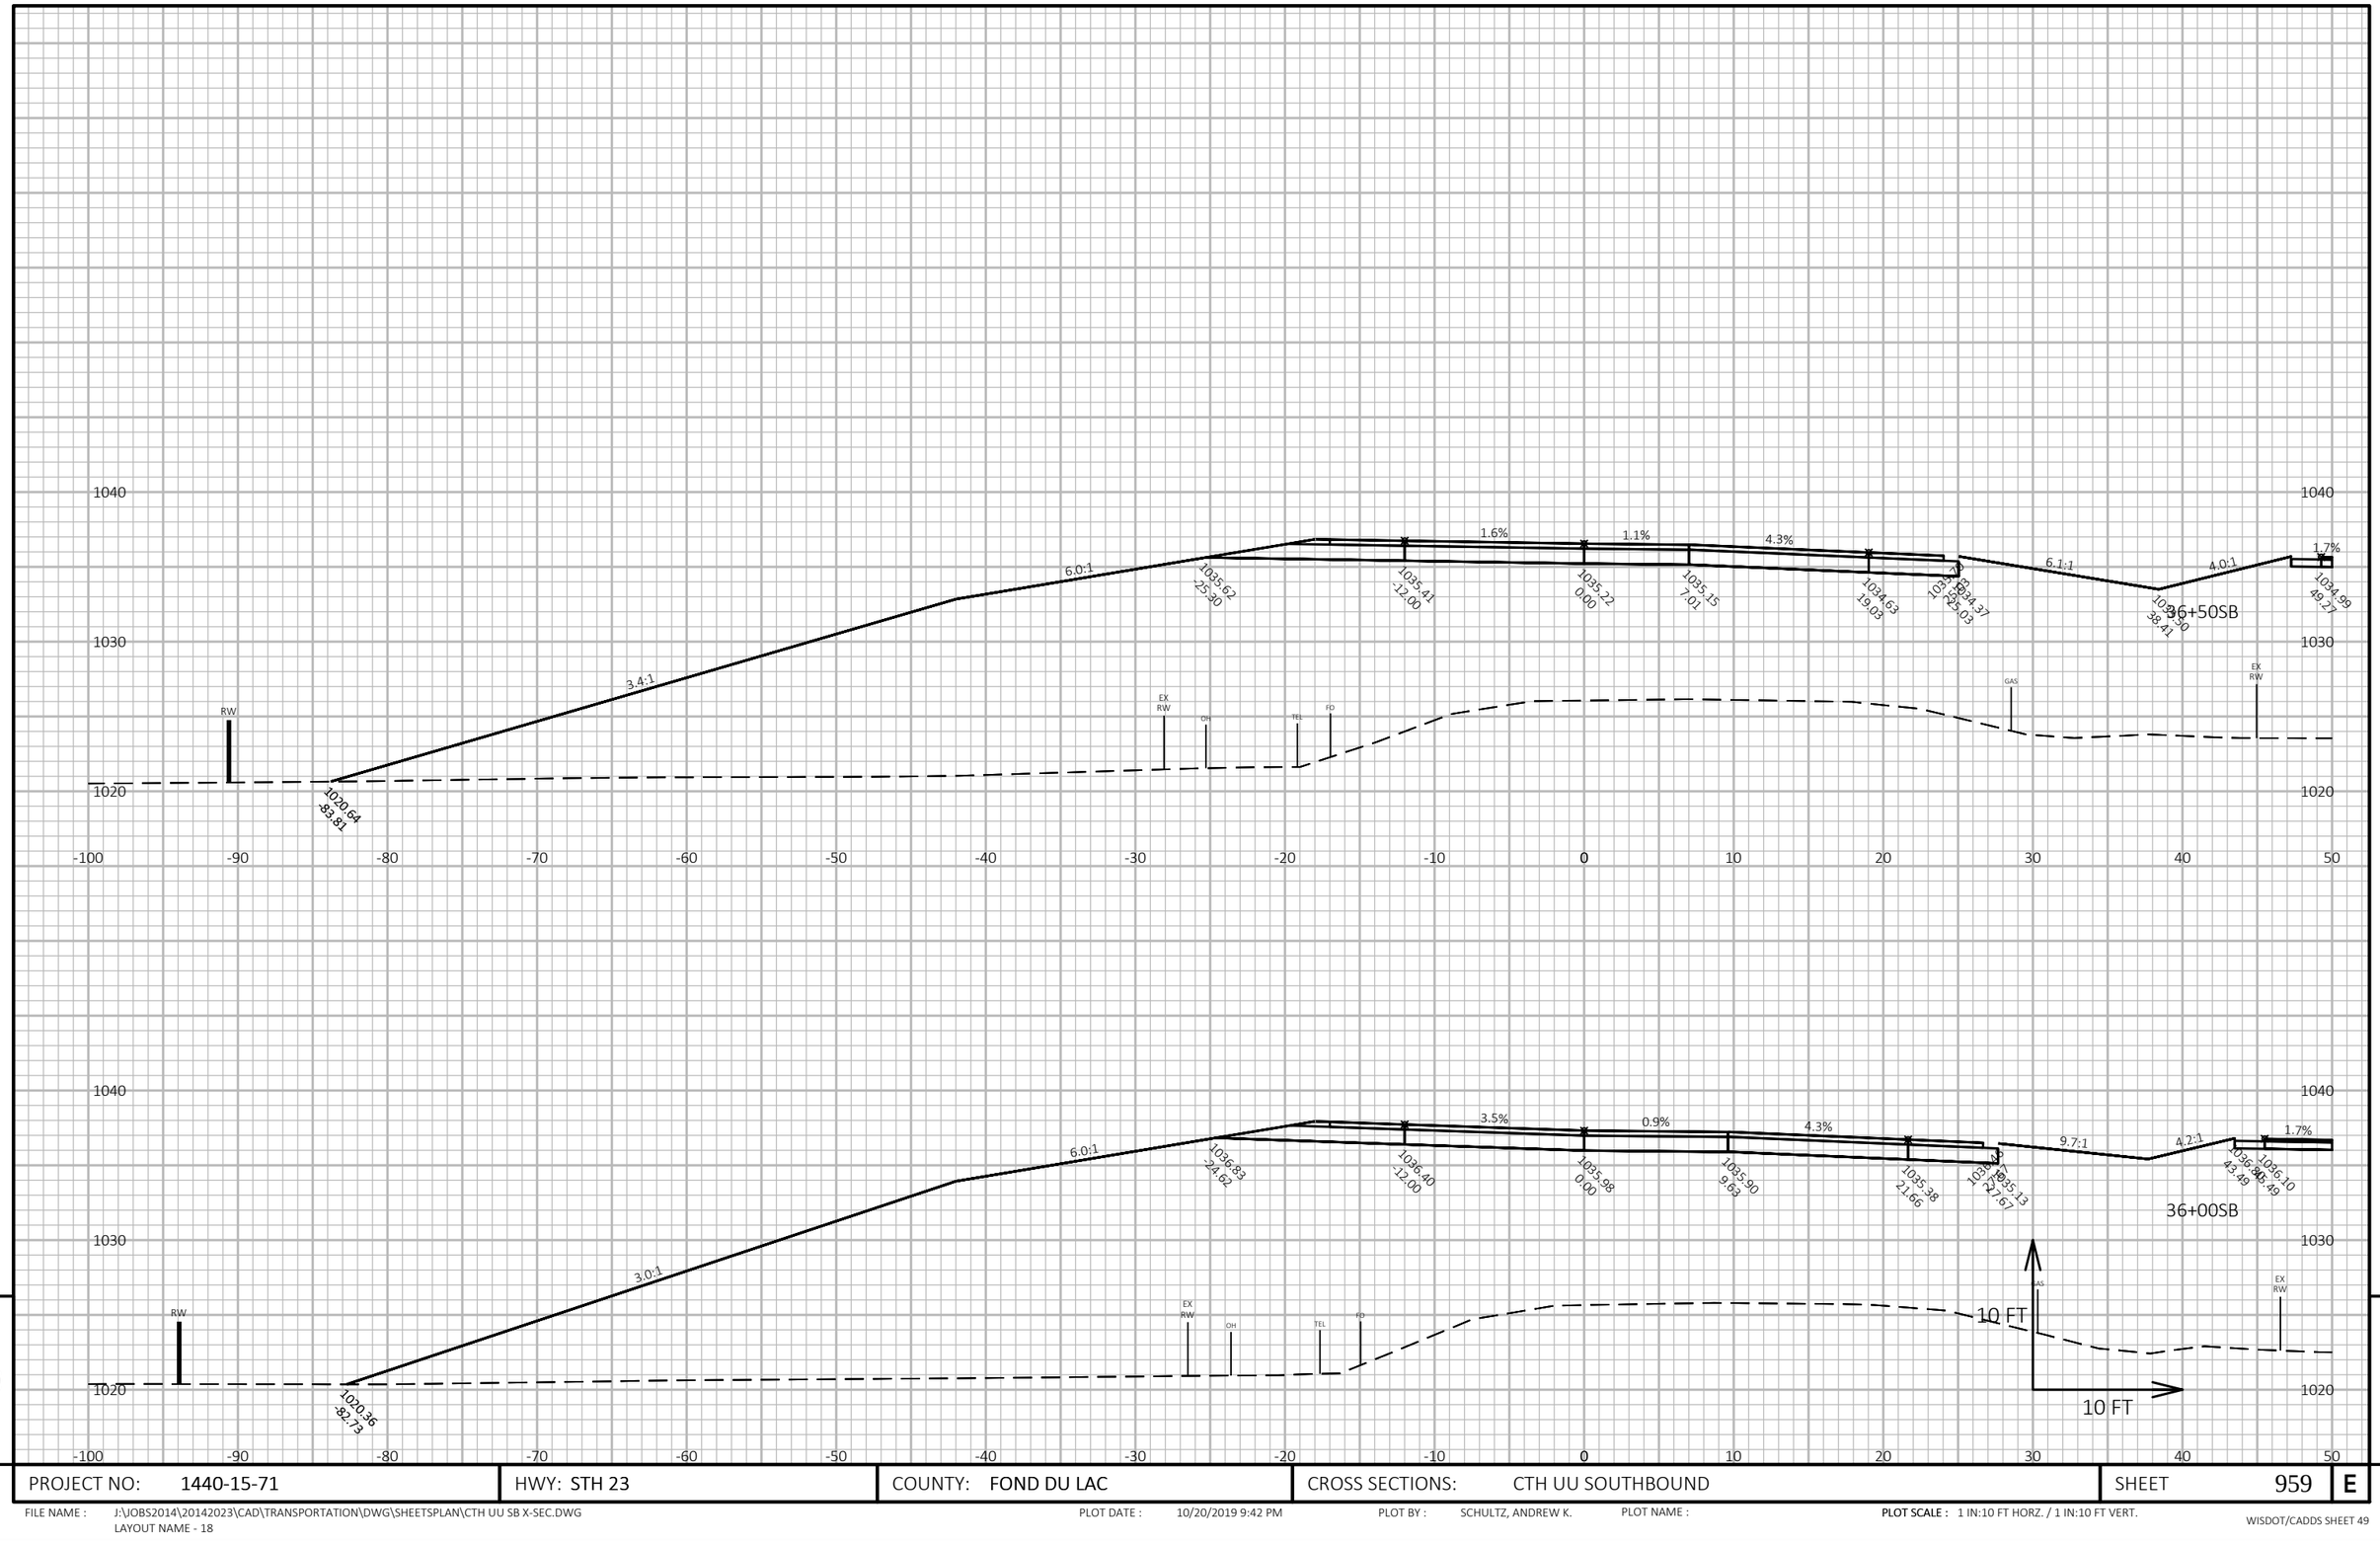

9

9

PROJECT NO: 1440-15-71	HWY: STH 23	COUNTY: FOND DU LAC	CROSS SECTIONS: CTH UU SOUTHBOUND	SHEET 959	E

FILE NAME : J:\JOBS2014\20142023\CAD\TRANSPORTATION\DWG\SHEETSPLAN\CTH UU SB X-SEC.DWG
LAYOUT NAME - 18


PLOT DATE : 10/20/2019 9:42 PM

PLOT BY : SCHULTZ, ANDREW K.

PLOT NAME :

PLOT SCALE : 1 IN:10 FT HORZ. / 1 IN:10 FT VERT.

WISDOT/CADDS SHEET 49

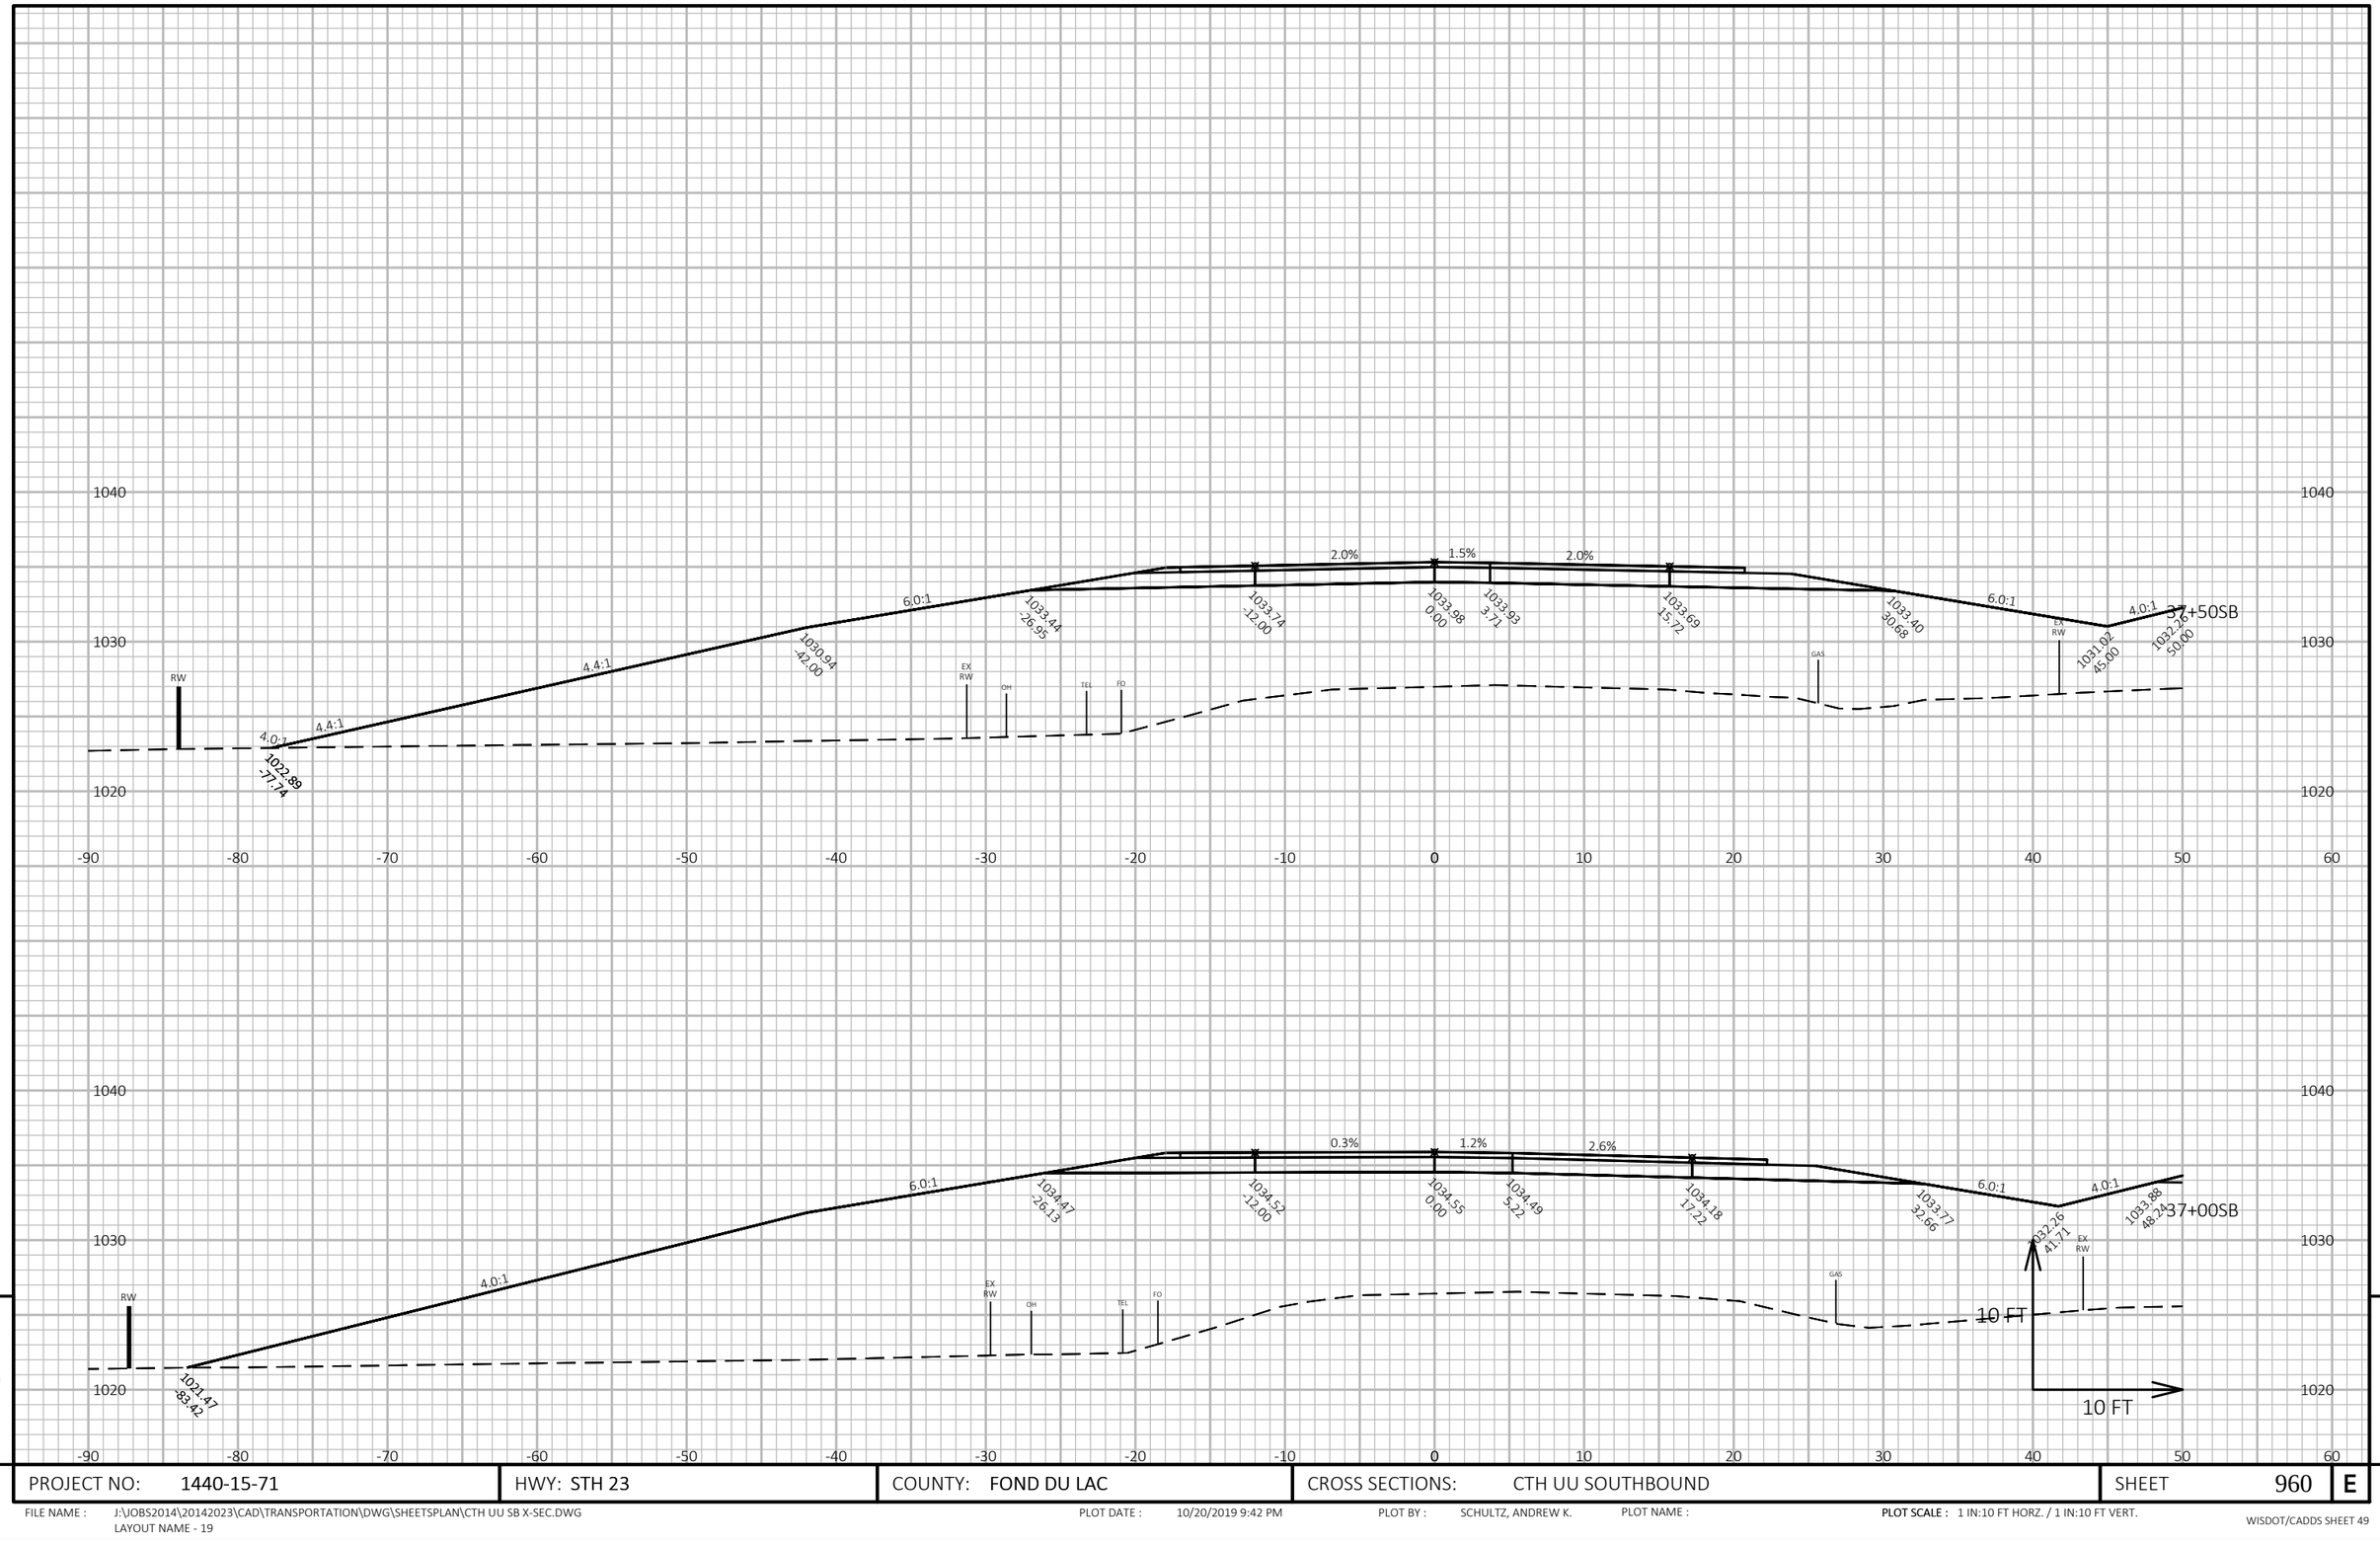

PROJECT NO: 1440-15-71	HWY: STH 23	COUNTY: FOND DU LAC	CROSS SECTIONS: CTH UU SOUTHBOUND	SHEET 960	E

FILE NAME : J:\JOBS2014\20142023\CAD\TRANSPORTATION\DWG\SHEETSPLAN\CTH UU SB X-SEC.DWG
LAYOUT NAME - 19


PLOT DATE : 10/20/2019 9:42 PM

PLOT BY : SCHULTZ, ANDREW K.

PLOT NAME :

PLOT SCALE : 1 IN:10 FT HORZ. / 1 IN:10 FT VERT.

WISDOT/CADDS SHEET 49

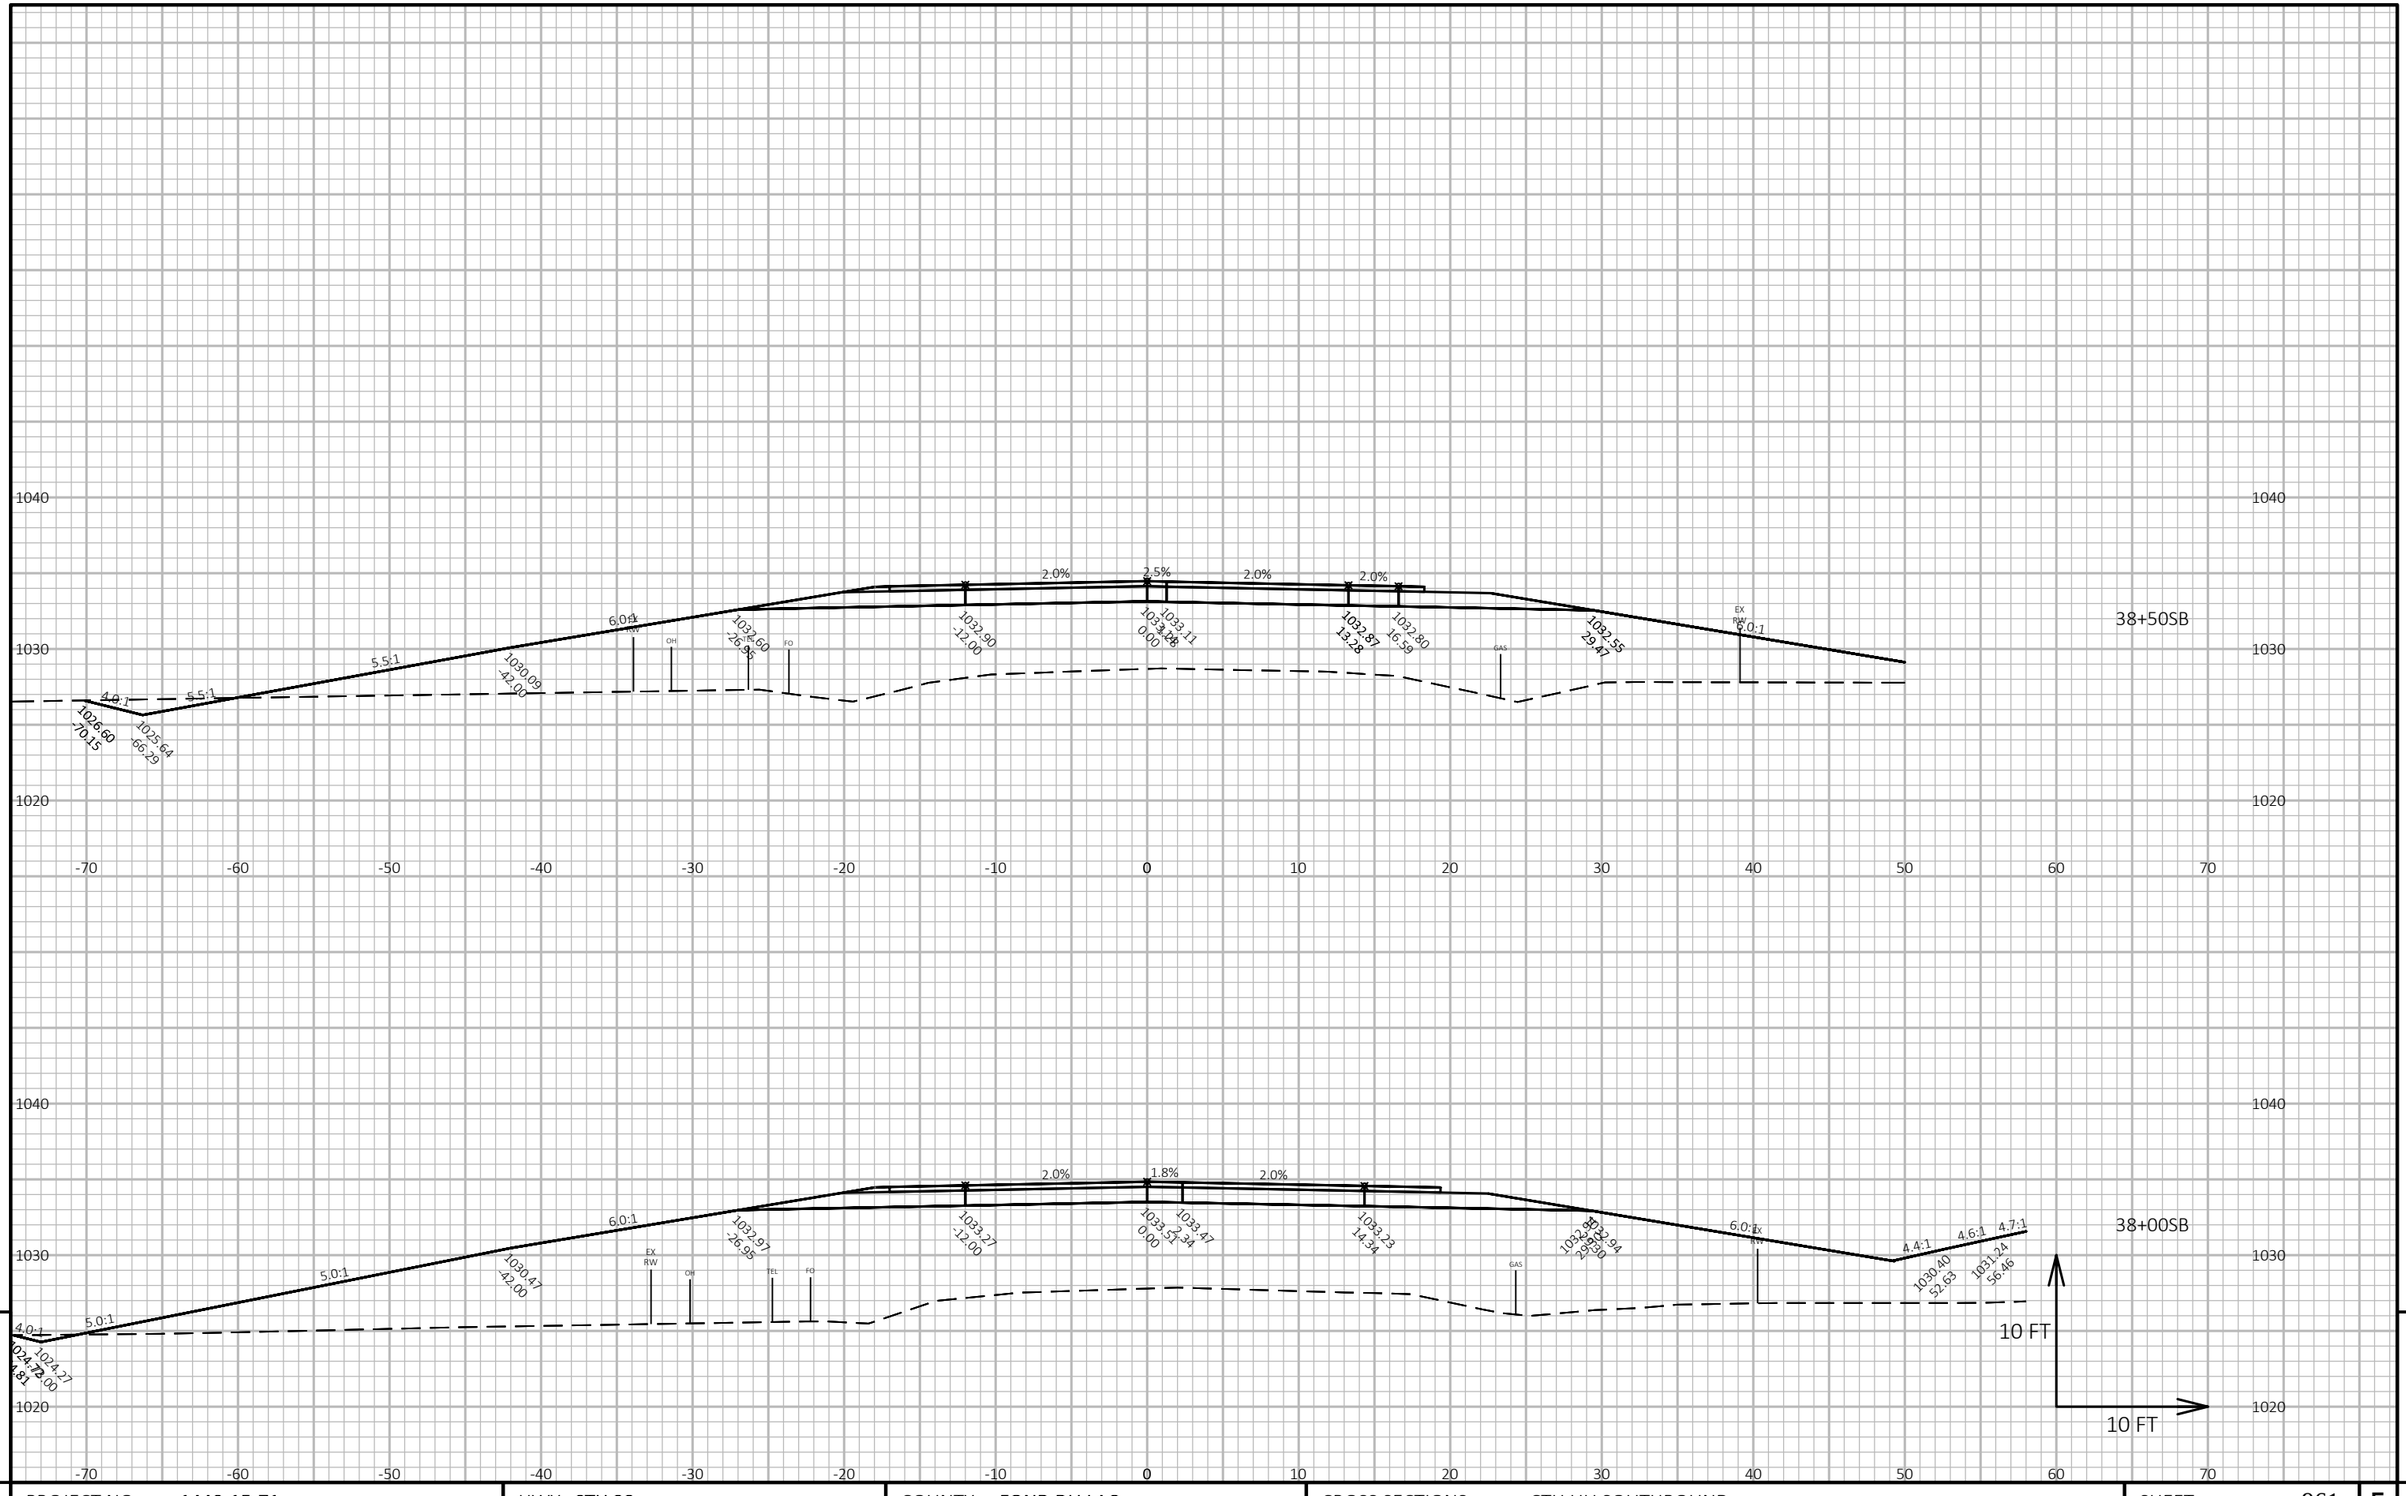

9

9

PROJECT NO: 1440-15-71	HWY: STH 23	COUNTY: FOND DU LAC	CROSS SECTIONS: CTH UU SOUTHBOUND	SHEET 961	E

FILE NAME : J:\JOBS2014\20142023\CAD\TRANSPORTATION\DWG\SHEETSPLAN\CTH UU SB X-SEC.DWG
LAYOUT NAME - 20


PLOT DATE : 10/20/2019 9:42 PM

PLOT BY : SCHULTZ, ANDREW K.

PLOT NAME :

PLOT SCALE : 1 IN:10 FT HORZ. / 1 IN:10 FT VERT.

WISDOT/CADDS SHEET 49

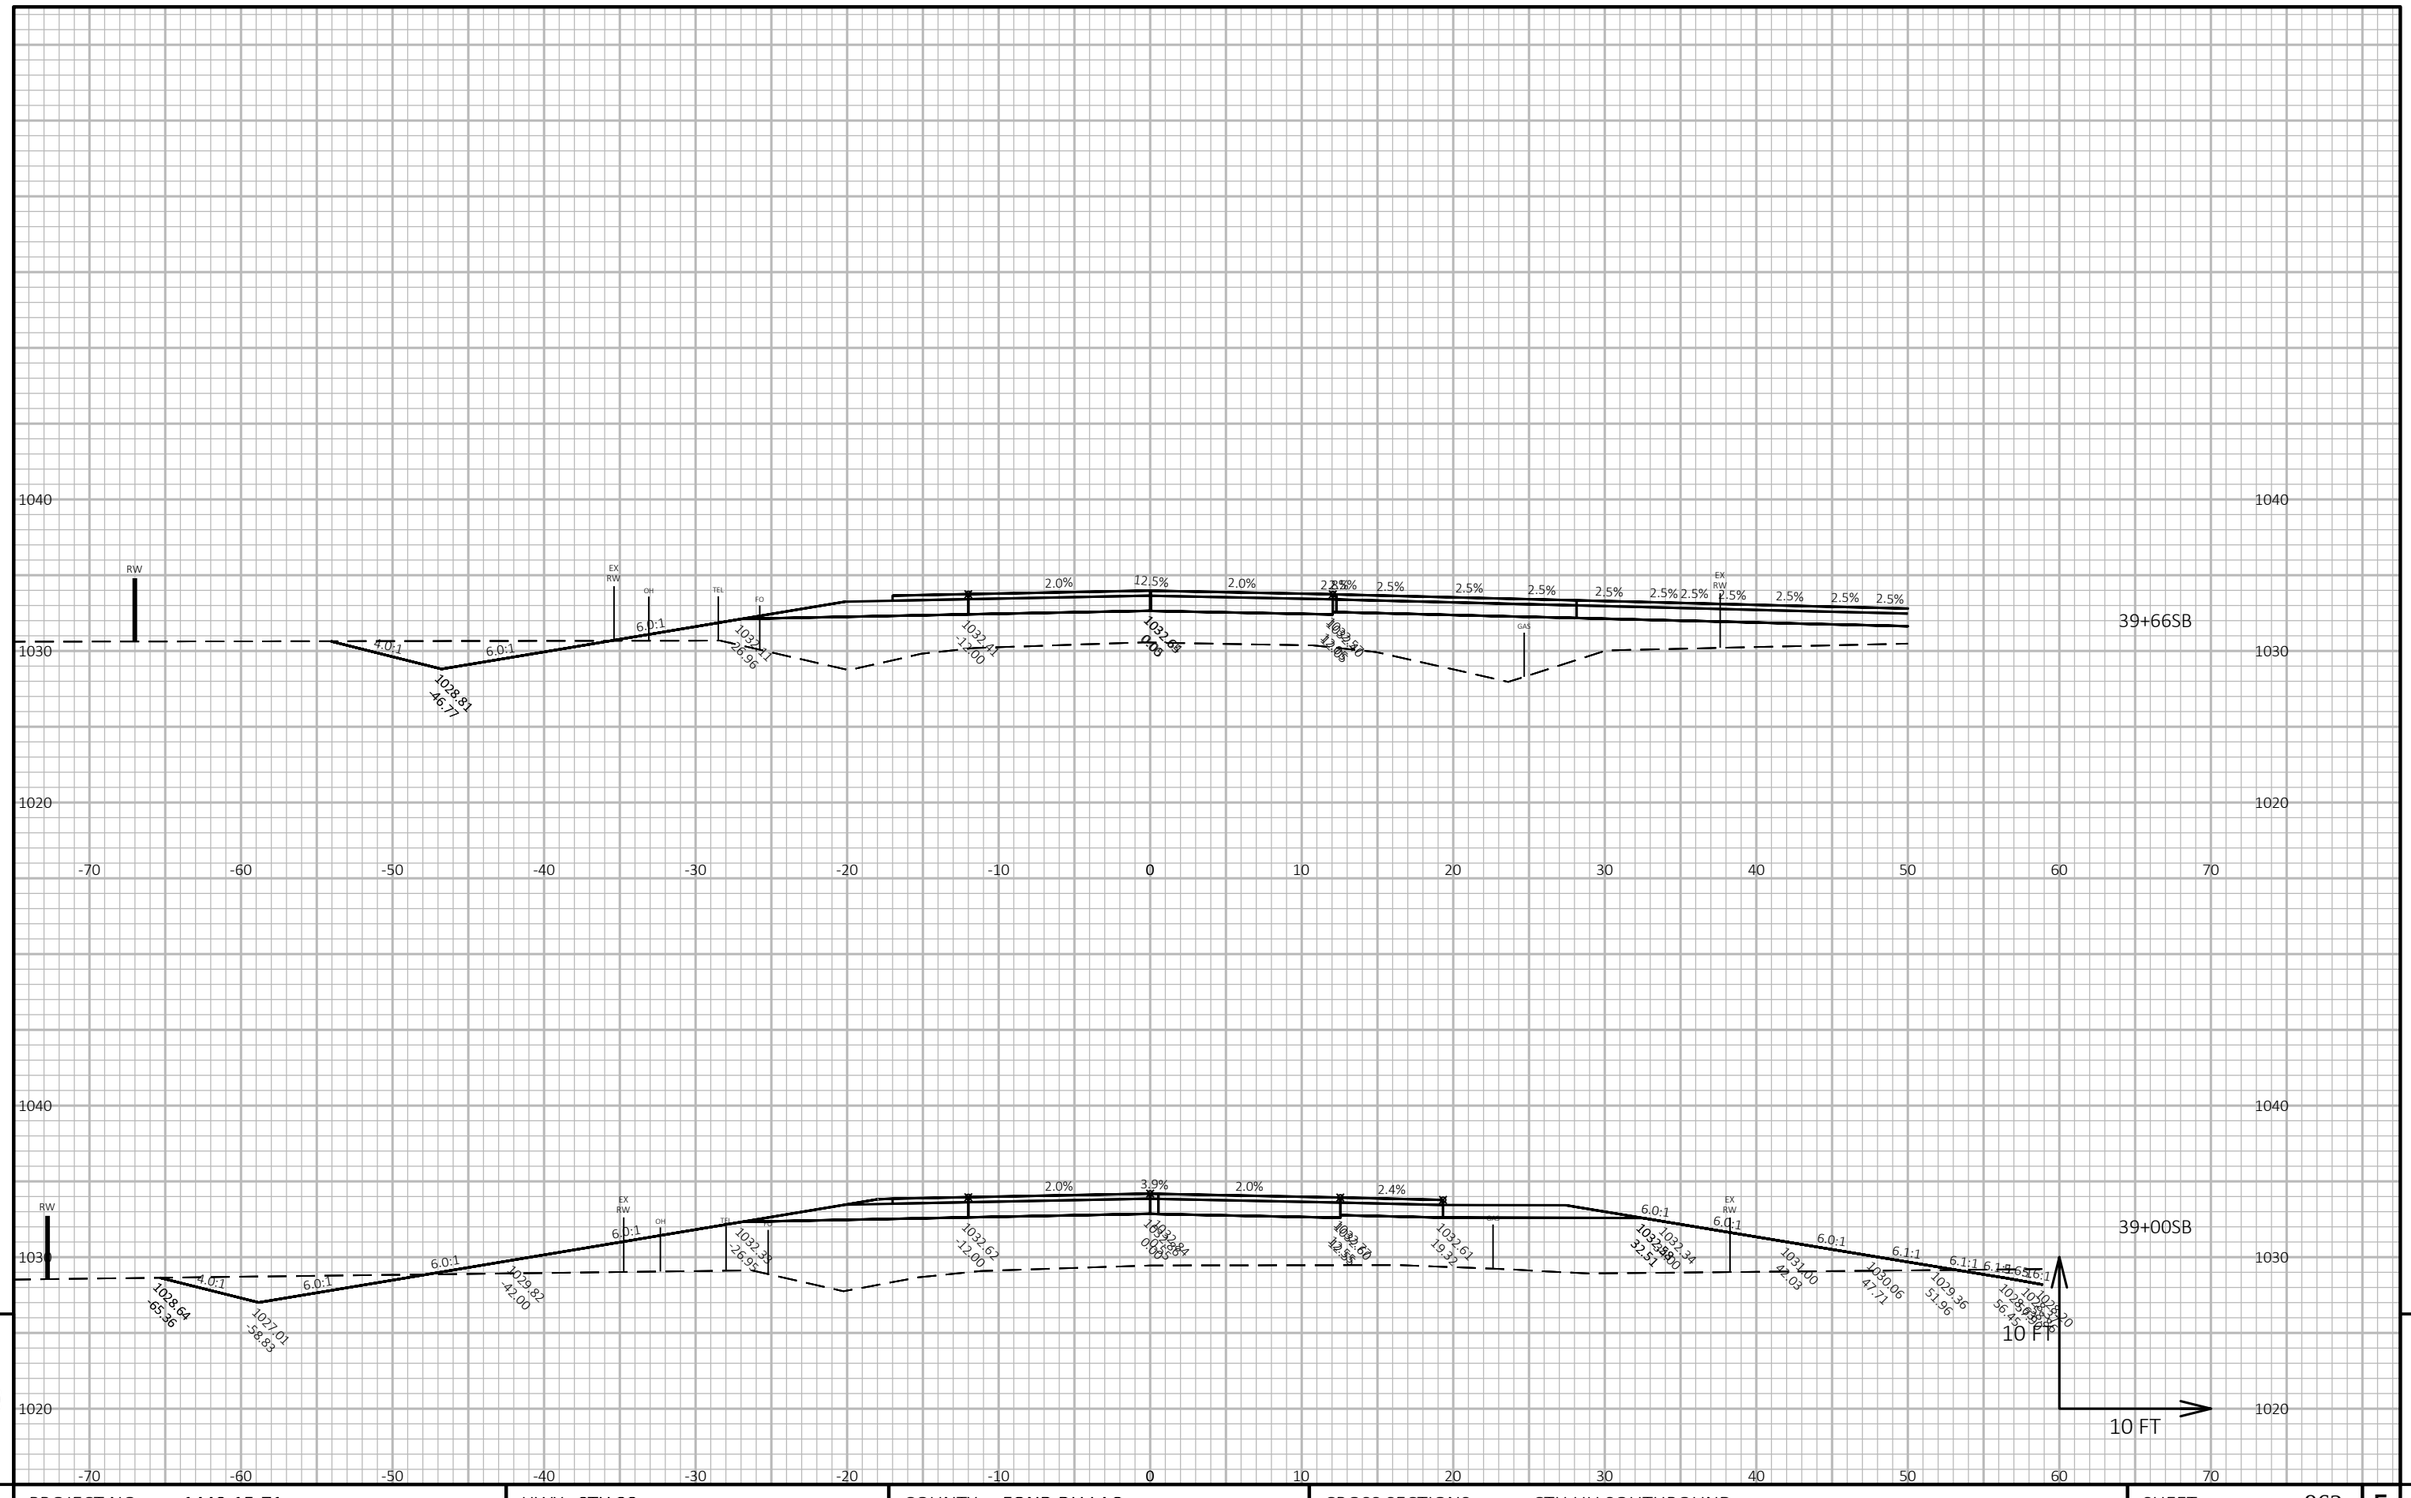

9

9


PROJECT NO: 1440-15-71	HWY: STH 23	COUNTY: FOND DU LAC	CROSS SECTIONS: CTH UU SOUTHBOUND	SHEET 962	E

FILE NAME : J:\JOBS2014\20142023\CAD\TRANSPORTATION\DWG\SHEETSPLAN\CTH UU SB X-SEC.DWG
LAYOUT NAME - 21

PLOT DATE : 10/20/2019 9:42 PM PLOT BY : SCHULTZ, ANDREW K. PLOT NAME :

PLOT SCALE : 1 IN:10 FT HORZ. / 1 IN:10 FT VERT.

WISDOT/CADDS SHEET 49

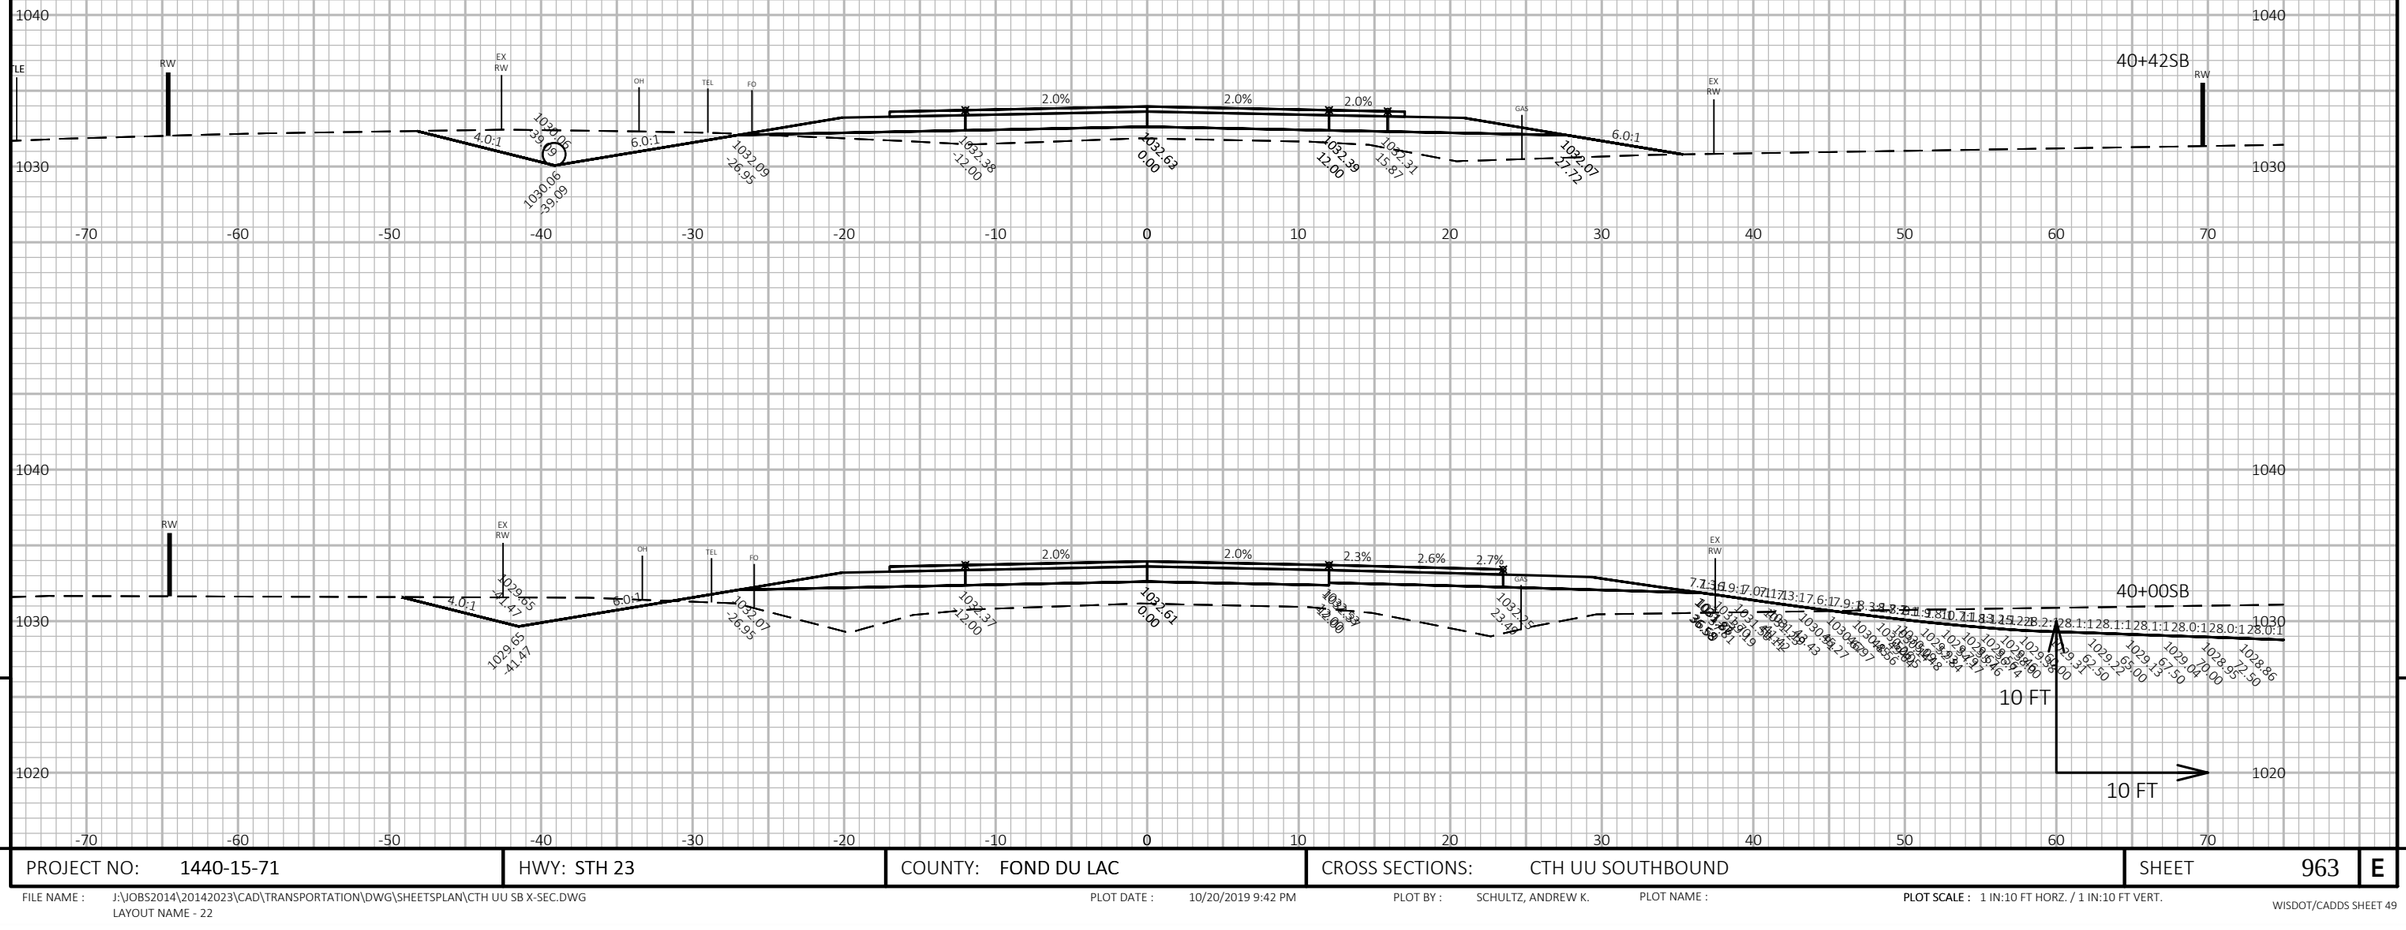

9

9

PROJECT NO: 1440-15-71	HWY: STH 23	COUNTY: FOND DU LAC	CROSS SECTIONS: CTH UU SOUTHBOUND	SHEET 963	E

FILE NAME : J:\JOBS2014\20142023\CAD\TRANSPORTATION\DWG\SHEETSPLAN\CTH UU SB X-SEC.DWG
LAYOUT NAME - 22


PLOT DATE : 10/20/2019 9:42 PM

PLOT BY : SCHULTZ, ANDREW K.

PLOT NAME :

PLOT SCALE : 1 IN:10 FT HORZ. / 1 IN:10 FT VERT.

WISDOT/CADDS SHEET 49

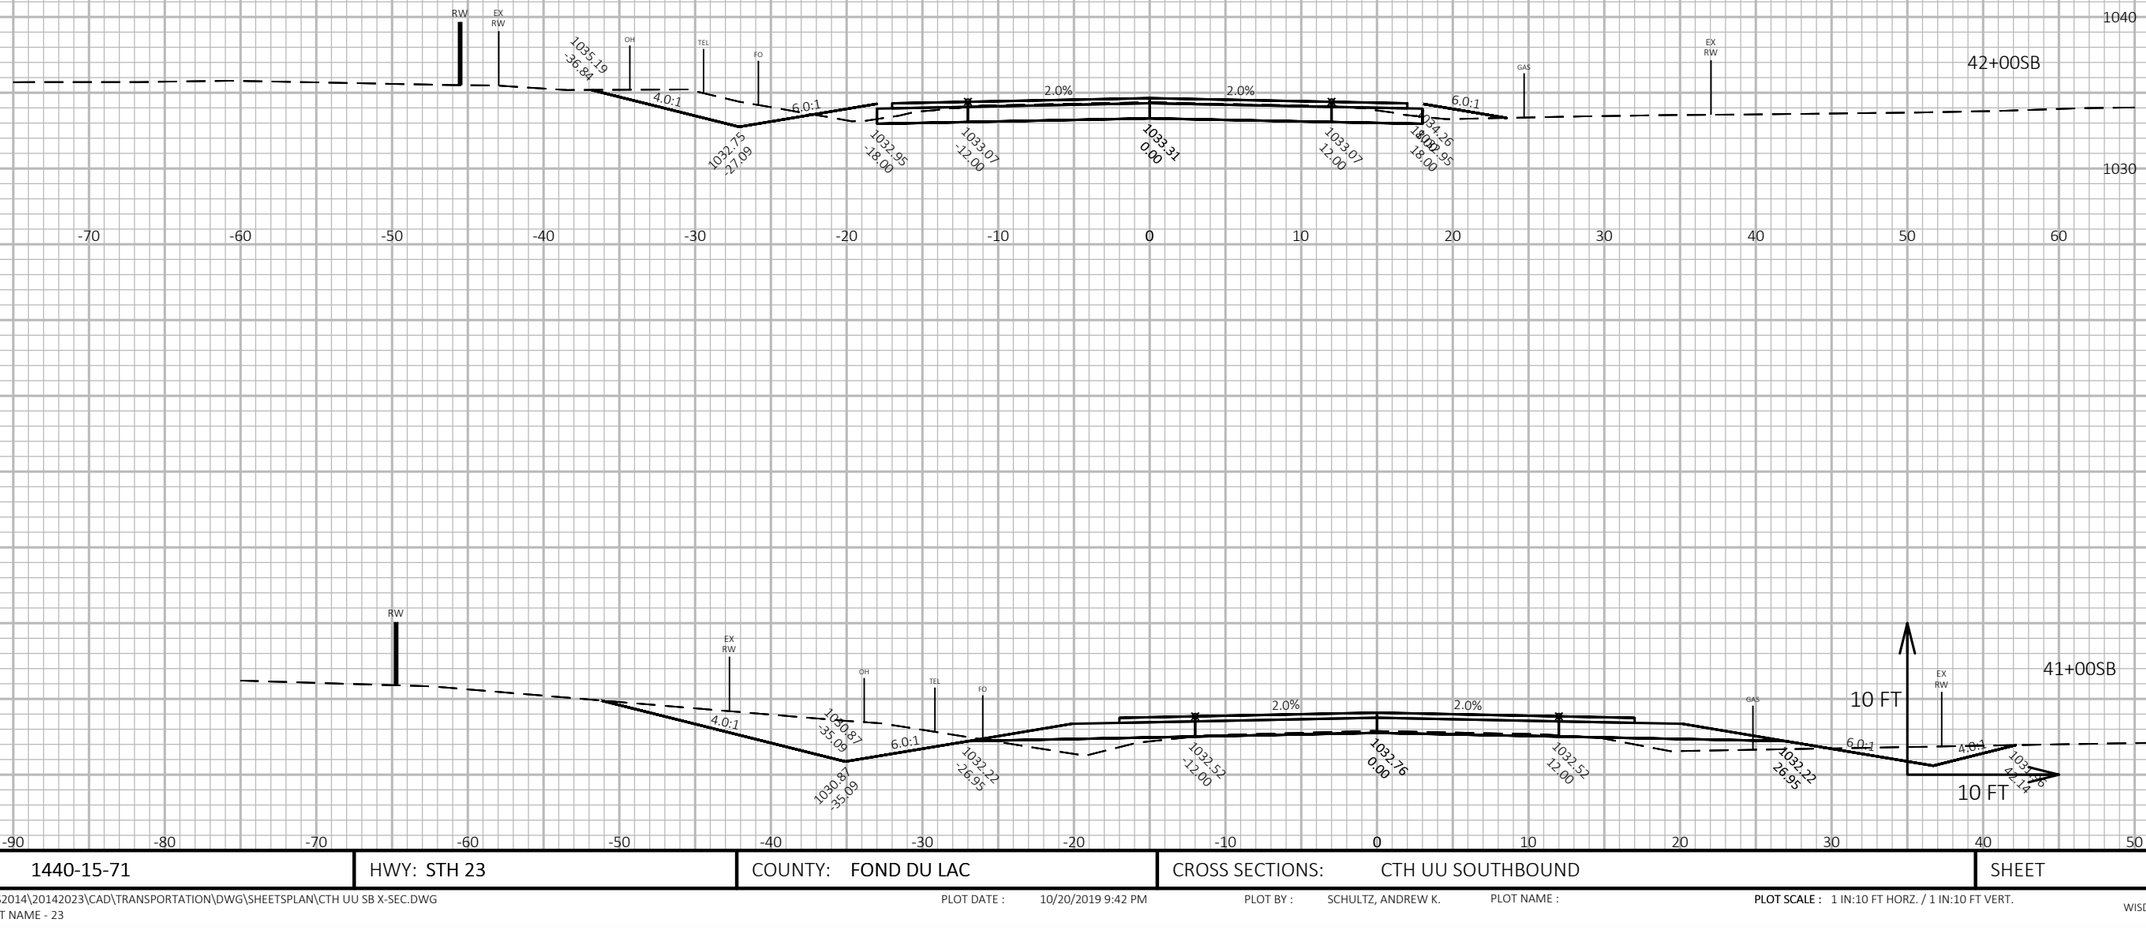


9 9

PROJECT NO: 1440-15-71	HWY: STH 23	COUNTY: FOND DU LAC	CROSS SECTIONS: CTH UU SOUTHBOUND	SHEET 964	E

FILE NAME : J:\JOBS2014\20142023\CAD\TRANSPORTATION\DWG\SHEETSPLAN\CTH UU SB X-SEC.DWG
LAYOUT NAME - 23

PLOT DATE : 10/20/2019 9:42 PM PLOT BY : SCHULTZ, ANDREW K. PLOT NAME : **PLOT SCALE :** 1 IN:10 FT HORZ. / 1 IN:10 FT VERT.

WISDOT/CADDS SHEET 49

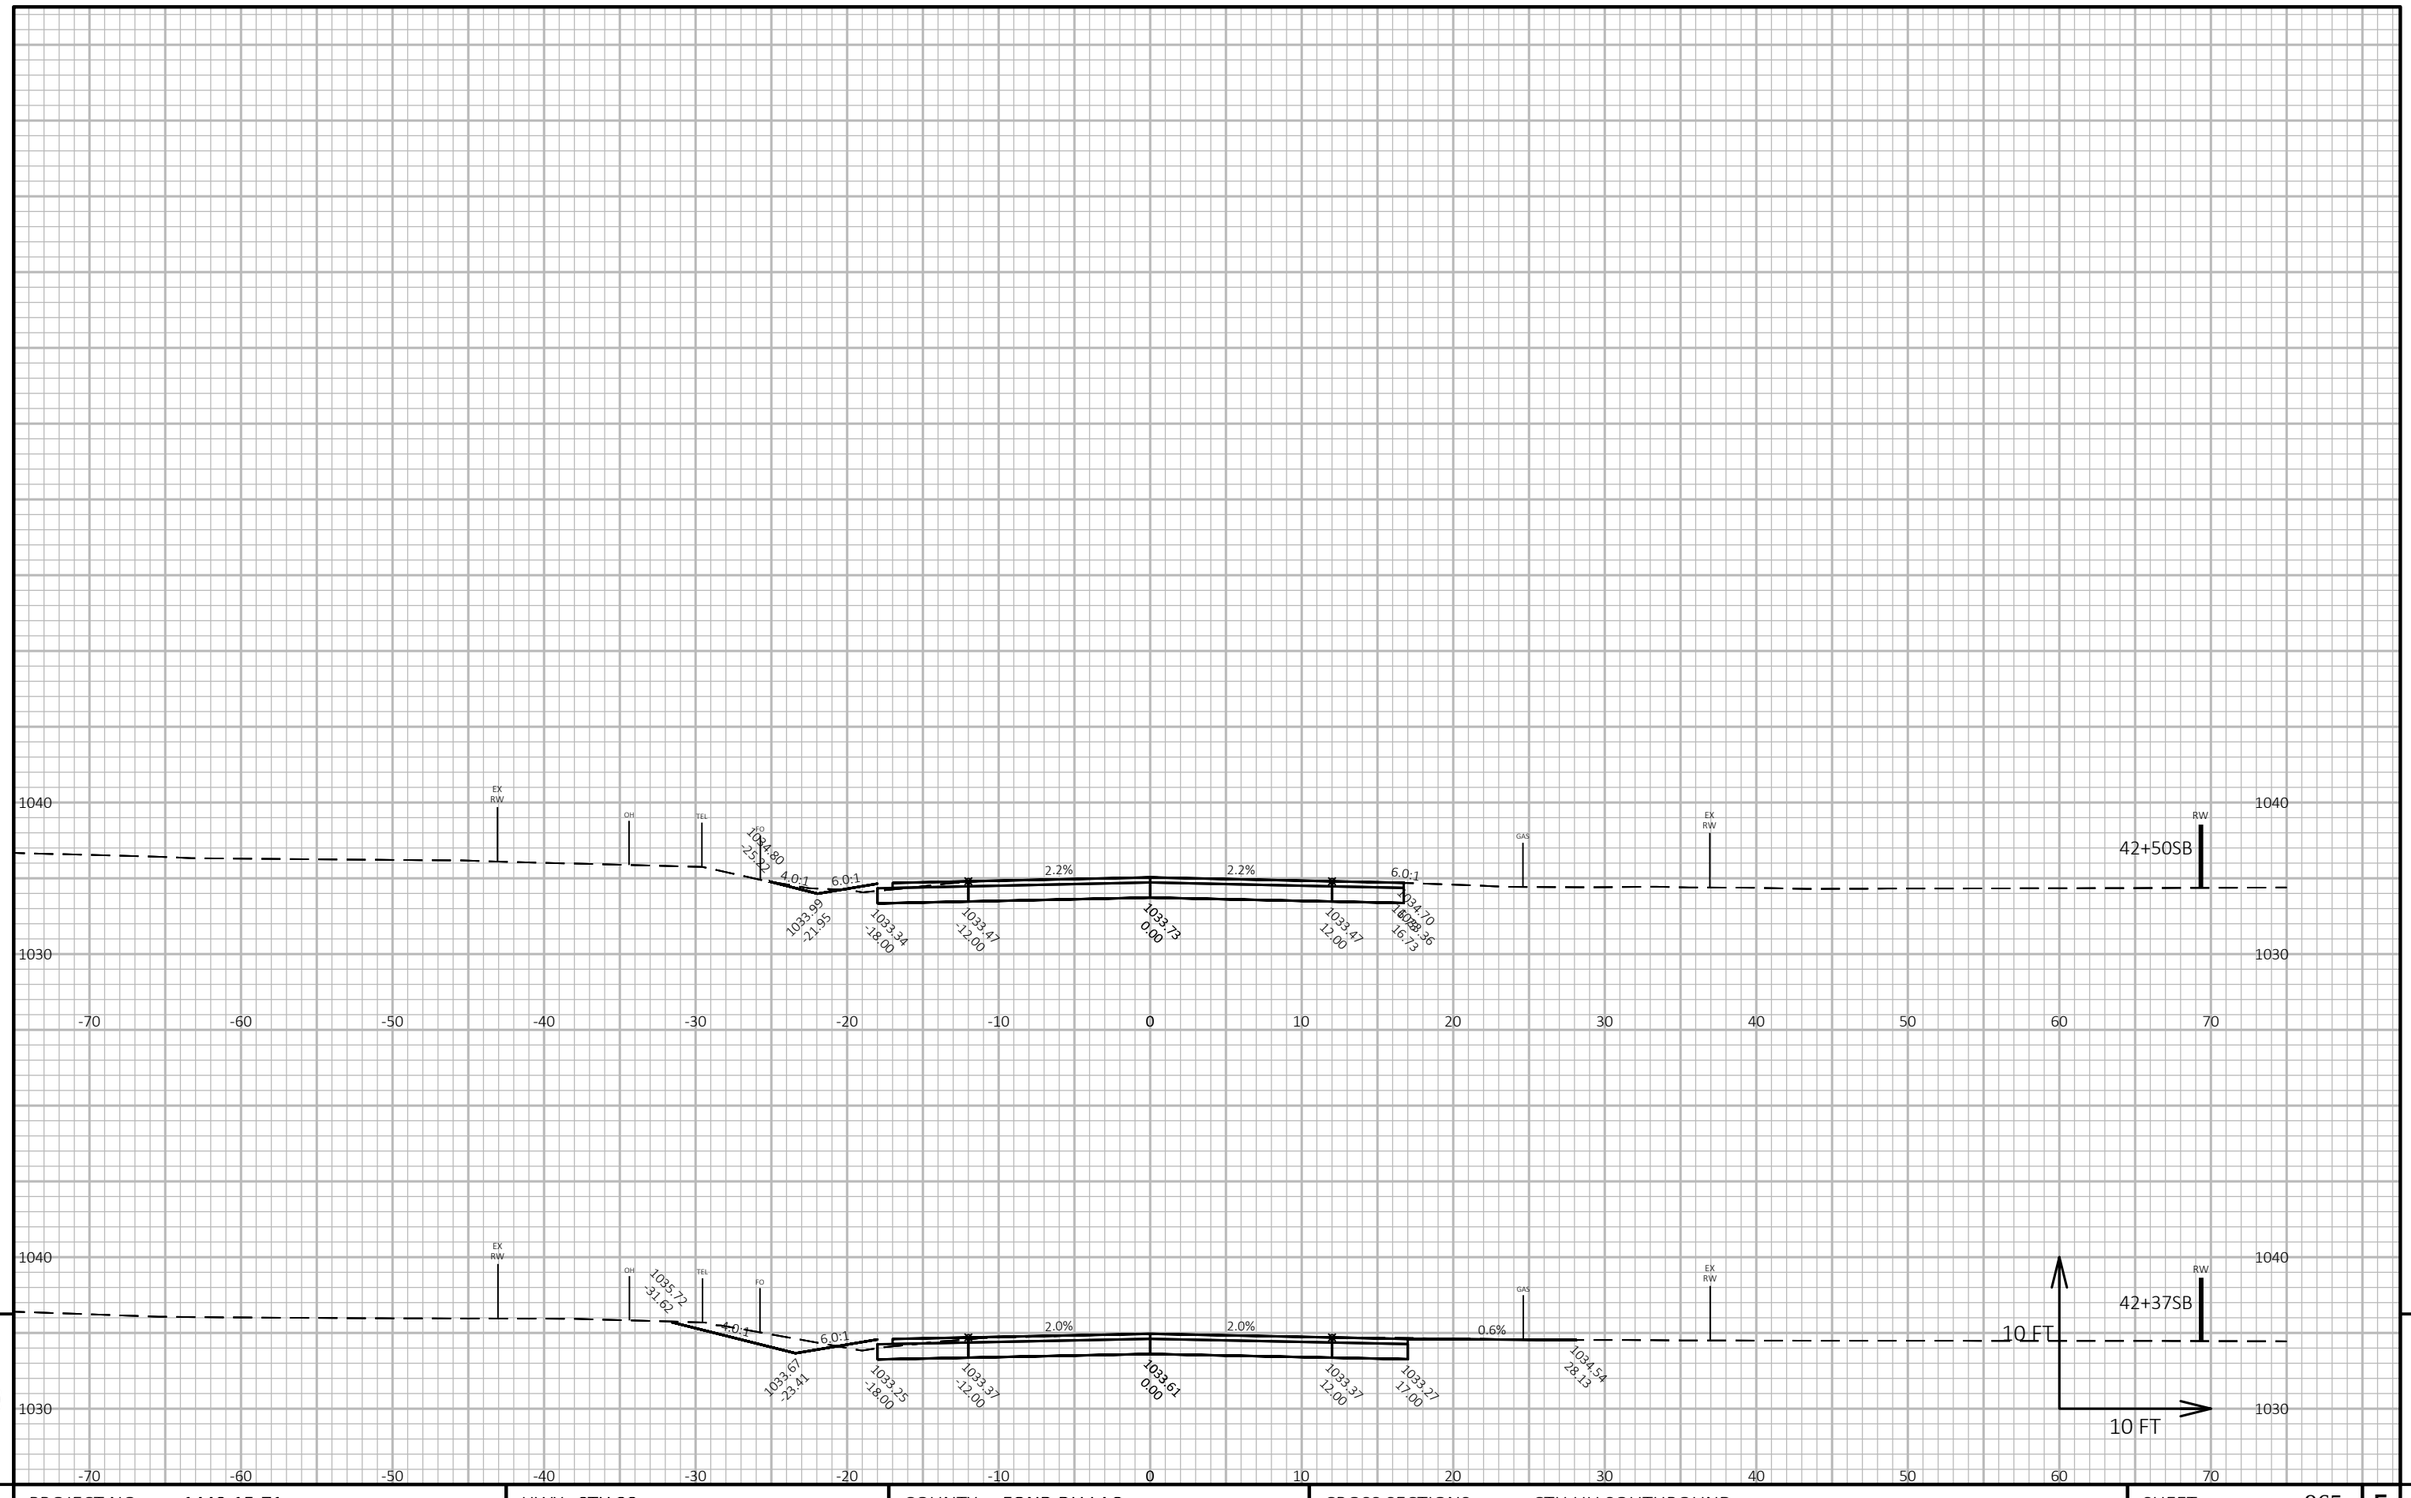

9

9


PROJECT NO: 1440-15-71	HWY: STH 23	COUNTY: FOND DU LAC	CROSS SECTIONS: CTH UU SOUTHBOUND	SHEET 965	E

FILE NAME : J:\JOBS2014\20142023\CAD\TRANSPORTATION\DWG\SHEETSPLAN\CTH UU SB X-SEC.DWG
LAYOUT NAME - 24

PLOT DATE : 10/20/2019 9:42 PM PLOT BY : SCHULTZ, ANDREW K. PLOT NAME :

PLOT SCALE : 1 IN:10 FT HORZ. / 1 IN:10 FT VERT.

WISDOT/CADDS SHEET 49

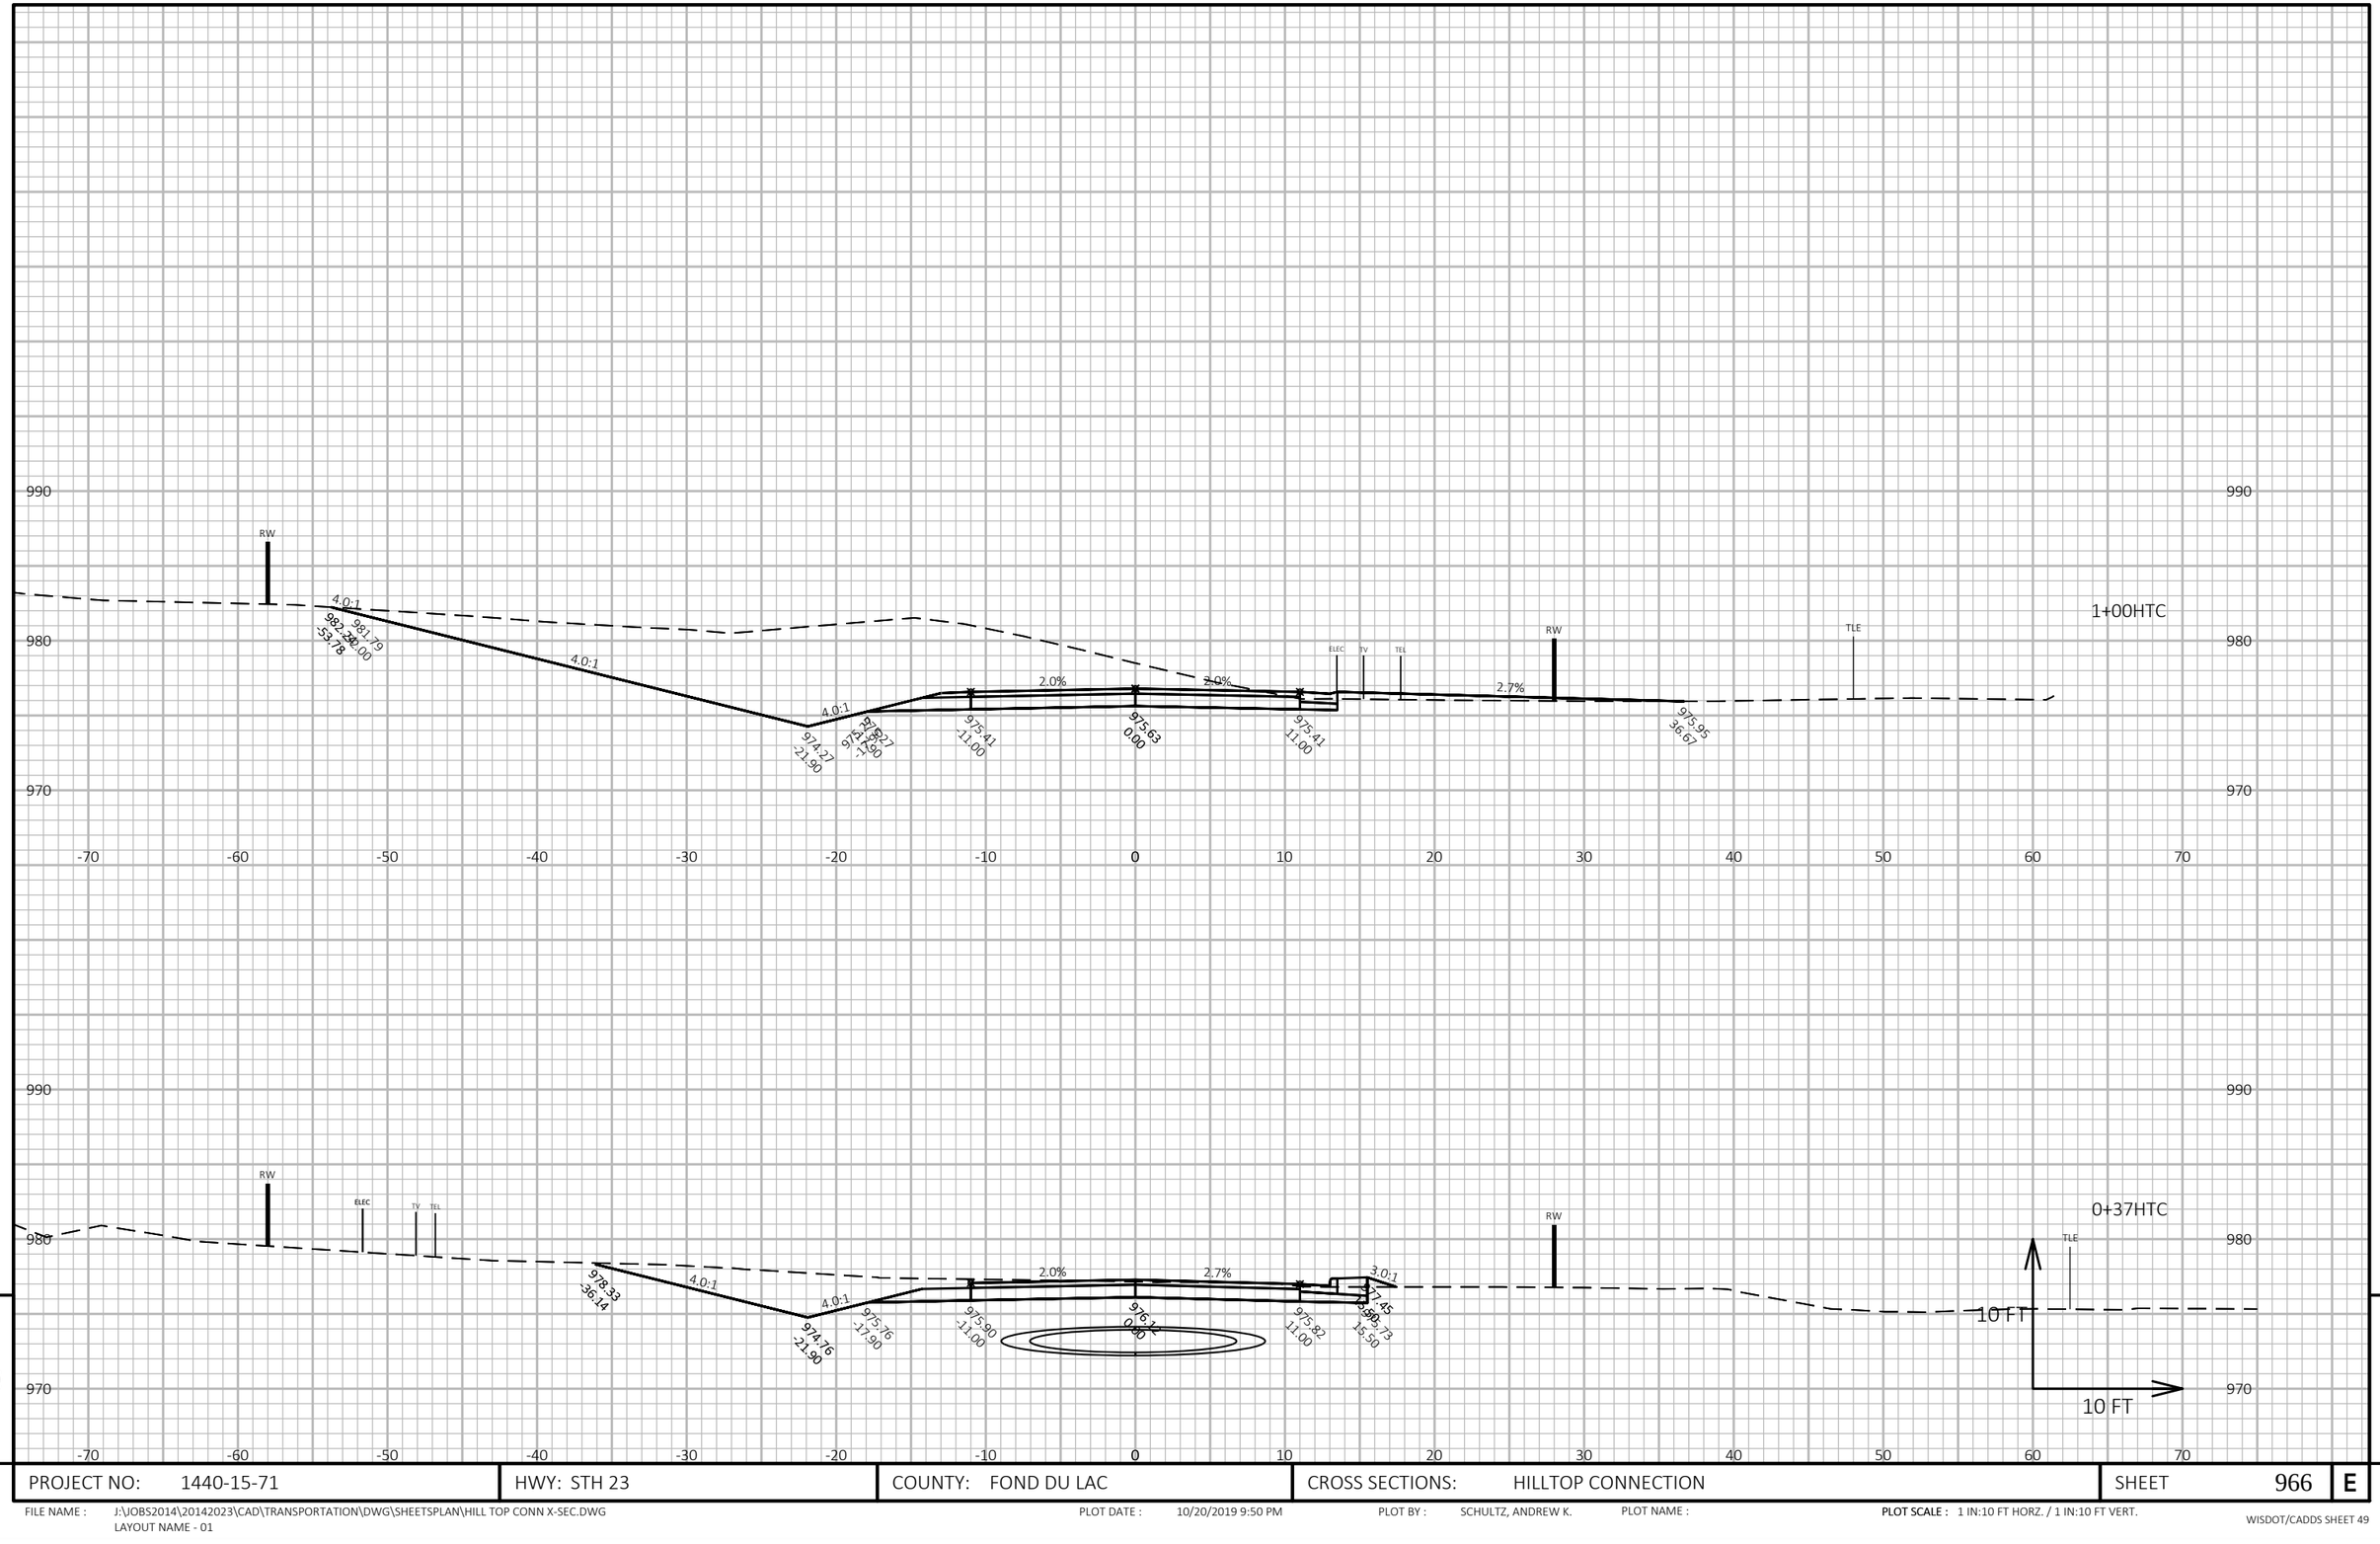


PROJECT NO: 1440-15-71	HWY: STH 23	COUNTY: FOND DU LAC	CROSS SECTIONS: HILLTOP CONNECTION	SHEET 966 E

FILE NAME : J:\JOBS2014\20142023\CAD\TRANSPORTATION\DWG\SHEETSPLAN\HILL TOP CONN X-SEC.DWG
LAYOUT NAME - 01

PLOT DATE : 10/20/2019 9:50 PM PLOT BY : SCHULTZ, ANDREW K. PLOT NAME : PLOT SCALE : 1 IN:10 FT HORZ. / 1 IN:10 FT VERT.

WISDOT/CADDS SHEET 49

9 9

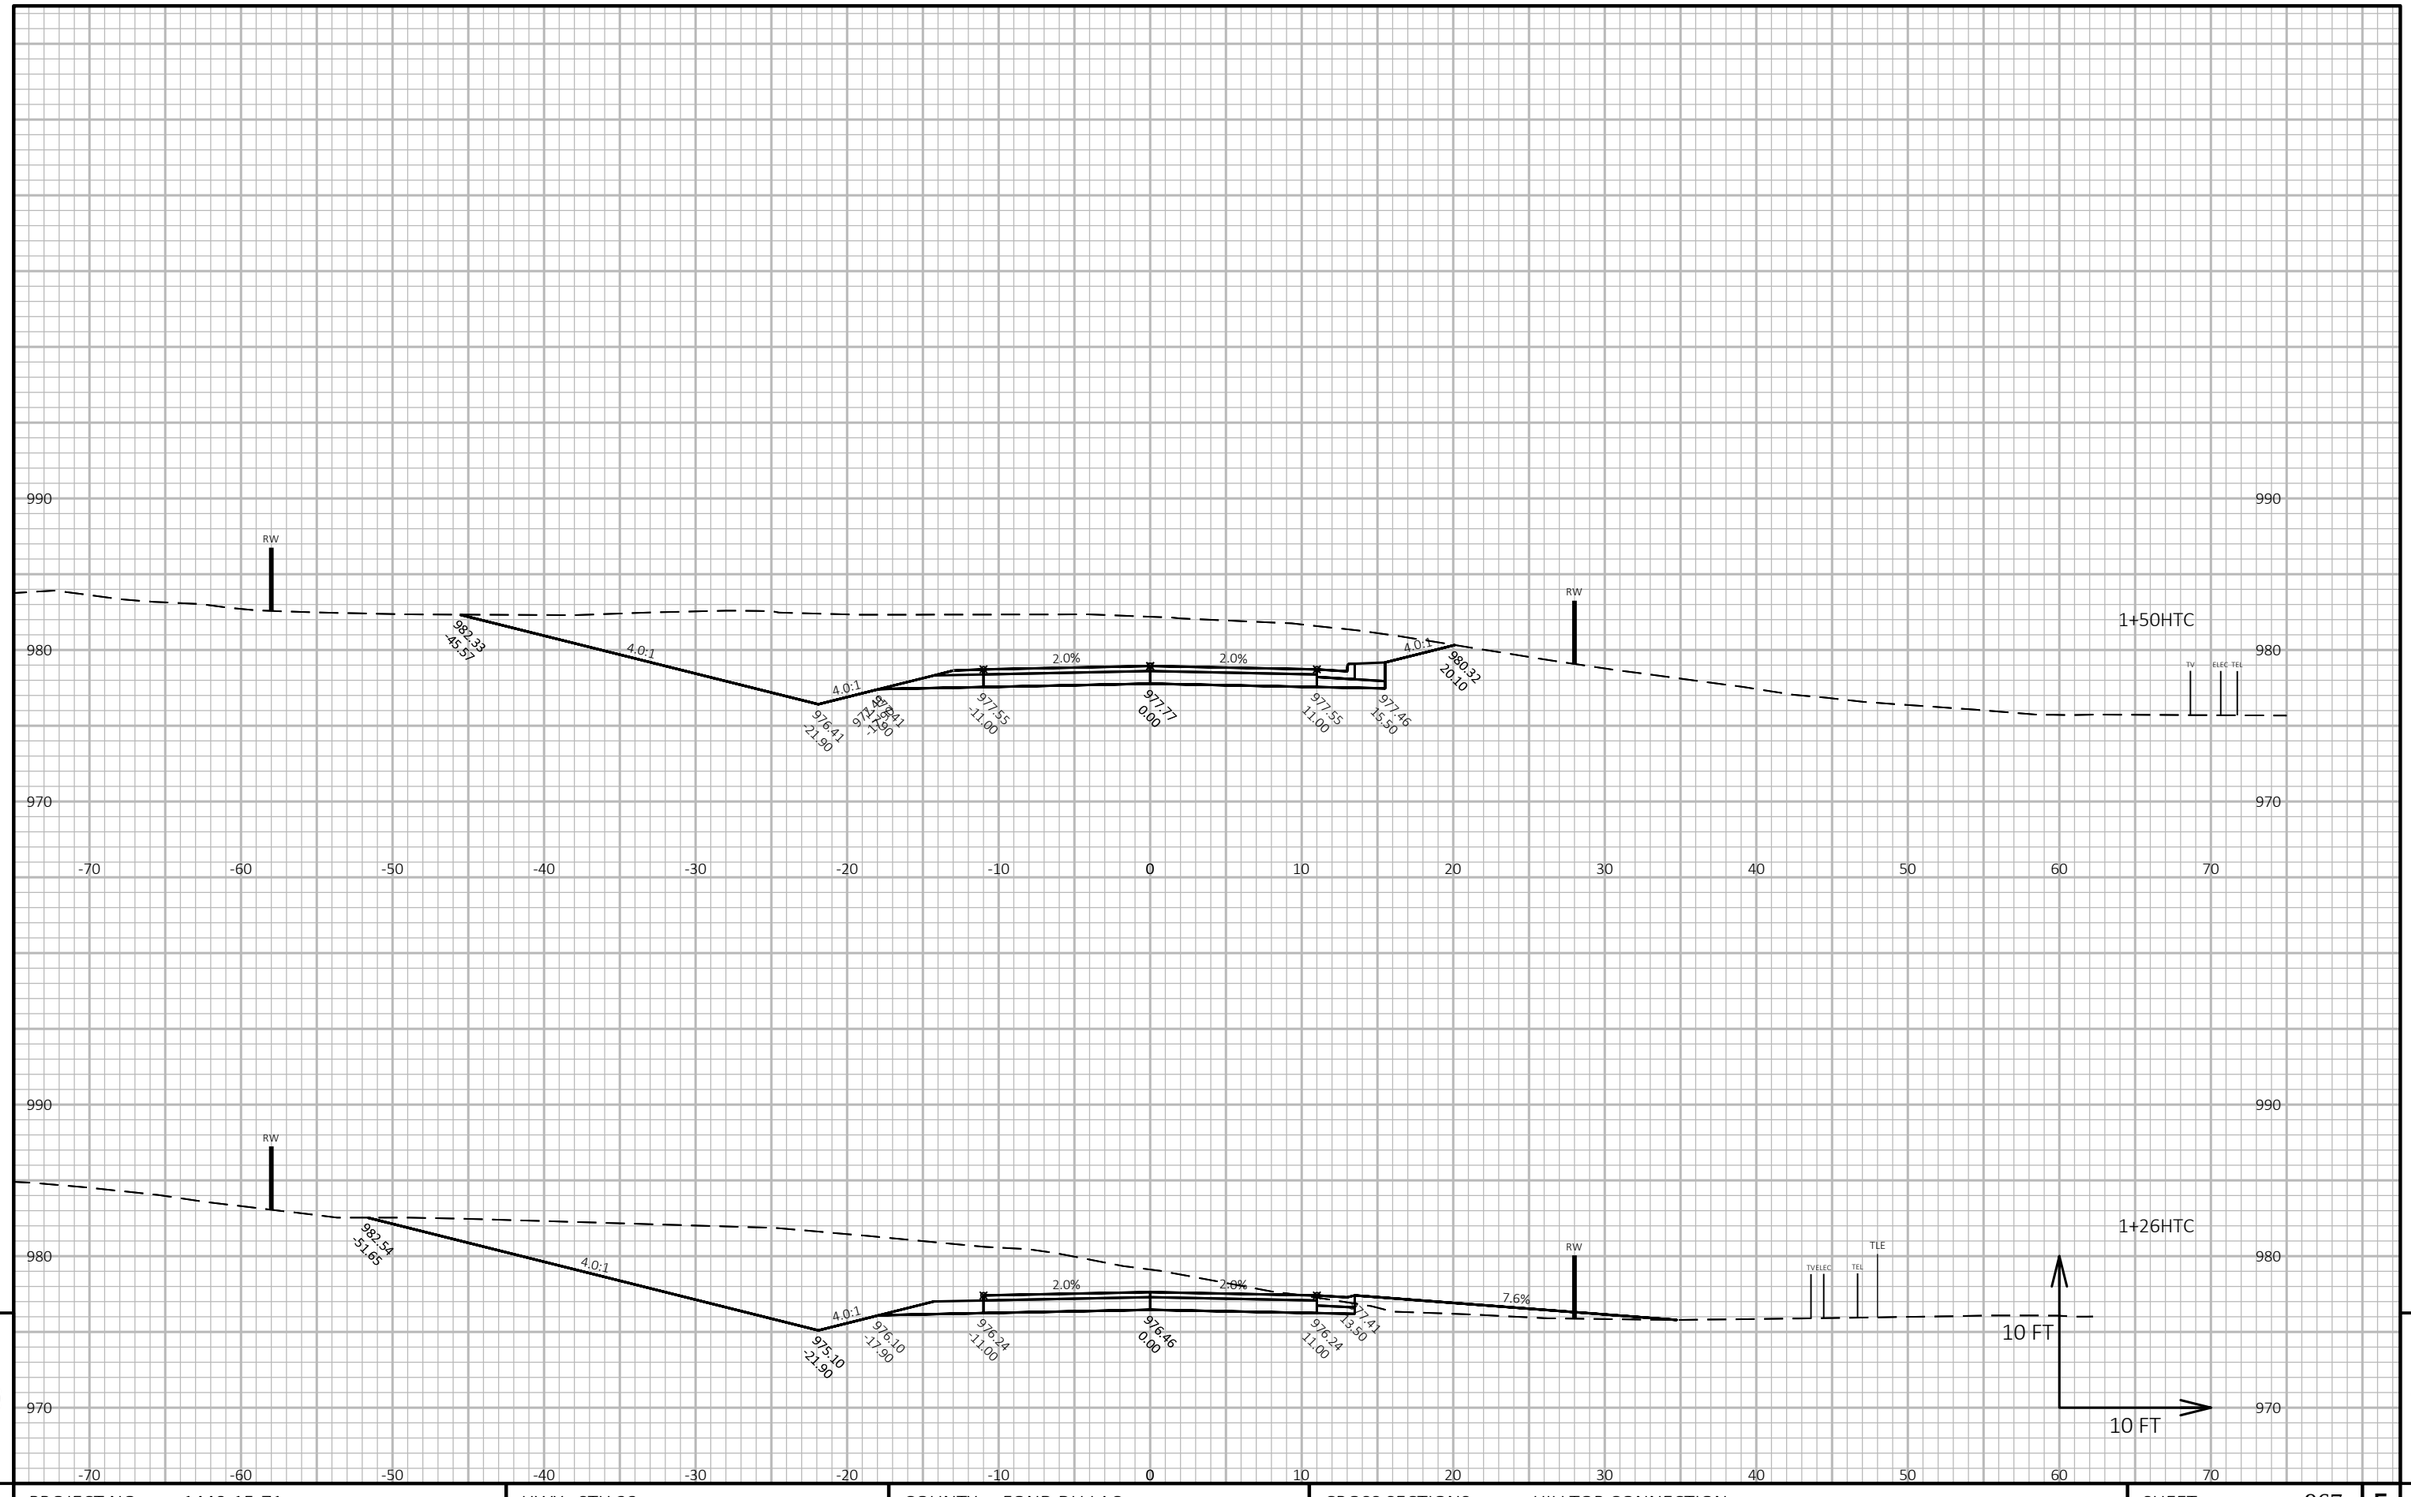


PROJECT NO: 1440-15-71	HWY: STH 23	COUNTY: FOND DU LAC	CROSS SECTIONS: HILLTOP CONNECTION	SHEET 967	E

FILE NAME : J:\OBS2014\20142023\CAD\TRANSPORTATION\DWG\SHEETSPLAN\HILL TOP CONN X-SEC.DWG
LAYOUT NAME - 02

PLOT DATE : 10/20/2019 9:50 PM PLOT BY : SCHULTZ, ANDREW K. PLOT NAME : **PLOT SCALE :** 1 IN:10 FT HORZ. / 1 IN:10 FT VERT.

WISDOT/CADDS SHEET 49

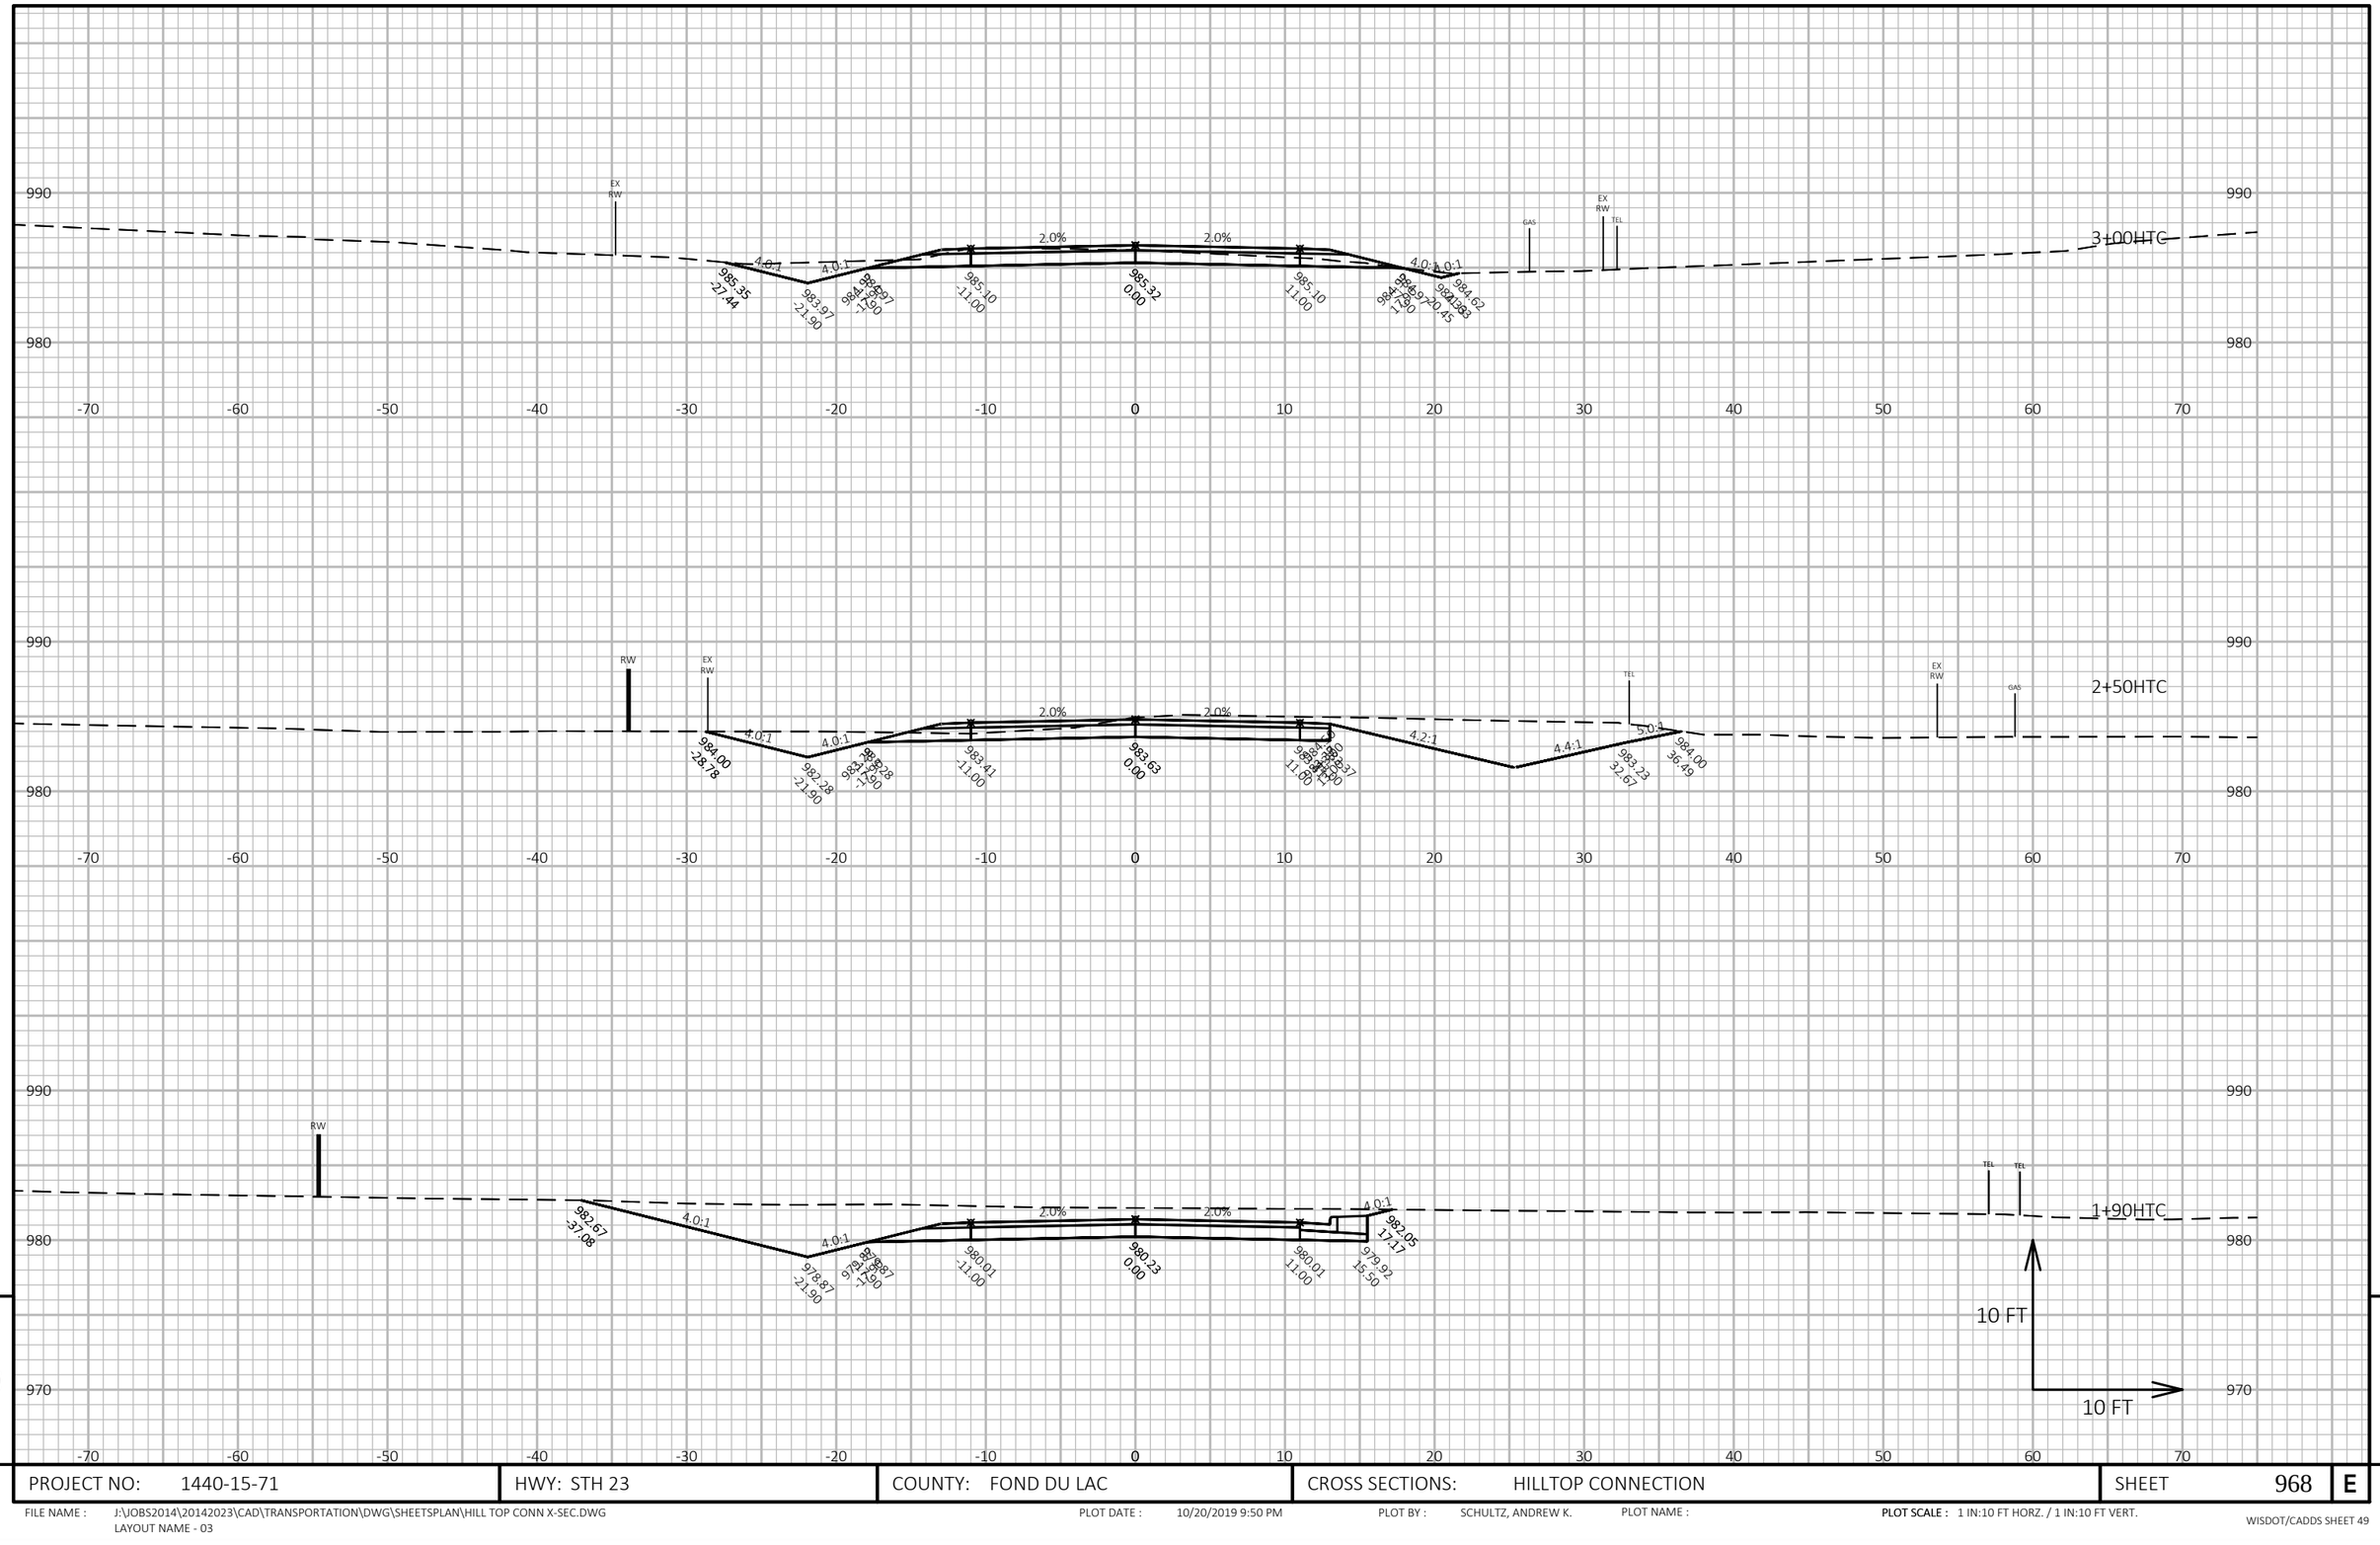

9

9

PROJECT NO: 1440-15-71	HWY: STH 23	COUNTY: FOND DU LAC	CROSS SECTIONS: HILLTOP CONNECTION	SHEET 968	E


FILE NAME : J:\JOBS2014\20142023\CAD\TRANSPORTATION\DWG\SHEETSPLAN\HILL TOP CONN X-SEC.DWG
LAYOUT NAME - 03

PLOT DATE : 10/20/2019 9:50 PM

PLOT BY : SCHULTZ, ANDREW K.

PLOT NAME :

PLOT SCALE : 1 IN:10 FT HORZ. / 1 IN:10 FT VERT.

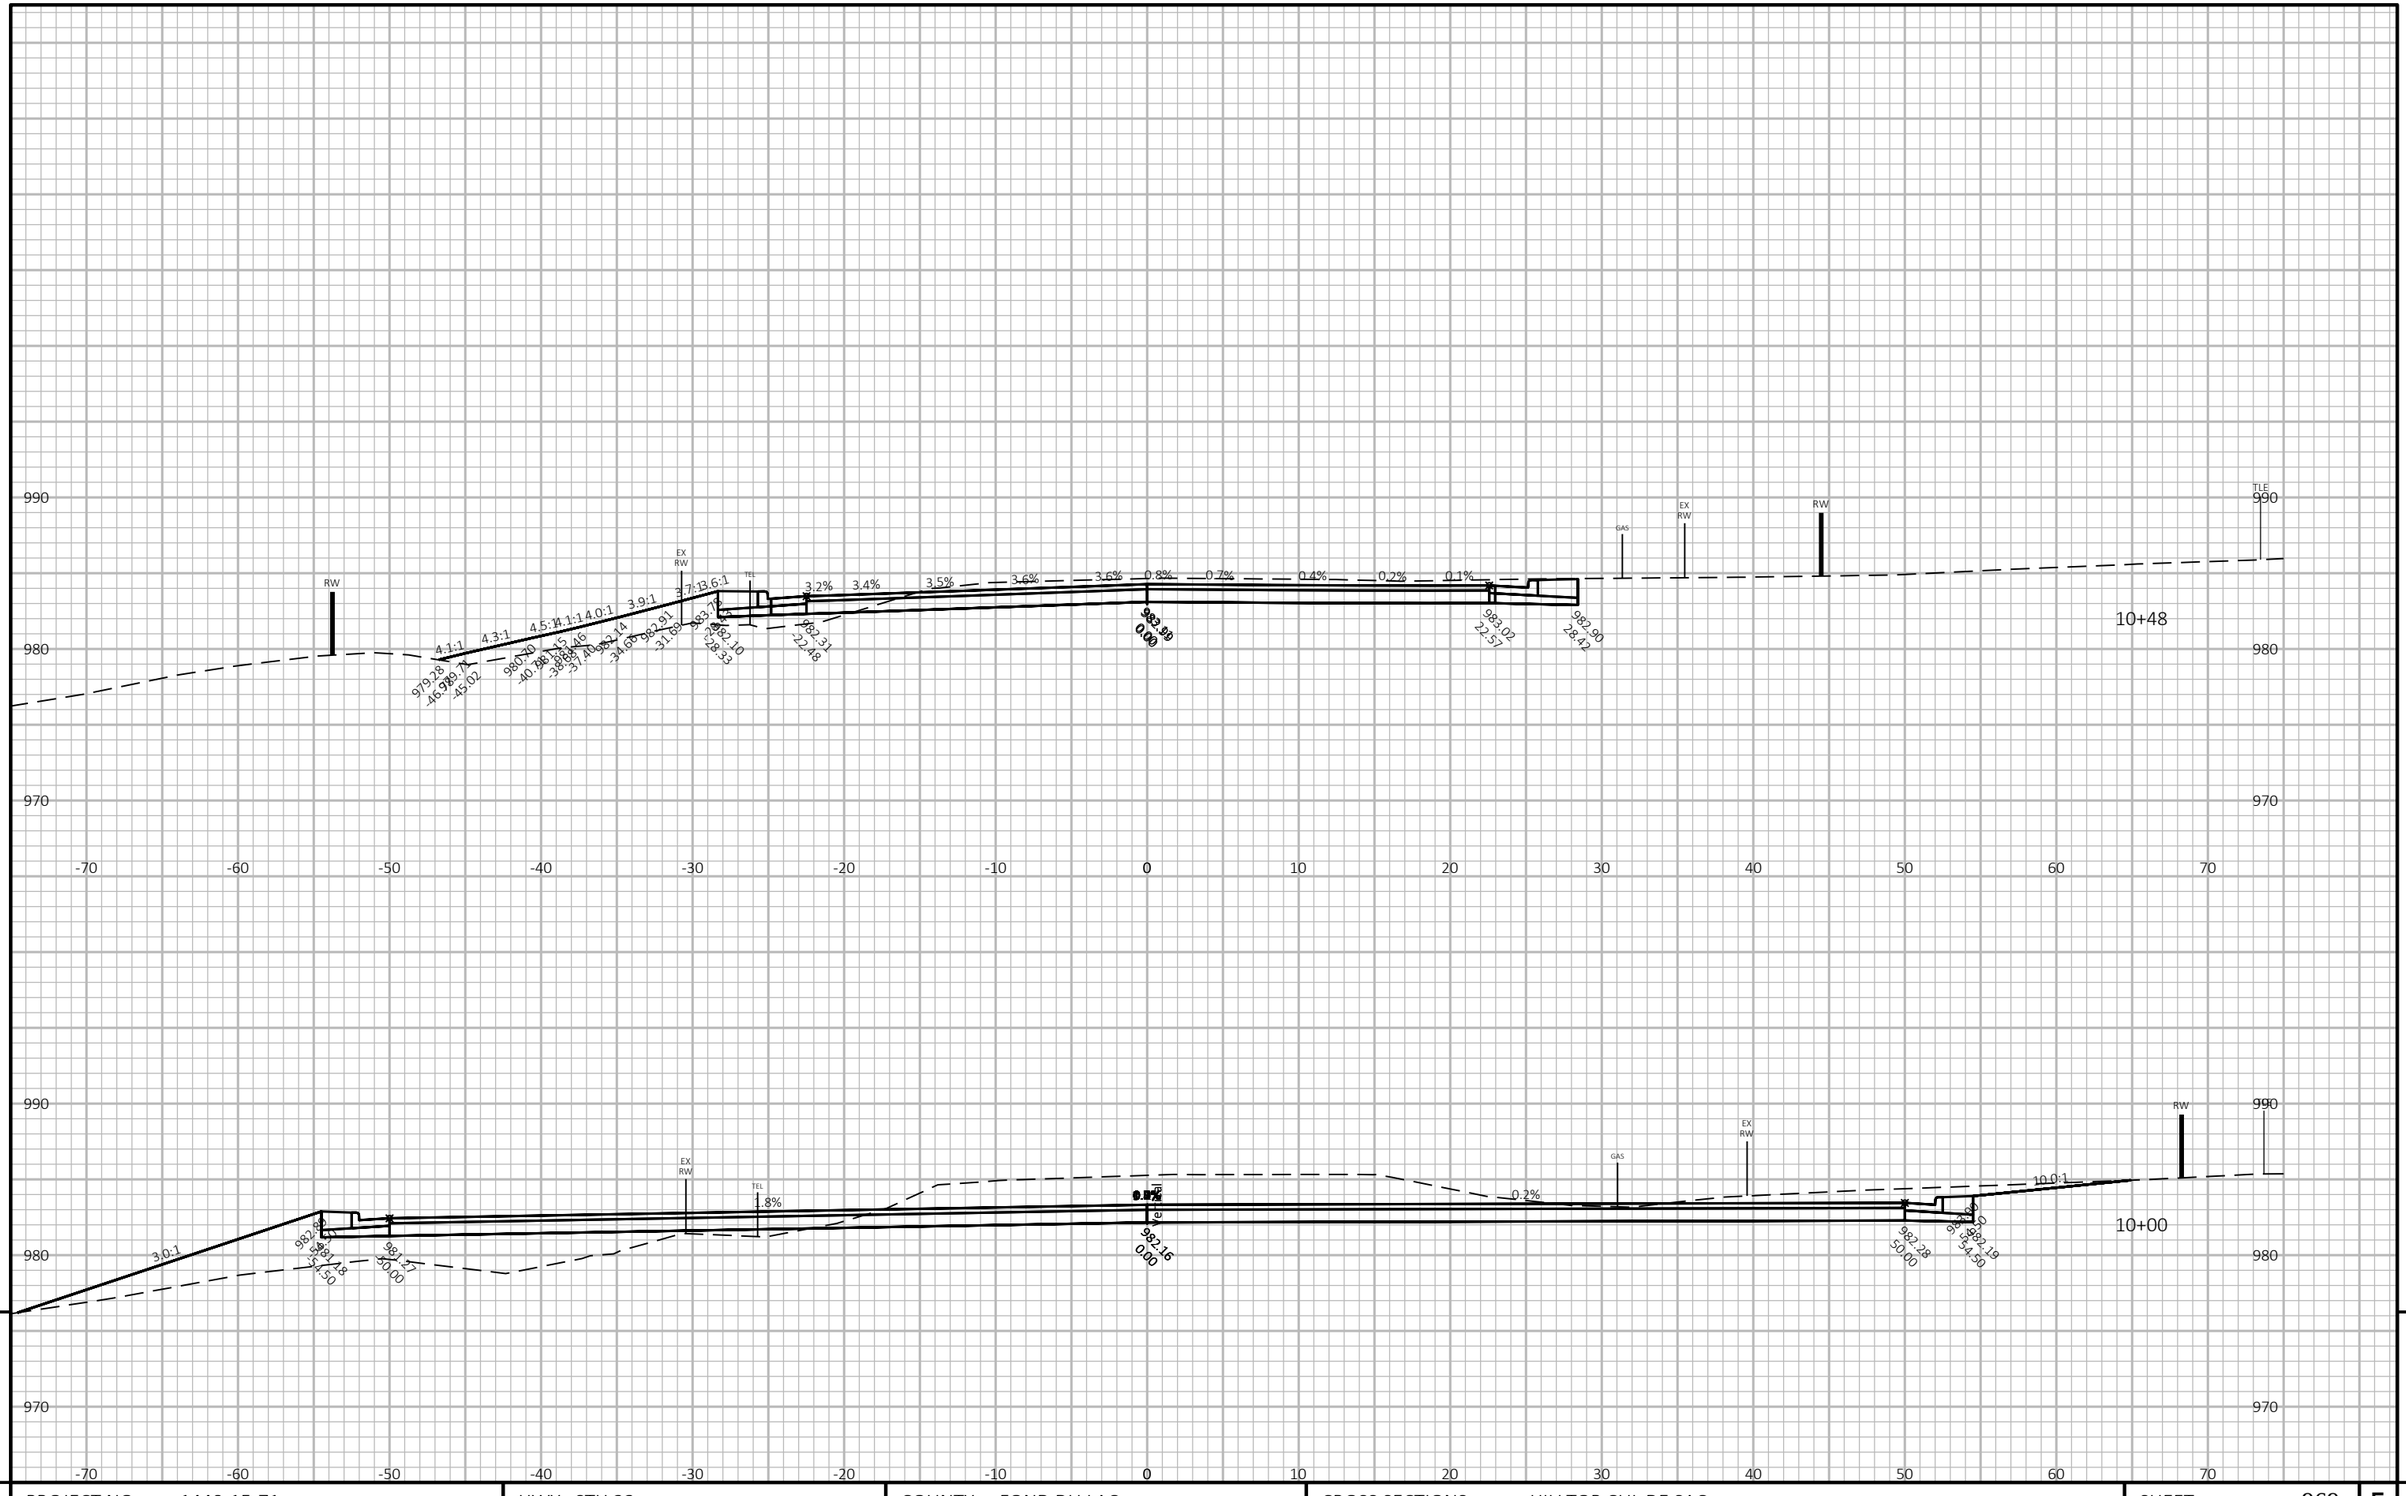


PROJECT NO: 1440-15-71	HWY: STH 23	COUNTY: FOND DU LAC	CROSS SECTIONS: HILLTOP CUL DE SAC	SHEET 969	E

FILE NAME : J:\JOBS2014\20142023\CAD\TRANSPORTATION\DWG\SHEETSPLAN\HILL TOP CUL-DU-SAC X-SEC.DWG
LAYOUT NAME - 01

PLOT DATE : 10/20/2019 9:54 PM PLOT BY : SCHULTZ, ANDREW K. PLOT NAME :

PLOT SCALE : 1 IN:10 FT HORZ. / 1 IN:10 FT VERT.

WISDOT/CADDS SHEET 49

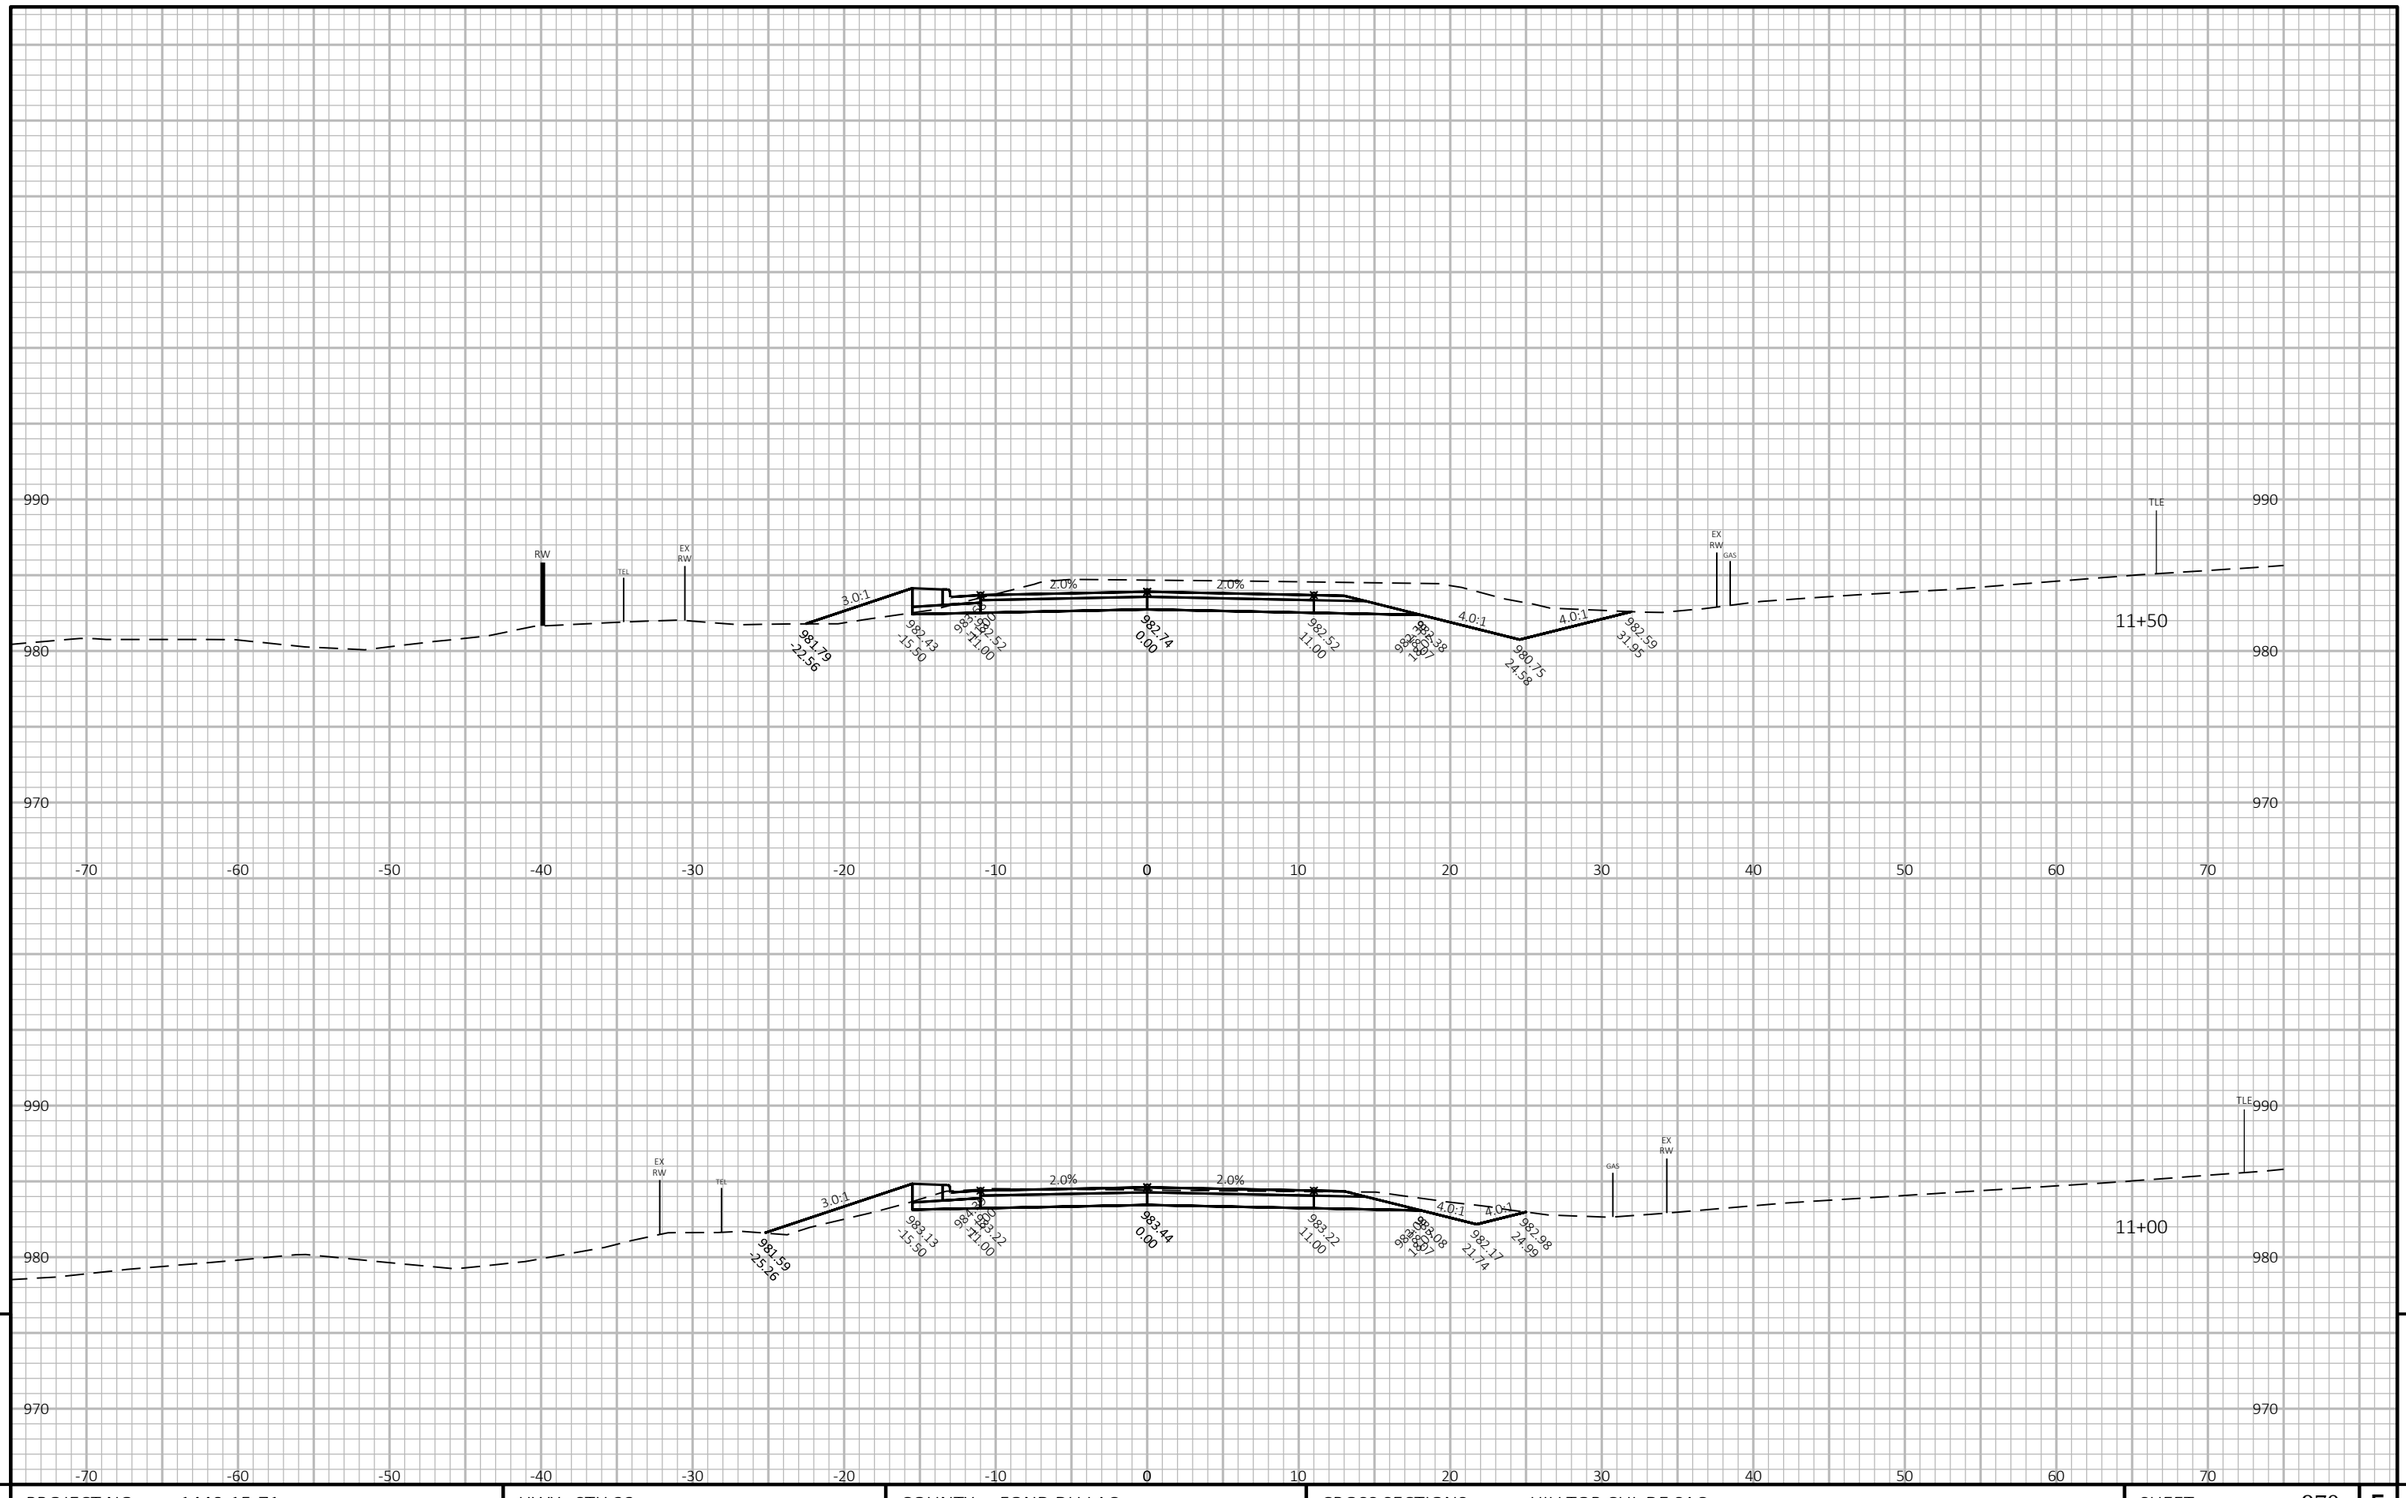

9

9


PROJECT NO: 1440-15-71	HWY: STH 23	COUNTY: FOND DU LAC	CROSS SECTIONS: HILLTOP CUL DE SAC	SHEET 970	E

FILE NAME : J:\JOBS2014\20142023\CAD\TRANSPORTATION\DWG\SHEETSPLAN\HILL TOP CUL-DU-SAC X-SEC.DWG
LAYOUT NAME - 02

PLOT DATE : 10/20/2019 9:54 PM PLOT BY : SCHULTZ, ANDREW K. PLOT NAME :

PLOT SCALE : 1 IN:10 FT HORZ. / 1 IN:10 FT VERT.

WISDOT/CADDS SHEET 49

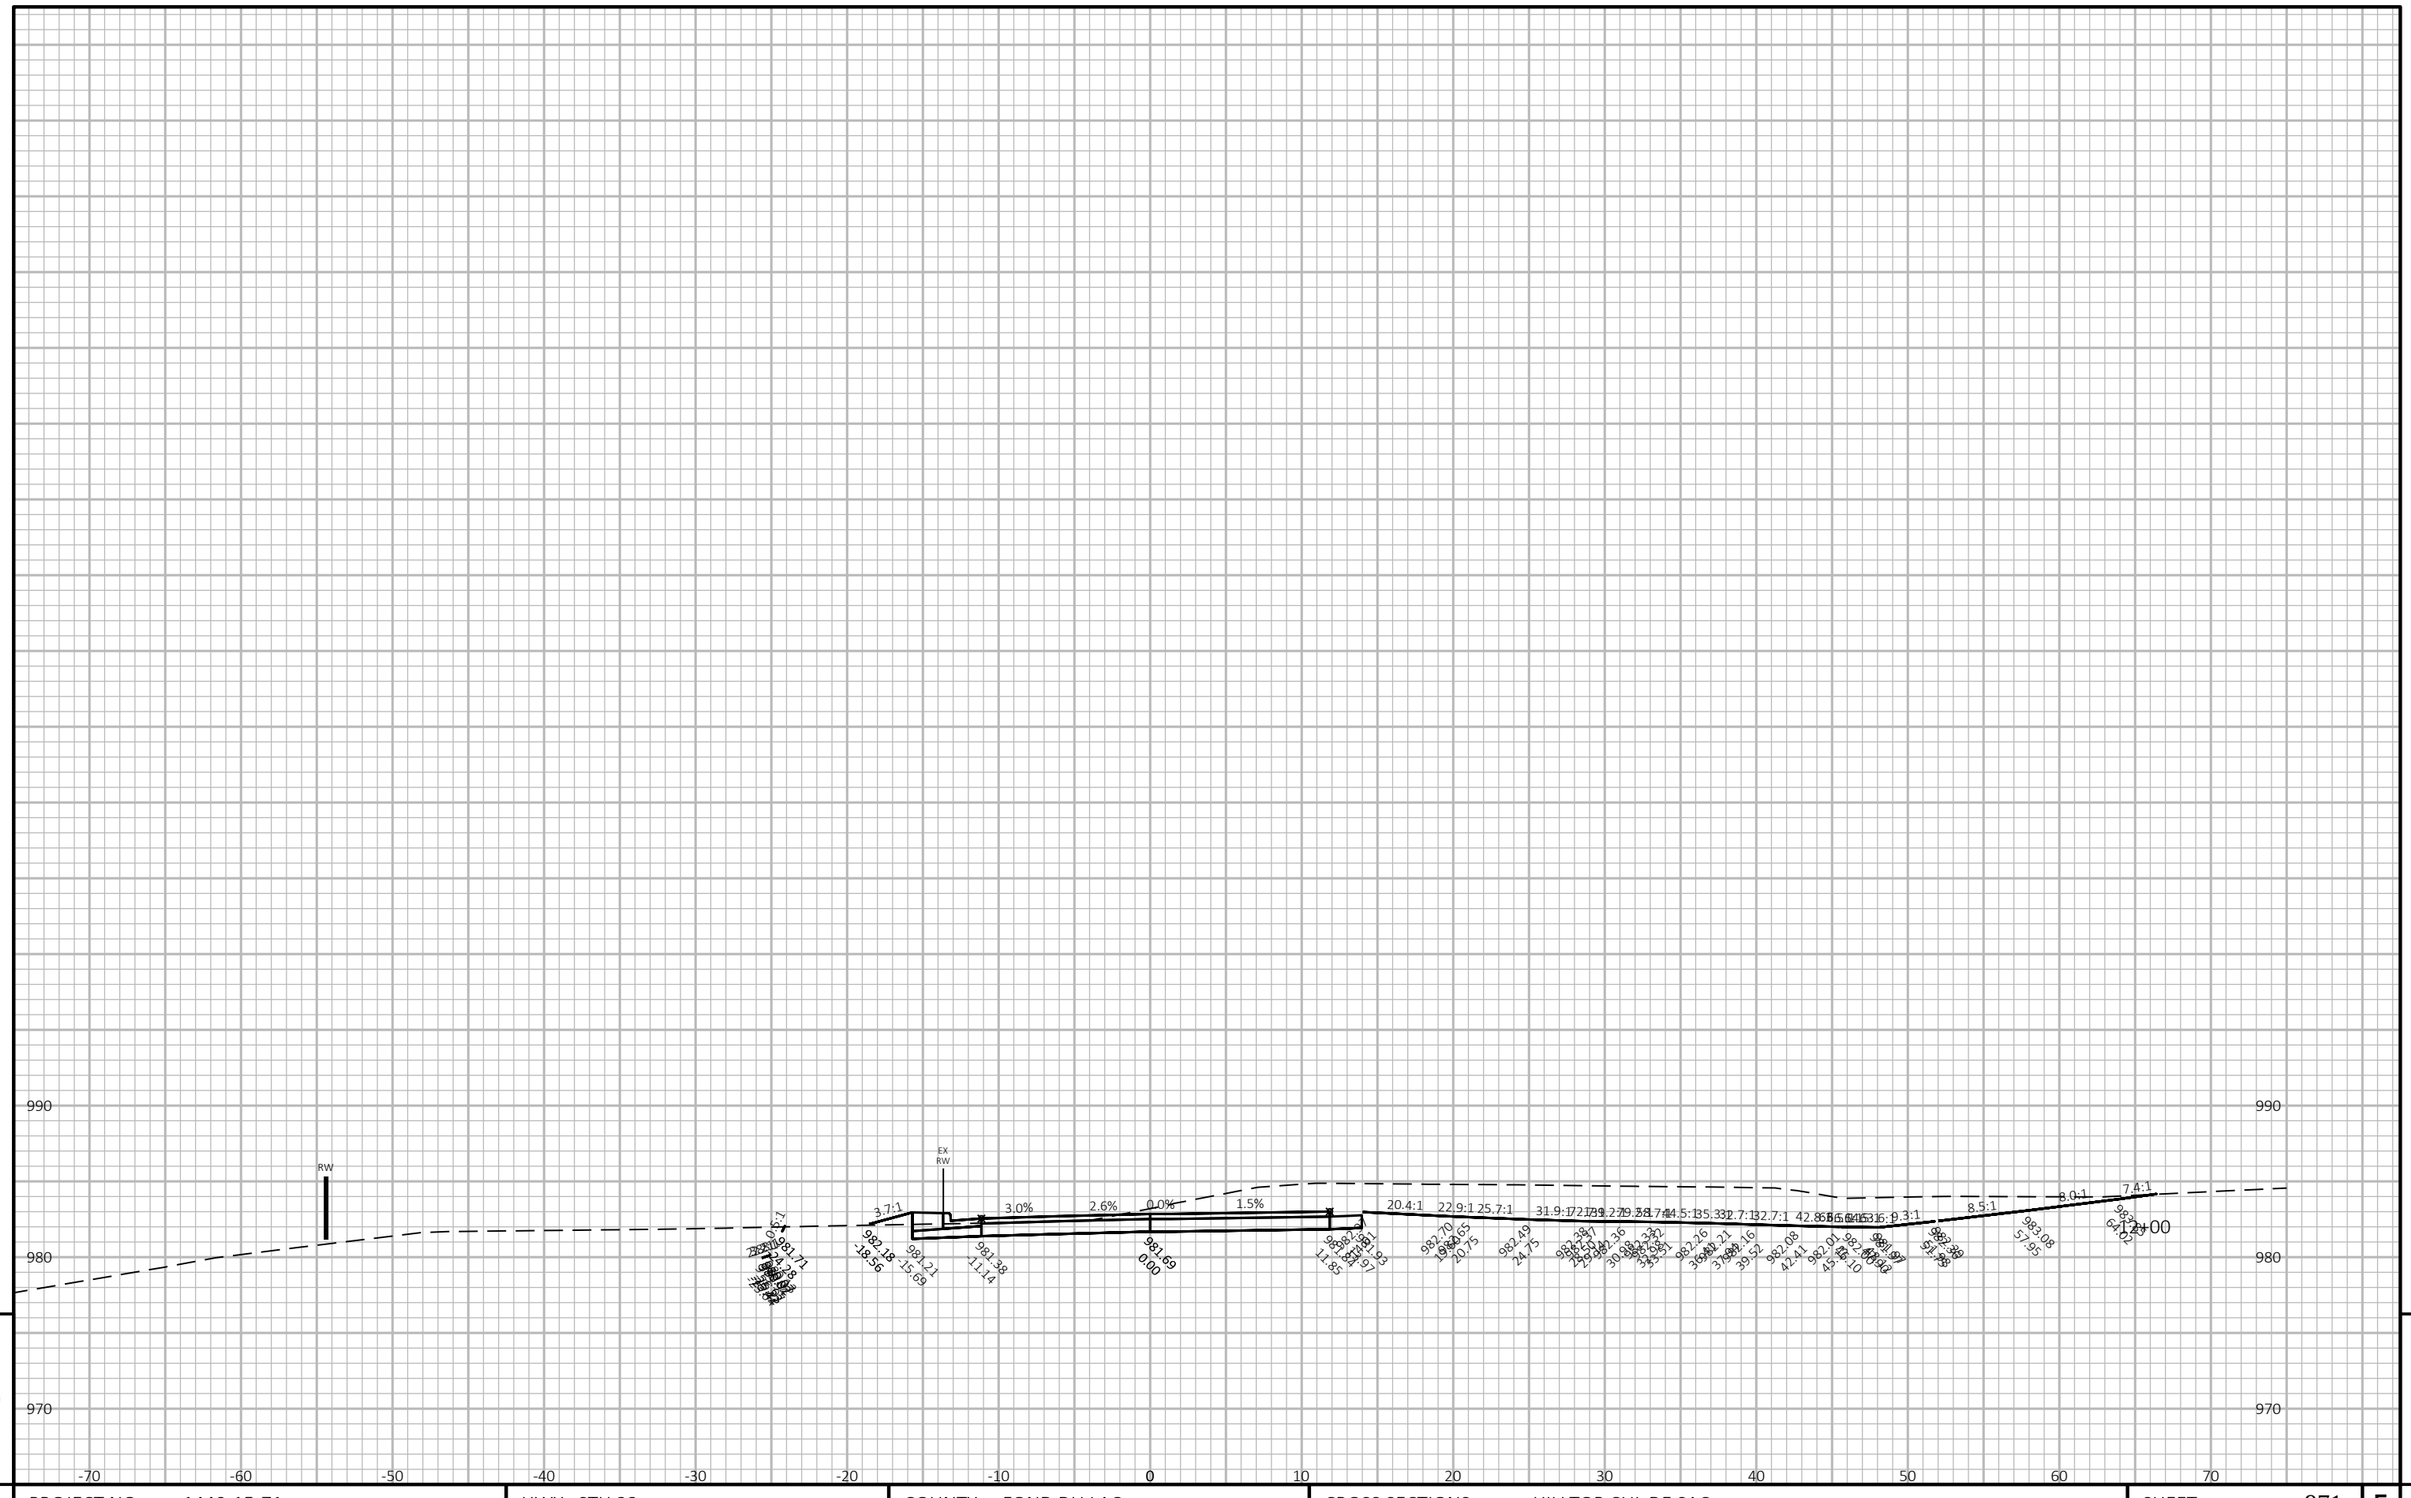

9

9

PROJECT NO: 1440-15-71	HWY: STH 23	COUNTY: FOND DU LAC	CROSS SECTIONS: HILLTOP CUL DE SAC	SHEET 971	E

FILE NAME : J:\JOBS2014\20142023\CAD\TRANSPORTATION\DWG\SHEETSPLAN\HILL TOP CUL-DU-SAC X-SEC.DWG
LAYOUT NAME - 03


PLOT DATE : 10/20/2019 9:54 PM

PLOT BY : SCHULTZ, ANDREW K.

PLOT NAME :

PLOT SCALE : 1 IN:10 FT HORZ. / 1 IN:10 FT VERT.

WISDOT/CADDS SHEET 49

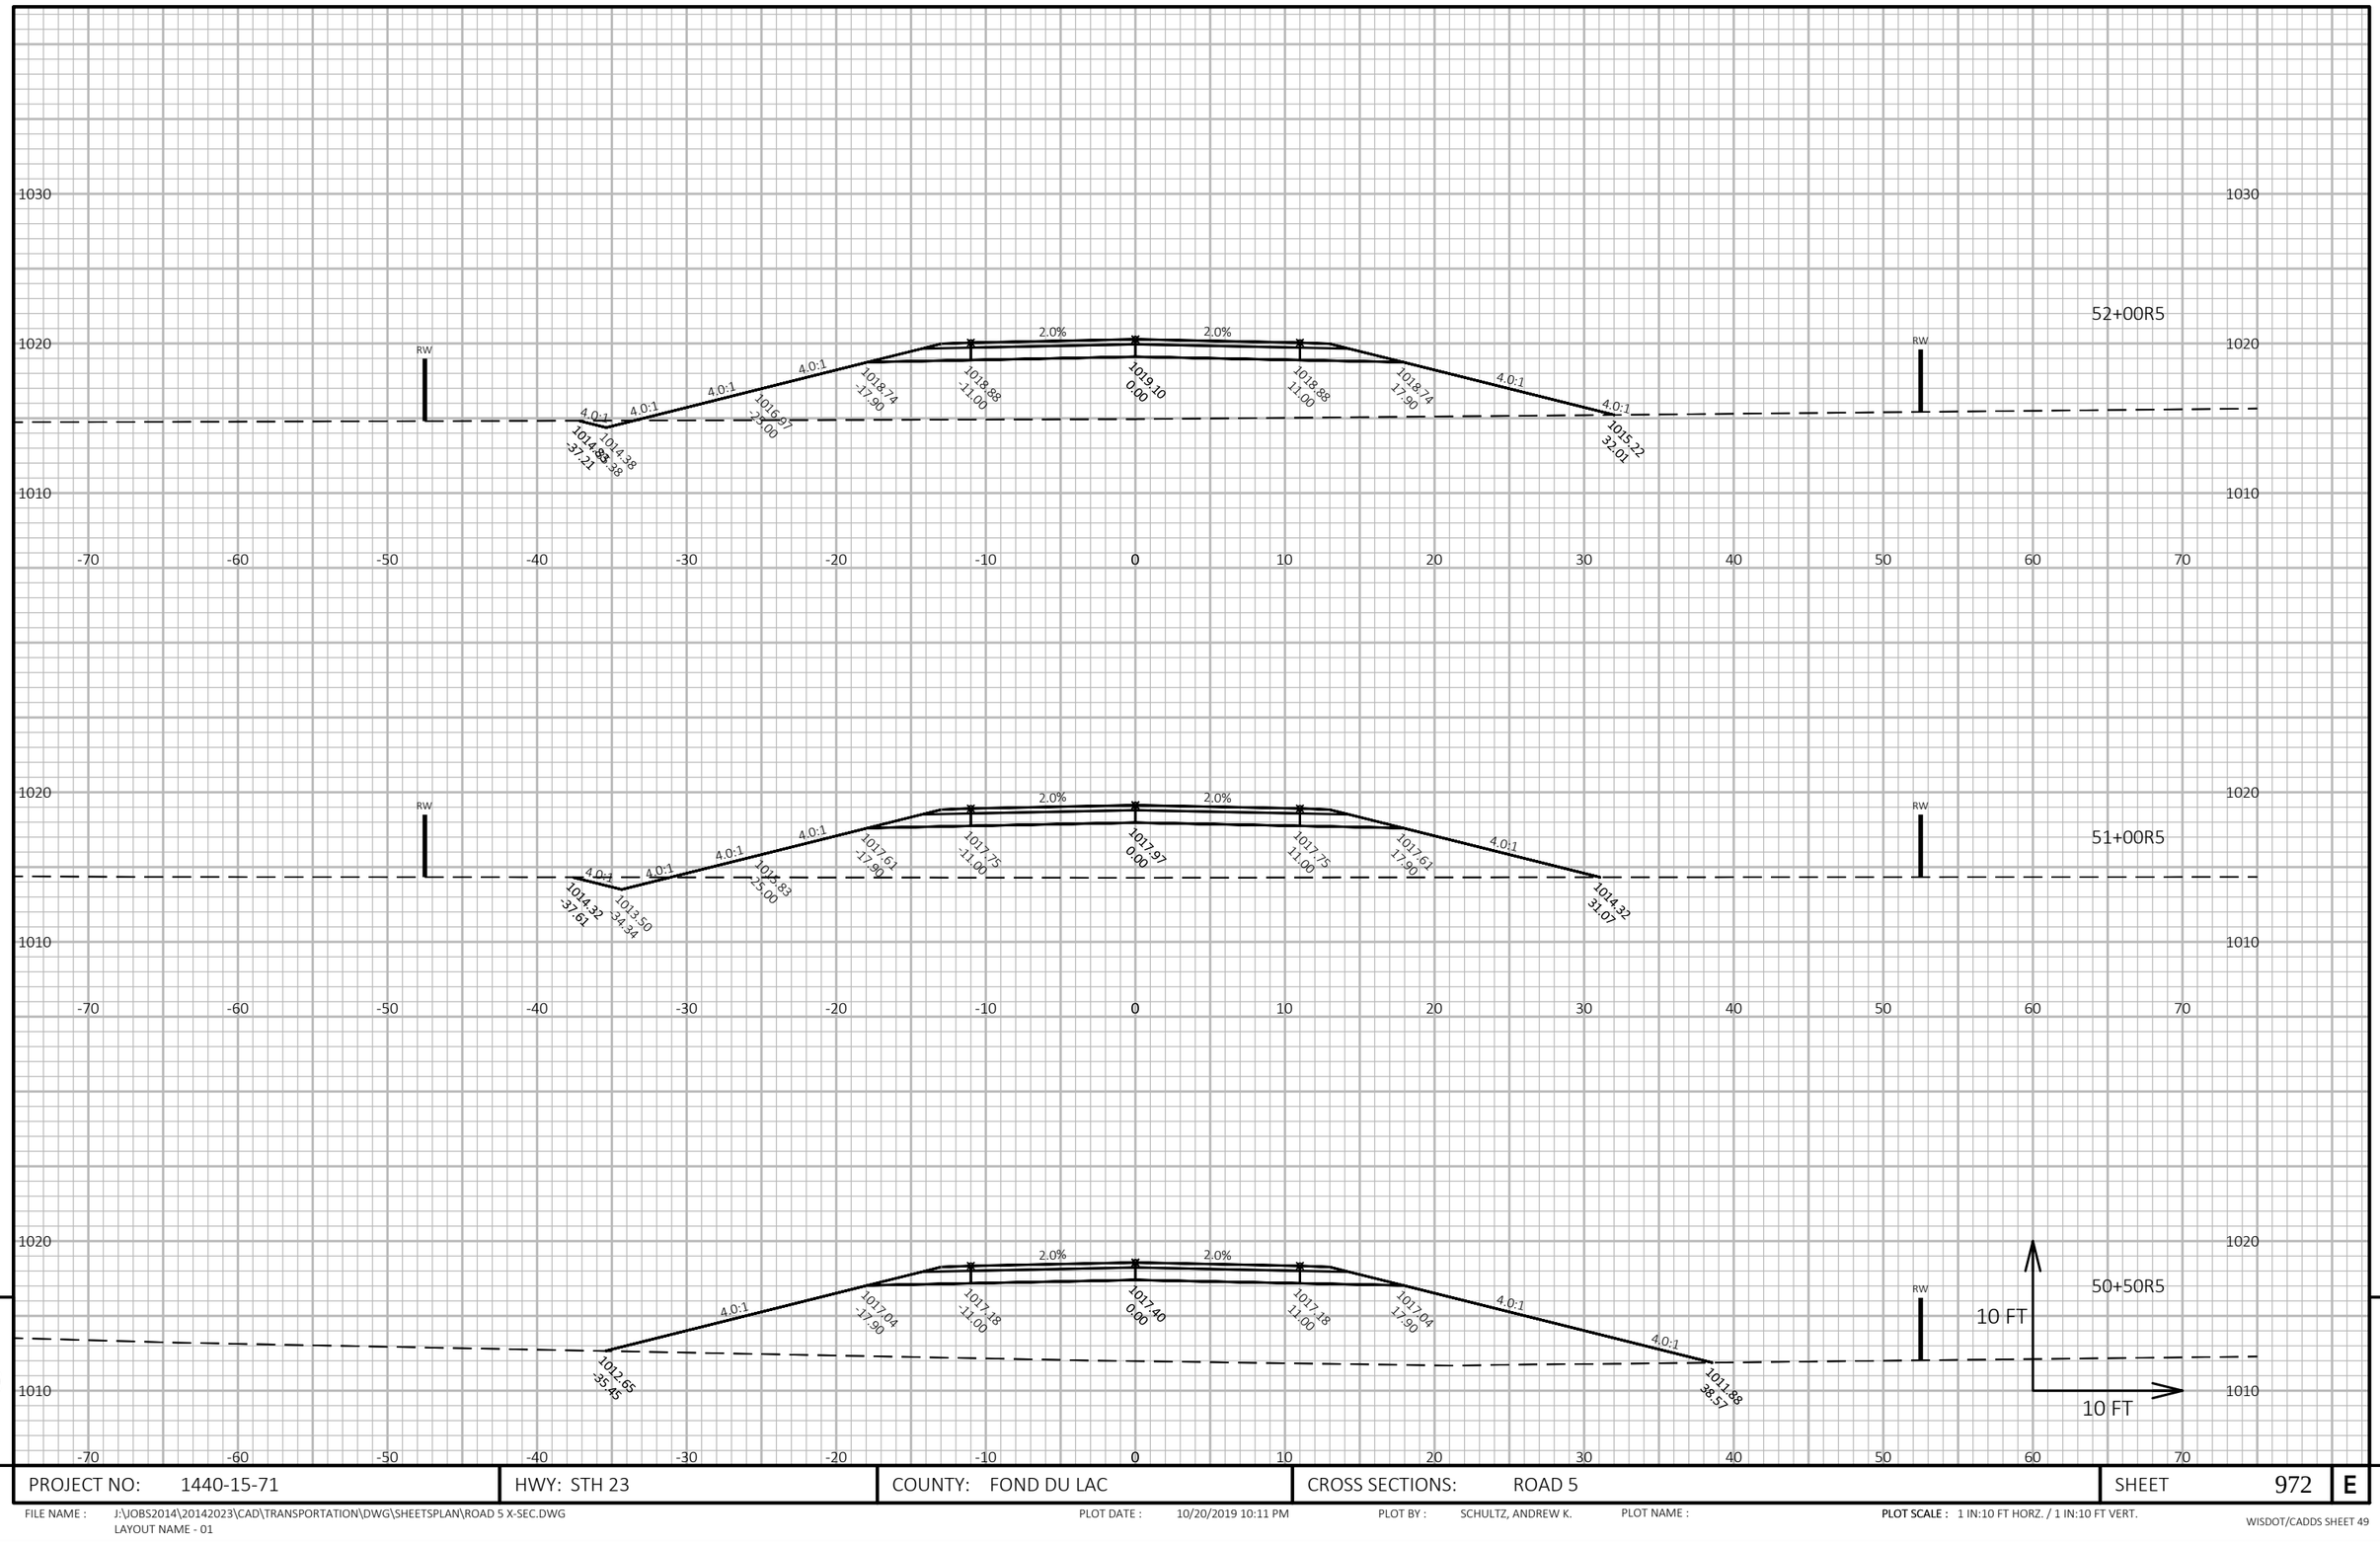

9

9


PROJECT NO: 1440-15-71	HWY: STH 23	COUNTY: FOND DU LAC	CROSS SECTIONS: ROAD 5	SHEET 972	E

FILE NAME : J:\JOBS2014\20142023\CAD\TRANSPORTATION\DWG\SHEETSPLAN\ROAD 5 X-SEC.DWG
LAYOUT NAME - 01

PLOT DATE : 10/20/2019 10:11 PM PLOT BY : SCHULTZ, ANDREW K. PLOT NAME :

PLOT SCALE : 1 IN:10 FT HORZ. / 1 IN:10 FT VERT.

WISDOT/CADDS SHEET 49

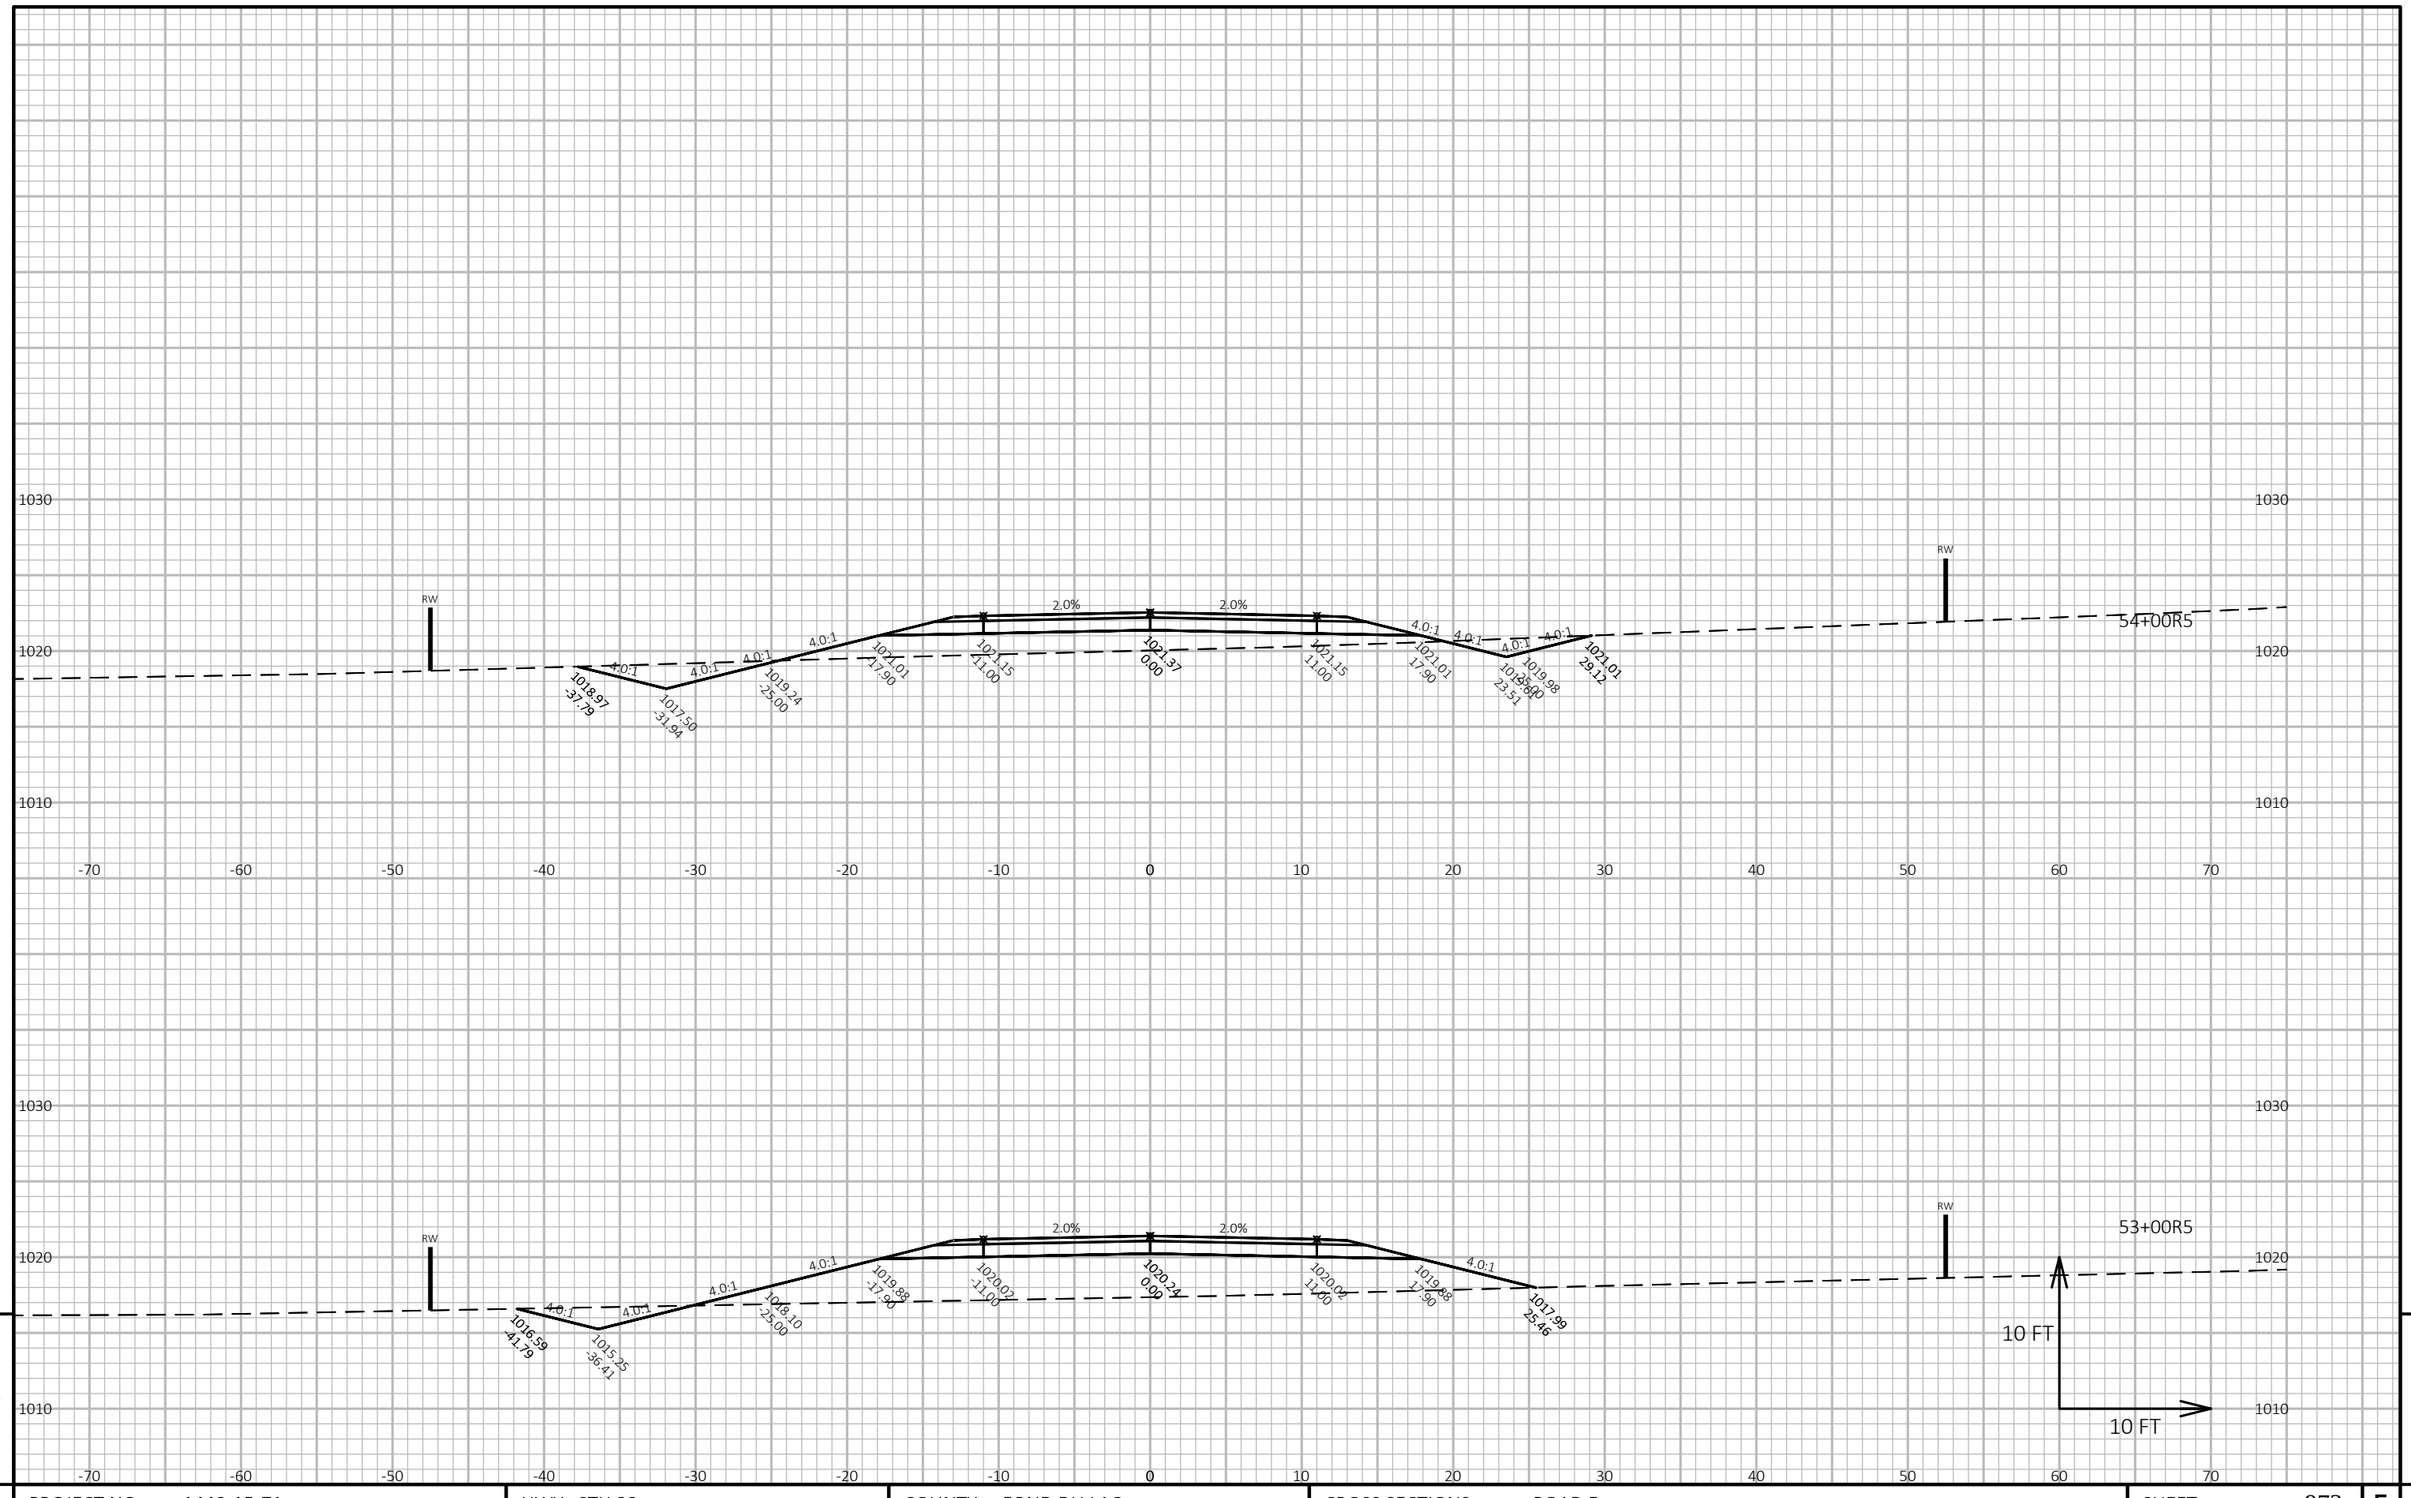

9

9


PROJECT NO: 1440-15-71	HWY: STH 23	COUNTY: FOND DU LAC	CROSS SECTIONS: ROAD 5	SHEET 973	E

FILE NAME : J:\OBS2014\20142023\CAD\TRANSPORTATION\DWG\SHEETSPLAN\ROAD 5 X-SEC.DWG
LAYOUT NAME - 02

PLOT DATE : 10/20/2019 10:11 PM PLOT BY : SCHULTZ, ANDREW K. PLOT NAME :

PLOT SCALE : 1 IN:10 FT HORZ. / 1 IN:10 FT VERT.

WISDOT/CADDS SHEET 49

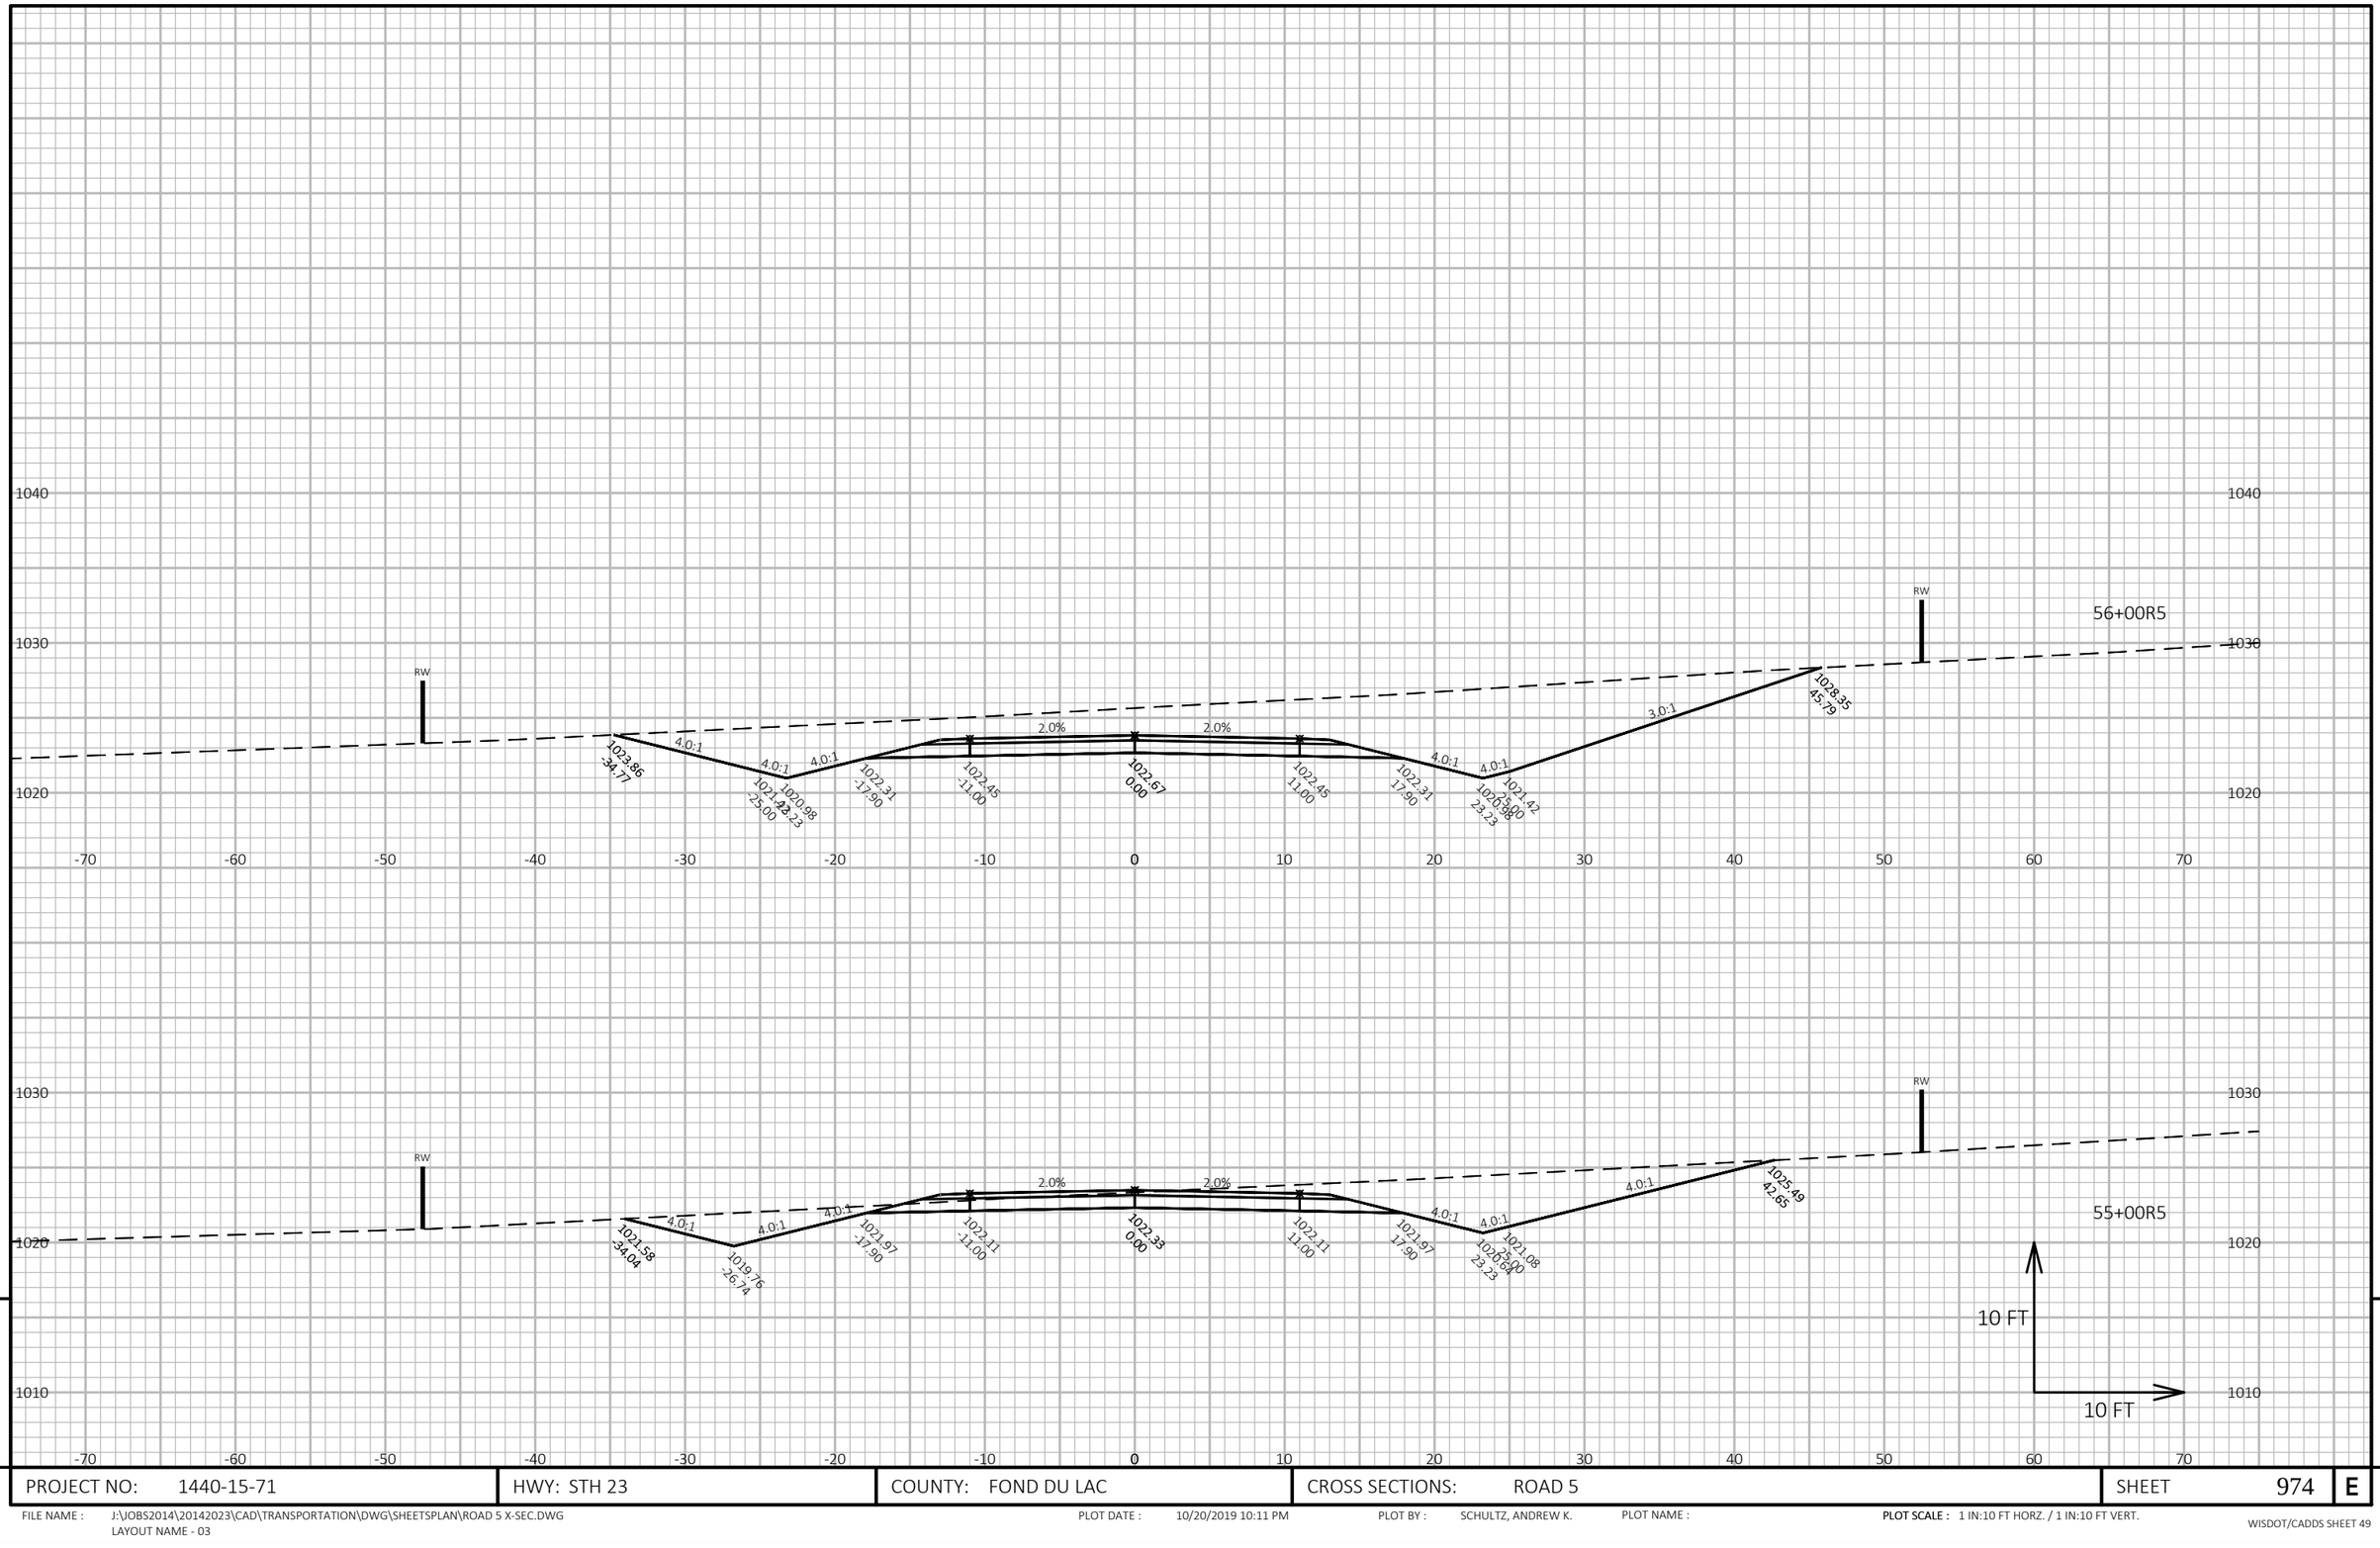

9

9

PROJECT NO: 1440-15-71	HWY: STH 23	COUNTY: FOND DU LAC	CROSS SECTIONS: ROAD 5	SHEET 974	E


FILE NAME : J:\JOBS2014\20142023\CAD\TRANSPORTATION\DWG\SHEETSPLAN\ROAD 5 X-SEC.DWG
LAYOUT NAME - 03

PLOT DATE : 10/20/2019 10:11 PM

PLOT BY : SCHULTZ, ANDREW K.

PLOT NAME :

PLOT SCALE : 1 IN:10 FT HORZ. / 1 IN:10 FT VERT.

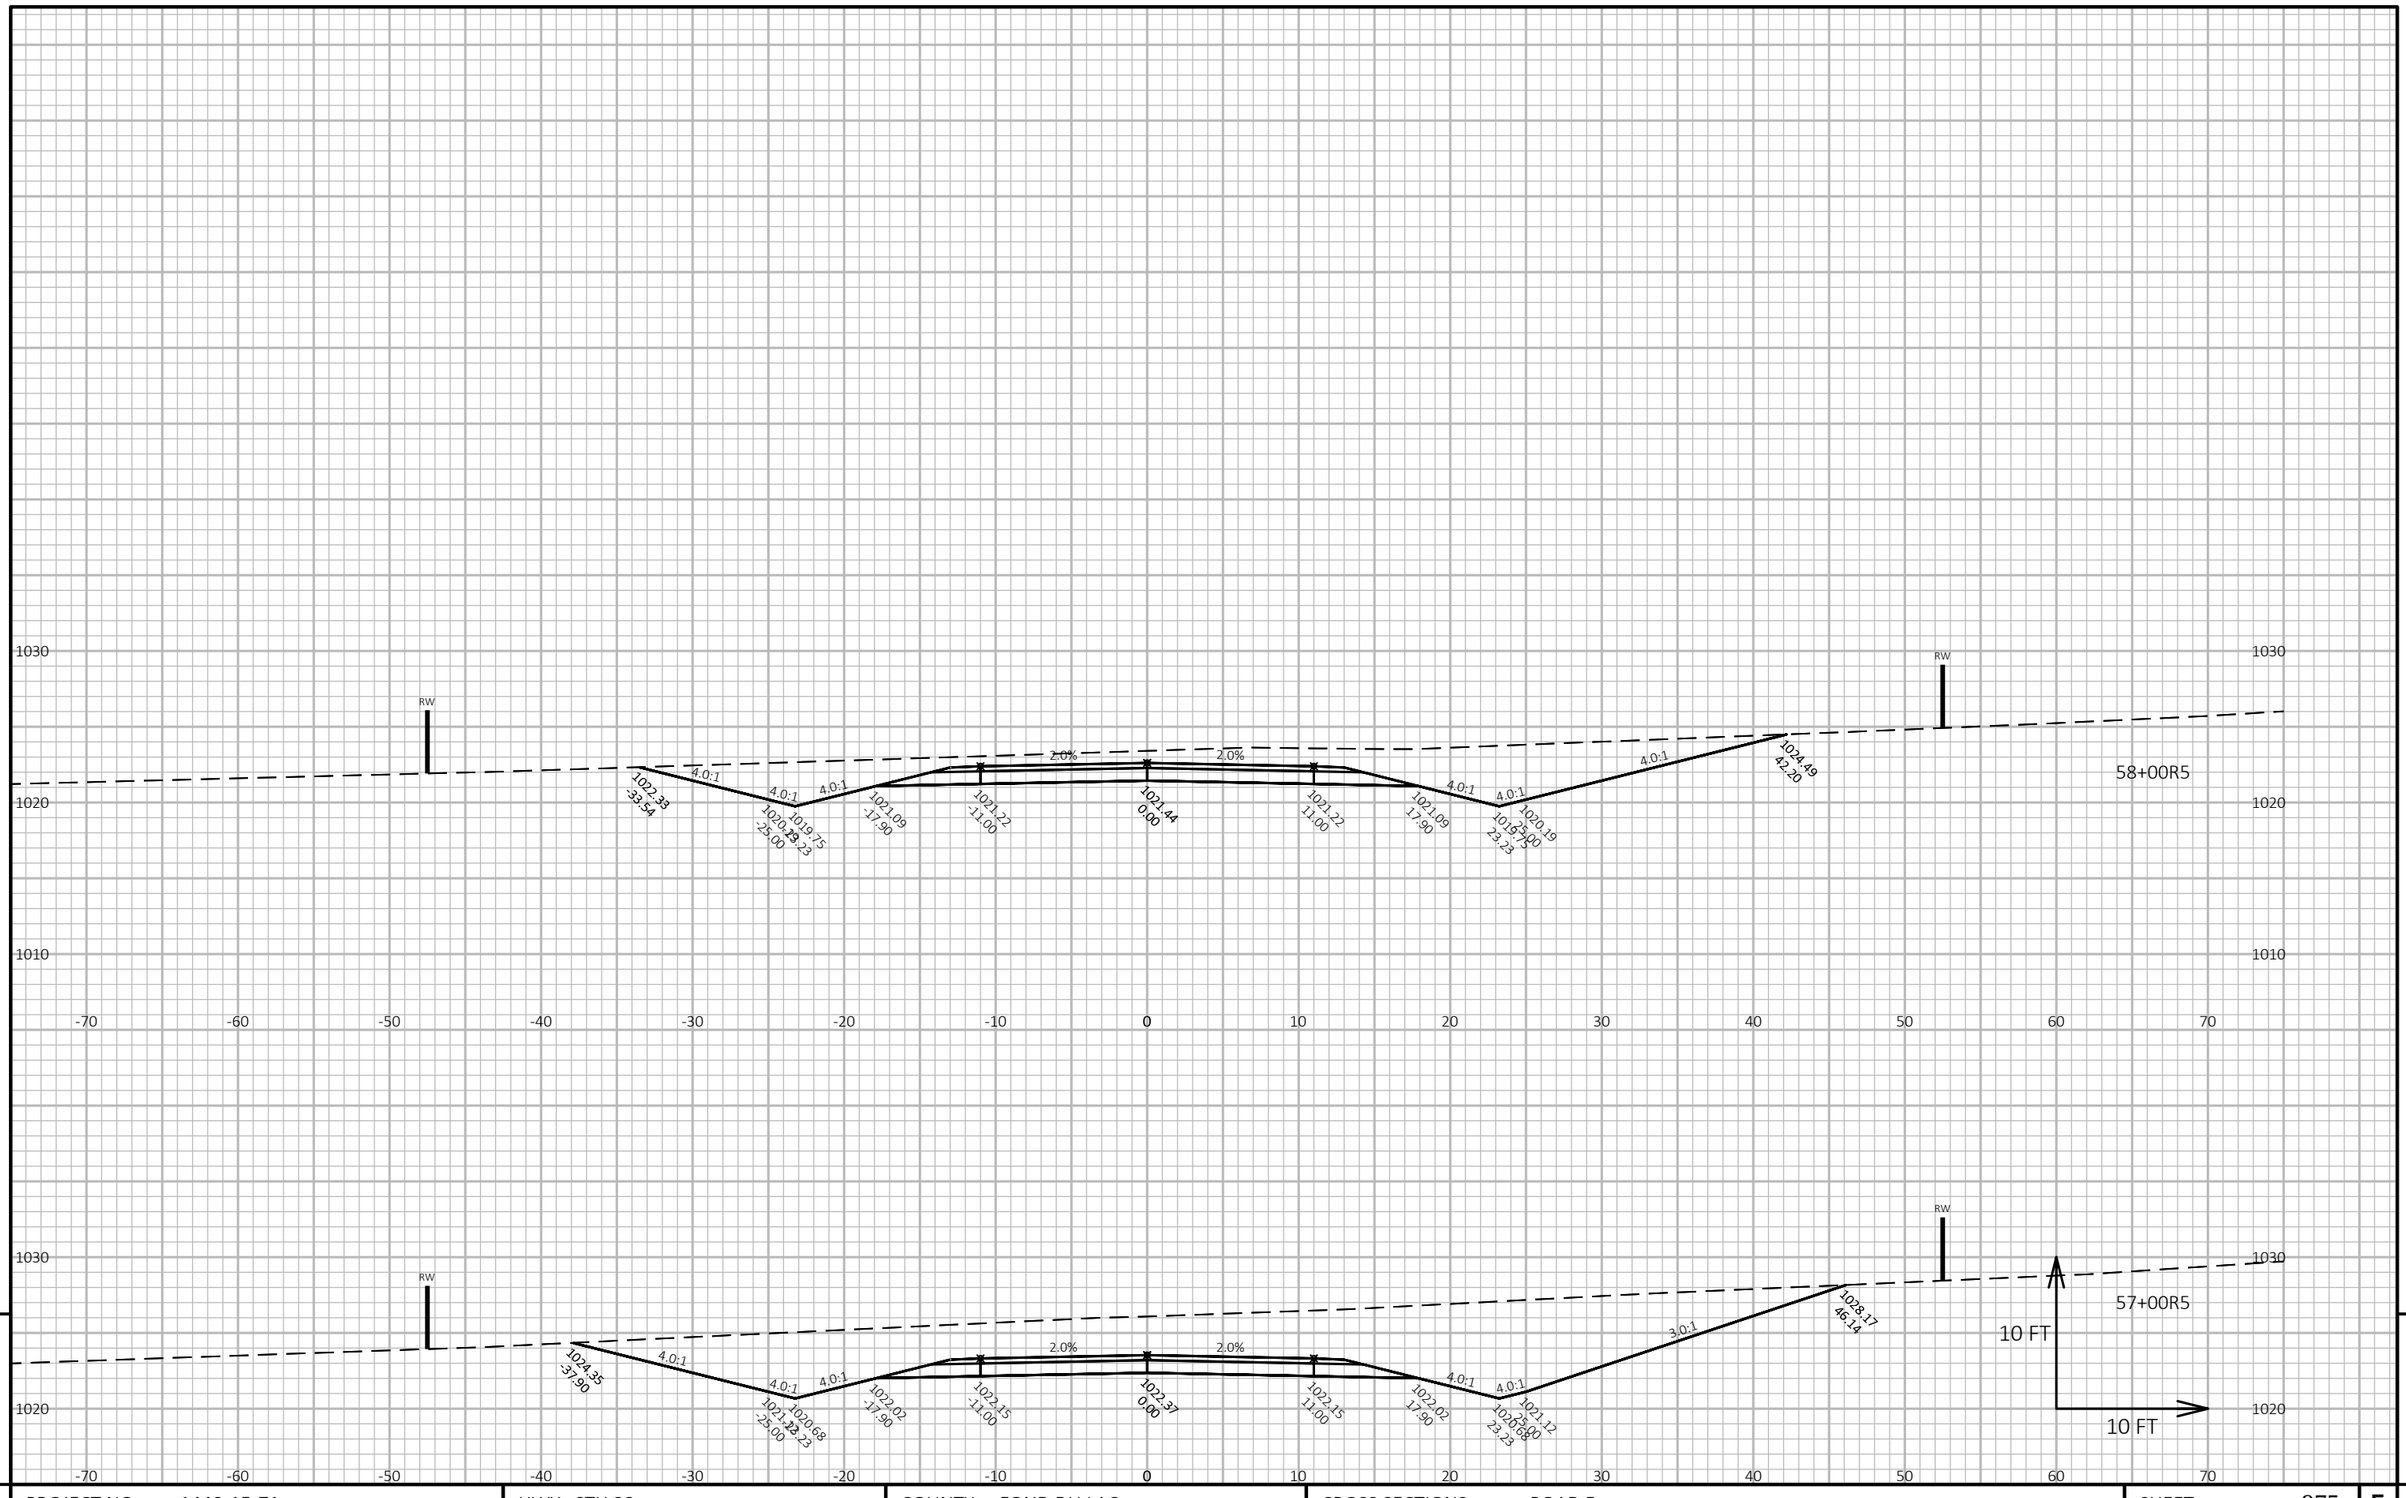

9

9


PROJECT NO: 1440-15-71	HWY: STH 23	COUNTY: FOND DU LAC	CROSS SECTIONS: ROAD 5	SHEET 975	E

FILE NAME : J:\JOBS2014\20142023\CAD\TRANSPORTATION\DWG\SHEETSPLAN\ROAD 5 X-SEC.DWG
LAYOUT NAME - 04

PLOT DATE : 10/20/2019 10:11 PM PLOT BY : SCHULTZ, ANDREW K. PLOT NAME :

PLOT SCALE : 1 IN:10 FT HORZ. / 1 IN:10 FT VERT.

WISDOT/CADDS SHEET 49

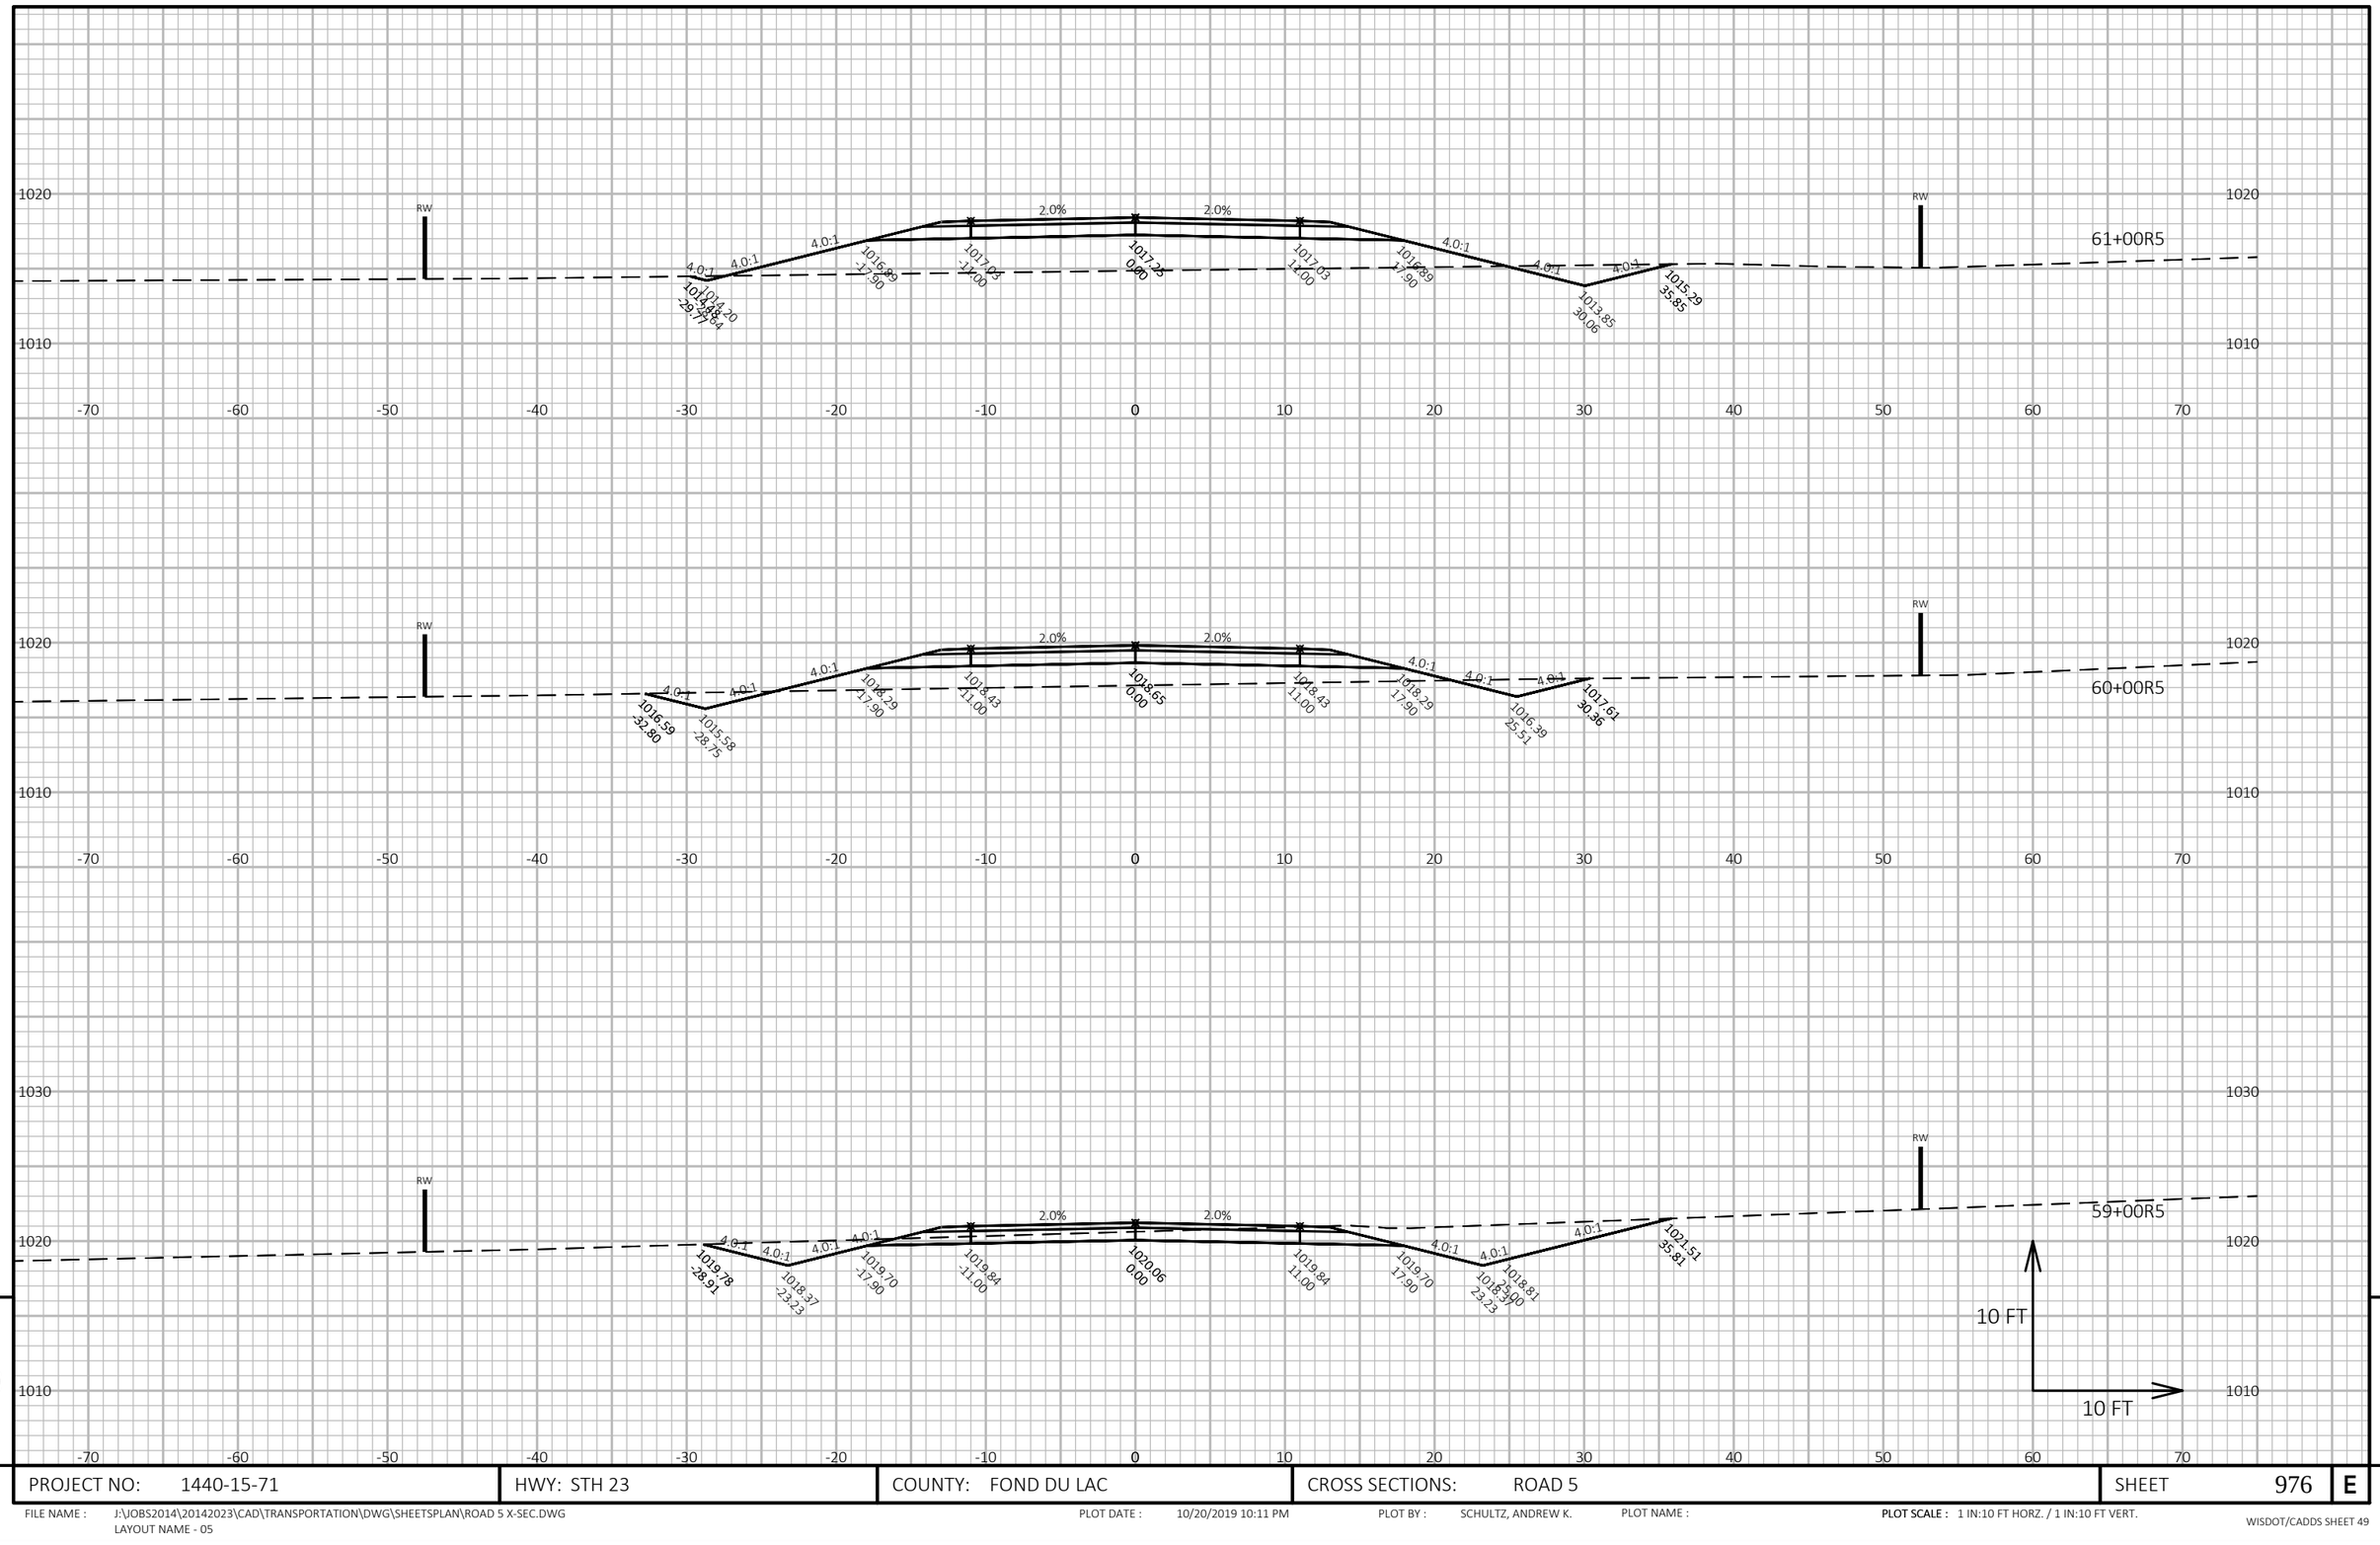

9

9


PROJECT NO: 1440-15-71	HWY: STH 23	COUNTY: FOND DU LAC	CROSS SECTIONS: ROAD 5	SHEET 976	E

FILE NAME : J:\JOBS2014\20142023\CAD\TRANSPORTATION\DWG\SHEETSPLAN\ROAD 5 X-SEC.DWG
LAYOUT NAME - 05

PLOT DATE : 10/20/2019 10:11 PM PLOT BY : SCHULTZ, ANDREW K. PLOT NAME :

PLOT SCALE : 1 IN:10 FT HORZ. / 1 IN:10 FT VERT.

WISDOT/CADDS SHEET 49

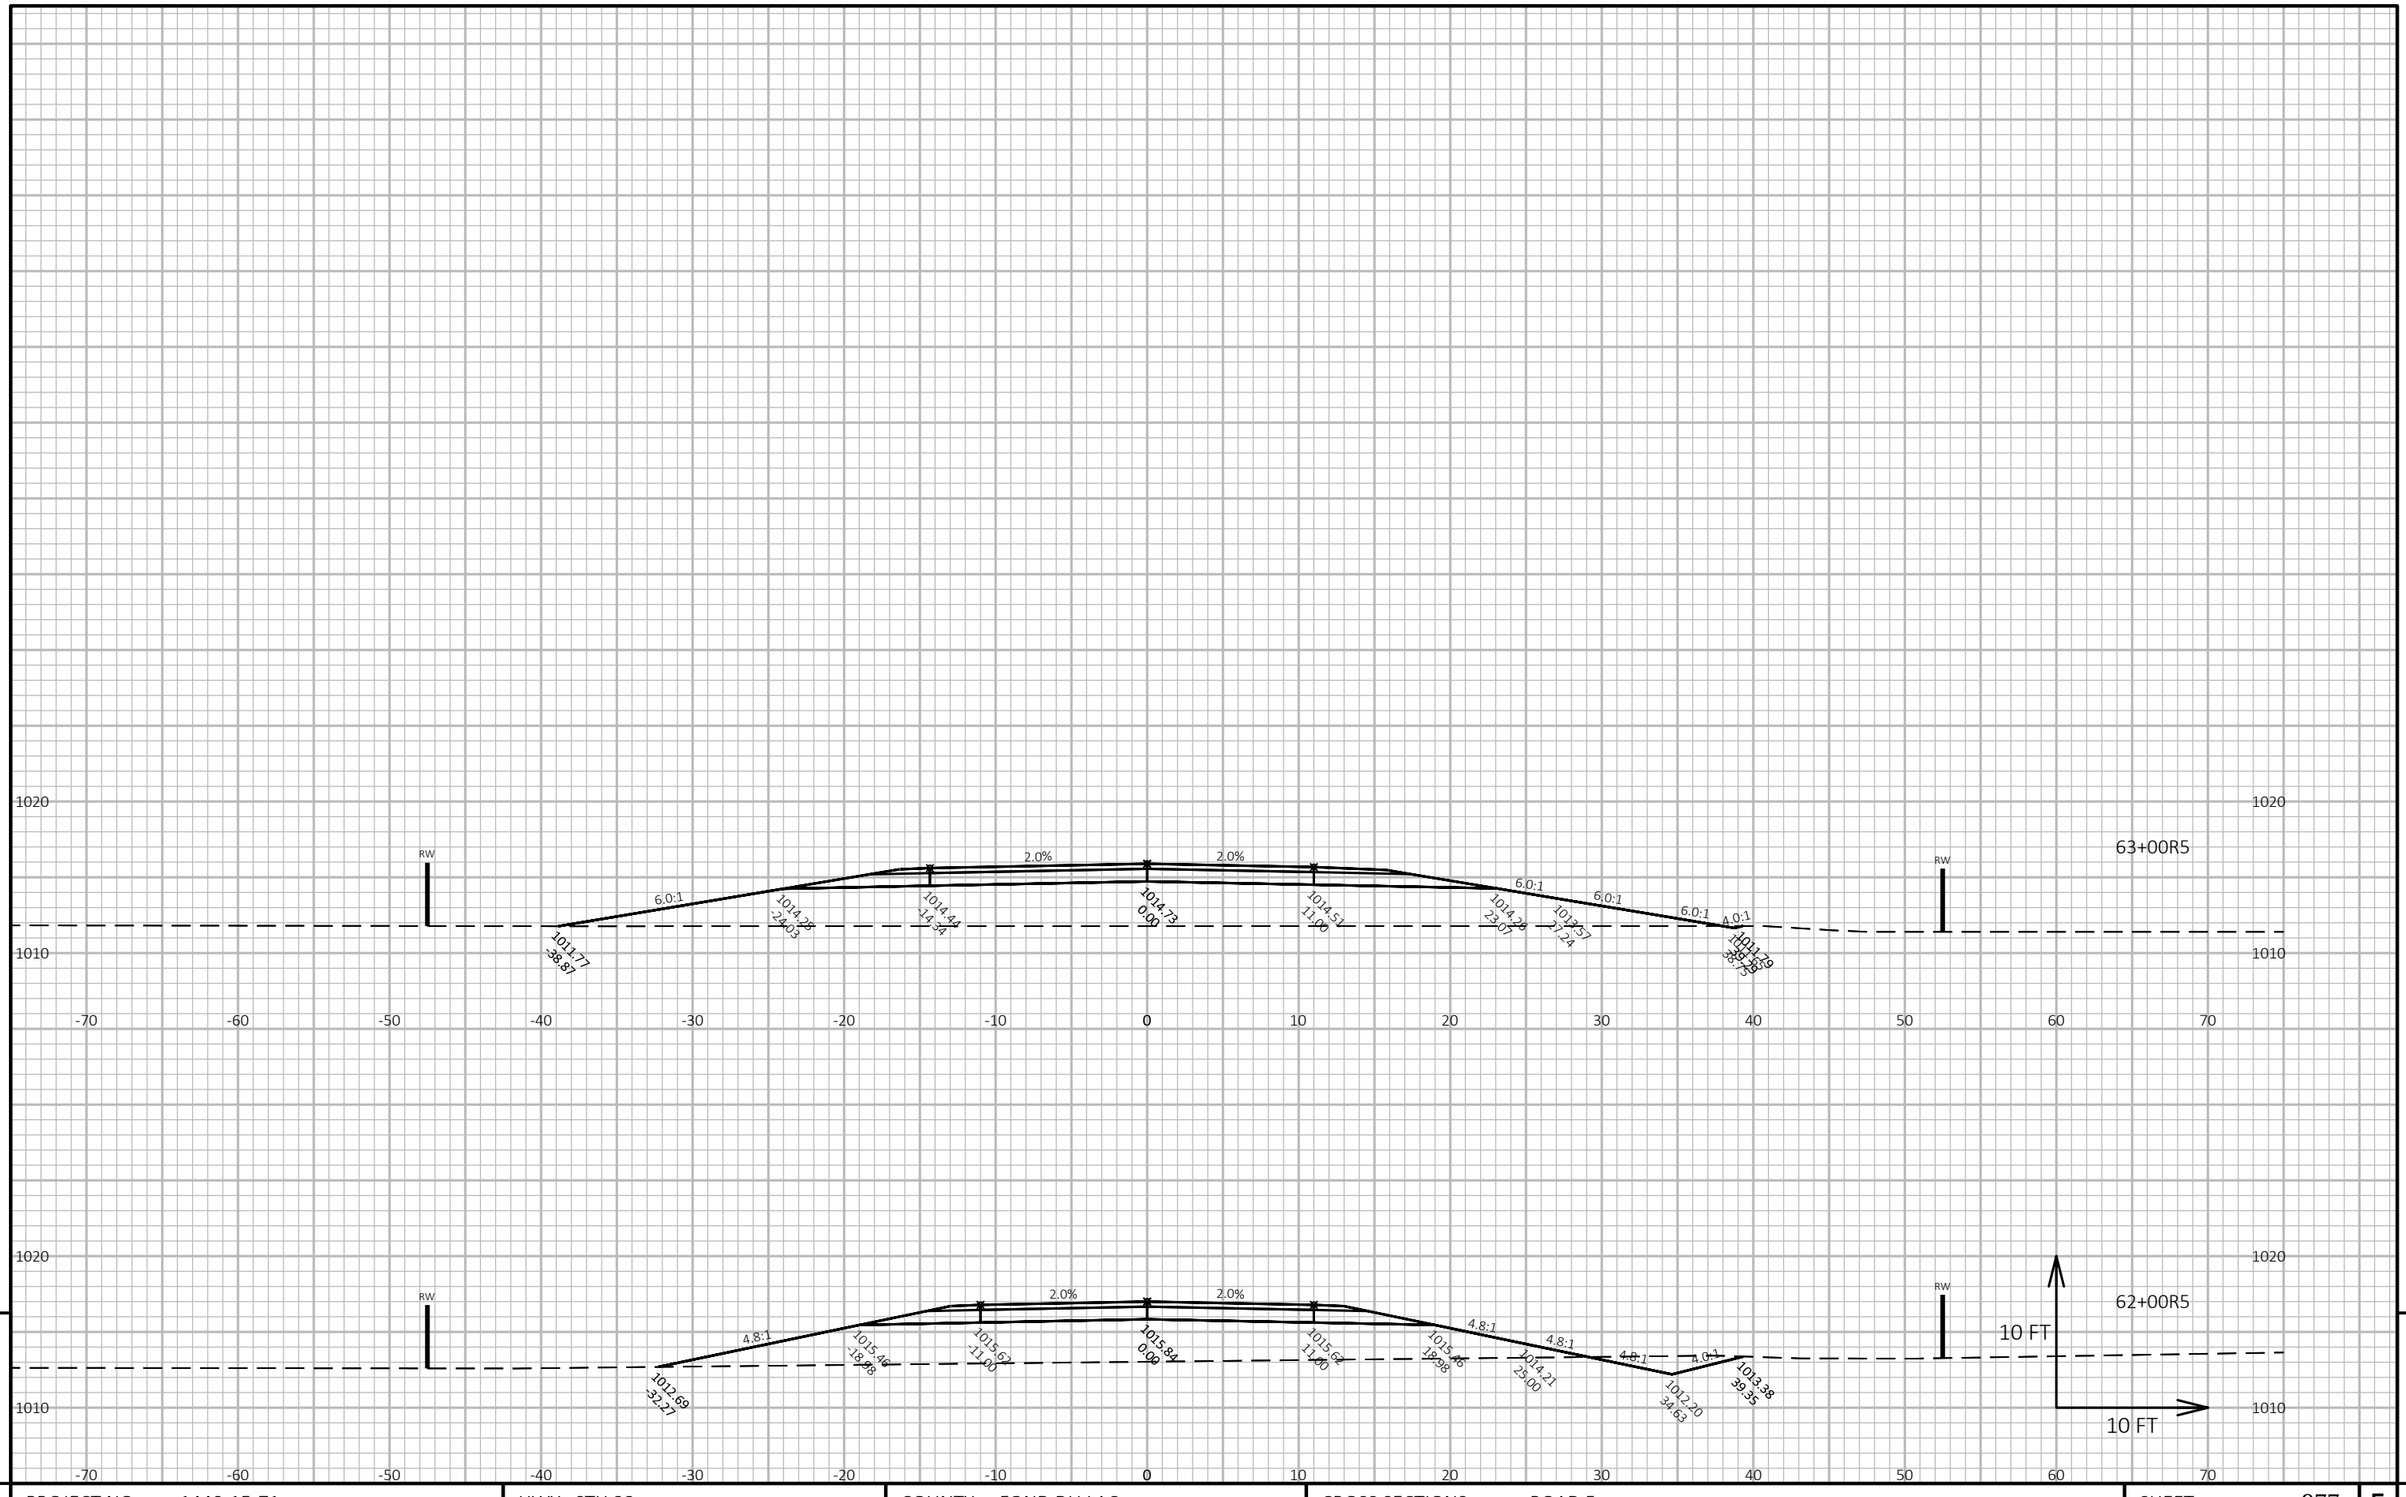

9

9


PROJECT NO: 1440-15-71	HWY: STH 23	COUNTY: FOND DU LAC	CROSS SECTIONS: ROAD 5	SHEET 977	E

FILE NAME : J:\JOBS2014\20142023\CAD\TRANSPORTATION\DWG\SHEETSPLAN\ROAD 5 X-SEC.DWG
LAYOUT NAME - 06

PLOT DATE : 10/20/2019 10:12 PM PLOT BY : SCHULTZ, ANDREW K. PLOT NAME :

PLOT SCALE : 1 IN:10 FT HORZ. / 1 IN:10 FT VERT.

WISDOT/CADDS SHEET 49

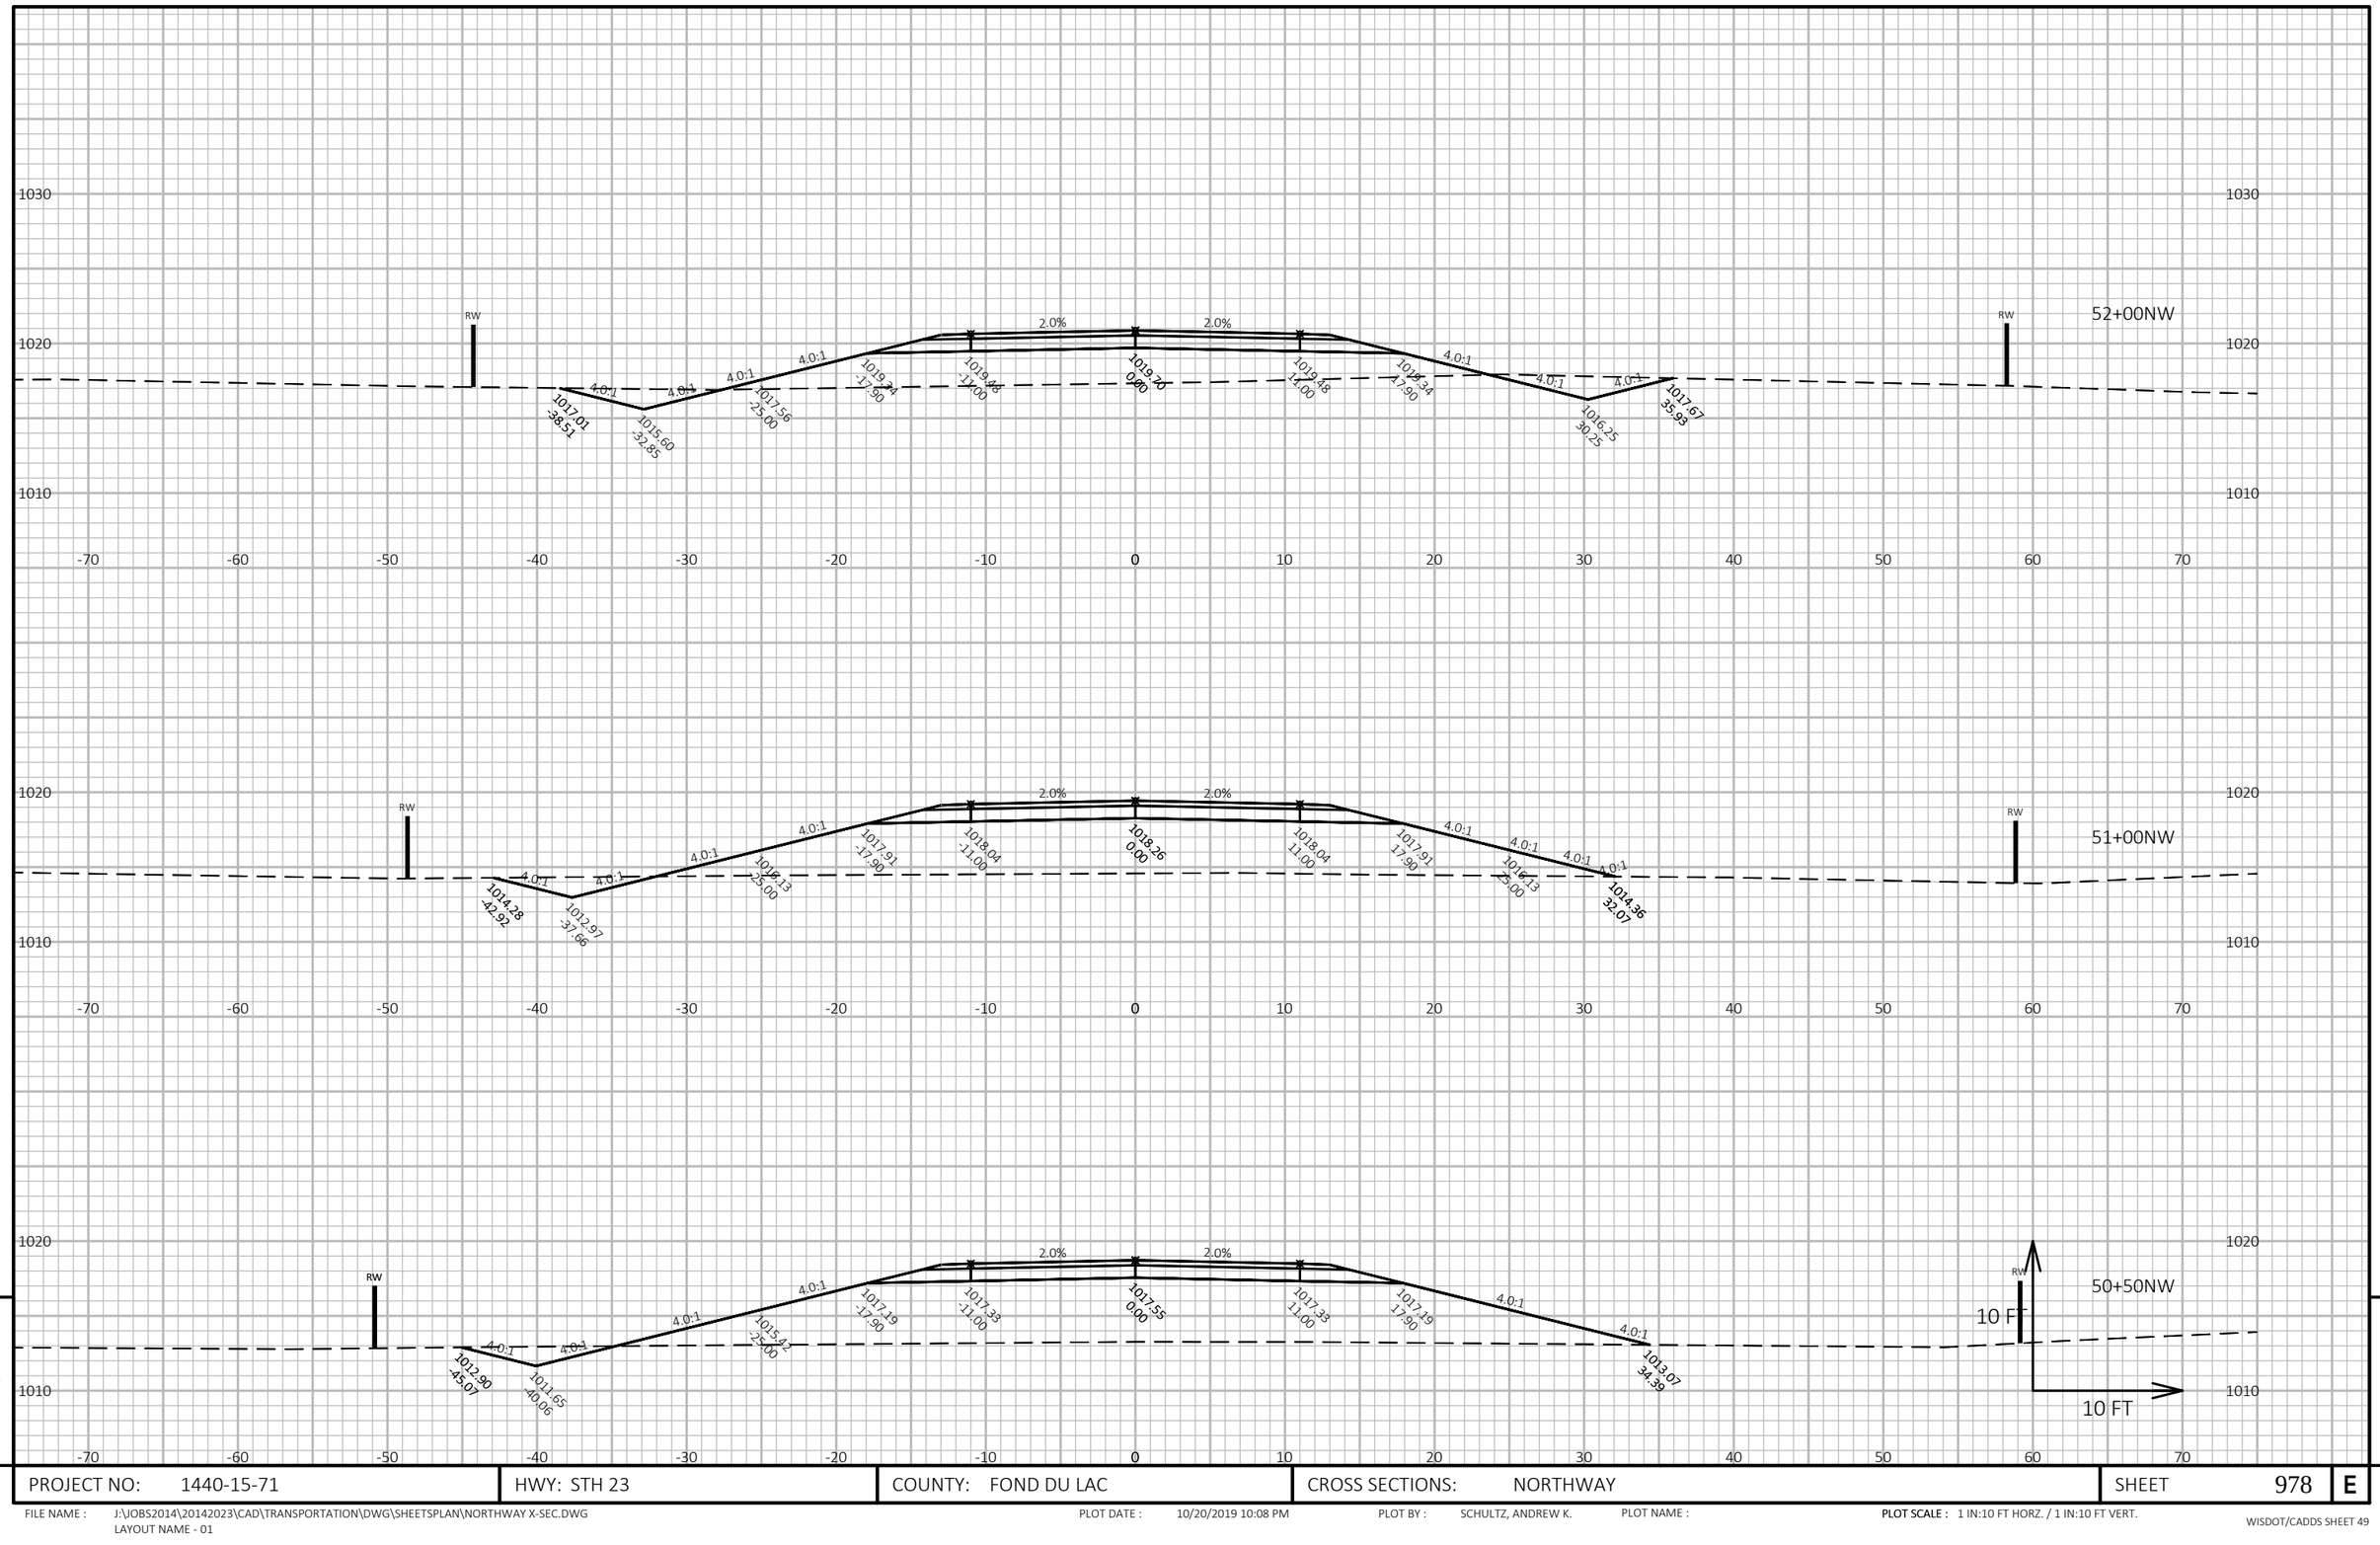

9

9


PROJECT NO: 1440-15-71	HWY: STH 23	COUNTY: FOND DU LAC	CROSS SECTIONS: NORTHWAY	SHEET 978	E

FILE NAME : J:\JOBS2014\20142023\CAD\TRANSPORTATION\DWG\SHEETSPLAN\NORTHWAY X-SEC.DWG
LAYOUT NAME - 01

PLOT DATE : 10/20/2019 10:08 PM PLOT BY : SCHULTZ, ANDREW K. PLOT NAME :

PLOT SCALE : 1 IN:10 FT HORZ. / 1 IN:10 FT VERT.

WISDOT/CADDS SHEET 49

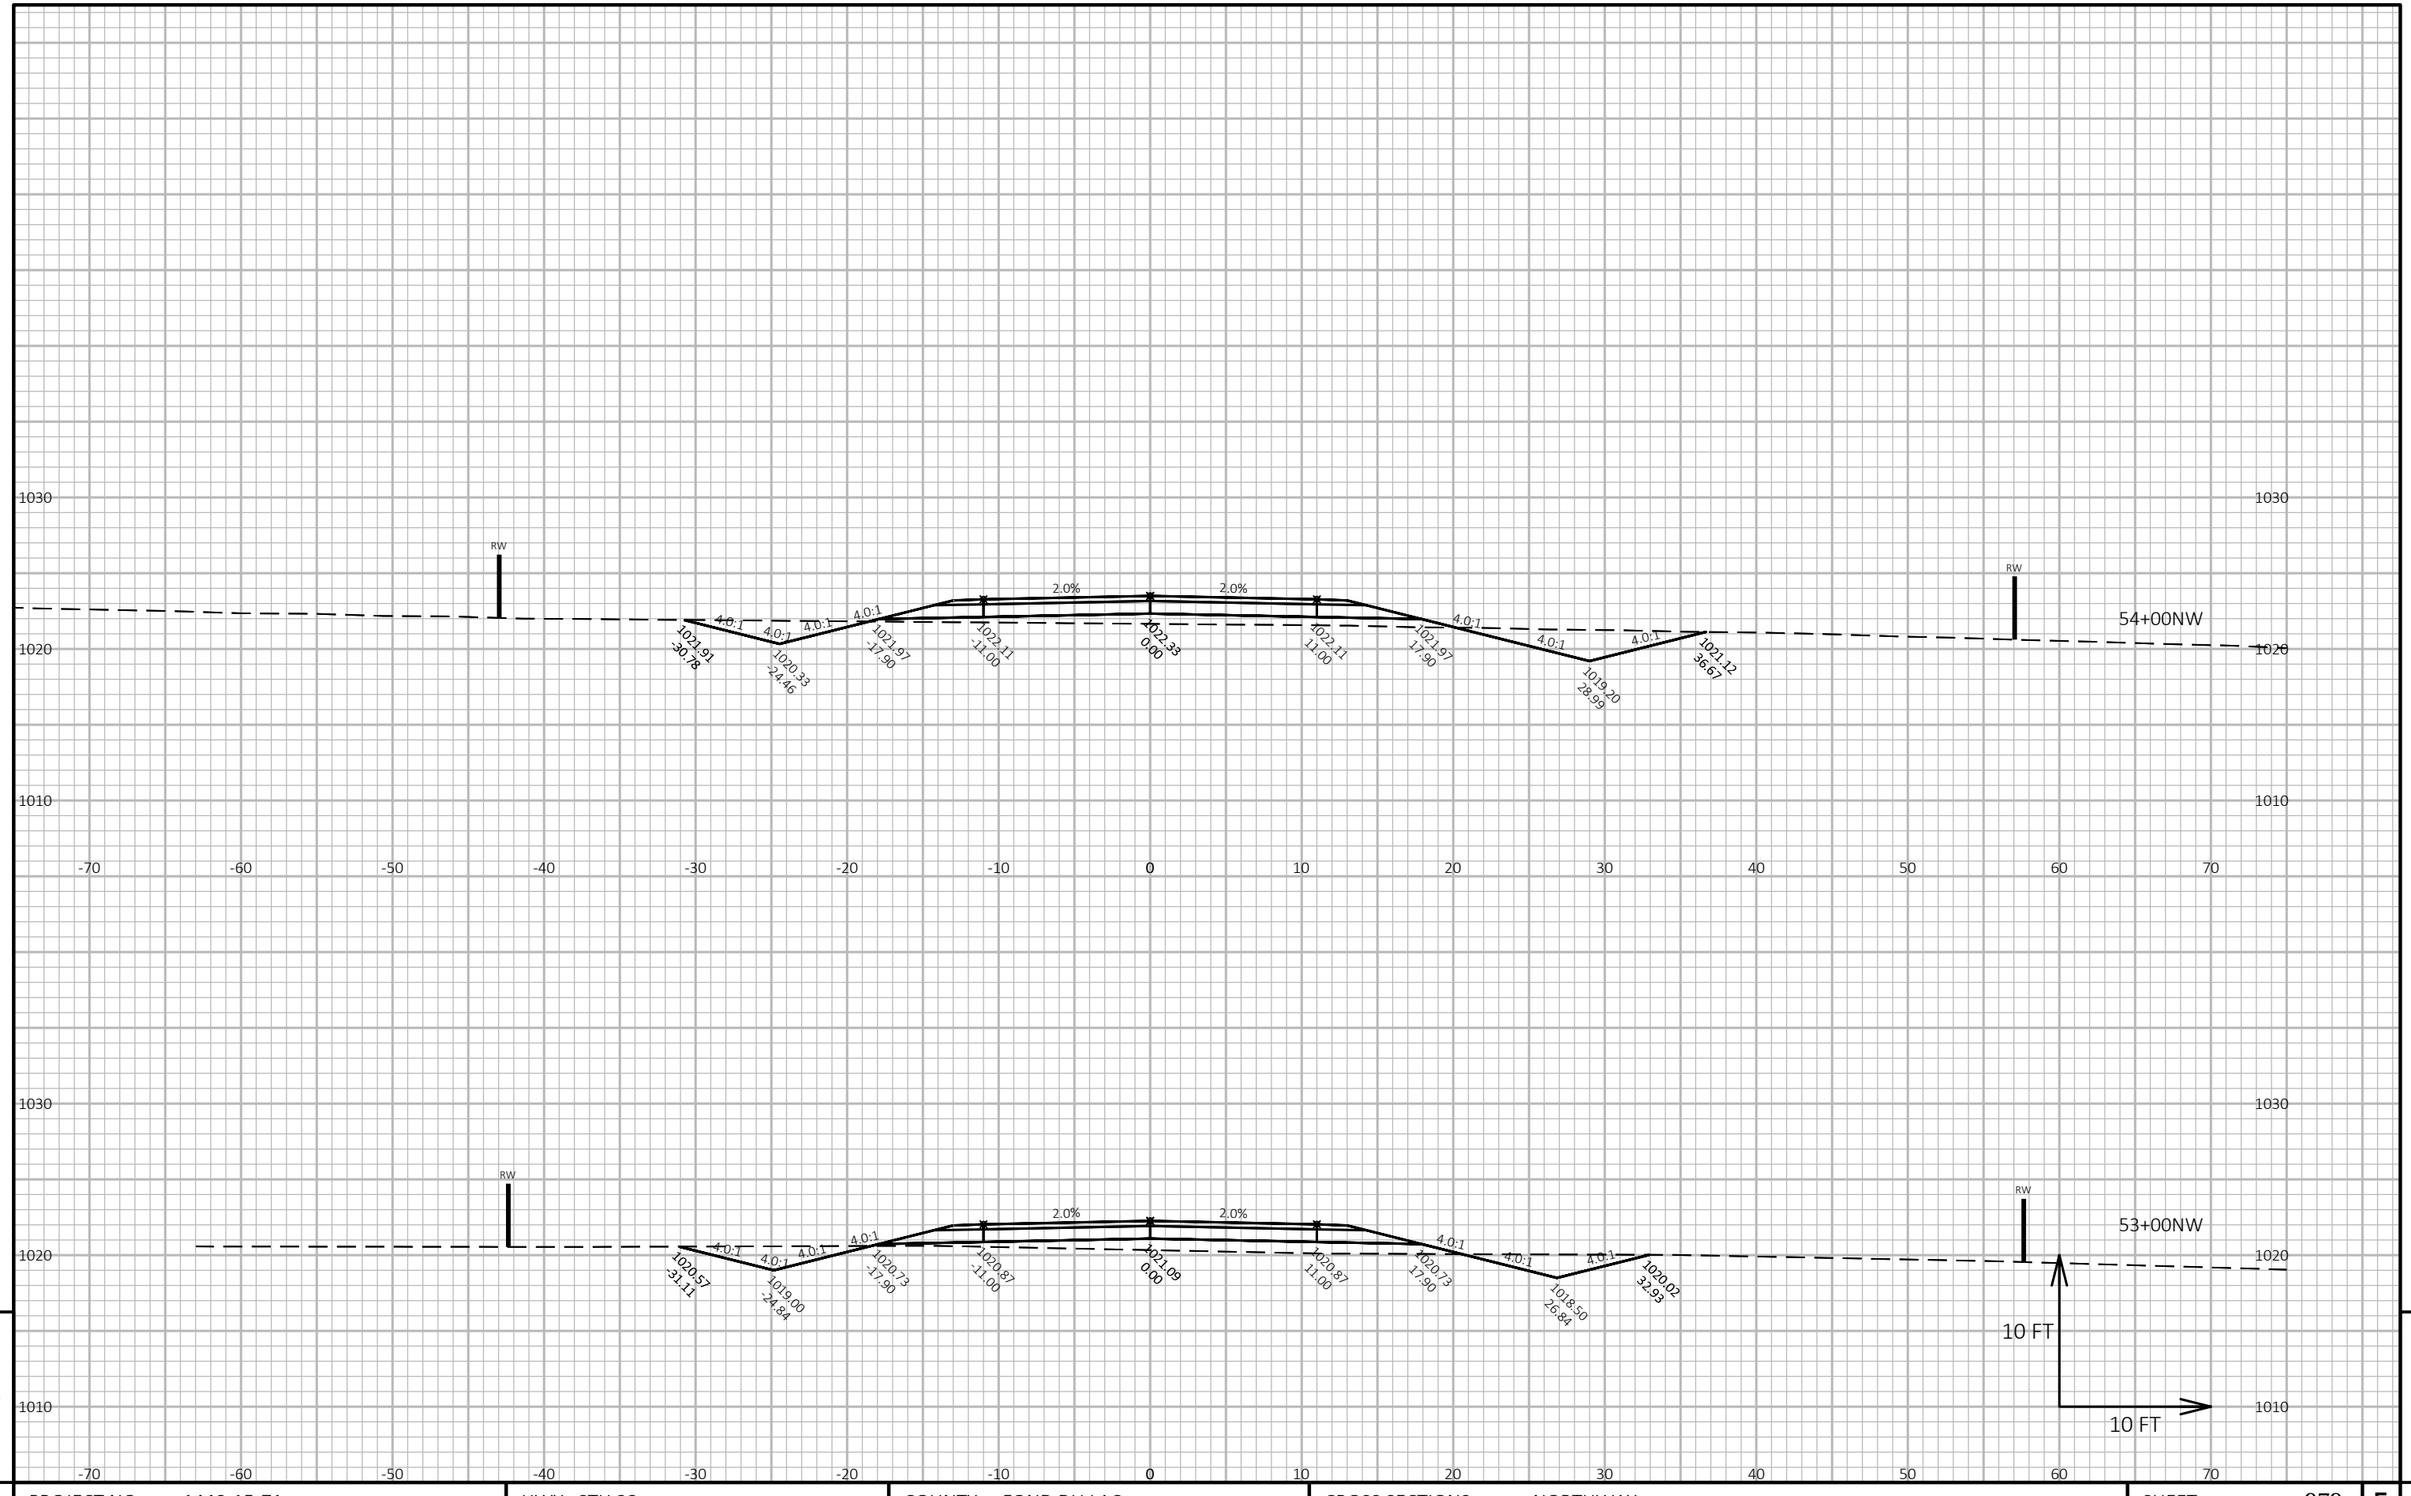

9

9


PROJECT NO: 1440-15-71	HWY: STH 23	COUNTY: FOND DU LAC	CROSS SECTIONS: NORTHWAY	SHEET 979	E

FILE NAME : J:\JOBS2014\20142023\CAD\TRANSPORTATION\DWG\SHEETSPLAN\NORTHWAY X-SEC.DWG
LAYOUT NAME - 02

PLOT DATE : 10/20/2019 10:08 PM PLOT BY : SCHULTZ, ANDREW K. PLOT NAME :

PLOT SCALE : 1 IN:10 FT HORZ. / 1 IN:10 FT VERT.

WISDOT/CADDS SHEET 49

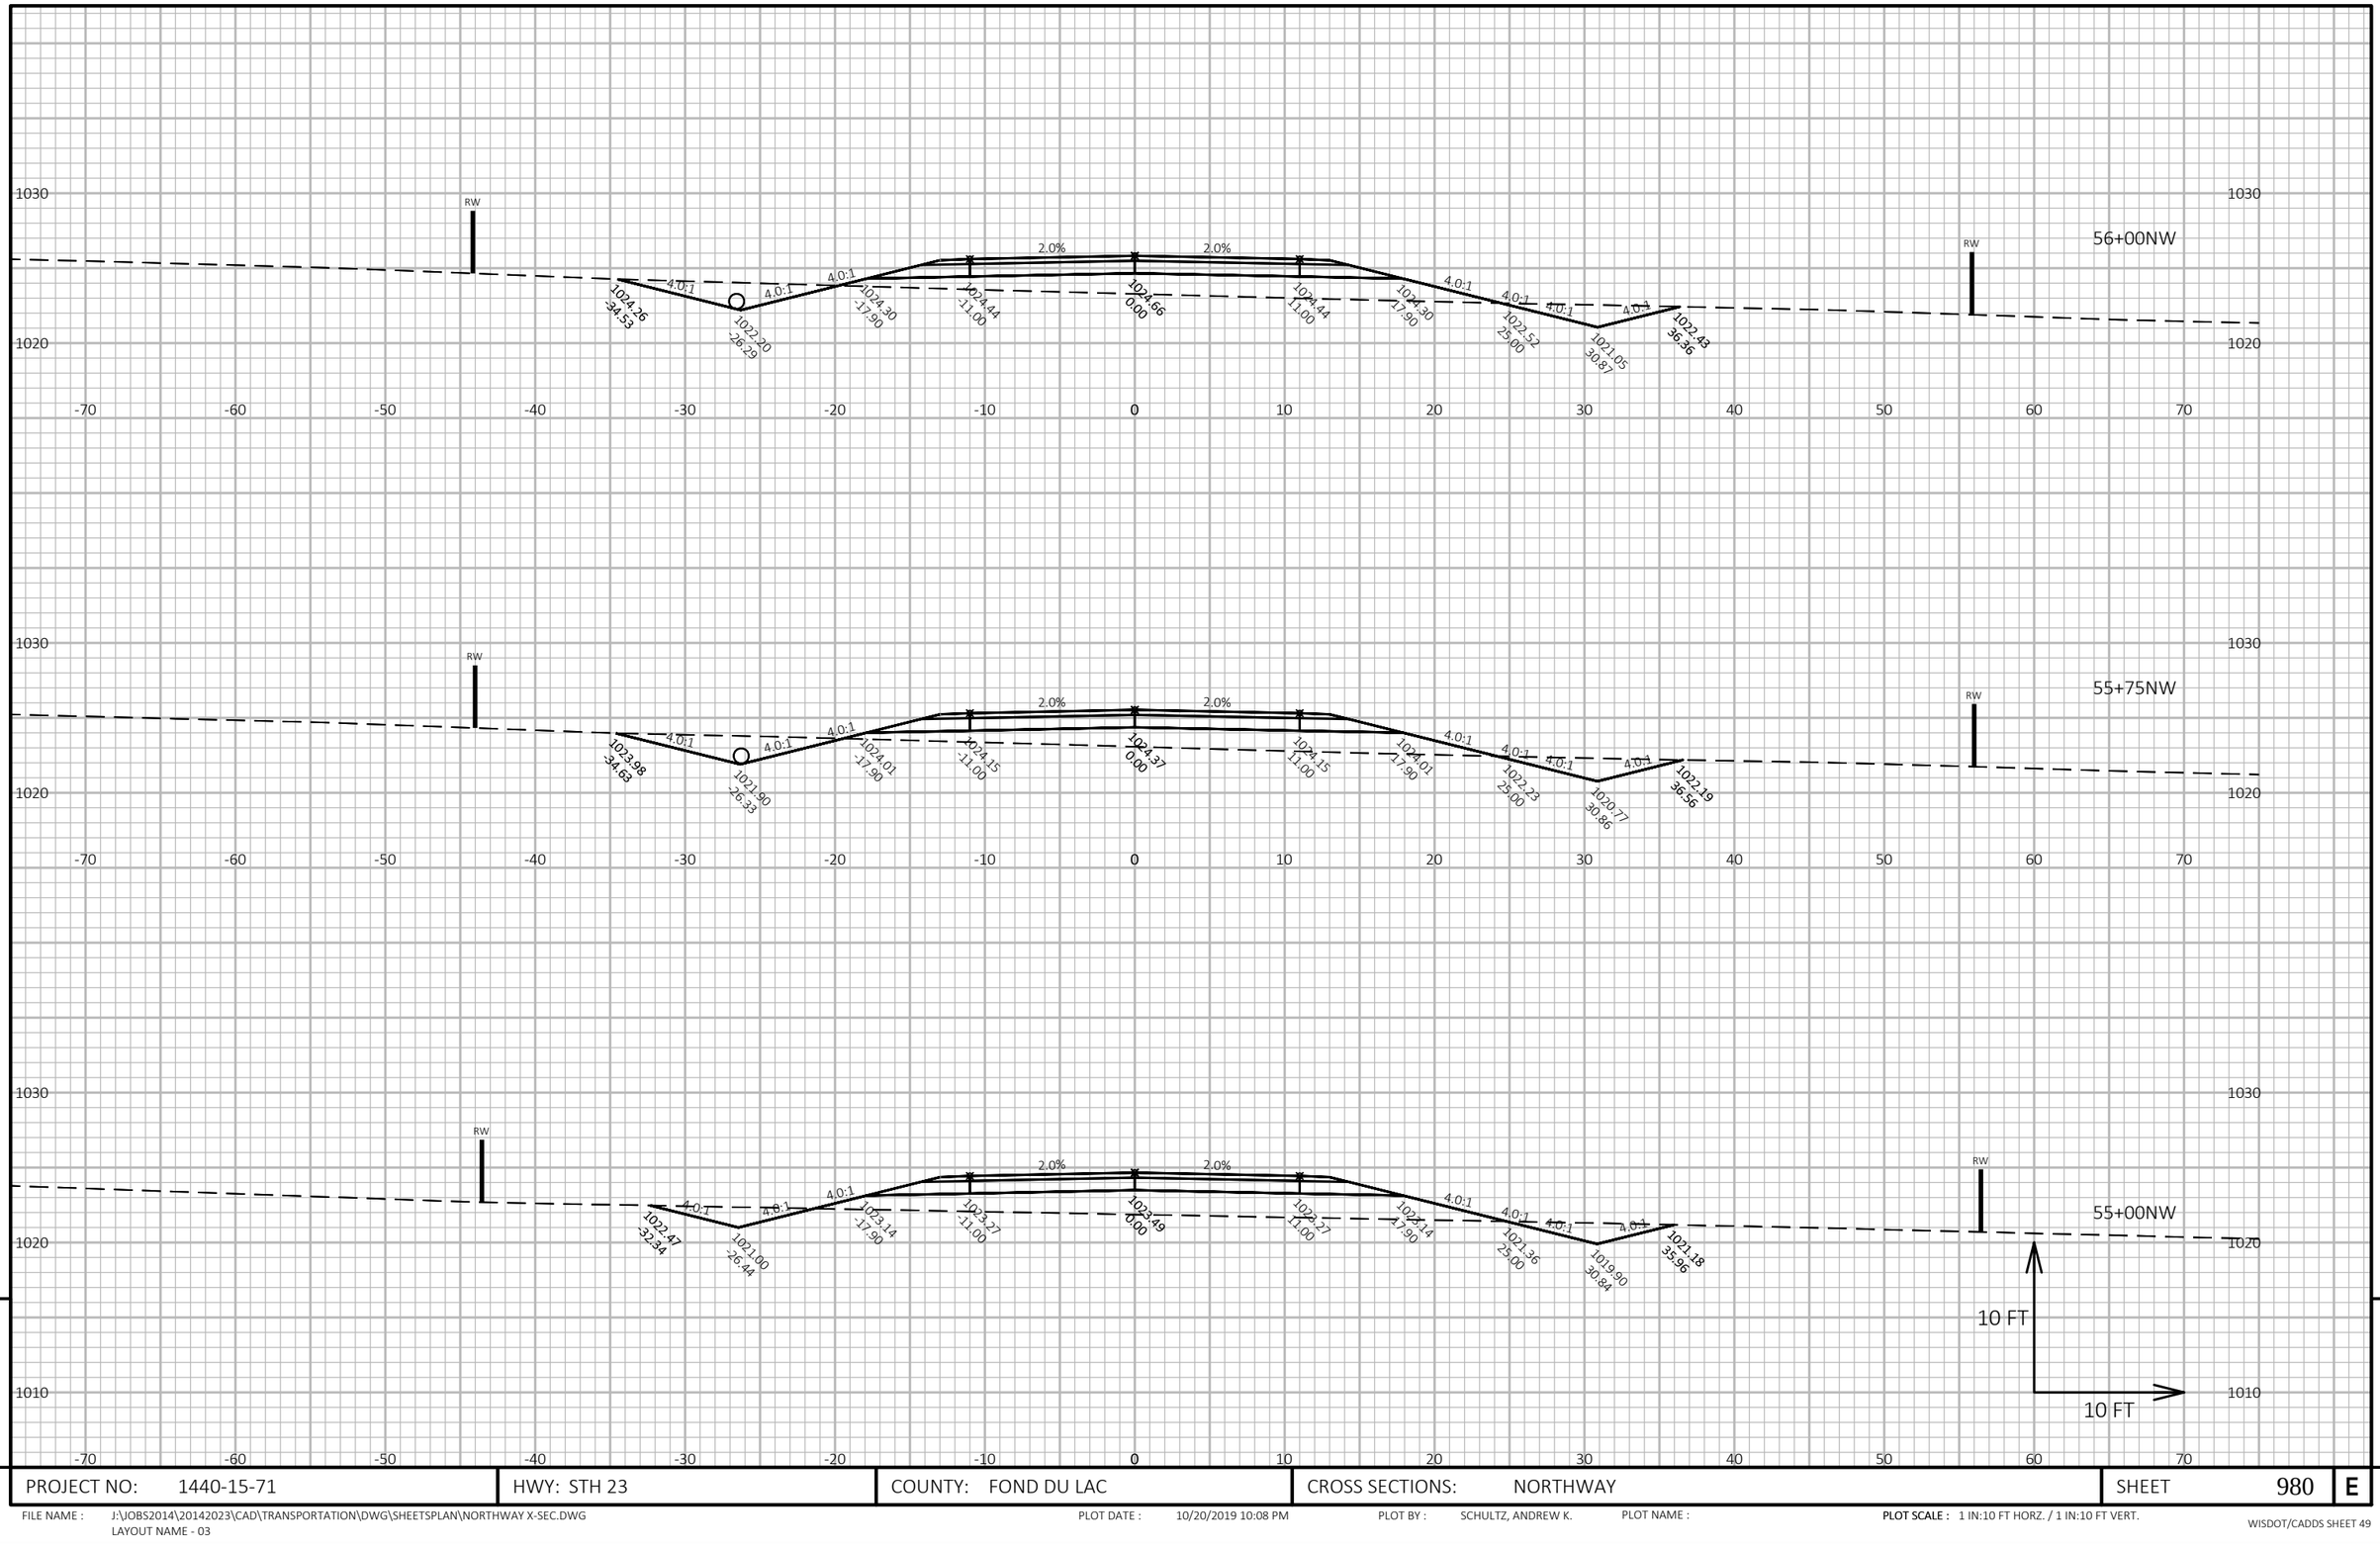

9

9


PROJECT NO: 1440-15-71	HWY: STH 23	COUNTY: FOND DU LAC	CROSS SECTIONS: NORTHWAY	SHEET 980	E

FILE NAME : J:\JOBS2014\20142023\CAD\TRANSPORTATION\DWG\SHEETSPLAN\NORTHWAY X-SEC.DWG
LAYOUT NAME - 03

PLOT DATE : 10/20/2019 10:08 PM PLOT BY : SCHULTZ, ANDREW K. PLOT NAME :


PLOT SCALE : 1 IN:10 FT HORZ. / 1 IN:10 FT VERT.

WISDOT/CADDS SHEET 49

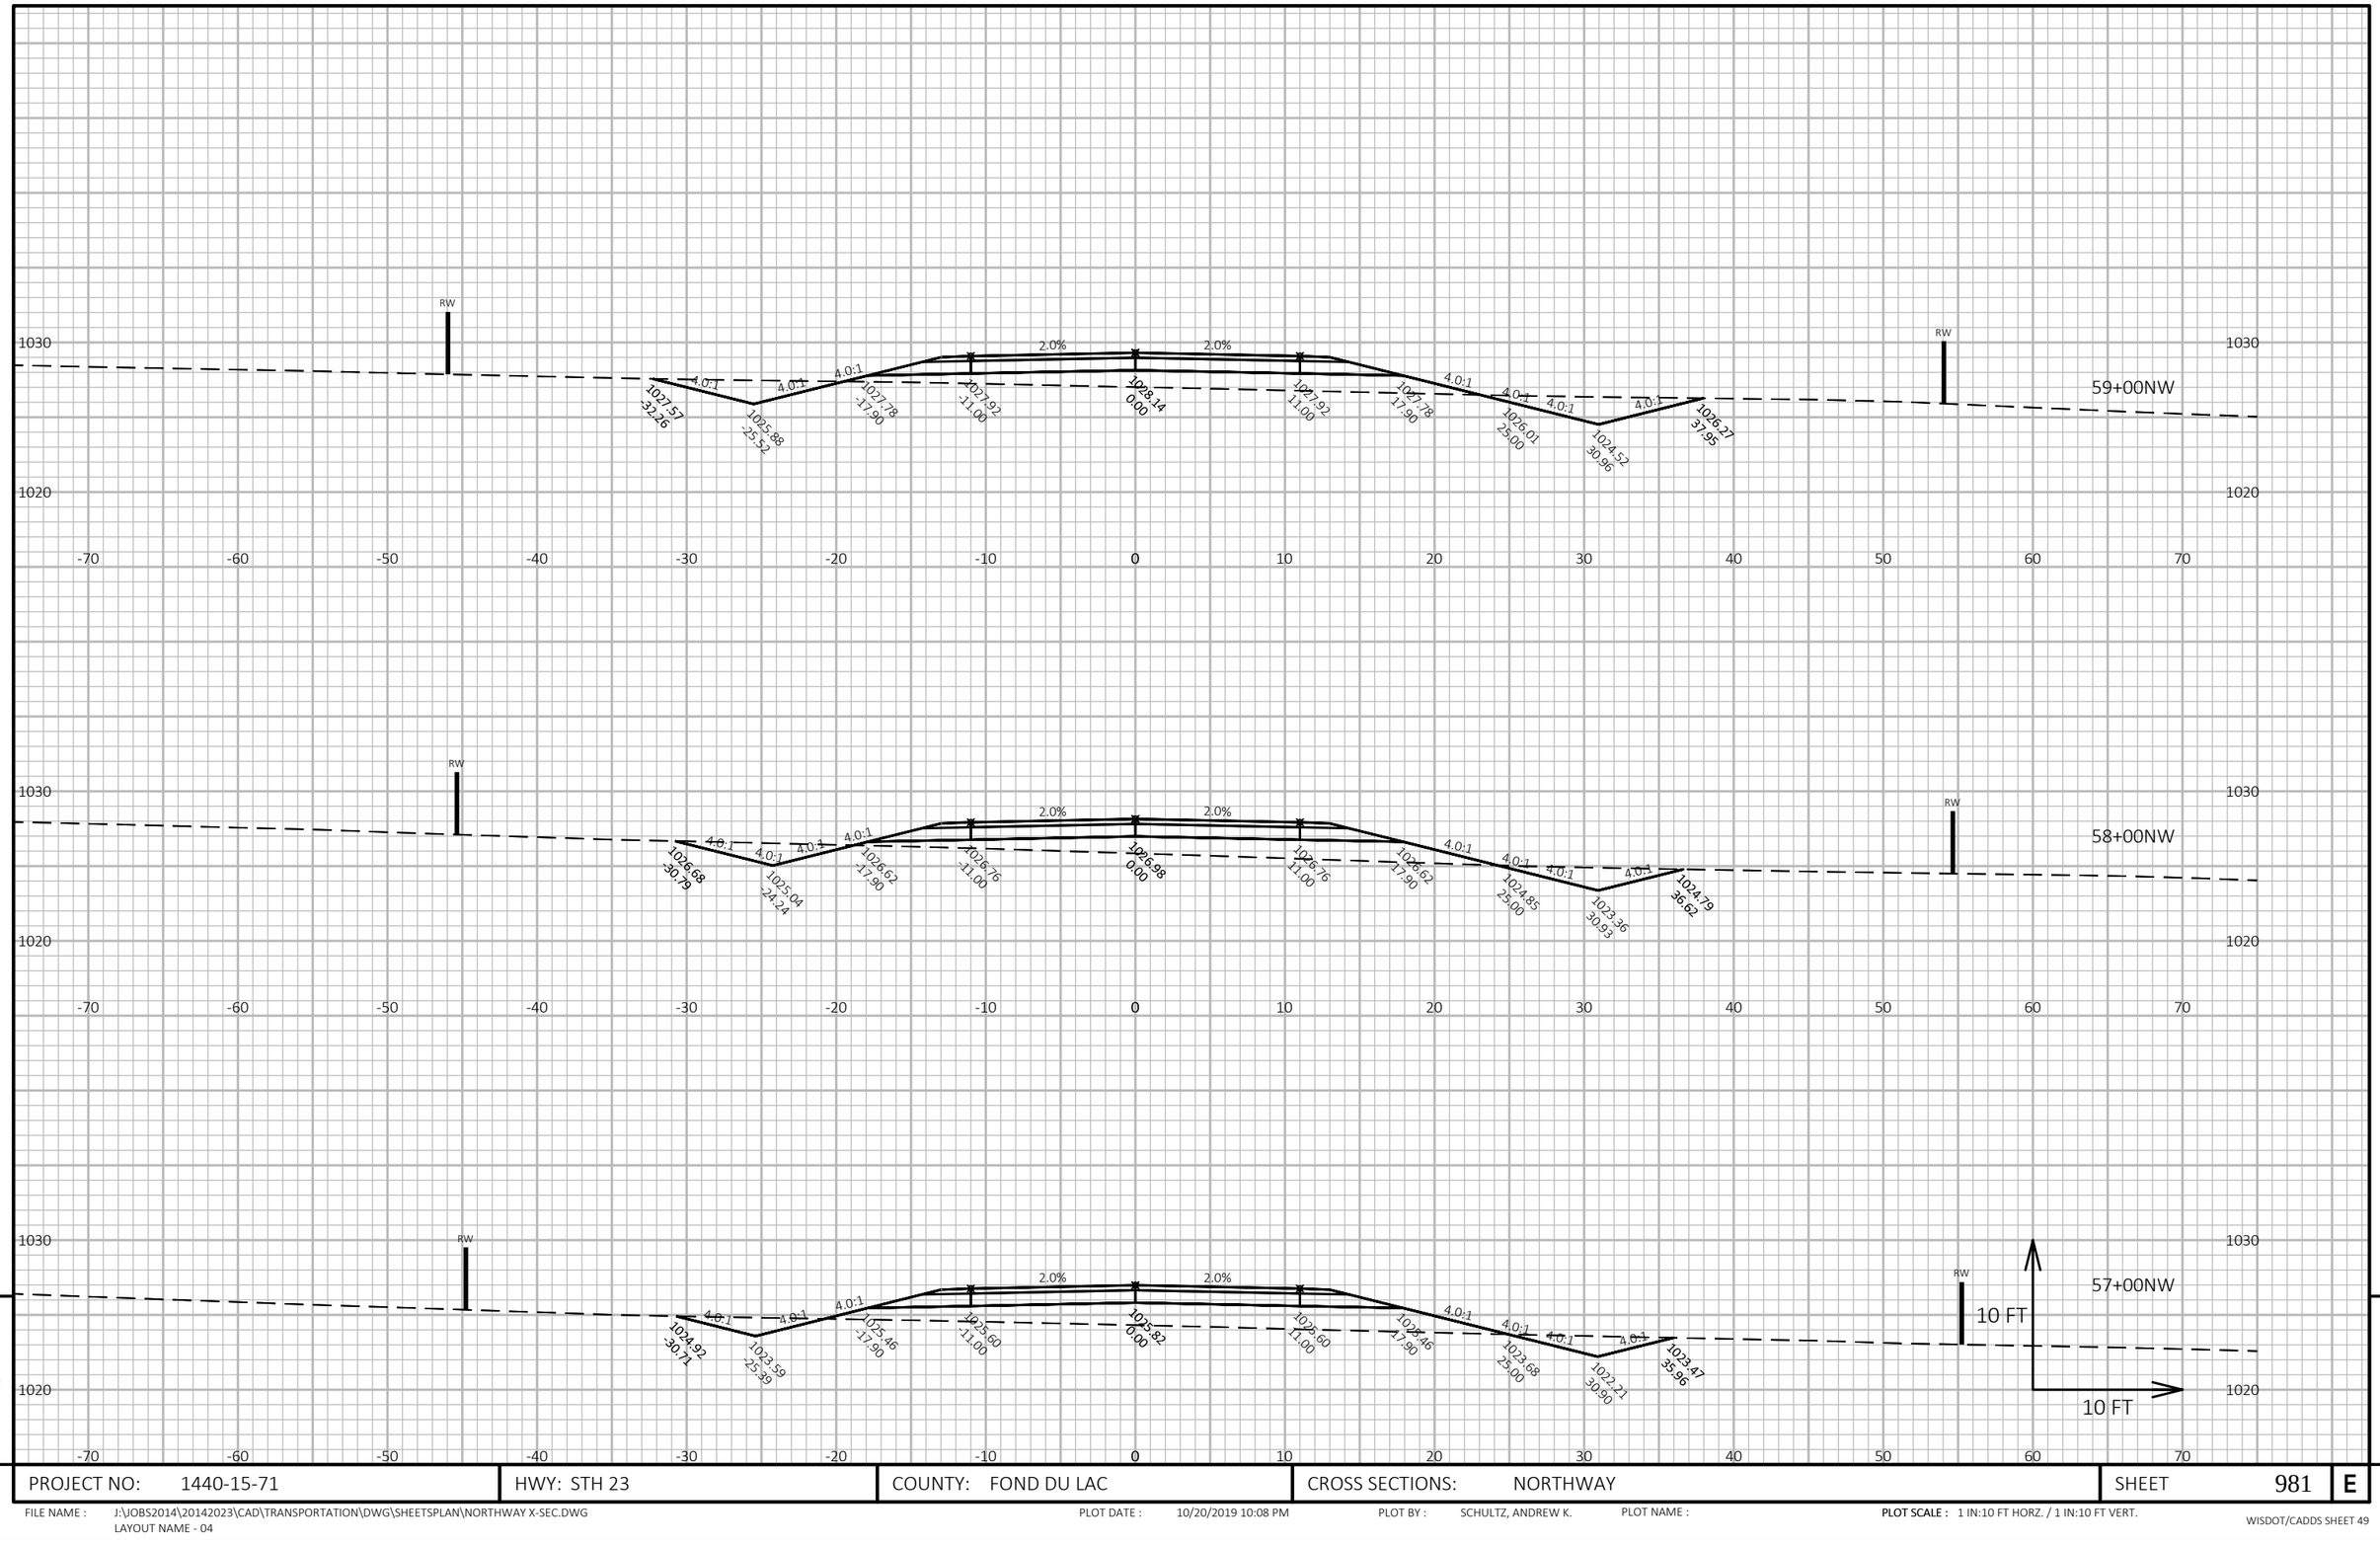

PROJECT NO: 1440-15-71	HWY: STH 23	COUNTY: FOND DU LAC	CROSS SECTIONS: NORTHWAY	SHEET 981	E

FILE NAME : J:\OBS2014\20142023\CAD\TRANSPORTATION\DWG\SHEETSPLAN\NORTHWAY X-SEC.DWG
LAYOUT NAME - 04
PLOT DATE : 10/20/2019 10:08 PM
PLOT BY : SCHULTZ, ANDREW K.
PLOT NAME :
PLOT SCALE : 1 IN:10 FT HORZ. / 1 IN:10 FT VERT.
WISDOT/CADDS SHEET 49

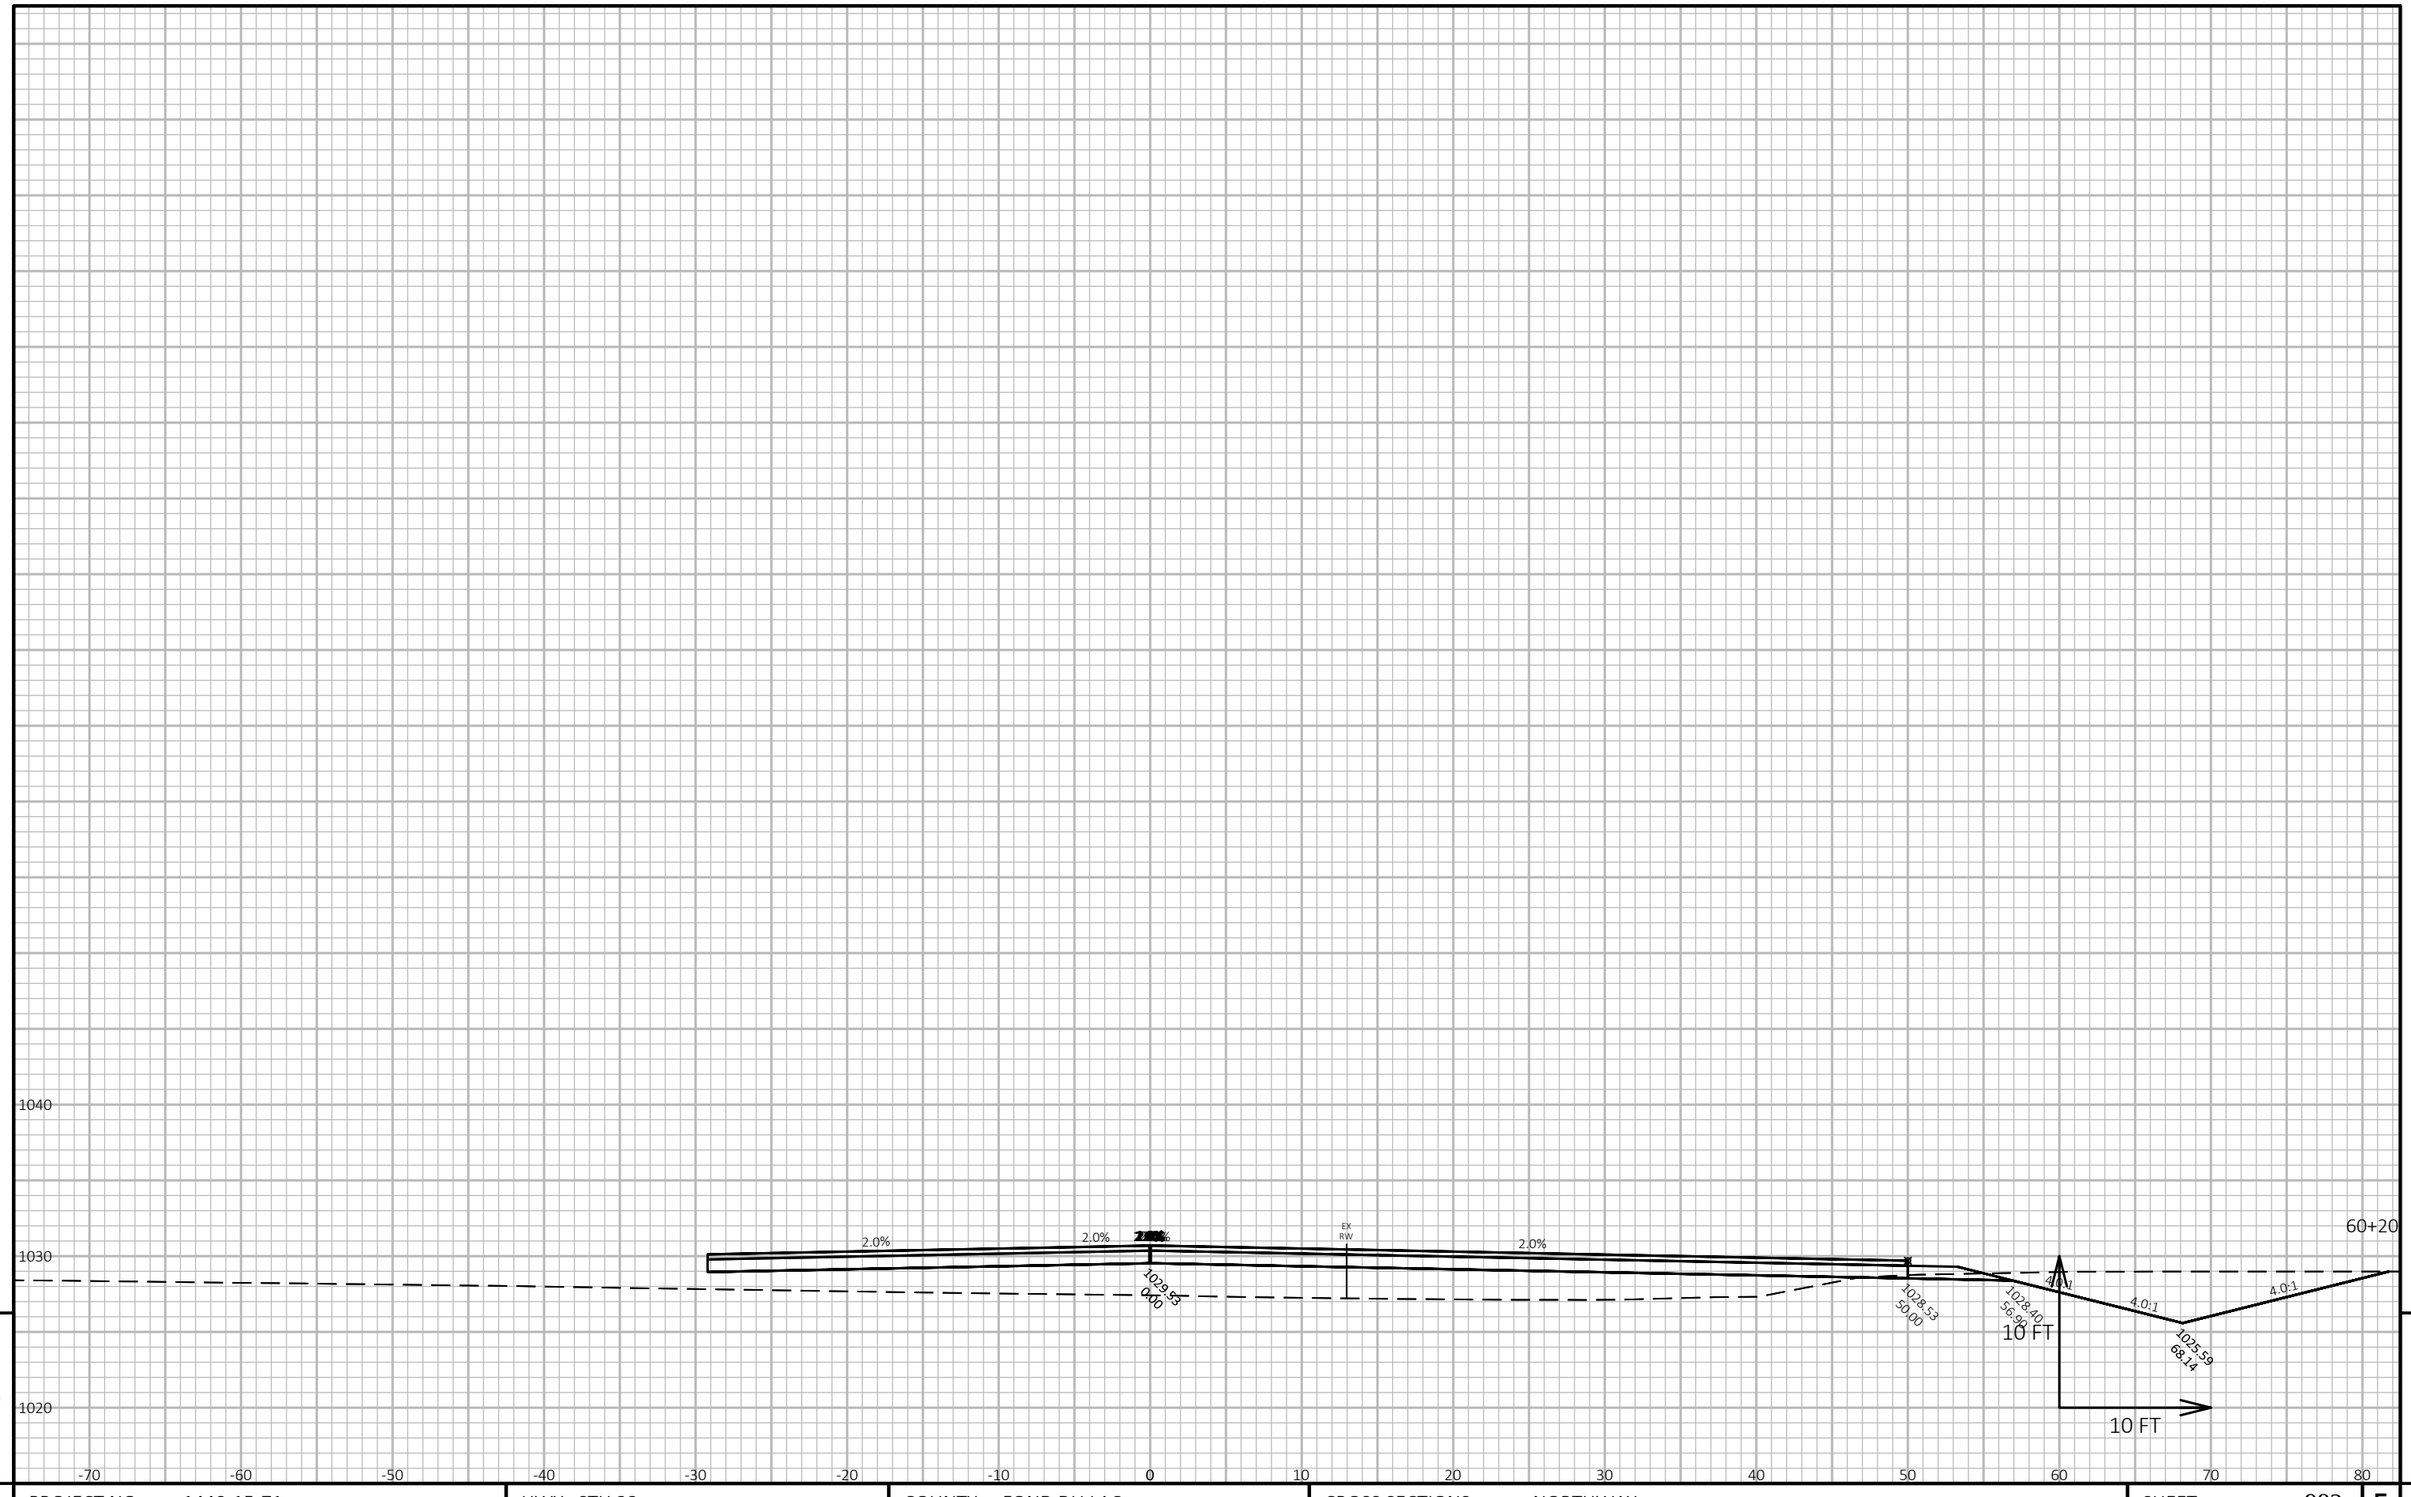

9

9


PROJECT NO: 1440-15-71	HWY: STH 23	COUNTY: FOND DU LAC	CROSS SECTIONS: NORTHWAY	SHEET 982	E

FILE NAME : J:\JOBS2014\20142023\CAD\TRANSPORTATION\DWG\SHEETSPLAN\NORTHWAY X-SEC.DWG
LAYOUT NAME - 05

PLOT DATE : 10/20/2019 10:09 PM PLOT BY : SCHULTZ, ANDREW K. PLOT NAME :

PLOT SCALE : 1 IN:10 FT HORZ. / 1 IN:10 FT VERT.

WISDOT/CADDS SHEET 49

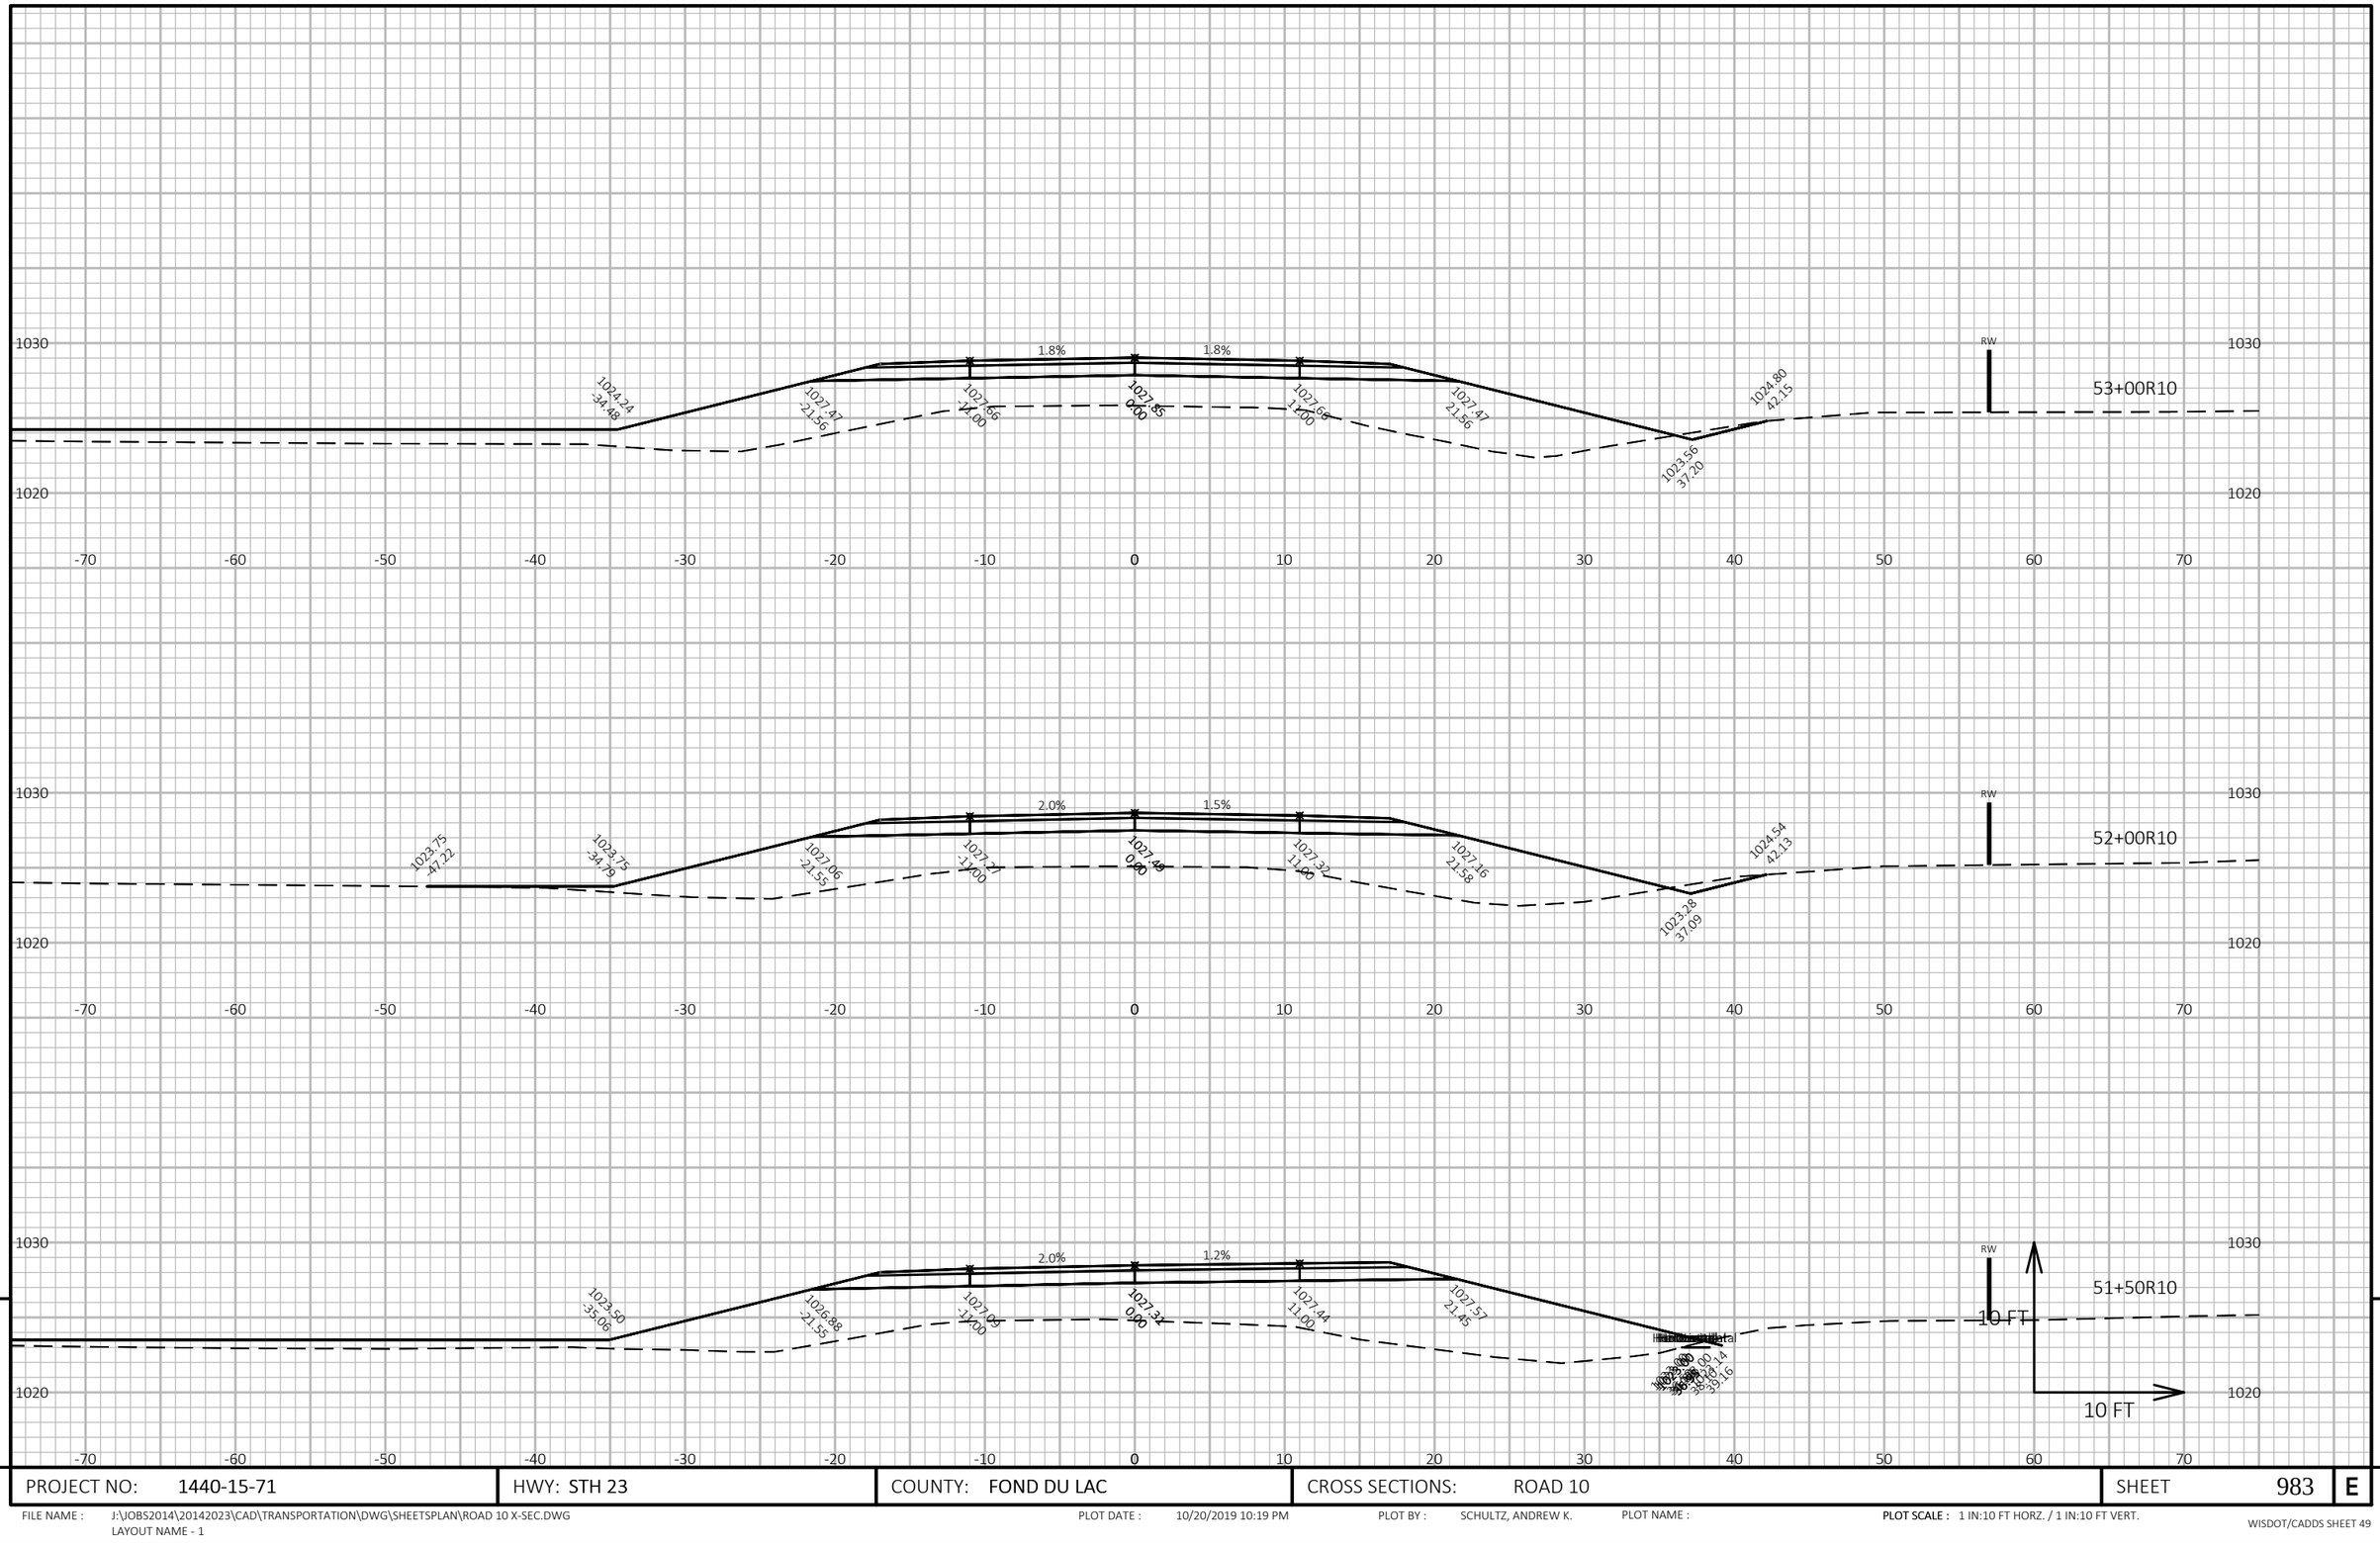

9

9


PROJECT NO: 1440-15-71	HWY: STH 23	COUNTY: FOND DU LAC	CROSS SECTIONS: ROAD 10	SHEET 983	E

FILE NAME : J:\JOBS2014\20142023\CAD\TRANSPORTATION\DWG\SHEETSPLAN\ROAD 10 X-SEC.DWG
LAYOUT NAME - 1

PLOT DATE : 10/20/2019 10:19 PM PLOT BY : SCHULTZ, ANDREW K. PLOT NAME :

PLOT SCALE : 1 IN:10 FT HORZ. / 1 IN:10 FT VERT.

WISDOT/CADDS SHEET 49

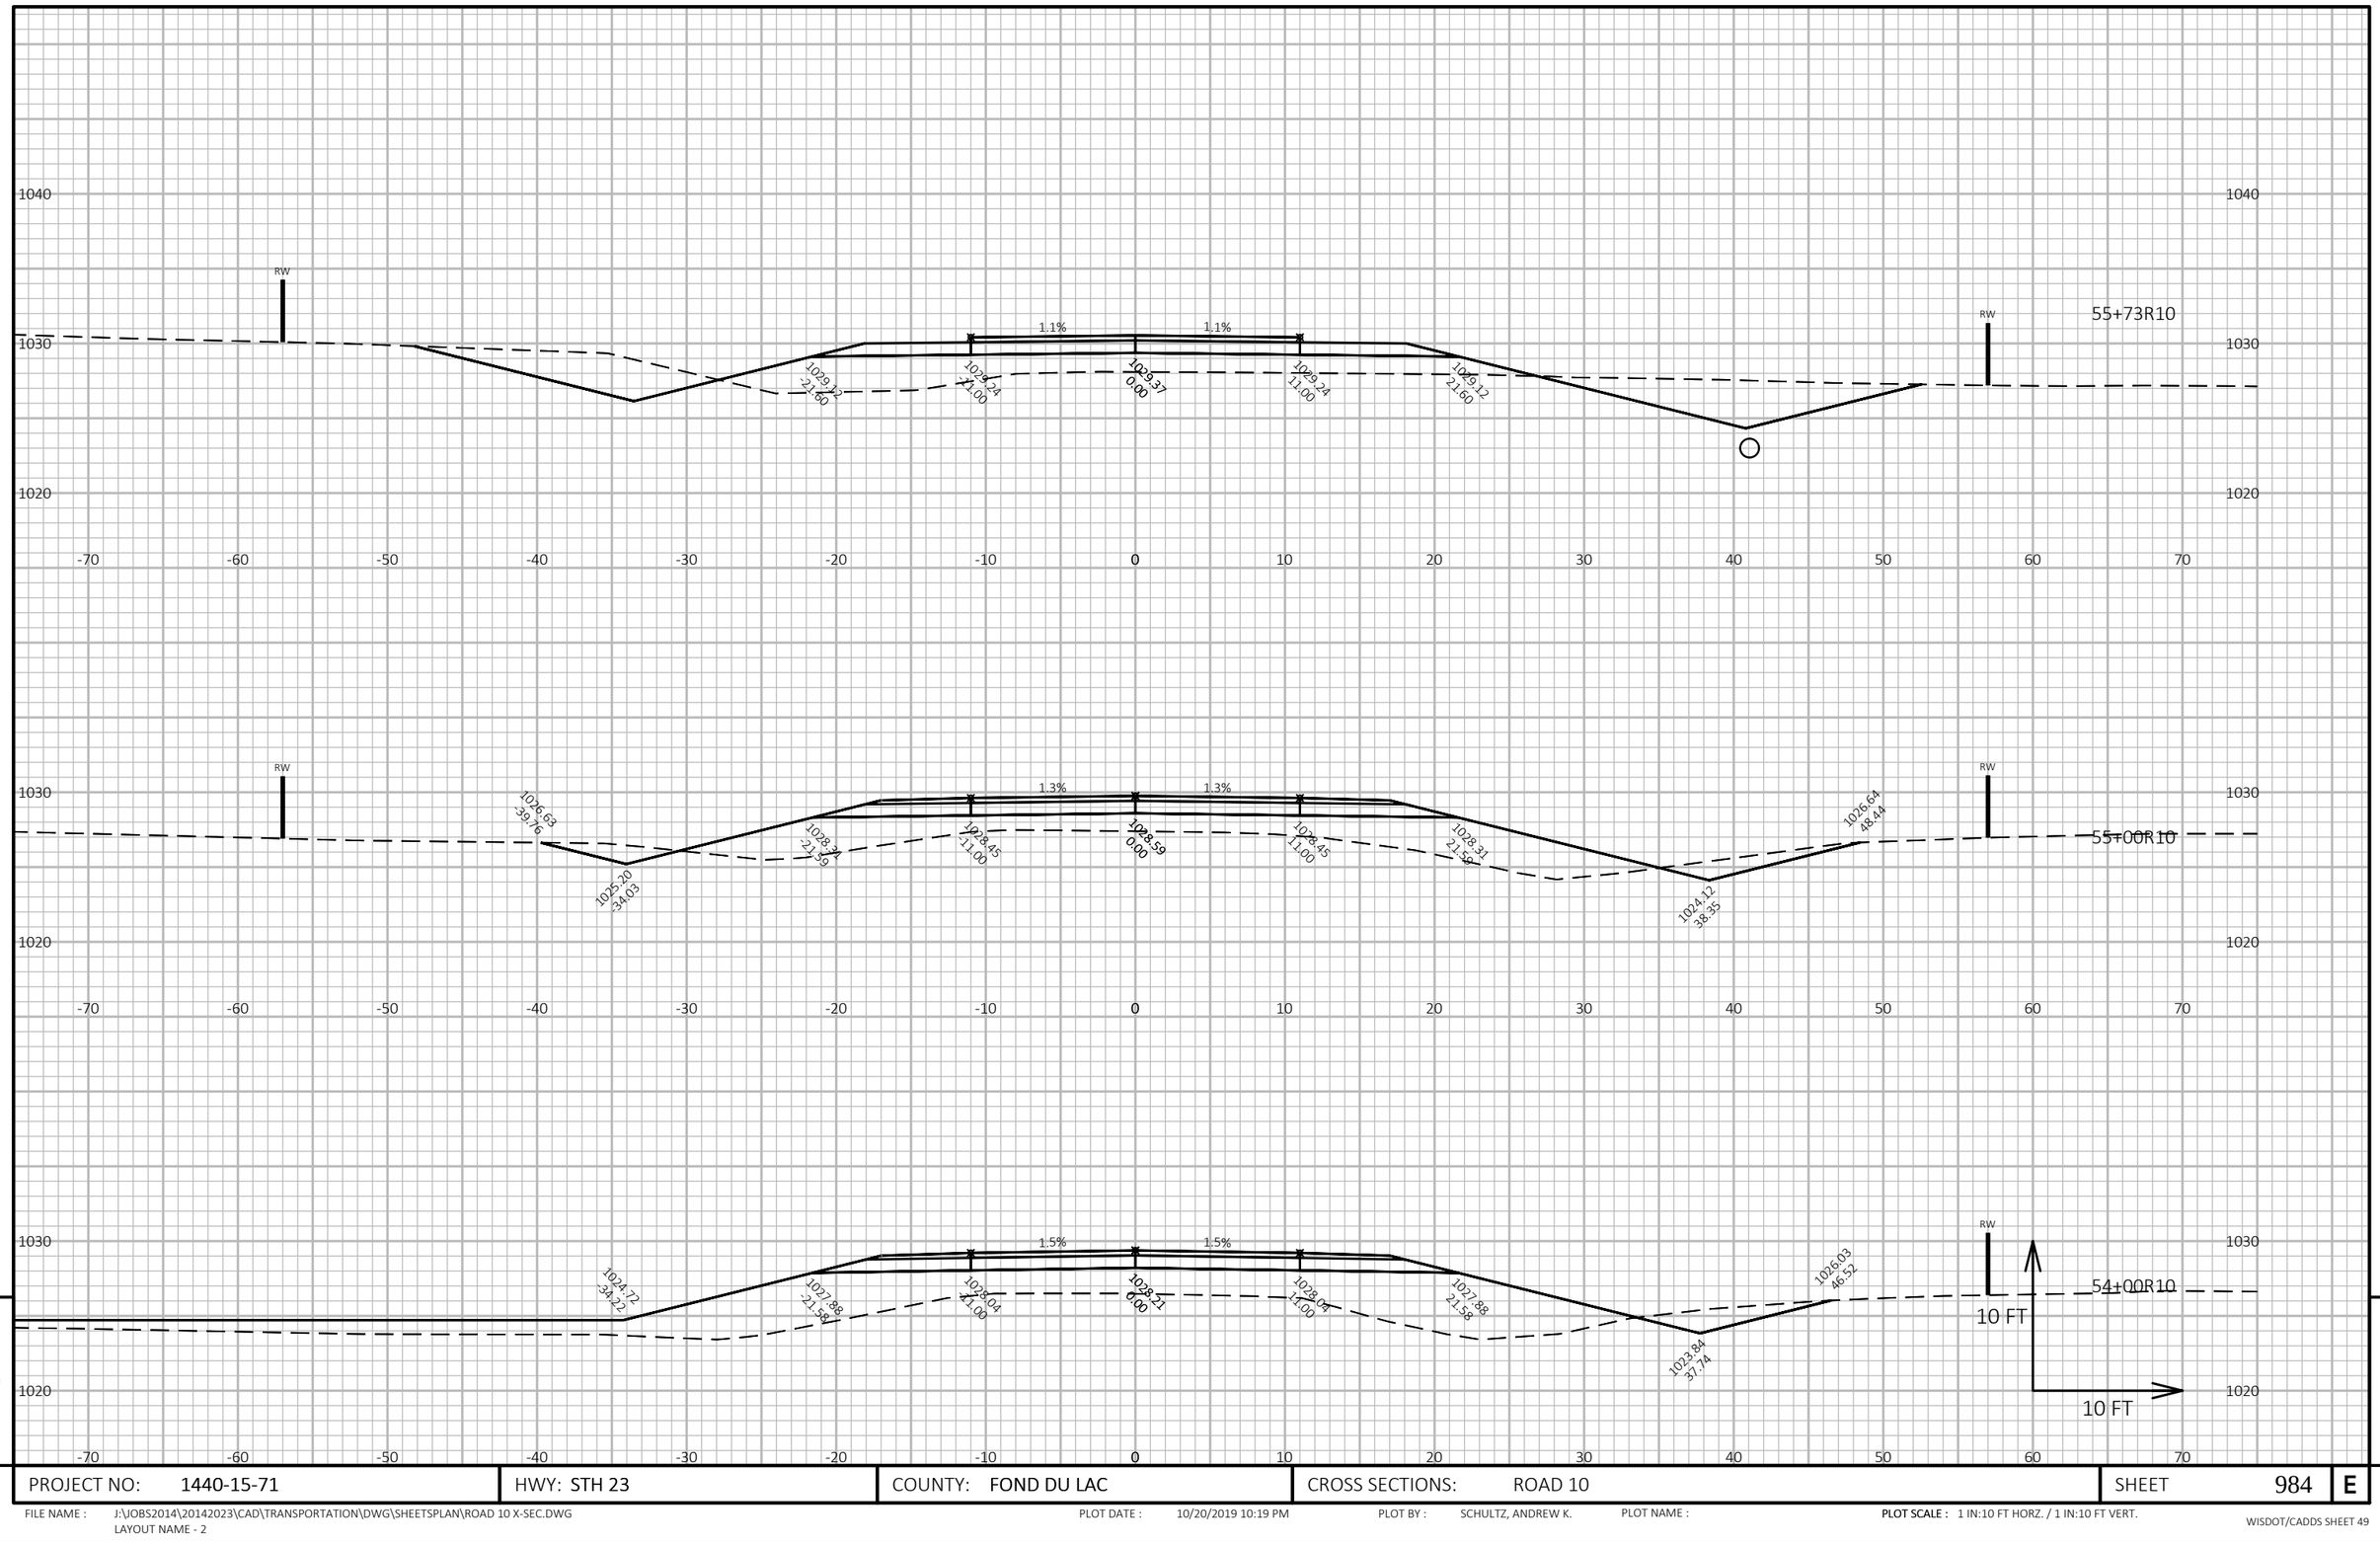


PROJECT NO: 1440-15-71	HWY: STH 23	COUNTY: FOND DU LAC	CROSS SECTIONS: ROAD 10	SHEET 984	E

FILE NAME : J:\JOBS2014\20142023\CAD\TRANSPORTATION\DWG\SHEETSPLAN\ROAD 10 X-SEC.DWG
LAYOUT NAME - 2

PLOT DATE : 10/20/2019 10:19 PM PLOT BY : SCHULTZ, ANDREW K. PLOT NAME : PLOT SCALE : 1 IN:10 FT HORZ. / 1 IN:10 FT VERT.

WISDOT/CADDS SHEET 49

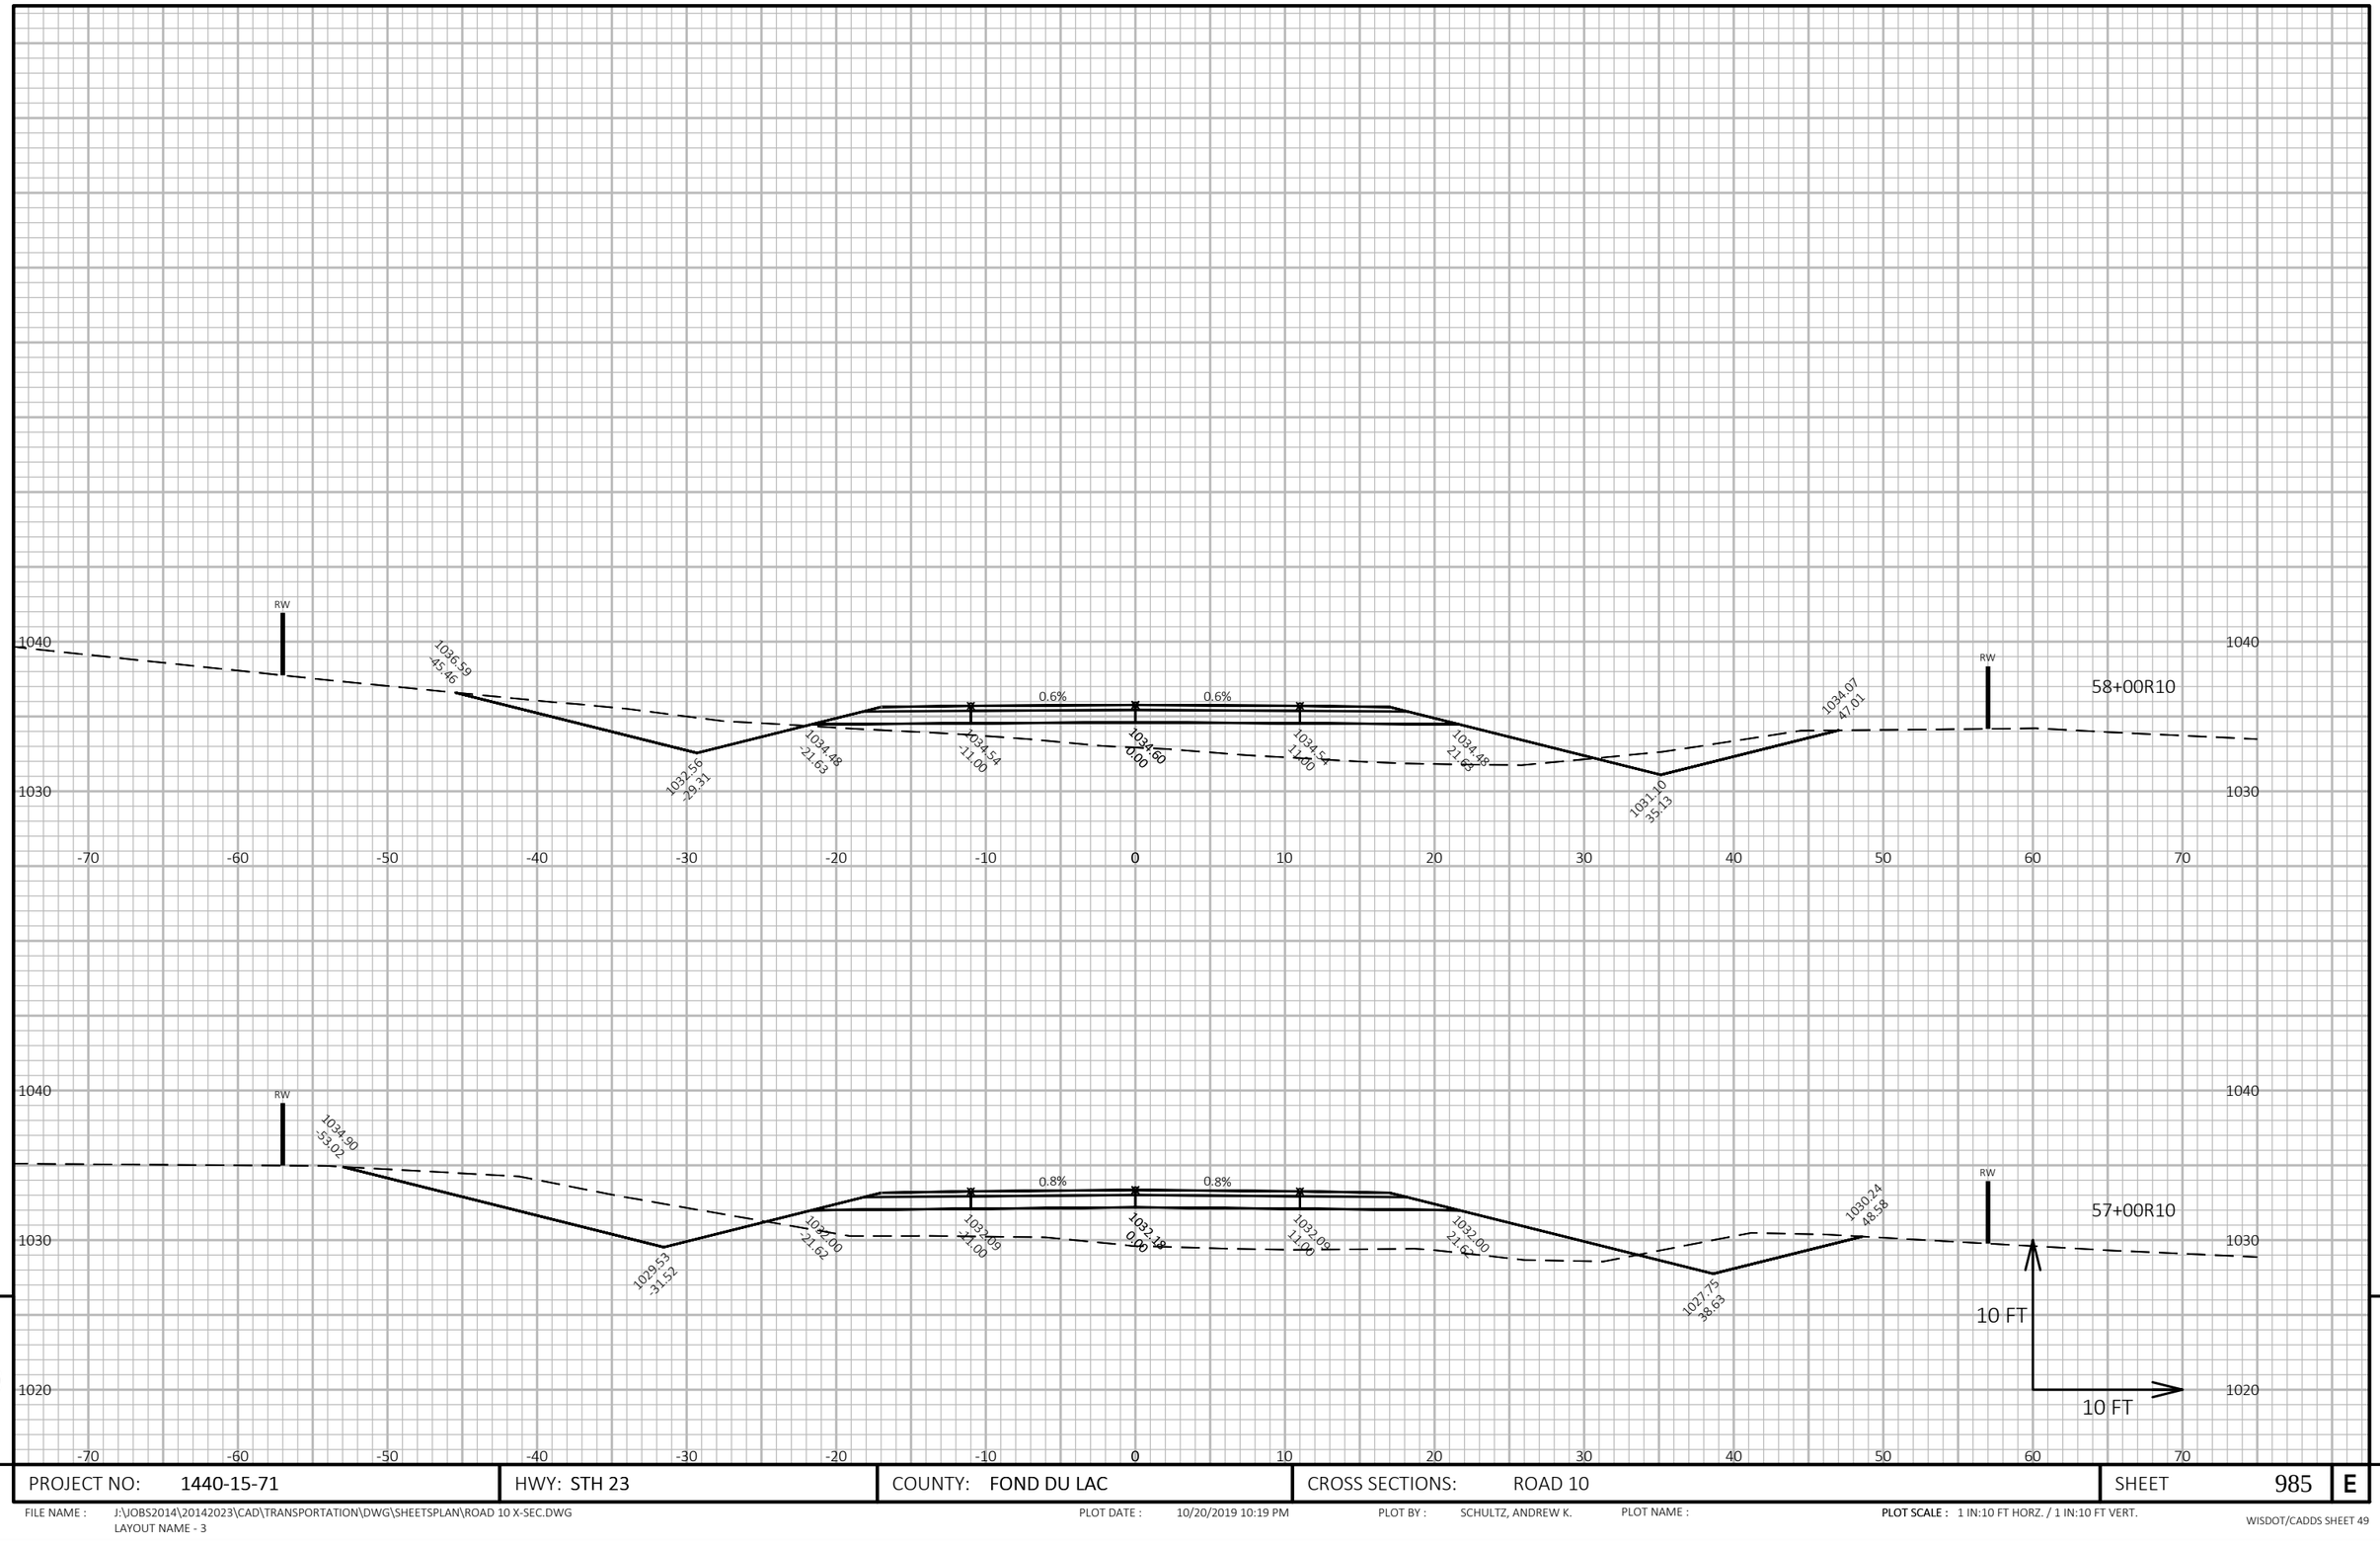

PROJECT NO: 1440-15-71	HWY: STH 23	COUNTY: FOND DU LAC	CROSS SECTIONS: ROAD 10	SHEET 985	E


FILE NAME : J:\JOBS2014\20142023\CAD\TRANSPORTATION\DWG\SHEETSPLAN\ROAD 10 X-SEC.DWG
LAYOUT NAME - 3

PLOT DATE : 10/20/2019 10:19 PM

PLOT BY : SCHULTZ, ANDREW K.

PLOT NAME :

PLOT SCALE : 1 IN:10 FT HORZ. / 1 IN:10 FT VERT.

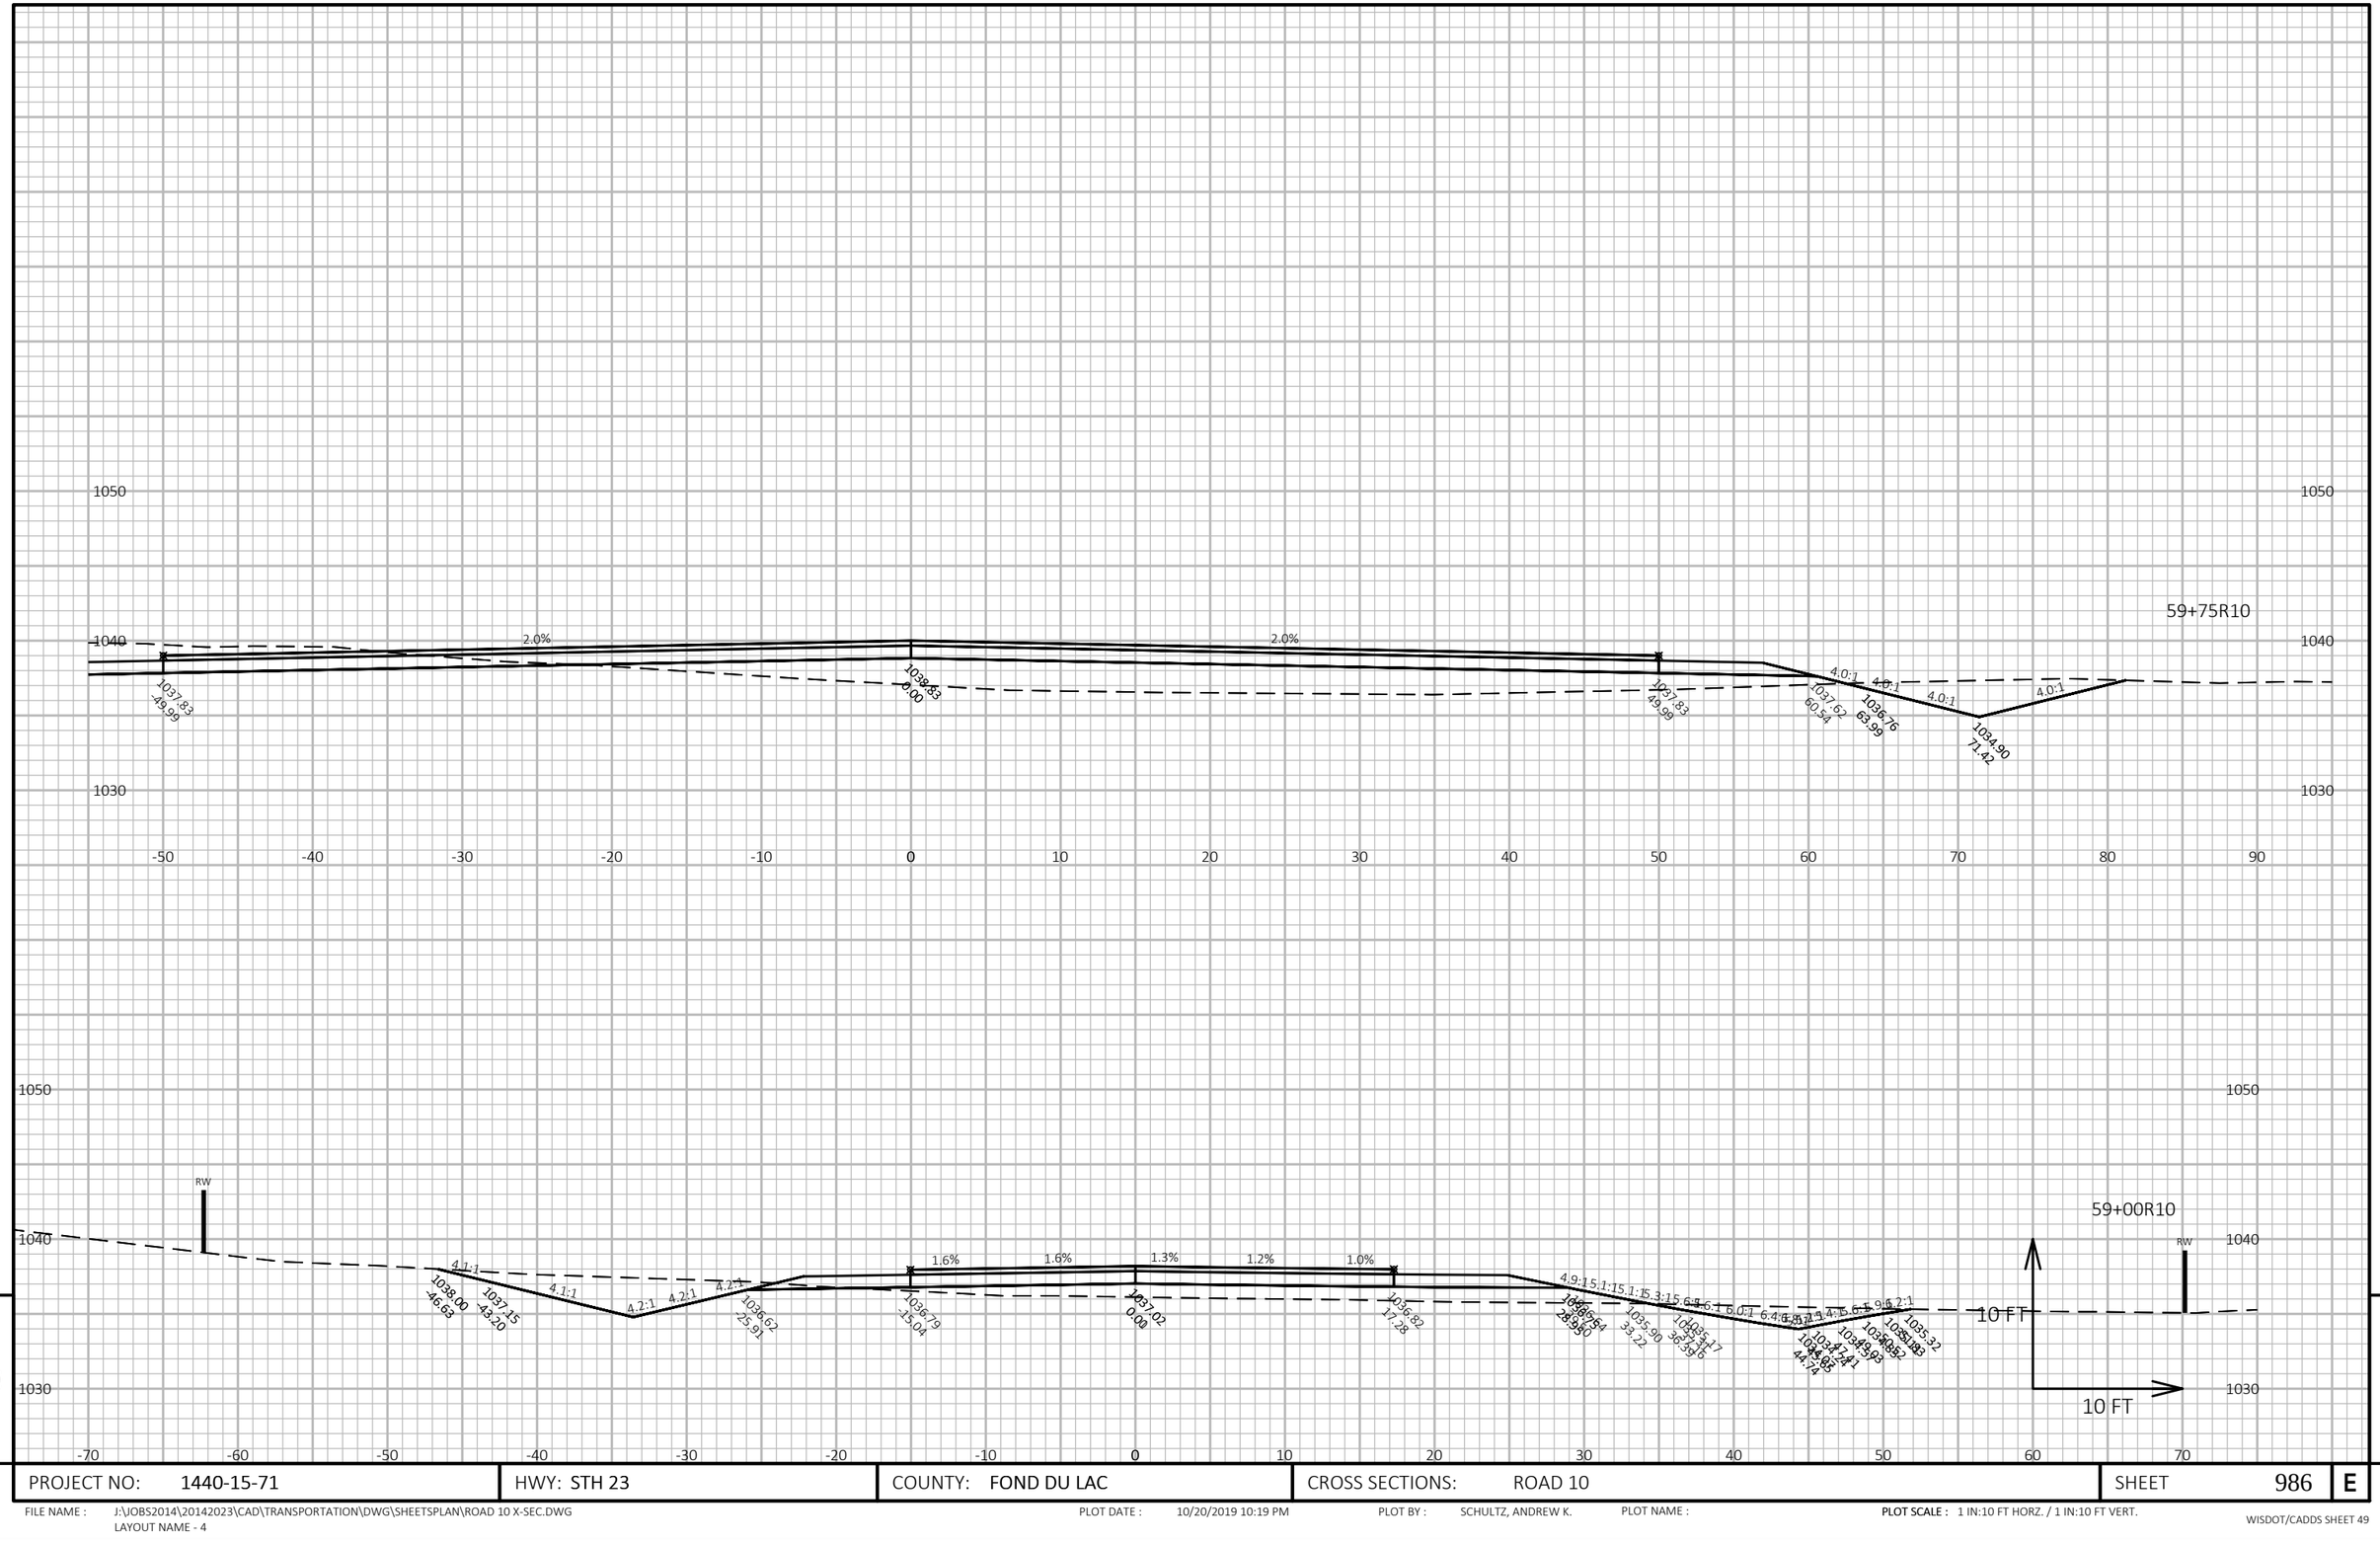

9


9

PROJECT NO: 1440-15-71	HWY: STH 23	COUNTY: FOND DU LAC	CROSS SECTIONS: ROAD 10	SHEET 986	E

FILE NAME : J:\JOBS2014\20142023\CAD\TRANSPORTATION\DWG\SHEETSPLAN\ROAD 10 X-SEC.DWG
LAYOUT NAME - 4

PLOT DATE : 10/20/2019 10:19 PM PLOT BY : SCHULTZ, ANDREW K. PLOT NAME : PLOT SCALE : 1 IN:10 FT HORZ. / 1 IN:10 FT VERT.

WISDOT/CADDS SHEET 49

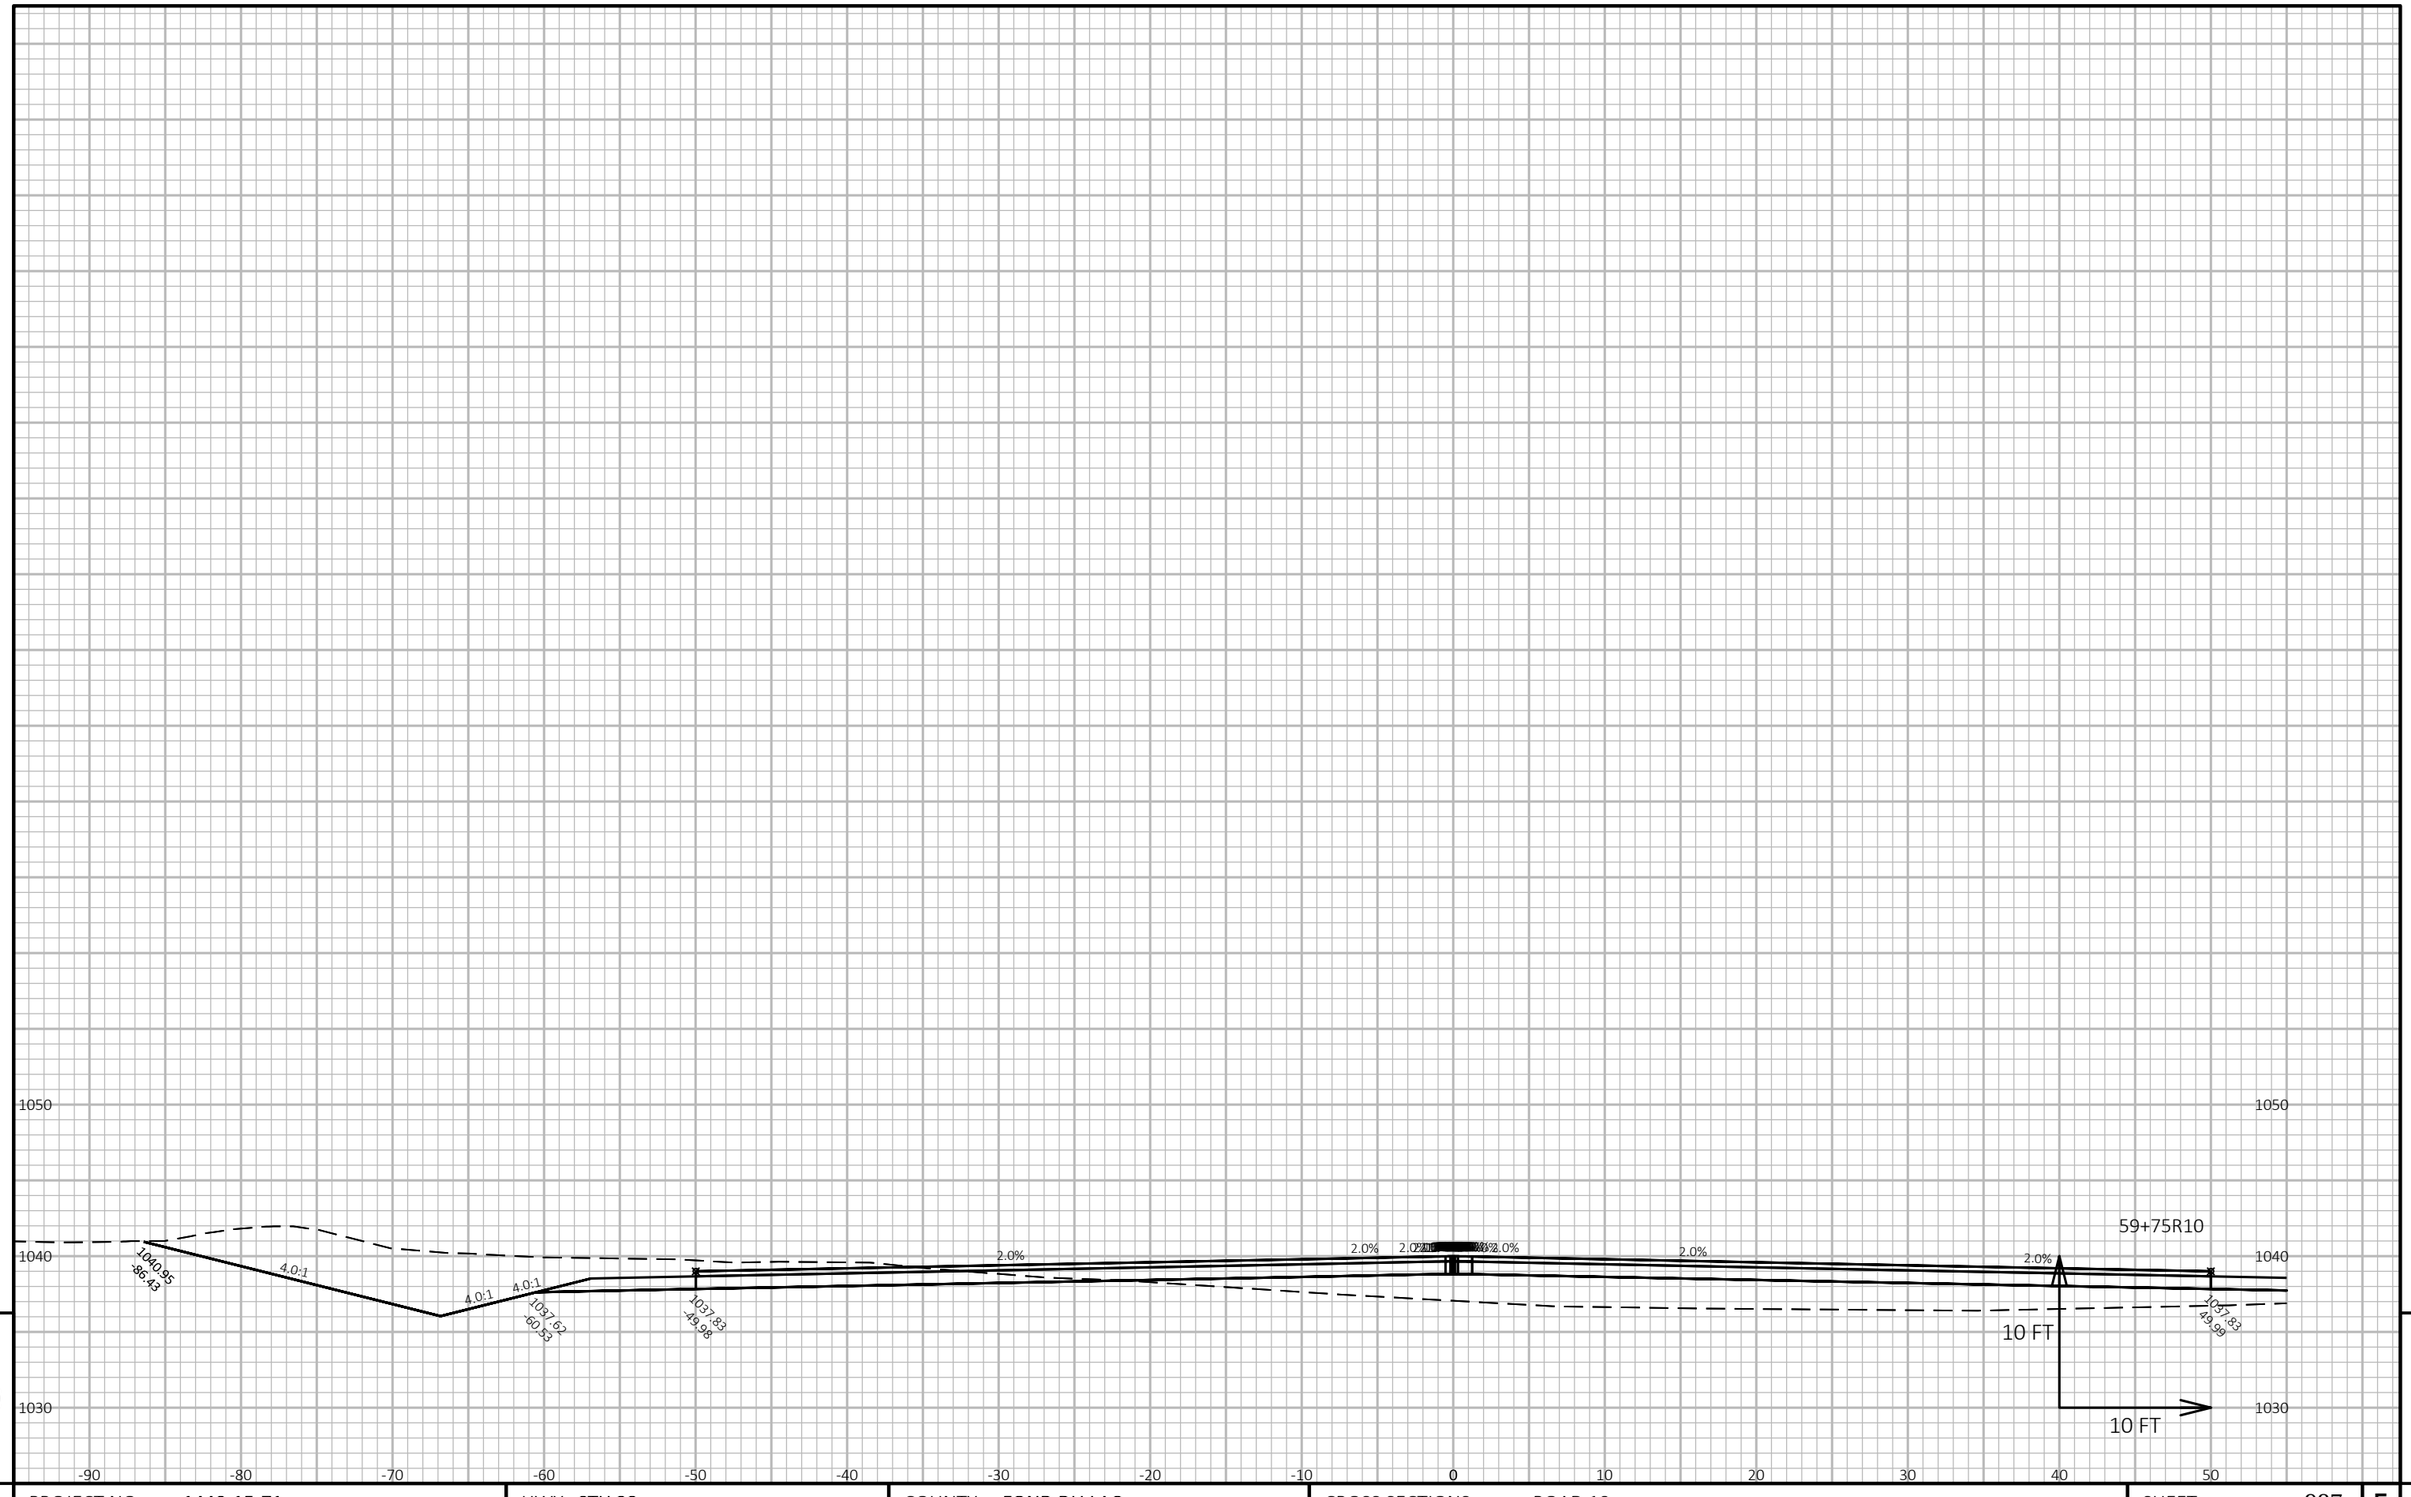

9

9


PROJECT NO: 1440-15-71	HWY: STH 23	COUNTY: FOND DU LAC	CROSS SECTIONS: ROAD 10	SHEET 987	E

FILE NAME : J:\OBS2014\20142023\CAD\TRANSPORTATION\DWG\SHEETSPLAN\ROAD 10 X-SEC.DWG
LAYOUT NAME - 5

PLOT DATE : 10/20/2019 10:19 PM PLOT BY : SCHULTZ, ANDREW K. PLOT NAME :

PLOT SCALE : 1 IN:10 FT HORZ. / 1 IN:10 FT VERT.

WISDOT/CADDS SHEET 49

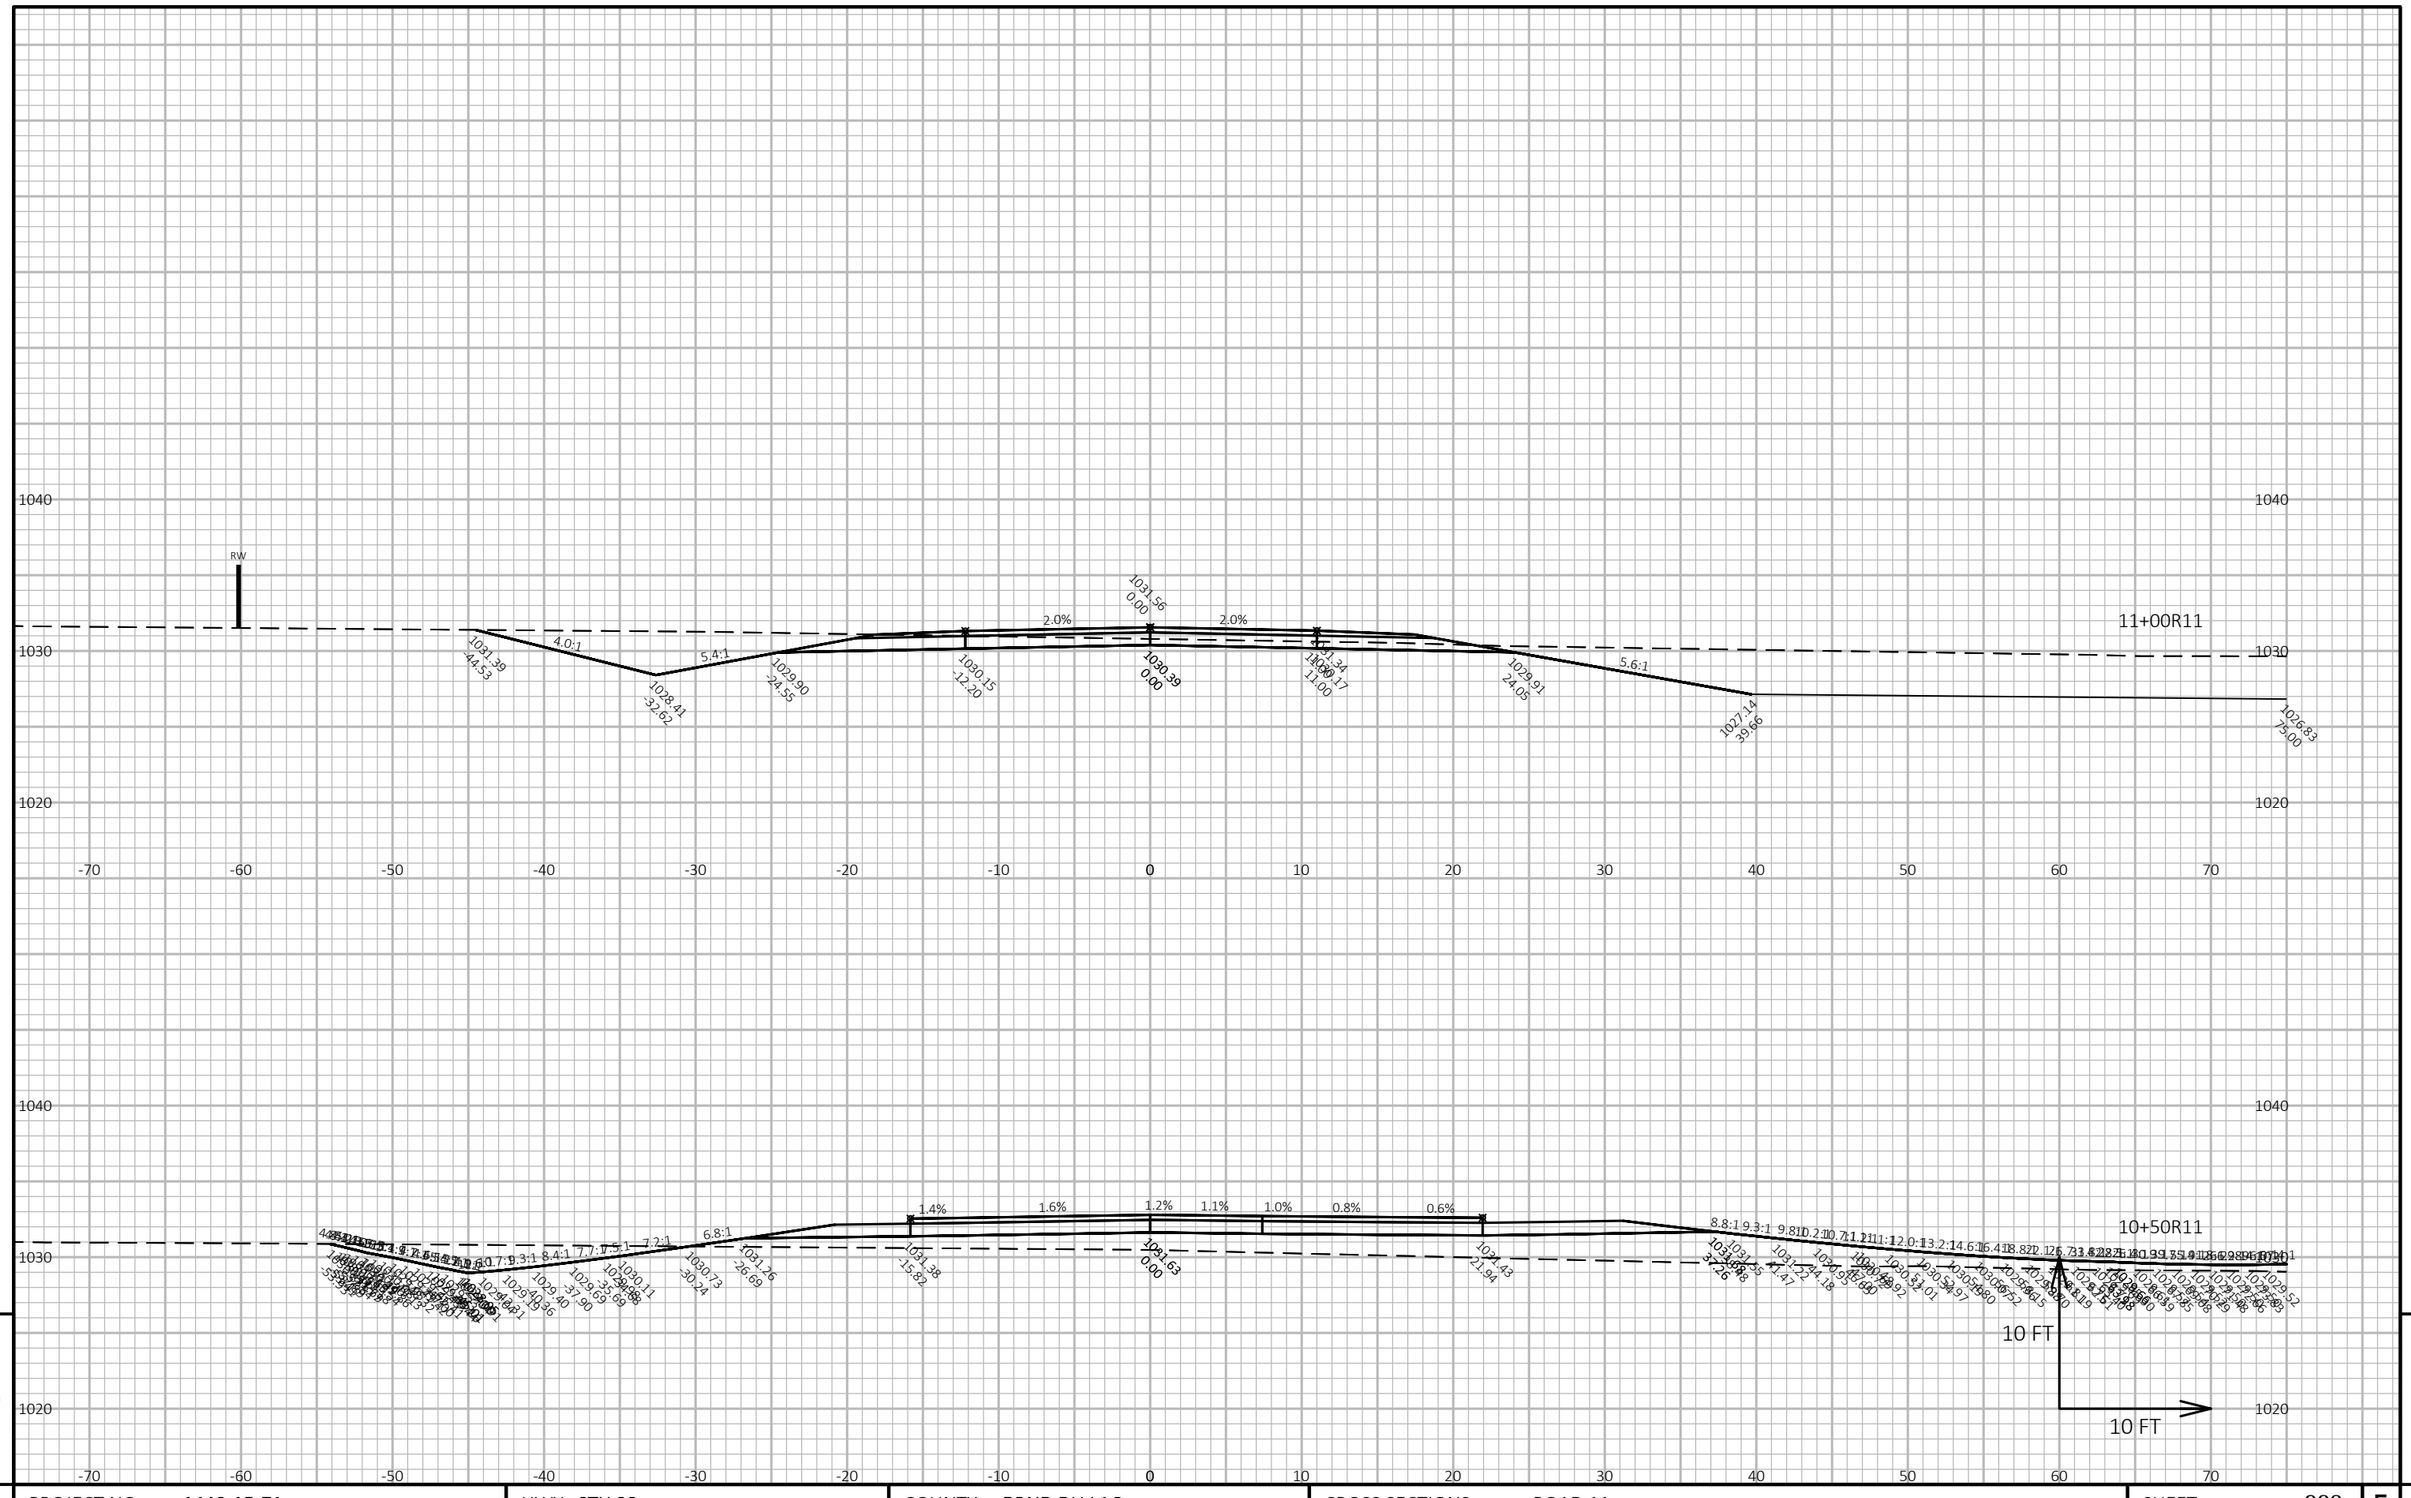

9


9

PROJECT NO: 1440-15-71	HWY: STH 23	COUNTY: FOND DU LAC	CROSS SECTIONS: ROAD 11	SHEET 988	E

FILE NAME : J:\JOBS2014\20142023\CAD\TRANSPORTATION\DWG\SHEETSPLAN\ROAD 11 X-SEC.DWG
LAYOUT NAME - 1

PLOT DATE : 10/20/2019 10:23 PM PLOT BY : SCHULTZ, ANDREW K. PLOT NAME : PLOT SCALE : 1 IN:10 FT HORZ. / 1 IN:10 FT VERT.

WISDOT/CADDS SHEET 49

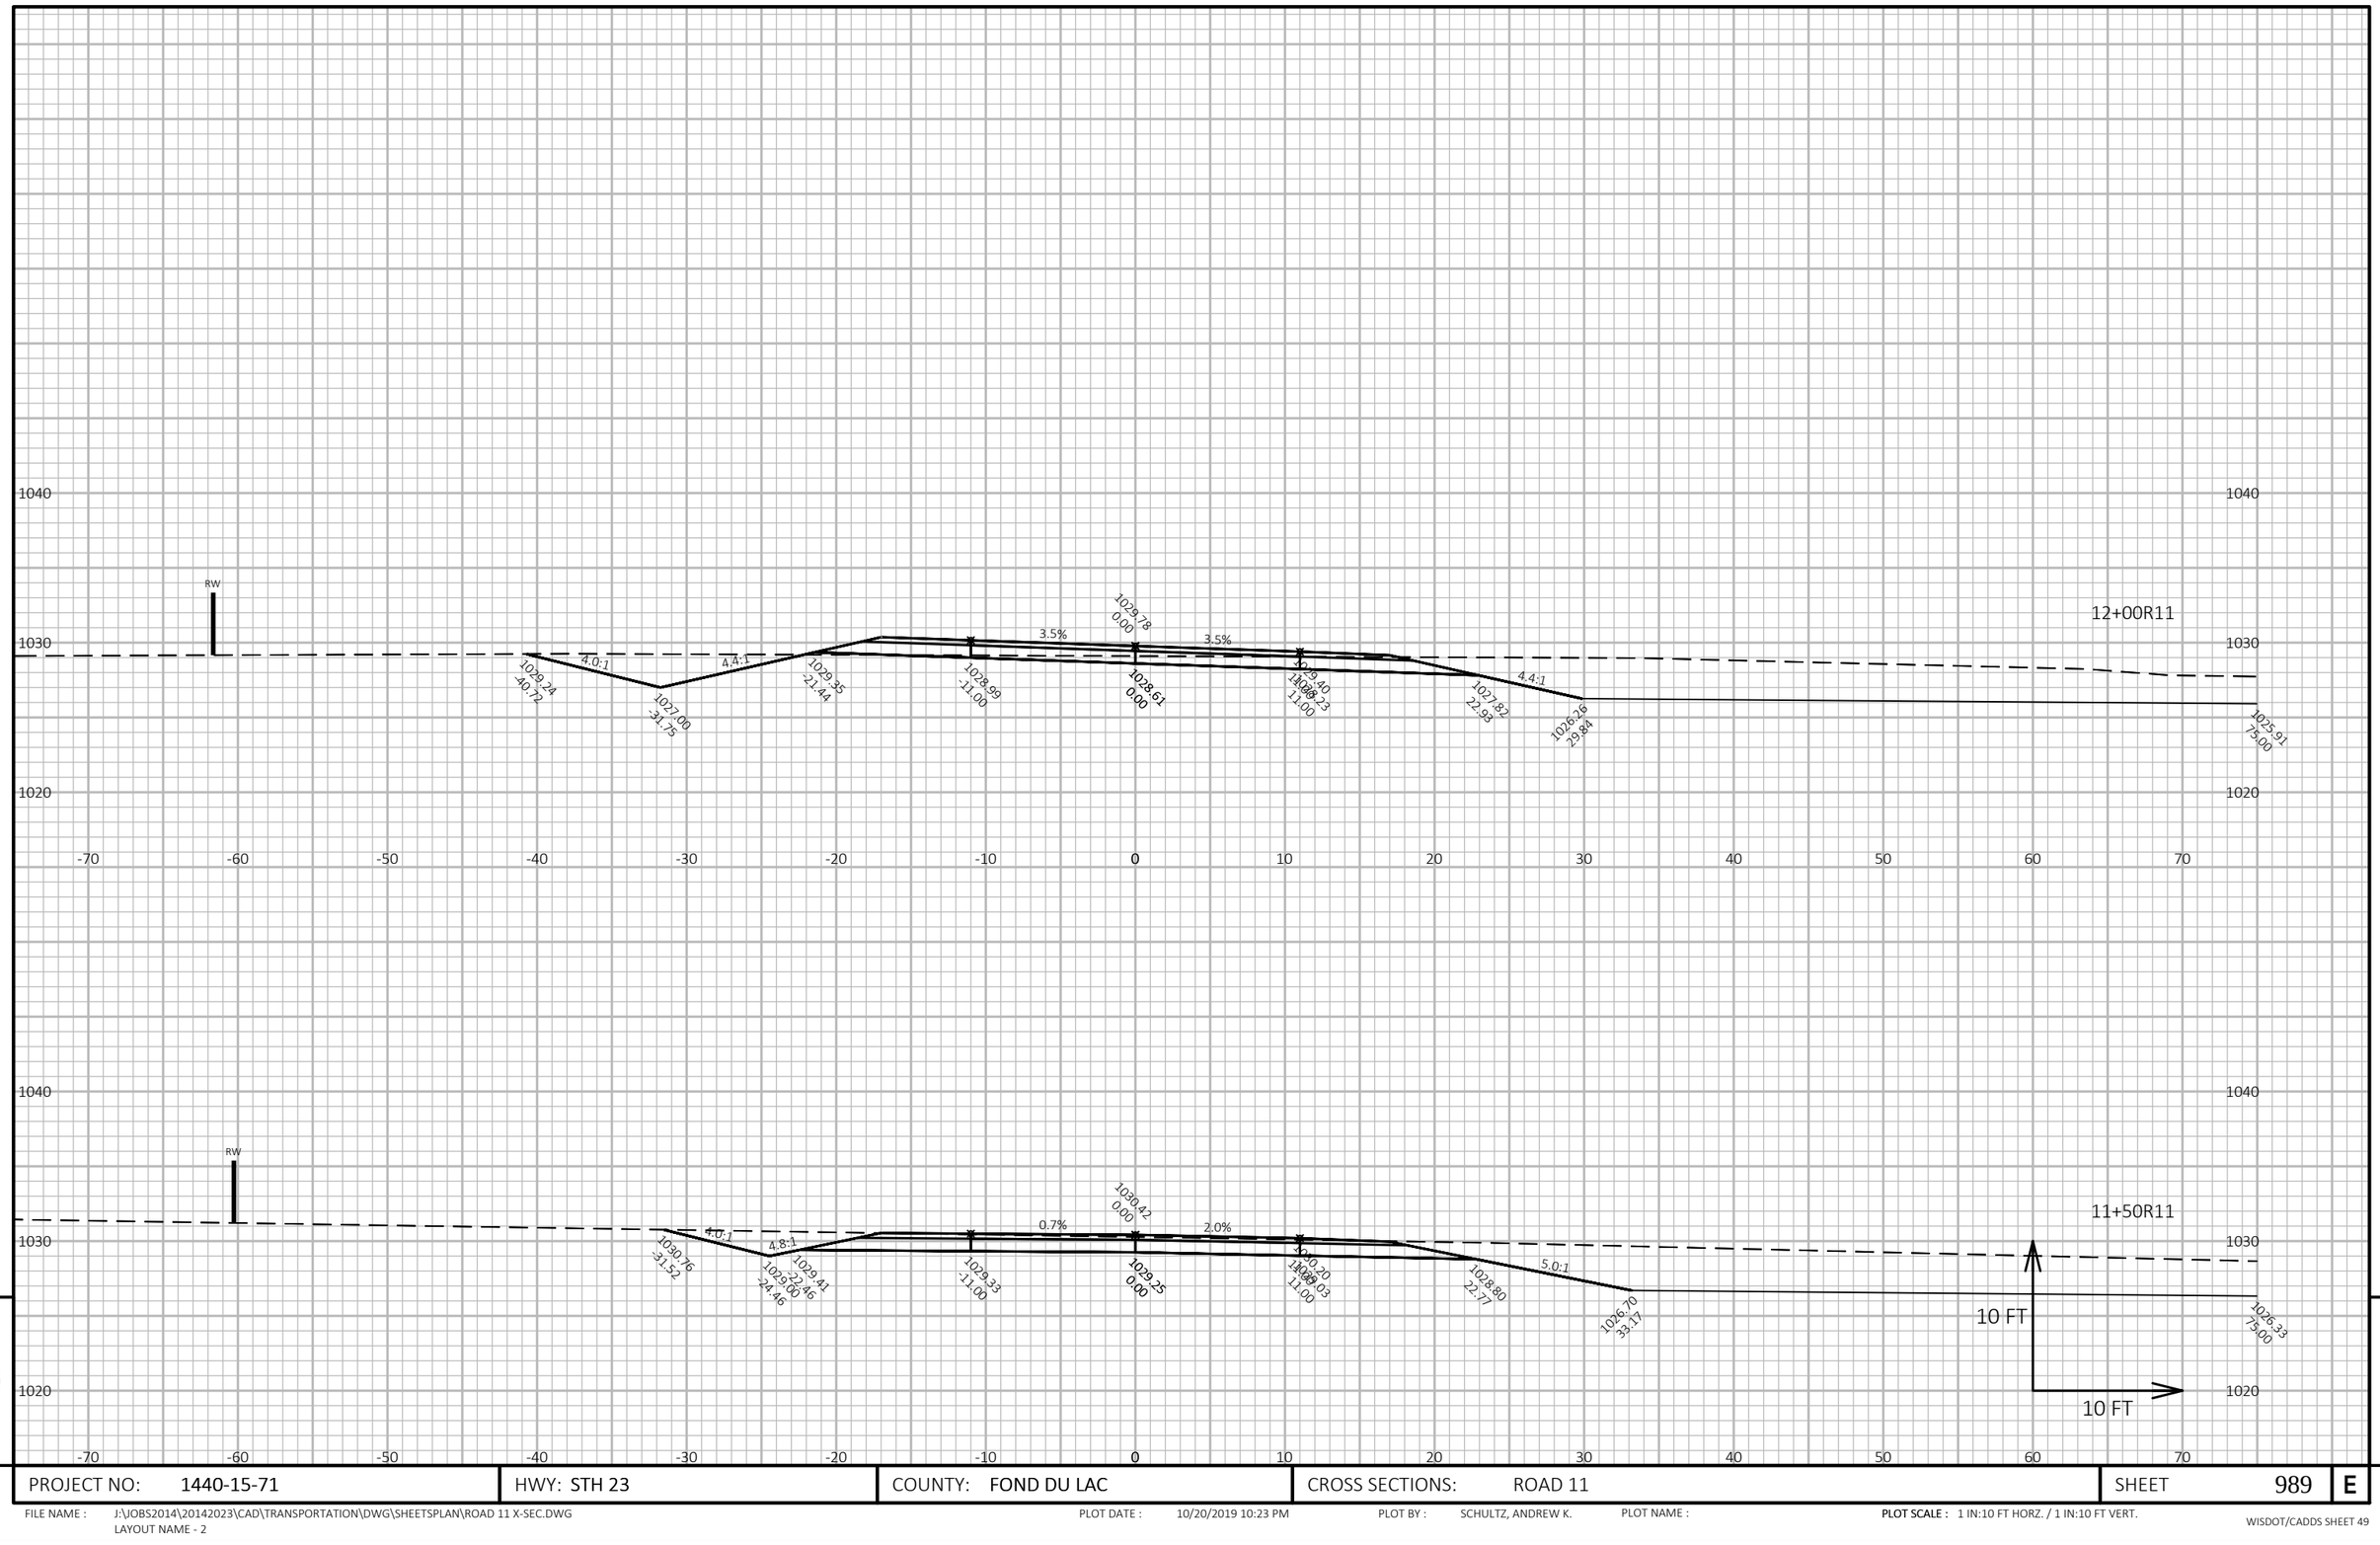

9

9


PROJECT NO: 1440-15-71	HWY: STH 23	COUNTY: FOND DU LAC	CROSS SECTIONS: ROAD 11	SHEET 989	E

FILE NAME : J:\JOBS2014\20142023\CAD\TRANSPORTATION\DWG\SHEETSPLAN\ROAD 11 X-SEC.DWG
LAYOUT NAME - 2

PLOT DATE : 10/20/2019 10:23 PM PLOT BY : SCHULTZ, ANDREW K. PLOT NAME :

PLOT SCALE : 1 IN:10 FT HORZ. / 1 IN:10 FT VERT.

WISDOT/CADDS SHEET 49

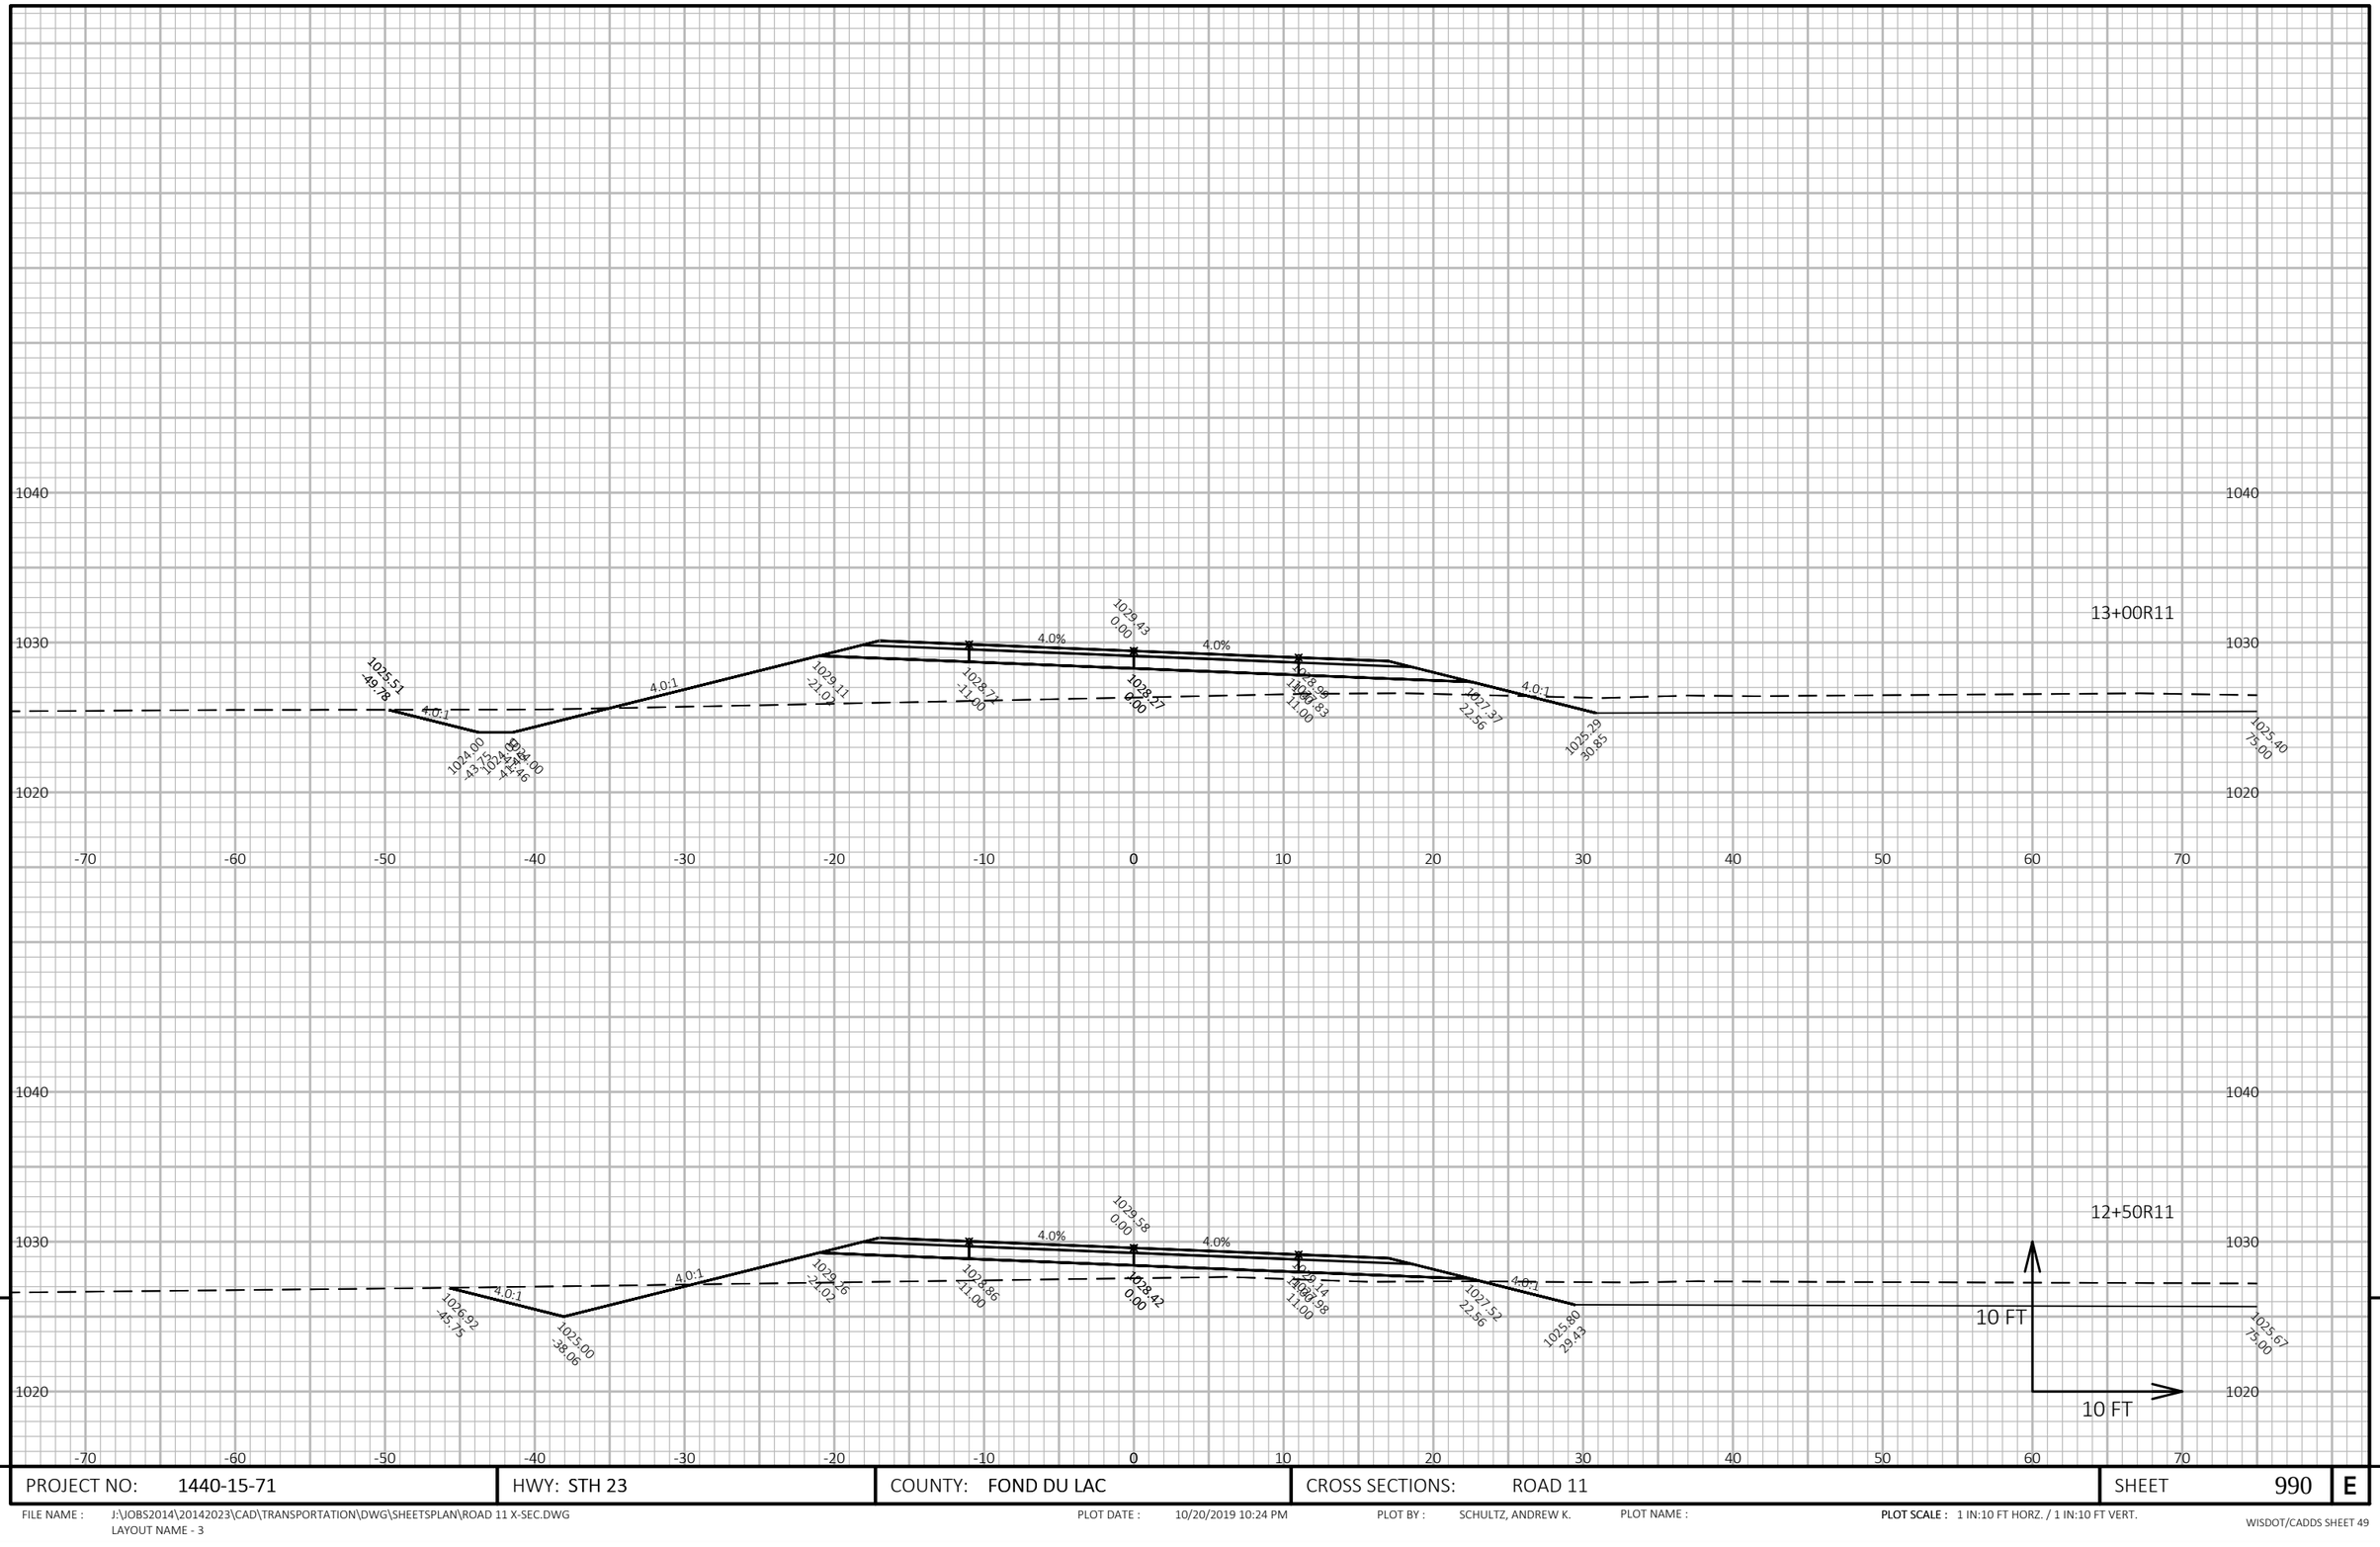

9

9

PROJECT NO: 1440-15-71	HWY: STH 23	COUNTY: FOND DU LAC	CROSS SECTIONS: ROAD 11	SHEET 990	E


FILE NAME : J:\JOBS2014\20142023\CAD\TRANSPORTATION\DWG\SHEETSPLAN\ROAD 11 X-SEC.DWG
LAYOUT NAME - 3

PLOT DATE : 10/20/2019 10:24 PM

PLOT BY : SCHULTZ, ANDREW K.

PLOT NAME :

PLOT SCALE : 1 IN:10 FT HORZ. / 1 IN:10 FT VERT.

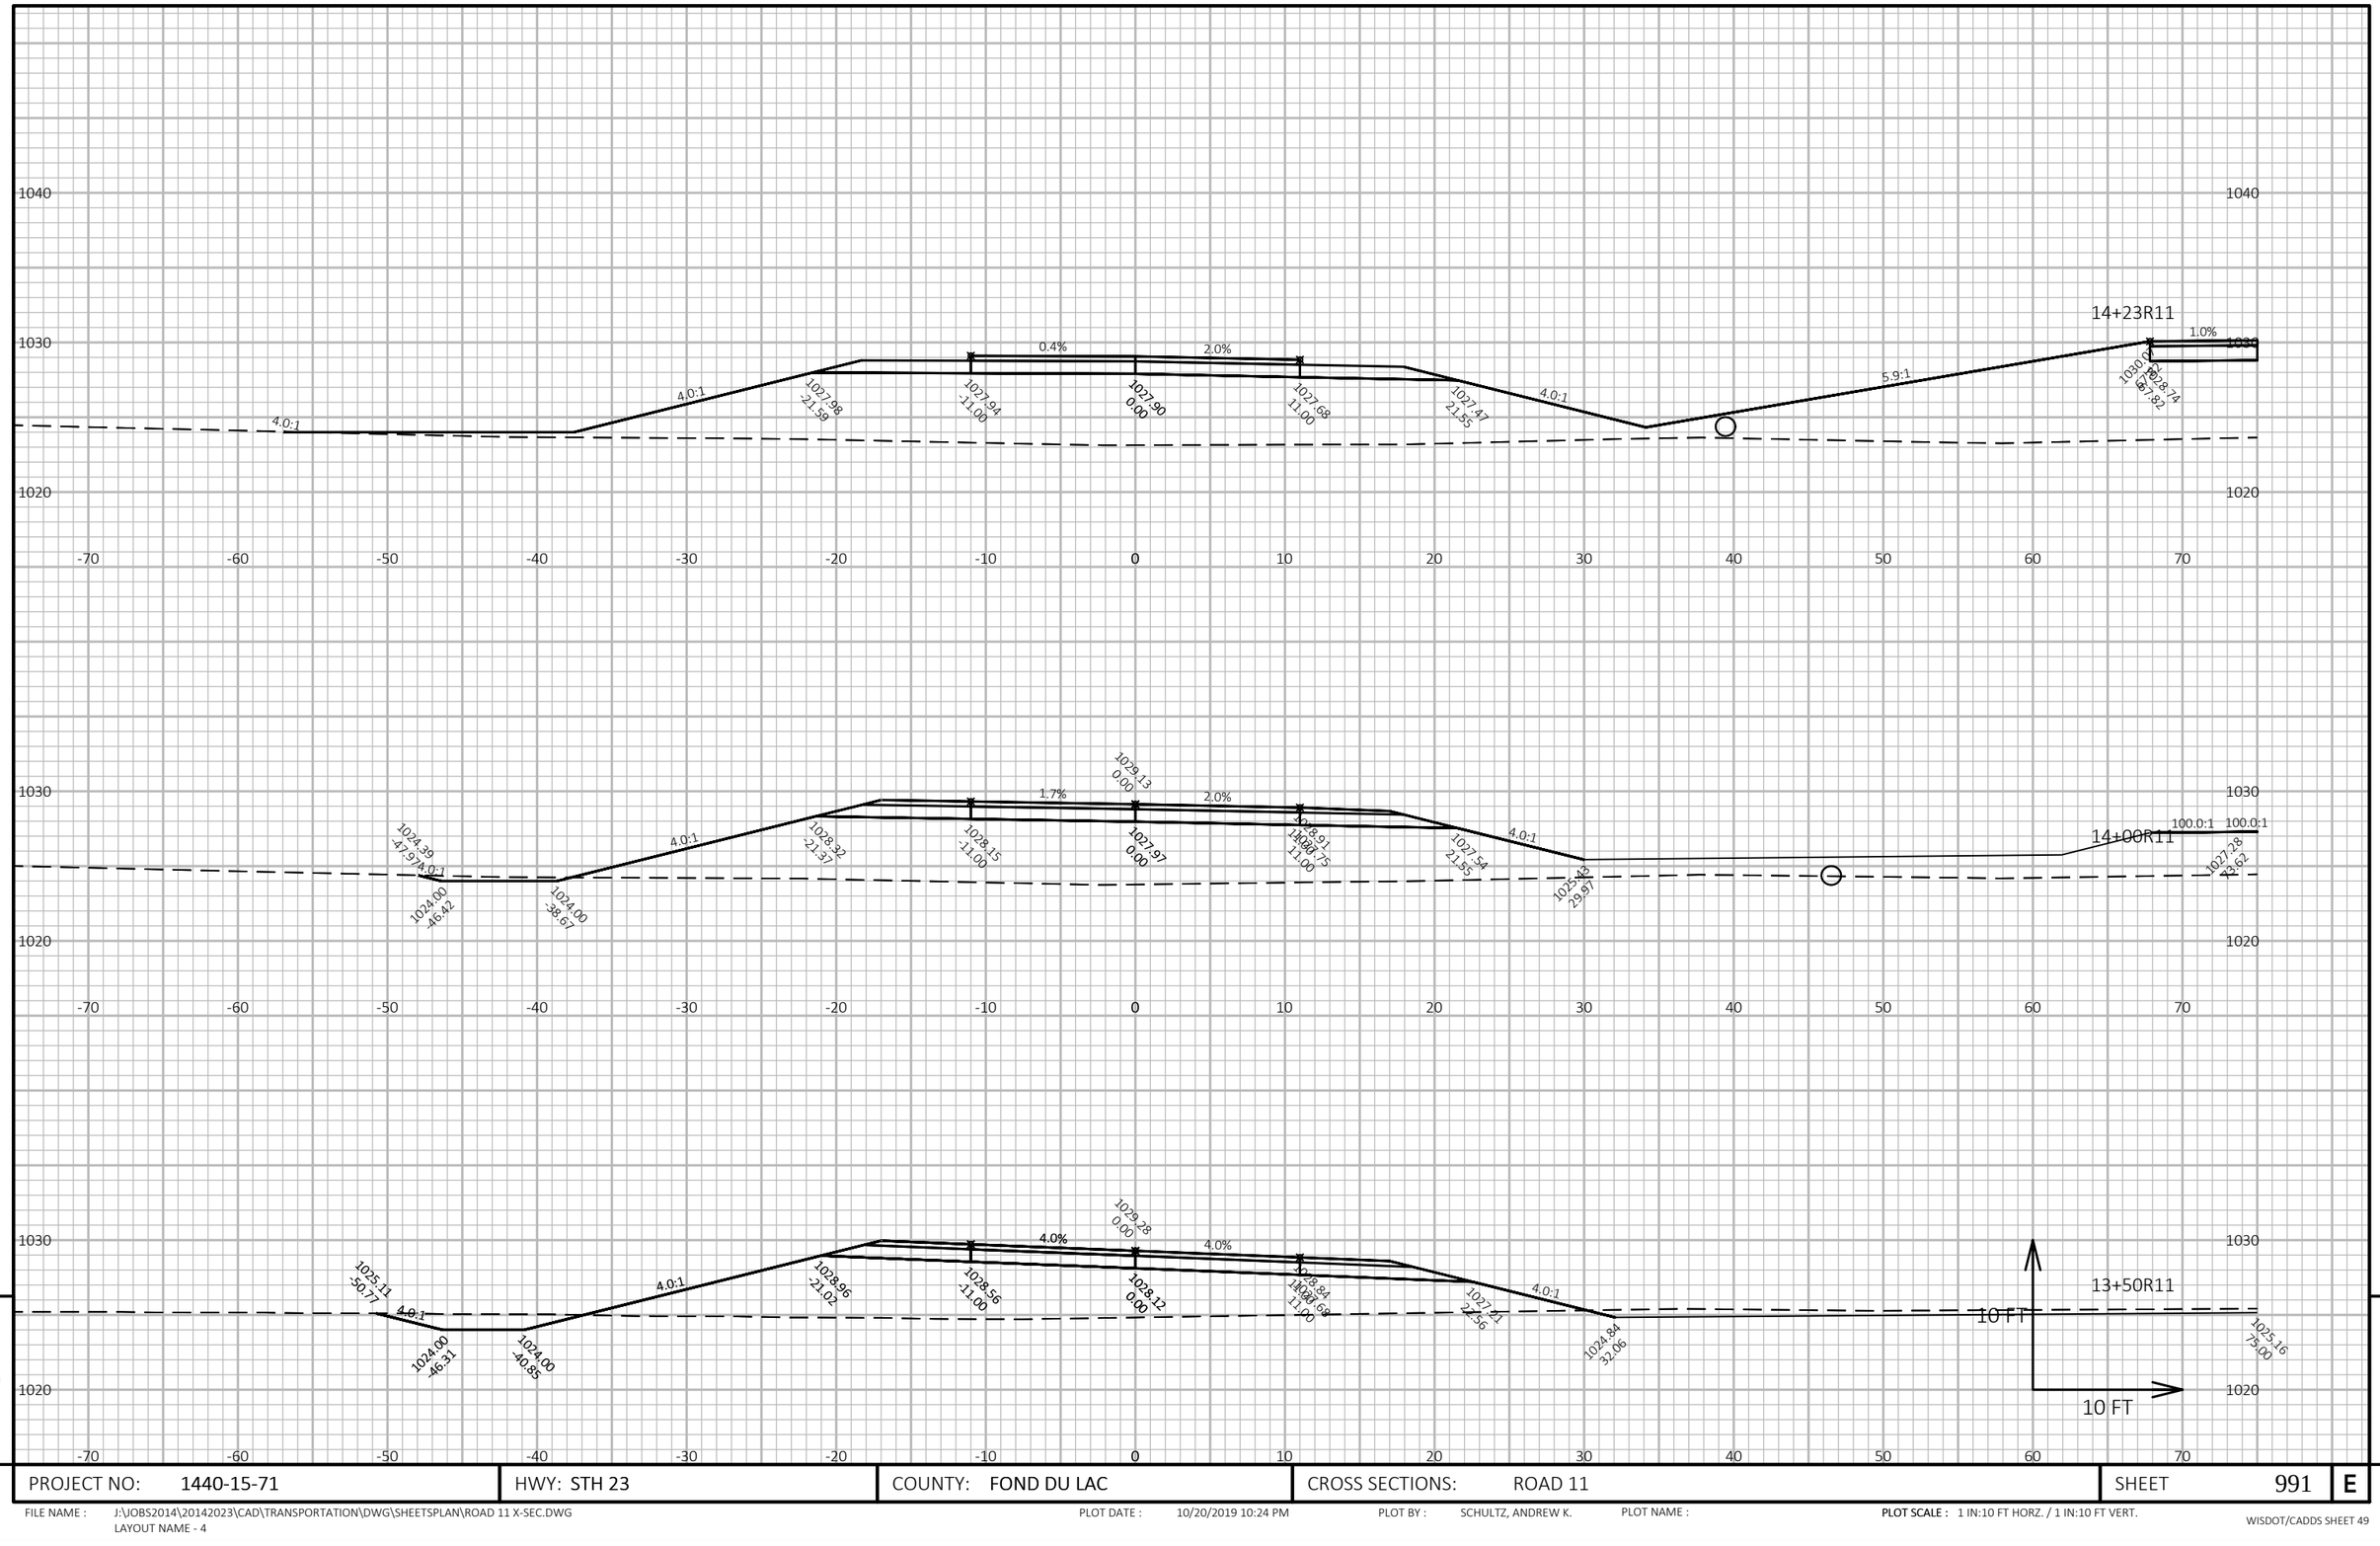

9

9


PROJECT NO: 1440-15-71	HWY: STH 23	COUNTY: FOND DU LAC	CROSS SECTIONS: ROAD 11	SHEET 991	E

FILE NAME : J:\JOBS2014\20142023\CAD\TRANSPORTATION\DWG\SHEETSPLAN\ROAD 11 X-SEC.DWG
LAYOUT NAME - 4

PLOT DATE : 10/20/2019 10:24 PM PLOT BY : SCHULTZ, ANDREW K. PLOT NAME :

PLOT SCALE : 1 IN:10 FT HORZ. / 1 IN:10 FT VERT.

WISDOT/CADDS SHEET 49

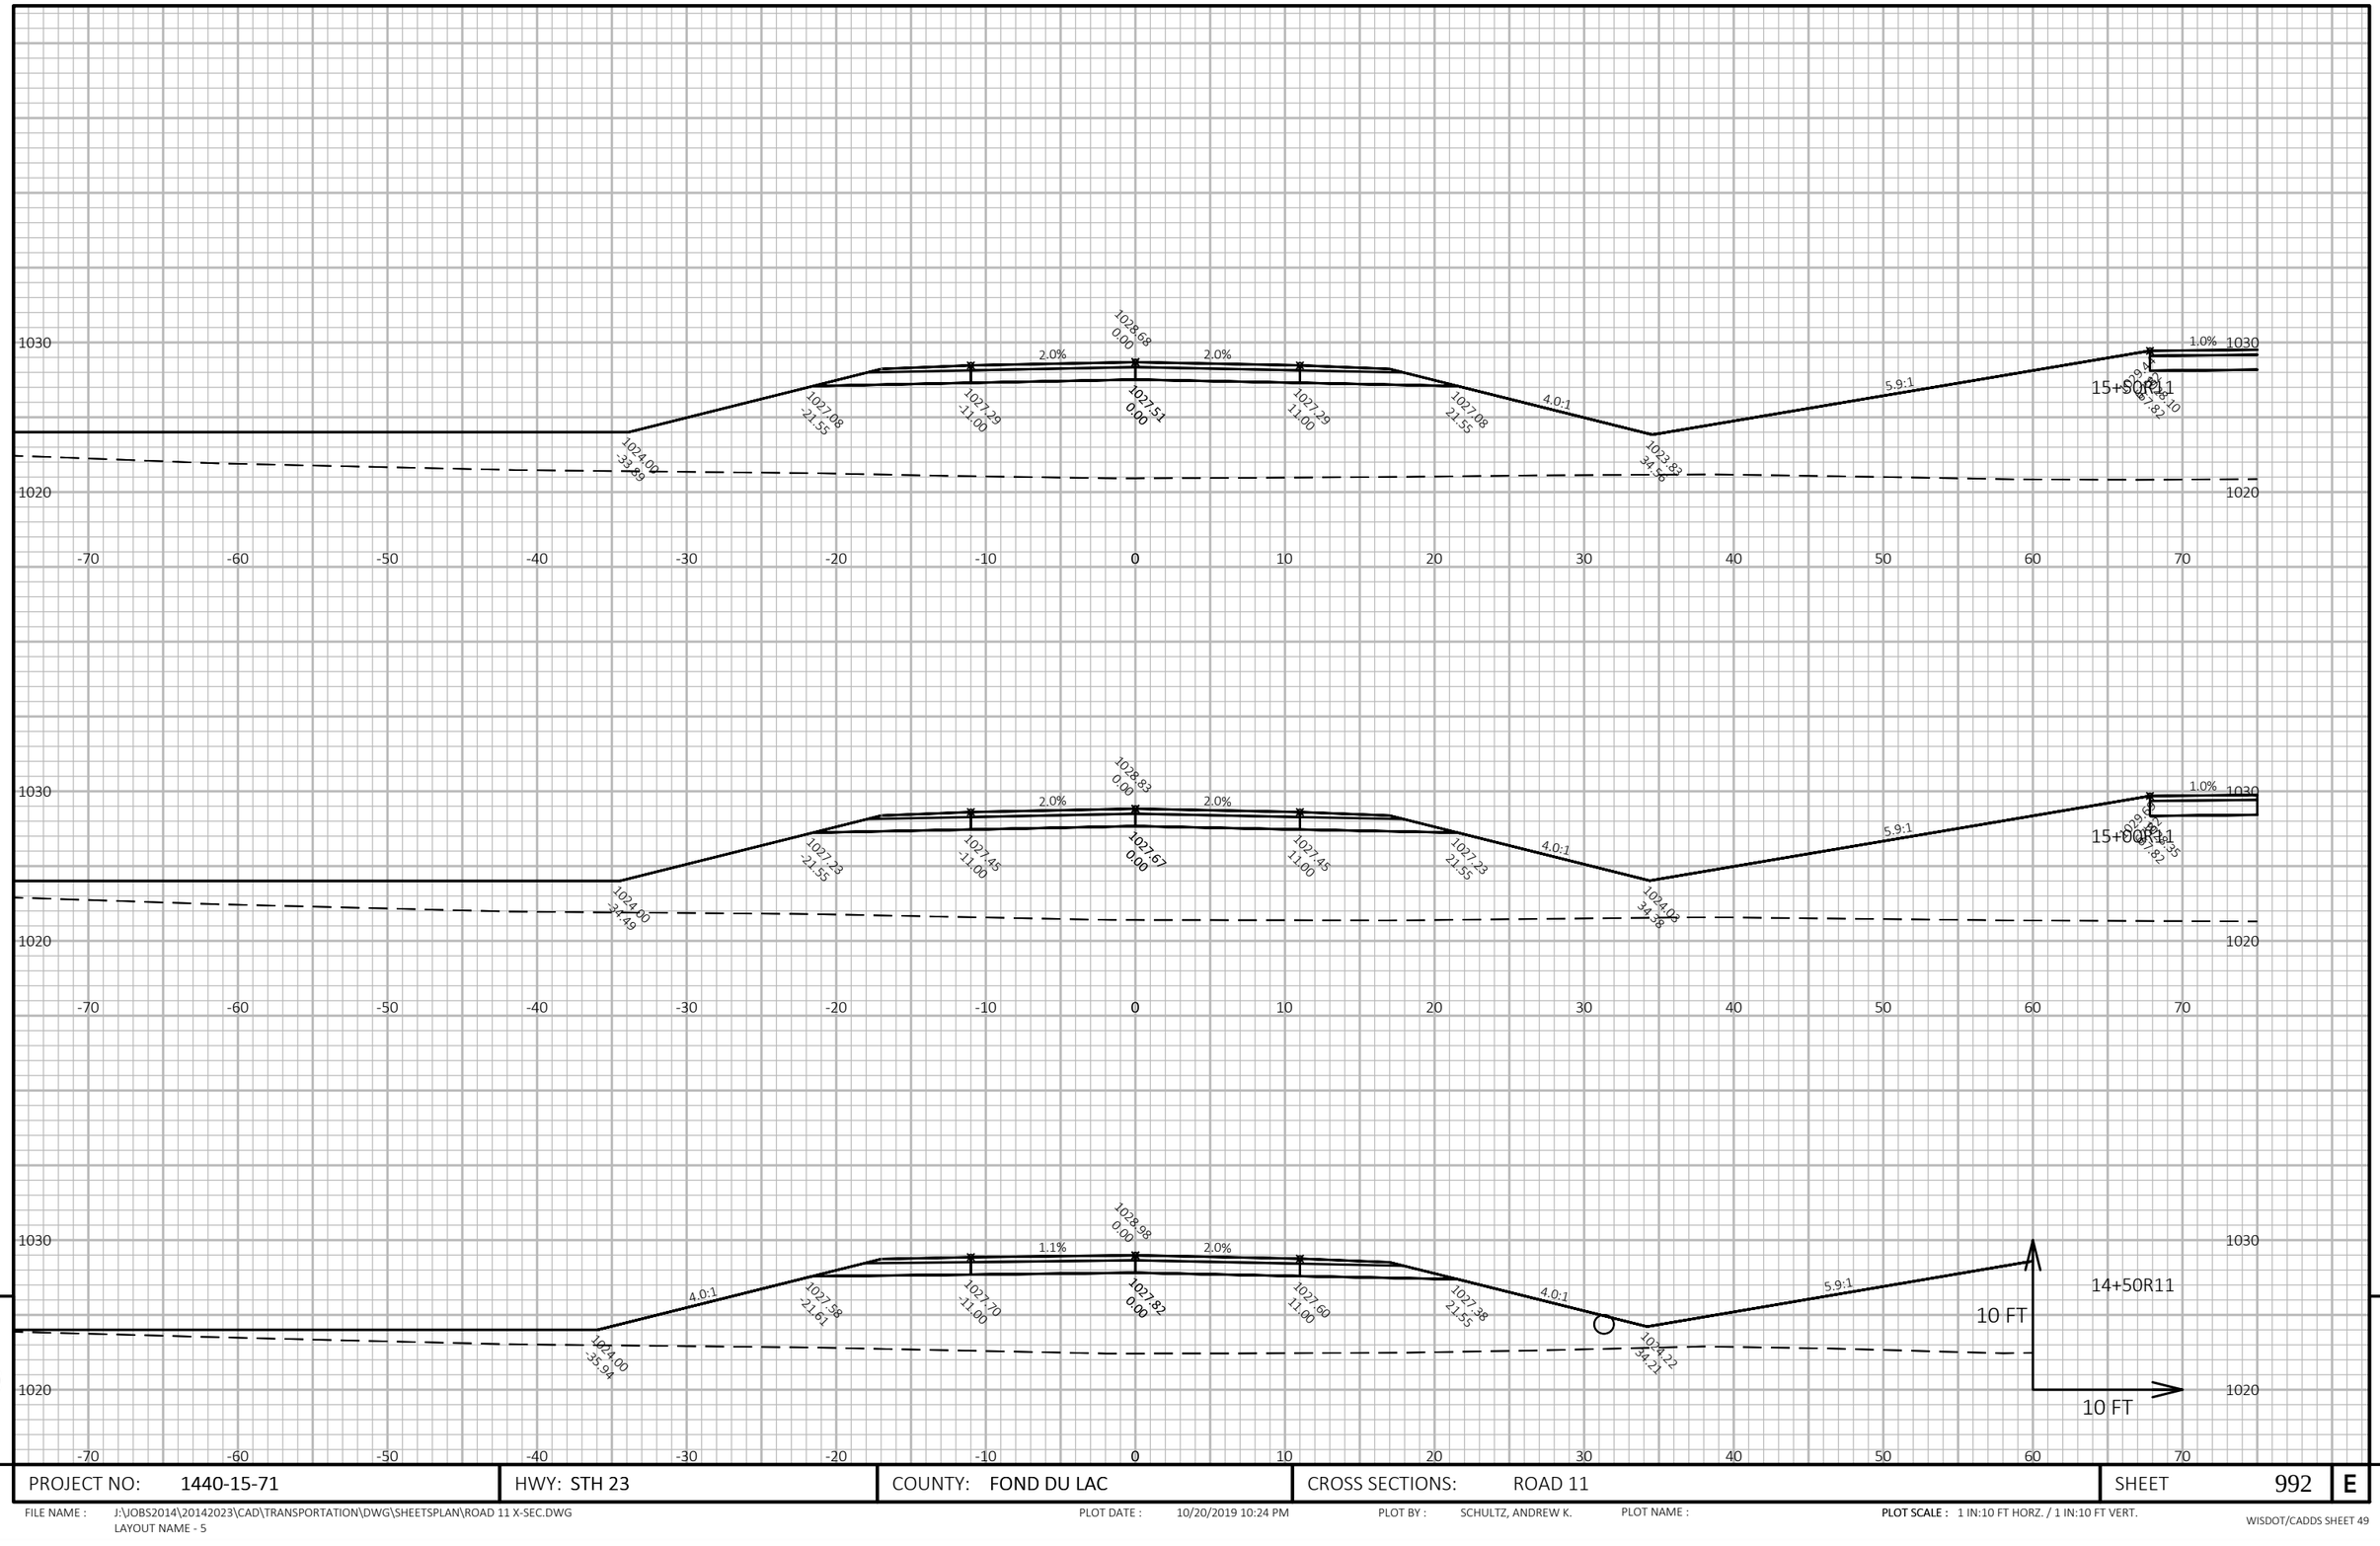


PROJECT NO: 1440-15-71	HWY: STH 23	COUNTY: FOND DU LAC	CROSS SECTIONS: ROAD 11	SHEET 992 E

FILE NAME : J:\JOBS2014\20142023\CAD\TRANSPORTATION\DWG\SHEETSPLAN\ROAD 11 X-SEC.DWG
LAYOUT NAME - 5

PLOT DATE : 10/20/2019 10:24 PM PLOT BY : SCHULTZ, ANDREW K. PLOT NAME : **PLOT SCALE :** 1 IN:10 FT HORZ. / 1 IN:10 FT VERT.

WISDOT/CADDS SHEET 49

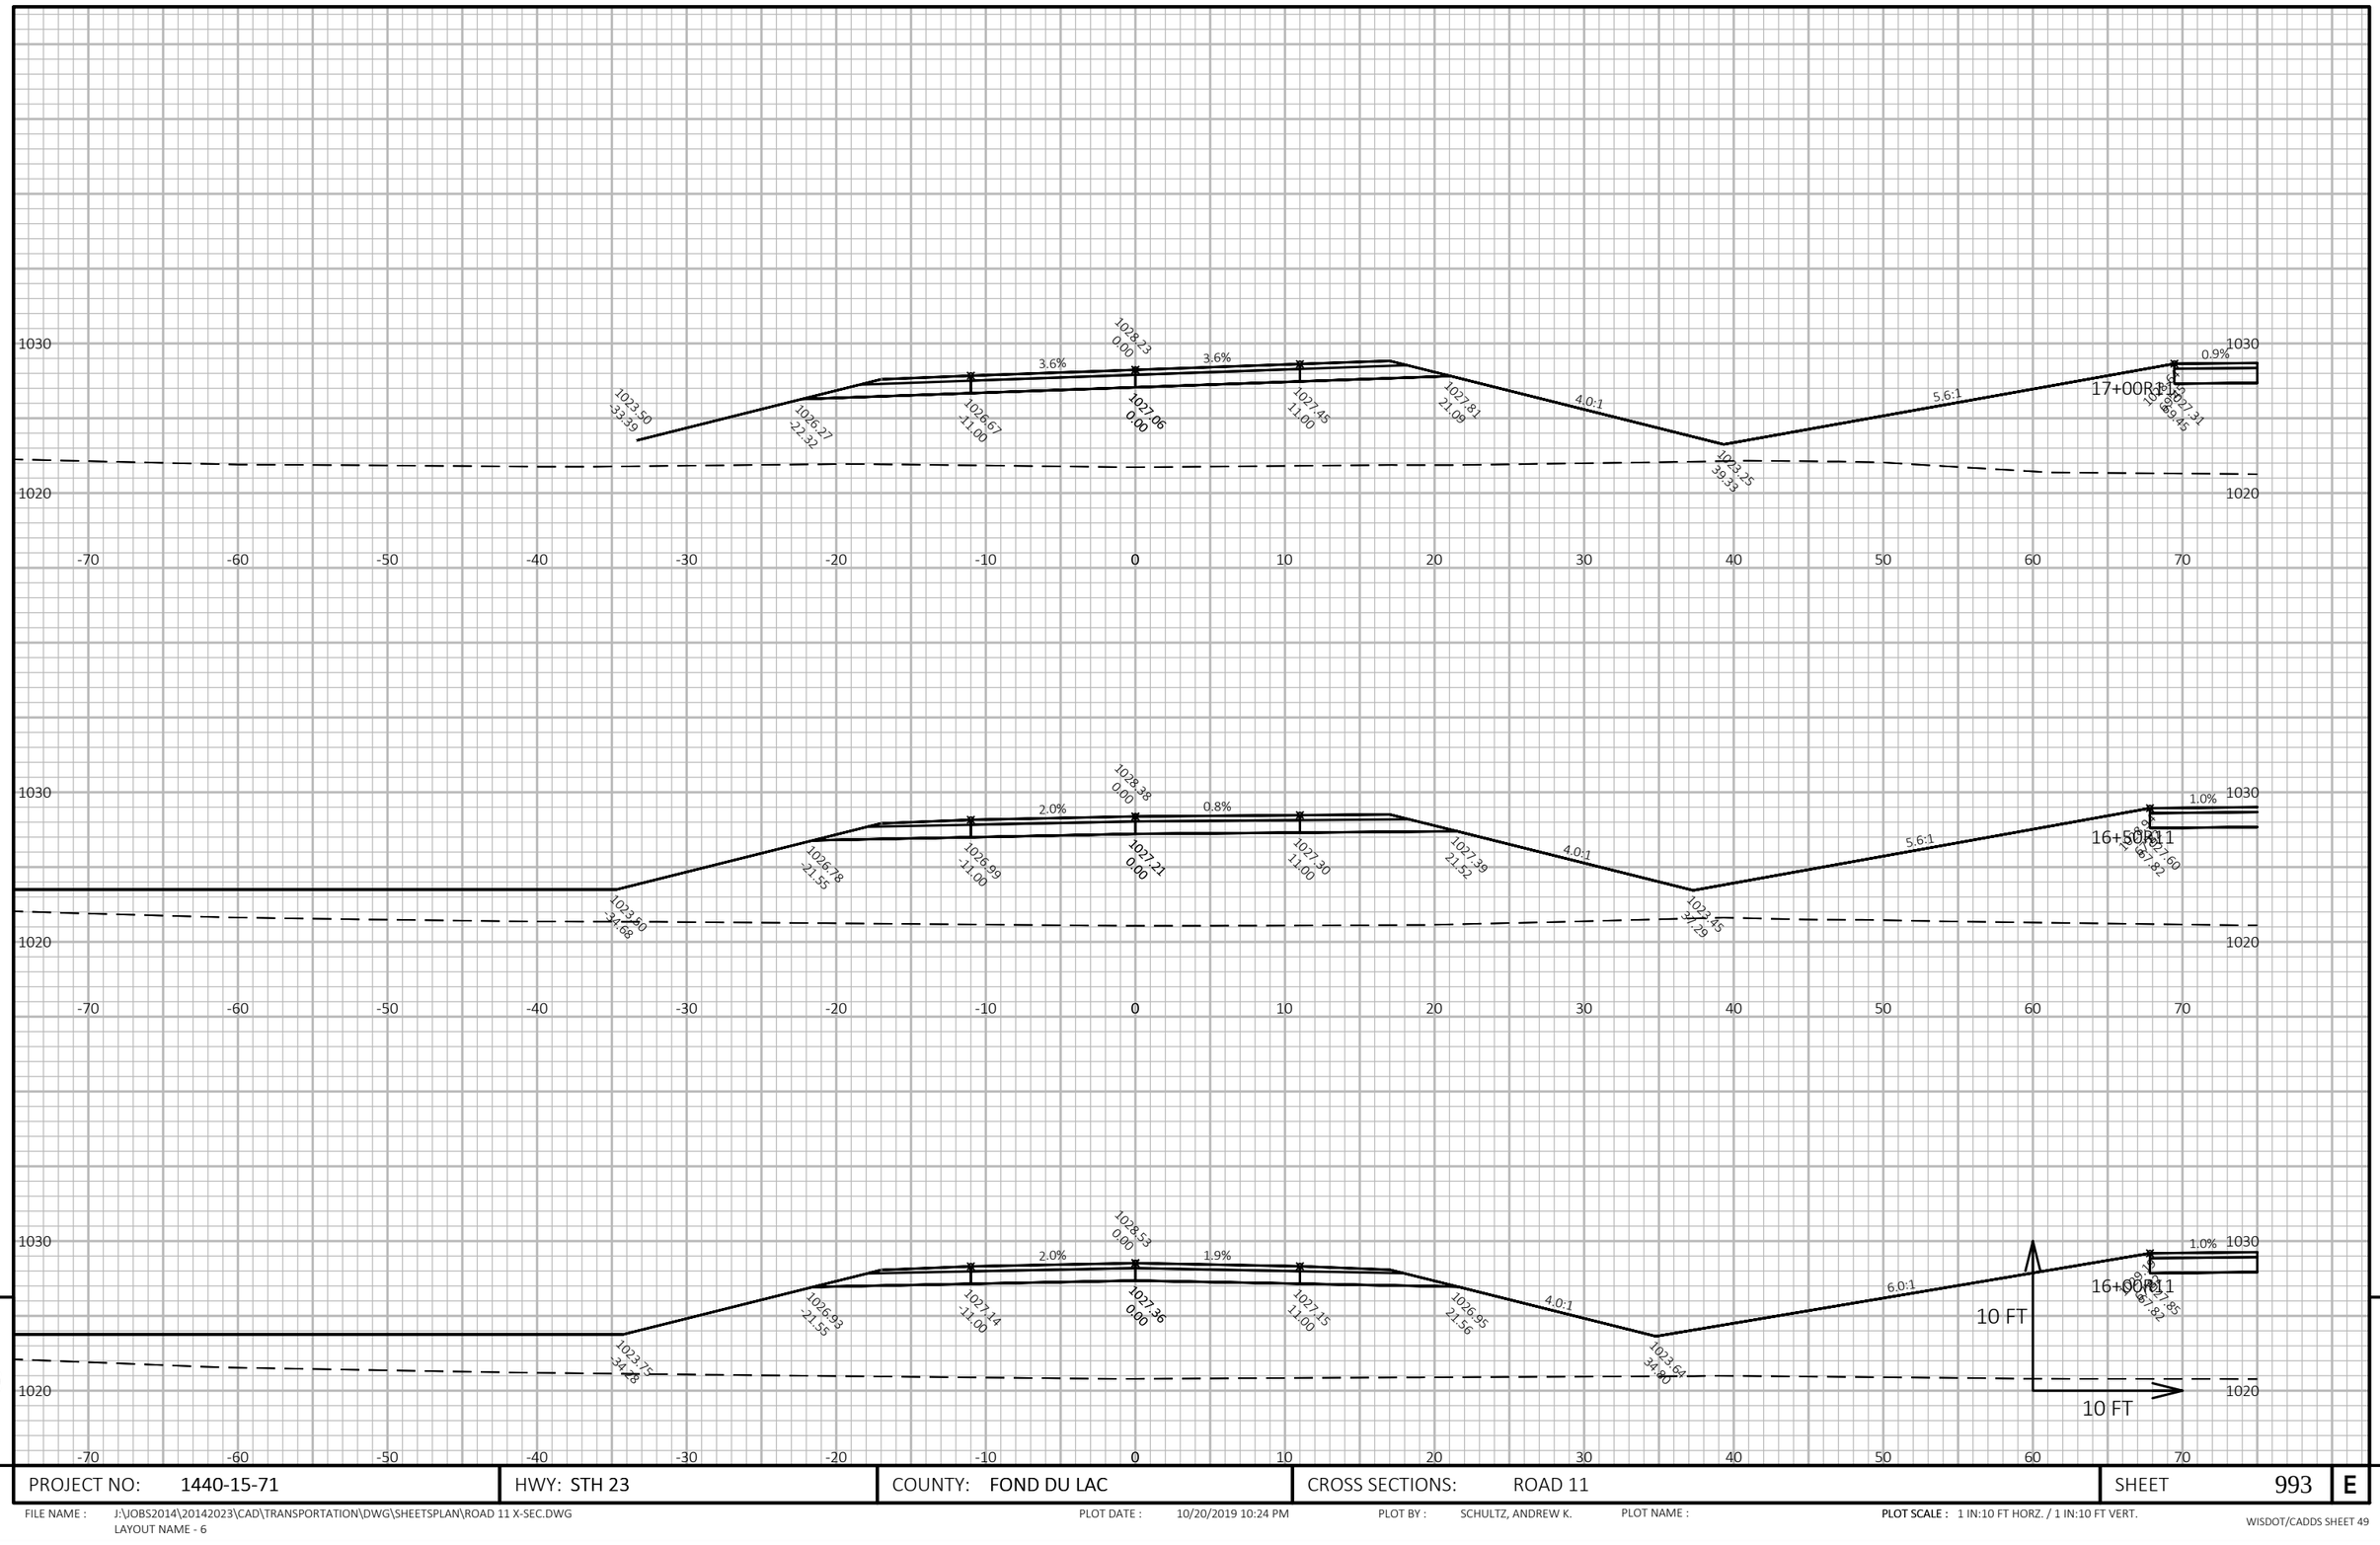

9

9


PROJECT NO: 1440-15-71	HWY: STH 23	COUNTY: FOND DU LAC	CROSS SECTIONS: ROAD 11	SHEET 993	E

FILE NAME : J:\JOBS2014\20142023\CAD\TRANSPORTATION\DWG\SHEETSPLAN\ROAD 11 X-SEC.DWG
LAYOUT NAME - 6

PLOT DATE : 10/20/2019 10:24 PM PLOT BY : SCHULTZ, ANDREW K. PLOT NAME :

PLOT SCALE : 1 IN:10 FT HORZ. / 1 IN:10 FT VERT.

WISDOT/CADDS SHEET 49

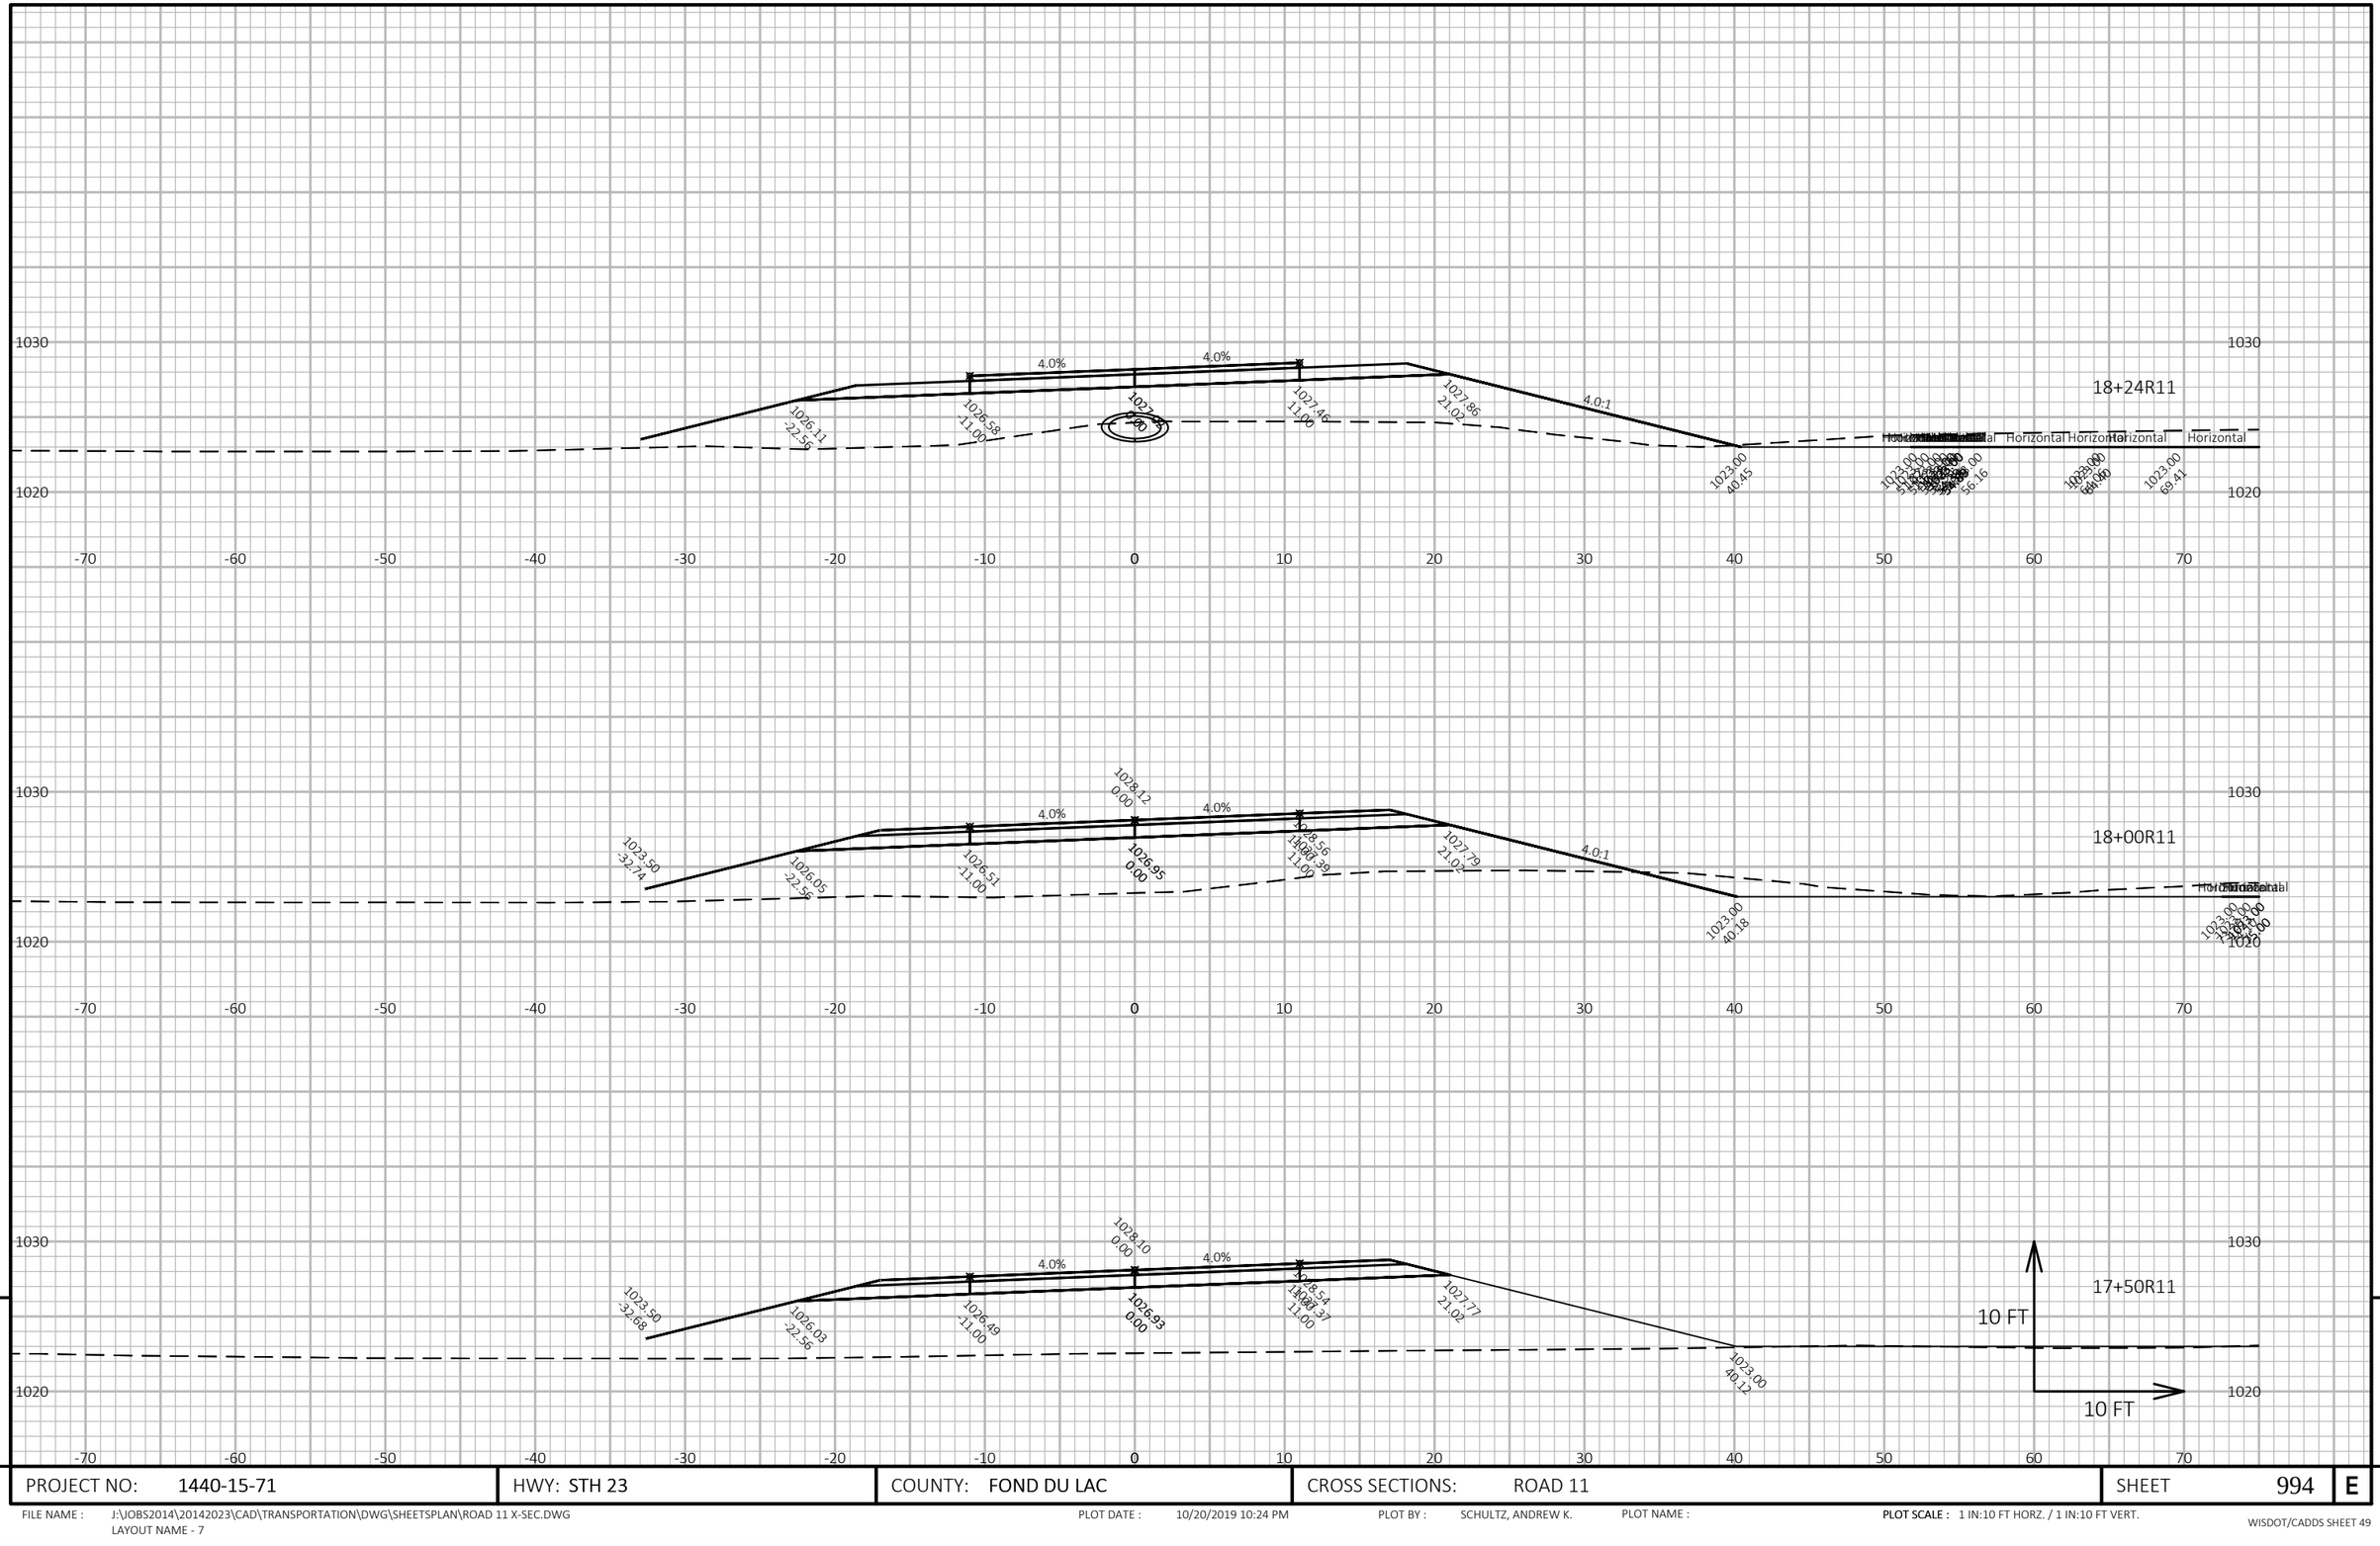


PROJECT NO: 1440-15-71	HWY: STH 23	COUNTY: FOND DU LAC	CROSS SECTIONS: ROAD 11	SHEET 994	E

FILE NAME : J:\JOBS2014\20142023\CAD\TRANSPORTATION\DWG\SHEETSPLAN\ROAD 11 X-SEC.DWG
LAYOUT NAME - 7

PLOT DATE : 10/20/2019 10:24 PM PLOT BY : SCHULTZ, ANDREW K. PLOT NAME :

PLOT SCALE : 1 IN:10 FT HORZ. / 1 IN:10 FT VERT.

WISDOT/CADDS SHEET 49

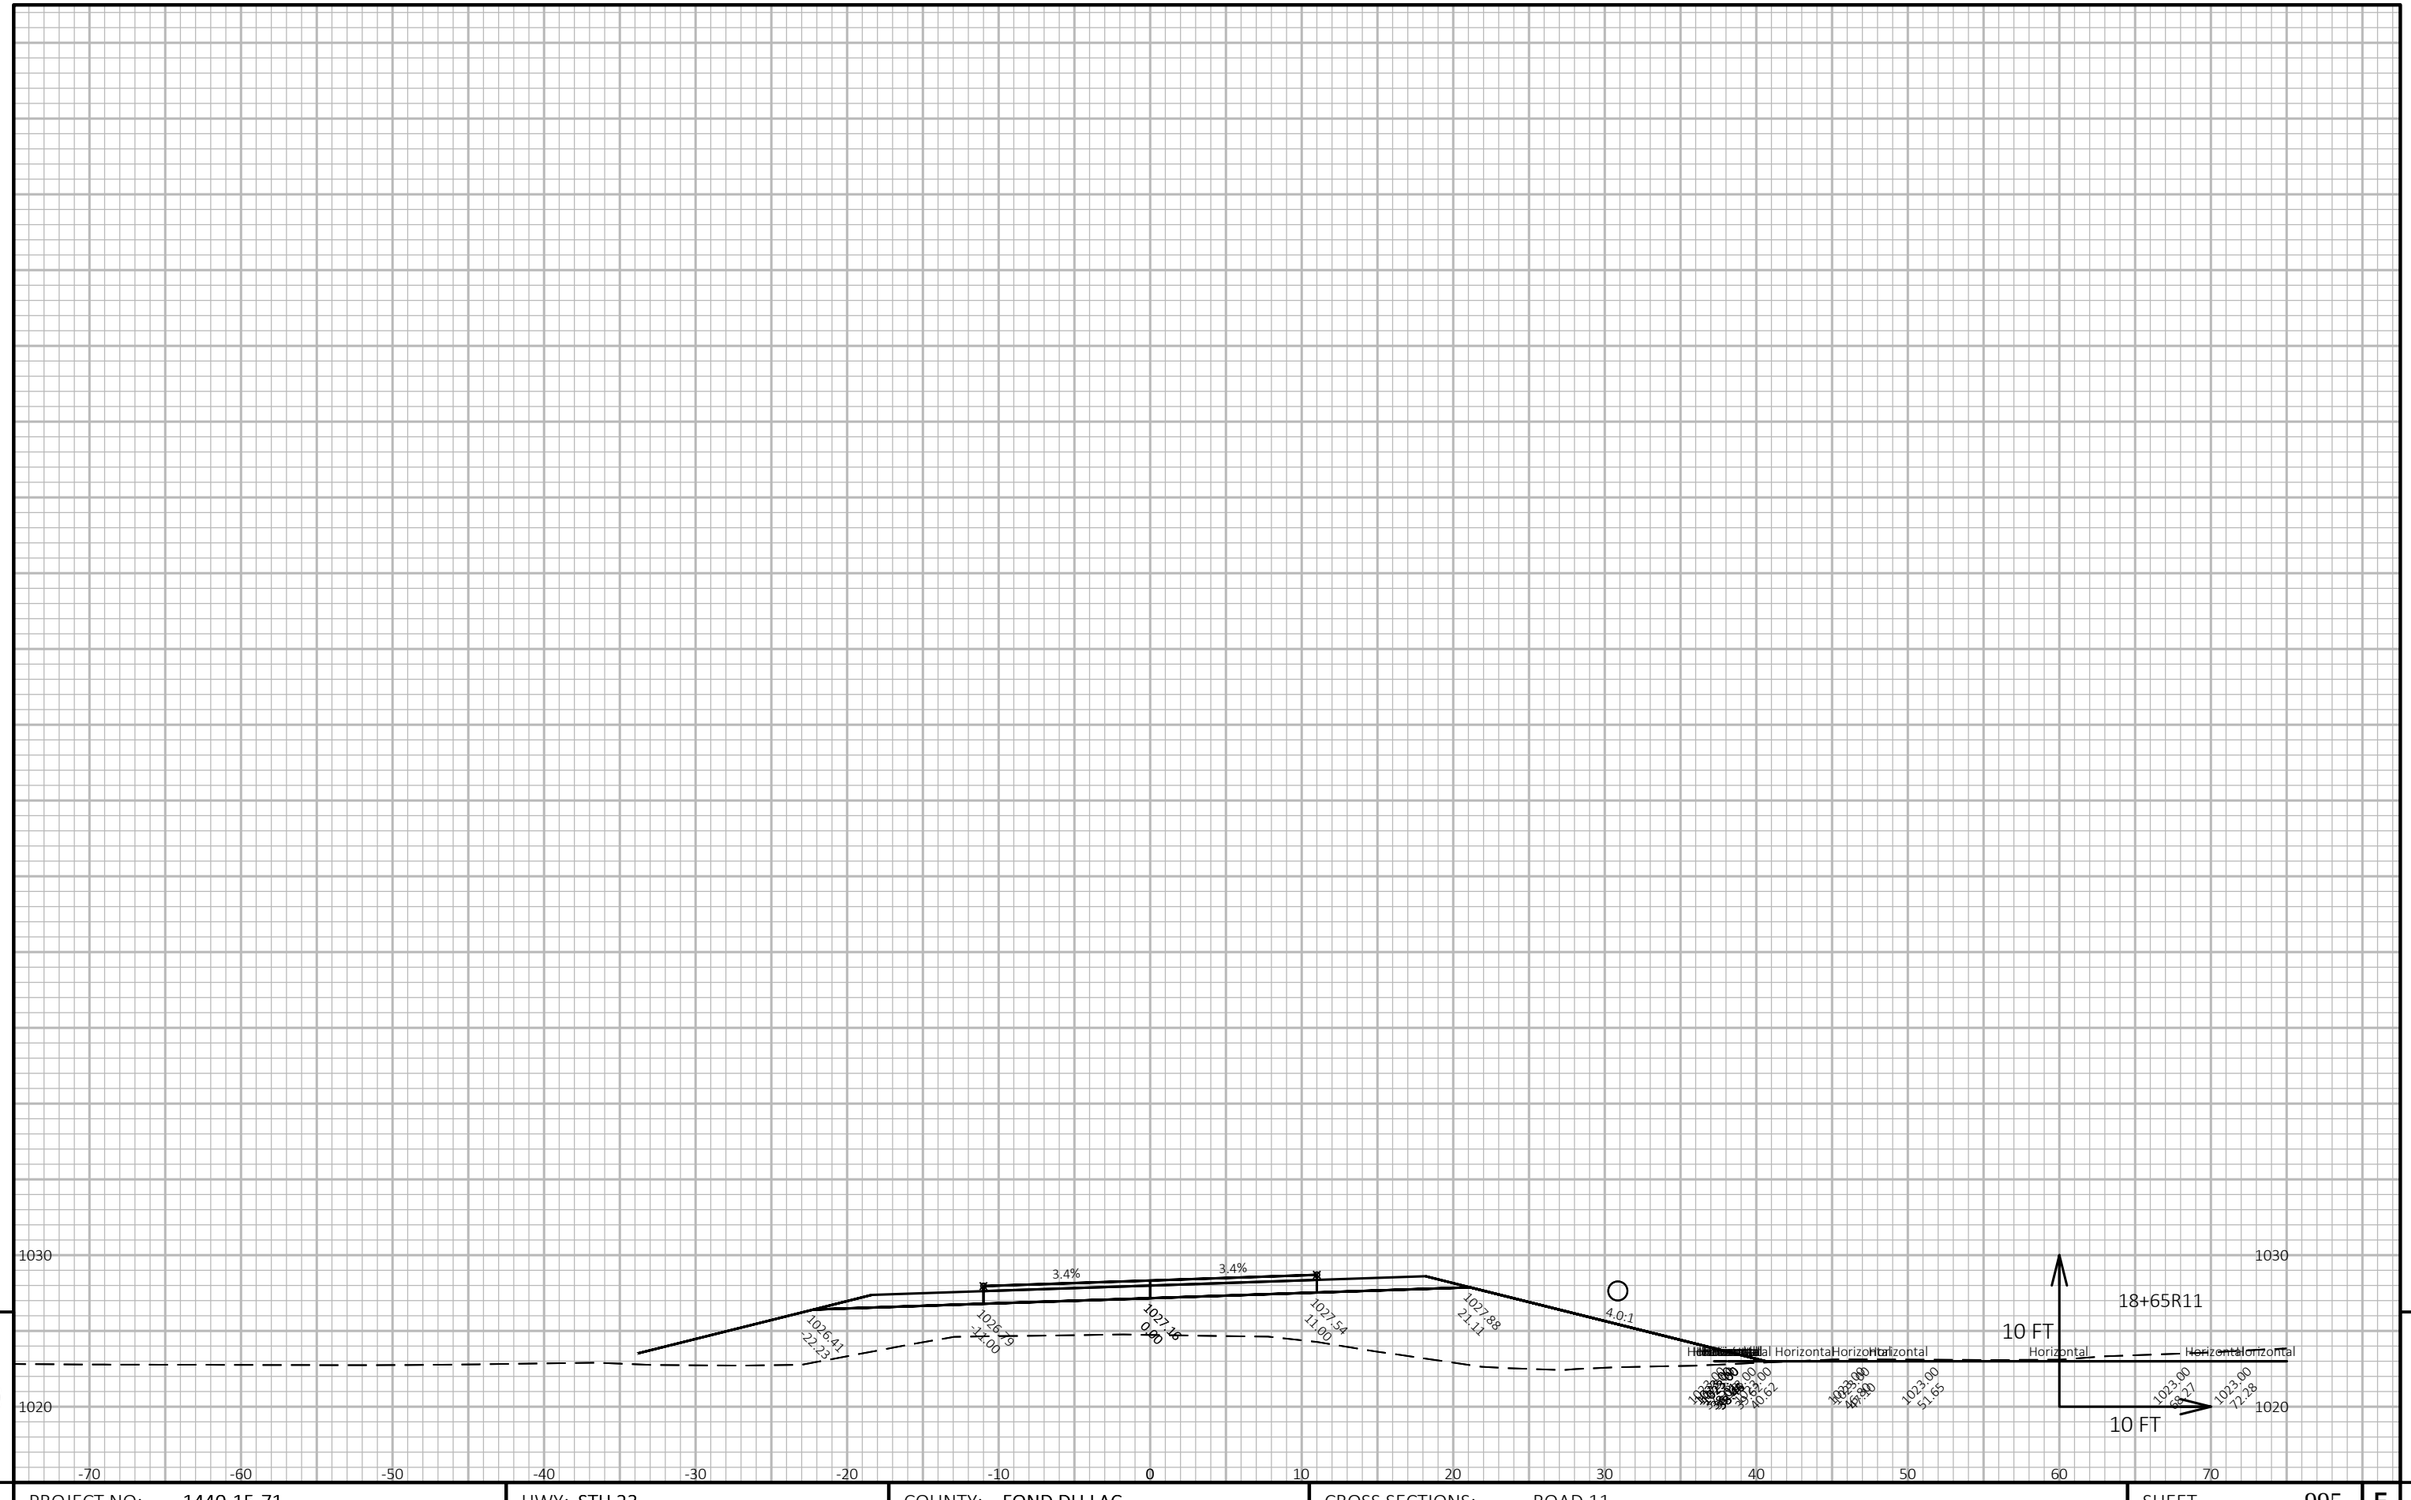

9

9


PROJECT NO: 1440-15-71	HWY: STH 23	COUNTY: FOND DU LAC	CROSS SECTIONS: ROAD 11	SHEET 995	E

FILE NAME : J:\JOBS2014\20142023\CAD\TRANSPORTATION\DWG\SHEETSPLAN\ROAD 11 X-SEC.DWG
LAYOUT NAME - 8

PLOT DATE : 10/20/2019 10:24 PM PLOT BY : SCHULTZ, ANDREW K. PLOT NAME :

PLOT SCALE : 1 IN:10 FT HORZ. / 1 IN:10 FT VERT.

WISDOT/CADDS SHEET 49

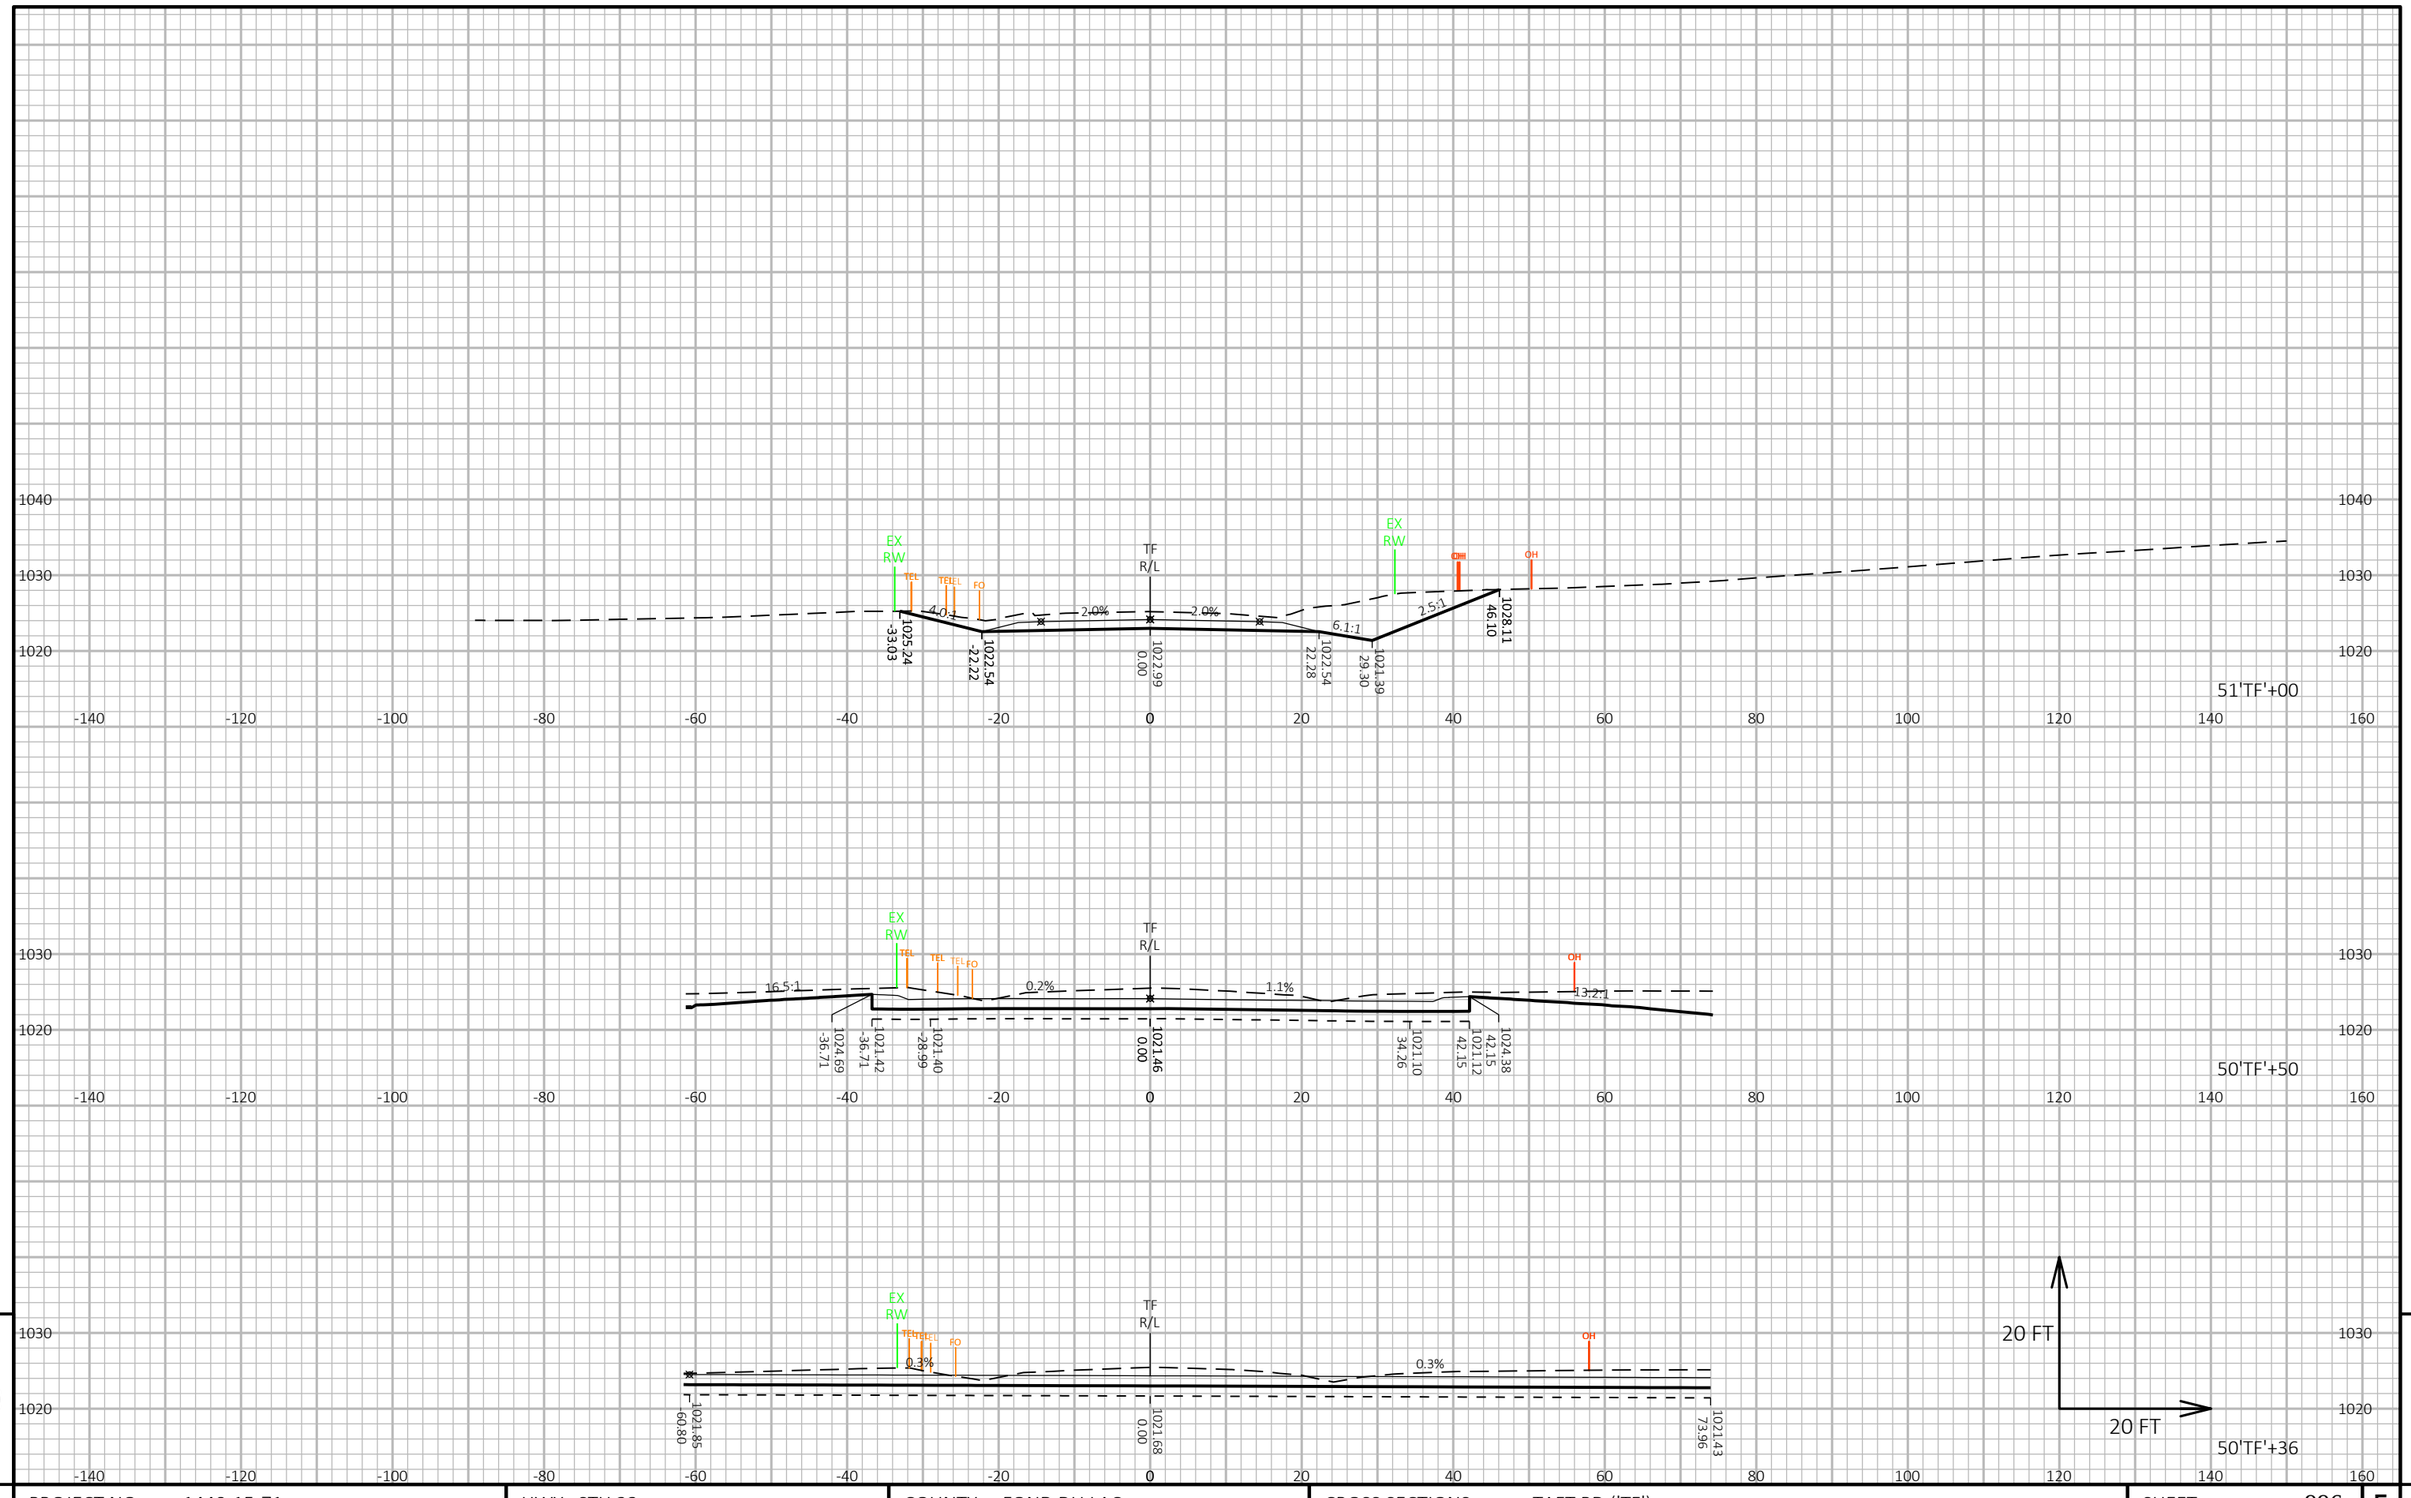

9

9

PROJECT NO: 1440-15-71	HWY: STH 23	COUNTY: FOND DU LAC	CROSS SECTIONS: TAFT RD ('TF')	SHEET 996	E

FILE NAME : N:\PDS\C3D\14401501\SHEETSPLAN\CROSSSECTIONS\14401571\14401571_XS_SIDE ROADS.DWG
LAYOUT NAME - 14401571_XS1


PLOT DATE : 8/7/2019 11:43 PM

PLOT BY : VICKMAN, GARRETT T

PLOT NAME :

PLOT SCALE : 1 IN:20 FT HORZ. / 1 IN:20 FT VERT.

WISDOT/CADDS SHEET 49

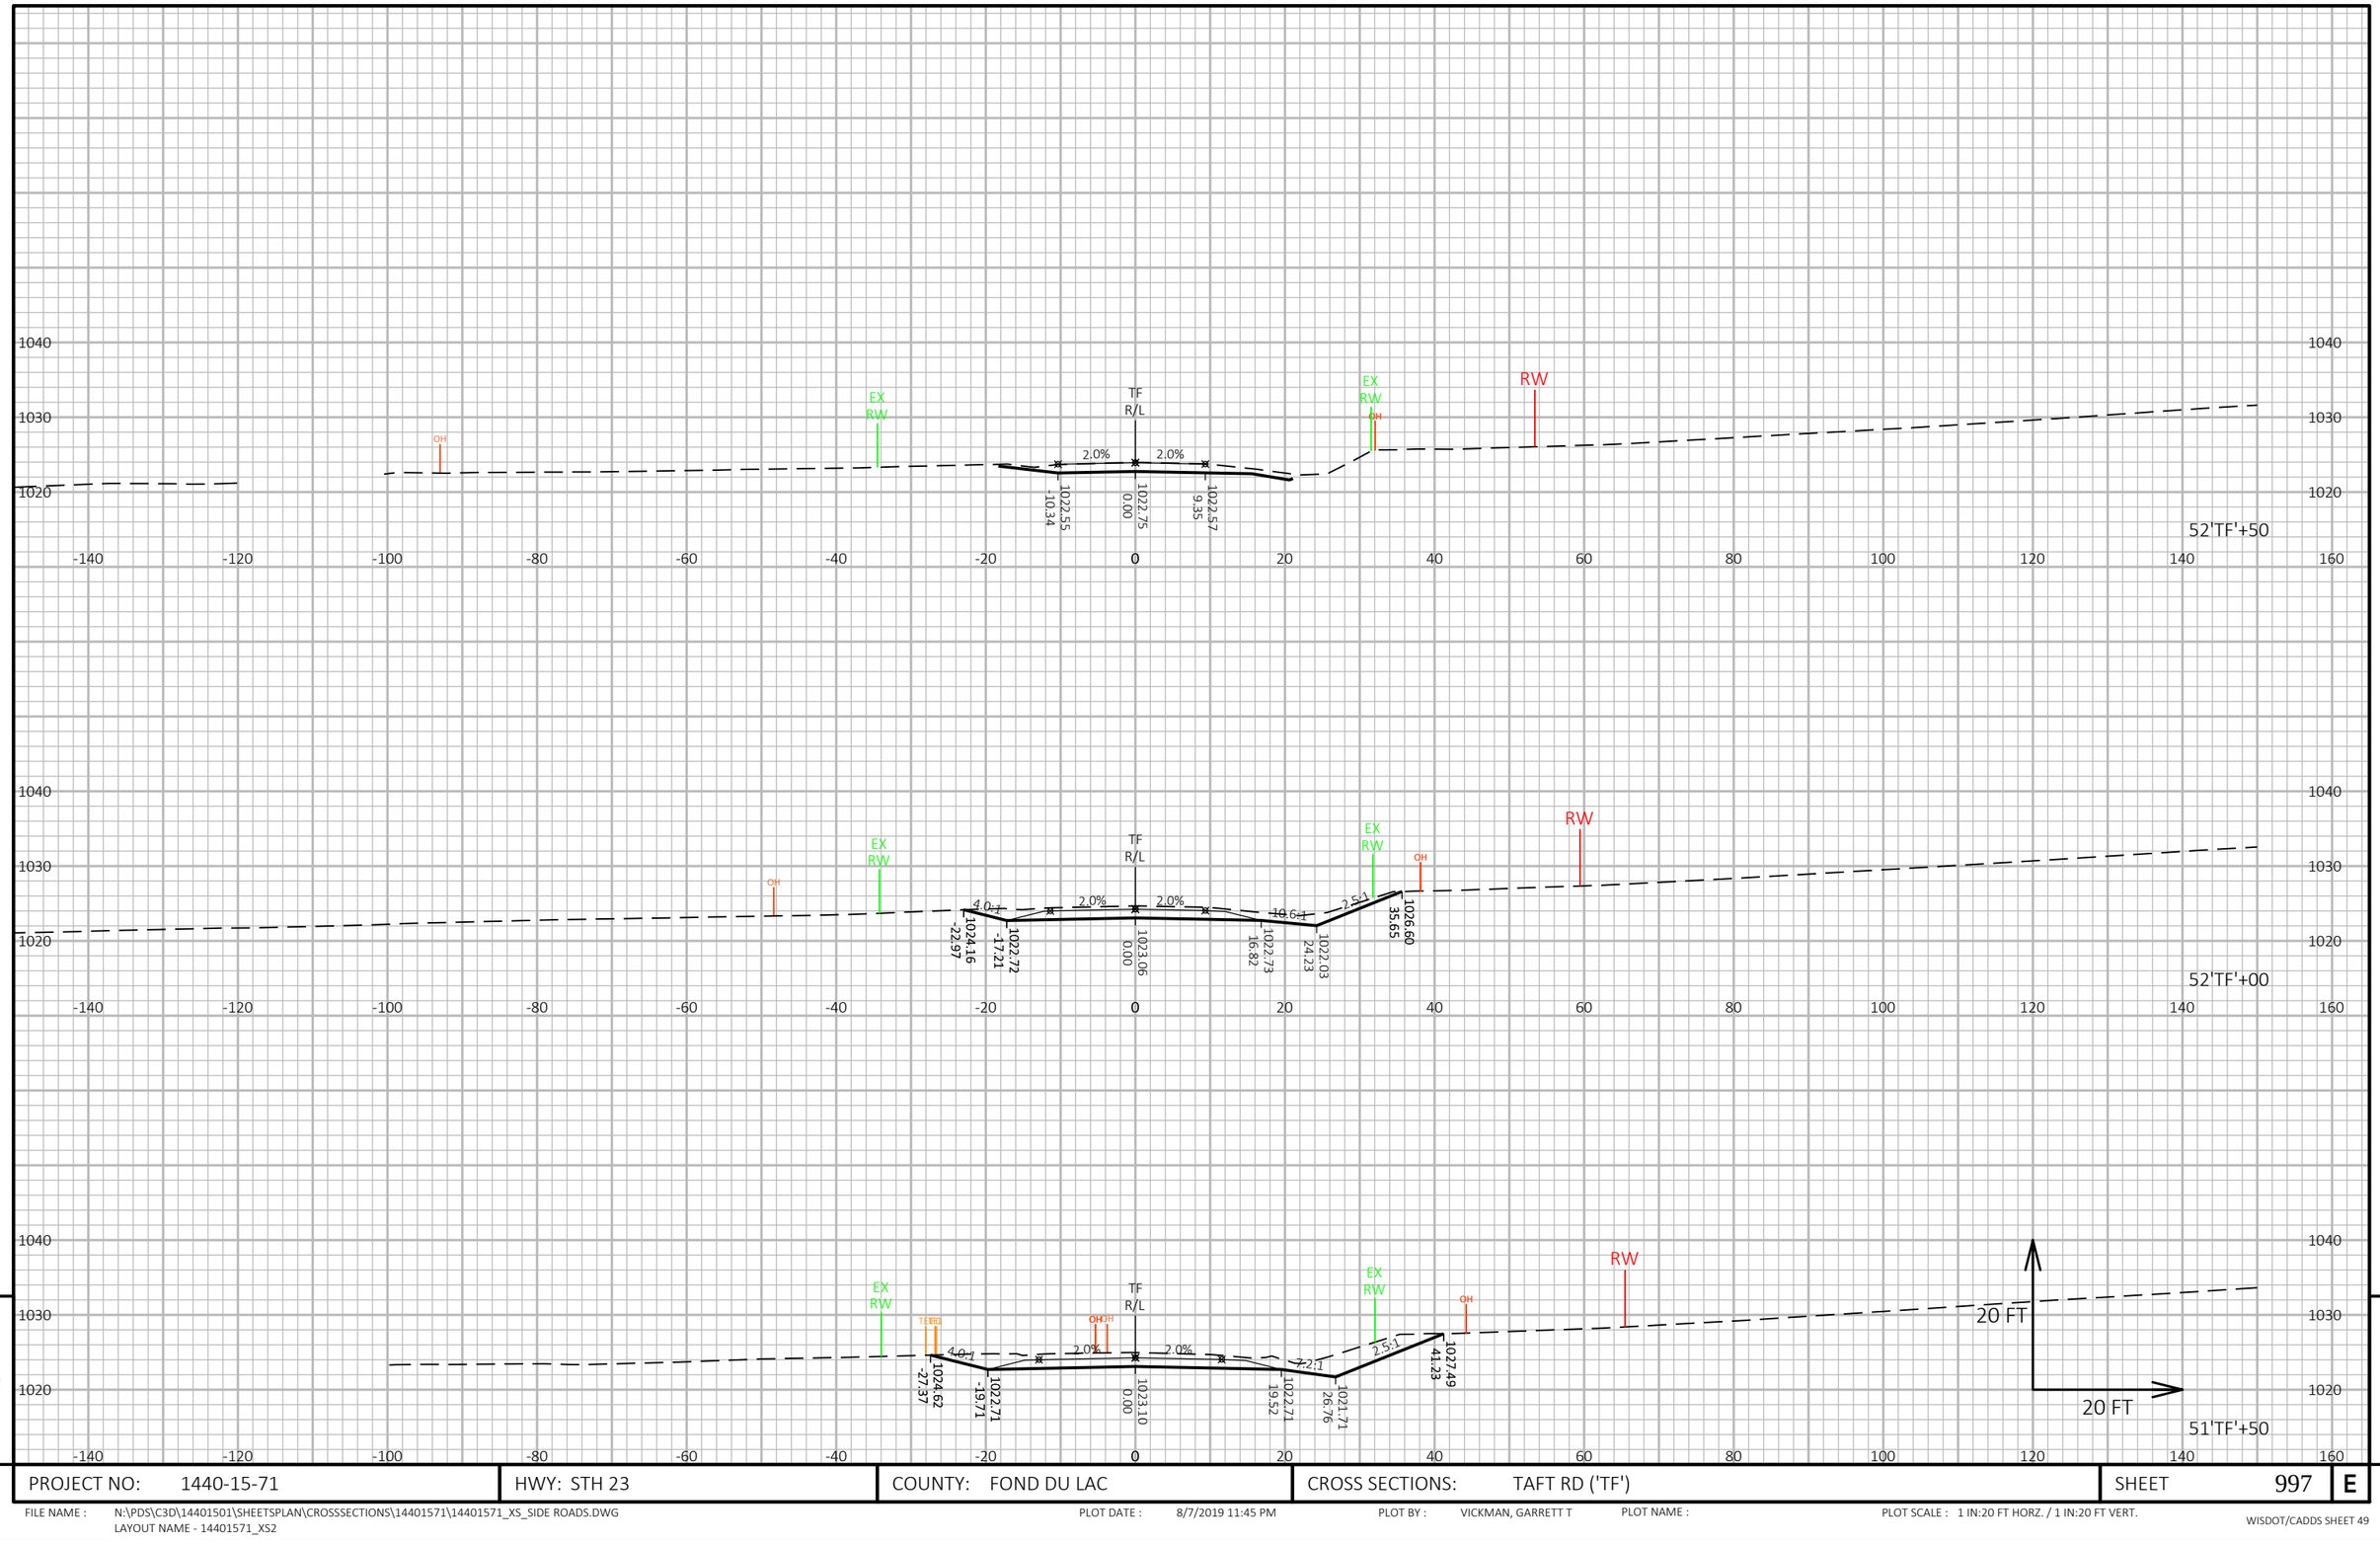

9

9

PROJECT NO: 1440-15-71	HWY: STH 23	COUNTY: FOND DU LAC	CROSS SECTIONS: TAFT RD ('TF')	SHEET 997	E

FILE NAME : N:\PDS\C3D\14401501\SHEETSPLAN\CROSSSECTIONS\14401571\14401571_XS_SIDE ROADS.DWG
LAYOUT NAME - 14401571_XS2


PLOT DATE : 8/7/2019 11:45 PM

PLOT BY : VICKMAN, GARRETT T

PLOT NAME :

PLOT SCALE : 1 IN:20 FT HORZ. / 1 IN:20 FT VERT.

WISDOT/CADDS SHEET 49

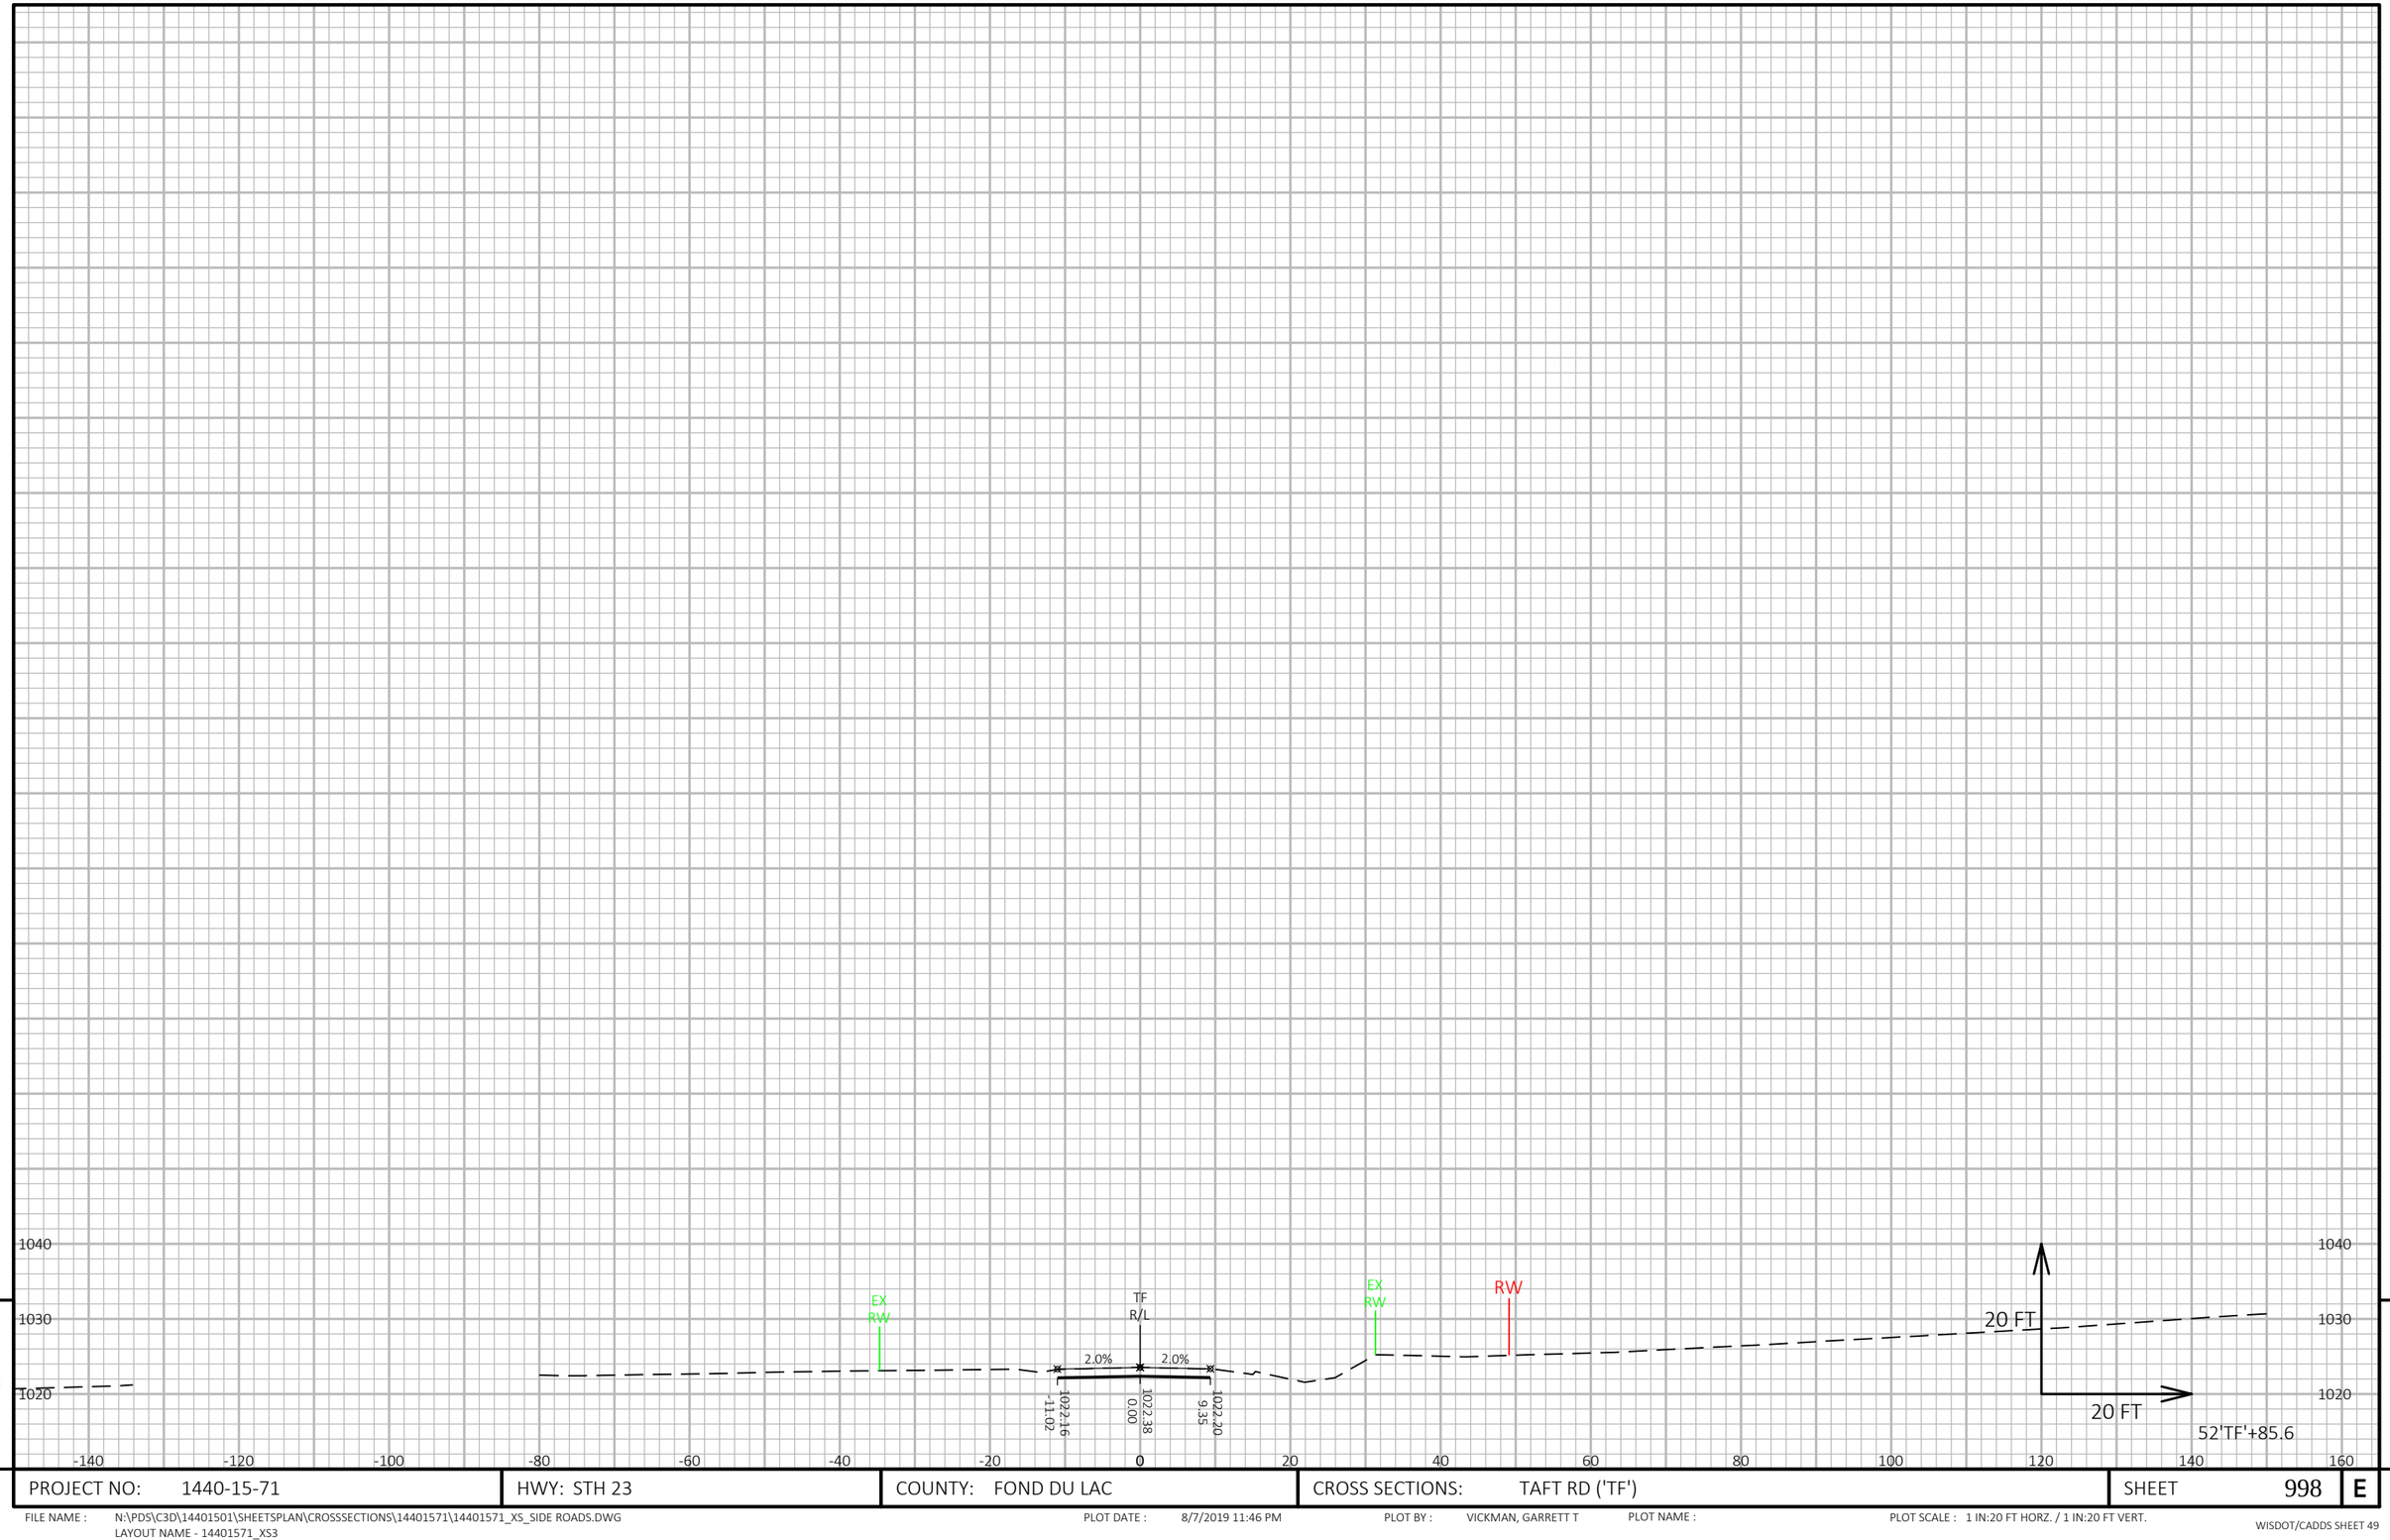

9

9

PROJECT NO: 1440-15-71	HWY: STH 23	COUNTY: FOND DU LAC	CROSS SECTIONS: TAFT RD ('TF')	SHEET 998	E

FILE NAME : N:\PDS\C3D\14401501\SHEETSPLAN\CROSSSECTIONS\14401571\14401571_XS_SIDE ROADS.DWG
LAYOUT NAME - 14401571_XS3


PLOT DATE : 8/7/2019 11:46 PM

PLOT BY : VICKMAN, GARRETT T

PLOT NAME :

PLOT SCALE : 1 IN:20 FT HORZ. / 1 IN:20 FT VERT.

WISDOT/CADDS SHEET 49

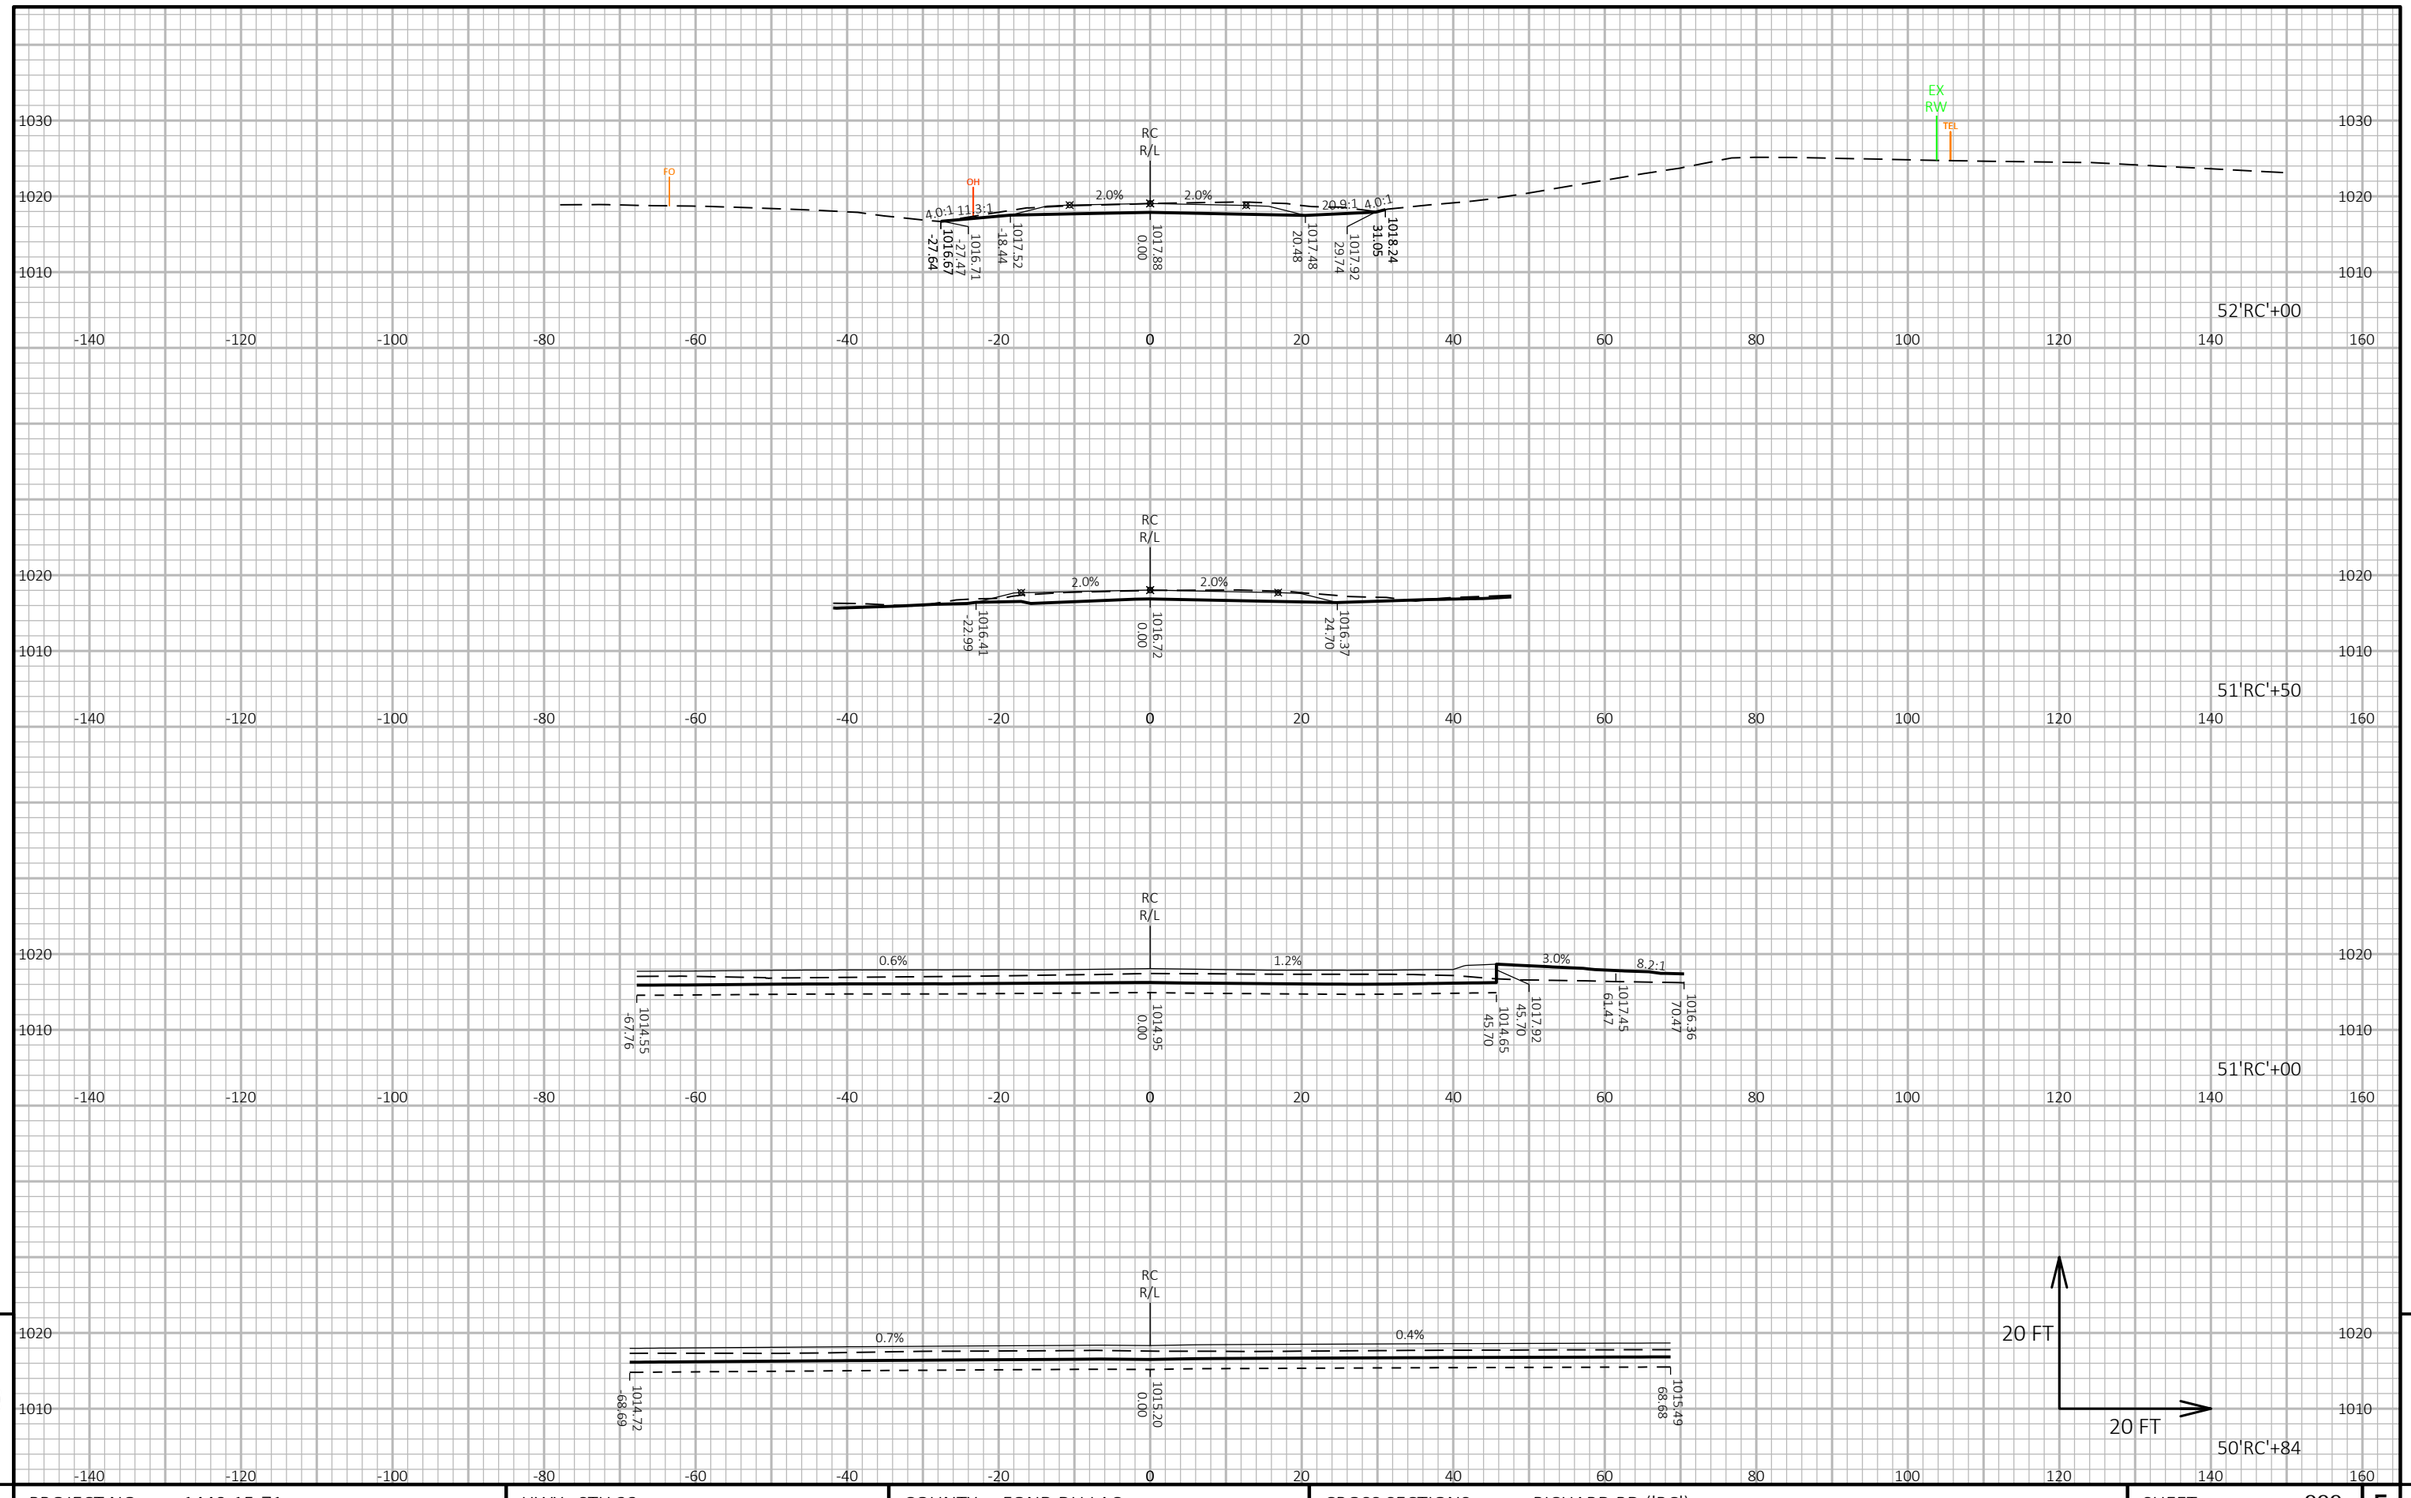

9

9

PROJECT NO: 1440-15-71	HWY: STH 23	COUNTY: FOND DU LAC	CROSS SECTIONS: RICHARD RD ('RC')	SHEET 999	E


FILE NAME : N:\PDS\C3D\14401501\SHEETSPLAN\CROSSSECTIONS\14401571\14401571_XS_SIDE ROADS.DWG
LAYOUT NAME - 14401571_XS4

PLOT DATE : 8/7/2019 11:47 PM

PLOT BY : VICKMAN, GARRETT T

PLOT NAME :

PLOT SCALE : 1 IN:20 FT HORZ. / 1 IN:20 FT VERT.

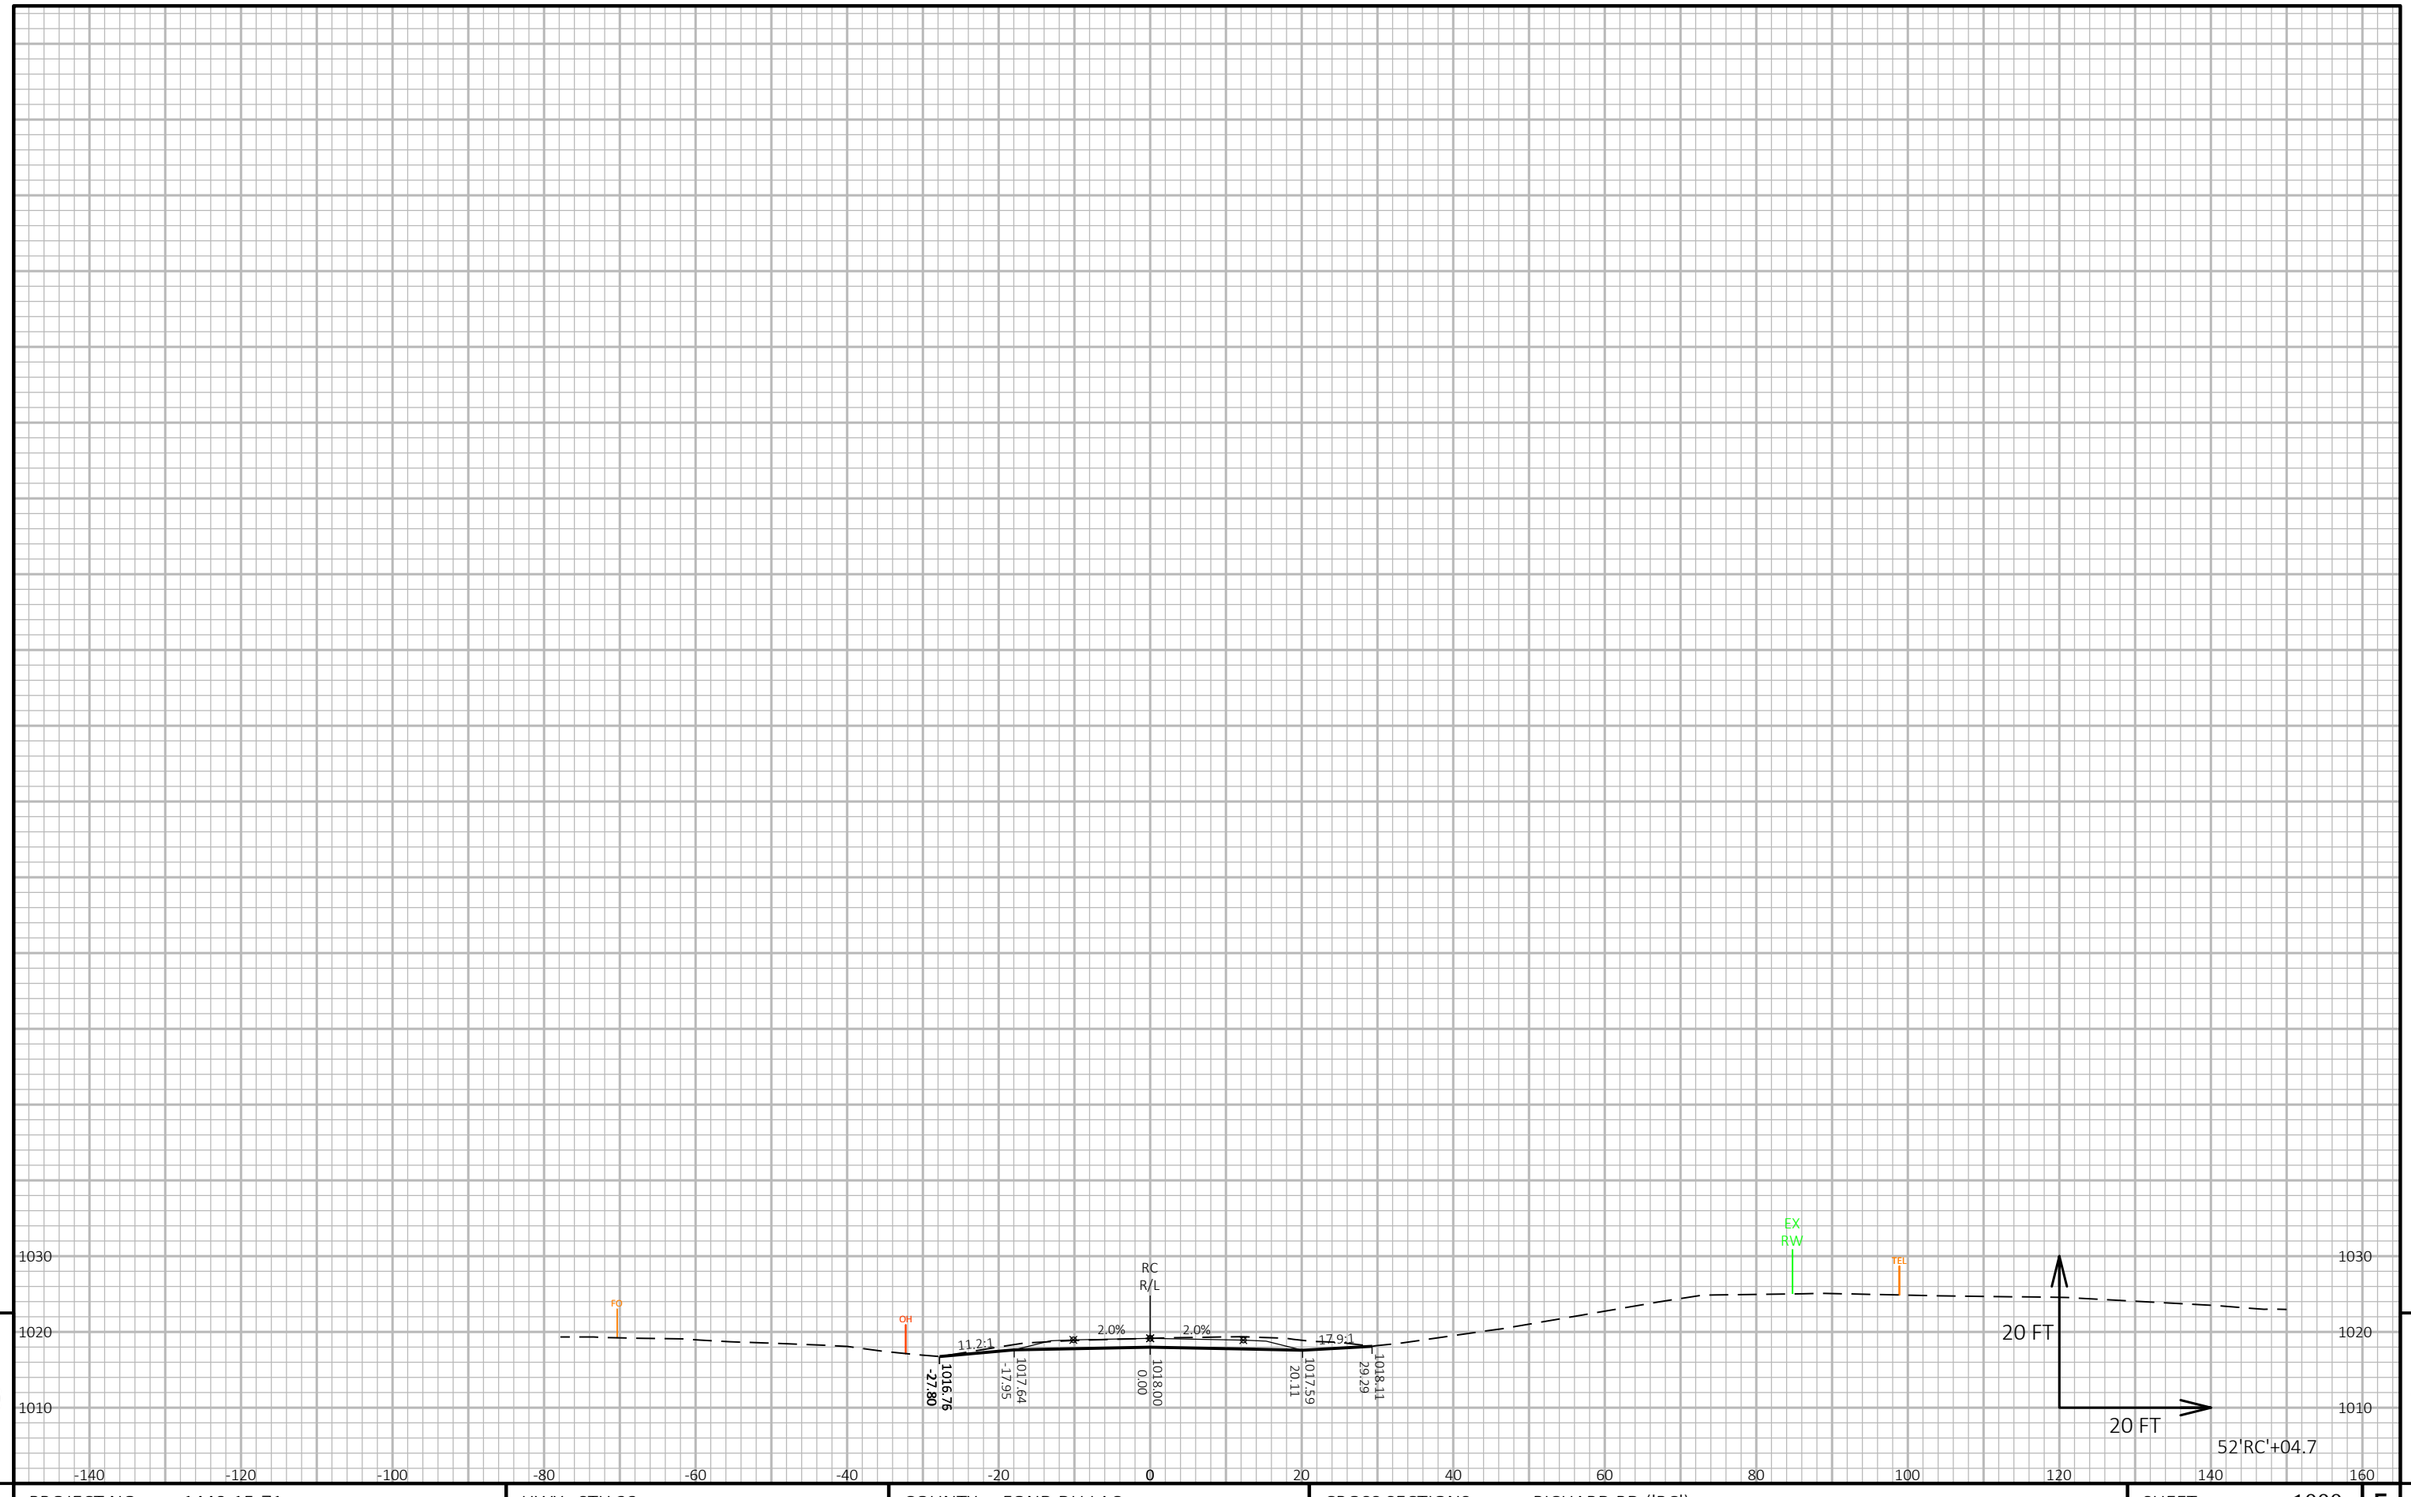

9

9

PROJECT NO: 1440-15-71	HWY: STH 23	COUNTY: FOND DU LAC	CROSS SECTIONS: RICHARD RD ('RC')	SHEET 1000	E

FILE NAME : N:\PDS\C3D\14401501\SHEETSPLAN\CROSSSECTIONS\14401571\14401571_XS_SIDE ROADS.DWG
LAYOUT NAME - 14401571_XS5


PLOT DATE : 8/7/2019 11:49 PM

PLOT BY : VICKMAN, GARRETT T

PLOT NAME :

PLOT SCALE : 1 IN:20 FT HORZ. / 1 IN:20 FT VERT.

WISDOT/CADDS SHEET 49

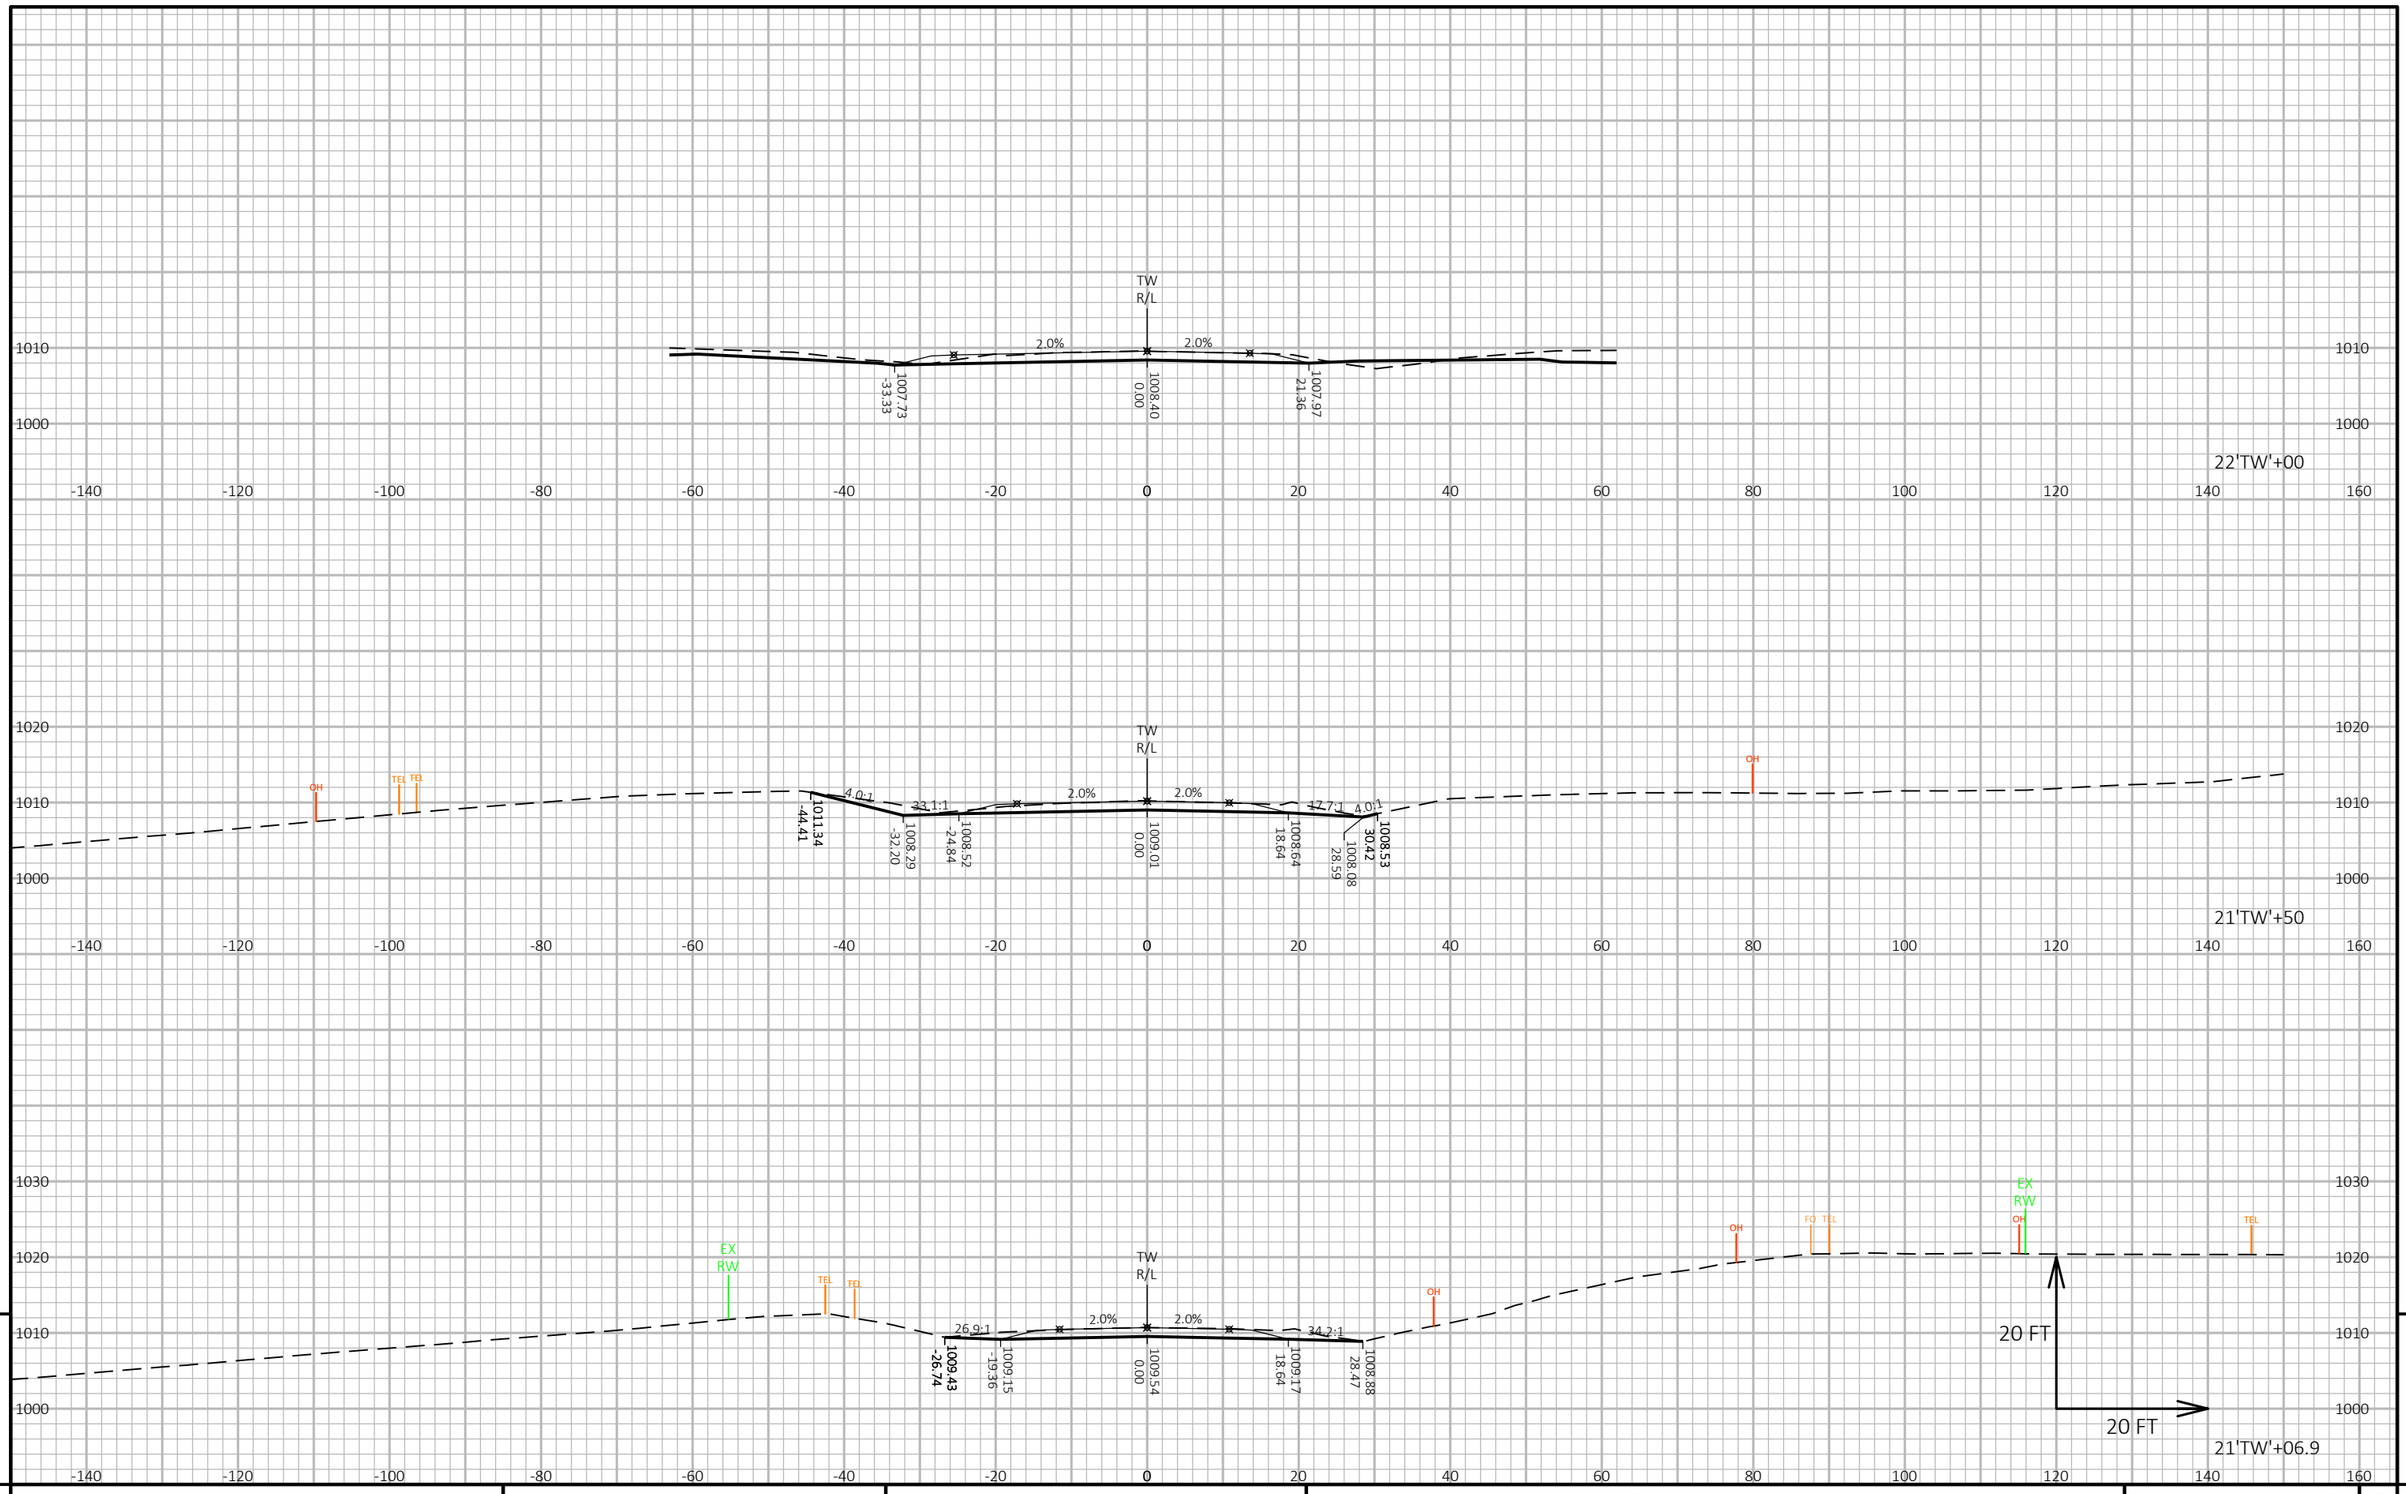


9

9

PROJECT NO: 1440-15-71	HWY: STH 23	COUNTY: FOND DU LAC	CROSS SECTIONS: TOWER RD ('TW')	SHEET 1001	E

FILE NAME : N:\PDS\C3D\14401501\SHEETSPLAN\CROSSSECTIONS\14401571\14401571_XS_SIDE ROADS.DWG
LAYOUT NAME - 14401571_XS6

PLOT DATE : 8/7/2019 11:50 PM PLOT BY : VICKMAN, GARRETT T PLOT NAME : PLOT SCALE : 1 IN:20 FT HORZ. / 1 IN:20 FT VERT.

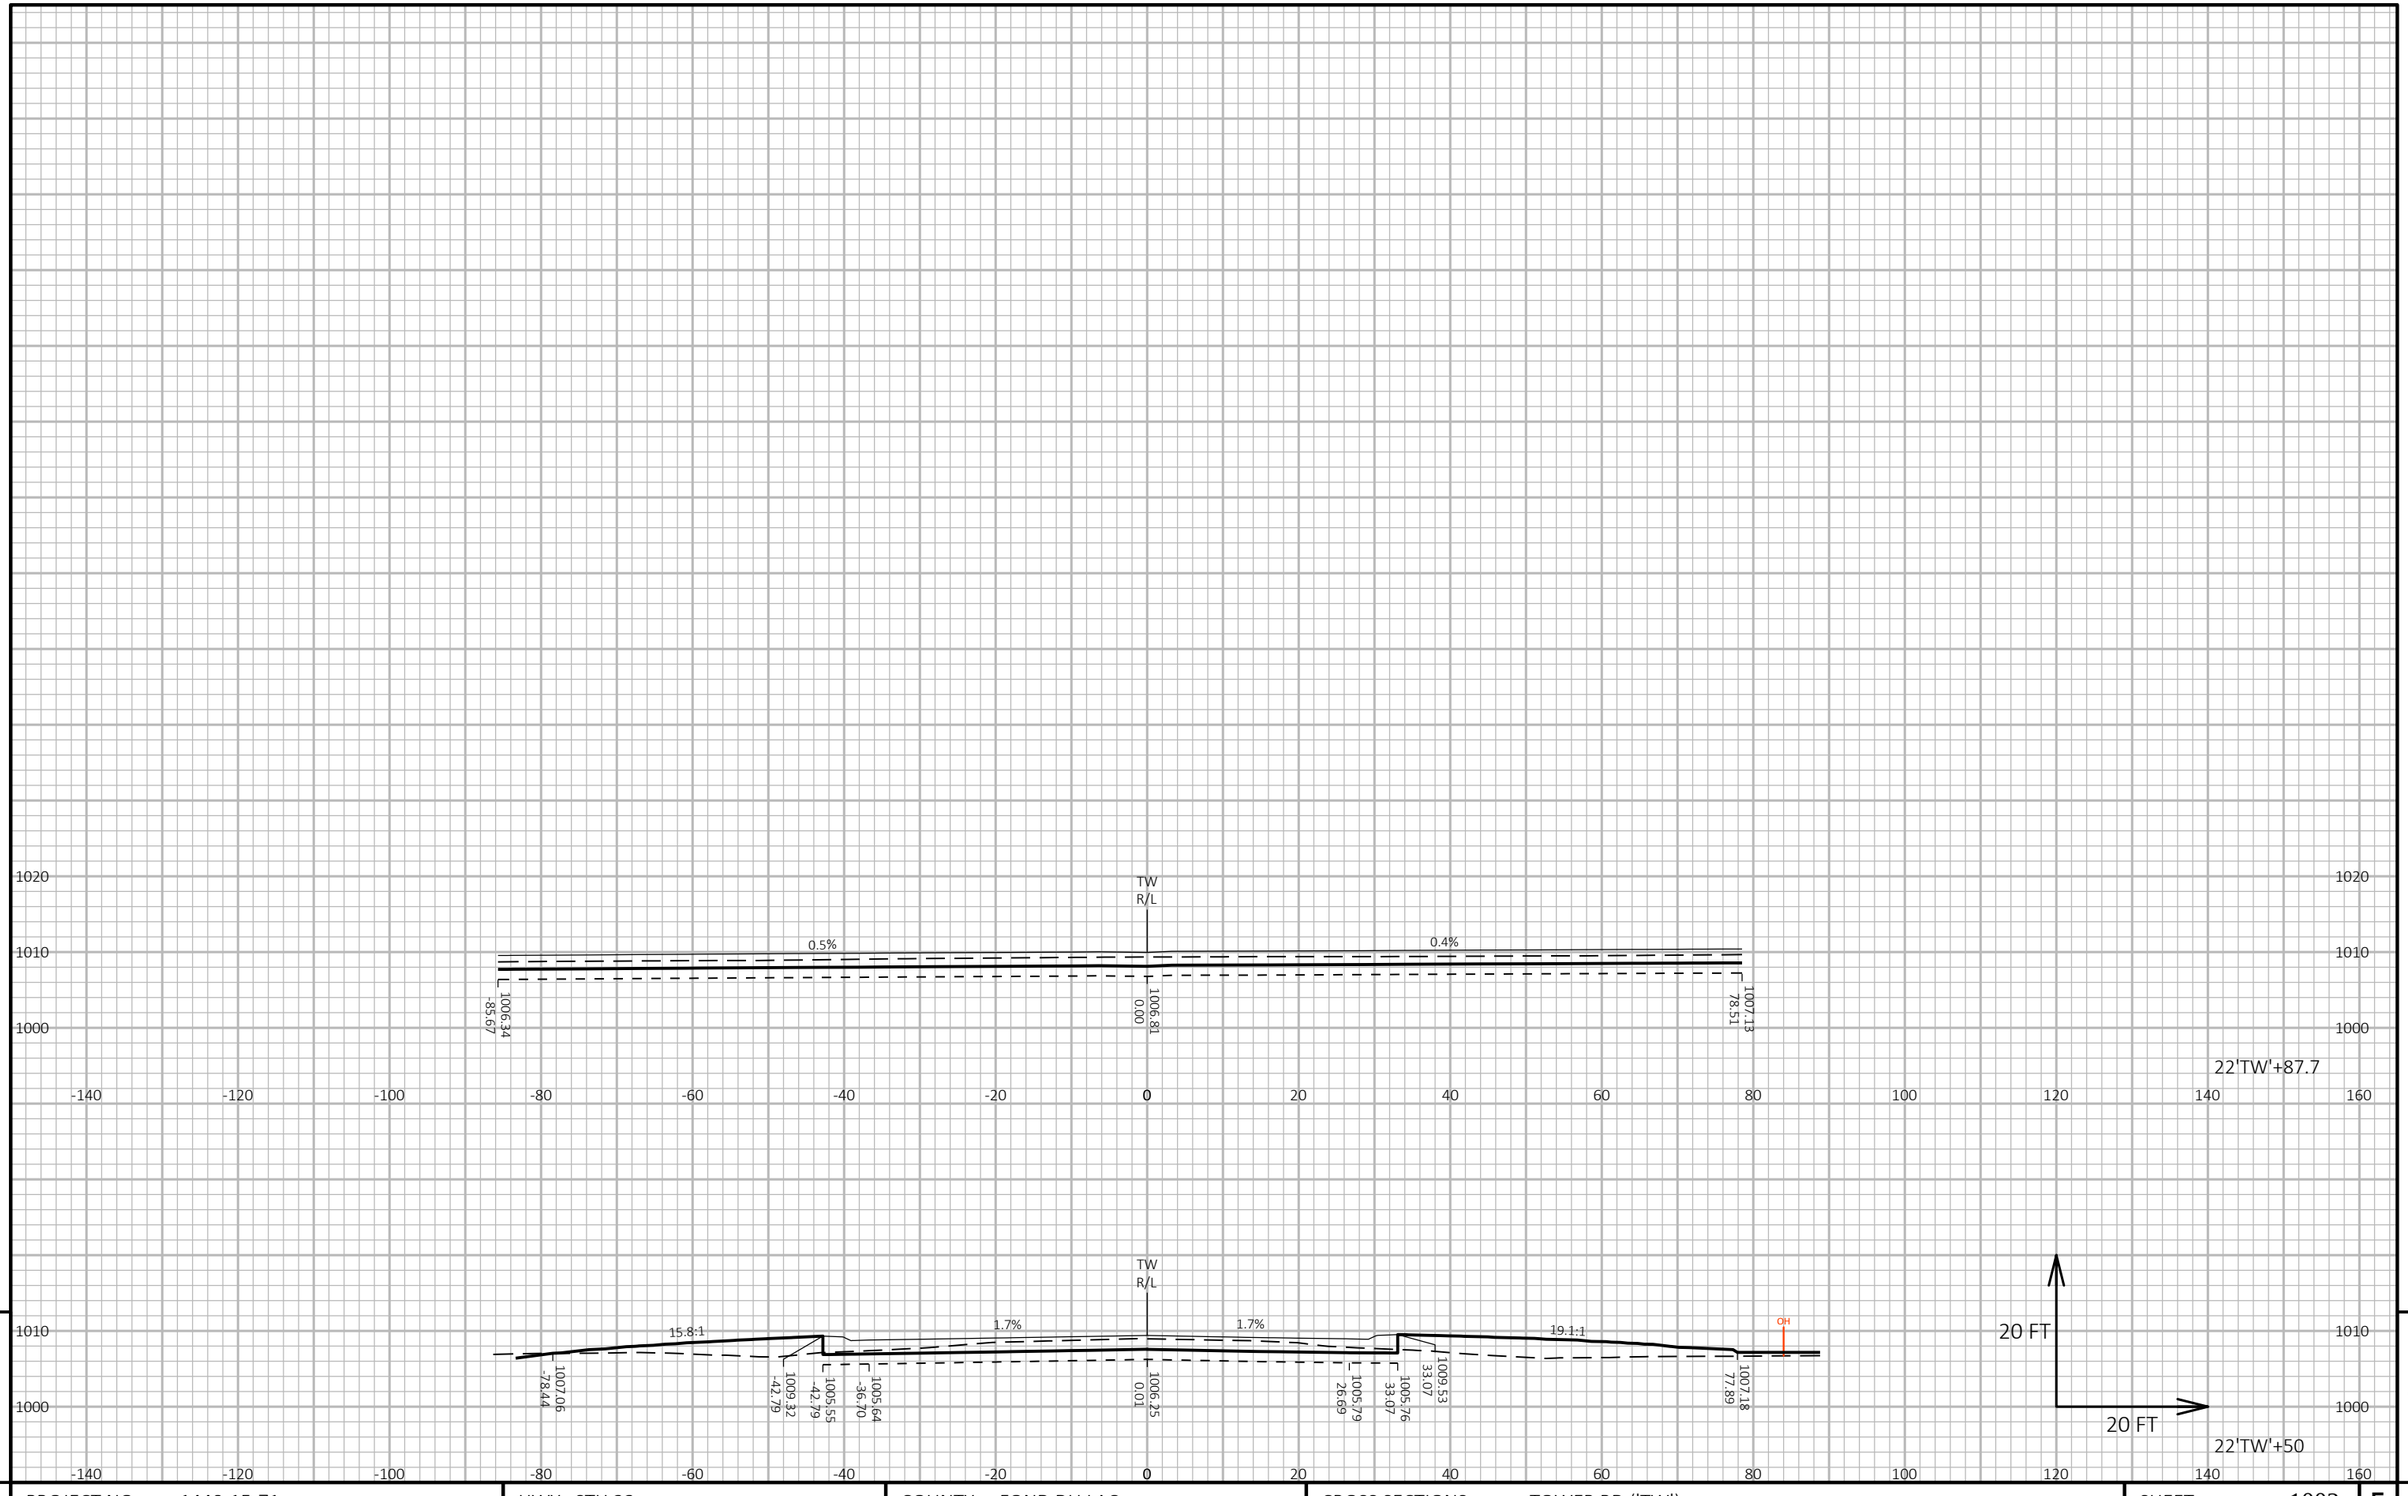

9


9

PROJECT NO: 1440-15-71	HWY: STH 23	COUNTY: FOND DU LAC	CROSS SECTIONS: TOWER RD ('TW')	SHEET 1002	E

FILE NAME : N:\PDS\C3D\14401501\SHEETSPLAN\CROSSSECTIONS\14401571\14401571_XS_SIDE ROADS.DWG
LAYOUT NAME - 14401571_XS7

PLOT DATE : 8/7/2019 11:52 PM PLOT BY : VICKMAN, GARRETT T PLOT NAME : PLOT SCALE : 1 IN:20 FT HORZ. / 1 IN:20 FT VERT.

WISDOT/CADDS SHEET 49

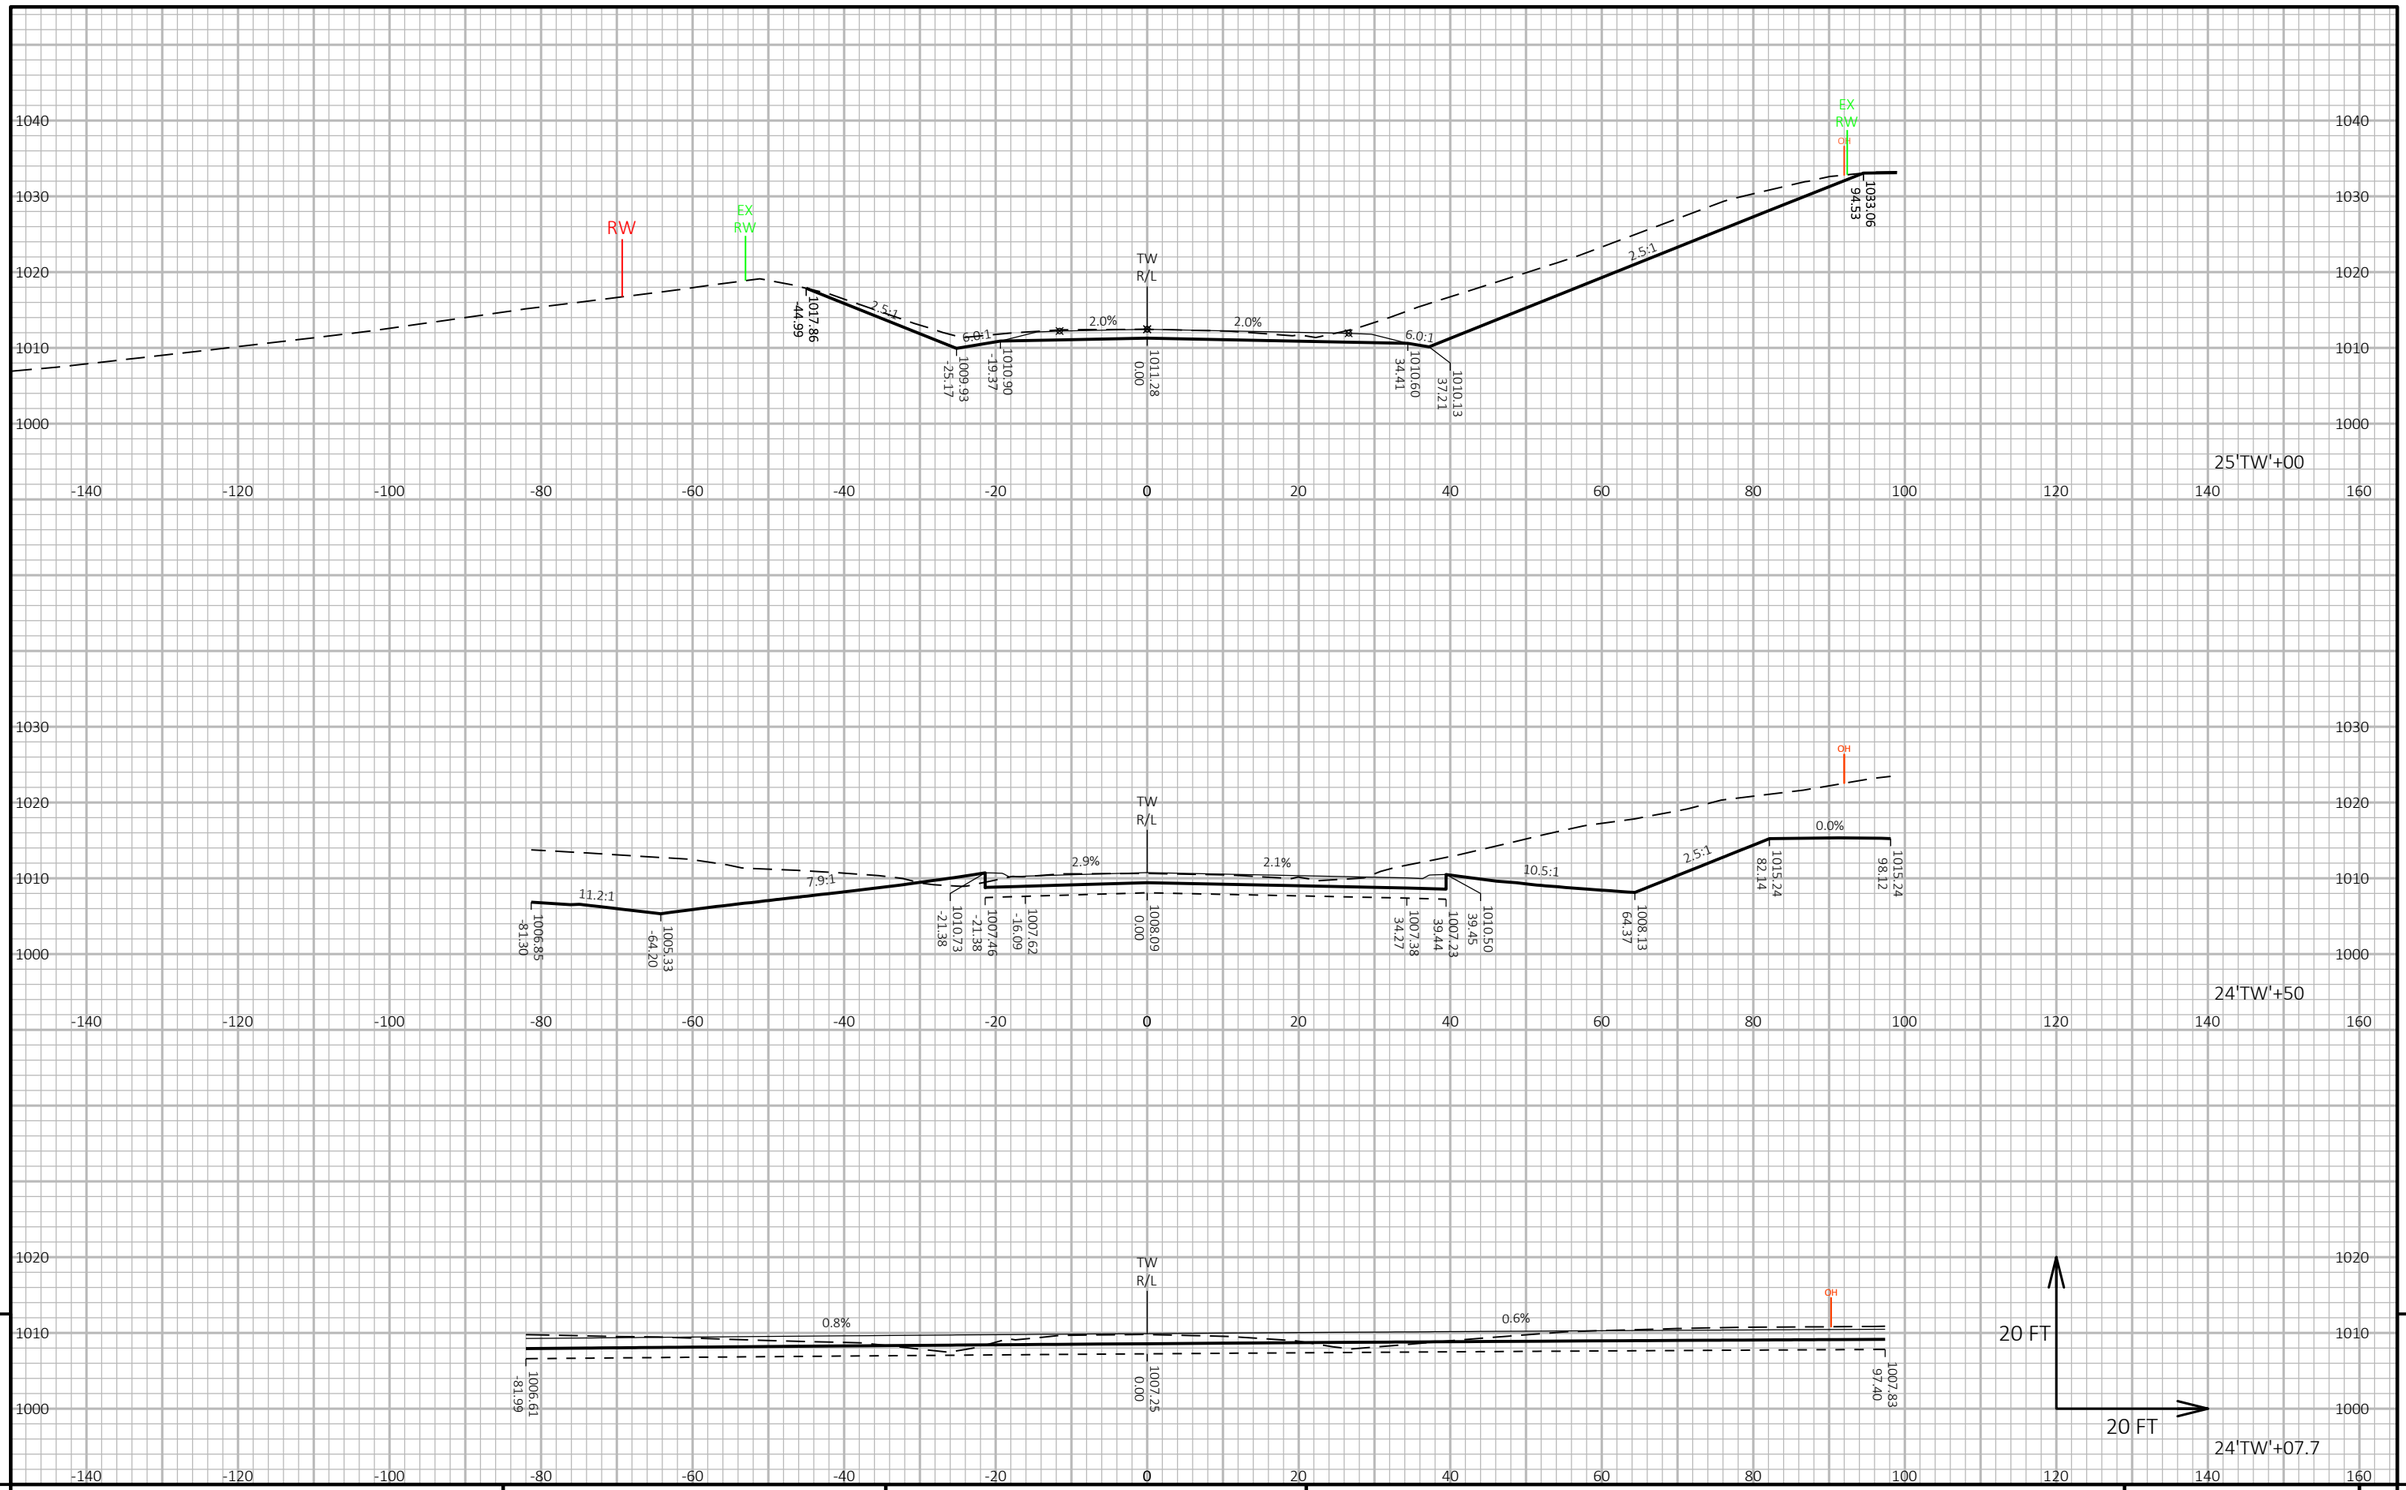


9

9

PROJECT NO: 1440-15-71	HWY: STH 23	COUNTY: FOND DU LAC	CROSS SECTIONS: TOWER RD ('TW')	SHEET 1003	E

FILE NAME : N:\PDS\C3D\14401501\SHEETSPLAN\CROSSSECTIONS\14401571\14401571_XS_SIDE ROADS.DWG
LAYOUT NAME - 14401571_XS8

PLOT DATE : 8/7/2019 11:54 PM PLOT BY : VICKMAN, GARRETT T PLOT NAME : PLOT SCALE : 1 IN:20 FT HORZ. / 1 IN:20 FT VERT.

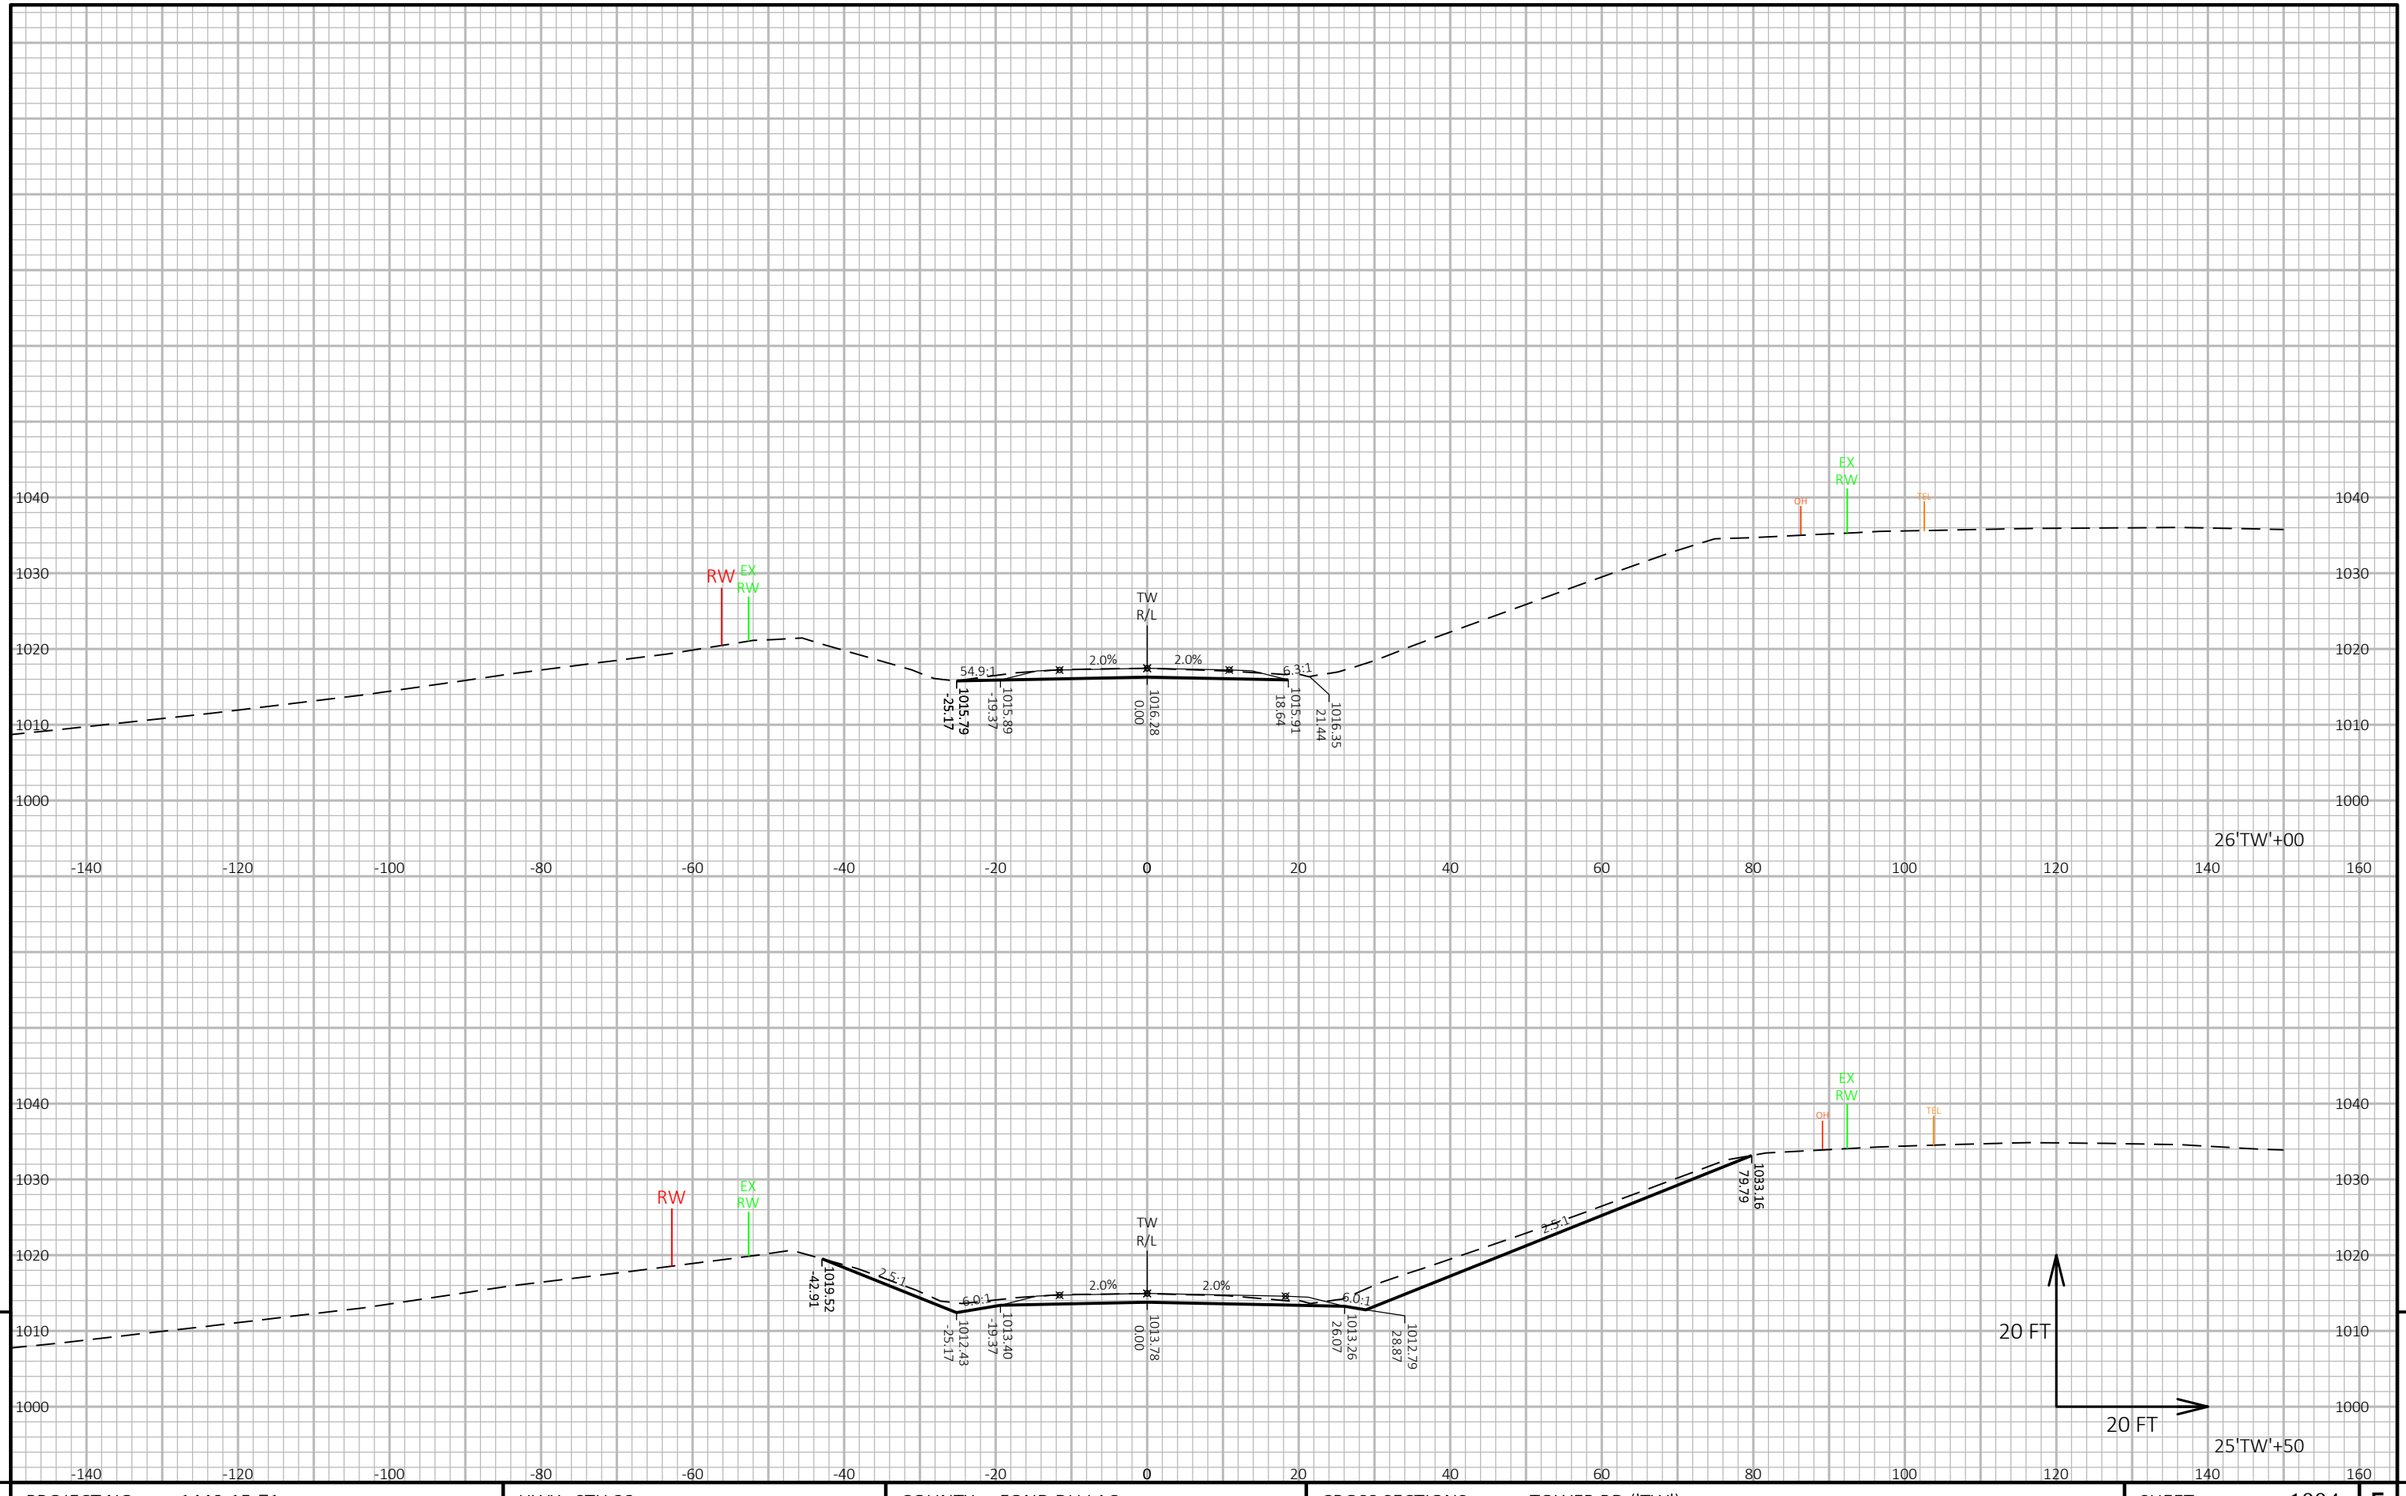

9

9

PROJECT NO: 1440-15-71	HWY: STH 23	COUNTY: FOND DU LAC	CROSS SECTIONS: TOWER RD ('TW')	SHEET 1004	E


FILE NAME : N:\PDS\C3D\14401501\SHEETSPLAN\CROSSSECTIONS\14401571\14401571_XS_SIDE ROADS.DWG
LAYOUT NAME - 14401571_XS9

PLOT DATE : 8/7/2019 11:55 PM

PLOT BY : VICKMAN, GARRETT T

PLOT NAME :

PLOT SCALE : 1 IN:20 FT HORZ. / 1 IN:20 FT VERT.

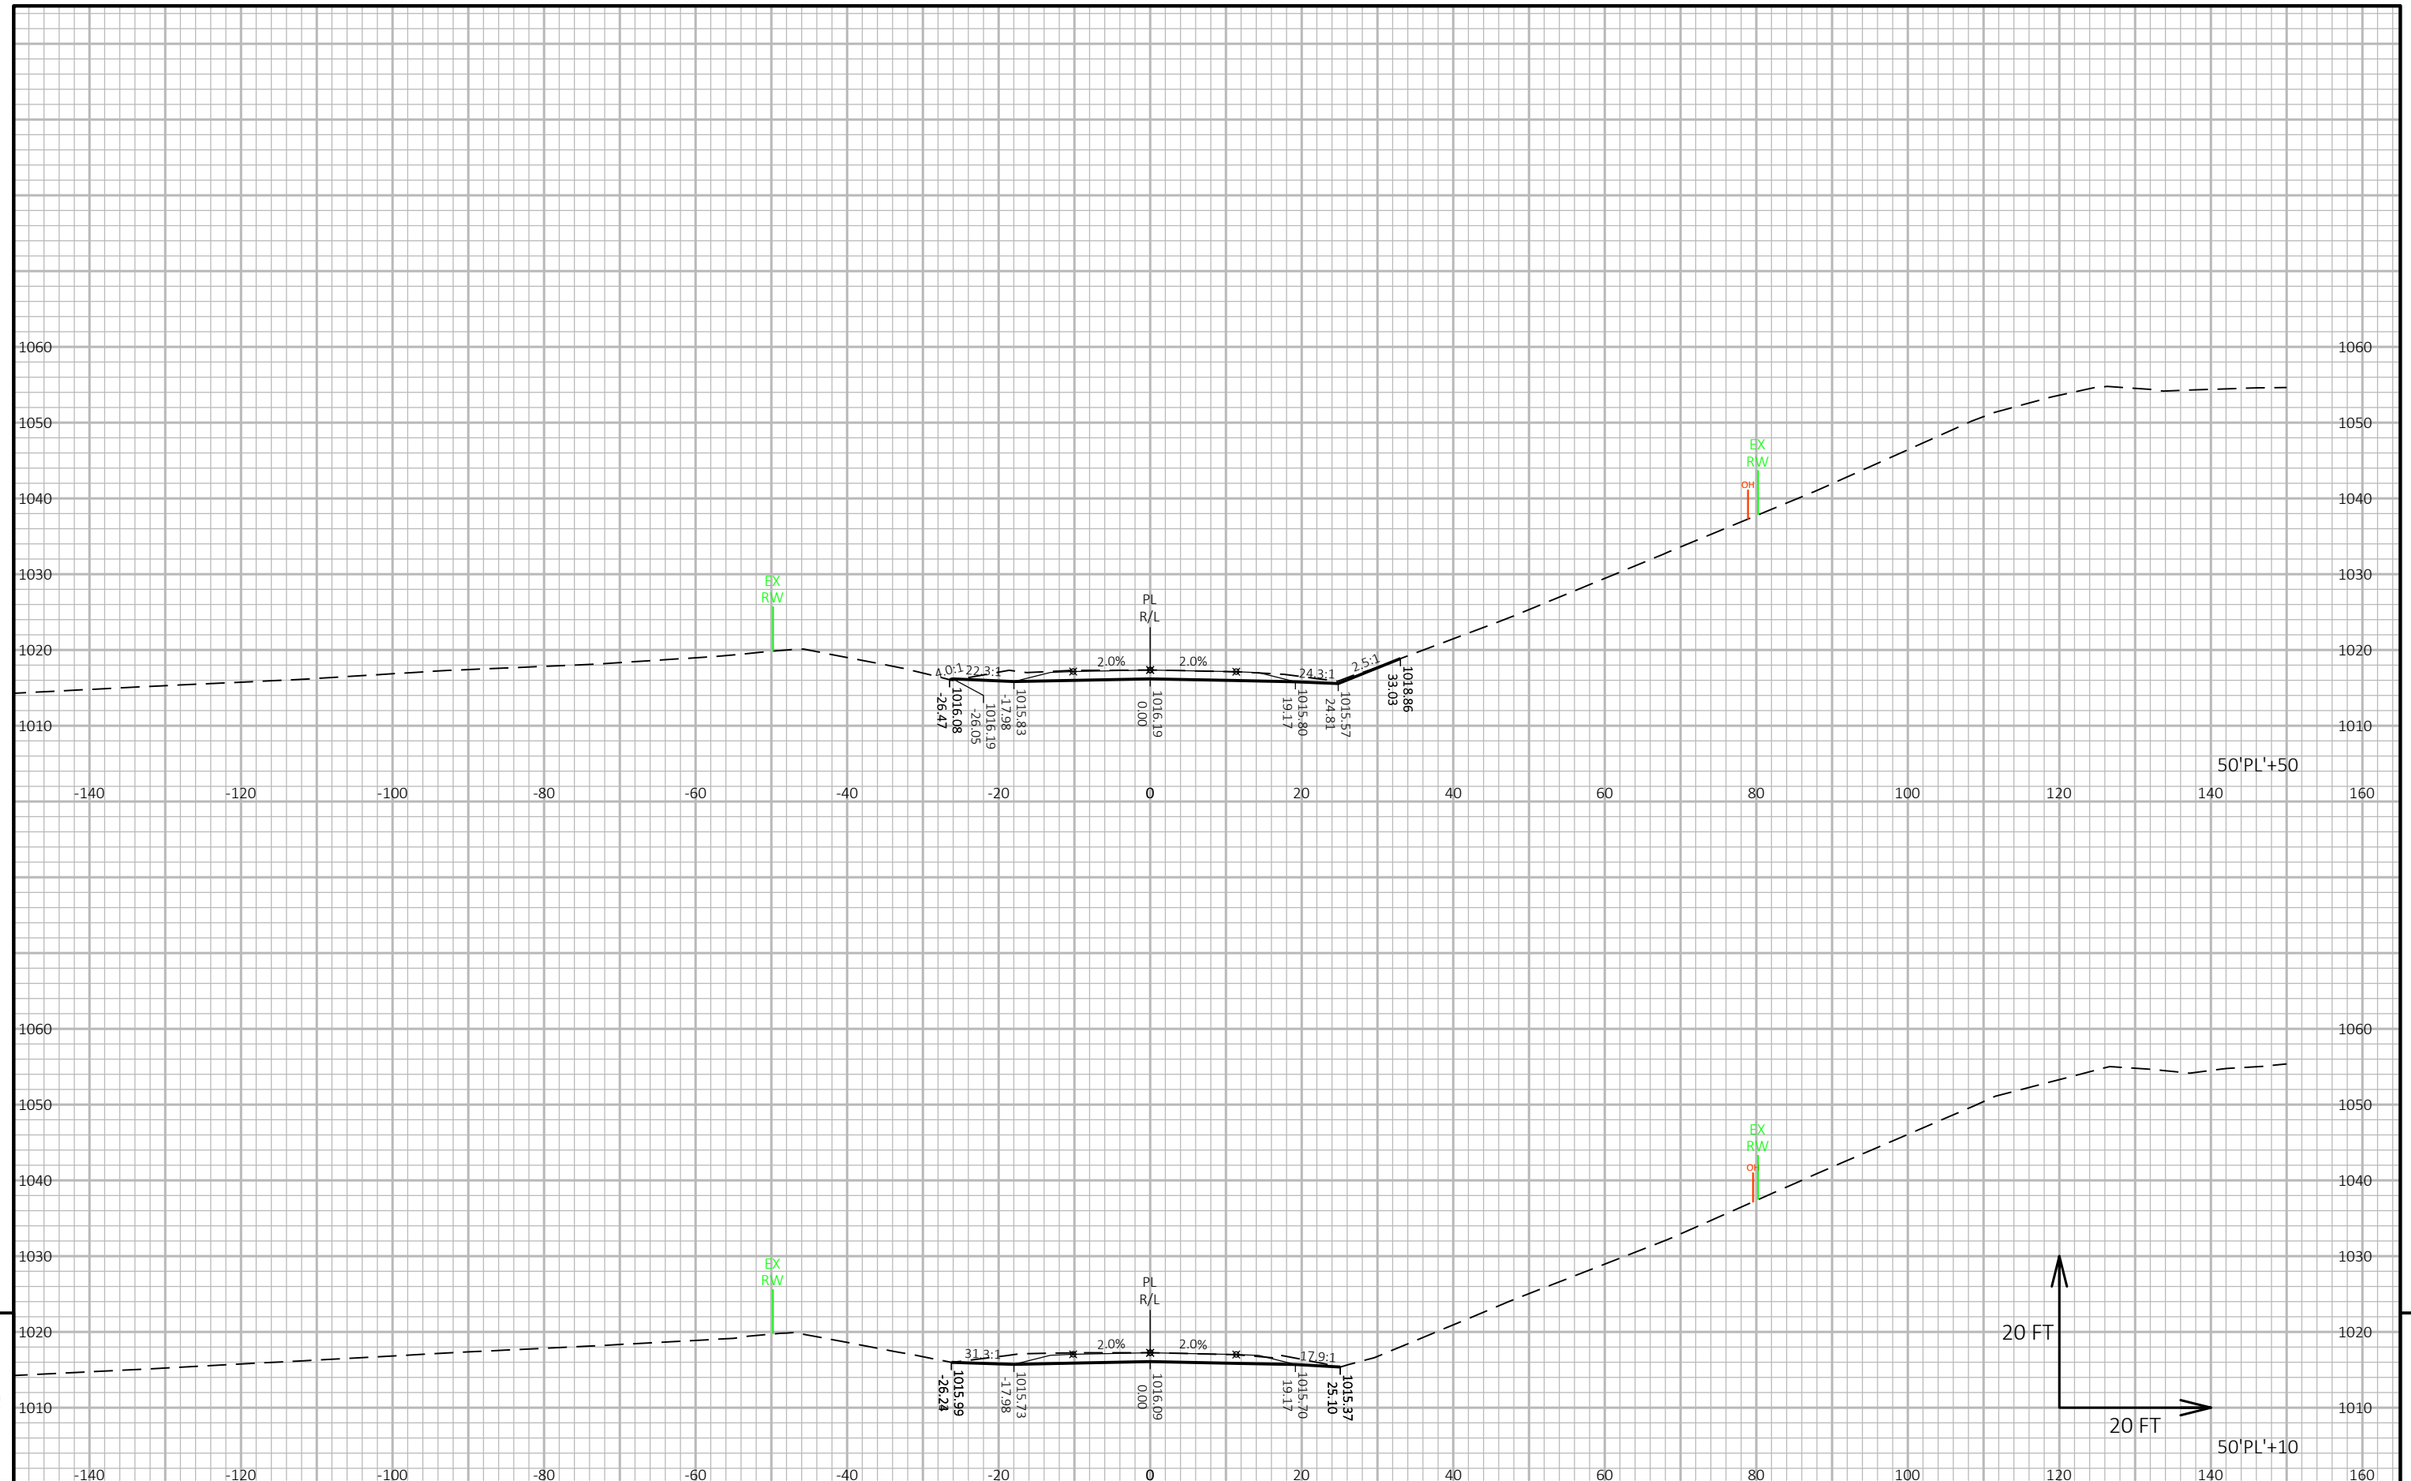

9

PROJECT NO: 1440-15-71	HWY: STH 23	COUNTY: FOND DU LAC	CROSS SECTIONS: POPLAR RD ('PL')	SHEET 1005	E

FILE NAME : N:\PDS\C3D\14401501\SHEETSPLAN\CROSSSECTIONS\14401571\14401571_XS_SIDE ROADS.DWG
LAYOUT NAME - 14401571_XS10


PLOT DATE : 8/7/2019 11:57 PM

PLOT BY : VICKMAN, GARRETT T

PLOT NAME :

PLOT SCALE : 1 IN:20 FT HORZ. / 1 IN:20 FT VERT.


WISDOT/CADDS SHEET 49

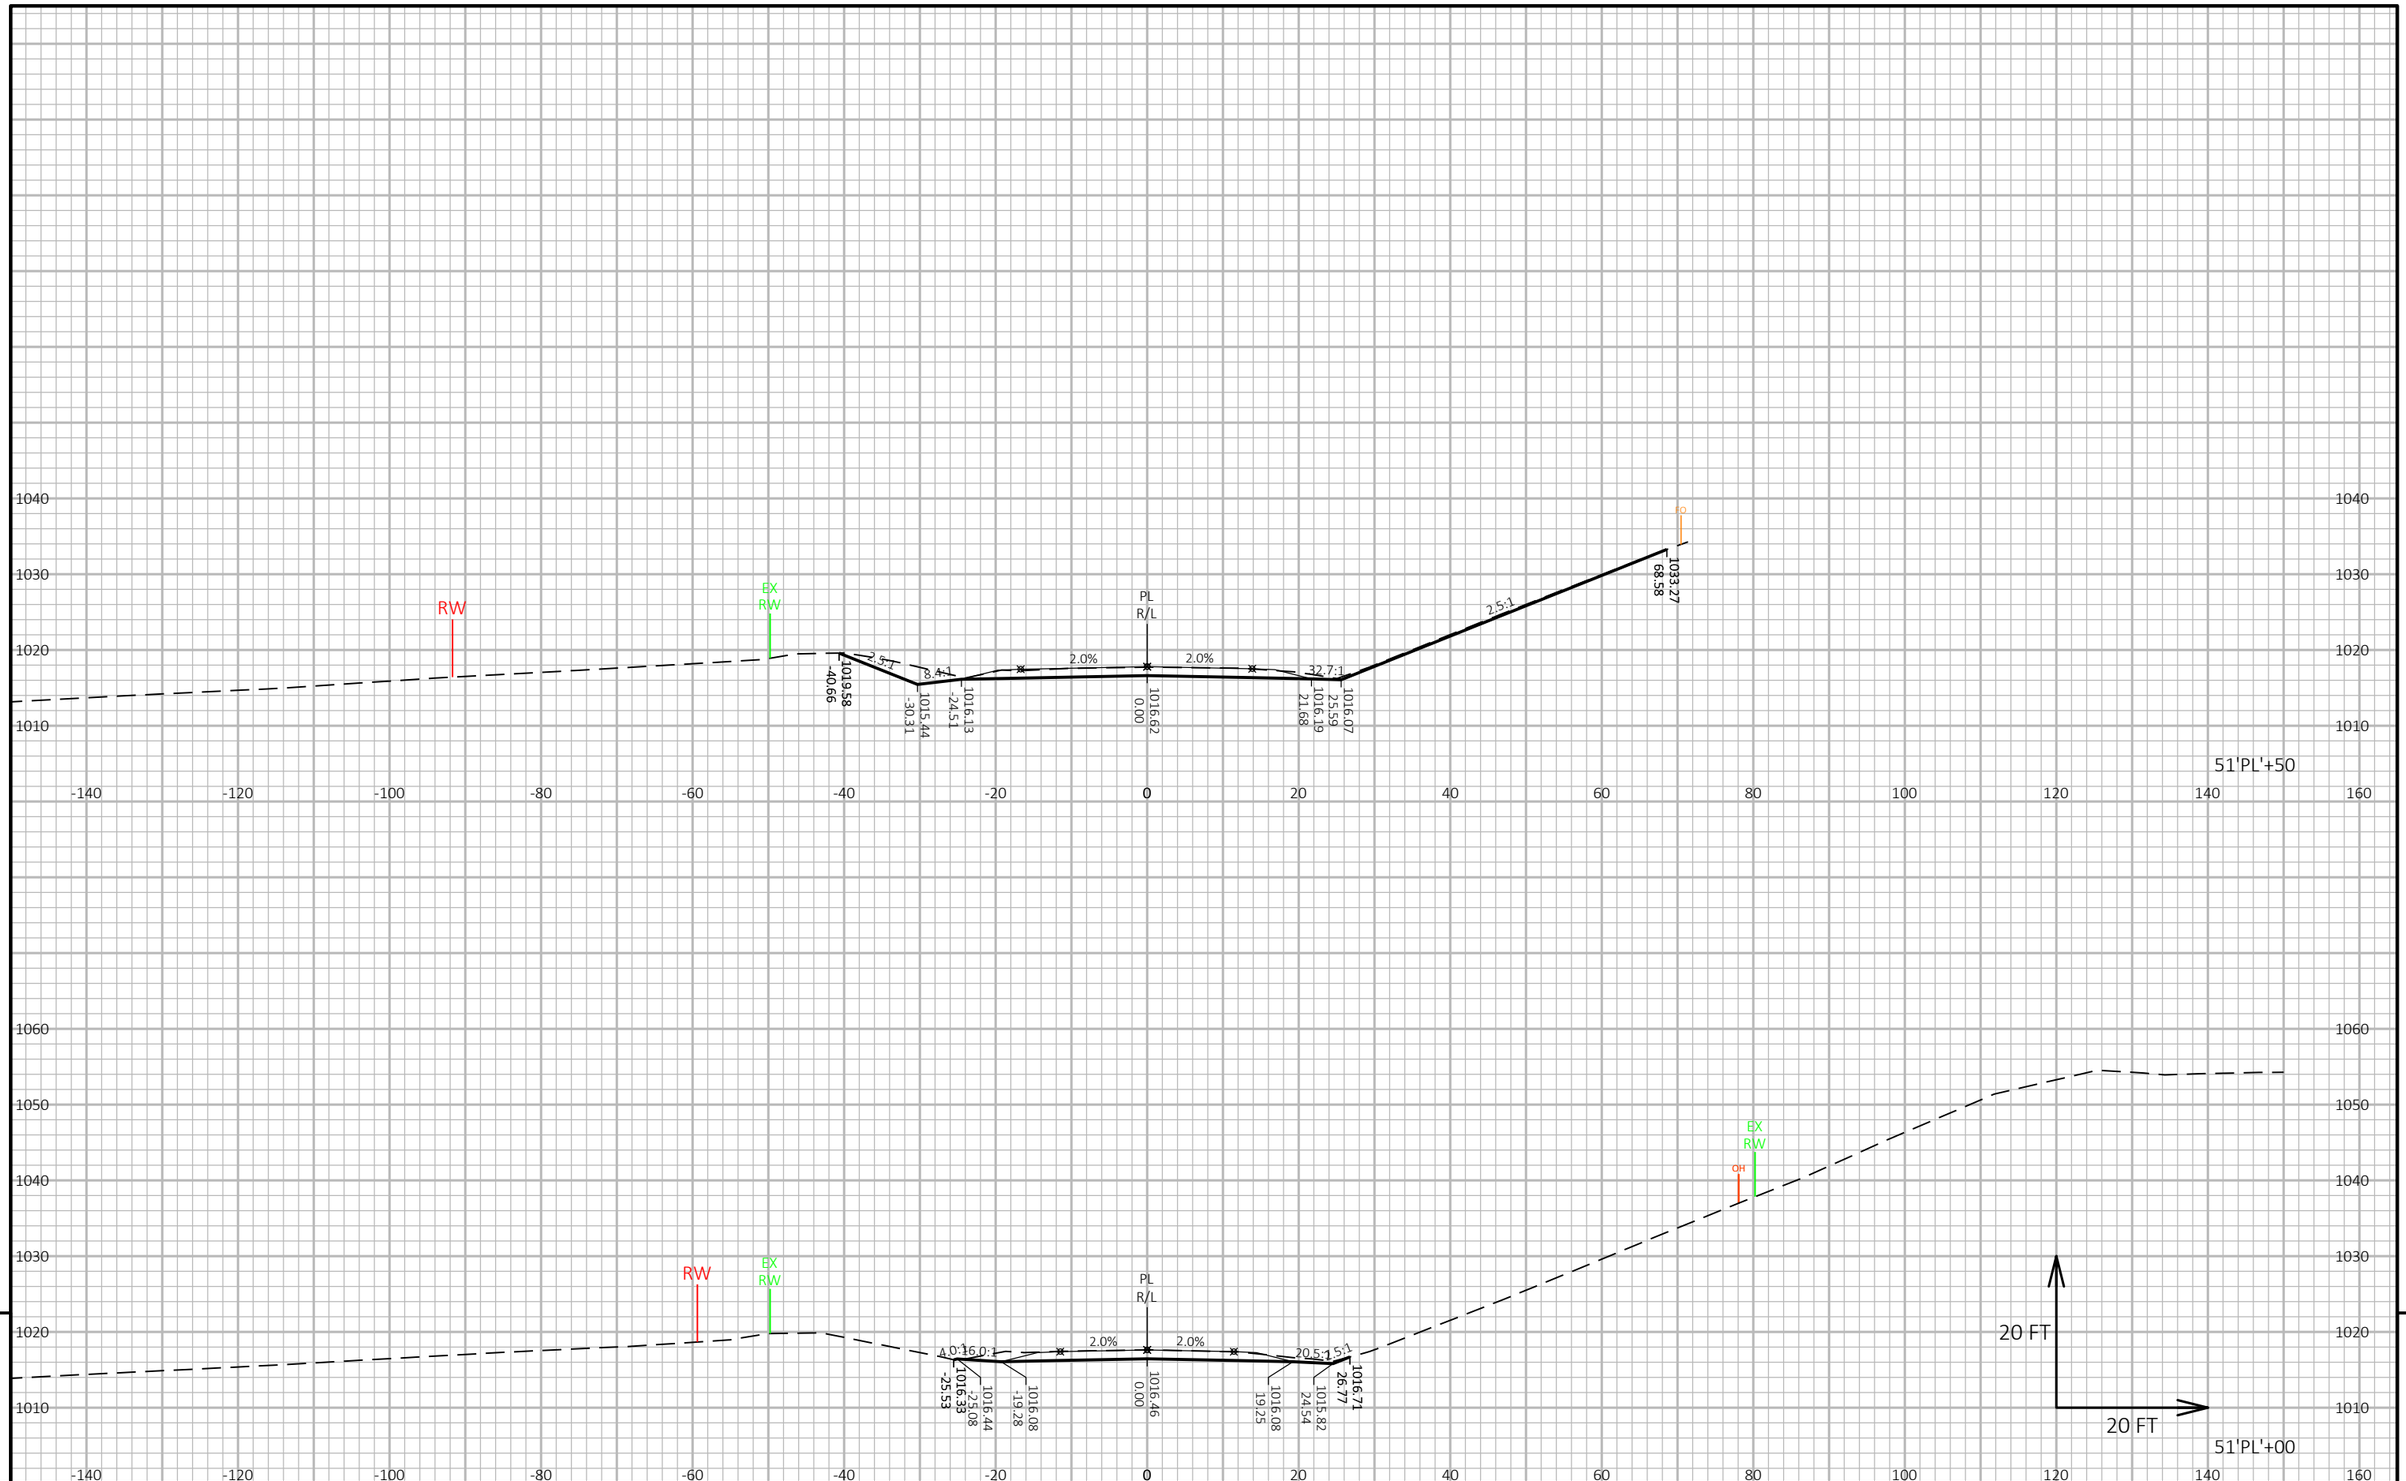

PROJECT NO: 1440-15-71	HWY: STH 23	COUNTY: FOND DU LAC	CROSS SECTIONS: POPLAR RD ('PL')	SHEET 1006 E

FILE NAME : N:\PDS\C3D\14401501\SHEETSPLAN\CROSSSECTIONS\14401571\14401571_XS_SIDE ROADS.DWG
LAYOUT NAME - 14401571_XS11

PLOT DATE : 8/7/2019 11:58 PM PLOT BY : VICKMAN, GARRETT T PLOT NAME : PLOT SCALE : 1 IN:20 FT HORZ. / 1 IN:20 FT VERT.

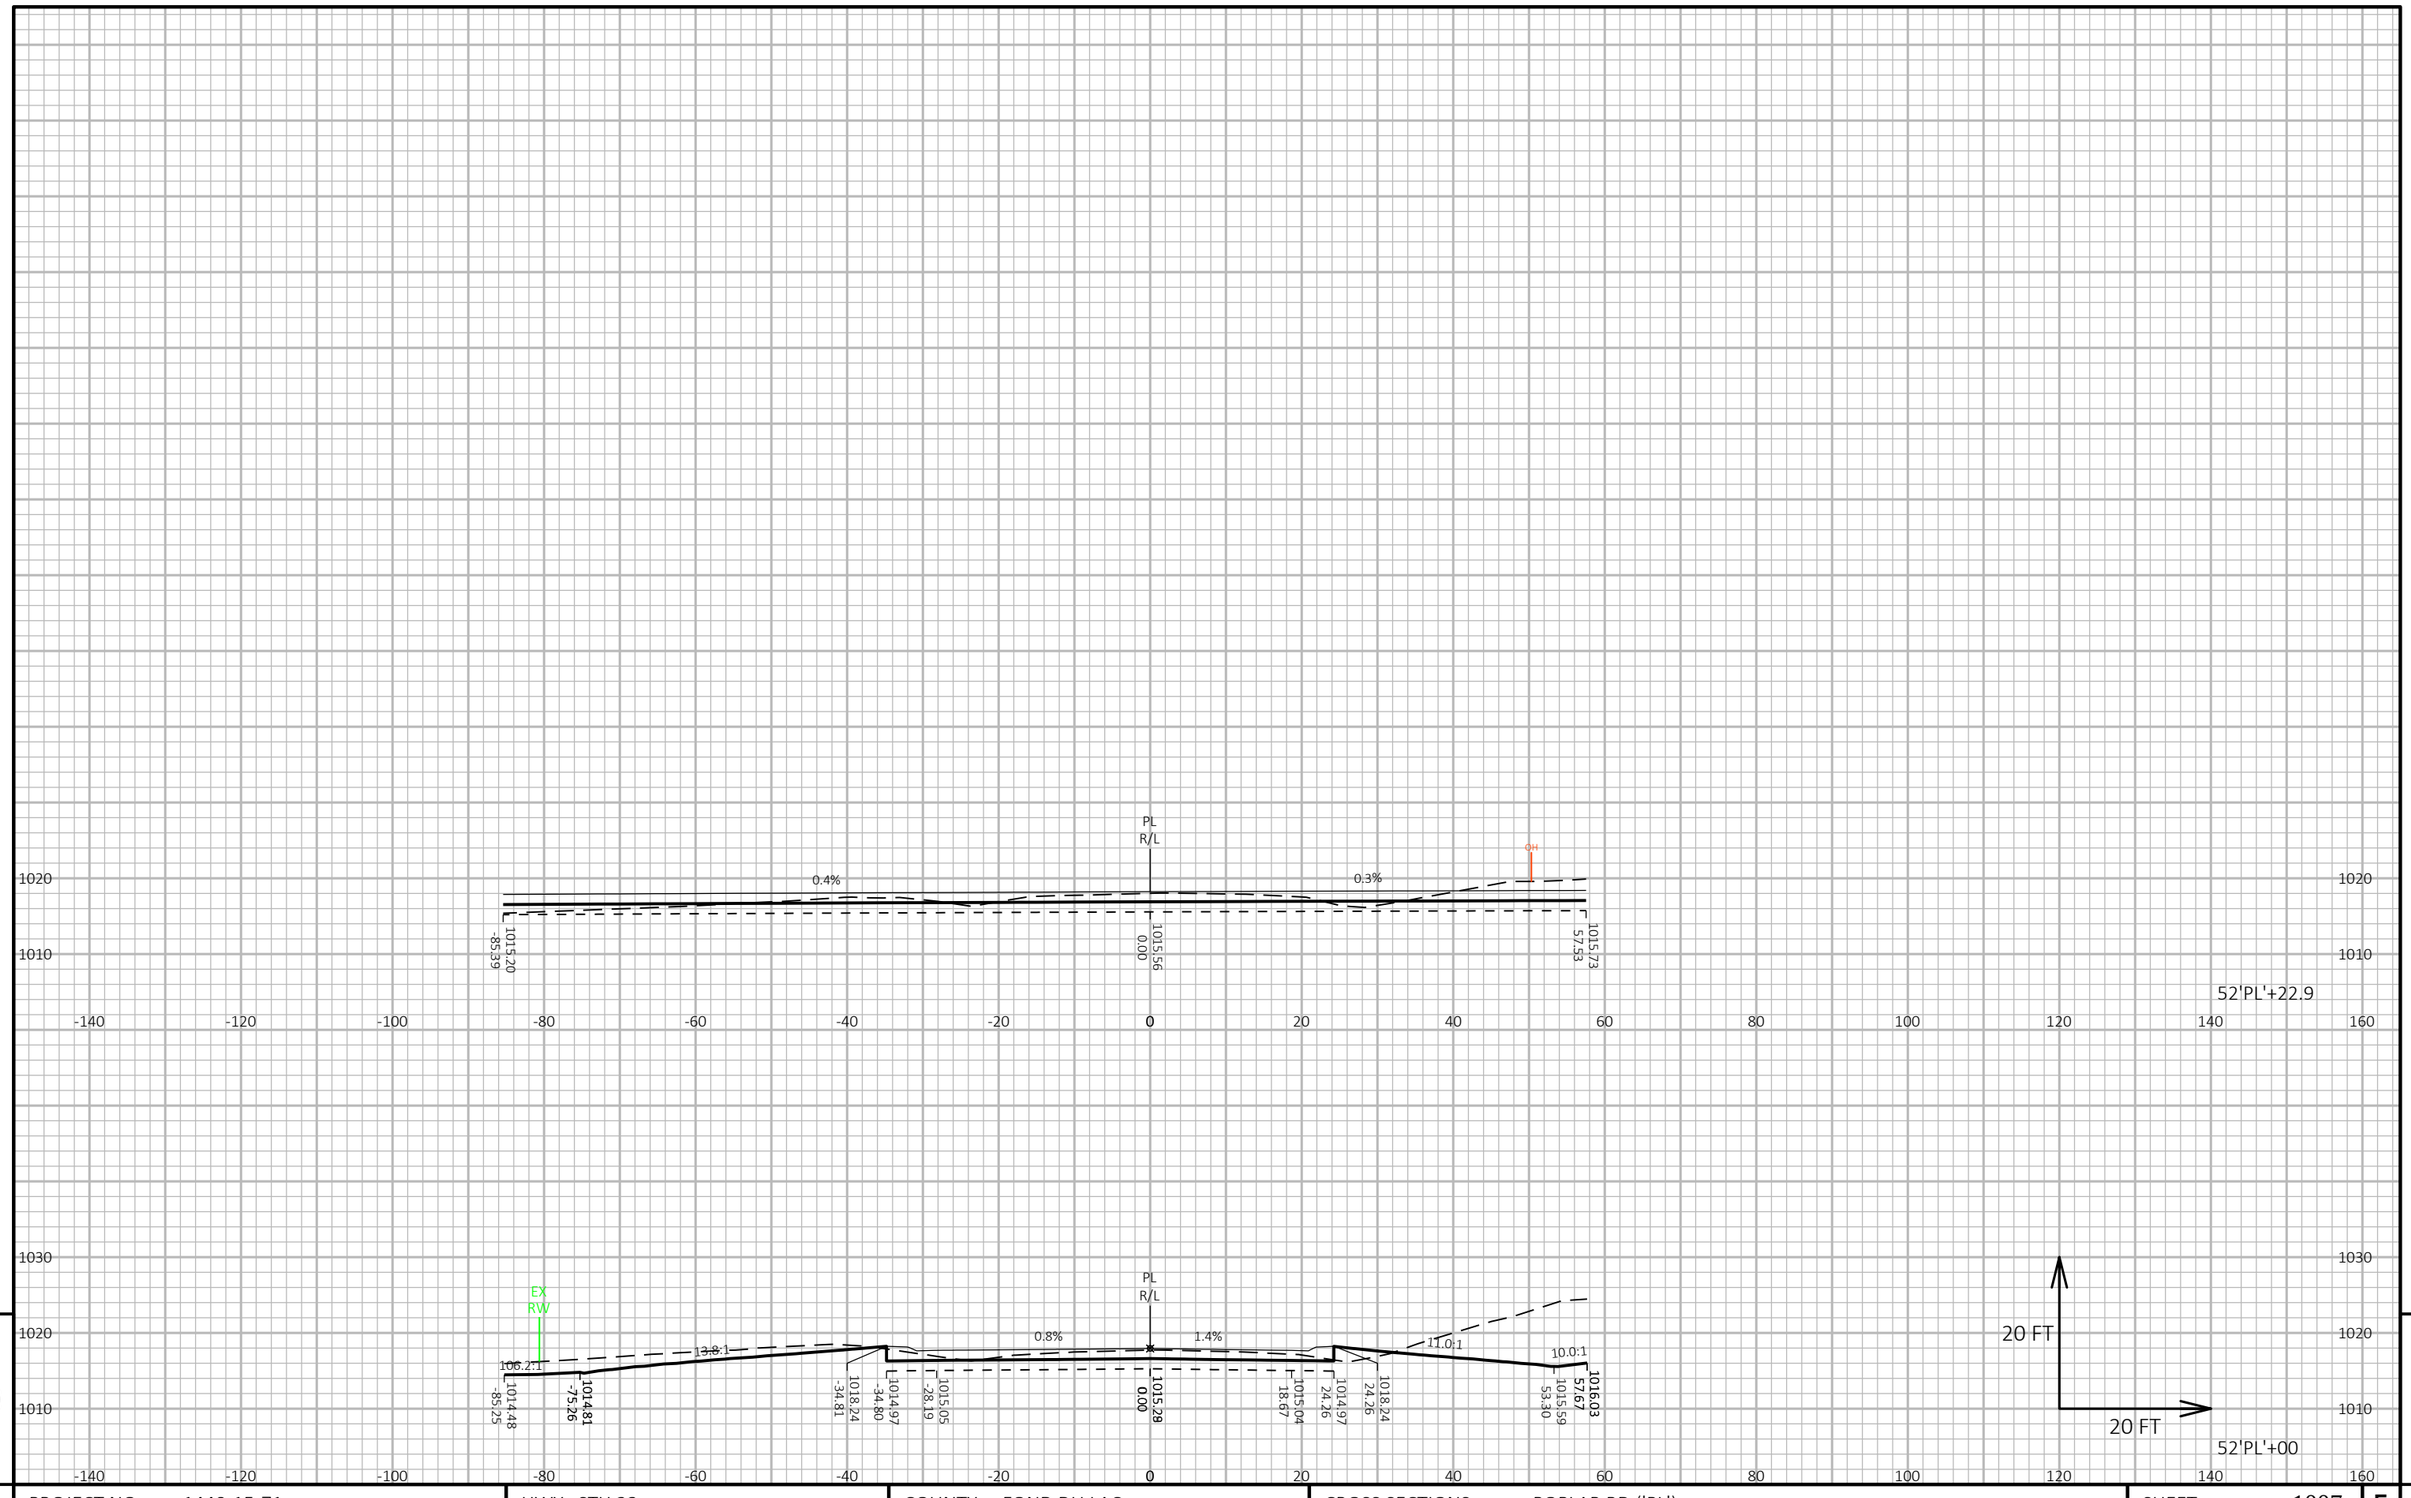

9

9

PROJECT NO: 1440-15-71	HWY: STH 23	COUNTY: FOND DU LAC	CROSS SECTIONS: POPLAR RD ('PL')	SHEET 1007	E


FILE NAME : N:\PDS\C3D\14401501\SHEETSPLAN\CROSSSECTIONS\14401571\14401571_XS_SIDE ROADS.DWG
LAYOUT NAME - 14401571_XS12

PLOT DATE : 8/8/2019 12:00 AM

PLOT BY : VICKMAN, GARRETT T

PLOT NAME :

PLOT SCALE : 1 IN:20 FT HORZ. / 1 IN:20 FT VERT.

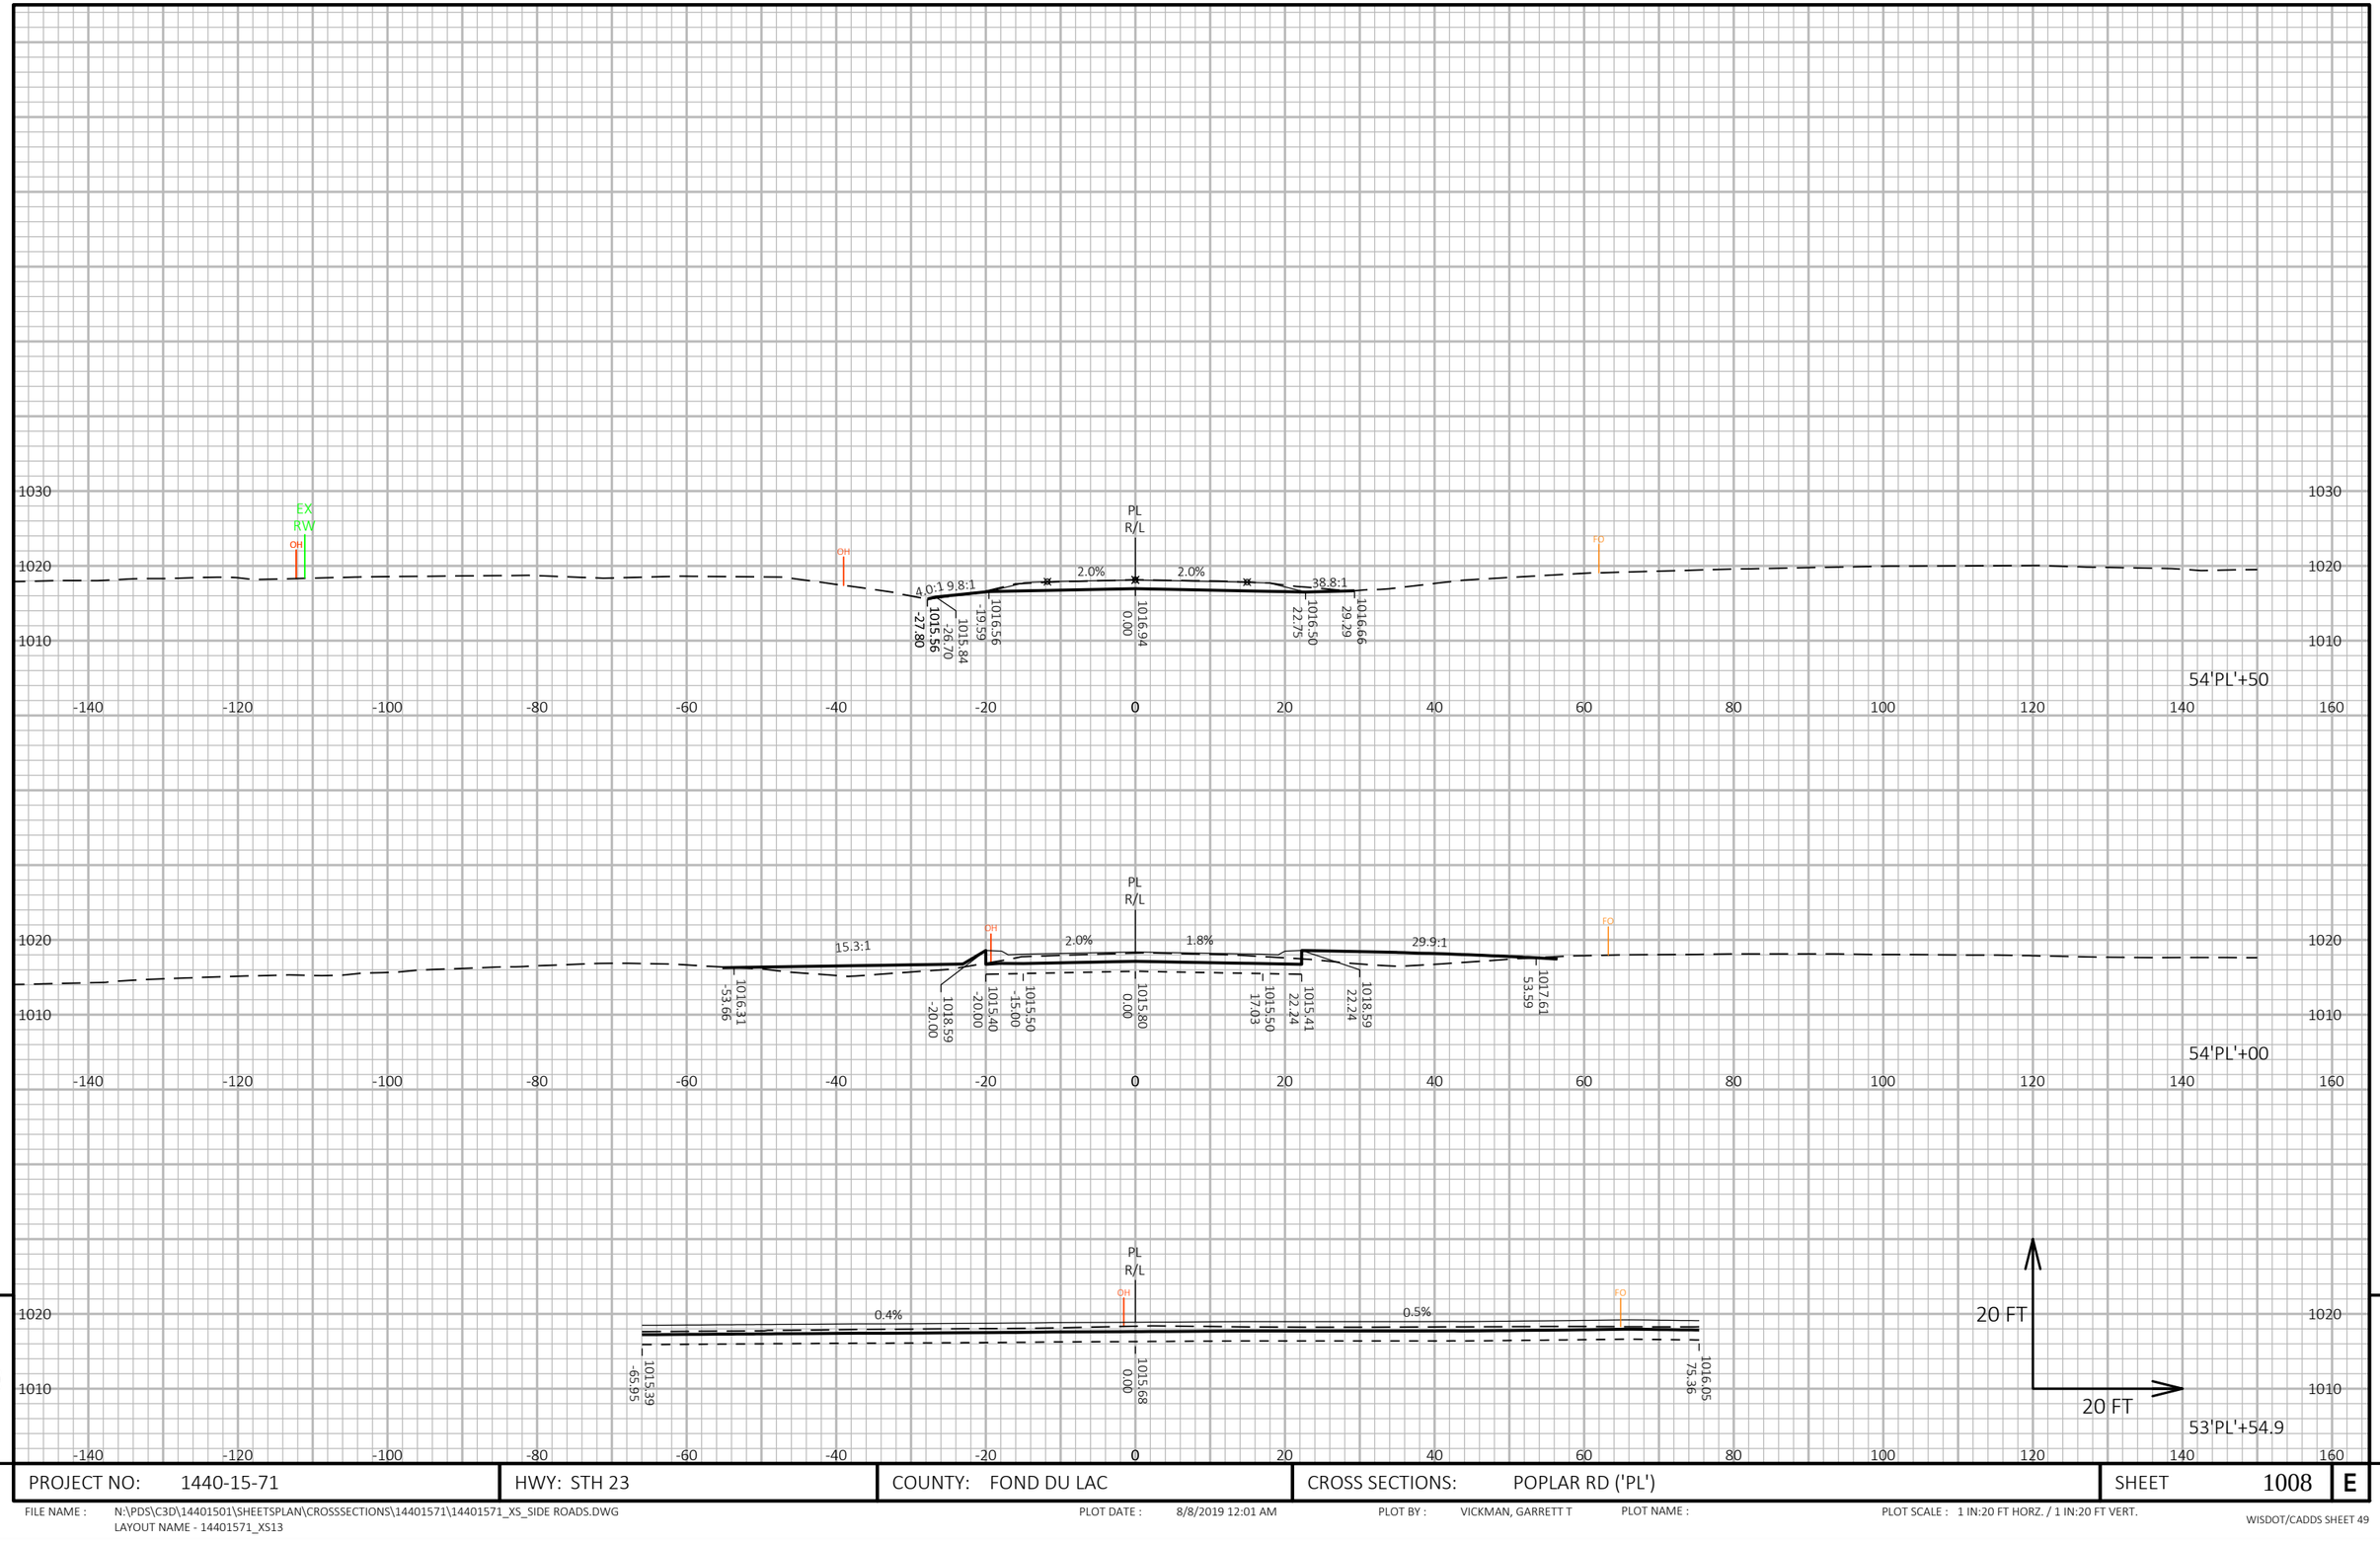

9

9

PROJECT NO: 1440-15-71	HWY: STH 23	COUNTY: FOND DU LAC	CROSS SECTIONS: POPLAR RD ('PL')	SHEET 1008	E


FILE NAME : N:\PDS\C3D\14401501\SHEETSPLAN\CROSSSECTIONS\14401571\14401571_XS_SIDE ROADS.DWG
LAYOUT NAME - 14401571_XS13

PLOT DATE : 8/8/2019 12:01 AM

PLOT BY : VICKMAN, GARRETT T

PLOT NAME :

PLOT SCALE : 1 IN:20 FT HORZ. / 1 IN:20 FT VERT.

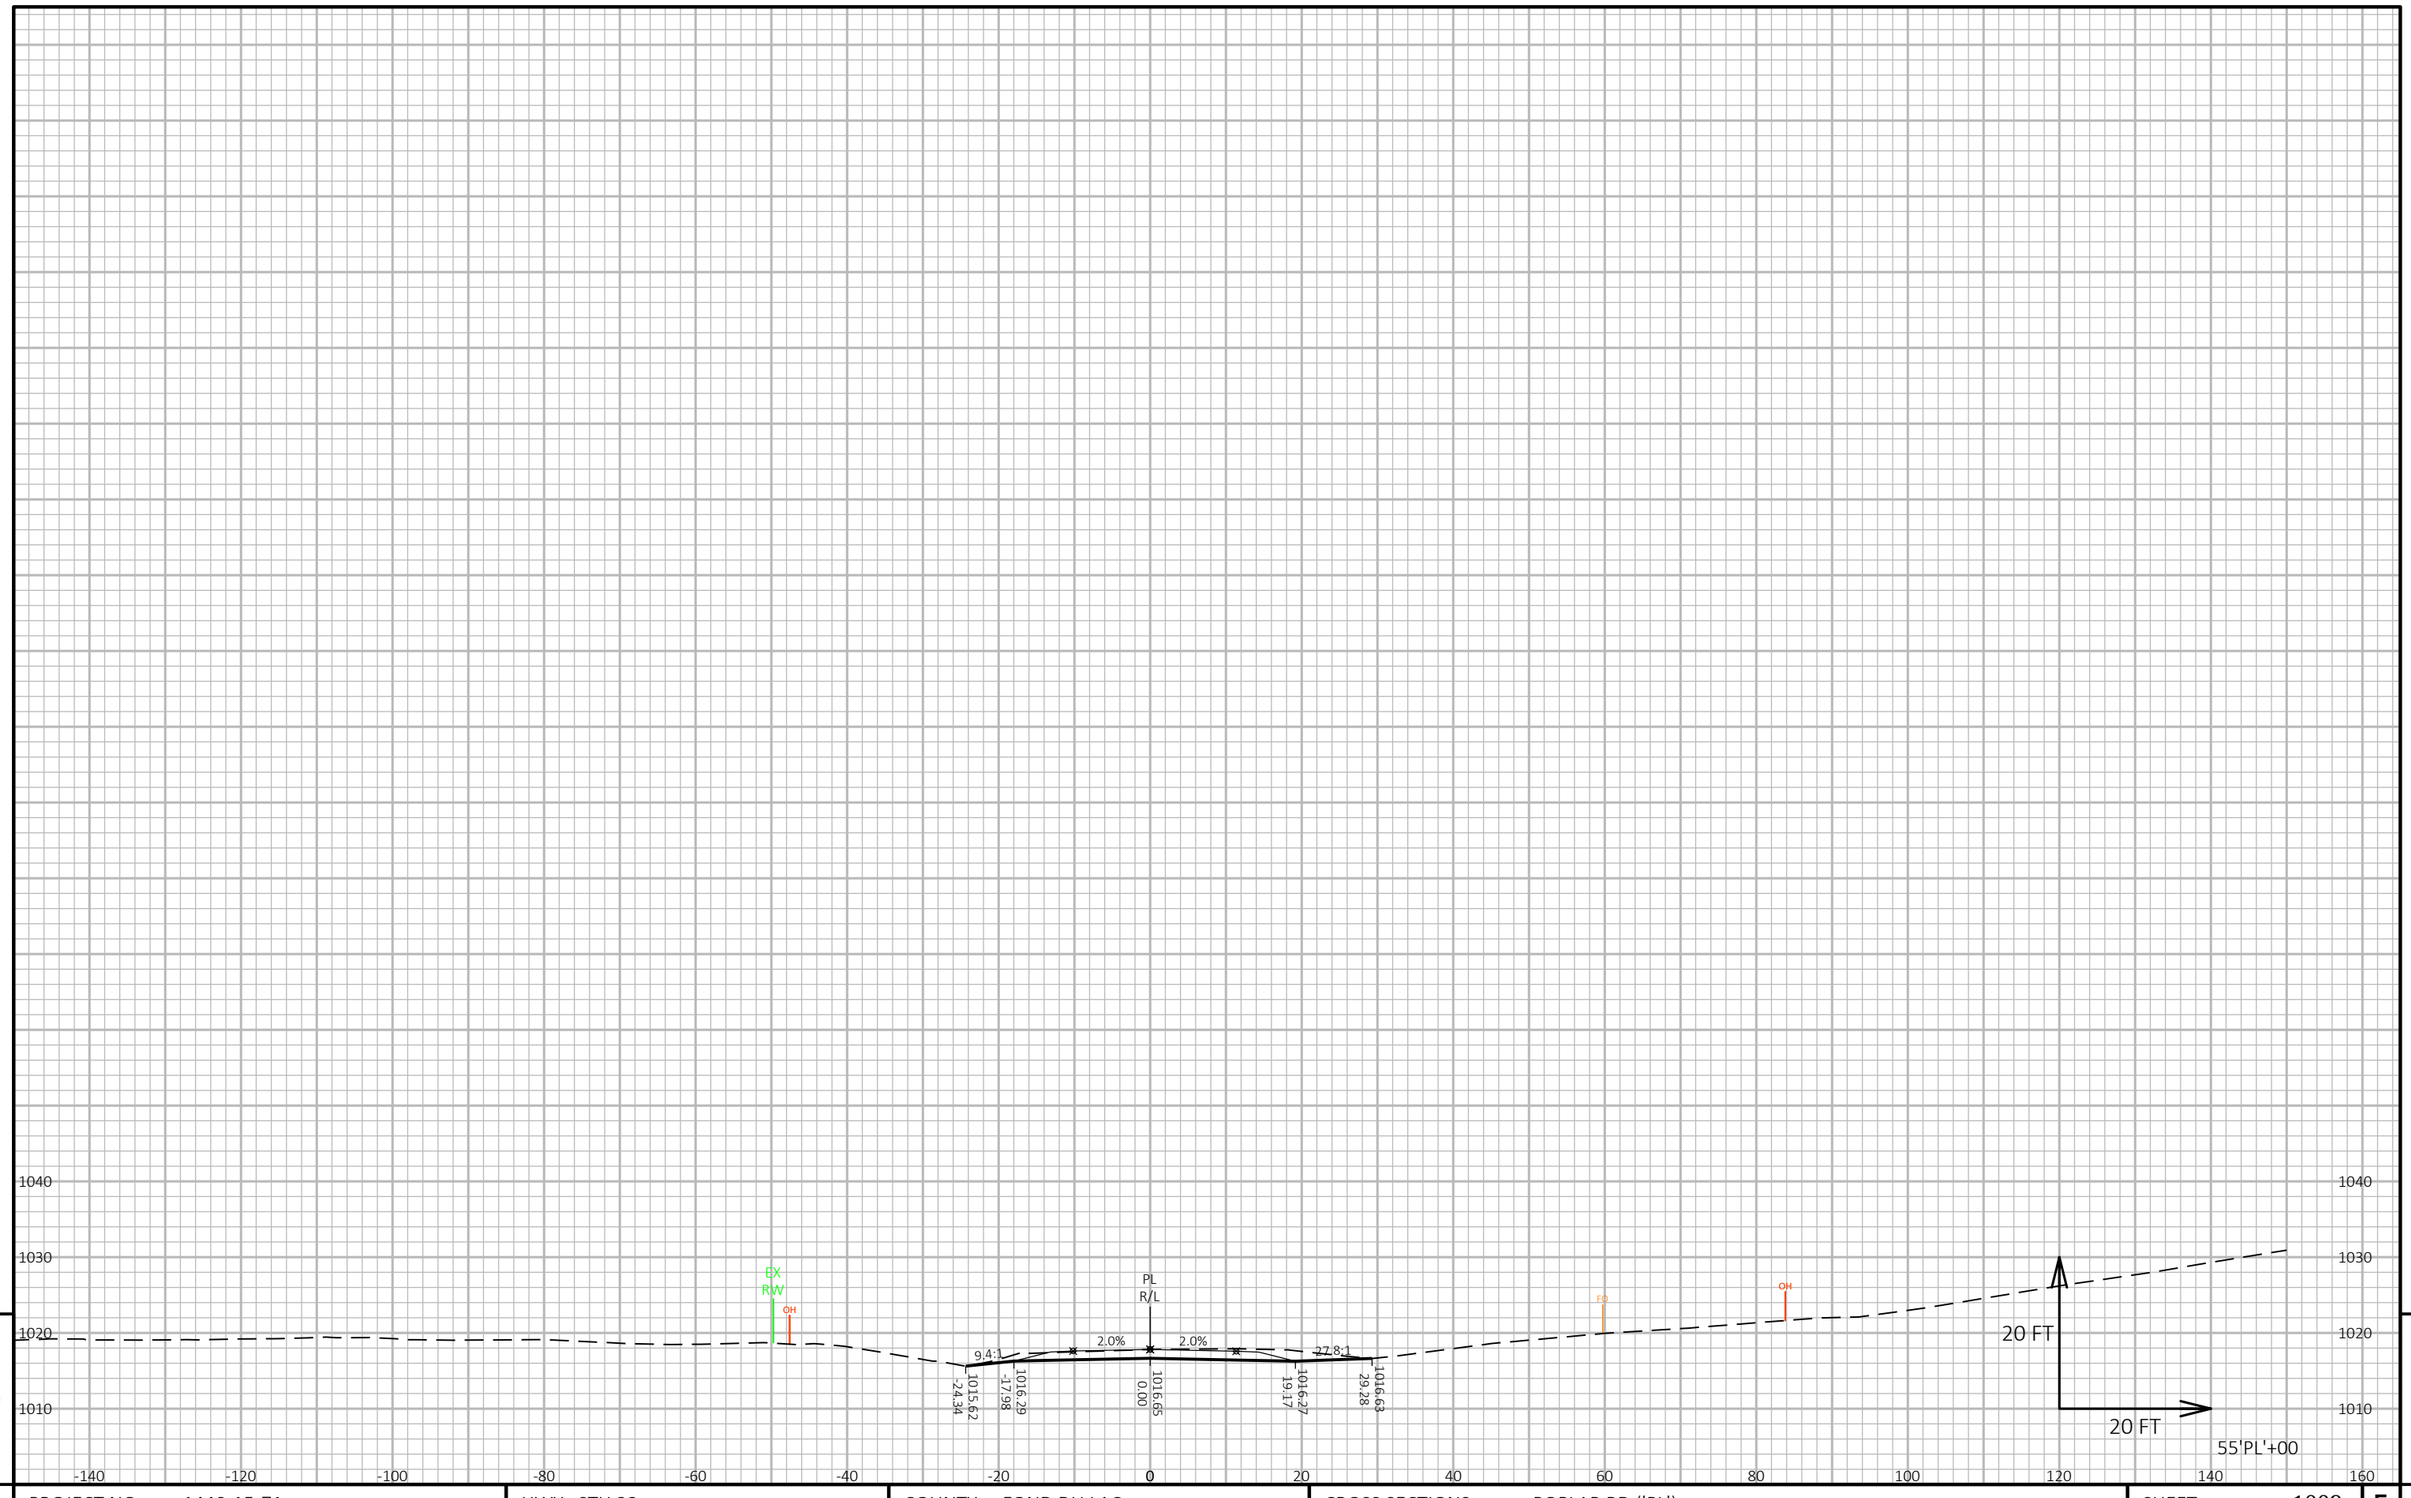

9


9

PROJECT NO: 1440-15-71	HWY: STH 23	COUNTY: FOND DU LAC	CROSS SECTIONS: POPLAR RD ('PL')	SHEET 1009	E

FILE NAME : N:\PDS\C3D\14401501\SHEETSPLAN\CROSSSECTIONS\14401571\14401571_XS_SIDE ROADS.DWG
LAYOUT NAME - 14401571_XS14

PLOT DATE : 8/8/2019 12:03 AM PLOT BY : VICKMAN, GARRETT T PLOT NAME : PLOT SCALE : 1 IN:20 FT HORZ. / 1 IN:20 FT VERT.

WISDOT/CADDS SHEET 49

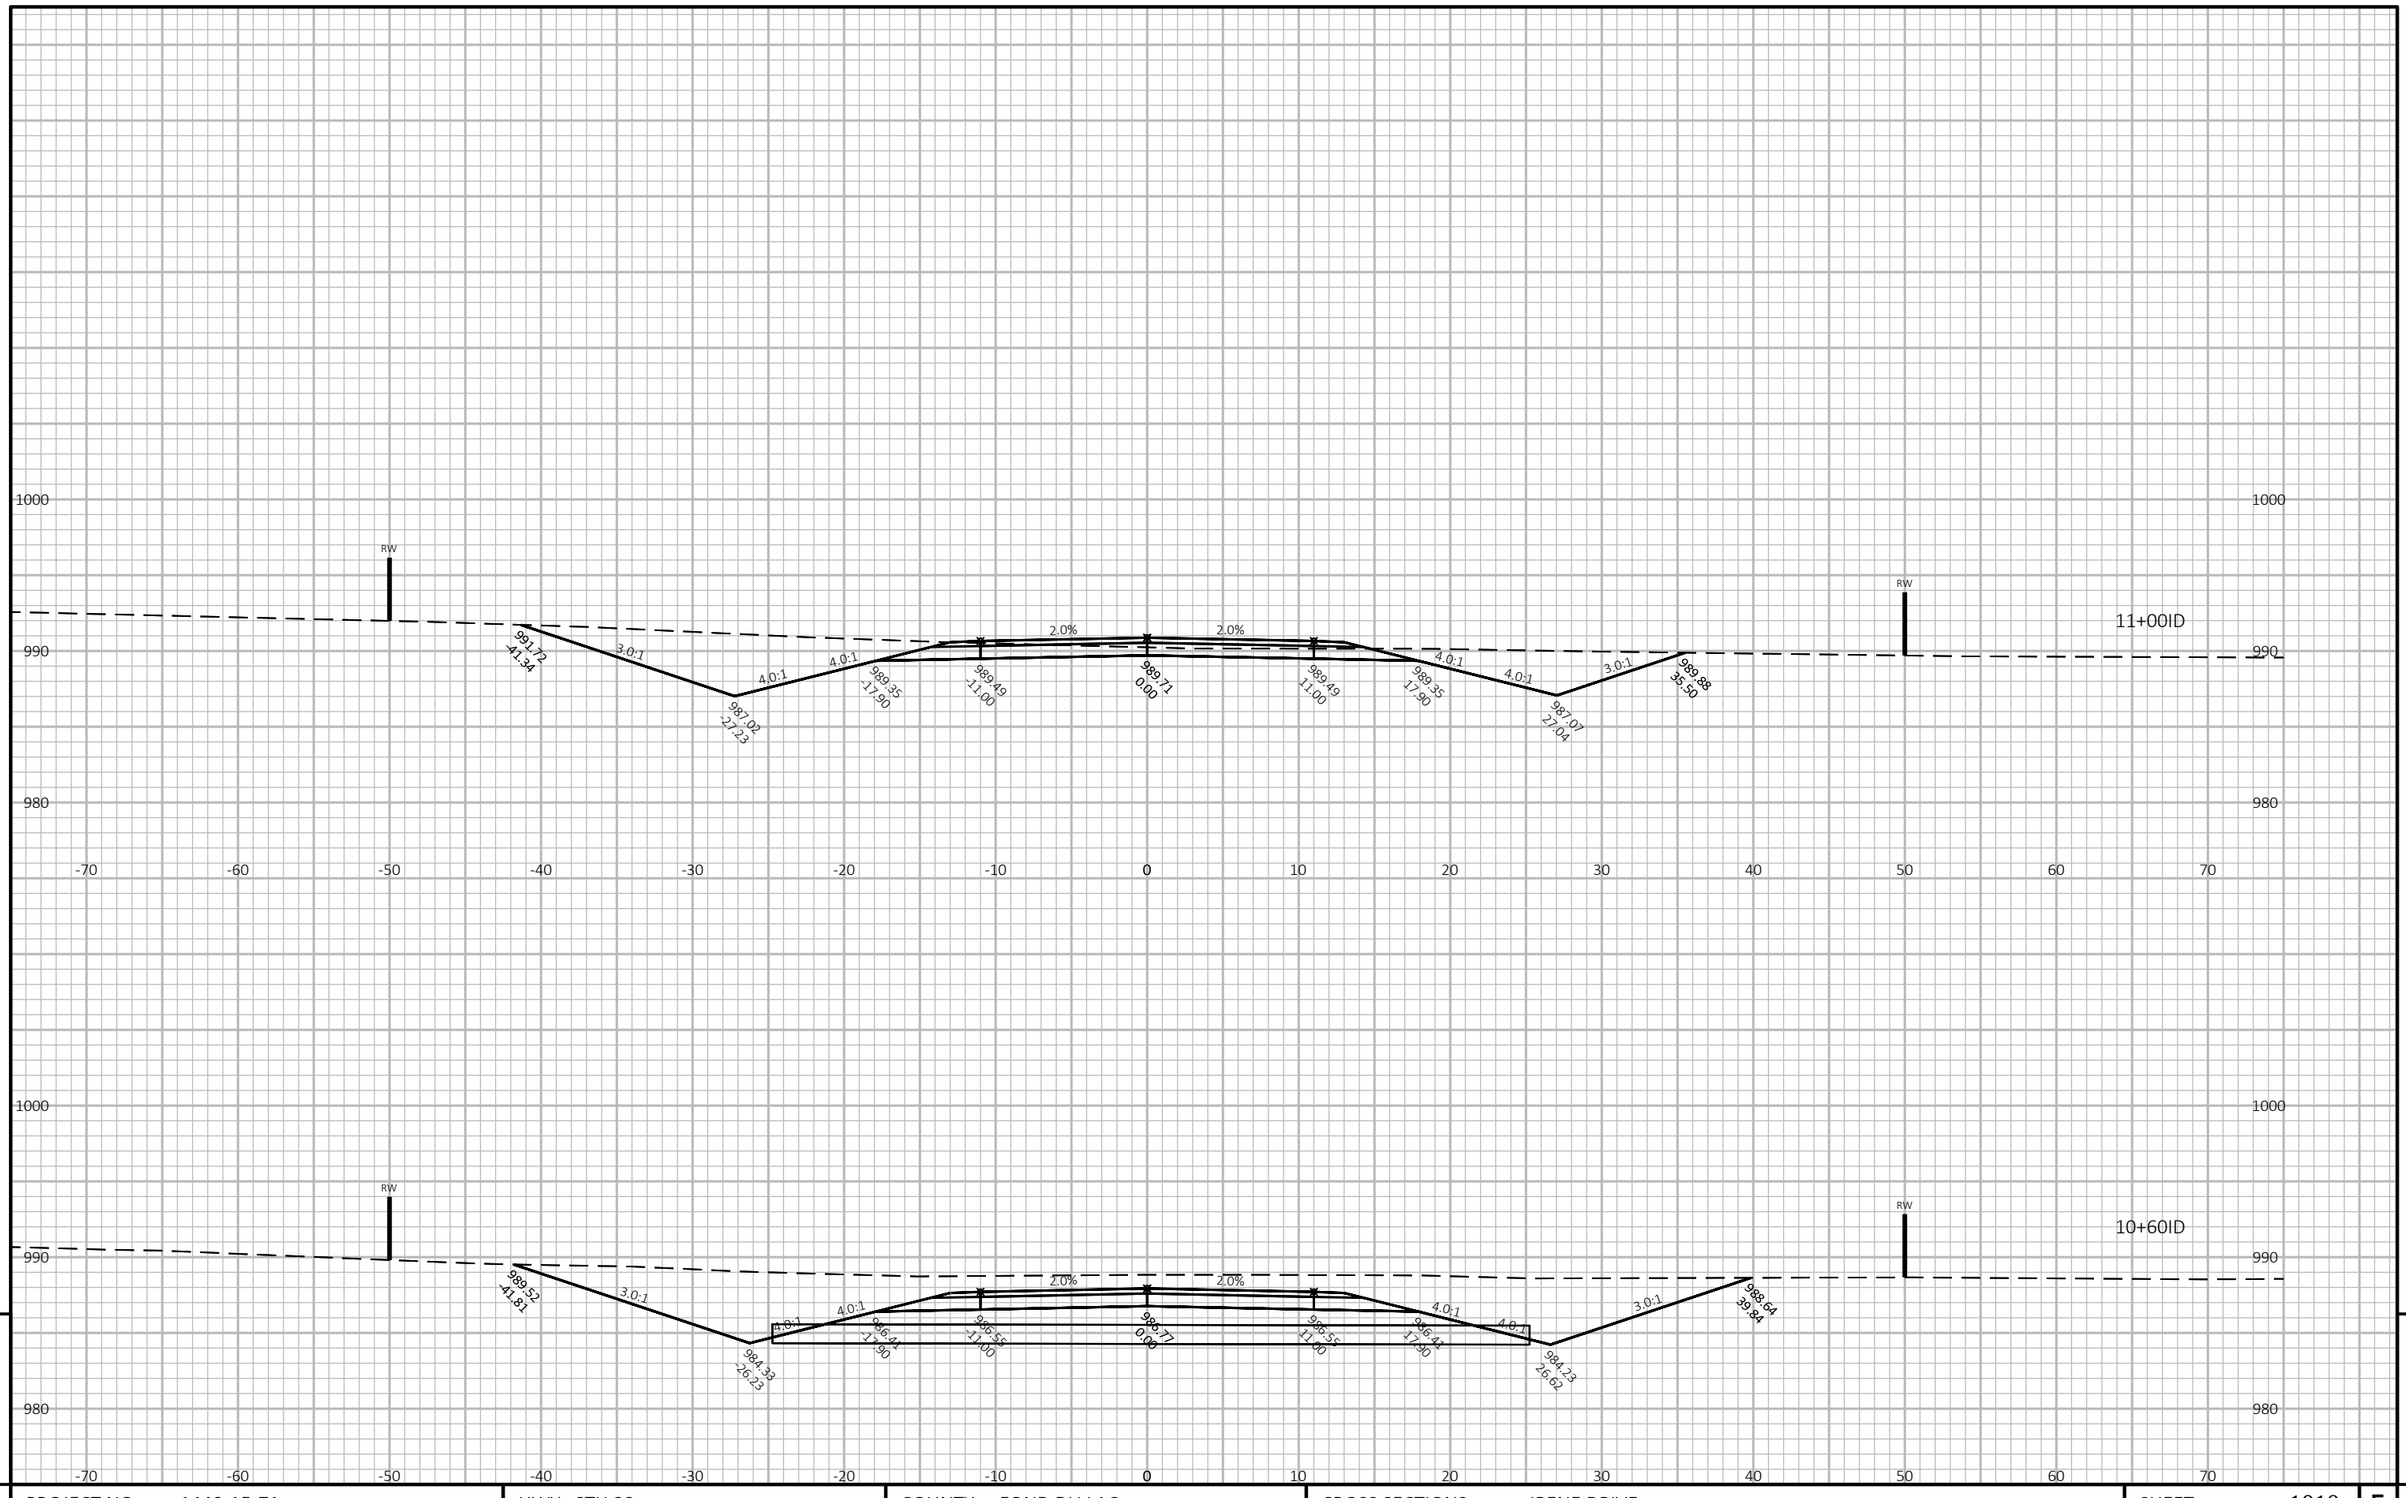


PROJECT NO: 1440-15-71	HWY: STH 23	COUNTY: FOND DU LAC	CROSS SECTIONS: IRENE DRIVE	SHEET 1010	E

FILE NAME : J:\OBS2014\20142023\CAD\TRANSPORTATION\DWG\SHEETSPLAN\IRENE DRIVE X-SEC.DWG
LAYOUT NAME - 01

PLOT DATE : 10/20/2019 10:02 PM PLOT BY : SCHULTZ, ANDREW K. PLOT NAME :

PLOT SCALE : 1 IN:10 FT HORZ. / 1 IN:10 FT VERT.

WISDOT/CADDS SHEET 49

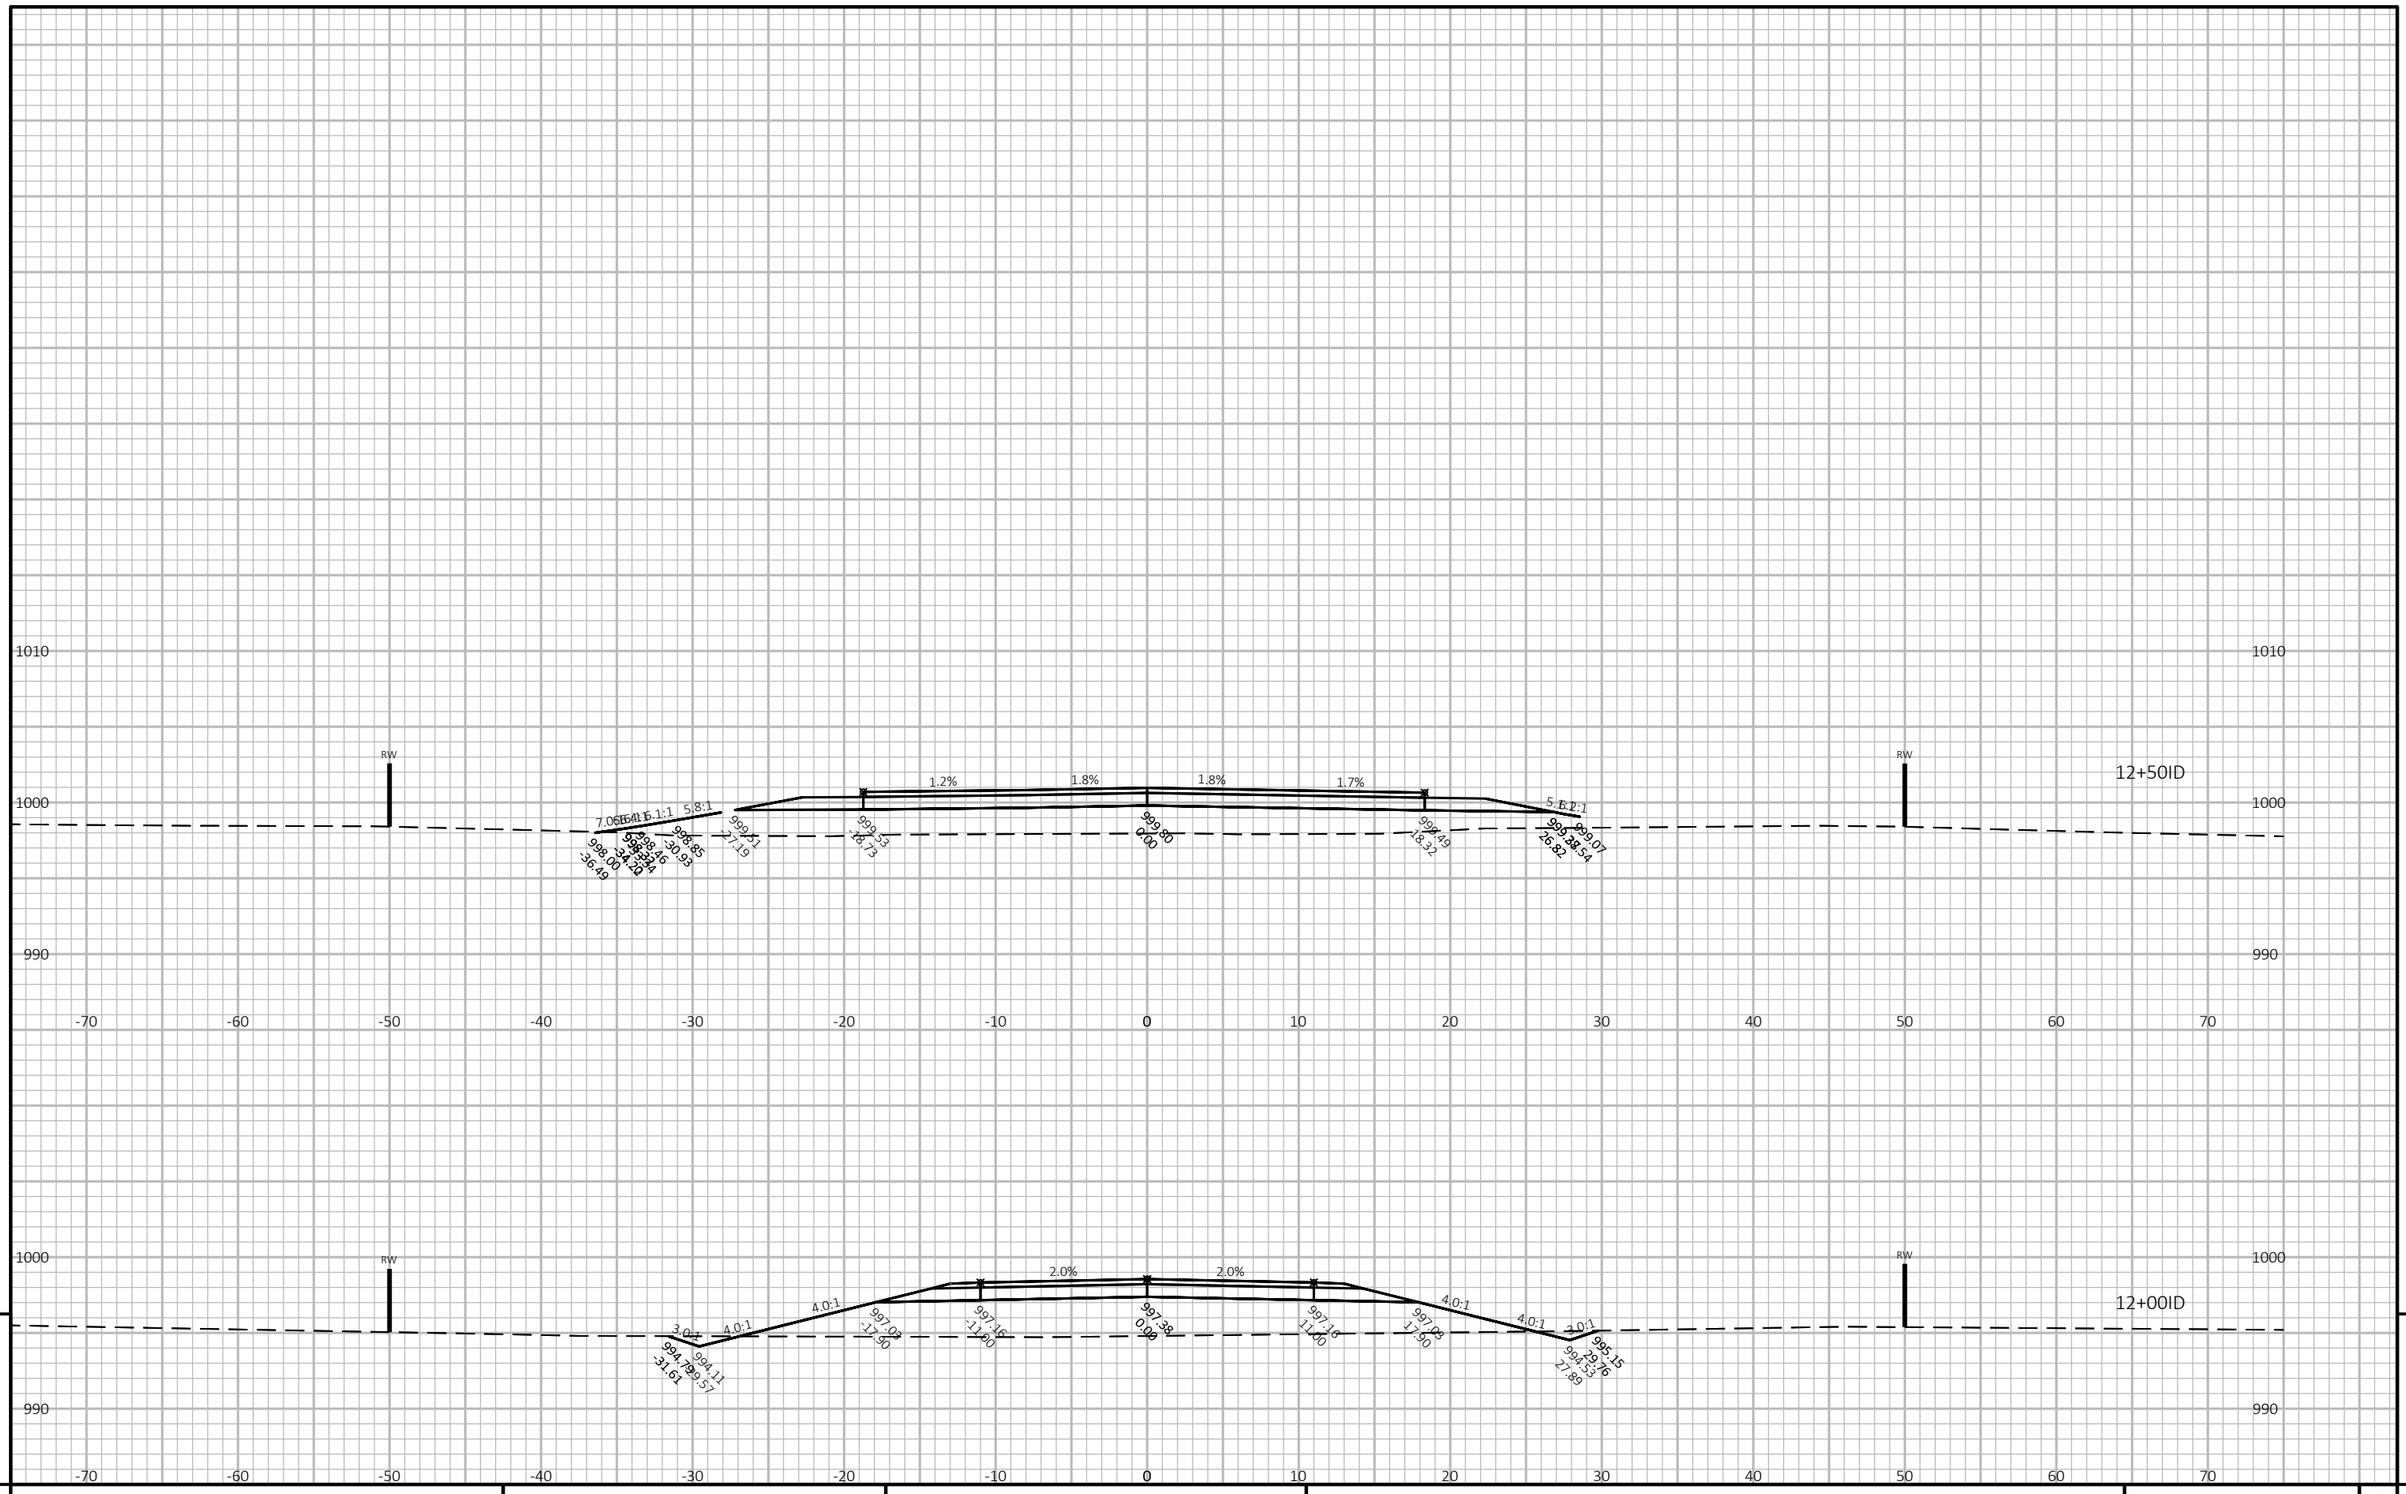


PROJECT NO: 1440-15-71	HWY: STH 23	COUNTY: FOND DU LAC	CROSS SECTIONS: IRENE DRIVE	SHEET 1011	E

FILE NAME : J:\OBS2014\20142023\CAD\TRANSPORTATION\DWG\SHEETSPLAN\IRENE DRIVE X-SEC.DWG
LAYOUT NAME - 02

PLOT DATE : 10/20/2019 10:02 PM PLOT BY : SCHULTZ, ANDREW K. PLOT NAME :

PLOT SCALE : 1 IN:10 FT HORZ. / 1 IN:10 FT VERT.

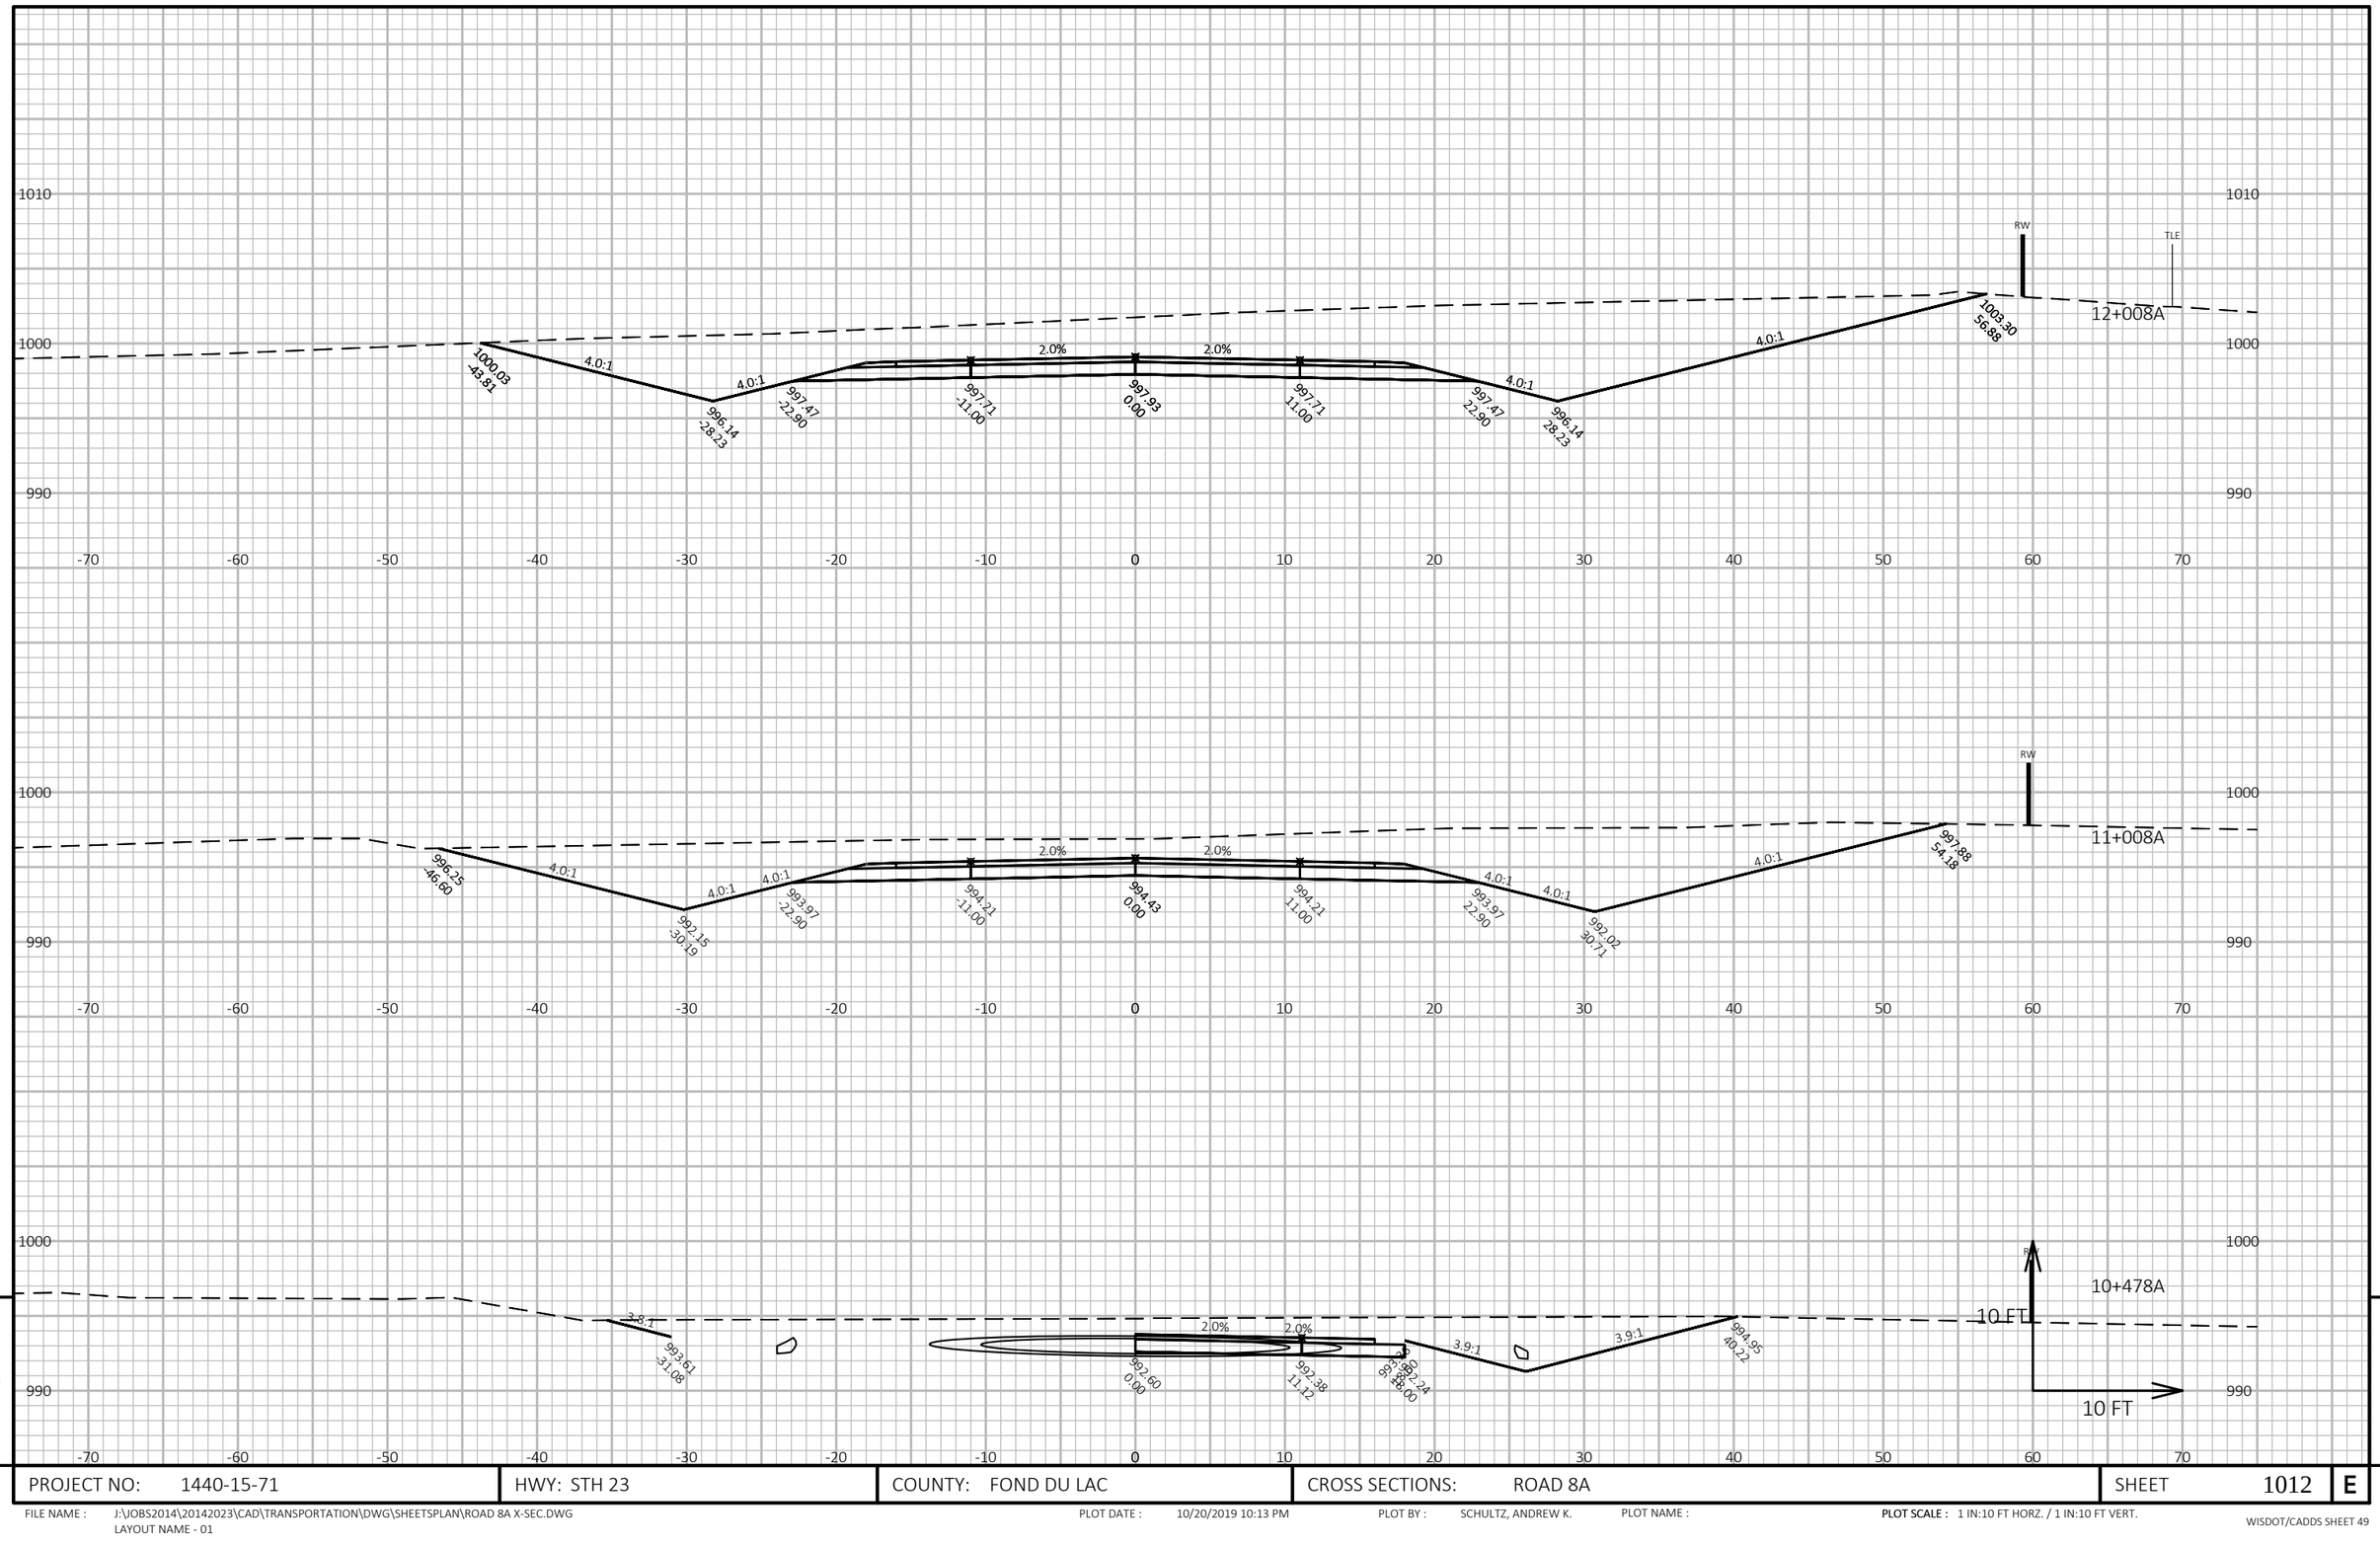


PROJECT NO: 1440-15-71	HWY: STH 23	COUNTY: FOND DU LAC	CROSS SECTIONS: ROAD 8A	SHEET 1012	E

FILE NAME : J:\JOBS2014\20142023\CAD\TRANSPORTATION\DWG\SHEETSPLAN\ROAD 8A X-SEC.DWG
LAYOUT NAME - 01

PLOT DATE : 10/20/2019 10:13 PM PLOT BY : SCHULTZ, ANDREW K. PLOT NAME :

PLOT SCALE : 1 IN:10 FT HORZ. / 1 IN:10 FT VERT.

WISDOT/CADDS SHEET 49

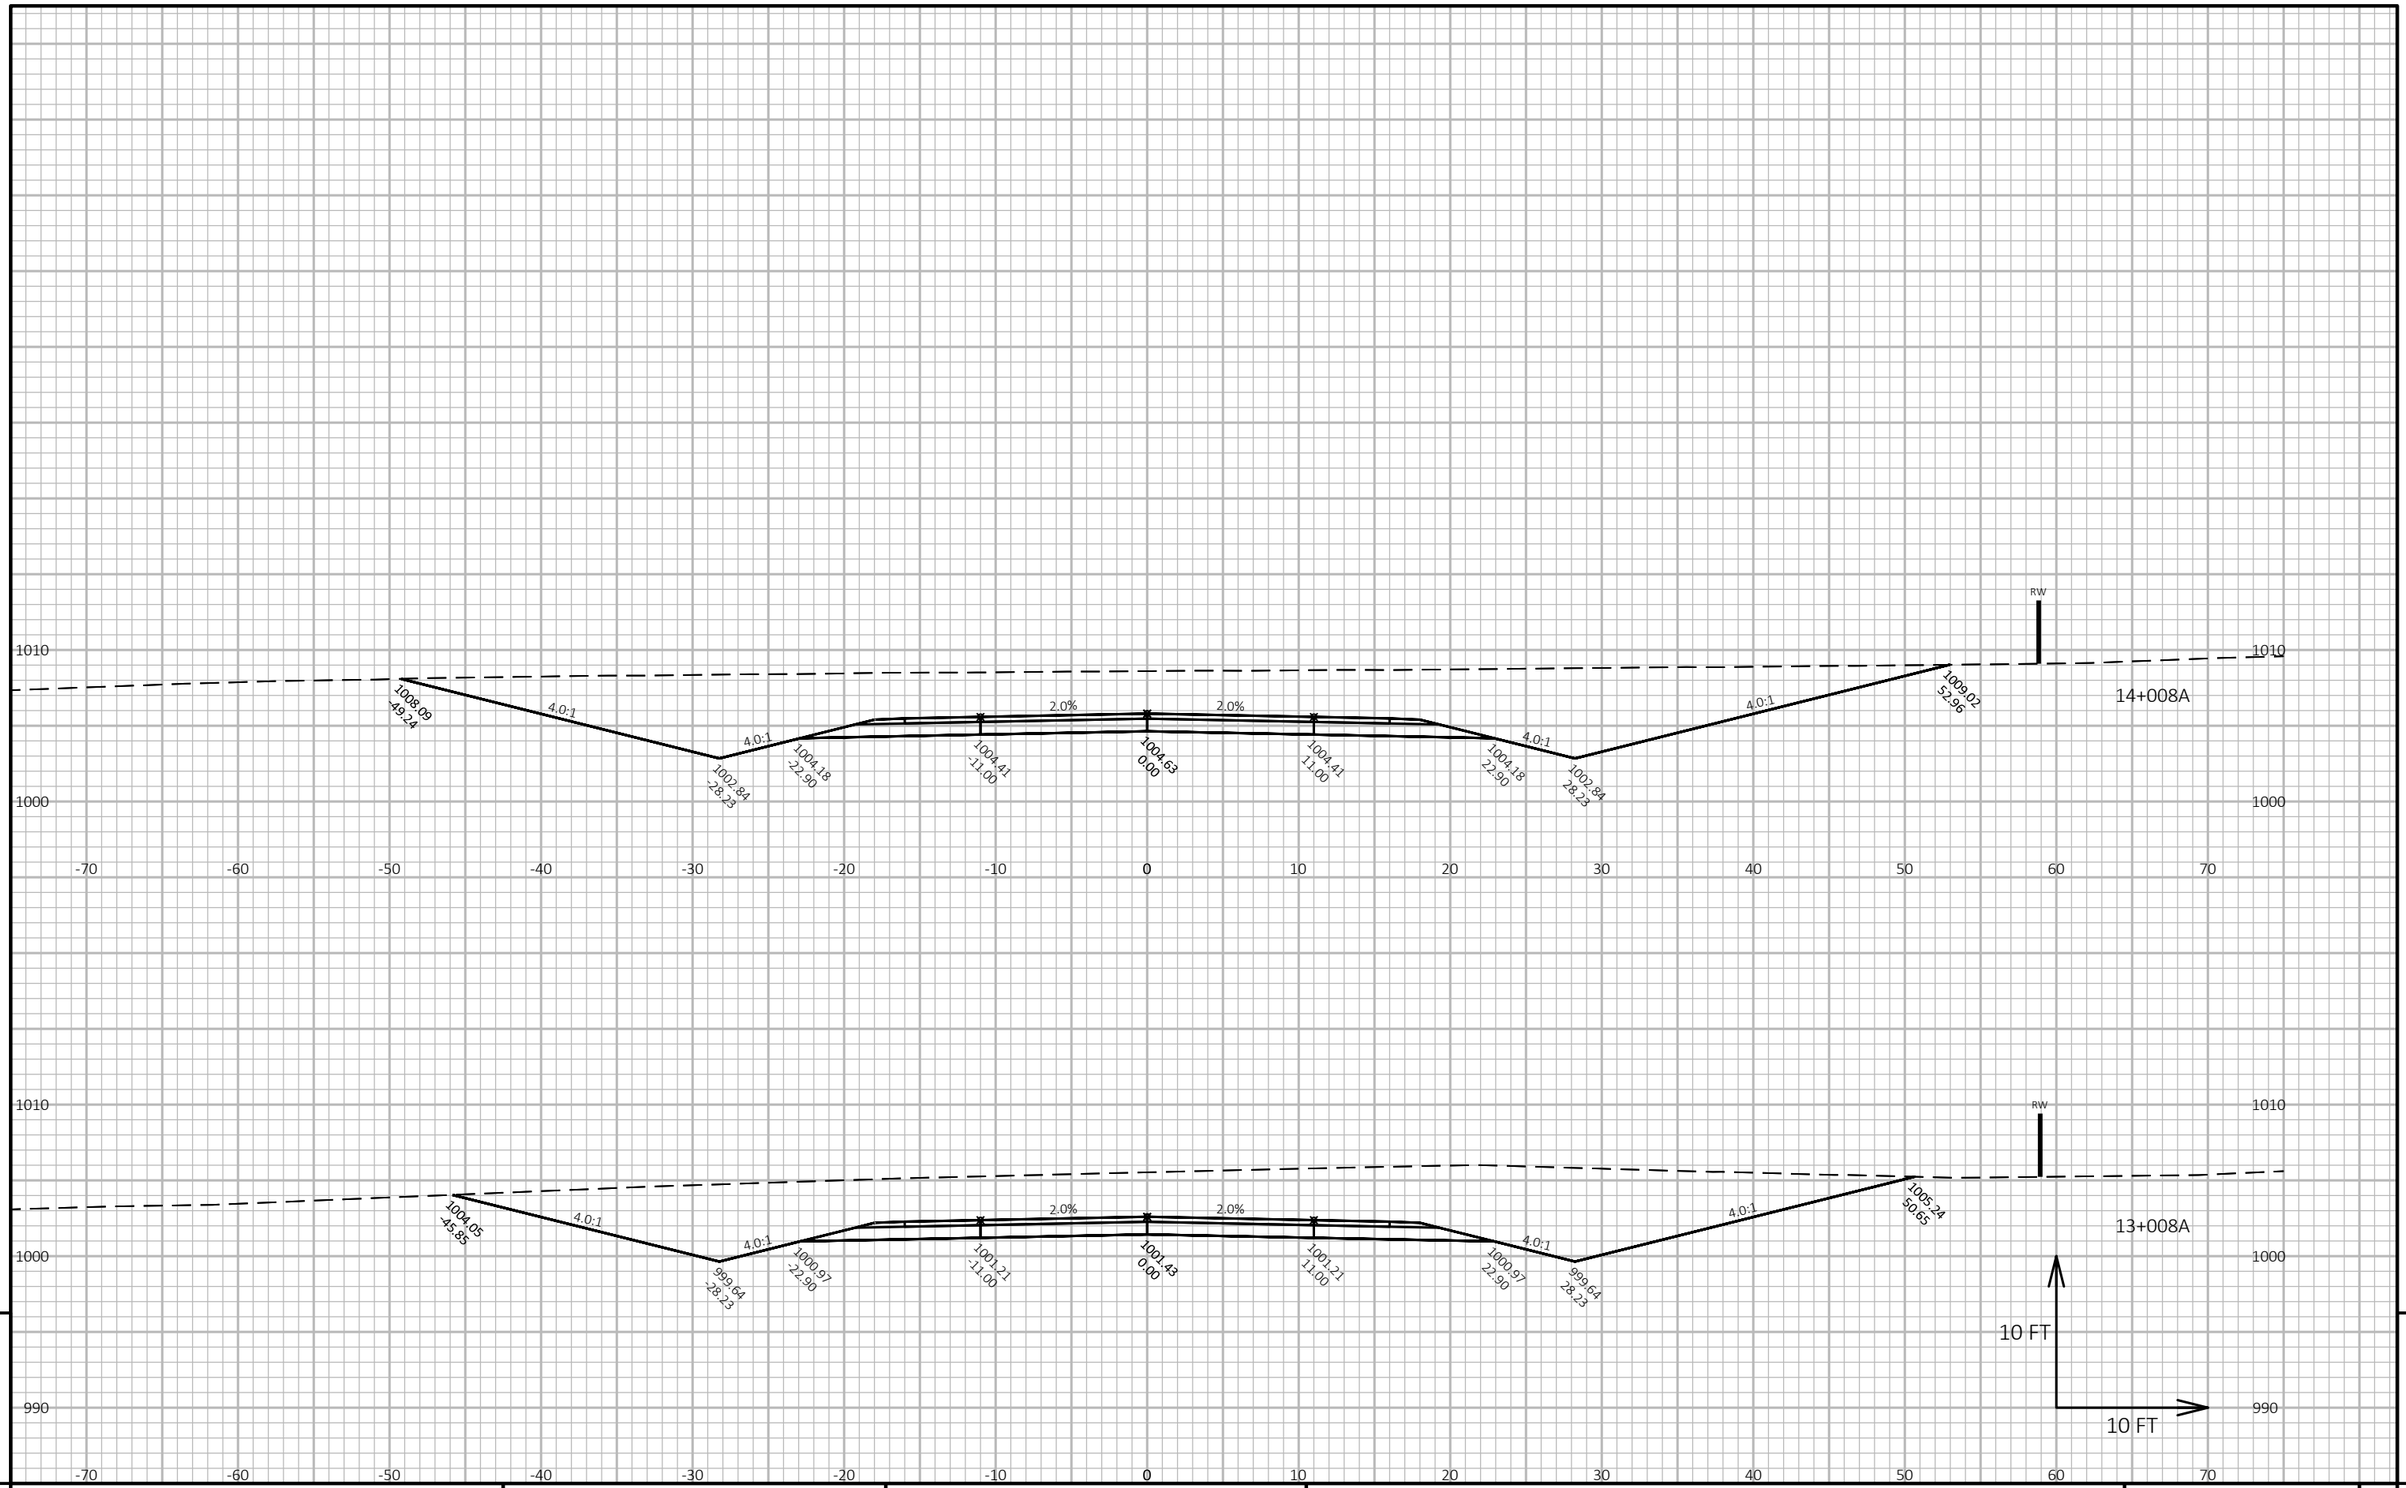

PROJECT NO: 1440-15-71	HWY: STH 23	COUNTY: FOND DU LAC	CROSS SECTIONS: ROAD 8A	SHEET 1013	E


FILE NAME : J:\JOBS2014\20142023\CAD\TRANSPORTATION\DWG\SHEETSPLAN\ROAD 8A X-SEC.DWG
LAYOUT NAME - 02

PLOT DATE : 10/20/2019 10:13 PM PLOT BY : SCHULTZ, ANDREW K. PLOT NAME :

PLOT SCALE : 1 IN:10 FT HORZ. / 1 IN:10 FT VERT.

WISDOT/CADDS SHEET 49

9 9

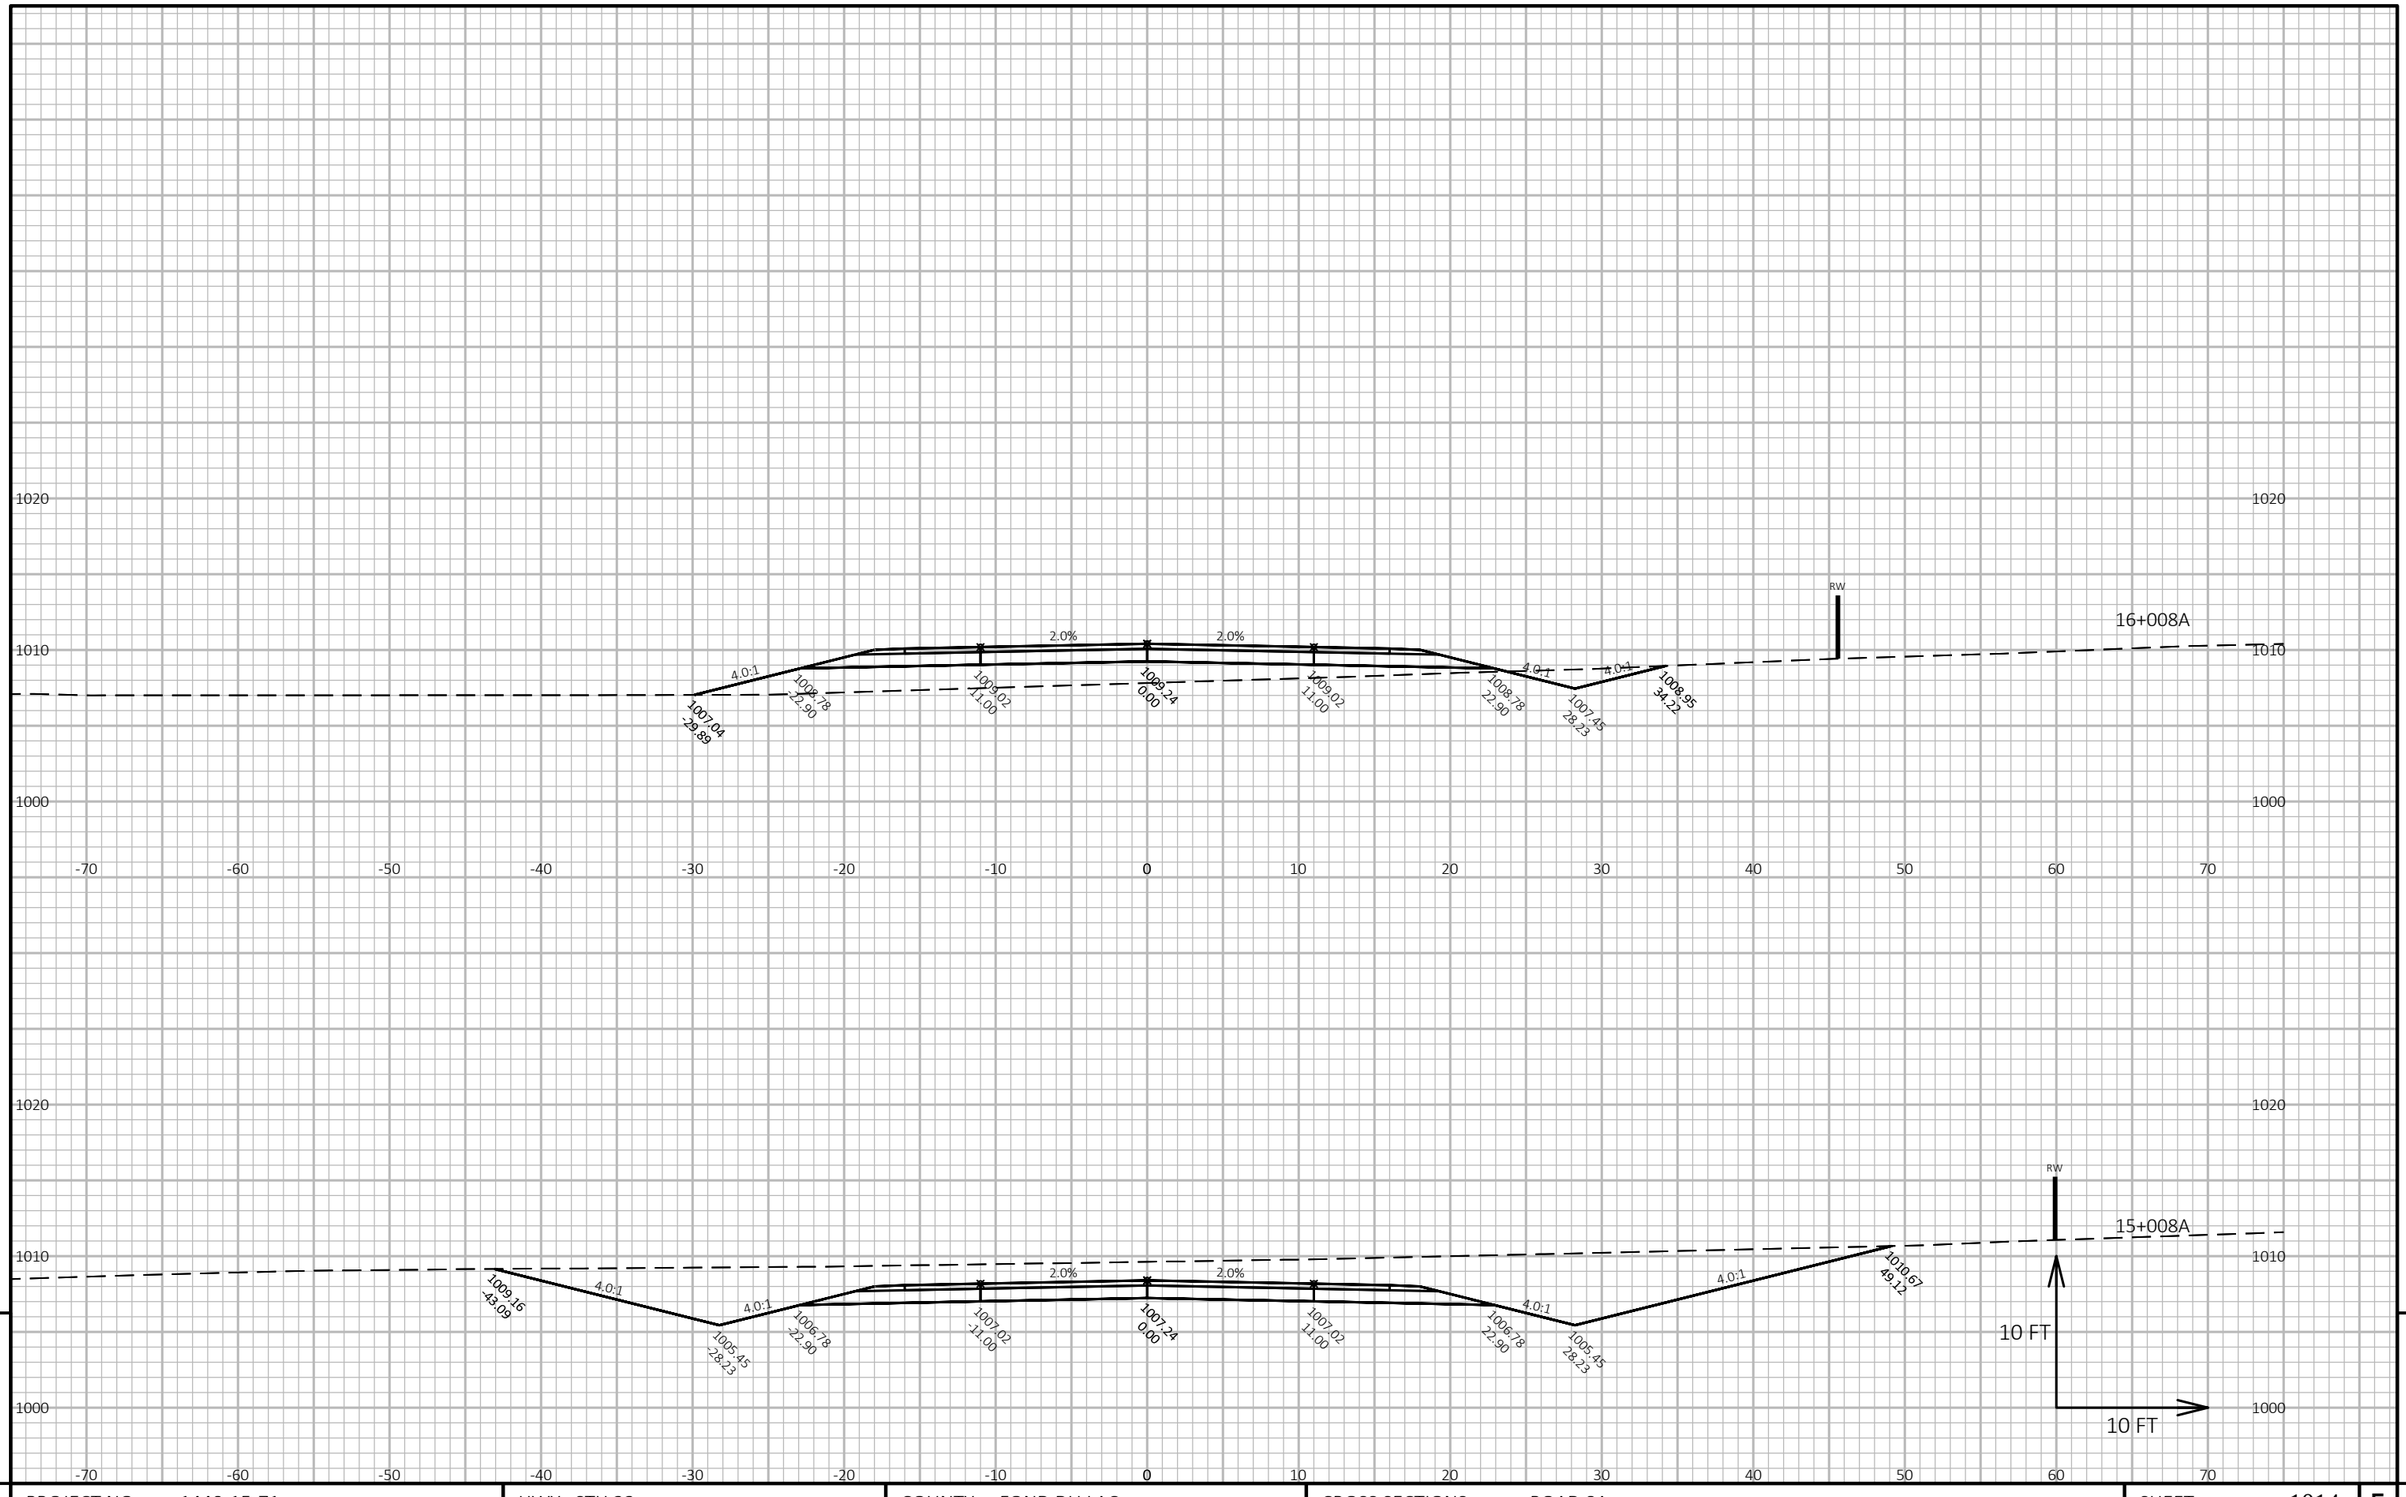

9

9


PROJECT NO: 1440-15-71	HWY: STH 23	COUNTY: FOND DU LAC	CROSS SECTIONS: ROAD 8A	SHEET 1014	E


FILE NAME : J:\JOBS2014\20142023\CAD\TRANSPORTATION\DWG\SHEETSPLAN\ROAD 8A X-SEC.DWG
LAYOUT NAME - 03

PLOT DATE : 10/20/2019 10:13 PM PLOT BY : SCHULTZ, ANDREW K. PLOT NAME :

PLOT SCALE : 1 IN:10 FT HORZ. / 1 IN:10 FT VERT.

WISDOT/CADDS SHEET 49

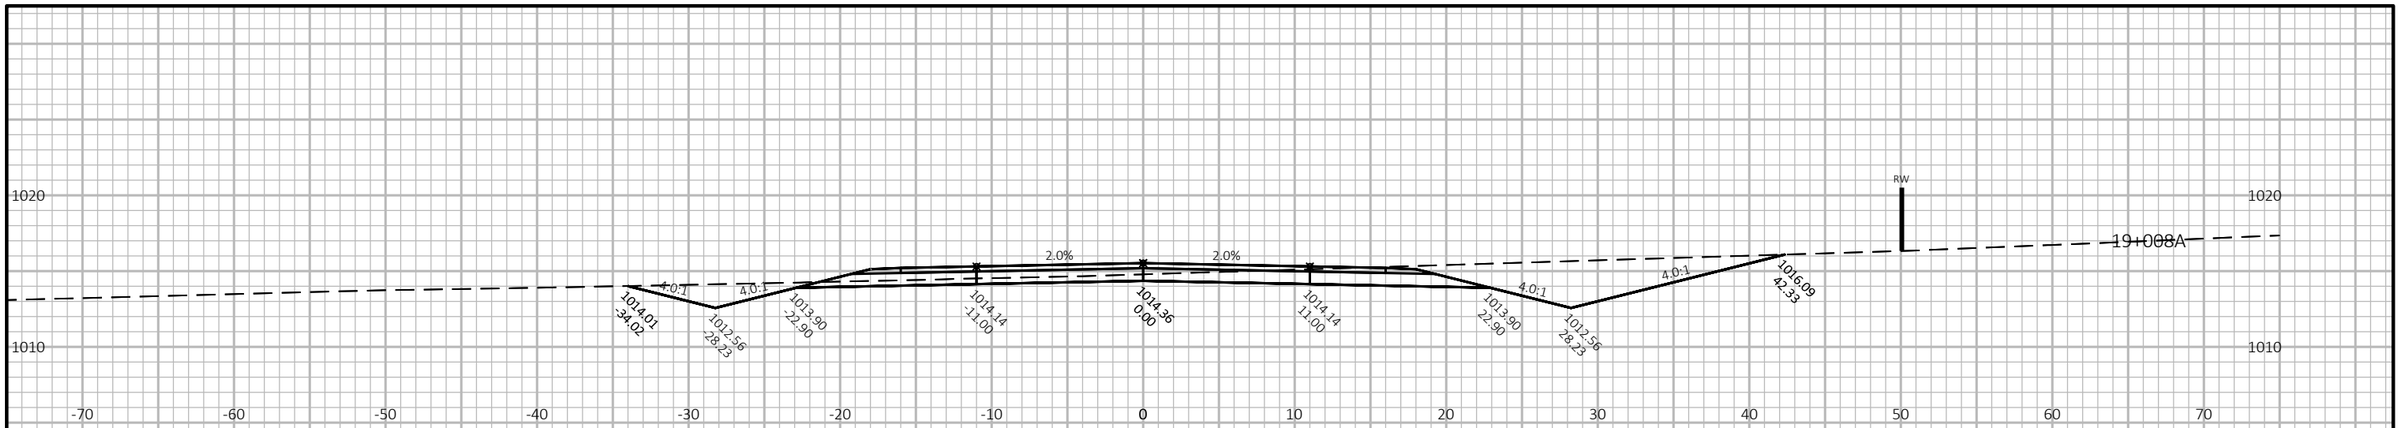

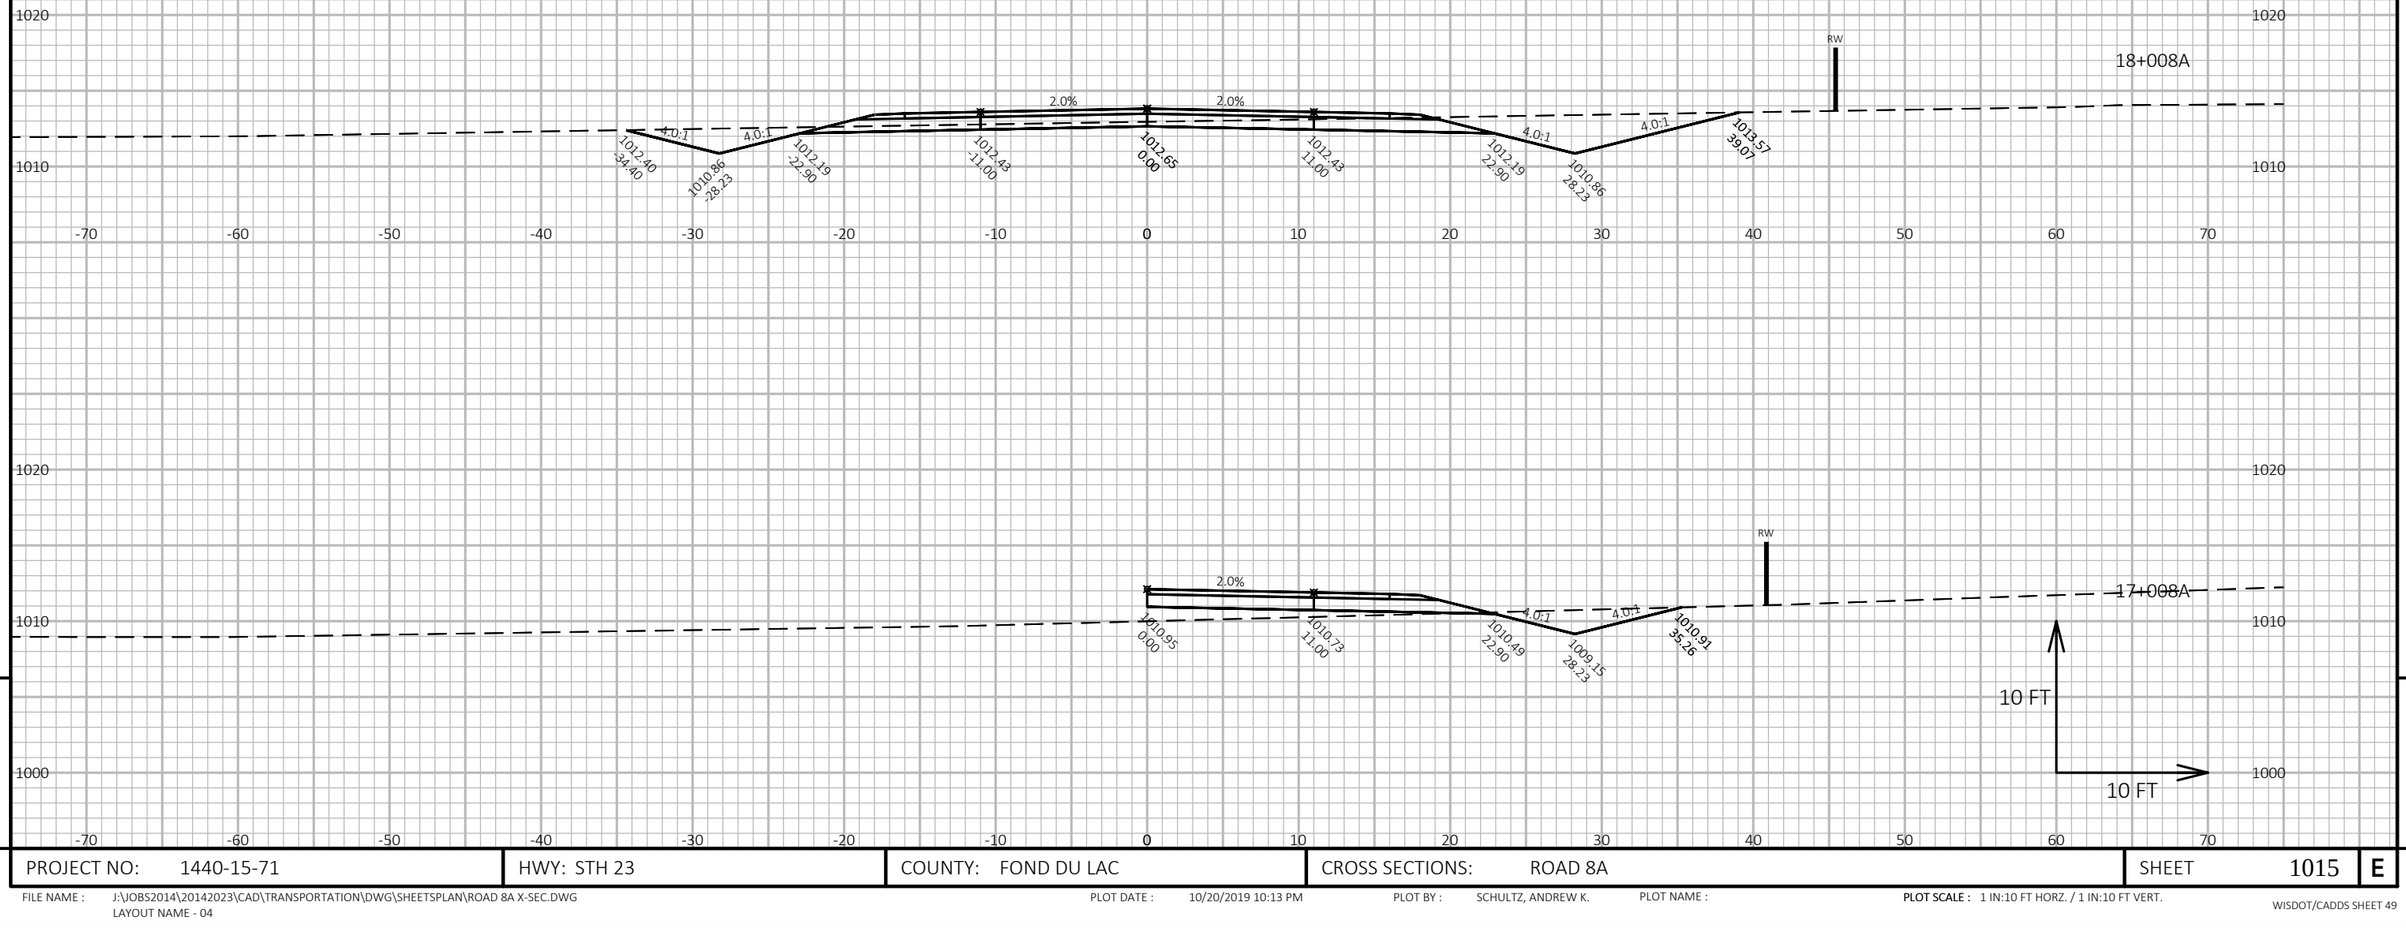

9

9


PROJECT NO: 1440-15-71	HWY: STH 23	COUNTY: FOND DU LAC	CROSS SECTIONS: ROAD 8A	SHEET 1015	E

FILE NAME : J:\JOBS2014\20142023\CAD\TRANSPORTATION\DWG\SHEETSPLAN\ROAD 8A X-SEC.DWG
LAYOUT NAME - 04

PLOT DATE : 10/20/2019 10:13 PM PLOT BY : SCHULTZ, ANDREW K. PLOT NAME :

PLOT SCALE : 1 IN:10 FT HORZ. / 1 IN:10 FT VERT.

WISDOT/CADDS SHEET 49

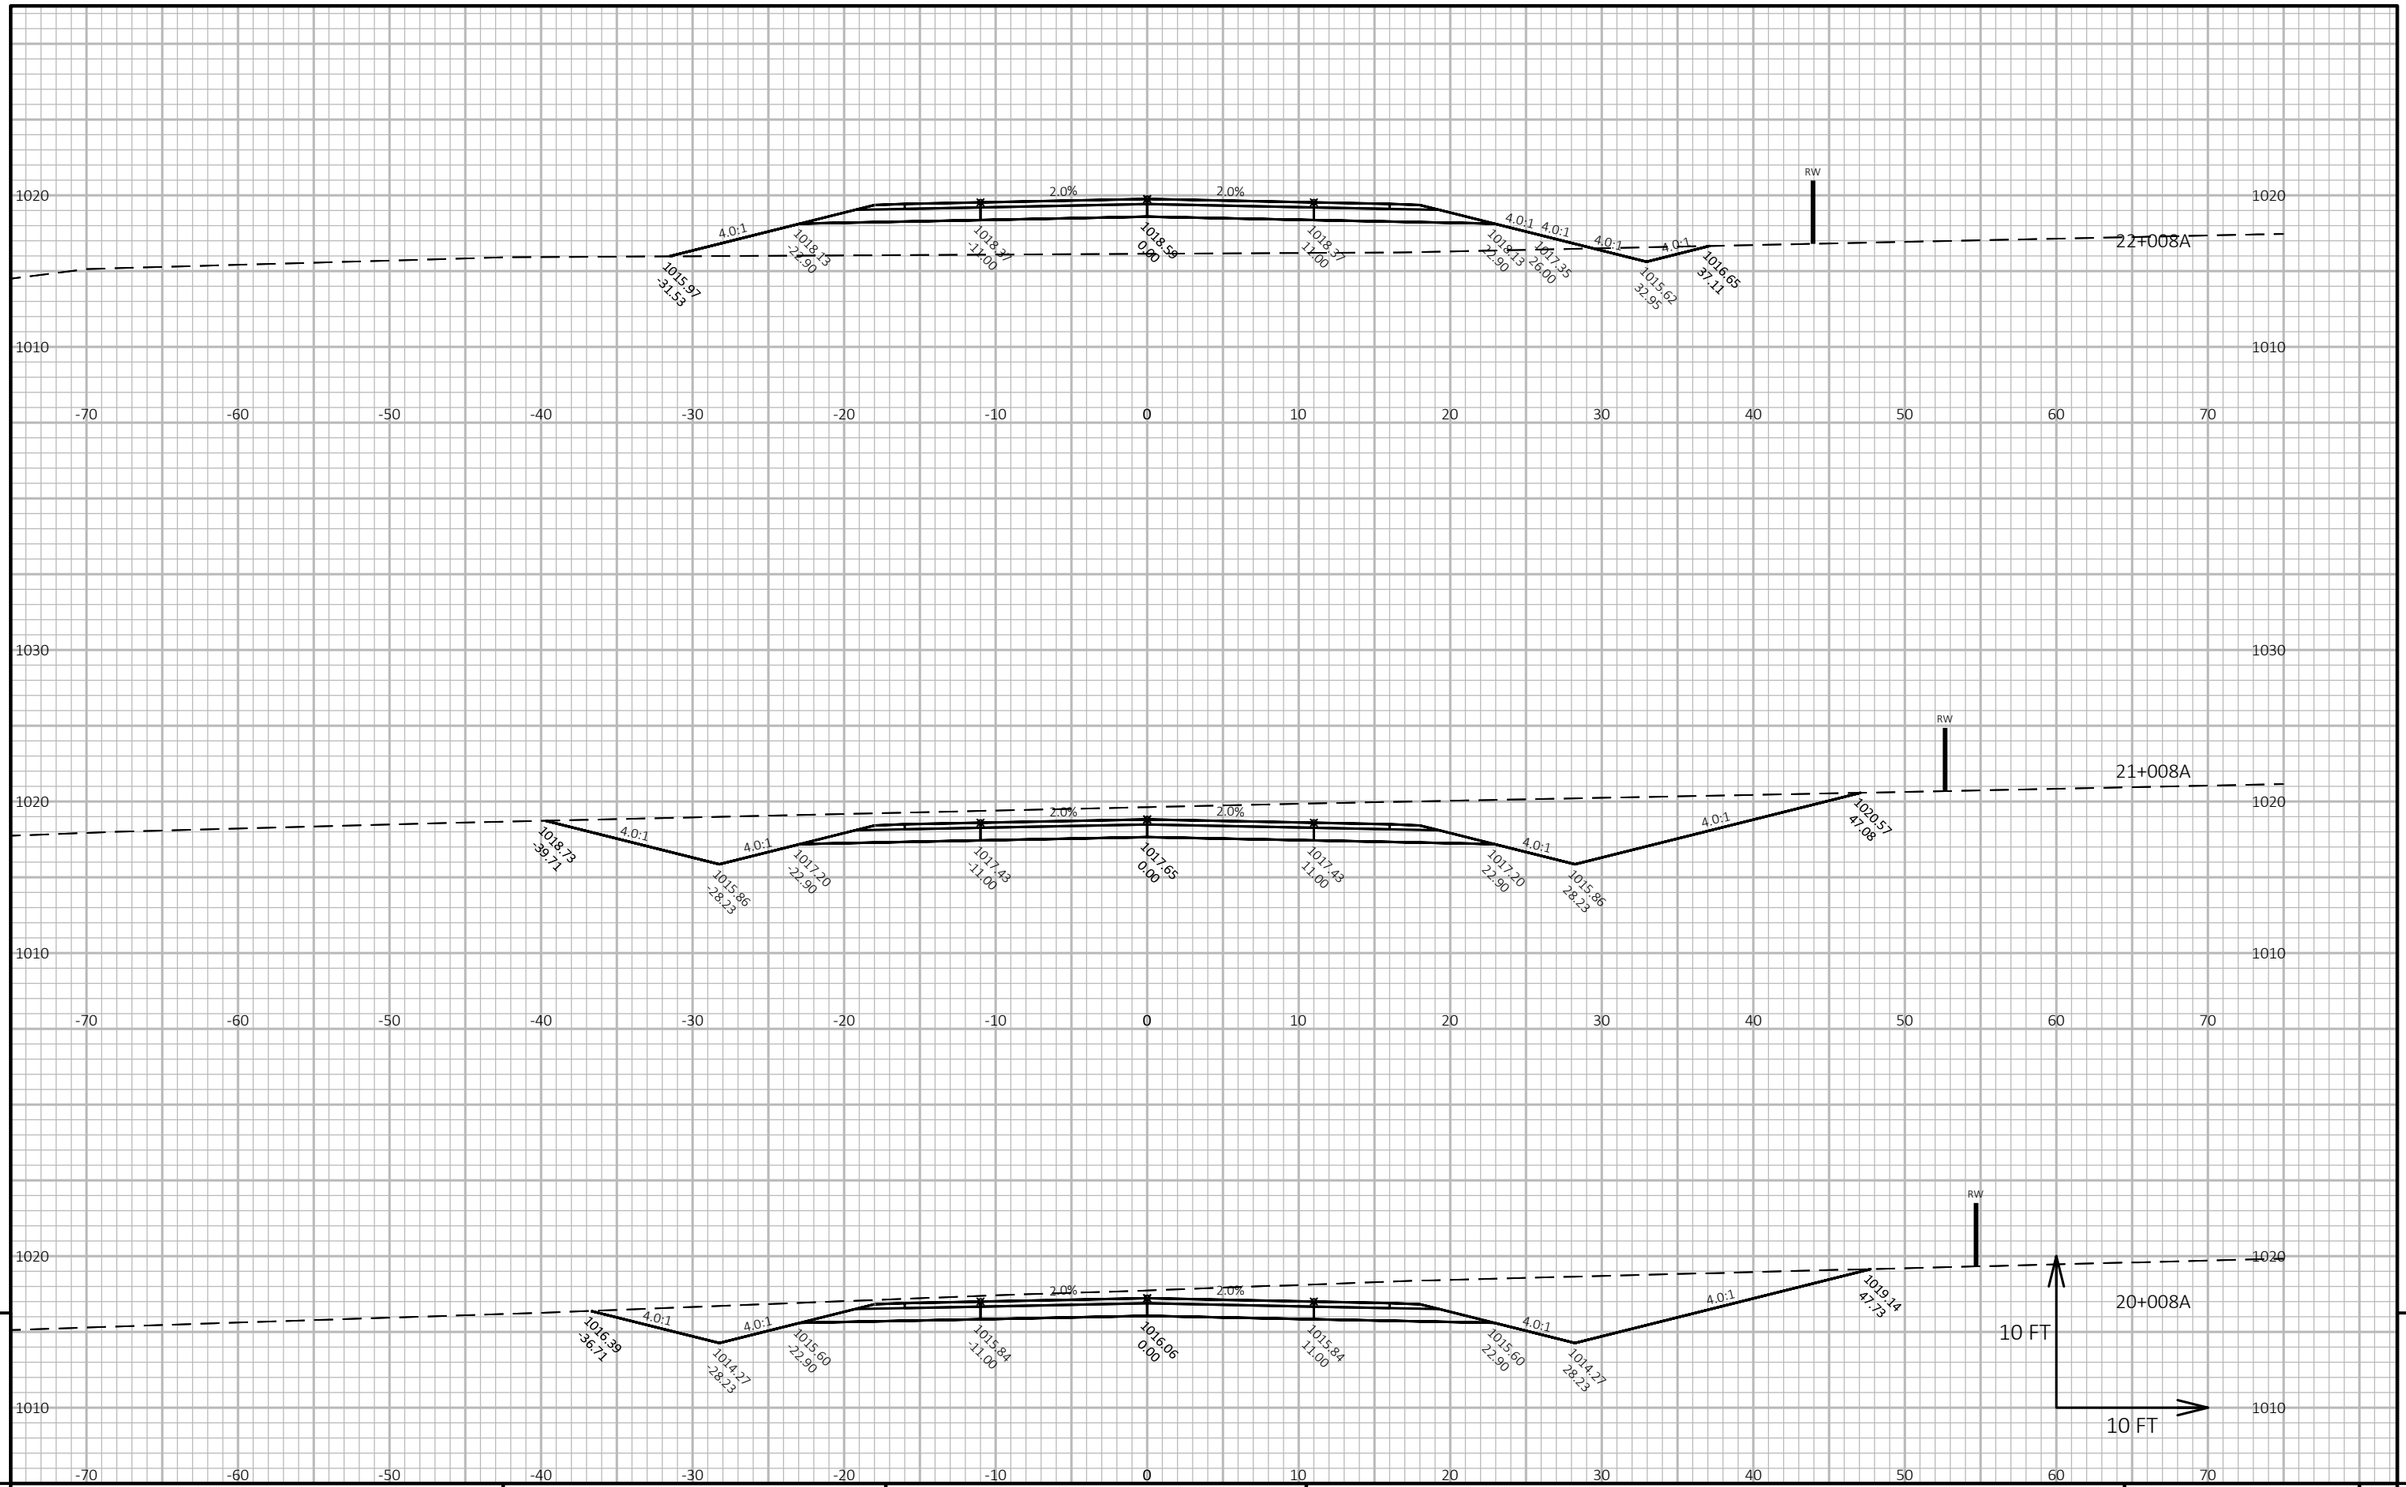

9


PROJECT NO: 1440-15-71	HWY: STH 23	COUNTY: FOND DU LAC	CROSS SECTIONS: ROAD 8A	SHEET 1016	E

FILE NAME : J:\JOBS2014\20142023\CAD\TRANSPORTATION\DWG\SHEETSPLAN\ROAD 8A X-SEC.DWG
LAYOUT NAME - 05

PLOT DATE : 10/20/2019 10:13 PM PLOT BY : SCHULTZ, ANDREW K. PLOT NAME :

PLOT SCALE : 1 IN:10 FT HORZ. / 1 IN:10 FT VERT.

WISDOT/CADDS SHEET 49

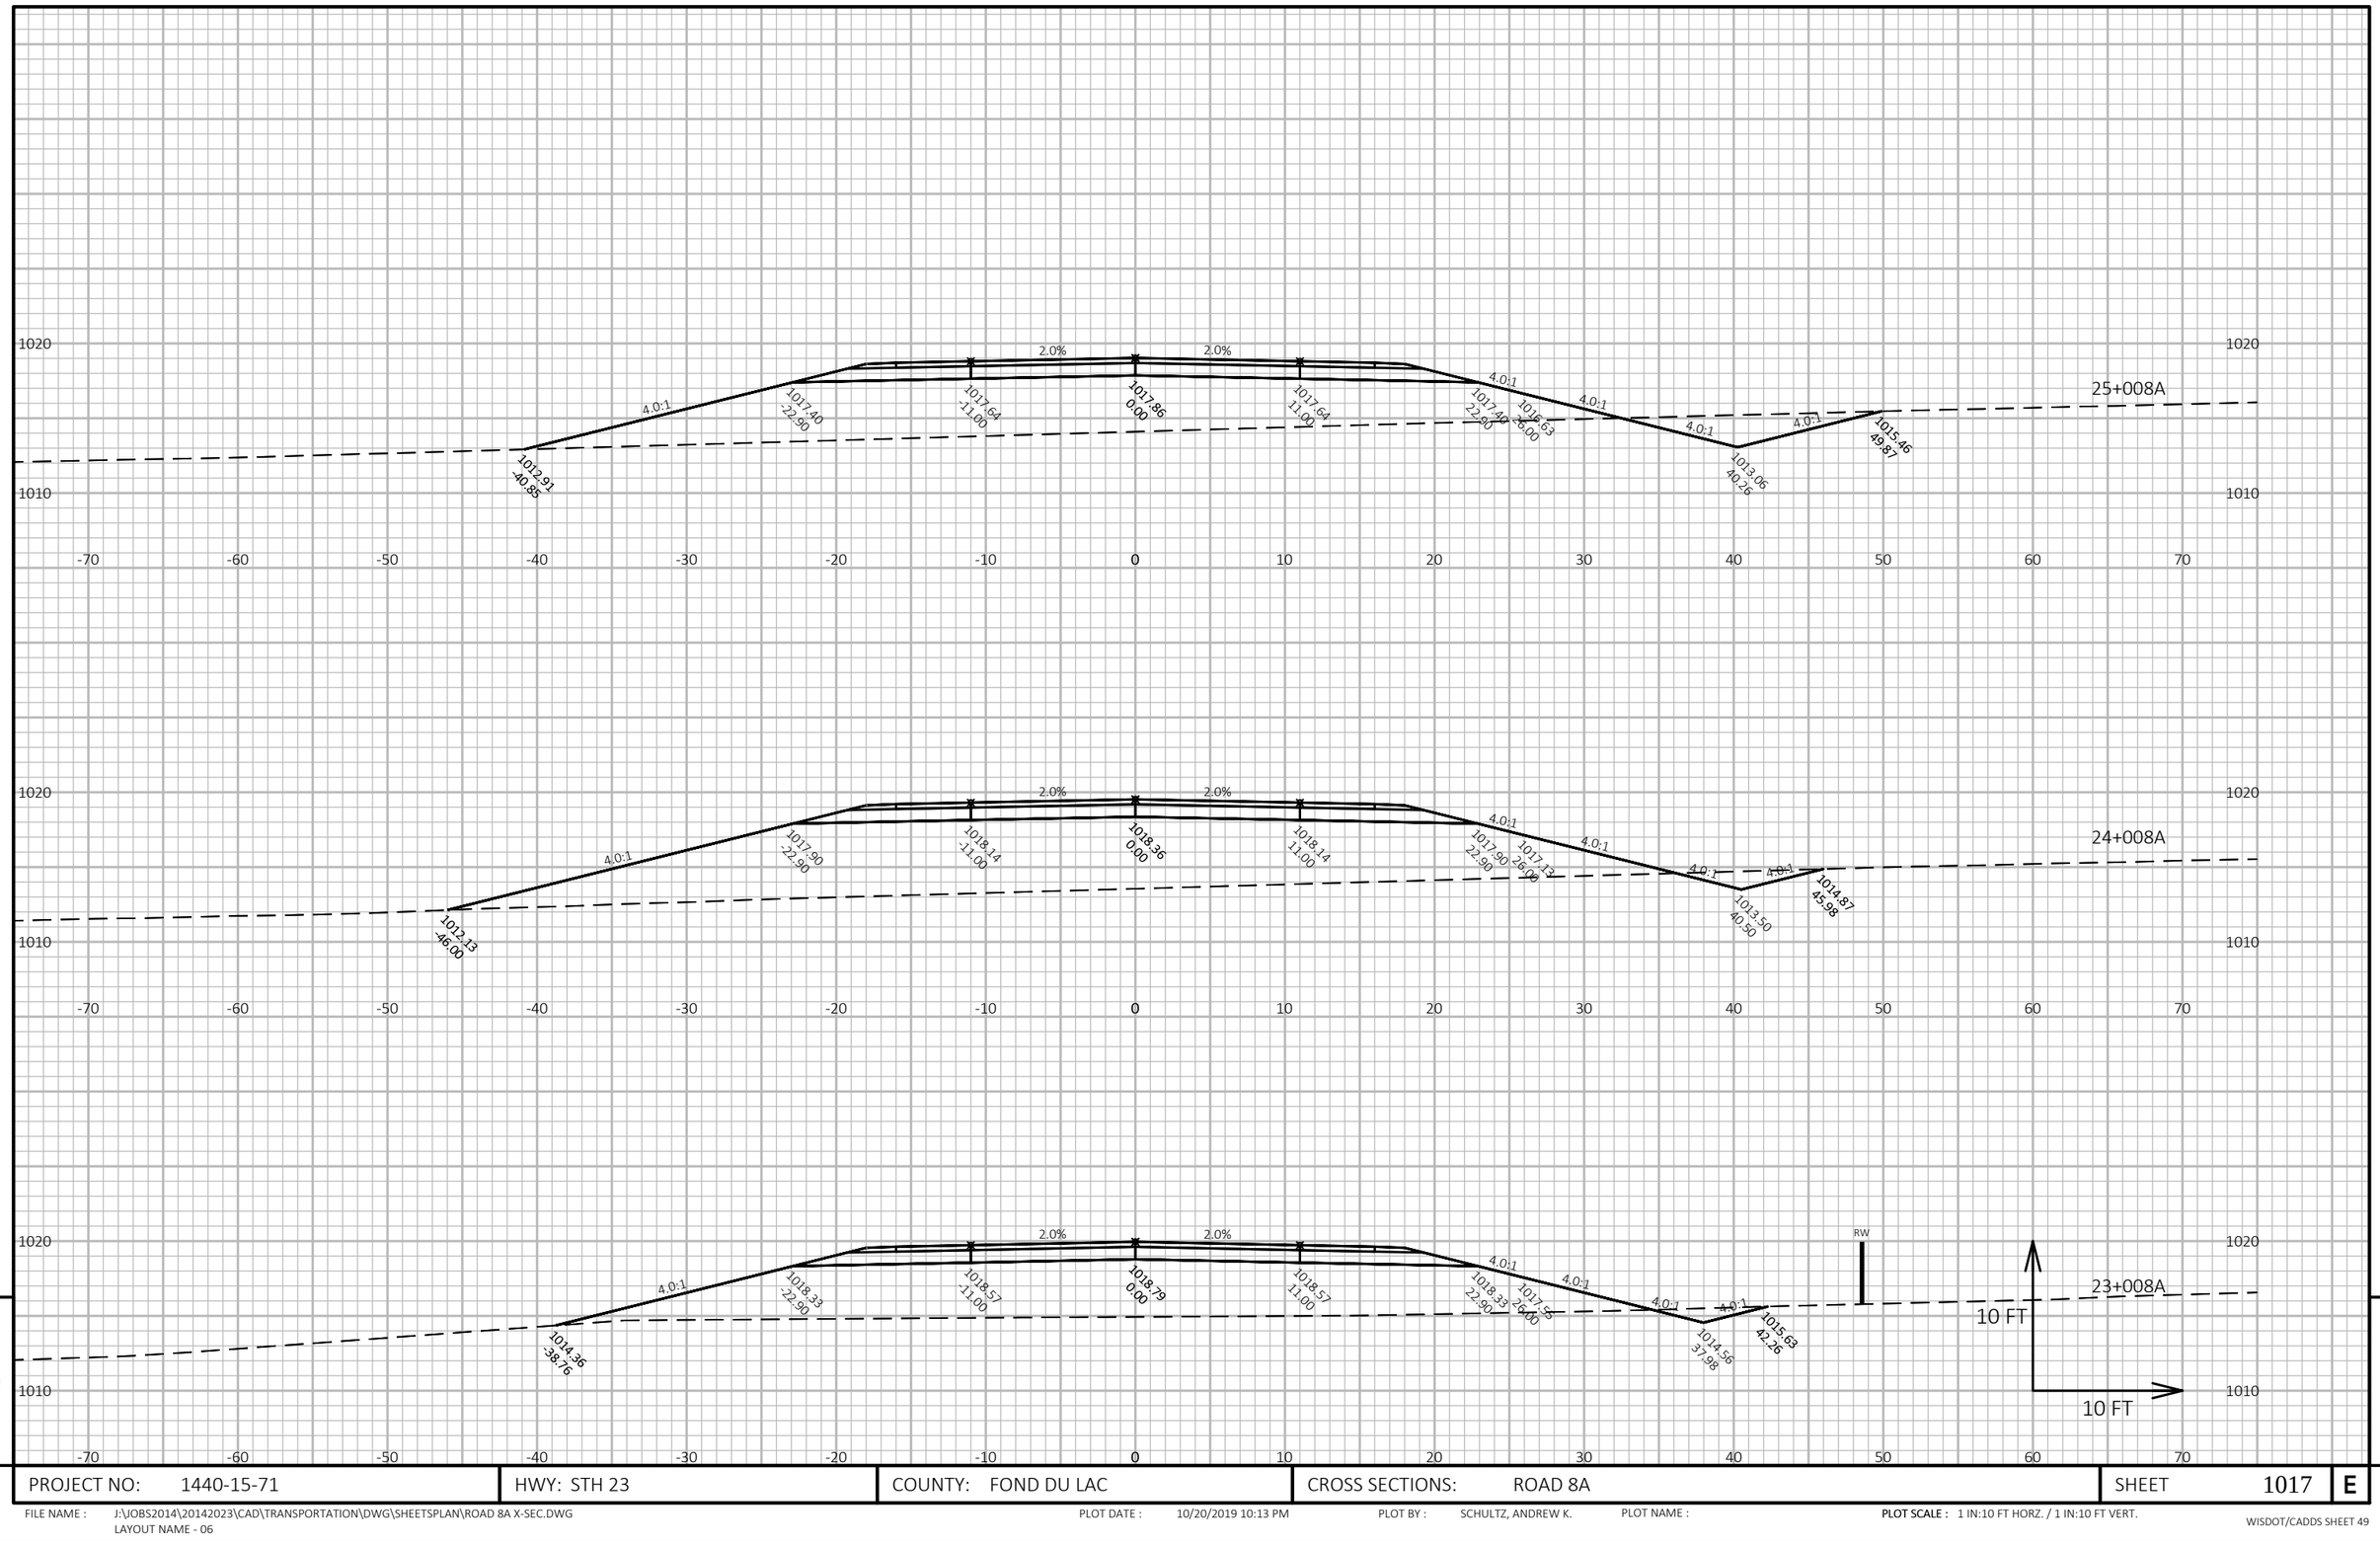

PROJECT NO: 1440-15-71	HWY: STH 23	COUNTY: FOND DU LAC	CROSS SECTIONS: ROAD 8A	SHEET 1017	E


FILE NAME : J:\JOBS2014\20142023\CAD\TRANSPORTATION\DWG\SHEETSPLAN\ROAD 8A X-SEC.DWG
LAYOUT NAME - 06

PLOT DATE : 10/20/2019 10:13 PM PLOT BY : SCHULTZ, ANDREW K. PLOT NAME :

PLOT SCALE : 1 IN:10 FT HORZ. / 1 IN:10 FT VERT.

WISDOT/CADDS SHEET 49

9 9

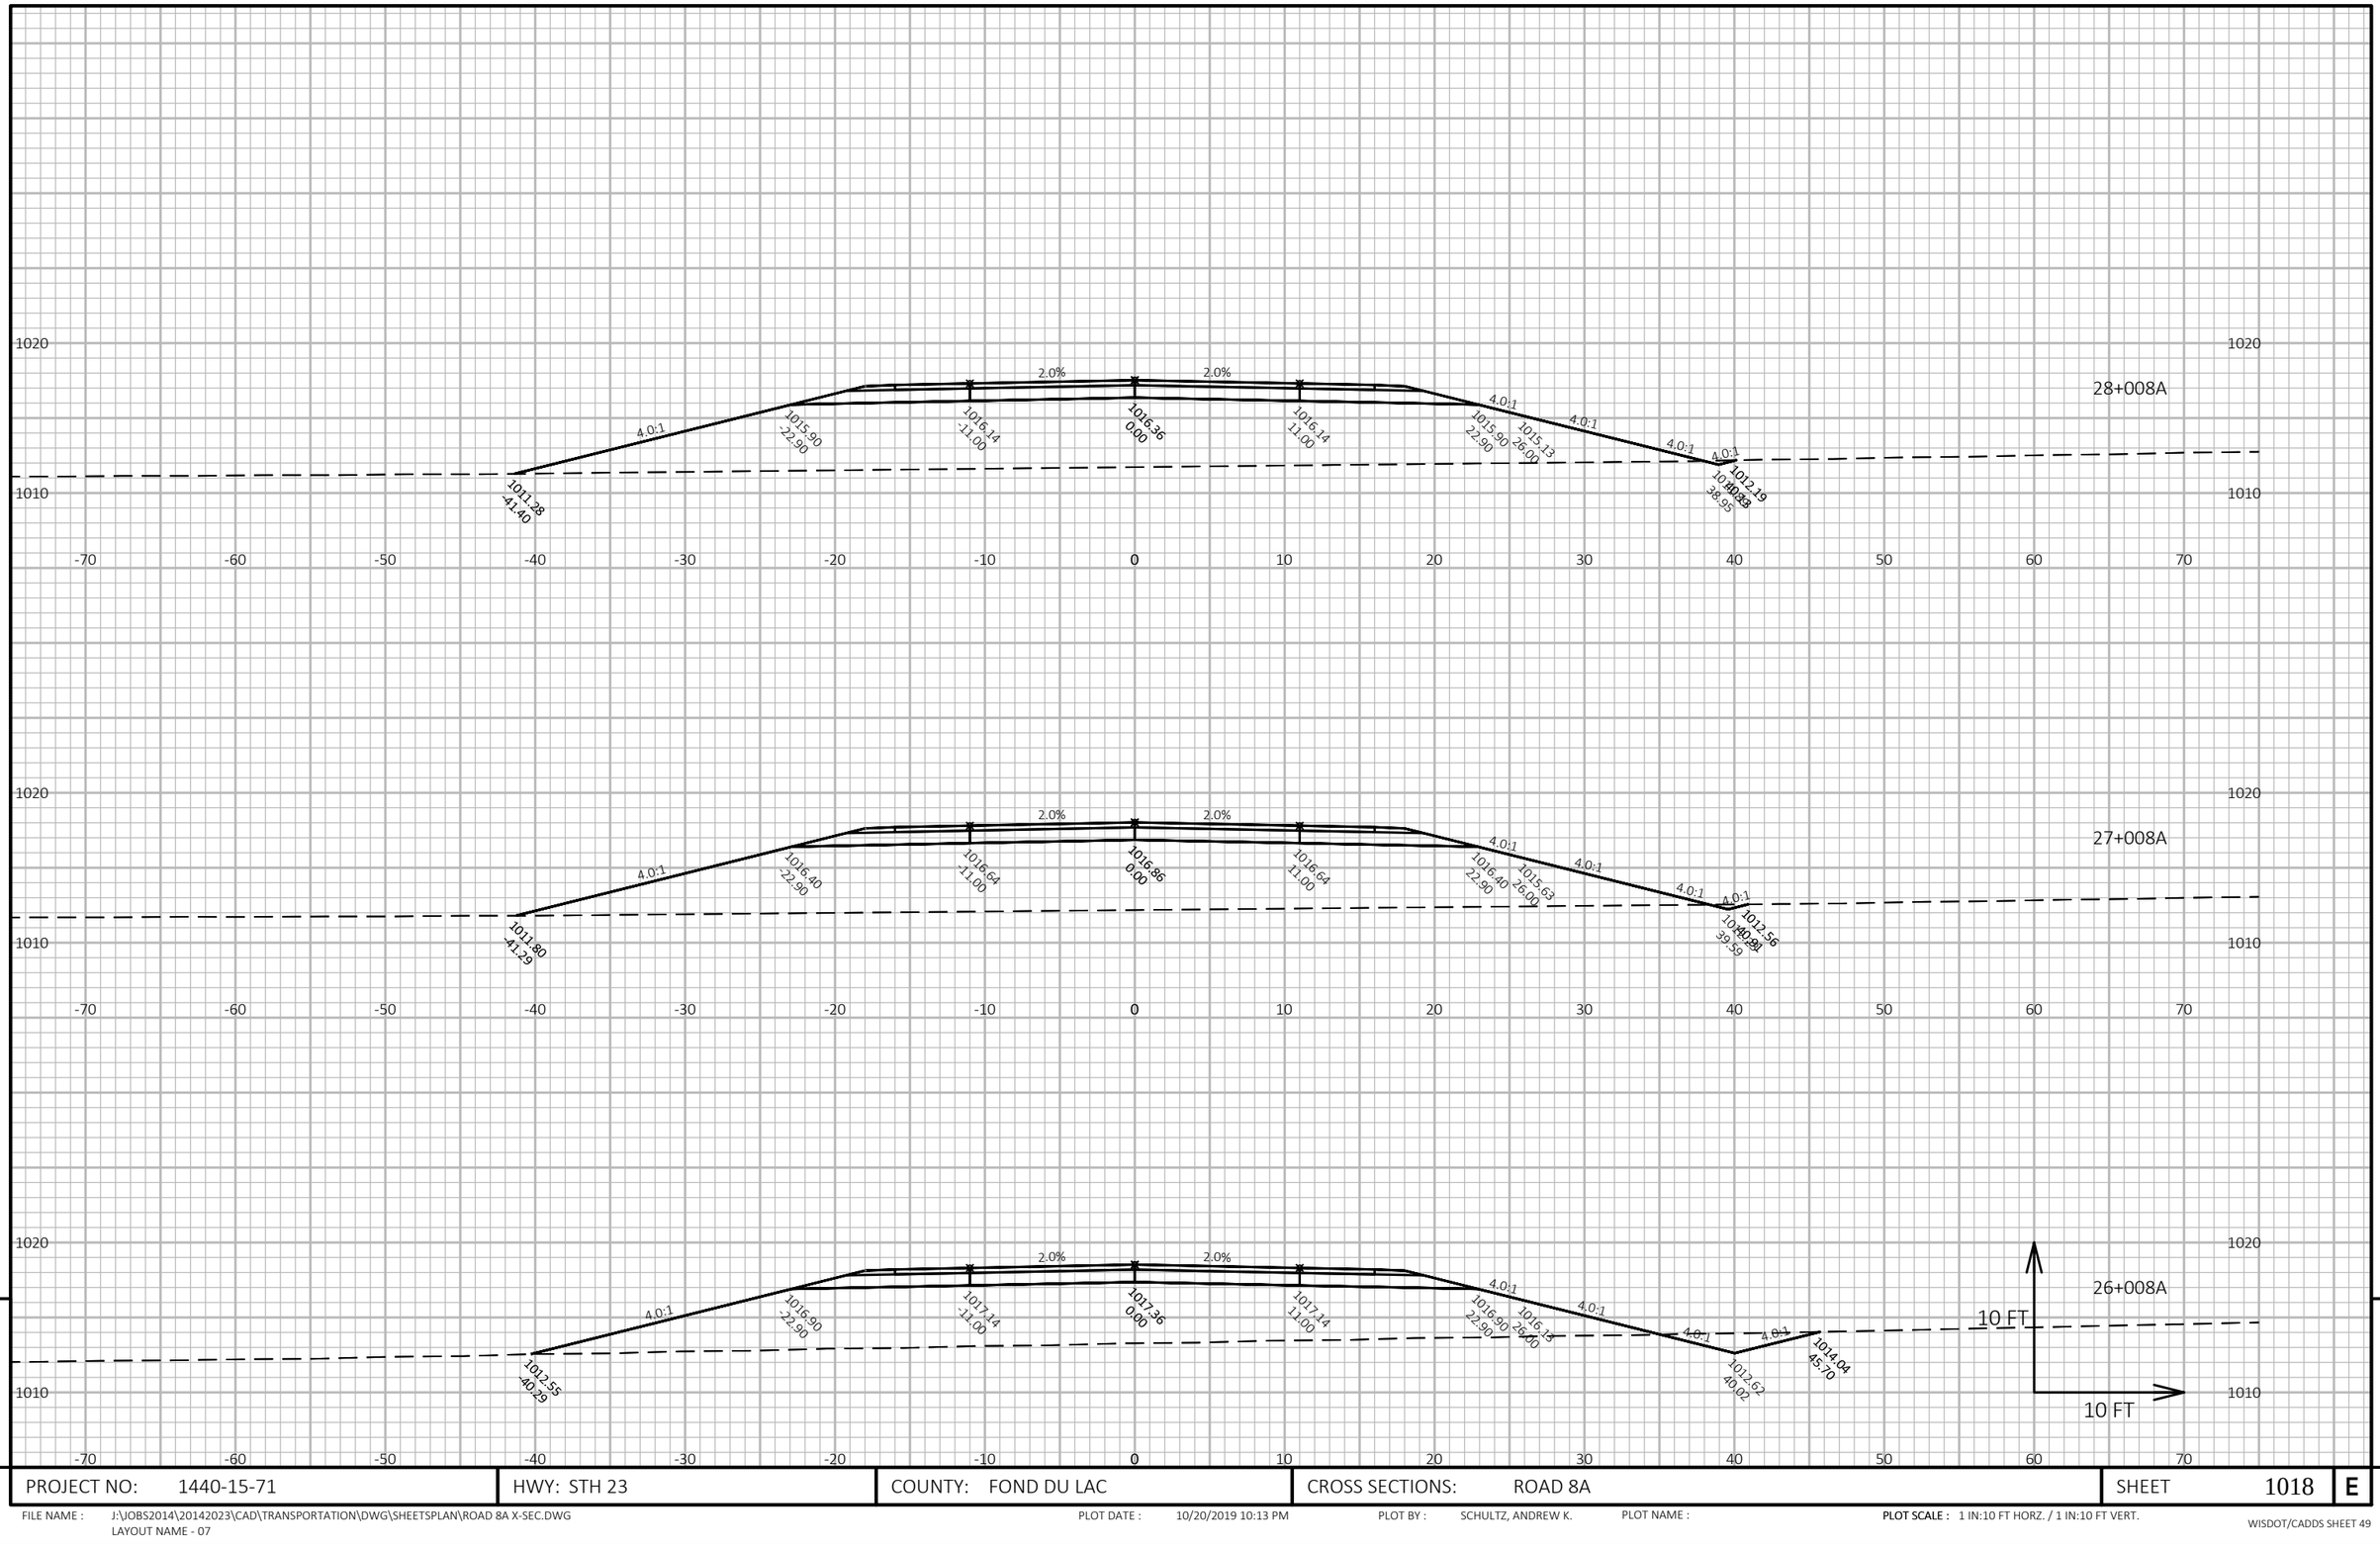

9

9


PROJECT NO: 1440-15-71	HWY: STH 23	COUNTY: FOND DU LAC	CROSS SECTIONS: ROAD 8A	SHEET 1018	E

FILE NAME : J:\JOBS2014\20142023\CAD\TRANSPORTATION\DWG\SHEETSPLAN\ROAD 8A X-SEC.DWG
LAYOUT NAME - 07

PLOT DATE : 10/20/2019 10:13 PM PLOT BY : SCHULTZ, ANDREW K. PLOT NAME :

PLOT SCALE : 1 IN:10 FT HORZ. / 1 IN:10 FT VERT.

WISDOT/CADDS SHEET 49

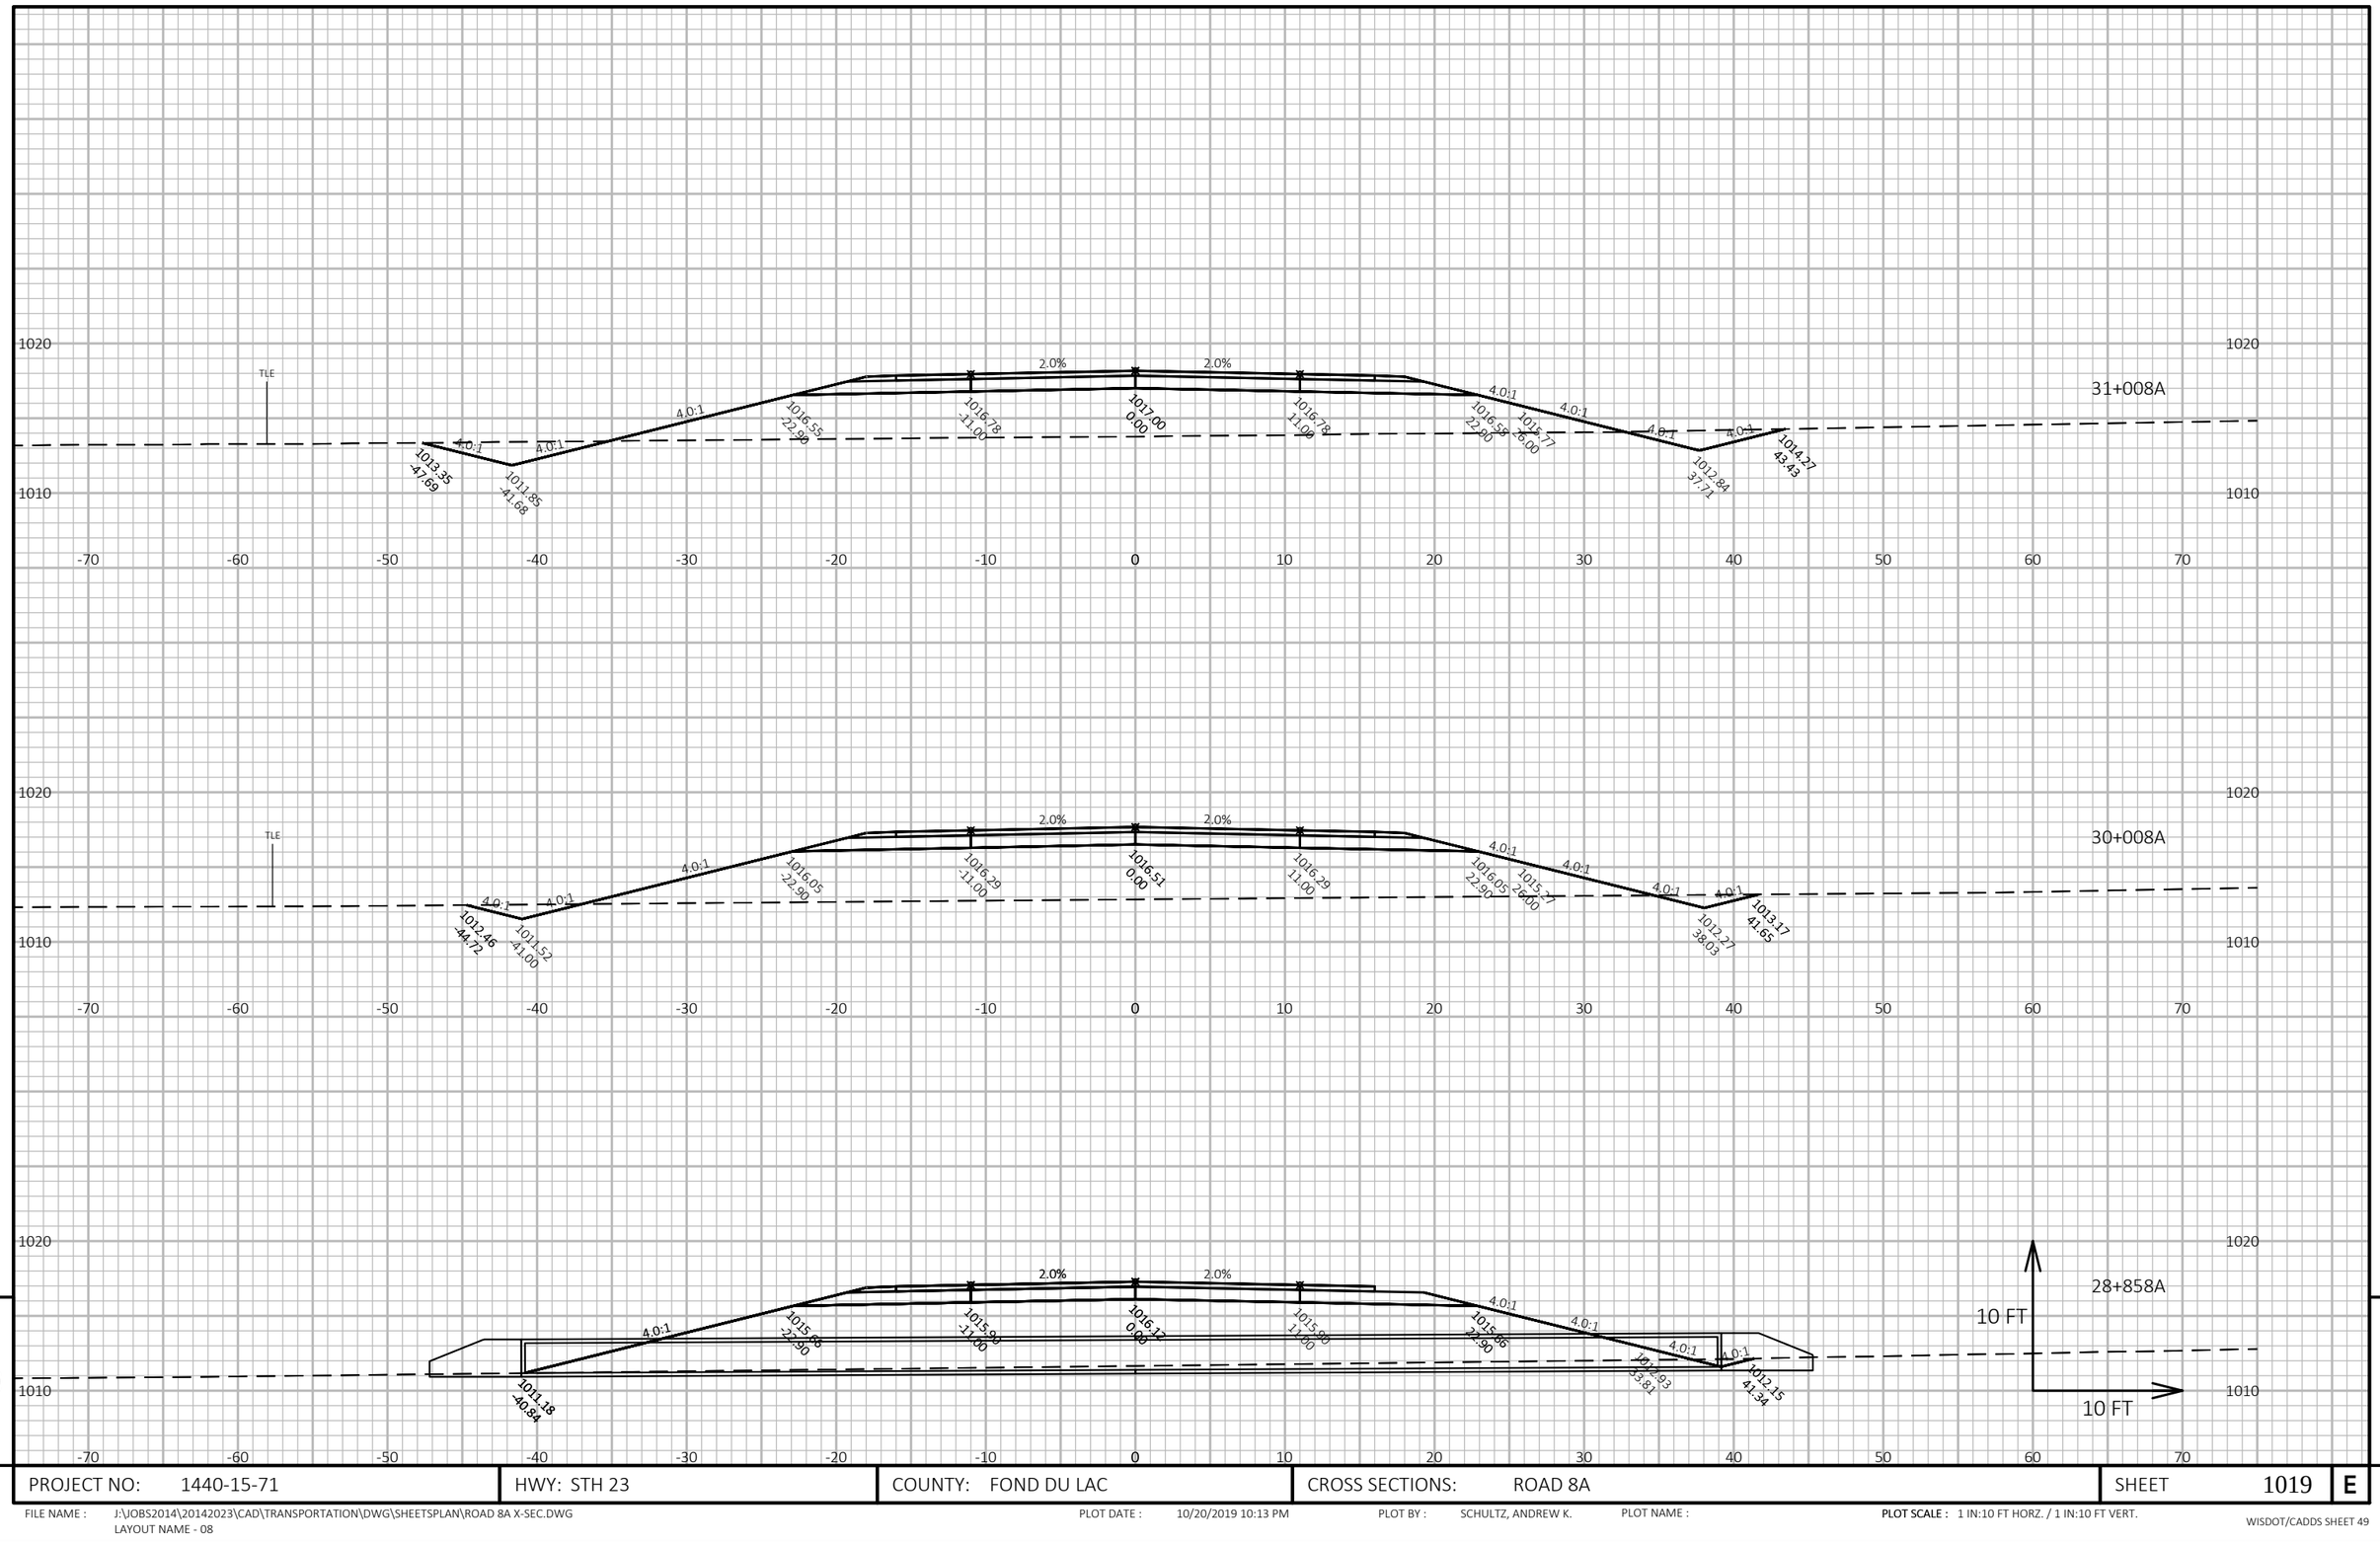

9

9


PROJECT NO: 1440-15-71	HWY: STH 23	COUNTY: FOND DU LAC	CROSS SECTIONS: ROAD 8A	SHEET 1019	E

FILE NAME : J:\JOBS2014\20142023\CAD\TRANSPORTATION\DWG\SHEETSPLAN\ROAD 8A X-SEC.DWG
LAYOUT NAME - 08

PLOT DATE : 10/20/2019 10:13 PM PLOT BY : SCHULTZ, ANDREW K. PLOT NAME :

PLOT SCALE : 1 IN:10 FT HORZ. / 1 IN:10 FT VERT.

WISDOT/CADDS SHEET 49

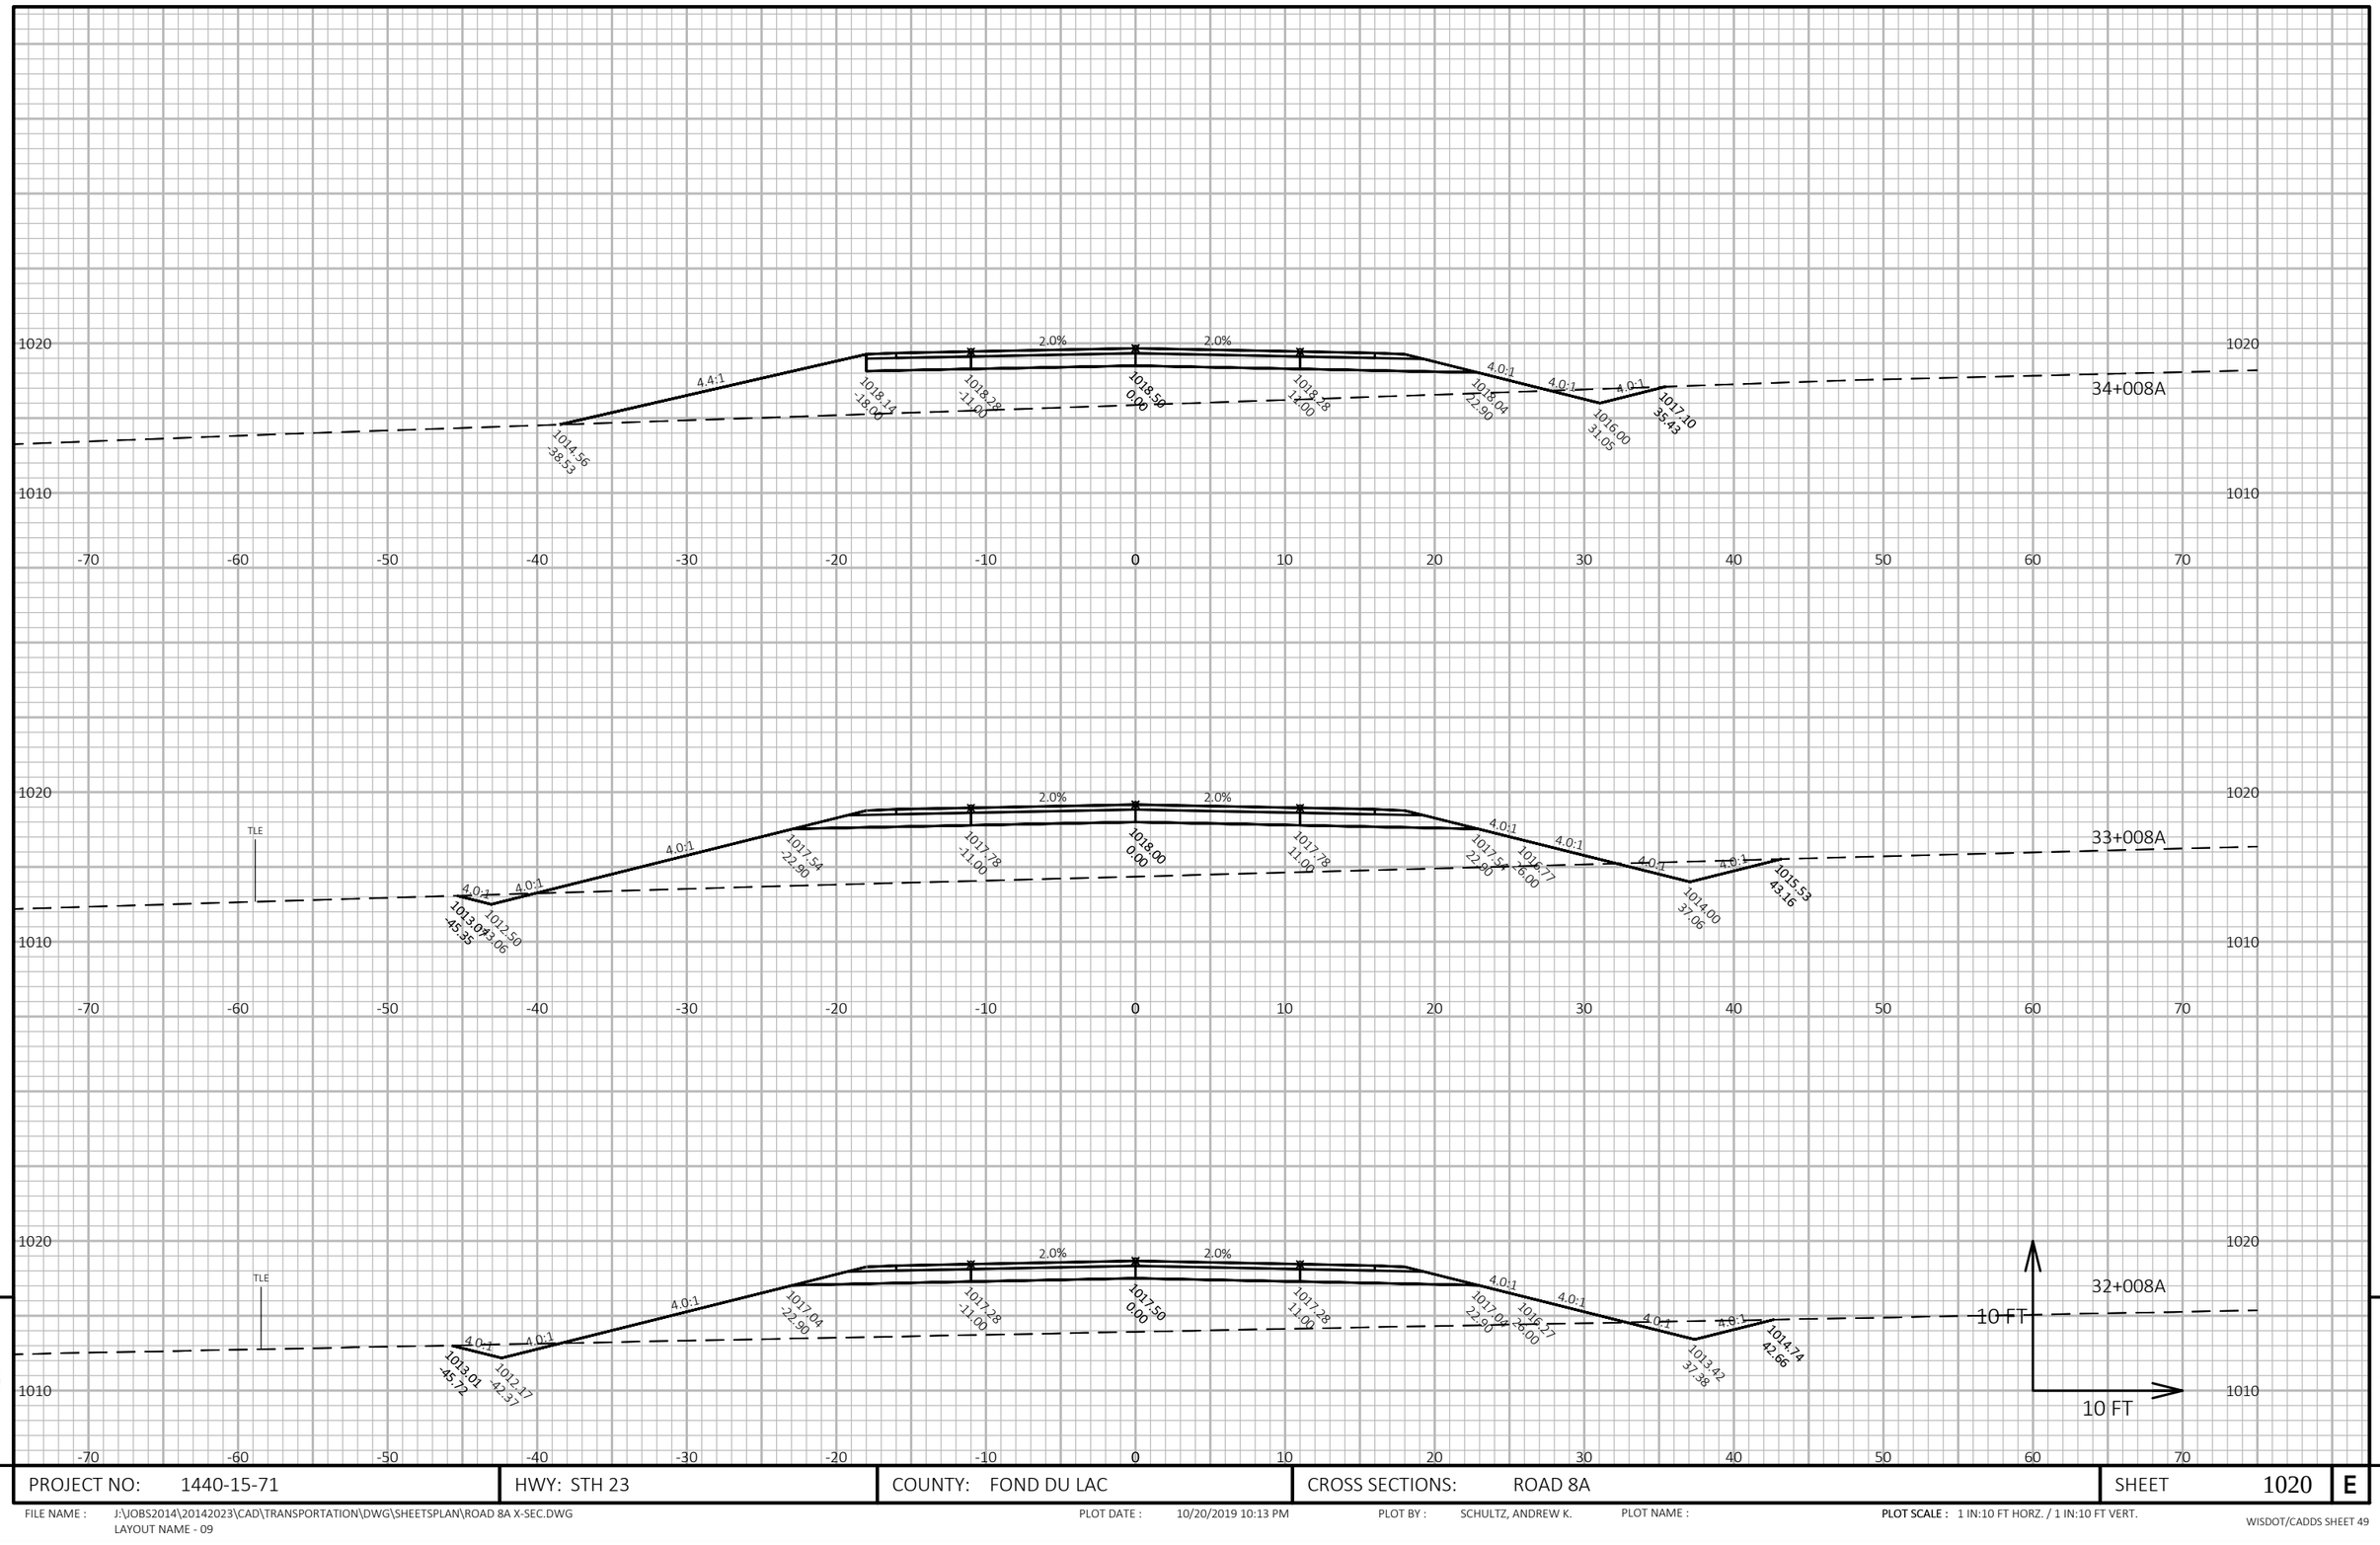


9	PROJECT NO: 1440-15-71	HWY: STH 23	COUNTY: FOND DU LAC	CROSS SECTIONS: ROAD 8A	SHEET 1020 E

FILE NAME : J:\JOBS2014\20142023\CAD\TRANSPORTATION\DWG\SHEETSPLAN\ROAD 8A X-SEC.DWG
LAYOUT NAME - 09

PLOT DATE : 10/20/2019 10:13 PM PLOT BY : SCHULTZ, ANDREW K. PLOT NAME :

PLOT SCALE : 1 IN:10 FT HORZ. / 1 IN:10 FT VERT.

WISDOT/CADDS SHEET 49

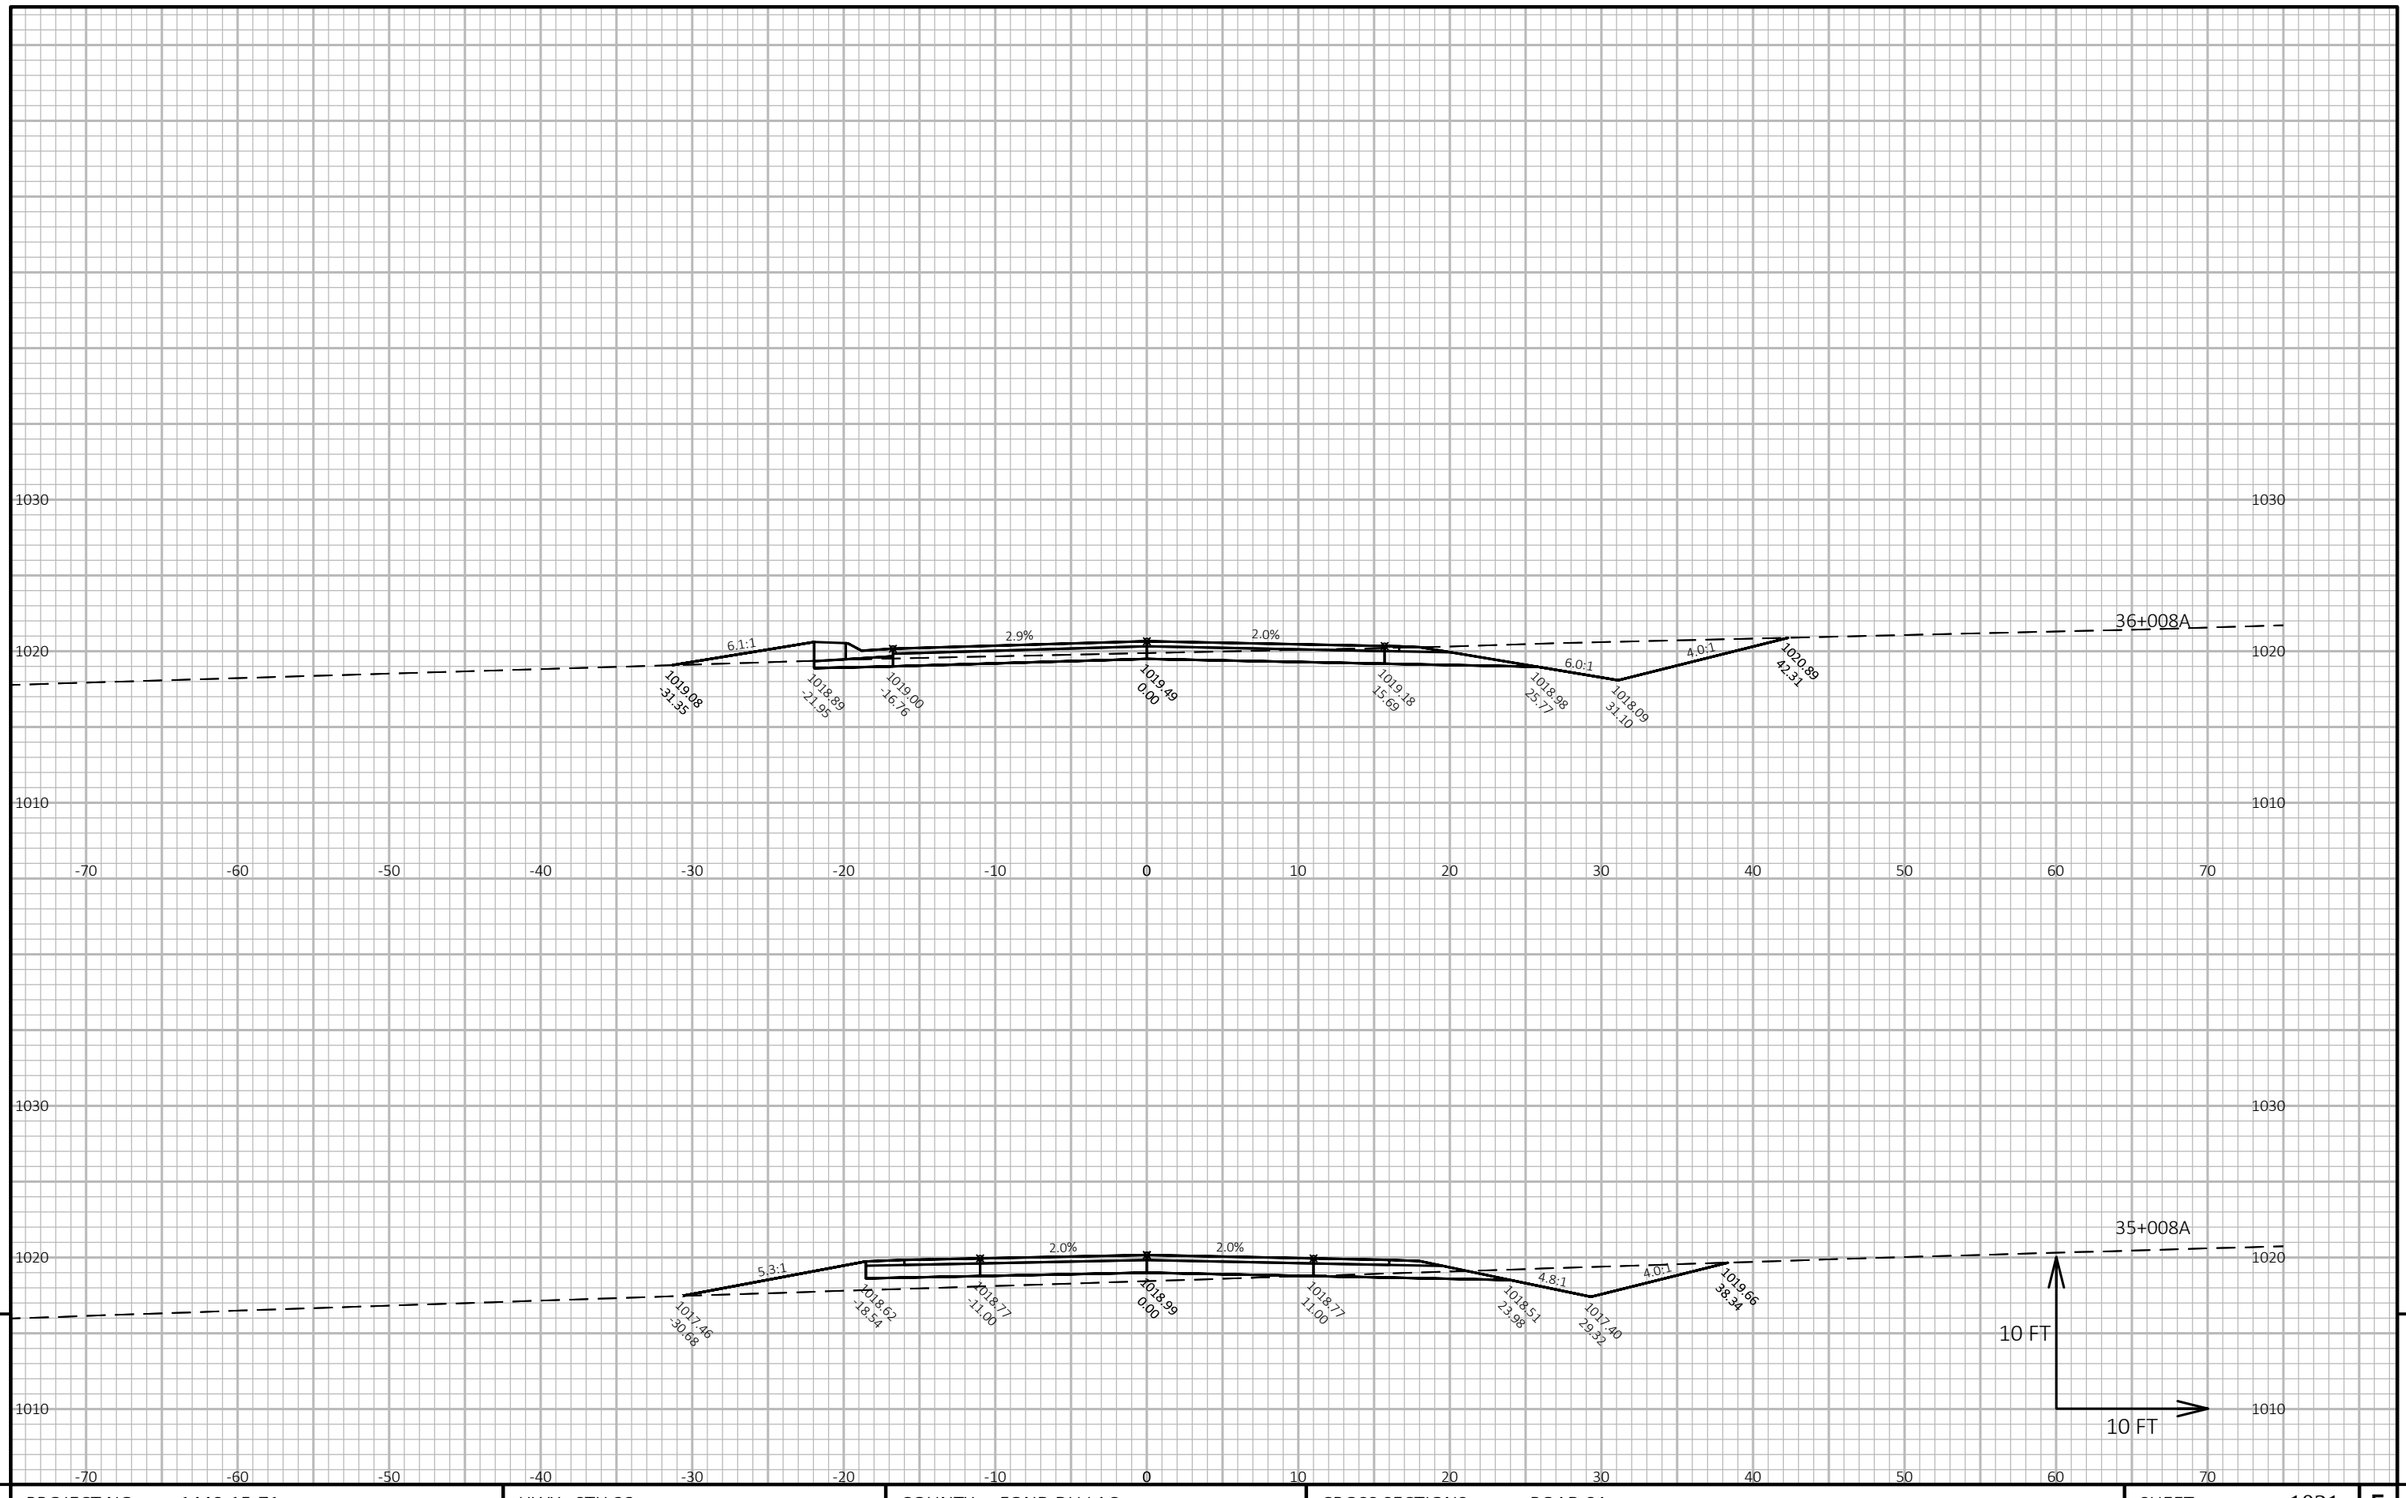

9


9

PROJECT NO: 1440-15-71	HWY: STH 23	COUNTY: FOND DU LAC	CROSS SECTIONS: ROAD 8A	SHEET 1021	E

FILE NAME : J:\JOBS2014\20142023\CAD\TRANSPORTATION\DWG\SHEETSPLAN\ROAD 8A X-SEC.DWG
LAYOUT NAME - 10

PLOT DATE : 10/20/2019 10:13 PM PLOT BY : SCHULTZ, ANDREW K. PLOT NAME :

PLOT SCALE : 1 IN:10 FT HORZ. / 1 IN:10 FT VERT.

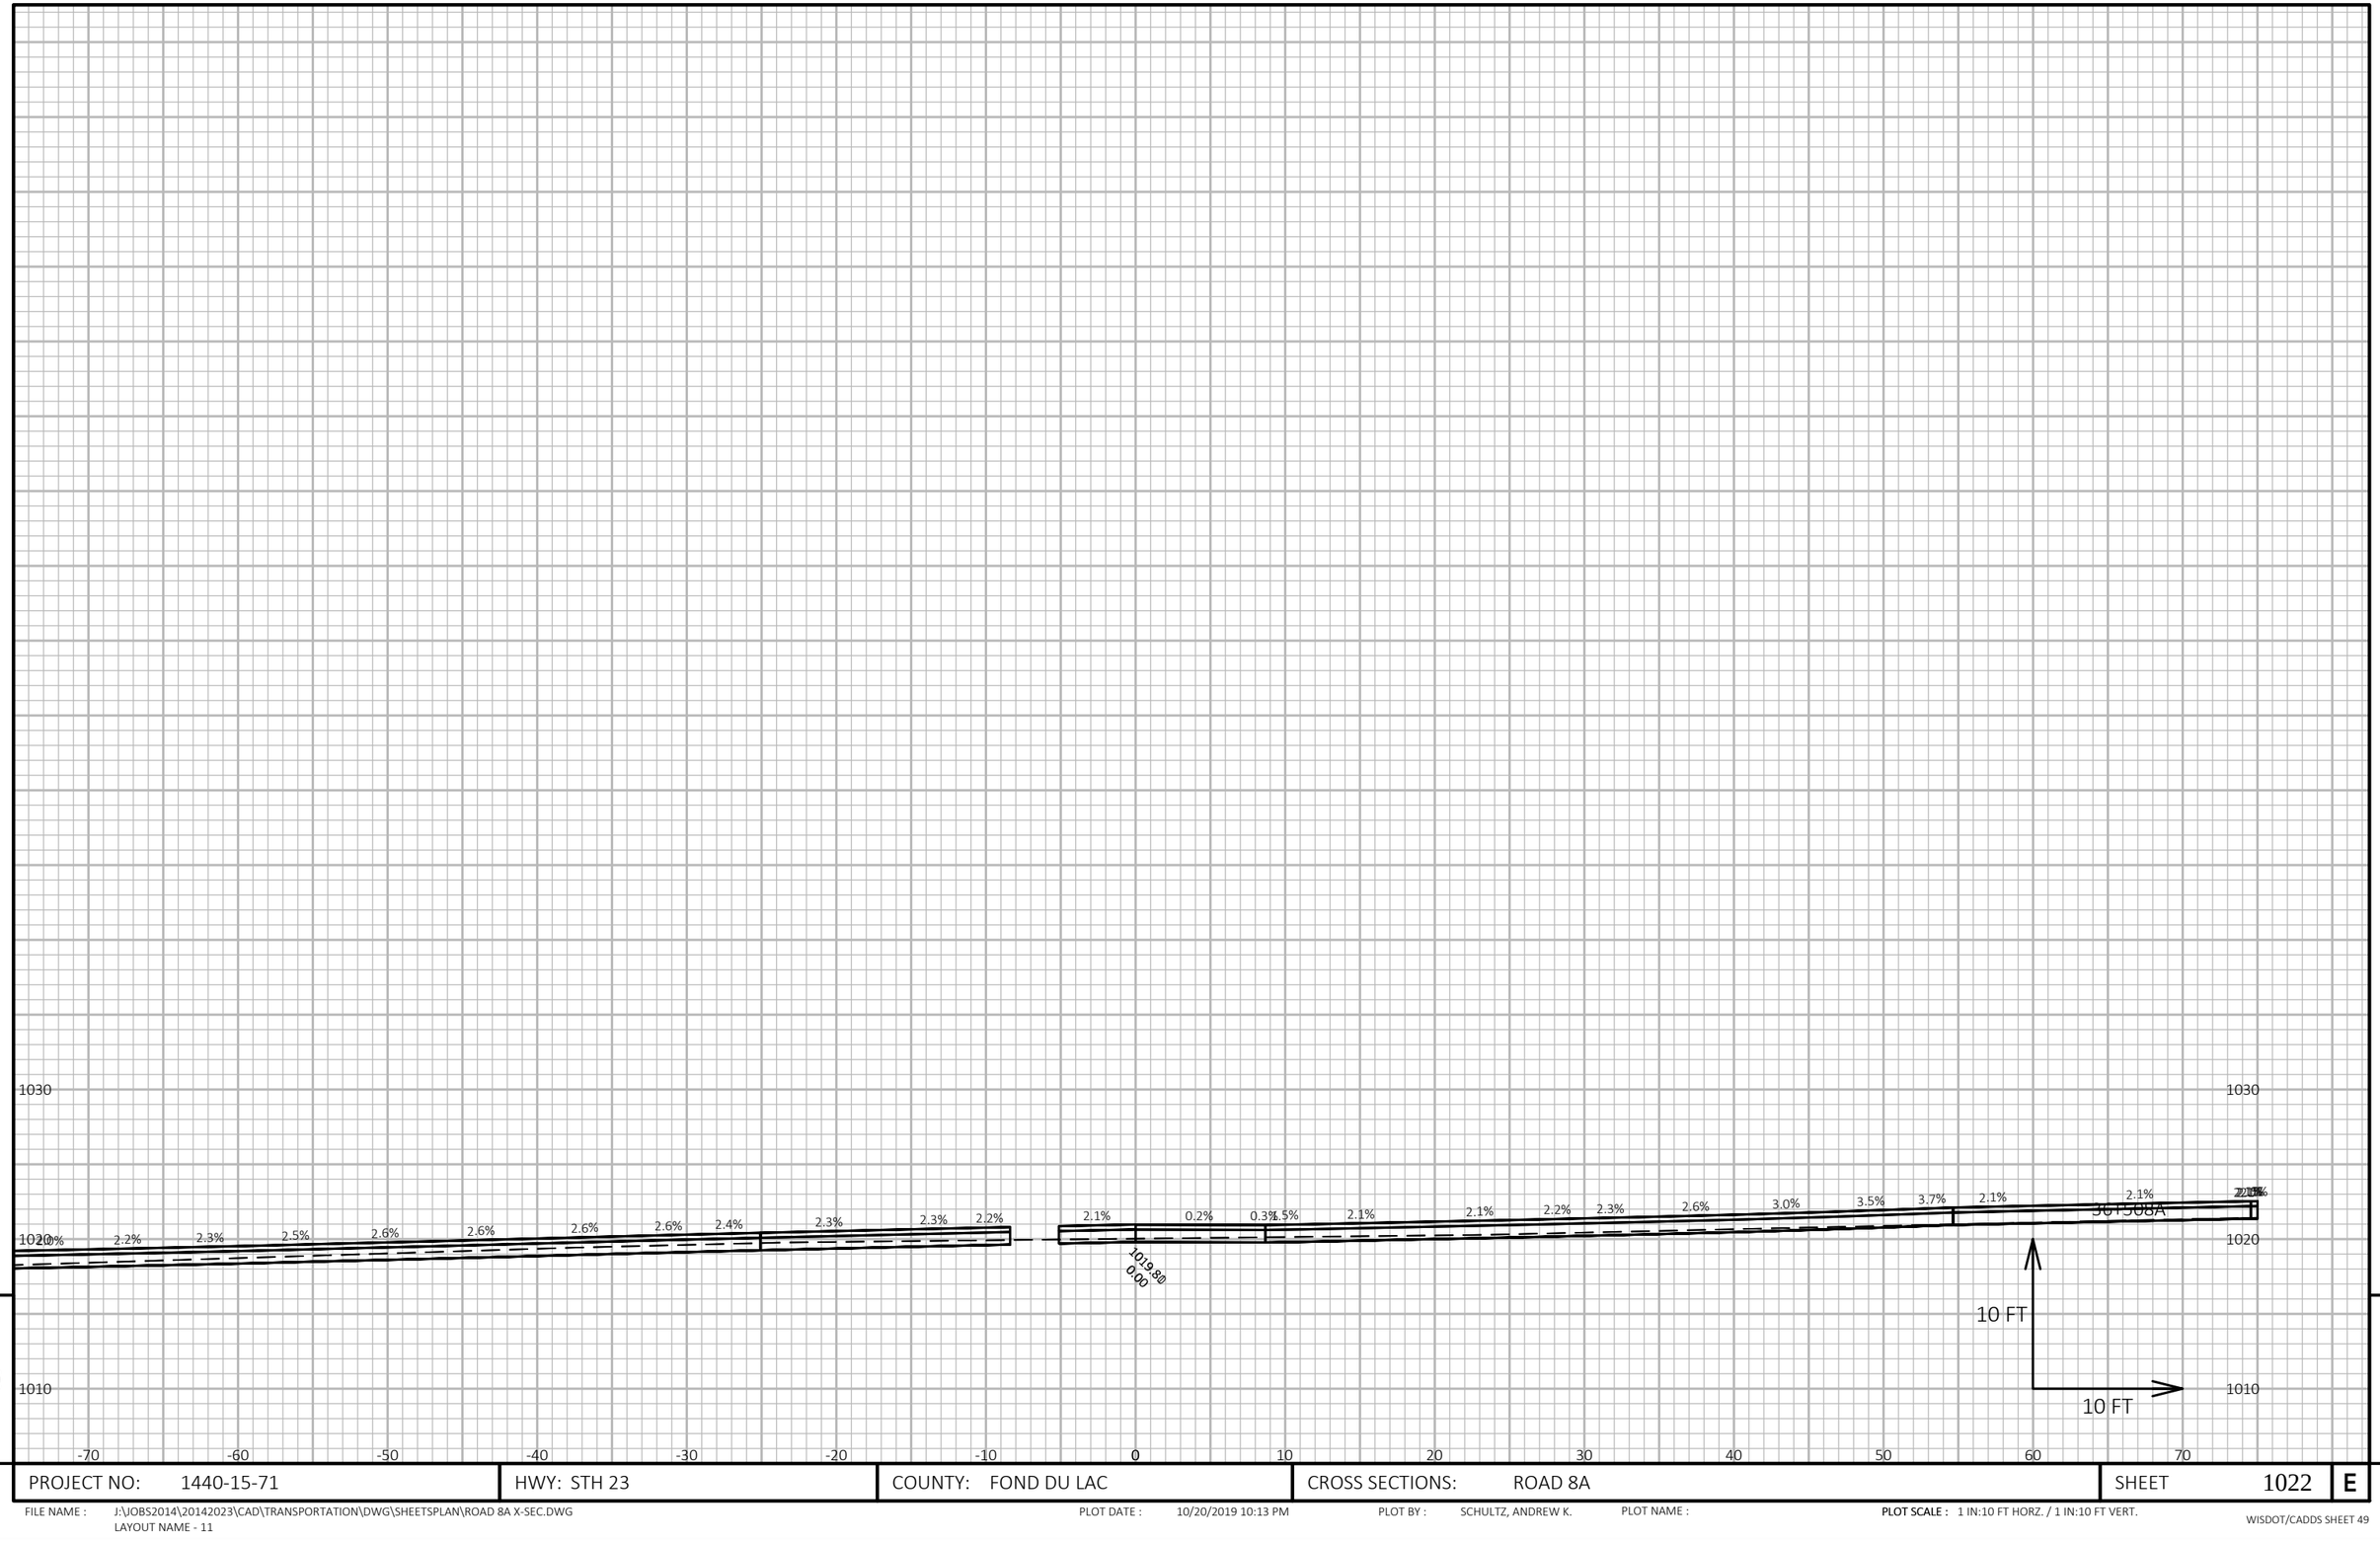

9

9

PROJECT NO: 1440-15-71	HWY: STH 23	COUNTY: FOND DU LAC	CROSS SECTIONS: ROAD 8A	SHEET 1022	E

FILE NAME : J:\OBS2014\20142023\CAD\TRANSPORTATION\DWG\SHEETSPLAN\ROAD 8A X-SEC.DWG
LAYOUT NAME - 11

PLOT DATE : 10/20/2019 10:13 PM PLOT BY : SCHULTZ, ANDREW K. PLOT NAME :

PLOT SCALE : 1 IN:10 FT HORZ. / 1 IN:10 FT VERT.