PROJECT ID: 4085-38-71, 4085-39-71
WITH: N/A

COUNTY: BROWN

ORDER OF SHEETS

Section No. 1 Title
Section No. 2 Typical Sections and Details
Section No. 3 Estimate of Quantities
Section No. 3 Miscellaneous Quantities
Section No. 4 Right of Way Plat
Section No. 5 Plan and Profile
Section No. 6 Standard Detail Drawings
Section No. 7 Sign Plates
Section No. 8 Structure Plans
Section No. 9 Computer Earthwork Data
Section No. 9 Cross Sections

TOTAL SHEETS =

STATE OF WISCONSIN
DEPARTMENT OF TRANSPORTATION

PLAN OF PROPOSED IMPROVEMENT

STATE PROJECT	FEDERAL PROJECT	
	PROJECT	CONTRACT
4085-38-71		
4085-39-71		

VILLAGE OF ALLOUEZ, RIVERSIDE DRIVE

S VILLAGE LIMITS - N VILLAGE LIMITS

STH 57

BROWN

STATE PROJECT NUMBER
4085-38-71

C DEPERE, BROADWAY STREET

RANDALL AVENUE - NCPL

STH 57

BROWN

STATE PROJECT NUMBER
4085-39-71

60% REVIEW PLAN
MAY, 30, 2017
NOT APPROVED FOR THE
RELOCATION OF UTILITIES

N

DESIGN DESIGNATION

			4085-38-71	4085-39-71
A.A.D.T.	2021	=	13,400-15,200	13,400
A.A.D.T.	2041	=	15,600-18,400	15,900
D.H.V.	2021	=	5.4%	5.4%
D.D.		=	59/41	59/41
T.		=	6.3%	6.3%
DESIGN SPEED		=	40 MPH	40 MPH
ESALS		=	2,292,200	2,000,200

END PROJECT
4085-39-71
STA. 33+96.44

BEGIN PROJECT
4085-39-71
STA. 13+77.76
Y=546,835.41
X=89,179.81

END PROJECT
4085-38-71
STA. 184+54.41

C-05-067
STA. 95+63.00

BEGIN PROJECT
4085-38-71
STA. 33+96.44
Y=548,451.19
X=90,384.99

SCALE 0 1 MILE

CONVENTIONAL SYMBOLS

PLAN		PROFILE	
CORPORATE LIMITS		GRADE LINE	
PROPERTY LINE		ORIGINAL GROUND	
LOT LINE		MARSH OR ROCK PROFILE (To be noted as such)	ROCK
LIMITED HIGHWAY EASEMENT		SPECIAL DITCH	LABEL
EXISTING RIGHT OF WAY		GRADE ELEVATION	95.36
PROPOSED OR NEW R/W LINE		CULVERT (Profile View)	
SLOPE INTERCEPT		UTILITIES	
REFERENCE LINE		ELECTRIC	E
EXISTING CULVERT		FIBER OPTIC	FO
PROPOSED CULVERT (Box or Pipe)		GAS	G
COMBUSTIBLE FLUIDS	CAUTION	SANITARY SEWER	SAN
		STORM SEWER	SS
		TELEPHONE	T
MARSH AREA		WATER	W
		UTILITY PEDESTAL	
		POWER POLE	
WOODED OR SHRUB AREA		TELEPHONE POLE	

TOTAL NET LENGTH OF CENTERLINE 4085-38-71 = 2.852 MILES
TOTAL NET LENGTH OF CENTERLINE 4085-39-71 = 0.382 MILES

HORIZONTAL POSITIONS SHOWN ON THIS PLAN ARE WISCONSIN COUNTY COORDINATES, BROWN COUNTY, NAD83 (1991), IN U.S. SURVEY FEET. VALUES ARE GRID COORDINATES, GRID BEARINGS, AND GRID DISTANCES. GRID DISTANCES MAY BE USED AS GROUND DISTANCES.

ORIGINAL PLANS PREPARED BY

Mead & Hunt

1345B North Road
Green Bay, WI 54313
phone: 920-496-0500
meadhunt.com

STATE OF WISCONSIN
DEPARTMENT OF TRANSPORTATION

PREPARED BY

Surveyor	MEAD & HUNT / JT ENGINEERING
Designer	MEAD & HUNT
Project Manager	ANDREW FULCER, P.E.
Regional Examiner	REGIONAL EXAMINER
Regional Supervisor	DANIEL SEGERSTROM, P.E.

APPROVED FOR THE DEPARTMENT

DATE: _____ _____
(Signature)

E

GENERAL NOTES

NO TREES OR SHRUBS SHALL BE REMOVED WITHOUT APPROVAL OF THE ENGINEER

CURB AND GUTTER GRADES ARE GIVEN TO THE FLANGE LINE. CURB AND GUTTER RADII ARE MEASURED TO THE FLANGE.

THE LOCATIONS OF EXISTING AND PROPOSED UTILITY INSTALLATIONS AS SHOWN ON THE PLANS ARE APPROXIMATE. THERE MAY BE OTHER UTILITY INSTALLATIONS WITHIN THE PROJECT AREA THAT ARE NOT SHOWN.

THE CONTRACTOR SHALL NOTIFY DIGGERS HOTLINE AND AFFECTED UTILITIES PRIOR TO THE START OF WORK. ANY LOCAL MUNICIPAL UTILITY WHICH IS NOT A MEMBER OF THE DIGGERS HOTLINE MUST BE CONTACTED SEPARATELY.

PRIOR TO ORDERING DRAINAGE PIPES AND STRUCTURES, THE CONTRACTOR SHALL VERIFY RELATED DRAINAGE INFORMATION IN THE PLAN WITH THE ENGINEER.

INLET AND DISCHARGE ELEVATIONS FOR DRAINAGE STRUCTURES SHOWN ON THE PLAN MAY BE ADJUSTED BY THE ENGINEER TO FIT FIELD CONDITIONS.

THE QUANTITY OF TOPSOIL IS COMPUTED FROM MEASUREMENTS TAKEN ALONG THE HIGHWAYS OUTSIDE SLOPE AREAS, BETWEEN THE BACK OF CURB AND A POINT POSITIONED 5-FEET PAST THE SLOPE INTERCEPT.

EXISTING DRIVEWAYS AND FIELD ENTRANCES SHALL BE RESTORED IN KIND AS DIRECTED BY THE ENGINEER IN THE FIELD AND AT THE LOCATION DETERMINED BY THE ENGINEER.

TEMPORARY STORAGE OF ANY EXCAVATED MATERIAL WILL NOT BE PERMITTED IN WETLANDS.

BROKEN CONCRETE CONTAINING RE-BAR SHALL NOT BE USED AS RIPRAP OR HEAVY RIPRAP.

A SAWED JOINT IS REQUIRED WHERE NEW ASPHALTIC CONCRETE SURFACE MEETS EXISTING ASPHALTIC CONCRETE SURFACE.

TRAFFIC CONTROL DEVICES SHALL BE ADJUSTED TO FIT FIELD CONDITIONS AS DIRECTED BY THE ENGINEER.

CITY OF DE PERE SIGNS WILL BE REMOVED AND RE-INSTALLED BY THE CITY OF DE PERE. THE CITY CONTACT FOR THIS WORK IS THE CITY ENGINEER.

VILLAGE OF ALLOUEZ SIGNS WILL BE REMOVED AND RE-INSTALLED BY THE VILLAGE OF ALLOUEZ. THE VILLAGE CONTACT FOR THIS WORK IS THE DIRECTOR OF PUBLIC WORKS.

SIGNS TO BE MOVED WILL BE STORED AND PROTECTED BY THE CONTRACTOR AT A LOCATION APPROVED BY THE ENGINEER, FREE FROM DAMAGE, UNTIL SUCH TIME AS THEY ARE RE-INSTALLED.

EXPANSION JOINTS TO BE CONSTRUCTED AT ALL RADIUS POINTS IN CURB AND GUTTER.

EROSION CONTROL FEATURES AS SHOWN ON THE PLANS ARE SUGGESTED LOCATIONS. THE ENGINEER MAY MODIFY LOCATIONS AS NEEDED. ALL EROSION CONTROL MEASURES SHALL BE MAINTAINED UNTIL SUCH TIME AS THE ENGINEER DETERMINES THE MEASURE IS NO LONGER NECESSARY.

STORM SEWER PIPE ELEVATIONS, LENGTH, AND LOCATIONS AS SHOWN ON THE PLANS MAY BE ADJUSTED TO FIT FIELD CONDITIONS.

IMMEDIATELY AFTER CONSTRUCTION OF ANY INLET CONTRACTOR SHALL CONSTRUCT THE INLET PROTECTION TO MINIMIZE SEDIMENTATION IN THE INLET AND STORM SEWER.

STANDARD ABBREVIATIONS

ADT	AVERAGE DAILY TRAFFIC	NO	NUMBER
AGG	AGGREGATE	PE	PRIVATE ENTRANCE
ASPH	ASPHALTIC	PI	POINT OF INTERSECTION
BM	BENCH MARK	PL	PROPERTY LINE
BOC	BACK OF CURB	QTY	QUANTITY
C&G	CURB AND GUTTER	RHF	RIGHT-HAND FORWARD
CE	COMMERCIAL ENTRANCE	RT	RIGHT
CL	CENTERLINE	R/L	REFERENCE LINE
CWT	HUNDREDWEIGHT	R/W	RIGHT-OF-WAY
CY	CUBIC YARD	SF	SQUARE FOOT
DHV	DESIGN HOURLY VOLUME	SHLDR	SHOULDER
DWY	DRIVEWAY	SS	STORM SEWER
EL	ELEVATION	STA	STATION
EXC	EXCAVATION	SY	SQUARE YARD
FT	FOOT	T	TRUCKS (PERCENT OF)
FTG	FOOTING	TEL	TELEPHONE
HYD	HYDRANT	TLE	TEMPORARY LIMITED EASEMENT
INV	INVERT	TYP	TYPICAL
LB	POUND	UG	UNDERGROUND CABLE
LF	LINEAR FOOT	VAR	VARIABLE
LHF	LEFT-HAND FORWARD	VC	VERTICAL CURVE
LS	LUMP SUM	VPC	VERTICAL POINT OF CURVE
LT	LEFT	VPI	VERTICAL POINT OF INTERSECTION
Mgal	MEGAGALLON	VPT	VERTICAL POINT OF TANGENCY

DNR

DNR NORTHEAST REGION
2984 SHAWANO AVE
GREEN BAY, WI 54313
ATTN: JAMES DOPERALSKI
PHONE: (920) 662-5119
EMAIL: JAMES.DOPERALSKI@WISCONSIN.GOV

DESIGN CONSULTANT

Mead & Hunt

MEAD & HUNT, INC.
1345B NORTH ROAD
GREEN BAY, WI 54313
ATTN: CHRISTOPHER ROSSMILLER, P.E.
PHONE: (920) 496-0500
EMAIL: CHRIS.ROSSMILLER@MEADHUNT.COM

WISCONSIN CENTRAL LTD. (CANADIAN NATIONAL) RAILWAY CONTACTS

RAILROAD FLAGGING AND FACILITY LOCATING CONTACT
MARY ELLEN CARMODY, AUDIT OFFICER, ADMINISTRATION
SERVICE CENTER 2800
700 PERSHING STREET
PONTIAC, MI 48340
OFFICE: (248) 452-4705
FAX: (248) 452-4972
EMAIL: MARYELLEN.CARMODY@CN.CA

MAIN RAILROAD CONTACT
JACKIE MACEWICZ, MANAGER PUBLIC WORKS
1625 DEPOT STREET
STEVENS POINT, WI 54481
OFFICE: (715) 345-2503
FAX: (715) 345-2534
EMAIL: JACKIE.MACEWICZ@CN.CA

24 HOUR EMERGENCY RAILROAD
SIGNAL CONTACT 1-800-616-3432

CALL BEFORE YOU DIG

CANADIAN NATIONAL RAILWAY IS NOT PART OF THE DIGGERS HOTLINE SYSTEM. CALL MARY ELLEN CARMODY AT 248-452-4705 WHEN DIGGING ON RAILROAD R/W.
http://www.cn.ca/en/delivering-responsibly/safety/railsafe/utility-instructions

UTILITIES

ATC MANAGEMENT, INC - ELECTRICITY
5303 FEN OAK DR
MADISON, WI 53718
ATTN: DOUG VOSBERG
PHONE: (608) 877-7650
EMAIL: DVOSBERG@ATCLLE.COM

US SIGNAL COMPANY LLC - COMMUNICATION LINE
7020 SOUTHBELT DR SE
BOWLING GREEN, OH 43402
ATTN: RICK ANDRICKS
PHONE: (614) 483-6350
EMAIL: RANDRICKS@TKNS.NET

WISCONSIN PUBLIC SERVICE CORPORATION - ELECTRICITY
2850 S ASHLAND AVE
P.O. BOX 19001
GREEN BAY, WI 54307-9001
ATTN: RANDY STEIER
PHONE: (920) 617-5167
MOBILE: (920) 655-1596
EMAIL: RDSTEIER@WISCONSINPUBLICSERVICE.COM

WISCONSIN PUBLIC SERVICE CORPORATION - GAS/PETROLEUM
2850 S ASHLAND AVE.
P.O. BOX 19001
GREEN BAY, WI 54307-9001
ATTN: DENA ANDRE
PHONE: (920) 617-5092
MOBILE: (231) 649-1486
EMAIL: DJANDRE@WISCONSINPUBLICSERVICE.COM

BROWN COUNTY - COMMUNICATION LINE
PO BOX 11064
GREEN BAY, WI 54307-1064
ATTN: DAN BECKER
PHONE: (920) 393-3492 EXT 702
MOBILE: (920) 676-9496
EMAIL: DBECKER@MCAE.BIZ

CITY OF DE PERE - WATER
925 S 6TH ST
DE PERE, WI 54115
ATTN: ERIC ZYGARLICKE
PHONE: (920) 339-4063
EMAIL: EZYGARLICKE@MAIL.DE-PERE.ORG

TIME WARNER CABLE - COMMUNICATION LINE
3520 E DESTINATION DR
APPLETON, WI 54915
ATTN: VINCE ALBIN
PHONE: (920) 831-9249
MOBILE: (920) 378-0444
EMAIL: VINCE.ALBIN@TWCABLE.COM

CITY OF DE PERE - SEWER
925 S 6TH ST
DE PERE, WI 54115
ATTN: ERIC RAKERS
PHONE: (920) 339-8304
MOBILE: (920) 639-1000
EMAIL: ERAKERS@MAIL.DE-PERE.ORG

WINDSTREAM KDL, INC - COMMUNICATION LINE
13935 BISHOPS DR
BROOKFIELD, WI 53005
ATTN: DENNIS RUESS
PHONE: (812) 456-1249
MOBILE: (608) 512-5587
EMAIL: DENNIS.RUESS@WINDSTREAM.COM

VILLAGE OF ALLOUEZ DEPARTMENT OF PUBLIC WORKS - SEWER
1900 LIBAL ST
GREEN BAY, WI 54301
ATTN: CRAIG BERNOT
PHONE: (920) 448-2800 EXT 108
EMAIL: CRAIG@VILLAGEOFALLOUEZ.COM

AT&T WISCONSIN - COMMUNICATION LINE
205 S JEFFERSON ST
GREEN BAY, WI 54301
ATTN: JOE KASSAB
PHONE: (920) 433-4200
MOBILE: (920) 202-4002
EMAIL: JK572K@ATT.COM

VILLAGE OF ALLOUEZ DEPARTMENT OF PUBLIC WORKS - WATER
1900 LIBAL ST
GREEN BAY, WI 54301
ATTN: CRAIG BERNOT
PHONE: (920) 448-2800 EXT 108
EMAIL: CRAIG@VILLAGEOFALLOUEZ.COM

NET LEC LLC - COMMUNICATION LINE
1700 INDUSTRUIAL DR
GREEN BAY, WI 54302
ATTN: DENNIS LA FAVE
MOBILE: (920) 619-9774
EMAIL: DLAFAVE@MI-TECH.US

DIGGERS HOTLINE
Dial 811 or (800)242-8511
www.DiggersHotline.com

2

PROJECT NO: 4085-38-71 / 4085-39-71	HWY: STH 57	COUNTY: BROWN	GENERAL NOTES	SHEET 2	E

ORDER OF SECTION 2 SHEETS

GENERAL NOTES AND UTILITIES
PROJECT OVERVIEW
TYPICAL SECTIONS
CONSTRUCTION DETAILS
INTERSECTION DETAILS
PLAN DETAILS
PAVEMENT GRADES
EROSION CONTROL
STORM SEWER
PLANTING
SIGNING
LIGHTING
TRAFFIC SIGNALS
PAVEMENT MARKING
TRAFFIC CONTROL AND CONSTRUCTION STAGING
DETOUR
ALIGNMENT PLAN

ALIGNMENT CODES

'A'	FOX POINT BOAT LAUNCH
'AA'	QUINCY COURT
'B'	ROSELAWN BOULEVARD
'BB'	MARINE STREET
'C'	BRIAR LANE
'D'	SUNSET CIRCLE (SOUTH)
'DD'	DRIVEWAY
'E'	ST. FRANCIS DRIVE
'F'	SUNSET CIRCLE (NORTH)
'G'	ARROWHEAD DRIVE
'H'	ST. MACY'S LANE
'J'	STRAMBAUGH ROAD
'K'	WILLOWBROOK
'L'	TAFT STREET
'M'	GREEN BAY CORRECTIONAL DRIVE
'N'	REFORMATORY DRIVE
'P'	STH 172 (SOUTH)
'Q'	STH 172 (NORTH)
'RE'	LAZARRE AVENUE (EAST)
'RW'	LAZARRE AVENUE (WEST)
'S'	WARREN COURT
'T'	IROQUOIS AVENUE
'U'	KRESS COURT
'V'	MIRAMAR DRIVE
'W'	ALLOUEZ AVENUE
'X'	ST. JOSEPH STREET
'Y'	CLAUDE ALLOUEZ TERRACE
'Z'	DERBY LANE

RUNOFF COEFFICIENT TABLE

	HYDROLOGIC SOIL GROUP											
	A			B			C			D		
	SLOPE RANGE (%)			SLOPE RANGE (%)			SLOPE RANGE (%)			SLOPE RANGE (%)		
LAND	0-2	2-6	6 & OVER	0-2	2-6	6 & OVER	0-2	2-6	6 & OVER	0-2	2-6	6 & OVER
ROW CROPS	0.08	0.16	0.22	0.12	0.20	0.27	0.15	0.24	0.33	0.19	0.28	0.38
	0.22	0.30	0.38	0.23	0.34	0.44	0.30	0.37	0.50	0.34	0.41	0.56
MEDIAN	0.19	0.20	0.24	0.19	0.22	0.27	0.20	0.23	0.30	0.20	0.25	0.30
STRIP TURF	0.24	0.26	0.30	0.25	0.28	0.44	0.26	0.30	0.37	0.27	0.32	0.40
SIDE SLOPE			0.25			0.27			0.28			0.30
TURF			0.32			0.44			0.36			0.38
PAVEMENT												
ASPHALT	0.70 - 0.95											
CONCRETE	0.80 - 0.95											
BRICK	0.70 - 0.80											
DRIVES, WALKS	0.75 - 0.85											
ROOFS	0.75 - 0.95											
GRAVEL ROADS, SHOULDERS	0.40 - 0.60											

APPROXIMATE TOTAL PROJECT AREA XX.X ACRES

APPROXIMATE TOTAL PROJECT AREA EXPECTED TO BE DISTRUBED BY CONSTRUCTION XX.X ACRES

FILE NAME : X:\3230500\120055.01\TECH\CAD\40853800\SHEETSPLAN\C3D_2016_020101_GN.DWG
LAYOUT NAME - 020102_gn
PLOT DATE : 5/23/2017 7:14 AM PLOT BY : CHRIS ROSSMILLER PLOT NAME : PLOT SCALE : ##########
WISDOT/CADDS SHEET 42

60% Plan Submittal May 30, 2017

END PROJECT 4085-39-71
STA 39+95.00

BEGIN PROJECT 4085-38-71
STA 39+95.00

BEGIN PROJECT 4085-39-71
STA 13+77.76

STORM OUTFALL #1
STORM OUTFALL #2
STORM OUTFALL #3
STORM OUTFALL #4
STORM OUTFALL #5
STORM OUTFALL #6
STORM OUTFALL #7
STORM OUTFALL #8

VILLAGE OF ALLOUEZ
CITY OF DE PERE

WEST BRIAR LN
SUNSET CI
SUNSET CI
BREVOORT LN
STAMBAUGH RD
ROSELAWN BL
W BRIAR LN
ST FRANCIS DR
ARROWHEAD DR
ST MARY'S LN
TAFT ST
W LAZARRE AVE
W LAZARRE AV
WARREN CT
IROQUOIS AV
MIRAMAR DR
CTH O
STH 172

15+00 20+00 25+00 30+00 35+00 40+00 45+00 50+00 55+00 60+00 65+00 70+00 75+00 80+00 85+00 90+00 95+00 100+00 105+00 110+00 115+00 120+00 125+00

MATCH LINE STA 68+00.00
MATCH LINE STA 69+00.00
MATCH LINE STA 129+00.00

PROJECT NO: 4085-38-71 / 4085-39-71	HWY: STH 57	COUNTY: BROWN	PROJECT OVERVIEW	SHEET 4	E

FILE NAME : X:\3230500\120055.01\TECH\CAD\40853800\SHEETSPLAN\C3D_2016_020201_PO.DWG
LAYOUT NAME - 020201_po

PLOT DATE : 5/23/2017 8:42 AM PLOT BY : CHRIS ROSSMILLER PLOT NAME : PLOT SCALE : ##########

WISDOT/CADDS SHEET 44

60% Plan Submittal May 30, 2017

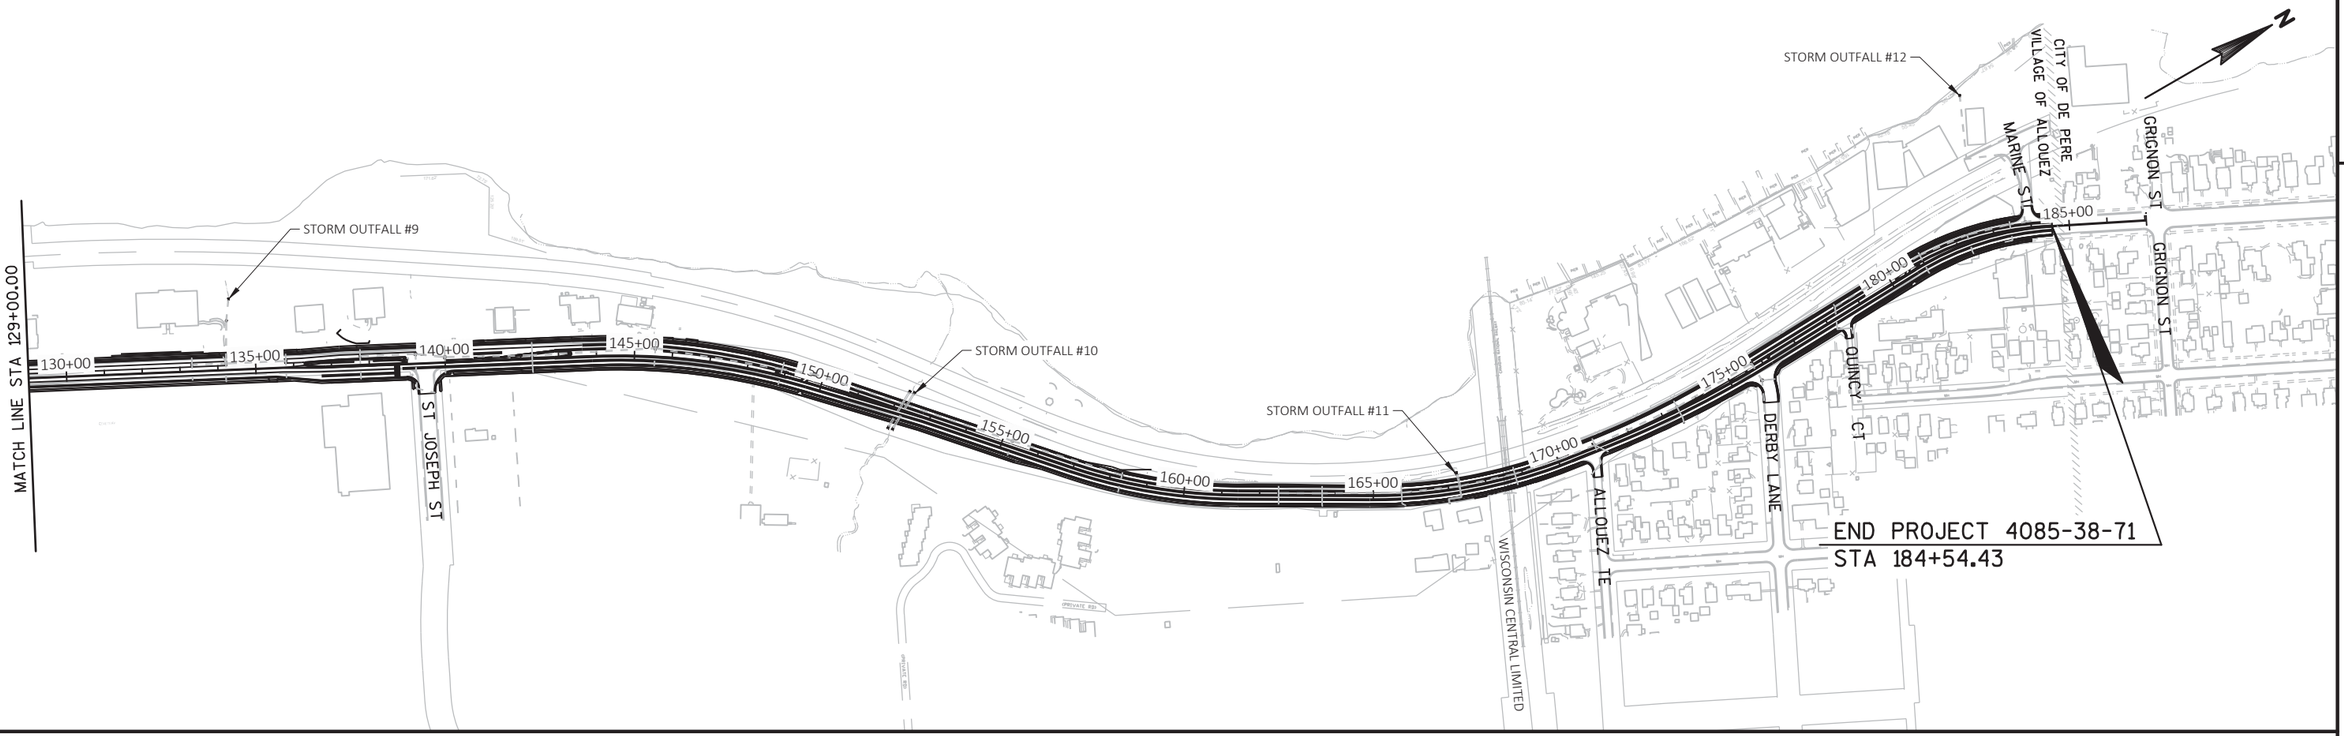

PROJECT NO: 4085-38-71 / 4085-39-71	HWY: STH 57	COUNTY: BROWN	PROJECT OVERVIEW	SHEET 5	E

FILE NAME : X:\3230500\120055.01\TECH\CAD\40853800\SHEETSPLAN\C3D_2016_020201_PO.DWG
LAYOUT NAME - 020202_po

PLOT DATE : 5/23/2017 8:43 AM PLOT BY : CHRIS ROSSMILLER PLOT NAME : PLOT SCALE : ##########

WISDOT/CADDS SHEET 44

NOTES:
1. VARIES 0'-12' RT STA 13+78 TO STA 34+63
   VARIES 0' - 2' RT STA 59+12 TO STA 73+05
   VARIES 0' - 10' RT STA 130+50 TO STA 138+00
   VARIES 0' - 16.5' RT STA 144+53 TO STA 152+79

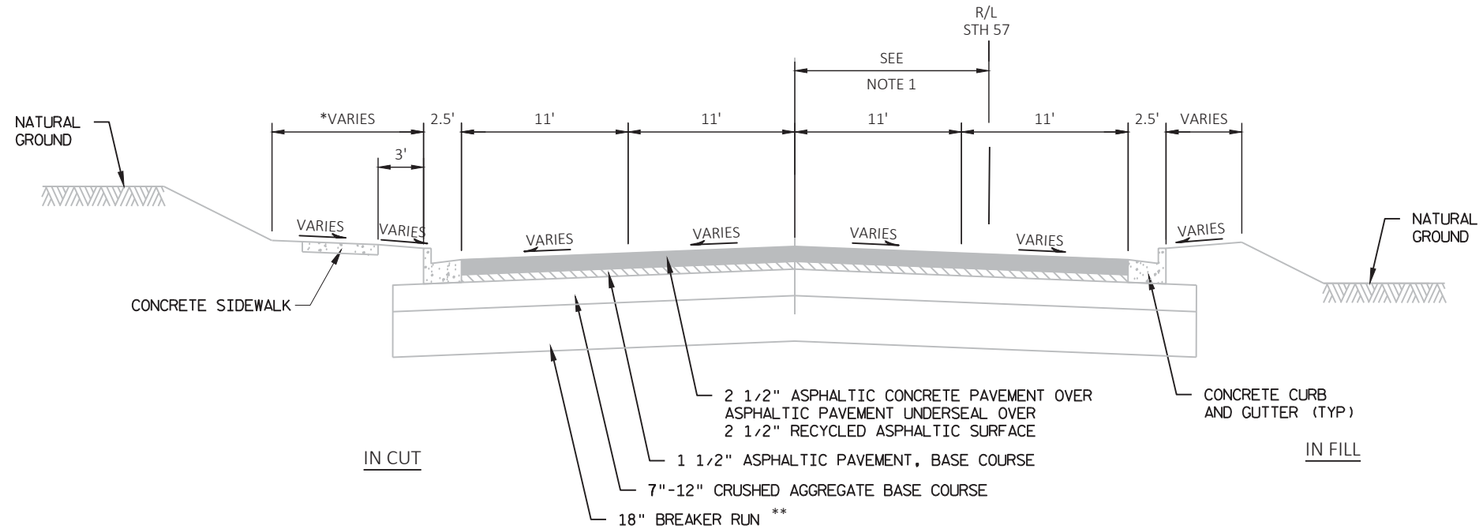

* STA 13+79 TO STA 18+60 LT & RT
STA 18+60 TO STA 35+70 LT
STA 35+70 TO STA 47+68 LT & RT
STA 47+68 TO STA 49+47 RT

** STA 97+05 TO STA 118+00
STA 130+50 TO STA 138+00
STA 144+53 TO STA 148+50

EXISTING TYPICAL SECTION STH 57
STA 13+78 TO STA 73+05
STA 97+05 TO STA 118+00
STA 130+50 TO STA 138+00
STA 144+53 TO STA 172+05
STA 183+45 TO STA 184+55

R/L
STH 57

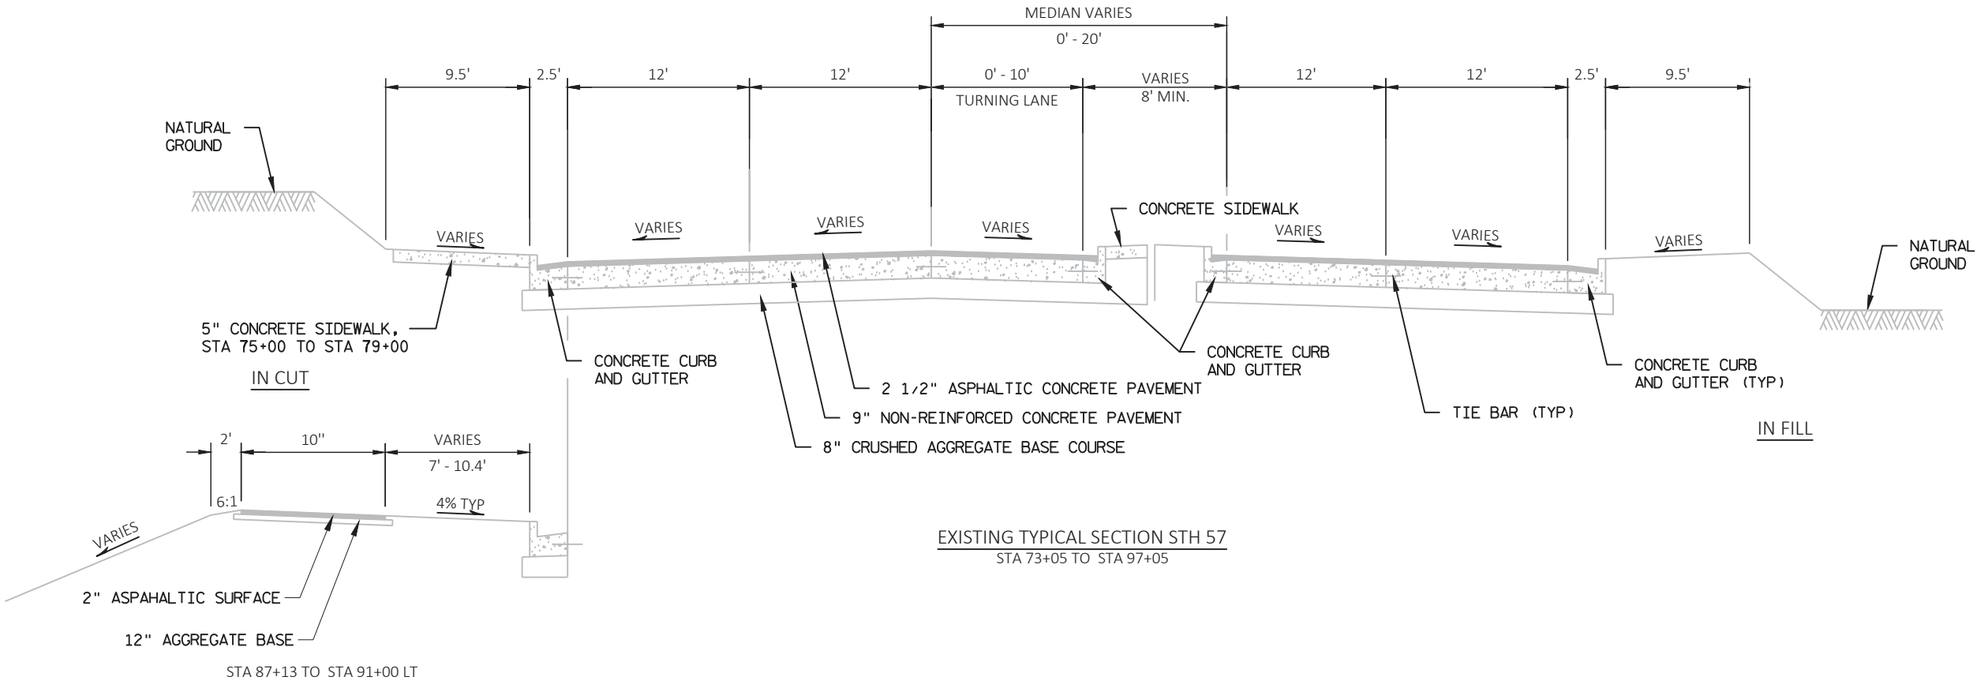

EXISTING TYPICAL SECTION STH 57
STA 73+05 TO STA 97+05

STA 87+13 TO STA 91+00 LT

PROJECT NO: 4085-38-71 / 4085-39-71	HWY: STH 57	COUNTY: BROWN	TYPICAL SECTIONS	SHEET 6	E

NOTES:
1. VARIES 0'-6' LT STA 118+60 TO STA 130+50
   VARIES 0' - 11.2' RT STA 138+00 TO STA 144+53
   VARIES 0'-5.1' LT STA 172+07 TO STA 183+45

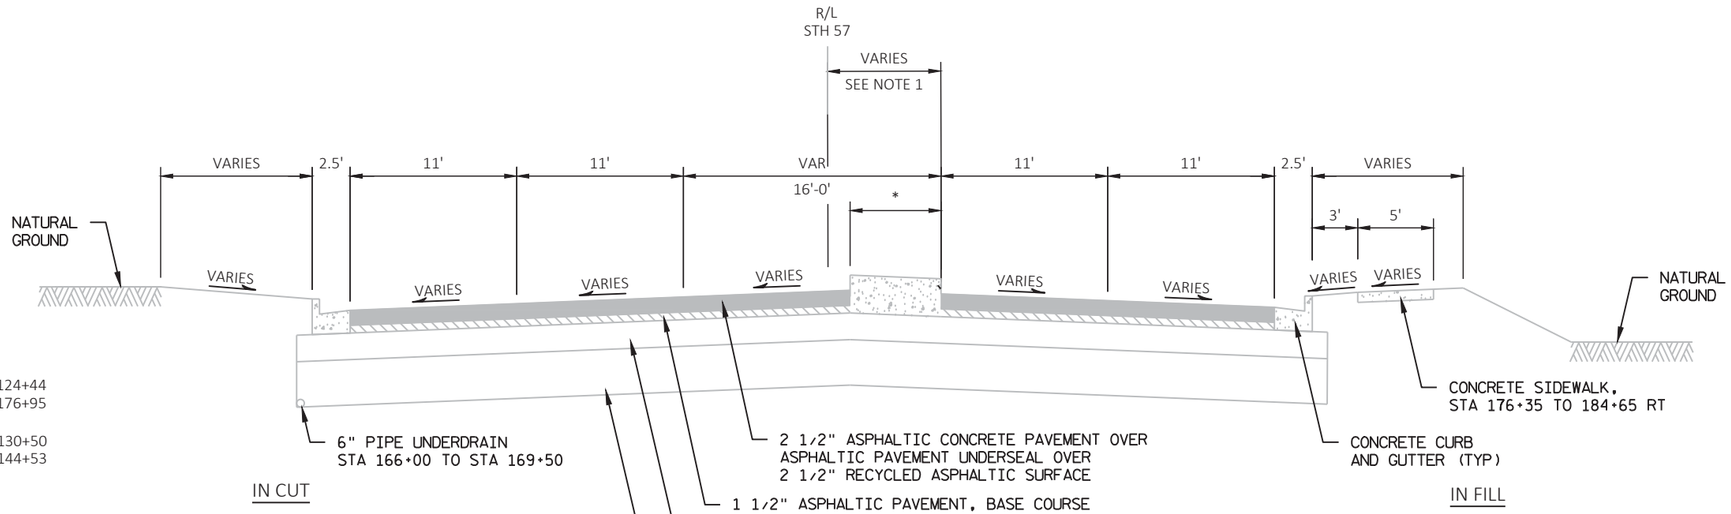

* STA 122+72 TO STA 124+44
STA 176+30 TO STA 176+95

** STA 118+00 TO STA 130+50
STA 138+00 TO STA 144+53

EXISTING TYPICAL SECTION STH 57

STA 118+00 TO STA 130+50
STA 138+00 TO STA 144+53
STA 172+05 TO STA 183+45

PROJECT NO: 4085-38-71	HWY: STH 57	COUNTY: BROWN	TYPICAL SECTIONS	SHEET 7	E

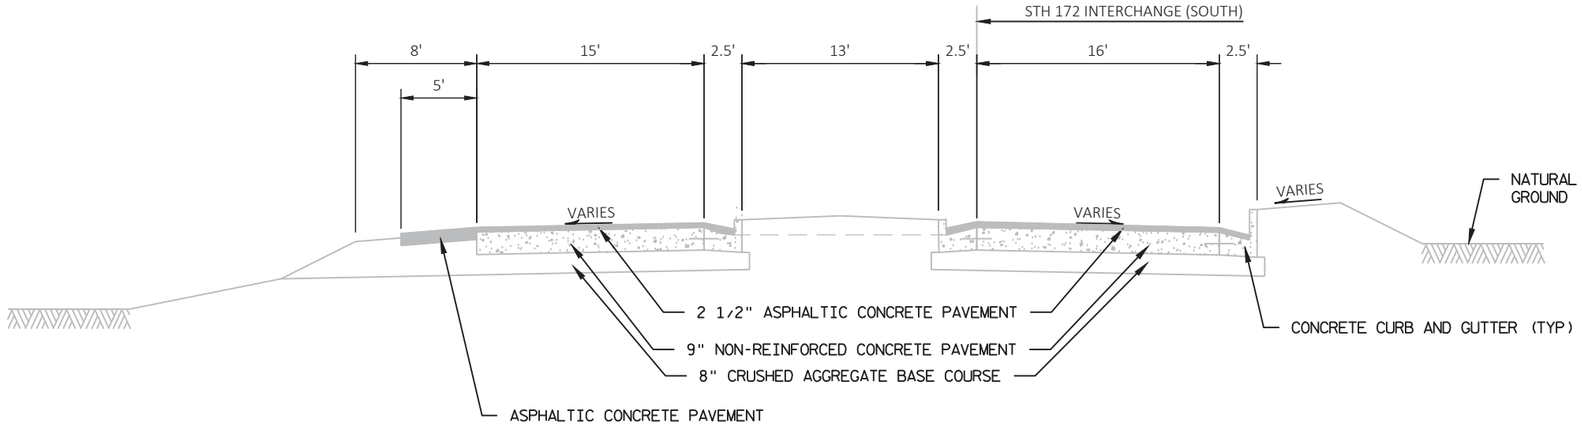

EXISTING TYPICAL SECTION FOR STH 172 EB RAMP TERMINAL

STA 10P+00 TO STA 11P+63

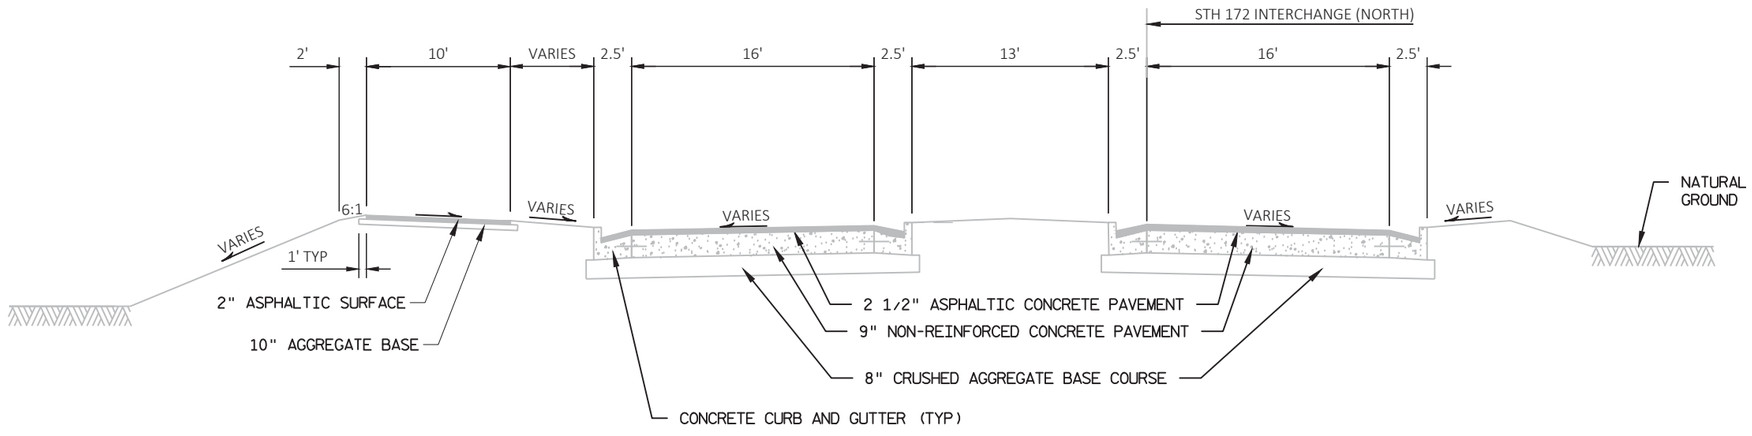

EXISTING TYPICAL SECTION FOR STH 172 WB RAMP TERMINAL

STA 10Q+00 TO STA 11Q+79

PROJECT NO: 4085-38-71	HWY: STH 57	COUNTY: BROWN	TYPICAL SECTIONS	SHEET 8	E

STREET NAME	Ⓐ ROAD WIDTH
ROSELAWN BOULEVARD	34'
W. BRIAR LANE (WEST)	31'
W. BRIAR LANE (EAST)	29.5'
SUNSET CIRCLE (SOUTH)	25.5'
ST. FRANCIS DRIVE	35'
SUNSET CIRCLE (NORTH)	27.5'
ARROWHEAD DRIVE (NORTH)	14.5'
ARROWHEAD DRIVE (SOUTH)	29'
BREVOORT LANE	22'
ST. MARY BLVD. (NORTH HALF)	19'
ST. MARY BLVD. (SOUTH HALF)	19'
STAMBAUGH ROAD	28.5'
W. TAFT STREET	38'
STH 172 E.B. ON-RAMP	22.5'
STH 172 E.B. OFF-RAMP	25'
STH 172 W.B. ON-RAMP	19.5'
STH 172 W.B. OFF-RAMP	20.5'
LAZARRE AVENUE (WEST)	32'
LAZARRE AVENUE (EAST)	29'
WARREN COURT	29.5'
IROQUOIS STREET	23.5'
KRESS COURT	31'
MIRAMAR DRIVE	28'
W. ALLOUEZ AVENUE	41.5'
W. ST. JOSEPH STREET	43.5'
ALLOUEZ TERRACE	20.5'
DERBY LANE	39'
S. QUINCY STREET	18'

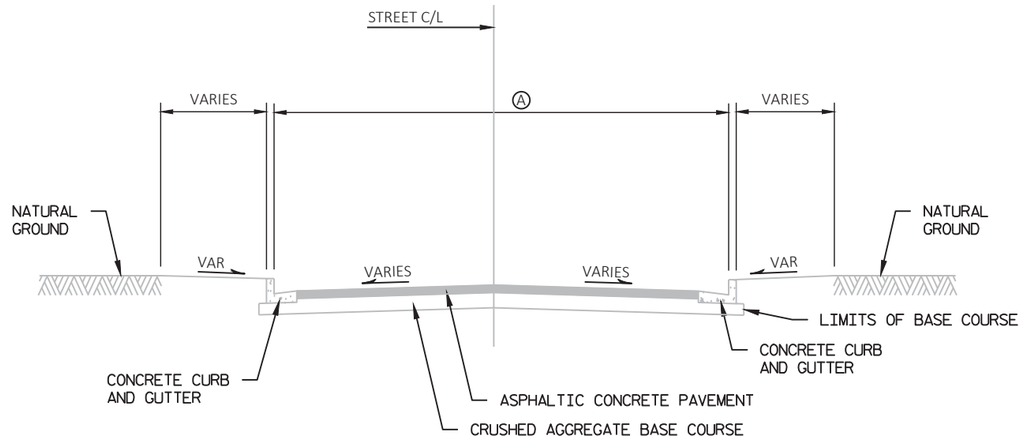

EXISTING TYPICAL SECTION SIDE ROADS

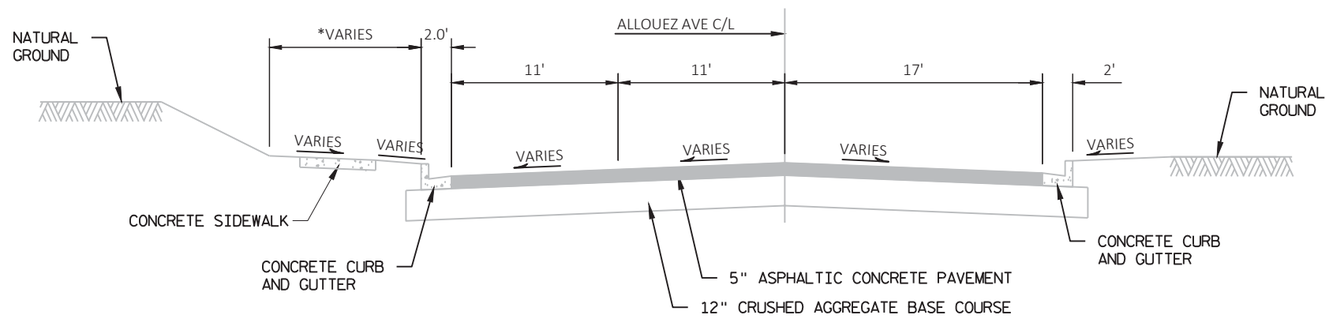

EXISTING TYPICAL SECTION ALLOUEZ AVENUE

STA 10W+00 TO STA 10W+75

PROJECT NO: 4085-38-71	HWY: STH 57	COUNTY: BROWN	TYPICAL SECTIONS	SHEET 9	E

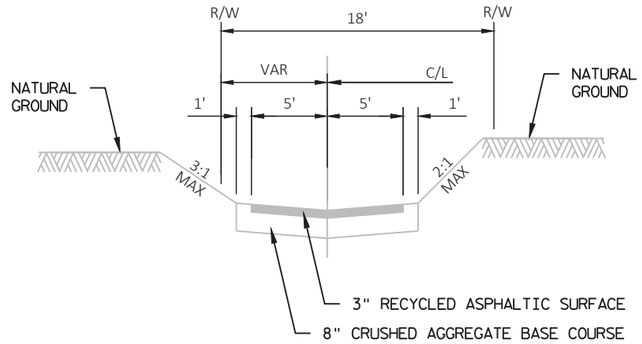

EXISTING TYPICAL SECTION CLAUDE ALLOUEZ TERRACE

STA 10S+00 TO STA 10S+75

PROJECT NO: 4085-38-71	HWY: STH 57	COUNTY: BROWN	TYPICAL SECTIONS	SHEET 10	E

FILE NAME : X:\3230500\120055.01\TECH\CAD\40853800\SHEETSPLAN\C3D_2016_020301_TS.DWG
LAYOUT NAME - 020305_ts - Existing

PLOT DATE : 5/30/2017 6:54 AM PLOT BY : CHRIS ROSSMILLER PLOT NAME : PLOT SCALE : #########

NOTES:
1. VARIES 11'-14' STA 13+78 TO STA 14+19
2. VARIES 0.5' - 5' STA 30+87 TO STA 31+74
   SEE CONSTRUCTION DETAIL FOR ST. NORBERT'S ABBY ENTRANCE

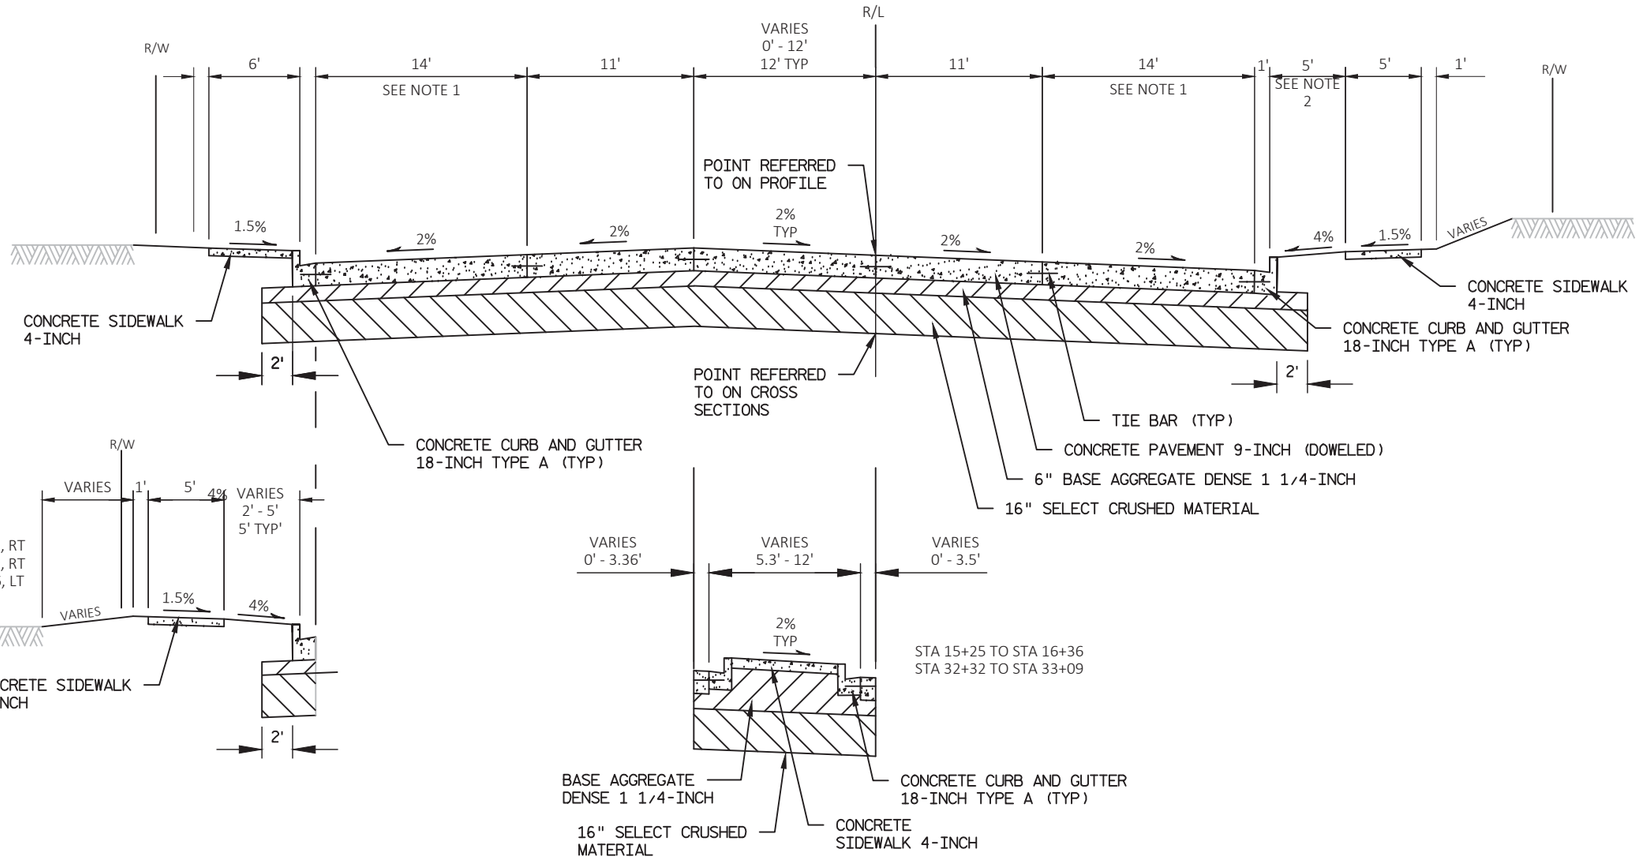

PROPOSED TYPICAL SECTION STH 57

STA 13+78 TO STA 34+66

PROJECT NO: 4085-39-71	HWY: STH 57	COUNTY: BROWN	TYPICAL SECTIONS	SHEET 11	E

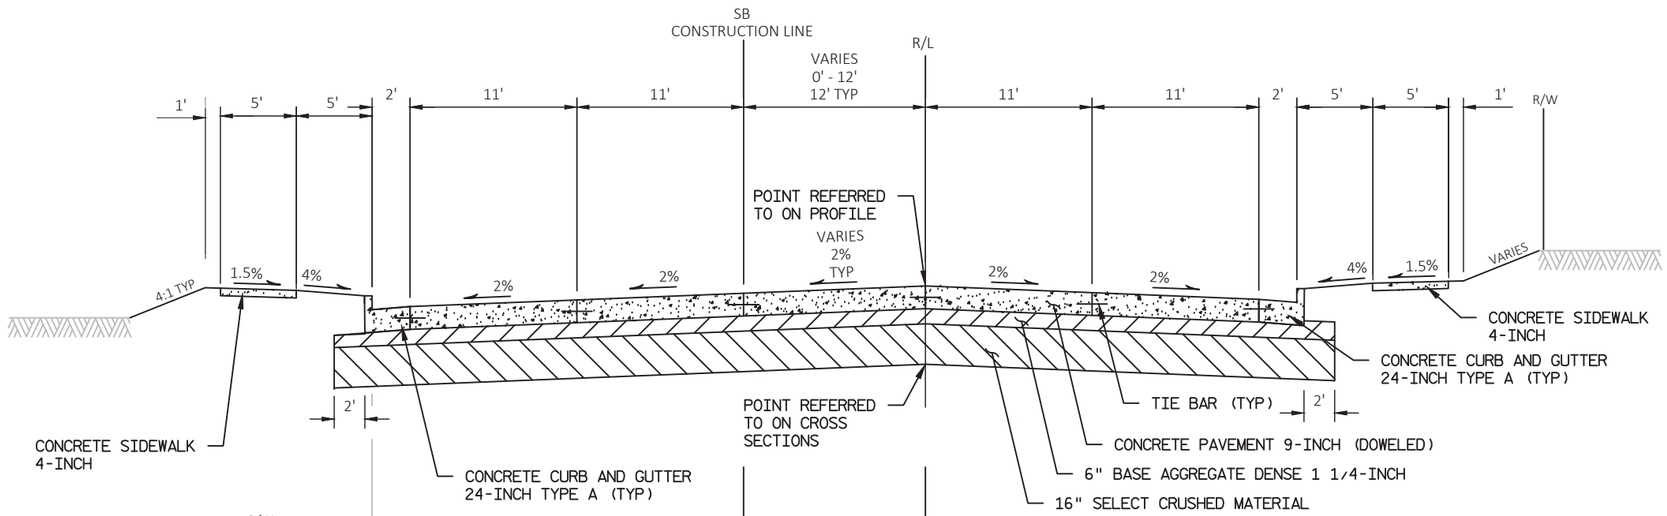

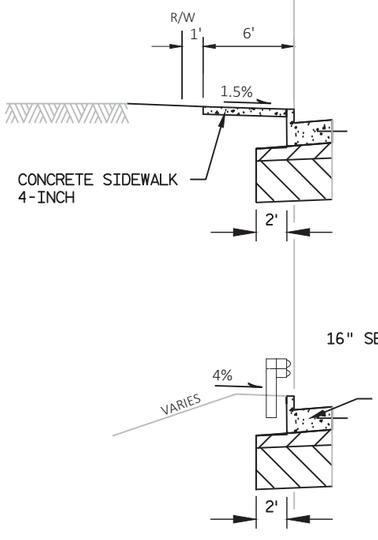

STA 39+51 TO STA 41+99
STA 58+90 TO STA 59+95
STA 70+90 TO STA 77+47
STA 171+09 TO STA 175+59

STA 171+09 TO STA 180+25

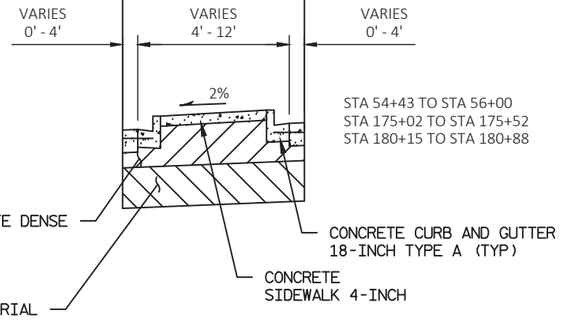

STA 54+43 TO STA 56+00
STA 175+02 TO STA 175+52
STA 180+15 TO STA 180+88

PROPOSED TYPICAL SECTION STH 57

STA 52+63 TO STA 59+95
STA 69+77 TO STA 77+47
STA 128+90 TO STA 135+71
STA 171+09 TO STA 184+55

PROJECT NO: 4085-38-71	HWY: STH 57	COUNTY: BROWN	TYPICAL SECTIONS	SHEET 12	E

2

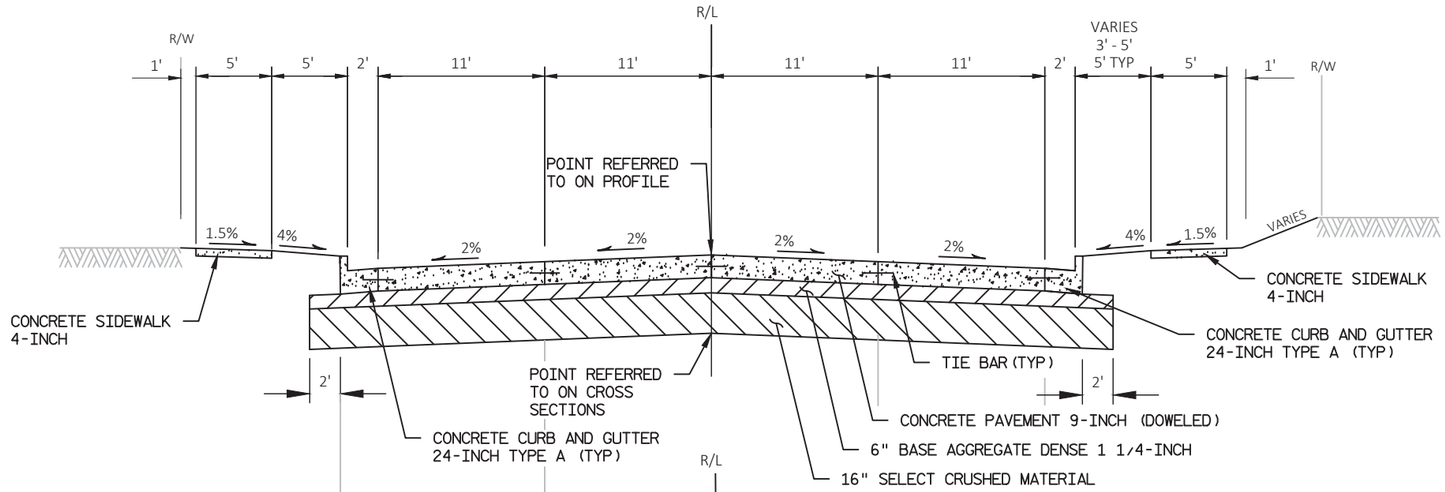

STA 34+66 TO STA 39+51
STA 41+99 TO STA 52+63
STA 41+99 TO STA 51+74
STA 56+90 TO STA 171+09

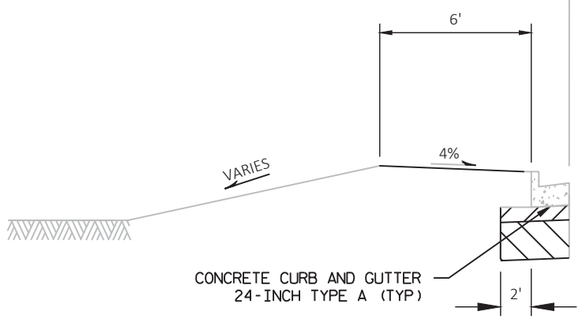

STA 97+94 TO STA 117+54
STA 152+68 TO STA

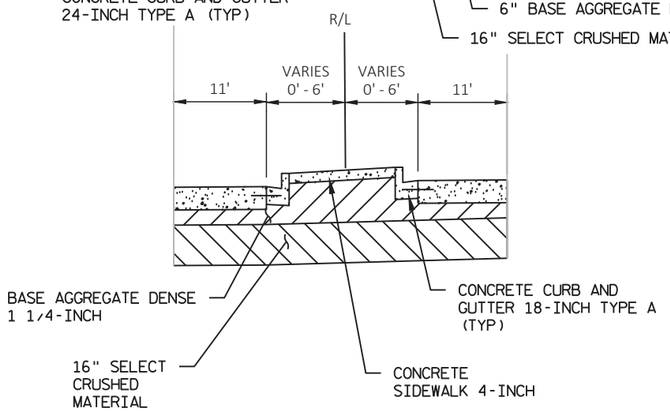

STA 39+51 TO STA 41+99

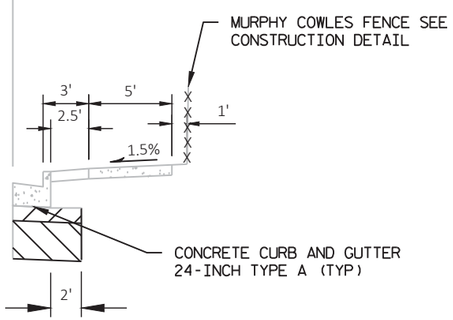

PROPOSED TYPICAL SECTION STH 57

STA 33+66 TO STA 41+99
STA 41+99 TO STA 52+63
STA 97+94 TO STA 117+54
STA 152+68 TO STA 171+09

PROJECT NO: 4085-38-71	HWY: STH 57	COUNTY: BROWN	TYPICAL SECTIONS	SHEET 13	E

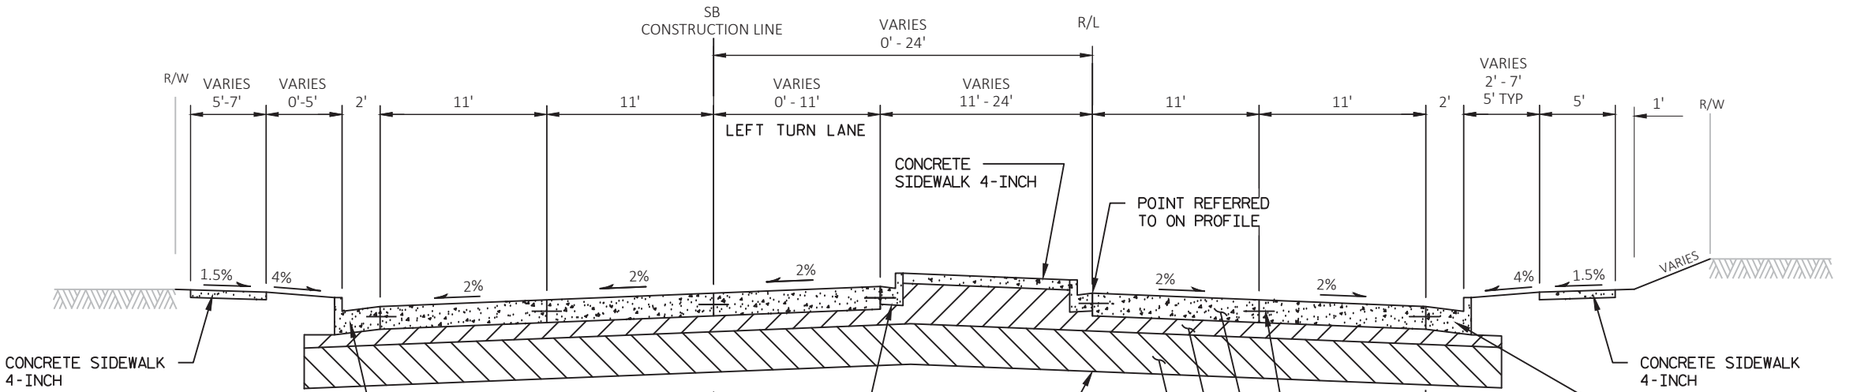

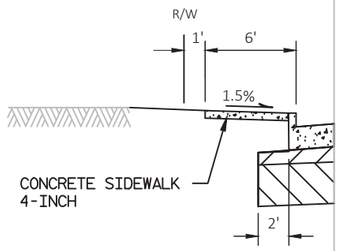

STA 77+47 TO STA 96+34, RT
STA 118+14 TO STA 123+23, RT
STA 135+94 TO STA 139+27, RT

MATCH EXISTING TRAIL

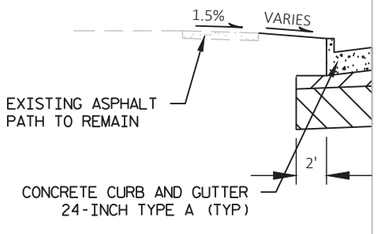

STA 87+13 TO STA 90+99

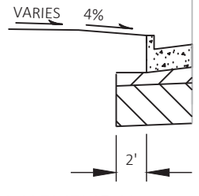

STA 90+99 TO STA 97+94
STA 117+54 TO STA 124+05
STA 149+62 TO STA 152+68

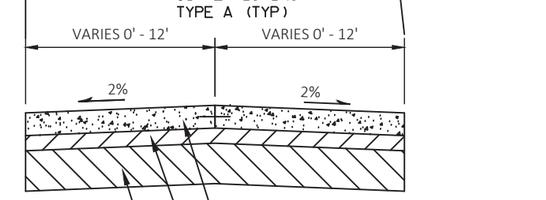

STA 63+95 TO STA 64+87
STA 69+20 TO STA 69+77
STA 77+47 TO STA 78+95
STA 81+25 TO STA 81+93
STA 90+19 TO STA 90+84
STA 96+09 TO STA 97+94
STA 117+54 TO STA 120+94
STA 123+04 TO STA 123+96
STA 127+59 TO STA 128+40
STA 135+71 TO STA 136+22
STA 138+97 TO STA 140+02
STA 150+75 TO STA 152+68

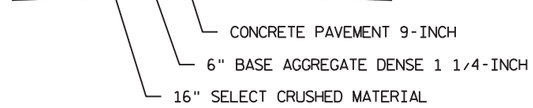

PROPOSED TYPICAL SECTION STH 57

STA 59+95 TO STA 69+77
STA 77+47 TO STA 97+94
STA 117+54 TO STA 128+90
STA 135+71 TO STA 152+68

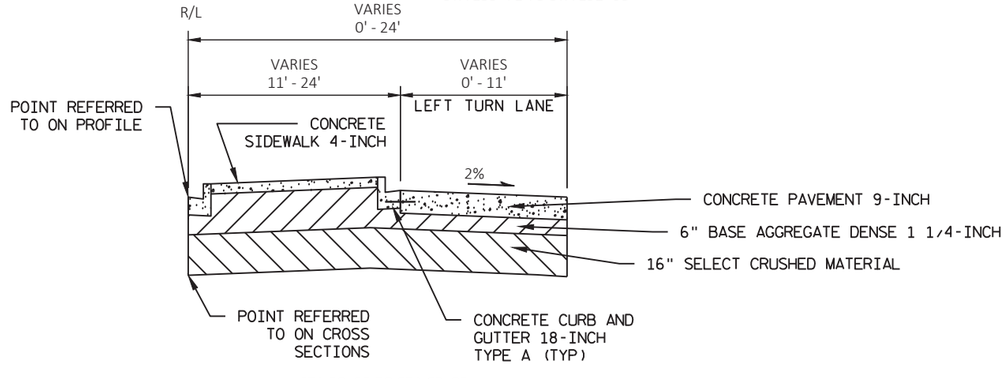

STA 59+95 TO STA 63+95

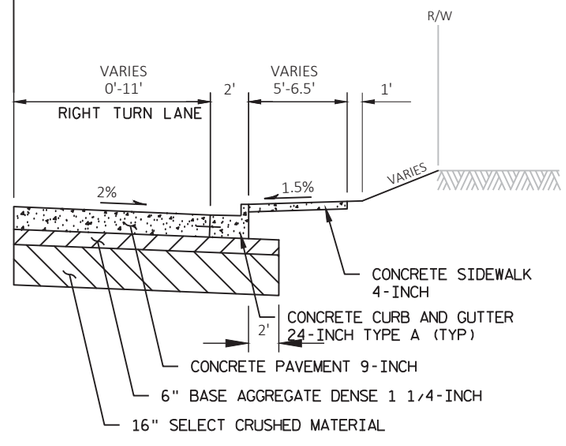

STA 77+61 TO STA 83+75
STA 87+03 TO STA 92+71
STA 120+06 TO STA 123+23
STA 135+53 TO STA 139+27

PROJECT NO: 4085-38-71	HWY: STH 57	COUNTY: BROWN	TYPICAL SECTIONS	SHEET 14	E

STREET NAME	Ⓐ ROAD WITH
FOX POINT BOAT LAUNCH	27'
ROSE LAWN BOULEVARD	31'
W. BRIAR LANE (WEST)	27'
W. BRIAR LANE (EAST)	25.5'
SUNSET CIRCLE (SOUTH)	20.5'
ST. FRANCIS DRIVE	33'
SUNSET CIRCLE (NORTH)	22.5'
ARROWHEAD DRIVE (SOUTH)	11'
ARROWHEAD DRIVE (NORTH)	25'
ST. MARY BOULEVARD (SOUTH)	15.5'
ST. MARY BOULEVARD (NORTH)	15'
STAMBAUGH ROAD	25'
TAFT STREET	34'
GREEN BAY CORRECTIONAL DRIVEWAY	25'
REFORMATORY DRIVE	23.5'
STH 172 EB ON RAMP (SOUTH)	19'
STH 172 EB OFF RAMP (NORTH)	21'
STH 172 WB ON RAMP (SOUTH)	17'
STH 172 WB OFF RAMP (NORTH)	17'
LAZARRE AVENUE (WEST)	27'
LAZARRE AVENUE (EAST)	25.5'
WARREN COURT	26'
IROQUOIS STREET	20'
KRESS COURT	27.5'
MIRAMAR DRIVE	24.5'
W. ALLOUEZ AVENUE	38''
W. ST. JOSEPH STREET	39.5'
CLAUDE ALLOUEZ TERRACE	18.5'
DERBY LANE	35'
QUINCY COURT	13.5'
MARINE STREET	22.5'

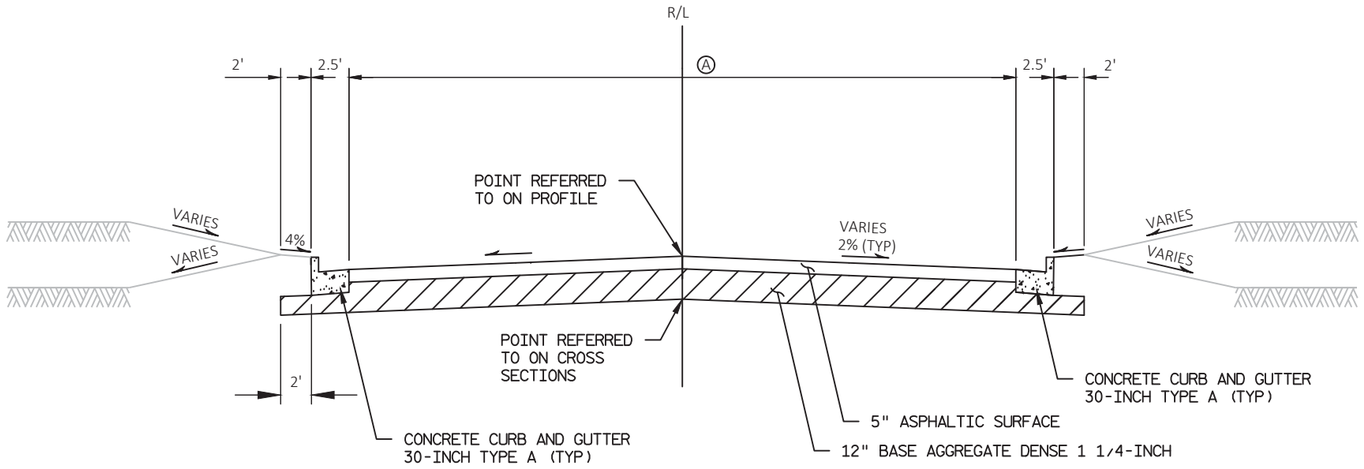

PROPOSED TYPICAL SECTION SIDEROADS

ROSE LAWN BOULEVARD
W. BRIAR LANE (WEST)
W. BRIAR LANE (EAST)
SUNSET CIRCLE (SOUTH)
ST.FRANCIS DRIVE
SUNSET CIRCLE (NORTH)
ARROWHEAD DRIVE (SOUTH)

ARROWHEAD DRIVE (NORTH)
ST. MARY'S BOULEVARD (SOUTH)
ST. MARY'S BOULEVARD (NORTH)
STAMBAUGH ROAD
WILLOWBROOK DRIVEWAY
TAFT STREET
GREEN BAY CORRECTIONAL DRIVEWAY

REFORMATORY DRIVE
STH 172 EB ON RAMP (SOUTH)
STH 172 EB OFF RAMP (NORTH)
STH 172 WB ON RAMP (SOUTH)
STH 172 WB OFF RAMP (NORTH)
LAZARRE AVENUE (WEST)
LAZARRE AVENUE (EAST)

WARREN COURT
IROQUOIS AVENUE
KRESS COURT
CLAUDE ALLOUEZ TERRACE
DERBY LANE
QUINCY COURT
MARINE STREET

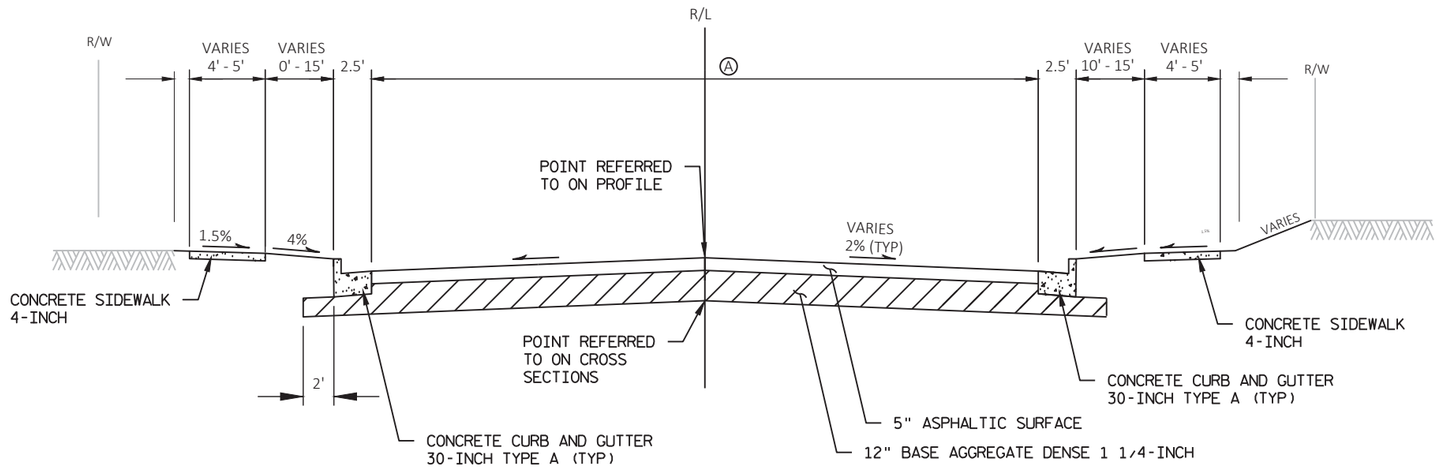

PROPOSED TYPICAL SECTION SIDEROADS

FOX POINT BOAT LAUNCH
MIRAMAR DRIVE
W. ALLOUEZ AVENUE
W. ST. JOSEPH STREET

PROJECT NO: 4085-38-71	HWY: STH 57	COUNTY: BROWN	TYPICAL SECTIONS	SHEET 15	E

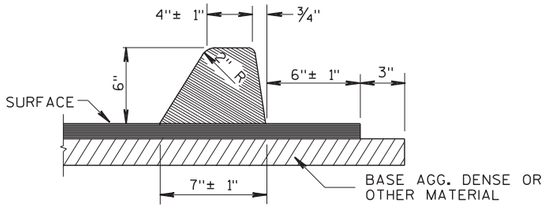

ASPHALTIC CURB DETAIL

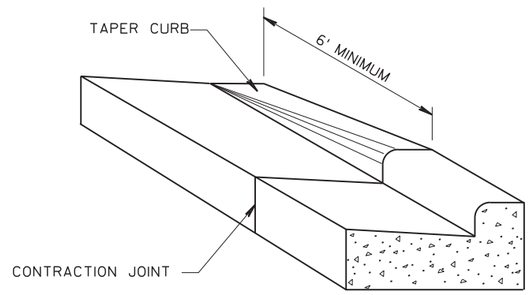

DETAIL OF CURB & GUTTER TERMINI

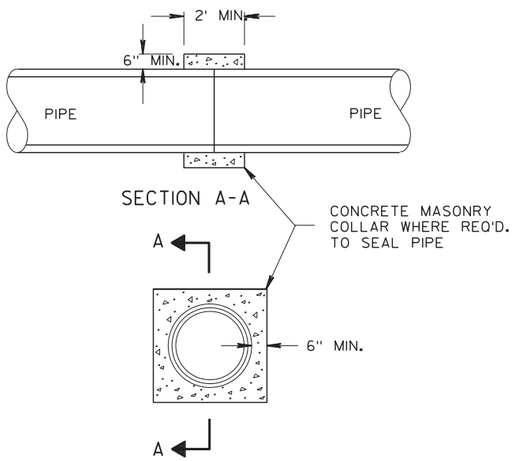

CONCRETE COLLAR DETAIL

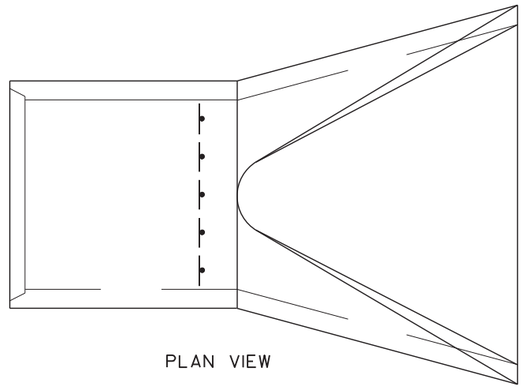

PLAN VIEW

NOTE: DRILL HOLES THROUGH ENDWALL TO PROVIDE FOR VERTICAL #3 BARS. WELD HORIZONTAL #3 BARS TO VERTICAL BARS.

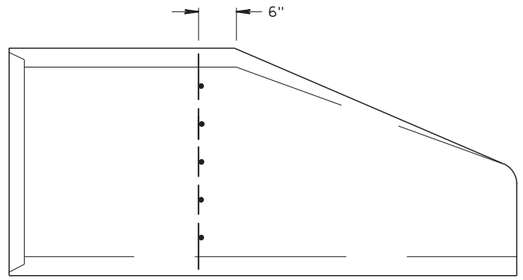

SIDE VIEW

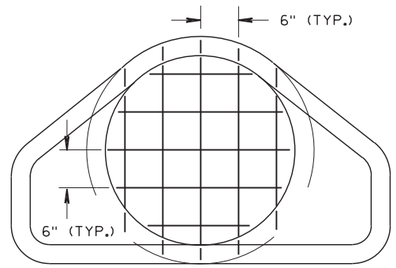

END VIEW

PROTECTIVE SCREEN DETAIL FOR APRON ENDWALL

PROJECT NO: 4085-38-71 / 4085-39-71	HWY: STH 57	COUNTY: BROWN	PLAN: CONSTRUCTION DETAILS	SHEET 16	E

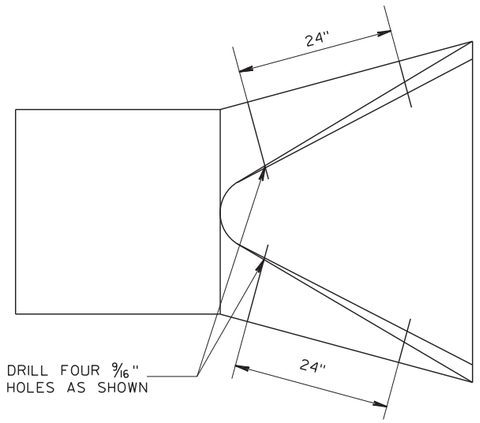

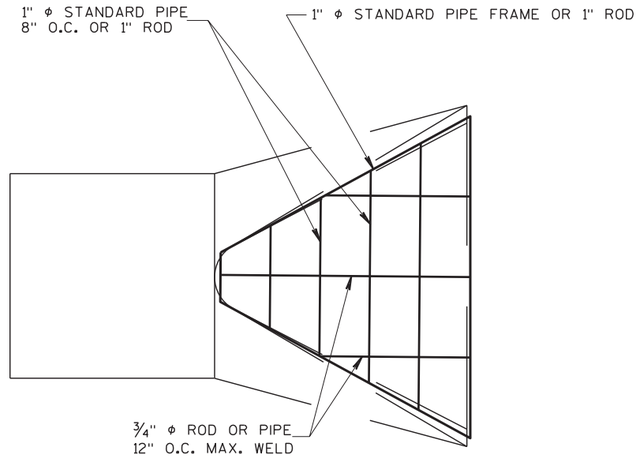

AT EACH PIPE

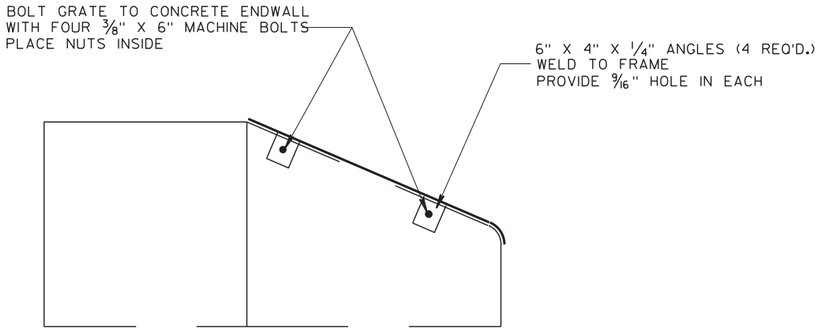

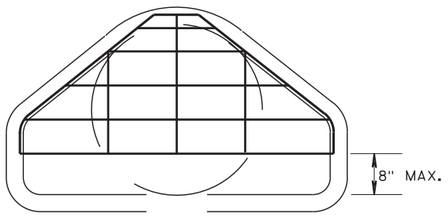

PIPE GRATE DETAIL

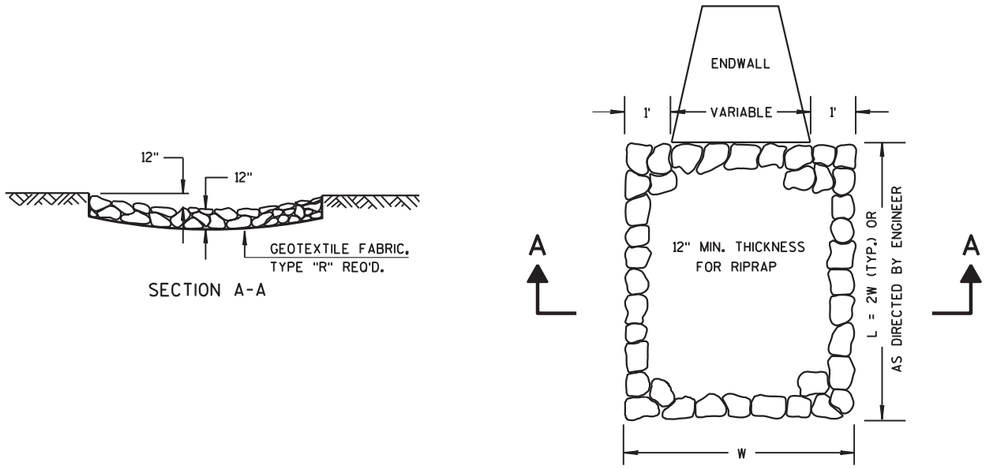

RIPRAP TREATMENT AT CULVERTS

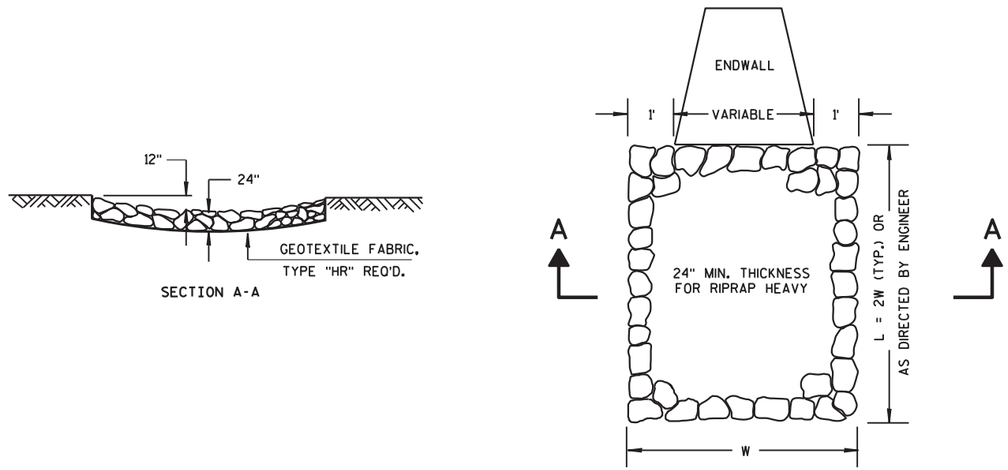

RIPRAP HEAVY TREATMENT AT CULVERTS

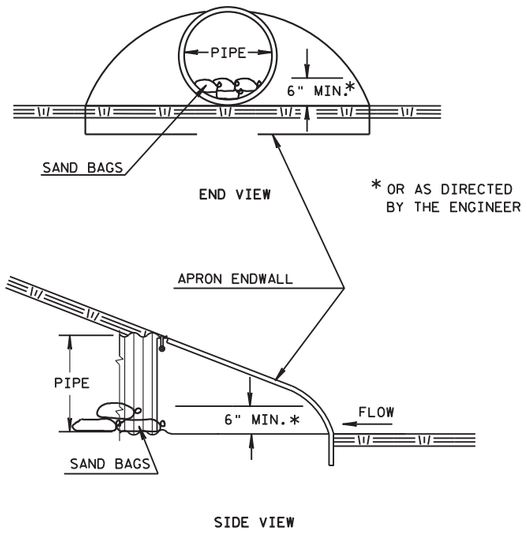

CULVERT PIPE DITCH CHECK

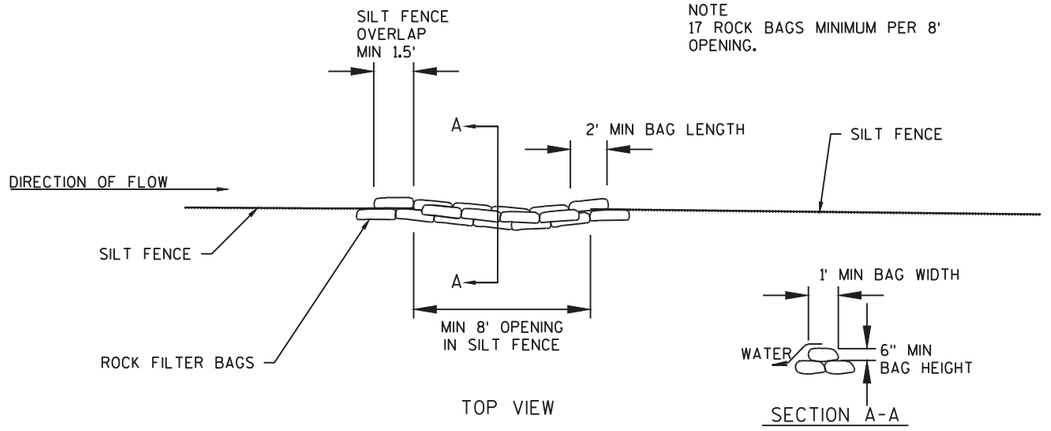

ROCK BAGS USED FOR SILT FENCE RELIEF

PROJECT NO: 4085-38-71 / 4085-39-71	HWY: STH 57	COUNTY: BROWN	PLAN: CONSTRUCTION DETAILS	SHEET 18	E

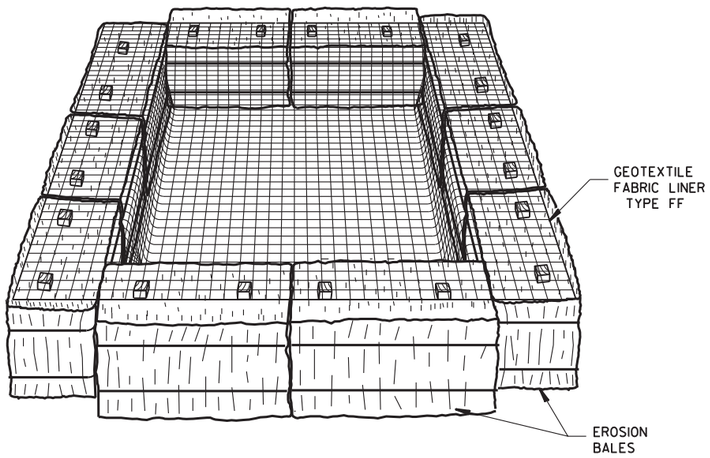

TEMPORARY SETTLING BASIN

(SIZE TO BE DETERMINED IN FIELD AS INDICATED BELOW:)

STORAGE VOLUME (C.F.) = 16 X GPM (PUMP RATE)

EXAMPLE:
CONTRACTOR INDICATES PUMP CAPABLE OF 50 GPM
HEIGHT OF BALES = 1.5 FT.

SOLUTION:
SV (C.F.) = 16 X 50
SV = 800 C.F.

$\frac{800\ C.F.}{1.5\ FT.}$ = 533 S.F.

USE A 20 FT. X 27 FT. BASIN

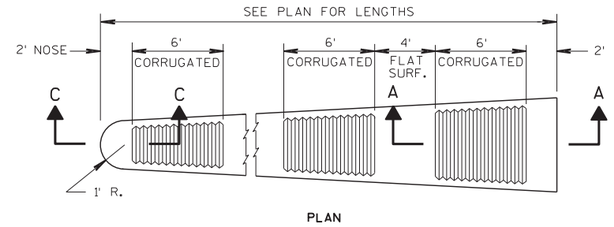

PLAN

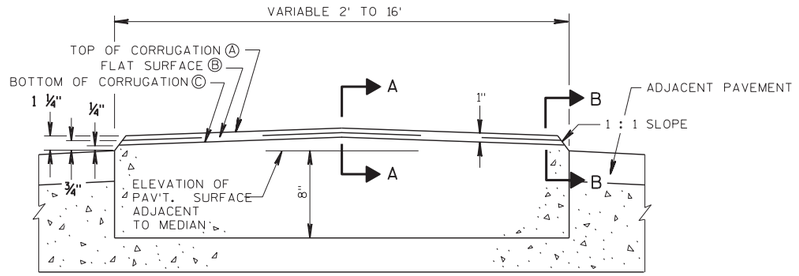

TRANSVERSE SECTION

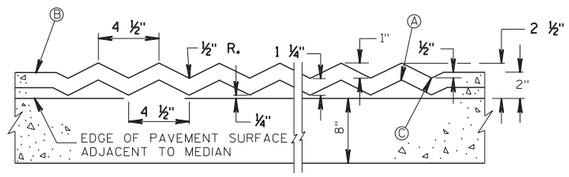

LONGITUDINAL SECTION A-A

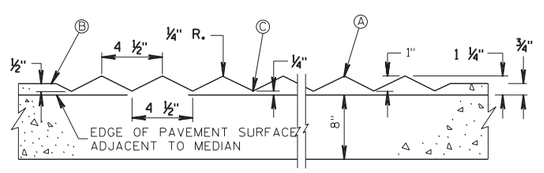

LONGITUDINAL SECTION B-B

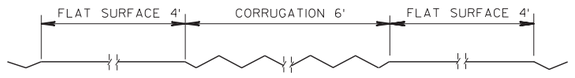

PROFILE ALONG TOP OF PROPOSED MEDIAN

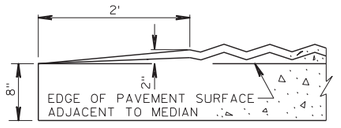

SECTION C-C

CONCRETE CORRUGATED MEDIAN

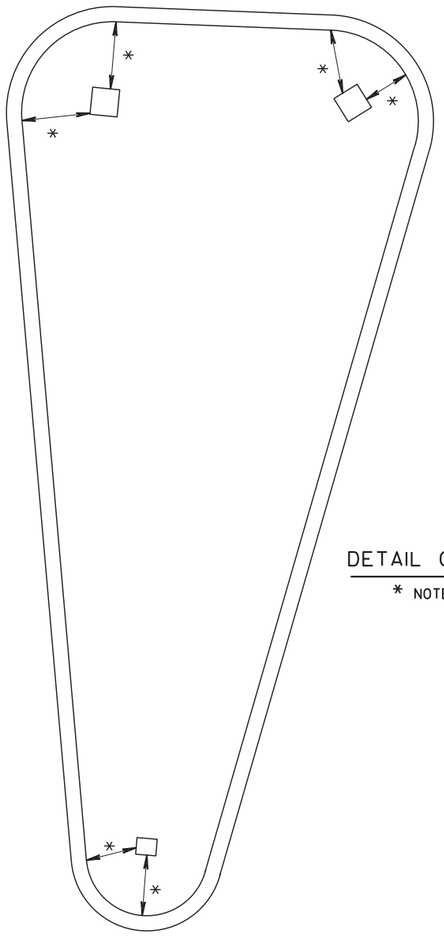

DETAIL OF OPENINGS IN ISLAND FOR SIGN PLACEMENT

* NOTE: ALL SQUARED OPENINGS IN ISLAND FOR SIGN PLACEMENTS SHALL BE DETERMINED BY SIGN SIZE AND NUMBER. A 2" MINIMUM FROM BACK OF CURB IS REQUIRED.

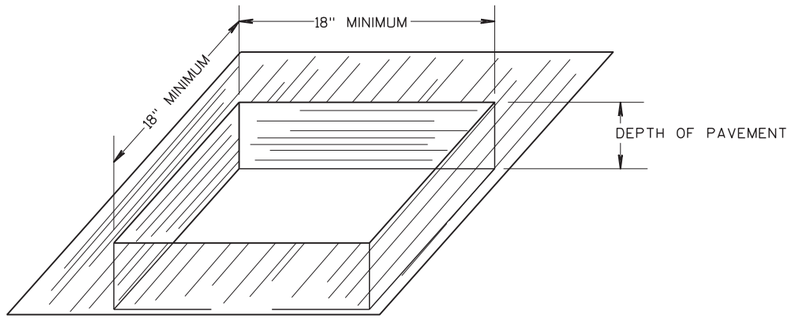

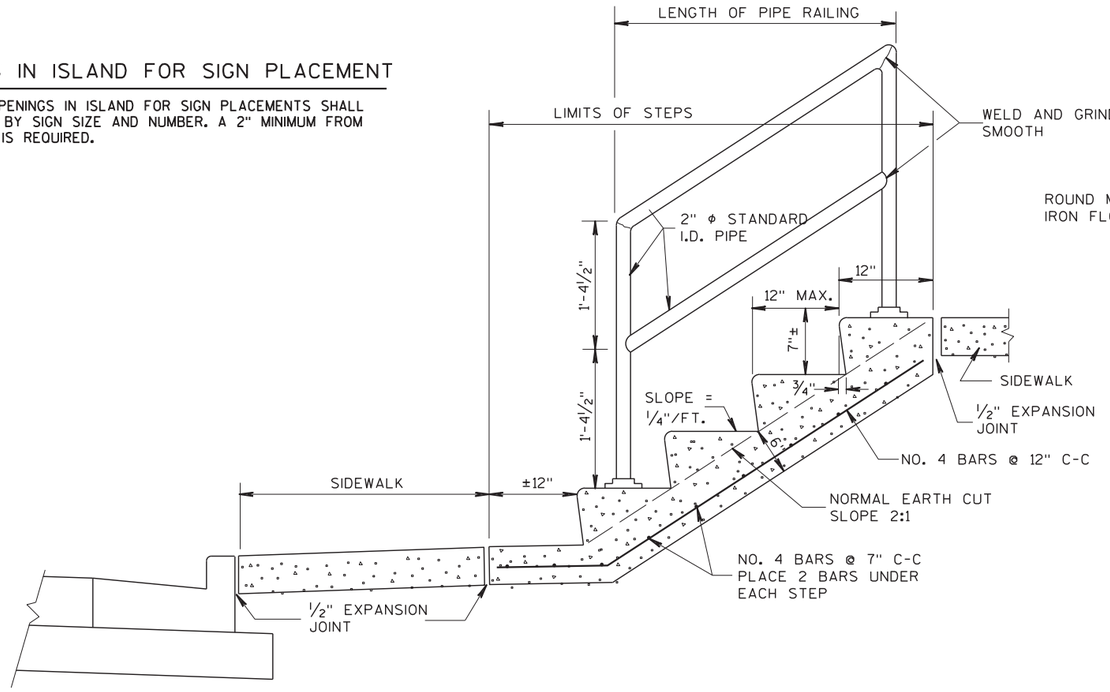

CONCRETE STEPS DETAIL

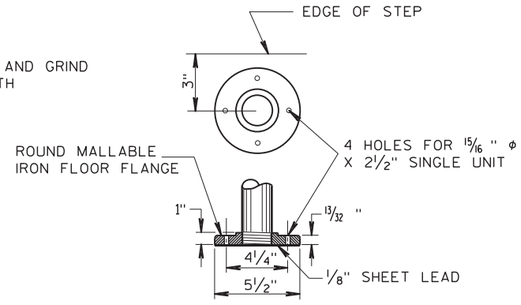

FLANGE DETAIL

NOTE:

THE EXACT LOCATION, WIDTHS, & NUMBER OF STEPS TO BE DETERMINED BY THE ENGINEER IN THE FIELD.

STEEL REINFORCEMENT AND PIPE RAILING NOT REQUIRED ON STEPS WITH 2 RISERS OR LESS.

MINIMUM WIDTH OF STEP EQUALS 4 FEET.

RAILING TO BE PLACED ON LEFT ASCENDING SIDE OF STEPS ONLY.

PROJECT NO: 4085-38-71 / 4085-39-71	HWY: STH 57	COUNTY: BROWN	PLAN: CONSTRUCTION DETAILS	SHEET 20	E

60% Plan Submittal May 30, 2017

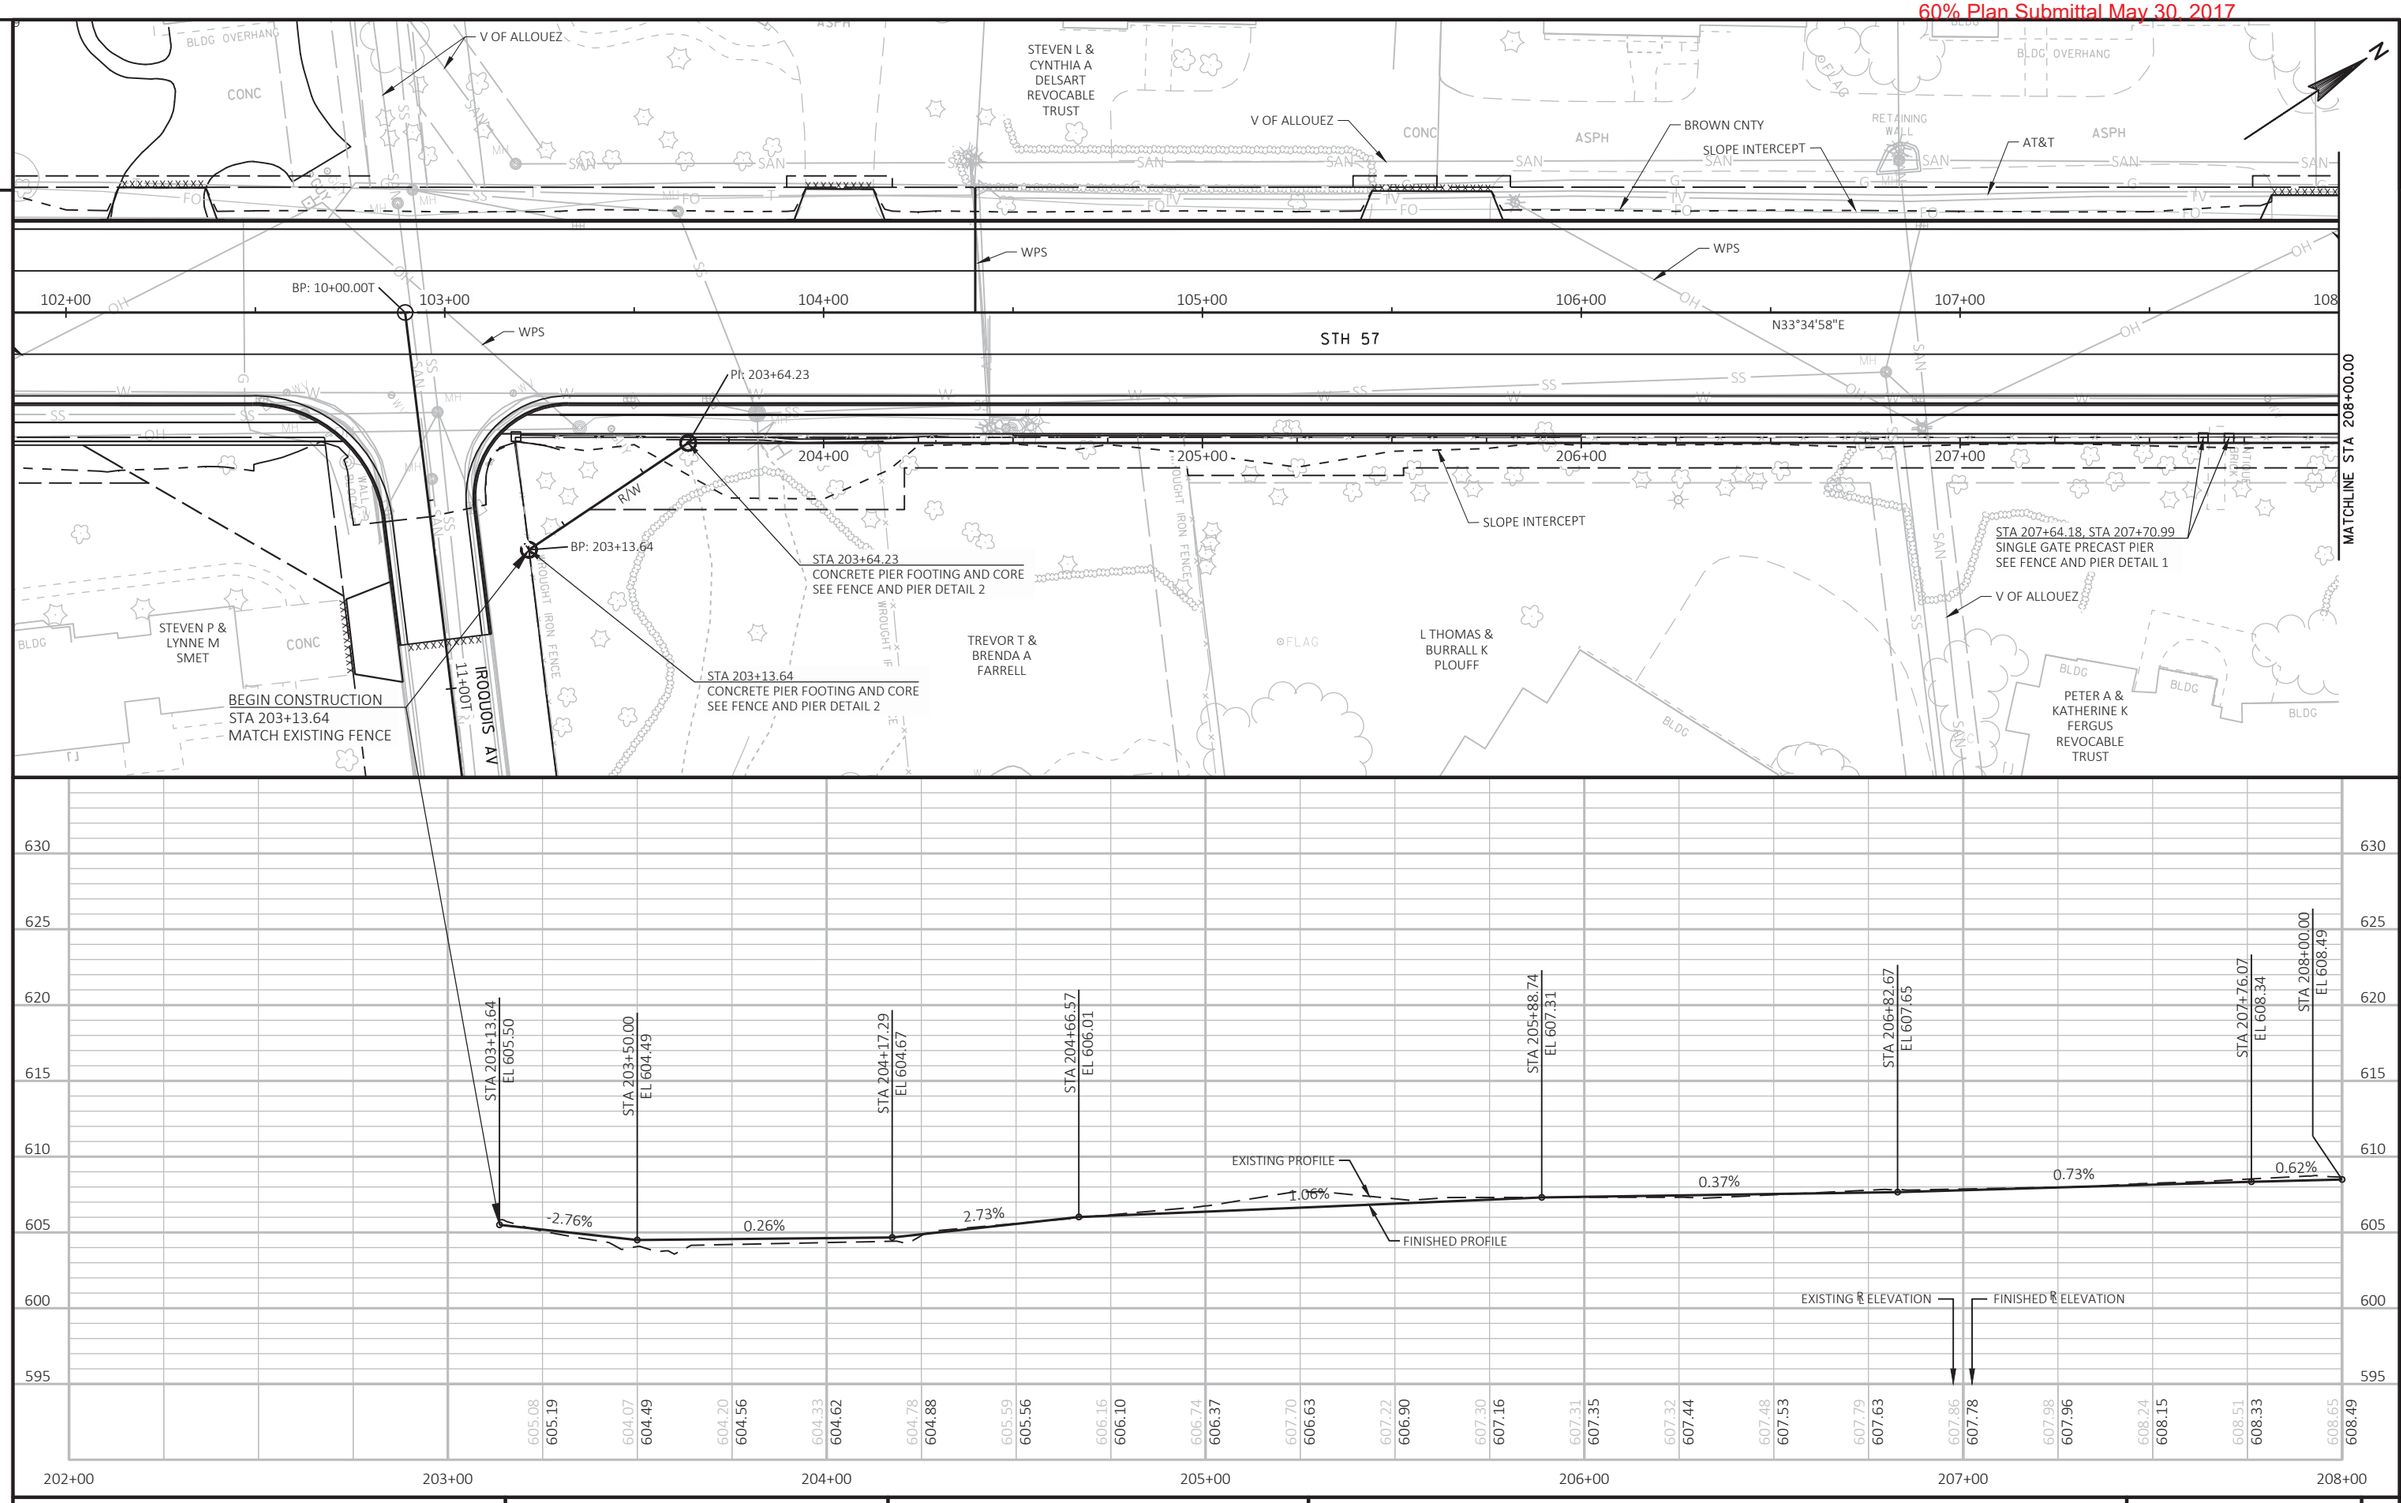

PROJECT NO: 4085-38-71	HWY: STH 57	COUNTY: BROWN	CONSTRUCTION DETAIL - FENCE	SHEET 21	E

FILE NAME : X:\3230500\120055.01\TECH\CAD\40853800\SHEETSPLAN\C3D_2016_021001_CD-MURPHY-COWELS FENCE.DWG
LAYOUT NAME - 021001_cd - Murphy's-Cowel Fence

PLOT DATE : 5/23/2017 9:00 PM PLOT BY : CHRIS ROSSMILLER PLOT NAME : PLOT SCALE : 1 IN:40 FT

2

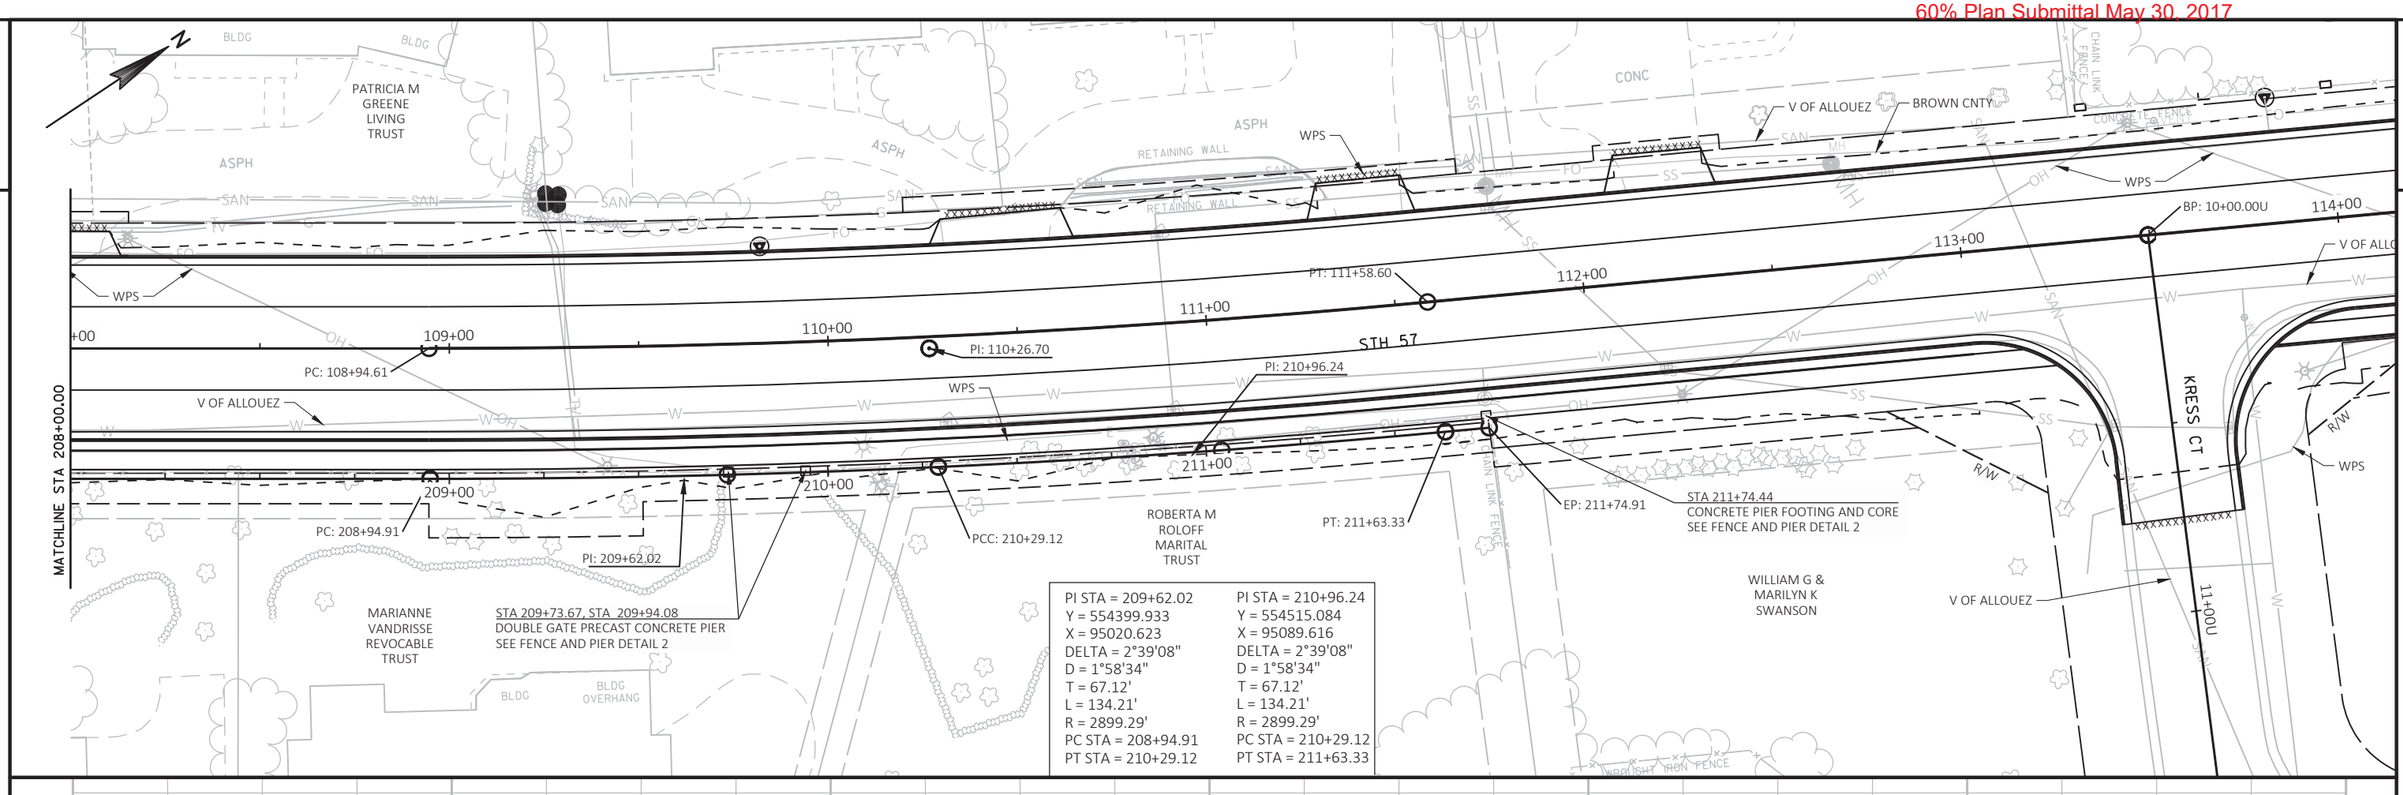

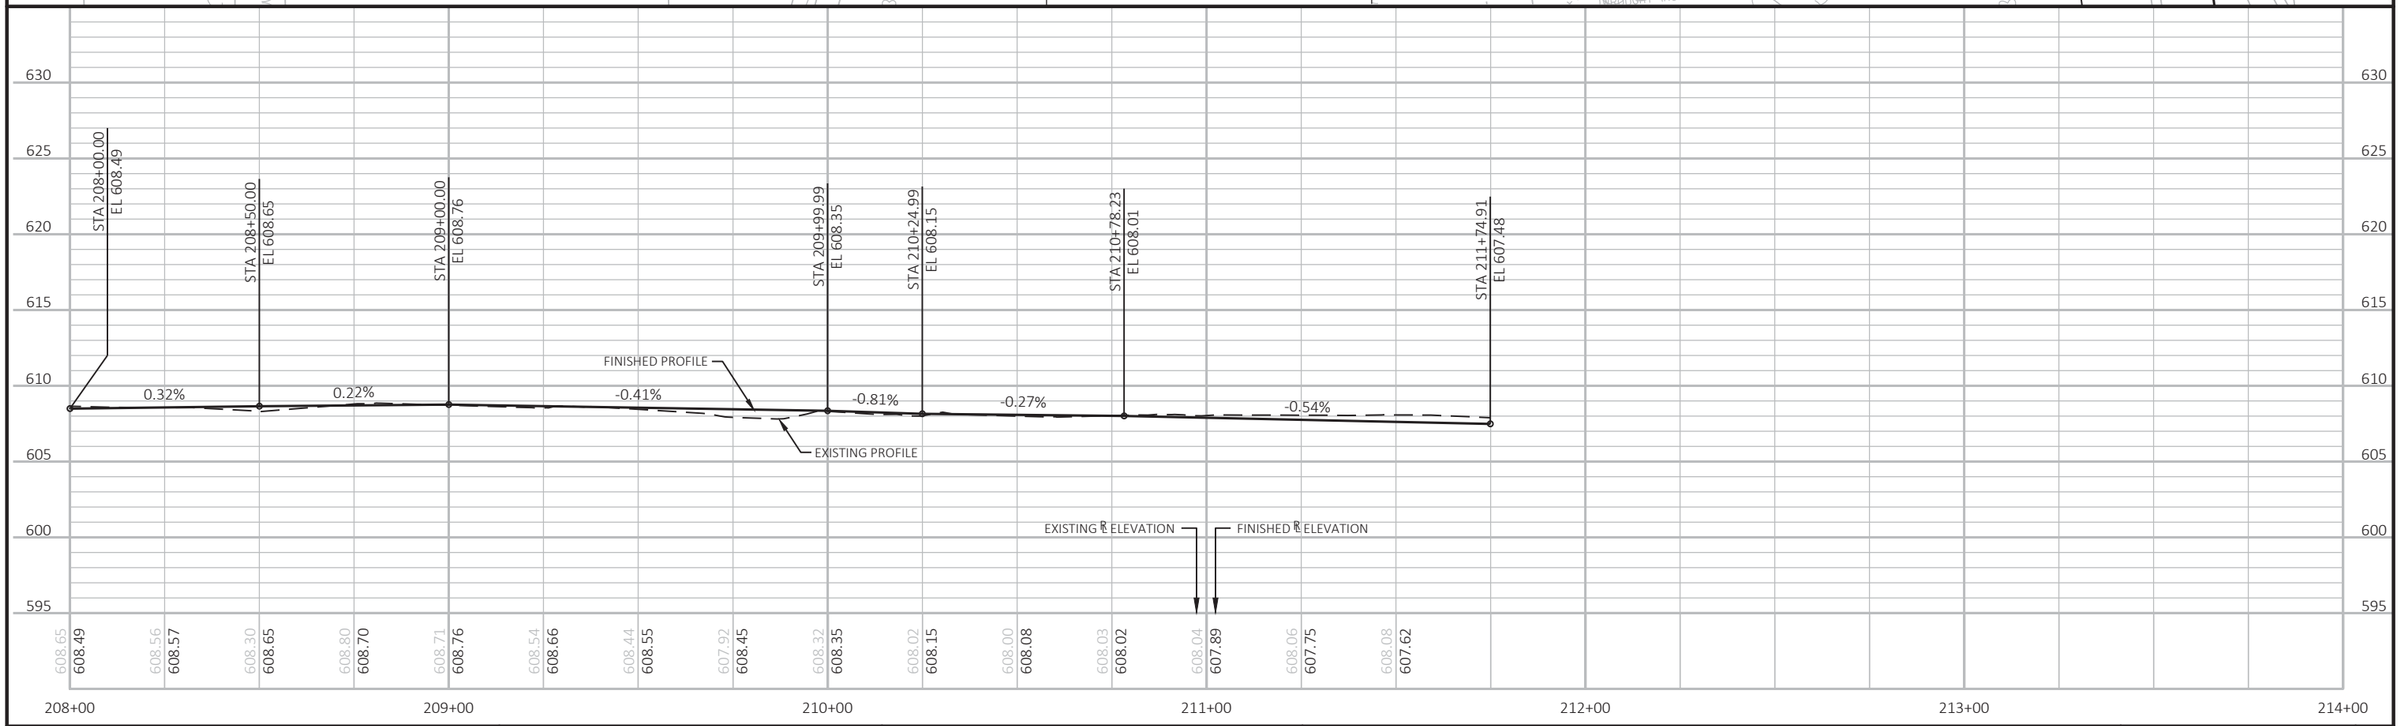

PROJECT NO: 4085-38-71	HWY: STH 57	COUNTY: BROWN	CONSTRUCTION DETAIL - FENCE	SHEET 22	E

FILE NAME : X:\3230500\120055.01\TECH\CAD\40853800\SHEETSPLAN\C3D_2016_021001_CD-MURPHY-COWELS FENCE.DWG
LAYOUT NAME - 021002_cd - Murphy's-Cowel Fence
PLOT DATE : 5/23/2017 9:00 PM
PLOT BY : CHRIS ROSSMILLER
PLOT NAME :
PLOT SCALE : 1 IN:40 FT
WISDOT/CADDS SHEET 44

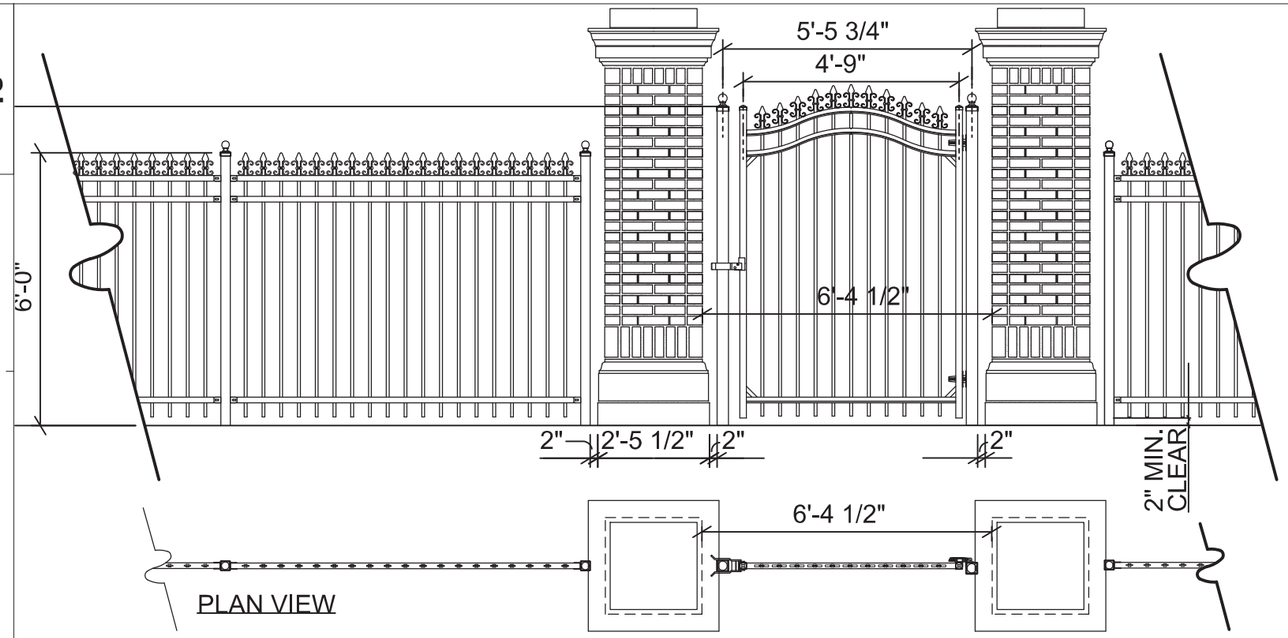

1 FENCE WITH SINGLE GATE
SCALE: 1/4" = 1'-0"

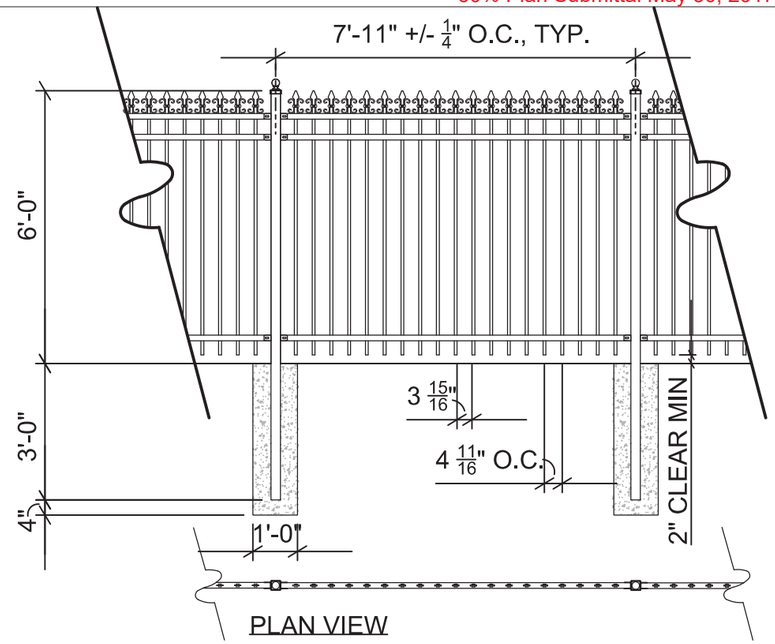

2 TYPICAL FENCE
SCALE: 1/4" = 1'-0"

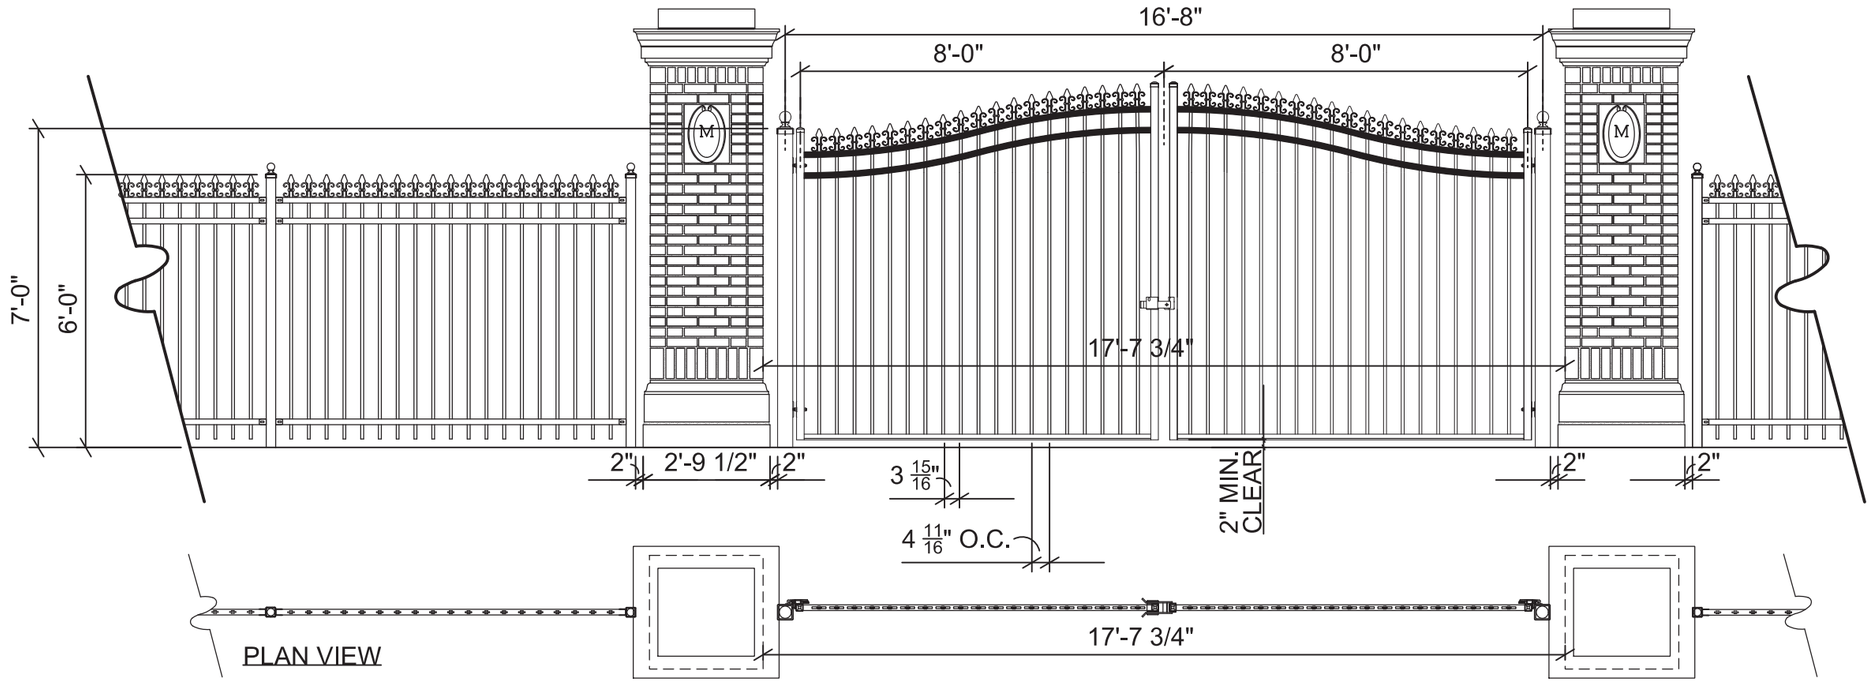

3 FENCE WITH DOUBLE GATE
SCALE: 1/4" = 1'-0"

PROJECT NO: 4085-38-00	HWY: STH 57	COUNTY: BROWN	FENCE AND PIER DETAILS	SHEET 23	E

FILE NAME : Q:2016-039 STH 57 Reconstruction \ 01-CAD \ 2016-037_ksd base.dgn PLOT DATE : 05-MAY-2017 PLOT BY : RdB PLOT NAME : PLOT SCALE :

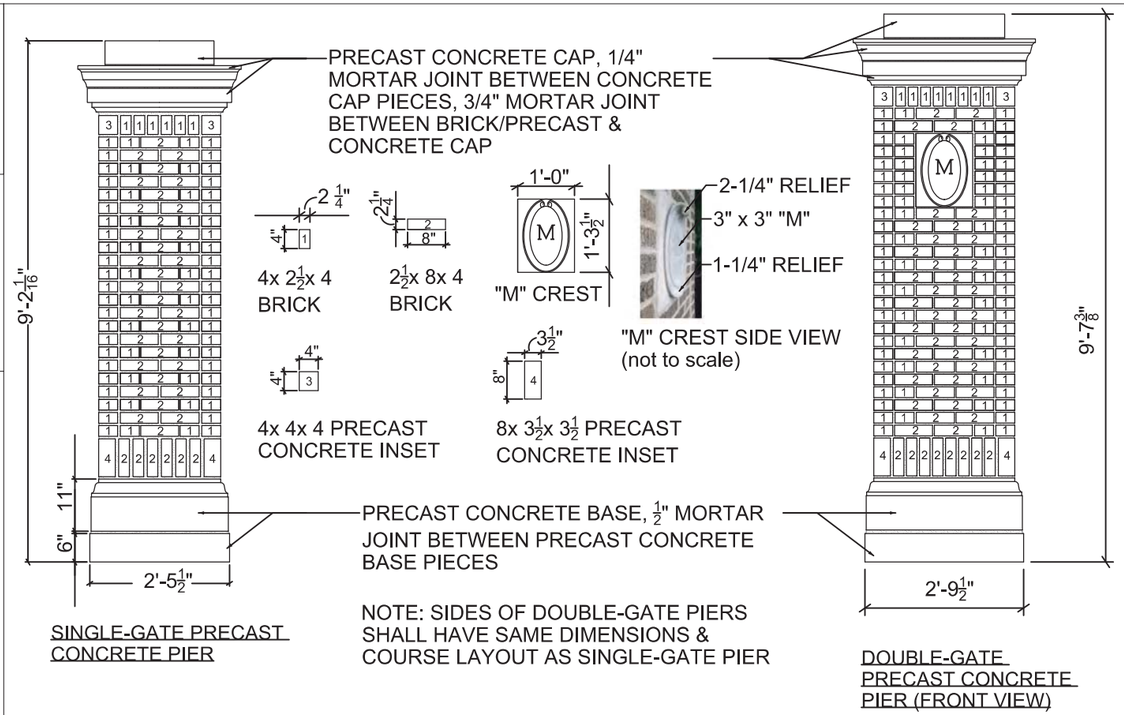

SINGLE-GATE PRECAST CONCRETE PIER

1 SMALL & LARGE PIERS
SCALE: 3/8" = 1'-0"

NOTE: INTEGRAL PRECAST CONCRETE BASE, CORE, ACCENT PIECES AND CAPS ON CAST-IN-PLACE (CIP) CONRETE FOOTING IS AN ACCEPTABLE ALTERNATIVE.

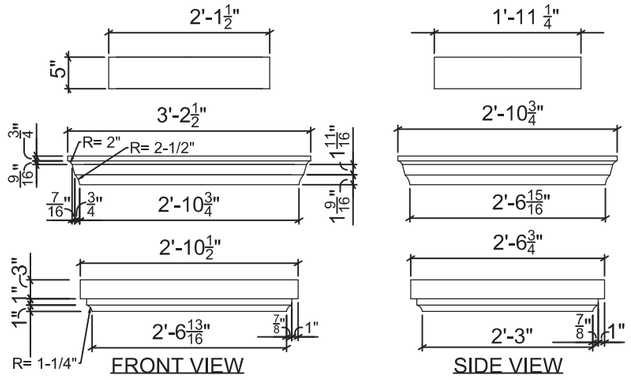

LARGE PRECAST CONCRETE CAP

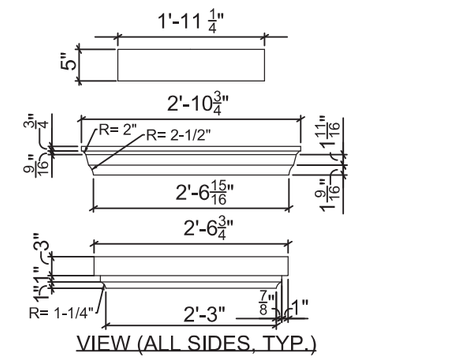

VIEW (ALL SIDES, TYP.)

SMALL PIER PRECAST CONCRETE CAP

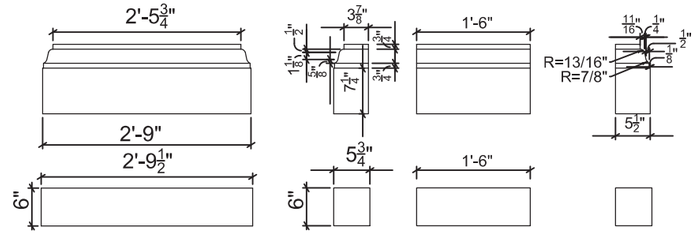

FRONT (FRONT VIEW) | FRONT (SIDE VIEW) | SIDE (FRONT VIEW) | REAR (SIDE VIEW)

LARGE PIER PRECAST CONCRETE BASE

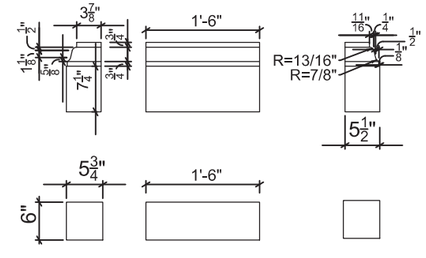

FRONT (SIDE VIEW) | SIDE FRONT VIEW | REAR (SIDE VIEW)

SMALL PIER PRECAST CONCRETE BASE

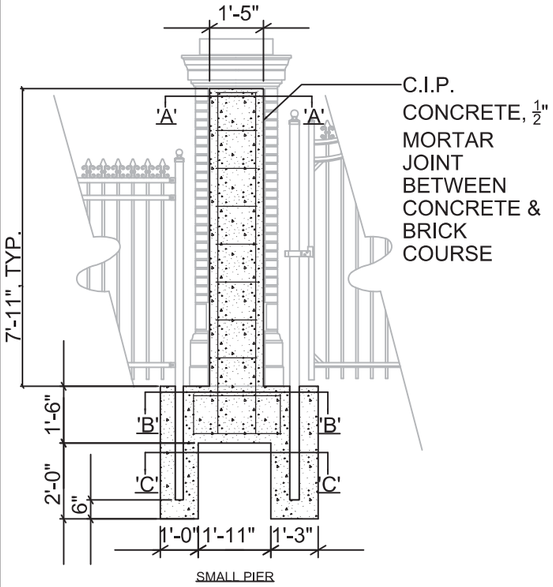

SMALL PIER

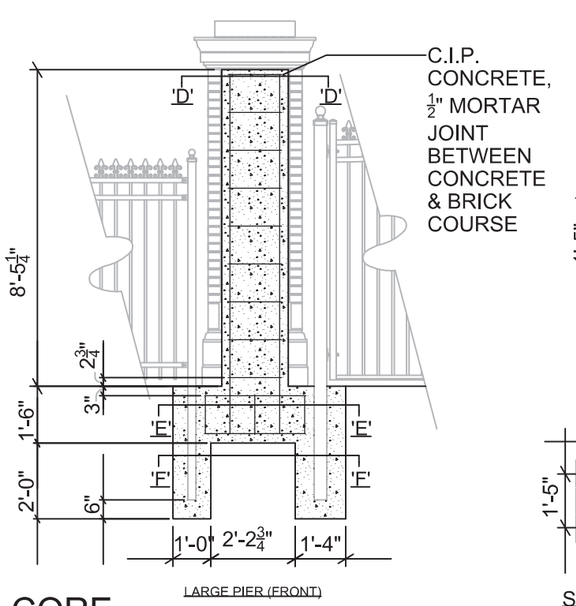

LARGE PIER (FRONT)

2 CONCRETE PIER FOOTING & CORE
SCALE: 1/4" = 1'-0"

2 PIER CAPS & BASES
SCALE: 1/2" = 1'-0"

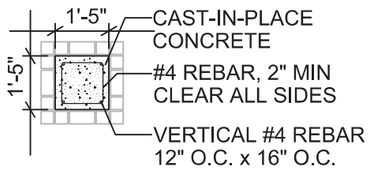

SECTION 'A'

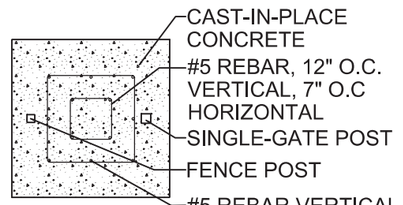

SECTION 'B'

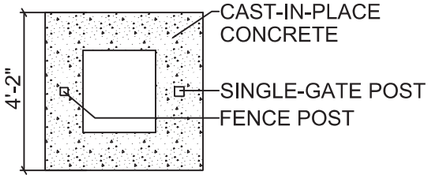

SECTION 'C'

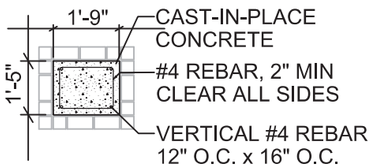

SECTION 'D'

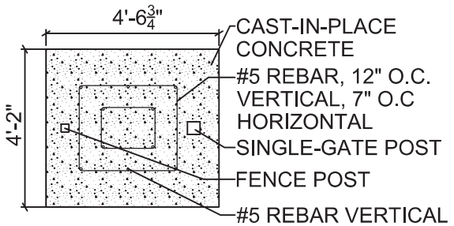

SECTION 'E'

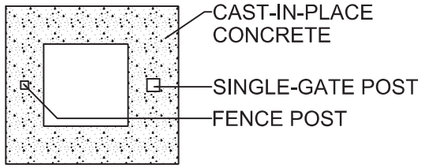

SECTION 'F'

2

LEGEND

CP-9	CONCRETE PAVEMENT 9-INCH
CD-6	CONCRETE DRIVEWAY 6-INCH
CS-4	CONCRETE SIDEWALK 4-INCH
CS-6	CONCRETE SIDEWALK 6-INCH
ASPH	ASPHALTIC SURFACE
ASDR	ASPHALTIC SURFACE DRIVEWAYS AND FIELD ENTRANCES
CR-X	CURB RAMP TYPE X
CT	CURB TRANSITION - SEE CONSTRUCTION DETAIL
R	COLORING CONCRETE RED
MT	COLORING CONCRETE MEDIUM TAN
S	STAMPED
HMA - 4	HMA PAVEMENT 4LT 58-28 S 4-INCH
CMSN-(X)	CONCRETE MEDIAN SLOPED NOSE-(TYPE)
BAD-6	1-1/4-INCH BASE AGGREGATE DENSE 6-INCH
xxxxxx	SAWING CONCRETE/SAWING ASPHALT
~→	FLOW ARROW

CG-18A(REJ)	CONCRETE CURB AND GUTTER 18-INCH TYPE A (REJECT)
CG-18A	CONCRETE CURB AND GUTTER 18-INCH TYPE A
CG-30A	CONCRETE CURB AND GUTTER 30-INCH TYPE A
CP	CONCRETE CURB PEDESTRIAN

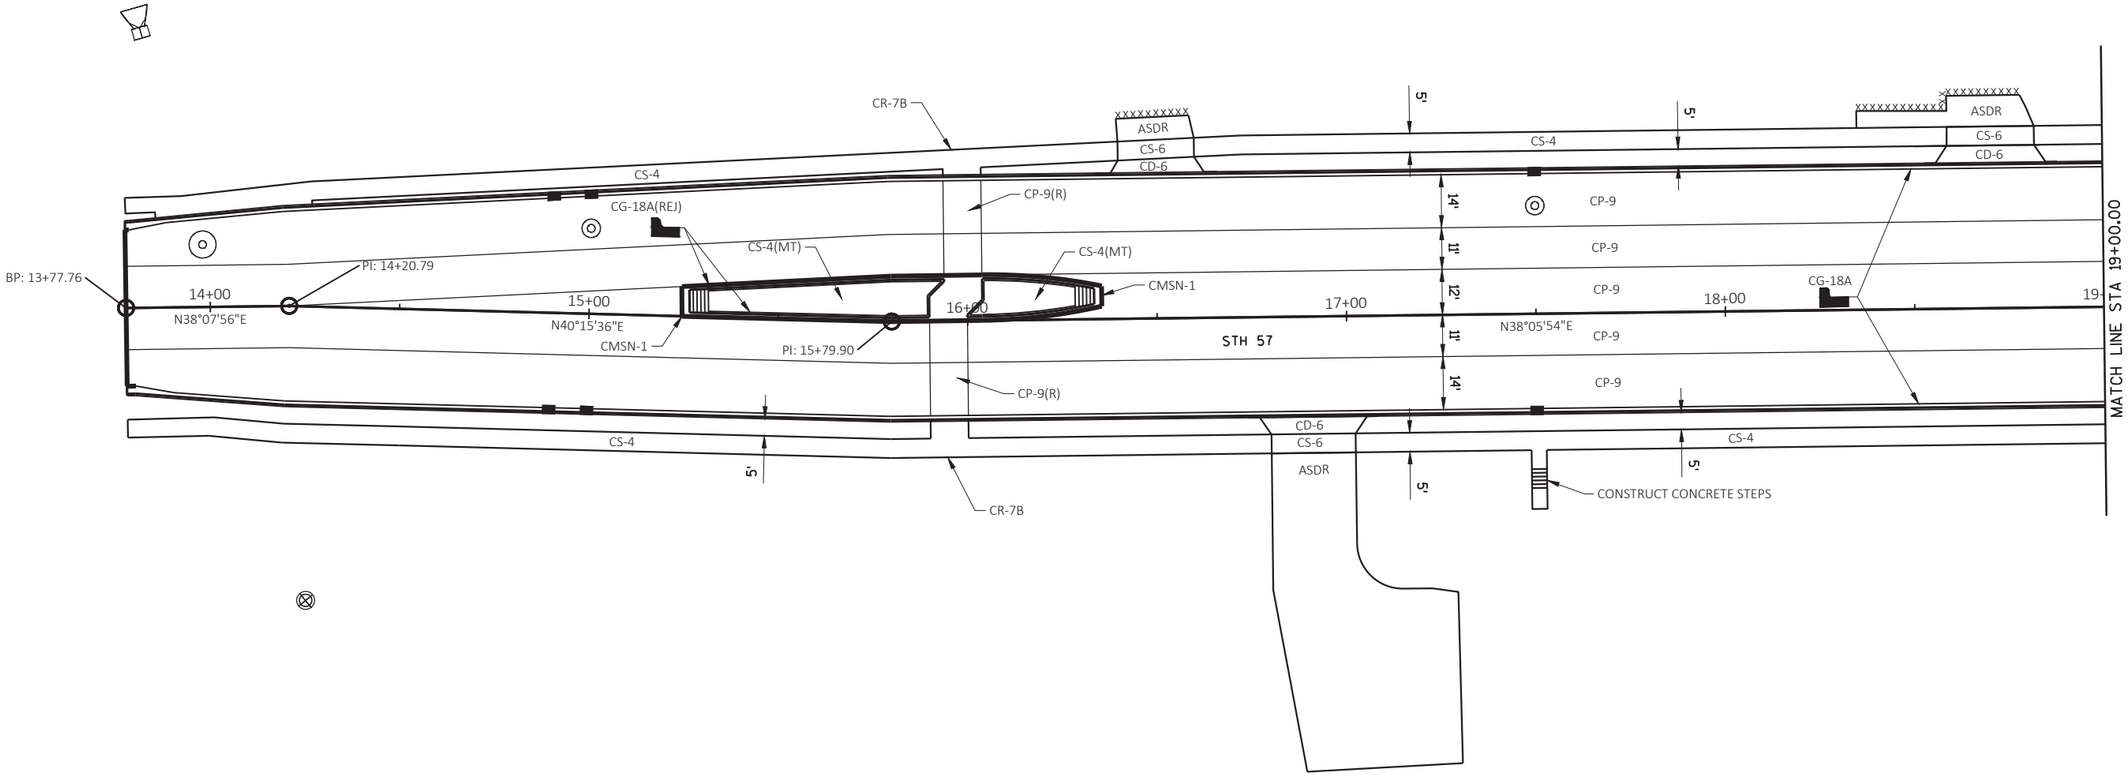

PROJECT NO: 4085-39-71	HWY: STH 57	COUNTY: BROWN	PLAN DETAILS	SHEET 25	E

FILE NAME : X:\3230500\120055.01\TECH\CAD\40853800\SHEETSPLAN\C3D_2016_021201_PD.DWG
LAYOUT NAME - 021201_pd
PLOT DATE : 5/24/2017 1:52 PM PLOT BY : DAVID YAHNKE PLOT NAME : PLOT SCALE : ##########

2

2

LEGEND

CP-9	CONCRETE PAVEMENT 9-INCH
CD-6	CONCRETE DRIVEWAY 6-INCH
CS-4	CONCRETE SIDEWALK 4-INCH
CS-6	CONCRETE SIDEWALK 6-INCH
ASPH	ASPHALTIC SURFACE
ASDR	ASPHALTIC SURFACE DRIVEWAYS AND FIELD ENTRANCES
CR-X	CURB RAMP TYPE X
CT	CURB TRANSITION - SEE CONSTRUCTION DETAIL
R	COLORING CONCRETE RED
MT	COLORING CONCRETE MEDIUM TAN
S	STAMPED
HMA - 4	HMA PAVEMENT 4LT 58-28 S 4-INCH
CMSN-(X)	CONCRETE MEDIAN SLOPED NOSE-(TYPE)
BAD-6	1-1/4-INCH BASE AGGREGATE DENSE 6-INCH
xxxxxx	SAWING CONCRETE/SAWING ASPHALT
~→	FLOW ARROW

CG-18A(REJ)	CONCRETE CURB AND GUTTER 18-INCH TYPE A (REJECT)
CG-18A	CONCRETE CURB AND GUTTER 18-INCH TYPE A
CG-30A	CONCRETE CURB AND GUTTER 30-INCH TYPE A
CP	CONCRETE CURB PEDESTRIAN

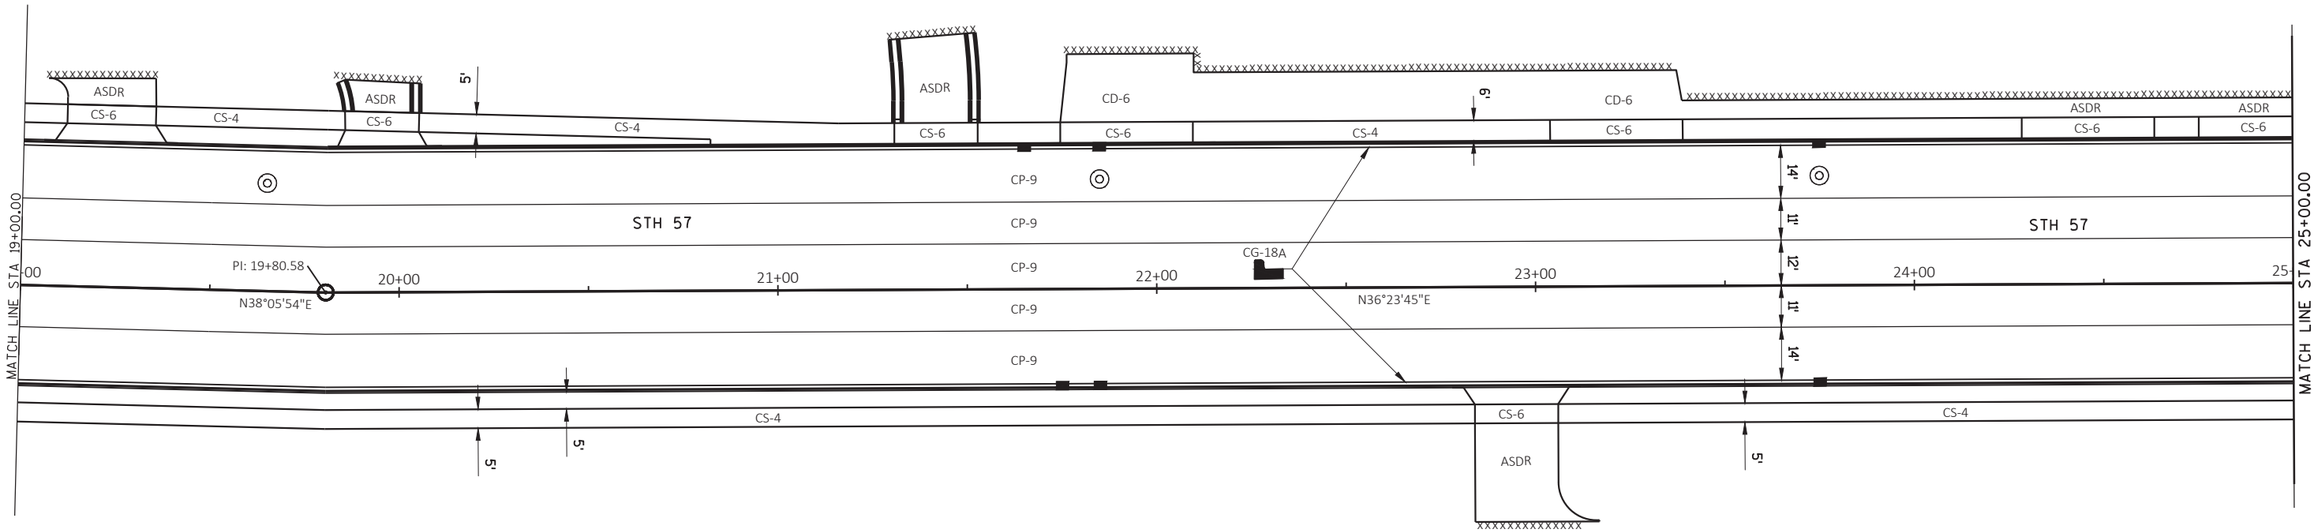

PROJECT NO: 4085-39-71	HWY: STH 57	COUNTY: BROWN	PLAN DETAILS	SHEET 26 E

FILE NAME : X:\3230500\120055.01\TECH\CAD\40853800\SHEETSPLAN\C3D_2016_021201_PD.DWG
LAYOUT NAME - 021202_pd

PLOT DATE : 5/24/2017 1:52 PM PLOT BY : DAVID YAHNKE PLOT NAME : PLOT SCALE : ##########

WISDOT/CADDS SHEET 42

2

LEGEND

CP-9	CONCRETE PAVEMENT 9-INCH
CD-6	CONCRETE DRIVEWAY 6-INCH
CS-4	CONCRETE SIDEWALK 4-INCH
CS-6	CONCRETE SIDEWALK 6-INCH
ASPH	ASPHALTIC SURFACE
ASDR	ASPHALTIC SURFACE DRIVEWAYS AND FIELD ENTRANCES
CR-X	CURB RAMP TYPE X
CT	CURB TRANSITION - SEE CONSTRUCTION DETAIL
R	COLORING CONCRETE RED
MT	COLORING CONCRETE MEDIUM TAN
S	STAMPED
HMA - 4	HMA PAVEMENT 4LT 58-28 S 4-INCH
CMSN-(X)	CONCRETE MEDIAN SLOPED NOSE-(TYPE)
BAD-6	1-1/4-INCH BASE AGGREGATE DENSE 6-INCH
xxxxxx	SAWING CONCRETE/SAWING ASPHALT
~→	FLOW ARROW

CG-18A(REJ)	CONCRETE CURB AND GUTTER 18-INCH TYPE A (REJECT)
CG-18A	CONCRETE CURB AND GUTTER 18-INCH TYPE A
CG-30A	CONCRETE CURB AND GUTTER 30-INCH TYPE A
CP	CONCRETE CURB PEDESTRIAN

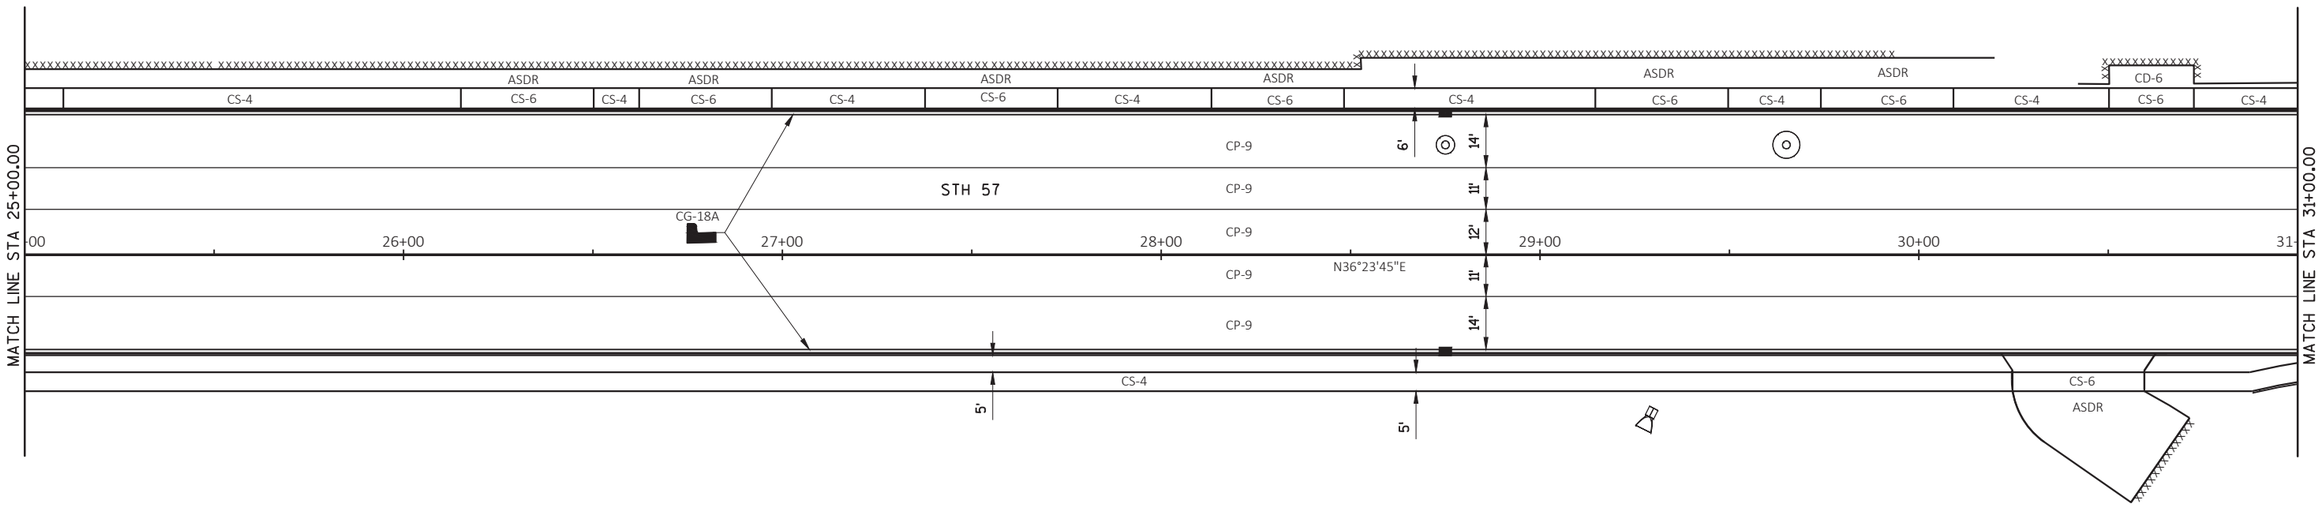

2

PROJECT NO: 4085-39-71	HWY: STH 57	COUNTY: BROWN	PLAN DETAILS	SHEET 27	E

FILE NAME : X:\3230500\120055.01\TECH\CAD\40853800\SHEETSPLAN\C3D_2016_021201_PD.DWG
LAYOUT NAME - 021203_pd
PLOT DATE : 5/24/2017 1:52 PM
PLOT BY : DAVID YAHNKE
PLOT NAME :
PLOT SCALE : ##########
WISDOT/CADDS SHEET 42

2

2

LEGEND

CP-9	CONCRETE PAVEMENT 9-INCH
CD-6	CONCRETE DRIVEWAY 6-INCH
CS-4	CONCRETE SIDEWALK 4-INCH
CS-6	CONCRETE SIDEWALK 6-INCH
ASPH	ASPHALTIC SURFACE
ASDR	ASPHALTIC SURFACE DRIVEWAYS AND FIELD ENTRANCES
CR-X	CURB RAMP TYPE X
CT	CURB TRANSITION - SEE CONSTRUCTION DETAIL
R	COLORING CONCRETE RED
MT	COLORING CONCRETE MEDIUM TAN
S	STAMPED
HMA - 4	HMA PAVEMENT 4LT 58-28 S 4-INCH
CMSN-(X)	CONCRETE MEDIAN SLOPED NOSE-(TYPE)
BAD-6	1-1/4-INCH BASE AGGREGATE DENSE 6-INCH
xxxxxx	SAWING CONCRETE/SAWING ASPHALT
~→	FLOW ARROW

CG-18A(REJ)	CONCRETE CURB AND GUTTER 18-INCH TYPE A (REJECT)
CG-18A	CONCRETE CURB AND GUTTER 18-INCH TYPE A
CG-30A	CONCRETE CURB AND GUTTER 30-INCH TYPE A
CP	CONCRETE CURB PEDESTRIAN

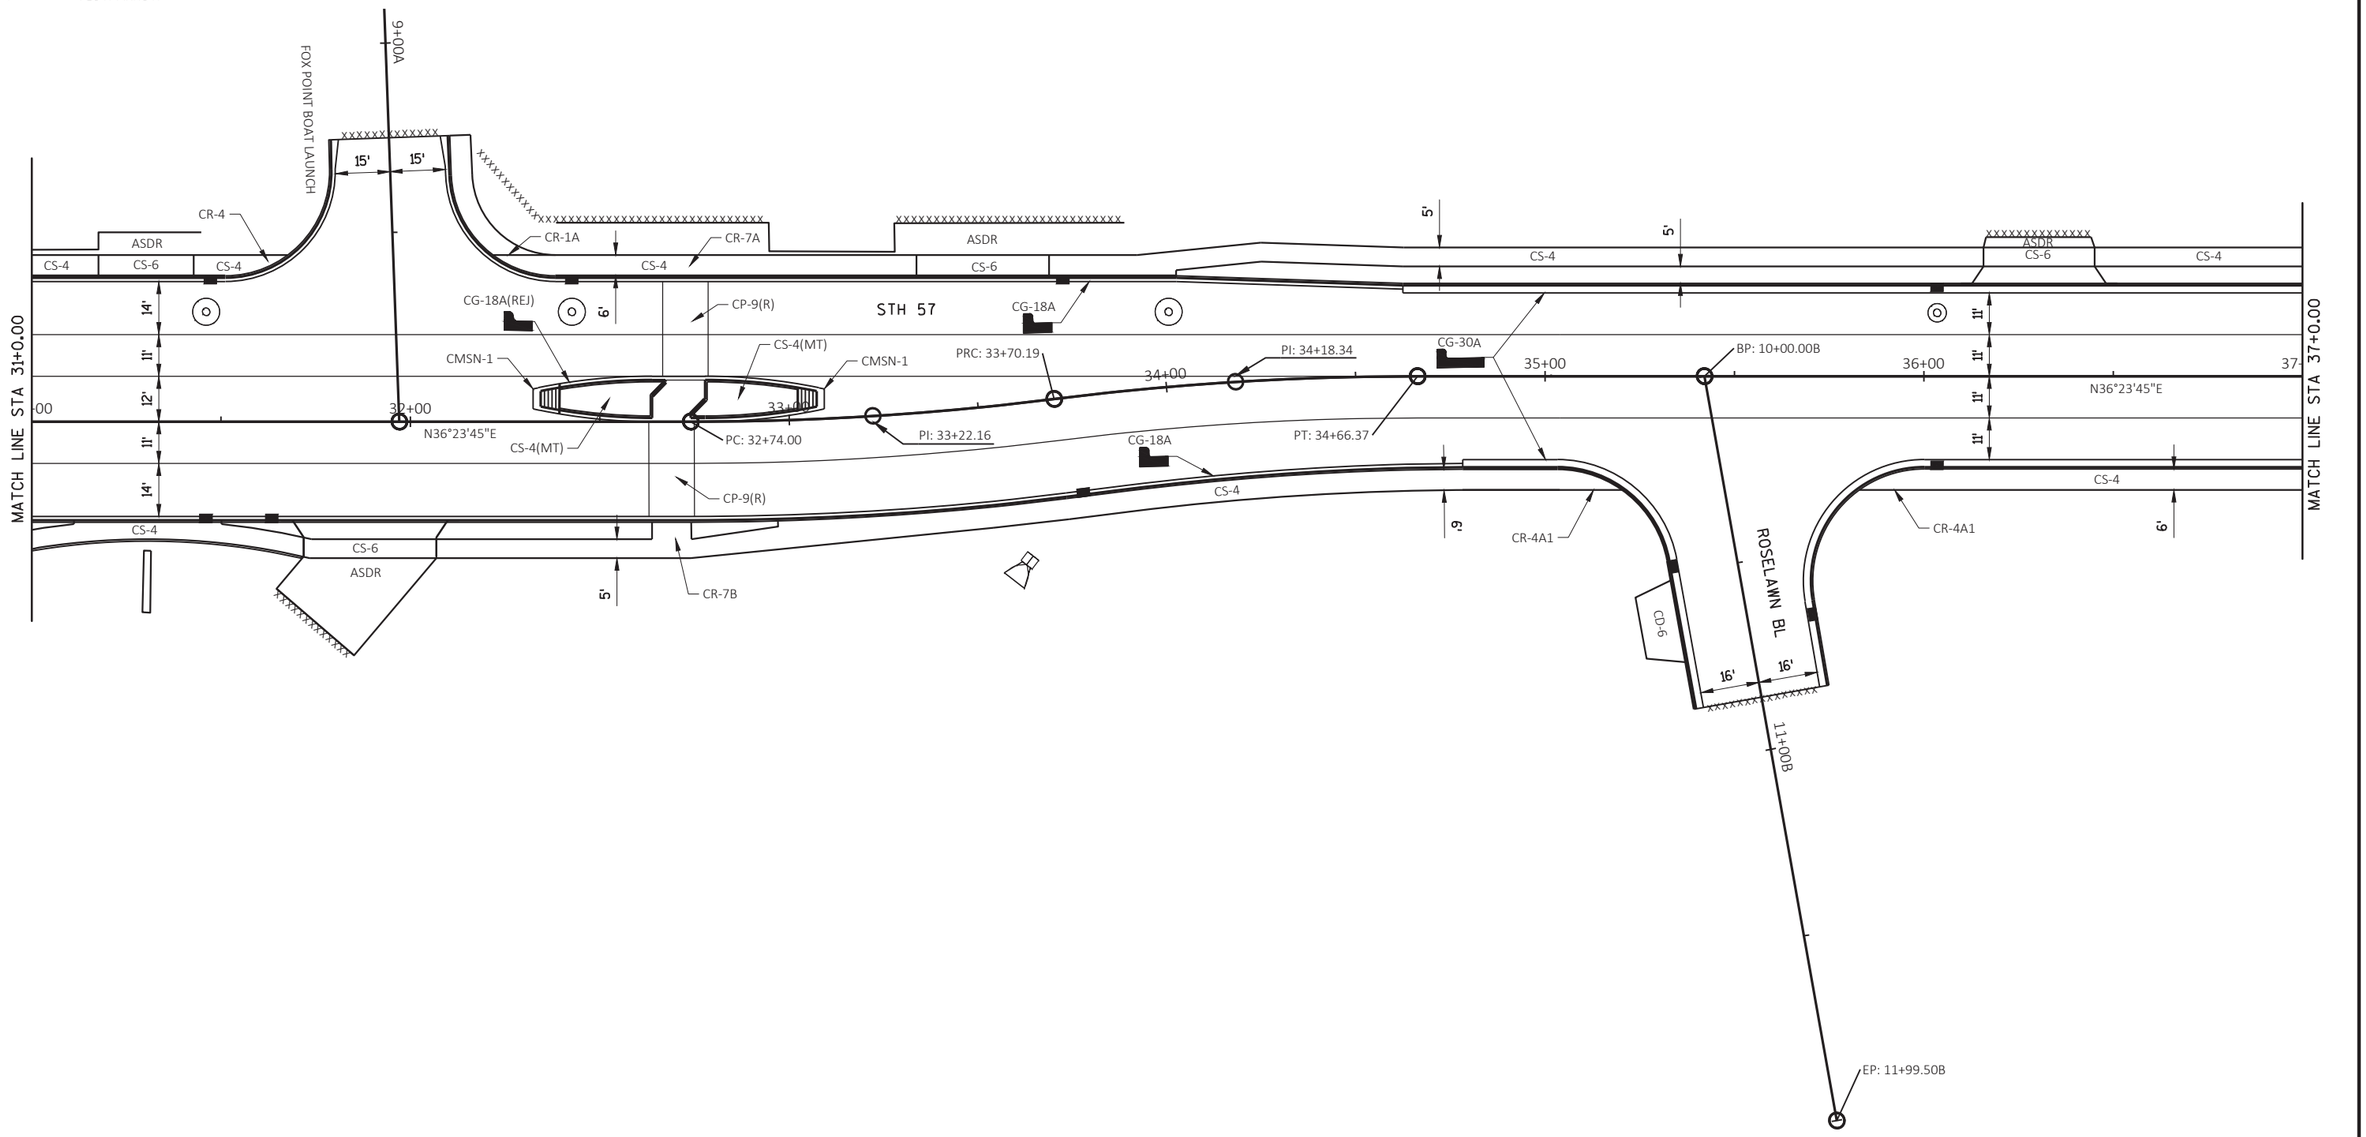

PROJECT NO: 4085-38-71 /4085-39-71	HWY: STH 57	COUNTY: BROWN	PLAN DETAILS	SHEET 28 E

FILE NAME : X:\3230500\120055.01\TECH\CAD\40853800\SHEETSPLAN\C3D_2016_021201_PD.DWG
LAYOUT NAME - 021204_pd

PLOT DATE : 5/24/2017 1:52 PM PLOT BY : DAVID YAHNKE PLOT NAME : PLOT SCALE : ##########

2

LEGEND

CP-9	CONCRETE PAVEMENT 9-INCH
CD-6	CONCRETE DRIVEWAY 6-INCH
CS-4	CONCRETE SIDEWALK 4-INCH
CS-6	CONCRETE SIDEWALK 6-INCH
ASPH	ASPHALTIC SURFACE
ASDR	ASPHALTIC SURFACE DRIVEWAYS AND FIELD ENTRANCES
CR-X	CURB RAMP TYPE X
CT	CURB TRANSITION - SEE CONSTRUCTION DETAIL
R	COLORING CONCRETE RED
MT	COLORING CONCRETE MEDIUM TAN
S	STAMPED
HMA - 4	HMA PAVEMENT 4LT 58-28 S 4-INCH
CMSN-(X)	CONCRETE MEDIAN SLOPED NOSE-(TYPE)
BAD-6	1-1/4-INCH BASE AGGREGATE DENSE 6-INCH
xxxxxx	SAWING CONCRETE/SAWING ASPHALT
~→	FLOW ARROW

CG-18A(REJ)	CONCRETE CURB AND GUTTER 18-INCH TYPE A (REJECT)
CG-18A	CONCRETE CURB AND GUTTER 18-INCH TYPE A
CG-30A	CONCRETE CURB AND GUTTER 30-INCH TYPE A
CP	CONCRETE CURB PEDESTRIAN

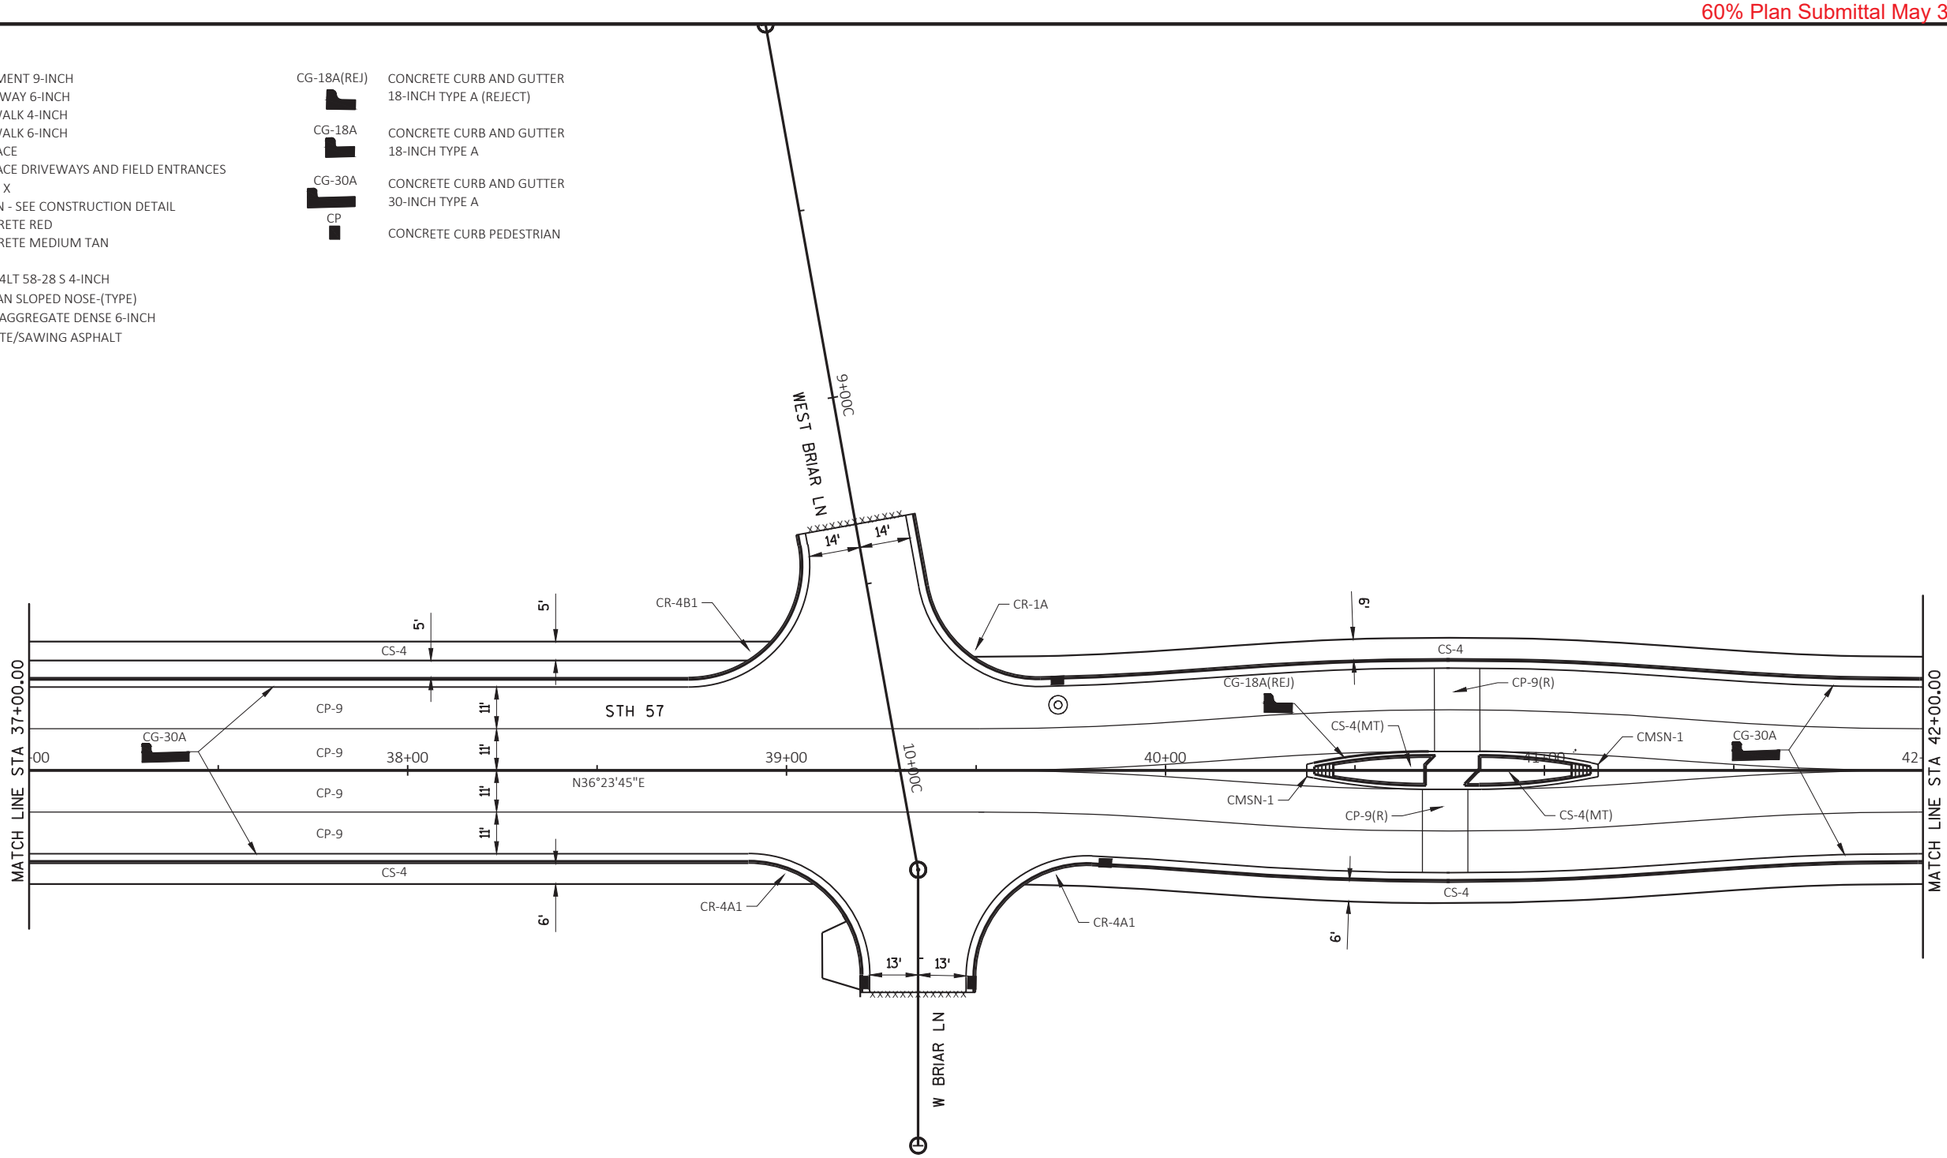

2

PROJECT NO: 4085-38-71	HWY: STH 57	COUNTY: BROWN	PLAN DETAILS	SHEET 29	E

2

LEGEND

CP-9	CONCRETE PAVEMENT 9-INCH
CD-6	CONCRETE DRIVEWAY 6-INCH
CS-4	CONCRETE SIDEWALK 4-INCH
CS-6	CONCRETE SIDEWALK 6-INCH
ASPH	ASPHALTIC SURFACE
ASDR	ASPHALTIC SURFACE DRIVEWAYS AND FIELD ENTRANCES
CR-X	CURB RAMP TYPE X
CT	CURB TRANSITION - SEE CONSTRUCTION DETAIL
R	COLORING CONCRETE RED
MT	COLORING CONCRETE MEDIUM TAN
S	STAMPED
HMA - 4	HMA PAVEMENT 4LT 58-28 S 4-INCH
CMSN-(X)	CONCRETE MEDIAN SLOPED NOSE-(TYPE)
BAD-6	1-1/4-INCH BASE AGGREGATE DENSE 6-INCH
xxxxxx	SAWING CONCRETE/SAWING ASPHALT
~→	FLOW ARROW

CG-18A(REJ)	CONCRETE CURB AND GUTTER 18-INCH TYPE A (REJECT)
CG-18A	CONCRETE CURB AND GUTTER 18-INCH TYPE A
CG-30A	CONCRETE CURB AND GUTTER 30-INCH TYPE A
CP	CONCRETE CURB PEDESTRIAN

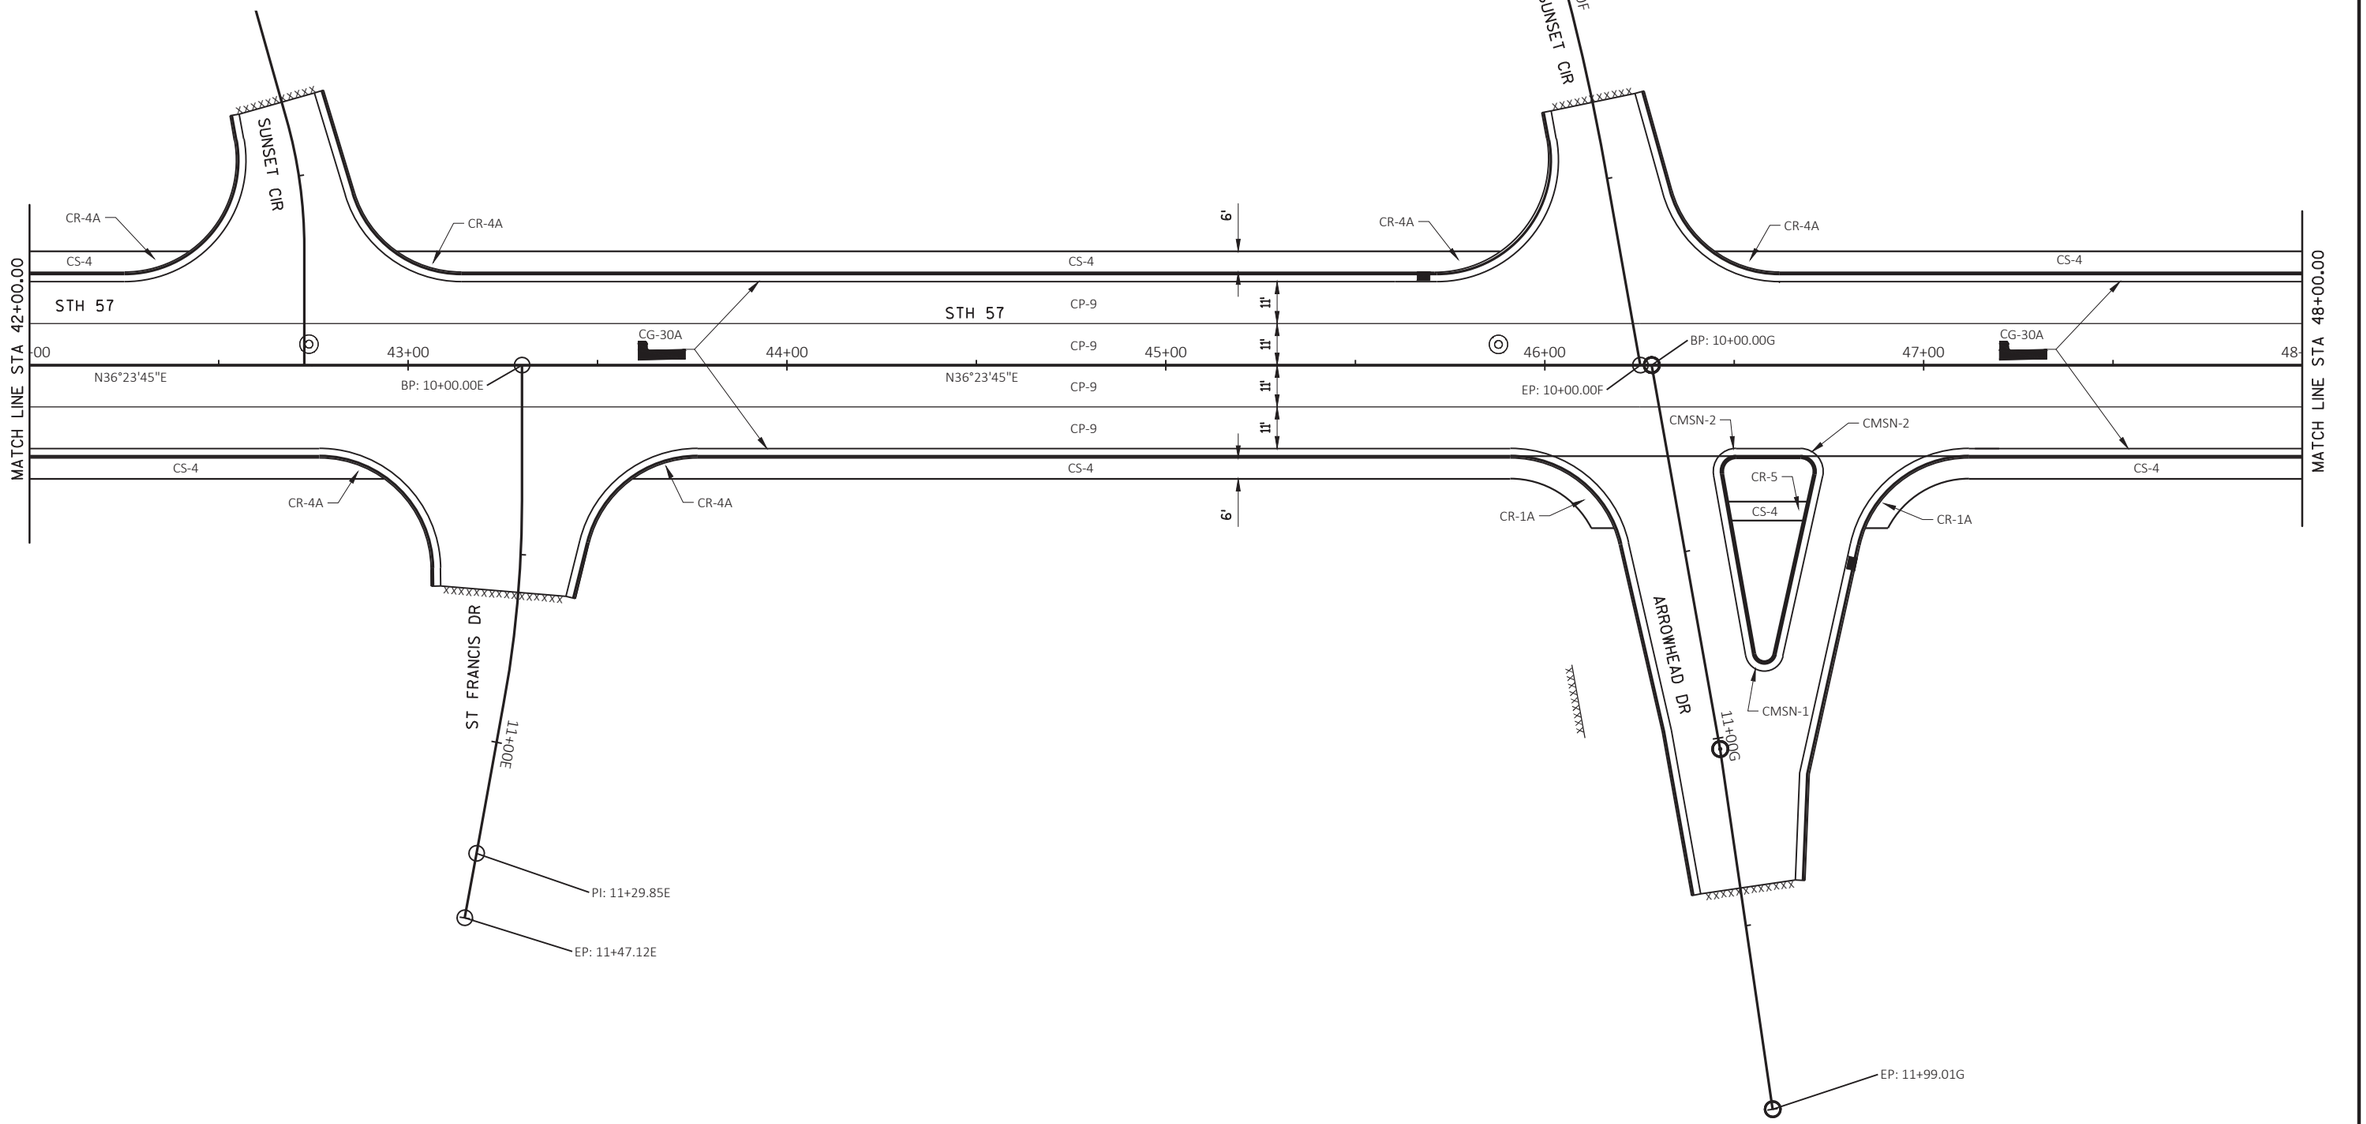

PROJECT NO: 4085-38-71	HWY: STH 57	COUNTY: BROWN	PLAN DETAILS	SHEET 30	E

2

LEGEND

CP-9	CONCRETE PAVEMENT 9-INCH
CD-6	CONCRETE DRIVEWAY 6-INCH
CS-4	CONCRETE SIDEWALK 4-INCH
CS-6	CONCRETE SIDEWALK 6-INCH
ASPH	ASPHALTIC SURFACE
ASDR	ASPHALTIC SURFACE DRIVEWAYS AND FIELD ENTRANCES
CR-X	CURB RAMP TYPE X
CT	CURB TRANSITION - SEE CONSTRUCTION DETAIL
R	COLORING CONCRETE RED
MT	COLORING CONCRETE MEDIUM TAN
S	STAMPED
HMA - 4	HMA PAVEMENT 4LT 58-28 S 4-INCH
CMSN-(X)	CONCRETE MEDIAN SLOPED NOSE-(TYPE)
BAD-6	1-1/4-INCH BASE AGGREGATE DENSE 6-INCH
xxxxxx	SAWING CONCRETE/SAWING ASPHALT
~→	FLOW ARROW

CG-18A(REJ)	CONCRETE CURB AND GUTTER 18-INCH TYPE A (REJECT)
CG-18A	CONCRETE CURB AND GUTTER 18-INCH TYPE A
CG-30A	CONCRETE CURB AND GUTTER 30-INCH TYPE A
CP	CONCRETE CURB PEDESTRIAN

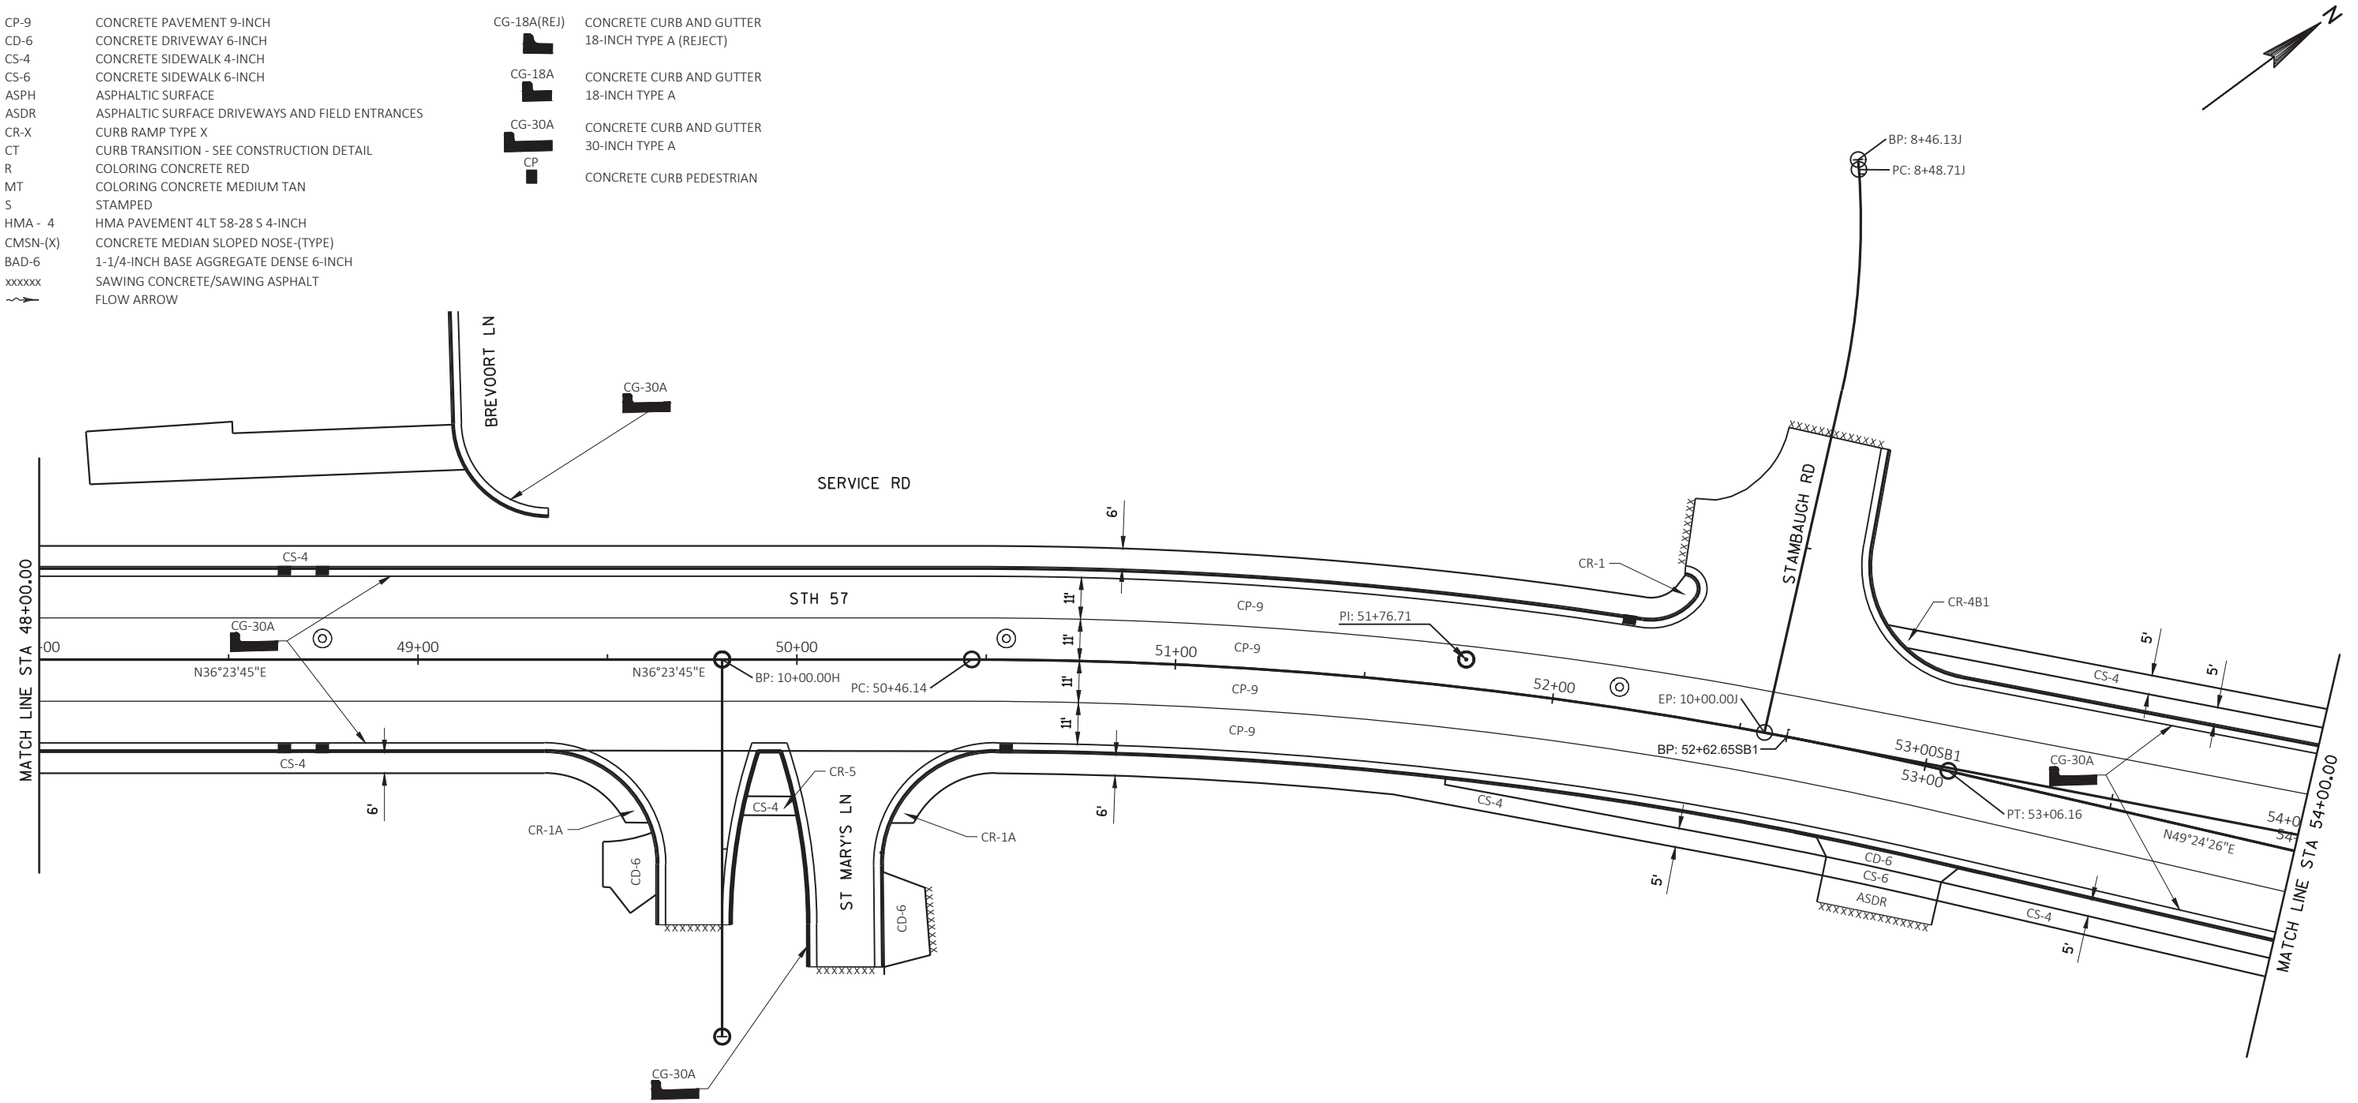

PROJECT NO: 4085-38-71	HWY: STH 57	COUNTY: BROWN	PLAN DETAILS	SHEET 31	E

2

LEGEND

CP-9	CONCRETE PAVEMENT 9-INCH
CD-6	CONCRETE DRIVEWAY 6-INCH
CS-4	CONCRETE SIDEWALK 4-INCH
CS-6	CONCRETE SIDEWALK 6-INCH
ASPH	ASPHALTIC SURFACE
ASDR	ASPHALTIC SURFACE DRIVEWAYS AND FIELD ENTRANCES
CR-X	CURB RAMP TYPE X
CT	CURB TRANSITION - SEE CONSTRUCTION DETAIL
R	COLORING CONCRETE RED
MT	COLORING CONCRETE MEDIUM TAN
S	STAMPED
HMA - 4	HMA PAVEMENT 4LT 58-28 S 4-INCH
CMSN-(X)	CONCRETE MEDIAN SLOPED NOSE-(TYPE)
BAD-6	1-1/4-INCH BASE AGGREGATE DENSE 6-INCH
xxxxxx	SAWING CONCRETE/SAWING ASPHALT
~~→	FLOW ARROW

CG-18A(REJ)	CONCRETE CURB AND GUTTER 18-INCH TYPE A (REJECT)
CG-18A	CONCRETE CURB AND GUTTER 18-INCH TYPE A
CG-30A	CONCRETE CURB AND GUTTER 30-INCH TYPE A
CP	CONCRETE CURB PEDESTRIAN

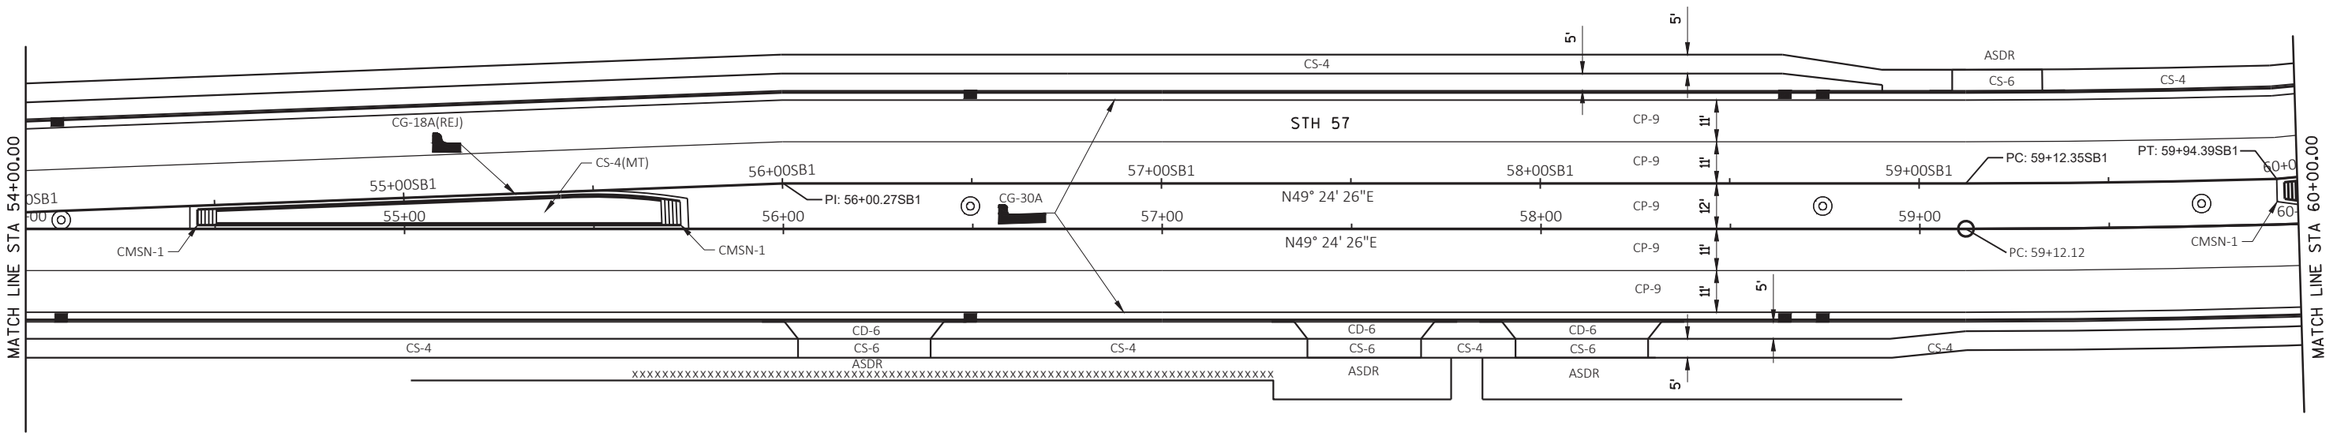

PROJECT NO: 4085-38-71	HWY: STH 57	COUNTY: BROWN	PLAN DETAILS	SHEET 32	E

2

2

LEGEND

CP-9	CONCRETE PAVEMENT 9-INCH
CD-6	CONCRETE DRIVEWAY 6-INCH
CS-4	CONCRETE SIDEWALK 4-INCH
CS-6	CONCRETE SIDEWALK 6-INCH
ASPH	ASPHALTIC SURFACE
ASDR	ASPHALTIC SURFACE DRIVEWAYS AND FIELD ENTRANCES
CR-X	CURB RAMP TYPE X
CT	CURB TRANSITION - SEE CONSTRUCTION DETAIL
R	COLORING CONCRETE RED
MT	COLORING CONCRETE MEDIUM TAN
S	STAMPED
HMA - 4	HMA PAVEMENT 4LT 58-28 S 4-INCH
CMSN-(X)	CONCRETE MEDIAN SLOPED NOSE-(TYPE)
BAD-6	1-1/4-INCH BASE AGGREGATE DENSE 6-INCH
xxxxxx	SAWING CONCRETE/SAWING ASPHALT
~→	FLOW ARROW

CG-18A(REJ)	CONCRETE CURB AND GUTTER 18-INCH TYPE A (REJECT)
CG-18A	CONCRETE CURB AND GUTTER 18-INCH TYPE A
CG-30A	CONCRETE CURB AND GUTTER 30-INCH TYPE A
CP	CONCRETE CURB PEDESTRIAN

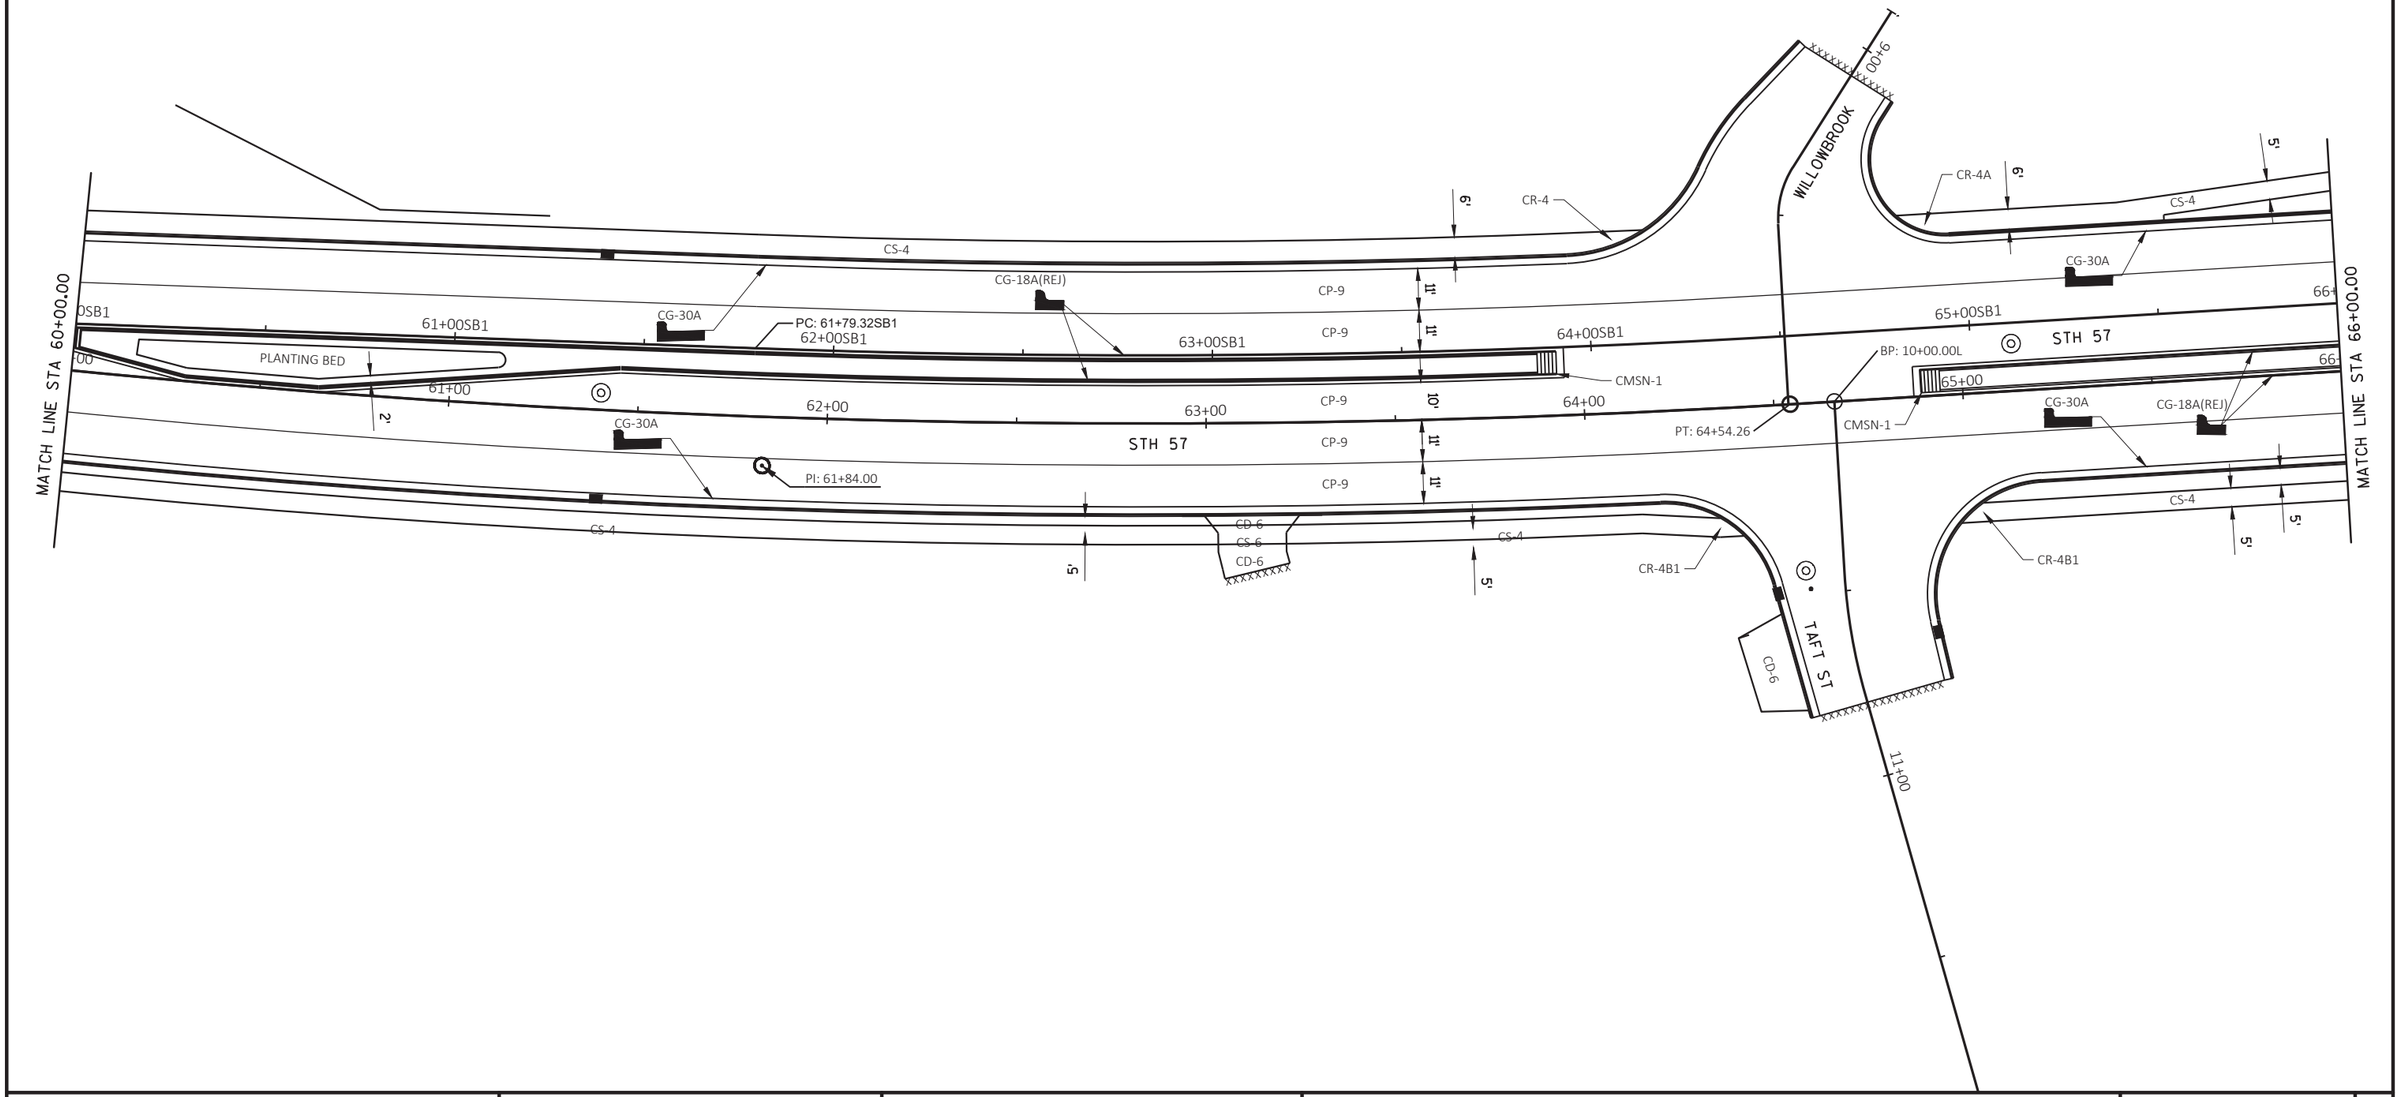

PROJECT NO: 4085-38-71	HWY: STH 57	COUNTY: BROWN	PLAN DETAILS	SHEET 33	E

FILE NAME : X:\3230500\120055.01\TECH\CAD\40853800\SHEETSPLAN\C3D_2016_021201_PD.DWG
LAYOUT NAME - 021209_pd

PLOT DATE : 5/24/2017 1:52 PM PLOT BY : DAVID YAHNKE PLOT NAME : PLOT SCALE : ##########

WISDOT/CADDS SHEET 42

2

LEGEND

CP-9	CONCRETE PAVEMENT 9-INCH
CD-6	CONCRETE DRIVEWAY 6-INCH
CS-4	CONCRETE SIDEWALK 4-INCH
CS-6	CONCRETE SIDEWALK 6-INCH
ASPH	ASPHALTIC SURFACE
ASDR	ASPHALTIC SURFACE DRIVEWAYS AND FIELD ENTRANCES
CR-X	CURB RAMP TYPE X
CT	CURB TRANSITION - SEE CONSTRUCTION DETAIL
R	COLORING CONCRETE RED
MT	COLORING CONCRETE MEDIUM TAN
S	STAMPED
HMA - 4	HMA PAVEMENT 4LT 58-28 S 4-INCH
CMSN-(X)	CONCRETE MEDIAN SLOPED NOSE-(TYPE)
BAD-6	1-1/4-INCH BASE AGGREGATE DENSE 6-INCH
xxxxxx	SAWING CONCRETE/SAWING ASPHALT
~→	FLOW ARROW

CG-18A(REJ)	CONCRETE CURB AND GUTTER 18-INCH TYPE A (REJECT)
CG-18A	CONCRETE CURB AND GUTTER 18-INCH TYPE A
CG-30A	CONCRETE CURB AND GUTTER 30-INCH TYPE A
CP	CONCRETE CURB PEDESTRIAN

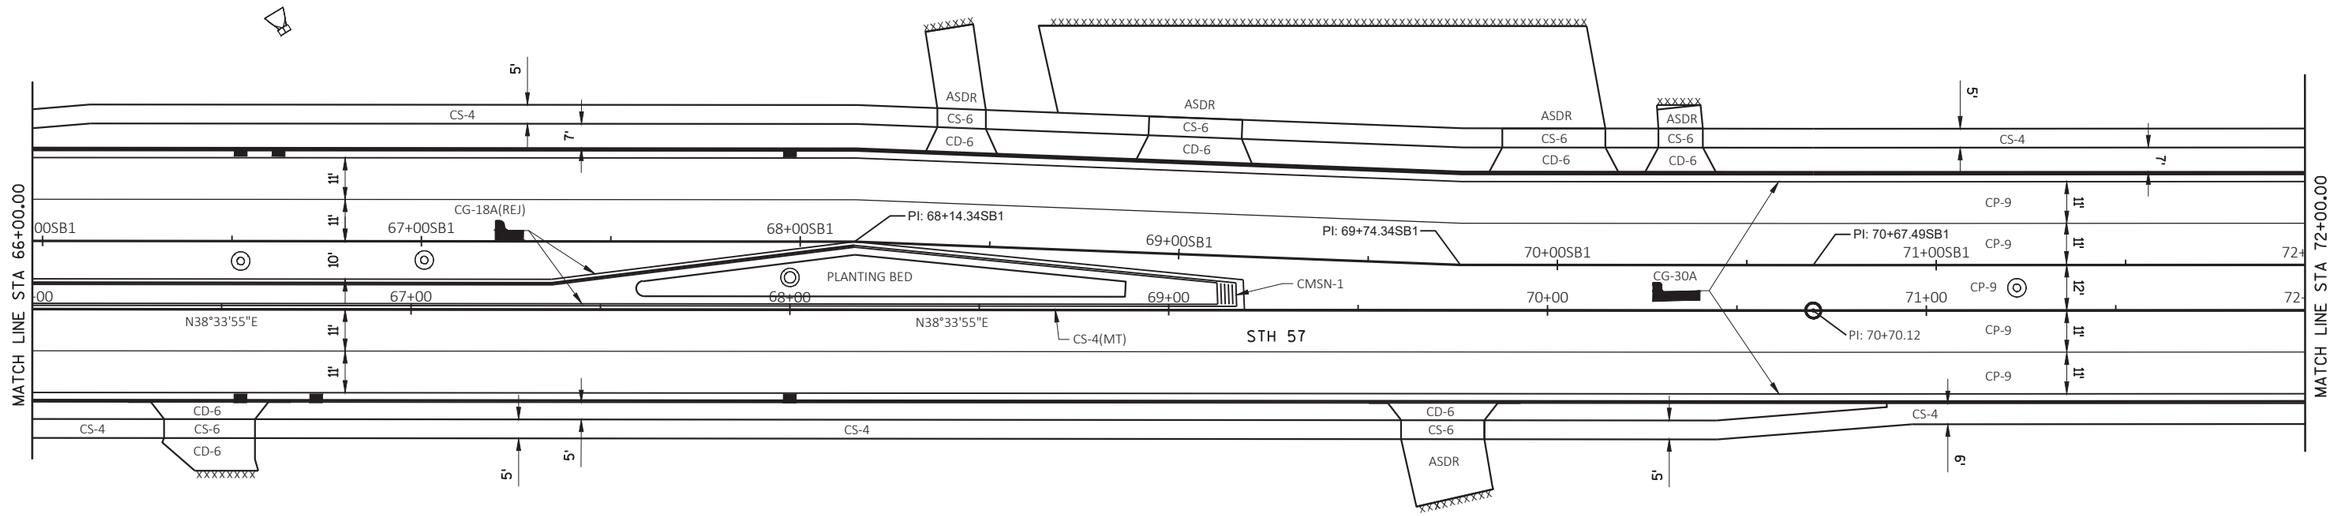

PROJECT NO: 4085-38-71	HWY: STH 57	COUNTY: BROWN	PLAN DETAILS	SHEET 34 E

FILE NAME : X:\3230500\120055.01\TECH\CAD\40853800\SHEETSPLAN\C3D_2016_021201_PD.DWG
LAYOUT NAME - 021210_pd
PLOT DATE : 5/24/2017 1:52 PM PLOT BY : DAVID YAHNKE PLOT NAME : PLOT SCALE : ##########

2

LEGEND

CP-9	CONCRETE PAVEMENT 9-INCH
CD-6	CONCRETE DRIVEWAY 6-INCH
CS-4	CONCRETE SIDEWALK 4-INCH
CS-6	CONCRETE SIDEWALK 6-INCH
ASPH	ASPHALTIC SURFACE
ASDR	ASPHALTIC SURFACE DRIVEWAYS AND FIELD ENTRANCES
CR-X	CURB RAMP TYPE X
CT	CURB TRANSITION - SEE CONSTRUCTION DETAIL
R	COLORING CONCRETE RED
MT	COLORING CONCRETE MEDIUM TAN
S	STAMPED
HMA - 4	HMA PAVEMENT 4LT 58-28 S 4-INCH
CMSN-(X)	CONCRETE MEDIAN SLOPED NOSE-(TYPE)
BAD-6	1-1/4-INCH BASE AGGREGATE DENSE 6-INCH
xxxxxx	SAWING CONCRETE/SAWING ASPHALT
~~→	FLOW ARROW

CG-18A(REJ)	CONCRETE CURB AND GUTTER 18-INCH TYPE A (REJECT)
CG-18A	CONCRETE CURB AND GUTTER 18-INCH TYPE A
CG-30A	CONCRETE CURB AND GUTTER 30-INCH TYPE A
CP	CONCRETE CURB PEDESTRIAN

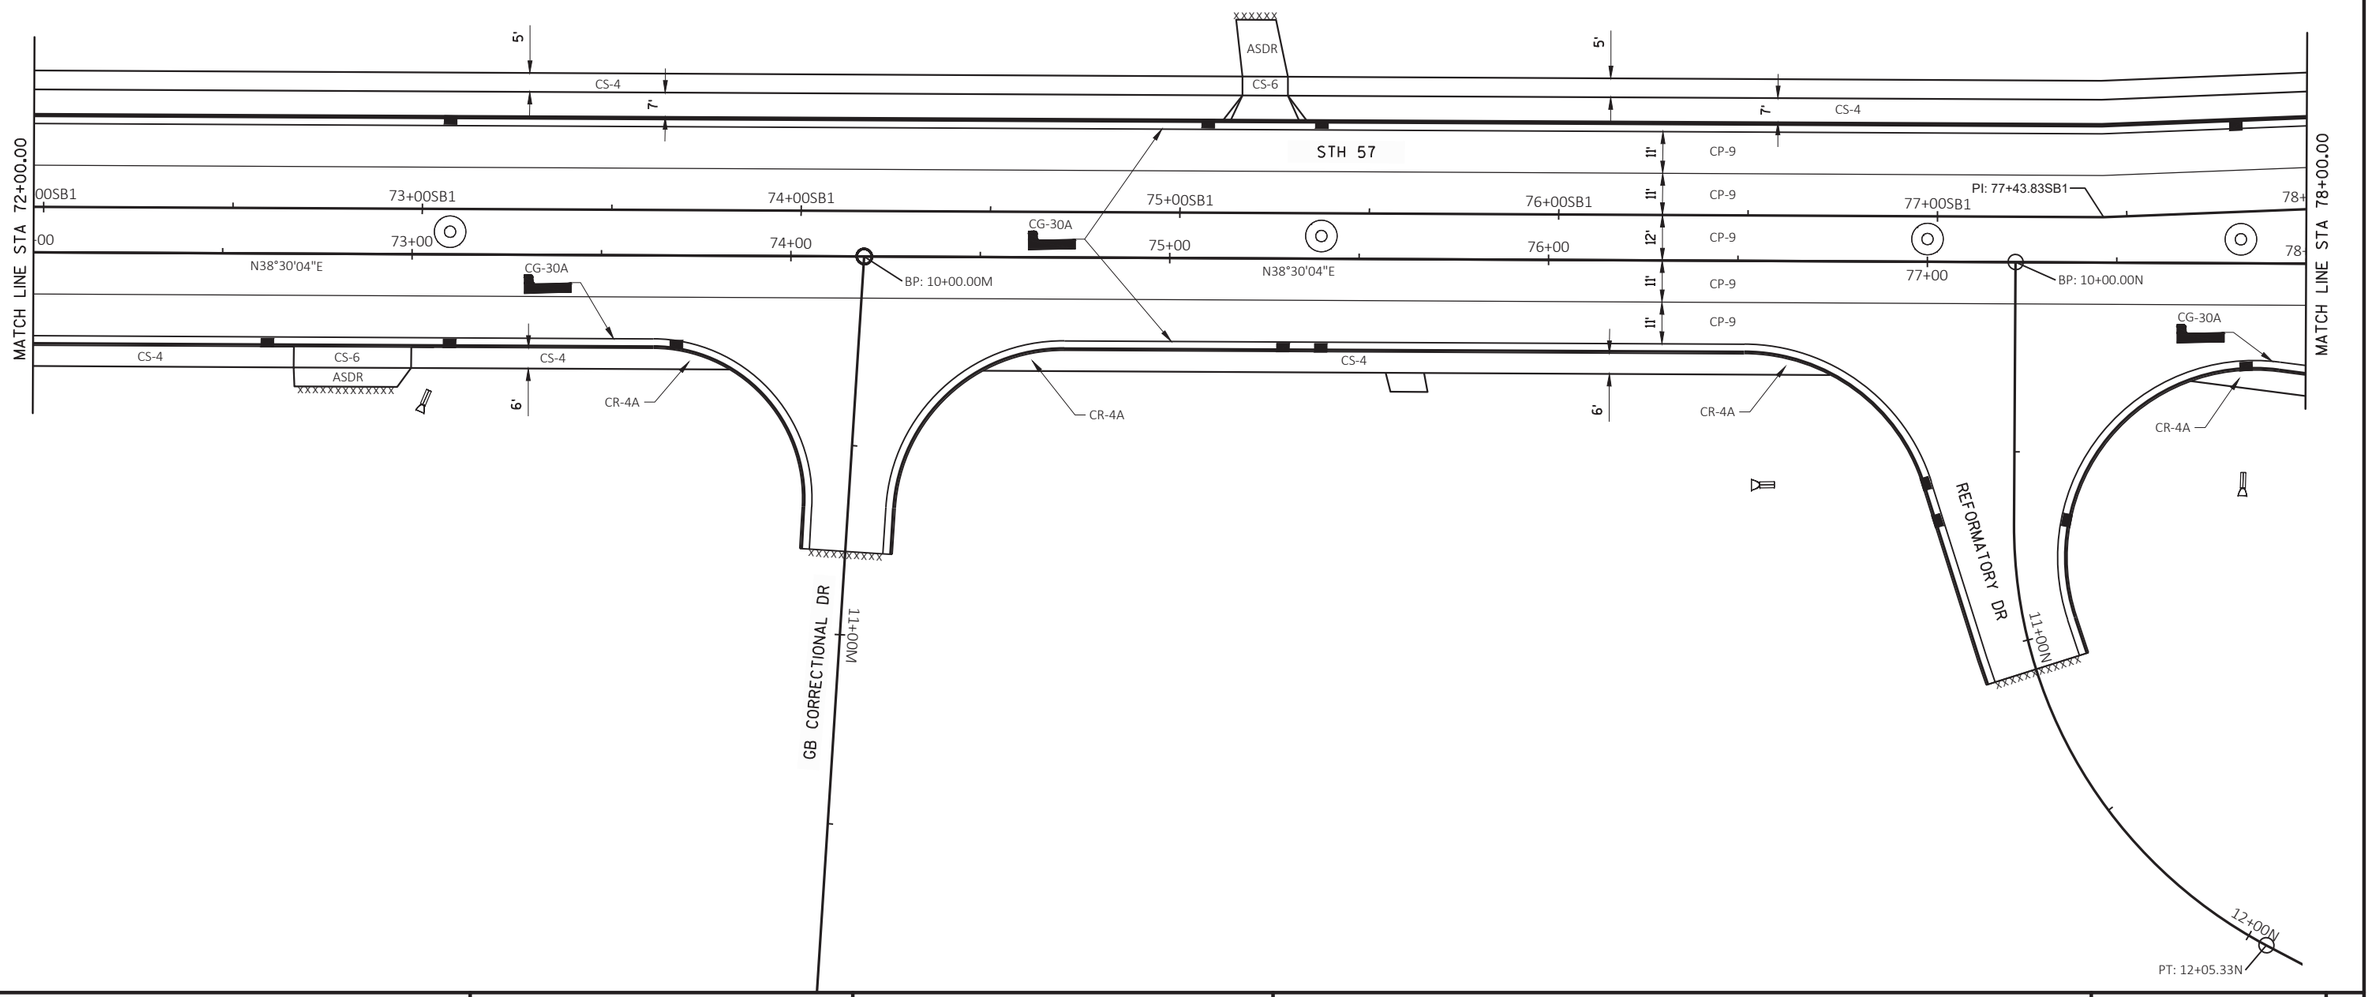

PROJECT NO: 4085-38-71	HWY: STH 57	COUNTY: BROWN	PLAN DETAILS	SHEET 35	E

FILE NAME : X:\3230500\120055.01\TECH\CAD\40853800\SHEETSPLAN\C3D_2016_021201_PD.DWG
LAYOUT NAME - 021211_pd

PLOT DATE : 5/24/2017 1:52 PM PLOT BY : DAVID YAHNKE PLOT NAME : PLOT SCALE : ##########

2

2

LEGEND

CP-9	CONCRETE PAVEMENT 9-INCH
CD-6	CONCRETE DRIVEWAY 6-INCH
CS-4	CONCRETE SIDEWALK 4-INCH
CS-6	CONCRETE SIDEWALK 6-INCH
ASPH	ASPHALTIC SURFACE
ASDR	ASPHALTIC SURFACE DRIVEWAYS AND FIELD ENTRANCES
CR-X	CURB RAMP TYPE X
CT	CURB TRANSITION - SEE CONSTRUCTION DETAIL
R	COLORING CONCRETE RED
MT	COLORING CONCRETE MEDIUM TAN
S	STAMPED
HMA - 4	HMA PAVEMENT 4LT 58-28 S 4-INCH
CMSN-(X)	CONCRETE MEDIAN SLOPED NOSE-(TYPE)
BAD-6	1-1/4-INCH BASE AGGREGATE DENSE 6-INCH
xxxxxx	SAWING CONCRETE/SAWING ASPHALT
~~→	FLOW ARROW

CG-18A(REJ)	CONCRETE CURB AND GUTTER 18-INCH TYPE A (REJECT)
CG-18A	CONCRETE CURB AND GUTTER 18-INCH TYPE A
CG-30A	CONCRETE CURB AND GUTTER 30-INCH TYPE A
CP	CONCRETE CURB PEDESTRIAN

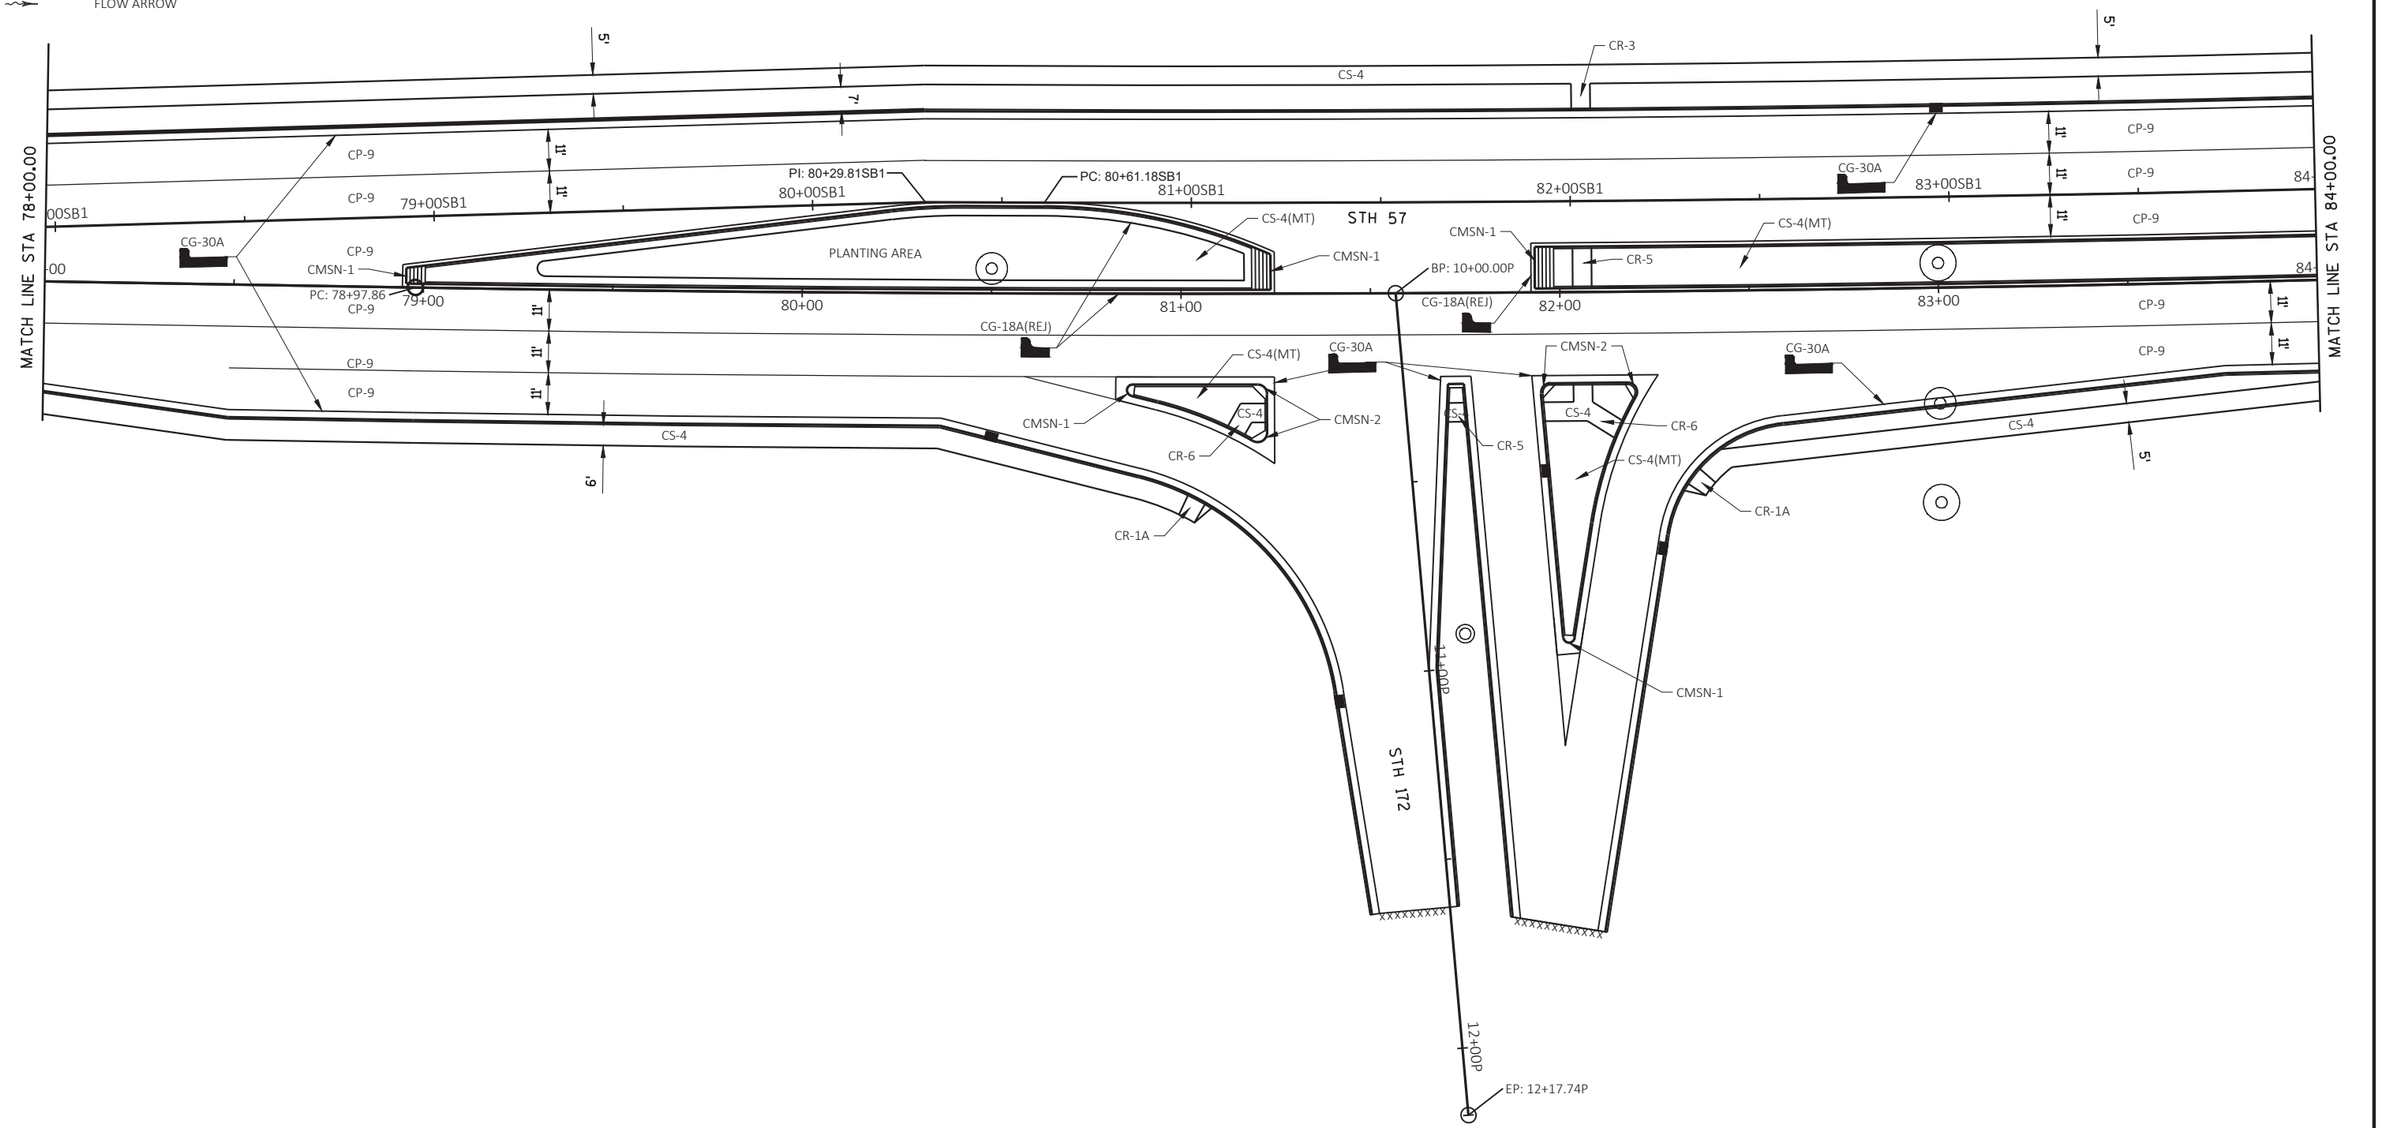

PROJECT NO: 4085-38-71	HWY: STH 57	COUNTY: BROWN	PLAN DETAILS	SHEET 36	E

2

LEGEND

CP-9	CONCRETE PAVEMENT 9-INCH
CD-6	CONCRETE DRIVEWAY 6-INCH
CS-4	CONCRETE SIDEWALK 4-INCH
CS-6	CONCRETE SIDEWALK 6-INCH
ASPH	ASPHALTIC SURFACE
ASDR	ASPHALTIC SURFACE DRIVEWAYS AND FIELD ENTRANCES
CR-X	CURB RAMP TYPE X
CT	CURB TRANSITION - SEE CONSTRUCTION DETAIL
R	COLORING CONCRETE RED
MT	COLORING CONCRETE MEDIUM TAN
S	STAMPED
HMA - 4	HMA PAVEMENT 4LT 58-28 S 4-INCH
CMSN-(X)	CONCRETE MEDIAN SLOPED NOSE-(TYPE)
BAD-6	1-1/4-INCH BASE AGGREGATE DENSE 6-INCH
xxxxxx	SAWING CONCRETE/SAWING ASPHALT
~→	FLOW ARROW

CG-18A(REJ)	CONCRETE CURB AND GUTTER 18-INCH TYPE A (REJECT)
CG-18A	CONCRETE CURB AND GUTTER 18-INCH TYPE A
CG-30A	CONCRETE CURB AND GUTTER 30-INCH TYPE A
CP	CONCRETE CURB PEDESTRIAN

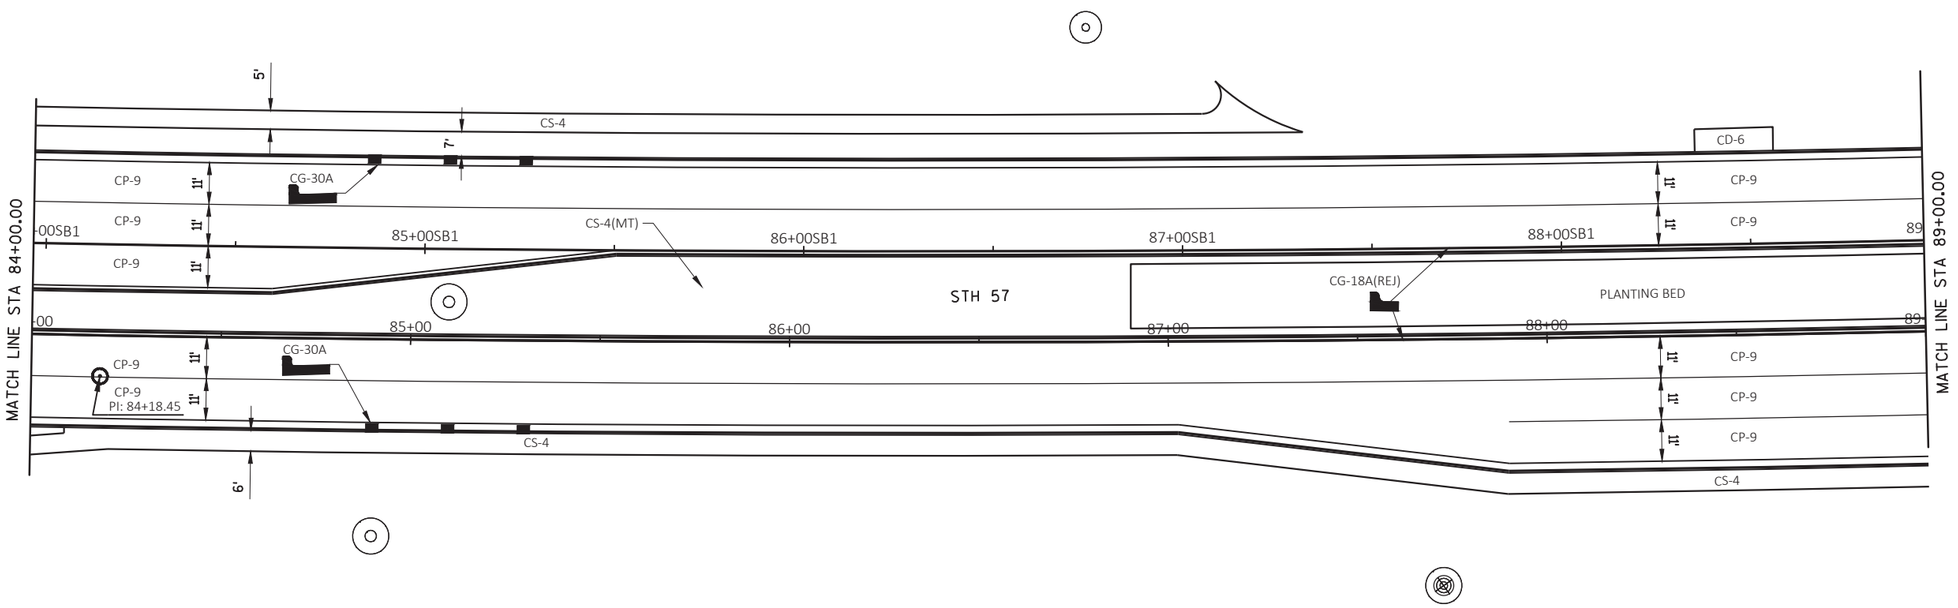

PROJECT NO: 4085-38-71	HWY: STH 57	COUNTY: BROWN	PLAN DETAILS	SHEET 37

E

FILE NAME : X:\3230500\120055.01\TECH\CAD\40853800\SHEETSPLAN\C3D_2016_021201_PD.DWG
LAYOUT NAME - 021213_pd

PLOT DATE : 5/24/2017 1:52 PM PLOT BY : DAVID YAHNKE PLOT NAME : PLOT SCALE : ##########

WISDOT/CADDS SHEET 42

2

LEGEND

CP-9	CONCRETE PAVEMENT 9-INCH
CD-6	CONCRETE DRIVEWAY 6-INCH
CS-4	CONCRETE SIDEWALK 4-INCH
CS-6	CONCRETE SIDEWALK 6-INCH
ASPH	ASPHALTIC SURFACE
ASDR	ASPHALTIC SURFACE DRIVEWAYS AND FIELD ENTRANCES
CR-X	CURB RAMP TYPE X
CT	CURB TRANSITION - SEE CONSTRUCTION DETAIL
R	COLORING CONCRETE RED
MT	COLORING CONCRETE MEDIUM TAN
S	STAMPED
HMA - 4	HMA PAVEMENT 4LT 58-28 S 4-INCH
CMSN-(X)	CONCRETE MEDIAN SLOPED NOSE-(TYPE)
BAD-6	1-1/4-INCH BASE AGGREGATE DENSE 6-INCH
xxxxxx	SAWING CONCRETE/SAWING ASPHALT
~→	FLOW ARROW

CG-18A(REJ)	CONCRETE CURB AND GUTTER 18-INCH TYPE A (REJECT)
CG-18A	CONCRETE CURB AND GUTTER 18-INCH TYPE A
CG-30A	CONCRETE CURB AND GUTTER 30-INCH TYPE A
CP	CONCRETE CURB PEDESTRIAN

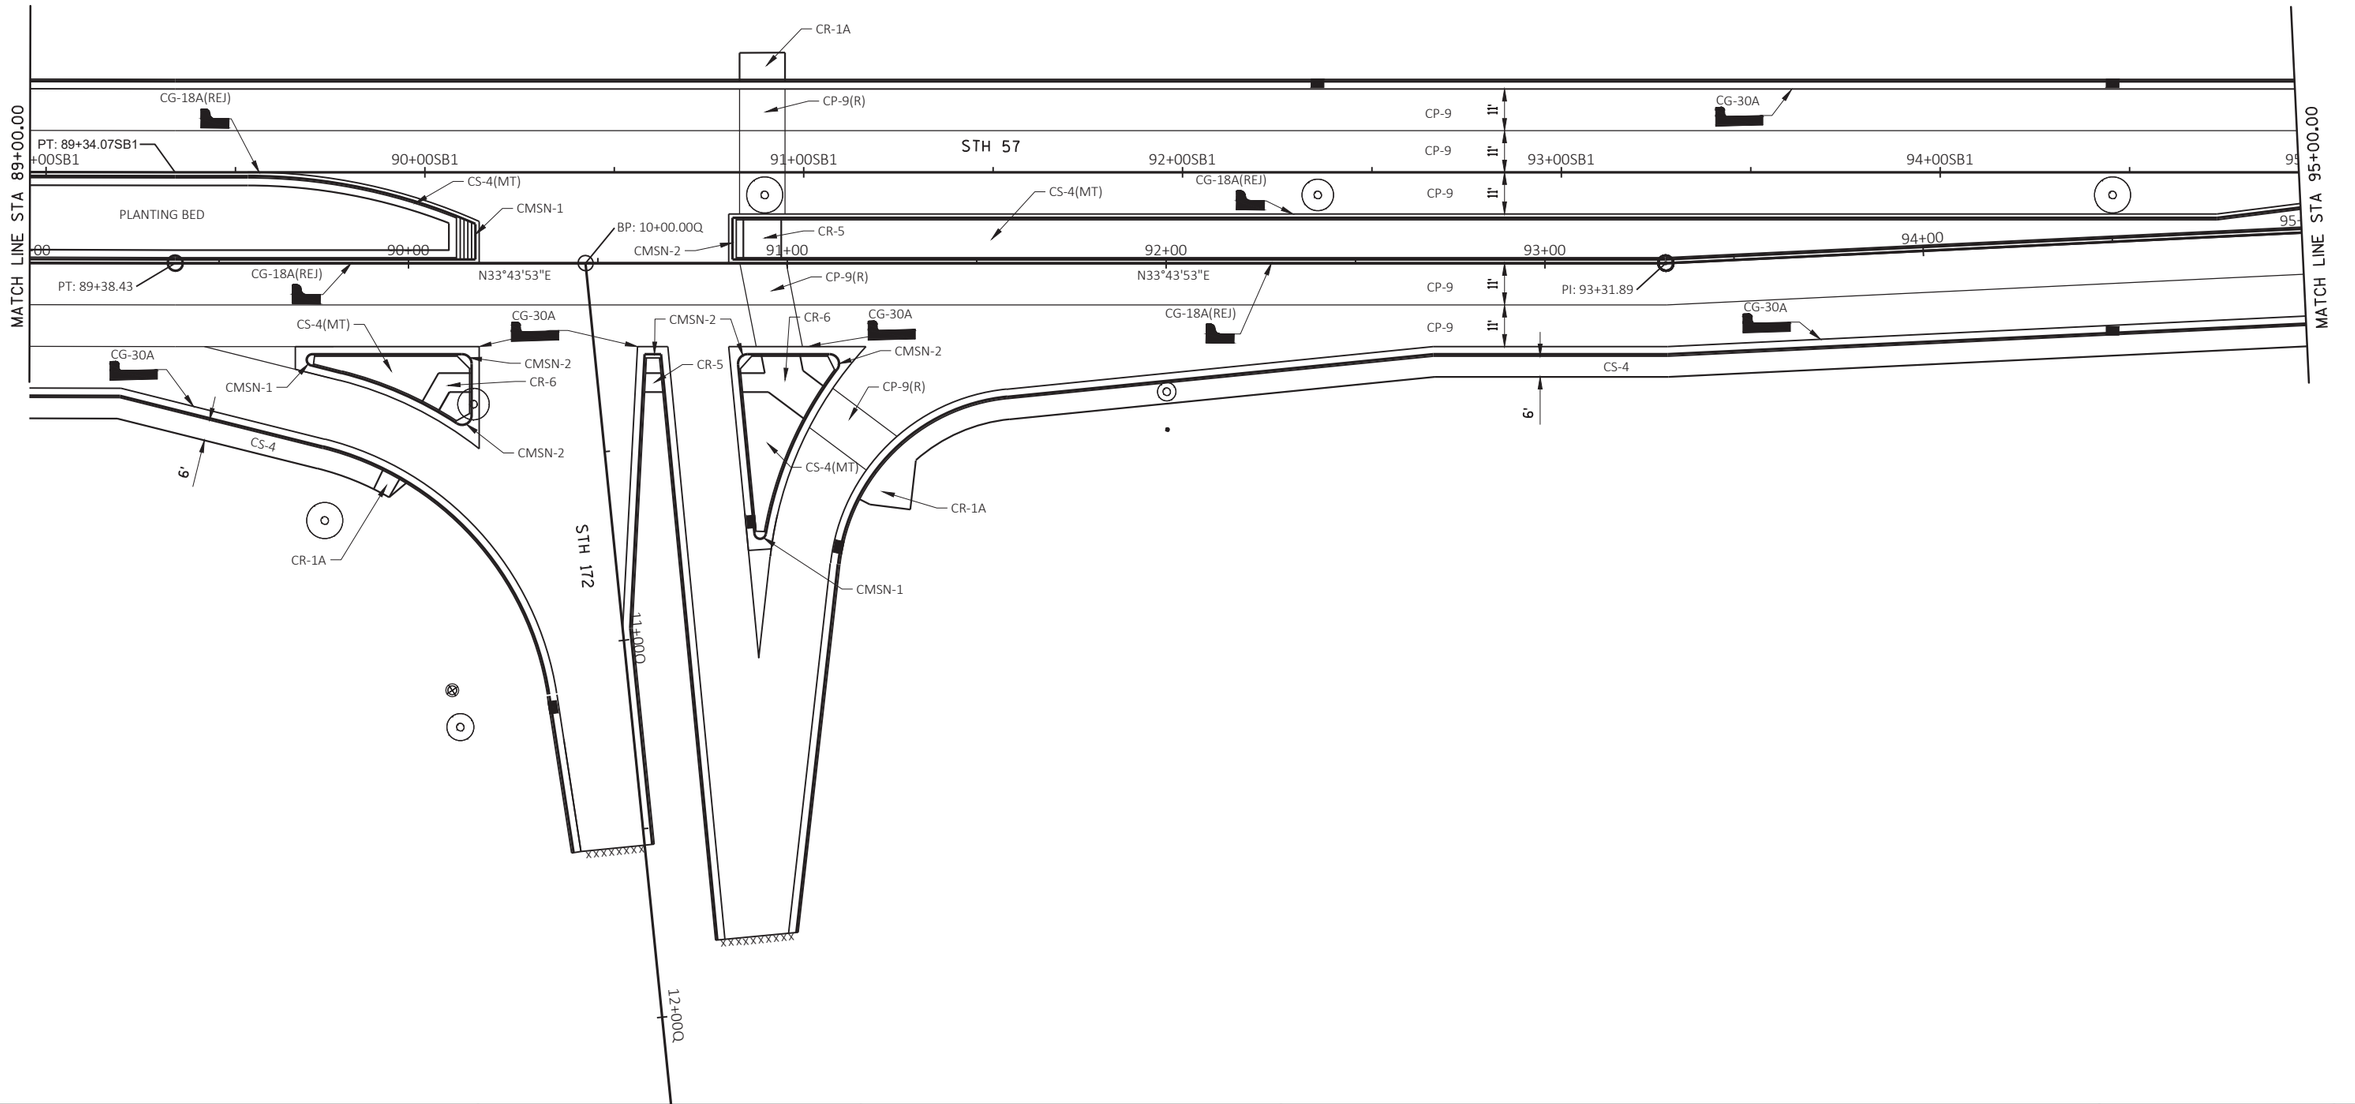

PROJECT NO: 4085-38-71	HWY: STH 57	COUNTY: BROWN	PLAN DETAILS	SHEET 38	E

2

LEGEND

CP-9	CONCRETE PAVEMENT 9-INCH
CD-6	CONCRETE DRIVEWAY 6-INCH
CS-4	CONCRETE SIDEWALK 4-INCH
CS-6	CONCRETE SIDEWALK 6-INCH
ASPH	ASPHALTIC SURFACE
ASDR	ASPHALTIC SURFACE DRIVEWAYS AND FIELD ENTRANCES
CR-X	CURB RAMP TYPE X
CT	CURB TRANSITION - SEE CONSTRUCTION DETAIL
R	COLORING CONCRETE RED
MT	COLORING CONCRETE MEDIUM TAN
S	STAMPED
HMA - 4	HMA PAVEMENT 4LT 58-28 S 4-INCH
CMSN-(X)	CONCRETE MEDIAN SLOPED NOSE-(TYPE)
BAD-6	1-1/4-INCH BASE AGGREGATE DENSE 6-INCH
xxxxxx	SAWING CONCRETE/SAWING ASPHALT
~→	FLOW ARROW

CG-18A(REJ)	CONCRETE CURB AND GUTTER 18-INCH TYPE A (REJECT)
CG-18A	CONCRETE CURB AND GUTTER 18-INCH TYPE A
CG-30A	CONCRETE CURB AND GUTTER 30-INCH TYPE A
CP	CONCRETE CURB PEDESTRIAN

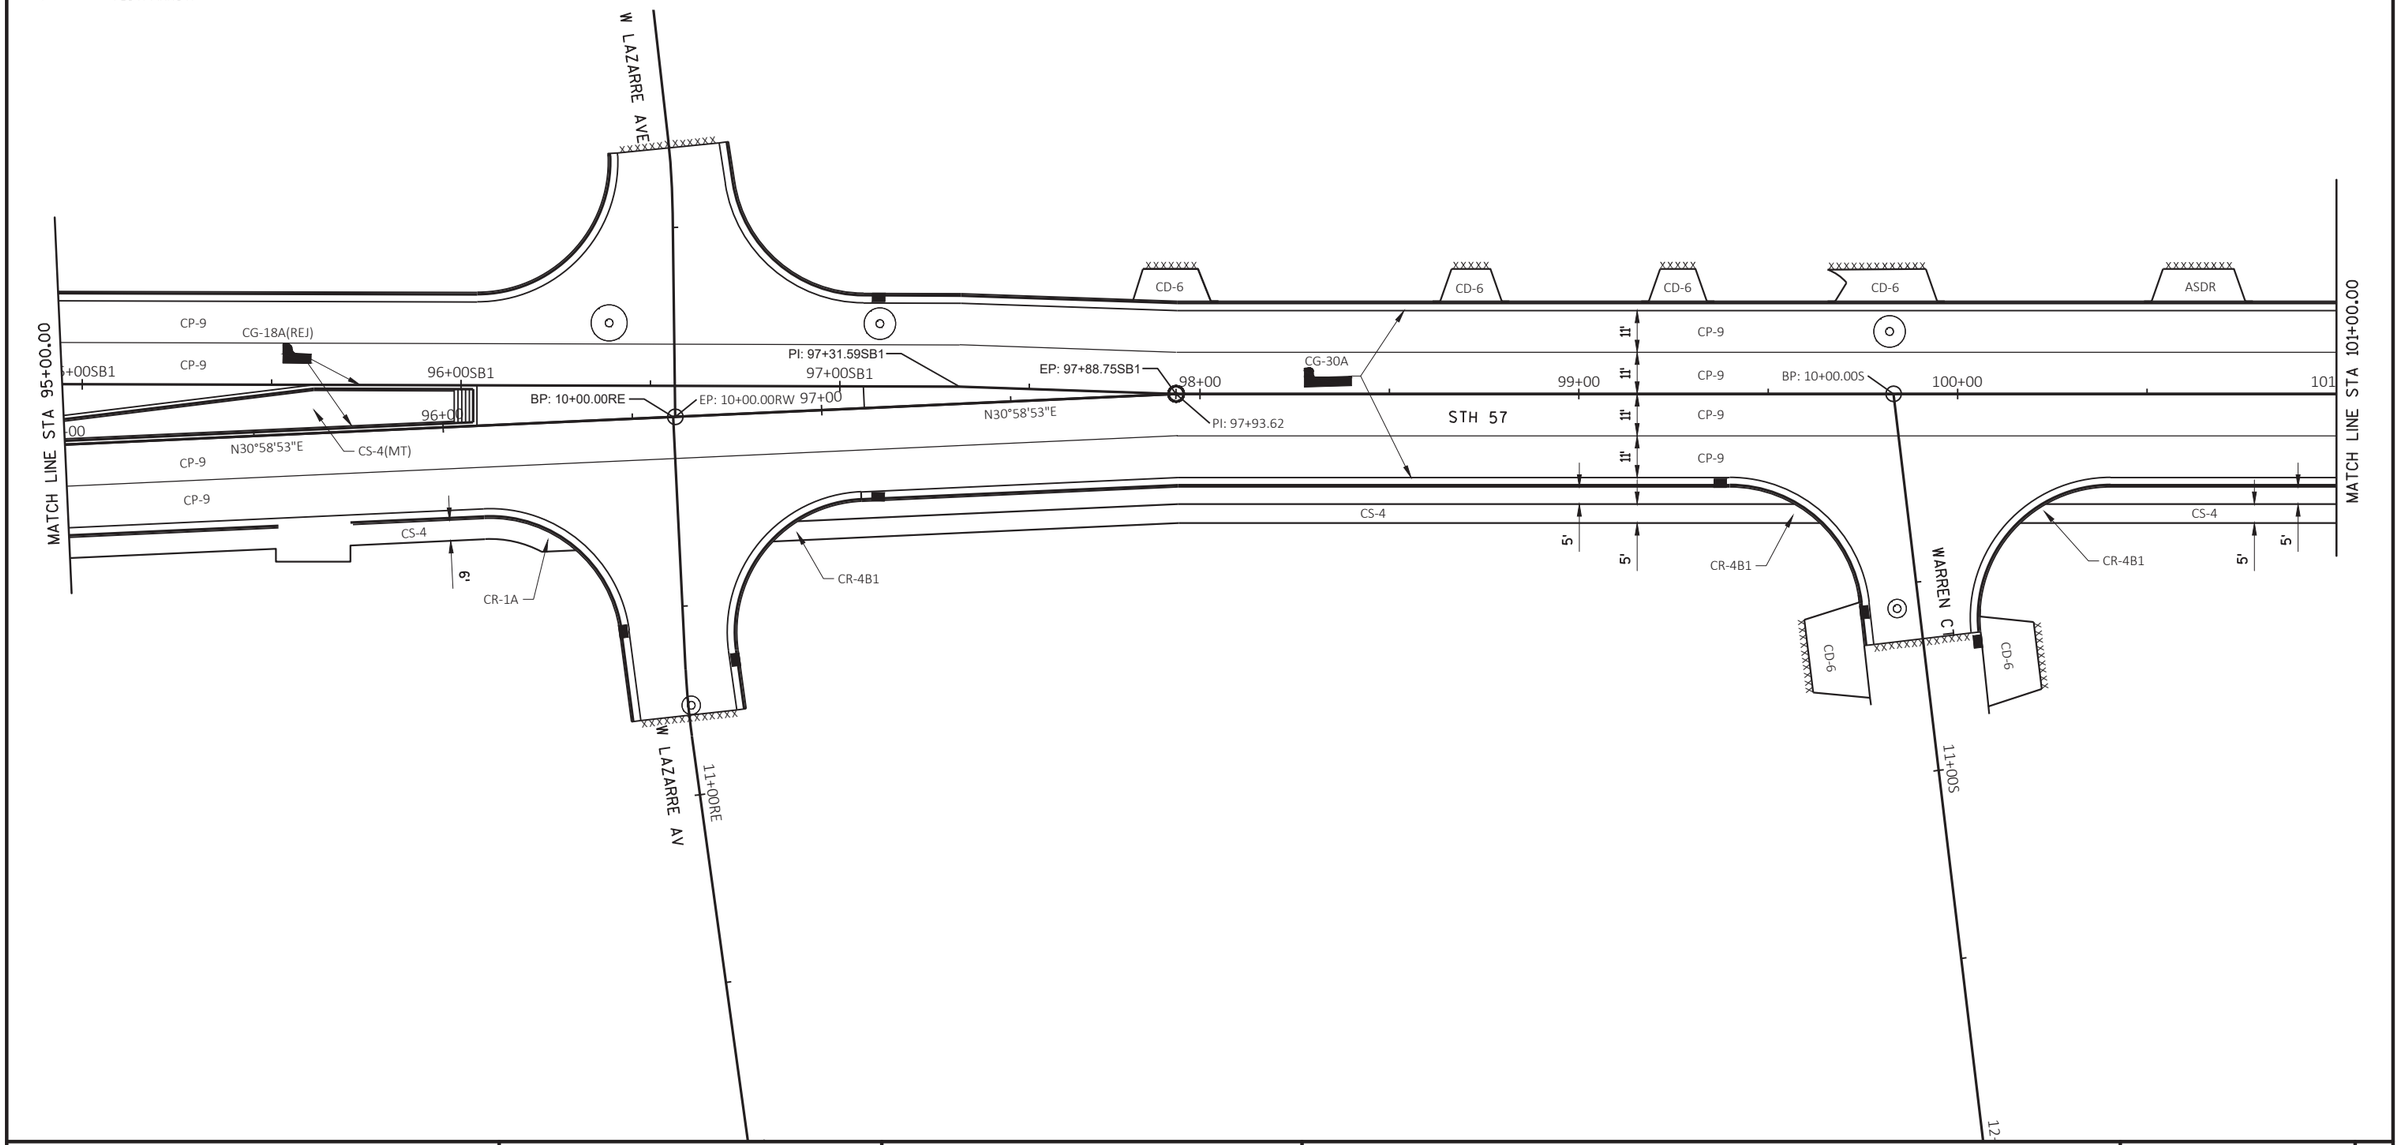

PROJECT NO: 4085-38-71	HWY: STH 57	COUNTY: BROWN	PLAN DETAILS	SHEET 39	E

FILE NAME : X:\3230500\120055.01\TECH\CAD\40853800\SHEETSPLAN\C3D_2016_021201_PD.DWG
LAYOUT NAME - 021215_pd
PLOT DATE : 5/24/2017 1:52 PM PLOT BY : DAVID YAHNKE PLOT NAME : PLOT SCALE : ##########

2

LEGEND

CP-9	CONCRETE PAVEMENT 9-INCH
CD-6	CONCRETE DRIVEWAY 6-INCH
CS-4	CONCRETE SIDEWALK 4-INCH
CS-6	CONCRETE SIDEWALK 6-INCH
ASPH	ASPHALTIC SURFACE
ASDR	ASPHALTIC SURFACE DRIVEWAYS AND FIELD ENTRANCES
CR-X	CURB RAMP TYPE X
CT	CURB TRANSITION - SEE CONSTRUCTION DETAIL
R	COLORING CONCRETE RED
MT	COLORING CONCRETE MEDIUM TAN
S	STAMPED
HMA - 4	HMA PAVEMENT 4LT 58-28 S 4-INCH
CMSN-(X)	CONCRETE MEDIAN SLOPED NOSE-(TYPE)
BAD-6	1-1/4-INCH BASE AGGREGATE DENSE 6-INCH
xxxxxx	SAWING CONCRETE/SAWING ASPHALT
~→	FLOW ARROW

CG-18A(REJ)	CONCRETE CURB AND GUTTER 18-INCH TYPE A (REJECT)
CG-18A	CONCRETE CURB AND GUTTER 18-INCH TYPE A
CG-30A	CONCRETE CURB AND GUTTER 30-INCH TYPE A
CP	CONCRETE CURB PEDESTRIAN

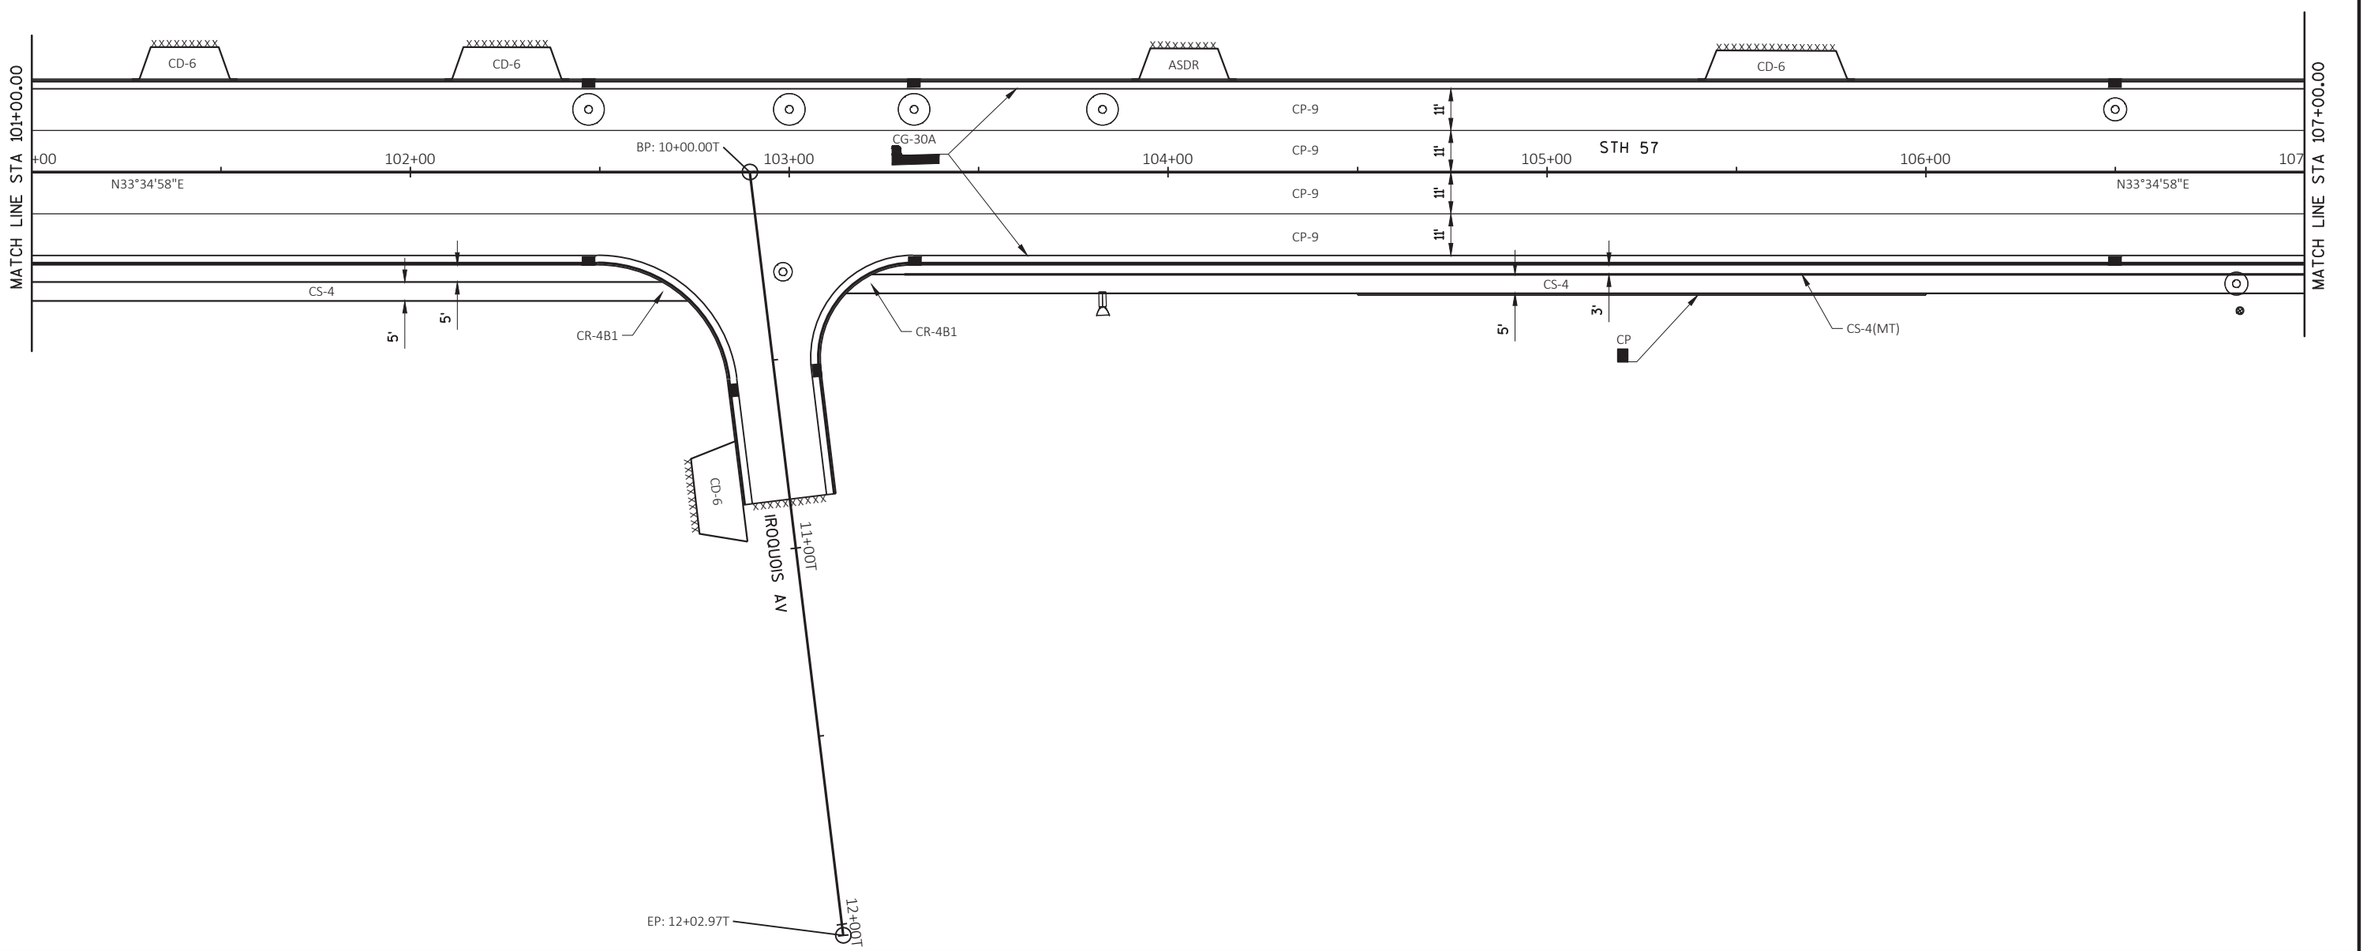

PROJECT NO: 4085-38-71	HWY: STH 57	COUNTY: BROWN	PLAN DETAILS	SHEET 40	E

2

LEGEND

CP-9	CONCRETE PAVEMENT 9-INCH
CD-6	CONCRETE DRIVEWAY 6-INCH
CS-4	CONCRETE SIDEWALK 4-INCH
CS-6	CONCRETE SIDEWALK 6-INCH
ASPH	ASPHALTIC SURFACE
ASDR	ASPHALTIC SURFACE DRIVEWAYS AND FIELD ENTRANCES
CR-X	CURB RAMP TYPE X
CT	CURB TRANSITION - SEE CONSTRUCTION DETAIL
R	COLORING CONCRETE RED
MT	COLORING CONCRETE MEDIUM TAN
S	STAMPED
HMA - 4	HMA PAVEMENT 4LT 58-28 S 4-INCH
CMSN-(X)	CONCRETE MEDIAN SLOPED NOSE-(TYPE)
BAD-6	1-1/4-INCH BASE AGGREGATE DENSE 6-INCH
xxxxxx	SAWING CONCRETE/SAWING ASPHALT
~→	FLOW ARROW

CG-18A(REJ)	CONCRETE CURB AND GUTTER 18-INCH TYPE A (REJECT)
CG-18A	CONCRETE CURB AND GUTTER 18-INCH TYPE A
CG-30A	CONCRETE CURB AND GUTTER 30-INCH TYPE A
CP	CONCRETE CURB PEDESTRIAN

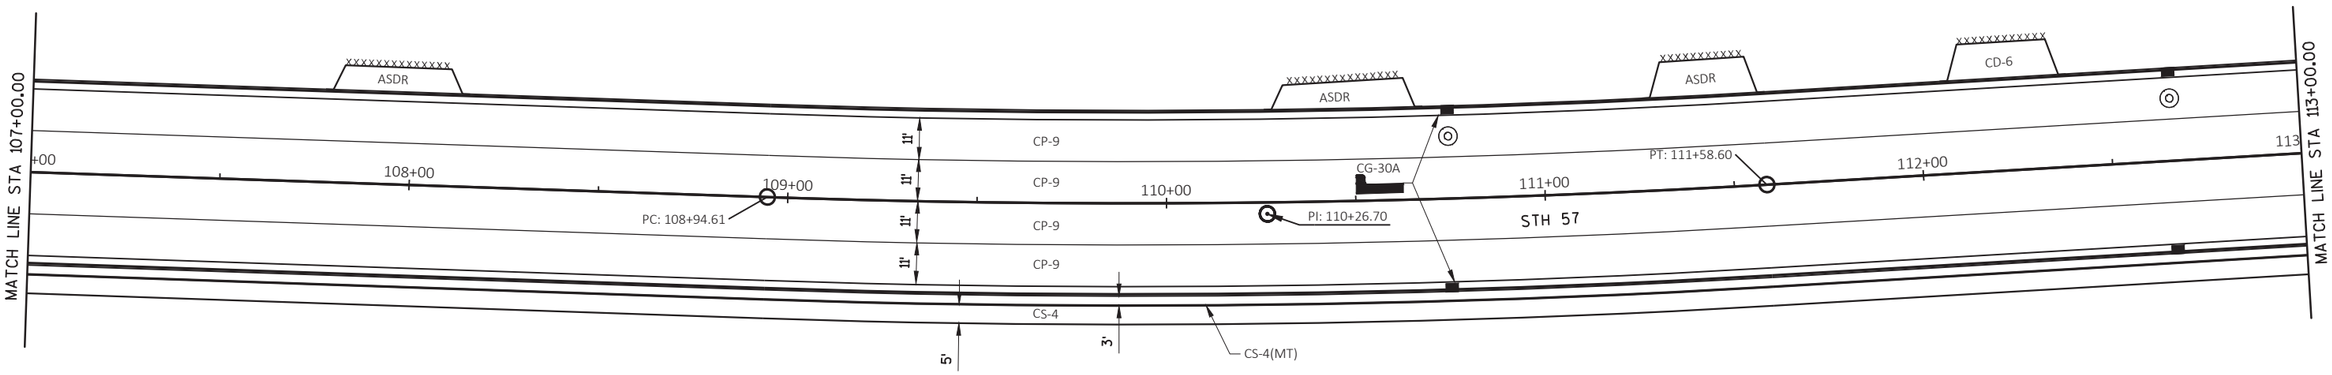

PROJECT NO: 4085-38-71	HWY: STH 57	COUNTY: BROWN	PLAN DETAILS	SHEET 41	E

2

LEGEND

CP-9	CONCRETE PAVEMENT 9-INCH
CD-6	CONCRETE DRIVEWAY 6-INCH
CS-4	CONCRETE SIDEWALK 4-INCH
CS-6	CONCRETE SIDEWALK 6-INCH
ASPH	ASPHALTIC SURFACE
ASDR	ASPHALTIC SURFACE DRIVEWAYS AND FIELD ENTRANCES
CR-X	CURB RAMP TYPE X
CT	CURB TRANSITION - SEE CONSTRUCTION DETAIL
R	COLORING CONCRETE RED
MT	COLORING CONCRETE MEDIUM TAN
S	STAMPED
HMA - 4	HMA PAVEMENT 4LT 58-28 S 4-INCH
CMSN-(X)	CONCRETE MEDIAN SLOPED NOSE-(TYPE)
BAD-6	1-1/4-INCH BASE AGGREGATE DENSE 6-INCH
xxxxxx	SAWING CONCRETE/SAWING ASPHALT
~→	FLOW ARROW

CG-18A(REJ)	CONCRETE CURB AND GUTTER 18-INCH TYPE A (REJECT)
CG-18A	CONCRETE CURB AND GUTTER 18-INCH TYPE A
CG-30A	CONCRETE CURB AND GUTTER 30-INCH TYPE A
CP	CONCRETE CURB PEDESTRIAN

N

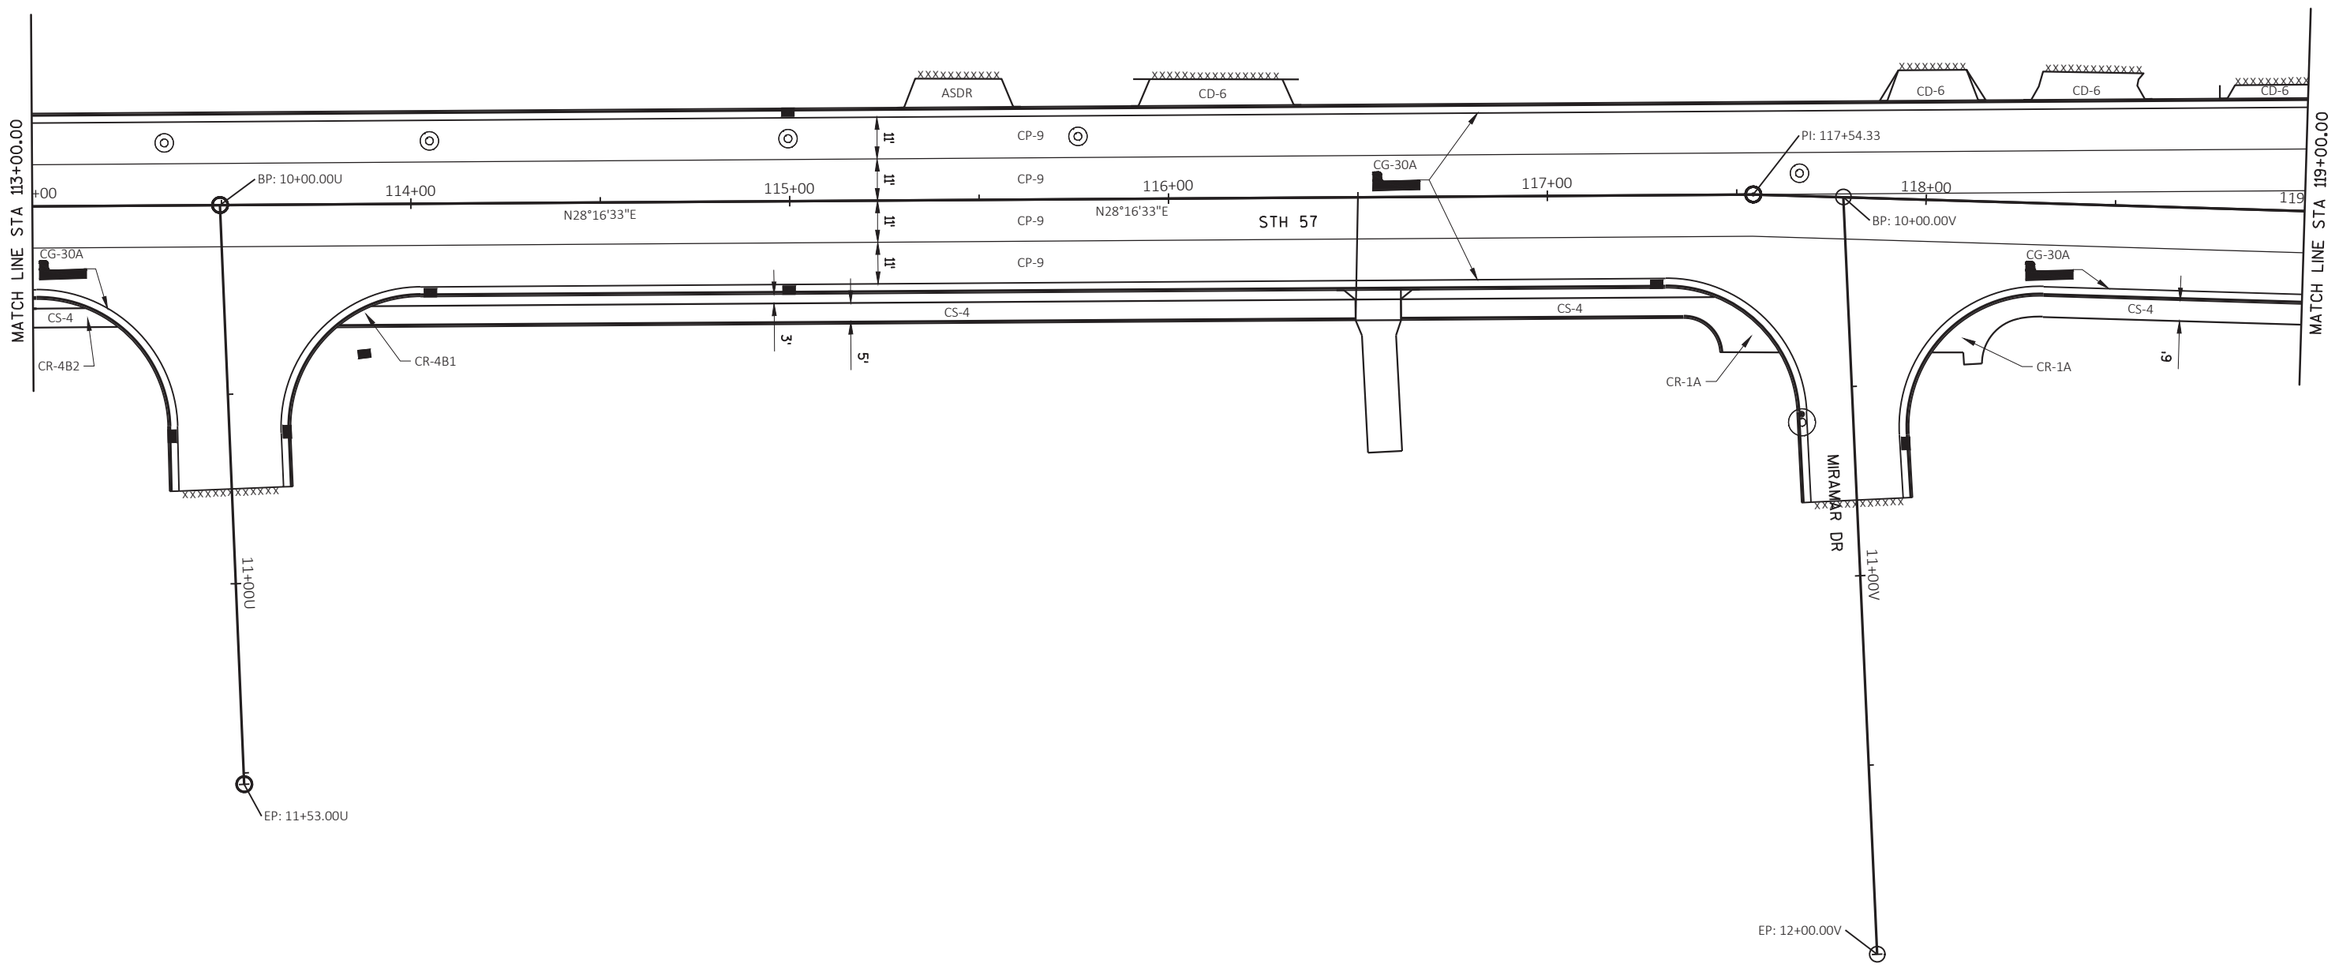

PROJECT NO: 4085-38-71	HWY: STH 57	COUNTY: BROWN	PLAN DETAILS	SHEET 42	E

2

LEGEND

CP-9	CONCRETE PAVEMENT 9-INCH
CD-6	CONCRETE DRIVEWAY 6-INCH
CS-4	CONCRETE SIDEWALK 4-INCH
CS-6	CONCRETE SIDEWALK 6-INCH
ASPH	ASPHALTIC SURFACE
ASDR	ASPHALTIC SURFACE DRIVEWAYS AND FIELD ENTRANCES
CR-X	CURB RAMP TYPE X
CT	CURB TRANSITION - SEE CONSTRUCTION DETAIL
R	COLORING CONCRETE RED
MT	COLORING CONCRETE MEDIUM TAN
S	STAMPED
HMA - 4	HMA PAVEMENT 4LT 58-28 S 4-INCH
CMSN-(X)	CONCRETE MEDIAN SLOPED NOSE-(TYPE)
BAD-6	1-1/4-INCH BASE AGGREGATE DENSE 6-INCH
xxxxxx	SAWING CONCRETE/SAWING ASPHALT
~→	FLOW ARROW

CG-18A(REJ)	CONCRETE CURB AND GUTTER 18-INCH TYPE A (REJECT)
CG-18A	CONCRETE CURB AND GUTTER 18-INCH TYPE A
CG-30A	CONCRETE CURB AND GUTTER 30-INCH TYPE A
CP	CONCRETE CURB PEDESTRIAN

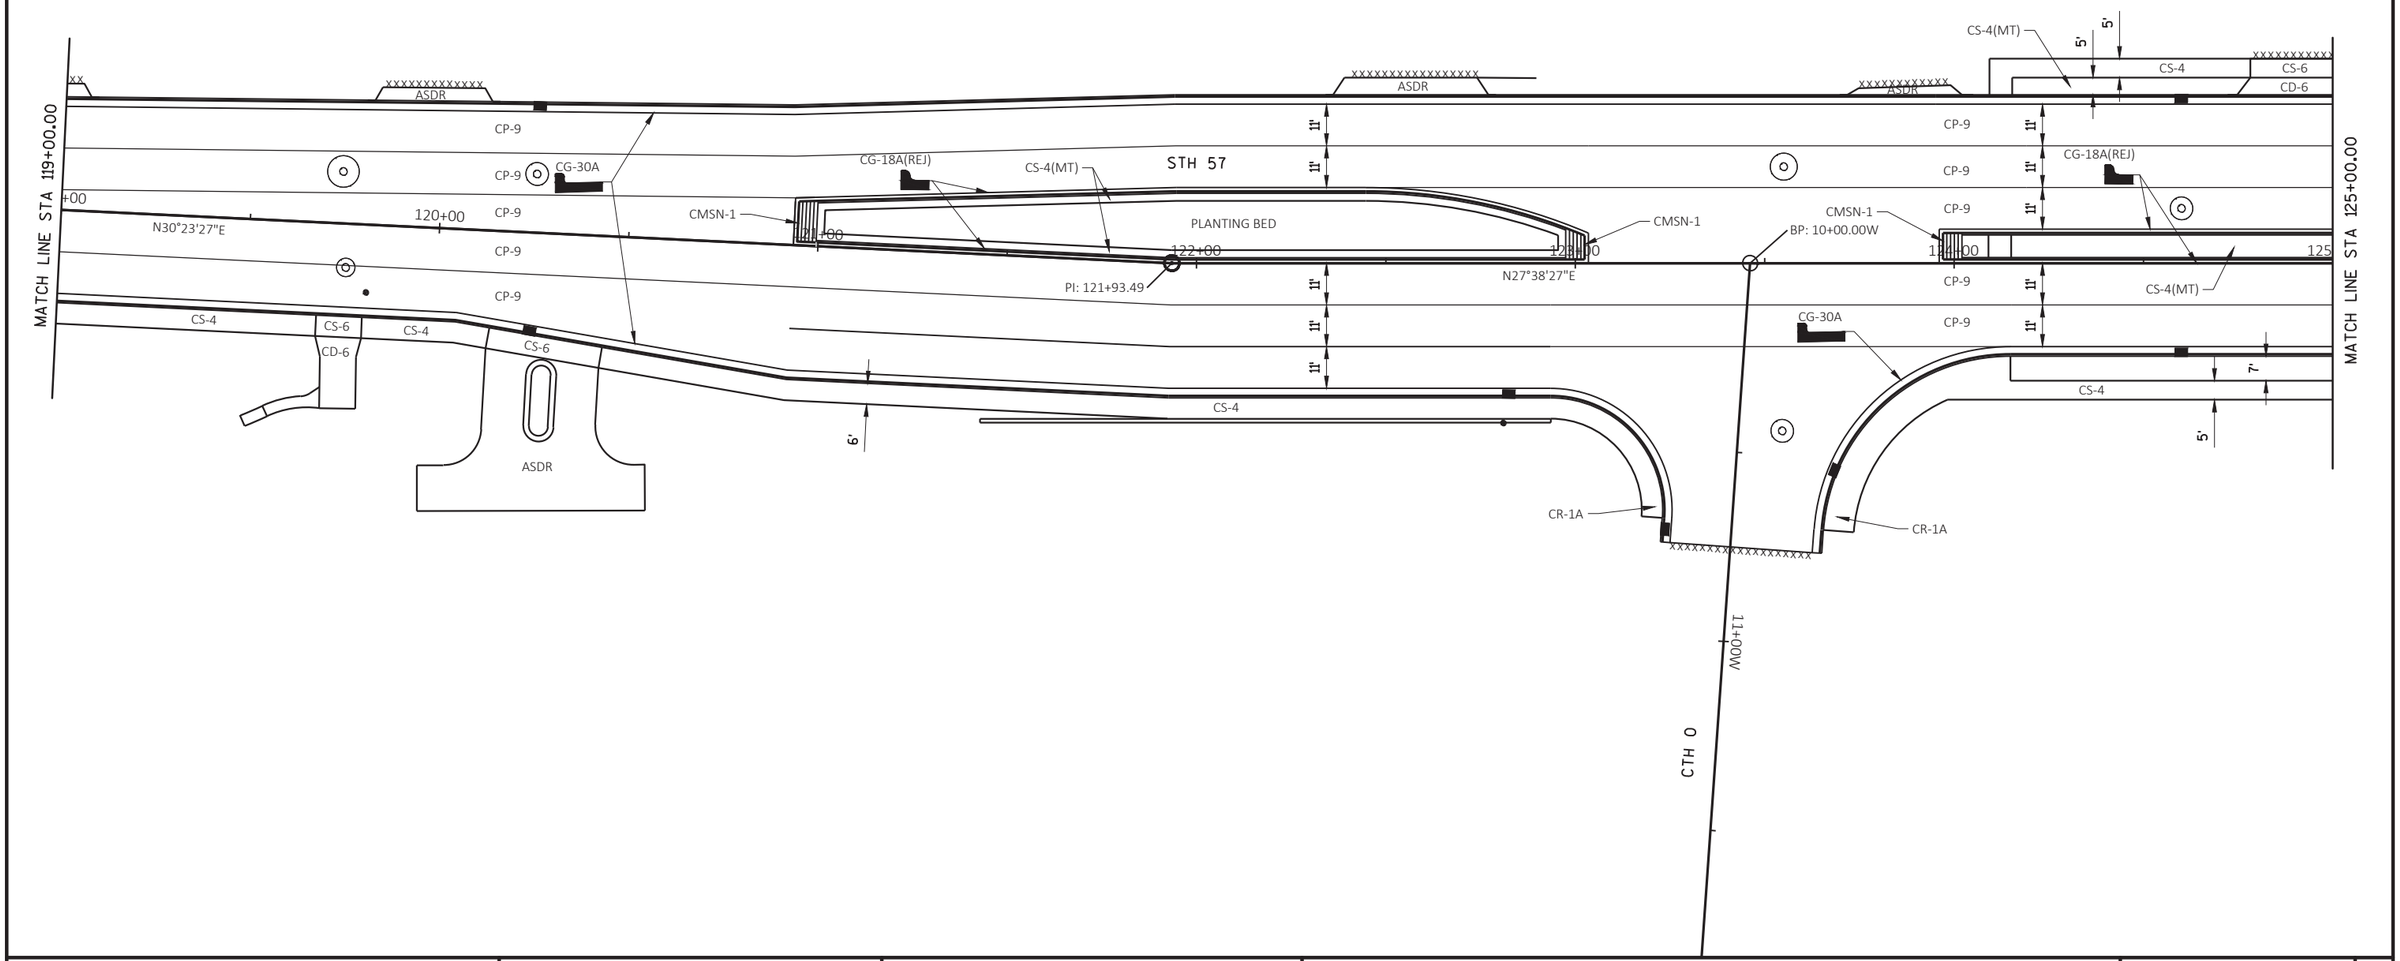

PROJECT NO: 4085-38-71	HWY: STH 57	COUNTY: BROWN	PLAN DETAILS	SHEET 43	E

FILE NAME : X:\3230500\120055.01\TECH\CAD\40853800\SHEETSPLAN\C3D_2016_021201_PD.DWG
LAYOUT NAME - 021219_pd
PLOT DATE : 5/24/2017 1:53 PM PLOT BY : DAVID YAHNKE PLOT NAME : PLOT SCALE : ##########

2

LEGEND

CP-9	CONCRETE PAVEMENT 9-INCH
CD-6	CONCRETE DRIVEWAY 6-INCH
CS-4	CONCRETE SIDEWALK 4-INCH
CS-6	CONCRETE SIDEWALK 6-INCH
ASPH	ASPHALTIC SURFACE
ASDR	ASPHALTIC SURFACE DRIVEWAYS AND FIELD ENTRANCES
CR-X	CURB RAMP TYPE X
CT	CURB TRANSITION - SEE CONSTRUCTION DETAIL
R	COLORING CONCRETE RED
MT	COLORING CONCRETE MEDIUM TAN
S	STAMPED
HMA - 4	HMA PAVEMENT 4LT 58-28 S 4-INCH
CMSN-(X)	CONCRETE MEDIAN SLOPED NOSE-(TYPE)
BAD-6	1-1/4-INCH BASE AGGREGATE DENSE 6-INCH
xxxxxx	SAWING CONCRETE/SAWING ASPHALT
~→	FLOW ARROW

CG-18A(REJ)	CONCRETE CURB AND GUTTER 18-INCH TYPE A (REJECT)
CG-18A	CONCRETE CURB AND GUTTER 18-INCH TYPE A
CG-30A	CONCRETE CURB AND GUTTER 30-INCH TYPE A
CP	CONCRETE CURB PEDESTRIAN

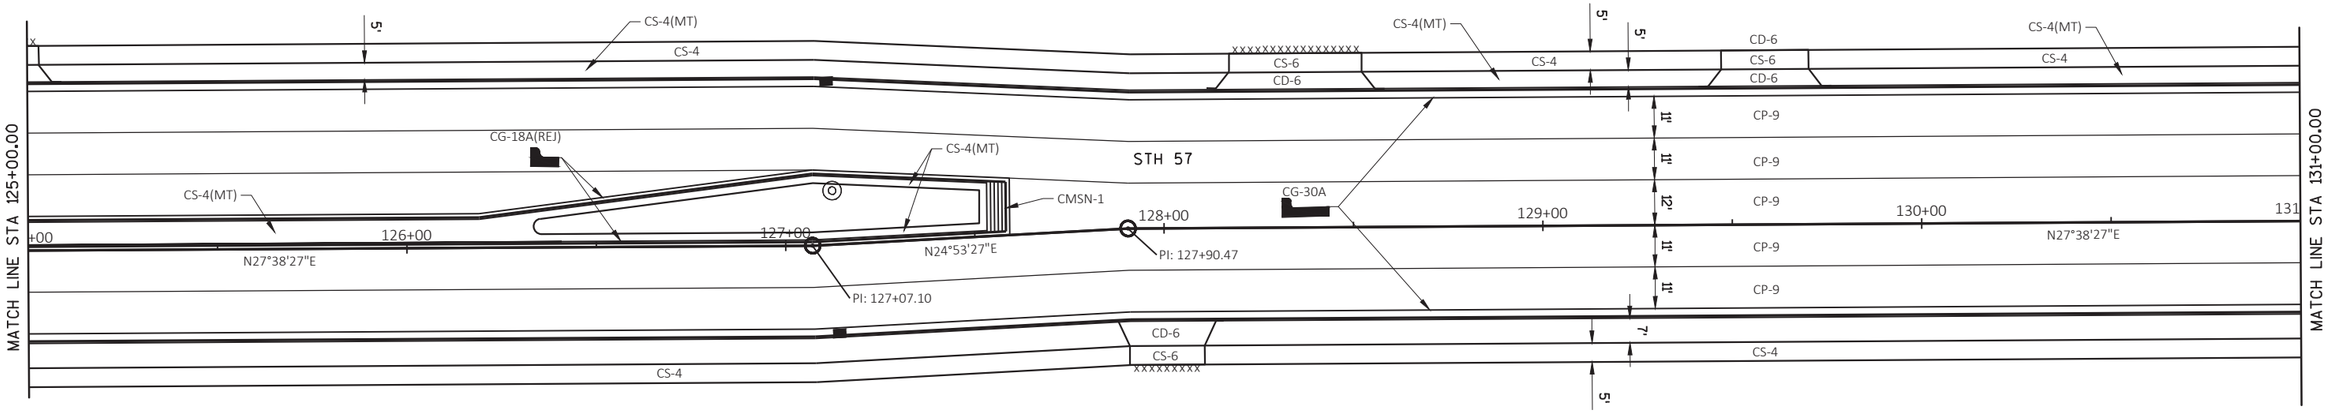

PROJECT NO: 4085-38-71	HWY: STH 57	COUNTY: BROWN	PLAN DETAILS	SHEET 44

E

2

LEGEND

CP-9	CONCRETE PAVEMENT 9-INCH
CD-6	CONCRETE DRIVEWAY 6-INCH
CS-4	CONCRETE SIDEWALK 4-INCH
CS-6	CONCRETE SIDEWALK 6-INCH
ASPH	ASPHALTIC SURFACE
ASDR	ASPHALTIC SURFACE DRIVEWAYS AND FIELD ENTRANCES
CR-X	CURB RAMP TYPE X
CT	CURB TRANSITION - SEE CONSTRUCTION DETAIL
R	COLORING CONCRETE RED
MT	COLORING CONCRETE MEDIUM TAN
S	STAMPED
HMA - 4	HMA PAVEMENT 4LT 58-28 S 4-INCH
CMSN-(X)	CONCRETE MEDIAN SLOPED NOSE-(TYPE)
BAD-6	1-1/4-INCH BASE AGGREGATE DENSE 6-INCH
xxxxxx	SAWING CONCRETE/SAWING ASPHALT
~→	FLOW ARROW

CG-18A(REJ)	CONCRETE CURB AND GUTTER 18-INCH TYPE A (REJECT)
CG-18A	CONCRETE CURB AND GUTTER 18-INCH TYPE A
CG-30A	CONCRETE CURB AND GUTTER 30-INCH TYPE A
CP	CONCRETE CURB PEDESTRIAN

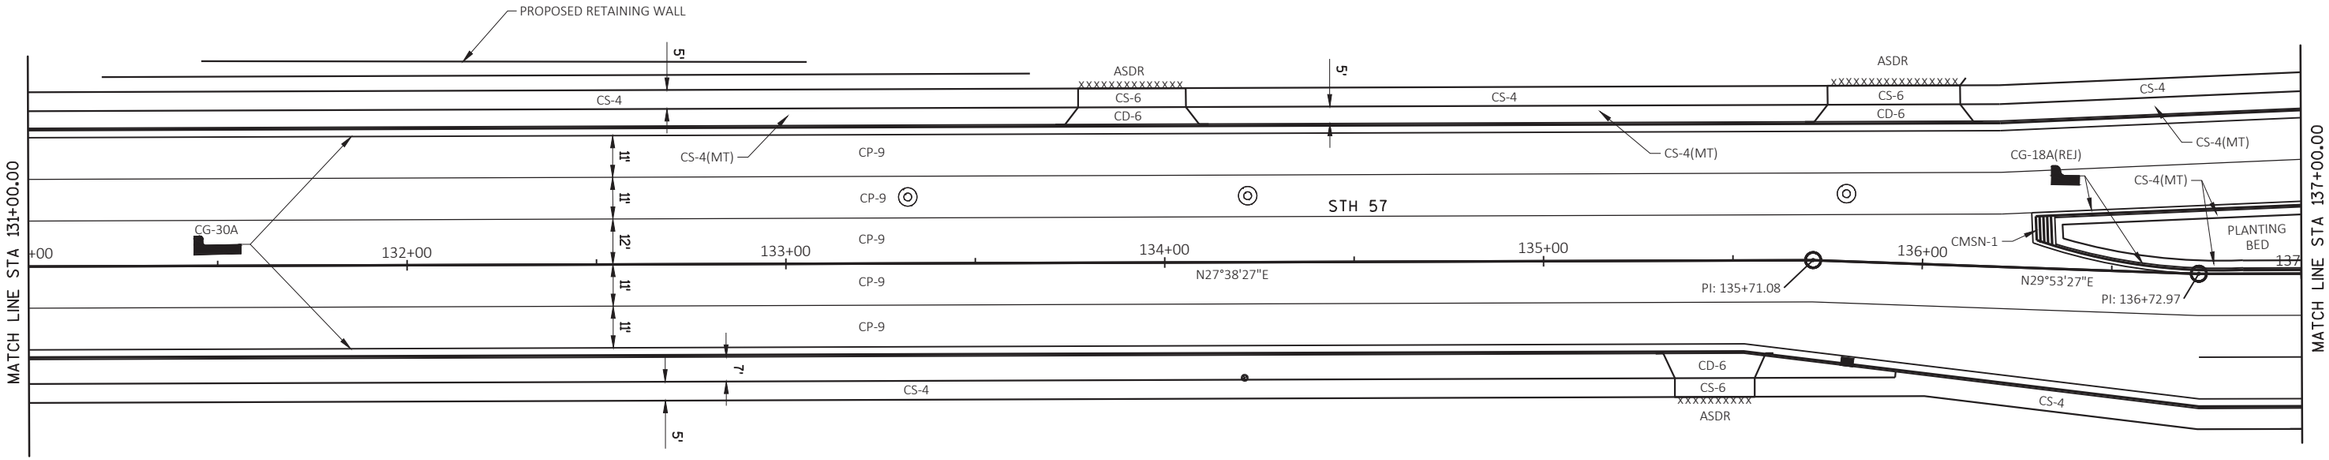

PROJECT NO: 4085-38-71	HWY: STH 57	COUNTY: BROWN	PLAN DETAILS	SHEET 45

E

FILE NAME : X:\3230500\120055.01\TECH\CAD\40853800\SHEETSPLAN\C3D_2016_021201_PD.DWG
LAYOUT NAME - 021221_pd

PLOT DATE : 5/24/2017 1:53 PM PLOT BY : DAVID YAHNKE PLOT NAME : PLOT SCALE : ##########

2

LEGEND

CP-9	CONCRETE PAVEMENT 9-INCH
CD-6	CONCRETE DRIVEWAY 6-INCH
CS-4	CONCRETE SIDEWALK 4-INCH
CS-6	CONCRETE SIDEWALK 6-INCH
ASPH	ASPHALTIC SURFACE
ASDR	ASPHALTIC SURFACE DRIVEWAYS AND FIELD ENTRANCES
CR-X	CURB RAMP TYPE X
CT	CURB TRANSITION - SEE CONSTRUCTION DETAIL
R	COLORING CONCRETE RED
MT	COLORING CONCRETE MEDIUM TAN
S	STAMPED
HMA - 4	HMA PAVEMENT 4LT 58-28 S 4-INCH
CMSN-(X)	CONCRETE MEDIAN SLOPED NOSE-(TYPE)
BAD-6	1-1/4-INCH BASE AGGREGATE DENSE 6-INCH
xxxxxx	SAWING CONCRETE/SAWING ASPHALT
~~→	FLOW ARROW

CG-18A(REJ)	CONCRETE CURB AND GUTTER 18-INCH TYPE A (REJECT)
CG-18A	CONCRETE CURB AND GUTTER 18-INCH TYPE A
CG-30A	CONCRETE CURB AND GUTTER 30-INCH TYPE A
CP	CONCRETE CURB PEDESTRIAN

N

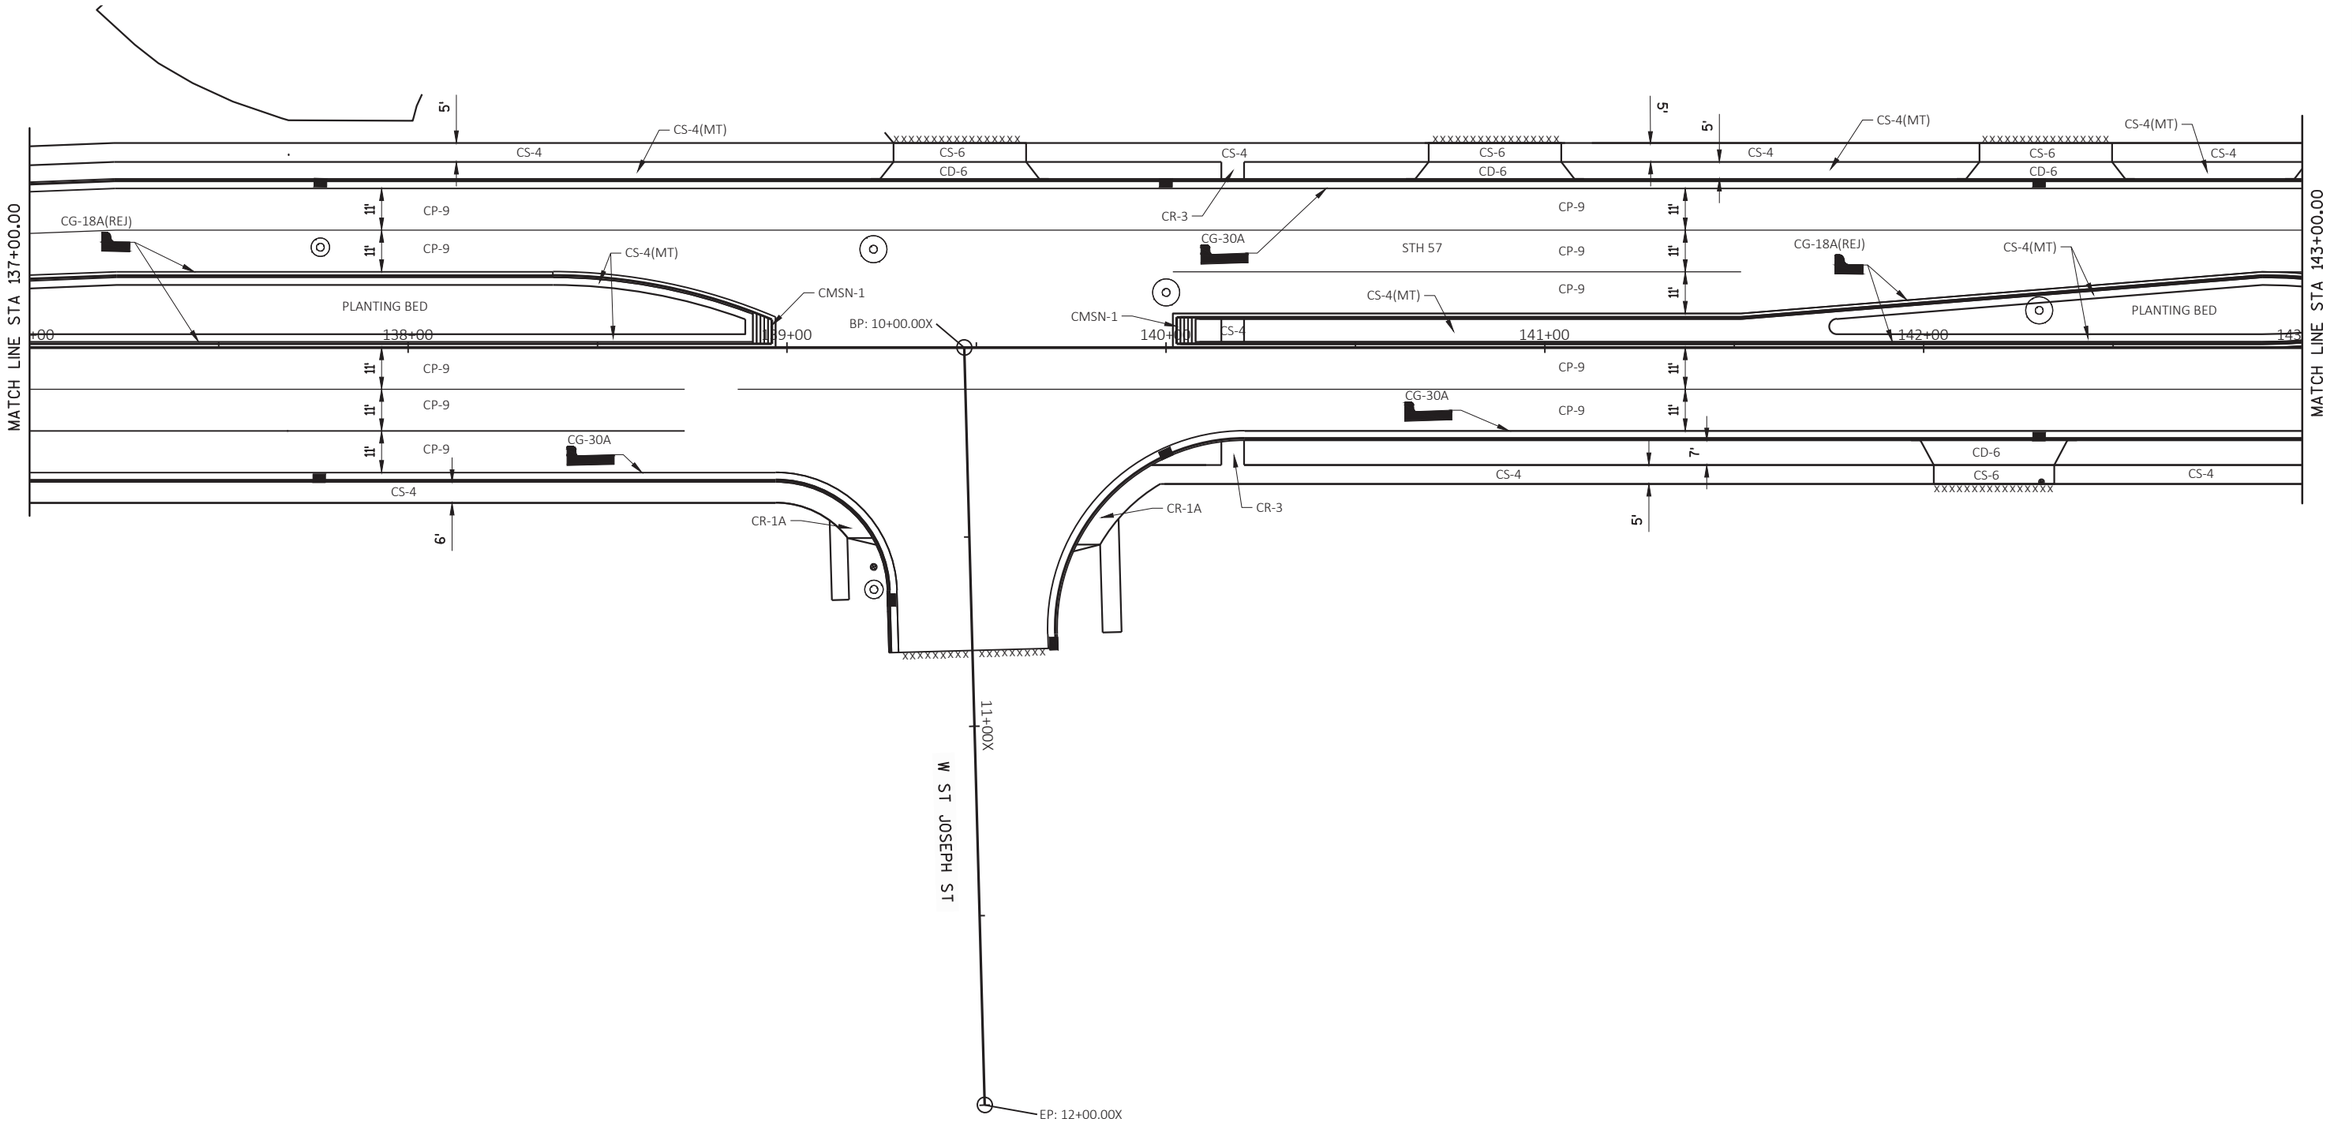

PROJECT NO: 4085-38-71	HWY: STH 57	COUNTY: BROWN	PLAN DETAILS	SHEET 46	E

2

LEGEND

CP-9	CONCRETE PAVEMENT 9-INCH
CD-6	CONCRETE DRIVEWAY 6-INCH
CS-4	CONCRETE SIDEWALK 4-INCH
CS-6	CONCRETE SIDEWALK 6-INCH
ASPH	ASPHALTIC SURFACE
ASDR	ASPHALTIC SURFACE DRIVEWAYS AND FIELD ENTRANCES
CR-X	CURB RAMP TYPE X
CT	CURB TRANSITION - SEE CONSTRUCTION DETAIL
R	COLORING CONCRETE RED
MT	COLORING CONCRETE MEDIUM TAN
S	STAMPED
HMA - 4	HMA PAVEMENT 4LT 58-28 S 4-INCH
CMSN-(X)	CONCRETE MEDIAN SLOPED NOSE-(TYPE)
BAD-6	1-1/4-INCH BASE AGGREGATE DENSE 6-INCH
xxxxxx	SAWING CONCRETE/SAWING ASPHALT
~→	FLOW ARROW

CG-18A(REJ)	CONCRETE CURB AND GUTTER 18-INCH TYPE A (REJECT)
CG-18A	CONCRETE CURB AND GUTTER 18-INCH TYPE A
CG-30A	CONCRETE CURB AND GUTTER 30-INCH TYPE A
CP	CONCRETE CURB PEDESTRIAN

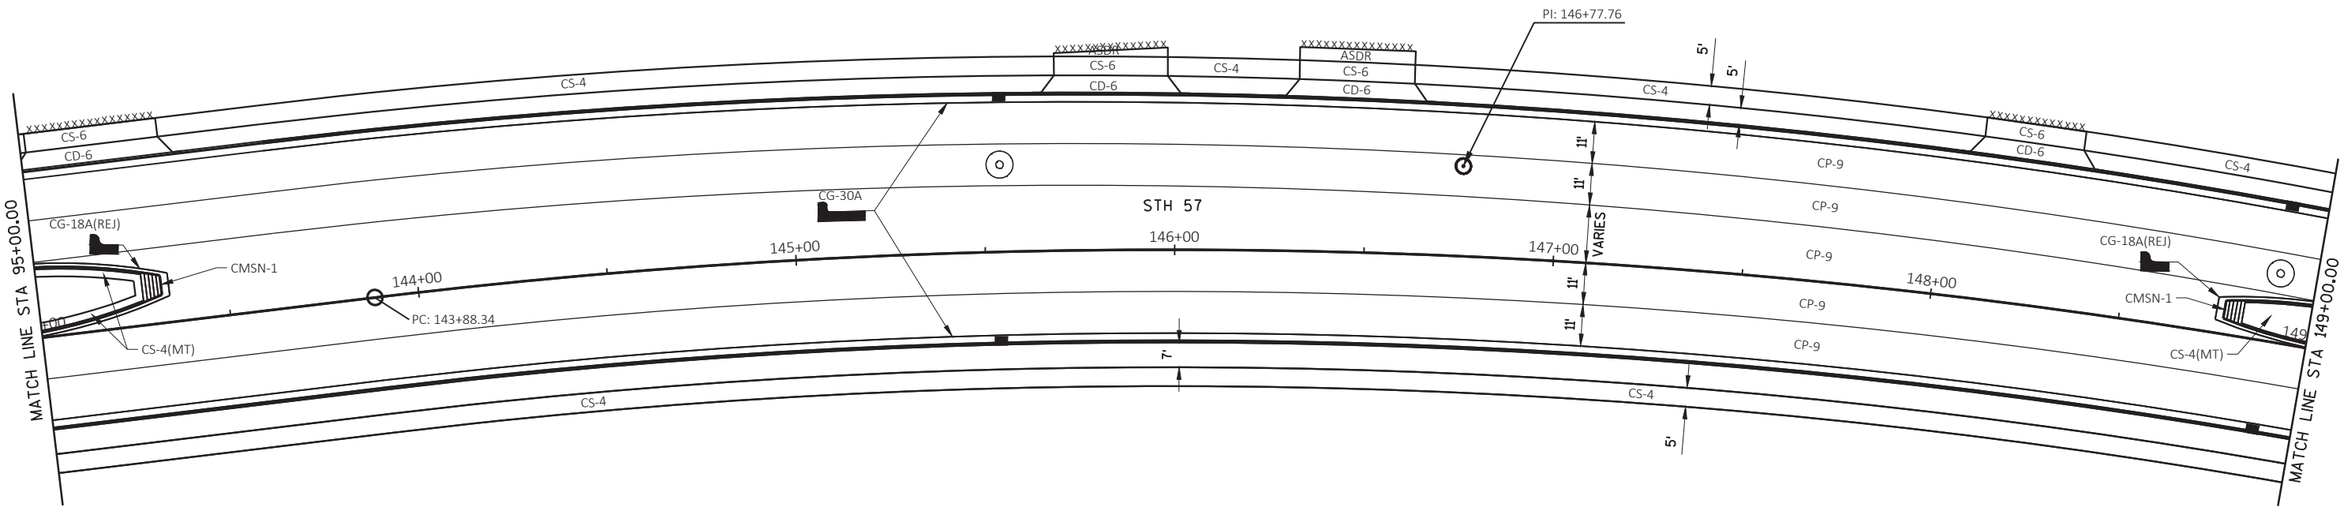

PROJECT NO: 4085-38-71	HWY: STH 57	COUNTY: BROWN	PLAN DETAILS	SHEET 47	E

2

LEGEND

CP-9	CONCRETE PAVEMENT 9-INCH
CD-6	CONCRETE DRIVEWAY 6-INCH
CS-4	CONCRETE SIDEWALK 4-INCH
CS-6	CONCRETE SIDEWALK 6-INCH
ASPH	ASPHALTIC SURFACE
ASDR	ASPHALTIC SURFACE DRIVEWAYS AND FIELD ENTRANCES
CR-X	CURB RAMP TYPE X
CT	CURB TRANSITION - SEE CONSTRUCTION DETAIL
R	COLORING CONCRETE RED
MT	COLORING CONCRETE MEDIUM TAN
S	STAMPED
HMA - 4	HMA PAVEMENT 4LT 58-28 S 4-INCH
CMSN-(X)	CONCRETE MEDIAN SLOPED NOSE-(TYPE)
BAD-6	1-1/4-INCH BASE AGGREGATE DENSE 6-INCH
xxxxxx	SAWING CONCRETE/SAWING ASPHALT
~→	FLOW ARROW

CG-18A(REJ)	CONCRETE CURB AND GUTTER 18-INCH TYPE A (REJECT)
CG-18A	CONCRETE CURB AND GUTTER 18-INCH TYPE A
CG-30A	CONCRETE CURB AND GUTTER 30-INCH TYPE A
CP	CONCRETE CURB PEDESTRIAN

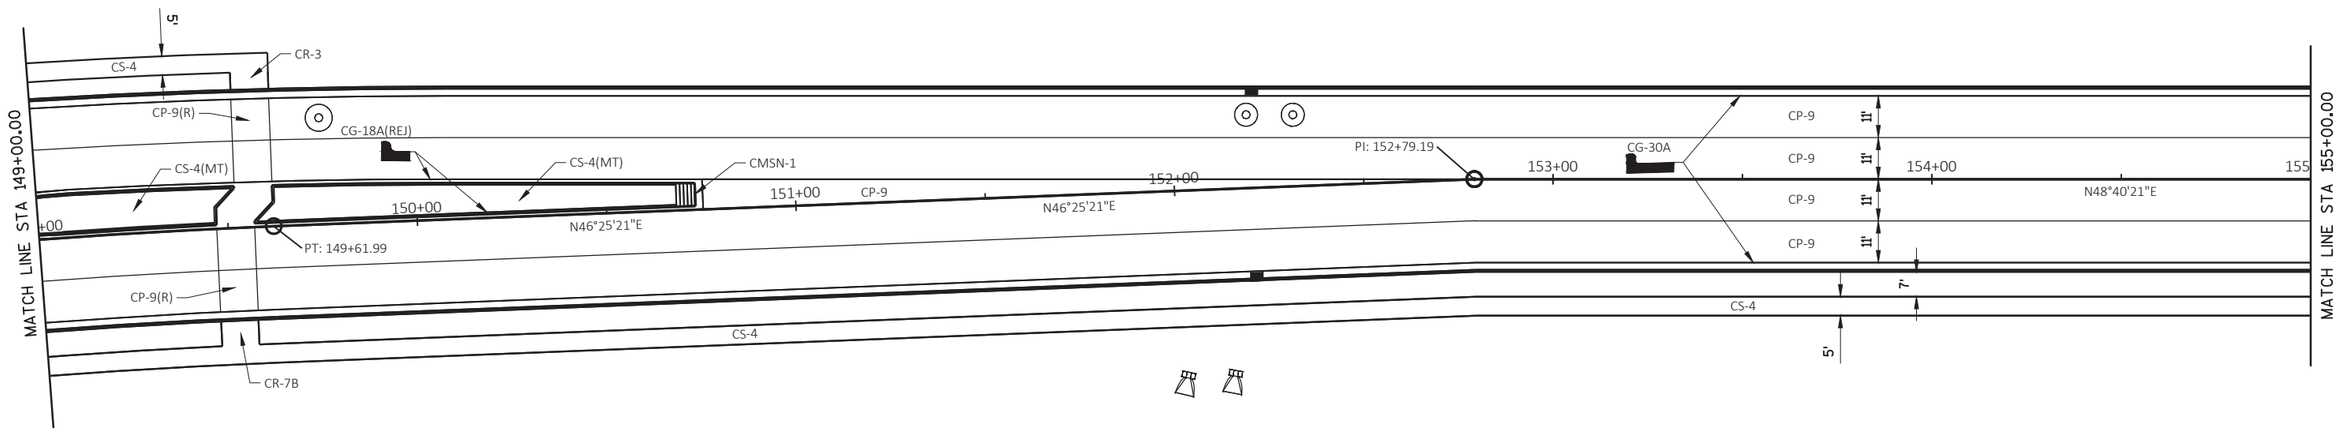

PROJECT NO: 4085-38-71	HWY: STH 57	COUNTY: BROWN	PLAN DETAILS	SHEET 48 E

FILE NAME : X:\3230500\120055.01\TECH\CAD\40853800\SHEETSPLAN\C3D_2016_021201_PD.DWG
LAYOUT NAME - 021224_pd
PLOT DATE : 5/24/2017 1:53 PM PLOT BY : DAVID YAHNKE PLOT NAME : PLOT SCALE : ##########

2

LEGEND

CP-9	CONCRETE PAVEMENT 9-INCH
CD-6	CONCRETE DRIVEWAY 6-INCH
CS-4	CONCRETE SIDEWALK 4-INCH
CS-6	CONCRETE SIDEWALK 6-INCH
ASPH	ASPHALTIC SURFACE
ASDR	ASPHALTIC SURFACE DRIVEWAYS AND FIELD ENTRANCES
CR-X	CURB RAMP TYPE X
CT	CURB TRANSITION - SEE CONSTRUCTION DETAIL
R	COLORING CONCRETE RED
MT	COLORING CONCRETE MEDIUM TAN
S	STAMPED
HMA - 4	HMA PAVEMENT 4LT 58-28 S 4-INCH
CMSN-(X)	CONCRETE MEDIAN SLOPED NOSE-(TYPE)
BAD-6	1-1/4-INCH BASE AGGREGATE DENSE 6-INCH
xxxxxx	SAWING CONCRETE/SAWING ASPHALT
~→	FLOW ARROW

CG-18A(REJ)	CONCRETE CURB AND GUTTER 18-INCH TYPE A (REJECT)
CG-18A	CONCRETE CURB AND GUTTER 18-INCH TYPE A
CG-30A	CONCRETE CURB AND GUTTER 30-INCH TYPE A
CP	CONCRETE CURB PEDESTRIAN

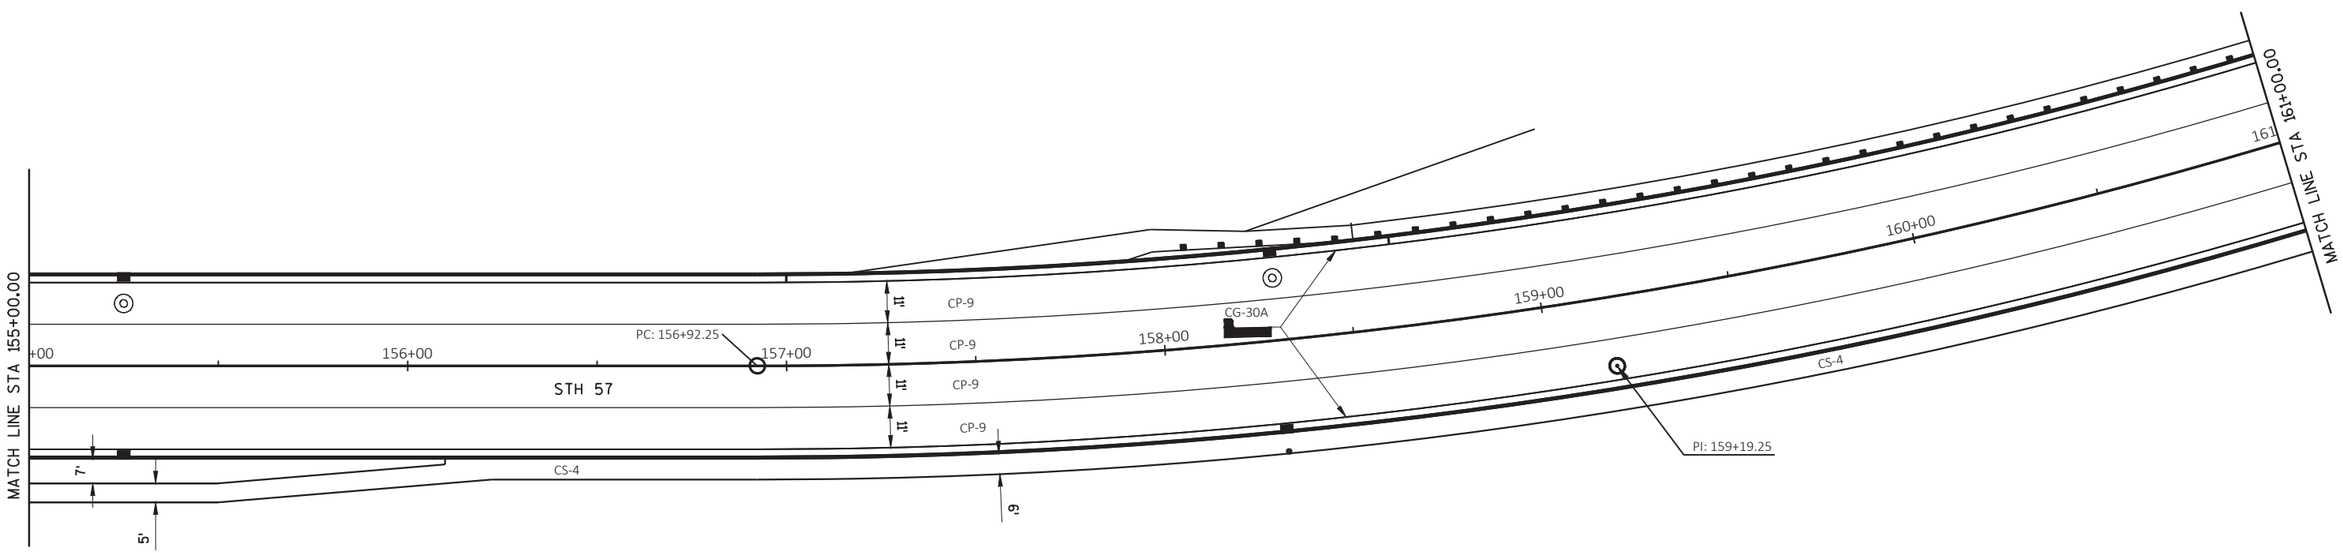

2

PROJECT NO: 4085-38-71	HWY: STH 57	COUNTY: BROWN	PLAN DETAILS	SHEET 49	E

FILE NAME : X:\3230500\120055.01\TECH\CAD\40853800\SHEETSPLAN\C3D_2016_021201_PD.DWG
LAYOUT NAME - 021225_pd

PLOT DATE : 5/24/2017 1:53 PM PLOT BY : DAVID YAHNKE PLOT NAME : PLOT SCALE : ##########

2

LEGEND

CP-9	CONCRETE PAVEMENT 9-INCH
CD-6	CONCRETE DRIVEWAY 6-INCH
CS-4	CONCRETE SIDEWALK 4-INCH
CS-6	CONCRETE SIDEWALK 6-INCH
ASPH	ASPHALTIC SURFACE
ASDR	ASPHALTIC SURFACE DRIVEWAYS AND FIELD ENTRANCES
CR-X	CURB RAMP TYPE X
CT	CURB TRANSITION - SEE CONSTRUCTION DETAIL
R	COLORING CONCRETE RED
MT	COLORING CONCRETE MEDIUM TAN
S	STAMPED
HMA - 4	HMA PAVEMENT 4LT 58-28 S 4-INCH
CMSN-(X)	CONCRETE MEDIAN SLOPED NOSE-(TYPE)
BAD-6	1-1/4-INCH BASE AGGREGATE DENSE 6-INCH
xxxxxx	SAWING CONCRETE/SAWING ASPHALT
~→	FLOW ARROW

CG-18A(REJ)	CONCRETE CURB AND GUTTER 18-INCH TYPE A (REJECT)
CG-18A	CONCRETE CURB AND GUTTER 18-INCH TYPE A
CG-30A	CONCRETE CURB AND GUTTER 30-INCH TYPE A
CP	CONCRETE CURB PEDESTRIAN

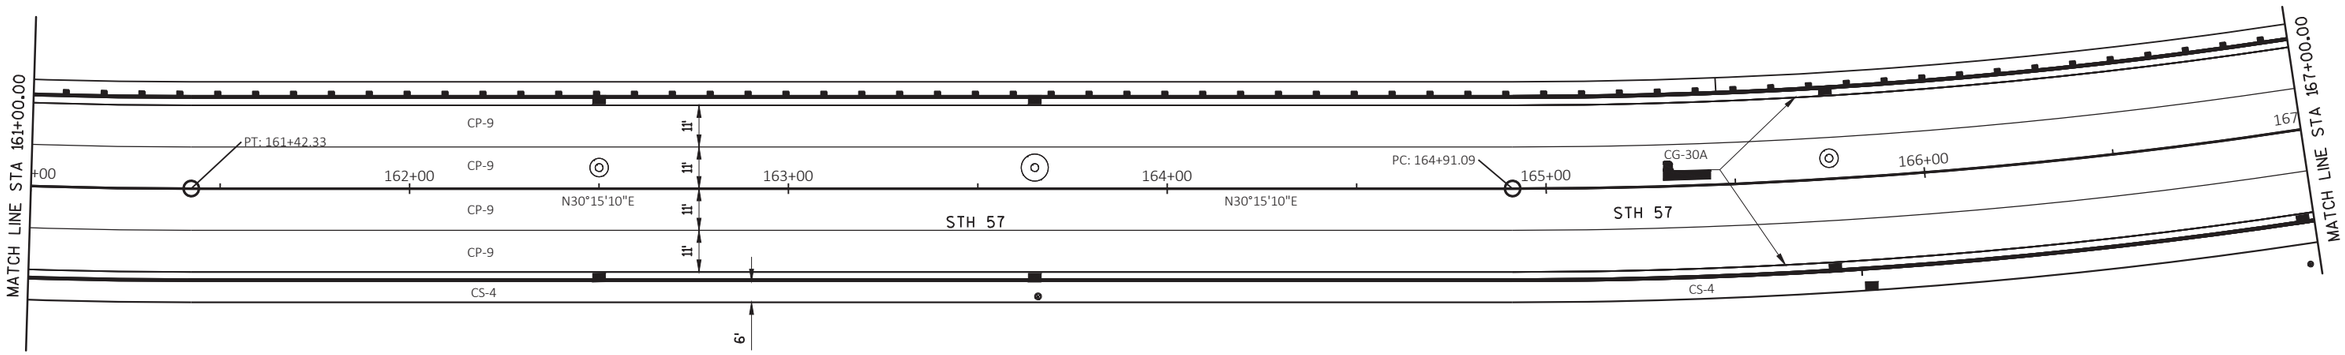

PROJECT NO: 4085-38-71	HWY: STH 57	COUNTY: BROWN	PLAN DETAILS	SHEET 50

E

FILE NAME : X:\3230500\120055.01\TECH\CAD\40853800\SHEETSPLAN\C3D_2016_021201_PD.DWG
LAYOUT NAME - 021226_pd

PLOT DATE : 5/24/2017 1:53 PM PLOT BY : DAVID YAHNKE PLOT NAME : PLOT SCALE : ##########

WISDOT/CADDS SHEET 42

2

LEGEND

CP-9	CONCRETE PAVEMENT 9-INCH
CD-6	CONCRETE DRIVEWAY 6-INCH
CS-4	CONCRETE SIDEWALK 4-INCH
CS-6	CONCRETE SIDEWALK 6-INCH
ASPH	ASPHALTIC SURFACE
ASDR	ASPHALTIC SURFACE DRIVEWAYS AND FIELD ENTRANCES
CR-X	CURB RAMP TYPE X
CT	CURB TRANSITION - SEE CONSTRUCTION DETAIL
R	COLORING CONCRETE RED
MT	COLORING CONCRETE MEDIUM TAN
S	STAMPED
HMA - 4	HMA PAVEMENT 4LT 58-28 S 4-INCH
CMSN-(X)	CONCRETE MEDIAN SLOPED NOSE-(TYPE)
BAD-6	1-1/4-INCH BASE AGGREGATE DENSE 6-INCH
xxxxxx	SAWING CONCRETE/SAWING ASPHALT
~→	FLOW ARROW

CG-18A(REJ)	CONCRETE CURB AND GUTTER 18-INCH TYPE A (REJECT)
CG-18A	CONCRETE CURB AND GUTTER 18-INCH TYPE A
CG-30A	CONCRETE CURB AND GUTTER 30-INCH TYPE A
CP	CONCRETE CURB PEDESTRIAN

N

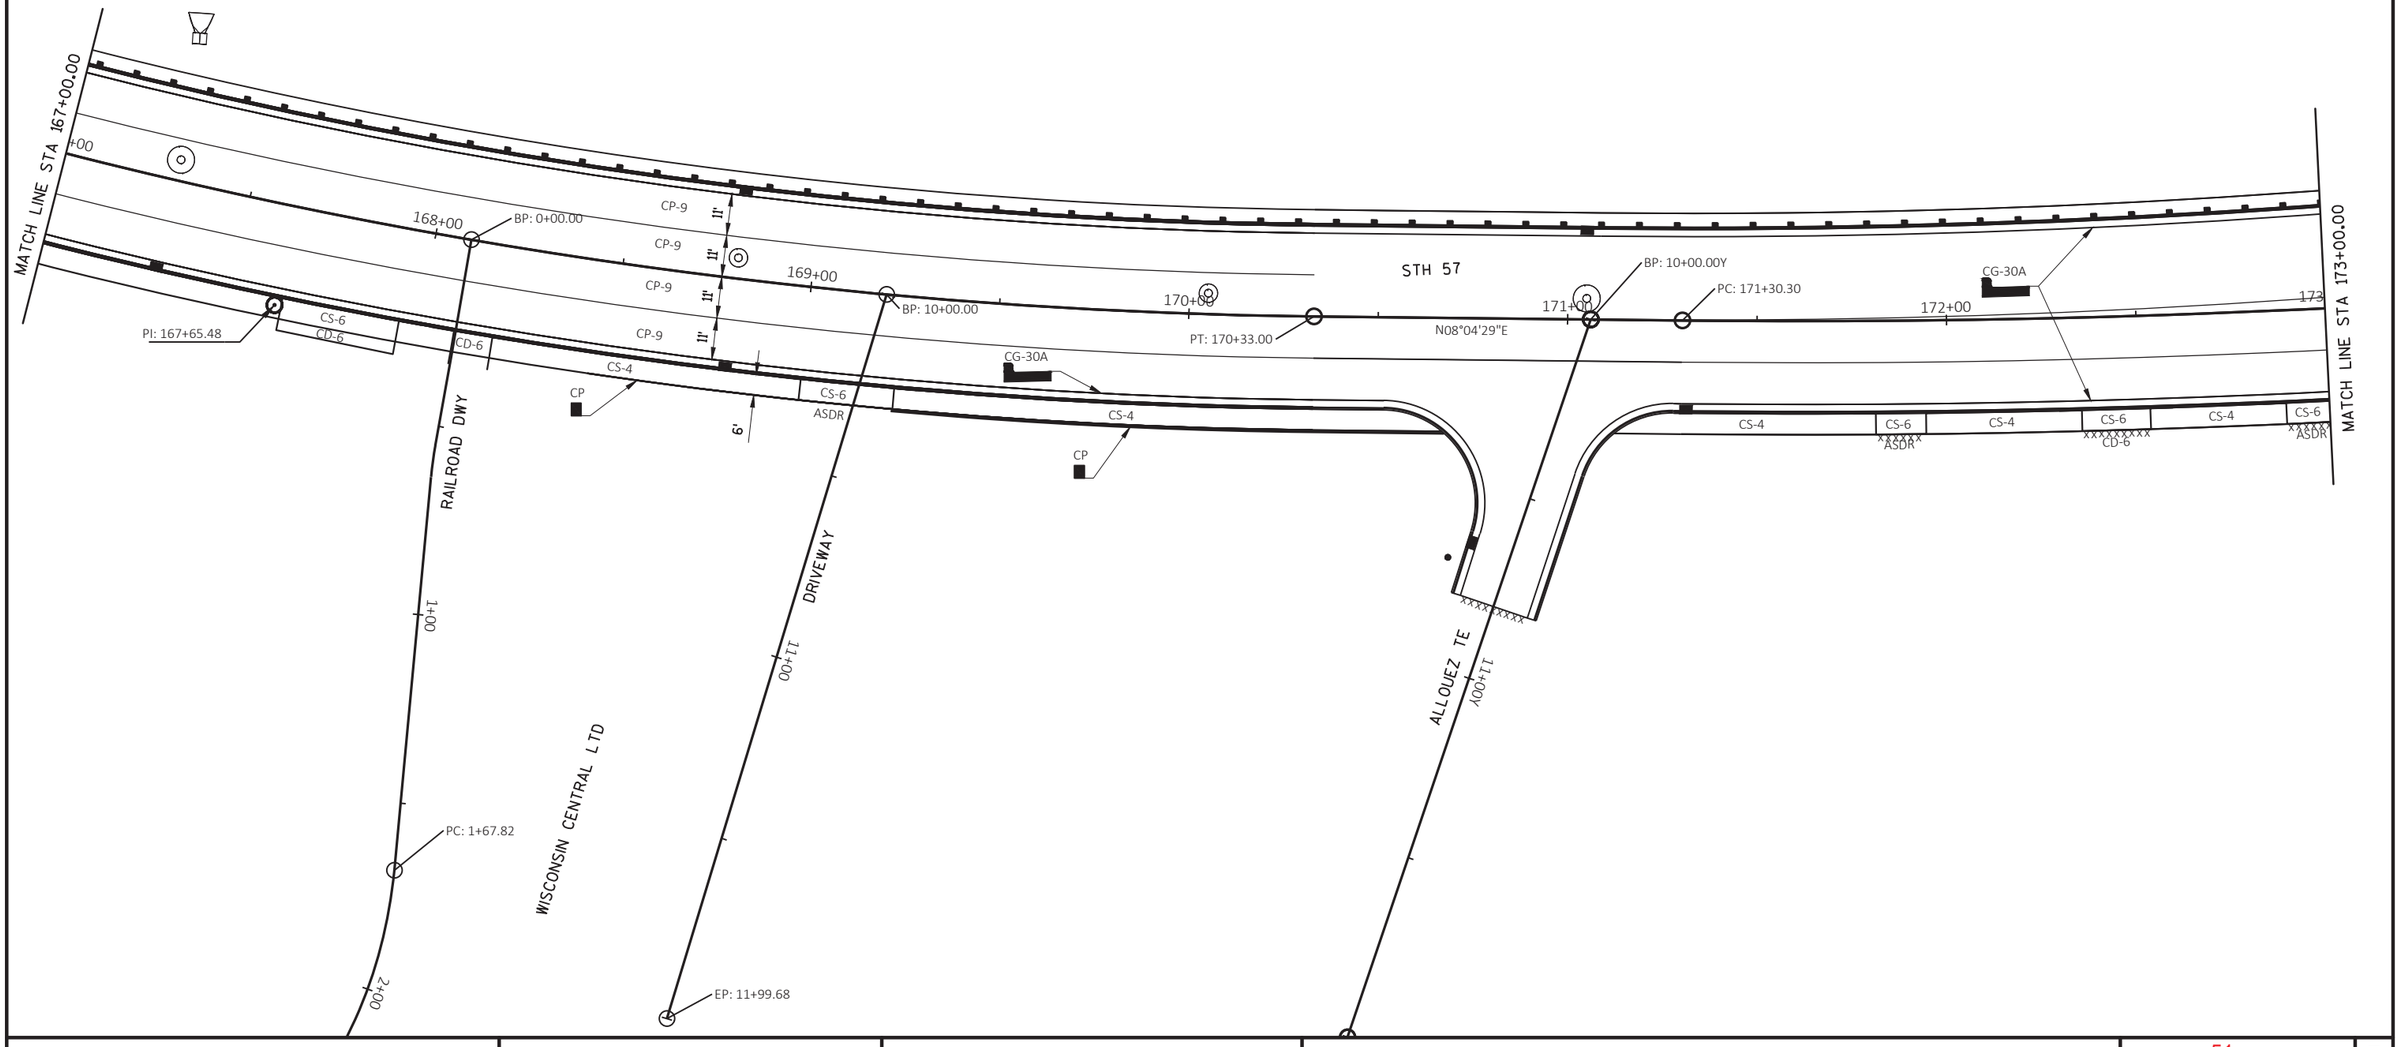

PROJECT NO: 4085-38-71	HWY: STH 57	COUNTY: BROWN	PLAN DETAILS	SHEET 51	E

2

LEGEND

CP-9	CONCRETE PAVEMENT 9-INCH
CD-6	CONCRETE DRIVEWAY 6-INCH
CS-4	CONCRETE SIDEWALK 4-INCH
CS-6	CONCRETE SIDEWALK 6-INCH
ASPH	ASPHALTIC SURFACE
ASDR	ASPHALTIC SURFACE DRIVEWAYS AND FIELD ENTRANCES
CR-X	CURB RAMP TYPE X
CT	CURB TRANSITION - SEE CONSTRUCTION DETAIL
R	COLORING CONCRETE RED
MT	COLORING CONCRETE MEDIUM TAN
S	STAMPED
HMA - 4	HMA PAVEMENT 4LT 58-28 S 4-INCH
CMSN-(X)	CONCRETE MEDIAN SLOPED NOSE-(TYPE)
BAD-6	1-1/4-INCH BASE AGGREGATE DENSE 6-INCH
xxxxxx	SAWING CONCRETE/SAWING ASPHALT
~→	FLOW ARROW

CG-18A(REJ)	CONCRETE CURB AND GUTTER 18-INCH TYPE A (REJECT)
CG-18A	CONCRETE CURB AND GUTTER 18-INCH TYPE A
CG-30A	CONCRETE CURB AND GUTTER 30-INCH TYPE A
CP	CONCRETE CURB PEDESTRIAN

N

2

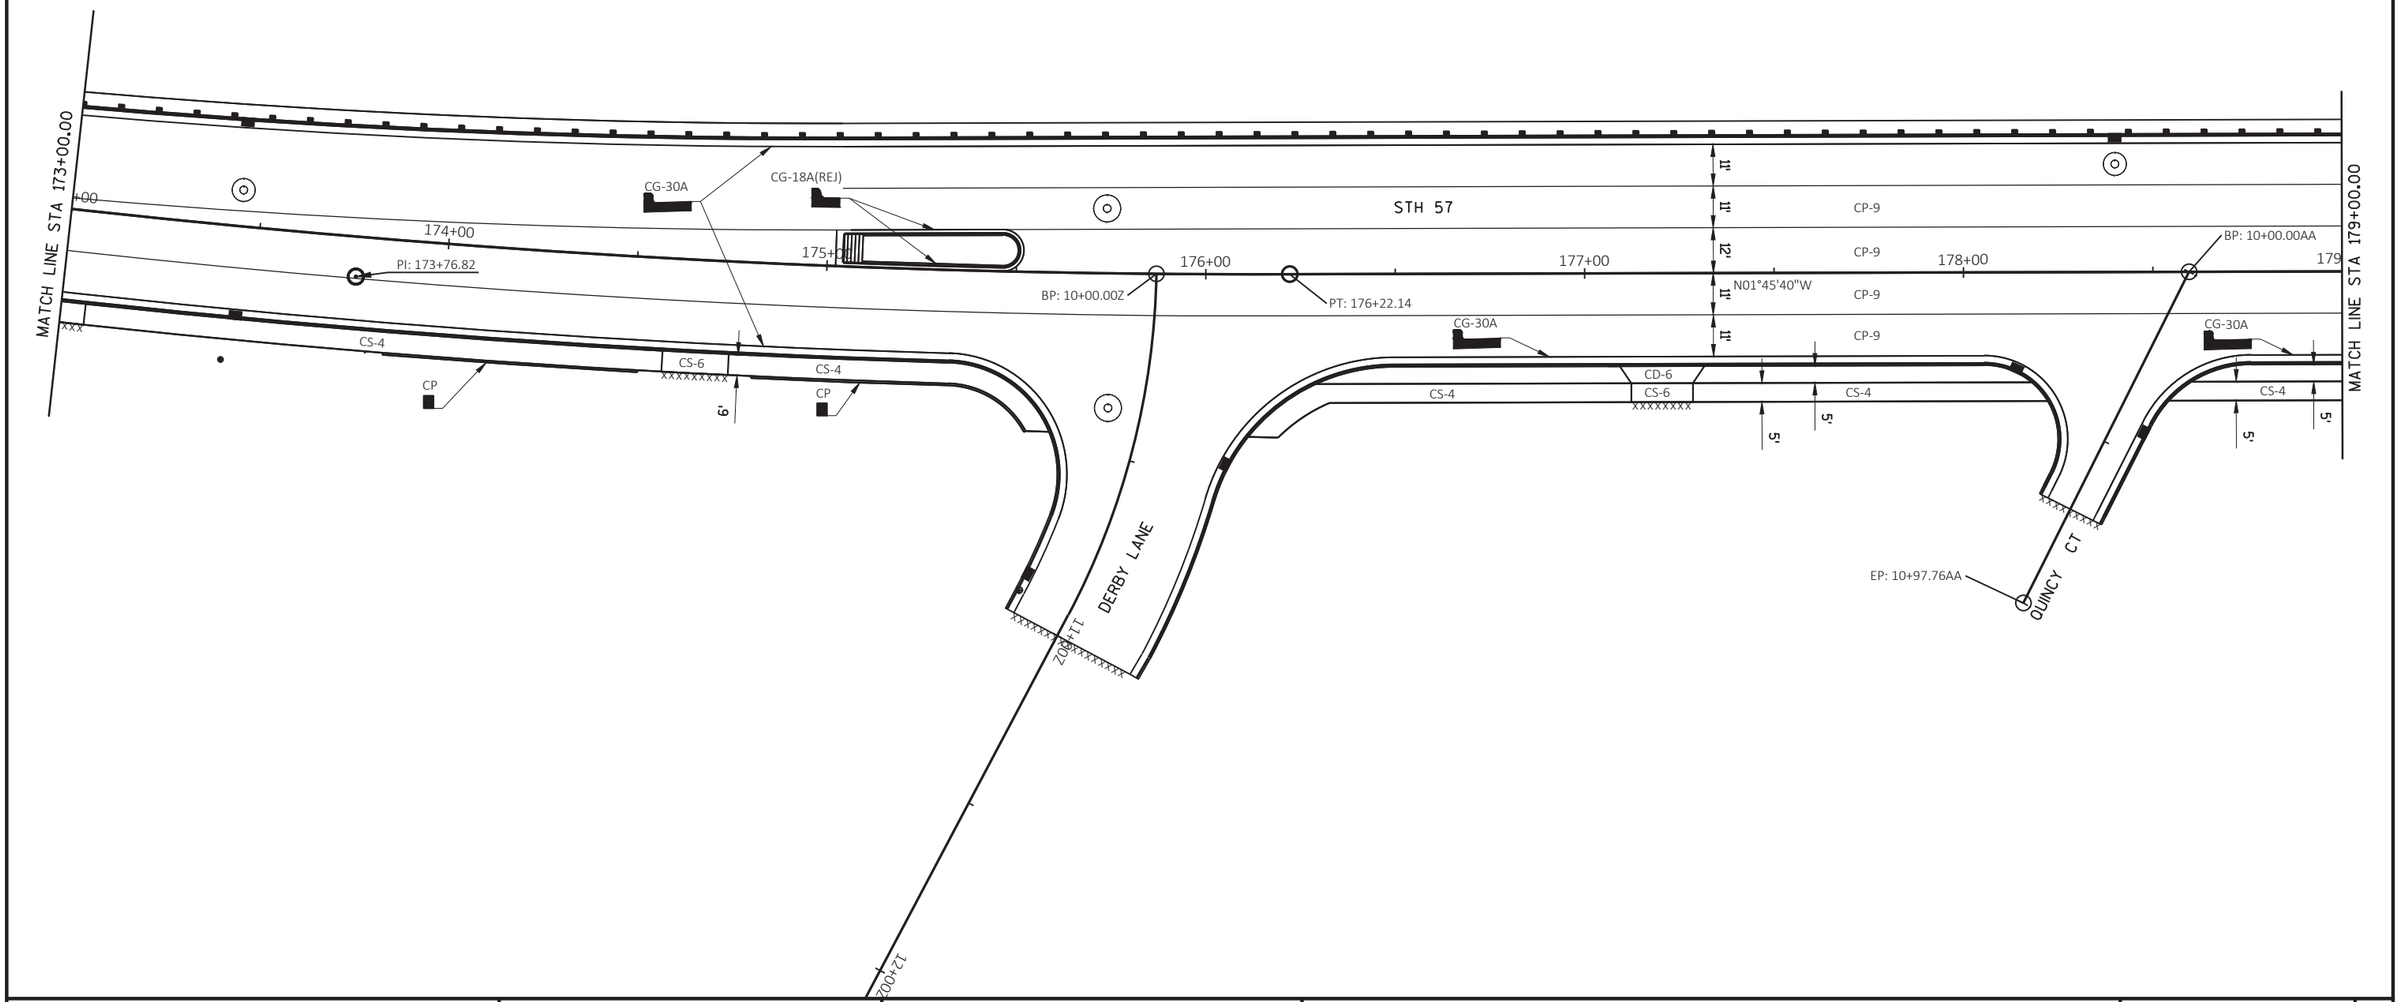

PROJECT NO: 4085-38-71	HWY: STH 57	COUNTY: BROWN	PLAN DETAILS	SHEET 52	E

2

LEGEND

CP-9	CONCRETE PAVEMENT 9-INCH
CD-6	CONCRETE DRIVEWAY 6-INCH
CS-4	CONCRETE SIDEWALK 4-INCH
CS-6	CONCRETE SIDEWALK 6-INCH
ASPH	ASPHALTIC SURFACE
ASDR	ASPHALTIC SURFACE DRIVEWAYS AND FIELD ENTRANCES
CR-X	CURB RAMP TYPE X
CT	CURB TRANSITION - SEE CONSTRUCTION DETAIL
R	COLORING CONCRETE RED
MT	COLORING CONCRETE MEDIUM TAN
S	STAMPED
HMA - 4	HMA PAVEMENT 4LT 58-28 S 4-INCH
CMSN-(X)	CONCRETE MEDIAN SLOPED NOSE-(TYPE)
BAD-6	1-1/4-INCH BASE AGGREGATE DENSE 6-INCH
xxxxxx	SAWING CONCRETE/SAWING ASPHALT
~→	FLOW ARROW

CG-18A(REJ)	CONCRETE CURB AND GUTTER 18-INCH TYPE A (REJECT)
CG-18A	CONCRETE CURB AND GUTTER 18-INCH TYPE A
CG-30A	CONCRETE CURB AND GUTTER 30-INCH TYPE A
CP	CONCRETE CURB PEDESTRIAN

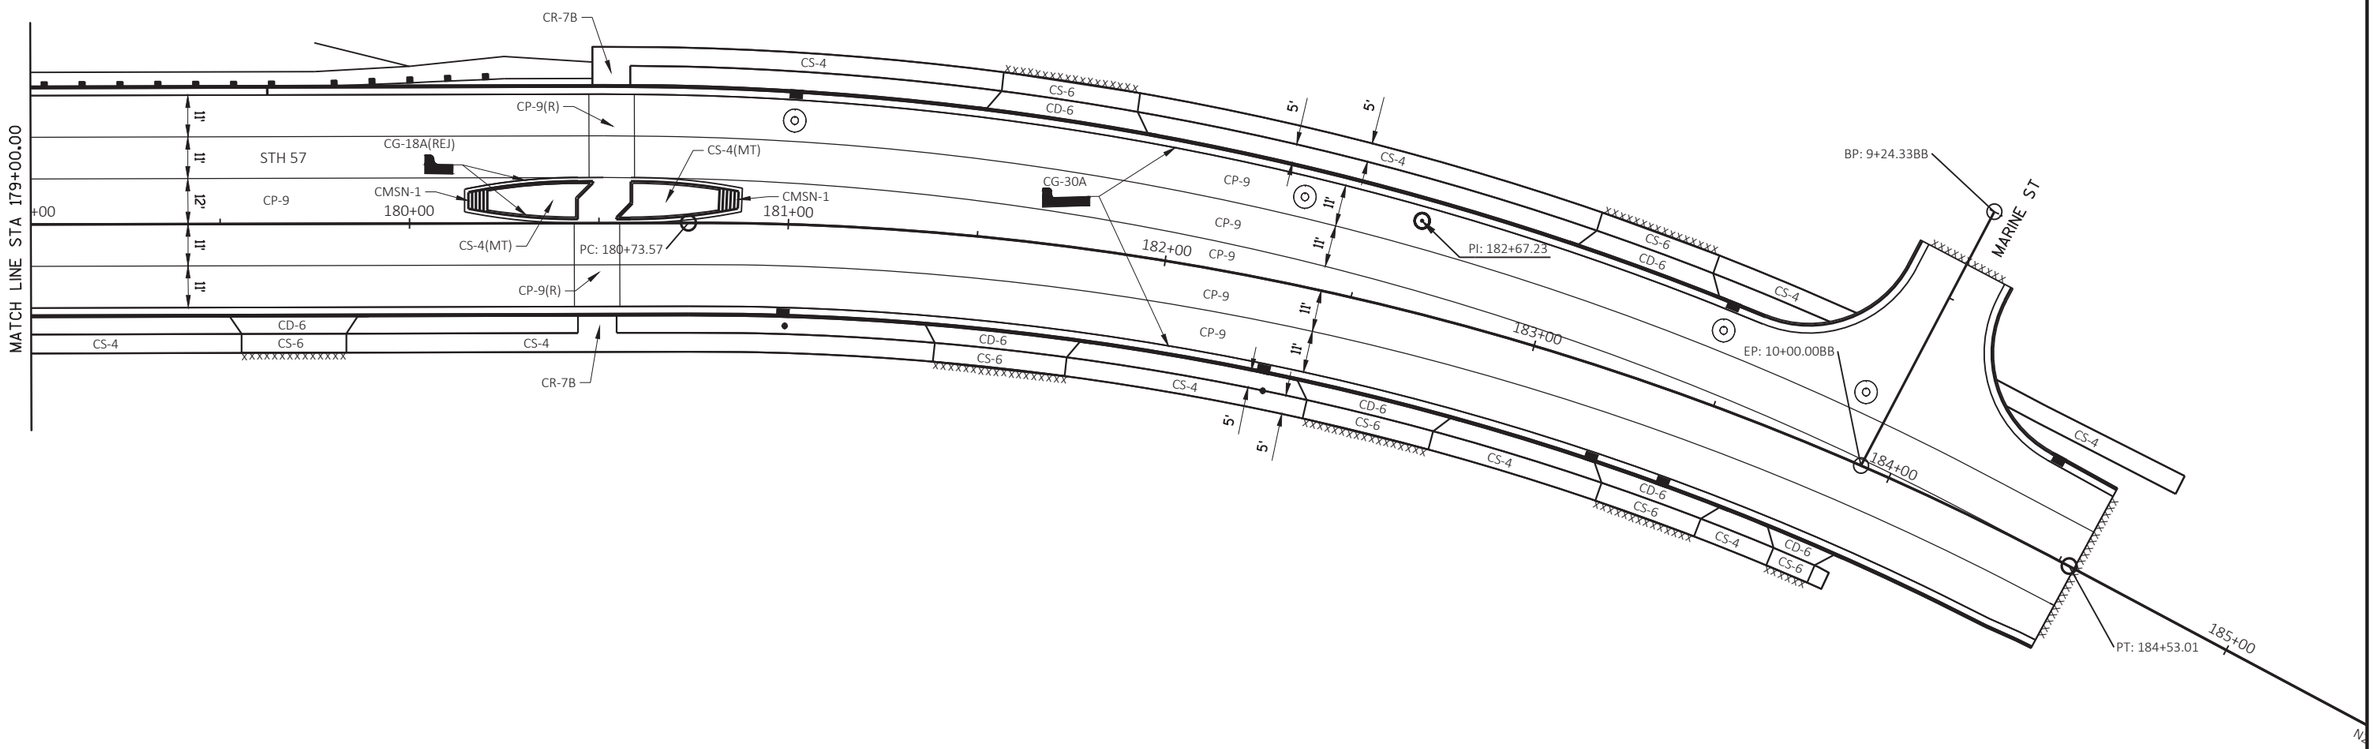

PROJECT NO: 4085-38-71	HWY: STH 57	COUNTY: BROWN	PLAN DETAILS	SHEET 53	E

FILE NAME : X:\3230500\120055.01\TECH\CAD\40853800\SHEETSPLAN\C3D_2016_021201_PD.DWG
LAYOUT NAME - 021229_pd

PLOT DATE : 5/24/2017 1:53 PM PLOT BY : DAVID YAHNKE PLOT NAME : PLOT SCALE : ##########

2

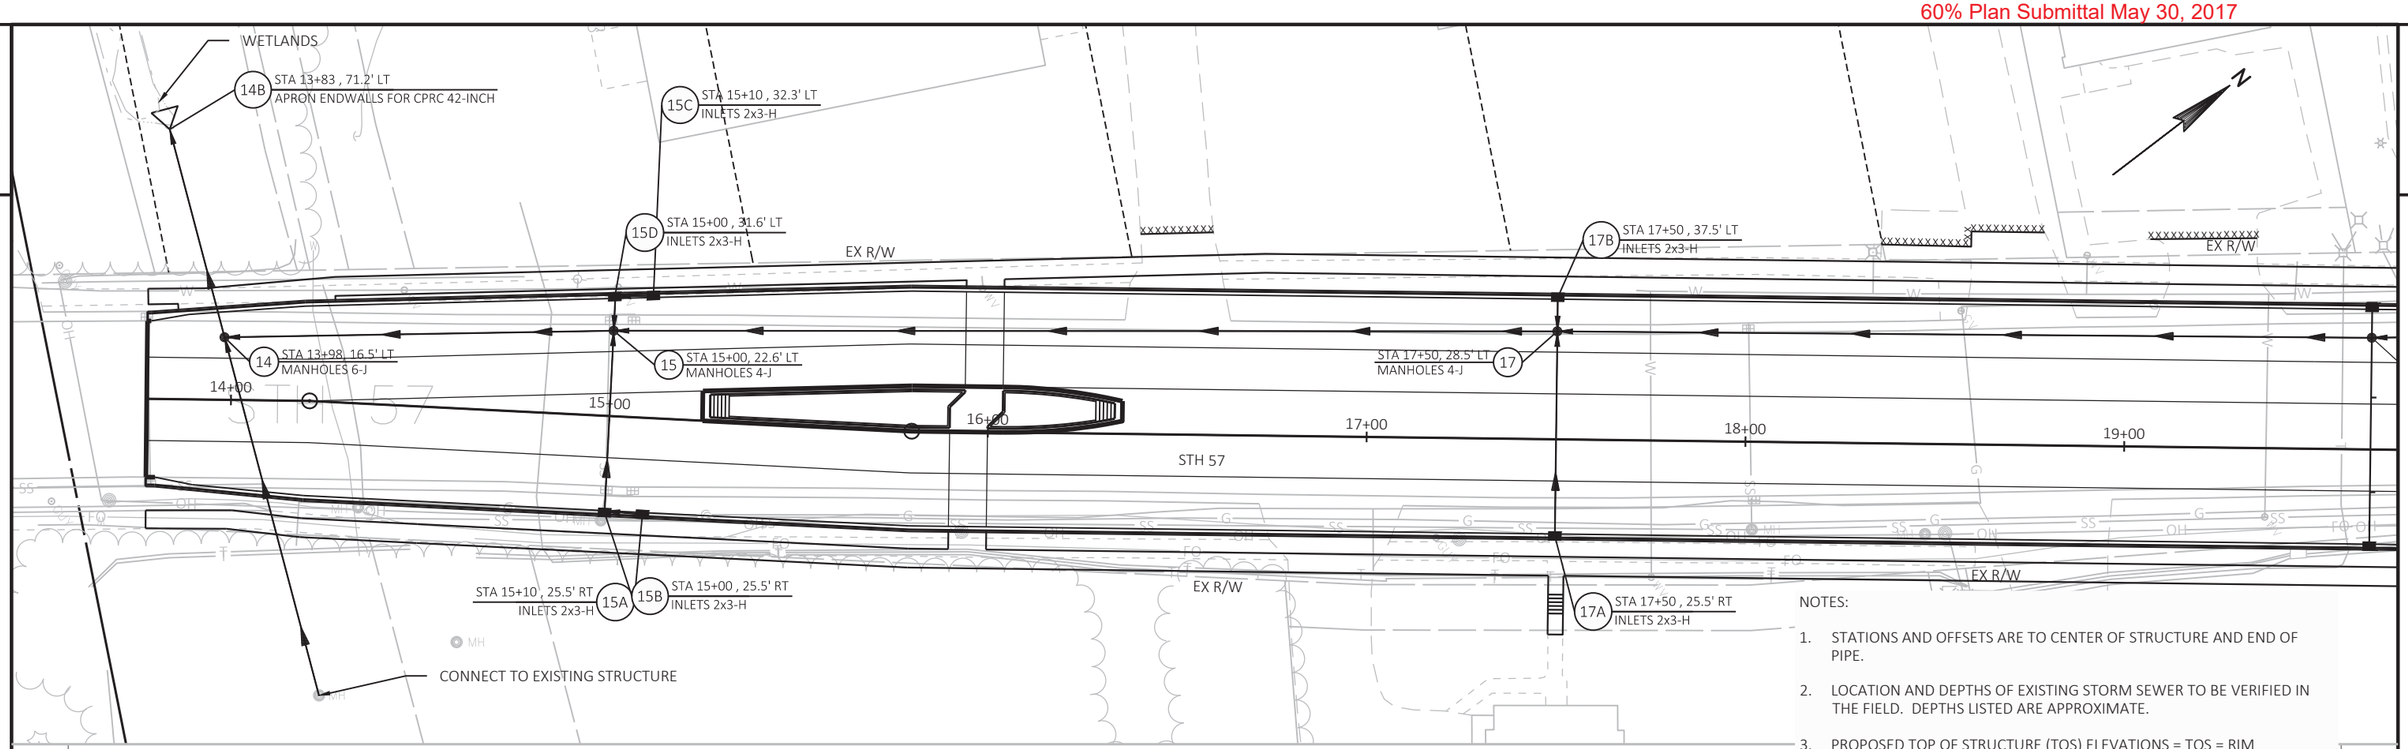

NOTES:

1. STATIONS AND OFFSETS ARE TO CENTER OF STRUCTURE AND END OF PIPE.
2. LOCATION AND DEPTHS OF EXISTING STORM SEWER TO BE VERIFIED IN THE FIELD. DEPTHS LISTED ARE APPROXIMATE.
3. PROPOSED TOP OF STRUCTURE (TOS) ELEVATIONS = TOS = RIM ELEVATION - CASTING HEIGHT - 4" ADJUSTING RING.
4. CONNECTIONS TO EXISTING STORM SEWER TO BE FIELD VERIFIED.

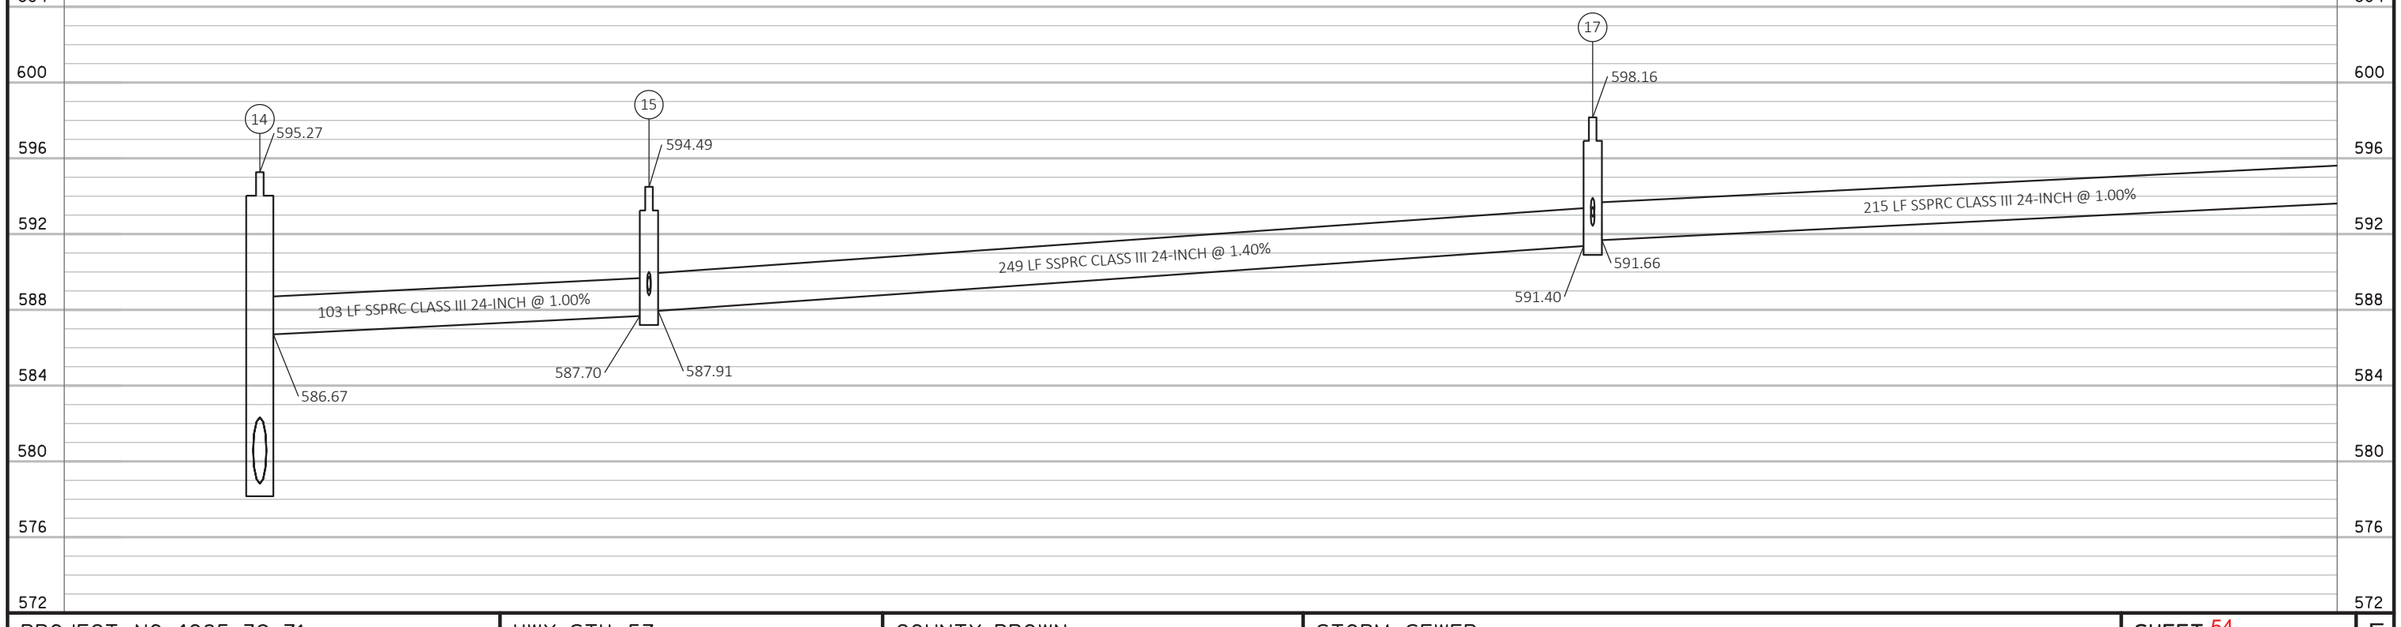

PROJECT NO: 4085-39-71	HWY: STH 57	COUNTY: BROWN	STORM SEWER	SHEET 54	E

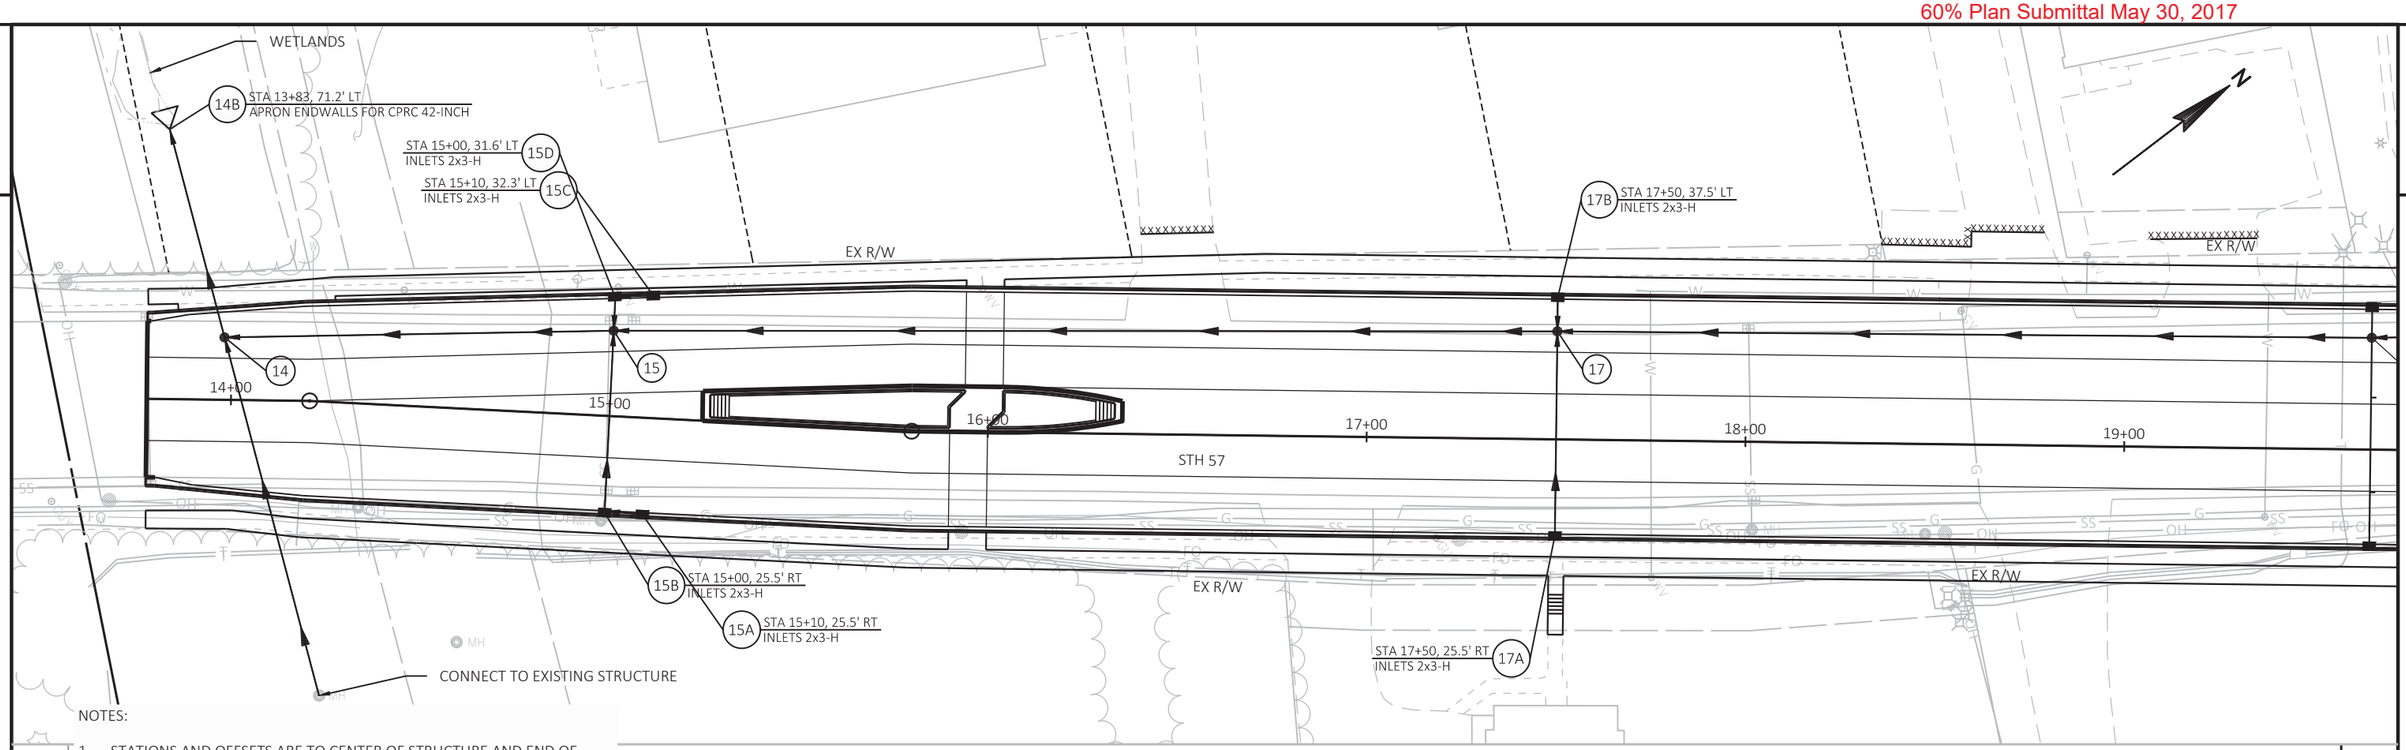

NOTES:

1. STATIONS AND OFFSETS ARE TO CENTER OF STRUCTURE AND END OF PIPE.
2. LOCATION AND DEPTHS OF EXISTING STORM SEWER TO BE VERIFIED IN THE FIELD. DEPTHS LISTED ARE APPROXIMATE.
3. PROPOSED TOP OF STRUCTURE (TOS) ELEVATIONS = TOS = RIM ELEVATION - CASTING HEIGHT - 4" ADJUSTING RING.
4. CONNECTIONS TO EXISTING STORM SEWER TO BE FIELD VERIFIED.

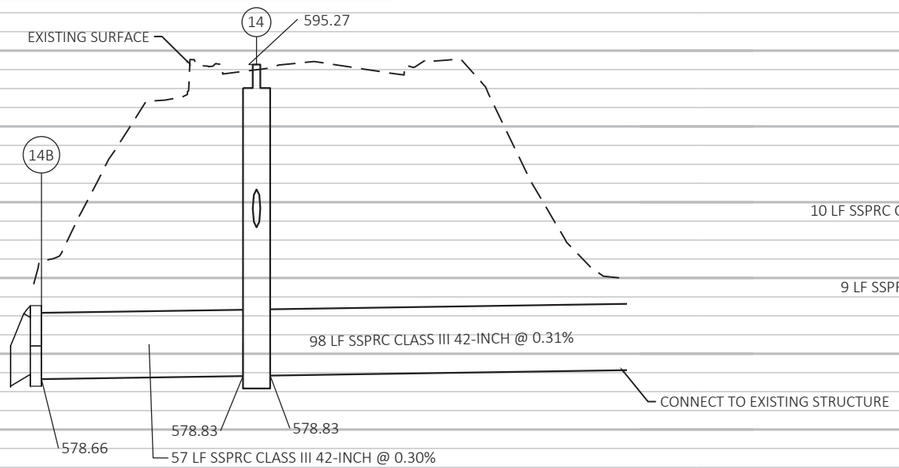

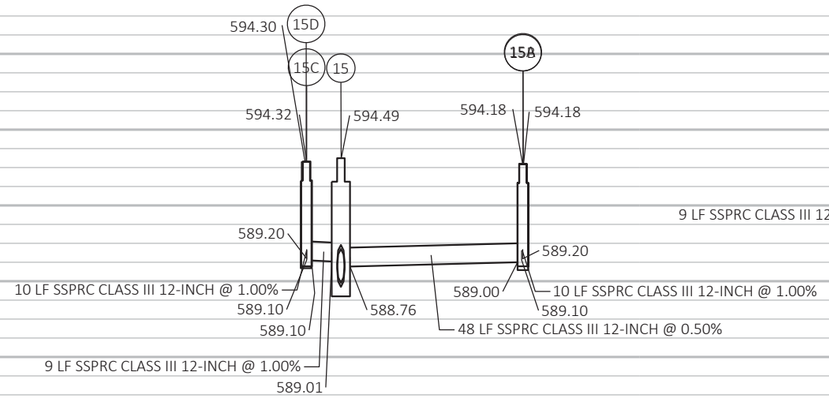

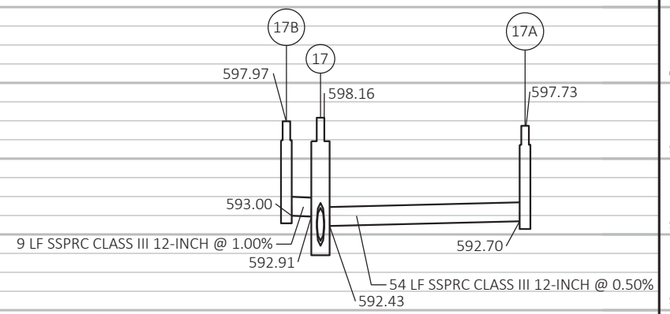

PROJECT NO: 4085-39-71	HWY: STH 57	COUNTY: BROWN	STORM SEWER	SHEET 55	E

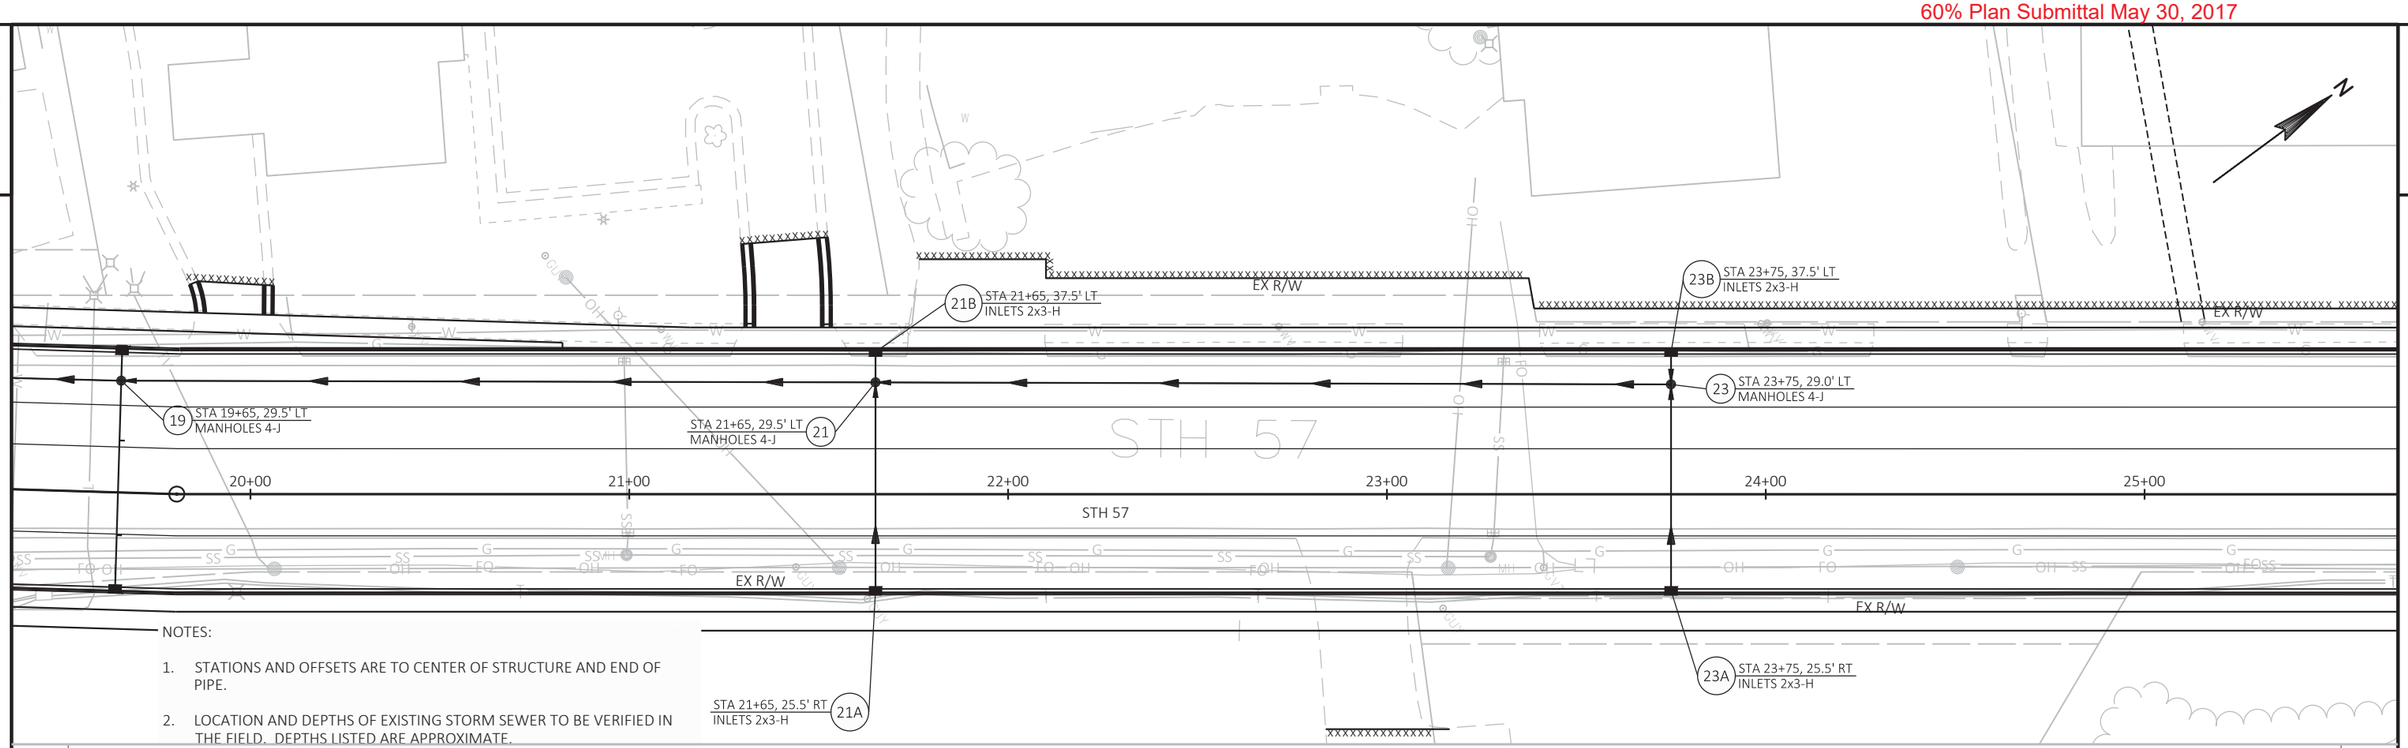

NOTES:

1. STATIONS AND OFFSETS ARE TO CENTER OF STRUCTURE AND END OF PIPE.
2. LOCATION AND DEPTHS OF EXISTING STORM SEWER TO BE VERIFIED IN THE FIELD. DEPTHS LISTED ARE APPROXIMATE.
3. PROPOSED TOP OF STRUCTURE (TOS) ELEVATIONS = TOS = RIM ELEVATION - CASTING HEIGHT - 4" ADJUSTING RING.
4. CONNECTIONS TO EXISTING STORM SEWER TO BE FIELD VERIFIED.

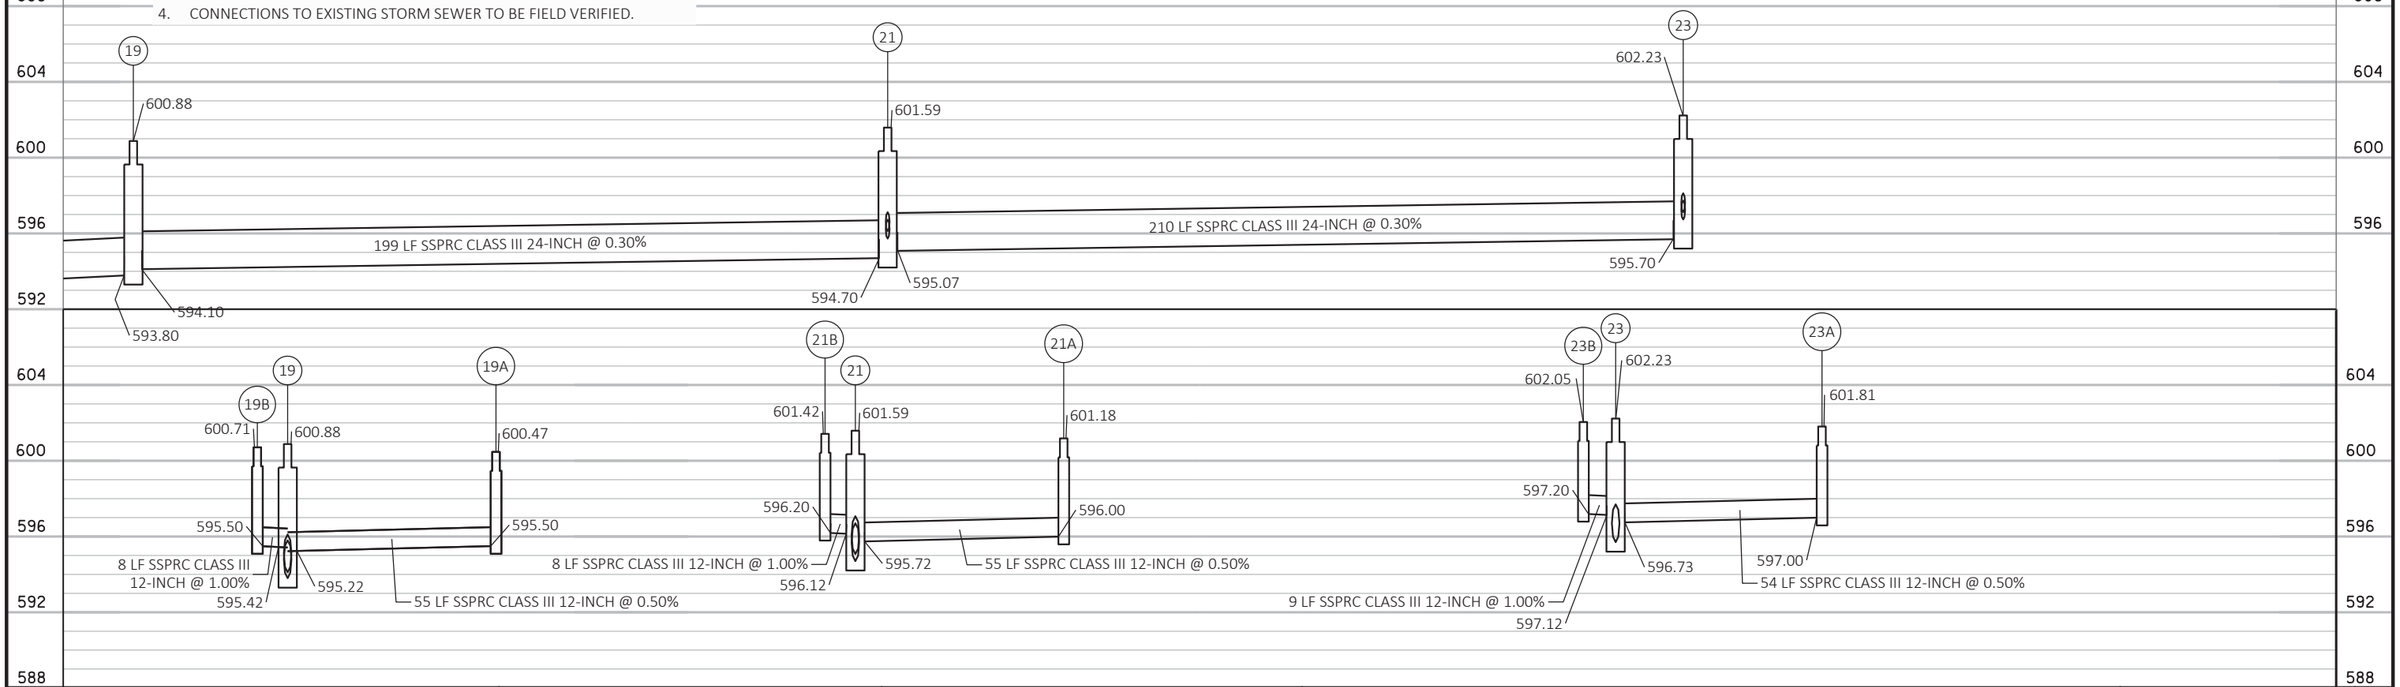

PROJECT NO: 4085-39-71	HWY: STH 57	COUNTY: BROWN	STORM SEWER	SHEET 56	E

60% Plan Submittal May 30, 2017

2

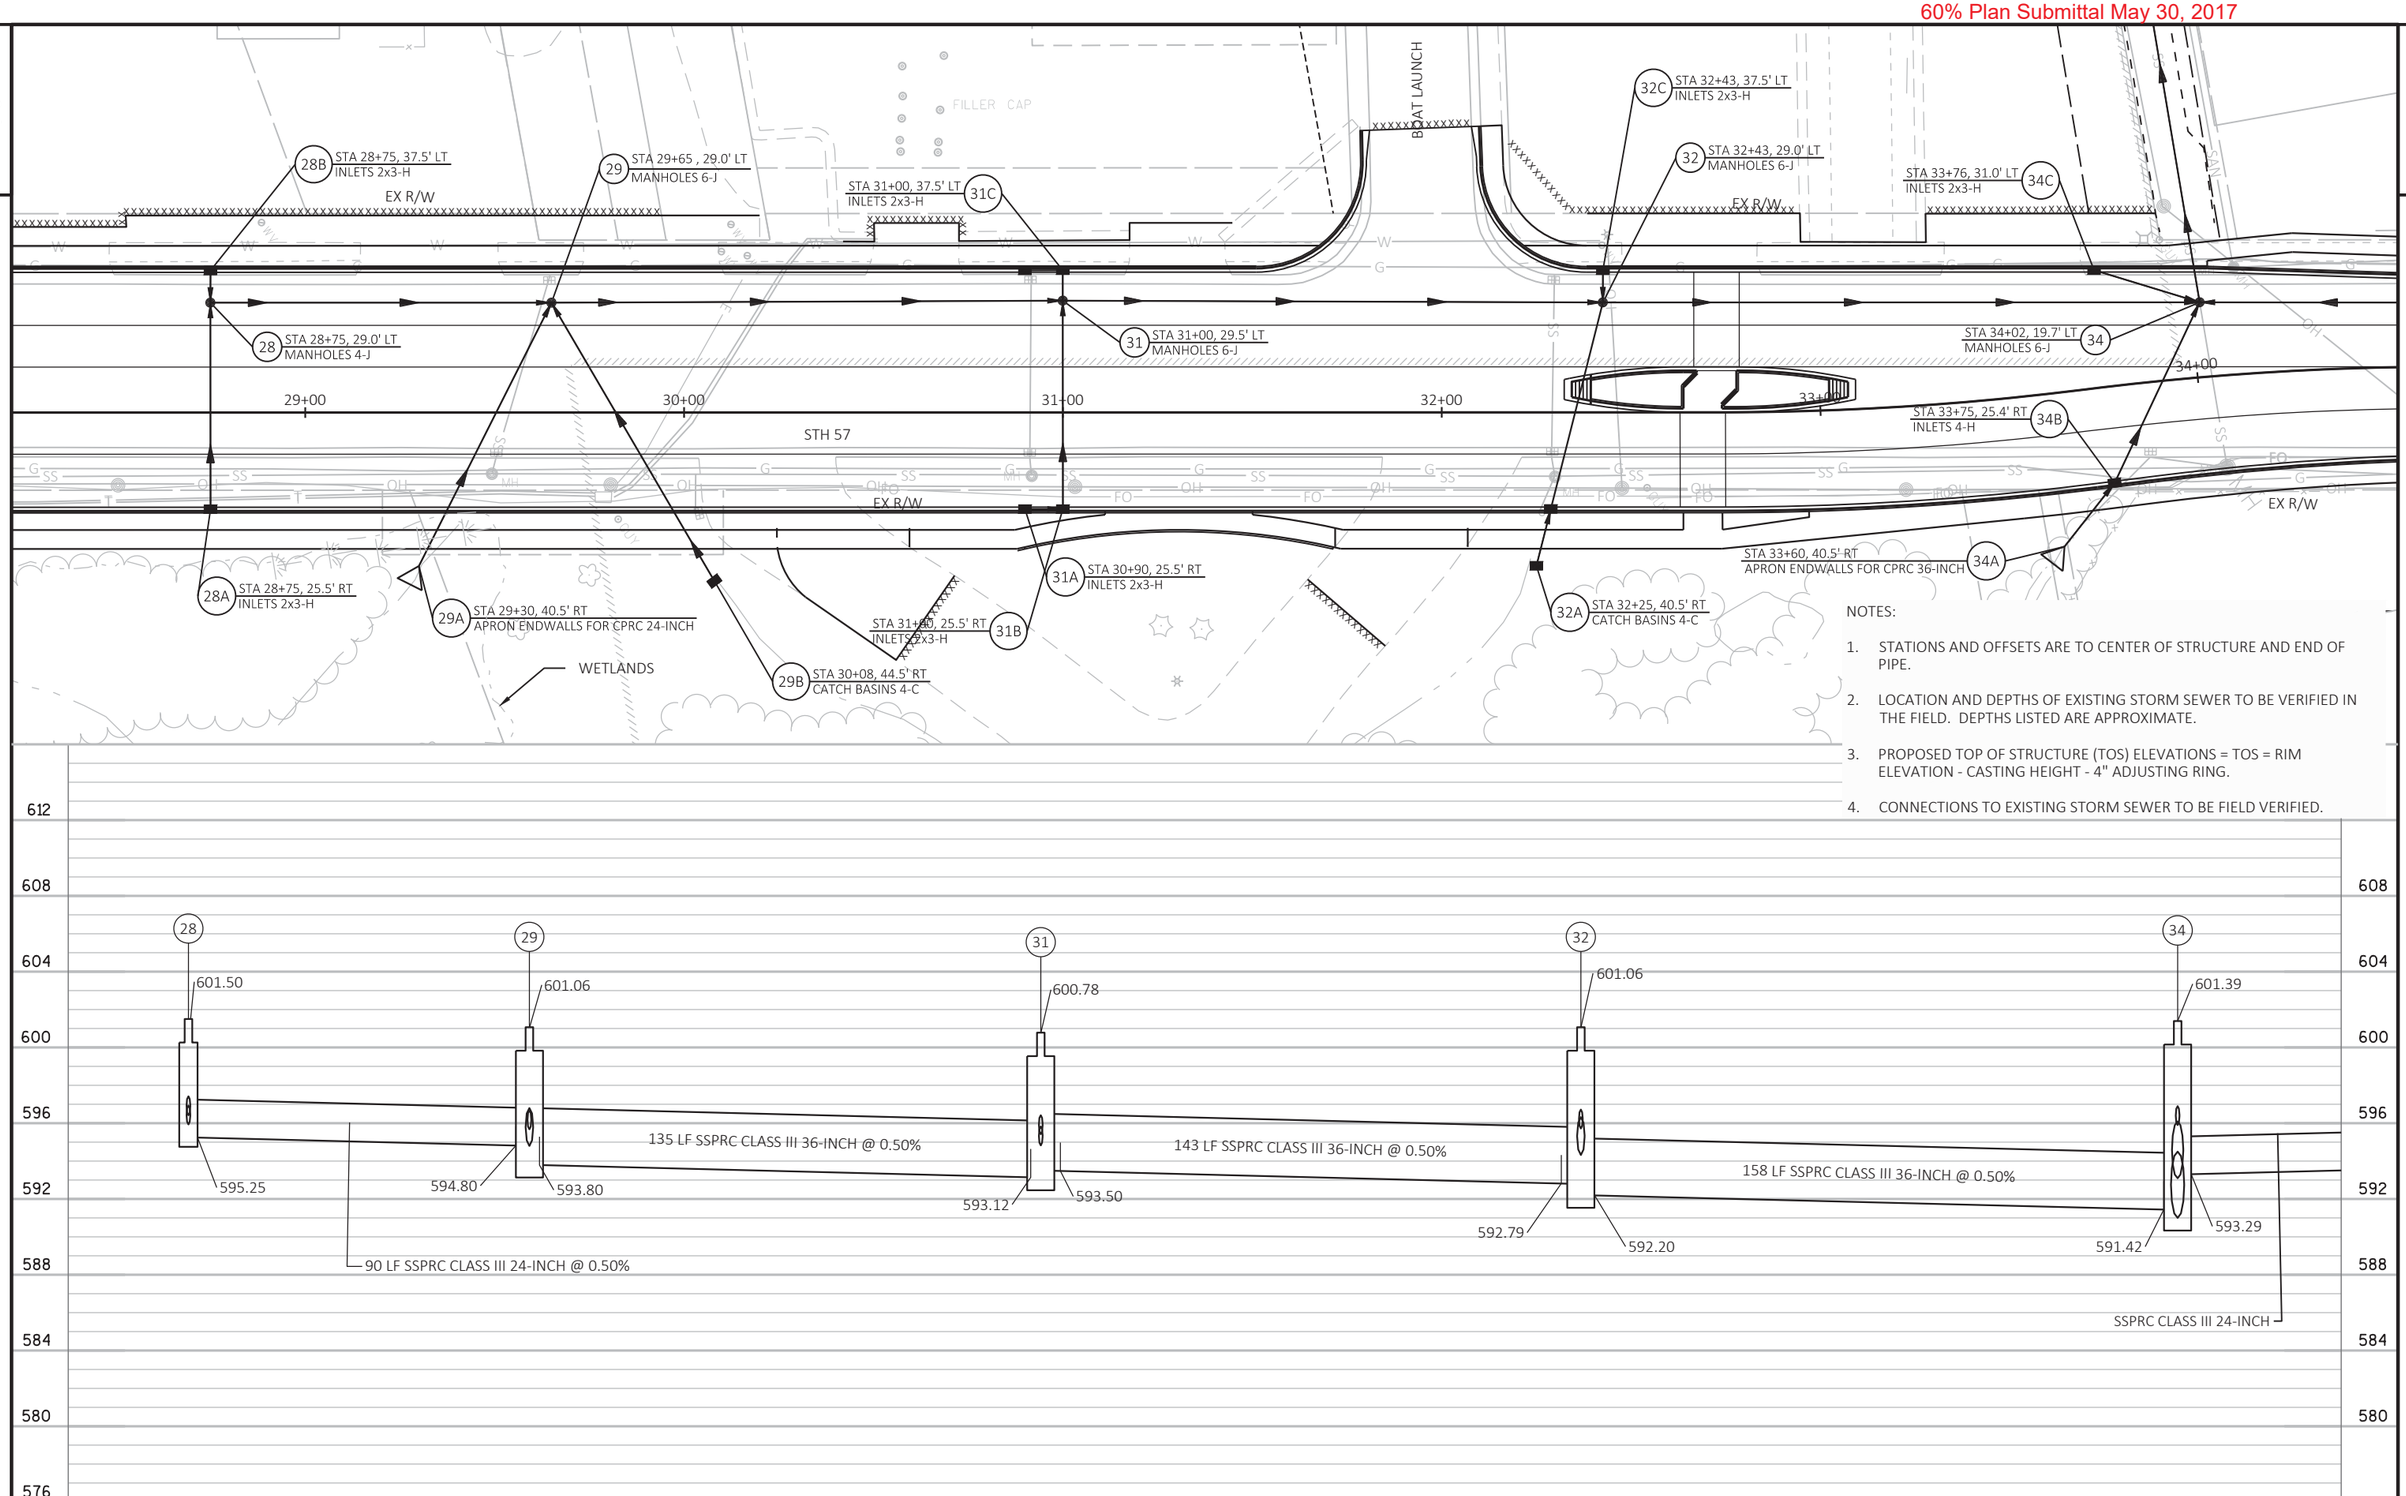

NOTES:

1. STATIONS AND OFFSETS ARE TO CENTER OF STRUCTURE AND END OF PIPE.
2. LOCATION AND DEPTHS OF EXISTING STORM SEWER TO BE VERIFIED IN THE FIELD. DEPTHS LISTED ARE APPROXIMATE.
3. PROPOSED TOP OF STRUCTURE (TOS) ELEVATIONS = TOS = RIM ELEVATION - CASTING HEIGHT - 4" ADJUSTING RING.
4. CONNECTIONS TO EXISTING STORM SEWER TO BE FIELD VERIFIED.

PROJECT NO: 4085-38-71 / 4085-39-71	HWY: STH 57	COUNTY: BROWN	STORM SEWER	SHEET 57	E

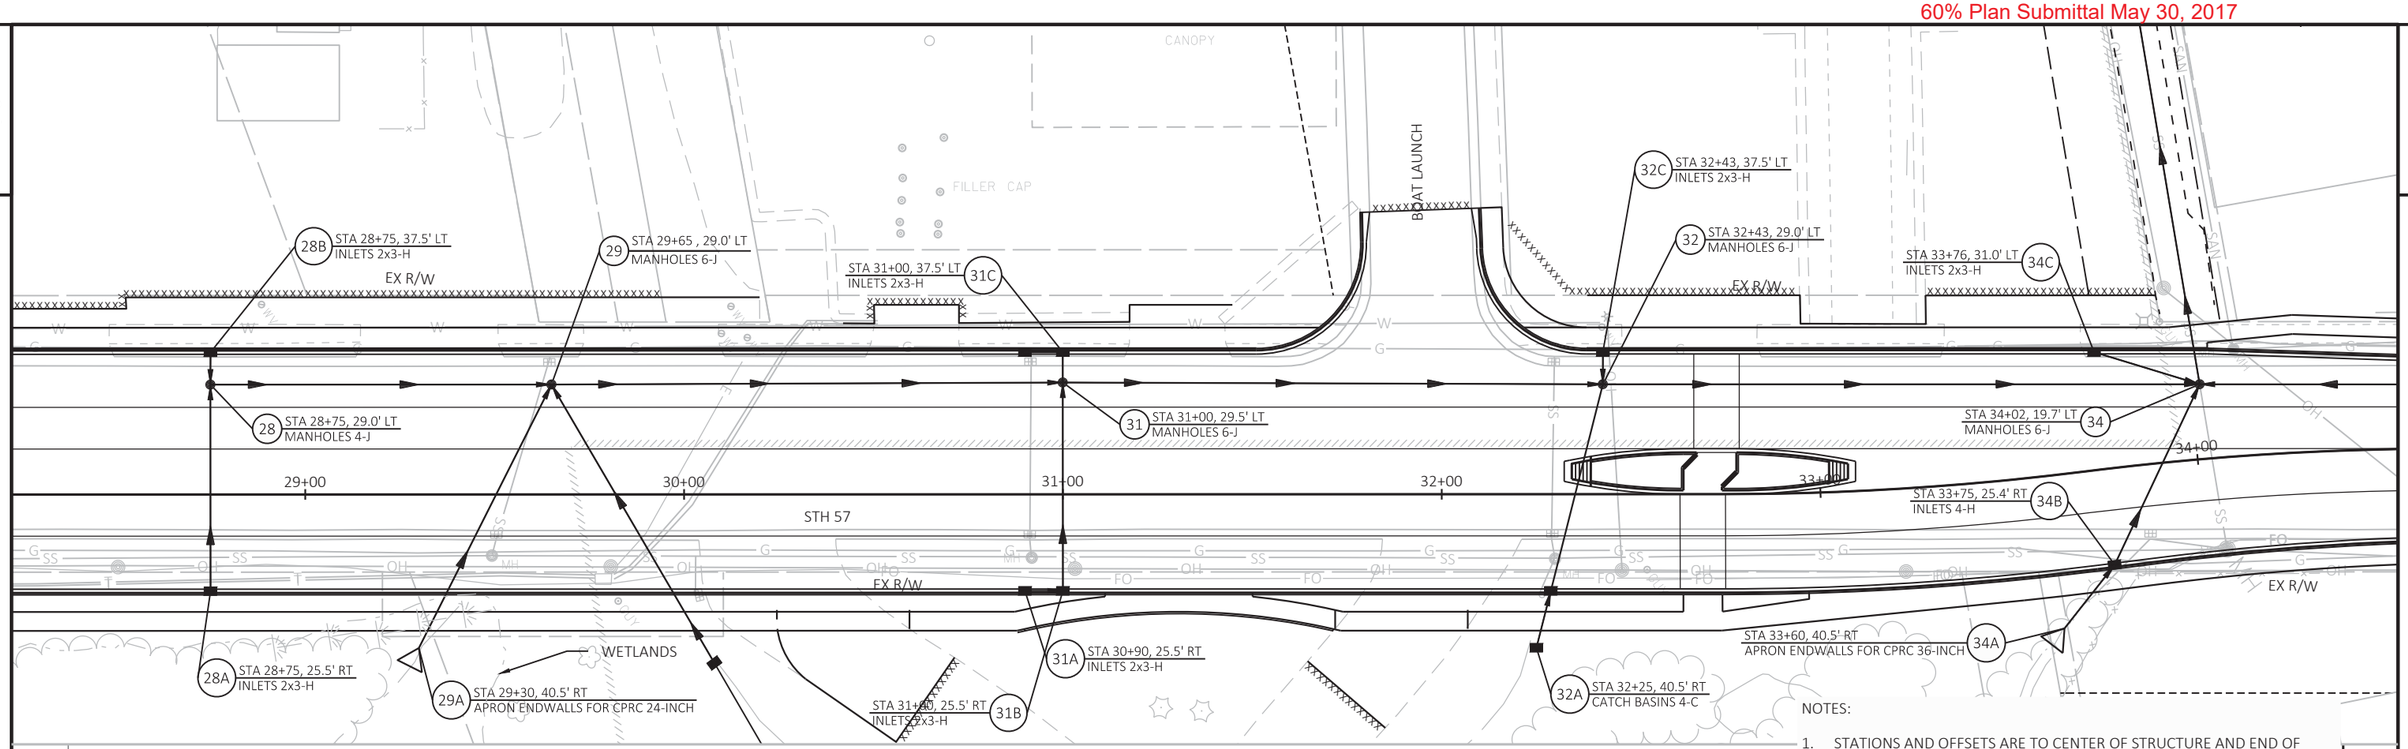

NOTES:

1. STATIONS AND OFFSETS ARE TO CENTER OF STRUCTURE AND END OF PIPE.
2. LOCATION AND DEPTHS OF EXISTING STORM SEWER TO BE VERIFIED IN THE FIELD. DEPTHS LISTED ARE APPROXIMATE.
3. PROPOSED TOP OF STRUCTURE (TOS) ELEVATIONS = TOS = RIM ELEVATION - CASTING HEIGHT - 4" ADJUSTING RING.
4. CONNECTIONS TO EXISTING STORM SEWER TO BE FIELD VERIFIED.

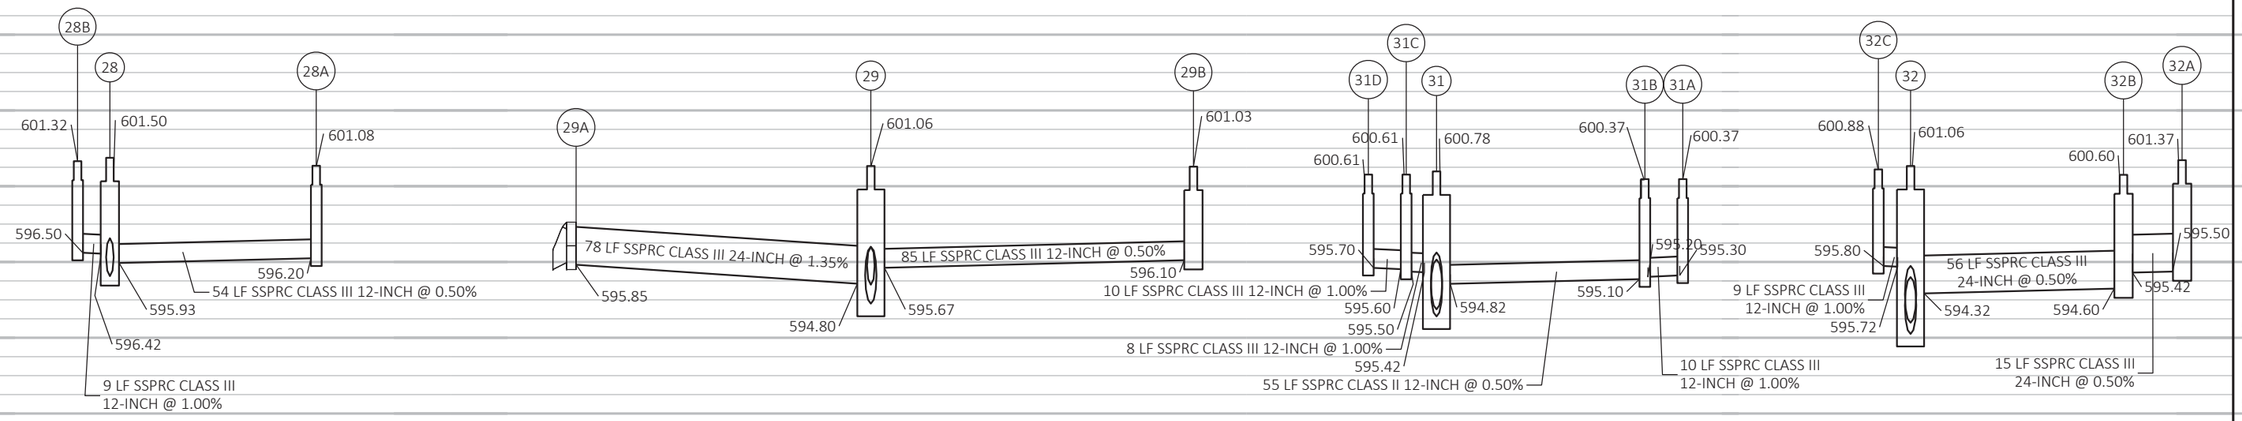

PROJECT NO: 4085-38-71 / 4085-39-71	HWY: STH 57	COUNTY: BROWN	STORM SEWER	SHEET 58	E

2

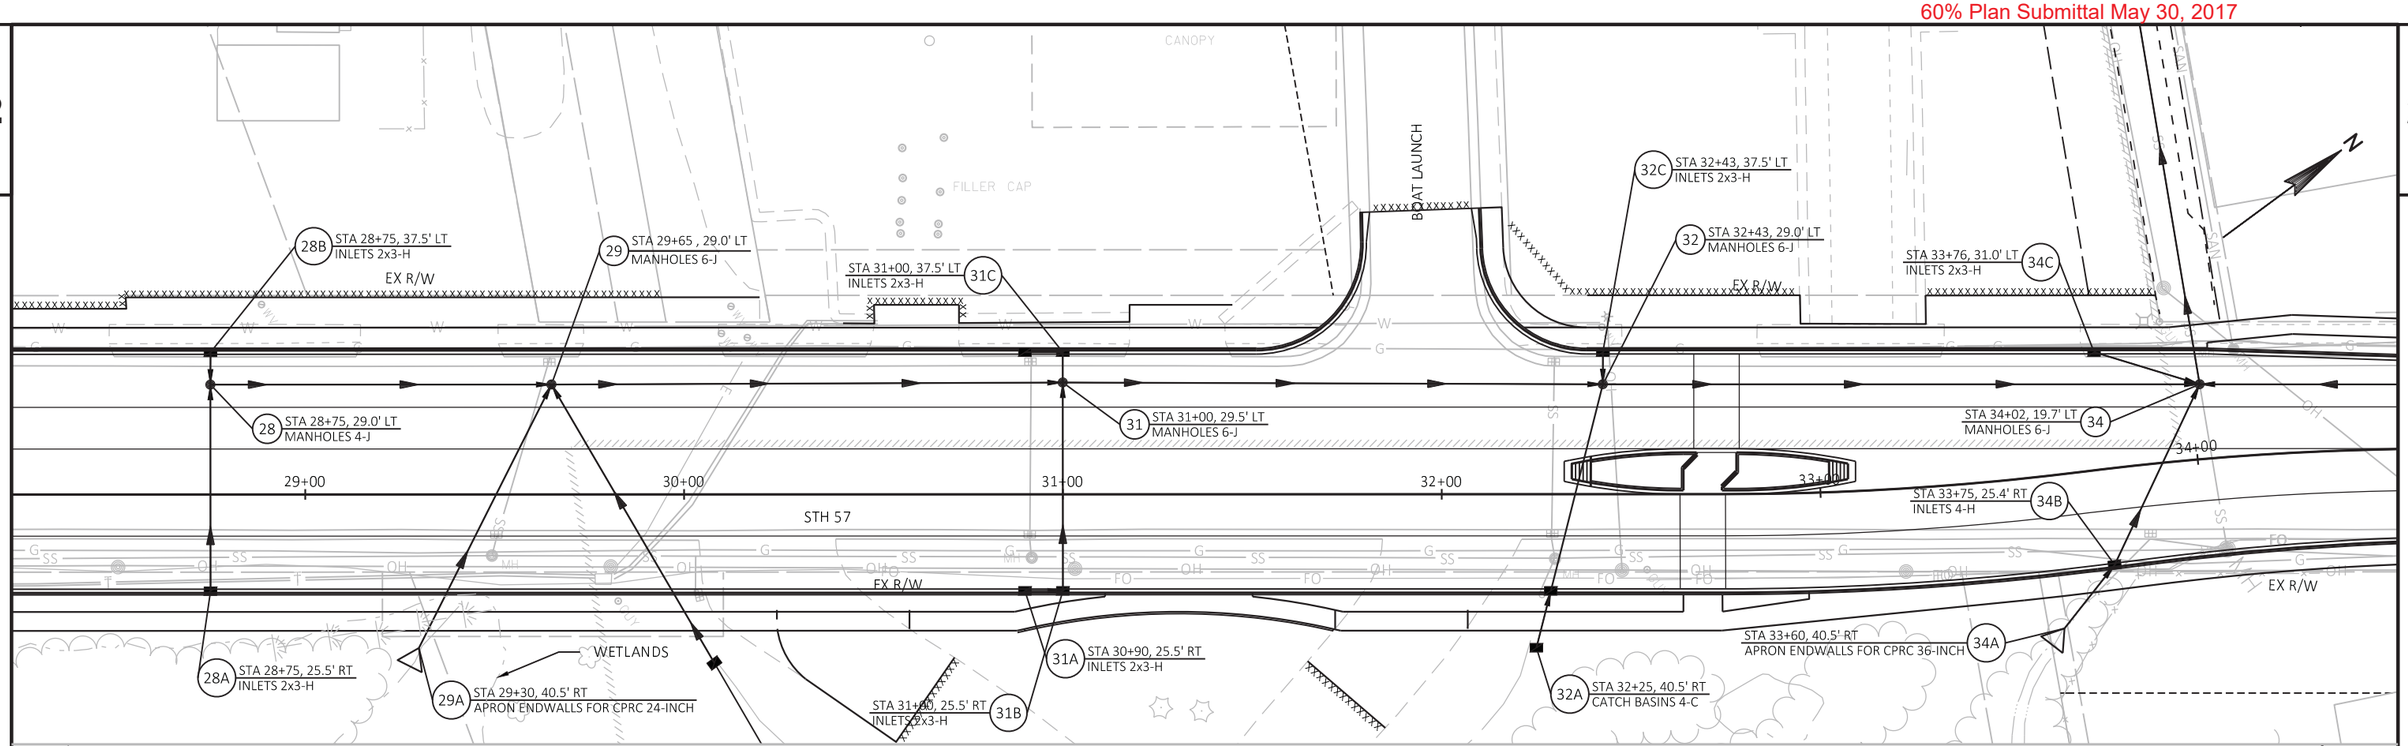

NOTES:

1. STATIONS AND OFFSETS ARE TO CENTER OF STRUCTURE AND END OF PIPE.
2. LOCATION AND DEPTHS OF EXISTING STORM SEWER TO BE VERIFIED IN THE FIELD. DEPTHS LISTED ARE APPROXIMATE.
3. PROPOSED TOP OF STRUCTURE (TOS) ELEVATIONS = TOS = RIM ELEVATION - CASTING HEIGHT - 4" ADJUSTING RING.
4. CONNECTIONS TO EXISTING STORM SEWER TO BE FIELD VERIFIED.

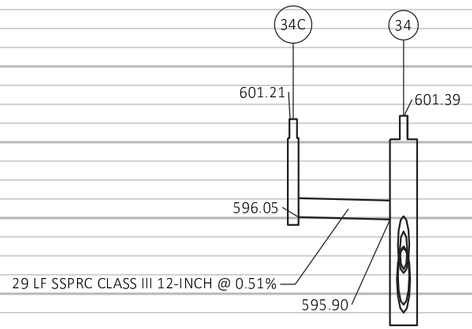

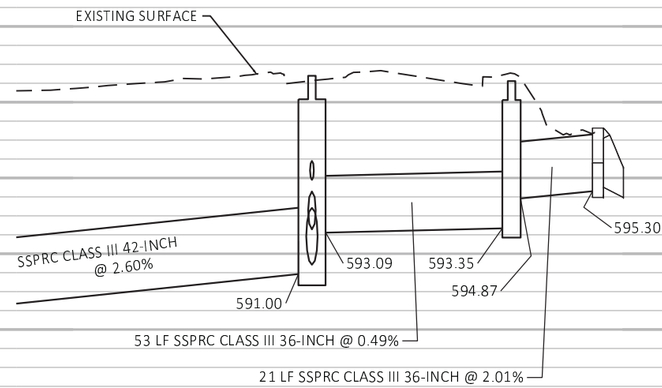

PROJECT NO: 4085-38-71	HWY: STH 57	COUNTY: BROWN	STORM SEWER	SHEET 59	E

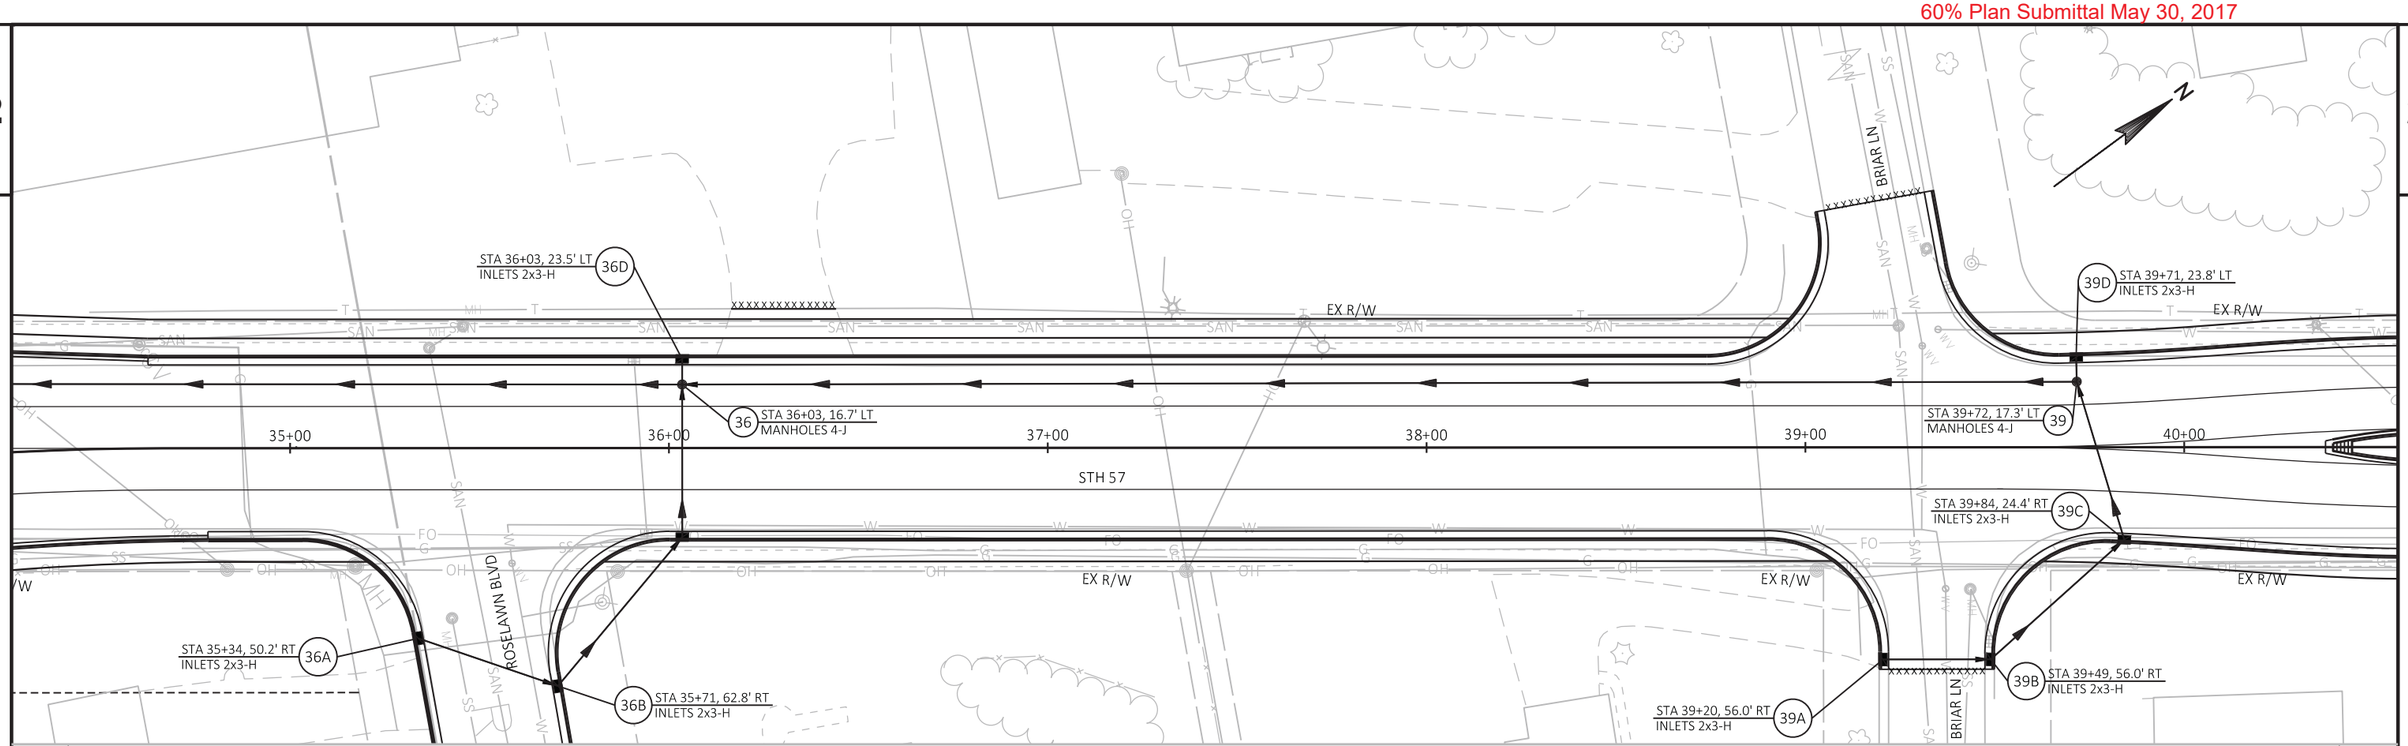

NOTES:

1. STATIONS AND OFFSETS ARE TO CENTER OF STRUCTURE AND END OF PIPE.
2. LOCATION AND DEPTHS OF EXISTING STORM SEWER TO BE VERIFIED IN THE FIELD. DEPTHS LISTED ARE APPROXIMATE.
3. PROPOSED TOP OF STRUCTURE (TOS) ELEVATIONS = TOS = RIM ELEVATION - CASTING HEIGHT - 4" ADJUSTING RING.
4. CONNECTIONS TO EXISTING STORM SEWER TO BE FIELD VERIFIED.

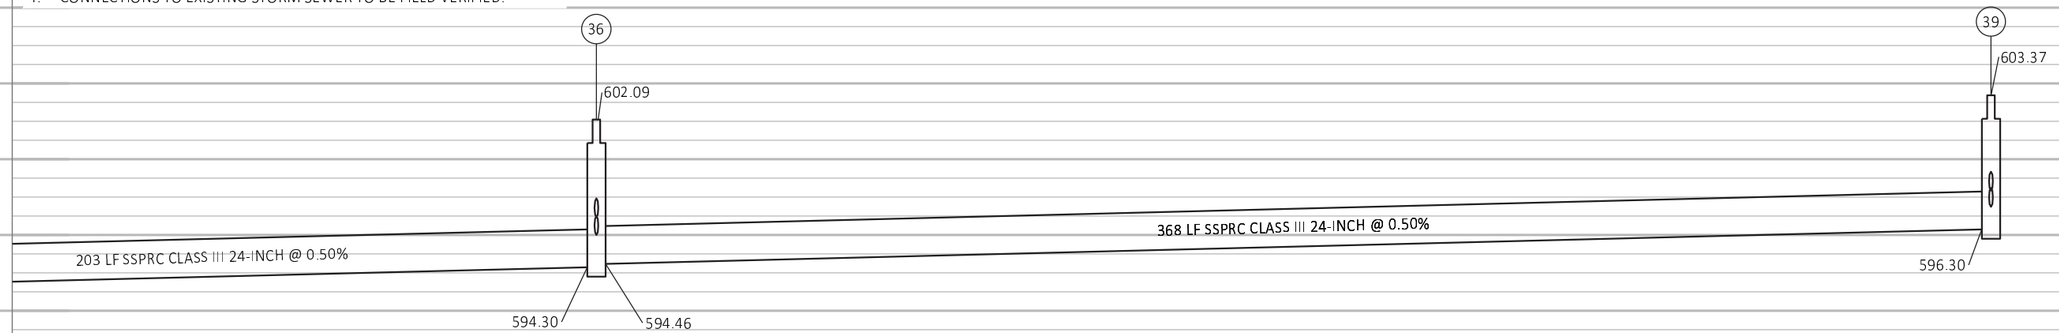

PROJECT NO: 4085-38-71	HWY: STH 57	COUNTY: BROWN	STORM SEWER	SHEET 60	E

2

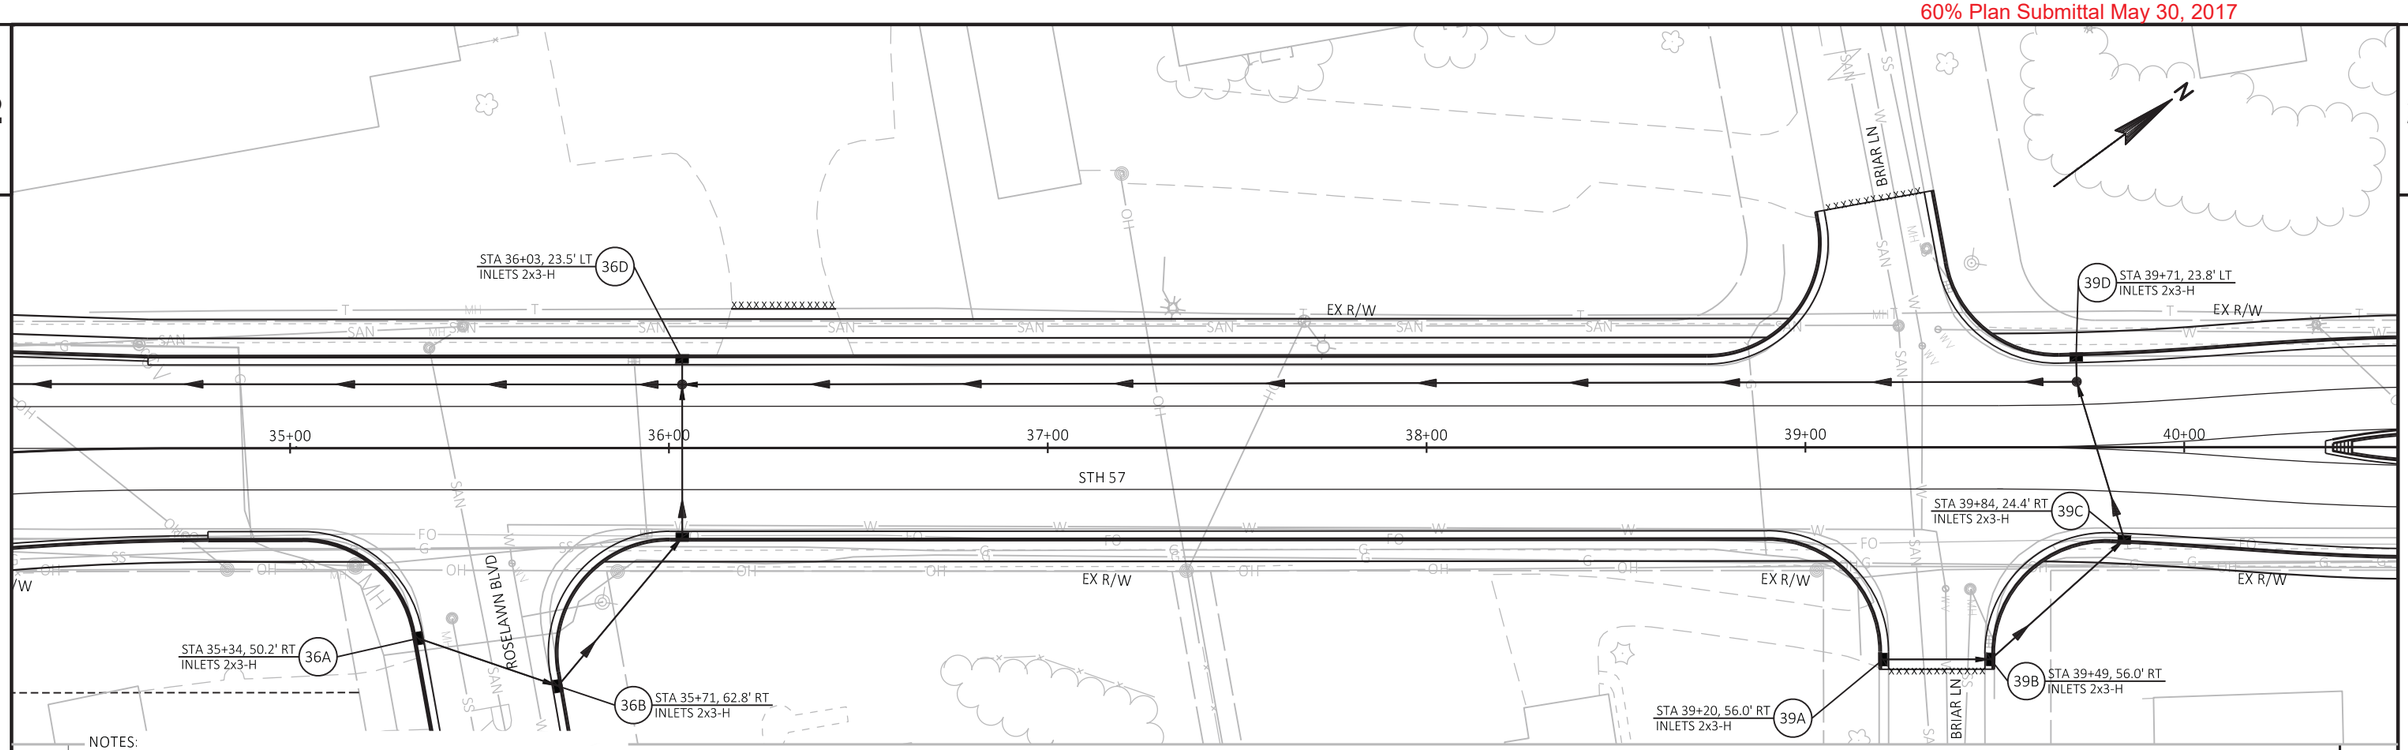

NOTES:

1. STATIONS AND OFFSETS ARE TO CENTER OF STRUCTURE AND END OF PIPE.
2. LOCATION AND DEPTHS OF EXISTING STORM SEWER TO BE VERIFIED IN THE FIELD. DEPTHS LISTED ARE APPROXIMATE.
3. PROPOSED TOP OF STRUCTURE (TOS) ELEVATIONS = TOS = RIM ELEVATION - CASTING HEIGHT - 4" ADJUSTING RING.
4. CONNECTIONS TO EXISTING STORM SEWER TO BE FIELD VERIFIED.

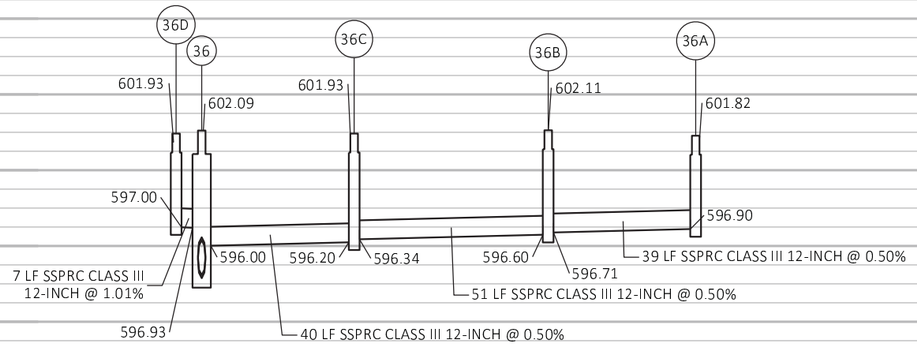

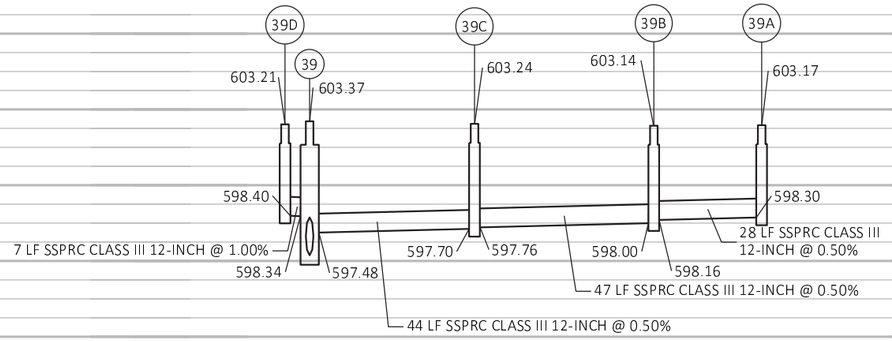

PROJECT NO: 4085-38-71	HWY: STH 57	COUNTY: BROWN	STORM SEWER	SHEET 61	E

2

2

34.1B STA 33+82, 655.1' LT
APRON ENDWALLS FOR CPRCHE 34x53-INCH

34.1A STA 33+74, 654.5' LT
MANHOLES 8-J

STA 33+84, 326.9' LT
MANHOLES 7-J
34.1

SAN SAN SAN SAN SAN

SS SS SS SS SS

NOTES:

1. STATIONS AND OFFSETS ARE TO CENTER OF STRUCTURE AND END OF PIPE.
2. LOCATION AND DEPTHS OF EXISTING STORM SEWER TO BE VERIFIED IN THE FIELD. DEPTHS LISTED ARE APPROXIMATE.
3. PROPOSED TOP OF STRUCTURE (TOS) ELEVATIONS = TOS = RIM ELEVATION - CASTING HEIGHT - 4" ADJUSTING RING.
4. CONNECTIONS TO EXISTING STORM SEWER TO BE FIELD VERIFIED.

608
604
600
596
592
588
584
580
576
572

EXISTING SURFACE

34.1A
588.06
583.20
583.32
583.25
14 LF SSPRCHE CLASS HE-III
53-INCH @ 0.35%

328 LF SSPRCHE CLASS HE-III 53-INCH @ 0.30%

34.1
591.06
584.30
584.53

308 LF SSPRC CLASS III 42-INCH @ 2.10%

PROJECT NO: 4085-38-71	HWY: STH 57	COUNTY: BROWN	STORM SEWER	SHEET 62	E

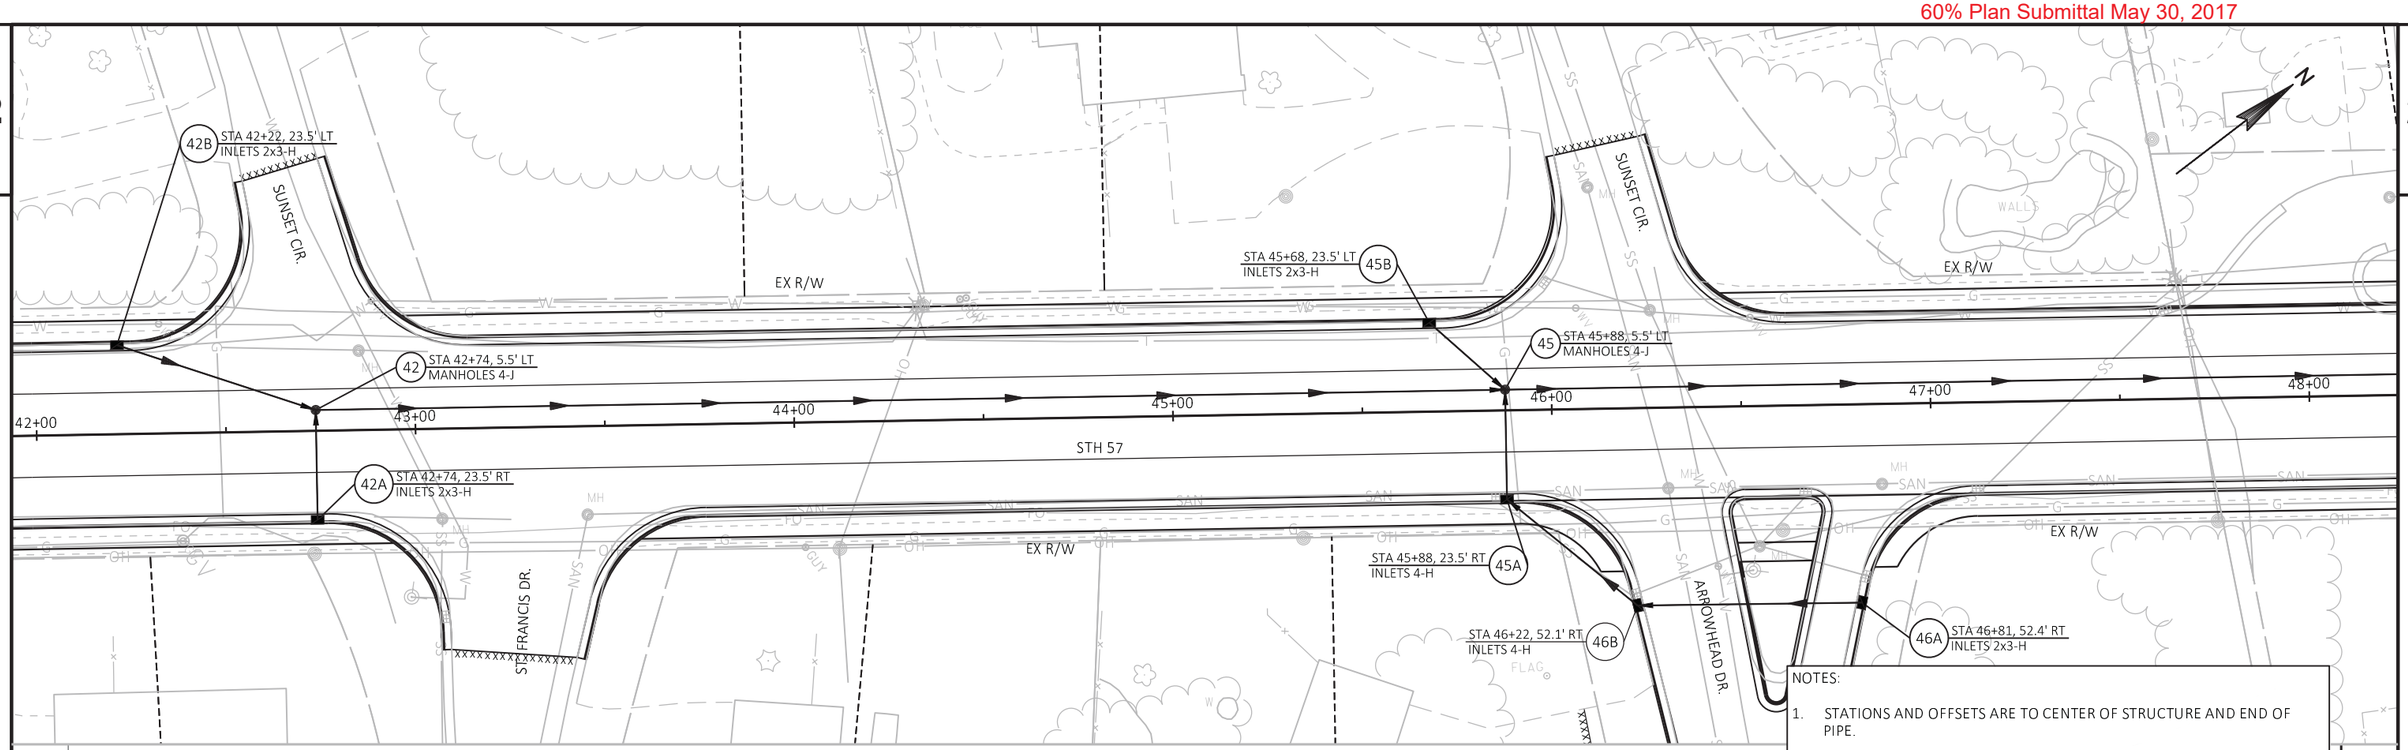

NOTES:

1. STATIONS AND OFFSETS ARE TO CENTER OF STRUCTURE AND END OF PIPE.
2. LOCATION AND DEPTHS OF EXISTING STORM SEWER TO BE VERIFIED IN THE FIELD. DEPTHS LISTED ARE APPROXIMATE.
3. PROPOSED TOP OF STRUCTURE (TOS) ELEVATIONS = TOS = RIM ELEVATION - CASTING HEIGHT - 4" ADJUSTING RING.
4. CONNECTIONS TO EXISTING STORM SEWER TO BE FIELD VERIFIED.

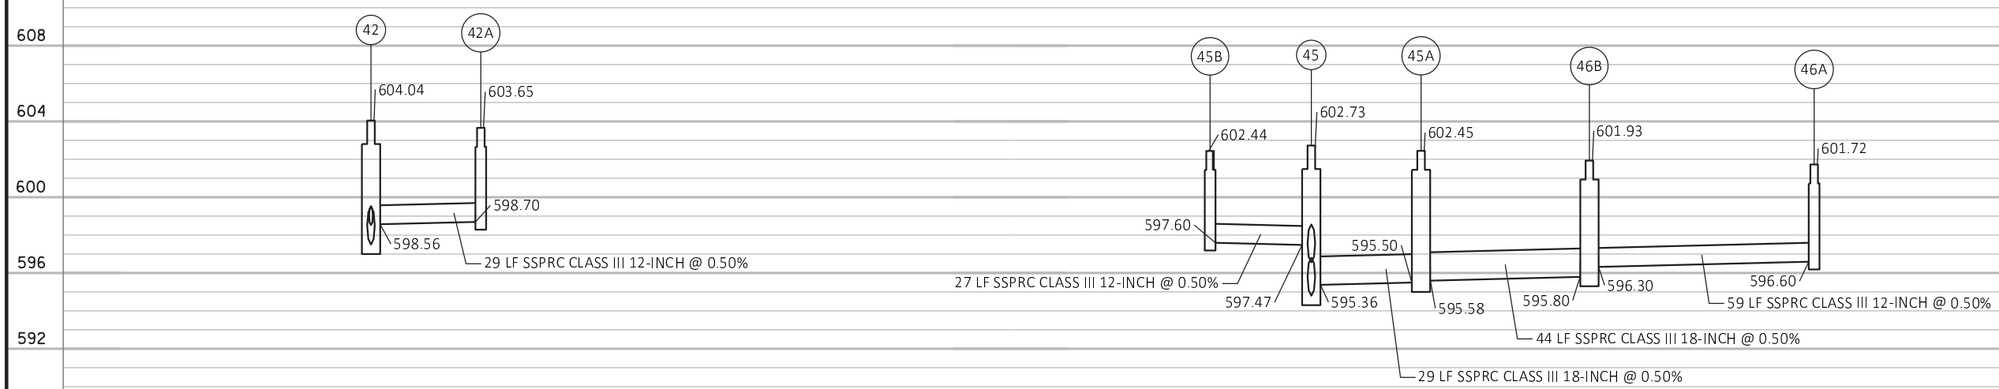

PROJECT NO: 4085-38-71	HWY: STH 57	COUNTY: BROWN	STORM SEWER	SHEET 63	E

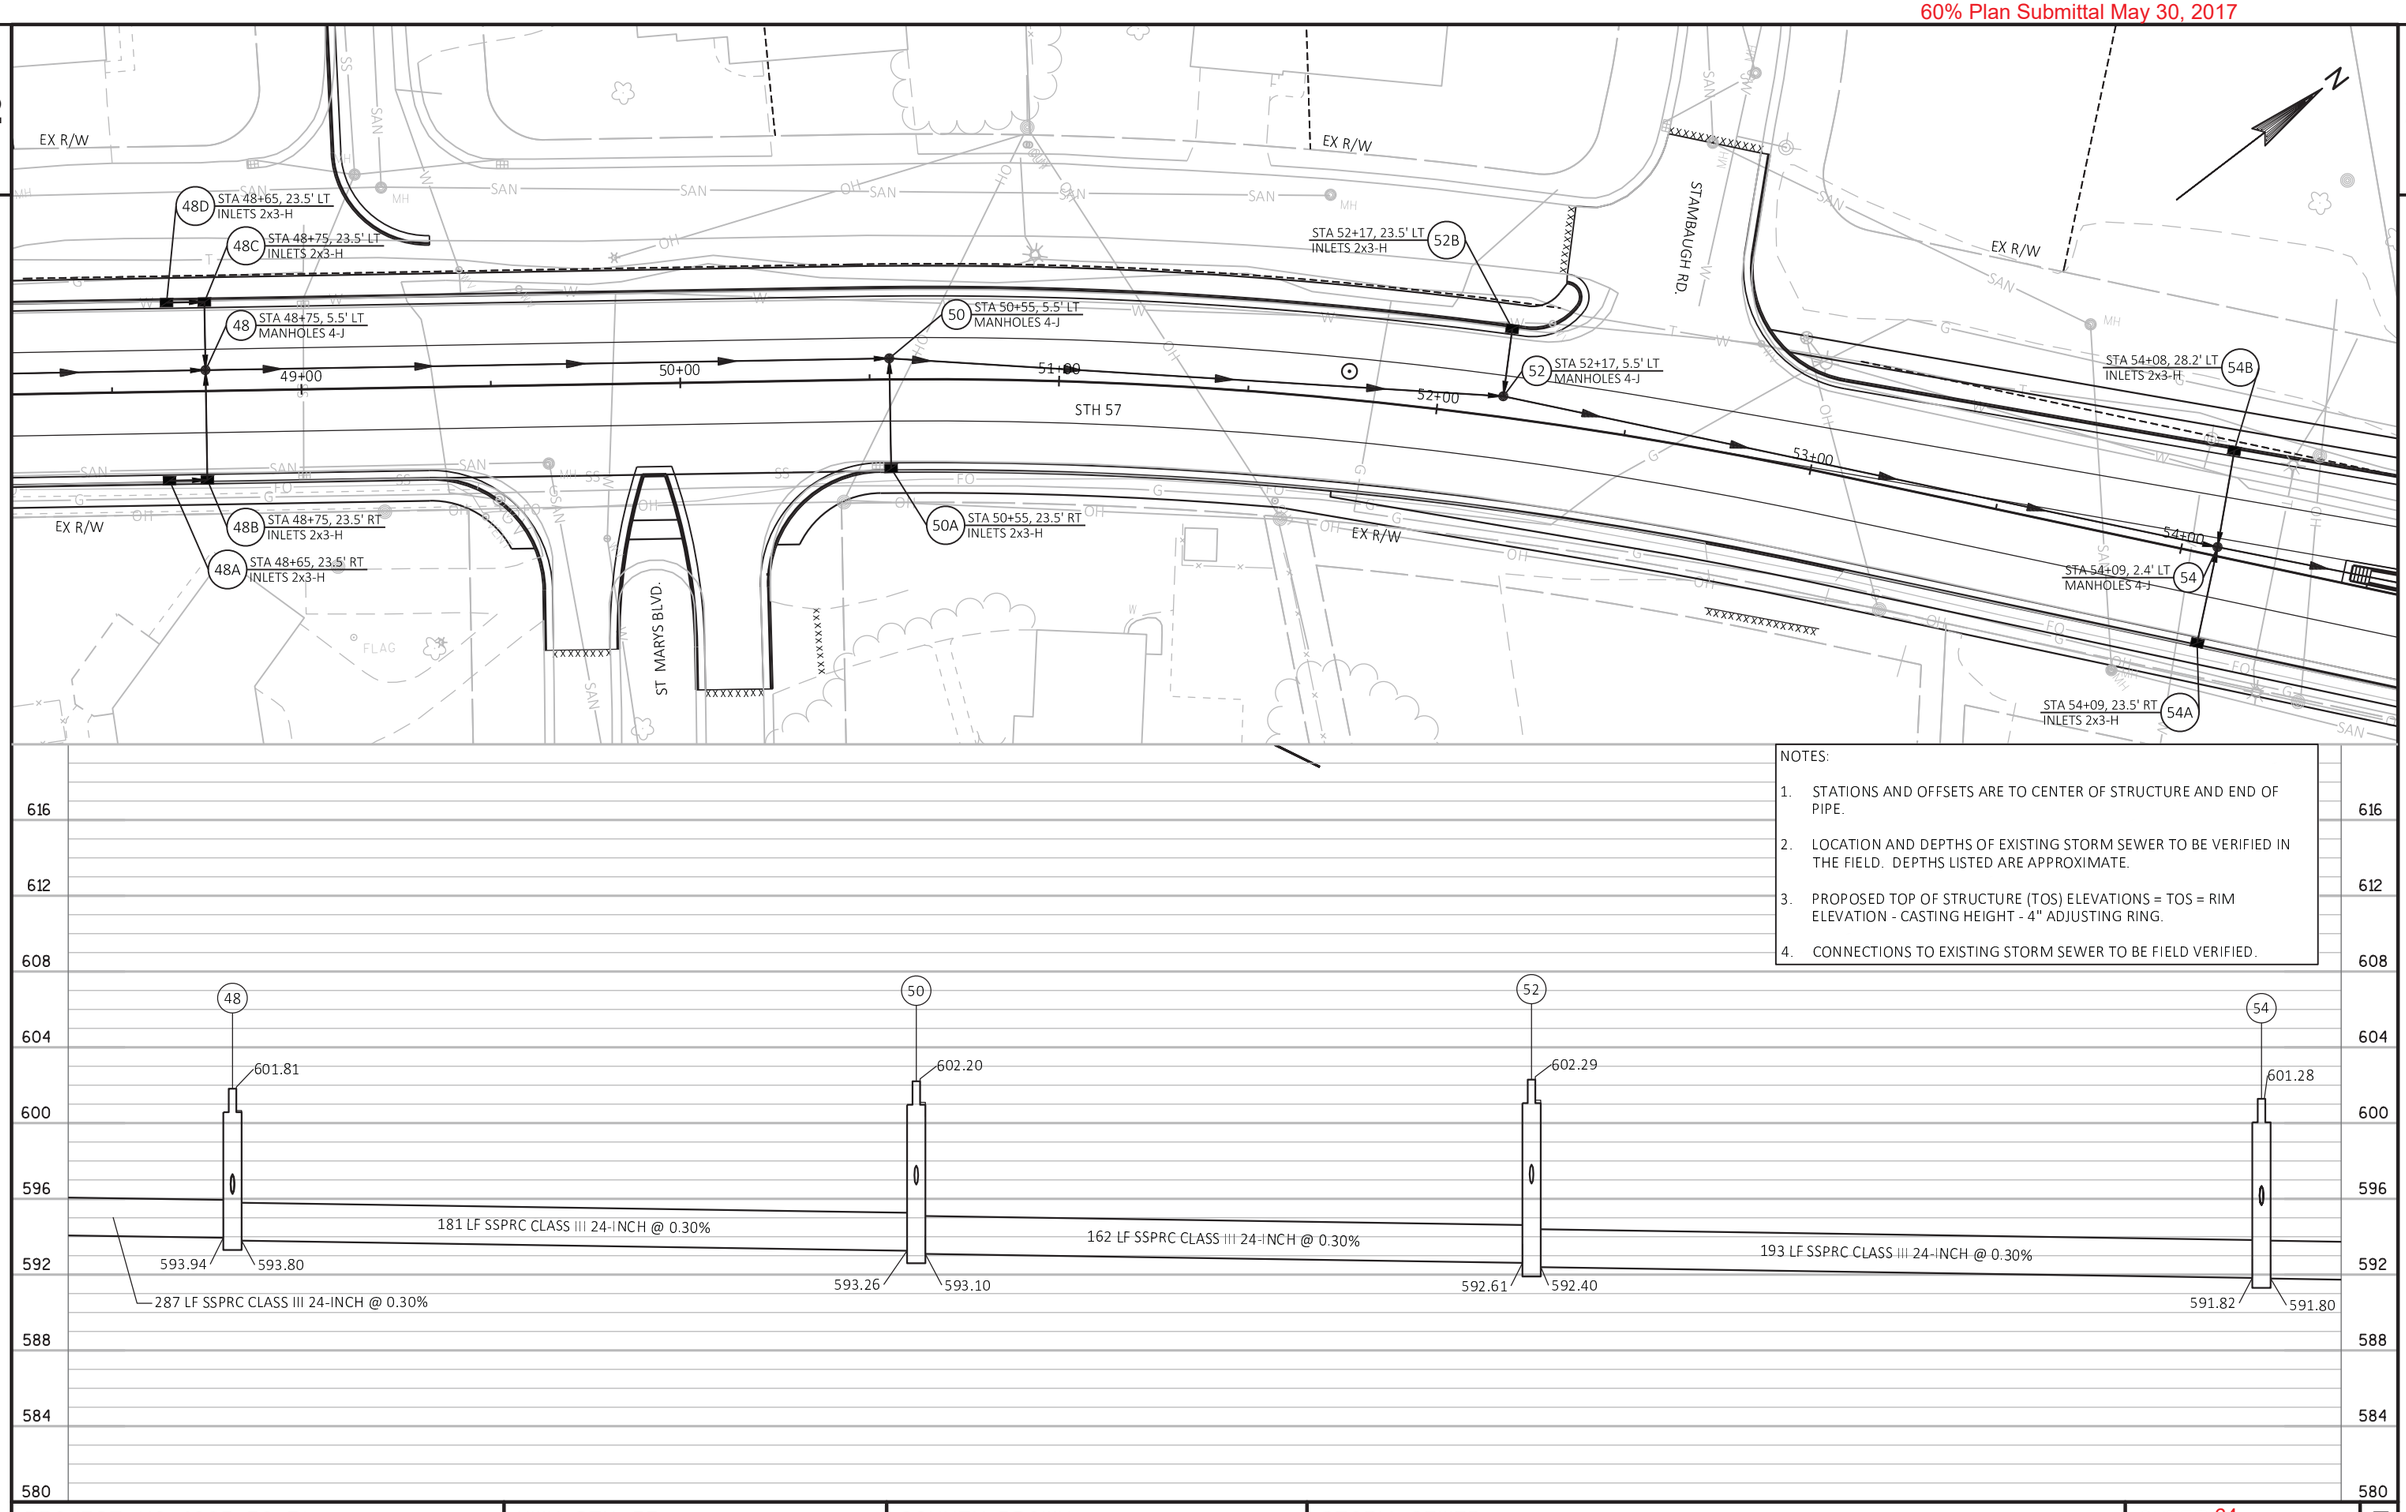

NOTES:

1. STATIONS AND OFFSETS ARE TO CENTER OF STRUCTURE AND END OF PIPE.
2. LOCATION AND DEPTHS OF EXISTING STORM SEWER TO BE VERIFIED IN THE FIELD. DEPTHS LISTED ARE APPROXIMATE.
3. PROPOSED TOP OF STRUCTURE (TOS) ELEVATIONS = TOS = RIM ELEVATION - CASTING HEIGHT - 4" ADJUSTING RING.
4. CONNECTIONS TO EXISTING STORM SEWER TO BE FIELD VERIFIED.

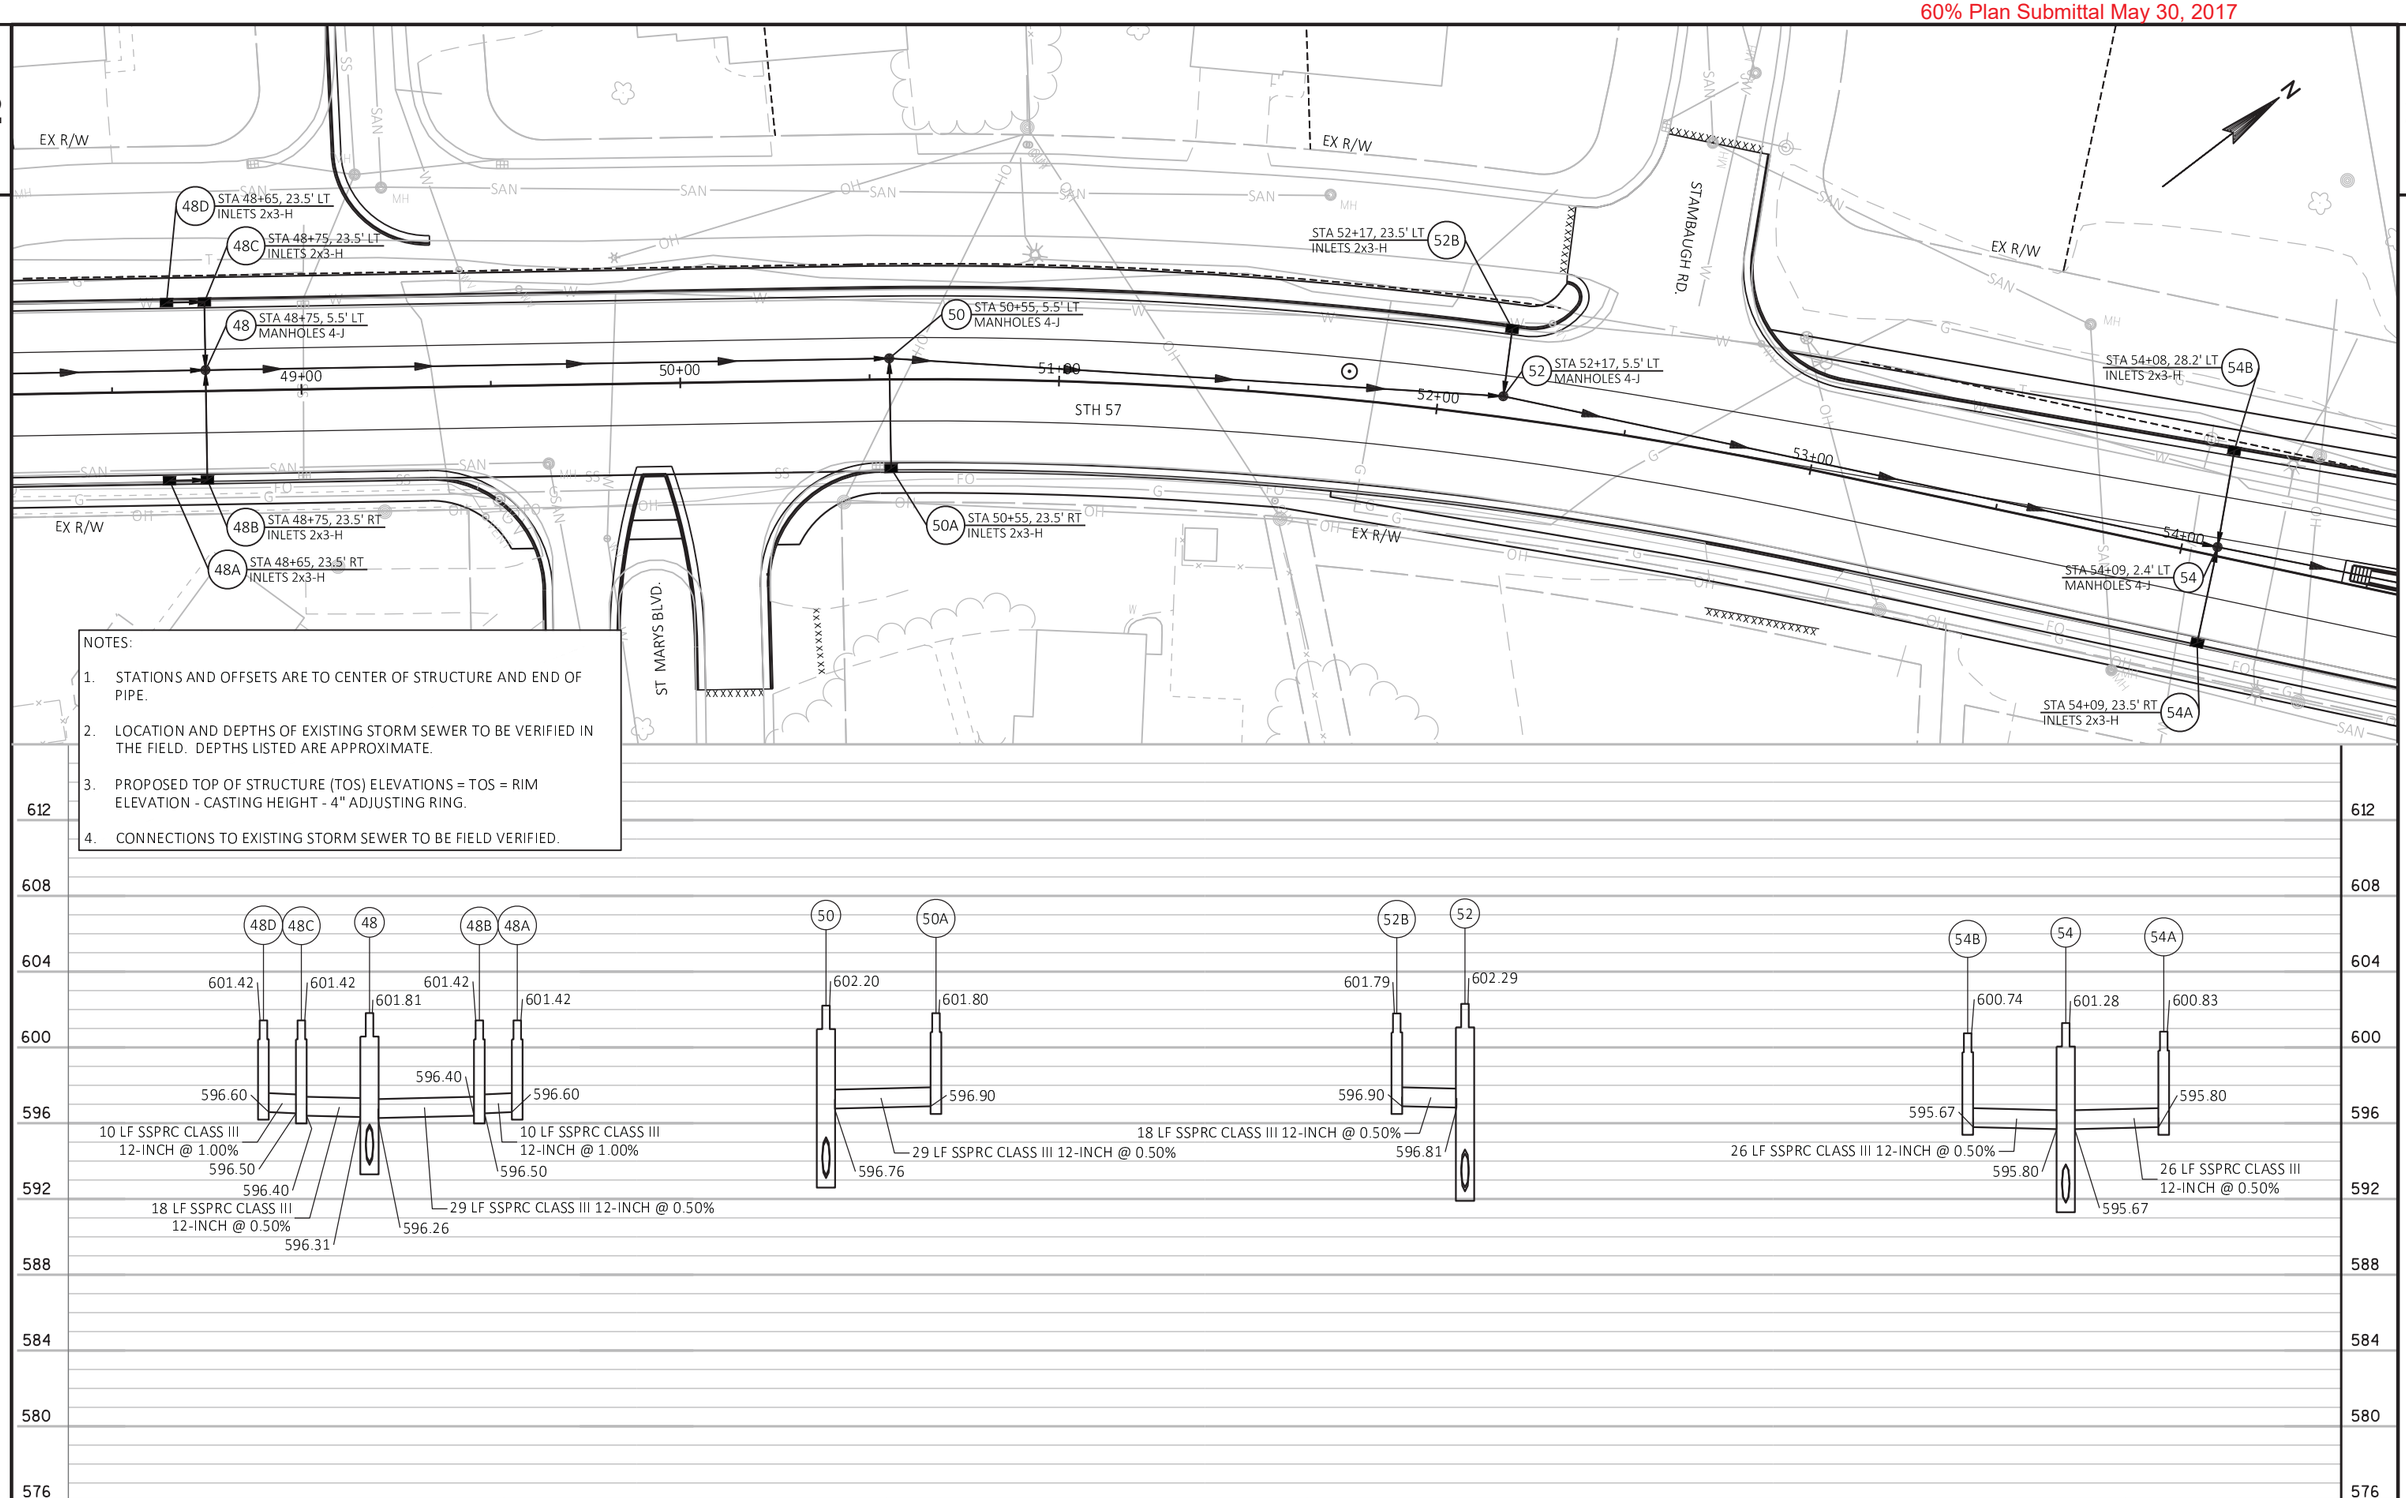

NOTES:

1. STATIONS AND OFFSETS ARE TO CENTER OF STRUCTURE AND END OF PIPE.
2. LOCATION AND DEPTHS OF EXISTING STORM SEWER TO BE VERIFIED IN THE FIELD. DEPTHS LISTED ARE APPROXIMATE.
3. PROPOSED TOP OF STRUCTURE (TOS) ELEVATIONS = TOS = RIM ELEVATION - CASTING HEIGHT - 4" ADJUSTING RING.
4. CONNECTIONS TO EXISTING STORM SEWER TO BE FIELD VERIFIED.

PROJECT NO: 4085-38-71	HWY: STH 57	COUNTY: BROWN	STORM SEWER	SHEET 65	E

2

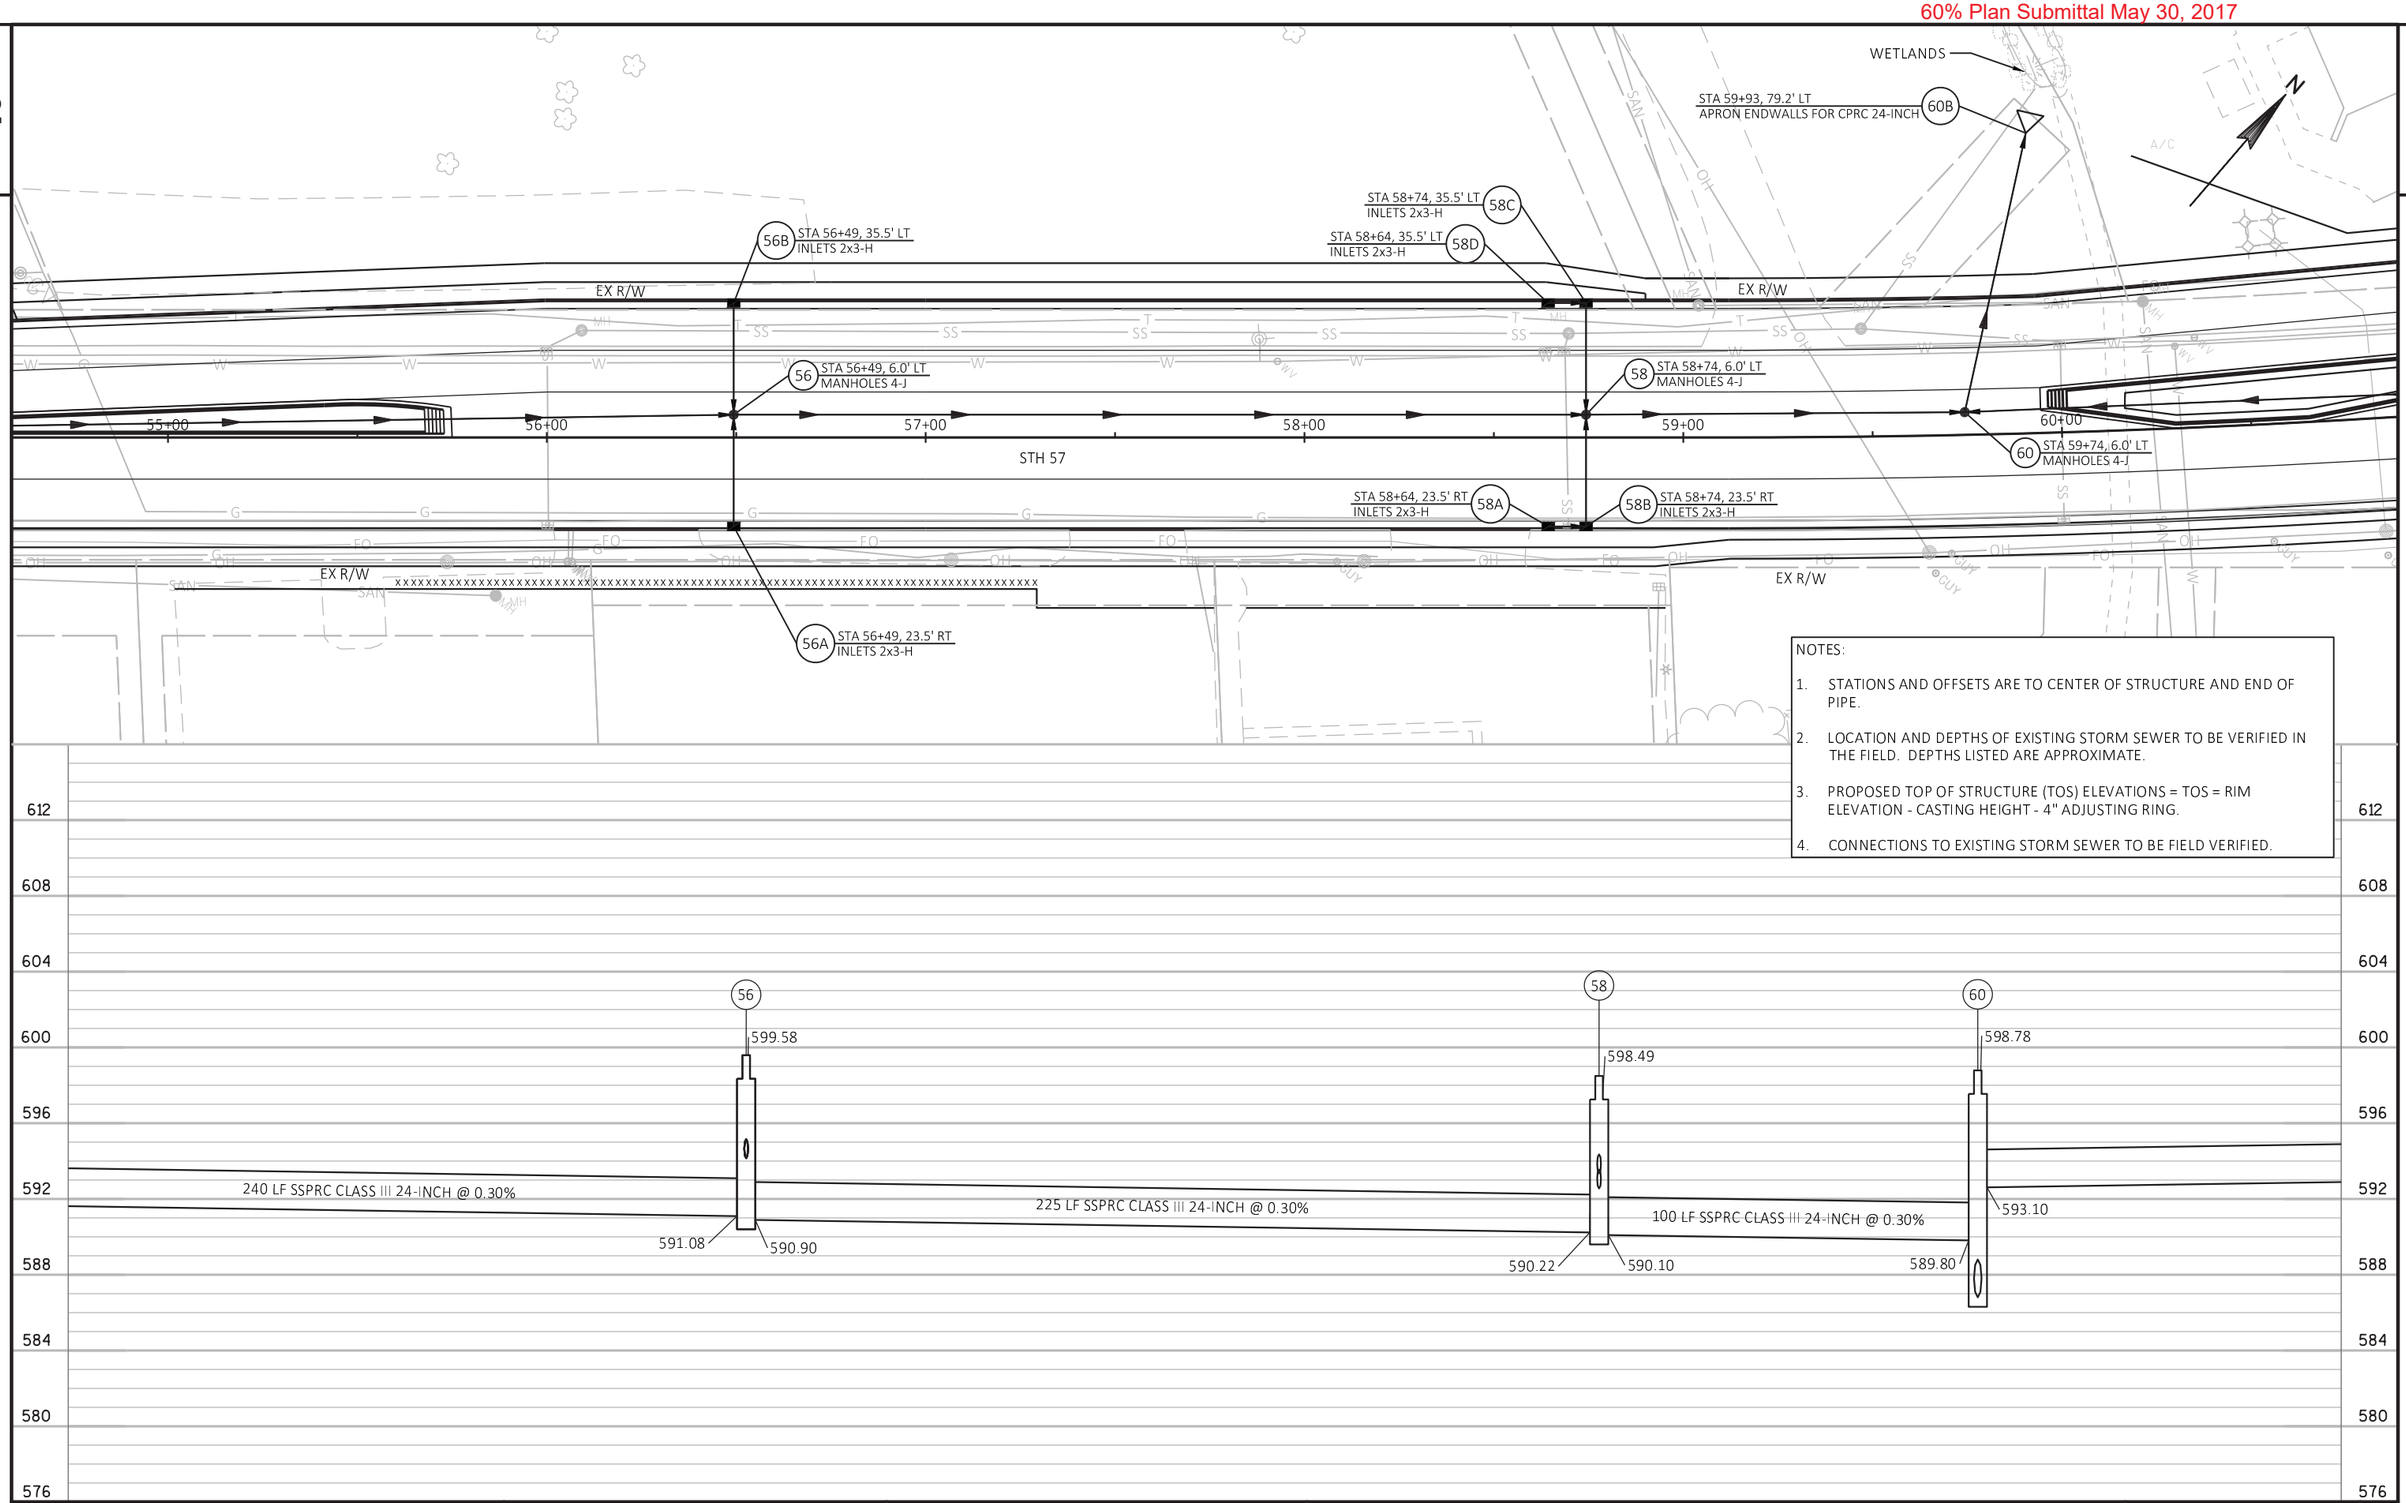

NOTES:

1. STATIONS AND OFFSETS ARE TO CENTER OF STRUCTURE AND END OF PIPE.
2. LOCATION AND DEPTHS OF EXISTING STORM SEWER TO BE VERIFIED IN THE FIELD. DEPTHS LISTED ARE APPROXIMATE.
3. PROPOSED TOP OF STRUCTURE (TOS) ELEVATIONS = TOS = RIM ELEVATION - CASTING HEIGHT - 4" ADJUSTING RING.
4. CONNECTIONS TO EXISTING STORM SEWER TO BE FIELD VERIFIED.

PROJECT NO: 4085-38-71	HWY: STH 57	COUNTY: BROWN	STORM SEWER	SHEET 66	E

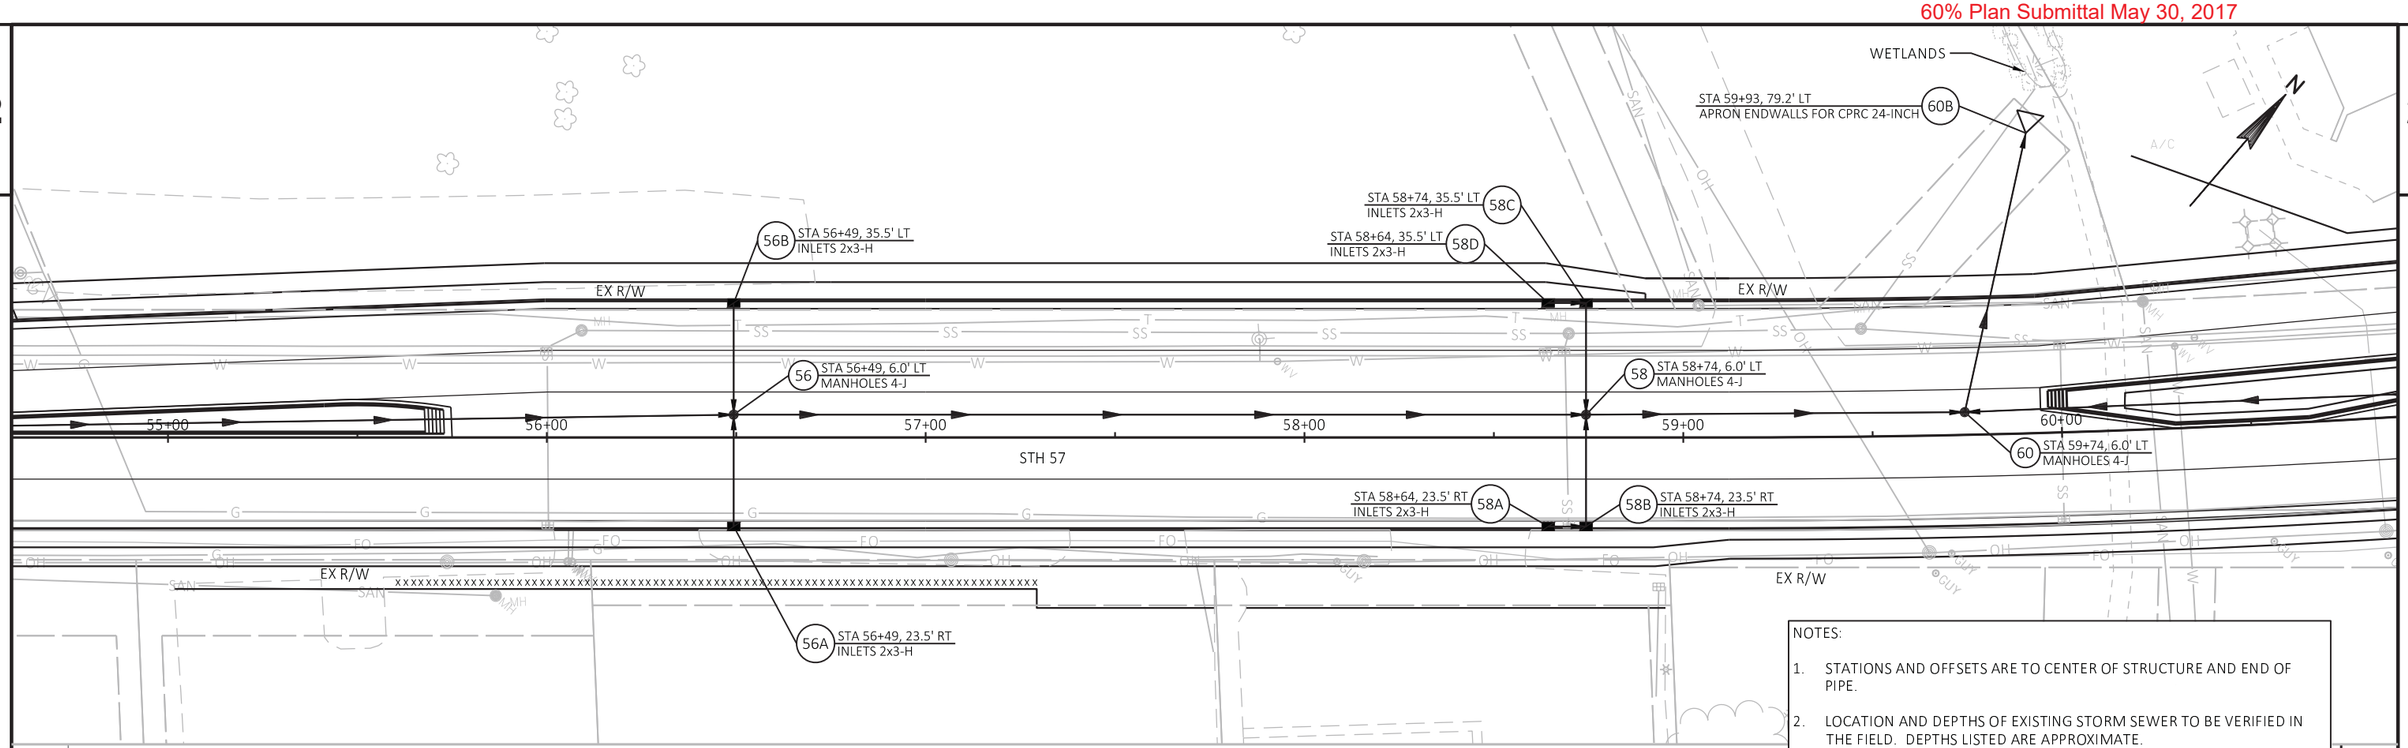

NOTES:

1. STATIONS AND OFFSETS ARE TO CENTER OF STRUCTURE AND END OF PIPE.
2. LOCATION AND DEPTHS OF EXISTING STORM SEWER TO BE VERIFIED IN THE FIELD. DEPTHS LISTED ARE APPROXIMATE.
3. PROPOSED TOP OF STRUCTURE (TOS) ELEVATIONS = TOS = RIM ELEVATION - CASTING HEIGHT - 4" ADJUSTING RING.
4. CONNECTIONS TO EXISTING STORM SEWER TO BE FIELD VERIFIED.

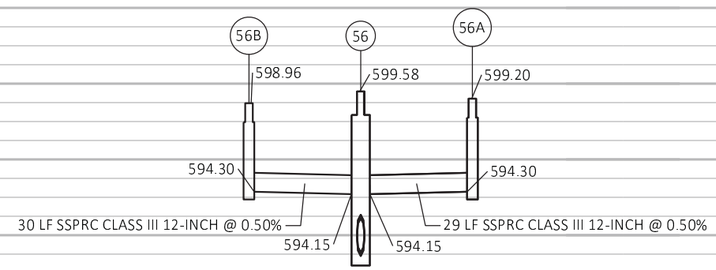

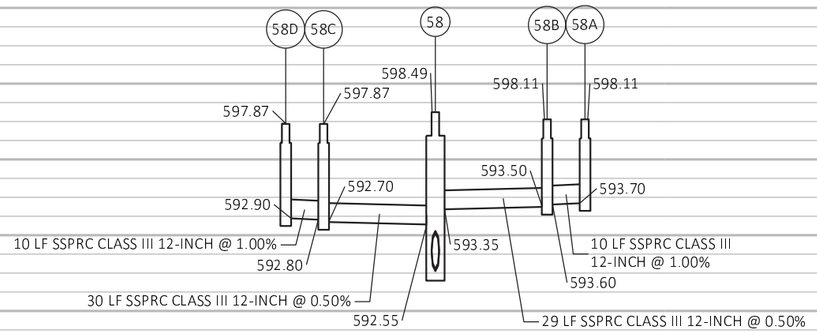

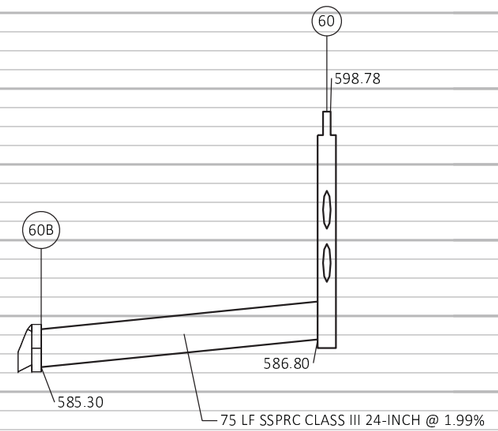

608 604 600 596 592 588 584 580 576 572

PROJECT NO: 4085-38-71	HWY: STH 57	COUNTY: BROWN	STORM SEWER	SHEET 67	E

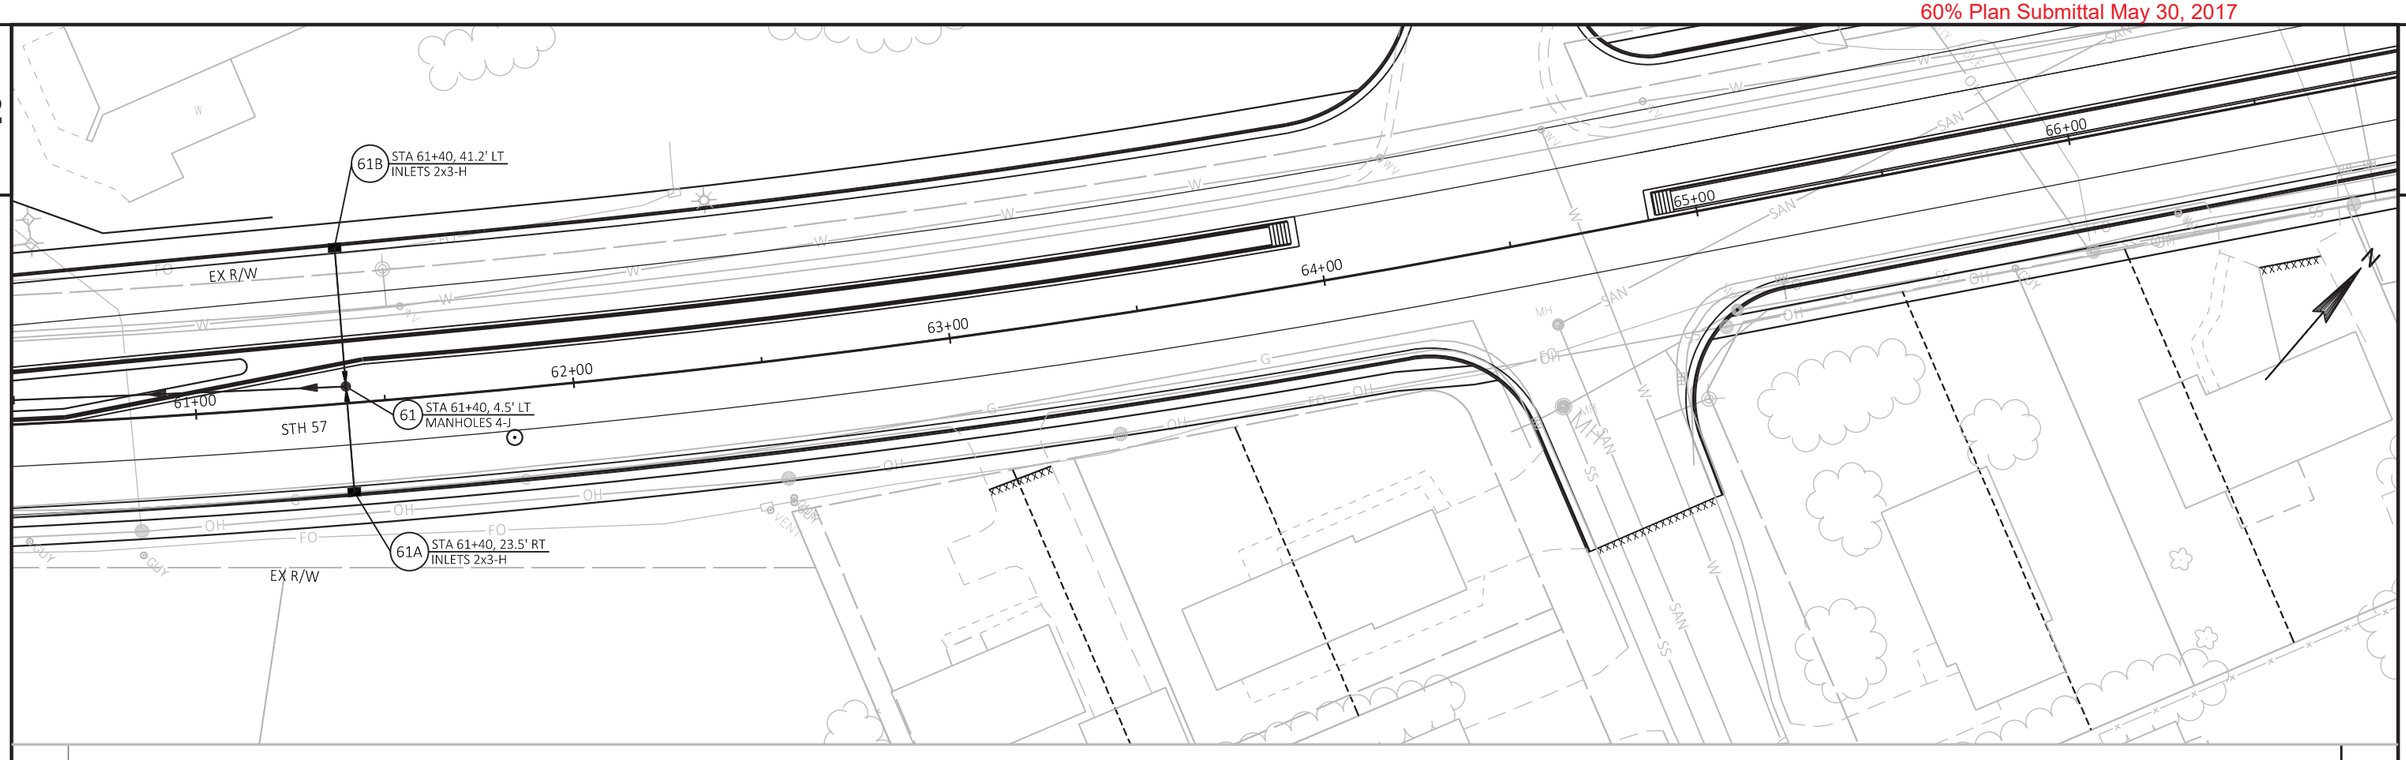

NOTES:

1. STATIONS AND OFFSETS ARE TO CENTER OF STRUCTURE AND END OF PIPE.
2. LOCATION AND DEPTHS OF EXISTING STORM SEWER TO BE VERIFIED IN THE FIELD. DEPTHS LISTED ARE APPROXIMATE.
3. PROPOSED TOP OF STRUCTURE (TOS) ELEVATIONS = TOS = RIM ELEVATION - CASTING HEIGHT - 4" ADJUSTING RING.
4. CONNECTIONS TO EXISTING STORM SEWER TO BE FIELD VERIFIED.

PROJECT NO: 4085-38-71	HWY: STH 57	COUNTY: BROWN	STORM SEWER	SHEET 68	E

NOTES:

1. STATIONS AND OFFSETS ARE TO CENTER OF STRUCTURE AND END OF PIPE.
2. LOCATION AND DEPTHS OF EXISTING STORM SEWER TO BE VERIFIED IN THE FIELD. DEPTHS LISTED ARE APPROXIMATE.
3. PROPOSED TOP OF STRUCTURE (TOS) ELEVATIONS = TOS = RIM ELEVATION - CASTING HEIGHT - 4" ADJUSTING RING.
4. CONNECTIONS TO EXISTING STORM SEWER TO BE FIELD VERIFIED.

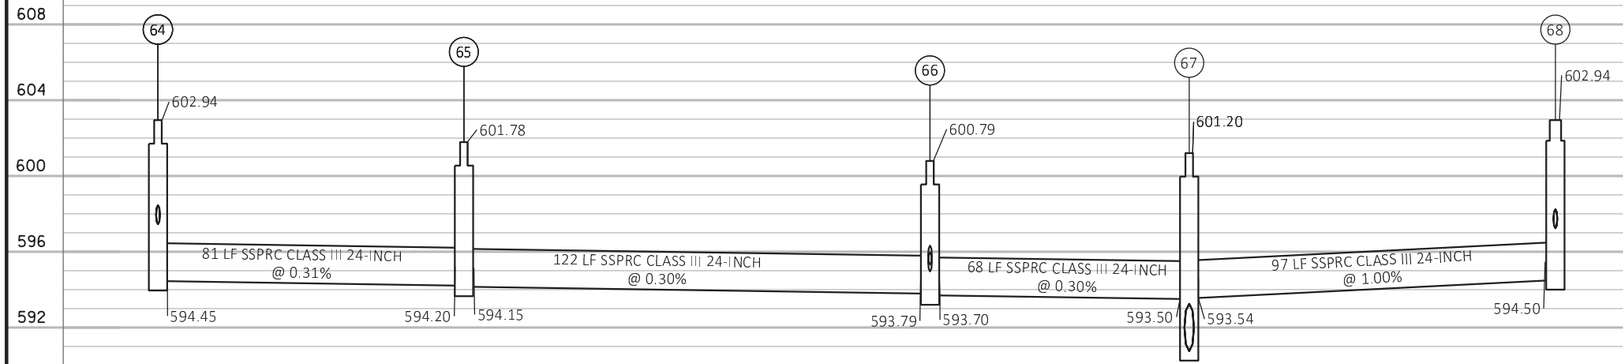

PROJECT NO: 4085-38-71	HWY: STH 57	COUNTY: BROWN	STORM SEWER	SHEET 69	E

2

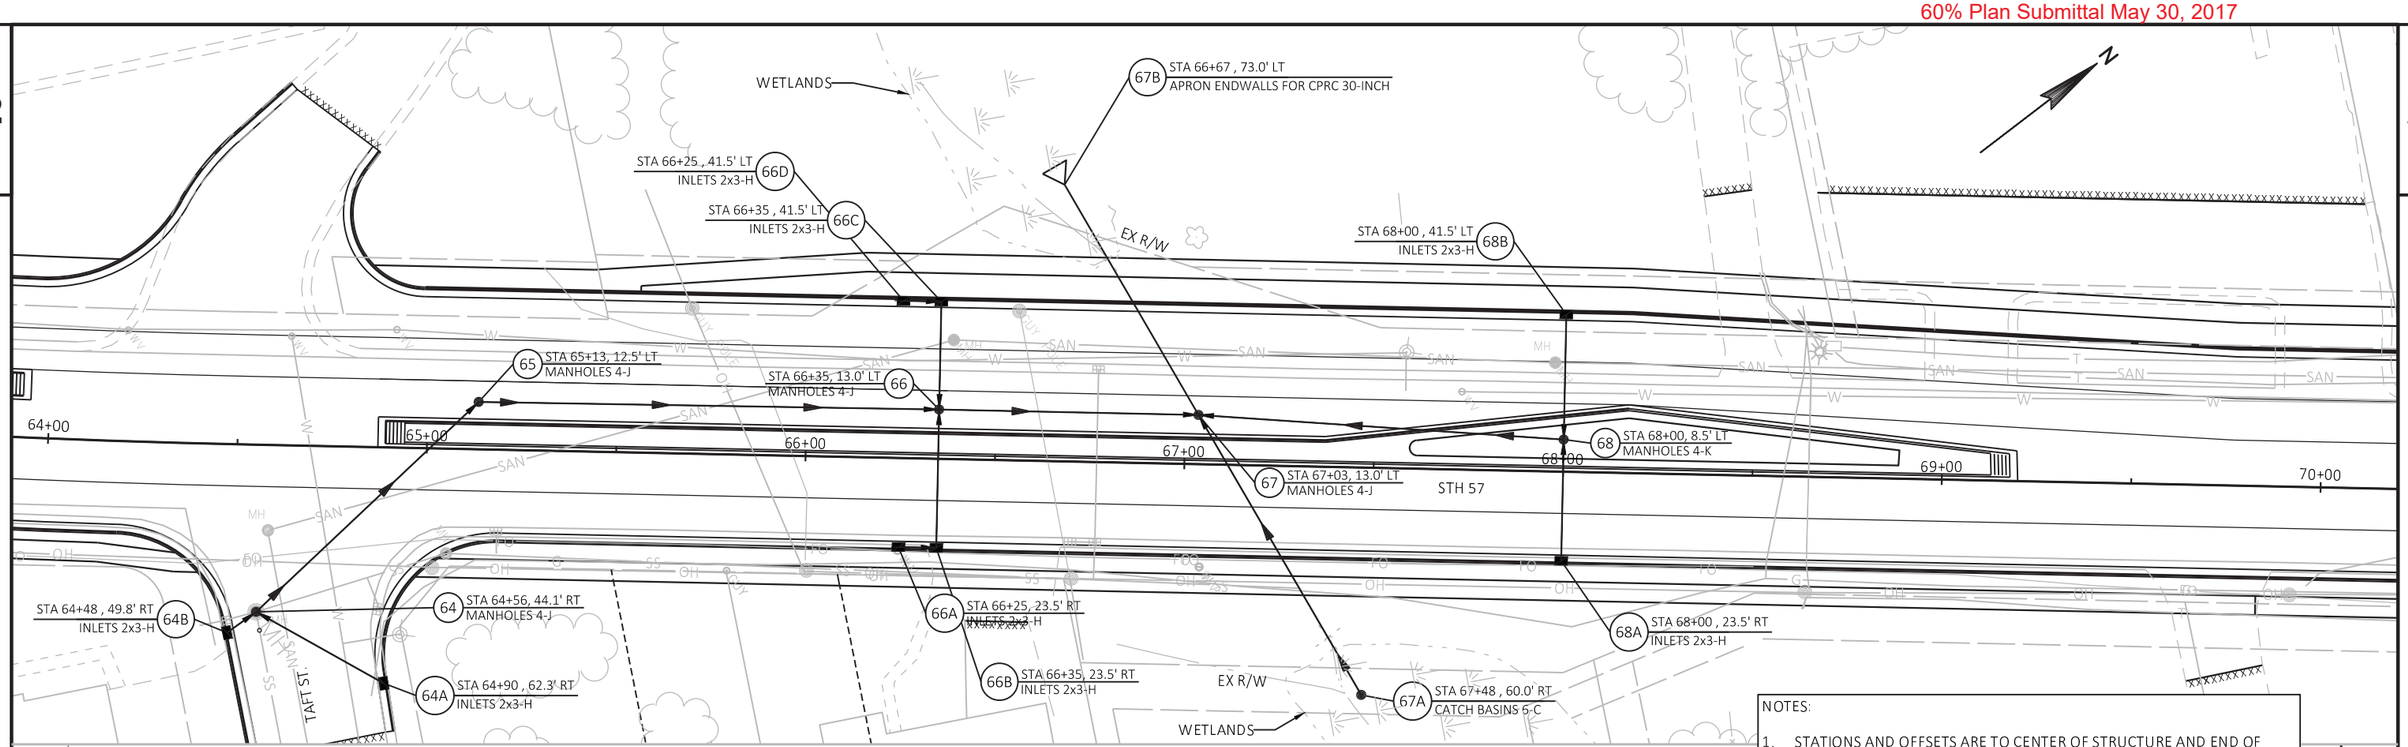

NOTES:

1. STATIONS AND OFFSETS ARE TO CENTER OF STRUCTURE AND END OF PIPE.
2. LOCATION AND DEPTHS OF EXISTING STORM SEWER TO BE VERIFIED IN THE FIELD. DEPTHS LISTED ARE APPROXIMATE.
3. PROPOSED TOP OF STRUCTURE (TOS) ELEVATIONS = TOS = RIM ELEVATION - CASTING HEIGHT - 4" ADJUSTING RING.
4. CONNECTIONS TO EXISTING STORM SEWER TO BE FIELD VERIFIED.

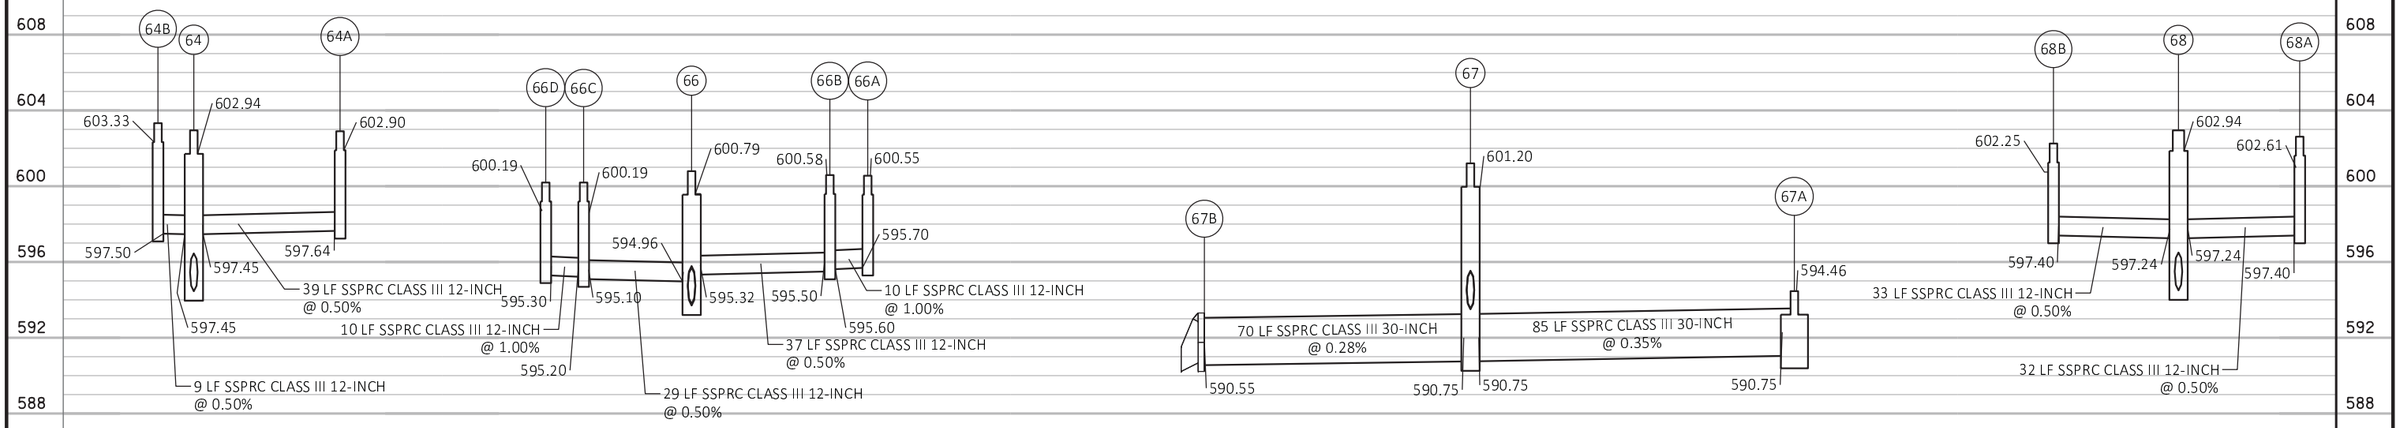

PROJECT NO: 4085-38-71	HWY: STH 57	COUNTY: BROWN	STORM SEWER	SHEET 70	E

60% Plan Submittal May 30, 2017

2

2

N

STA 75+40, 35.5' LT
INLETS 2x3-H
75C

STA 75+50, 35.5' LT
INLETS 2x3-H
75D

73D STA 73+10 , 35.5' LT
INLETS 2x3-H

EX R/W

EX R/W

73 STA 73+10 , 6.0' LT
MANHOLES 7-K

75 STA 75+40, 6.0' LT
MANHOLES 7-K

70+00 71+00 72+00 73+00 74+00 75+00 76+00

71 STA 71+24 , 6.0' LT
MANHOLES 4-J

STH 57

73A STA 73+70, 23.5' RT
INLETS 2x3-H

EX R/W

STA 72+62, 23.5' RT
INLETS 2x3-H
72A

73C STA 73+10 , 23.5' RT
INLETS 2x3-H

73B STA 73+05 , 35.9' RT
APRON ENDWALLS FOR CPRC 12-INCH

EX R/W

75B STA 75+40 , 23.5' RT
INLETS 2x3-H

75A STA 75+50 , 23.5' RT
INLETS 2x3-H

NOTES:

1. STATIONS AND OFFSETS ARE TO CENTER OF STRUCTURE AND END OF PIPE.
2. LOCATION AND DEPTHS OF EXISTING STORM SEWER TO BE VERIFIED IN THE FIELD. DEPTHS LISTED ARE APPROXIMATE.
3. PROPOSED TOP OF STRUCTURE (TOS) ELEVATIONS = TOS = RIM ELEVATION - CASTING HEIGHT - 4" ADJUSTING RING.
4. CONNECTIONS TO EXISTING STORM SEWER TO BE FIELD VERIFIED.

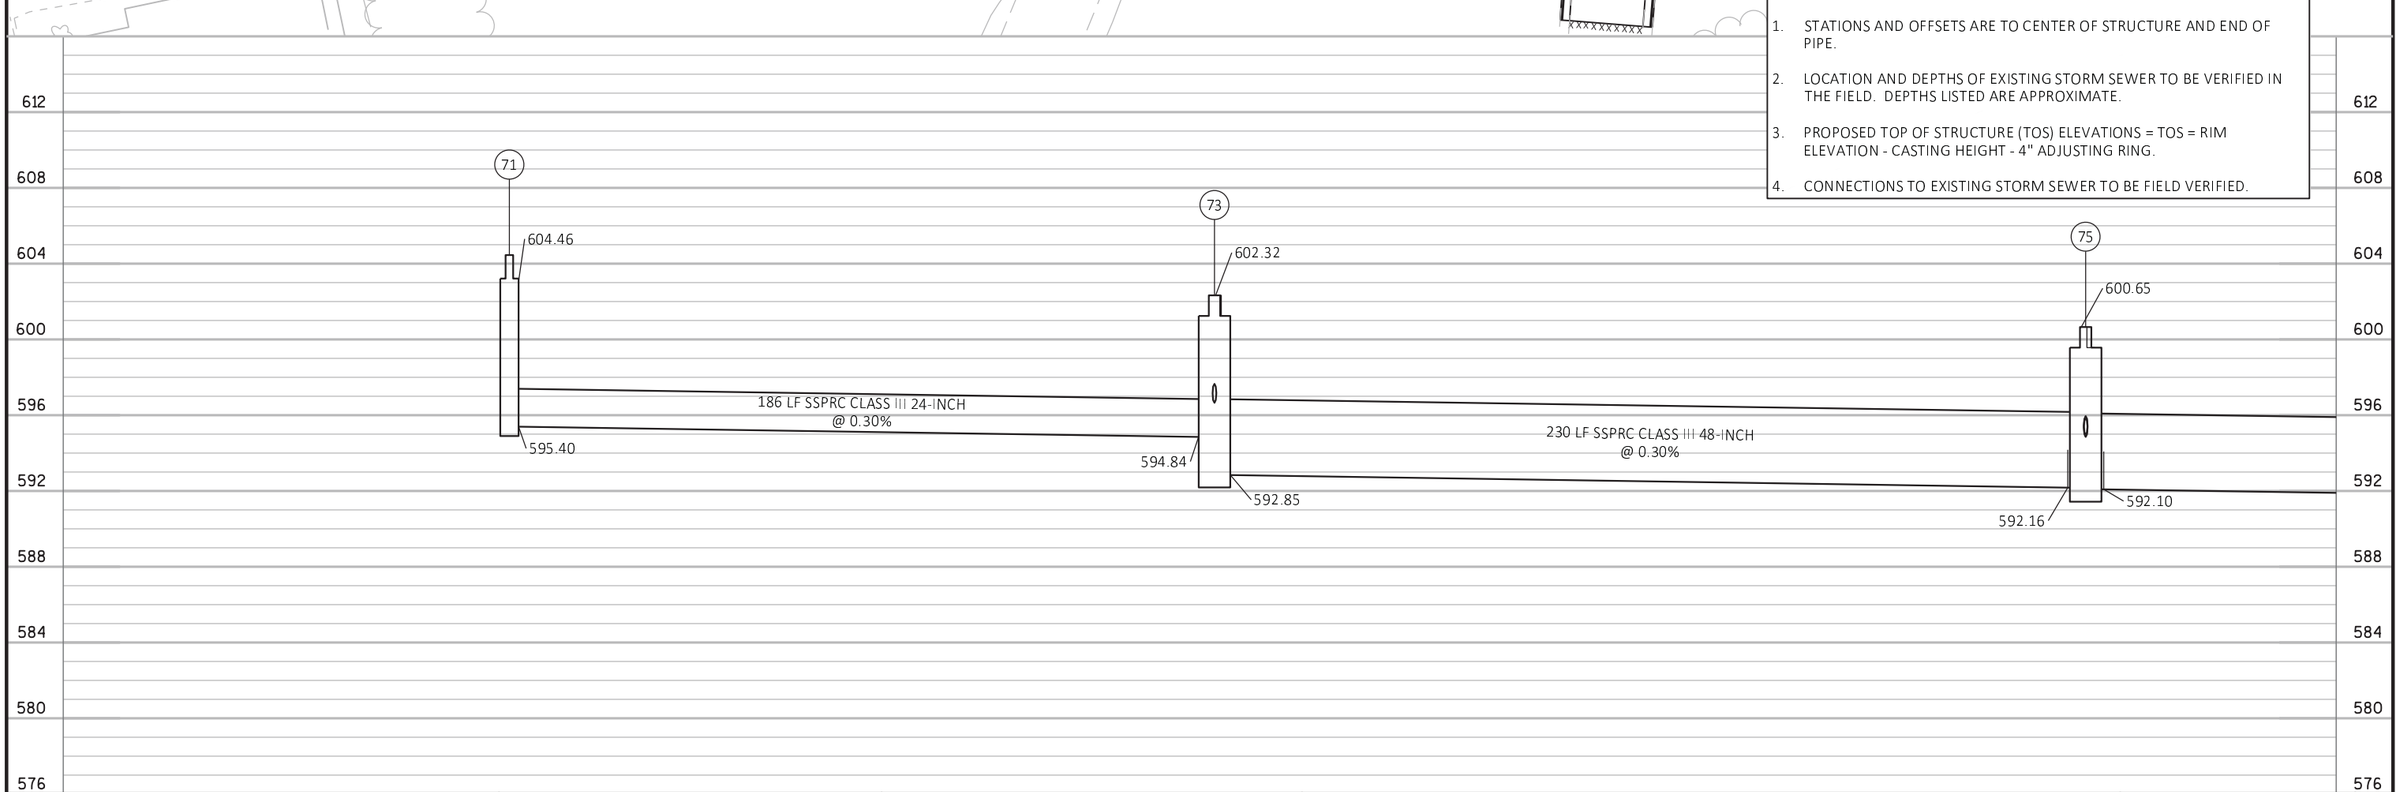

PROJECT NO: 4085-38-71	HWY: STH 57	COUNTY: BROWN	STORM SEWER	SHEET 71	E

FILE NAME : X:\3230500\120055.01\TECH\CAD\40853800\SHEETSPLAN\0225S09-SS_C3D 2016.DWG
LAYOUT NAME - S09 (2)

PLOT DATE : 5/26/2017 2:01 PM PLOT BY : ANGIE KERRIGAN PLOT NAME : PLOT SCALE : 1 IN:40 FT

60% Plan Submittal May 30, 2017

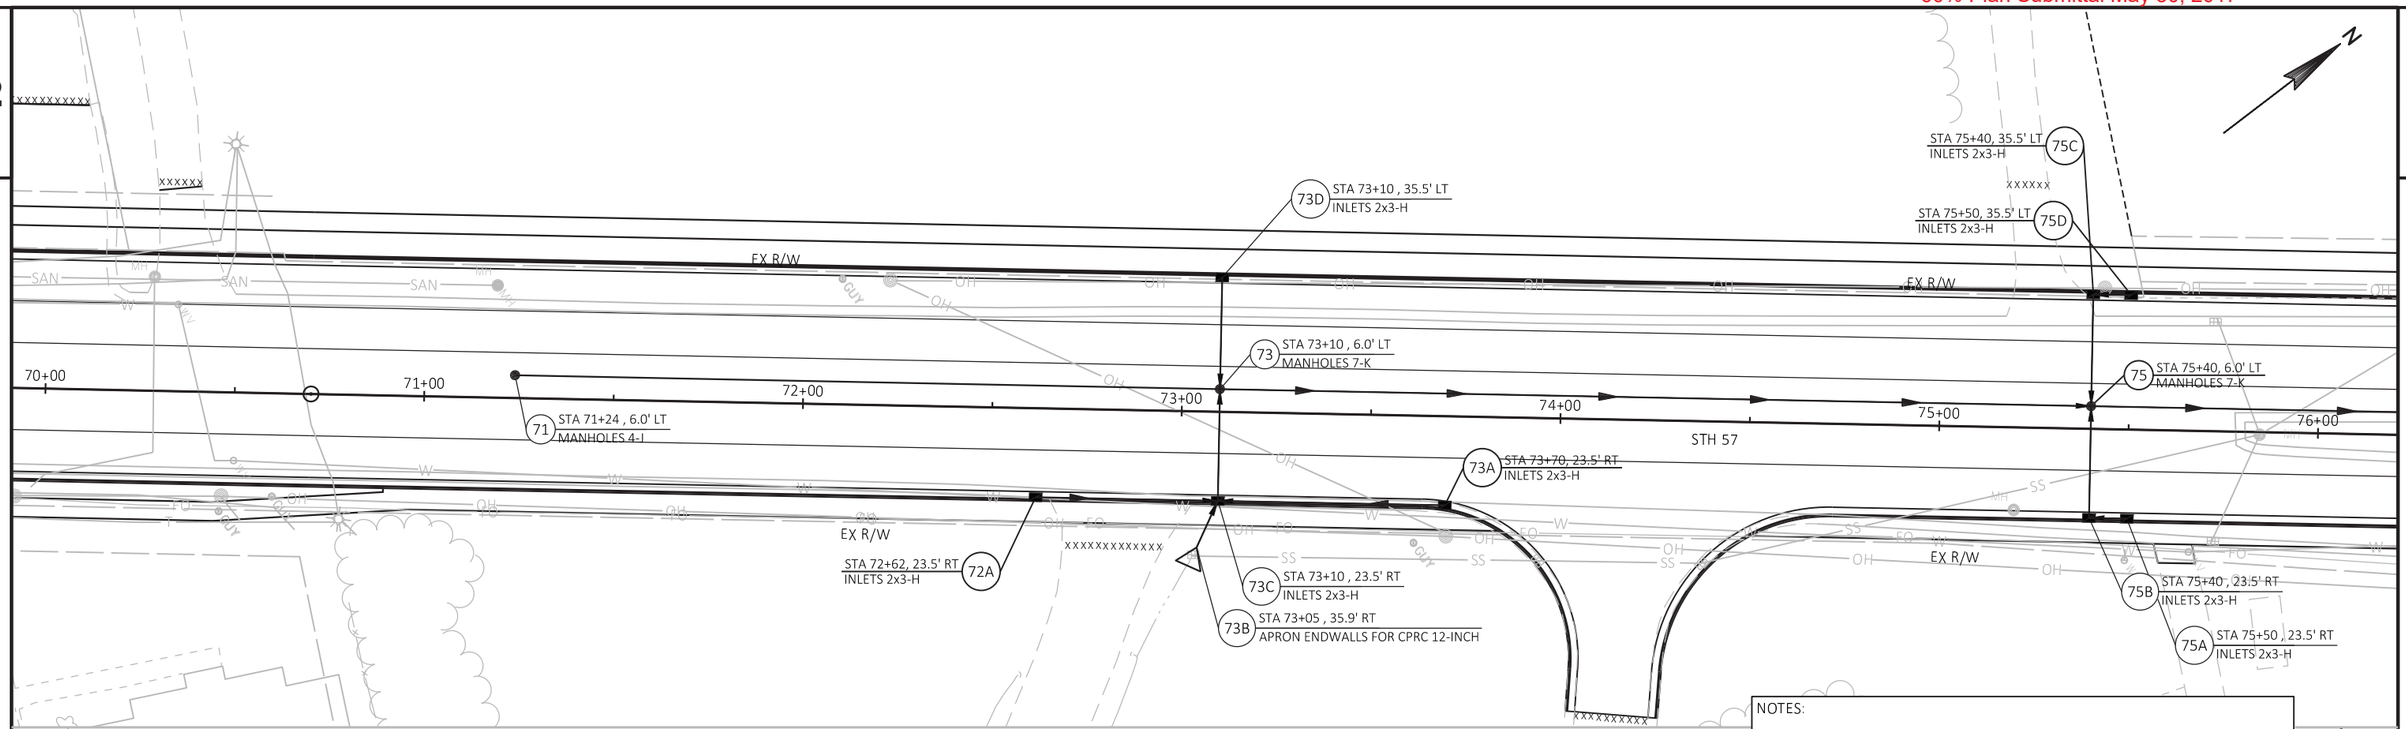

NOTES:

1. STATIONS AND OFFSETS ARE TO CENTER OF STRUCTURE AND END OF PIPE.
2. LOCATION AND DEPTHS OF EXISTING STORM SEWER TO BE VERIFIED IN THE FIELD. DEPTHS LISTED ARE APPROXIMATE.
3. PROPOSED TOP OF STRUCTURE (TOS) ELEVATIONS = TOS = RIM ELEVATION - CASTING HEIGHT - 4" ADJUSTING RING.
4. CONNECTIONS TO EXISTING STORM SEWER TO BE FIELD VERIFIED.

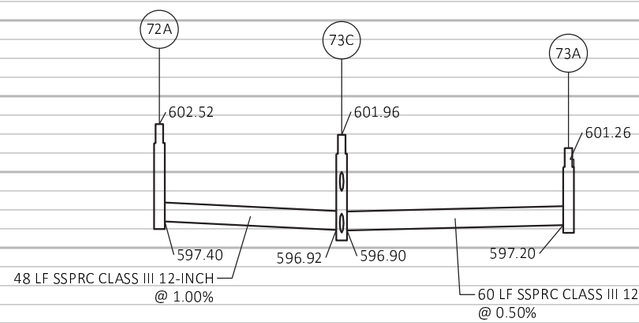

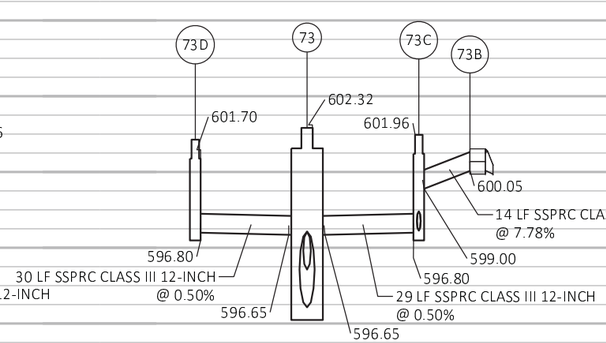

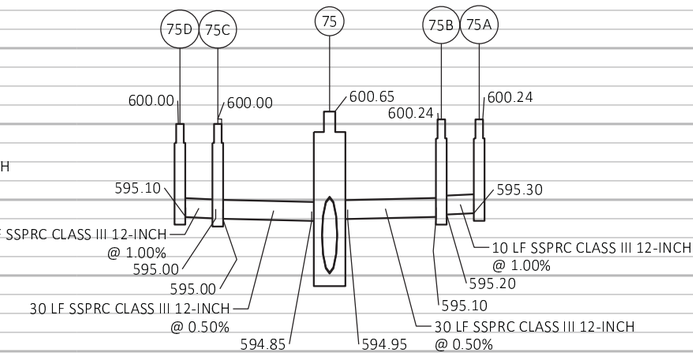

PROJECT NO: 4085-38-71	HWY: STH 57	COUNTY: BROWN	STORM SEWER	SHEET 72	E

FILE NAME : X:\3230500\120055.01\TECH\CAD\40853800\SHEETSPLAN\0225S09-SS_C3D 2016.DWG
LAYOUT NAME - LAT 73-75

PLOT DATE : 5/26/2017 2:02 PM PLOT BY : ANGIE KERRIGAN PLOT NAME : PLOT SCALE : 1 IN:40 FT

WISDOT/CADDS SHEET 41

2

STA 77+81 , 36.2' LT
INLETS 2x3-H
77.1C

EX R/W

76A STA 76+60 , 59.0' RT
APRON ENDWALLS FOR CPRC 15-INCH

77 STA 77+00, 6.0' LT
MANHOLES 7-K

77.1 STA 77+83, 6.3' LT
MANHOLES 7-K

77+00

78+00

80 STA 80+50, 6.5' LT
MANHOLES 7-K

80+00

81+00

82+00

STA 81+96, 47.1' RT
INLETS 2x3-H
82A

STA 82+27, 67.9' RT
INLETS 4-H
82

STH 57

EX R/W

77.1B STA 77+84 , 27.2' RT
INLETS 2x3-H

77.1A STA 77+84 , 55.2' RT
APRON ENDWALLS FOR CPRC 12-INCH

STA 77+00 , 58.5' RT
INLETS 4-H
77C

STA 77+03 , 68.3' RT
INLETS 2x3-H
77B

77A STA 77+37, 68.0' RT
INLETS 2x3-H

STA 80+50, 37.8' RT
INLETS 2x3-H
80A

EB 172 RAMP

NOTES:

1. STATIONS AND OFFSETS ARE TO CENTER OF STRUCTURE AND END OF PIPE.
2. LOCATION AND DEPTHS OF EXISTING STORM SEWER TO BE VERIFIED IN THE FIELD. DEPTHS LISTED ARE APPROXIMATE.
3. PROPOSED TOP OF STRUCTURE (TOS) ELEVATIONS = TOS = RIM ELEVATION - CASTING HEIGHT - 4" ADJUSTING RING.
4. CONNECTIONS TO EXISTING STORM SEWER TO BE FIELD VERIFIED.

612
608
604
600
596
592
588
584
580
576

77
601.45
77.1
602.35
80
604.35

160 LF SSPRC CLASS III 48-INCH
@ 0.30%

83 LF SSPRC CLASS III 48-INCH
@ 0.30%

267 LF SSPRC CLASS III 48-INCH
@ 0.30%

250 LF SSPRC CLASS III 48-INCH
@ 0.30%

591.62
591.60
591.35
591.30
590.50
590.40

PROJECT NO: 4085-38-71	HWY: STH 57	COUNTY: BROWN	STORM SEWER	SHEET 73	E

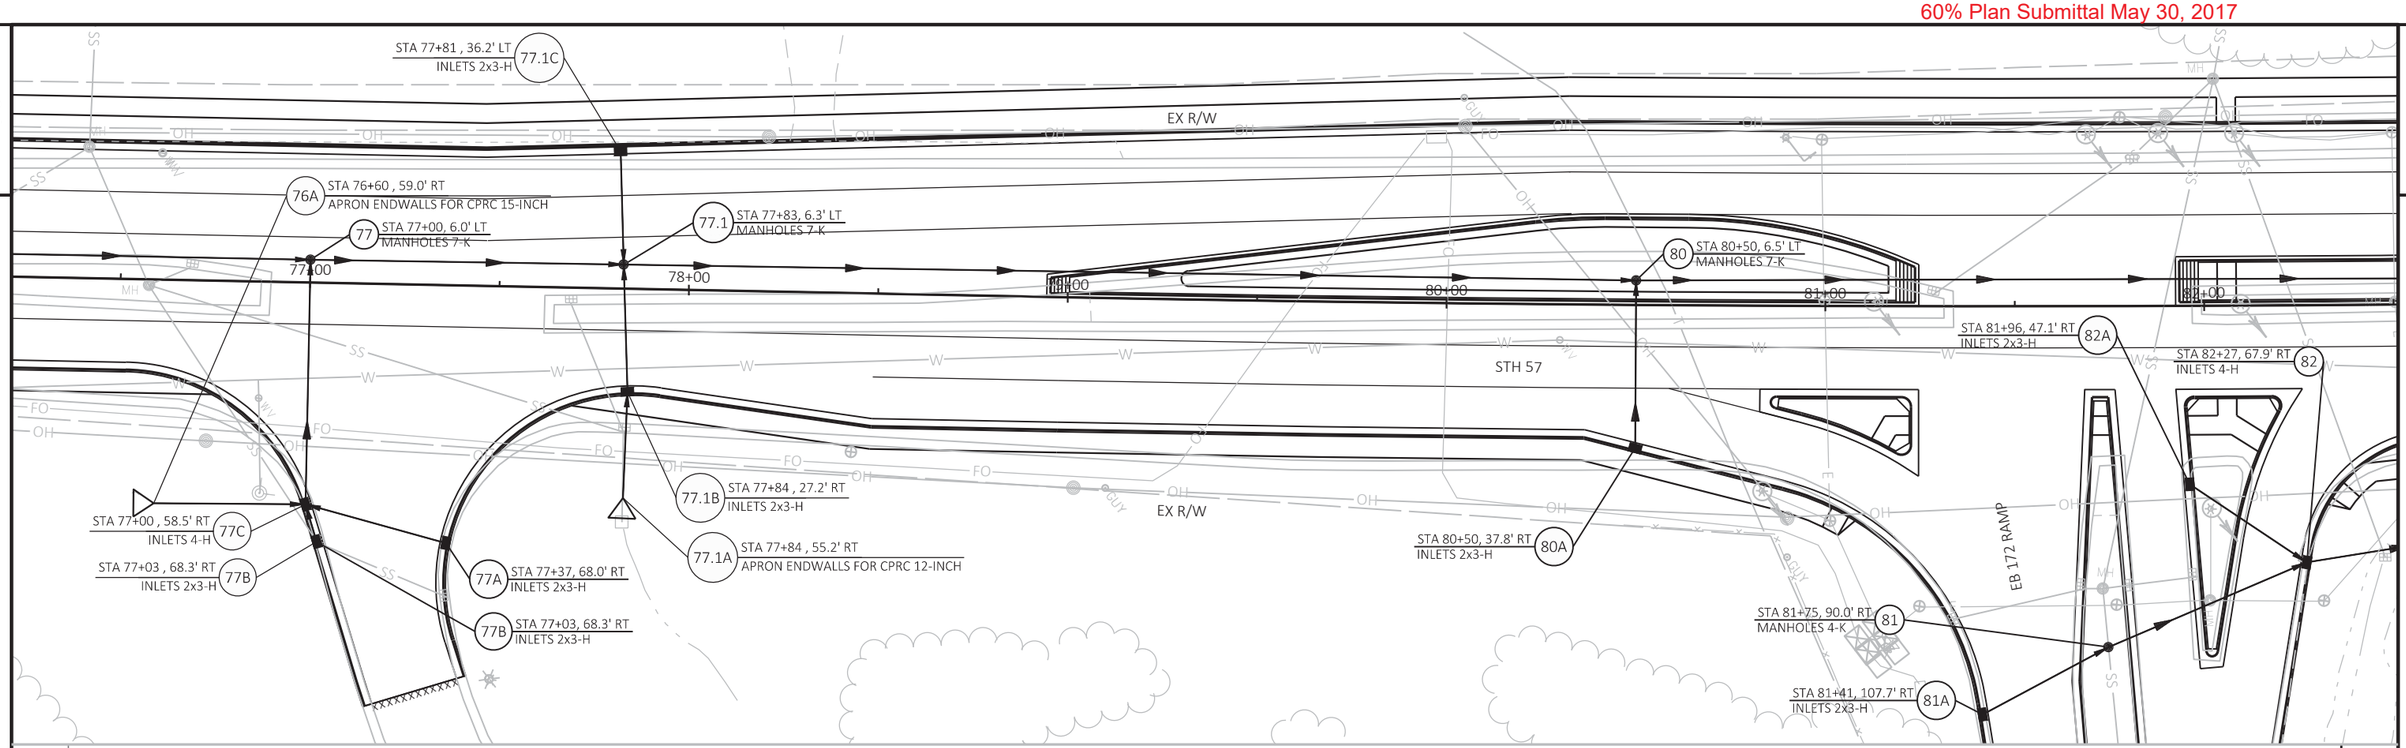

NOTES:

1. STATIONS AND OFFSETS ARE TO CENTER OF STRUCTURE AND END OF PIPE.
2. LOCATION AND DEPTHS OF EXISTING STORM SEWER TO BE VERIFIED IN THE FIELD. DEPTHS LISTED ARE APPROXIMATE.
3. PROPOSED TOP OF STRUCTURE (TOS) ELEVATIONS = TOS = RIM ELEVATION - CASTING HEIGHT - 4" ADJUSTING RING.
4. CONNECTIONS TO EXISTING STORM SEWER TO BE FIELD VERIFIED.

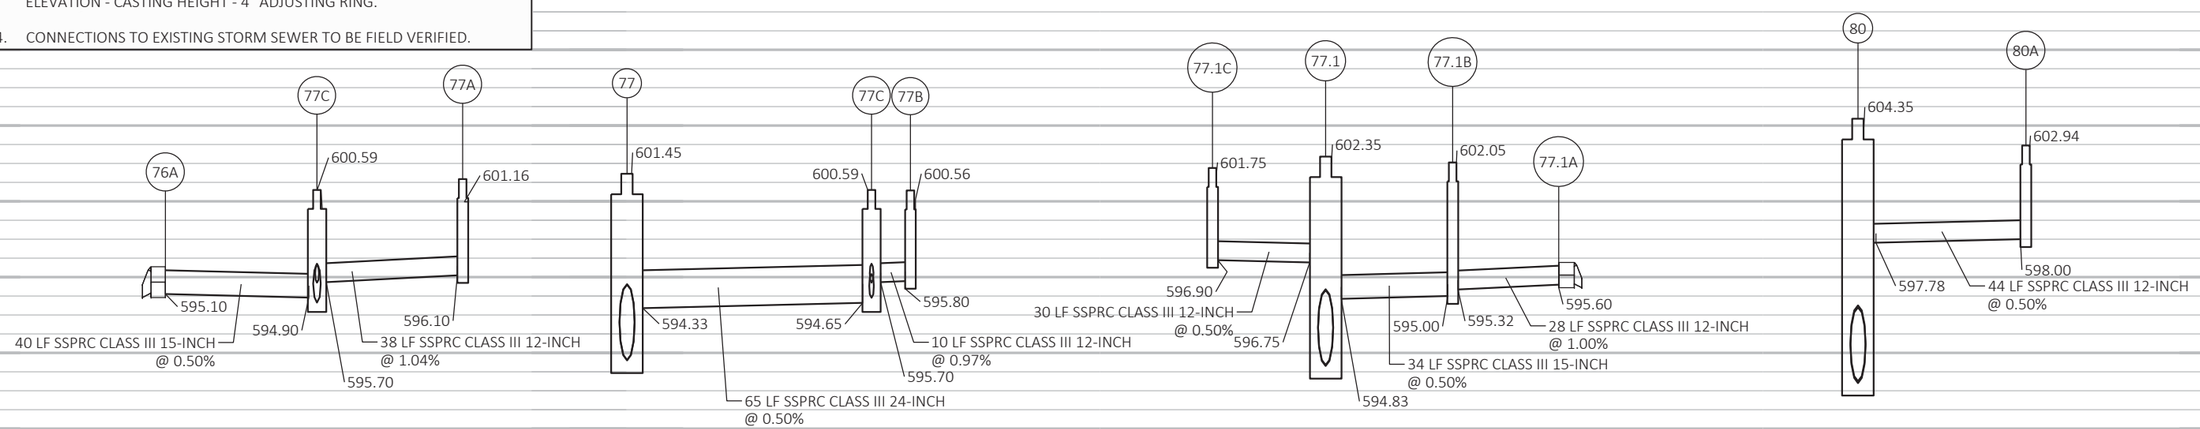

PROJECT NO: 4085-38-71	HWY: STH 57	COUNTY: BROWN	STORM SEWER	SHEET 74	E

PROJECT NO: 4085-38-71	HWY: STH 57	COUNTY: BROWN	STORM SEWER	SHEET 75	E

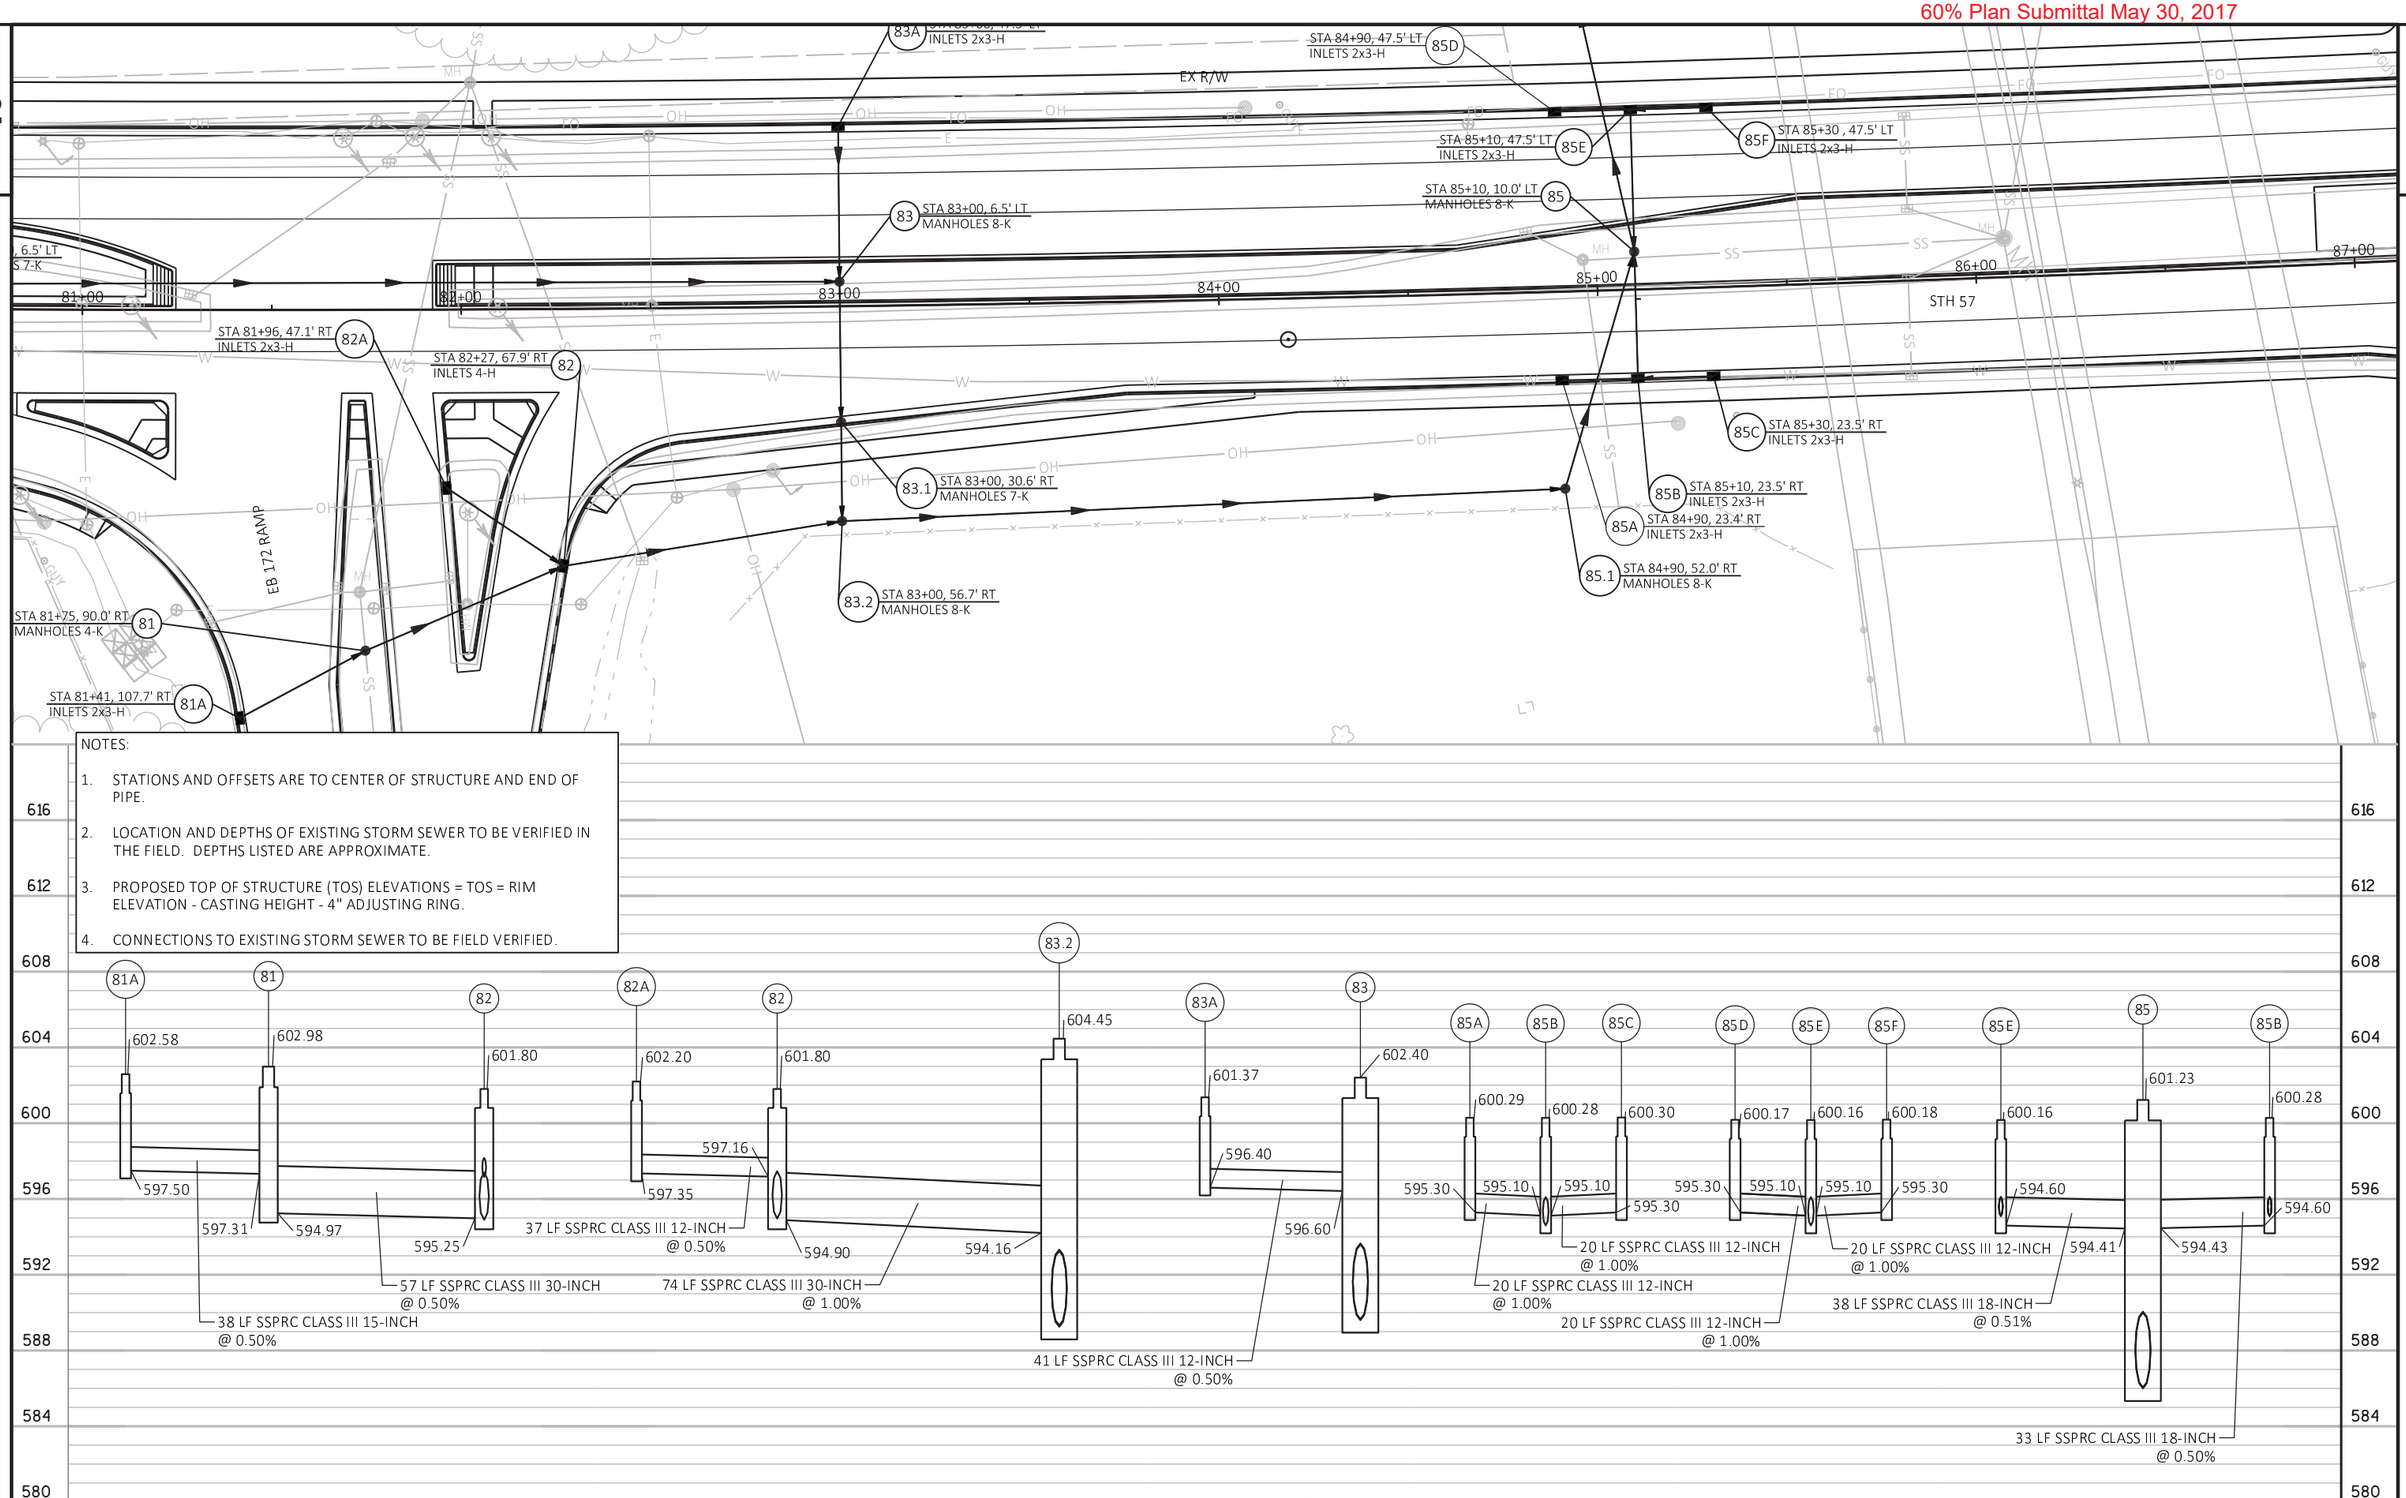

NOTES:

1. STATIONS AND OFFSETS ARE TO CENTER OF STRUCTURE AND END OF PIPE.
2. LOCATION AND DEPTHS OF EXISTING STORM SEWER TO BE VERIFIED IN THE FIELD. DEPTHS LISTED ARE APPROXIMATE.
3. PROPOSED TOP OF STRUCTURE (TOS) ELEVATIONS = TOS = RIM ELEVATION - CASTING HEIGHT - 4" ADJUSTING RING.
4. CONNECTIONS TO EXISTING STORM SEWER TO BE FIELD VERIFIED.

PROJECT NO: 4085-38-71	HWY: STH 57	COUNTY: BROWN	STORM SEWER	SHEET 76	E

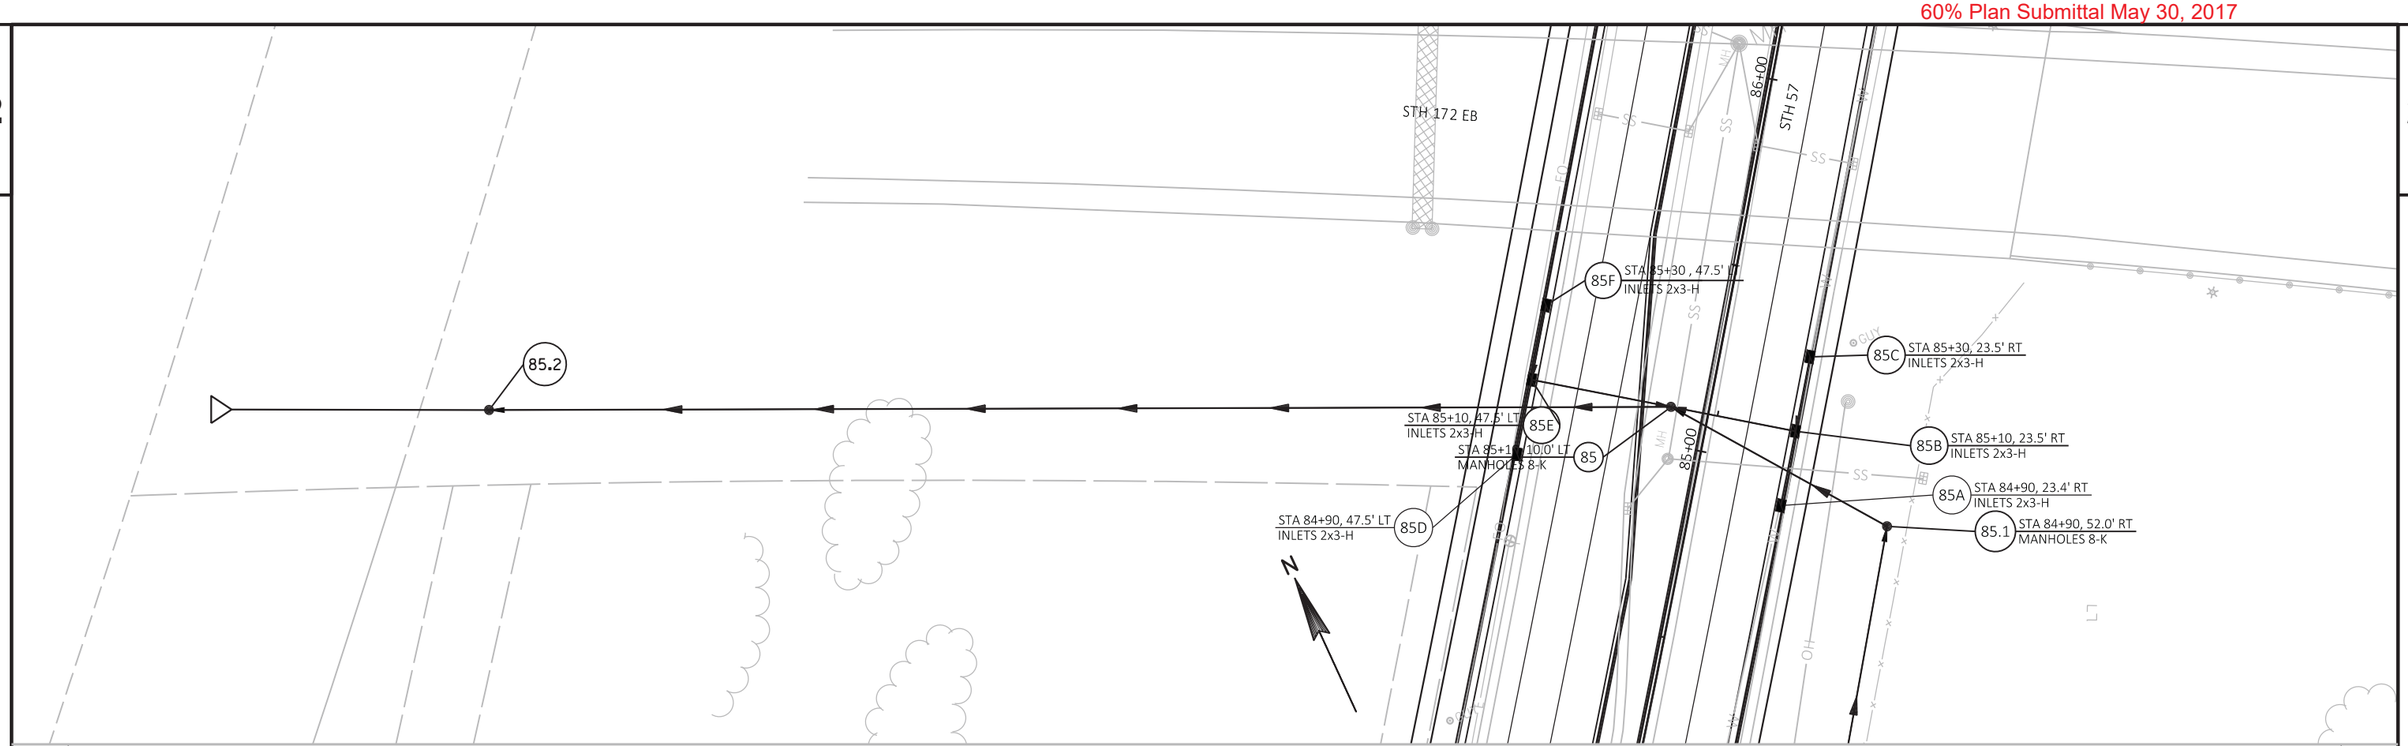

NOTES:

1. STATIONS AND OFFSETS ARE TO CENTER OF STRUCTURE AND END OF PIPE.
2. LOCATION AND DEPTHS OF EXISTING STORM SEWER TO BE VERIFIED IN THE FIELD. DEPTHS LISTED ARE APPROXIMATE.
3. PROPOSED TOP OF STRUCTURE (TOS) ELEVATIONS = TOS = RIM ELEVATION - CASTING HEIGHT - 4" ADJUSTING RING.
4. CONNECTIONS TO EXISTING STORM SEWER TO BE FIELD VERIFIED.

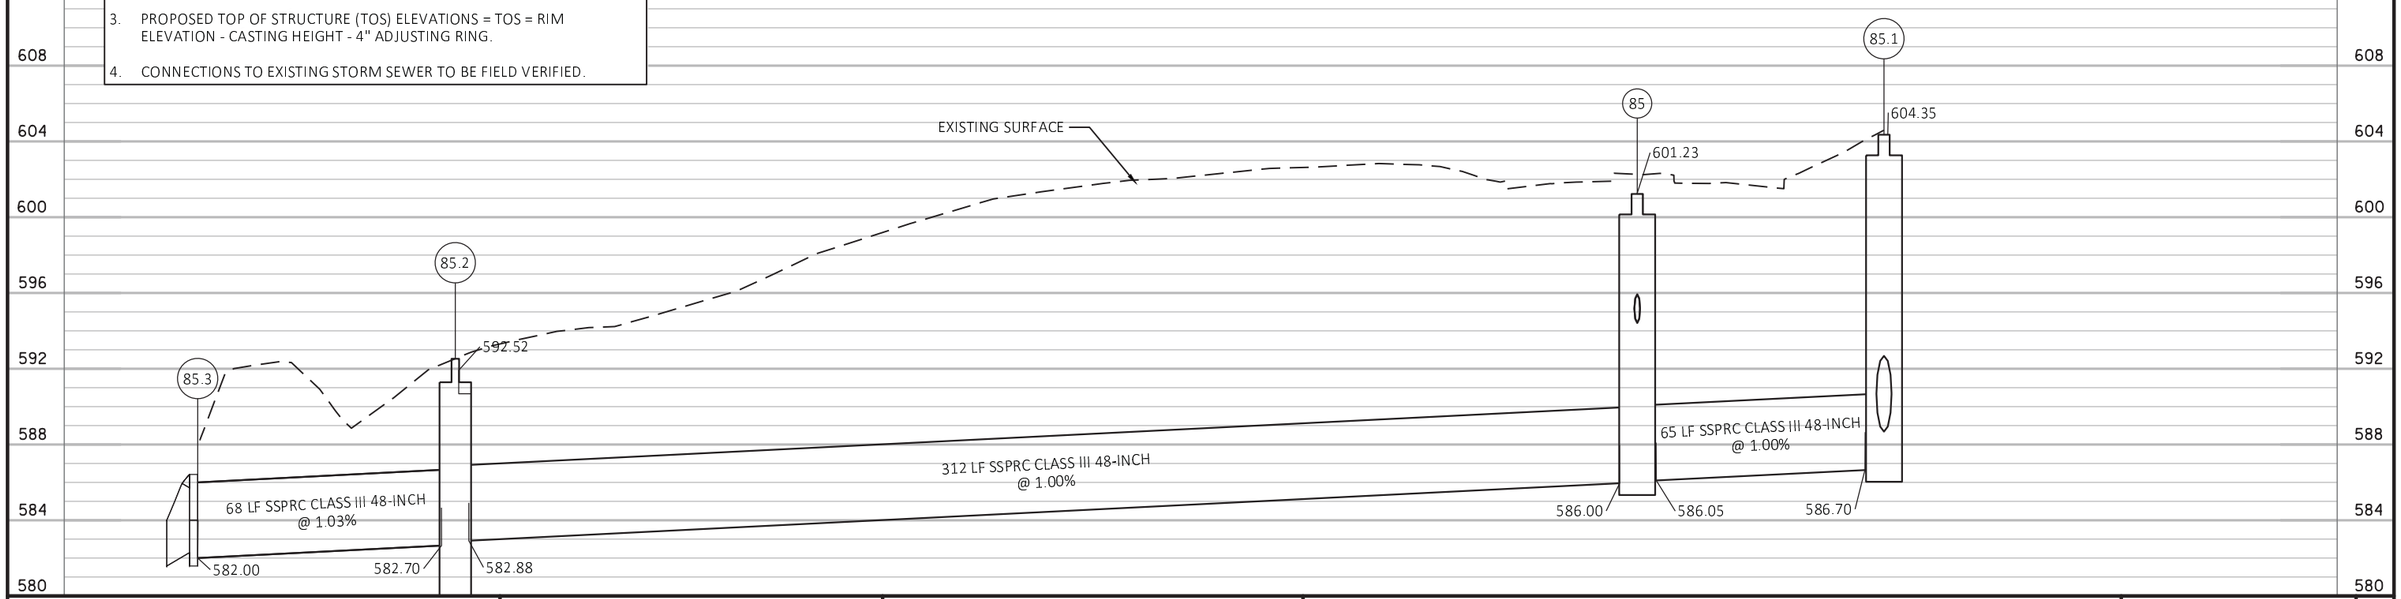

PROJECT NO: 4085-38-71	HWY: STH 57	COUNTY: BROWN	STORM SEWER	SHEET 77	E

2

N

86.2 STA 86+49, 383.9' LT
APRON ENDWALLS FOR CPRC 48-INCH

86.1 STA 86+42, 304.0' LT
MANHOLES 7-J

86 STA 86+79, 83.0' LT
MANHOLES 7-J

87 STA 87+72, 65.0' RT
MANHOLES 8-J

EX R/W

NOTES:

1. STATIONS AND OFFSETS ARE TO CENTER OF STRUCTURE AND END OF PIPE.
2. LOCATION AND DEPTHS OF EXISTING STORM SEWER TO BE VERIFIED IN THE FIELD. DEPTHS LISTED ARE APPROXIMATE.
3. PROPOSED TOP OF STRUCTURE (TOS) ELEVATIONS = TOS = RIM ELEVATION - CASTING HEIGHT - 4" ADJUSTING RING.
4. CONNECTIONS TO EXISTING STORM SEWER TO BE FIELD VERIFIED.

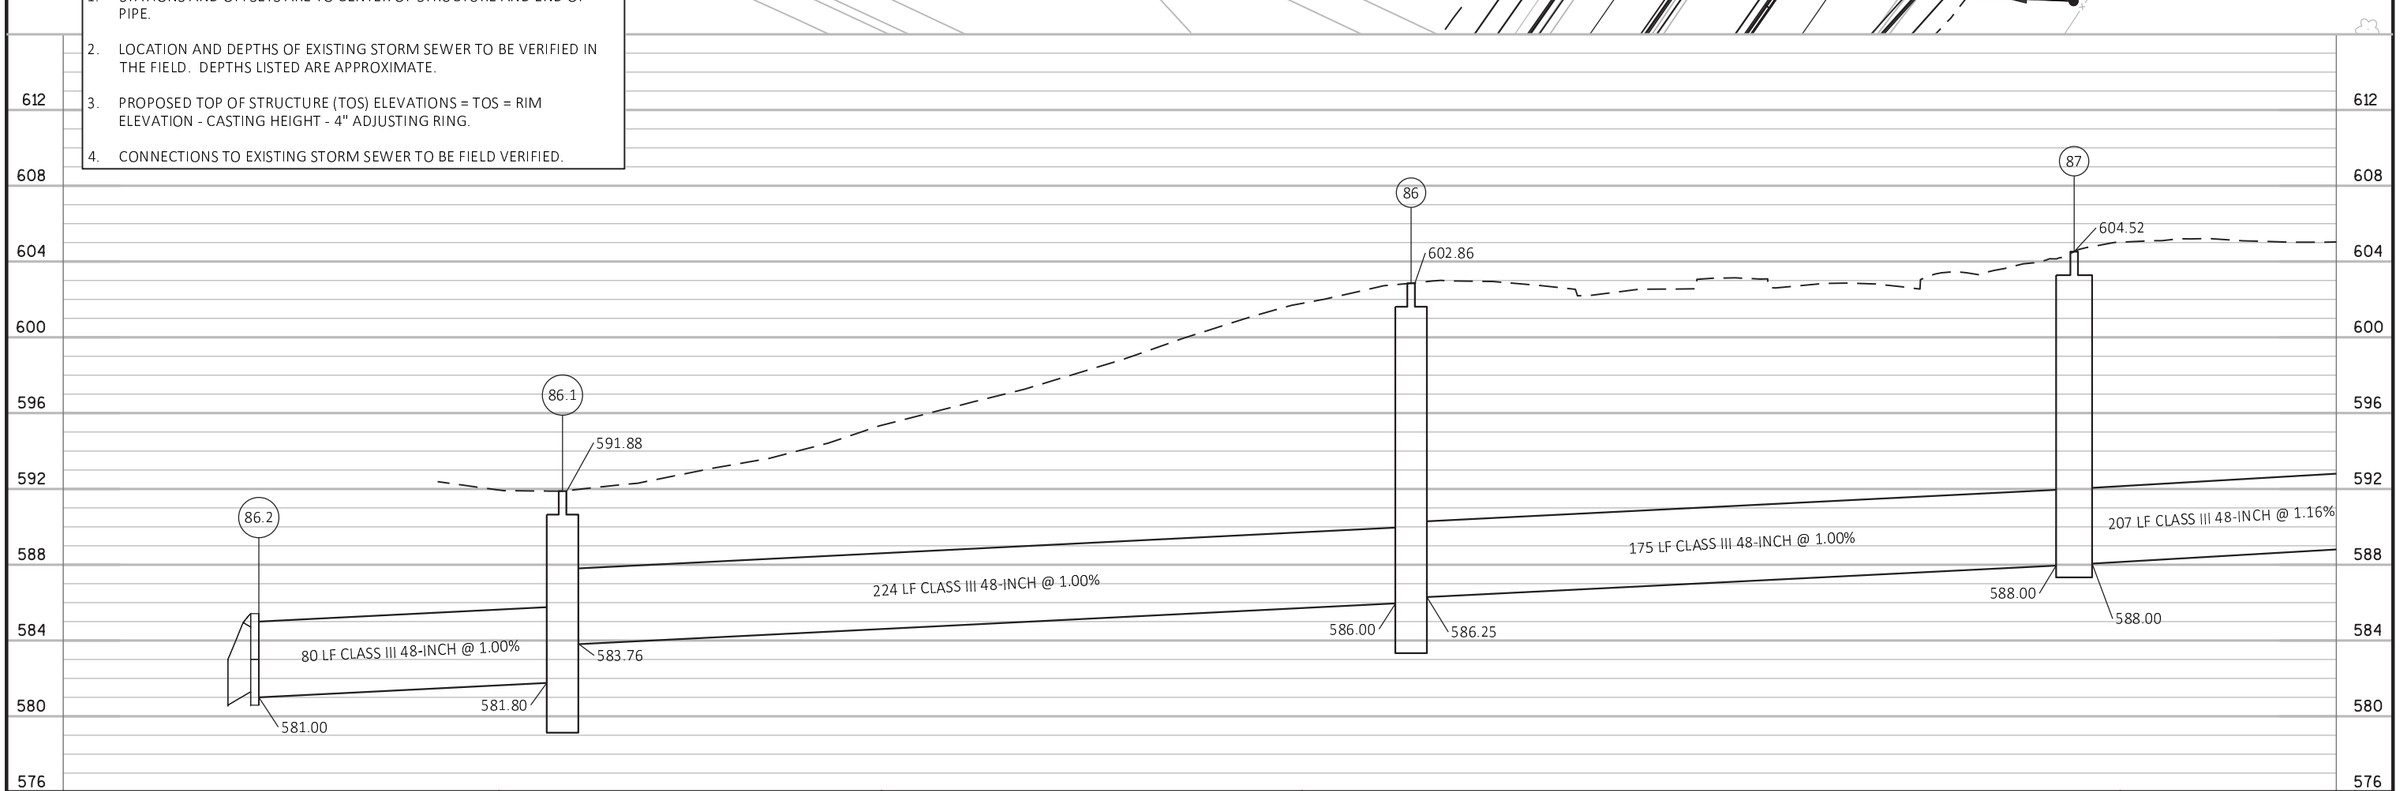

PROJECT NO: 4085-38-71	HWY: STH 57	COUNTY: BROWN	STORM SEWER	SHEET 78	E

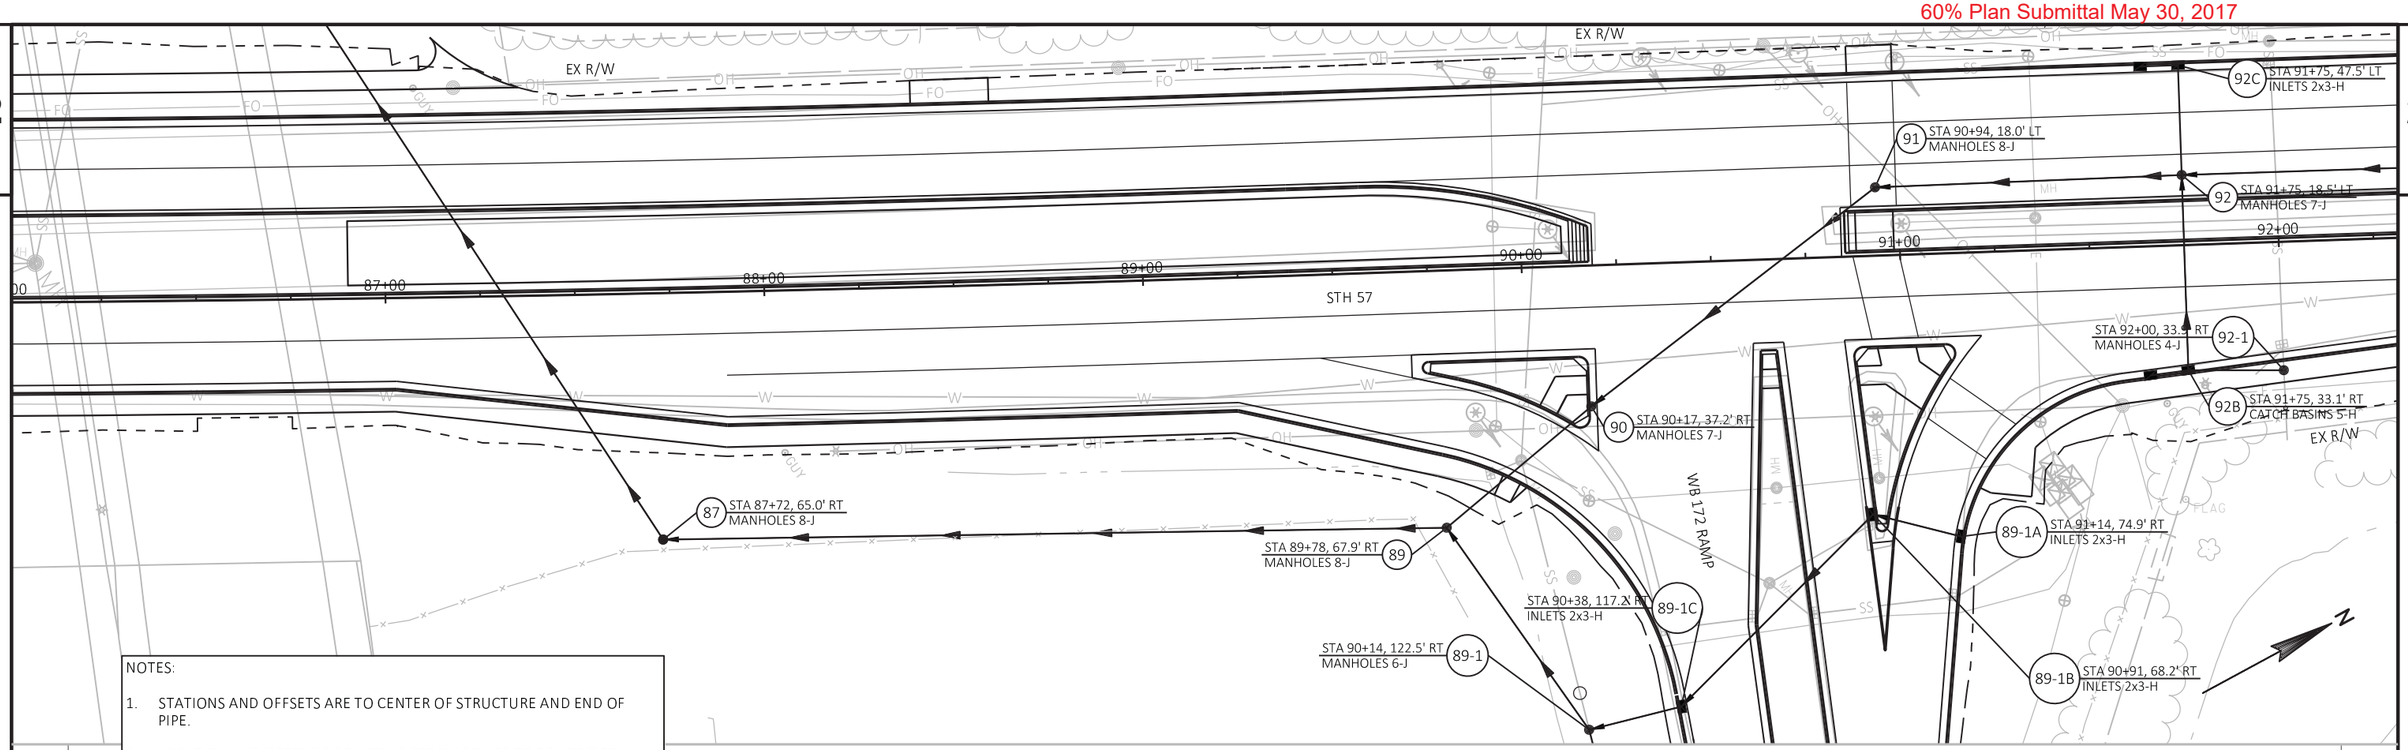

NOTES:

1. STATIONS AND OFFSETS ARE TO CENTER OF STRUCTURE AND END OF PIPE.
2. LOCATION AND DEPTHS OF EXISTING STORM SEWER TO BE VERIFIED IN THE FIELD. DEPTHS LISTED ARE APPROXIMATE.
3. PROPOSED TOP OF STRUCTURE (TOS) ELEVATIONS = TOS = RIM ELEVATION - CASTING HEIGHT - 4" ADJUSTING RING.
4. CONNECTIONS TO EXISTING STORM SEWER TO BE FIELD VERIFIED.

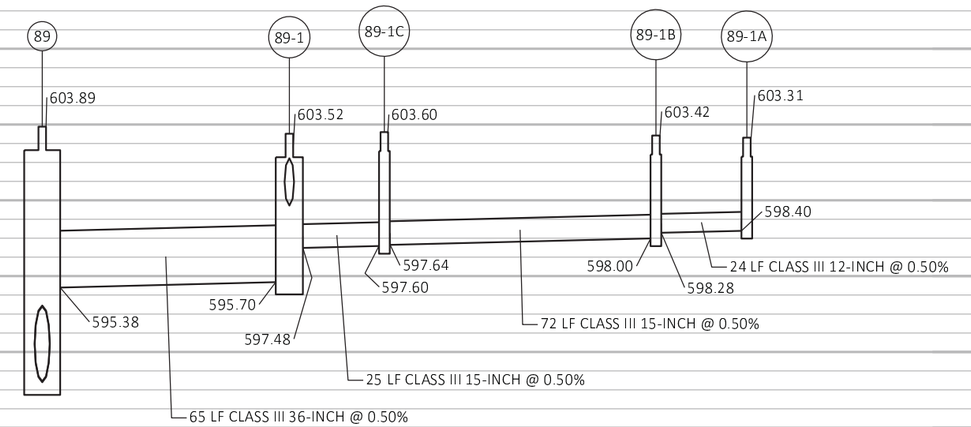

612 608 604 600 596 592 588 584 580 576

PROJECT NO: 4085-38-71	HWY: STH 57	COUNTY: BROWN	STORM SEWER	SHEET 79	E

2

2

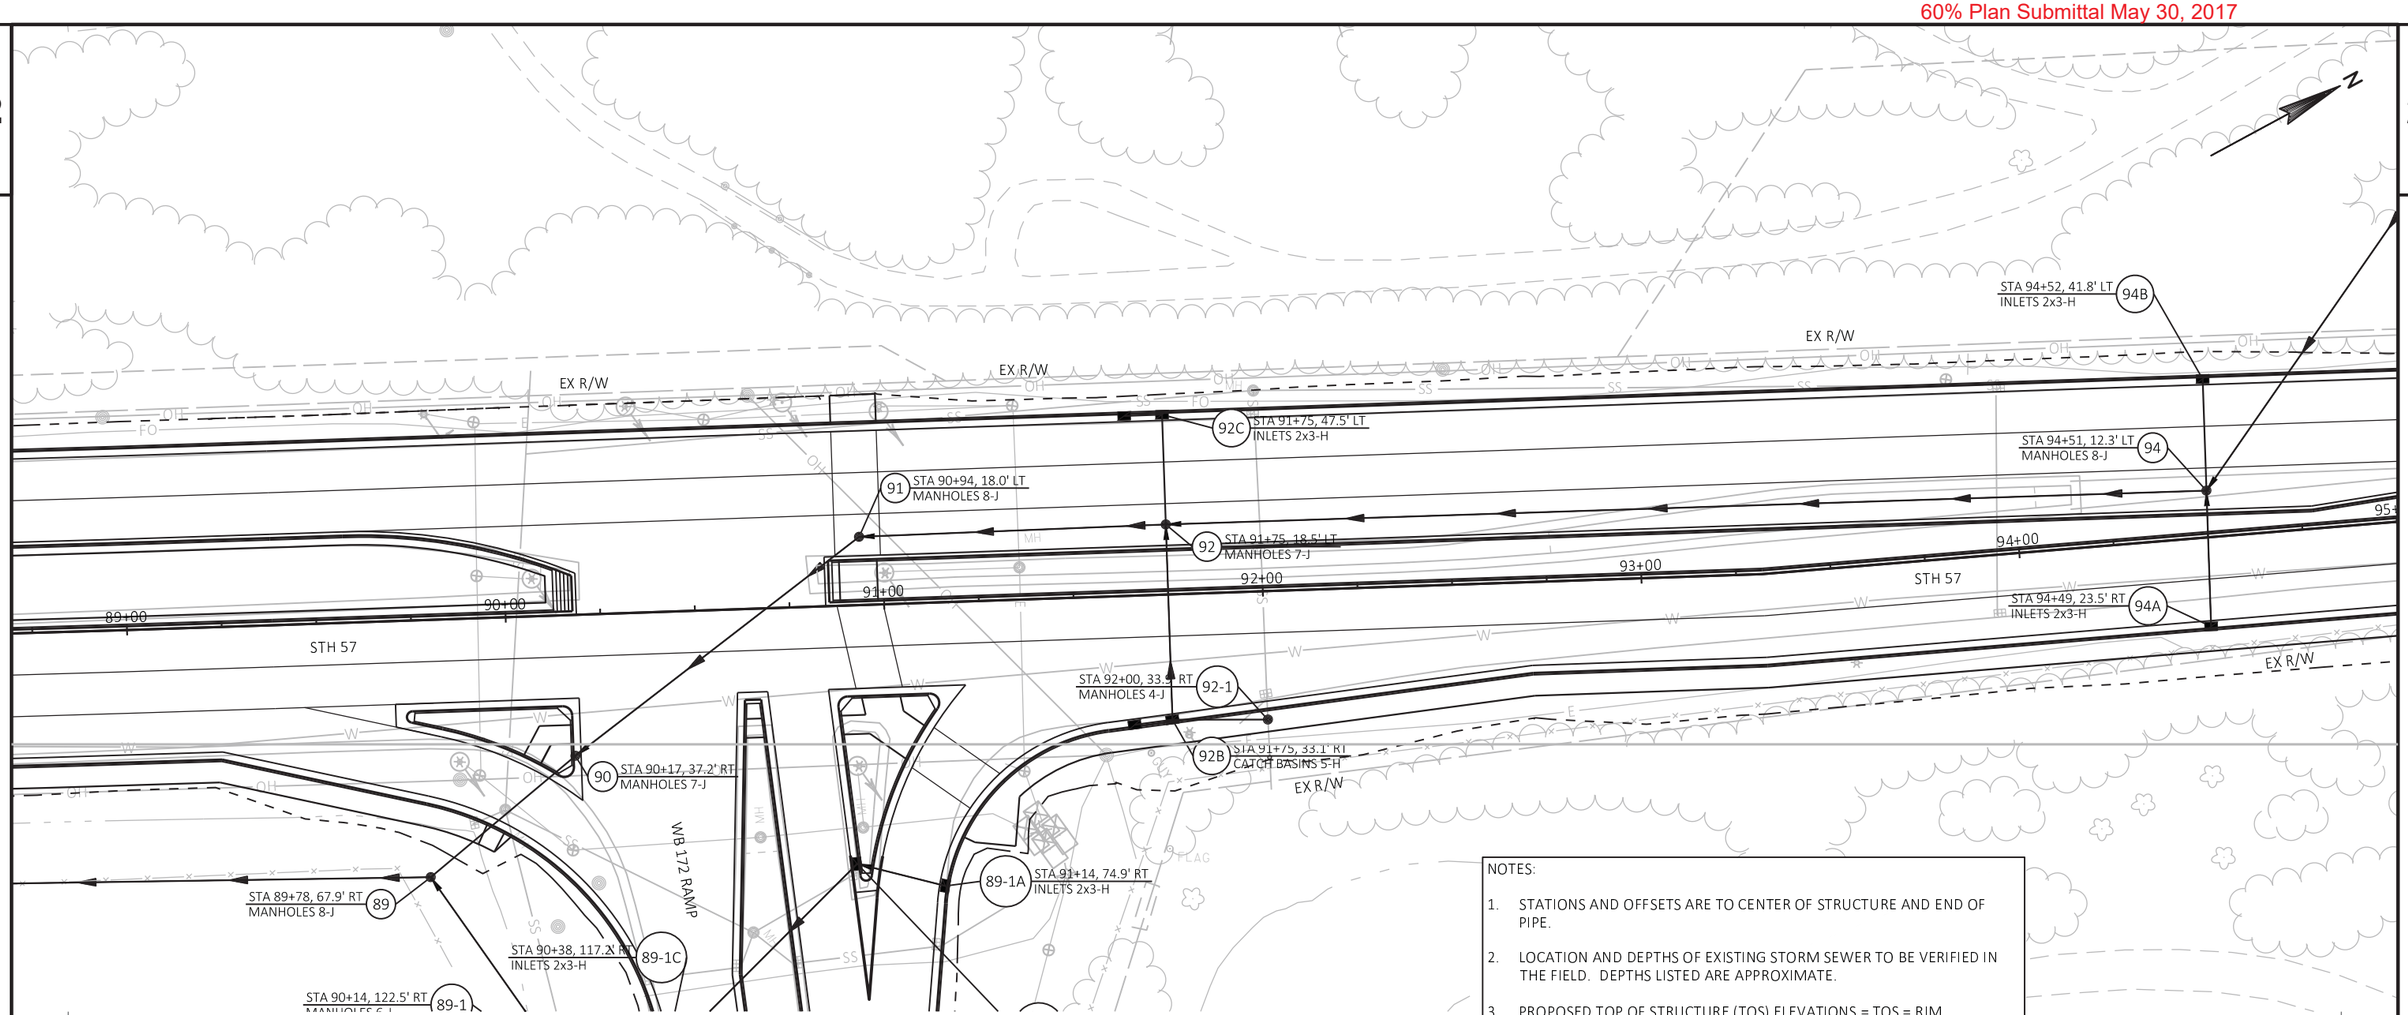

NOTES:

1. STATIONS AND OFFSETS ARE TO CENTER OF STRUCTURE AND END OF PIPE.
2. LOCATION AND DEPTHS OF EXISTING STORM SEWER TO BE VERIFIED IN THE FIELD. DEPTHS LISTED ARE APPROXIMATE.
3. PROPOSED TOP OF STRUCTURE (TOS) ELEVATIONS = TOS = RIM ELEVATION - CASTING HEIGHT - 4" ADJUSTING RING.
4. CONNECTIONS TO EXISTING STORM SEWER TO BE FIELD VERIFIED.

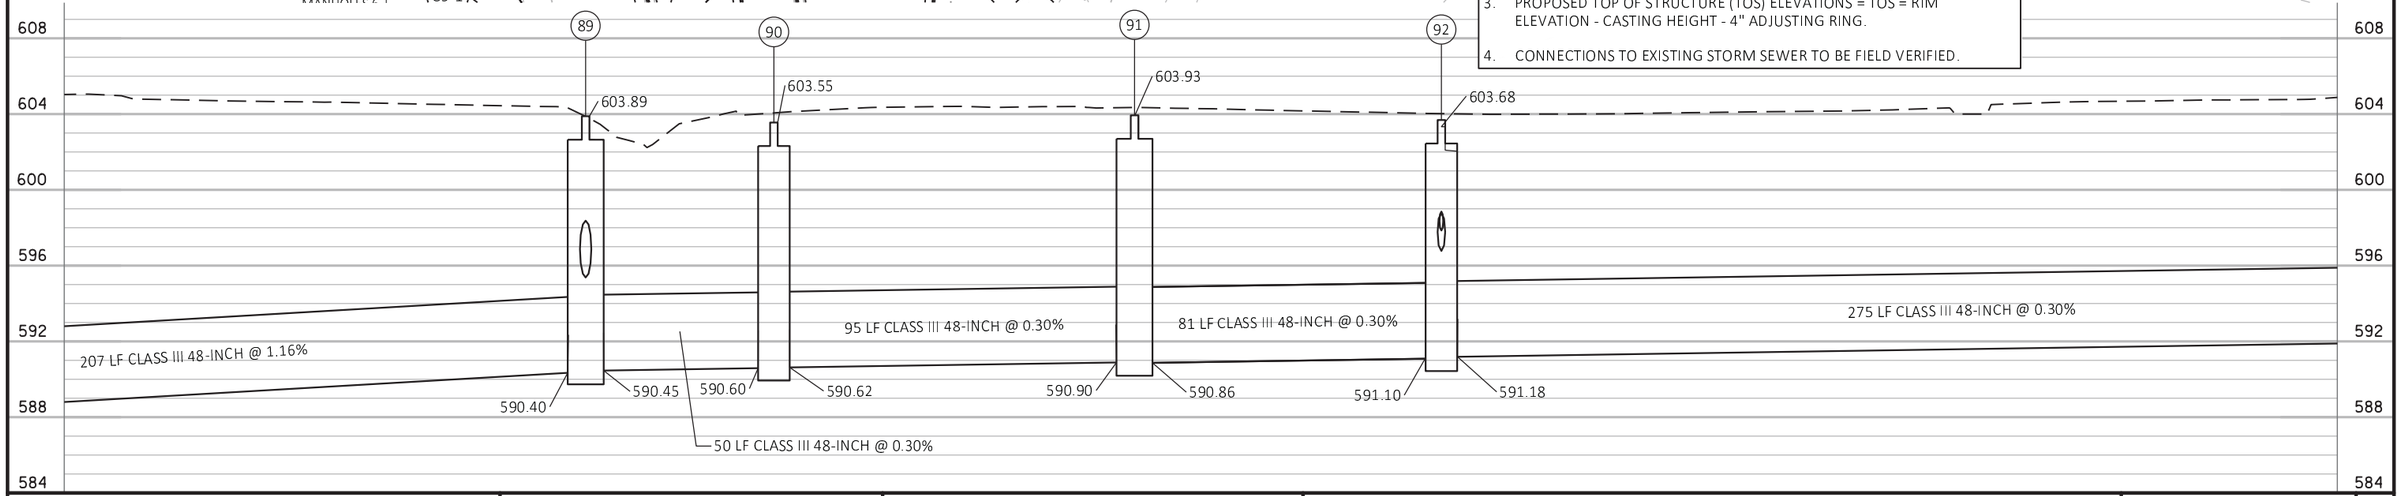

PROJECT NO: 4085-38-71	HWY: STH 57	COUNTY: BROWN	STORM SEWER	SHEET 80	E

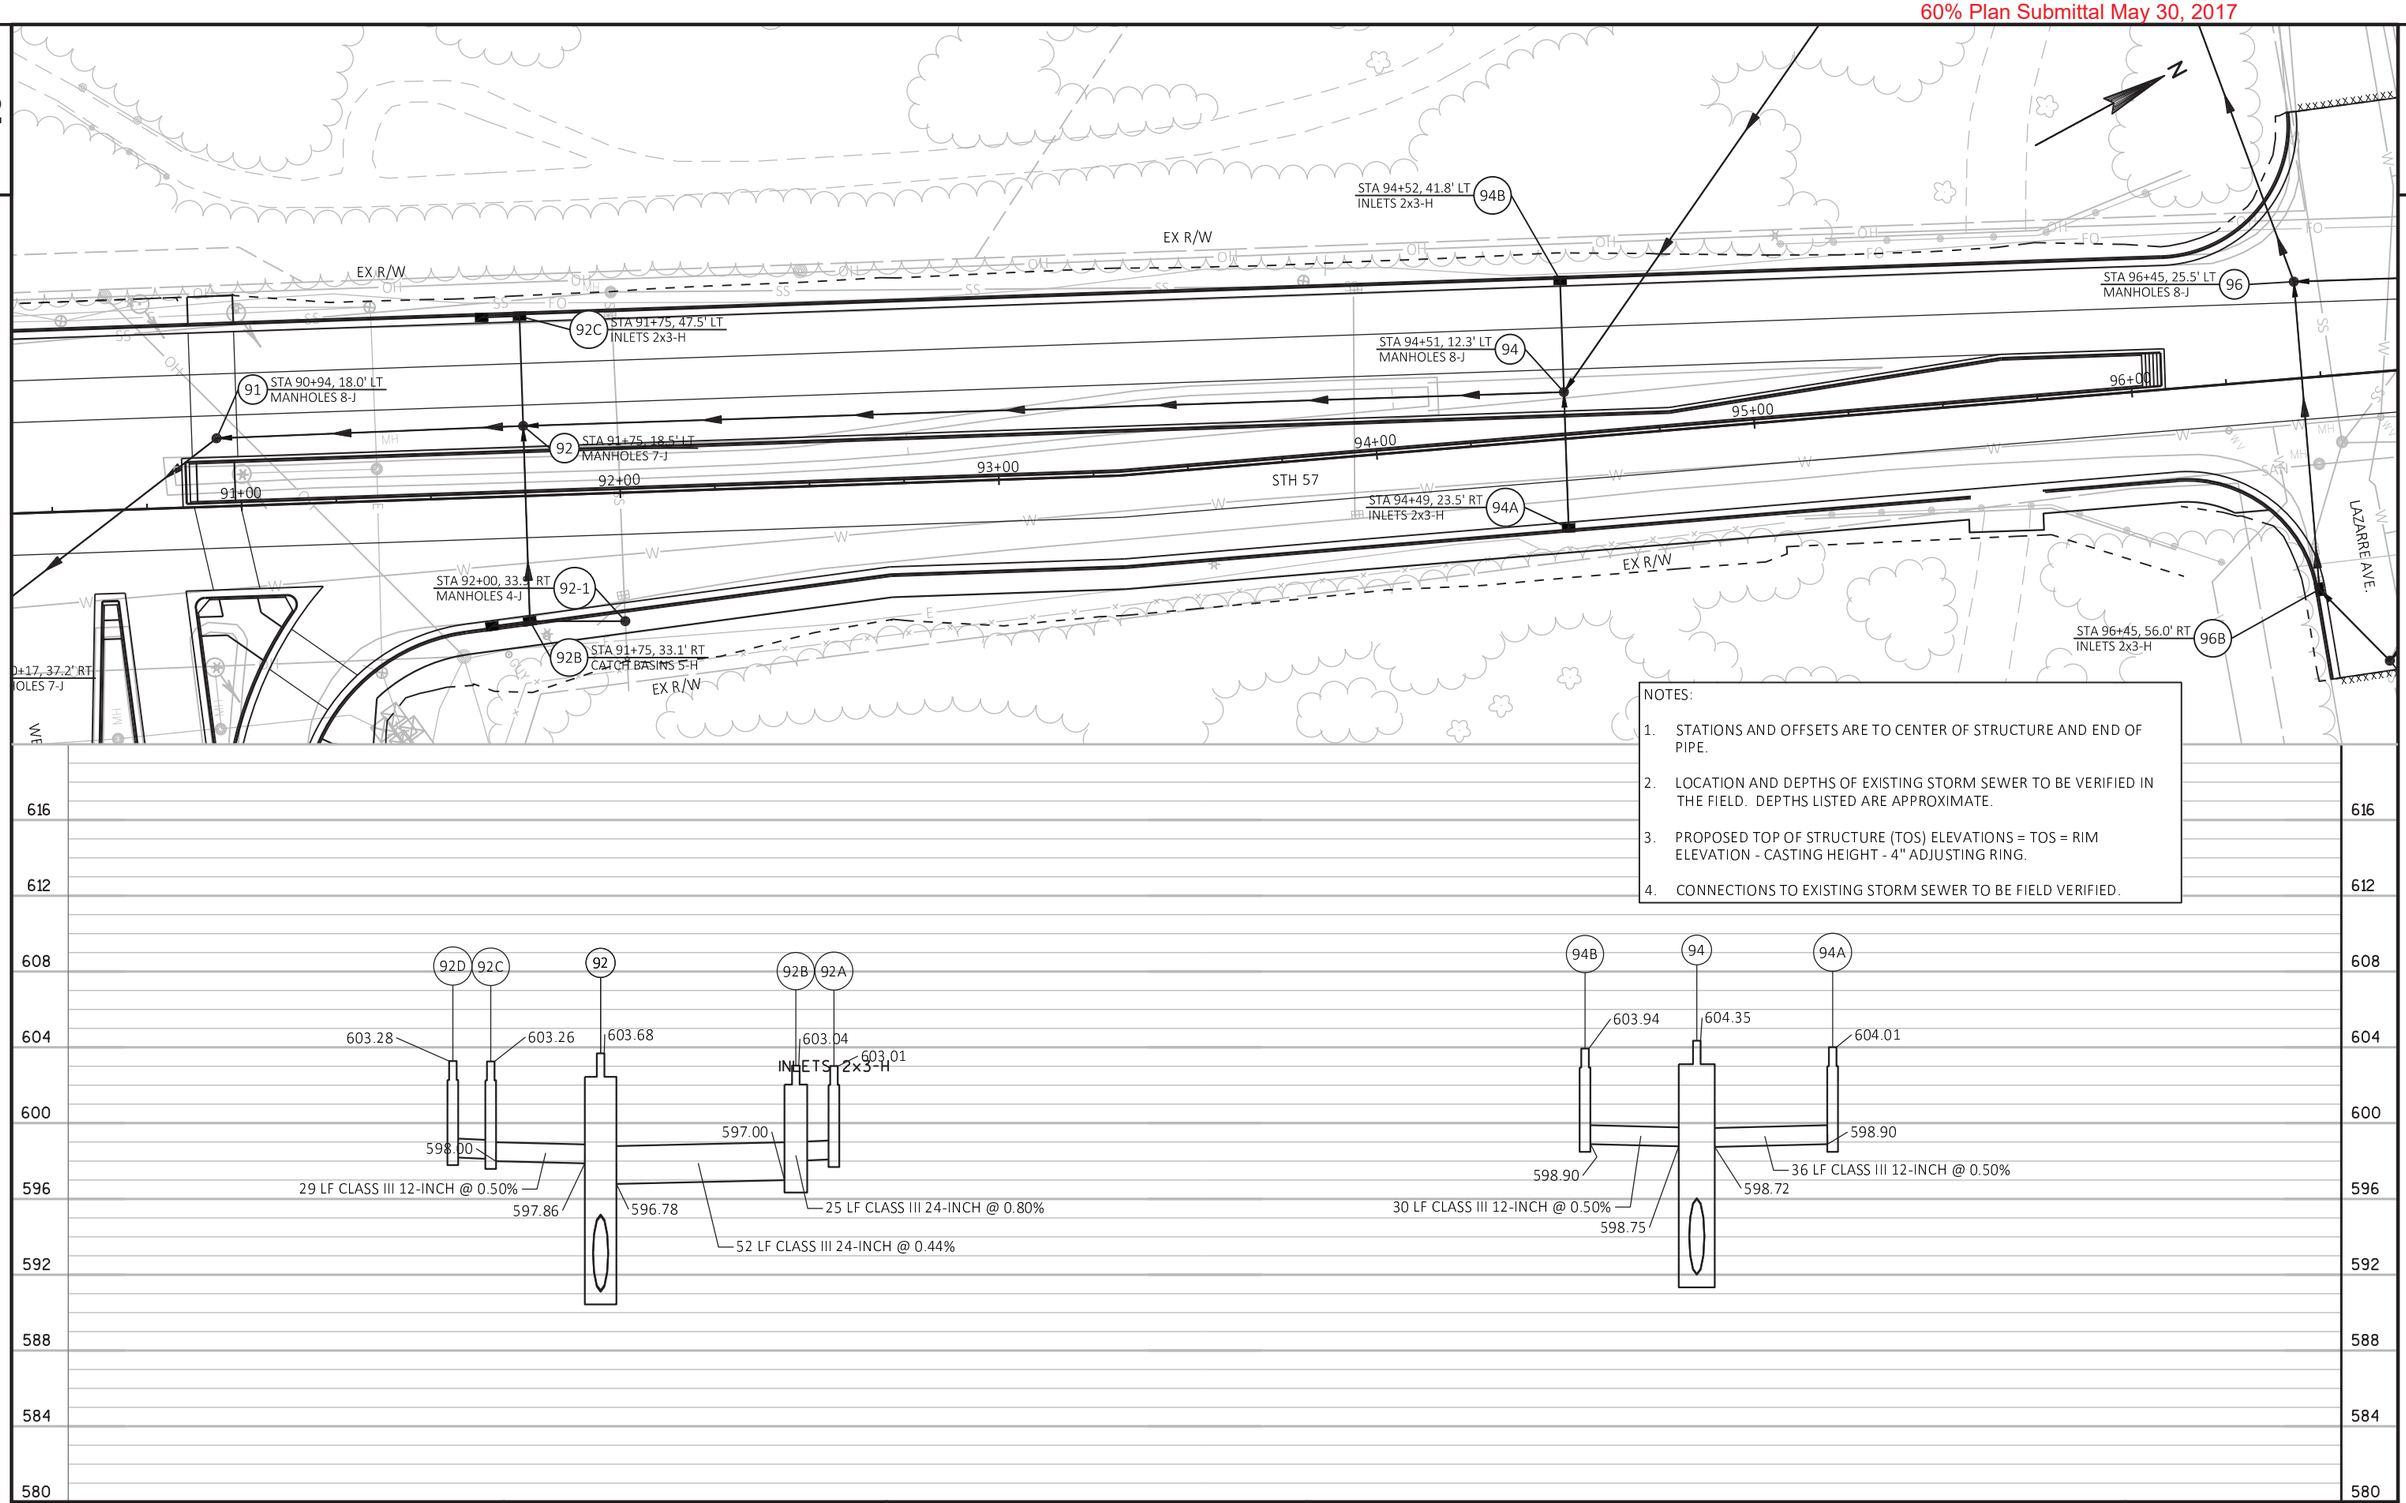

NOTES:

1. STATIONS AND OFFSETS ARE TO CENTER OF STRUCTURE AND END OF PIPE.
2. LOCATION AND DEPTHS OF EXISTING STORM SEWER TO BE VERIFIED IN THE FIELD. DEPTHS LISTED ARE APPROXIMATE.
3. PROPOSED TOP OF STRUCTURE (TOS) ELEVATIONS = TOS = RIM ELEVATION - CASTING HEIGHT - 4" ADJUSTING RING.
4. CONNECTIONS TO EXISTING STORM SEWER TO BE FIELD VERIFIED.

PROJECT NO: 4085-38-71	HWY: STH 57	COUNTY: BROWN	STORM SEWER	SHEET 81	E

NOTES:

1. STATIONS AND OFFSETS ARE TO CENTER OF STRUCTURE AND END OF PIPE.
2. LOCATION AND DEPTHS OF EXISTING STORM SEWER TO BE VERIFIED IN THE FIELD. DEPTHS LISTED ARE APPROXIMATE.
3. PROPOSED TOP OF STRUCTURE (TOS) ELEVATIONS = TOS = RIM ELEVATION - CASTING HEIGHT - 4" ADJUSTING RING.
4. CONNECTIONS TO EXISTING STORM SEWER TO BE FIELD VERIFIED.

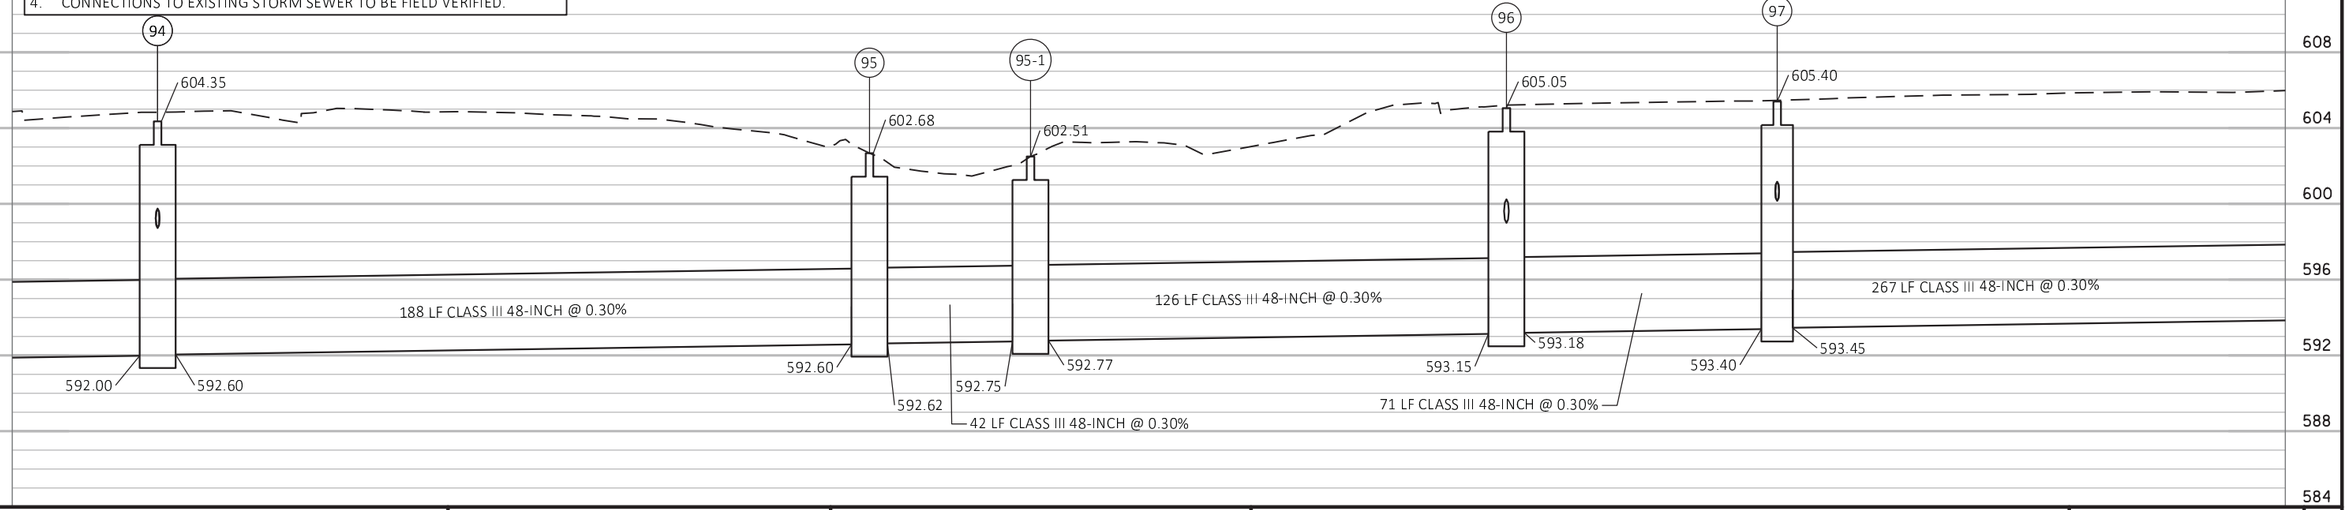

PROJECT NO: 4085-38-71	HWY: STH 57	COUNTY: BROWN	STORM SEWER	SHEET 82	E

2

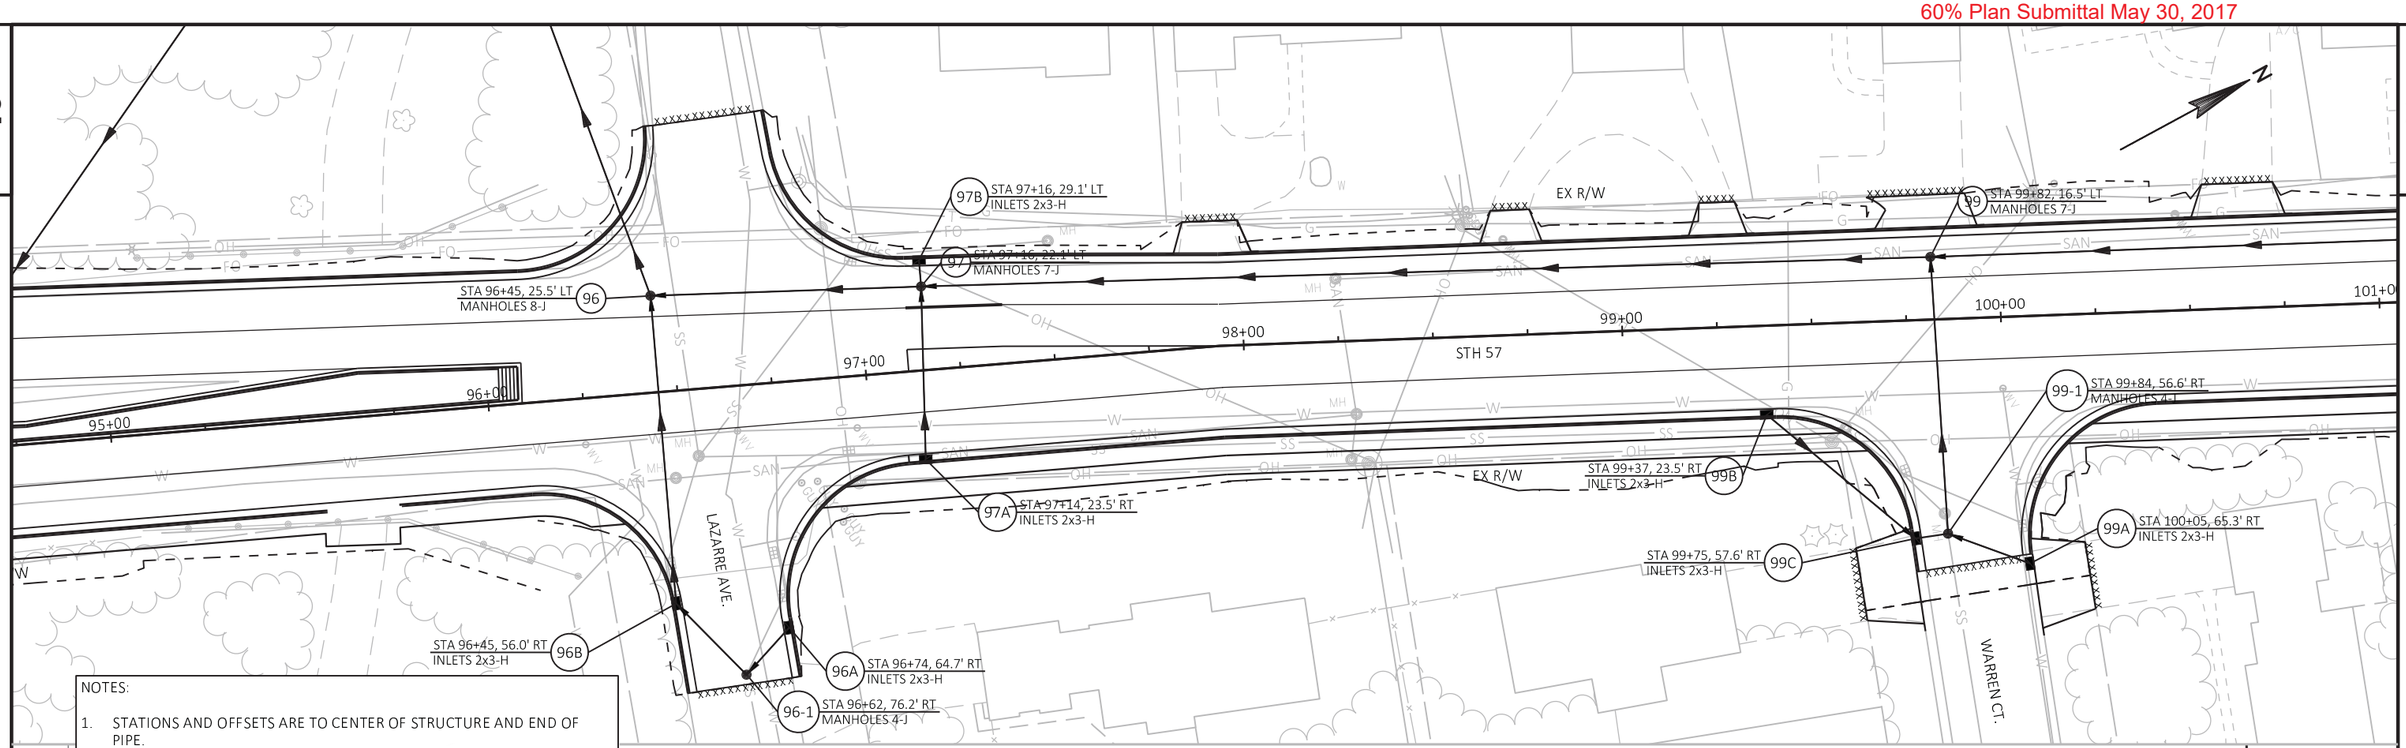

NOTES:

1. STATIONS AND OFFSETS ARE TO CENTER OF STRUCTURE AND END OF PIPE.
2. LOCATION AND DEPTHS OF EXISTING STORM SEWER TO BE VERIFIED IN THE FIELD. DEPTHS LISTED ARE APPROXIMATE.
3. PROPOSED TOP OF STRUCTURE (TOS) ELEVATIONS = TOS = RIM ELEVATION - CASTING HEIGHT - 4" ADJUSTING RING.
4. CONNECTIONS TO EXISTING STORM SEWER TO BE FIELD VERIFIED.

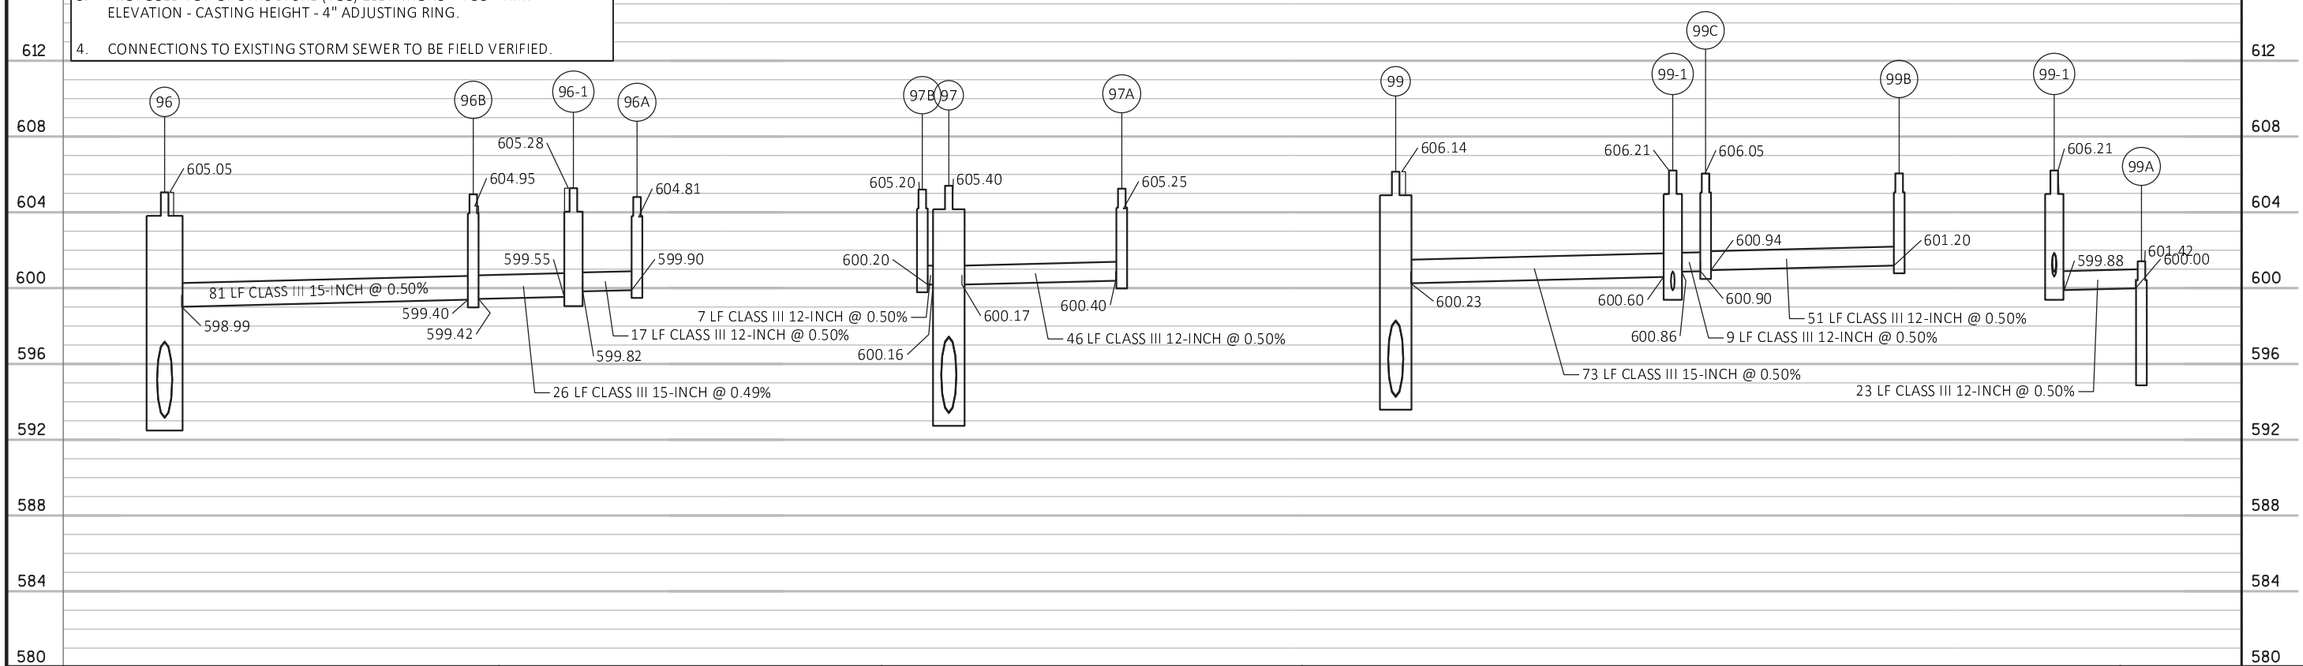

PROJECT NO: 4085-38-71	HWY: STH 57	COUNTY: BROWN	STORM SEWER	SHEET 83	E

PROJECT NO: 4085-38-71	HWY: STH 57	COUNTY: BROWN	STORM SEWER	SHEET 84	E

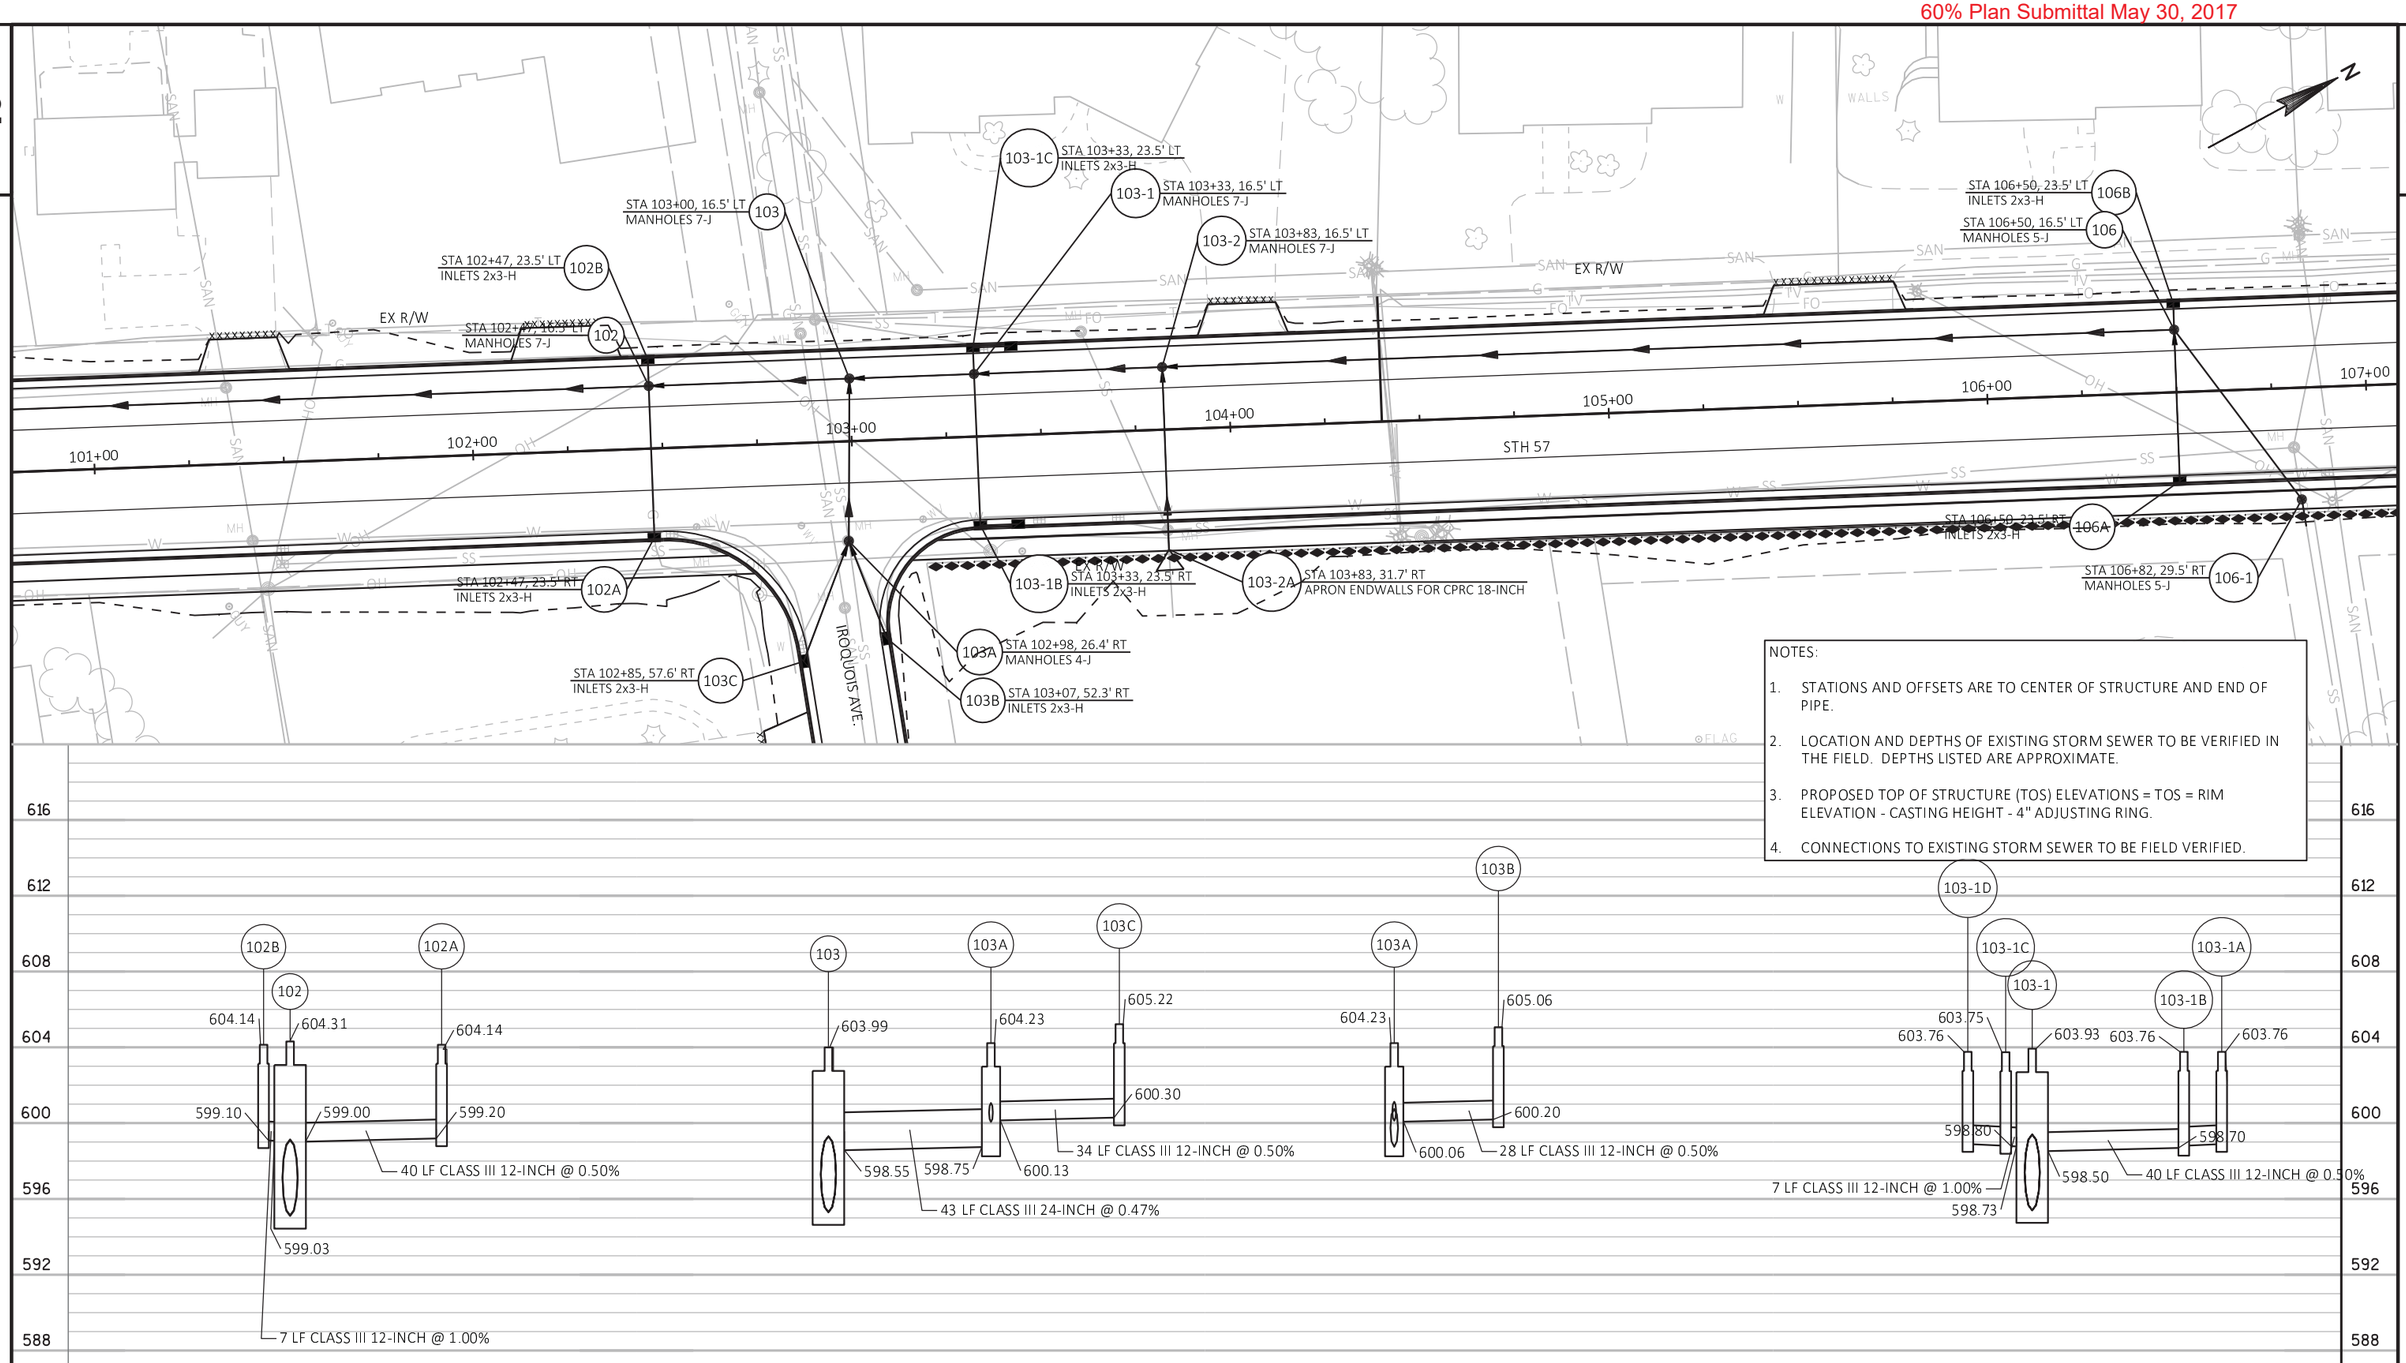

PROJECT NO: 4085-38-71	HWY: STH 57	COUNTY: BROWN	STORM SEWER	SHEET 85	E

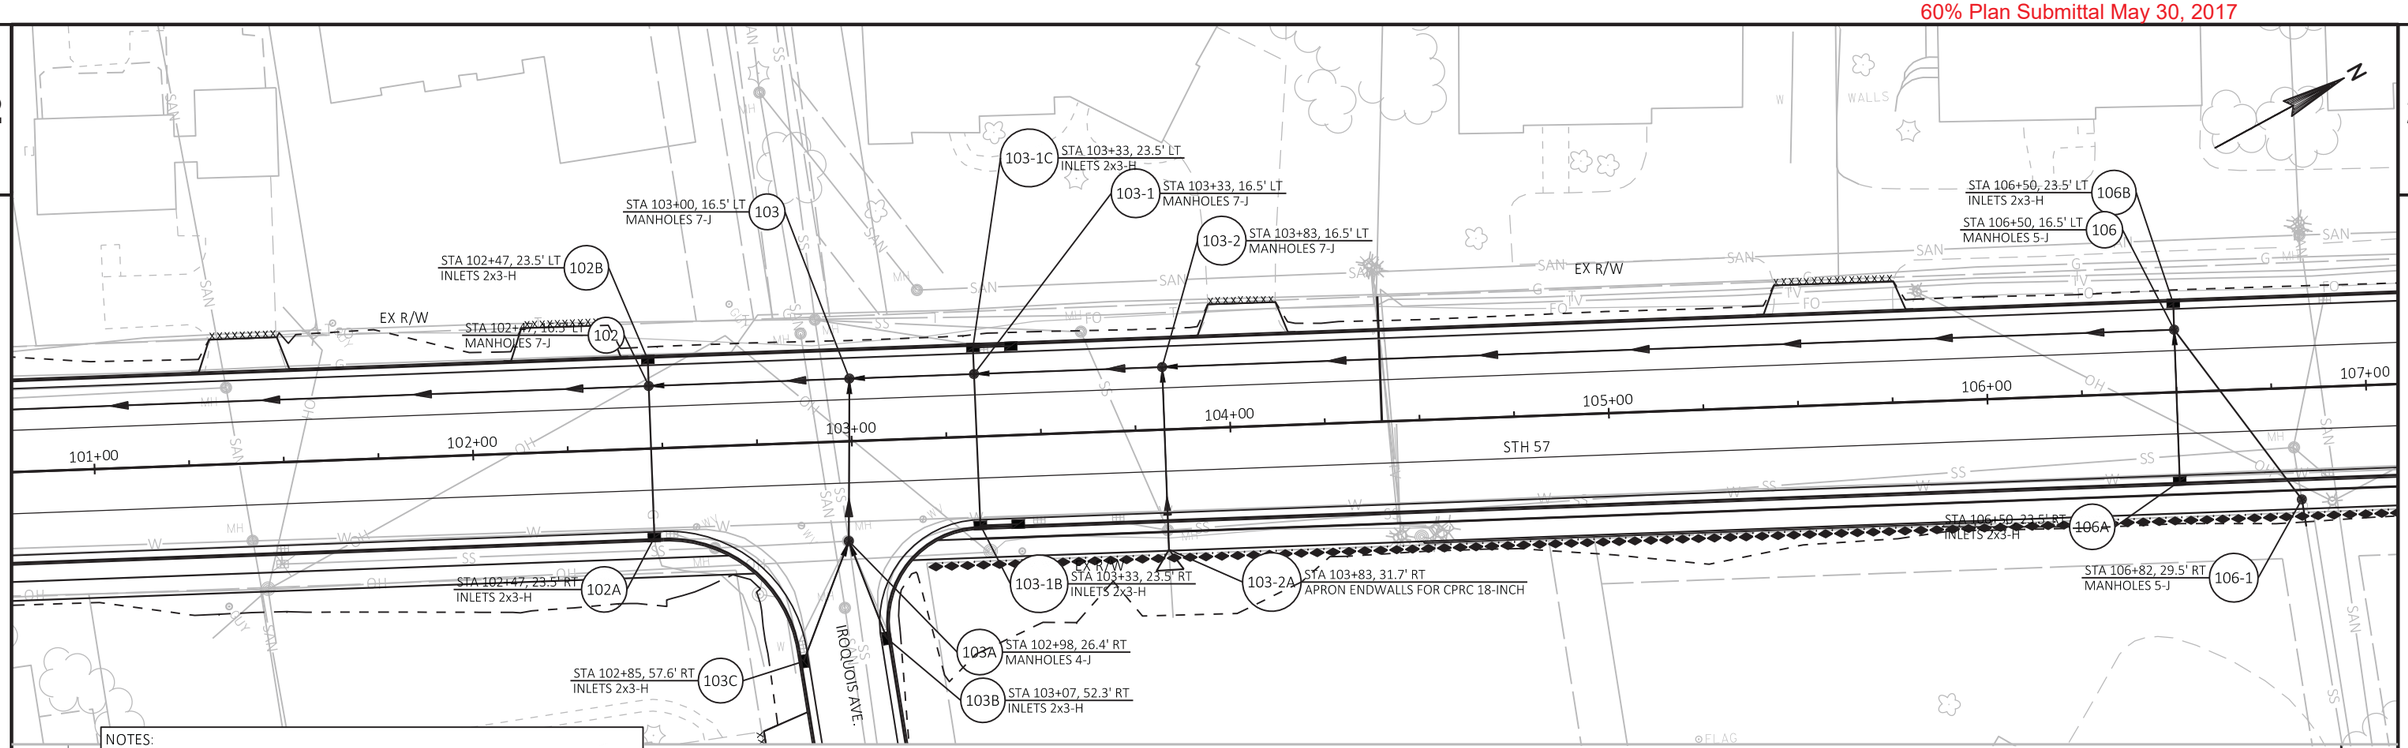

NOTES:

1. STATIONS AND OFFSETS ARE TO CENTER OF STRUCTURE AND END OF PIPE.
2. LOCATION AND DEPTHS OF EXISTING STORM SEWER TO BE VERIFIED IN THE FIELD. DEPTHS LISTED ARE APPROXIMATE.
3. PROPOSED TOP OF STRUCTURE (TOS) ELEVATIONS = TOS = RIM ELEVATION - CASTING HEIGHT - 4" ADJUSTING RING.
4. CONNECTIONS TO EXISTING STORM SEWER TO BE FIELD VERIFIED.

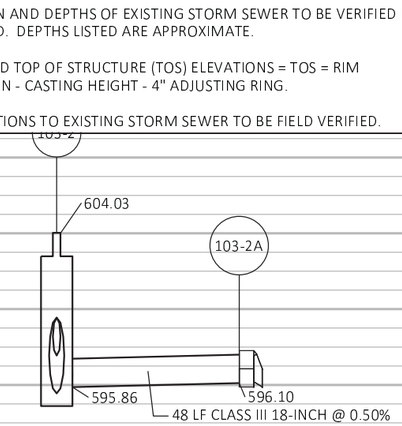

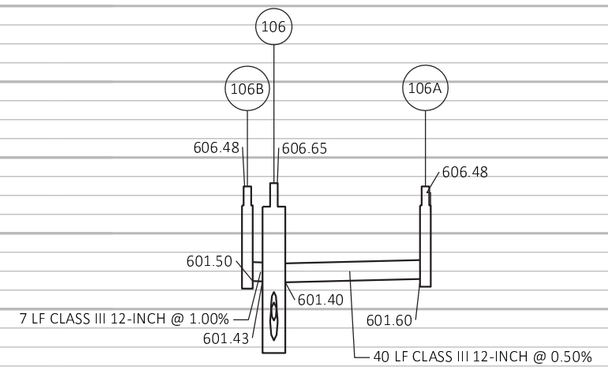

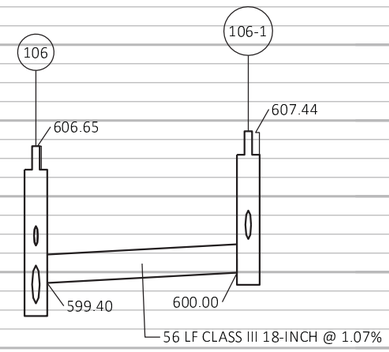

PROJECT NO: 4085-38-71	HWY: STH 57	COUNTY: BROWN	STORM SEWER	SHEET 86	E

2

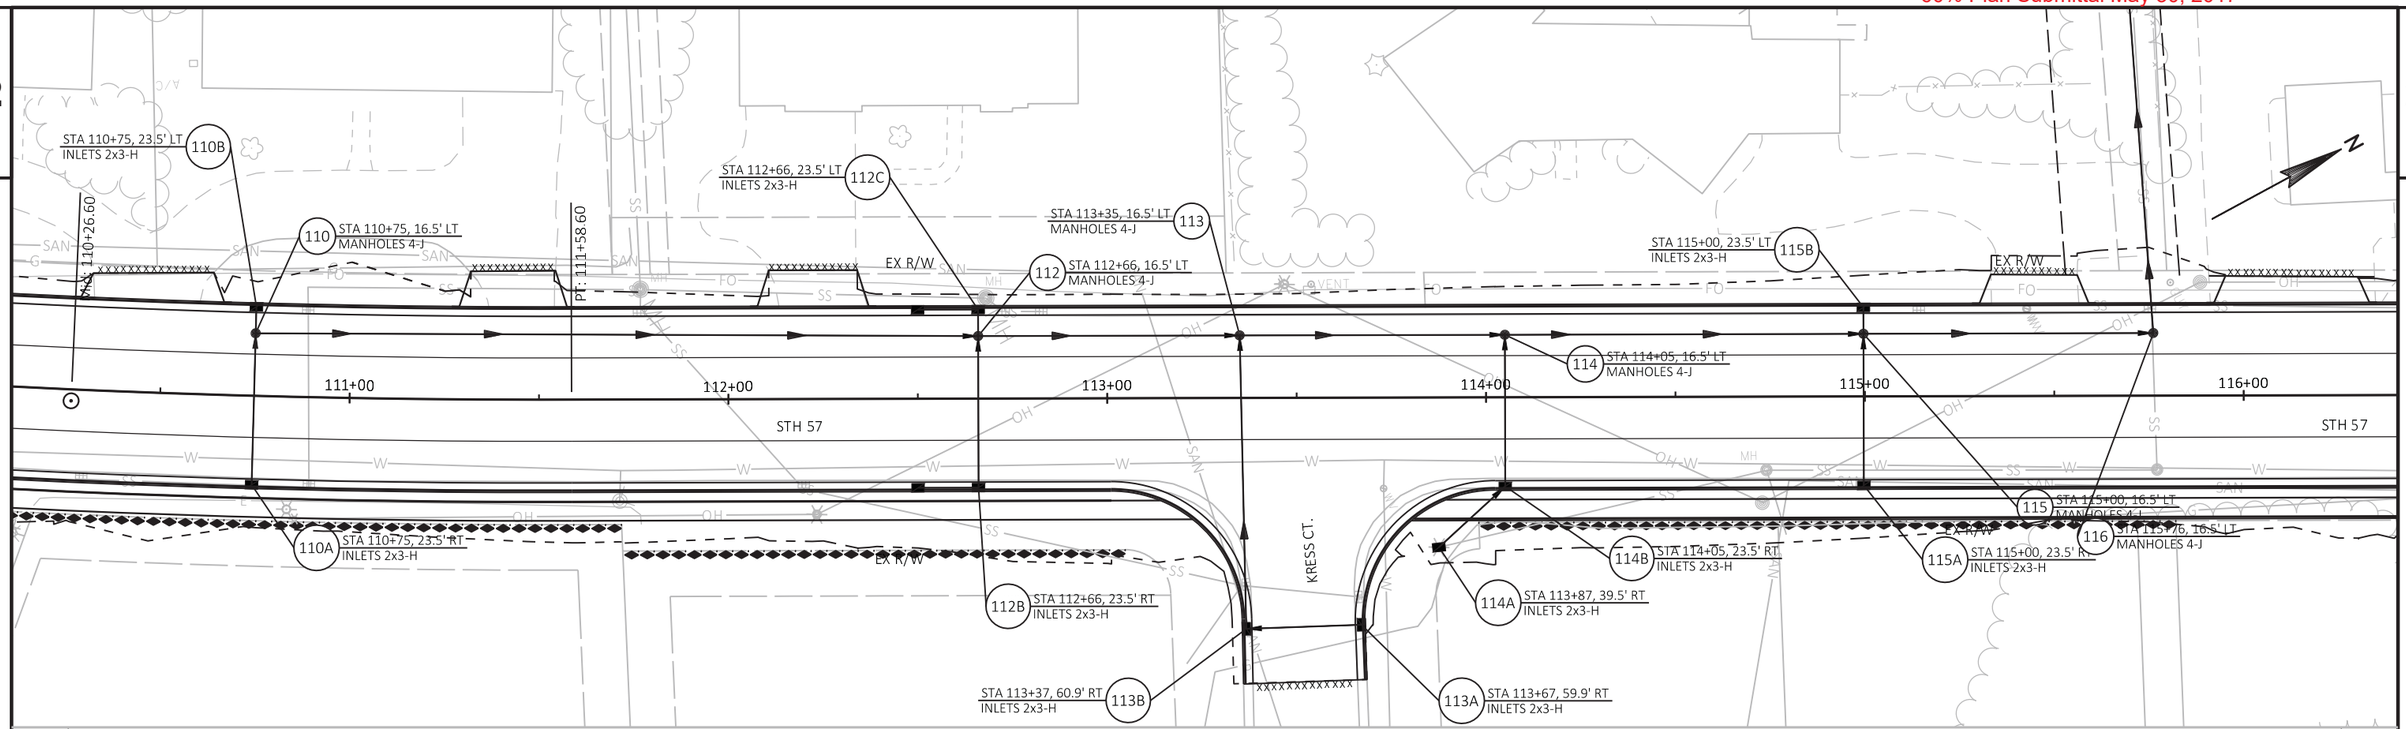

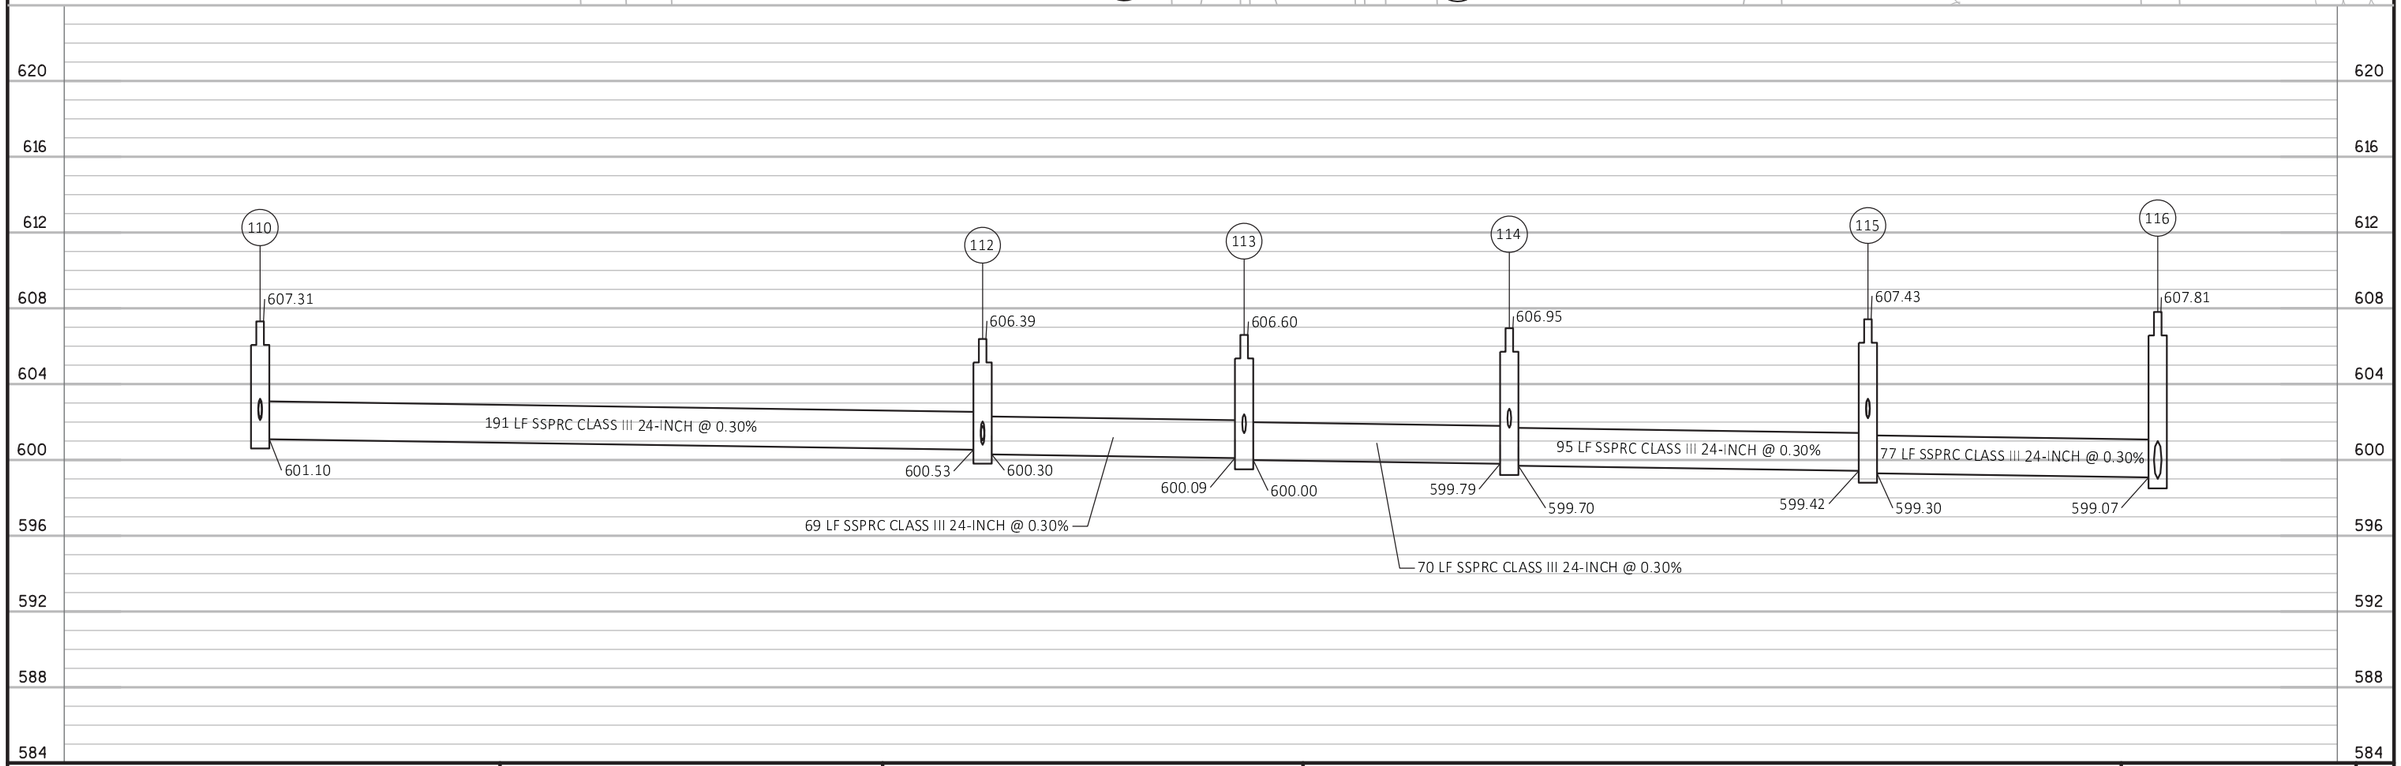

PROJECT NO: 4085-38-71	HWY: STH 57	COUNTY: BROWN	STORM SEWER	SHEET 87	E

FILE NAME : X:\3230500\120055.01\TECH\CAD\40853800\SHEETSPLAN\0225N15-SS_C3D 2016.DWG
LAYOUT NAME - N15

PLOT DATE : 5/26/2017 1:27 PM PLOT BY : ANGIE KERRIGAN PLOT NAME : PLOT SCALE : 1 IN:40 FT

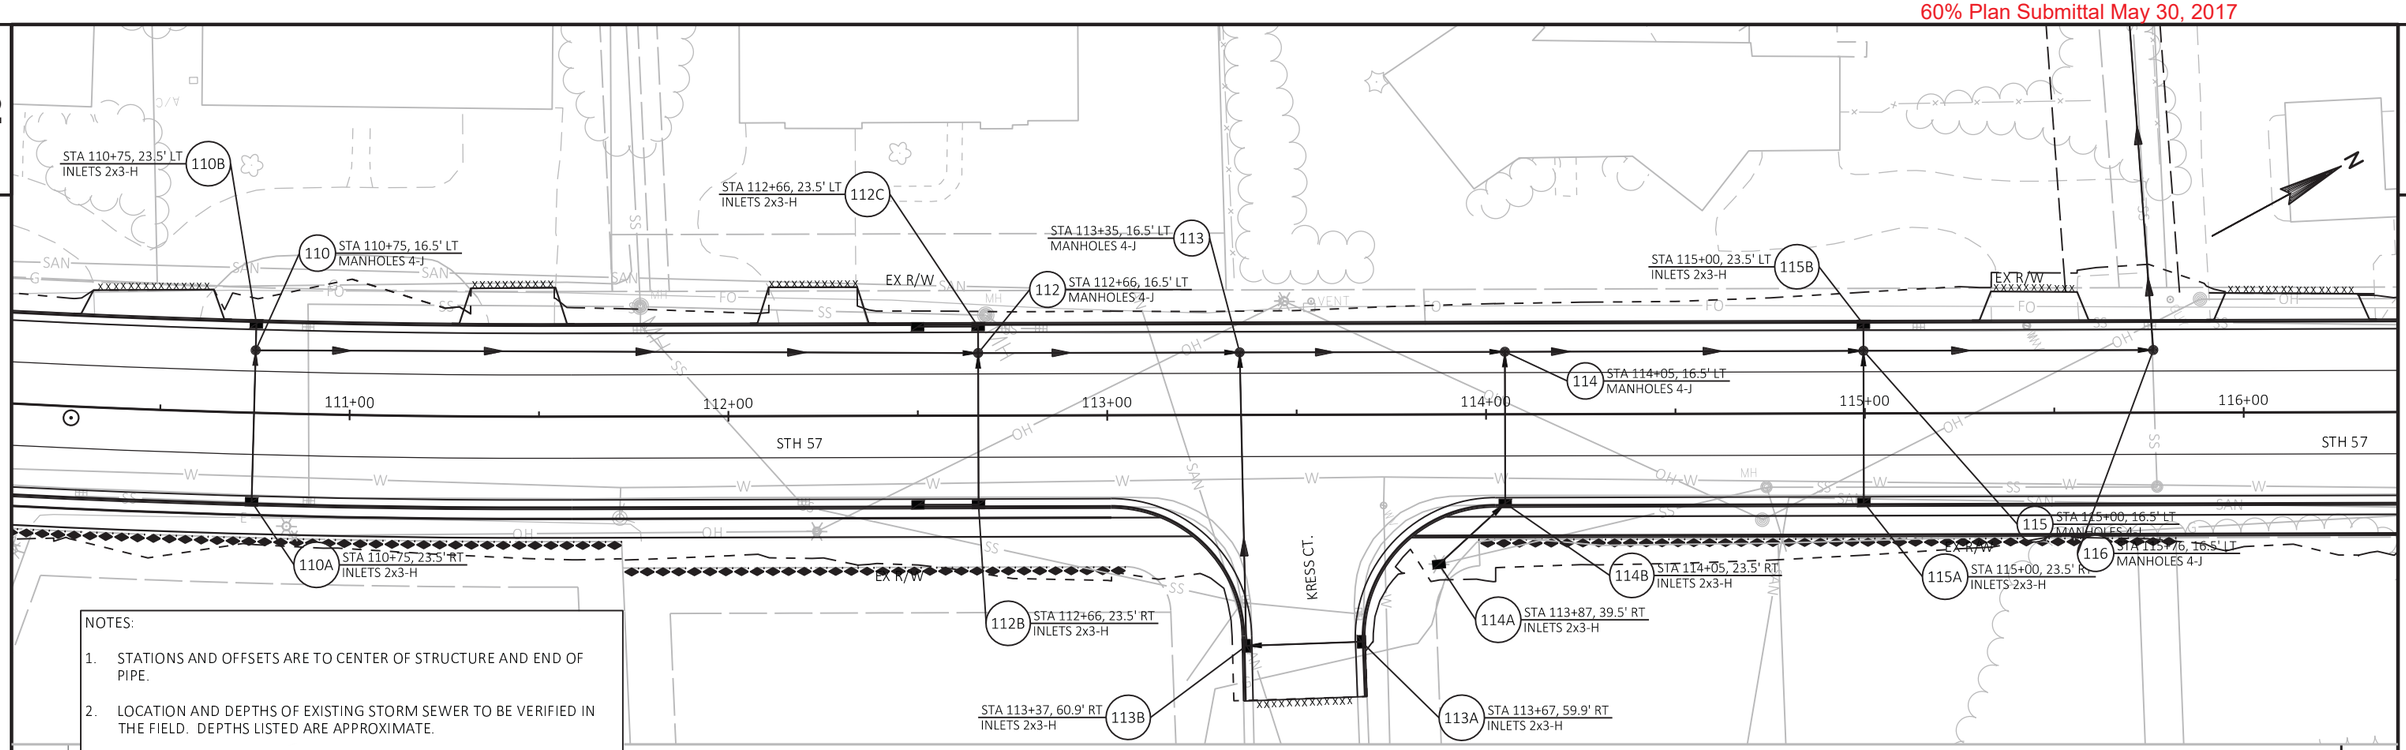

NOTES:

1. STATIONS AND OFFSETS ARE TO CENTER OF STRUCTURE AND END OF PIPE.
2. LOCATION AND DEPTHS OF EXISTING STORM SEWER TO BE VERIFIED IN THE FIELD. DEPTHS LISTED ARE APPROXIMATE.
3. PROPOSED TOP OF STRUCTURE (TOS) ELEVATIONS = TOS = RIM ELEVATION - CASTING HEIGHT - 4" ADJUSTING RING.
4. CONNECTIONS TO EXISTING STORM SEWER TO BE FIELD VERIFIED.

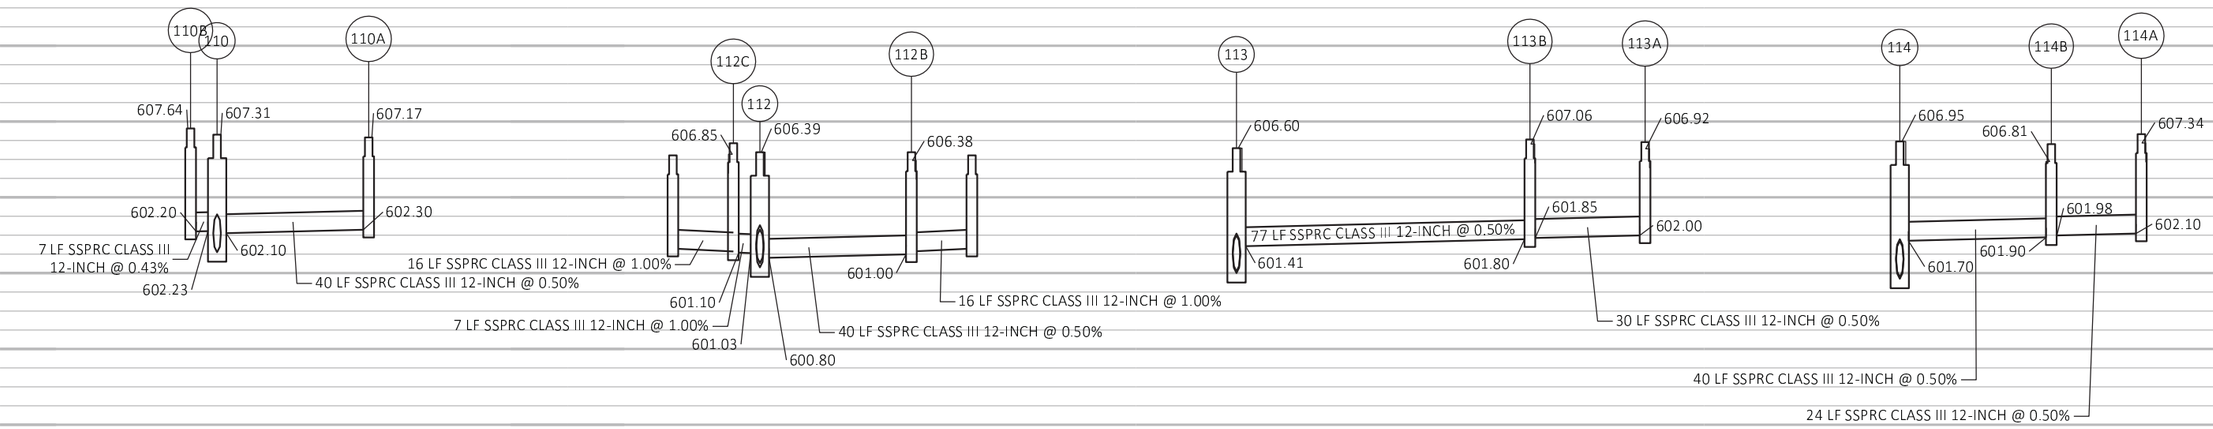

PROJECT NO: 4085-38-71	HWY: STH 57	COUNTY: BROWN	STORM SEWER	SHEET 88	E

2

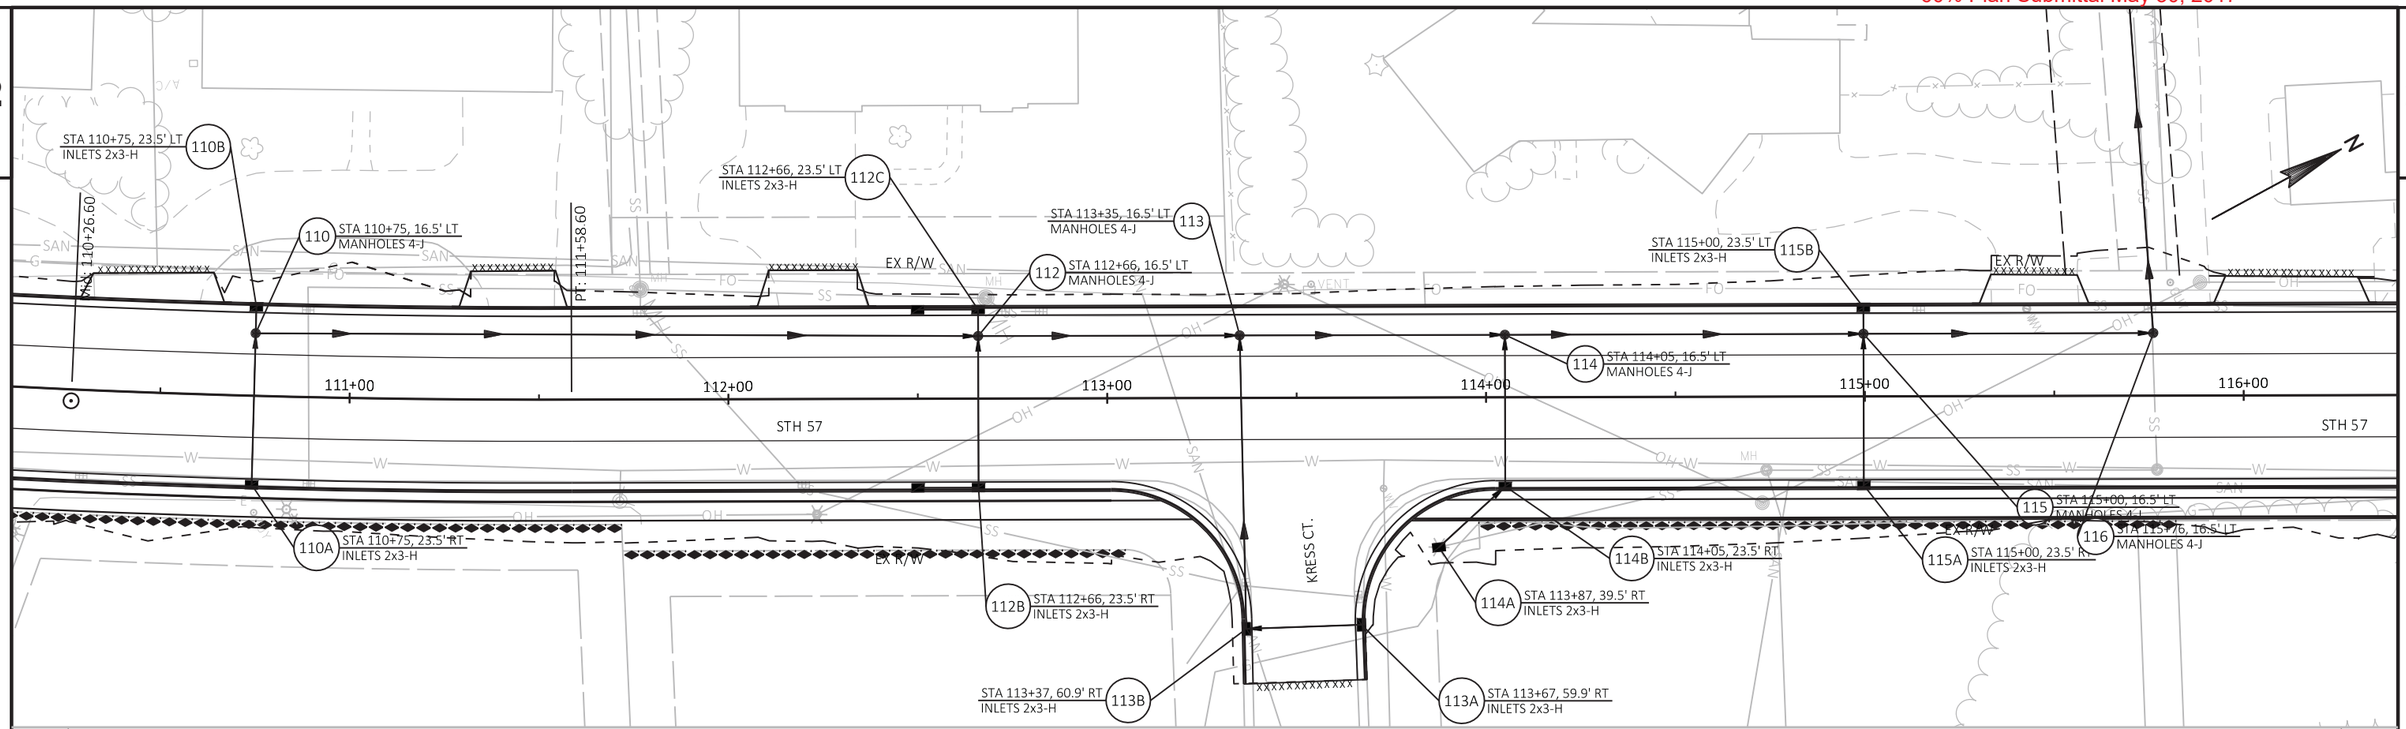

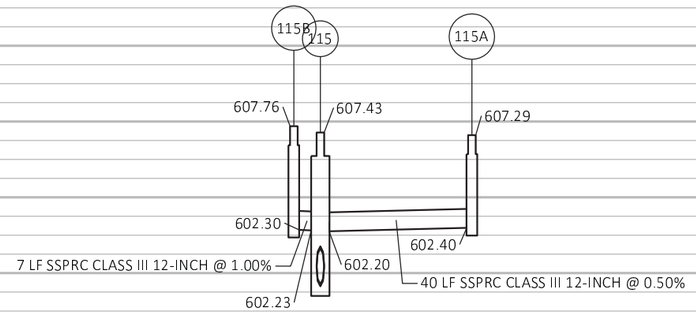

616 612 608 604 600 596 592 588 584 580

PROJECT NO: 4085-38-71	HWY: STH 57	COUNTY: BROWN	STORM SEWER	SHEET 89	E

2

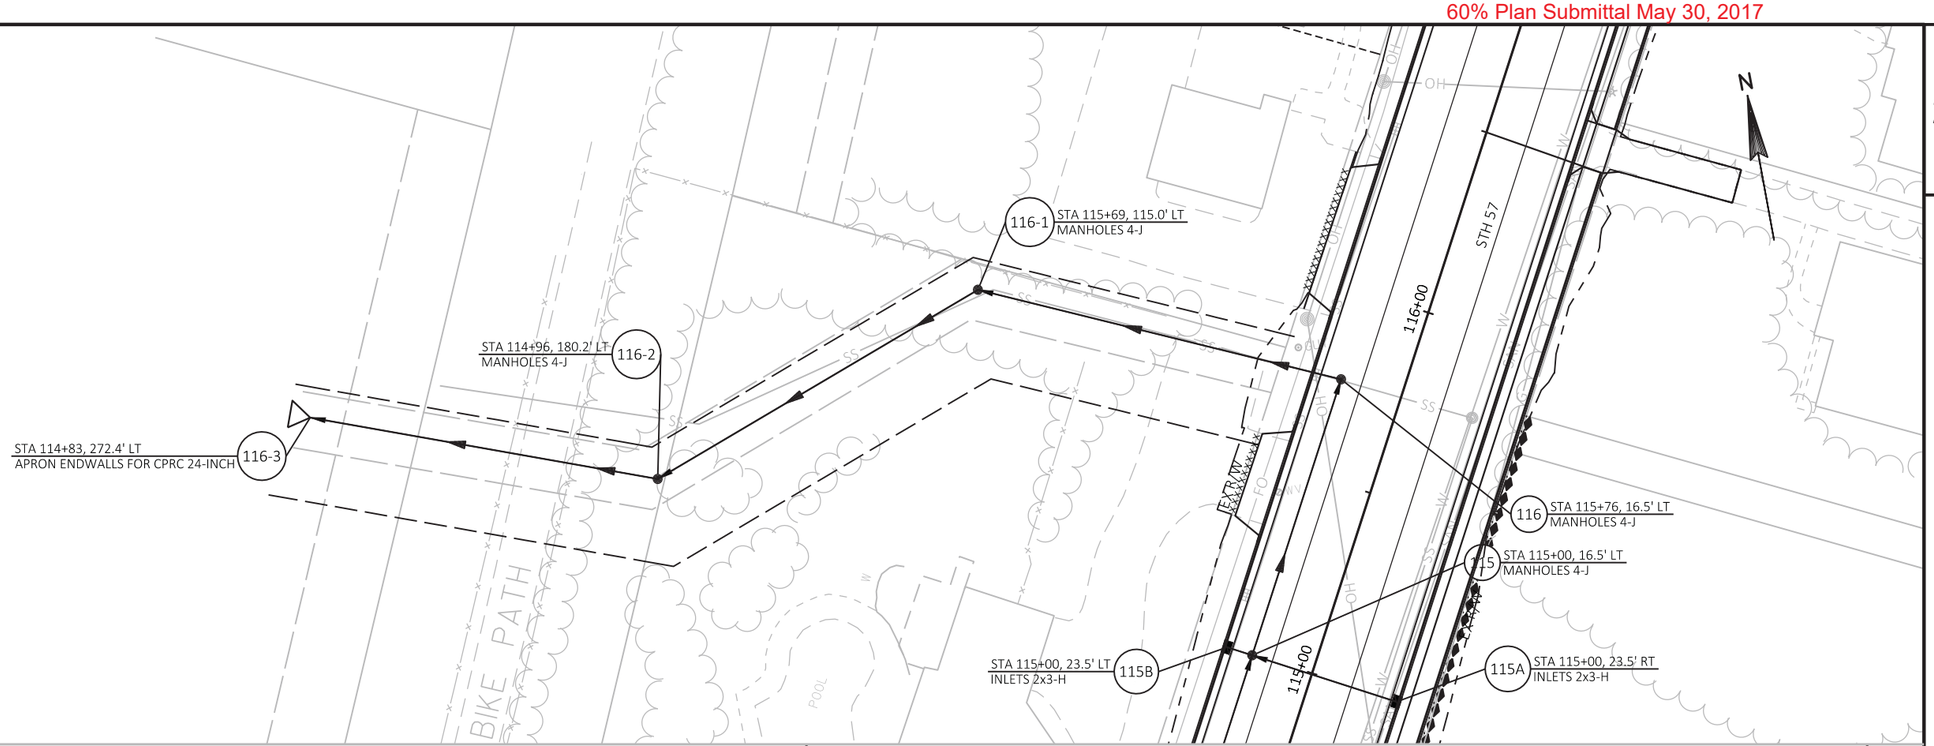

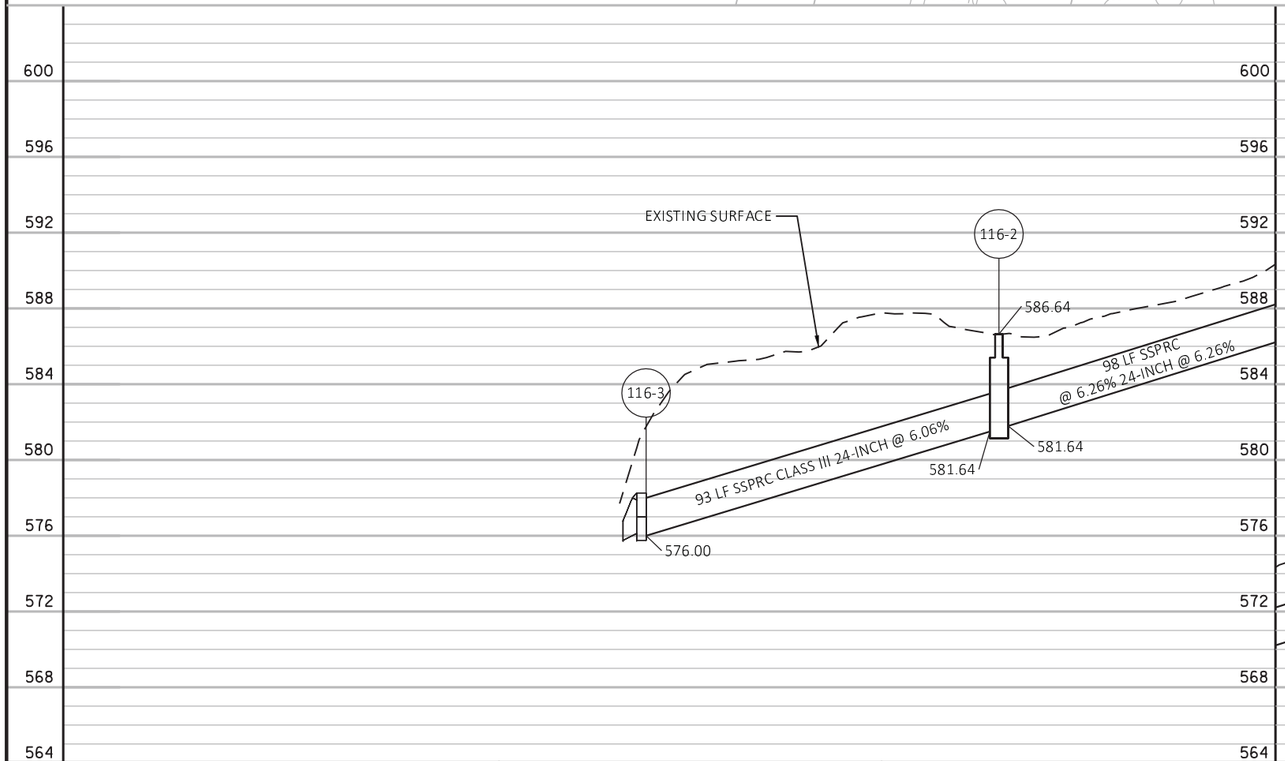

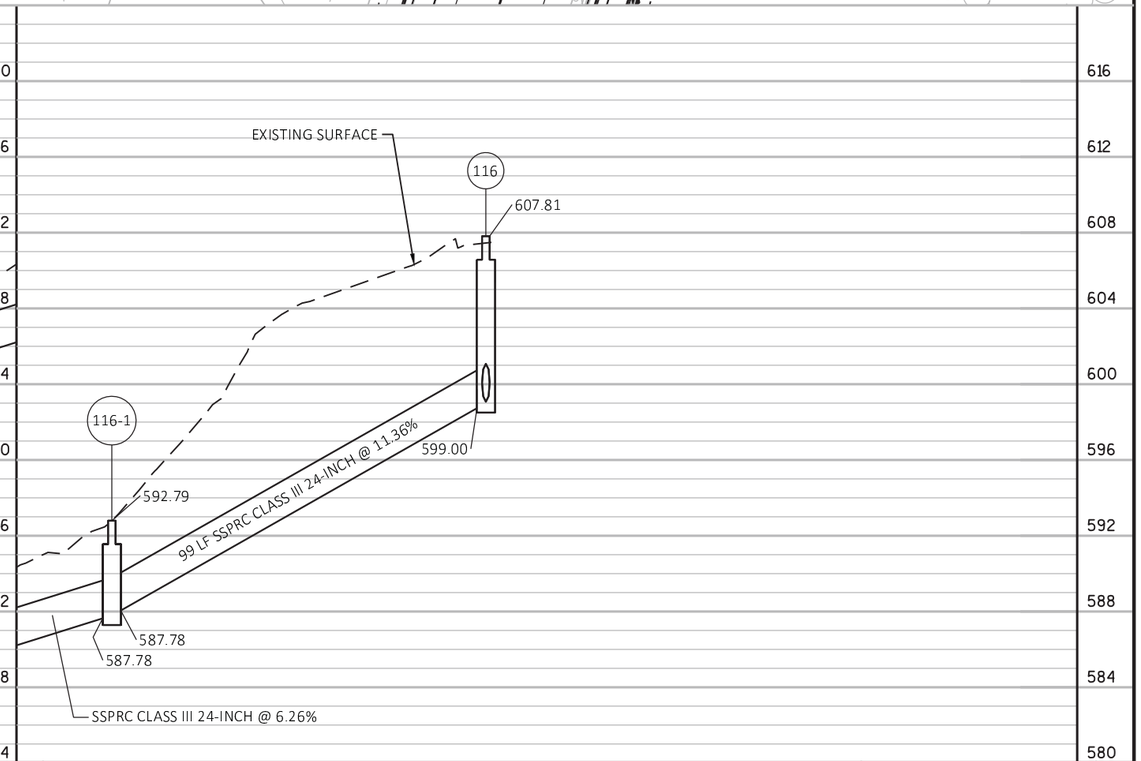

PROJECT NO: 4085-38-71	HWY: STH 57	COUNTY: BROWN	STORM SEWER	SHEET 90	E

2

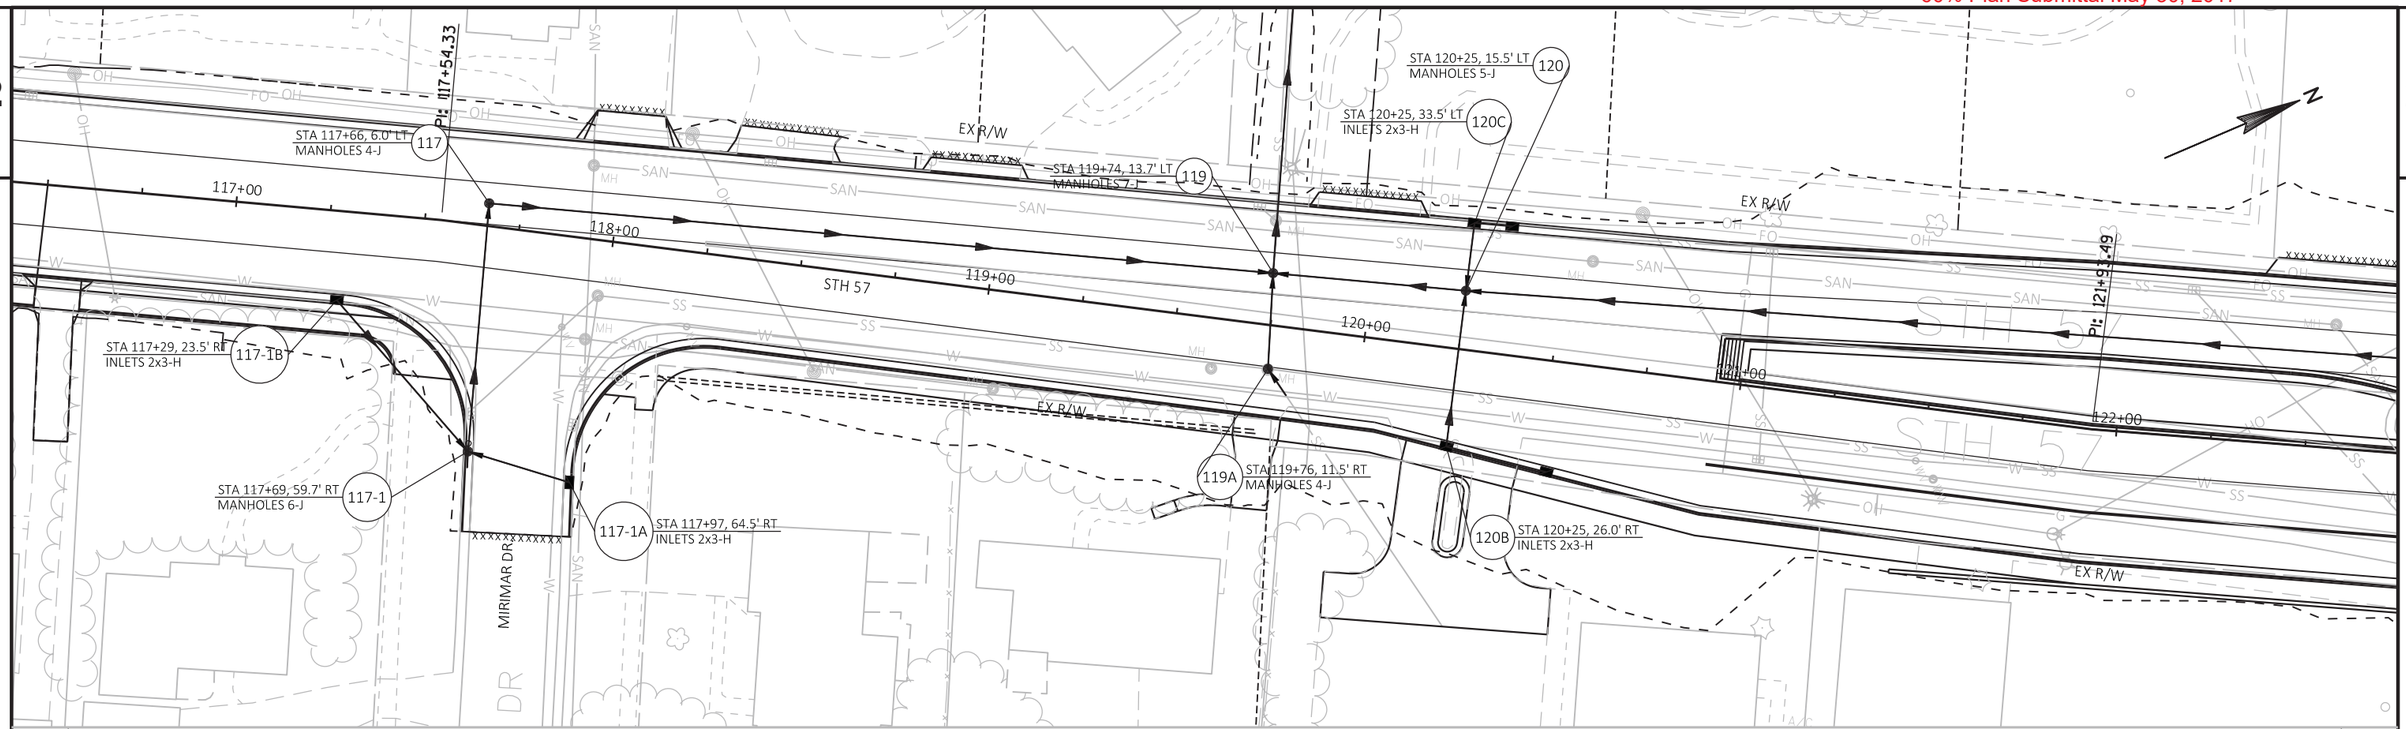

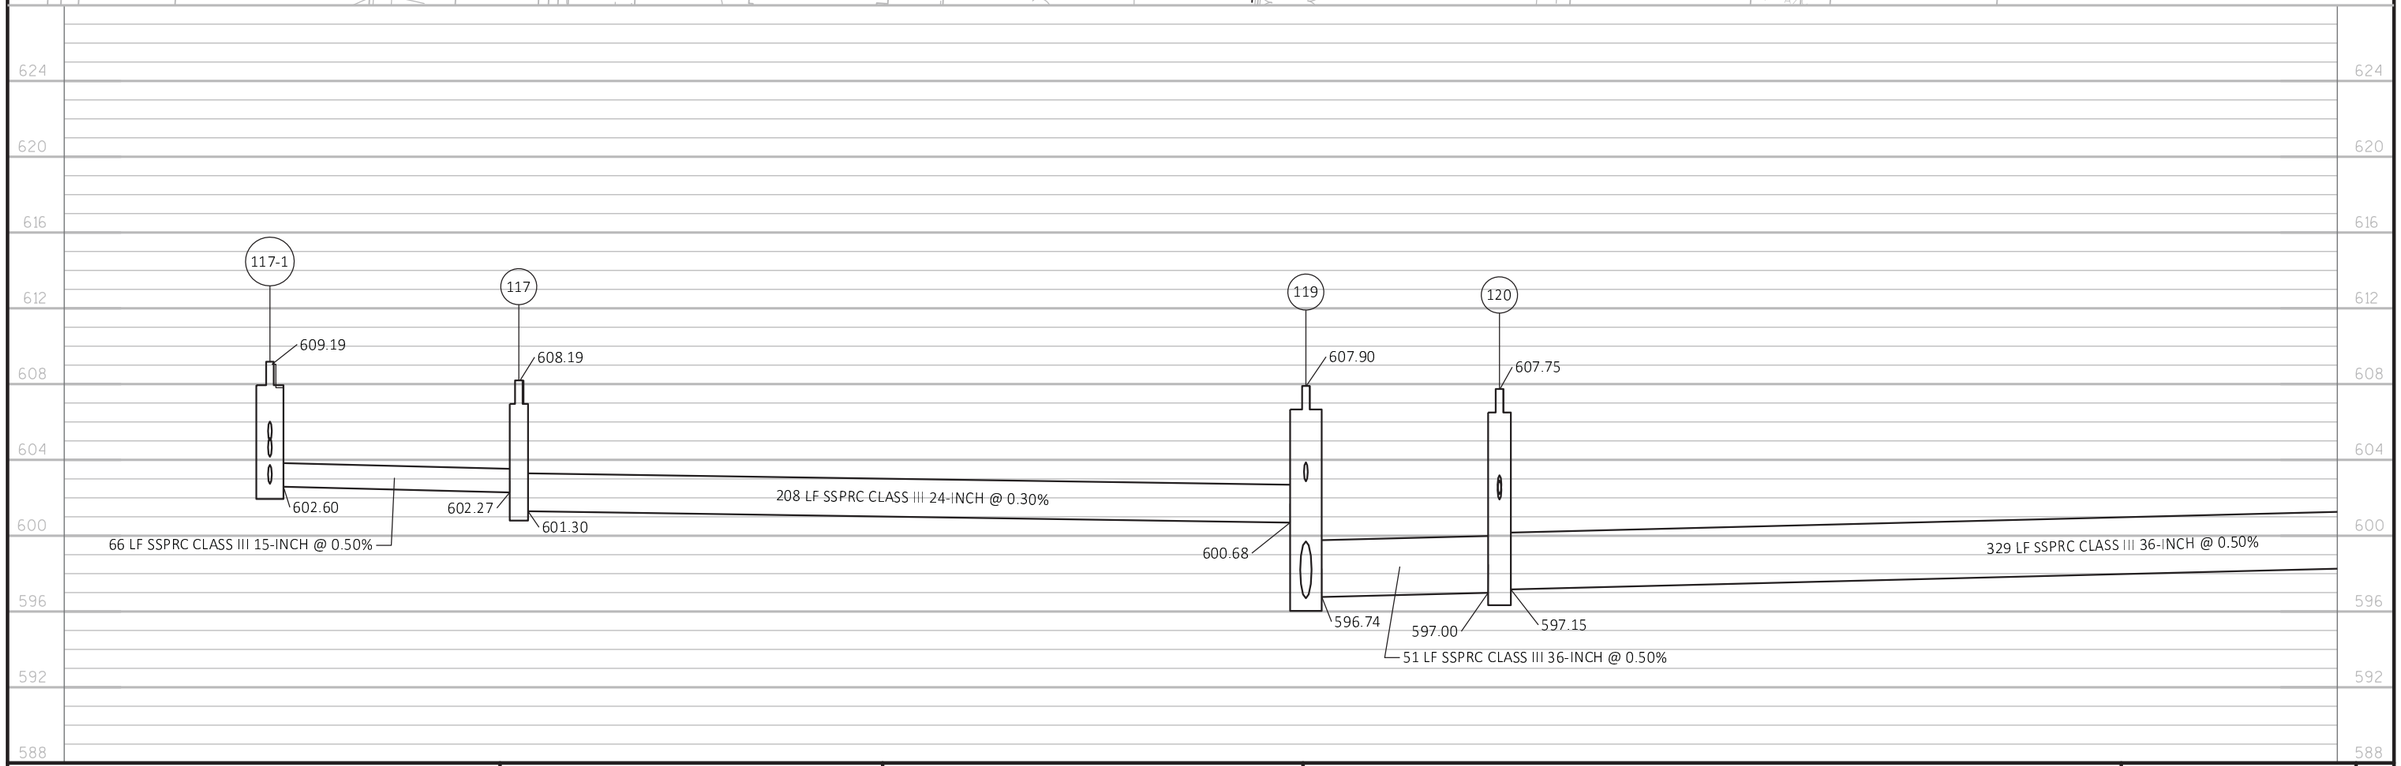

PROJECT NO: 4085-38-71	HWY: STH 57	COUNTY: BROWN	STORM SEWER	SHEET 91	E

2

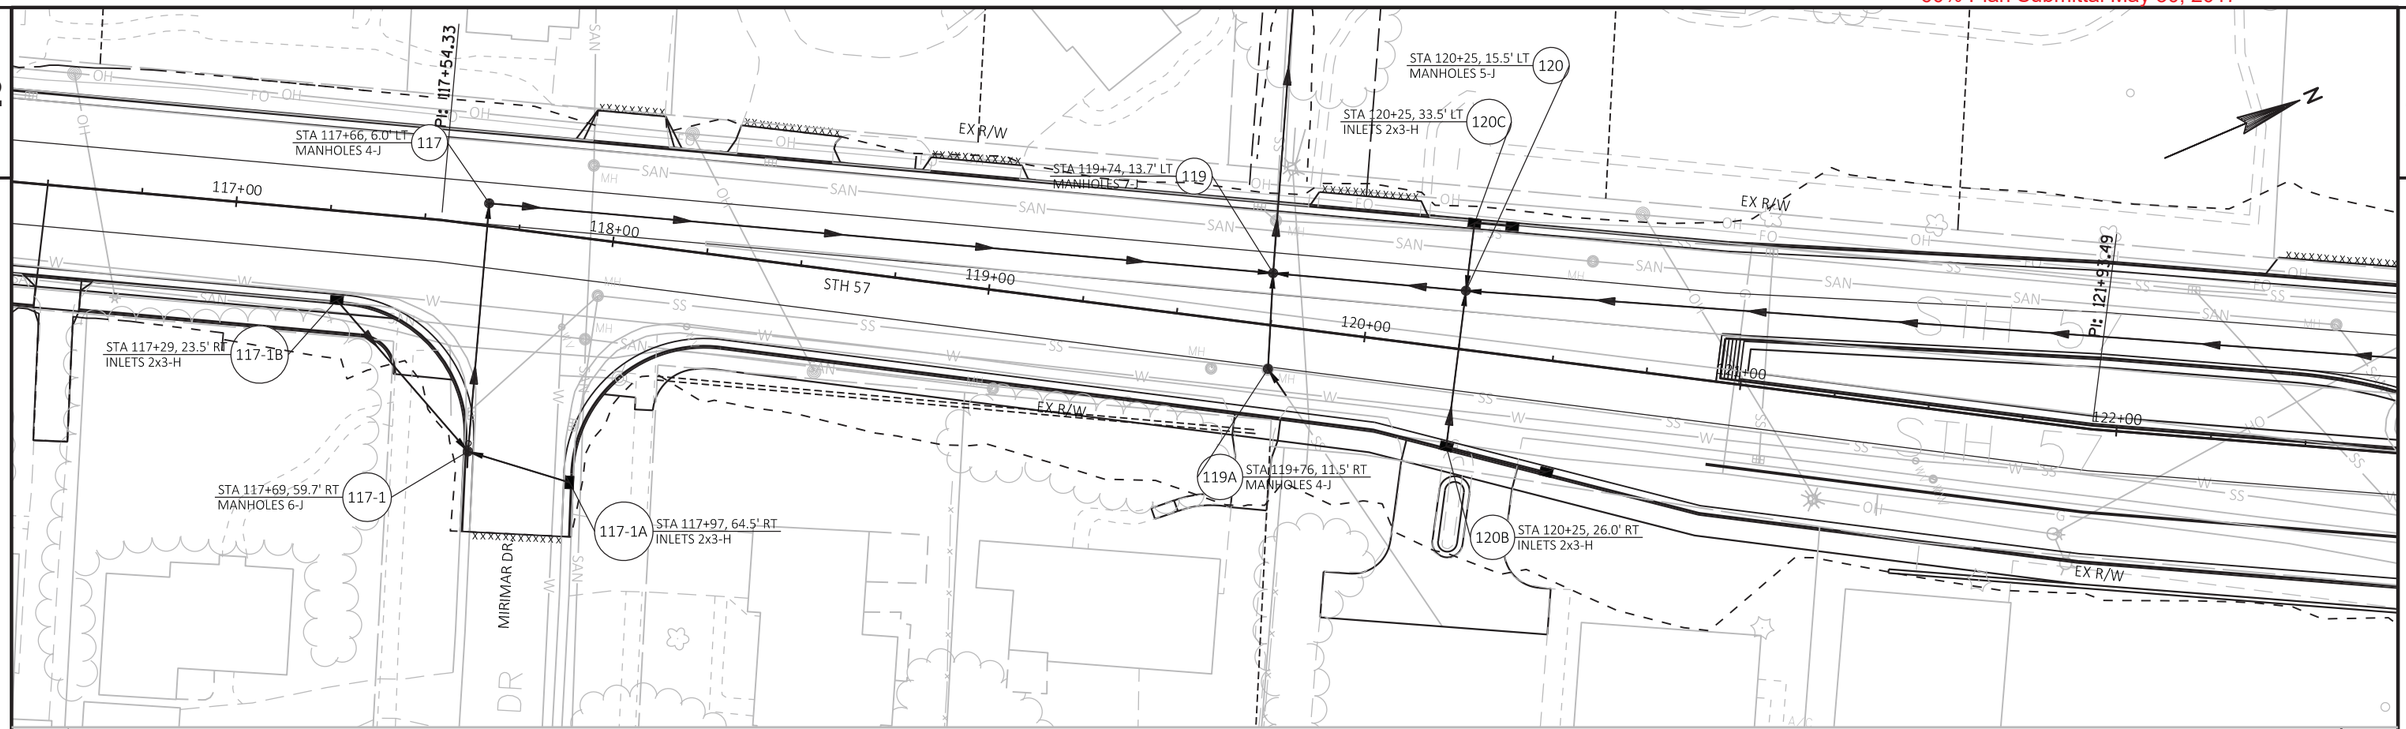

2

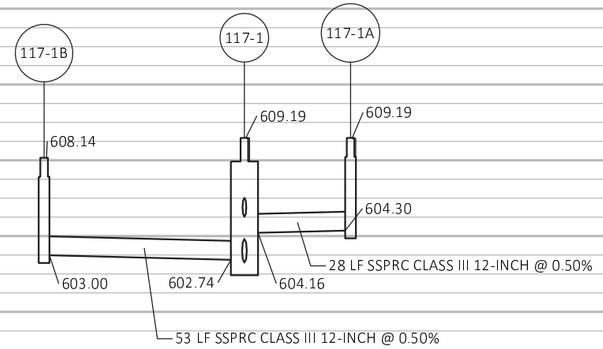

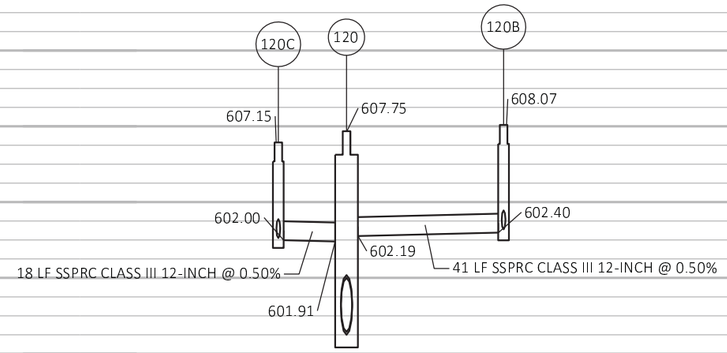

620 616 612 608 604 600 596 592 588 584

PROJECT NO: 4085-38-71	HWY: STH 57	COUNTY: BROWN	STORM SEWER	SHEET 92	E

2

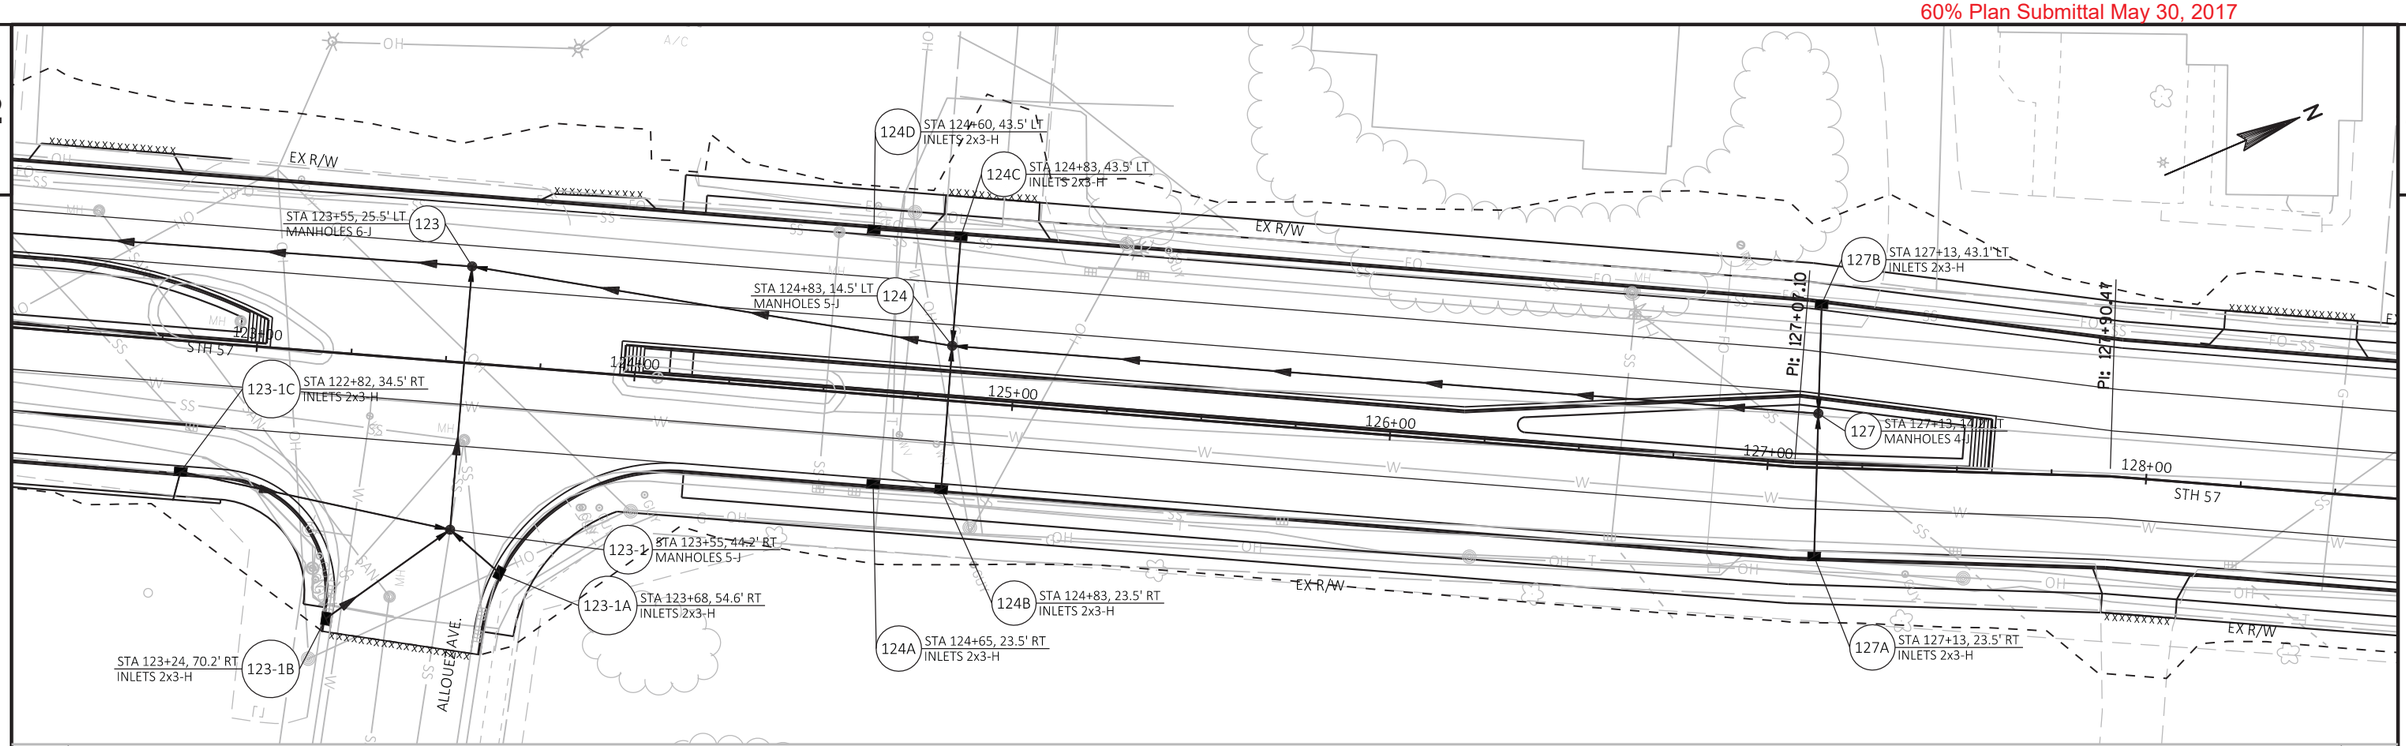

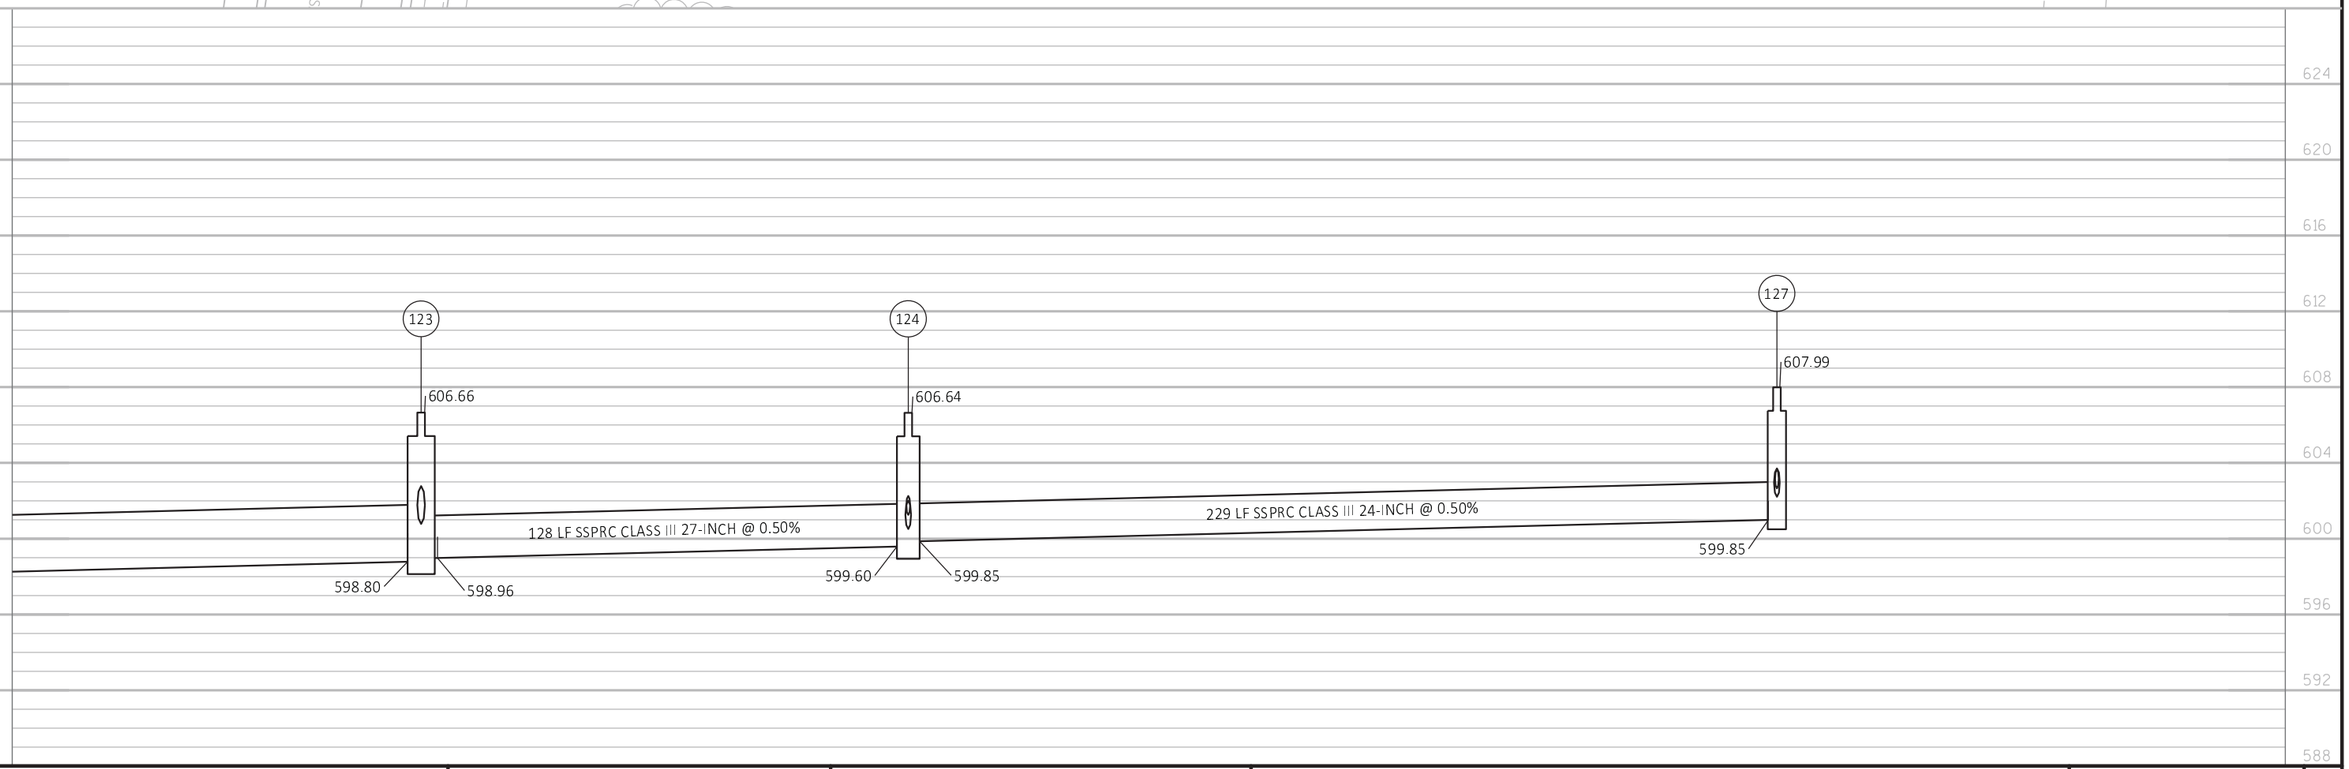

PROJECT NO: 4085-38-71	HWY: STH 57	COUNTY: BROWN	STORM SEWER	SHEET 93	E

FILE NAME : X:\3230500\120055.01\TECH\CAD\40853800\SHEETSPLAN\0225N16-SS_C3D 2016.DWG
LAYOUT NAME - N16 (2)

PLOT DATE : 5/26/2017 1:33 PM PLOT BY : ANGIE KERRIGAN PLOT NAME : PLOT SCALE : 1 IN:40 FT

60% Plan Submittal May 30, 2017

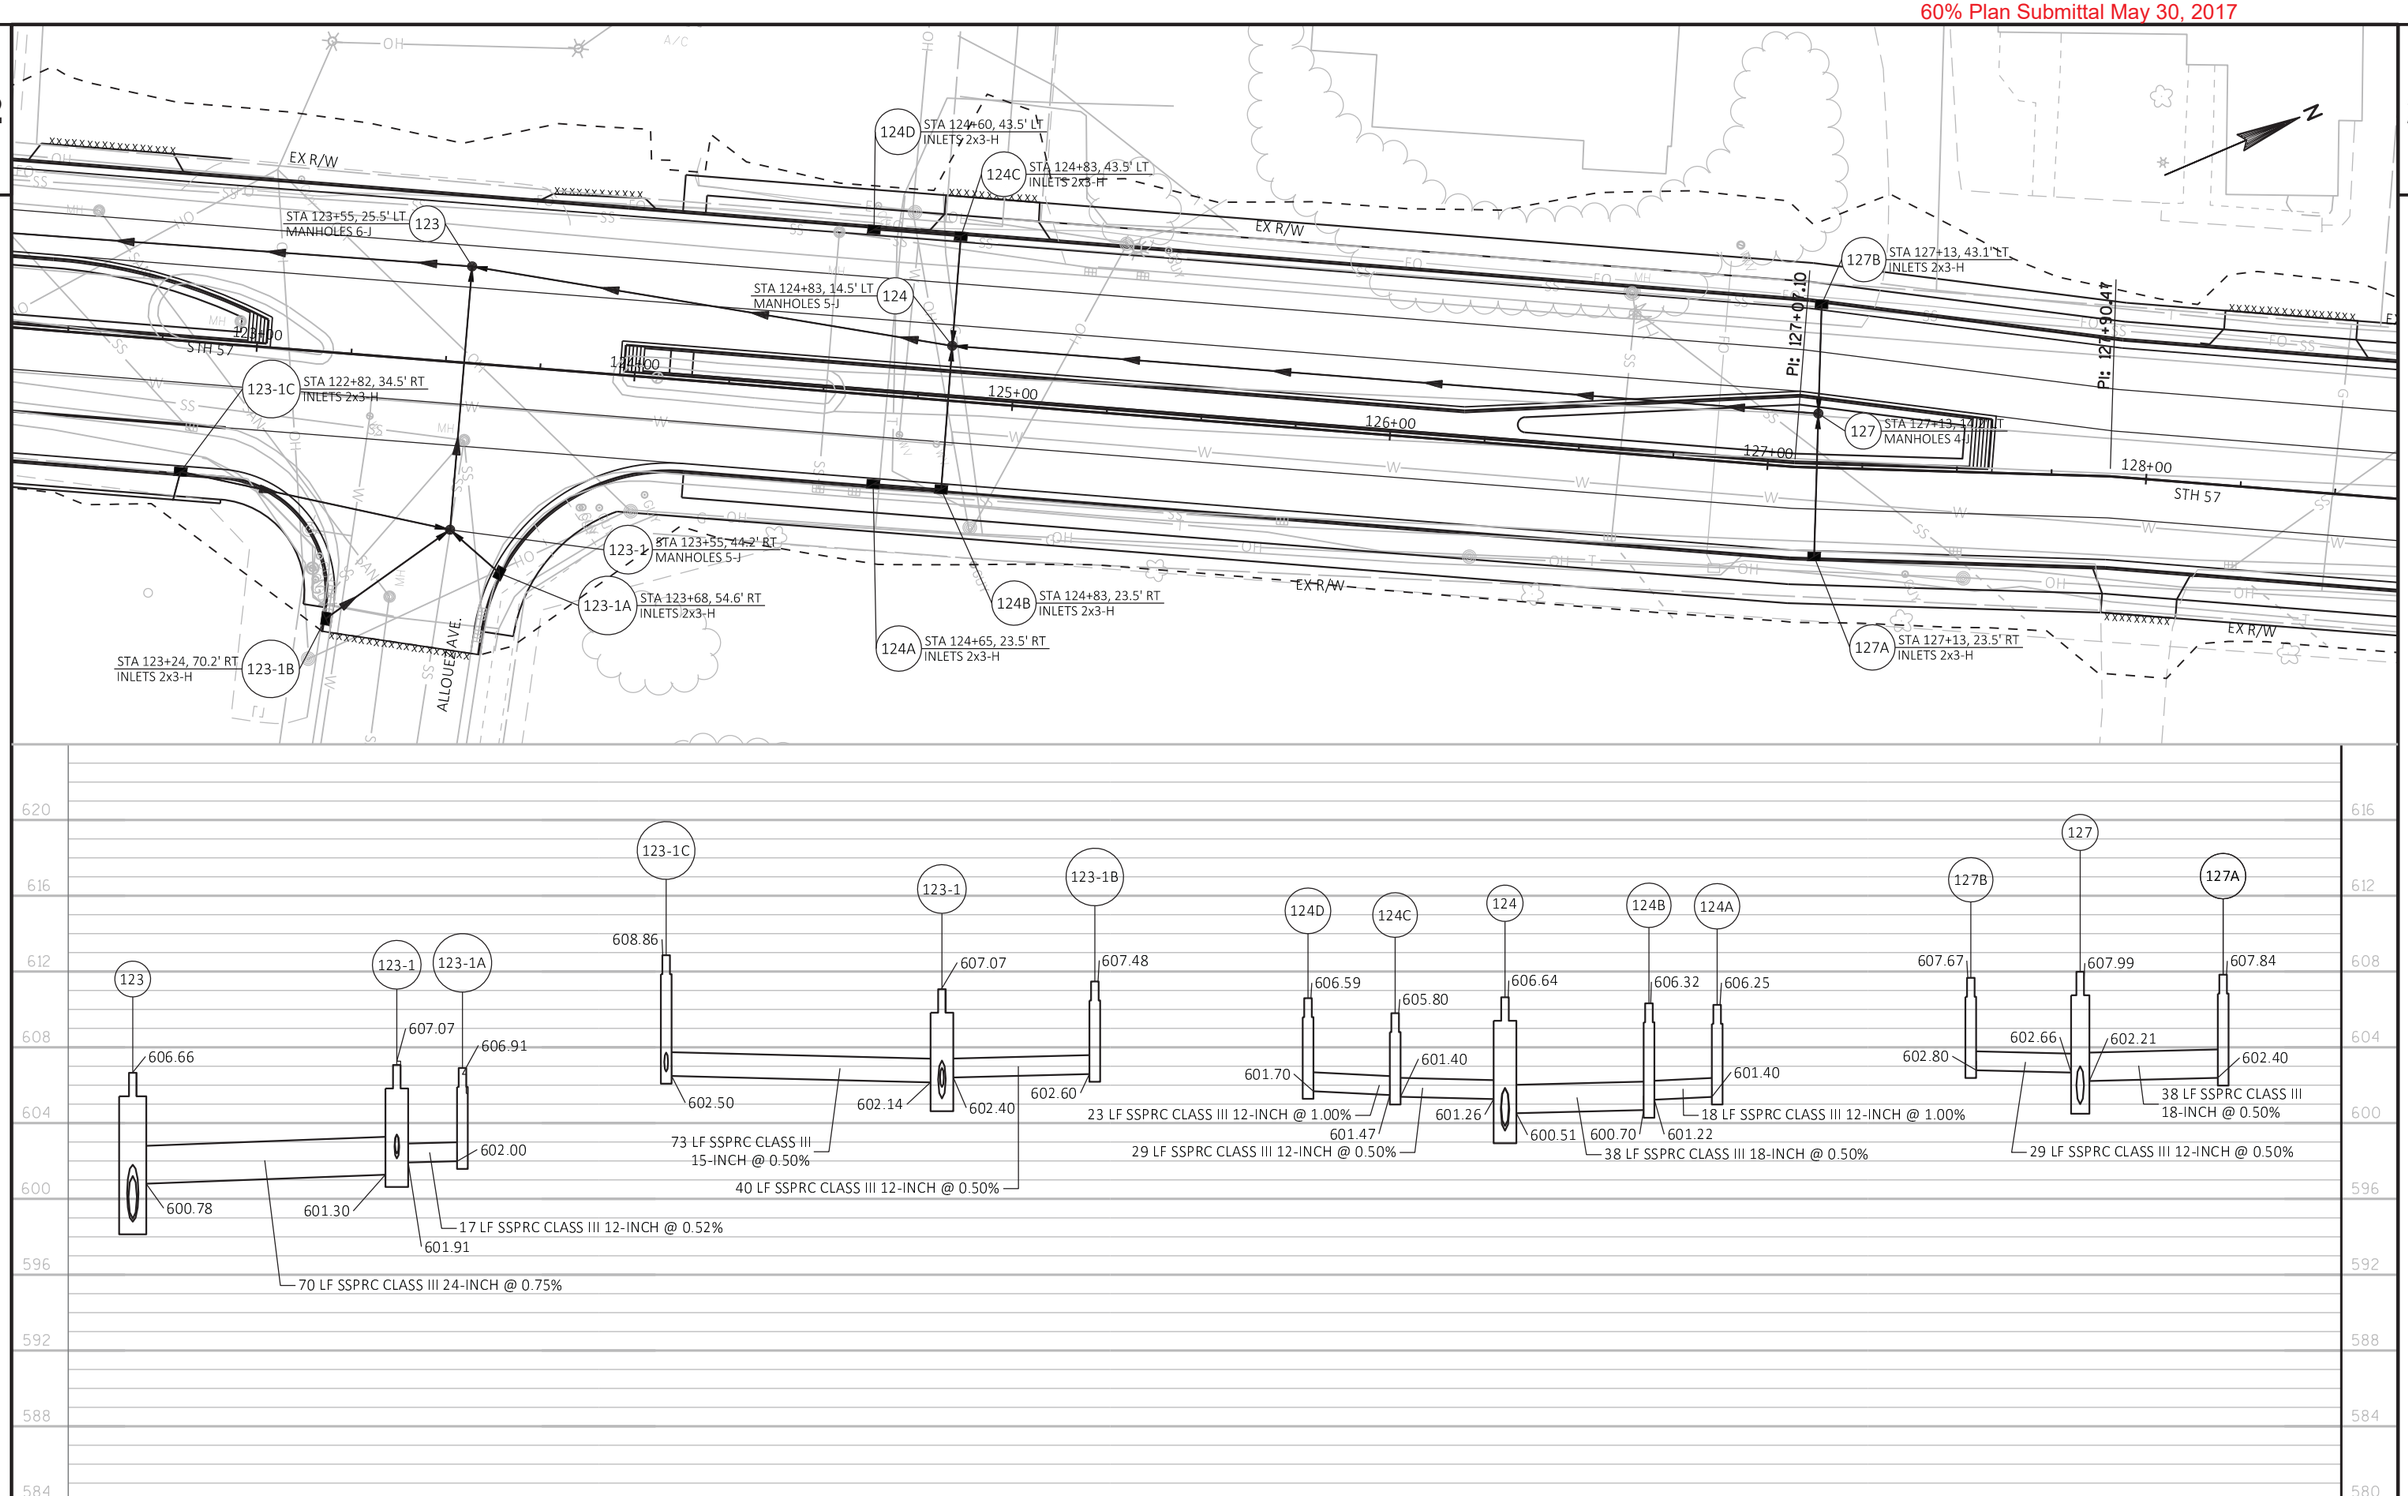

PROJECT NO: 4085-38-71	HWY: STH 57	COUNTY: BROWN	STORM SEWER	SHEET 94	E

FILE NAME : X:\3230500\120055.01\TECH\CAD\40853800\SHEETSPLAN\0225N16-SS_C3D 2016.DWG
LAYOUT NAME - LAT123-127

PLOT DATE : 5/26/2017 1:34 PM PLOT BY : ANGIE KERRIGAN PLOT NAME : PLOT SCALE : 1 IN:40 FT

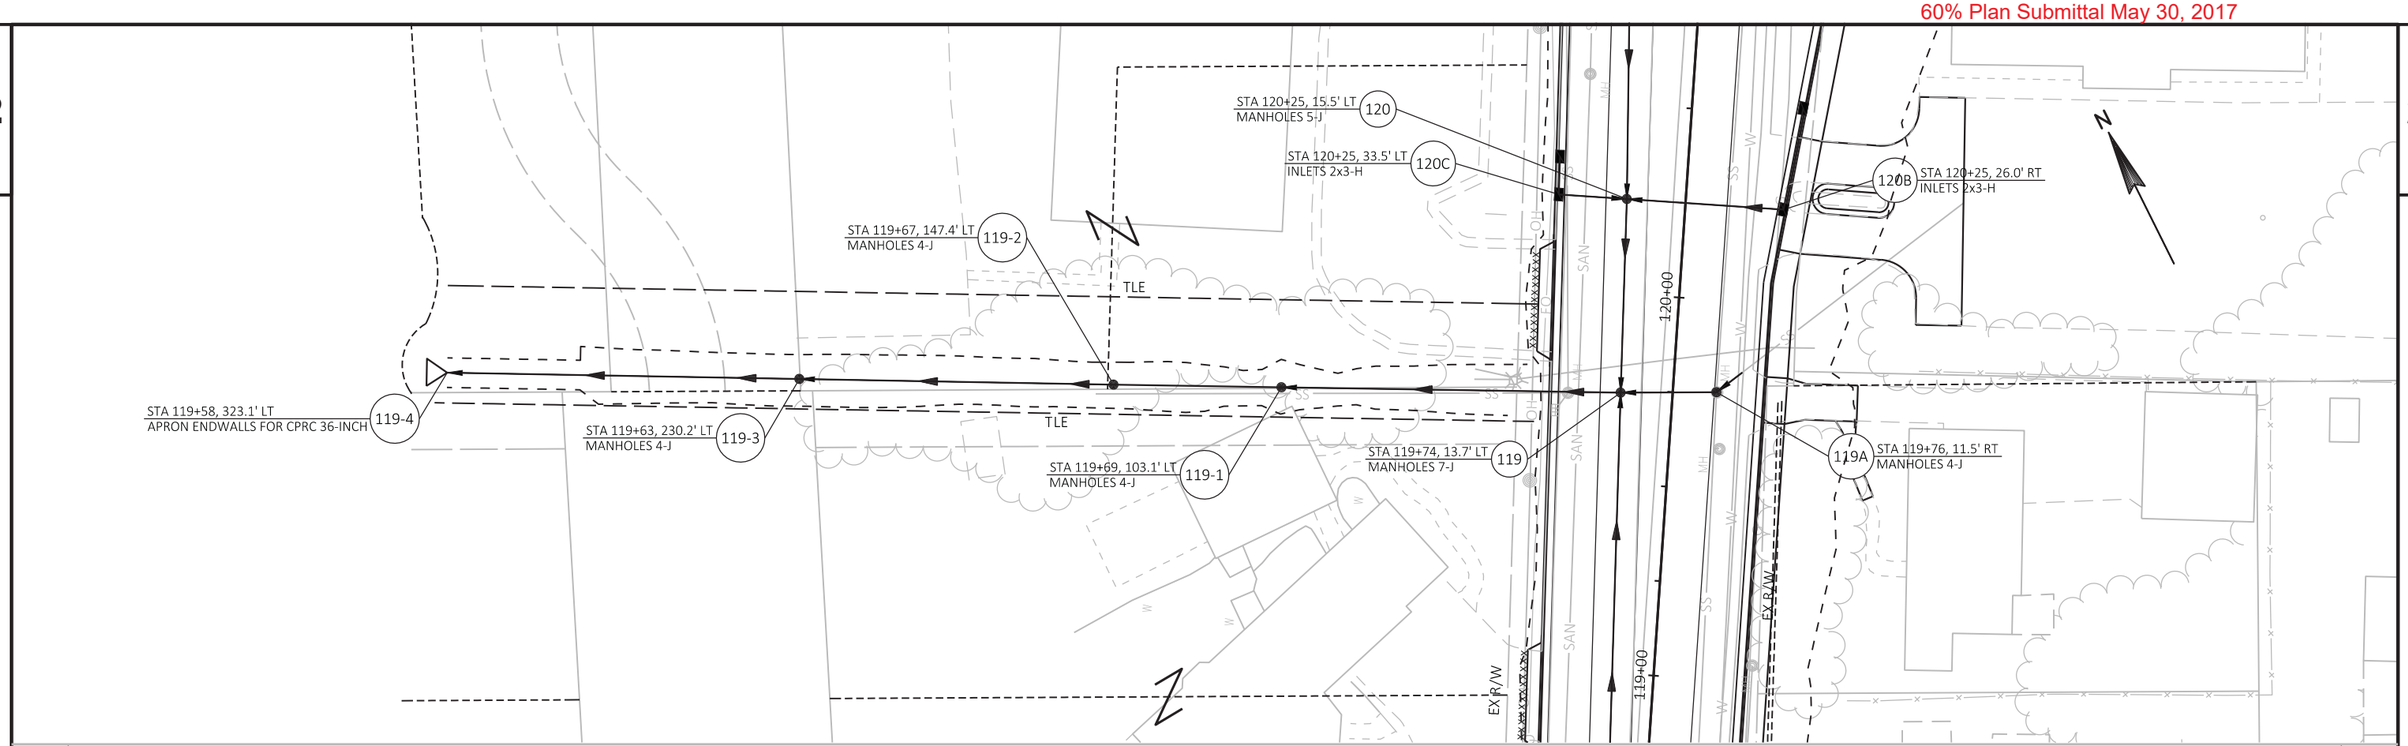

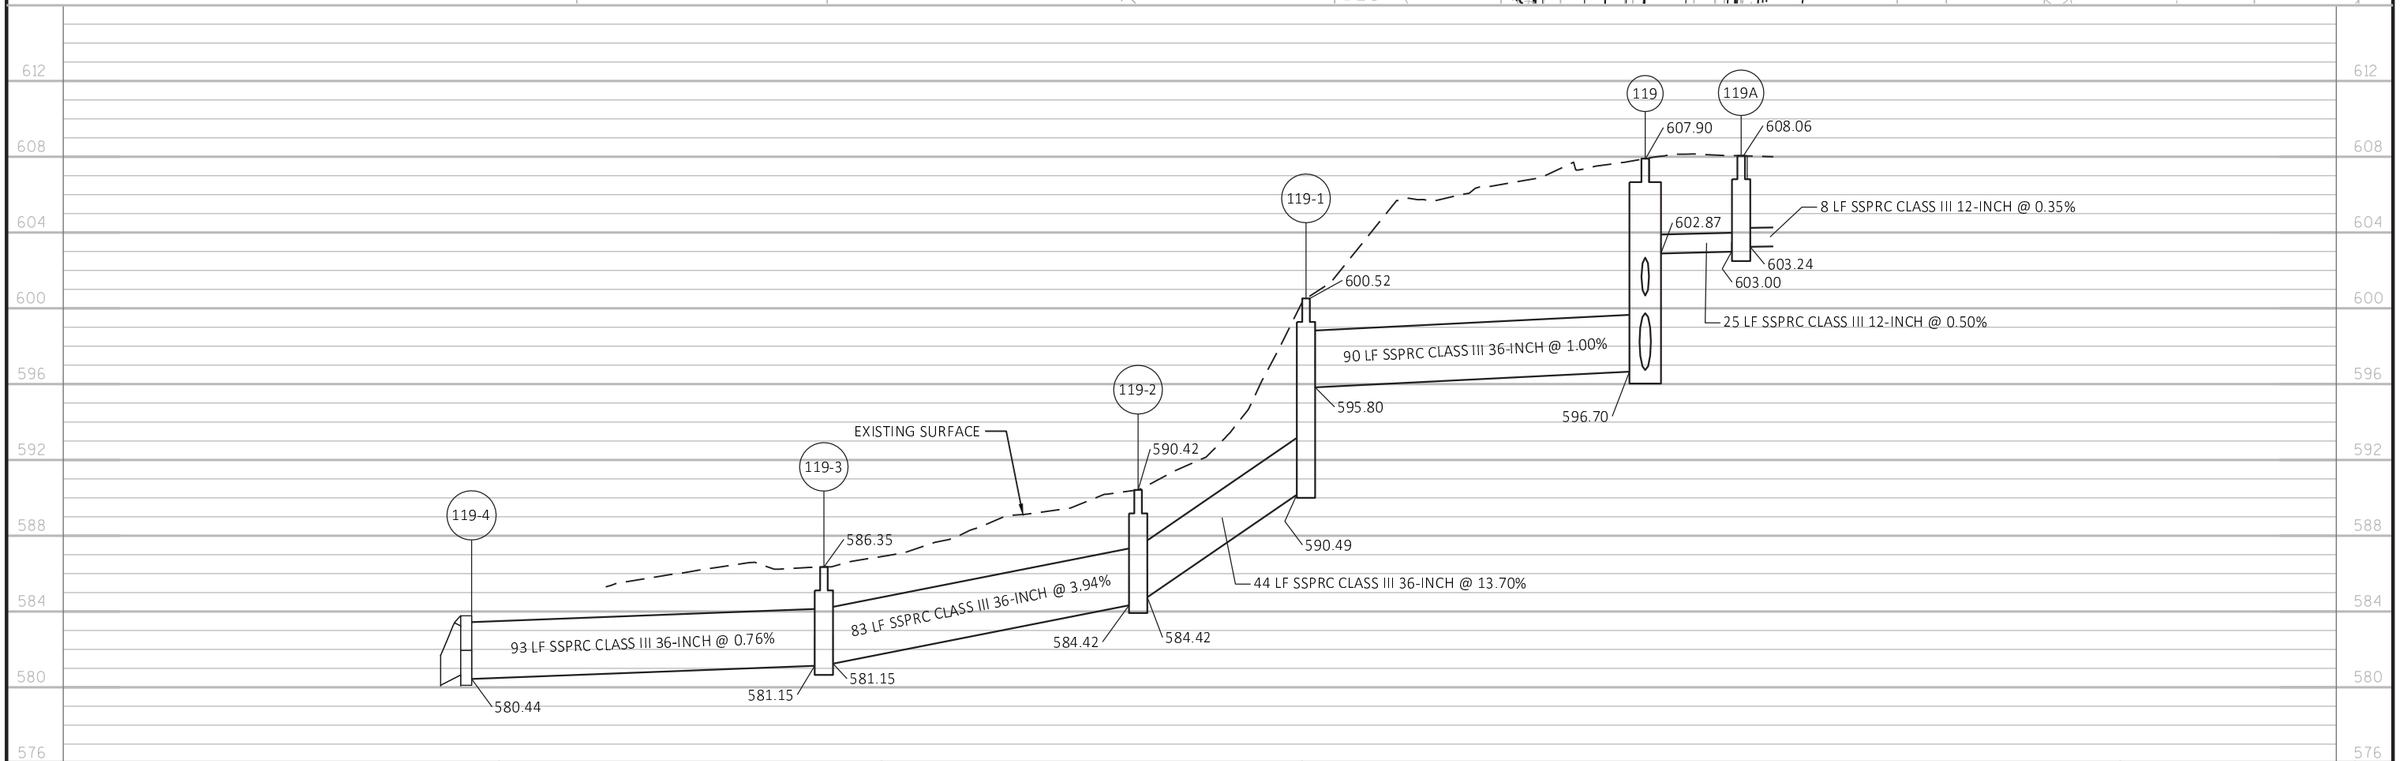

PROJECT NO: 4085-38-71	HWY: STH 57	COUNTY: BROWN	STORM SEWER	SHEET 95	E

2

STA 133+32, 17.5' LT
MANHOLES 4-J
133

STA 134+15, 35.5' LT
INLETS 2x3-H
134C

STA 133+32, 35.5' LT
INLETS 2x3-H
133B

STA 134+00, 35.5' LT
INLETS 2x3-H
134D

134 STA 134+22, 17.5' LT
MANHOLES 4-J

135B STA 135+79, 35.8' LT
INLETS 2x3-H

135 STA 135+79, 17.8' LT
MANHOLES 4-J

EX R/W

STH 57

133+00

134+00

135+00

136+00

137+00

138+00

133A ~~STA 133+32, 23.5' RT~~
INLETS 2x3-H

134A STA 134+00, 23.5' RT
INLETS 2x3-H

134B ~~STA 134+21, 23.5' RT~~
INLETS 2x3-H

135A ~~STA 135+81, 26.5' RT~~
INLETS 2x3-H

N

628
624
620
616
612
608
604
600
596
592

133
609.05

134
608.89

135
609.46

90 LF SSPRC @ 0.50%

158 LF SSPRC CLASS III 24-INCH @ 0.50%

602.80
602.35
602.71
603.50

PROJECT NO: 4085-38-71	HWY: STH 57	COUNTY: BROWN	STORM SEWER	SHEET 96	E

2

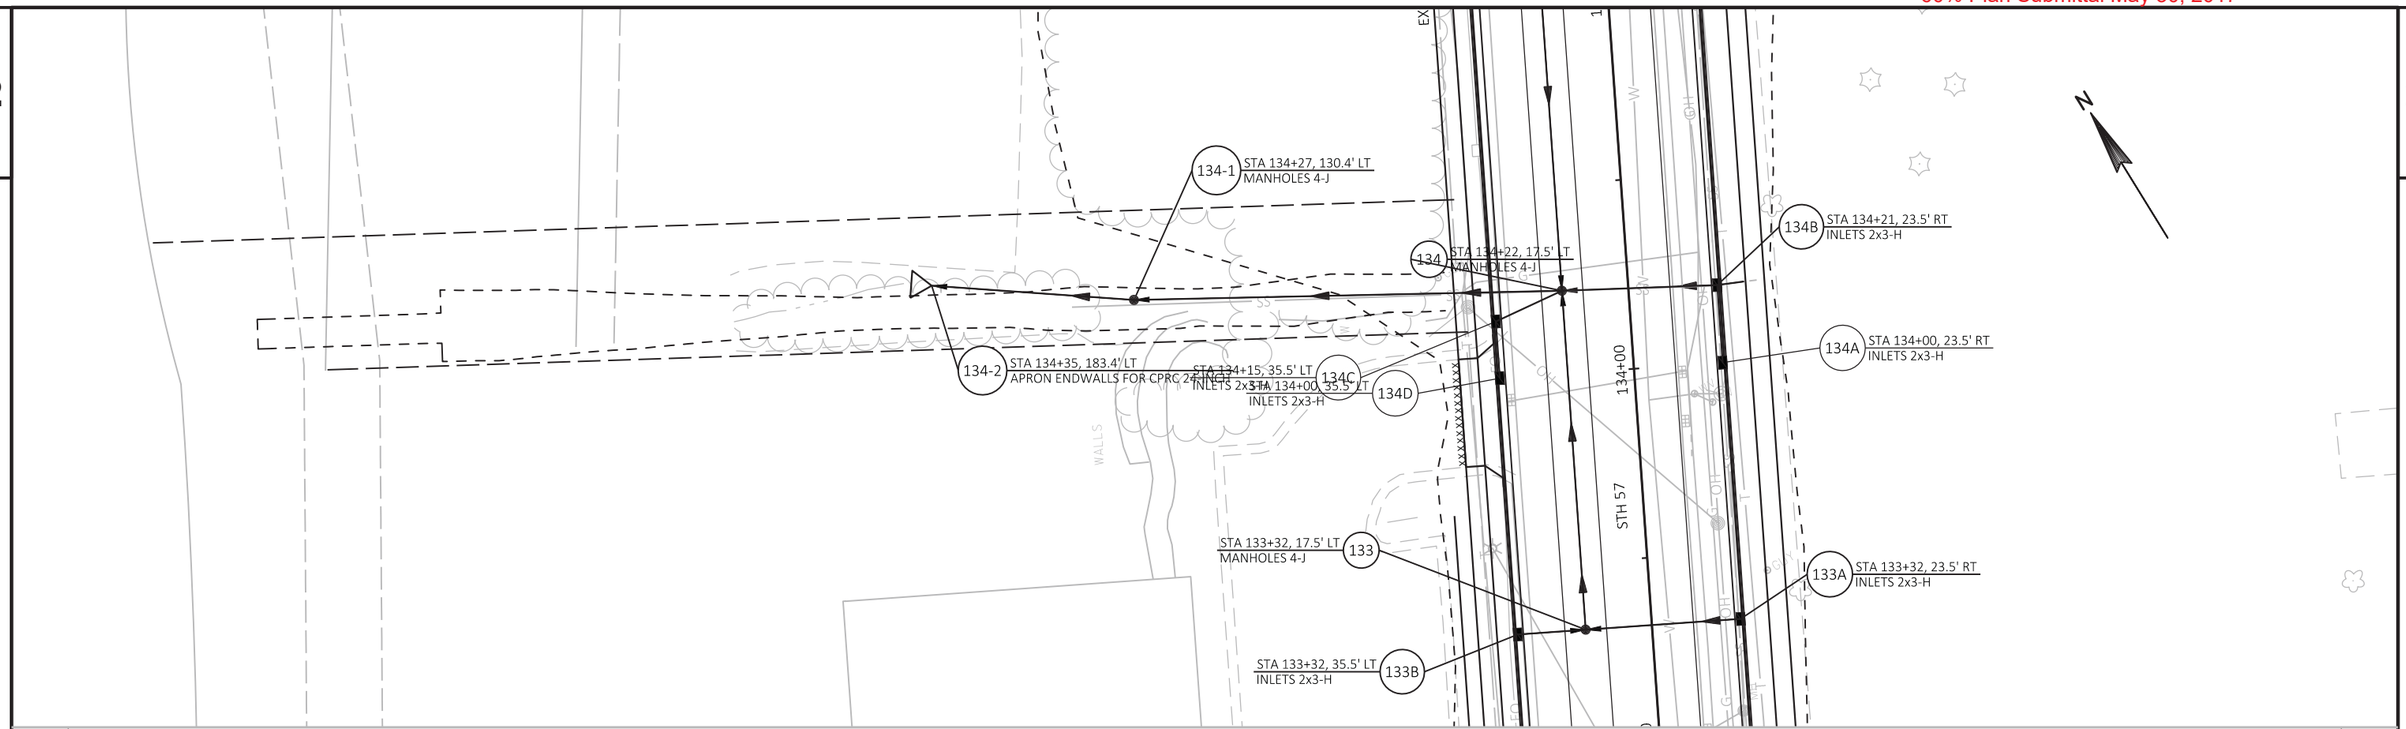

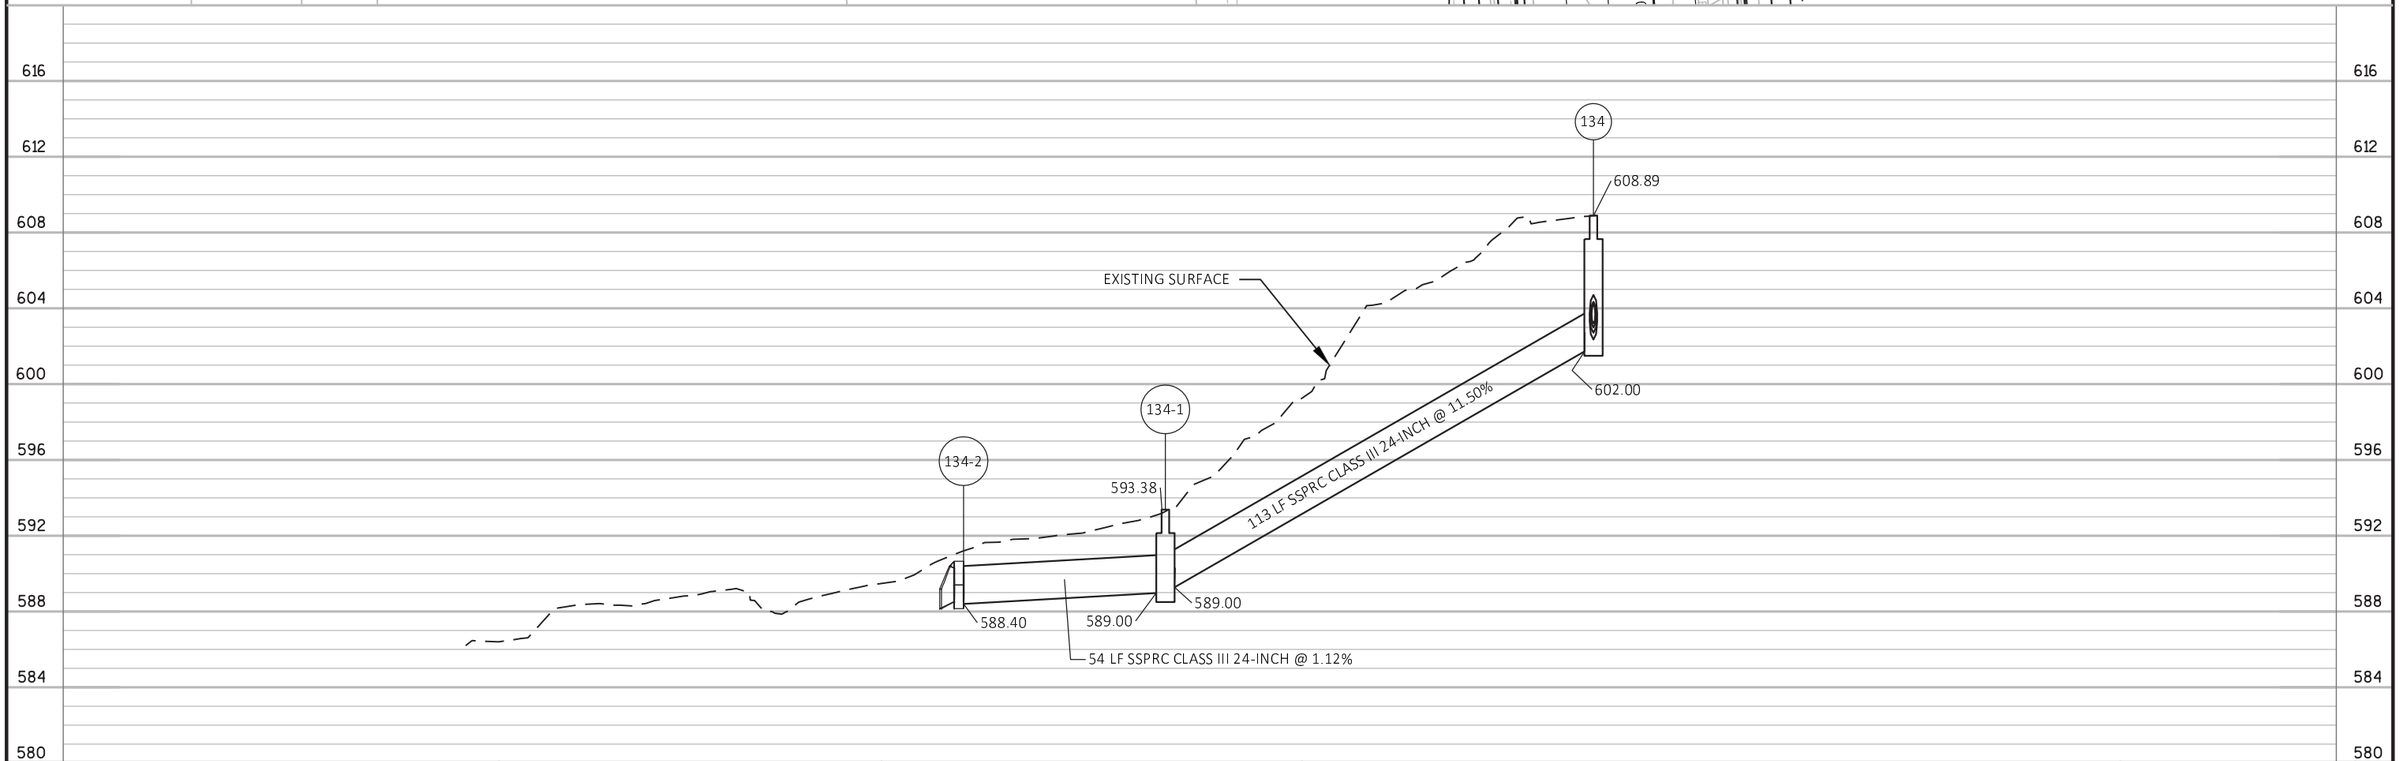

PROJECT NO: 4085-38-71	HWY: STH 57	COUNTY: BROWN	STORM SEWER	SHEET 97	E

2

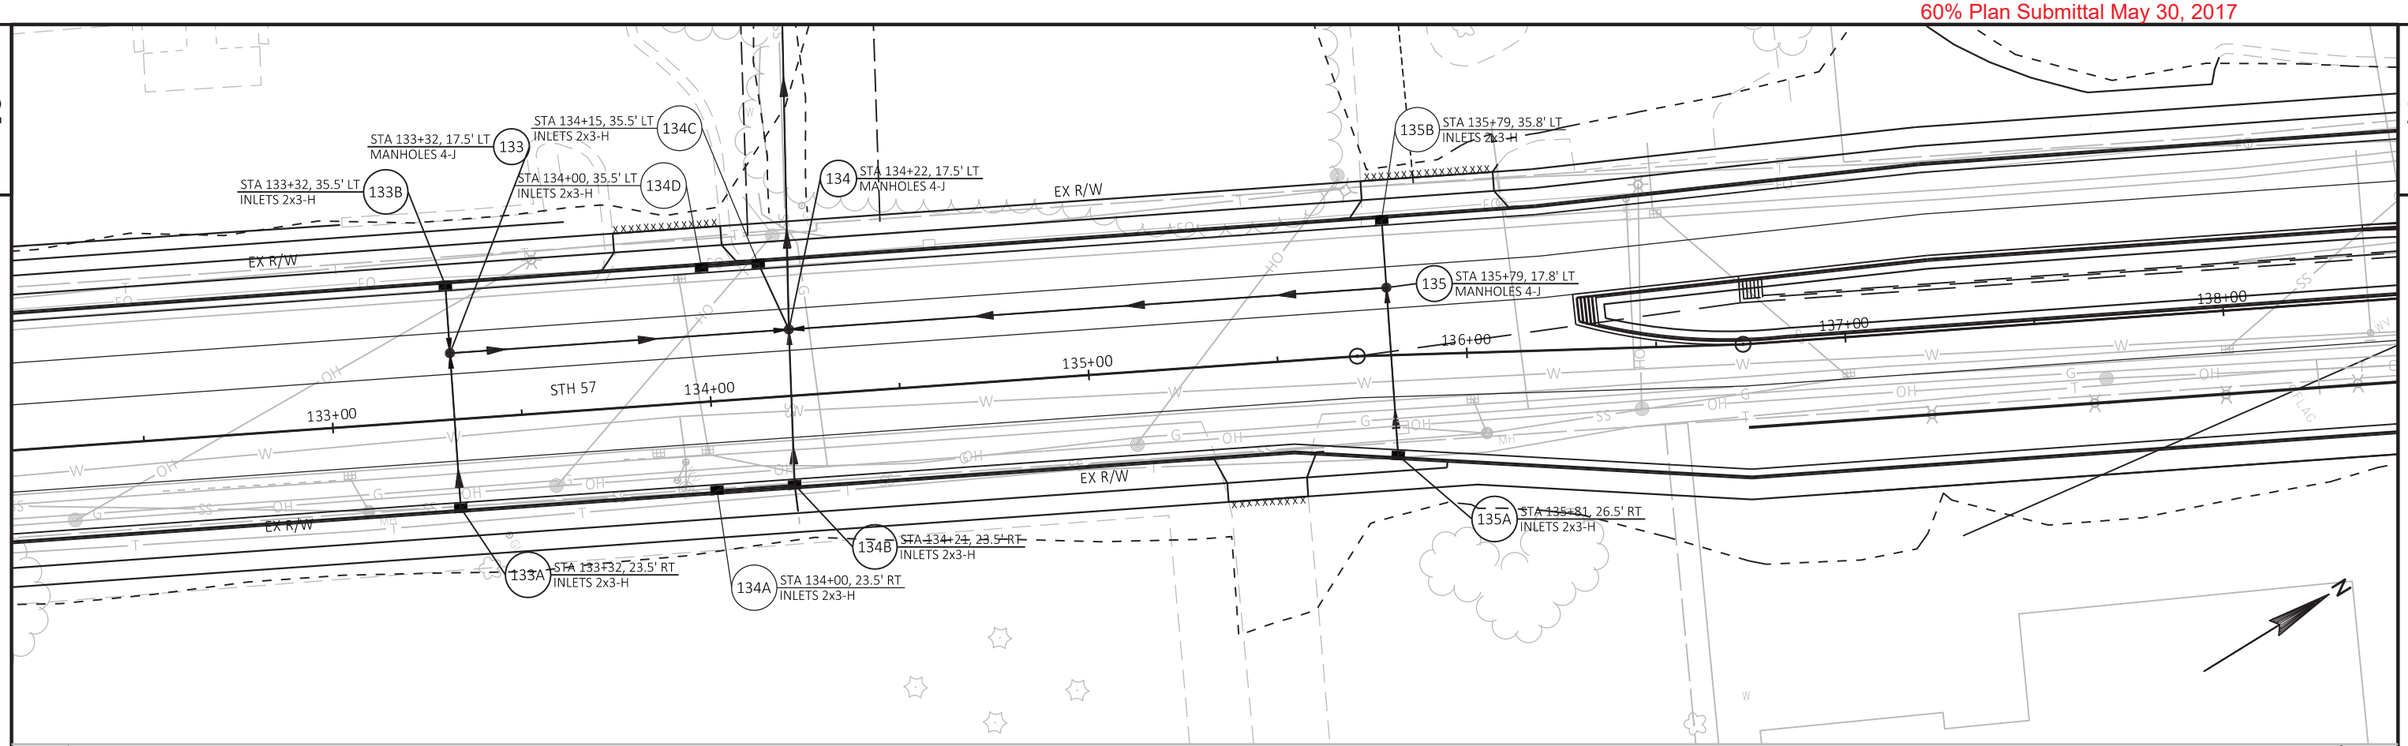

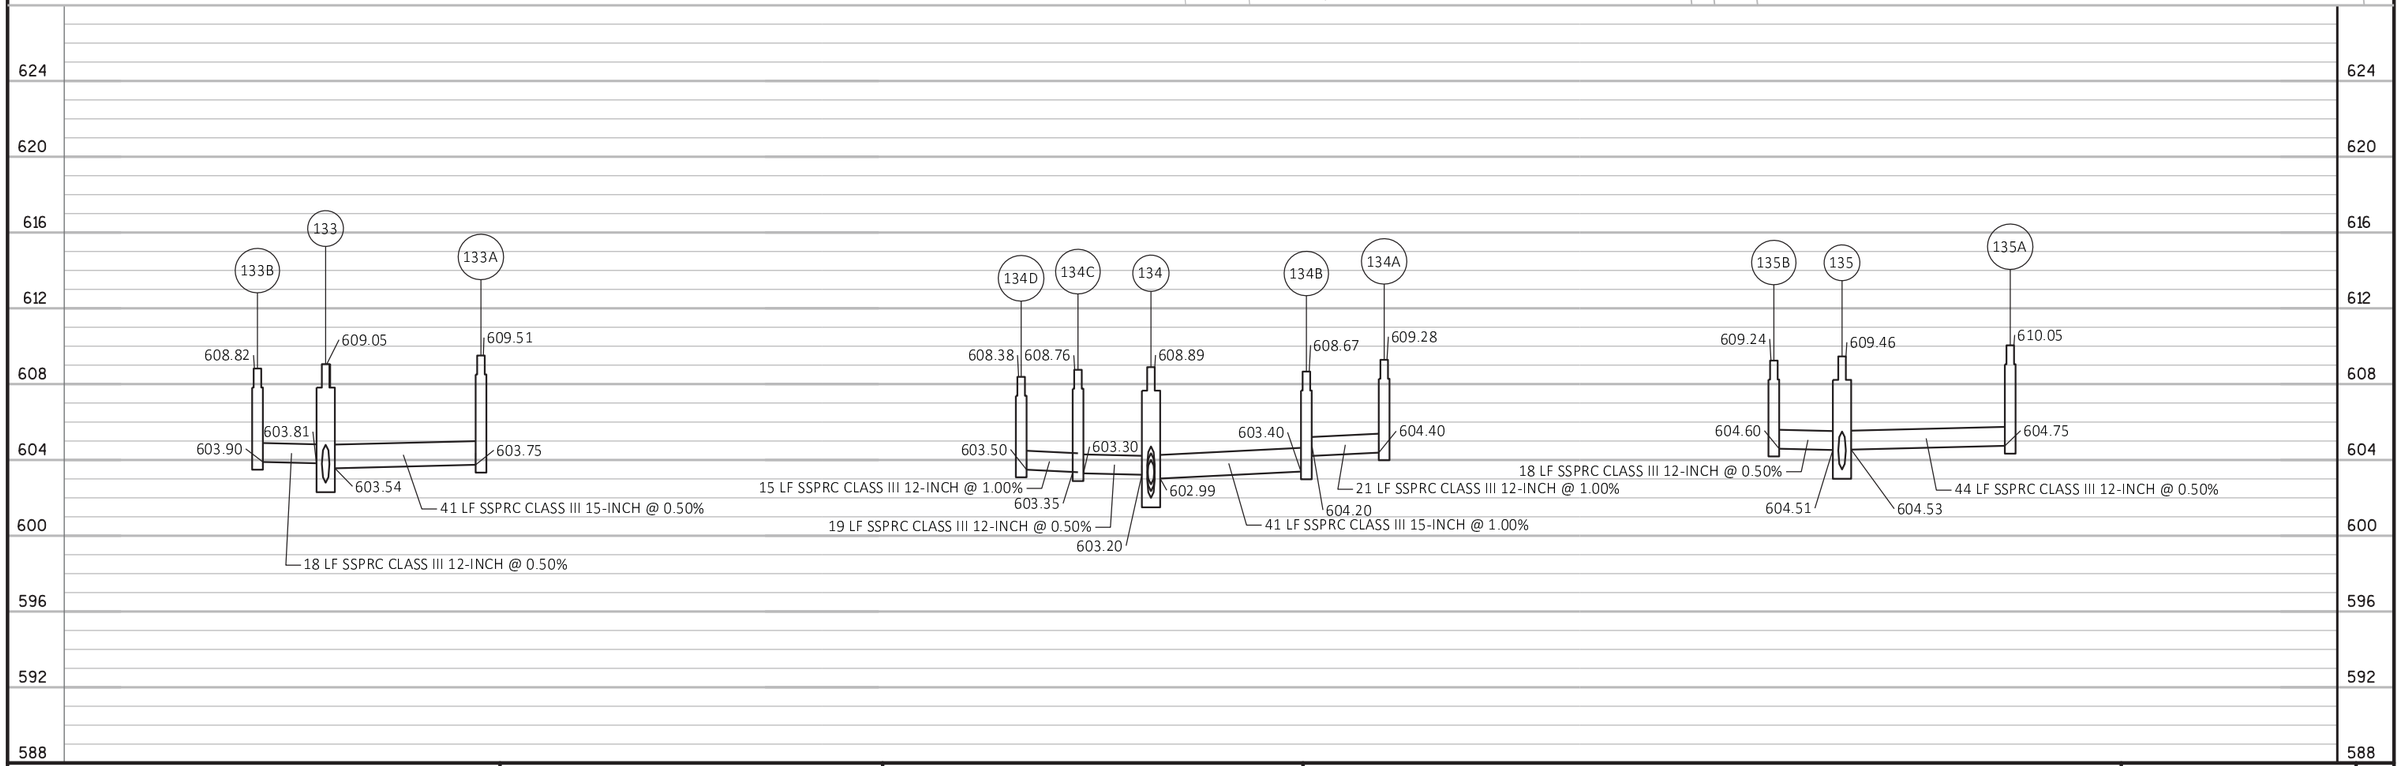

PROJECT NO: 4085-38-71	HWY: STH 57	COUNTY: BROWN	STORM SEWER	SHEET 98	E

2

137B STA 137+77, 43.5' LT
INLETS 2x3-H

137 STA 137+77, 26.4' LT
MANHOLES 4-J

137A STA 137+77, 34.5' RT
INLETS 2x3-H

139 STA 139+23, 25.9' LT
MANHOLES 6-J

STA 139+23, 63.9' RT
MANHOLES 4-J
139C

STA 139+28, 66.6' RT
INLETS 2x3-H
139B

140B STA 140+00, 43.5' LT
INLETS 2x3-H

140 STA 140+00, 14.5' LT
MANHOLES 6-J

140A STA 140+00, 28.0' RT
INLETS 2x3-H

139A STA 139+70, 78.1' RT
INLETS 2x3-H

142B STA 142+31, 43.5' LT
INLETS 2x3-HM

STA 142+30, 9.8' LT
MANHOLES 6-J
142

STA 142+30, 23.5' RT
INLETS 2x3-HM
142A

138+00 139+00 140+00 141+00 142+00 143+00

STH 57

EX R/W

ST JOSEPH ST.

624 620 616 612 608 604 600 596 592 588

137 610.50

139 611.38

140 611.84

142 613.51

146 LF SSPRC CLASS III 24-INCH @ 0.30%

603.60 603.16 602.90

78 LF SSPRC CLASS III 27-INCH @ 0.30%

602.67 602.60

231 LF SSPRC CLASS III 27-INCH @ 0.30%

601.91 601.80

326 LF SSPRC CLASS III 27-INCH @ 0.30%

PROJECT NO: 4085-38-71	HWY: STH 57	COUNTY: BROWN	STORM SEWER	SHEET 99	E

FILE NAME : X:\3230500\120055.01\TECH\CAD\40853800\SHEETSPLAN\0225N19-SS_C3D 2016.DWG
LAYOUT NAME - N19

PLOT DATE : 5/26/2017 1:39 PM PLOT BY : ANGIE KERRIGAN PLOT NAME : PLOT SCALE : 1 IN:40 FT

60% Plan Submittal May 30, 2017

137B STA 137+77, 43.5' LT
INLETS 2x3-H

137 STA 137+77, 26.4' LT
MANHOLES 4-J

137A STA 137+77, 34.5' RT
INLETS 2x3-H

139 STA 139+23, 25.9' LT
MANHOLES 6-J

STA 139+23, 63.9' RT
MANHOLES 4-J
139C

STA 139+28, 66.6' RT
INLETS 2x3-H
139B

140B STA 140+00, 43.5' LT
INLETS 2x3-H

140 STA 140+00, 14.5' LT
MANHOLES 6-J

140A STA 140+00, 28.0' RT
INLETS 2x3-H

139A STA 139+70, 78.1' RT
INLETS 2x3-H

142B STA 142+31, 43.5' LT
INLETS 2x3-HM

STA 142+30, 9.8' LT
MANHOLES 6-J
142

STA 142+30, 23.5' RT
INLETS 2x3-HM
142A

ST JOSEPH ST.

EX R/W

STH 57

138+00 139+00 140+00 141+00 142+00 143+00

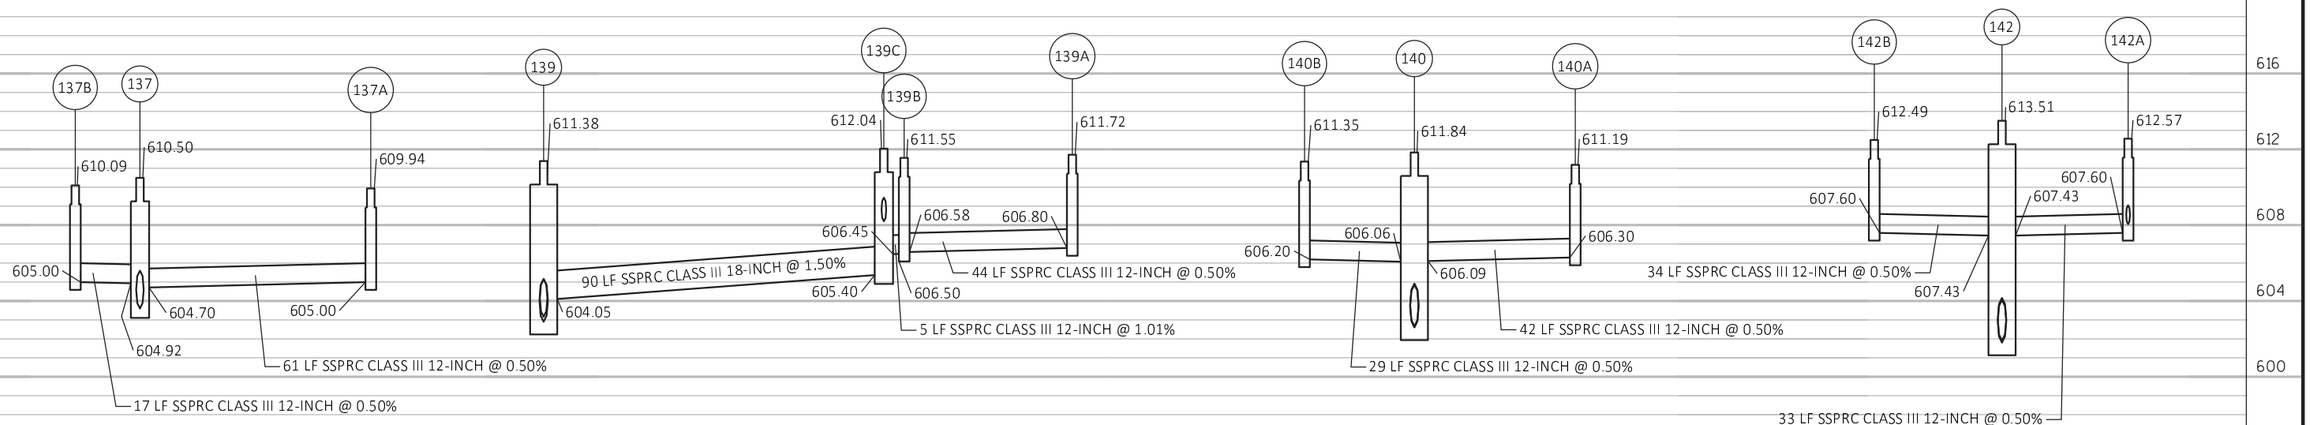

PROJECT NO: 4085-38-71	HWY: STH 57	COUNTY: BROWN	STORM SEWER	SHEET 100	E

FILE NAME : X:\3230500\120055.01\TECH\CAD\40853800\SHEETSPLAN\0225N19-SS_C3D 2016.DWG
LAYOUT NAME - LAT137-142

PLOT DATE : 5/26/2017 1:40 PM PLOT BY : ANGIE KERRIGAN PLOT NAME : PLOT SCALE : 1 IN:40 FT

WISDOT/CADDS SHEET 41

2

2

145B STA 145+55, 41.0' LT
INLETS 2x3-H

145 STA 145+54, 23.0' LT
MANHOLES 6-J

145A STA 145+54, 23.5' RT
INLETS 2x3-H

149B STA 148+90, 36.3' LT
INLETS 2x3-H

149 STA 148+90, 18.2' LT
MANHOLES 6-J

149A STA 148+90, 23.5' RT
INLETS 2x3-H

EX R/W

STH 57

144+00 145+00 146+00 147+00 148+00 149+00 150+00

616 612 608 604 600 596 592 588 584 580

145
608.75

326 LF SSPRC CLASS III 27-INCH @ 0.30%

600.82 600.60

339 LF SSPRC CLASS III 27-INCH @ 2.70%

149
597.96

591.44 591.20

86 LF SSPRC CLASS III 27-INCH @ 2.50%

PROJECT NO: 4085-38-71	HWY: STH 57	COUNTY: BROWN	STORM SEWER	SHEET 101	E

2

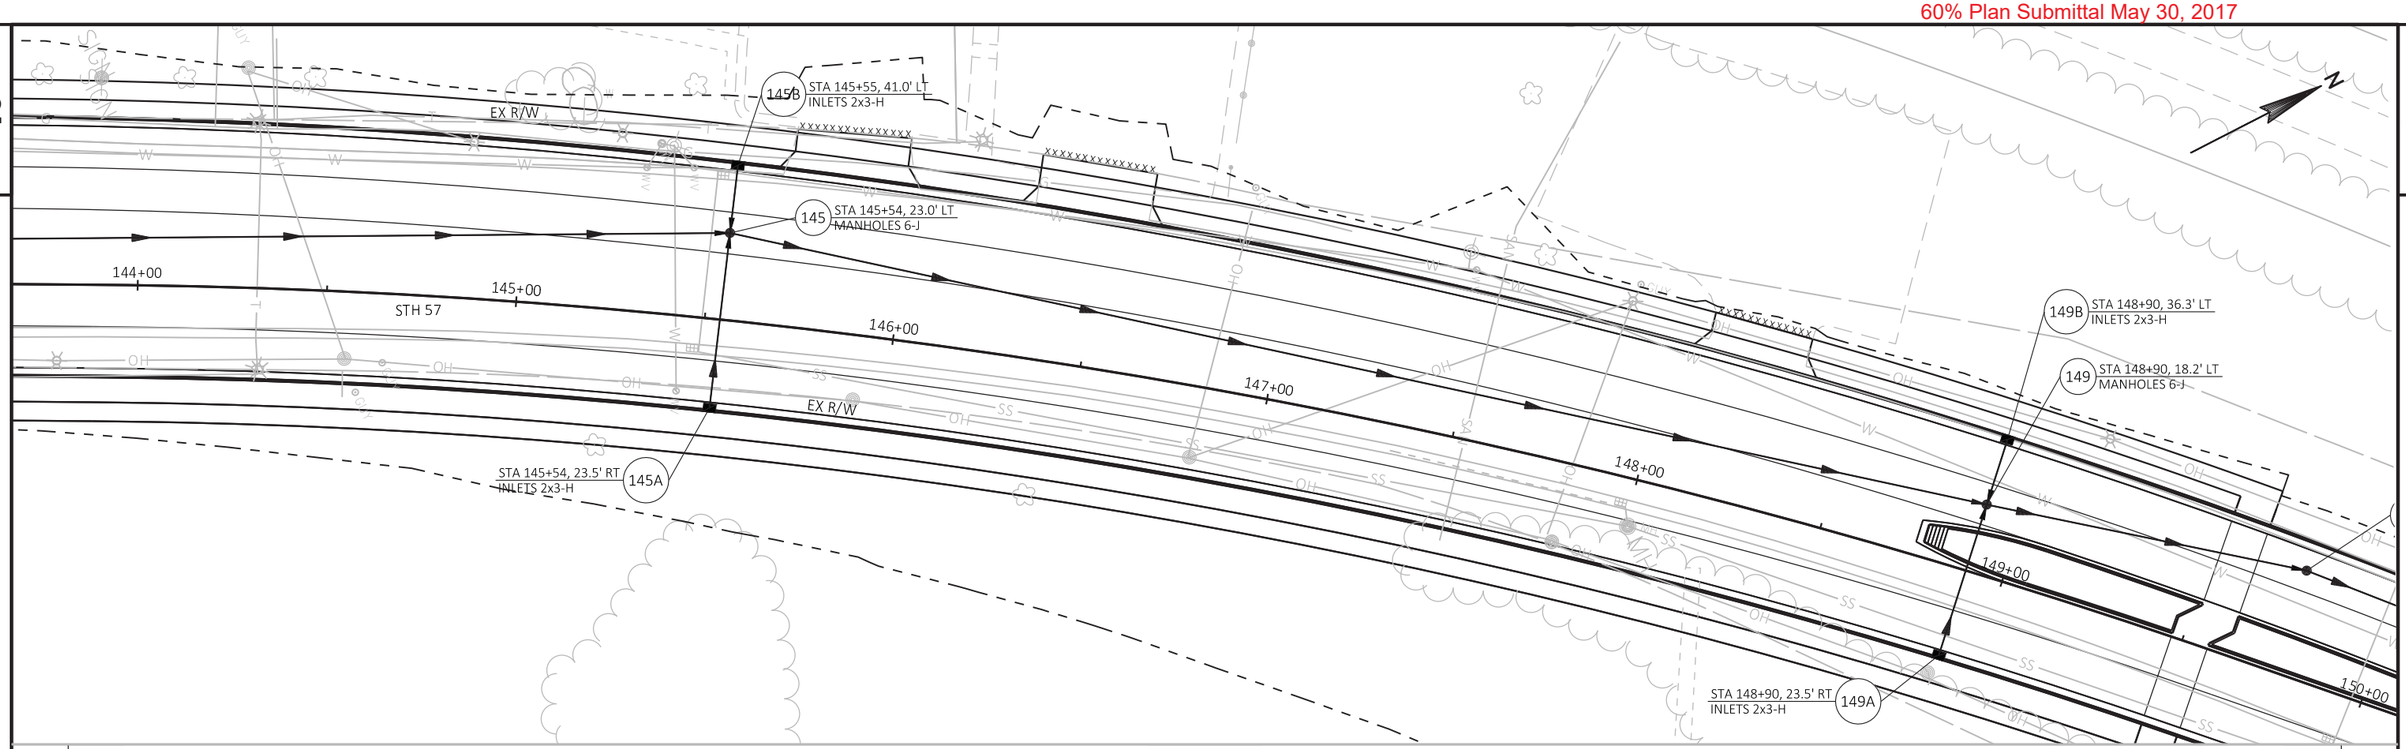

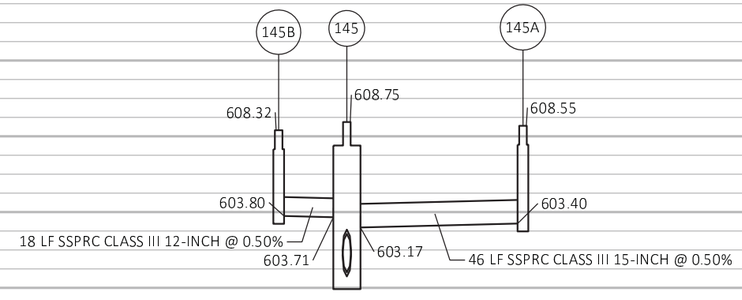

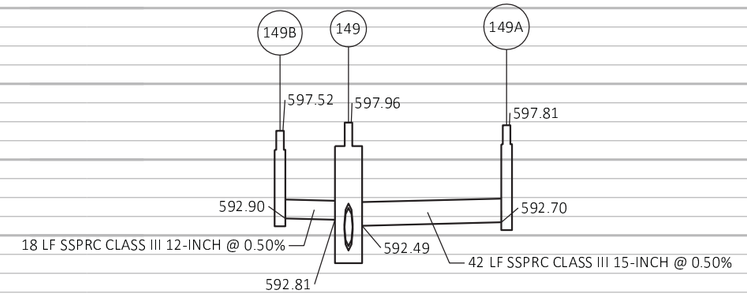

PROJECT NO: 4085-38-71	HWY: STH 57	COUNTY: BROWN	STORM SEWER	SHEET 102	E

2

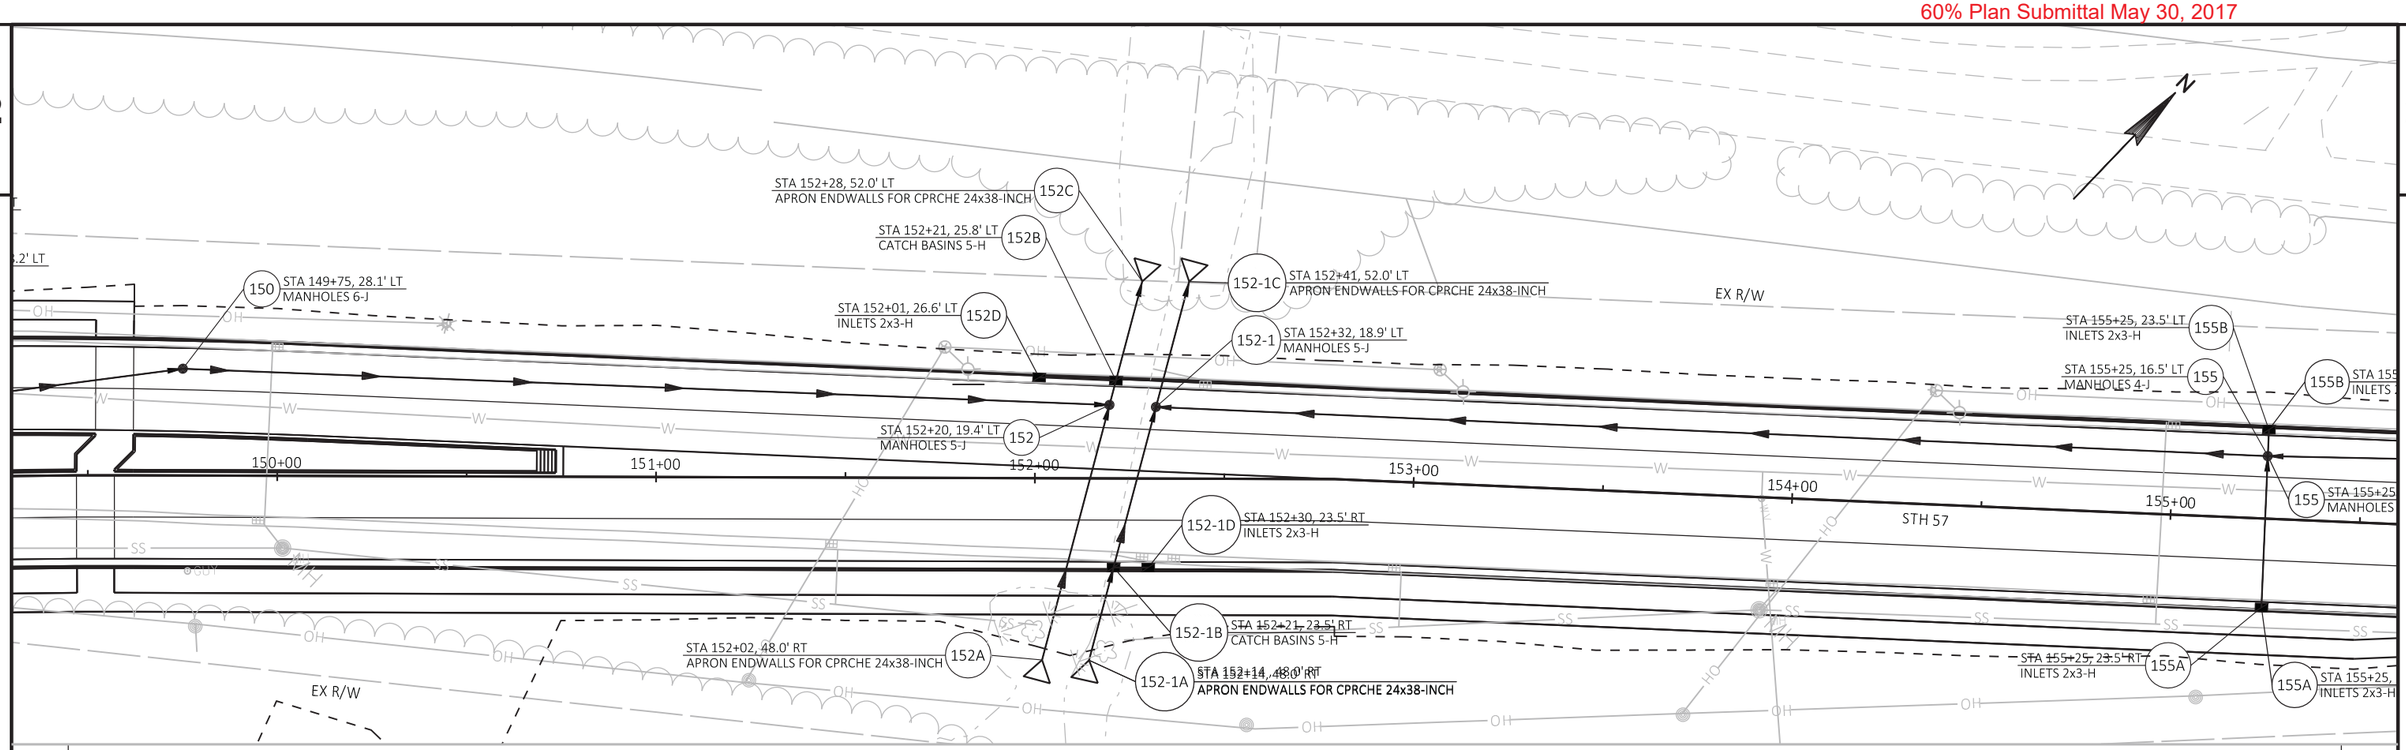

PROJECT NO: 4085-38-71	HWY: STH 57	COUNTY: BROWN	STORM SEWER	SHEET 103	E

2

2

.2' LT

150 STA 149+75, 28.1' LT
MANHOLES 6-J

STA 152+28, 52.0' LT
APRON ENDWALLS FOR CPRCHE 24x38-INCH 152C

STA 152+21, 25.8' LT
CATCH BASINS 5-H 152B

152-1C STA 152+41, 52.0' LT
APRON ENDWALLS FOR CPRCHE 24x38-INCH

STA 152+01, 26.6' LT
INLETS 2x3-H 152D

152-1 STA 152+32, 18.9' LT
MANHOLES 5-J

EX R/W

STA 155+25, 23.5' LT
INLETS 2x3-H 155B

STA 155+25, 16.5' LT
MANHOLES 4-J 155

155B STA 155
INLETS

STA 152+20, 19.4' LT
MANHOLES 5-J 152

150+00 151+00 152+00 153+00 154+00 155+00

STH 57

155 STA 155+25
MANHOLES

152-1D STA 152+30, 23.5' RT
INLETS 2x3-H

152-1B STA 152+21, 23.5' RT
CATCH BASINS 5-H

STA 152+02, 48.0' RT
APRON ENDWALLS FOR CPRCHE 24x38-INCH 152A

152-1A ~~STA 152+14, 48.0' RT~~
APRON ENDWALLS FOR CPRCHE 24x38-INCH

~~STA 155+25, 23.5' RT~~
INLETS 2x3-H 155A

155A STA 155+25,
INLETS 2x3-H

EX R/W

604 600 596 592 588 584 580 576 572 568

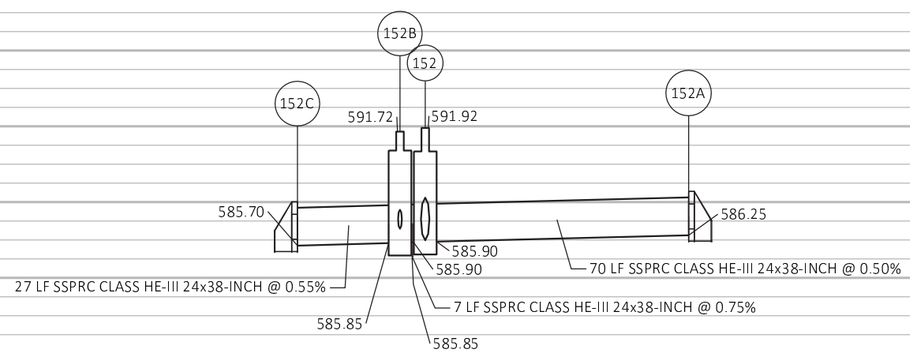

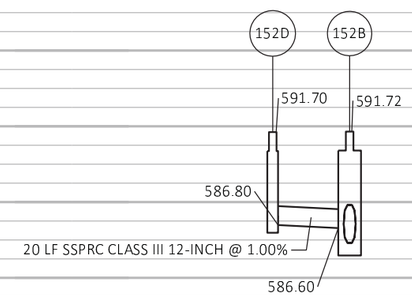

PROJECT NO: 4085-38-71	HWY: STH 57	COUNTY: BROWN	STORM SEWER	SHEET 104	E

FILE NAME : X:\3230500\120055.01\TECH\CAD\40853800\SHEETSPLAN\0225N19-SS_C3D 2016.DWG
LAYOUT NAME - LAT152

PLOT DATE : 5/26/2017 1:42 PM PLOT BY : ANGIE KERRIGAN PLOT NAME : PLOT SCALE : 1 IN:40 FT

2

2

152C STA 152+28, 52.0' LT
APRON ENDWALLS FOR CPRCHE 24x38-INCH

152-1C STA 152+41, 52.0' LT
APRON ENDWALLS FOR CPRCHE 24x38-INCH

152-1D STA 152+30, 23.5' RT
INLETS 2x3-H

152-1B STA 152+21, 23.5' RT
CATCH BASINS 5-H

152-1A STA 152+14, 48.0' RT
APRON ENDWALLS FOR CPRCHE 24x38-INCH

155B STA 155+25, 23.5' LT
INLETS 2x3-H

155 STA 155+25, 16.5' LT
MANHOLES 4-J

155A STA 155+25, 23.5' RT
INLETS 2x3-H

EX R/W

STH 57

152+00 153+00 154+00 155+00 156+00 157+00 158+00

604 600 596 592 588 584 580 576 572 568

152-1

591.96

585.82

294 LF SSPRC CLASS III 24-INCH @ 0.40%

155

593.42

587.00

587.09

303 LF SSPRC CLASS III 24-INCH @ 0.40%

PROJECT NO: 4085-38-71	HWY: STH 57	COUNTY: BROWN	STORM SEWER	SHEET 105	E

FILE NAME : X:\3230500\120055.01\TECH\CAD\40853800\SHEETSPLAN\0225N19-SS_C3D 2016.DWG
LAYOUT NAME - N19A

PLOT DATE : 5/26/2017 1:42 PM PLOT BY : ANGIE KERRIGAN PLOT NAME : PLOT SCALE : 1 IN:40 FT

2

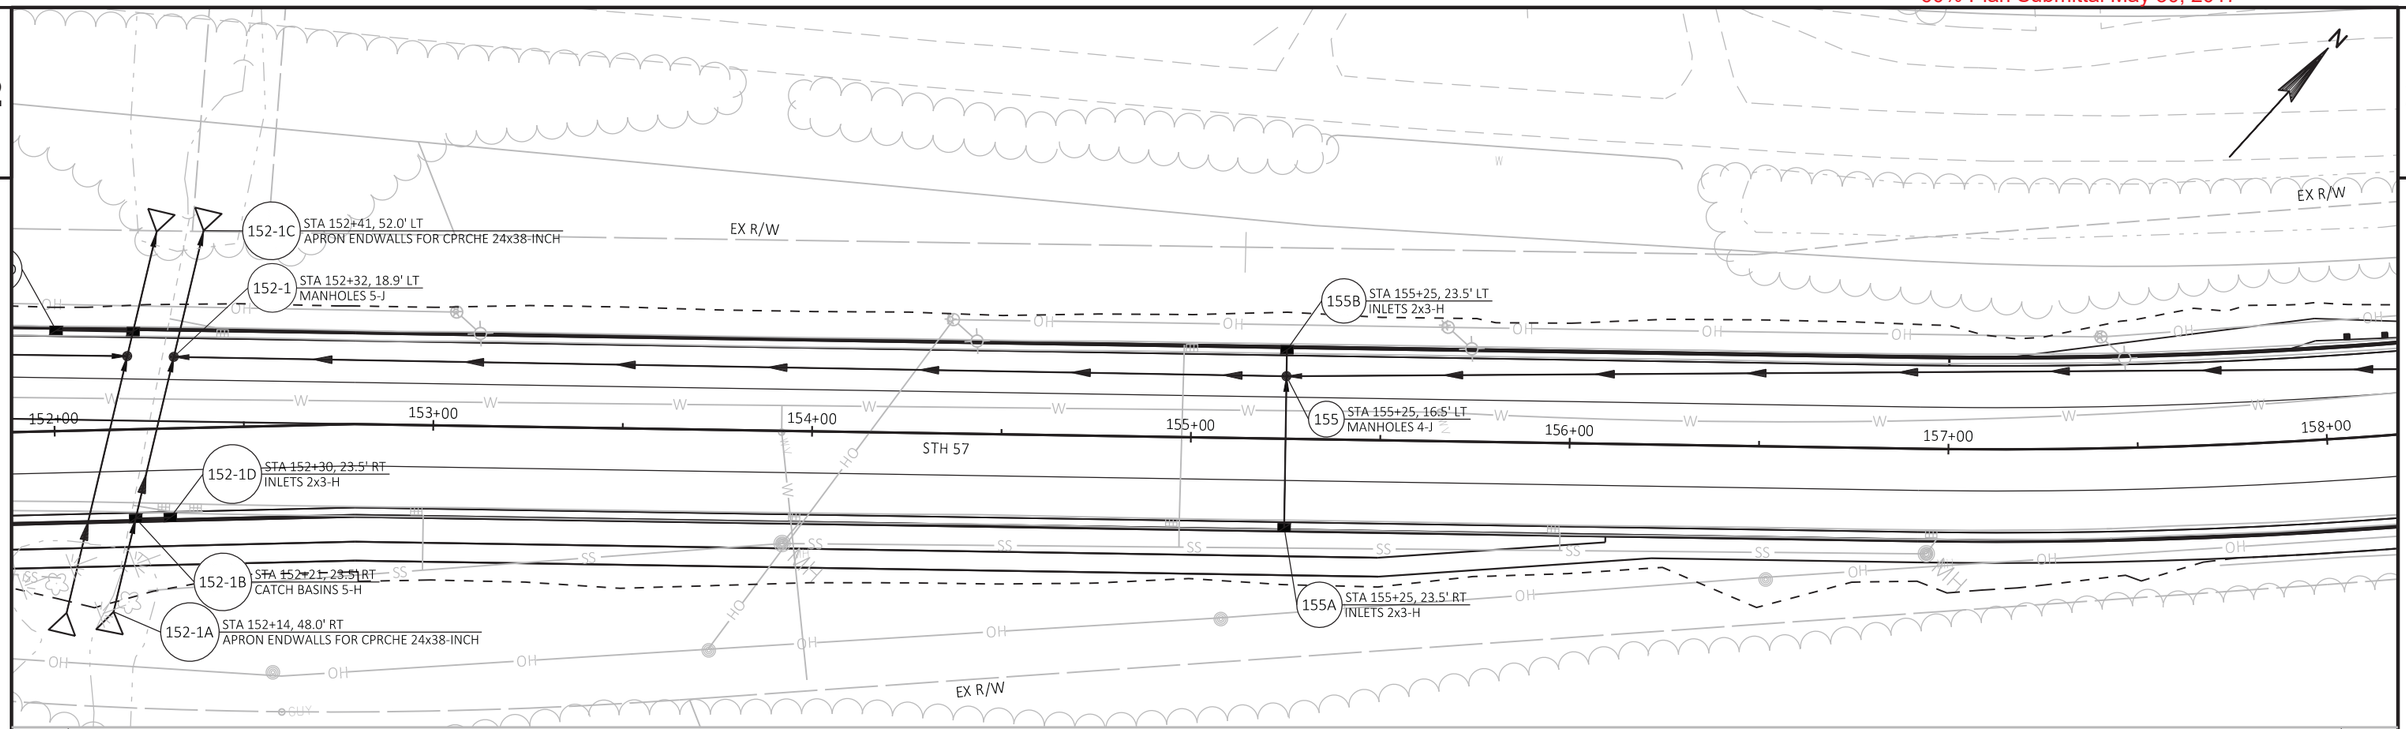

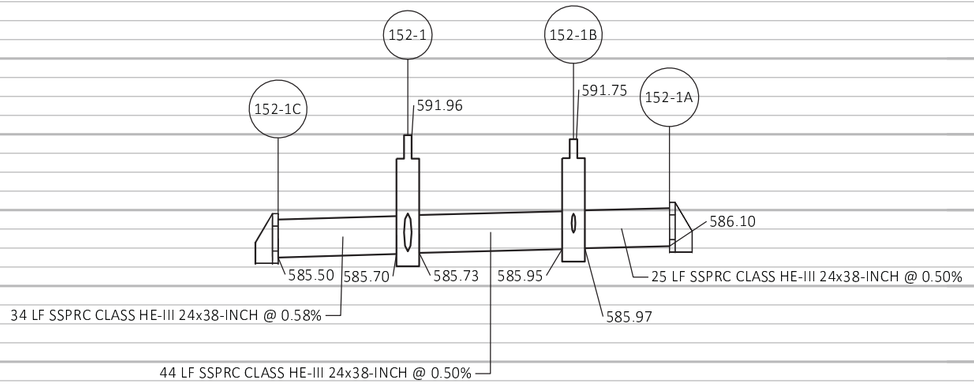

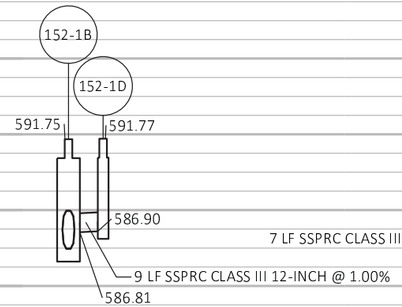

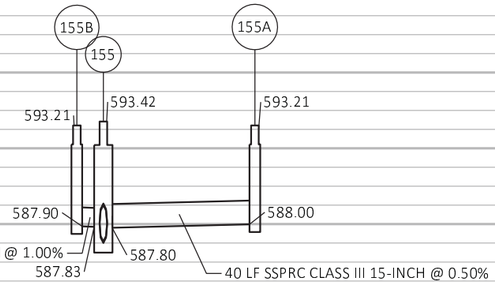

604 600 596 592 588 584 580 576 572 568

PROJECT NO: 4085-38-71	HWY: STH 57	COUNTY: BROWN	STORM SEWER	SHEET 106	E

60% Plan Submittal May 30, 2017

2

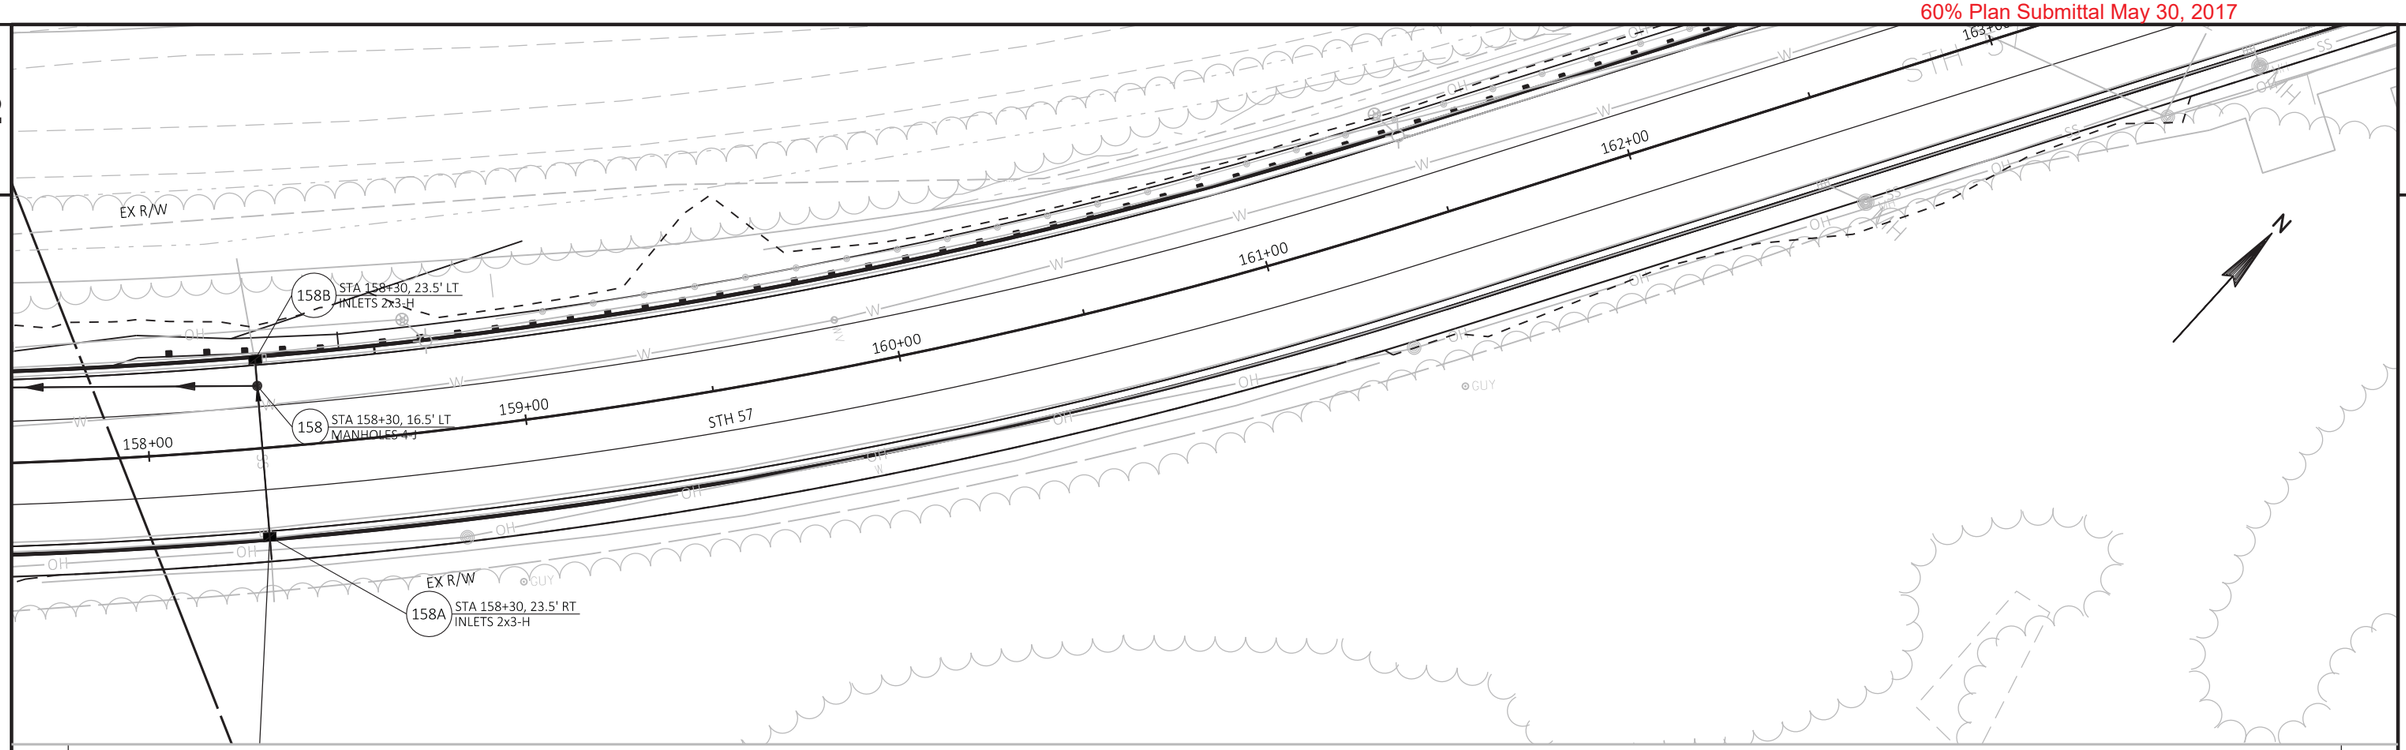

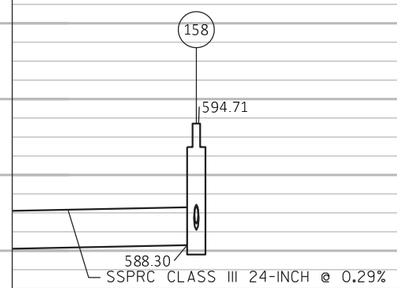

612 608 604 600 596 592 588 584 580 576

PROJECT NO: 4085-38-71	HWY: STH 57	COUNTY: BROWN	STORM SEWER	SHEET 107	E

FILE NAME : X:\3230500\120055.01\TECH\CAD\40853800\SHEETSPLAN\0225N19-SS_C3D 2016.DWG
LAYOUT NAME - N19A (2)

PLOT DATE : 5/26/2017 1:44 PM PLOT BY : ANGIE KERRIGAN PLOT NAME : PLOT SCALE : 1 IN:40 FT

2

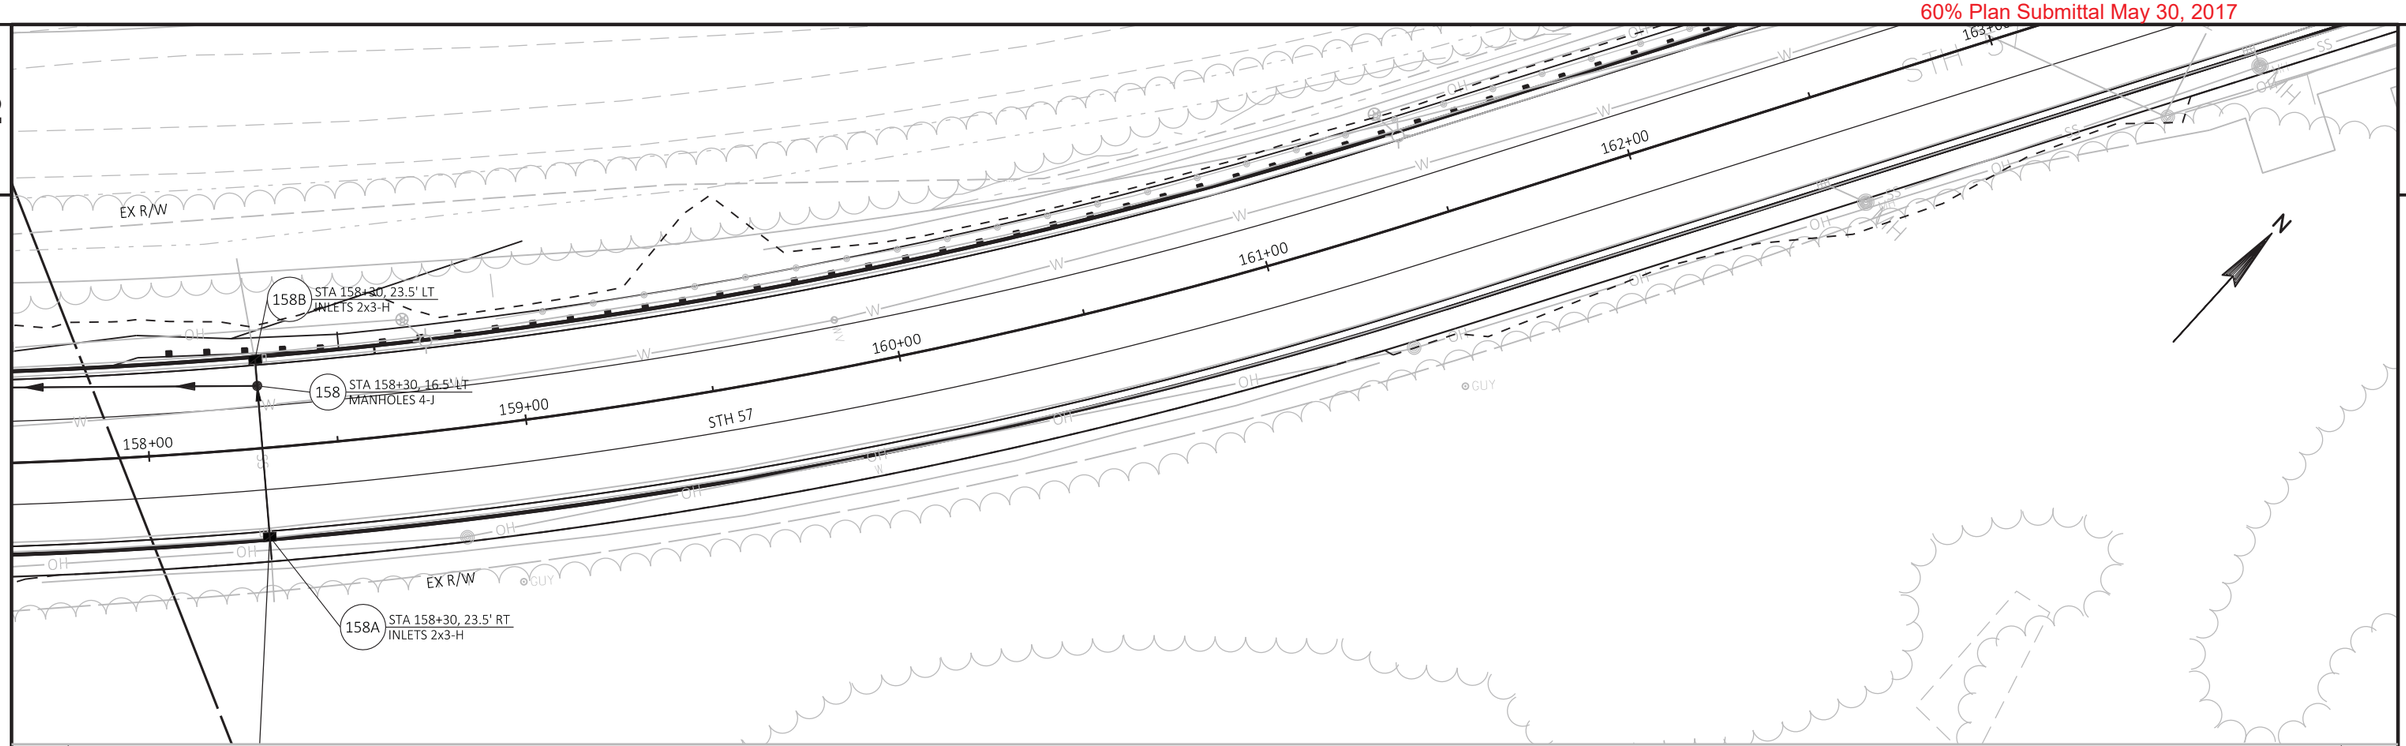

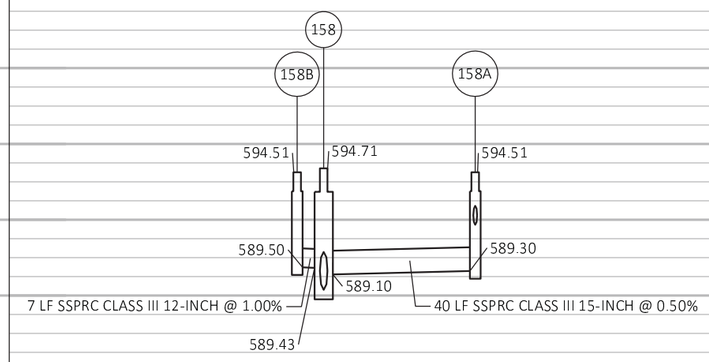

PROJECT NO: 4085-38-71	HWY: STH 57	COUNTY: BROWN	STORM SEWER	SHEET 108	E

2

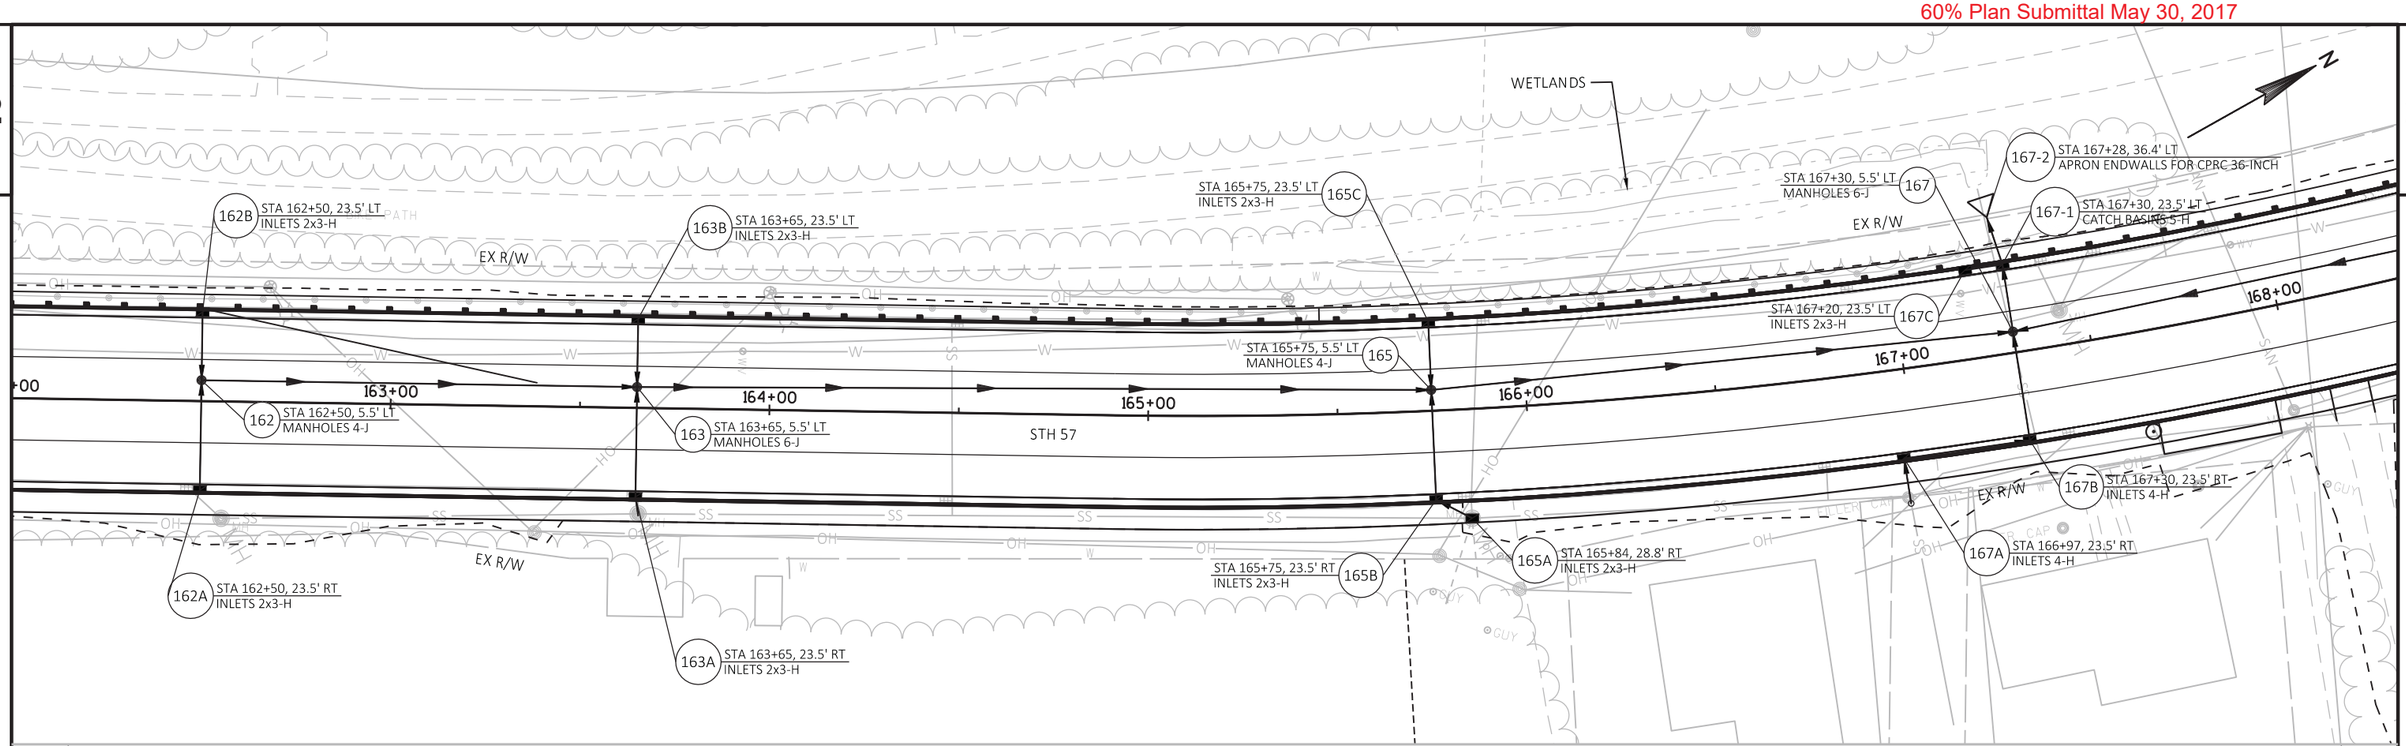

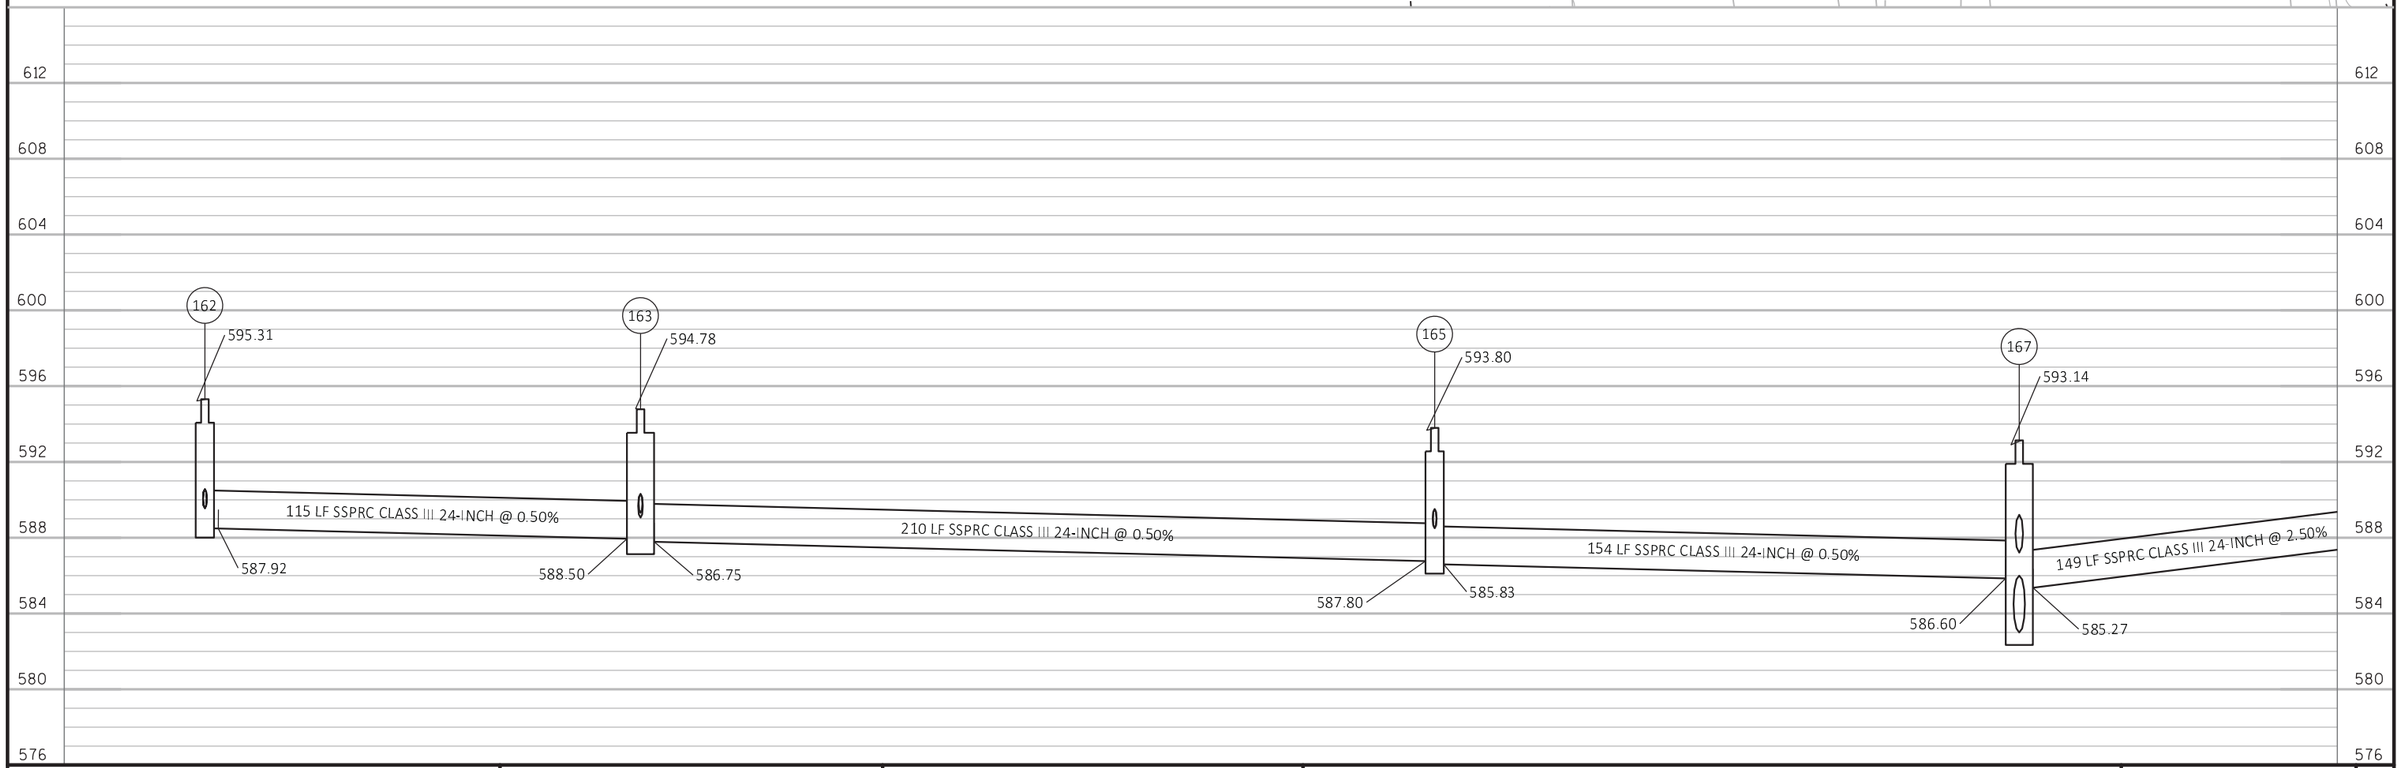

PROJECT NO: 4085-38-71	HWY: STH 57	COUNTY: BROWN	STORM SEWER	SHEET 109	E

2

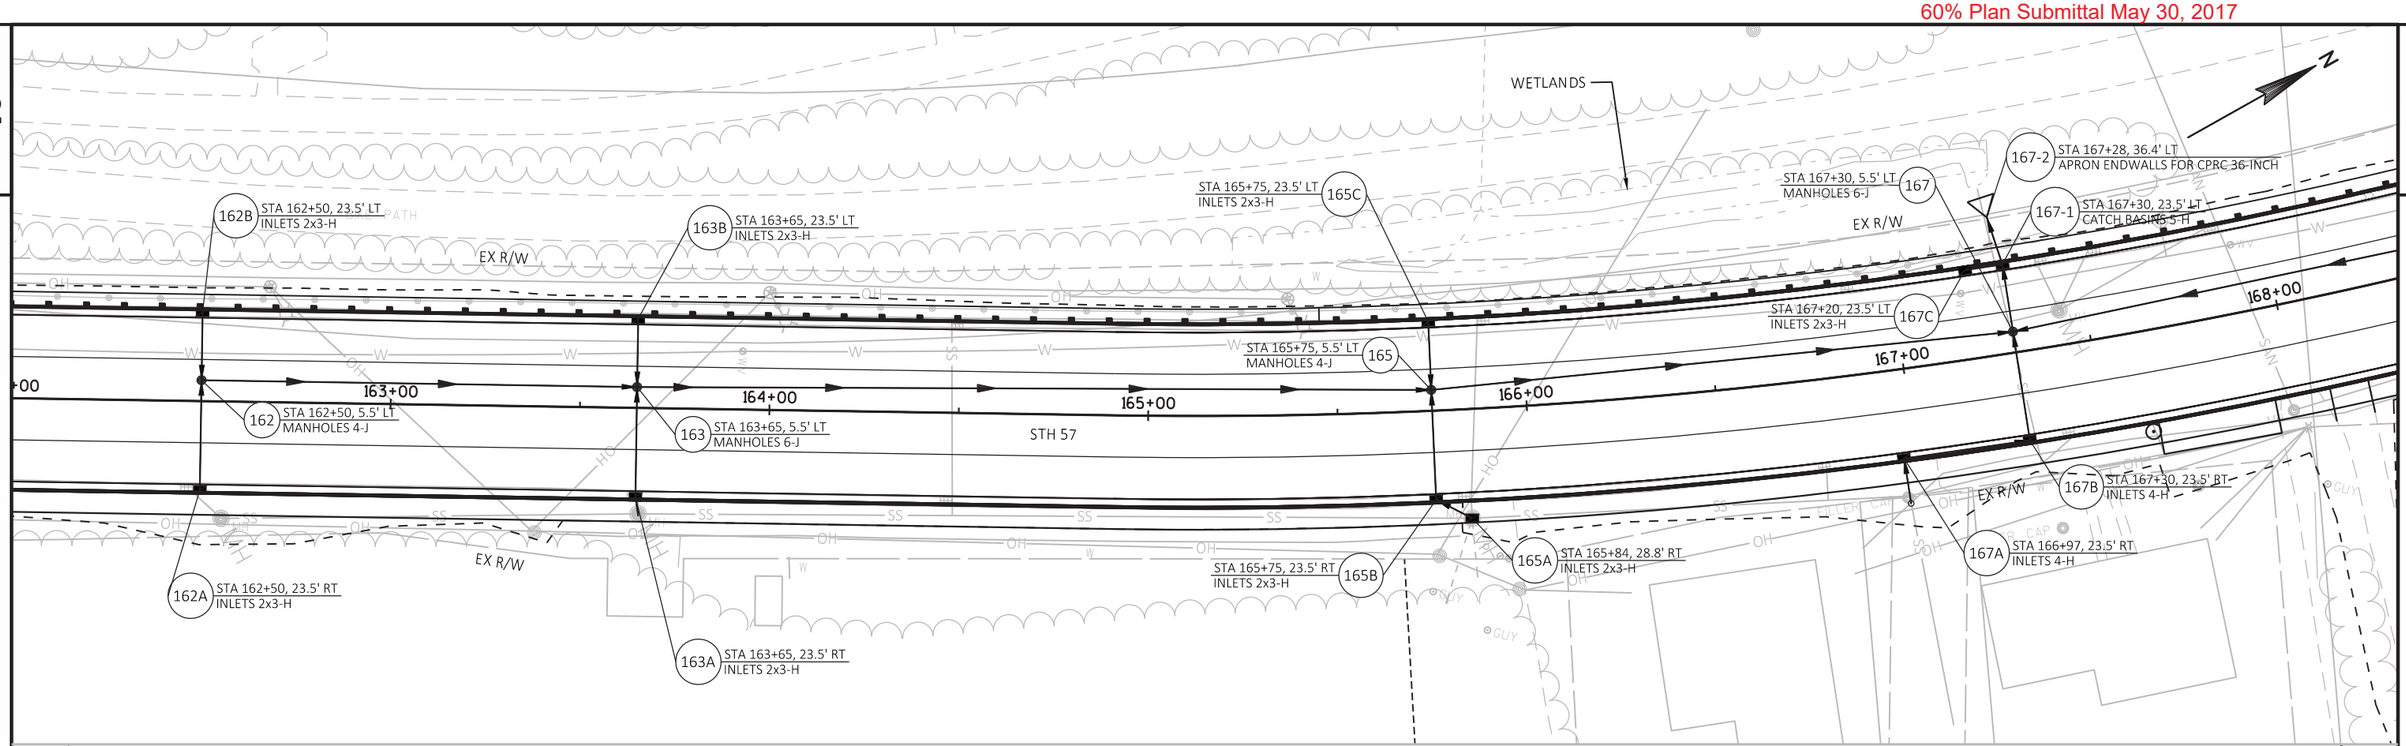

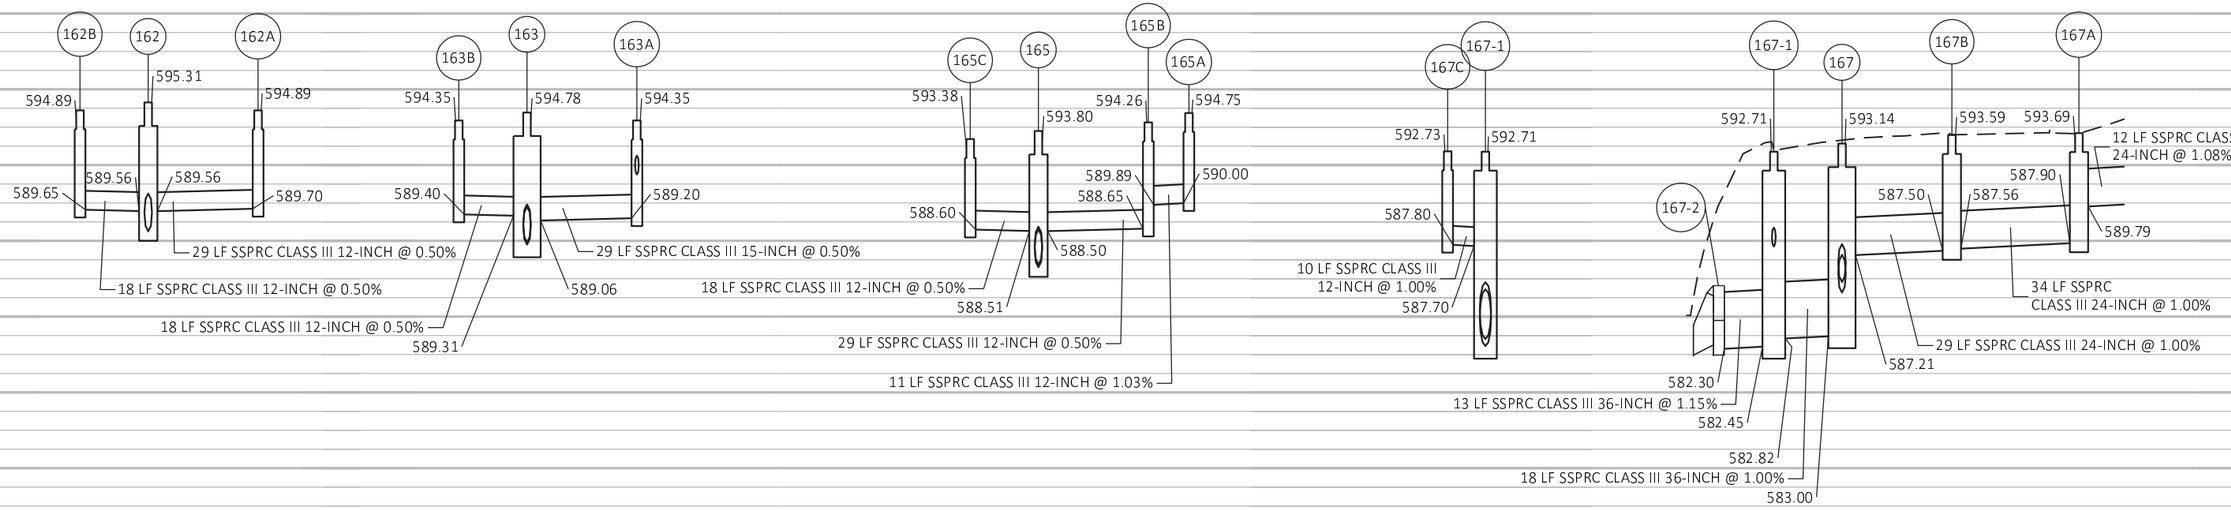

PROJECT NO: 4085-38-71	HWY: STH 57	COUNTY: BROWN	STORM SEWER	SHEET 110	E

2

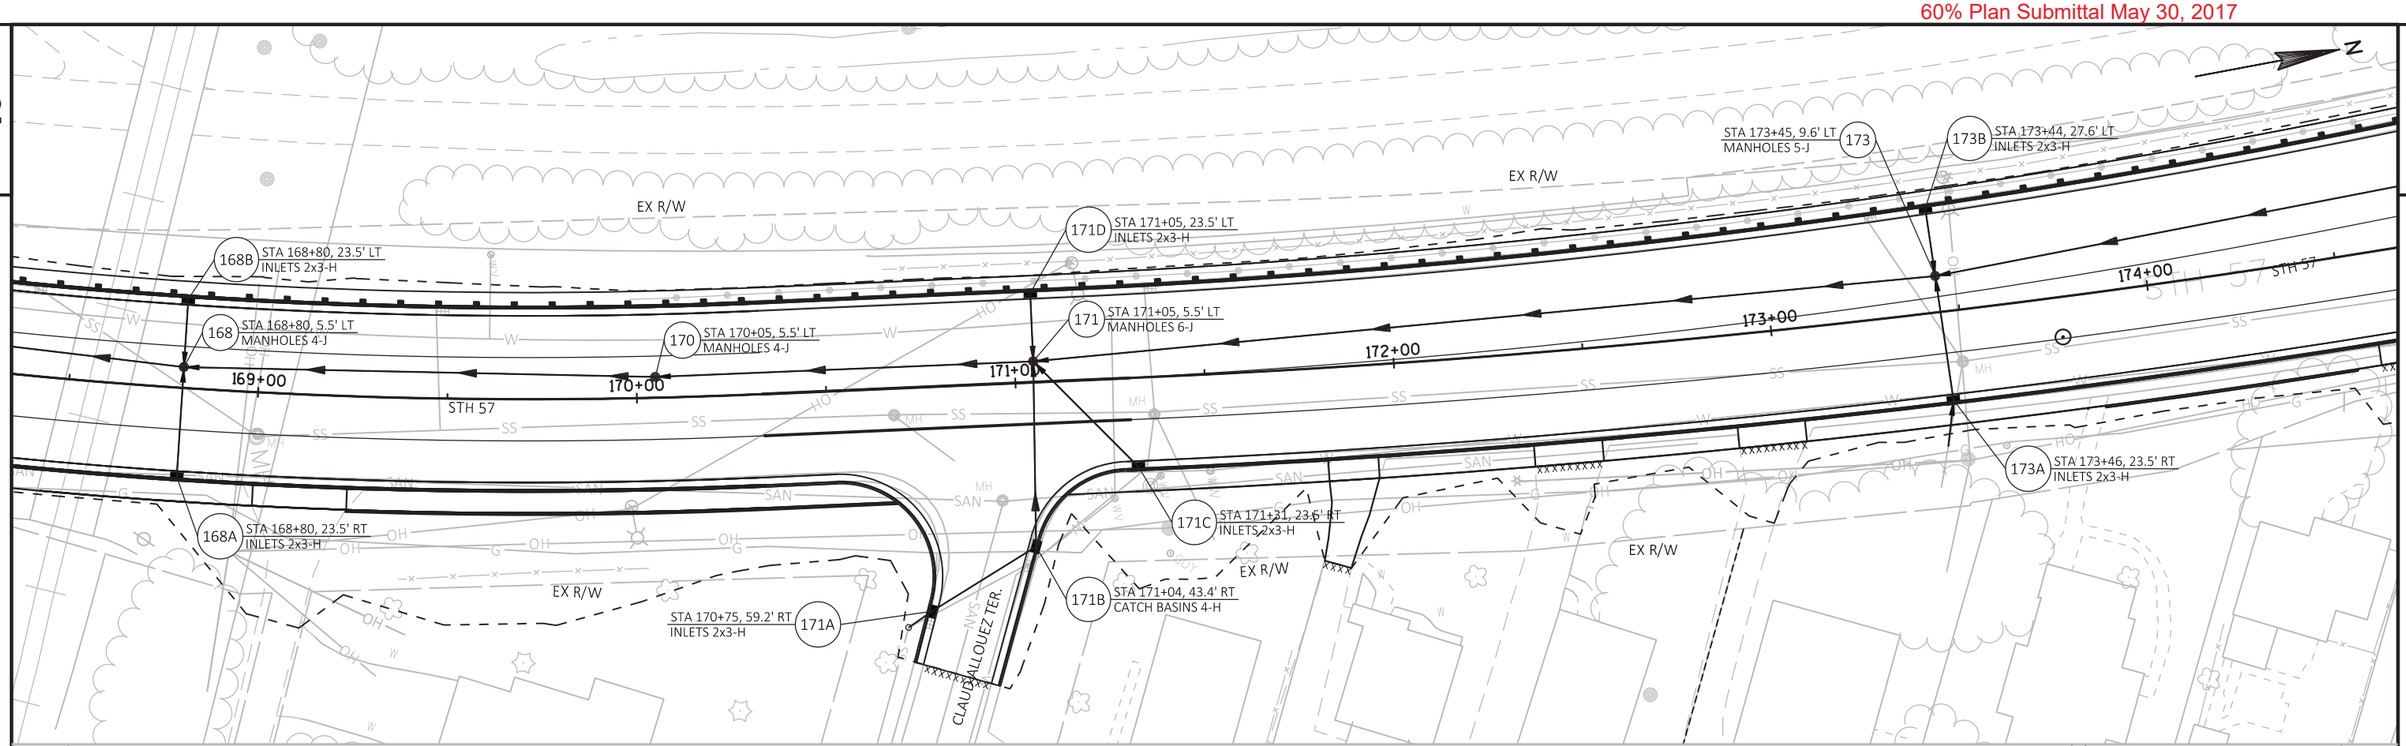

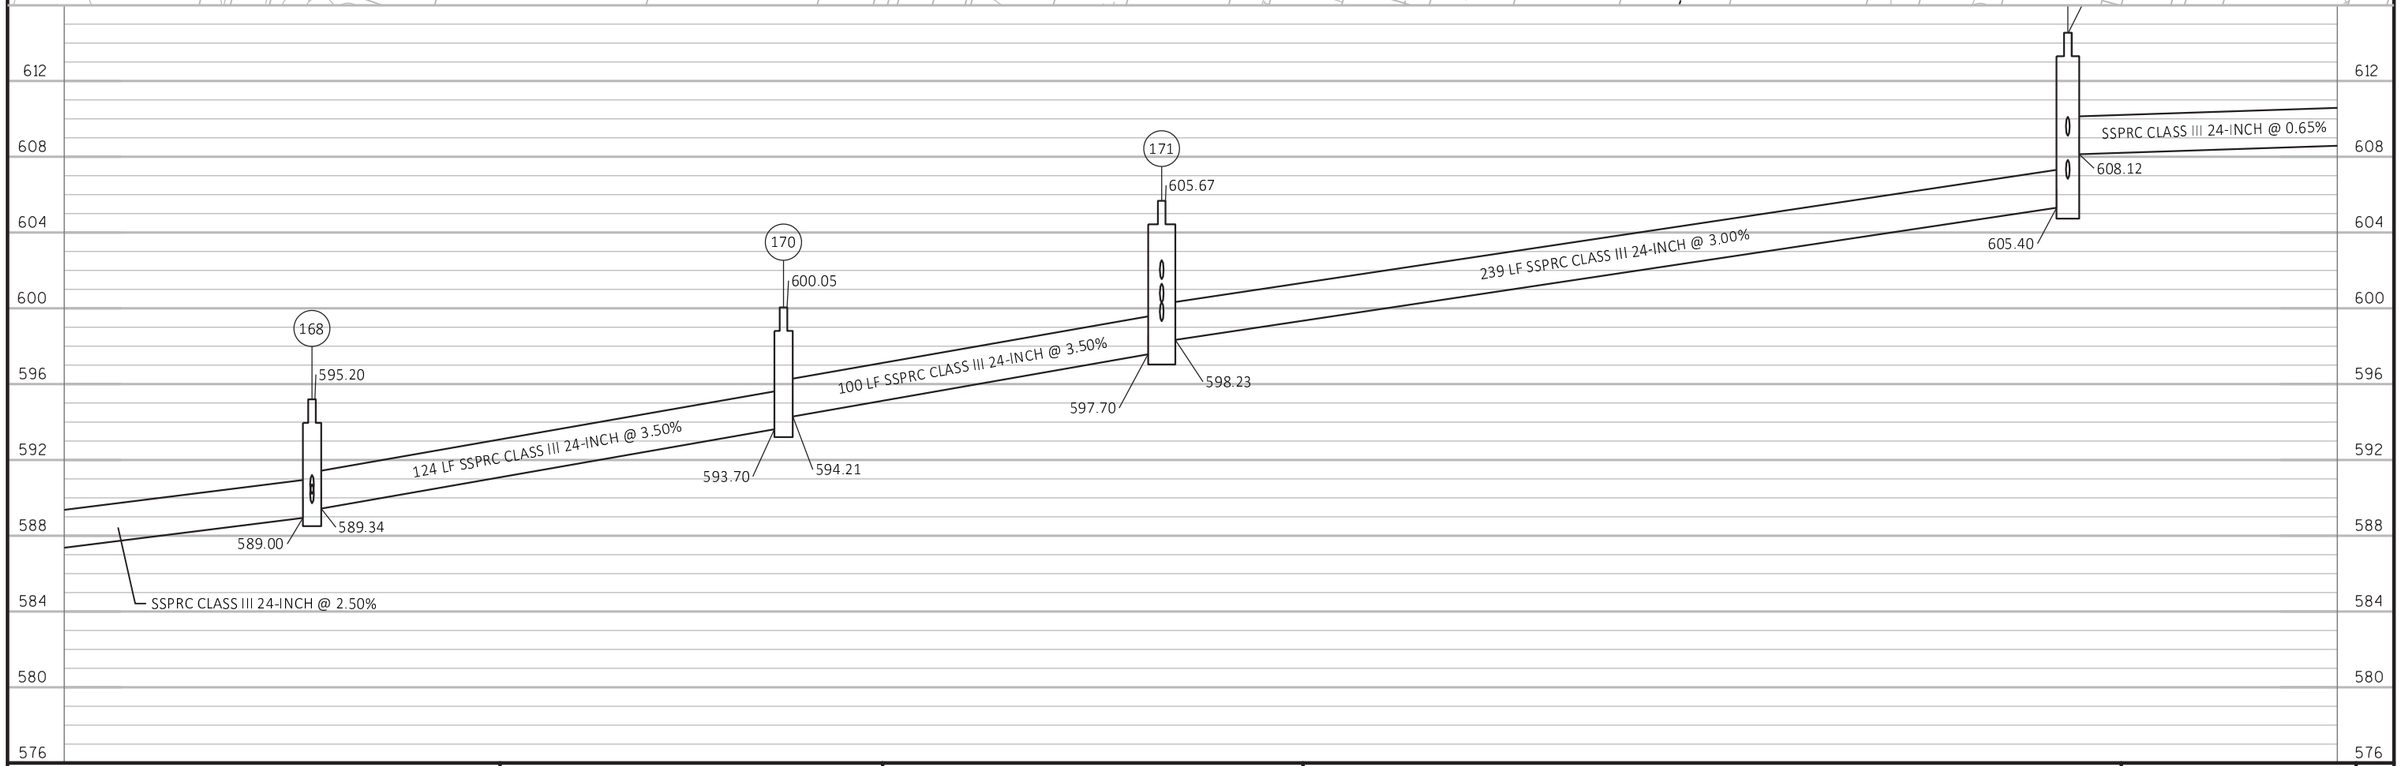

PROJECT NO: 4085-38-71	HWY: STH 57	COUNTY: BROWN	STORM SEWER	SHEET 111	E

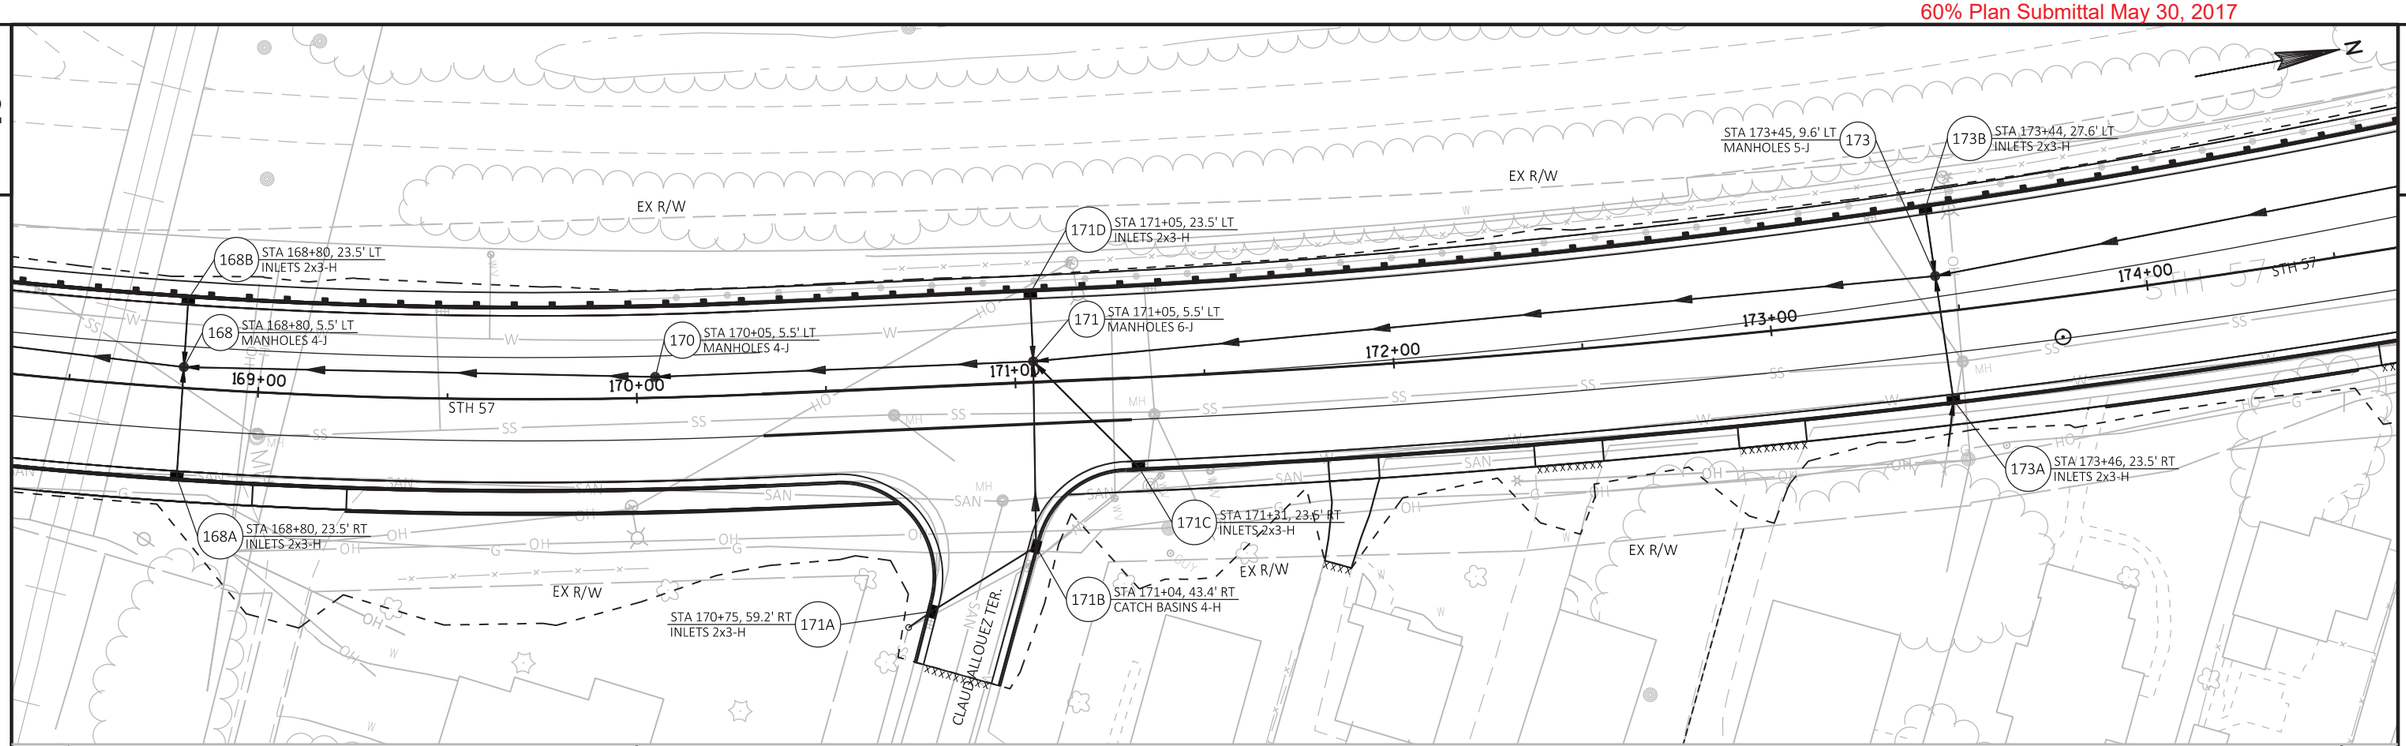

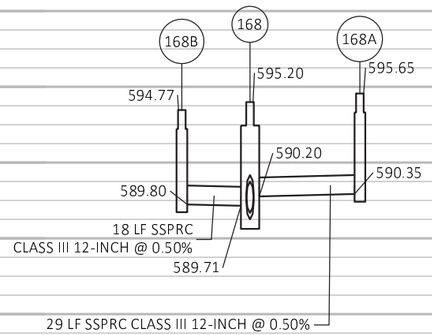

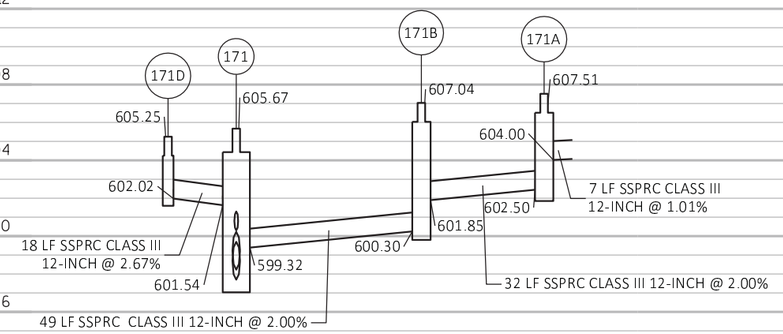

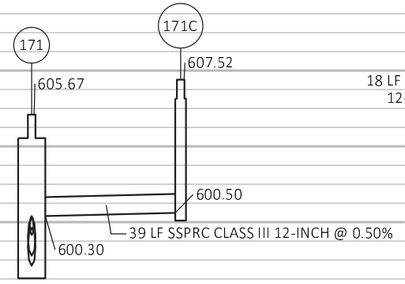

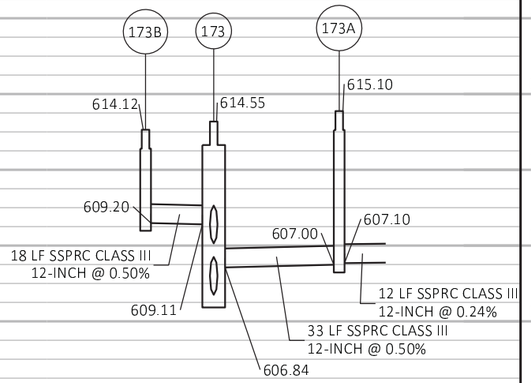

PROJECT NO: 4085-38-71	HWY: STH 57	COUNTY: BROWN	STORM SEWER	SHEET 112	E

2

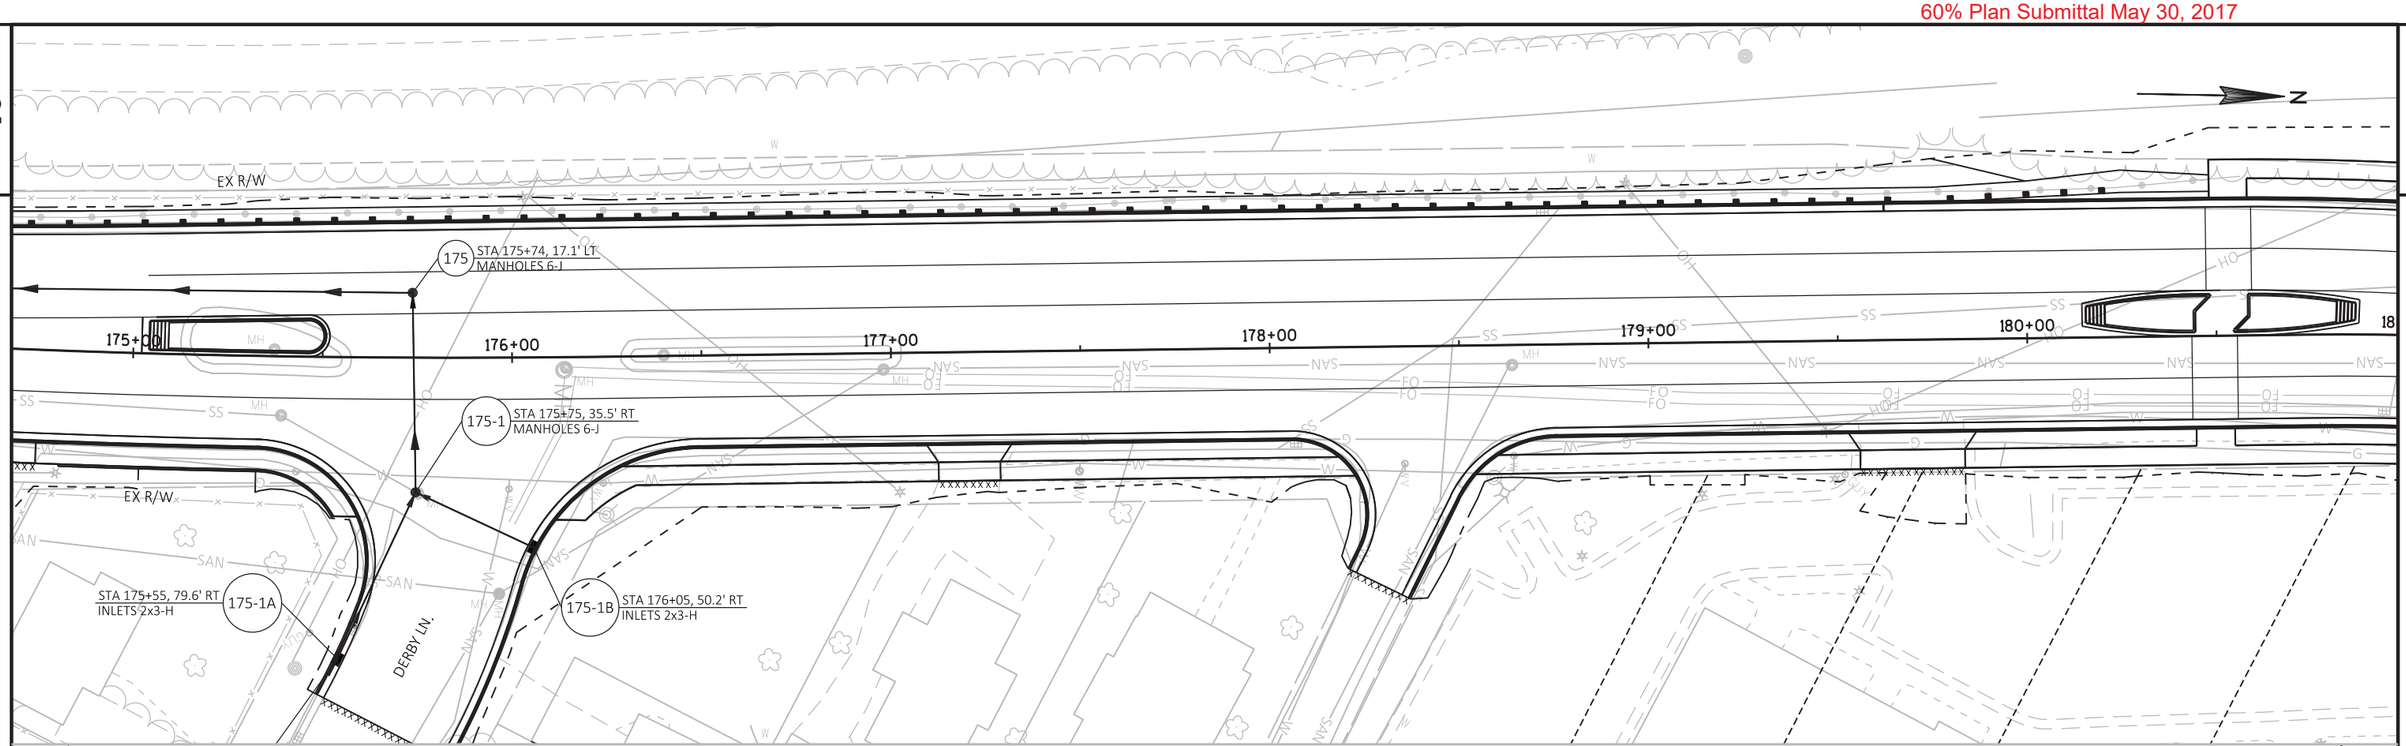

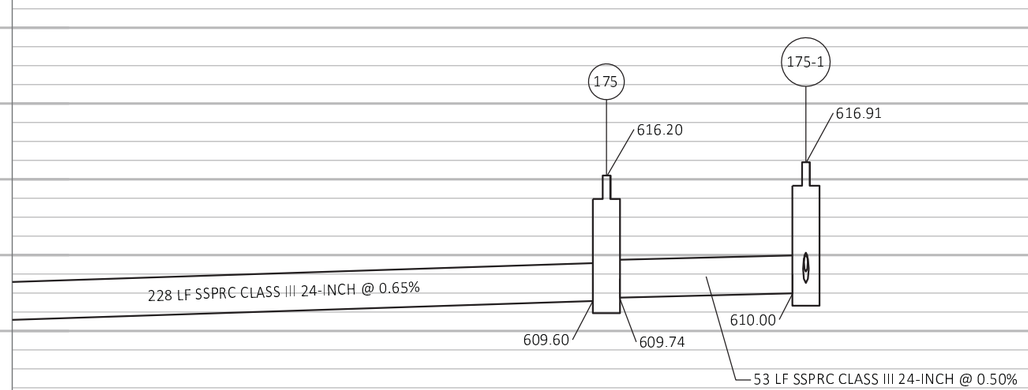

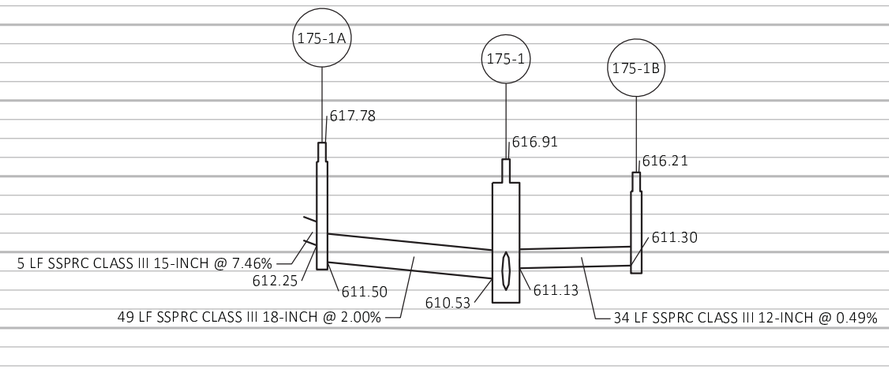

PROJECT NO: 4085-38-71	HWY: STH 57	COUNTY: BROWN	STORM SEWER	SHEET 113	E

60% Plan Submittal May 30, 2017

2

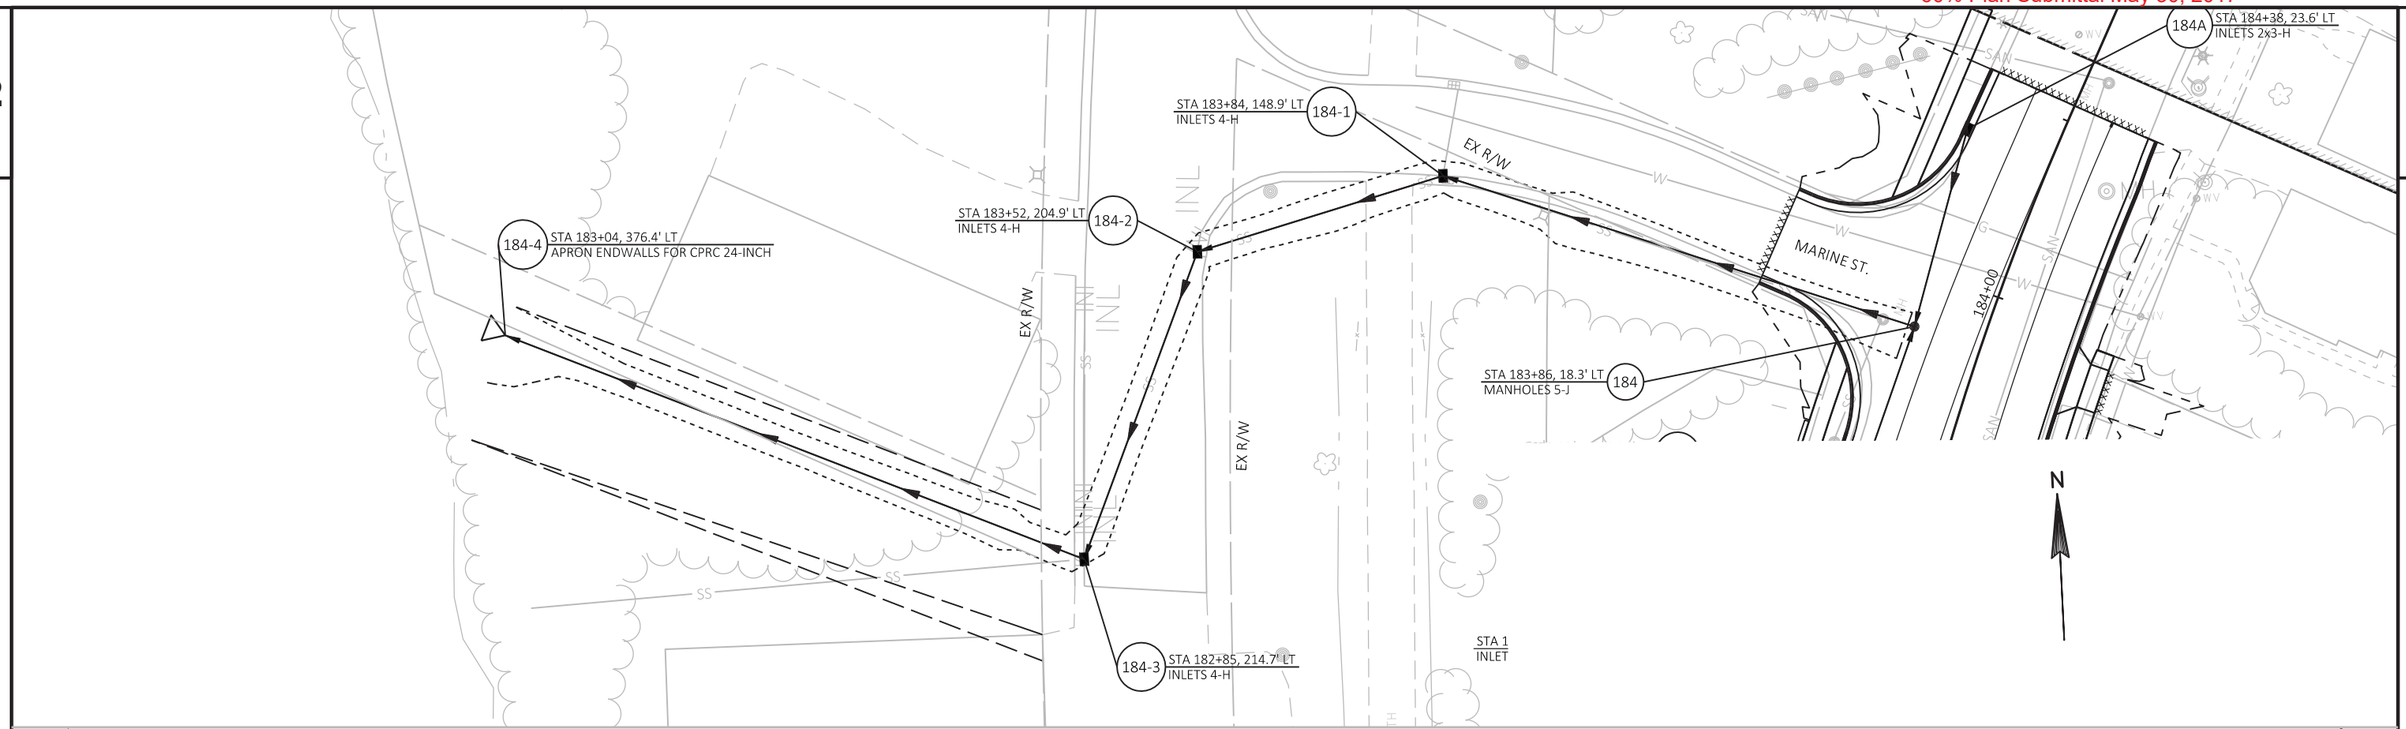

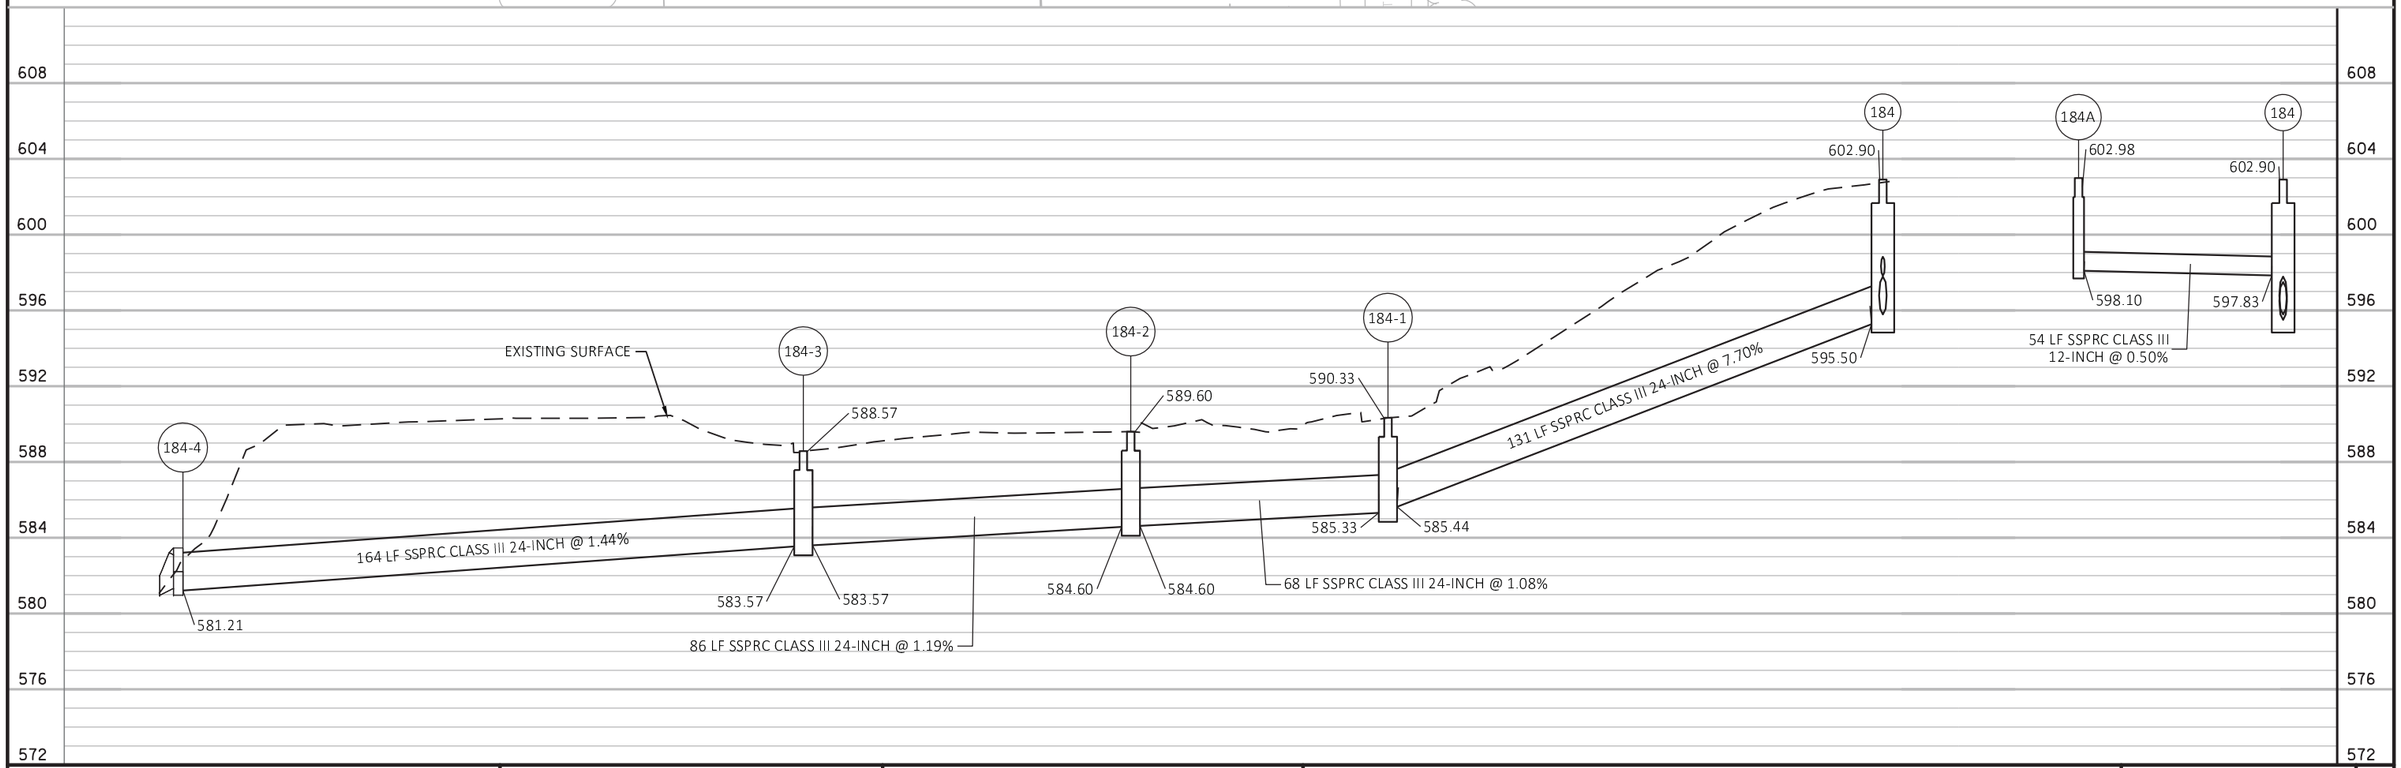

PROJECT NO: 4085-38-71	HWY: STH 57	COUNTY: BROWN	STORM SEWER	SHEET 114	E

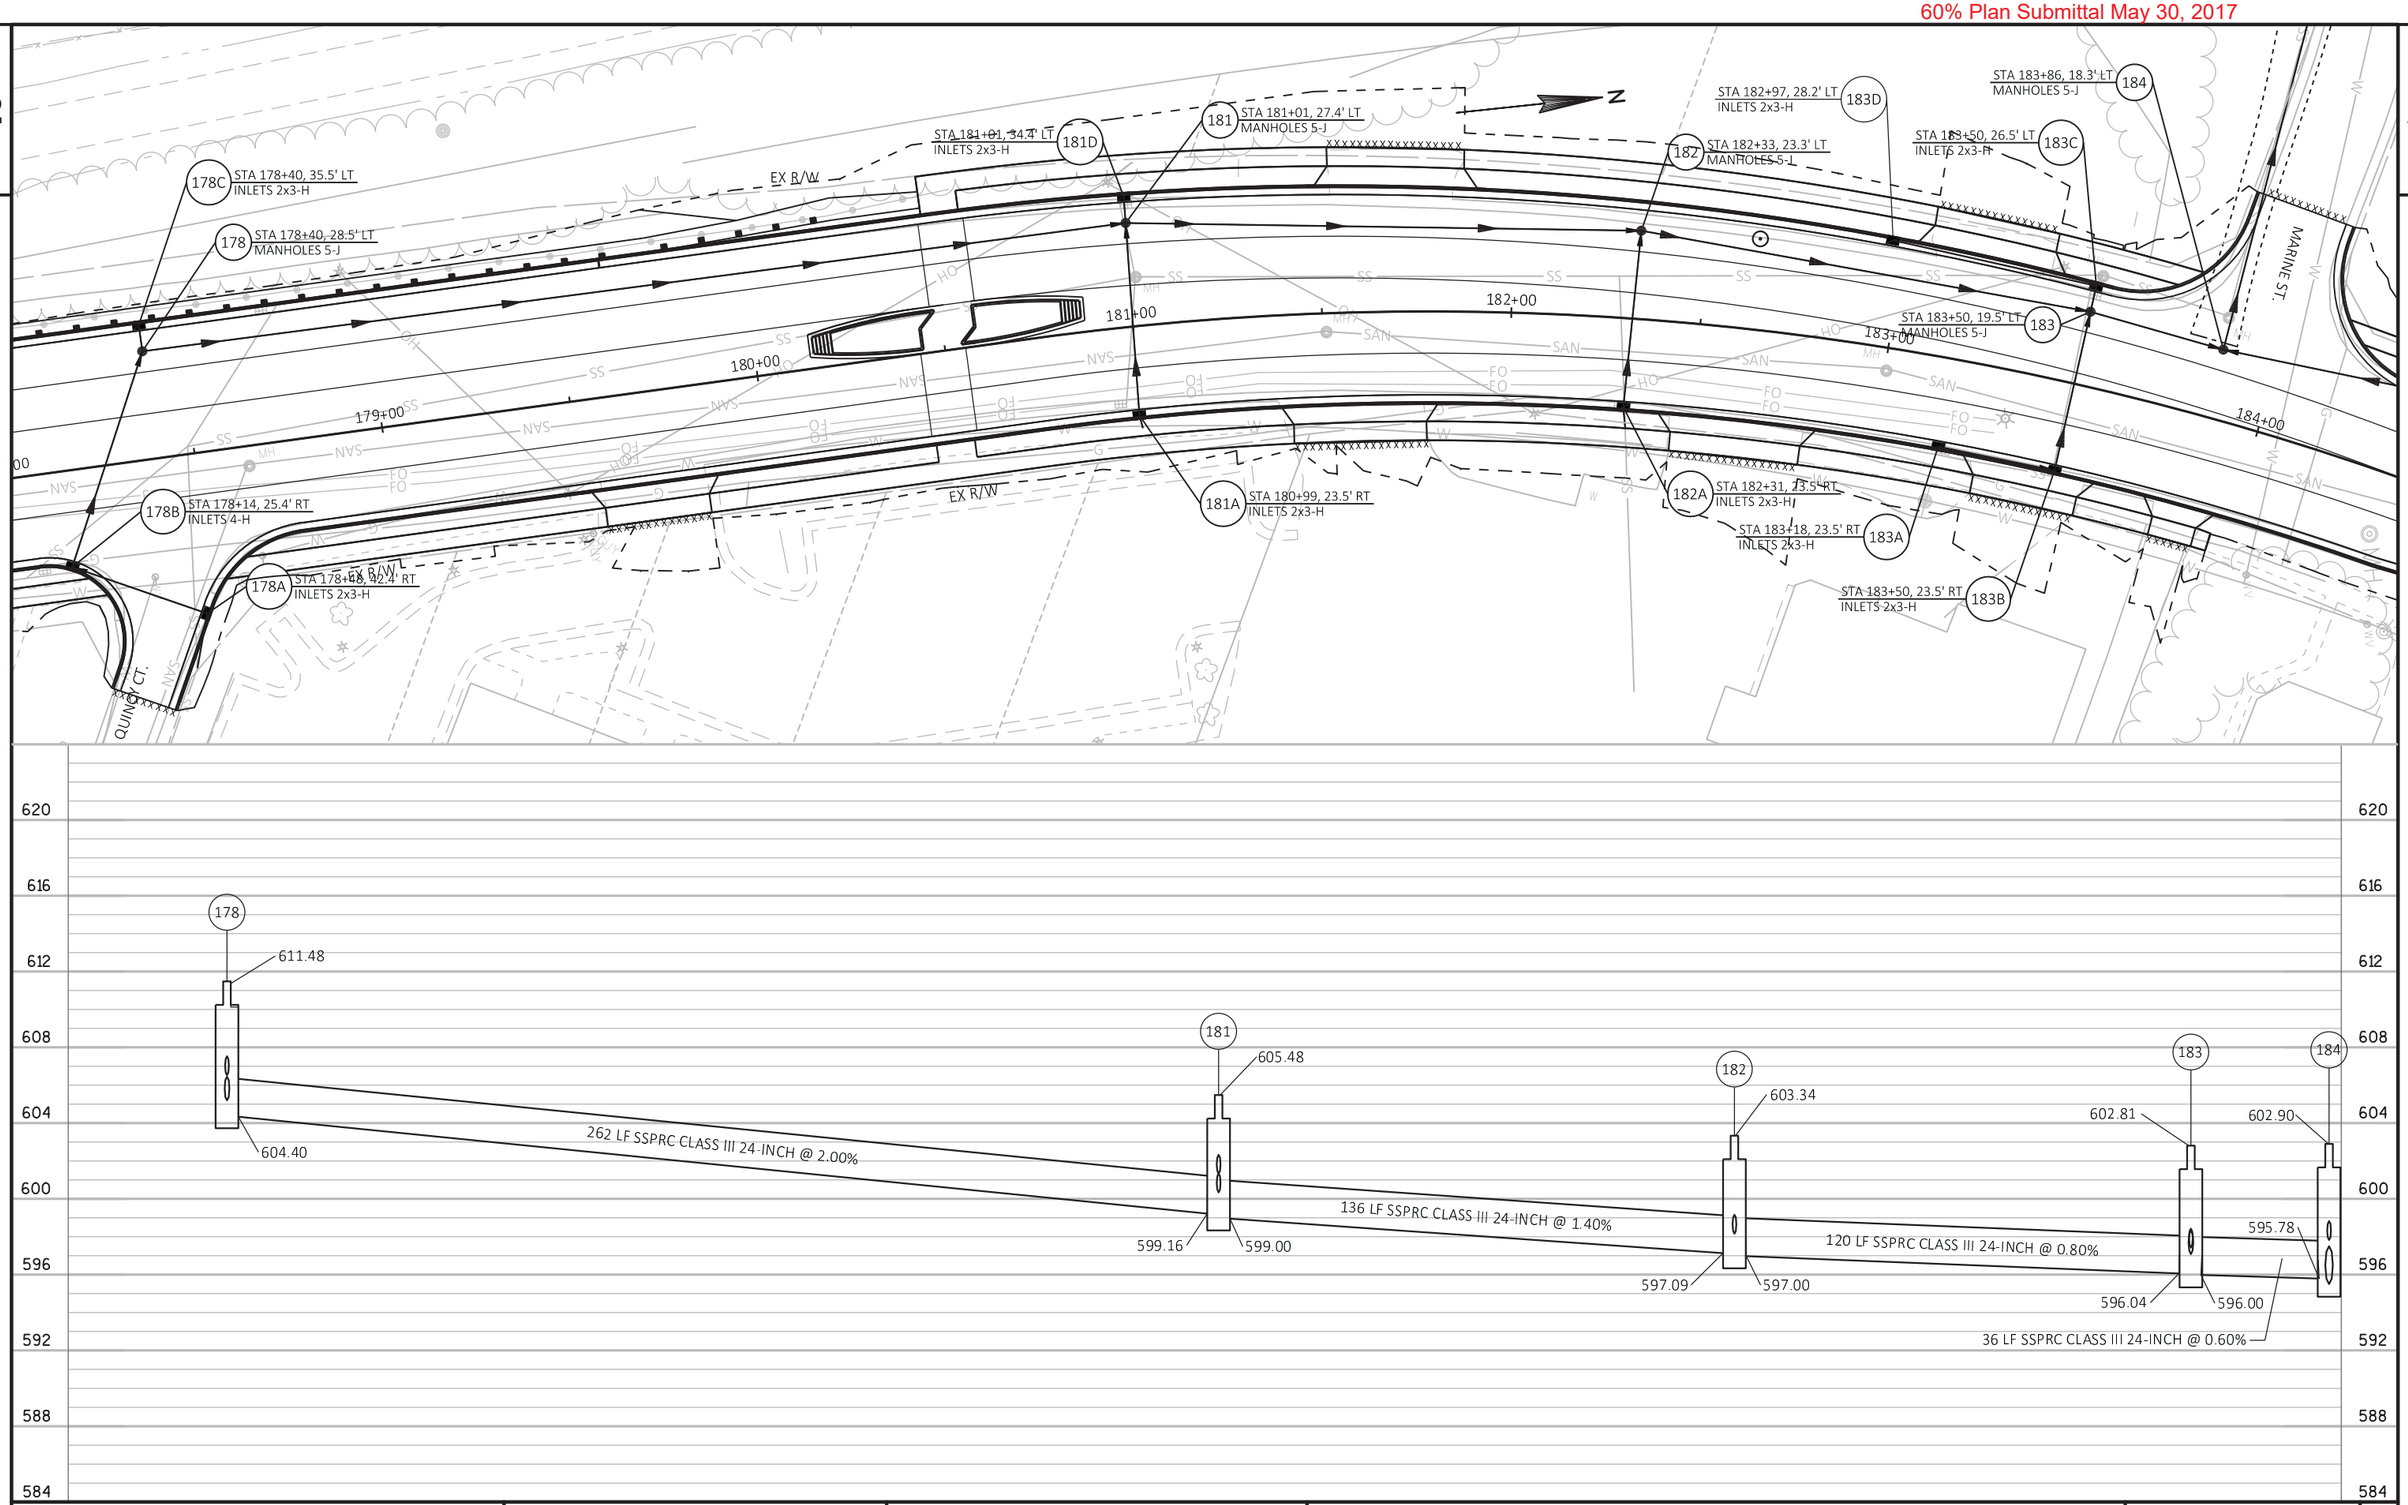

PROJECT NO: 4085-38-71	HWY: STH 57	COUNTY: BROWN	STORM SEWER	SHEET 115	E

2

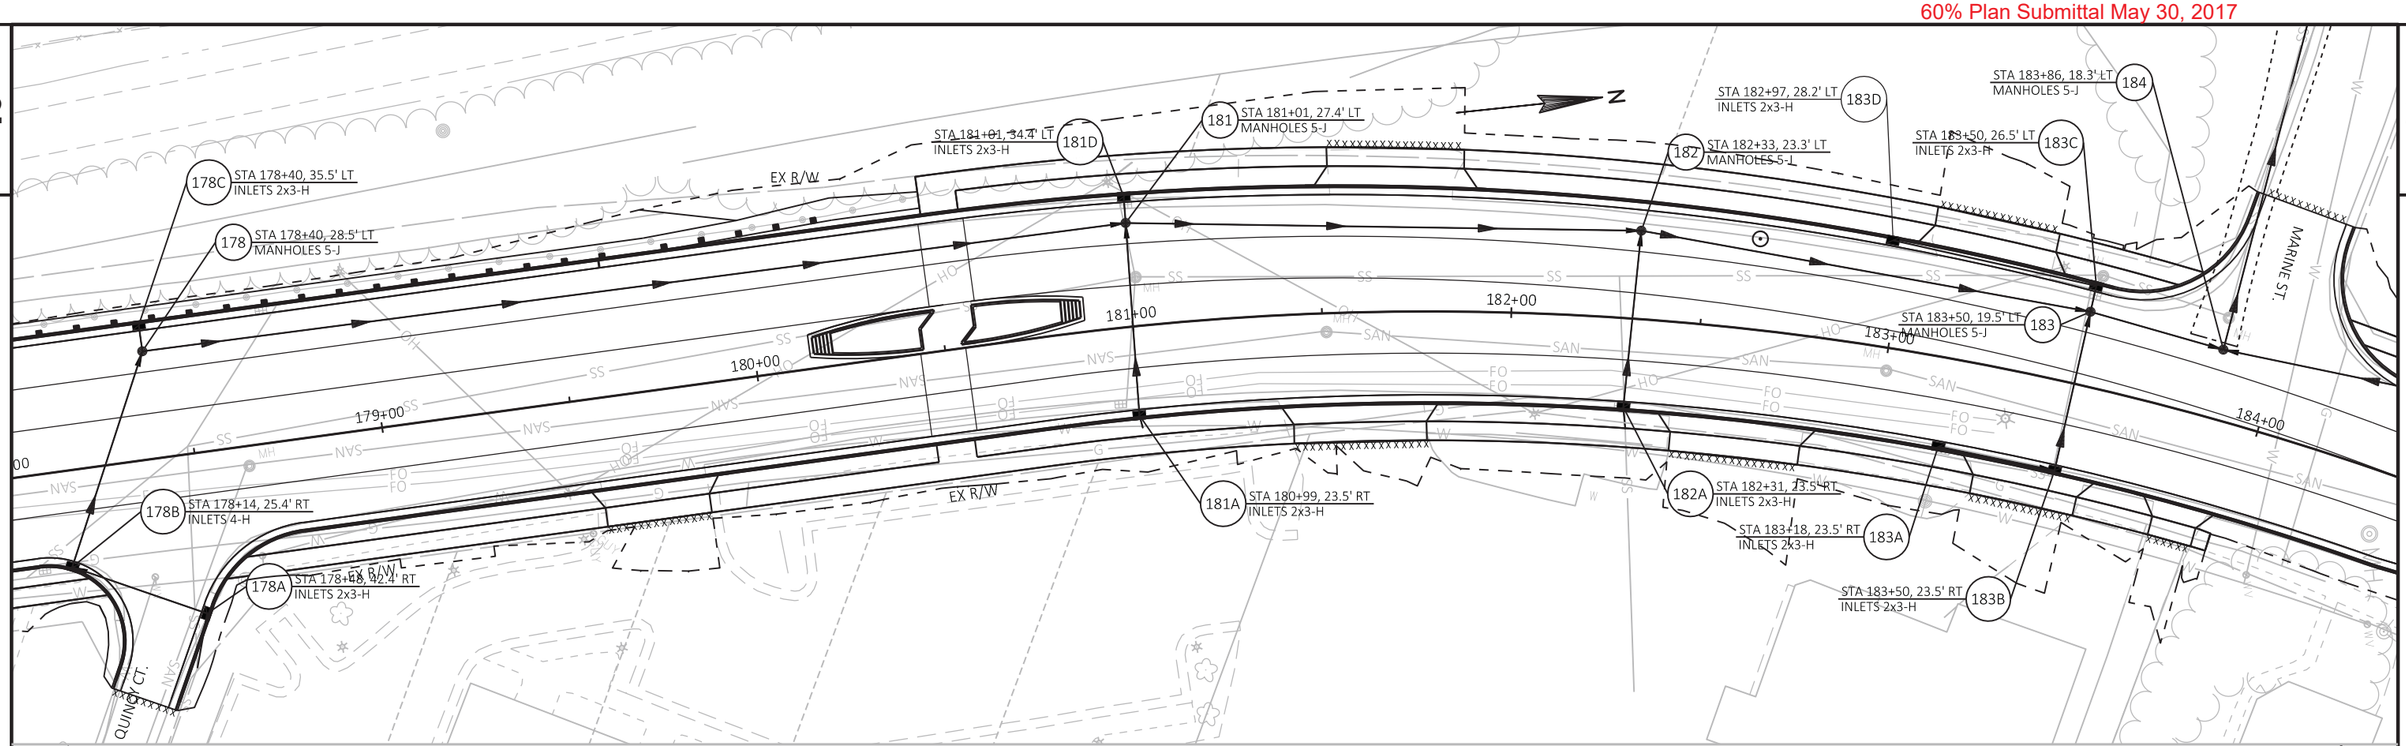

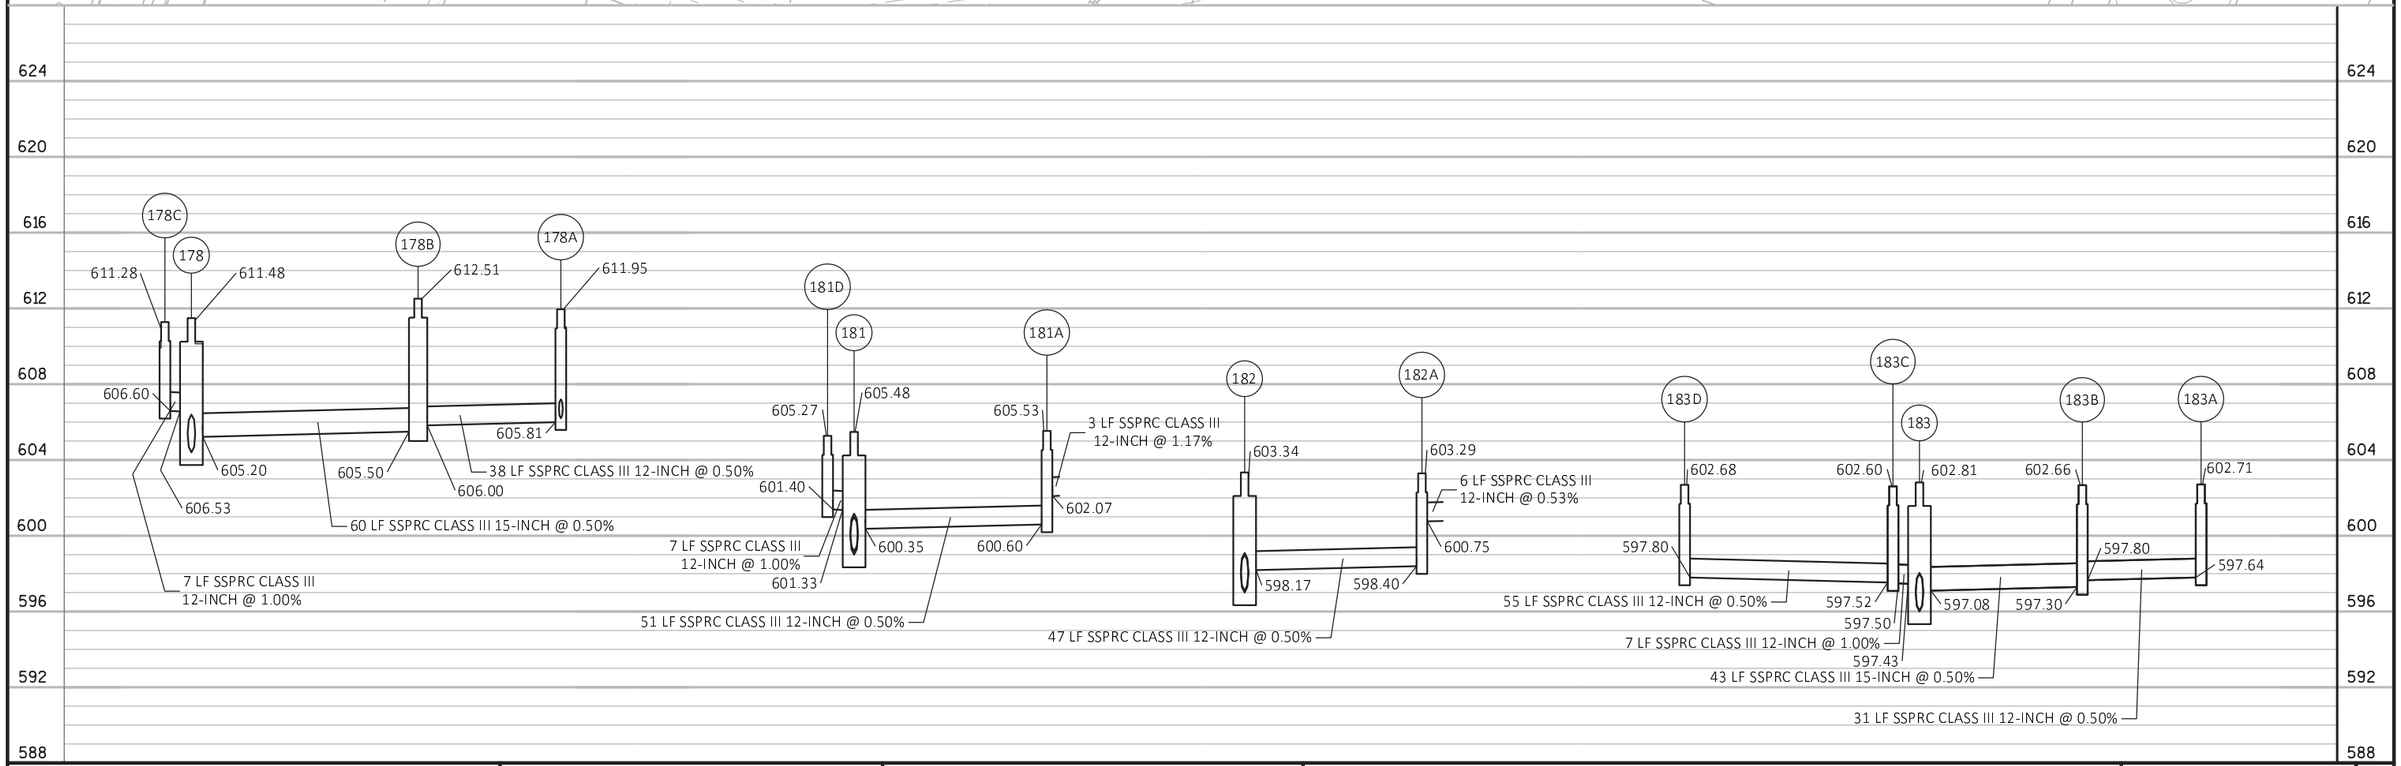

PROJECT NO: 4085-38-71	HWY: STH 57	COUNTY: BROWN	STORM SEWER	SHEET 116	E

NOTES

REPAIR AND RESTORE ALL AREAS DISTURBED BY PLANTING OR LANDSCAPE INSTALLATION OPERATIONS WITH LIKE MATERIALS AS DIRECTED BY THE ENGINEER OR INDICATED IN THE EROSION CONTROL PLANS INCLUDED IN THIS CONTRACT.

FIELD LOCATE ALL PUBLIC AND PRIVATE EXISTING AND PROPOSED UTILITIES BEFORE DIGGING AND ADJUST PLANT LOCATIONS AS NECESSARY TO AVOID CONFLICTS. MINIMUM UTILITY OFFSETS ARE AS FOLLOWS (GIVEN FROM CENTER OF LINE TO CENTER OF TREE):
-- GAS: 24-INCHES
-- ELECTRIC: 36-INCHES
-- FIBER OPTIC: 24-INCHES
-- SANITARY, STORM, WATER: 10-FEET
-- FIRE HYDRANT: 10-FEET
-- MANHOLES IN TERRACE: 15-FEET
-- UNDERGROUND UTILITY VALVES AND T'S: 10-FEET

TREES SHALL BE CENTERED IN THE TERRACE UNLESS OTHERWISE INDICATED. PROVIDE THE FOLLOWING ADDITIONAL MINIMUM CLEAR ZONE OFFSETS (GIVEN TO THE CENTER OF THE TREE):
-- CORNER OF INTERSECTING SIDEWALKS: 50-FEET
-- STREET LIGHTS: 20-FEET
-- DRIVEWAYS: 10-FEET
-- APPROACHING SIGNS: 25-FEET
-- NON-APPROACHING SIGNS: 10-FEET

VERIFY THAT A MINIMUM DEPTH OF 18-INCHES OF TOPSOIL SPECIAL HAS BEEN PROVIDED FOR TREES PLANTED IN STREET TERRACES AS INDICATED IN THE DRAWINGS BEFORE BEGINNING PLANTING OPERATIONS.

SEE EROSION CONTROL PLANS FOR LOCATION AND EXTENTS OF TURF GRASS SEED/SOD.

FIELD ADJUSTMENTS TO TREE LOCATIONS MUST BE APPROVED BY THE FIELD ENGINEER AND MUNICIPAL FORESTER PRIOR TO PLANTING AND MUST REMAIN OUTSIDE OF CORRIDOR-WIDE VISION TRIANGLES.

PLANS PREPARED BY:
KEN SAIKI DESIGN, MADISON, WI (608) 251-3600

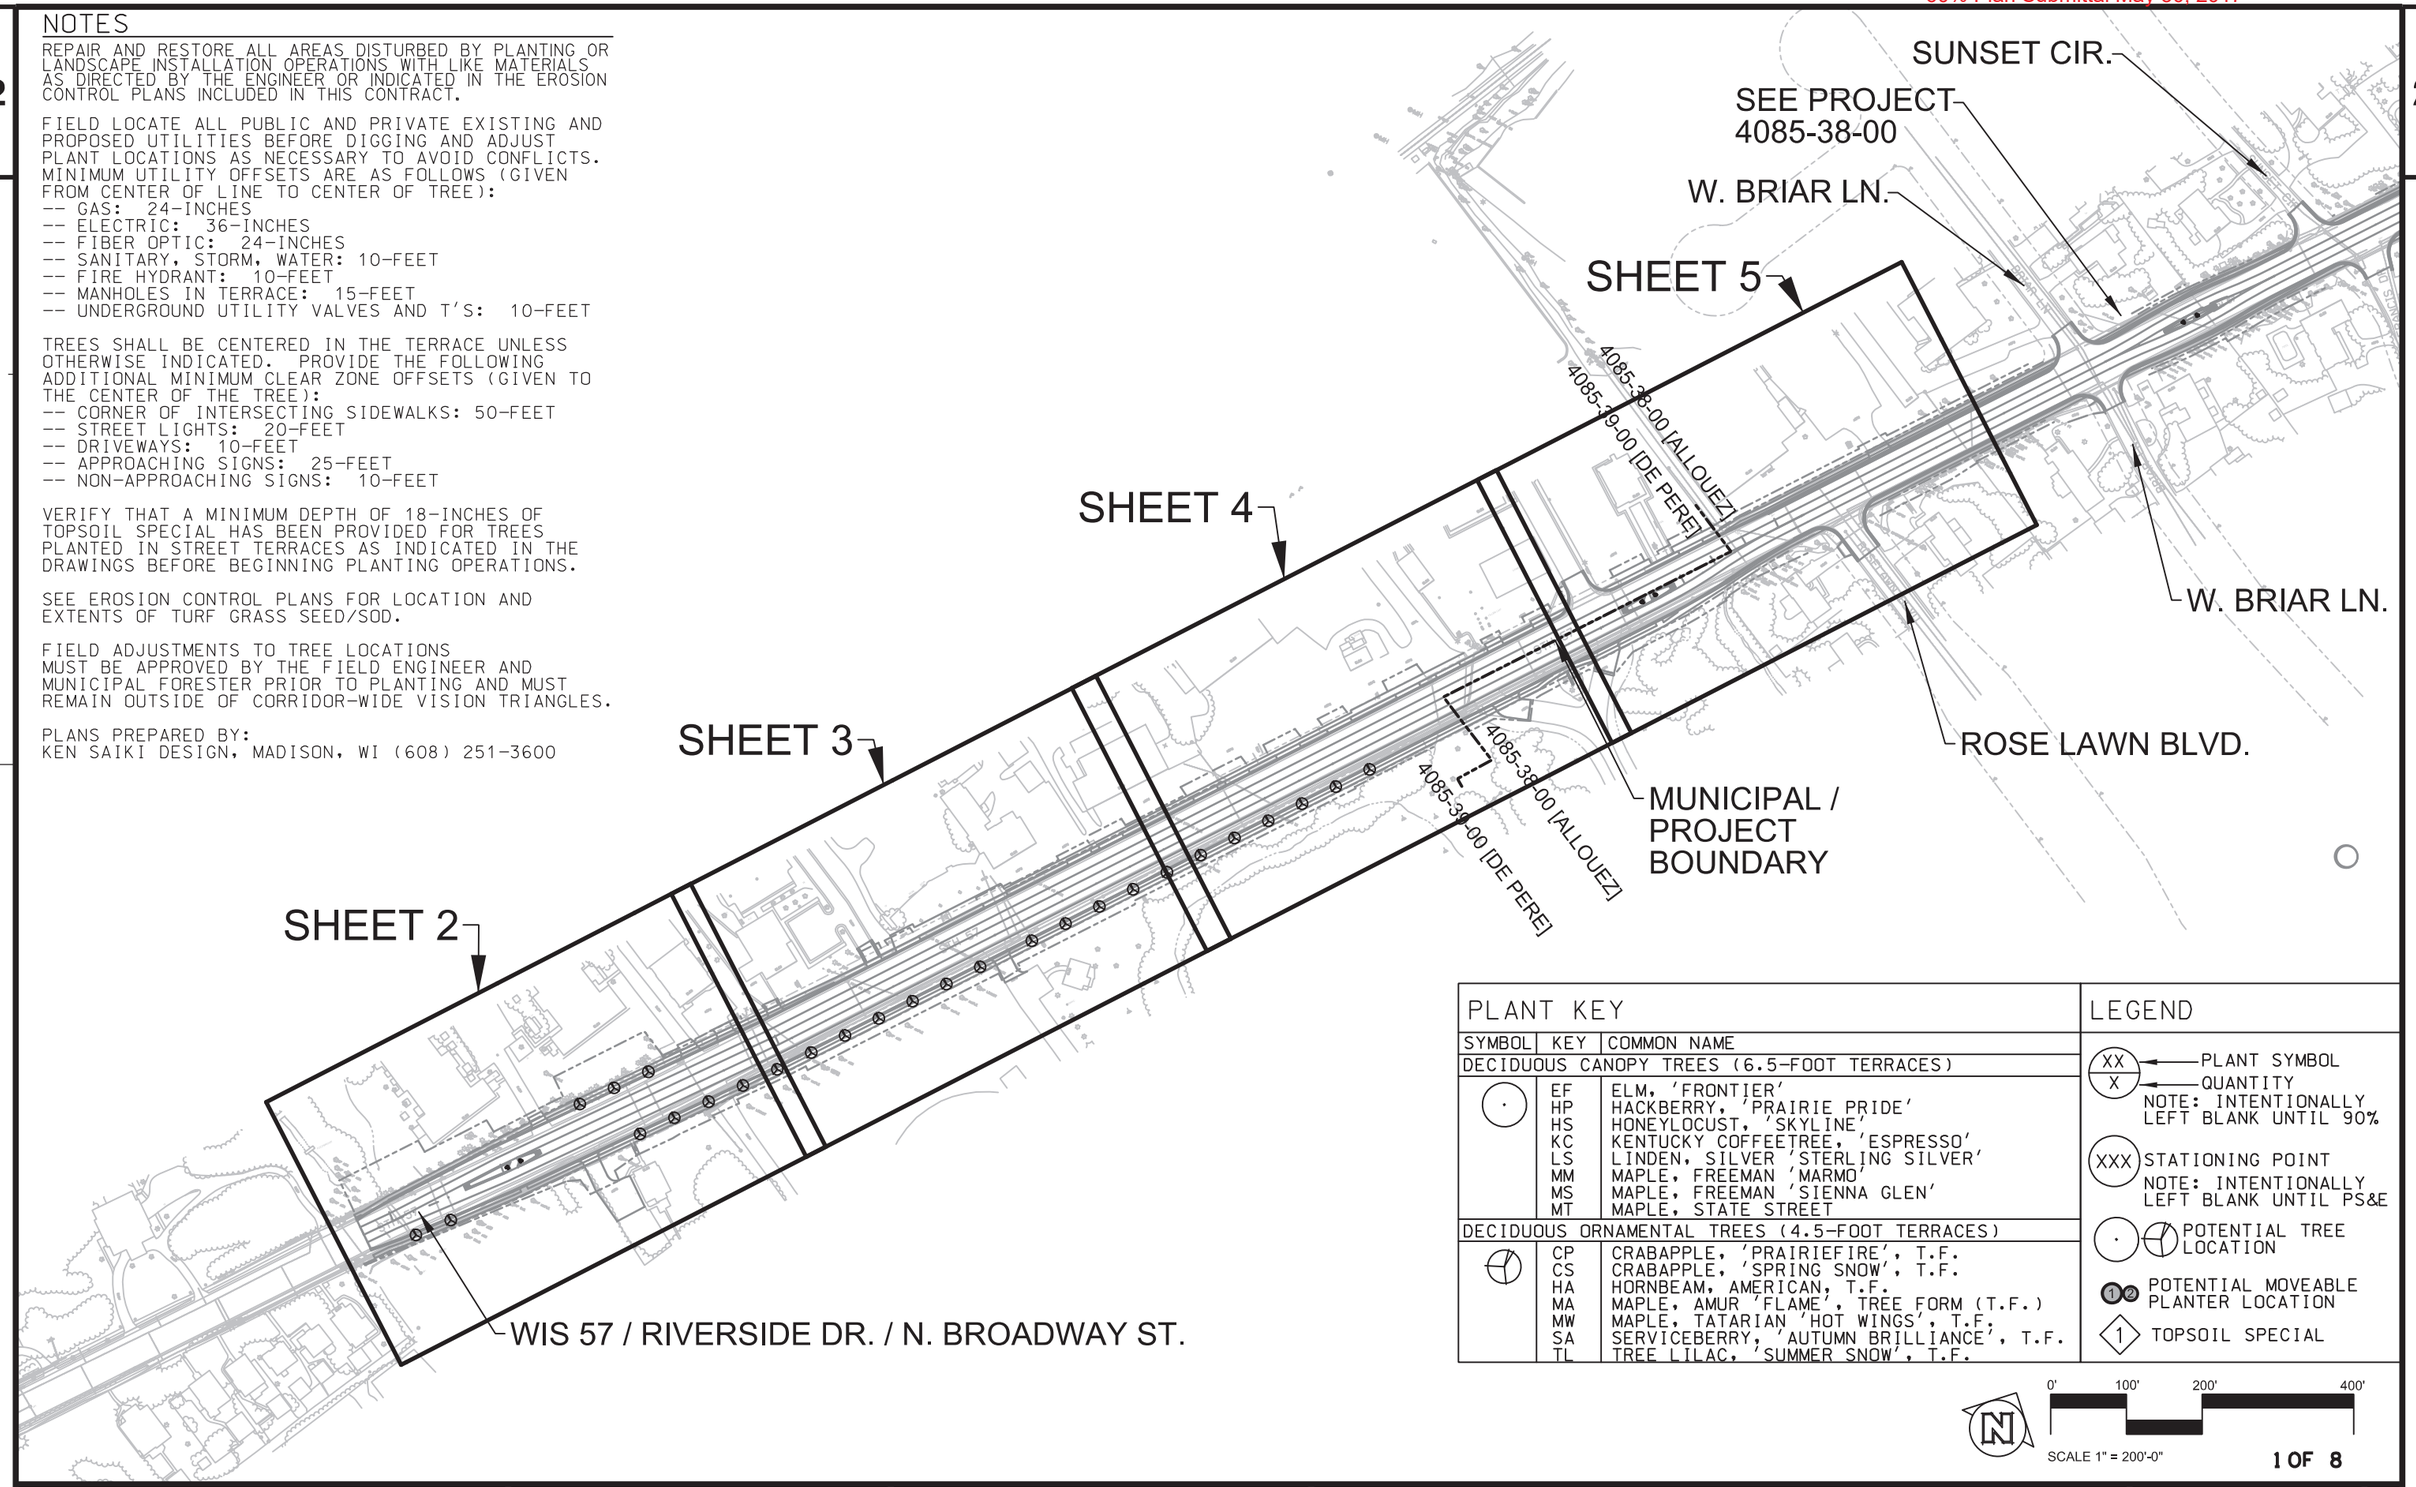

PLANT KEY

SYMBOL	KEY	COMMON NAME
DECIDUOUS CANOPY TREES (6.5-FOOT TERRACES)		
·	EF	ELM, 'FRONTIER'
·	HP	HACKBERRY, 'PRAIRIE PRIDE'
·	HS	HONEYLOCUST, 'SKYLINE'
·	KC	KENTUCKY COFFEETREE, 'ESPRESSO'
·	LS	LINDEN, SILVER 'STERLING SILVER'
·	MM	MAPLE, FREEMAN 'MARMO'
·	MS	MAPLE, FREEMAN 'SIENNA GLEN'
·	MT	MAPLE, STATE STREET
DECIDUOUS ORNAMENTAL TREES (4.5-FOOT TERRACES)		
⊕	CP	CRABAPPLE, 'PRAIRIEFIRE', T.F.
⊕	CS	CRABAPPLE, 'SPRING SNOW', T.F.
⊕	HA	HORNBEAM, AMERICAN, T.F.
⊕	MA	MAPLE, AMUR 'FLAME', TREE FORM (T.F.)
⊕	MW	MAPLE, TATARIAN 'HOT WINGS', T.F.
⊕	SA	SERVICEBERRY, 'AUTUMN BRILLIANCE', T.F.
⊕	TL	TREE LILAC, 'SUMMER SNOW', T.F.

LEGEND

- XX / X — PLANT SYMBOL / QUANTITY
  NOTE: INTENTIONALLY LEFT BLANK UNTIL 90%
- XXX — STATIONING POINT
  NOTE: INTENTIONALLY LEFT BLANK UNTIL PS&E
- · ⊕ — POTENTIAL TREE LOCATION
- 1 2 — POTENTIAL MOVEABLE PLANTER LOCATION
- 1 — TOPSOIL SPECIAL

N

0' 100' 200' 400'

SCALE 1" = 200'-0"

1 OF 8

PROJECT NO: 4085-39-00	HWY: STH 57	COUNTY: BROWN	SHEET LAYOUT OVERVIEW	SHEET 117	E

60% Plan Submittal May 30, 2017

2

2

FOOTBRIDGE

BLDG

ASPH

A/C

RETAINING WALL

RAILING

WIS 57 / N. BROADWAY ST.

STH 57

MATCHLINE SHEET 3

MATCHLINE SHEET 2

XX 1 XXX 1

0' 20' 40' 80'

SCALE 1" = 40'-0"

2 OF 8

PROJECT NO: 4085-39-00	HWY: STH 57	COUNTY: BROWN	PLANT LAYOUT	SHEET 118	E

FILE NAME : Q:2016-039 STH 57 Reconstruction \ 01-CAD \ 2016-037_ksd base.dgn PLOT DATE : 05-MAY-2017 PLOT BY : RdB PLOT NAME : PLOT SCALE :

WISDOT/CADDS SHEET 42

2

2

MATCHLINE SHEET 3
MATCHLINE SHEET 2

MATCHLINE SHEET 4
MATCHLINE SHEET 3

W
A/C
BLDG
ASPH
SIGN
10" PINE
CONC
RET WALL
SIGN OK SPEED DEPEND REDUCED SPEED AHEAD
SIGN POOR NO PARK
STH 57
WIS 57 / N. BROADWAY ST.
MH
SIGN POOR DRIVEWAY 57 NORTH
12" MAPLE
15" MAPLE
18" ASH
18" MAPLE
18" LOCUST
XX / 1 / XXX / 1
SEPC
0' 20' 40' 80'
SCALE 1" = 40'-0"
3 OF 8

PROJECT NO: 4085-39-00	HWY: STH 57	COUNTY: BROWN	PLANT LAYOUT	SHEET 119	E

FILE NAME : Q:2016-039 STH 57 Reconstruction \ 01-CAD \ 2016-037_ksd base.dgn PLOT DATE : 05-MAY-2017 PLOT BY : RdB PLOT NAME : PLOT SCALE :

WISDOT/CADDS SHEET 42

60% Plan Submittal May 30, 2017

2

2

MATCHLINE SHEET 4
MATCHLINE SHEET 3

MATCHLINE SHEET 5
MATCHLINE SHEET 4

BLDG
BLDG
BLDG
SIGN
GRVL
CANOPY
FILLER CAP
ASPH
ASPH
ASPH
CONC
CONC
SIGN
SIGN
SIGN
SIGN POOR INFO NO PARK
SIGN POOR INFO NO PARK
SIGN POOR SPEED 35
MH
MH
MH
ASPH

MUNICIPAL / PROJECT BOUNDARY

4085-39-00 [DE PERE]
4085-38-00 [ALLOUEZ]

STH 57

WIS 57 / N. BROADWAY ST.

XX 1 XXX 1

MUNICIPAL / PROJECT BOUNDARY

N

0' 20' 40' 80'

SCALE 1" = 40'-0"

4 OF 8

PROJECT NO: 4085-39-00	HWY: STH 57	COUNTY: BROWN	PLANT LAYOUT	SHEET 120	E

FILE NAME : Q:2016-039 STH 57 Reconstruction \ 01-CAD \ 2016-037_ksd base.dgn PLOT DATE : 05-MAY-2017 PLOT BY : RdB PLOT NAME : PLOT SCALE :

WISDOT/CADDS SHEET 42

2

2

NOTE: CURRENTLY NO PLANTINGS, THIS SHEET

MUNICIPAL / PROJECT BOUNDARY

4085-39-00 [DE PERE]
4085-38-00 [ALLOUEZ]

WIS 57 / N. BROADWAY ST. / RIVERSIDE DR.

ROSE LAWN BLVD.

MATCHLINE SHEET 5
MATCHLINE SHEET 4

BLDG
ASPH
SIGN
MH
RET WALL
CONC
LAWN
HEDGE
CEDAR WOOD FENCE
BUSH 6FT
BUSH 15 FT
12" ASH
12" CEDAR
10" CEDAR
18" MAPLE
8" PINE
10" PINE
12" ASPEN
10" PLUMB
SUN GOOD STOP RIVERSIDE/ROSE
BLDG 13996

0' 20' 40' 80'

SCALE 1" = 40'-0"

5 OF 8

PROJECT NO: 4085-39-00	HWY: STH 57	COUNTY: BROWN	PLANT LAYOUT	SHEET 121	E

FILE NAME : Q:2016-039 STH 57 Reconstruction \ 01-CAD \ 2016-037_ksd base.dgn PLOT DATE : 05-MAY-2017 PLOT BY : RdB PLOT NAME : PLOT SCALE :

WISDOT/CADDS SHEET 42

2

2

STATIONING INSERTED AT FINAL PS&E

PROJECT NO: 4085-39-00	HWY: STH 57	COUNTY: BROWN	PLANT STATION & OFFSET TABLES	SHEET 122	E

FILE NAME : Q:2016-039 STH 57 Reconstruction \ 01-CAD \ 2016-037_ksd base.dgn PLOT DATE : 05-MAY-2017 PLOT BY : RdB PLOT NAME : PLOT SCALE :

WISDOT/CADDS SHEET 42

2

2

PLANT DATA AND QUANTITIES
TABLES INSERTED AT 90% PLANS

PROJECT NO: 4085-39-00	HWY: STH 57	COUNTY: BROWN	PLANT DATA & QUANTITIES	SHEET 123	E

FILE NAME : Q:2016-039 STH 57 Reconstruction \ 01-CAD \ 2016-037_ksd base.dgn PLOT DATE : 05-MAY-2017 PLOT BY : RdB PLOT NAME : PLOT SCALE :

WISDOT/CADDS SHEET 42

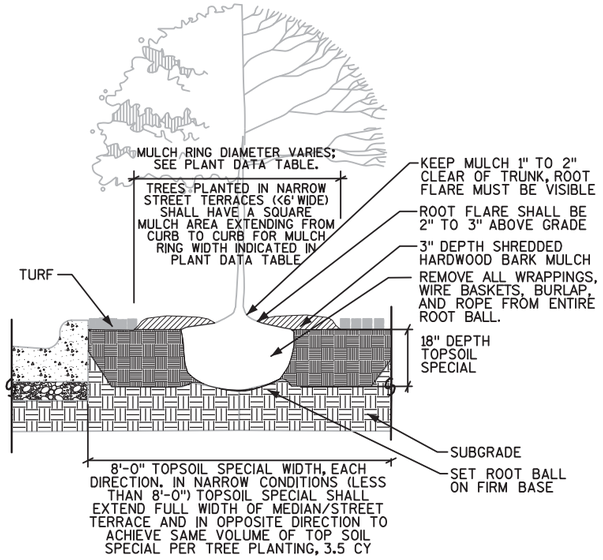

1 TREE PLANTING (STREET TERRACE CONDITION) DETAIL NOT TO SCALE

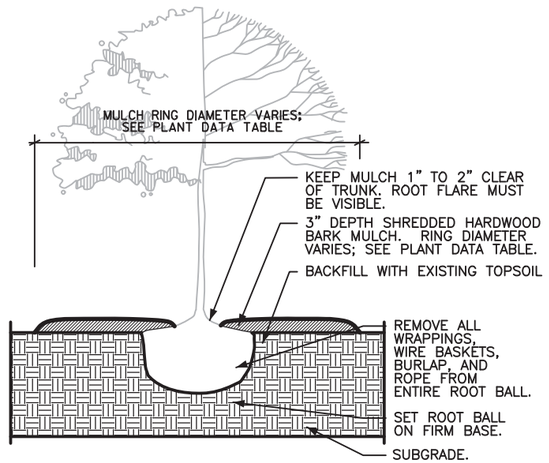

2 TREE PLANTING (NON STREET TERRACE CONDITION) DETAIL NOT TO SCALE

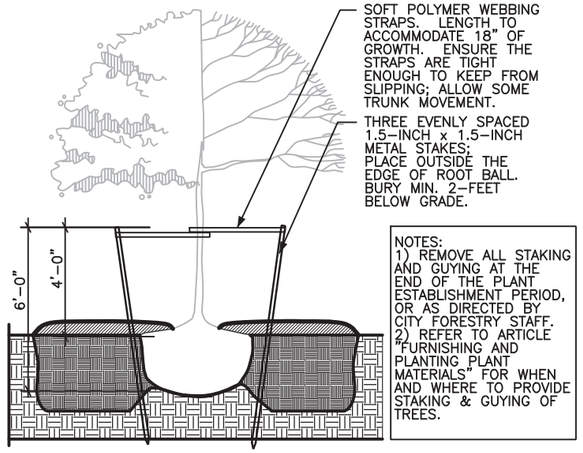

3 TREE STAKING & GUYING DETAIL NOT TO SCALE

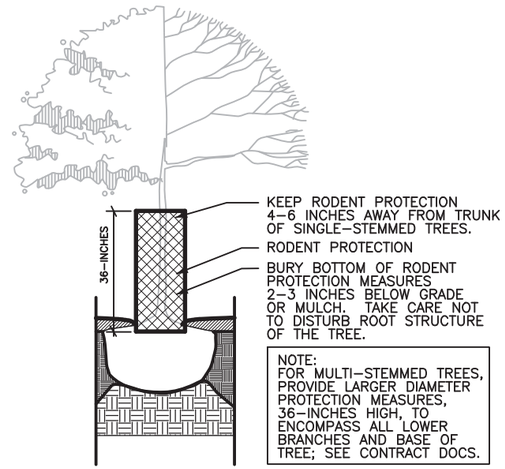

4 RODENT PROTECTION DETAIL NOT TO SCALE

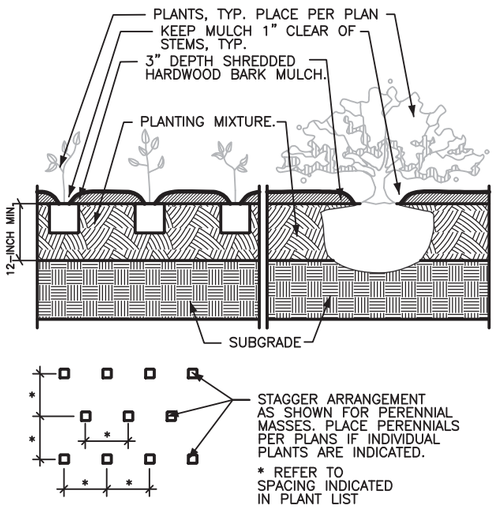

5 PERENNIALS & SHRUBS IN PLANTING BEDS DETAIL NOT TO SCALE

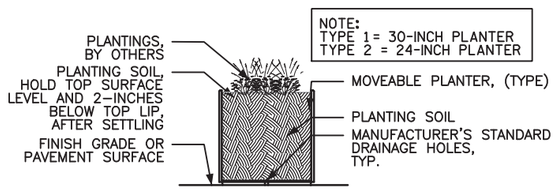

6 MOVEABLE PLANTER, (TYPE) DETAIL NOT TO SCALE

PROJECT NO: 4085-39-00	HWY: STH 57	COUNTY: BROWN	LANDSCAPE DETAILS	SHEET 124	E

FILE NAME : Q:2016-039 STH 57 Reconstruction \ 01-CAD \ 2016-037_ksd base.dgn PLOT DATE : 05-MAY-2017 PLOT BY : RdB PLOT NAME : PLOT SCALE :
WISDOT/CADDS SHEET 42

NOTES

VERIFY THAT A MINIMUM DEPTH OF 18-INCHES OF TOPSOIL SPECIAL HAS BEEN PROVIDED FOR TREES PLANTED IN STREET TERRACES AS INDICATED IN THE DRAWINGS BEFORE BEGINNING PLANTING OPERATIONS.

SEE EROSION CONTROL PLANS FOR LOCATION AND EXTENTS OF TURF GRASS SEED/SOD.

REPAIR AND RESTORE ALL AREAS DISTURBED BY PLANTING OR LANDSCAPE INSTALLATION OPERATIONS WITH LIKE MATERIALS AS DIRECTED BY THE ENGINEER OR INDICATED IN THE EROSION CONTROL PLANS INCLUDED IN THIS CONTRACT.

FIELD LOCATE ALL PUBLIC AND PRIVATE EXISTING AND PROPOSED UTILITIES BEFORE DIGGING AND ADJUST PLANT LOCATIONS AS NECESSARY TO AVOID CONFLICTS. MINIMUM UTILITY OFFSETS ARE AS FOLLOWS (GIVEN FROM CENTER OF LINE TO CENTER OF TREE):
-- GAS: 24-INCHES
-- ELECTRIC: 36-INCHES
-- FIBER OPTIC: 24-INCHES
-- SANITARY, STORM, WATER: 10-FEET
-- FIRE HYDRANT: 10-FEET
-- MANHOLES IN TERRACE: 15-FEET
-- UNDERGROUND UTILITY VALVES AND T'S: 10-FEET

TREES SHALL BE CENTERED IN THE TERRACE UNLESS OTHERWISE INDICATED. PROVIDE THE FOLLOWING ADDITIONAL MINIMUM CLEAR ZONE OFFSETS (GIVEN TO THE CENTER OF THE TREE):
-- CORNER OF INTERSECTING SIDEWALKS: 50-FEET
-- STREET LIGHTS: 20-FEET
-- DRIVEWAYS: 10-FEET
-- APPROACHING SIGNS: 25-FEET
-- NON-APPROACHING SIGNS: 10-FEET

VERIFY THAT A MINIMUM DEPTH OF 12-INCHES OF PLANTING MIXTURE HAS BEEN PROVIDED IN PLANTING BEDS AS INDICATED IN THE DRAWINGS BEFORE BEGINNING PLANTING OPERATIONS.

VERIFY THAT A MINIMUM DEPTH OF 18-INCHES OF TOPSOIL SPECIAL HAS BEEN PROVIDED FOR TREES PLANTED IN STREET TERRACES AS INDICATED IN THE DRAWINGS BEFORE BEGINNING PLANTING OPERATIONS.

SEE EROSION CONTROL PLANS FOR LOCATION AND EXTENTS OF TURF GRASS SEED/SOD.

RE-MULCHING IS EXPECTED TO BE PERFORMED IMMEDIATELY PRIOR TO THE END OF THE TWO-YEAR PROVING PERIOD. WORK IS INCIDENTAL TO LANDSCAPE PLANTING SURVEILLANCE AND CARE CYCLES BID ITEM. ADDITIONAL PAYMENT FOR RE-MULCHING WILL NOT BE GRANTED.

FIELD ADJUSTMENTS TO TREE LOCATIONS MUST BE APPROVED BY THE FIELD ENGINEER AND MUNICIPAL FORESTER PRIOR TO PLANTING AND MUST REMAIN OUTSIDE OF CORRIDOR-WIDE VISION TRIANGLES.

PLANS PREPARED BY:
KEN SAIKI DESIGN, MADISON, WI (608) 251-3600

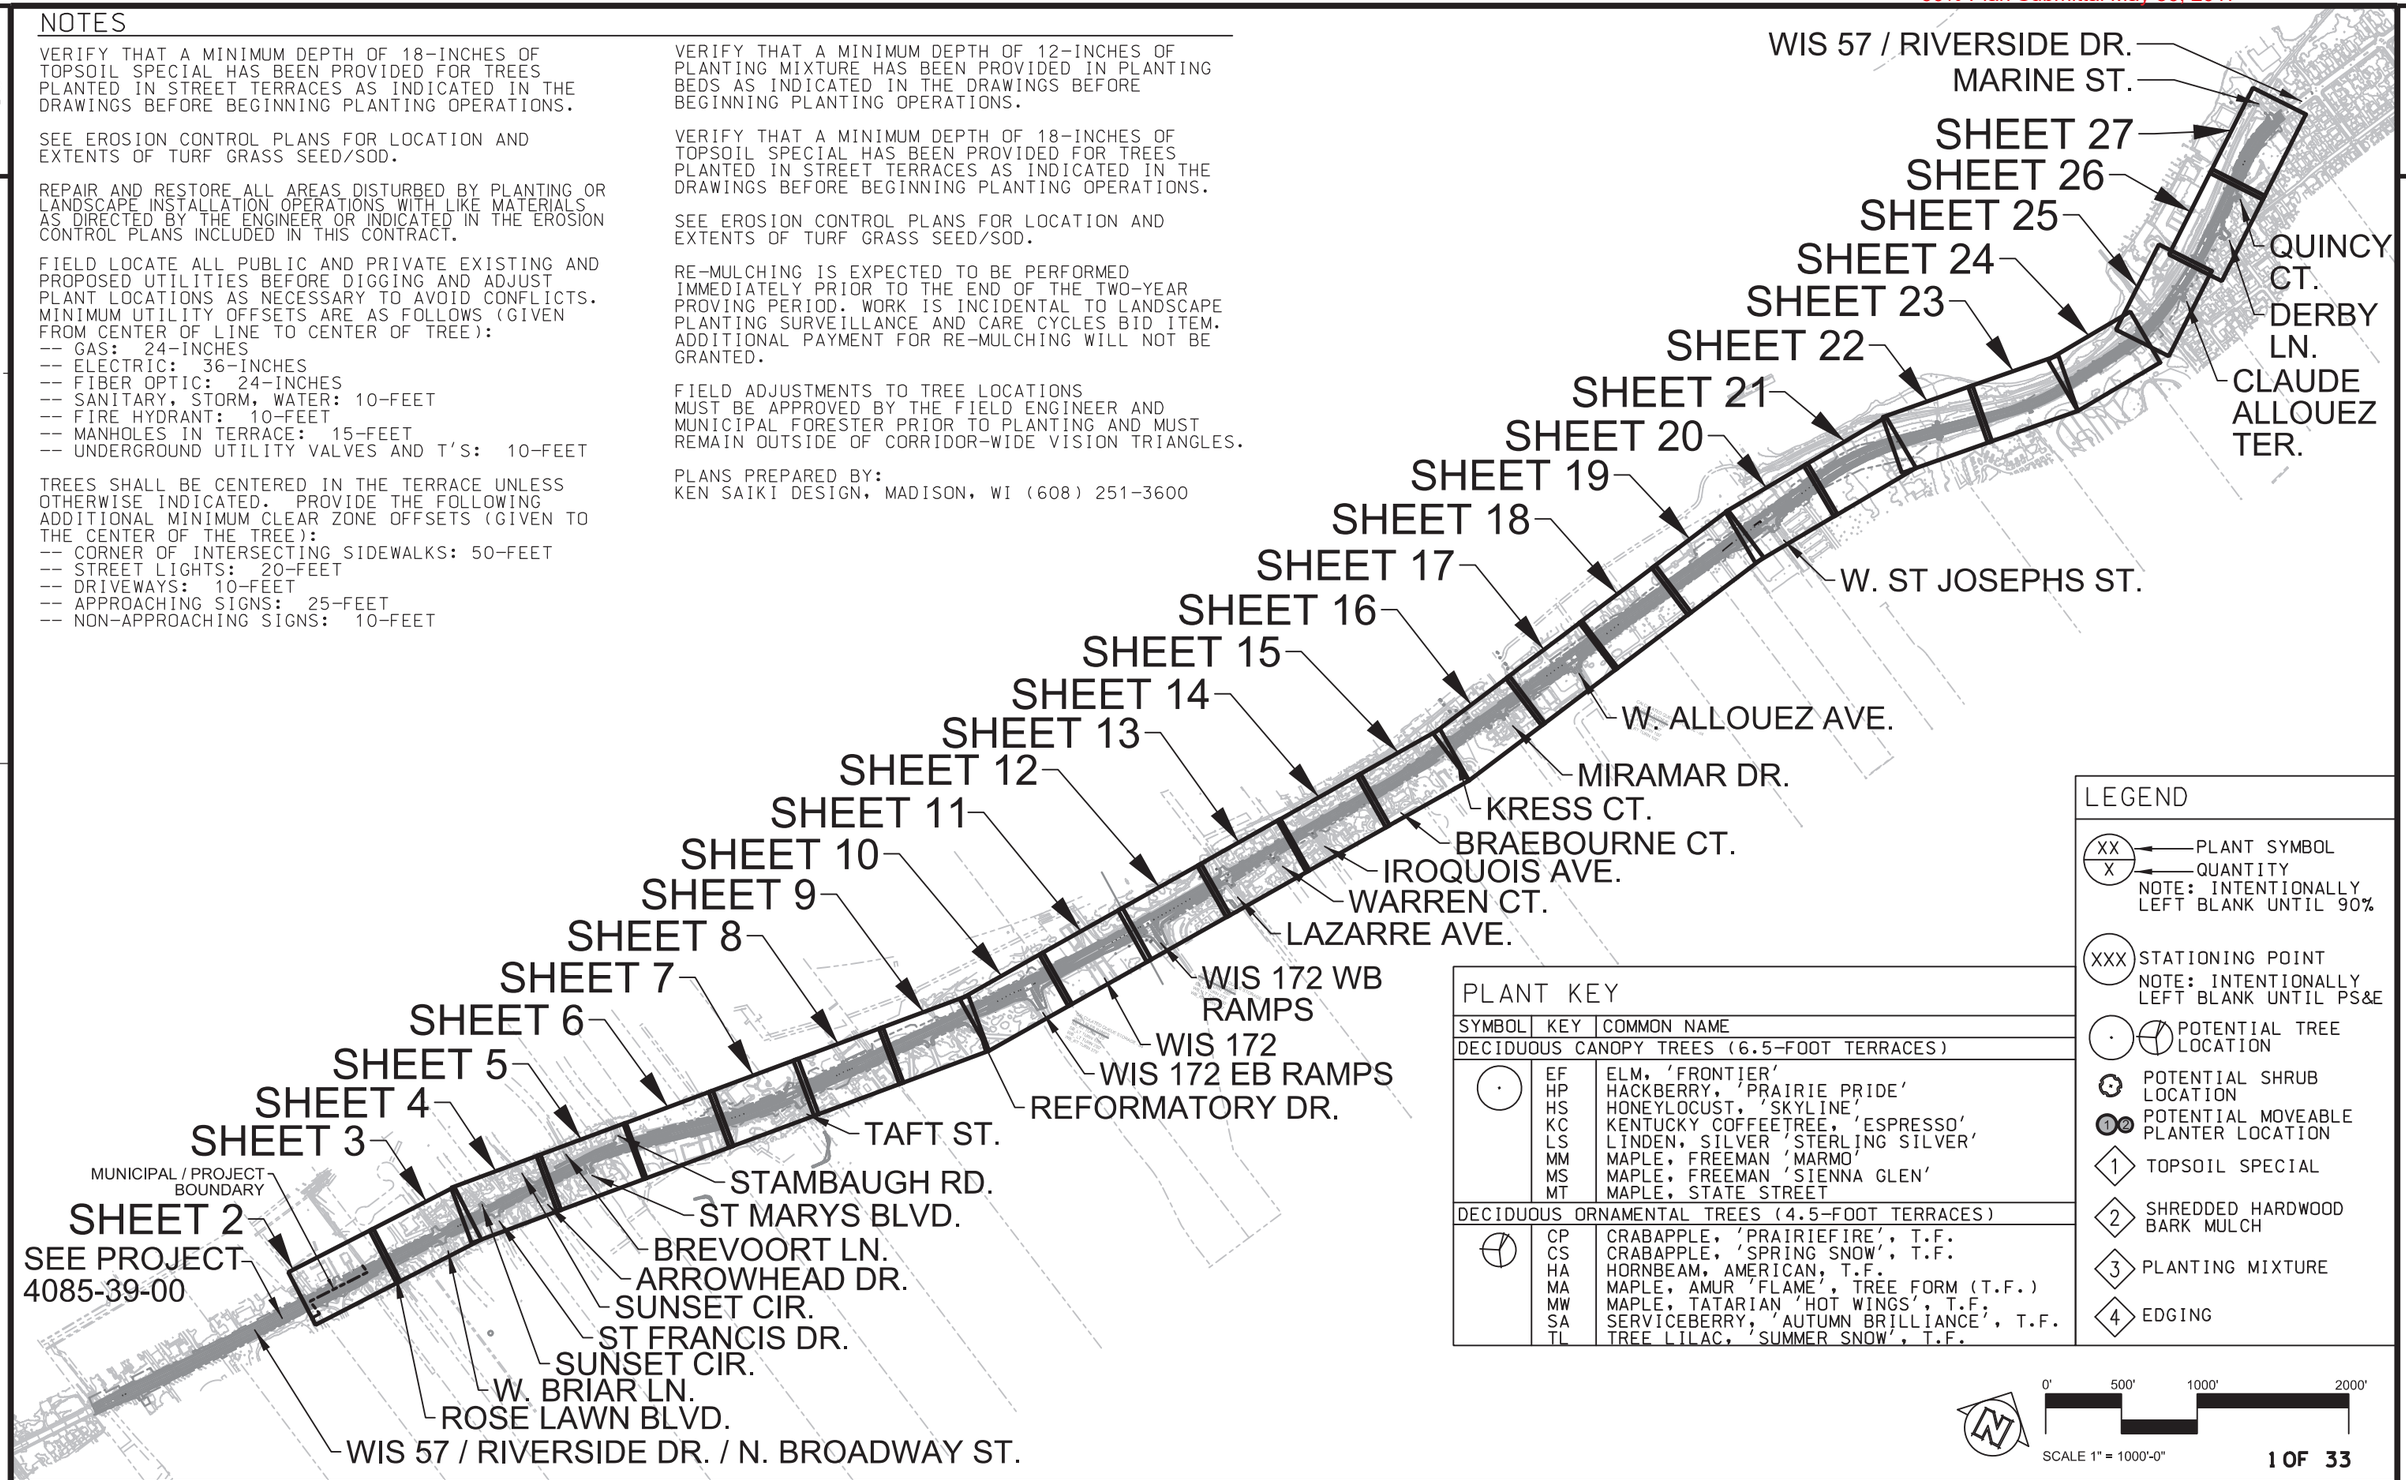

LEGEND

- XX / X — PLANT SYMBOL / QUANTITY
  NOTE: INTENTIONALLY LEFT BLANK UNTIL 90%
- XXX — STATIONING POINT
  NOTE: INTENTIONALLY LEFT BLANK UNTIL PS&E
- POTENTIAL TREE LOCATION
- POTENTIAL SHRUB LOCATION
- POTENTIAL MOVEABLE PLANTER LOCATION
- 1 — TOPSOIL SPECIAL
- 2 — SHREDDED HARDWOOD BARK MULCH
- 3 — PLANTING MIXTURE
- 4 — EDGING

PLANT KEY

SYMBOL	KEY	COMMON NAME
DECIDUOUS CANOPY TREES (6.5-FOOT TERRACES)		
	EF	ELM, 'FRONTIER'
	HP	HACKBERRY, 'PRAIRIE PRIDE'
	HS	HONEYLOCUST, 'SKYLINE'
	KC	KENTUCKY COFFEETREE, 'ESPRESSO'
	LS	LINDEN, SILVER 'STERLING SILVER'
	MM	MAPLE, FREEMAN 'MARMO'
	MS	MAPLE, FREEMAN 'SIENNA GLEN'
	MT	MAPLE, STATE STREET
DECIDUOUS ORNAMENTAL TREES (4.5-FOOT TERRACES)		
	CP	CRABAPPLE, 'PRAIRIEFIRE', T.F.
	CS	CRABAPPLE, 'SPRING SNOW', T.F.
	HA	HORNBEAM, AMERICAN, T.F.
	MA	MAPLE, AMUR 'FLAME', TREE FORM (T.F.)
	MW	MAPLE, TATARIAN 'HOT WINGS', T.F.
	SA	SERVICEBERRY, 'AUTUMN BRILLIANCE', T.F.
	TL	TREE LILAC, 'SUMMER SNOW', T.F.

0' 500' 1000' 2000'
SCALE 1" = 1000'-0"

1 OF 33

PROJECT NO: 4085-38-00	HWY: STH 57	COUNTY: BROWN	SHEET LAYOUT OVERVIEW	SHEET 125	E

2

2

BLDG

BLDG

BLDG

GRVL

CANOPY

FILLER CAP

ASPH

ASPH

ASPH

ASPH

ASPH

CONC

SIGN

SIGN

SIGN

MUNICIPAL / PROJECT BOUNDARY

WIS 57 / N. BROADWAY ST. / RIVERSIDE DR.

4085-39-00 [DE PERE]

4085-38-00 [ALLOUEZ]

MATCHLINE SHEET 3

MATCHLINE SHEET 2

1 XXX XX 1

BLDG

RET WALL

MH

GV

CEDAR WOOD FENCE

LAWN

BUSH 6FT

ROSE LAWN BLVD

20" CEDAR

18" MAPLE

18" PINE

CEDAR

CEDAR

CEDAR

CEDAR

CEDAR

ALLOUEZ

BLDG 13996

CONC

0' 20' 40' 80'

SCALE 1" = 40'-0"

2 OF 33

PROJECT NO: 4085-38-00	HWY: STH 57	COUNTY: BROWN	PLANT LAYOUT	SHEET 126	E

FILE NAME : Q:2016-039 STH 57 Reconstruction \ 01-CAD \ 2016-037_ksd base.dgn PLOT DATE : 05-MAY-2017 PLOT BY : RdB PLOT NAME : PLOT SCALE :

WISDOT/CADDS SHEET 42

60% Plan Submittal May 30, 2017

2

2

MATCHLINE SHEET 3
MATCHLINE SHEET 2

MATCHLINE SHEET 4
MATCHLINE SHEET 3

XX / 1 — XXX — 1

WIS 57 / RIVERSIDE DR.

W BRIAR LN.

ROSE LAWN BLVD.

BLDG

ASPH

CONC

SIGN

MH

FLAG

W

HEDGE

CEDAR WOOD FENCE

RETAINING WALL

BRUSH 4 7 FT

BRUSH 15 FT 4 FT

10" ASH

12" MAPLE

30" ASH

36" ASH

10" PINE

12" PINE

30" PINE

8" PINE

3" CEDAR

3.5" CEDAR

40" PINE

4" PINE

30" PLUMB

12" ASPEN

SUN GOOD STOP RIVERSIDE ROSE LAWN BLVD

0' 20' 40' 80'

SCALE 1" = 40'-0"

3 OF 33

PROJECT NO: 4085-38-00	HWY: STH 57	COUNTY: BROWN	PLANT LAYOUT	SHEET 127	E

FILE NAME : Q:2016-039 STH 57 Reconstruction \ 01-CAD \ 2016-037_ksd base.dgn PLOT DATE : 05-MAY-2017 PLOT BY : RdB PLOT NAME : PLOT SCALE :

WISDOT/CADDS SHEET 42

NOTE: CURRENTLY NO PLANTINGS, THIS SHEET

4 OF 33

PROJECT NO: 4085-38-00	HWY: STH 57	COUNTY: BROWN	PLANT LAYOUT	SHEET 128	E

2

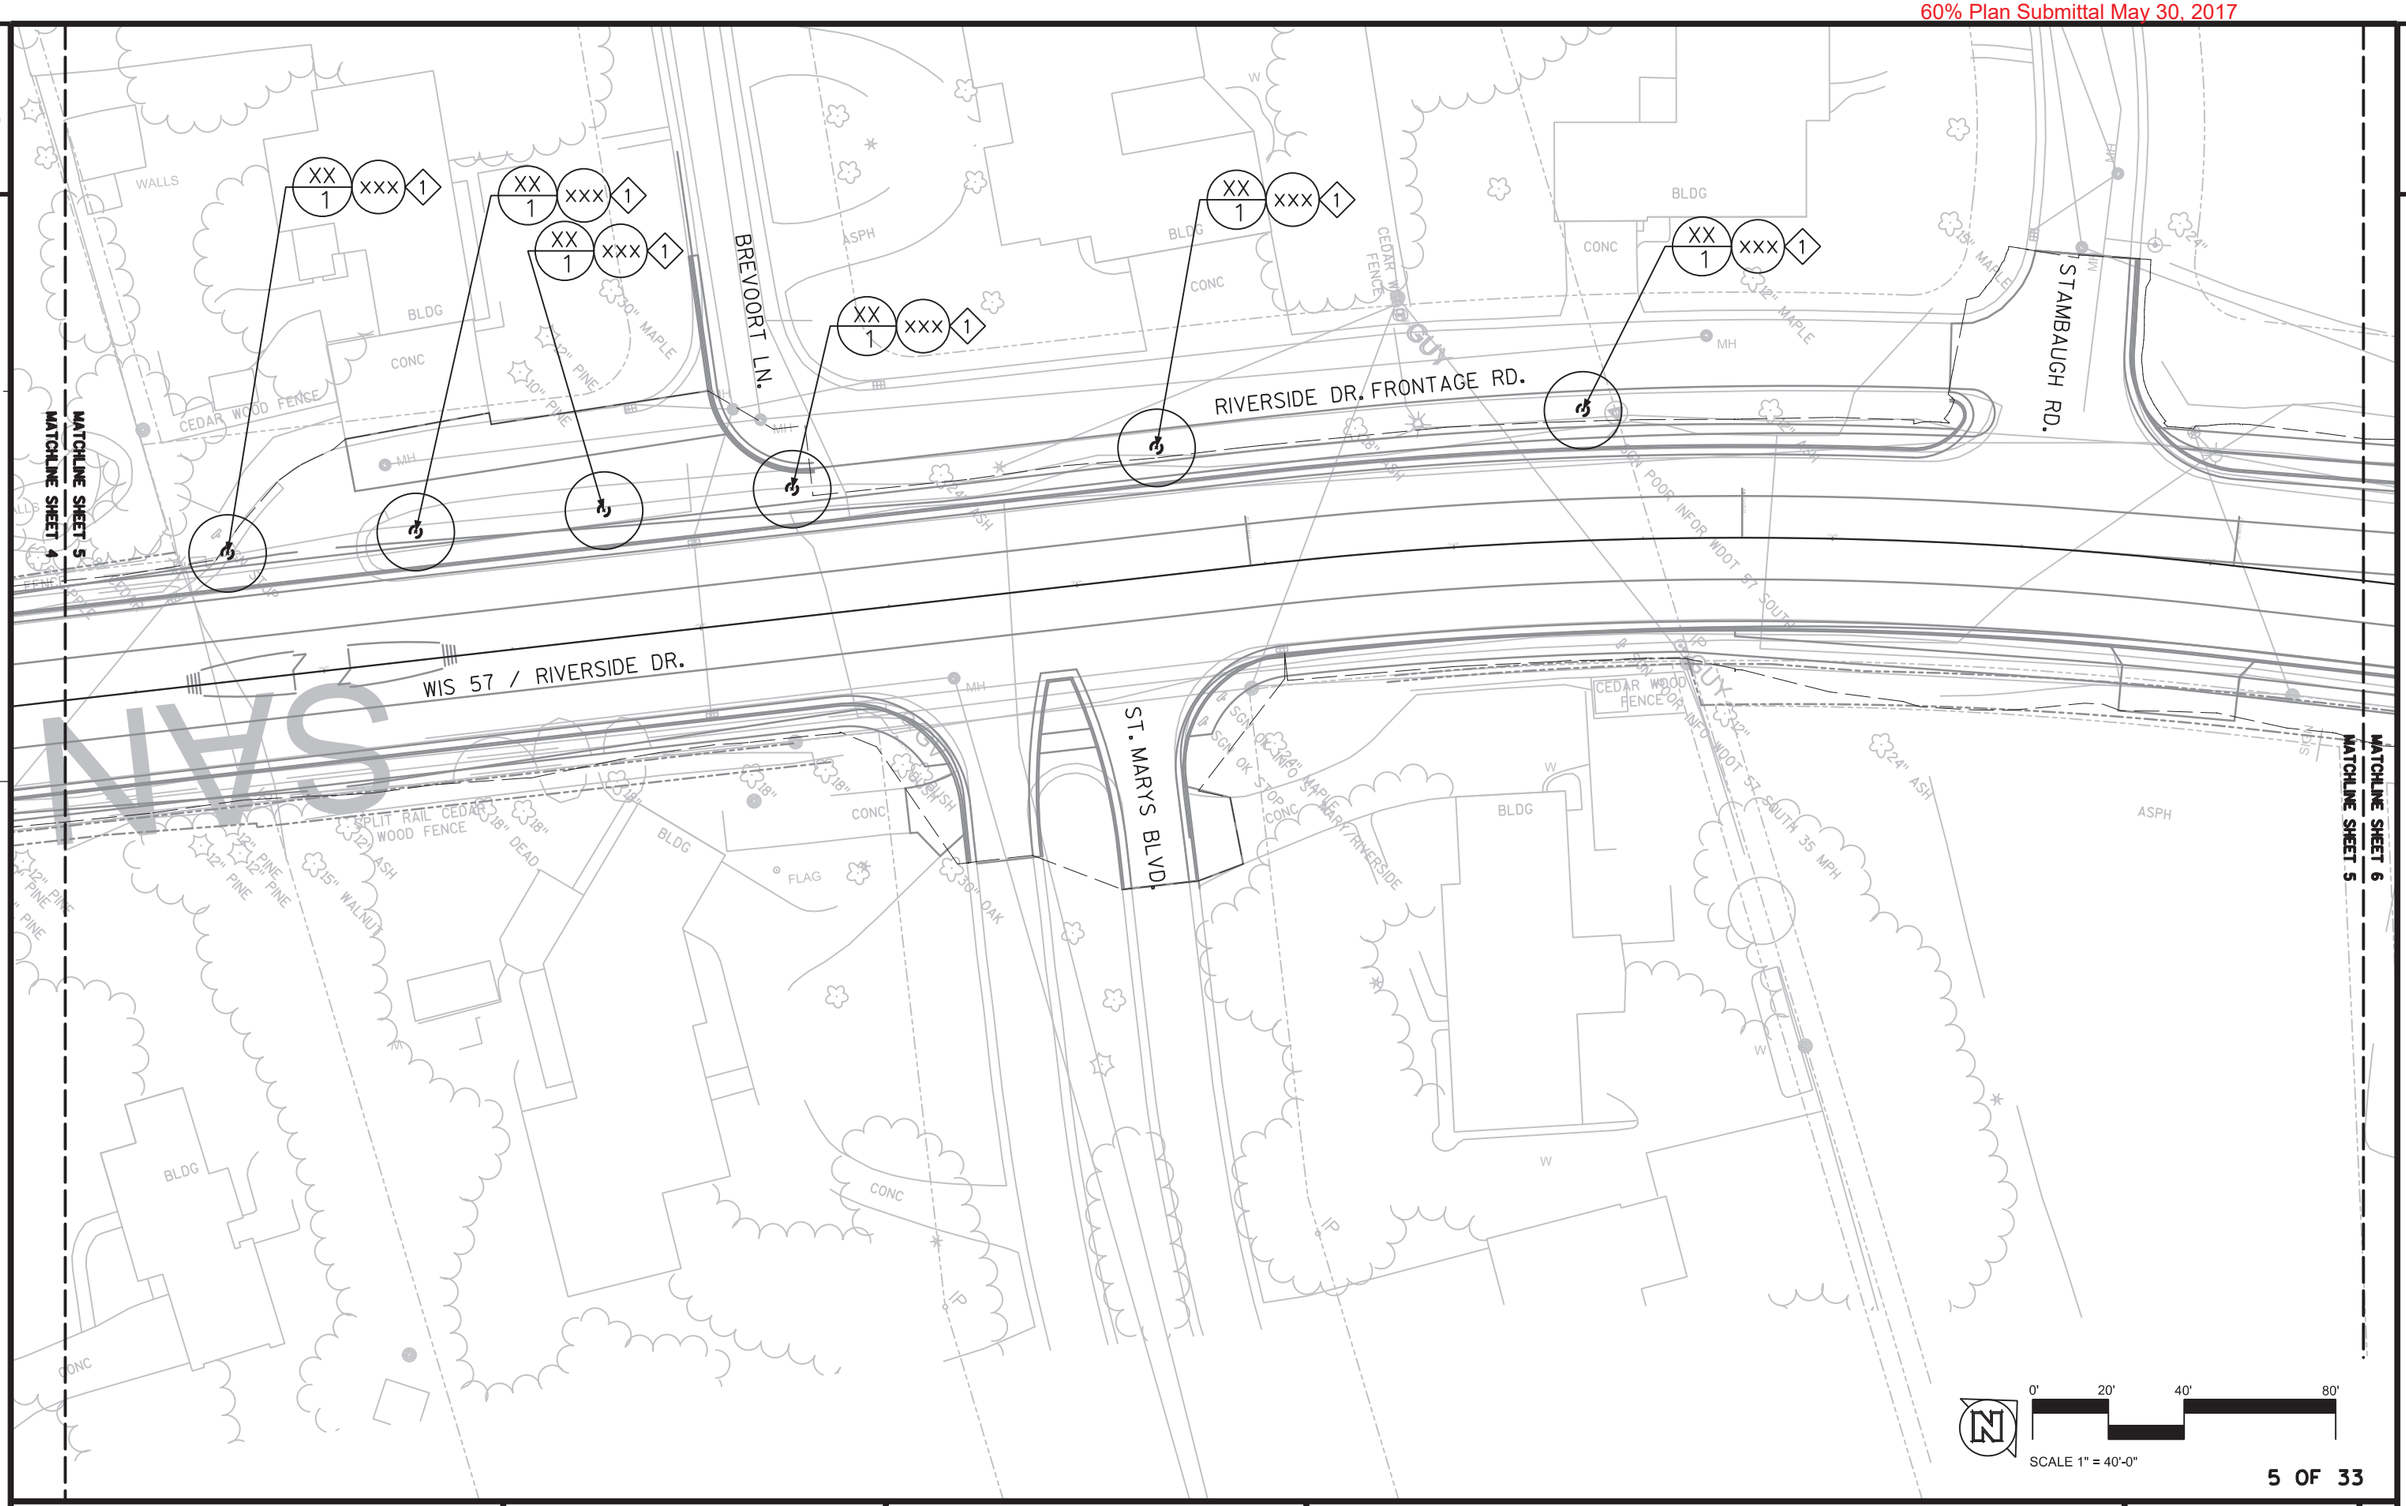

5 OF 33

PROJECT NO: 4085-38-00	HWY: STH 57	COUNTY: BROWN	PLANT LAYOUT	SHEET 129	E

FILE NAME : Q:2016-039 STH 57 Reconstruction \ 01-CAD \ 2016-037_ksd base.dgn PLOT DATE : 05-MAY-2017 PLOT BY : RdB PLOT NAME : PLOT SCALE :

WISDOT/CADDS SHEET 42

60% Plan Submittal May 30, 2017

2

2

WIS 57 / RIVERSIDE DR.

MATCHLINE SHEET 5

MATCHLINE SHEET 6

MATCHLINE SHEET 7

MATCHLINE SHEET 6

MH

24" ASH

24" ELM

36" MAPLE

48" ELM

18" MAPLE

48" MAPLE

ASPH

POST

SIGN

FLAG

BLDG OVERHANG

BLDG

CHAIN LINK FENCE

A/C

BOUNDARY LINE

WISCONSIN WHEATAGE HILL 1/2 MI

8" 6" PINE

XX 1 XXX 1

0' 20' 40' 80'

SCALE 1" = 40'-0"

6 OF 33

PROJECT NO: 4085-38-00	HWY: STH 57	COUNTY: BROWN	PLANT LAYOUT	SHEET 130	E

FILE NAME : Q:2016-039 STH 57 Reconstruction \ 01-CAD \ 2016-037_ksd base.dgn PLOT DATE : 05-MAY-2017 PLOT BY : RdB PLOT NAME : PLOT SCALE :

WISDOT/CADDS SHEET 42

60% Plan Submittal May 30, 2017

2

2

WIS 57 / RIVERSIDE DR.

MATCHLINE SHEET 7
MATCHLINE SHEET 6

MATCHLINE SHEET 8
MATCHLINE SHEET 7

TAFT ST.

SCALE 1" = 40'-0"

7 OF 33

PROJECT NO: 4085-38-00	HWY: STH 57	COUNTY: BROWN	PLANT LAYOUT	SHEET 131	E

FILE NAME : Q:2016-039 STH 57 Reconstruction \ 01-CAD \ 2016-037_ksd base.dgn PLOT DATE : 05-MAY-2017 PLOT BY : RdB PLOT NAME : PLOT SCALE :

WISDOT/CADDS SHEET 42

60% Plan Submittal May 30, 2017

2

2

WIS 57 / RIVERSIDE DR.

STH 57

MATCHLINE SHEET 8
MATCHLINE SHEET 7

MATCHLINE SHEET 9
MATCHLINE SHEET 8

SCALE 1" = 40'-0"

8 OF 33

PROJECT NO: 4085-38-00	HWY: STH 57	COUNTY: BROWN	PLANT LAYOUT	SHEET 132	E

FILE NAME : Q:2016-039 STH 57 Reconstruction \ 01-CAD \ 2016-037_ksd base.dgn PLOT DATE : 05-MAY-2017 PLOT BY : RdB PLOT NAME : PLOT SCALE :

WISDOT/CADDS SHEET 42

2

2

MATCHLINE SHEET 10
MATCHLINE SHEET 9

MATCHLINE SHEET 9
MATCHLINE SHEET 8

WIS 57 / RIVERSIDE DR.

REFORMATORY DR.

BIKE PATH

SERV RD

SCALE 1" = 40'-0"

0' 20' 40' 80'

9 OF 33

PROJECT NO: 4085-38-00	HWY: STH 57	COUNTY: BROWN	PLANT LAYOUT	SHEET 133	E

FILE NAME : Q:2016-039 STH 57 Reconstruction \ 01-CAD \ 2016-037_ksd base.dgn PLOT DATE : 05-MAY-2017 PLOT BY : RdB PLOT NAME : PLOT SCALE :

WISDOT/CADDS SHEET 42

2

2

MATCHLINE SHEET 10
MATCHLINE SHEET 9

XX / 1 XXX 1

WIS 57 / RIVERSIDE DR.

WIS 172 EB RAMPS

WIS 172 EB RAMPS

MATCHLINE SHEET 11
MATCHLINE SHEET 10

0' 20' 40' 80'

SCALE 1" = 40'-0"

10 OF 33

PROJECT NO: 4085-38-00	HWY: STH 57	COUNTY: BROWN	PLANT LAYOUT	SHEET 134	E

60% Plan Submittal May 30, 2017

2

2

WIS 172 EB

WIS 172 WB

WIS 57 / RIVERSIDE DR.

WIS 57 / RIVERSIDE DR.

GUY

GUY

GUY

GUY

SGN GOOD INFO WDOT 172 E TO 43 WRONG WAY S/S

SGN GOOD INFO WDOT 172 W TO 41

MH

MH

SIGN

SIGN

GRVL

XX 1 XXX

XX 1 XXX

XX 1 XXX

XX 1 XXX

XXX XX 1

XX 1 XXX

MATCHLINE SHEET 10

MATCHLINE SHEET 11

MATCHLINE SHEET 12

MATCHLINE SHEET 11

0' 20' 40' 80'

SCALE 1" = 40'-0"

11 OF 33

PROJECT NO: 4085-38-00	HWY: STH 57	COUNTY: BROWN	PLANT LAYOUT	SHEET 135	E

FILE NAME : Q:2016-039 STH 57 Reconstruction \ 01-CAD \ 2016-037_ksd base.dgn PLOT DATE : 05-MAY-2017 PLOT BY : RdB PLOT NAME : PLOT SCALE :

WISDOT/CADDS SHEET 42

2

2

RETAINING WALL

CHAIN LINK FENCE

CHAIN LINK FENCE

ASPH

WIS 57 / RIVERSIDE DR.

MH

MH

MH

MH

MH

MH

MH

MH

CHAIN LINK FENCE

FLAG

XX
1
XXX

WIS 172 WB RAMPS

WIS 172 WB RAMPS

MATCHLINE SHEET 11

MATCHLINE SHEET 12

MATCHLINE SHEET 13

MATCHLINE SHEET 12

W

W

W

ASPH

0' 20' 40' 80'

SCALE 1" = 40'-0"

12 OF 33

PROJECT NO: 4085-38-00	HWY: STH 57	COUNTY: BROWN	PLANT LAYOUT	SHEET 136	E

FILE NAME : Q:2016-039 STH 57 Reconstruction \ 01-CAD \ 2016-037_ksd base.dgn PLOT DATE : 05-MAY-2017 PLOT BY : RdB PLOT NAME : PLOT SCALE :

WISDOT/CADDS SHEET 42

2

2

LAZARRE AVE.

WIS 57 / RIVERSIDE DR.

WARREN CT.

LAZARRE AVE.

MATCHLINE SHEET 12

MATCHLINE SHEET 13

MATCHLINE SHEET 14

MATCHLINE SHEET 13

BLDG

BLDG OVERHANG

CONC

ASPH

A/C

MH

W

GUY

RETAINING WALL

CHAIN LINK FENCE

18" SPRUCE

12" SPRUCE

10" SPRUCE

8" MAPLE

4" LILAC

36" LOCUST

12" IP

24" PINE

18" PINE

6" PINE

3" PINE

30" ASH

24" ASH

MAPLE

RIVER BIRCH

1 XXX XX/1

0' 20' 40' 80'

SCALE 1" = 40'-0"

13 OF 33

PROJECT NO: 4085-38-00	HWY: STH 57	COUNTY: BROWN	PLANT LAYOUT	SHEET 137	E

60% Plan Submittal May 30, 2017

2

2

SAN

WIS 57 / RIVERSIDE DR.

IROQUOIS AVE.

MATCHLINE SHEET 13

MATCHLINE SHEET 14

MATCHLINE SHEET 14

MATCHLINE SHEET 15

XX 1 XXX 1

0' 20' 40' 80'

SCALE 1" = 40'-0"

14 OF 33

PROJECT NO: 4085-38-00	HWY: STH 57	COUNTY: BROWN	PLANT LAYOUT	SHEET 138	E

FILE NAME : Q:2016-039 STH 57 Reconstruction \ 01-CAD \ 2016-037_ksd base.dgn PLOT DATE : 05-MAY-2017 PLOT BY : RdB PLOT NAME : PLOT SCALE :

WISDOT/CADDS SHEET 42

NOTE: CURRENTLY NO PLANTINGS, THIS SHEET

WIS 57 / RIVERSIDE DR.

KRESS CT.

BRAEBOURNE CT.

MATCHLINE SHEET 15
MATCHLINE SHEET 14

MATCHLINE SHEET 15
MATCHLINE SHEET 15

0' 20' 40' 80'

SCALE 1" = 40'-0"

15 OF 33

PROJECT NO: 4085-38-00	HWY: STH 57	COUNTY: BROWN	PLANT LAYOUT	SHEET 139	E

FILE NAME : Q:2016-039 STH 57 Reconstruction \ 01-CAD \ 2016-037_ksd base.dgn PLOT DATE : 05-MAY-2017 PLOT BY : RdB PLOT NAME : PLOT SCALE :

WISDOT/CADDS SHEET 42

60% Plan Submittal May 30, 2017

NOTE: CURRENTLY NO PLANTINGS, THIS SHEET

WIS 57 / RIVERSIDE DR.

KRESS CT.

MIRAMAR DR.

MATCHLINE SHEET 15

MATCHLINE SHEET 17

SCALE 1" = 40'-0"

16 OF 33

PROJECT NO: 4085-38-00	HWY: STH 57	COUNTY: BROWN	PLANT LAYOUT	SHEET 140	E

FILE NAME : Q:2016-039 STH 57 Reconstruction \ 01-CAD \ 2016-037_ksd base.dgn PLOT DATE : 05-MAY-2017 PLOT BY : RdB PLOT NAME : PLOT SCALE :

WISDOT/CADDS SHEET 42

60% Plan Submittal May 30, 2017

2

2

WIS 57 / RIVERSIDE DR.

W. ALLOUEZ AVE.

W. ALLOUEZ AVE.

ASPH

BLDG

CHAIN LINK FENCE

GUARD RAIL

A/C

DECK

SIGN

CONC

POOL

HEADSTONE

CEMETERY

MH

GUY

BASE

DISK

MATCHLINE SHEET 16

MATCHLINE SHEET 17

MATCHLINE SHEET 18

MATCHLINE SHEET 17

0' 20' 40' 80'

SCALE 1" = 40'-0"

17 OF 33

PROJECT NO: 4085-38-00	HWY: STH 57	COUNTY: BROWN	PLANT LAYOUT	SHEET 141	E

FILE NAME : Q:2016-039 STH 57 Reconstruction \ 01-CAD \ 2016-037_ksd base.dgn PLOT DATE : 05-MAY-2017 PLOT BY : RdB PLOT NAME : PLOT SCALE :

WISDOT/CADDS SHEET 42

2

2

WIS 57 / RIVERSIDE DR.

STH 57

ASPH

CONC

SIGN

WINDOW

RETAINING WALL

HEADSTONE

CEMETERY

MATCHLINE SHEET 17

MATCHLINE SHEET 18

MATCHLINE SHEET 19

MATCHLINE SHEET 18

0' 20' 40' 80'

SCALE 1" = 40'-0"

18 OF 33

PROJECT NO: 4085-38-00	HWY: STH 57	COUNTY: BROWN	PLANT LAYOUT	SHEET 142	E

FILE NAME : Q:2016-039 STH 57 Reconstruction \ 01-CAD \ 2016-037_ksd base.dgn PLOT DATE : 05-MAY-2017 PLOT BY : RdB PLOT NAME : PLOT SCALE :

WISDOT/CADDS SHEET 42

60% Plan Submittal May 30, 2017

2

2

WALLS

ASPH

RETAINING WALL

RETAINING WALL

SIGN

ASPH

ASPH

SIGN

RETAINING WA

WIS 57 / RIVERSIDE DR.

HEADSTONE

MATCHLINE SHEET 18

MATCHLINE SHEET 19

MATCHLINE SHEET 19

MATCHLINE SHEET 20

ASPH

ASPH

SIGN

SIGN

W

W

XX 1 XXX 1

0' 20' 40' 80'

SCALE 1" = 40'-0"

19 OF 33

PROJECT NO: 4085-38-00	HWY: STH 57	COUNTY: BROWN	PLANT LAYOUT	SHEET 143	E

FILE NAME : Q:2016-039 STH 57 Reconstruction \ 01-CAD \ 2016-037_ksd base.dgn PLOT DATE : 05-MAY-2017 PLOT BY : RdB PLOT NAME : PLOT SCALE :

WISDOT/CADDS SHEET 42

60% Plan Submittal May 30, 2017

2

2

WIS 57 / RIVERSIDE DR.

W. ST. JOSEPH ST.

MATCHLINE SHEET 20
MATCHLINE SHEET 19

MATCHLINE SHEET 21
MATCHLINE SHEET 20

RETAINING WALL

ASPH

SIGN

MH

W

XX 1 xxx 1

0' 20' 40' 80'

SCALE 1" = 40'-0"

20 OF 33

PROJECT NO: 4085-38-00	HWY: STH 57	COUNTY: BROWN	PLANT LAYOUT	SHEET 144	E

FILE NAME : Q:2016-039 STH 57 Reconstruction \ 01-CAD \ 2016-037_ksd base.dgn PLOT DATE : 05-MAY-2017 PLOT BY : RdB PLOT NAME : PLOT SCALE :

WISDOT/CADDS SHEET 42

2

2

WIS 57 / RIVERSIDE DR.

ASPH

ASPH

ASPH

MATCHLINE SHEET 21
MATCHLINE SHEET 20

MATCHLINE SHEET 22
MATCHLINE SHEET 21

0' 20' 40' 80'

SCALE 1" = 40'-0"

21 OF 33

PROJECT NO: 4085-38-00	HWY: STH 57	COUNTY: BROWN	PLANT LAYOUT	SHEET 145	E

FILE NAME : Q:2016-039 STH 57 Reconstruction \ 01-CAD \ 2016-037_ksd base.dgn PLOT DATE : 05-MAY-2017 PLOT BY : RdB PLOT NAME : PLOT SCALE :

WISDOT/CADDS SHEET 42

60% Plan Submittal May 30, 2017

2

2

30" RCCP

36" RCCP

SIGN

SIGN

24"X36" RCP ELIP

24"X36" RCP ELIP

WIS 57 / RIVERSIDE DR.

MH

MH

MH

GUY

GUY

GUY

1 XXX XX 1

MATCHLINE SHEET 22
MATCHLINE SHEET 21

MATCHLINE SHEET 23
MATCHLINE SHEET 22

0' 20' 40' 80'

SCALE 1" = 40'-0"

22 OF 33

PROJECT NO: 4085-38-00	HWY: STH 57	COUNTY: BROWN	PLANT LAYOUT	SHEET 146	E

FILE NAME : Q:2016-039 STH 57 Reconstruction \ 01-CAD \ 2016-037_ksd base.dgn PLOT DATE : 05-MAY-2017 PLOT BY : RdB PLOT NAME : PLOT SCALE :

WISDOT/CADDS SHEET 42

60% Plan Submittal May 30, 2017

NOTE: CURRENTLY NO PLANTINGS, THIS SHEET

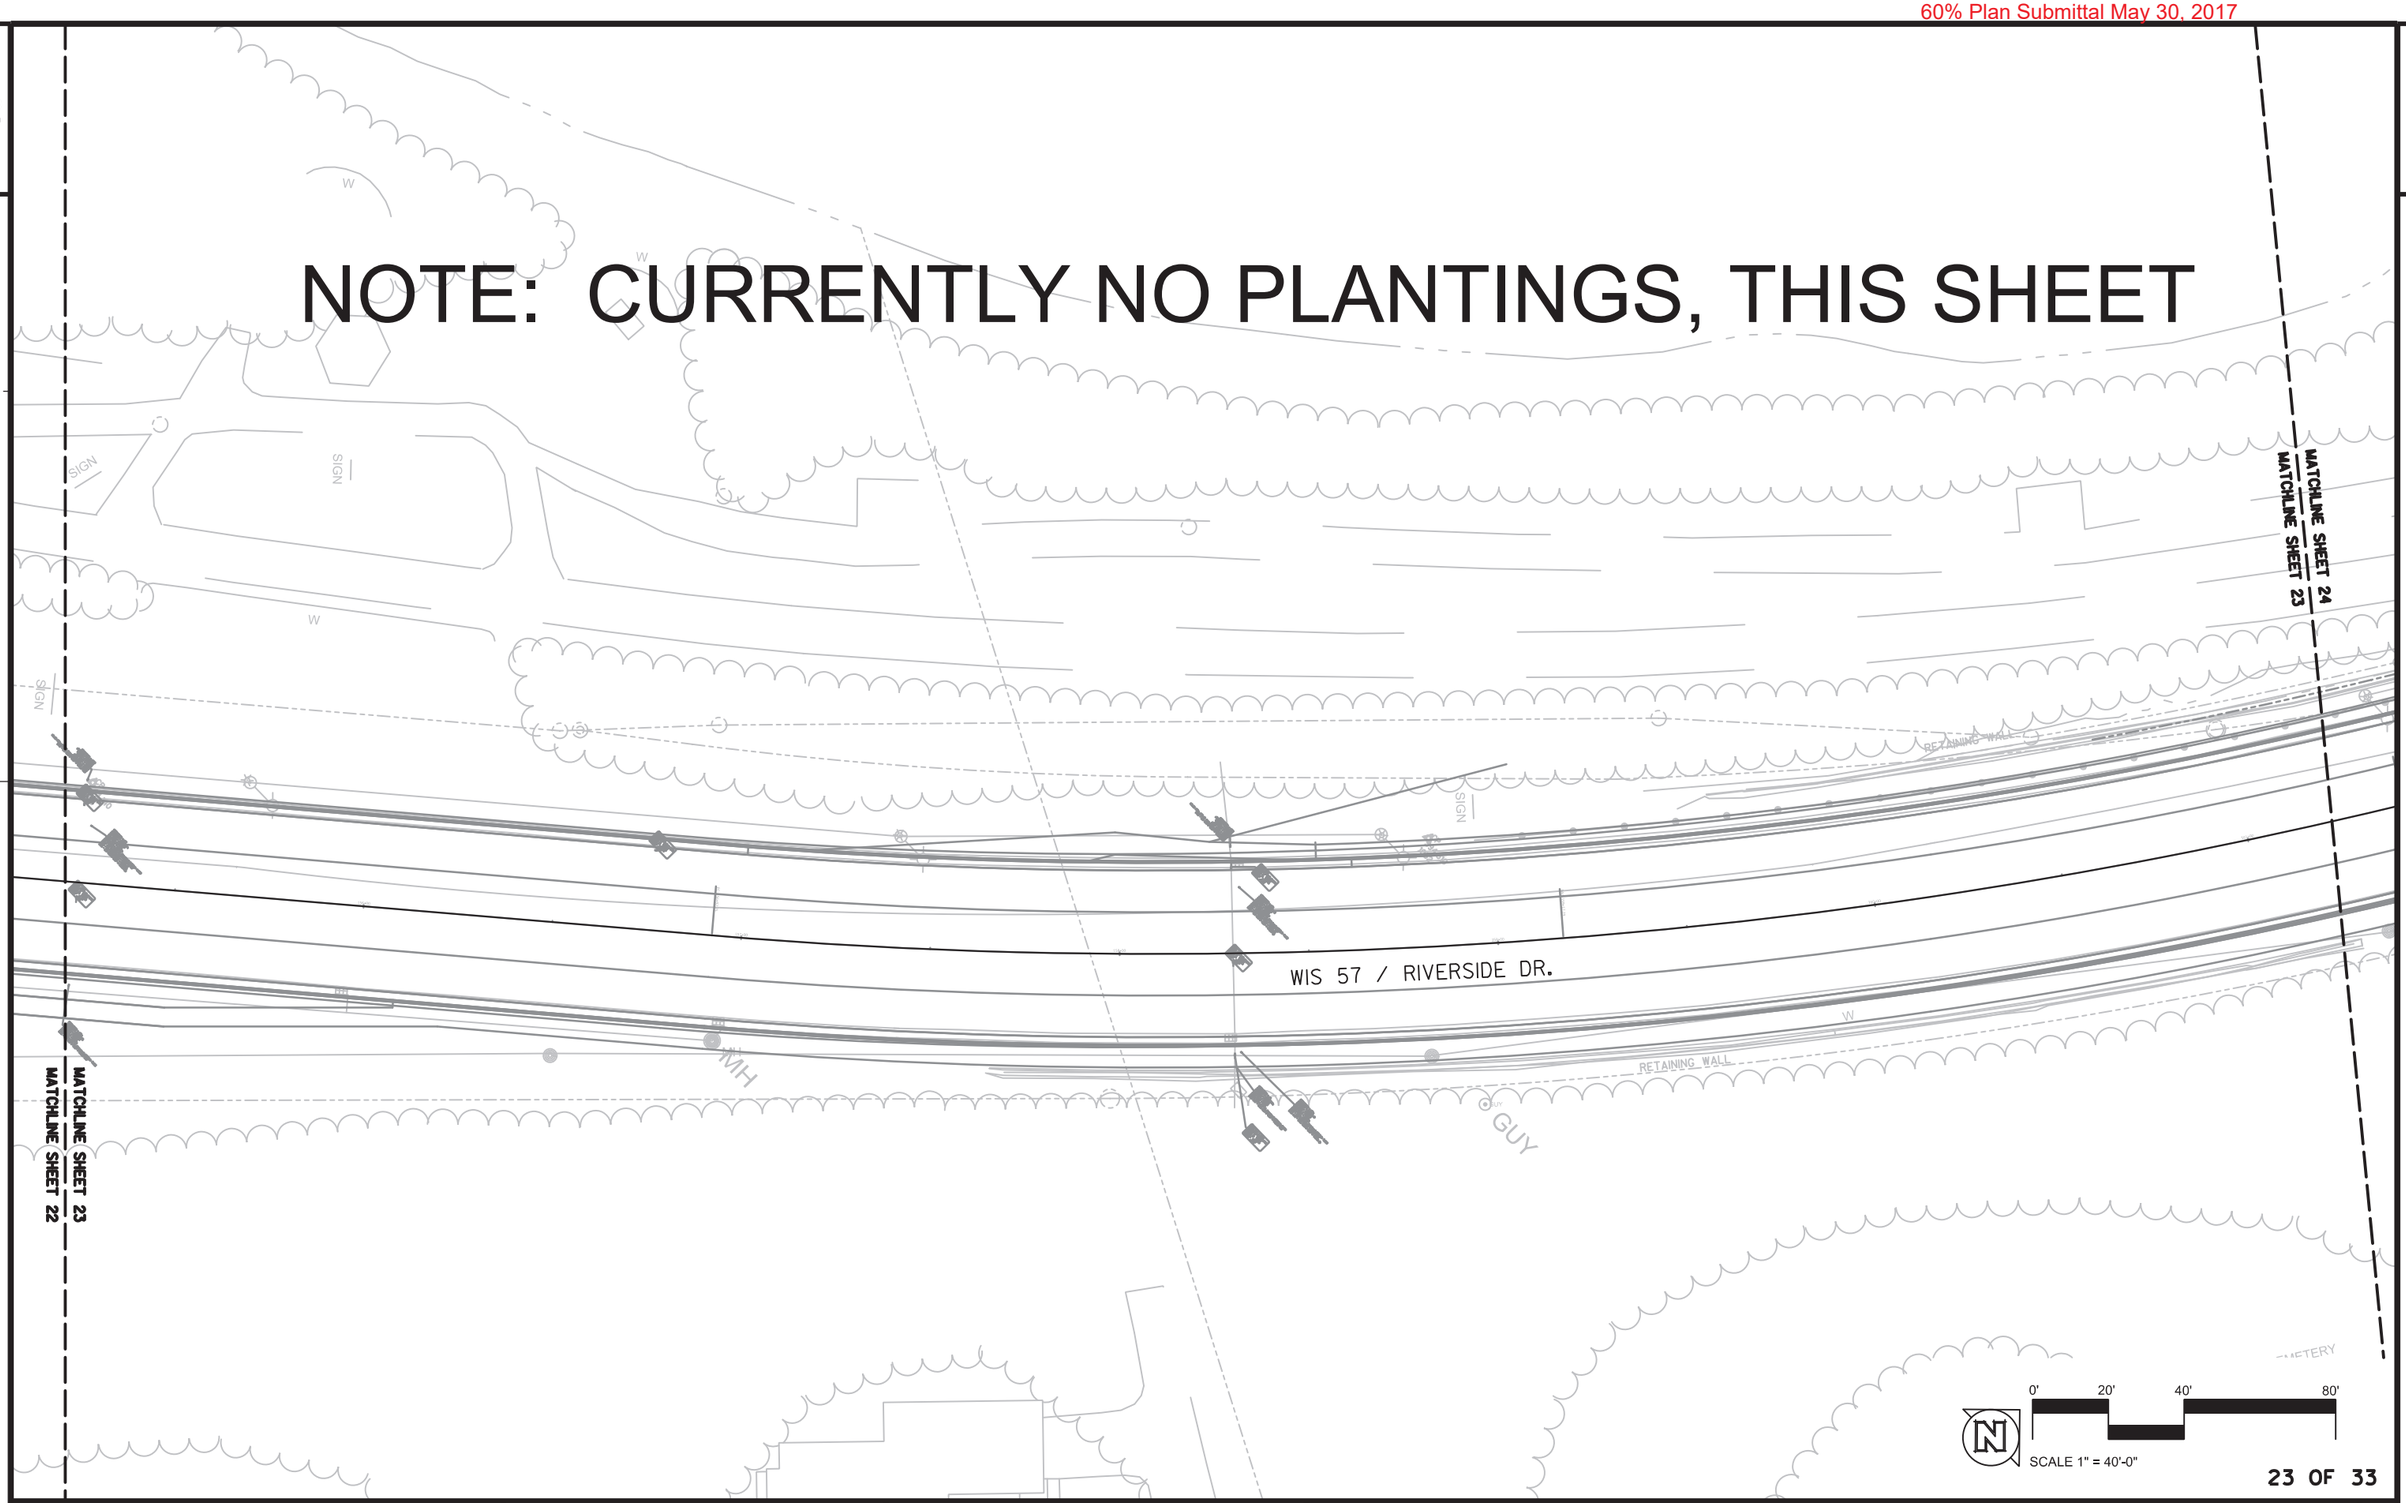

23 OF 33

PROJECT NO: 4085-38-00	HWY: STH 57	COUNTY: BROWN	PLANT LAYOUT	SHEET 147	E

FILE NAME : Q:2016-039 STH 57 Reconstruction \ 01-CAD \ 2016-037_ksd base.dgn PLOT DATE : 05-MAY-2017 PLOT BY : RdB PLOT NAME : PLOT SCALE :

WISDOT/CADDS SHEET 42

60% Plan Submittal May 30, 2017

2

NOTE: CURRENTLY NO PLANTINGS, THIS SHEET

MATCHLINE SHEET 24
MATCHLINE SHEET 23

MATCHLINE SHEET 25
MATCHLINE SHEET 24

BIKE PATH
RETAINING WALL
STH 57
WIS 57 / RIVERSIDE DR.
24" CMCP
42" SP
BRICK
GUY
MH
W

0' 20' 40' 80'
SCALE 1" = 40'-0"

24 OF 33

PROJECT NO: 4085-38-00	HWY: STH 57	COUNTY: BROWN	PLANT LAYOUT	SHEET 148	E

FILE NAME : Q:2016-039 STH 57 Reconstruction \ 01-CAD \ 2016-037_ksd base.dgn
PLOT DATE : 05-MAY-2017
PLOT BY : RdB
PLOT NAME :
PLOT SCALE :

WISDOT/CADDS SHEET 42

2

NOTE: CURRENTLY NO PLANTINGS, THIS SHEET

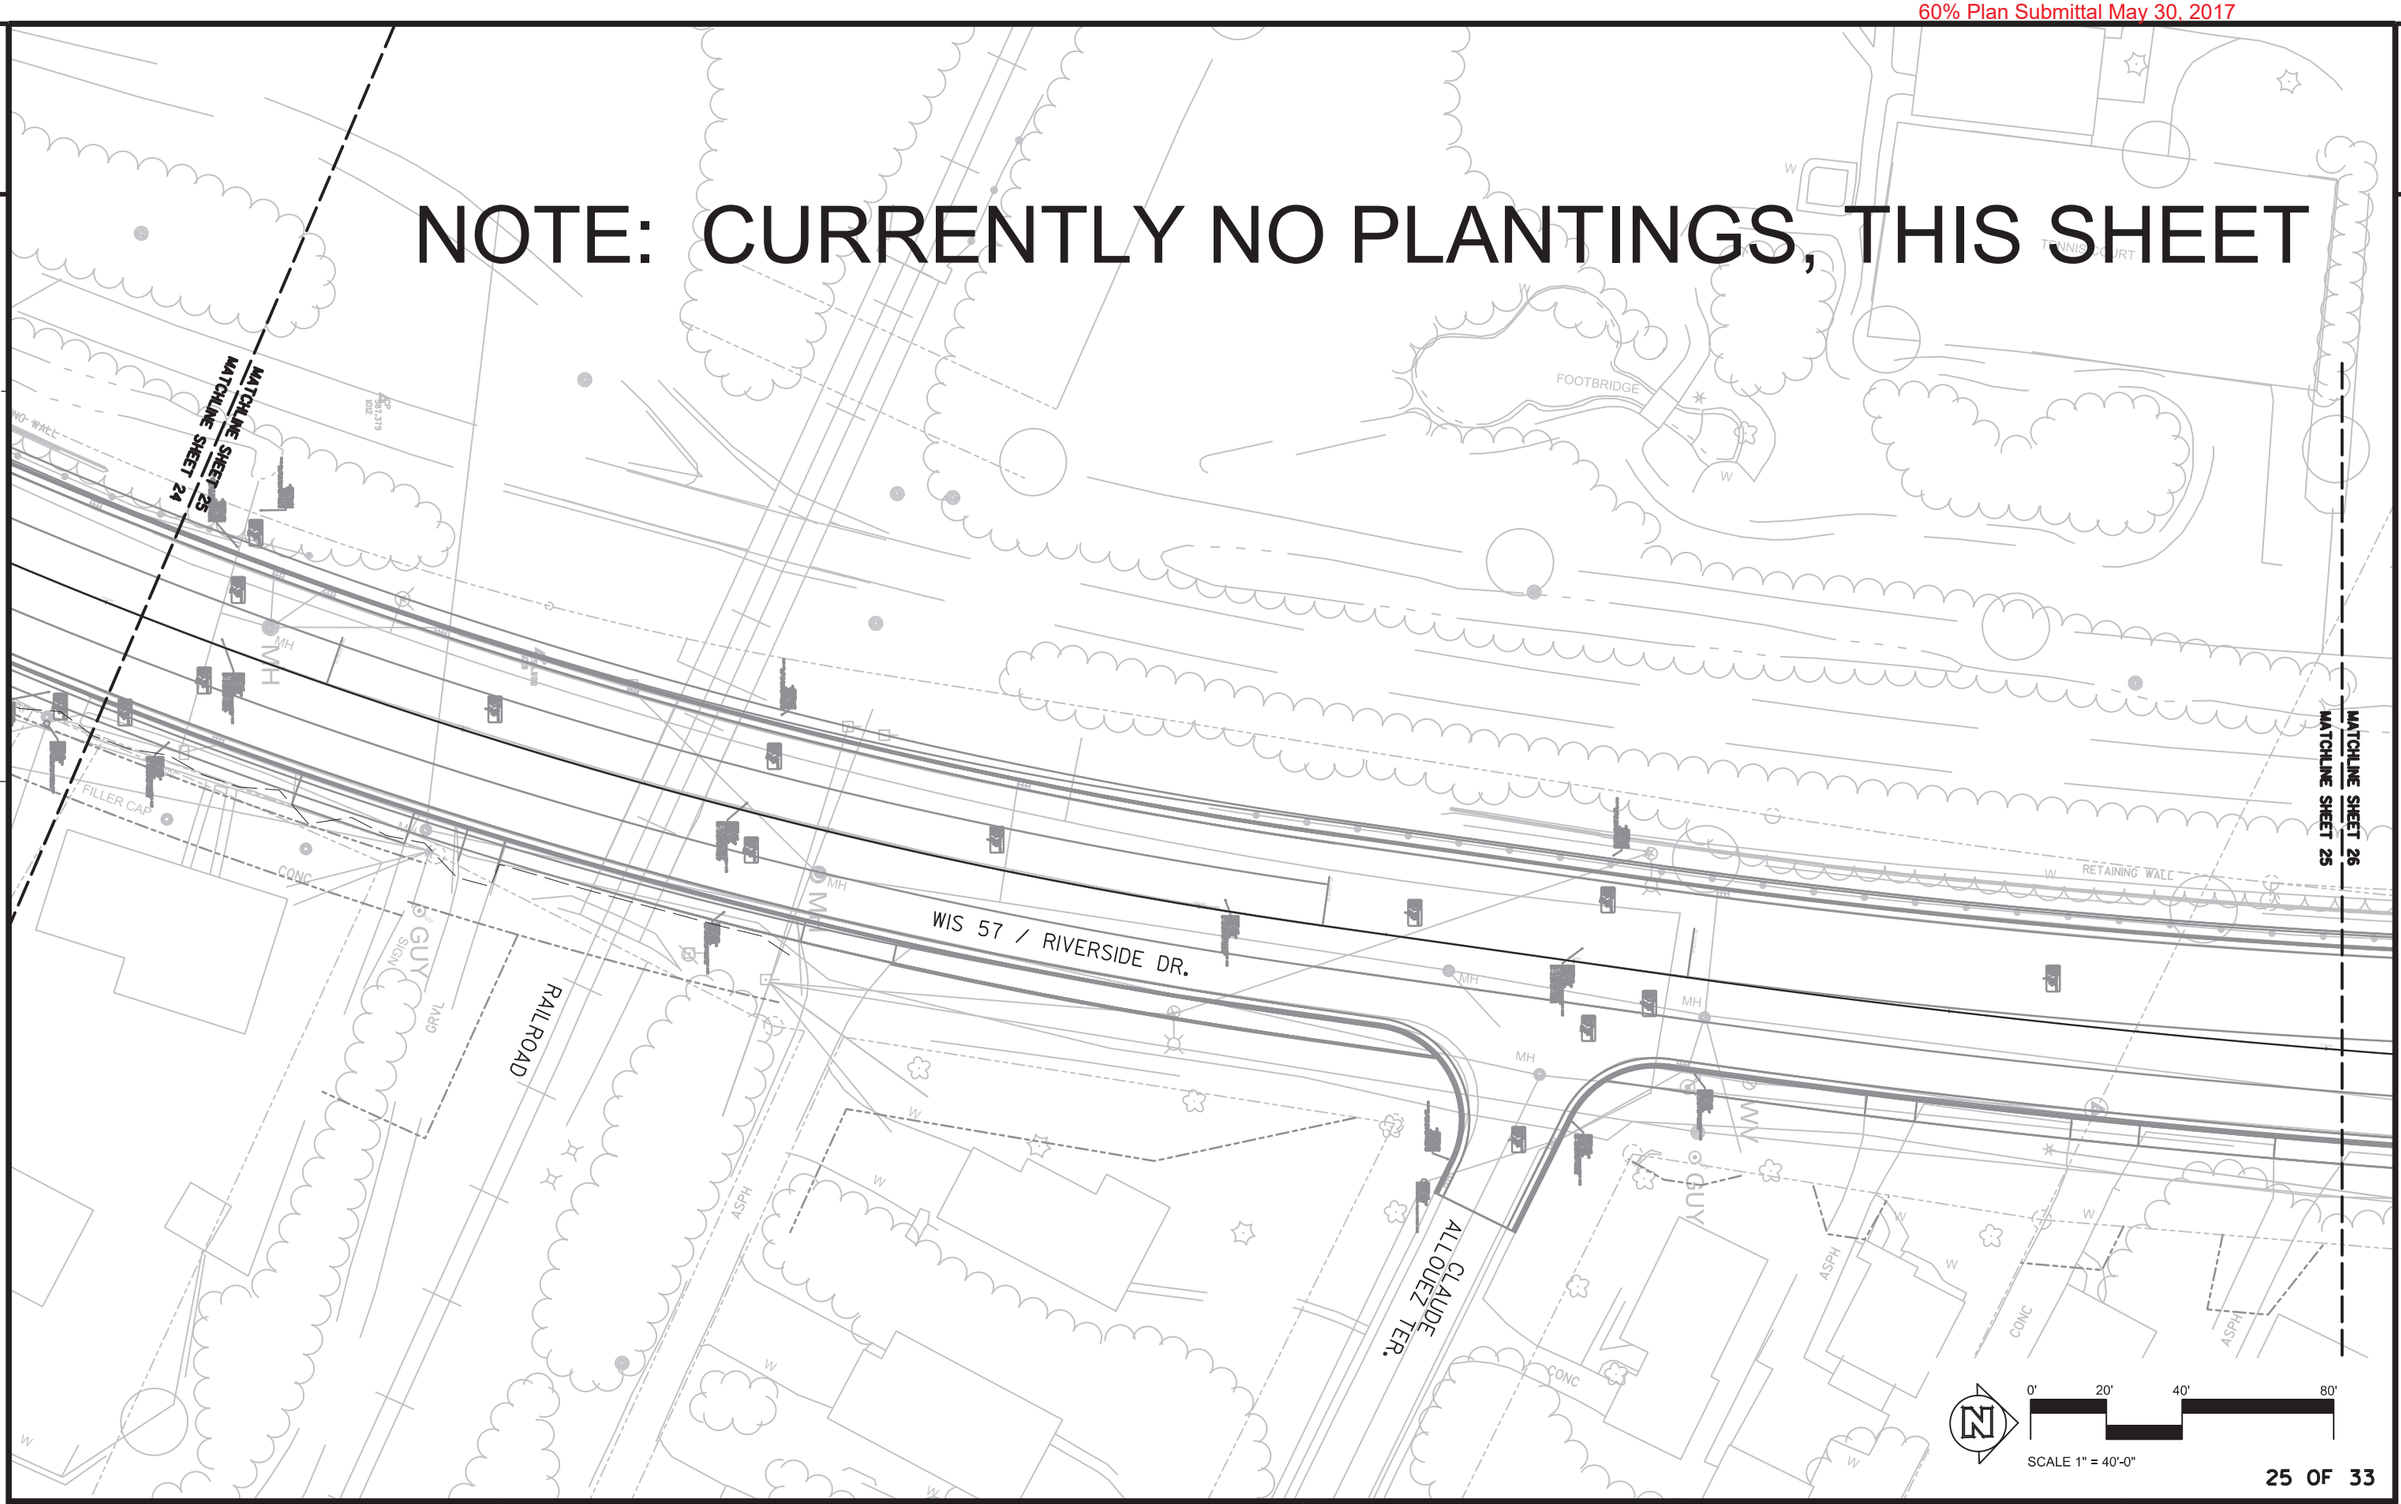

25 OF 33

PROJECT NO: 4085-38-00	HWY: STH 57	COUNTY: BROWN	PLANT LAYOUT	SHEET 149	E

FILE NAME : Q:2016-039 STH 57 Reconstruction \ 01-CAD \ 2016-037_ksd base.dgn PLOT DATE : 05-MAY-2017 PLOT BY : RdB PLOT NAME : PLOT SCALE :

WISDOT/CADDS SHEET 42

60% Plan Submittal May 30, 2017

NOTE: CURRENTLY NO PLANTINGS, THIS SHEET

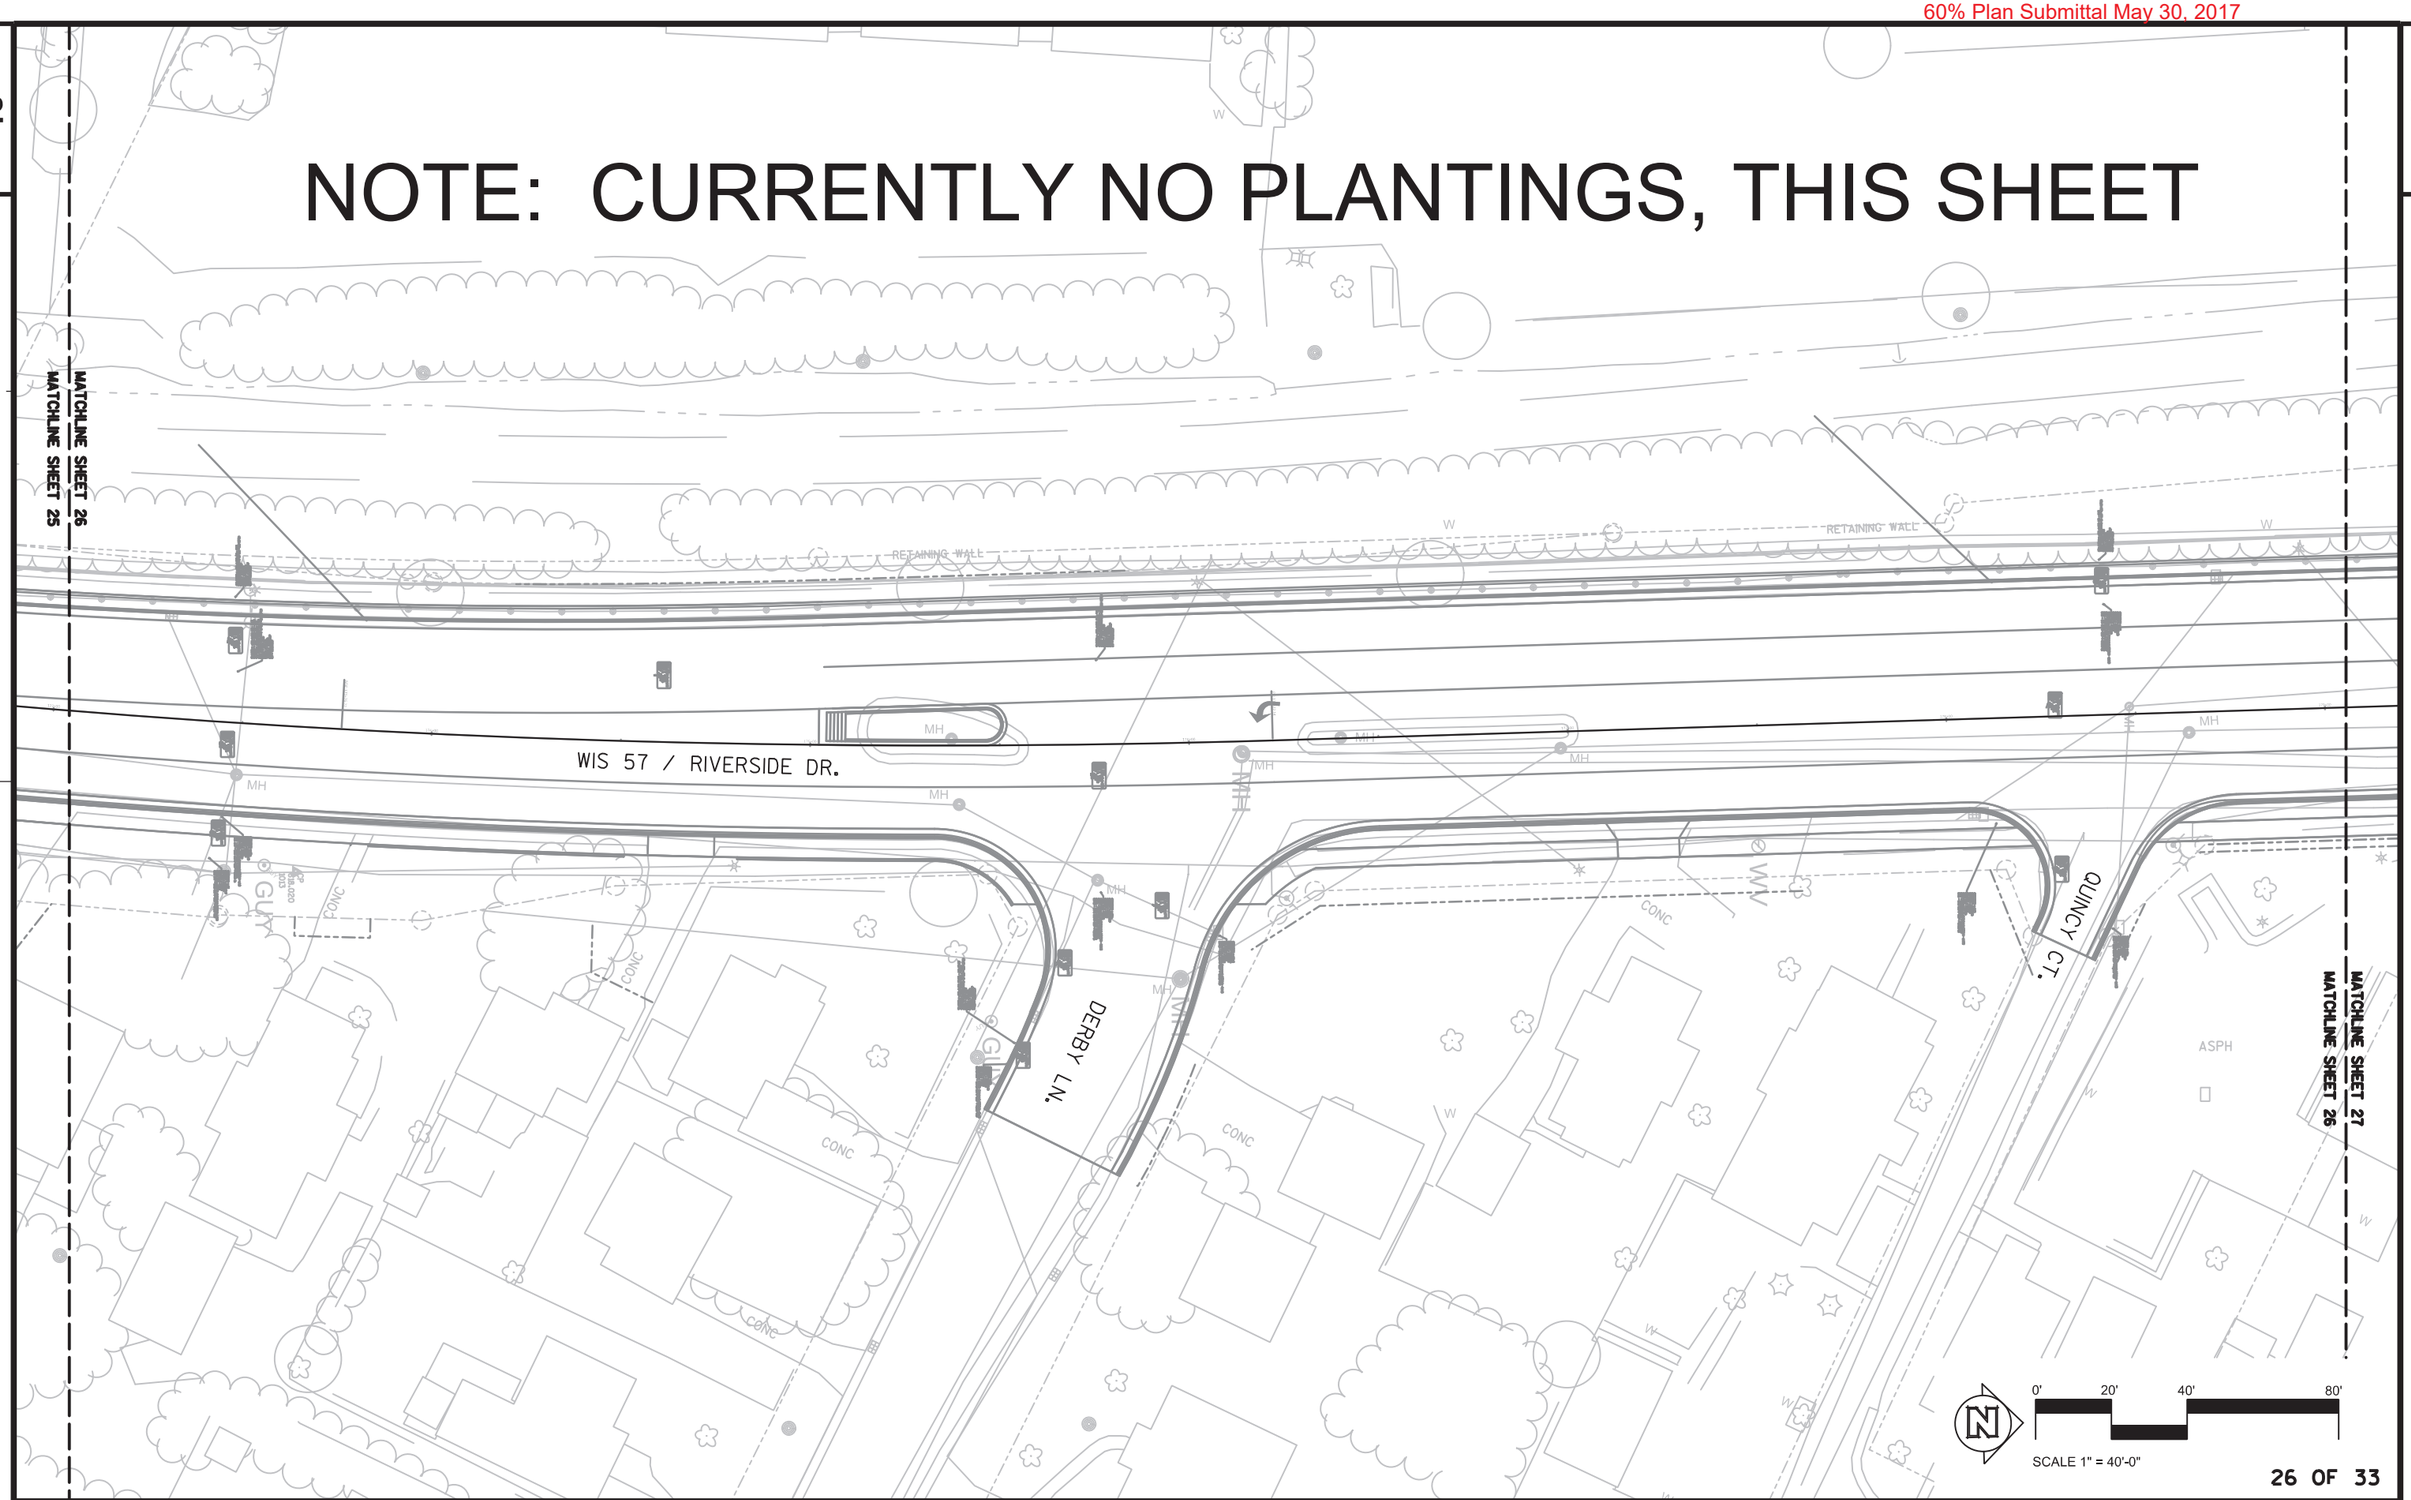

26 OF 33

PROJECT NO: 4085-38-00	HWY: STH 57	COUNTY: BROWN	PLANT LAYOUT	SHEET 150	E

FILE NAME : Q:2016-039 STH 57 Reconstruction \ 01-CAD \ 2016-037_ksd base.dgn PLOT DATE : 05-MAY-2017 PLOT BY : RdB PLOT NAME : PLOT SCALE :

WISDOT/CADDS SHEET 42

60% Plan Submittal May 30, 2017

2

2

WIS 57 / RIVERSIDE DR.

MARINE ST.

BIKE PATH

INL

MH

ASPH

CONC

SIGN

W

XX 1 XXX 1

MATCHLINE SHEET 27

MATCHLINE SHEET 26

0' 20' 40' 80'

SCALE 1" = 40'-0"

27 OF 33

PROJECT NO: 4085-38-00	HWY: STH 57	COUNTY: BROWN	PLANT LAYOUT	SHEET 151	E

FILE NAME : Q:2016-039 STH 57 Reconstruction \ 01-CAD \ 2016-037_ksd base.dgn PLOT DATE : 05-MAY-2017 PLOT BY : RdB PLOT NAME : PLOT SCALE :

WISDOT/CADDS SHEET 42

60% Plan Submittal May 30, 2017

2

2

24"

15" BIRCH

WET WELL

SANITARY LID

30" HICKORY

GUY

IP SCRV OK INFO WDR

57 SOUTH

BED 1

4 2 3

BED 1

2 3 4

0' 20' 40' 80'

SCALE 1" = 16'-0"

28 OF 33

PROJECT NO: 4085-38-00	HWY: STH 57	COUNTY: BROWN	PLANT LAYOUT ENLARGEMENT - BED 1	SHEET 152	E

FILE NAME : Q:2016-039 STH 57 Reconstruction \ 01-CAD \ 2016-037_ksd base.dgn PLOT DATE : 05-MAY-2017 PLOT BY : RdB PLOT NAME : PLOT SCALE :

WISDOT/CADDS SHEET 42

60% Plan Submittal May 30, 2017

2

2

GRVL

BED 2

2015 SF

0' 20' 40' 80'

SCALE 1" = 16'-0"

29 OF 33

PROJECT NO: 4085-38-00	HWY: STH 57	COUNTY: BROWN	PLANT LAYOUT ENLARGEMENT - BED 2	SHEET 153	E

FILE NAME : Q:2016-039 STH 57 Reconstruction \ 01-CAD \ 2016-037_ksd base.dgn PLOT DATE : 05-MAY-2017 PLOT BY : RdB PLOT NAME : PLOT SCALE :

WISDOT/CADDS SHEET 42

60% Plan Submittal May 30, 2017

RETAINING WALL

CHAIN LINK FENCE

MH

SP 1004-14

BED 2

2

3

4

MH

0' 20' 40' 80'

SCALE 1" = 16'-0"

30 OF 33

PROJECT NO: 4085-38-00	HWY: STH 57	COUNTY: BROWN	PLANT LAYOUT ENLARGEMENT - BED 2	SHEET 154	E

FILE NAME : Q:2016-039 STH 57 Reconstruction \ 01-CAD \ 2016-037_ksd base.dgn

PLOT DATE : 05-MAY-2017

PLOT BY : RdB

PLOT NAME :

PLOT SCALE :

WISDOT/CADDS SHEET 42

2

2

STATIONING INSERTED AT FINAL PS&E

PROJECT NO: 4085-38-00	HWY: STH 57	COUNTY: BROWN	PLANT STATION & OFFSET TABLES	SHEET 155	E

FILE NAME : Q:2016-039 STH 57 Reconstruction \ 01-CAD \ 2016-037_ksd base.dgn PLOT DATE : 05-MAY-2017 PLOT BY : RdB PLOT NAME : PLOT SCALE :

WISDOT/CADDS SHEET 42

2

2

PLANT DATA AND QUANTITIES TABLES INSERTED AT 90% PLANS

PROJECT NO: 4085-38-00	HWY: STH 57	COUNTY: BROWN	PLANT DATA & QUANTITIES	SHEET 156	E

FILE NAME : Q:2016-039 STH 57 Reconstruction \ 01-CAD \ 2016-037_ksd base.dgn PLOT DATE : 05-MAY-2017 PLOT BY : RdB PLOT NAME : PLOT SCALE :

WISDOT/CADDS SHEET 42

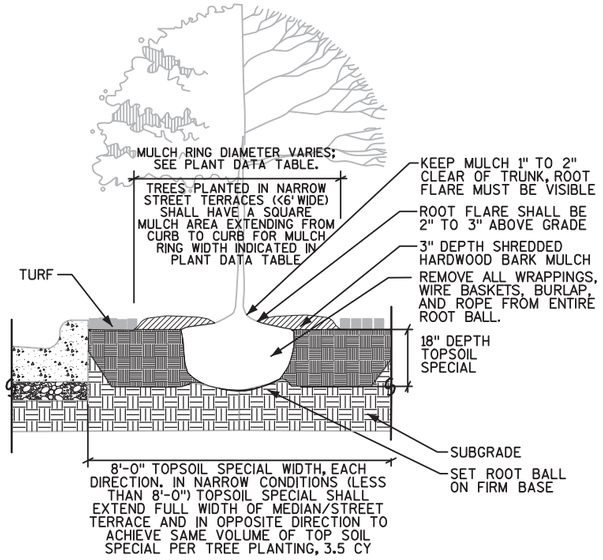

1 TREE PLANTING (STREET TERRACE CONDITION) DETAIL NOT TO SCALE

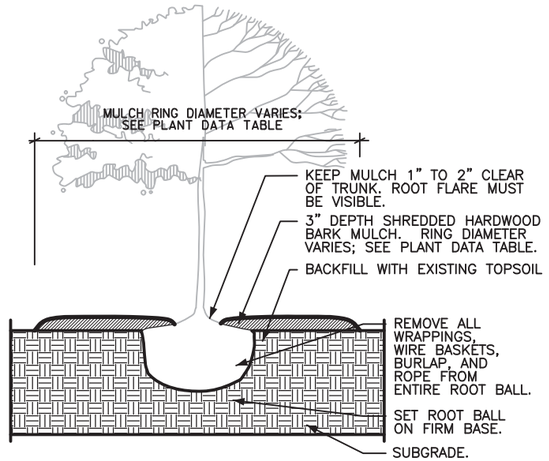

2 TREE PLANTING (NON STREET TERRACE CONDITION) DETAIL NOT TO SCALE

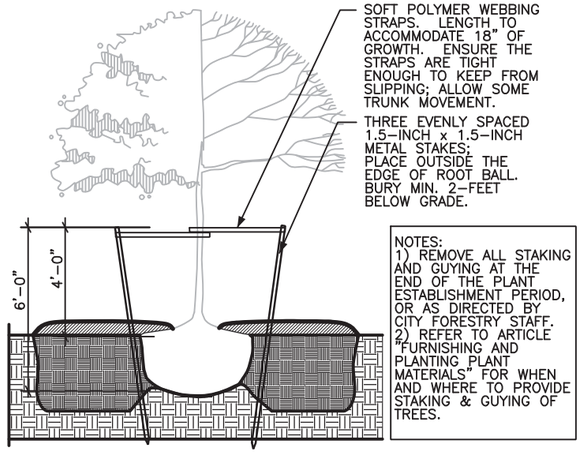

3 TREE STAKING & GUYING DETAIL NOT TO SCALE

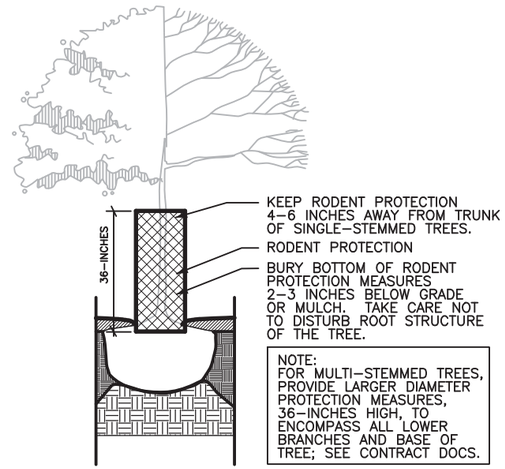

4 RODENT PROTECTION DETAIL NOT TO SCALE

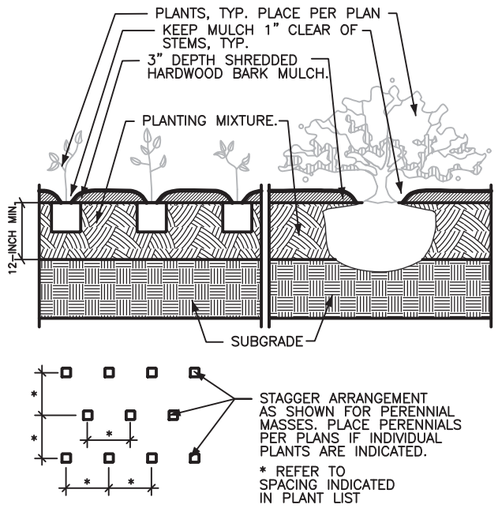

5 PERENNIALS & SHRUBS IN PLANTING BEDS DETAIL NOT TO SCALE

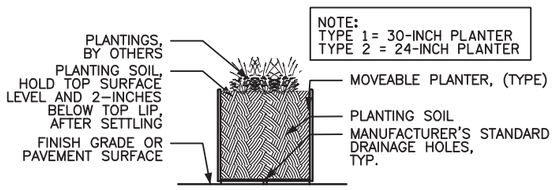

6 MOVEABLE PLANTER, (TYPE) DETAIL NOT TO SCALE

PROJECT NO: 4085-38-00	HWY: STH 57	COUNTY: BROWN	LANDSCAPE DETAILS	SHEET 157	E

FILE NAME : Q:2016-039 STH 57 Reconstruction \ 01-CAD \ 2016-037_ksd base.dgn PLOT DATE : 05-MAY-2017 PLOT BY : RdB PLOT NAME : PLOT SCALE :
WISDOT/CADDS SHEET 42

2

2

LEGEND

LIGHTING CONTROL CABINET WITH METER BREAKER PEDESTAL

2" CONDUIT, NON-METALLIC (UNLESS OTHERWISE NOTED)

LIGHTING UNIT (BLACK)

PULL BOX 24" X 42"

POWER POLE

SERVICE POLE

ELECTRIC, UNDERGROUND — E —

ELECTRIC , OVERHEAD — OH —

NOTES:

WISCONSIN DOT NORTHEAST REGION ELECTRICAL UNIT SHALL APPROVE FINAL LOCATIONS FOR ALL CONCRETE BASES IN THE FIELD PRIOR TO CONSTRUCTION. CONTACT THEM 3 DAYS IN ADVANCE AT (920) 492-5710.

THE LOCATION OF EXISTING AND PROPOSED UTILITIES AS SHOWN ON THE PLANS ARE APPROXIMATE. IN ADDITION, THERE MAY BE UTILITIES WITHIN THE PROJECT WHICH ARE NOT SHOWN. THE CONTRACTOR SHALL VERIFY THE LOCATIONS OF ALL UTILITIES PRIOR TO CONSTRUCTION.

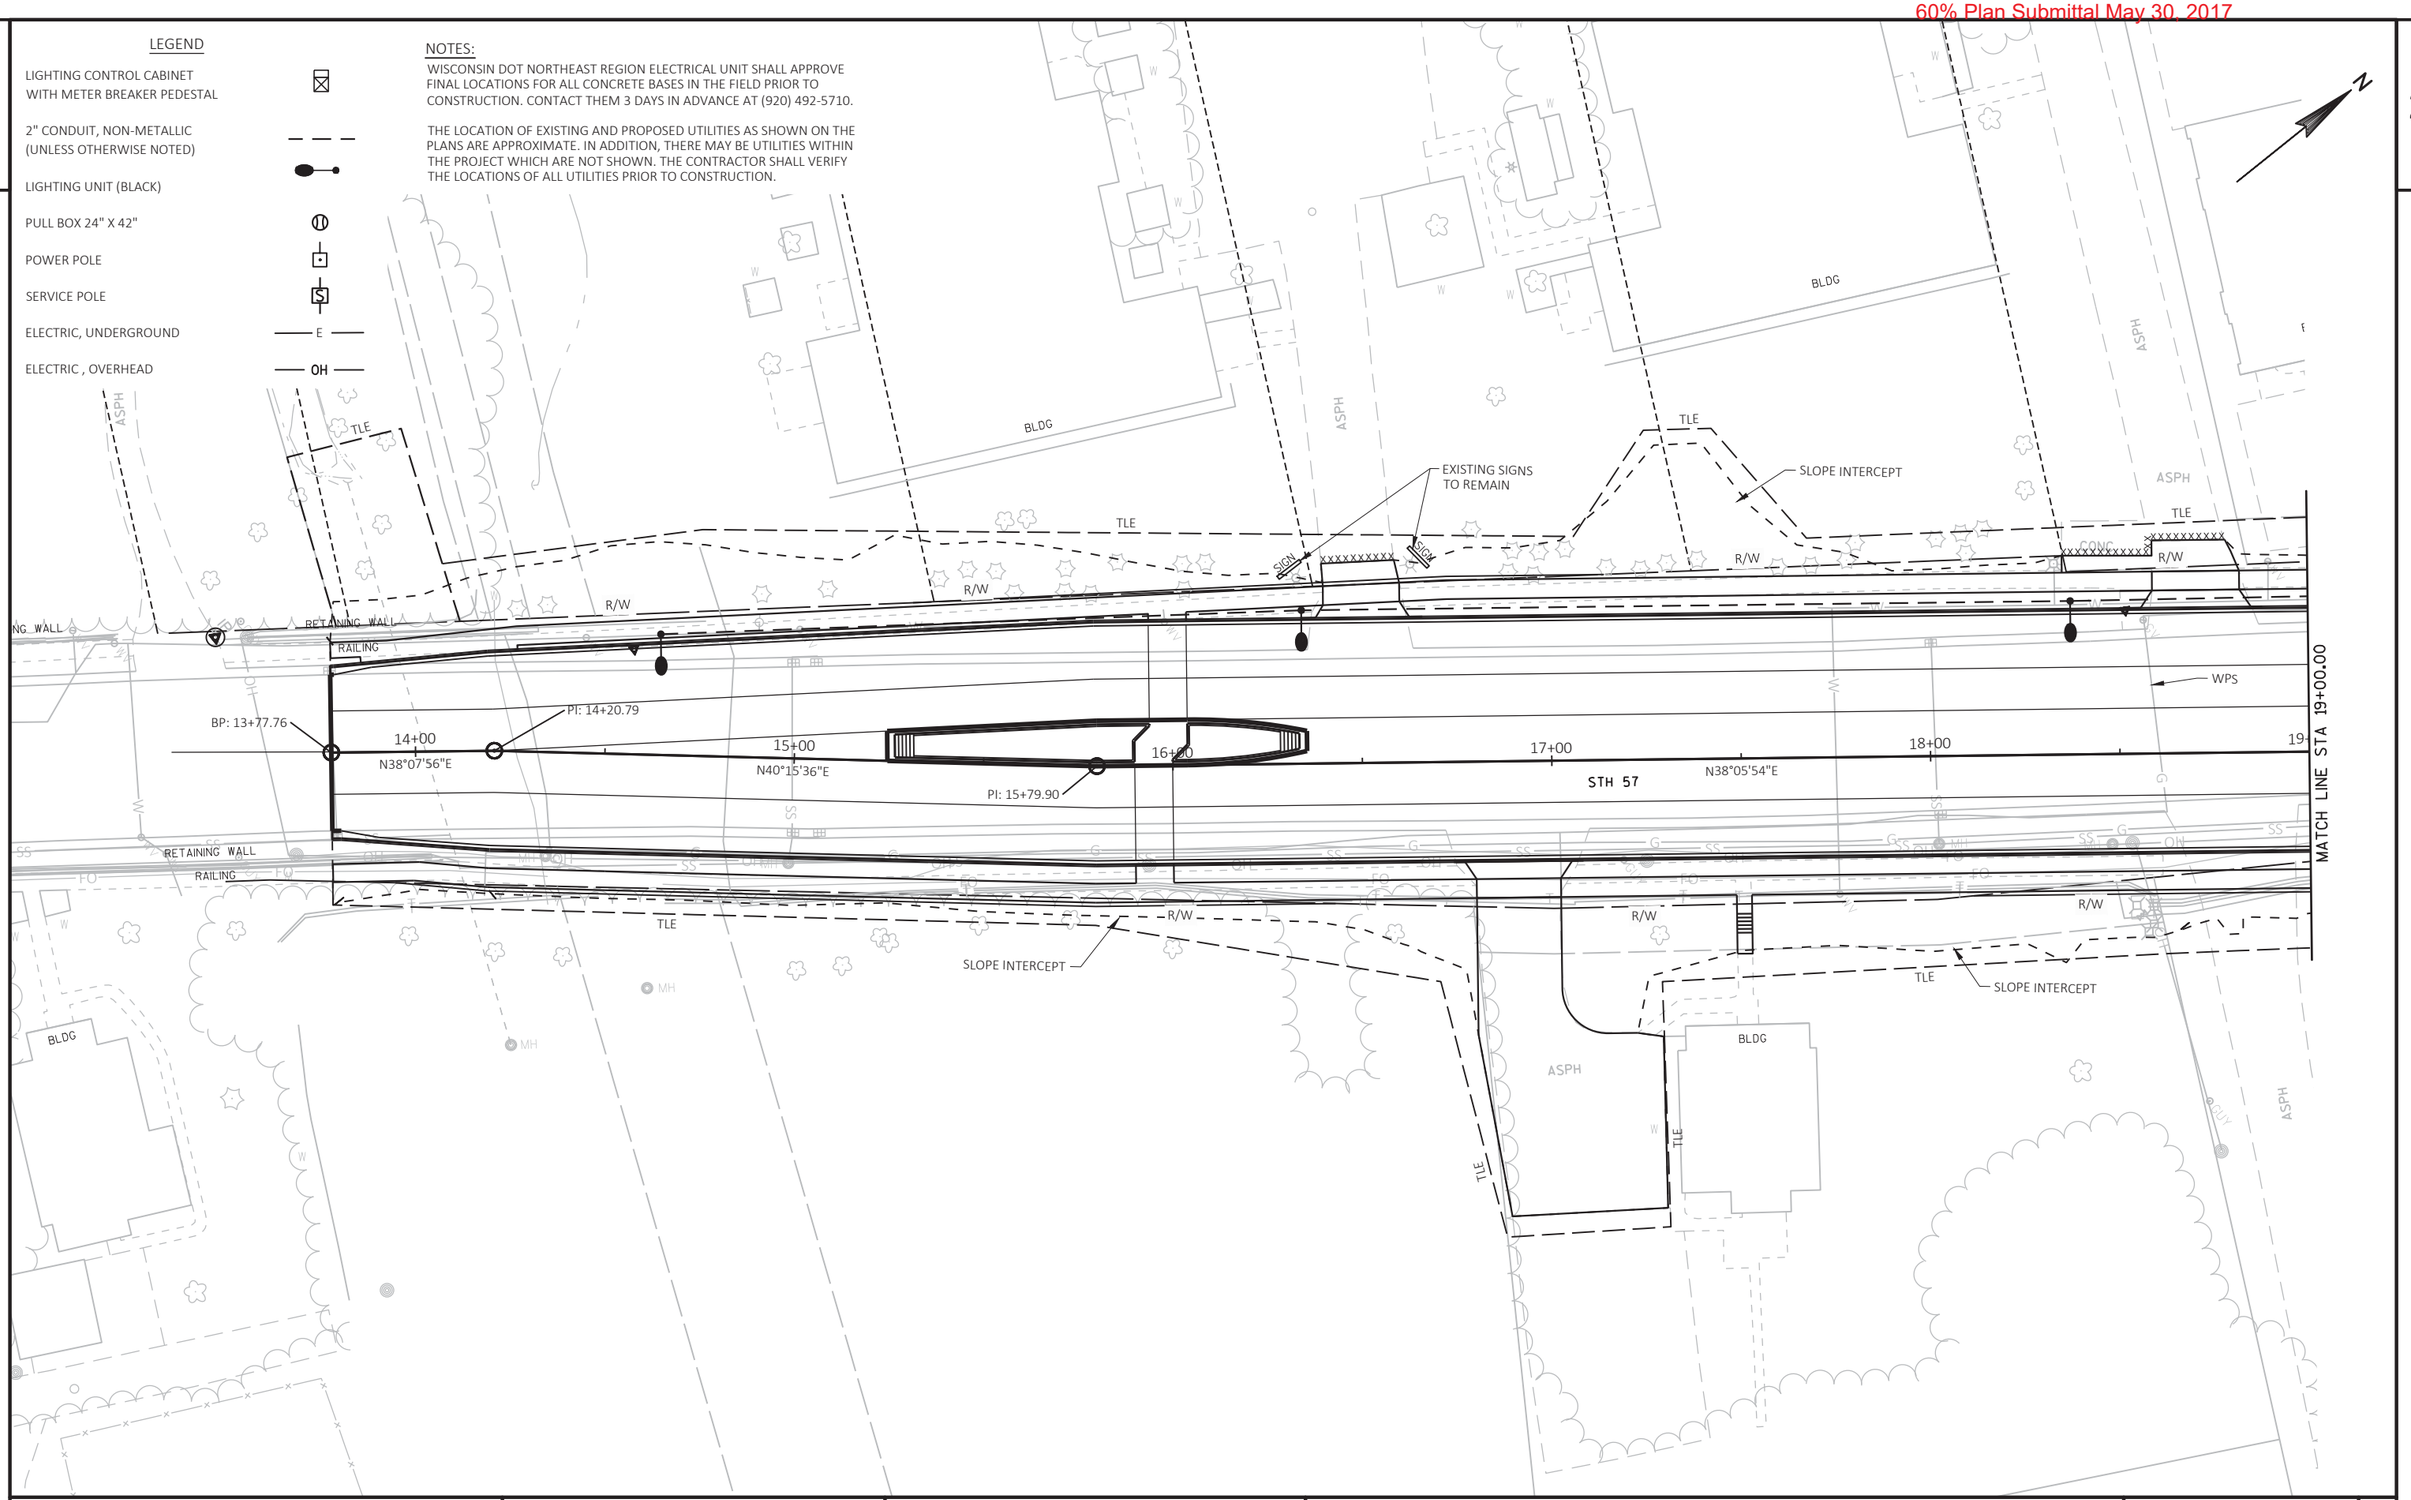

PROJECT NO: 4085-39-71	HWY: STH 57	COUNTY: BROWN	LIGHTING PLAN	SHEET 158	E

FILE NAME : X:\3230500\120055.01\TECH\CAD\40853800\SHEETSPLAN\C3D_2016_023501_LP.DWG
LAYOUT NAME - 023501_lp

PLOT DATE : 5/24/2017 2:19 PM PLOT BY : CHRIS ROSSMILLER PLOT NAME : PLOT SCALE : ##########

60% Plan Submittal May 30, 2017

2

2

LEGEND

LIGHTING CONTROL CABINET WITH METER BREAKER PEDESTAL

2" CONDUIT, NON-METALLIC (UNLESS OTHERWISE NOTED)

LIGHTING UNIT (BLACK)

PULL BOX 24" X 42"

POWER POLE

SERVICE POLE

ELECTRIC, UNDERGROUND — E —

ELECTRIC , OVERHEAD — OH —

NOTES:

WISCONSIN DOT NORTHEAST REGION ELECTRICAL UNIT SHALL APPROVE FINAL LOCATIONS FOR ALL CONCRETE BASES IN THE FIELD PRIOR TO CONSTRUCTION. CONTACT THEM 3 DAYS IN ADVANCE AT (920) 492-5710.

THE LOCATION OF EXISTING AND PROPOSED UTILITIES AS SHOWN ON THE PLANS ARE APPROXIMATE. IN ADDITION, THERE MAY BE UTILITIES WITHIN THE PROJECT WHICH ARE NOT SHOWN. THE CONTRACTOR SHALL VERIFY THE LOCATIONS OF ALL UTILITIES PRIOR TO CONSTRUCTION.

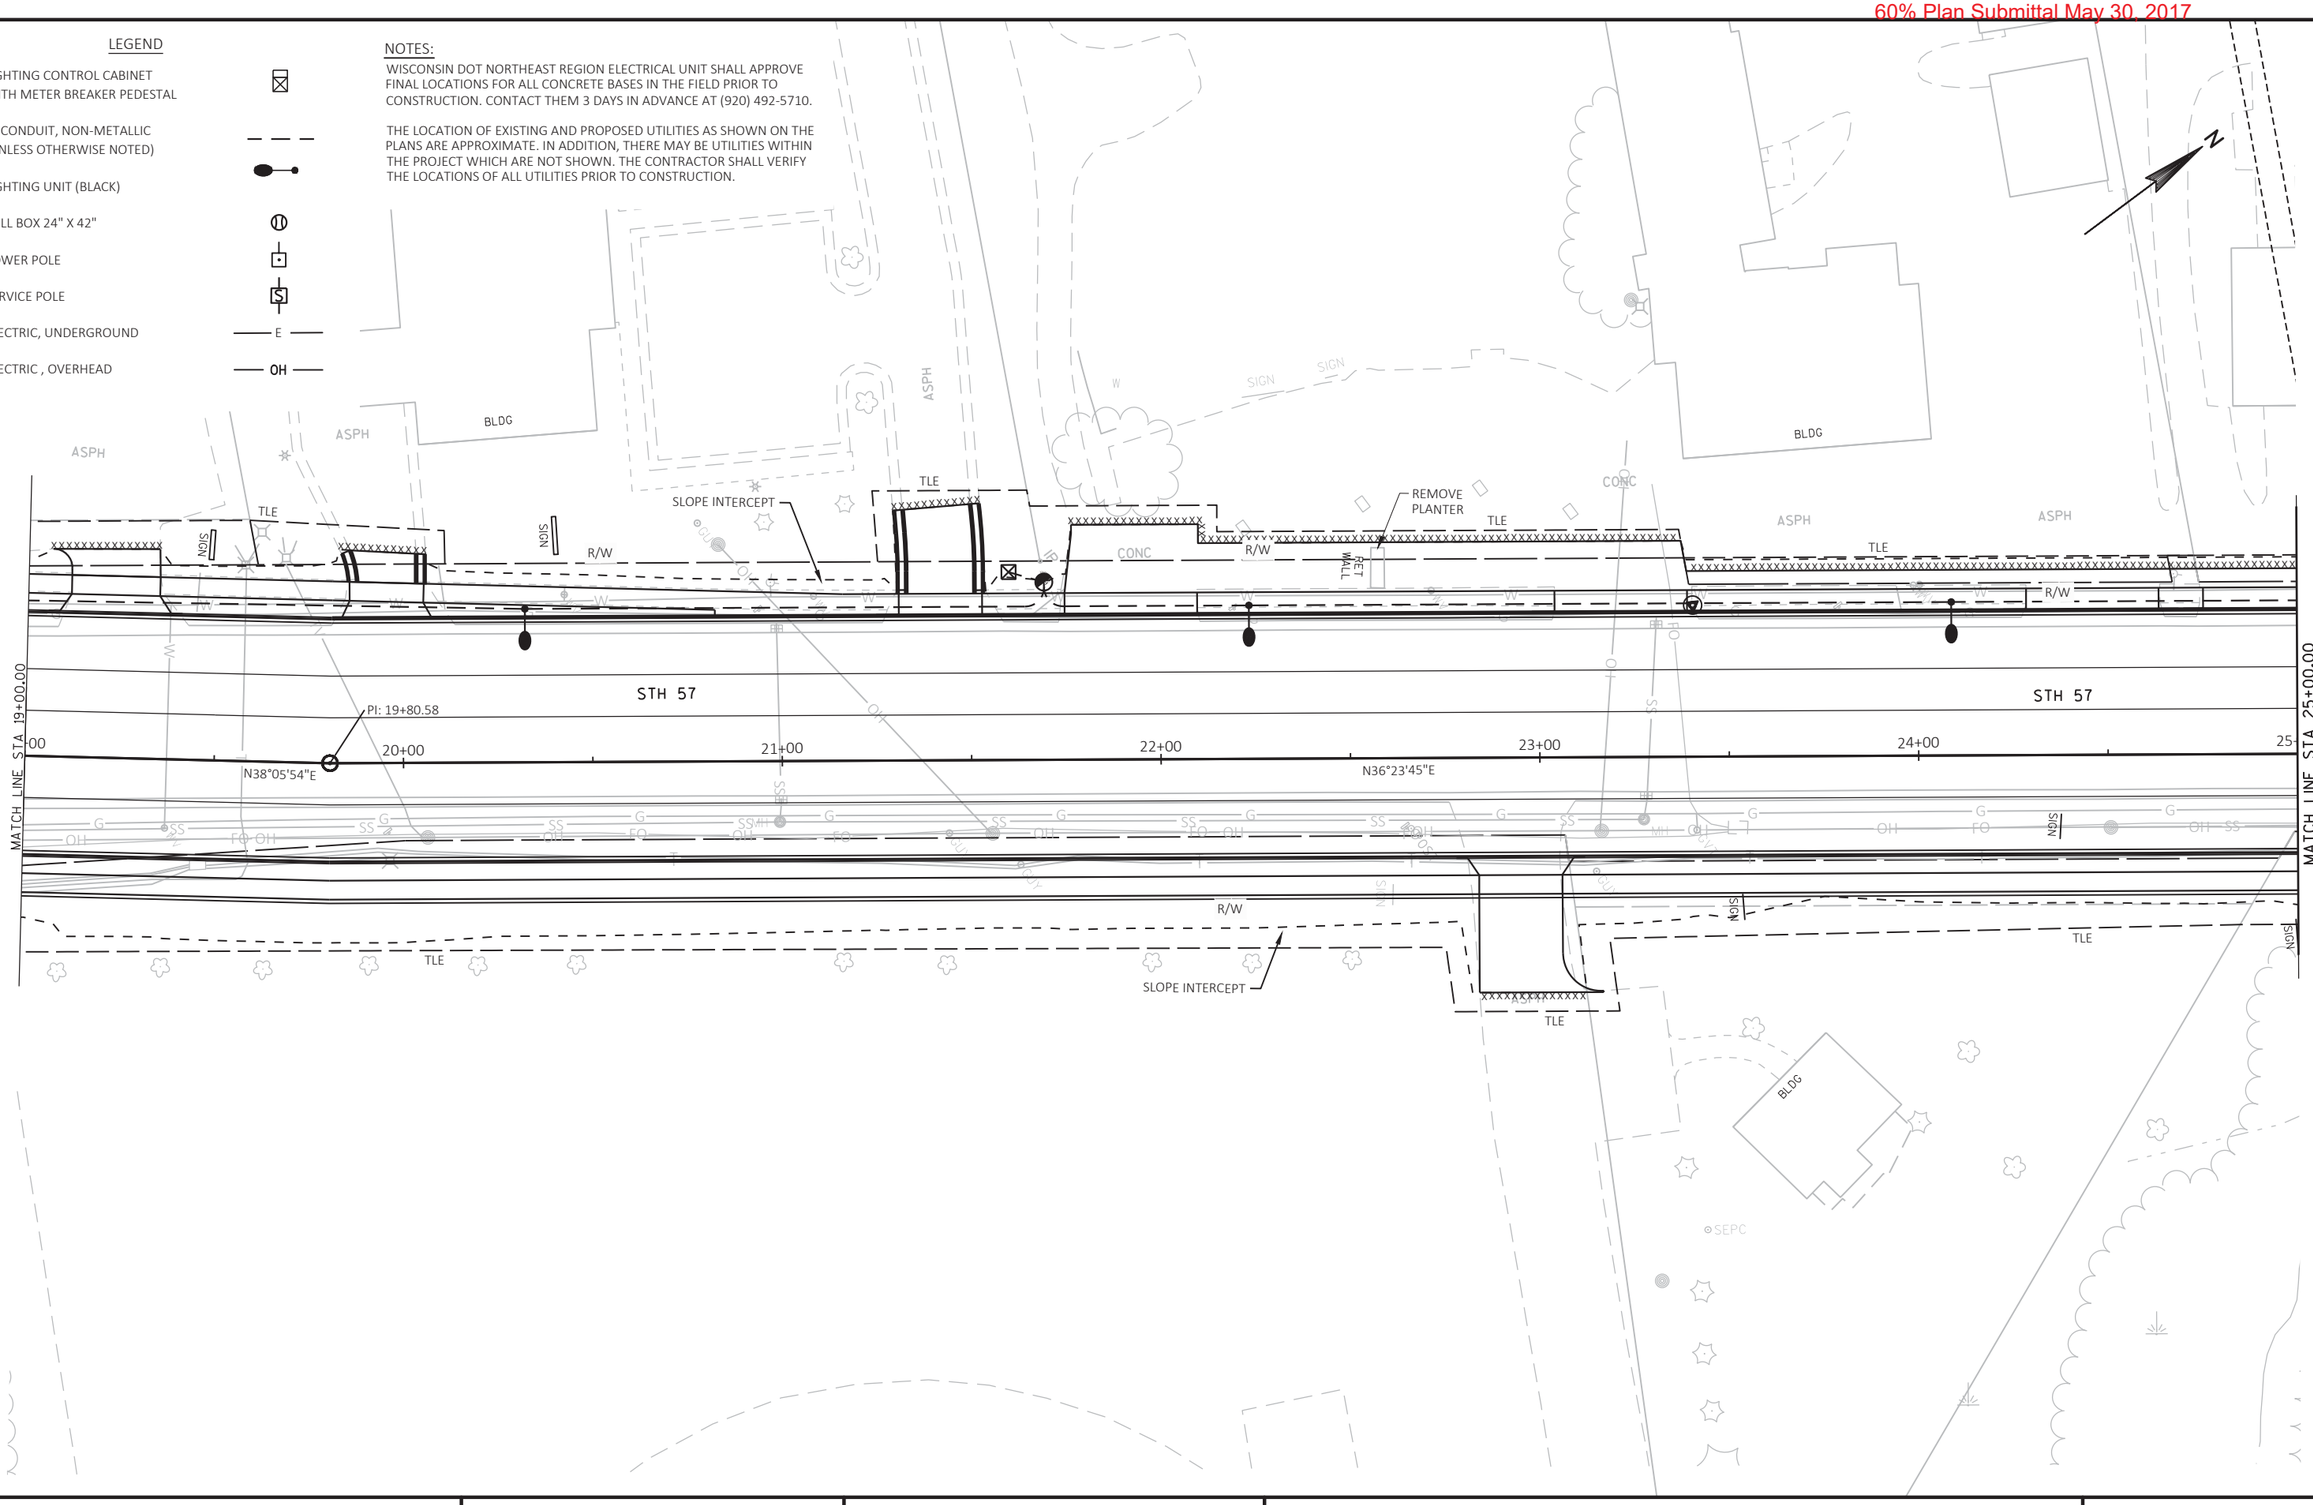

PROJECT NO: 4085-39-71	HWY: STH 57	COUNTY: BROWN	LIGHTING PLAN	SHEET 159	E

FILE NAME : X:\3230500\120055.01\TECH\CAD\40853800\SHEETSPLAN\C3D_2016_023501_LP.DWG
LAYOUT NAME - 023502_lp

PLOT DATE : 5/24/2017 2:20 PM PLOT BY : CHRIS ROSSMILLER PLOT NAME : PLOT SCALE : ##########

WISDOT/CADDS SHEET 42

60% Plan Submittal May 30, 2017

2

2

LEGEND

LIGHTING CONTROL CABINET WITH METER BREAKER PEDESTAL

2" CONDUIT, NON-METALLIC (UNLESS OTHERWISE NOTED)

LIGHTING UNIT (BLACK)

PULL BOX 24" X 42"

POWER POLE

SERVICE POLE

ELECTRIC, UNDERGROUND — E —

ELECTRIC , OVERHEAD — OH —

NOTES:

WISCONSIN DOT NORTHEAST REGION ELECTRICAL UNIT SHALL APPROVE FINAL LOCATIONS FOR ALL CONCRETE BASES IN THE FIELD PRIOR TO CONSTRUCTION. CONTACT THEM 3 DAYS IN ADVANCE AT (920) 492-5710.

THE LOCATION OF EXISTING AND PROPOSED UTILITIES AS SHOWN ON THE PLANS ARE APPROXIMATE. IN ADDITION, THERE MAY BE UTILITIES WITHIN THE PROJECT WHICH ARE NOT SHOWN. THE CONTRACTOR SHALL VERIFY THE LOCATIONS OF ALL UTILITIES PRIOR TO CONSTRUCTION.

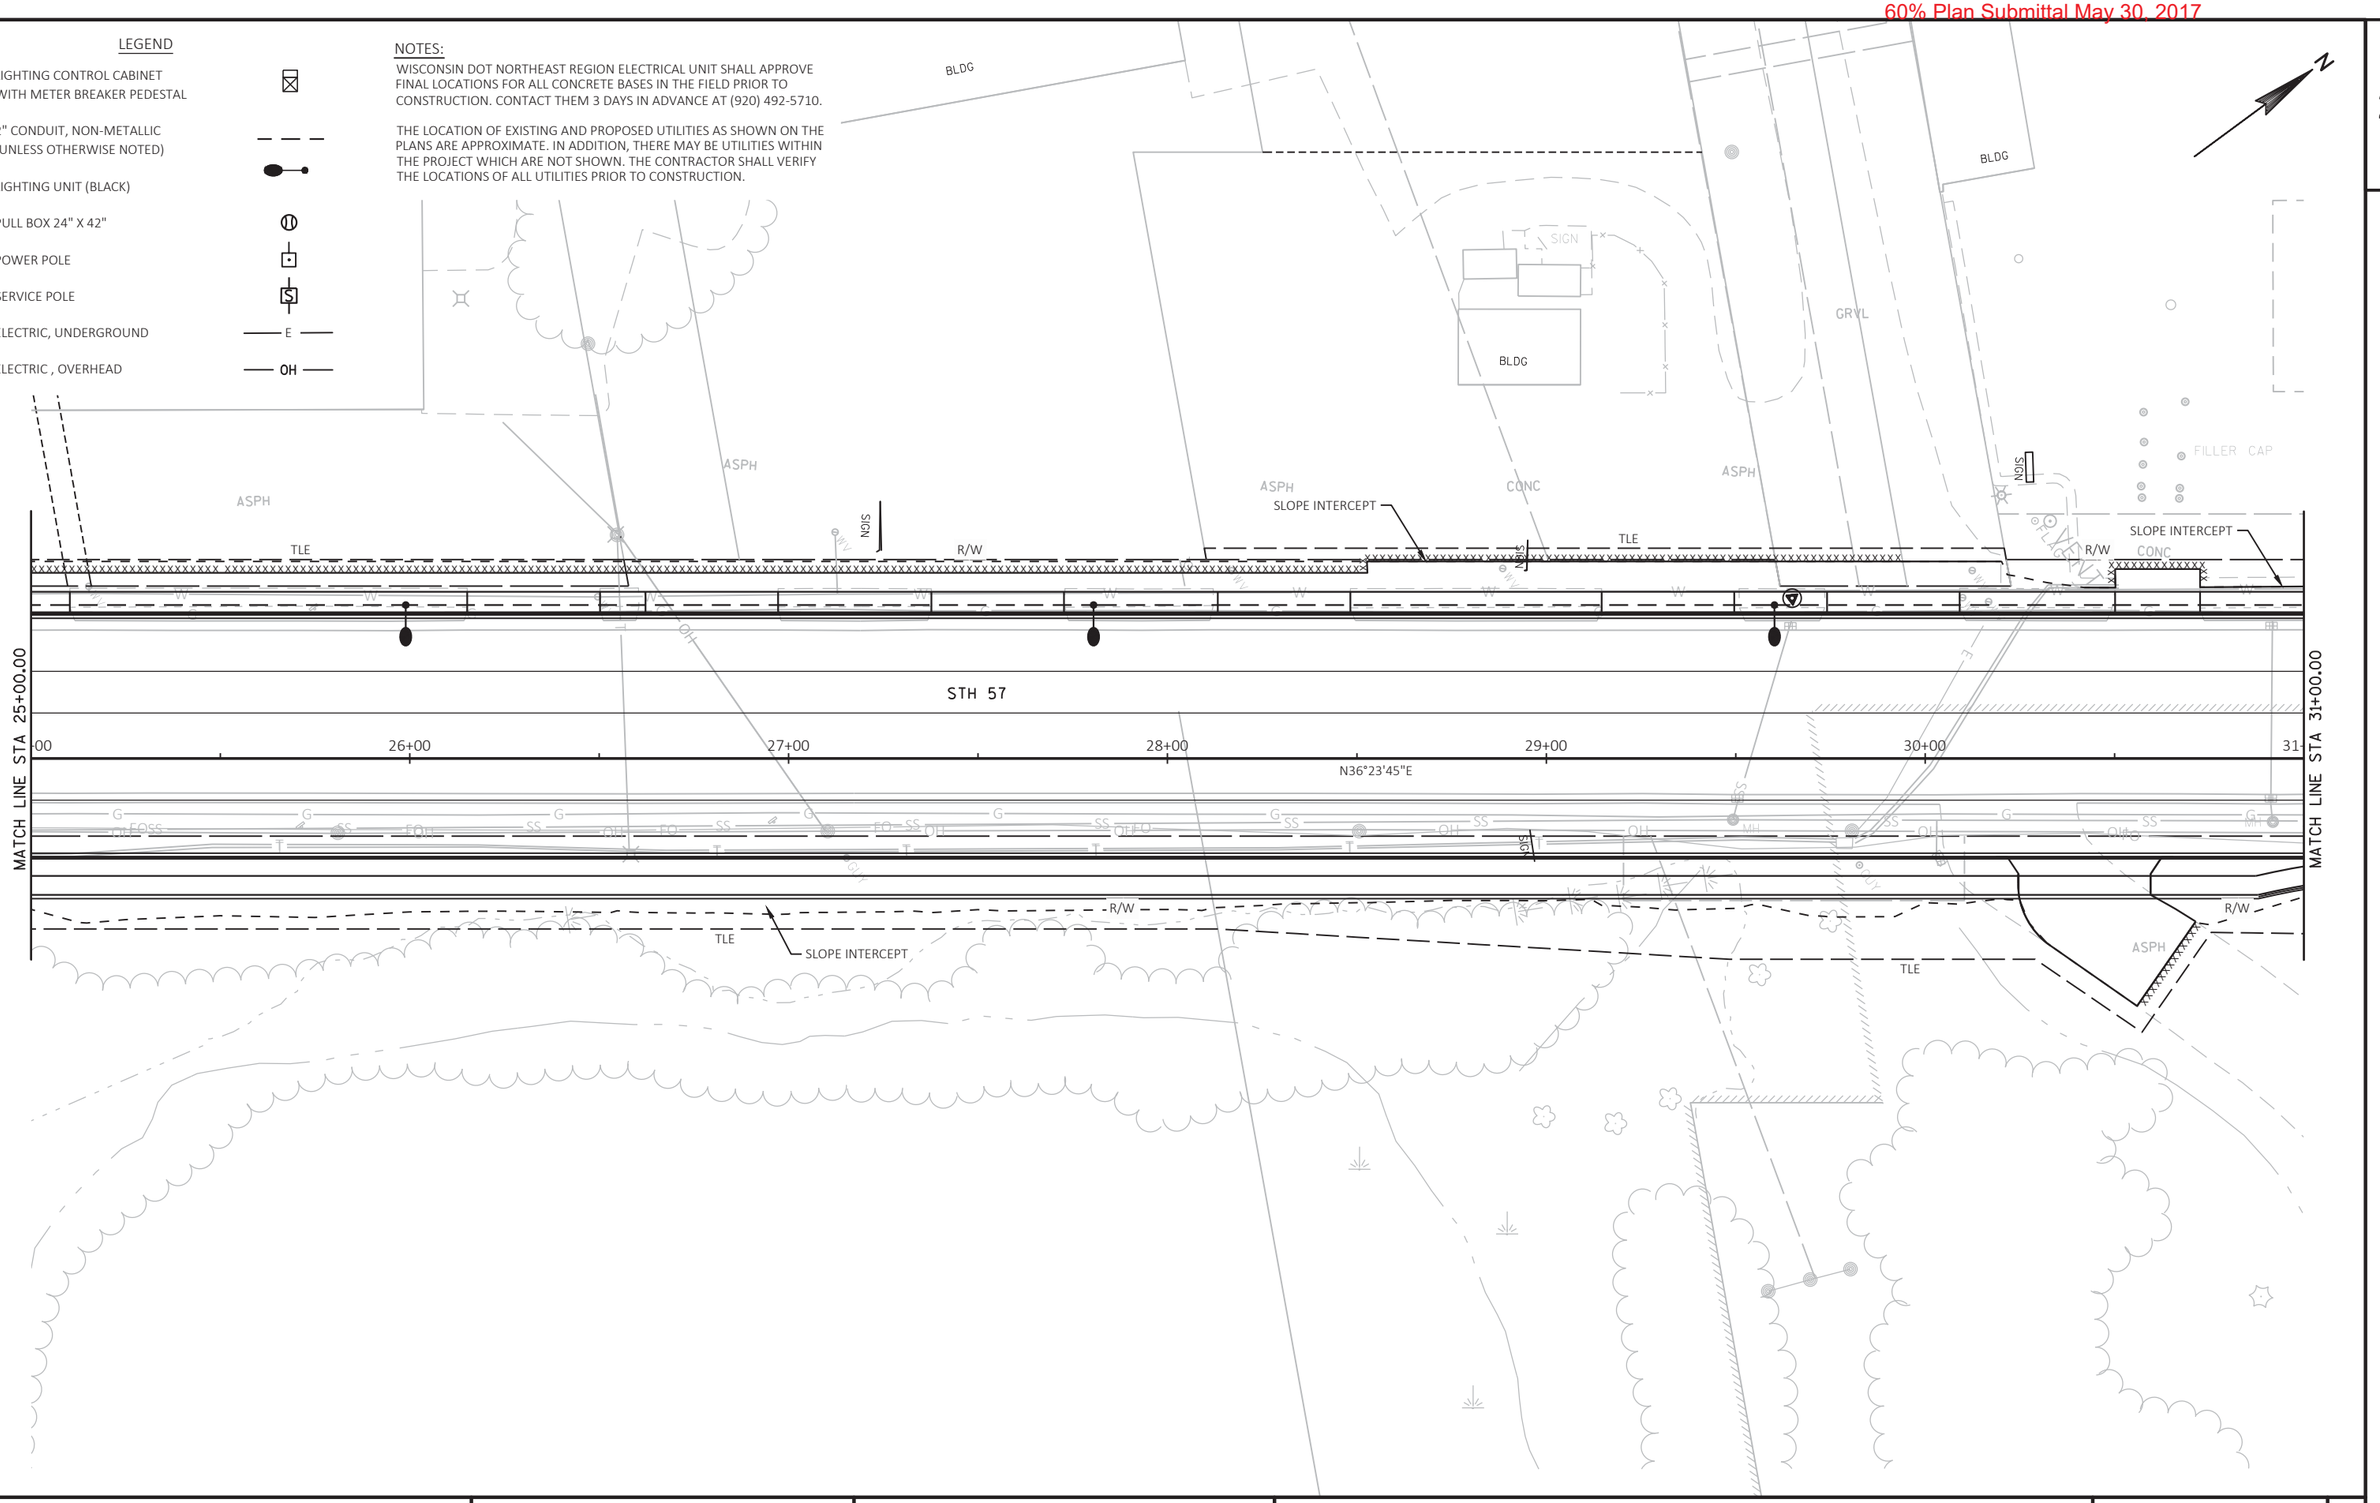

PROJECT NO: 4085-39-71	HWY: STH 57	COUNTY: BROWN	LIGHTING PLAN	SHEET 160	E

FILE NAME : X:\3230500\120055.01\TECH\CAD\40853800\SHEETSPLAN\C3D_2016_023501_LP.DWG
LAYOUT NAME - 023503_lp

PLOT DATE : 5/24/2017 2:20 PM PLOT BY : CHRIS ROSSMILLER PLOT NAME : PLOT SCALE : ##########

WISDOT/CADDS SHEET 42

60% Plan Submittal May 30, 2017

2

2

LEGEND

LIGHTING CONTROL CABINET WITH METER BREAKER PEDESTAL

2" CONDUIT, NON-METALLIC (UNLESS OTHERWISE NOTED)

LIGHTING UNIT (BLACK)

PULL BOX 24" X 42"

POWER POLE

SERVICE POLE

ELECTRIC, UNDERGROUND — E —

ELECTRIC , OVERHEAD — OH —

NOTES:

WISCONSIN DOT NORTHEAST REGION ELECTRICAL UNIT SHALL APPROVE FINAL LOCATIONS FOR ALL CONCRETE BASES IN THE FIELD PRIOR TO CONSTRUCTION. CONTACT THEM 3 DAYS IN ADVANCE AT (920) 492-5710.

THE LOCATION OF EXISTING AND PROPOSED UTILITIES AS SHOWN ON THE PLANS ARE APPROXIMATE. IN ADDITION, THERE MAY BE UTILITIES WITHIN THE PROJECT WHICH ARE NOT SHOWN. THE CONTRACTOR SHALL VERIFY THE LOCATIONS OF ALL UTILITIES PRIOR TO CONSTRUCTION.

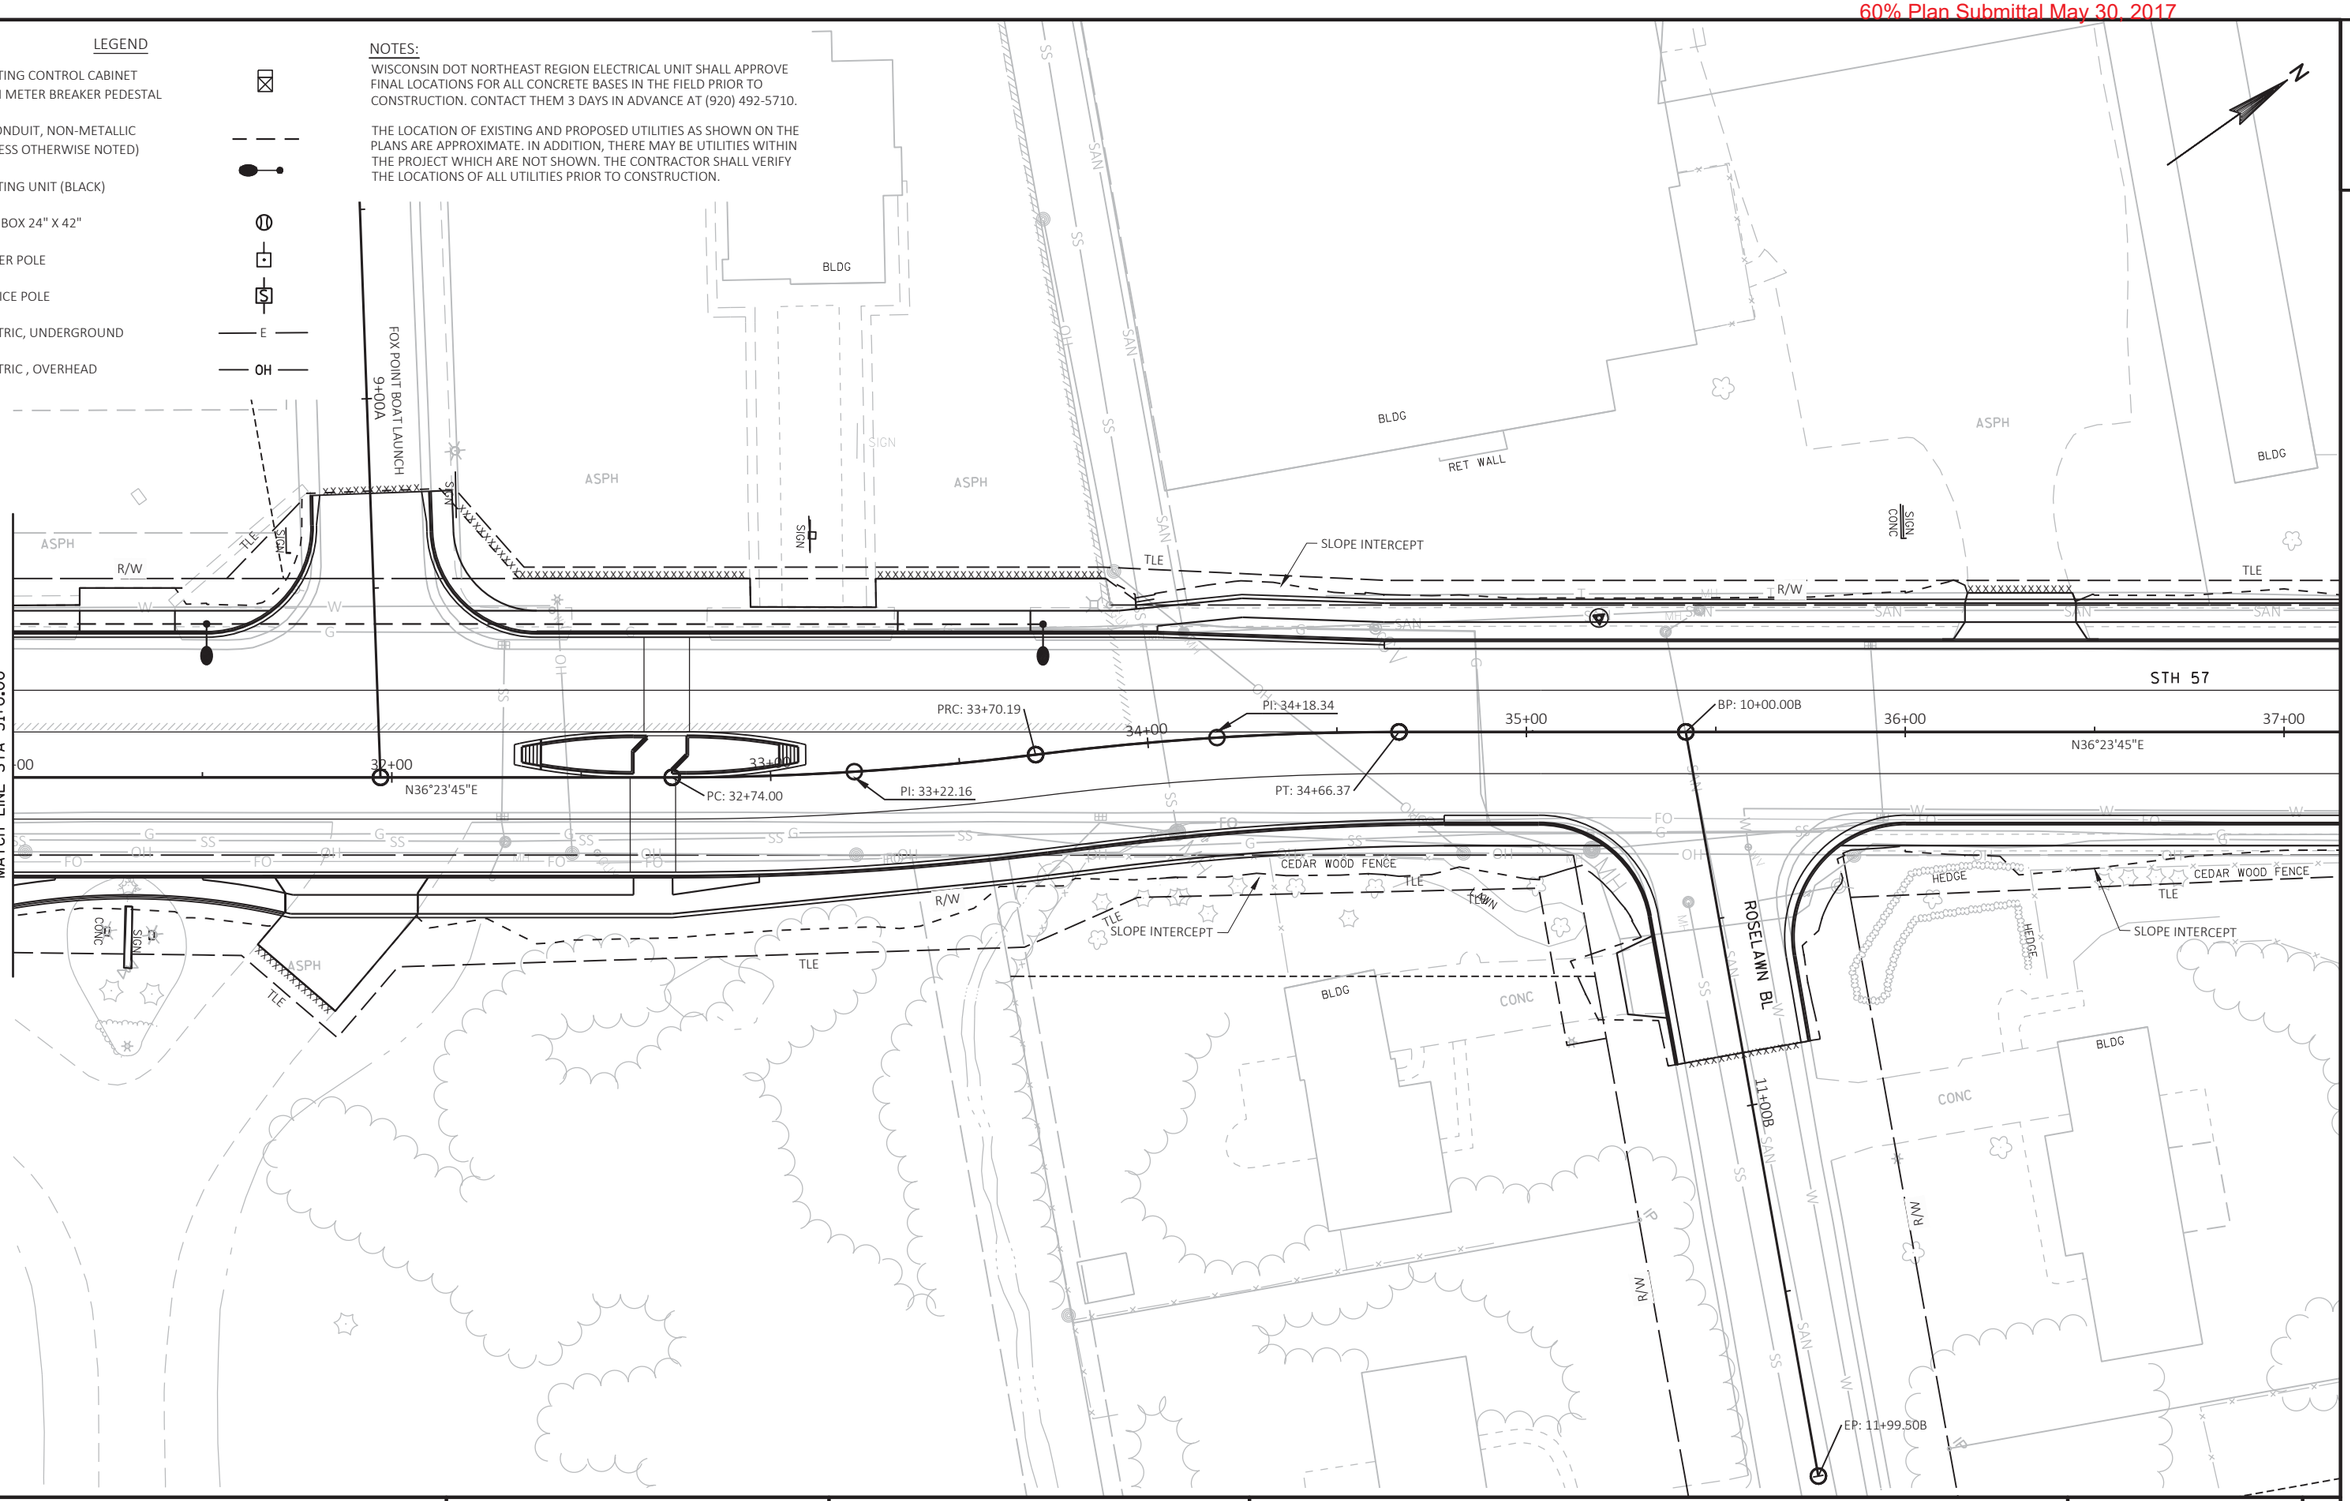

PROJECT NO: 4085-39-71	HWY: STH 57	COUNTY: BROWN	LIGHTING PLAN	SHEET 161	E

FILE NAME : X:\3230500\120055.01\TECH\CAD\40853800\SHEETSPLAN\C3D_2016_023501_LP.DWG
LAYOUT NAME - 023504_lp

PLOT DATE : 5/24/2017 2:21 PM PLOT BY : CHRIS ROSSMILLER PLOT NAME : PLOT SCALE : ##########

2

2

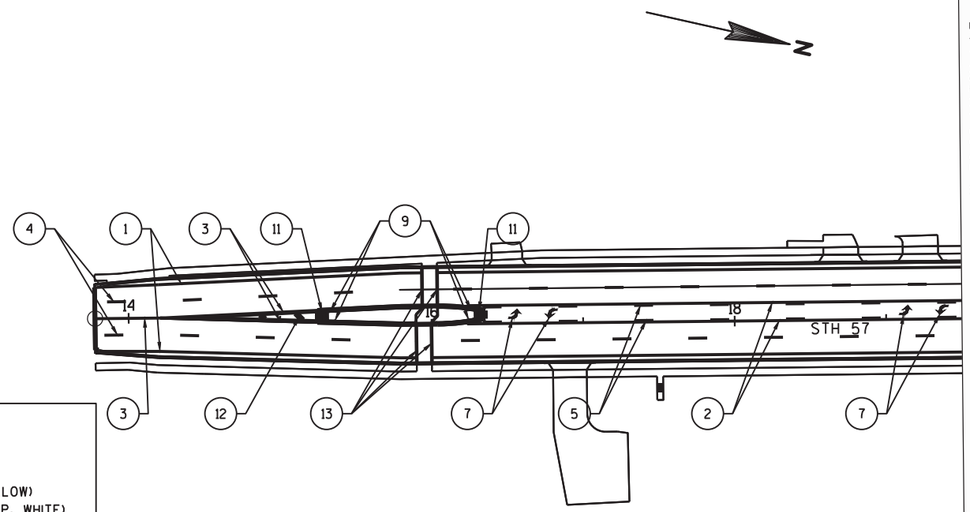

19+50.00 MATCH LINE

LEGEND

① PAVEMENT MARKING EPOXY 4-INCH (SOLID, WHITE)
② PAVEMENT MARKING EPOXY 4-INCH (SOLID, YELLOW)
③ PAVEMENT MARKING EPOXY 4-INCH (DOUBLE SOLID, YELLOW)
④ PAVEMENT MARKING EPOXY 4-INCH (12.5' LINE/37.5' SKIP, WHITE)
⑤ PAVEMENT MARKING EPOXY 4-INCH (12.5' LINE/37.5' SKIP, YELLOW)
⑥ PAVEMENT MARKING EPOXY 8-INCH (SOLID, WHITE)
⑦ PAVEMENT MARKING ARROWS EPOXY TYPE 2
⑧ PAVEMENT MARKING WORDS EPOXY
⑨ PAVEMENT MARKING CURB EPOXY
⑩ PAVEMENT MARKING STOP LINE EPOXY 18-INCH
⑪ PAVEMENT MARKING ISLAND NOSE EPOXY
⑫ PAVEMENT MARKING DIAGONAL EPOXY 12-INCH
⑬ PAVEMENT MARKING CROSSWALK EPOXY 6-INCH

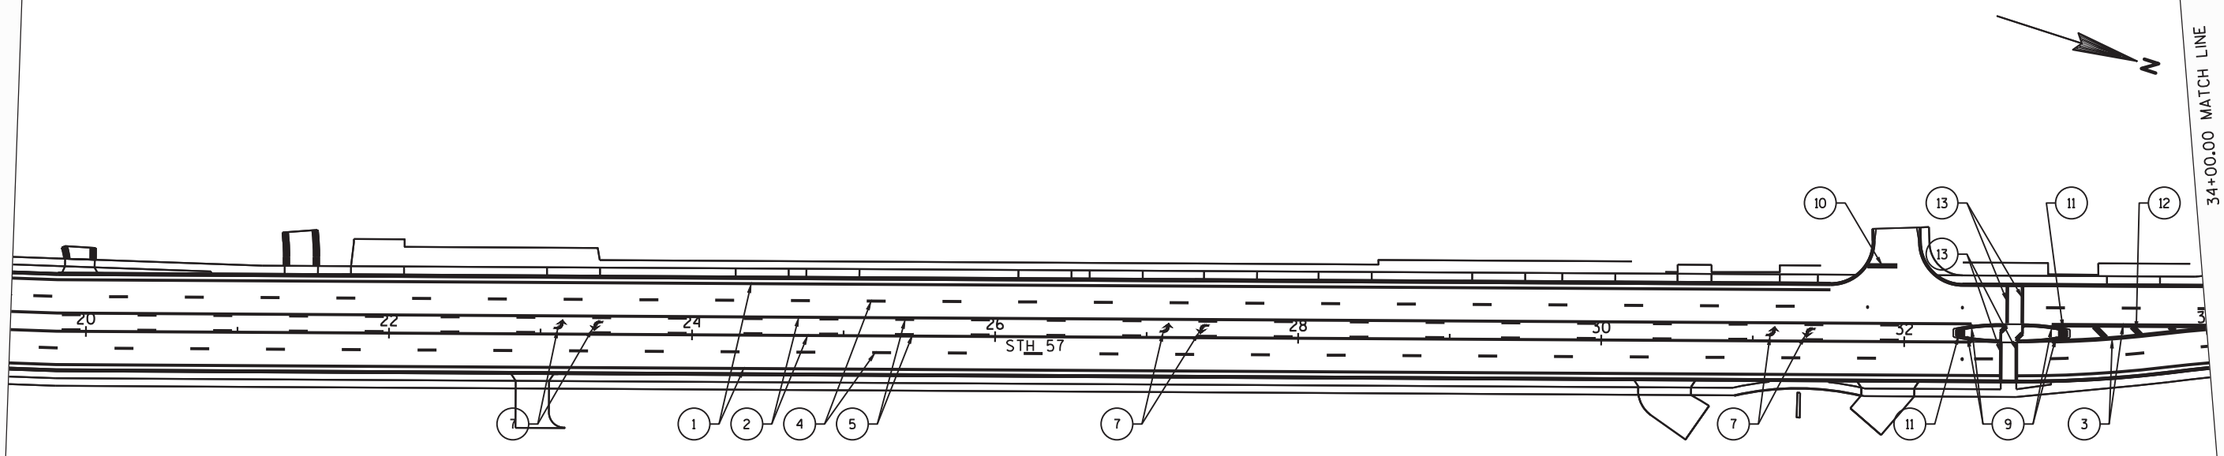

19+50.00 MATCH LINE

34+00.00 MATCH LINE

PROJECT NO: 4085-39-71/4085-38-71	HWY: STH 57	COUNTY: BROWN	PAVEMENT MARKING	SHEET 162	E

2

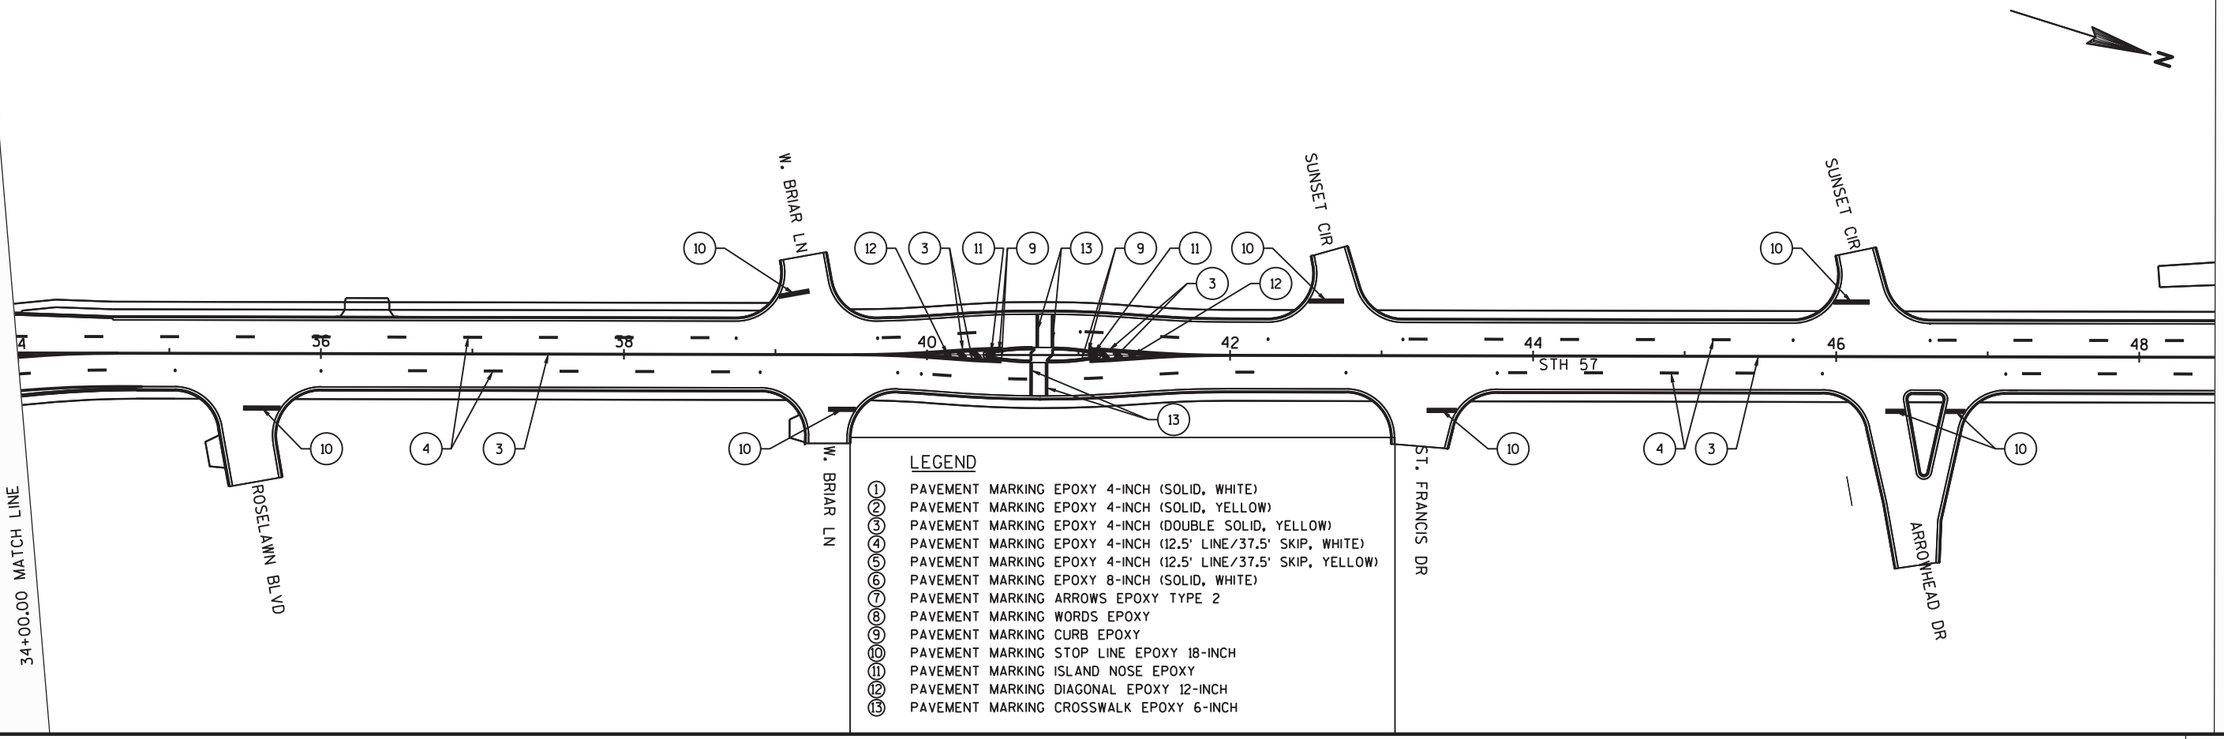

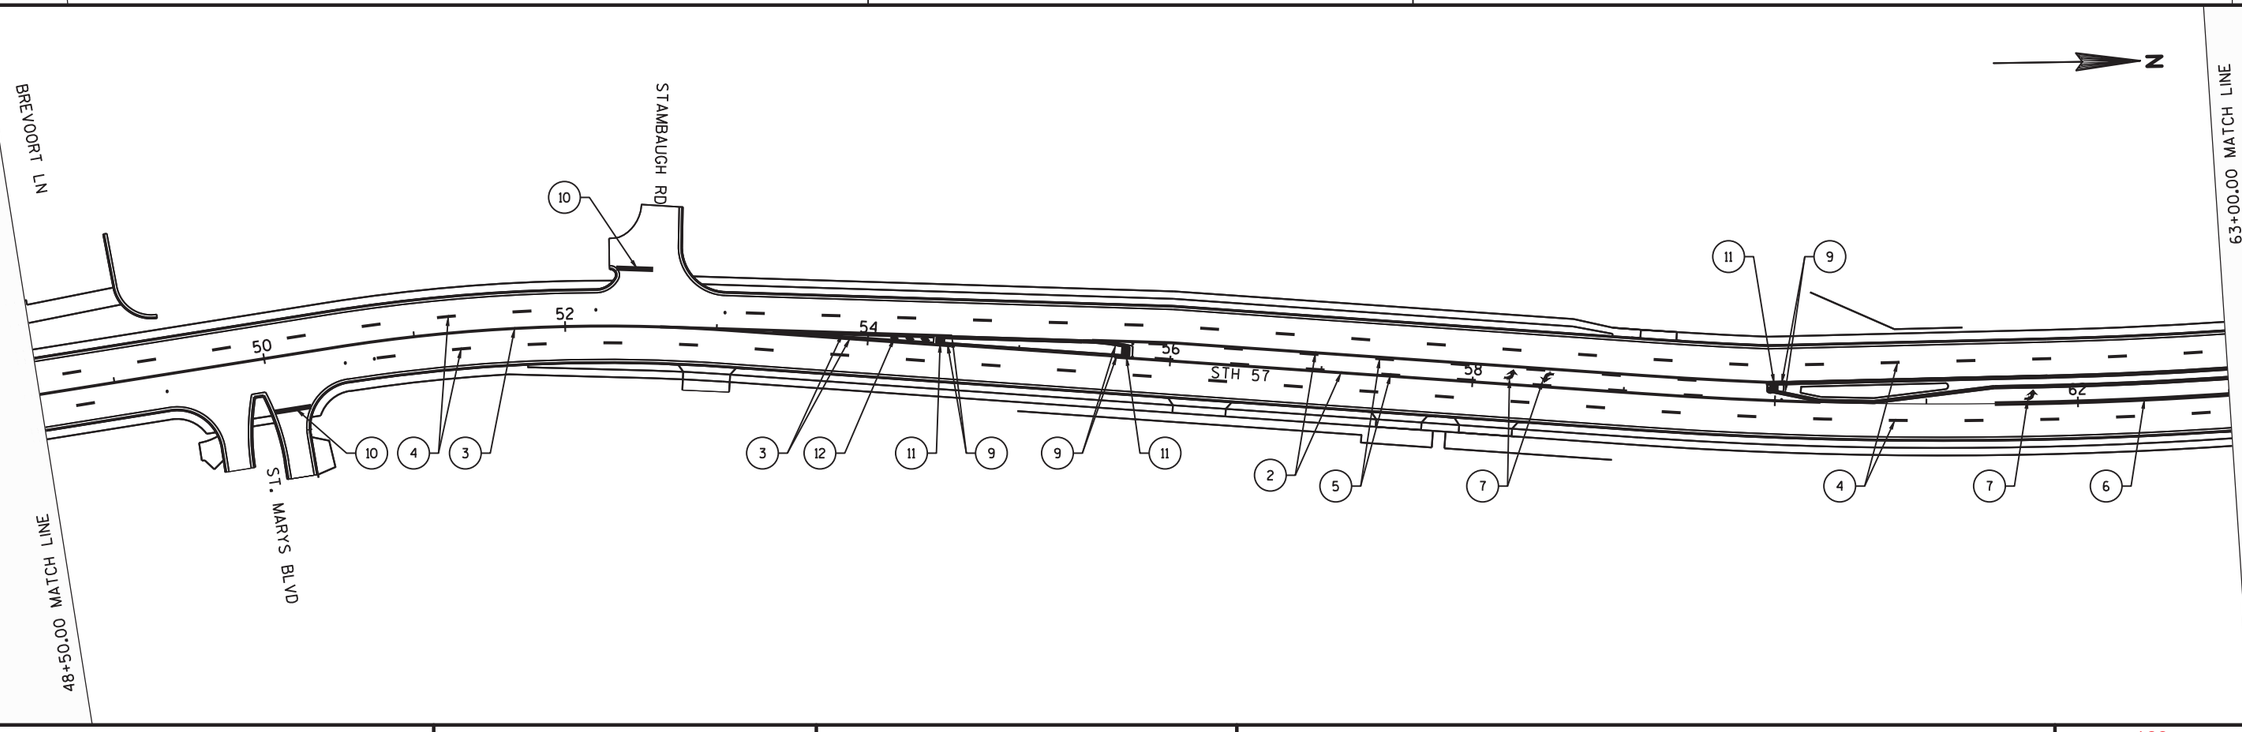

PROJECT NO: 4085-38-71	HWY: STH 57	COUNTY: BROWN	PAVEMENT MARKING	SHEET 163	E

FILE NAME : X:\PROJECTS\BROWN\408538 (39)00 STH 57\DESIGN\C3D\SHEETSPLAN\024501-PM.DWG
LAYOUT NAME - 024502

PLOT DATE : 5/18/2017 3:25 PM PLOT BY : ANDY BLOCK PLOT NAME : PLOT SCALE : 1 IN:100 FT

2

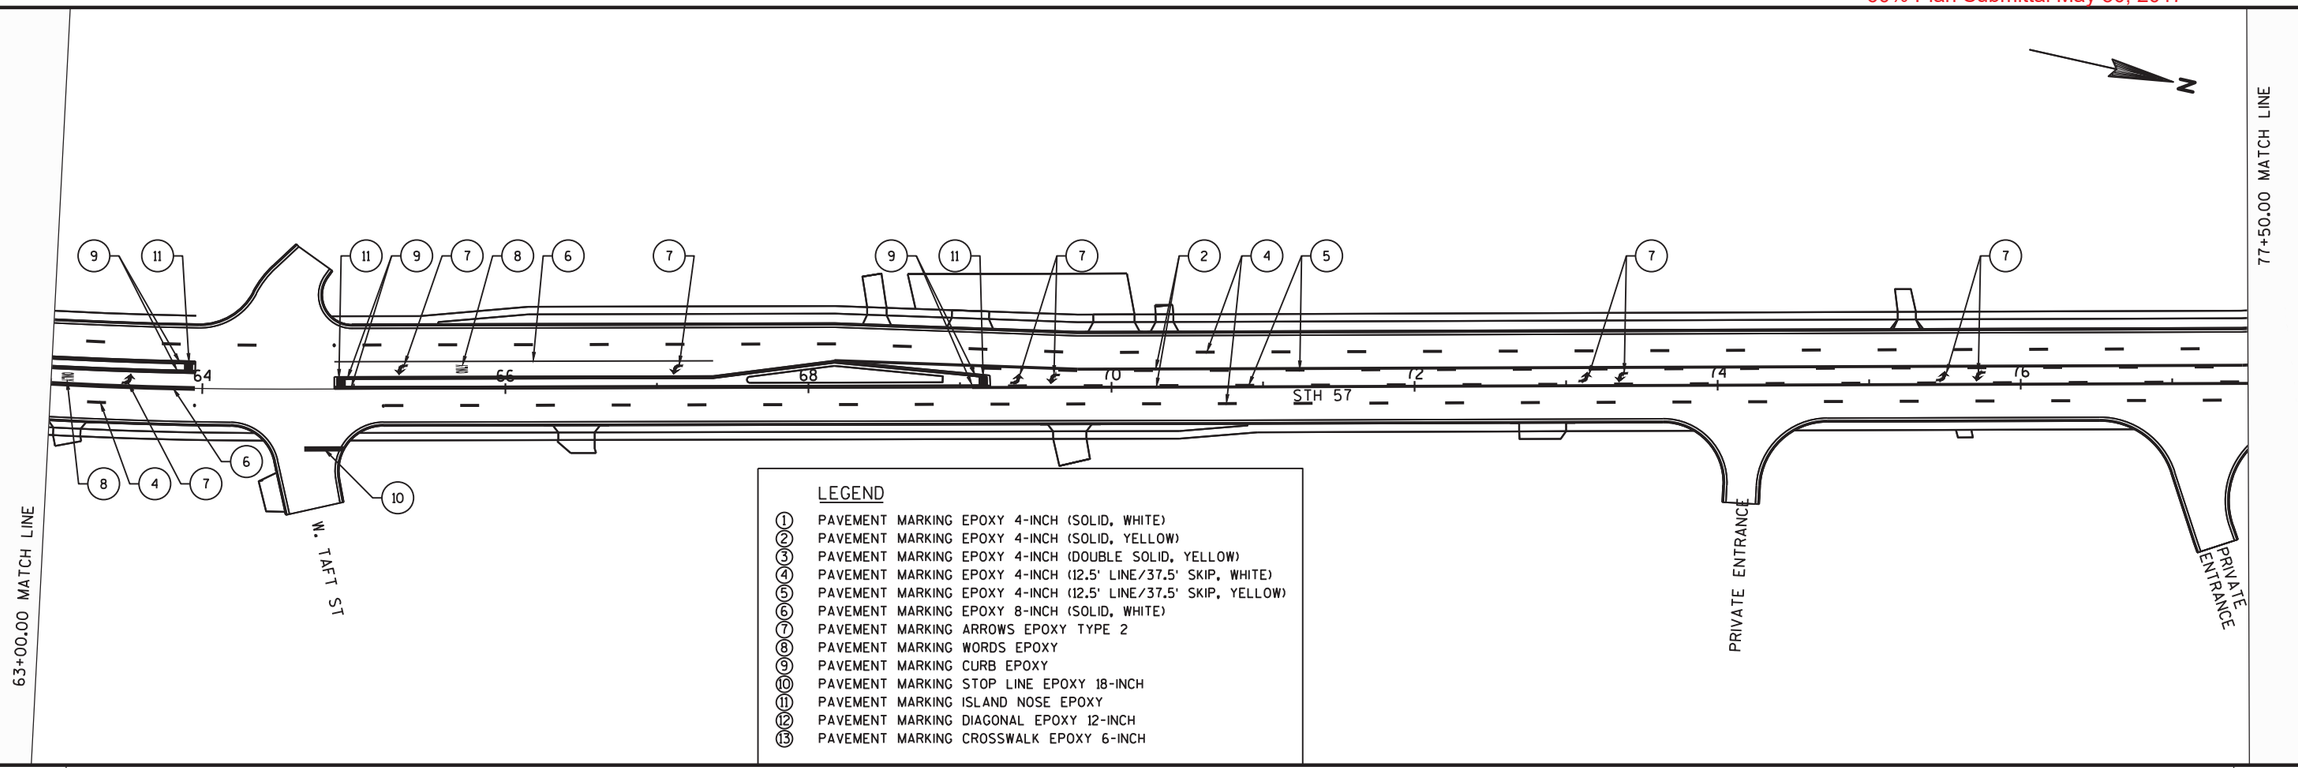

LEGEND

1. PAVEMENT MARKING EPOXY 4-INCH (SOLID, WHITE)
2. PAVEMENT MARKING EPOXY 4-INCH (SOLID, YELLOW)
3. PAVEMENT MARKING EPOXY 4-INCH (DOUBLE SOLID, YELLOW)
4. PAVEMENT MARKING EPOXY 4-INCH (12.5' LINE/37.5' SKIP, WHITE)
5. PAVEMENT MARKING EPOXY 4-INCH (12.5' LINE/37.5' SKIP, YELLOW)
6. PAVEMENT MARKING EPOXY 8-INCH (SOLID, WHITE)
7. PAVEMENT MARKING ARROWS EPOXY TYPE 2
8. PAVEMENT MARKING WORDS EPOXY
9. PAVEMENT MARKING CURB EPOXY
10. PAVEMENT MARKING STOP LINE EPOXY 18-INCH
11. PAVEMENT MARKING ISLAND NOSE EPOXY
12. PAVEMENT MARKING DIAGONAL EPOXY 12-INCH
13. PAVEMENT MARKING CROSSWALK EPOXY 6-INCH

2

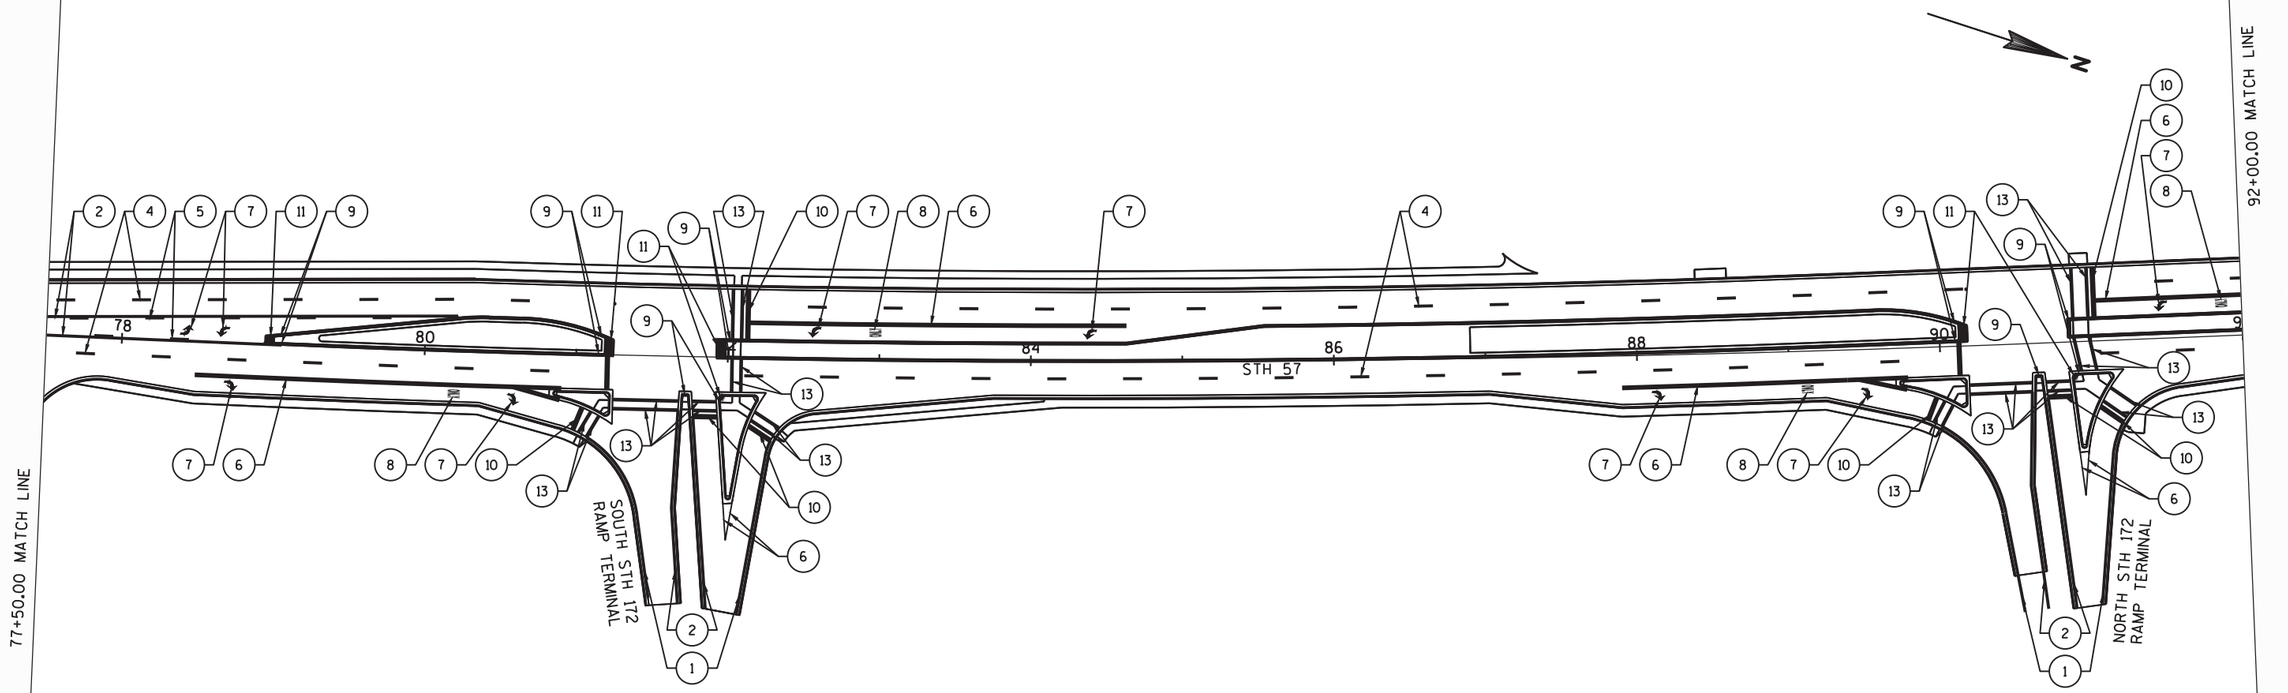

PROJECT NO: 4085-38-71	HWY: STH 57	COUNTY: BROWN	PAVEMENT MARKING	SHEET 164	E

2

2

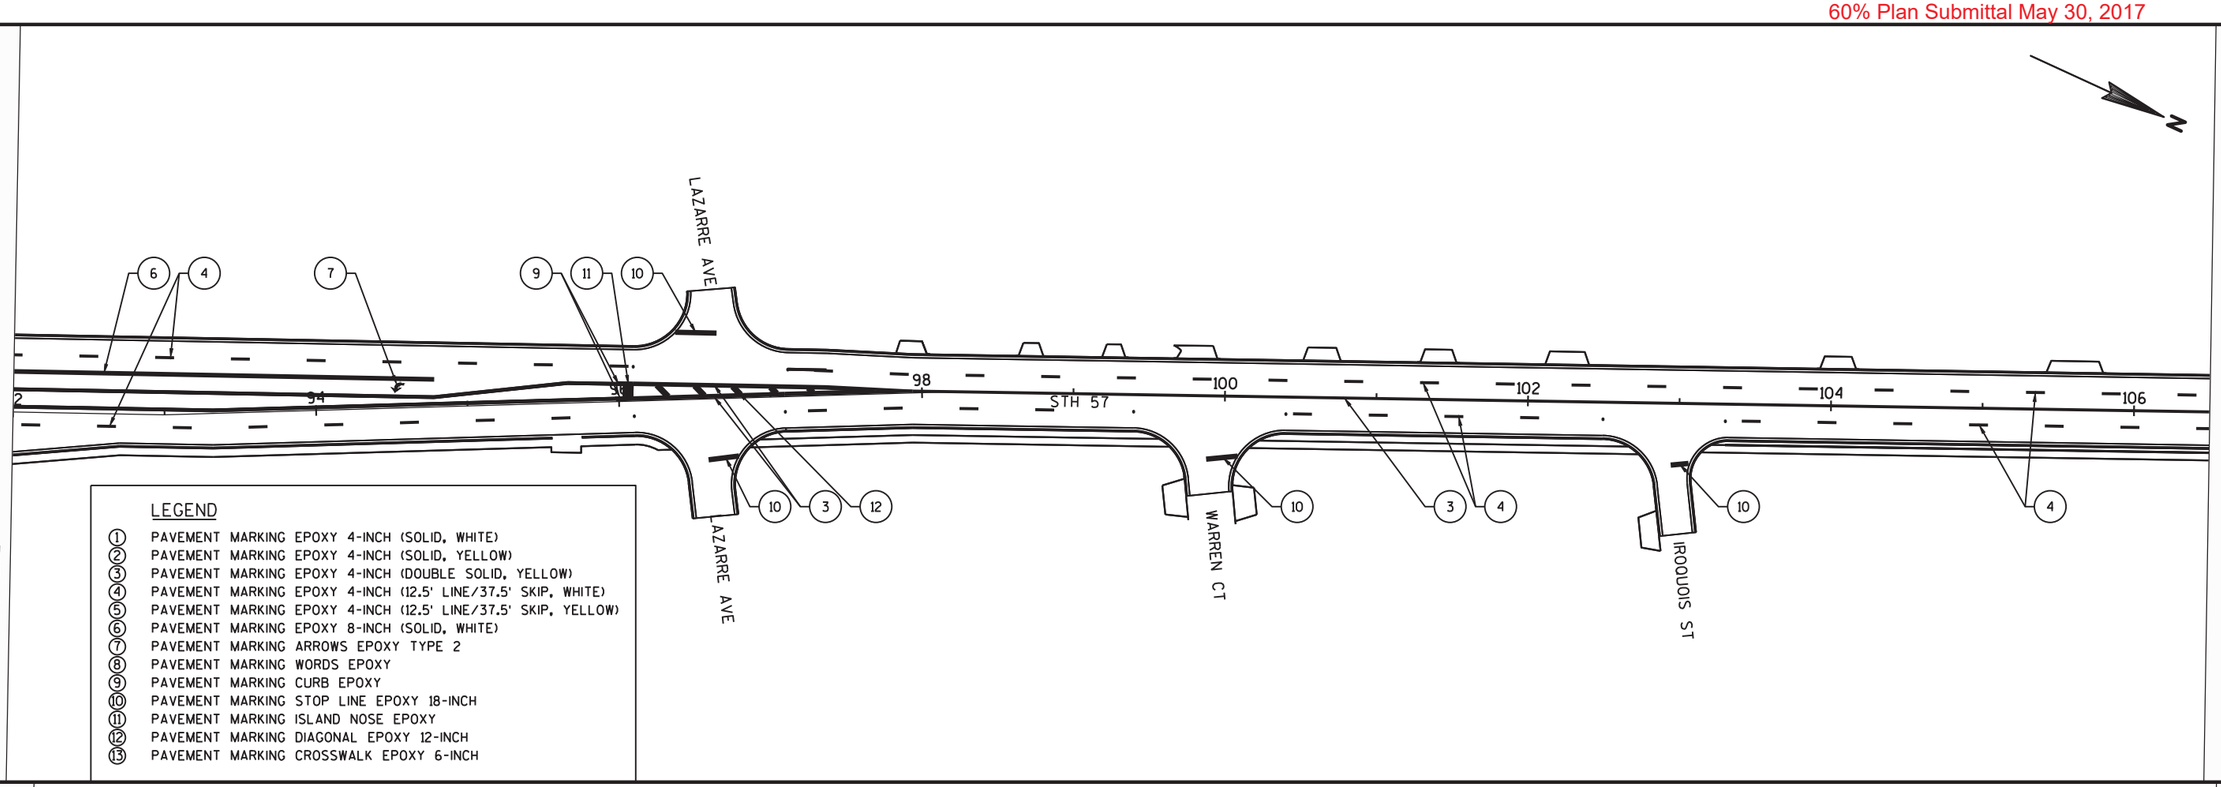

LEGEND

①	PAVEMENT MARKING EPOXY 4-INCH (SOLID, WHITE)
②	PAVEMENT MARKING EPOXY 4-INCH (SOLID, YELLOW)
③	PAVEMENT MARKING EPOXY 4-INCH (DOUBLE SOLID, YELLOW)
④	PAVEMENT MARKING EPOXY 4-INCH (12.5' LINE/37.5' SKIP, WHITE)
⑤	PAVEMENT MARKING EPOXY 4-INCH (12.5' LINE/37.5' SKIP, YELLOW)
⑥	PAVEMENT MARKING EPOXY 8-INCH (SOLID, WHITE)
⑦	PAVEMENT MARKING ARROWS EPOXY TYPE 2
⑧	PAVEMENT MARKING WORDS EPOXY
⑨	PAVEMENT MARKING CURB EPOXY
⑩	PAVEMENT MARKING STOP LINE EPOXY 18-INCH
⑪	PAVEMENT MARKING ISLAND NOSE EPOXY
⑫	PAVEMENT MARKING DIAGONAL EPOXY 12-INCH
⑬	PAVEMENT MARKING CROSSWALK EPOXY 6-INCH

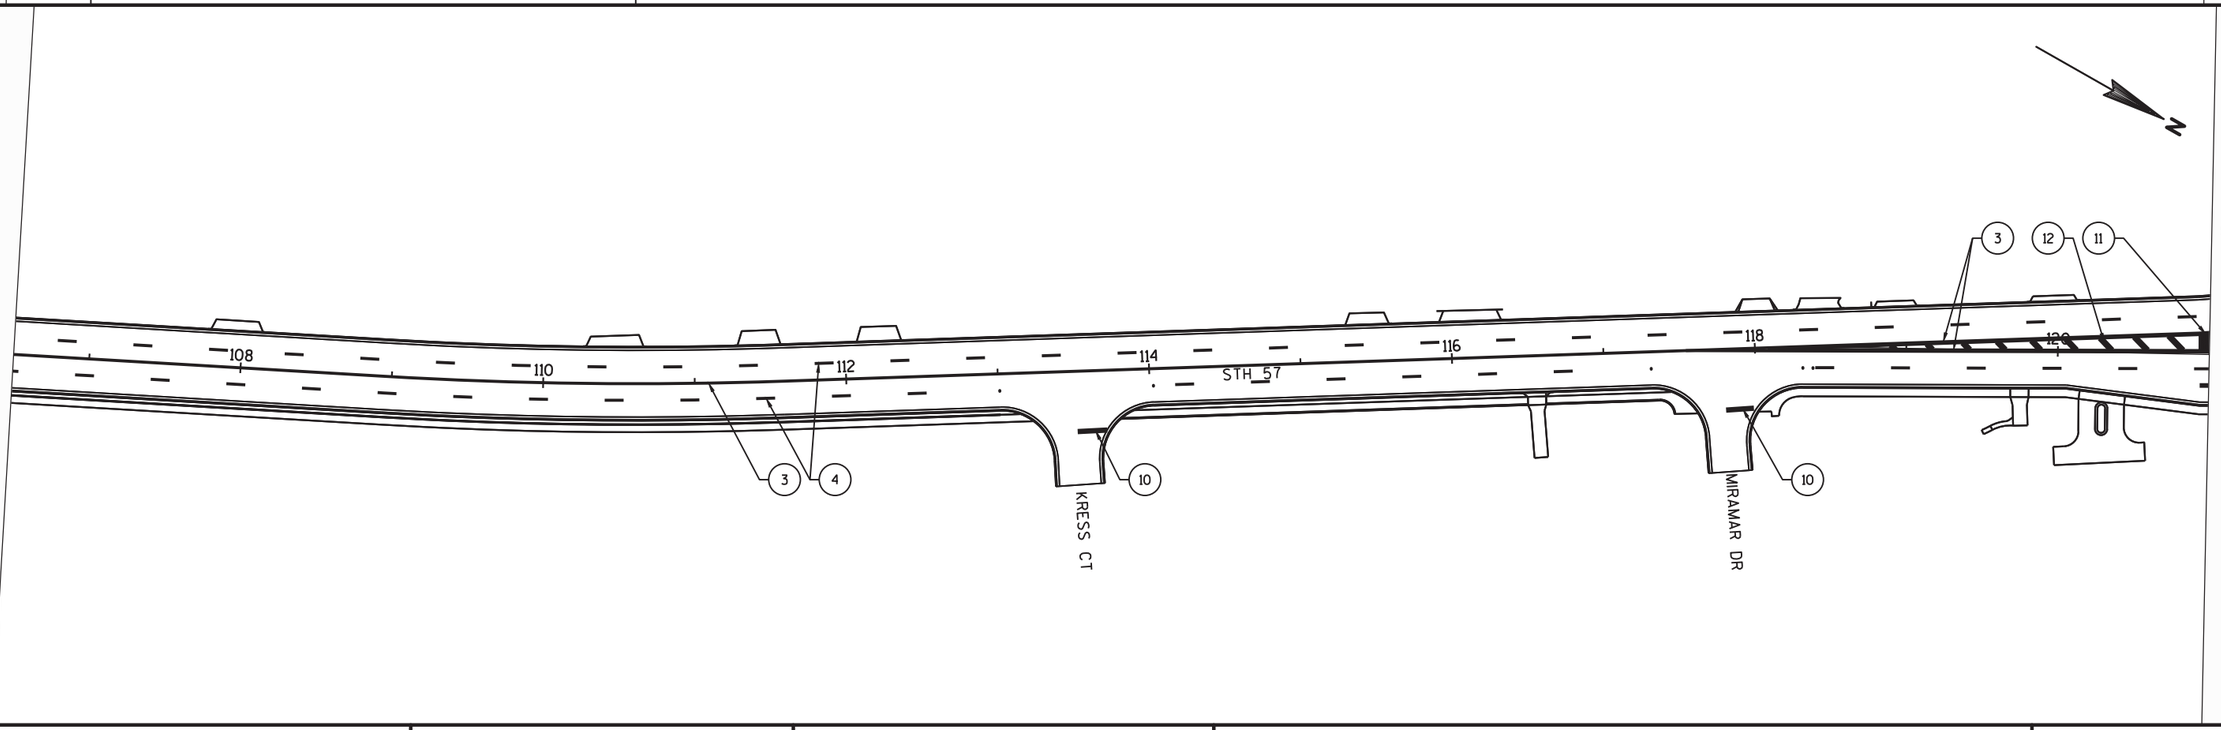

PROJECT NO: 4085-38-71	HWY: STH 57	COUNTY: BROWN	PAVEMENT MARKING	SHEET 165	E

2

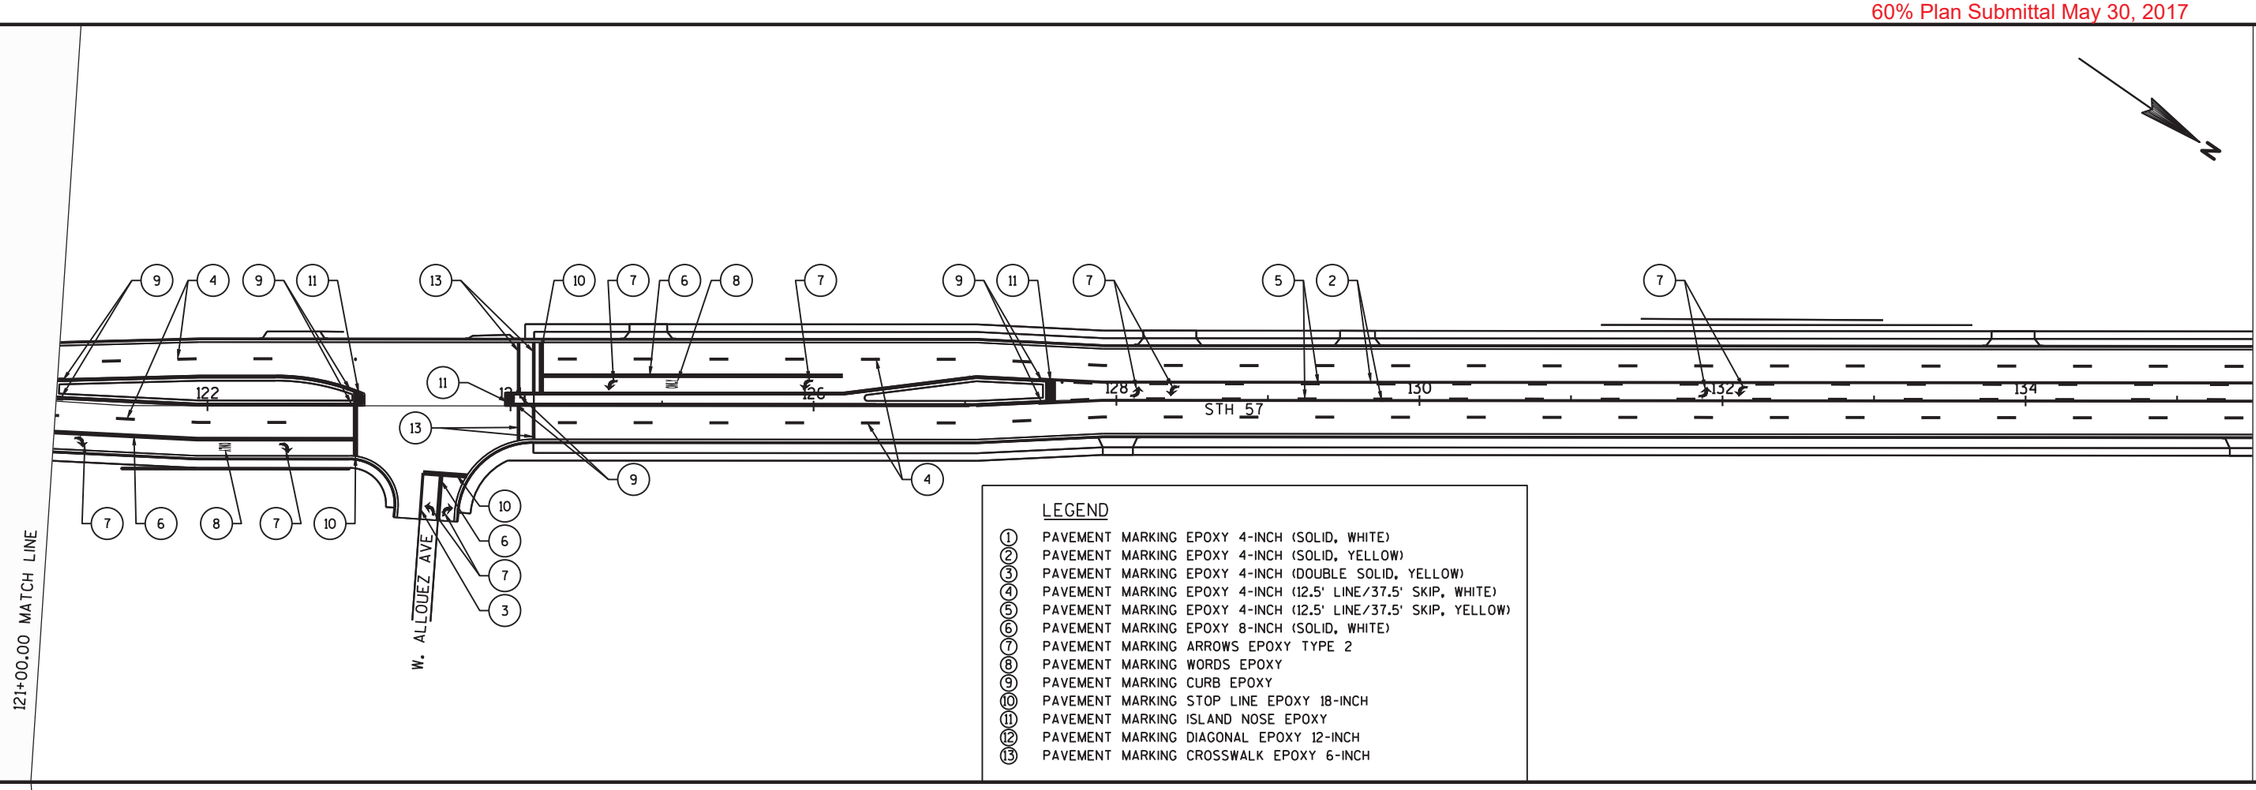

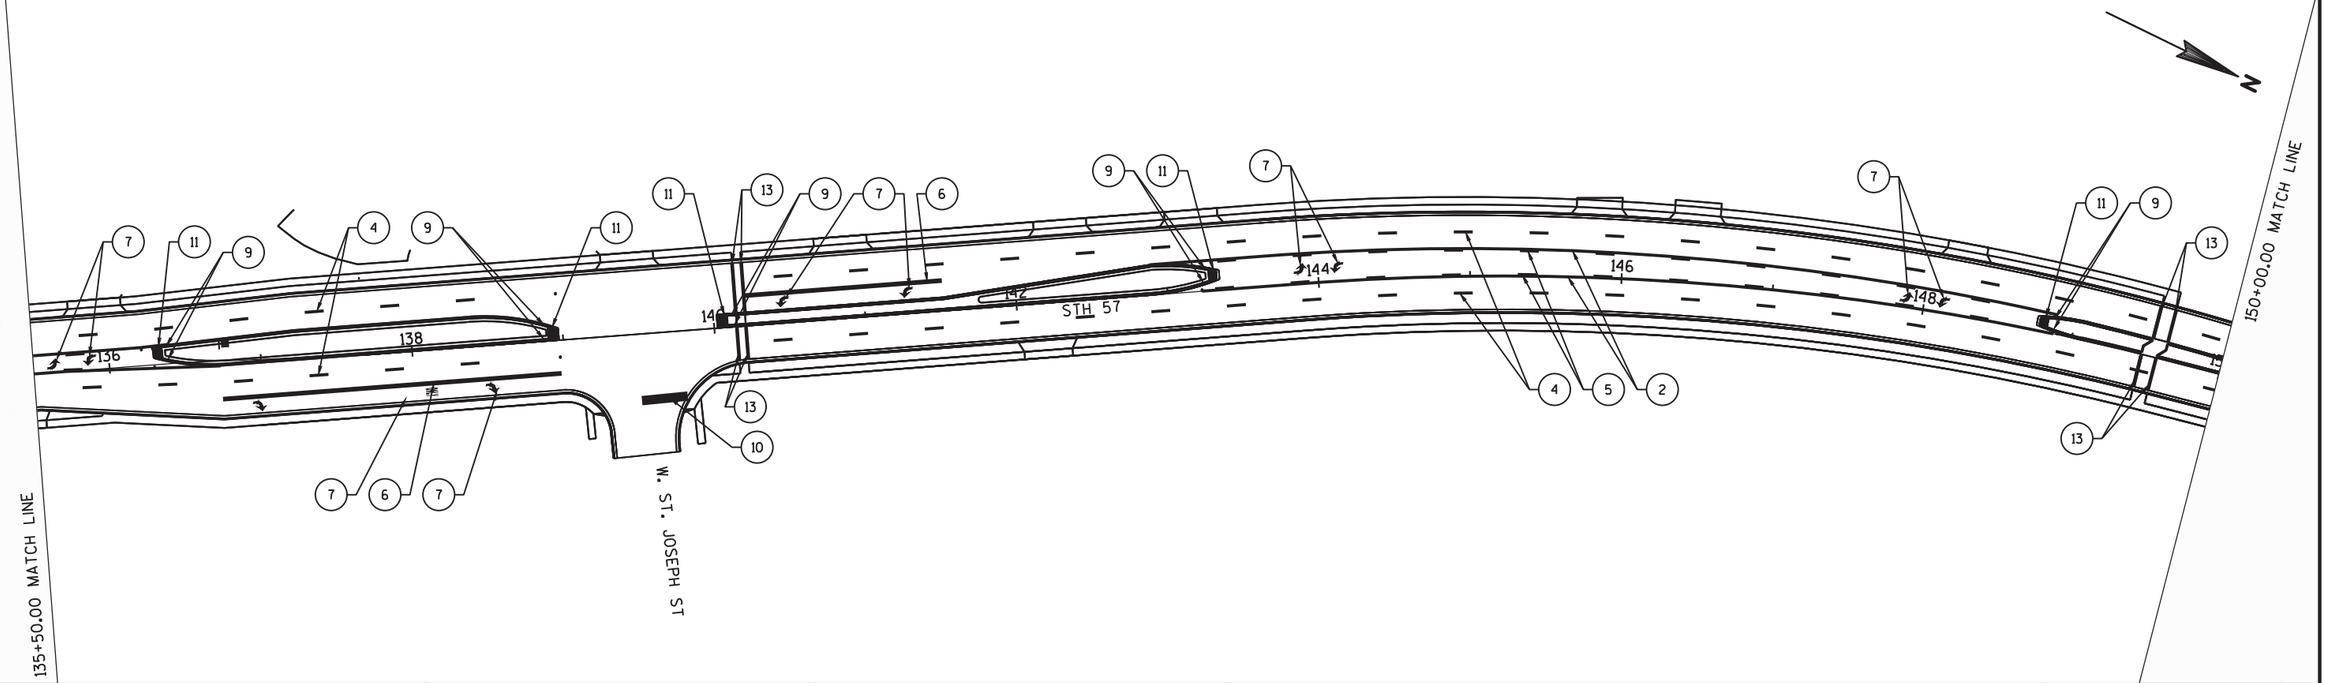

PROJECT NO: 4085-38-71	HWY: STH 57	COUNTY: BROWN	PAVEMENT MARKING	SHEET 166	E

2

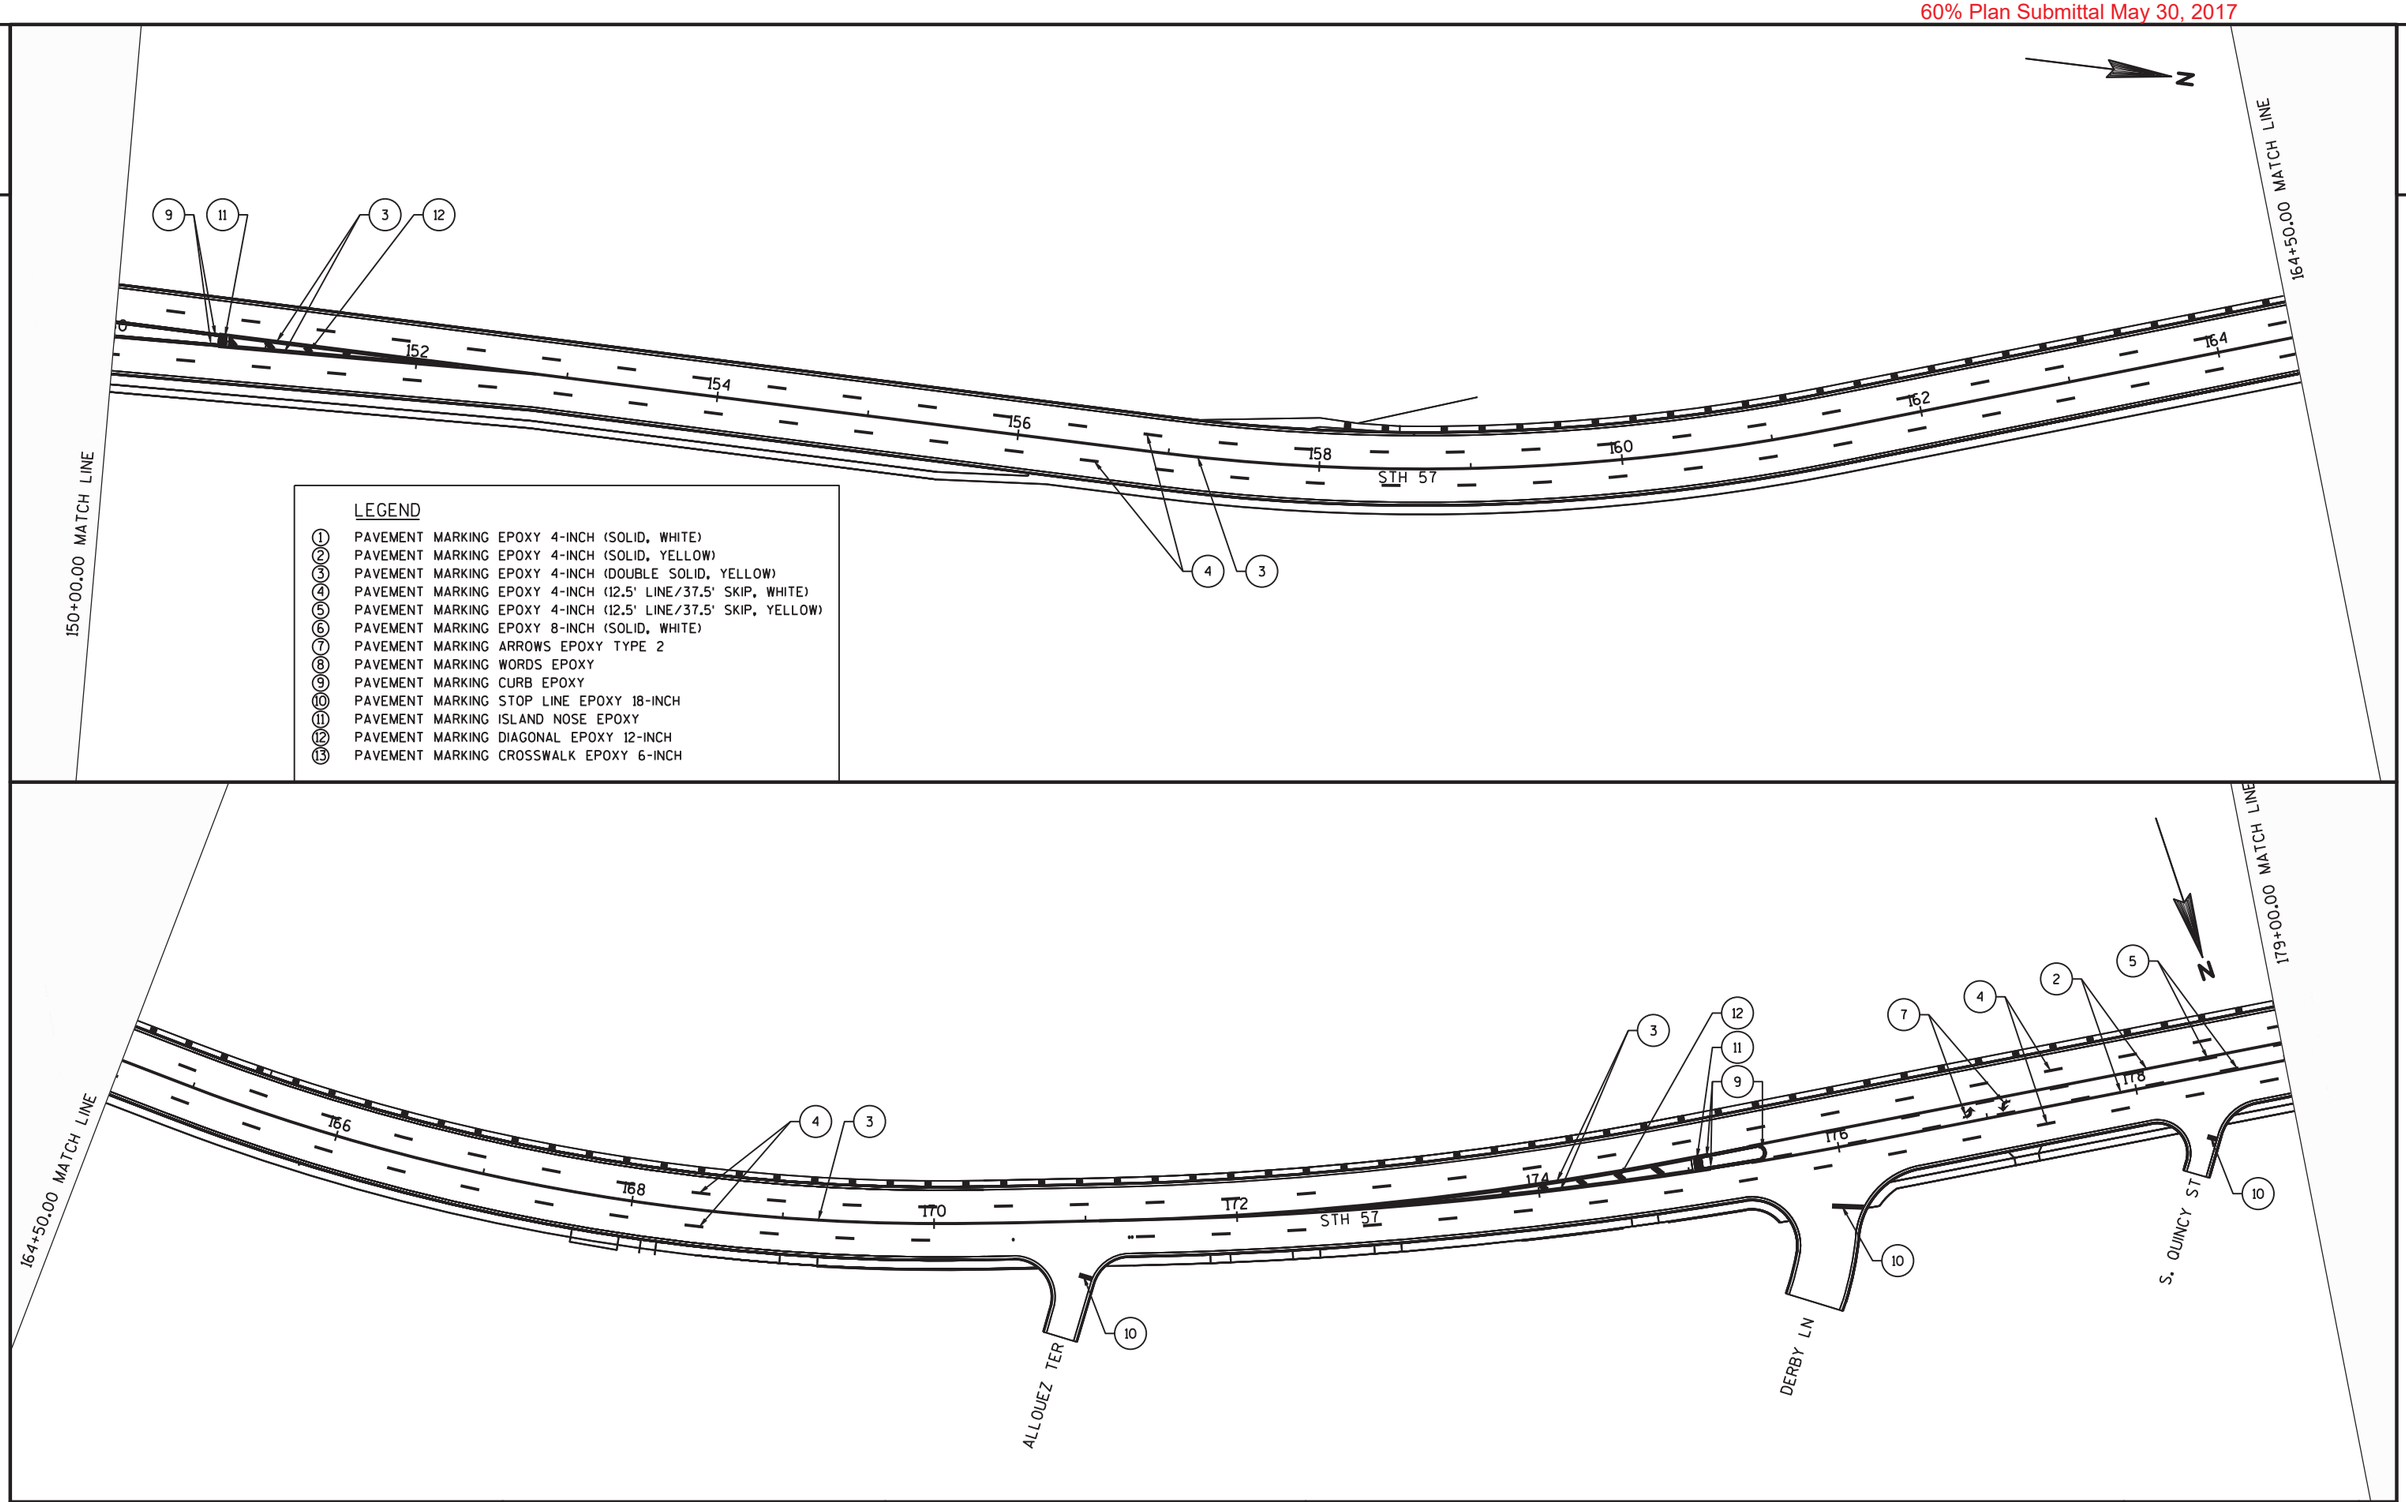

PROJECT NO: 4085-38-71	HWY: STH 57	COUNTY: BROWN	PAVEMENT MARKING	SHEET 167	E

2

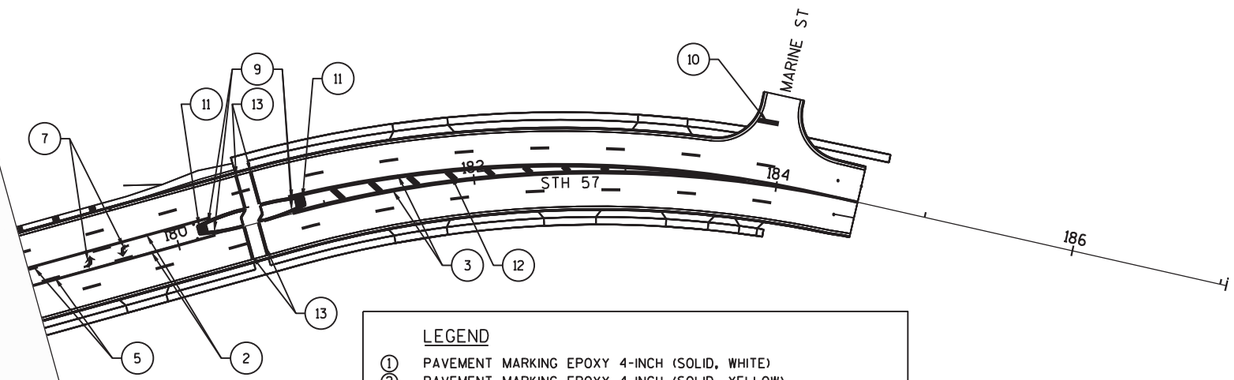

N

LEGEND

1	PAVEMENT MARKING EPOXY 4-INCH (SOLID, WHITE)
2	PAVEMENT MARKING EPOXY 4-INCH (SOLID, YELLOW)
3	PAVEMENT MARKING EPOXY 4-INCH (DOUBLE SOLID, YELLOW)
4	PAVEMENT MARKING EPOXY 4-INCH (12.5' LINE/37.5' SKIP, WHITE)
5	PAVEMENT MARKING EPOXY 4-INCH (12.5' LINE/37.5' SKIP, YELLOW)
6	PAVEMENT MARKING EPOXY 8-INCH (SOLID, WHITE)
7	PAVEMENT MARKING ARROWS EPOXY TYPE 2
8	PAVEMENT MARKING WORDS EPOXY
9	PAVEMENT MARKING CURB EPOXY
10	PAVEMENT MARKING STOP LINE EPOXY 18-INCH
11	PAVEMENT MARKING ISLAND NOSE EPOXY
12	PAVEMENT MARKING DIAGONAL EPOXY 12-INCH
13	PAVEMENT MARKING CROSSWALK EPOXY 6-INCH

2

PROJECT NO: 4085-38-71	HWY: STH 57	COUNTY: BROWN	PAVEMENT MARKING	SHEET 168	E

2

2

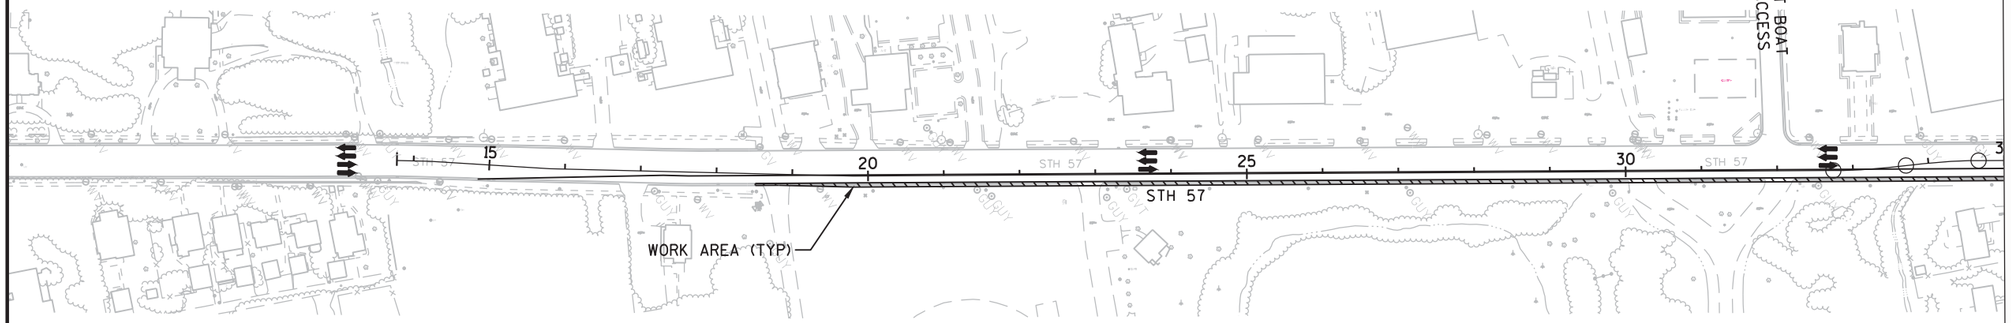

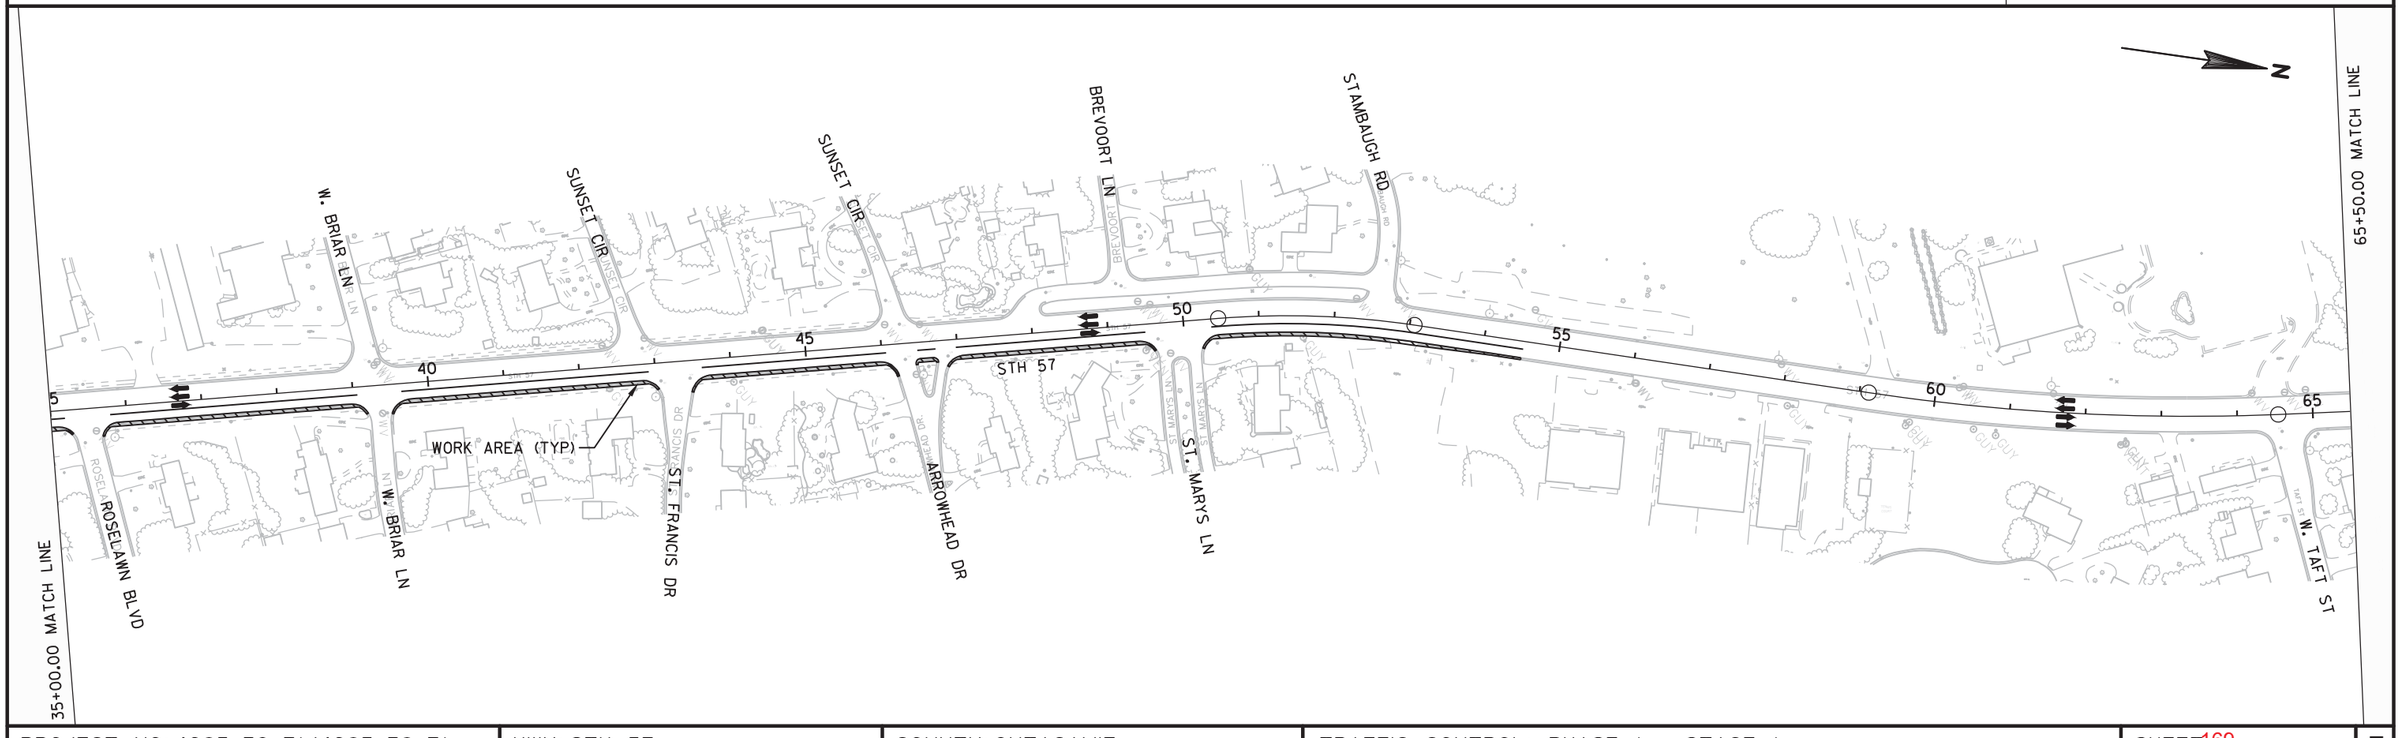

PROJECT NO: 4085-39-71/4085-38-71	HWY: STH 57	COUNTY: OUTAGAMIE	TRAFFIC CONTROL: PHASE 1 - STAGE 1	SHEET 169	E

60% Plan Submittal May 30, 2017

2

2

65+50.00 MATCH LINE

96+00.00 MATCH LINE

70

75

80

85

90

95

STH 57

PRIVATE ENTRANCE

PRIVATE ENTRANCE

SOUTH STH 172 RAMP TERMINAL

WORK AREA (TYP)

STH 172

NORTH STH 172 RAMP TERMINAL

96+00.00 MATCH LINE

126+50.00 MATCH LINE

LAZARRE AVE

100

105

110

115

120

125

STH 57

LAZARRE AVE

WARREN CT

IROQUOIS AVE

KRESS CT

MIRAMAR DR

W. ALLOUEZ AVE

PROJECT NO: 4085-38-71	HWY: STH 57	COUNTY: BROWN	TRAFFIC CONTROL: PHASE 1 - STAGE 1	SHEET 170	E

FILE NAME : X:\PROJECTS\BROWN\408538 (39)00 STH 57\DESIGN\C3D\SHEETSPLAN\025001-TC P1S1.DWG
LAYOUT NAME - 025002-TC

PLOT DATE : 4/19/2017 6:55 AM PLOT BY : ANDY BLOCK PLOT NAME : PLOT SCALE : 1 IN:200 FT

2

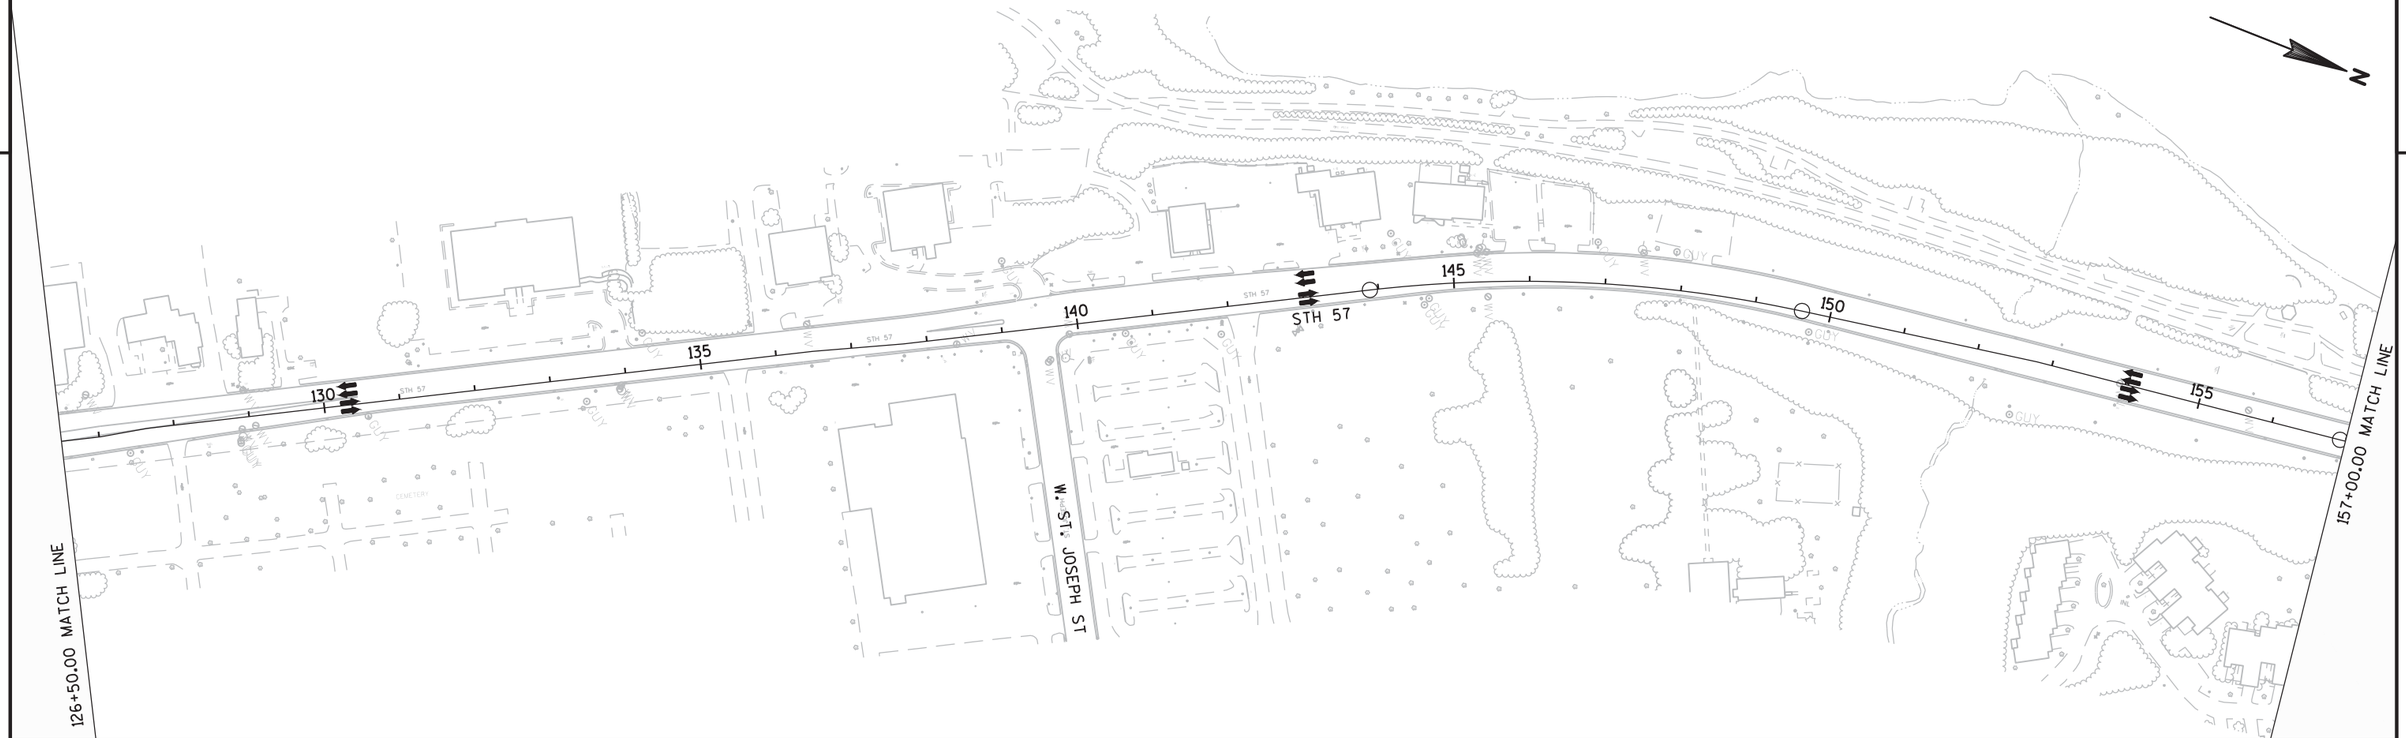

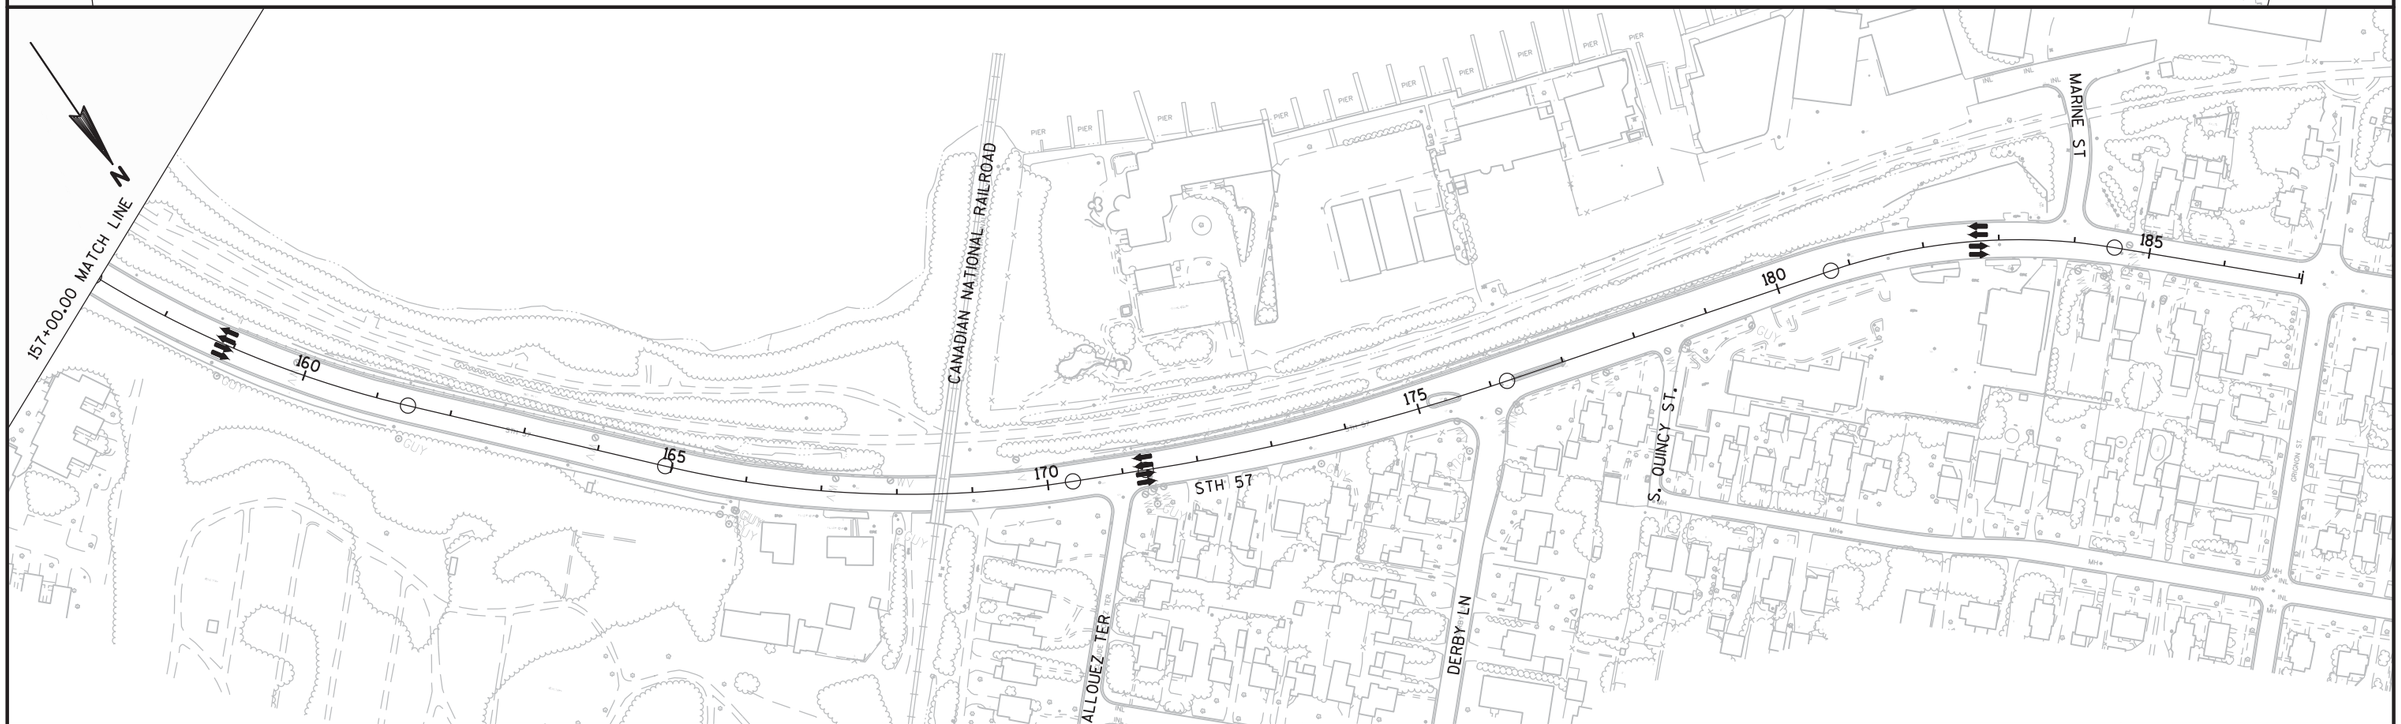

2

PROJECT NO: 4085-38-71	HWY: STH 57	COUNTY: BROWN	TRAFFIC CONTROL: PHASE 1 - STAGE 1	SHEET 171	E

60% Plan Submittal May 30, 2017

2

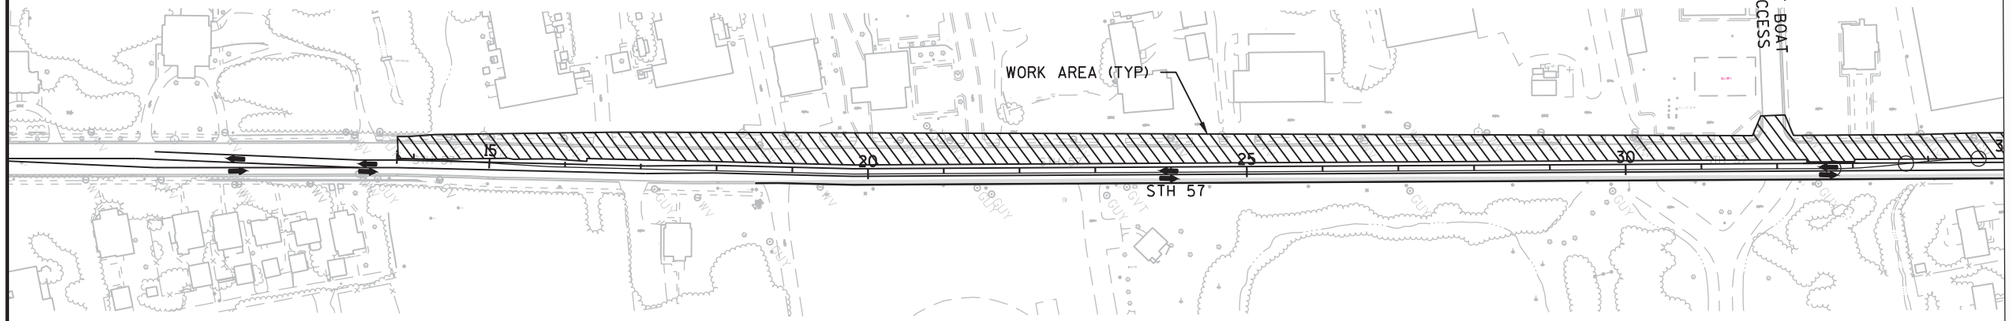

35+00.00 MATCH LINE

N

2

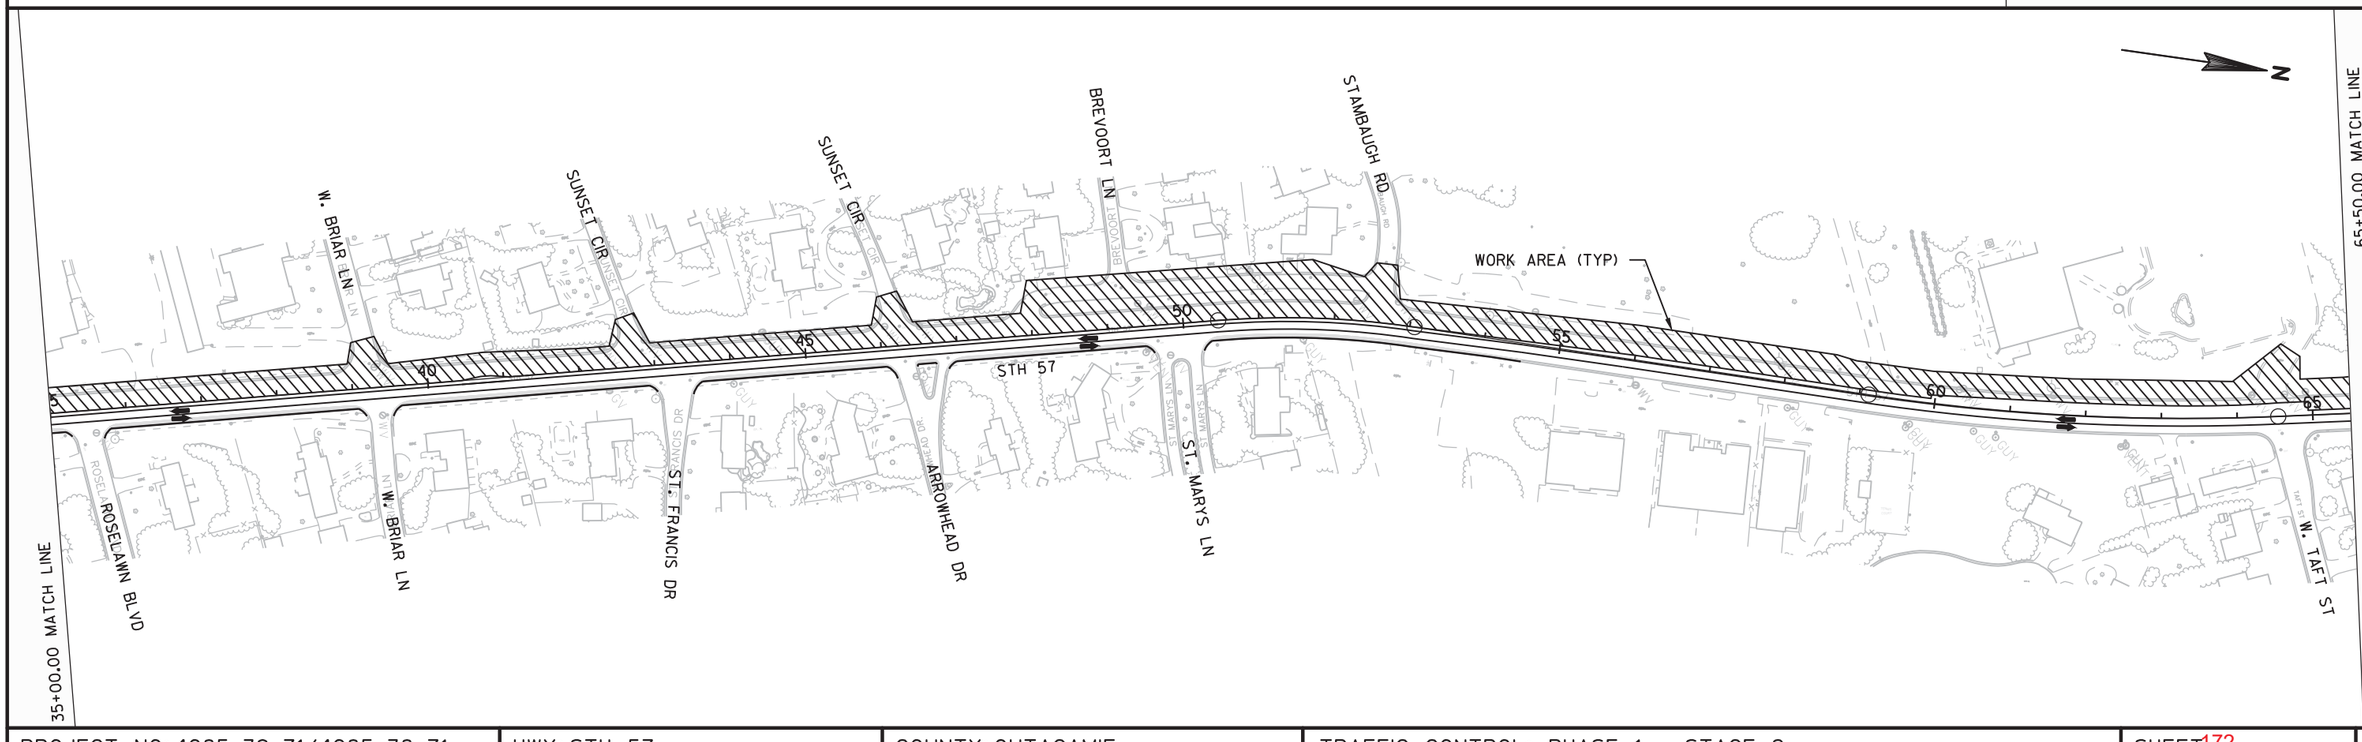

35+00.00 MATCH LINE

65+50.00 MATCH LINE

N

PROJECT NO: 4085-39-71/4085-38-71	HWY: STH 57	COUNTY: OUTAGAMIE	TRAFFIC CONTROL: PHASE 1 - STAGE 2	SHEET 172	E

FILE NAME : X:\PROJECTS\BROWN\408538 (39)00 STH 57\DESIGN\C3D\SHEETSPLAN\025001-TC P1S2.DWG
LAYOUT NAME - 025001-TC

PLOT DATE : 5/19/2017 10:55 AM PLOT BY : ANDY BLOCK PLOT NAME : PLOT SCALE : 1 IN:200 FT

2

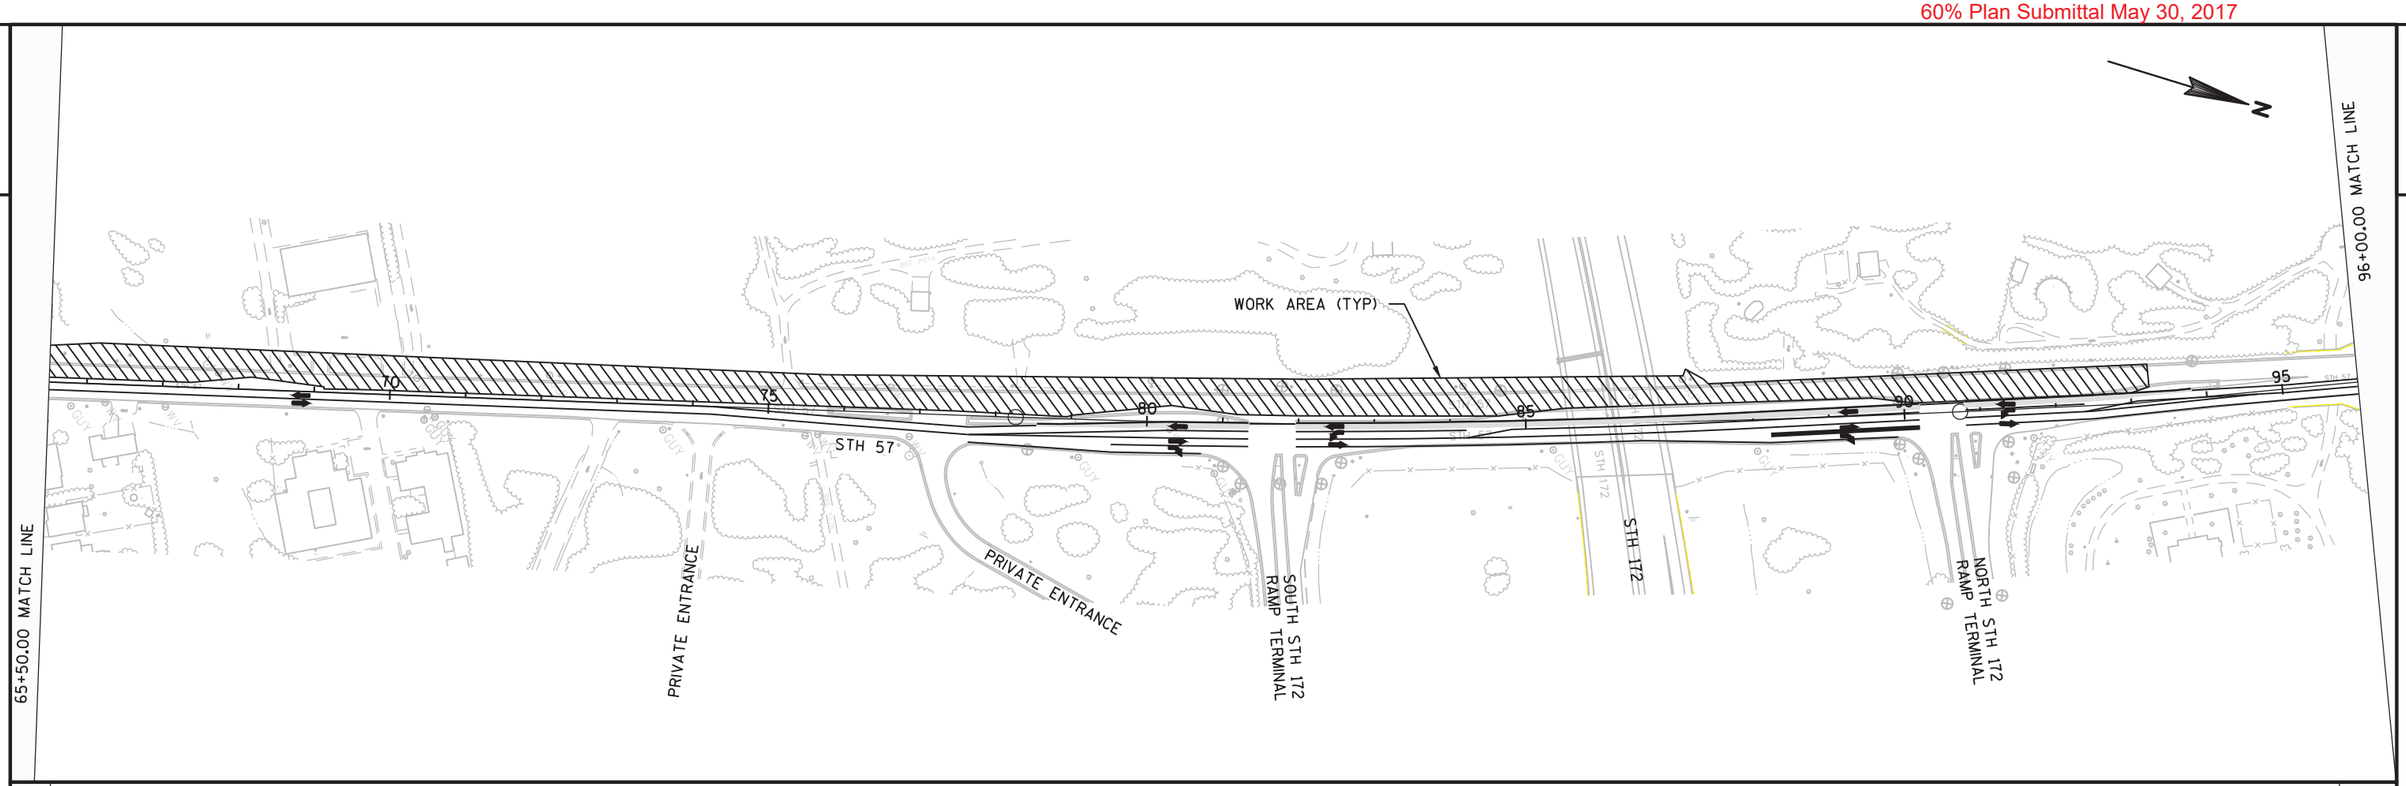

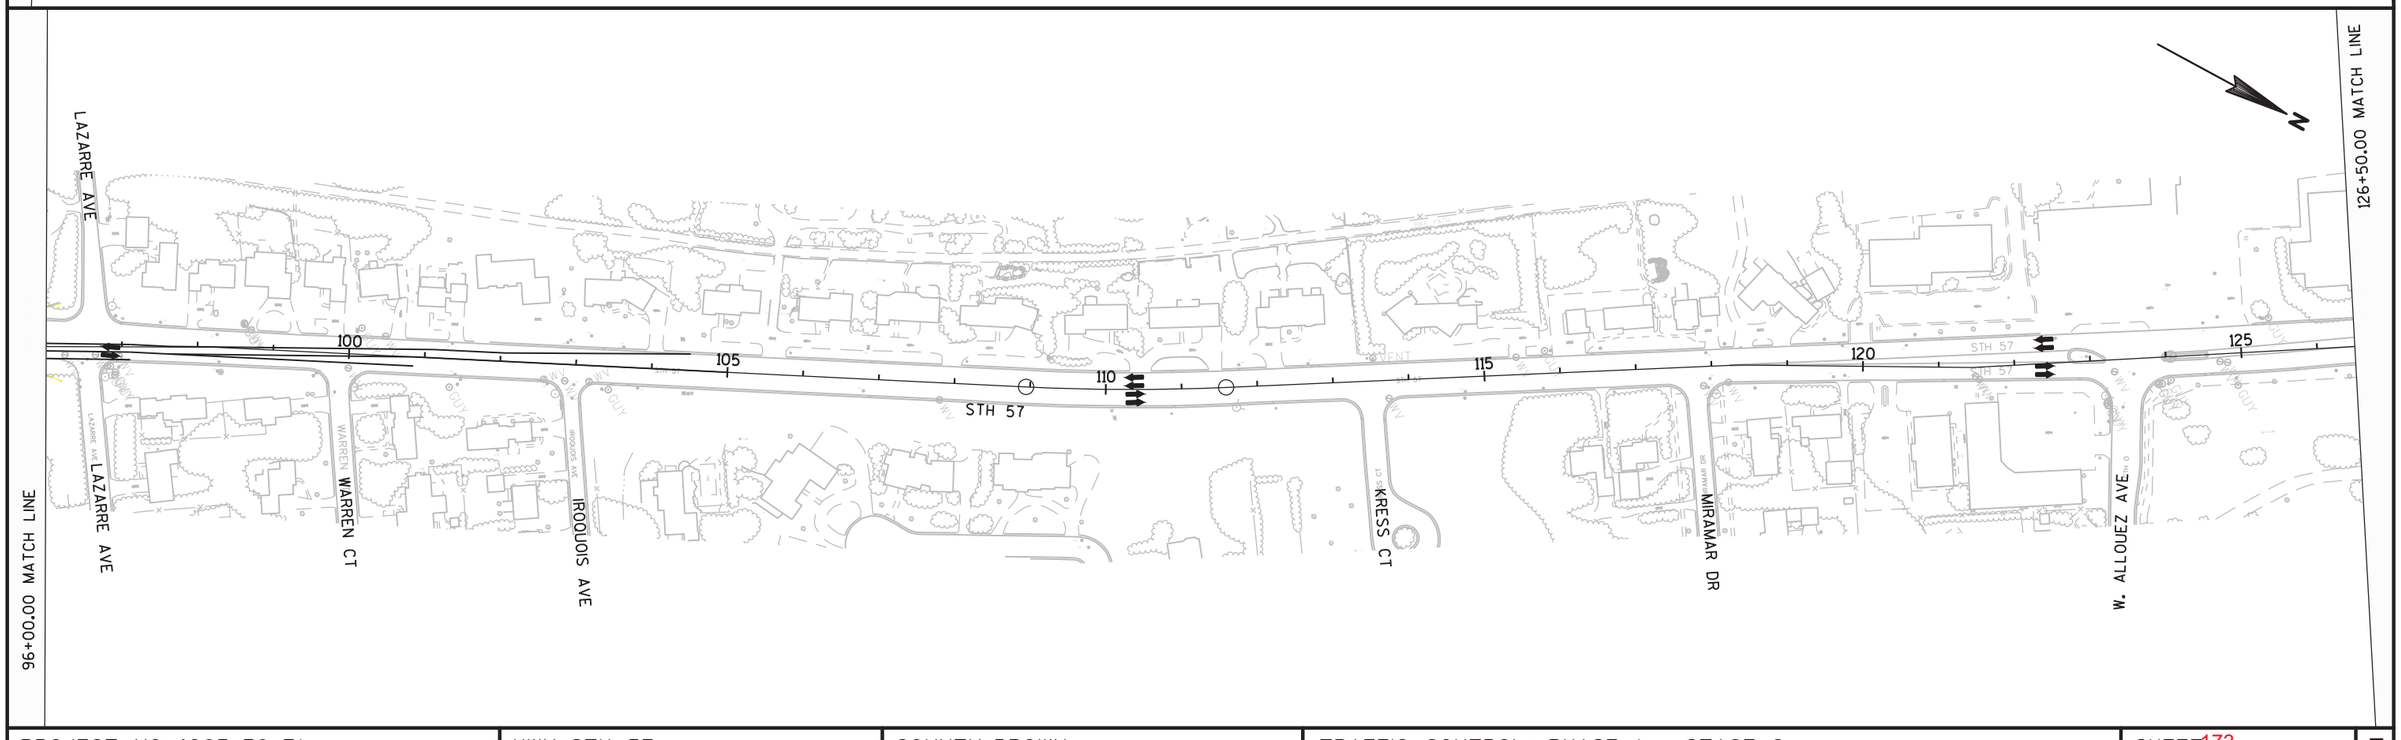

PROJECT NO: 4085-38-71	HWY: STH 57	COUNTY: BROWN	TRAFFIC CONTROL: PHASE 1 - STAGE 2	SHEET 173	E

2

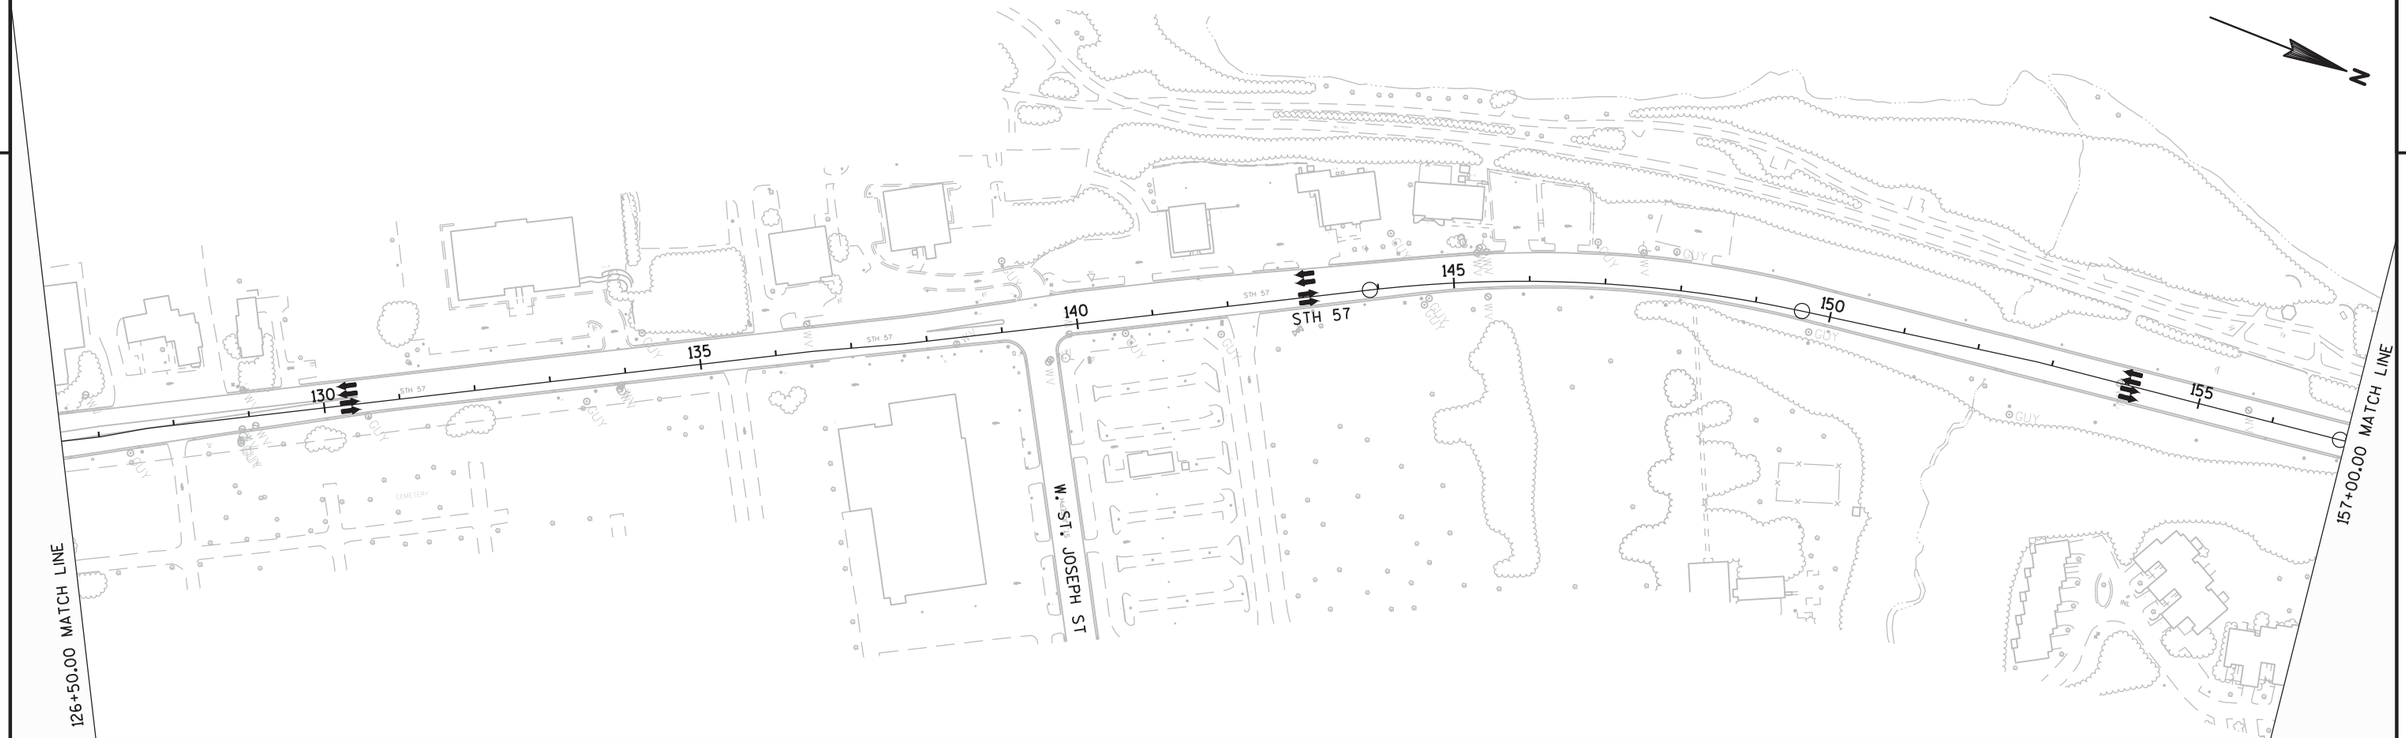

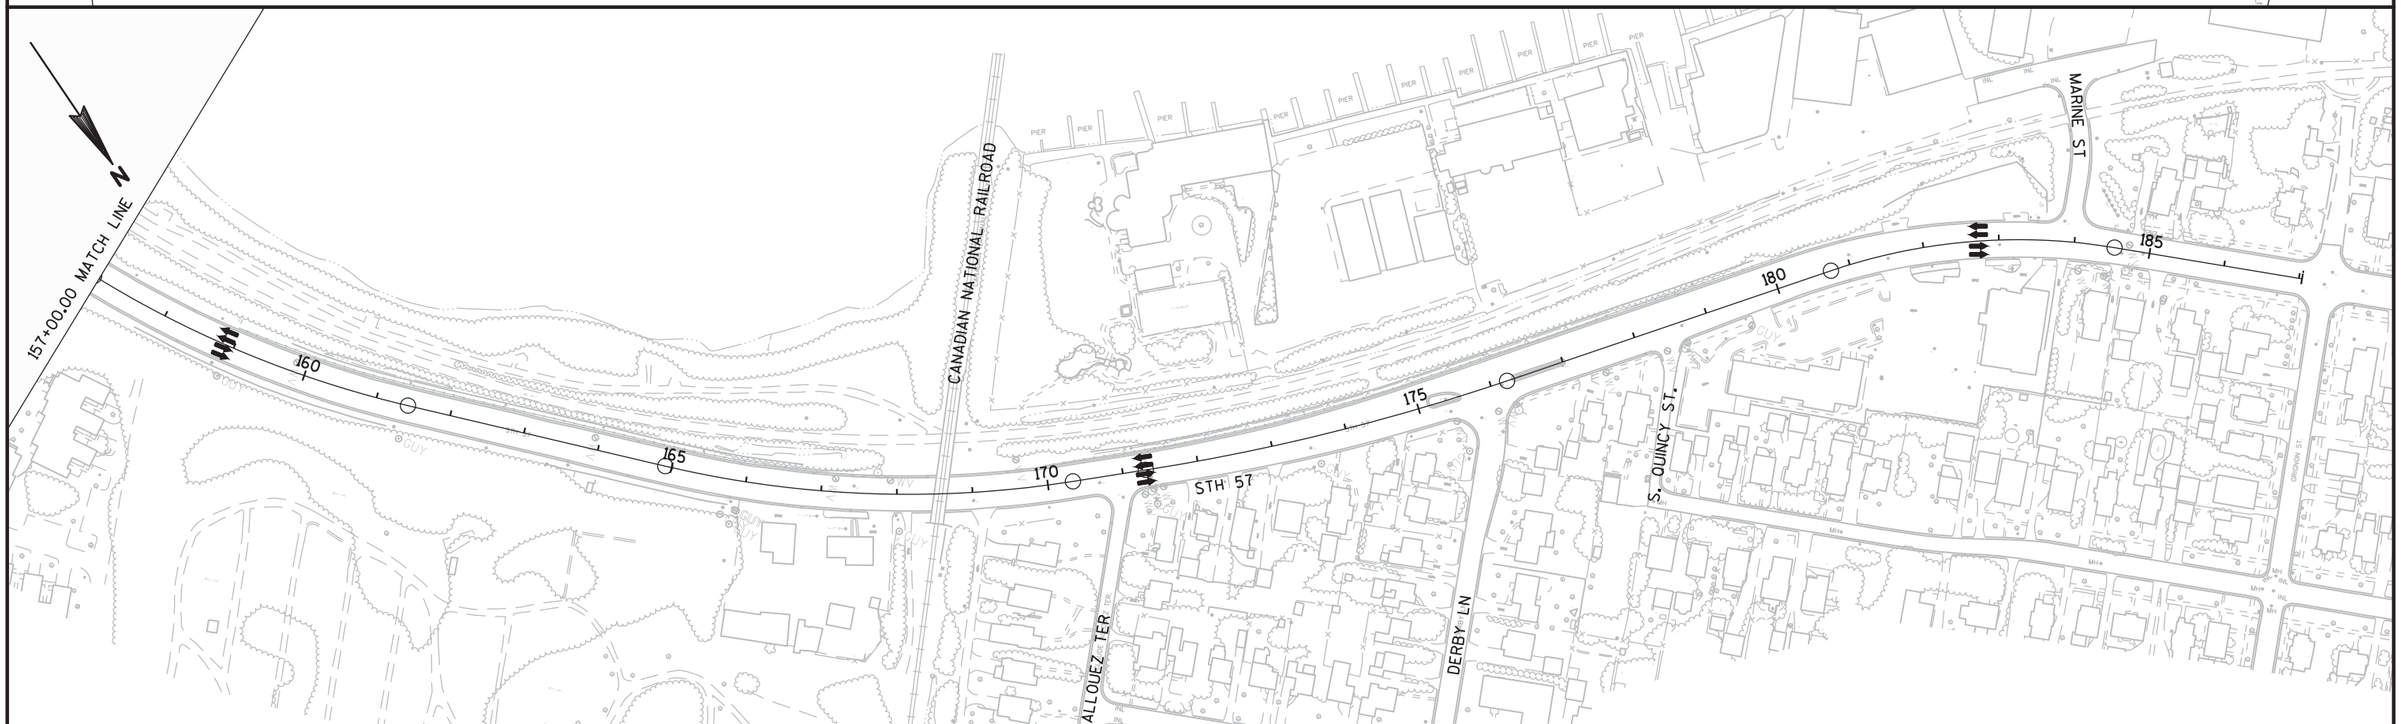

PROJECT NO: 4085-38-71	HWY: STH 57	COUNTY: BROWN	TRAFFIC CONTROL: PHASE 1 - STAGE 2	SHEET 174	E

60% Plan Submittal May 30, 2017

2

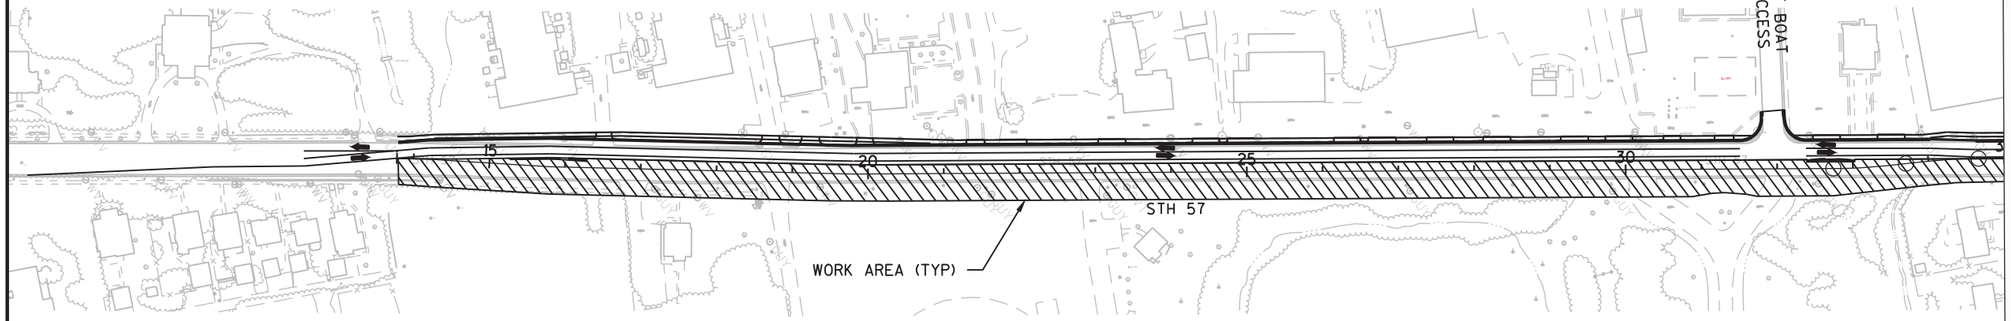

2

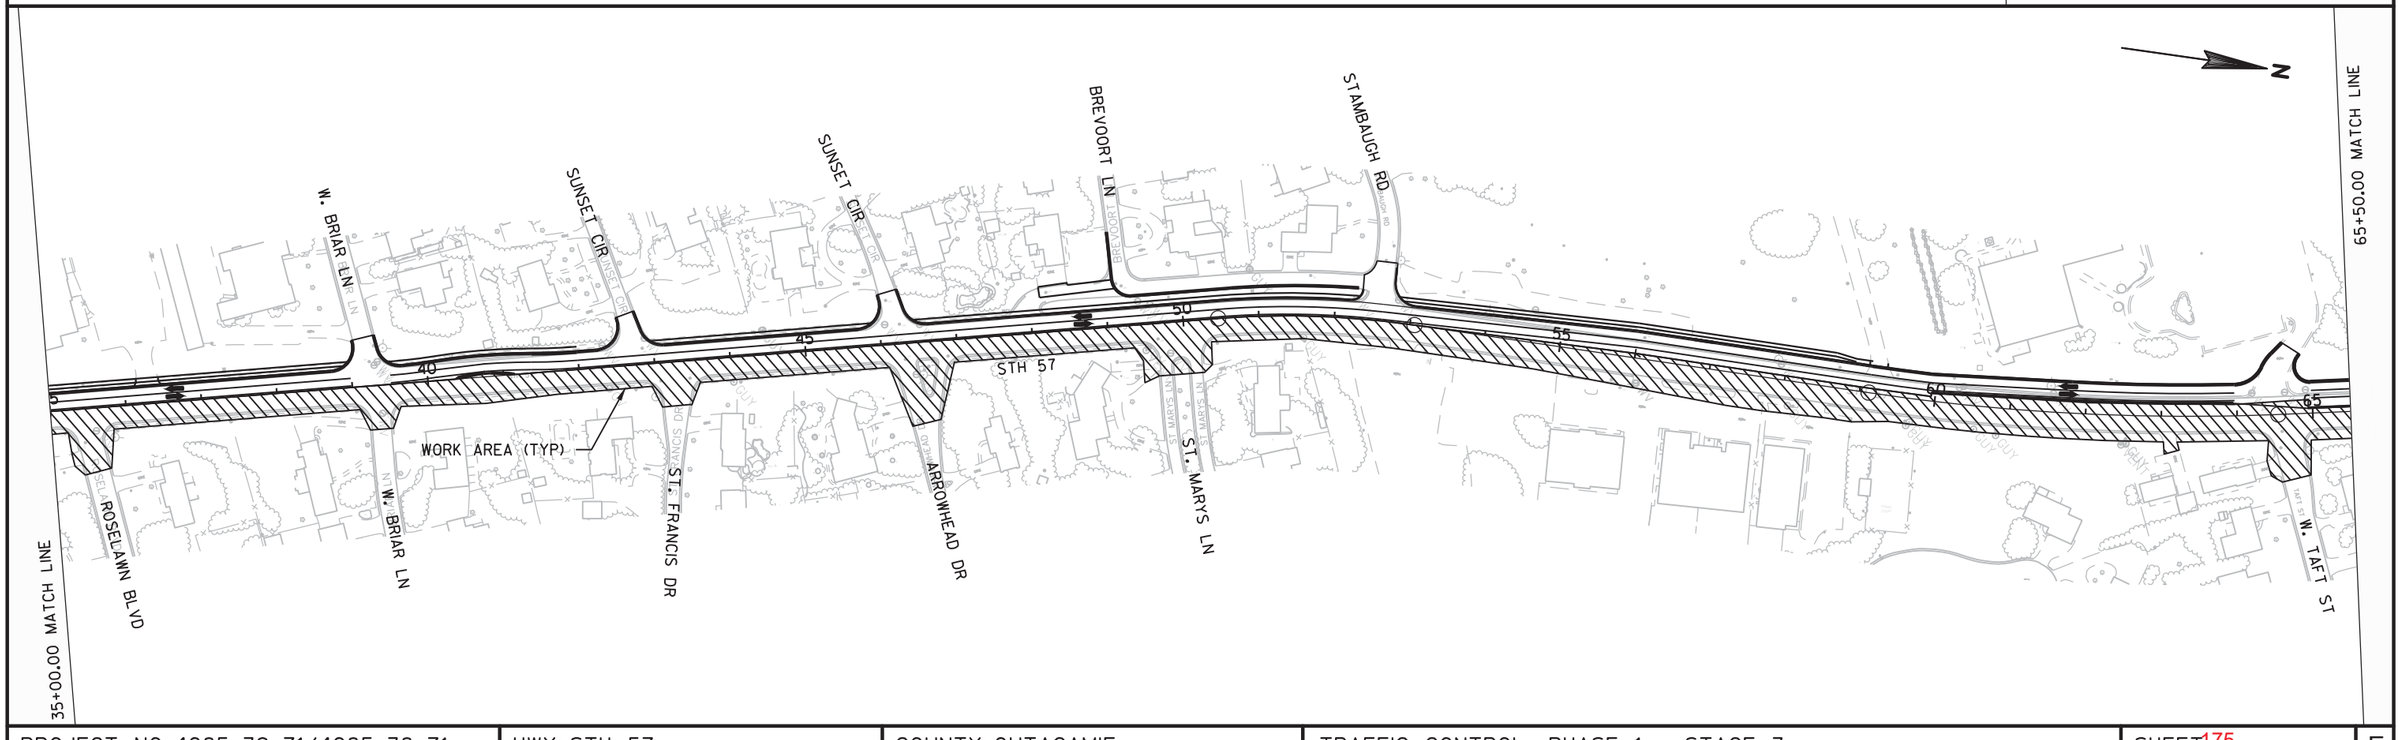

PROJECT NO: 4085-39-71/4085-38-71	HWY: STH 57	COUNTY: OUTAGAMIE	TRAFFIC CONTROL: PHASE 1 - STAGE 3	SHEET 175	E

2

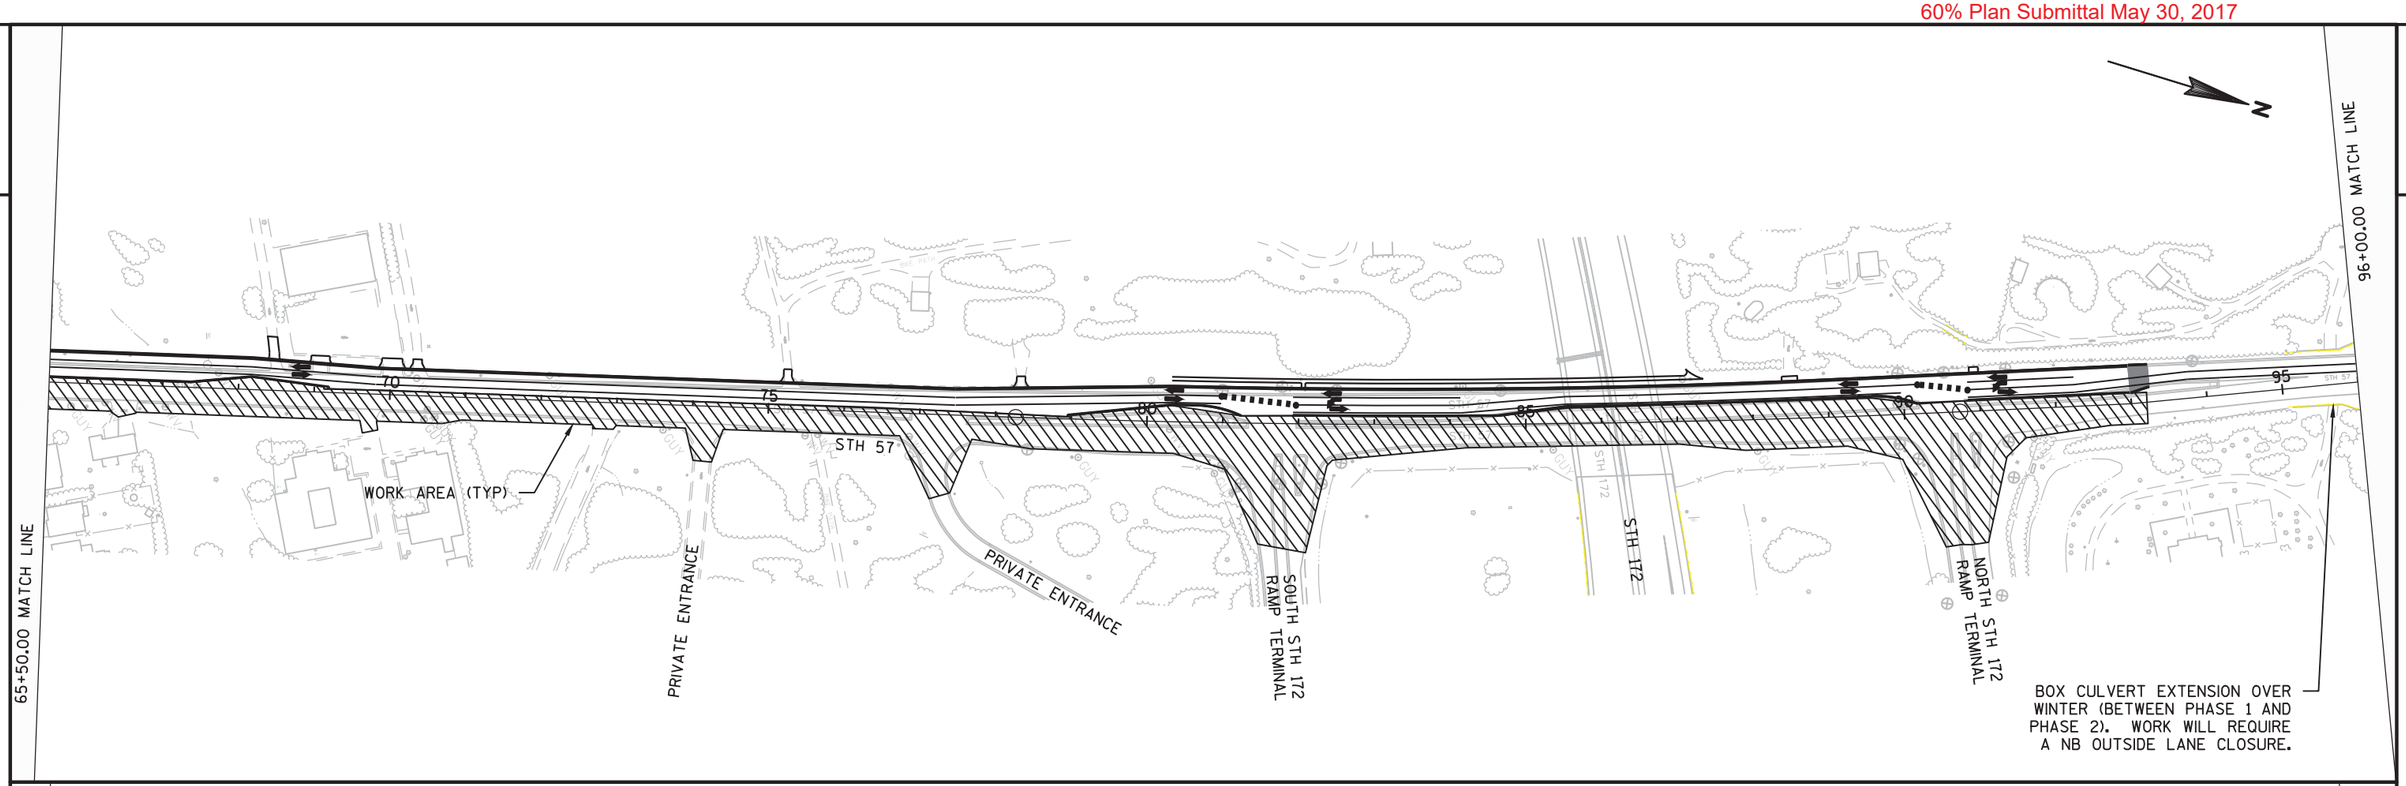

2

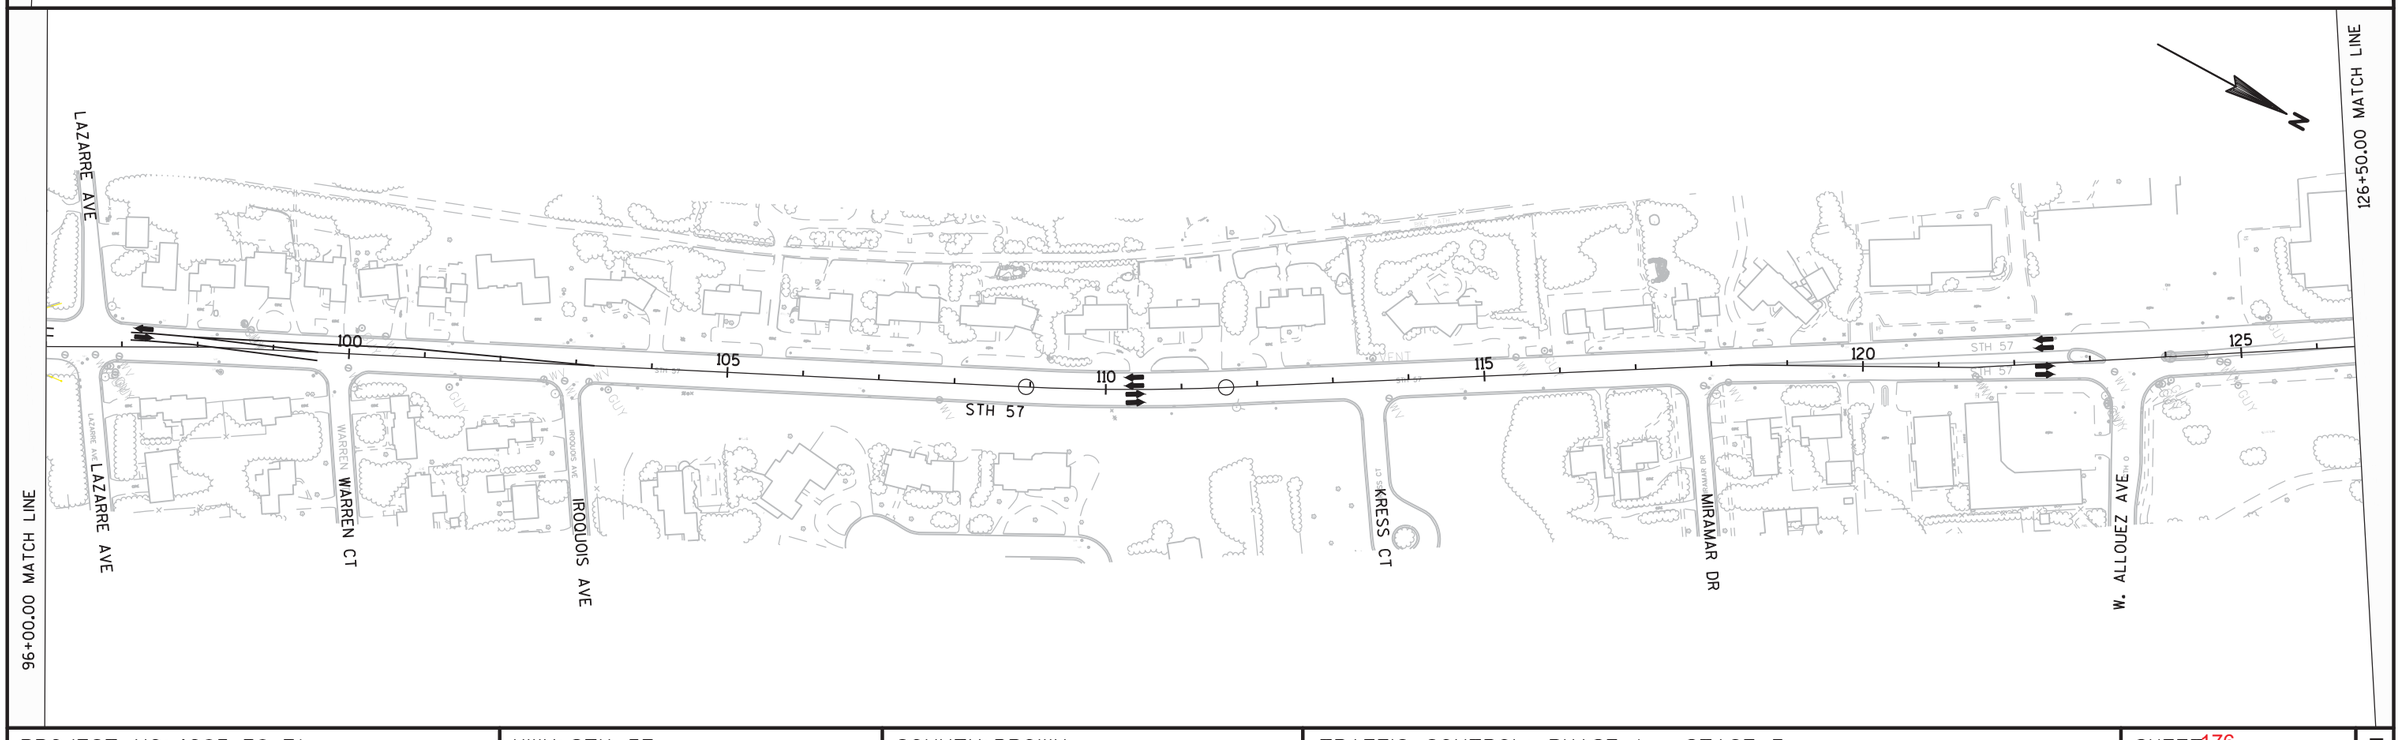

PROJECT NO: 4085-38-71	HWY: STH 57	COUNTY: BROWN	TRAFFIC CONTROL: PHASE 1 - STAGE 3	SHEET 176	E

2

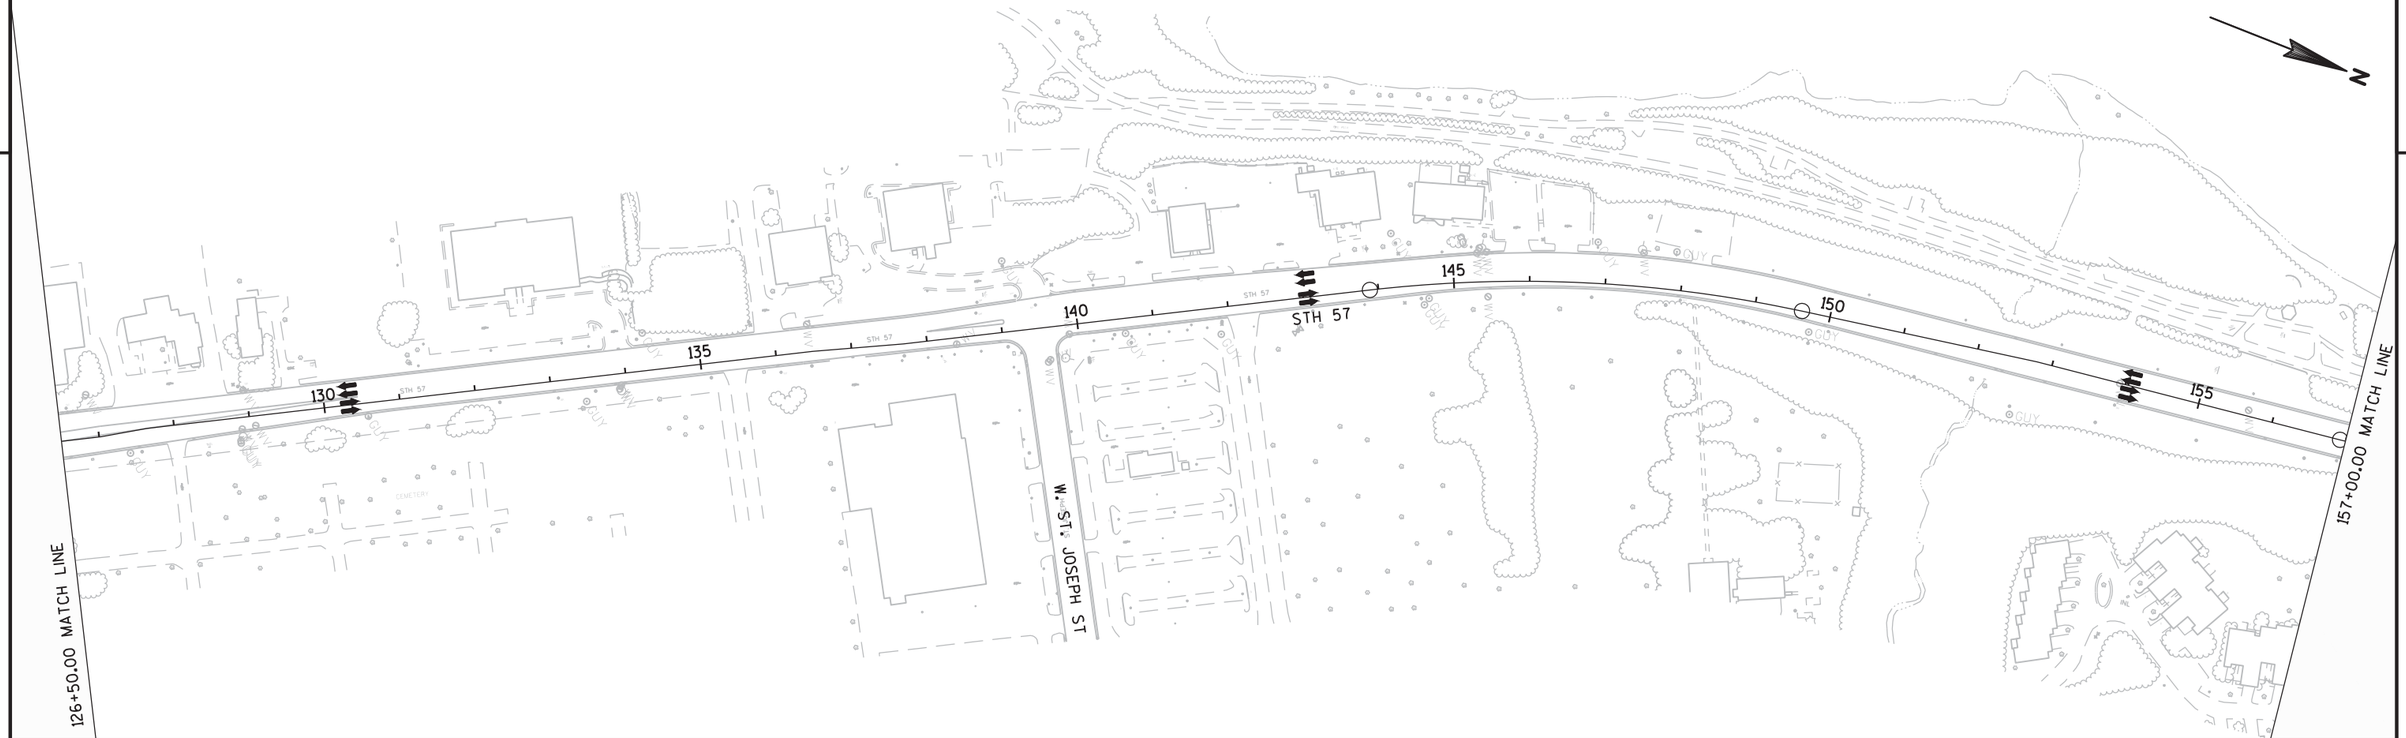

2

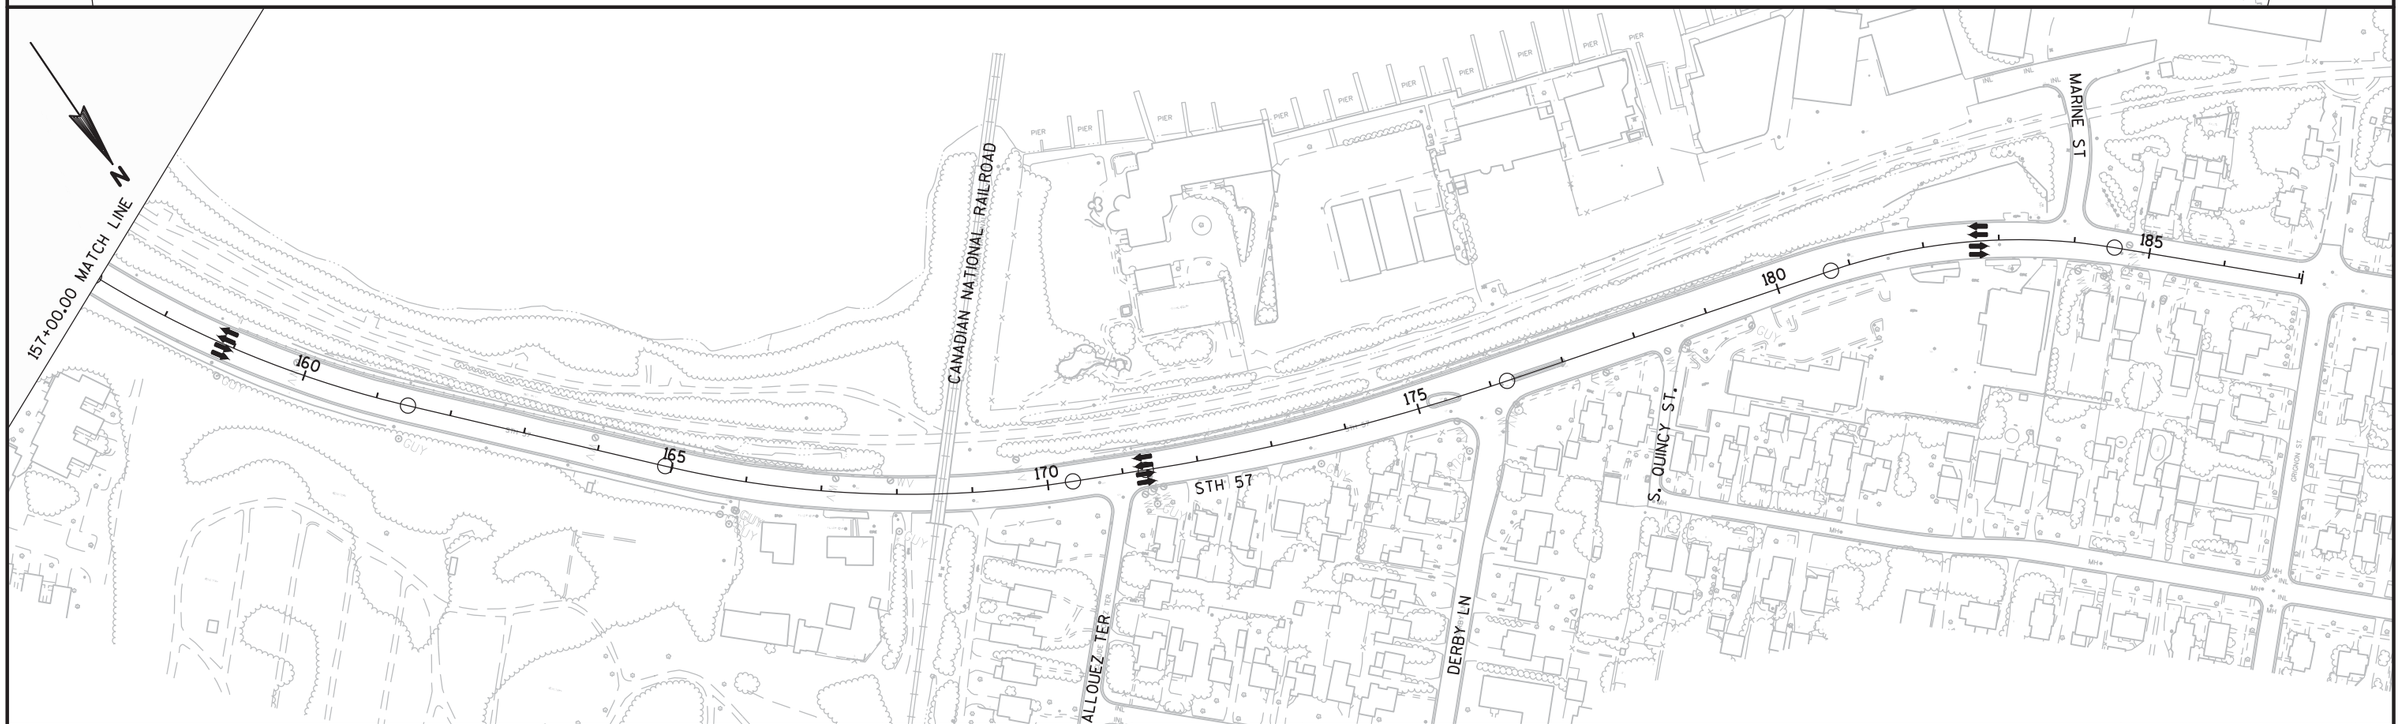

PROJECT NO: 4085-38-71	HWY: STH 57	COUNTY: BROWN	TRAFFIC CONTROL: PHASE 1 - STAGE 3	SHEET 177	E

60% Plan Submittal May 30, 2017

2

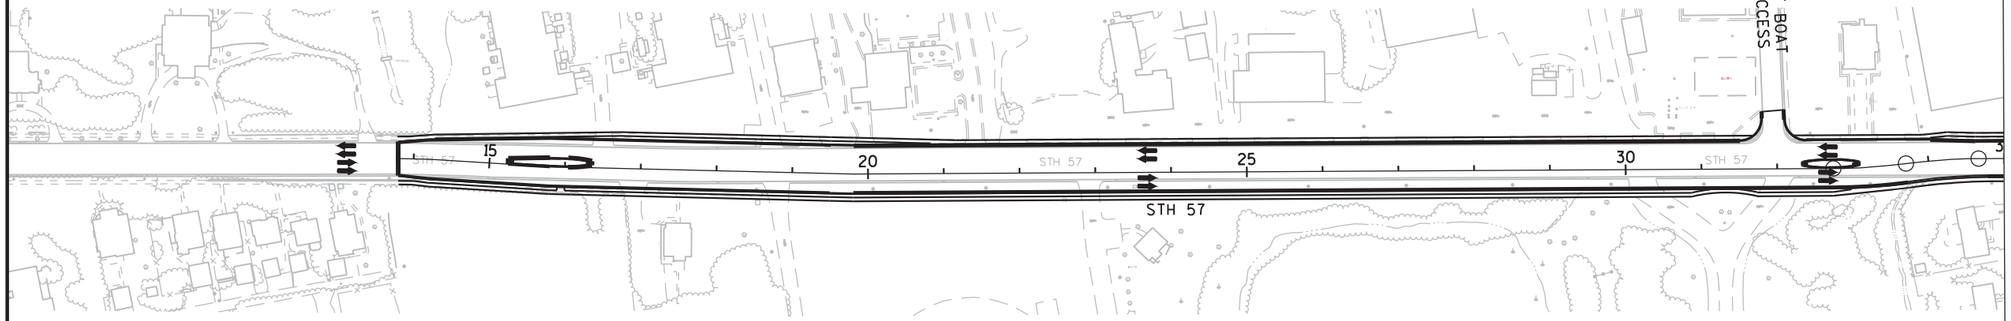

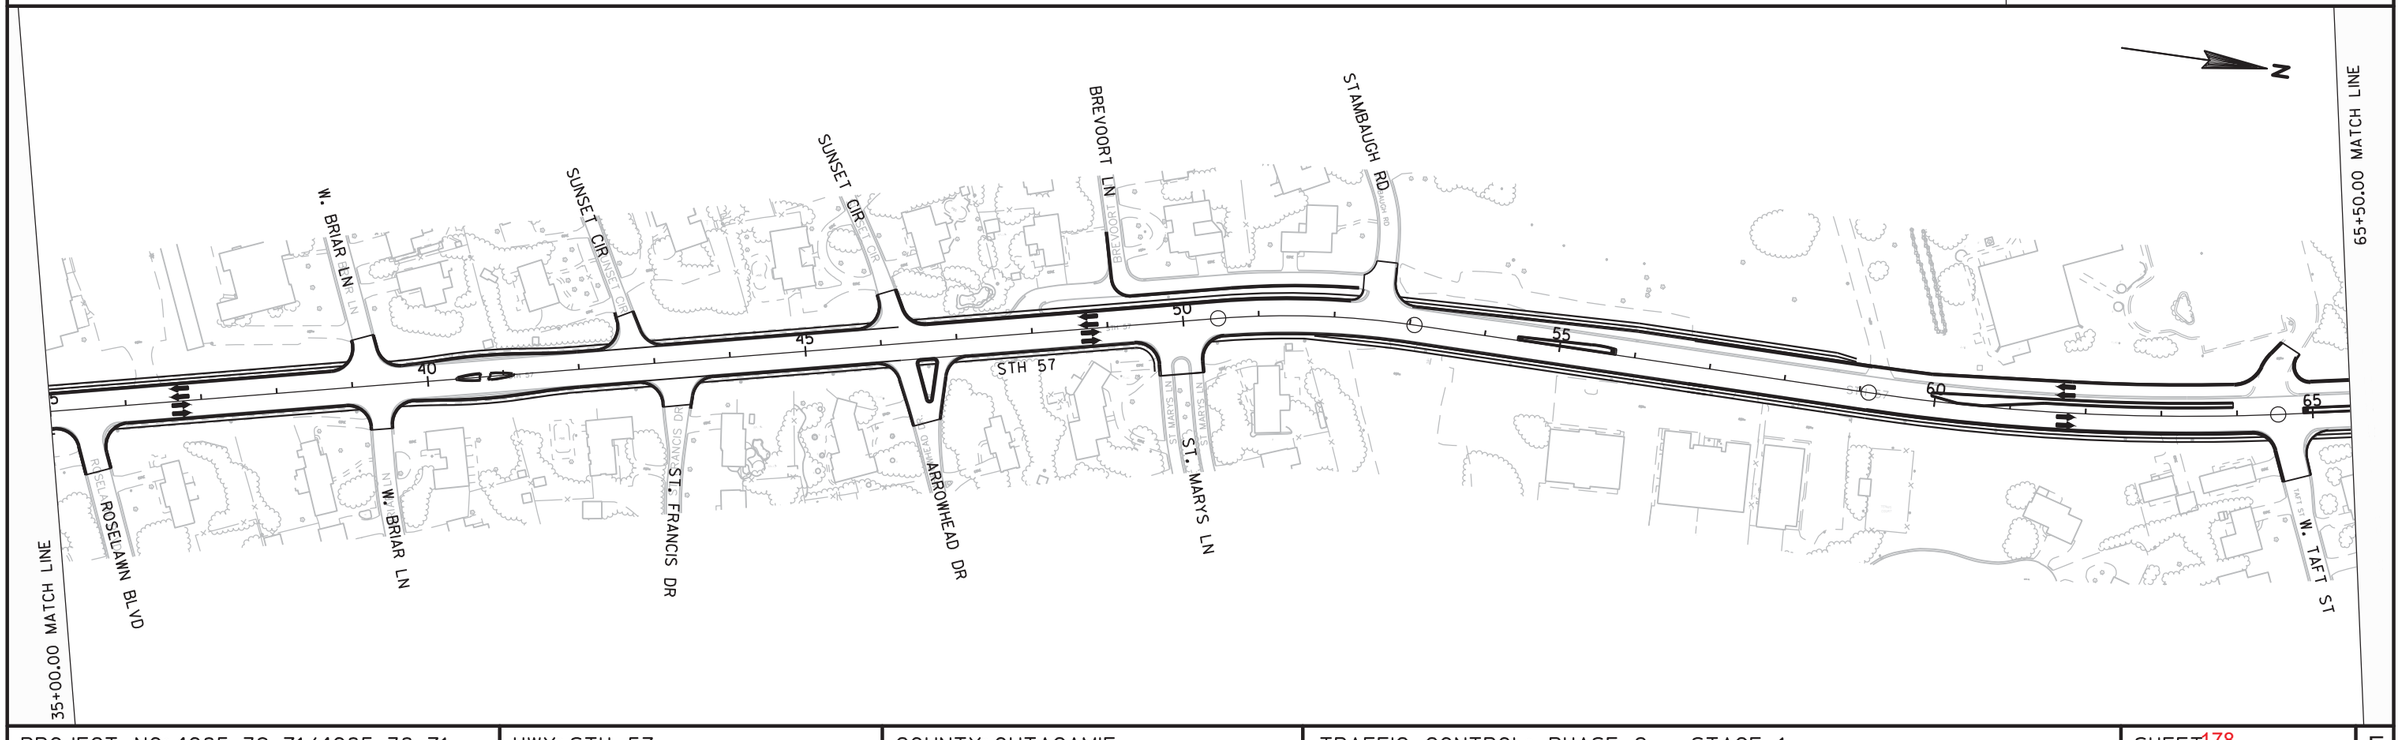

PROJECT NO: 4085-39-71/4085-38-71	HWY: STH 57	COUNTY: OUTAGAMIE	TRAFFIC CONTROL: PHASE 2 - STAGE 1	SHEET 178	E

FILE NAME : X:\PROJECTS\BROWN\408538 (39)00 STH 57\DESIGN\C3D\SHEETSPLAN\025001-TC P2S1.DWG
LAYOUT NAME - 025001-TC

PLOT DATE : 5/19/2017 1:10 PM PLOT BY : ANDY BLOCK PLOT NAME : PLOT SCALE : 1 IN:200 FT

WISDOT/CADDS SHEET 44

60% Plan Submittal May 30, 2017

2

2

65+50.00 MATCH LINE

96+00.00 MATCH LINE

70

75

80

85

90

95

STH 57

PRIVATE ENTRANCE

PRIVATE ENTRANCE

SOUTH STH 172 RAMP TERMINAL

STH 172

NORTH STH 172 RAMP TERMINAL

96+00.00 MATCH LINE

126+50.00 MATCH LINE

LAZARRE AVE

100

105

110

115

120

125

STH 57

LAZARRE AVE

WARREN CT

IROQUOIS AVE

KRESS CT

MIRAMAR DR

W. ALLOUEZ AVE

PROJECT NO: 4085-38-71	HWY: STH 57	COUNTY: BROWN	TRAFFIC CONTROL: PHASE 2 - STAGE 1	SHEET 179	E

FILE NAME : X:\PROJECTS\BROWN\408538 (39)00 STH 57\DESIGN\C3D\SHEETSPLAN\025001-TC P2S1.DWG
LAYOUT NAME - 025002-TC

PLOT DATE : 5/19/2017 1:10 PM PLOT BY : ANDY BLOCK PLOT NAME : PLOT SCALE : 1 IN:200 FT

60% Plan Submittal May 30, 2017

2

2

126+50.00 MATCH LINE

130

135

140

145

150

155

STH 57

WORK AREA (TYP)

W. ST. JOSEPH ST

157+00.00 MATCH LINE

157+00.00 MATCH LINE

160

165

170

175

180

185

CANADIAN NATIONAL RAILROAD

MARINE ST

S. QUINCY ST.

ALLOUEZ TER

DERBY LN

PROJECT NO: 4085-38-71	HWY: STH 57	COUNTY: BROWN	TRAFFIC CONTROL: PHASE 2 - STAGE 1	SHEET 180	E

FILE NAME : X:\PROJECTS\BROWN\408538 (39)00 STH 57\DESIGN\C3D\SHEETSPLAN\025001-TC P2S1.DWG
LAYOUT NAME - 025003-TC

PLOT DATE : 5/19/2017 1:10 PM PLOT BY : ANDY BLOCK PLOT NAME : PLOT SCALE : 1 IN:200 FT

60% Plan Submittal May 30, 2017

2

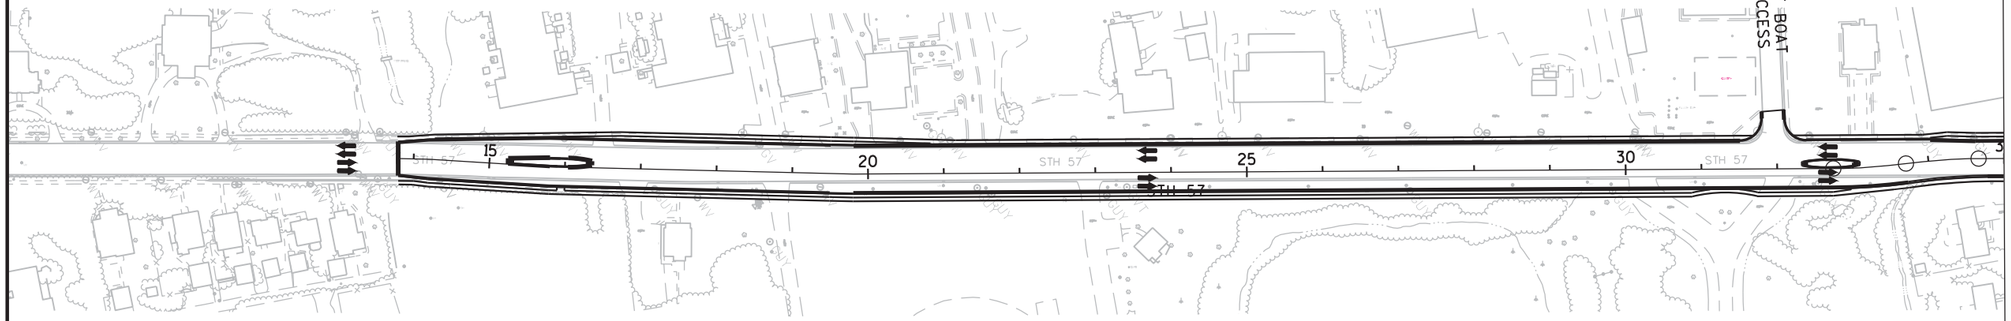

2

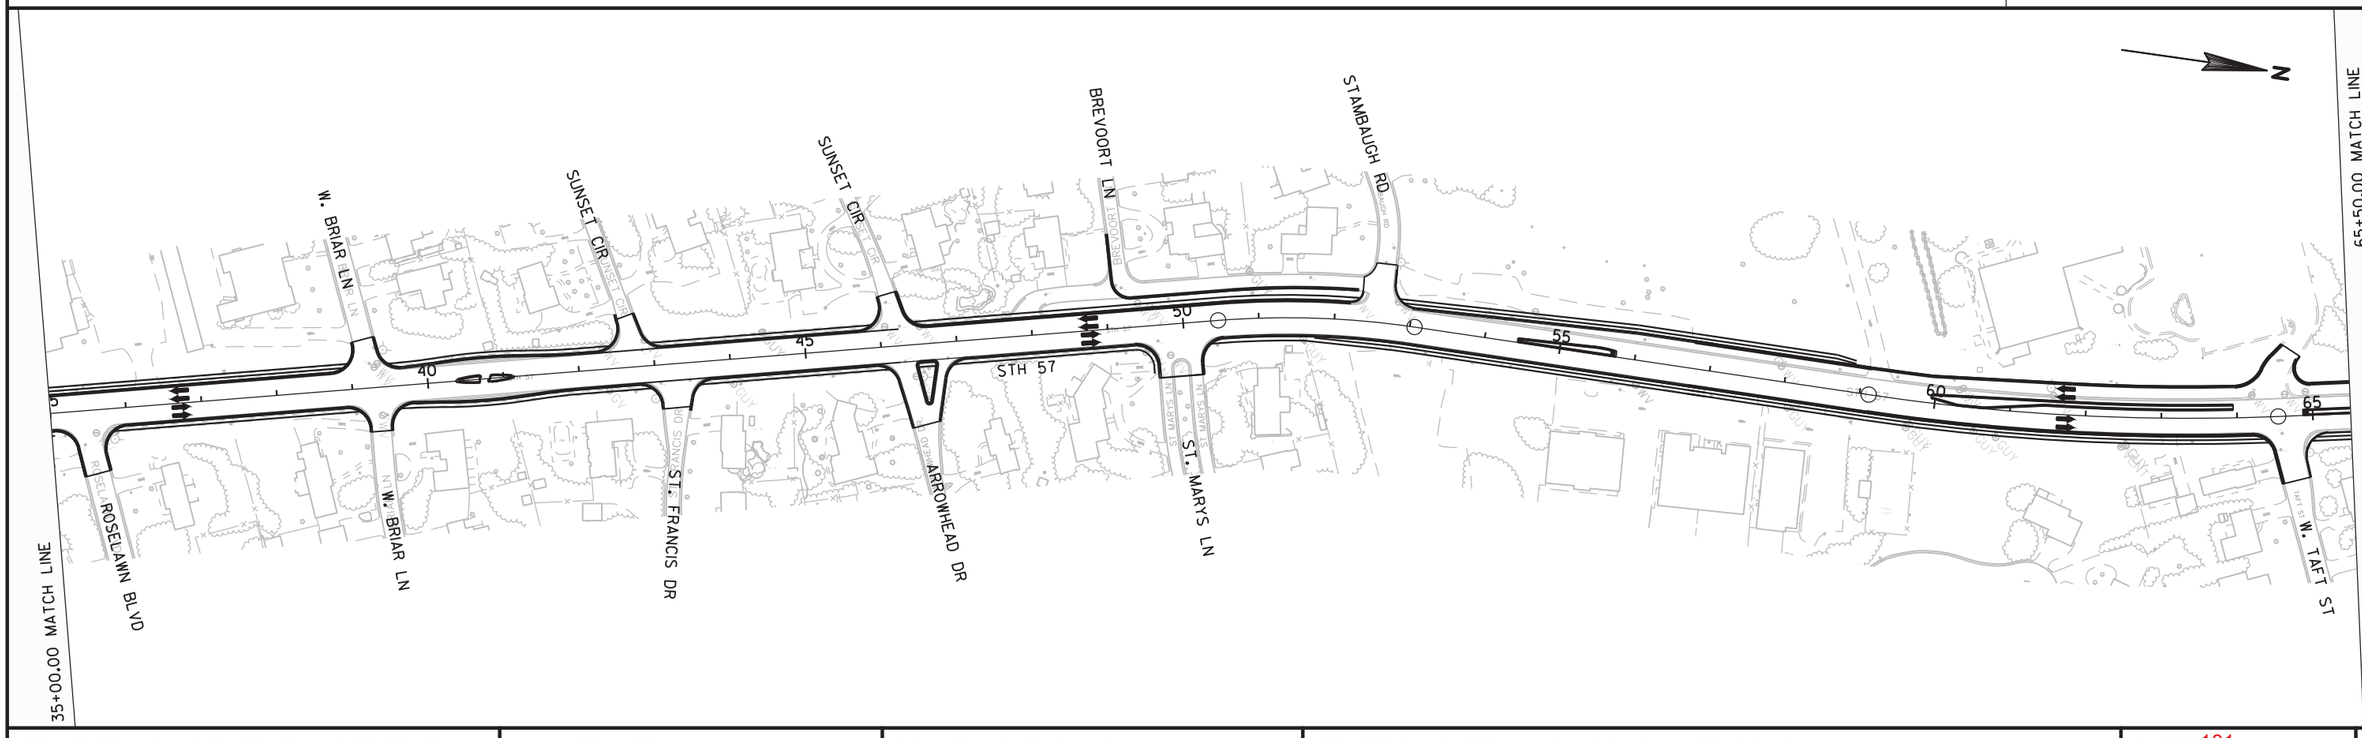

PROJECT NO: 4085-39-71/4085-38-71	HWY: STH 57	COUNTY: OUTAGAMIE	TRAFFIC CONTROL: PHASE 2 - STAGE 2	SHEET 181	E

2

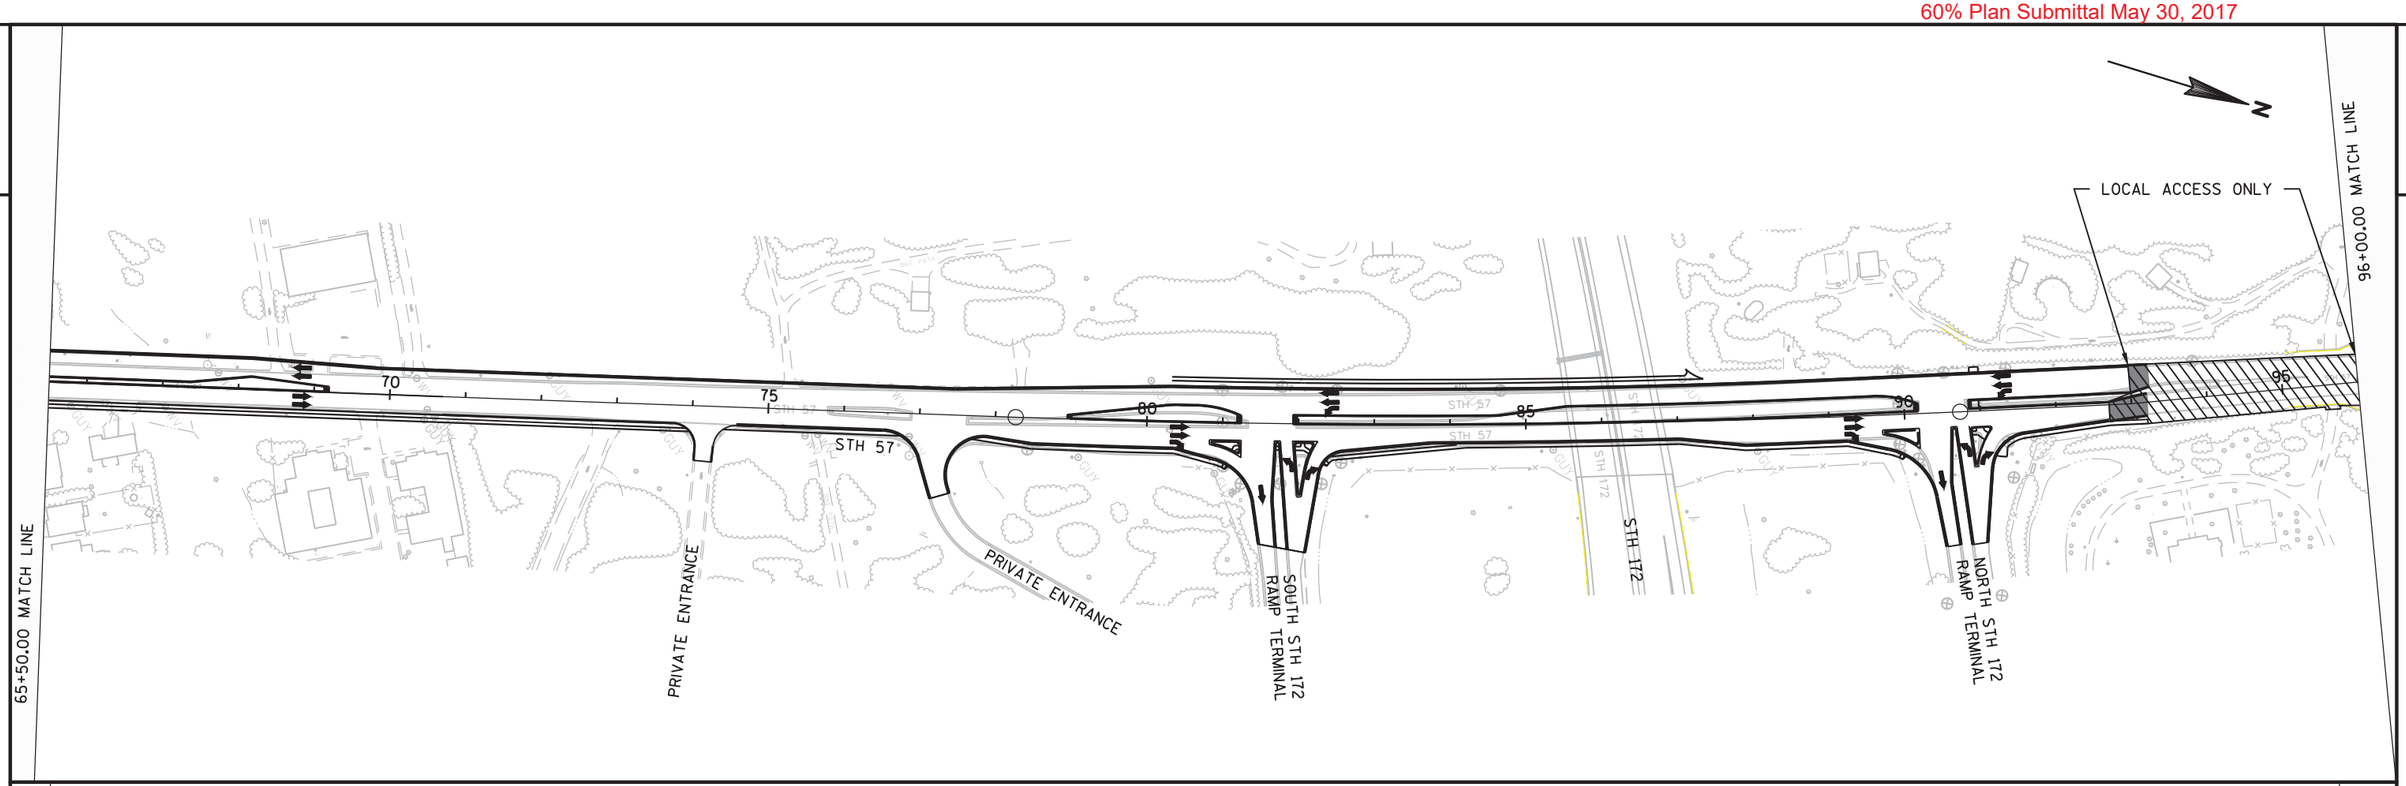

2

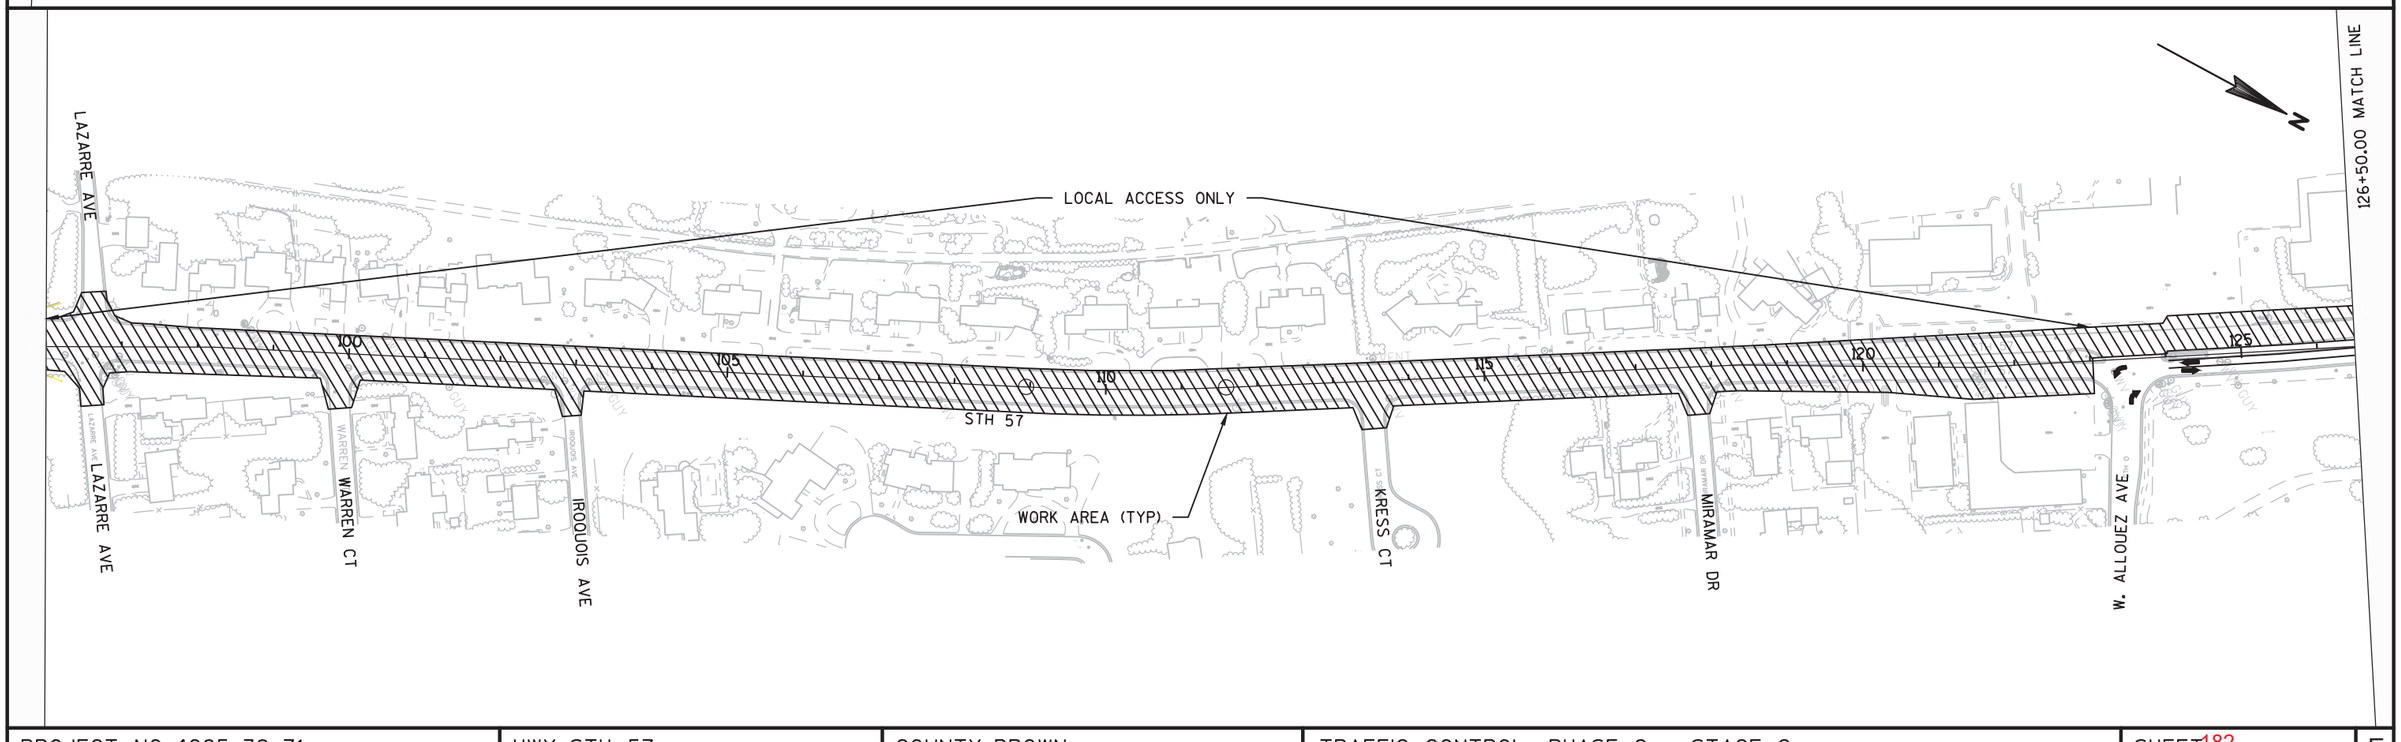

PROJECT NO: 4085-38-71	HWY: STH 57	COUNTY: BROWN	TRAFFIC CONTROL: PHASE 2 - STAGE 2	SHEET 182	E

2

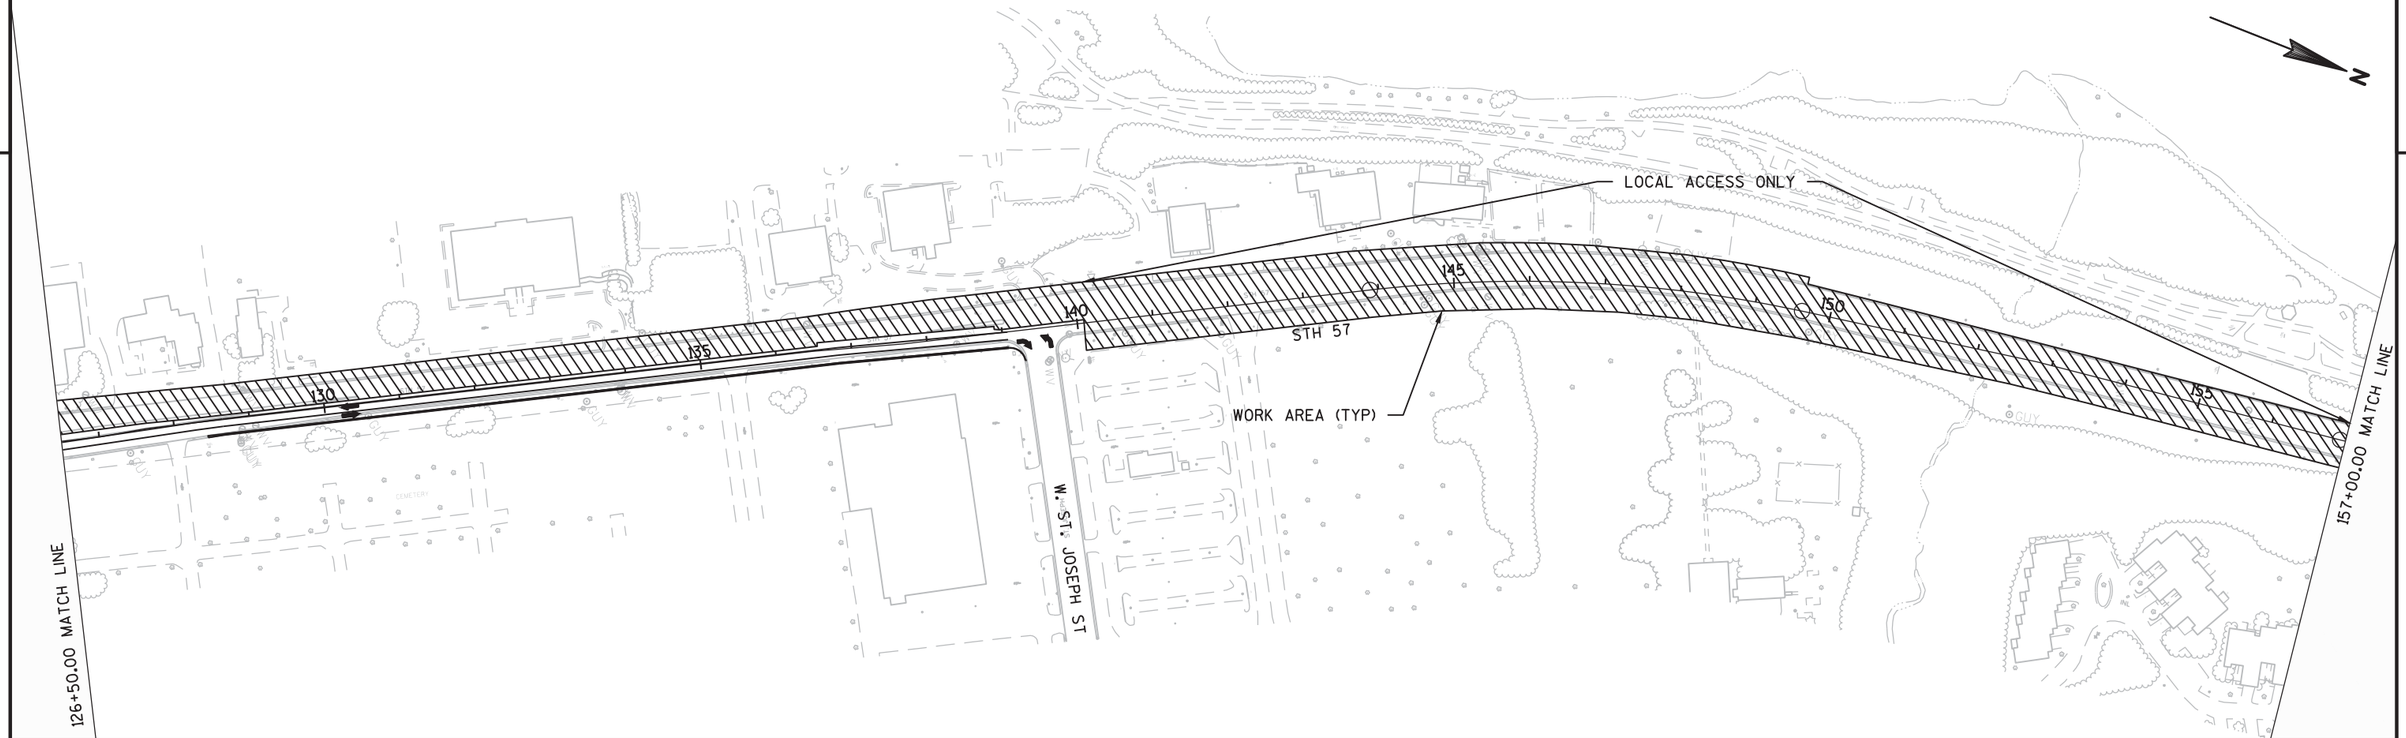

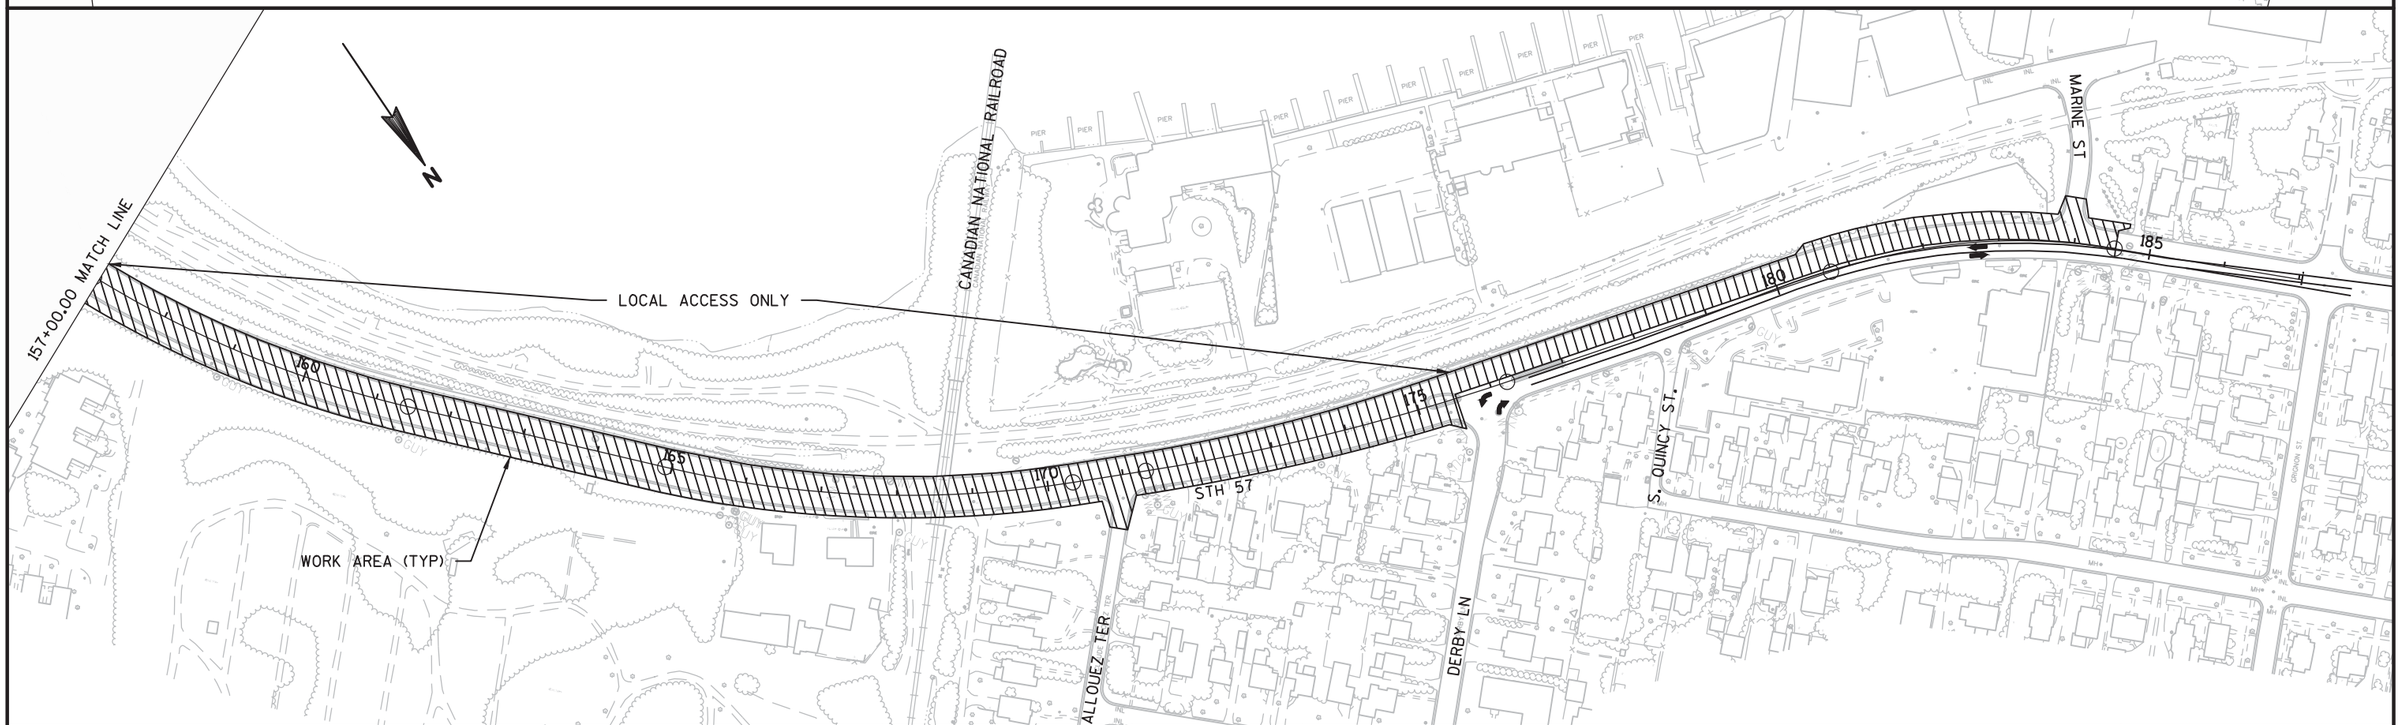

PROJECT NO: 4085-38-71	HWY: STH 57	COUNTY: BROWN	TRAFFIC CONTROL: PHASE 2 - STAGE 2	SHEET 183	E

60% Plan Submittal May 30, 2017

2

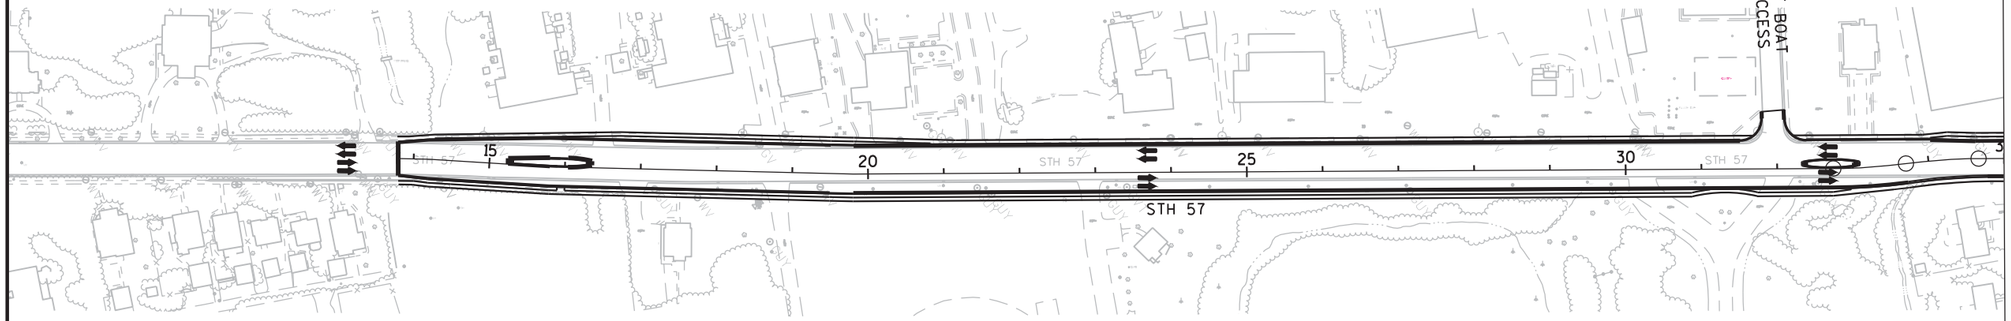

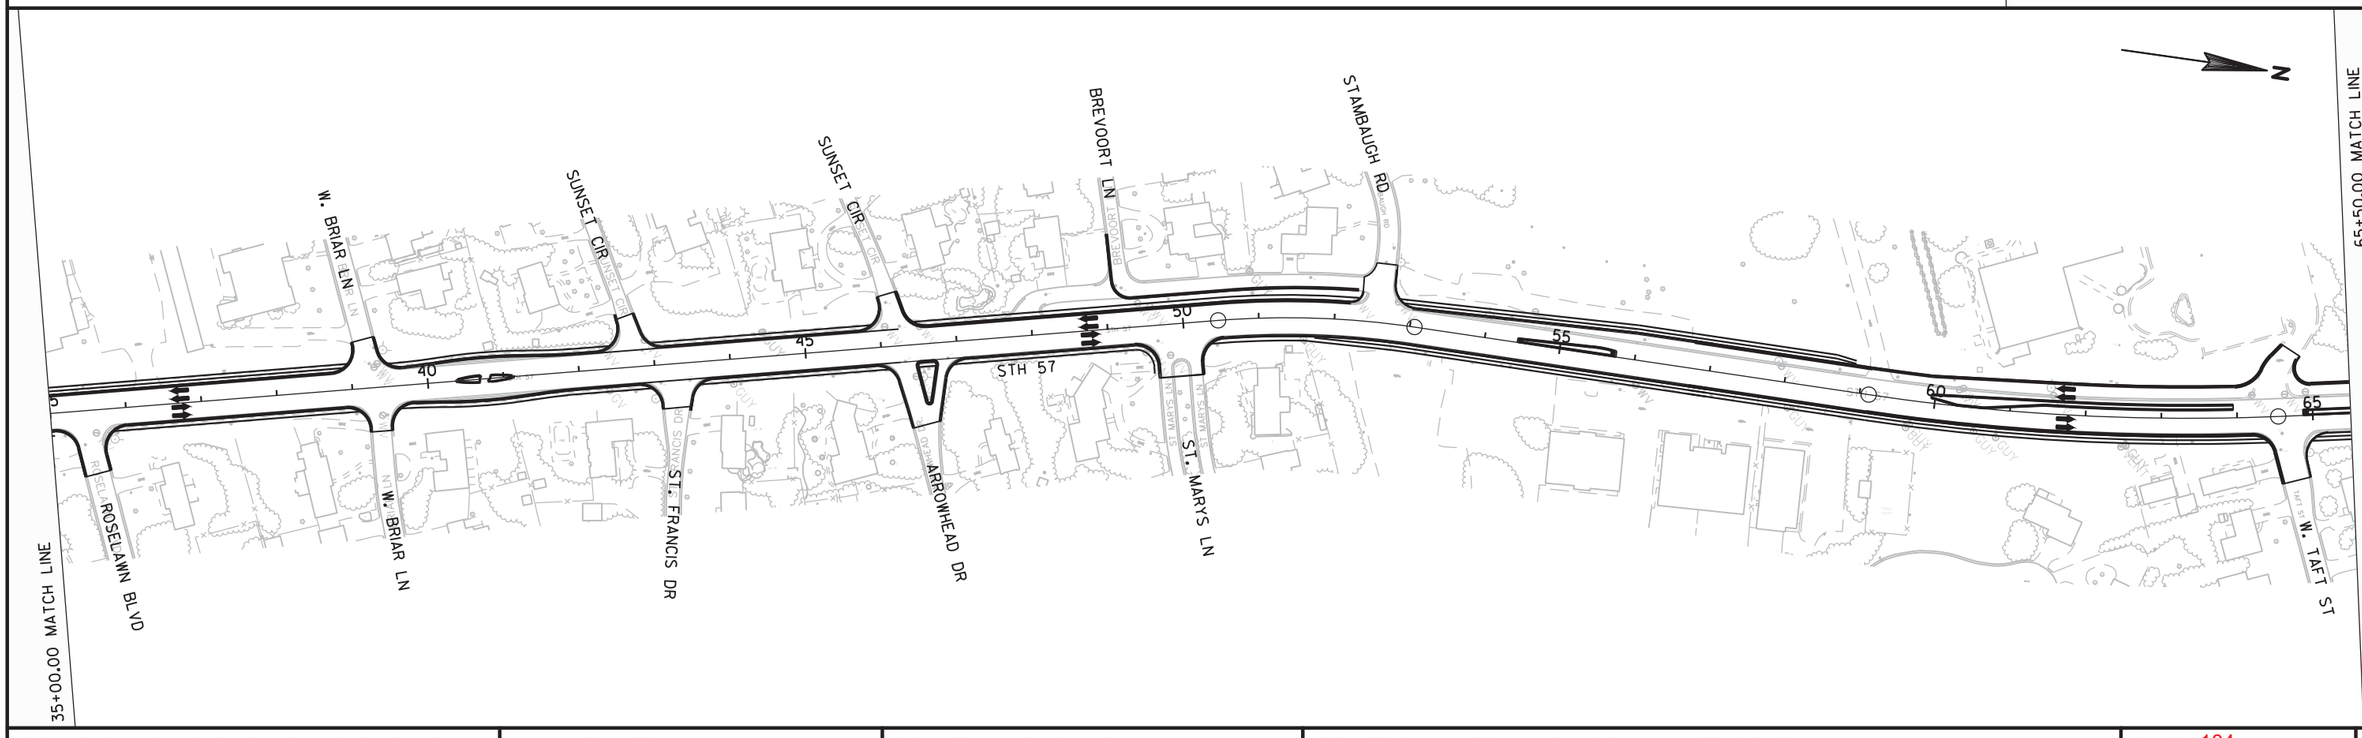

PROJECT NO: 4085-39-71/4085-38-71	HWY: STH 57	COUNTY: OUTAGAMIE	TRAFFIC CONTROL: PHASE 2 - STAGE 3	SHEET 184	E

60% Plan Submittal May 30, 2017

2

2

65+50.00 MATCH LINE

96+00.00 MATCH LINE

LOCAL ACCESS ONLY

70 75 80 85 90 95

STH 57

PRIVATE ENTRANCE

PRIVATE ENTRANCE

SOUTH STH 172 RAMP TERMINAL

STH 172

NORTH STH 172 RAMP TERMINAL

126+50.00 MATCH LINE

LAZARRE AVE

LOCAL ACCESS ONLY

100 105 110 115 120 125

STH 57

WORK AREA (TYP)

LAZARRE AVE

WARREN CT

IROQUOIS AVE

KRESS CT

MIRAMAR DR

W. ALLOUEZ AVE

FULL CLOSURE OF INTERSECTION
REQUIRED FOR A LIMITED TIMEFRAME

PROJECT NO: 4085-38-71	HWY: STH 57	COUNTY: BROWN	TRAFFIC CONTROL: PHASE 2 - STAGE 3	SHEET 185	E

FILE NAME : X:\PROJECTS\BROWN\408538 (39)00 STH 57\DESIGN\C3D\SHEETSPLAN\025001-TC P2S3.DWG
LAYOUT NAME - 025002-TC

PLOT DATE : 5/19/2017 1:27 PM PLOT BY : ANDY BLOCK PLOT NAME : PLOT SCALE : 1 IN:200 FT

WISDOT/CADDS SHEET 44

2

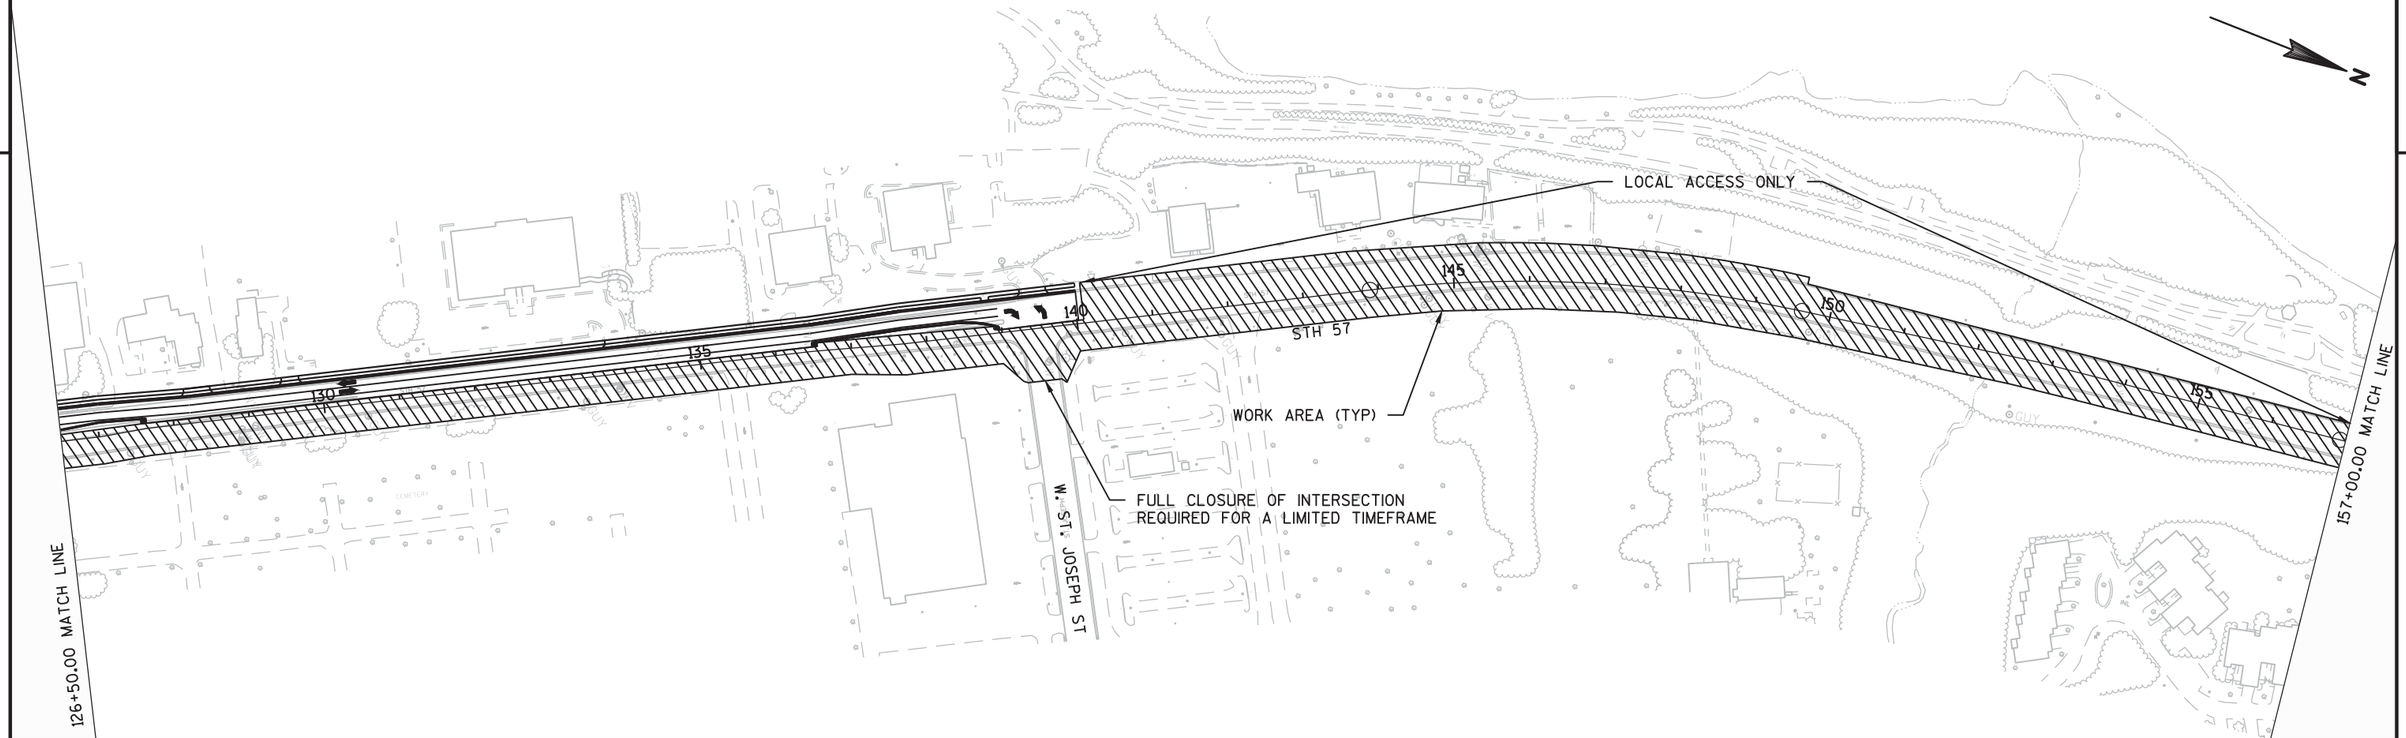

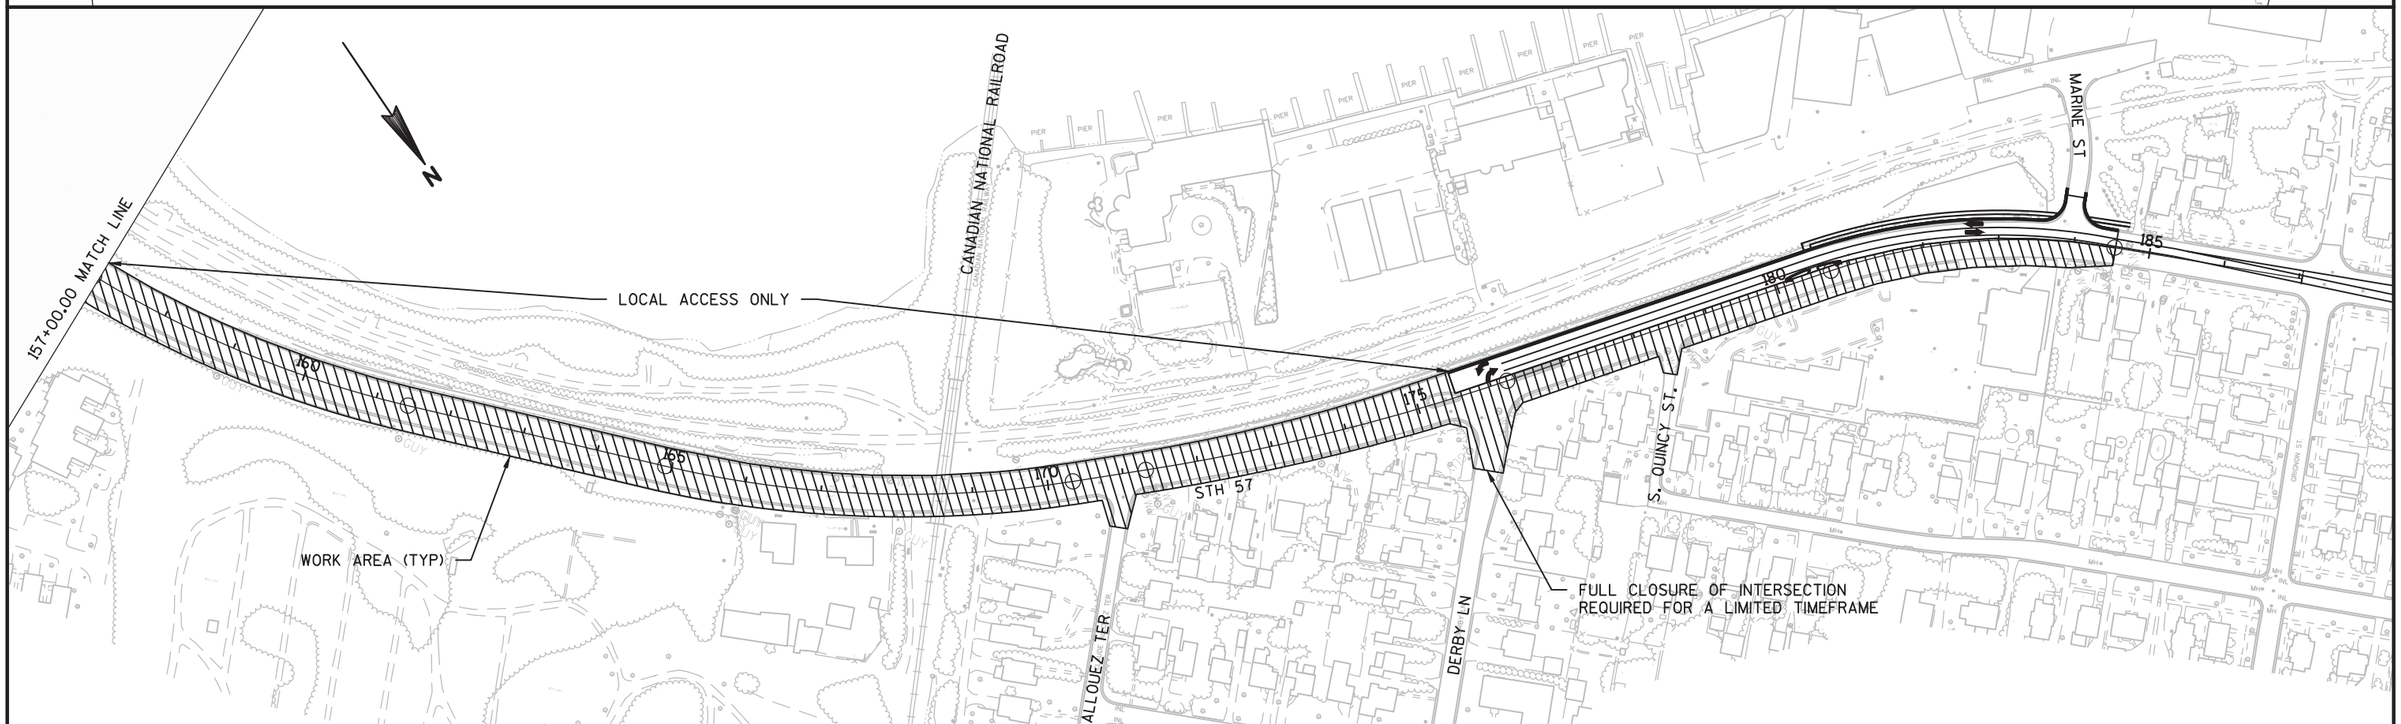

PROJECT NO: 4085-38-71	HWY: STH 57	COUNTY: BROWN	TRAFFIC CONTROL: PHASE 2 - STAGE 3	SHEET 186	E

2

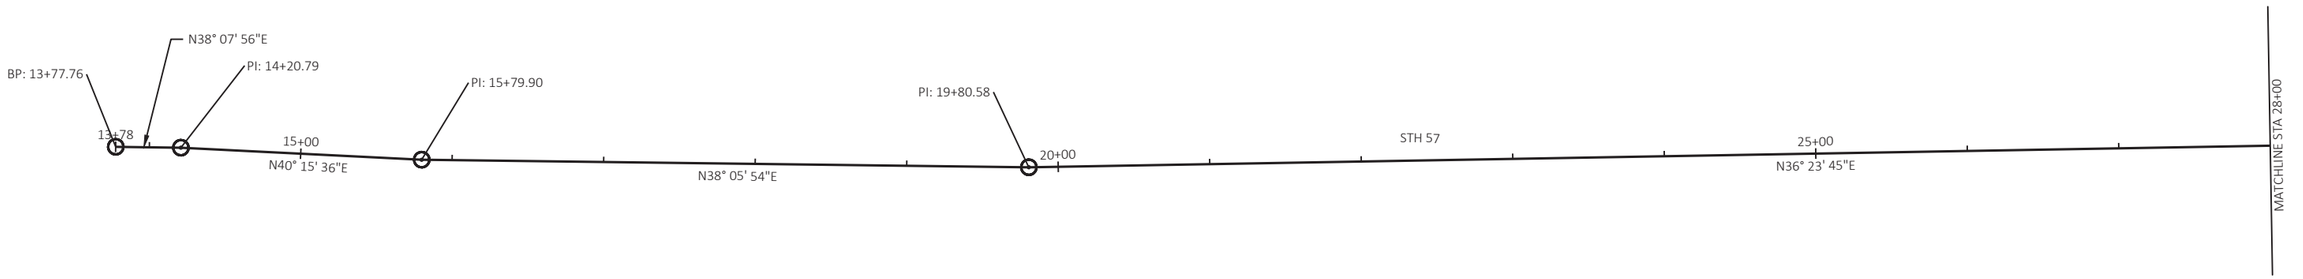

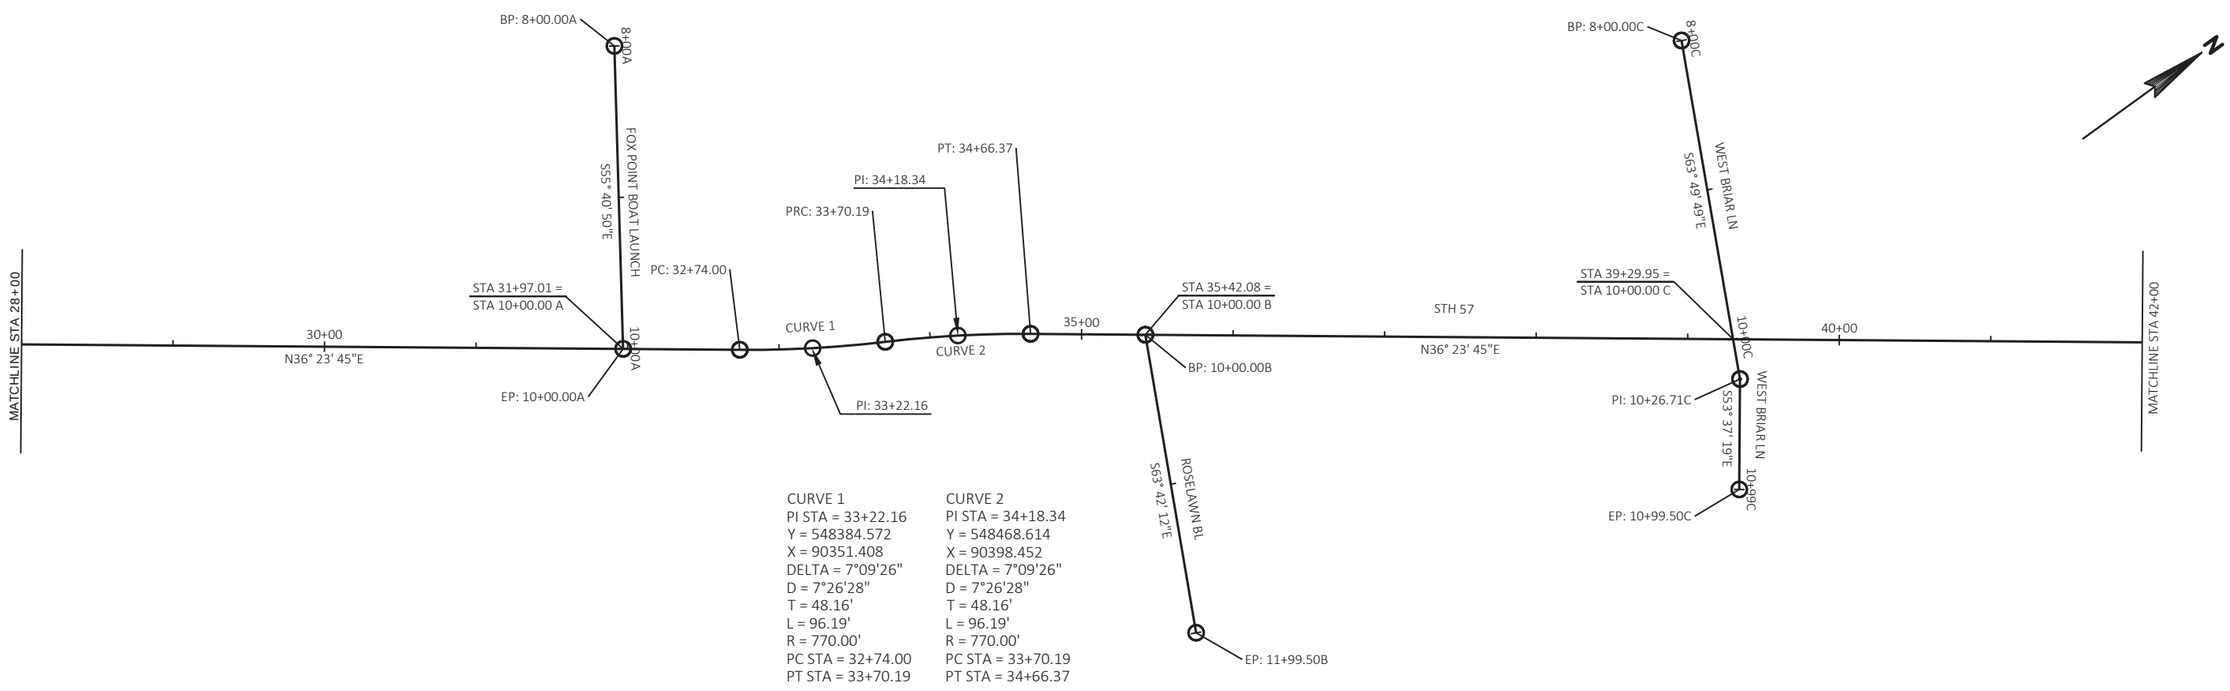

CURVE 1
PI STA = 33+22.16
Y = 548384.572
X = 90351.408
DELTA = 7°09'26"
D = 7°26'28"
T = 48.16'
L = 96.19'
R = 770.00'
PC STA = 32+74.00
PT STA = 33+70.19

CURVE 2
PI STA = 34+18.34
Y = 548468.614
X = 90398.452
DELTA = 7°09'26"
D = 7°26'28"
T = 48.16'
L = 96.19'
R = 770.00'
PC STA = 33+70.19
PT STA = 34+66.37

PROJECT NO: 4085-38-71 / 4085-39-71	HWY: STH 57	COUNTY: BROWN	ALIGNMENT DETAIL	SHEET 187	E

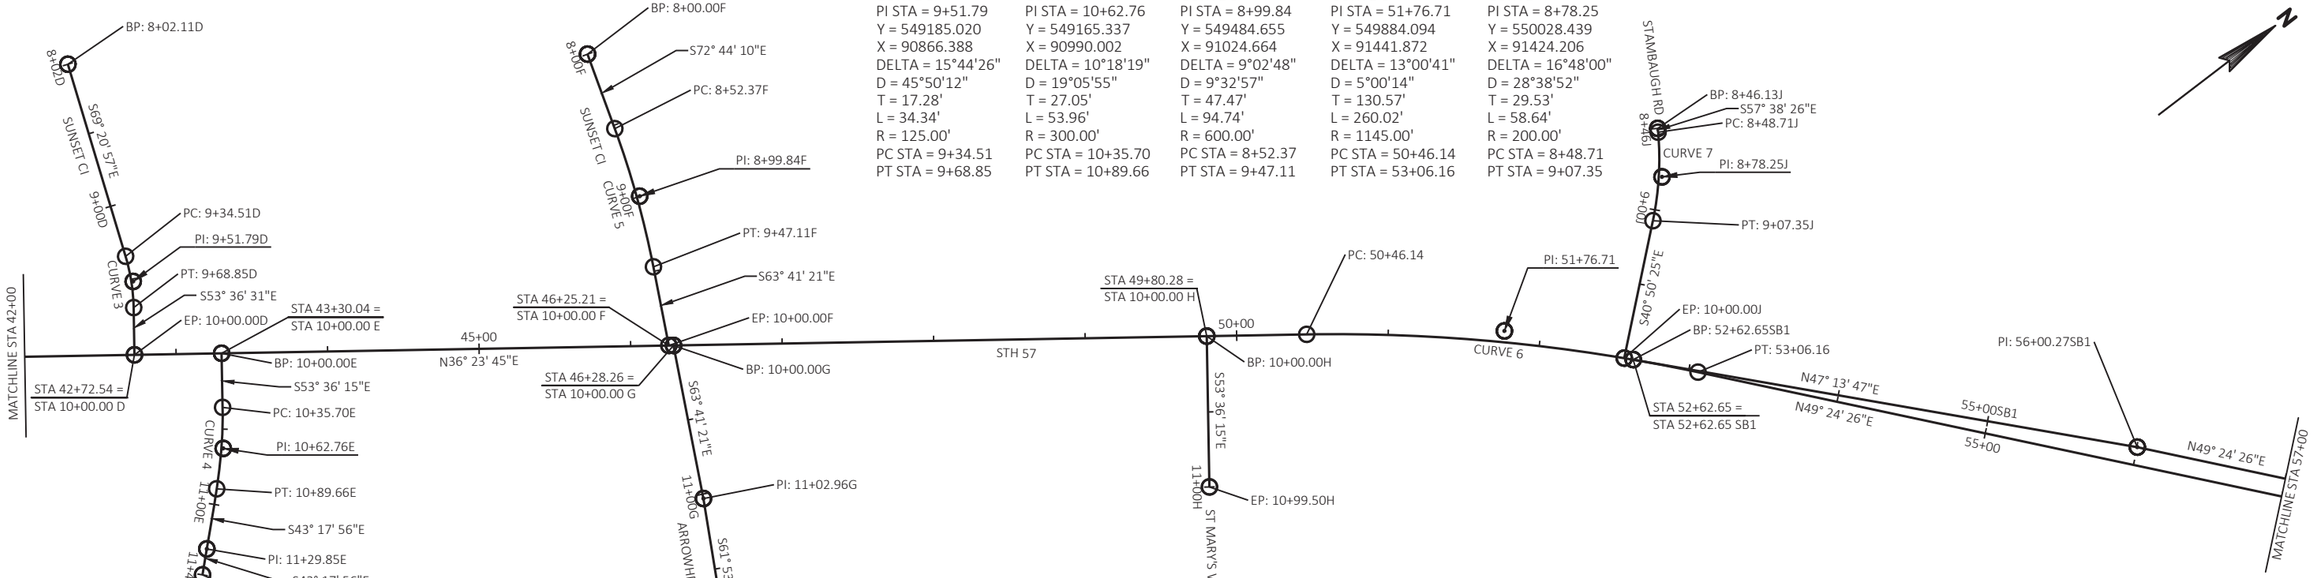

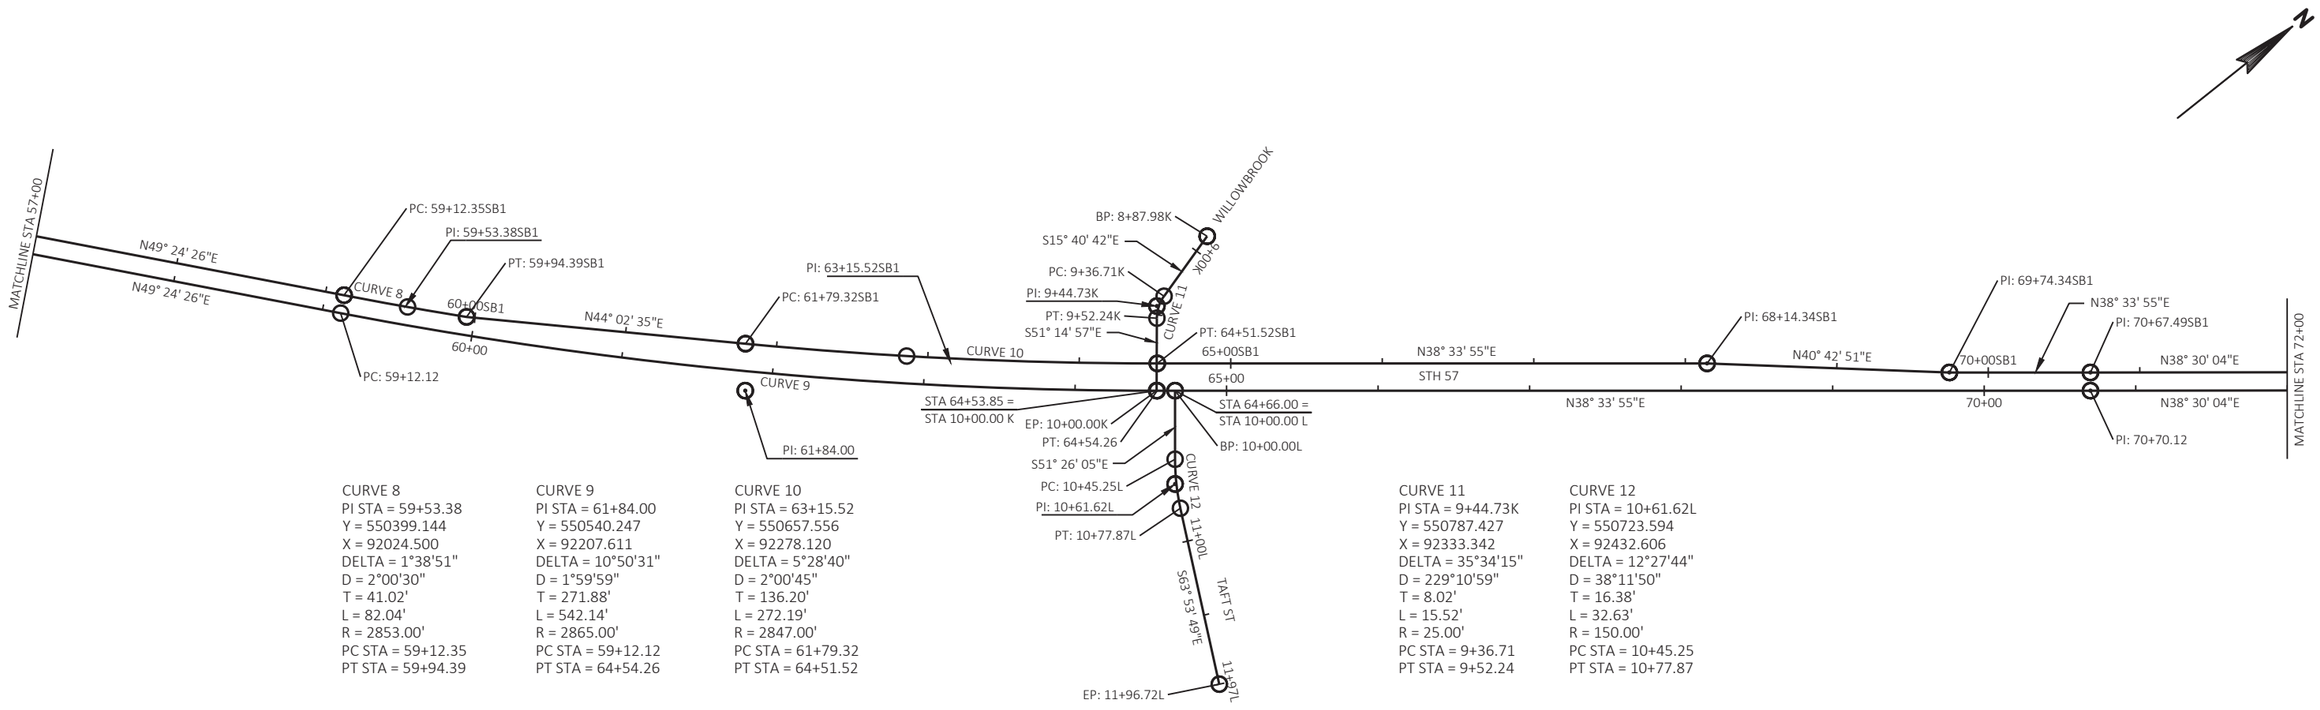

PROJECT NO: 4085-38-71	HWY: STH 57	COUNTY: BROWN	ALIGNMENT DETAIL	SHEET 188	E

2

2

CURVE 13
PI STA = 11+44.87
Y = 551655.324
X = 93281.007
DELTA = 62°25'52"
D = 45°50'12"
T = 75.75'
L = 136.20'
R = 125.00'
PC STA = 10+69.13
PT STA = 12+05.33

CURVE 14
PI STA = 84+18.45
Y = 552289.566
X = 93600.405
DELTA = 4°46'11"
D = 0°27'30"
T = 520.59'
L = 1040.57'
R = 12500.00'
PC STA = 78+97.86
PT STA = 89+38.43

CURVE 15
PI STA = 84+97.80
Y = 552372.720
X = 93627.070
DELTA = 4°00'32"
D = 0°27'33"
T = 436.63'
L = 872.90'
R = 12476.00'
PC STA = 80+61.18
PT STA = 89+34.07

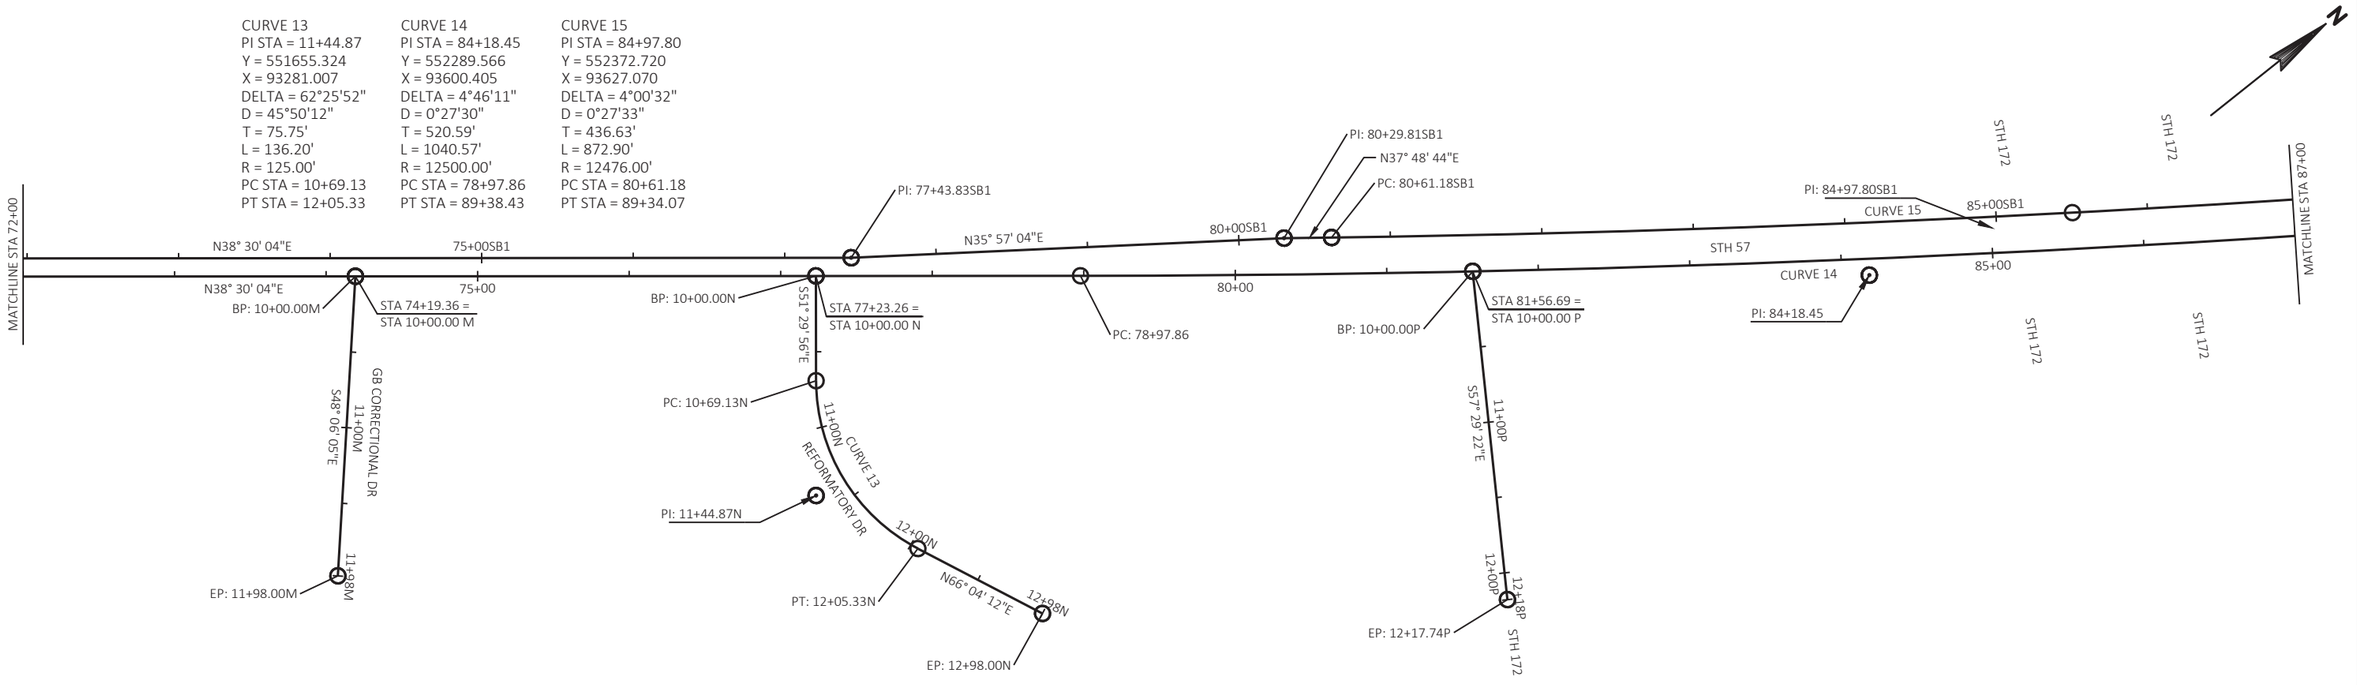

CURVE 16
PI STA = 9+36.17
Y = 553366.831
X = 94223.939
DELTA = 5°50'32"
D = 28°38'52"
T = 10.21'
L = 20.39'
R = 200.00'
PC STA = 9+25.96
PT STA = 9+46.36

CURVE 17
PI STA = 10+75.61
Y = 553293.030
X = 94342.251
DELTA = 5°02'57"
D = 28°38'52"
T = 8.82'
L = 17.63'
R = 200.00'
PC STA = 10+66.79
PT STA = 10+84.42

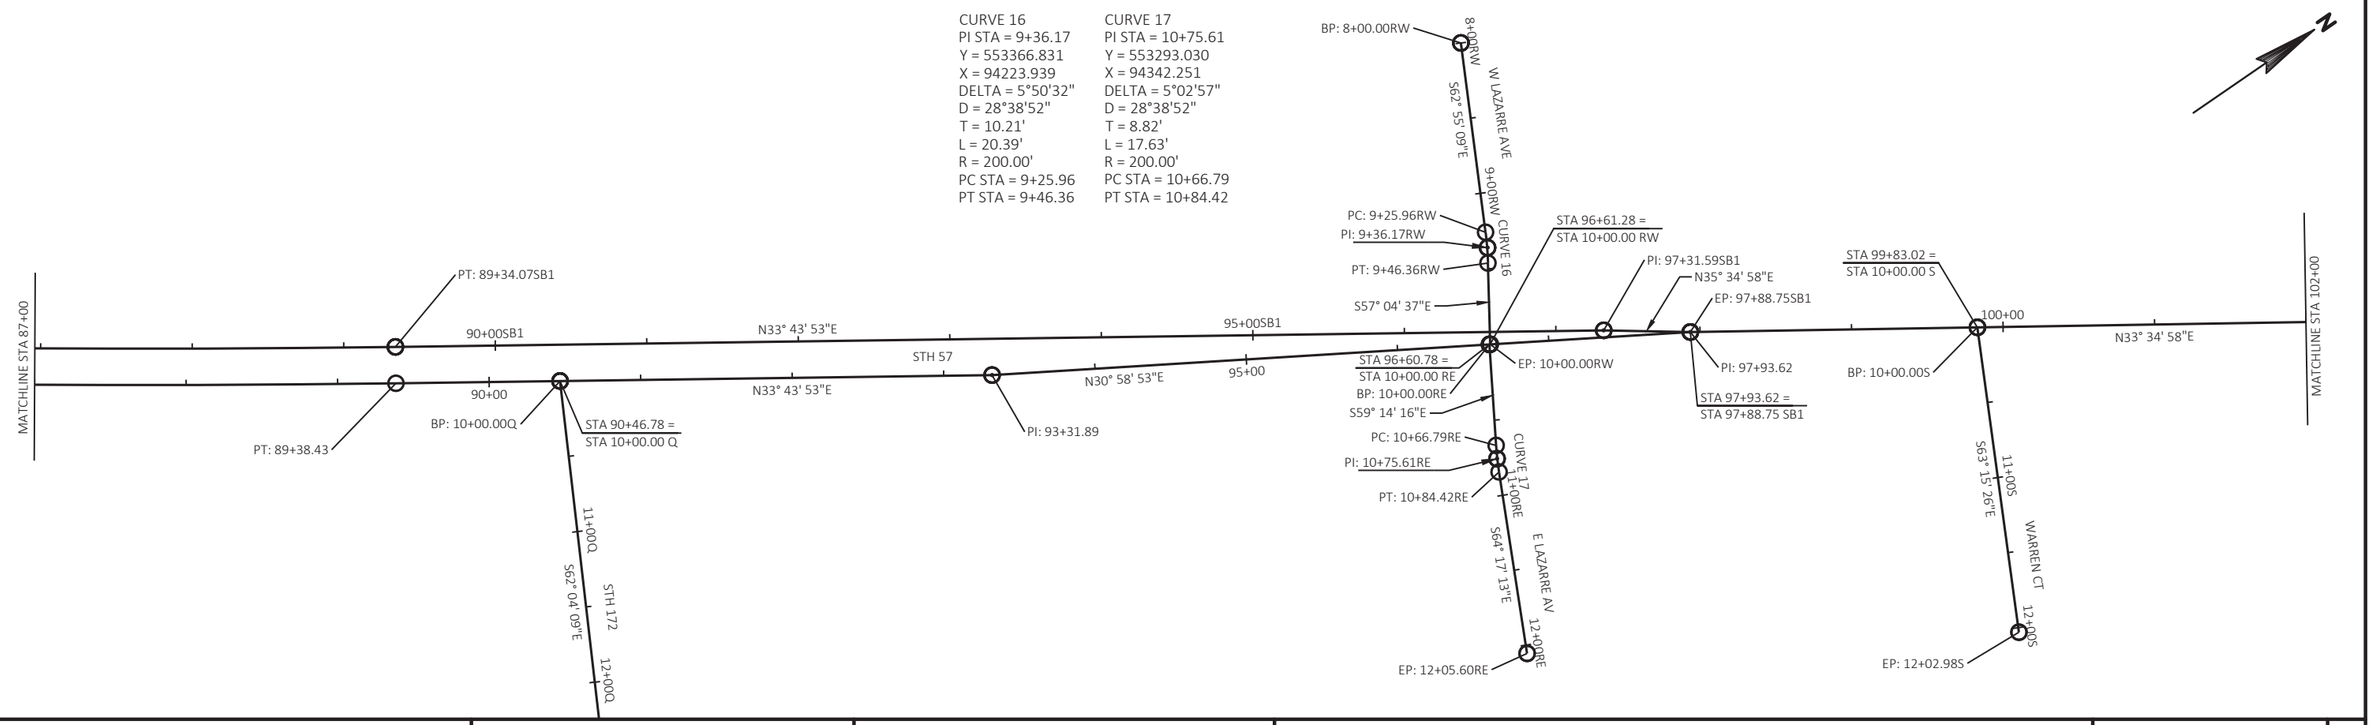

PROJECT NO: 4085-38-71	HWY: STH 57	COUNTY: BROWN	ALIGNMENT DETAIL	SHEET 189	E

2

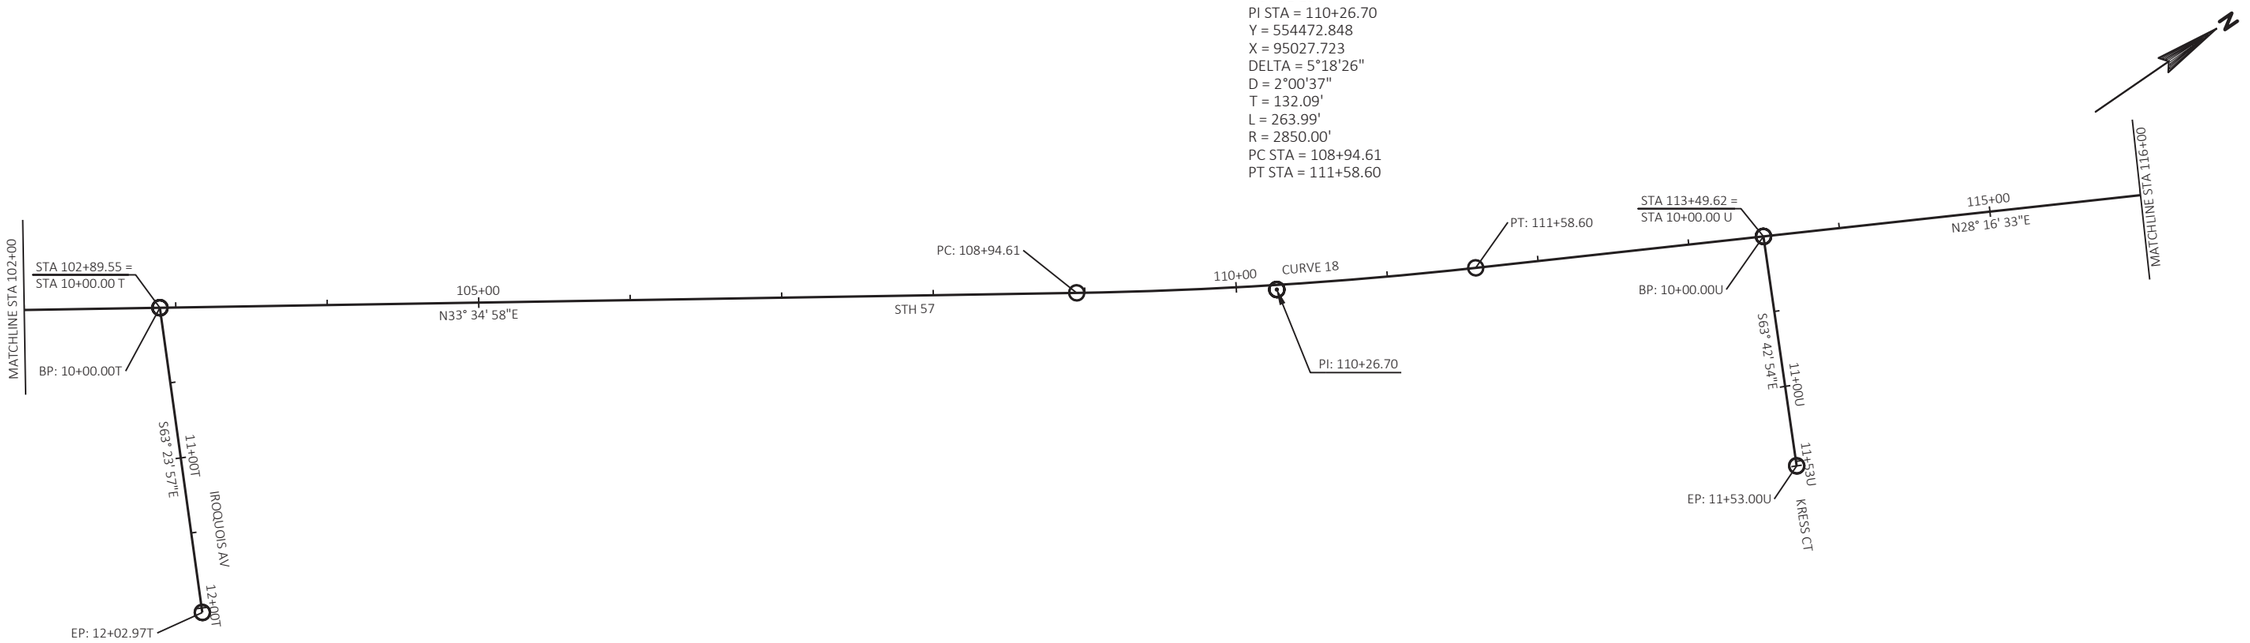

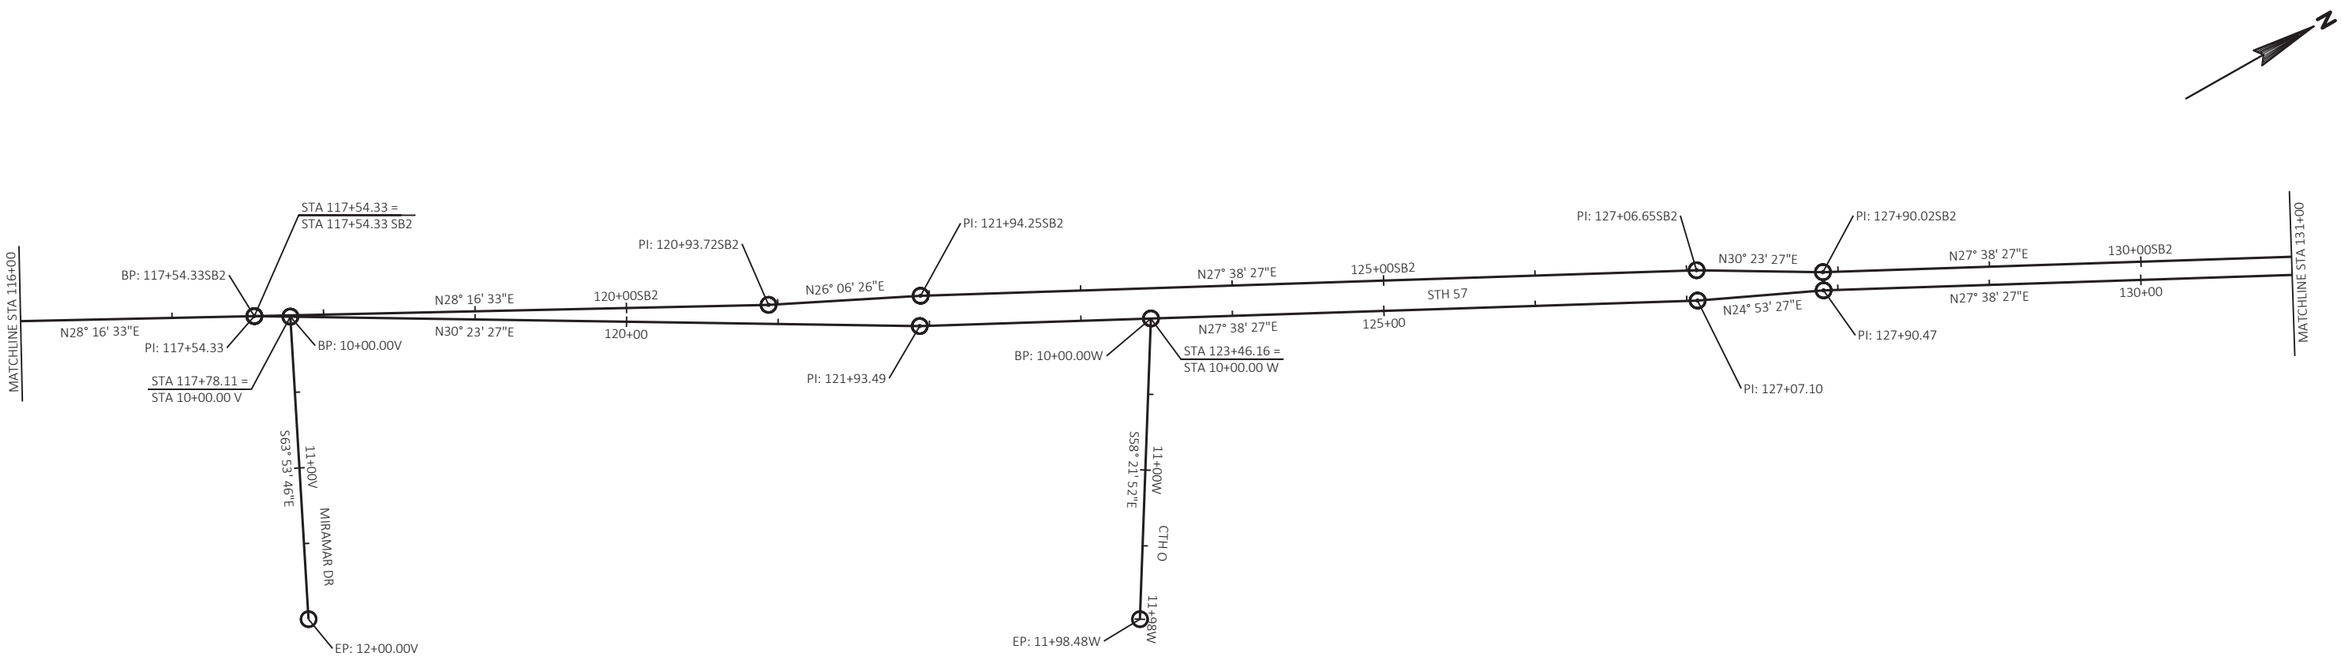

PROJECT NO: 4085-38-71	HWY: STH 57	COUNTY: BROWN	ALIGNMENT DETAIL	SHEET 190	E

2

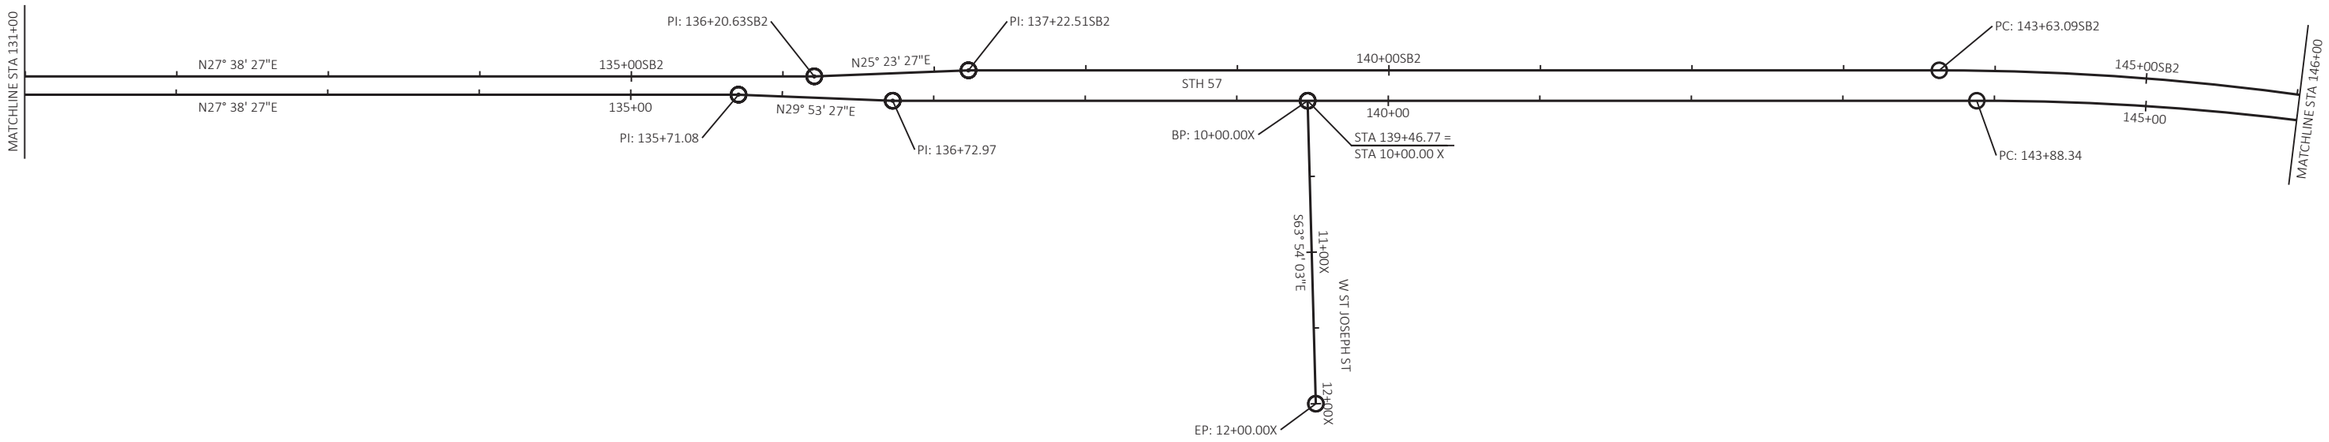

CURVE 19	CURVE 20	CURVE 21
PI STA = 146+77.76	PI STA = 146+91.65	PI STA = 159+19.25
Y = 557693.233	Y = 557715.220	Y = 558534.070
X = 96747.114	X = 96736.052	X = 97667.227
DELTA = 18°46'54"	DELTA = 21°01'54"	DELTA = 18°25'11"
D = 3°16'27"	D = 3°14'13"	D = 4°05'33"
T = 289.42'	T = 328.56'	T = 227.00'
L = 573.65'	L = 649.72'	L = 450.08'
R = 1750.00'	R = 1770.00'	R = 1400.00'
PC STA = 143+88.34	PC STA = 143+63.09	PC STA = 156+92.25
PT STA = 149+61.99	PT STA = 150+12.81	PT STA = 161+42.33

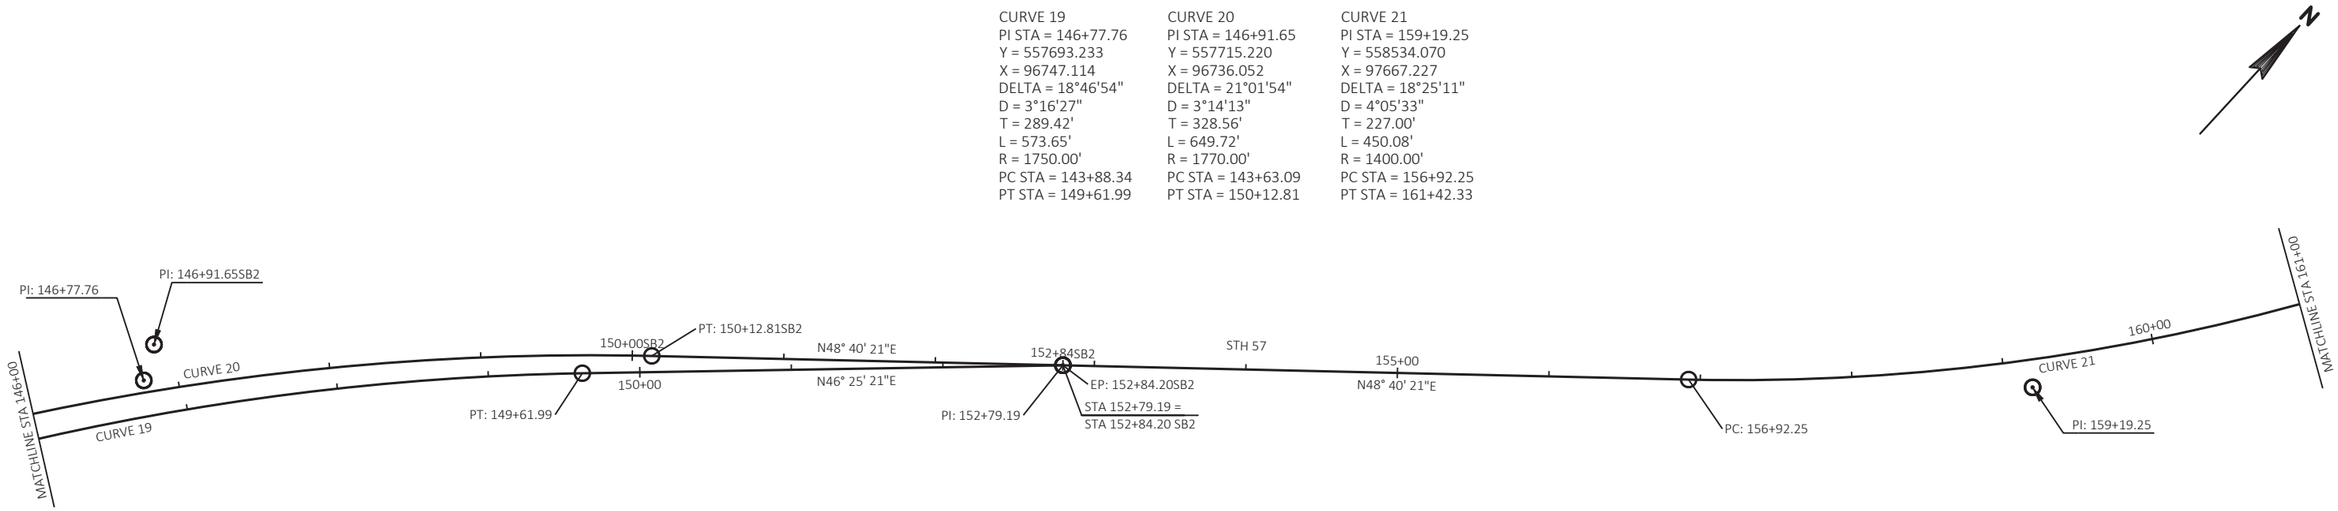

PROJECT NO: 4085-38-71	HWY: STH 57	COUNTY: BROWN	ALIGNMENT DETAIL	SHEET 191	E

FILE NAME : X:\3230500\120055.01\TECH\CAD\40853800\SHEETSPLAN\C3D_2016_027201_AD.DWG
LAYOUT NAME - 027205_ad

PLOT DATE : 5/24/2017 2:30 PM PLOT BY : CHRIS ROSSMILLER PLOT NAME : PLOT SCALE : 1 IN:100 FT

2

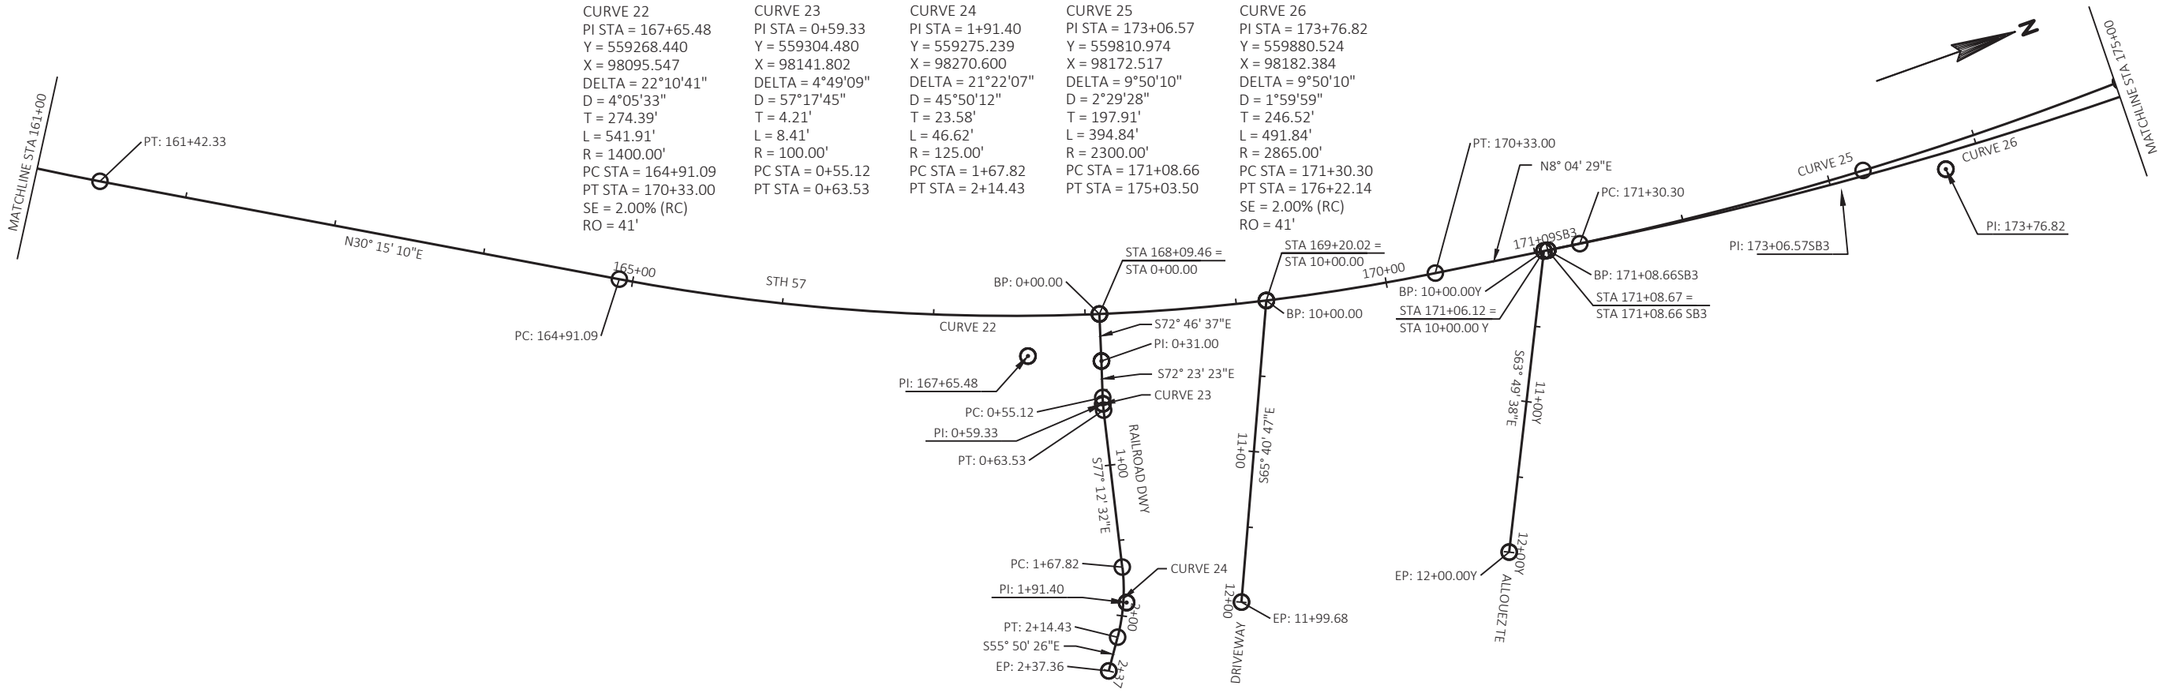

PROJECT NO: 4085-38-71	HWY: STH 57	COUNTY: BROWN	ALIGNMENT DETAIL	SHEET 192

E

FILE NAME : X:\3230500\120055.01\TECH\CAD\40853800\SHEETSPLAN\C3D_2016_027201_AD.DWG
LAYOUT NAME - 027206_ad

PLOT DATE : 5/24/2017 2:30 PM PLOT BY : CHRIS ROSSMILLER PLOT NAME : PLOT SCALE : 1 IN:100 FT

OWNER'S NAMES ARE SHOWN FOR REFERENCE ONLY AND ARE SUBJECT TO CHANGE PRIOR TO THE TRANSFER OF LAND INTERESTS TO THE DEPARTMENT.

SCHEDULE OF LANDS AND INTERESTS REQUIRED

PARCEL NUMBER	OWNER(S)	INTEREST REQUIRED	R/W NEW SF	R/W EXISTING SF	R/W TOTAL SF	TLE SF	PLE SF
1	OUR HERITAGE LTD PRTSHP:PRCHSR-LC, CROW'S NEST:VENDOR	FEE, PLE, TLE	110	0	110	8014	1562
2	KISSY AND POP, LLC	TLE	0	0	0	895	0
3	NICOLET NATIONAL BANK	TLE	0	0	0	2913	0
6	THE BIKE HUB REAL ESTATE, LLC	TLE	0	0	0	1500	0
7	T.V.G. LLC, ASSIGNED-PURCHSR-LC; J.V.G. CORP:VENDOR	TLE	0	0	0	2113	0
8	CHARLES J. HOCKERS AND KAREN M. HOCKERS	TLE	0	0	0	692	0
11	THE PREMONSTRATENSIAN FATHERS	FEE, TLE	393	0	393	2748	0
12	BKM, LLC	FEE, TLE	104	0	104	6849	0
13	THE PREMONSTRATENSIAN FATHERS	FEE, TLE	6587	0	6587	6521	0
14	ST. NORBERT ABBEY, INC., ET AL	FEE, TLE	1747	0	1747	1835	0
16	ST. NORBERT ABBEY INC.	FEE, TLE	5215	0	5215	2605	0

801 PARCEL 12
DOC. 1149121

TRANSPORTATION PROJECT PLAT NO: 4085-39-21 4.01

PART OF CSM 7131, V.48, CSMs, P.165; CSM 6034, V.40, CSMs, P.23; CSM 7177, V.48, CSMs, P.306 LOCATED IN AND PART OF PRIVATE CLAIM 28 AND CSM 1891, V.8, CSMs, P.107; CSM 7177, V.48, CSMs, P.306 LOCATED IN AND PART OF PRIVATE CLAIM 27, ALL EAST SIDE FOX RIVER, CITY OF DEPERE, BROWN COUNTY, WISCONSIN.

RELOCATION ORDER STH 57 COUNTY
WCPL - CTH

TO PROPERLY ESTABLISH, LAY OUT, WIDEN, ENLARGE, EXTEND, CONSTRUCT, RECONSTRUCT, IMPROVE, OR MAINTAIN A PORTION OF THE HIGHWAY DESIGNATED ABOVE, THE STATE OF WISCONSIN DEPARTMENT OF TRANSPORTATION DEEMS IT NECESSARY TO RELOCATE OR CHANGE SAID HIGHWAY AND ACQUIRE CERTAIN LANDS AND INTERESTS OR RIGHTS IN LANDS FOR THE ABOVE NAMED PROJECT.

TO EFFECT THIS CHANGE, PURSUANT TO AUTHORITY GRANTED UNDER SUBSECTION 84.02 (3), 84.09 AND 84.30, WISCONSIN STATUTES, THE DEPARTMENT OF TRANSPORTATION HEREBY ORDERS THAT:

1. THAT PORTION OF SAID HIGHWAY AS SHOWN ON THIS PLAT IS LAID OUT AND ESTABLISHED TO THE LINES AND WIDTHS AS SO SHOWN FOR THE ABOVE NAMED PROJECT.
2. THE LANDS OR INTERESTS OR RIGHTS IN LANDS AS SHOWN ON THIS PLAT ARE REQUIRED BY THE DEPARTMENT FOR THE ABOVE PROJECT AND SHALL BE ACQUIRED IN THE NAME OF THE STATE OF WISCONSIN, PURSUANT TO THE PROVISIONS OF SUBSECTION 84.09 (1) OR (2), WISCONSIN STATUTES.

RESERVED FOR REGISTER OF DEEDS
PROJECT NUMBER _____
AMENDMENT NO:___

NOTES:
EXISTING HIGHWAY RIGHT-OF-WAY SHOWN HEREIN IS BASED ON THE FOLLOWING POINTS OF REFERENCE:
PROJECT 1481-4-21; LOT 1, CSM 7131, V.48, CSMs, P.165; CSM 7130, V.48, CSMs, P.162; CSM 7636, V.52, CSMs, P.192; CSM 1891, V.8, CSMs, P.107; LOT 1, CSM 6034, V.40, CSMs, P.23; LOT 1, CSM 7177, V.48, CSMs, P.306; 66' by State Statute.
ACCESS RESTRICTED BY CSM 6034, ; CSM 1891, V.8, CSMs, P.107

UTILITY SCHEDULE OF INTERESTS REQUIRED

UTILITY NUMBER	OWNER(S)	INTEREST REQUIRED
801	AT&T	RELEASE OF RIGHTS
807?		RELEASE OF RIGHTS
	ALLIANT ENERGY (ELEC)	

B.C COR.30N/O-15/16(1)
ALUMINUM DISK IN CONCRETE
Y: 546829.293
X: 89135.873

CITY

POINT/N.LINE P.C. E.S.F.R. (NO BC.COR.) CHISLED +/CONC CURB
Y: 547618.115
X: 89736.727

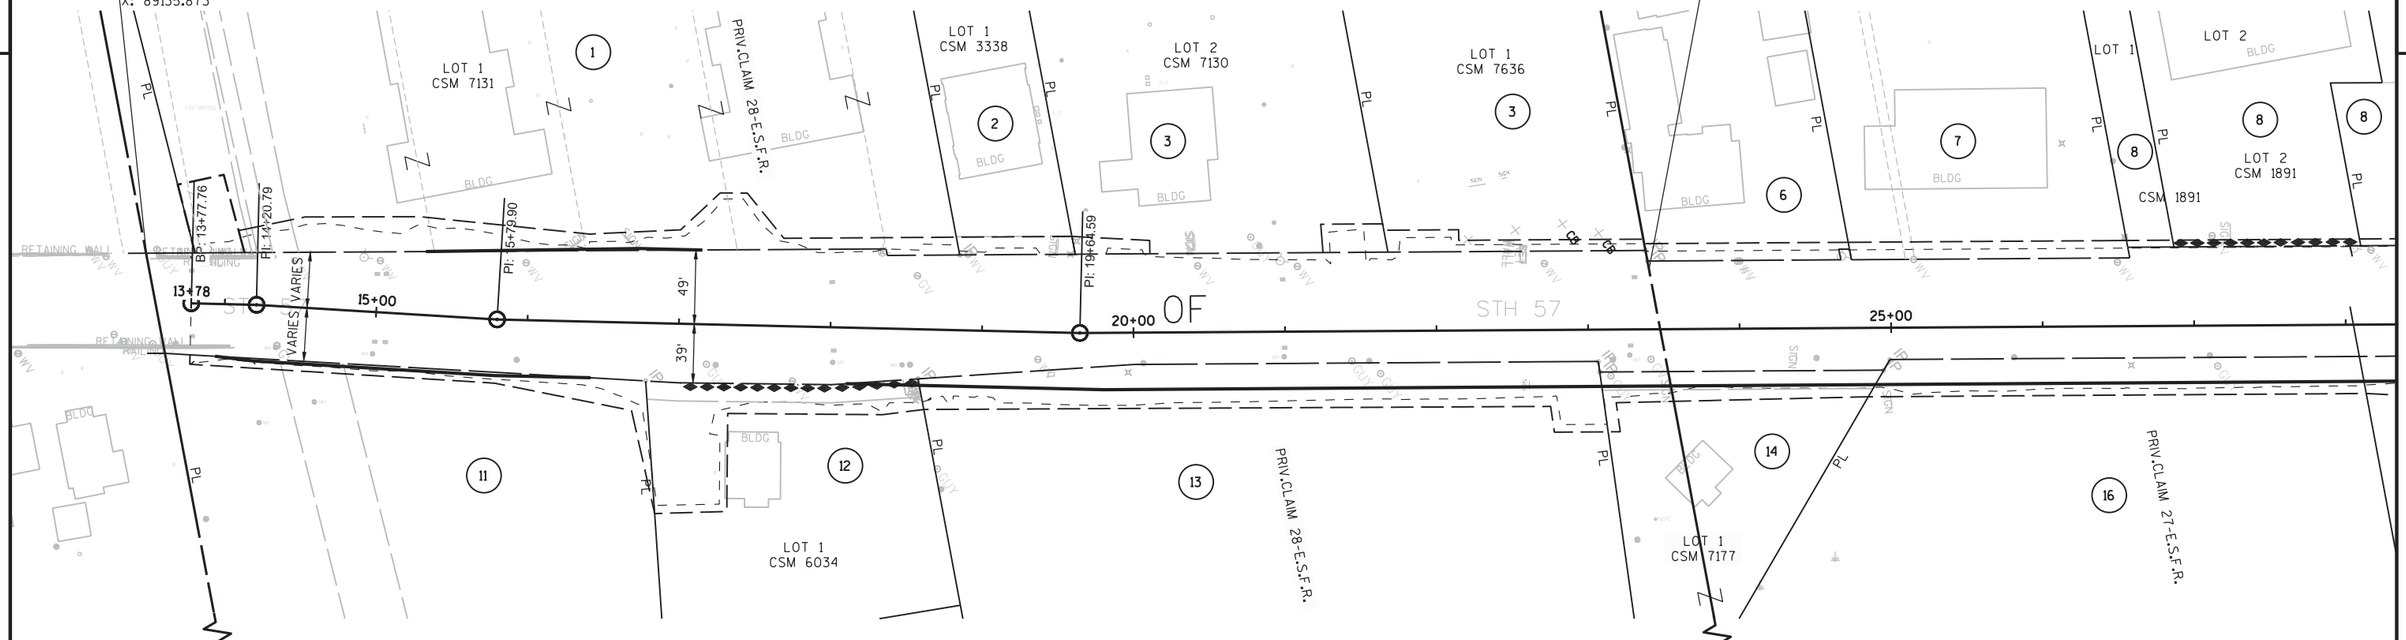

B.C COR.30OP18-19(1)
BRASS CAP IN CONCRETE
Y: 545207.197
X: 924448.164

B.C COR.30NO 18-19(2)
BRASS CAP IN CONCRETE
Y: 546072.199
X: 92880.568

GN

SCALE, FEET
0 50 100

Mead & Hunt
1345B North Road
Green Bay, WI 54313
phone: 920-496-0500
meadhunt.com

STATE OF WISCONSIN DEPARTMENT OF TRANSPORTATION

I,<SURVEYOR NAME> PROFESSIONAL LAND SURVEYOR, HEREBY CERTIFY THAT IN FULL COMPLIANCE WITH THE PROVISIONS OF SECTION 84.095 OF THE WISCONSIN STATUTES AND UNDER THE DIRECTION OF THE DEPARTMENT OF TRANSPORTATION, I HAVE MAPPED THIS TRANSPORTATION PROJECT PLAT AND SUCH PLAT CORRECTLY REPRESENTS ALL EXTERIOR BOUNDARIES OF THE SURVEYED LAND.

SIGNATURE: _____ DATE: XX/XX/XX
PRINT NAME: ENTER APPROPRIATE NAME
REGISTRATION NUMBER: S-XXXX

THIS PLAT AND RELOCATION ORDER ARE APPROVED FOR THE WISCONSIN DEPARTMENT OF TRANSPORTATION
<REGION NAME - OFFICE NAME>

SIGNATURE: _____ DATE: XX/XX/XX
PRINT NAME: ENTER APPROPRIATE NAME

FILE NAME : X:\3230500\120055.01\TECH\CAD\40853800\RW\040101_RP-TPP 4085-39-71.DWG
APPRAISAL PLAT DATE : _____
PLOT DATE : 5/25/2017 3:38 PM PLOT BY : WILLIAM KOTTLER PLOT NAME : PLOT SCALE : **********
_____ _____ 4.___

OWNER'S NAMES ARE SHOWN FOR REFERENCE ONLY AND ARE SUBJECT TO CHANGE PRIOR TO THE TRANSFER OF LAND INTERESTS TO THE DEPARTMENT.

SCHEDULE OF LANDS AND INTERESTS REQUIRED

PARCEL NUMBER	OWNER(S)	INTEREST REQUIRED	R/W NEW SF	R/W EXISTING SF	R/W TOTAL SF	TLE SF	PLE SF
8	CHARLES J. HOCKERS AND KAREN M. HOCKERS	TLE	0	0	0	1062	0
16	ST. NORBERT ABBEY INC.	FEE, TLE	2760	0	2760	2142	0
18	WISCONSIN DEPARTMENT OF NATURAL RESOURCES ETAL	TLE	0	0	0	316	0
19	NEXTGEN ENTERPRISES, LLC	TLE	0	0	0	200	0
21	NDKM LLC	TLE	0	0	0	672	0
22	NICK CARAMEHAS AND NICK W. CARAMEHAS III	FEE, TLE	447	0	447	1570	0
23	STERNS ENTERPRISES 5 LLC	FEE, PLE, TLE	285	0	285	786	903
24	CARL J. ARCHAMBEAULT SR. & PATTI L. ARCHAMBEAULT	FEE, PLE, TLE	147	0	147	553	632
26	ALLEN LAVIGNE AND KAREN LAVIGNE	FEE, TLE	65	0	65	870	0
27	THE PREMONSTRATENSIAN FATHERS	FEE, TLE	5639	0	5639	5916	0
28	ELMER J. WAYSTEDT III AND ANNE M. WAYSTEDT	FEE, TLE	281	0	281	2001	0
29	AUDREY SALZBRUN	TLE	0	0	0	1221	0
31	THOMAS R. MARTIN & MARCIA L. MARTIN	PLE, TLE	0	0	0	714	1484
32	THE SLATTEBO REVOCABLE LIVING TRUST	FEE, PLE, TLE	272	0	272	946	839
33	ROBERT J. VANDENBURGT AND CONSTANCE M. VANDENBURGT	FEE, PLE, TLE	78	0	78	1480	652

NOTES:
EXISTING HIGHWAY RIGHT-OF-WAY SHOWN HEREIN IS BASED ON THE FOLLOWING POINTS OF REFERENCE:
PROJECT 1481-4-21; CSM 1891, V.8, CSMs, P.107; CSM 2486, V.11, CSMs, P.375; CSM 491, V.2, CSMs, P.283; CSM 1792, V.7, CSMs, P.303; Plat of SUNLIGHT PARK; FIRST ADDITION TO ROSELAWN PLAT; Plat of ROSELAWN; Documents: 2435683, 2435682, 2447573 ; 66' by State Statute.
ACCESS RESTRICTED BY CSM 491; FIRST ADDITION to ROSELAWN PLAT; Plat of ROSELAWN; Plat of SUNLIGHT PARK.

(CITY OF DEPERE) (VILLAGE OF ALLOUEZ)

TRANSPORTATION PROJECT PLAT NO: 4085-39-21/4085-38-21 4.02

PART OF PRIVATE CLAIM 27, CITY OF DEPERE. PART OF FIRST ADDITION TO ROSELAWN PLAT LOCATED IN AND PART OF PRIVATE CLAIM 26; PART OF CSM 491, CSM 1792, Plat of ROSELAWN AND Plat of SUNLIGHT PARK ALL LOCATED IN AND PART OF PRIVATE CLAIM 25, ALL EAST SIDE FOX RIVER, VILLAGE OF ALLOUEZ, BROWN COUNTY, WISCONSIN.

RELOCATION ORDER STH 57 COUNTY
WCPL - CTH

TO PROPERLY ESTABLISH, LAY OUT, WIDEN, ENLARGE, EXTEND, CONSTRUCT, RECONSTRUCT, IMPROVE, OR MAINTAIN A PORTION OF THE HIGHWAY DESIGNATED ABOVE, THE STATE OF WISCONSIN DEPARTMENT OF TRANSPORTATION DEEMS IT NECESSARY TO RELOCATE OR CHANGE SAID HIGHWAY AND ACQUIRE CERTAIN LANDS AND INTERESTS OR RIGHTS IN LANDS FOR THE ABOVE NAMED PROJECT.

TO EFFECT THIS CHANGE, PURSUANT TO AUTHORITY GRANTED UNDER SUBSECTION 84.02 (3), 84.09 AND 84.30, WISCONSIN STATUTES, THE DEPARTMENT OF TRANSPORTATION HEREBY ORDERS THAT:
1. THAT PORTION OF SAID HIGHWAY AS SHOWN ON THIS PLAT IS LAID OUT AND ESTABLISHED TO THE LINES AND WIDTHS AS SO SHOWN FOR THE ABOVE NAMED PROJECT.
2. THE LANDS OR INTERESTS OR RIGHTS IN LANDS AS SHOWN ON THIS PLAT ARE REQUIRED BY THE DEPARTMENT FOR THE ABOVE PROJECT AND SHALL BE ACQUIRED IN THE NAME OF THE STATE OF WISCONSIN, PURSUANT TO THE PROVISIONS OF SUBSECTION 84.09 (1) OR (2), WISCONSIN STATUTES.

RESERVED FOR REGISTER OF DEEDS
PROJECT NUMBER _____
AMENDMENT NO:___

807 PARCEL XX
DOC. XX

UTILITY SCHEDULE OF INTERESTS REQUIRED

UTILITY NUMBER	OWNER(S)	INTEREST REQUIRED
80?	???	RELEASE OF RIGHTS
80??		RELEASE OF RIGHTS

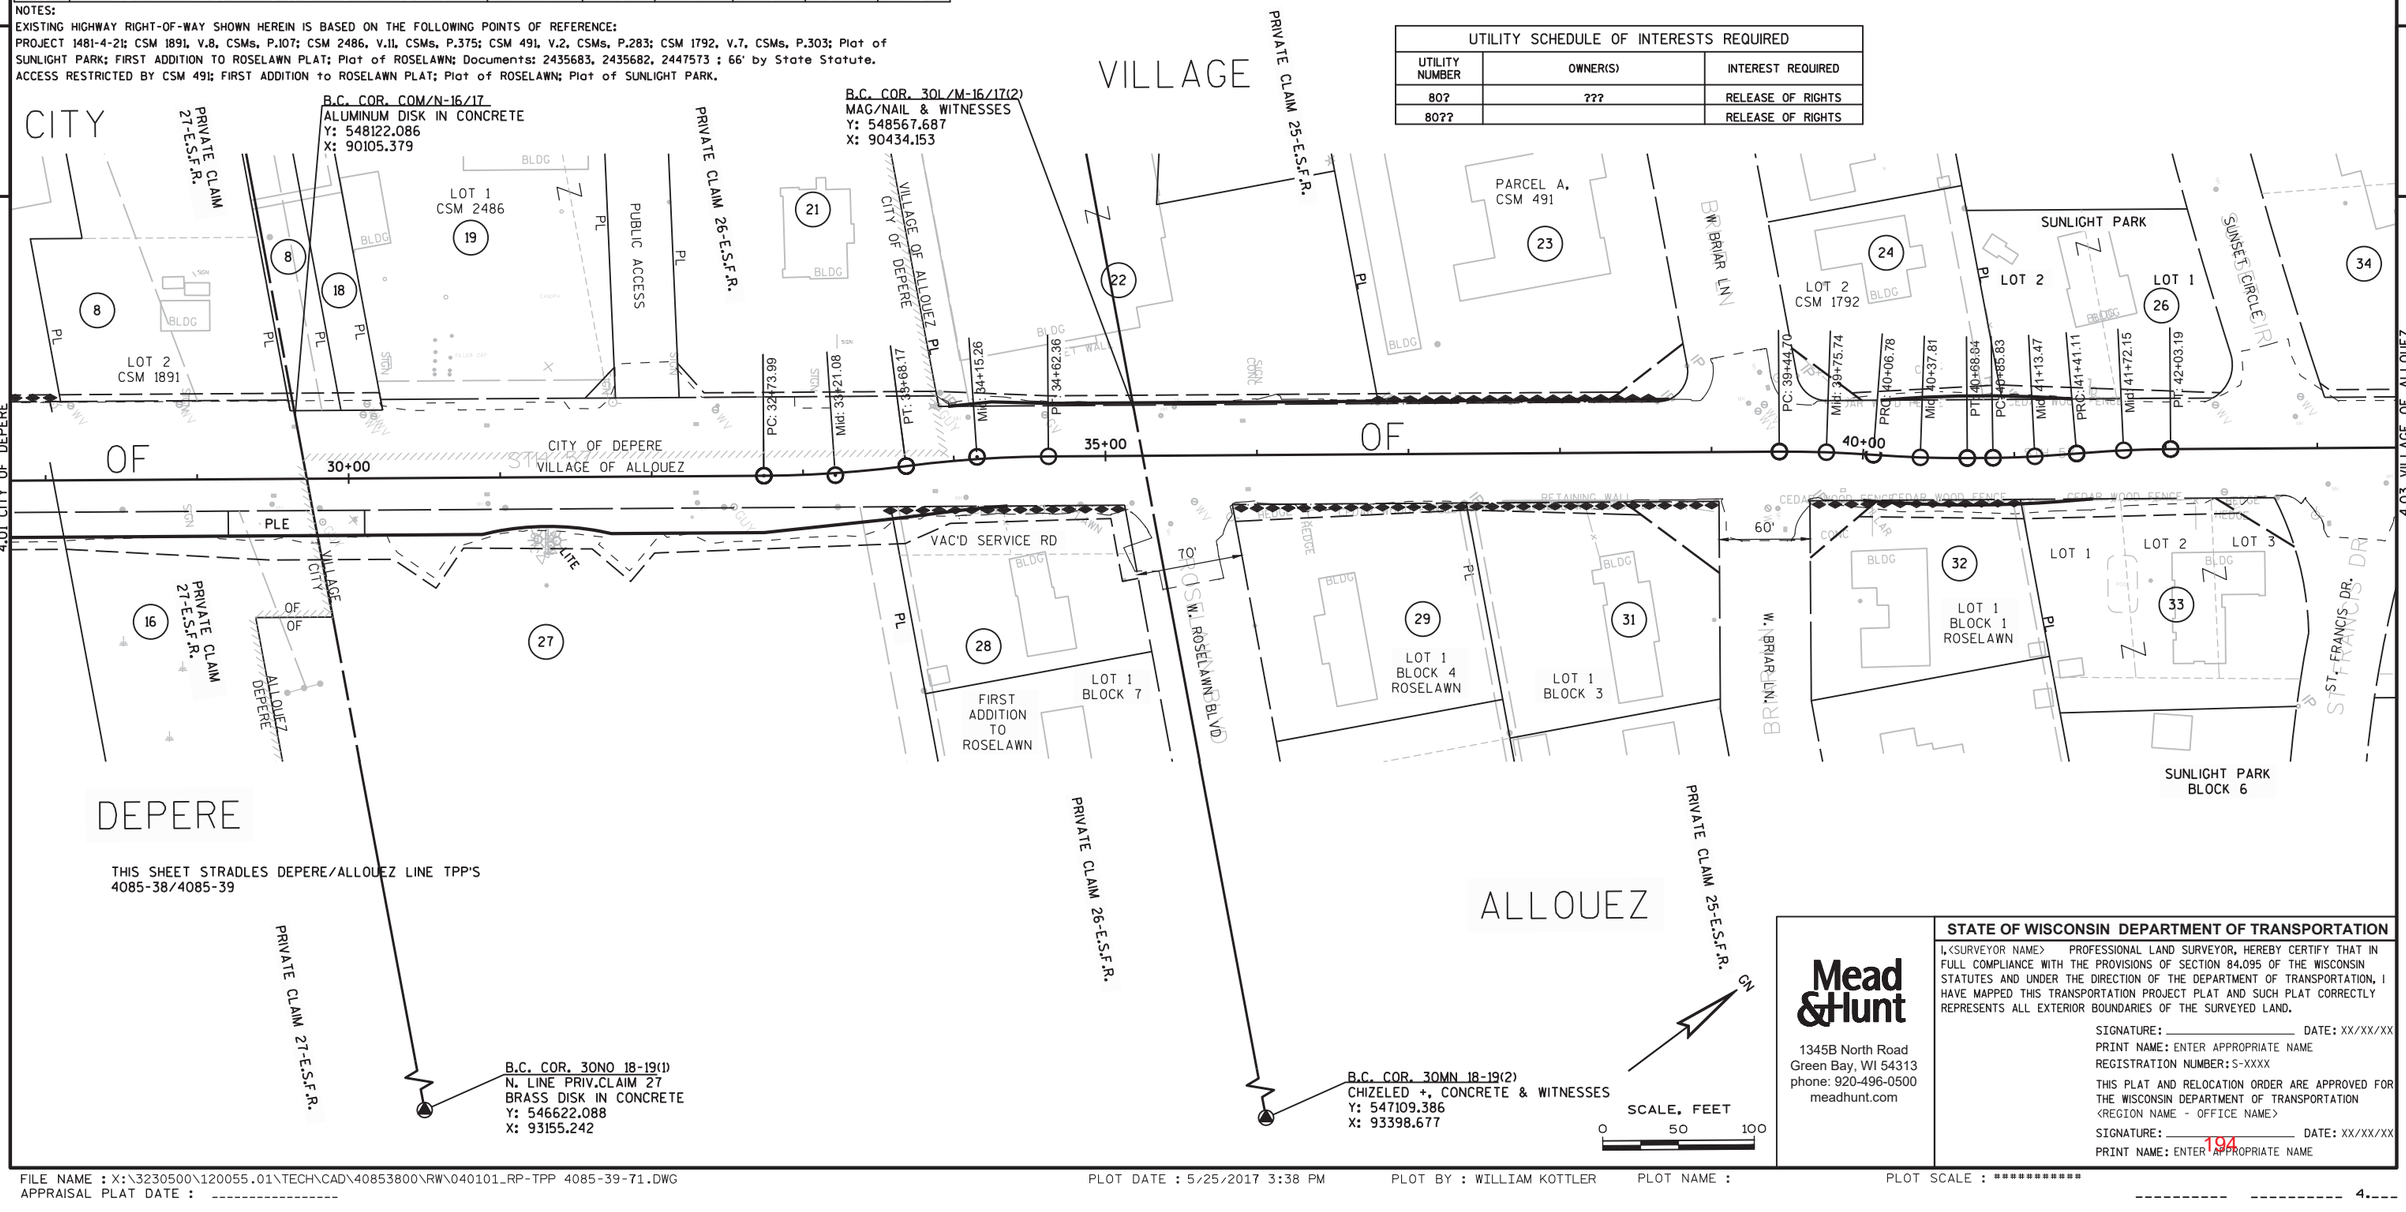

Mead & Hunt
1345B North Road
Green Bay, WI 54313
phone: 920-496-0500
meadhunt.com

STATE OF WISCONSIN DEPARTMENT OF TRANSPORTATION

I,<SURVEYOR NAME> PROFESSIONAL LAND SURVEYOR, HEREBY CERTIFY THAT IN FULL COMPLIANCE WITH THE PROVISIONS OF SECTION 84.095 OF THE WISCONSIN STATUTES AND UNDER THE DIRECTION OF THE DEPARTMENT OF TRANSPORTATION, I HAVE MAPPED THIS TRANSPORTATION PROJECT PLAT AND SUCH PLAT CORRECTLY REPRESENTS ALL EXTERIOR BOUNDARIES OF THE SURVEYED LAND.

SIGNATURE: _____ DATE: XX/XX/XX
PRINT NAME: ENTER APPROPRIATE NAME
REGISTRATION NUMBER: S-XXXX

THIS PLAT AND RELOCATION ORDER ARE APPROVED FOR THE WISCONSIN DEPARTMENT OF TRANSPORTATION
<REGION NAME - OFFICE NAME>

SIGNATURE: _____ DATE: XX/XX/XX
PRINT NAME: ENTER APPROPRIATE NAME

OWNER'S NAMES ARE SHOWN FOR REFERENCE ONLY AND ARE SUBJECT TO CHANGE PRIOR TO THE TRANSFER OF LAND INTERESTS TO THE DEPARTMENT.

SCHEDULE OF LANDS AND INTERESTS REQUIRED

PARCEL NUMBER	OWNER(S)	INTEREST REQUIRED	R/W NEW SF	R/W EXISTING SF	R/W TOTAL SF	TLE SF	PLE SF
34	JOHN C. WHITE, & SUCCESSOR TRUSTEES: JOHN C. WHITE AND THELMA A. WHITE REVOCABLE TRUST	TLE	0	0	0	663	0
36	LARRY C. LACOMBE AND CAROL J. LACOMBE	TLE	0	0	0	756	0
43	W.G.MENACHER, TRSTEE CATHERINE PAULSON GRANDCHILDRENS TRUST	FEE, TLE	5372	0	5372	6422	0
44	ARRY VANG AND CHOUA LEE	PLE, TLE	0	0	0	451	270
46	BENJAMIN GIBSON	PLE, TLE	0	0	0	400	916
47	JAMES C. FORNES AND ELAINE HARTMAN REVOCABLE TRUST	PLE, TLE	0	0	0	283	286
48	VINCENT L. ZEHREN REVOCABLE TRUST	PLE, TLE	0	0	0	823	213
49	JOHN R. & PAULINE C. HARRINGTON	PLE, TLE	0	0	0	467	477
51	VILLAGE OF ALLOUEZ	FEE, TLE	361	0	361	2006	0
52	VILLAGE OF ALLOUEZ	FEE, TLE	399	0	399	1472	0
53	G & A PROPERTIES LLP	FEE, TLE	324	0	324	1200	0
54	STEVEN F. KERSTEN	FEE, TLE	445	0	445	1802	0

TRANSPORTATION PROJECT PLAT NO: 4085-38-21 4.03

PART OF Plat of SUNLIGHT PARK, GREENBRIAR PLAT LOCATED IN PRIVATE CLAIM 25 AND 24, CSM 6584 AND CSM 5095 LOCATED IN AND PART OF PRIVATE CLAIM 23, ALL EAST SIDE FOX RIVER, VILLAGE OF ALLOUEZ, BROWN COUNTY, WISCONSIN.

RELOCATION ORDER STH 57 BROWN COUNTY
WCPL - CTH

TO PROPERLY ESTABLISH, LAY OUT, WIDEN, ENLARGE, EXTEND, CONSTRUCT, RECONSTRUCT, IMPROVE, OR MAINTAIN A PORTION OF THE HIGHWAY DESIGNATED ABOVE, THE STATE OF WISCONSIN DEPARTMENT OF TRANSPORTATION DEEMS IT NECESSARY TO RELOCATE OR CHANGE SAID HIGHWAY AND ACQUIRE CERTAIN LANDS AND INTERESTS OR RIGHTS IN LANDS FOR THE ABOVE NAMED PROJECT.

TO EFFECT THIS CHANGE, PURSUANT TO AUTHORITY GRANTED UNDER SUBSECTION 84.02 (3), 84.09 AND 84.30, WISCONSIN STATUTES, THE DEPARTMENT OF TRANSPORTATION HEREBY ORDERS THAT:

1. THAT PORTION OF SAID HIGHWAY AS SHOWN ON THIS PLAT IS LAID OUT AND ESTABLISHED TO THE LINES AND WIDTHS AS SO SHOWN FOR THE ABOVE NAMED PROJECT.
2. THE LANDS OR INTERESTS OR RIGHTS IN LANDS AS SHOWN ON THIS PLAT ARE REQUIRED BY THE DEPARTMENT FOR THE ABOVE PROJECT AND SHALL BE ACQUIRED IN THE NAME OF THE STATE OF WISCONSIN, PURSUANT TO THE PROVISIONS OF SUBSECTION 84.09 (1) OR (2), WISCONSIN STATUTES.

RESERVED FOR REGISTER OF DEEDS
PROJECT NUMBER ----------
AMENDMENT NO:---

UTILITY SCHEDULE OF INTERESTS REQUIRED

UTILITY NUMBER	OWNER(S)	INTEREST REQUIRED
80?	???	RELEASE OF RIGHTS
80??	WIS. PUBLIC SERVICE	RELEASE OF RIGHTS

NOTES:
EXISTING HIGHWAY RIGHT-OF-WAY SHOWN HEREIN IS BASED ON THE FOLLOWING POINTS OF REFERENCE:
PROJECT 1481-4-21; CSM 6584, V.44, CSMs, P.63; CSM 5095, V.33, CSMs, P.126; Plat of SUNLIGHT PARK; Documents: 2435684, 2435675, 2435679, 2435676, 2435680, 2435677; 66' by State Statute.
ACCESS RESTRICTED BY CSM 6584; GREENBRIAR PLAT.

VILLAGE OF ALLOUEZ

(80?) WIS. PUBLIC SERVICE
PARCEL 36 ??
DOC. 684989

B.C. POINT
30 K/L-17/18(2)
ALUMINUM DISK IN CONCRETE
Y = 549877.120
X = 91400.520

B.C. POINT 30 K/L-17/18(1)
MAG NAIL/WASHER & WTINESSES
Y = 550300.006
X = 91900.903

B.C. POINT
30 L/M-16/17(1)
MAG NAIL IN CONCRETE
Y = 549263.862
X = 90947.423

B.C. POINT
30 M/N-18/19(1)
MAG NAIL IN CONC.
Y = 547870.644
X = 93779.156

BROWN COUNTY POINT
30 LM 19-20(2)
BRASS DISK IN CONC.
Y = 548541.559
X = 94114.961

ALLOUEZ

SCALE, FEET
0 50 100

Mead & Hunt
1345B North Road
Green Bay, WI 54313
phone: 920-496-0500
meadhunt.com

STATE OF WISCONSIN DEPARTMENT OF TRANSPORTATION

I,<SURVEYOR NAME> PROFESSIONAL LAND SURVEYOR, HEREBY CERTIFY THAT IN FULL COMPLIANCE WITH THE PROVISIONS OF SECTION 84.095 OF THE WISCONSIN STATUTES AND UNDER THE DIRECTION OF THE DEPARTMENT OF TRANSPORTATION, I HAVE MAPPED THIS TRANSPORTATION PROJECT PLAT AND SUCH PLAT CORRECTLY REPRESENTS ALL EXTERIOR BOUNDARIES OF THE SURVEYED LAND.

SIGNATURE: _____ DATE: XX/XX/XX
PRINT NAME: ENTER APPROPRIATE NAME
REGISTRATION NUMBER: S-XXXX

THIS PLAT AND RELOCATION ORDER ARE APPROVED FOR THE WISCONSIN DEPARTMENT OF TRANSPORTATION
<REGION NAME - OFFICE NAME>

SIGNATURE: _____ DATE: XX/XX/XX
PRINT NAME: ENTER APPROPRIATE NAME

FILE NAME : X:\3230500\120055.01\TECH\CAD\40853800\RW\040101_RP-TPP 4085-39-71.DWG
APPRAISAL PLAT DATE : ----------
PLOT DATE : 5/25/2017 3:38 PM PLOT BY : WILLIAM KOTTLER PLOT NAME : PLOT SCALE : **********

OWNER'S NAMES ARE SHOWN FOR REFERENCE ONLY AND ARE SUBJECT TO CHANGE PRIOR TO THE TRANSFER OF LAND INTERESTS TO THE DEPARTMENT.

SCHEDULE OF LANDS AND INTERESTS REQUIRED

PARCEL NUMBER	OWNER(S)	INTEREST REQUIRED	R/W NEW SF	R/W EXISTING SF	R/W TOTAL SF	TLE SF	PLE SF
56	CAM INVESTMENTS LLC	FEE, TLE	324	0	324	1556	0
57	THOMAS L. SKOGG	FEE, PLE, TLE	8444	0	8444	13551	1433
59	FELD LIMITED PARTNERSHIP	FEE, PLE, TLE	3682	0	3682	4658	1406
61	PELNAR PROPERTIES, LLC	FEE, TLE	2373	0	2373	4970	0
62	EDWARD N. MARTIN	FEE, TLE	41	0	41	1301	0
63	MARK A. & LUANN M. DORVINEN, HUSBAND&WIFE	TLE	0	0	0	61	0
64	ROSEMARY NELL	TLE	0	0	0	1813	0
66	LEE MATHIESON	FEE, PLE, TLE	85	0	85	1240	804
67	SUSAN M. HOKENSON	FEE, PLE, TLE	301	0	301	1134	735
68	DANIEL L. TREICHEL	FEE, TLE	356	0	356	1400	0
69	JOHN J. MONFORT, JR. & DELORES J. MONFORT, HUSBAND&WIFE	FEE, PLE, TLE	883	0	883	3932	460

TRANSPORTATION PROJECT PLAT NO: 4085-38-21 4.04

PART OF CSM 5095, CSM 1201, CSM 2583, CSM 4833, CSM 1477, Block 6, CADY LAND COMPANY'S RIVERVIEW ADDITION, ALL LOCATED IN AND PART OF PRIVATE CLAIM 23, 22, 21 & 20, ALL EAST SIDE FOX RIVER, VILLAGE OF ALLOUEZ, BROWN COUNTY, WISCONSIN.

RELOCATION ORDER STH 57 BROWN COUNTY
WCPL - CTH

TO PROPERLY ESTABLISH, LAY OUT, WIDEN, ENLARGE, EXTEND, CONSTRUCT, RECONSTRUCT, IMPROVE, OR MAINTAIN A PORTION OF THE HIGHWAY DESIGNATED ABOVE, THE STATE OF WISCONSIN DEPARTMENT OF TRANSPORTATION DEEMS IT NECESSARY TO RELOCATE OR CHANGE SAID HIGHWAY AND ACQUIRE CERTAIN LANDS AND INTERESTS OR RIGHTS IN LANDS FOR THE ABOVE NAMED PROJECT.

TO EFFECT THIS CHANGE, PURSUANT TO AUTHORITY GRANTED UNDER SUBSECTION 84.02 (3), 84.09 AND 84.30, WISCONSIN STATUTES, THE DEPARTMENT OF TRANSPORTATION HEREBY ORDERS THAT:

1. THAT PORTION OF SAID HIGHWAY AS SHOWN ON THIS PLAT IS LAID OUT AND ESTABLISHED TO THE LINES AND WIDTHS AS SO SHOWN FOR THE ABOVE NAMED PROJECT.
2. THE LANDS OR INTERESTS OR RIGHTS IN LANDS AS SHOWN ON THIS PLAT ARE REQUIRED BY THE DEPARTMENT FOR THE ABOVE PROJECT AND SHALL BE ACQUIRED IN THE NAME OF THE STATE OF WISCONSIN, PURSUANT TO THE PROVISIONS OF SUBSECTION 84.09 (1) OR (2), WISCONSIN STATUTES.

RESERVED FOR REGISTER OF DEEDS
PROJECT NUMBER ----------
AMENDMENT NO:---

4

VILLAGE

80? WIS. PUBLIC SERVICE
PARCEL (WISDNR:119-9) & (WIS.D.O.C.:119)
DOC. 822411

NOTES:
EXISTING HIGHWAY RIGHT-OF-WAY SHOWN HEREIN IS BASED ON THE FOLLOWING POINTS OF REFERENCE: PROJECT 1481-4-21; CSM 2583, V.12, CSMs, P.213; CSM 5095, V.33, CSMs, P.126; Plat of CADY LAND COMPANY'S RIVERVIEW ADDITION.

UTILITY SCHEDULE OF INTERESTS REQUIRED

UTILITY NUMBER	OWNER(S)	INTEREST REQUIRED
80?	???	RELEASE OF RIGHTS
80??	WIS. PUBLIC SERVICE	RELEASE OF RIGHTS

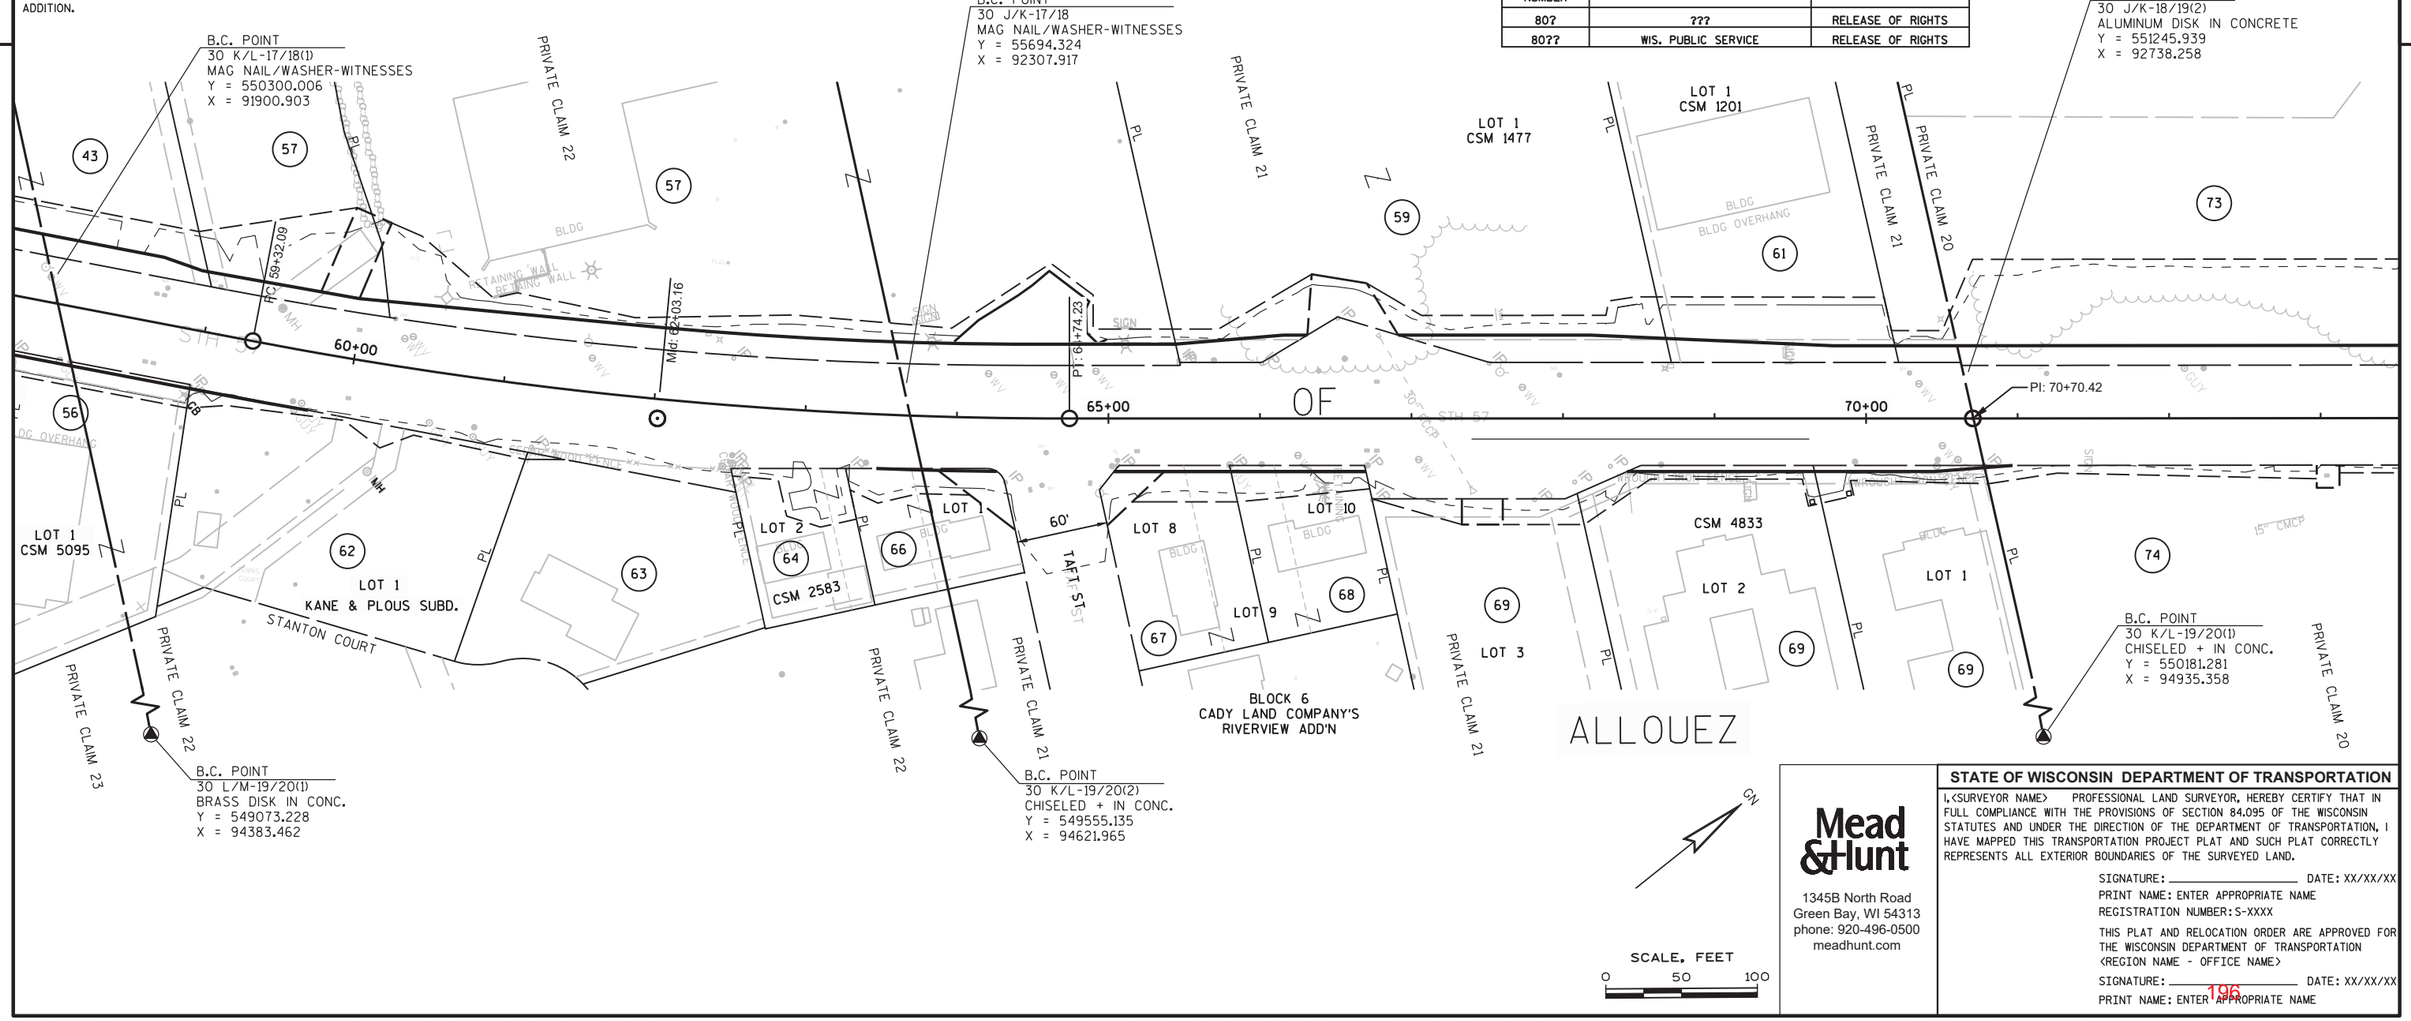

SCALE, FEET
0 50 100

Mead & Hunt
1345B North Road
Green Bay, WI 54313
phone: 920-496-0500
meadhunt.com

STATE OF WISCONSIN DEPARTMENT OF TRANSPORTATION

I,<SURVEYOR NAME> PROFESSIONAL LAND SURVEYOR, HEREBY CERTIFY THAT IN FULL COMPLIANCE WITH THE PROVISIONS OF SECTION 84.095 OF THE WISCONSIN STATUTES AND UNDER THE DIRECTION OF THE DEPARTMENT OF TRANSPORTATION, I HAVE MAPPED THIS TRANSPORTATION PROJECT PLAT AND SUCH PLAT CORRECTLY REPRESENTS ALL EXTERIOR BOUNDARIES OF THE SURVEYED LAND.

SIGNATURE: _____ DATE: XX/XX/XX
PRINT NAME: ENTER APPROPRIATE NAME
REGISTRATION NUMBER: S-XXXX

THIS PLAT AND RELOCATION ORDER ARE APPROVED FOR THE WISCONSIN DEPARTMENT OF TRANSPORTATION
<REGION NAME - OFFICE NAME>

SIGNATURE: _____ DATE: XX/XX/XX
PRINT NAME: ENTER APPROPRIATE NAME

FILE NAME : X:\3230500\120055.01\TECH\CAD\40853800\RW\040101_RP-TPP 4085-39-71.DWG
APPRAISAL PLAT DATE : ----------
PLOT DATE : 5/25/2017 3:38 PM PLOT BY : WILLIAM KOTTLER PLOT NAME : PLOT SCALE : **********
---------- ---------- 4.---

OWNER'S NAMES ARE SHOWN FOR REFERENCE ONLY AND ARE SUBJECT TO CHANGE PRIOR TO THE TRANSFER OF LAND INTERESTS TO THE DEPARTMENT.

SCHEDULE OF LANDS AND INTERESTS REQUIRED

PARCEL NUMBER	OWNER(S)	INTEREST REQUIRED	R/W NEW SF	R/W EXISTING SF	R/W TOTAL SF	TLE SF	PLE SF
73	WISCONSIN DEPARTMENT OF NATURAL RESOURCES	FEE, TLE	14433	0	14433	33497	0
74	WISCONSON DEPARTMENT OF CORRECTIONS	PLE, TLE	0	0	0	12358	225

NOTES:
EXISTING HIGHWAY RIGHT-OF-WAY SHOWN HEREIN IS BASED ON THE FOLLOWING POINTS OF REFERENCE:
PROJECT 1481-4-21; TPP 1210-08-00-4.12 AMEND. NO.1 2626582.

807 WIS.PUBLIC SERVICE
PARCEL 54, 67 (WisDNR:119-9, Wis.D.O.C.:119)
DOC. 822411

TRANSPORTATION PROJECT PLAT NO: 4085-38-21 4.05

PART OF PRIVATE CLAIM 19 & 20, ALL EAST SIDE FOX RIVER, VILLAGE OF ALLOUEZ, BROWN COUNTY, WISCONSIN.

RELOCATION ORDER STH 57 COUNTY
WCPL - CTH

TO PROPERLY ESTABLISH, LAY OUT, WIDEN, ENLARGE, EXTEND, CONSTRUCT, RECONSTRUCT, IMPROVE, OR MAINTAIN A PORTION OF THE HIGHWAY DESIGNATED ABOVE, THE STATE OF WISCONSIN DEPARTMENT OF TRANSPORTATION DEEMS IT NECESSARY TO RELOCATE OR CHANGE SAID HIGHWAY AND ACQUIRE CERTAIN LANDS AND INTERESTS OR RIGHTS IN LANDS FOR THE ABOVE NAMED PROJECT.

TO EFFECT THIS CHANGE, PURSUANT TO AUTHORITY GRANTED UNDER SUBSECTION 84.02 (3), 84.09 AND 84.30, WISCONSIN STATUTES, THE DEPARTMENT OF TRANSPORTATION HEREBY ORDERS THAT:

1. THAT PORTION OF SAID HIGHWAY AS SHOWN ON THIS PLAT IS LAID OUT AND ESTABLISHED TO THE LINES AND WIDTHS AS SO SHOWN FOR THE ABOVE NAMED PROJECT.
2. THE LANDS OR INTERESTS OR RIGHTS IN LANDS AS SHOWN ON THIS PLAT ARE REQUIRED BY THE DEPARTMENT FOR THE ABOVE PROJECT AND SHALL BE ACQUIRED IN THE NAME OF THE STATE OF WISCONSIN, PURSUANT TO THE PROVISIONS OF SUBSECTION 84.09 (1) OR (2), WISCONSIN STATUTES.

RESERVED FOR REGISTER OF DEEDS
PROJECT NUMBER _____
AMENDMENT NO:___

4

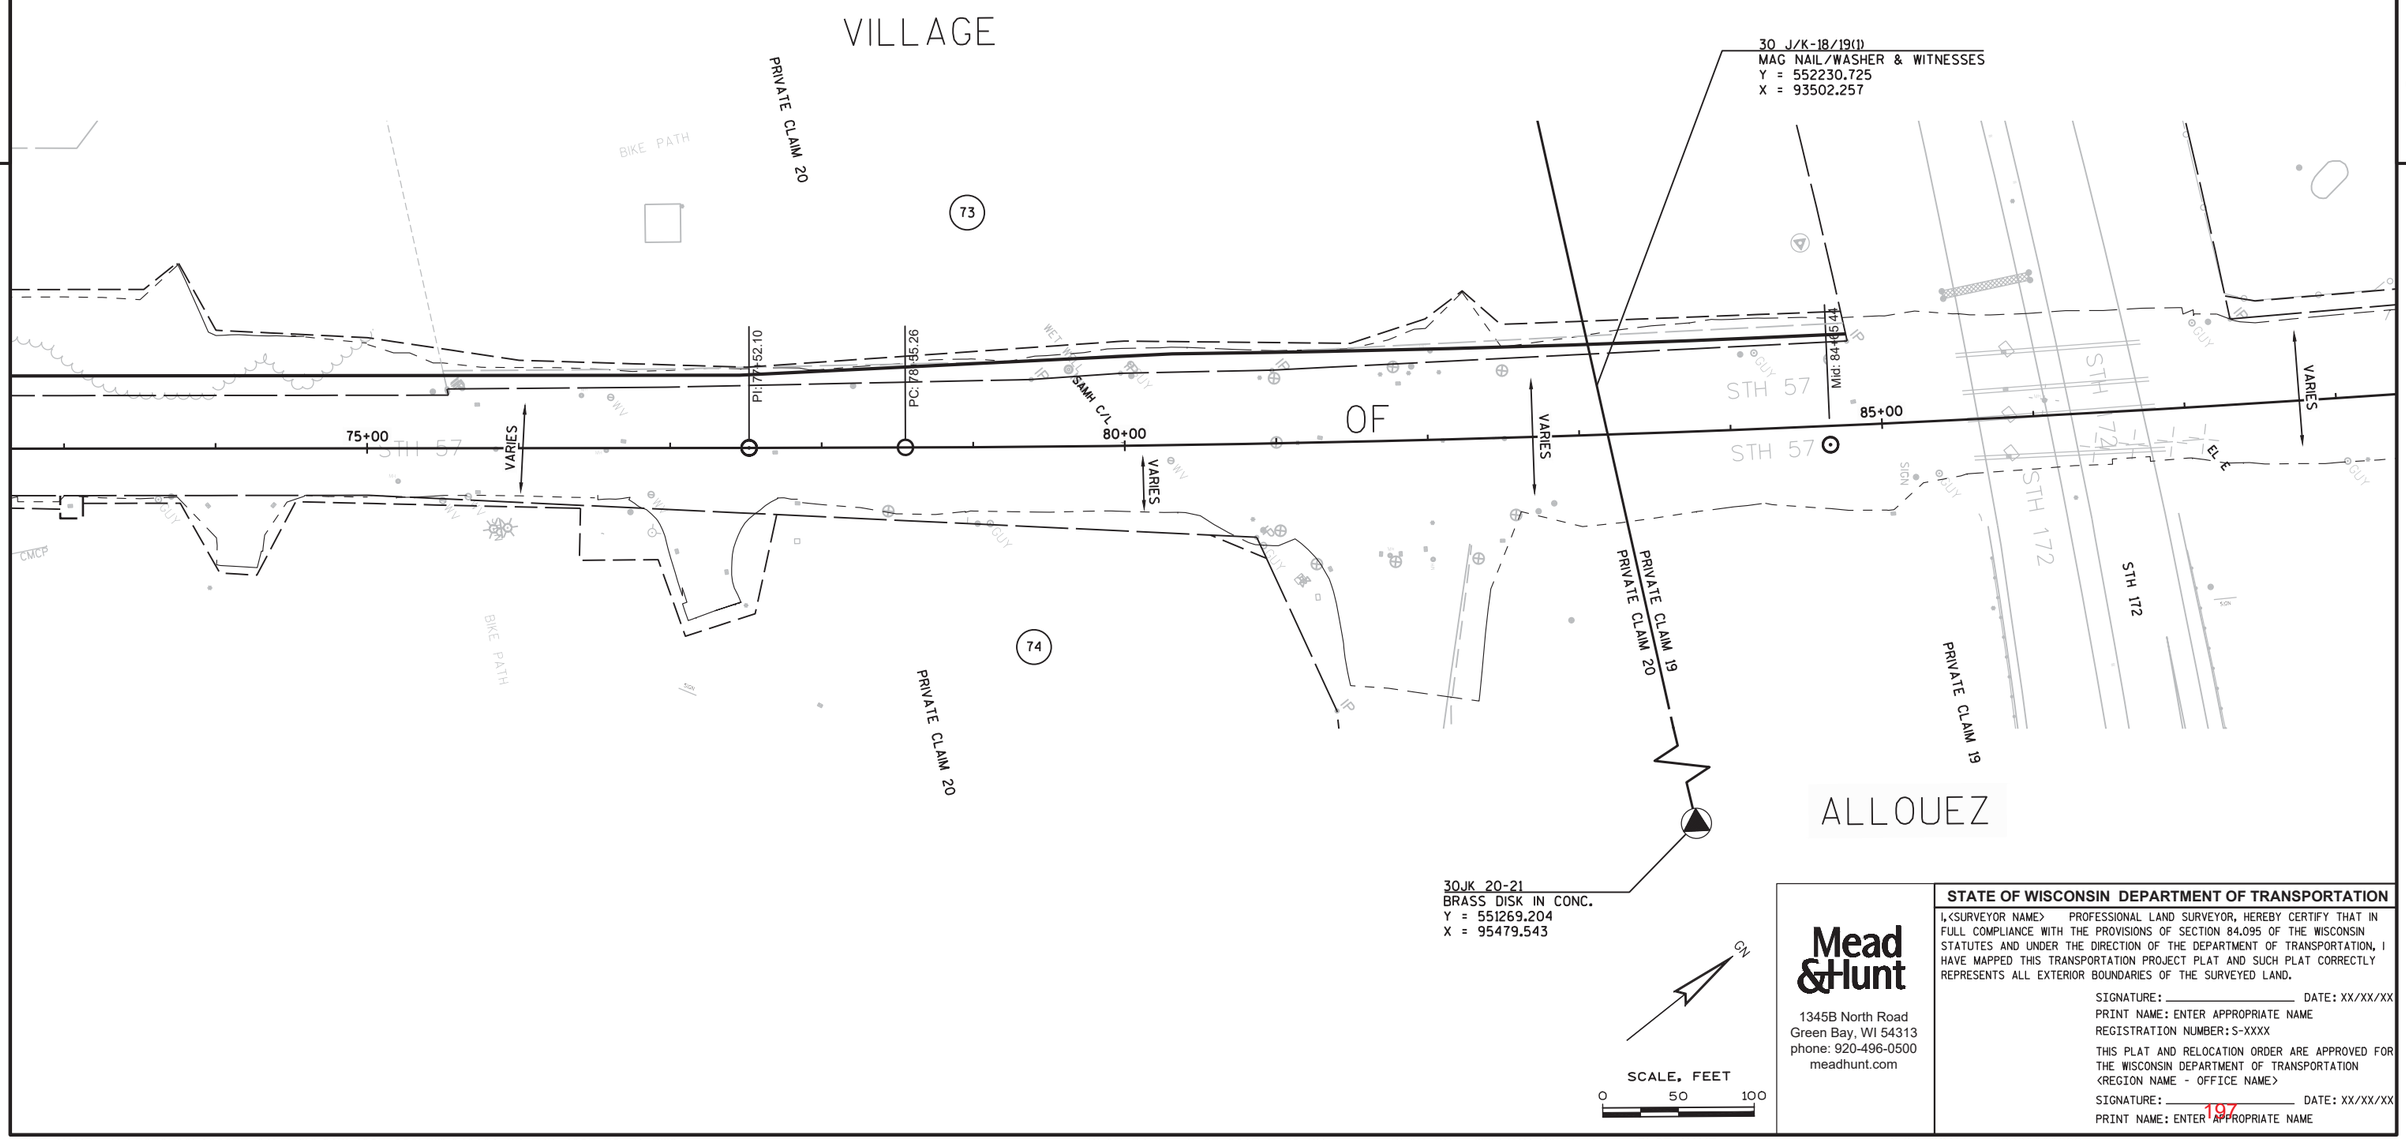

Mead & Hunt
1345B North Road
Green Bay, WI 54313
phone: 920-496-0500
meadhunt.com

STATE OF WISCONSIN DEPARTMENT OF TRANSPORTATION

I,<SURVEYOR NAME> PROFESSIONAL LAND SURVEYOR, HEREBY CERTIFY THAT IN FULL COMPLIANCE WITH THE PROVISIONS OF SECTION 84.095 OF THE WISCONSIN STATUTES AND UNDER THE DIRECTION OF THE DEPARTMENT OF TRANSPORTATION, I HAVE MAPPED THIS TRANSPORTATION PROJECT PLAT AND SUCH PLAT CORRECTLY REPRESENTS ALL EXTERIOR BOUNDARIES OF THE SURVEYED LAND.

SIGNATURE: _____ DATE: XX/XX/XX
PRINT NAME: ENTER APPROPRIATE NAME
REGISTRATION NUMBER: S-XXXX

THIS PLAT AND RELOCATION ORDER ARE APPROVED FOR THE WISCONSIN DEPARTMENT OF TRANSPORTATION
<REGION NAME - OFFICE NAME>

SIGNATURE: _____ DATE: XX/XX/XX
PRINT NAME: ENTER APPROPRIATE NAME

FILE NAME : X:\3230500\120055.01\TECH\CAD\40853800\RW\040101_RP-TPP 4085-39-71.DWG
APPRAISAL PLAT DATE : _____
PLOT DATE : 5/25/2017 3:39 PM PLOT BY : WILLIAM KOTTLER PLOT NAME : PLOT SCALE : **********
---------- ---------- 4.---

OWNER'S NAMES ARE SHOWN FOR REFERENCE ONLY AND ARE SUBJECT TO CHANGE PRIOR TO THE TRANSFER OF LAND INTERESTS TO THE DEPARTMENT.

SCHEDULE OF LANDS AND INTERESTS REQUIRED

PARCEL NUMBER	OWNER(S)	INTEREST REQUIRED	R/W NEW SF	R/W EXISTING SF	R/W TOTAL SF	TLE SF	PLE SF	HE SF
73	WISCONSIN DEPARTMENT OF NATURAL RESOURCES	HE, TLE	0	0	0	38485	0	1477
78	SCOTT J & KATE E GAY	PLE	0	0	0	0	1514	0
79	ELIZABETH M RAWLINS	TLE	0	0	0	121	0	0
81	SCOTT T WILDA	TLE	0	0	0	220	0	0
82	STEVEN L HOCKERS	TLE	0	0	0	225	0	0
83	BRAD J. BAIN	TLE	0	0	0	225	0	0
84	CLIFFORD M & MARY E WALL	TLE	0	0	0	224	0	0
86	JEFFREY P & LISA A MACCO	TLE	0	0	0	360	0	0
87	DANIEL A. & ANGELA M. GWITT	FEE, PLE, TLE	544	0	544	1030	650	0
88	MARK A & MARGUERITE M LOVAT	FEE, TLE	256	0	256	1259	0	0
89	WILLIAM L. HEARDEN	FEE, TLE	164	0	164	801	0	0
91	WILLIAM L. & PATRICIA A. HEARDEN	FEE, TLE	93	0	93	452	0	0
92	STEVEN P. & LYNNE M. SMET	FEE, TLE	258	0	258	697	0	0

NOTES:
EXISTING HIGHWAY RIGHT-OF-WAY SHOWN HEREIN IS BASED ON THE FOLLOWING POINTS OF REFERENCE:
PROJECT 1481-4-21; TPP 1210-08-00-4.12 AMEND. NO.1 2626582; Plat of INDIAN HILL; Plat of LOTS 38 TO 52 OF INDIAN HILL.

TRANSPORTATION PROJECT PLAT NO: 4085-38-21 4.06

PART OF LOT 52, Plat of LOTS 38 TO 52 OF INDIAN HILL; LOTS 1, 24 & 25, Plat of INDIAN HILL,
LOCATED IN AND PART OF PRIVATE CLAIM 19, ALL EAST SIDE FOX RIVER, VILLAGE OF ALLOUEZ, BROWN COUNTY, WISCONSIN.

RELOCATION ORDER STH 57 COUNTY
WCPL - CTH

TO PROPERLY ESTABLISH, LAY OUT, WIDEN, ENLARGE, EXTEND, CONSTRUCT, RECONSTRUCT, IMPROVE, OR MAINTAIN A PORTION OF THE HIGHWAY DESIGNATED ABOVE, THE STATE OF WISCONSIN DEPARTMENT OF TRANSPORTATION DEEMS IT NECESSARY TO RELOCATE OR CHANGE SAID HIGHWAY AND ACQUIRE CERTAIN LANDS AND INTERESTS OR RIGHTS IN LANDS FOR THE ABOVE NAMED PROJECT.

TO EFFECT THIS CHANGE, PURSUANT TO AUTHORITY GRANTED UNDER SUBSECTION 84.02 (3), 84.09 AND 84.30, WISCONSIN STATUTES, THE DEPARTMENT OF TRANSPORTATION HEREBY ORDERS THAT:

1. THAT PORTION OF SAID HIGHWAY AS SHOWN ON THIS PLAT IS LAID OUT AND ESTABLISHED TO THE LINES AND WIDTHS AS SO SHOWN FOR THE ABOVE NAMED PROJECT.
2. THE LANDS OR INTERESTS OR RIGHTS IN LANDS AS SHOWN ON THIS PLAT ARE REQUIRED BY THE DEPARTMENT FOR THE ABOVE PROJECT AND SHALL BE ACQUIRED IN THE NAME OF THE STATE OF WISCONSIN, PURSUANT TO THE PROVISIONS OF SUBSECTION 84.09 (1) OR (2), WISCONSIN STATUTES.

RESERVED FOR REGISTER OF DEEDS
PROJECT NUMBER _____
AMENDMENT NO:___

80? WIS.PUBLIC SERVICE
PARCEL 73 (1198)
DOC. 2673389

UTILITY SCHEDULE OF INTERESTS REQUIRED

UTILITY NUMBER	OWNER(S)	INTEREST REQUIRED
80?	???	RELEASE OF RIGHTS
80??	WIS. PUBLIC SERVICE	RELEASE OF RIGHTS

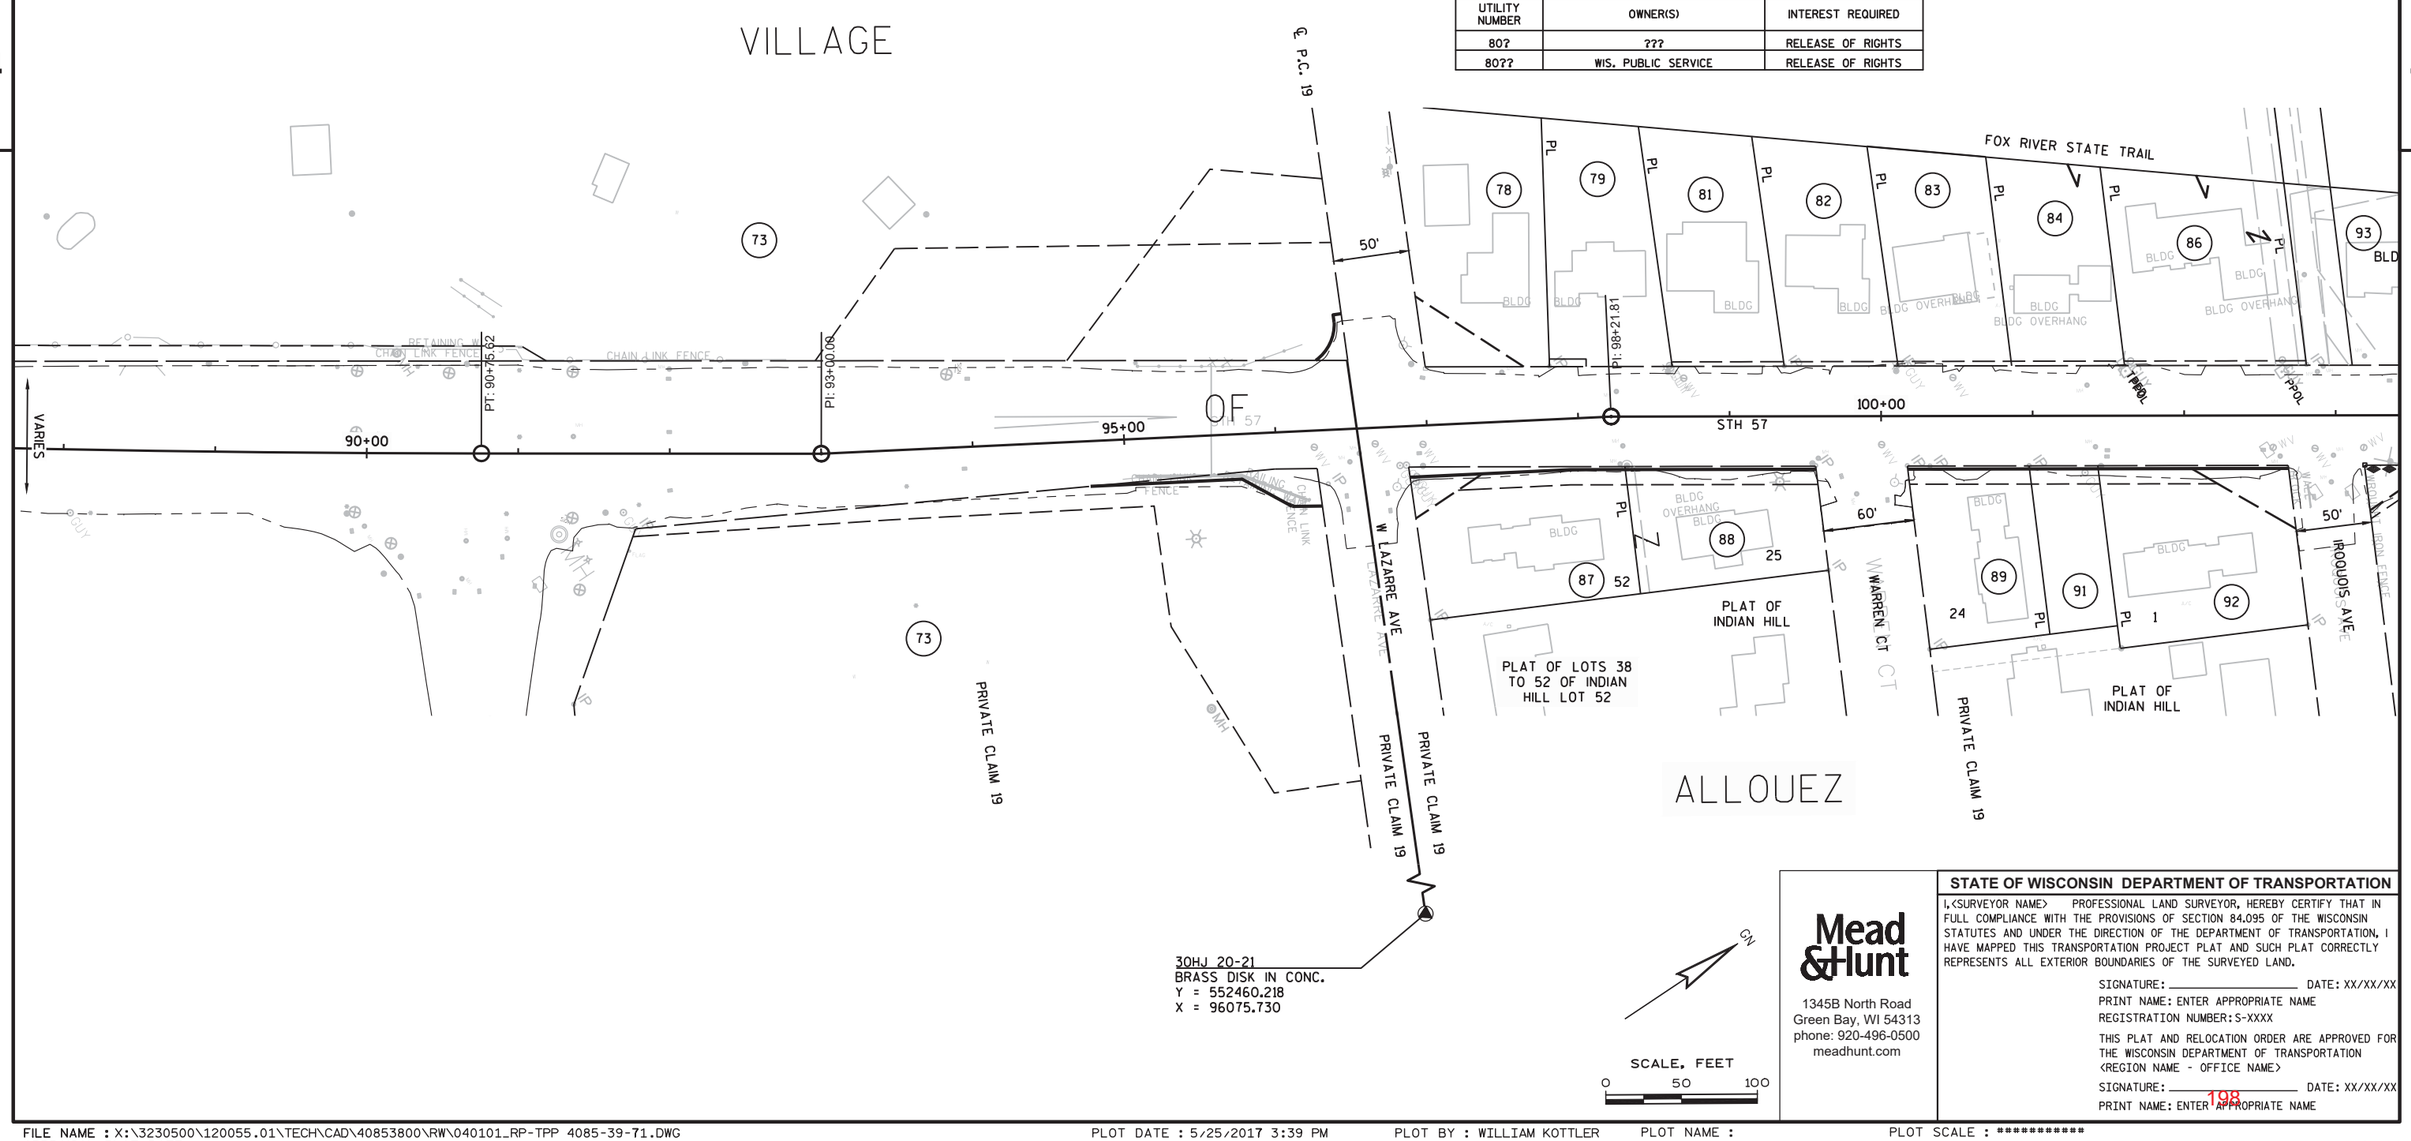

Mead & Hunt
1345B North Road
Green Bay, WI 54313
phone: 920-496-0500
meadhunt.com

STATE OF WISCONSIN DEPARTMENT OF TRANSPORTATION

I,<SURVEYOR NAME> PROFESSIONAL LAND SURVEYOR, HEREBY CERTIFY THAT IN FULL COMPLIANCE WITH THE PROVISIONS OF SECTION 84.095 OF THE WISCONSIN STATUTES AND UNDER THE DIRECTION OF THE DEPARTMENT OF TRANSPORTATION, I HAVE MAPPED THIS TRANSPORTATION PROJECT PLAT AND SUCH PLAT CORRECTLY REPRESENTS ALL EXTERIOR BOUNDARIES OF THE SURVEYED LAND.

SIGNATURE: _____ DATE: XX/XX/XX
PRINT NAME: ENTER APPROPRIATE NAME
REGISTRATION NUMBER: S-XXXX

THIS PLAT AND RELOCATION ORDER ARE APPROVED FOR THE WISCONSIN DEPARTMENT OF TRANSPORTATION
<REGION NAME - OFFICE NAME>

SIGNATURE: _____ DATE: XX/XX/XX
PRINT NAME: ENTER APPROPRIATE NAME

FILE NAME : X:\3230500\120055.01\TECH\CAD\40853800\RW\040101_RP-TPP 4085-39-71.DWG
APPRAISAL PLAT DATE : _____
PLOT DATE : 5/25/2017 3:39 PM PLOT BY : WILLIAM KOTTLER PLOT NAME : PLOT SCALE : **********

OWNER'S NAMES ARE SHOWN FOR REFERENCE ONLY AND ARE SUBJECT TO CHANGE PRIOR TO THE TRANSFER OF LAND INTERESTS TO THE DEPARTMENT.

SCHEDULE OF LANDS AND INTERESTS REQUIRED

PARCEL NUMBER	OWNER(S)	INTEREST REQUIRED	R/W NEW SF	R/W EXISTING SF	R/W TOTAL SF	TLE SF	PLE SF
93	DANIEL W WICKMAN	TLE	0	0	0	84	0
94	THOMAS H. TADYCH DECLARATION OF TRUST	TLE	0	0	0	66	0
96	JOYCE M. HALRON	TLE	0	0	0	58	0
97	ADRIANSEN FAMILY IRREVOCALBE TRUST	TLE	0	0	0	51	0
98	DANIEL R HUMBLE	TLE	0	0	0	64	0
99	THOMAS F & ELAINE B DELSART	TLE	0	0	0	104	0
101	ERIC E & MARILYN K ERICKSON	TLE	0	0	0	479	0
102	KEVIN M. GULSETH	TLE	0	0	0	133	0
103	STEVEN A. & JULIE A. SEVENICH	TLE	0	0	0	695	0
106	SOVEREIGN CITY PROPERTIES, LLC	TLE	0	0	0	239	0
107	TREVOR T. & BRENDA A. FARRELL	PLE, TLE	0	0	0	2034	710
108	L. THOMAS & BURRALL K. PLOUFF	TLE	0	0	0	1646	0
109	PETER A. & KATHERINE. K. FERGUS REVOCABLE TRUST	TLE	0	0	0	1283	0
111	MARIANNE VANDRISSE REVOCABLE TRUST	TLE	0	0	0	1914	0
112	ROBERTA M. ROLOFF MARITAL TRUST UAD 07/09/08	TLE	0	0	0	1261	0
113	MICHAEL P & TERRY LEE WICKMAN	PLE, TLE	0	0	0	543	472
114	WILLIAM. F. KRESS	PLE, TLE	0	0	0	1588	299
118	JUDITH G. POH	TLE	0	0	0	1291	0
119	RICHARD E., JR. & JAMIE M. LEICK	PLE, TLE	0	0	0	499	882

807 ???
PARCEL (???)
DOC. ????

TRANSPORTATION PROJECT PLAT NO: 4085-38-21 4.07

PART OF LOT 1,CSM 2732, 13-CSMs249, LOT 1, CSM 3203, 17--CSMs-73, Lots 1-???- - Plat of BRAEBOURNE, LOTS 6-8, Plat of MURPHY-COWLES ESTATES, LOTS 27, 28, Plat of ALL
LOCATED IN AND PART OF PRIVATE CLAIM 17, 18 & 19, ALL EAST SIDE FOX RIVER, VILLAGE OF ALLOUEZ, BROWN COUNTY, WISCONSIN.

RELOCATION ORDER STH 57 COUNTY
WCPL - CTH

TO PROPERLY ESTABLISH, LAY OUT, WIDEN, ENLARGE, EXTEND, CONSTRUCT, RECONSTRUCT, IMPROVE, OR MAINTAIN A PORTION OF THE HIGHWAY DESIGNATED ABOVE, THE STATE OF WISCONSIN DEPARTMENT OF TRANSPORTATION DEEMS IT NECESSARY TO RELOCATE OR CHANGE SAID HIGHWAY AND ACQUIRE CERTAIN LANDS AND INTERESTS OR RIGHTS IN LANDS FOR THE ABOVE NAMED PROJECT.

TO EFFECT THIS CHANGE, PURSUANT TO AUTHORITY GRANTED UNDER SUBSECTION 84.02 (3), 84.09 AND 84.30, WISCONSIN STATUTES, THE DEPARTMENT OF TRANSPORTATION HEREBY ORDERS THAT:

1. THAT PORTION OF SAID HIGHWAY AS SHOWN ON THIS PLAT IS LAID OUT AND ESTABLISHED TO THE LINES AND WIDTHS AS SO SHOWN FOR THE ABOVE NAMED PROJECT.
2. THE LANDS OR INTERESTS OR RIGHTS IN LANDS AS SHOWN ON THIS PLAT ARE REQUIRED BY THE DEPARTMENT FOR THE ABOVE PROJECT AND SHALL BE ACQUIRED IN THE NAME OF THE STATE OF WISCONSIN, PURSUANT TO THE PROVISIONS OF SUBSECTION 84.09 (1) OR (2), WISCONSIN STATUTES.

RESERVED FOR REGISTER OF DEEDS
PROJECT NUMBER _____
AMENDMENT NO:___

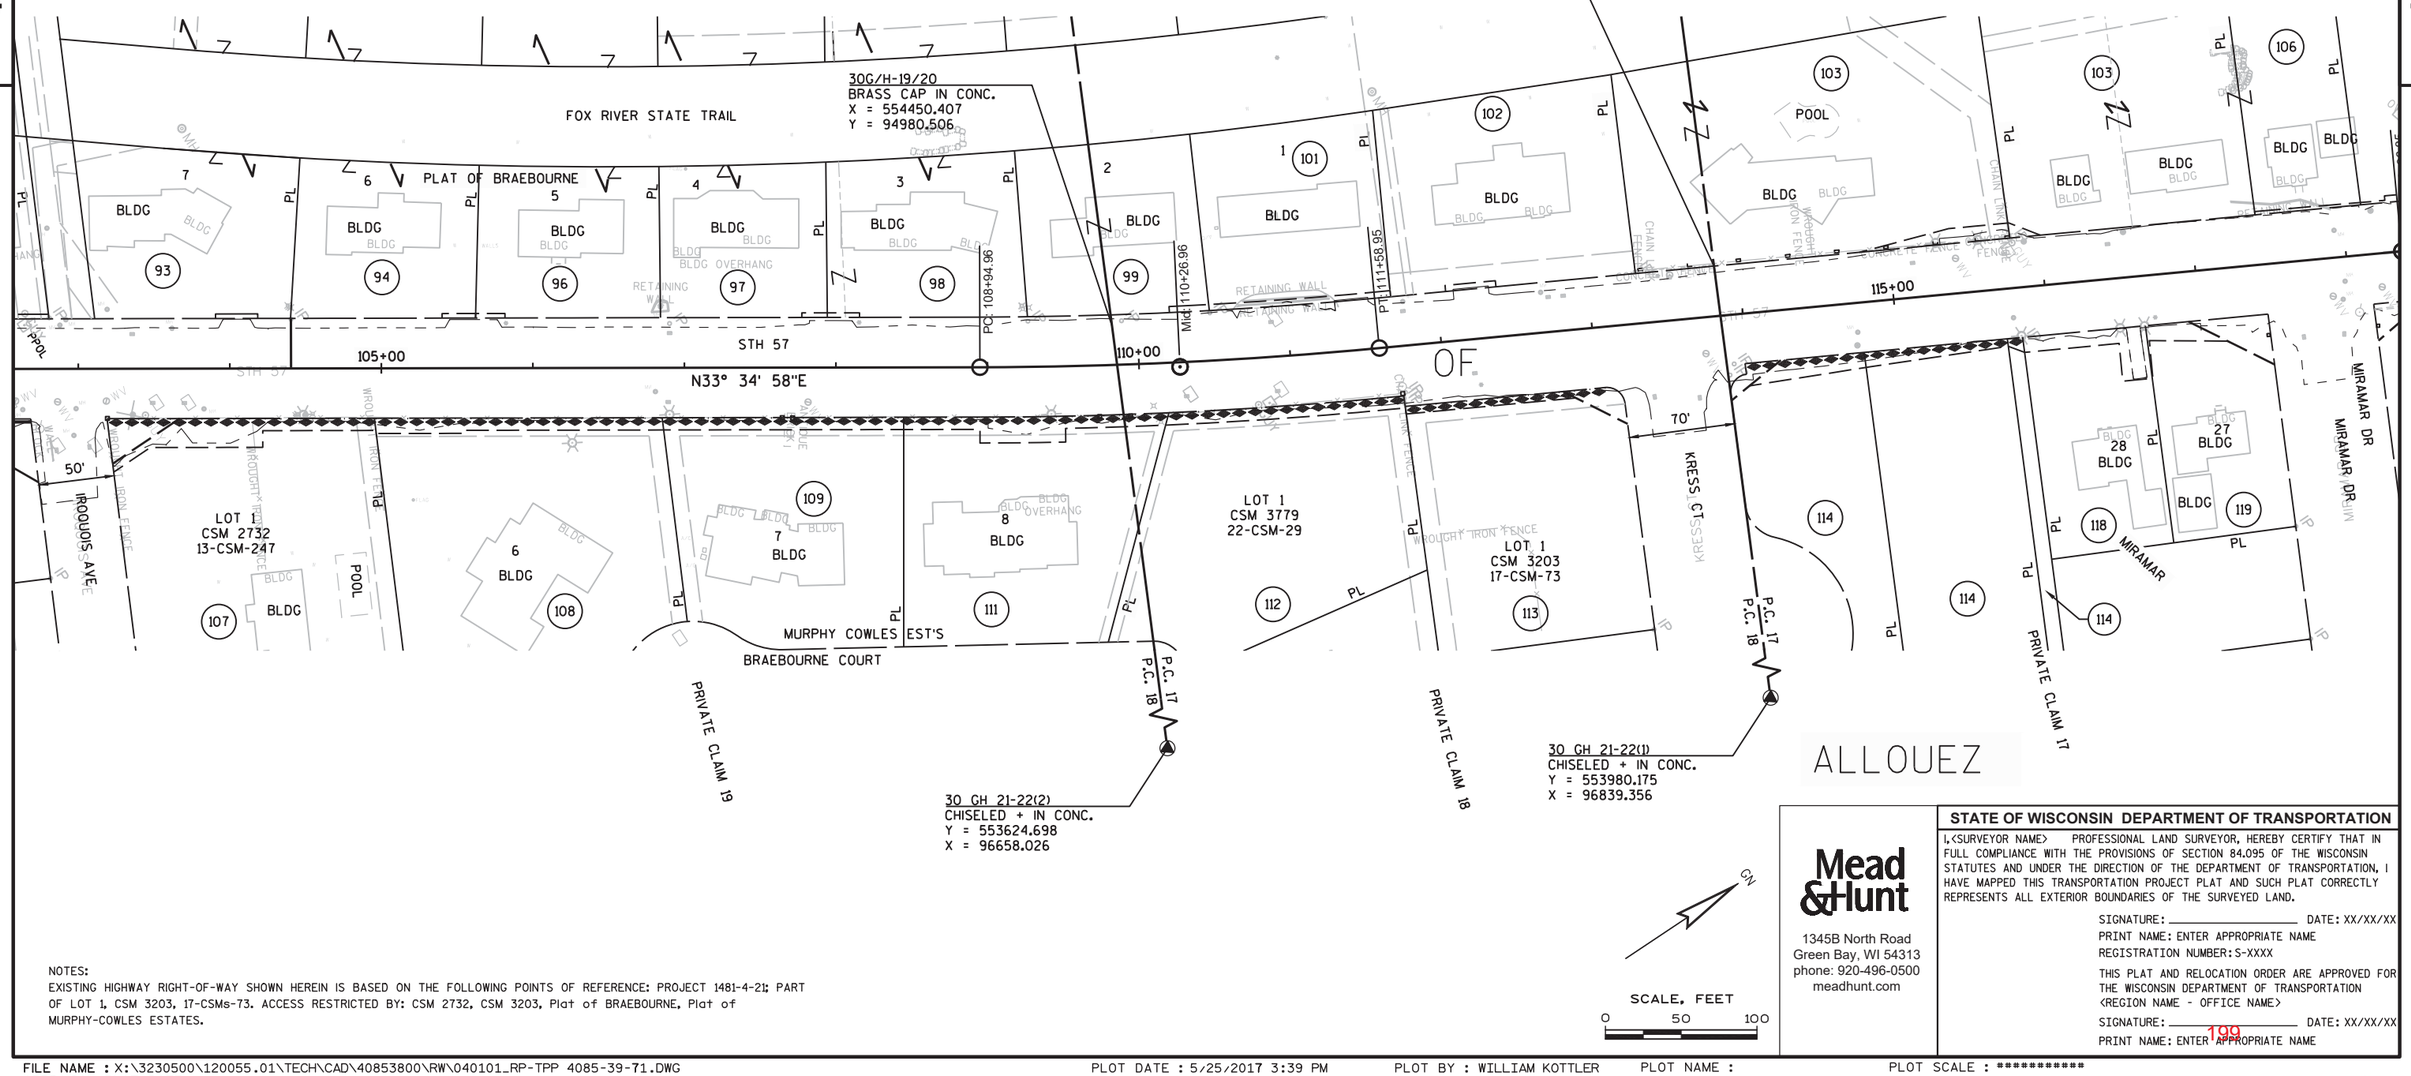

NOTES:
EXISTING HIGHWAY RIGHT-OF-WAY SHOWN HEREIN IS BASED ON THE FOLLOWING POINTS OF REFERENCE: PROJECT 1481-4-21; PART OF LOT 1, CSM 3203, 17-CSMs-73. ACCESS RESTRICTED BY: CSM 2732, CSM 3203, Plat of BRAEBOURNE, Plat of MURPHY-COWLES ESTATES.

Mead & Hunt
1345B North Road
Green Bay, WI 54313
phone: 920-496-0500
meadhunt.com

STATE OF WISCONSIN DEPARTMENT OF TRANSPORTATION

I,<SURVEYOR NAME> PROFESSIONAL LAND SURVEYOR, HEREBY CERTIFY THAT IN FULL COMPLIANCE WITH THE PROVISIONS OF SECTION 84.095 OF THE WISCONSIN STATUTES AND UNDER THE DIRECTION OF THE DEPARTMENT OF TRANSPORTATION, I HAVE MAPPED THIS TRANSPORTATION PROJECT PLAT AND SUCH PLAT CORRECTLY REPRESENTS ALL EXTERIOR BOUNDARIES OF THE SURVEYED LAND.

SIGNATURE: _____ DATE: XX/XX/XX
PRINT NAME: ENTER APPROPRIATE NAME
REGISTRATION NUMBER: S-XXXX

THIS PLAT AND RELOCATION ORDER ARE APPROVED FOR THE WISCONSIN DEPARTMENT OF TRANSPORTATION
<REGION NAME - OFFICE NAME>
SIGNATURE: _____ DATE: XX/XX/XX
PRINT NAME: ENTER APPROPRIATE NAME

FILE NAME : X:\3230500\120055.01\TECH\CAD\40853800\RW\040101_RP-TPP 4085-39-71.DWG
APPRAISAL PLAT DATE : _____
PLOT DATE : 5/25/2017 3:39 PM PLOT BY : WILLIAM KOTTLER PLOT NAME : PLOT SCALE : **********
_____ _____ 4.___

60% Plan Submittal May 30, 2017

OWNER'S NAMES ARE SHOWN FOR REFERENCE ONLY AND ARE SUBJECT TO CHANGE PRIOR TO THE TRANSFER OF LAND INTERESTS TO THE DEPARTMENT.

SCHEDULE OF LANDS AND INTERESTS REQUIRED

PARCEL NUMBER	OWNER(S)	INTEREST REQUIRED	R/W NEW SF	R/W EXISTING SF	R/W TOTAL SF	TLE SF	PLE SF
121	BRIAN G. & GAIL M. VAN DREEL	TLE	0	0	0	335	0
122	RIVERQUEST PARTNERSHIP	TLE	0	0	0	2472	0
123	FOX TRAIL LLC & WISDNR	FEE, TLE	720	0	720	4598	0
124	FOND DU LAC BUILDING ASSOCATES LLP	FEE, TLE	1468	0	1468	3990	0
126	MORE INVESTMENTS, LLC, PURCHASERS, LC; FORTVIEW ASSOCIATES, VENDORS	FEE, TLE	377	0	377	1864	0
127	FOX TRAIL DEVELOPMENT, LLC	FEE, TLE	936	0	936	4609	0
129	JRT PROPERTIES, INC., F/K/A S A CONSTRUCTION SERVICES, INC.	FEE, TLE	1264	0	1264	6120	1627
131	CHAS. E. & NANCY C.H. KUEHN REVOC.TRUST OF 2006 U/A/D OCT.11,2006	FEE, PLE, TLE	112	0	112	798	429
132	JOSEPH A. & DIANE M. MICHEAU	FEE, TLE	387	0	387	1720	0
133	BROOKRIDGE PROPERTIES, LLC	FEE, TLE	637	0	637	4935	0
134	THOMAS M. & CHRISTINE A. GEURTS	FEE, PLE, TLE	1568	0	1568	466	1221
136	GREEN BAY DIOCESE CEMETERY CORP.	FEE, TLE	9745	0	9745	16638	0

(80?) ???
PARCEL (???)
DOC. ????

TRANSPORTATION PROJECT PLAT NO: 4085-38-21 4.08

PART OF THE SE 1/4 OF THE SW 1/4 AND PART OF LOT 1 AND OF LOT 2, CSM BEING LOCATED IN THE SE 1/4 OF THE SW 1/4, SECTION 12, TOWN OF AND ALSO PART OF THE NE 1/4 OF THE NW 1/4 AND PARTS OF: LOT 1, CSM AND LOT AND OUTLOT 1, PLAT OF LOCATED IN THE NE 1/4 OF THE NW 1/4, SECTION 13, TOWNSHIP 13 NORTH, RANGE 18 EAST, VILLAGE OF WISCONSIN.

RELOCATION ORDER STH 57 COUNTY
WCPL - CTH

TO PROPERLY ESTABLISH, LAY OUT, WIDEN, ENLARGE, EXTEND, CONSTRUCT, RECONSTRUCT, IMPROVE, OR MAINTAIN A PORTION OF THE HIGHWAY DESIGNATED ABOVE, THE STATE OF WISCONSIN DEPARTMENT OF TRANSPORTATION DEEMS IT NECESSARY TO RELOCATE OR CHANGE SAID HIGHWAY AND ACQUIRE CERTAIN LANDS AND INTERESTS OR RIGHTS IN LANDS FOR THE ABOVE NAMED PROJECT.

TO EFFECT THIS CHANGE, PURSUANT TO AUTHORITY GRANTED UNDER SUBSECTION 84.02 (3), 84.09 AND 84.30, WISCONSIN STATUTES, THE DEPARTMENT OF TRANSPORTATION HEREBY ORDERS THAT:

1. THAT PORTION OF SAID HIGHWAY AS SHOWN ON THIS PLAT IS LAID OUT AND ESTABLISHED TO THE LINES AND WIDTHS AS SO SHOWN FOR THE ABOVE NAMED PROJECT.
2. THE LANDS OR INTERESTS OR RIGHTS IN LANDS AS SHOWN ON THIS PLAT ARE REQUIRED BY THE DEPARTMENT FOR THE ABOVE PROJECT AND SHALL BE ACQUIRED IN THE NAME OF THE STATE OF WISCONSIN, PURSUANT TO THE PROVISIONS OF SUBSECTION 84.09 (1) OR (2), WISCONSIN STATUTES.

RESERVED FOR REGISTER OF DEEDS
PROJECT NUMBER _____
AMENDMENT NO:___

UTILITY SCHEDULE OF INTERESTS REQUIRED

UTILITY NUMBER	OWNER(S)	INTEREST REQUIRED
80?	???	RELEASE OF RIGHTS
80??	????	RELEASE OF RIGHTS

NOTES:
EXISTING HIGHWAY RIGHT-OF-WAY SHOWN HEREIN IS BASED ON THE FOLLOWING POINTS OF REFERENCE:
PROJECT 1481-4-21; PART OF CSM 2404, 11-CSMs-165.

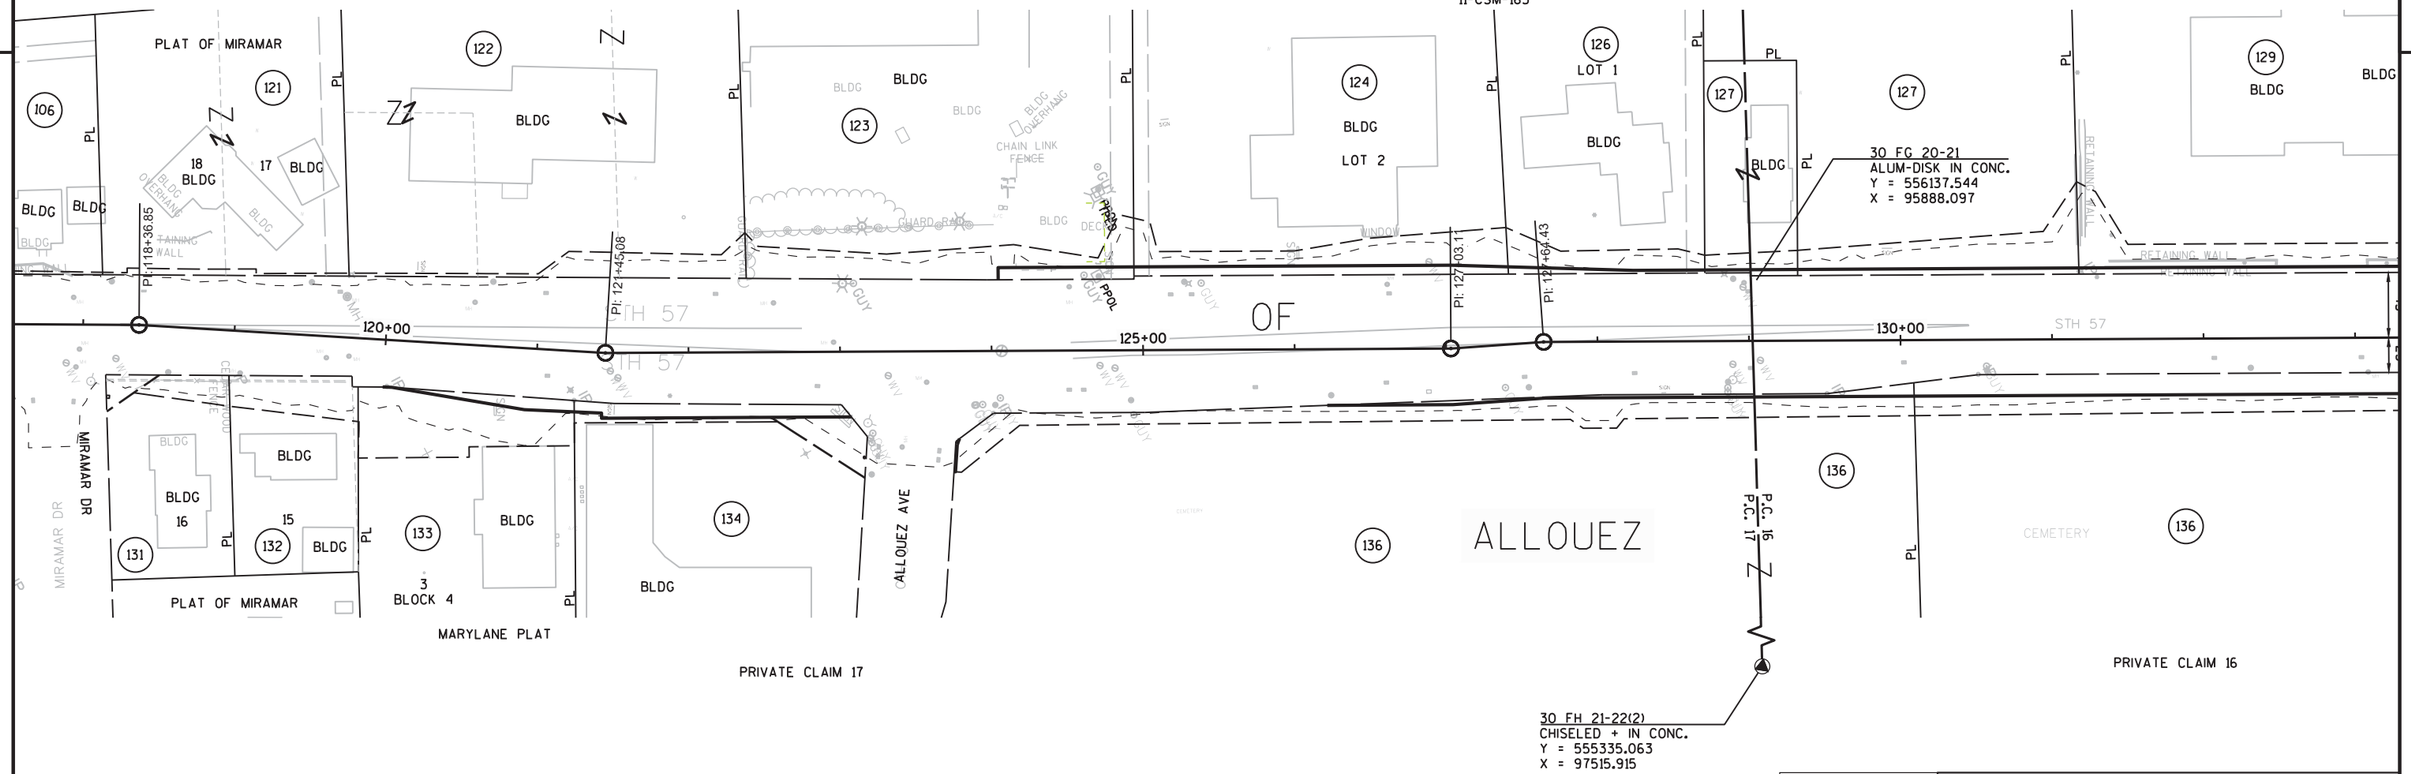

Mead & Hunt
1345B North Road
Green Bay, WI 54313
phone: 920-496-0500
meadhunt.com

STATE OF WISCONSIN DEPARTMENT OF TRANSPORTATION

I,<SURVEYOR NAME> PROFESSIONAL LAND SURVEYOR, HEREBY CERTIFY THAT IN FULL COMPLIANCE WITH THE PROVISIONS OF SECTION 84.095 OF THE WISCONSIN STATUTES AND UNDER THE DIRECTION OF THE DEPARTMENT OF TRANSPORTATION, I HAVE MAPPED THIS TRANSPORTATION PROJECT PLAT AND SUCH PLAT CORRECTLY REPRESENTS ALL EXTERIOR BOUNDARIES OF THE SURVEYED LAND.

SIGNATURE: _____ DATE: XX/XX/XX
PRINT NAME: ENTER APPROPRIATE NAME
REGISTRATION NUMBER: S-XXXX

THIS PLAT AND RELOCATION ORDER ARE APPROVED FOR THE WISCONSIN DEPARTMENT OF TRANSPORTATION
<REGION NAME - OFFICE NAME>

SIGNATURE: _____ DATE: XX/XX/XX
PRINT NAME: ENTER APPROPRIATE NAME

OWNER'S NAMES ARE SHOWN FOR REFERENCE ONLY AND ARE SUBJECT TO CHANGE PRIOR TO THE TRANSFER OF LAND INTERESTS TO THE DEPARTMENT.

SCHEDULE OF LANDS AND INTERESTS REQUIRED

PARCEL NUMBER	OWNER(S)	INTEREST REQUIRED	R/W NEW SF	R/W EXISTING SF	R/W TOTAL SF	TLE SF	PLE SF
141	MOSKI CORPORATION	FEE, TLE	714	0	714	17995	1435
142	FOREMOST REAL ESTATE LLC	FEE, TLE	1707	0	1707	4102	0
143	GLOBAL VENTURES, LLC, ET AL	FEE, TLE	909	0	909	2574	0
144	LIN PROPERTIES, LLC	FEE, TLE	1243	0	1243	3850	0
146	ST.JOSEPH REAL ESTATE SERVICES CORPORATION	FEE, TLE	13173	0	13173	41303	0
149	RIVERSIDE MEDICAL LLC	FEE, PLE, TLE	4821	0	4821	6138	269
151	BERGSTROM PROPERTIES, INC.	FEE, TLE	3273	0	3273	2252	0

(80?) WIS.PUBLIC SERVICE
PARCEL 116 (62-1)
DOC. 792299

NOTES:
EXISTING HIGHWAY RIGHT-OF-WAY SHOWN HEREIN IS BASED ON THE FOLLOWING POINTS OF REFERENCE:
PROJECT 1481-4-21; 66' BY STATE STATUTE.

TRANSPORTATION PROJECT PLAT NO: 4085-38-21 4.09

PART OF PRIVATE CLAIM 16 AND PART OF CSM 922, 3-CSMs-483; PART OF LOT 2, CSM 2326, 10-CSMs-363, ALL LOCATED IN AND PART OF PRIVATE CLAIM 15 AND PART OF LOT 2 & 1, CSM 2326, 10-CSMs-363; LOTS 1, 2 & 3, CSM 4219, 26-CSMs-110 ALL LOCATED IN AND PART OF PRIVATE CLAIM 14, EAST SIDE FOX RIVER, VILLAGE OF ALLOUEZ, BROWN COUNTY, WISCONSIN.

RELOCATION ORDER STH 57 COUNTY
WCPL - CTH

TO PROPERLY ESTABLISH, LAY OUT, WIDEN, ENLARGE, EXTEND, CONSTRUCT, RECONSTRUCT, IMPROVE, OR MAINTAIN A PORTION OF THE HIGHWAY DESIGNATED ABOVE, THE STATE OF WISCONSIN DEPARTMENT OF TRANSPORTATION DEEMS IT NECESSARY TO RELOCATE OR CHANGE SAID HIGHWAY AND ACQUIRE CERTAIN LANDS AND INTERESTS OR RIGHTS IN LANDS FOR THE ABOVE NAMED PROJECT.

TO EFFECT THIS CHANGE, PURSUANT TO AUTHORITY GRANTED UNDER SUBSECTION 84.02 (3), 84.09 AND 84.30, WISCONSIN STATUTES,
THE DEPARTMENT OF TRANSPORTATION HEREBY ORDERS THAT:

1. THAT PORTION OF SAID HIGHWAY AS SHOWN ON THIS PLAT IS LAID OUT AND ESTABLISHED TO THE LINES AND WIDTHS AS SO SHOWN FOR THE ABOVE NAMED PROJECT.
2. THE LANDS OR INTERESTS OR RIGHTS IN LANDS AS SHOWN ON THIS PLAT ARE REQUIRED BY THE DEPARTMENT FOR THE ABOVE PROJECT AND SHALL BE ACQUIRED IN THE NAME OF THE STATE OF WISCONSIN, PURSUANT TO THE PROVISIONS OF SUBSECTION 84.09 (1) OR (2), WISCONSIN STATUTES.

RESERVED FOR REGISTER OF DEEDS
PROJECT NUMBER ----------
AMENDMENT NO:---

UTILITY SCHEDULE OF INTERESTS REQUIRED

UTILITY NUMBER	OWNER(S)	INTEREST REQUIRED
80?	???	RELEASE OF RIGHTS
80??	WIS. PUBLIC SERVICE	RELEASE OF RIGHTS

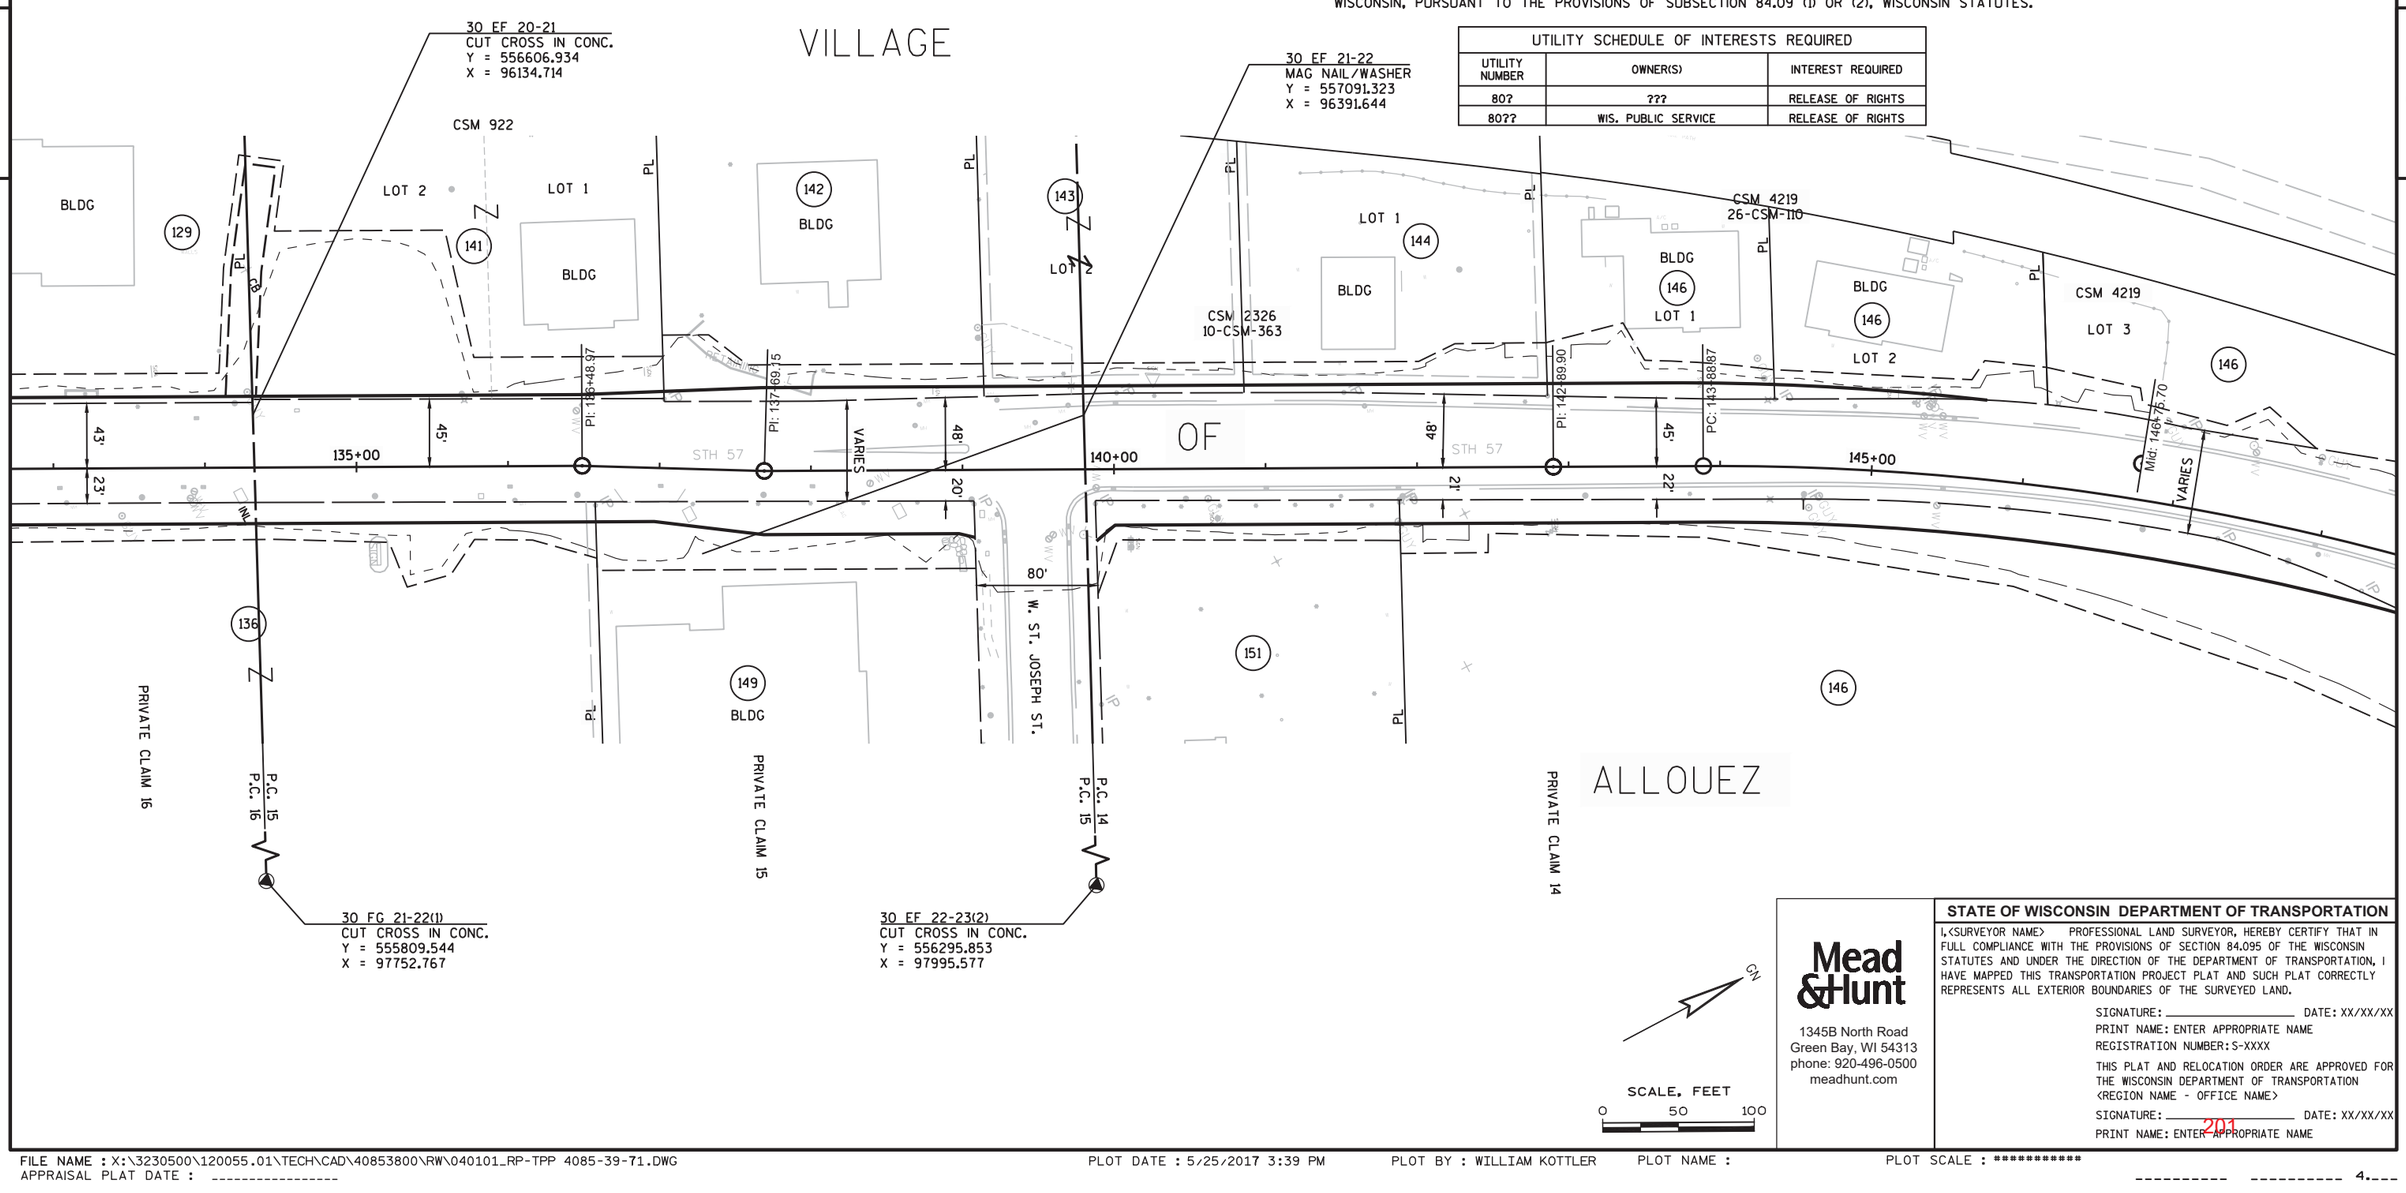

Mead &Hunt
1345B North Road
Green Bay, WI 54313
phone: 920-496-0500
meadhunt.com

STATE OF WISCONSIN DEPARTMENT OF TRANSPORTATION

I,<SURVEYOR NAME> PROFESSIONAL LAND SURVEYOR, HEREBY CERTIFY THAT IN FULL COMPLIANCE WITH THE PROVISIONS OF SECTION 84.095 OF THE WISCONSIN STATUTES AND UNDER THE DIRECTION OF THE DEPARTMENT OF TRANSPORTATION, I HAVE MAPPED THIS TRANSPORTATION PROJECT PLAT AND SUCH PLAT CORRECTLY REPRESENTS ALL EXTERIOR BOUNDARIES OF THE SURVEYED LAND.

SIGNATURE: _____ DATE: XX/XX/XX
PRINT NAME: ENTER APPROPRIATE NAME
REGISTRATION NUMBER: S-XXXX

THIS PLAT AND RELOCATION ORDER ARE APPROVED FOR THE WISCONSIN DEPARTMENT OF TRANSPORTATION
<REGION NAME - OFFICE NAME>

SIGNATURE: _____ DATE: XX/XX/XX
PRINT NAME: ENTER APPROPRIATE NAME

FILE NAME : X:\3230500\120055.01\TECH\CAD\40853800\RW\040101_RP-TPP 4085-39-71.DWG
APPRAISAL PLAT DATE : ----------
PLOT DATE : 5/25/2017 3:39 PM PLOT BY : WILLIAM KOTTLER PLOT NAME : PLOT SCALE : **********
---------- ---------- 4.---

OWNER'S NAMES ARE SHOWN FOR REFERENCE ONLY AND ARE SUBJECT TO CHANGE PRIOR TO THE TRANSFER OF LAND INTERESTS TO THE DEPARTMENT.

SCHEDULE OF LANDS AND INTERESTS REQUIRED						
PARCEL NUMBER	OWNER(S)	INTEREST REQUIRED	R/W NEW SF	R/W EXISTING SF	R/W TOTAL SF	TLE SF
73	WISCONSIN DEPARTMENT OF NATURAL RESOURCES	FEE	5789	0	5789	0
157	WOODLAWN CEMETERY	TLE	0	0	0	642

80? ???
PARCEL ??? (??-1)
DOC. ???

NOTES:
EXISTING HIGHWAY RIGHT-OF-WAY SHOWN HEREIN IS BASED ON THE FOLLOWING POINTS OF REFERENCE:
PROJECT 1481-4-21: 66' BY STATE STATUTE.

TRANSPORTATION PROJECT PLAT NO: 4085-38-21 4.10

PART OF LOT 3, CSM 4219, 26-CSMs-110, LOCATED IN AND PART OF PRIVATE CLAIM 14; PART OF (..?.. Webster Heights Condominiums Phase 1 & 2..?..LOCATED IN AND PART OF..?..) PRIVATE CLAIM 13 AND PART OF PRIVATE CLAIM 12, ALL LOCATED IN, EAST SIDE FOX RIVER, VILLAGE OF ALLOUEZ, BROWN COUNTY, WISCONSIN.

RELOCATION ORDER STH 57 COUNTY
WCPL - CTH

TO PROPERLY ESTABLISH, LAY OUT, WIDEN, ENLARGE, EXTEND, CONSTRUCT, RECONSTRUCT, IMPROVE, OR MAINTAIN A PORTION OF THE HIGHWAY DESIGNATED ABOVE, THE STATE OF WISCONSIN DEPARTMENT OF TRANSPORTATION DEEMS IT NECESSARY TO RELOCATE OR CHANGE SAID HIGHWAY AND ACQUIRE CERTAIN LANDS AND INTERESTS OR RIGHTS IN LANDS FOR THE ABOVE NAMED PROJECT.

TO EFFECT THIS CHANGE, PURSUANT TO AUTHORITY GRANTED UNDER SUBSECTION 84.02 (3), 84.09 AND 84.30, WISCONSIN STATUTES, THE DEPARTMENT OF TRANSPORTATION HEREBY ORDERS THAT:

1. THAT PORTION OF SAID HIGHWAY AS SHOWN ON THIS PLAT IS LAID OUT AND ESTABLISHED TO THE LINES AND WIDTHS AS SO SHOWN FOR THE ABOVE NAMED PROJECT.
2. THE LANDS OR INTERESTS OR RIGHTS IN LANDS AS SHOWN ON THIS PLAT ARE REQUIRED BY THE DEPARTMENT FOR THE ABOVE PROJECT AND SHALL BE ACQUIRED IN THE NAME OF THE STATE OF WISCONSIN, PURSUANT TO THE PROVISIONS OF SUBSECTION 84.09 (1) OR (2), WISCONSIN STATUTES.

UTILITY SCHEDULE OF INTERESTS REQUIRED		
UTILITY NUMBER	OWNER(S)	INTEREST REQUIRED
80?	???	RELEASE OF RIGHTS
80??	???	RELEASE OF RIGHTS

RESERVED FOR REGISTER OF DEEDS
PROJECT NUMBER _____
AMENDMENT NO:___

4

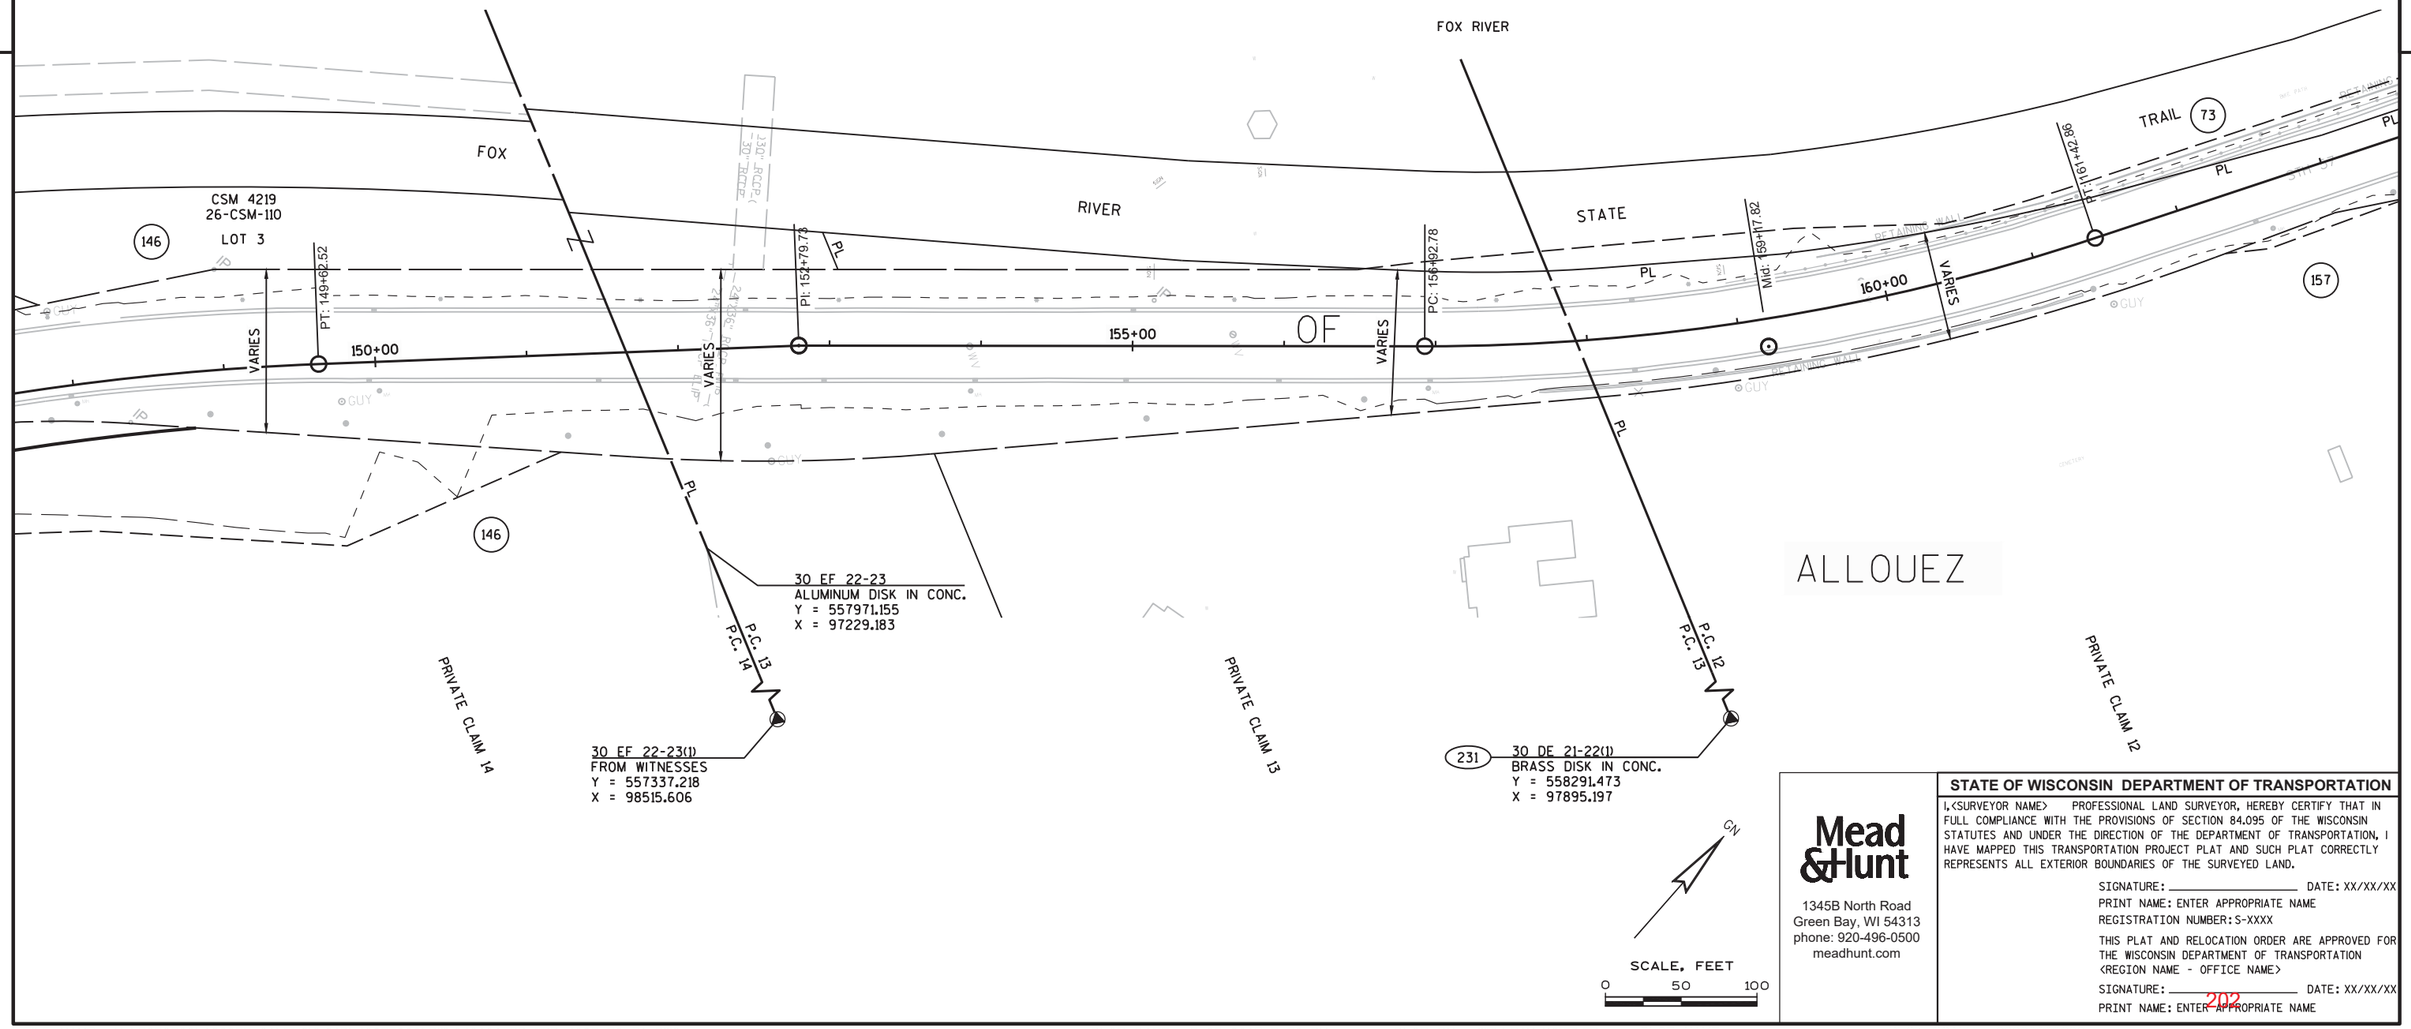

Mead & Hunt
1345B North Road
Green Bay, WI 54313
phone: 920-496-0500
meadhunt.com

STATE OF WISCONSIN DEPARTMENT OF TRANSPORTATION

I,<SURVEYOR NAME> PROFESSIONAL LAND SURVEYOR, HEREBY CERTIFY THAT IN FULL COMPLIANCE WITH THE PROVISIONS OF SECTION 84.095 OF THE WISCONSIN STATUTES AND UNDER THE DIRECTION OF THE DEPARTMENT OF TRANSPORTATION, I HAVE MAPPED THIS TRANSPORTATION PROJECT PLAT AND SUCH PLAT CORRECTLY REPRESENTS ALL EXTERIOR BOUNDARIES OF THE SURVEYED LAND.

SIGNATURE: _____ DATE: XX/XX/XX
PRINT NAME: ENTER APPROPRIATE NAME
REGISTRATION NUMBER: S-XXXX

THIS PLAT AND RELOCATION ORDER ARE APPROVED FOR THE WISCONSIN DEPARTMENT OF TRANSPORTATION
<REGION NAME - OFFICE NAME>

SIGNATURE: _____ DATE: XX/XX/XX
PRINT NAME: ENTER APPROPRIATE NAME

OWNER'S NAMES ARE SHOWN FOR REFERENCE ONLY AND ARE SUBJECT TO CHANGE PRIOR TO THE TRANSFER OF LAND INTERESTS TO THE DEPARTMENT.

SCHEDULE OF LANDS AND INTERESTS REQUIRED

PARCEL NUMBER	OWNER(S)	INTEREST REQUIRED	R/W NEW SF	R/W EXISTING SF	R/W TOTAL SF	TLE SF	PLE SF
163	MICHAEL P BLOOMER	TLE	0	0	0	377	0
164	GREG EMMEL REVOCABLE TRUST	TLE	0	0	0	397	0
166	STEVEN G WERNER	TLE	0	0	0	1389	0
167	WISCONSIN CENTRAL LTD	TLE	0	0	0	8702	0
168	ANDREA C HANSEN	PLE, TLE	0	0	0	1223	284
169	CHRITOPHER E. RIEGER	TLE	0	0	0	550	0
171	RANDAL T & DANIELA H KERKES	TLE	0	0	0	105	0
176	DYLAN D HILBERT	TLE	0	0	0	306	0
177	ANTHONY D GREENE ETAL	PLE	0	0	0	0	901
178	VILLAGE OF ALLOUEZ	TLE	0	0	0	715	0
179	LARED GOFFARD	TLE	0	0	0	258	0
181	BARBARA A WALLACE	TLE	0	0	0	266	0

TRANSPORTATION PROJECT PLAT NO: 4085-38-21 4.11

PART OF PRIVATE CLAIM 12 AND PART OF LOT 3, 2 & 1, CSM 1990, 8-CSMs-353, LOCATED IN AND PART OF PRIVATE CLAIM 11 AND PART OF PRIVATE CLAIM 10, EAST SIDE FOX RIVER, VILLAGE OF ALLOUEZ, BROWN COUNTY, WISCONSIN.

RELOCATION ORDER STH 57 COUNTY
WCPL - CTH

TO PROPERLY ESTABLISH, LAY OUT, WIDEN, ENLARGE, EXTEND, CONSTRUCT, RECONSTRUCT, IMPROVE, OR MAINTAIN A PORTION OF THE HIGHWAY DESIGNATED ABOVE, THE STATE OF WISCONSIN DEPARTMENT OF TRANSPORTATION DEEMS IT NECESSARY TO RELOCATE OR CHANGE SAID HIGHWAY AND ACQUIRE CERTAIN LANDS AND INTERESTS OR RIGHTS IN LANDS FOR THE ABOVE NAMED PROJECT.

TO EFFECT THIS CHANGE, PURSUANT TO AUTHORITY GRANTED UNDER SUBSECTION 84.02 (3), 84.09 AND 84.30, WISCONSIN STATUTES, THE DEPARTMENT OF TRANSPORTATION HEREBY ORDERS THAT:

1. THAT PORTION OF SAID HIGHWAY AS SHOWN ON THIS PLAT IS LAID OUT AND ESTABLISHED TO THE LINES AND WIDTHS AS SO SHOWN FOR THE ABOVE NAMED PROJECT.
2. THE LANDS OR INTERESTS OR RIGHTS IN LANDS AS SHOWN ON THIS PLAT ARE REQUIRED BY THE DEPARTMENT FOR THE ABOVE PROJECT AND SHALL BE ACQUIRED IN THE NAME OF THE STATE OF WISCONSIN, PURSUANT TO THE PROVISIONS OF SUBSECTION 84.09 (1) OR (2), WISCONSIN STATUTES.

RESERVED FOR REGISTER OF DEEDS
PROJECT NUMBER _____
AMENDMENT NO:___

NOTES:
EXISTING HIGHWAY RIGHT-OF-WAY SHOWN HEREIN IS BASED ON THE FOLLOWING POINTS OF REFERENCE: PROJECT 1481-4-21; Vol.793-R-P.117, doc.668477 (10' alley); Plat of ALLOUEZ TERRACE (Allouez Terrace); Plat of THOMAS MC LEAN'S ADDITION (Derby Lane); 66' BY STATE STATUTE.

(80?) ???
PARCEL ??? (??-1)
DOC. ???

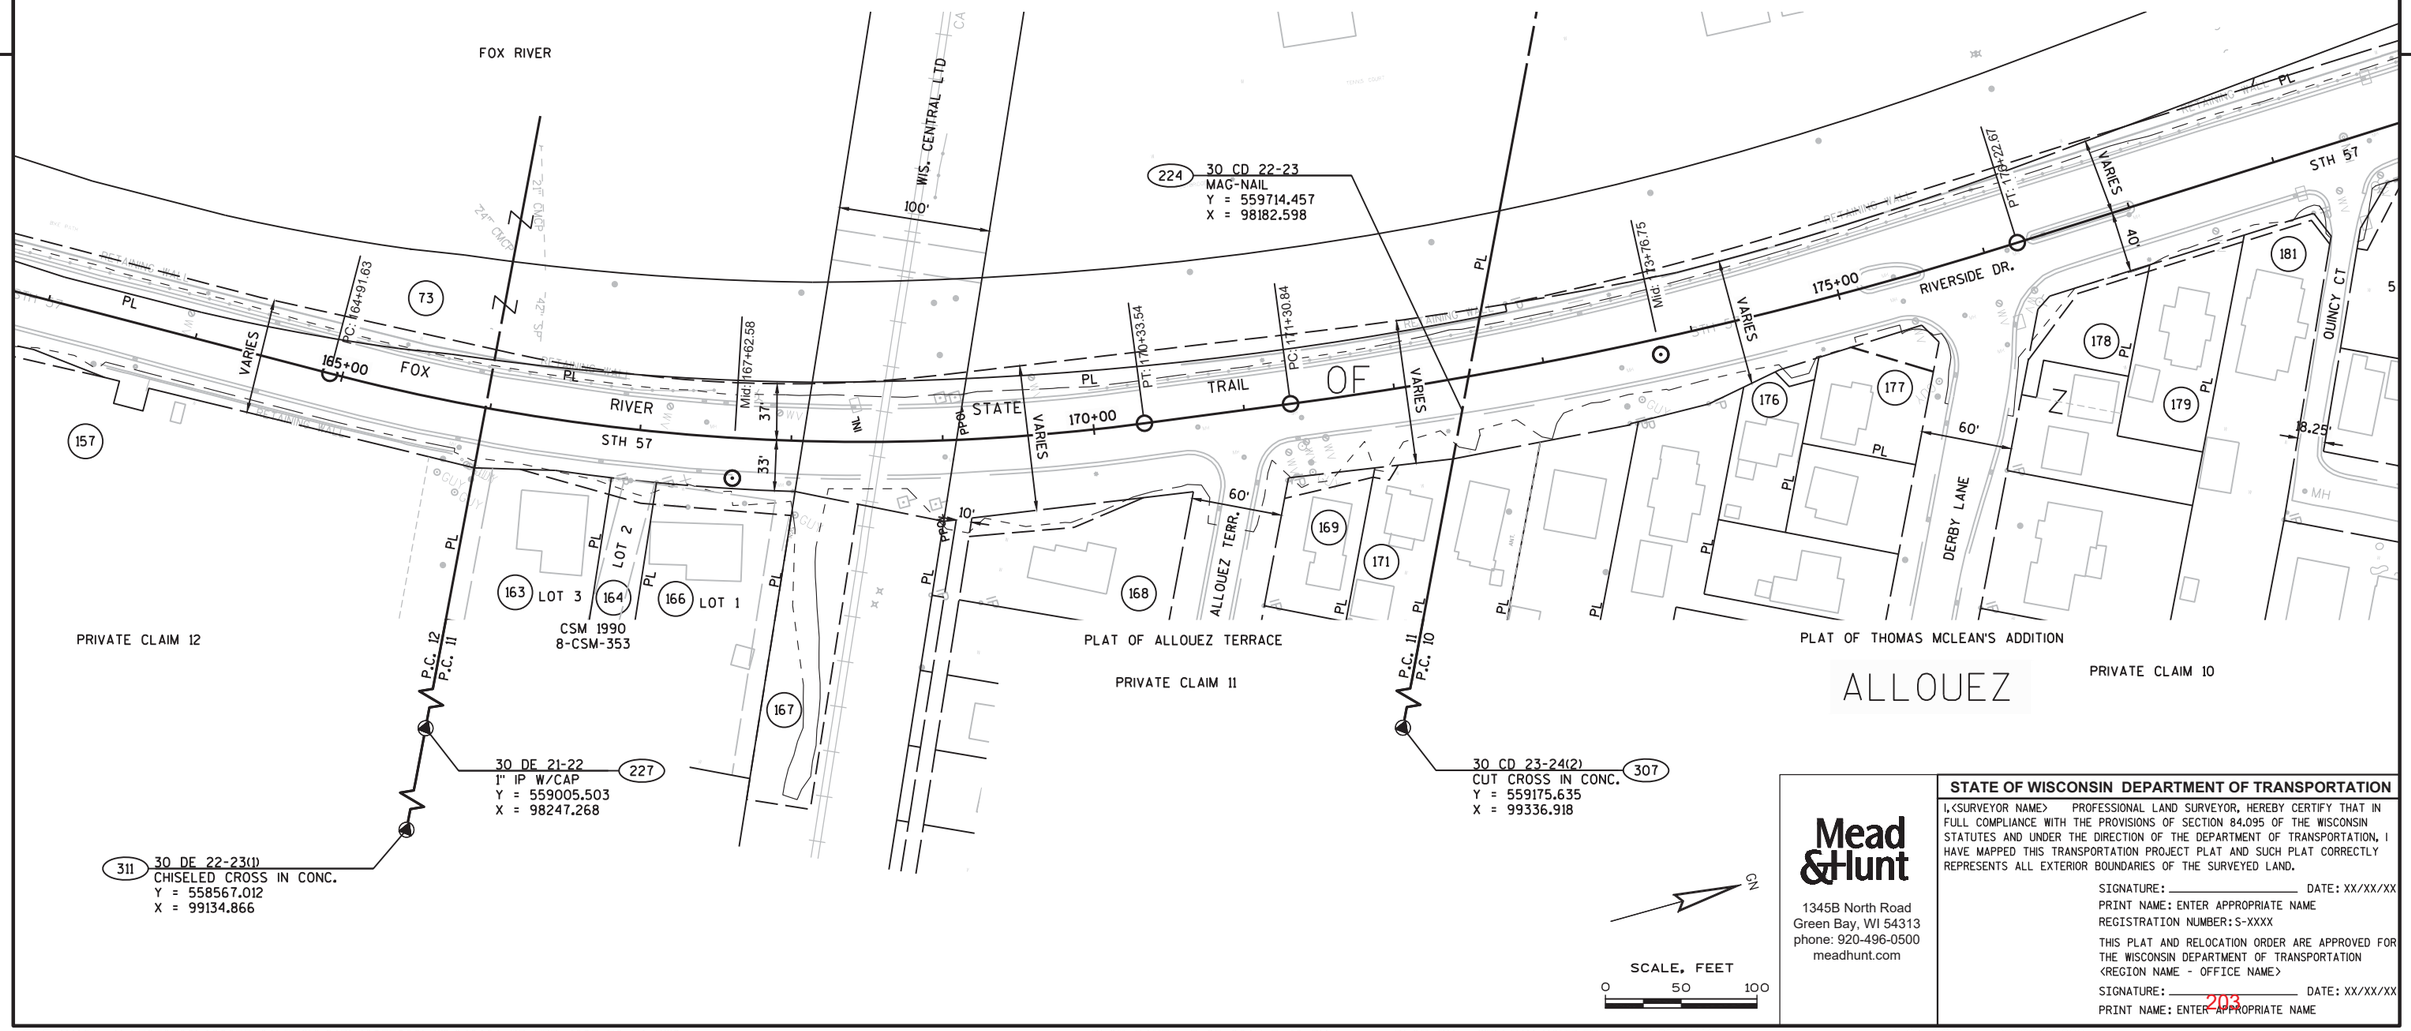

Mead &Hunt
1345B North Road
Green Bay, WI 54313
phone: 920-496-0500
meadhunt.com

STATE OF WISCONSIN DEPARTMENT OF TRANSPORTATION

I,<SURVEYOR NAME> PROFESSIONAL LAND SURVEYOR, HEREBY CERTIFY THAT IN FULL COMPLIANCE WITH THE PROVISIONS OF SECTION 84.095 OF THE WISCONSIN STATUTES AND UNDER THE DIRECTION OF THE DEPARTMENT OF TRANSPORTATION, I HAVE MAPPED THIS TRANSPORTATION PROJECT PLAT AND SUCH PLAT CORRECTLY REPRESENTS ALL EXTERIOR BOUNDARIES OF THE SURVEYED LAND.

SIGNATURE: _____ DATE: XX/XX/XX
PRINT NAME: ENTER APPROPRIATE NAME
REGISTRATION NUMBER: S-XXXX

THIS PLAT AND RELOCATION ORDER ARE APPROVED FOR THE WISCONSIN DEPARTMENT OF TRANSPORTATION
<REGION NAME - OFFICE NAME>

SIGNATURE: _____ DATE: XX/XX/XX
PRINT NAME: ENTER APPROPRIATE NAME

FILE NAME : X:\3230500\120055.01\TECH\CAD\40853800\RW\040101_RP-TPP 4085-39-71.DWG
PLOT DATE : 5/25/2017 3:40 PM PLOT BY : WILLIAM KOTTLER PLOT NAME : PLOT SCALE : **********
APPRAISAL PLAT DATE : _____
_____ _____ 4.___

OWNER'S NAMES ARE SHOWN FOR REFERENCE ONLY AND ARE SUBJECT TO CHANGE PRIOR TO THE TRANSFER OF LAND INTERESTS TO THE DEPARTMENT.

SCHEDULE OF LANDS AND INTERESTS REQUIRED

PARCEL NUMBER	OWNER(S)	INTEREST REQUIRED	R/W NEW SF	R/W EXISTING SF	R/W TOTAL SF	TLE SF
183	RIVERSIDE, LLC	FEE, TLE	1163	0	1163	6380
184	BEVERLY A. FRENCH	FEE, TLE	263	0	263	1181
186	RIVERVIEW RETAIL CENTER LLC	FEE, TLE	79	0	79	2947
187	PDCB PROPERTIES, LLC	FEE, TLE	2542	0	2542	5297
188	BARBARA HILGENBERG	TLE	0	0	0	200

NOTES:
EXISTING HIGHWAY RIGHT-OF-WAY SHOWN HEREIN IS BASED ON THE FOLLOWING POINTS OF REFERENCE:
PROJECT 1481-4-21 (STH 57 & Marine St.); Plat of HIGHVIEW (Quincy Court); 66' BY STATE STATUTE.

(80?) ???
PARCEL ??? (??-1)
DOC. ???

TRANSPORTATION PROJECT PLAT NO: 4085-38-21 4.12

PART OF LOT 1, Plat of HIGHVIEW LOCATED IN AND PART OF PRIVATE CLAIM 10; PART OF LOTS 2-5, Plat of HIGHVIEW LOCATED IN AND PART OF PRIVATE CLAIM 9, EAST SIDE FOX RIVER, VILLAGE OF ALLOUEZ, BROWN COUNTY, WISCONSIN.

RELOCATION ORDER STH 57 COUNTY
WCPL - CTH

TO PROPERLY ESTABLISH, LAY OUT, WIDEN, ENLARGE, EXTEND, CONSTRUCT, RECONSTRUCT, IMPROVE, OR MAINTAIN A PORTION OF THE HIGHWAY DESIGNATED ABOVE, THE STATE OF WISCONSIN DEPARTMENT OF TRANSPORTATION DEEMS IT NECESSARY TO RELOCATE OR CHANGE SAID HIGHWAY AND ACQUIRE CERTAIN LANDS AND INTERESTS OR RIGHTS IN LANDS FOR THE ABOVE NAMED PROJECT.

TO EFFECT THIS CHANGE, PURSUANT TO AUTHORITY GRANTED UNDER SUBSECTION 84.02 (3), 84.09 AND 84.30, WISCONSIN STATUTES, THE DEPARTMENT OF TRANSPORTATION HEREBY ORDERS THAT:

1. THAT PORTION OF SAID HIGHWAY AS SHOWN ON THIS PLAT IS LAID OUT AND ESTABLISHED TO THE LINES AND WIDTHS AS SO SHOWN FOR THE ABOVE NAMED PROJECT.
2. THE LANDS OR INTERESTS OR RIGHTS IN LANDS AS SHOWN ON THIS PLAT ARE REQUIRED BY THE DEPARTMENT FOR THE ABOVE PROJECT AND SHALL BE ACQUIRED IN THE NAME OF THE STATE OF WISCONSIN, PURSUANT TO THE PROVISIONS OF SUBSECTION 84.09 (1) OR (2), WISCONSIN STATUTES.

RESERVED FOR REGISTER OF DEEDS
PROJECT NUMBER ----------
AMENDMENT NO:---

4

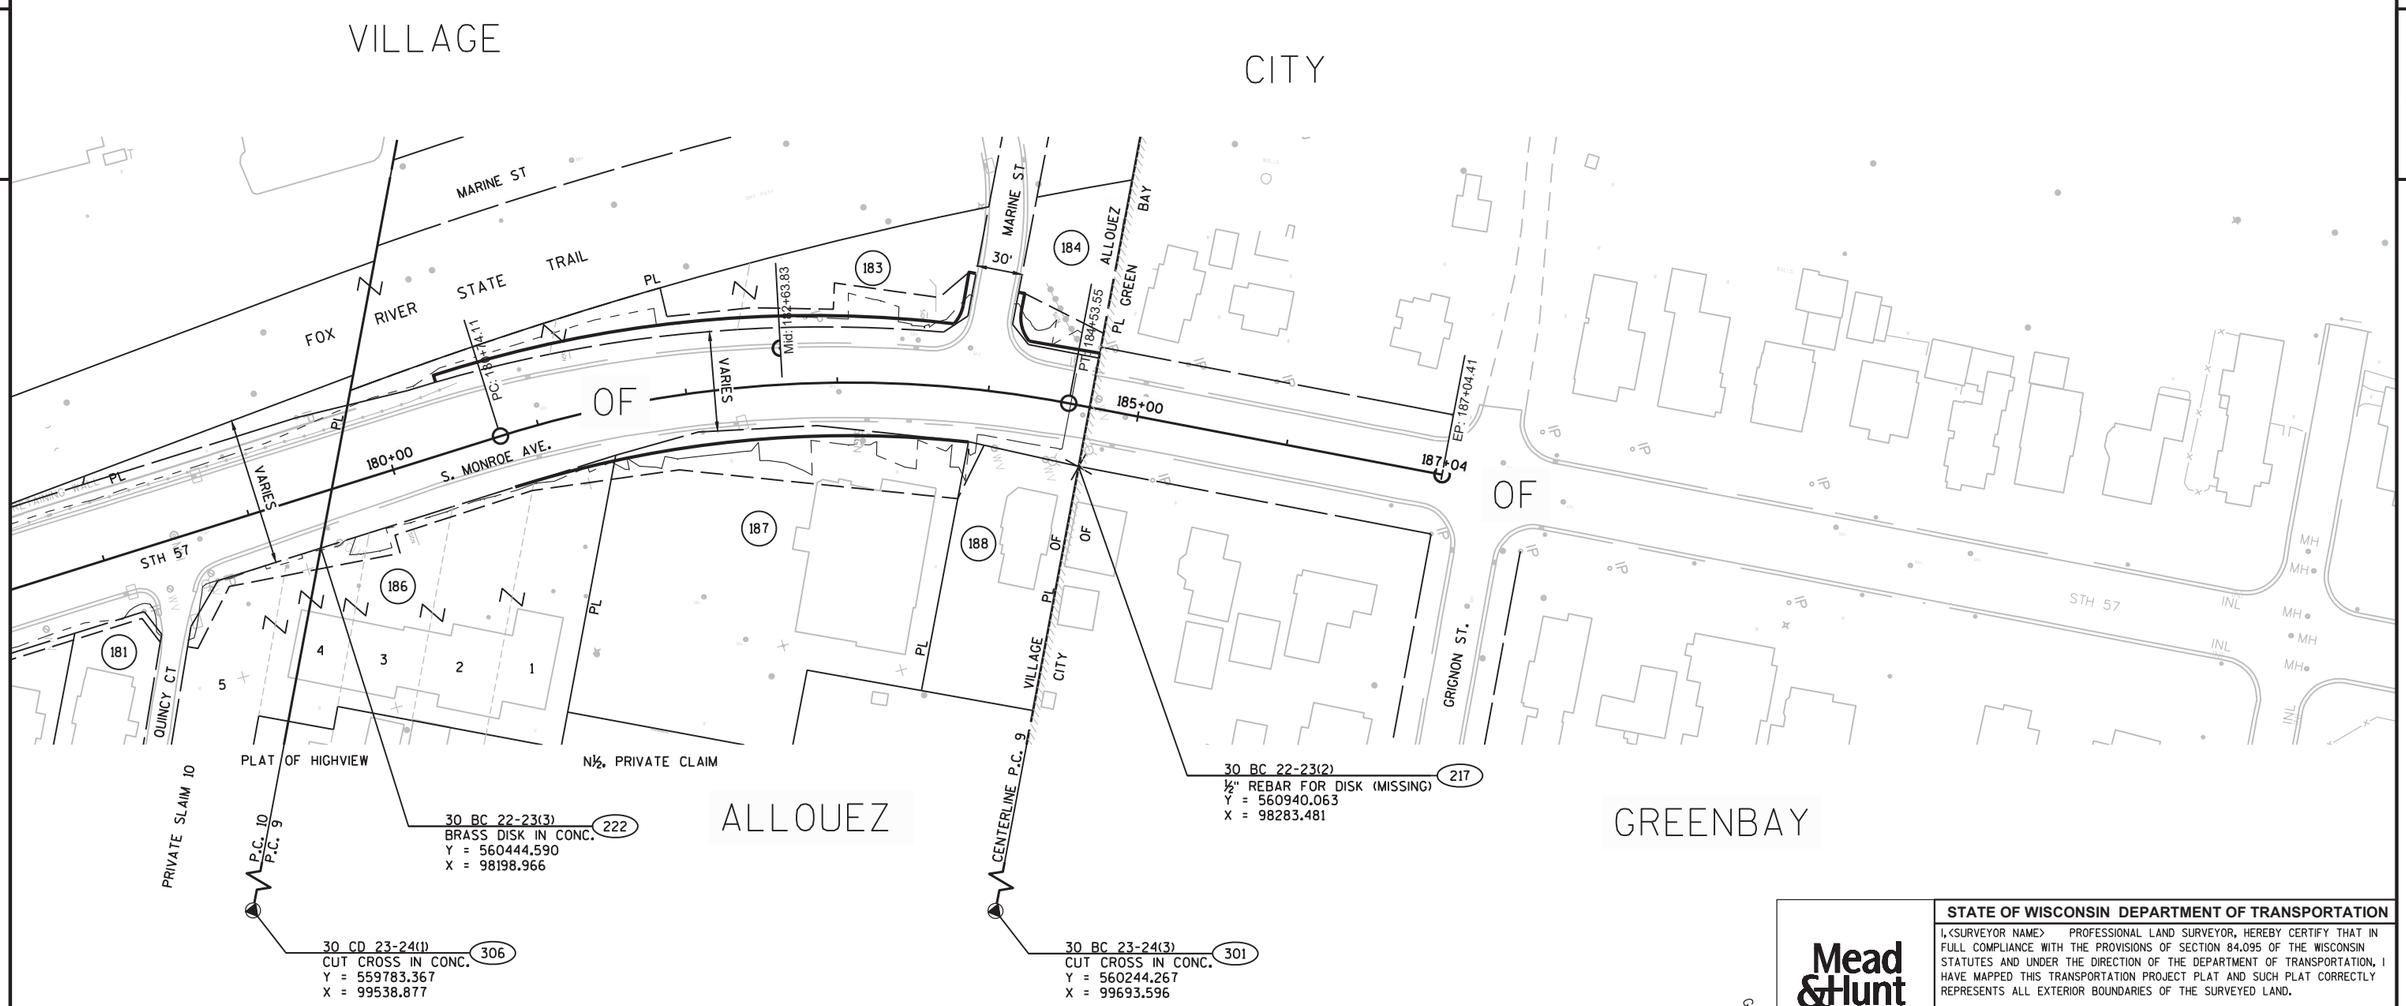

4

GN

SCALE, FEET
0 50 100

Mead & Hunt
1345B North Road
Green Bay, WI 54313
phone: 920-496-0500
meadhunt.com

STATE OF WISCONSIN DEPARTMENT OF TRANSPORTATION

I,<SURVEYOR NAME> PROFESSIONAL LAND SURVEYOR, HEREBY CERTIFY THAT IN FULL COMPLIANCE WITH THE PROVISIONS OF SECTION 84.095 OF THE WISCONSIN STATUTES AND UNDER THE DIRECTION OF THE DEPARTMENT OF TRANSPORTATION, I HAVE MAPPED THIS TRANSPORTATION PROJECT PLAT AND SUCH PLAT CORRECTLY REPRESENTS ALL EXTERIOR BOUNDARIES OF THE SURVEYED LAND.

SIGNATURE: _____ DATE: XX/XX/XX
PRINT NAME: ENTER APPROPRIATE NAME
REGISTRATION NUMBER: S-XXXX

THIS PLAT AND RELOCATION ORDER ARE APPROVED FOR THE WISCONSIN DEPARTMENT OF TRANSPORTATION
<REGION NAME - OFFICE NAME>

SIGNATURE: _____ DATE: XX/XX/XX
PRINT NAME: ENTER APPROPRIATE NAME

FILE NAME : X:\3230500\120055.01\TECH\CAD\40853800\RW\040101_RP-TPP 4085-39-71.DWG
APPRAISAL PLAT DATE : ----------
PLOT DATE : 5/25/2017 3:40 PM PLOT BY : WILLIAM KOTTLER PLOT NAME : PLOT SCALE : **********
---------- ---------- 4.---

60% Plan Submittal May 30, 2017

BEGIN PROJECT 4085-38-71
STA 13+79.44
SAW CUT REQUIRED
MATCH EXISTING
Y=546,835.429
X=89,179.791

STA 16+50
CONSTRUCT ASPH PE LT

STA 16+90
CONSTRUCT ASPH PE RT

STA 17+50
CONSTRUCT CONC STAIRS
SEE CONSTRUCTION DETAILS

STA 18+69
CONSTRUCT ASPH PE LT

STA 18+82
REMOVE ASPH PE RT

STA 19+25
CONSTRUCT ASPH CE LT

MATCH LINE STA 19+50.00

BP: 13+77.76
PI: 14+20.79
PI: 15+79.90
N38°07'56"E
N40°15'36"E
N38°05'54"E
STH 57

CROWS NEST LLC
DE PERE FAMILY DENTISTRY
WALSH BROTHERS OF DEPERE LLC
BROWN CNTY

EXISTING SIGNS TO REMAIN
SLOPE INTERCEPT
C OF DEPERE
WPS
WPS & TWC
AT&T
TLE
R/W
PLE
BLDG
ASPH
CONC
RAILING
RETAINING WALL

VCL = 294.30
K = 69.39
VCL = 350.00
K = 171.68
VPC STA 13+77.85
VPC EL 595.95
VPI STA 15+25.00
VPI EL 593.15
VPT STA 16+72.15
VPT EL 596.59
VPC STA 16+75.00
VPC EL 596.66
VPI STA 18+50.00
VPI EL 600.75
2.34%
EXISTING PROFILE
FINISHED PROFILE
EXISTING R ELEVATION
FINISHED R ELEVATION

14+00	15+00	16+00	17+00	18+00	19+00
595.49 595.56	594.91 595.21	594.73 594.95	594.59 594.78	594.53 594.70	594.63 594.71
594.80 594.81	595.08 595.00	595.43 595.28	595.90 595.65	596.50 596.11	597.10 596.66
597.68 597.22	598.26 597.75	598.80 598.25	599.29 598.71	599.69 599.13	600.14 599.51
600.56 599.86	600.86 600.17	601.14 600.45	601.28 600.68	601.28 600.89	

PROJECT NO: 4085-39-71	HWY: STH 57	COUNTY: BROWN	PLAN AND PLOT	SHEET 205	E

FILE NAME : X:\3230500\120055.01\TECH\CAD\40853800\SHEETSPLAN\C3D_2016_050101-PP.DWG
LAYOUT NAME - 050101-pp
PLOT DATE : 5/25/2017 2:59 PM
PLOT BY : DAVID YAHNKE
PLOT NAME :
PLOT SCALE : 1 IN:40 FT

WISDOT/CADDS SHEET 44

60% Plan Submittal May 30, 2017

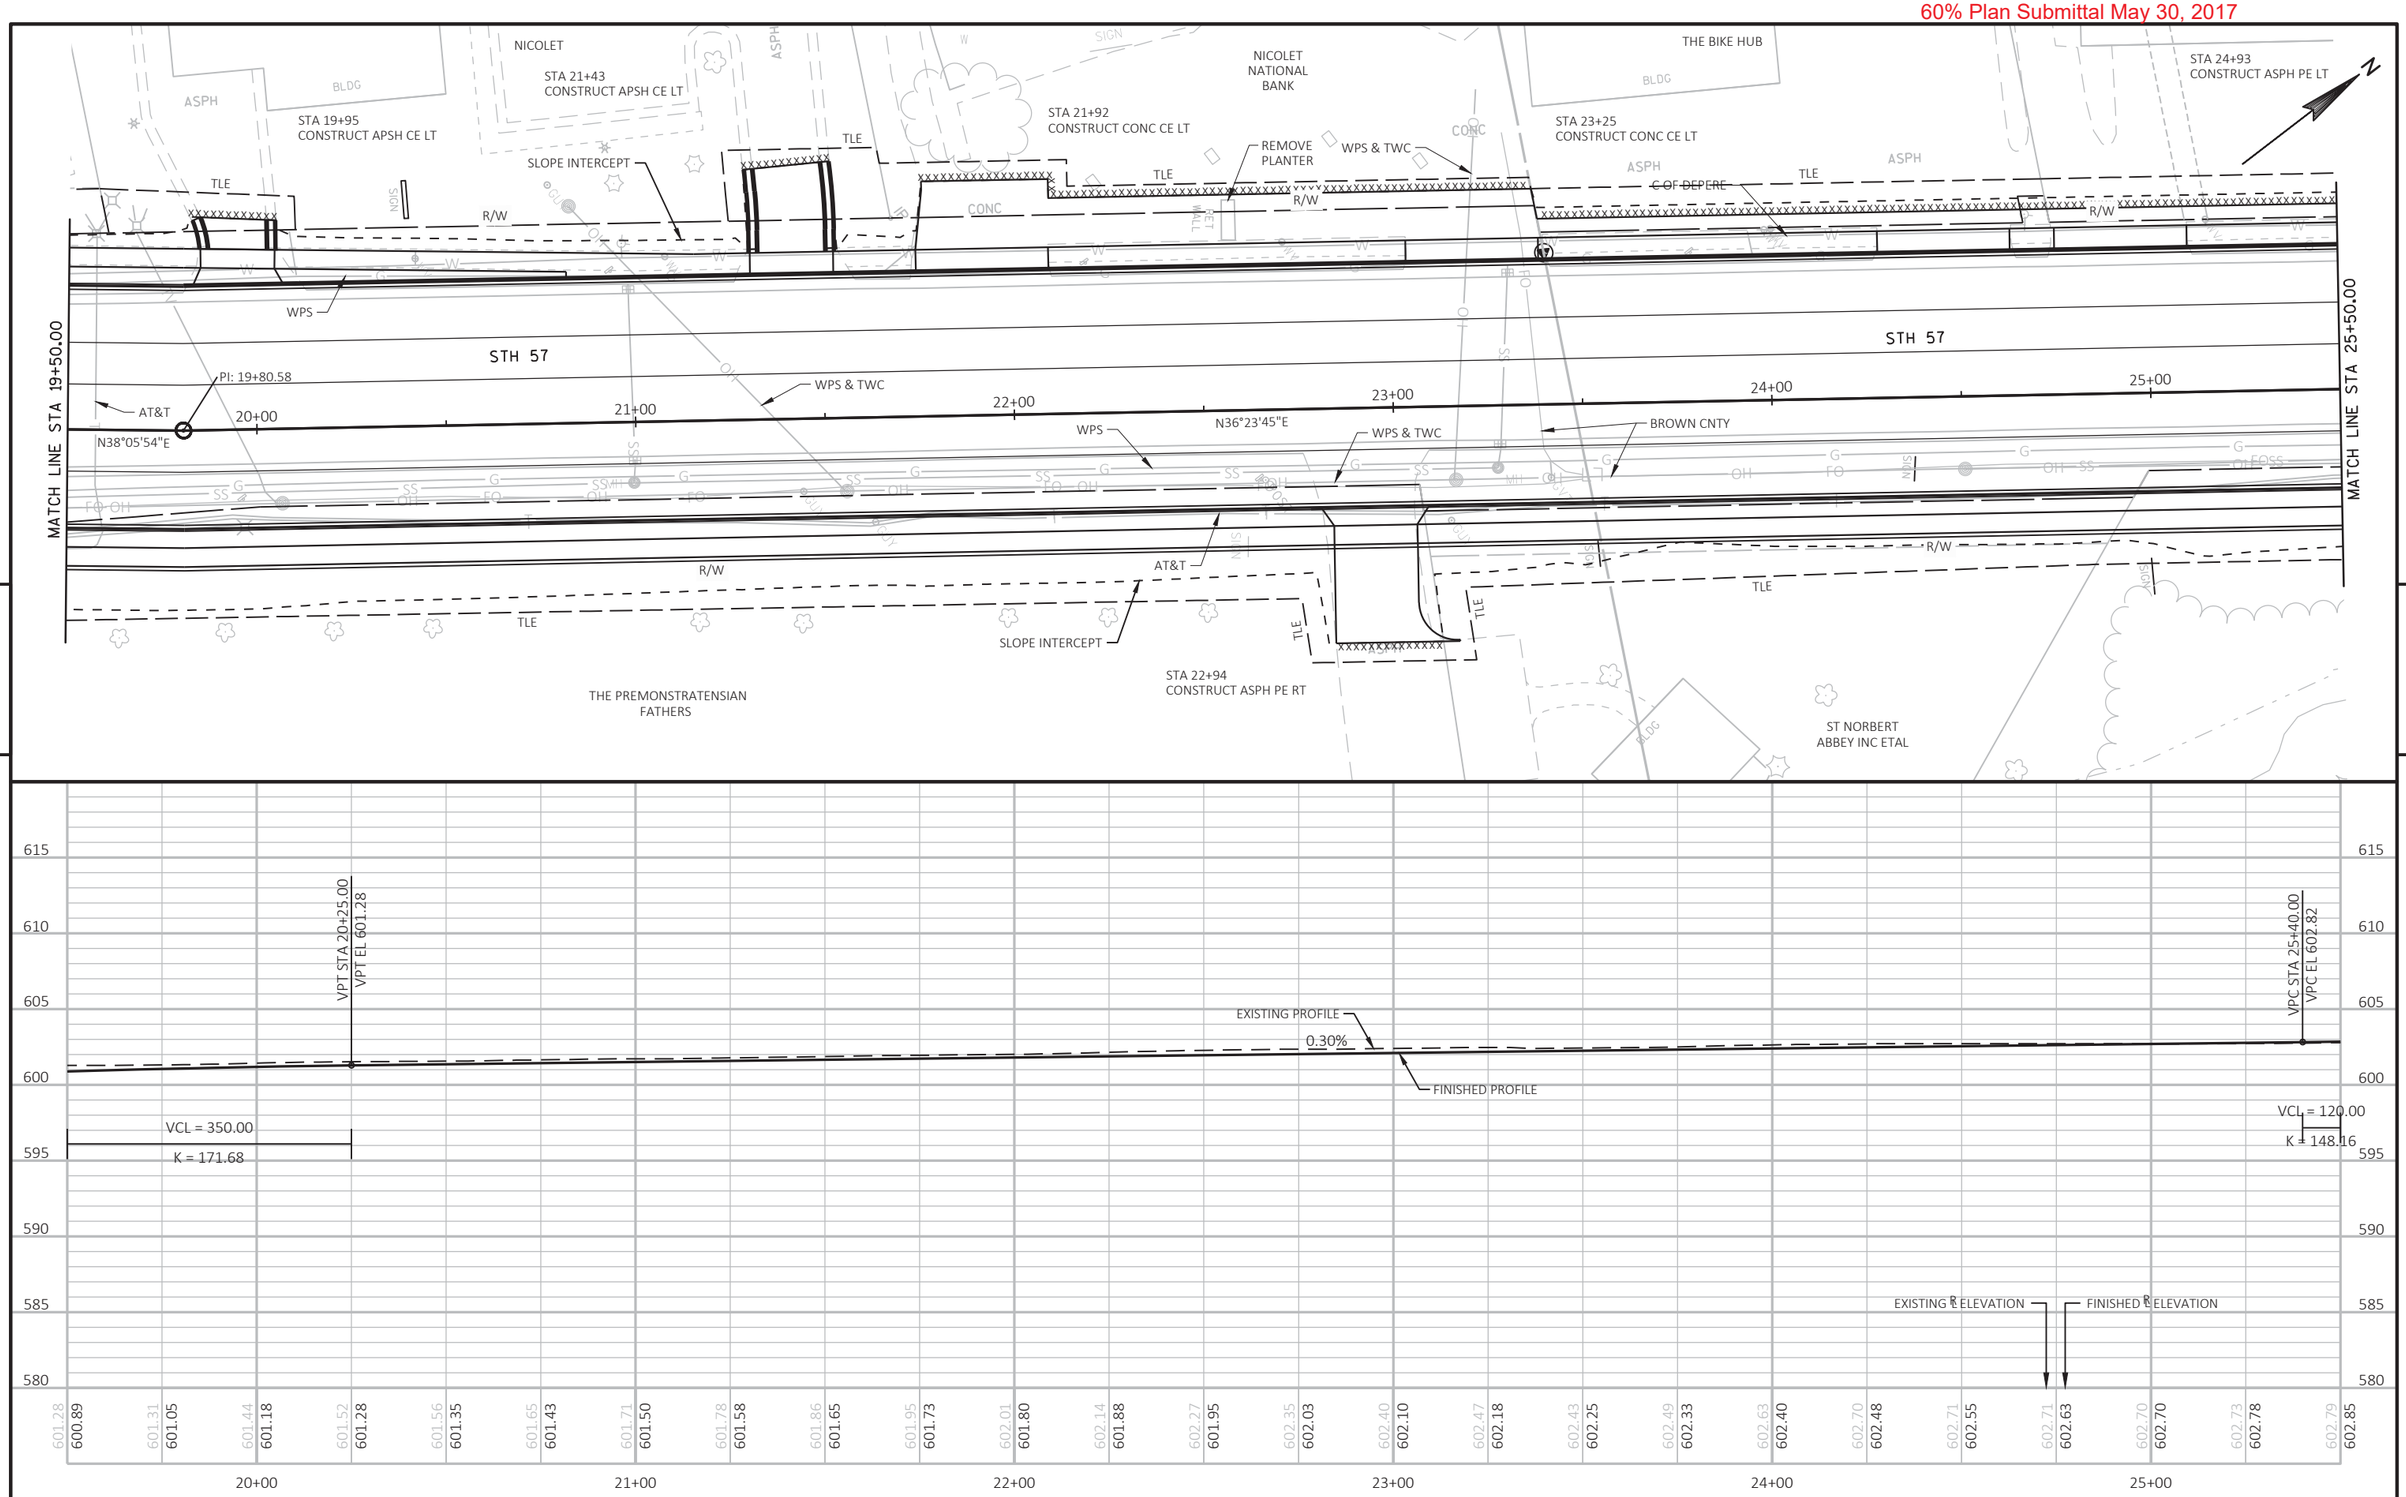

PROJECT NO: 4085-39-71	HWY: STH 57	COUNTY: BROWN	PLAN AND PROFILE	SHEET 206	E

FILE NAME : X:\3230500\120055.01\TECH\CAD\40853800\SHEETSPLAN\C3D_2016_050101-PP.DWG
LAYOUT NAME - 050102-pp

PLOT DATE : 5/25/2017 2:59 PM PLOT BY : DAVID YAHNKE PLOT NAME : PLOT SCALE : 1 IN:40 FT

WISDOT/CADDS SHEET 44

60% Plan Submittal May 30, 2017

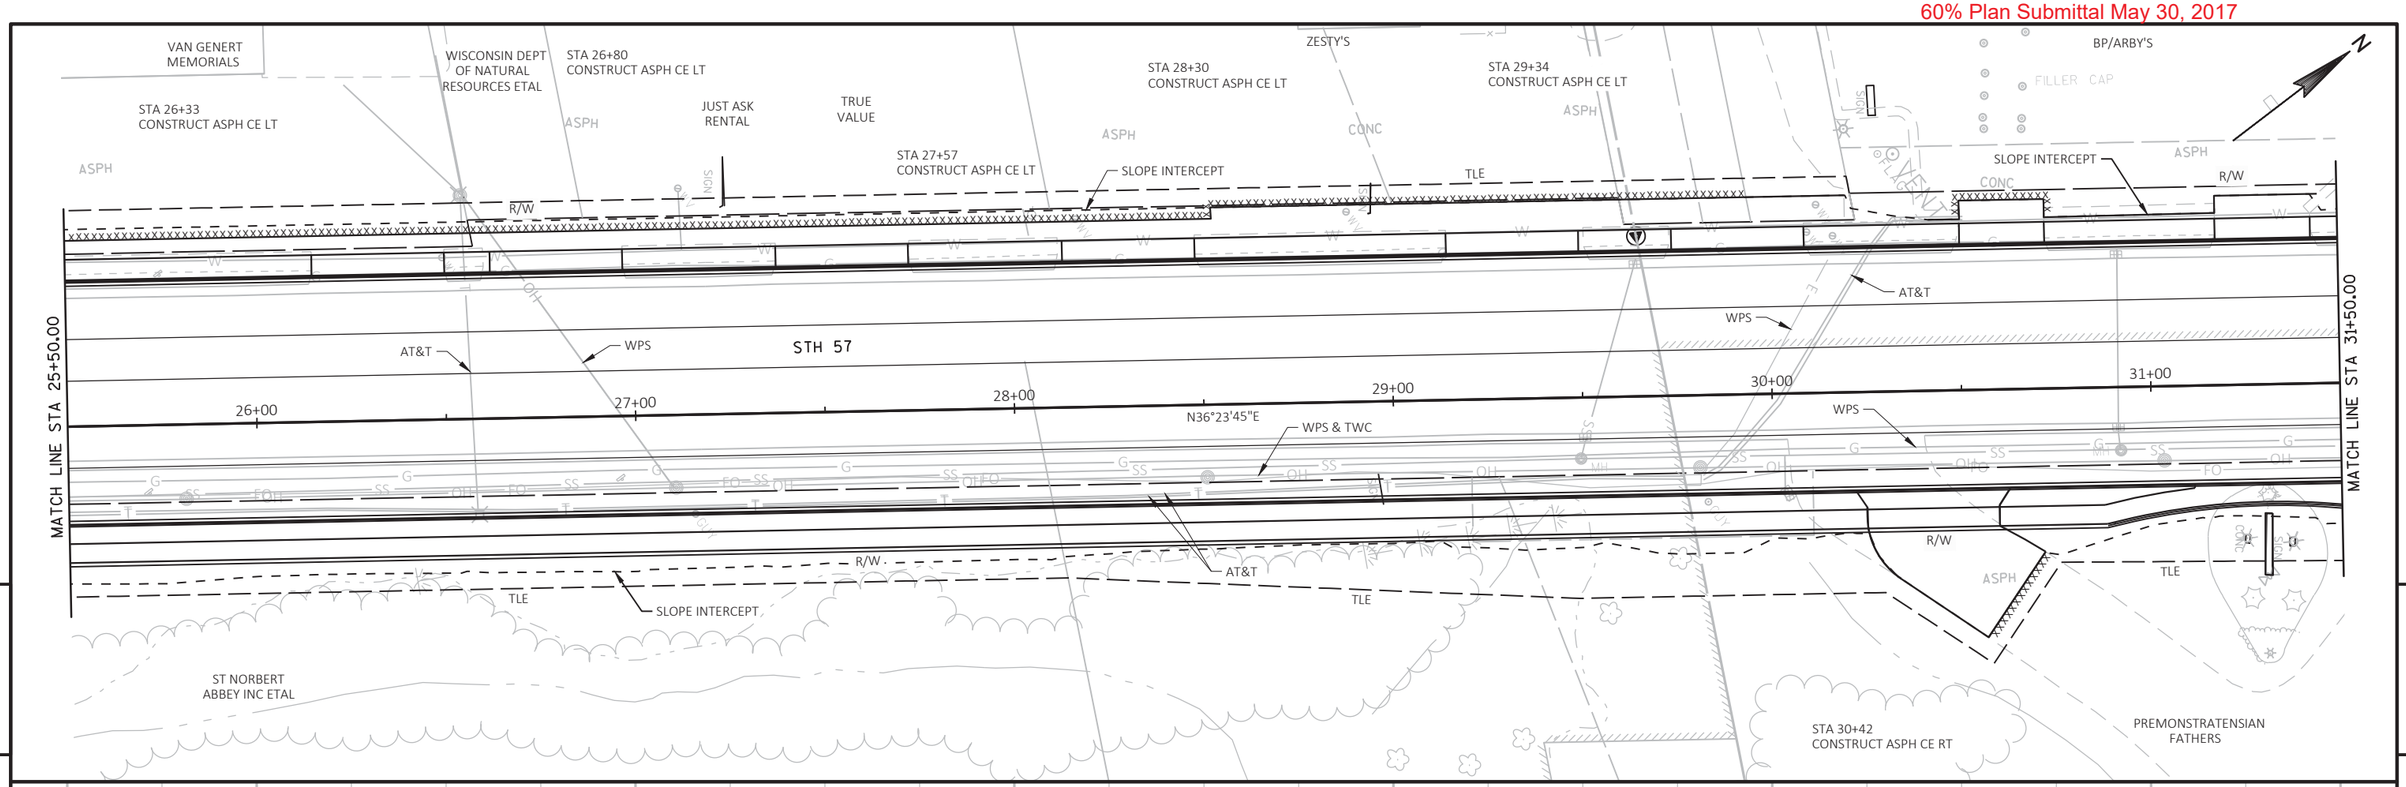

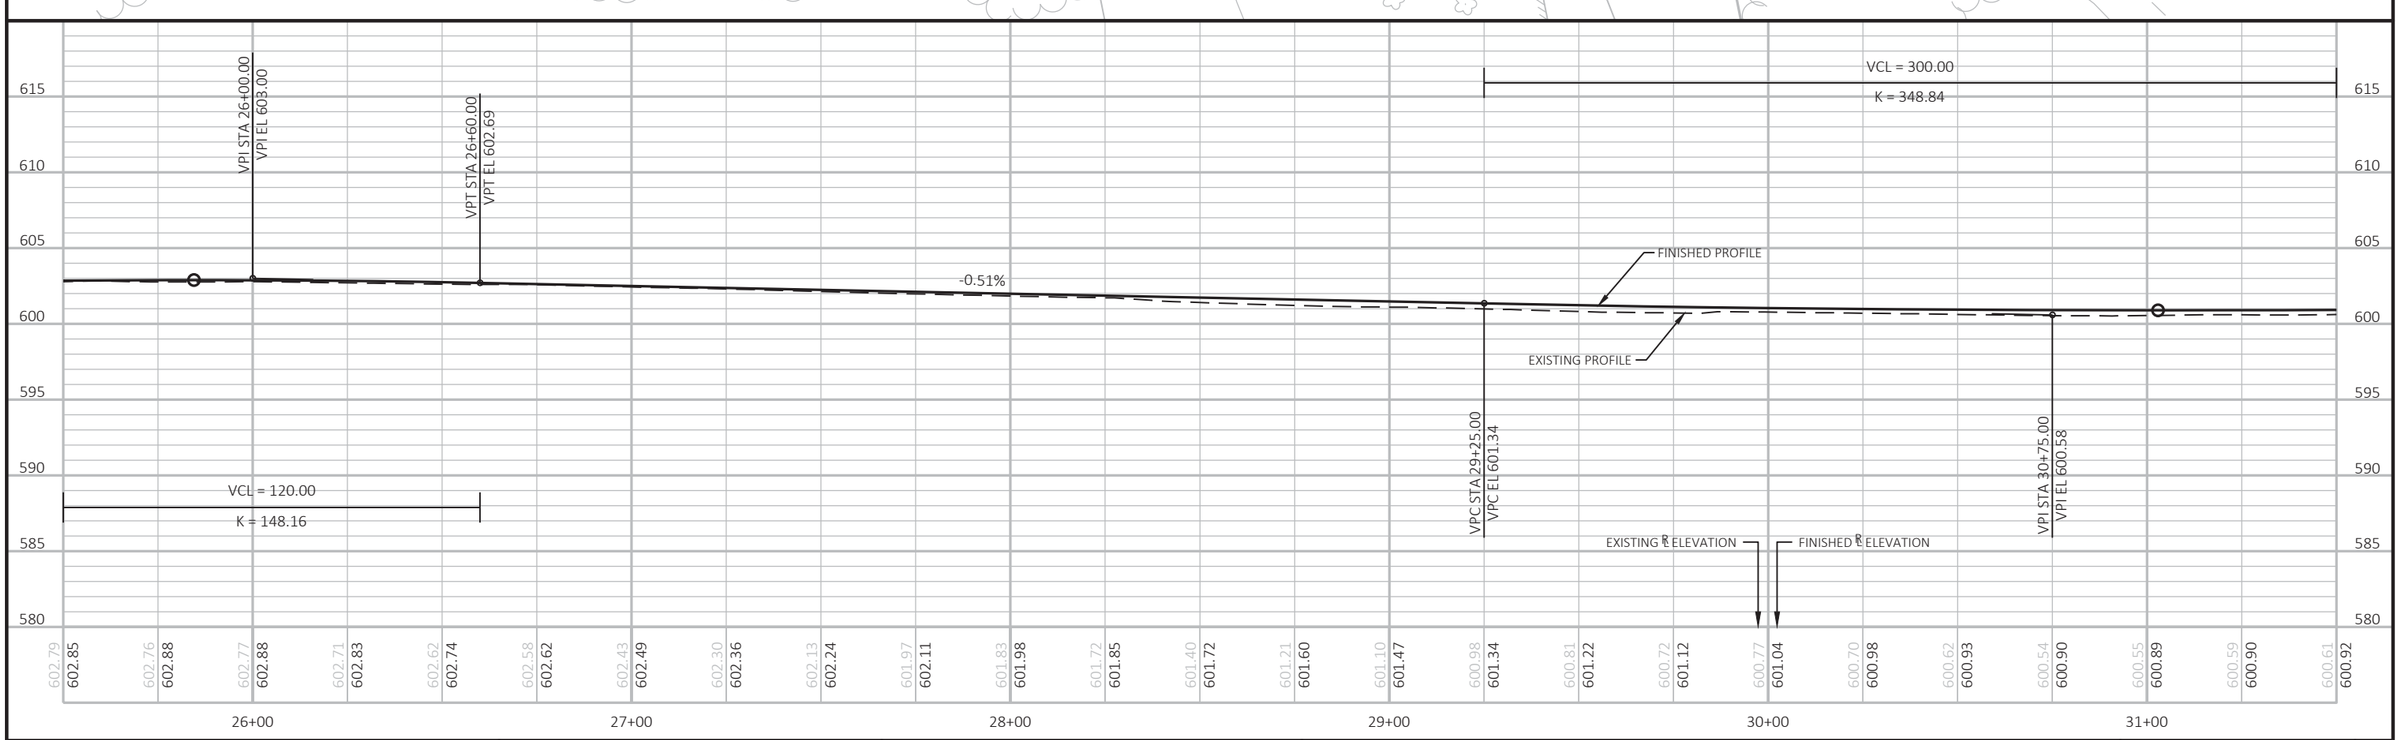

PROJECT NO: 4085-39-71	HWY: STH 57	COUNTY: BROWN	PLAN AND PROFILE	SHEET 207	E

FILE NAME : X:\3230500\120055.01\TECH\CAD\40853800\SHEETSPLAN\C3D_2016_050101-PP.DWG
LAYOUT NAME - 050103-pp

PLOT DATE : 5/25/2017 2:59 PM PLOT BY : DAVID YAHNKE PLOT NAME : PLOT SCALE : 1 IN:40 FT

WISDOT/CADDS SHEET 44

60% Plan Submittal May 30, 2017

MATCH LINE STA 31+50.00

MATCH LINE STA 37+50.00

FOX POINT BOAT LAUNCH

9+00A

REMOVE EXISTING DRIVEWAY

C OF DEPERE

DAIRY QUEEN

STA 33+57
CONSTRUCT ASPH CE LT

V OF ALLOUEZ

NICK & ZOE CARAMEHAS JR

STA 36+30
CONSTRUCT ASPH CE LT

NICK & ZOE CARAMEHAS JR

SLOPE INTERCEPT

R/W

TLE

WPS & TWC

WPS

STH 57

BP: 10+00.00B

PRC: 33+70.19

PI: 34+18.34

PT: 34+66.37

PI: 33+22.16

PC: 32+74.00

32+00

33+00

34+00

35+00

36+00

37+00

N36°23'45"E

BROWN CNTY

CEDAR WOOD FENCE

HEDGE

ROSELAWN BL

V OF ALLOUEZ

DONALD E & AUDREY SALZBRUN

ELMER J & ANNE M WAYSTEDT III

PREMONSTRATENSIAN FATHERS

ASPH

CONC

BLDG

RET WALL

SIGN

5

5

615
610
605
600
595
590
585
580

VCL = 300.00

K = 348.84

VPT STA 32+25.00
VPT EL 601.10

EXISTING PROFILE

FINISHED PROFILE

0.35%

EXISTING ℄ ELEVATION

FINISHED ℄ ELEVATION

600.61 600.92 600.67 600.96 600.73 601.02 600.81 601.10 600.92 601.19 600.89 601.28 600.97 601.36 601.07 601.45 601.22 601.54 601.39 601.63 601.43 601.72 601.52 601.80 601.62 601.89 601.87 601.98 602.14 602.06 602.22 602.15 602.26 602.24 602.35 602.33 602.02 602.42 602.21 602.50 602.39 602.59 602.47 602.68 602.57 602.76 602.72 602.85 602.84 602.94

32+00 33+00 34+00 35+00 36+00 37+00

PROJECT NO: 4085-38-71/4085-39-71	HWY: STH 57	COUNTY: BROWN	PLAN AND PROFILE	SHEET 208	E

FILE NAME : X:\3230500\120055.01\TECH\CAD\40853800\SHEETSPLAN\C3D_2016_050101-PP.DWG
LAYOUT NAME - 050104-pp

PLOT DATE : 5/25/2017 2:59 PM PLOT BY : DAVID YAHNKE PLOT NAME : PLOT SCALE : 1 IN:40 FT

WISDOT/CADDS SHEET 44

60% Plan Submittal May 30, 2017

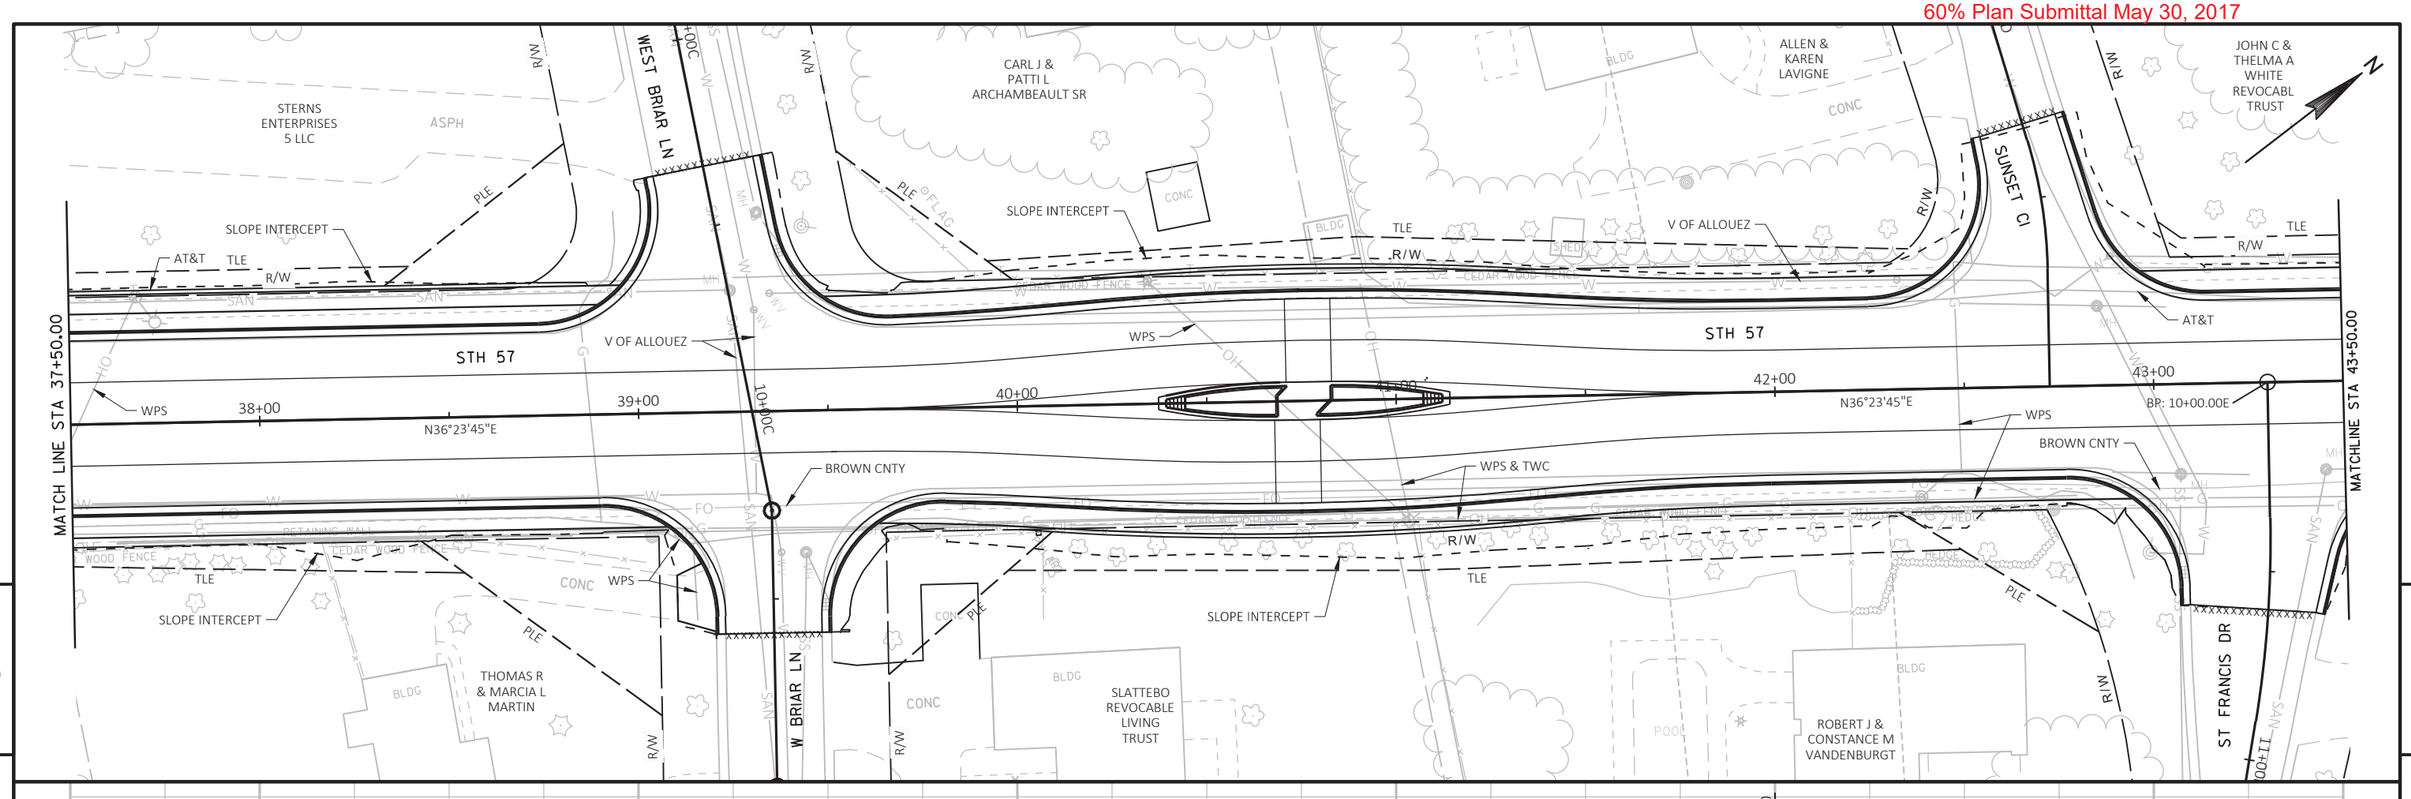

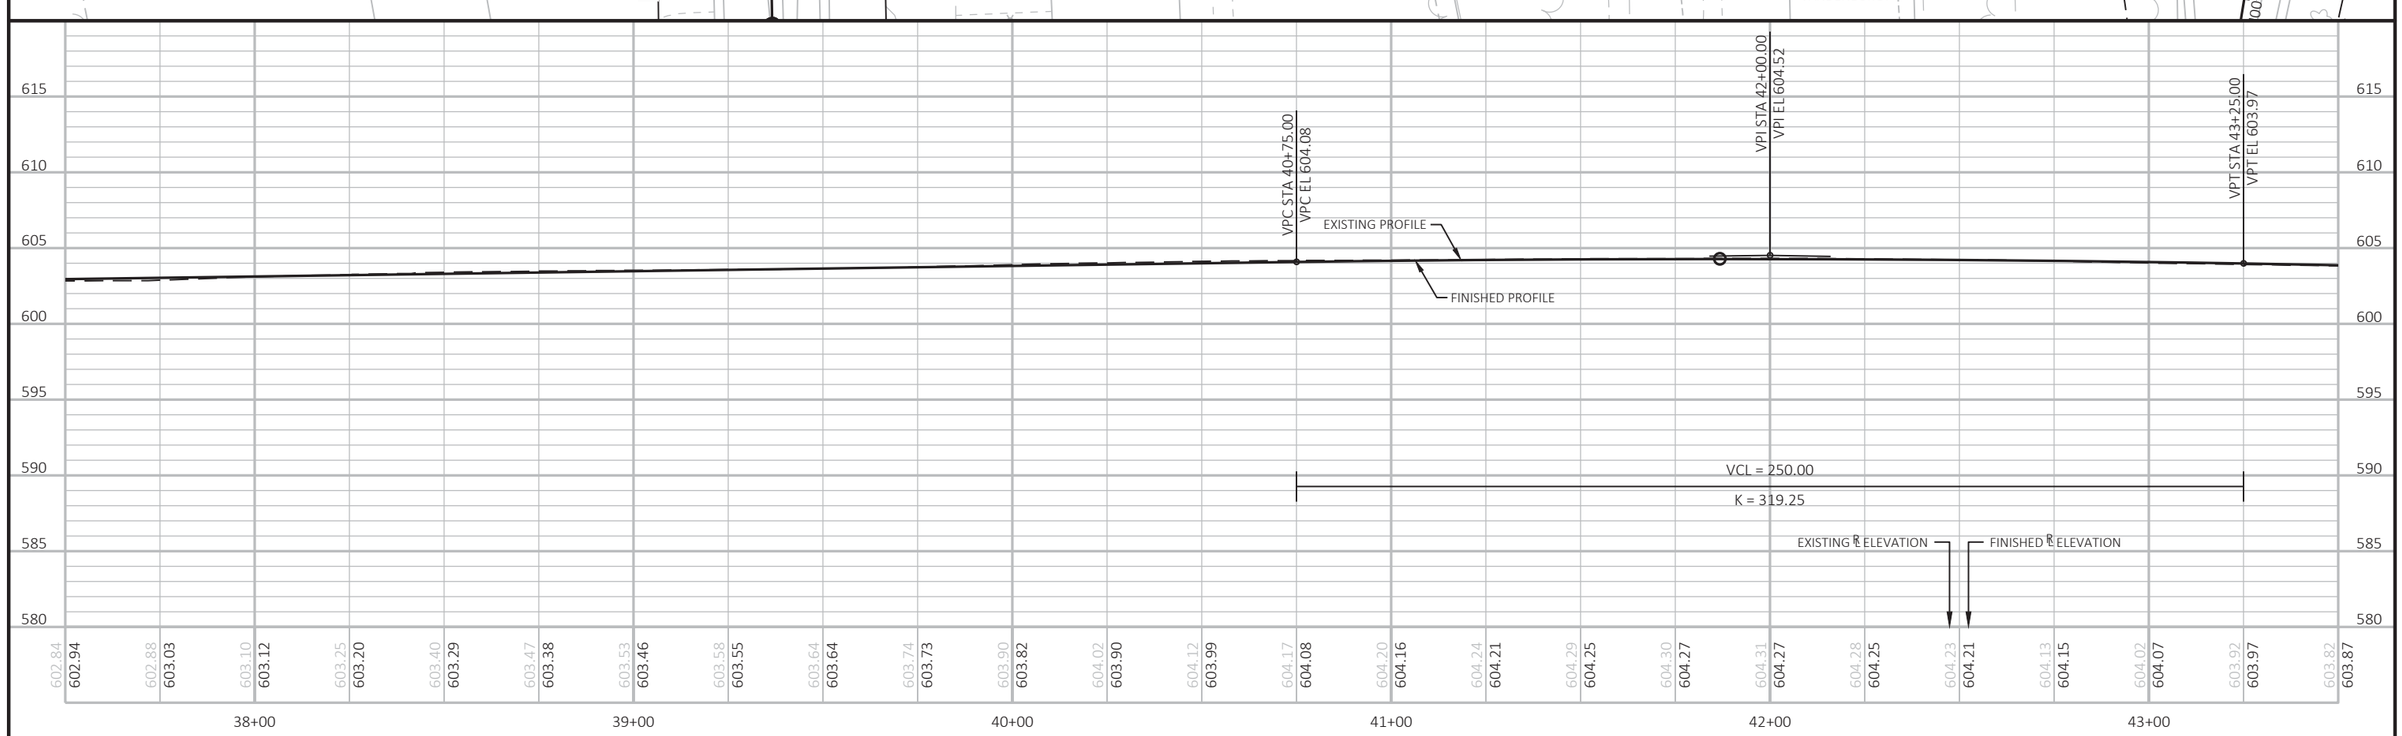

PROJECT NO: 4085-38-71	HWY: STH 57	COUNTY: BROWN	PLAN AND PROFILE	SHEET 209	E

FILE NAME : X:\3230500\120055.01\TECH\CAD\40853800\SHEETSPLAN\C3D_2016_050101-PP.DWG
LAYOUT NAME - 050105-pp

PLOT DATE : 5/25/2017 2:59 PM PLOT BY : DAVID YAHNKE PLOT NAME : PLOT SCALE : 1 IN:40 FT

WISDOT/CADDS SHEET 44

60% Plan Submittal May 30, 2017

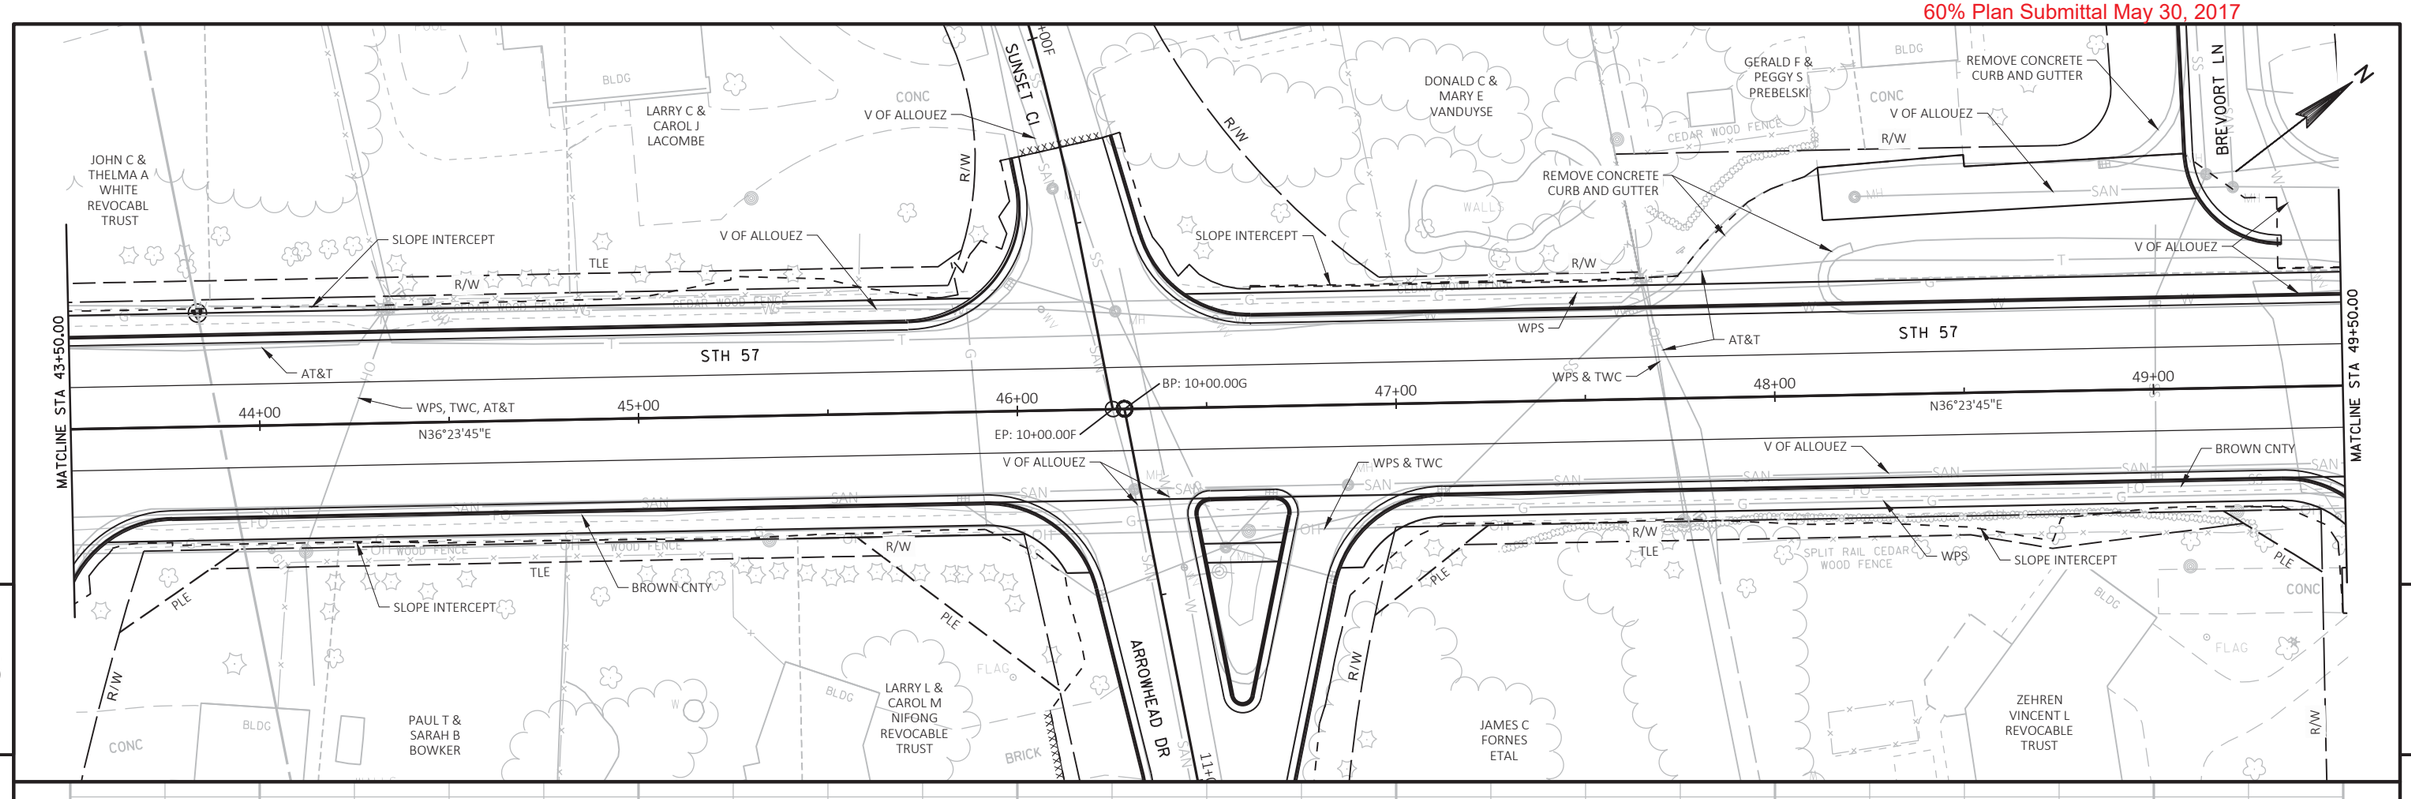

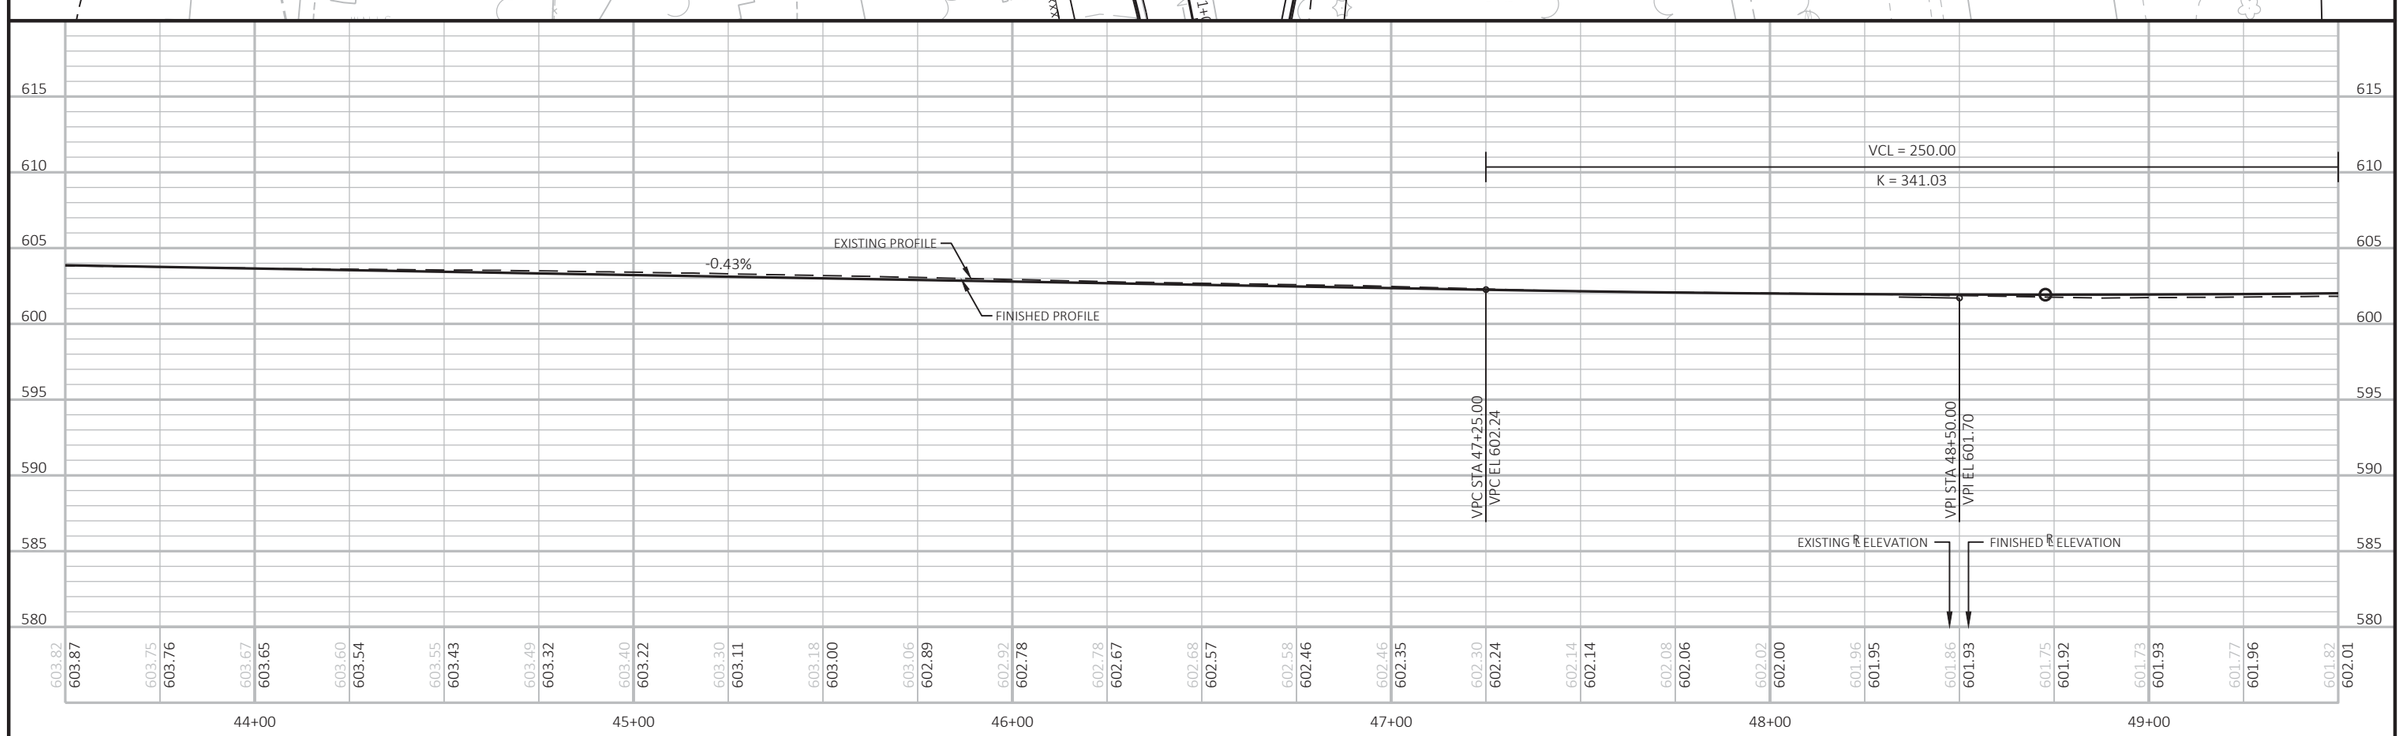

PROJECT NO: 4085-38-71	HWY: STH 57	COUNTY: BROWN	PLAN AND PROFILE	SHEET 210	E

FILE NAME : X:\3230500\120055.01\TECH\CAD\40853800\SHEETSPLAN\C3D_2016_050101-PP.DWG
LAYOUT NAME - 050106-pp

PLOT DATE : 5/25/2017 2:59 PM PLOT BY : DAVID YAHNKE PLOT NAME : PLOT SCALE : 1 IN:40 FT

WISDOT/CADDS SHEET 44

60% Plan Submittal May 30, 2017

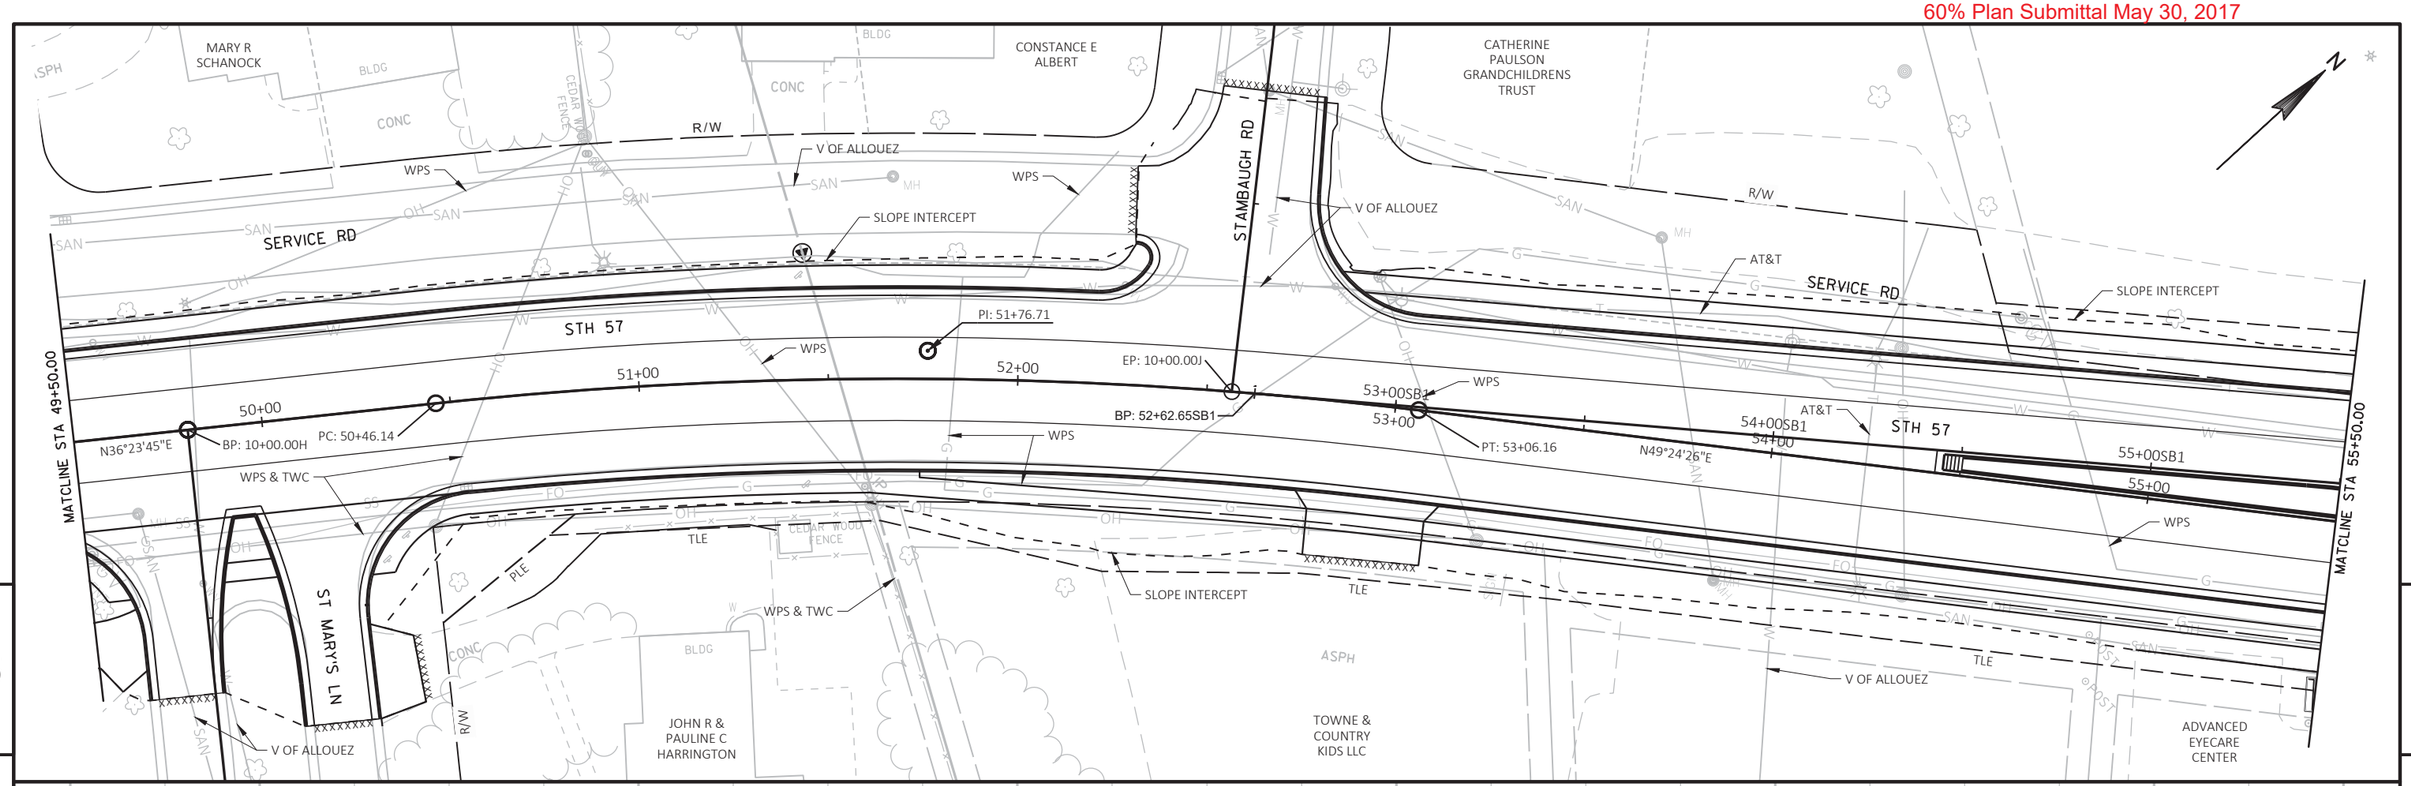

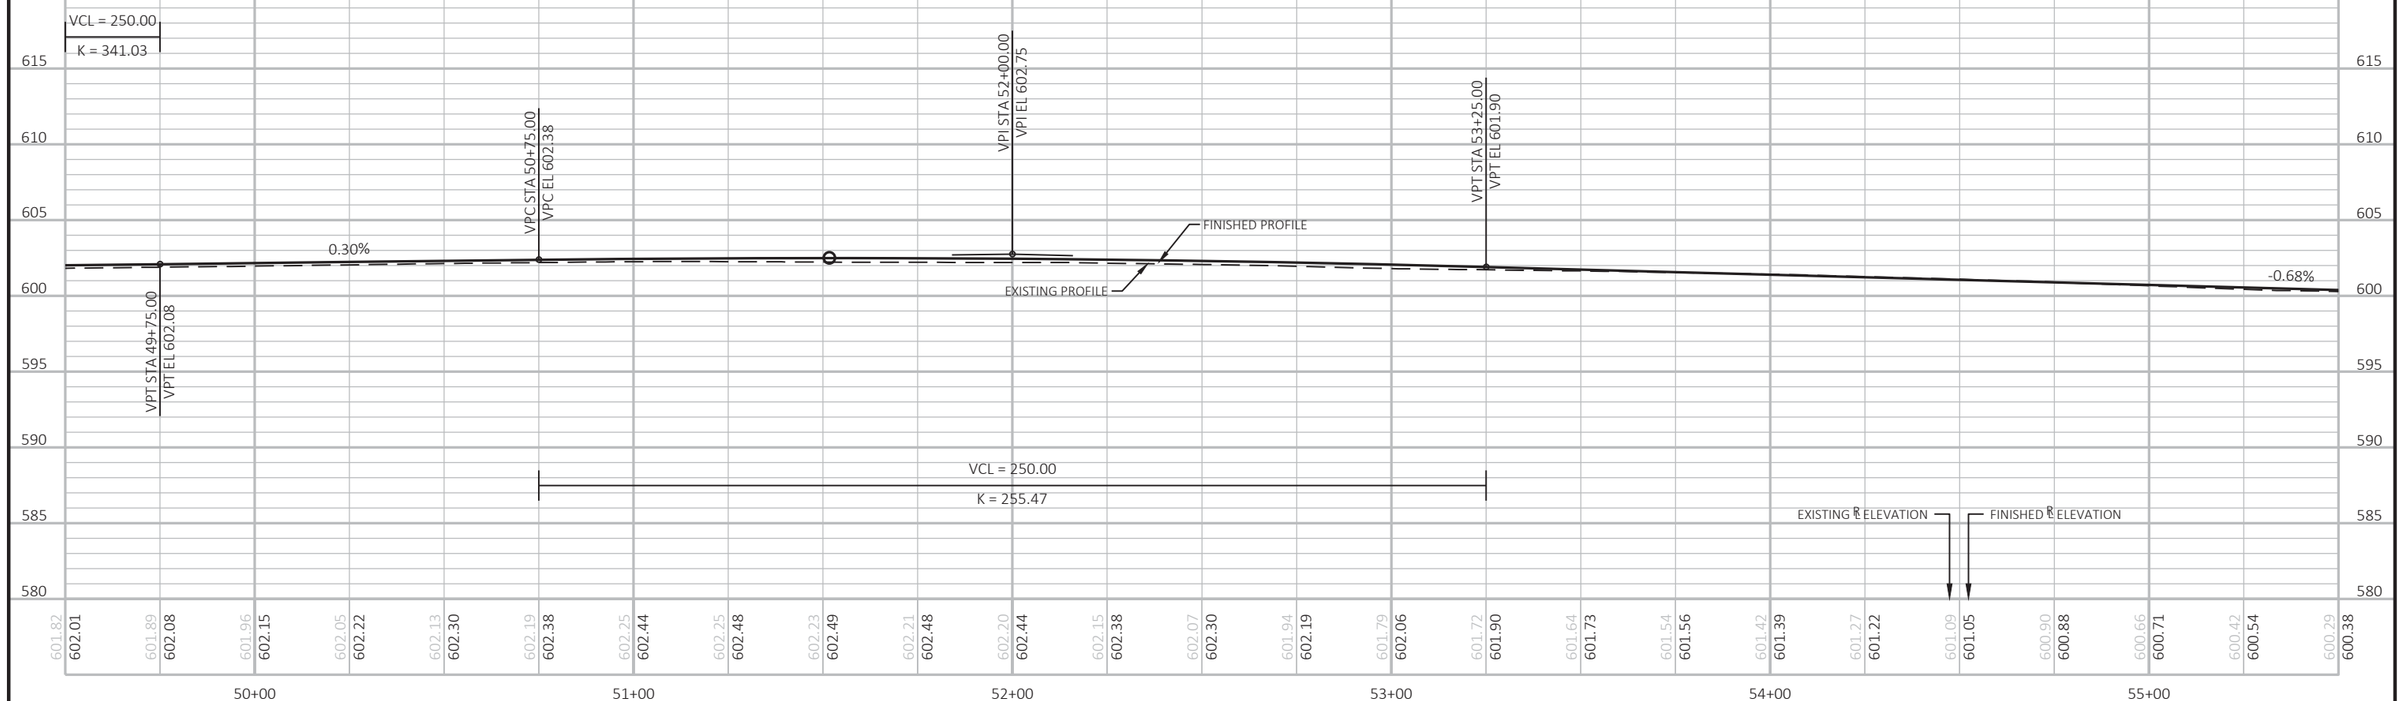

PROJECT NO: 4085-38-71	HWY: STH 57	COUNTY: BROWN	PLAN AND PROFILE	SHEET 211	E

FILE NAME : X:\3230500\120055.01\TECH\CAD\40853800\SHEETSPLAN\C3D_2016_050101-PP.DWG
LAYOUT NAME - 050107-pp
PLOT DATE : 5/25/2017 3:00 PM
PLOT BY : DAVID YAHNKE
PLOT NAME :
PLOT SCALE : 1 IN:40 FT
WISDOT/CADDS SHEET 44

60% Plan Submittal May 30, 2017

CATHERINE PAULSON GRANDCHILDRENS TRUST

STA 59+20 CONSTRUCT ASPH CE LT

THOMAS L SKOGG

SLOPE INTERCEPT

TLE

R/W

WPS

PLE

RETAING WALL

BLDG

V OF ALLOUEZ

MATCHLINE STA 55+50.00

MATCHLINE STA 61+50.00

56+00SB1

PI: 56+00.27SB1

57+00SB1

STH 57

N49° 24' 26"E

58+00SB1

AT&T

59+00SB1

PC: 59+12.35SB1

PT: 59+94.39SB1

60+00SB1

61+00SB1

56+00

57+00

58+00

59+00

60+00

61+00

PC: 59+12.12

BROWN CNTY

TWC

WPS & TWC

ADVANCED EYECARE CENTER

STA 56+22 CONSTRUCT ASPH CE RT

TOWNE COUNTRY KIDS

STA 57+53 CONSTRUCT ASPH CE RT

RIVERSIDE ANIMAL HOSPITAL

STA 58+09 CONSTRUCT ASPH CE RT

EDWARD N MARTIN

VCL = 300.00

K = 178.72

EXISTING PROFILE

FINISHED PROFILE

VPC STA 57+50.00
VPC EL 599.02

VPI STA 59+00.00
VPI EL 598.00

VPT STA 60+50.00
VPT EL 599.50

EXISTING R ELEVATION

FINISHED R ELEVATION

56+00	57+00	58+00	59+00	60+00	61+00
600.38	600.21	600.04	599.87	599.70	599.53
599.36	599.19	599.02	598.87	598.75	598.67
598.62	598.61	598.63	598.69	598.78	598.91
599.07	599.27	599.50	599.75	600.00	600.25
600.50					

PROJECT NO: 4085-38-71	HWY: STH 57	COUNTY: BROWN	PLAN AND PROFILE	SHEET 212	E

FILE NAME : X:\3230500\120055.01\TECH\CAD\40853800\SHEETSPLAN\C3D_2016_050101-PP.DWG
LAYOUT NAME - 050108-pp

PLOT DATE : 5/25/2017 3:00 PM PLOT BY : DAVID YAHNKE PLOT NAME : PLOT SCALE : 1 IN:40 FT

WISDOT/CADDS SHEET 44

60% Plan Submittal May 30, 2017

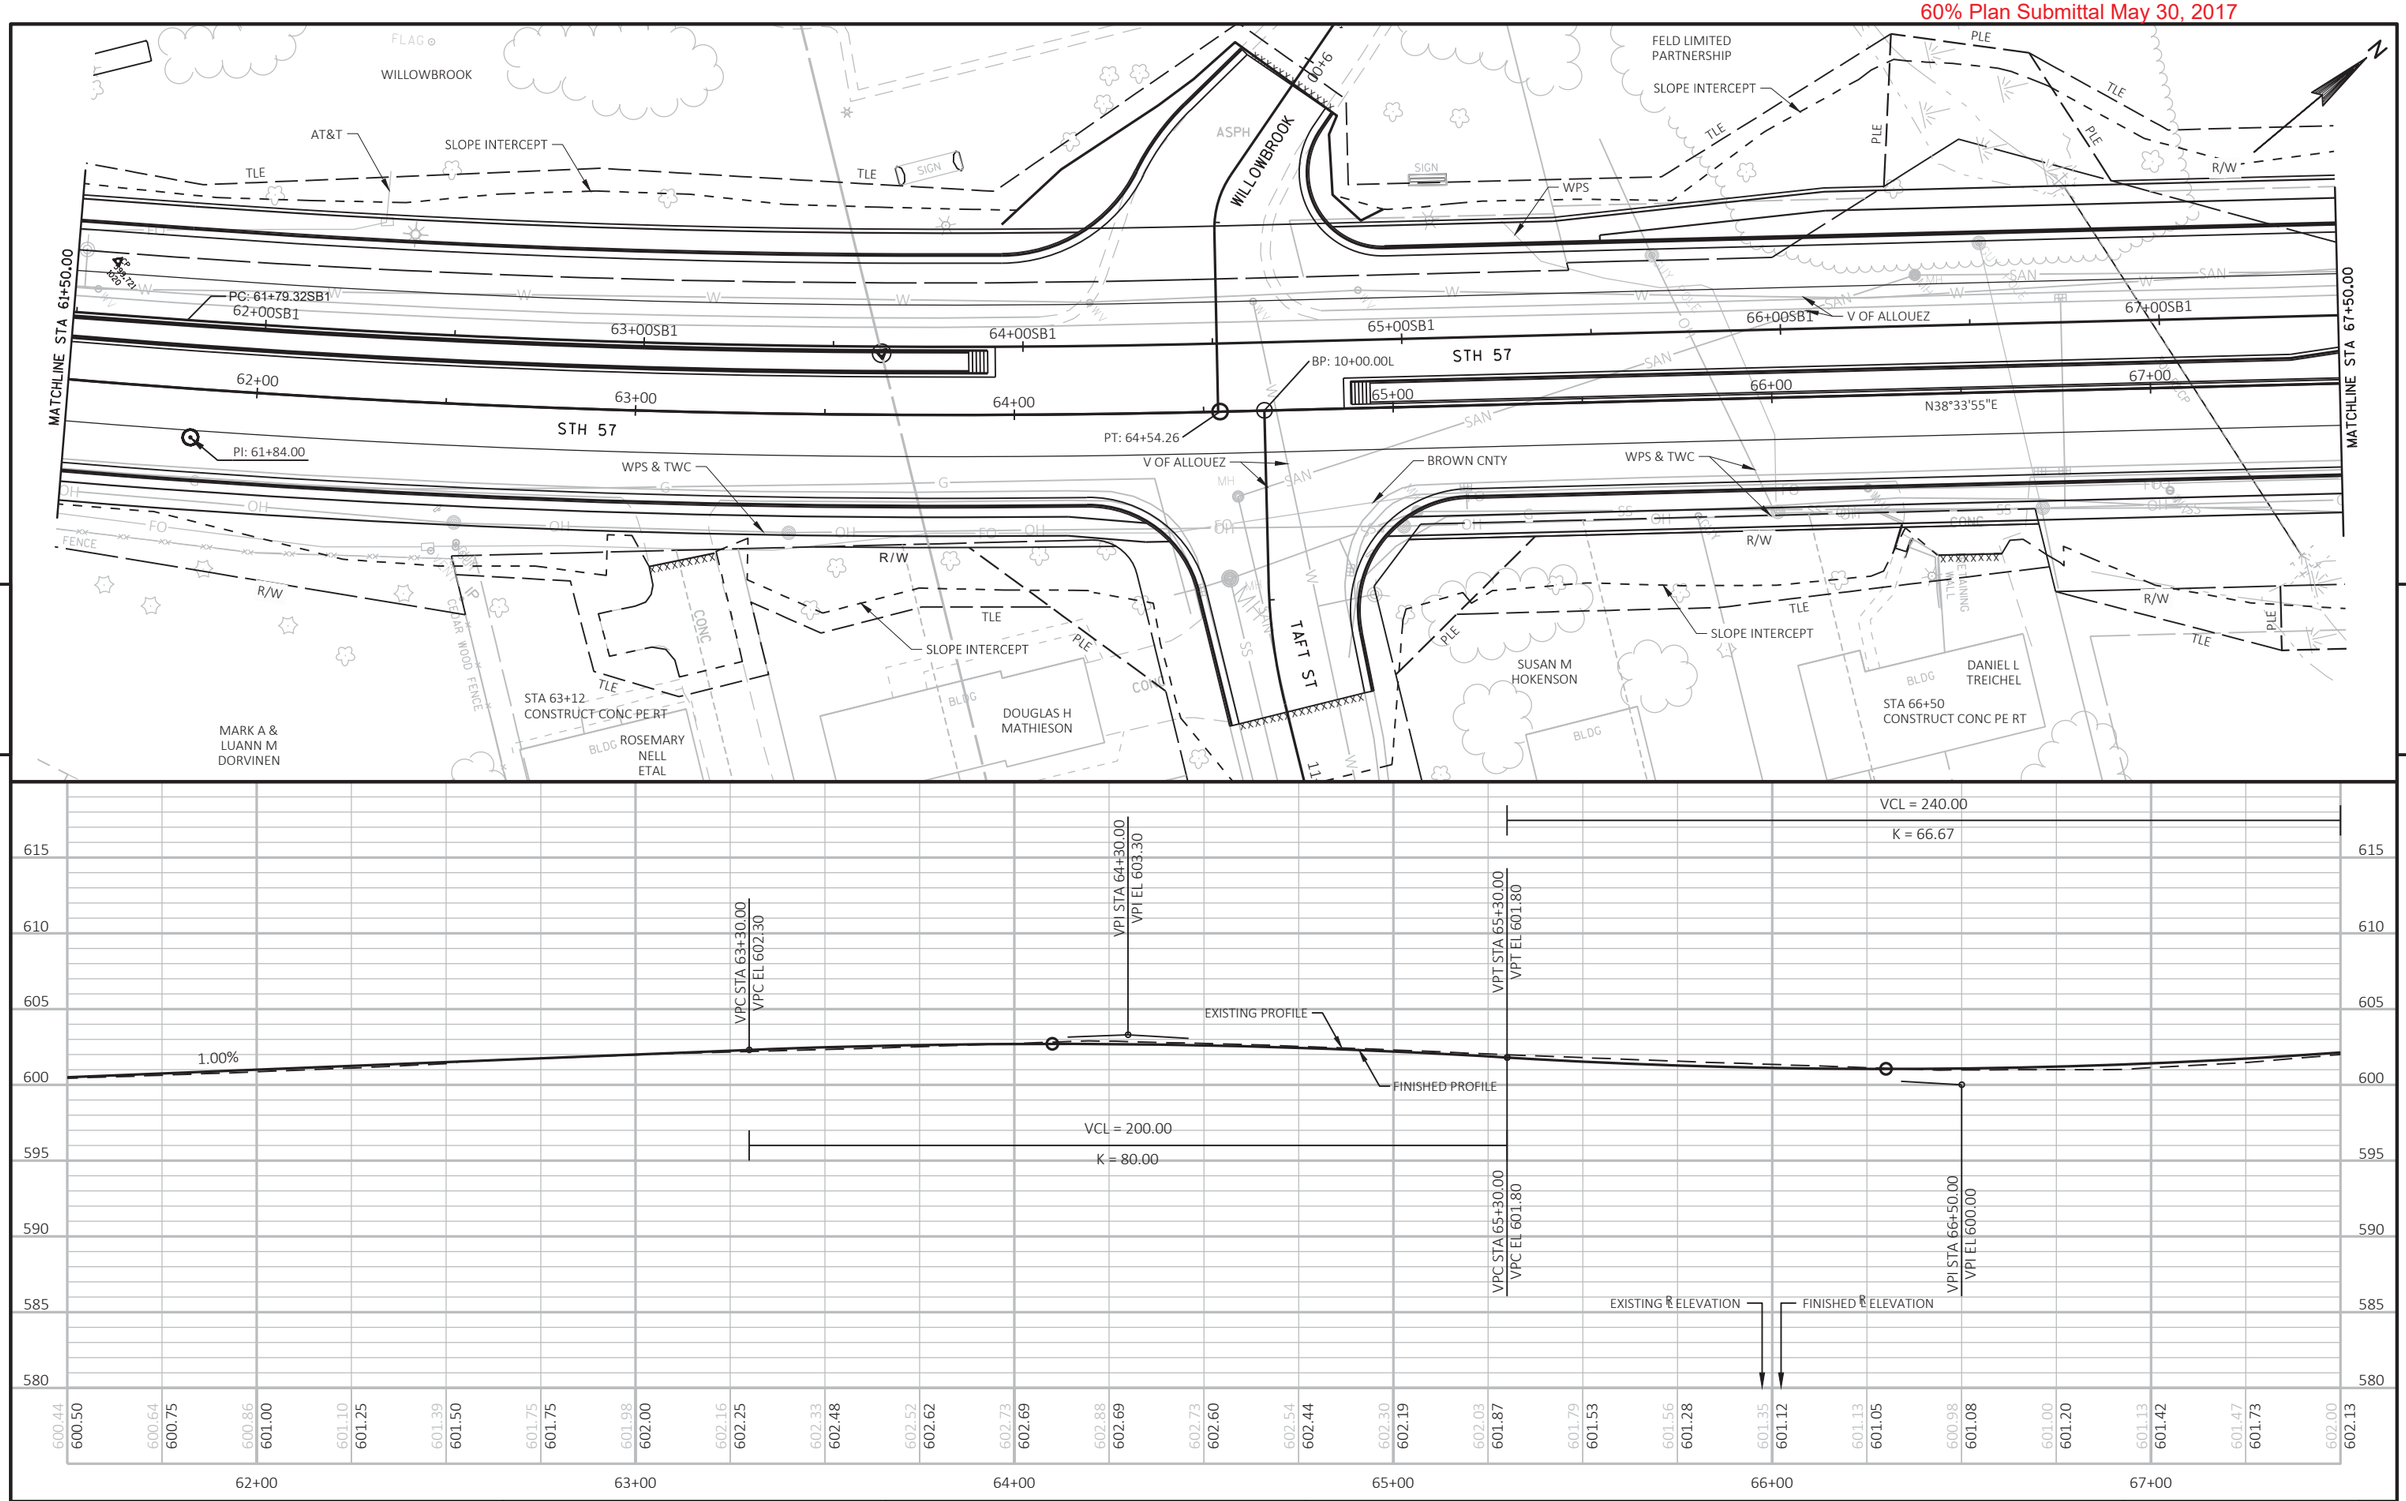

PROJECT NO: 4085-38-71	HWY: STH 57	COUNTY: BROWN	PLAN AND PROFILE	SHEET 213	E

FILE NAME : X:\3230500\120055.01\TECH\CAD\40853800\SHEETSPLAN\C3D_2016_050101-PP.DWG
LAYOUT NAME - 050109-pp

PLOT DATE : 5/25/2017 3:00 PM PLOT BY : DAVID YAHNKE PLOT NAME : PLOT SCALE : 1 IN:40 FT

WISDOT/CADDS SHEET 44

60% Plan Submittal May 30, 2017

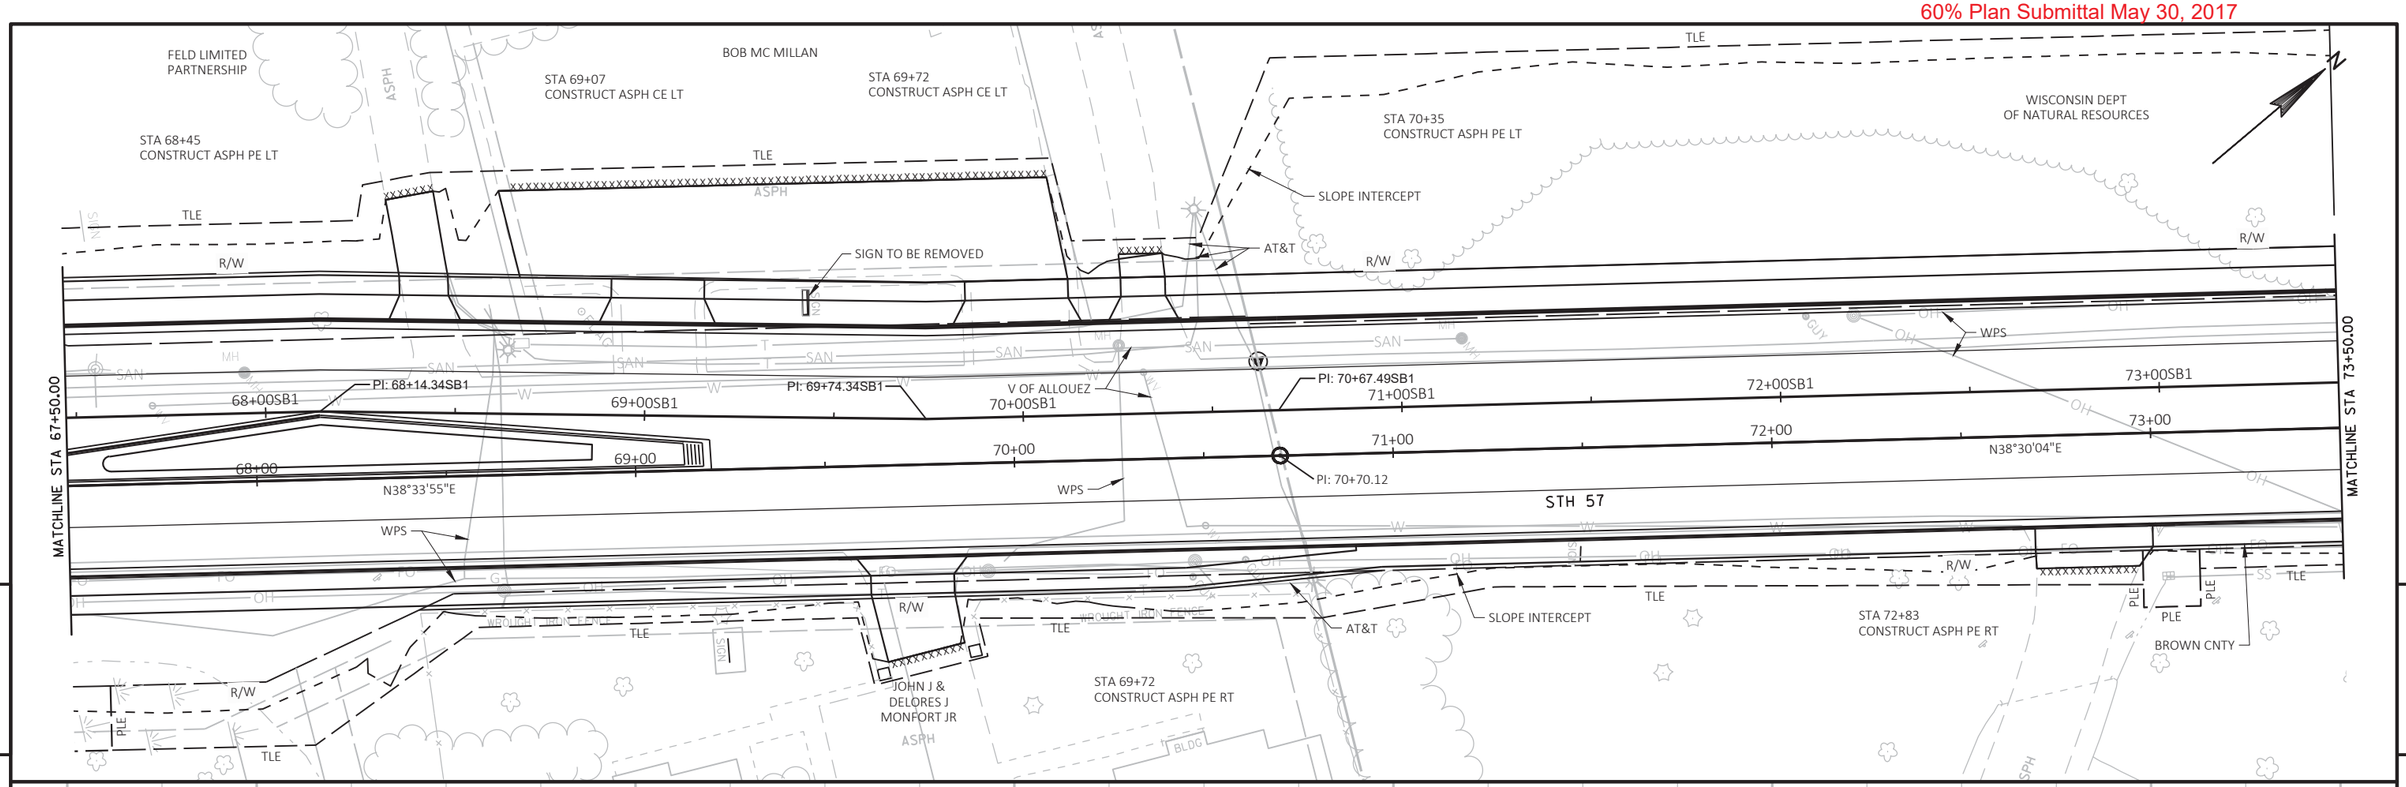

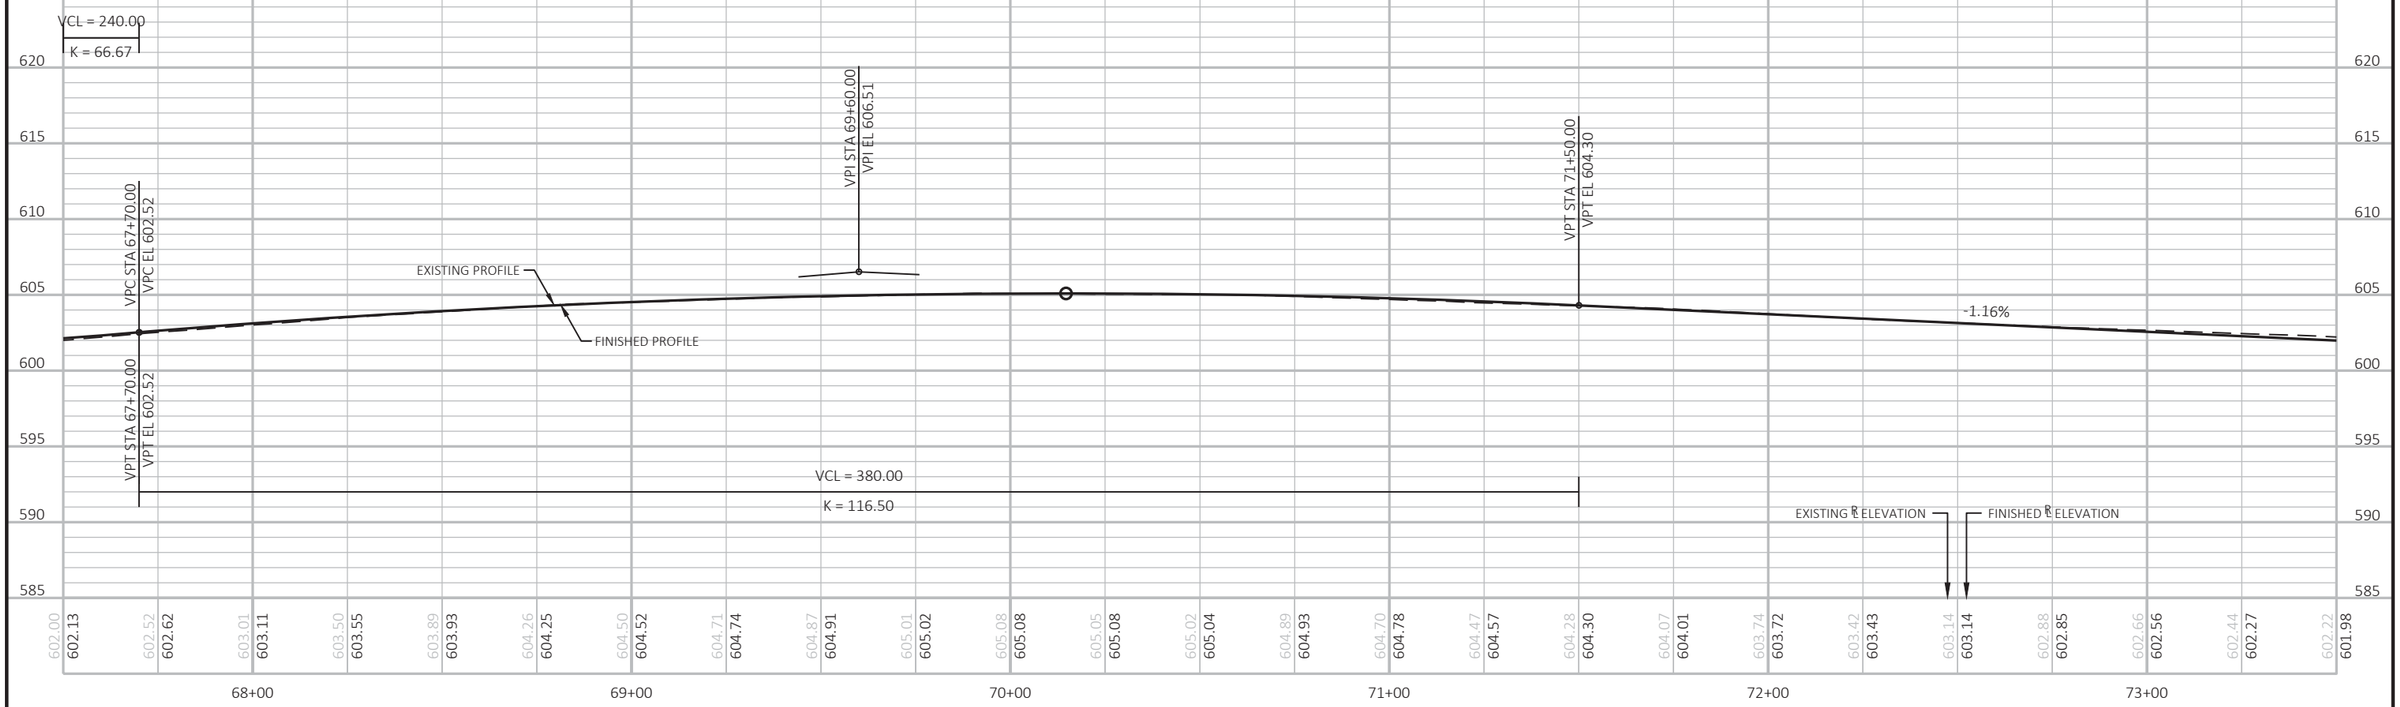

PROJECT NO: 4085-38-71	HWY: STH 57	COUNTY: BROWN	PLAN AND PROFILE	SHEET 214	E

FILE NAME : X:\3230500\120055.01\TECH\CAD\40853800\SHEETSPLAN\C3D_2016_050101-PP.DWG
LAYOUT NAME - 050110-pp

PLOT DATE : 5/25/2017 3:00 PM PLOT BY : DAVID YAHNKE PLOT NAME : PLOT SCALE : 1 IN:40 FT

WISDOT/CADDS SHEET 44

60% Plan Submittal May 30, 2017

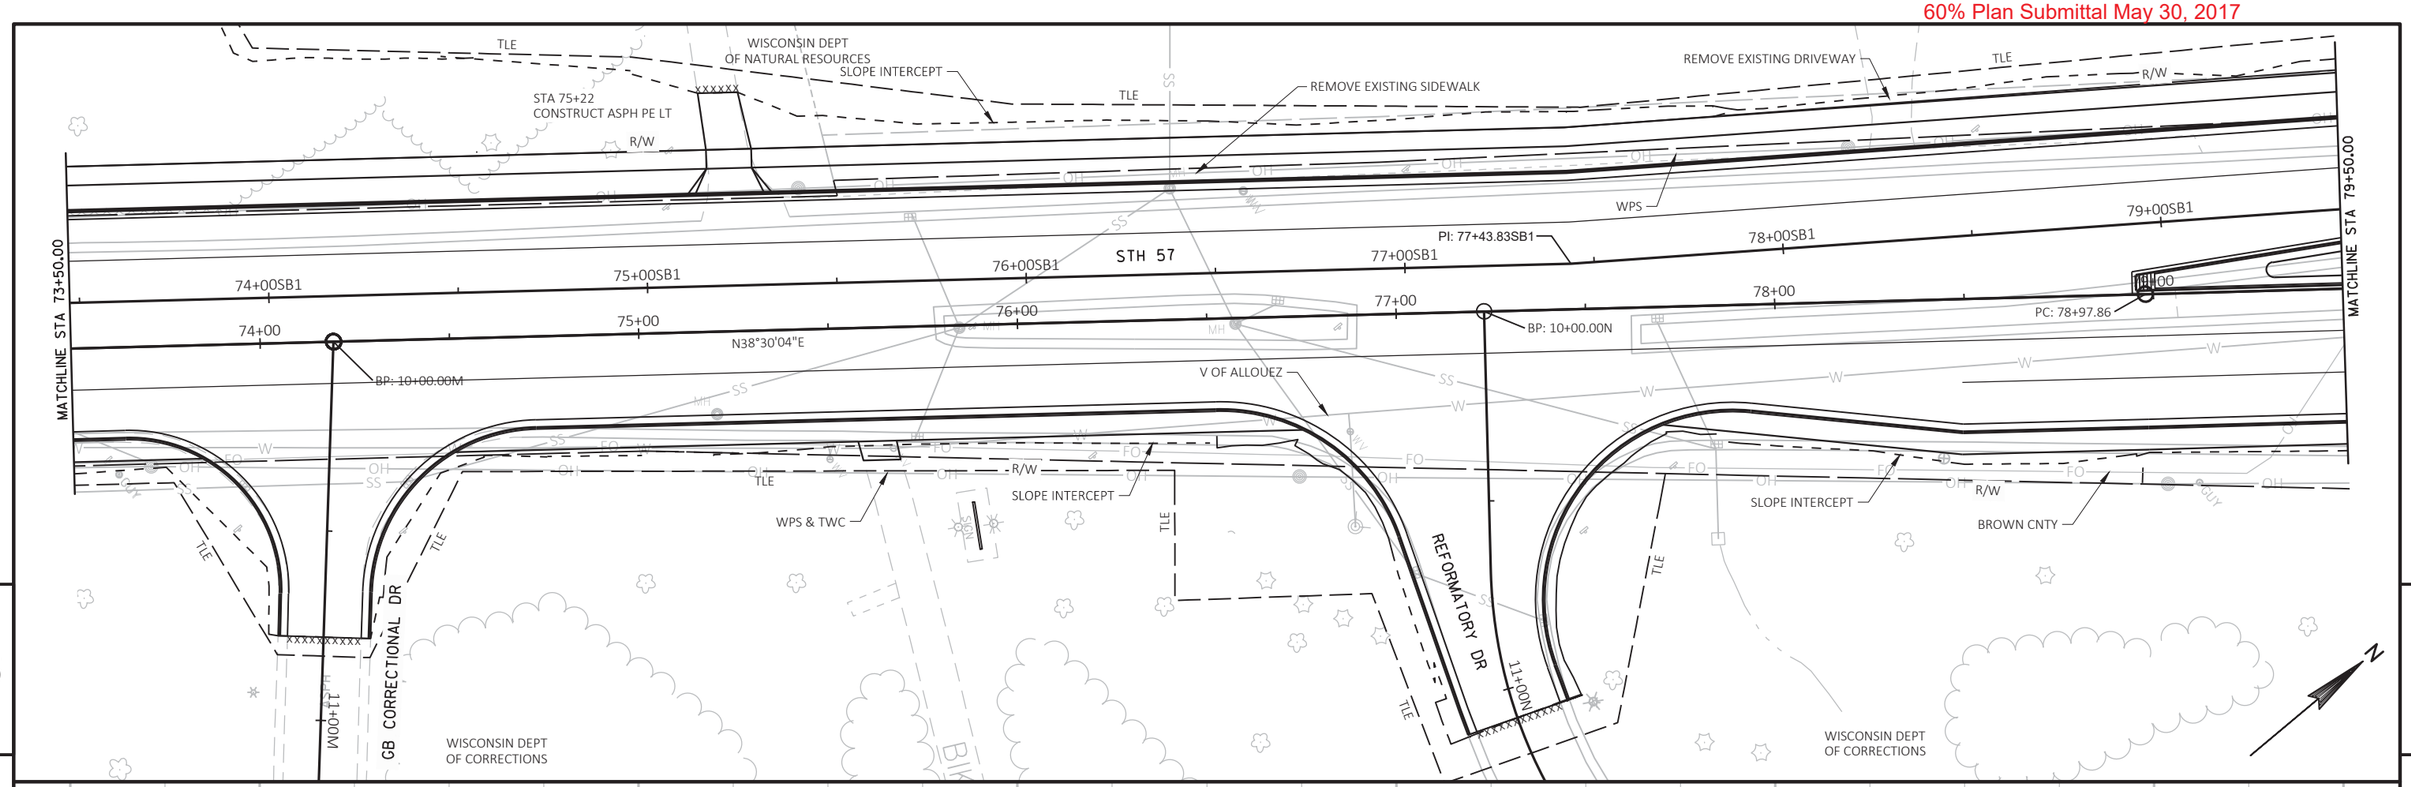

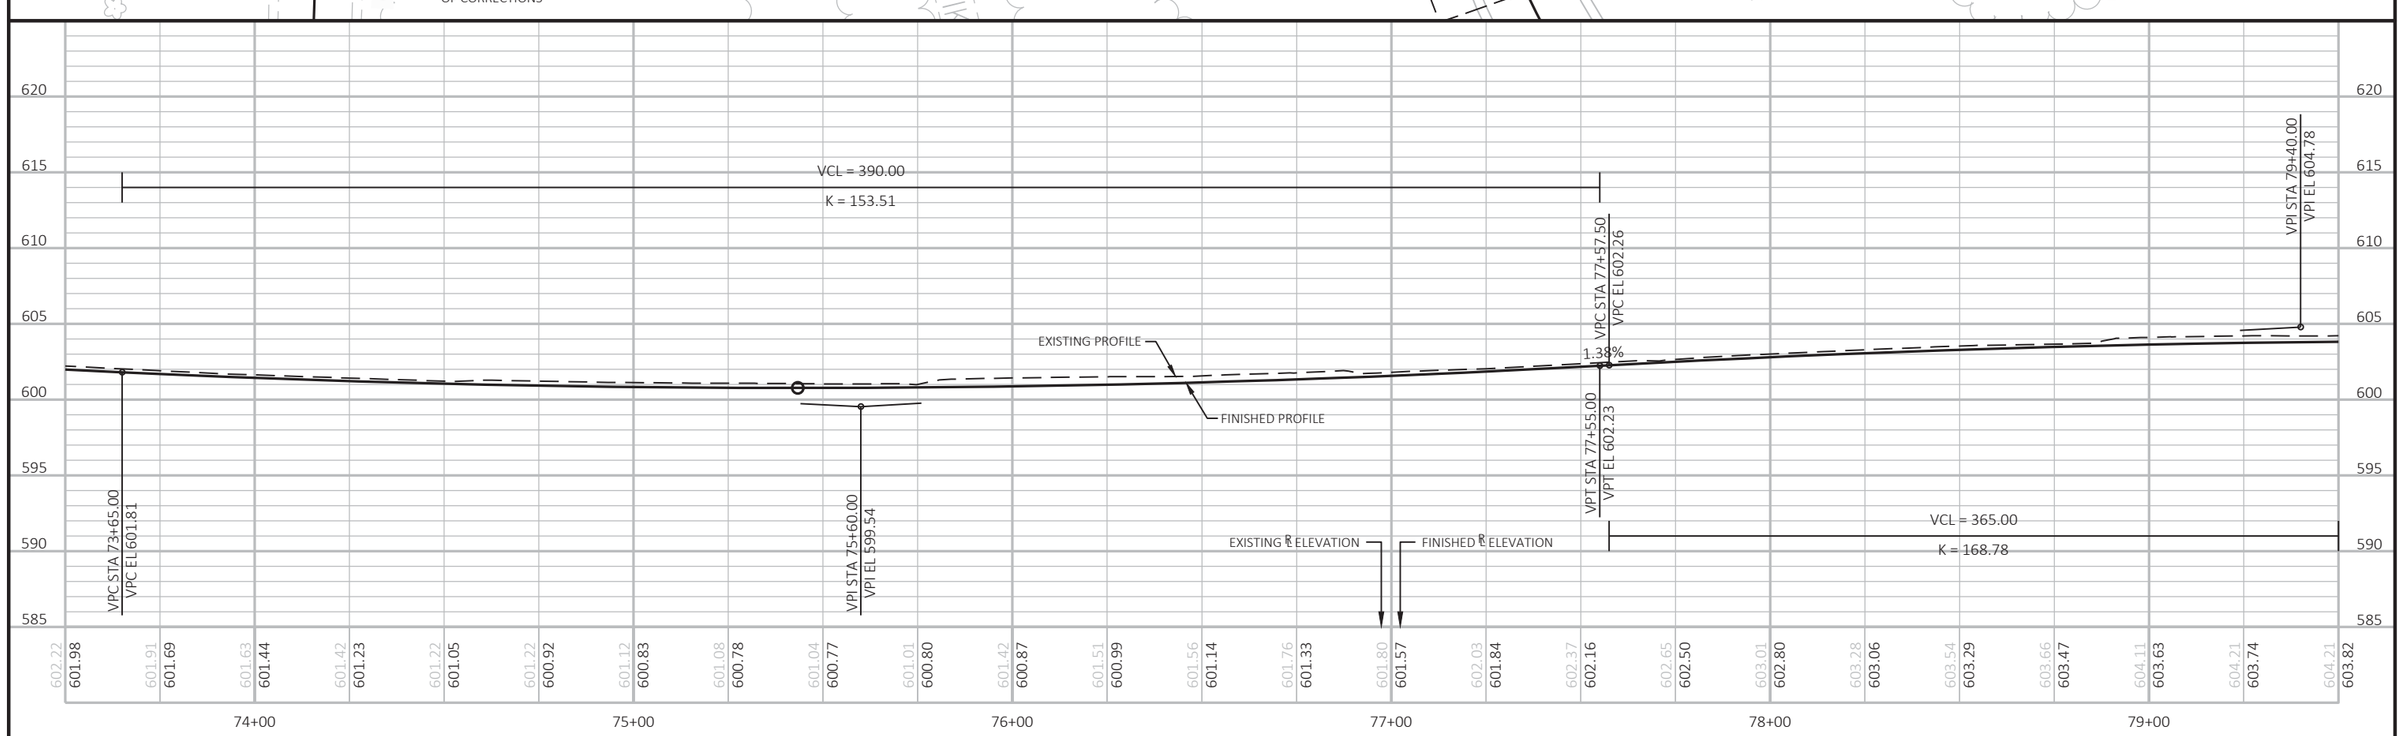

PROJECT NO: 4085-38-71	HWY: STH 57	COUNTY: BROWN	PLAN AND PROFILE	SHEET 215	E

60% Plan Submittal May 30, 2017

WISCONSIN DEPT OF NATURAL RESOURCES

WISCONSIN DEPT OF CORRECTIONS

SLOPE INTERCEPT

TLE

R/W

BROWN CNTY

WPS

PI: 80+29.81SB1

PC: 80+61.18SB1

80+00SB1

81+00SB1

82+00SB1

83+00SB1

84+00SB1

85+00SB1

STH 57

MATCHLINE STA 79+50.00

MATCHLINE STA 85+50.00

80+00

81+00

82+00

83+00

84+00

85+00

BP: 10+00.00P

PI: 84+18.45

V OF ALLOUEZ

WPS & TWC

STH 172

5

5

VPT STA 81+22.50
VPT EL 603.35

VCL = 365.00
K = 168.78

EXISTING PROFILE

FINISHED PROFILE

-0.78%

VCL = 320.00
K = 146.55

VPC STA 83+90.00
VPC EL 601.25

VPI STA 85+50.00
VPI EL 600.00

EXISTING R ELEVATION

FINISHED R ELEVATION

620 615 610 605 600 595 590 585

604.21 603.82 604.22 603.86 604.15 603.87 604.06 603.83 603.98 603.76 603.90 603.66 603.77 603.51 603.57 603.33 603.25 603.13 603.16 602.94 603.26 602.74 603.28 602.55 603.22 602.35 603.17 602.15 603.10 601.96 603.04 601.76 602.97 601.57 602.88 601.37 602.64 601.18 602.52 601.02 602.11 600.91 601.82 600.83 601.75 600.80 601.89 600.82 601.84 600.87

80+00 81+00 82+00 83+00 84+00 85+00

PROJECT NO: 4085-38-71	HWY: STH 57	COUNTY: BROWN	PLAN AND PROFILE	SHEET 216	E

FILE NAME : X:\3230500\120055.01\TECH\CAD\40853800\SHEETSPLAN\C3D_2016_050101-PP.DWG
LAYOUT NAME - 050112-pp

PLOT DATE : 5/25/2017 3:01 PM PLOT BY : DAVID YAHNKE PLOT NAME : PLOT SCALE : 1 IN:40 FT

WISDOT/CADDS SHEET 44

60% Plan Submittal May 30, 2017

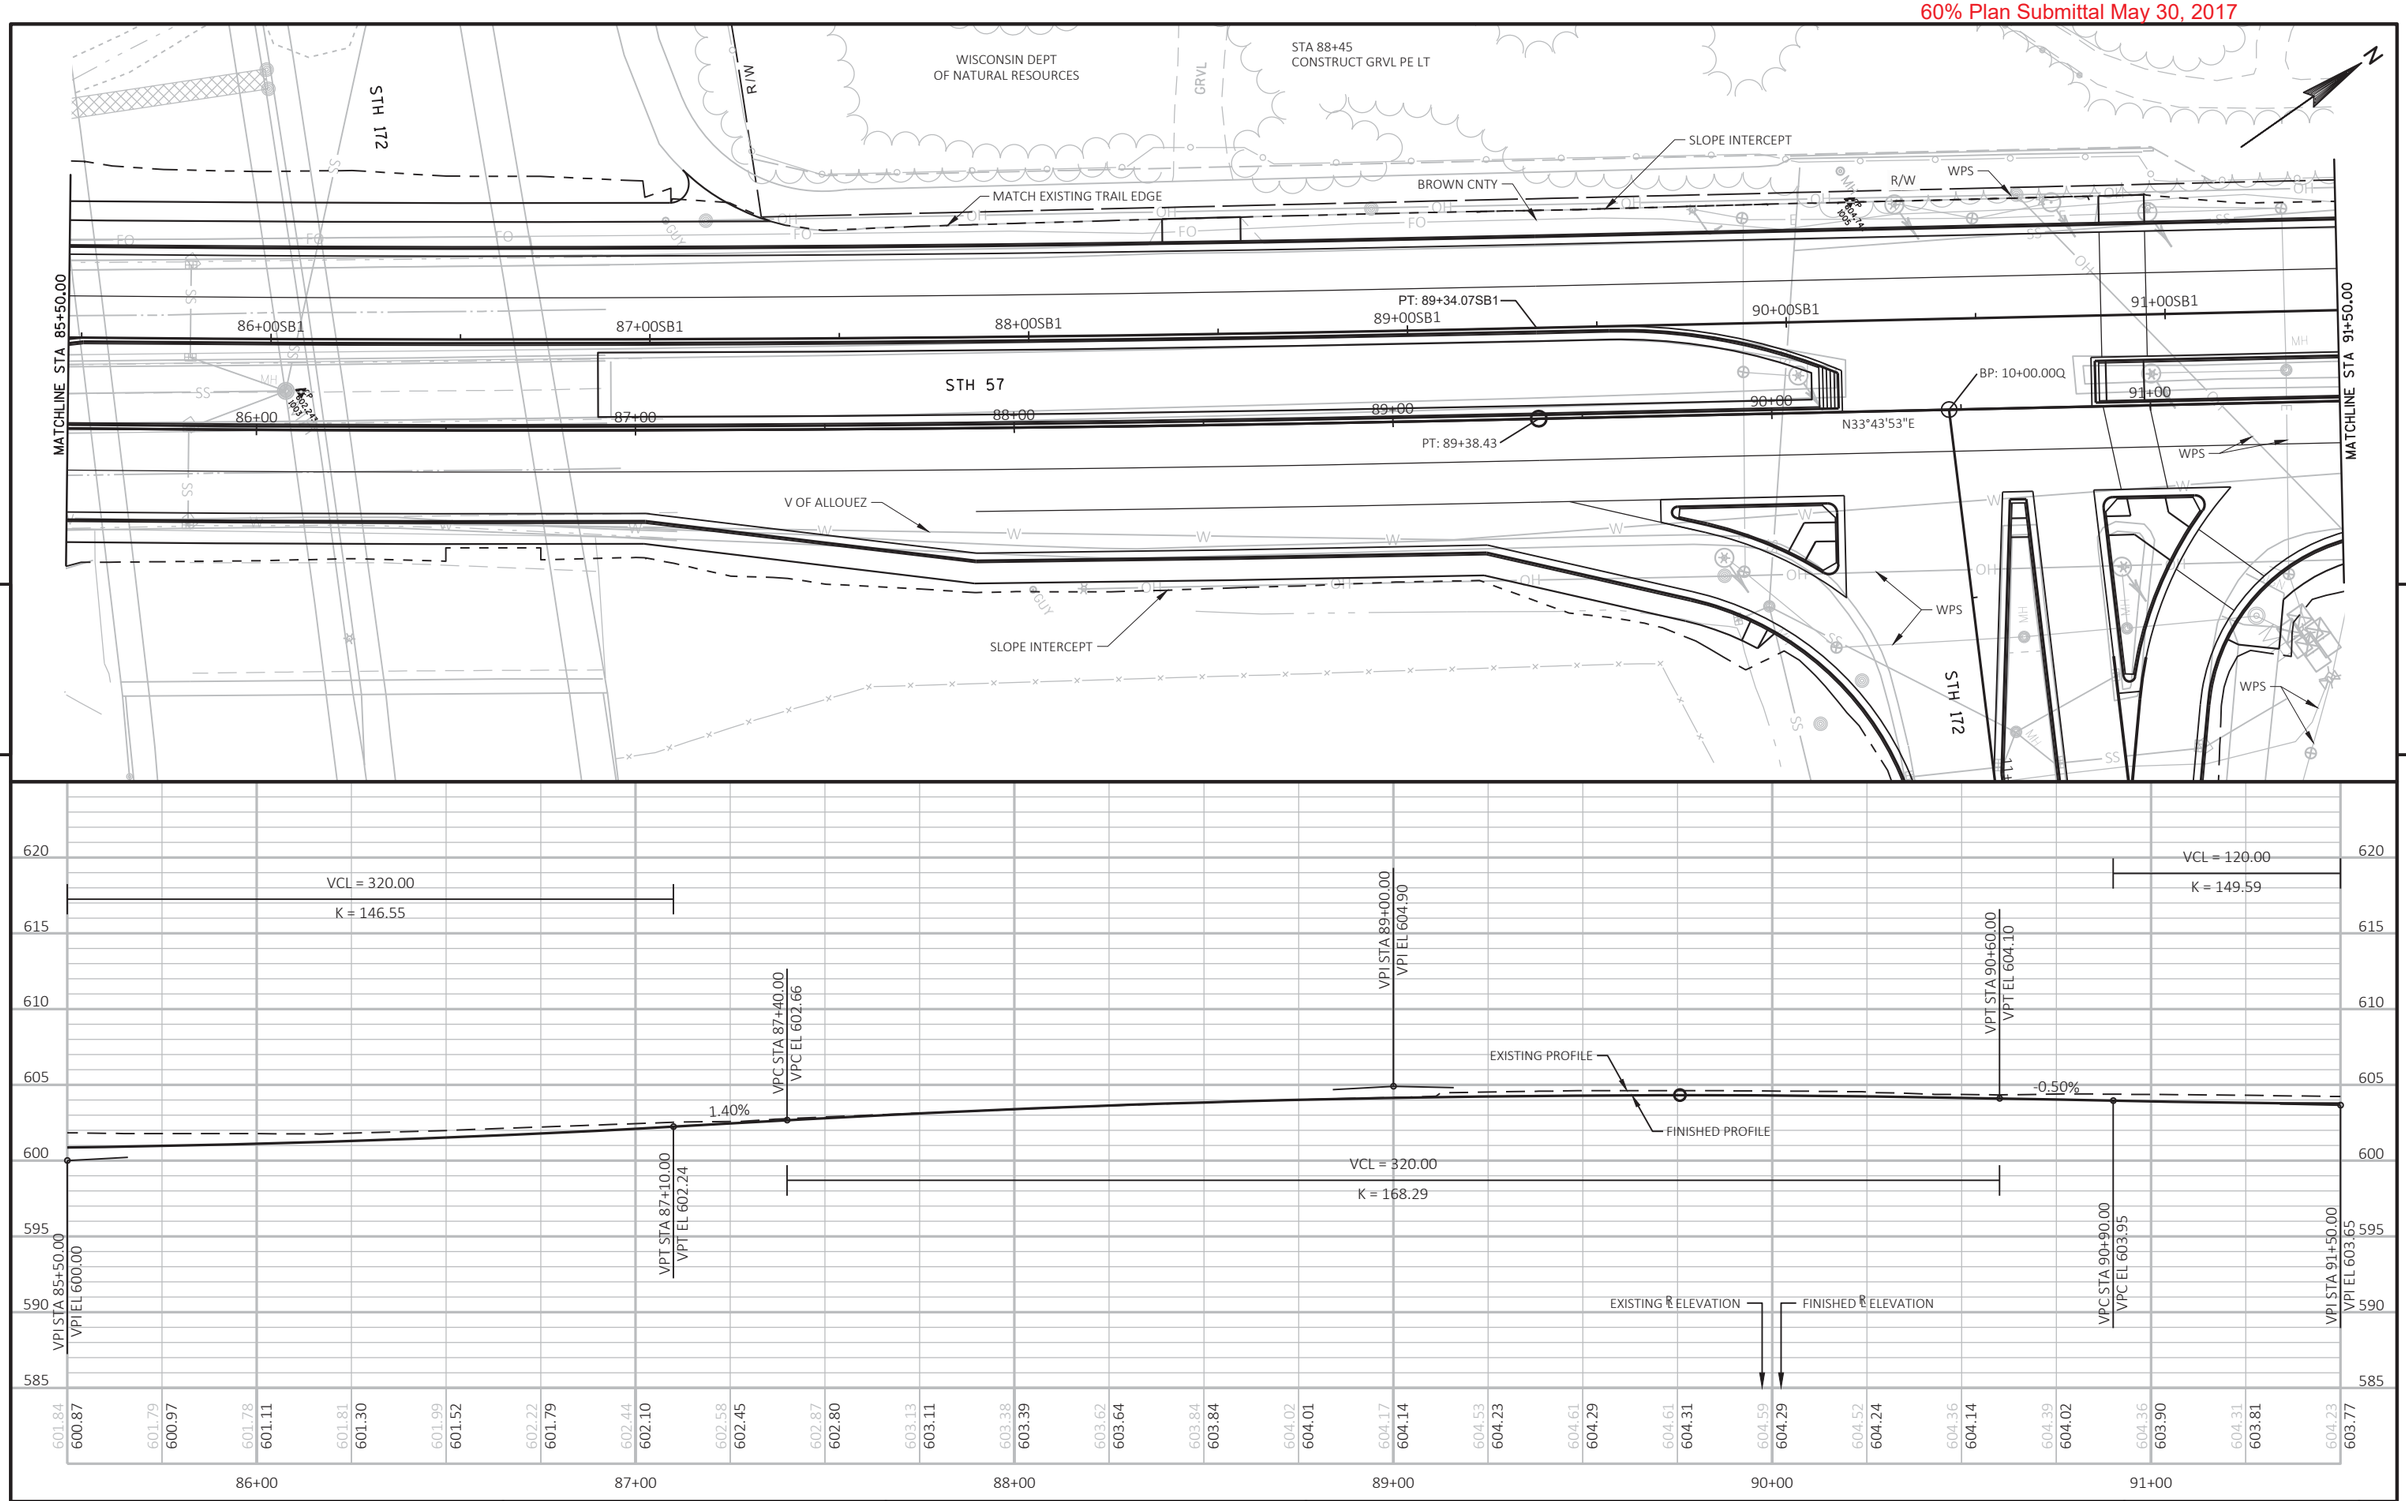

PROJECT NO: 4085-38-71	HWY: STH 57	COUNTY: BROWN	PLAN AND PROFILE	SHEET 217	E

FILE NAME : X:\3230500\120055.01\TECH\CAD\40853800\SHEETSPLAN\C3D_2016_050101-PP.DWG
LAYOUT NAME - 050113-pp

PLOT DATE : 5/25/2017 3:01 PM PLOT BY : DAVID YAHNKE PLOT NAME : PLOT SCALE : 1 IN:40 FT

WISDOT/CADDS SHEET 44

60% Plan Submittal May 30, 2017

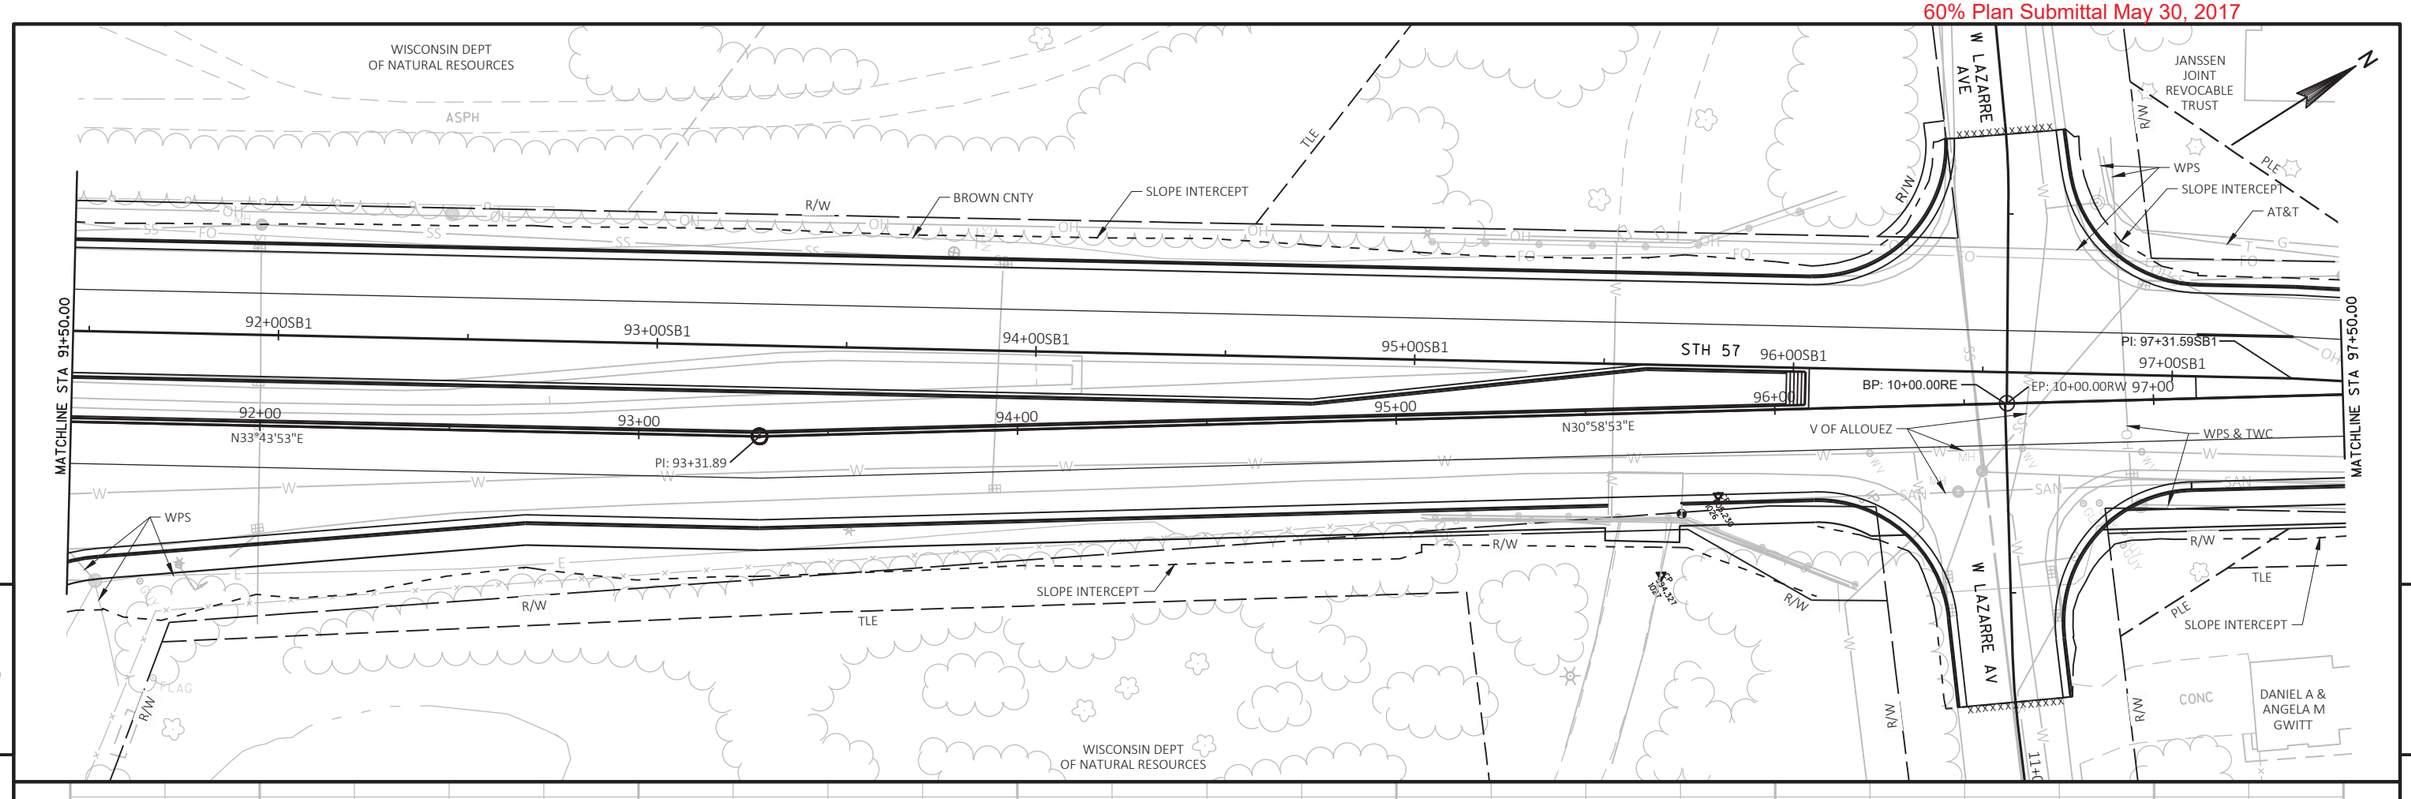

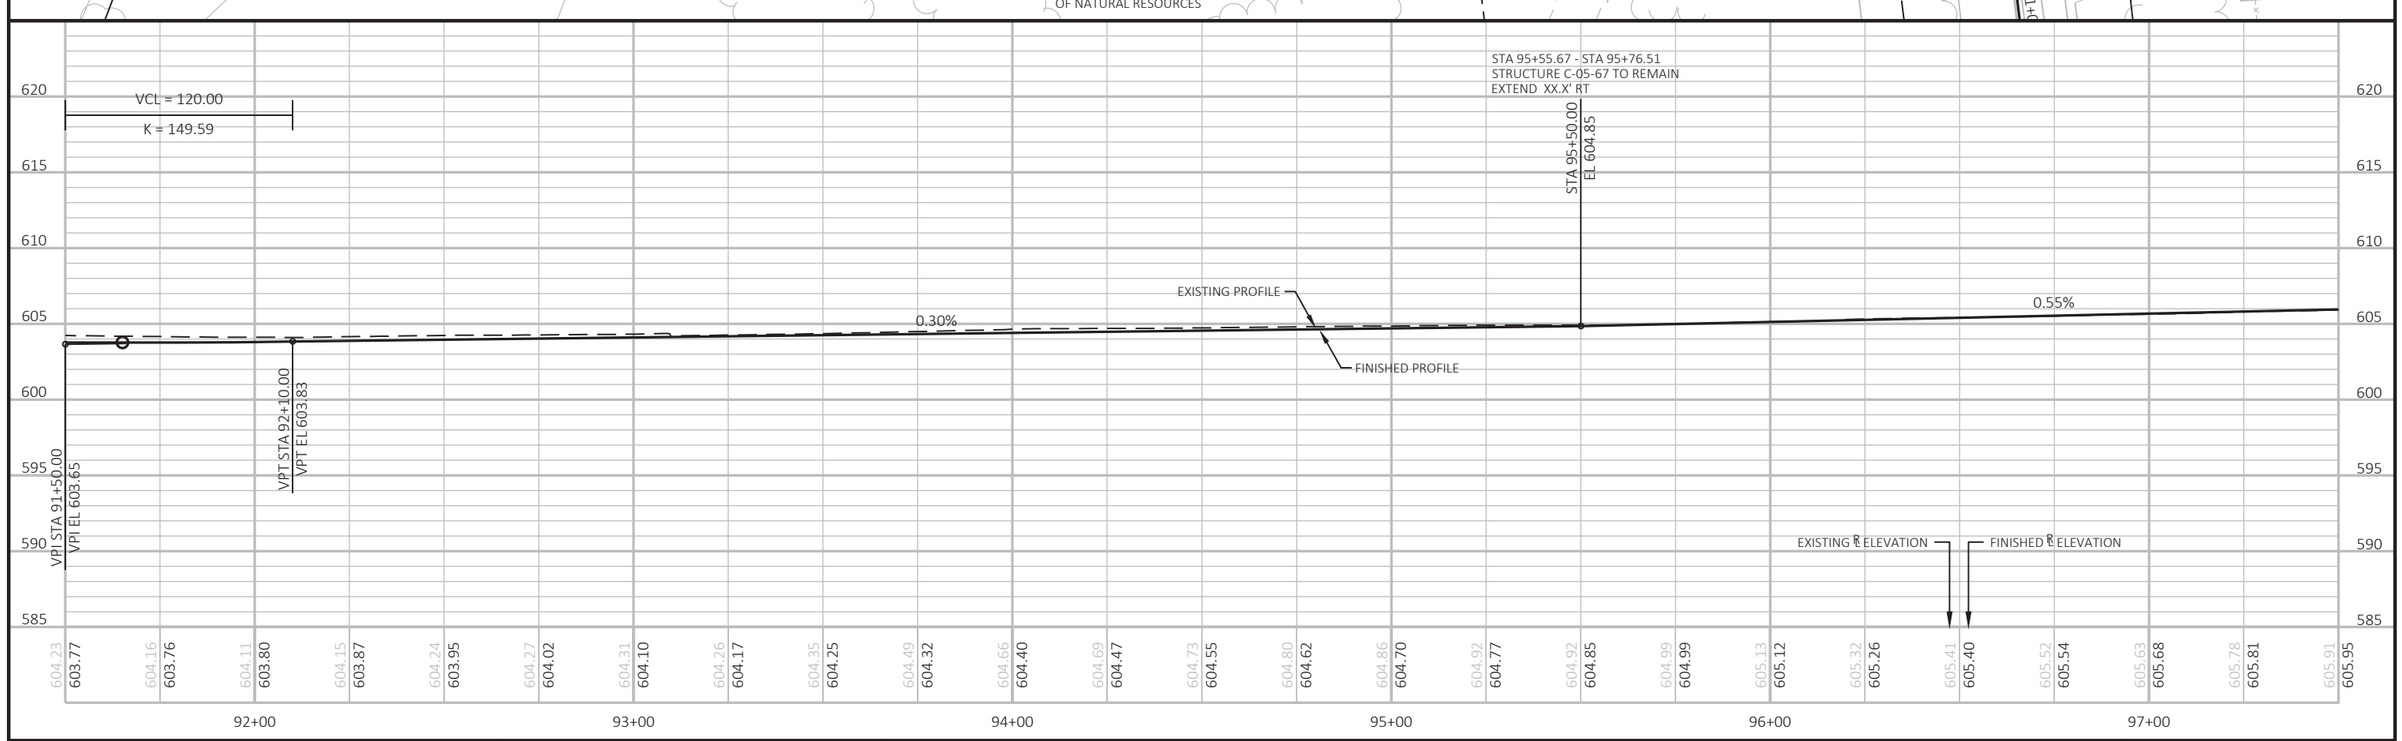

PROJECT NO: 4085-38-71	HWY: STH 57	COUNTY: BROWN	PLAN AND PROFILE	SHEET 218	E

FILE NAME : X:\3230500\120055.01\TECH\CAD\40853800\SHEETSPLAN\C3D_2016_050101-PP.DWG
LAYOUT NAME - 050114-pp

PLOT DATE : 5/25/2017 3:01 PM PLOT BY : DAVID YAHNKE PLOT NAME : PLOT SCALE : 1 IN:40 FT

WISDOT/CADDS SHEET 44

60% Plan Submittal May 30, 2017

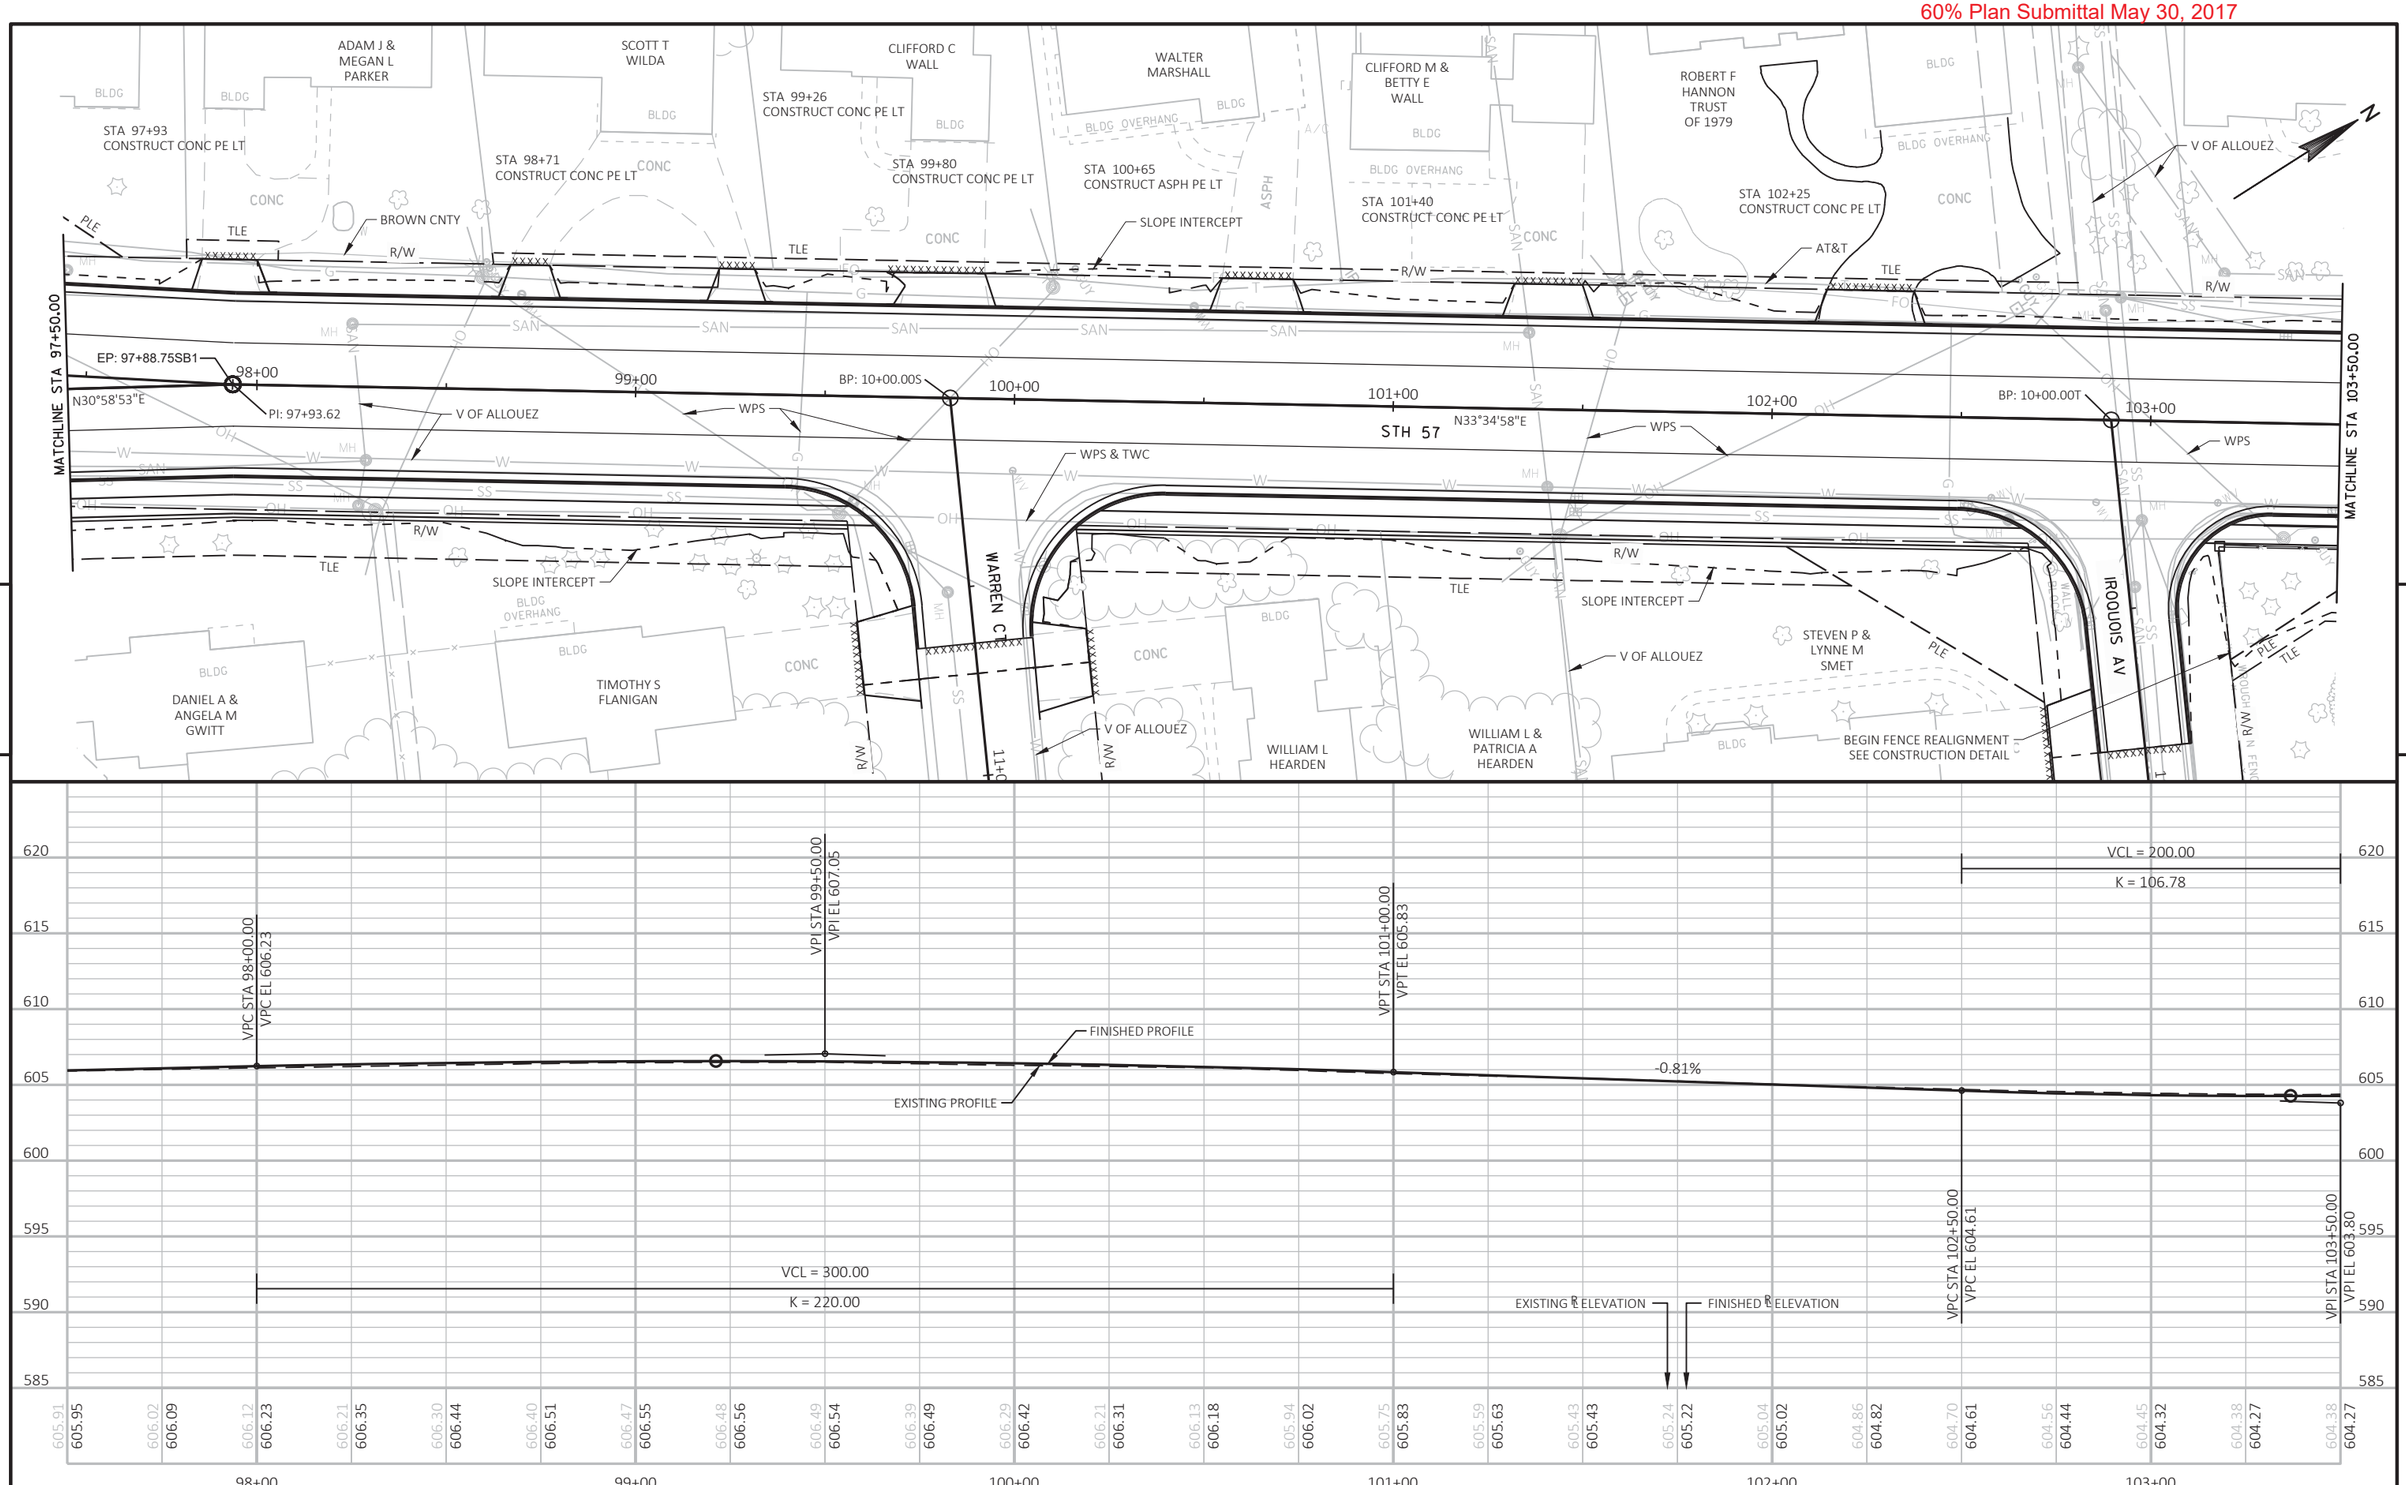

PROJECT NO: 4085-38-71	HWY: STH 57	COUNTY: BROWN	PLAN AND PROFILE	SHEET 219	E

60% Plan Submittal May 30, 2017

ASHRAF NABIL & JENNY AHMED
STEVEN L & CYNTHIA A DELSART REVOCABLE TRUST
JOYCE M HALRON
ADRIANSEN REVOCABLE TRUST
PATRICIA M GREENE LIVING TRUST
TREVOR T & BRENDA A FARRELL
L THOMAS & BURRALL K PLOUFF
PETER A & KATHERINE K FERGUS REVOCABLE TRUST
MARIANNE VANDRISSE REVOCABLE TRUST

STA 104+04
CONSTRUCT ASPH PE LT
STA 105+61
CONSTRUCT CONC PE LT
STA 107+96
CONSTRUCT ASPH PE LT

MATCHLINE STA 103+50.00
MATCHLINE STA 109+50.00

V OF ALLOUEZ
BROWN CNTY
SLOPE INTERCEPT
AT&T
WPS
R/W
TLE
FENCE REALIGNMENT SEE CONSTRUCTION DETAIL
WROUGHT IRON FENCE
RETAINING WALL
N33°34'58"E
STH 57
PC: 108+94.61

104+00
105+00
106+00
107+00
108+00
109+00

VCL = 200.00
K = 106.78
VCL = 300.00
K = 175.44
EXISTING PROFILE
FINISHED PROFILE
1.06%
VPI STA 103+50.00
VPI EL 603.80
VPT STA 104+50.00
VPT EL 604.86
VPC STA 107+00.00
VPC EL 607.51
VPI STA 108+50.00
VPI EL 609.10
EXISTING ℄ ELEVATION
FINISHED ℄ ELEVATION

620 615 610 605 600 595 590 585

604.38 604.27 604.44 604.33 604.60 604.45 604.78 604.62 605.01 604.86 605.25 605.12 605.50 605.39 605.75 605.66 606.00 605.92 606.25 606.18 606.54 606.45 606.79 606.72 607.02 606.98 607.30 607.24 607.62 607.51 607.84 607.76 608.04 607.97 608.20 608.14 608.33 608.28 608.44 608.39 608.54 608.46 608.55 608.49 608.54 608.49 608.52 608.45 608.49 608.38

PROJECT NO: 4085-38-71	HWY: STH 57	COUNTY: BROWN	PLAN AND PROFILE	SHEET 220	E

FILE NAME : X:\3230500\120055.01\TECH\CAD\40853800\SHEETSPLAN\C3D_2016_050101-PP.DWG
LAYOUT NAME - 050116-pp
PLOT DATE : 5/25/2017 3:01 PM
PLOT BY : DAVID YAHNKE
PLOT NAME :
PLOT SCALE : 1 IN:40 FT

WISDOT/CADDS SHEET 44

60% Plan Submittal May 30, 2017

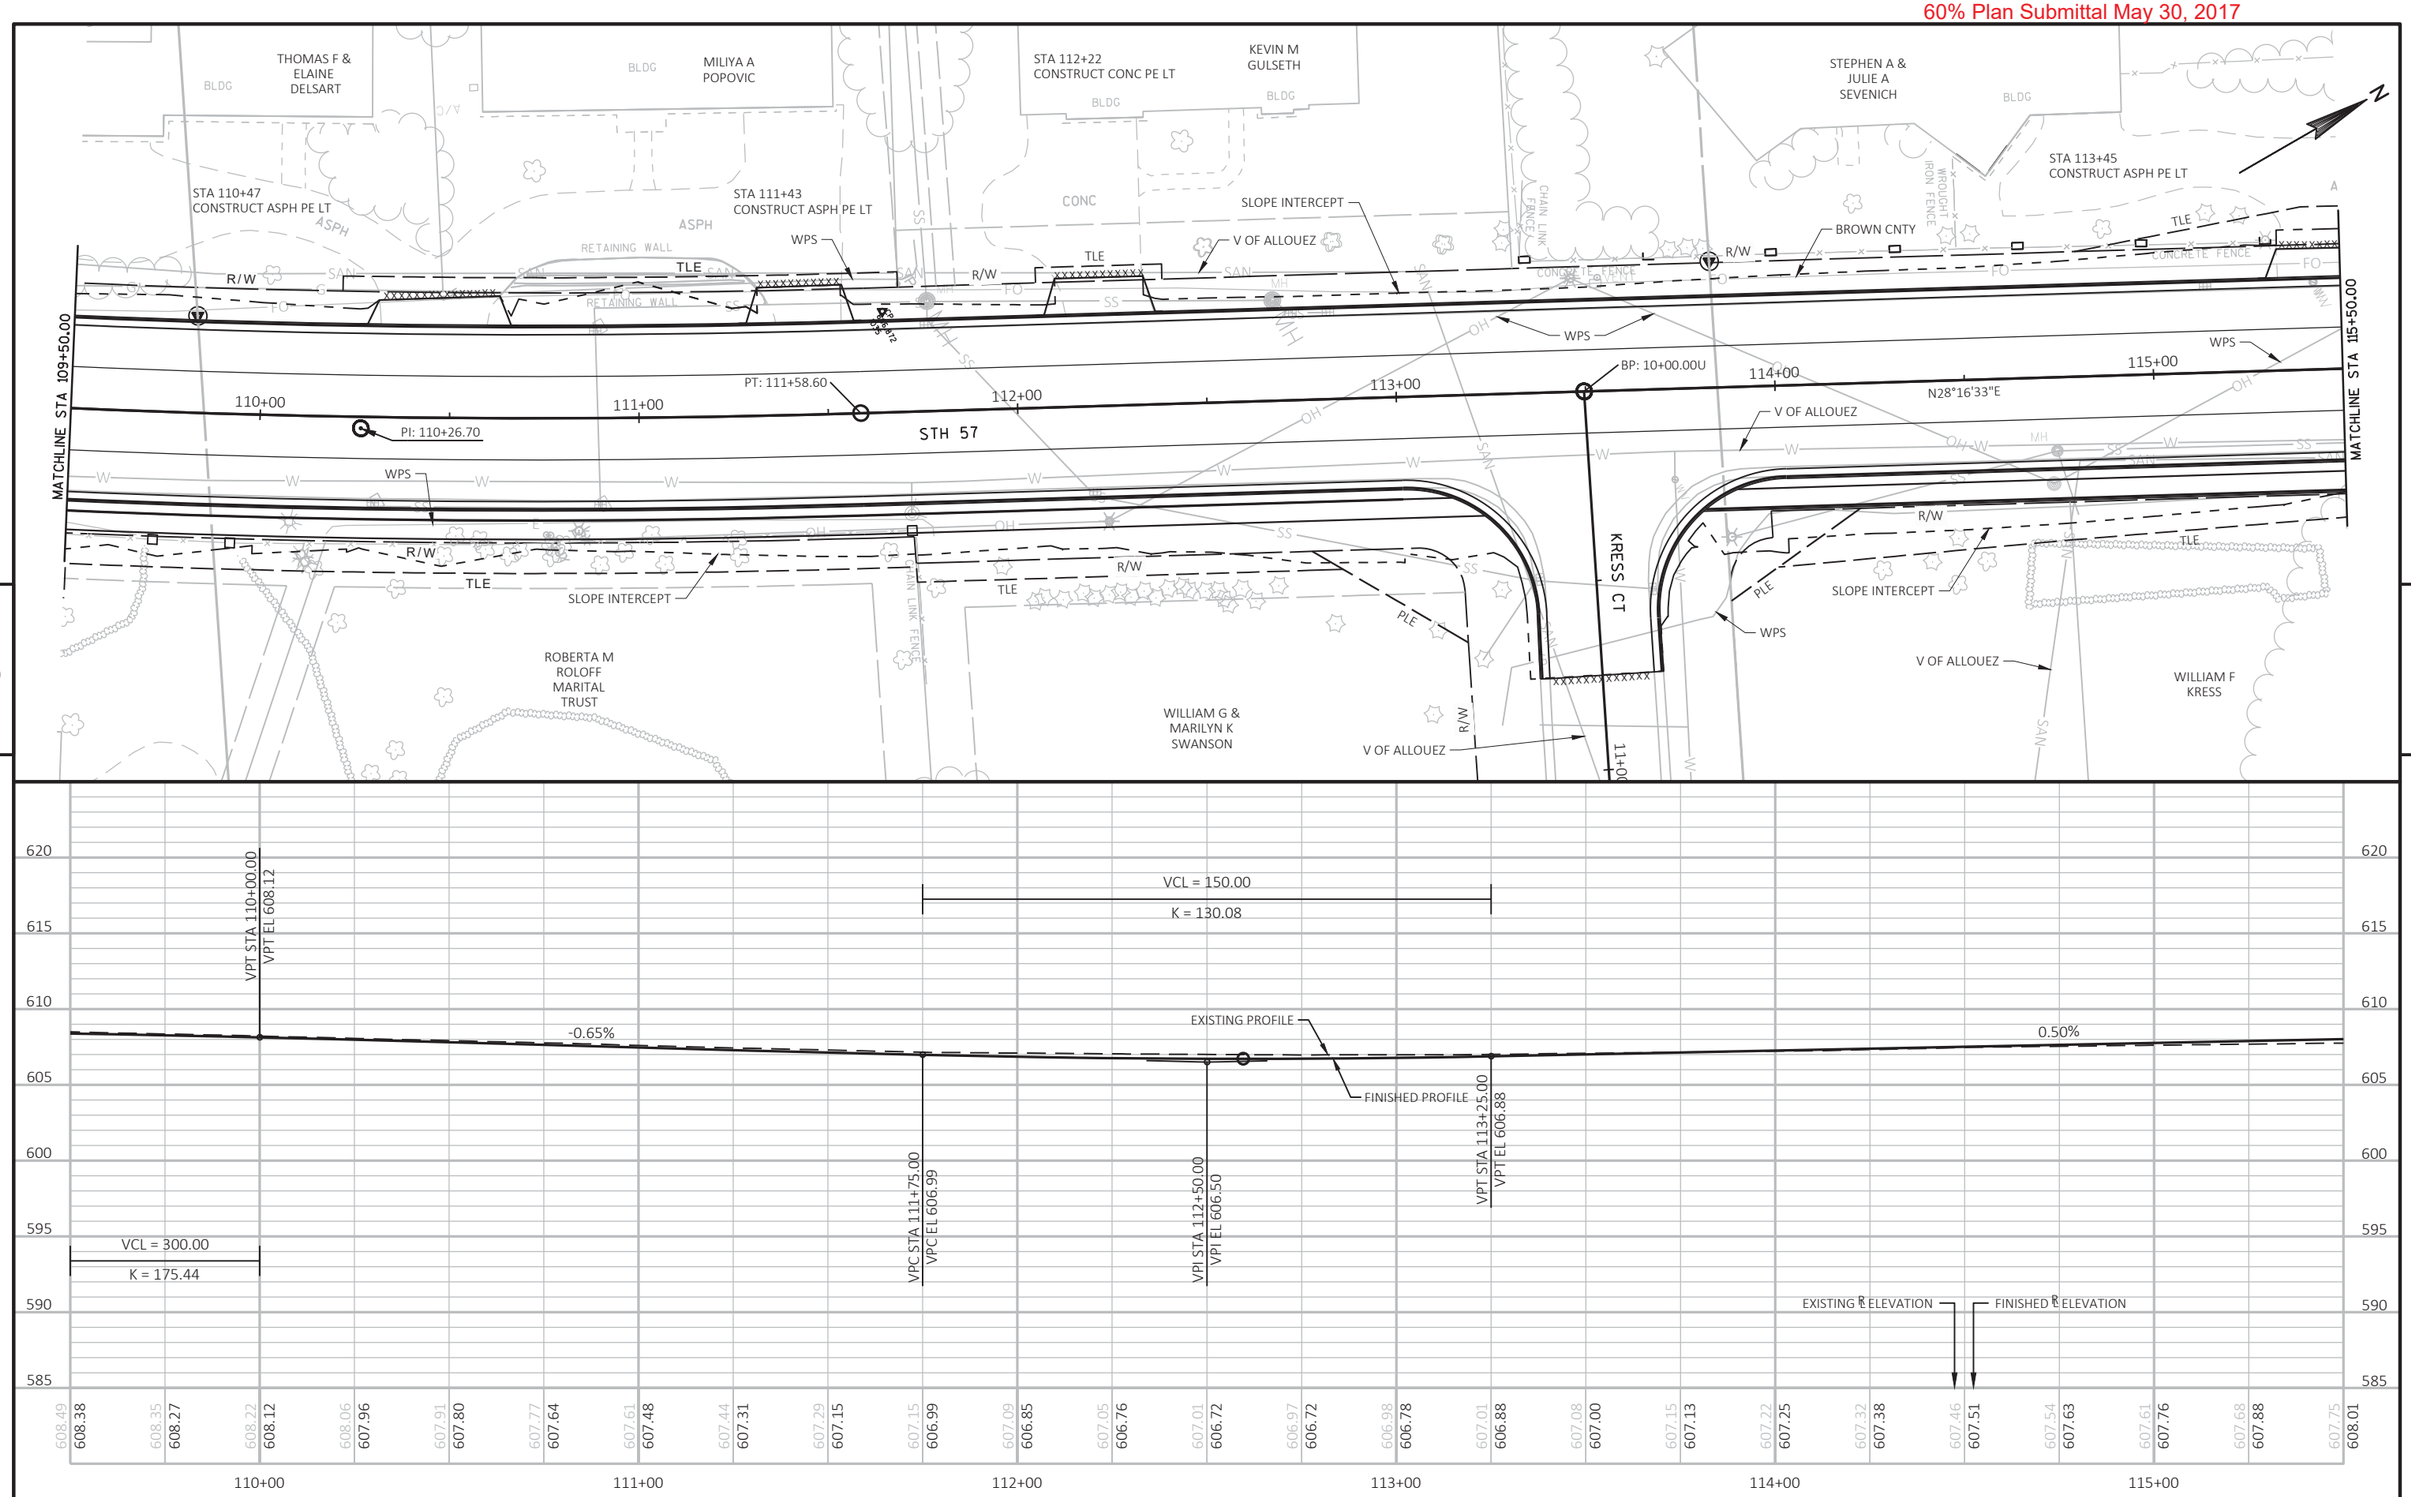

PROJECT NO: 4085-38-71	HWY: STH 57	COUNTY: BROWN	PLAN AND PROFILE	SHEET 221	E

FILE NAME : X:\3230500\120055.01\TECH\CAD\40853800\SHEETSPLAN\C3D_2016_050101-PP.DWG
LAYOUT NAME - 050117-pp

PLOT DATE : 5/25/2017 3:01 PM PLOT BY : DAVID YAHNKE PLOT NAME : PLOT SCALE : 1 IN:40 FT

WISDOT/CADDS SHEET 44

60% Plan Submittal May 30, 2017

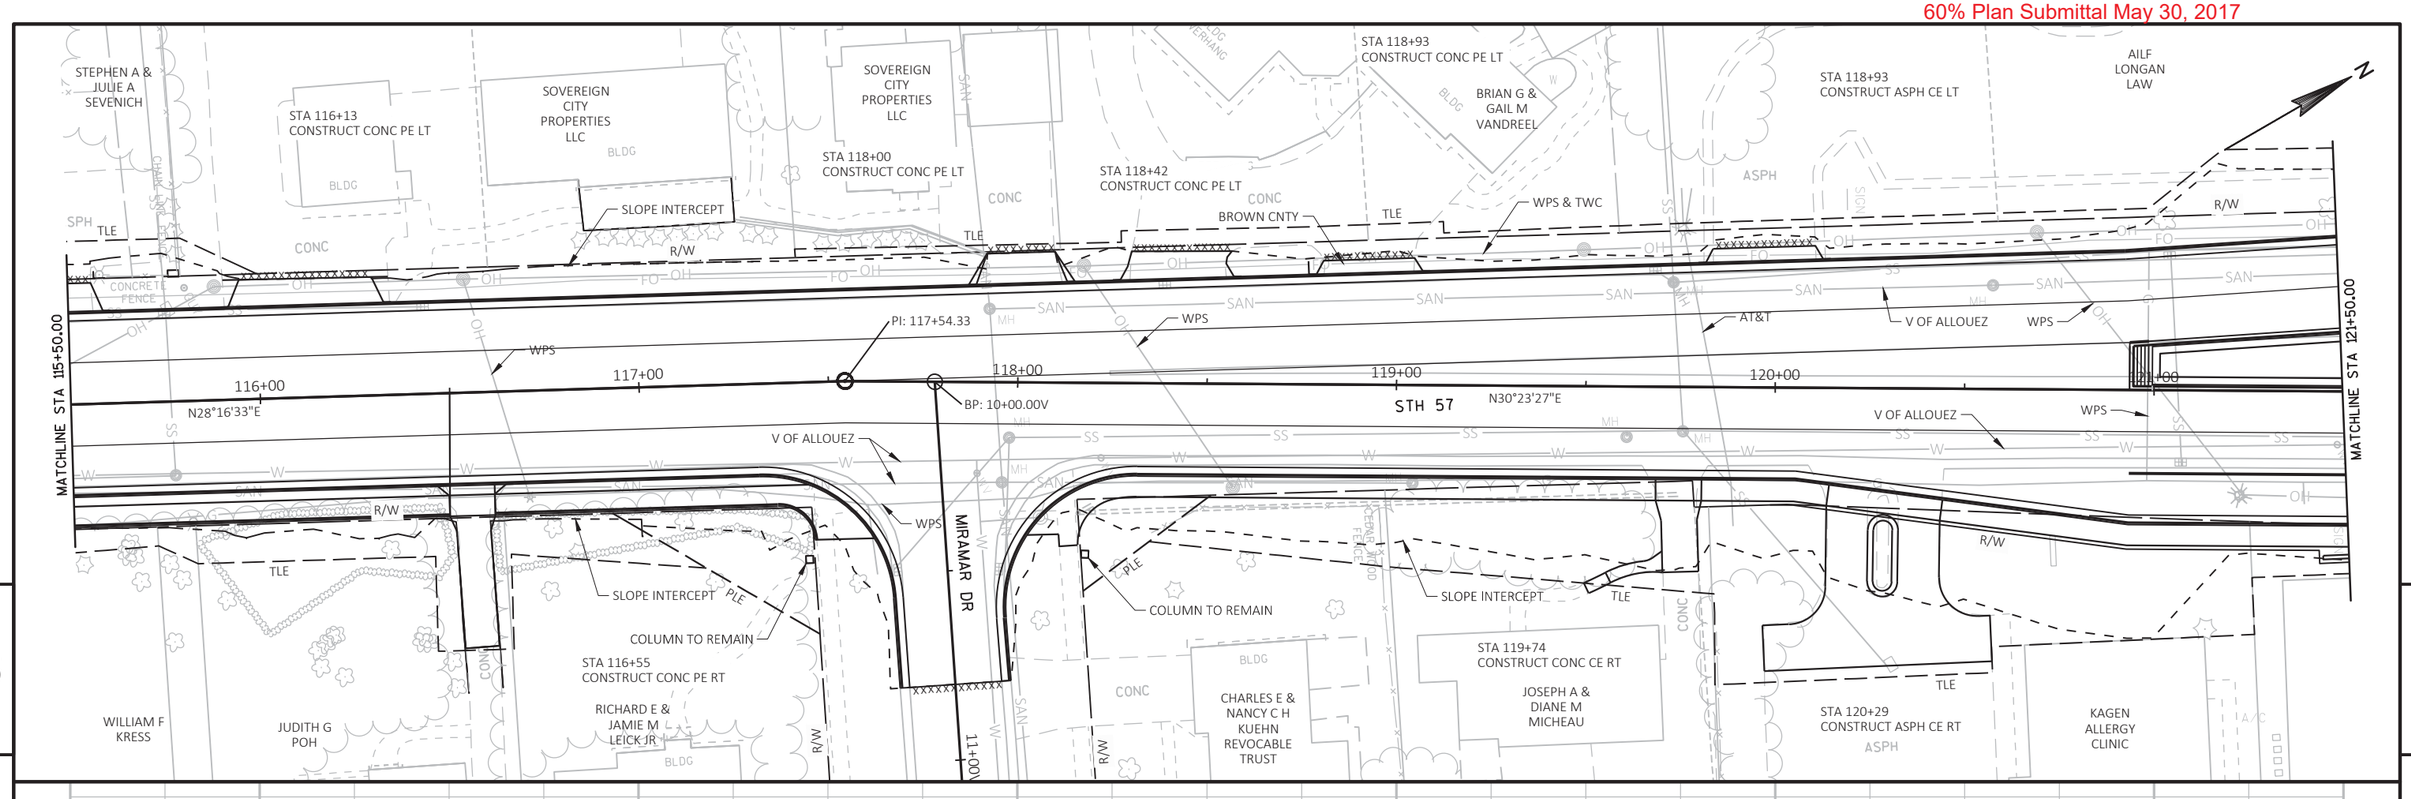

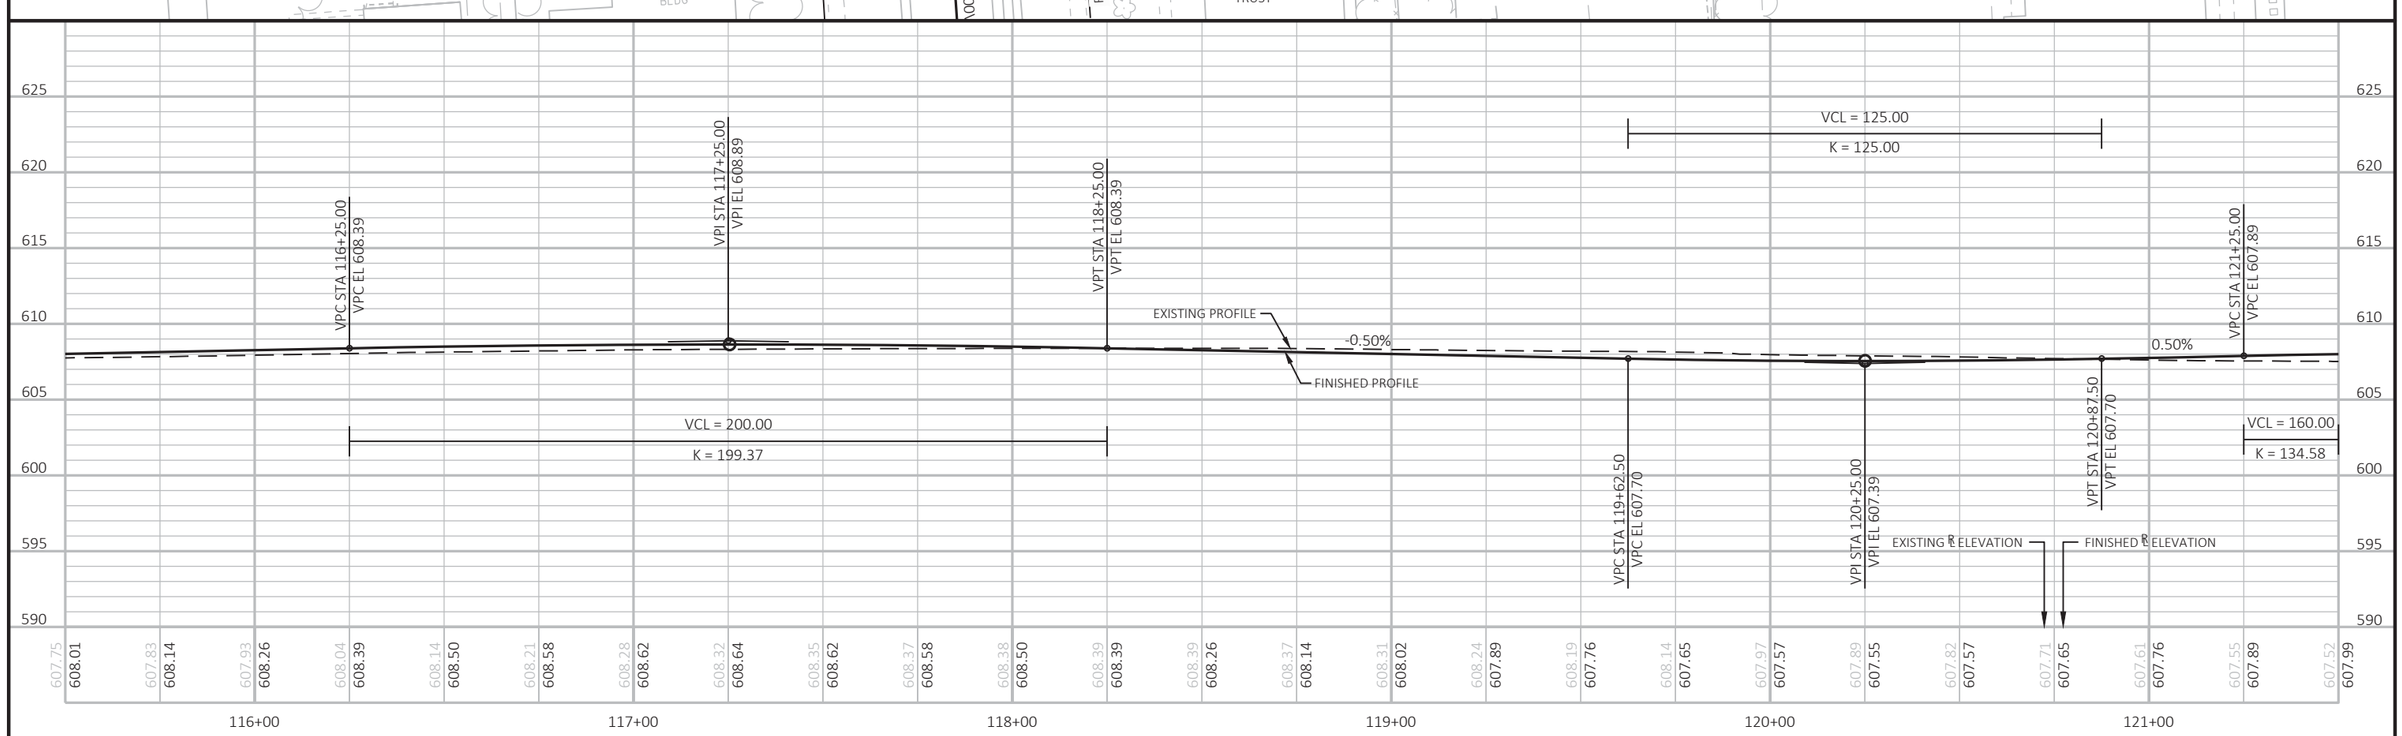

PROJECT NO: 4085-38-71	HWY: STH 57	COUNTY: BROWN	PLAN AND PROFILE	SHEET 222	E

FILE NAME : X:\3230500\120055.01\TECH\CAD\40853800\SHEETSPLAN\C3D_2016_050101-PP.DWG
LAYOUT NAME - 050118-pp

PLOT DATE : 5/25/2017 3:02 PM PLOT BY : DAVID YAHNKE PLOT NAME : PLOT SCALE : 1 IN:40 FT

WISDOT/CADDS SHEET 44

60% Plan Submittal May 30, 2017

AILF LONGAN LAW
SCONNIES
AT&T
SCHENCK BUSINESS
BROWN CNTY
NETLEC LLC
STH 57
MATCHLINE STA 121+50.00
MATCHLINE STA 127+50.00
PI: 121+93.49
N27°38'27"E
BP: 10+00.00W
V OF ALLOUEZ
PI: 127+07.10
N24°53'27"E
WPS
WPS & TWC
SLOPE INTERCEPT
TLE
R/W
PLE
CTH O
MACEY BANKRUPTCY LAW
HEADSTONE
GREEN BAY DIOCESE CEMETERY CORP
122+00
123+00
124+00
125+00
126+00
127+00

VPI STA 122+05.00
VPI EL 608.29
VPT STA 122+85.00
VPT EL 607.74
VCL = 150.00
K = 120.18
-0.69%
FINISHED PROFILE
EXISTING PROFILE
VCL = 160.00
K = 134.58
VPC STA 124+00.00
VPC EL 606.95
VPI STA 124+75.00
VPI EL 606.43
VPT STA 125+50.00
VPT EL 606.85
EXISTING ℄ ELEVATION
FINISHED ℄ ELEVATION

607.52 607.99 607.37 608.05 607.25 608.06 607.22 608.02 607.24 607.93 607.16 607.80 607.48 607.64 606.93 607.46 606.67 607.29 606.73 607.12 607.34 606.95 607.35 606.80 607.27 606.71 606.90 606.66 606.95 606.67 607.01 606.74 607.08 606.85 607.13 606.99 607.24 607.13 607.35 607.27 607.51 607.41 607.66 607.55 607.81 607.69 607.98 607.83 608.16 607.97

PROJECT NO: 4085-38-71	HWY: STH 57	COUNTY: BROWN	PLAN AND PROFILE	SHEET 223	E

FILE NAME : X:\3230500\120055.01\TECH\CAD\40853800\SHEETSPLAN\C3D_2016_050101-PP.DWG
LAYOUT NAME - 050119-pp
PLOT DATE : 5/25/2017 3:02 PM
PLOT BY : DAVID YAHNKE
PLOT NAME :
PLOT SCALE : 1 IN:40 FT

WISDOT/CADDS SHEET 44

60% Plan Submittal May 30, 2017

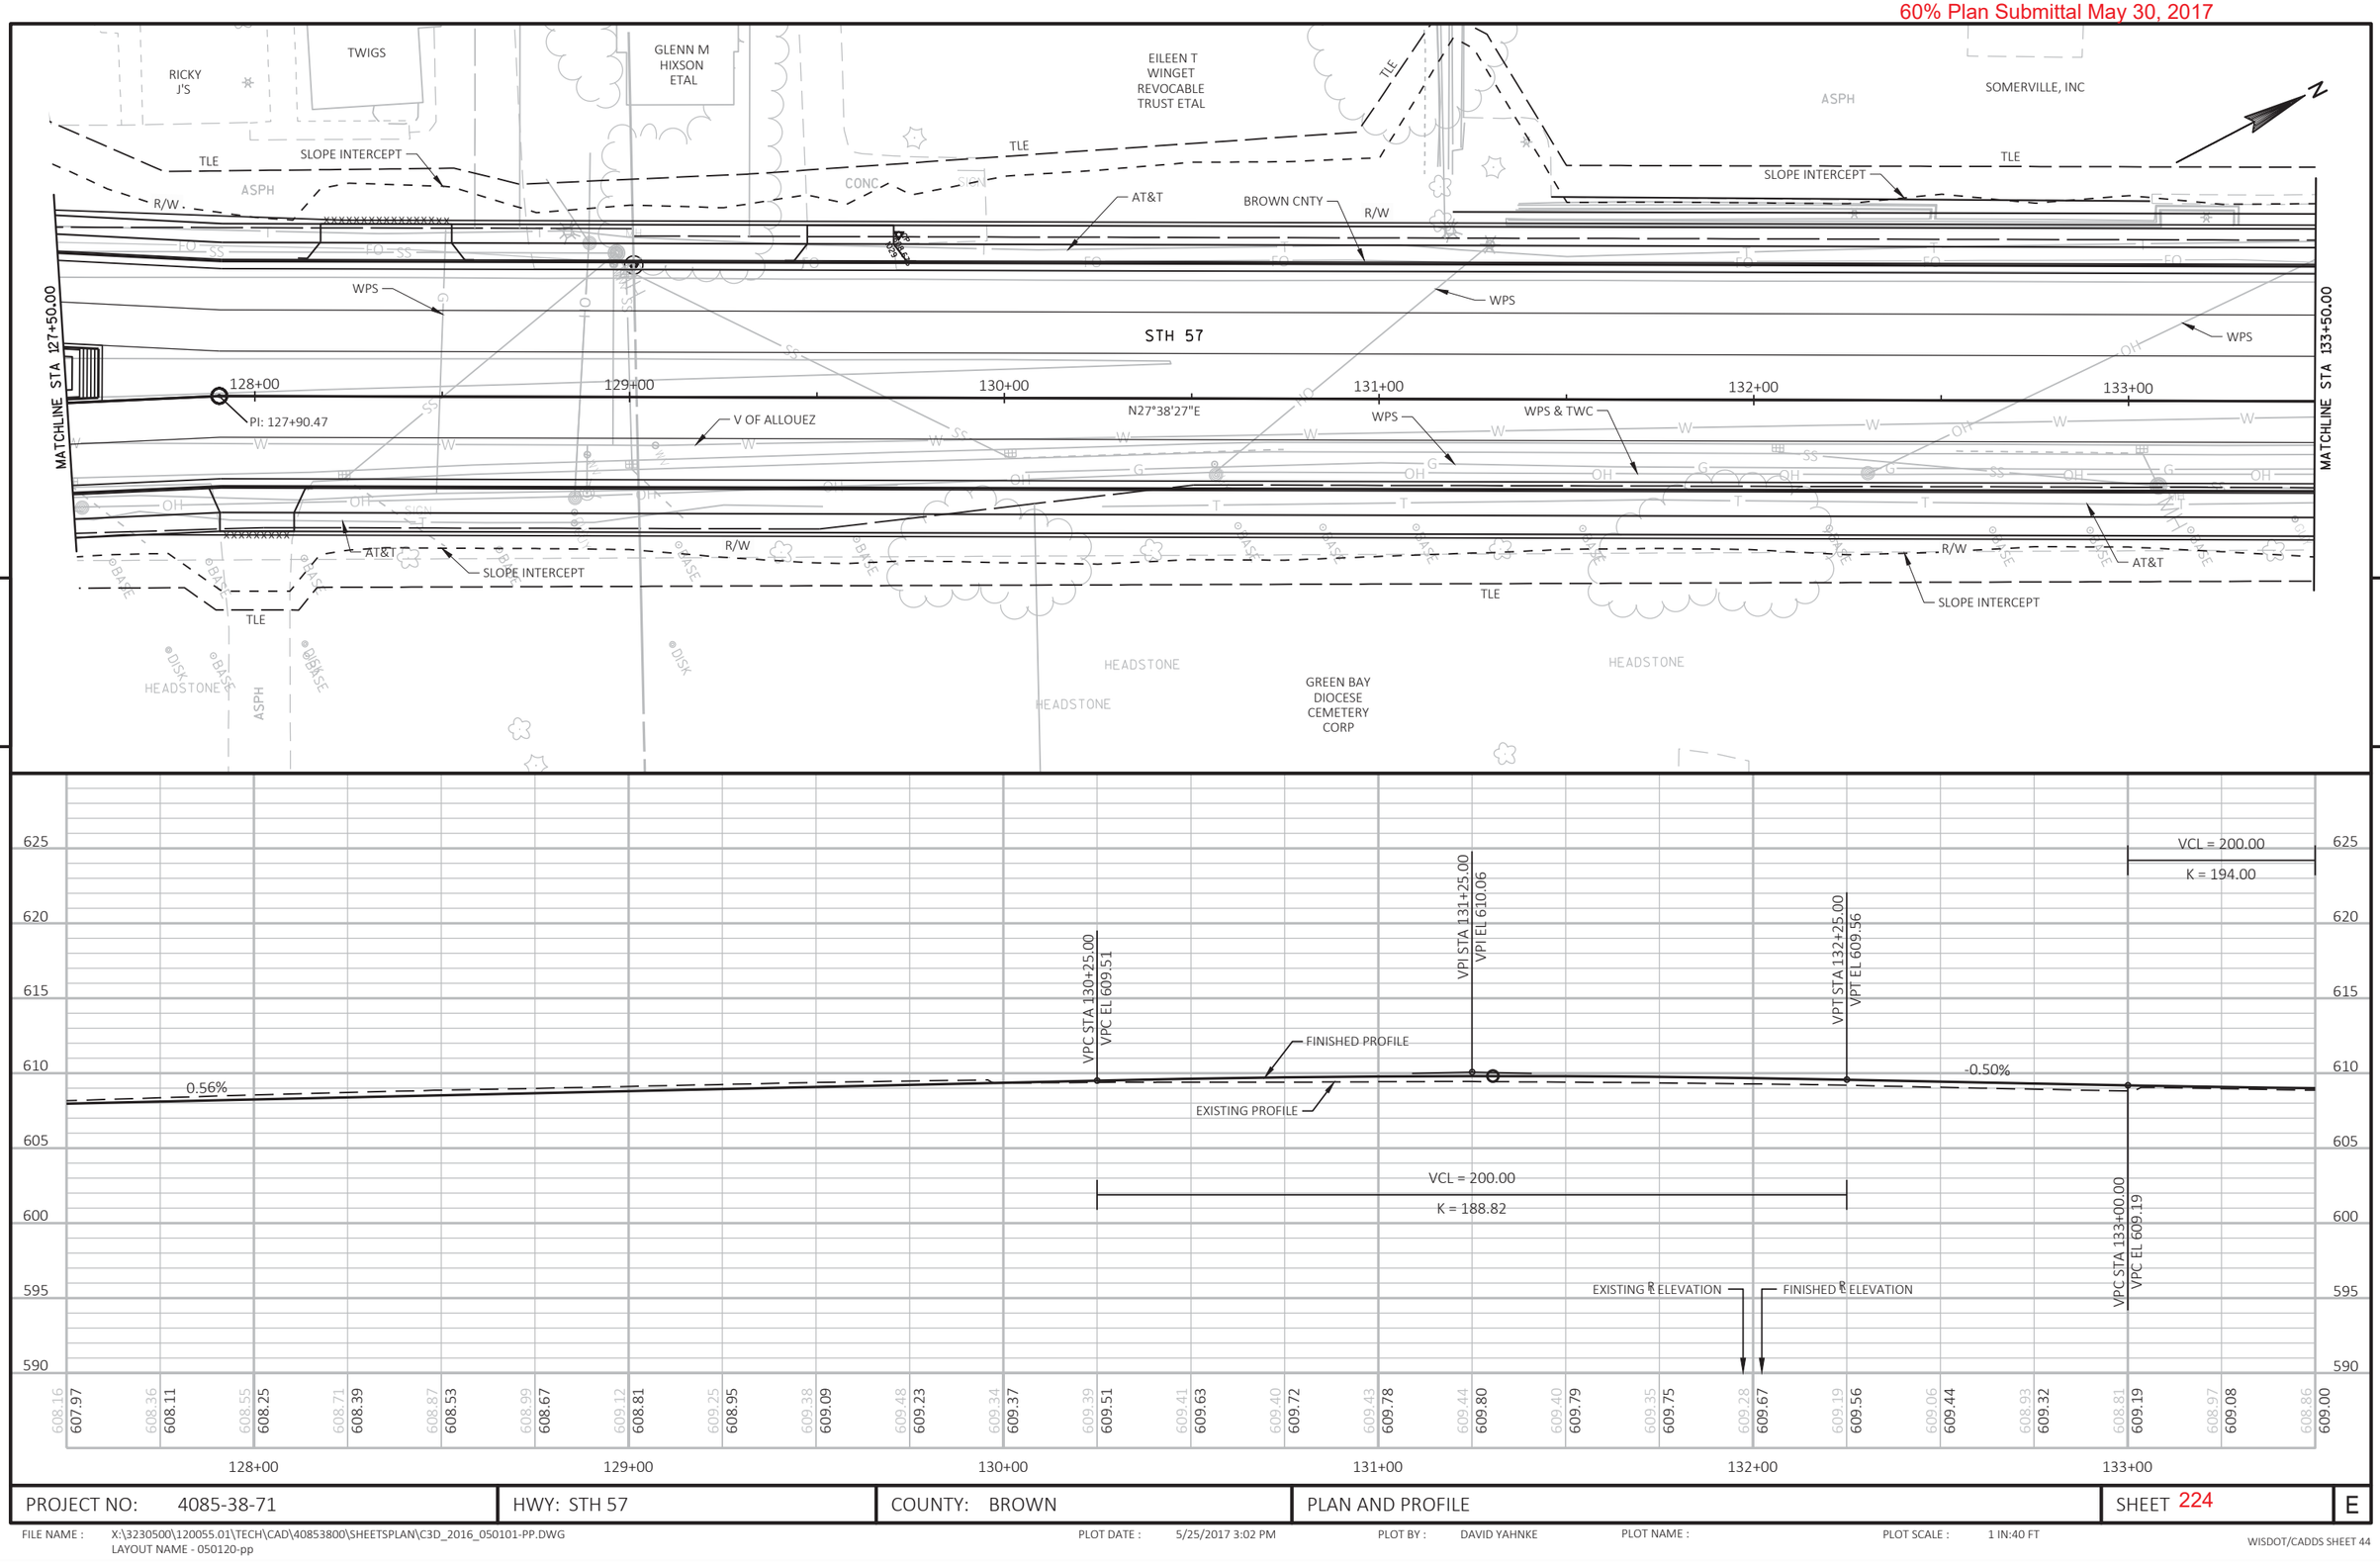

PROJECT NO: 4085-38-71	HWY: STH 57	COUNTY: BROWN	PLAN AND PROFILE	SHEET 224	E

FILE NAME : X:\3230500\120055.01\TECH\CAD\40853800\SHEETSPLAN\C3D_2016_050101-PP.DWG
LAYOUT NAME - 050120-pp

PLOT DATE : 5/25/2017 3:02 PM PLOT BY : DAVID YAHNKE PLOT NAME : PLOT SCALE : 1 IN:40 FT

60% Plan Submittal May 30, 2017

SOMERVILLE, INC

PLANNING MANAGMENT ASSOCIATES

BURNHAM RICHARDS ADVERTISING

V OF ALLOUEZ

SLOPE INTERCEPT

BROWN CNTY

AT&T

R/W

WPS

TLE

ASPH

MATCHLINE STA 133+50.00

MATCHLINE STA 139+50.00

134+00

135+00

136+00

137+00

138+00

139+00

STH 57

N27°38'27"E

N29°53'27"E

PI: 135+71.08

PI: 136+72.97

BP: 10+00.00X

WPS & TWC

GREEN BAY DIOCESE CEMETERY CORP

BRENNAN BUICK INC

NETLEC LLC

W ST JOSEPH ST

5

5

VCL = 200.00

K = 194.00

VPI STA 134+00.00

VPI ELEV 608.69

VPT STA 135+00.00

VPT EL 609.22

FINISHED PROFILE

EXISTING PROFILE

0.53%

EXISTING R ELEVATION

FINISHED R ELEVATION

625 620 615 610 605 600 595 590

608.86 609.00 608.85 608.96 608.83 608.95 608.88 608.97 608.94 609.02 608.96 609.10 608.98 609.22 609.16 609.35 609.38 609.49 609.52 609.62 609.63 609.75 609.74 609.88 609.87 610.02 609.98 610.15 610.12 610.28 610.25 610.42 610.34 610.55 610.45 610.68 610.60 610.81 610.76 610.95 610.91 611.08 611.05 611.21 611.20 611.34 611.34 611.48 611.47 611.61

134+00 135+00 136+00 137+00 138+00 139+00

PROJECT NO: 4085-38-71	HWY: STH 57	COUNTY: BROWN	PLAN AND PROFILE	SHEET 225	E

FILE NAME : X:\3230500\120055.01\TECH\CAD\40853800\SHEETSPLAN\C3D_2016_050101-PP.DWG
LAYOUT NAME - 050121-pp

PLOT DATE : 5/25/2017 3:02 PM PLOT BY : DAVID YAHNKE PLOT NAME : PLOT SCALE : 1 IN:40 FT

WISDOT/CADDS SHEET 44

60% Plan Submittal May 30, 2017

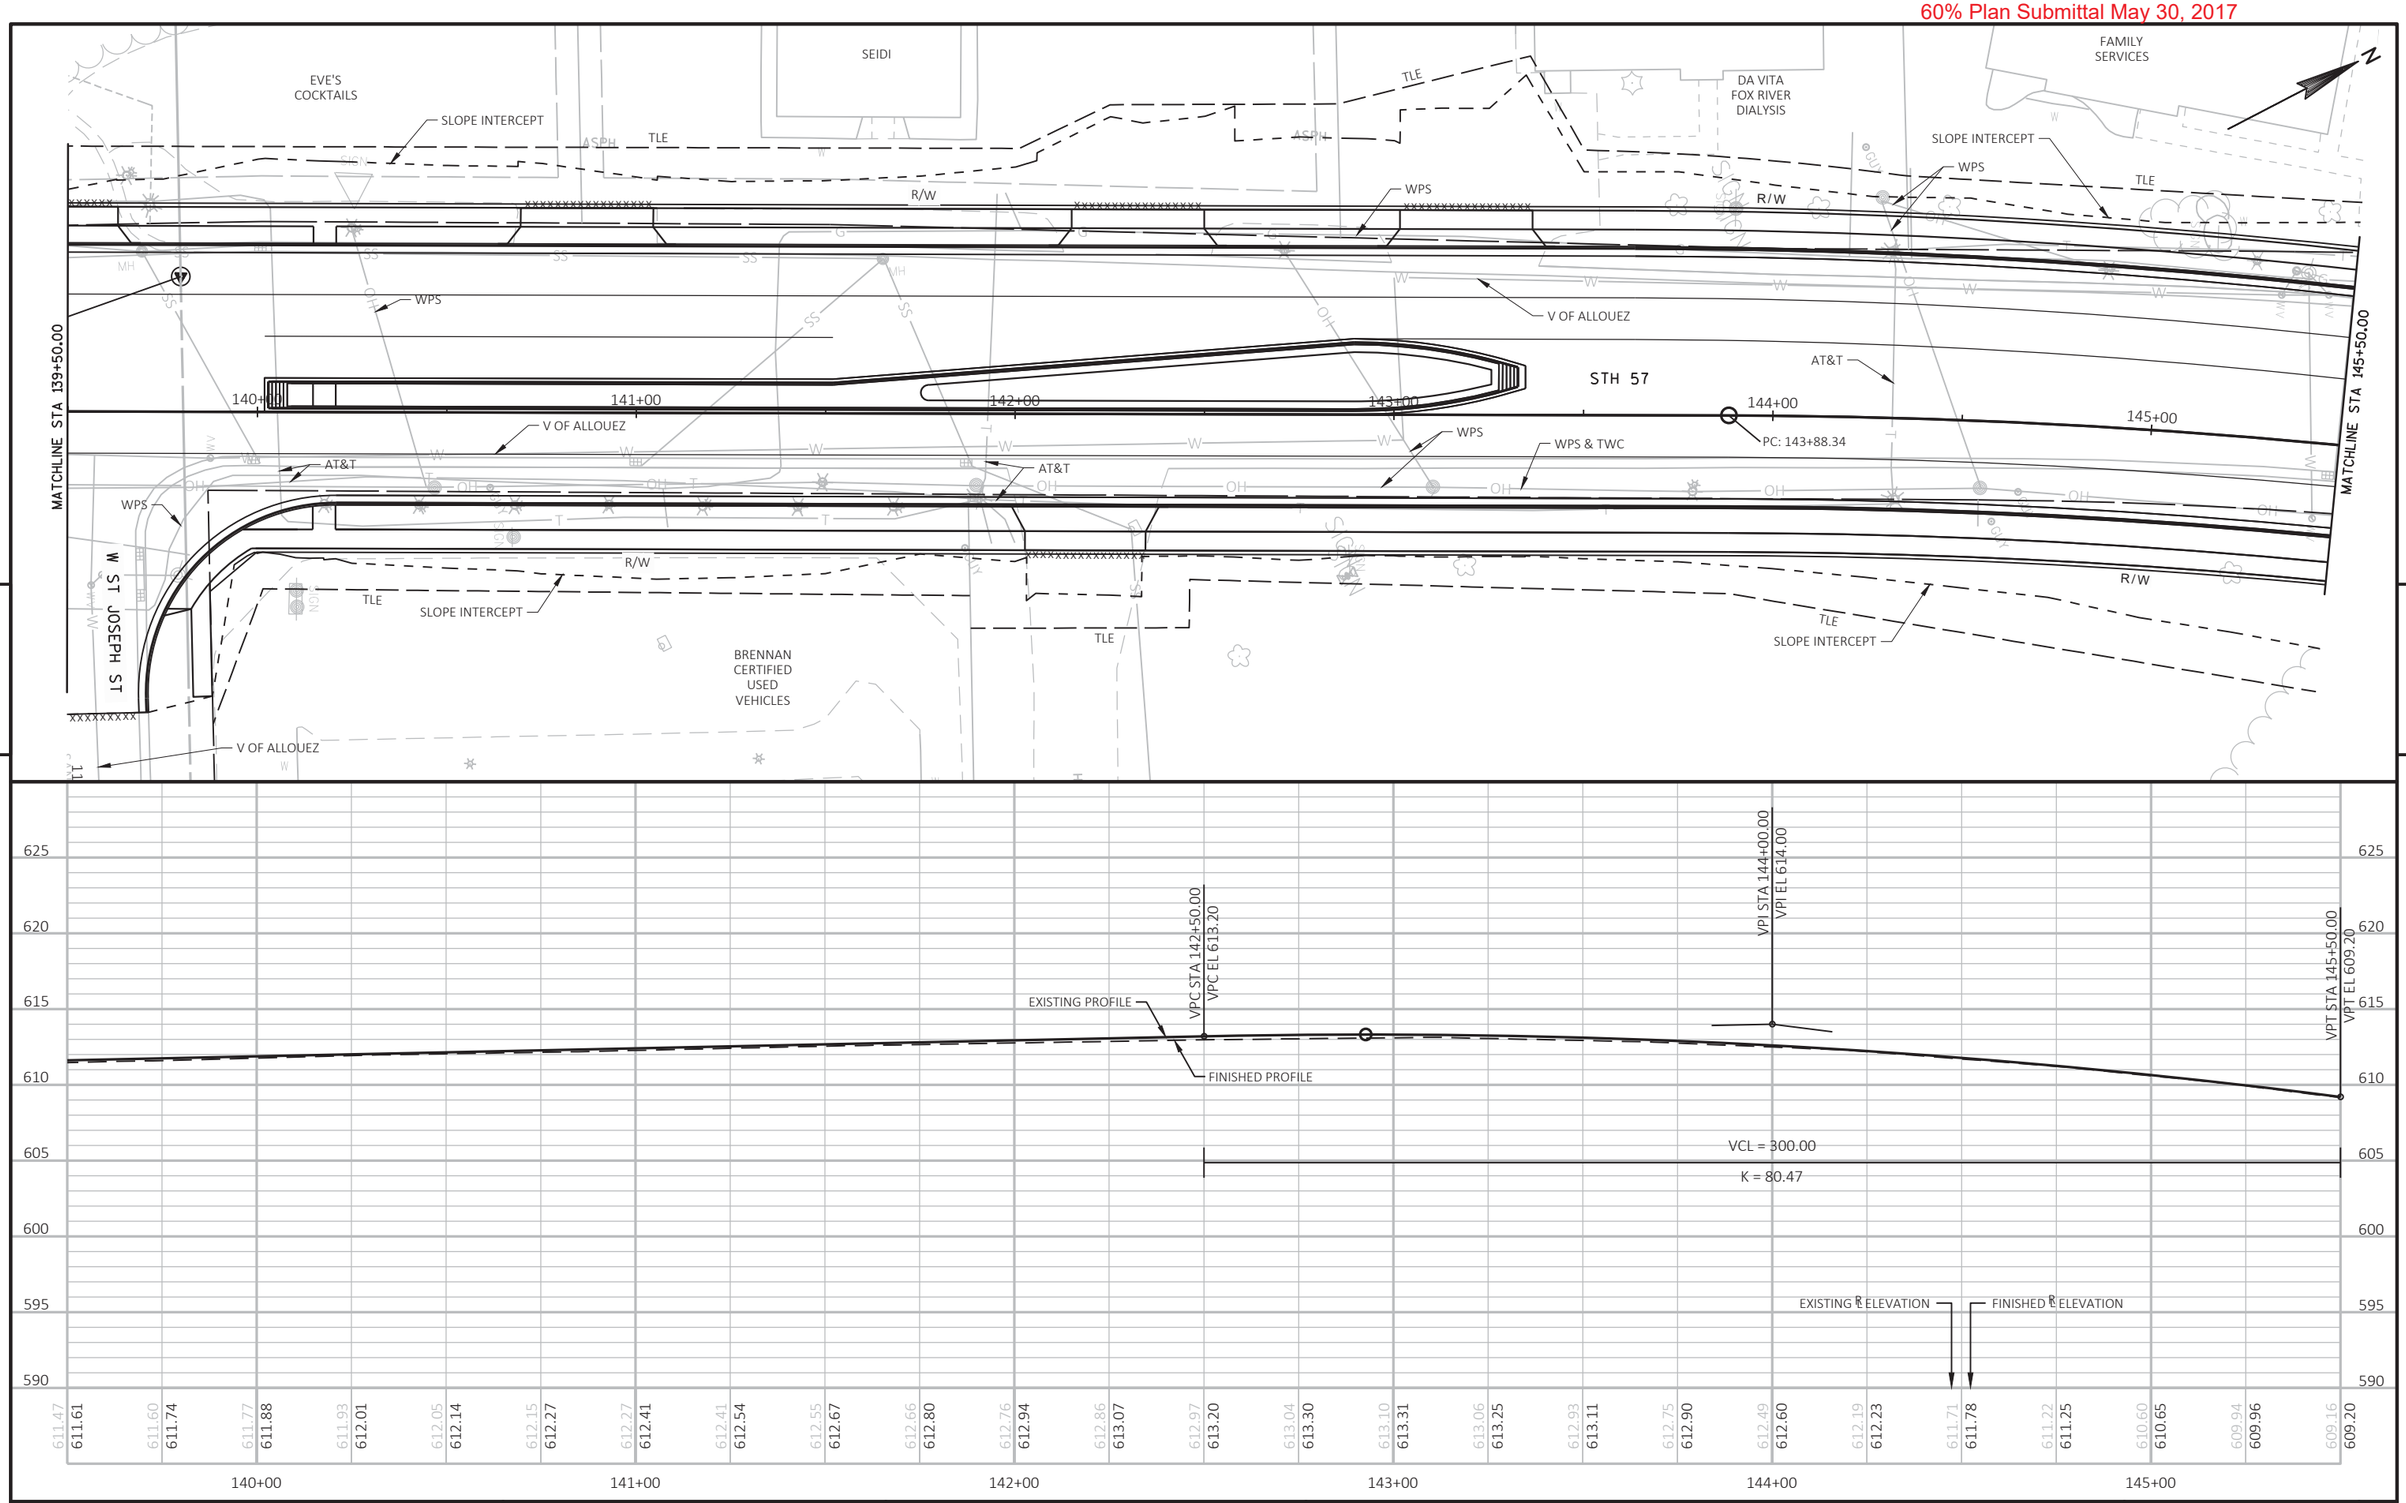

PROJECT NO: 4085-38-71	HWY: STH 57	COUNTY: BROWN	PLAN AND PROFILE	SHEET 226	E

FILE NAME : X:\3230500\120055.01\TECH\CAD\40853800\SHEETSPLAN\C3D_2016_050101-PP.DWG
LAYOUT NAME - 050122-pp

PLOT DATE : 5/25/2017 3:02 PM PLOT BY : DAVID YAHNKE PLOT NAME : PLOT SCALE : 1 IN:40 FT

60% Plan Submittal May 30, 2017

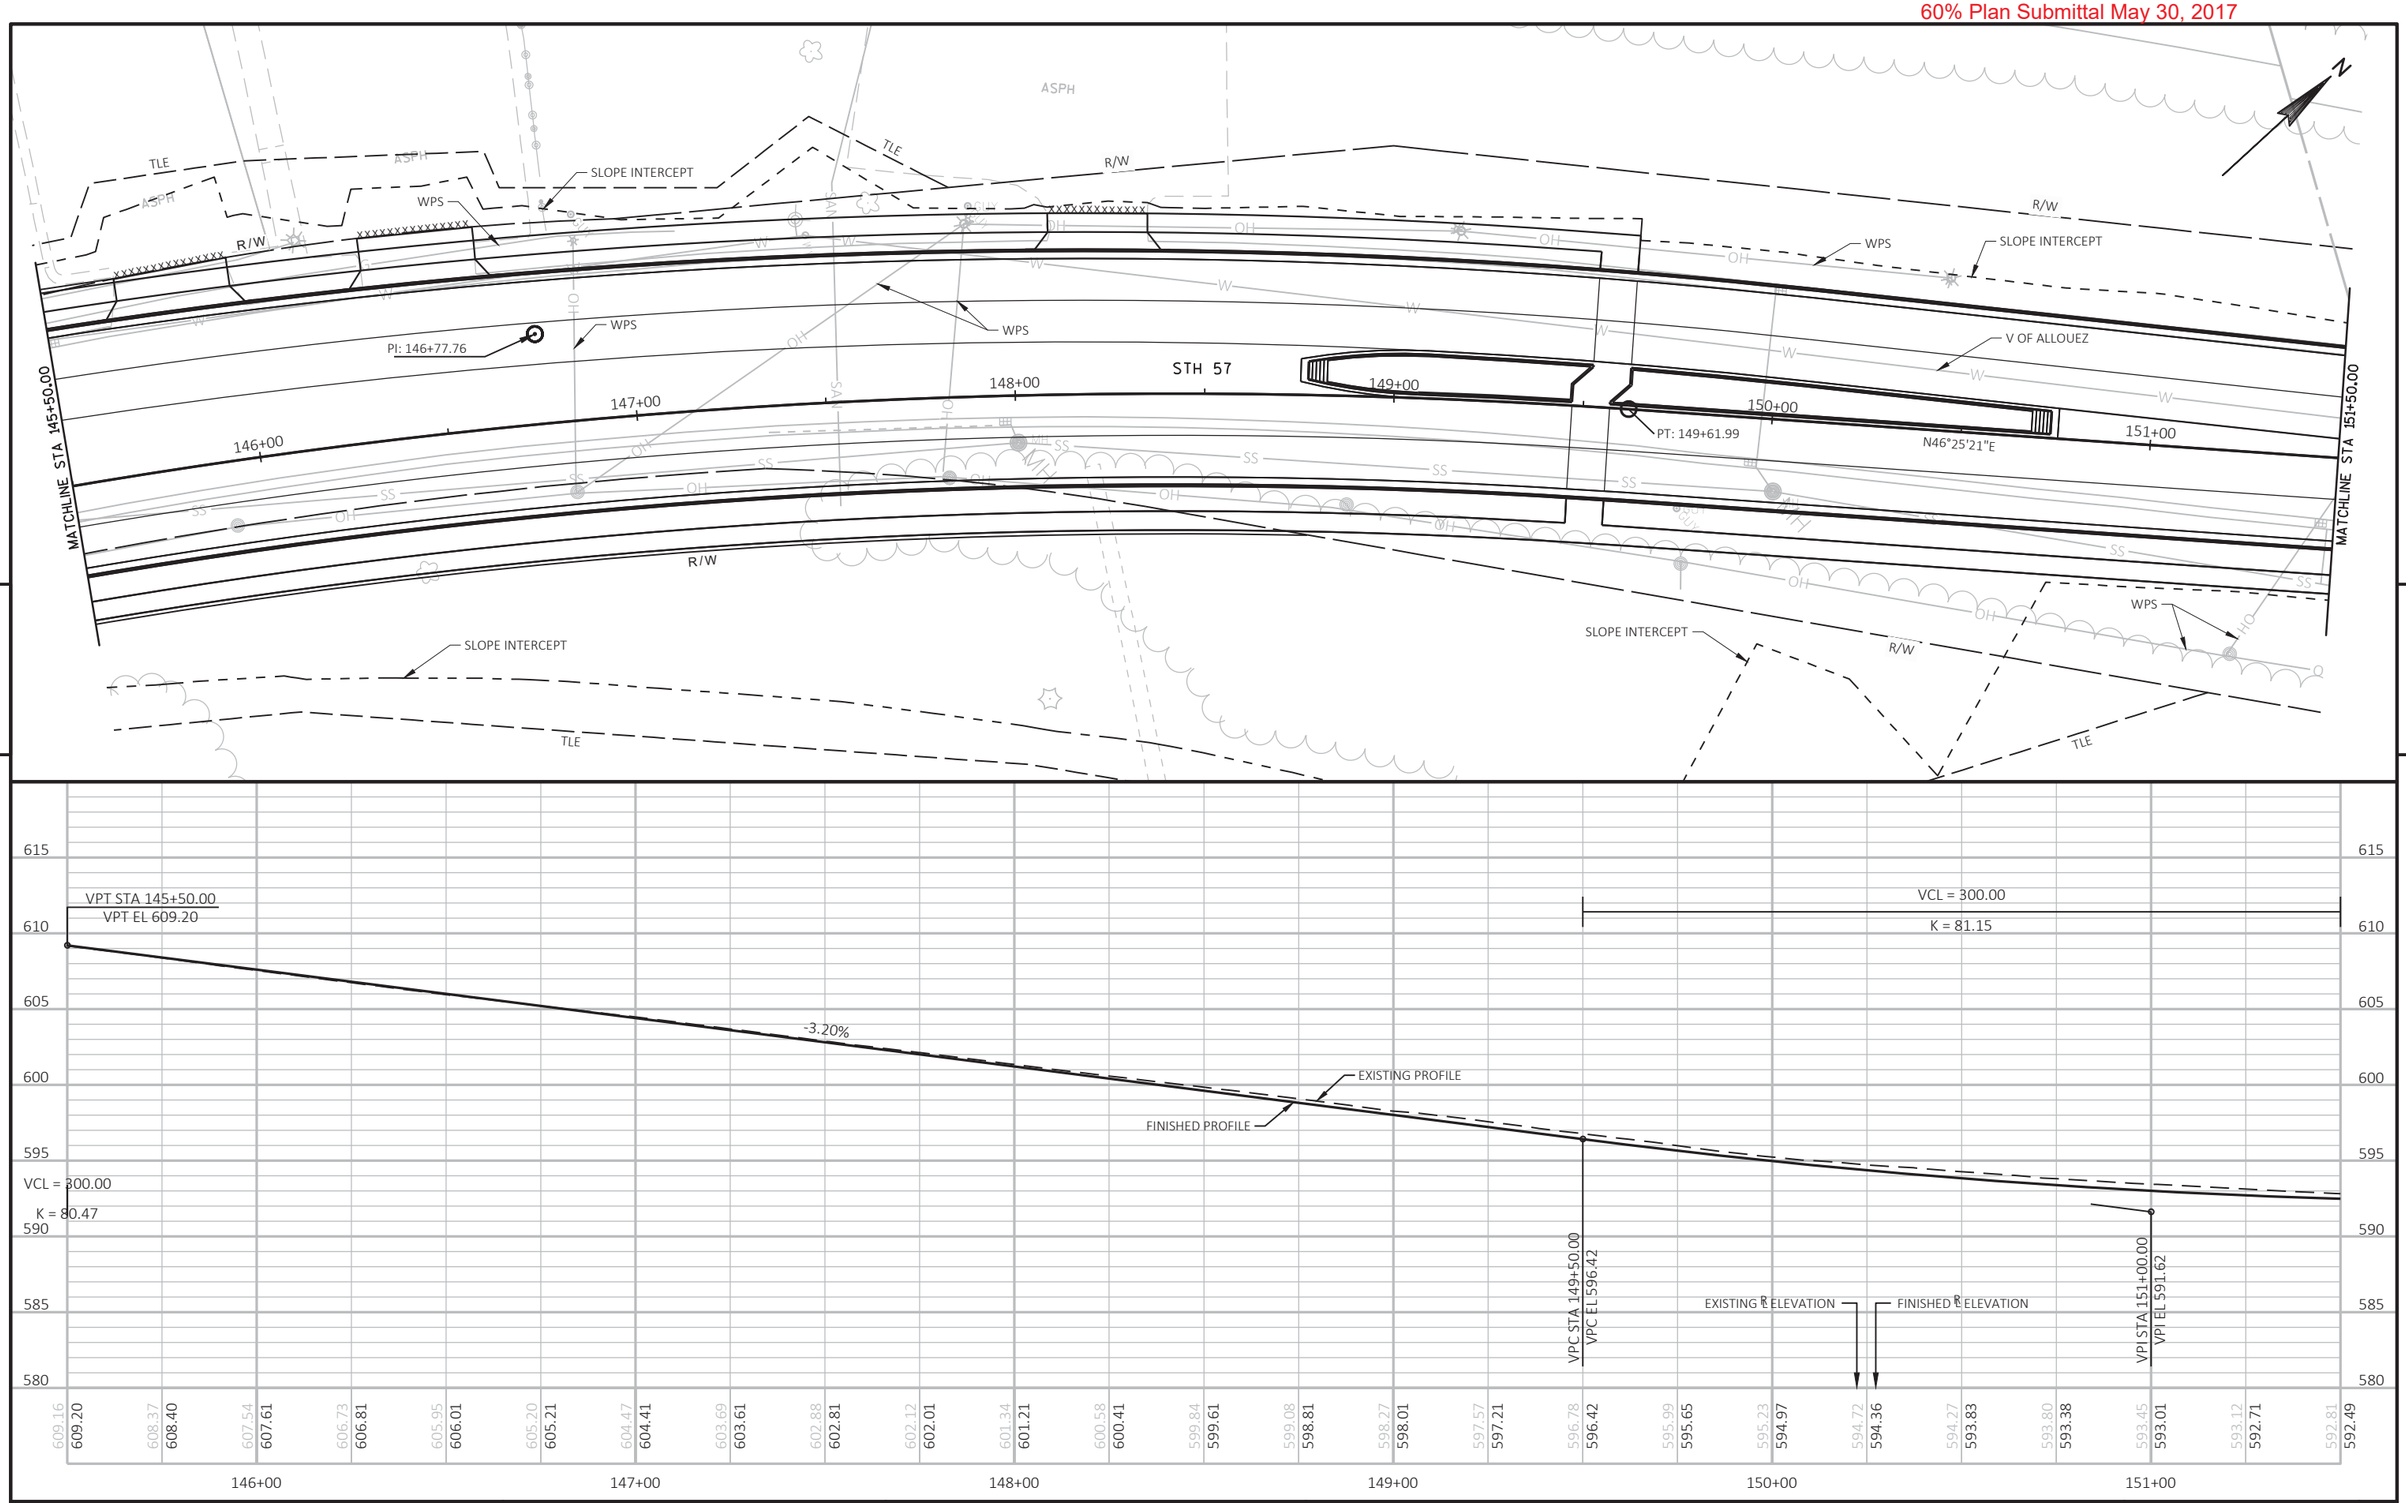

PROJECT NO: 4085-38-71	HWY: STH 57	COUNTY: BROWN	PLAN AND PROFILE	SHEET 227	E

FILE NAME : X:\3230500\120055.01\TECH\CAD\40853800\SHEETSPLAN\C3D_2016_050101-PP.DWG
LAYOUT NAME - 050123-pp

PLOT DATE : 5/25/2017 3:02 PM PLOT BY : DAVID YAHNKE PLOT NAME : PLOT SCALE : 1 IN:40 FT

WISDOT/CADDS SHEET 44

60% Plan Submittal May 30, 2017

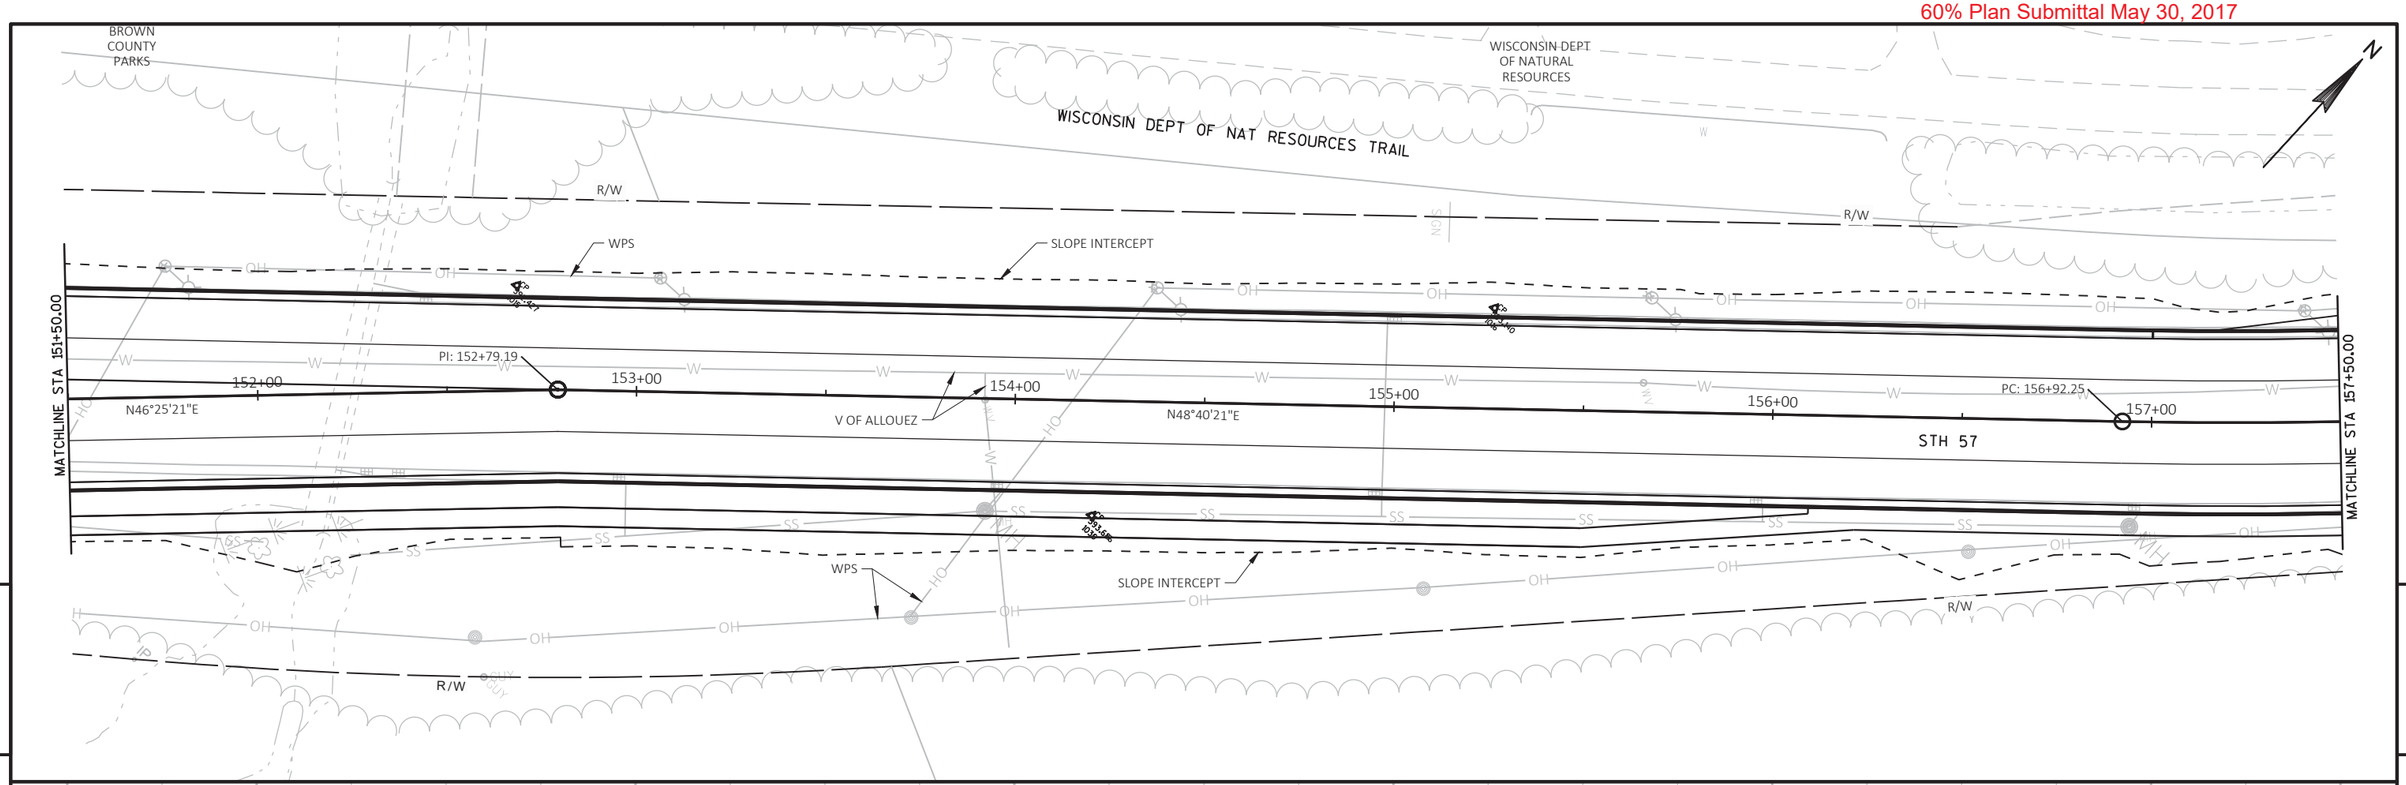

PROJECT NO: 4085-38-71	HWY: STH 57	COUNTY: BROWN	PLAN AND PROFILE	SHEET 228	E

FILE NAME : X:\3230500\120055.01\TECH\CAD\40853800\SHEETSPLAN\C3D_2016_050101-PP.DWG
LAYOUT NAME - 050124-pp

PLOT DATE : 5/25/2017 3:03 PM PLOT BY : DAVID YAHNKE PLOT NAME : PLOT SCALE : 1 IN:40 FT

WISDOT/CADDS SHEET 44

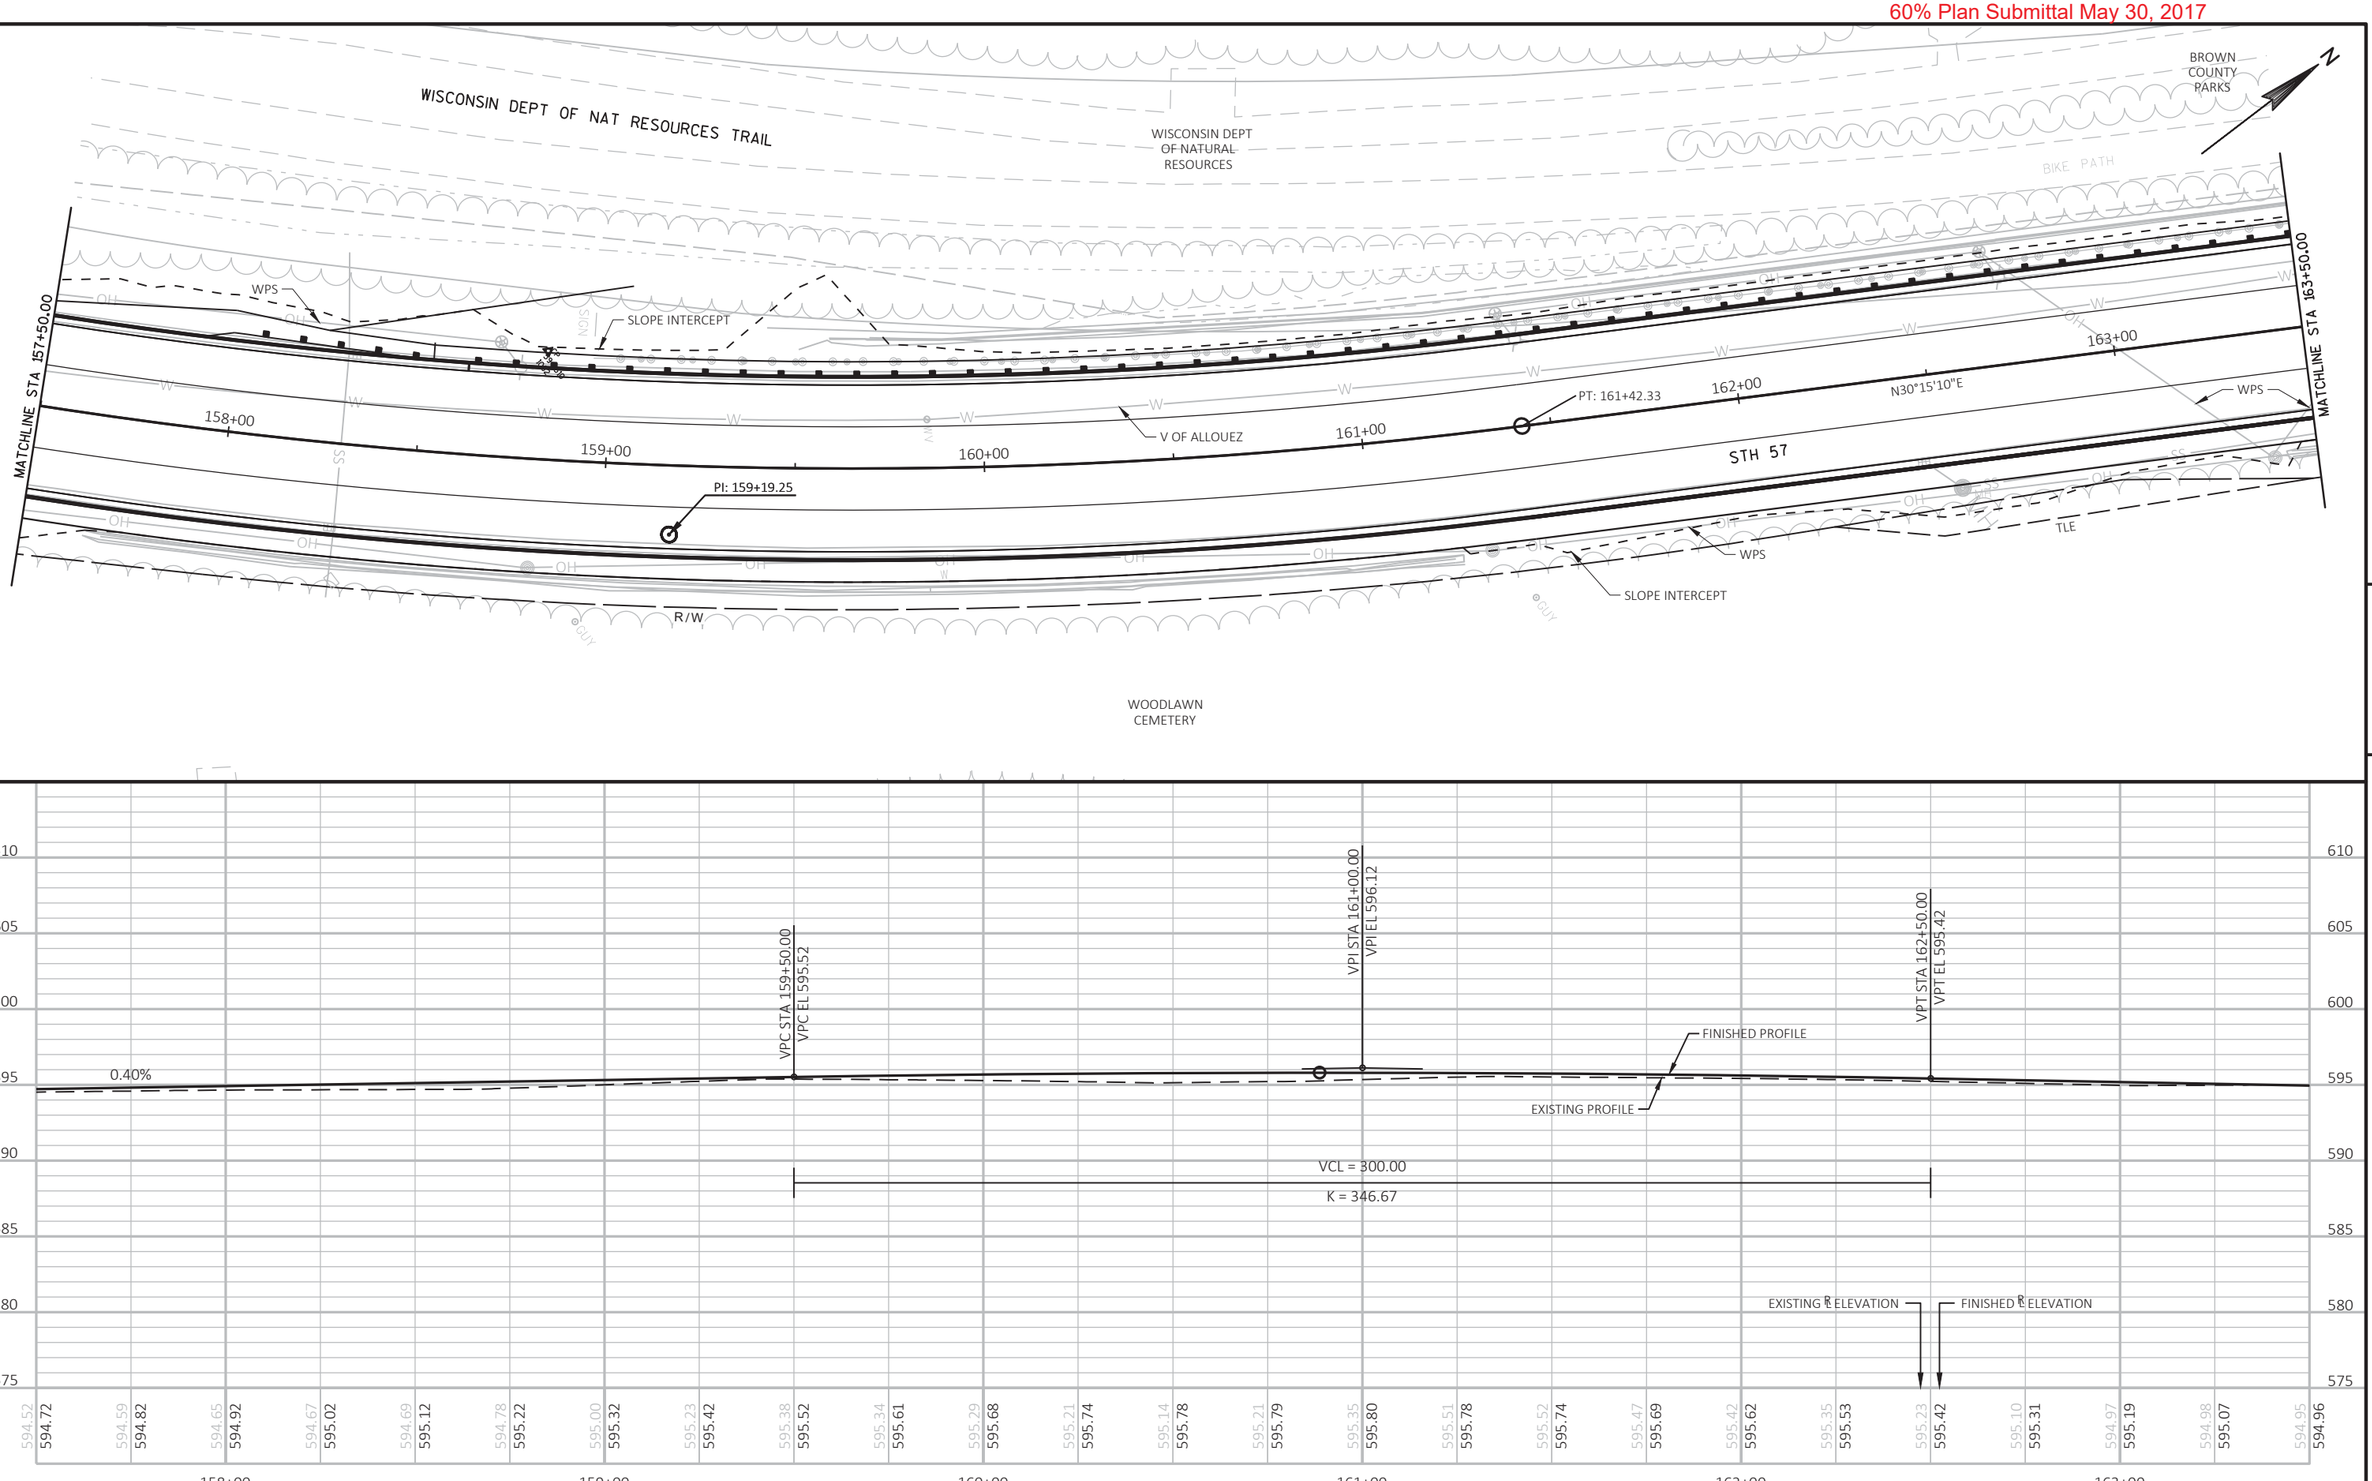

PROJECT NO: 4085-38-71	HWY: STH 57	COUNTY: BROWN	PLAN AND PROFILE	SHEET 229	E

60% Plan Submittal May 30, 2017

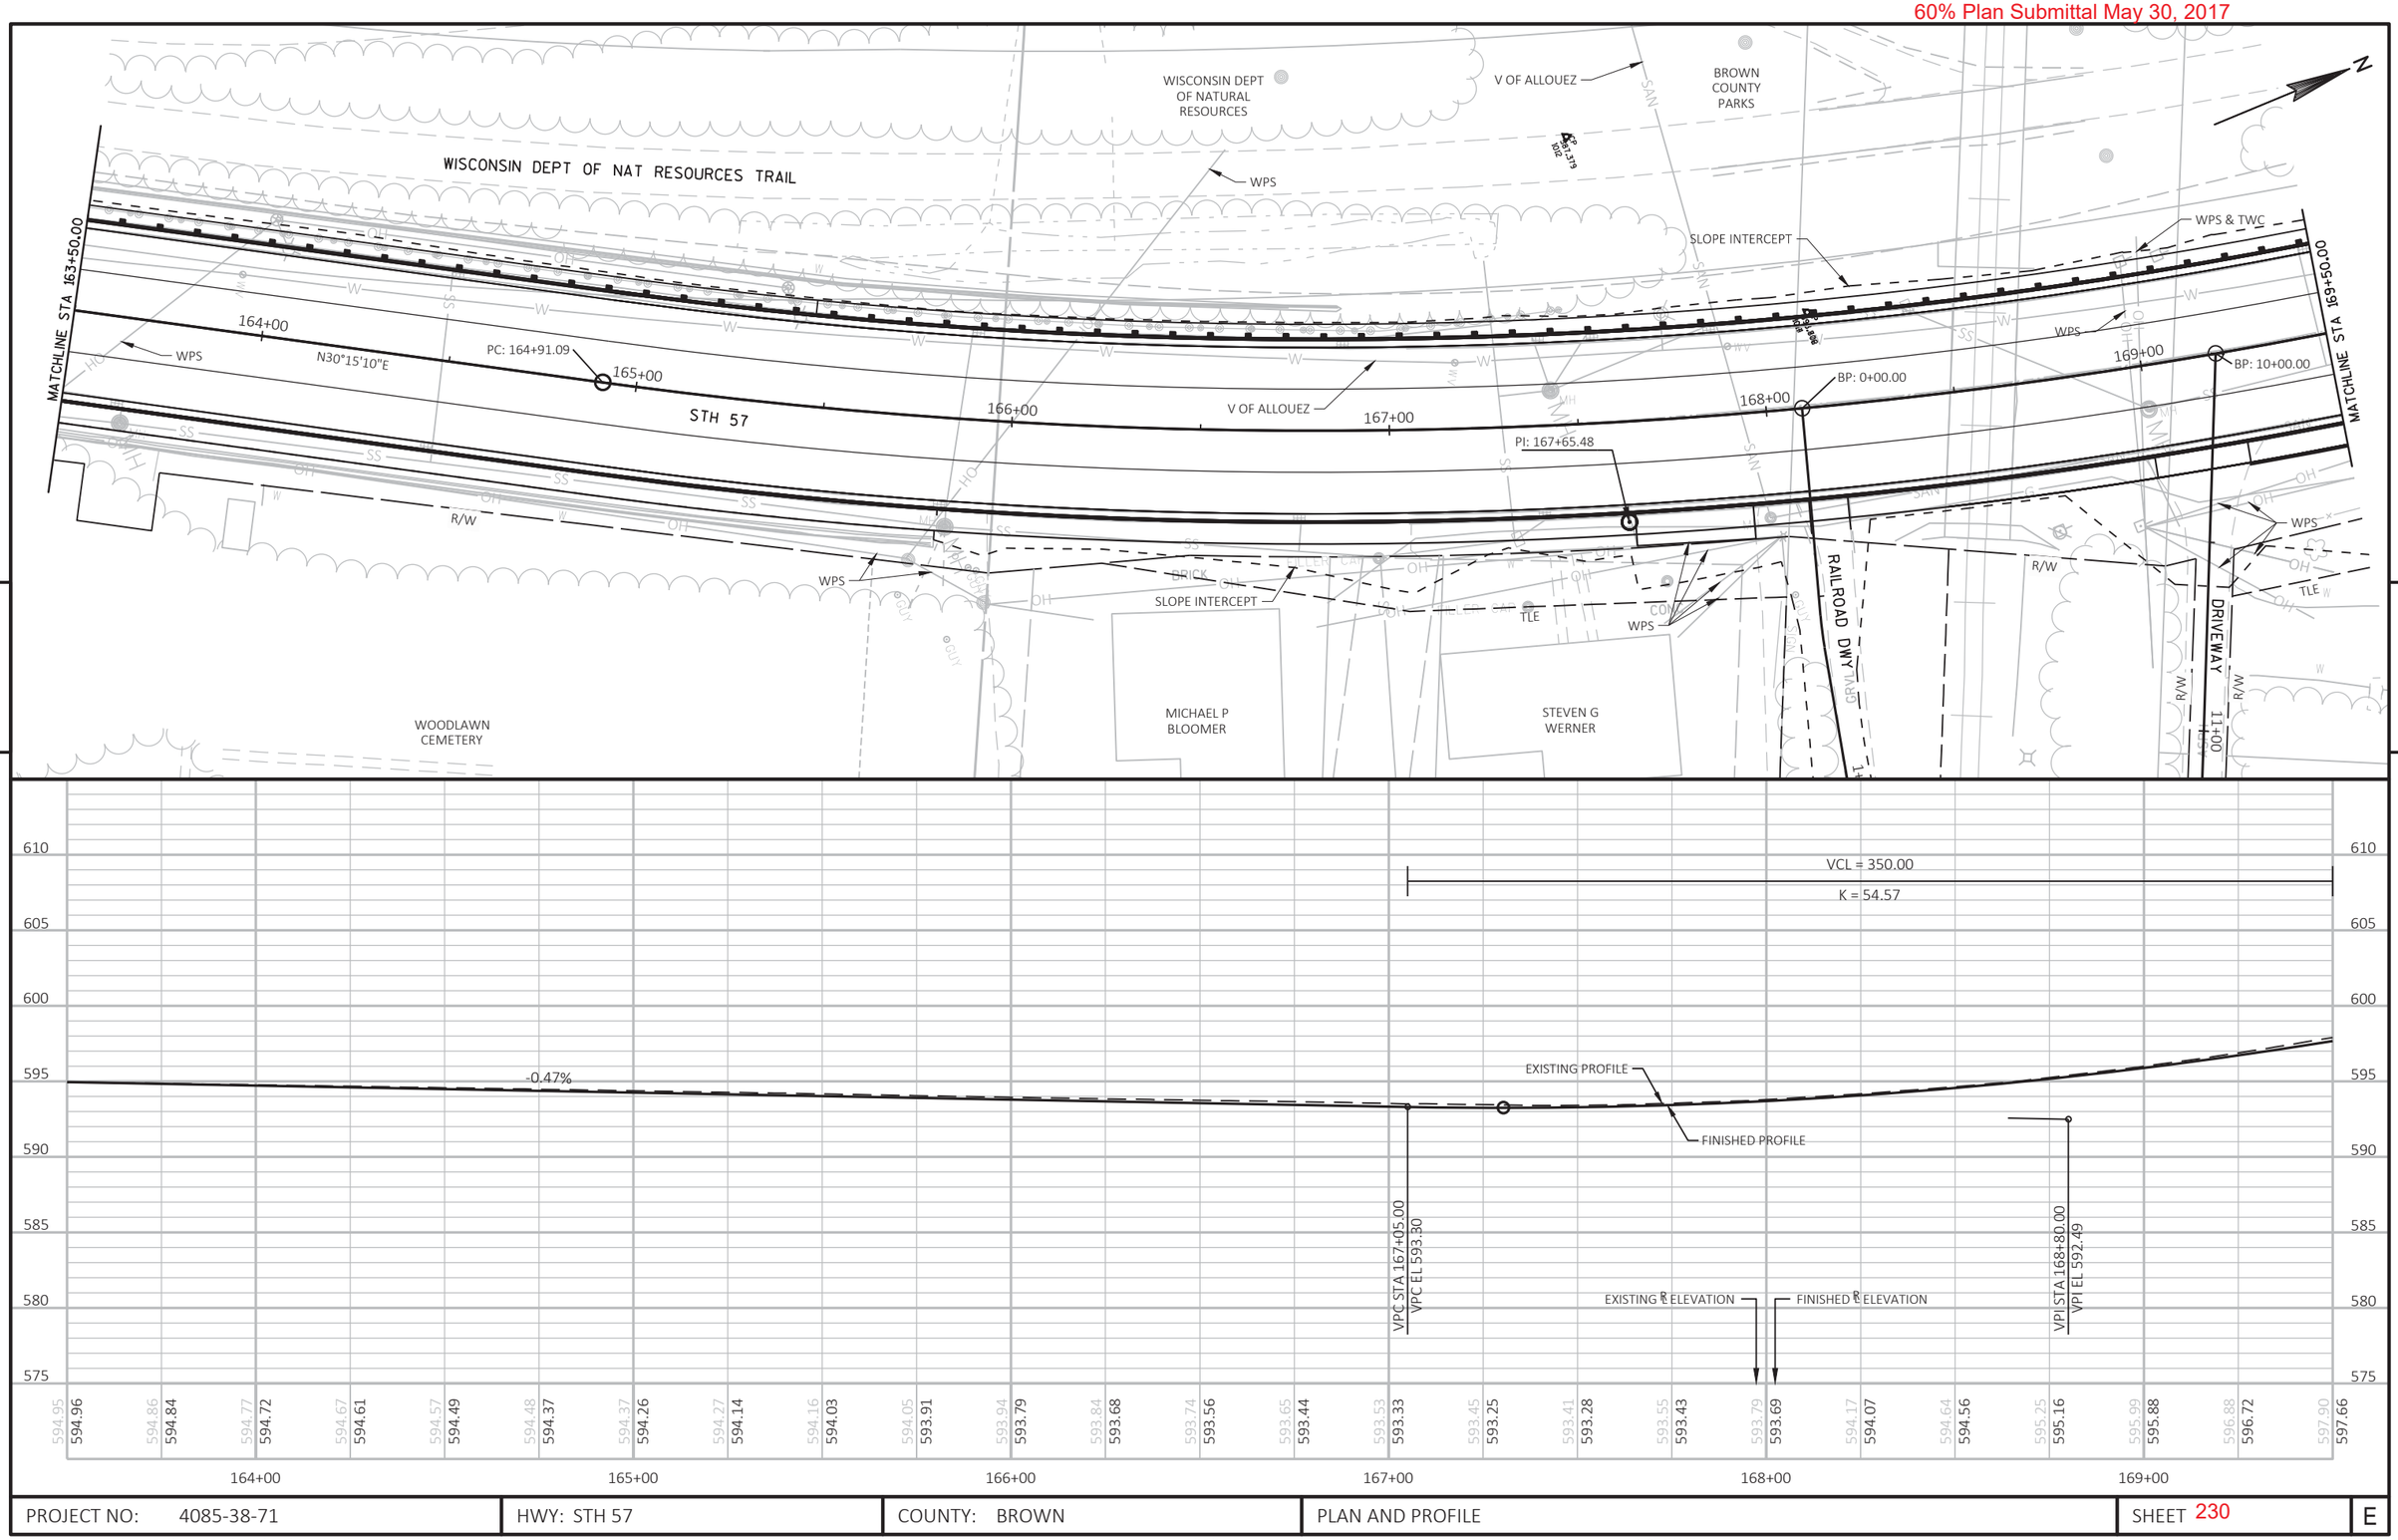

PROJECT NO: 4085-38-71	HWY: STH 57	COUNTY: BROWN	PLAN AND PROFILE	SHEET 230	E

FILE NAME : X:\3230500\120055.01\TECH\CAD\40853800\SHEETSPLAN\C3D_2016_050101-PP.DWG
LAYOUT NAME - 050126-pp

PLOT DATE : 5/25/2017 3:03 PM PLOT BY : DAVID YAHNKE PLOT NAME : PLOT SCALE : 1 IN:40 FT

WISDOT/CADDS SHEET 44

60% Plan Submittal May 30, 2017

FOX RIVER TRAIL

R/W

WISCONSIN DEPT OF NATURAL RESOURCES

SLOPE INTERCEPT

MATCHLINE STA 169+50.00

MATCHLINE STA 175+50.00

170+00

171+00

172+00

173+00

174+00

175+00

V OF ALLOUEZ

PT: 170+33.00

N08°04'29"E

PC: 171+30.30

BP: 10+00.00Y

WPS

PI: 173+76.82

STH 57

ANDREA C HANSEN

TLE

SLOPE INTERCEPT

STA 171+00
CONSTRUCT ASPH PE RT

ALLOUEZ TE

ANDREW HOEFT ETAL

RANDAL T & DANIELA H KERKES

STA 172+42
CONSTRUCT CONC PE RT

PAUL K SCHNEIDER

STA 172+95
CONSTRUCT ASPH PE RT

MARY CLOUGH SPEAKER

PATRICK J KOLESKE ETAL

DYLAN D HILBERT

STA 174+61
CONSTRUCT CONC PE RT

ANTHONY D GREENE ETAL

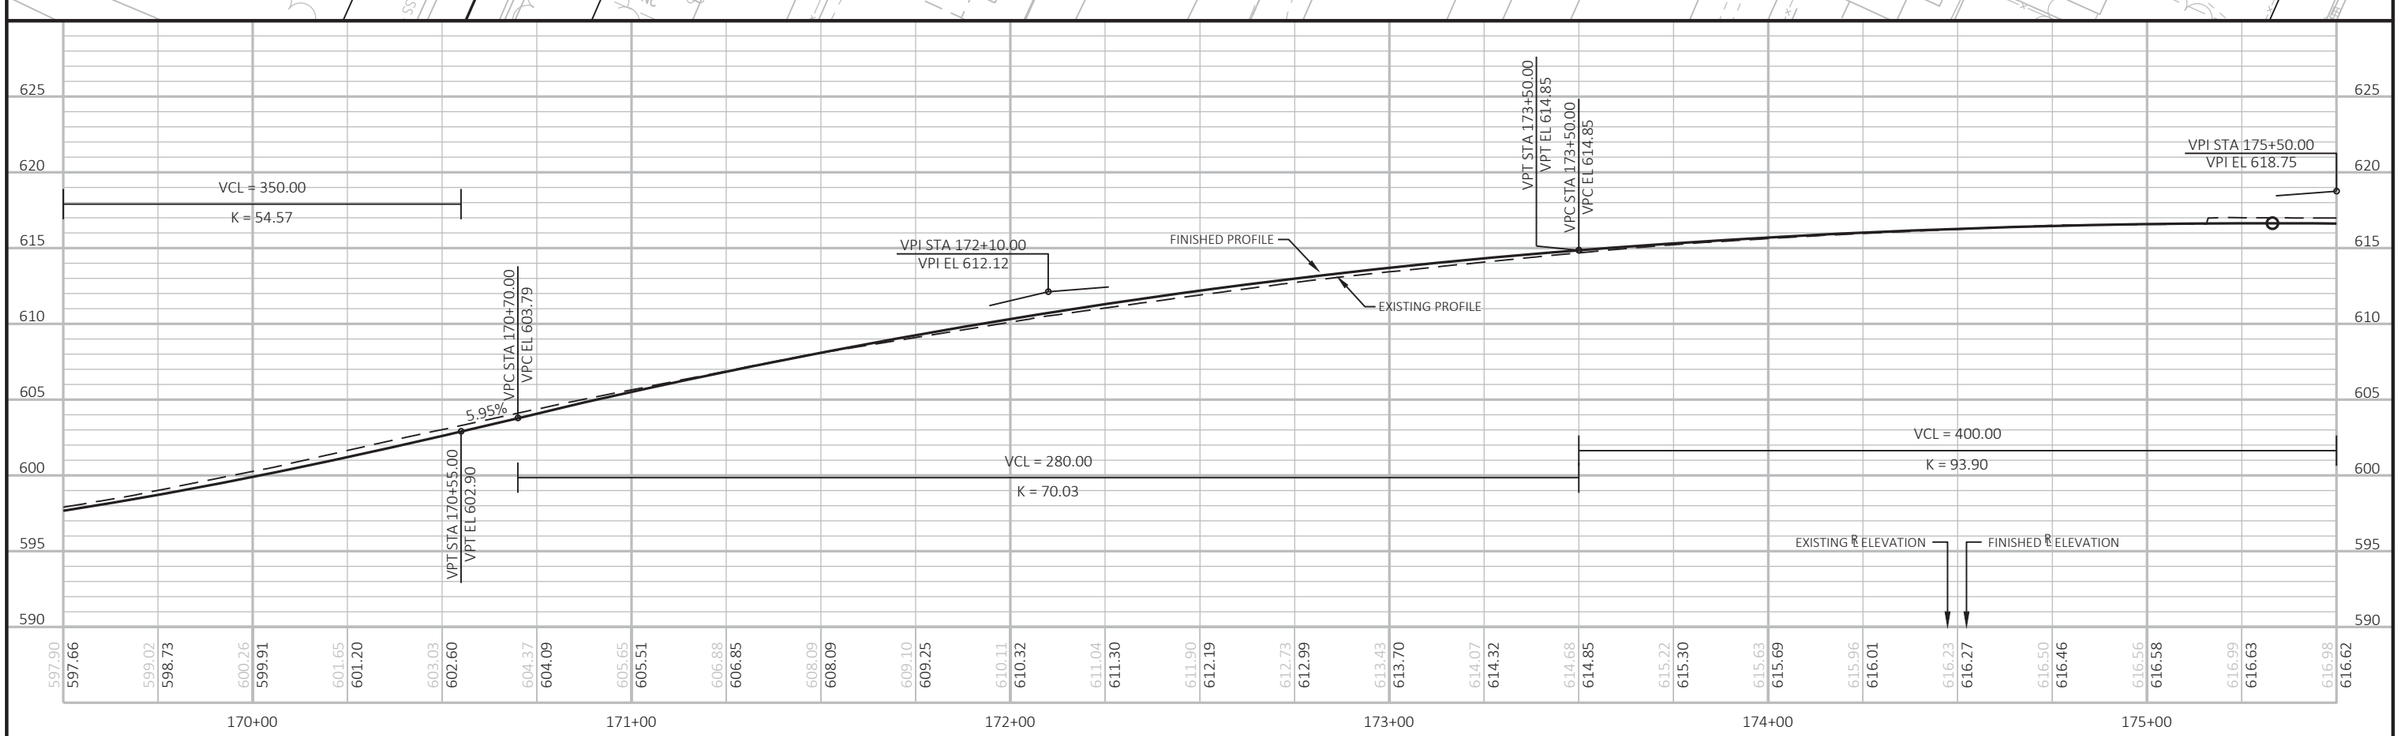

PROJECT NO: 4085-38-71	HWY: STH 57	COUNTY: BROWN	PLAN AND PROFILE	SHEET 231	E

FILE NAME : X:\3230500\120055.01\TECH\CAD\40853800\SHEETSPLAN\C3D_2016_050101-PP.DWG
LAYOUT NAME - 050127-pp

PLOT DATE : 5/25/2017 3:03 PM PLOT BY : DAVID YAHNKE PLOT NAME : PLOT SCALE : 1 IN:40 FT

WISDOT/CADDS SHEET 44

60% Plan Submittal May 30, 2017

WISCONSIN DEPT OF NAT RESOURCES TRAIL

WISCONSIN DEPT OF NATURAL RESOURCES

R/W

SLOPE INTERCEPT

TLE

MATCHLINE STA 175+50.00

MATCHLINE STA 181+50.00

BP: 10+00.00Z

PT: 176+22.14

BP: 10+00.00AA

N01°45'40"W

STH 57

AT&T

WPS

V OF ALLOUEZ

PC: 180+73.57

QUINCY CT

DERBY LANE

STA 177+20
CONSTRUCT CONC PE RT

STA 178+00
CONSTRUCT CONC PATH

EP: 10+97.76AA

STA 179+59
CONSTRUCT ASPH PE RT

VILLAGE OF ALLOUEZ

JARED GOFFARD

BARBARA A WALLACE

HAIR EXTRAORDINARE

JENSTAR YOSA DANCE

PILATES CENTRAL

INFINITY FROM MAVRIN

VPI STA 175+50.00
VPI EL 618.75

VPT STA 177+50.00
VPT EL 614.13

VCL = 400.00
K = 93.90

VCL = 300.00
K = 106.76

EXISTING PROFILE

FINISHED PROFILE

-2.31%

EXISTING R ELEVATION

FINISHED R ELEVATION

VPC STA 181+00.00
VPC EL 606.04

625	620	615	610	605	600	595	590

616.98	616.62	616.40	616.54	616.19	616.40	615.99	616.19	616.15	615.91	615.75	615.56	615.30	615.15	614.58	614.67	614.25	614.13	613.83	613.55	613.40	612.98	612.98	612.40	612.11	611.82	611.56	611.24	611.05	610.66	610.45	610.09	609.82	609.51	609.17	608.93	608.50	608.36	607.86	607.78	607.27	607.20	606.67	606.62	606.09	606.04	605.58	605.50	605.12	605.01

176+00	177+00	178+00	179+00	180+00	181+00

PROJECT NO: 4085-38-71	HWY: STH 57	COUNTY: BROWN	PLAN AND PROFILE	SHEET 232	E

FILE NAME : X:\3230500\120055.01\TECH\CAD\40853800\SHEETSPLAN\C3D_2016_050101-PP.DWG
LAYOUT NAME - 050128-pp

PLOT DATE : 5/25/2017 3:03 PM PLOT BY : DAVID YAHNKE PLOT NAME : PLOT SCALE : 1 IN:40 FT

60% Plan Submittal May 30, 2017

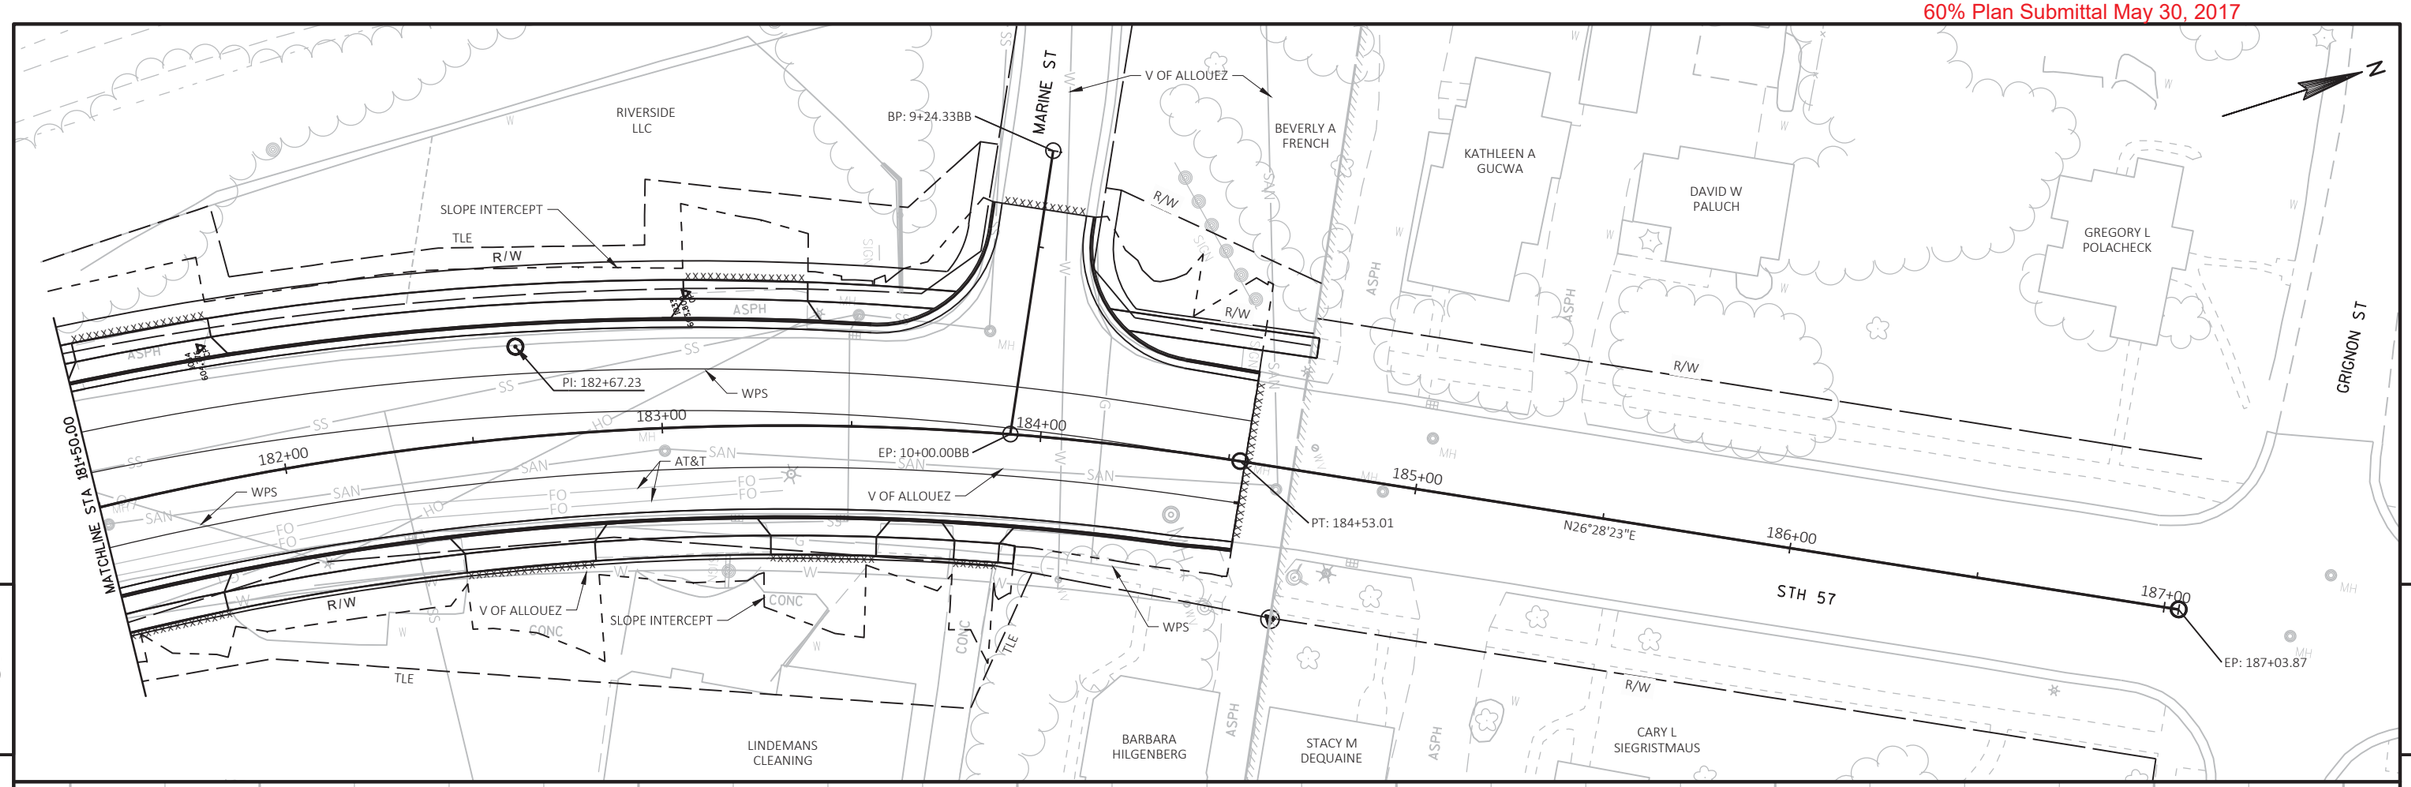

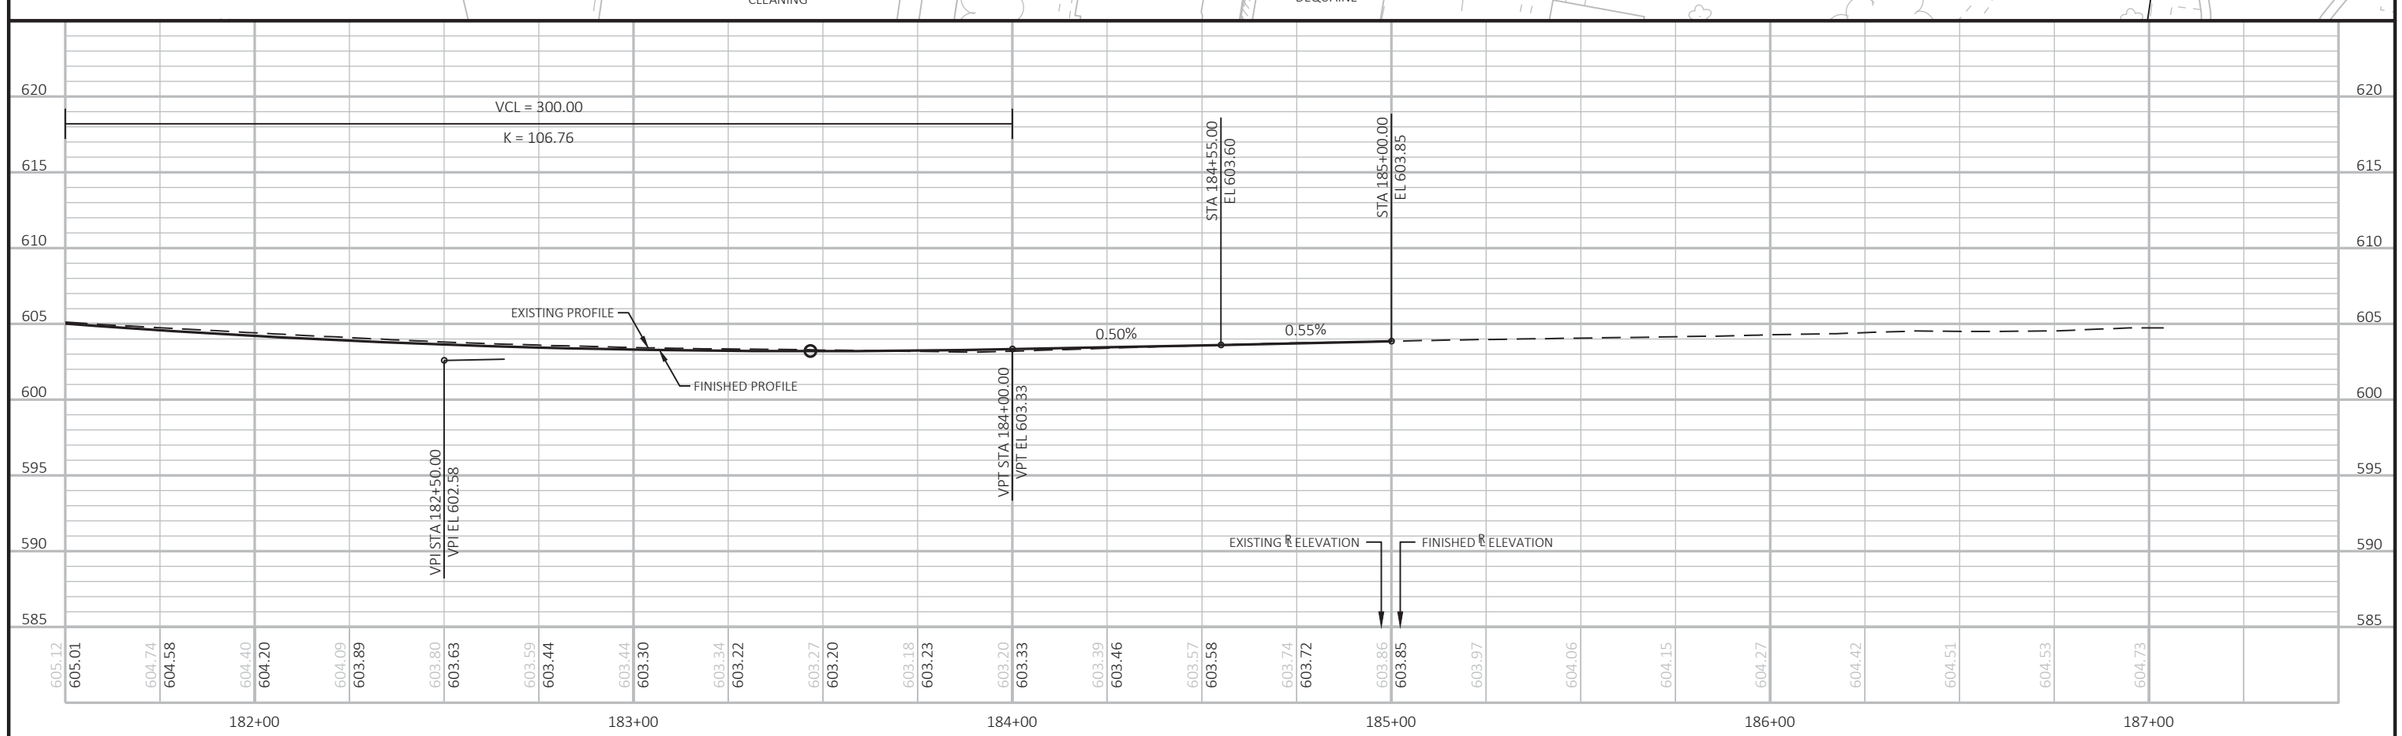

PROJECT NO: 4085-38-71	HWY: STH 57	COUNTY: BROWN	PLAN AND PROFILE	SHEET 233	E

FILE NAME : X:\3230500\120055.01\TECH\CAD\40853800\SHEETSPLAN\C3D_2016_050101-PP.DWG
LAYOUT NAME - 050129-pp
PLOT DATE : 5/25/2017 3:03 PM
PLOT BY : DAVID YAHNKE
PLOT NAME :
PLOT SCALE : 1 IN:40 FT
WISDOT/CADDS SHEET 44

60% Plan Submittal May 30, 2017

DAIRY QUEEN

ASPH

TLE

R/W

C OF DEPERE

SLOPE INTERCEPT

OH

SS

SIGN

R/W

FOX POINT BOAT LAUNCH

8+00A

9+00A

S55° 40' 50"E

32+00

10+00A

R/W

SIGN

TLE

BP/ARBY'S

SLOPE INTERCEPT

BEGIN CONSTRUCTION
STA 9+25.00A
MATCH EXISTING
SAW CUT REQ'D

BLDG

CANOPY

R/W

ASPH

STH 57

SLOPE INTERCEPT

BROWN CNTY

TLE

ASPH

R/W

WPS & TWC

SIGN

CONC

WPS

N

STA = 9A+25.00
ELEV = 600.16

STA = 9A+62.98
ELEV = 600.75

STA = 9A+87.99
ELEV = 601.26

STA = 10A+00.00
ELEV = 601.02

1.55%

2.04%

2.00%

EXISTING ℄ ELEVATION

FINISHED ℄ ELEVATION

| | | |

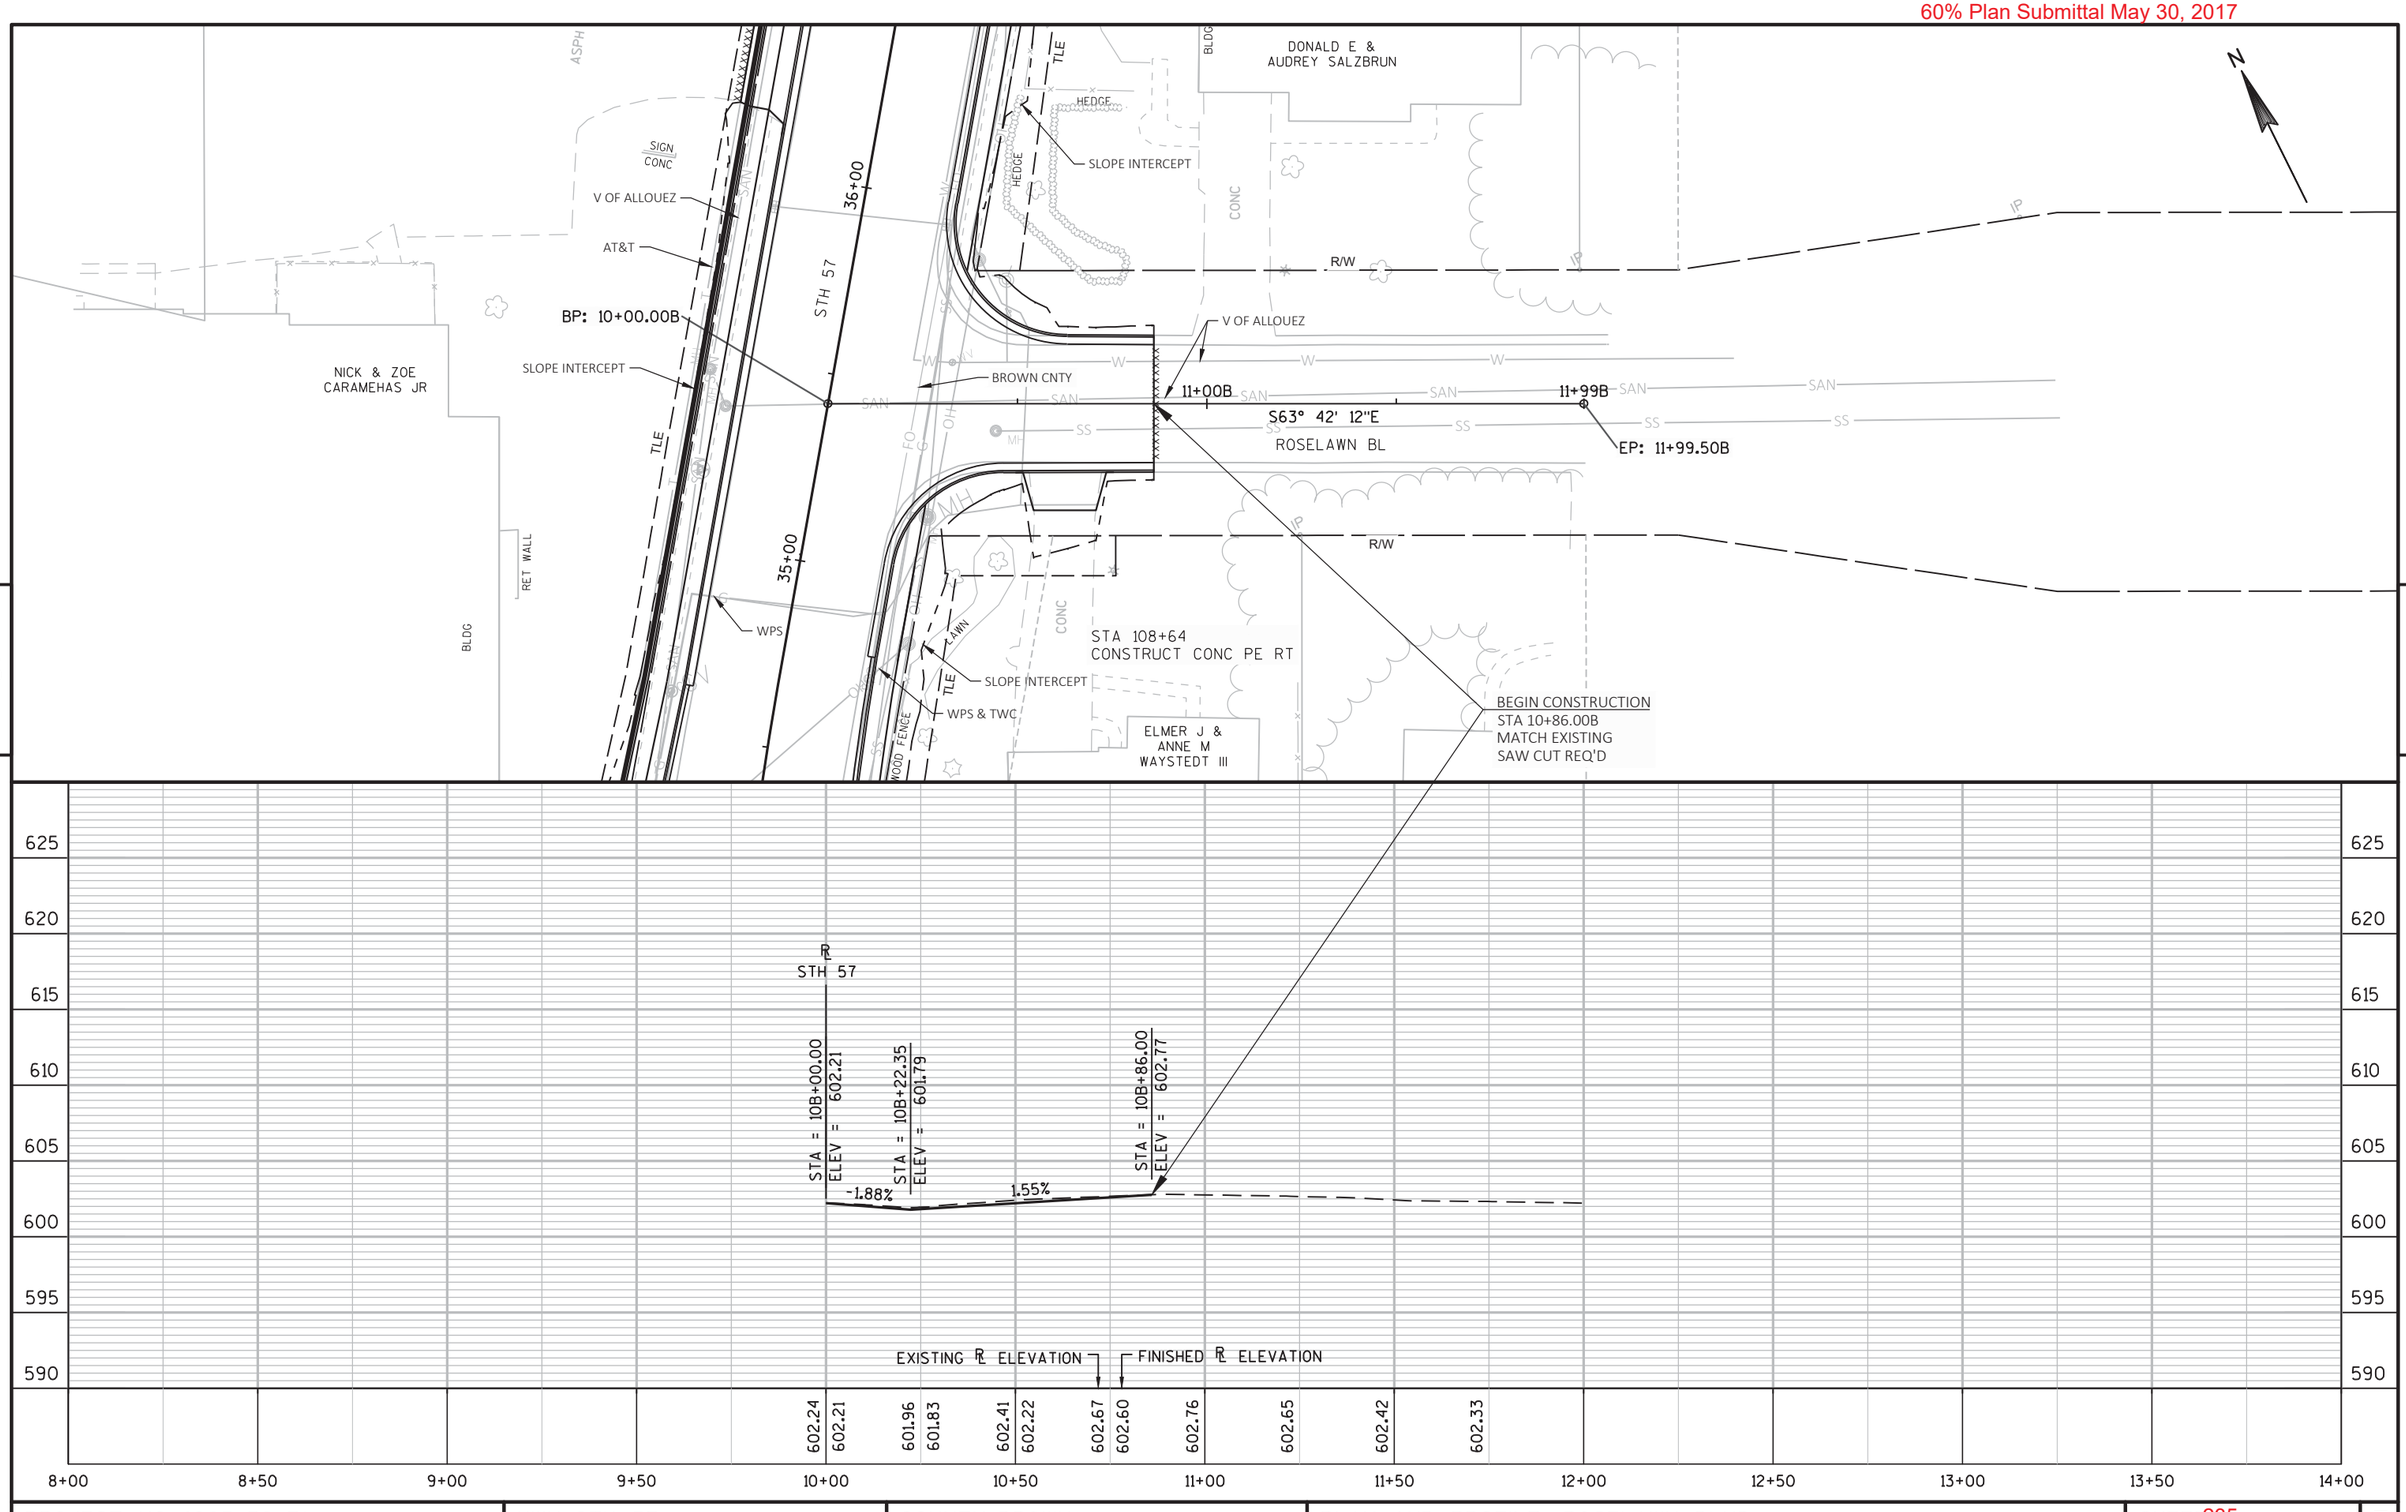

PROJECT NO: 4085-38-71	HWY: STH 57	COUNTY: BROWN	PLAN AND PROFILE: ROSELAWN BLVD.	SHEET 235	E

CARL J & PATTI L ARCHAMBEAULT SR

SLOPE INTERCEPT

TLE

CEDAR POND FENCE

PLE

FLAG

AT&T

R/W

IP

SS

SAN

W

WV

MH

8+00C

S63° 49' 49"E

9+00C

BP: 8+00.00C

WEST BRIAR LN

V OF ALLOUEZ

10+00C

40+00

39+00

STH 57

SLATTEBO REVOCABLE LIVING TRUST

BLDG

CONC

WPS & TWC

BROWN CNTY

PI: 10+26.71C

S53° 37' 19"E

W BRIAR LN

10+99C

EP: 10+99.50C

WPS

ASPH

STERNS ENTERPRISES 5 LLC

BEGIN CONSTRUCTION
STA 9+34.00C
MATCH EXISTING
SAW CUT REQ'D

THOMAS R & MARCIA L MARTIN

END CONSTRUCTION
STA 10+59.00C
MATCH EXISTING
SAW CUT REQ'D

N

5

5

STA = 9C+34.00
ELEV = 603.36

VCL = 25.00
K = 10.29

VPC STA 9C+35.50
VPC EL 603.38

VPI STA 9C+48.00
VPI EL 603.52

VPT STA 9C+60.50
VPT EL 603.35

STA = 9C+77.64
ELEV = 603.12

STA = 10C+00.00
ELEV = 603.57

STA = 10C+22.35
ELEV = 603.14

STA = 10C+59.00
ELEV = 603.47

STH 57

1.10%

-1.33%

2.01%

-1.91%

0.90%

EXISTING ℄ ELEVATION

FINISHED ℄ ELEVATION

| | | |

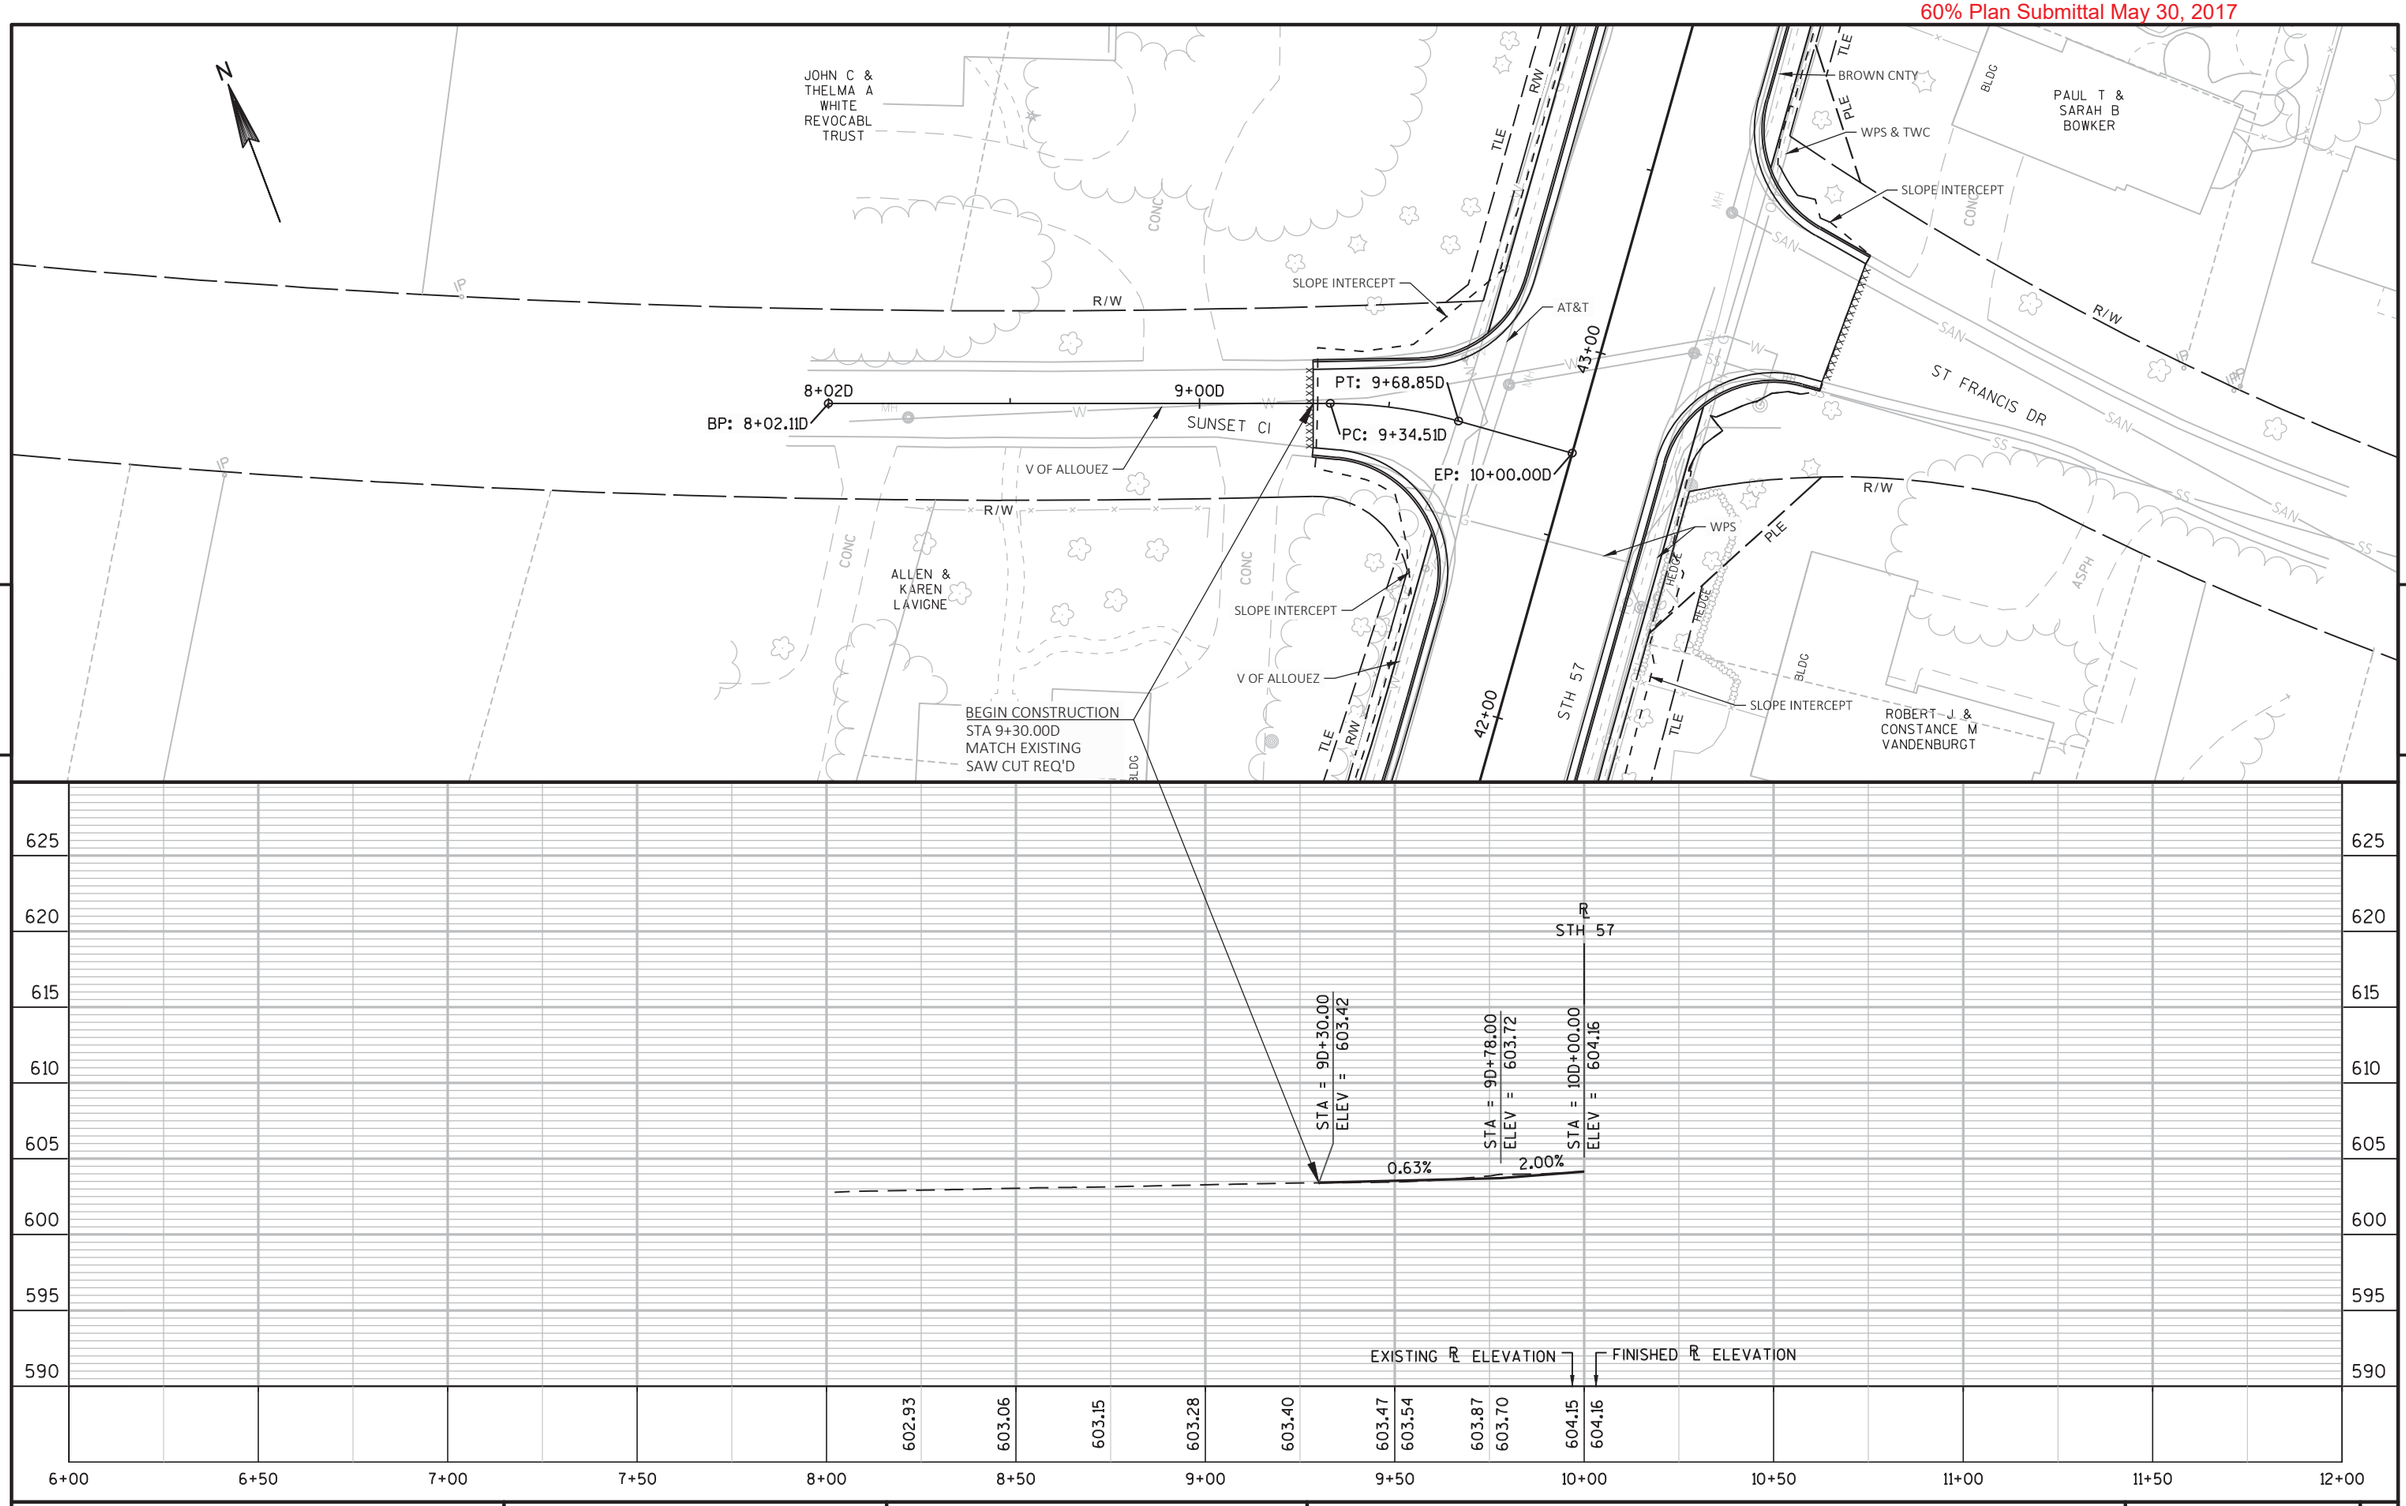

PROJECT NO: 4085-38-71	HWY: STH 57	COUNTY: BROWN	PLAN AND PROFILE: SUNSET CIR. (SOUTH)	SHEET 237	E

60% Plan Submittal May 30, 2017

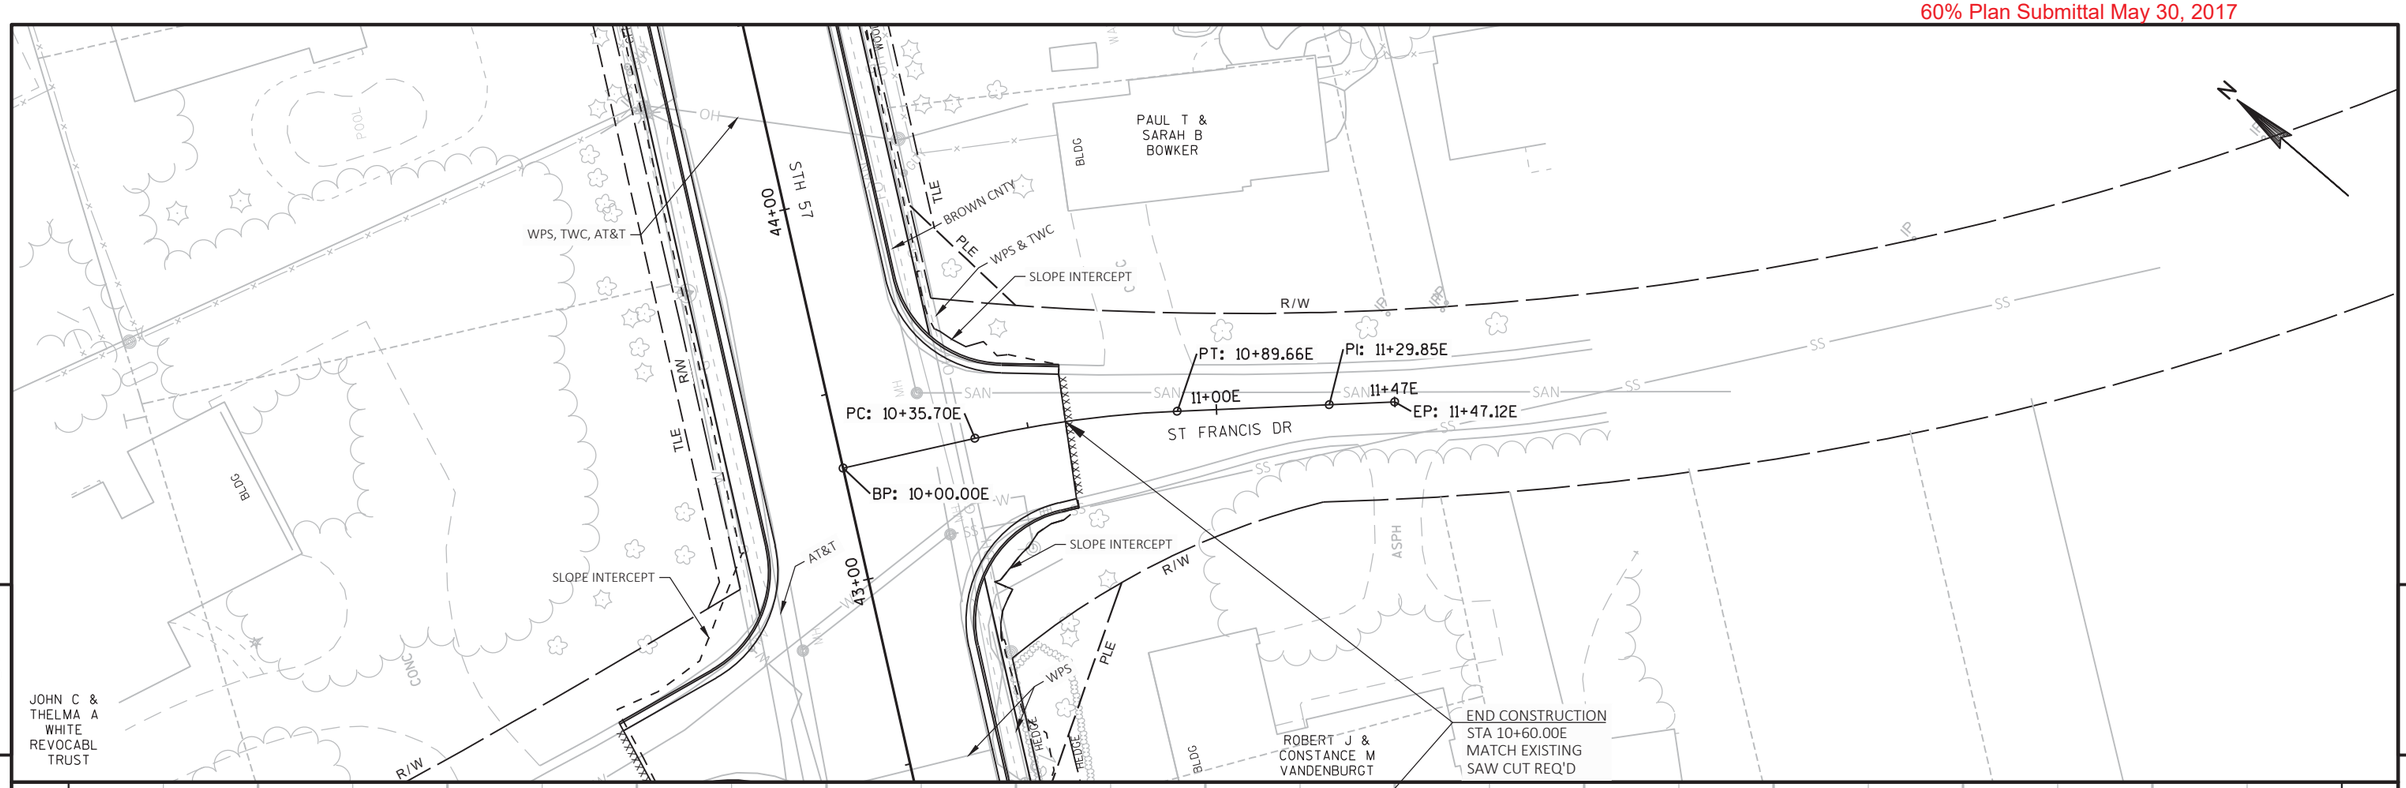

PROJECT NO: 4085-38-71	HWY: STH 57	COUNTY: BROWN	PLAN AND PROFILE: ST. FRANCIS DR.	SHEET 238	E

FILE NAME : X:\3230500\120055.01\TECH\CAD\40853800\SHEETSPLAN\C3D_2016_050102_PP_SIDEROADS.DWG
LAYOUT NAME - E - ST. FRANCIS DR.

PLOT DATE : 5/25/2017 3:05 PM PLOT BY : DAVID YAHNKE PLOT NAME : PLOT SCALE : 1 IN:40 FT

WISDOT/CADDS SHEET 44

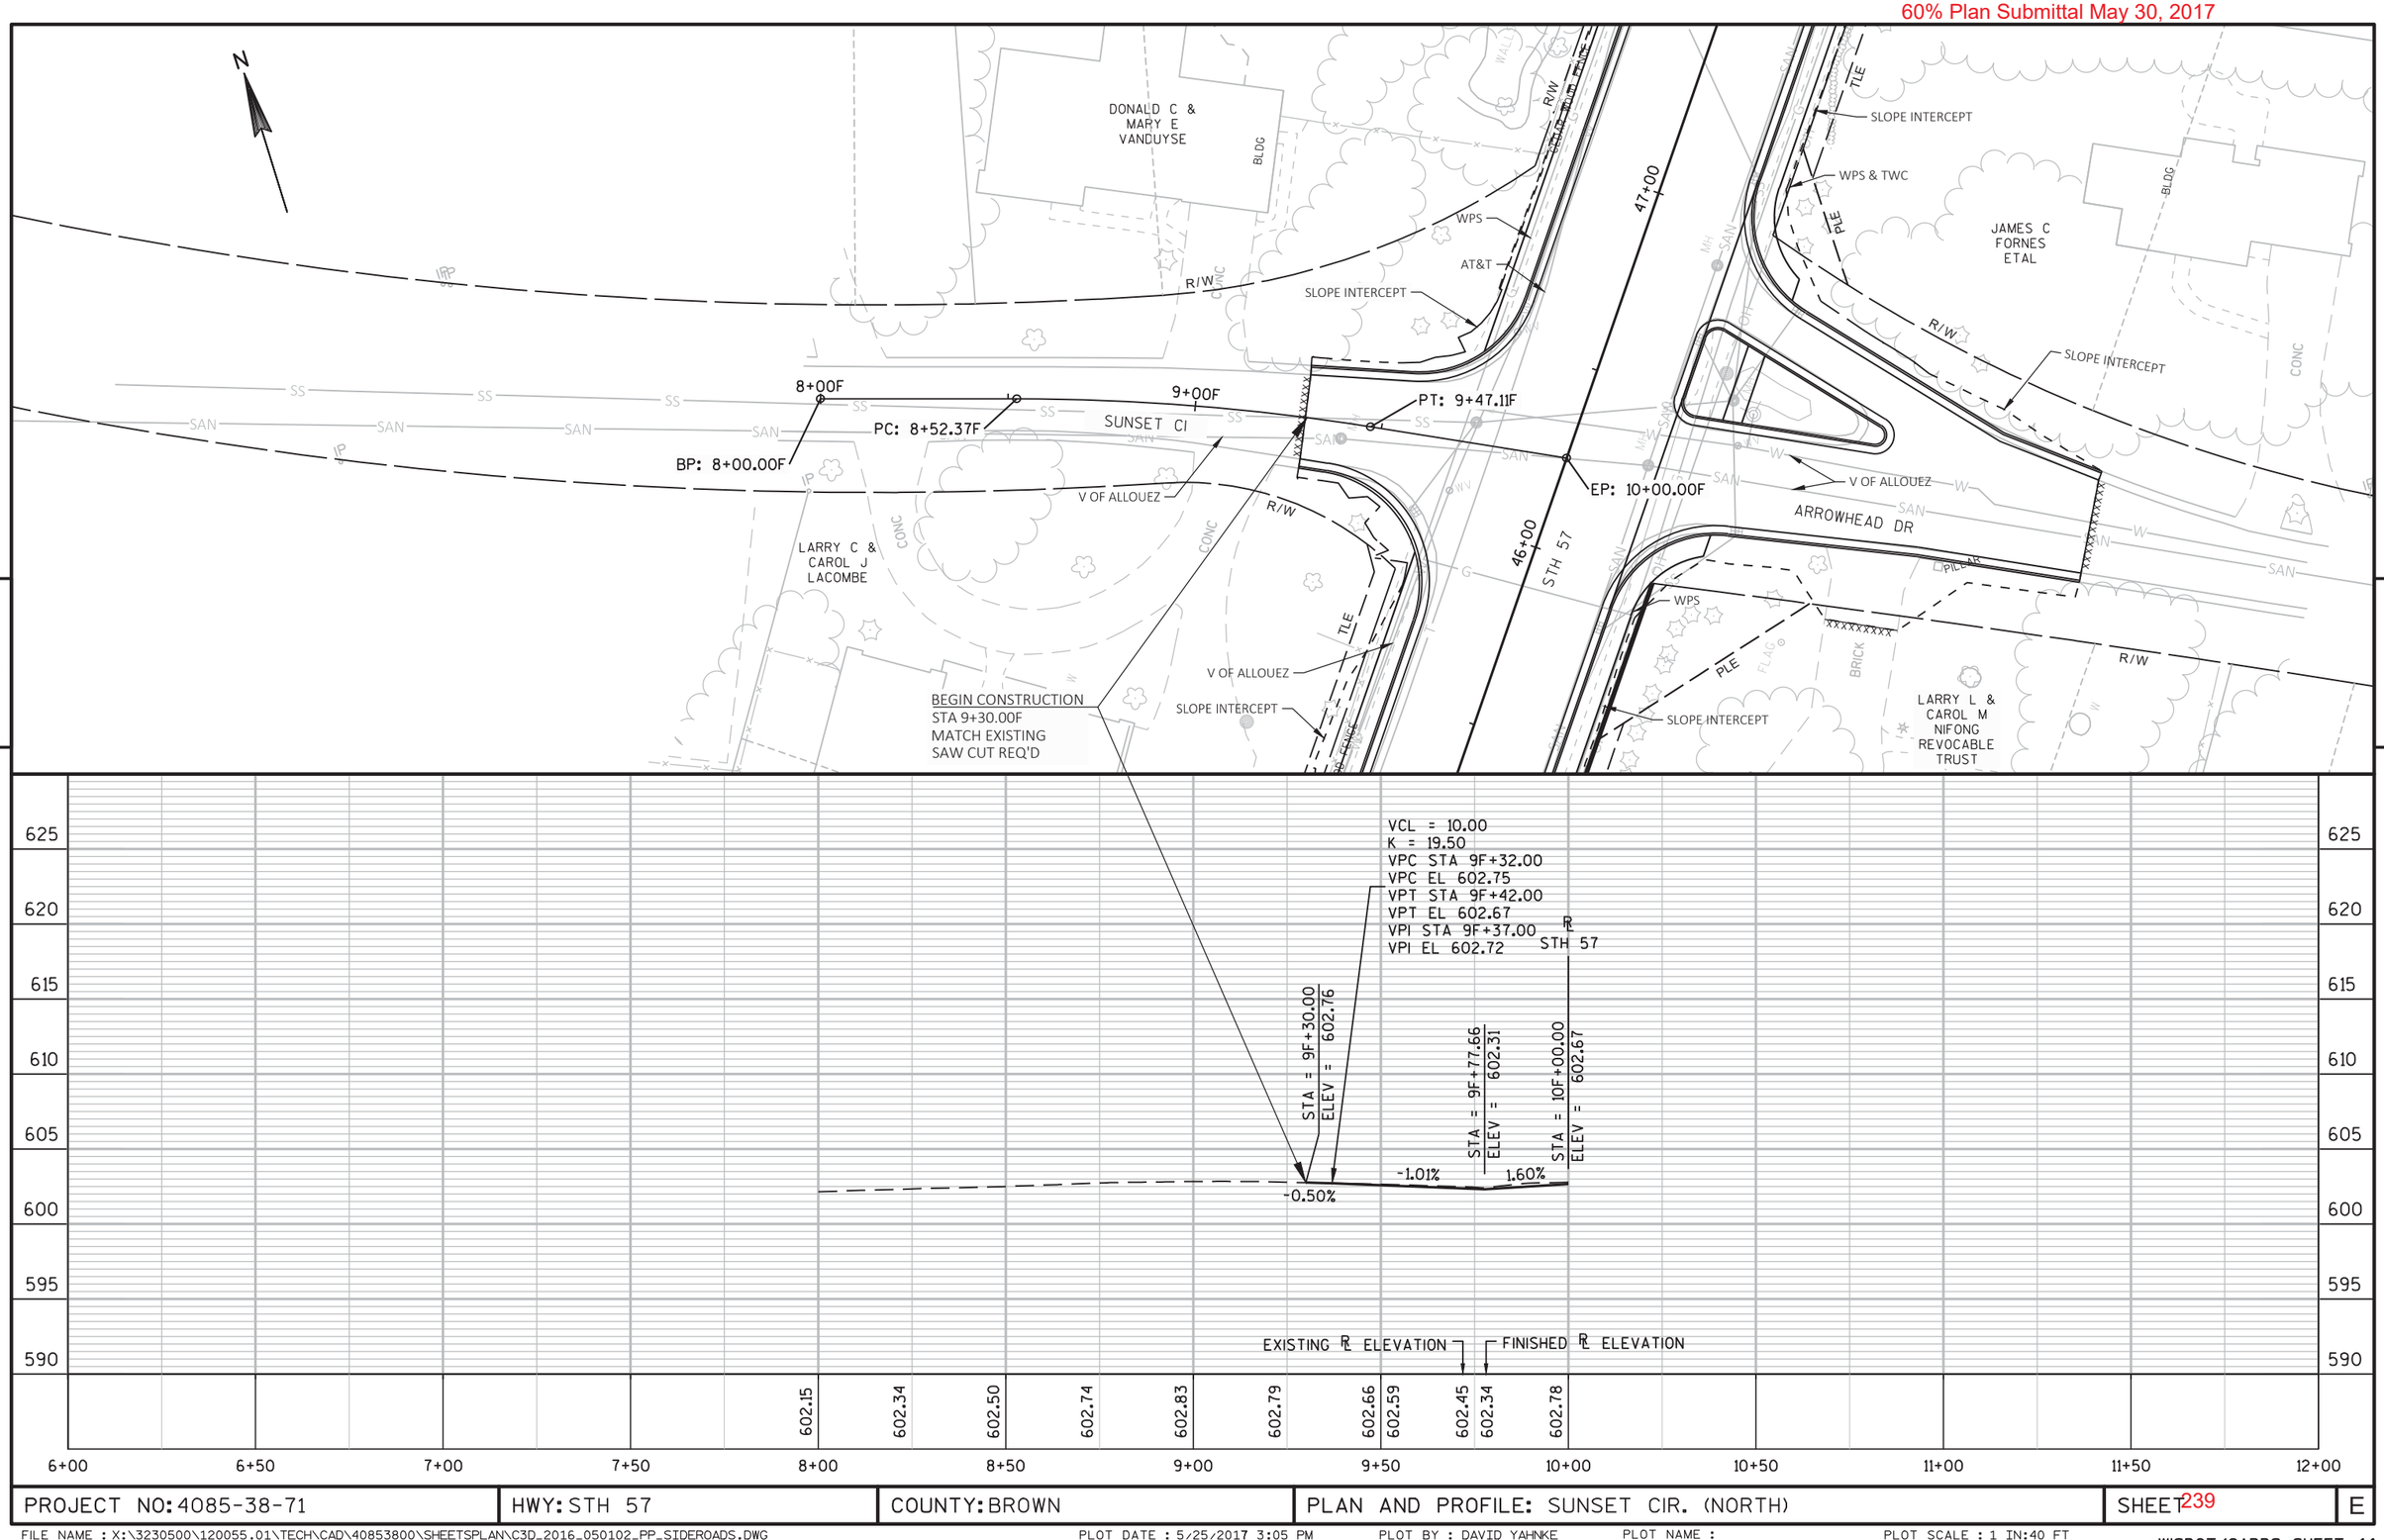

PROJECT NO: 4085-38-71	HWY: STH 57	COUNTY: BROWN	PLAN AND PROFILE: SUNSET CIR. (NORTH)	SHEET 239	E

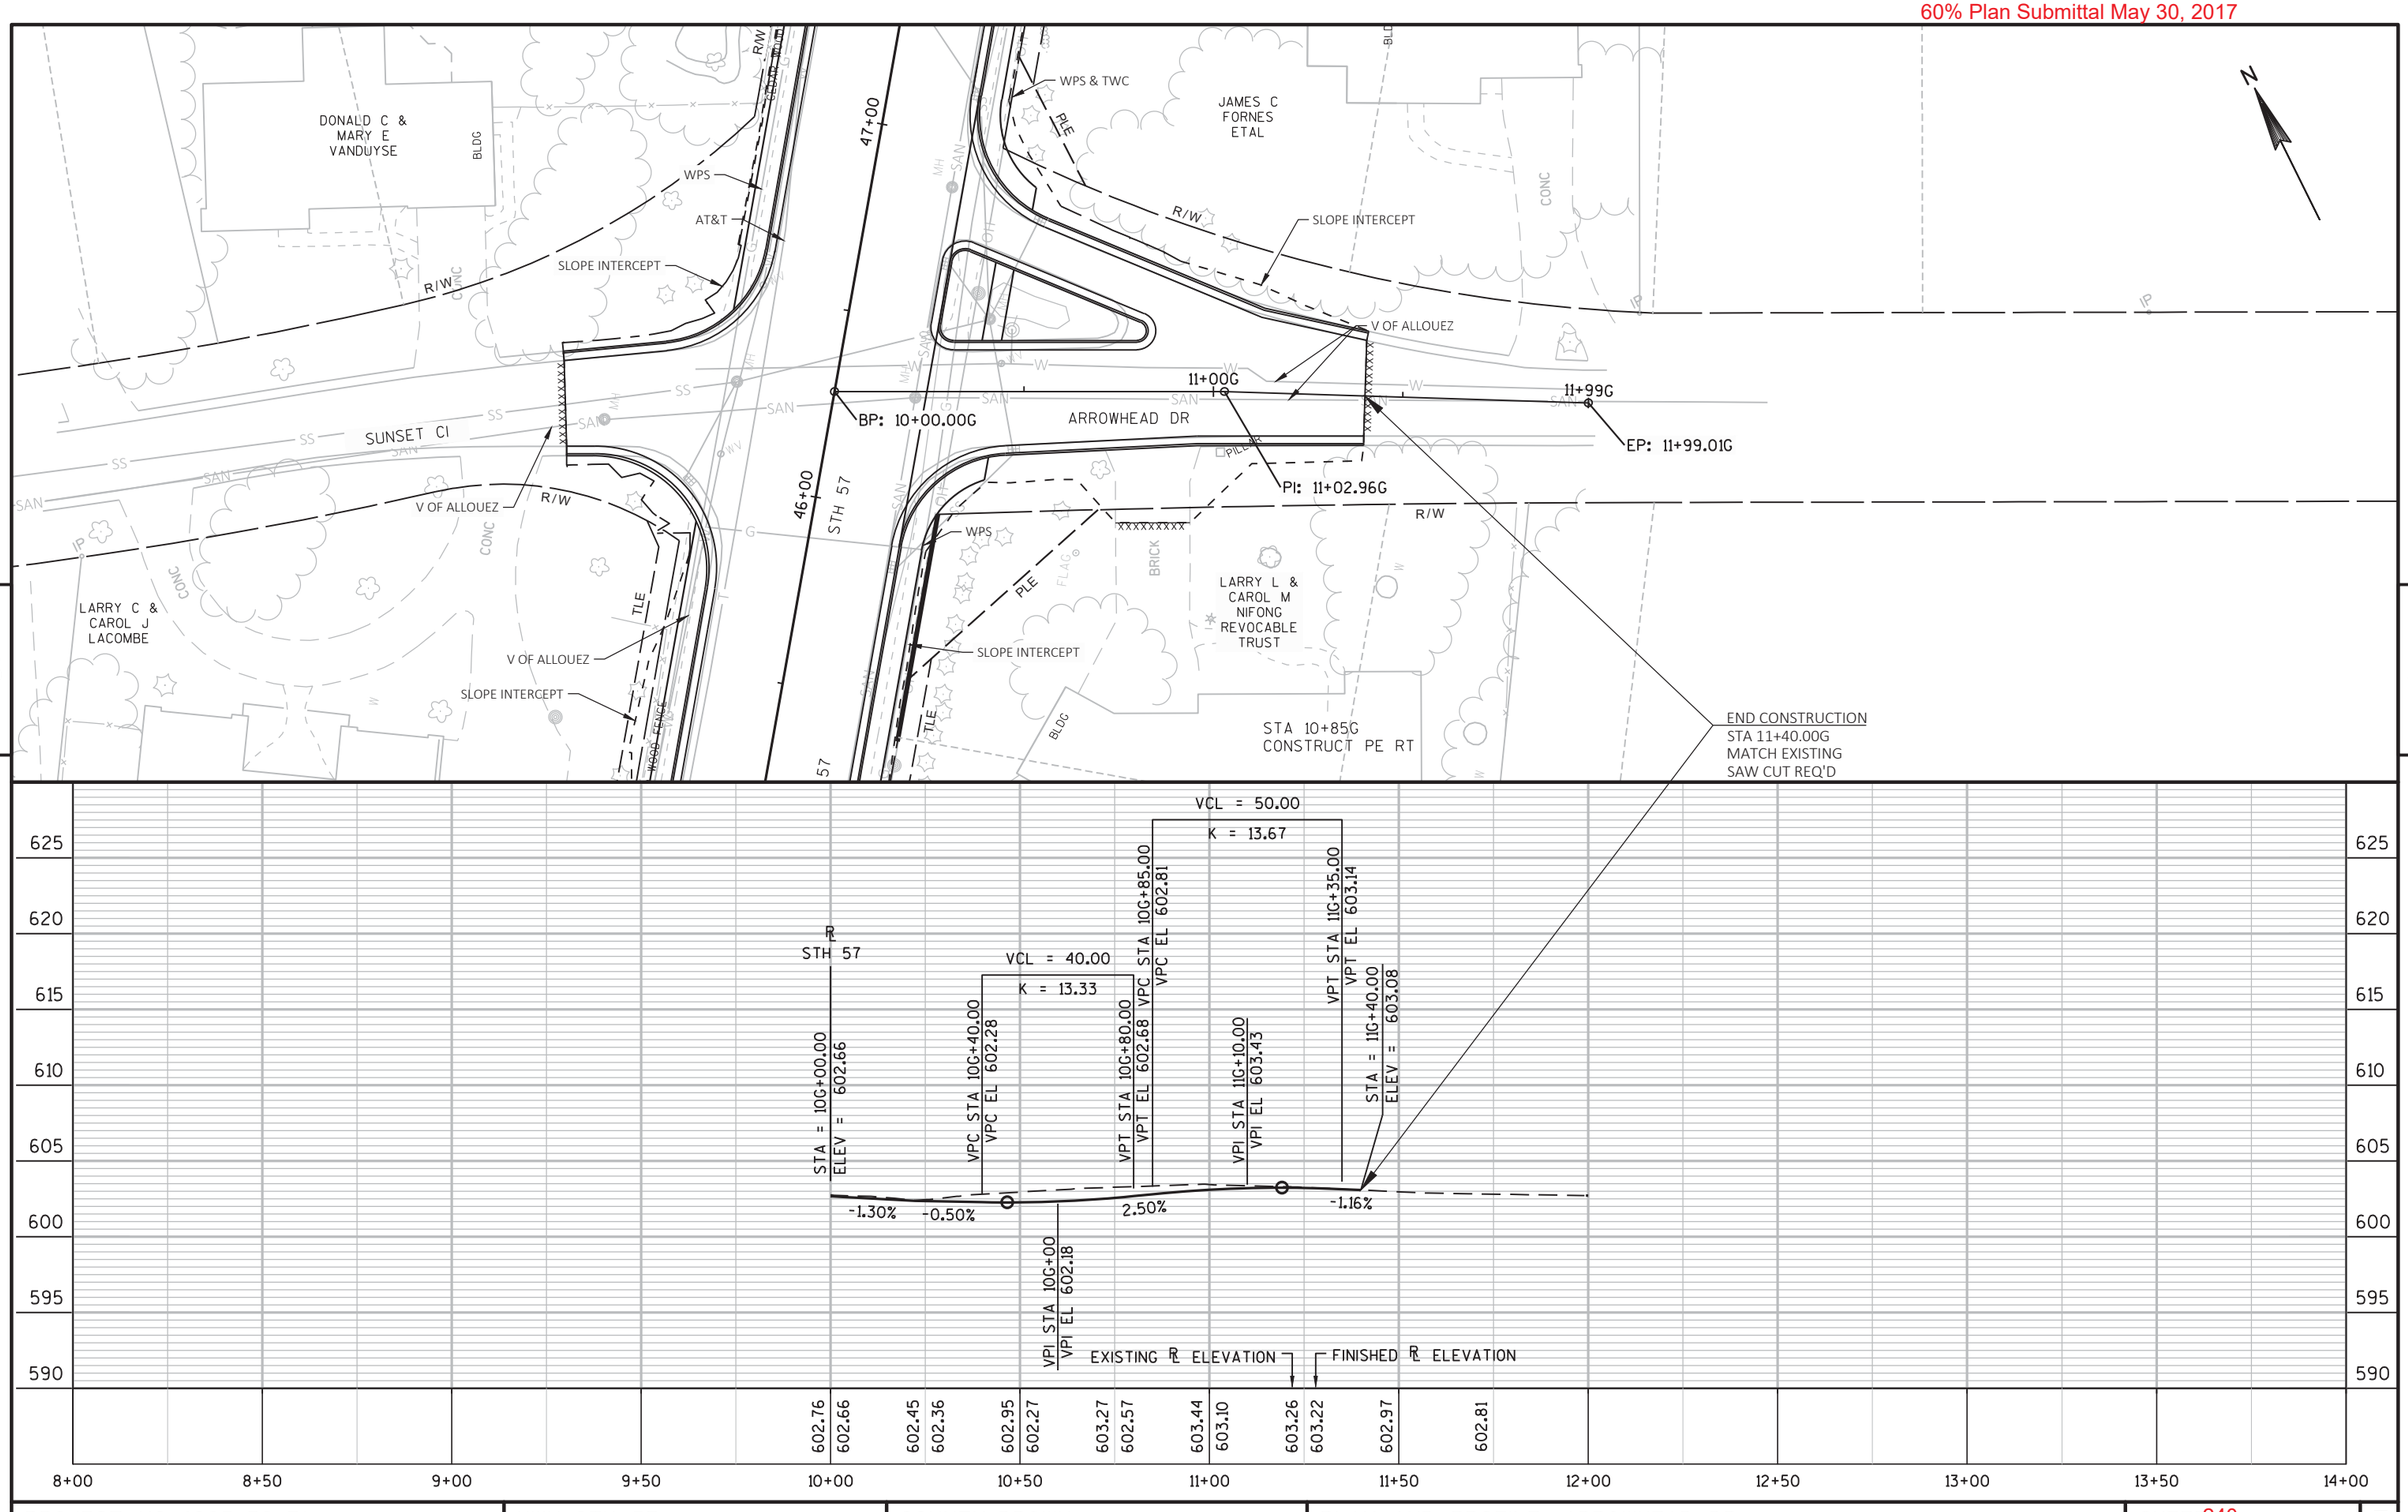

PROJECT NO: 4085-38-71	HWY: STH 57	COUNTY: BROWN	PLAN AND PROFILE: ARROWHEAD DR.	SHEET 240	E

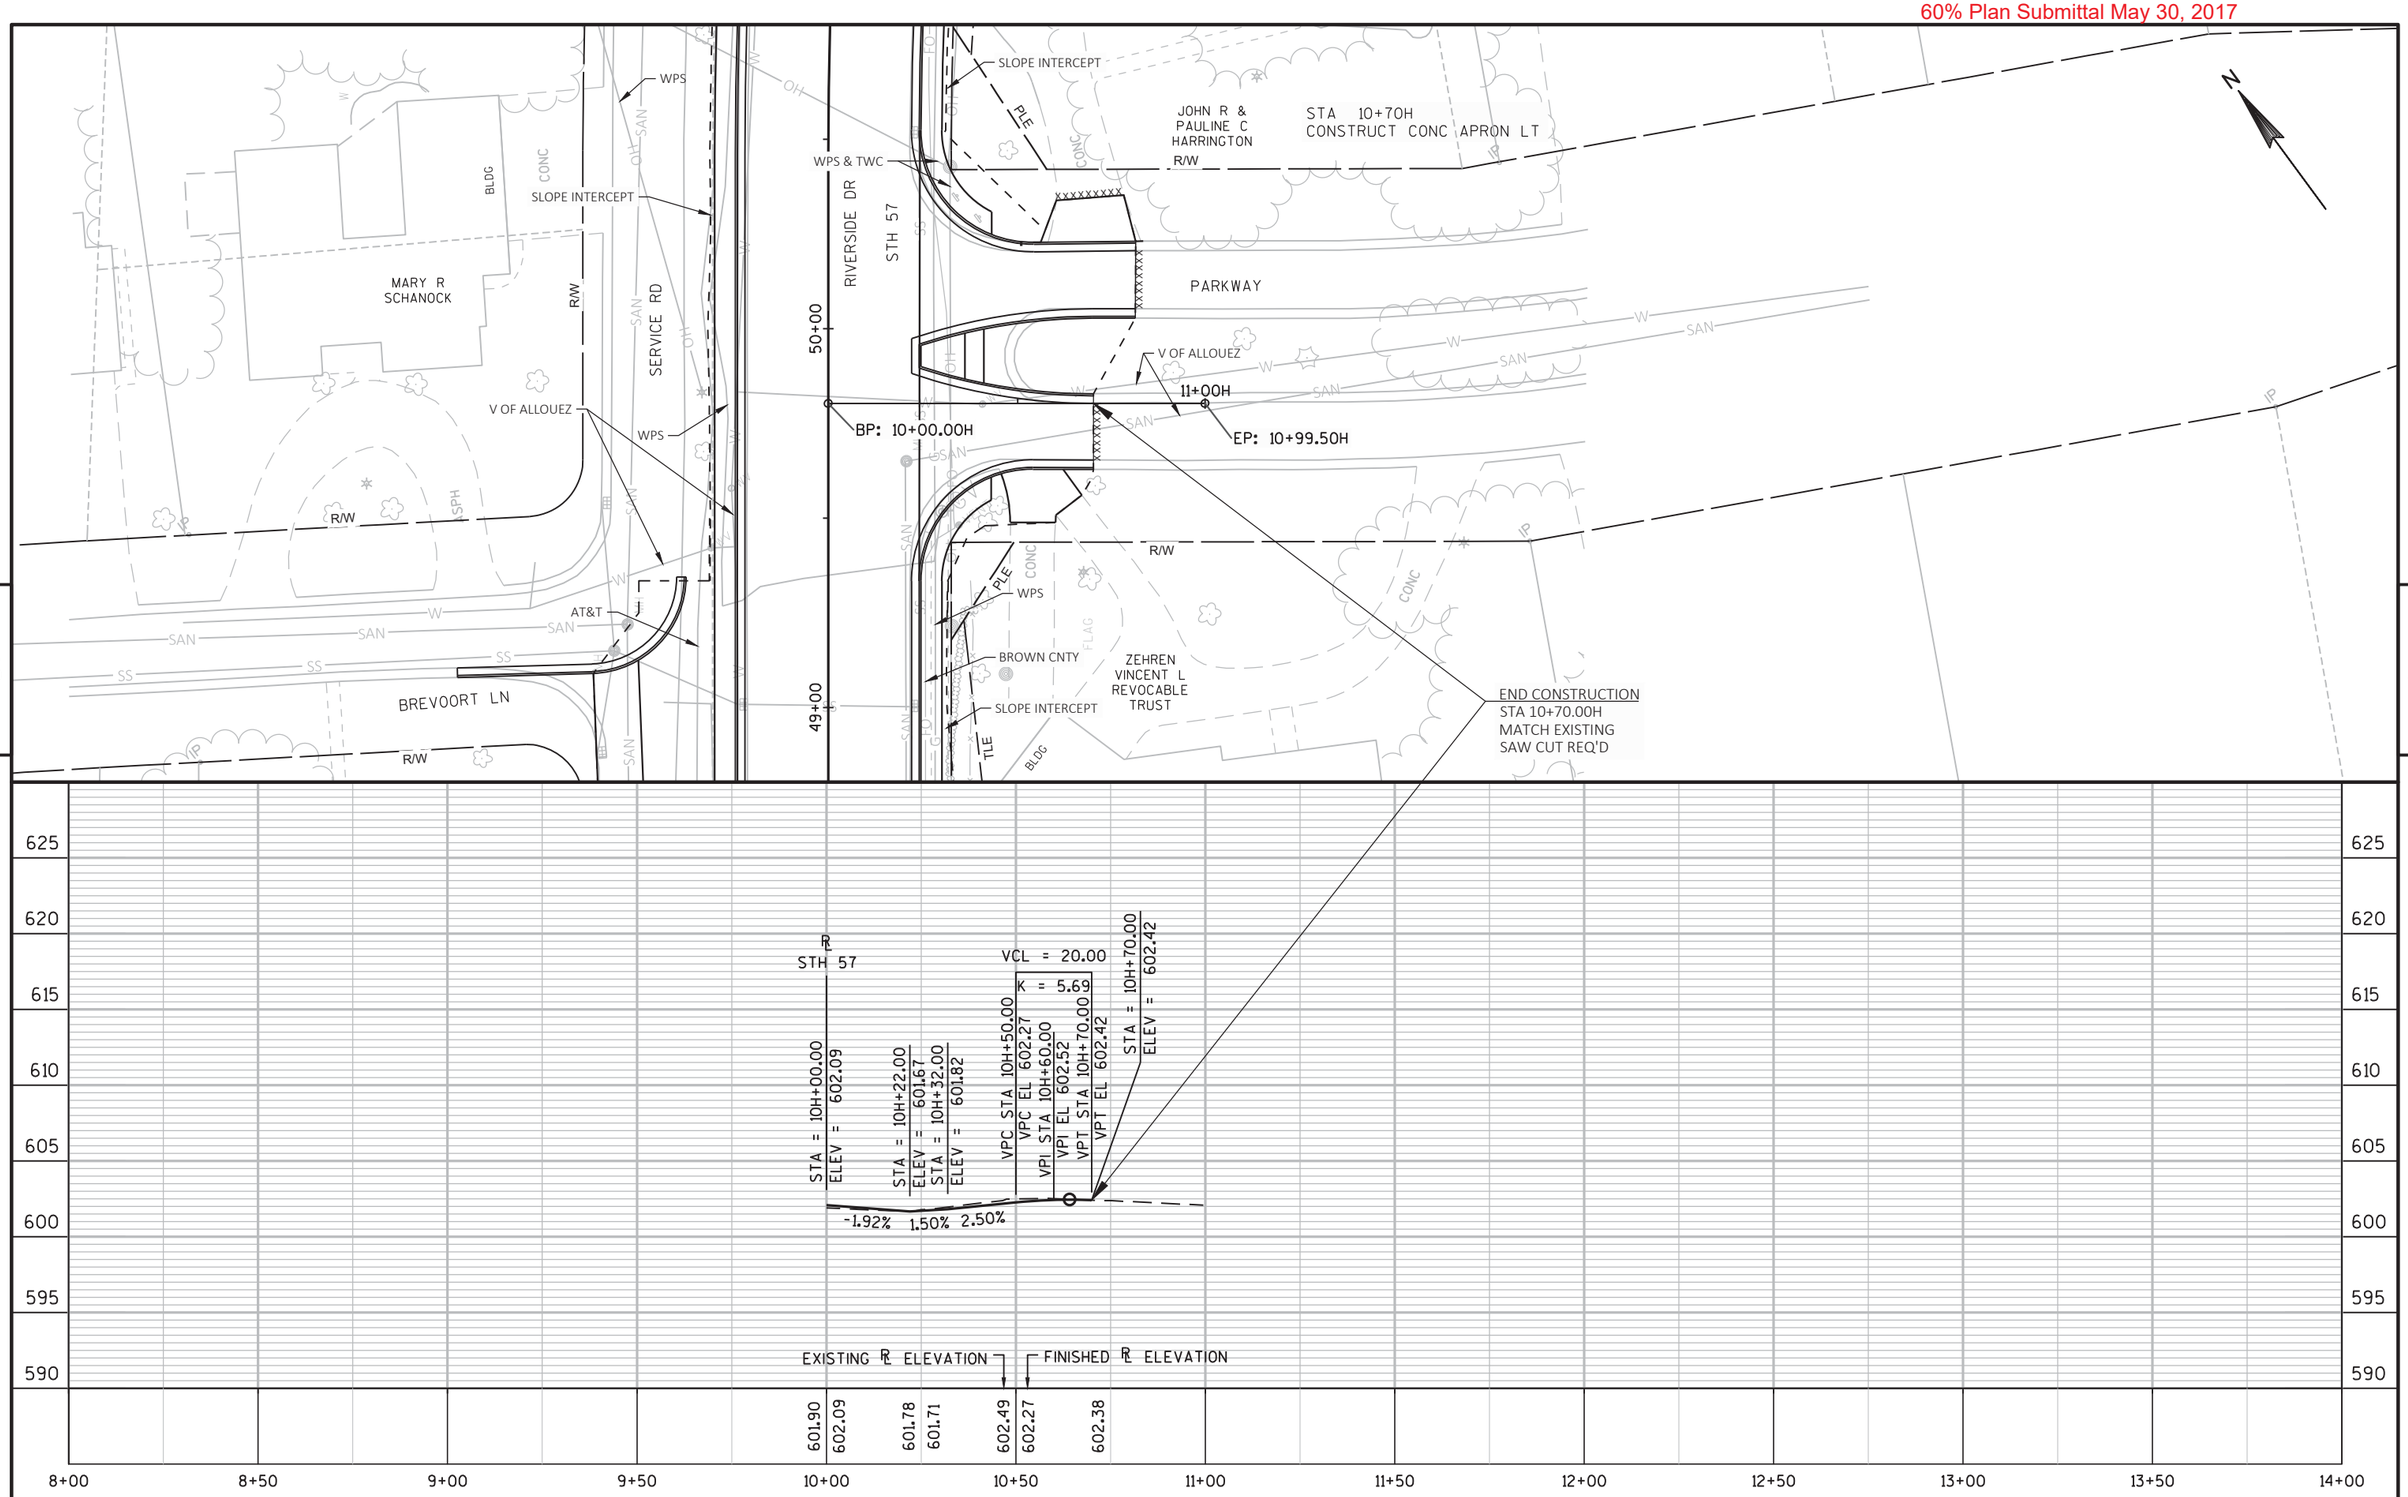

PROJECT NO: 4085-38-71	HWY: STH 57	COUNTY: BROWN	PLAN AND PROFILE: ST. MARY'S LN.	SHEET 241	E

60% Plan Submittal May 30, 2017

CATHERINE PAULSON GRANDCHILDRENS TRUST

CONSTANCE E ALBERT

TOWNE & COUNTRY KIDS LLC

SLOPE INTERCEPT

V OF ALLOUEZ

R/W

IP

STH 57

53+00

52+00

WPS

ASPH

TLE

STAMBAUGH RD

9+00J

8+46J

PT: 9+07.35J

BP: 8+46.13J

PC: 8+48.71J

EP: 10+00.00J

BEGIN CONSTRUCTION
STA 9+20.00J
MATCH EXISTING
SAW CUT REQ'D

VCL = 20.00
K = 13.37

STA = 9J+20.00
ELEV = 602.78

VPC STA 9J+20.00
VPC EL 602.78

VPI STA 9J+30.00
VPI EL 602.73

VPT STA 9J+40.00
VPT EL 602.53

STA = 10J+00.00
ELEV = 602.27

-2.00% -1.50% 2.00%

EXISTING ℄ ELEVATION

FINISHED ℄ ELEVATION

602.40 602.54 602.64 602.79 602.74 602.24 602.33 601.64 601.88 602.05 602.27

625 620 615 610 605 600 595 590

6+00 6+50 7+00 7+50 8+00 8+50 9+00 9+50 10+00 10+50 11+00 11+50 12+00

PROJECT NO: 4085-38-71	HWY: STH 57	COUNTY: BROWN	PLAN AND PROFILE: STAMBAUGH RD.	SHEET 242	E

FILE NAME : X:\3230500\120055.01\TECH\CAD\40853800\SHEETSPLAN\C3D_2016_050102_PP_SIDEROADS.DWG
LAYOUT NAME - J - STAMBAUGH RD.

PLOT DATE : 5/25/2017 3:06 PM PLOT BY : DAVID YAHNKE PLOT NAME : PLOT SCALE : Custom

WISDOT/CADDS SHEET 44

FELD LIMITED PARTNERSHIP

SLOPE INTERCEPT

WPS

V OF ALLOUEZ

SIGN

R/W

BP: 8+87.98K

8+88K

9+00K

WILLOWBROOK

ASPH

EP: 10+00.00K

PC: 9+36.71K

PT: 9+52.24K

55+00

64+00

STH 57

WPS

TLE

SIGN

SLOPE INTERCEPT

SUSAN M HOKENSON

BLDG

TLE

SLOPE INTERCEPT

R/W

TAFT ST

SAN

SS

W

BROWN CNTY

V OF ALLOUEZ

MH

IP

R/W

SLOPE INTERCEPT

CONC

DOUGLAS H MATHIESON

WPS & TWC

TLE

BLDG

BROWN CNTY

TLE

BEGIN CONSTRUCTION
STA 9+08.00K
MATCH EXISTING
SAW CUT REQ'D

WILLOWBROOK

℄ STH 57

VCL = 20.00
K = 13.37

STA = 9J+20.00
ELEV = 602.78

VPC STA 9J+20.00
VPC EL 602.78

VPI STA 9J+30.00
VPI EL 602.73

VPT STA 9J+40.00
VPT EL 602.53

STA = 9J+66.00
ELEV = 602.01

STA = 9J+78.00
ELEV = 601.83

STA = 10J+00.00
ELEV = 602.27

-2.00%
-1.50%
2.00%

EXISTING ℄ ELEVATION
FINISHED ℄ ELEVATION

| | | |

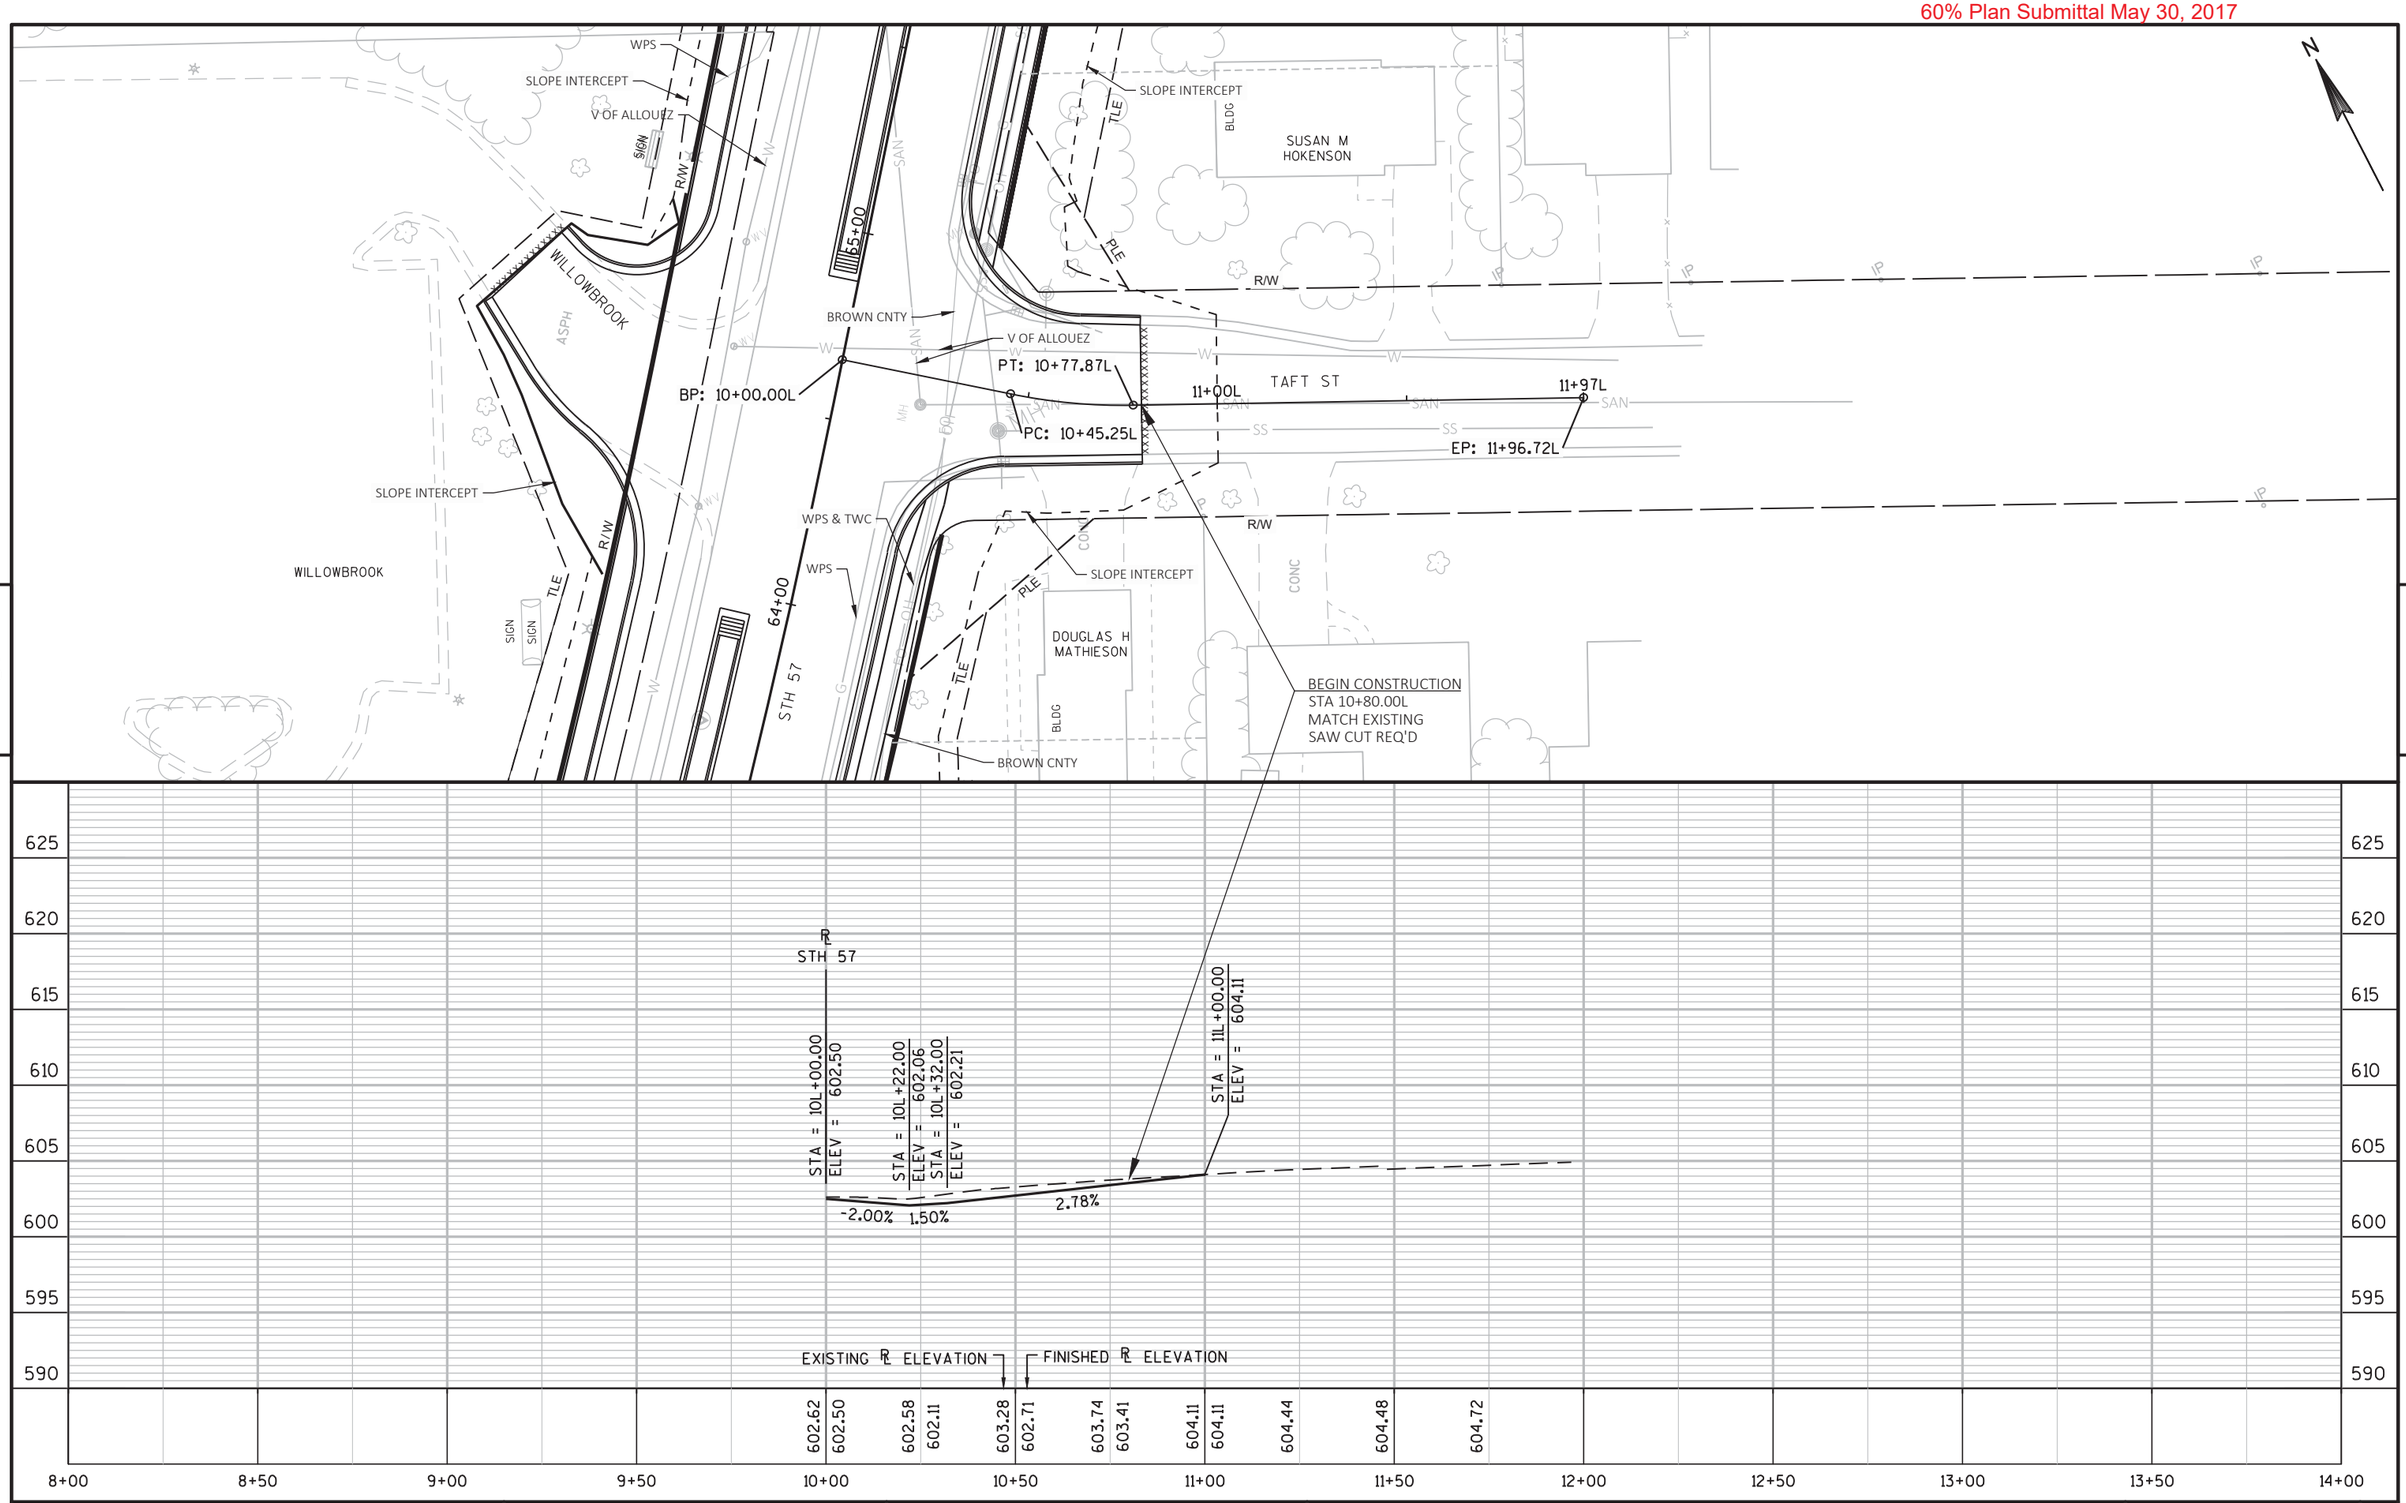

PROJECT NO: 4085-38-71	HWY: STH 57	COUNTY: BROWN	PLAN AND PROFILE: TAFT ST.	SHEET 244	E

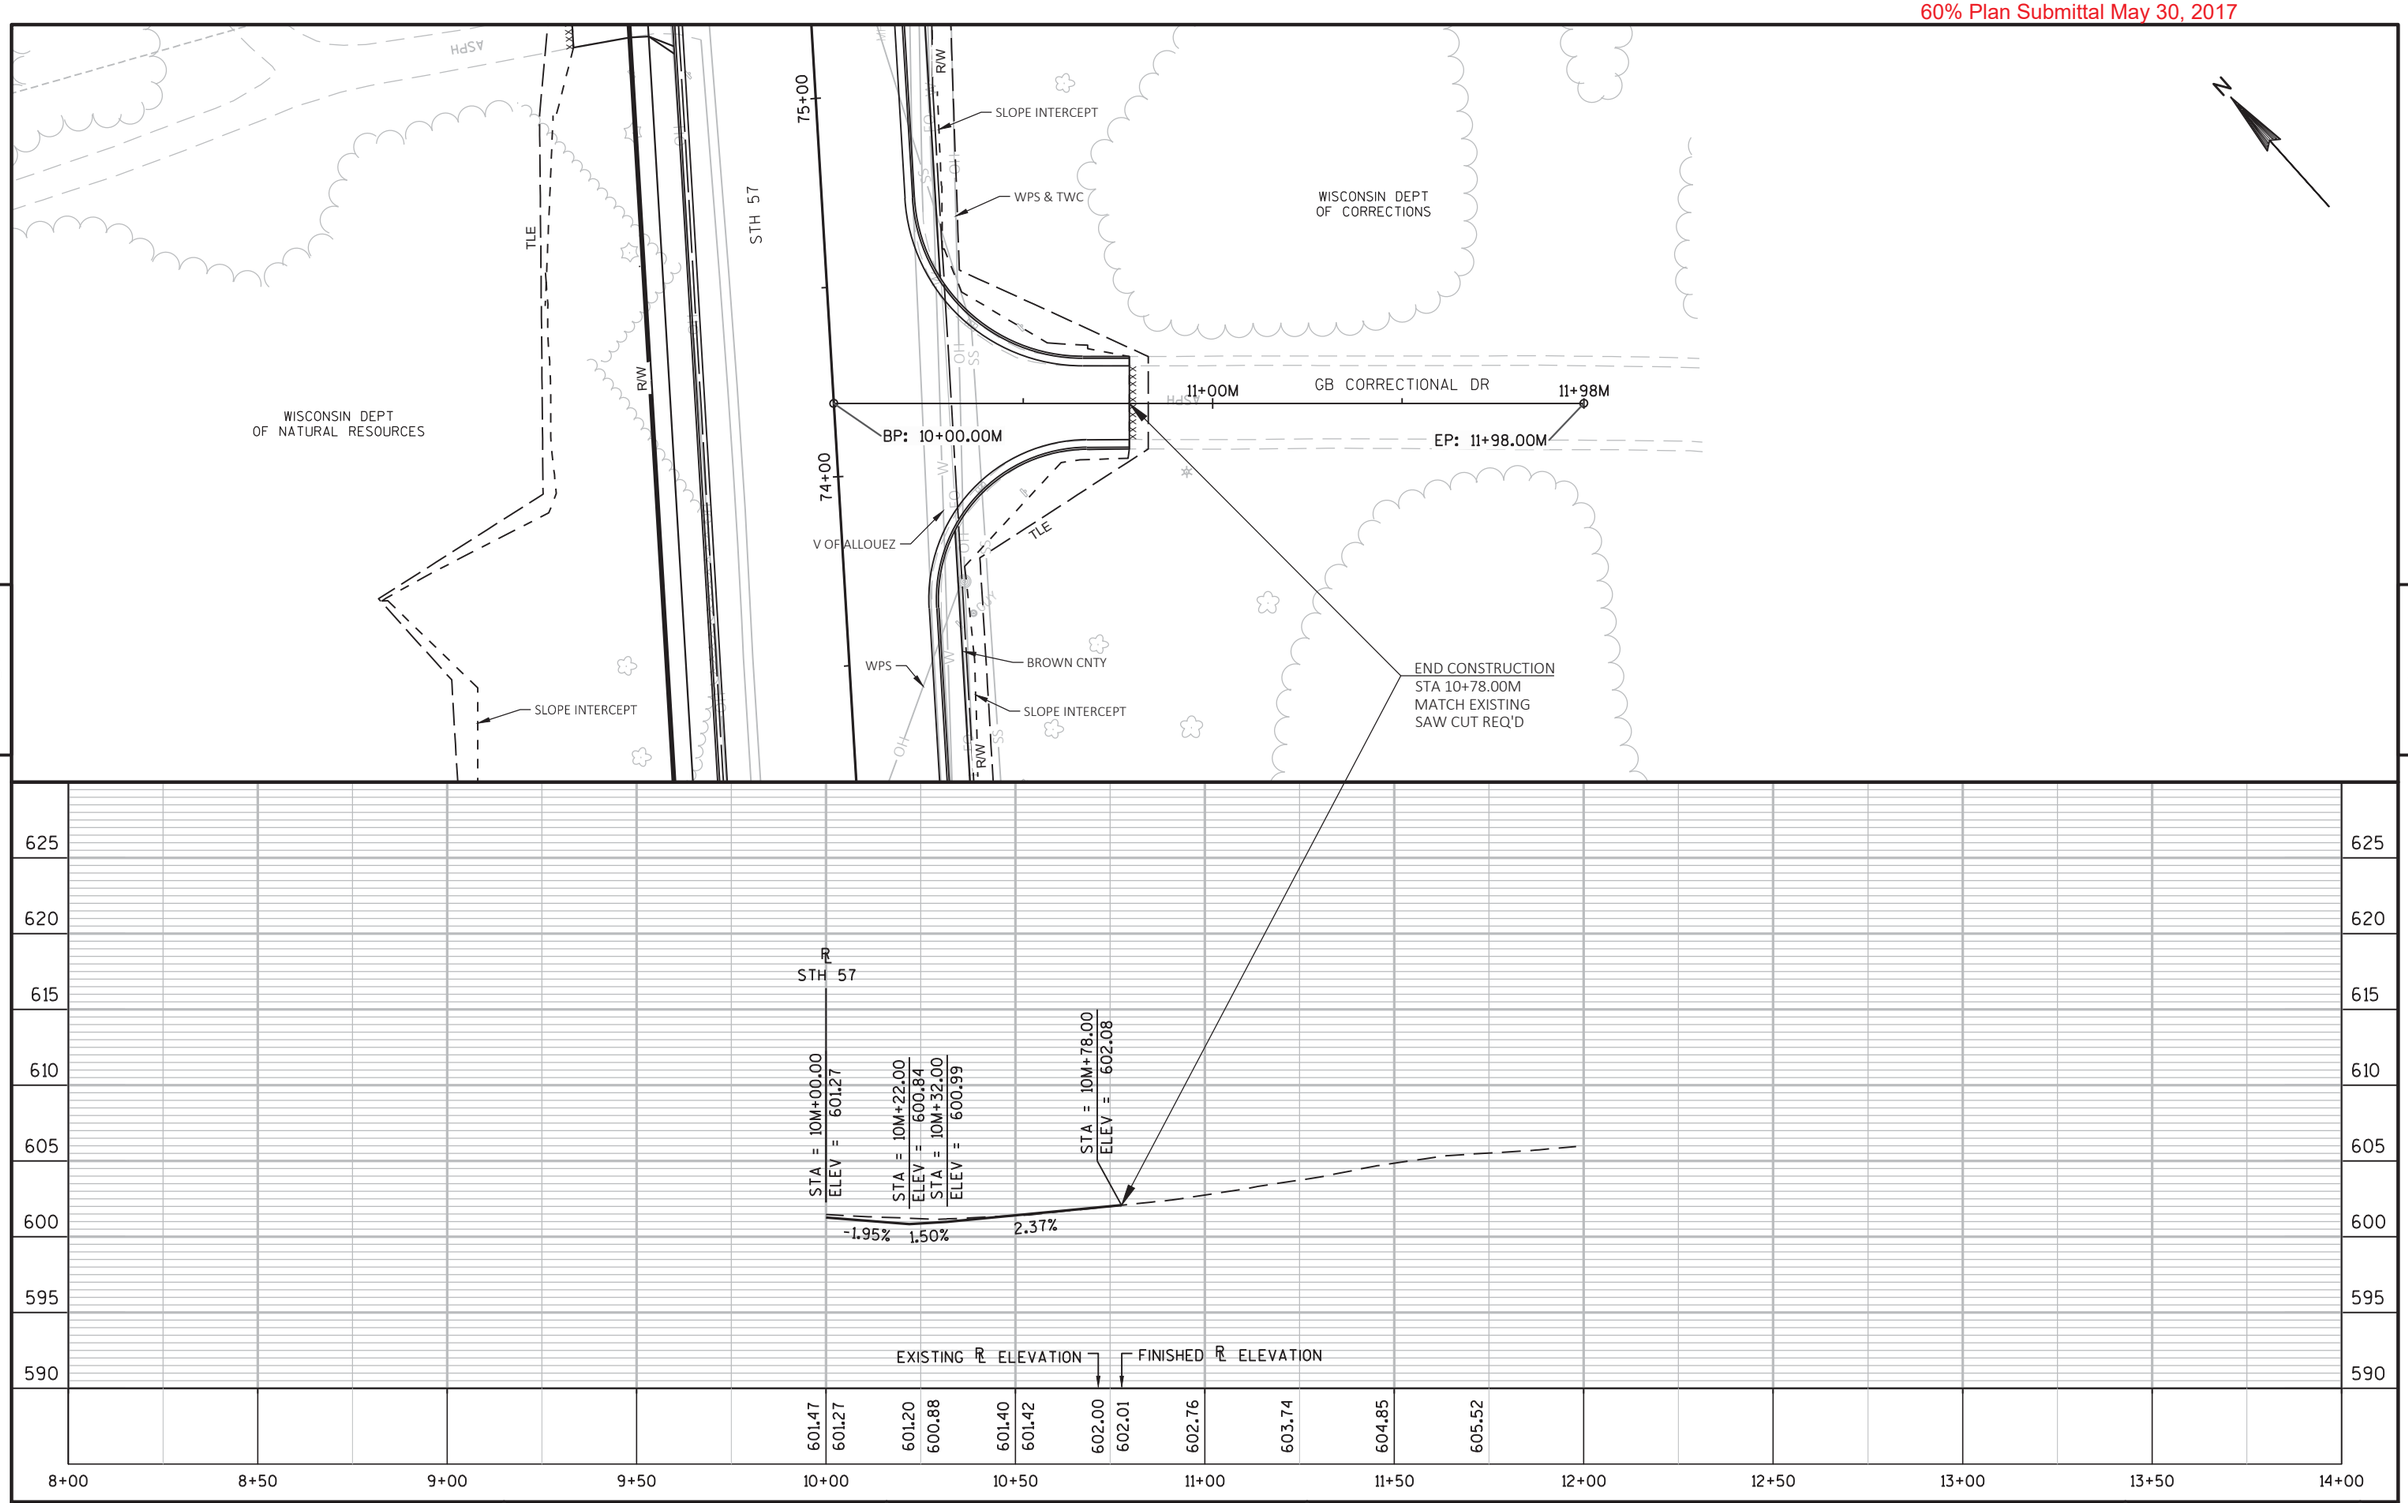

PROJECT NO: 4085-38-71	HWY: STH 57	COUNTY: BROWN	PLAN AND PROFILE: GB CORRECTIONAL DR.	SHEET 245	E

WISCONSIN DEPT OF NATURAL RESOURCES

BIKE PATH

WISCONSIN DEPT OF CORRECTIONS

STH 57

REFORMATORY DR

SLOPE INTERCEPT

BROWN CNTY

WPS

TLE

R/W

SLOPE INTERCEPT

TLE

SLOPE INTERCEPT

V OF ALLOUEZ

TLE

WPS & TWC

78+00

77+00

PC: 10+69.13N

BP: 10+00.00N

11+00N

12+00N

PT: 12+05.33N

END CONSTRUCTION
STA 11+08.00N
MATCH EXISTING
SAW CUT REQ'D

N

5

5

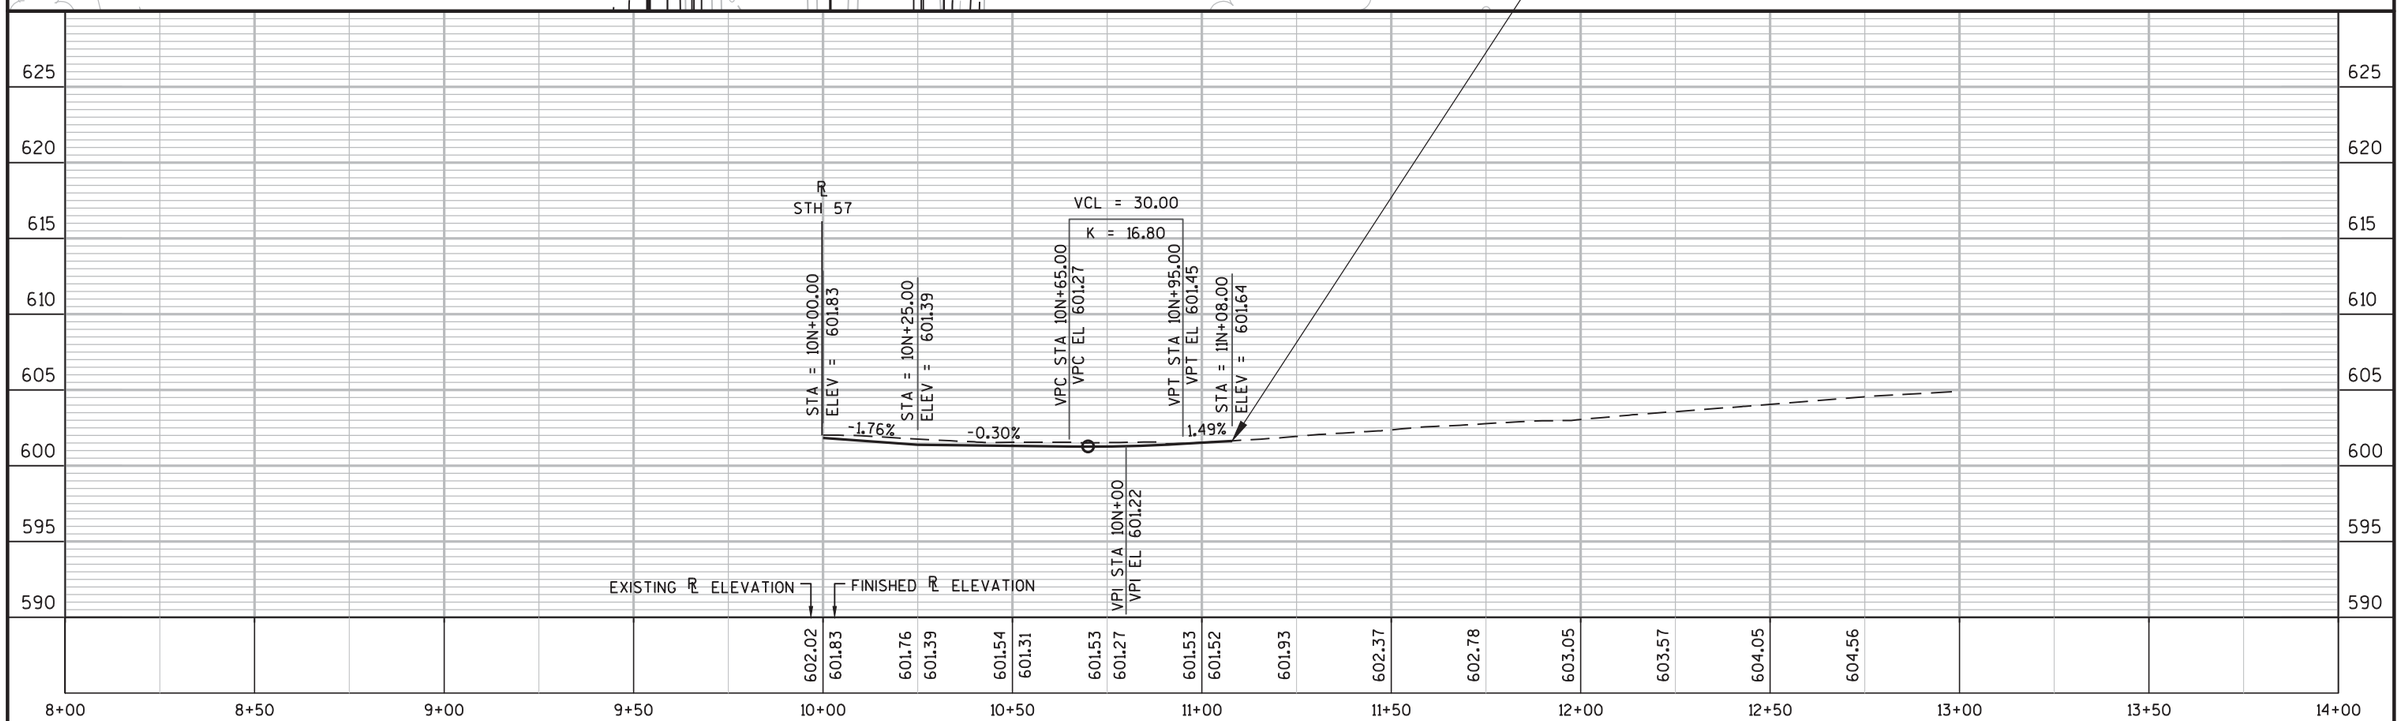

PROJECT NO: 4085-38-71	HWY: STH 57	COUNTY: BROWN	PLAN AND PROFILE: REFORMATORY DR.	SHEET 246	E

60% Plan Submittal May 30, 2017

WISCONSIN DEPT
OF NATURAL RESOURCES

BROWN CNTY

TLE

WPS

SLOPE INTERCEPT

STH 57

82+00

81+00

BP: 10+00.00P

V OF ALLOUEZ

11+00P

12+00P

12+18P

EP: 12+17.74P

STH 172

SLOPE INTERCEPT

R/W

WPS

TLE

SLOPE INTERCEPT

R/W

TLE

WPS & TWC

WISCONSIN DEPT
OF CORRECTIONS

END CONSTRUCTION
STA 11+62.62P
MATCH EXISTING
SAW CUT REQ'D

N

5

5

625
620
615
610
605
600
595
590

℄
STH 57

STA = 10P+00.00
ELEV = 603.08

STA = 10P+22.08
ELEV = 602.63

STA = 10P+75.00
ELEV = 602.42

STA = 11P+62.62
ELEV = 603.56

-2.04%

-0.40%

1.30%

EXISTING ℄ ELEVATION

FINISHED ℄ ELEVATION

603.23 603.08 603.06 602.62 602.77 602.52 602.44 602.42 602.76 602.74 603.07 603.07 603.38 603.39 603.73 604.07

8+00 8+50 9+00 9+50 10+00 10+50 11+00 11+50 12+00 12+50 13+00 13+50 14+00

PROJECT NO: 4085-38-71	HWY: STH 57	COUNTY: BROWN	PLAN AND PROFILE: STH 172 INTERCHANGE (SOUTH)	SHEET 247	E

FILE NAME : X:\3230500\120055.01\TECH\CAD\40853800\SHEETSPLAN\C3D_2016_050102_PP_SIDEROADS.DWG
LAYOUT NAME - P - STH 172 INT. (SOUTH)

PLOT DATE : 5/25/2017 3:07 PM PLOT BY : DAVID YAHNKE PLOT NAME : PLOT SCALE : 1 IN:40 FT

N

WISCONSIN DEPT
OF NATURAL RESOURCES

RETAINING WALL
CHAIN LINK FENCE
RW
WPS
SLOPE INTERCEPT
STH 57
STH 172
BP: 10+00.000
EP: 13+08.960
91+00
90+00
11+000
12+000
13+000
WPS & TWC
V OF ALLOUEZ
END CONSTRUCTION
STA 11+78.95Q
MATCH EXISTING
SAW CUT REQ'D

℄ STH 57

STA = 100+00.00
ELEV = 604.16

STA = 100+22.11
ELEV = 603.71

STA = 100+95.00
ELEV = 603.42

STA = 110+78.95
ELEV = 604.60

-2.04%
-0.40%
1.40%

EXISTING ℄ ELEVATION
FINISHED ℄ ELEVATION

625 620 615 610 605 600 595 590

604.36 604.16 604.24 603.70 603.89 603.60 603.62 603.50 603.49 603.49 603.91 603.84 604.25 604.19 604.55 604.54 604.89 605.25 605.58 605.90 606.19

8+00 8+50 9+00 9+50 10+00 10+50 11+00 11+50 12+00 12+50 13+00 13+50 14+00

PROJECT NO: 4085-38-71	HWY: STH 57	COUNTY: BROWN	PLAN AND PROFILE: STH 172 INTERCHANGE (NORTH)	SHEET 248	E

FILE NAME : X:\3230500\120055.01\TECH\CAD\40853800\SHEETSPLAN\C3D_2016_050102_PP_SIDEROADS.DWG
LAYOUT NAME - Q - STH 172 INT. (NORTH)

PLOT DATE : 5/25/2017 3:07 PM PLOT BY : DAVID YAHNKE PLOT NAME : PLOT SCALE : 1 IN:40 FT

60% Plan Submittal May 30, 2017

N

JANSSEN JOINT REVOCABLE TRTUST

SLOPE INTERCEPT
BROWN CNTY
AT&T
WPS
R/W
PLE
TLE
CONC
BLDG
OH
W
SAN
SS
WV
ASPH
MH

8+00RW
9+00RW
BP: 8+00.00RW
W LAZARRE AVE
PC: 9+25.96RW
PT: 9+46.36RW
EP: 10+00.00RW
V OF ALLOUEZ
97+00
96+00
STH 57

DANIEL A & ANGELA M GWITT
WPS & TWC
E LAZARRE AV
CHAIN LINK FENCE
RAILING
RETAINING WALL
WISCONSIN DEPT OF NATURAL RESOURCES

BEGIN CONSTRUCTION
STA 9+29.00RW
MATCH EXISTING
SAW CUT REQ'D

5

STA = 9RW+29.00
ELEV = 604.66
VPC STA 9RW+34.00
VPC EL 604.79
VPI STA 9RW+49.00
VPI EL 605.19
VPT STA 9RW+64.00
VPT EL 605.12
STA = 9RW+69.80
ELEV = 605.09
STA = 9RW+91.80
ELEV = 605.53
STA = 10RW+00.00
ELEV = 605.46
VCL = 30.00
K = 9.39
℄ STH 57
2.69%
-0.50%
2.00%
-0.85%

EXISTING ℄ ELEVATION
FINISHED ℄ ELEVATION

599.91	600.96	601.92	602.90	603.74	604.54	605.04	605.08	605.29	605.19

625 620 615 610 605 600 595 590

6+00 6+50 7+00 7+50 8+00 8+50 9+00 9+50 10+00 10+50 11+00 11+50 12+00

PROJECT NO: 4085-38-71	HWY: STH 57	COUNTY: BROWN	PLAN AND PROFILE: LAZARRE AVE. (WEST)	SHEET 249	E

FILE NAME : X:\3230500\120055.01\TECH\CAD\40853800\SHEETSPLAN\C3D_2016_050102_PP_SIDEROADS.DWG
LAYOUT NAME - RW - LAZARRE AVE. (WEST)
PLOT DATE : 5/25/2017 3:07 PM PLOT BY : DAVID YAHNKE PLOT NAME : PLOT SCALE : 1 IN:40 FT

60% Plan Submittal May 30, 2017

TRTUST
SLOPE INTERCEPT
BROWN CNTY
AT&T
PLE
R/W
WPS
CONC
W LAZARRE AVE
SS
ASPH
TLE
SLOPE INTERCEPT
V OF ALLOUEZ
97+00
96+00
STH 57
SLOPE INTERCEPT
DANIEL A & ANGELA M GWITT
WPS & TWC
A/C
BP: 10+00.00RE
PC: 10+66.79RE
PT: 10+84.42RE
11+00RE
12+00RE
EP: 12+05.60RE
E LAZARRE AV
SLOPE INTERCEPT
CHAIN LINK FENCE
RAILING
RETAINING WALL
WISCONSIN DEPT OF NATURAL RESOURCES
END CONSTRUCTION
STA 10+78.84RE
MATCH EXISTING
SAW CUT REQ'D
N

℄ STH 57
STA = 10RE+00.00
ELEV = 605.46
STA = 10RE+22.00
ELEV = 605.02
STA = 10RE+78.84
ELEV = 605.30
-2.00%
0.50%
EXISTING ℄ ELEVATION
FINISHED ℄ ELEVATION

625 620 615 610 605 600 595 590

605.45 605.46 604.92 605.04 604.88 605.16 605.25 605.28 605.72 606.16 606.39 606.61 606.79

8+00 8+50 9+00 9+50 10+00 10+50 11+00 11+50 12+00 12+50 13+00 13+50 14+00

PROJECT NO: 4085-38-71	HWY: STH 57	COUNTY: BROWN	PLAN AND PROFILE: LAZARRE AVE. (EAST)	SHEET 250	E

FILE NAME : X:\3230500\120055.01\TECH\CAD\40853800\SHEETSPLAN\C3D_2016_050102_PP_SIDEROADS.DWG
LAYOUT NAME - RE - LAZARRE AVE. (EAST)
PLOT DATE : 5/25/2017 3:07 PM PLOT BY : DAVID YAHNKE PLOT NAME : PLOT SCALE : 1 IN:40 FT

WISCONSIN DEPT OF NAT RESOURCES TRAIL

WALTER MARSHALL

BLDG

BLDG OVERHANG

ASPH

BROWN CNTY

WPS

AT&T

TLE

R/W

SAN

CLIFFORD C WALL

CONC

SLOPE INTERCEPT

SCOTT T WILDA

STH 67

100+00

99+00

OH

WILLIAM L HEARDEN

WPS & TWC

C

R/W

V OF ALLOUEZ

11+00S

12+00S

BP: 10+00.00S

EP: 12+02.98S

MH

SS

WARREN CT

TIMOTHY S FLANIGAN

END CONSTRUCTION
STA 10+65.00S
MATCH EXISTING
SAW CUT REQ'D

N

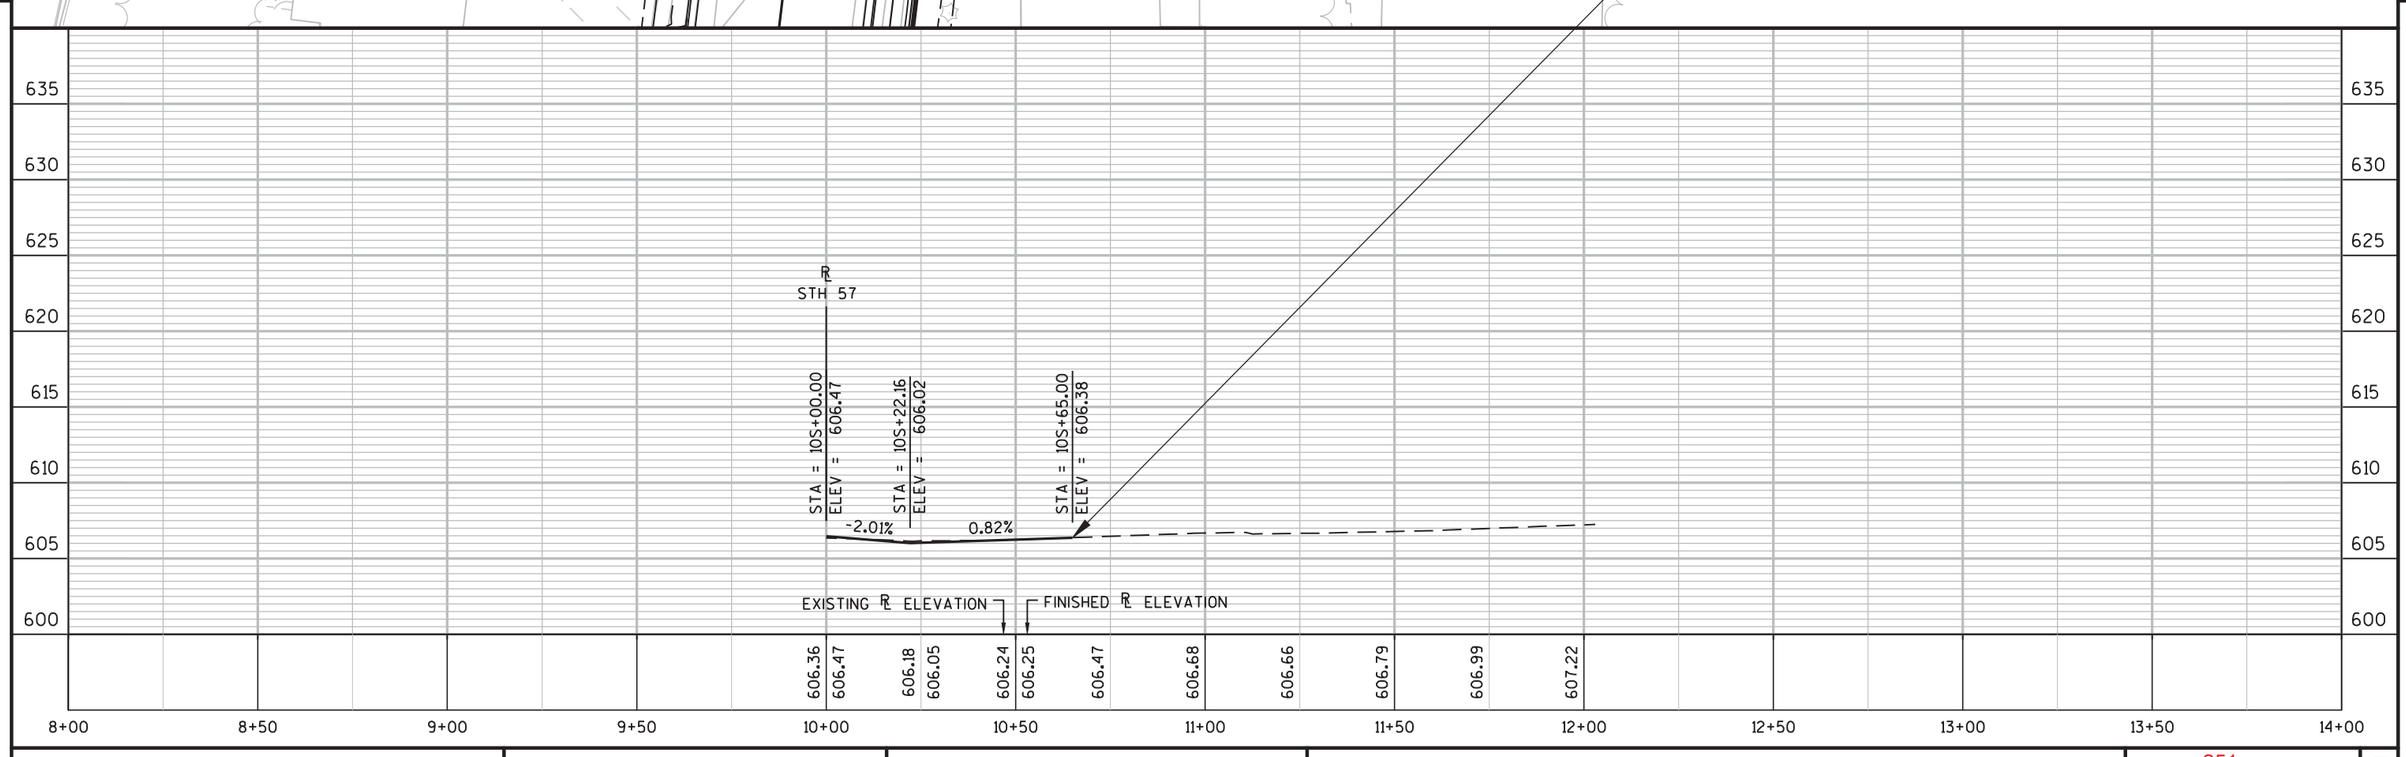

PROJECT NO: 4085-38-71	HWY: STH 57	COUNTY: BROWN	PLAN AND PROFILE: WARREN CT.	SHEET 251	E

BROWN CNTY
R/W
ASHRAF NABIL & JENNY AHMED
SLOPE INTERCEPT
V OF ALLOUEZ
TREVOR T & BRENDA A FARRELL
SLOPE INTERCEPT
PLE
TLE
WROUGHT IRON FENCE
R/W
103+00
11+00T
12+00T
BP: 10+00.00T
IROQUOIS AV
EP: 12+02.97T
WPS
WALL BLOCK
STH 57
R/W
ROBERT F HANNON TRUST OF 1979
BLDG
BLDG OVERHANG
CONC
TLE
R/W
WPS
AT&T
102+00
PLE
STEVEN P & LYNNE M SMET
CONC
CONC
SLOPE INTERCEPT
TLE
END CONSTRUCTION
STA 10+87.00T
MATCH EXISTING
SAW CUT REQ'D
SS
SAN
G
OHP
WM
MH
5

℄ STH 57

STA = 10T+00.00
ELEV = 604.37

STA = 10T+22.16
ELEV = 603.92

STA = 10T+34.00
ELEV = 604.16

STA = 10T+87.00
ELEV = 606.14

-2.03% 2.00% 3.75%

EXISTING ℄ ELEVATION
FINISHED ℄ ELEVATION

604.49	604.37	604.32	603.98	605.11	604.76	605.80	605.69	606.51	607.20	607.93	608.48	608.96

625 620 615 610 605 600 595 590

8+00 8+50 9+00 9+50 10+00 10+50 11+00 11+50 12+00 12+50 13+00 13+50 14+00

PROJECT NO: 4085-38-71	HWY: STH 57	COUNTY: BROWN	PLAN AND PROFILE: IROQUOIS AVE.	SHEET 252	E

WROUGHT IRON FENCE
BROWN CNTY
R/W
STEPHEN A & JULIE A SEVENICH
SLOPE INTERCEPT
WISCONSIN DEPT OF NAT RESOURCES TRAIL
CONCRETE FENCE
CHAIN LINK FENCE
WPS
BP: 10+00.00U
114+00
113+00
STH 57
HWY
SAN
W
SS
KEVIN M GULSETH
BLDG
V OF ALLOUEZ
SLOPE INTERCEPT
TLE
PLE
WILLIAM F KRESS ETAL
V OF ALLOUEZ
KRESS CT
11+00U
11+53U
EP: 11+53.00U
V OF ALLOUEZ
END CONSTRUCTION
STA 10+75.00U
MATCH EXISTING
SAW CUT REQ'D
WILLIAM G & MARILYN K SWANSON
FLAG
N

STH 57

STA = 10U+00.00
ELEV = 607.00
STA = 10U+22.01
ELEV = 606.56
STA = 10U+34.00
ELEV = 606.74
STA = 10U+75.00
ELEV = 607.73

-1.98%
1.50%
2.41%

EXISTING ℄ ELEVATION
FINISHED ℄ ELEVATION

607.08 607.00 607.36 606.61 607.35 607.13 607.73 607.73 608.26 608.82 609.31

625 620 615 610 605 600 595 590

8+00 8+50 9+00 9+50 10+00 10+50 11+00 11+50 12+00 12+50 13+00 13+50 14+00

PROJECT NO: 4085-38-71	HWY: STH 57	COUNTY: BROWN	PLAN AND PROFILE: KRESS CT.	SHEET 253	E

60% Plan Submittal May 30, 2017

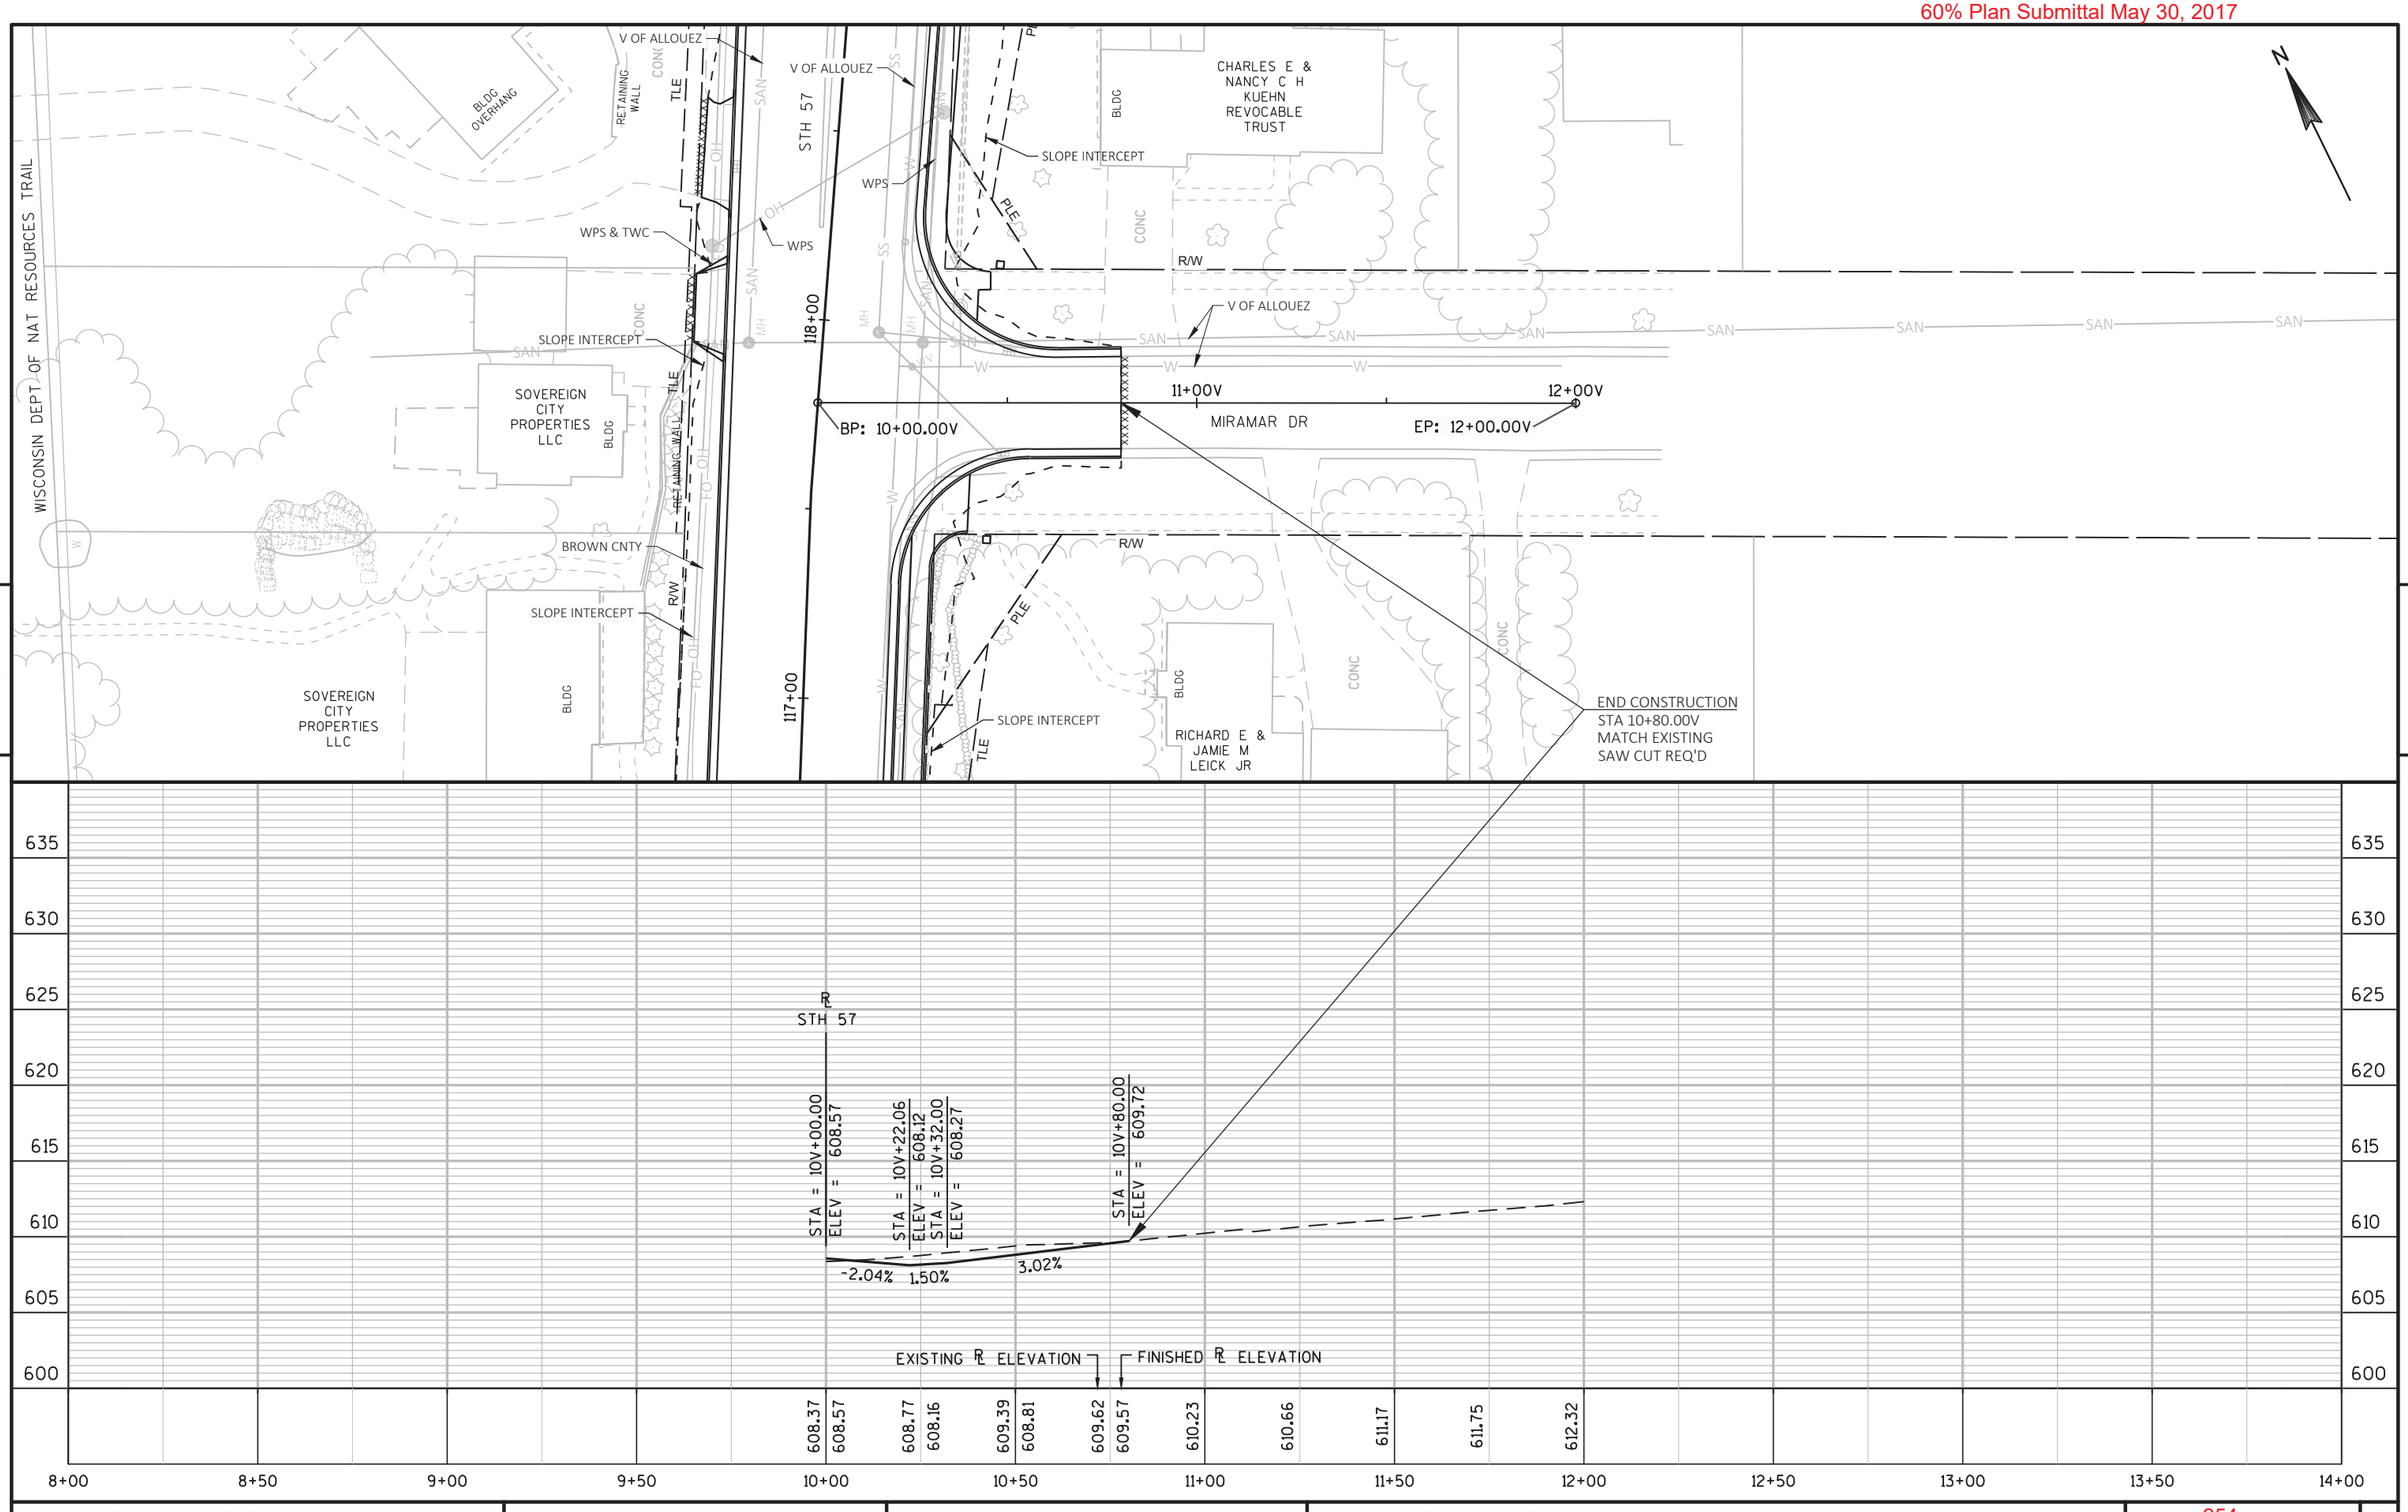

PROJECT NO: 4085-38-71	HWY: STH 57	COUNTY: BROWN	PLAN AND PROFILE: MIRAMAR DR.	SHEET 254	E

FILE NAME : X:\3230500\120055.01\TECH\CAD\40853800\SHEETSPLAN\C3D_2016_050102_PP_SIDEROADS.DWG
LAYOUT NAME - V - MIRAMAR DR.

PLOT DATE : 5/25/2017 3:08 PM PLOT BY : DAVID YAHNKE PLOT NAME : PLOT SCALE : 1 IN:40 FT

SCONNIES
BLDG
BLDG OVERHANG
CHAIN LINK FENCE
MARINE HOTEL
BLDG
BLDG
GUARD RAIL
A/C
A/C
TLE
R/W
WPS
SLOPE INTERCEPT
WPS
WPS & TWC
WPS & TWC
WPS
SLOPE INTERCEPT
SLOPE INTERCEPT
SLOPE INTERCEPT
TLE
TLE
TLE
TLE
R/W
R/W
R/W
R/W
124+00
123+00
STH 57
STH 57
BP: 10+00.00W
11+00W
11+98W
EP: 11+98.48W
CTH O
V OF ALLOUEZ
GREEN BAY DIOCESE CEMETERY CORP
HEADSTONE
MACEY BANKRUPTCY LAW
POOL
PLE
END CONSTRUCTION
STA 10+75.00W
MATCH EXISTING
SAW CUT REQ'D
SS
SAN
W
OH
GAS
UGP
CATV
MH
HH
SIGN
PH
5
5

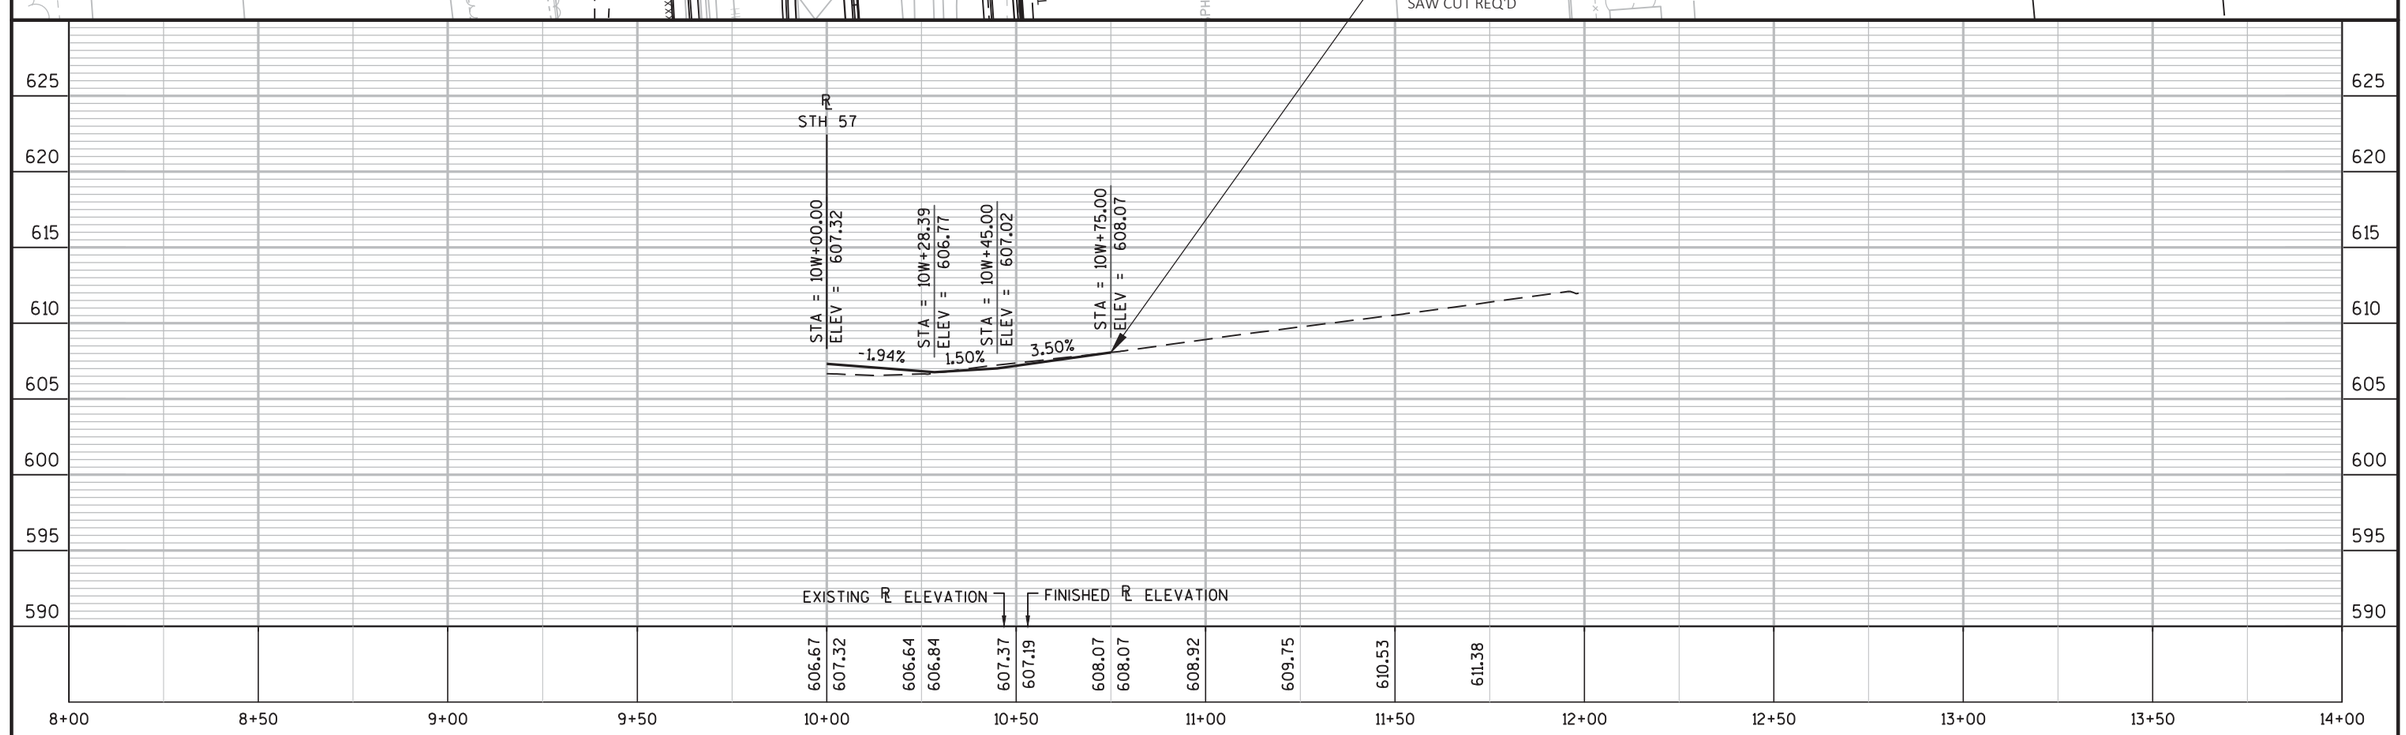

PROJECT NO: 4085-38-71	HWY: STH 57	COUNTY: BROWN	PLAN AND PROFILE: W. ALLOUEZ AVE.	SHEET 255	E

60% Plan Submittal May 30, 2017

EVE'S COCKTAILS

BRENNAN CERTIFIED USED VEHICLES

BURNHAM RICHARDS ADVERTISING

BRENNAN BUICK INC

NETLEC LLC

W ST JOSEPH ST

STH 57

BP: 10+00.00X

EP: 12+00.00X

11+00X

140+00

139+00

WPS

AT&T

SLOPE INTERCEPT

V OF ALLOUEZ

R/W

TLE

ASPH

SAN

SS

OH

END CONSTRUCTION
STA 10+80.00X
MATCH EXISTING
SAW CUT REQ'D

STH 57 R/L

STA = 10X+00.00 ELEV = 611.59

STA = 10X+28.43 ELEV = 611.03

STA = 10X+55.00 ELEV = 611.52

STA = 10X+80.00 ELEV = 612.08

-1.97%

1.85%

2.24%

EXISTING R/L ELEVATION

FINISHED R/L ELEVATION

9+00	9+50	10+00	10+50	11+00	11+50	12+00	12+50	13+00	13+50	14+00	14+50	15+00
		611.46	611.59	611.50	611.10	611.78	611.43	612.02	611.97	612.33	612.82	613.49	614.06	614.78

635 630 625 620 615 610 605 600

PROJECT NO: 4085-38-71	HWY: STH 57	COUNTY: BROWN	PLAN AND PROFILE: ST. JOSEPH ST.	SHEET 256	E

FILE NAME : X:\3230500\120055.01\TECH\CAD\40853800\SHEETSPLAN\C3D_2016_050102_PP_SIDEROADS.DWG
LAYOUT NAME - X - ST. JOSEPH ST.

PLOT DATE : 5/25/2017 3:08 PM PLOT BY : DAVID YAHNKE PLOT NAME : PLOT SCALE : 1 IN:40 FT

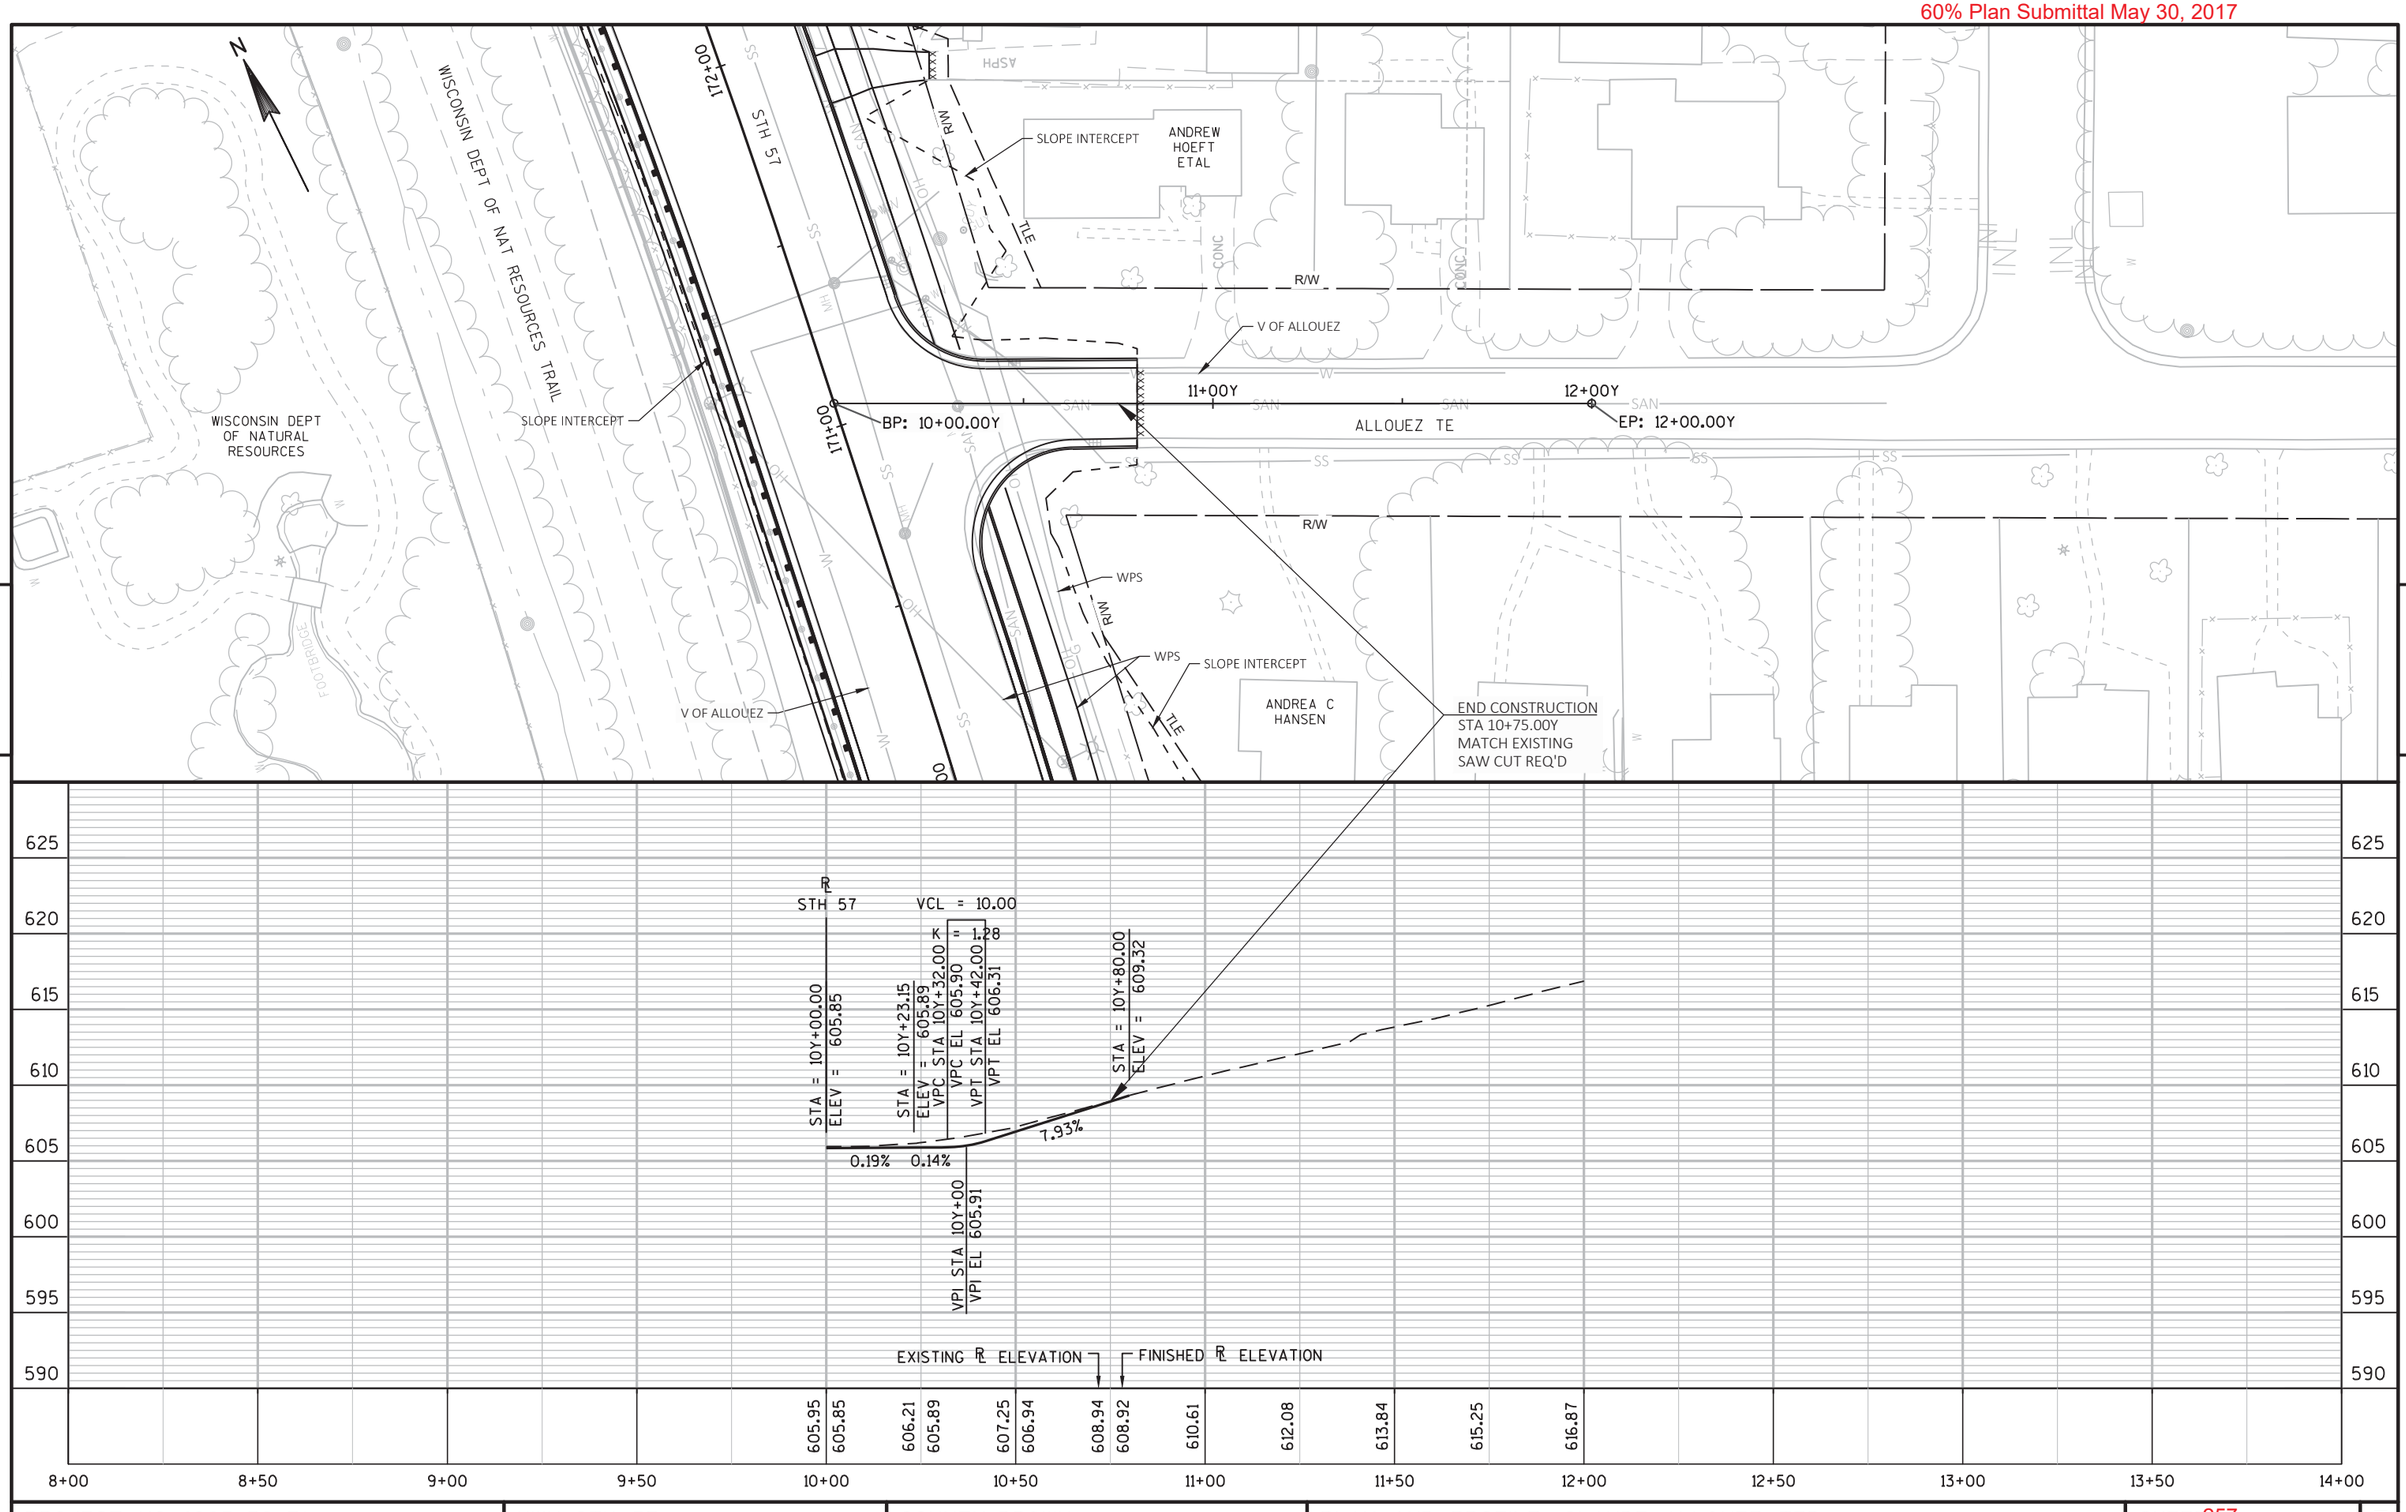

PROJECT NO: 4085-38-71	HWY: STH 57	COUNTY: BROWN	PLAN AND PROFILE: CLAUDE ALLOUEZ TER.	SHEET 257	E

60% Plan Submittal May 30, 2017

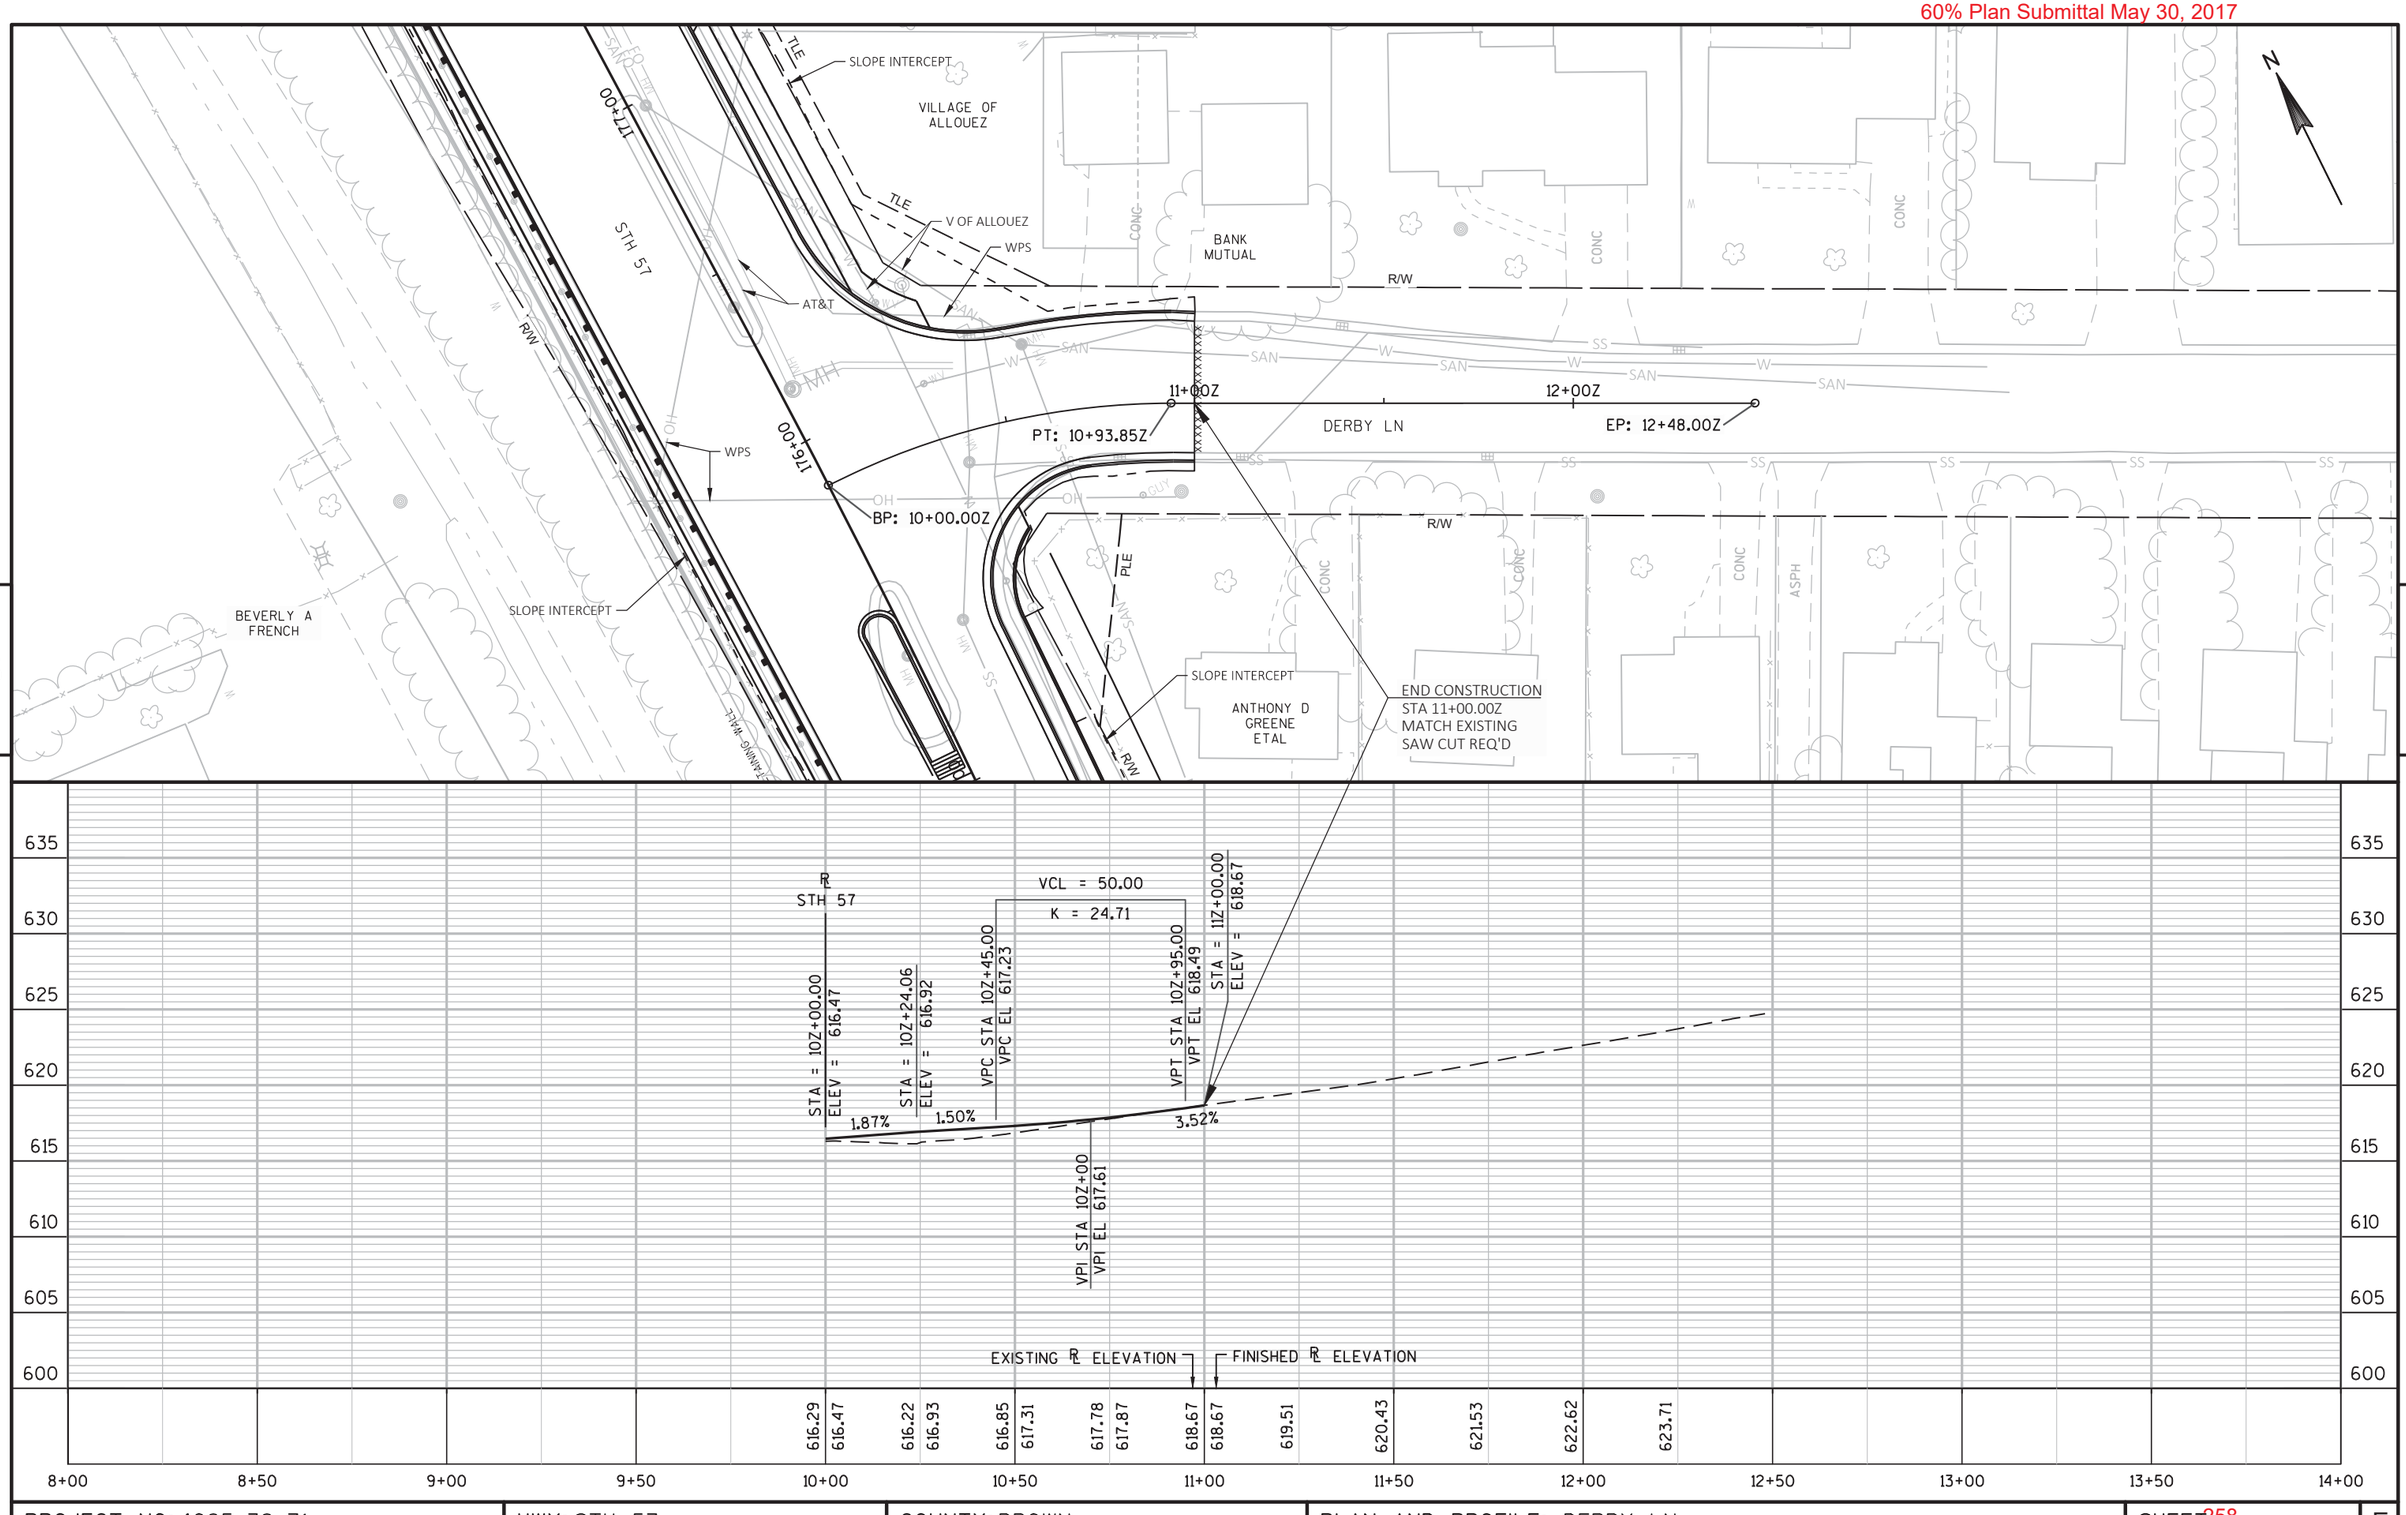

PROJECT NO: 4085-38-71	HWY: STH 57	COUNTY: BROWN	PLAN AND PROFILE: DERBY LN.	SHEET 258	E

60% Plan Submittal May 30, 2017

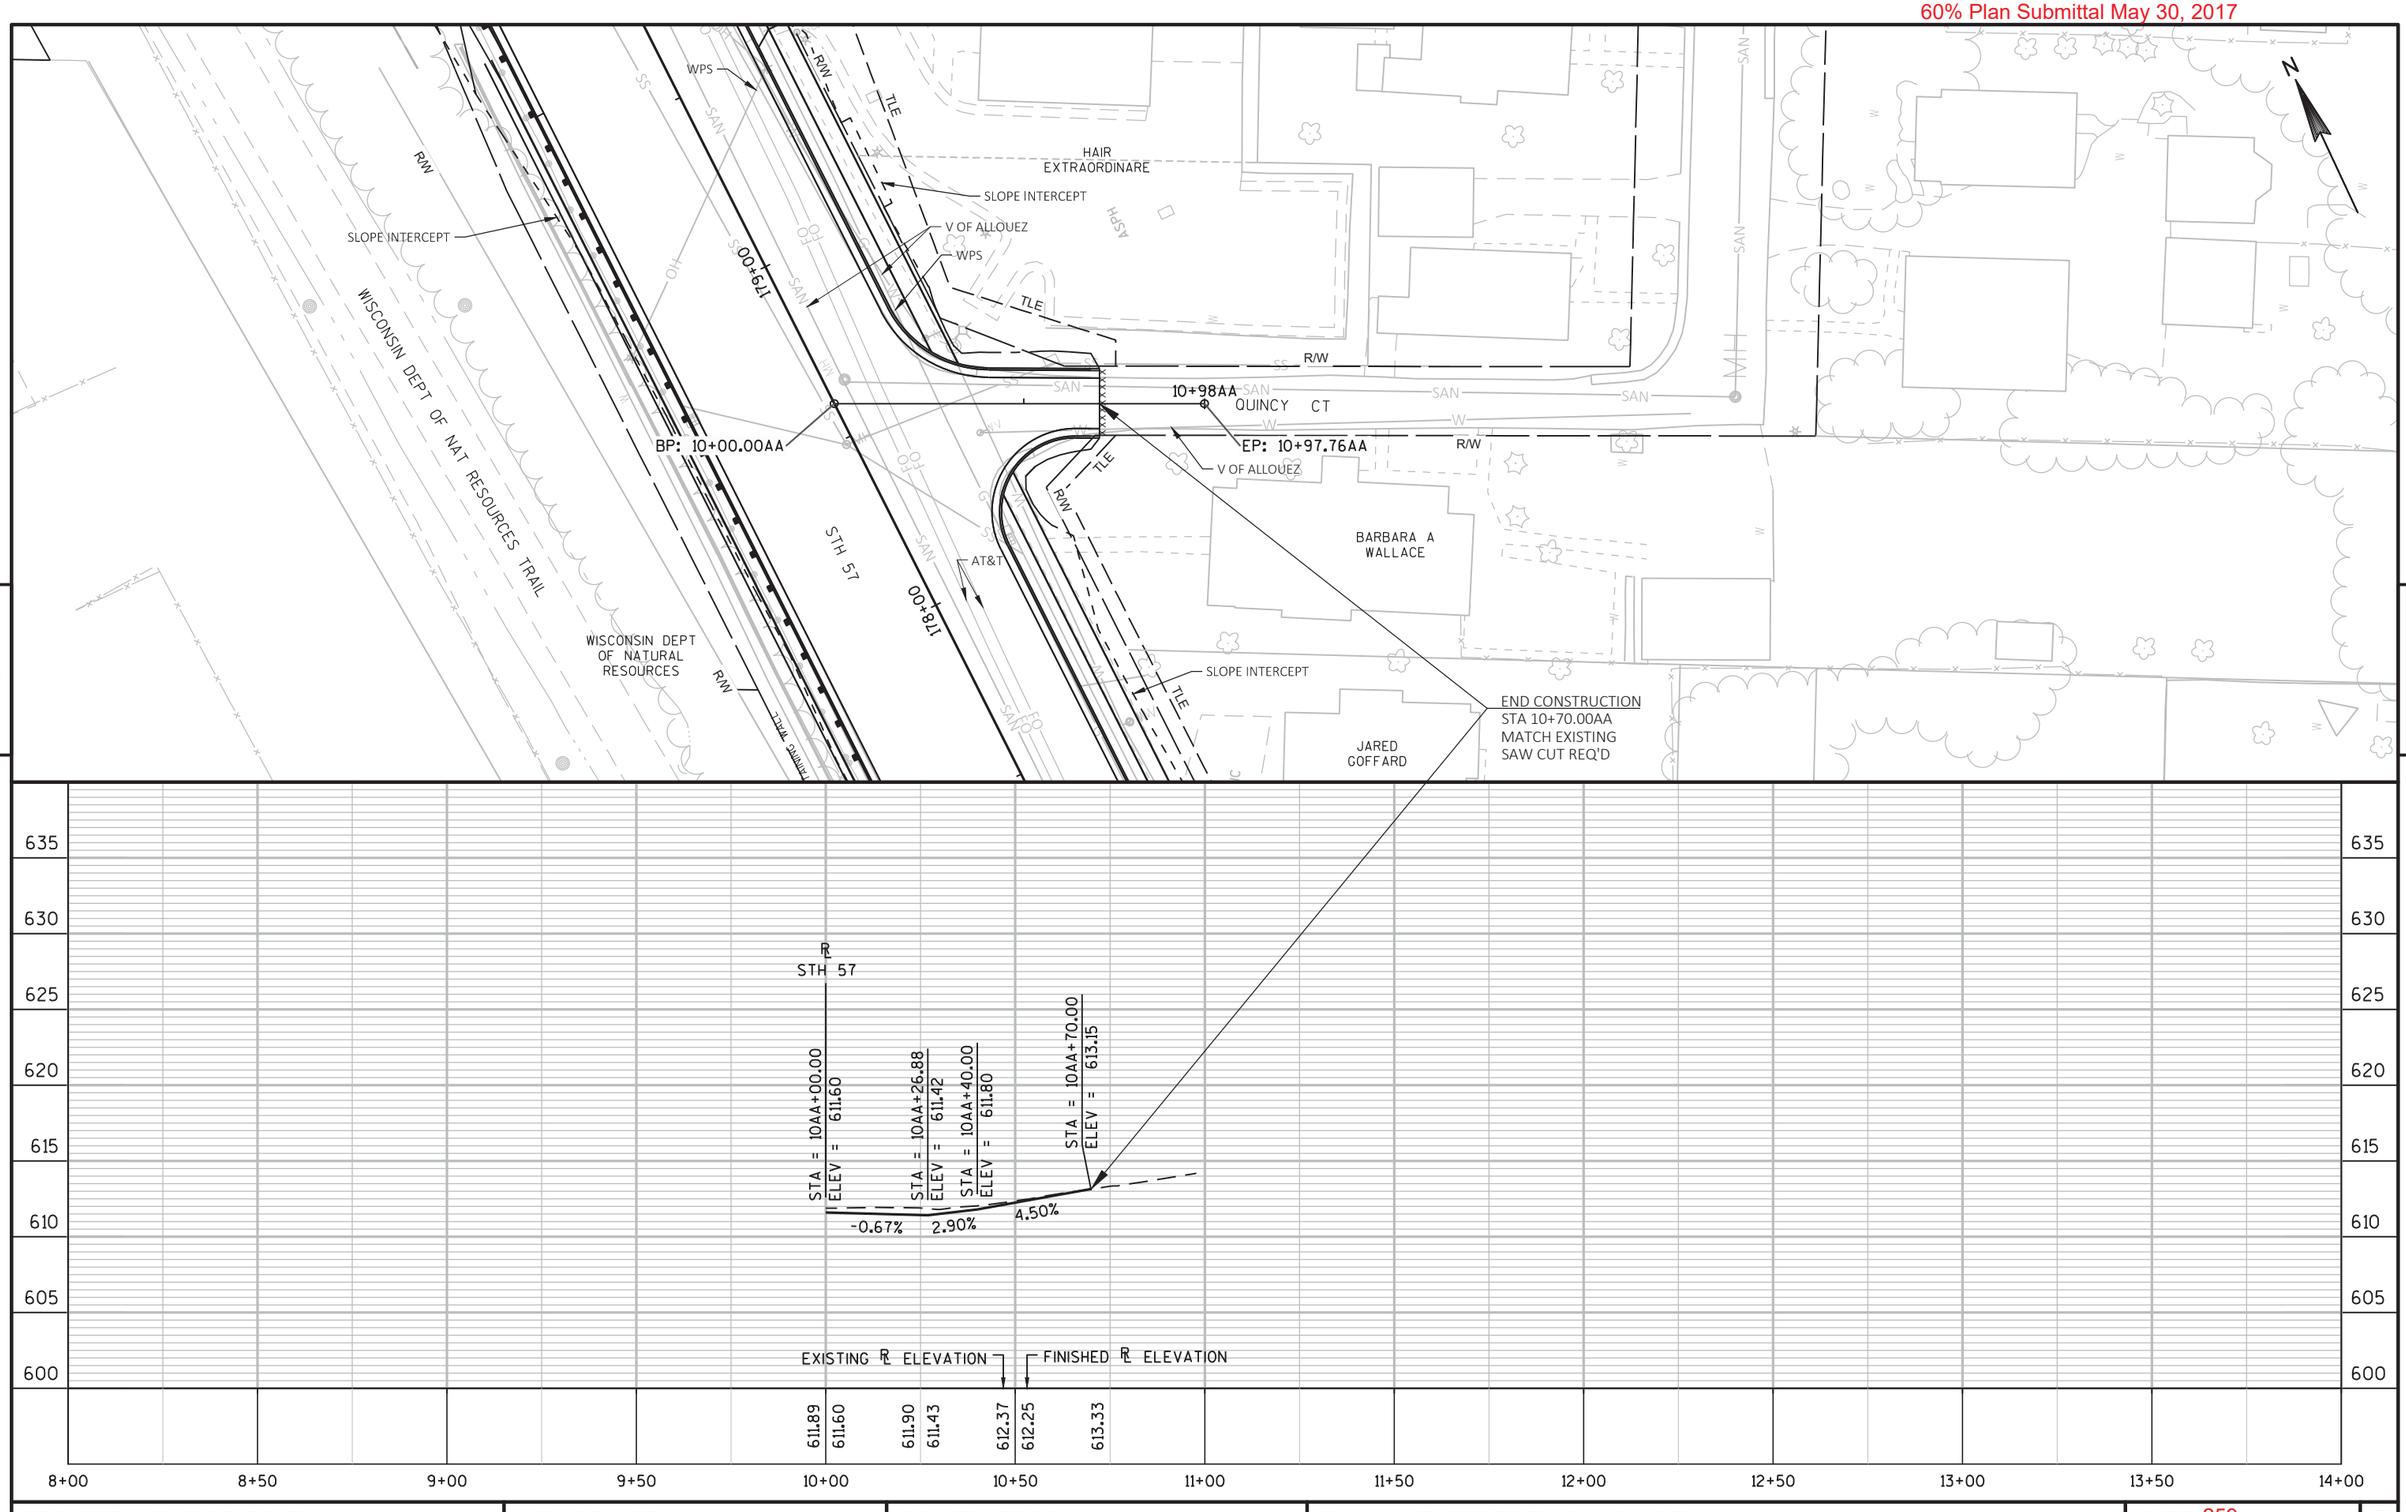

PROJECT NO: 4085-38-71	HWY: STH 57	COUNTY: BROWN	PLAN AND PROFILE: QUINCY CT.	SHEET 259	E

FILE NAME : X:\3230500\120055.01\TECH\CAD\40853800\SHEETSPLAN\C3D_2016_050102_PP_SIDEROADS.DWG
LAYOUT NAME - AA - QUINCY CT.

PLOT DATE : 5/25/2017 3:09 PM PLOT BY : DAVID YAHNKE PLOT NAME : PLOT SCALE : 1 IN:40 FT

60% Plan Submittal May 30, 2017

KATHLEEN A GUCWA

STACY M DEQUAINE

BEVERLY A FRENCH

SLOPE INTERCEPT

STH 57

SLOPE INTERCEPT

BARBARA HILGENBERG

WPS

V OF ALLOUEZ

VILLAGE OF ALLOUEZ

R/W

9+24BB

BP: 9+24.33BB

MARINE ST

EP: 10+00.00BB

184+00

V OF ALLOUEZ

LINDEMANS CLEANING

WISCONSIN DEPT OF NATURAL RESOURCES

END CONSTRUCTION
STA 9+40.00BB
MATCH EXISTING
SAW CUT REQ'D

RIVERSIDE LLC

SLOPE INTERCEPT

WPS

SLOPE INTERCEPT

AT&T

183+00

N

5

5

625
620
615
610
605
600
595
590

STH 57

VCL = 20.00

K = 2.73

STA = 9BB+40.00
ELEV = 600.19

VPC STA 9BB+56.00
VPC EL 601.68

VPI STA 9BB+66.00
VPI EL 602.62

VPT STA 9BB+76.00
VPT EL 602.82

STA = 9BB+76.40
ELEV = 602.83

STA = 9BB+98.41
ELEV = 603.26

STA = 10BB+00.00
ELEV = 603.29

9.36%

2.02%

1.95%

1.89%

EXISTING ℄ ELEVATION

FINISHED ℄ ELEVATION

598.41

601.12

601.12

602.64

602.80

603.14

603.29

6+00 6+50 7+00 7+50 8+00 8+50 9+00 9+50 10+00 10+50 11+00 11+50 12+00

PROJECT NO: 4085-38-71	HWY: STH 57	COUNTY: BROWN	PLAN AND PROFILE: MARINE ST.	SHEET 260	E

FILE NAME : X:\3230500\120055.01\TECH\CAD\40853800\SHEETSPLAN\C3D_2016_050102_PP_SIDEROADS.DWG
LAYOUT NAME - BB - MARINE ST.

PLOT DATE : 5/25/2017 3:09 PM PLOT BY : DAVID YAHNKE PLOT NAME : PLOT SCALE : 1 IN:40 FT

60% Plan Submittal May 30, 2017

STATE PROJECT NUMBER

4085-38-71

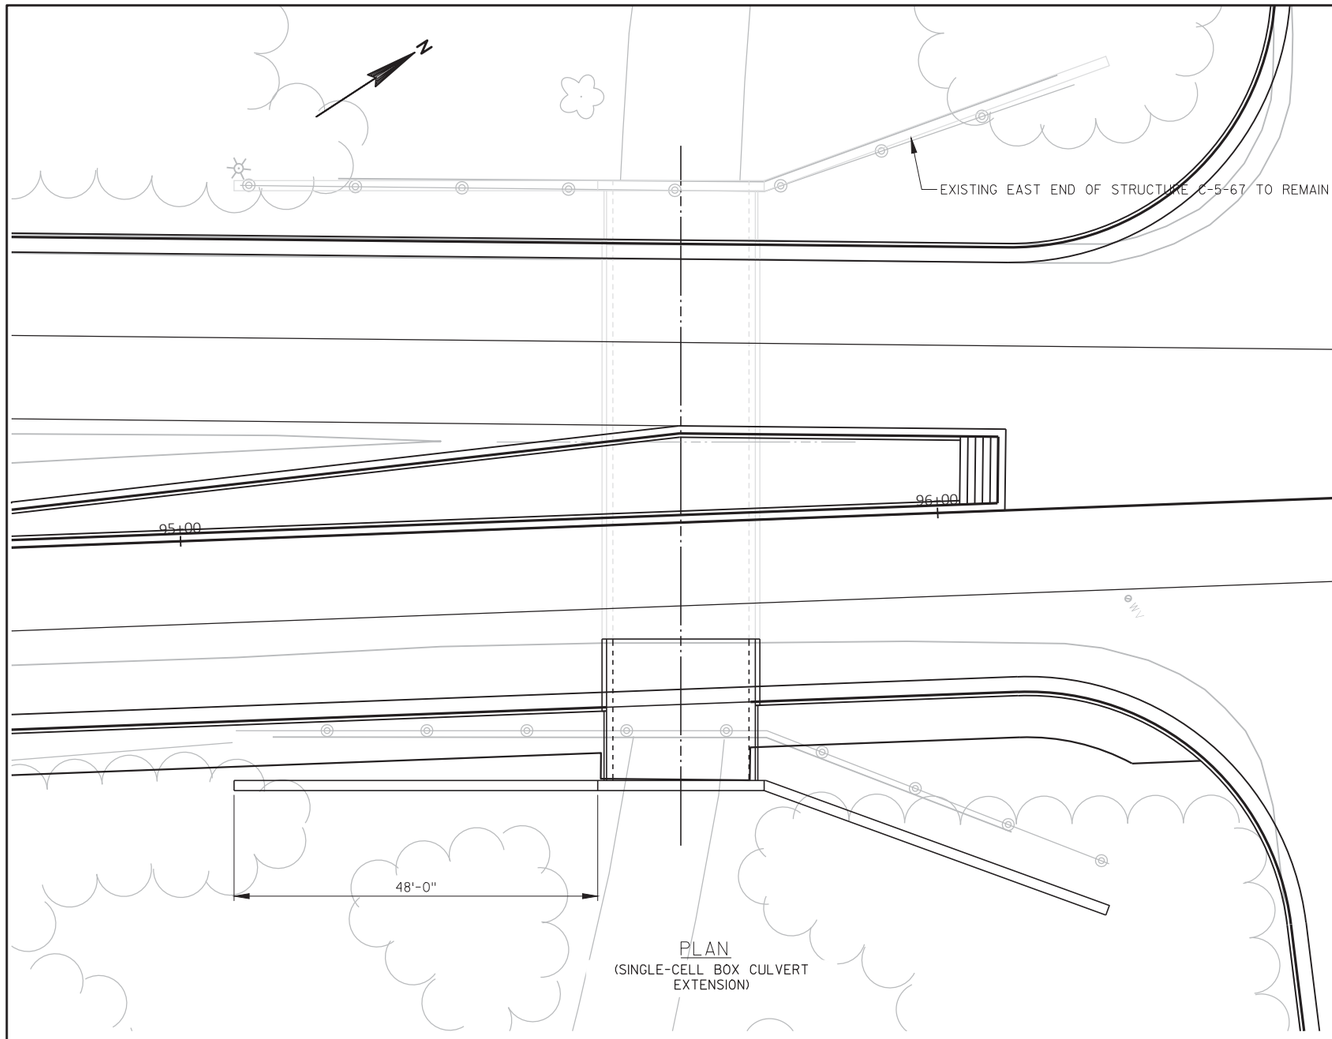

PLAN
(SINGLE-CELL BOX CULVERT EXTENSION)

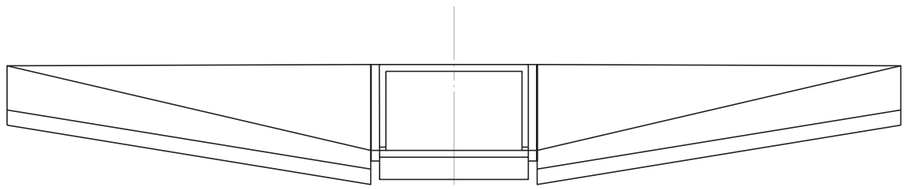

ELEVATION
(SINGLE-CELL BOX CULVERT EXTENSION)

DESIGN DATA:

VEHICLE LOAD ——— HS20

EARTH LOAD: THE STRUCTURE IS ORIGINALLY DESIGNED FOR NO EARTH LOAD.

ULTIMATE DESIGN STRESSES:

CONCRETE MASONRY ——— f'c = 3,500 psi

HIGH STRENGTH BAR STEEL REINFORCEMENT ——— fy = 60,000 psi

TRAFFIC DATA:

ADT (2026) = 13,600 } ON STH 49

ADT (2036) = 14,400 }

DESIGN SPEED = 35 MPH

LIST OF DRAWINGS

GENERAL PLAN ——— 1
TYPICAL SECTION, GENERAL NOTES & QUANTITIES 2
SUBSURFACE EXPLORATION ——— 3
BOX DETAILS - PANEL 1 ——— 4
BOX DETAILS - PANEL 2 ——— 5
BOX DETAILS - PANEL 3 ——— 6
BOX DETAILS - PANEL 4 ——— 7
BOX DETAILS - PANEL 5 ——— 8
INLET APRON DETAILS ——— 9
OUTLET APRON DETAILS ——— 10
WINGWALLS 1 & 2 DETAILS ——— 11
WINGWALLS 3 & 4 DETAILS ——— 12
BILL OF BARS ——— 13
RAILING DETAILS ——— 14
GRATE DETAILS ——— 15

⑧ INDICATES WING NUMBER

NAME PLATE. SEE DETAIL ON SHEET X

NO.	DATE	REVISION	BY

Mead & Hunt, Inc.
2440 Deming Way
Middleton, WI 53562
608.273.6380
www.meadhunt.com

STATE OF WISCONSIN
DEPARTMENT OF TRANSPORTATION

ACCEPTED _____ _____
CHIEF STRUCTURES DESIGN ENGINEER DATE

STRUCTURE C-5-67

STH 57 (RIVESIDE DR.) OVER PARK ROAD

COUNTY	~~TOWN/CITY/~~VILLAGE
BROWN	ASHWAUBENON

DESIGN SPEC. AASHTO LRFD BRIDGE DESIGN SPECIFICATION

DESIGNED BY	DESIGN CK'D.	DRAWN BY	PLANS CK'D.
MJB	---	MJB	---

GENERAL PLAN

SHEET 1 OF 3

BRIDGE OFFICE CONTACT
WILLIAM DREHER, P.E.
TELEPHONE: (608) 266-8489
CONSULTANT CONTACT
MATT BUCKLI, P.E.
TELEPHONE: (608) 443-0441

FILE NAME : X:±3230500±120055.01±TECH±CAD±40853800±DESIGN±STRUCTURES±PEDESTRIAN CULVERT EXTENSION±05124_GR01.DWG PLOT BY : 1533DAY PLOT SCALE :1:20

60% Plan Submittal May 30, 2017

STATE PROJECT NUMBER
4085–38–71

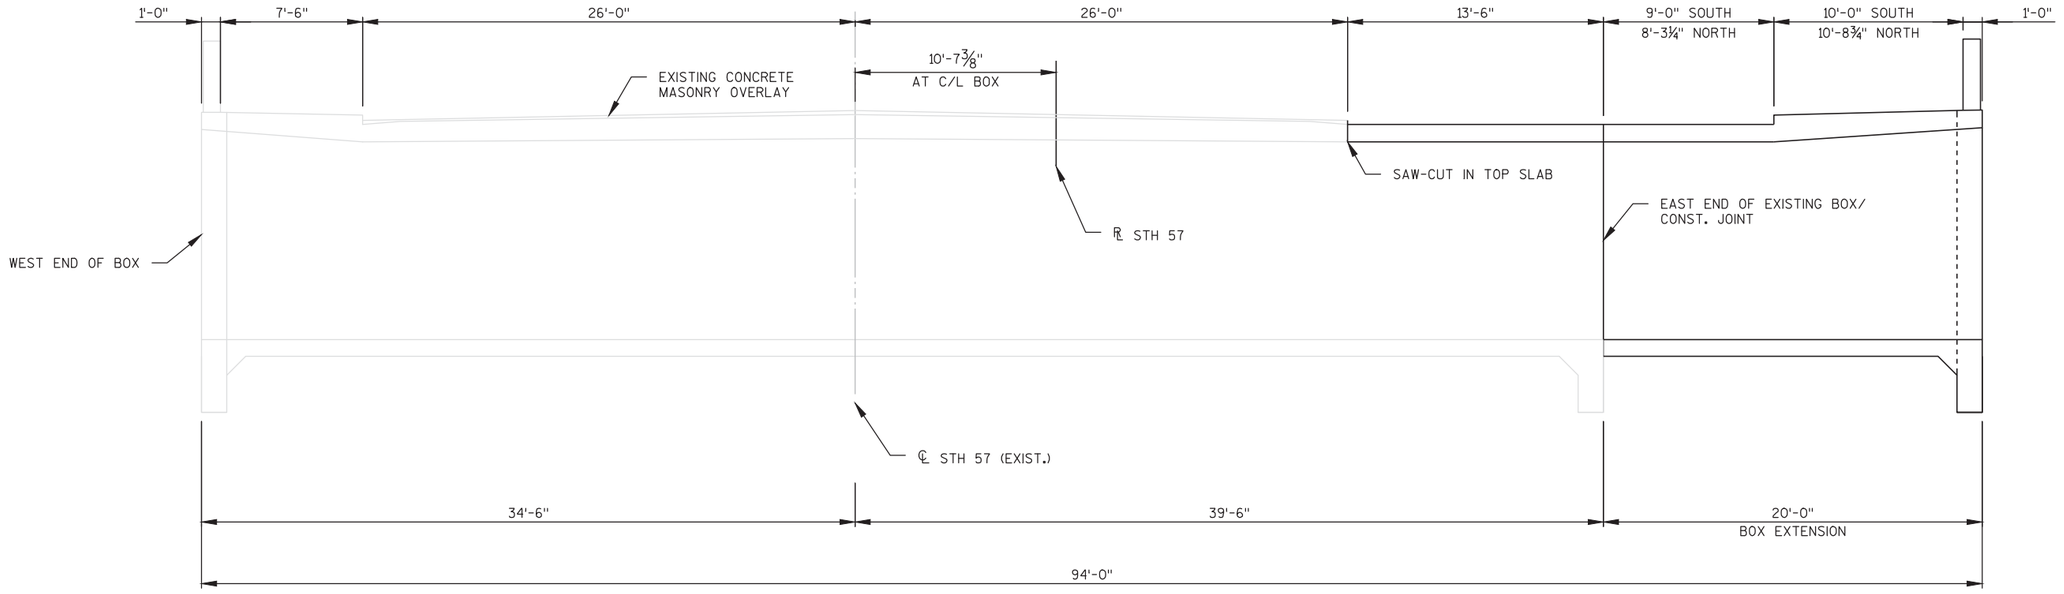

LONGITUDINAL SECTION THRU BOX

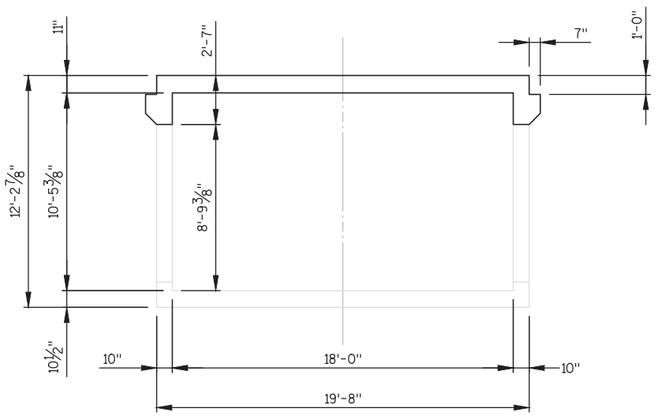

SECTION THRU BOX
SECTION A-A

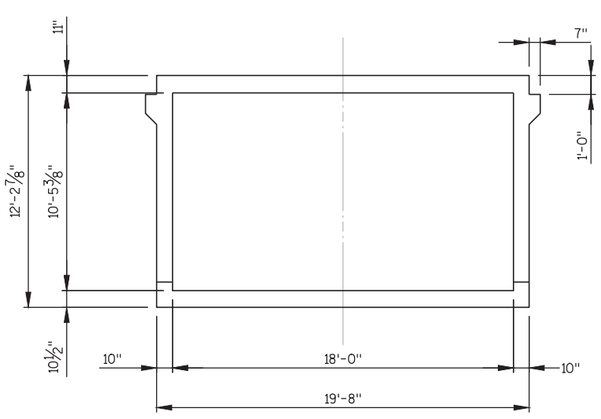

SECTION THRU BOX
SECTION B-B

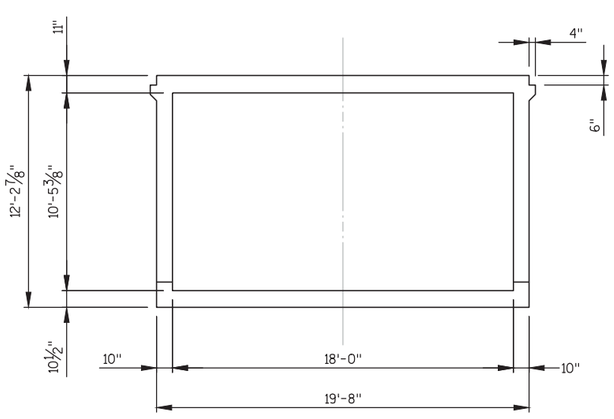

SECTION THRU BOX
SECTION C-C

NO.	DATE	REVISION	BY

STATE OF WISCONSIN
DEPARTMENT OF TRANSPORTATION

STRUCTURE C–5–67

DRAWN BY MJB | PLANS CK'D. ---

TYPICAL SECTIONS

SHEET 2 OF 3

262

8

FILE NAME : X:±3230500±120055.01±TECH±CAD±40853800±DESIGN±STRUCTURES±PEDESTRIAN CULVERT EXTENSION\3801102_TS2.dgn

PLOT DATE : 5/24/2017

PLOT BY : ----

PLOT SCALE : 1" = 1'

60% Plan Submittal May 30, 2017

STATE PROJECT NUMBER
4085–38–71

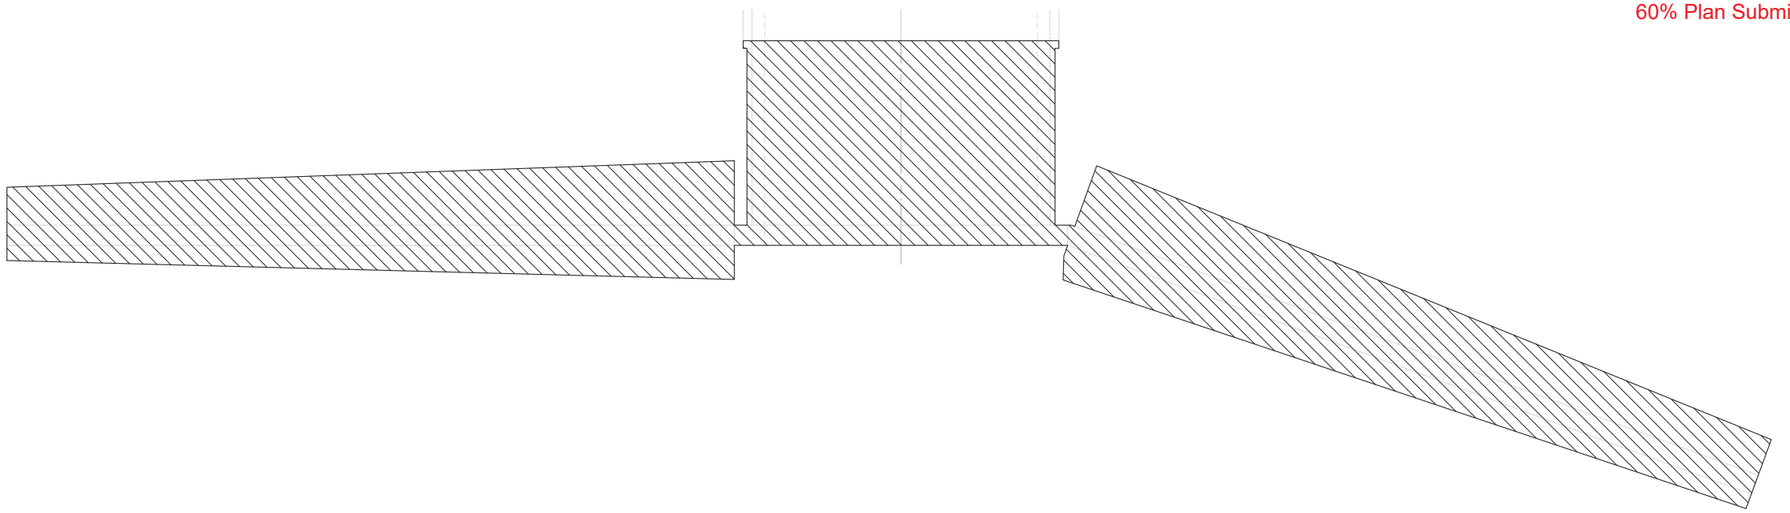

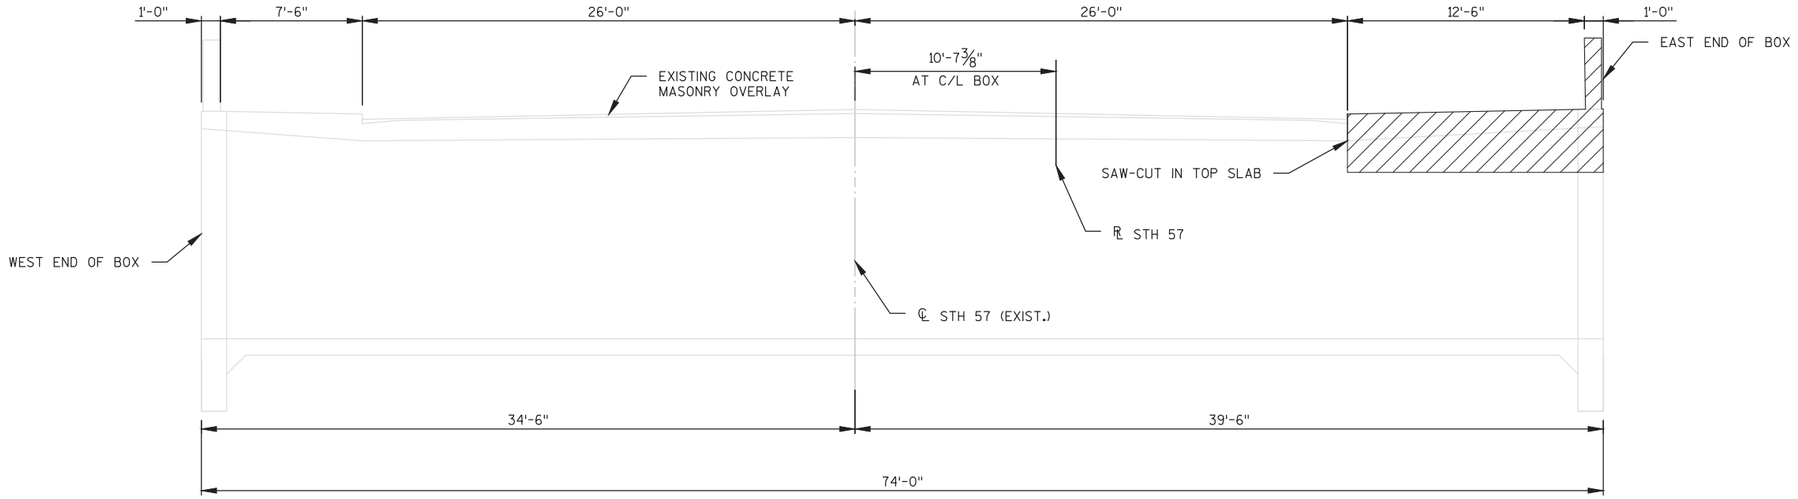

LONGITUDINAL SECTION THRU BOX

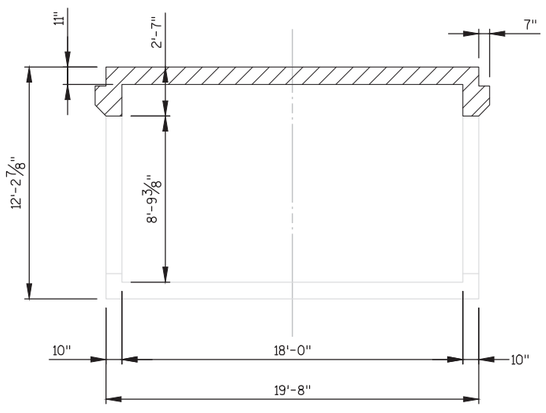

SECTION THRU BOX
SECTION A-A

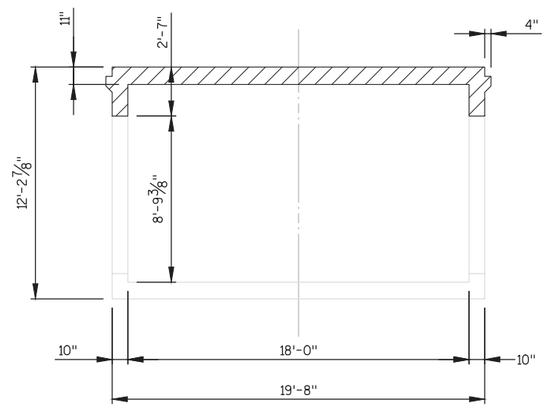

SECTION THRU BOX
SECTION B-B

8

8

NO.	DATE	REVISION	BY

STATE OF WISCONSIN
DEPARTMENT OF TRANSPORTATION

STRUCTURE C–5–67

DRAWN BY MJB | PLANS CK'D. ---

REMOVAL LIMITS

SHEET 3 OF 3

FILE NAME : X:±3230500±120055.01±TECH±CAD±40853800±DESIGN±STRUCTURES±PEDESTRIAN CULVERT EXTENSION\C501_03_REV2.dgn PLOT DATE : 5/24/2017 PLOT BY : ---- PLOT SCALE : 1" = 1'

60% Plan Submittal May 30, 2017

STATE PROJECT NUMBER
4085-38-71

TOTAL ESTIMATED QUANTITIES

ITEM NO.	BID ITEMS	UNIT	TOTALS
203.0200	REMOVING OLD STRUCTURE (STA 27+95)	LS	1
206.2000	EXCAVATION FOR STRUCTURES CULVERTS (C-20-155)	LS	1
209.0200.S	BACKFILL CONTROLED LOW STRENGTH	CY	1.1
210.0100	BACKFILL STRUCTURE	CY	1200
504.0100	CONCRETE MASONRY CULVERTS	CY	282
505.0410	BAR STEEL REINFORCEMENT HS CULVERTS	LB	49960
516.0500	RUBBERIZED MEMBRANE WATERPROOFING	SY	39
606.0300	RIPRAP HEAVY	CY	270
645.0120	GEOTEXTILE FABRIC TYPE 'HR'	SY	500
SPV.0060.18	BOX CULVERT GRATE	EA	4
SPV.0105.16	RAILING TUBULAR TYPE C2 GALVANIZED PEDESTRIAN C-20-155	LS	1
	NON BID ITEMS		
	FILLER	SIZE	3/4"

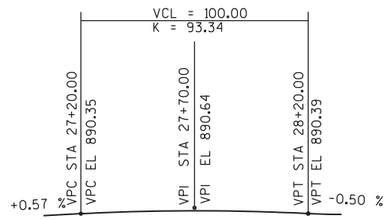

PROFILE GRADE LINE - STH 49

GENERAL NOTES

DRAWINGS SHALL NOT BE SCALED.

BAR STEEL REINFORCEMENT SHALL BE EMBEDDED 2" CLEAR UNLESS OTHERWISE SHOWN OR NOTED.

THE FIRST OR FIRST TWO DIGITS OF THE BAR MARK SIGNIFIES THE BAR SIZE.

THE UPPER LIMITS OF "EXCAVATION FOR STRUCTURES CULVERTS C-20-155" SHALL BE THE EXISTING GROUND LINE.

STRUCTURE BACKFILL IS REQUIRED BEHIND ALL WINGWALLS.

WITHIN THE LENGTH OF THE BOX ALL SPACES EXCAVATED AND NOT OCCUPIED BY THE NEW BOX SHALL BE BACKFILLED WITH STRUCTURE BACKFILL TO THE ELEVATION AND SECTION EXISTING PRIOR TO EXCAVATION WITHIN THE LENGTH OF THE CULVERT.

THE CONCRETE IN CUT-OFF WALLS MAY BE PLACED UNDERWATER IF THE EXCAVATION CANNOT BE DEWATERED.

THE ALTERNATIVE CUT OFF WALL MAY BE USED IN LIEU OF THE CAST-IN-PLACE CONCRETE CUT OFF WALLS. PAYMENT SHALL BE BASED ON CONCRETE CUT OFF WALLS.

ALL STATIONS AND ELEVATIONS ARE IN FEET.

RUBBERIZED MEMBRANE WATERPROOFING AND FILLER TO EXTEND ALONG JOINT BETWEEN WING AND BOX FROM HORIZONTAL CONSTRUCTION JOINT TO TOP OF WING.

THE CONTRACTOR MAY FURNISH A PRECAST CONCRETE BOX CULVERT IN LIEU OF THE CAST-IN-PLACE BOX CULVERT WITH THE ACCEPTANCE OF THE SHOP DRAWINGS BY THE STRUCTURES DESIGN SECTION. THE PRECAST CONCRETE BOX CULVERT SHALL CONFORM TO PRECAST DETAILS IN CHAPTER 36 STANDARDS OF THE CURRENT WISCONSIN DOT BRIDGE MANUAL. PAYMENT FOR THE PRECAST CULVERT SHALL BE BASED ON THE QUANTITIES AND PRICES BID FOR THE ITEMS LISTED IN THE "TOTAL ESTIMATED QUANTITIES".

THE EXISTING STRUCTURE (C-20-18) TO BE REMOVED IS A SINGLE - CELL CONCRETE BOX CULVERT, 10-FT WIDE BY 6.5-FT HIGH, BUILT IN 1955. WITH A CORRUGATED METAL PIPE ARCH AND CONCRETE JUNCTION STRUCTURE.

COST FOR REMOVAL OF DENSE SOIL OR ROCK SHALL BE INCLUDED IN THE COST FOR THE BID ITEM "EXCAVATION FOR STRUCTURES CULVERTS (C-20-155)".

8

8

NO.	DATE	REVISION	BY

STATE OF WISCONSIN
DEPARTMENT OF TRANSPORTATION

STRUCTURE C-5-67

DRAWN BY MJB | PLANS CK'D. ---

GENERAL NOTES

SHEET 4 OF 3

264

60% Plan Submittal May 30, 2017

STATE PROJECT NUMBER

4085-38-71

ABBREVIATIONS

F — Fine M — Medium C — Coarse
Ws — Weathered So — Sound

MATERIAL SYMBOLS

Asphalt | Silt | Sand
Concrete | Organic Soil | Air
Gravel | Clay | Water

LEGEND OF PROBING

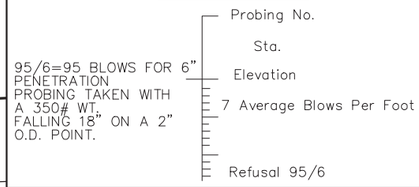

LEGEND OF BORING

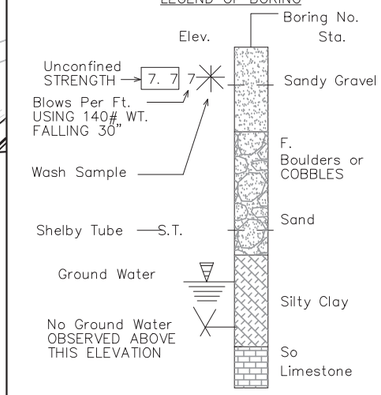

UNLESS OTHERWISE SPECIFIED, THE BLOWS PER FOOT AT THE LOCATIONS INDICATED ARE BASED ON DRIVING A 2" O.D. X 1.4" I.D. SPLIT SPOON SAMPLER WITH A 140# HAMMER HAVING A FREE FALL OF 30". THE BLOW COUNT IS TAKEN IN UNDISTURBED SOIL IMMEDIATELY BELOW A CASED OR OPEN HOLE ELIMINATING SIDE FRICTION ON THE DRIVE PIPE.

SUBSURFACE EXPLORATION FOR FOUNDATION DESIGN AND BIDDERS INFORMATION

TO OBTAIN RELATIVE DATA CONCERNING THE CHARACTER OF MATERIAL IN AND UPON WHICH THE FOUNDATION MIGHT BE BUILT, BORINGS AND/OR SOUNDINGS WERE MADE AT POINTS APPROXIMATELY AS INDICATED ON THIS DRAWING. THE DATA PRESENTED HEREIN REPRESENTS THE FINDINGS OF THE SUBSURFACE EXPLORATIONS MADE. HOWEVER, BECAUSE THE DEPTHS INVESTIGATED ARE LIMITED AND THE AREA OF THE BORINGS AND/OR SOUNDINGS IS VERY SMALL IN RELATION TO THE ENTIRE AREA, THE WISCONSIN DEPARTMENT OF TRANSPORTATION DOES NOT WARRANT CONDITIONS BELOW THE DEPTHS INVESTIGATED OR THAT THE CLASSIFICATION OF MATERIAL ENCOUNTERED IN THESE INVESTIGATIONS IS NECESSARILY TYPICAL OF THE ENTIRE SITE.

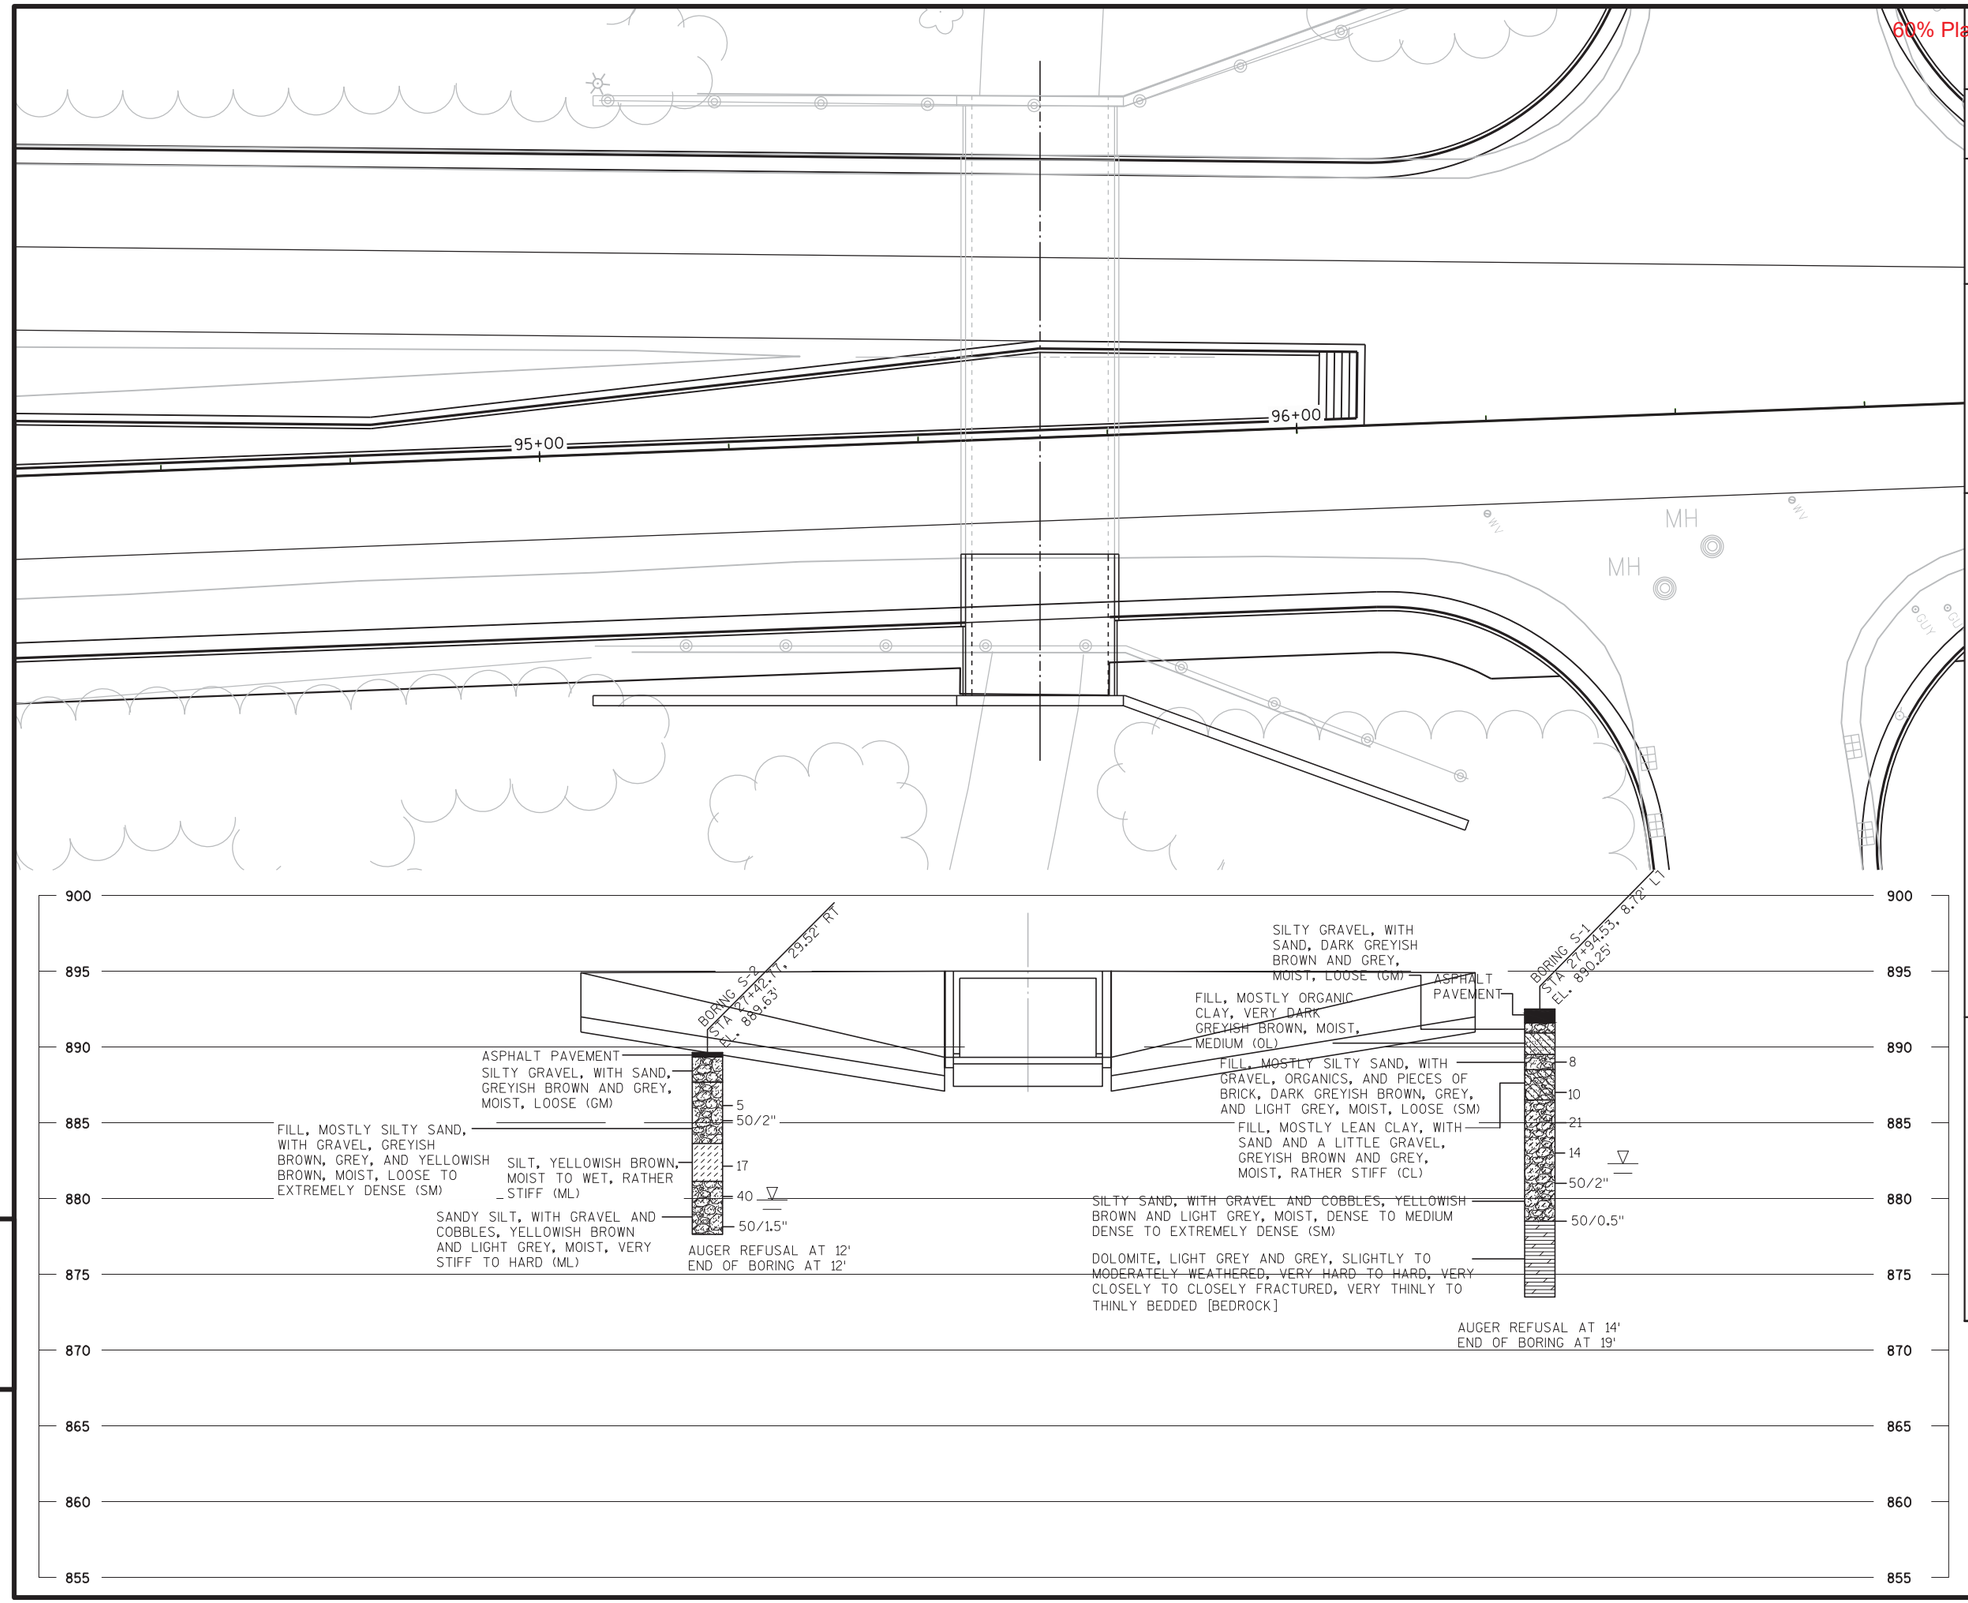

NO.	DATE	REVISION	BY

STATE OF WISCONSIN
DEPARTMENT OF TRANSPORTATION

STRUCTURE C-5-67

DRAWN BY MJB | PLANS CK'D. ---

SUBSURFACE EXPLORATION

SHEET 5 OF 3

8

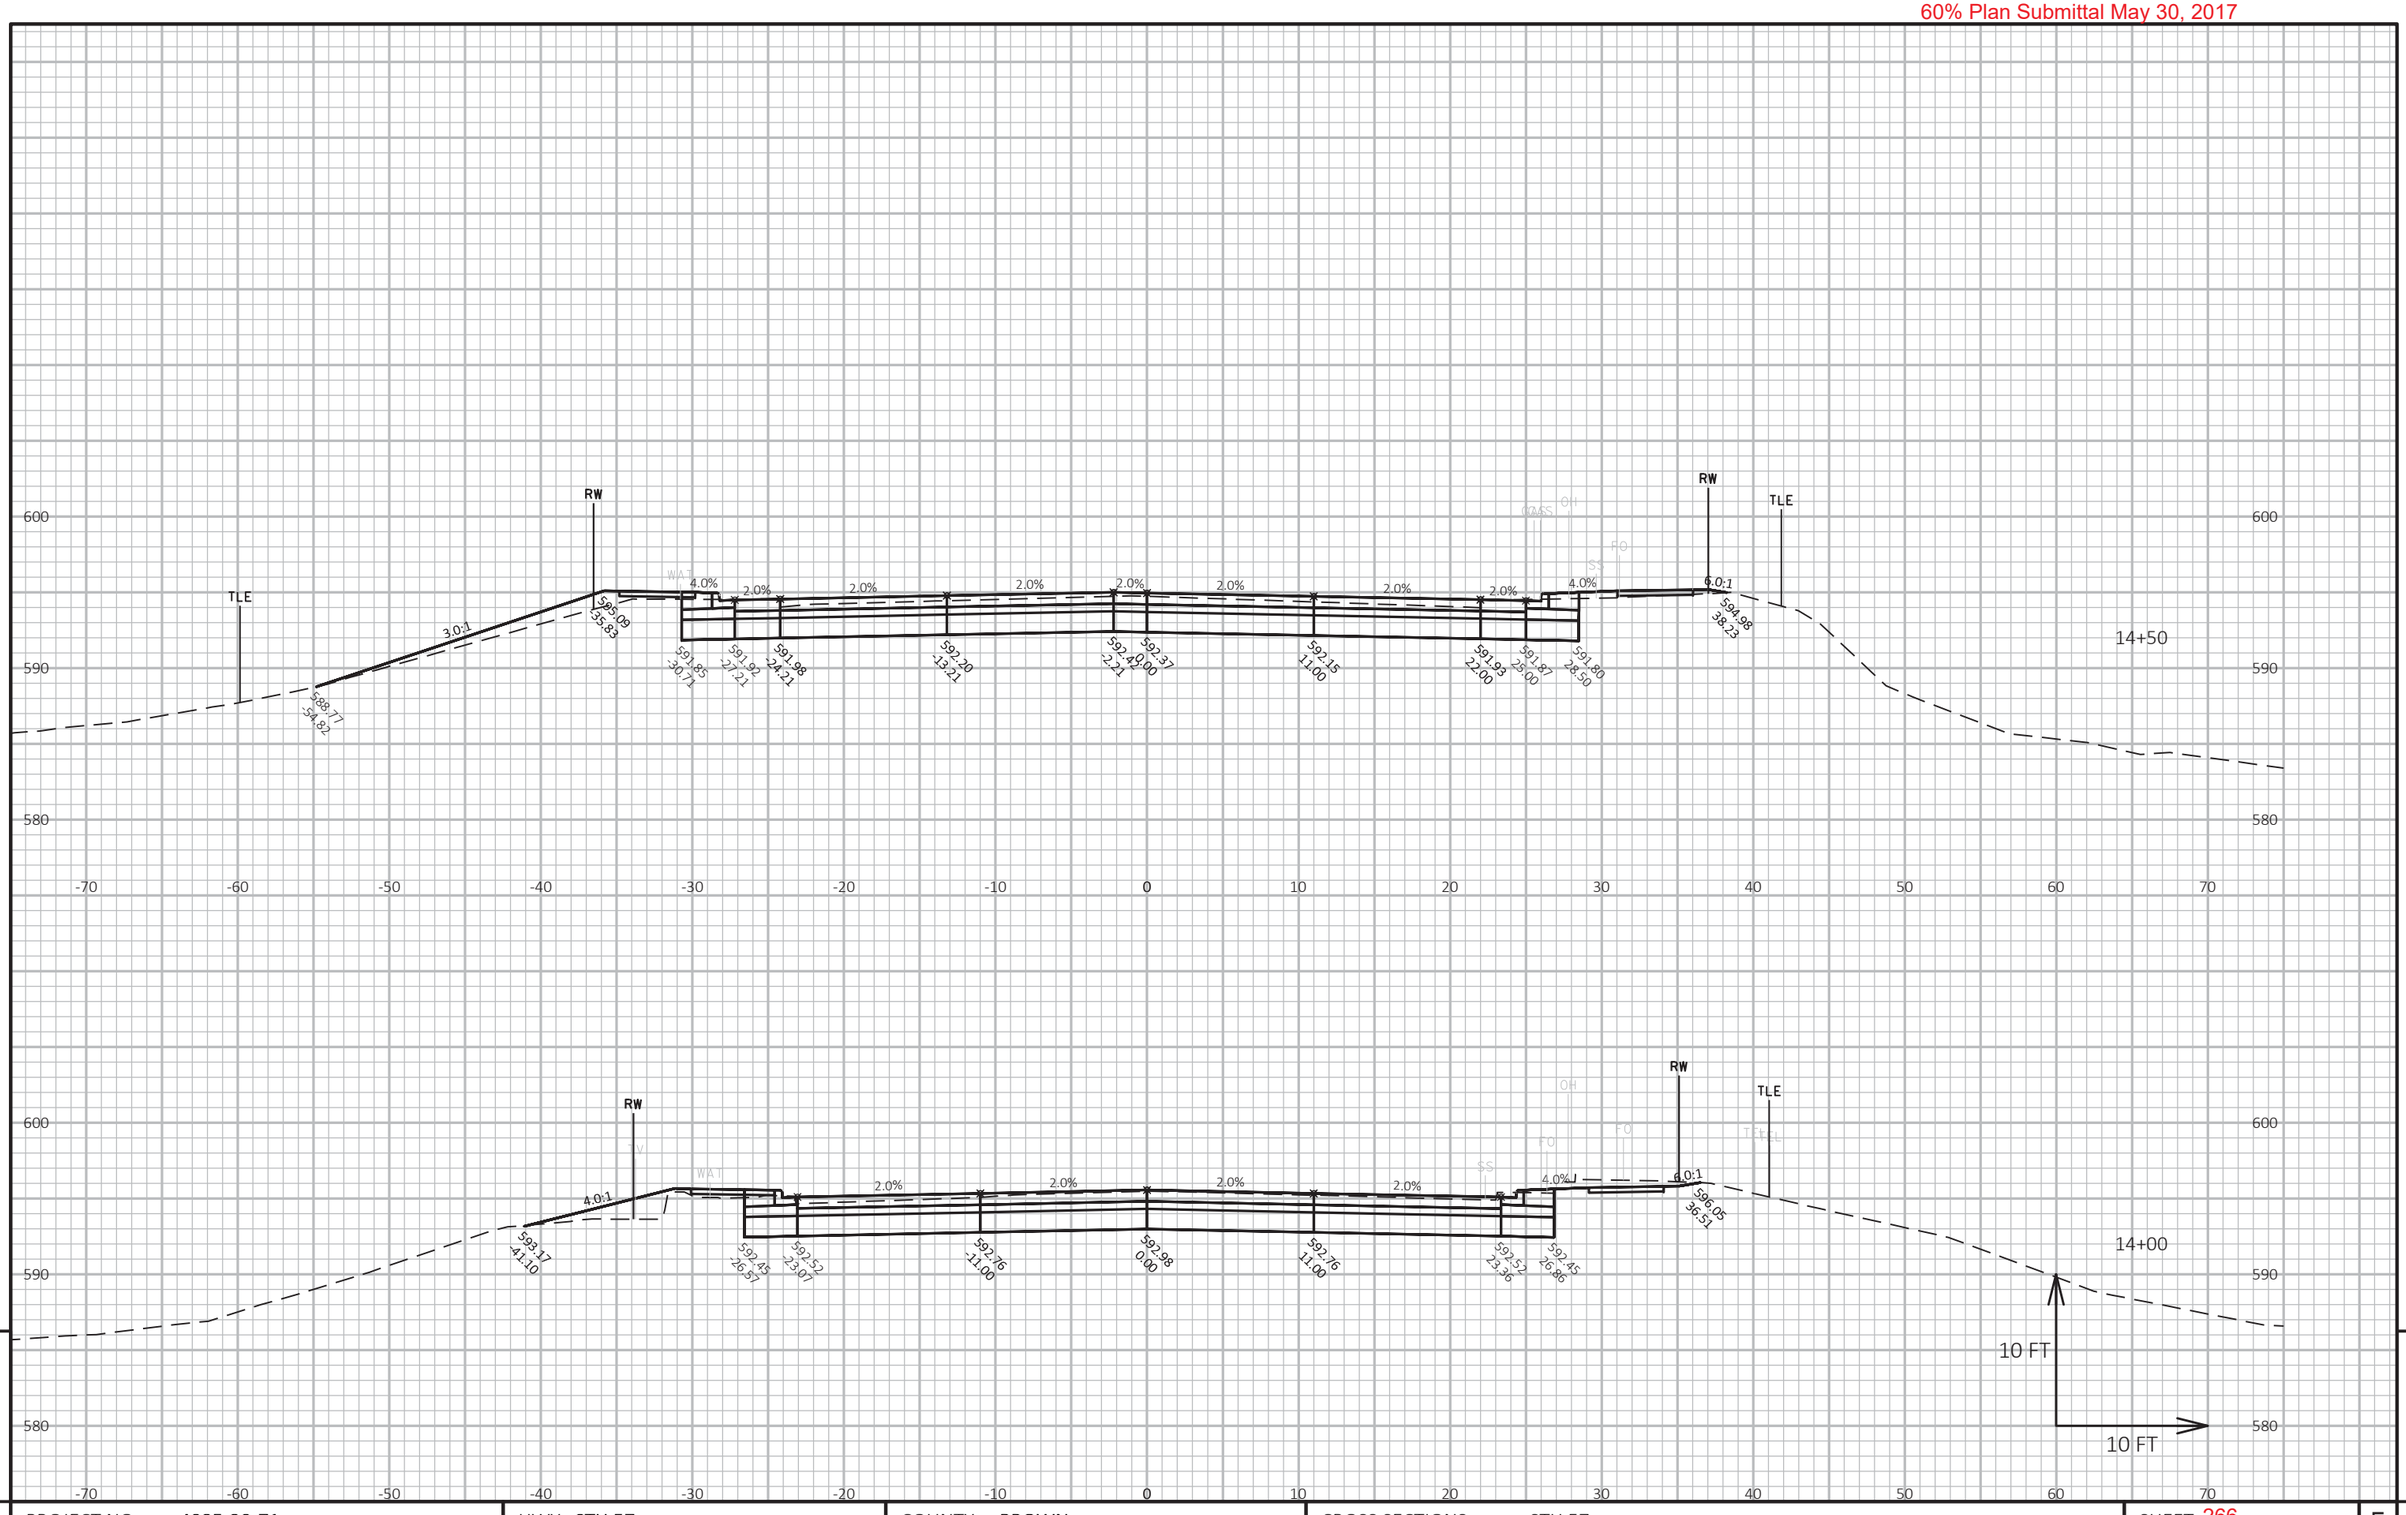

9

9

PROJECT NO: 4085-39-71	HWY: STH 57	COUNTY: BROWN	CROSS SECTIONS: STH 57	SHEET 266	E

FILE NAME : X:\3230500\120055.01\TECH\CAD\40853800\SHEETSPLAN\C3D_2016_DEPERE_XS.DWG
LAYOUT NAME - Section Sheet - (1)

PLOT DATE : 5/25/2017 4:18 PM

PLOT BY : DOUGLAS HOBYAN

PLOT NAME :

PLOT SCALE : 1 IN:10 FT HORZ. / 1 IN:10 FT VERT.

60% Plan Submittal May 30, 2017

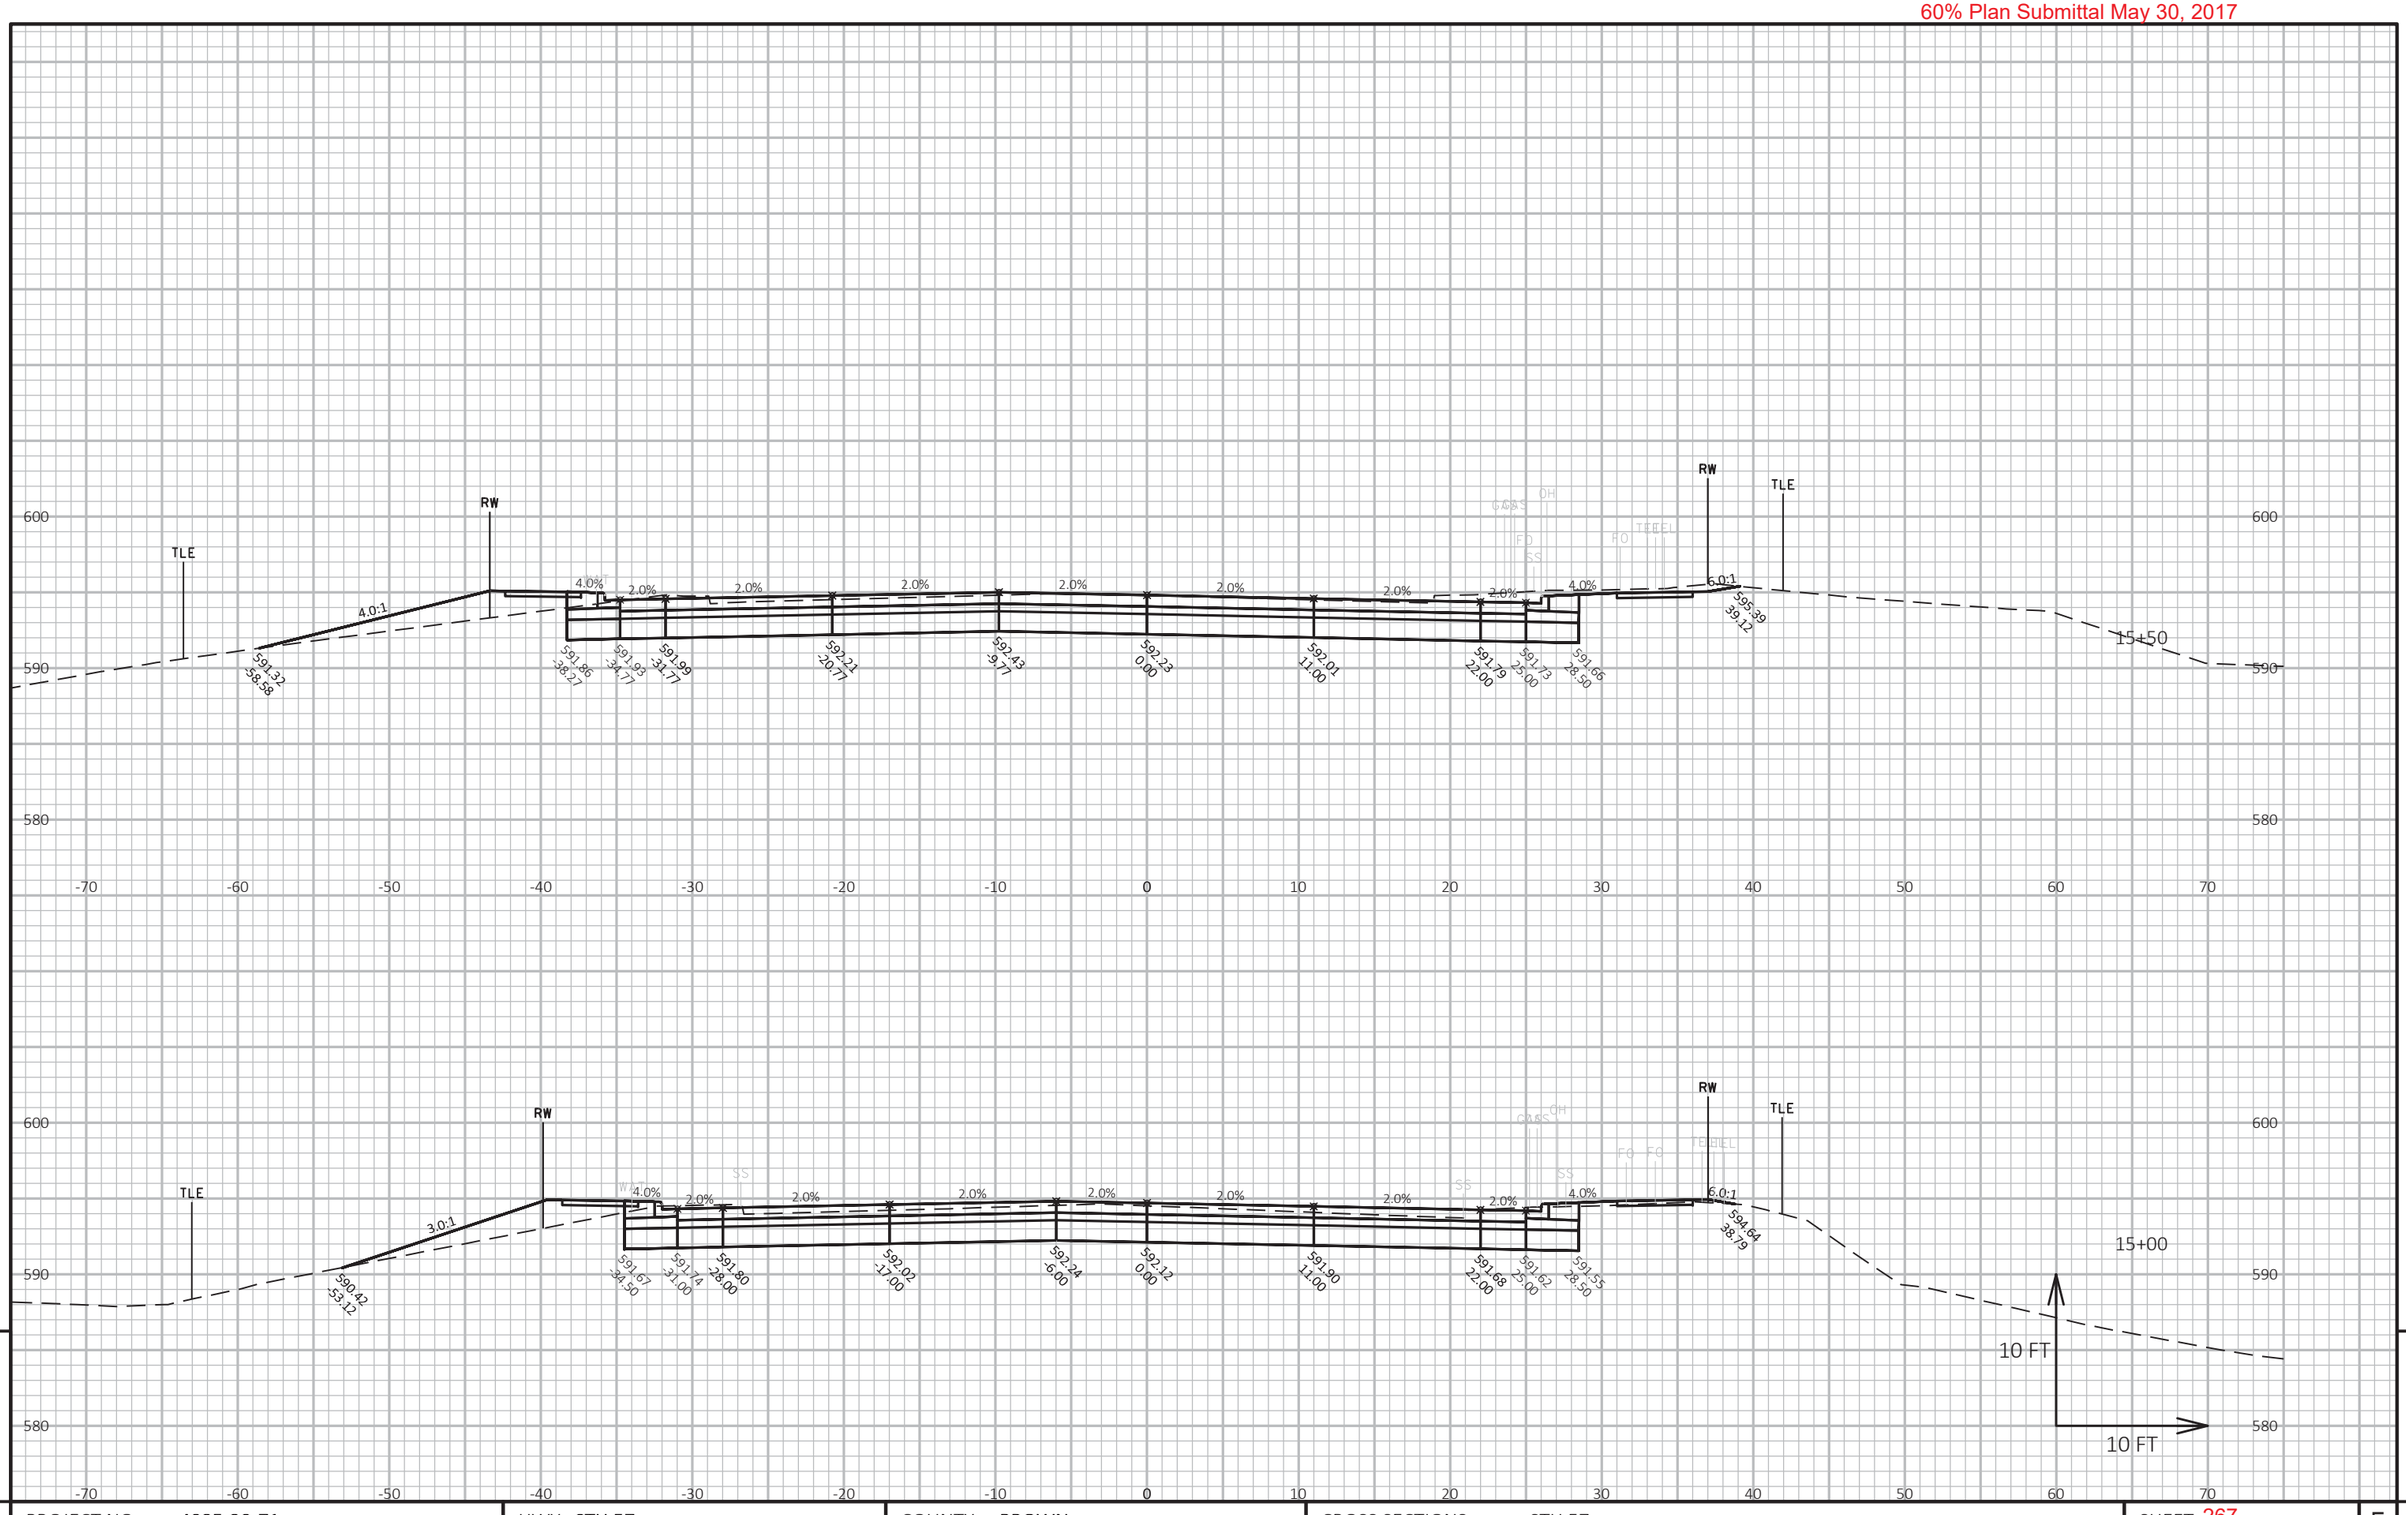

9

PROJECT NO: 4085-39-71	HWY: STH 57	COUNTY: BROWN	CROSS SECTIONS: STH 57	SHEET 267	E

FILE NAME : X:\3230500\120055.01\TECH\CAD\40853800\SHEETSPLAN\C3D_2016_DEPERE_XS.DWG
LAYOUT NAME - Section Sheet - (2)

PLOT DATE : 5/25/2017 4:18 PM

PLOT BY : DOUGLAS HOBYAN

PLOT NAME :

PLOT SCALE : 1 IN:10 FT HORZ. / 1 IN:10 FT VERT.

WISDOT/CADDS SHEET 49

9

60% Plan Submittal May 30, 2017

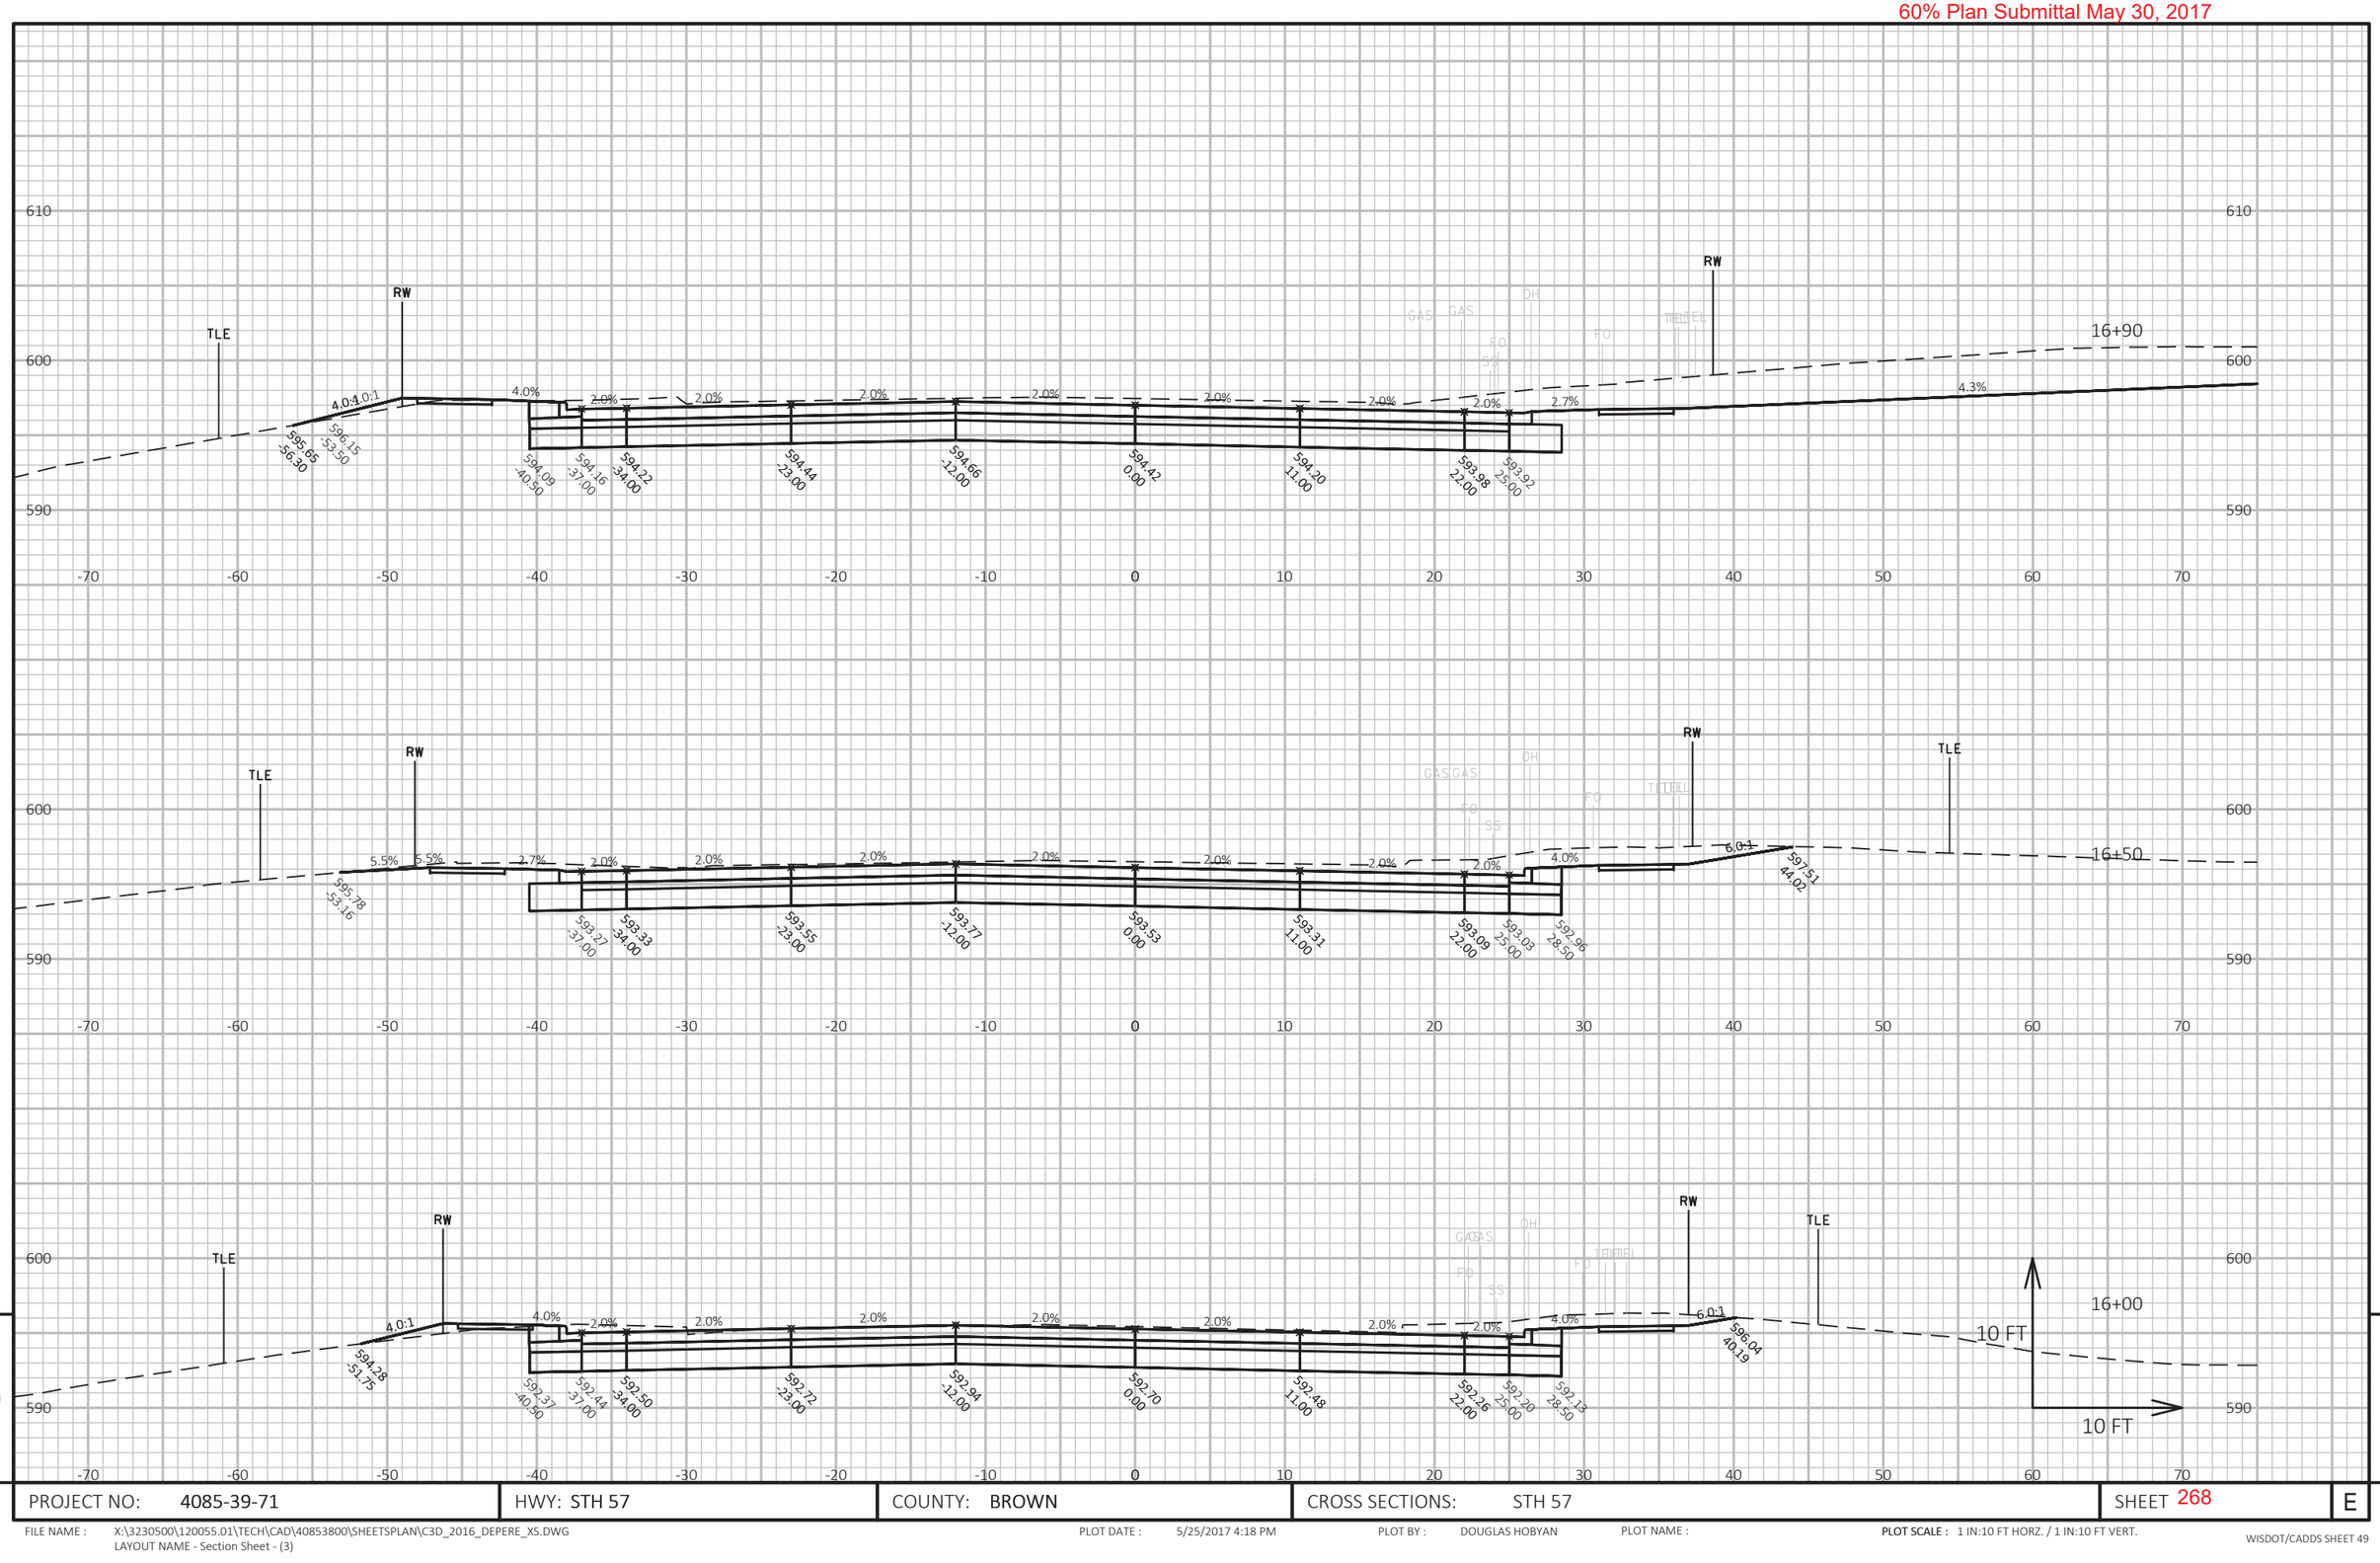

PROJECT NO: 4085-39-71	HWY: STH 57	COUNTY: BROWN	CROSS SECTIONS: STH 57	SHEET 268	E

FILE NAME : X:\3230500\120055.01\TECH\CAD\40853800\SHEETSPLAN\C3D_2016_DEPERE_XS.DWG
LAYOUT NAME - Section Sheet - (3)

PLOT DATE : 5/25/2017 4:18 PM PLOT BY : DOUGLAS HOBYAN PLOT NAME :

PLOT SCALE : 1 IN:10 FT HORZ. / 1 IN:10 FT VERT.

WISDOT/CADDS SHEET 49

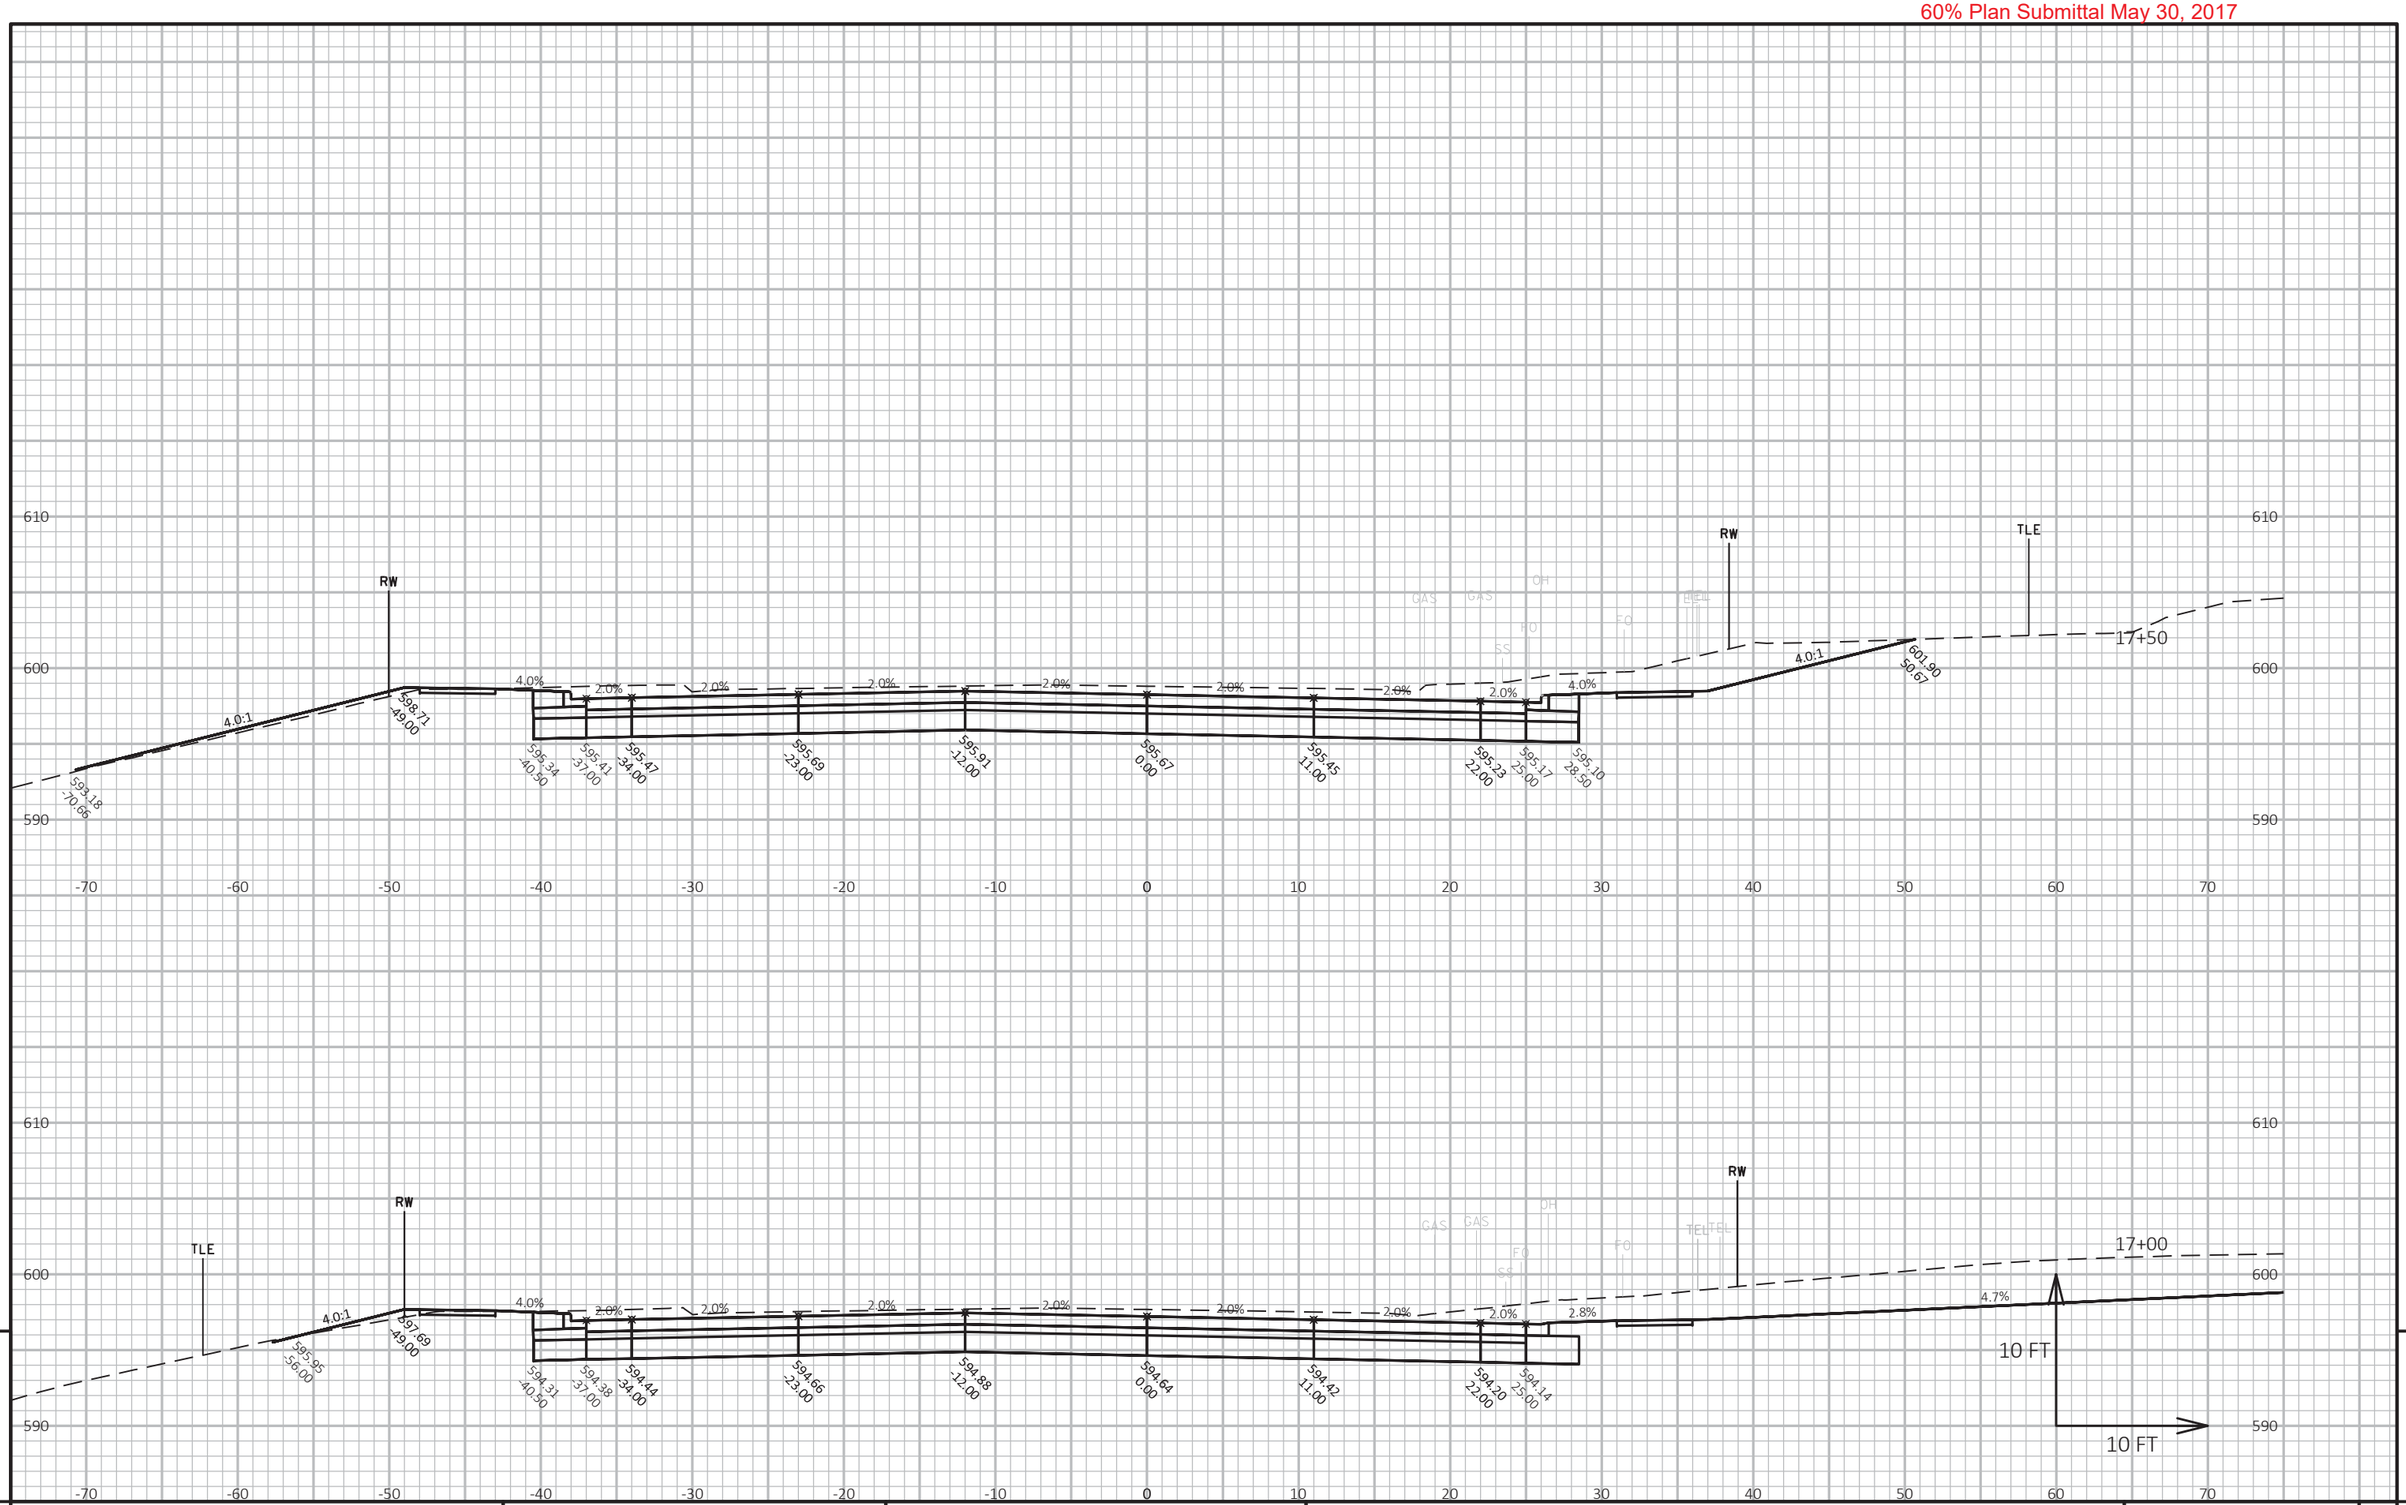

9

PROJECT NO: 4085-39-71	HWY: STH 57	COUNTY: BROWN	CROSS SECTIONS: STH 57	SHEET 269	E

FILE NAME : X:\3230500\120055.01\TECH\CAD\40853800\SHEETSPLAN\C3D_2016_DEPERE_XS.DWG
LAYOUT NAME - Section Sheet - (4)

PLOT DATE : 5/25/2017 4:18 PM

PLOT BY : DOUGLAS HOBYAN

PLOT NAME :

PLOT SCALE : 1 IN:10 FT HORZ. / 1 IN:10 FT VERT.

WISDOT/CADDS SHEET 49

60% Plan Submittal May 30, 2017

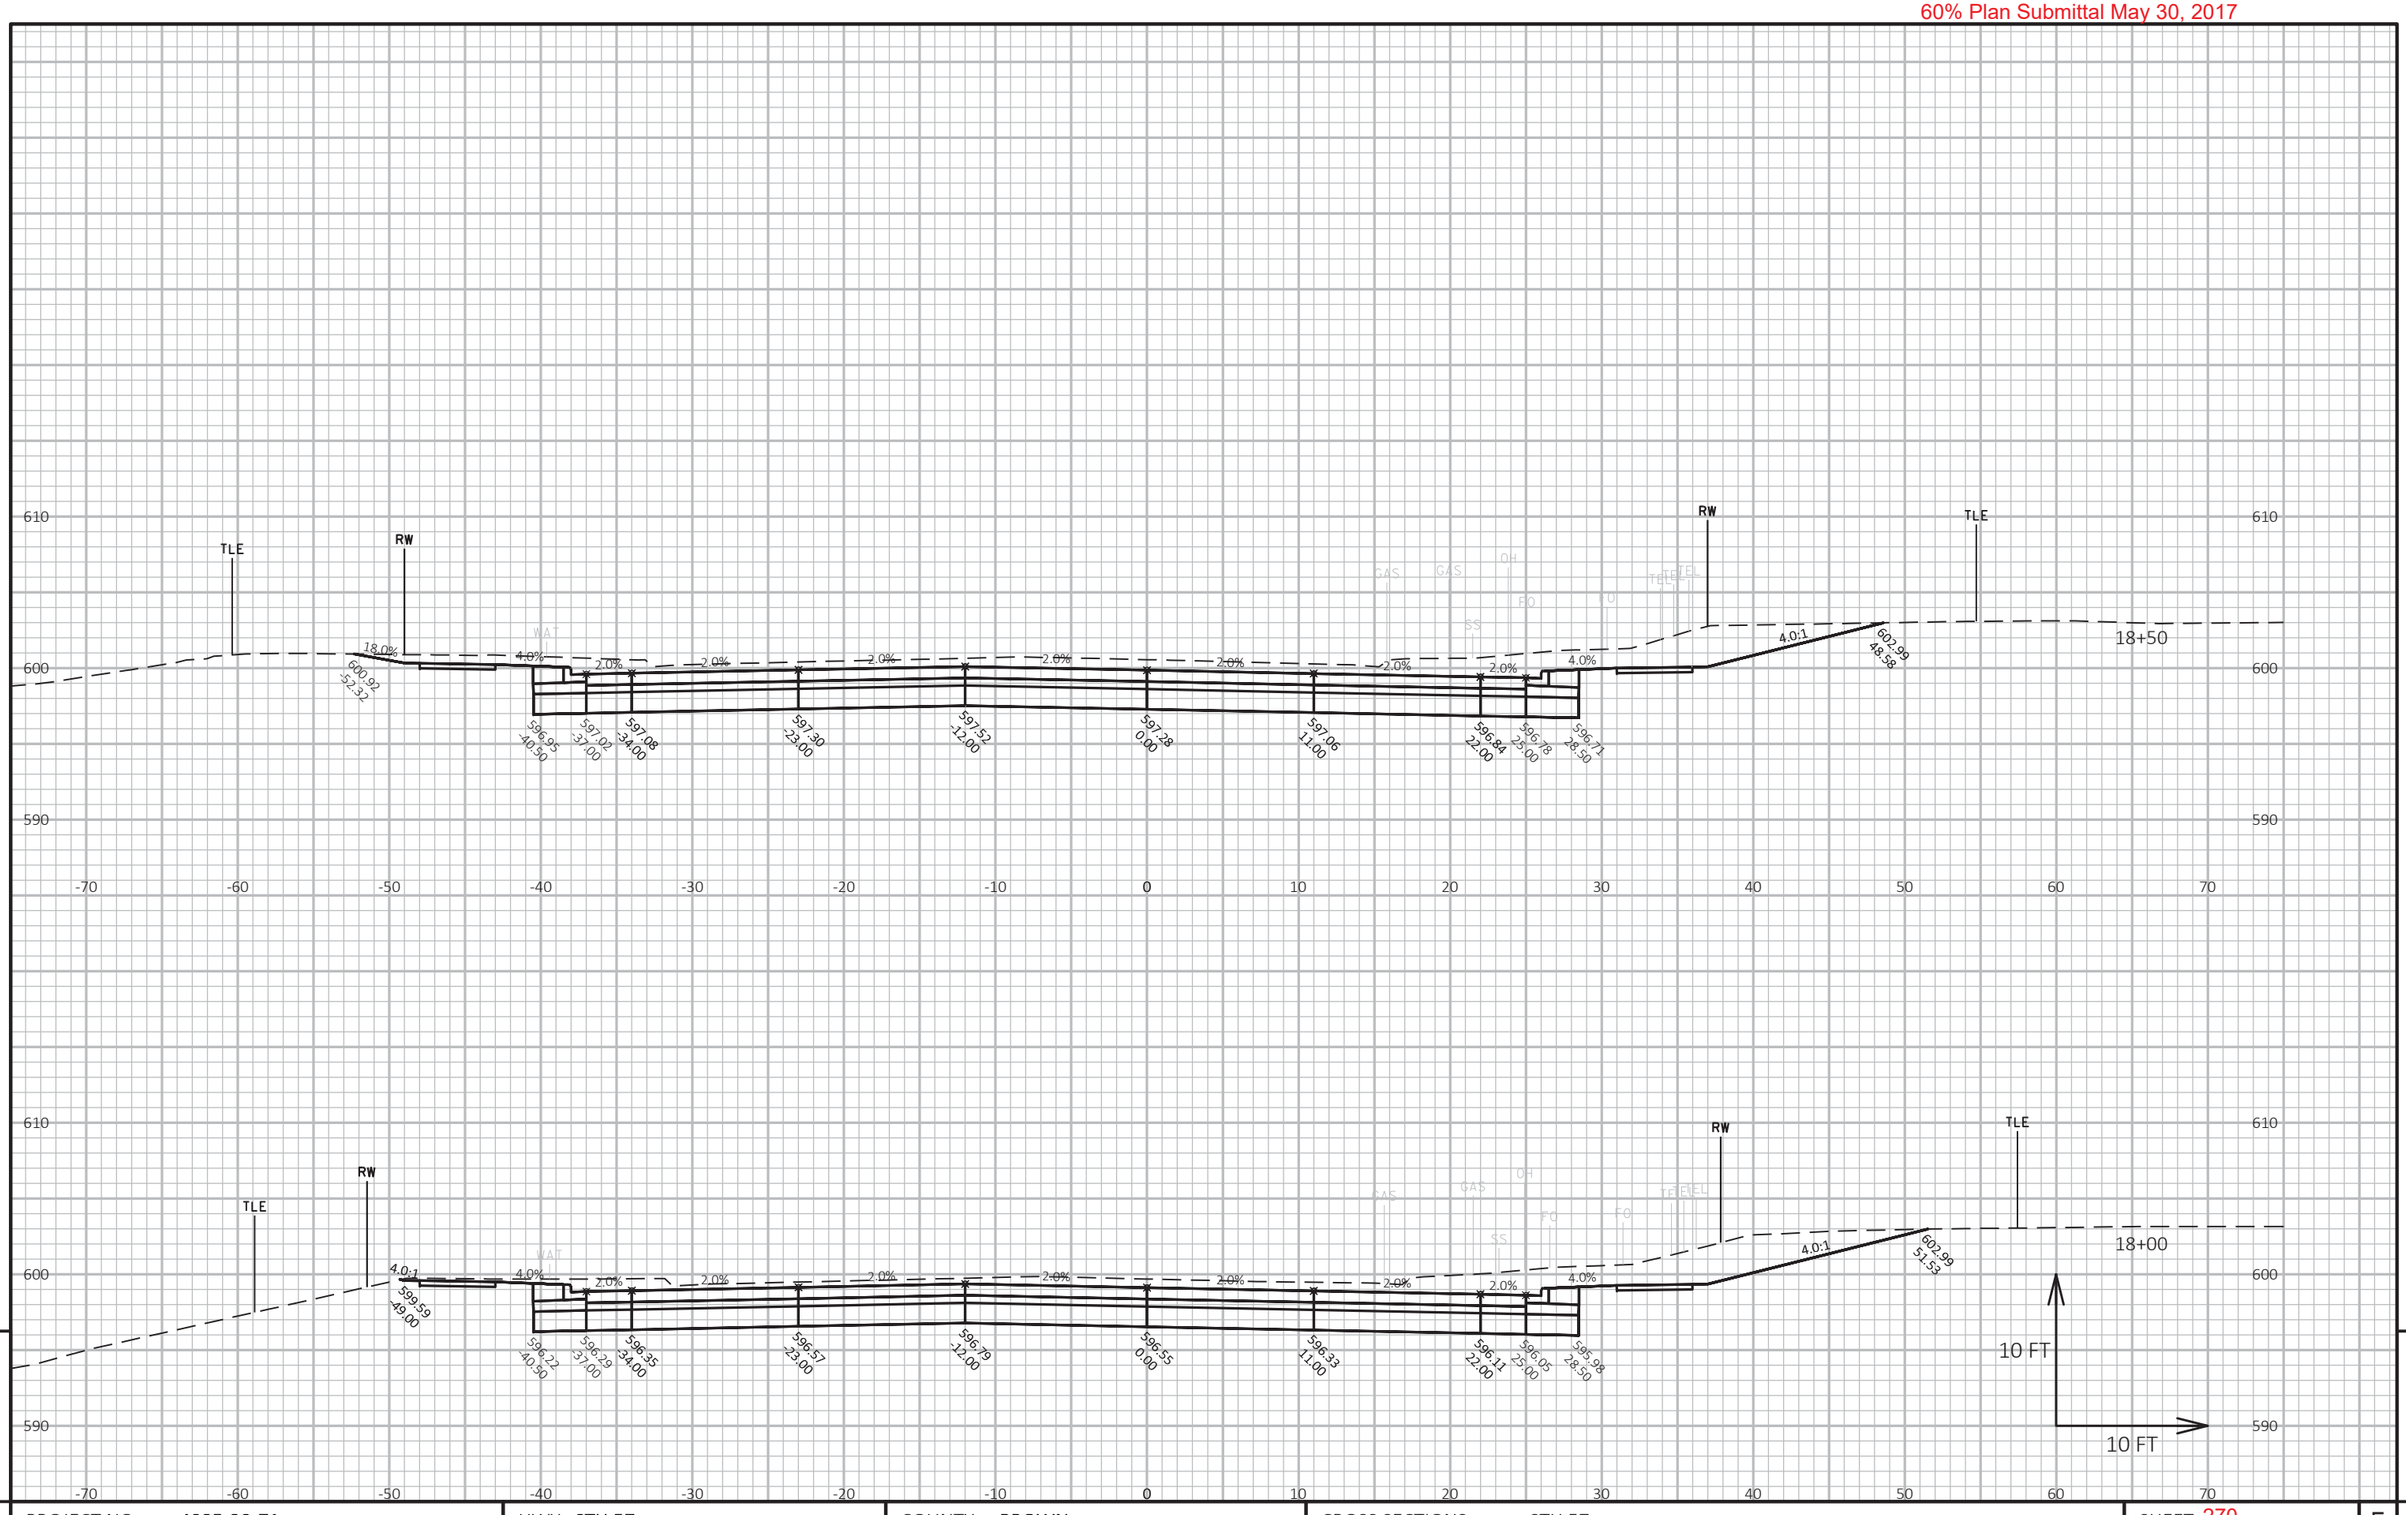

PROJECT NO: 4085-39-71	HWY: STH 57	COUNTY: BROWN	CROSS SECTIONS: STH 57	SHEET 270	E

FILE NAME : X:\3230500\120055.01\TECH\CAD\40853800\SHEETSPLAN\C3D_2016_DEPERE_XS.DWG
LAYOUT NAME - Section Sheet - (5)

PLOT DATE : 5/25/2017 4:19 PM PLOT BY : DOUGLAS HOBYAN PLOT NAME : PLOT SCALE : 1 IN:10 FT HORZ. / 1 IN:10 FT VERT.

WISDOT/CADDS SHEET 49

60% Plan Submittal May 30, 2017

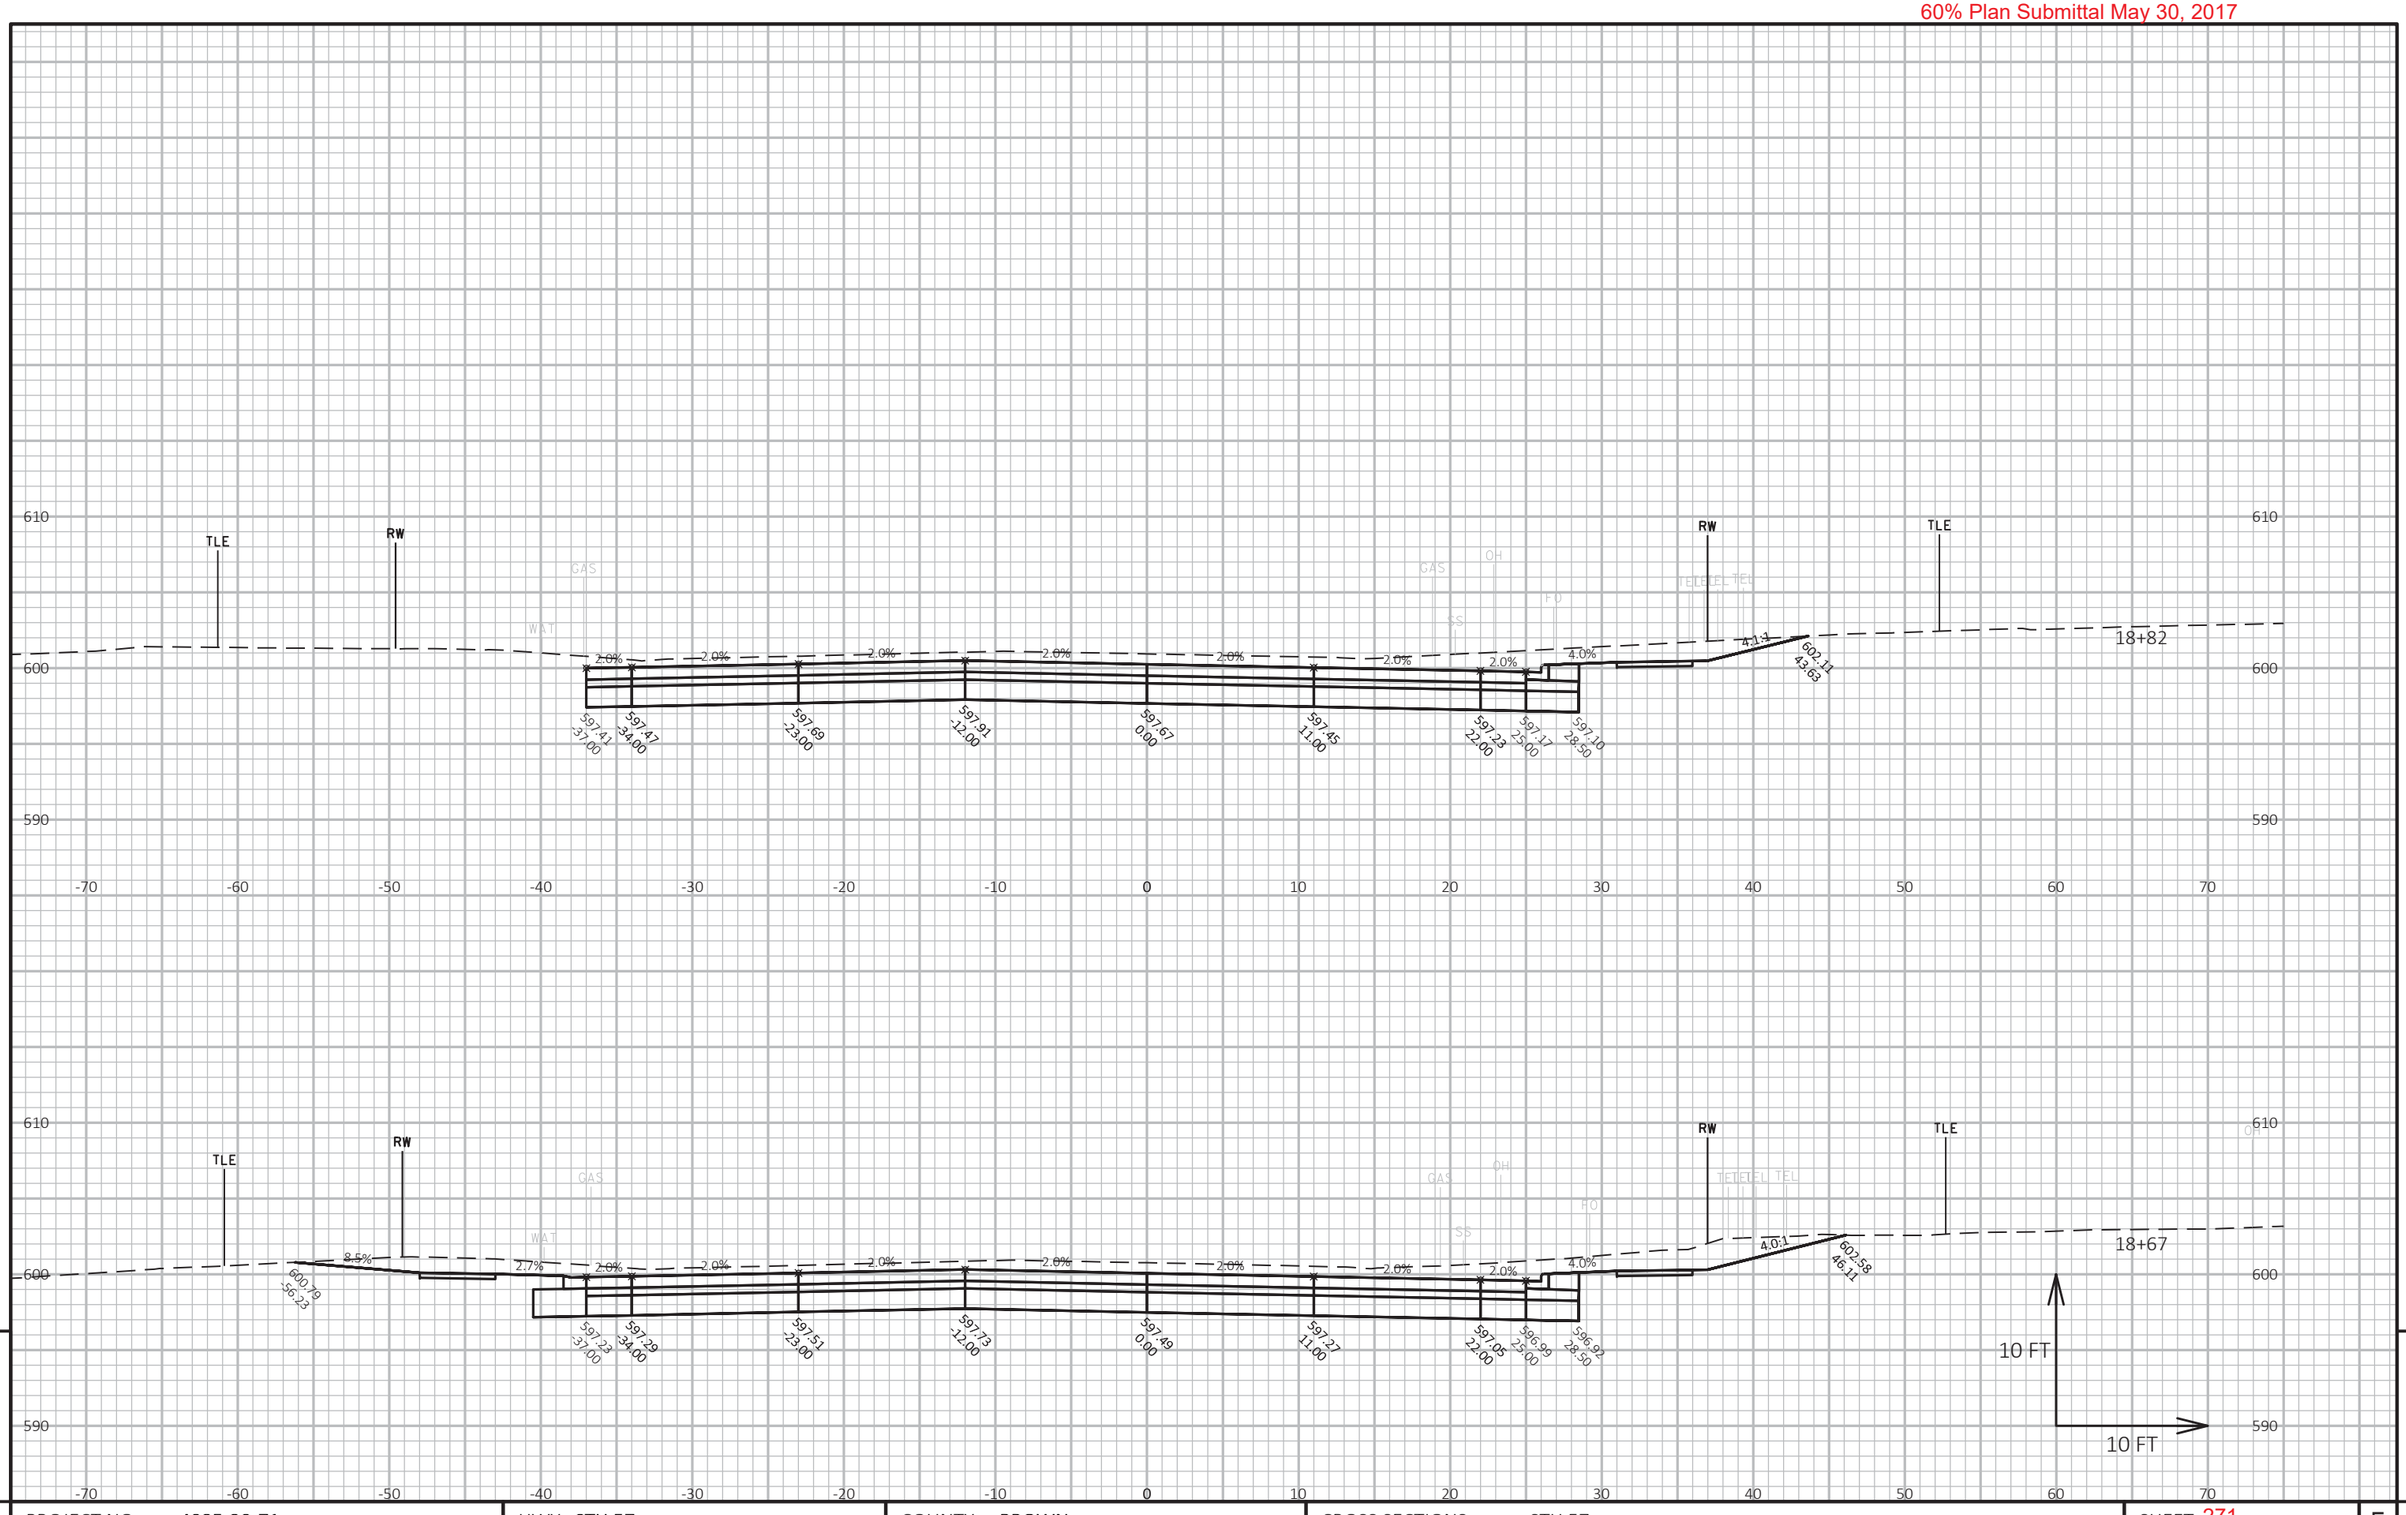

9

9

PROJECT NO: 4085-39-71	HWY: STH 57	COUNTY: BROWN	CROSS SECTIONS: STH 57	SHEET 271	E

FILE NAME : X:\3230500\120055.01\TECH\CAD\40853800\SHEETSPLAN\C3D_2016_DEPERE_XS.DWG
LAYOUT NAME - Section Sheet - (6)

PLOT DATE : 5/25/2017 4:19 PM

PLOT BY : DOUGLAS HOBYAN

PLOT NAME :

PLOT SCALE : 1 IN:10 FT HORZ. / 1 IN:10 FT VERT.

WISDOT/CADDS SHEET 49

60% Plan Submittal May 30, 2017

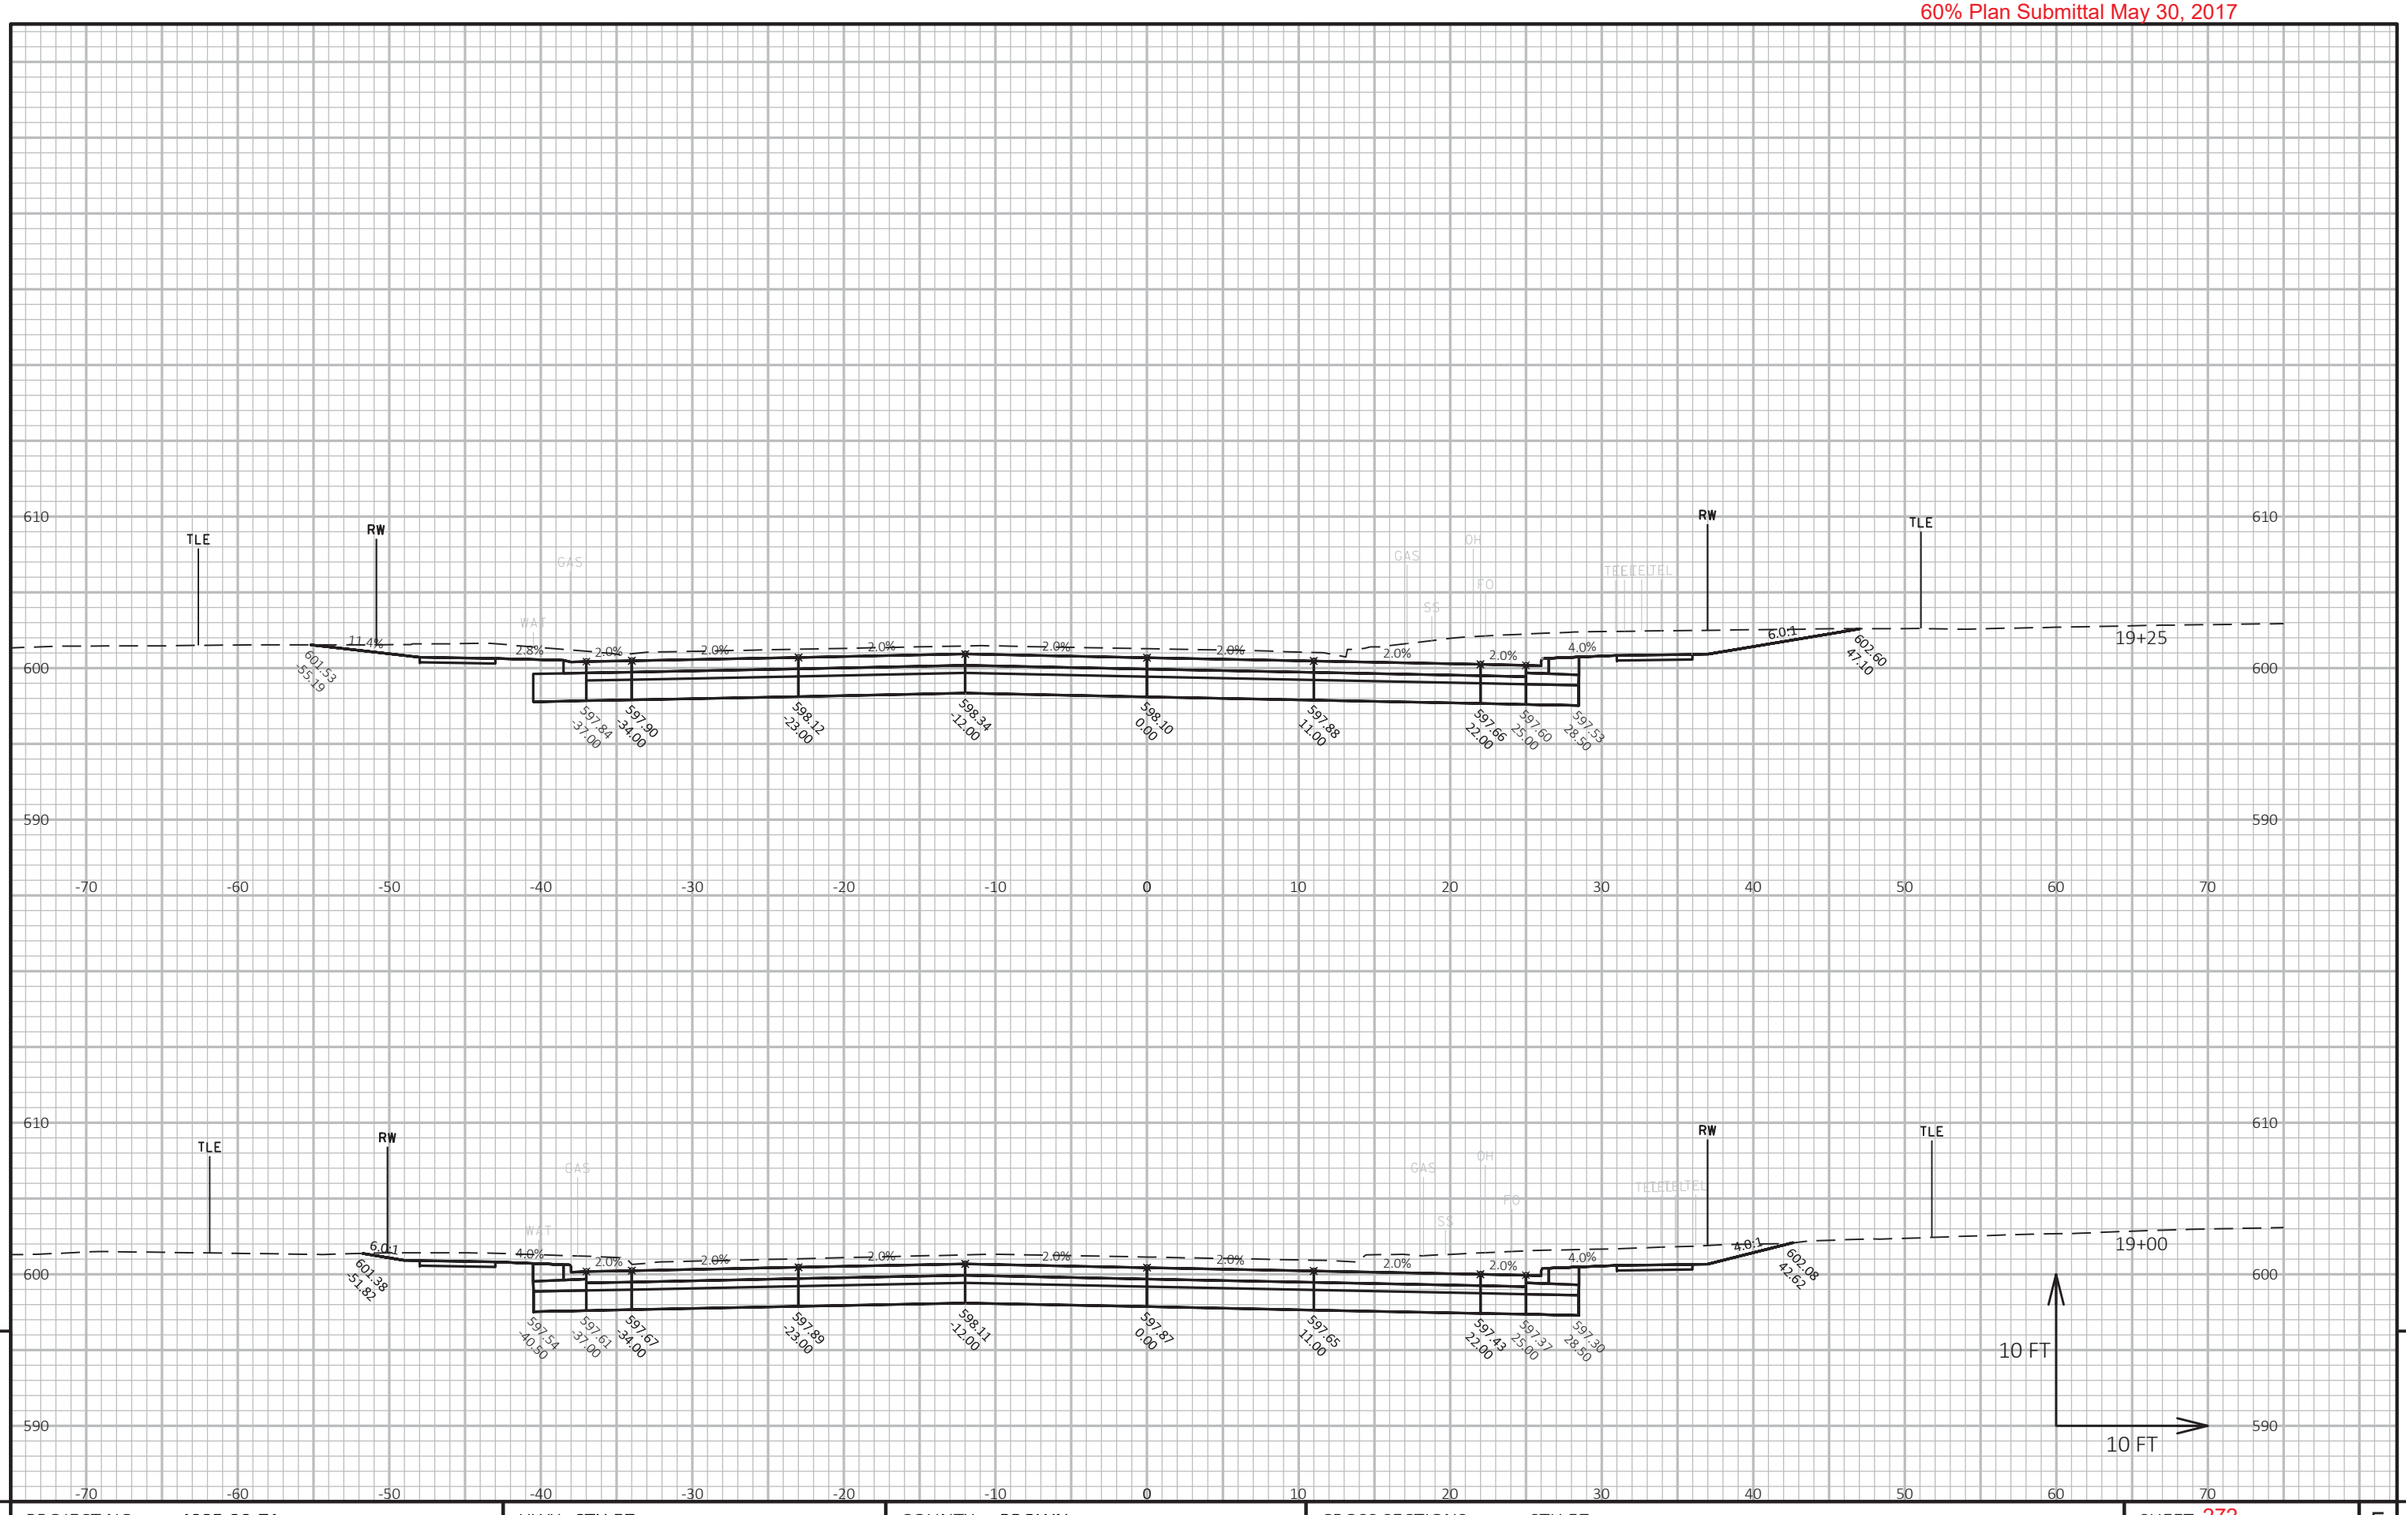

9 9

PROJECT NO: 4085-39-71	HWY: STH 57	COUNTY: BROWN	CROSS SECTIONS: STH 57	SHEET 272	E

FILE NAME : X:\3230500\120055.01\TECH\CAD\40853800\SHEETSPLAN\C3D_2016_DEPERE_XS.DWG
LAYOUT NAME - Section Sheet - (7)

PLOT DATE : 5/25/2017 4:19 PM PLOT BY : DOUGLAS HOBYAN PLOT NAME : PLOT SCALE : 1 IN:10 FT HORZ. / 1 IN:10 FT VERT.

WISDOT/CADDS SHEET 49

60% Plan Submittal May 30, 2017

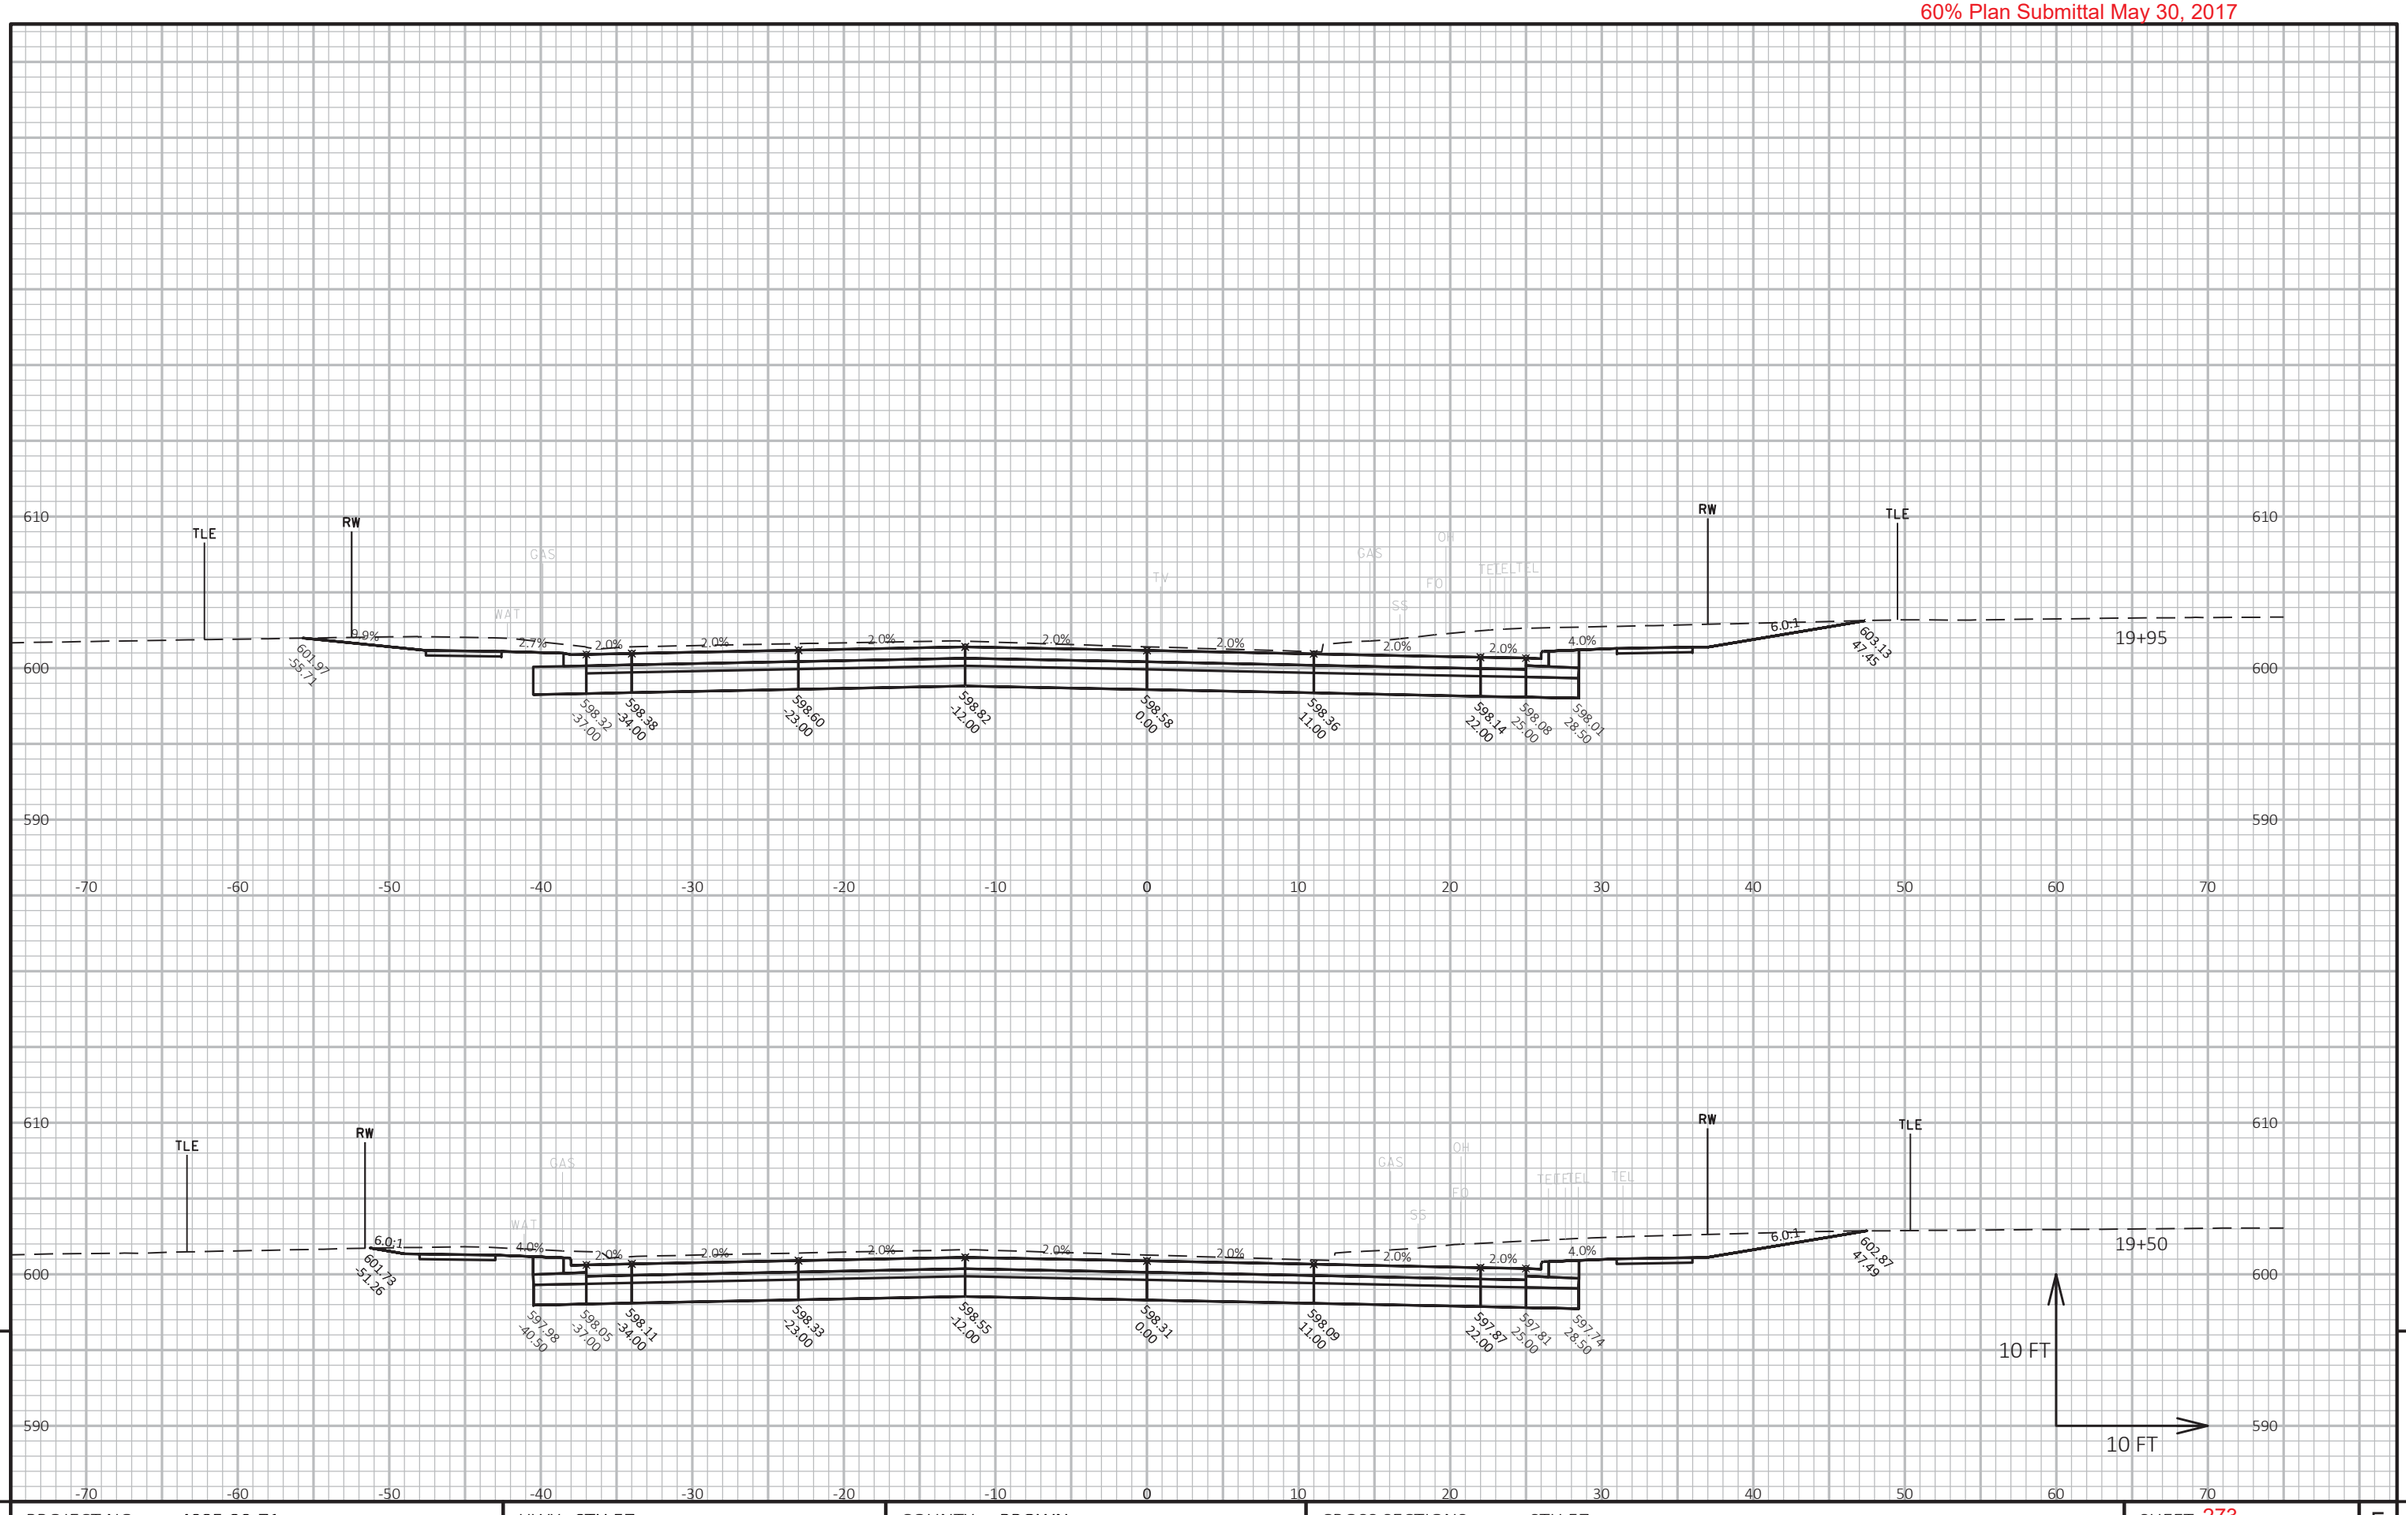

9

PROJECT NO: 4085-39-71	HWY: STH 57	COUNTY: BROWN	CROSS SECTIONS: STH 57	SHEET 273	E

FILE NAME : X:\3230500\120055.01\TECH\CAD\40853800\SHEETSPLAN\C3D_2016_DEPERE_XS.DWG
LAYOUT NAME - Section Sheet - (8)

PLOT DATE : 5/25/2017 4:19 PM

PLOT BY : DOUGLAS HOBYAN

PLOT NAME :

PLOT SCALE : 1 IN:10 FT HORZ. / 1 IN:10 FT VERT.

WISDOT/CADDS SHEET 49

60% Plan Submittal May 30, 2017

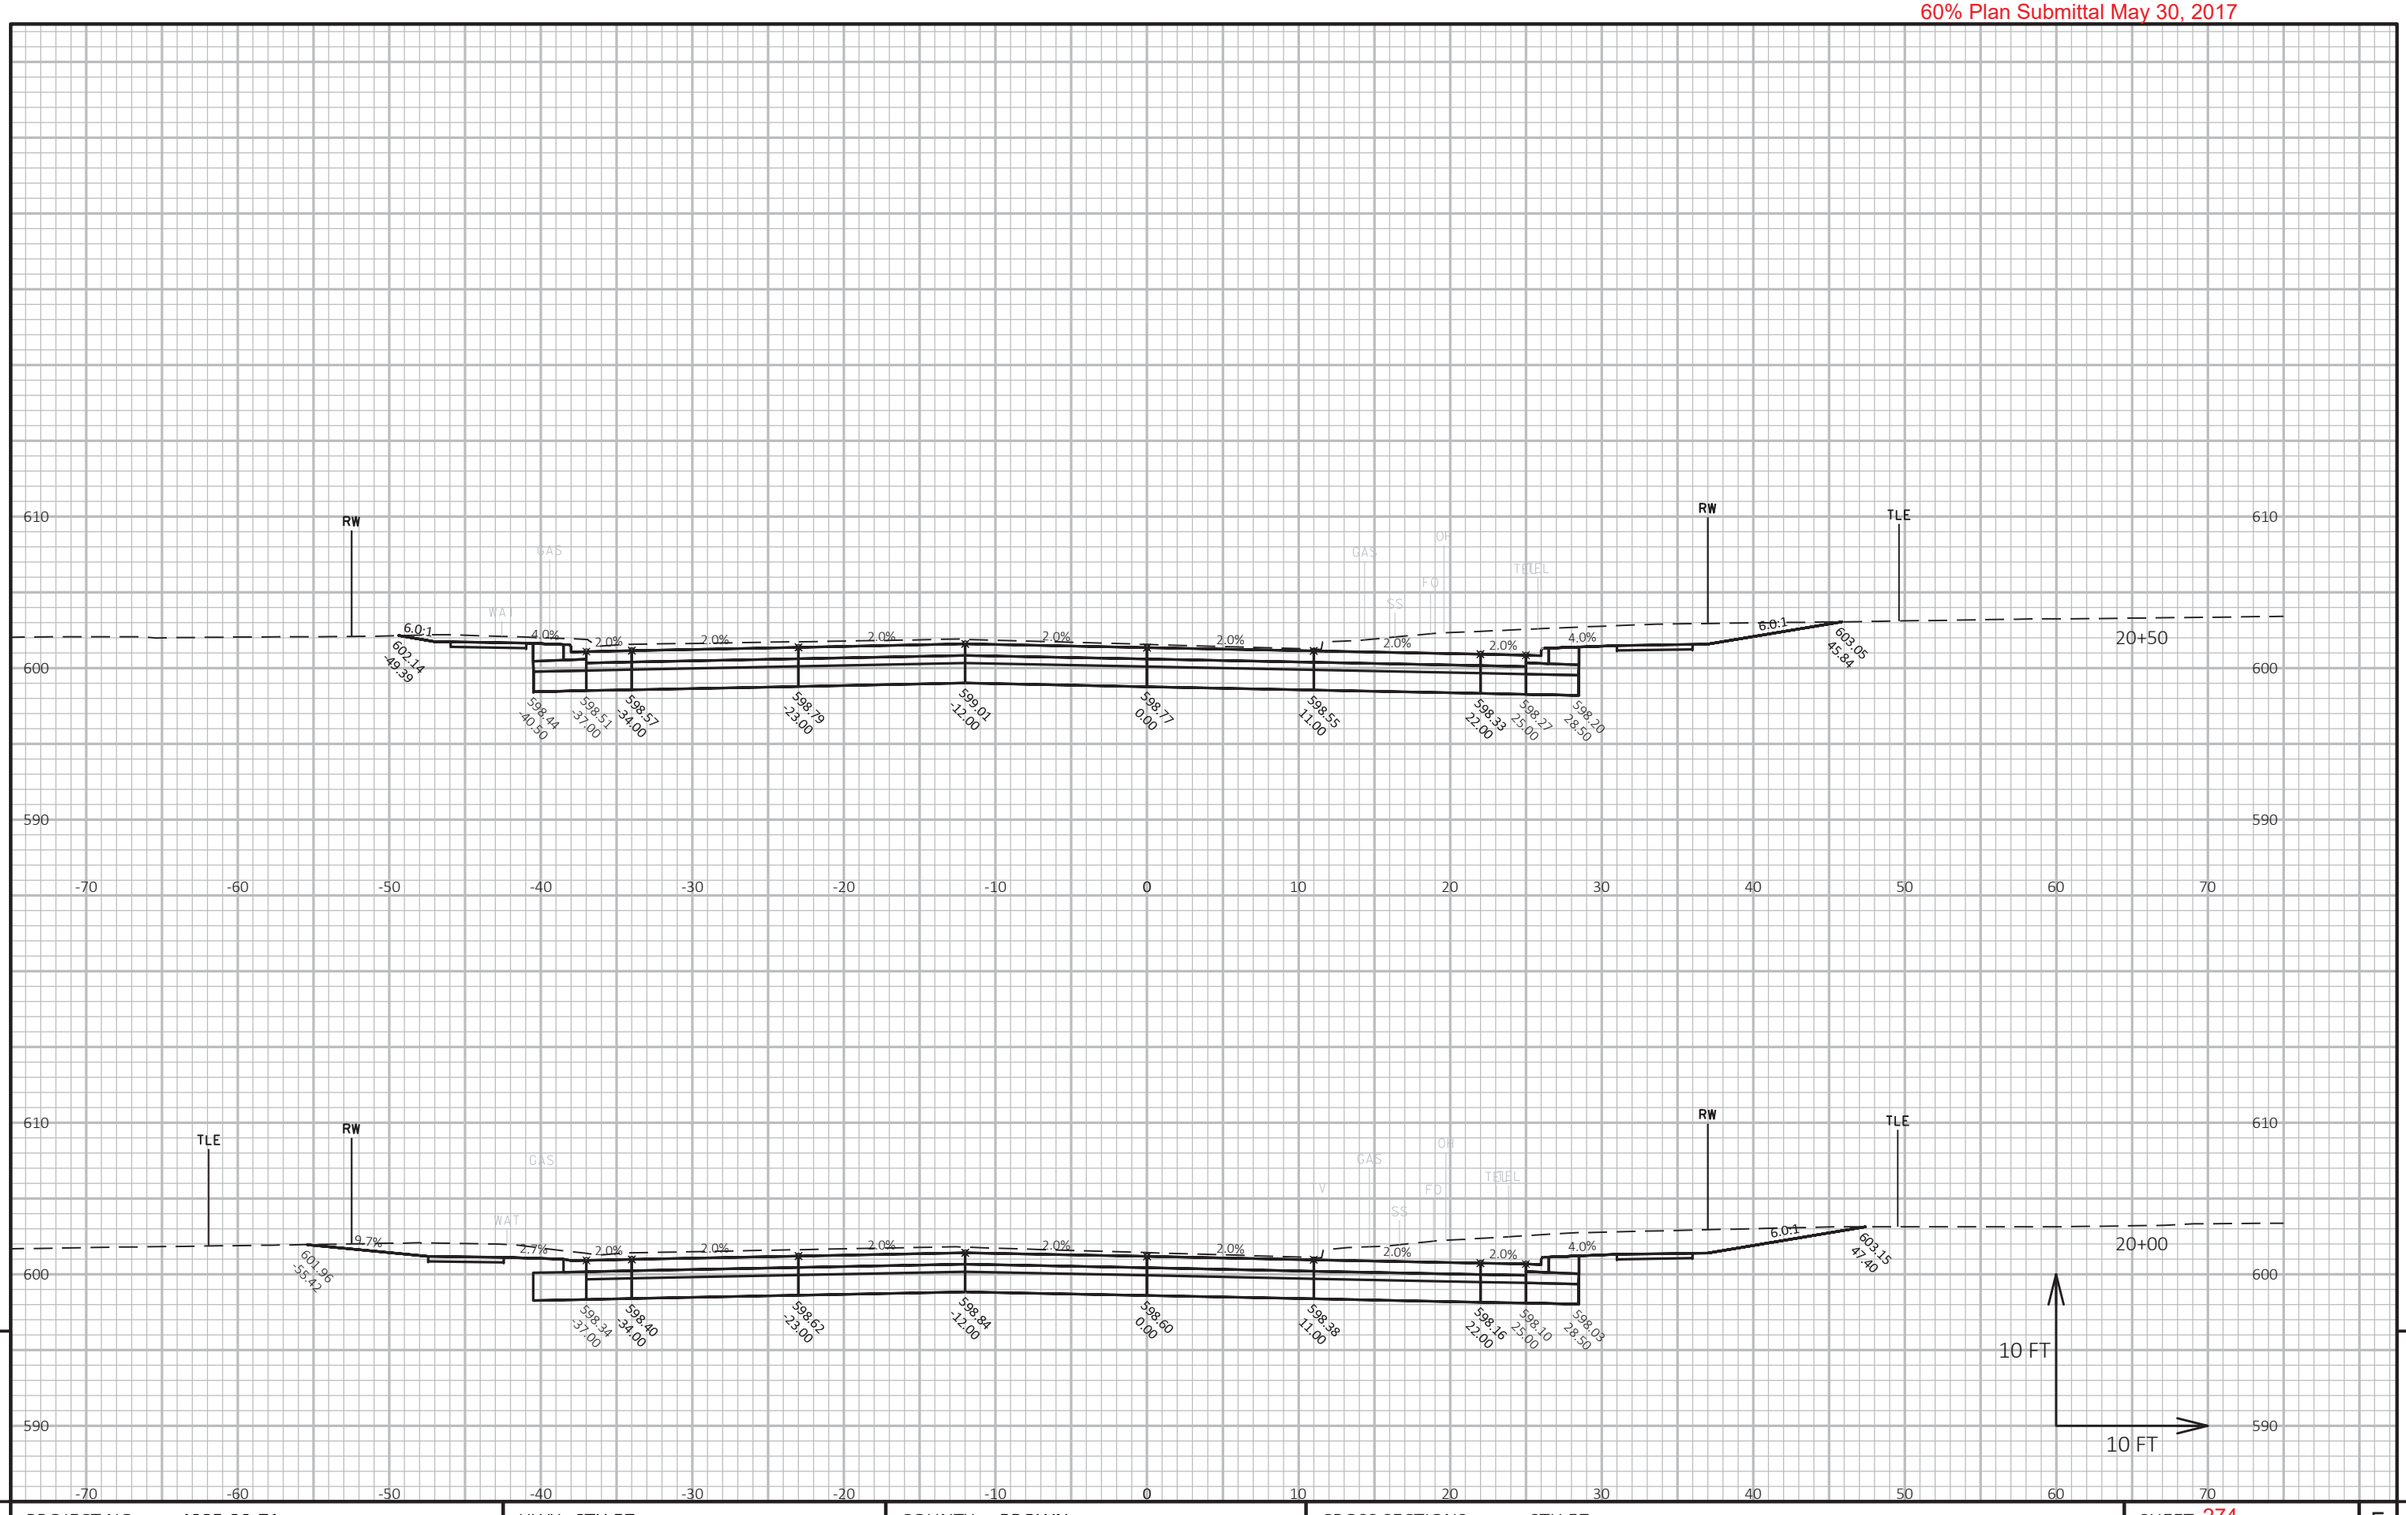

9

9

PROJECT NO: 4085-39-71	HWY: STH 57	COUNTY: BROWN	CROSS SECTIONS: STH 57	SHEET 274	E

FILE NAME : X:\3230500\120055.01\TECH\CAD\40853800\SHEETSPLAN\C3D_2016_DEPERE_XS.DWG
LAYOUT NAME - Section Sheet - (9)

PLOT DATE : 5/25/2017 4:19 PM PLOT BY : DOUGLAS HOBYAN PLOT NAME : PLOT SCALE : 1 IN:10 FT HORZ. / 1 IN:10 FT VERT.

WISDOT/CADDS SHEET 49

60% Plan Submittal May 30, 2017

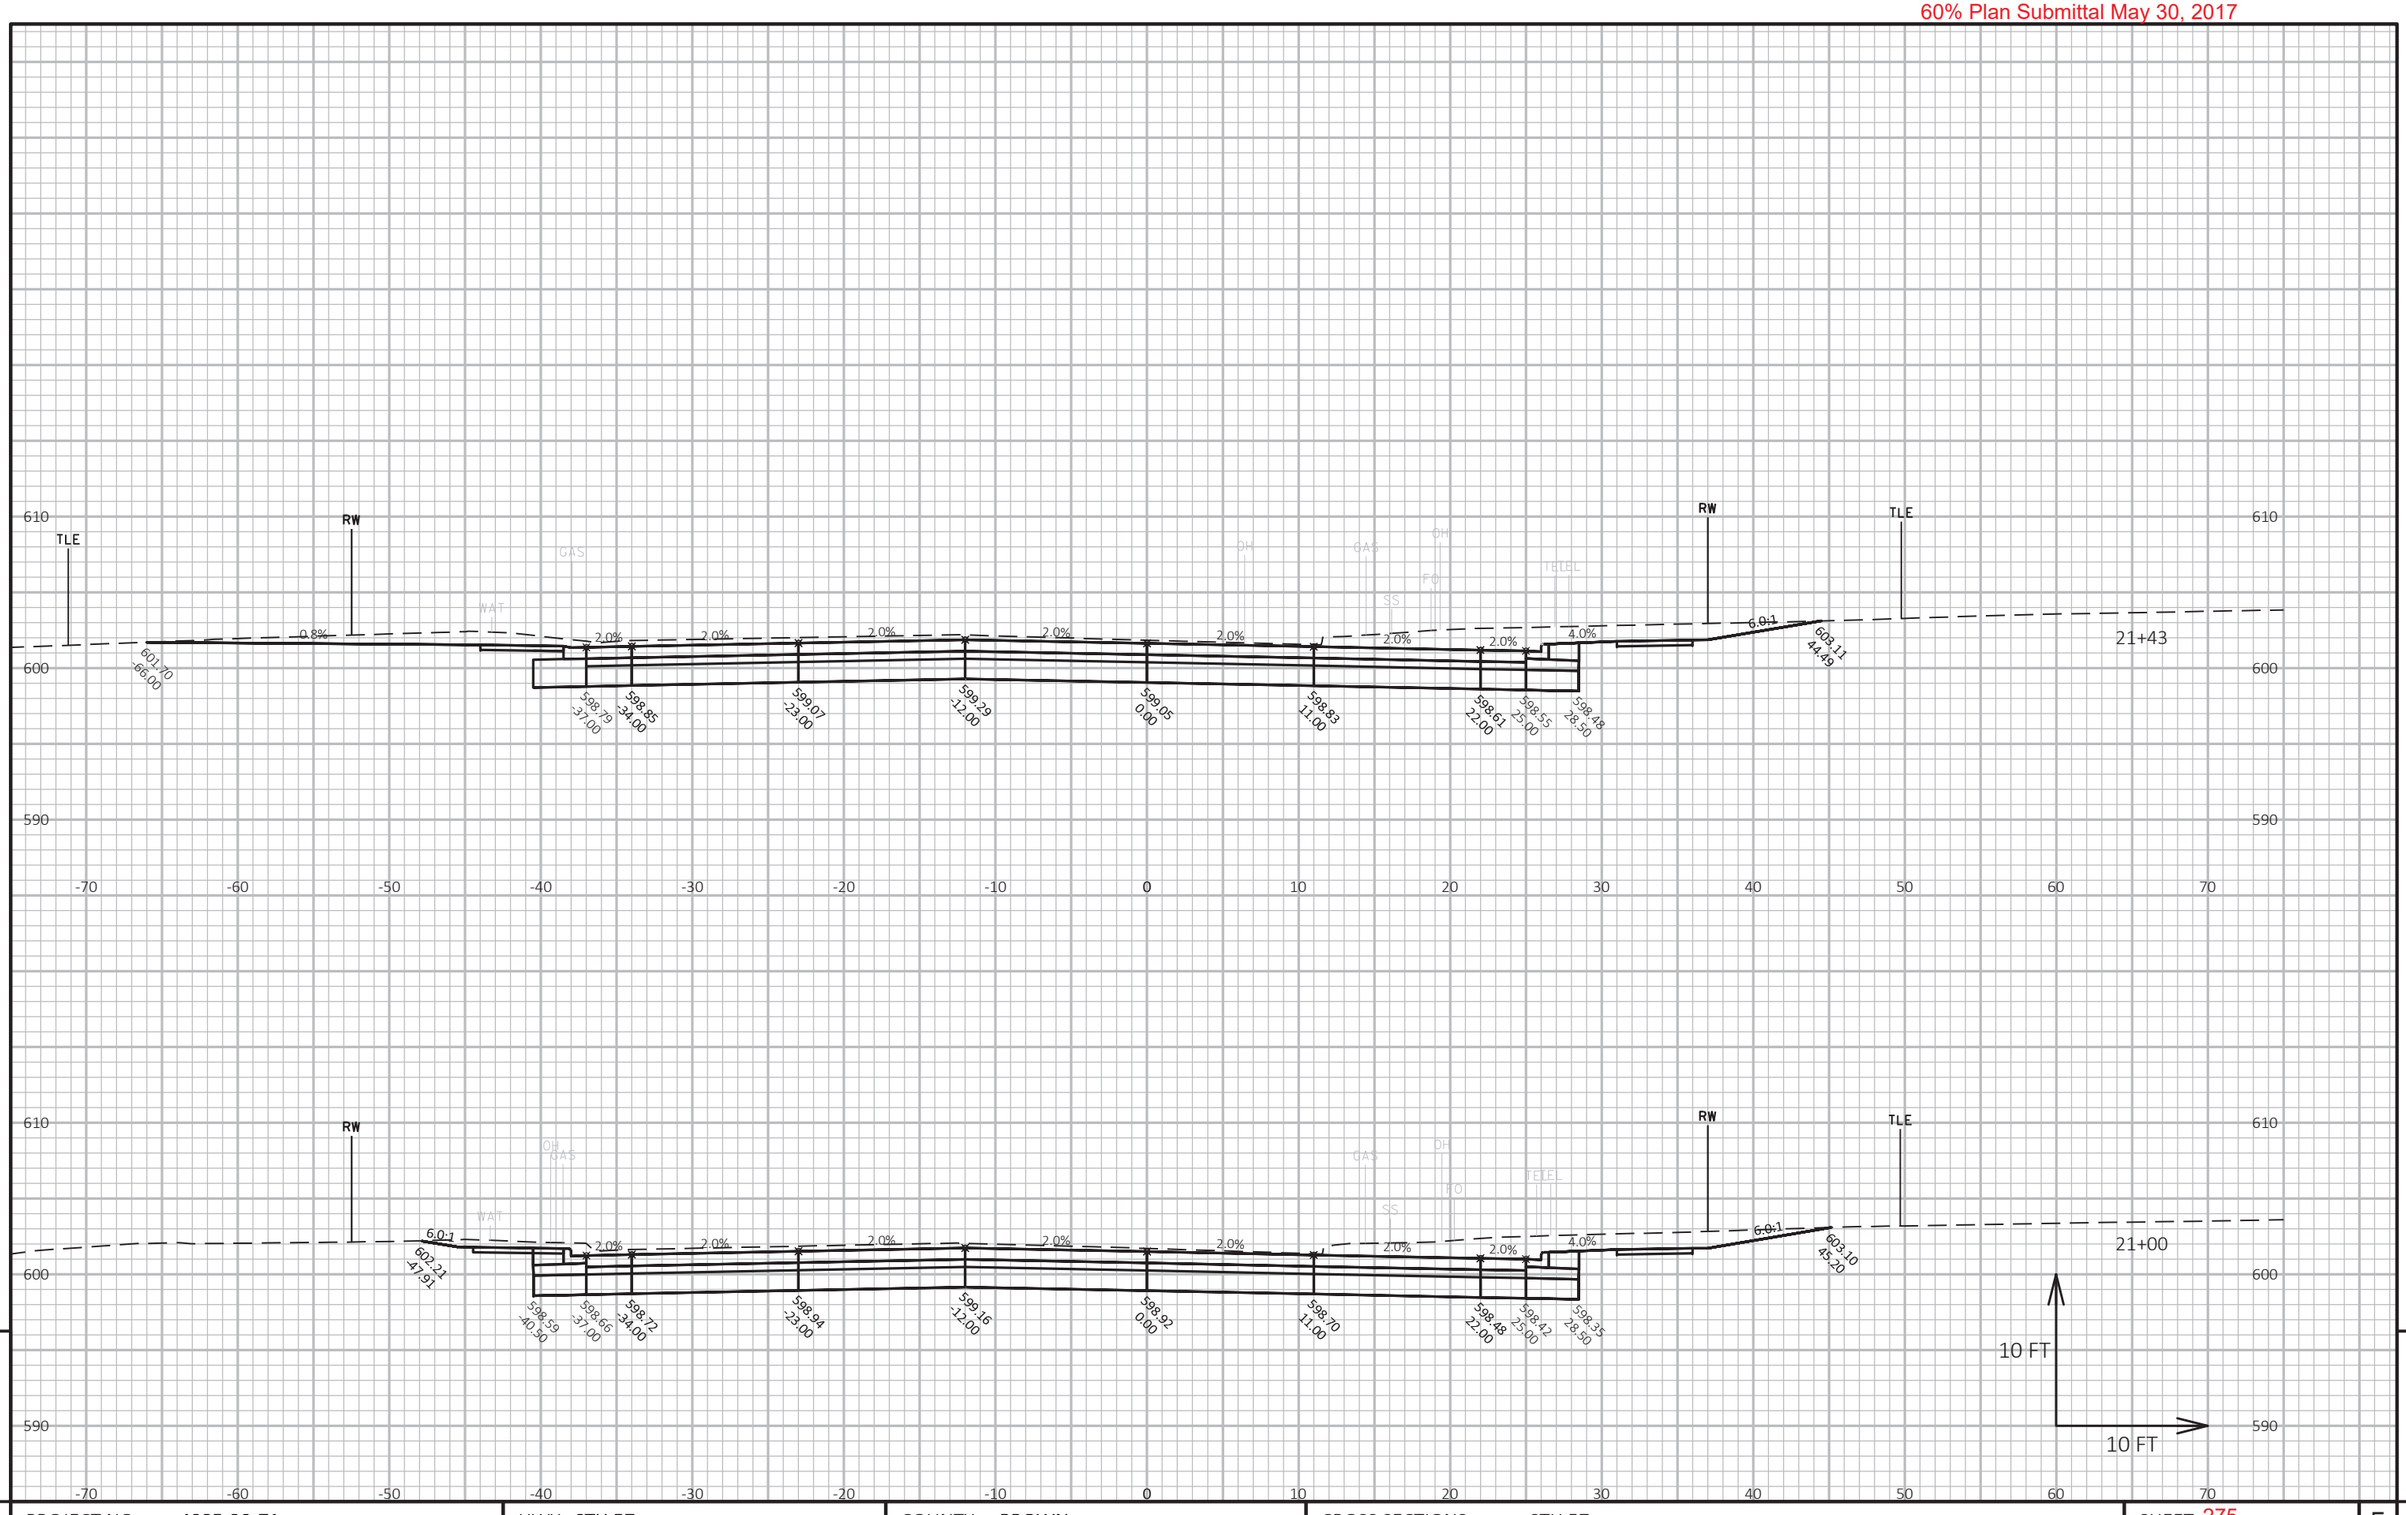

9

PROJECT NO: 4085-39-71	HWY: STH 57	COUNTY: BROWN	CROSS SECTIONS: STH 57	SHEET 275	E

FILE NAME : X:\3230500\120055.01\TECH\CAD\40853800\SHEETSPLAN\C3D_2016_DEPERE_XS.DWG
LAYOUT NAME - Section Sheet - (10)

PLOT DATE : 5/25/2017 4:19 PM PLOT BY : DOUGLAS HOBYAN PLOT NAME : PLOT SCALE : 1 IN:10 FT HORZ. / 1 IN:10 FT VERT.

WISDOT/CADDS SHEET 49

60% Plan Submittal May 30, 2017

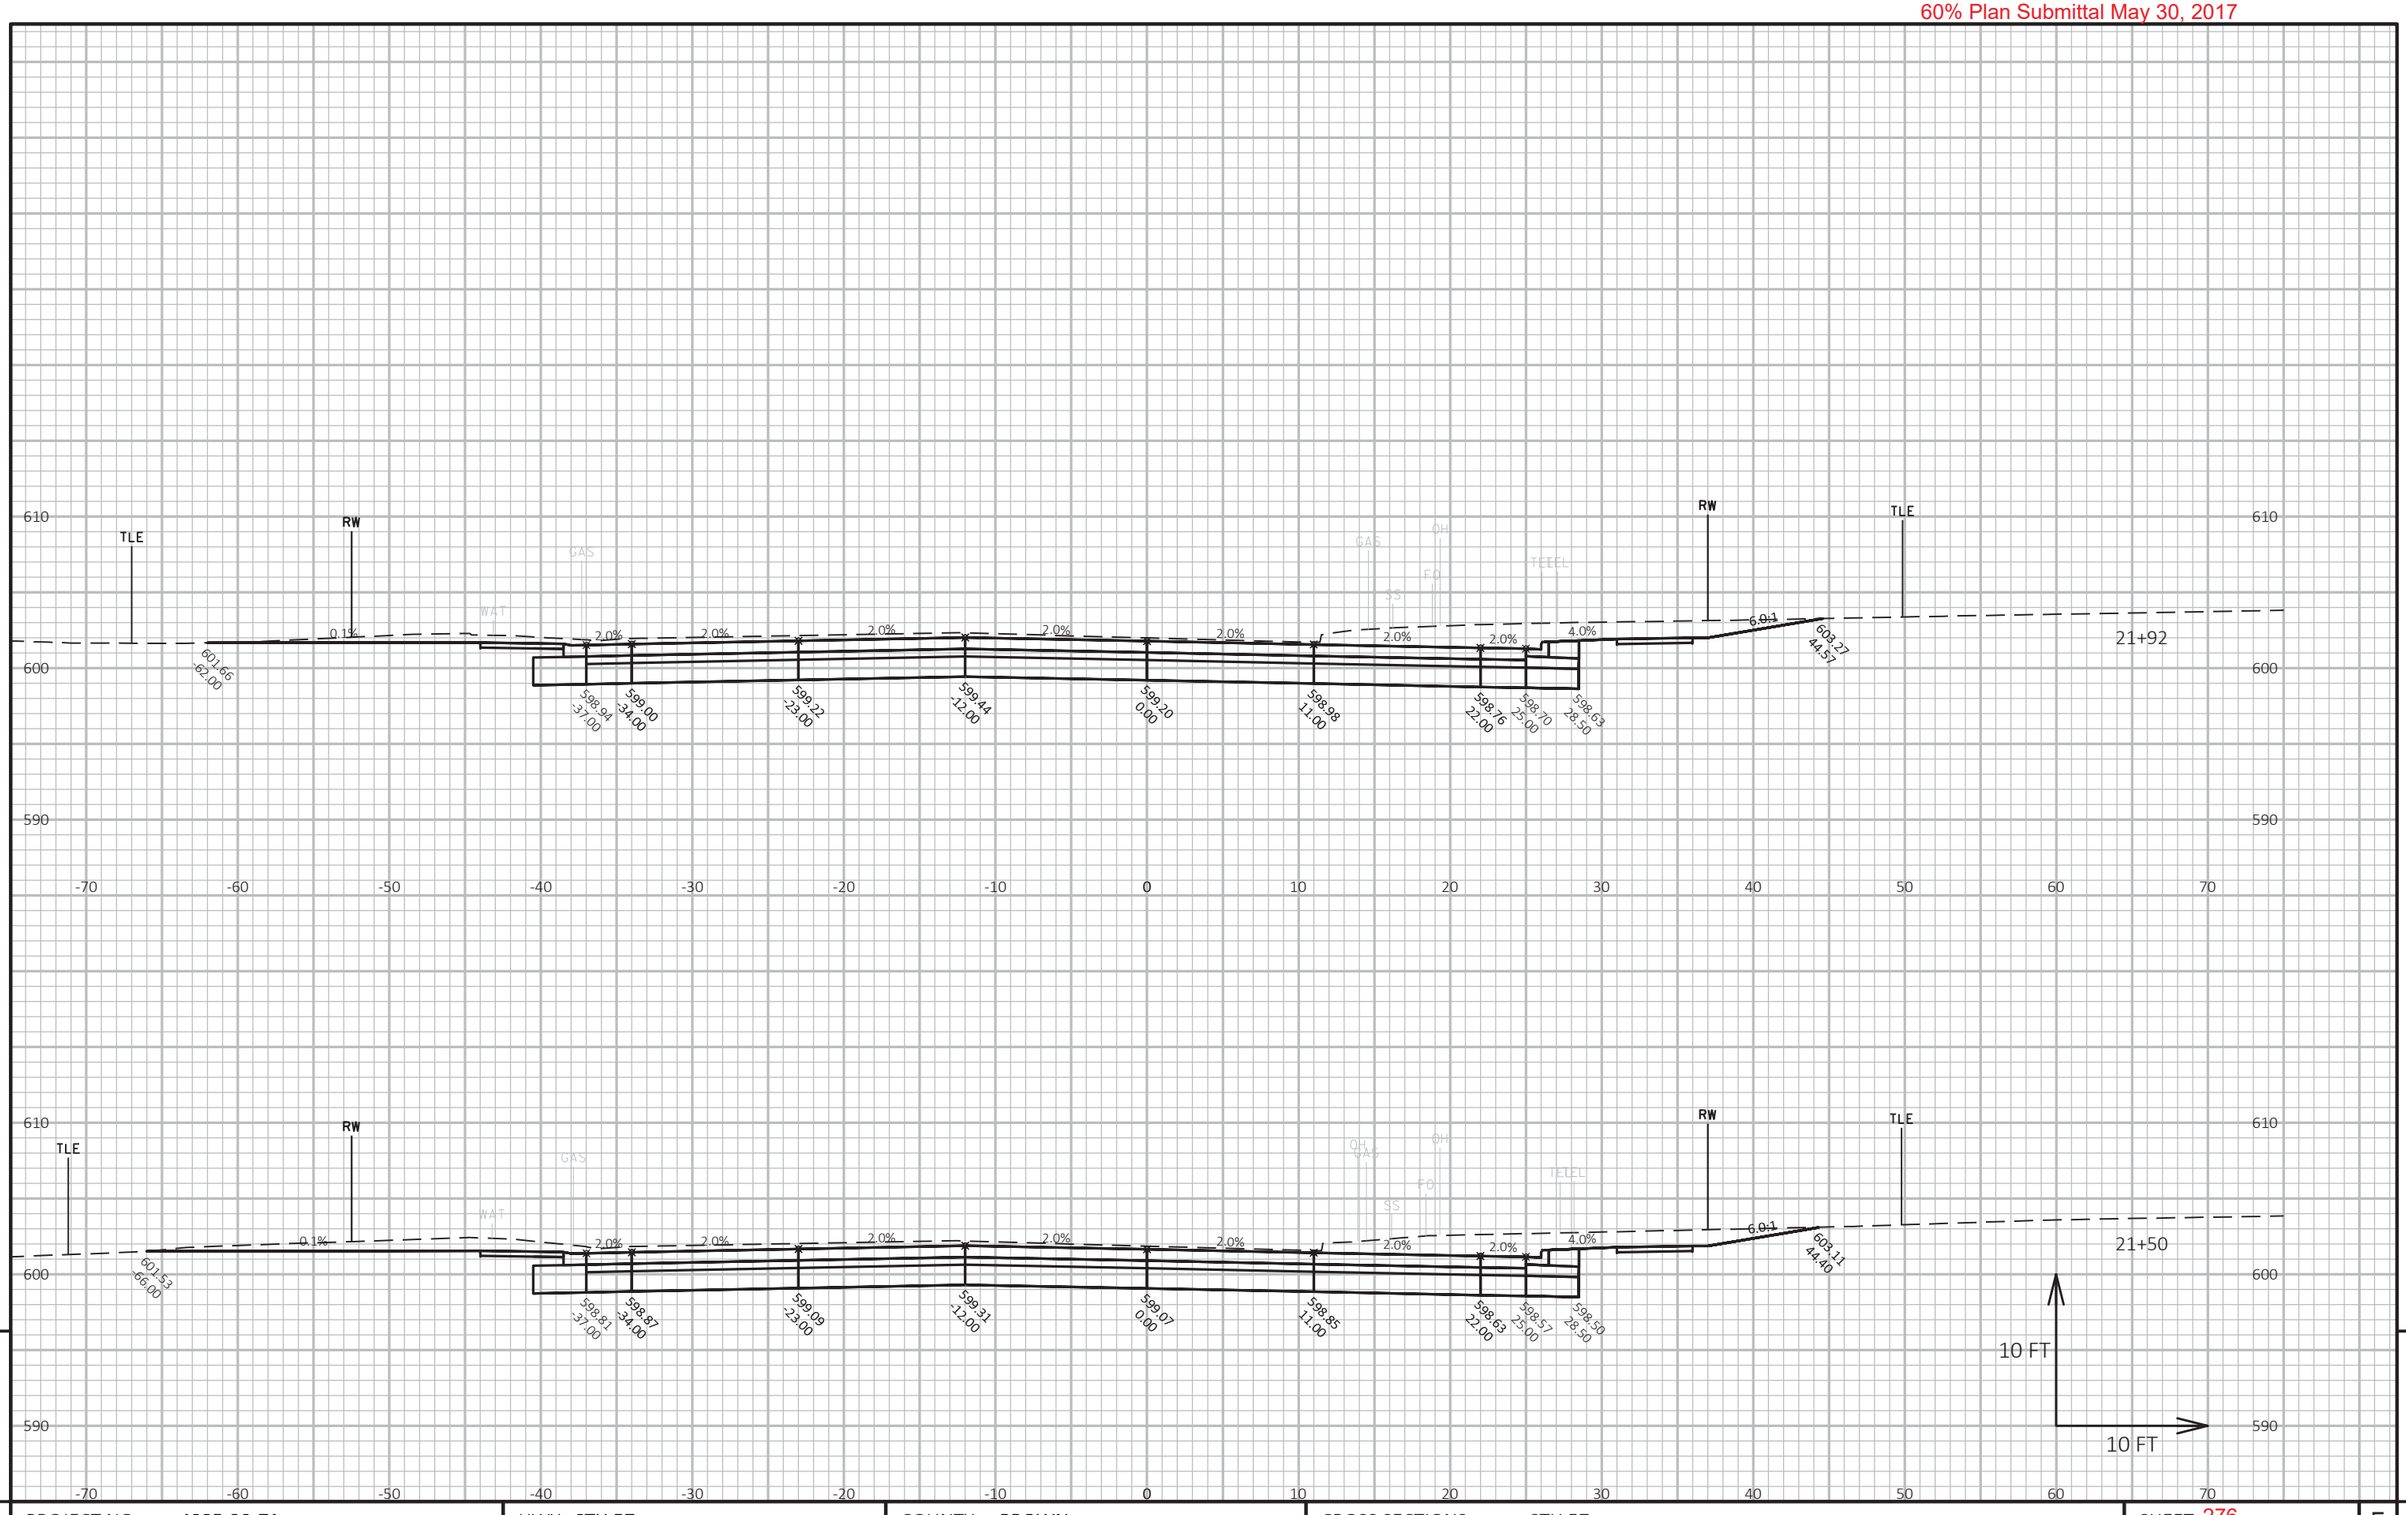

9

PROJECT NO: 4085-39-71	HWY: STH 57	COUNTY: BROWN	CROSS SECTIONS: STH 57	SHEET 276	E

FILE NAME : X:\3230500\120055.01\TECH\CAD\40853800\SHEETSPLAN\C3D_2016_DEPERE_XS.DWG
LAYOUT NAME - Section Sheet - (11)

PLOT DATE : 5/25/2017 4:19 PM PLOT BY : DOUGLAS HOBYAN PLOT NAME : PLOT SCALE : 1 IN:10 FT HORZ. / 1 IN:10 FT VERT.

WISDOT/CADDS SHEET 49

60% Plan Submittal May 30, 2017

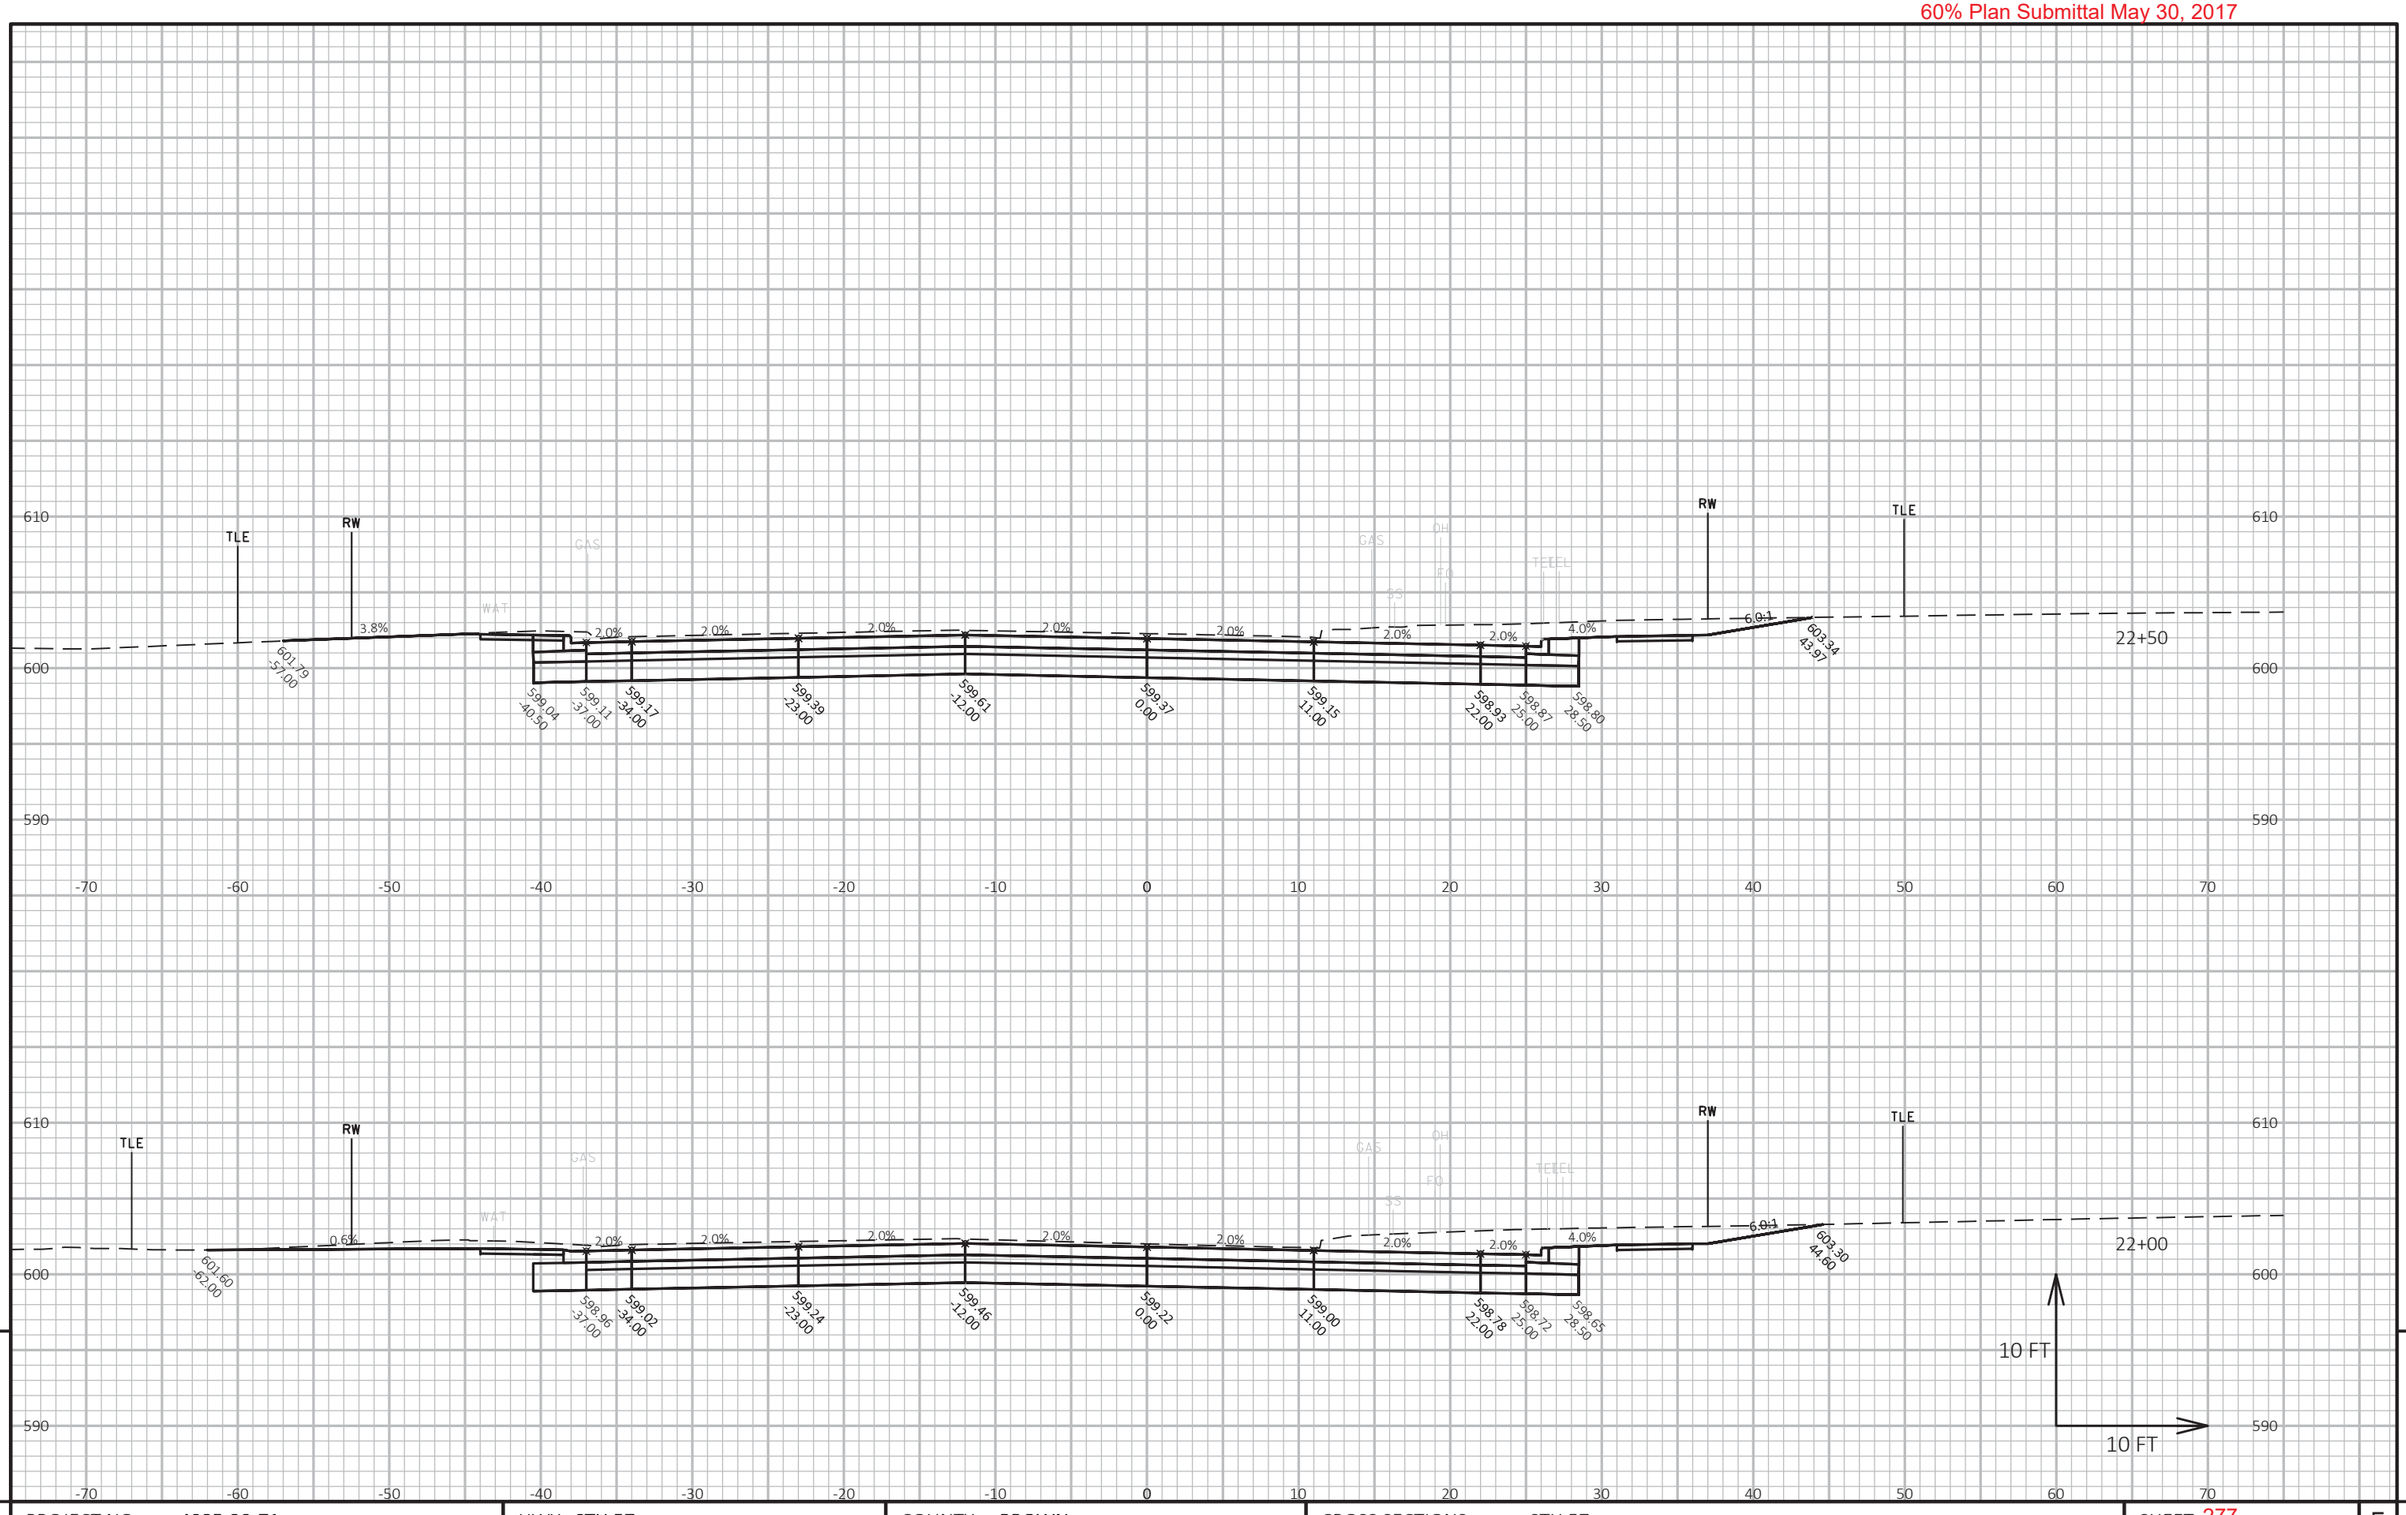

9

PROJECT NO: 4085-39-71	HWY: STH 57	COUNTY: BROWN	CROSS SECTIONS: STH 57	SHEET 277	E

FILE NAME : X:\3230500\120055.01\TECH\CAD\40853800\SHEETSPLAN\C3D_2016_DEPERE_XS.DWG
LAYOUT NAME - Section Sheet - (12)

PLOT DATE : 5/25/2017 4:19 PM

PLOT BY : DOUGLAS HOBYAN

PLOT NAME :

PLOT SCALE : 1 IN:10 FT HORZ. / 1 IN:10 FT VERT.

WISDOT/CADDS SHEET 49

60% Plan Submittal May 30, 2017

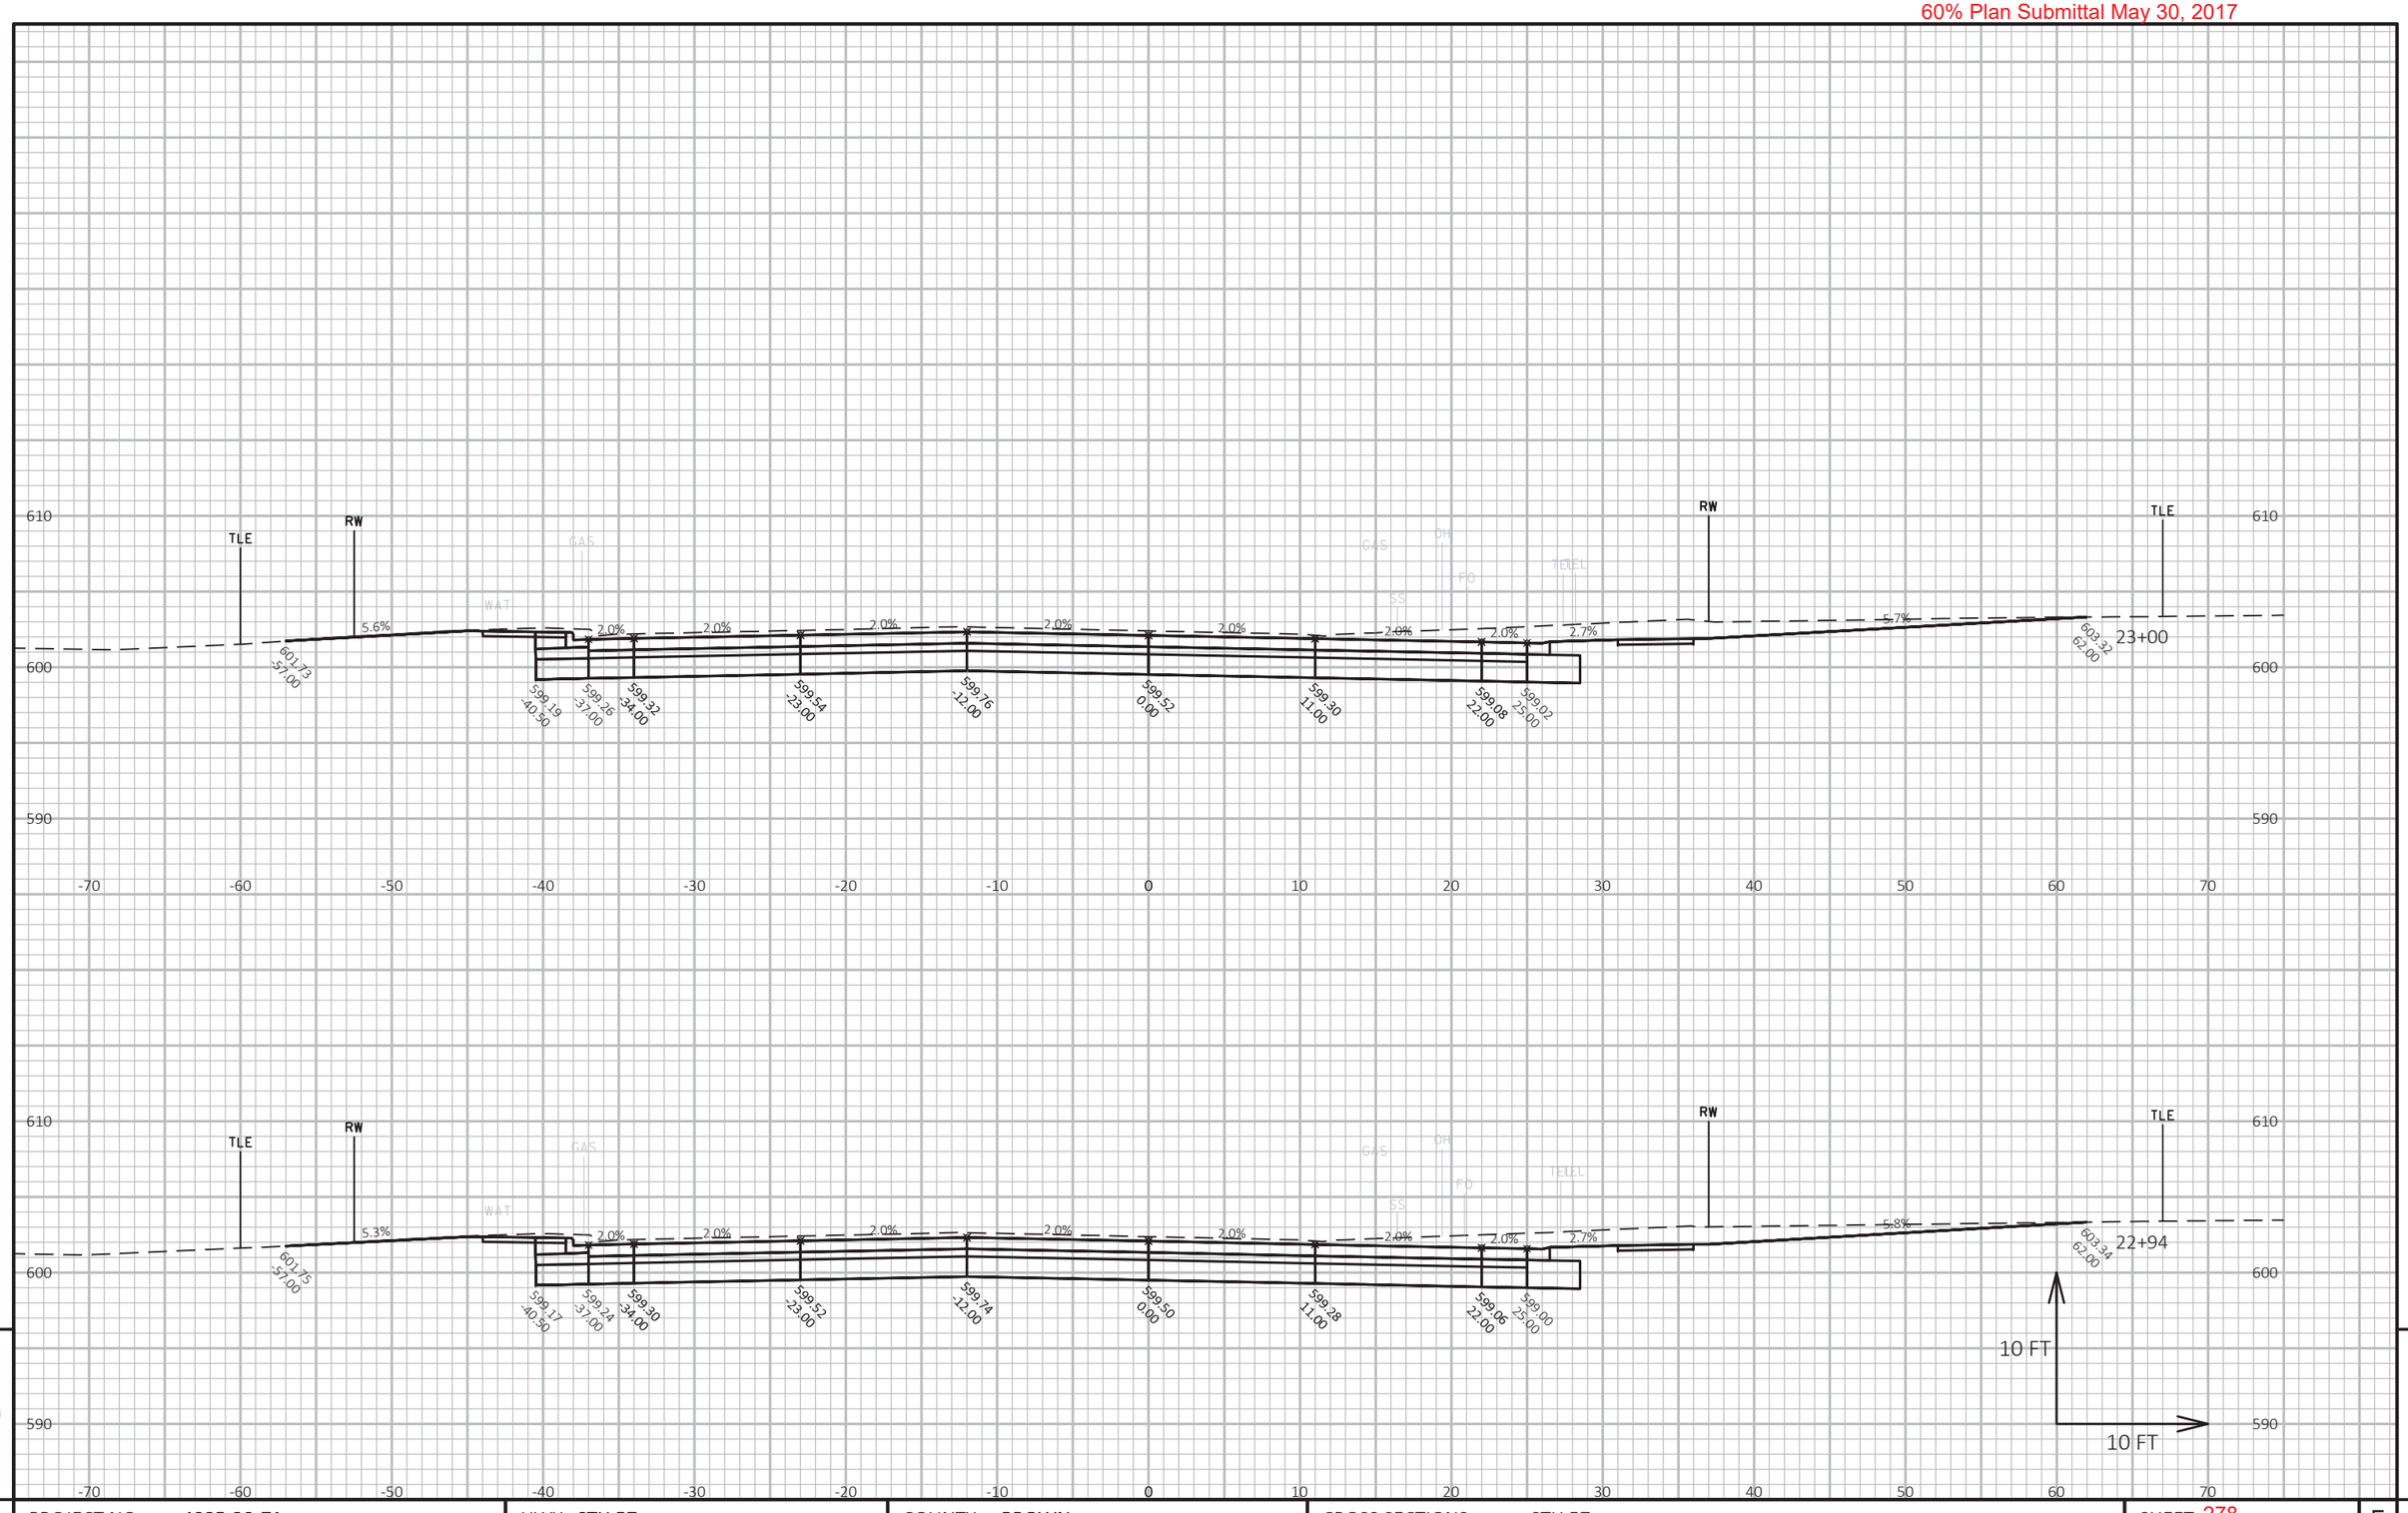

9 9

PROJECT NO: 4085-39-71	HWY: STH 57	COUNTY: BROWN	CROSS SECTIONS: STH 57	SHEET 278	E

FILE NAME : X:\3230500\120055.01\TECH\CAD\40853800\SHEETSPLAN\C3D_2016_DEPERE_XS.DWG
LAYOUT NAME - Section Sheet - (13)

PLOT DATE : 5/25/2017 4:20 PM PLOT BY : DOUGLAS HOBYAN PLOT NAME : PLOT SCALE : 1 IN:10 FT HORZ. / 1 IN:10 FT VERT.

WISDOT/CADDS SHEET 49

60% Plan Submittal May 30, 2017

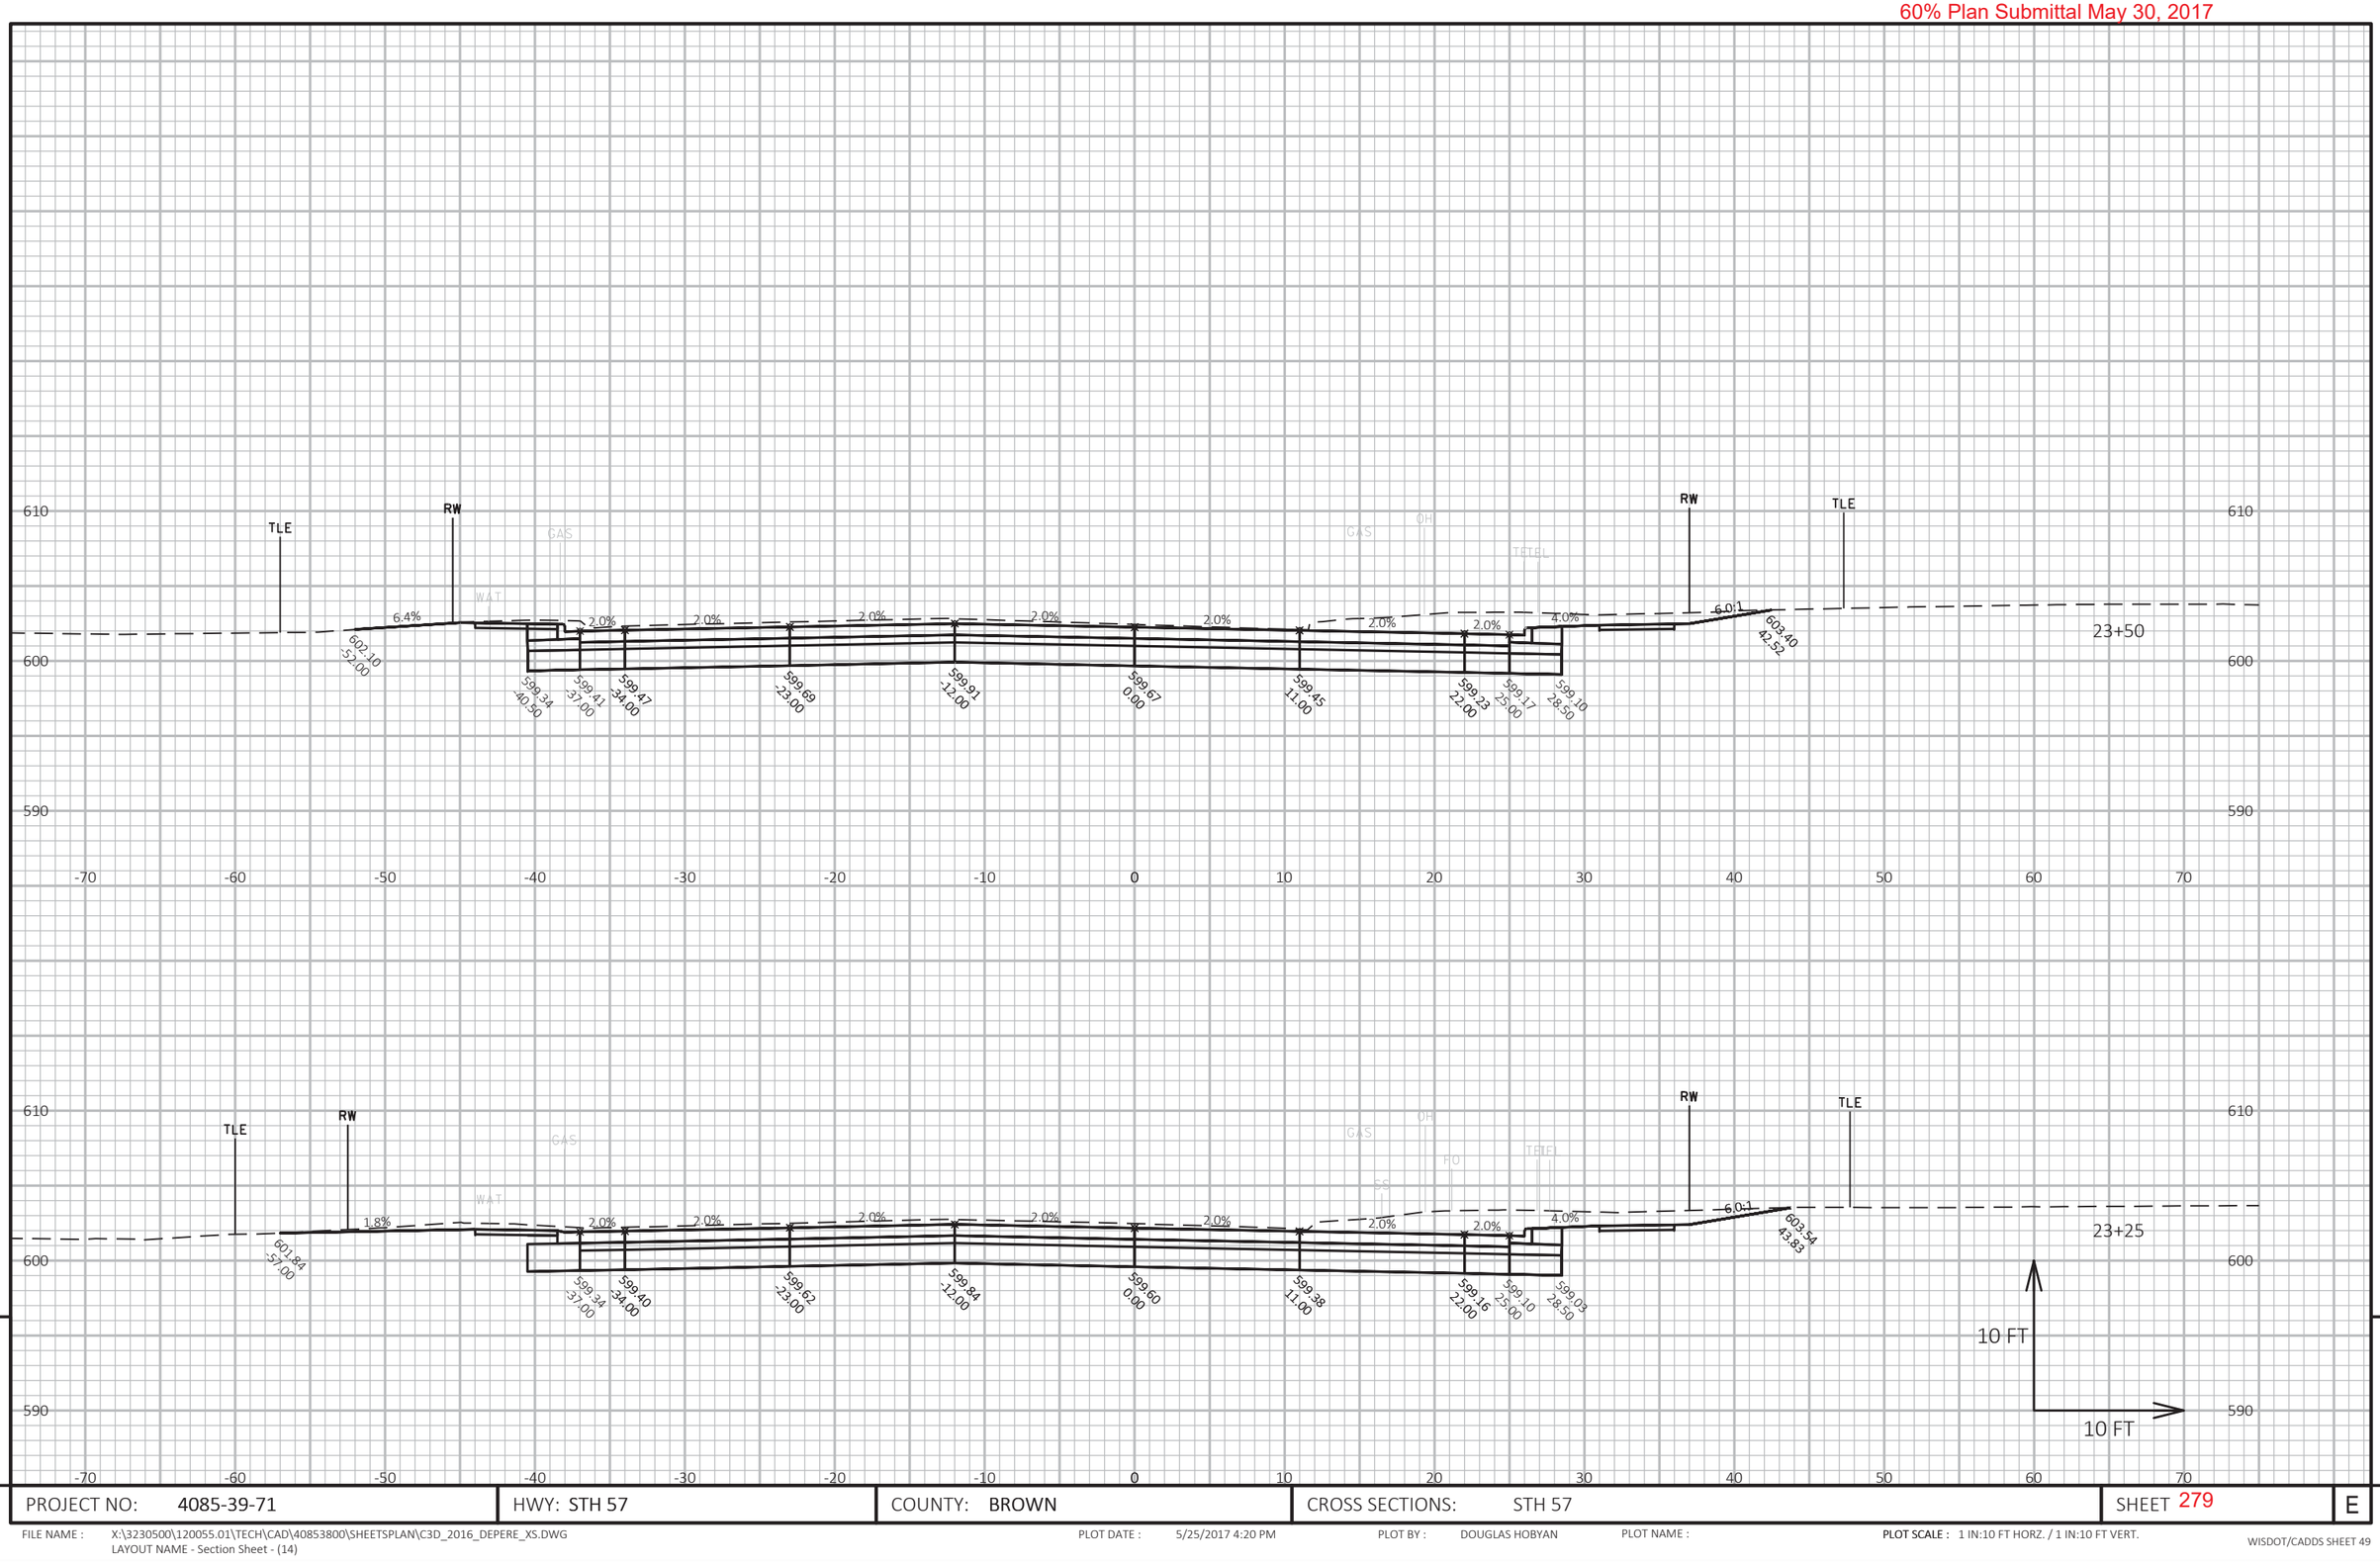

9

9

PROJECT NO: 4085-39-71	HWY: STH 57	COUNTY: BROWN	CROSS SECTIONS: STH 57	SHEET 279	E

FILE NAME : X:\3230500\120055.01\TECH\CAD\40853800\SHEETSPLAN\C3D_2016_DEPERE_XS.DWG
LAYOUT NAME - Section Sheet - (14)

PLOT DATE : 5/25/2017 4:20 PM

PLOT BY : DOUGLAS HOBYAN

PLOT NAME :

PLOT SCALE : 1 IN:10 FT HORZ. / 1 IN:10 FT VERT.

WISDOT/CADDS SHEET 49

60% Plan Submittal May 30, 2017

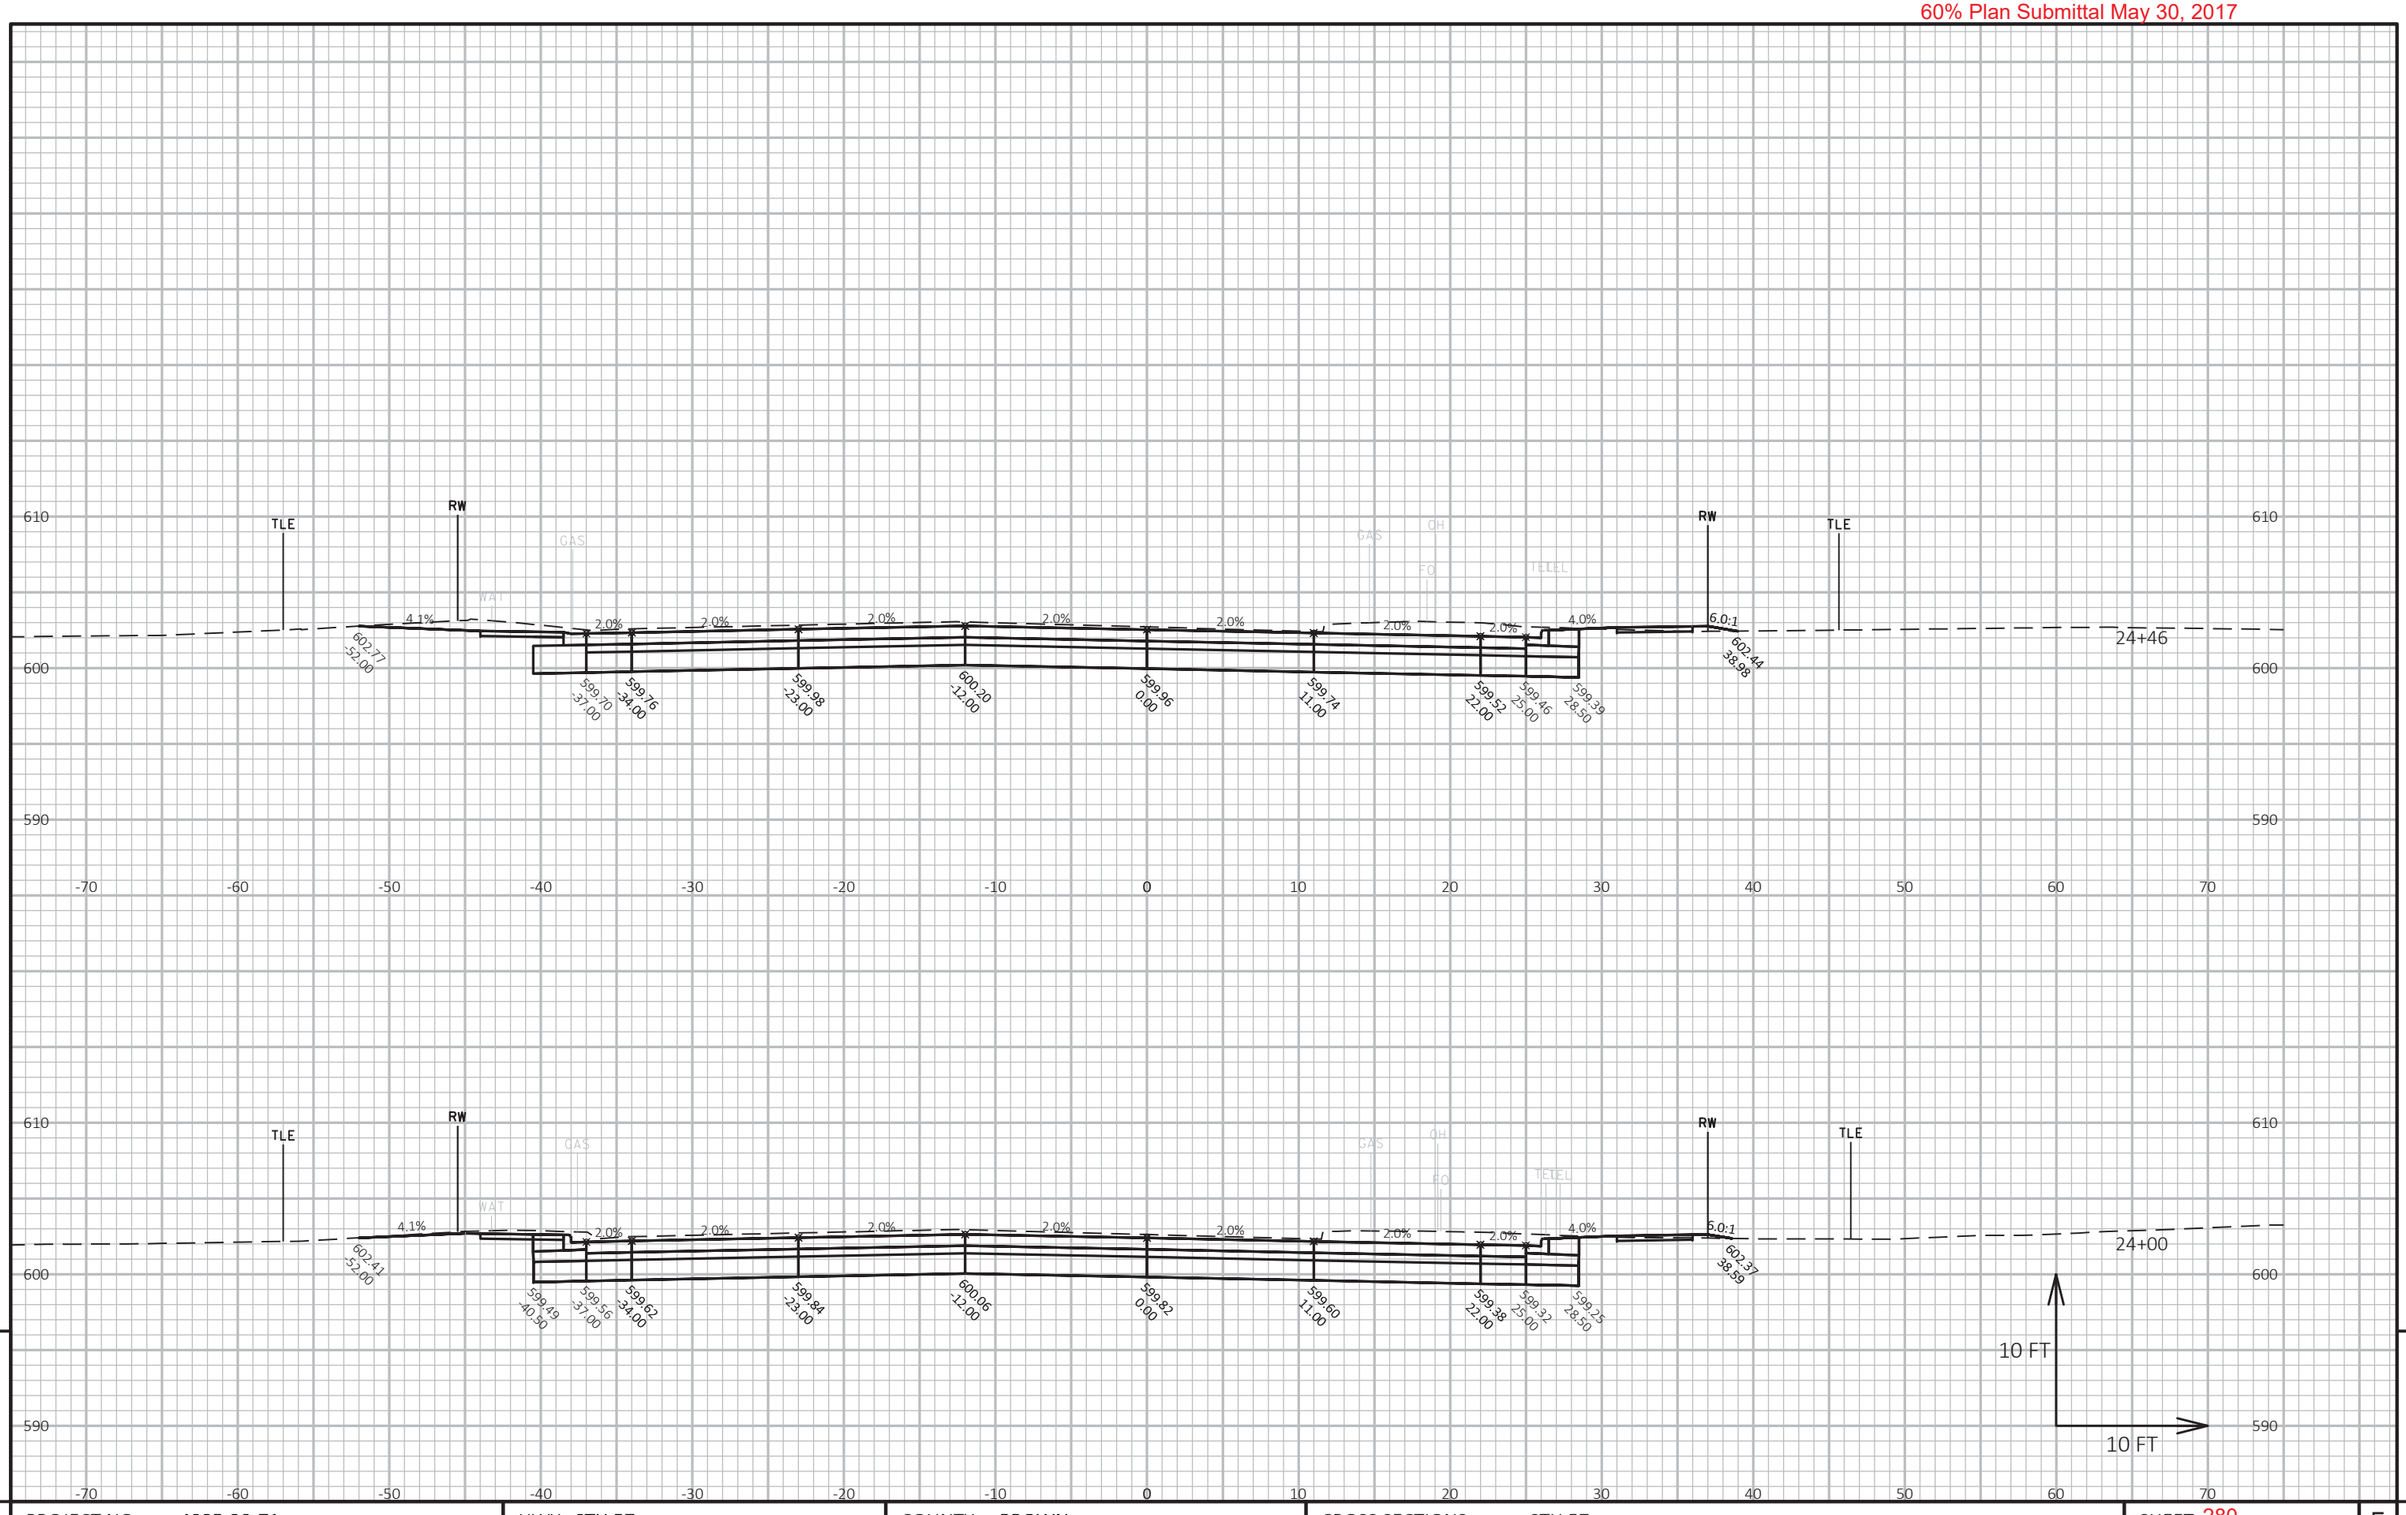

9 9

PROJECT NO: 4085-39-71	HWY: STH 57	COUNTY: BROWN	CROSS SECTIONS: STH 57	SHEET 280	E

FILE NAME : X:\3230500\120055.01\TECH\CAD\40853800\SHEETSPLAN\C3D_2016_DEPERE_XS.DWG
LAYOUT NAME - Section Sheet - (15)

PLOT DATE : 5/25/2017 4:20 PM PLOT BY : DOUGLAS HOBYAN PLOT NAME : PLOT SCALE : 1 IN:10 FT HORZ. / 1 IN:10 FT VERT.

WISDOT/CADDS SHEET 49

60% Plan Submittal May 30, 2017

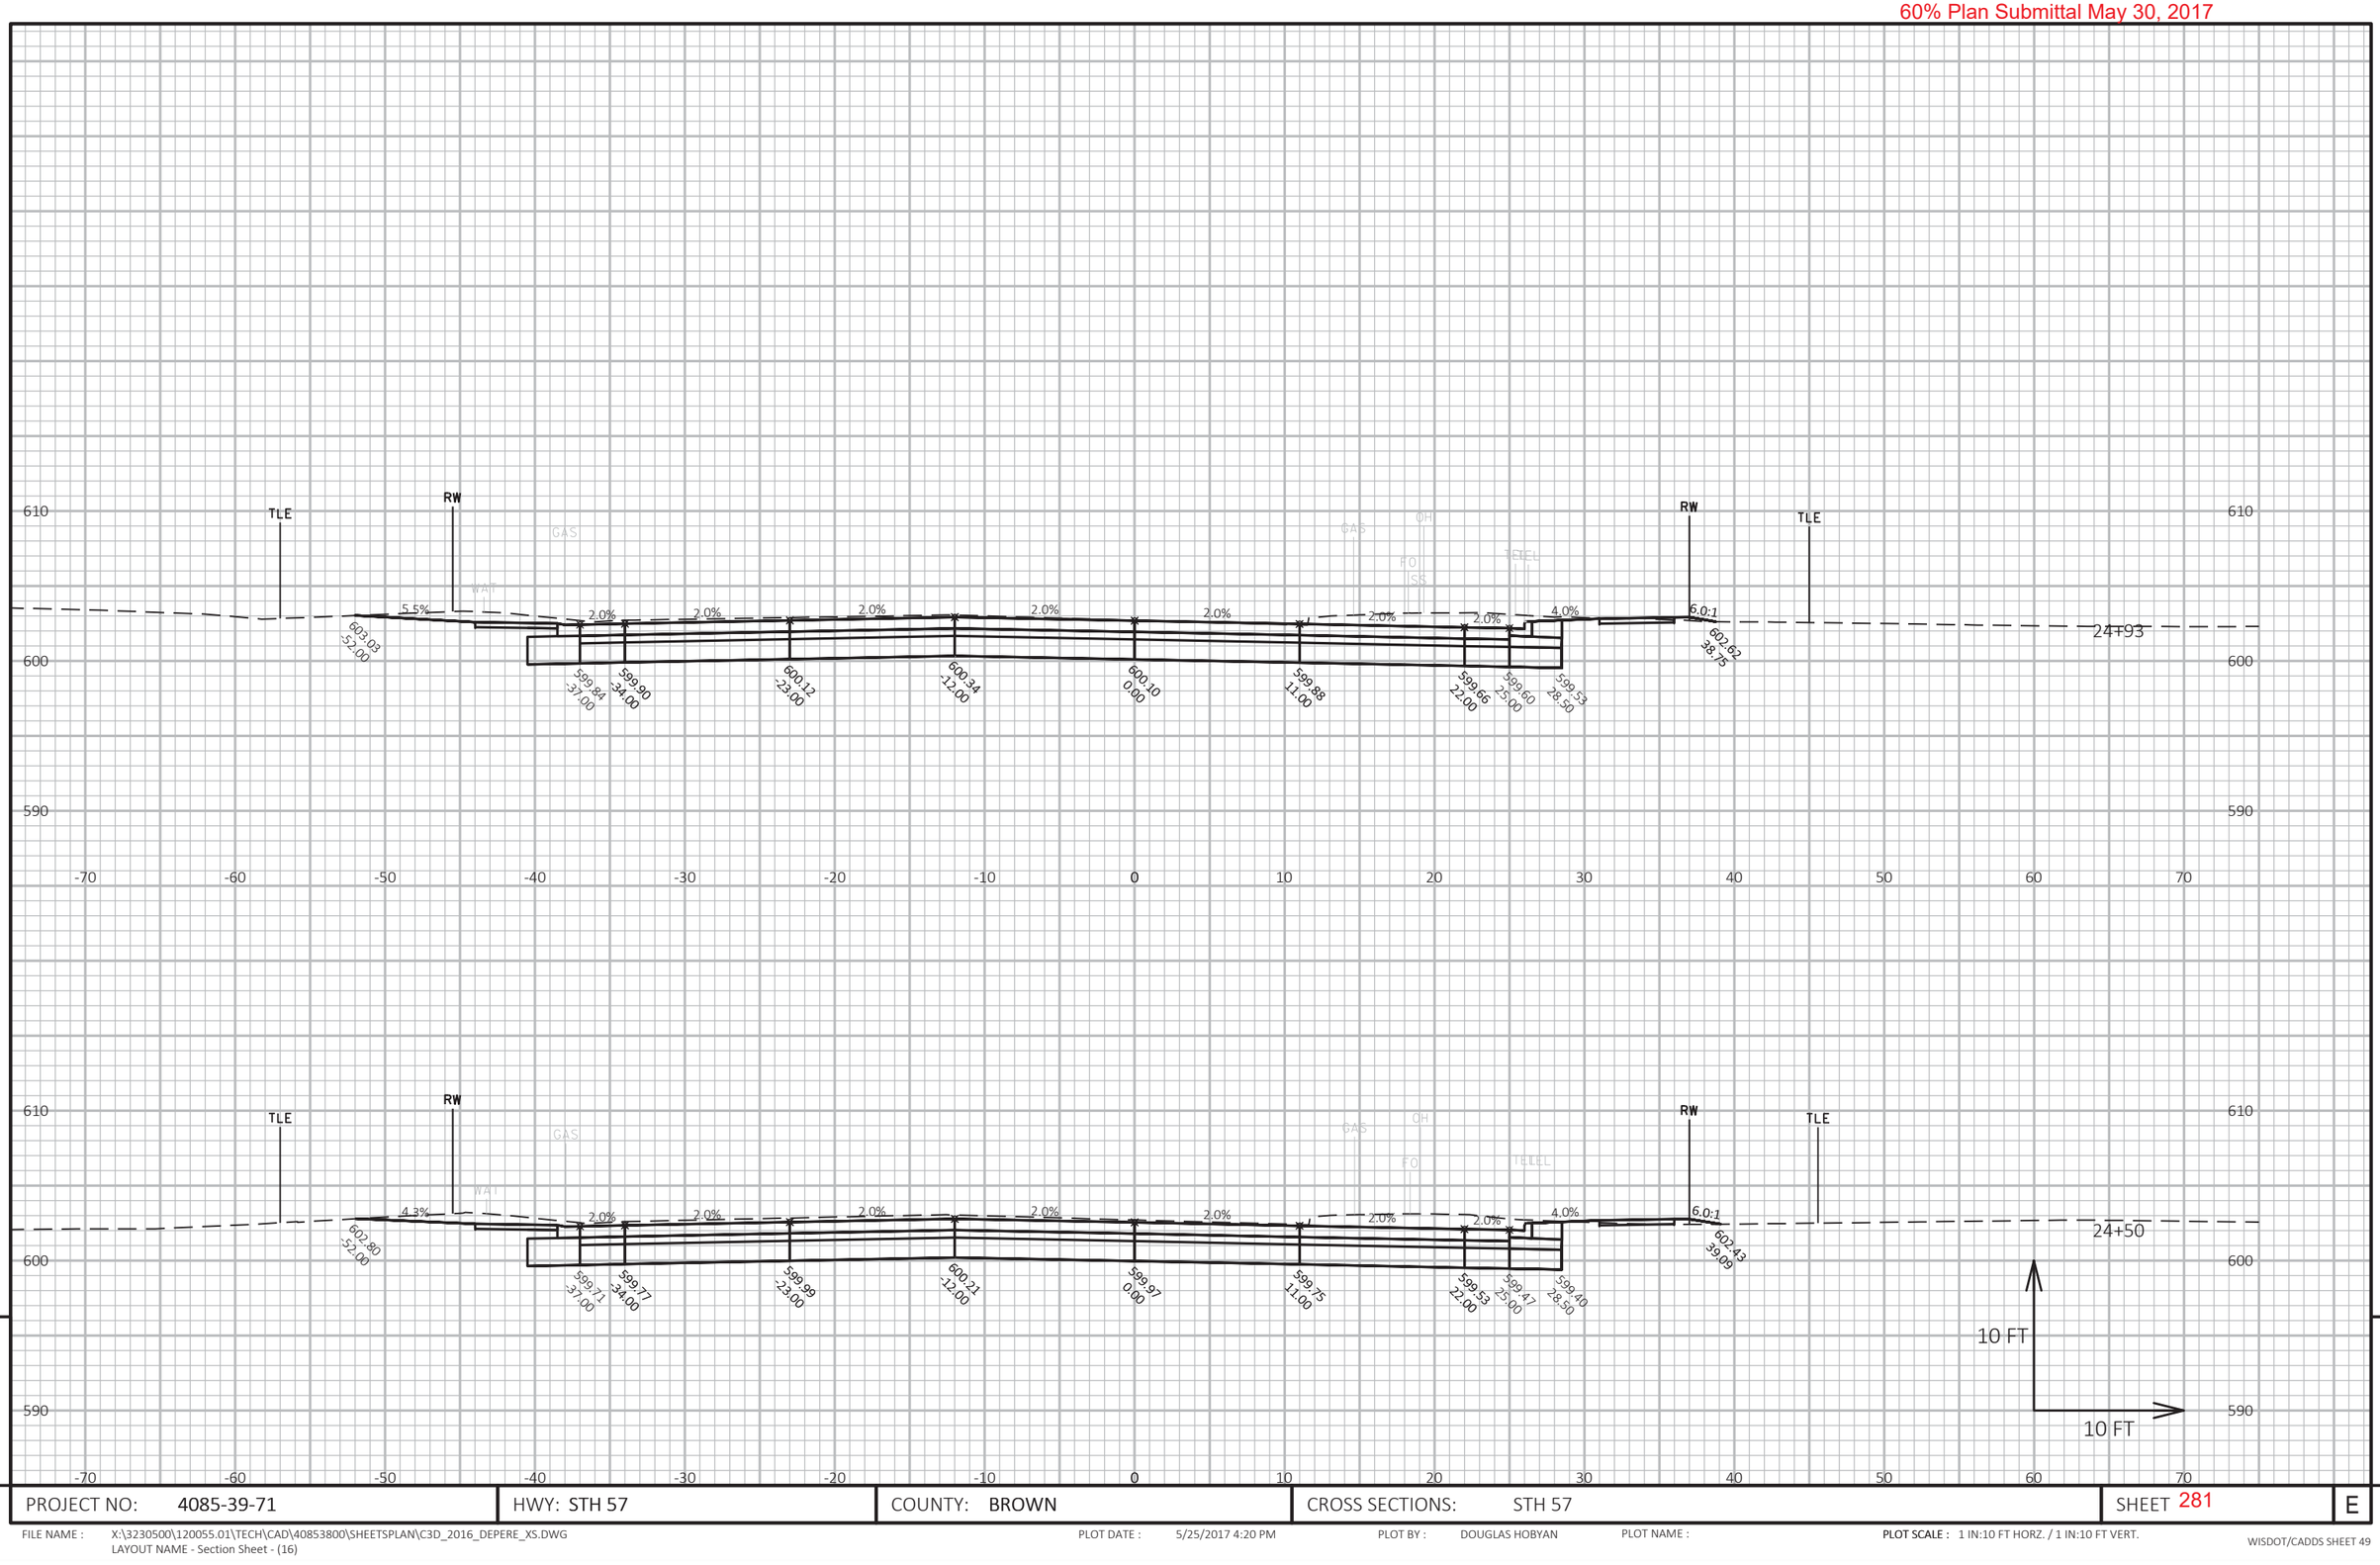

PROJECT NO: 4085-39-71	HWY: STH 57	COUNTY: BROWN	CROSS SECTIONS: STH 57	SHEET 281	E

FILE NAME : X:\3230500\120055.01\TECH\CAD\40853800\SHEETSPLAN\C3D_2016_DEPERE_XS.DWG
LAYOUT NAME - Section Sheet - (16)

PLOT DATE : 5/25/2017 4:20 PM

PLOT BY : DOUGLAS HOBYAN

PLOT NAME :

PLOT SCALE : 1 IN:10 FT HORZ. / 1 IN:10 FT VERT.

WISDOT/CADDS SHEET 49

60% Plan Submittal May 30, 2017

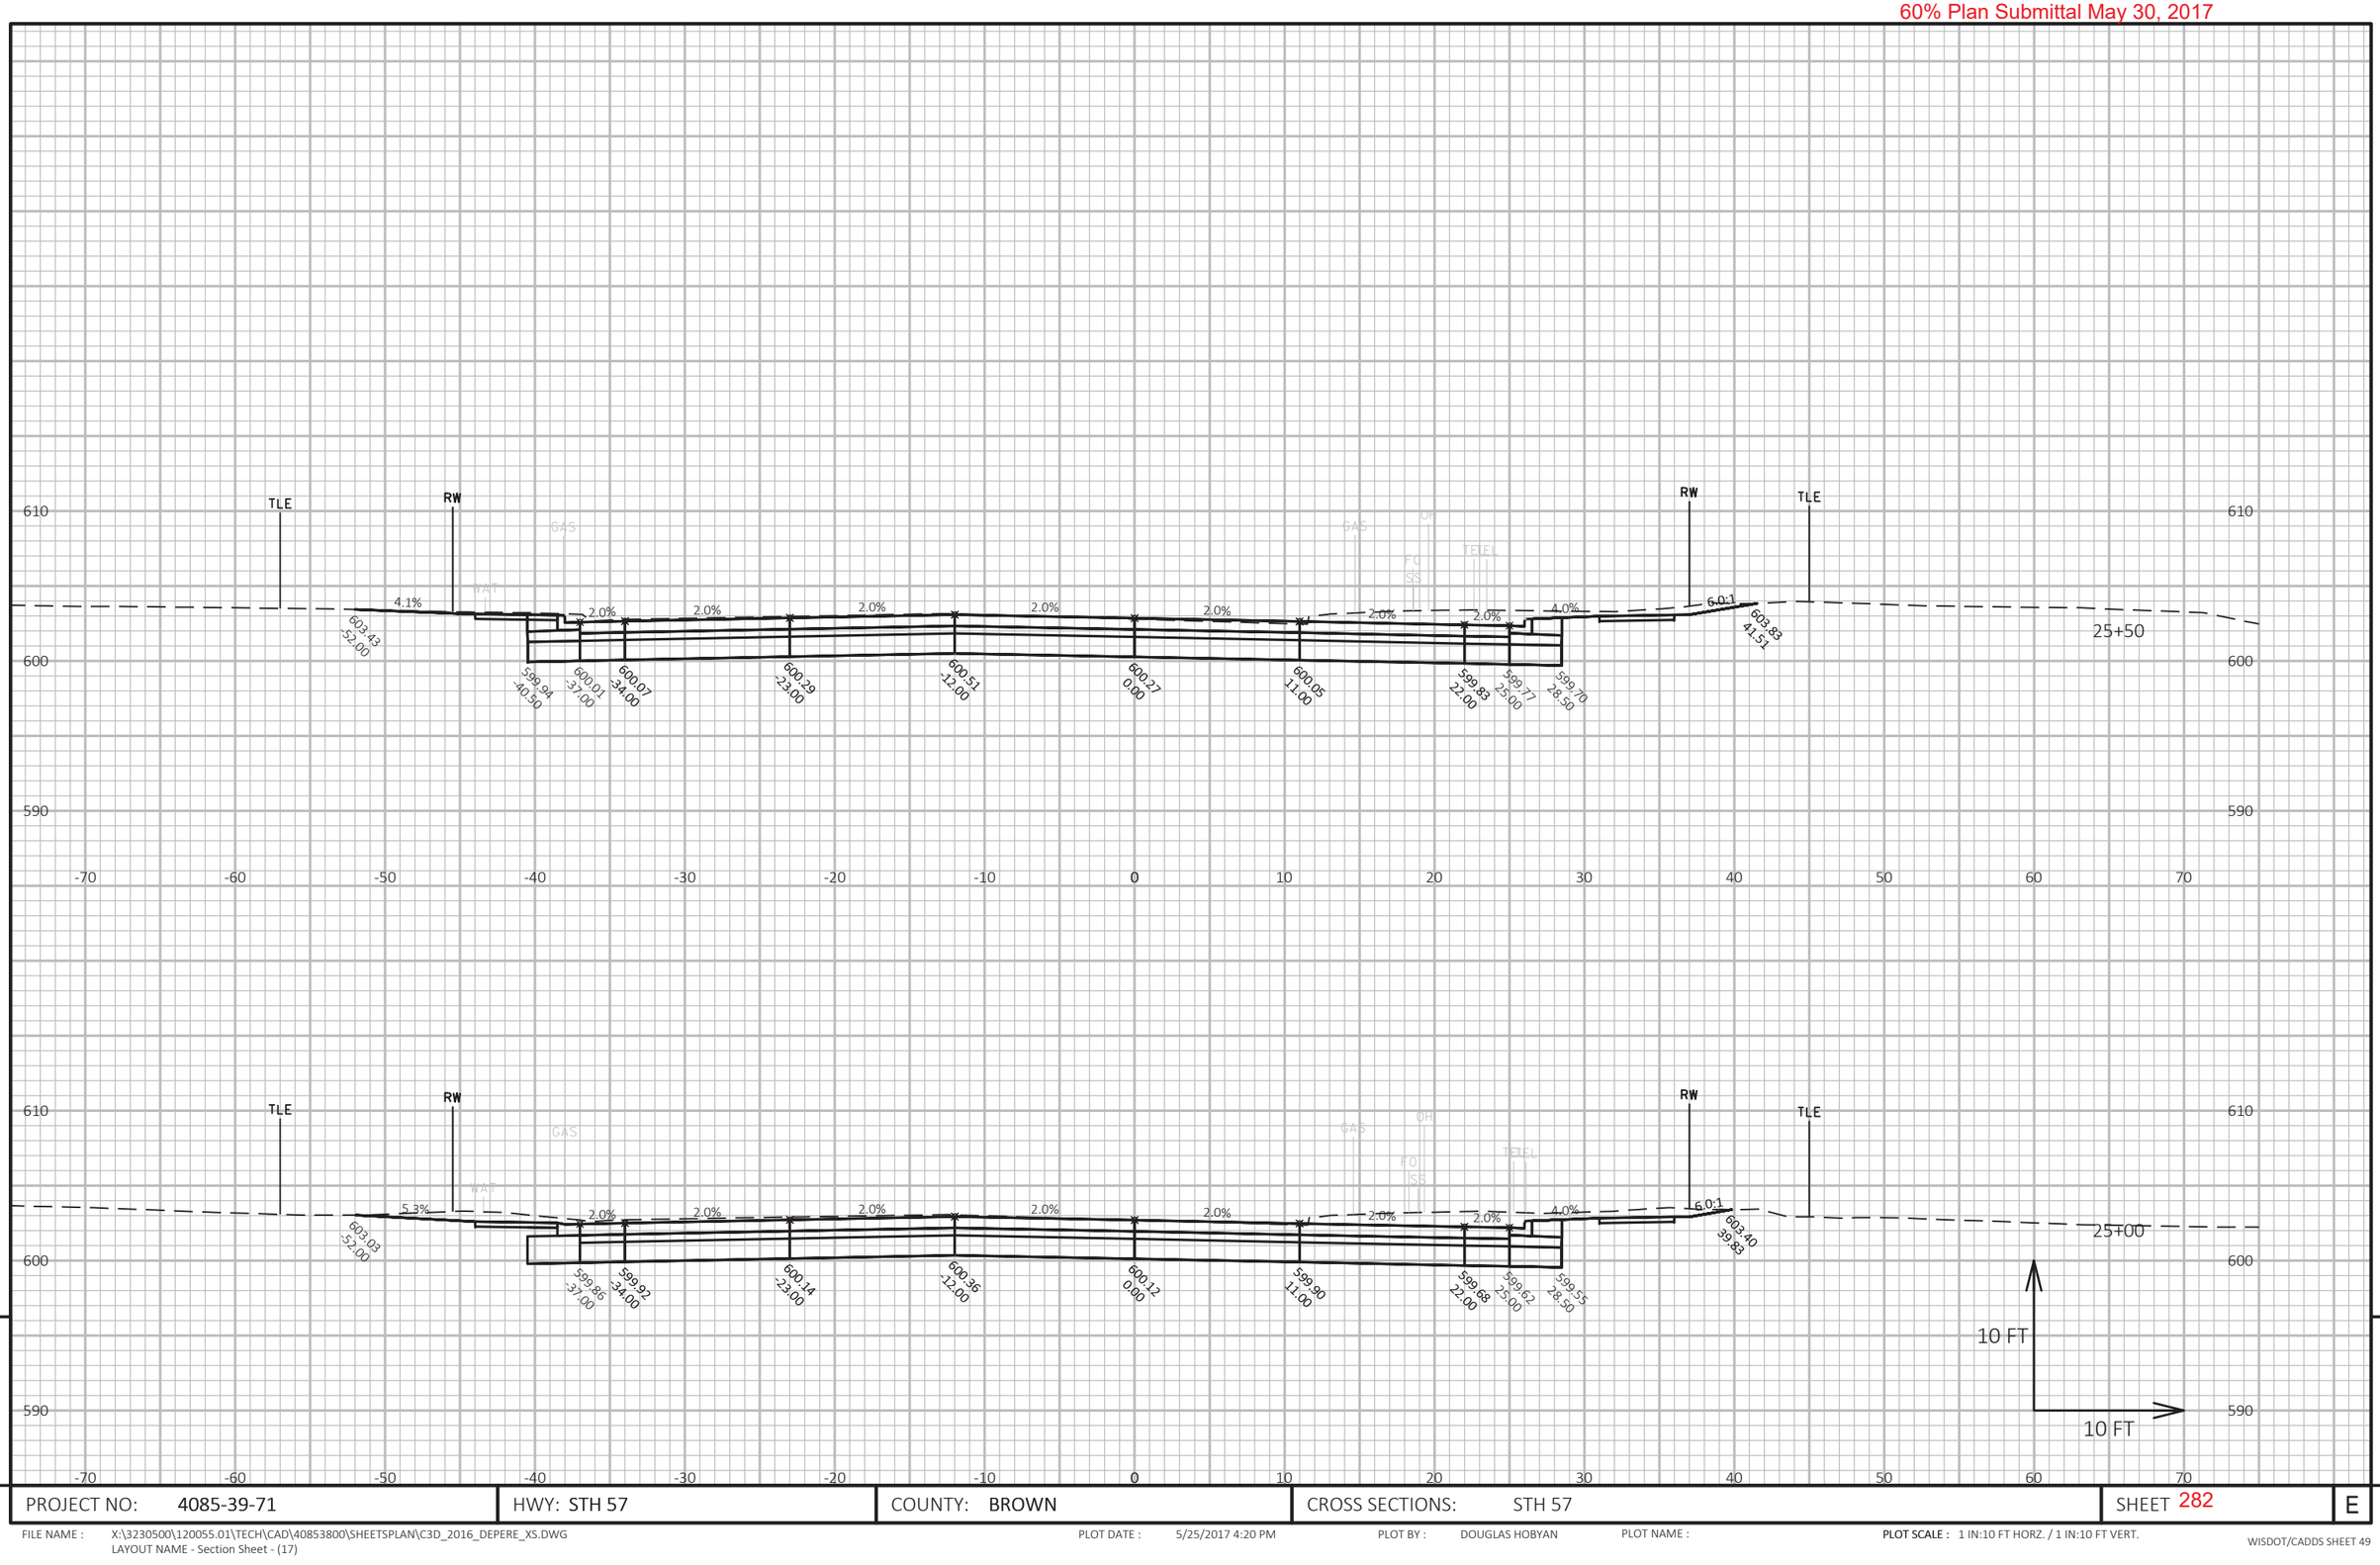

PROJECT NO: 4085-39-71	HWY: STH 57	COUNTY: BROWN	CROSS SECTIONS: STH 57	SHEET 282	E

FILE NAME : X:\3230500\120055.01\TECH\CAD\40853800\SHEETSPLAN\C3D_2016_DEPERE_XS.DWG
LAYOUT NAME - Section Sheet - (17)

PLOT DATE : 5/25/2017 4:20 PM PLOT BY : DOUGLAS HOBYAN PLOT NAME : PLOT SCALE : 1 IN:10 FT HORZ. / 1 IN:10 FT VERT.

WISDOT/CADDS SHEET 49

60% Plan Submittal May 30, 2017

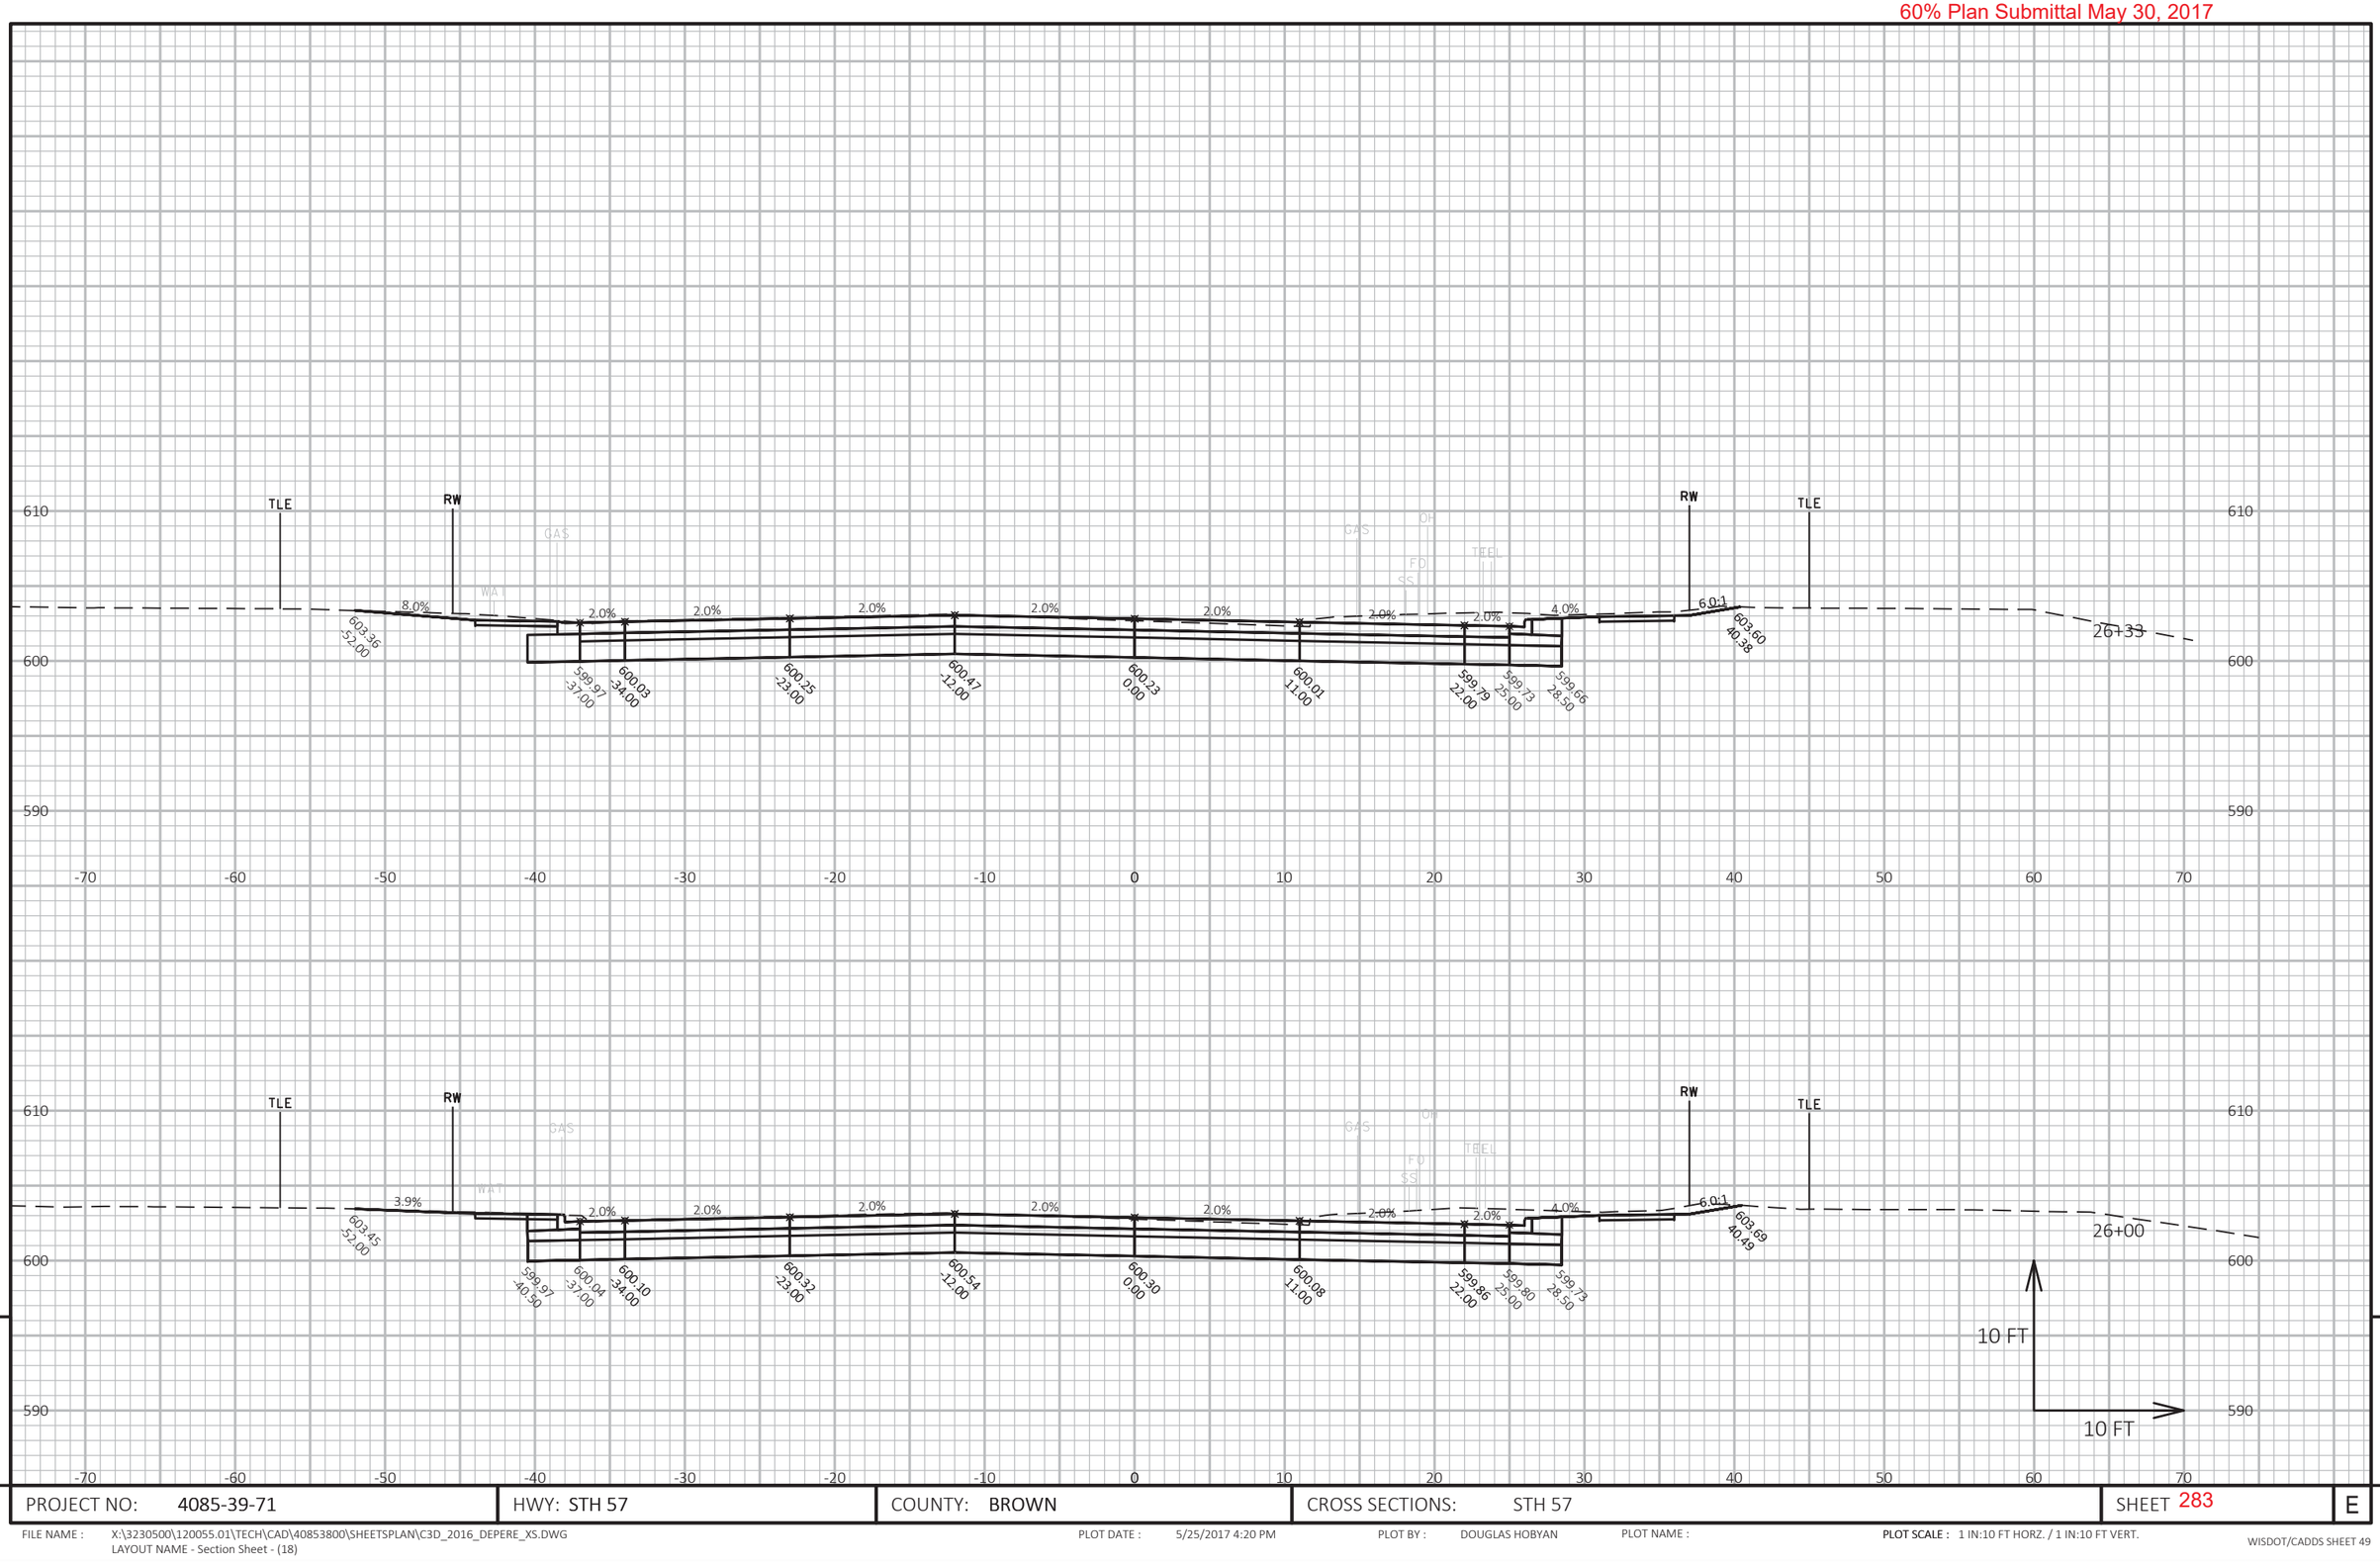

9

9

PROJECT NO: 4085-39-71	HWY: STH 57	COUNTY: BROWN	CROSS SECTIONS: STH 57	SHEET 283	E

FILE NAME : X:\3230500\120055.01\TECH\CAD\40853800\SHEETSPLAN\C3D_2016_DEPERE_XS.DWG
LAYOUT NAME - Section Sheet - (18)

PLOT DATE : 5/25/2017 4:20 PM

PLOT BY : DOUGLAS HOBYAN

PLOT NAME :

PLOT SCALE : 1 IN:10 FT HORZ. / 1 IN:10 FT VERT.

WISDOT/CADDS SHEET 49

60% Plan Submittal May 30, 2017

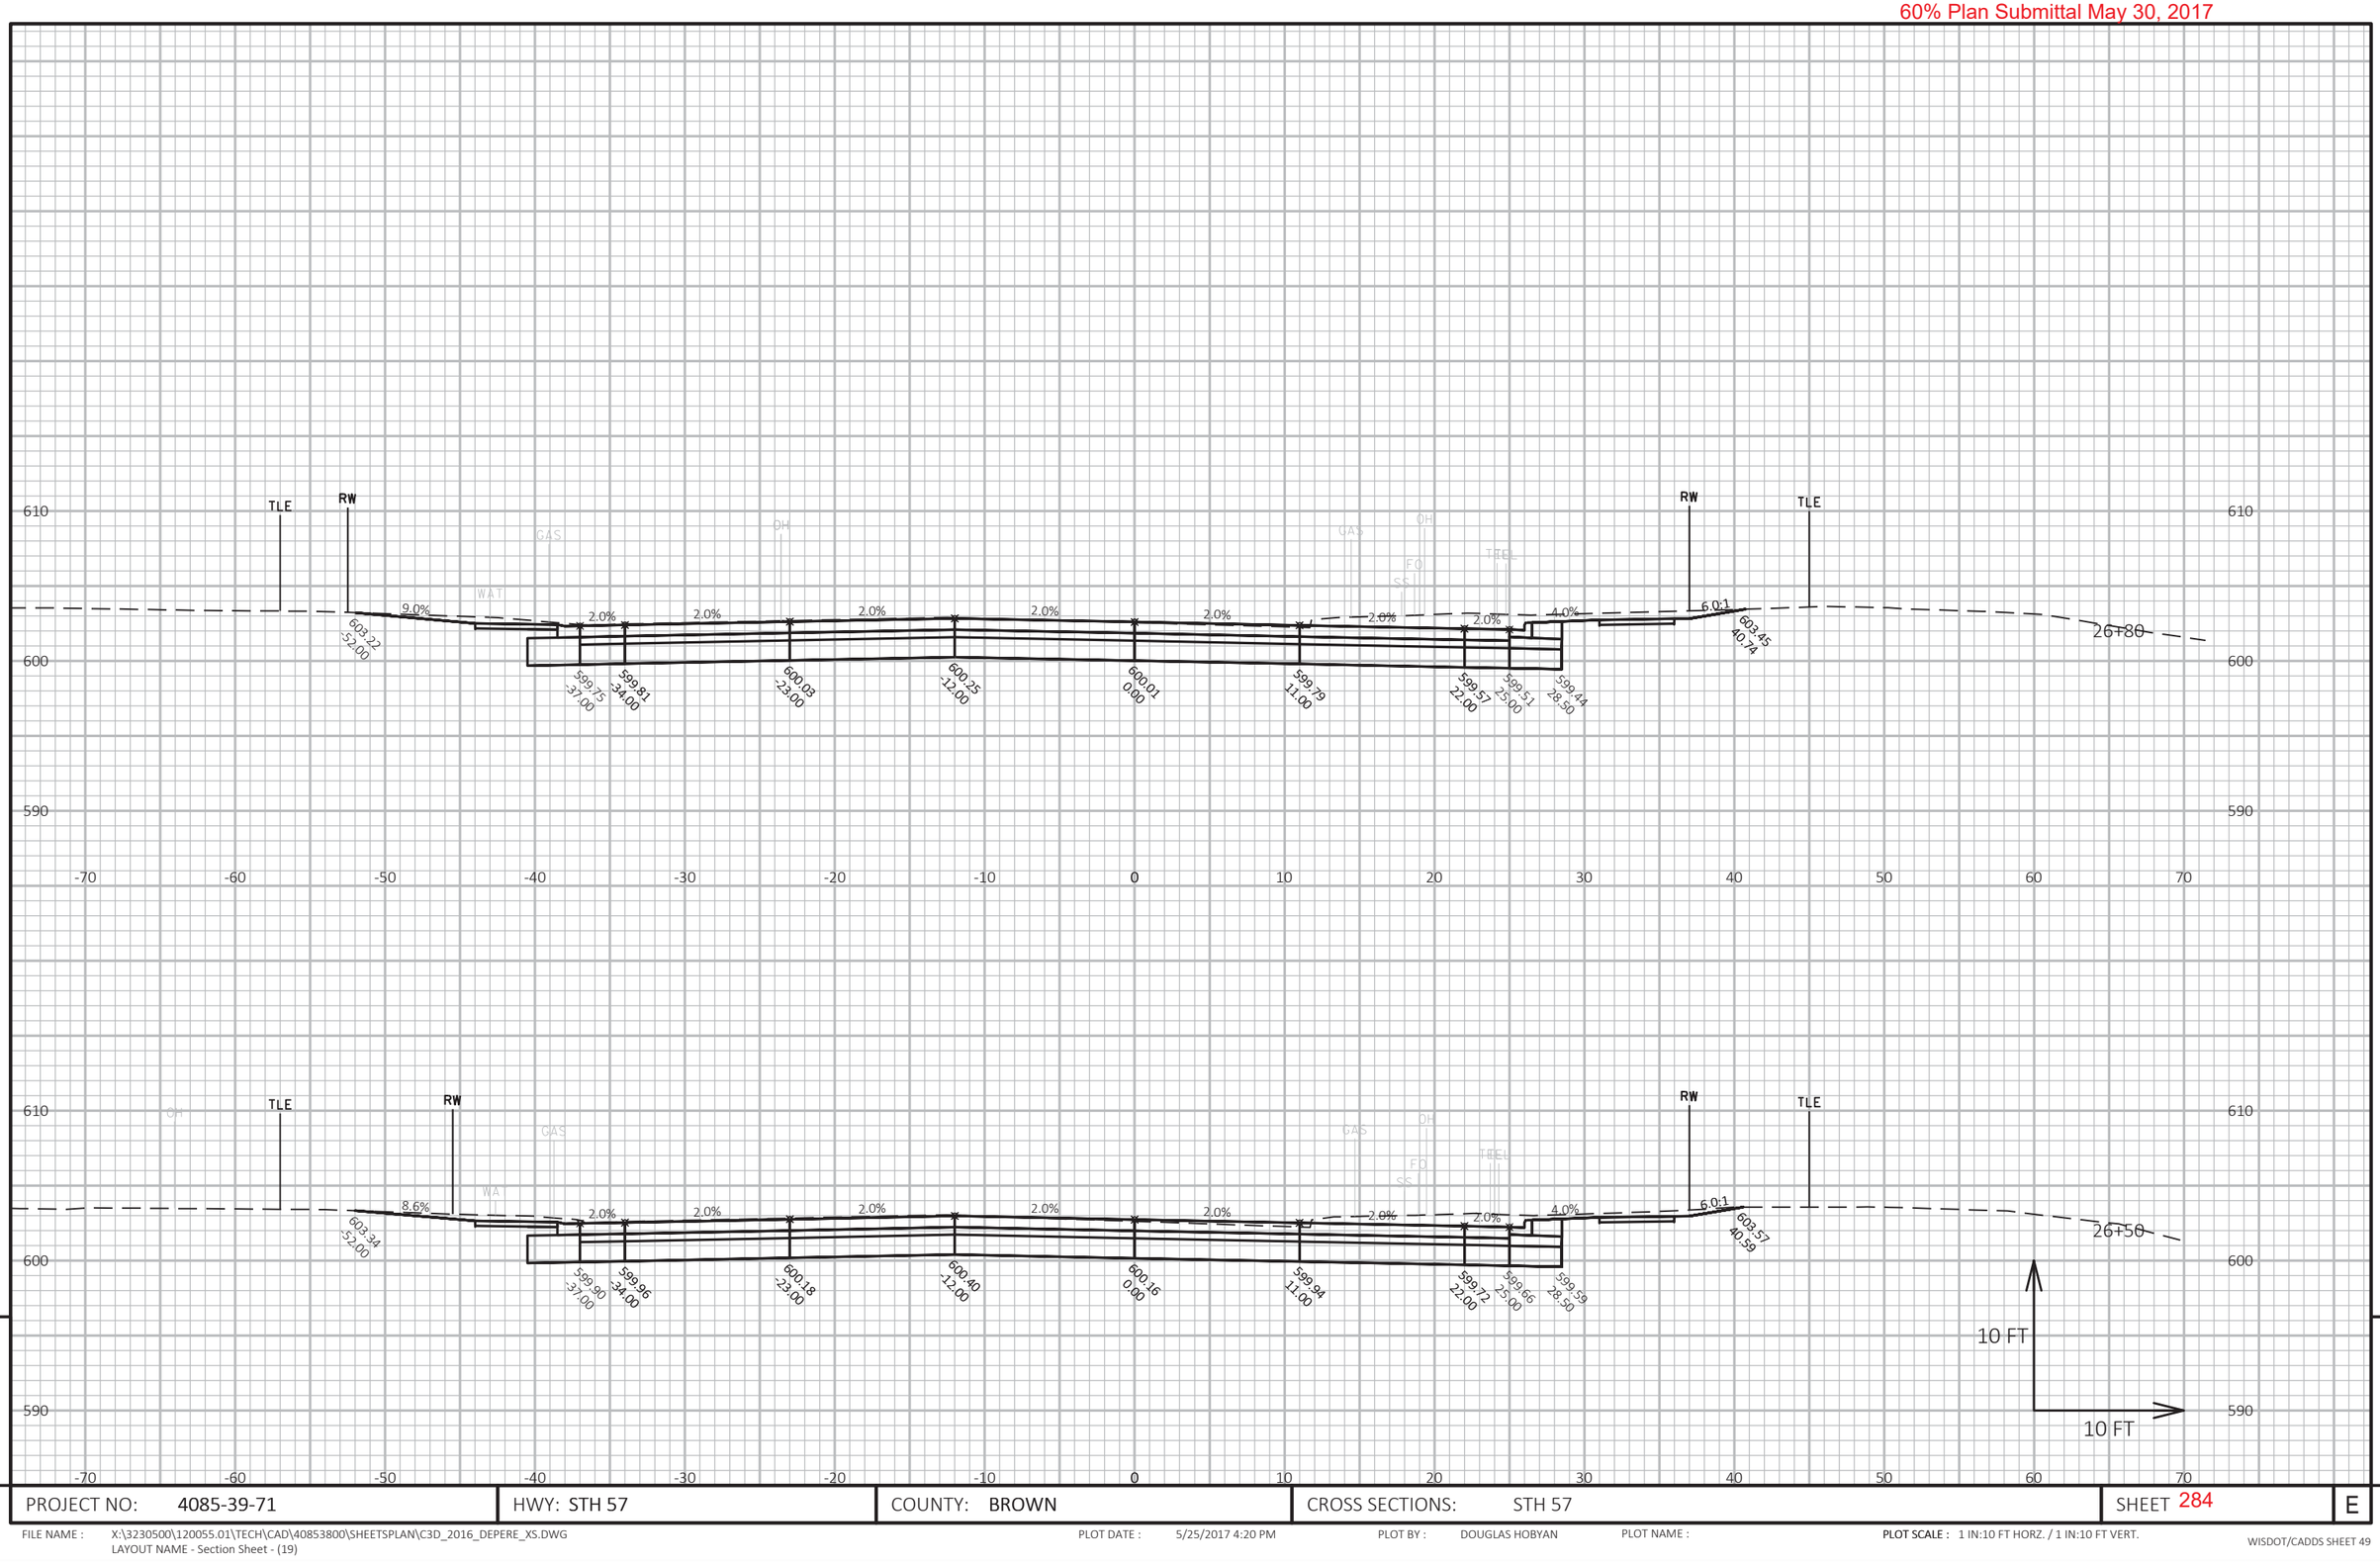

PROJECT NO: 4085-39-71	HWY: STH 57	COUNTY: BROWN	CROSS SECTIONS: STH 57	SHEET 284	E

FILE NAME : X:\3230500\120055.01\TECH\CAD\40853800\SHEETSPLAN\C3D_2016_DEPERE_XS.DWG
LAYOUT NAME - Section Sheet - (19)

PLOT DATE : 5/25/2017 4:20 PM PLOT BY : DOUGLAS HOBYAN PLOT NAME : PLOT SCALE : 1 IN:10 FT HORZ. / 1 IN:10 FT VERT.

WISDOT/CADDS SHEET 49

60% Plan Submittal May 30, 2017

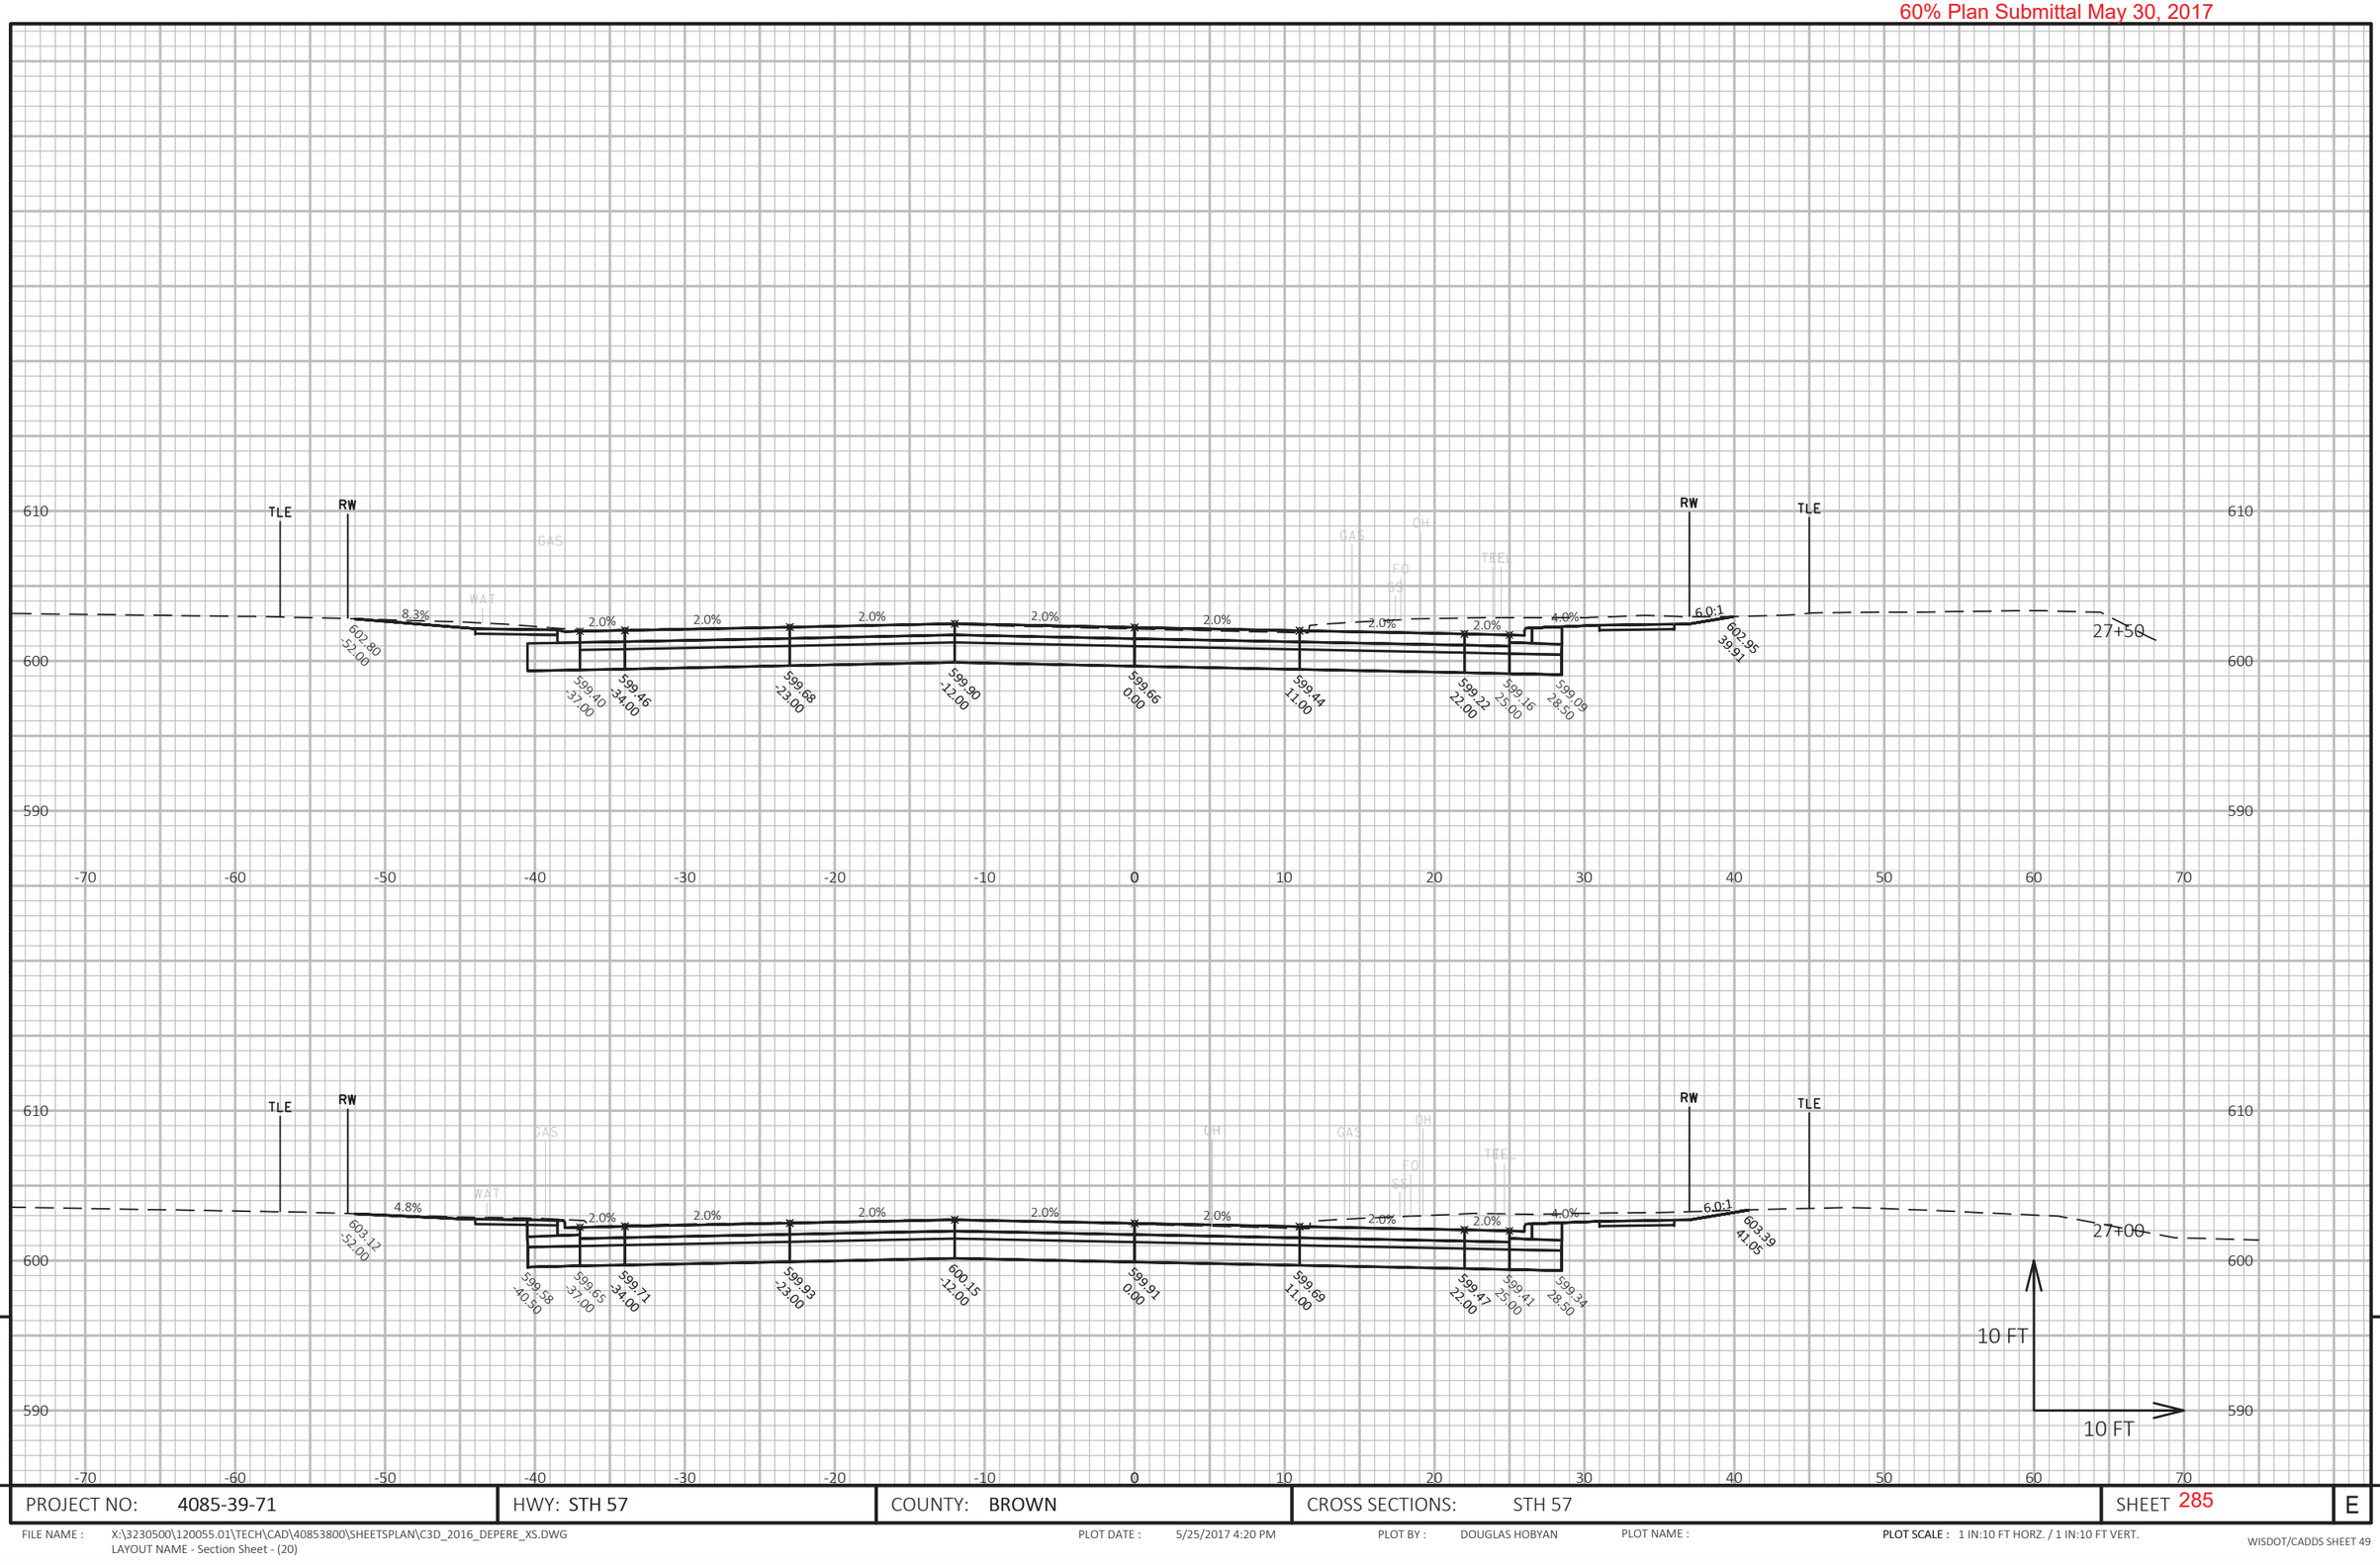

9

9

PROJECT NO: 4085-39-71	HWY: STH 57	COUNTY: BROWN	CROSS SECTIONS: STH 57	SHEET 285	E

FILE NAME : X:\3230500\120055.01\TECH\CAD\40853800\SHEETSPLAN\C3D_2016_DEPERE_XS.DWG
LAYOUT NAME - Section Sheet - (20)

PLOT DATE : 5/25/2017 4:20 PM

PLOT BY : DOUGLAS HOBYAN

PLOT NAME :

PLOT SCALE : 1 IN:10 FT HORZ. / 1 IN:10 FT VERT.

WISDOT/CADDS SHEET 49

60% Plan Submittal May 30, 2017

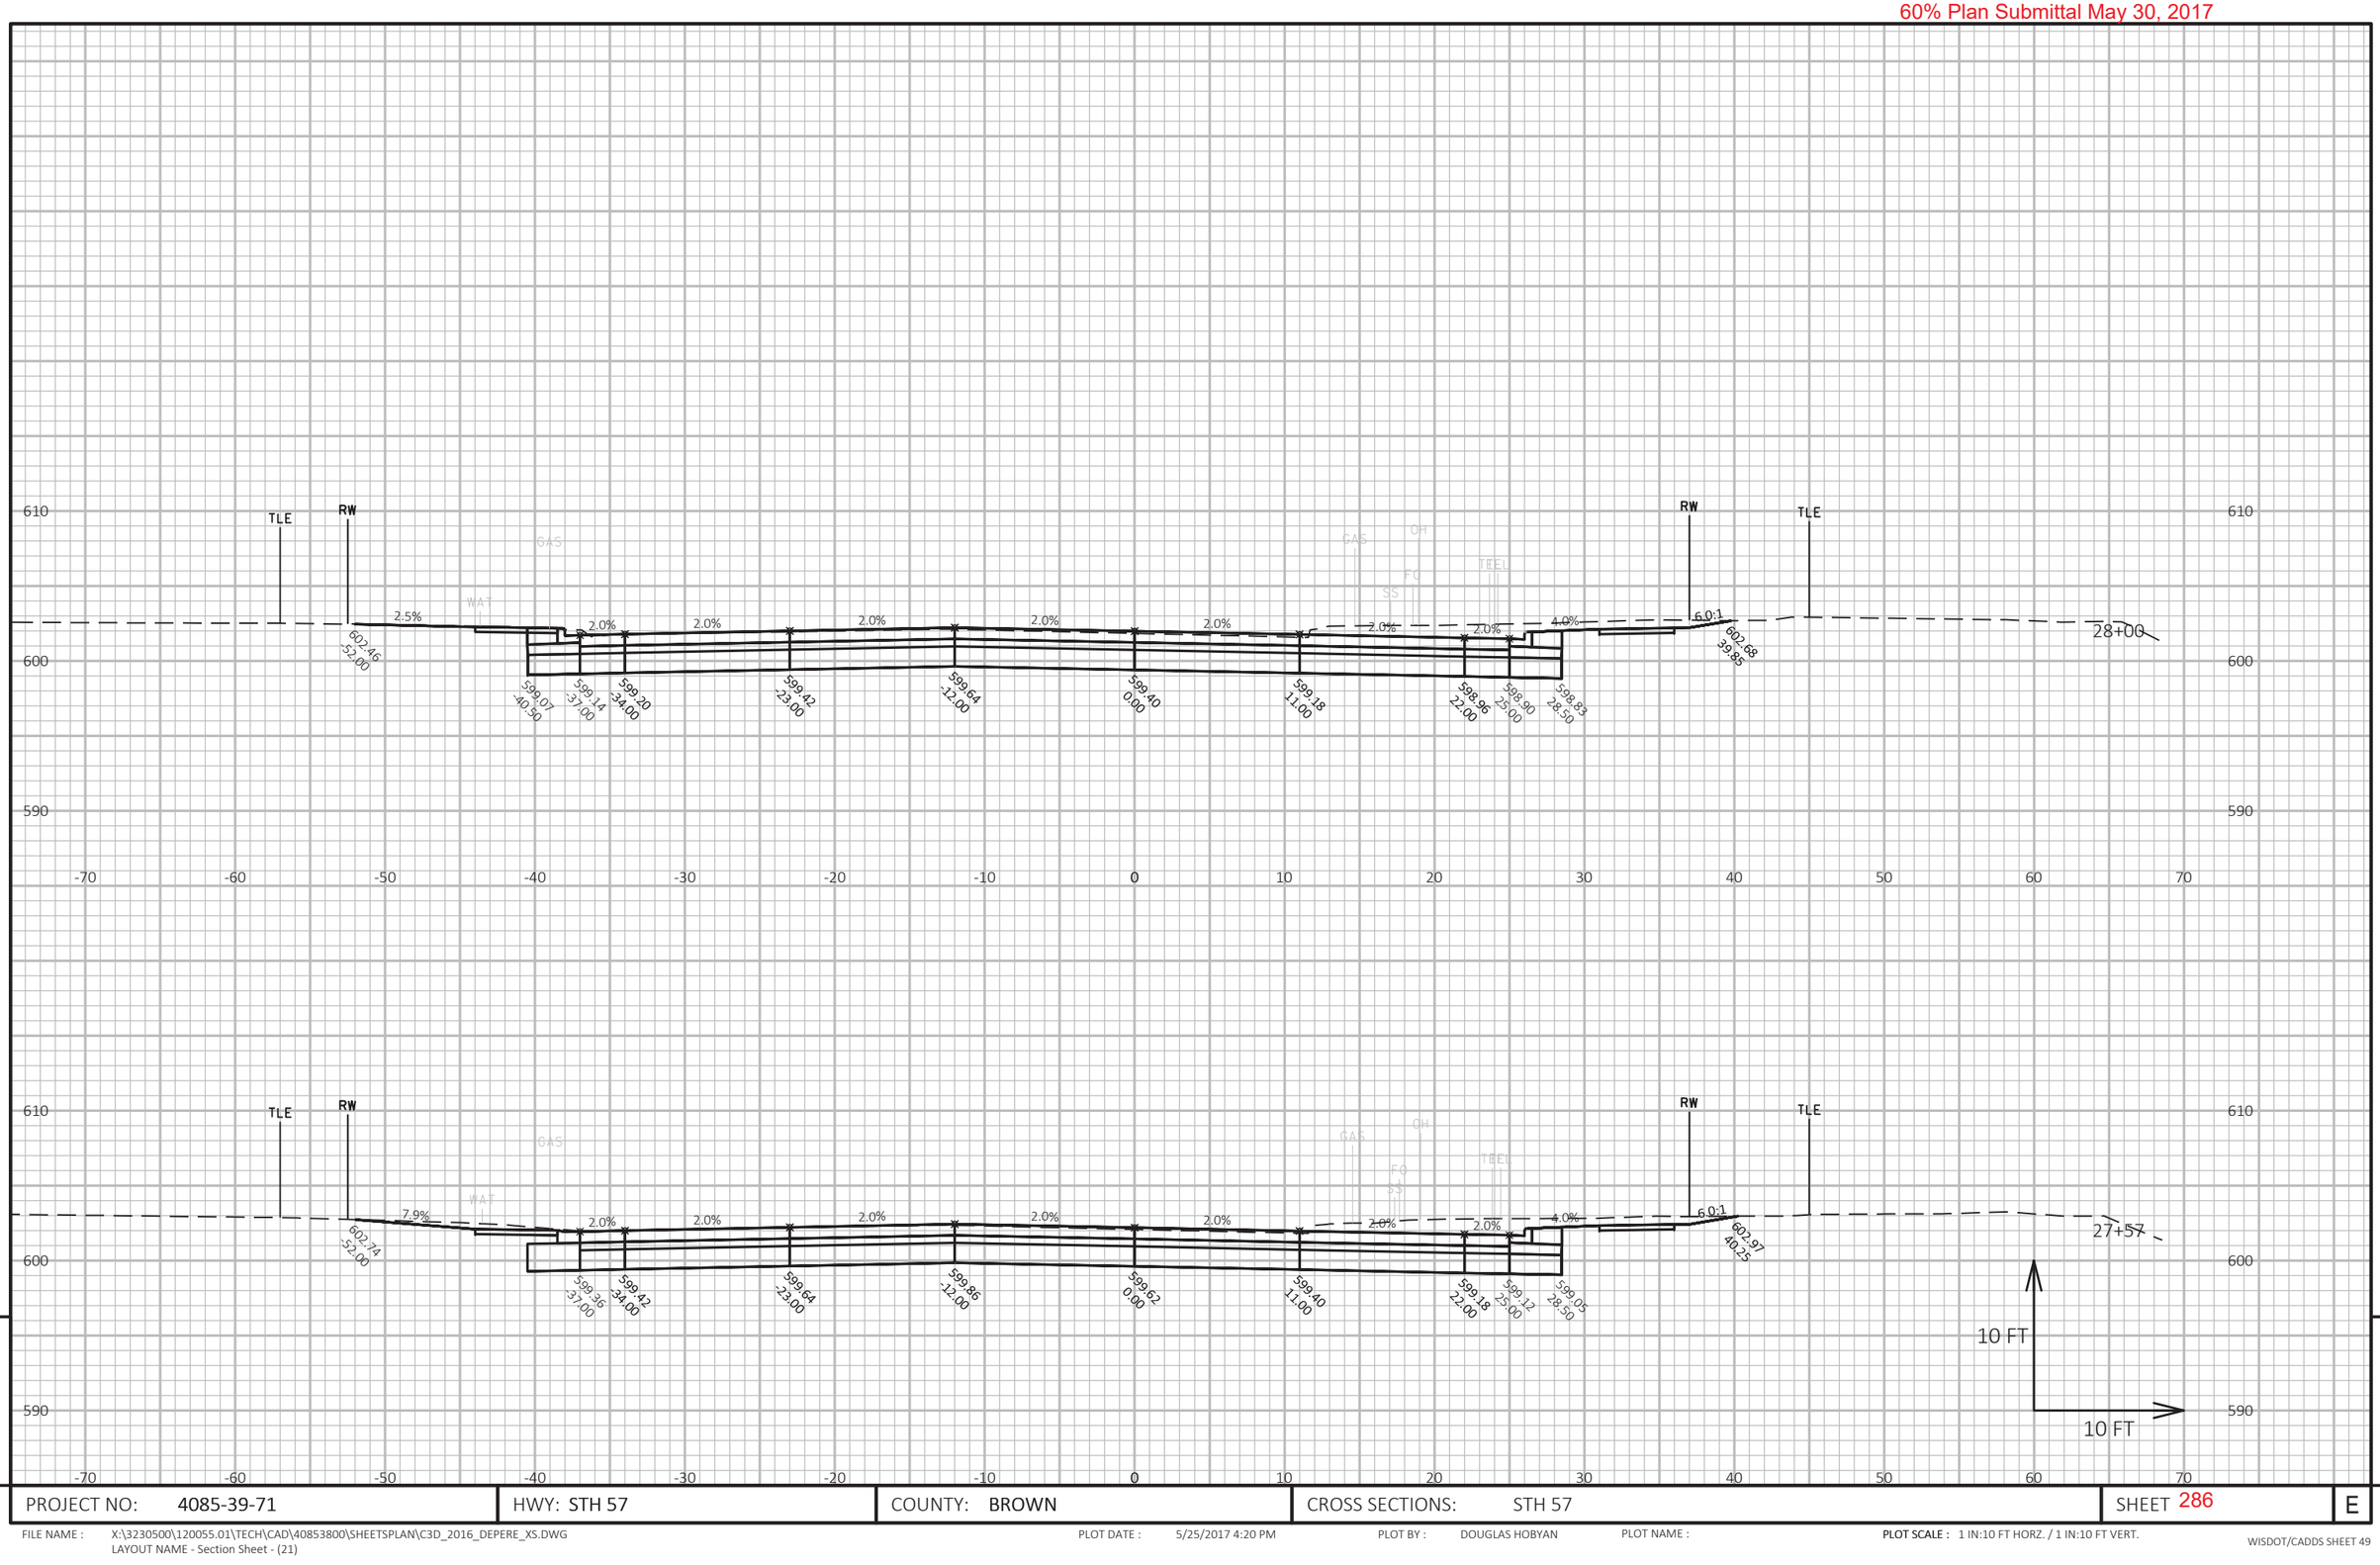

PROJECT NO: 4085-39-71	HWY: STH 57	COUNTY: BROWN	CROSS SECTIONS: STH 57	SHEET 286	E

FILE NAME : X:\3230500\120055.01\TECH\CAD\40853800\SHEETSPLAN\C3D_2016_DEPERE_XS.DWG
LAYOUT NAME - Section Sheet - (21)

PLOT DATE : 5/25/2017 4:20 PM PLOT BY : DOUGLAS HOBYAN PLOT NAME : PLOT SCALE : 1 IN:10 FT HORZ. / 1 IN:10 FT VERT.

WISDOT/CADDS SHEET 49

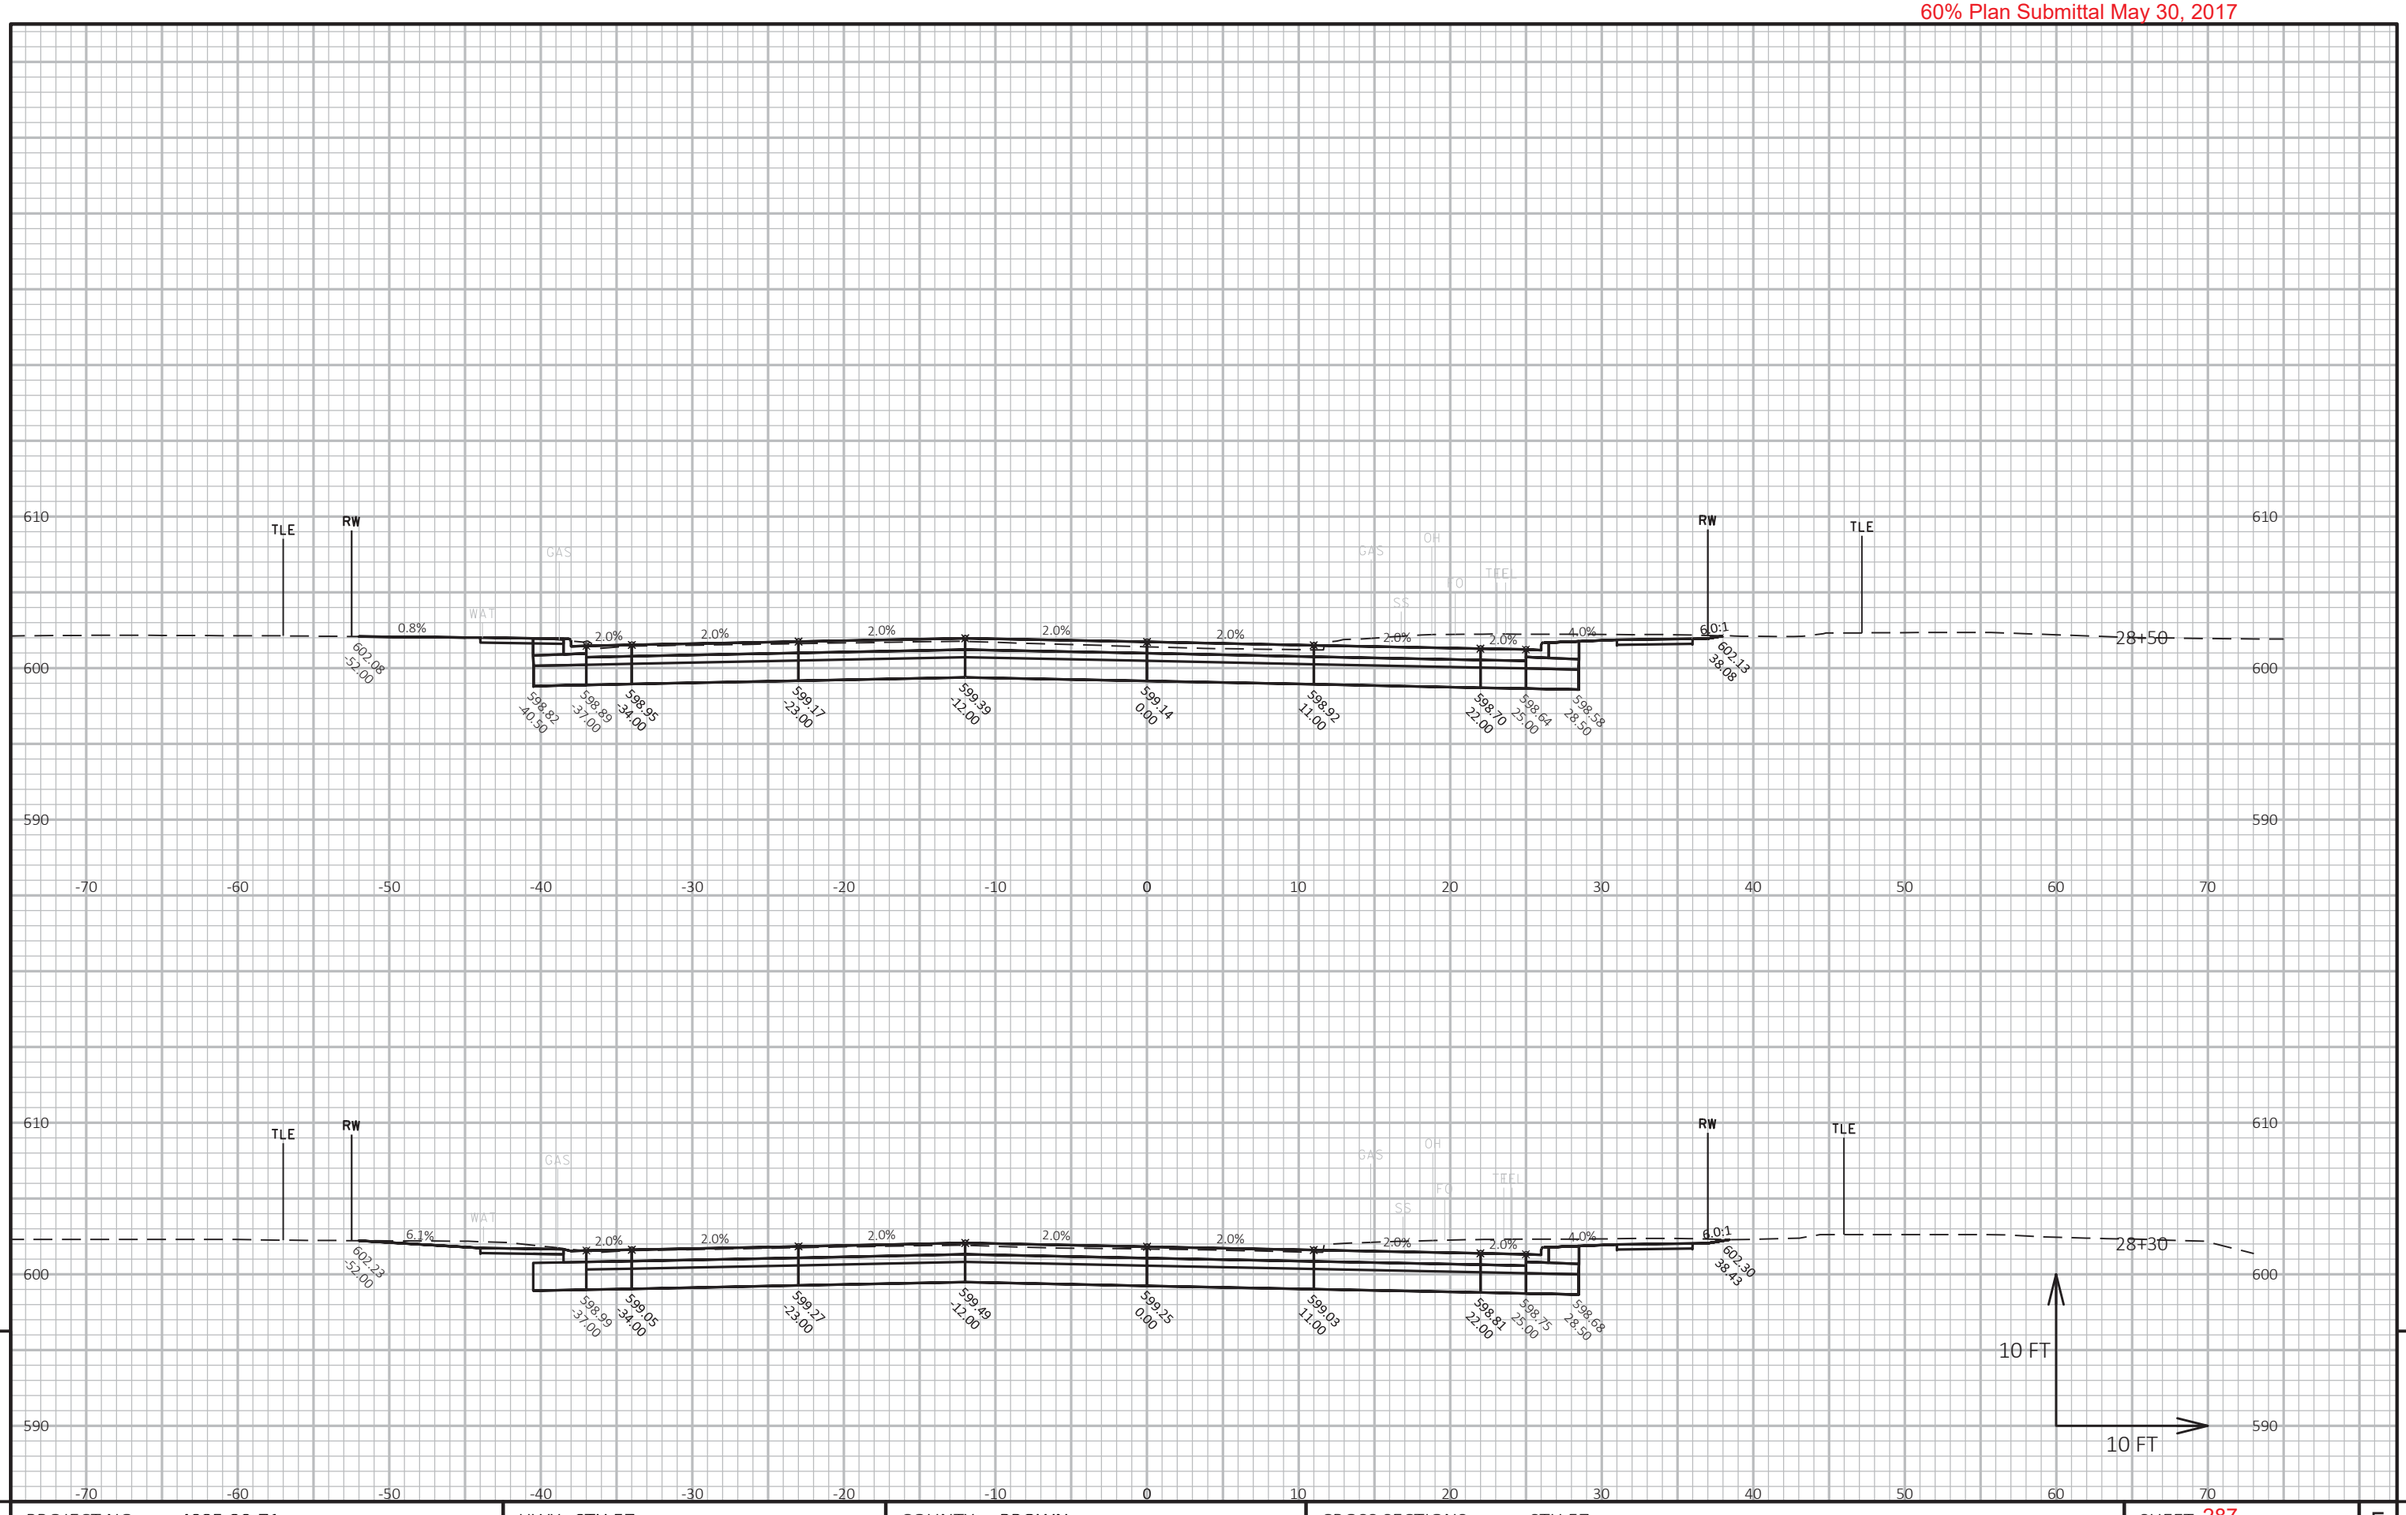

PROJECT NO: 4085-39-71	HWY: STH 57	COUNTY: BROWN	CROSS SECTIONS: STH 57	SHEET 287	E

FILE NAME : X:\3230500\120055.01\TECH\CAD\40853800\SHEETSPLAN\C3D_2016_DEPERE_XS.DWG
LAYOUT NAME - Section Sheet - (22)

PLOT DATE : 5/25/2017 4:21 PM

PLOT BY : DOUGLAS HOBYAN

PLOT NAME :

PLOT SCALE : 1 IN:10 FT HORZ. / 1 IN:10 FT VERT.

WISDOT/CADDS SHEET 49

60% Plan Submittal May 30, 2017

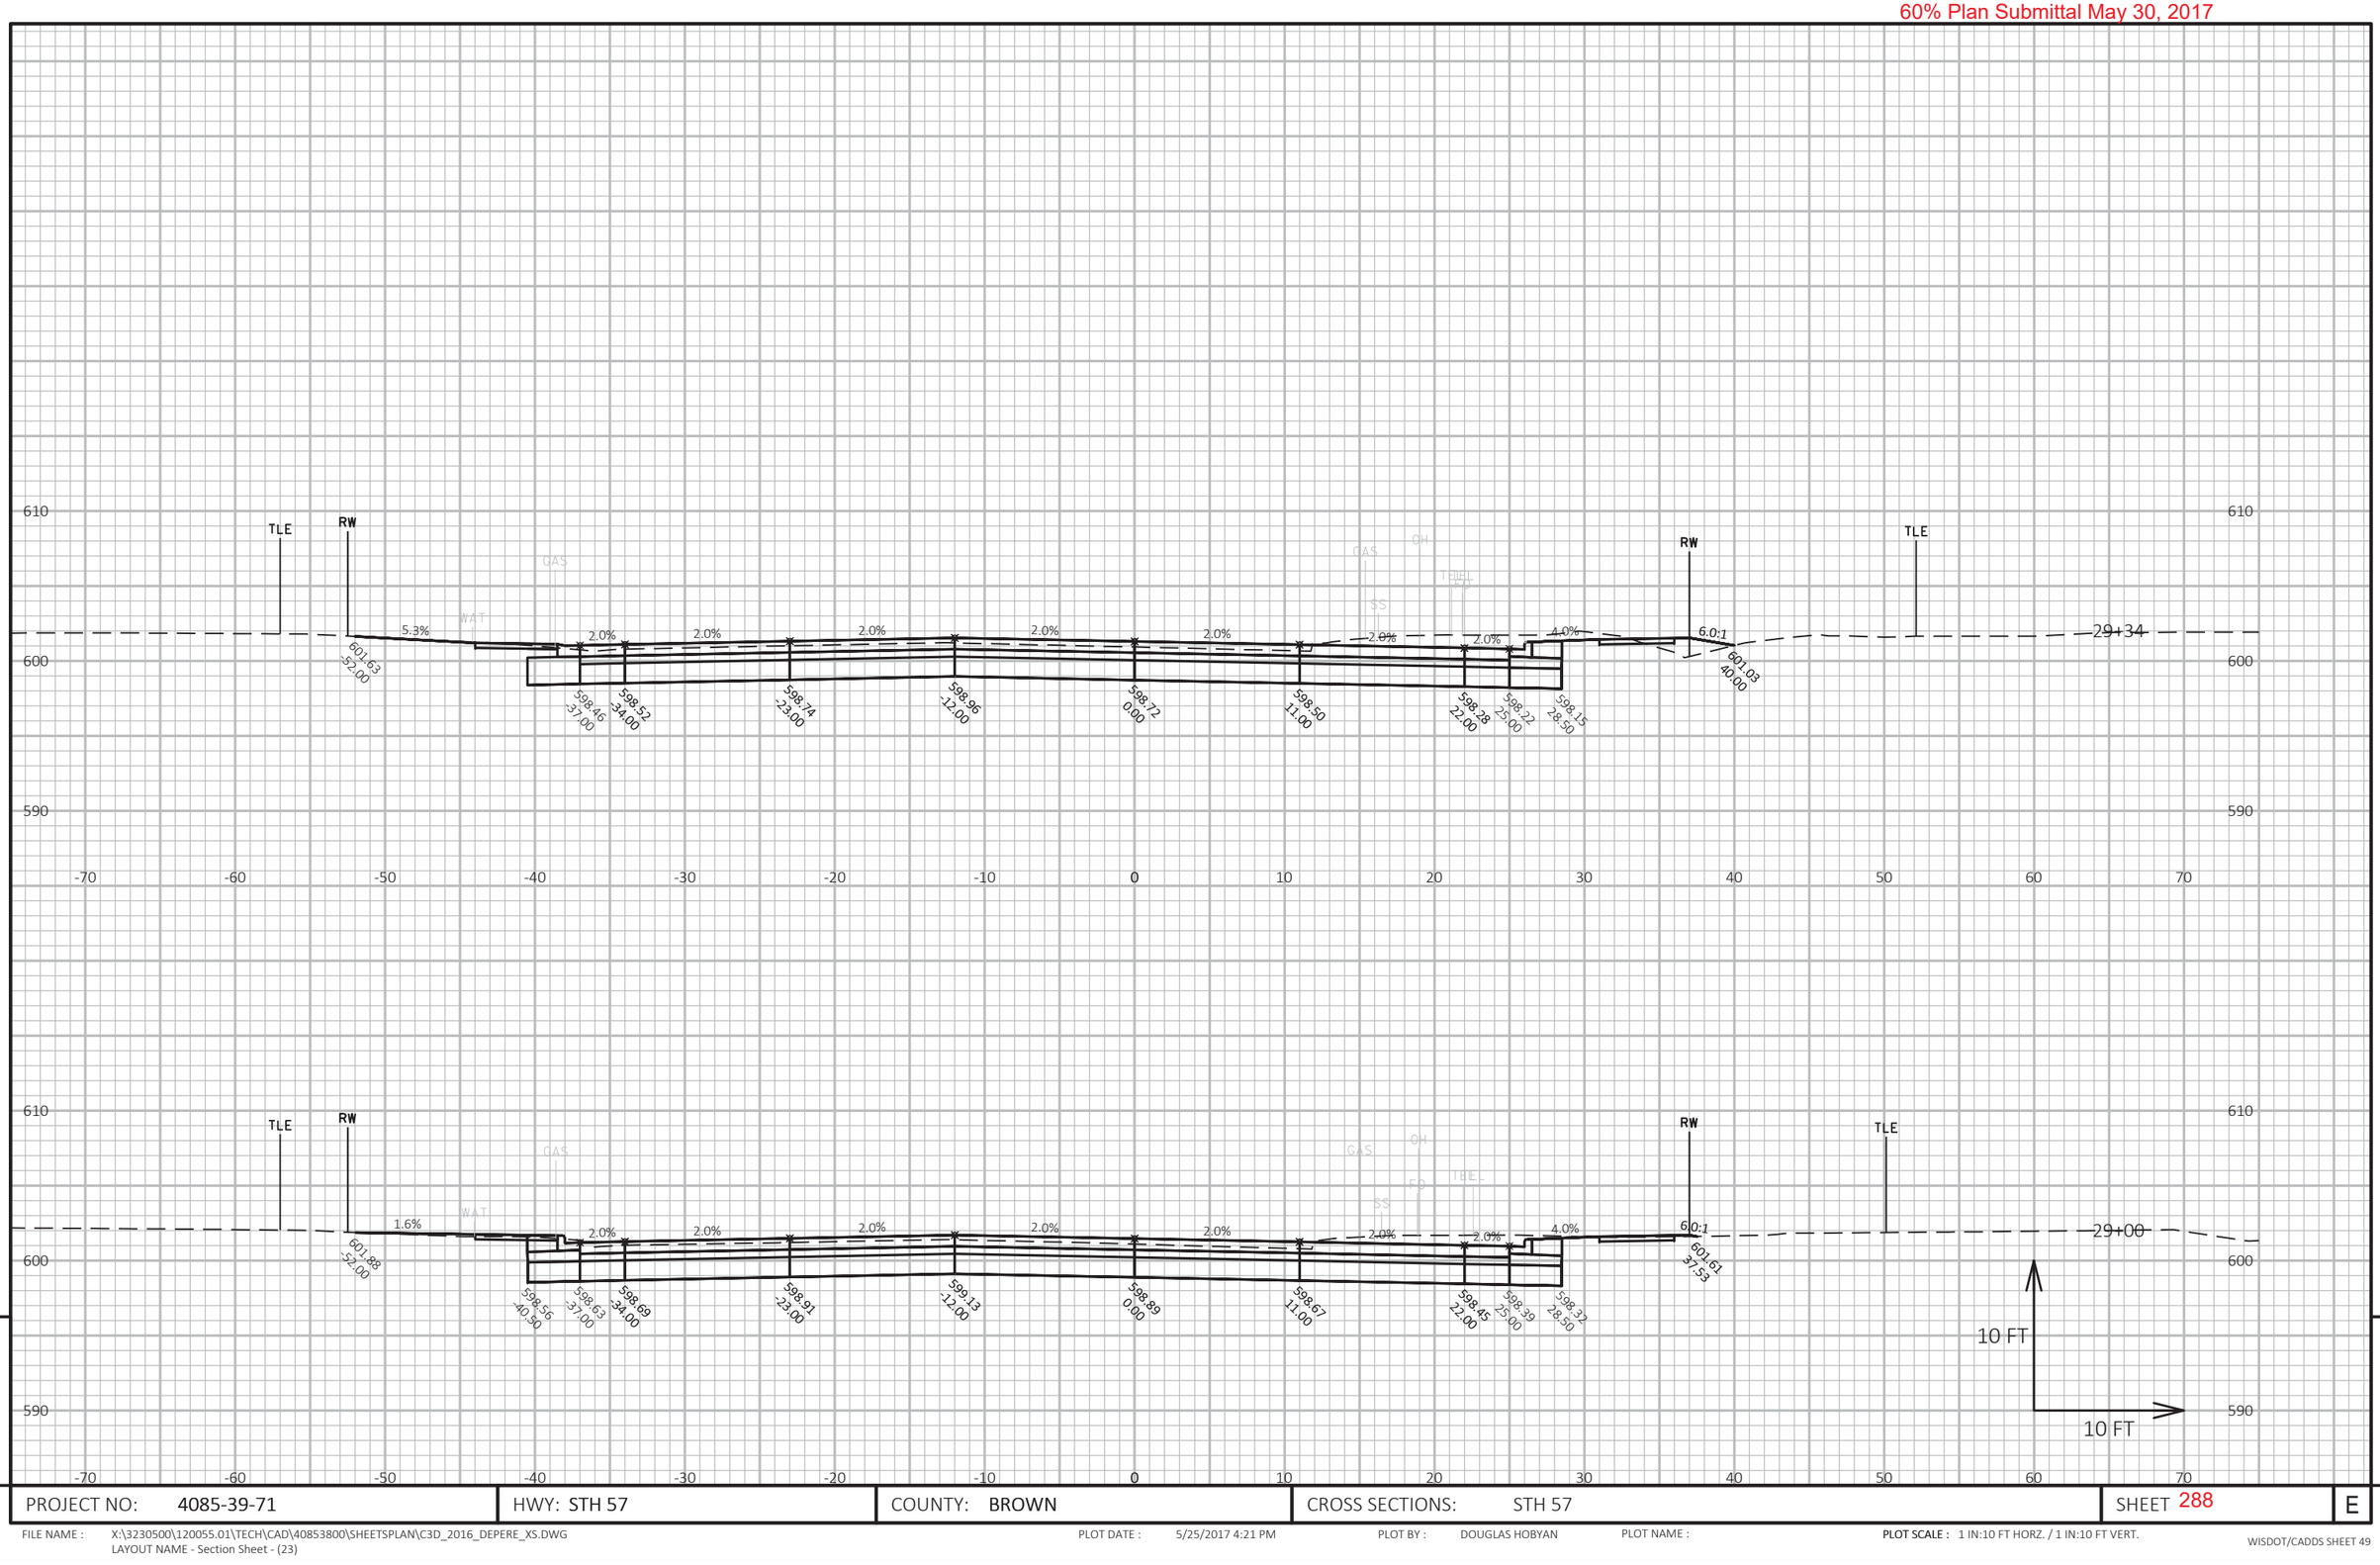

PROJECT NO: 4085-39-71	HWY: STH 57	COUNTY: BROWN	CROSS SECTIONS: STH 57	SHEET 288	E

FILE NAME : X:\3230500\120055.01\TECH\CAD\40853800\SHEETSPLAN\C3D_2016_DEPERE_XS.DWG
LAYOUT NAME - Section Sheet - (23)

PLOT DATE : 5/25/2017 4:21 PM

PLOT BY : DOUGLAS HOBYAN

PLOT NAME :

PLOT SCALE : 1 IN:10 FT HORZ. / 1 IN:10 FT VERT.

WISDOT/CADDS SHEET 49

60% Plan Submittal May 30, 2017

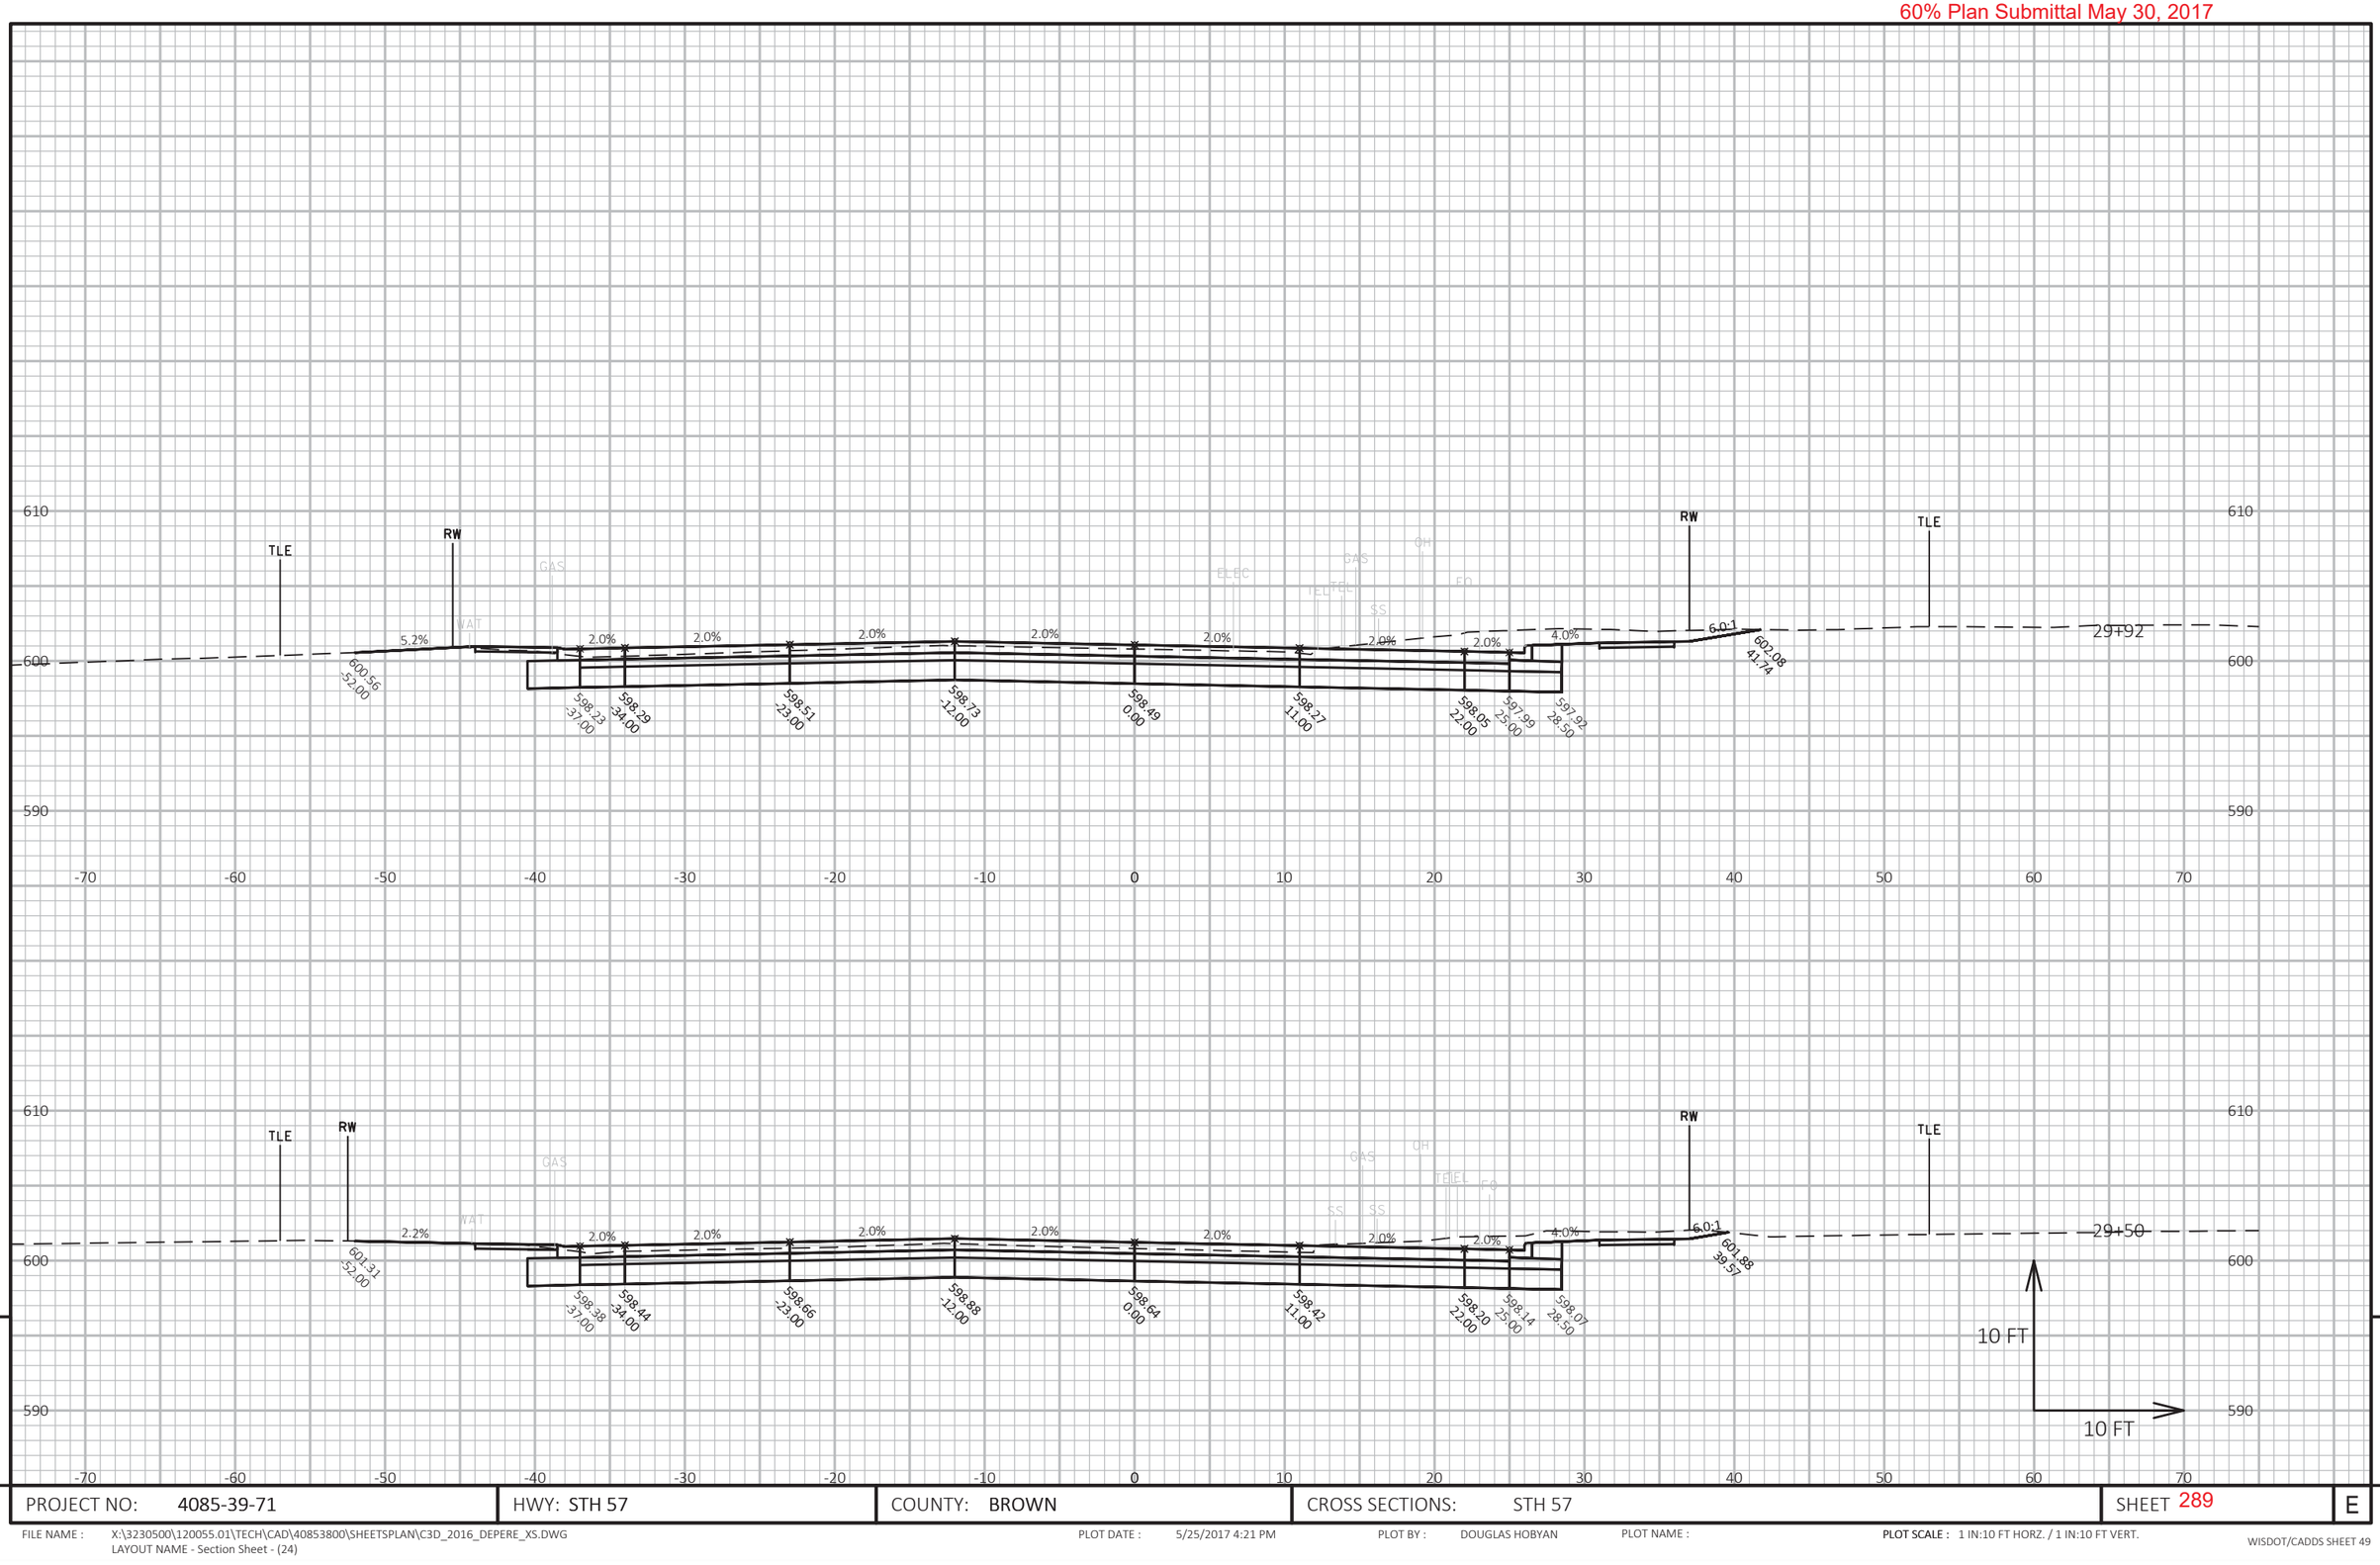

9

9

PROJECT NO: 4085-39-71	HWY: STH 57	COUNTY: BROWN	CROSS SECTIONS: STH 57	SHEET 289	E

FILE NAME : X:\3230500\120055.01\TECH\CAD\40853800\SHEETSPLAN\C3D_2016_DEPERE_XS.DWG
LAYOUT NAME - Section Sheet - (24)

PLOT DATE : 5/25/2017 4:21 PM

PLOT BY : DOUGLAS HOBYAN

PLOT NAME :

PLOT SCALE : 1 IN:10 FT HORZ. / 1 IN:10 FT VERT.

WISDOT/CADDS SHEET 49

60% Plan Submittal May 30, 2017

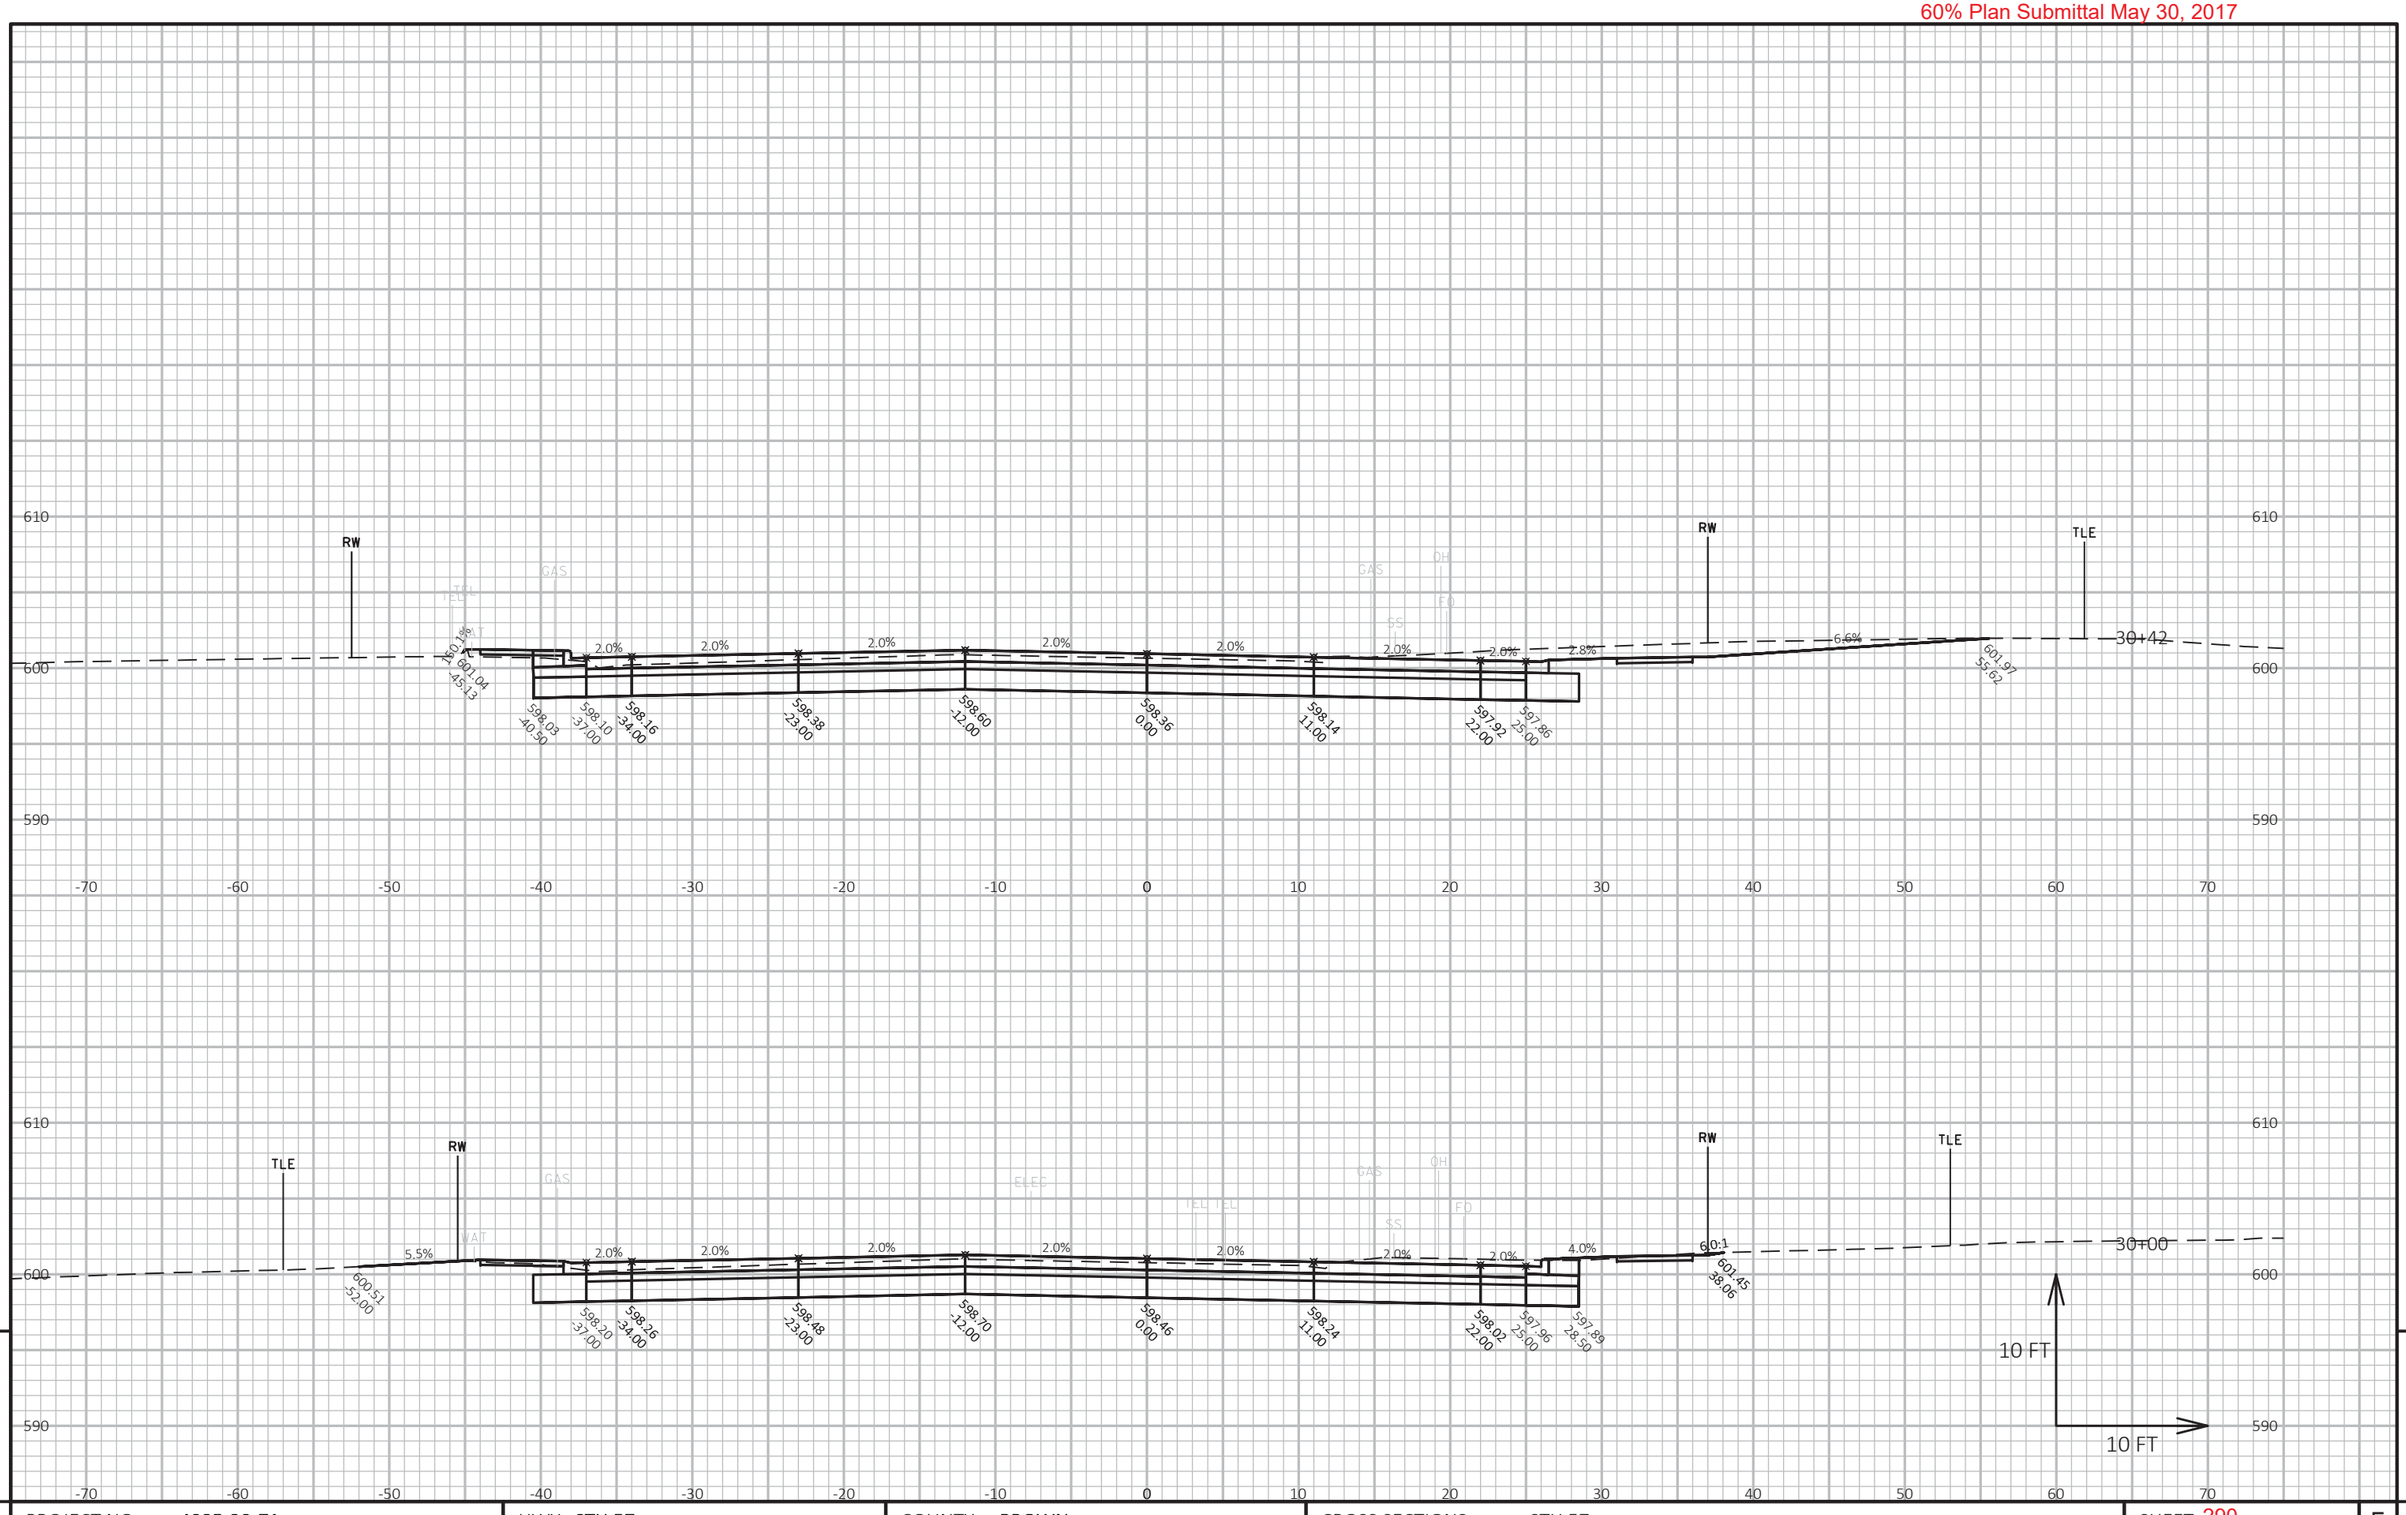

9

PROJECT NO: 4085-39-71	HWY: STH 57	COUNTY: BROWN	CROSS SECTIONS: STH 57	SHEET 290	E

FILE NAME : X:\3230500\120055.01\TECH\CAD\40853800\SHEETSPLAN\C3D_2016_DEPERE_XS.DWG
LAYOUT NAME - Section Sheet - (25)

PLOT DATE : 5/25/2017 4:21 PM

PLOT BY : DOUGLAS HOBYAN

PLOT NAME :

PLOT SCALE : 1 IN:10 FT HORZ. / 1 IN:10 FT VERT.

WISDOT/CADDS SHEET 49

60% Plan Submittal May 30, 2017

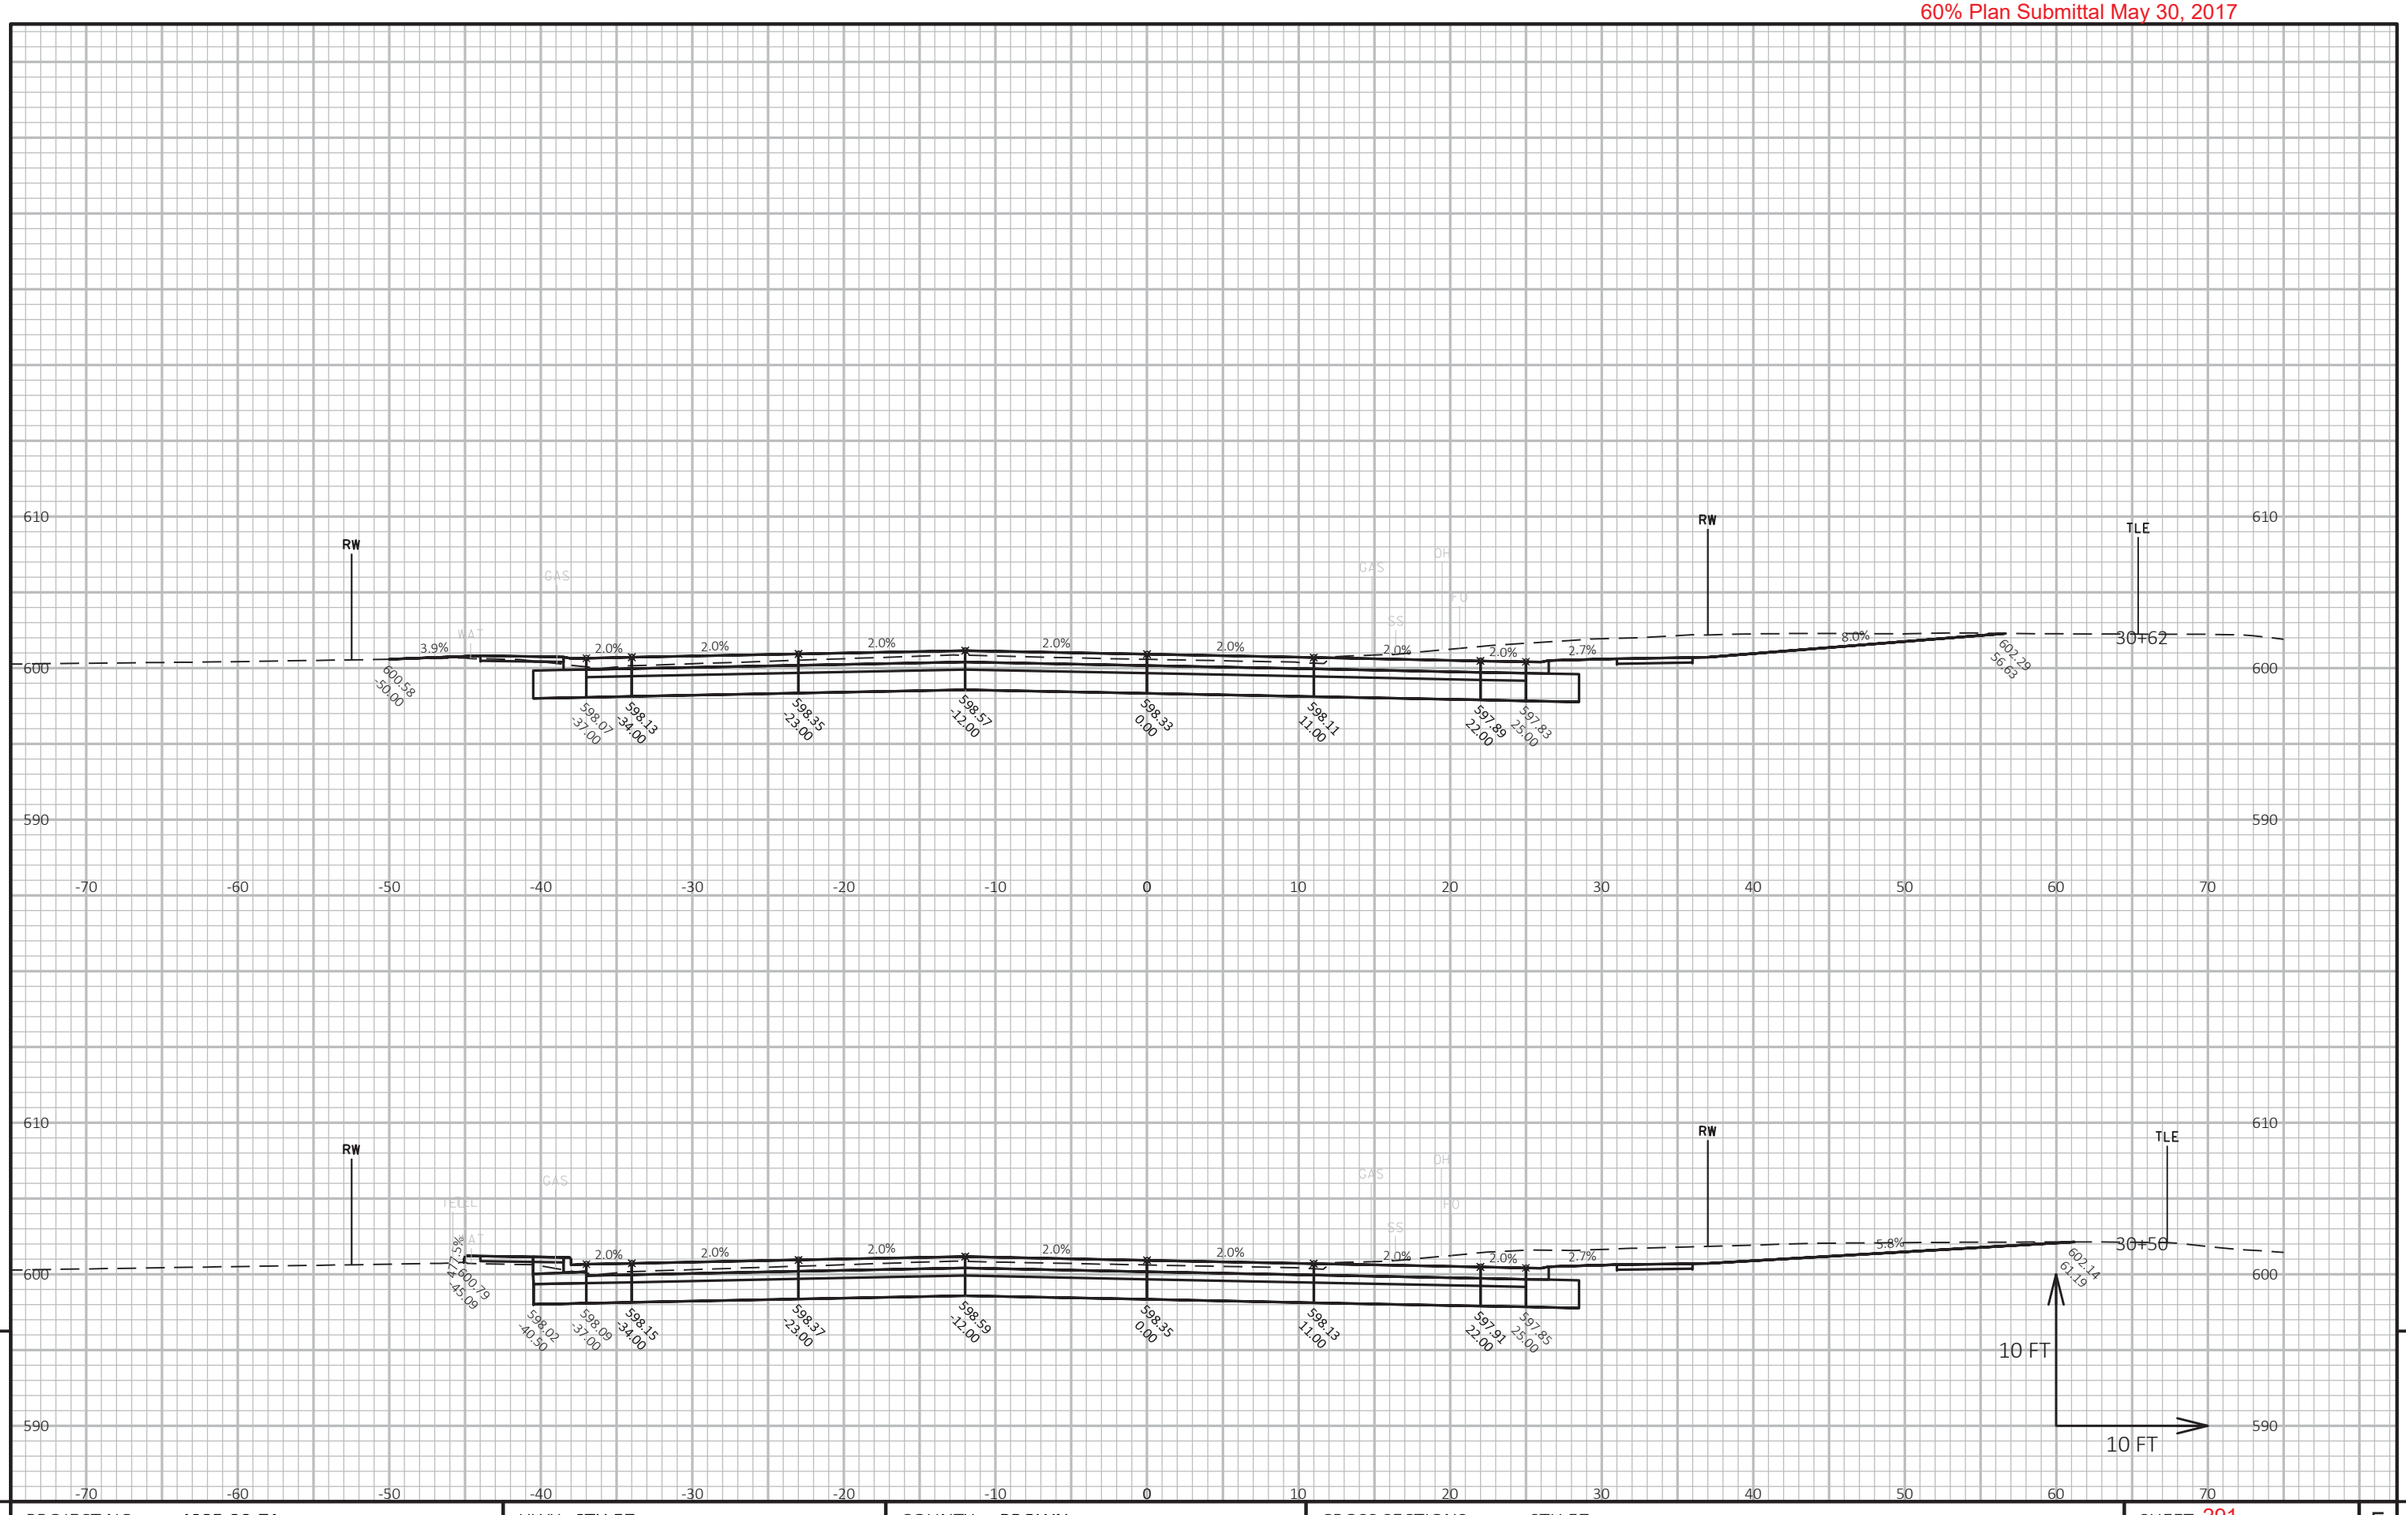

9

9

PROJECT NO: 4085-39-71	HWY: STH 57	COUNTY: BROWN	CROSS SECTIONS: STH 57	SHEET 291	E

FILE NAME : X:\3230500\120055.01\TECH\CAD\40853800\SHEETSPLAN\C3D_2016_DEPERE_XS.DWG
LAYOUT NAME - Section Sheet - (26)

PLOT DATE : 5/25/2017 4:21 PM

PLOT BY : DOUGLAS HOBYAN

PLOT NAME :

PLOT SCALE : 1 IN:10 FT HORZ. / 1 IN:10 FT VERT.

60% Plan Submittal May 30, 2017

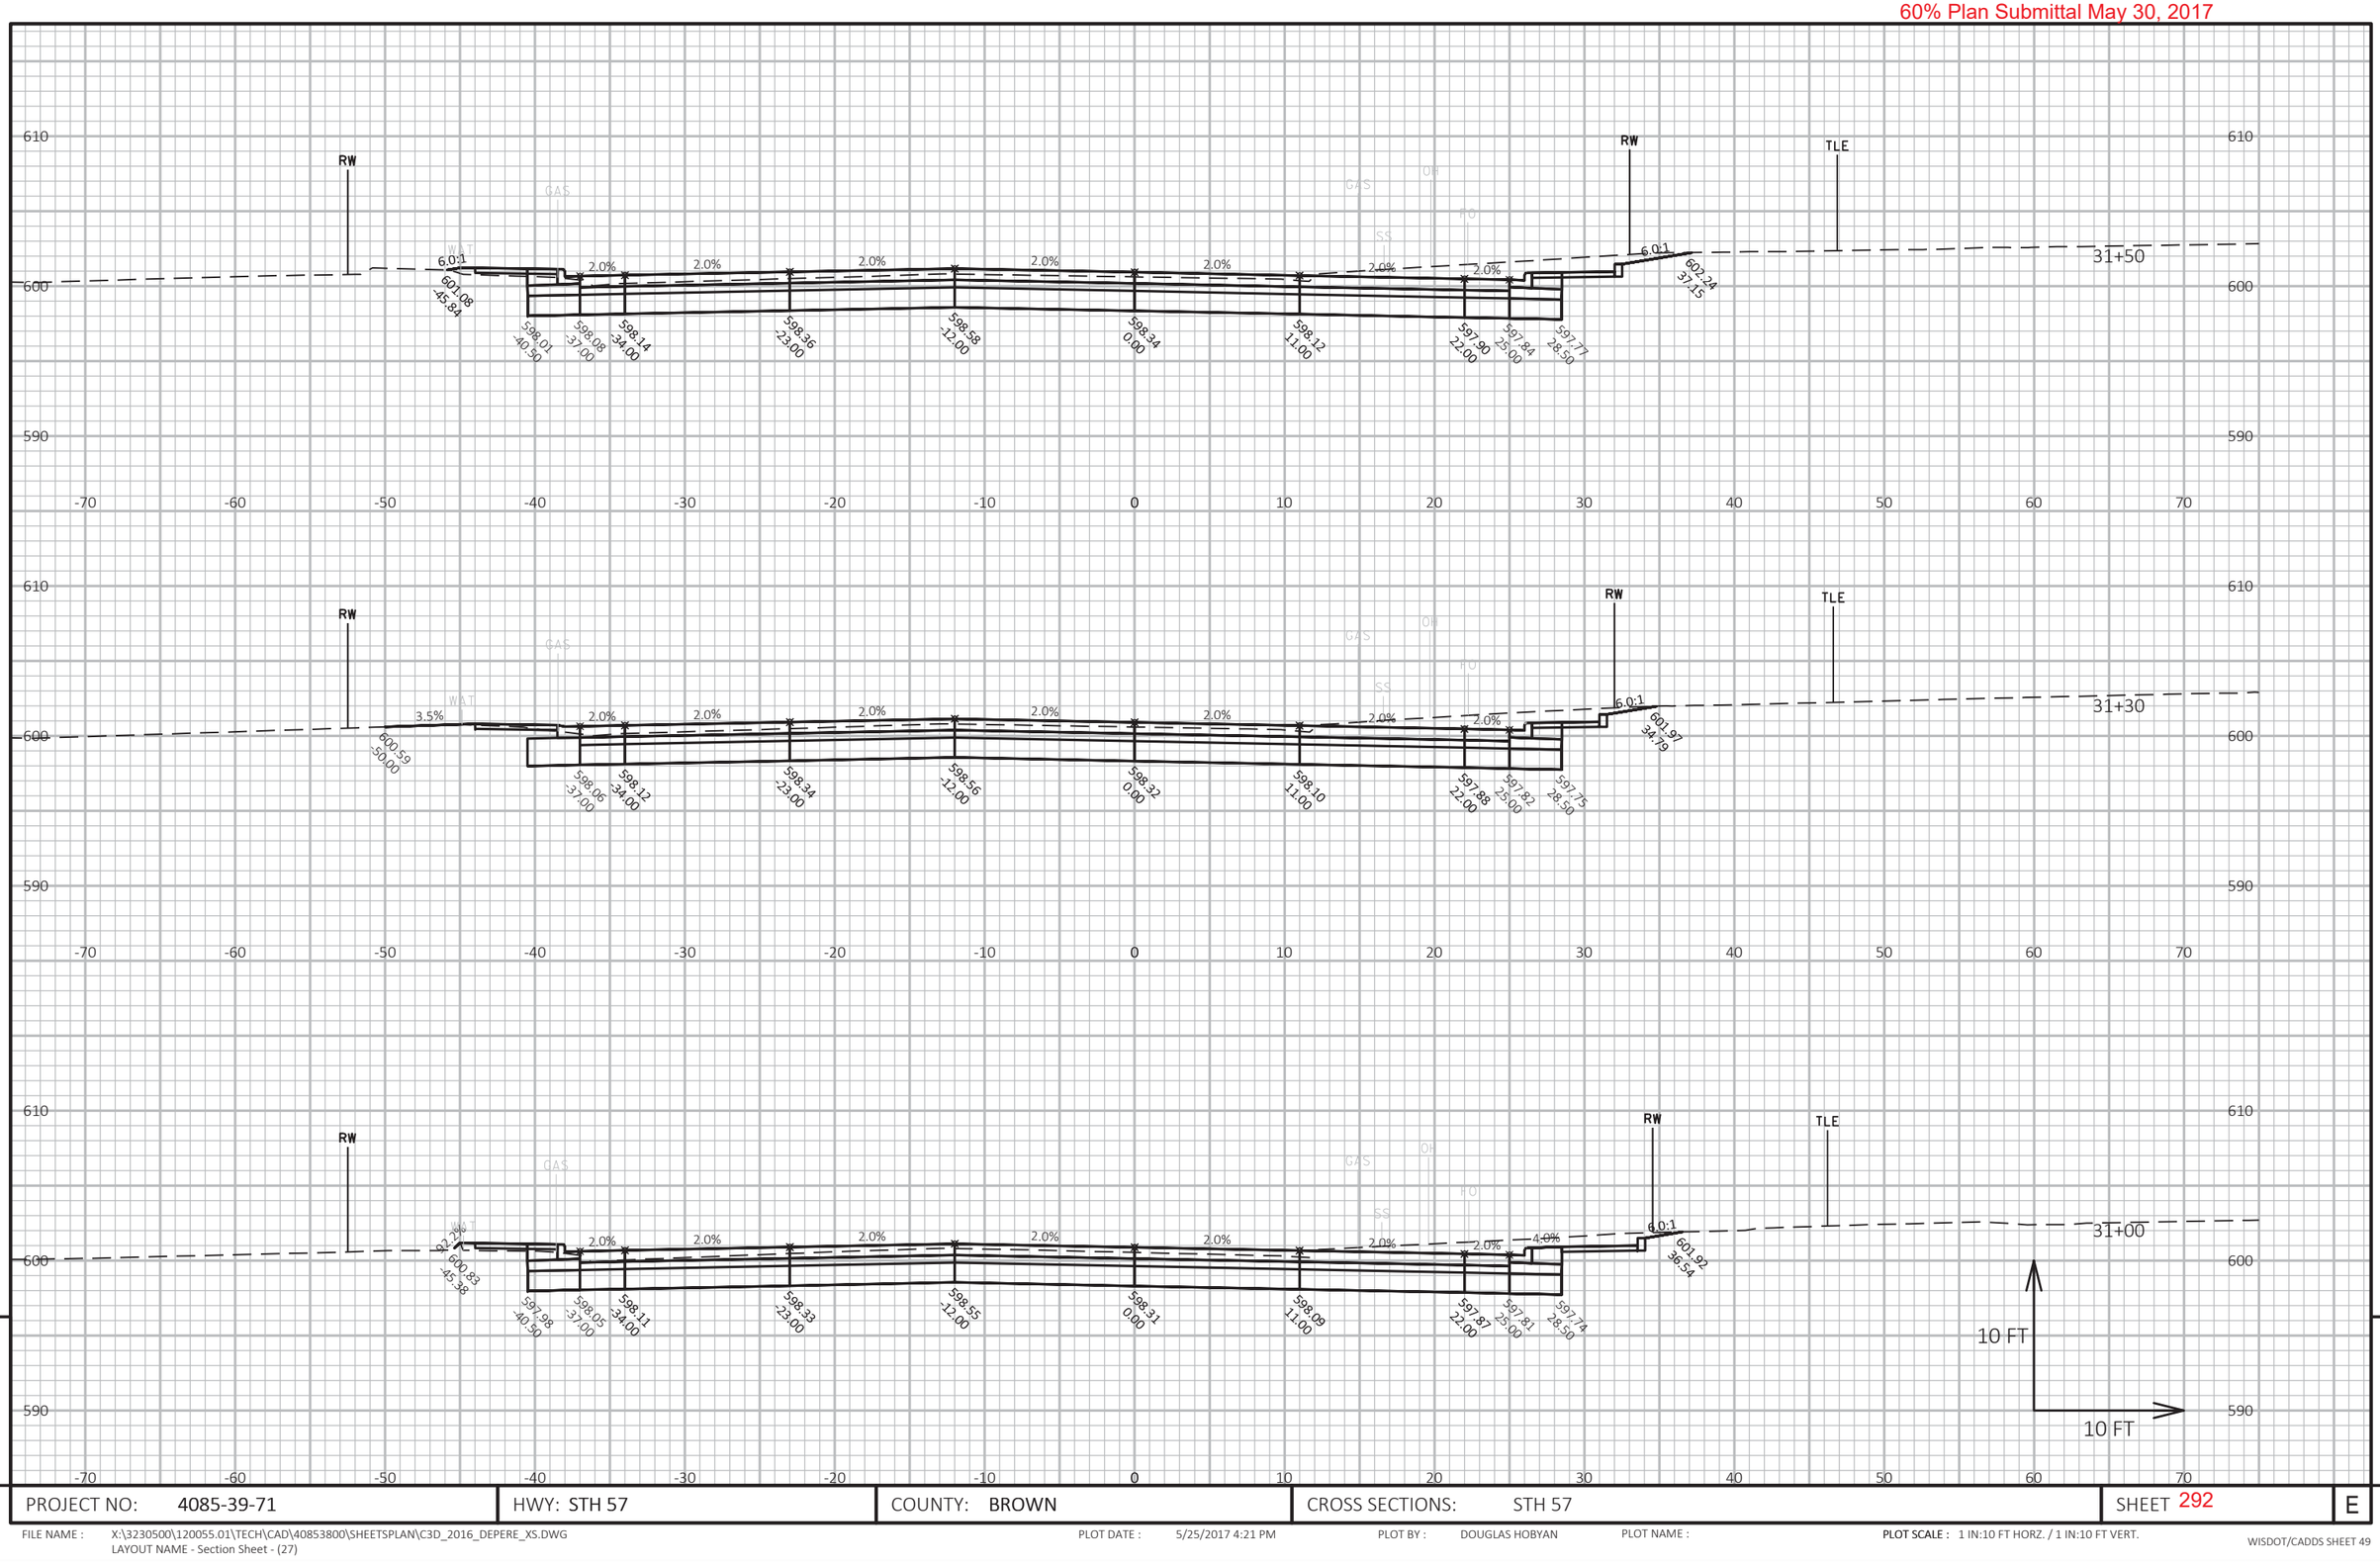

9

9

PROJECT NO: 4085-39-71	HWY: STH 57	COUNTY: BROWN	CROSS SECTIONS: STH 57	SHEET 292	E

FILE NAME : X:\3230500\120055.01\TECH\CAD\40853800\SHEETSPLAN\C3D_2016_DEPERE_XS.DWG
LAYOUT NAME - Section Sheet - (27)

PLOT DATE : 5/25/2017 4:21 PM PLOT BY : DOUGLAS HOBYAN PLOT NAME :

PLOT SCALE : 1 IN:10 FT HORZ. / 1 IN:10 FT VERT.

WISDOT/CADDS SHEET 49

60% Plan Submittal May 30, 2017

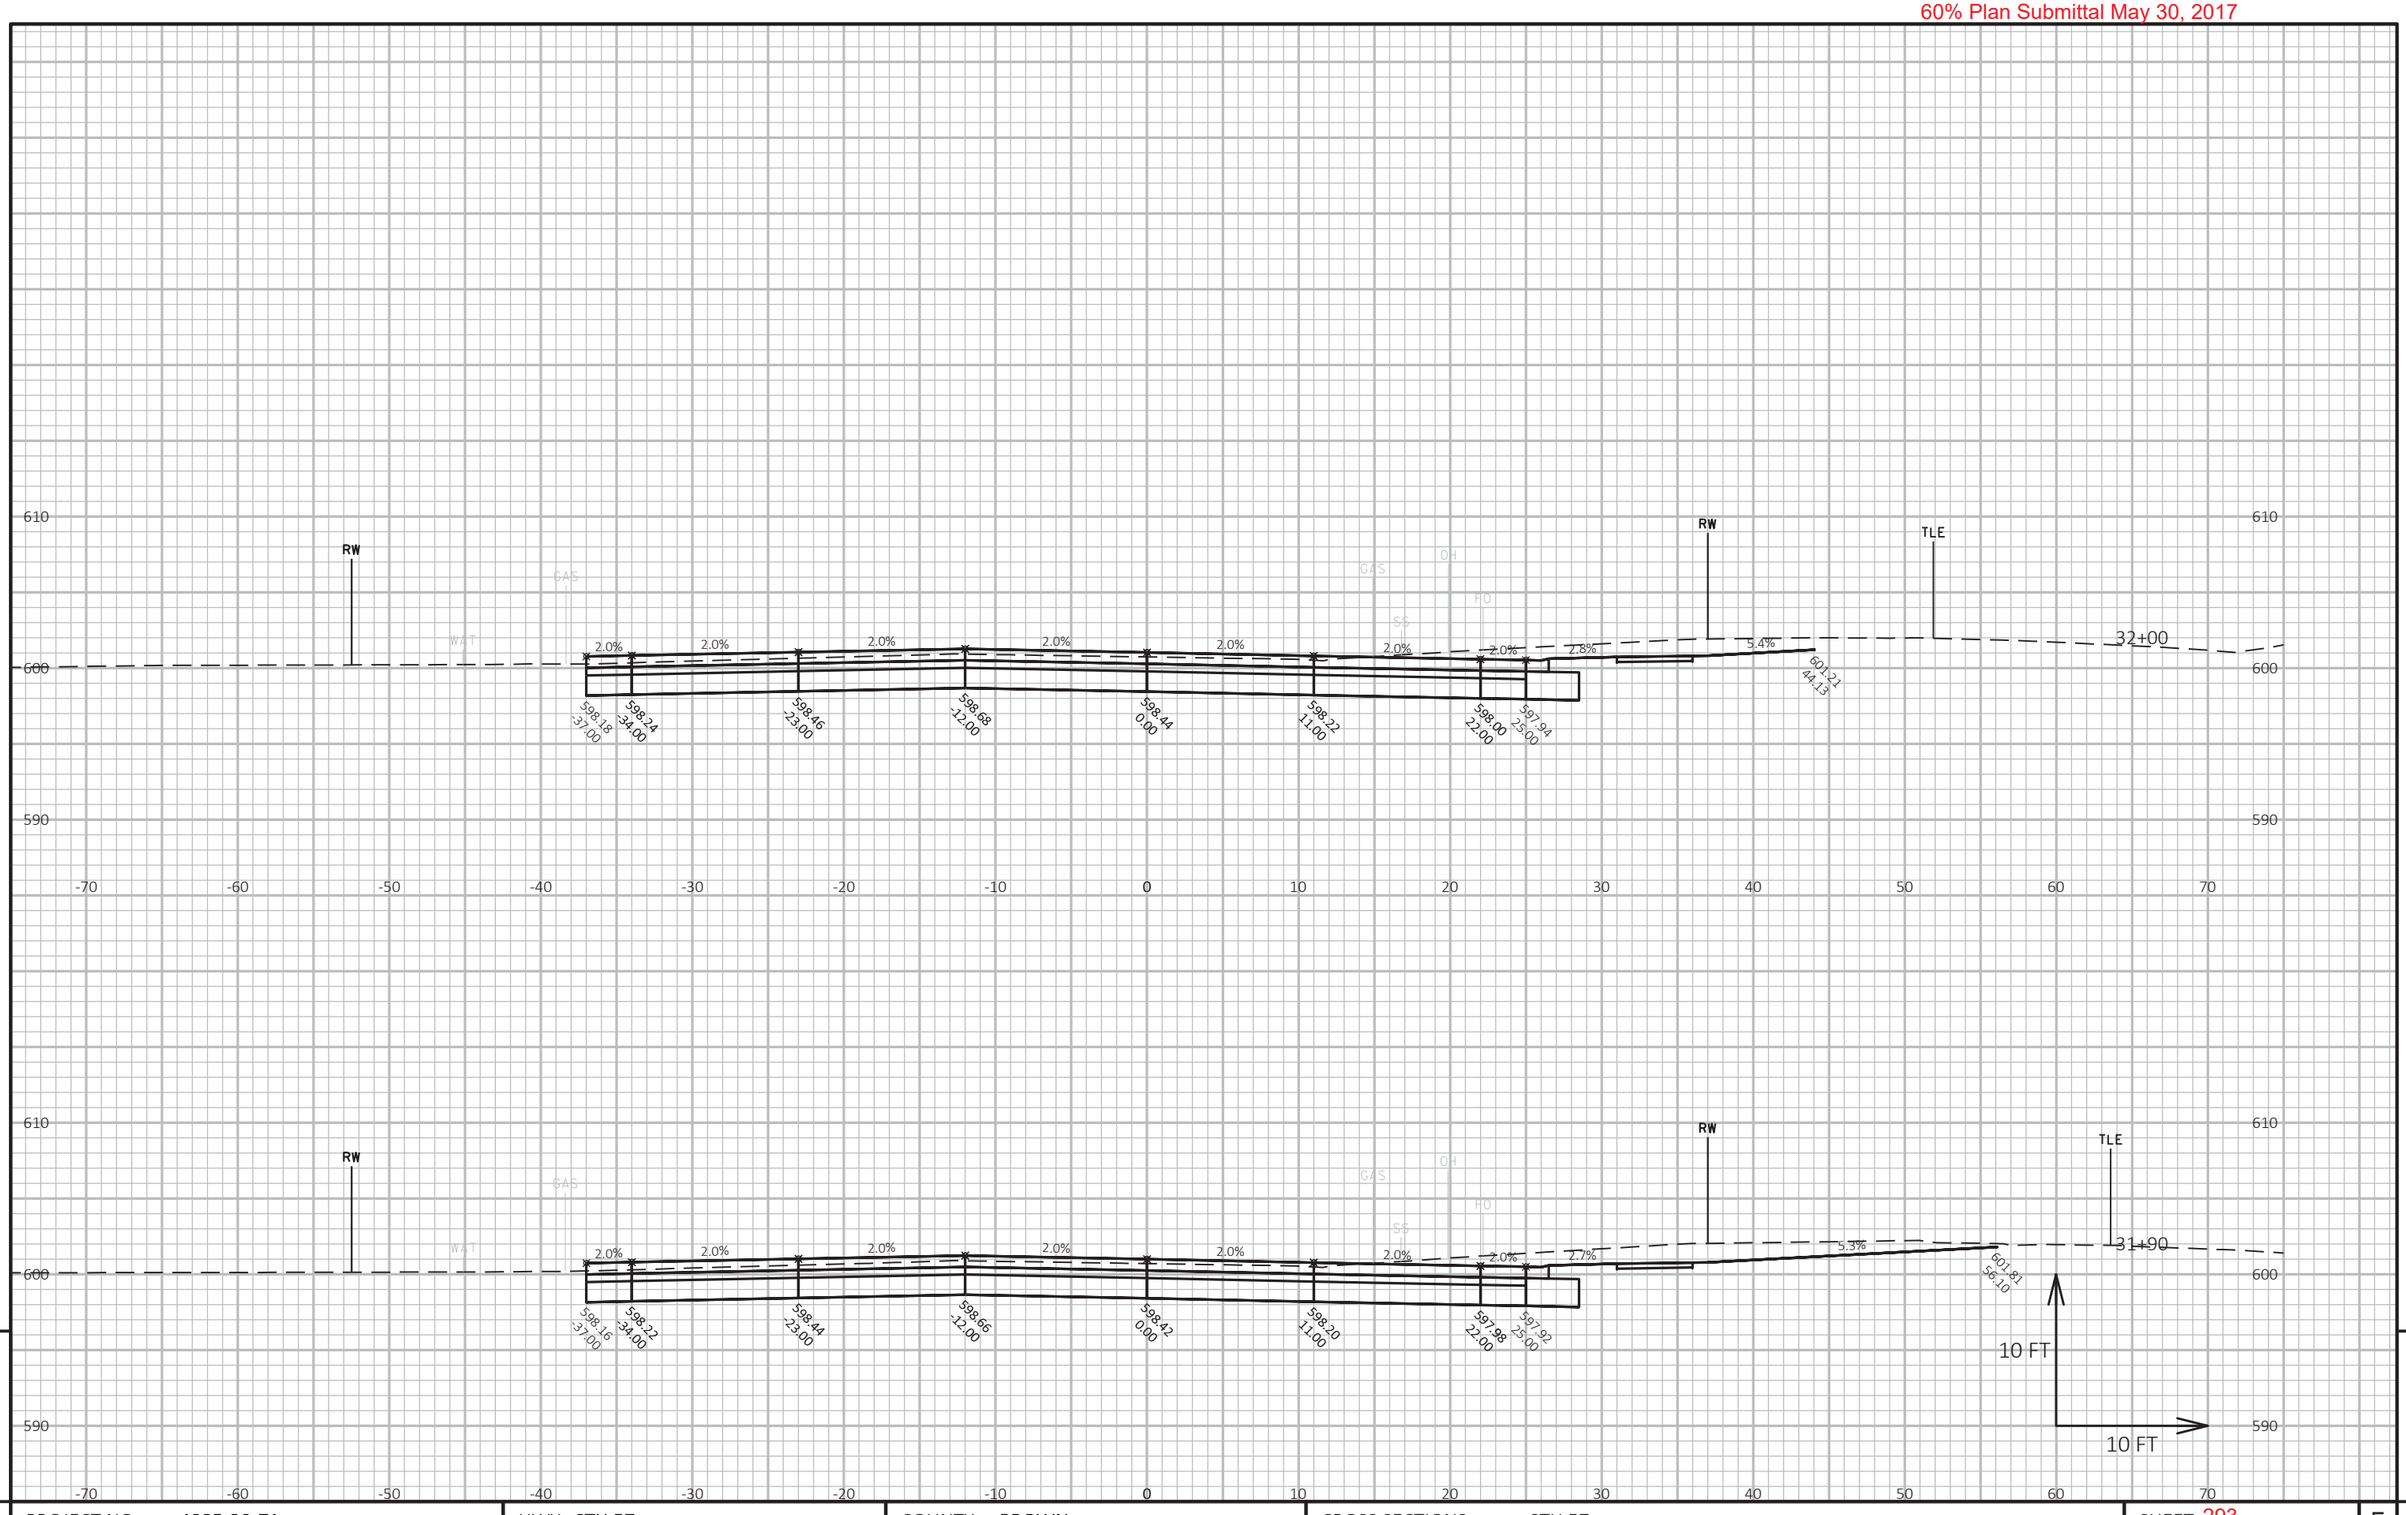

9

9

PROJECT NO: 4085-39-71	HWY: STH 57	COUNTY: BROWN	CROSS SECTIONS: STH 57	SHEET 293	E

FILE NAME : X:\3230500\120055.01\TECH\CAD\40853800\SHEETSPLAN\C3D_2016_DEPERE_XS.DWG
LAYOUT NAME - Section Sheet - (28)

PLOT DATE : 5/25/2017 4:21 PM

PLOT BY : DOUGLAS HOBYAN

PLOT NAME :

PLOT SCALE : 1 IN:10 FT HORZ. / 1 IN:10 FT VERT.

WISDOT/CADDS SHEET 49

60% Plan Submittal May 30, 2017

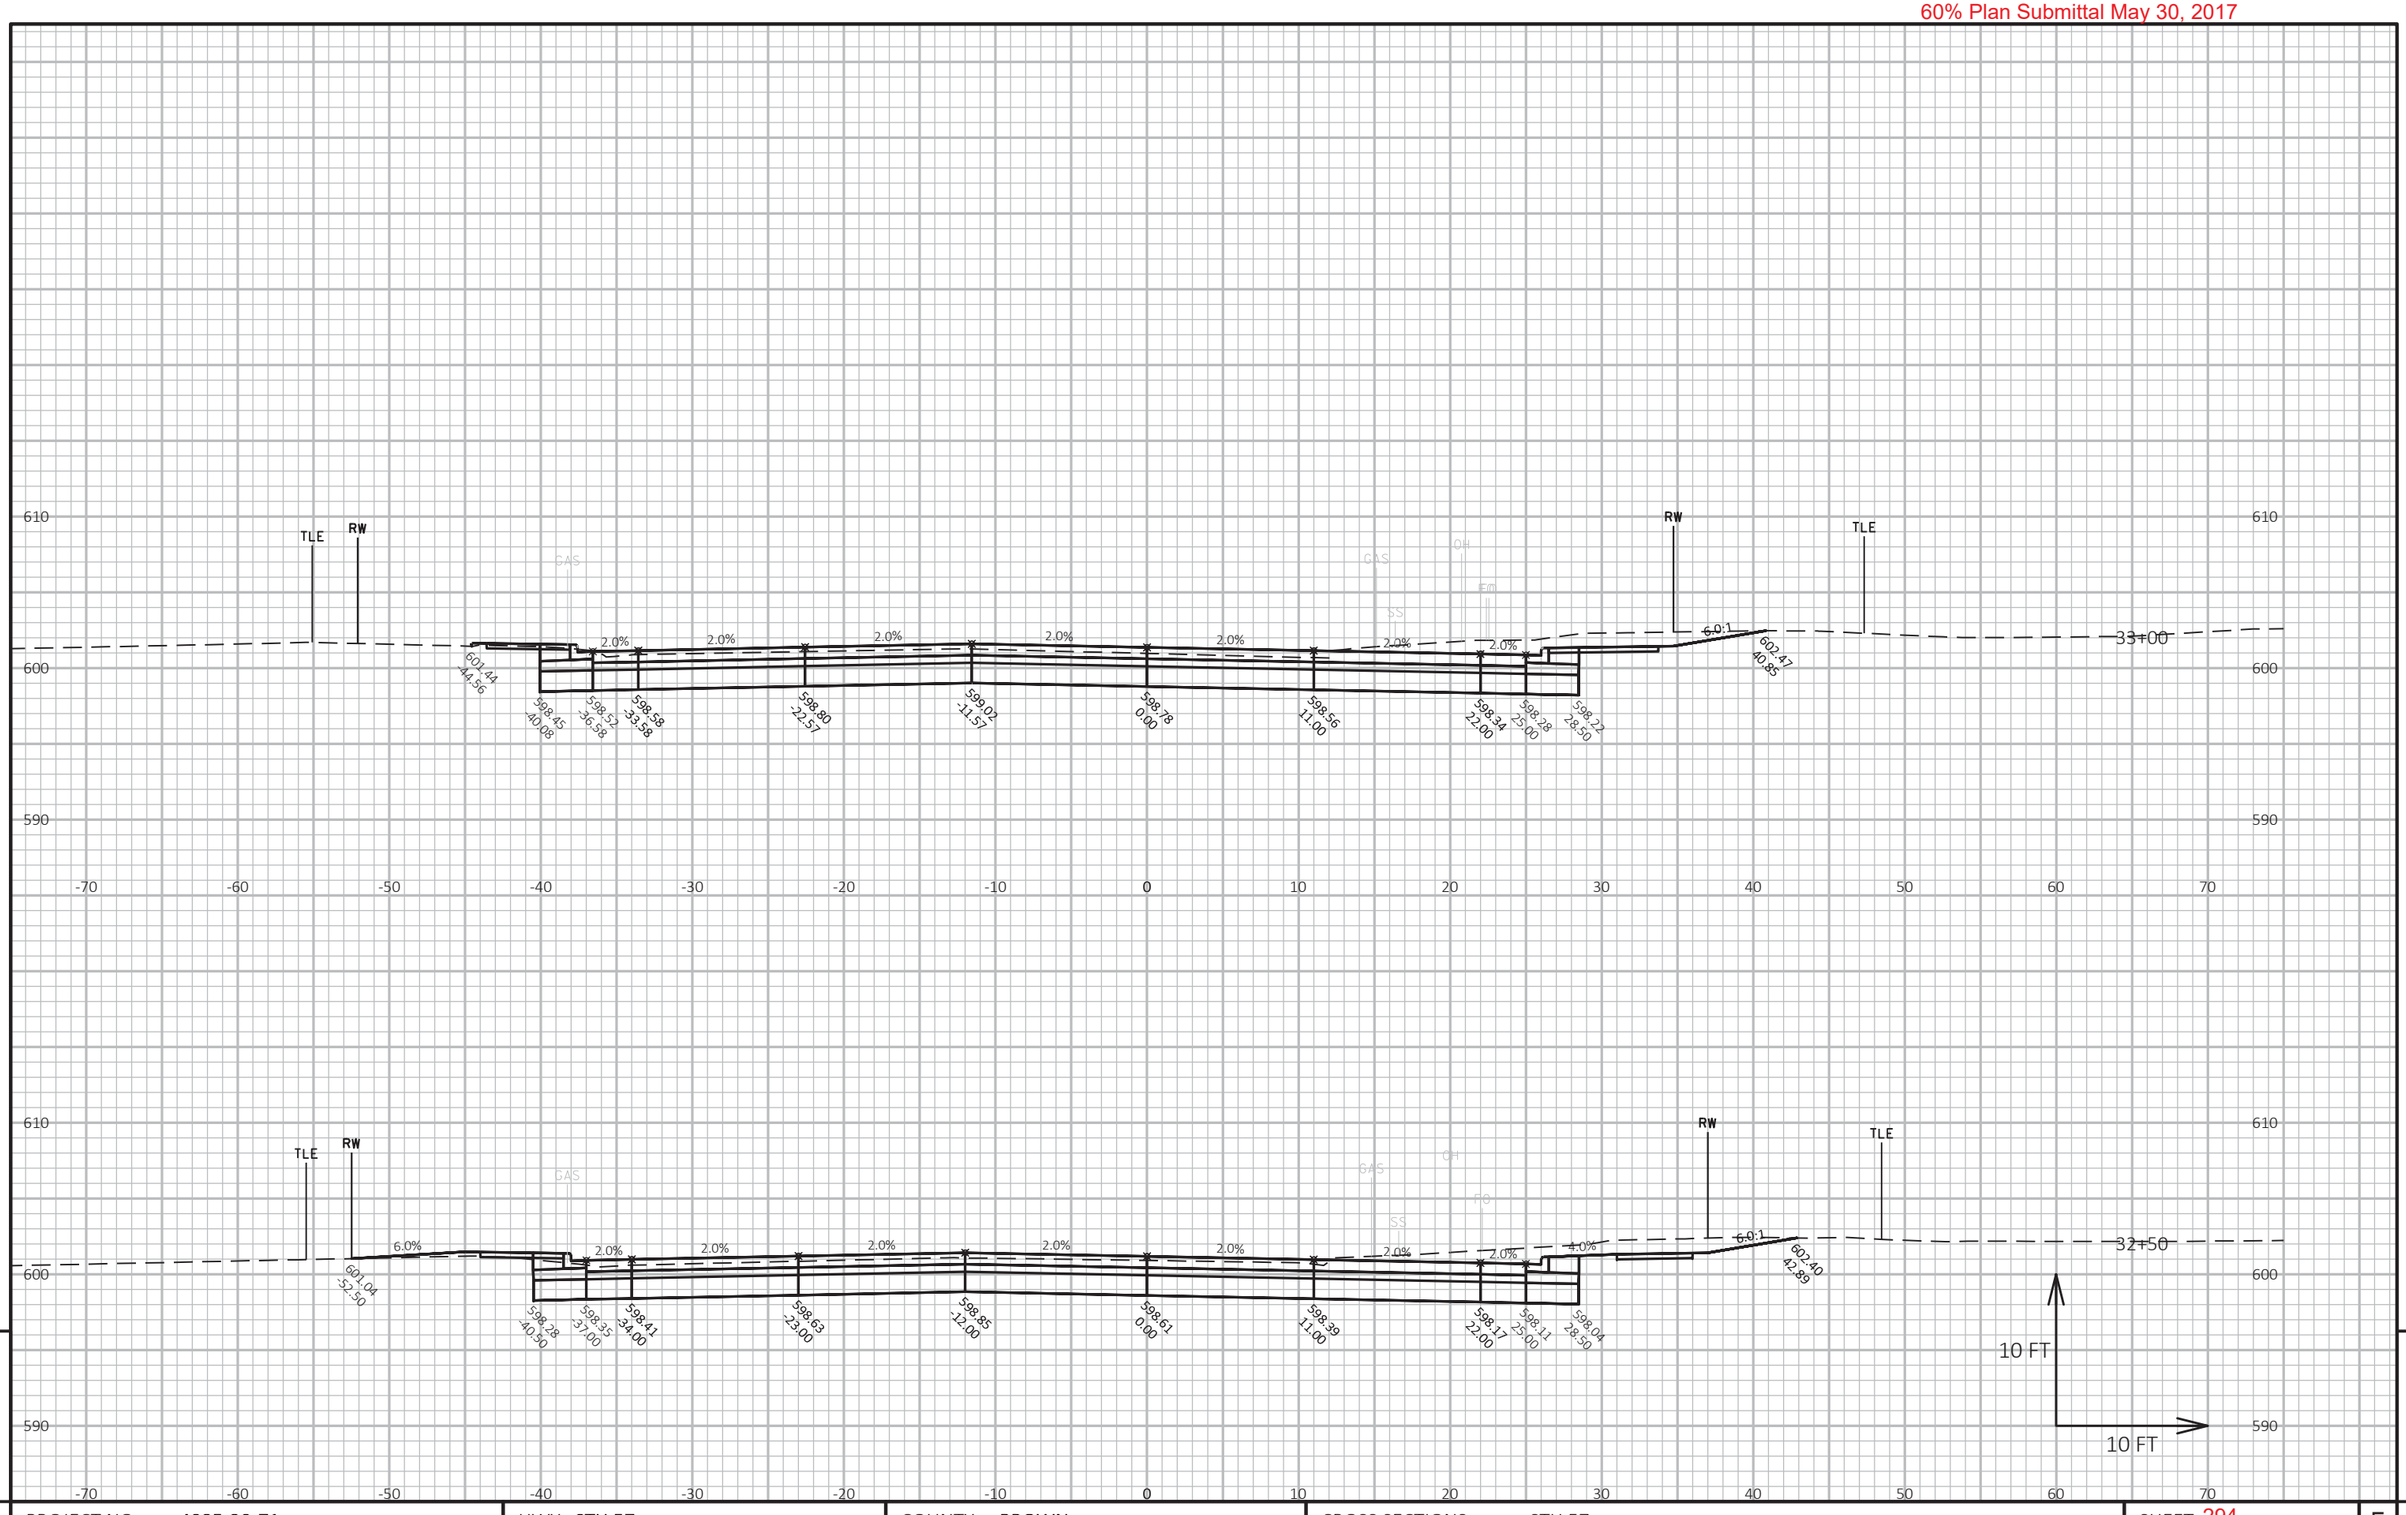

9

PROJECT NO: 4085-39-71	HWY: STH 57	COUNTY: BROWN	CROSS SECTIONS: STH 57	SHEET 294	E

FILE NAME : X:\3230500\120055.01\TECH\CAD\40853800\SHEETSPLAN\C3D_2016_DEPERE_XS.DWG
LAYOUT NAME - Section Sheet - (29)

PLOT DATE : 5/25/2017 4:21 PM

PLOT BY : DOUGLAS HOBYAN

PLOT NAME :

PLOT SCALE : 1 IN:10 FT HORZ. / 1 IN:10 FT VERT.

WISDOT/CADDS SHEET 49

60% Plan Submittal May 30, 2017

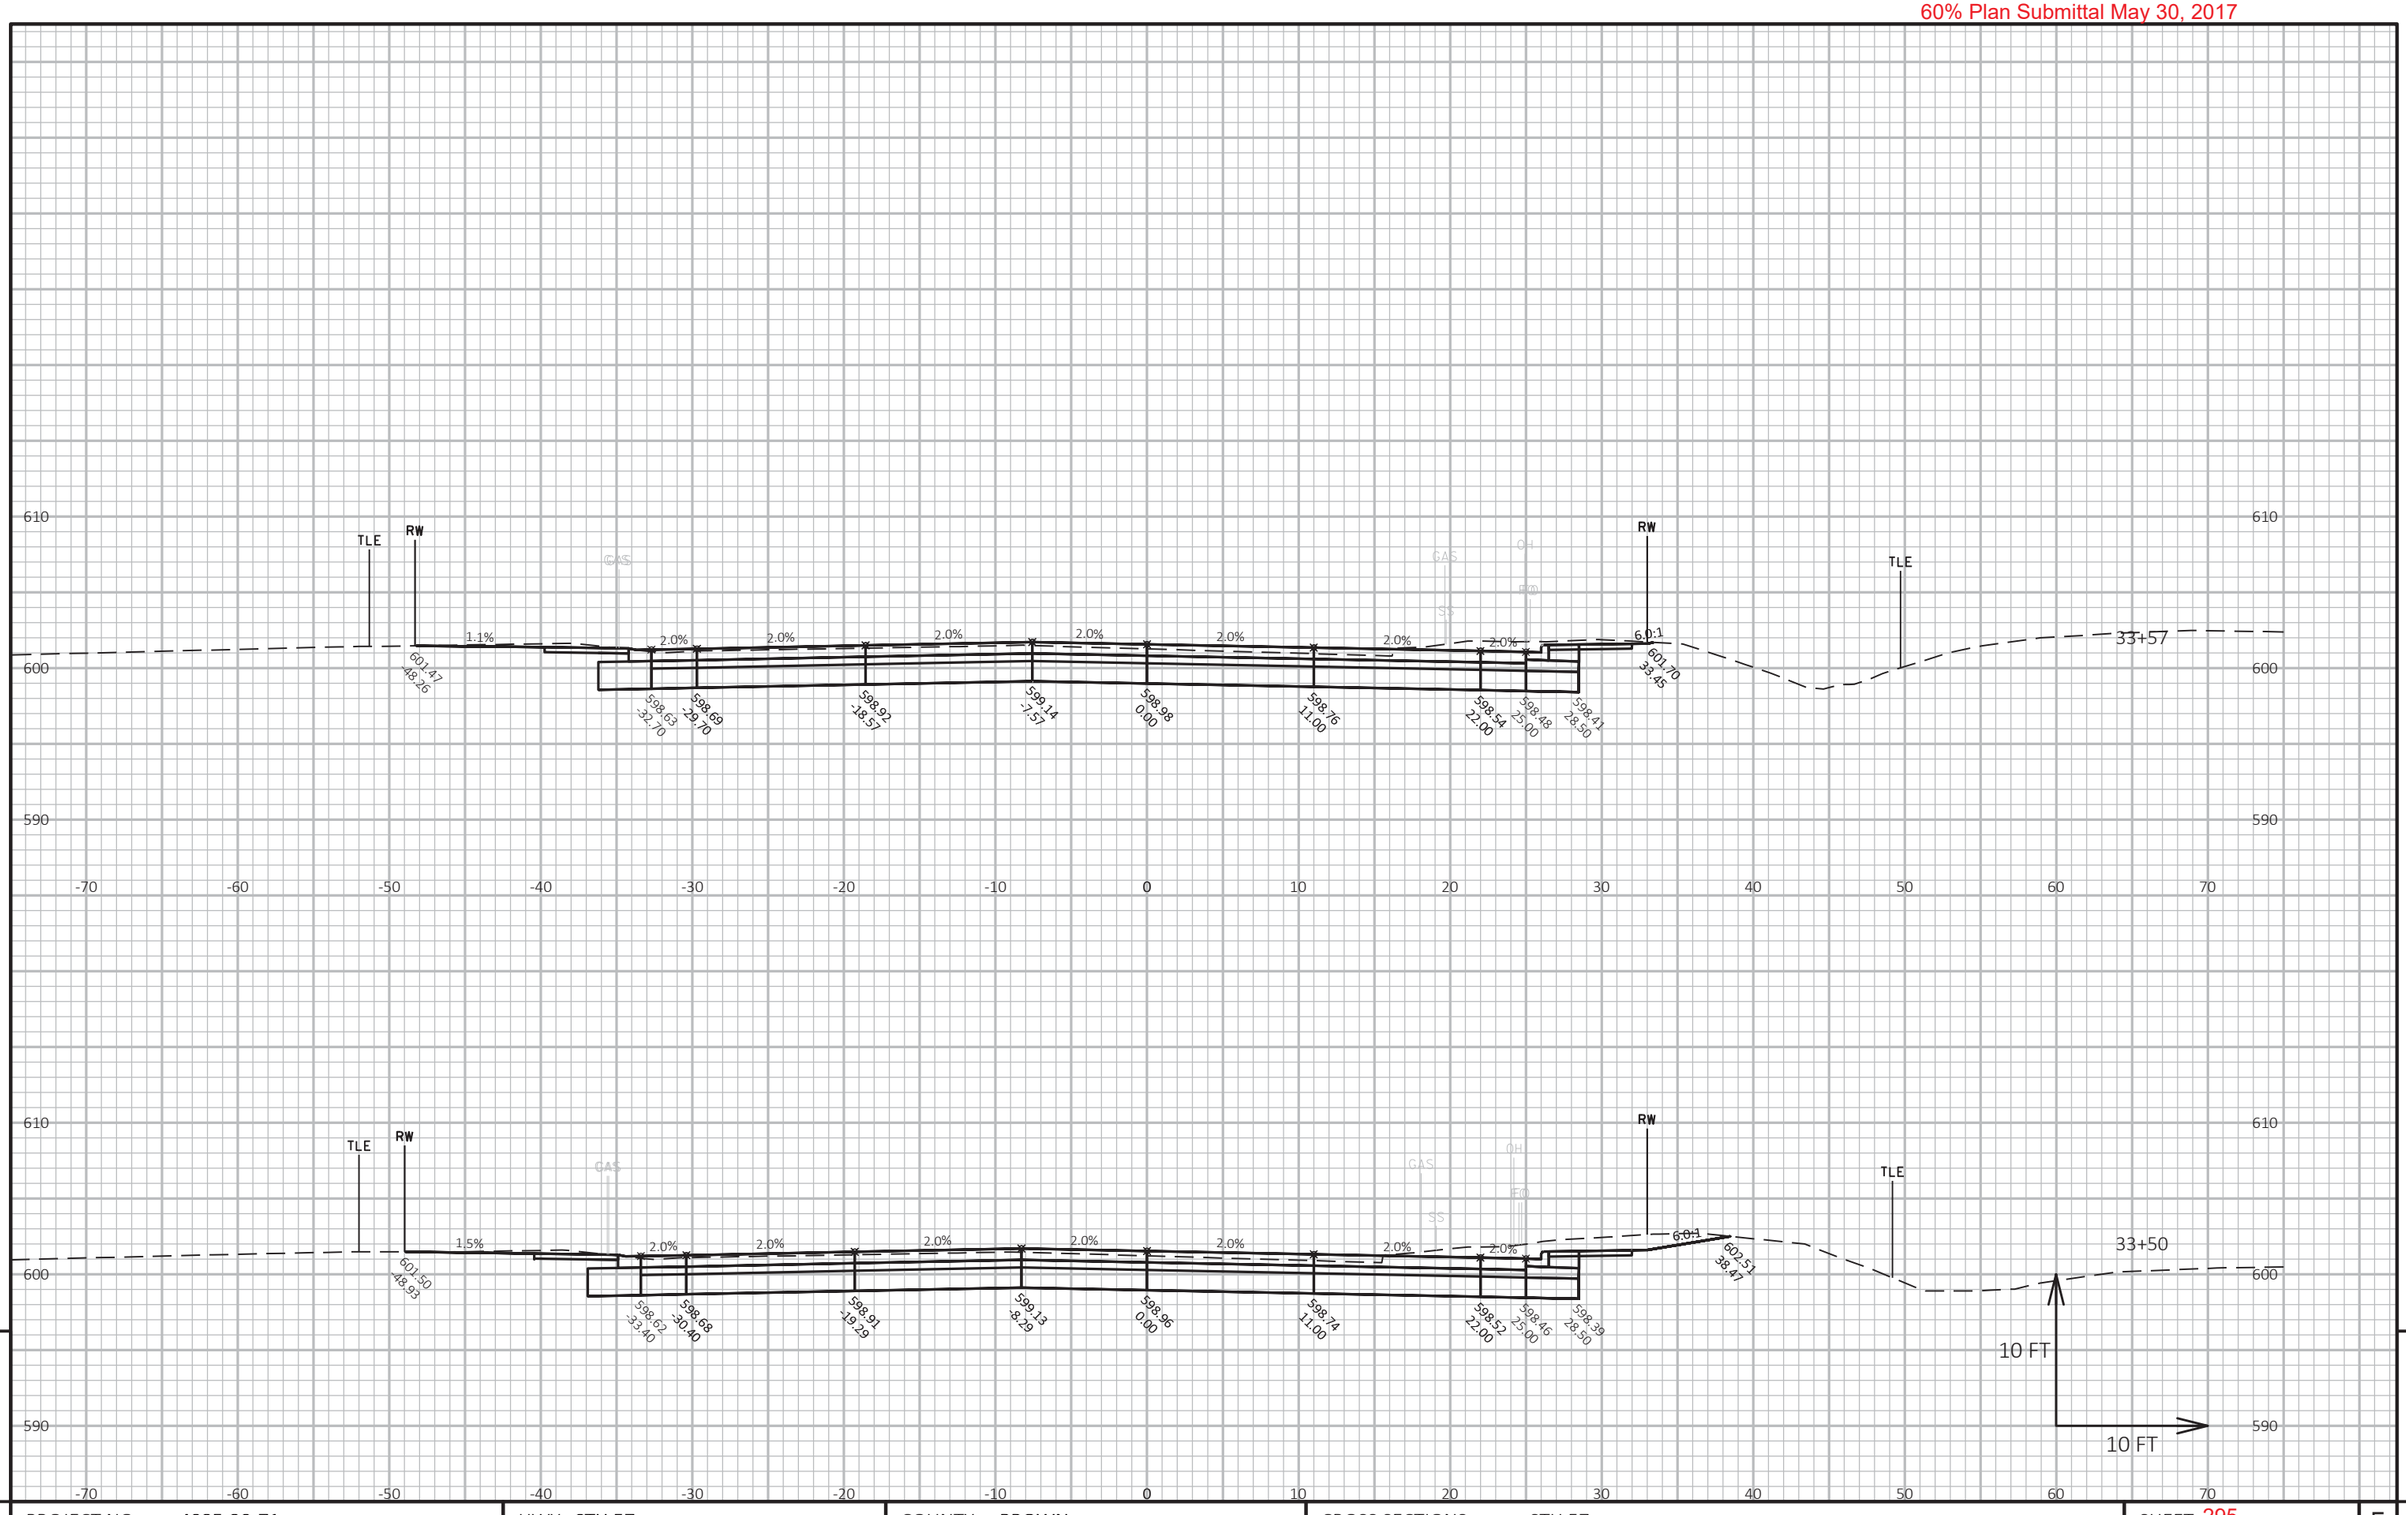

9 9

PROJECT NO: 4085-39-71	HWY: STH 57	COUNTY: BROWN	CROSS SECTIONS: STH 57	SHEET 295	E

FILE NAME : X:\3230500\120055.01\TECH\CAD\40853800\SHEETSPLAN\C3D_2016_DEPERE_XS.DWG
LAYOUT NAME - Section Sheet - (30)

PLOT DATE : 5/25/2017 4:21 PM

PLOT BY : DOUGLAS HOBYAN

PLOT NAME :

PLOT SCALE : 1 IN:10 FT HORZ. / 1 IN:10 FT VERT.

WISDOT/CADDS SHEET 49

60% Plan Submittal May 30, 2017

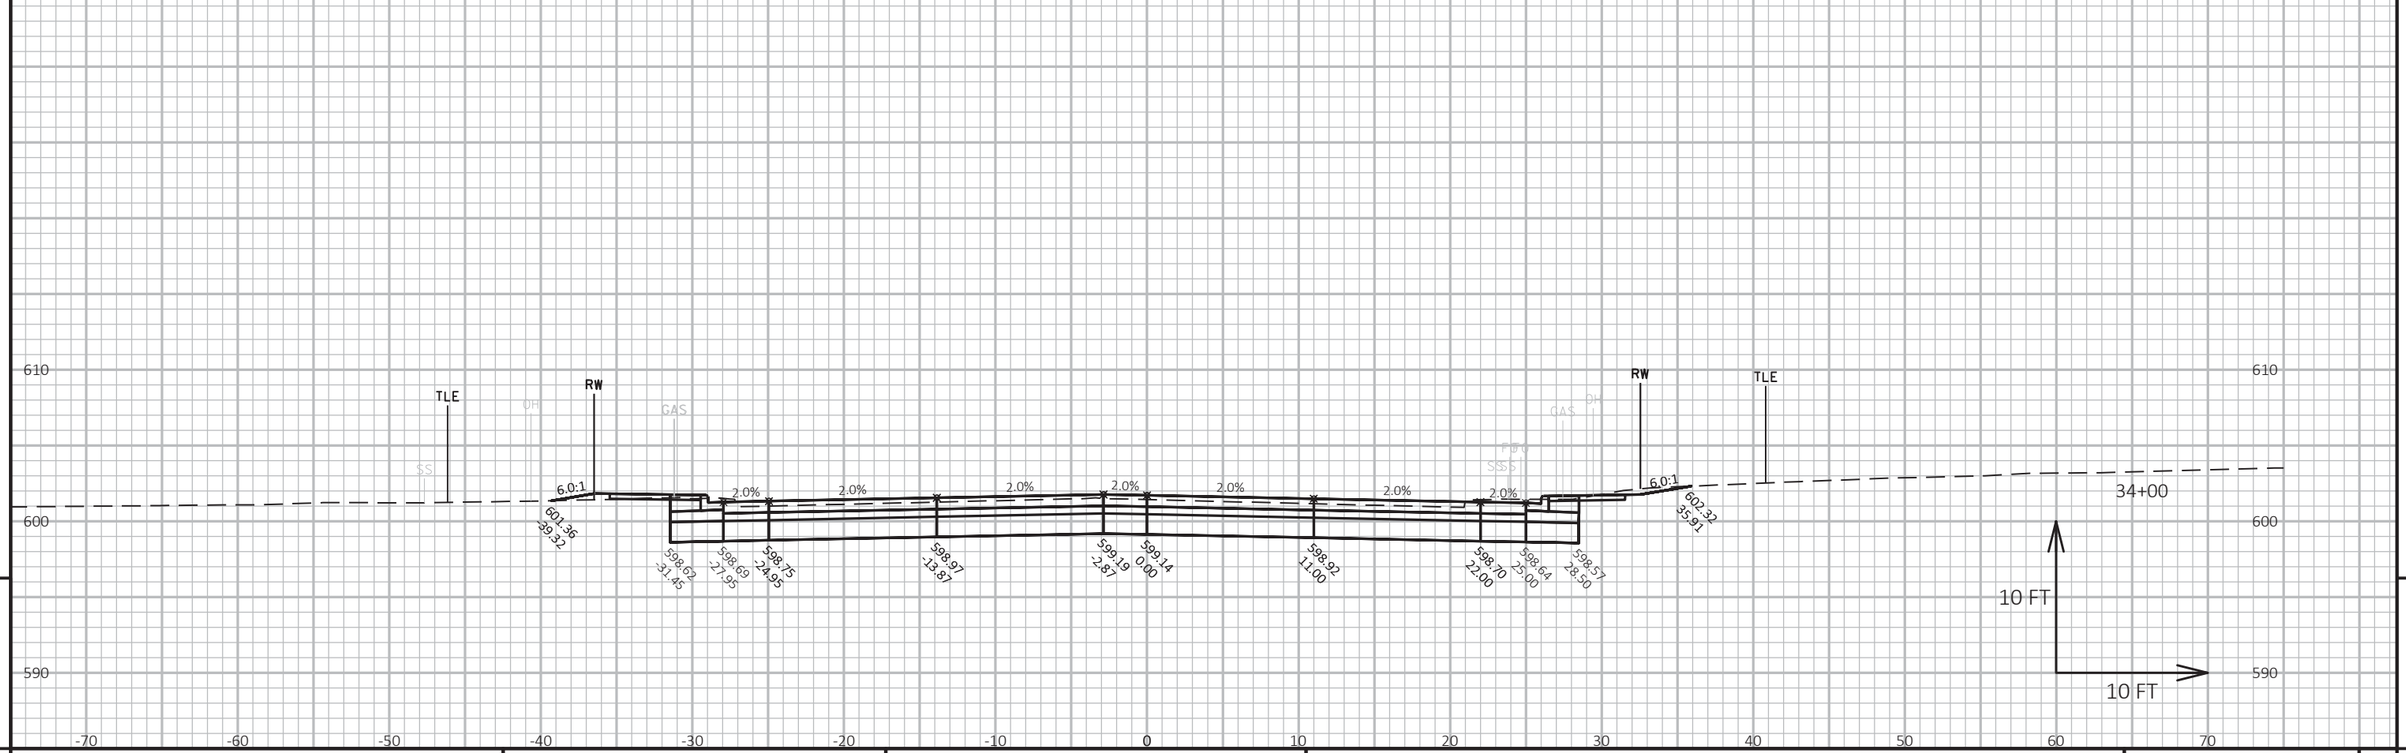

9

9

PROJECT NO: 4085-39-71	HWY: STH 57	COUNTY: BROWN	CROSS SECTIONS: STH 57	SHEET 296	E

FILE NAME : X:\3230500\120055.01\TECH\CAD\40853800\SHEETSPLAN\C3D_2016_DEPERE_XS.DWG
LAYOUT NAME - Section Sheet - (31)

PLOT DATE : 5/25/2017 4:22 PM

PLOT BY : DOUGLAS HOBYAN

PLOT NAME :

PLOT SCALE : 1 IN:10 FT HORZ. / 1 IN:10 FT VERT.

60% Plan Submittal May 30, 2017

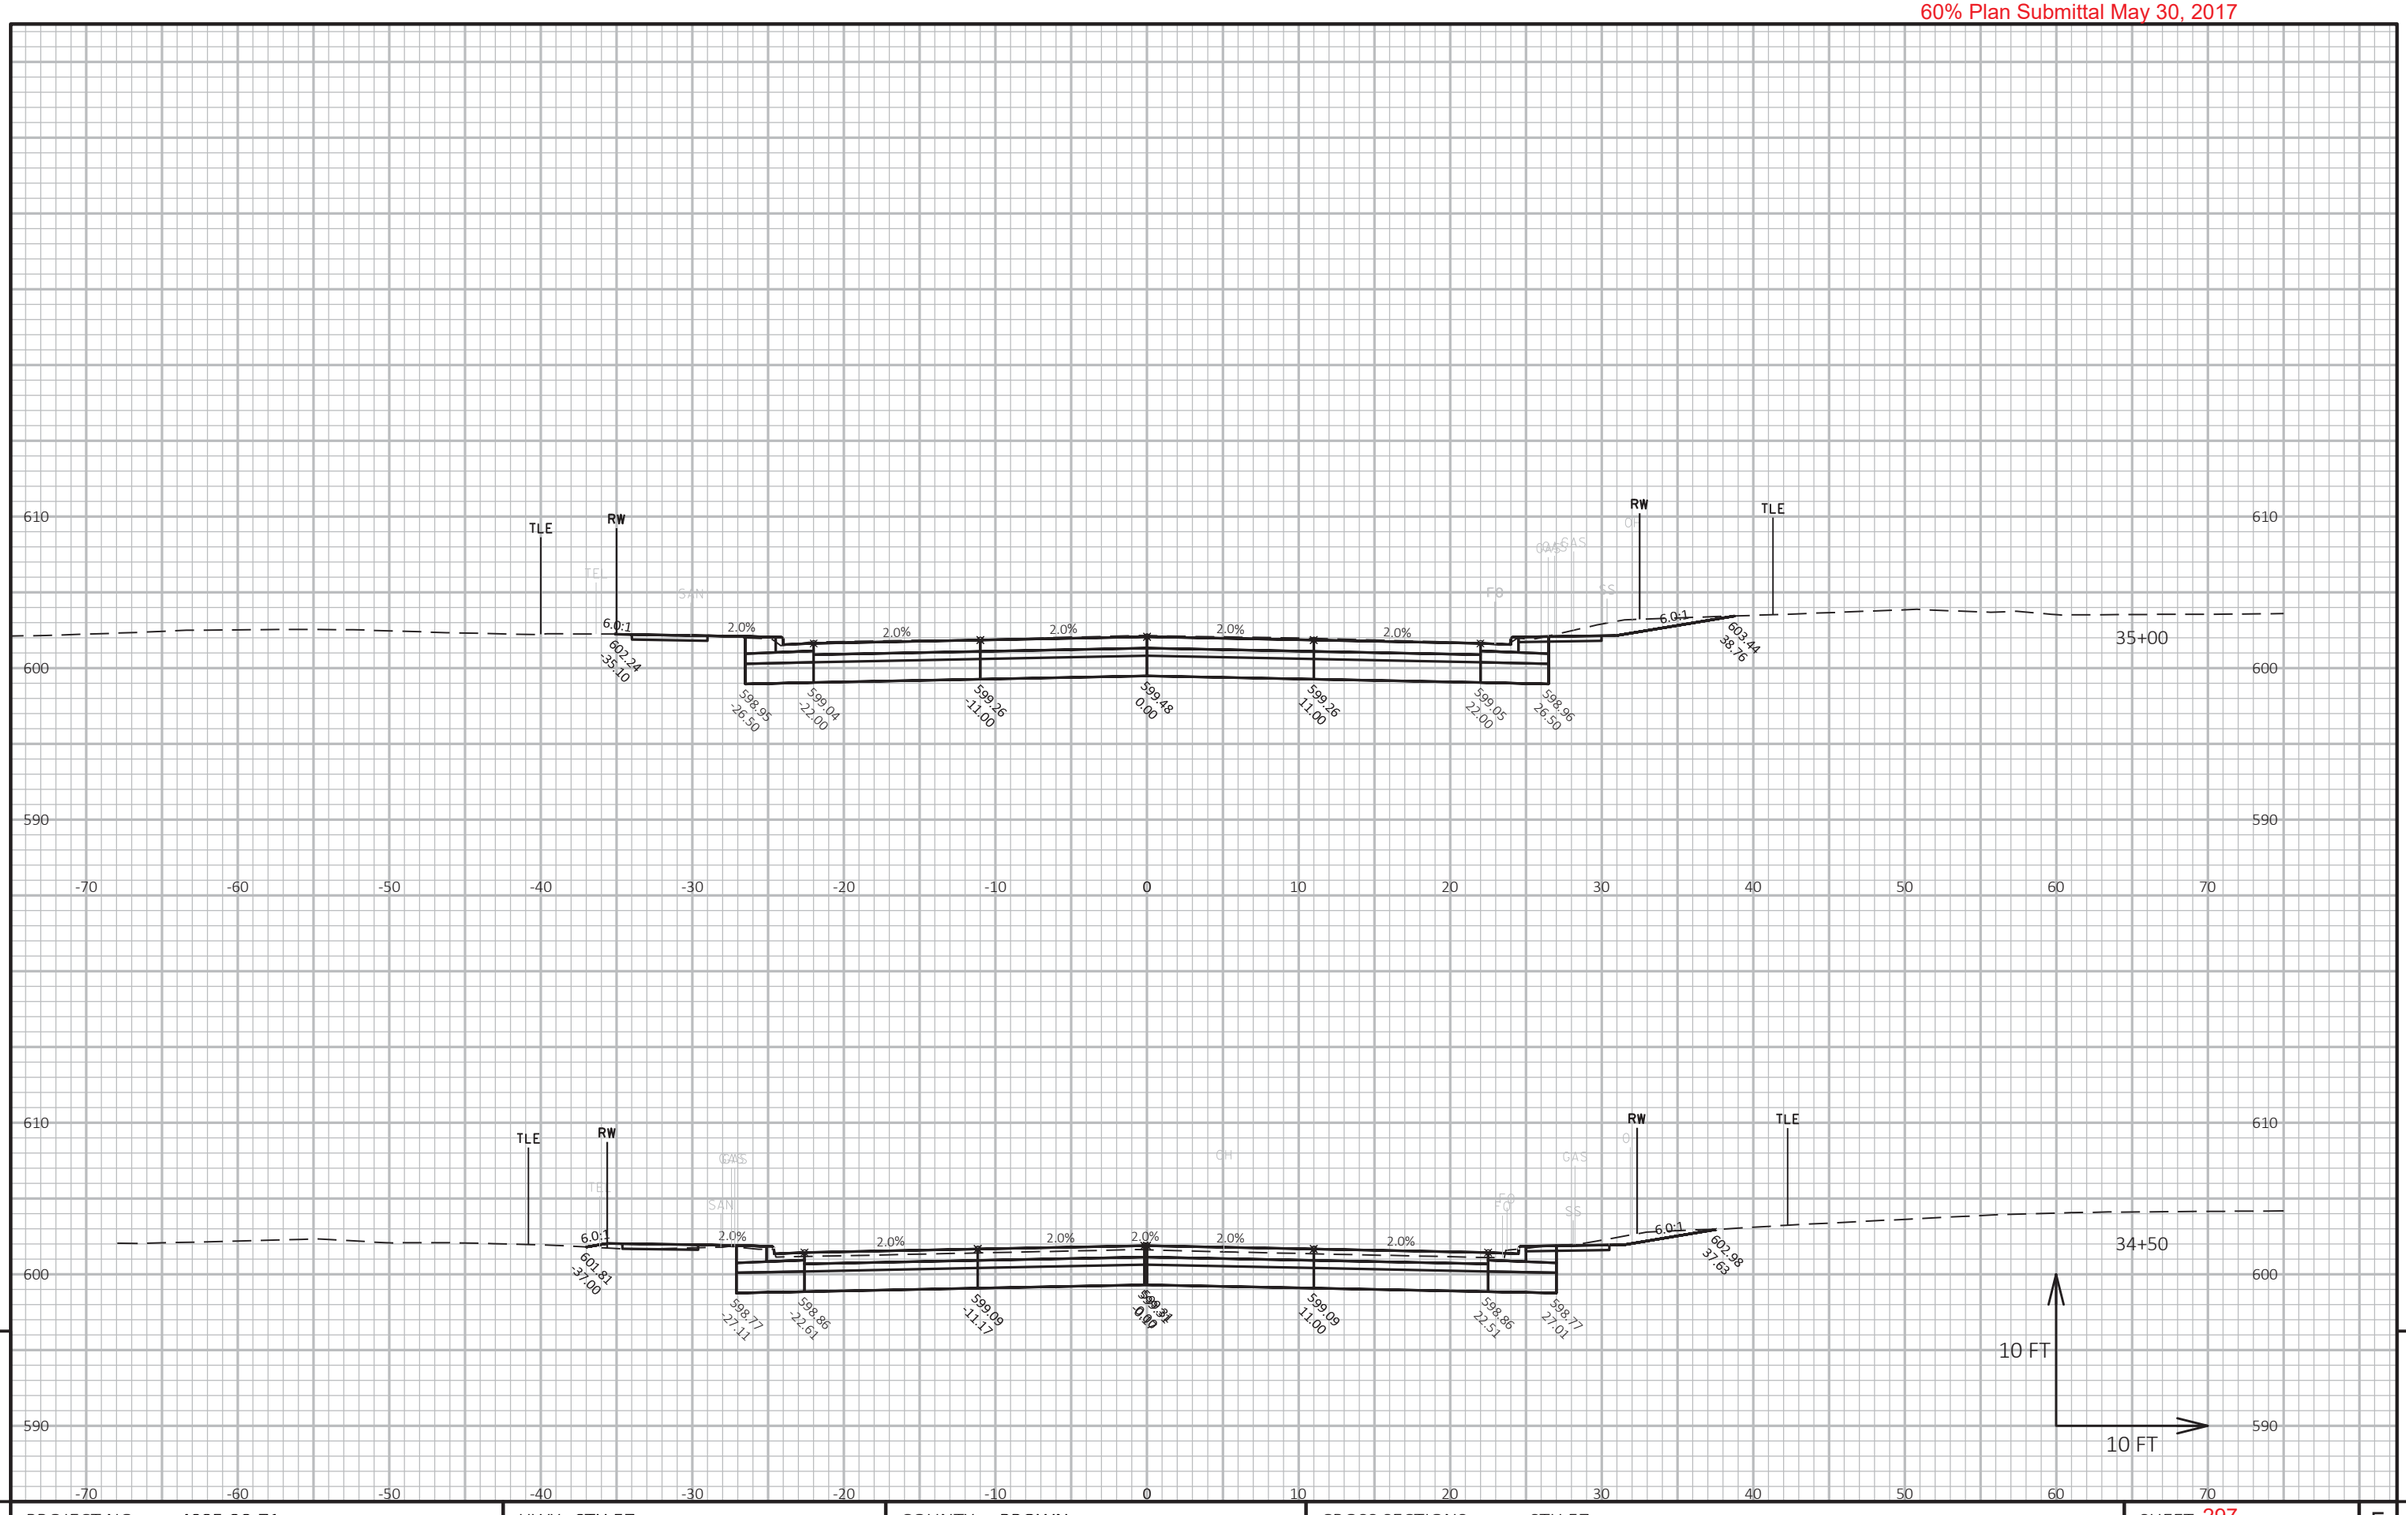

9

9

PROJECT NO: 4085-38-71	HWY: STH 57	COUNTY: BROWN	CROSS SECTIONS: STH 57	SHEET 297	E

FILE NAME : X:\3230500\120055.01\TECH\CAD\40853800\SHEETSPLAN\C3D_2016_GB START TO BRIAR ST_XS.DWG
LAYOUT NAME - Section Sheet - (1)

PLOT DATE : 5/25/2017 1:58 PM PLOT BY : DOUGLAS HOBYAN PLOT NAME : PLOT SCALE : 1 IN:10 FT HORZ. / 1 IN:10 FT VERT.

WISDOT/CADDS SHEET 49

60% Plan Submittal May 30, 2017

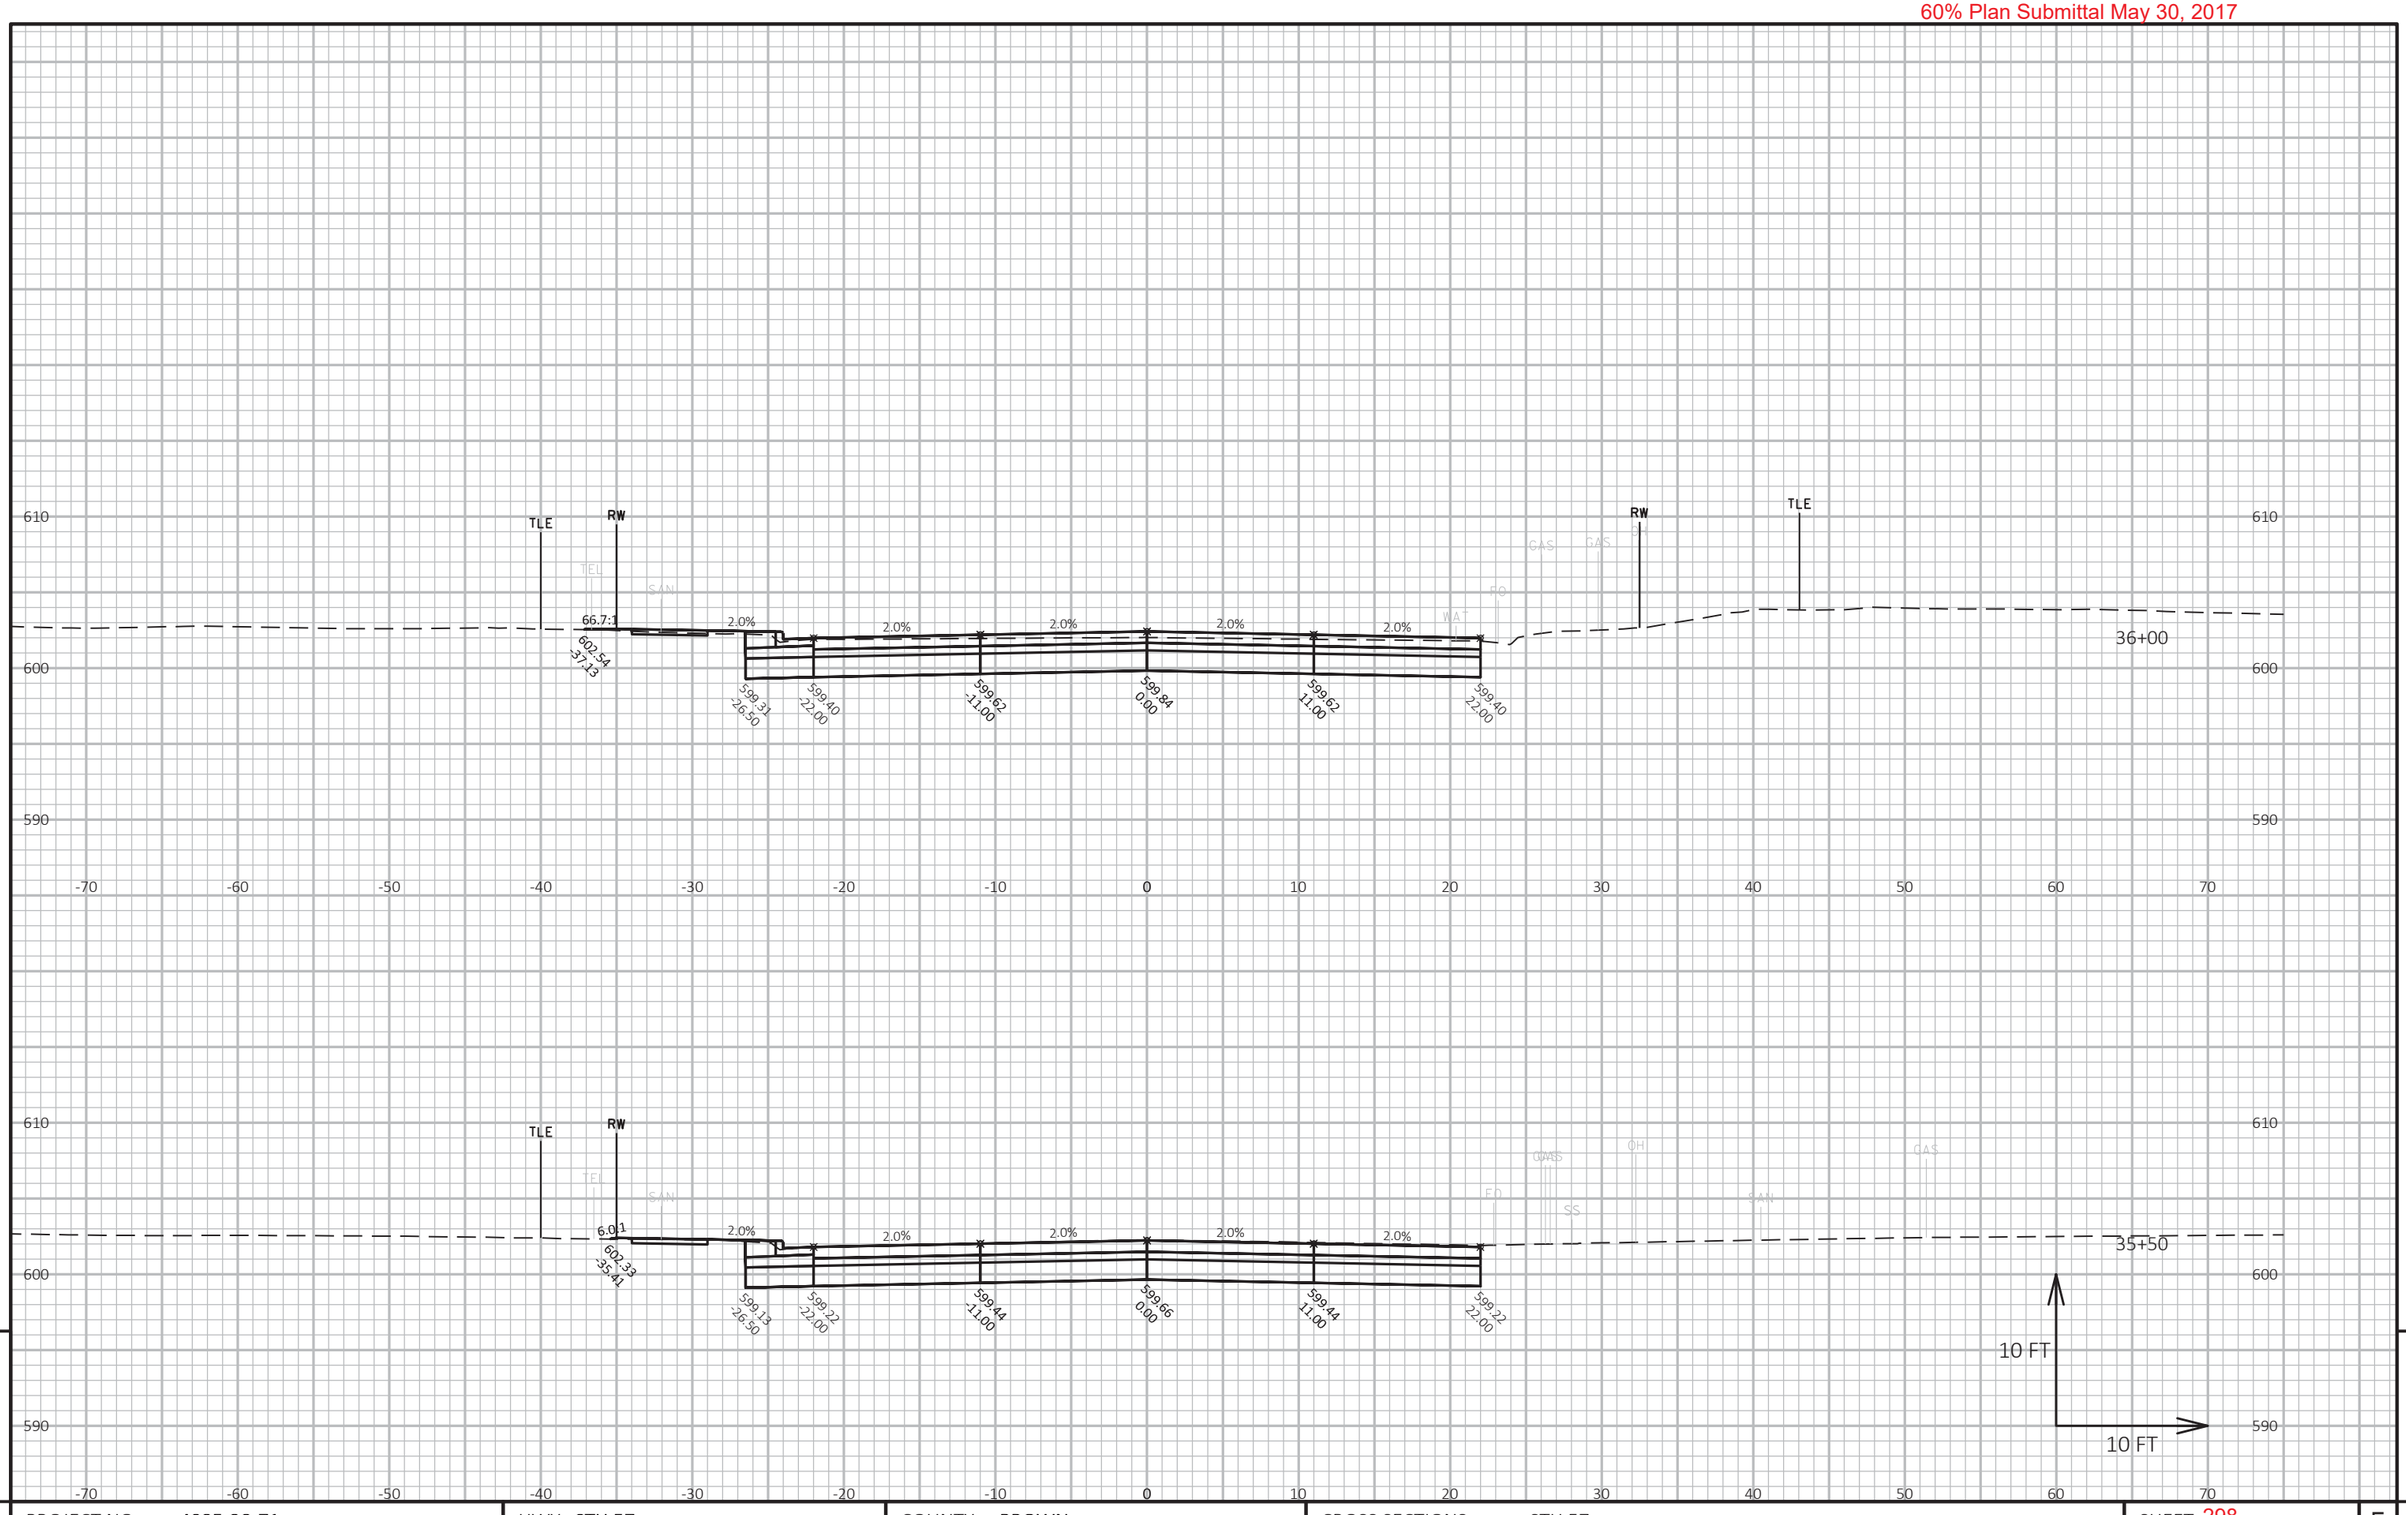

9

9

PROJECT NO: 4085-38-71	HWY: STH 57	COUNTY: BROWN	CROSS SECTIONS: STH 57	SHEET 298	E

FILE NAME : X:\3230500\120055.01\TECH\CAD\40853800\SHEETSPLAN\C3D_2016_GB START TO BRIAR ST_XS.DWG
LAYOUT NAME - Section Sheet - (2)

PLOT DATE : 5/25/2017 1:58 PM

PLOT BY : DOUGLAS HOBYAN

PLOT NAME :

PLOT SCALE : 1 IN:10 FT HORZ. / 1 IN:10 FT VERT.

WISDOT/CADDS SHEET 49

60% Plan Submittal May 30, 2017

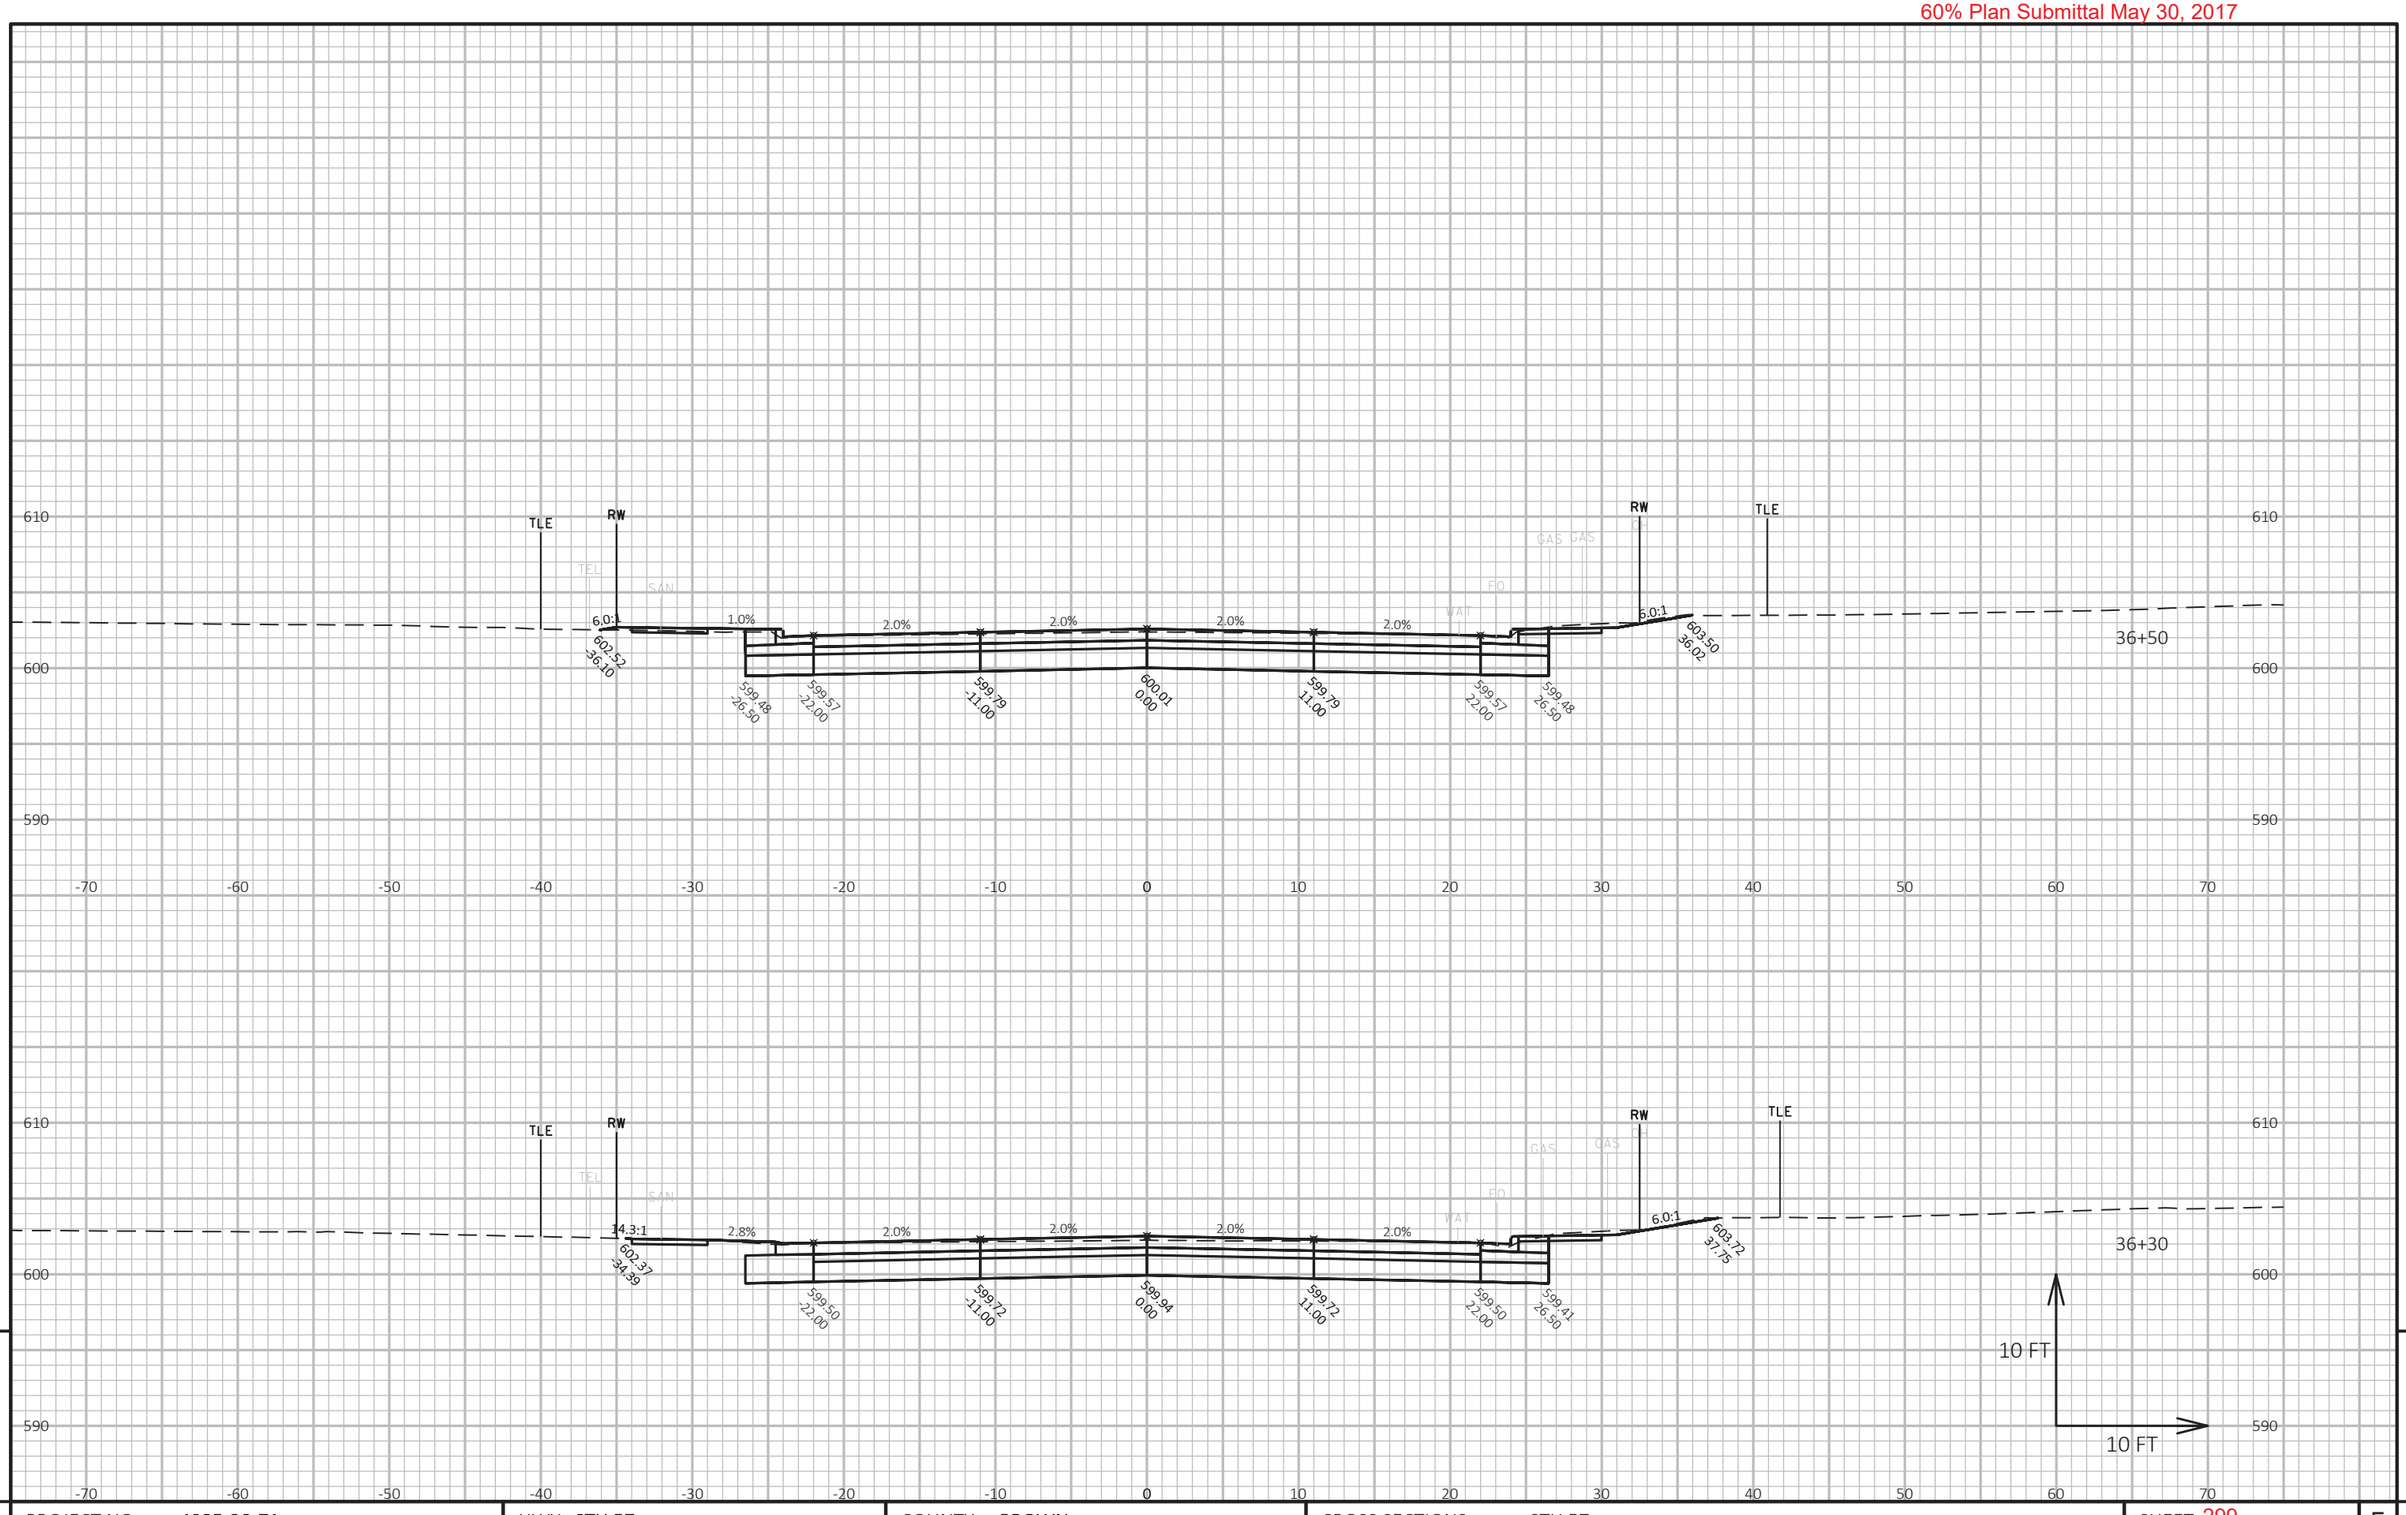

9

PROJECT NO: 4085-38-71	HWY: STH 57	COUNTY: BROWN	CROSS SECTIONS: STH 57	SHEET 299	E

FILE NAME : X:\3230500\120055.01\TECH\CAD\40853800\SHEETSPLAN\C3D_2016_GB START TO BRIAR ST_XS.DWG
LAYOUT NAME - Section Sheet - (3)

PLOT DATE : 5/25/2017 1:58 PM PLOT BY : DOUGLAS HOBYAN PLOT NAME : PLOT SCALE : 1 IN:10 FT HORZ. / 1 IN:10 FT VERT.

WISDOT/CADDS SHEET 49

60% Plan Submittal May 30, 2017

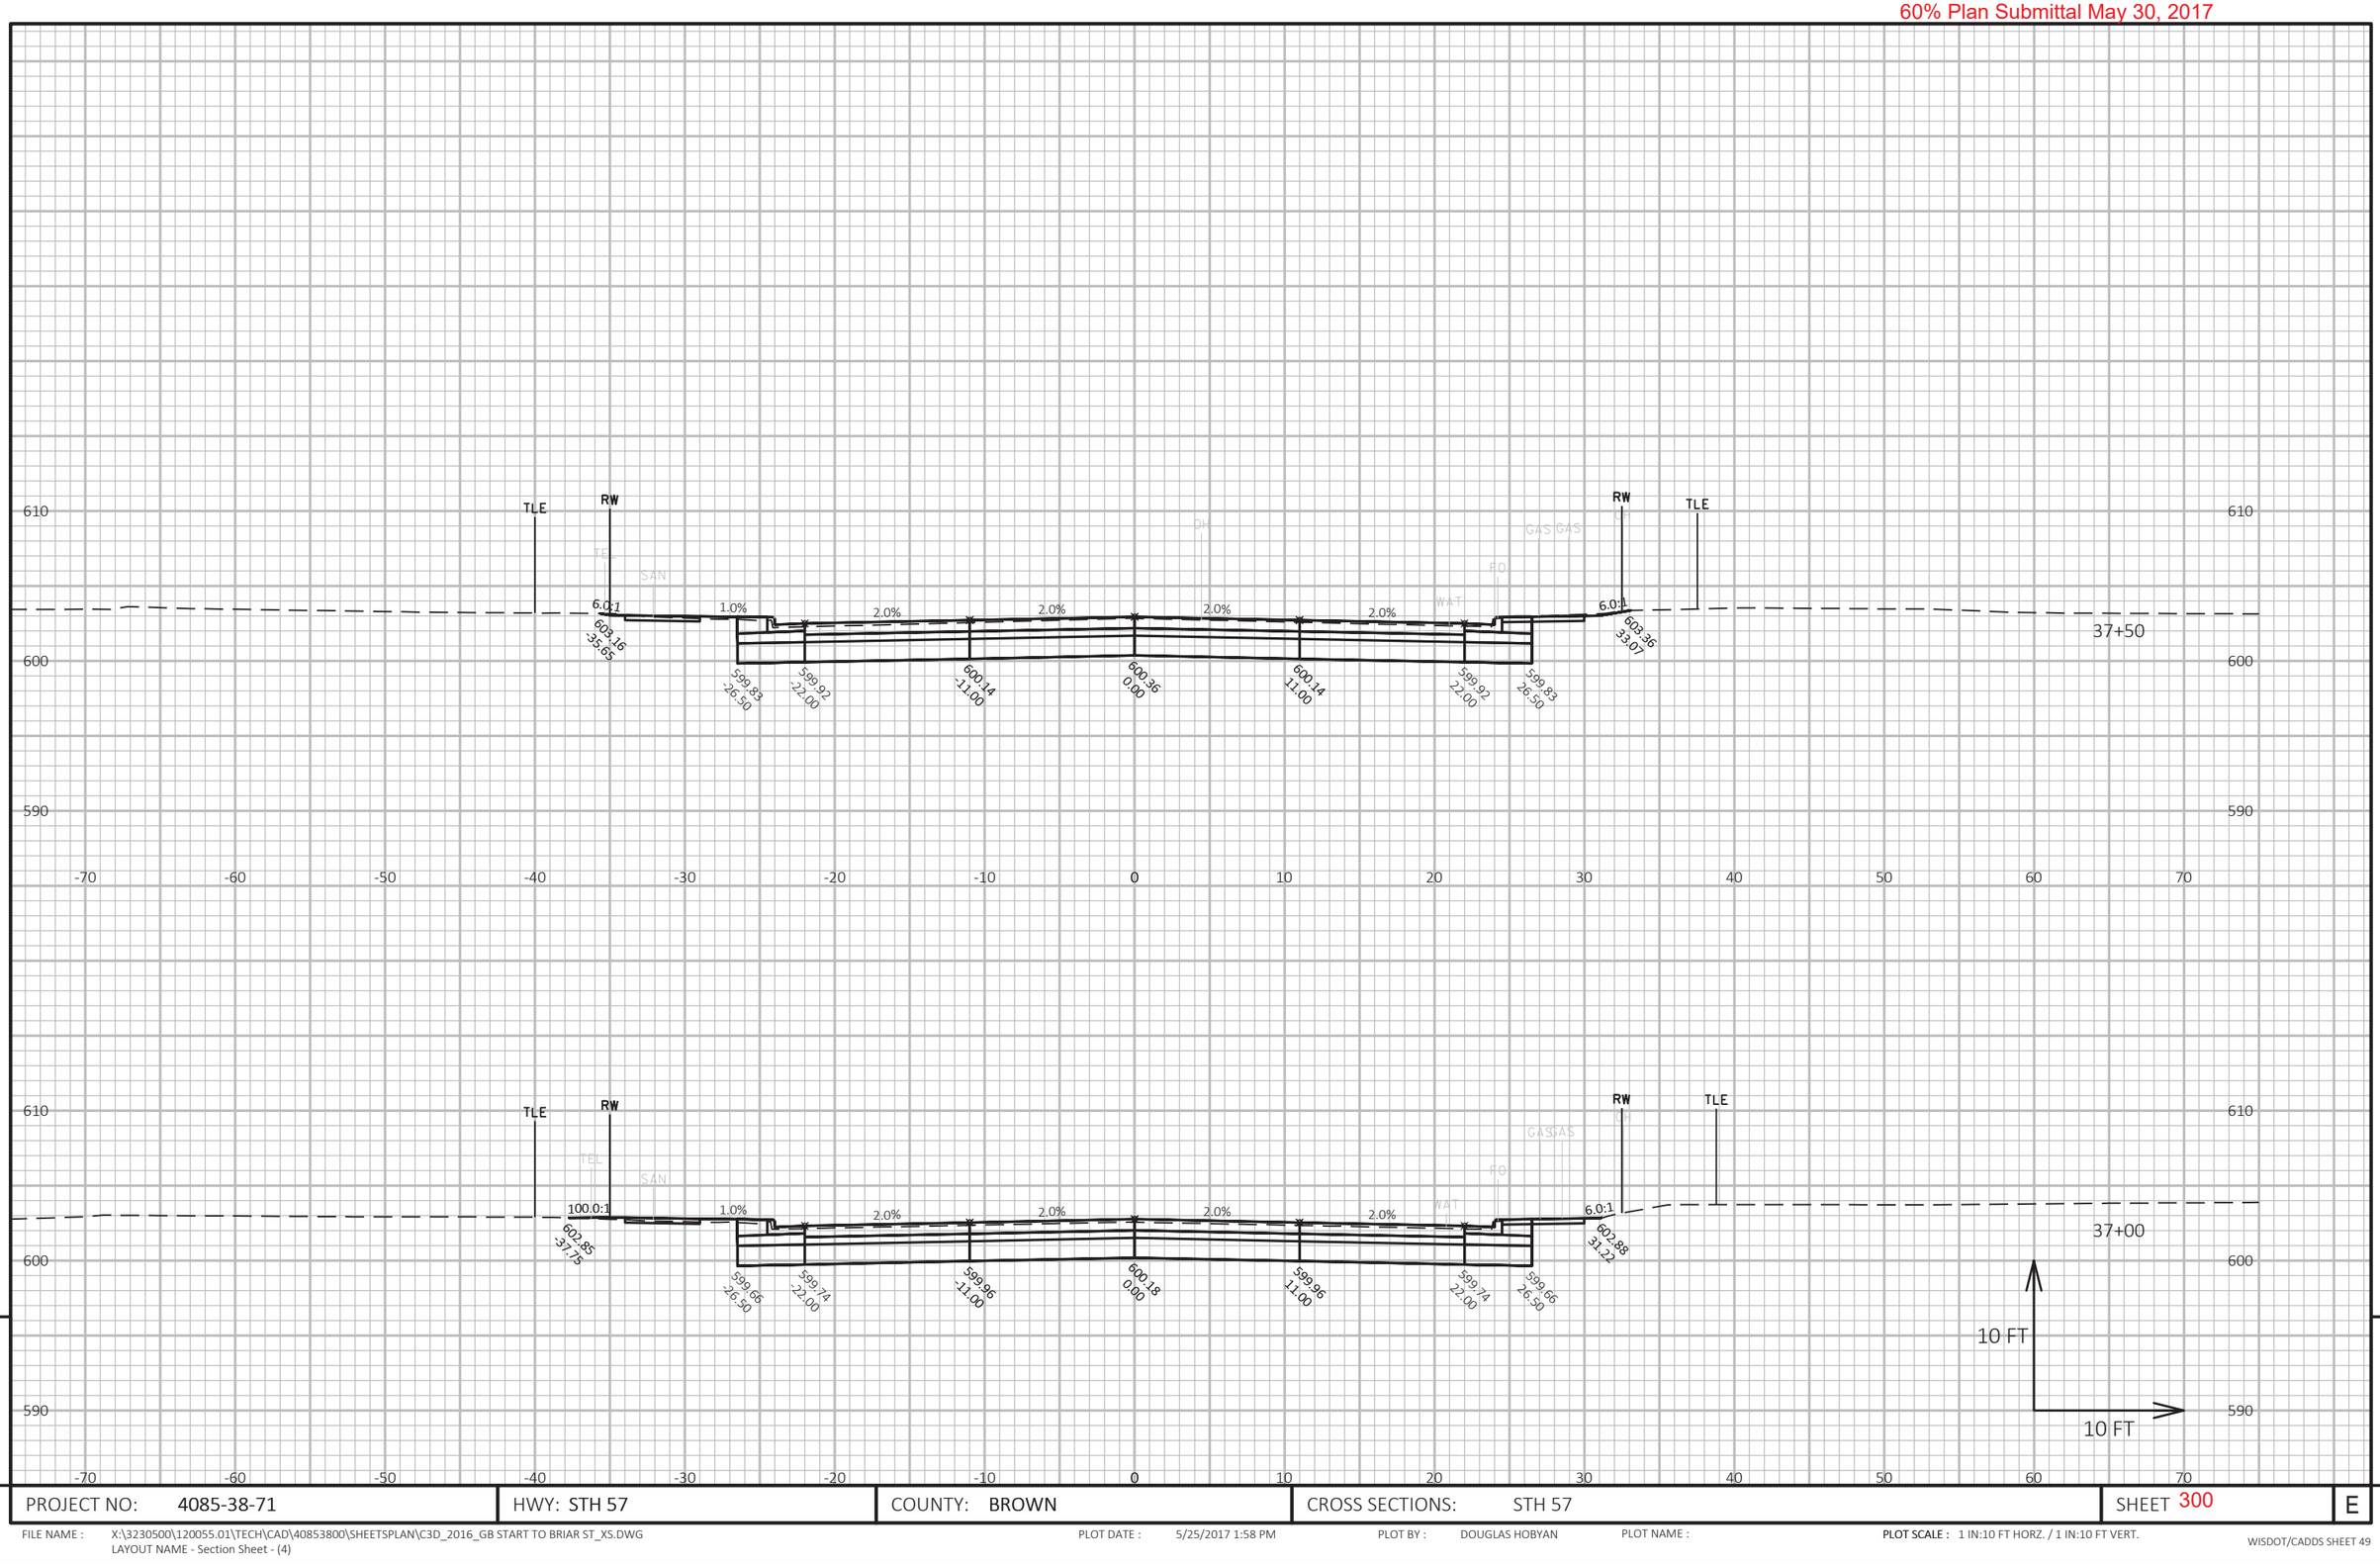

PROJECT NO: 4085-38-71	HWY: STH 57	COUNTY: BROWN	CROSS SECTIONS: STH 57	SHEET 300	E

FILE NAME : X:\3230500\120055.01\TECH\CAD\40853800\SHEETSPLAN\C3D_2016_GB START TO BRIAR ST_XS.DWG
LAYOUT NAME - Section Sheet - (4)

PLOT DATE : 5/25/2017 1:58 PM PLOT BY : DOUGLAS HOBYAN PLOT NAME : PLOT SCALE : 1 IN:10 FT HORZ. / 1 IN:10 FT VERT.

WISDOT/CADDS SHEET 49

9 9

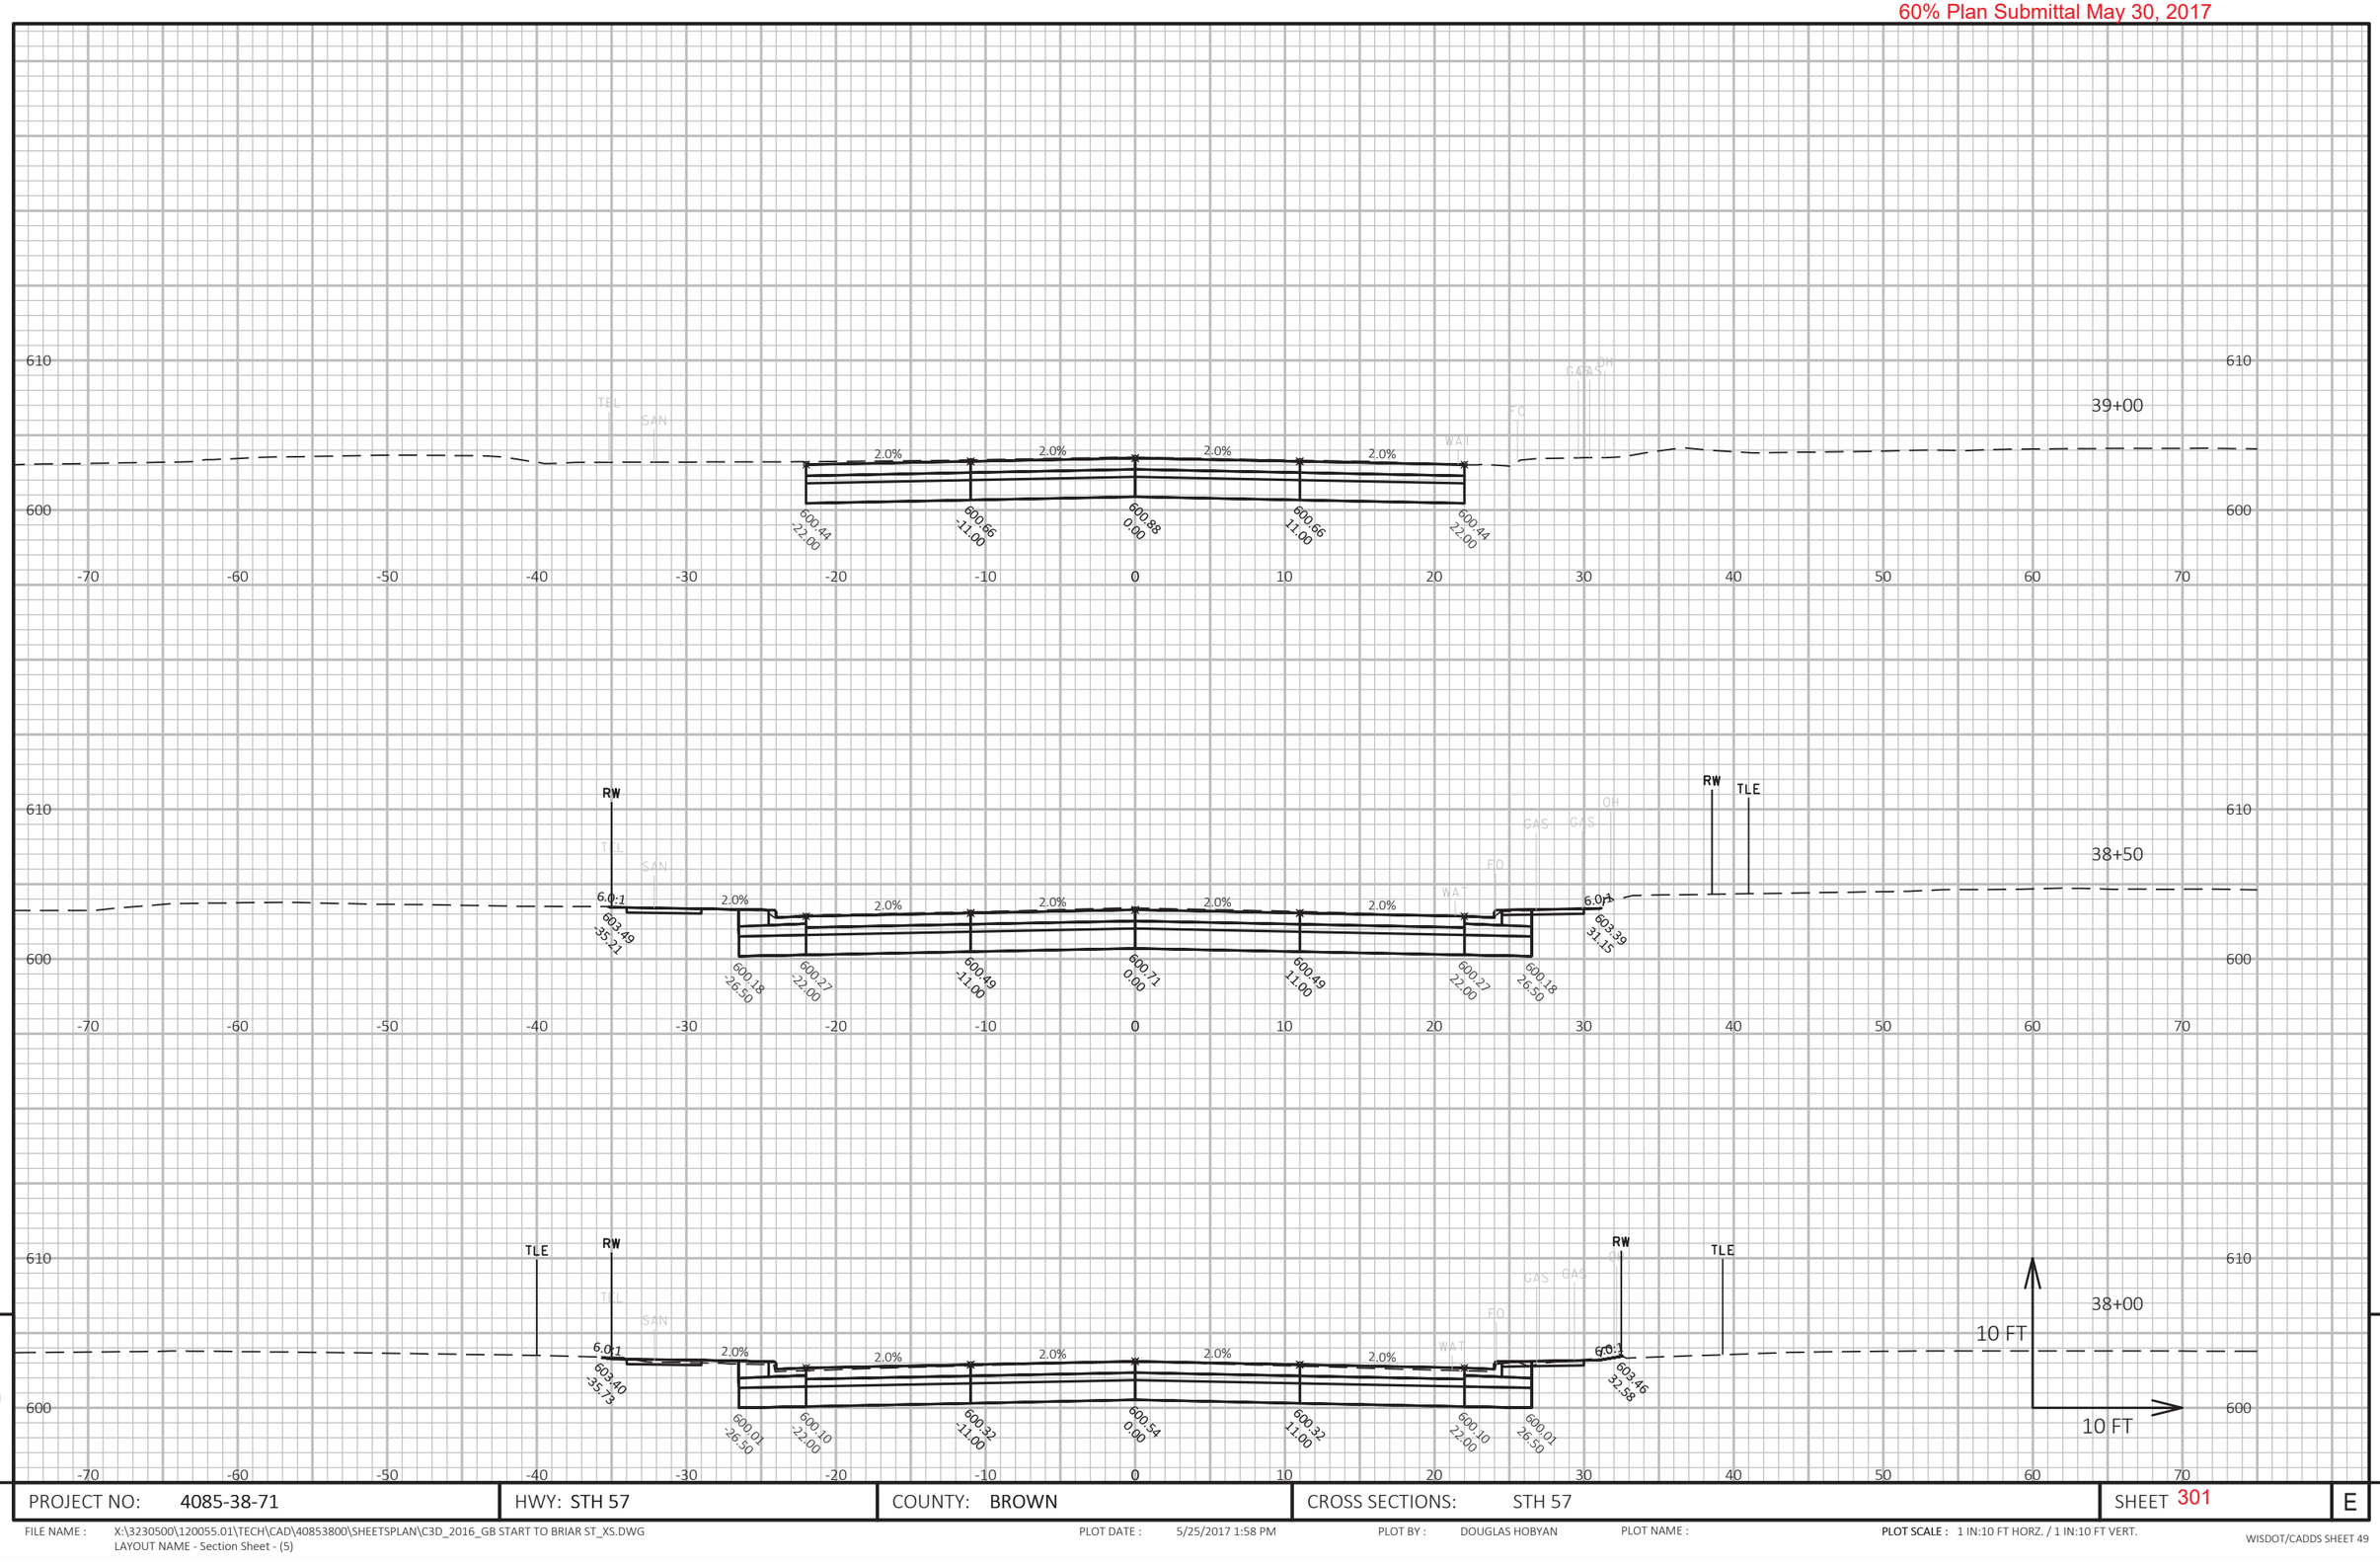

9

PROJECT NO: 4085-38-71	HWY: STH 57	COUNTY: BROWN	CROSS SECTIONS: STH 57	SHEET 301	E

FILE NAME : X:\3230500\120055.01\TECH\CAD\40853800\SHEETSPLAN\C3D_2016_GB START TO BRIAR ST_XS.DWG
LAYOUT NAME - Section Sheet - (5)
PLOT DATE : 5/25/2017 1:58 PM
PLOT BY : DOUGLAS HOBYAN
PLOT NAME :
PLOT SCALE : 1 IN:10 FT HORZ. / 1 IN:10 FT VERT.
WISDOT/CADDS SHEET 49

60% Plan Submittal May 30, 2017

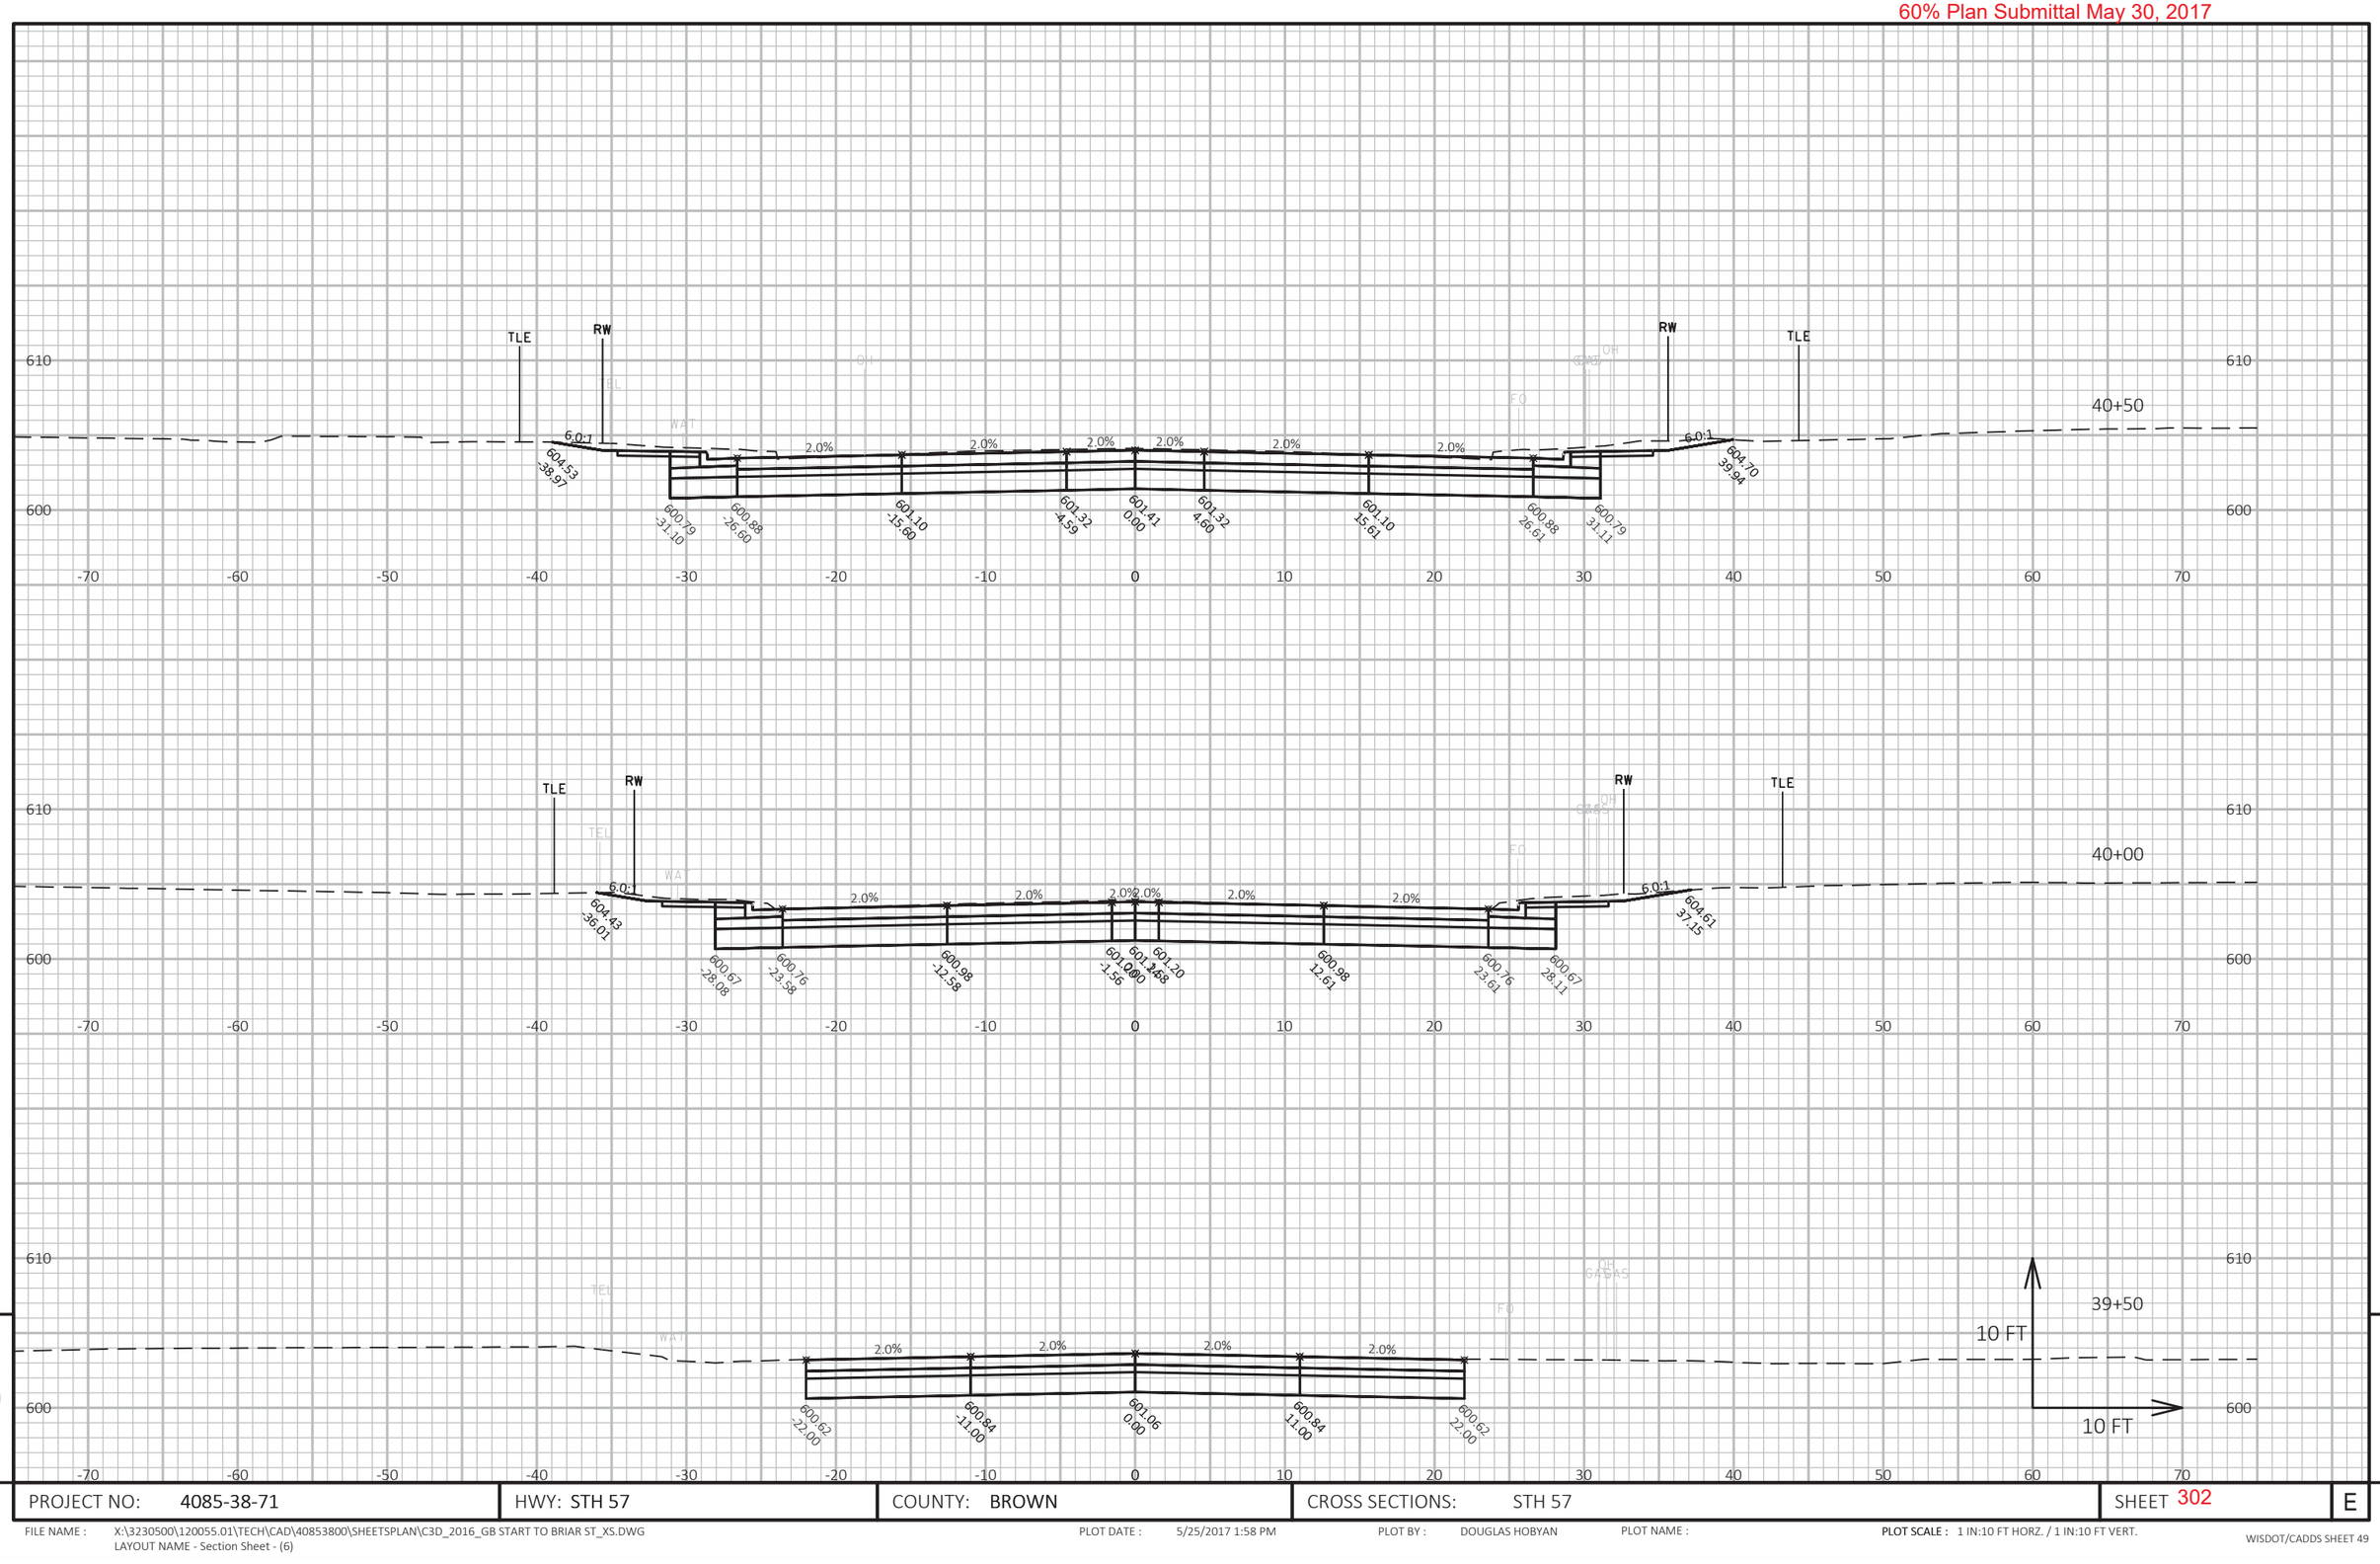

9

PROJECT NO: 4085-38-71	HWY: STH 57	COUNTY: BROWN	CROSS SECTIONS: STH 57	SHEET 302	E

FILE NAME : X:\3230500\120055.01\TECH\CAD\40853800\SHEETSPLAN\C3D_2016_GB START TO BRIAR ST_XS.DWG
LAYOUT NAME - Section Sheet - (6)

PLOT DATE : 5/25/2017 1:58 PM PLOT BY : DOUGLAS HOBYAN PLOT NAME : PLOT SCALE : 1 IN:10 FT HORZ. / 1 IN:10 FT VERT.

WISDOT/CADDS SHEET 49

60% Plan Submittal May 30, 2017

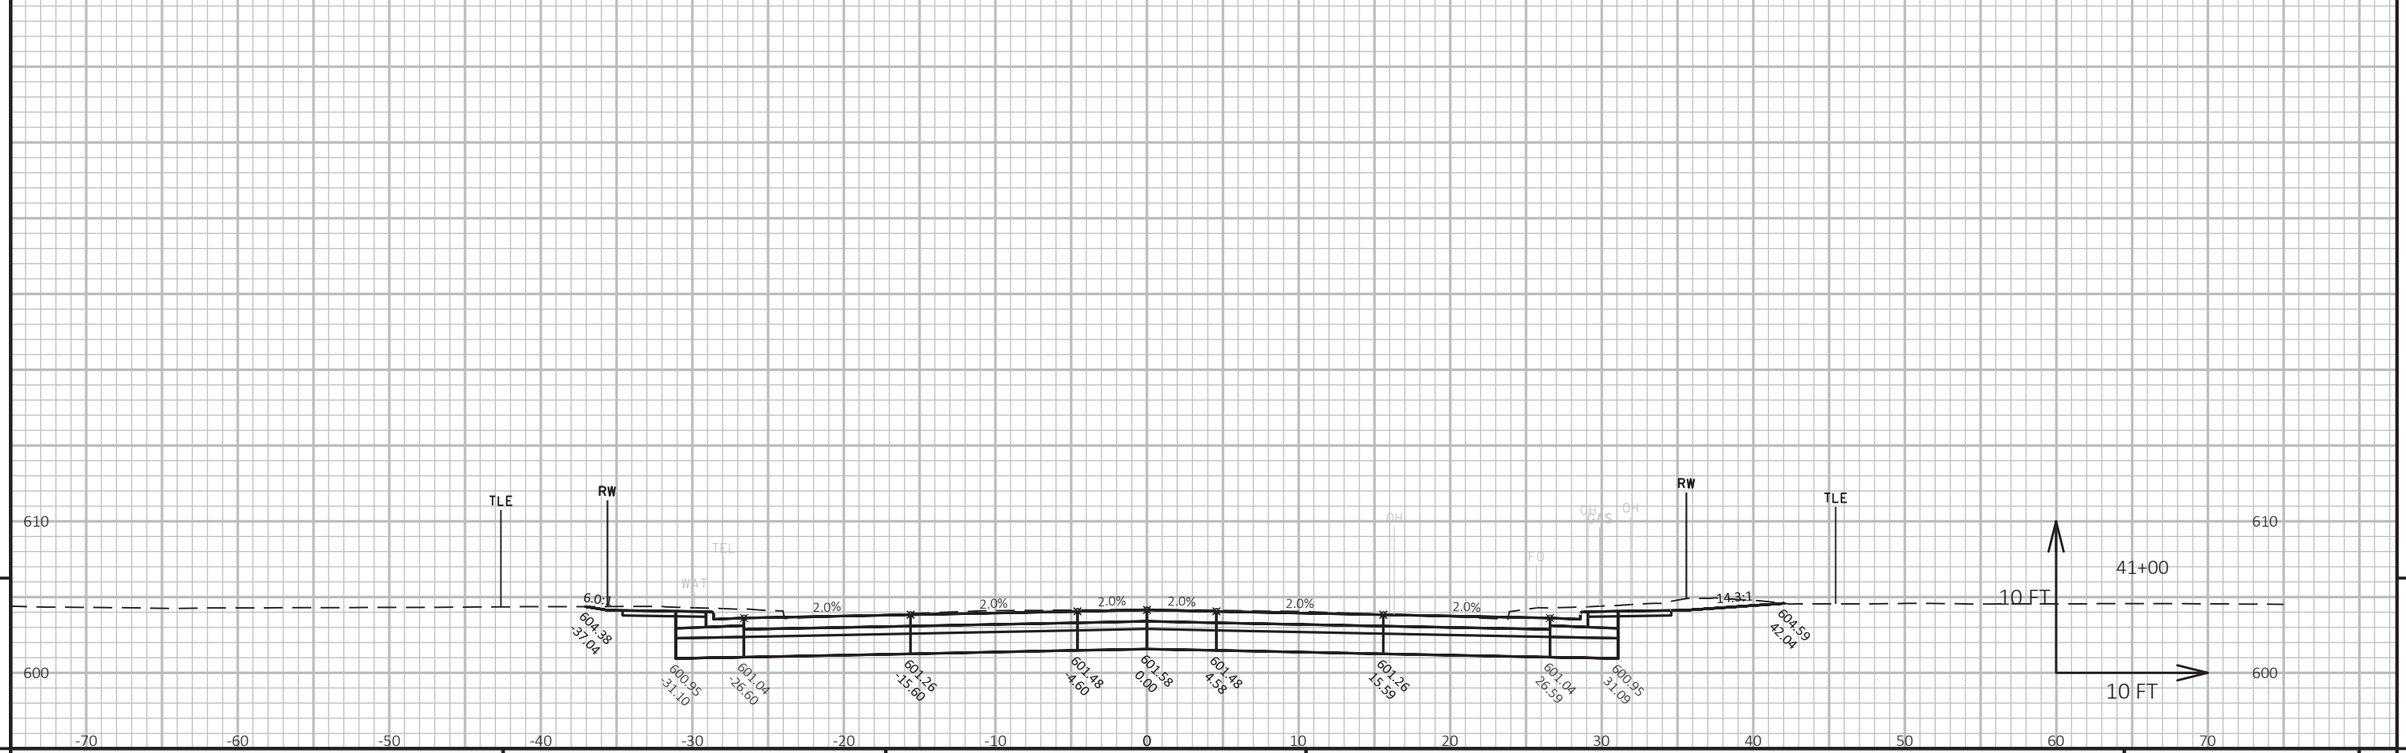

9 9

PROJECT NO: 4085-38-71	HWY: STH 57	COUNTY: BROWN	CROSS SECTIONS: STH 57	SHEET 303	E

FILE NAME : X:\3230500\120055.01\TECH\CAD\40853800\SHEETSPLAN\C3D_2016_GB START TO BRIAR ST_XS.DWG
LAYOUT NAME - Section Sheet - (7)

PLOT DATE : 5/25/2017 1:58 PM PLOT BY : DOUGLAS HOBYAN PLOT NAME : **PLOT SCALE :** 1 IN:10 FT HORZ. / 1 IN:10 FT VERT.

60% Plan Submittal May 30, 2017

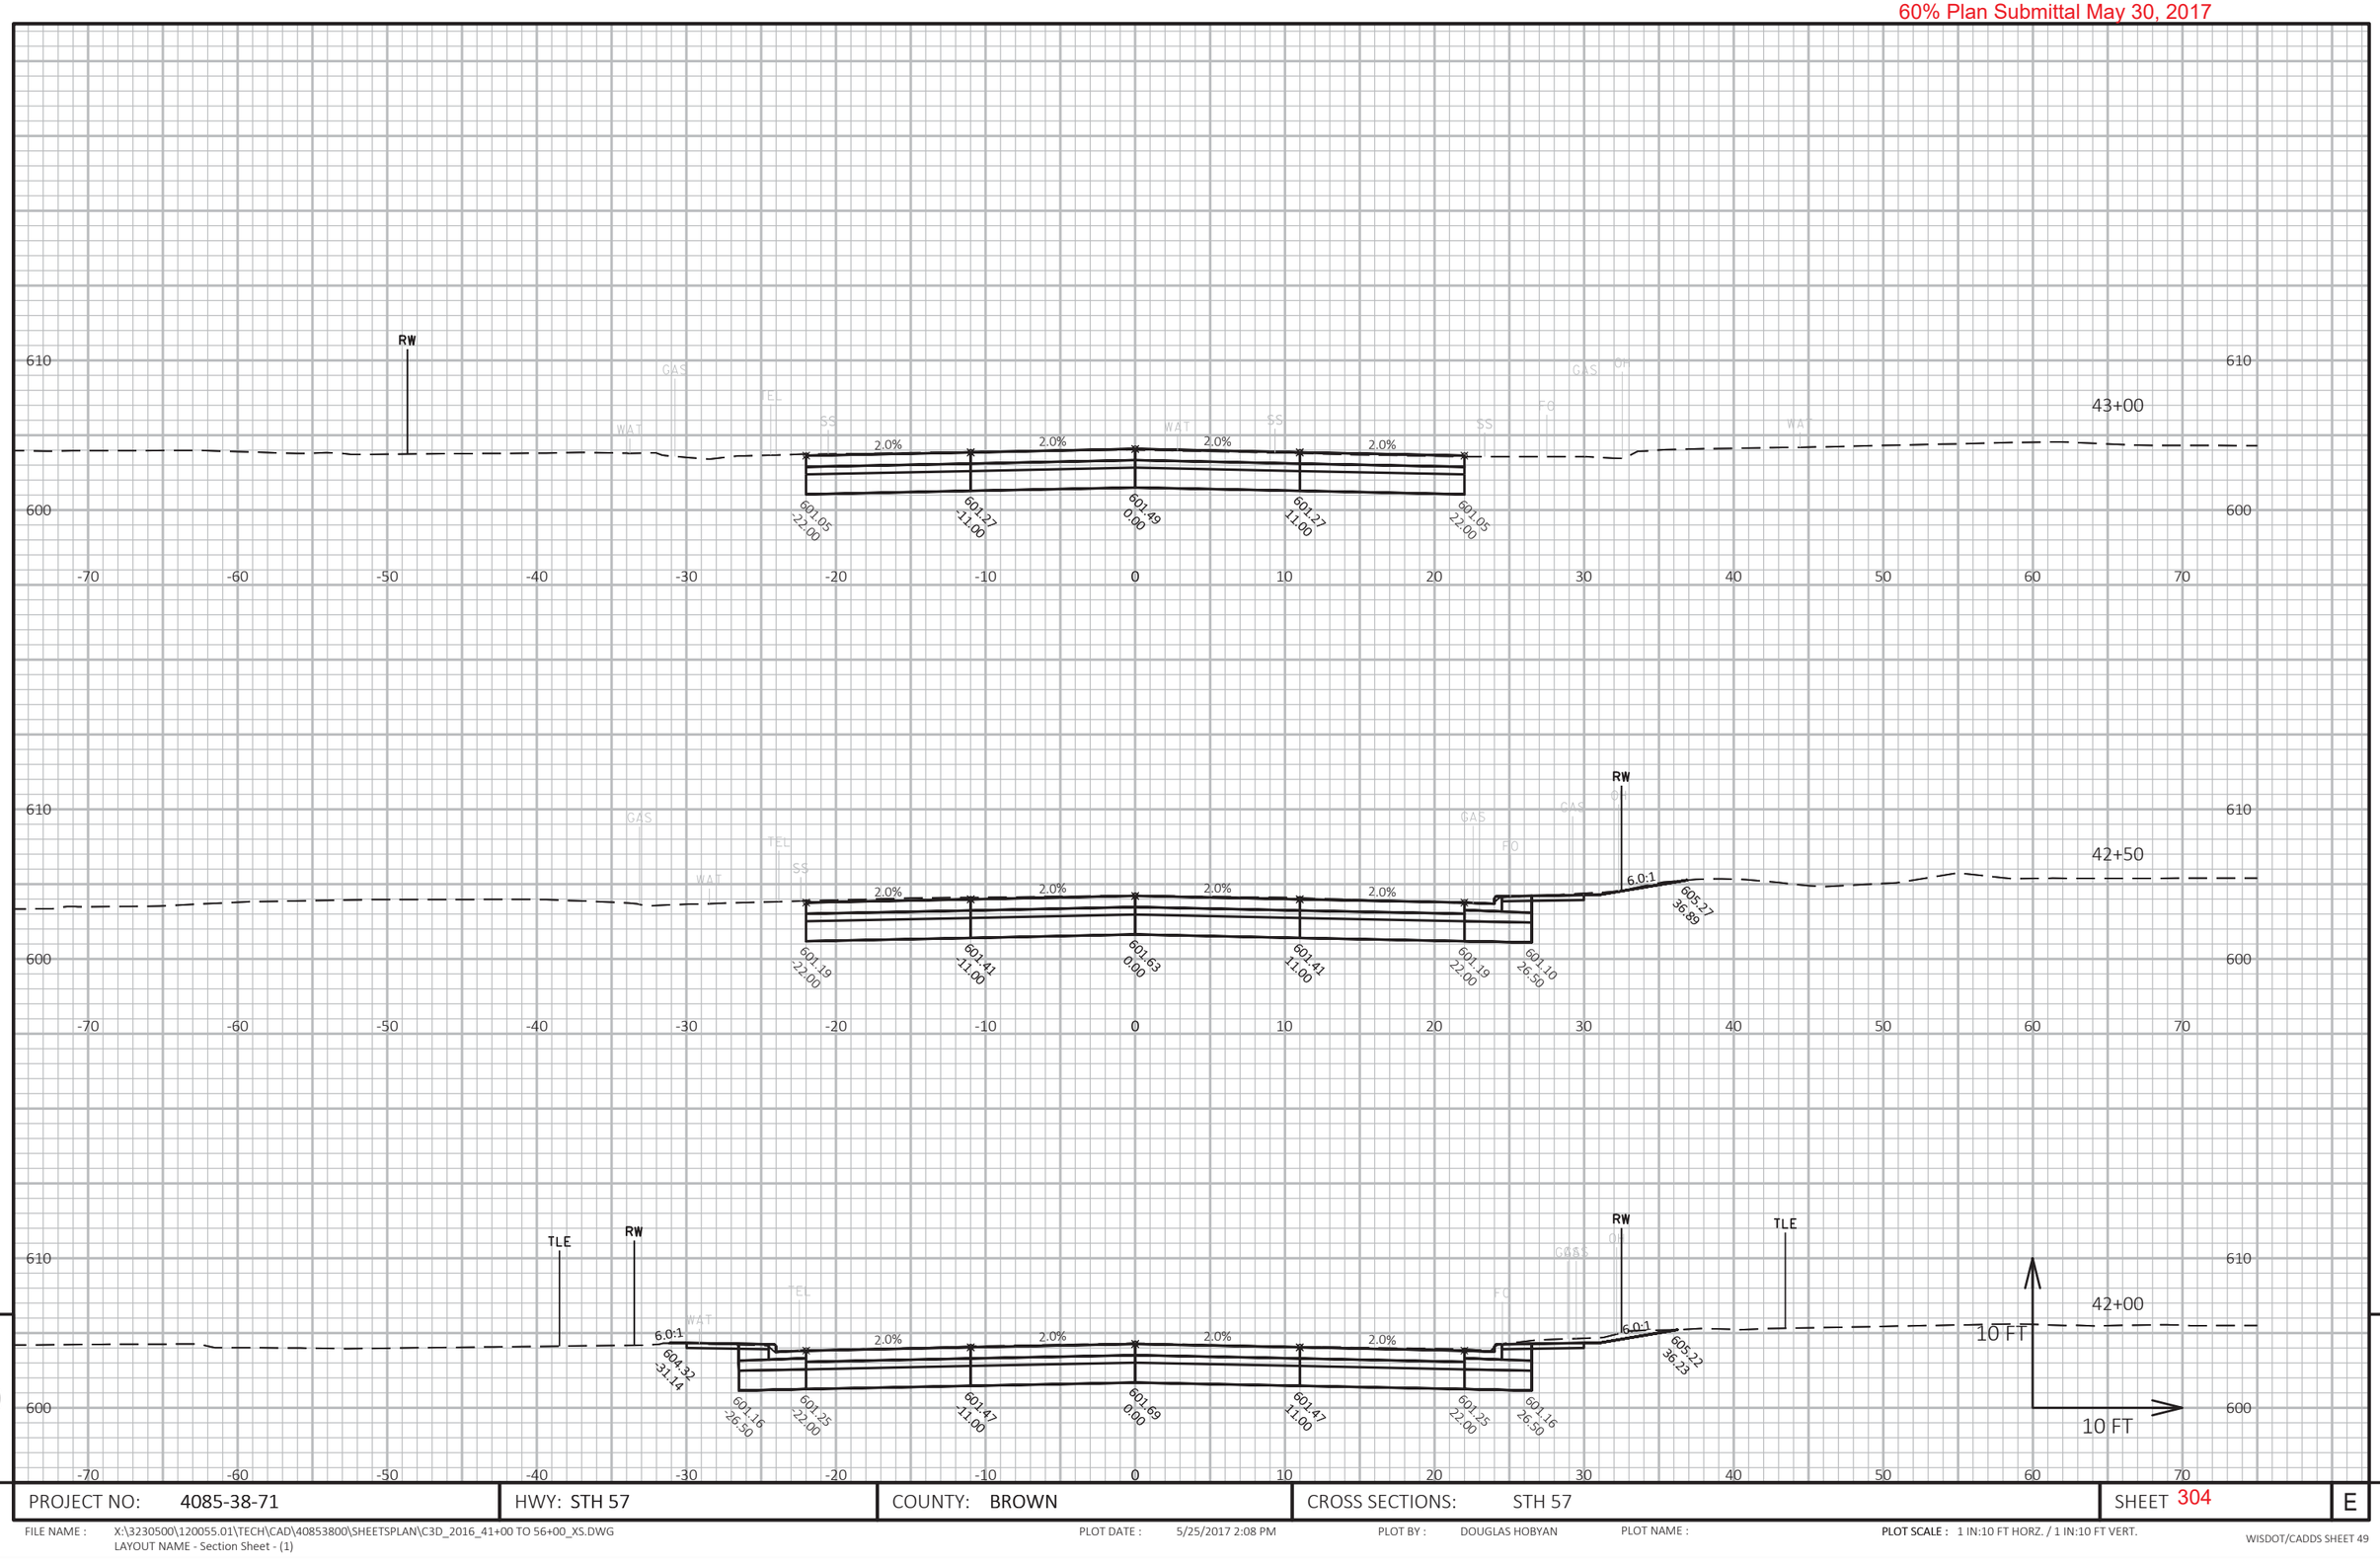

9

9

PROJECT NO: 4085-38-71	HWY: STH 57	COUNTY: BROWN	CROSS SECTIONS: STH 57	SHEET 304	E

FILE NAME : X:\3230500\120055.01\TECH\CAD\40853800\SHEETSPLAN\C3D_2016_41+00 TO 56+00_XS.DWG
LAYOUT NAME - Section Sheet - (1)

PLOT DATE : 5/25/2017 2:08 PM

PLOT BY : DOUGLAS HOBYAN

PLOT NAME :

PLOT SCALE : 1 IN:10 FT HORZ. / 1 IN:10 FT VERT.

WISDOT/CADDS SHEET 49

60% Plan Submittal May 30, 2017

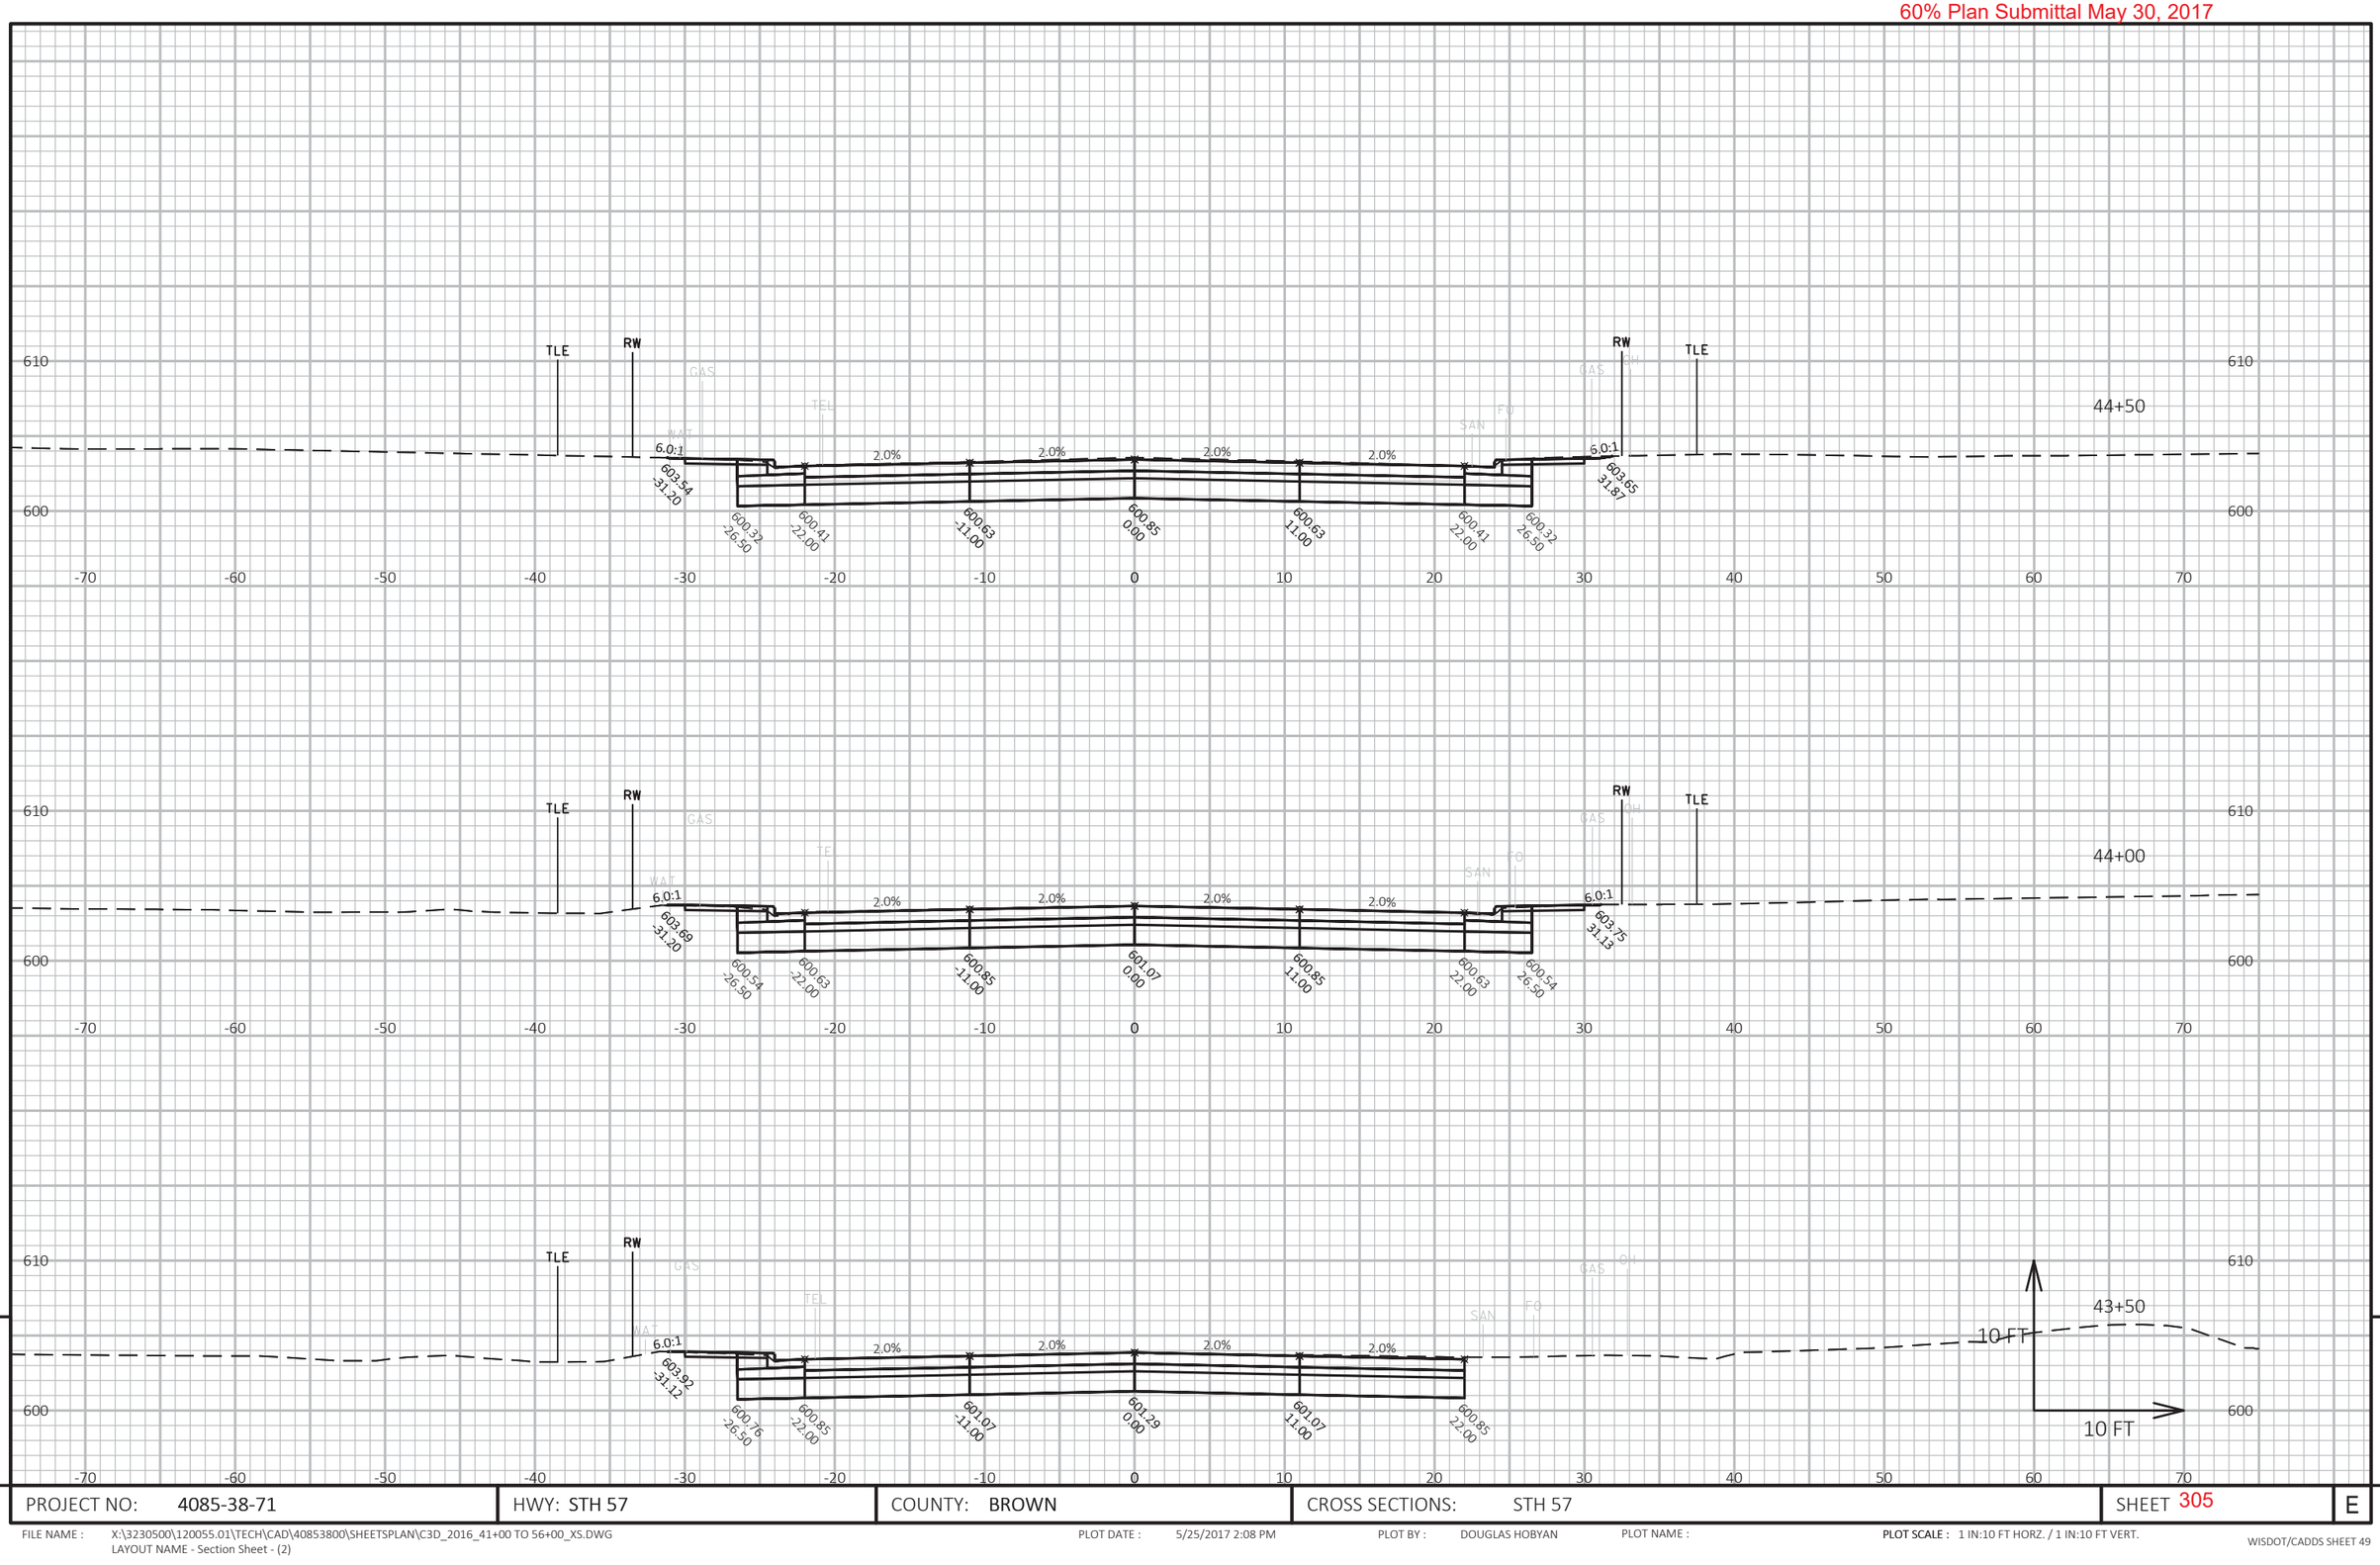

9

PROJECT NO: 4085-38-71	HWY: STH 57	COUNTY: BROWN	CROSS SECTIONS: STH 57	SHEET 305	E

FILE NAME : X:\3230500\120055.01\TECH\CAD\40853800\SHEETSPLAN\C3D_2016_41+00 TO 56+00_XS.DWG
LAYOUT NAME - Section Sheet - (2)

PLOT DATE : 5/25/2017 2:08 PM

PLOT BY : DOUGLAS HOBYAN

PLOT NAME :

PLOT SCALE : 1 IN:10 FT HORZ. / 1 IN:10 FT VERT.

WISDOT/CADDS SHEET 49

60% Plan Submittal May 30, 2017

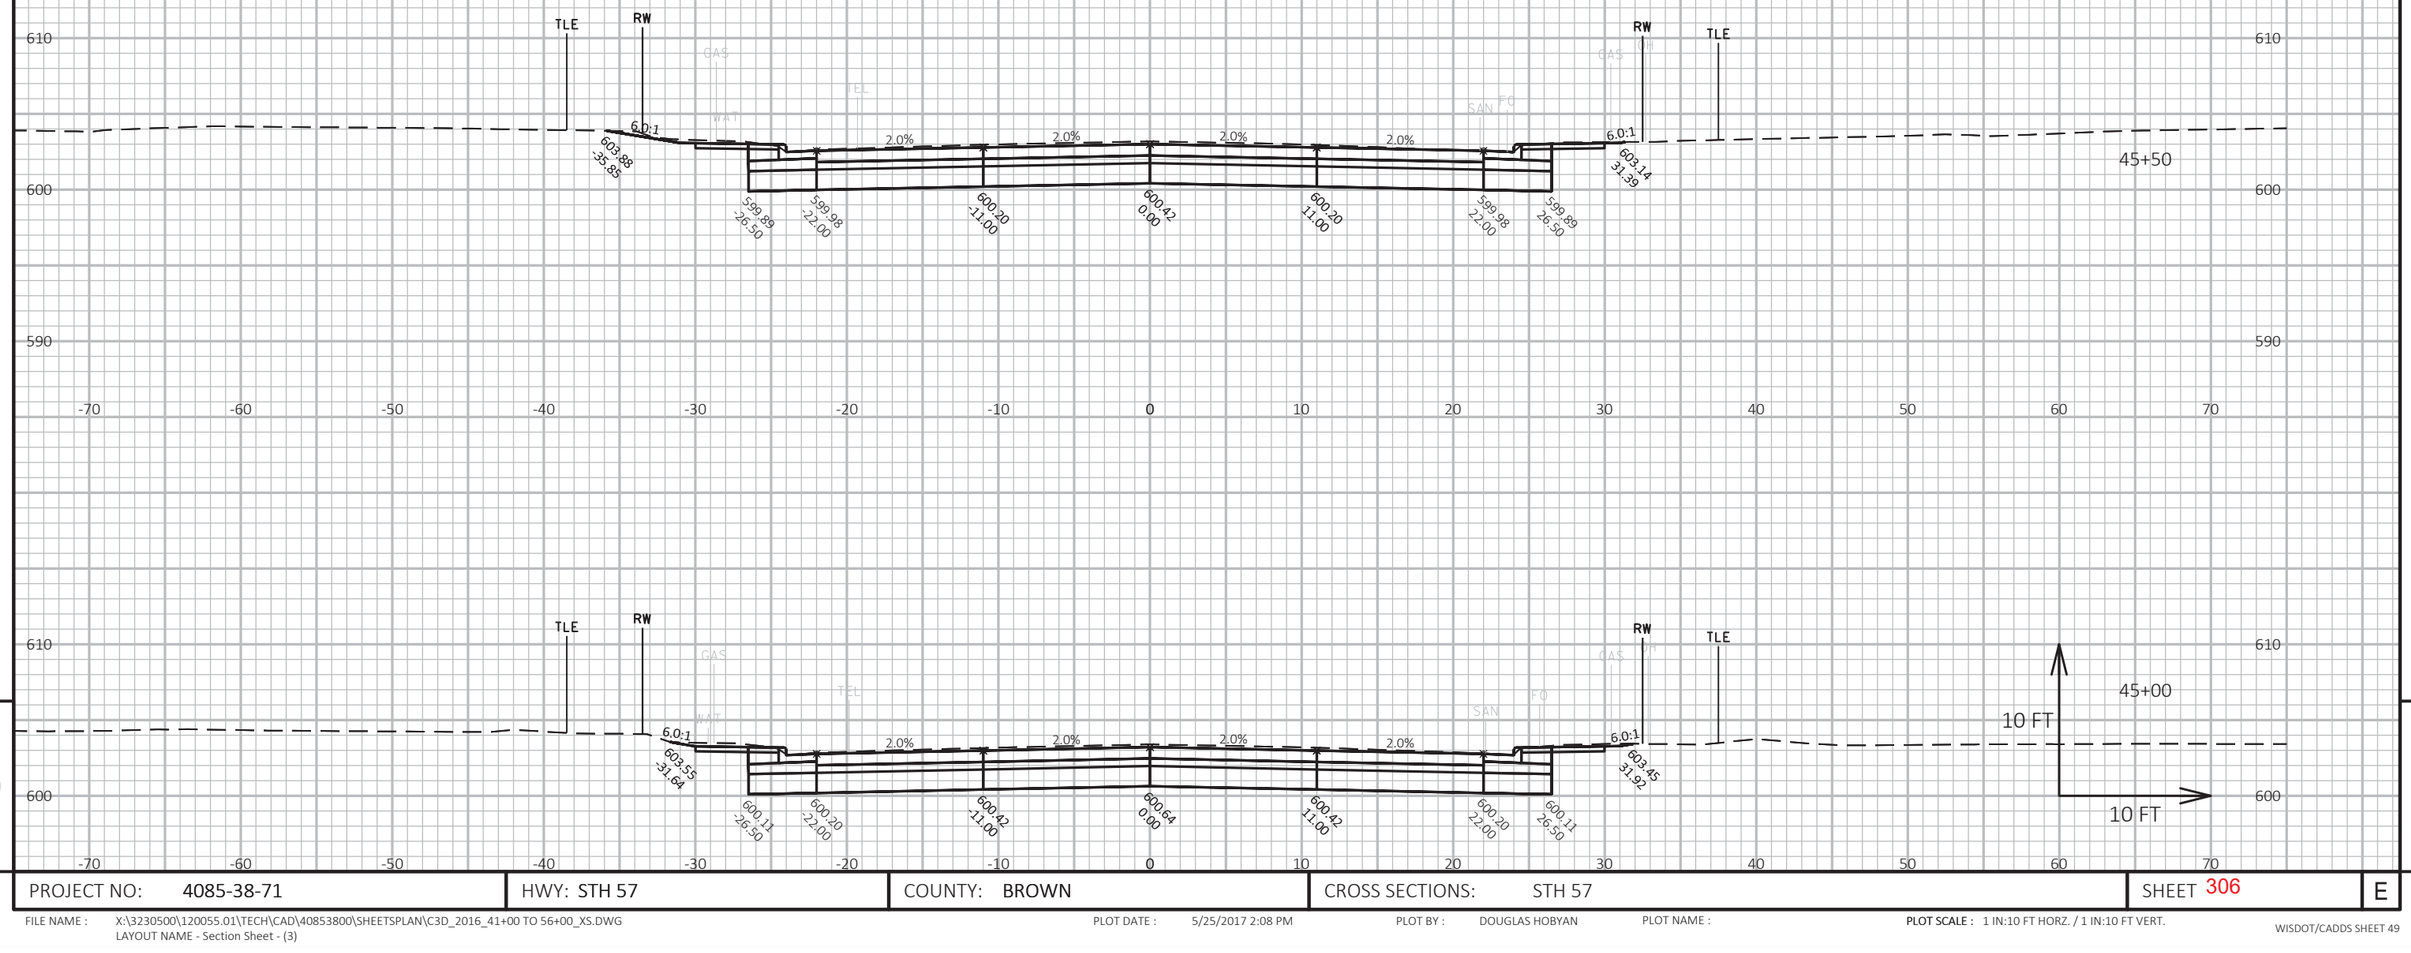

9

PROJECT NO: 4085-38-71	HWY: STH 57	COUNTY: BROWN	CROSS SECTIONS: STH 57	SHEET 306	E

FILE NAME : X:\3230500\120055.01\TECH\CAD\40853800\SHEETSPLAN\C3D_2016_41+00 TO 56+00_XS.DWG
LAYOUT NAME - Section Sheet - (3)

PLOT DATE : 5/25/2017 2:08 PM PLOT BY : DOUGLAS HOBYAN PLOT NAME :

PLOT SCALE : 1 IN:10 FT HORZ. / 1 IN:10 FT VERT.

60% Plan Submittal May 30, 2017

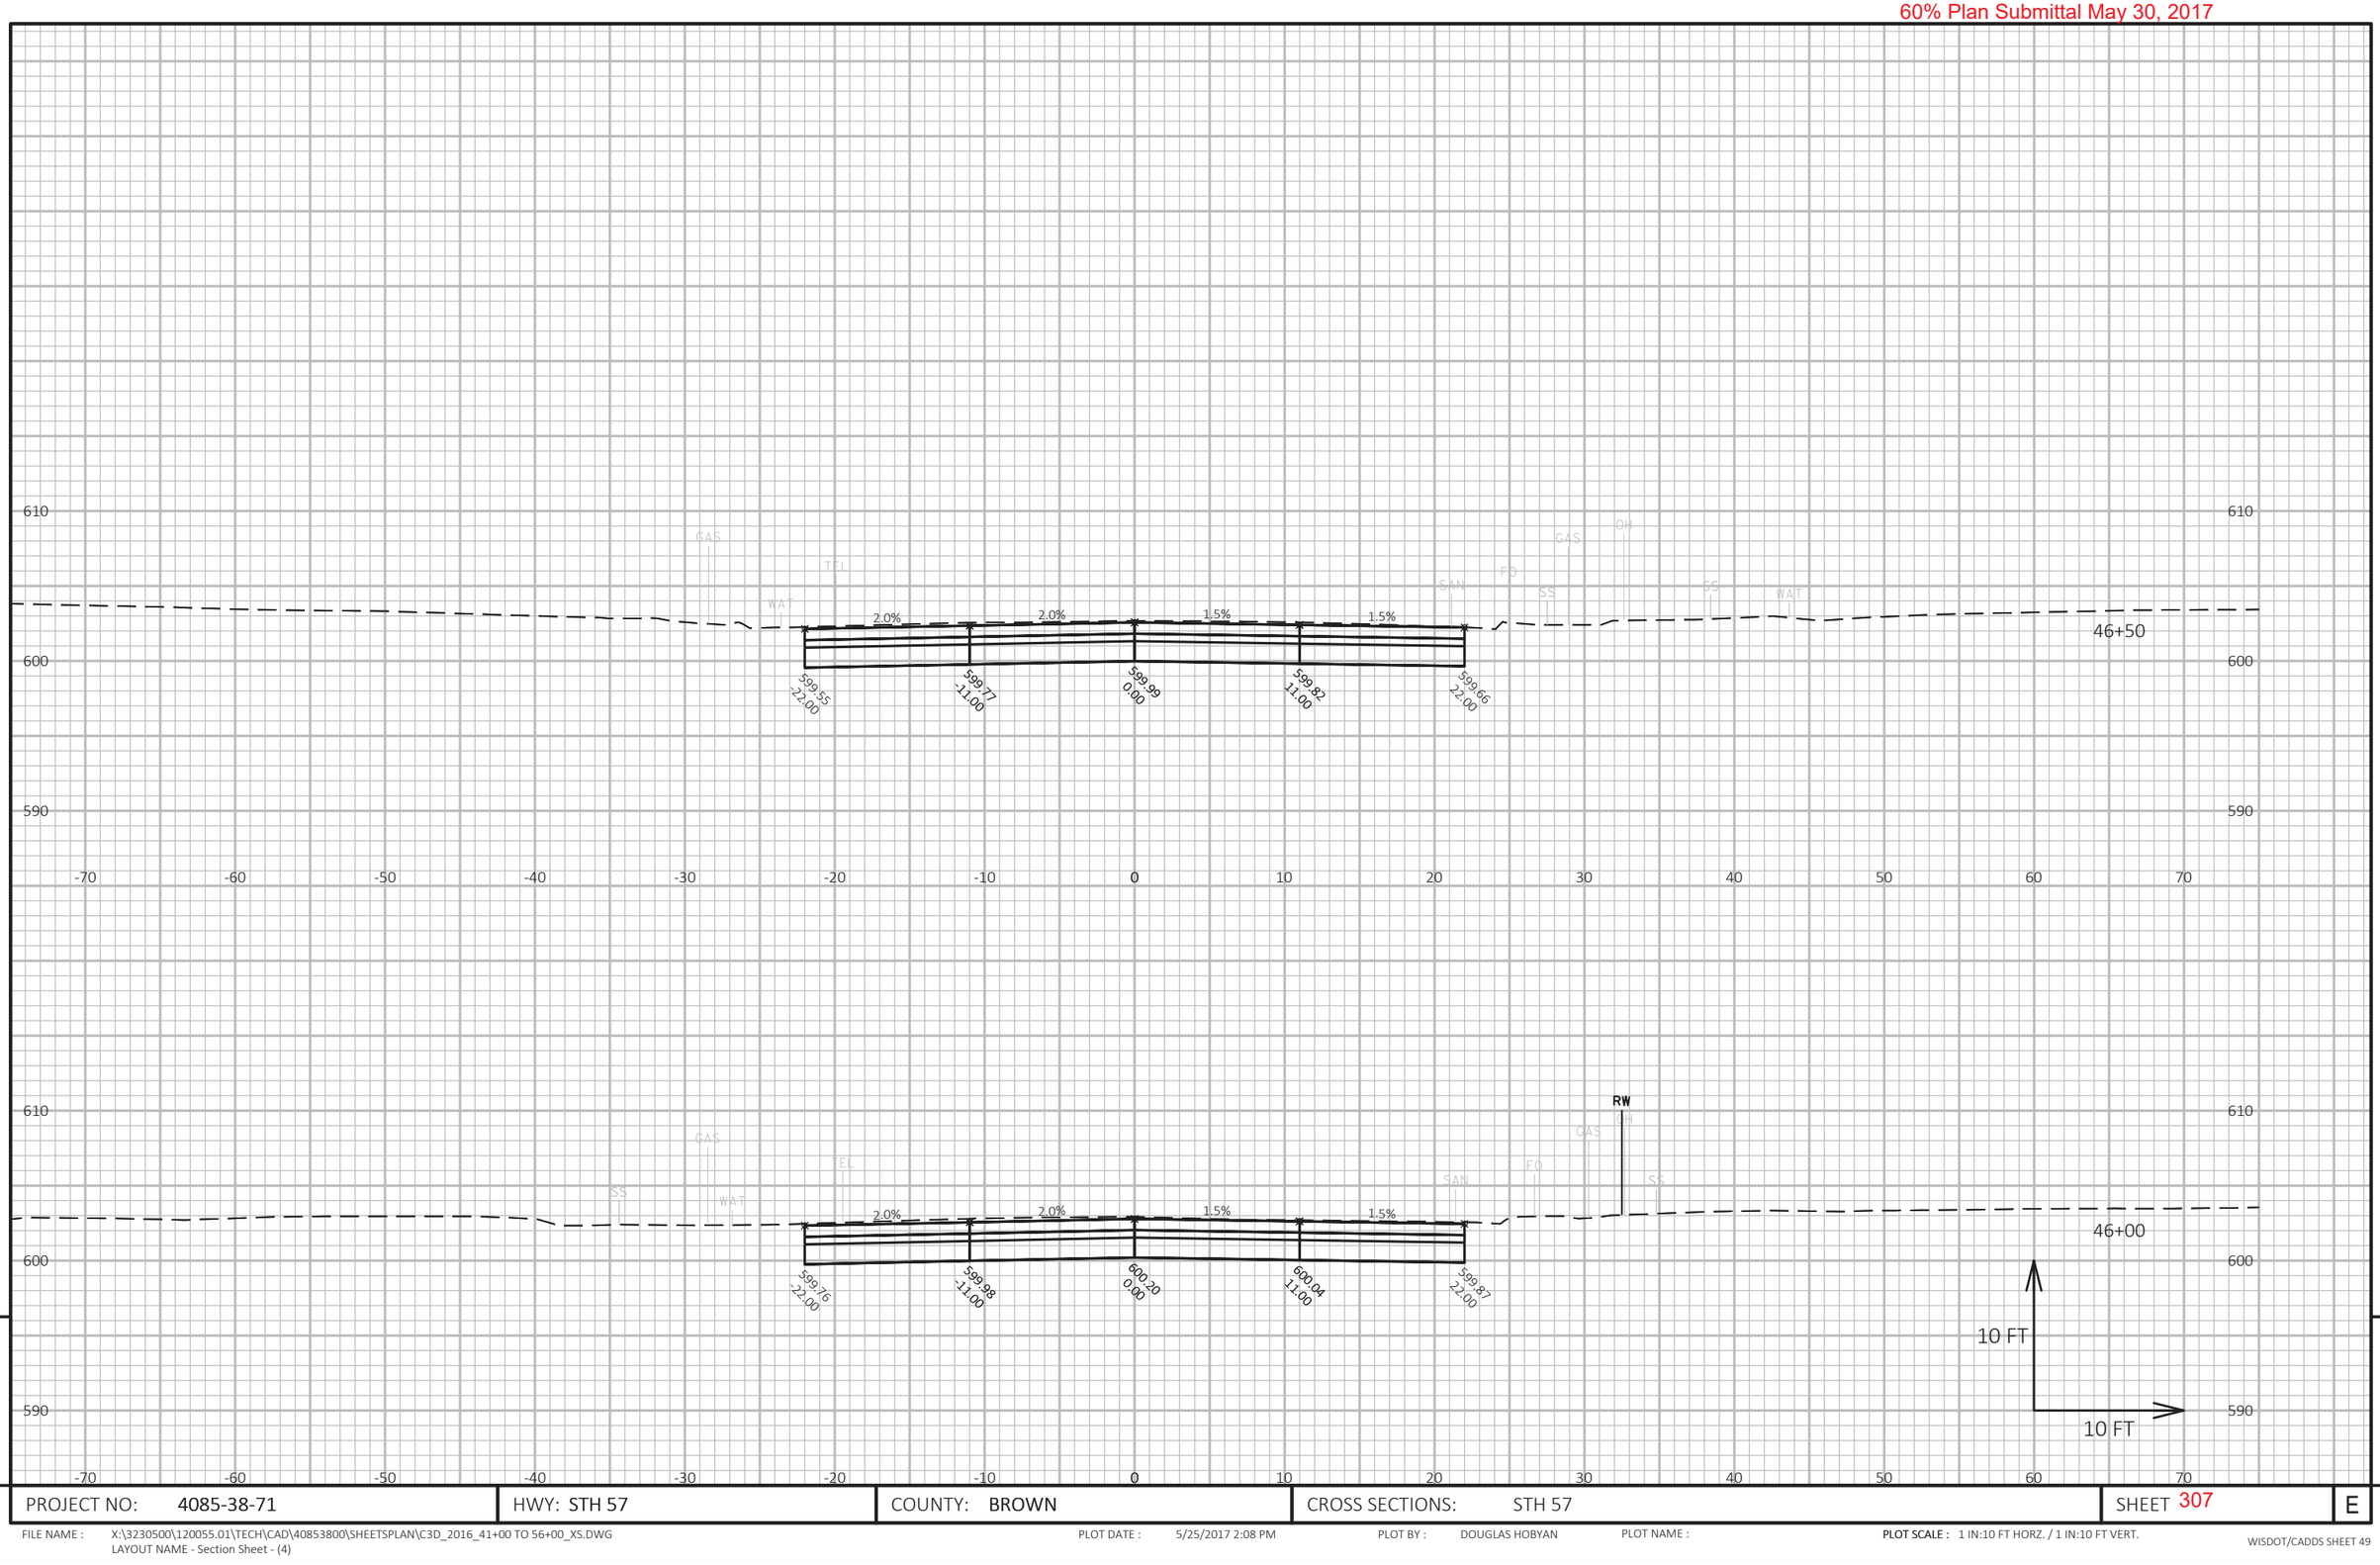

9

PROJECT NO: 4085-38-71	HWY: STH 57	COUNTY: BROWN	CROSS SECTIONS: STH 57	SHEET 307	E

FILE NAME : X:\3230500\120055.01\TECH\CAD\40853800\SHEETSPLAN\C3D_2016_41+00 TO 56+00_XS.DWG
LAYOUT NAME - Section Sheet - (4)

PLOT DATE : 5/25/2017 2:08 PM

PLOT BY : DOUGLAS HOBYAN

PLOT NAME :

PLOT SCALE : 1 IN:10 FT HORZ. / 1 IN:10 FT VERT.

WISDOT/CADDS SHEET 49

60% Plan Submittal May 30, 2017

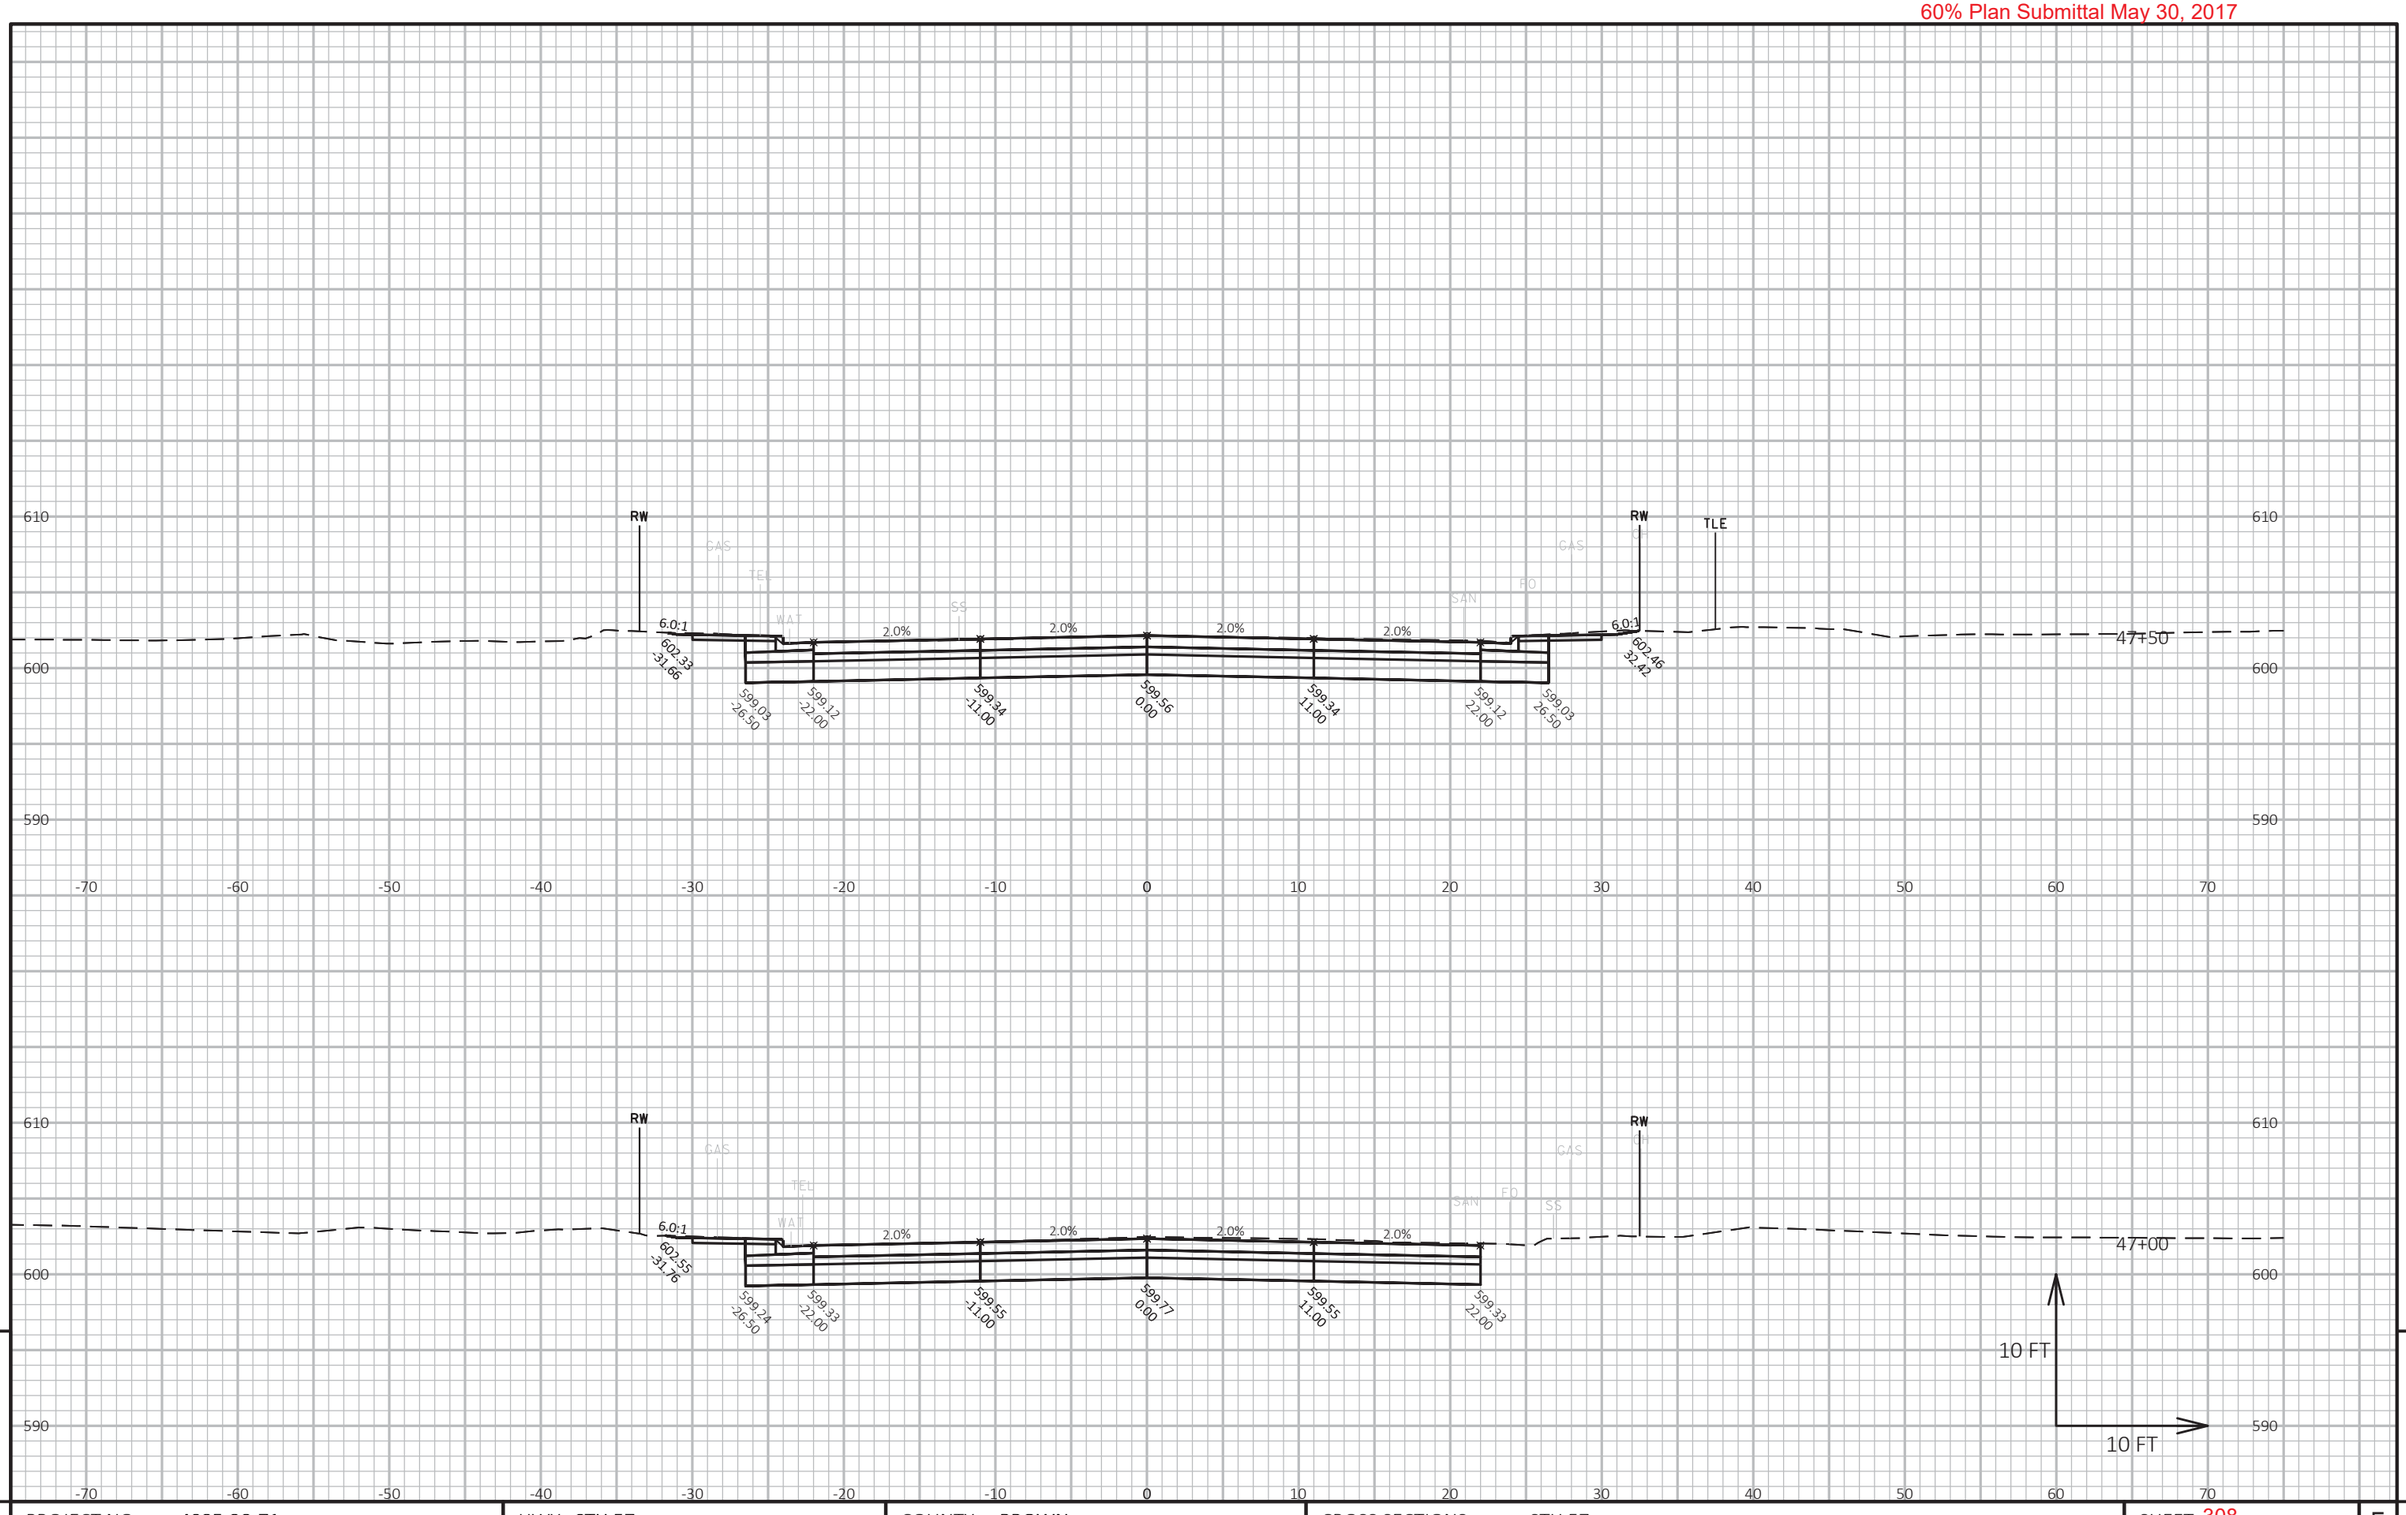

PROJECT NO: 4085-38-71	HWY: STH 57	COUNTY: BROWN	CROSS SECTIONS: STH 57	SHEET 308	E

FILE NAME : X:\3230500\120055.01\TECH\CAD\40853800\SHEETSPLAN\C3D_2016_41+00 TO 56+00_XS.DWG
LAYOUT NAME - Section Sheet - (5)

PLOT DATE : 5/25/2017 2:08 PM PLOT BY : DOUGLAS HOBYAN PLOT NAME : PLOT SCALE : 1 IN:10 FT HORZ. / 1 IN:10 FT VERT.

WISDOT/CADDS SHEET 49

60% Plan Submittal May 30, 2017

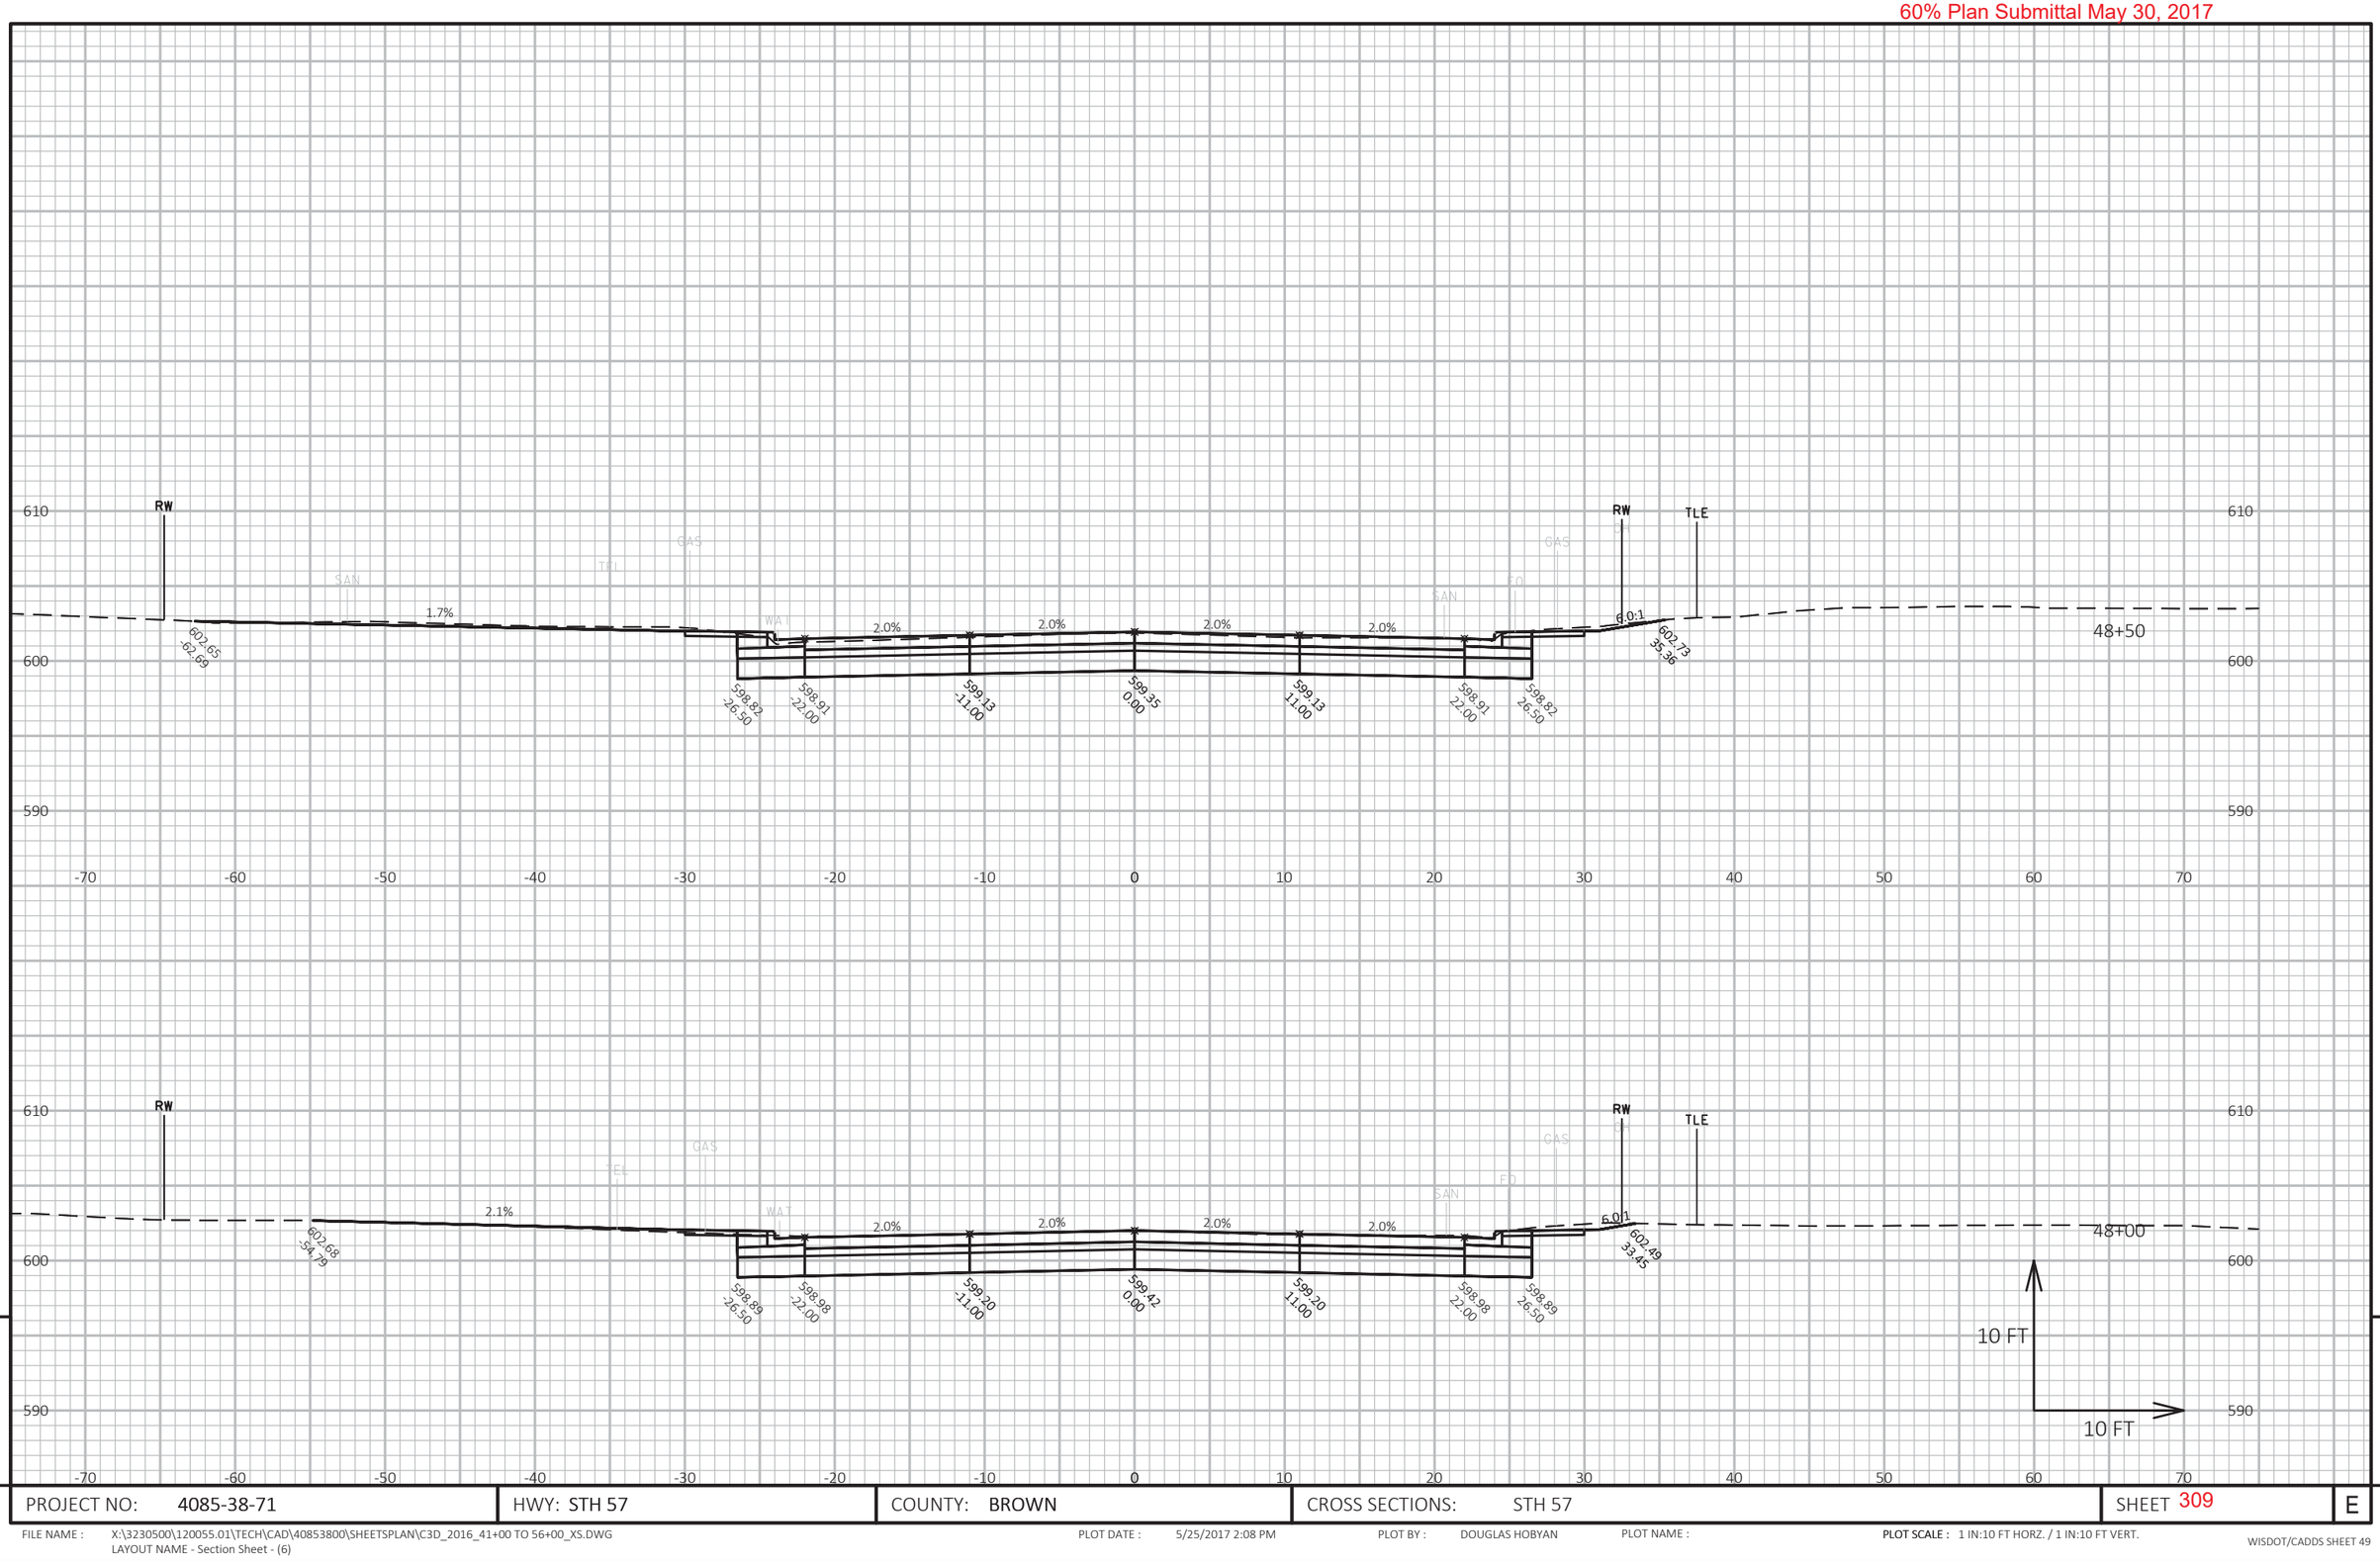

9

9

PROJECT NO: 4085-38-71	HWY: STH 57	COUNTY: BROWN	CROSS SECTIONS: STH 57	SHEET 309	E

FILE NAME : X:\3230500\120055.01\TECH\CAD\40853800\SHEETSPLAN\C3D_2016_41+00 TO 56+00_XS.DWG
LAYOUT NAME - Section Sheet - (6)

PLOT DATE : 5/25/2017 2:08 PM

PLOT BY : DOUGLAS HOBYAN

PLOT NAME :

PLOT SCALE : 1 IN:10 FT HORZ. / 1 IN:10 FT VERT.

WISDOT/CADDS SHEET 49

60% Plan Submittal May 30, 2017

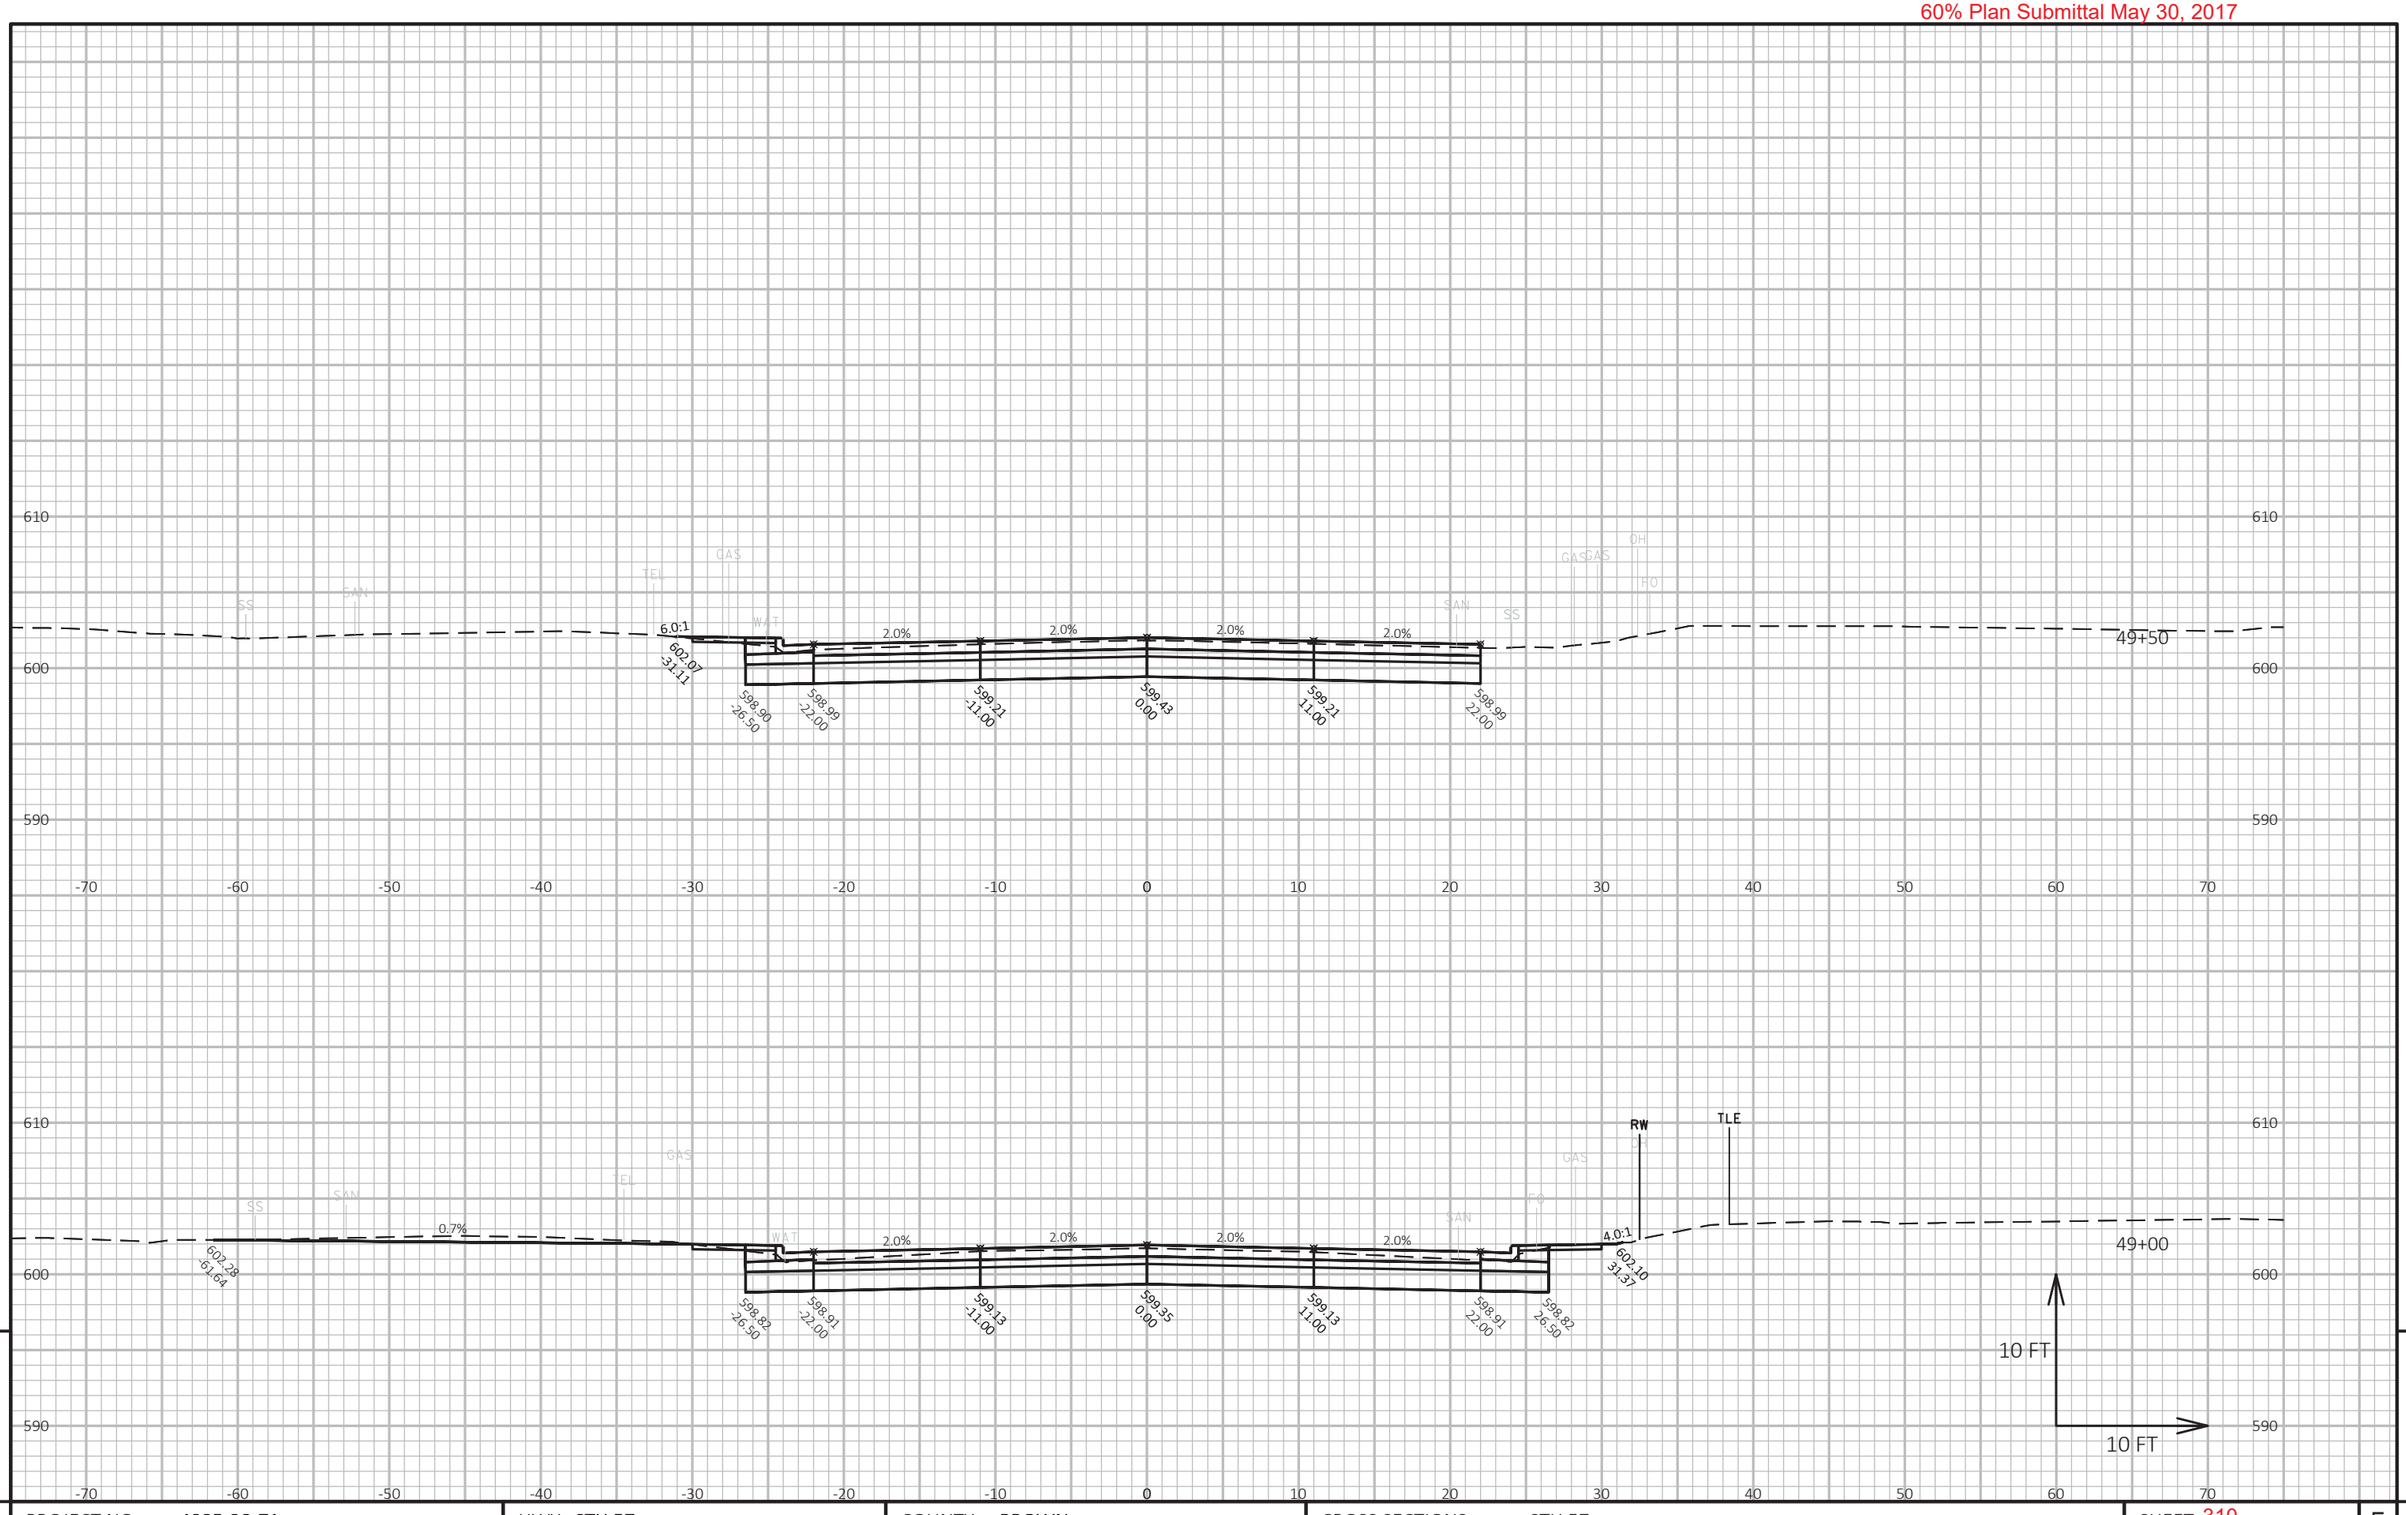

9 9

PROJECT NO: 4085-38-71	HWY: STH 57	COUNTY: BROWN	CROSS SECTIONS: STH 57	SHEET 310	E

FILE NAME : X:\3230500\120055.01\TECH\CAD\40853800\SHEETSPLAN\C3D_2016_41+00 TO 56+00_XS.DWG
LAYOUT NAME - Section Sheet - (7)

PLOT DATE : 5/25/2017 2:09 PM PLOT BY : DOUGLAS HOBYAN PLOT NAME :

PLOT SCALE : 1 IN:10 FT HORZ. / 1 IN:10 FT VERT.

WISDOT/CADDS SHEET 49

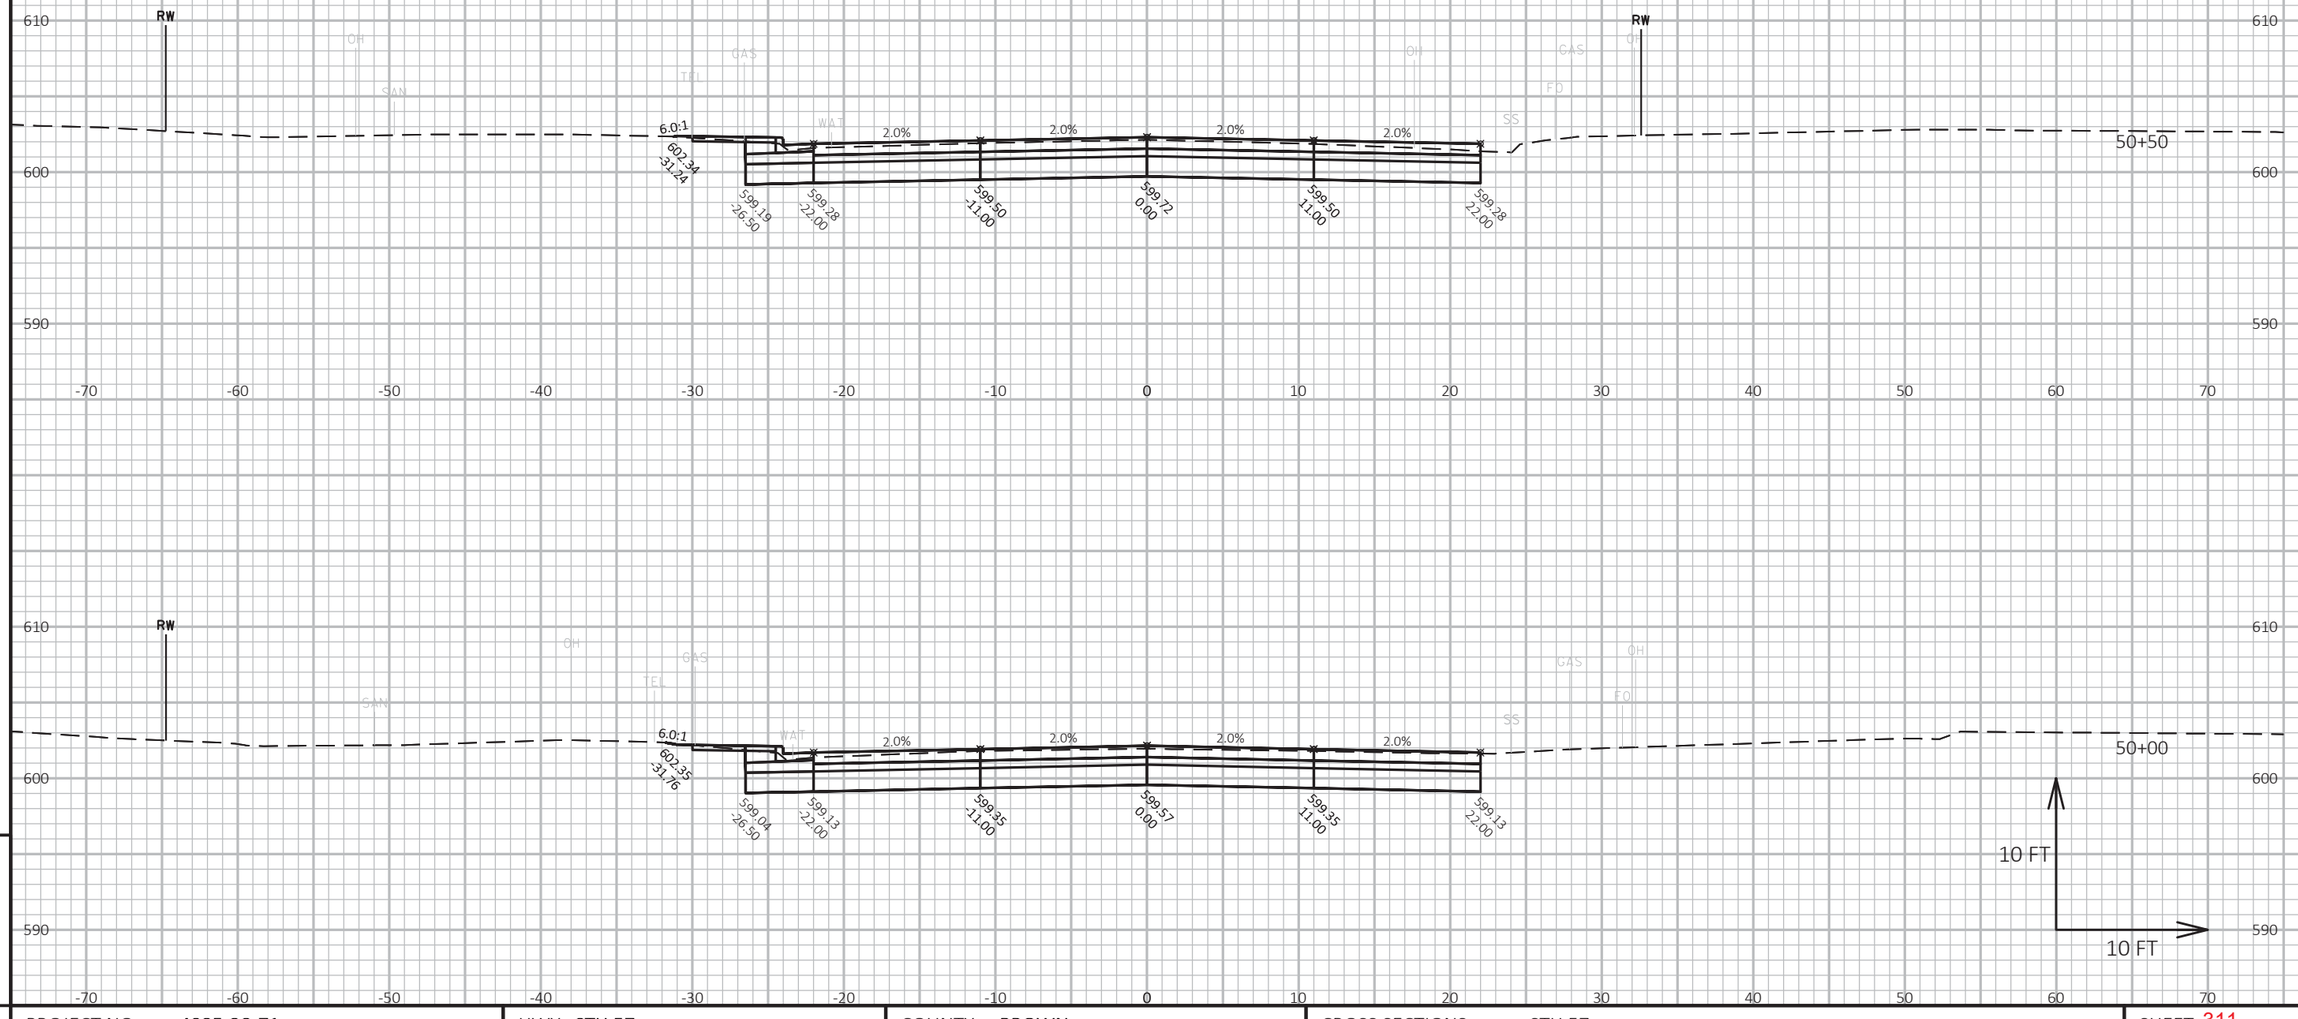

9

PROJECT NO: 4085-38-71	HWY: STH 57	COUNTY: BROWN	CROSS SECTIONS: STH 57	SHEET 311	E

FILE NAME : X:\3230500\120055.01\TECH\CAD\40853800\SHEETSPLAN\C3D_2016_41+00 TO 56+00_XS.DWG
LAYOUT NAME - Section Sheet - (8)

PLOT DATE : 5/25/2017 2:09 PM PLOT BY : DOUGLAS HOBYAN PLOT NAME : PLOT SCALE : 1 IN:10 FT HORZ. / 1 IN:10 FT VERT.

WISDOT/CADDS SHEET 49

60% Plan Submittal May 30, 2017

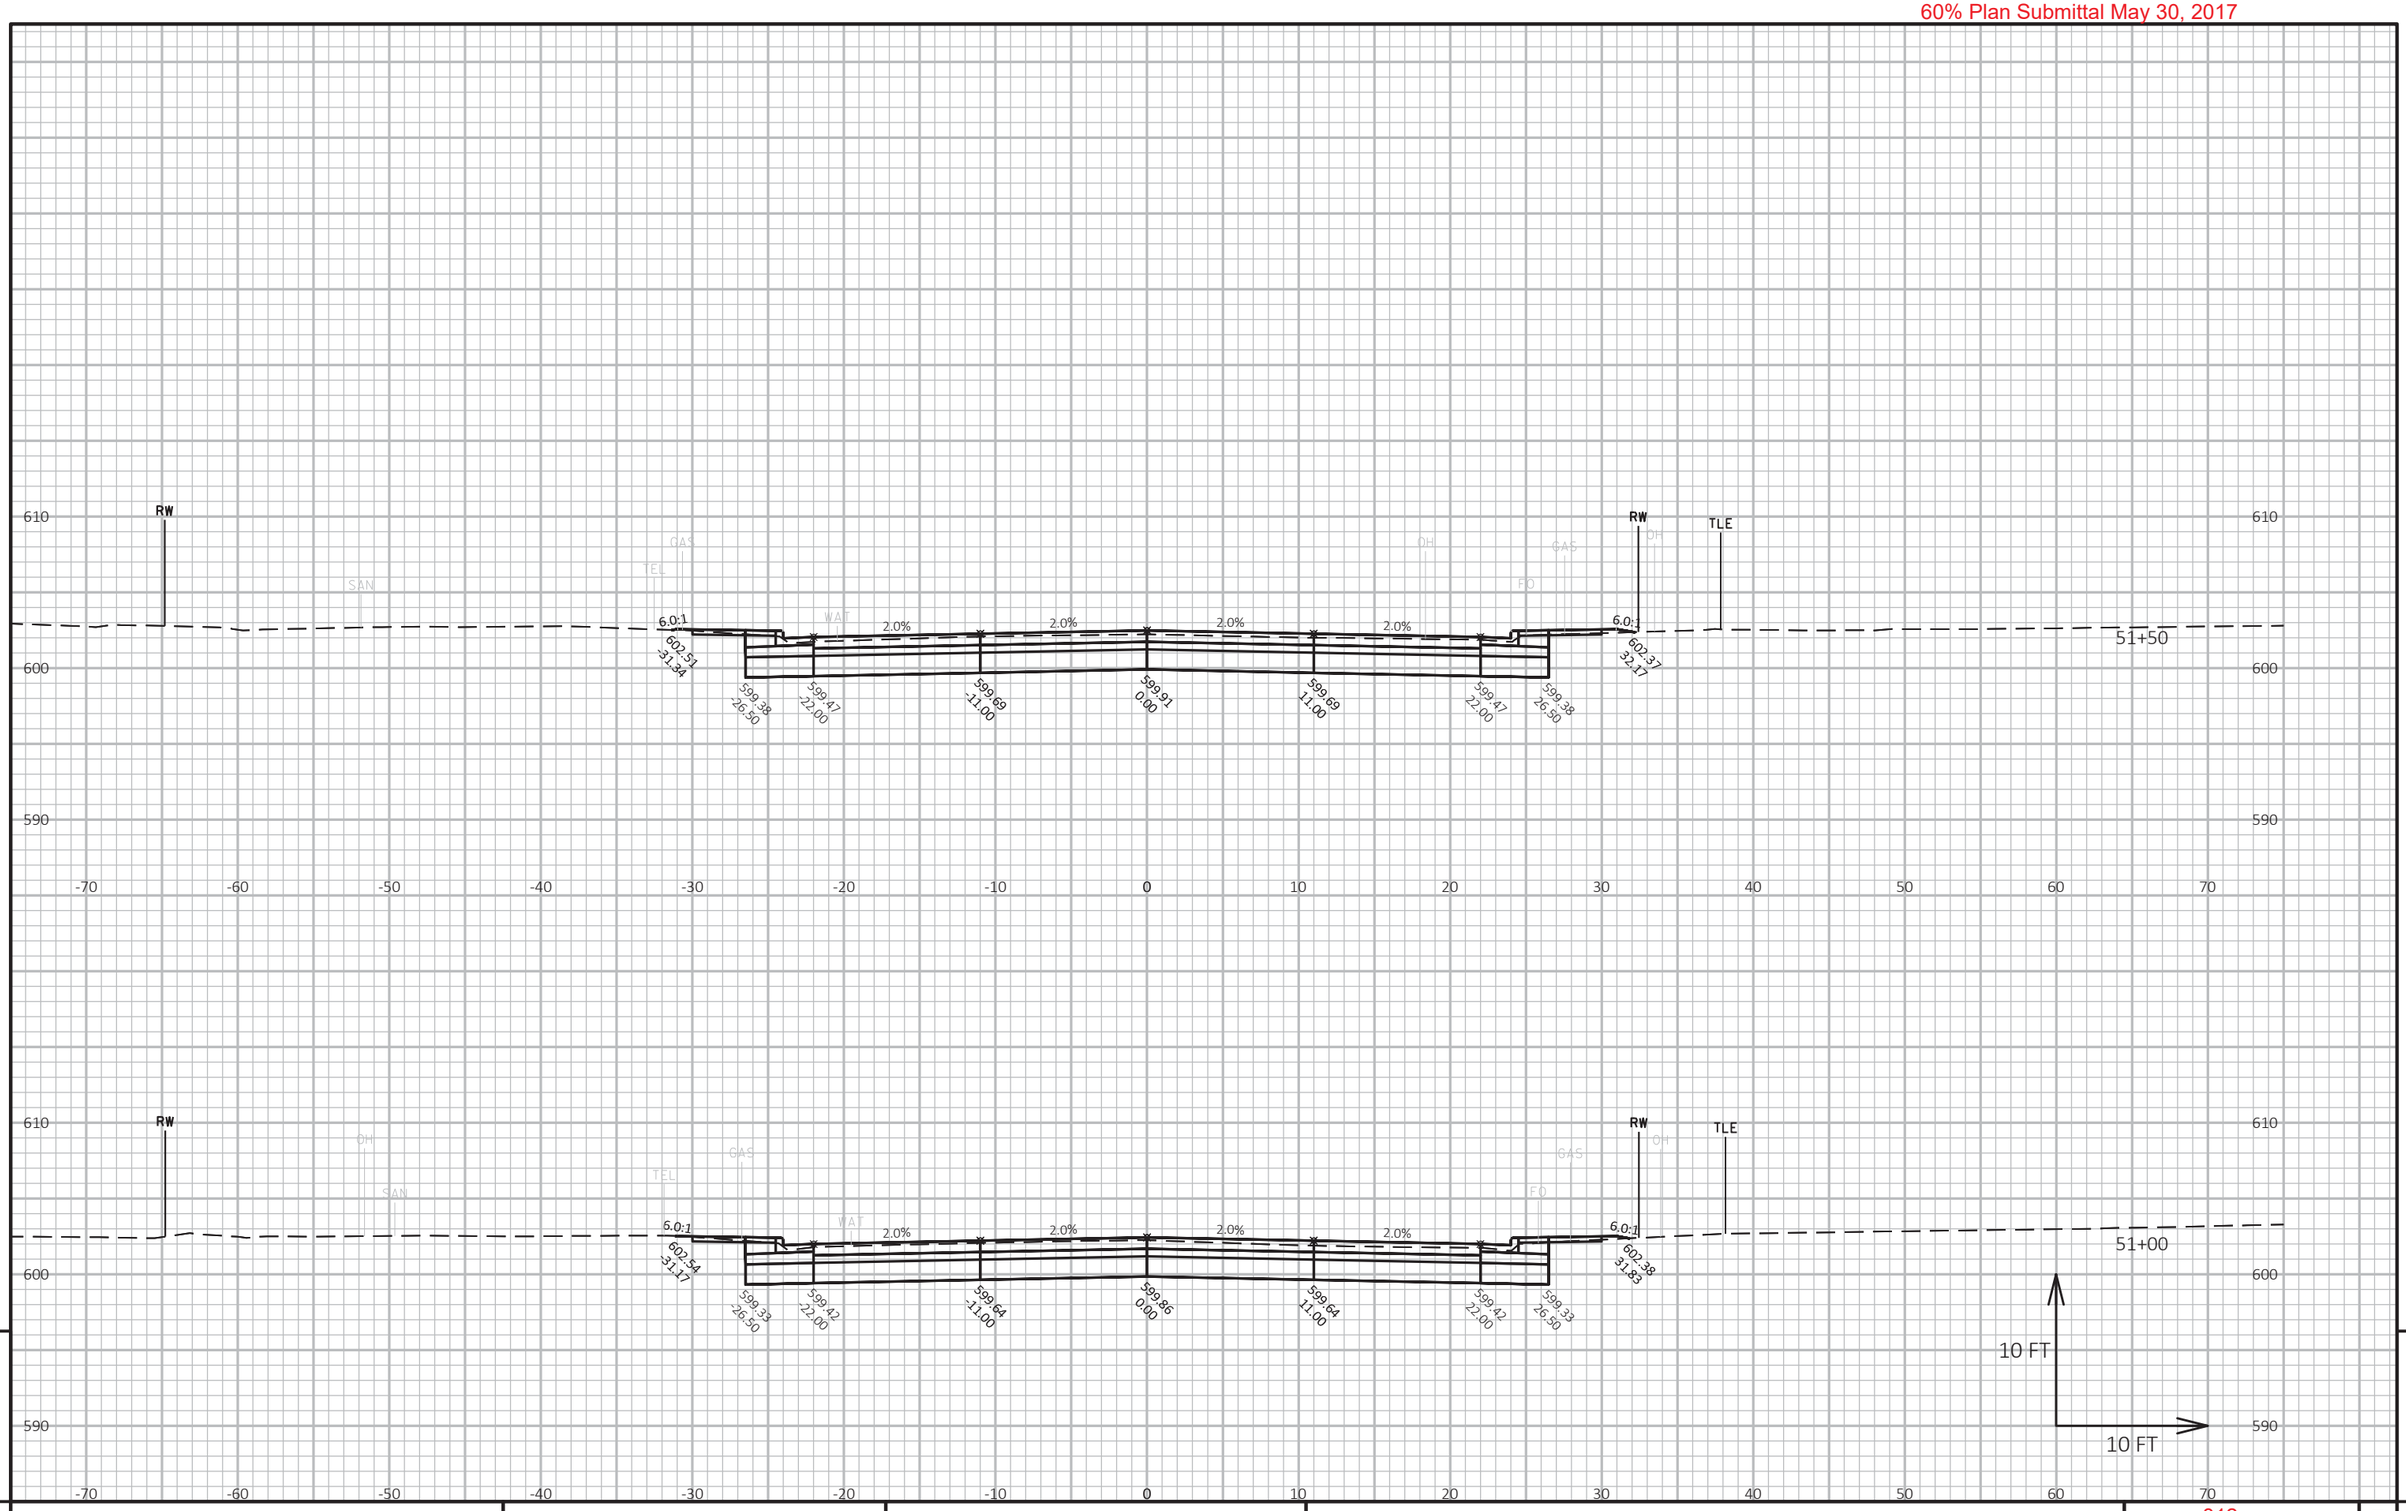

9

9

PROJECT NO: 4085-38-71	HWY: STH 57	COUNTY: BROWN	CROSS SECTIONS: STH 57	SHEET 312	E

FILE NAME : X:\3230500\120055.01\TECH\CAD\40853800\SHEETSPLAN\C3D_2016_41+00 TO 56+00_XS.DWG
LAYOUT NAME - Section Sheet - (9)

PLOT DATE : 5/25/2017 2:09 PM

PLOT BY : DOUGLAS HOBYAN

PLOT NAME :

PLOT SCALE : 1 IN:10 FT HORZ. / 1 IN:10 FT VERT.

60% Plan Submittal May 30, 2017

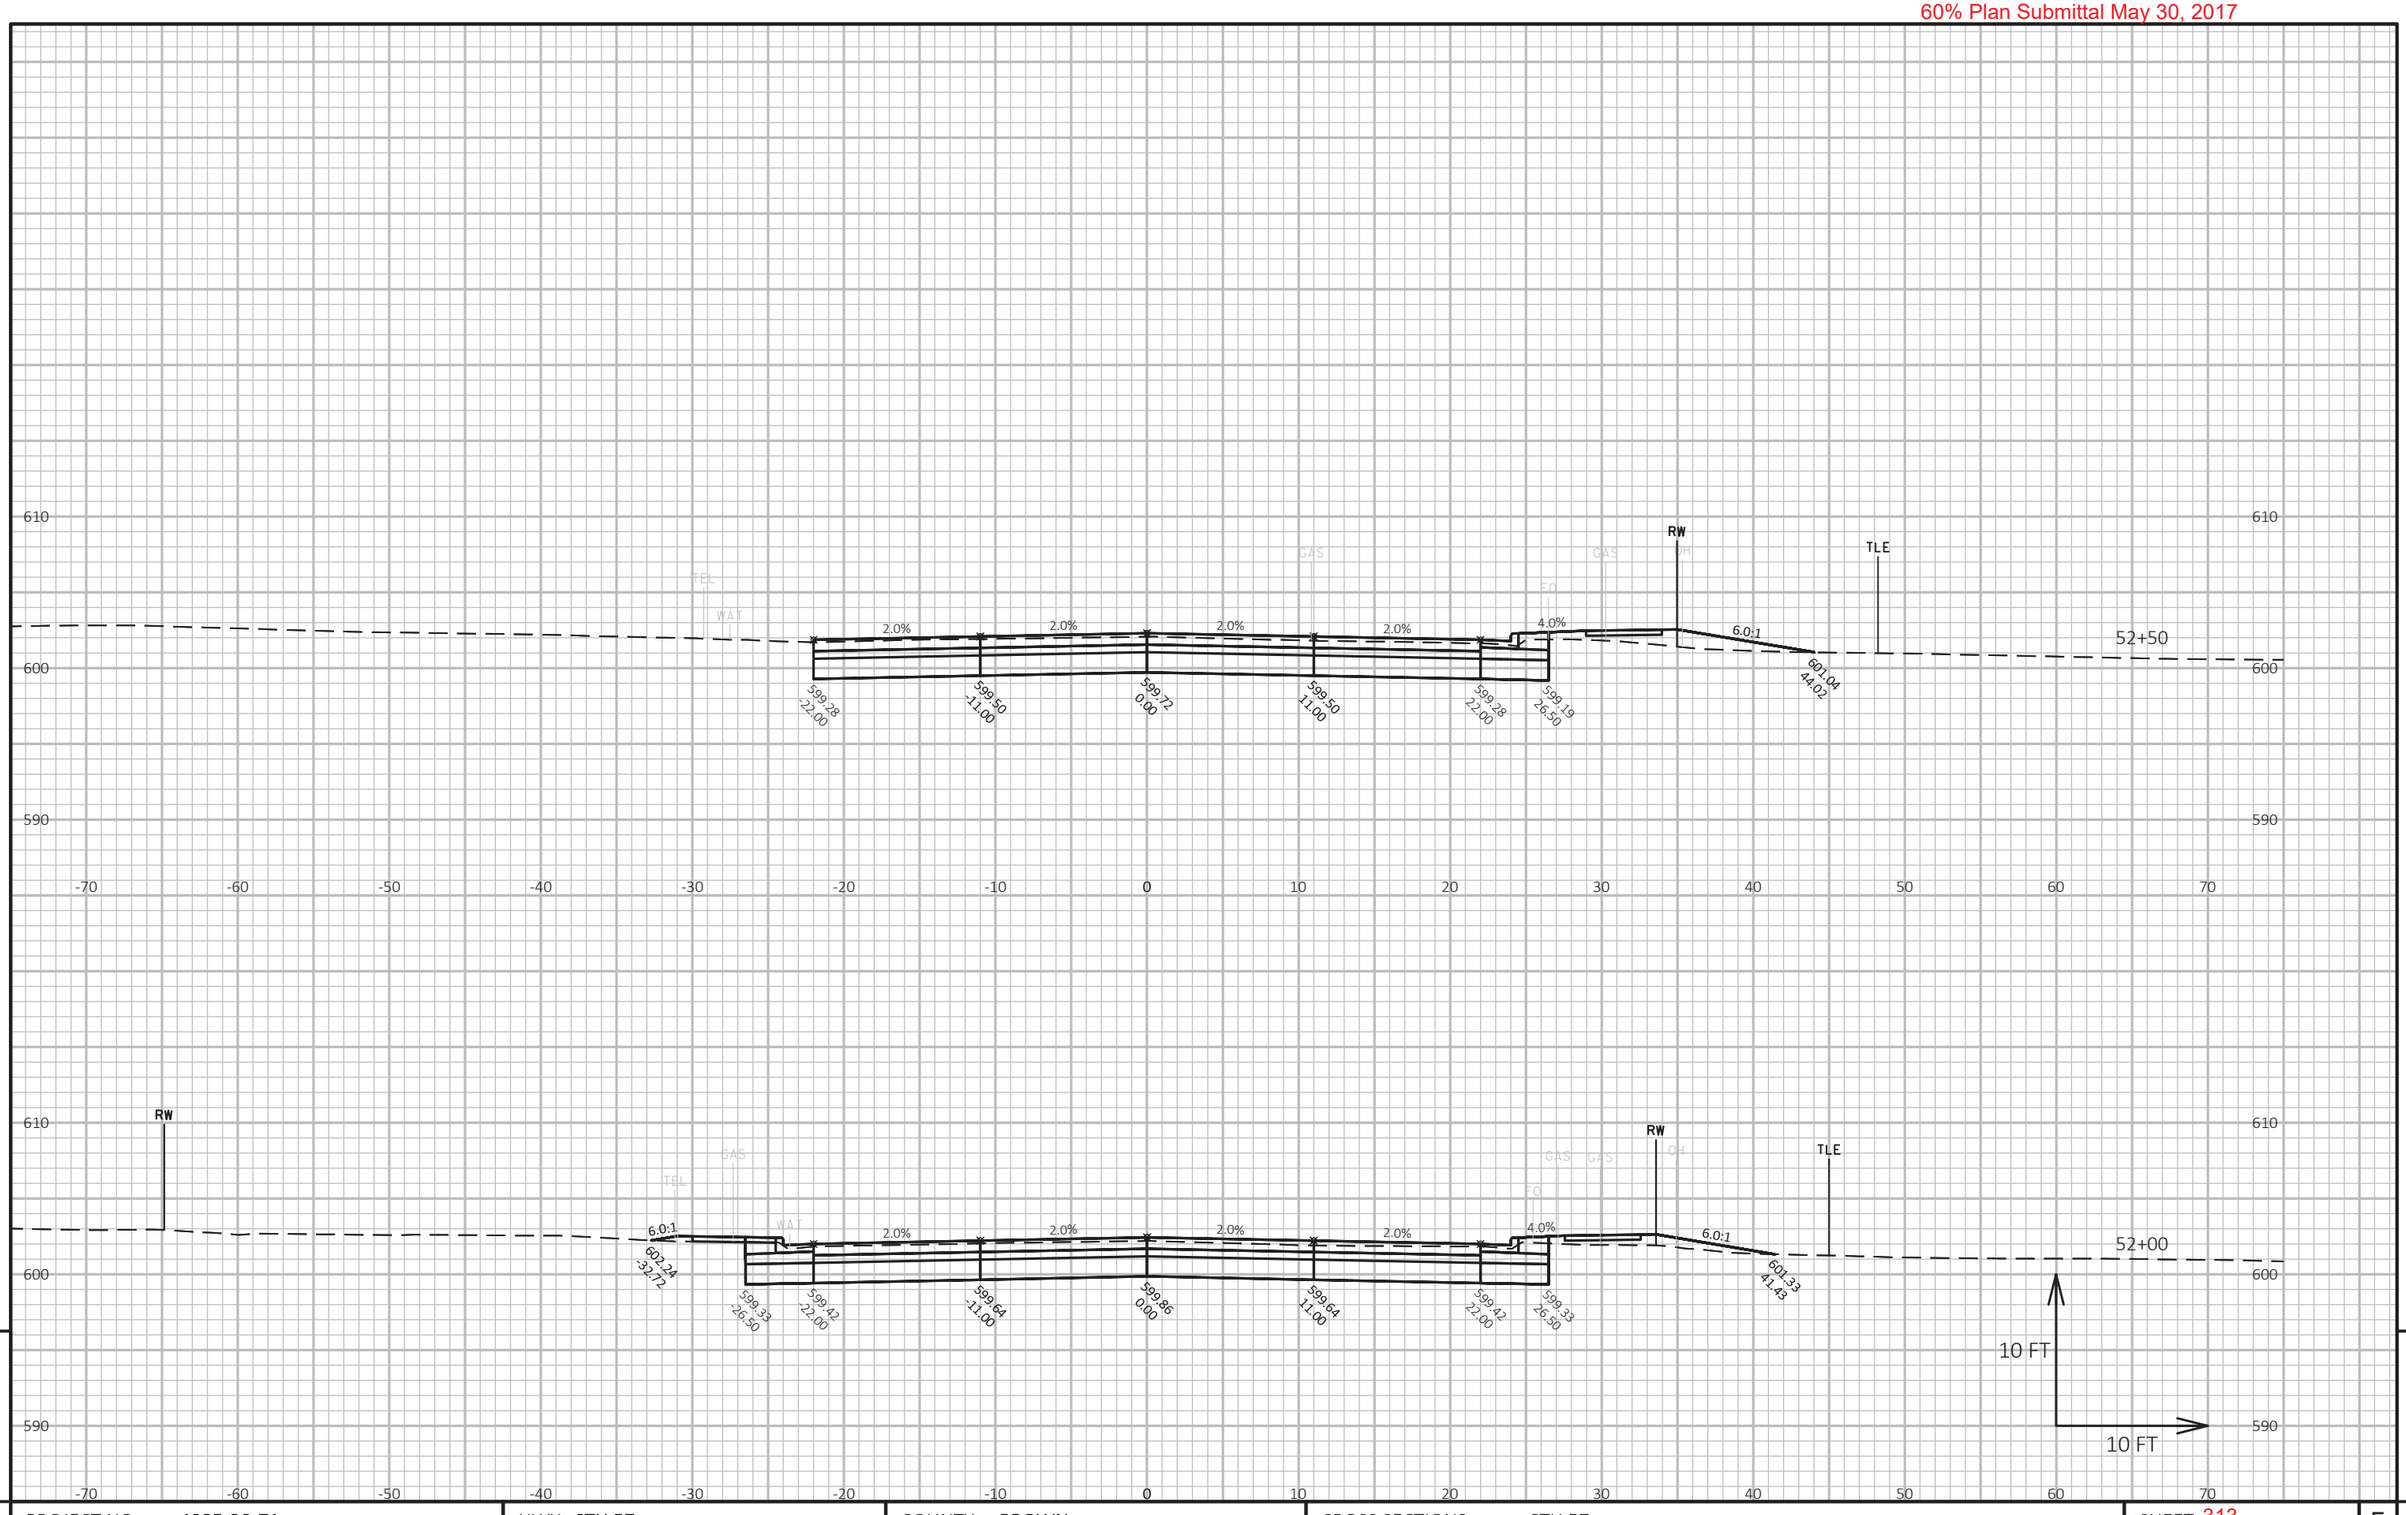

9

9

PROJECT NO: 4085-38-71	HWY: STH 57	COUNTY: BROWN	CROSS SECTIONS: STH 57	SHEET 313	E

FILE NAME : X:\3230500\120055.01\TECH\CAD\40853800\SHEETSPLAN\C3D_2016_41+00 TO 56+00_XS.DWG
LAYOUT NAME - Section Sheet - (10)

PLOT DATE : 5/25/2017 2:09 PM PLOT BY : DOUGLAS HOBYAN PLOT NAME : **PLOT SCALE :** 1 IN:10 FT HORZ. / 1 IN:10 FT VERT.

WISDOT/CADDS SHEET 49

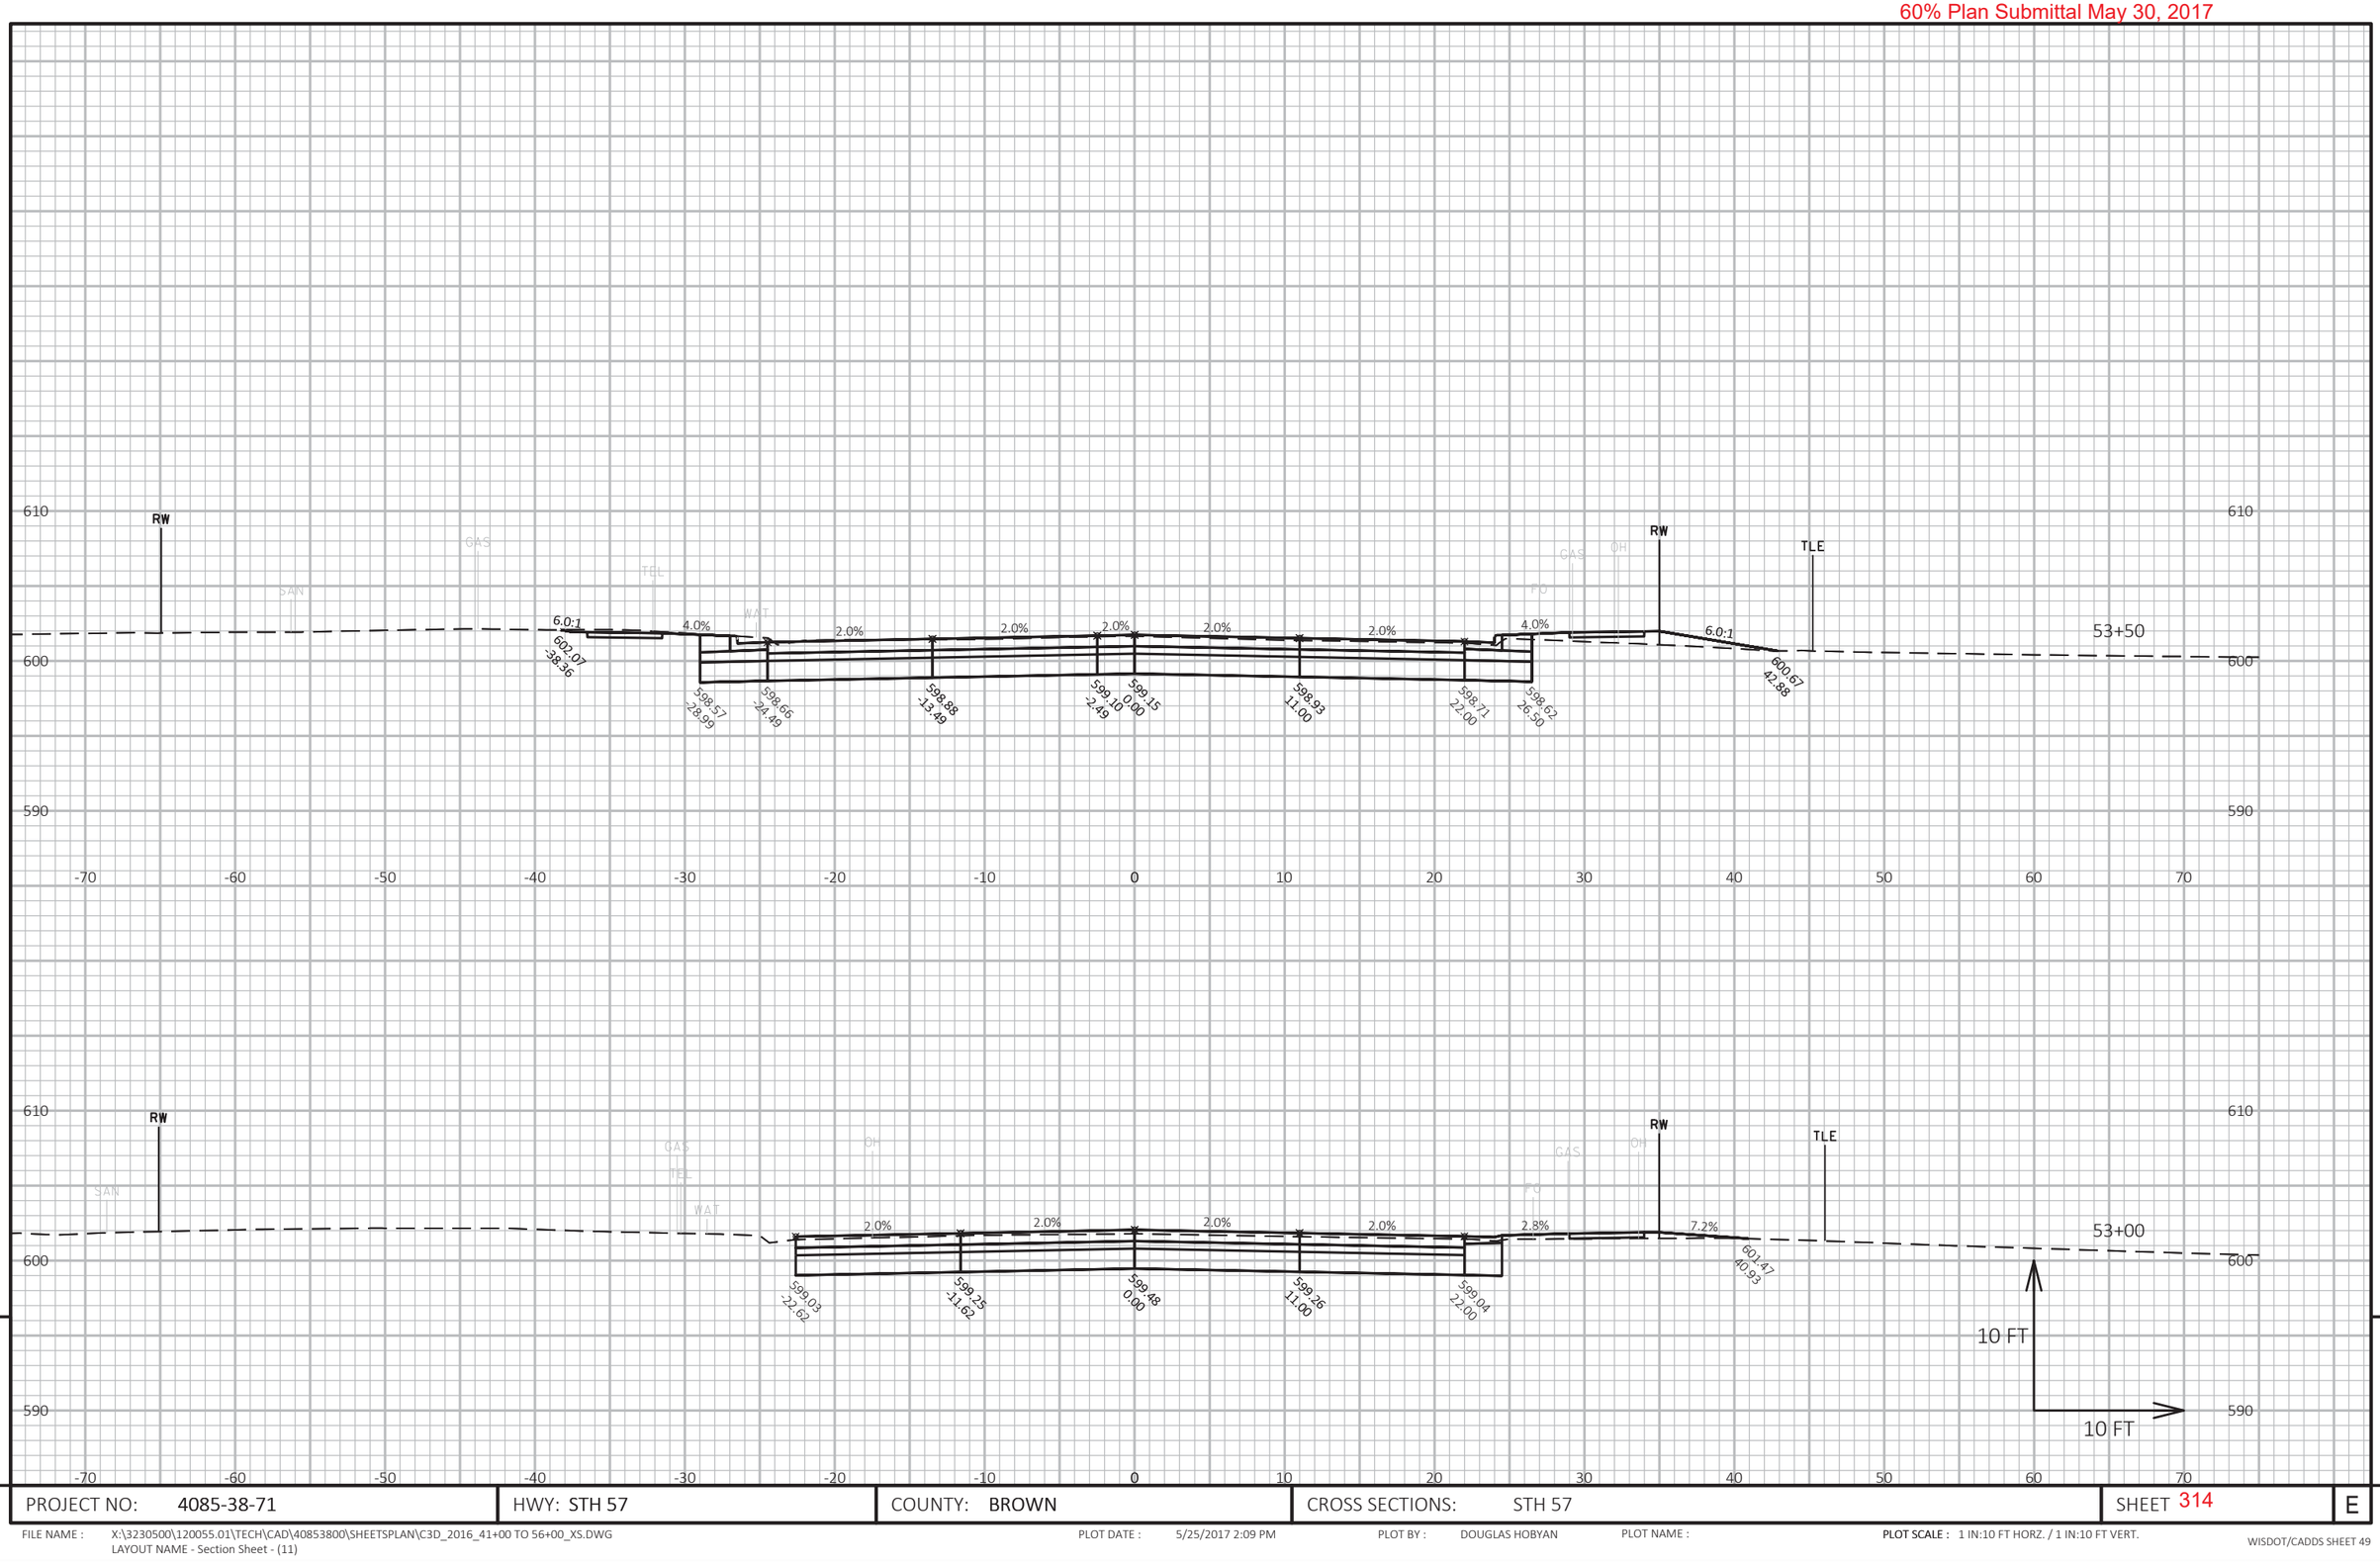

9

9

PROJECT NO: 4085-38-71	HWY: STH 57	COUNTY: BROWN	CROSS SECTIONS: STH 57	SHEET 314	E

FILE NAME : X:\3230500\120055.01\TECH\CAD\40853800\SHEETSPLAN\C3D_2016_41+00 TO 56+00_XS.DWG
LAYOUT NAME - Section Sheet - (11)

PLOT DATE : 5/25/2017 2:09 PM PLOT BY : DOUGLAS HOBYAN PLOT NAME : **PLOT SCALE :** 1 IN:10 FT HORZ. / 1 IN:10 FT VERT.

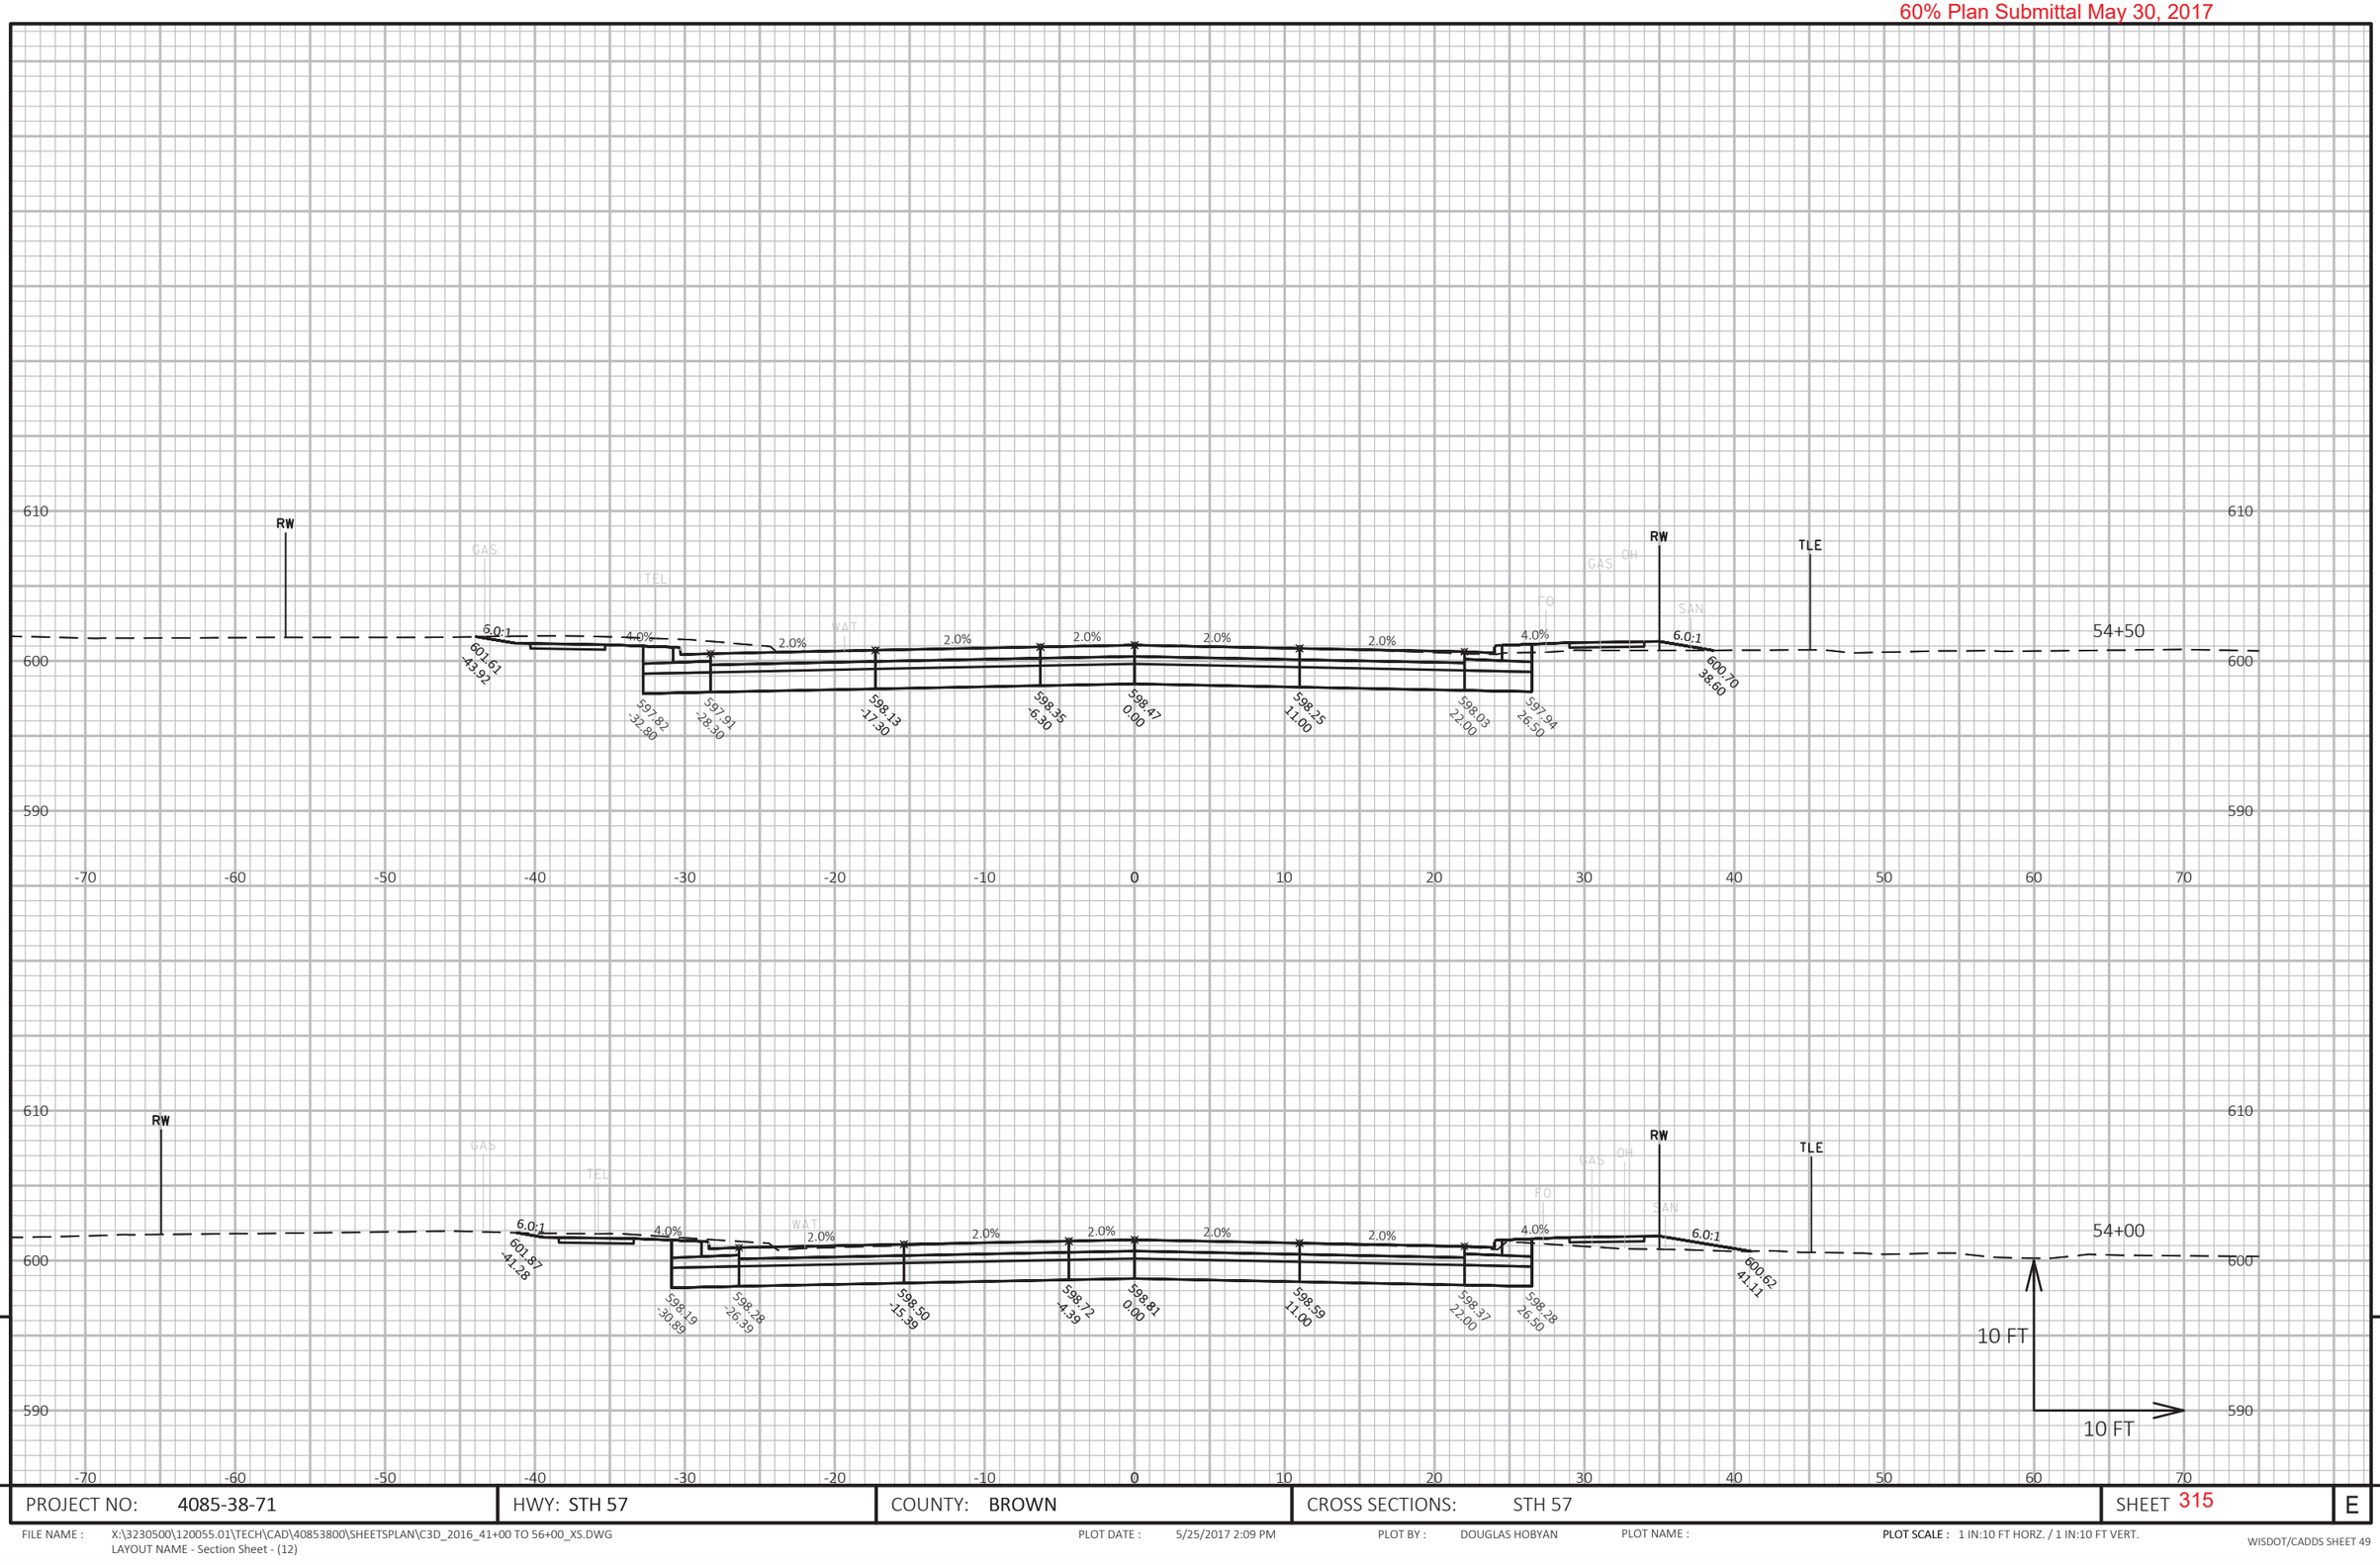

9

PROJECT NO: 4085-38-71	HWY: STH 57	COUNTY: BROWN	CROSS SECTIONS: STH 57	SHEET 315	E

60% Plan Submittal May 30, 2017

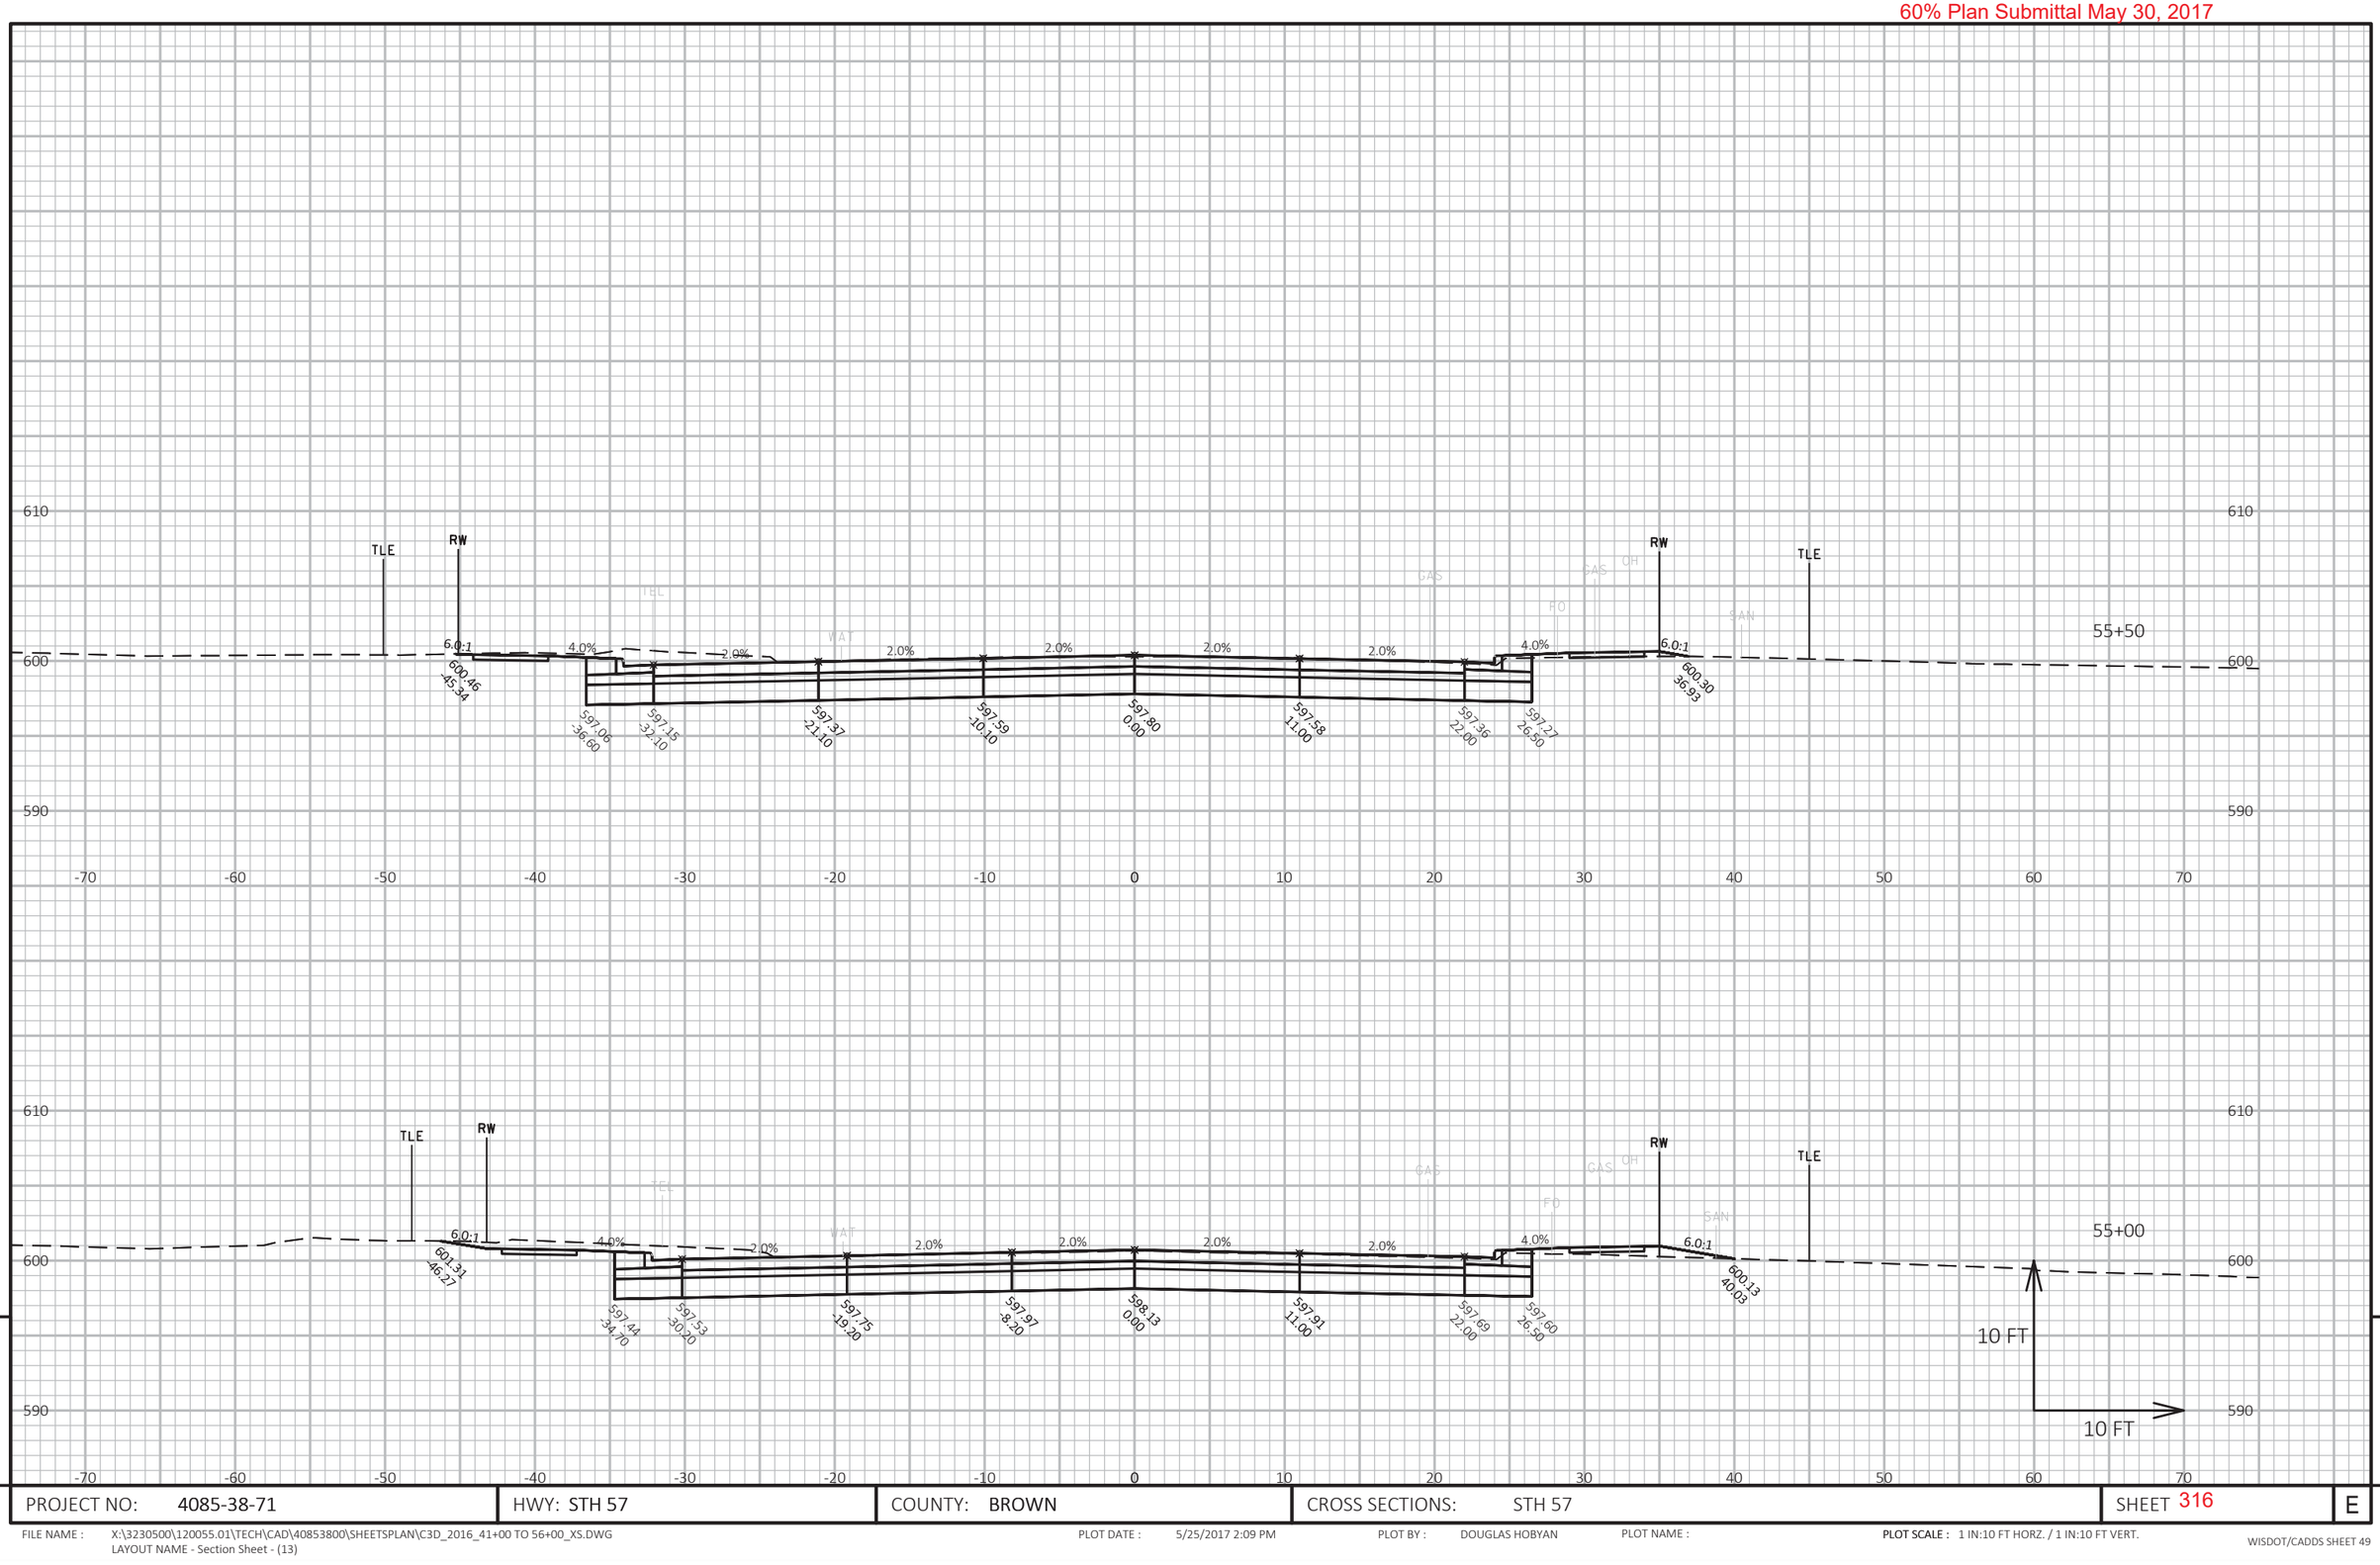

9

9

PROJECT NO: 4085-38-71	HWY: STH 57	COUNTY: BROWN	CROSS SECTIONS: STH 57	SHEET 316	E

FILE NAME : X:\3230500\120055.01\TECH\CAD\40853800\SHEETSPLAN\C3D_2016_41+00 TO 56+00_XS.DWG
LAYOUT NAME - Section Sheet - (13)

PLOT DATE : 5/25/2017 2:09 PM

PLOT BY : DOUGLAS HOBYAN

PLOT NAME :

PLOT SCALE : 1 IN:10 FT HORZ. / 1 IN:10 FT VERT.

WISDOT/CADDS SHEET 49

60% Plan Submittal May 30, 2017

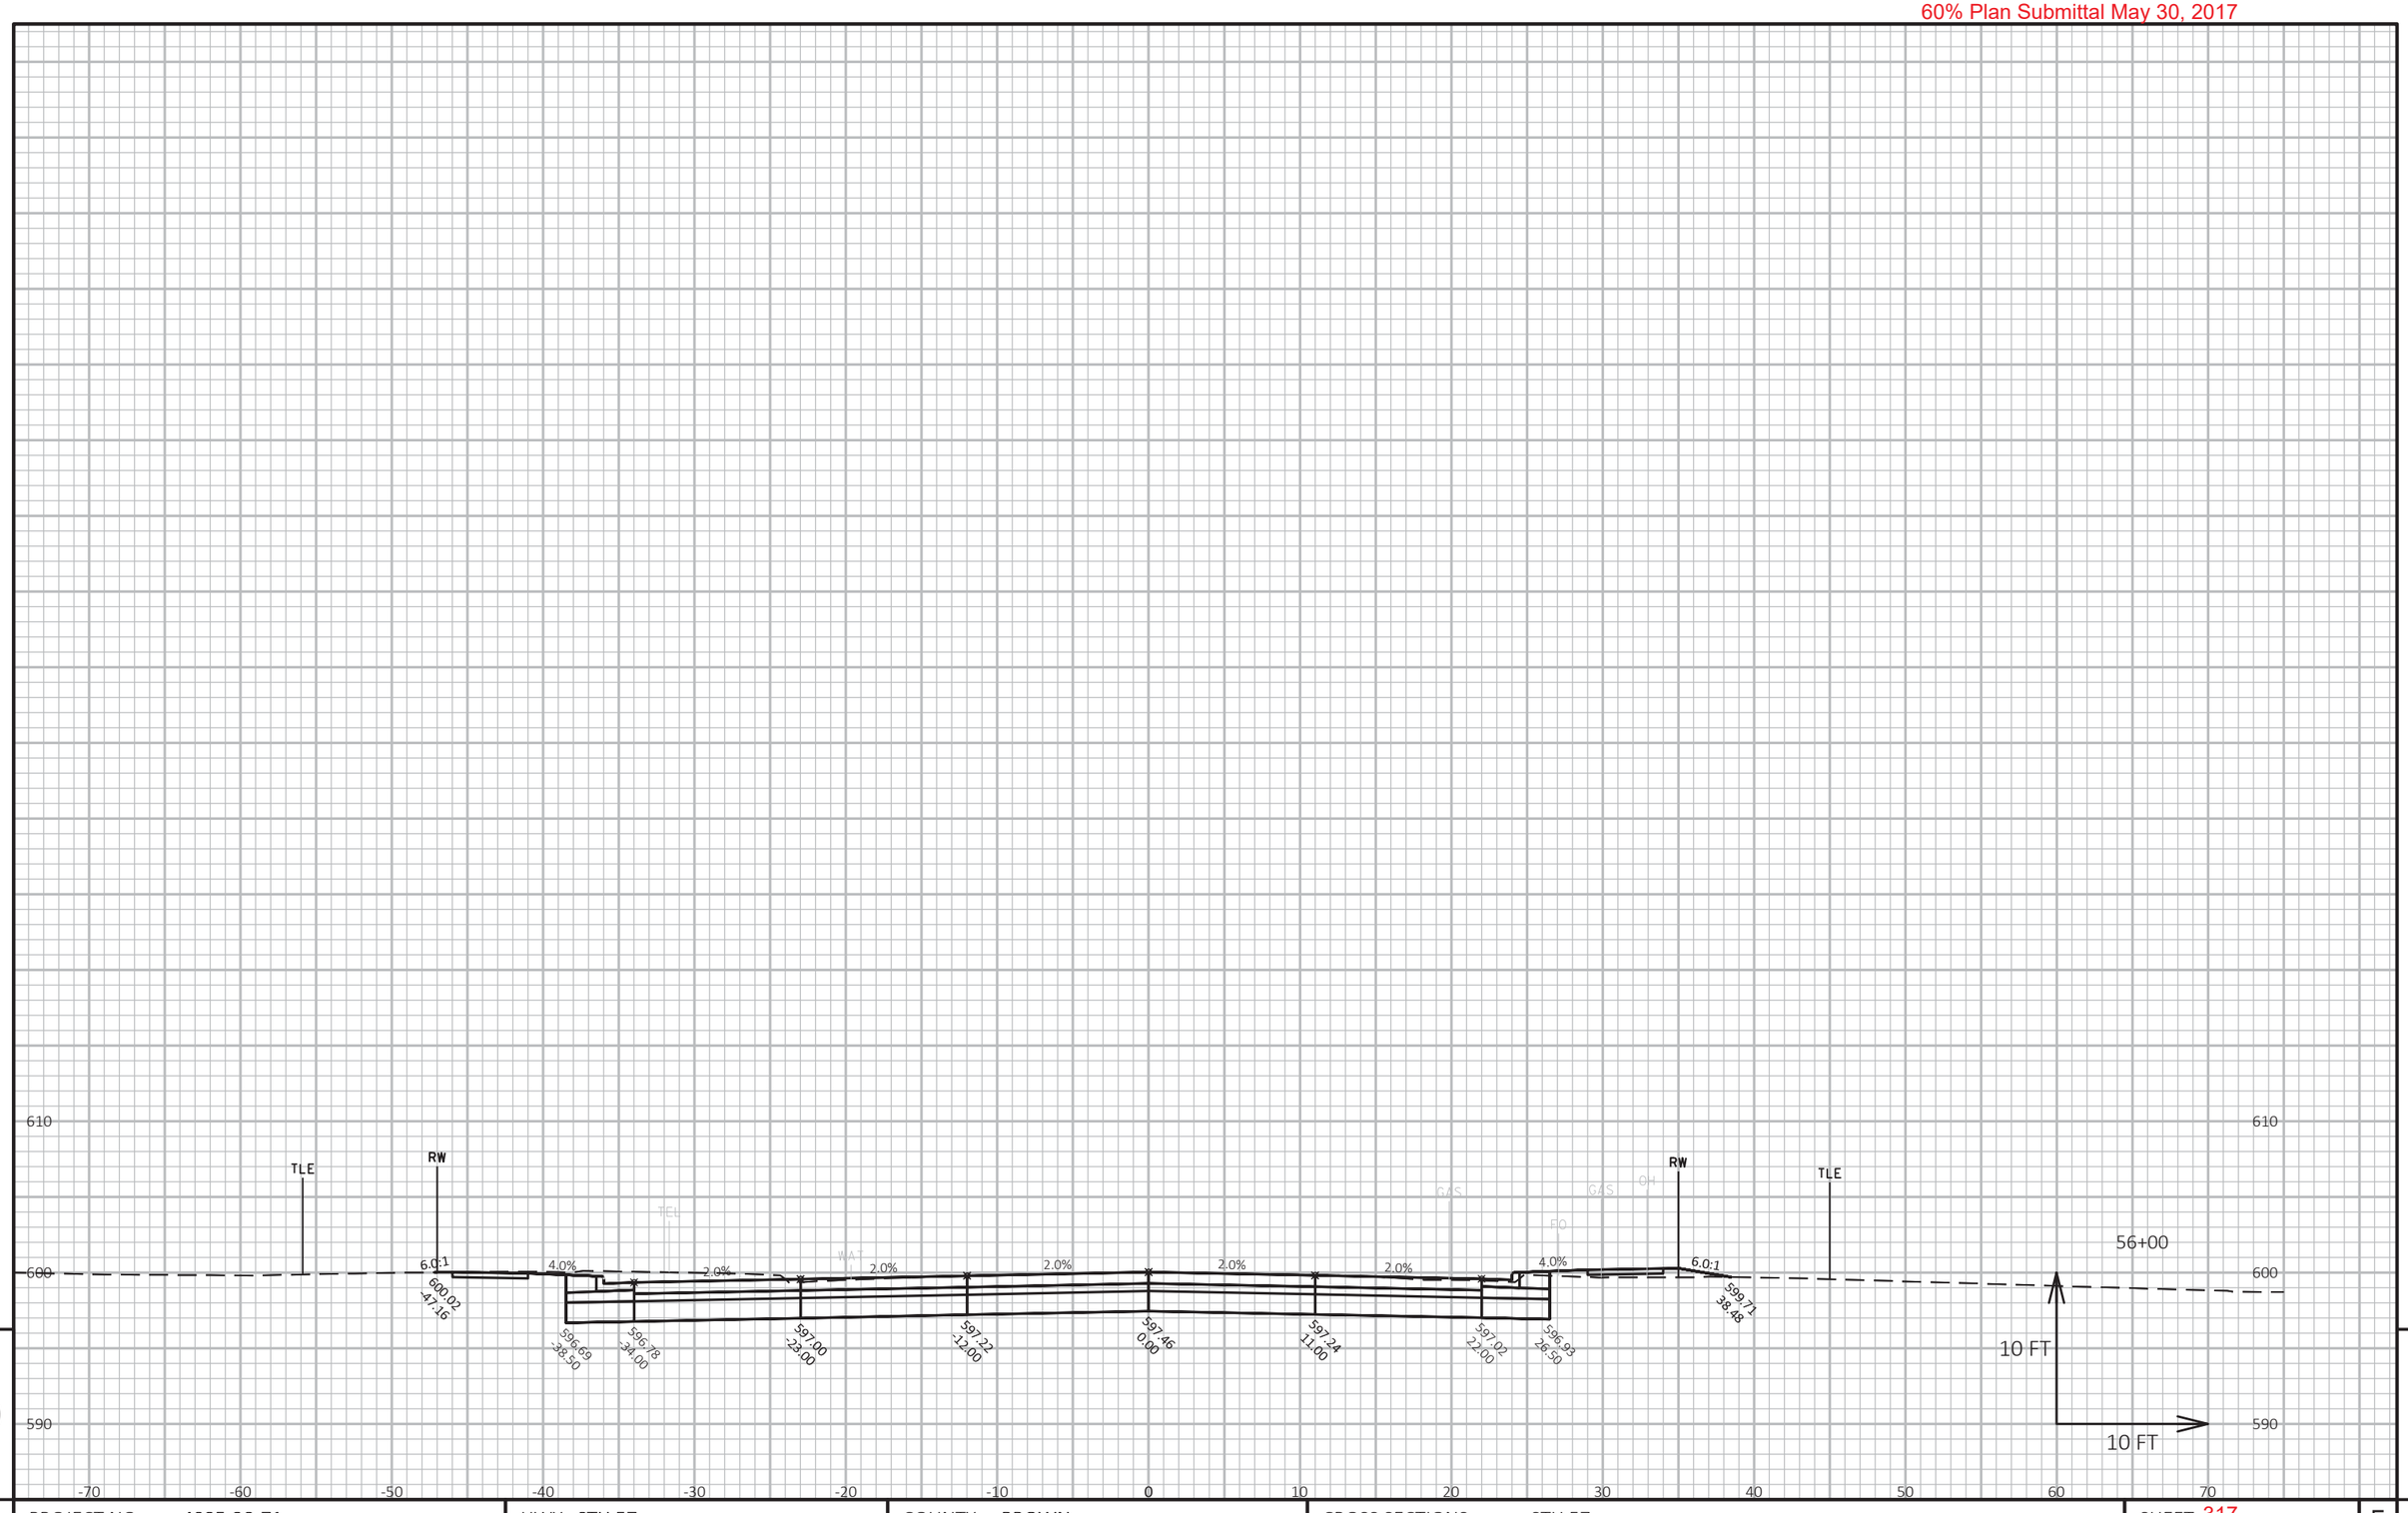

9

9

PROJECT NO: 4085-38-71	HWY: STH 57	COUNTY: BROWN	CROSS SECTIONS: STH 57	SHEET 317	E

FILE NAME : X:\3230500\120055.01\TECH\CAD\40853800\SHEETSPLAN\C3D_2016_41+00 TO 56+00_XS.DWG
LAYOUT NAME - Section Sheet - (14)

PLOT DATE : 5/25/2017 2:09 PM

PLOT BY : DOUGLAS HOBYAN

PLOT NAME :

PLOT SCALE : 1 IN:10 FT HORZ. / 1 IN:10 FT VERT.

60% Plan Submittal May 30, 2017

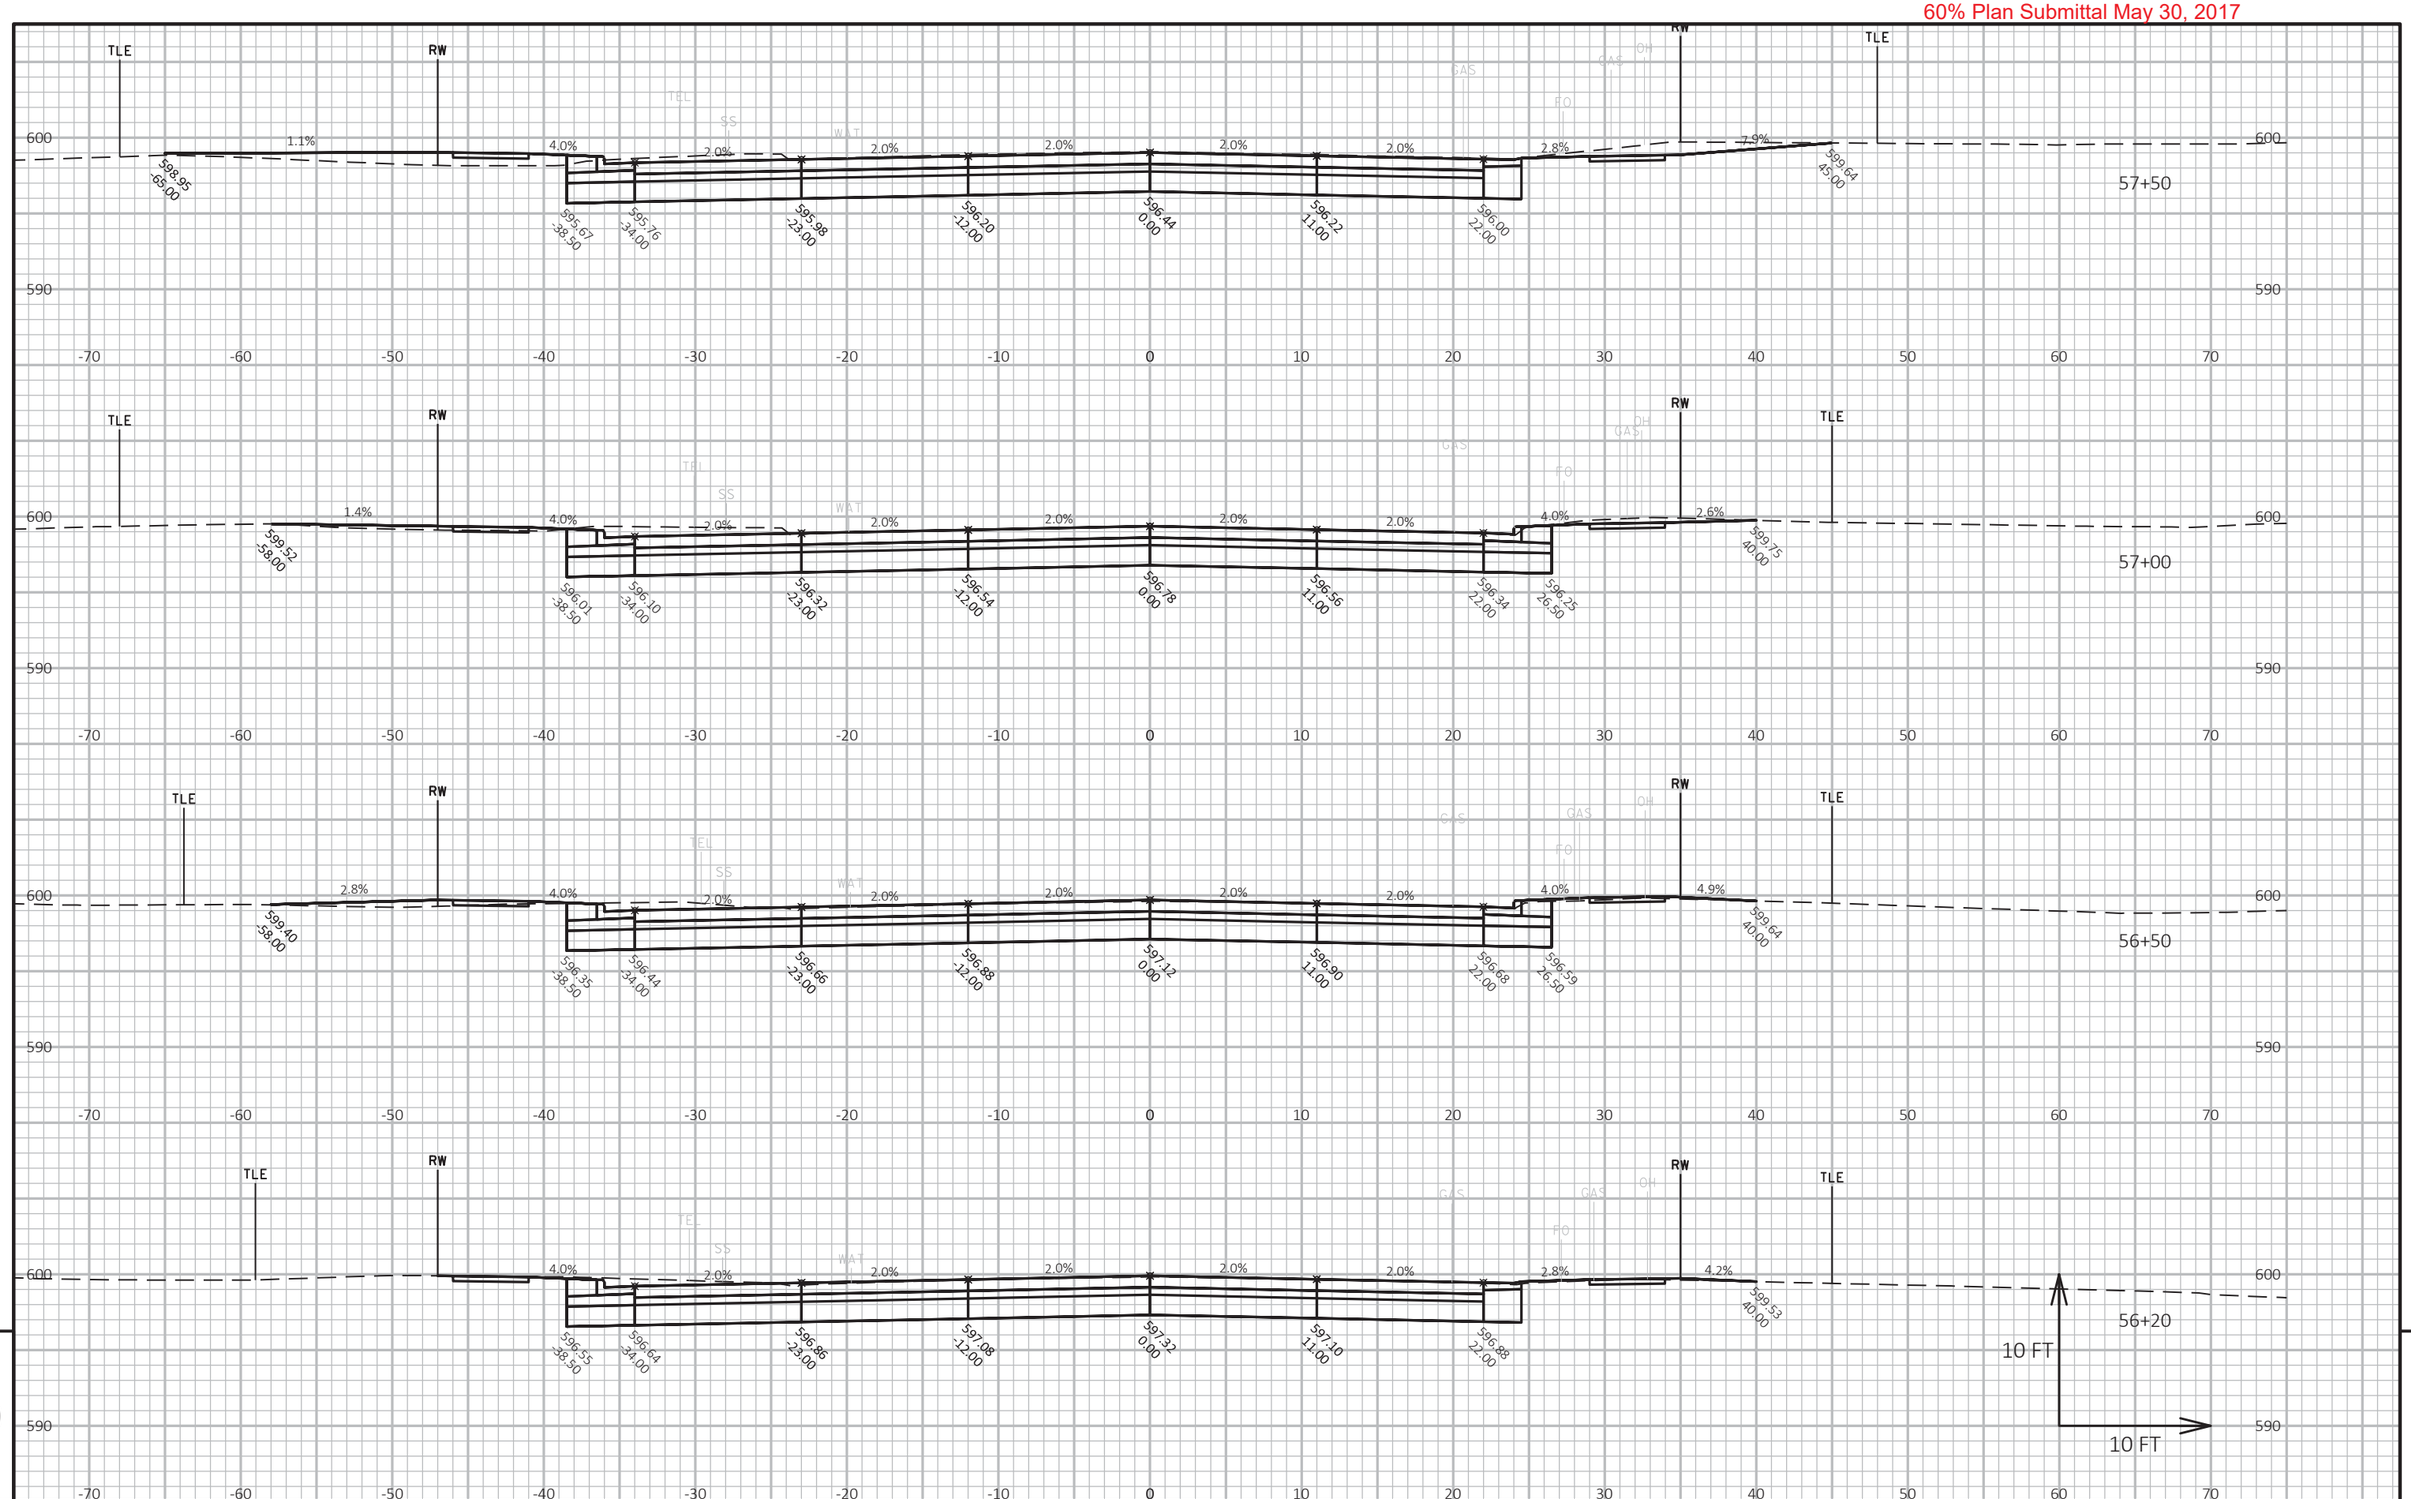

9

9

PROJECT NO: 4085-38-71	HWY: STH 57	COUNTY: BROWN	CROSS SECTIONS: STH 57	SHEET 318	E

FILE NAME : X:\3230500\120055.01\TECH\CAD\40853800\SHEETSPLAN\C3D_2016_56+00-75+00_XS.DWG
LAYOUT NAME - Section Sheet - (1)

PLOT DATE : 5/25/2017 2:17 PM

PLOT BY : DOUGLAS HOBYAN

PLOT NAME :

PLOT SCALE : 1 IN:10 FT HORZ. / 1 IN:10 FT VERT.

WISDOT/CADDS SHEET 49

PROJECT NO: 4085-38-71	HWY: STH 57	COUNTY: BROWN	CROSS SECTIONS: STH 57	SHEET 319	E

FILE NAME : X:\3230500\120055.01\TECH\CAD\40853800\SHEETSPLAN\C3D_2016_56+00-75+00_XS.DWG
LAYOUT NAME - Section Sheet - (2)

PLOT DATE : 5/25/2017 2:17 PM PLOT BY : DOUGLAS HOBYAN PLOT NAME :

PLOT SCALE : 1 IN:10 FT HORZ. / 1 IN:10 FT VERT.

WISDOT/CADDS SHEET 49

60% Plan Submittal May 30, 2017

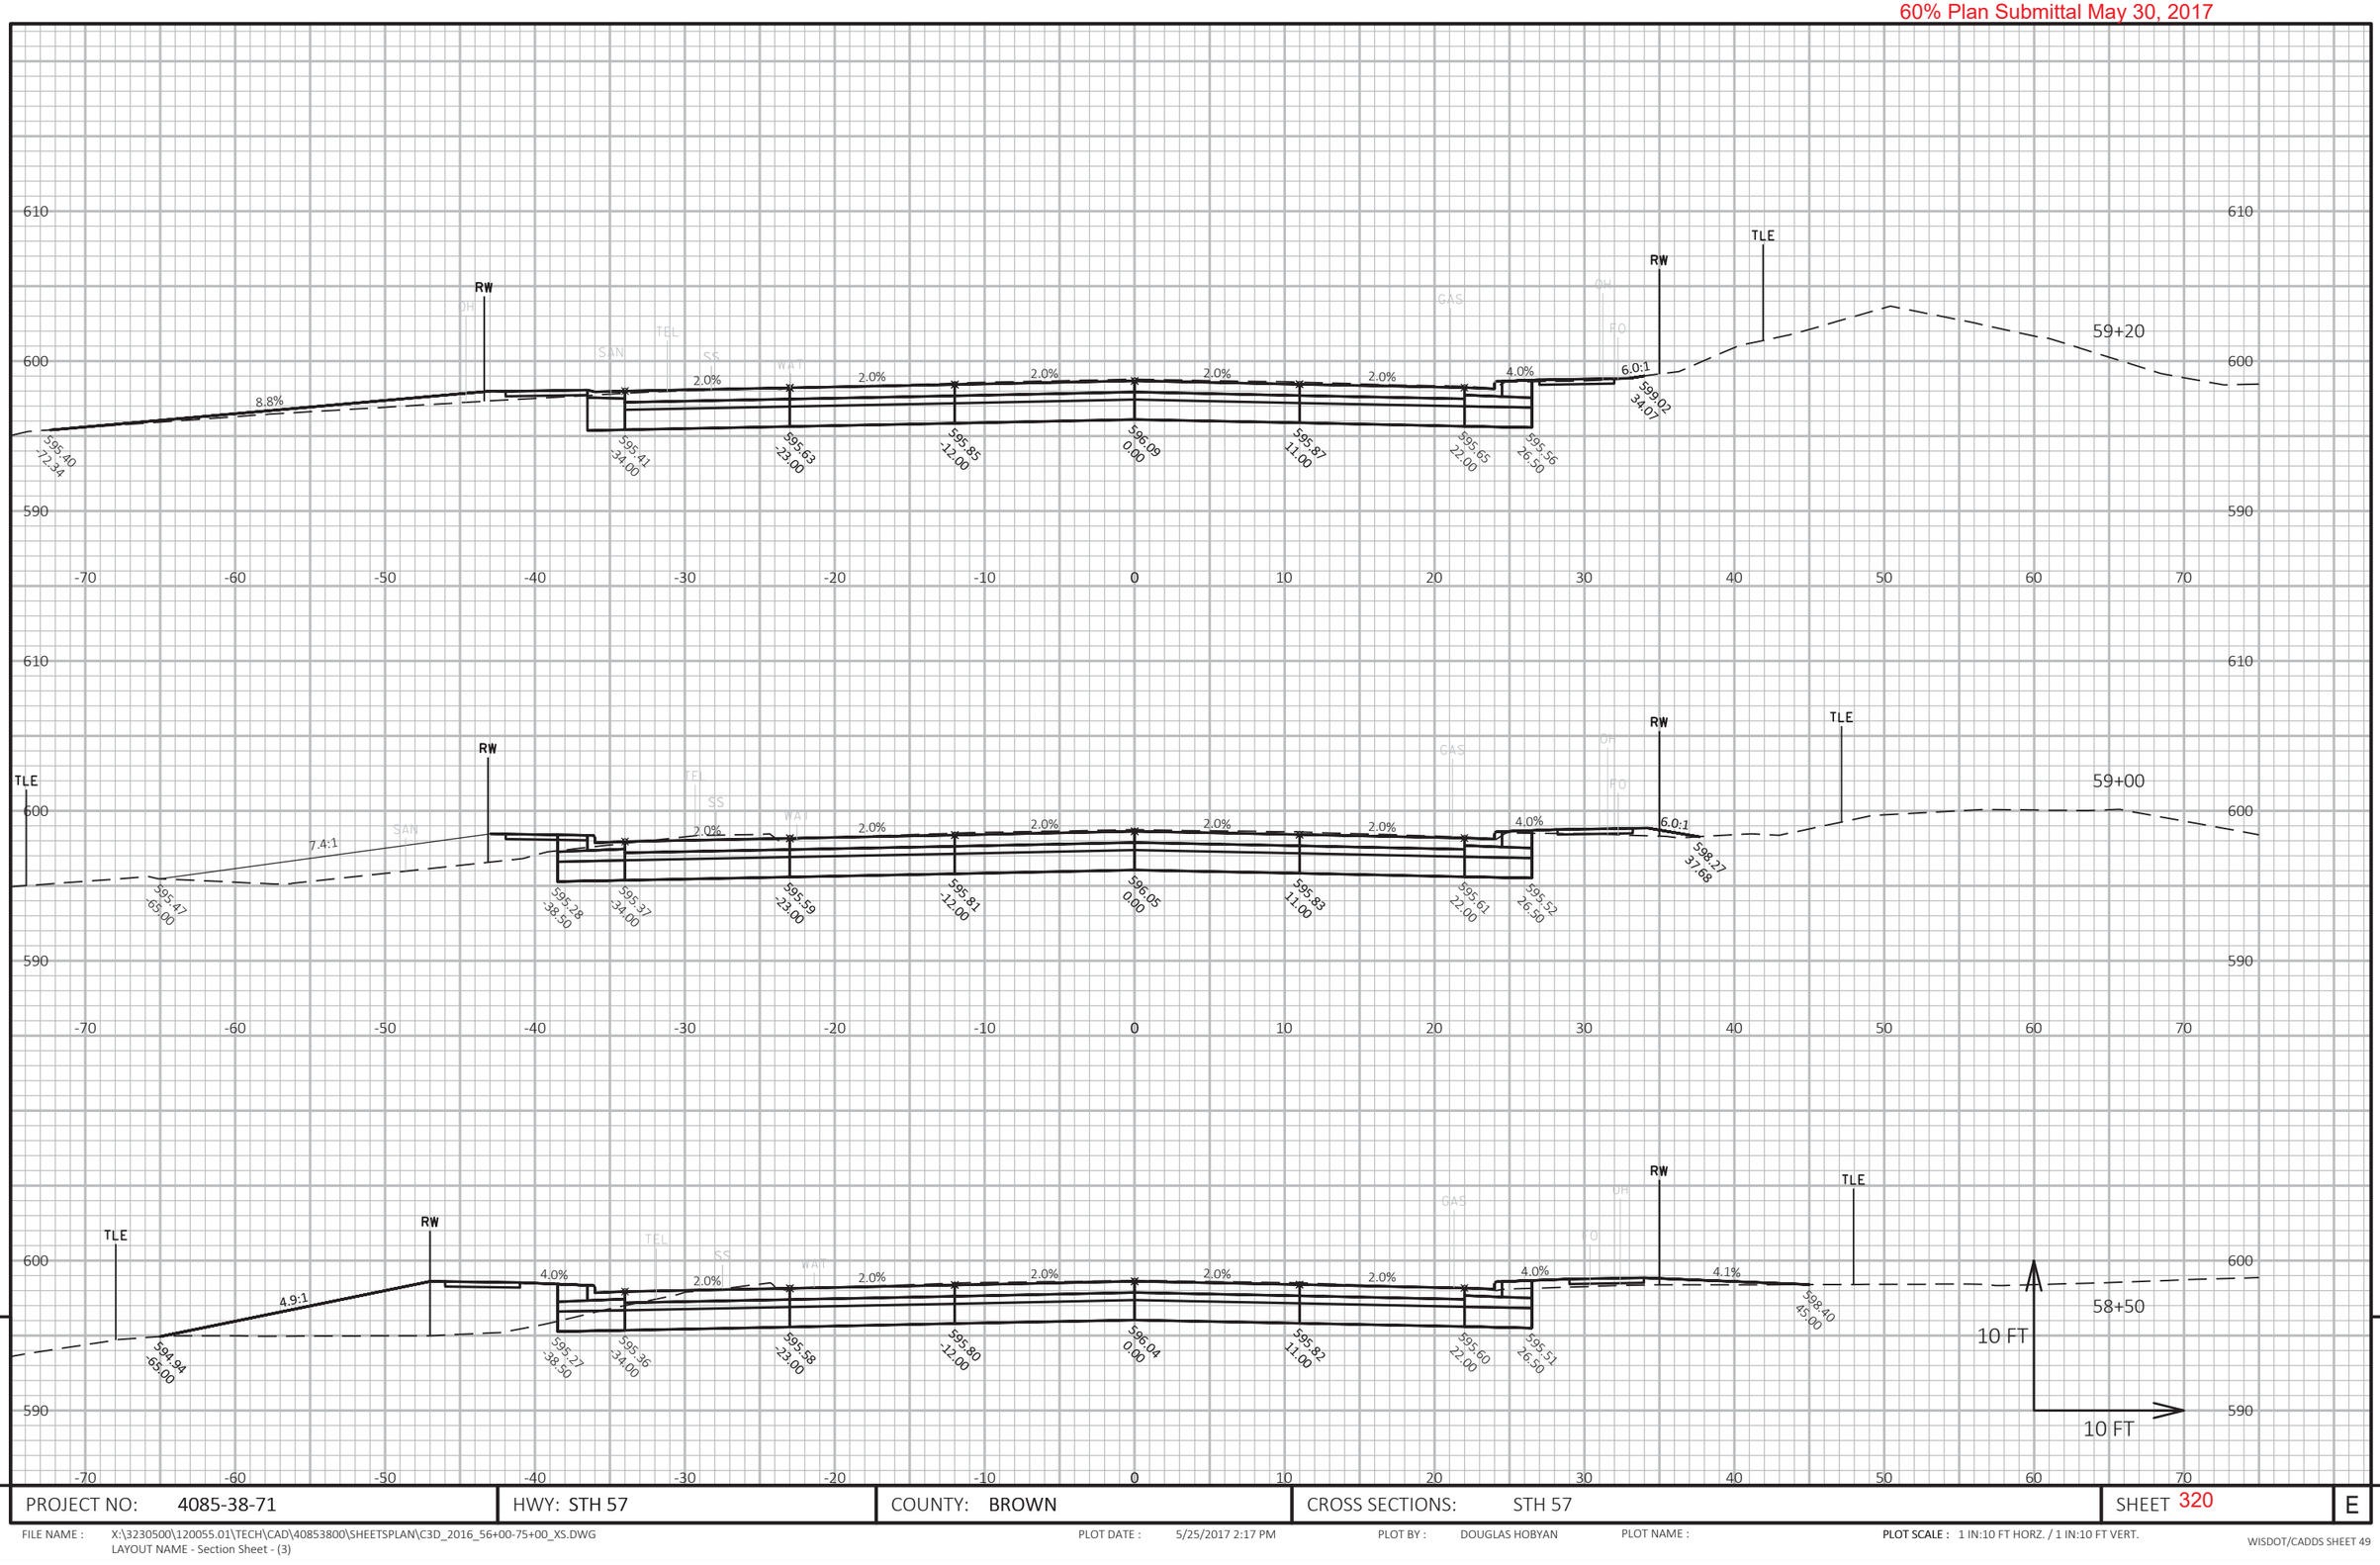

PROJECT NO: 4085-38-71	HWY: STH 57	COUNTY: BROWN	CROSS SECTIONS: STH 57	SHEET 320	E

FILE NAME : X:\3230500\120055.01\TECH\CAD\40853800\SHEETSPLAN\C3D_2016_56+00-75+00_XS.DWG
LAYOUT NAME - Section Sheet - (3)

PLOT DATE : 5/25/2017 2:17 PM PLOT BY : DOUGLAS HOBYAN PLOT NAME : PLOT SCALE : 1 IN:10 FT HORZ. / 1 IN:10 FT VERT.

WISDOT/CADDS SHEET 49

60% Plan Submittal May 30, 2017

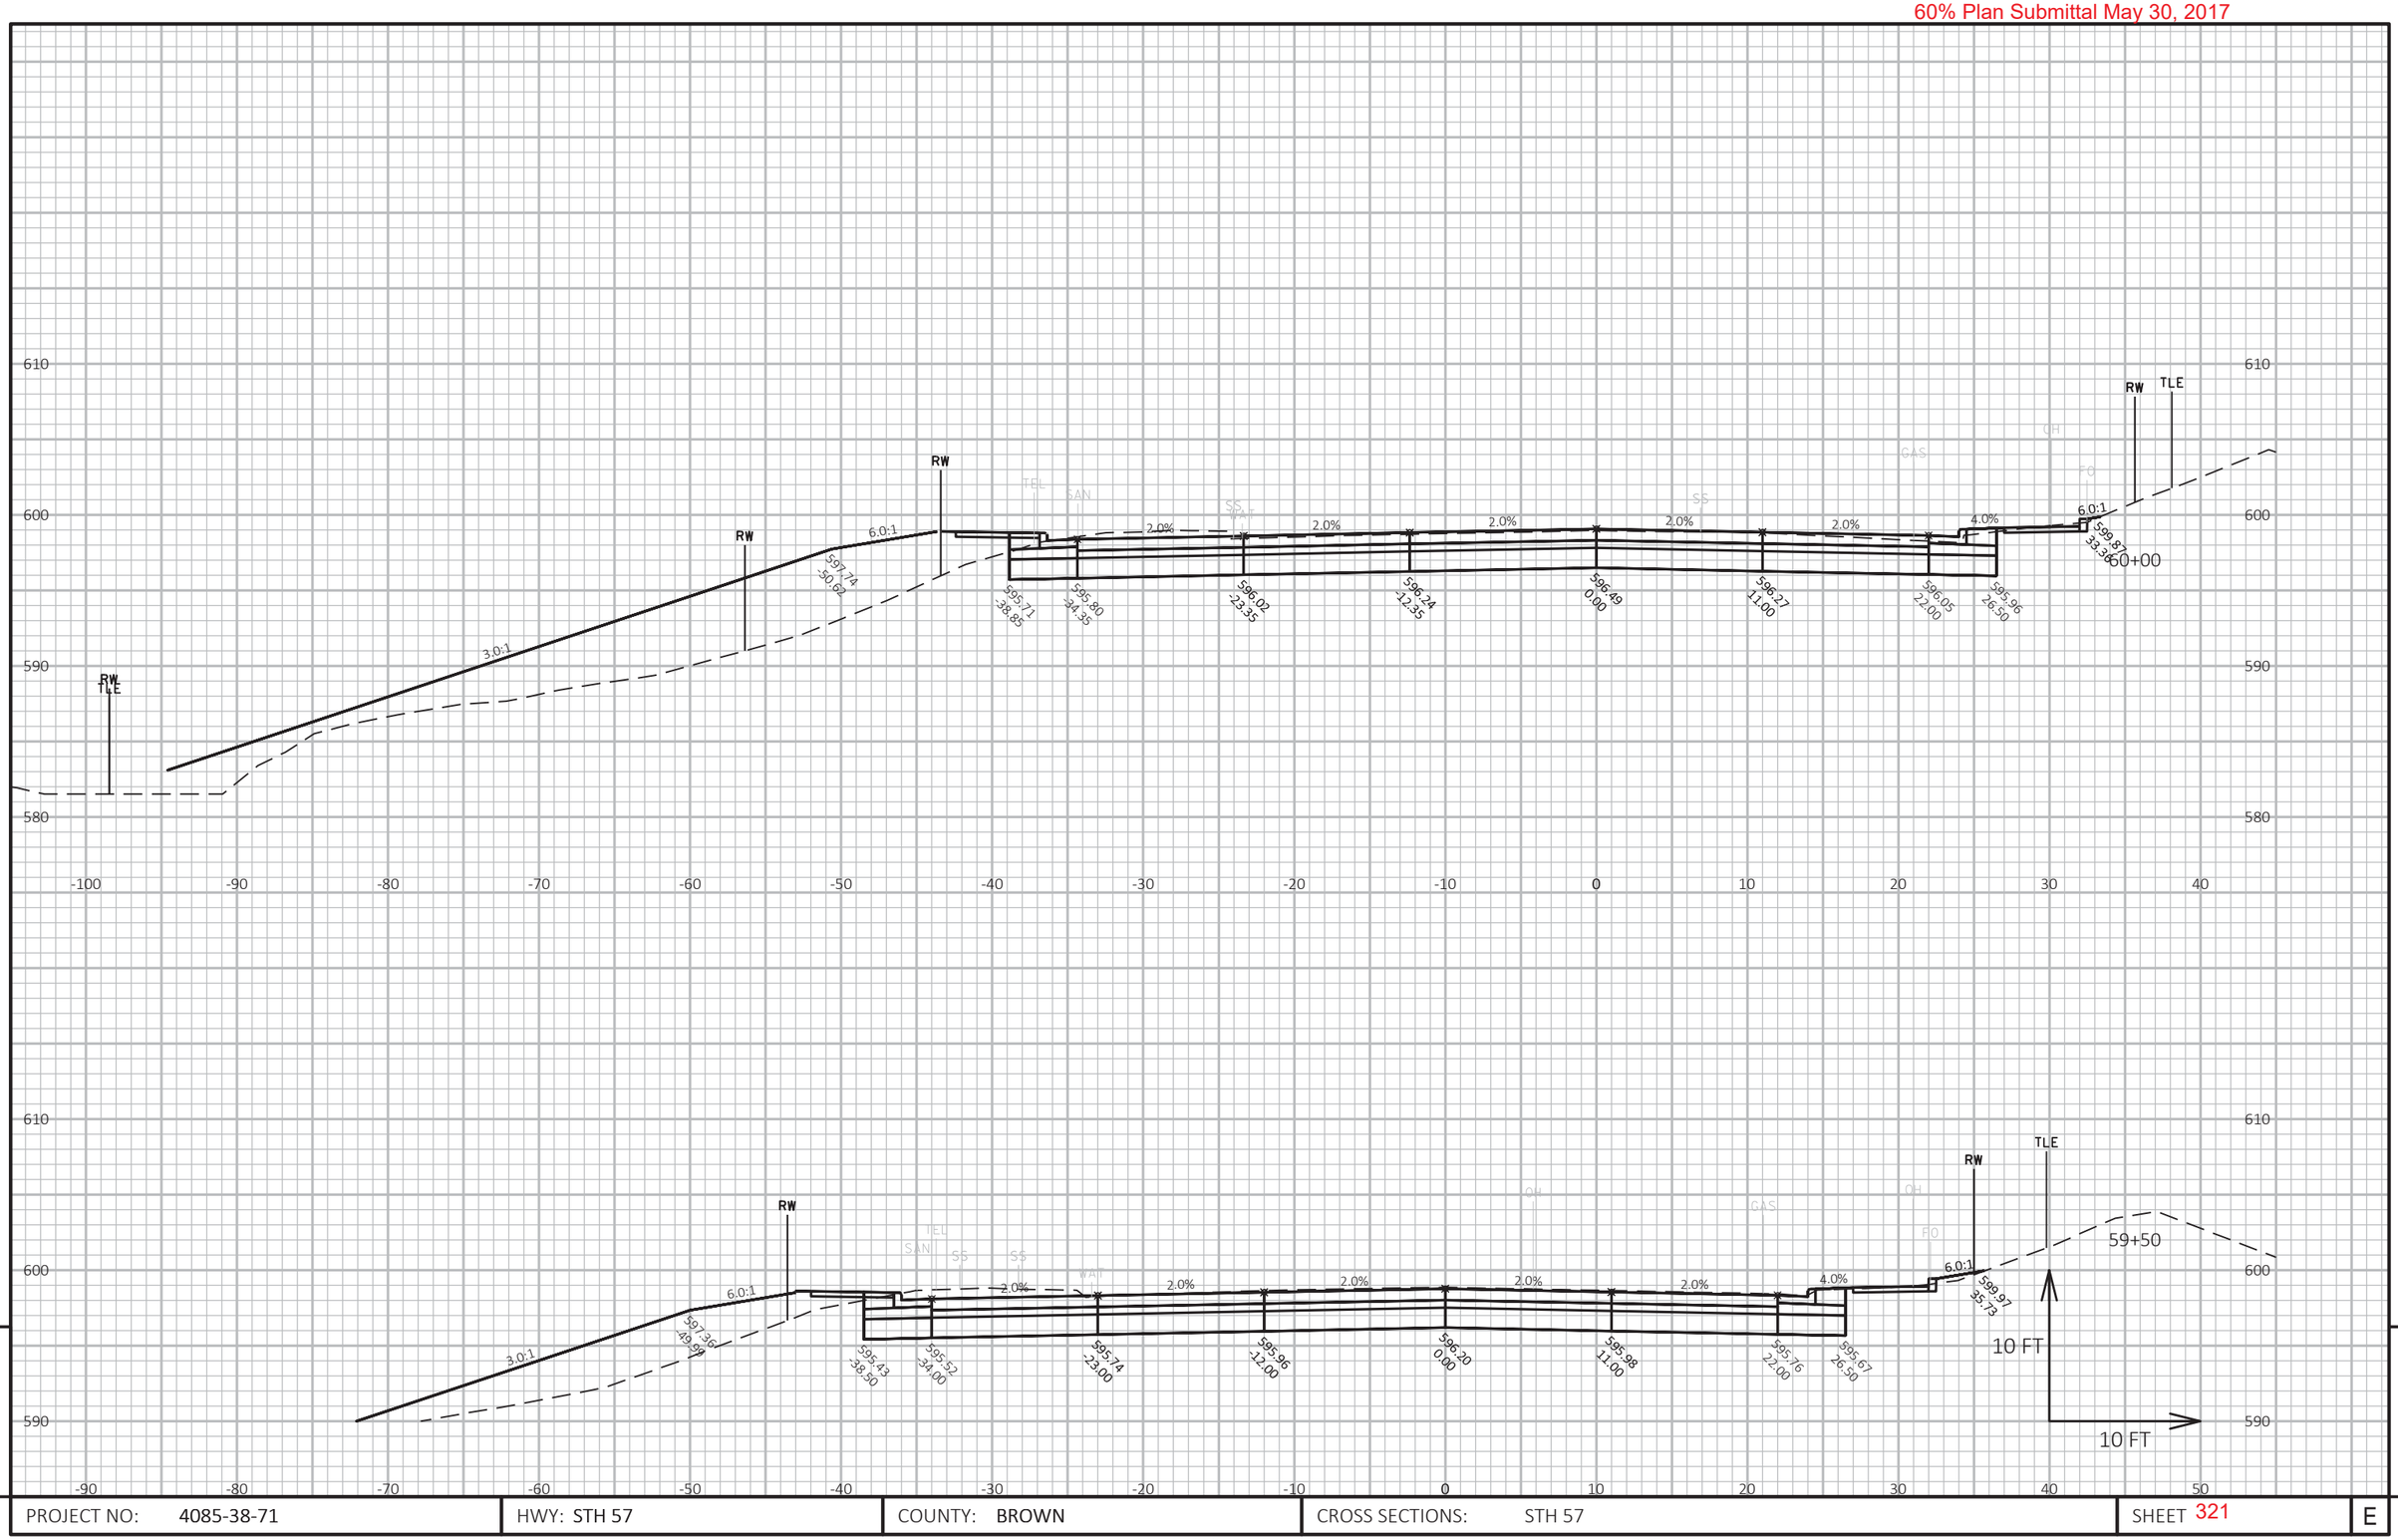

9

PROJECT NO: 4085-38-71	HWY: STH 57	COUNTY: BROWN	CROSS SECTIONS: STH 57	SHEET 321	E

FILE NAME : X:\3230500\120055.01\TECH\CAD\40853800\SHEETSPLAN\C3D_2016_56+00-75+00_XS.DWG
LAYOUT NAME - Section Sheet - (4)

PLOT DATE : 5/25/2017 2:18 PM PLOT BY : DOUGLAS HOBYAN PLOT NAME : PLOT SCALE : 1 IN:10 FT HORZ. / 1 IN:10 FT VERT.

WISDOT/CADDS SHEET 49

60% Plan Submittal May 30, 2017

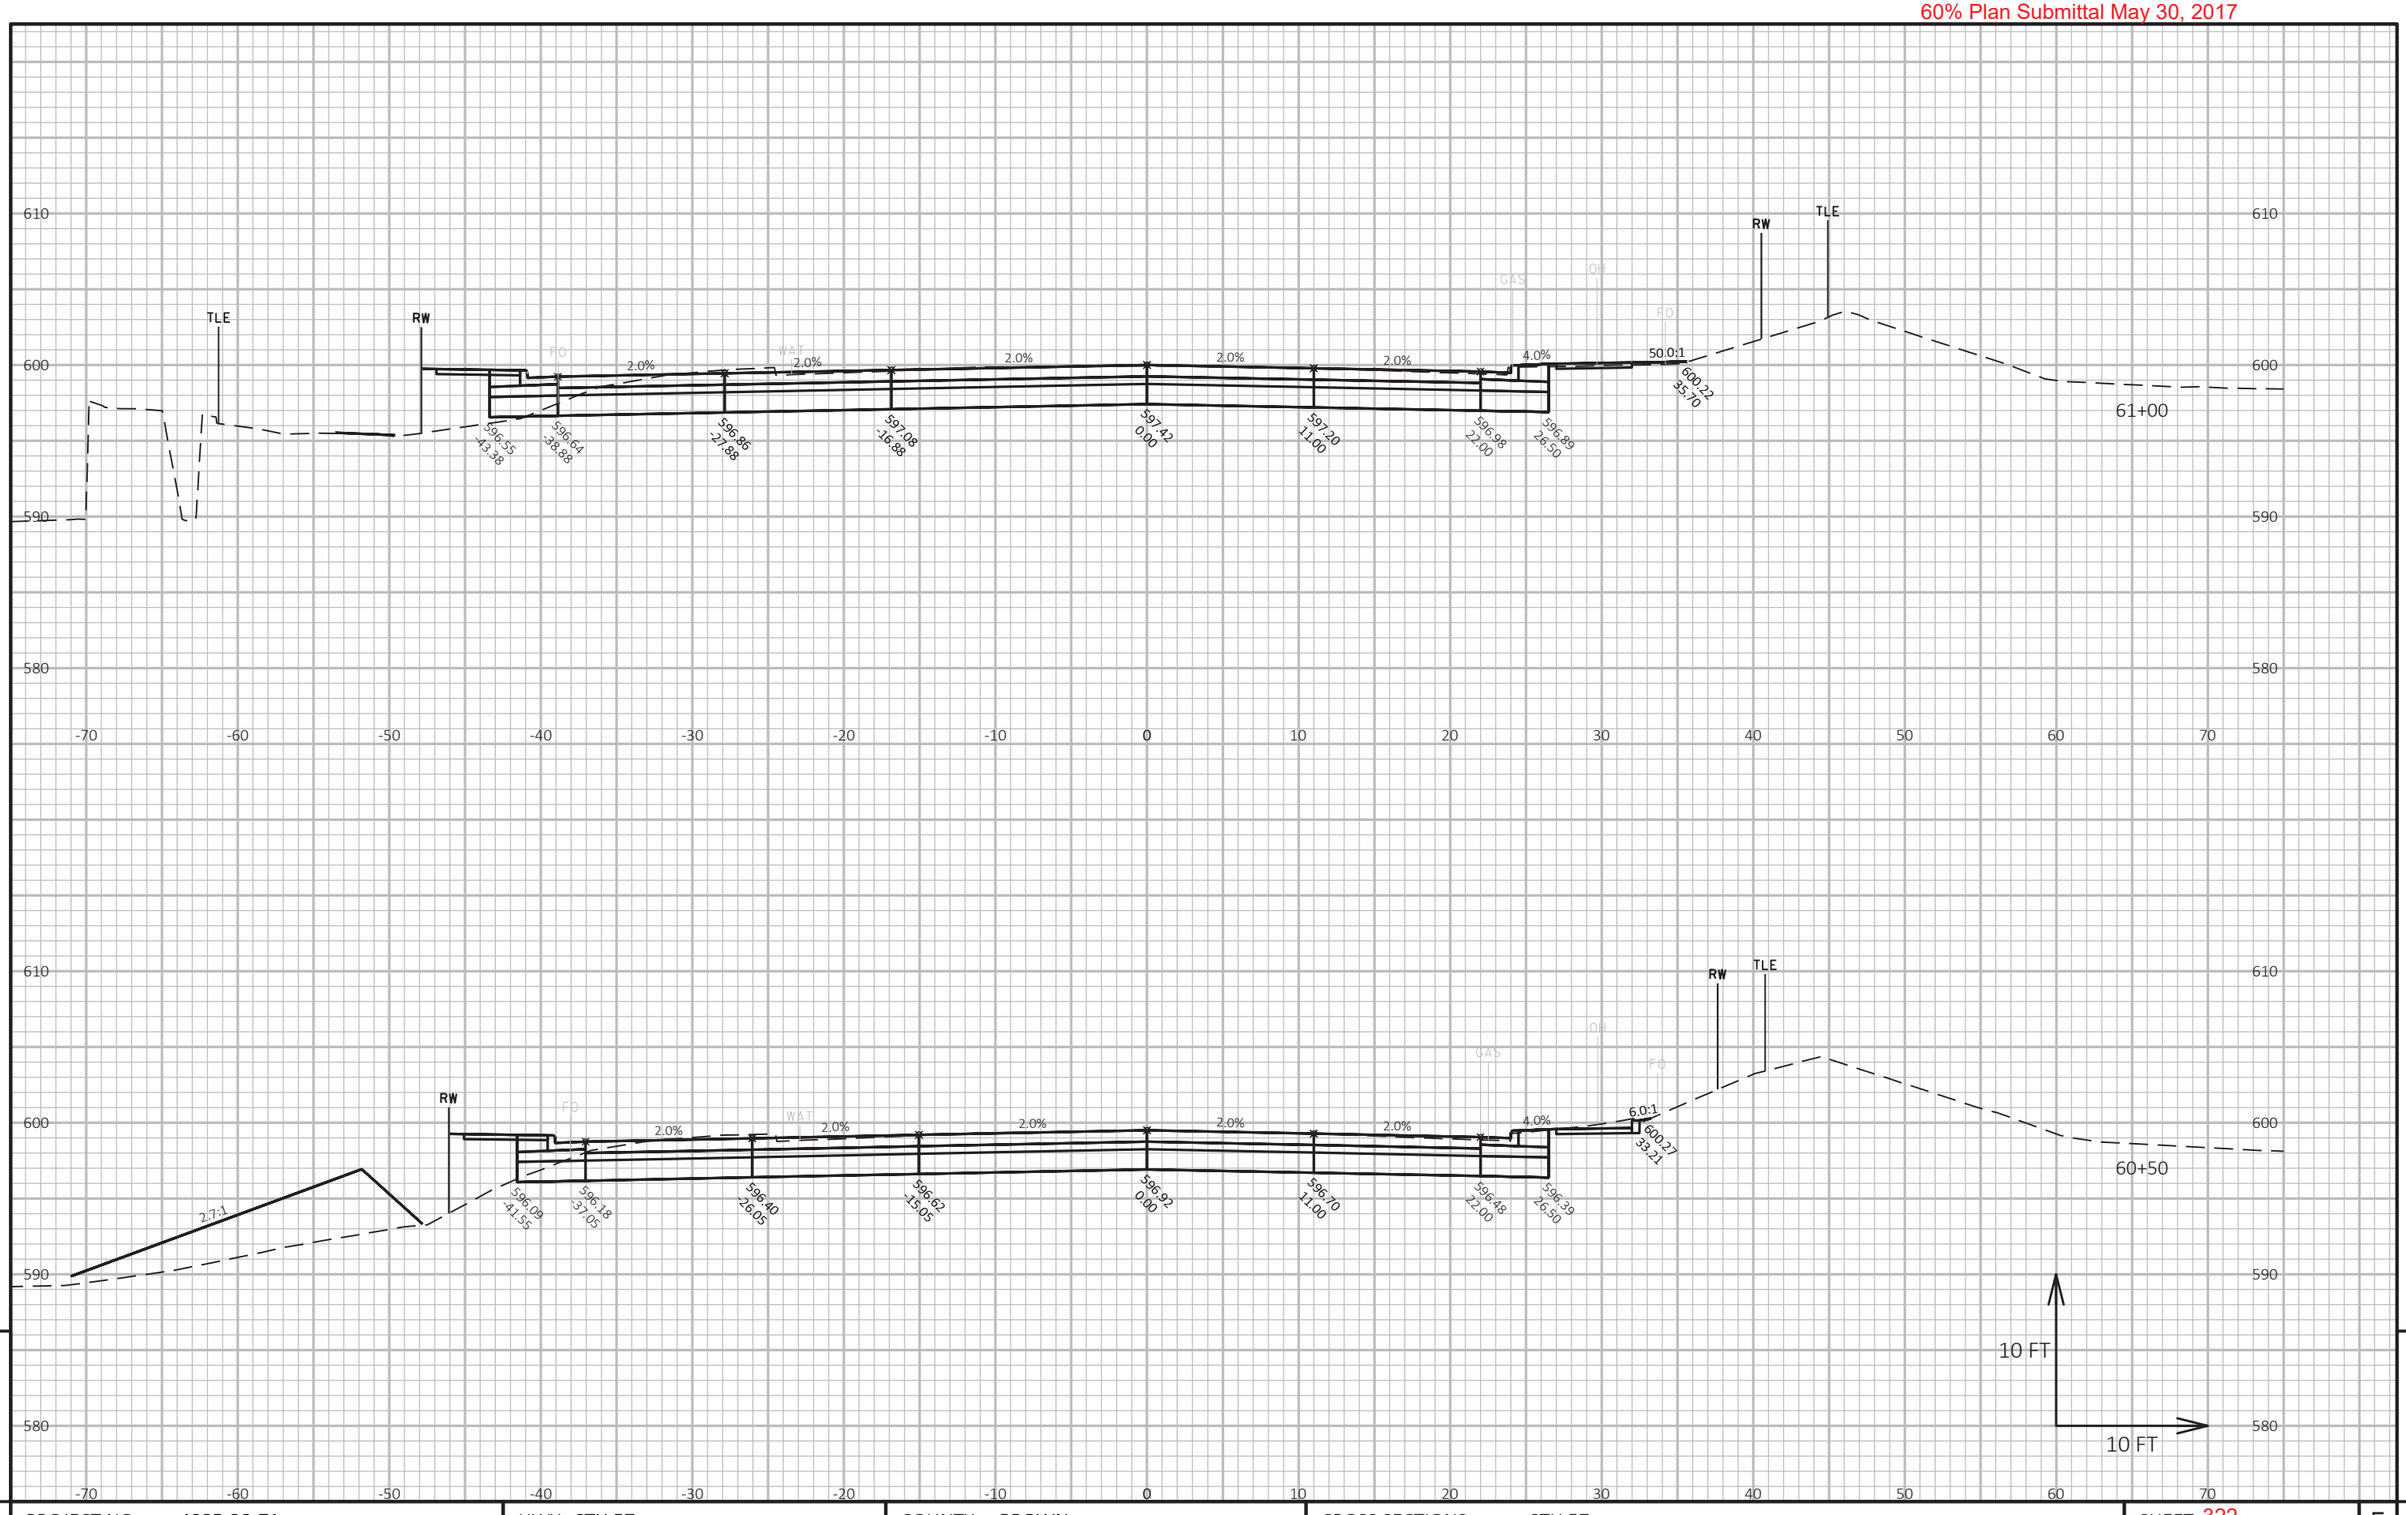

PROJECT NO: 4085-38-71	HWY: STH 57	COUNTY: BROWN	CROSS SECTIONS: STH 57	SHEET 322	E

FILE NAME : X:\3230500\120055.01\TECH\CAD\40853800\SHEETSPLAN\C3D_2016_56+00-75+00_XS.DWG
LAYOUT NAME - Section Sheet - (5)

PLOT DATE : 5/25/2017 2:18 PM

PLOT BY : DOUGLAS HOBYAN

PLOT NAME :

PLOT SCALE : 1 IN:10 FT HORZ. / 1 IN:10 FT VERT.

WISDOT/CADDS SHEET 49

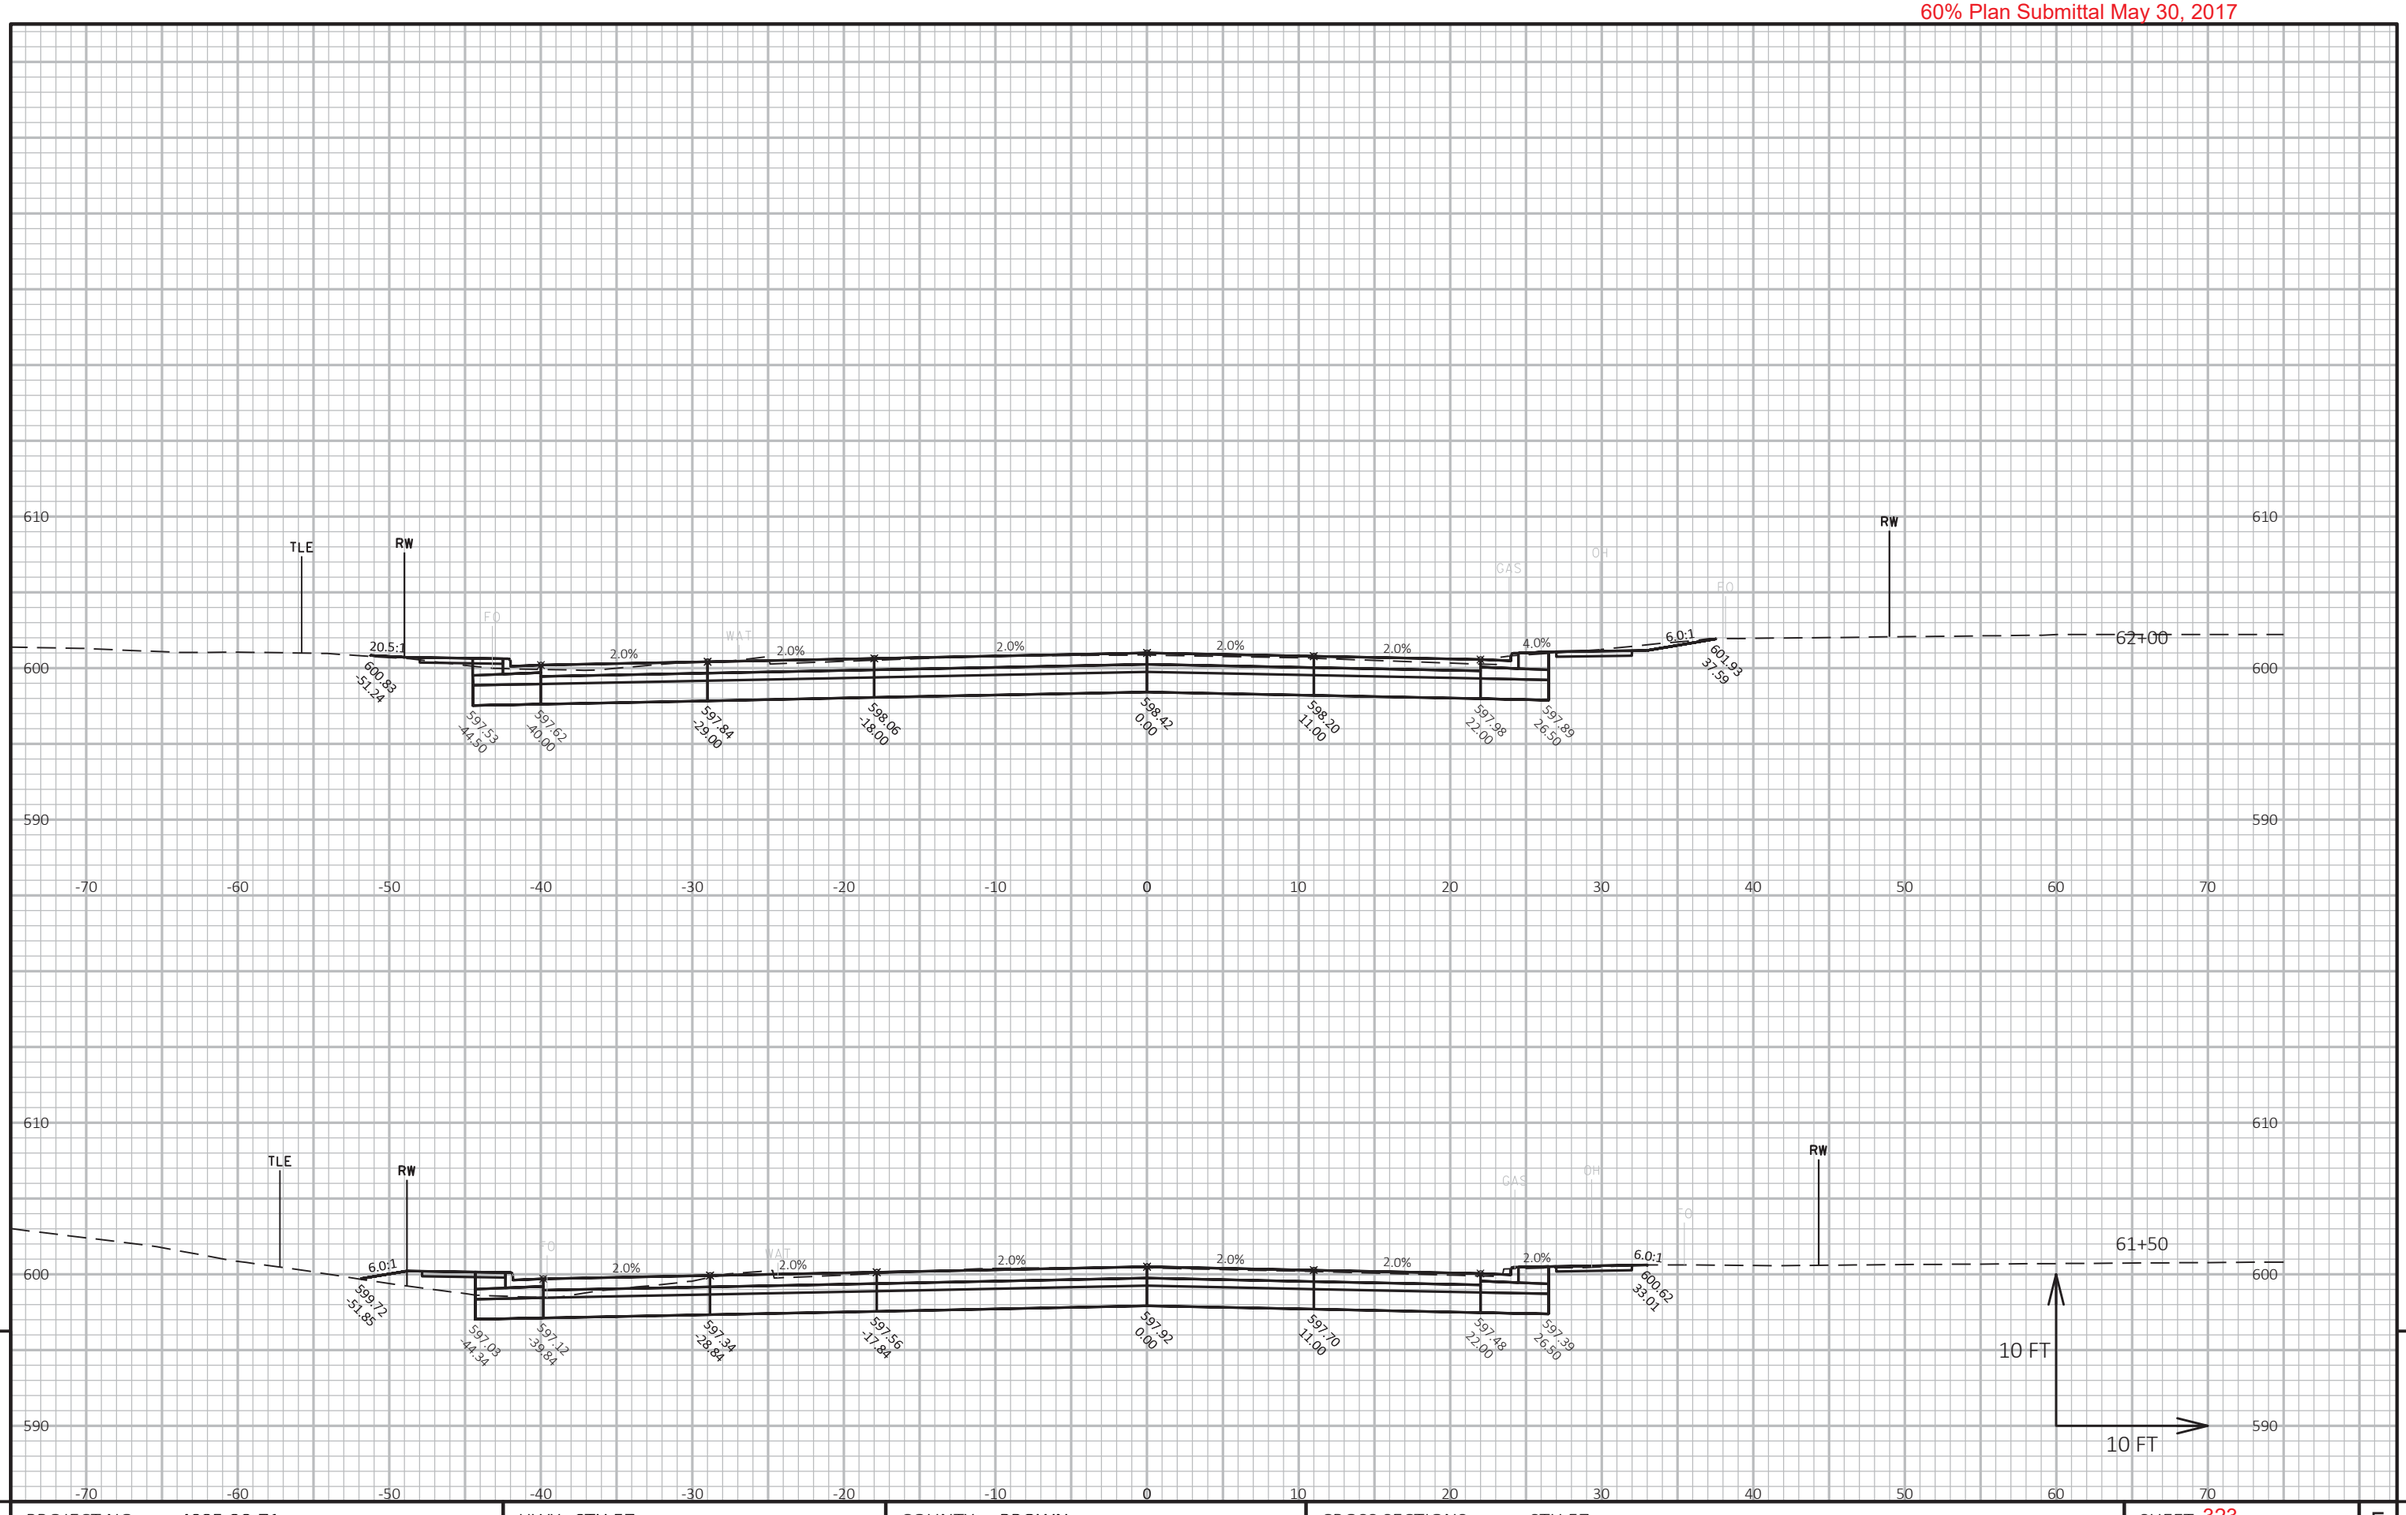

9

9

PROJECT NO: 4085-38-71	HWY: STH 57	COUNTY: BROWN	CROSS SECTIONS: STH 57	SHEET 323	E

FILE NAME : X:\3230500\120055.01\TECH\CAD\40853800\SHEETSPLAN\C3D_2016_56+00-75+00_XS.DWG
LAYOUT NAME - Section Sheet - (6)

PLOT DATE : 5/25/2017 2:18 PM

PLOT BY : DOUGLAS HOBYAN

PLOT NAME :

PLOT SCALE : 1 IN:10 FT HORZ. / 1 IN:10 FT VERT.

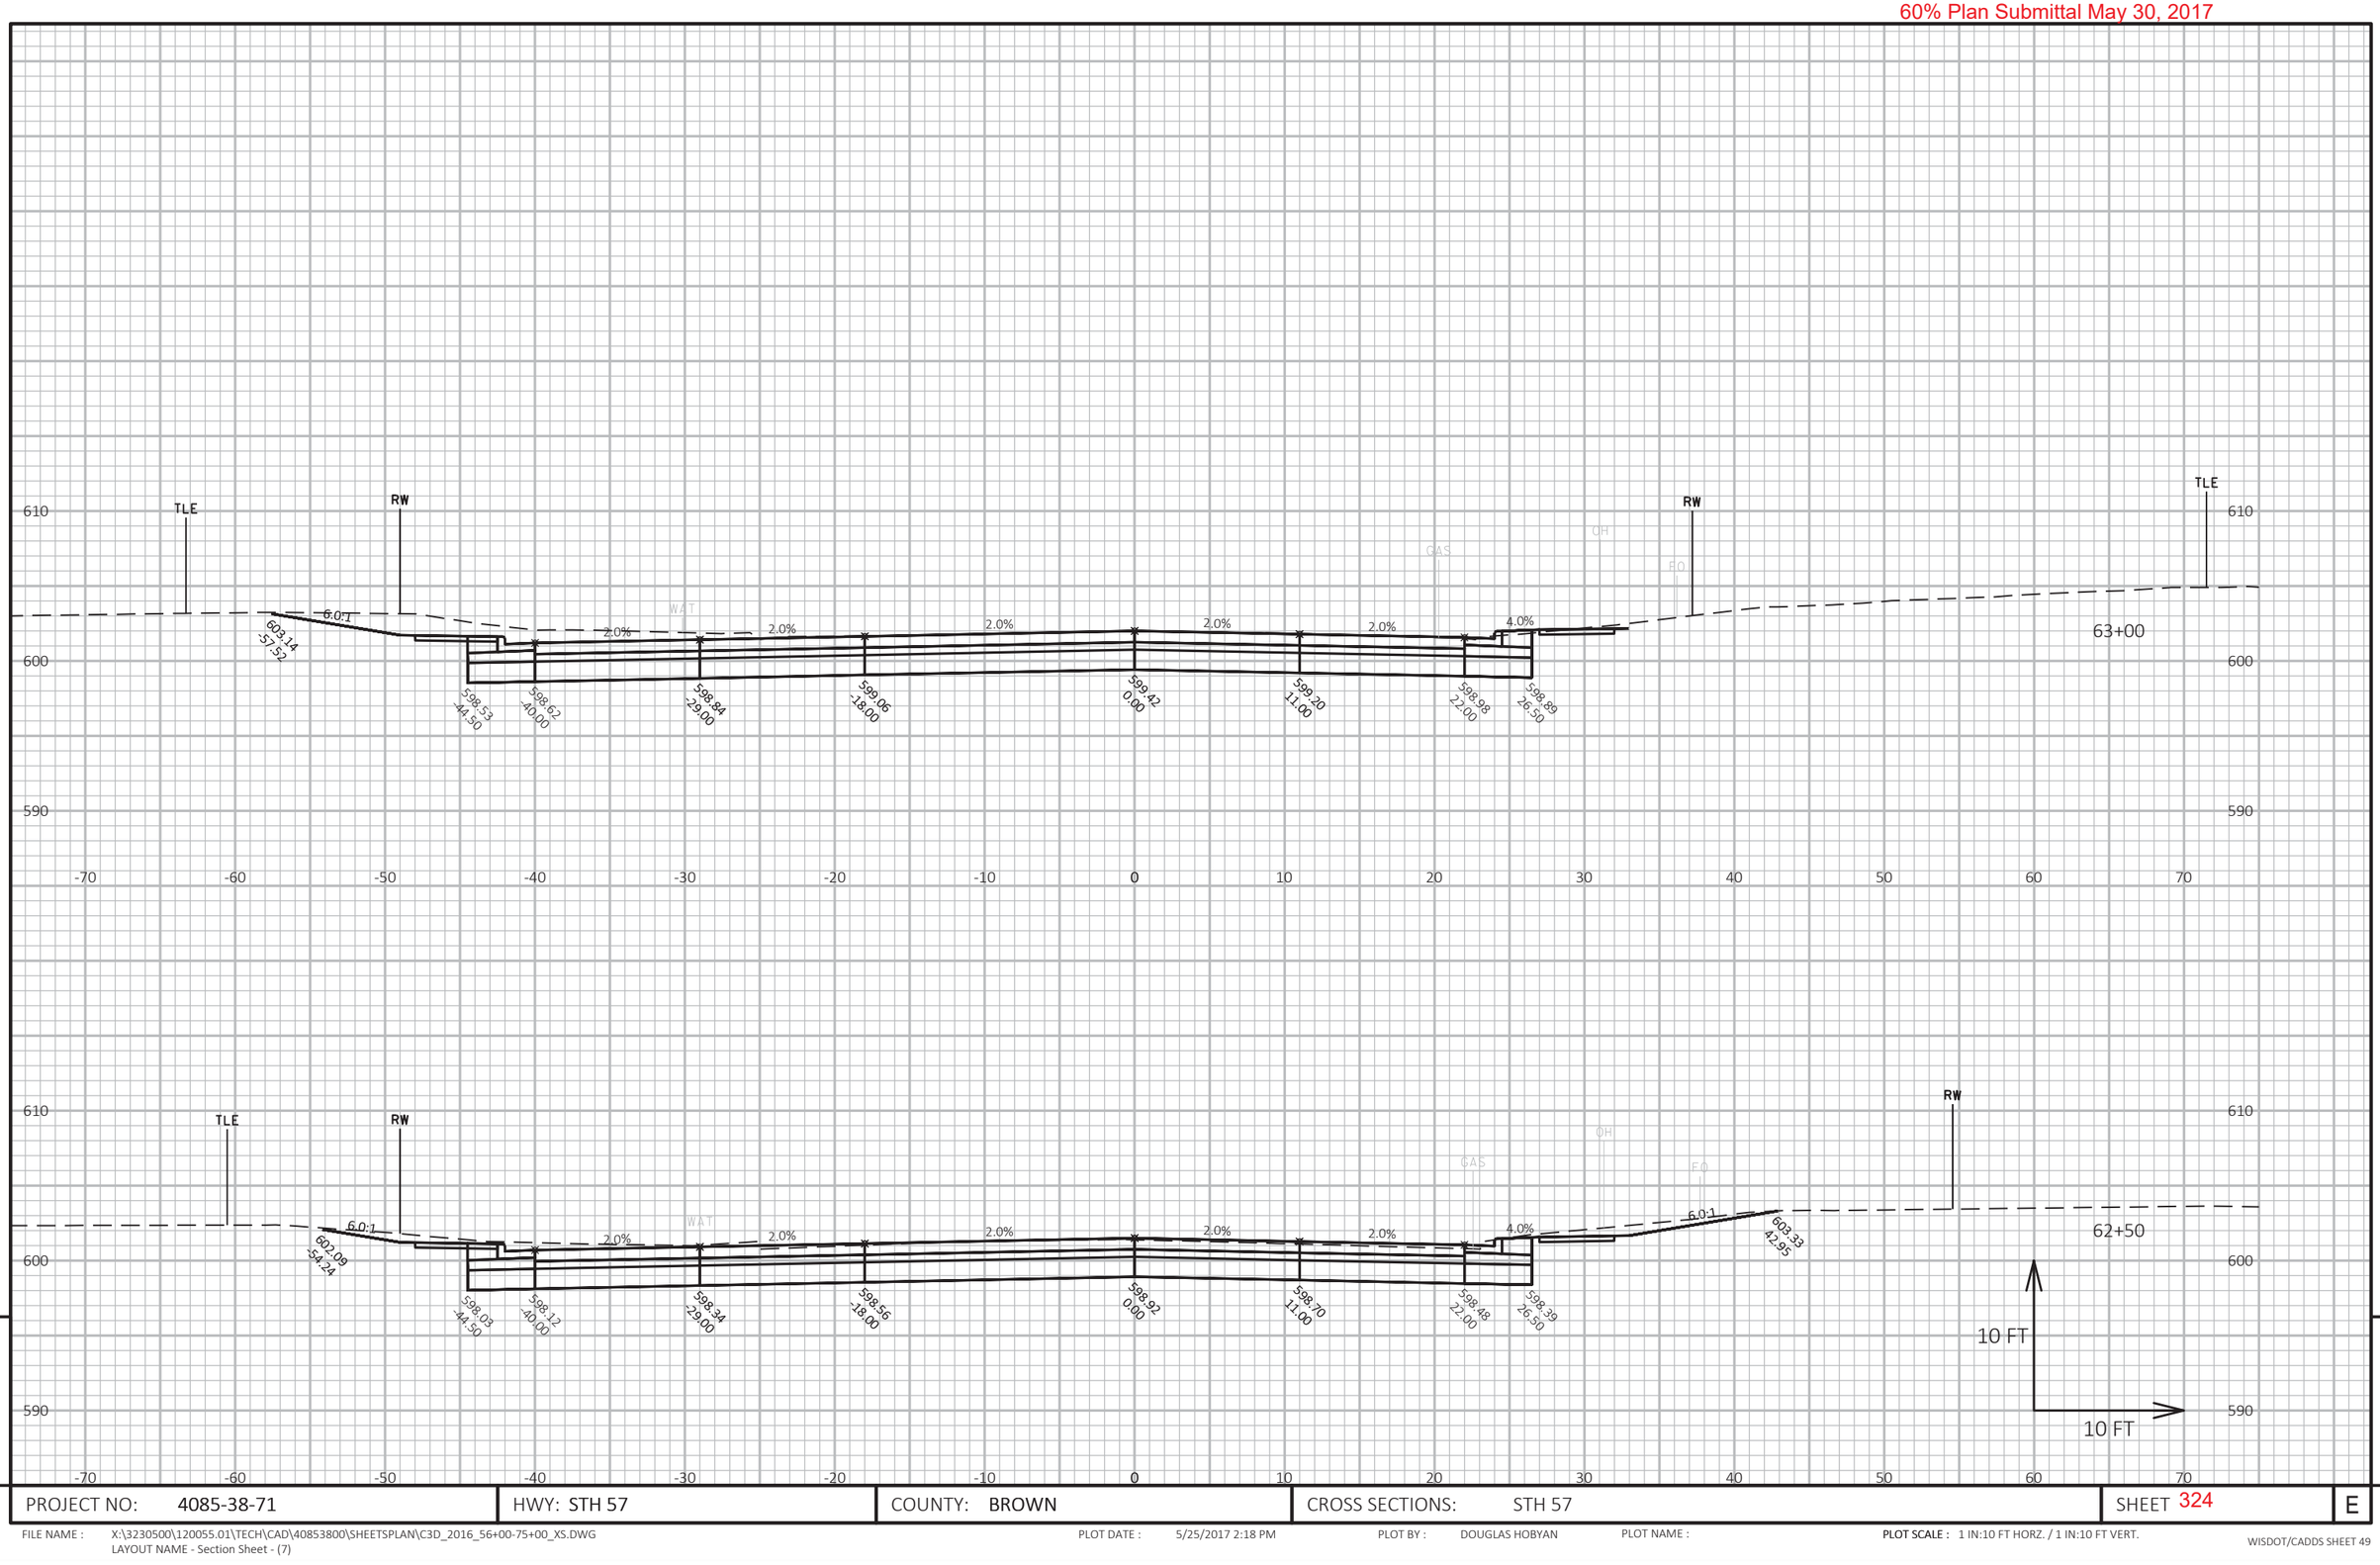

PROJECT NO: 4085-38-71	HWY: STH 57	COUNTY: BROWN	CROSS SECTIONS: STH 57	SHEET 324	E

FILE NAME : X:\3230500\120055.01\TECH\CAD\40853800\SHEETSPLAN\C3D_2016_56+00-75+00_XS.DWG
LAYOUT NAME - Section Sheet - (7)

PLOT DATE : 5/25/2017 2:18 PM PLOT BY : DOUGLAS HOBYAN PLOT NAME :

PLOT SCALE : 1 IN:10 FT HORZ. / 1 IN:10 FT VERT.

WISDOT/CADDS SHEET 49

60% Plan Submittal May 30, 2017

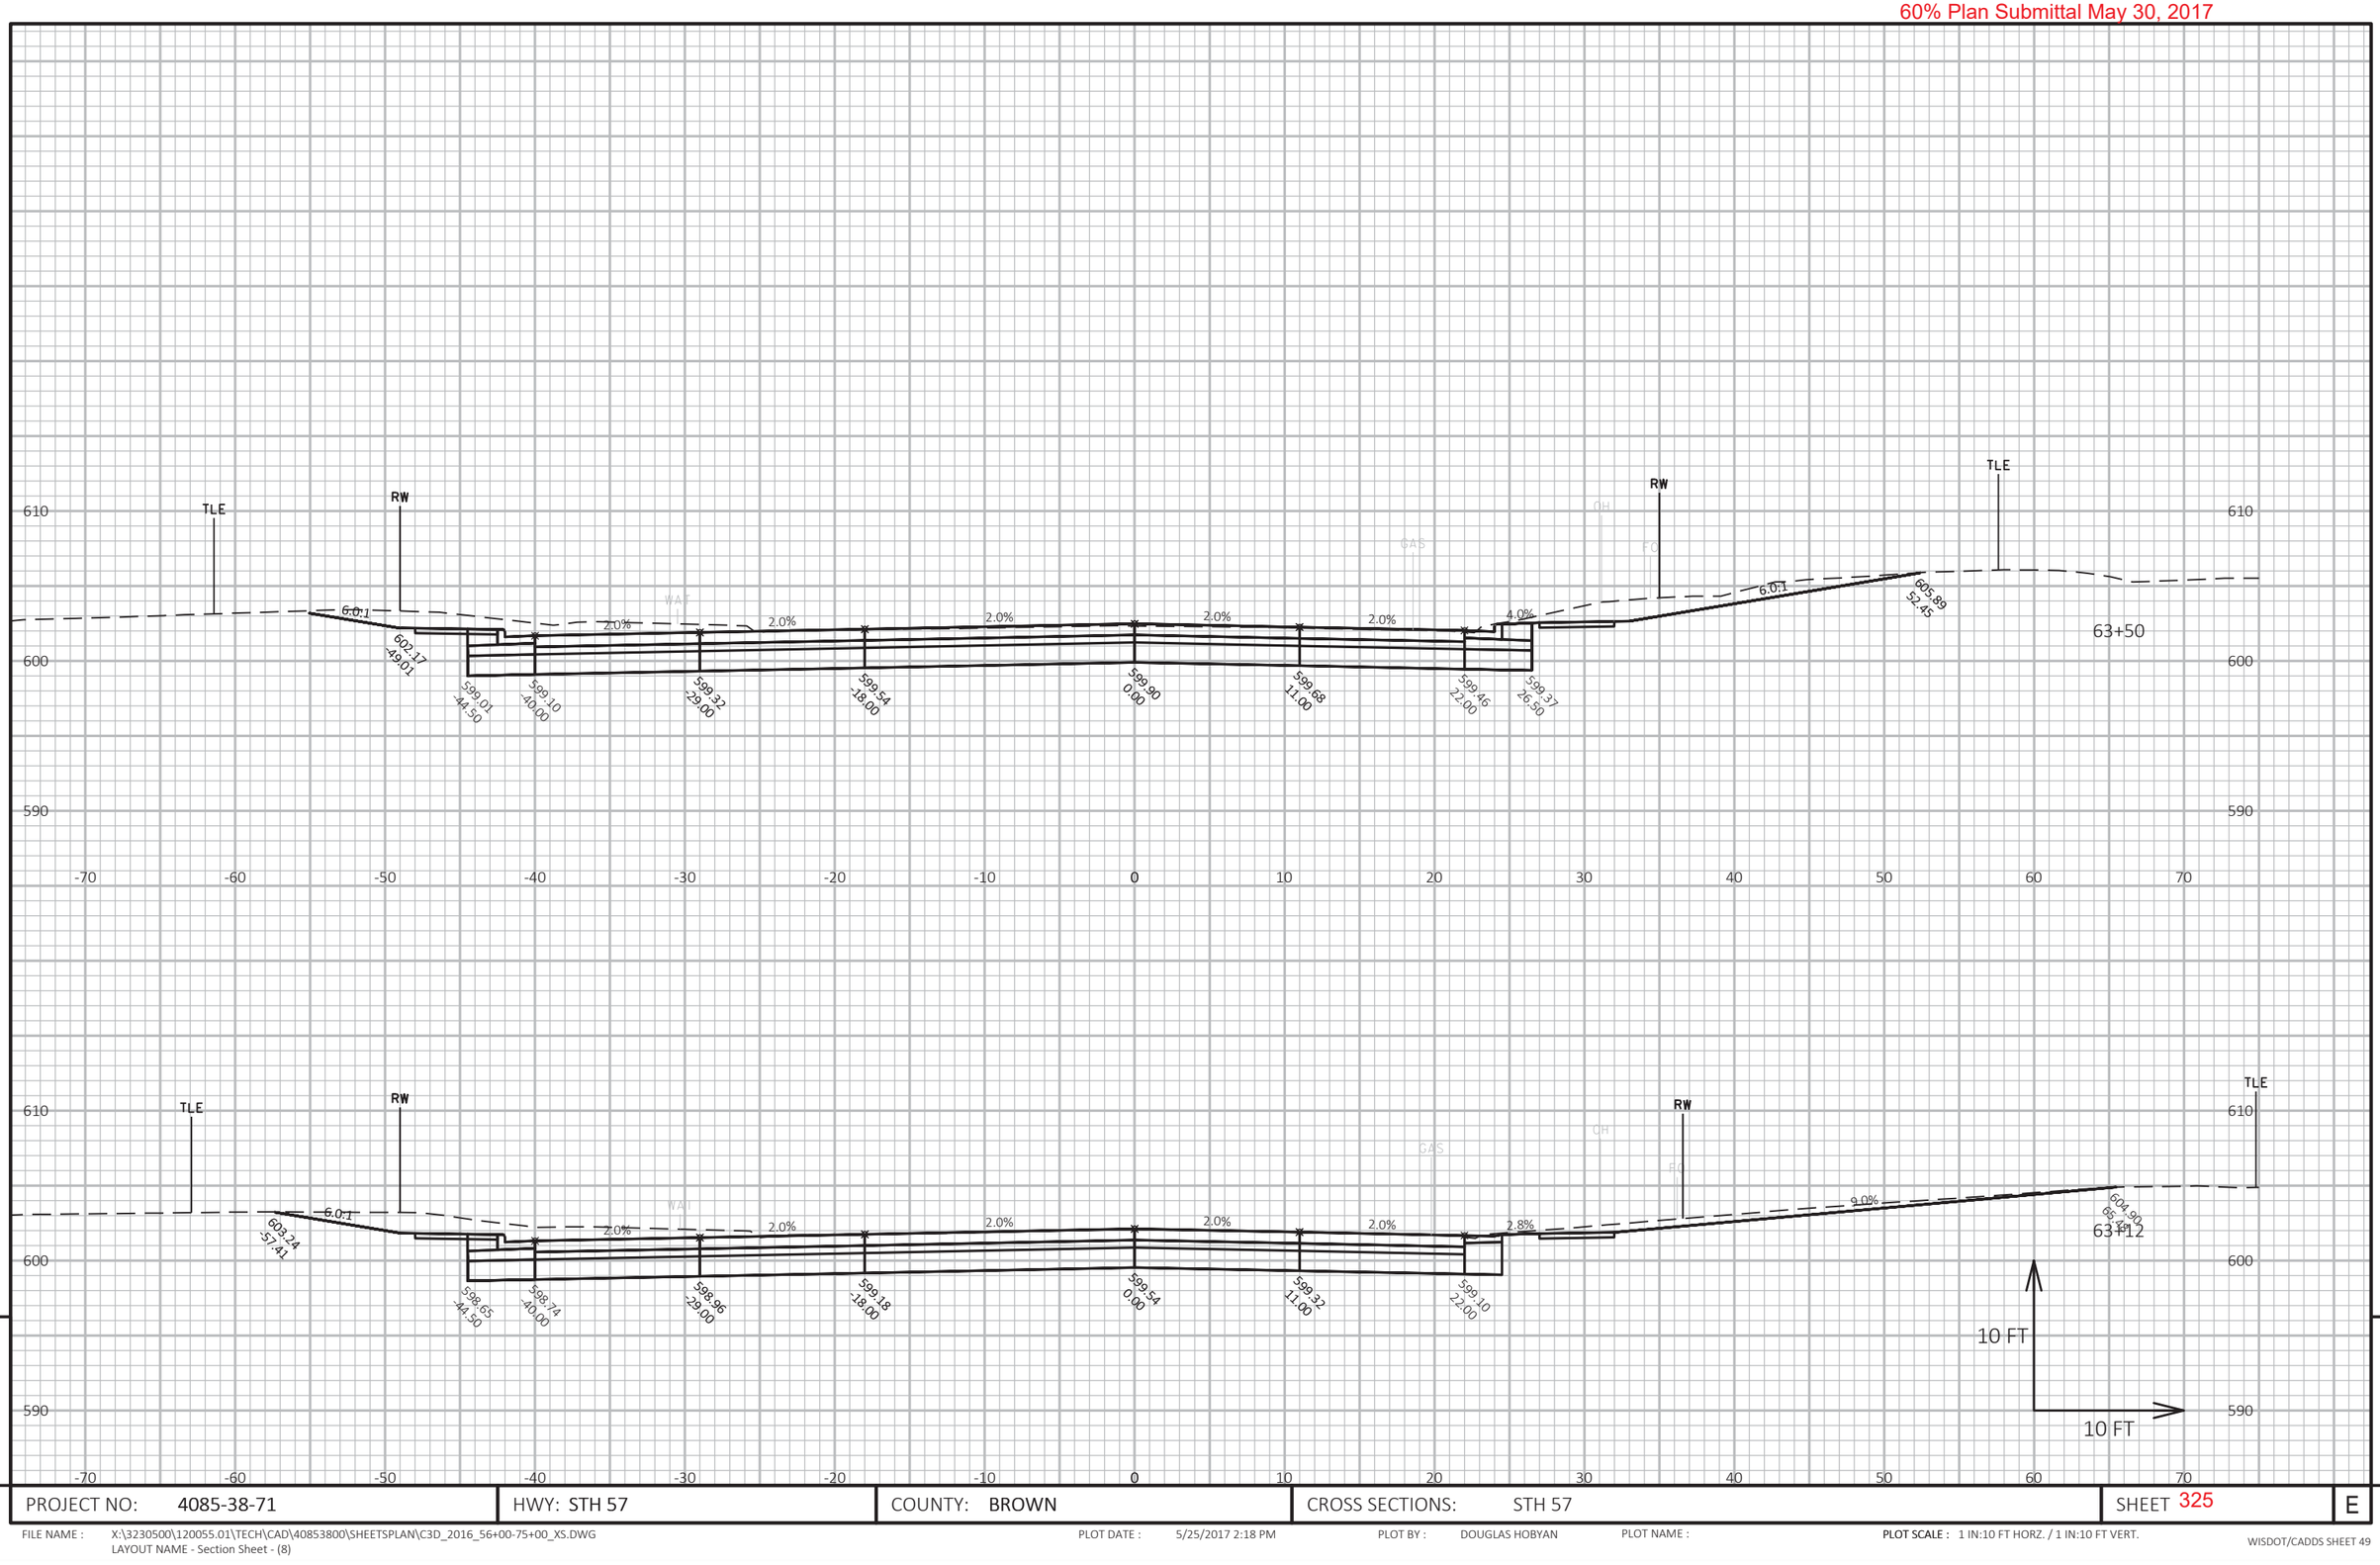

9

9

PROJECT NO: 4085-38-71	HWY: STH 57	COUNTY: BROWN	CROSS SECTIONS: STH 57	SHEET 325	E

FILE NAME : X:\3230500\120055.01\TECH\CAD\40853800\SHEETSPLAN\C3D_2016_56+00-75+00_XS.DWG
LAYOUT NAME - Section Sheet - (8)

PLOT DATE : 5/25/2017 2:18 PM

PLOT BY : DOUGLAS HOBYAN

PLOT NAME :

PLOT SCALE : 1 IN:10 FT HORZ. / 1 IN:10 FT VERT.

WISDOT/CADDS SHEET 49

60% Plan Submittal May 30, 2017

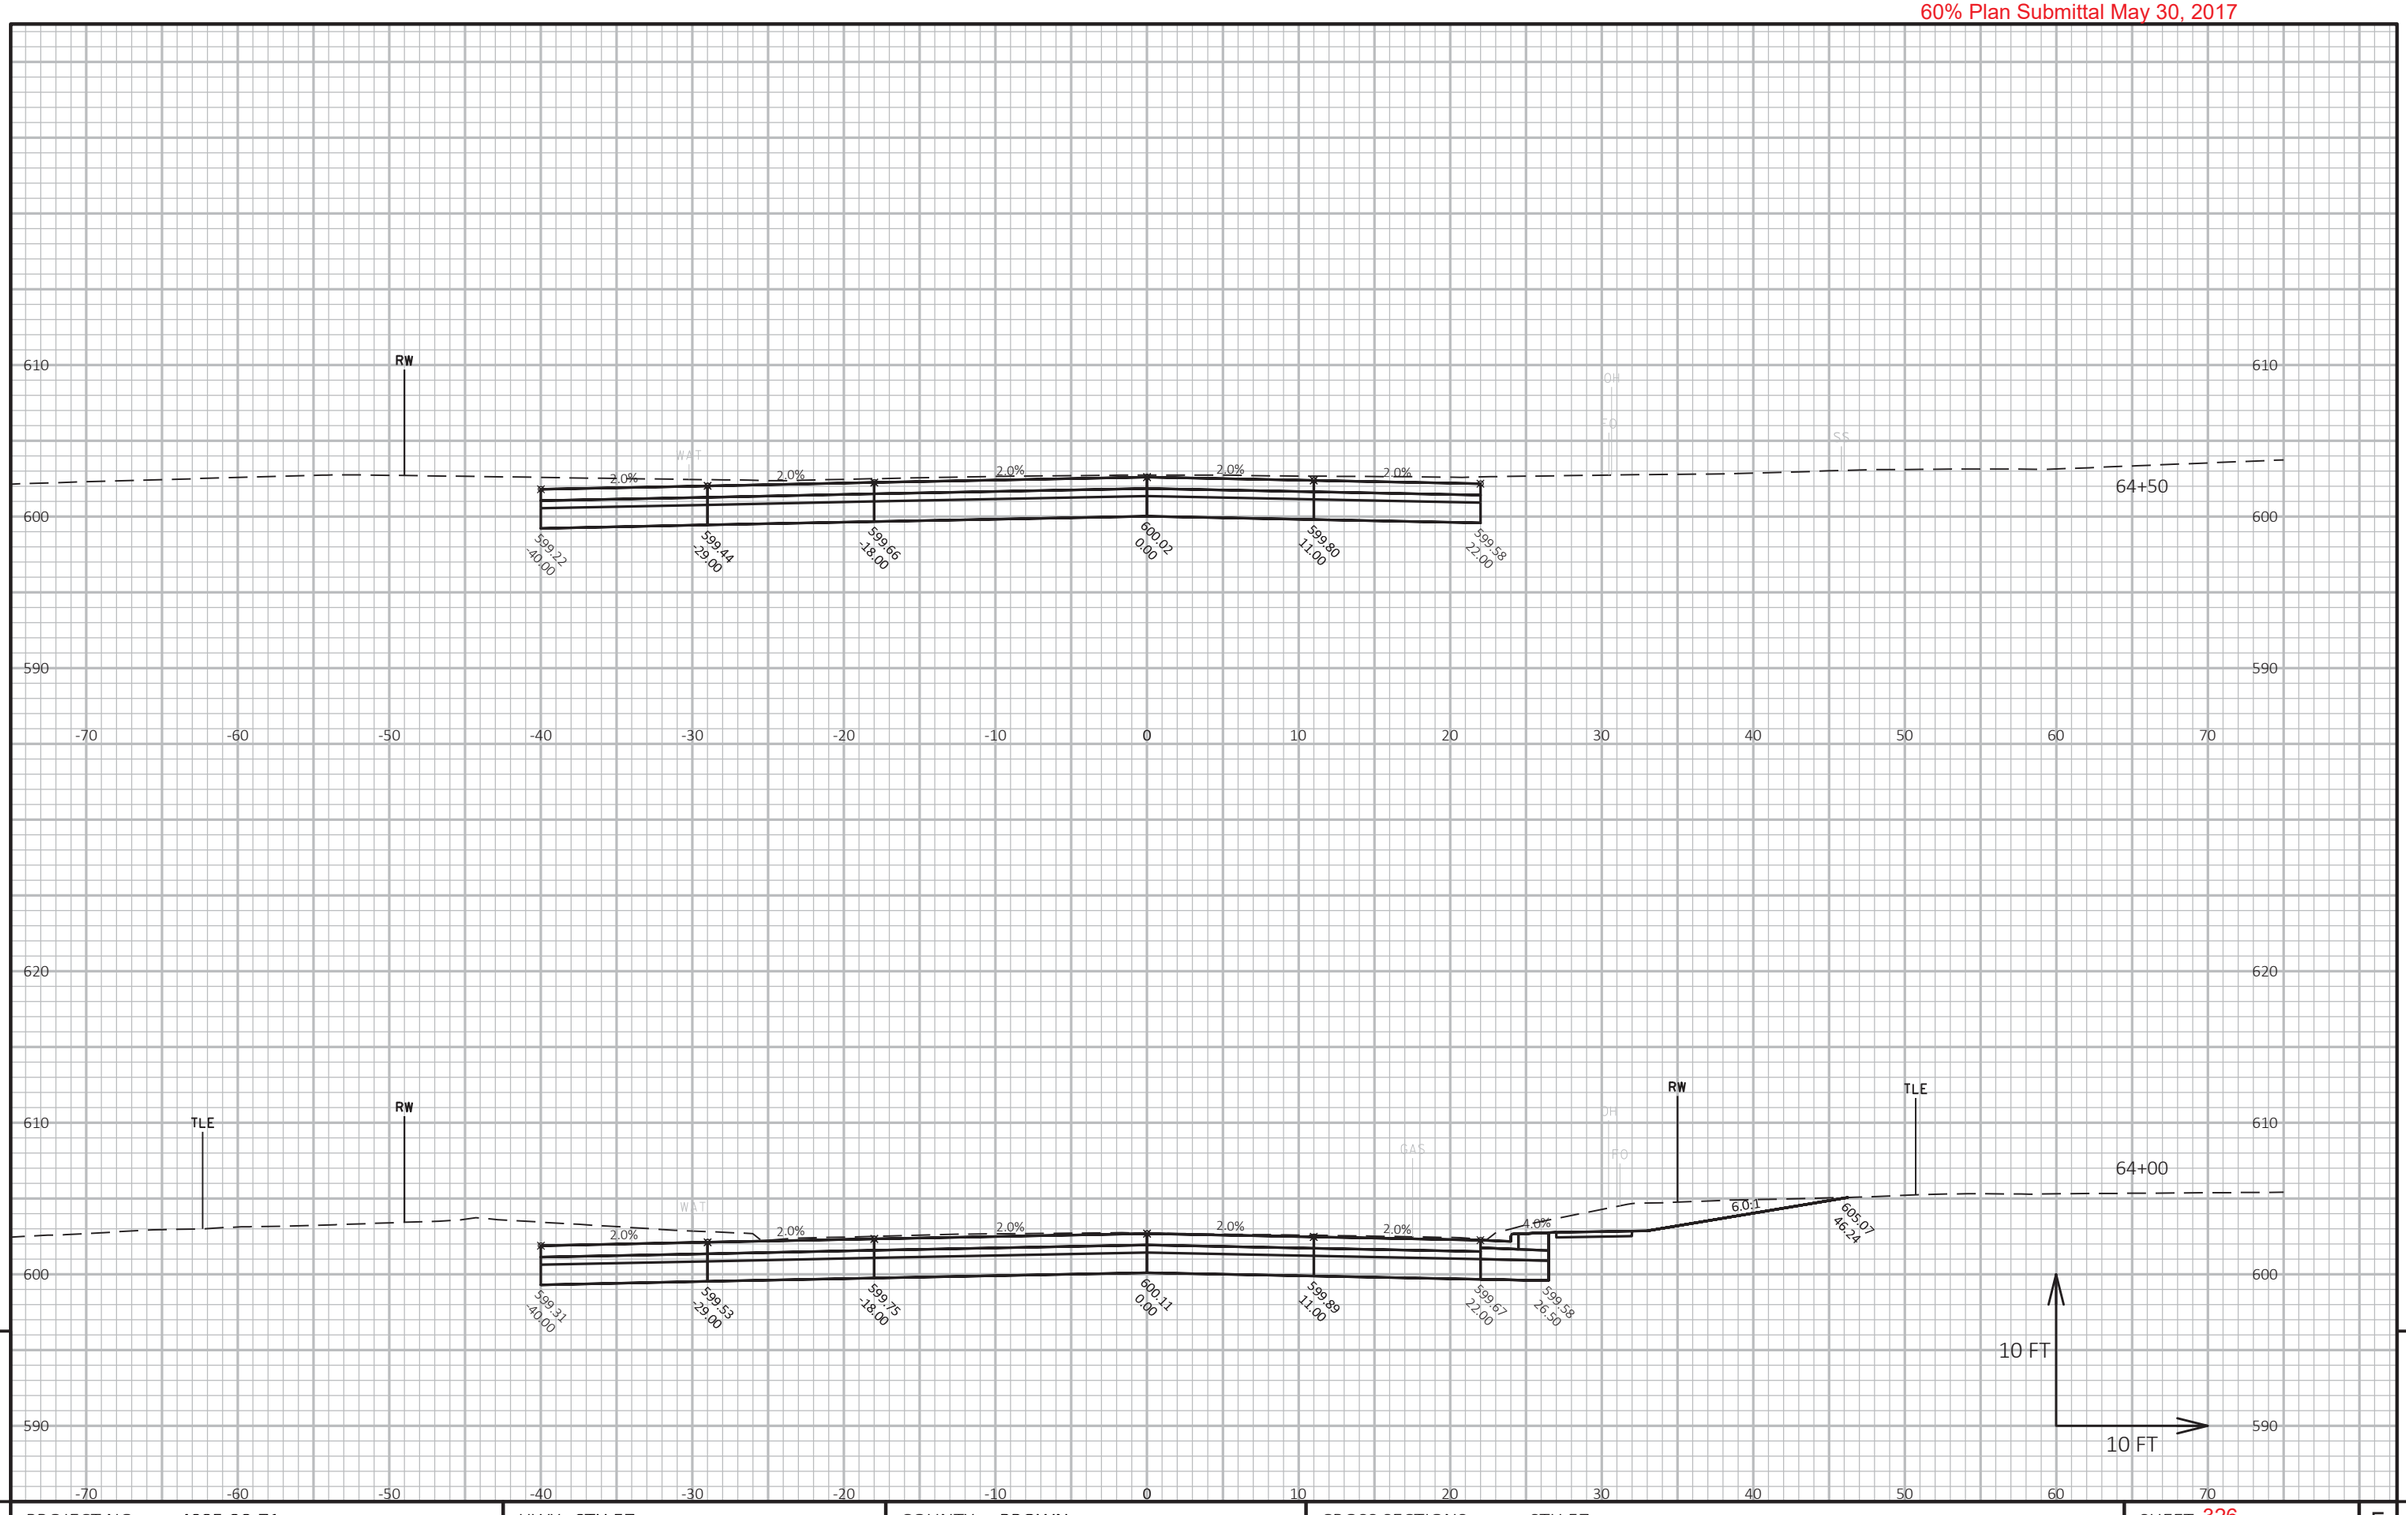

9

9

PROJECT NO: 4085-38-71	HWY: STH 57	COUNTY: BROWN	CROSS SECTIONS: STH 57	SHEET 326	E

FILE NAME : X:\3230500\120055.01\TECH\CAD\40853800\SHEETSPLAN\C3D_2016_56+00-75+00_XS.DWG
LAYOUT NAME - Section Sheet - (9)

PLOT DATE : 5/25/2017 2:18 PM

PLOT BY : DOUGLAS HOBYAN

PLOT NAME :

PLOT SCALE : 1 IN:10 FT HORZ. / 1 IN:10 FT VERT.

WISDOT/CADDS SHEET 49

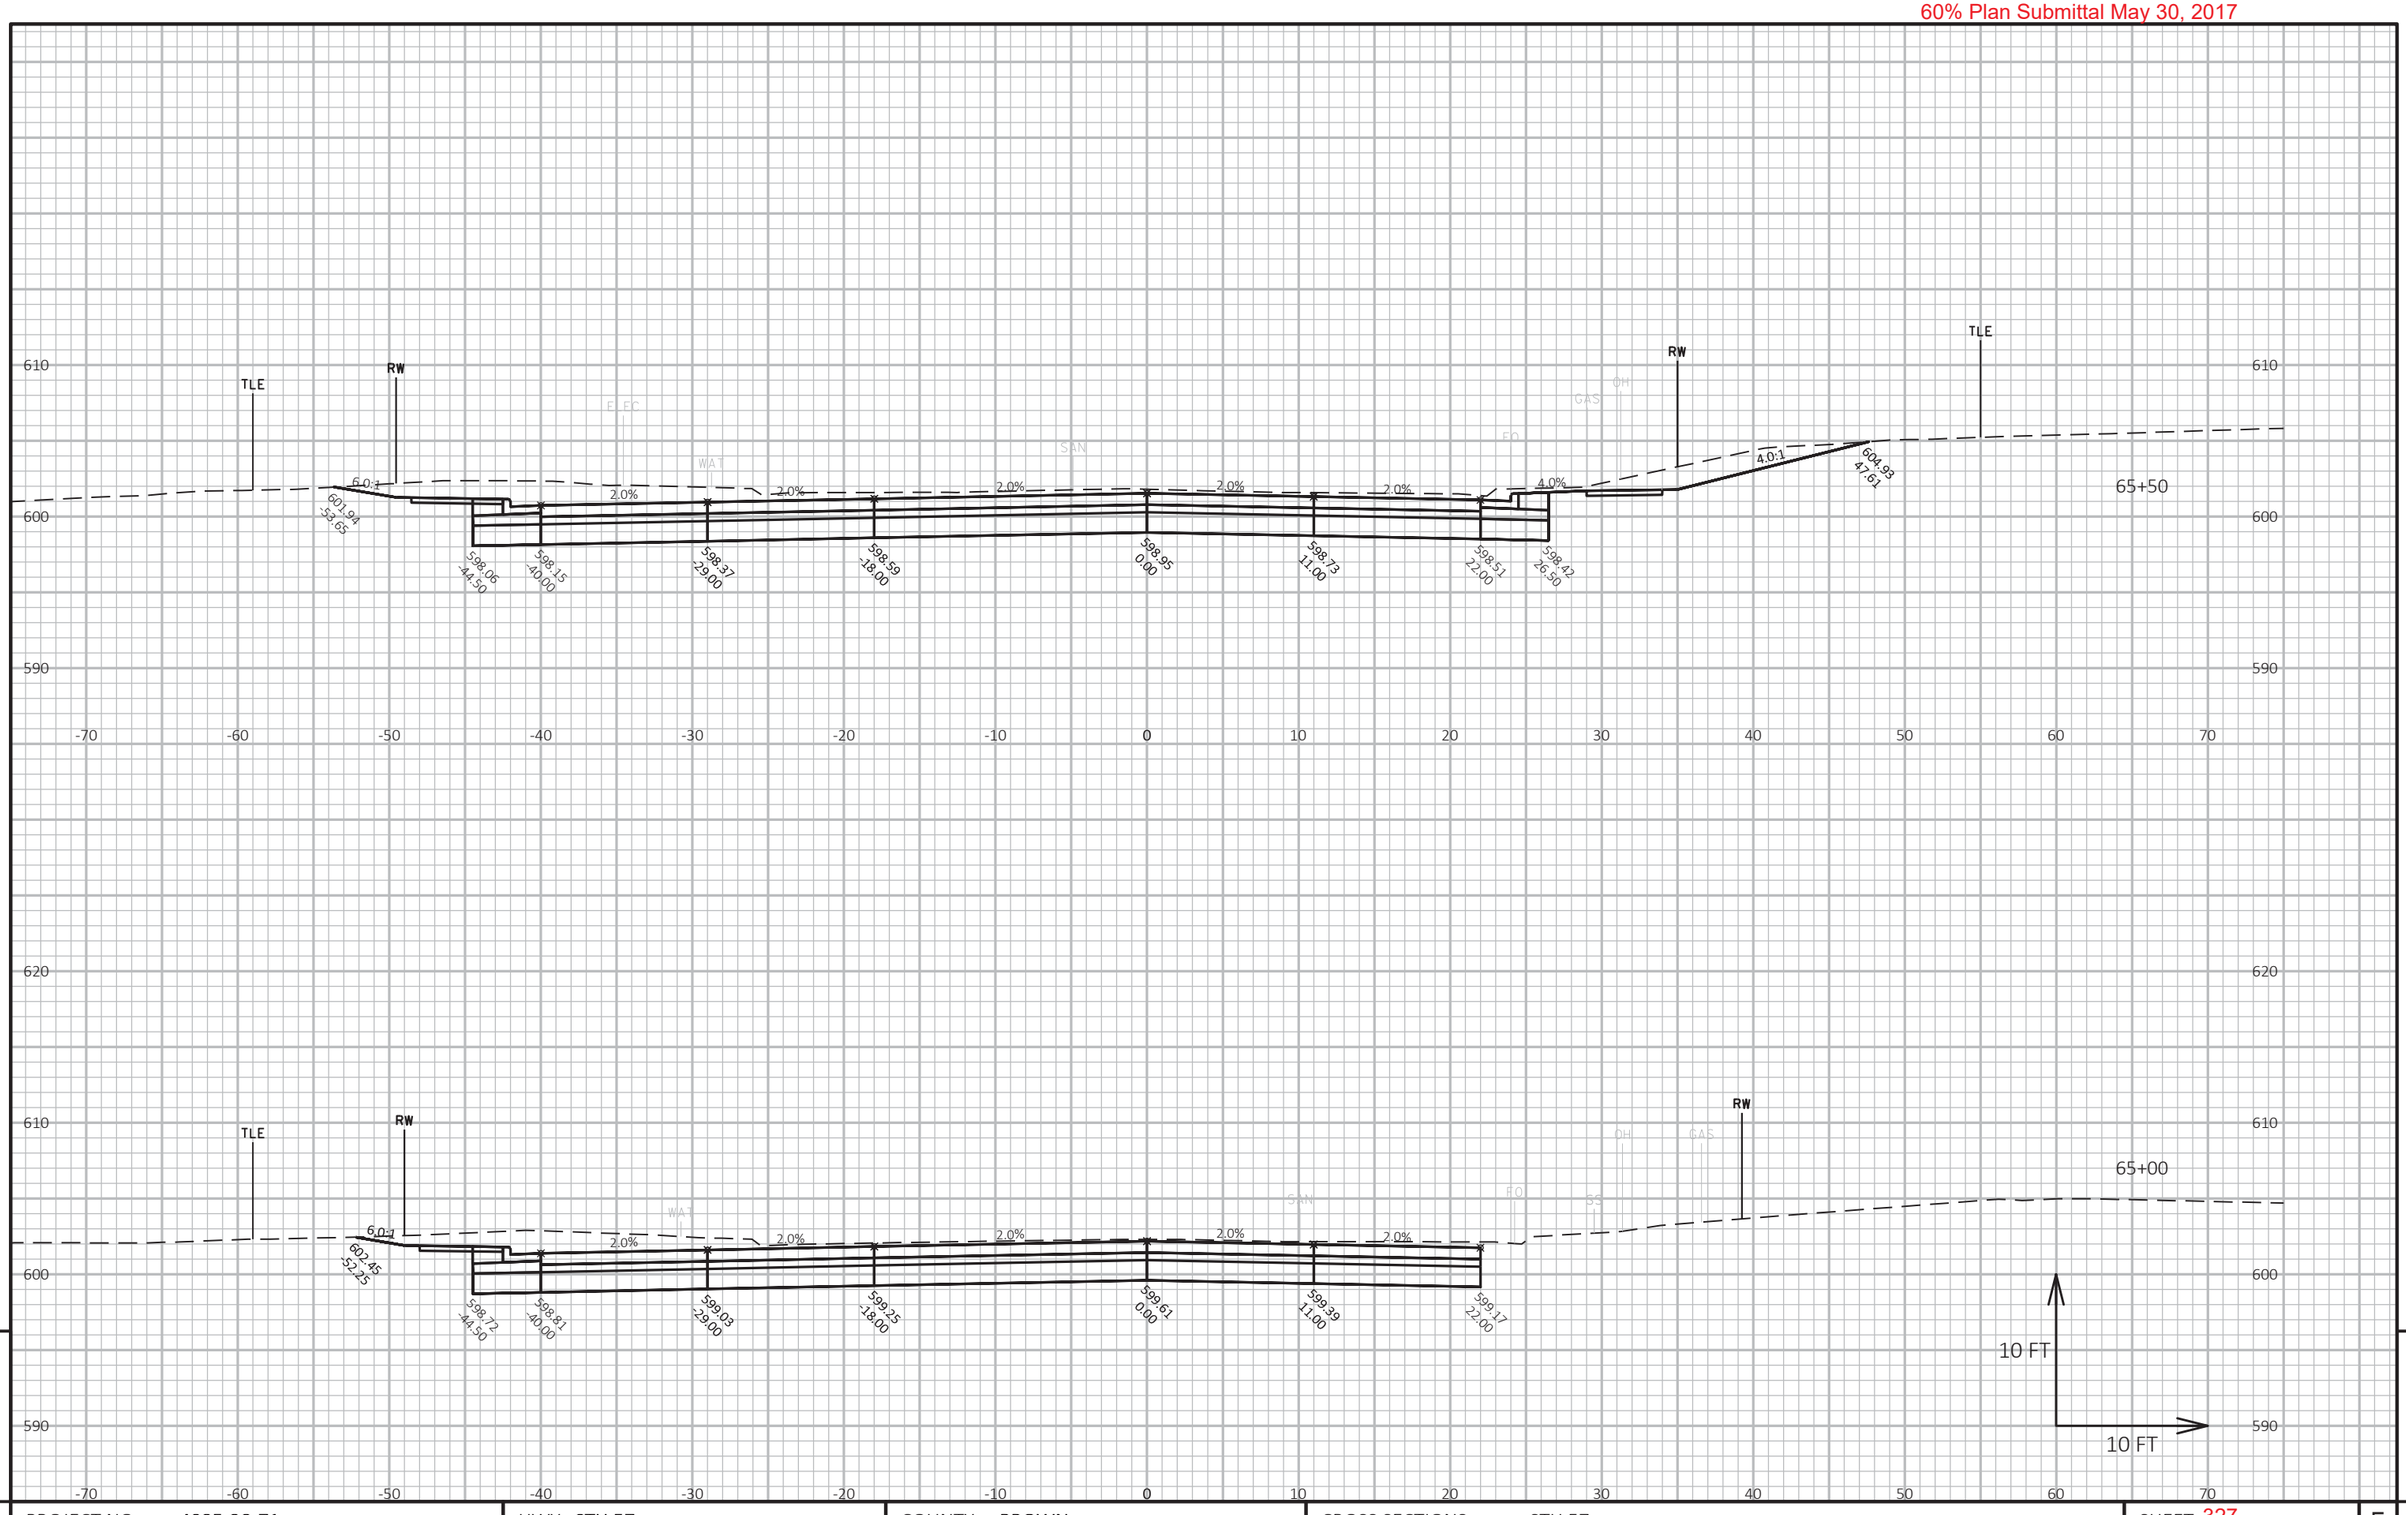

9

9

PROJECT NO: 4085-38-71	HWY: STH 57	COUNTY: BROWN	CROSS SECTIONS: STH 57	SHEET 327	E

FILE NAME : X:\3230500\120055.01\TECH\CAD\40853800\SHEETSPLAN\C3D_2016_56+00-75+00_XS.DWG
LAYOUT NAME - Section Sheet - (10)

PLOT DATE : 5/25/2017 2:18 PM

PLOT BY : DOUGLAS HOBYAN

PLOT NAME :

PLOT SCALE : 1 IN:10 FT HORZ. / 1 IN:10 FT VERT.

60% Plan Submittal May 30, 2017

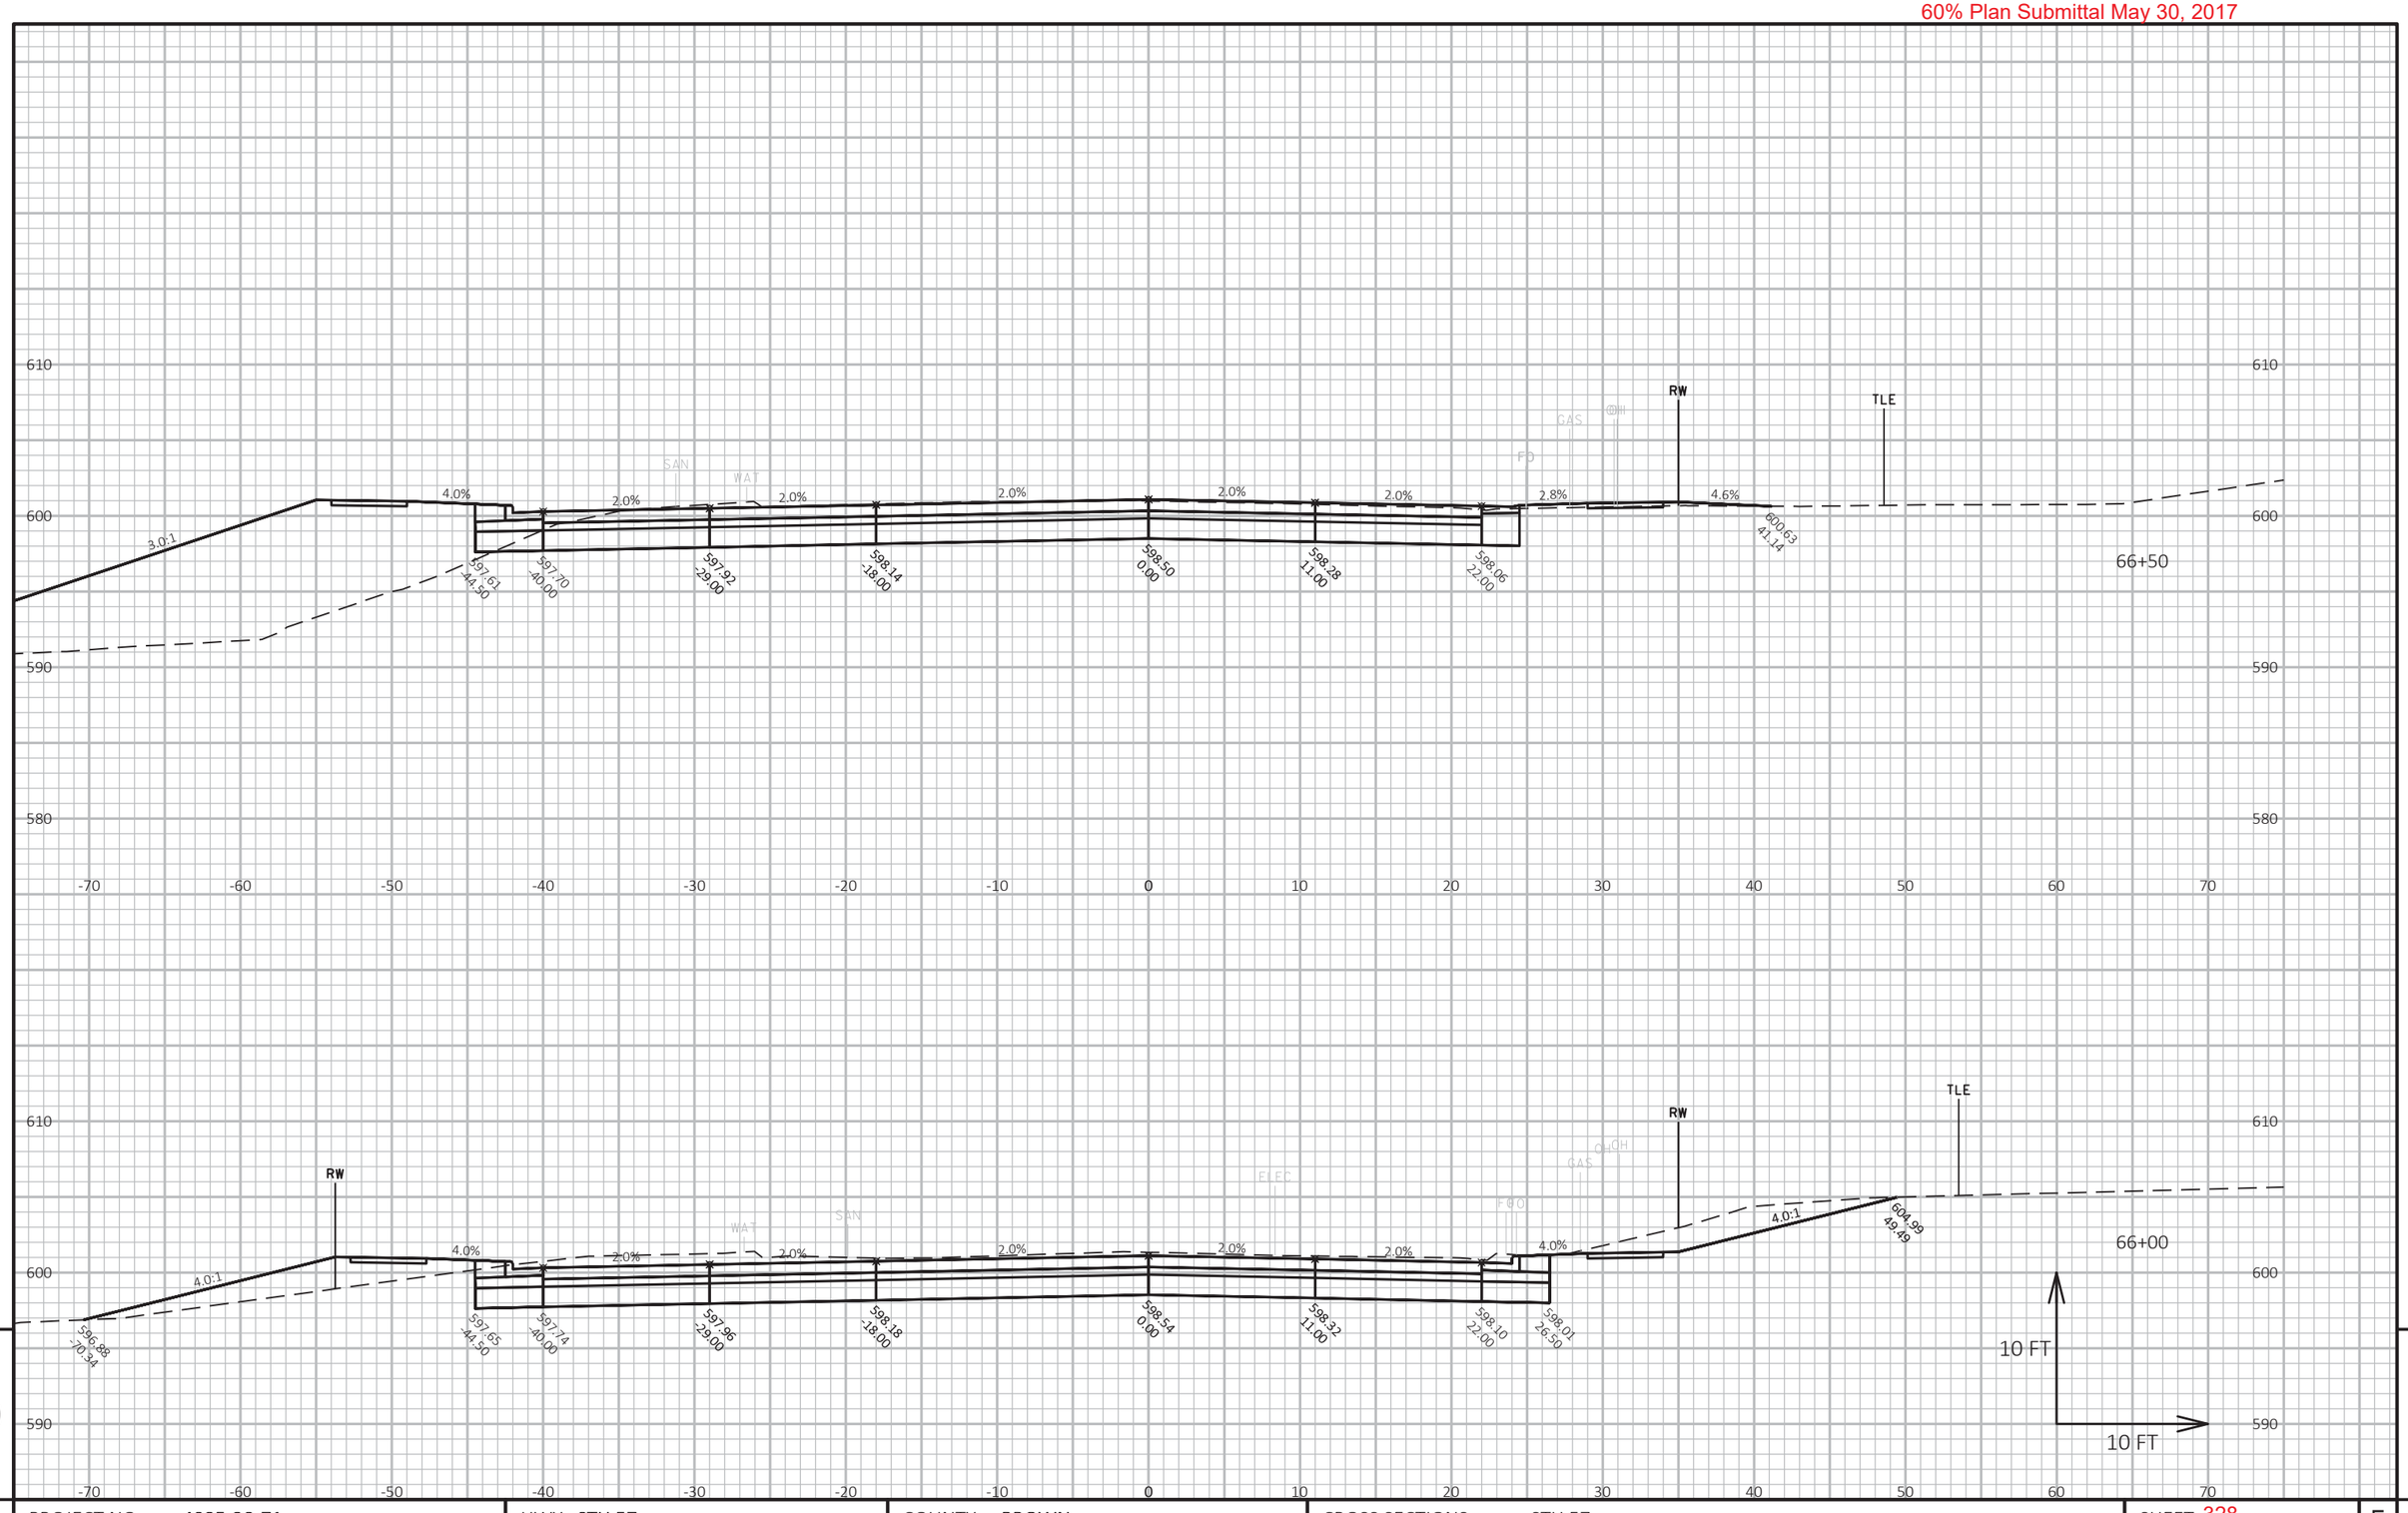

9

9

PROJECT NO: 4085-38-71	HWY: STH 57	COUNTY: BROWN	CROSS SECTIONS: STH 57	SHEET 328	E

FILE NAME : X:\3230500\120055.01\TECH\CAD\40853800\SHEETSPLAN\C3D_2016_56+00-75+00_XS.DWG
LAYOUT NAME - Section Sheet - (11)

PLOT DATE : 5/25/2017 2:18 PM

PLOT BY : DOUGLAS HOBYAN

PLOT NAME :

PLOT SCALE : 1 IN:10 FT HORZ. / 1 IN:10 FT VERT.

WISDOT/CADDS SHEET 49

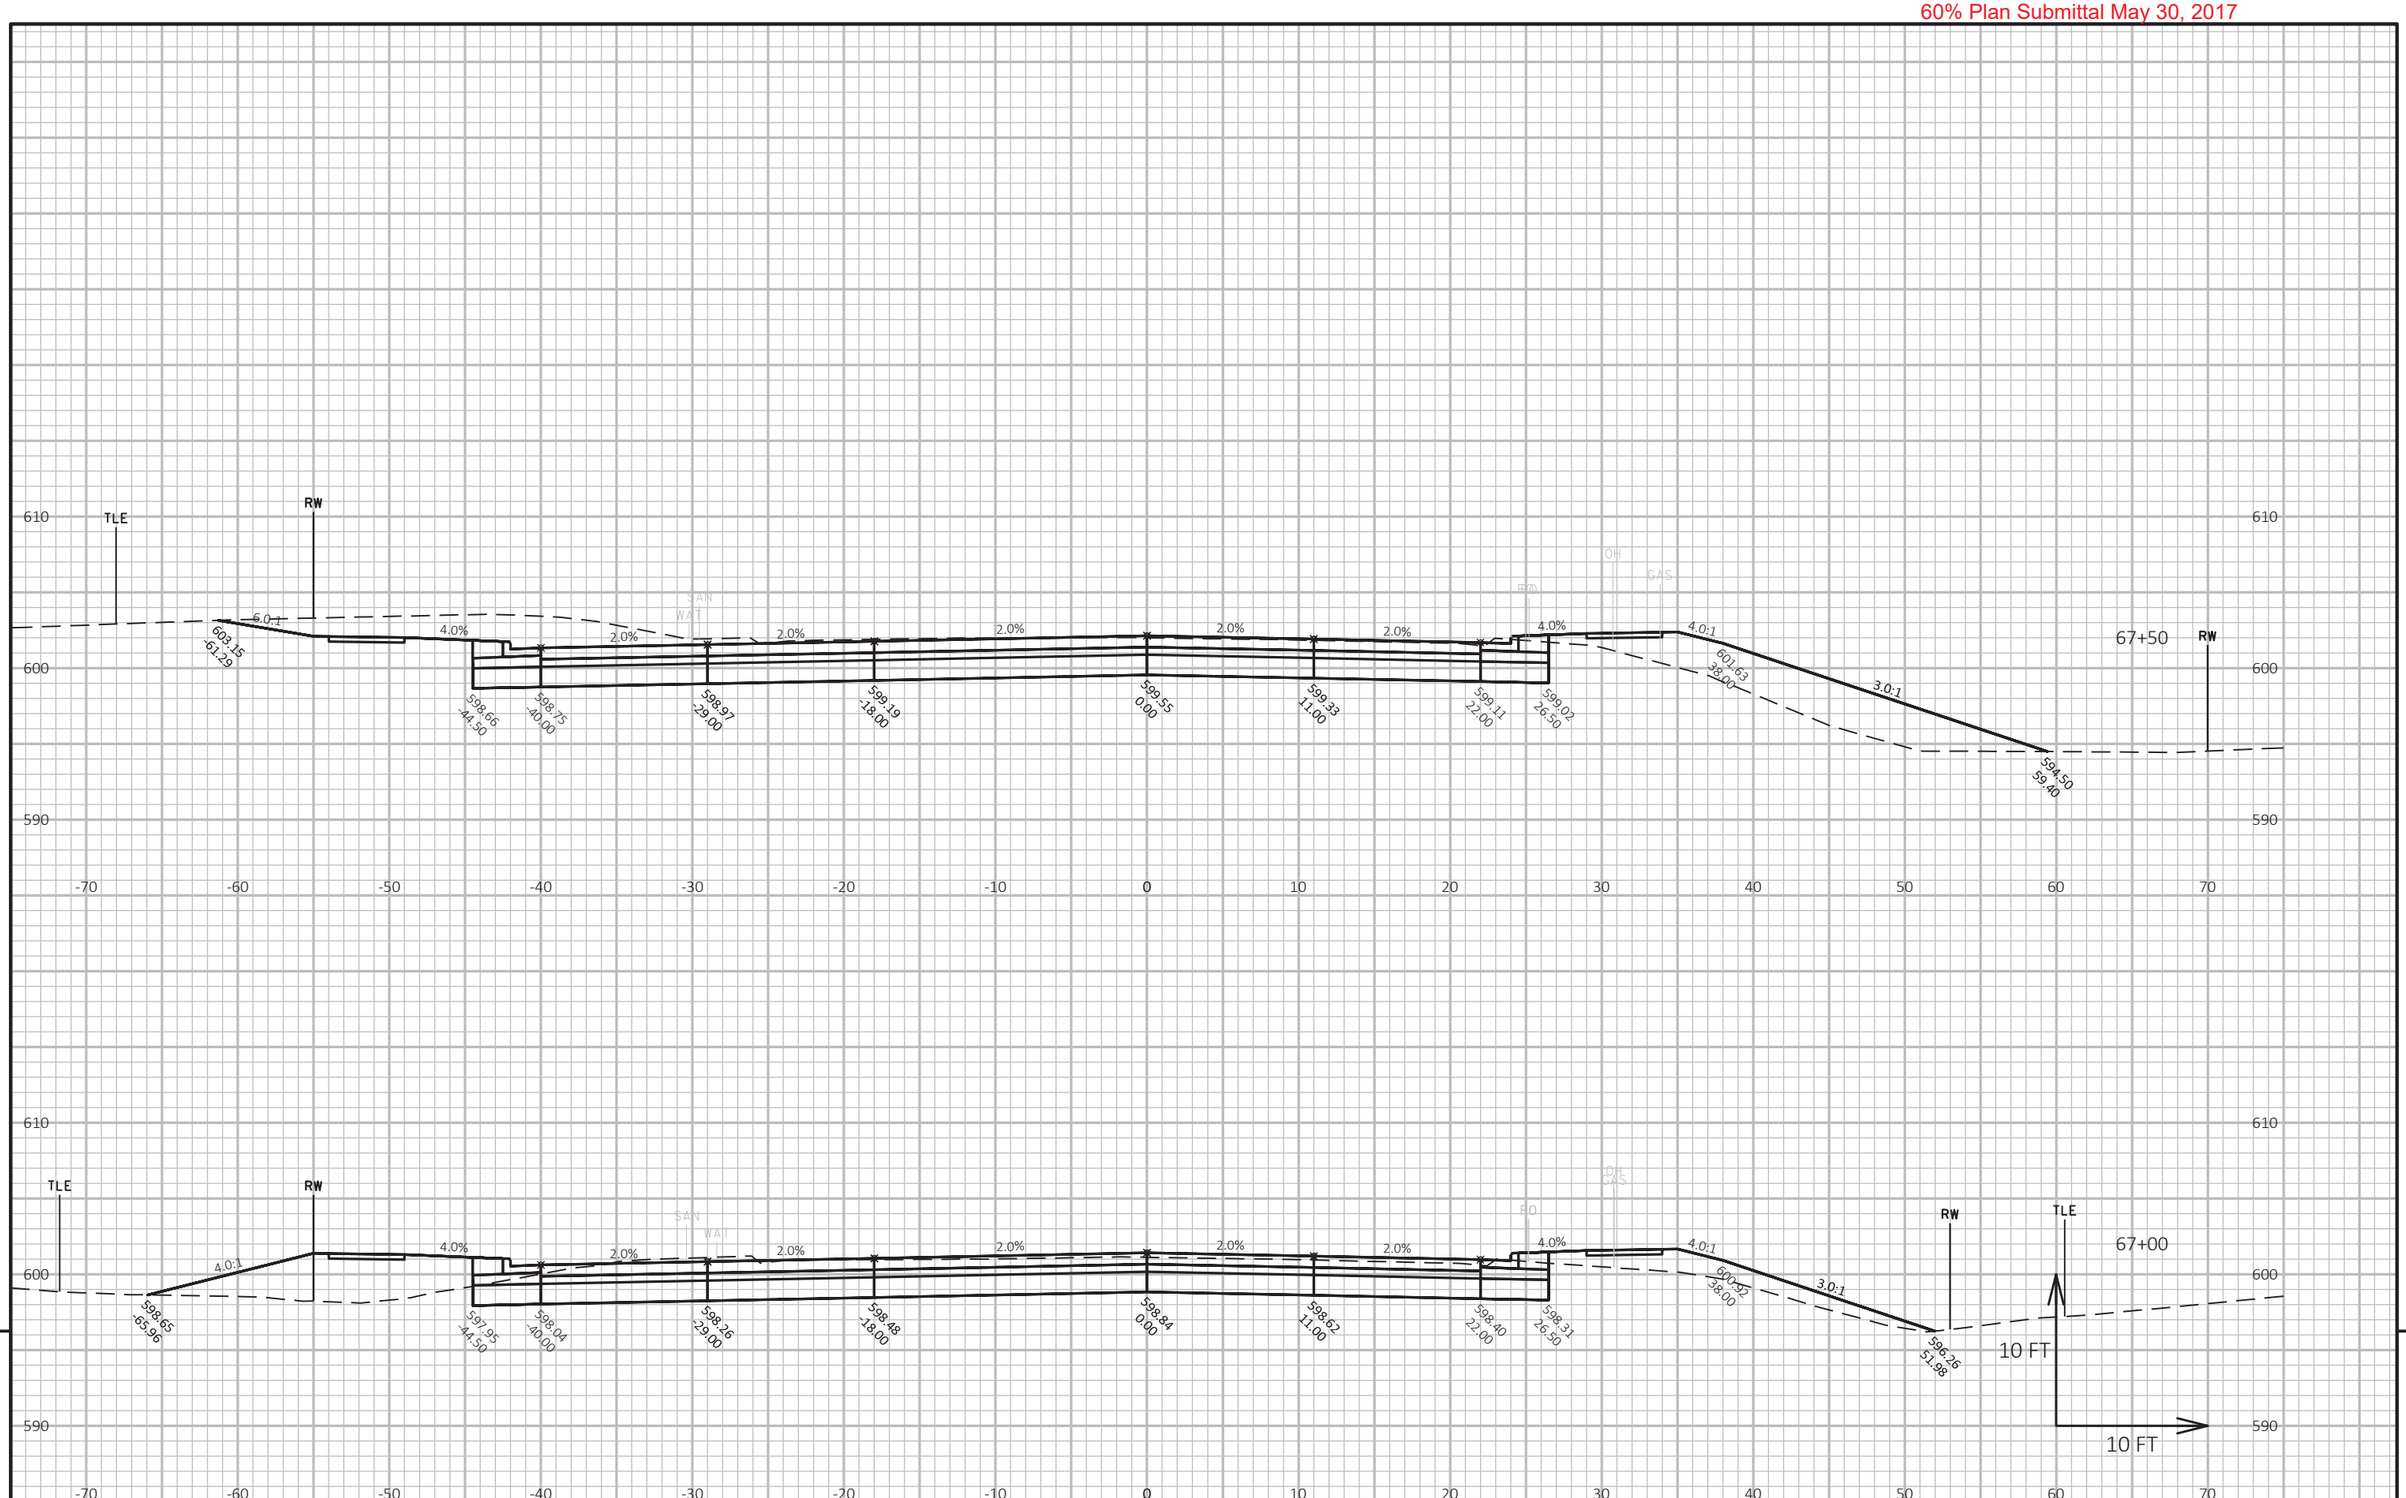

PROJECT NO: 4085-38-71	HWY: STH 57	COUNTY: BROWN	CROSS SECTIONS: STH 57	SHEET 329	E

FILE NAME : X:\3230500\120055.01\TECH\CAD\40853800\SHEETSPLAN\C3D_2016_56+00-75+00_XS.DWG
LAYOUT NAME - Section Sheet - (12)

PLOT DATE : 5/25/2017 2:18 PM PLOT BY : DOUGLAS HOBYAN PLOT NAME : PLOT SCALE : 1 IN:10 FT HORZ. / 1 IN:10 FT VERT.

WISDOT/CADDS SHEET 49

60% Plan Submittal May 30, 2017

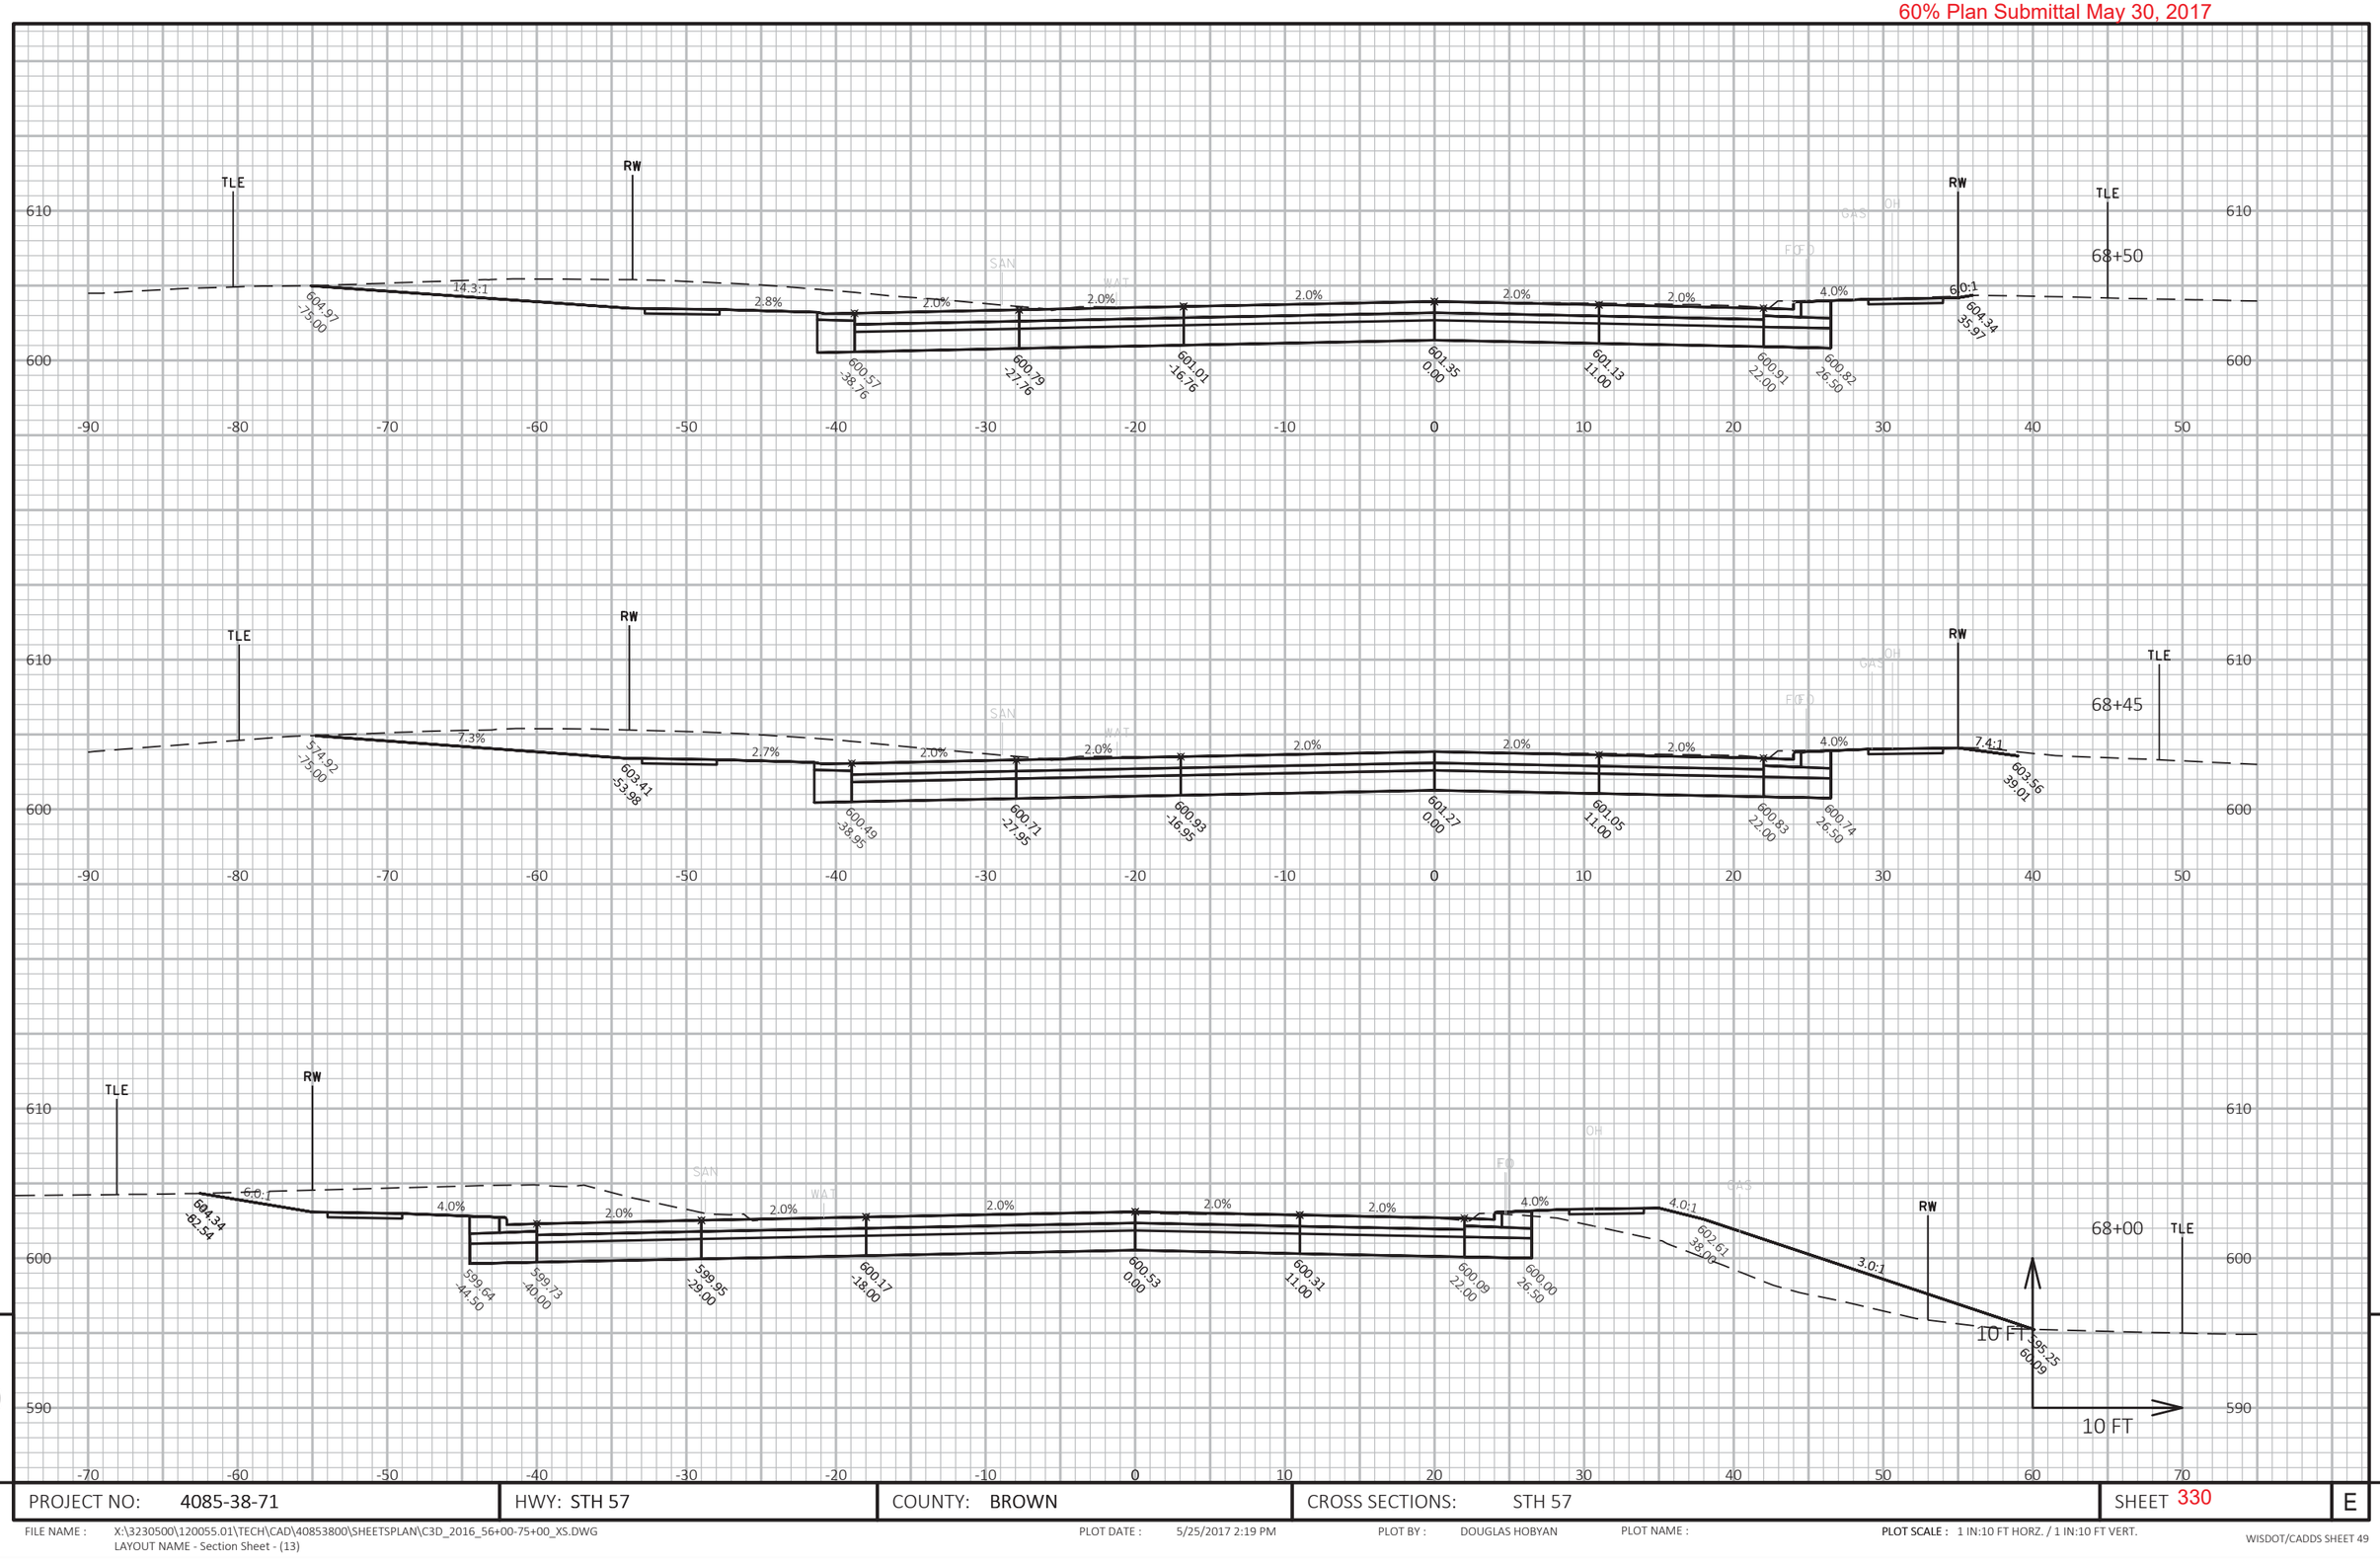

9

PROJECT NO: 4085-38-71	HWY: STH 57	COUNTY: BROWN	CROSS SECTIONS: STH 57	SHEET 330	E

FILE NAME : X:\3230500\120055.01\TECH\CAD\40853800\SHEETSPLAN\C3D_2016_56+00-75+00_XS.DWG
LAYOUT NAME - Section Sheet - (13)

PLOT DATE : 5/25/2017 2:19 PM PLOT BY : DOUGLAS HOBYAN PLOT NAME :

PLOT SCALE : 1 IN:10 FT HORZ. / 1 IN:10 FT VERT.

WISDOT/CADDS SHEET 49

60% Plan Submittal May 30, 2017

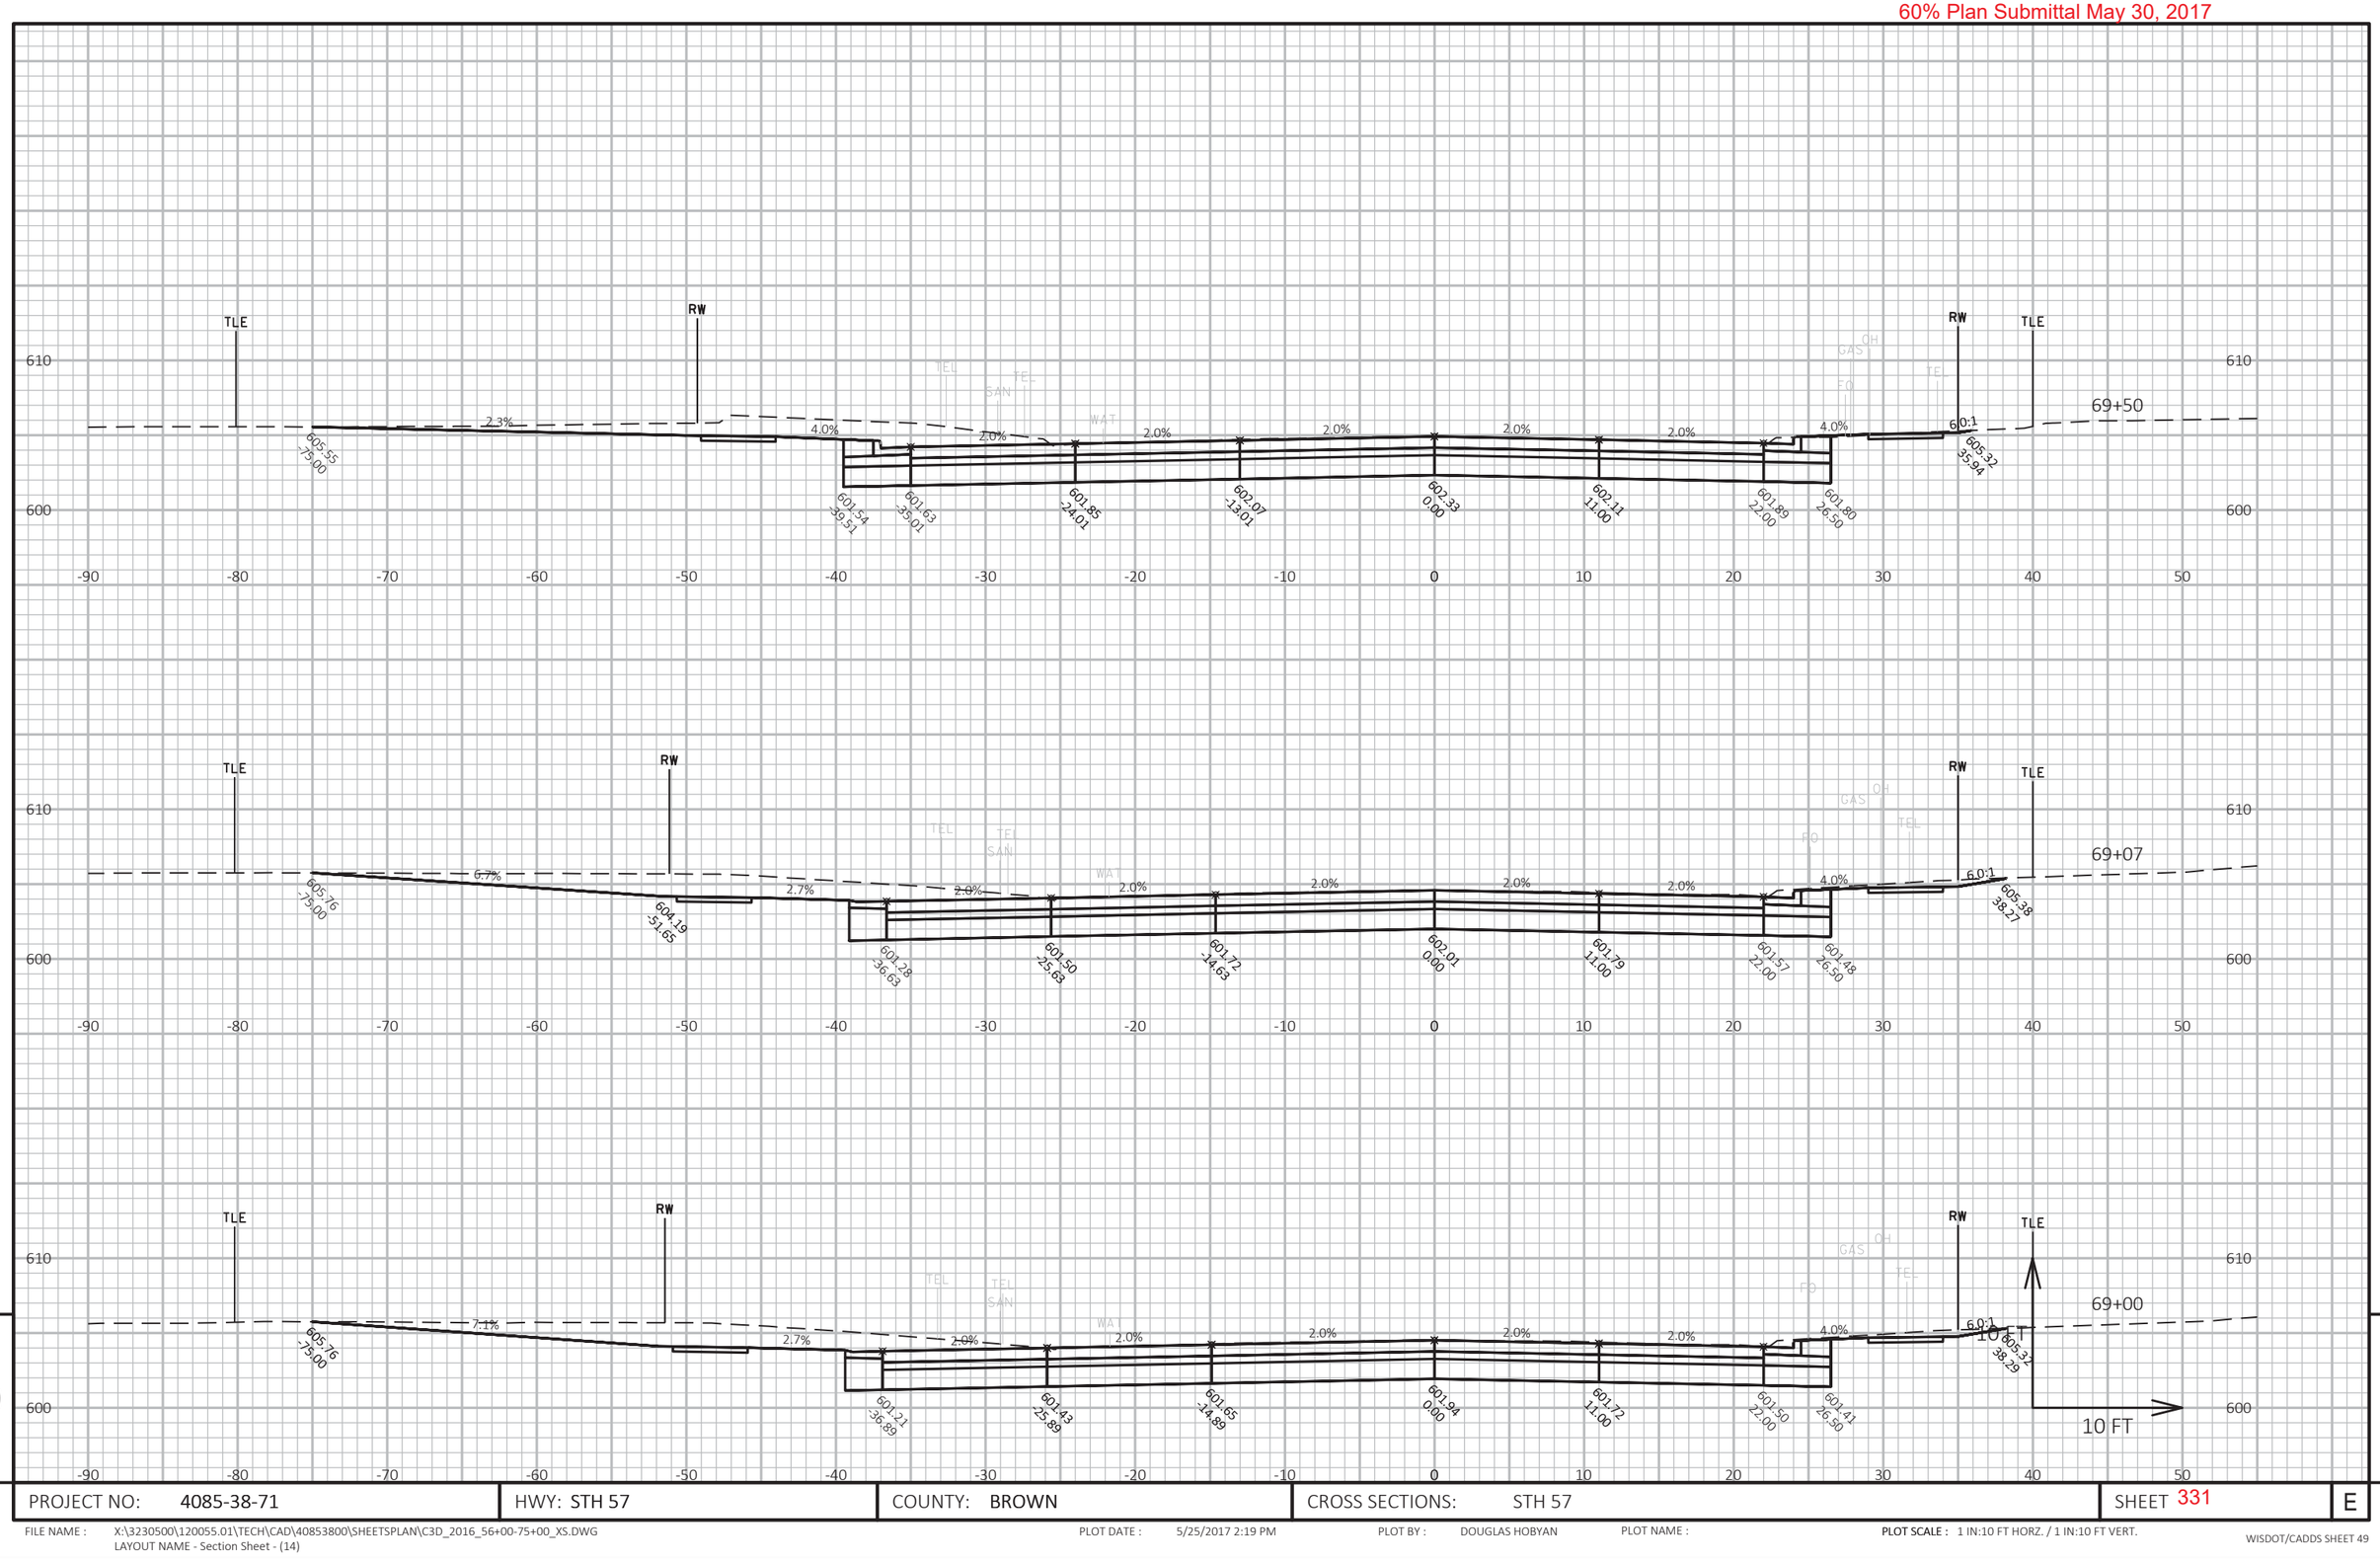

9

9

PROJECT NO: 4085-38-71	HWY: STH 57	COUNTY: BROWN	CROSS SECTIONS: STH 57	SHEET 331	E

FILE NAME : X:\3230500\120055.01\TECH\CAD\40853800\SHEETSPLAN\C3D_2016_56+00-75+00_XS.DWG
LAYOUT NAME - Section Sheet - (14)

PLOT DATE : 5/25/2017 2:19 PM

PLOT BY : DOUGLAS HOBYAN

PLOT NAME :

PLOT SCALE : 1 IN:10 FT HORZ. / 1 IN:10 FT VERT.

WISDOT/CADDS SHEET 49

60% Plan Submittal May 30, 2017

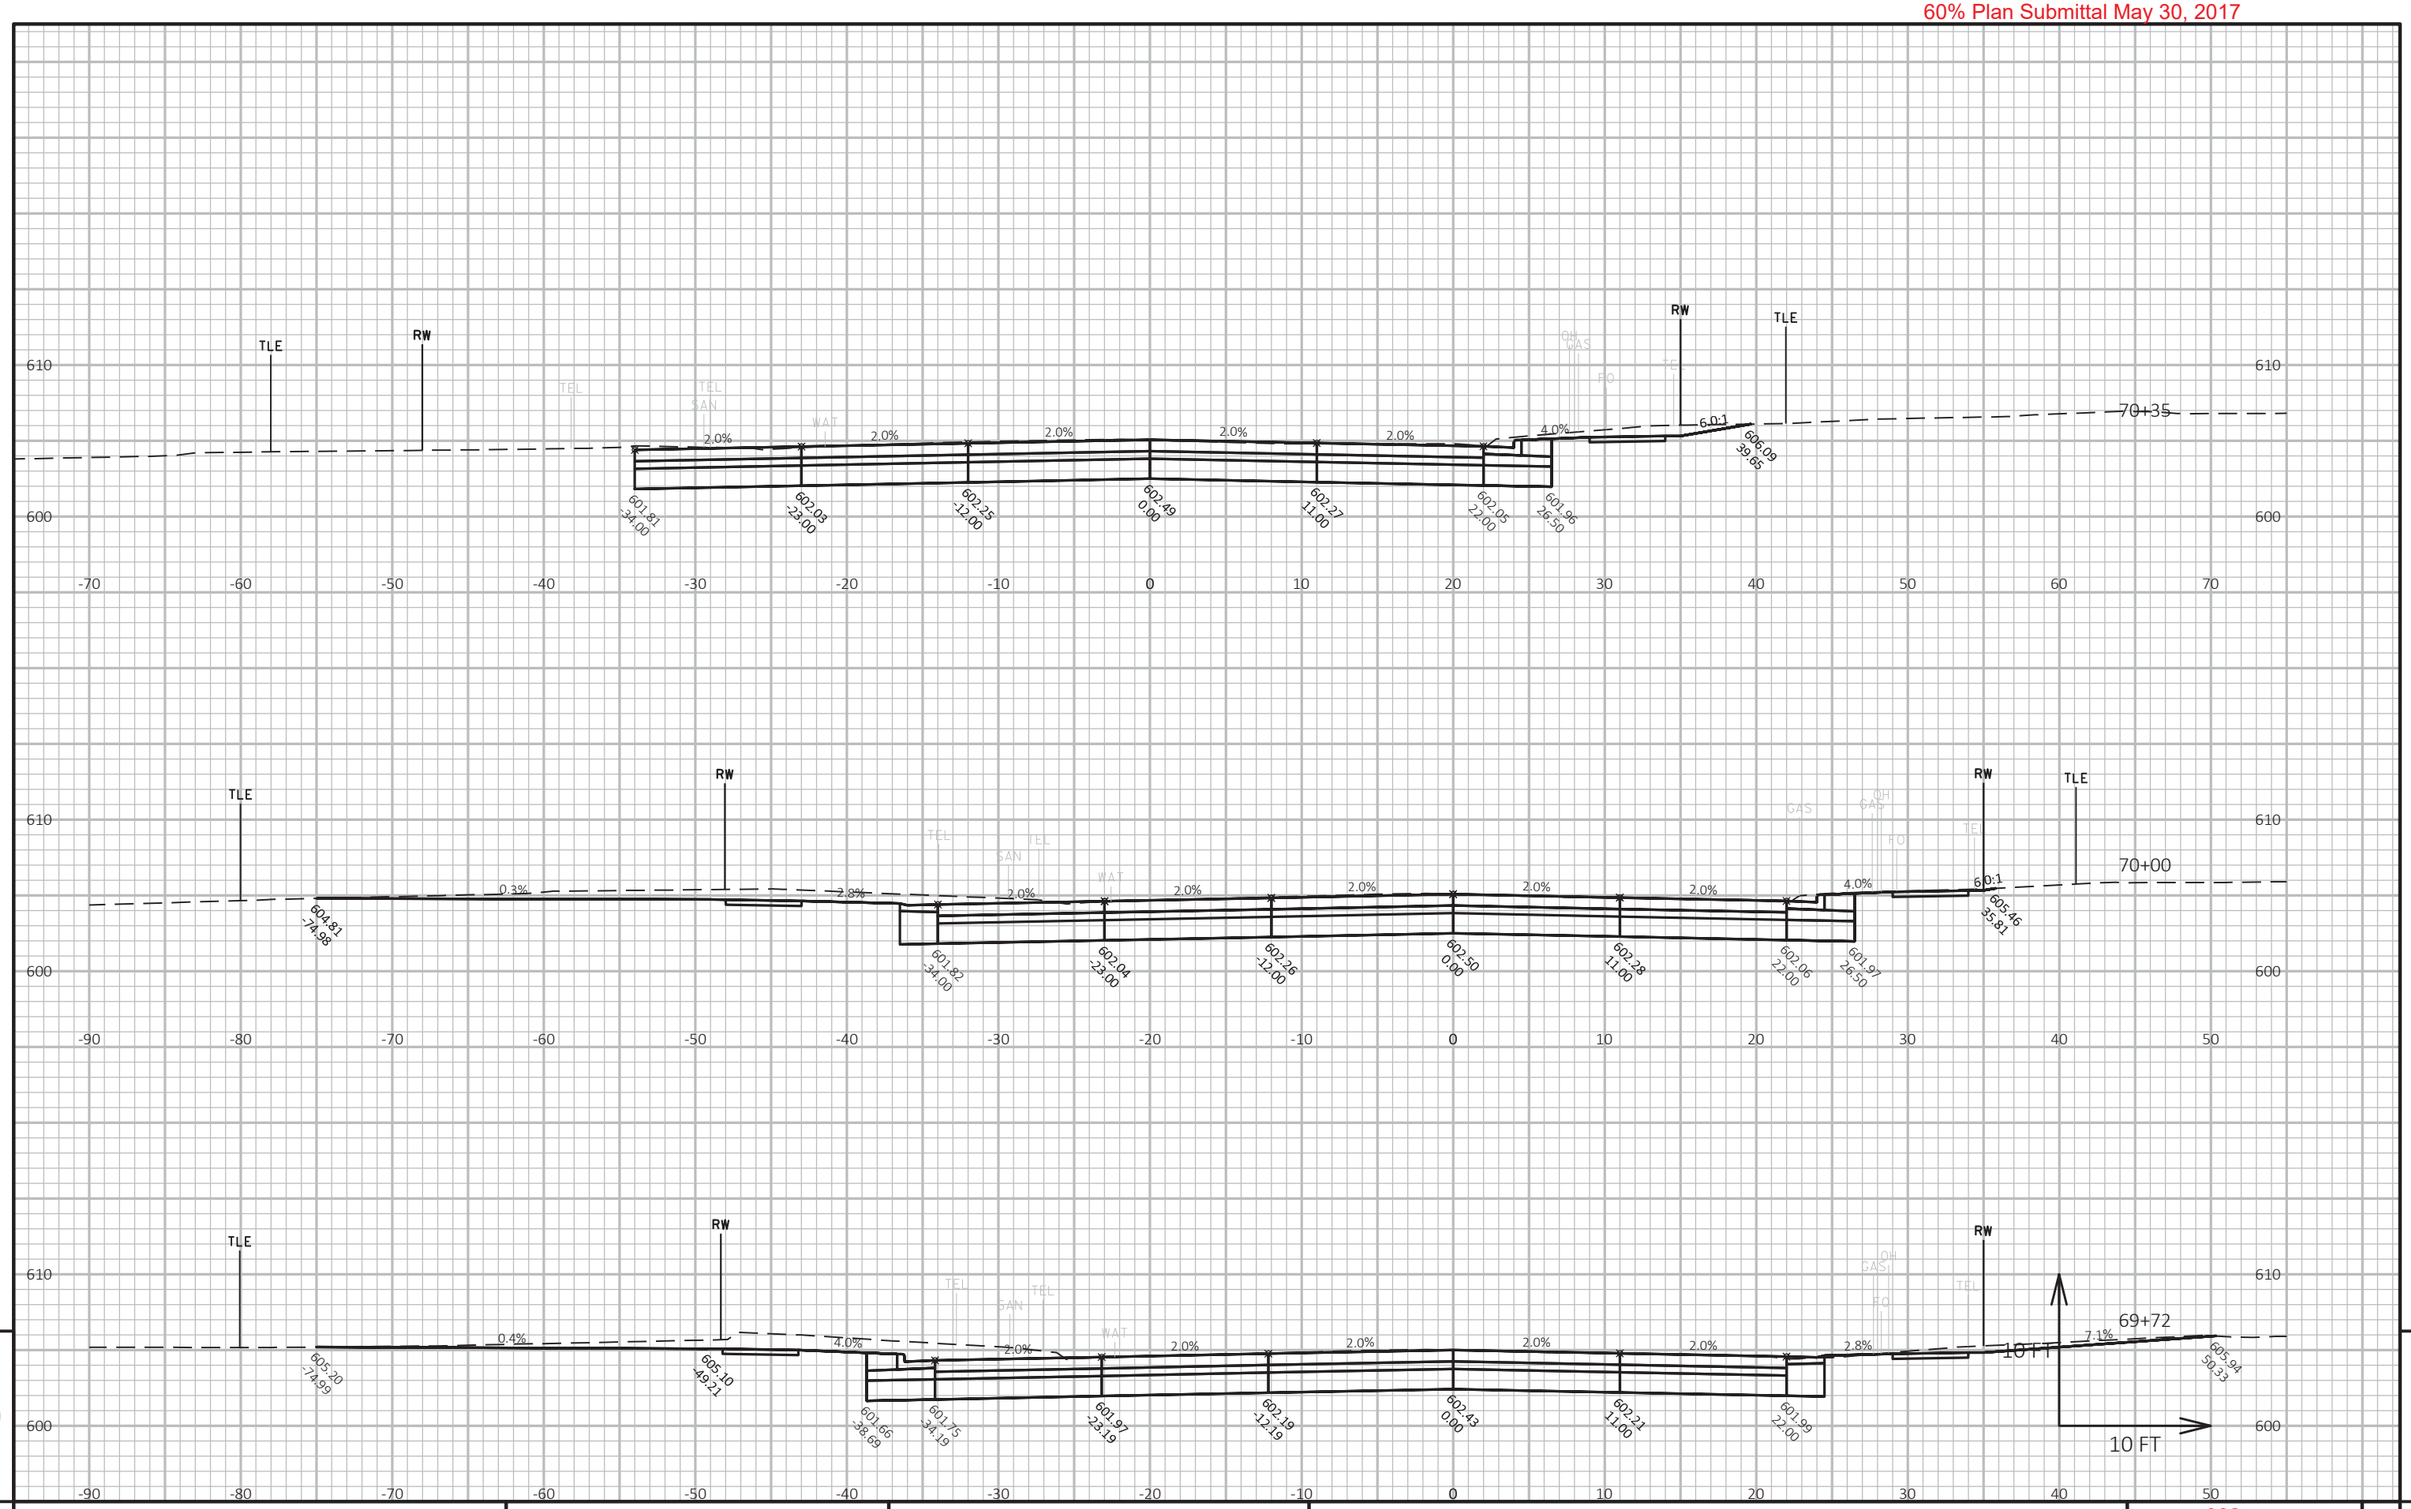

9

9

PROJECT NO: 4085-38-71	HWY: STH 57	COUNTY: BROWN	CROSS SECTIONS: STH 57	SHEET 332	E

FILE NAME : X:\3230500\120055.01\TECH\CAD\40853800\SHEETSPLAN\C3D_2016_56+00-75+00_XS.DWG
LAYOUT NAME - Section Sheet - (15)

PLOT DATE : 5/25/2017 2:19 PM

PLOT BY : DOUGLAS HOBYAN

PLOT NAME :

PLOT SCALE : 1 IN:10 FT HORZ. / 1 IN:10 FT VERT.

WISDOT/CADDS SHEET 49

60% Plan Submittal May 30, 2017

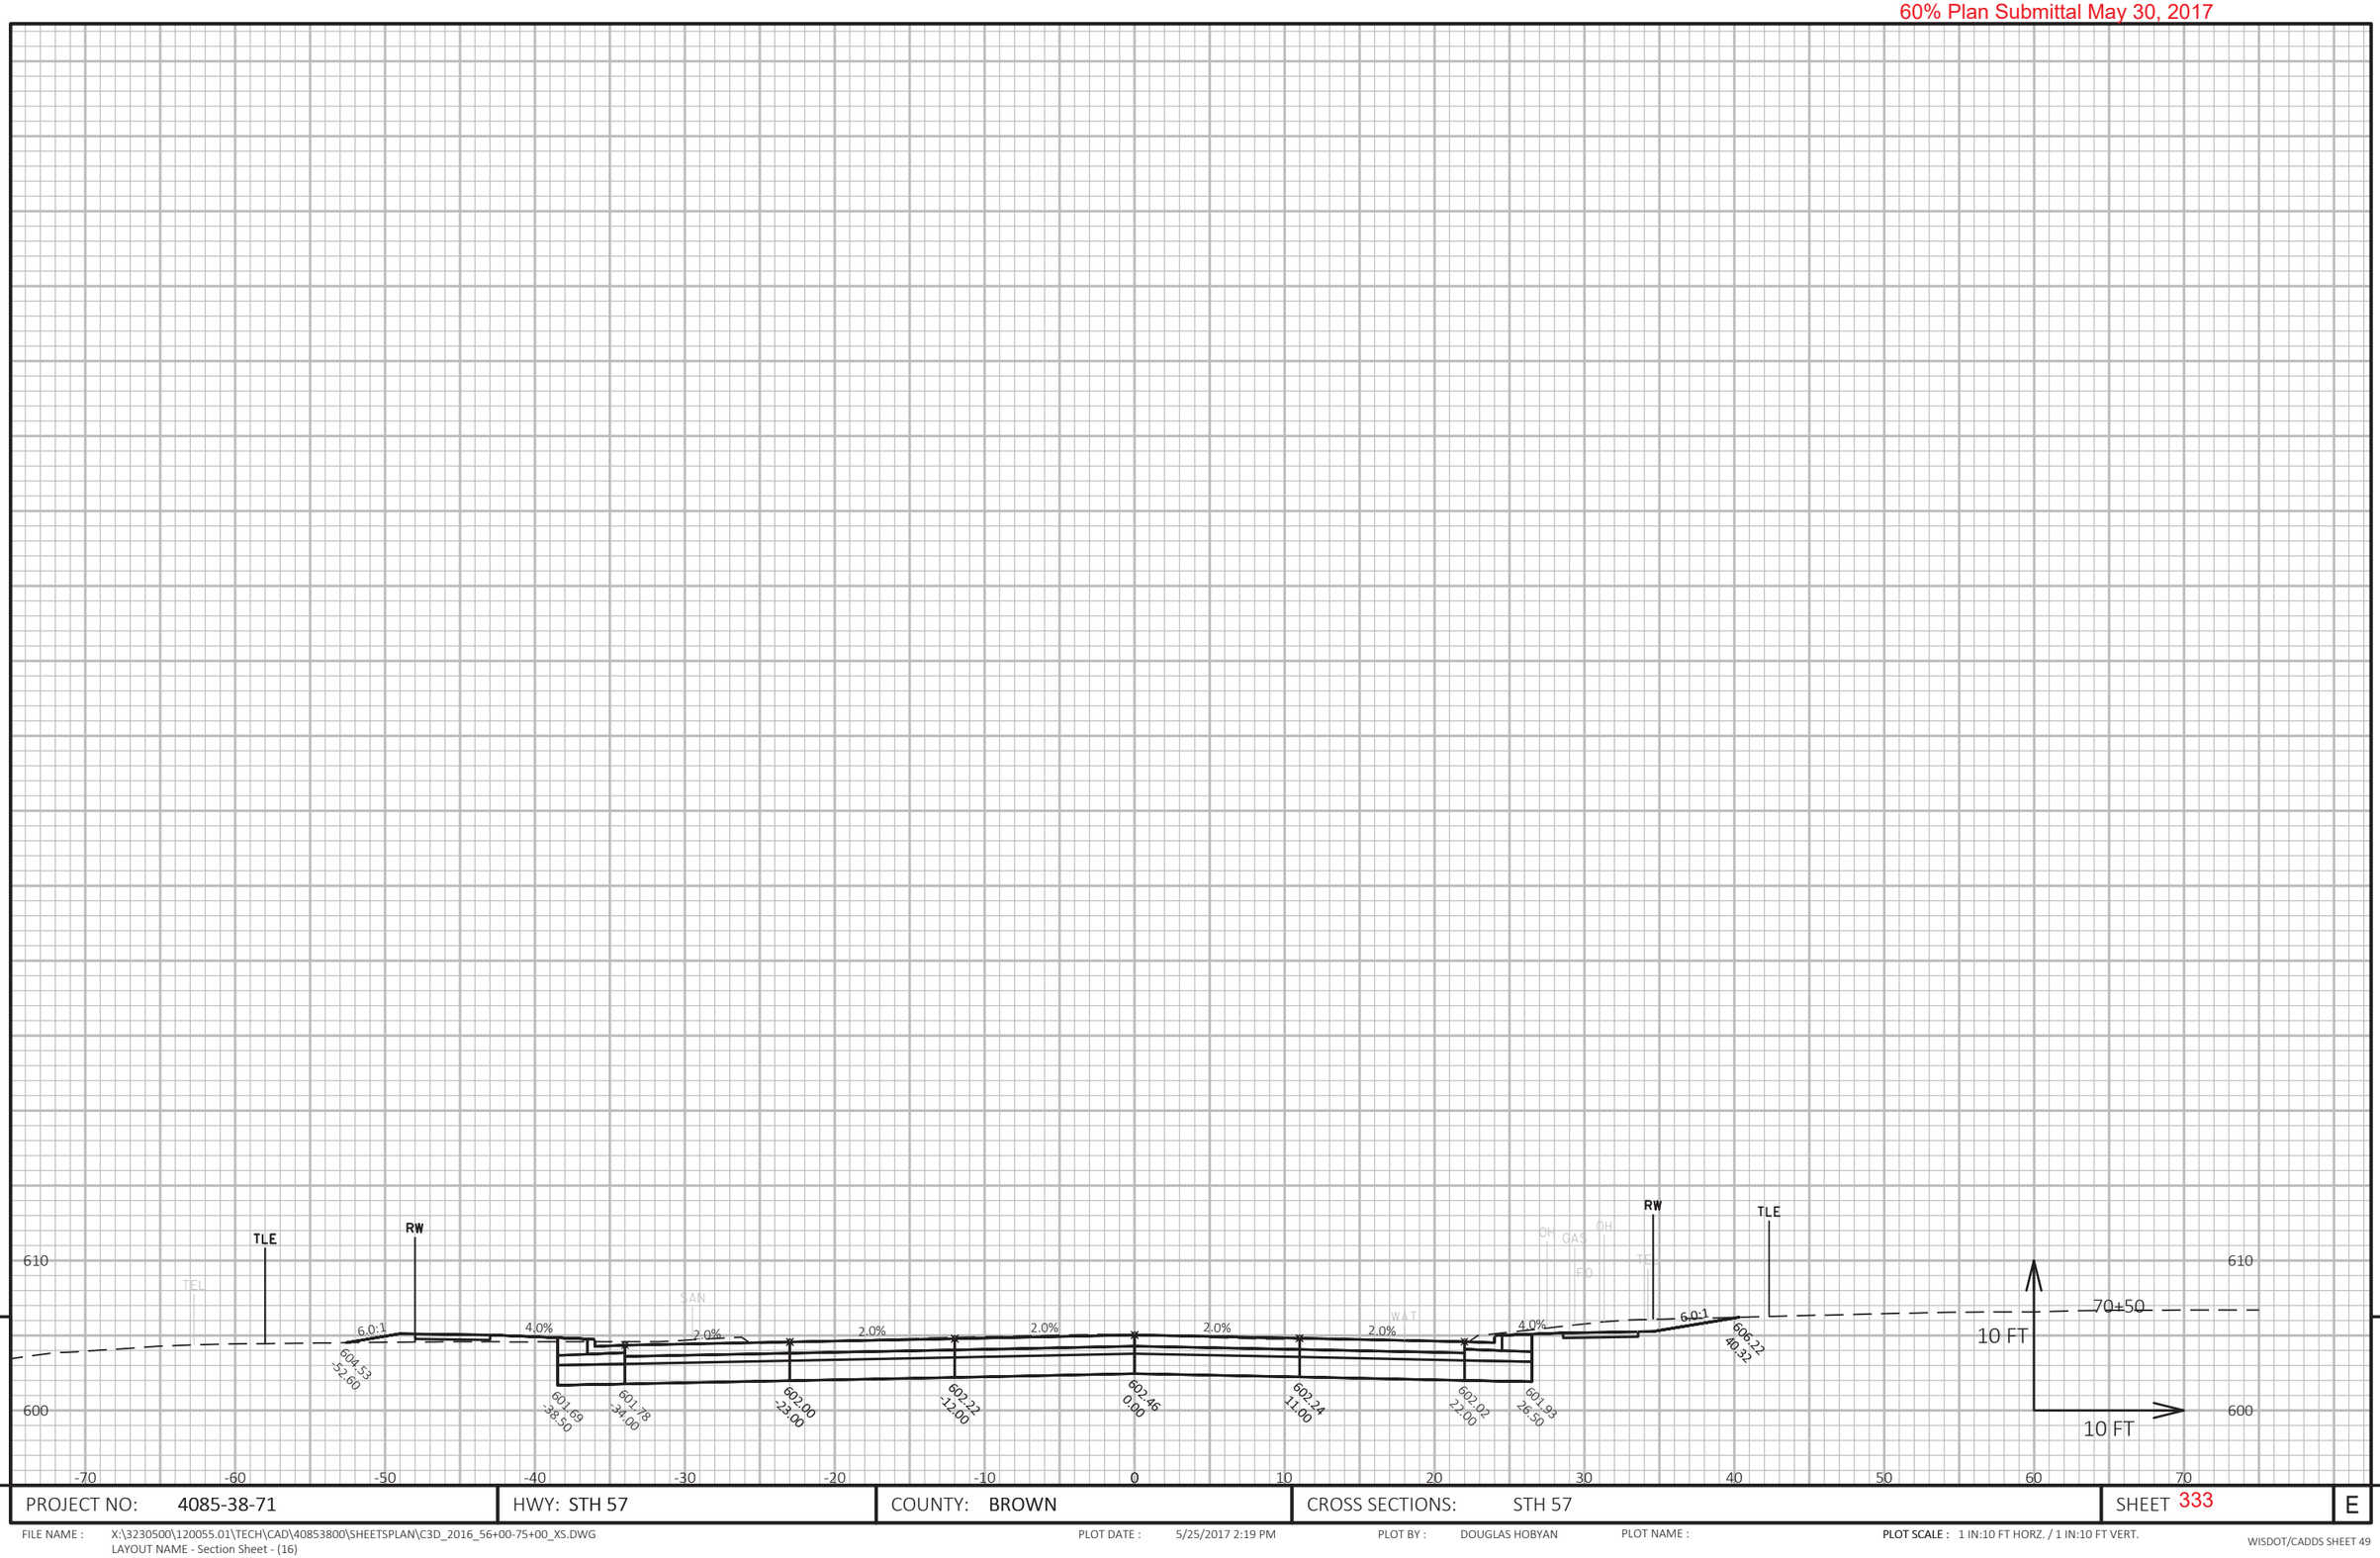

PROJECT NO: 4085-38-71	HWY: STH 57	COUNTY: BROWN	CROSS SECTIONS: STH 57	SHEET 333	E

FILE NAME : X:\3230500\120055.01\TECH\CAD\40853800\SHEETSPLAN\C3D_2016_56+00-75+00_XS.DWG
LAYOUT NAME - Section Sheet - (16)

PLOT DATE : 5/25/2017 2:19 PM PLOT BY : DOUGLAS HOBYAN PLOT NAME :

PLOT SCALE : 1 IN:10 FT HORZ. / 1 IN:10 FT VERT.

60% Plan Submittal May 30, 2017

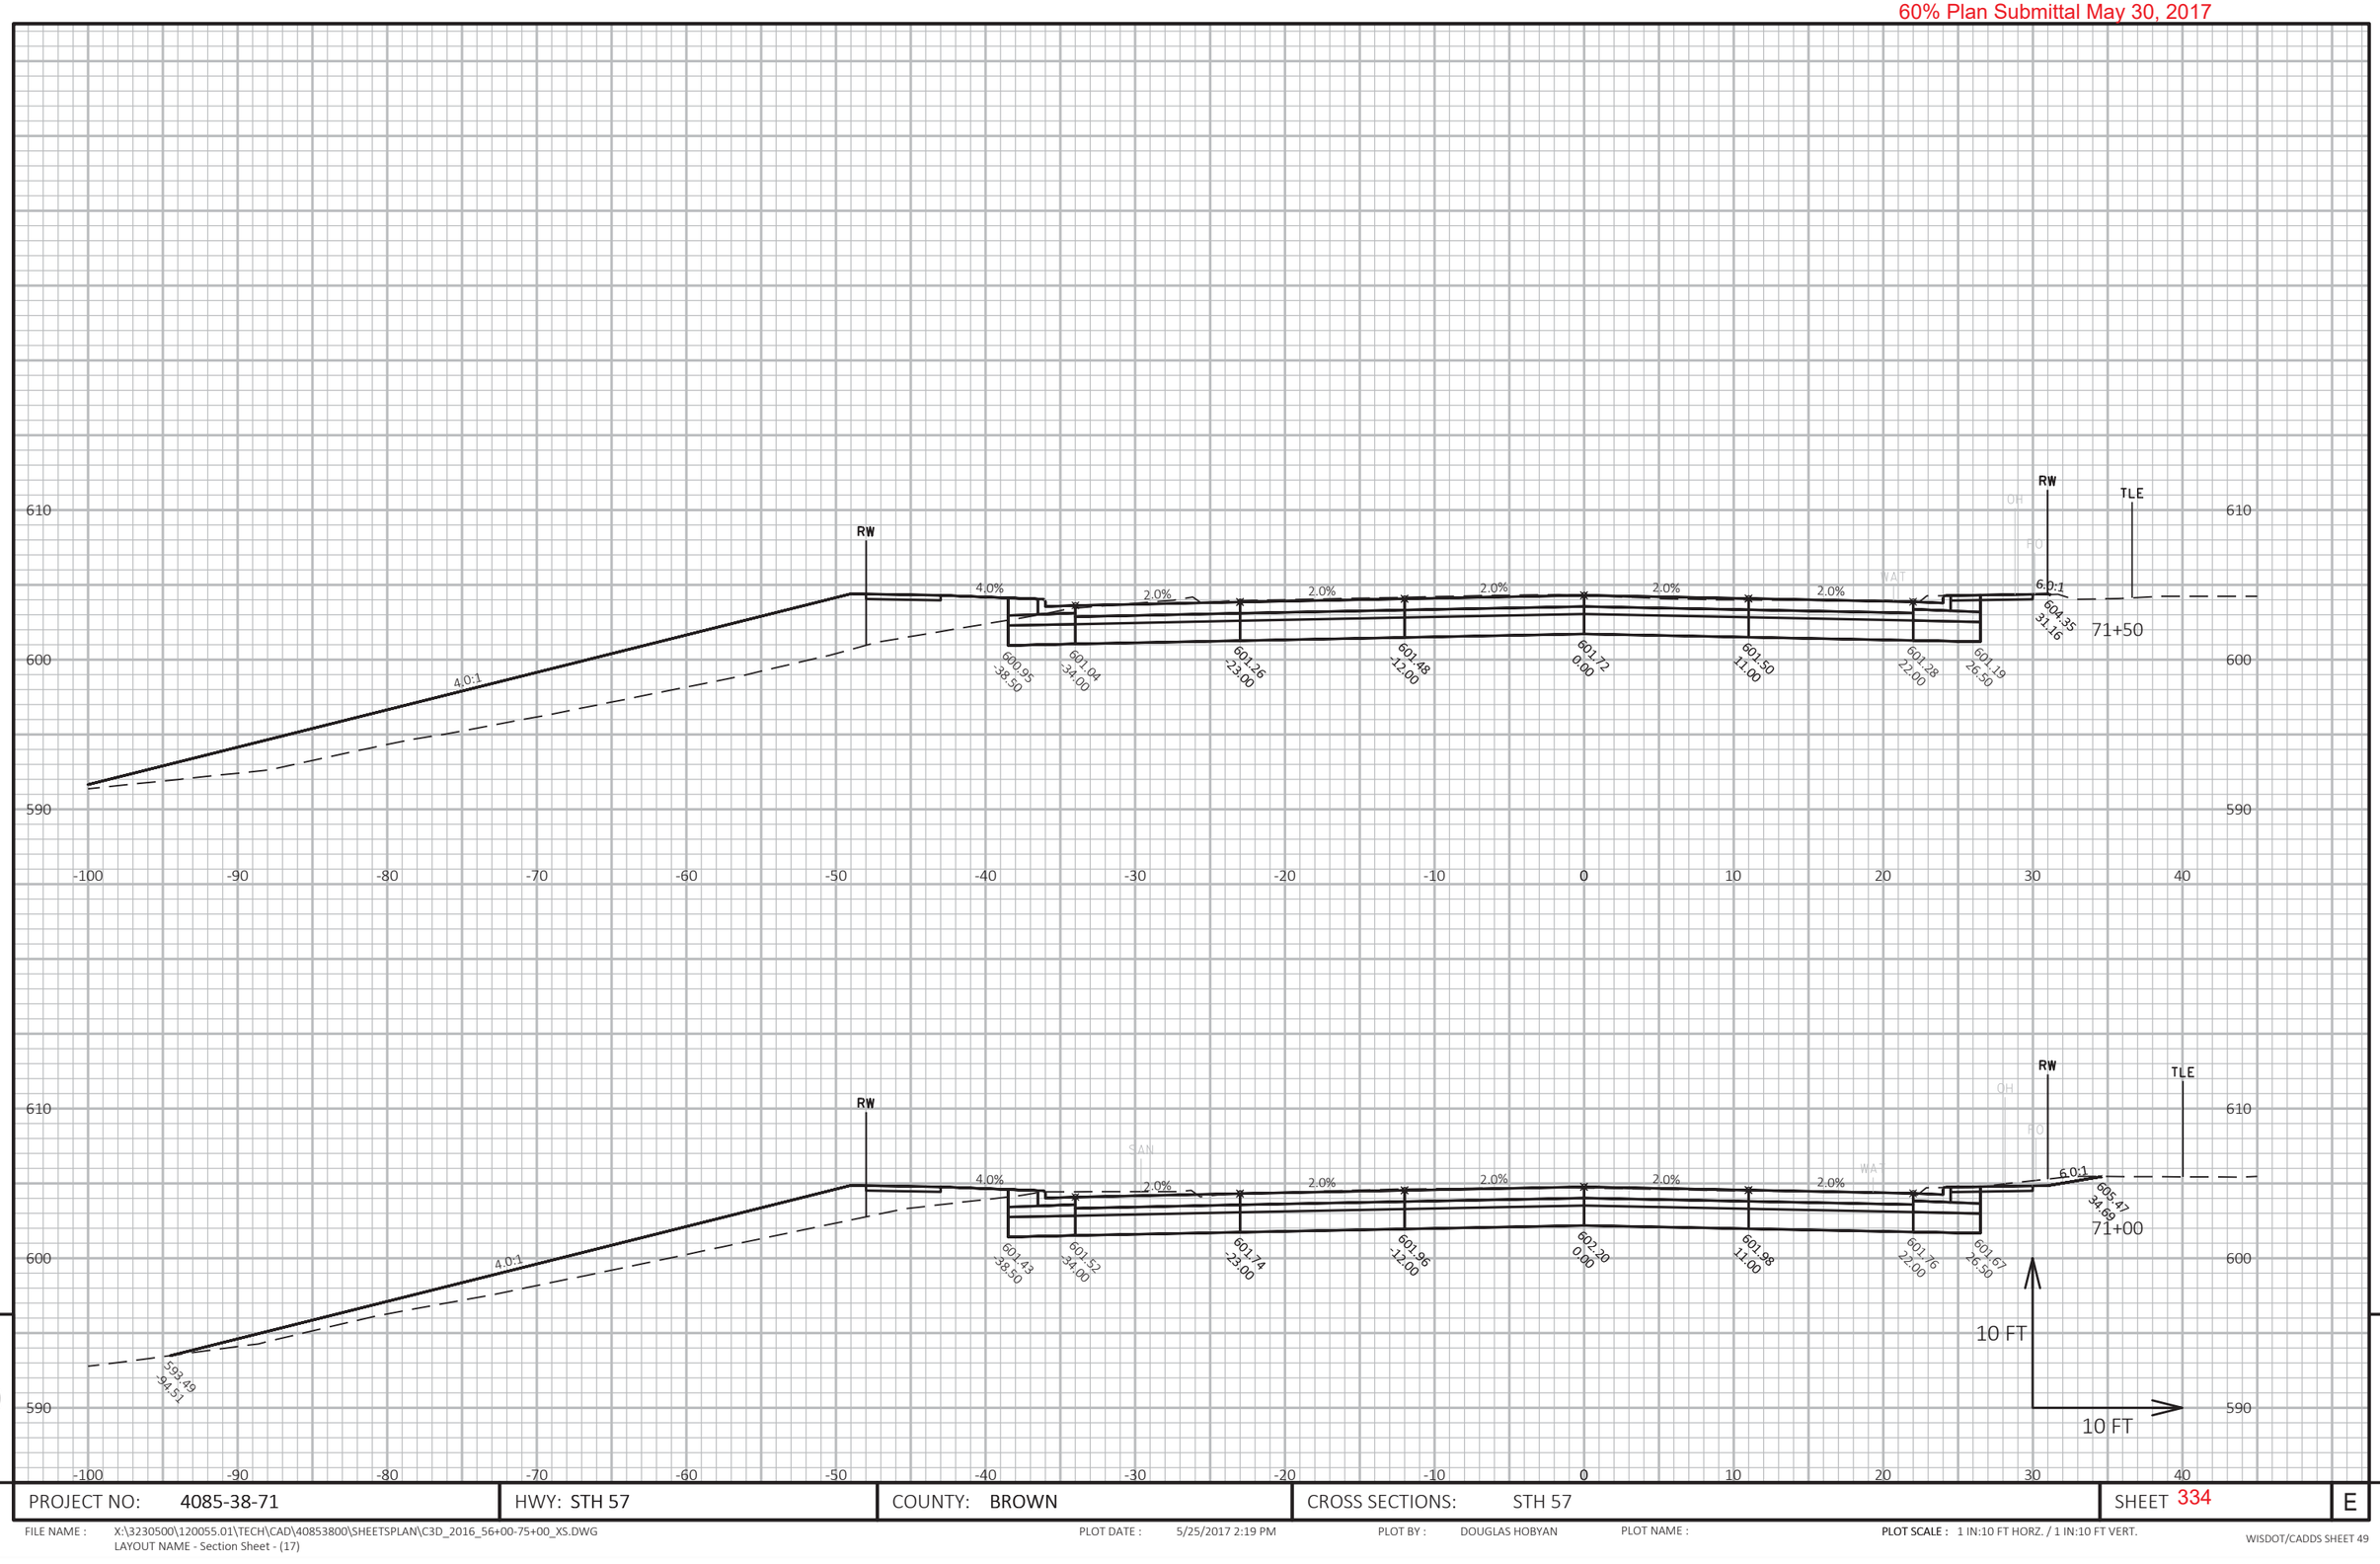

9 9

PROJECT NO: 4085-38-71	HWY: STH 57	COUNTY: BROWN	CROSS SECTIONS: STH 57	SHEET 334	E

60% Plan Submittal May 30, 2017

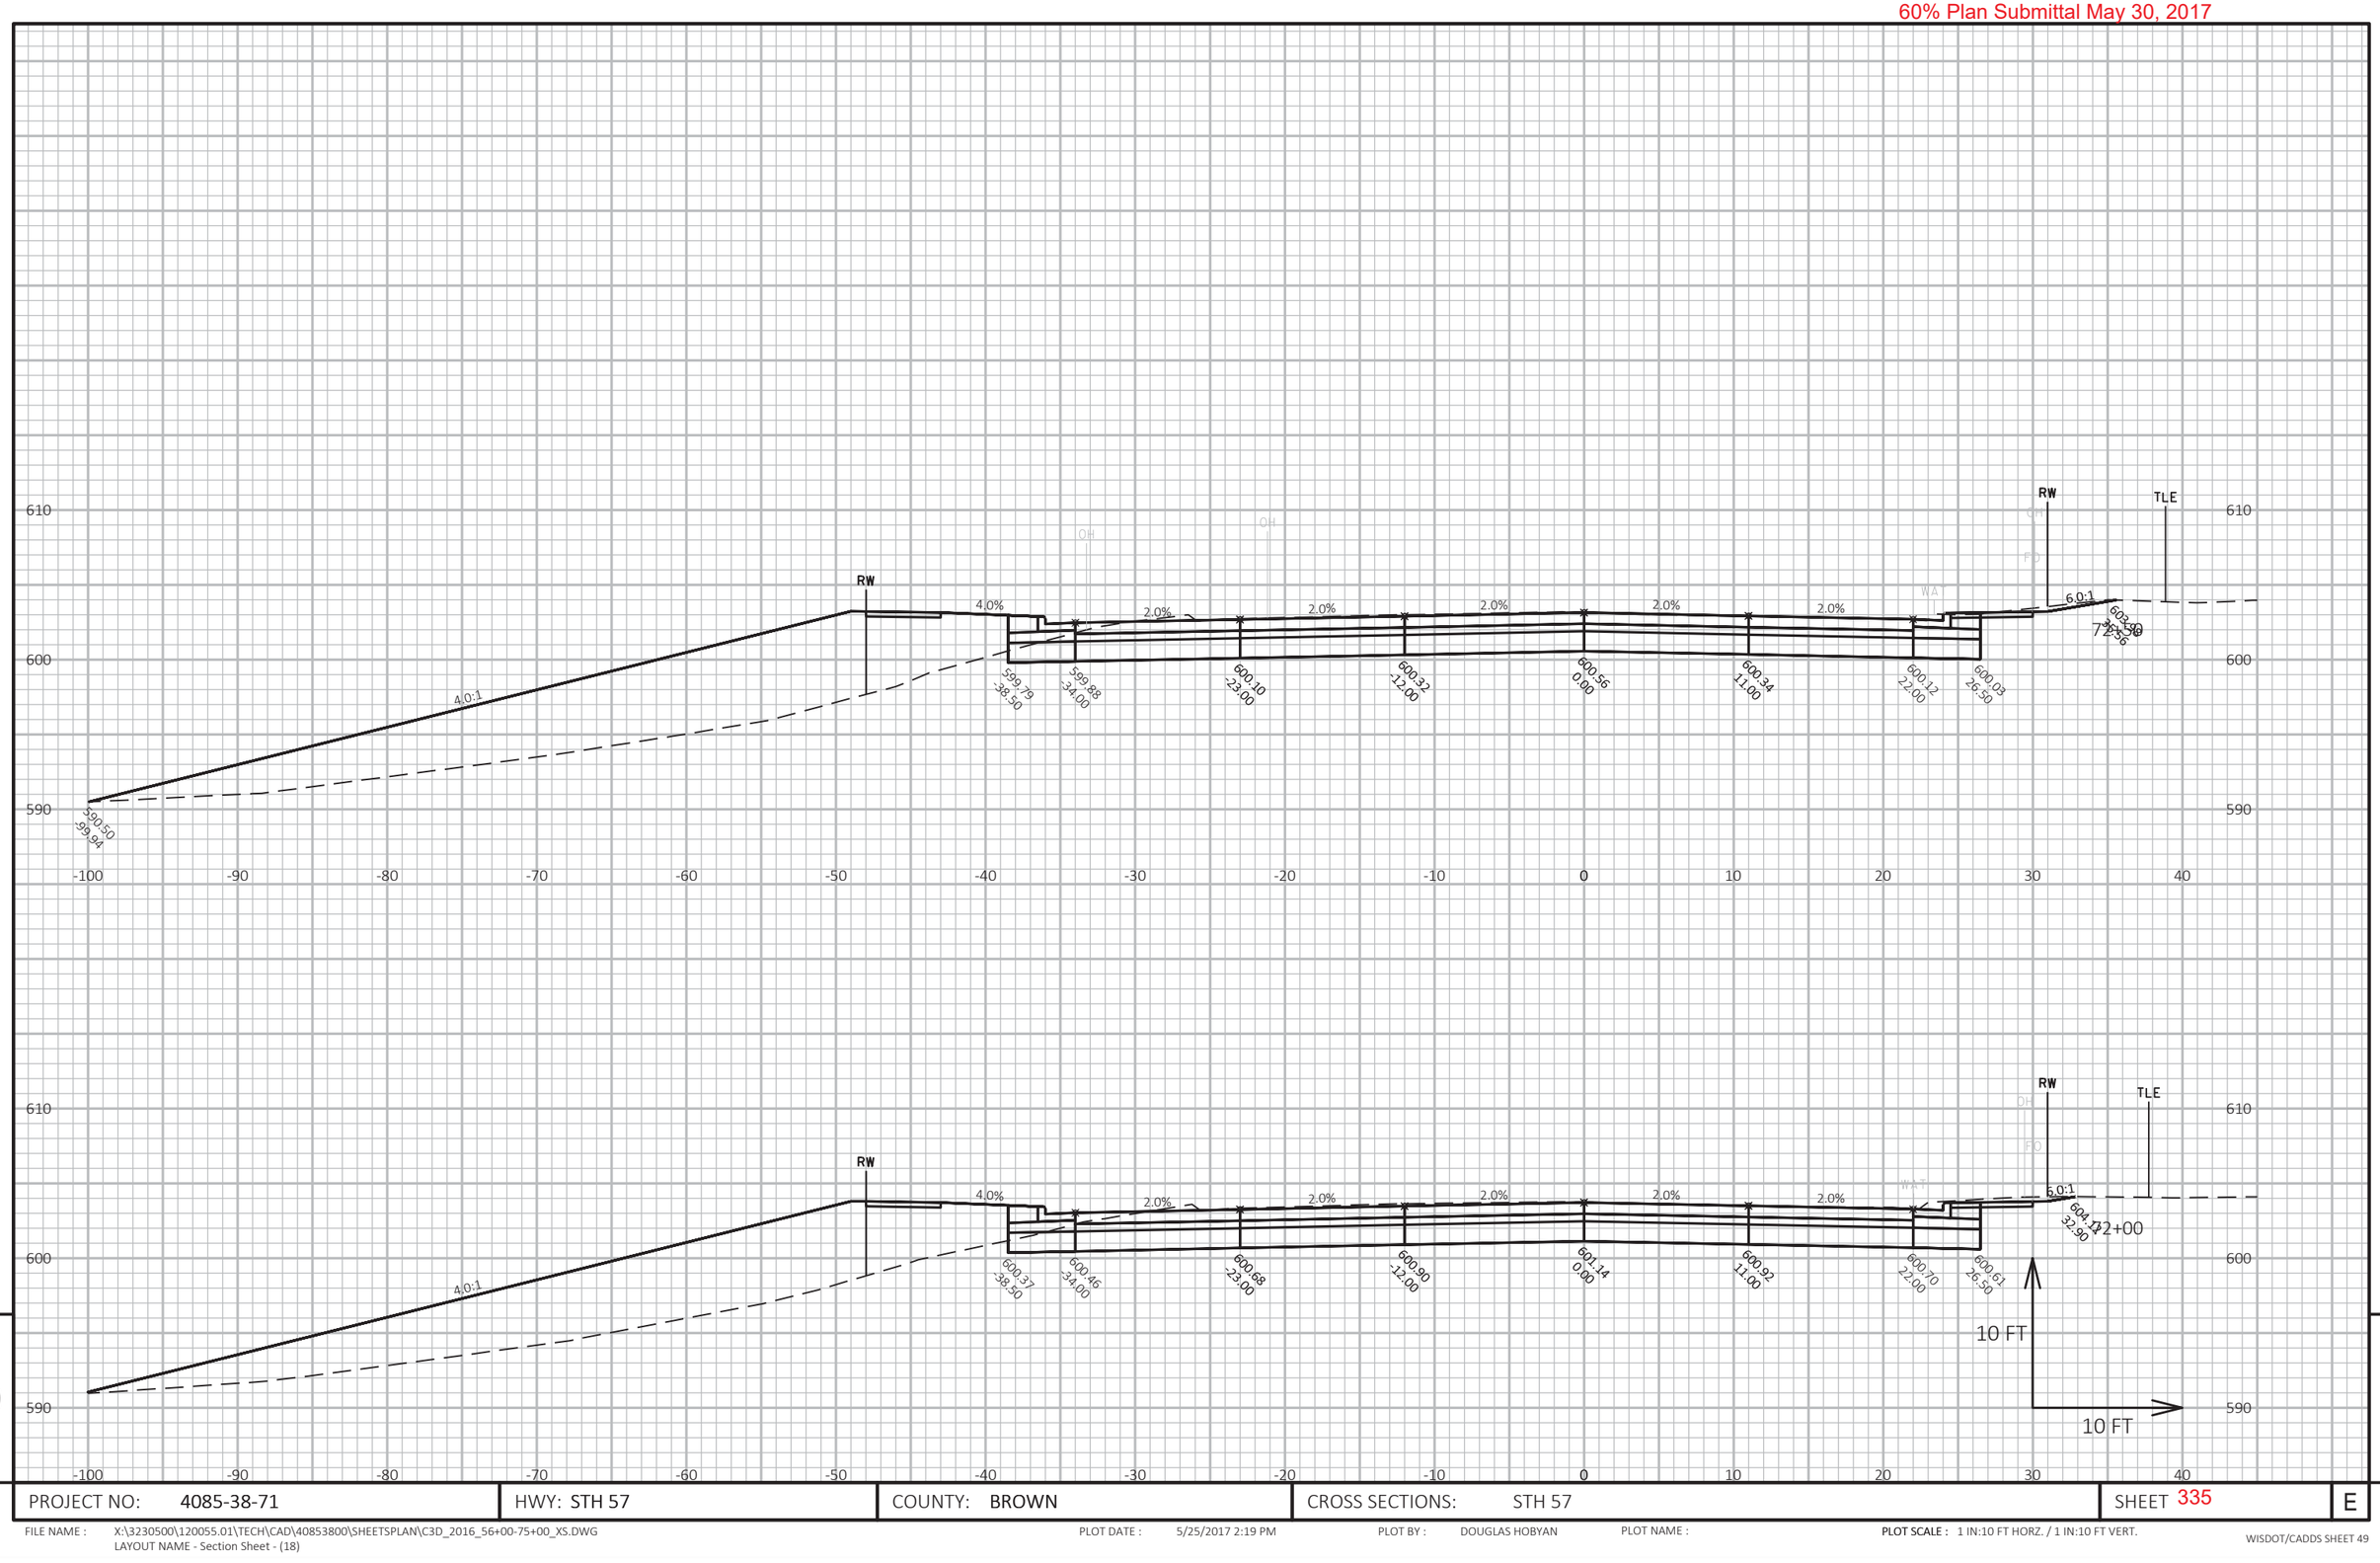

9

9

PROJECT NO: 4085-38-71	HWY: STH 57	COUNTY: BROWN	CROSS SECTIONS: STH 57	SHEET 335	E

FILE NAME : X:\3230500\120055.01\TECH\CAD\40853800\SHEETSPLAN\C3D_2016_56+00-75+00_XS.DWG
LAYOUT NAME - Section Sheet - (18)

PLOT DATE : 5/25/2017 2:19 PM PLOT BY : DOUGLAS HOBYAN PLOT NAME : **PLOT SCALE :** 1 IN:10 FT HORZ. / 1 IN:10 FT VERT.

WISDOT/CADDS SHEET 49

60% Plan Submittal May 30, 2017

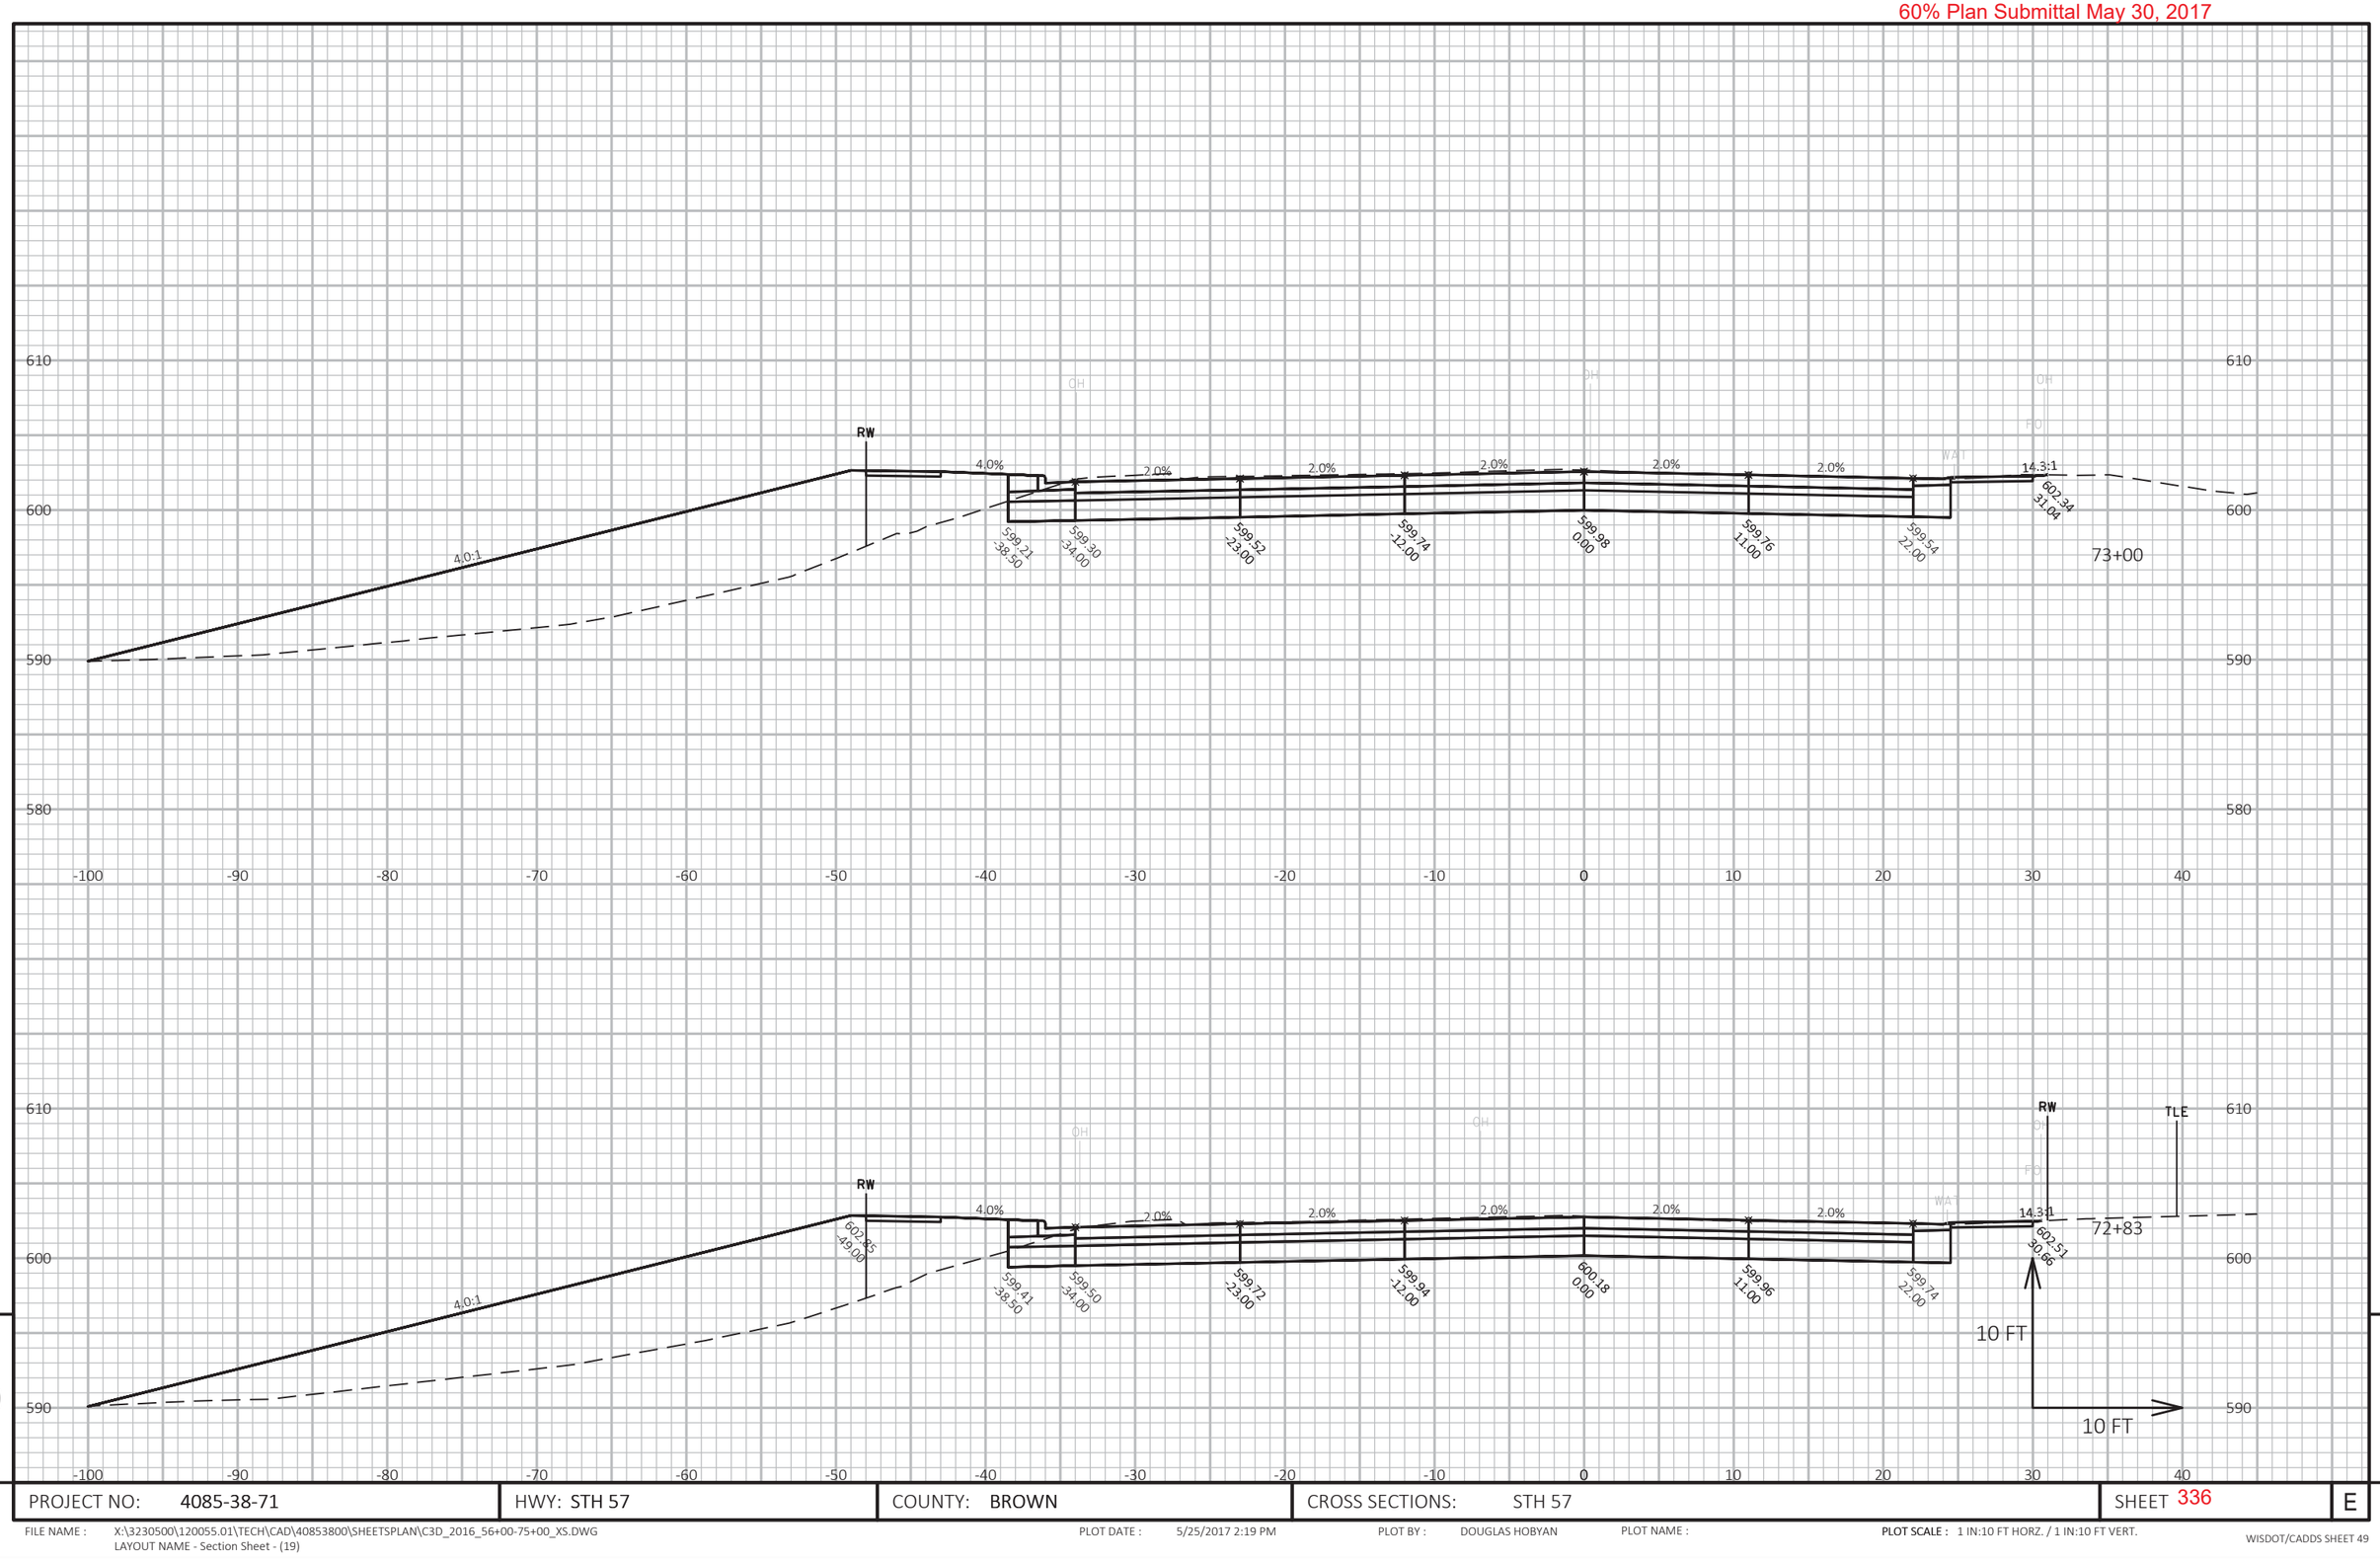

9 9

PROJECT NO: 4085-38-71	HWY: STH 57	COUNTY: BROWN	CROSS SECTIONS: STH 57	SHEET 336	E

FILE NAME : X:\3230500\120055.01\TECH\CAD\40853800\SHEETSPLAN\C3D_2016_56+00-75+00_XS.DWG
LAYOUT NAME - Section Sheet - (19)

PLOT DATE : 5/25/2017 2:19 PM PLOT BY : DOUGLAS HOBYAN PLOT NAME :

PLOT SCALE : 1 IN:10 FT HORZ. / 1 IN:10 FT VERT.

WISDOT/CADDS SHEET 49

60% Plan Submittal May 30, 2017

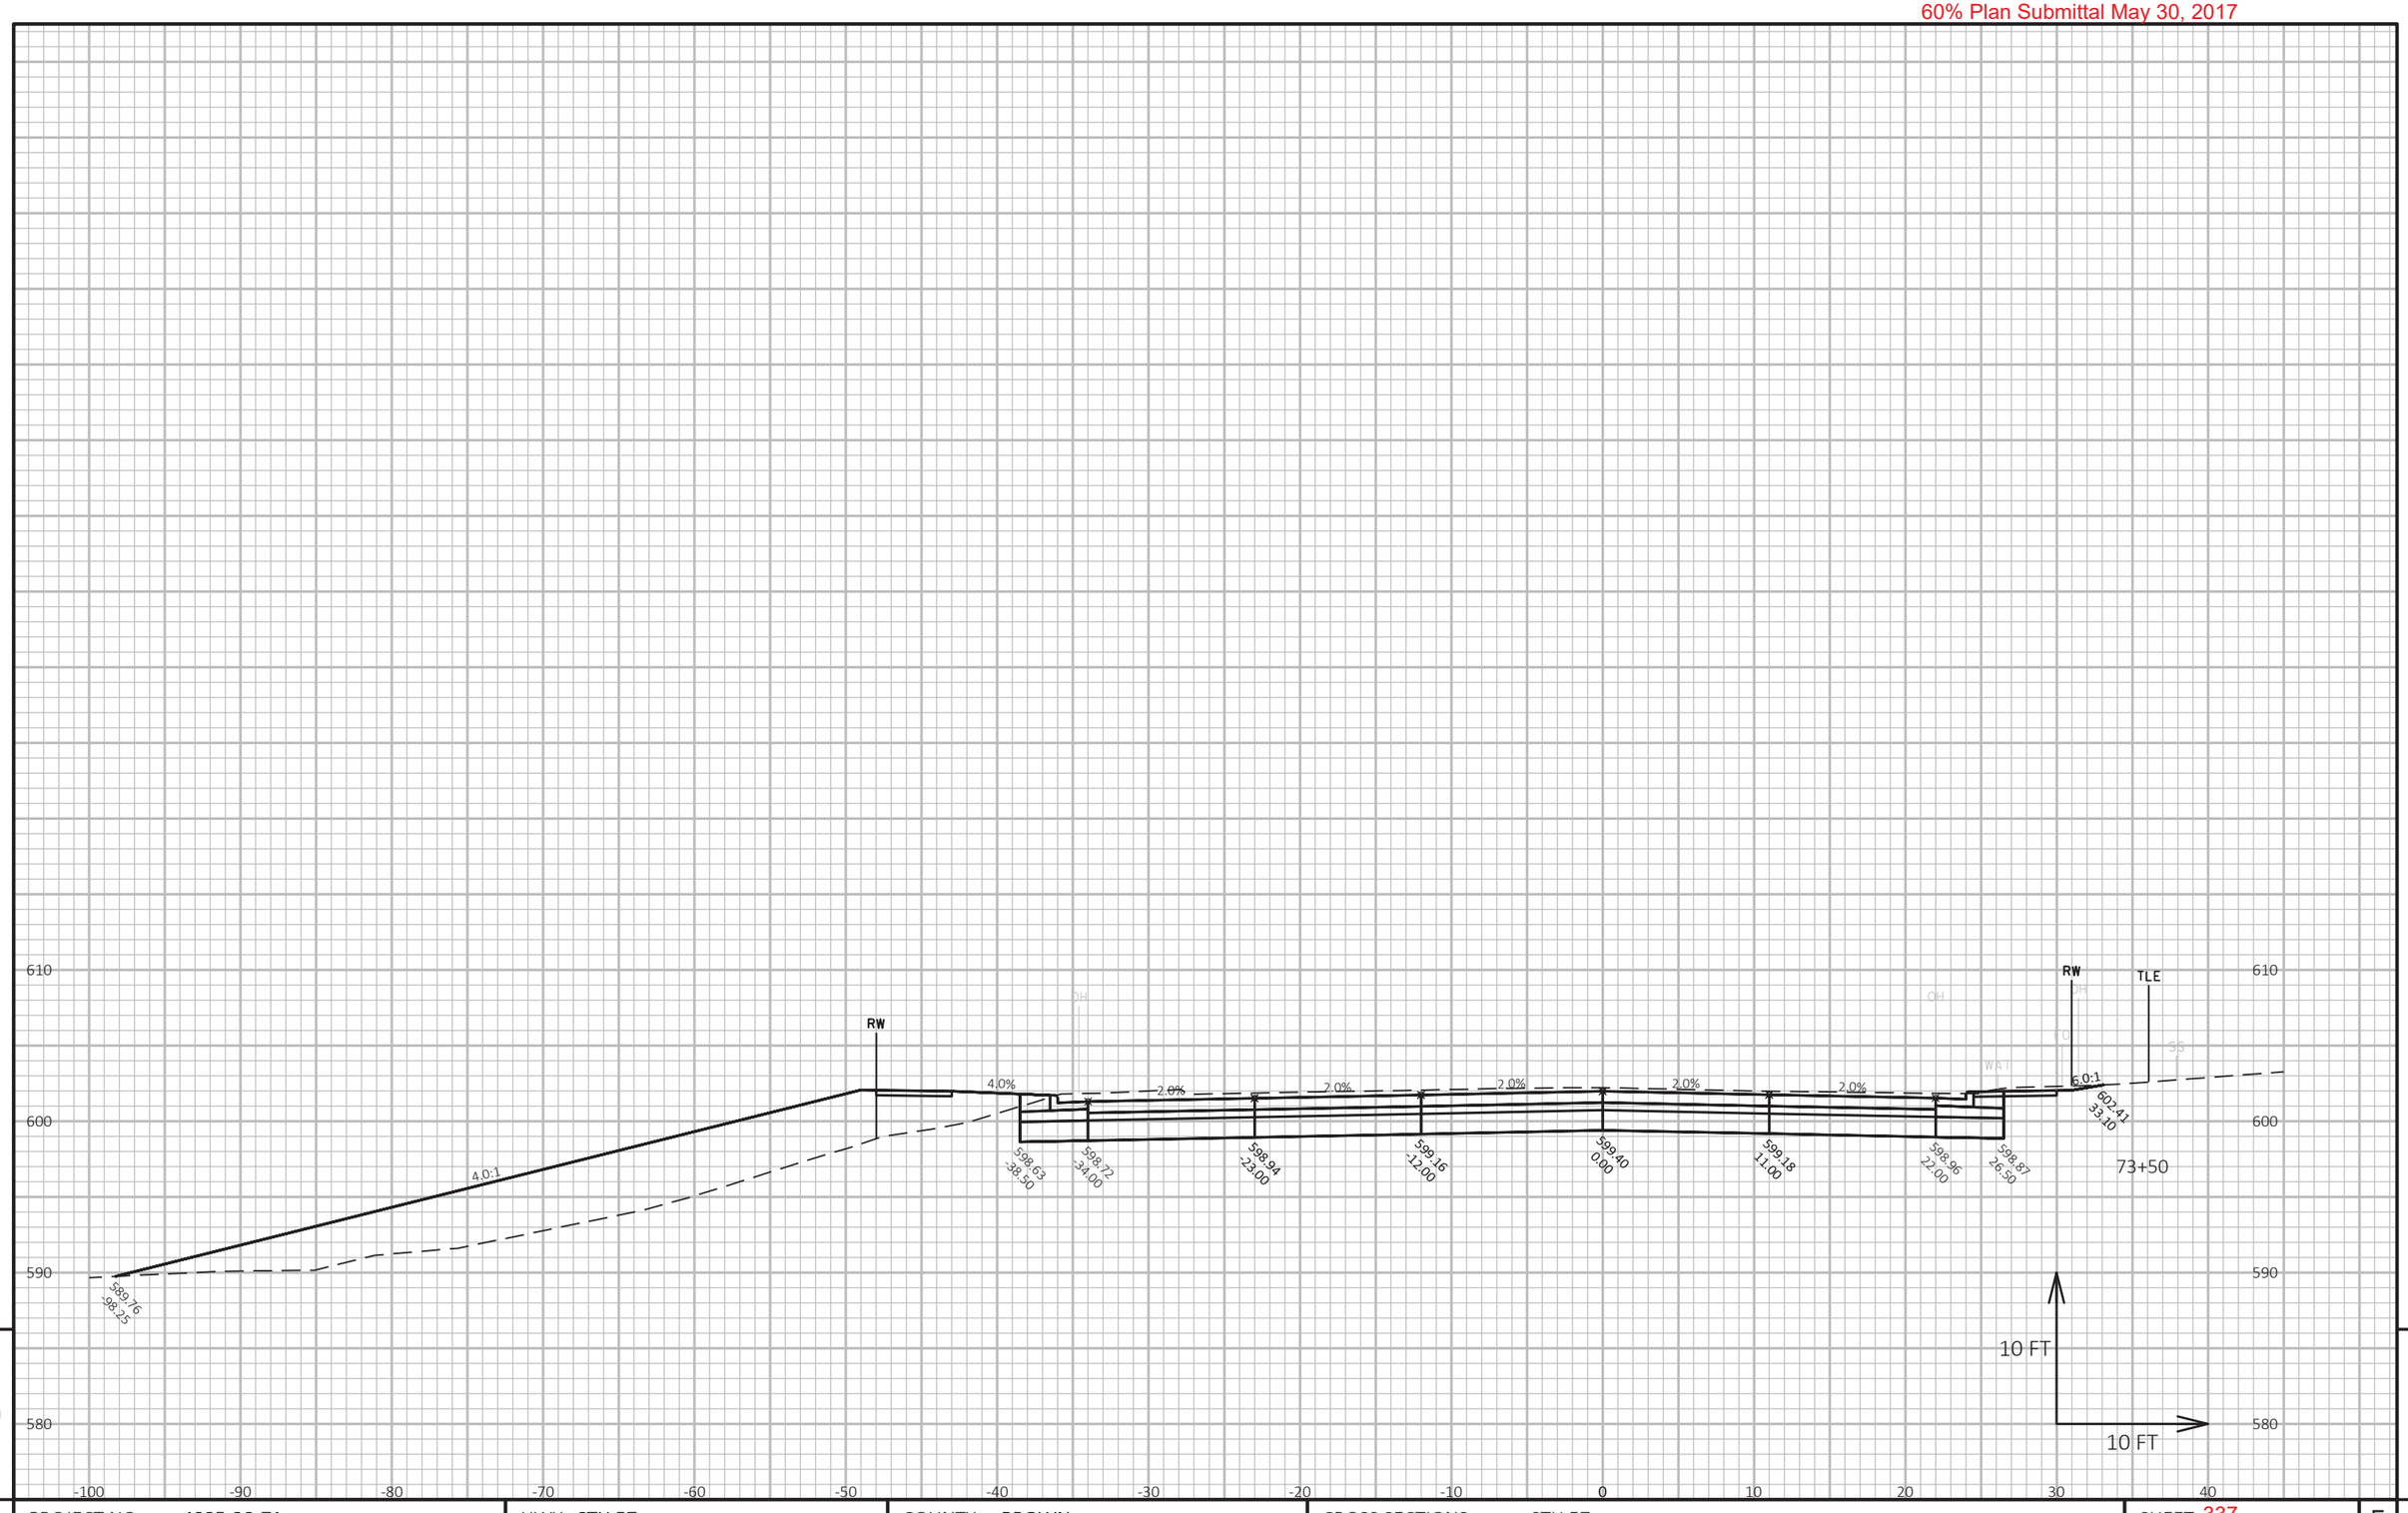

PROJECT NO: 4085-38-71	HWY: STH 57	COUNTY: BROWN	CROSS SECTIONS: STH 57	SHEET 337	E

FILE NAME : X:\3230500\120055.01\TECH\CAD\40853800\SHEETSPLAN\C3D_2016_56+00-75+00_XS.DWG
LAYOUT NAME - Section Sheet - (20)

PLOT DATE : 5/25/2017 2:19 PM PLOT BY : DOUGLAS HOBYAN PLOT NAME : PLOT SCALE : 1 IN:10 FT HORZ. / 1 IN:10 FT VERT.

WISDOT/CADDS SHEET 49

60% Plan Submittal May 30, 2017

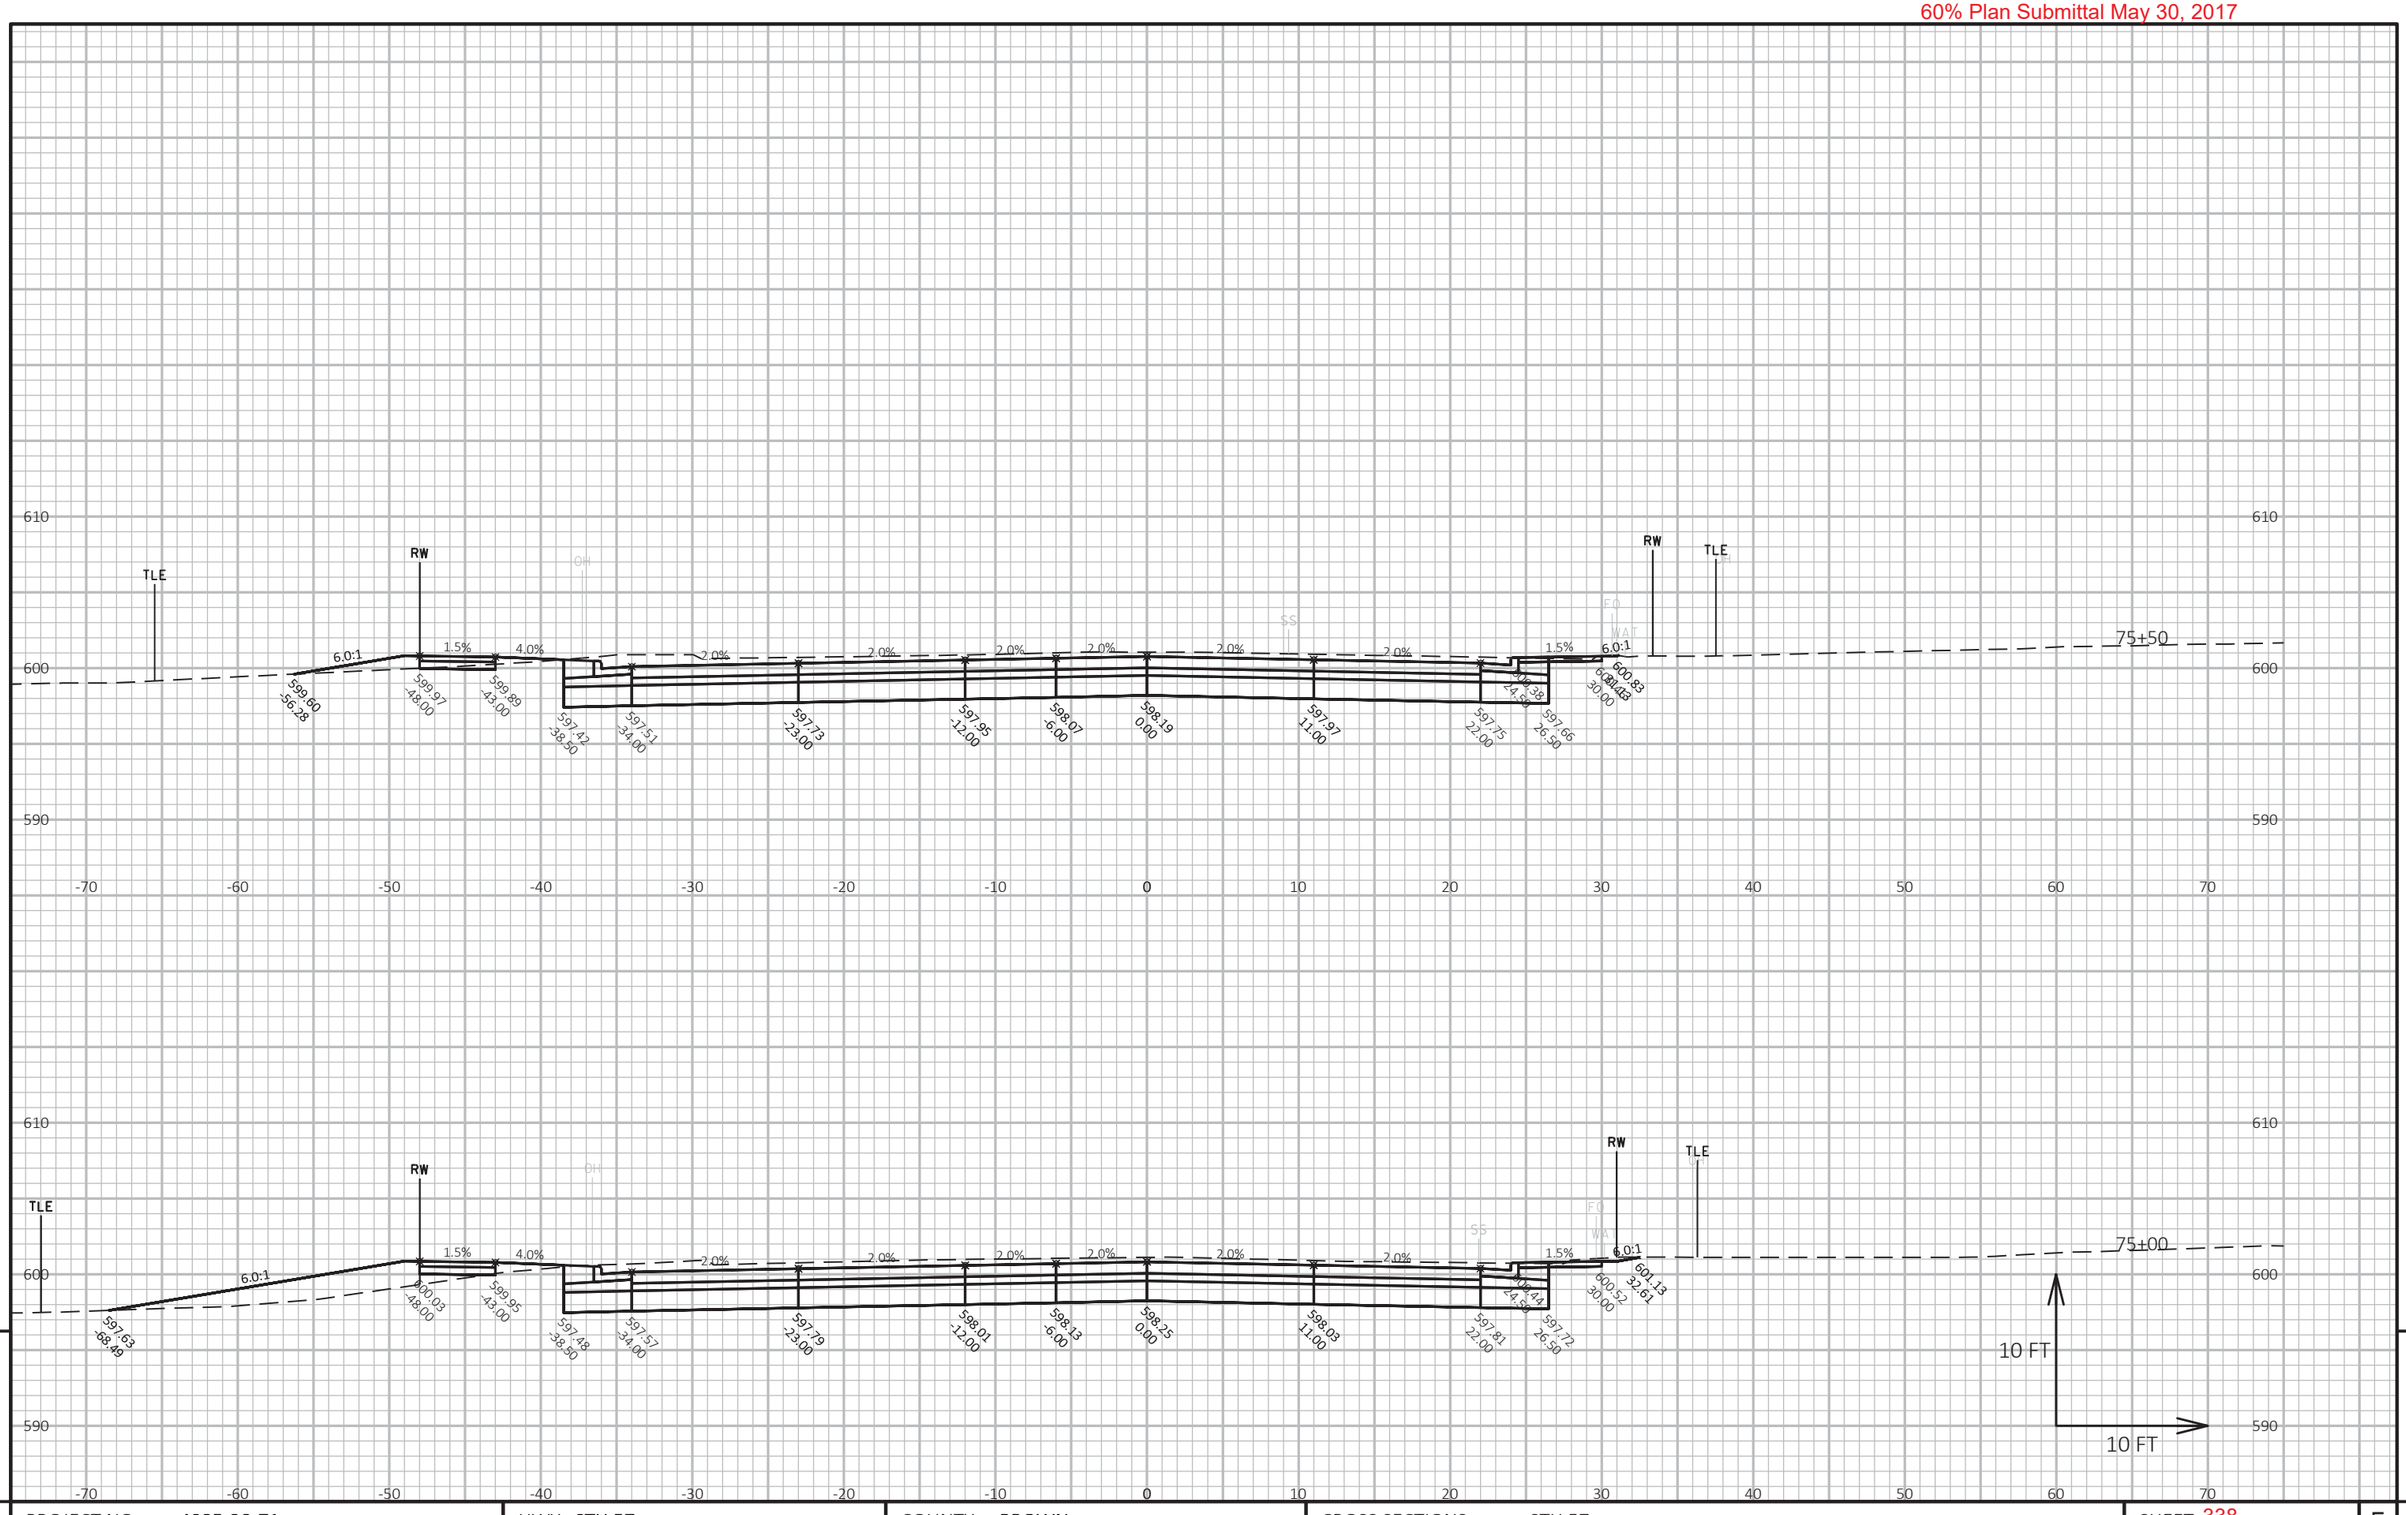

PROJECT NO: 4085-38-71	HWY: STH 57	COUNTY: BROWN	CROSS SECTIONS: STH 57	SHEET 338	E

FILE NAME : X:\3230500\120055.01\TECH\CAD\40853800\SHEETSPLAN\C3D_2016_75+00_96+00_XS.DWG
LAYOUT NAME - 75+00-96+00 (1)

PLOT DATE : 5/25/2017 2:28 PM

PLOT BY : DOUGLAS HOBYAN

PLOT NAME :

PLOT SCALE : 1 IN:10 FT HORZ. / 1 IN:10 FT VERT.

WISDOT/CADDS SHEET 49

9

60% Plan Submittal May 30, 2017

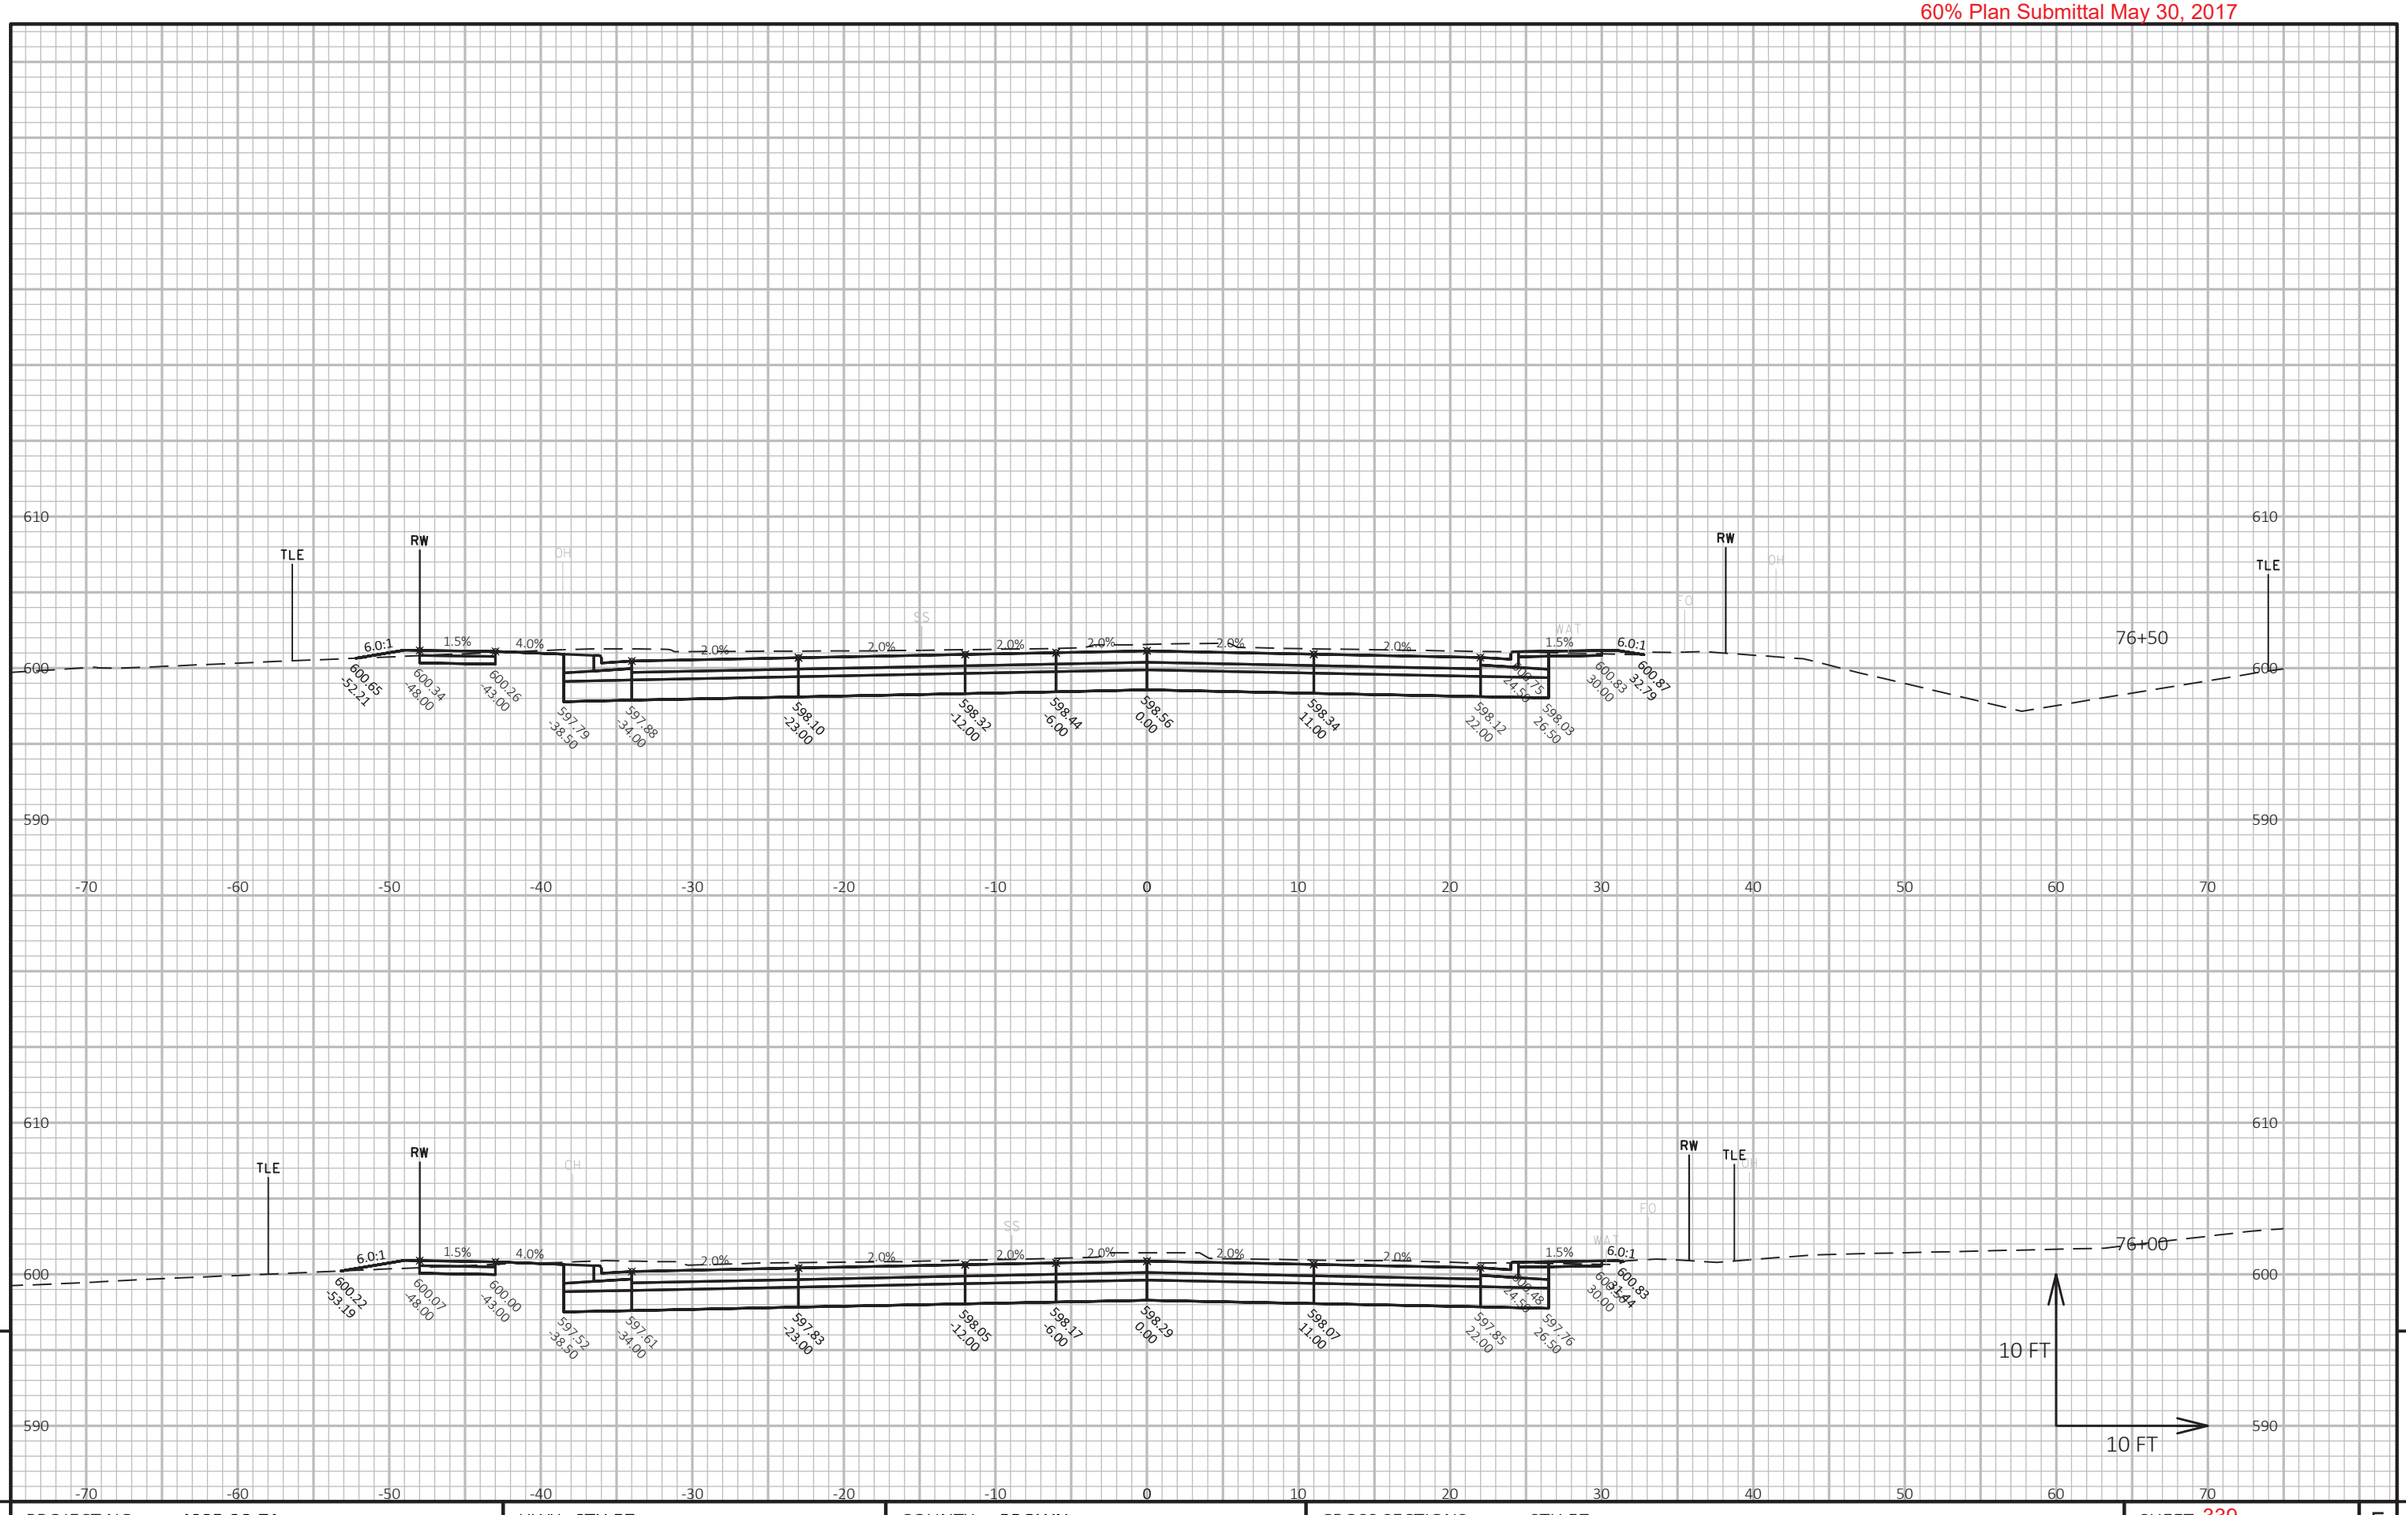

PROJECT NO: 4085-38-71	HWY: STH 57	COUNTY: BROWN	CROSS SECTIONS: STH 57	SHEET 339	E

FILE NAME : X:\3230500\120055.01\TECH\CAD\40853800\SHEETSPLAN\C3D_2016_75+00_96+00_XS.DWG
LAYOUT NAME - 75+00-96+00 (2)

PLOT DATE : 5/25/2017 2:28 PM

PLOT BY : DOUGLAS HOBYAN

PLOT NAME :

PLOT SCALE : 1 IN:10 FT HORZ. / 1 IN:10 FT VERT.

WISDOT/CADDS SHEET 49

60% Plan Submittal May 30, 2017

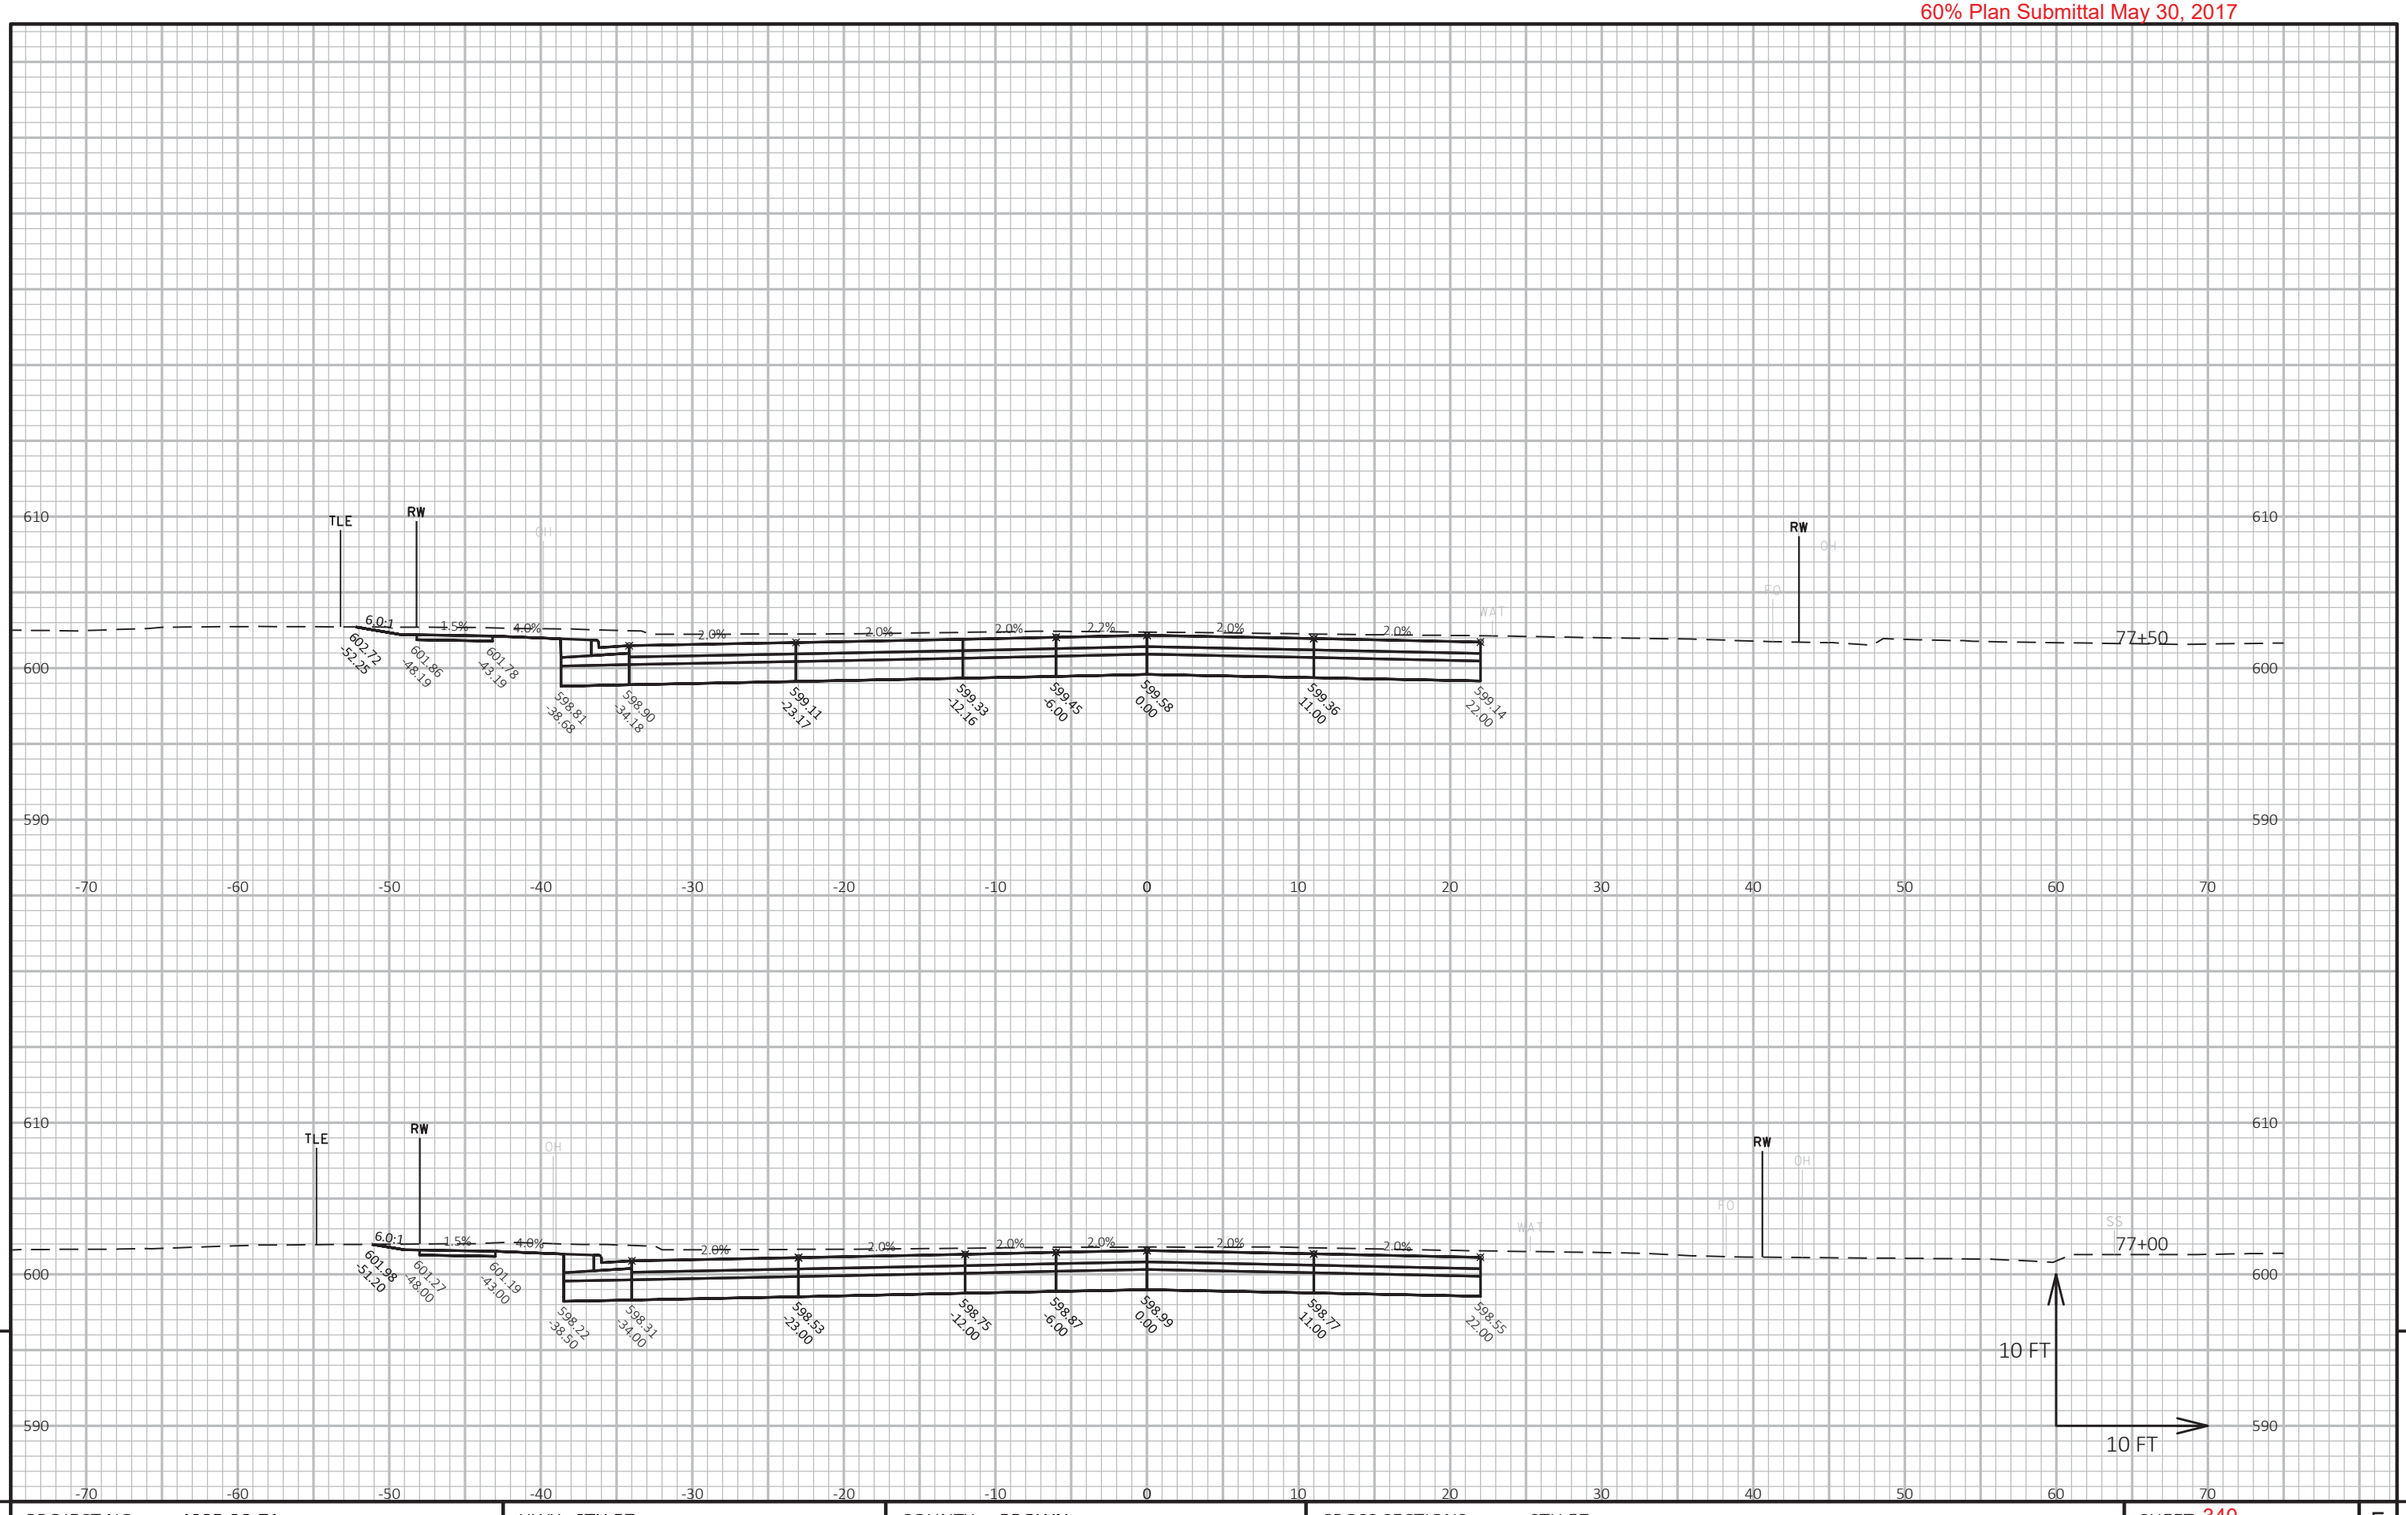

PROJECT NO: 4085-38-71	HWY: STH 57	COUNTY: BROWN	CROSS SECTIONS: STH 57	SHEET 340	E

FILE NAME : X:\3230500\120055.01\TECH\CAD\40853800\SHEETSPLAN\C3D_2016_75+00_96+00_XS.DWG
LAYOUT NAME - 75+00-96+00 (3)

PLOT DATE : 5/25/2017 2:28 PM

PLOT BY : DOUGLAS HOBYAN

PLOT NAME :

PLOT SCALE : 1 IN:10 FT HORZ. / 1 IN:10 FT VERT.

WISDOT/CADDS SHEET 49

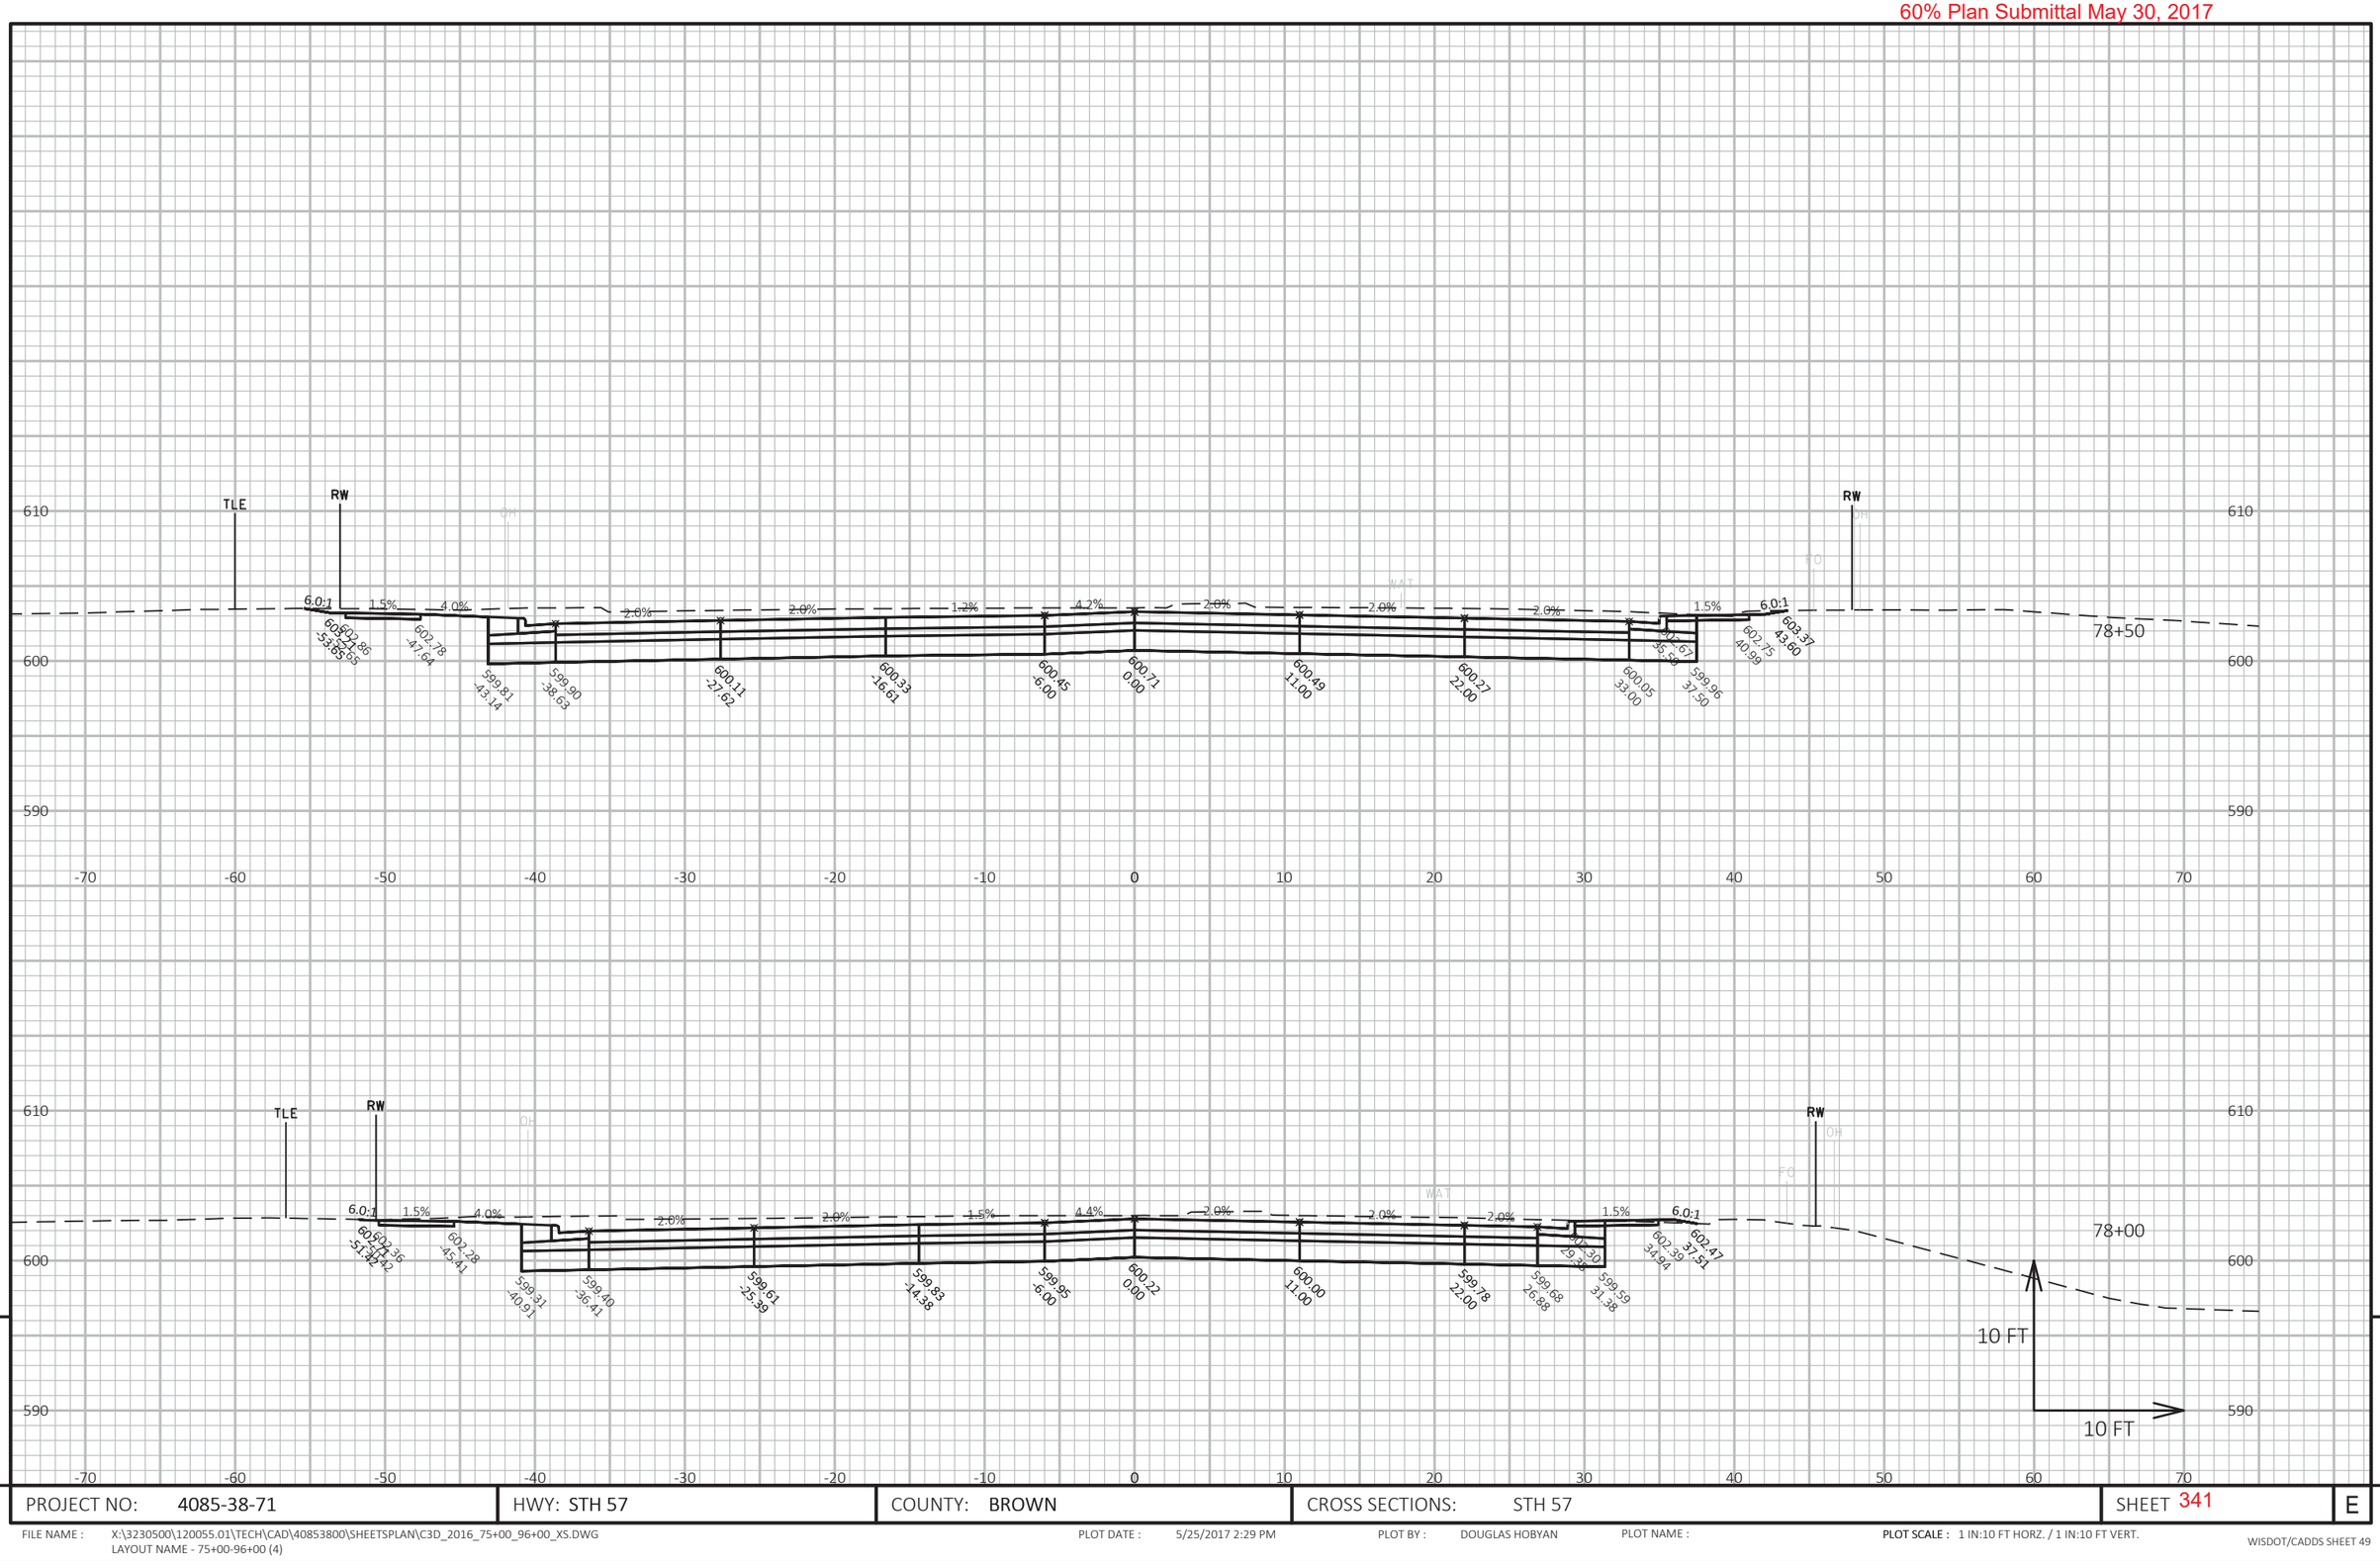

9

PROJECT NO: 4085-38-71	HWY: STH 57	COUNTY: BROWN	CROSS SECTIONS: STH 57	SHEET 341	E

FILE NAME : X:\3230500\120055.01\TECH\CAD\40853800\SHEETSPLAN\C3D_2016_75+00_96+00_XS.DWG
LAYOUT NAME - 75+00-96+00 (4)

PLOT DATE : 5/25/2017 2:29 PM PLOT BY : DOUGLAS HOBYAN PLOT NAME : **PLOT SCALE :** 1 IN:10 FT HORZ. / 1 IN:10 FT VERT.

60% Plan Submittal May 30, 2017

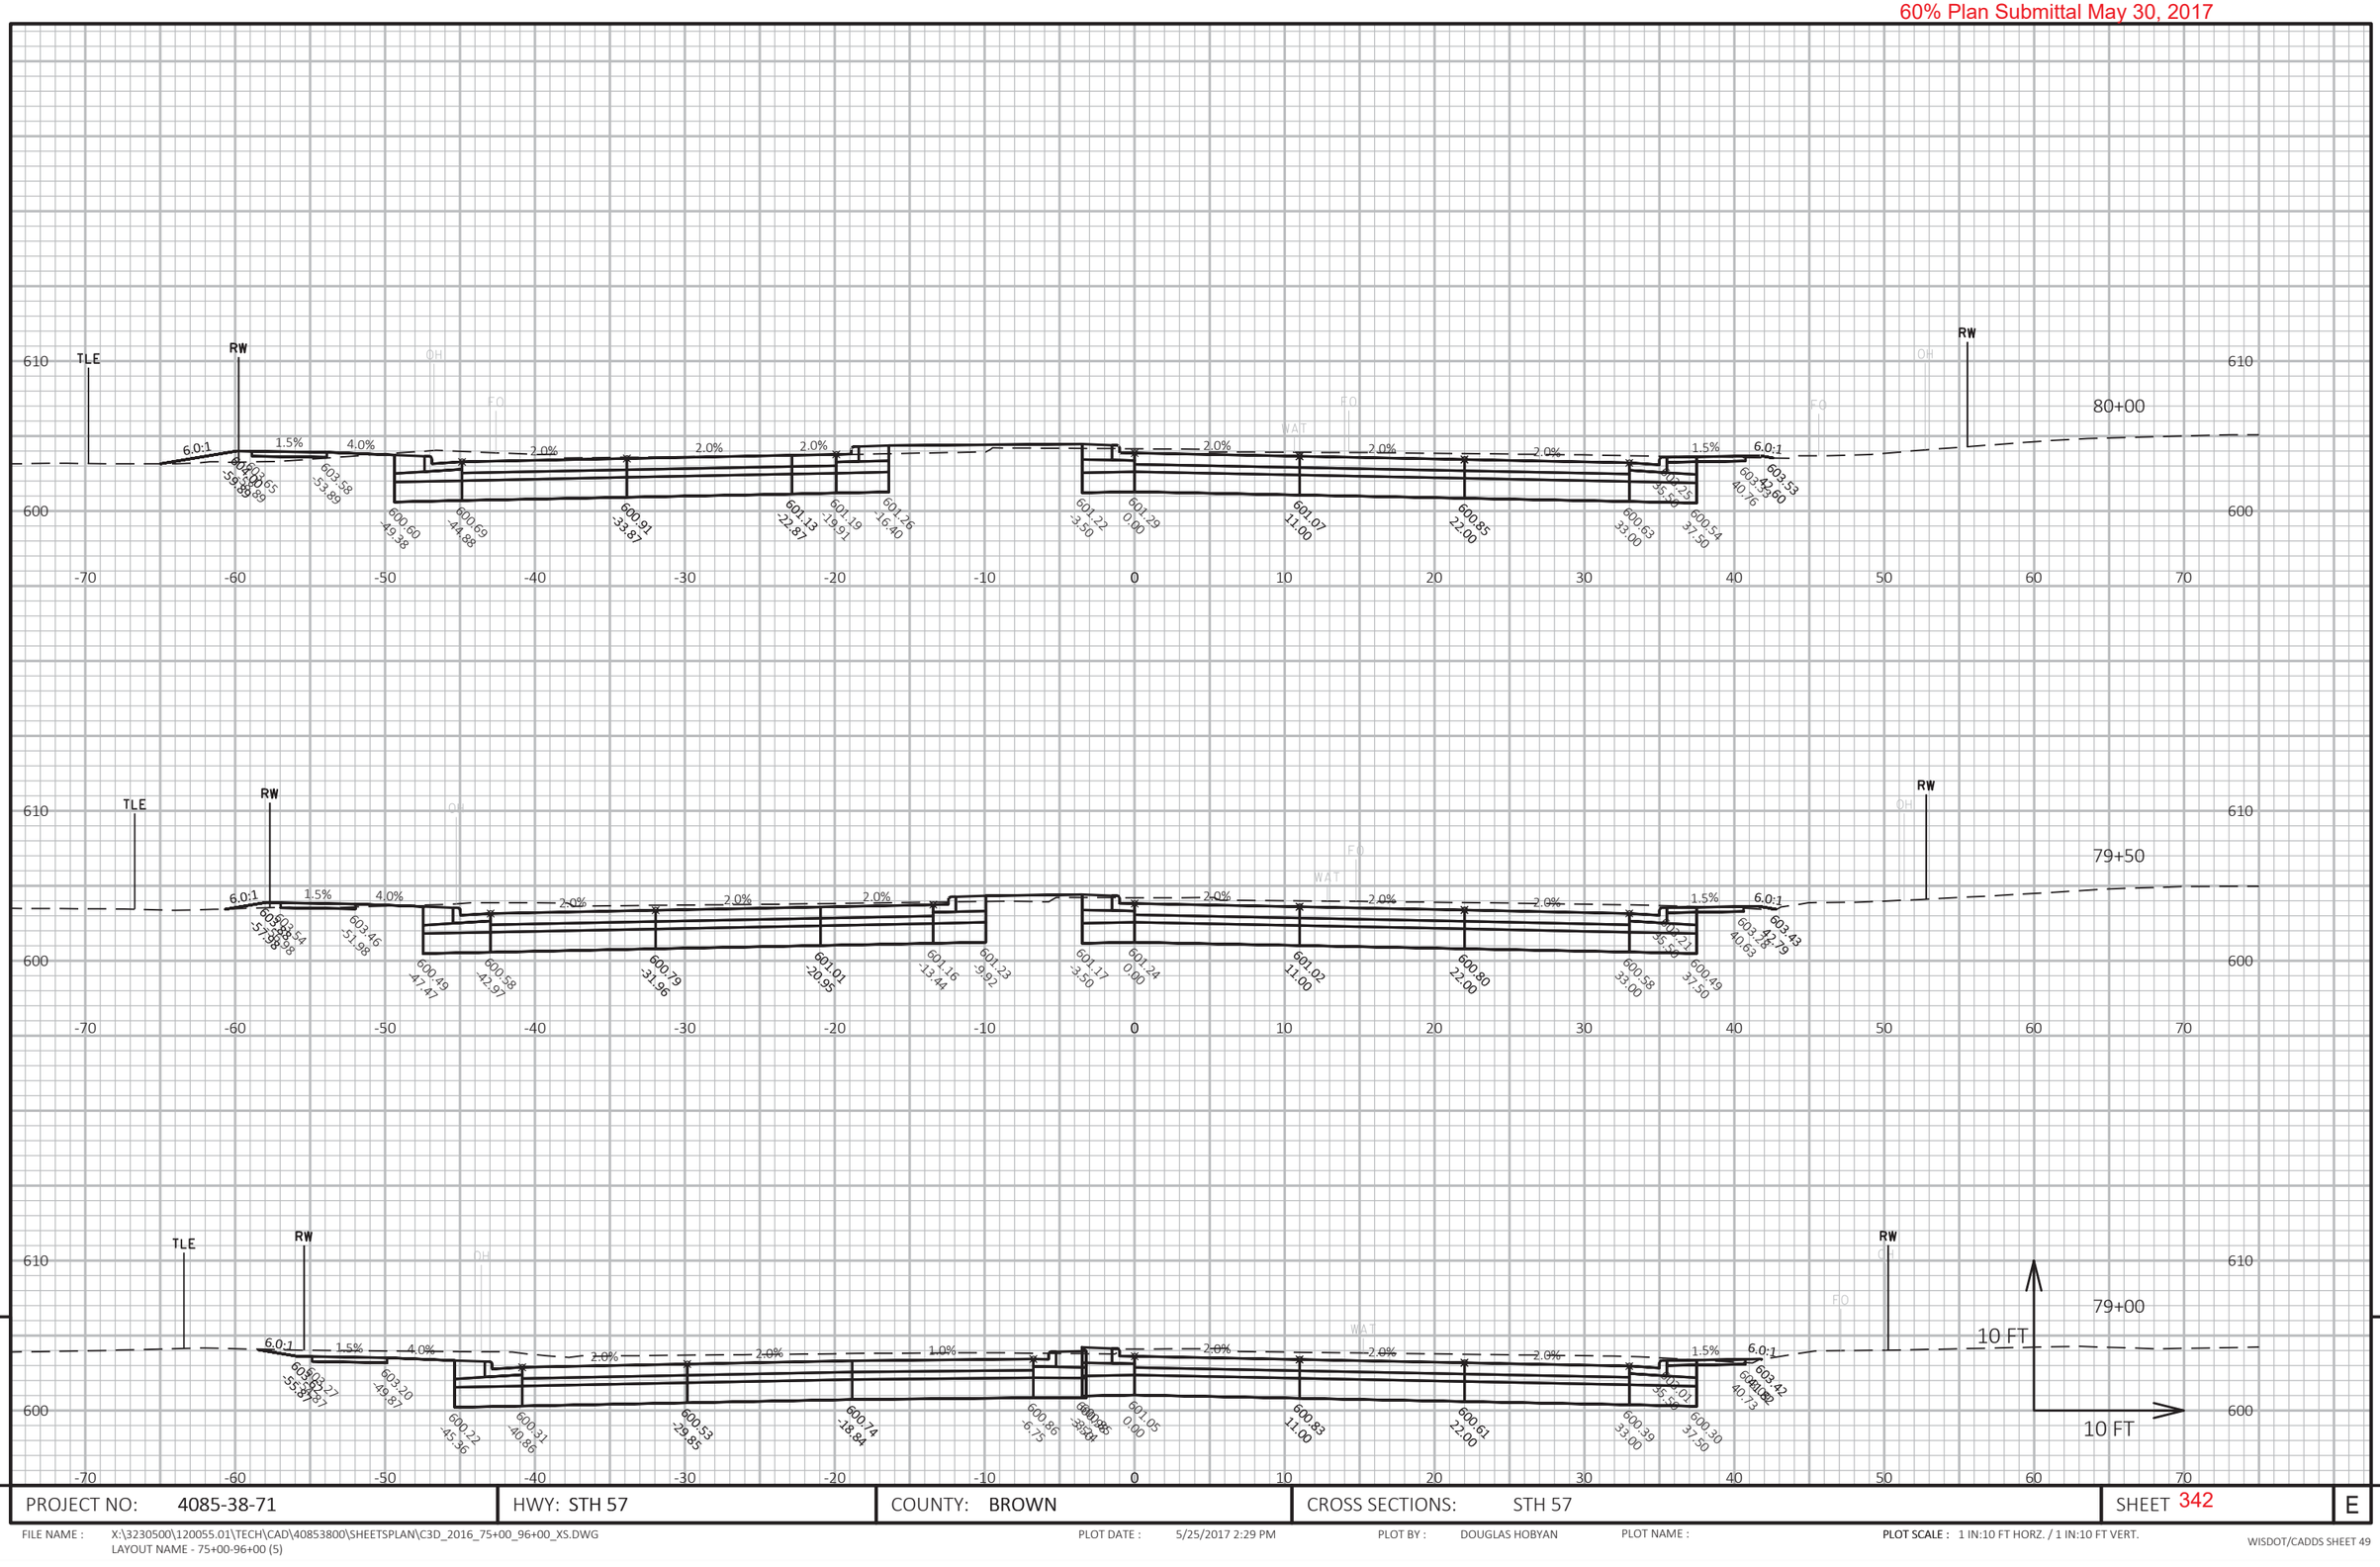

9

9

PROJECT NO: 4085-38-71	HWY: STH 57	COUNTY: BROWN	CROSS SECTIONS: STH 57	SHEET 342	E

FILE NAME : X:\3230500\120055.01\TECH\CAD\40853800\SHEETSPLAN\C3D_2016_75+00_96+00_XS.DWG
LAYOUT NAME - 75+00-96+00 (5)

PLOT DATE : 5/25/2017 2:29 PM

PLOT BY : DOUGLAS HOBYAN

PLOT NAME :

PLOT SCALE : 1 IN:10 FT HORZ. / 1 IN:10 FT VERT.

WISDOT/CADDS SHEET 49

60% Plan Submittal May 30, 2017

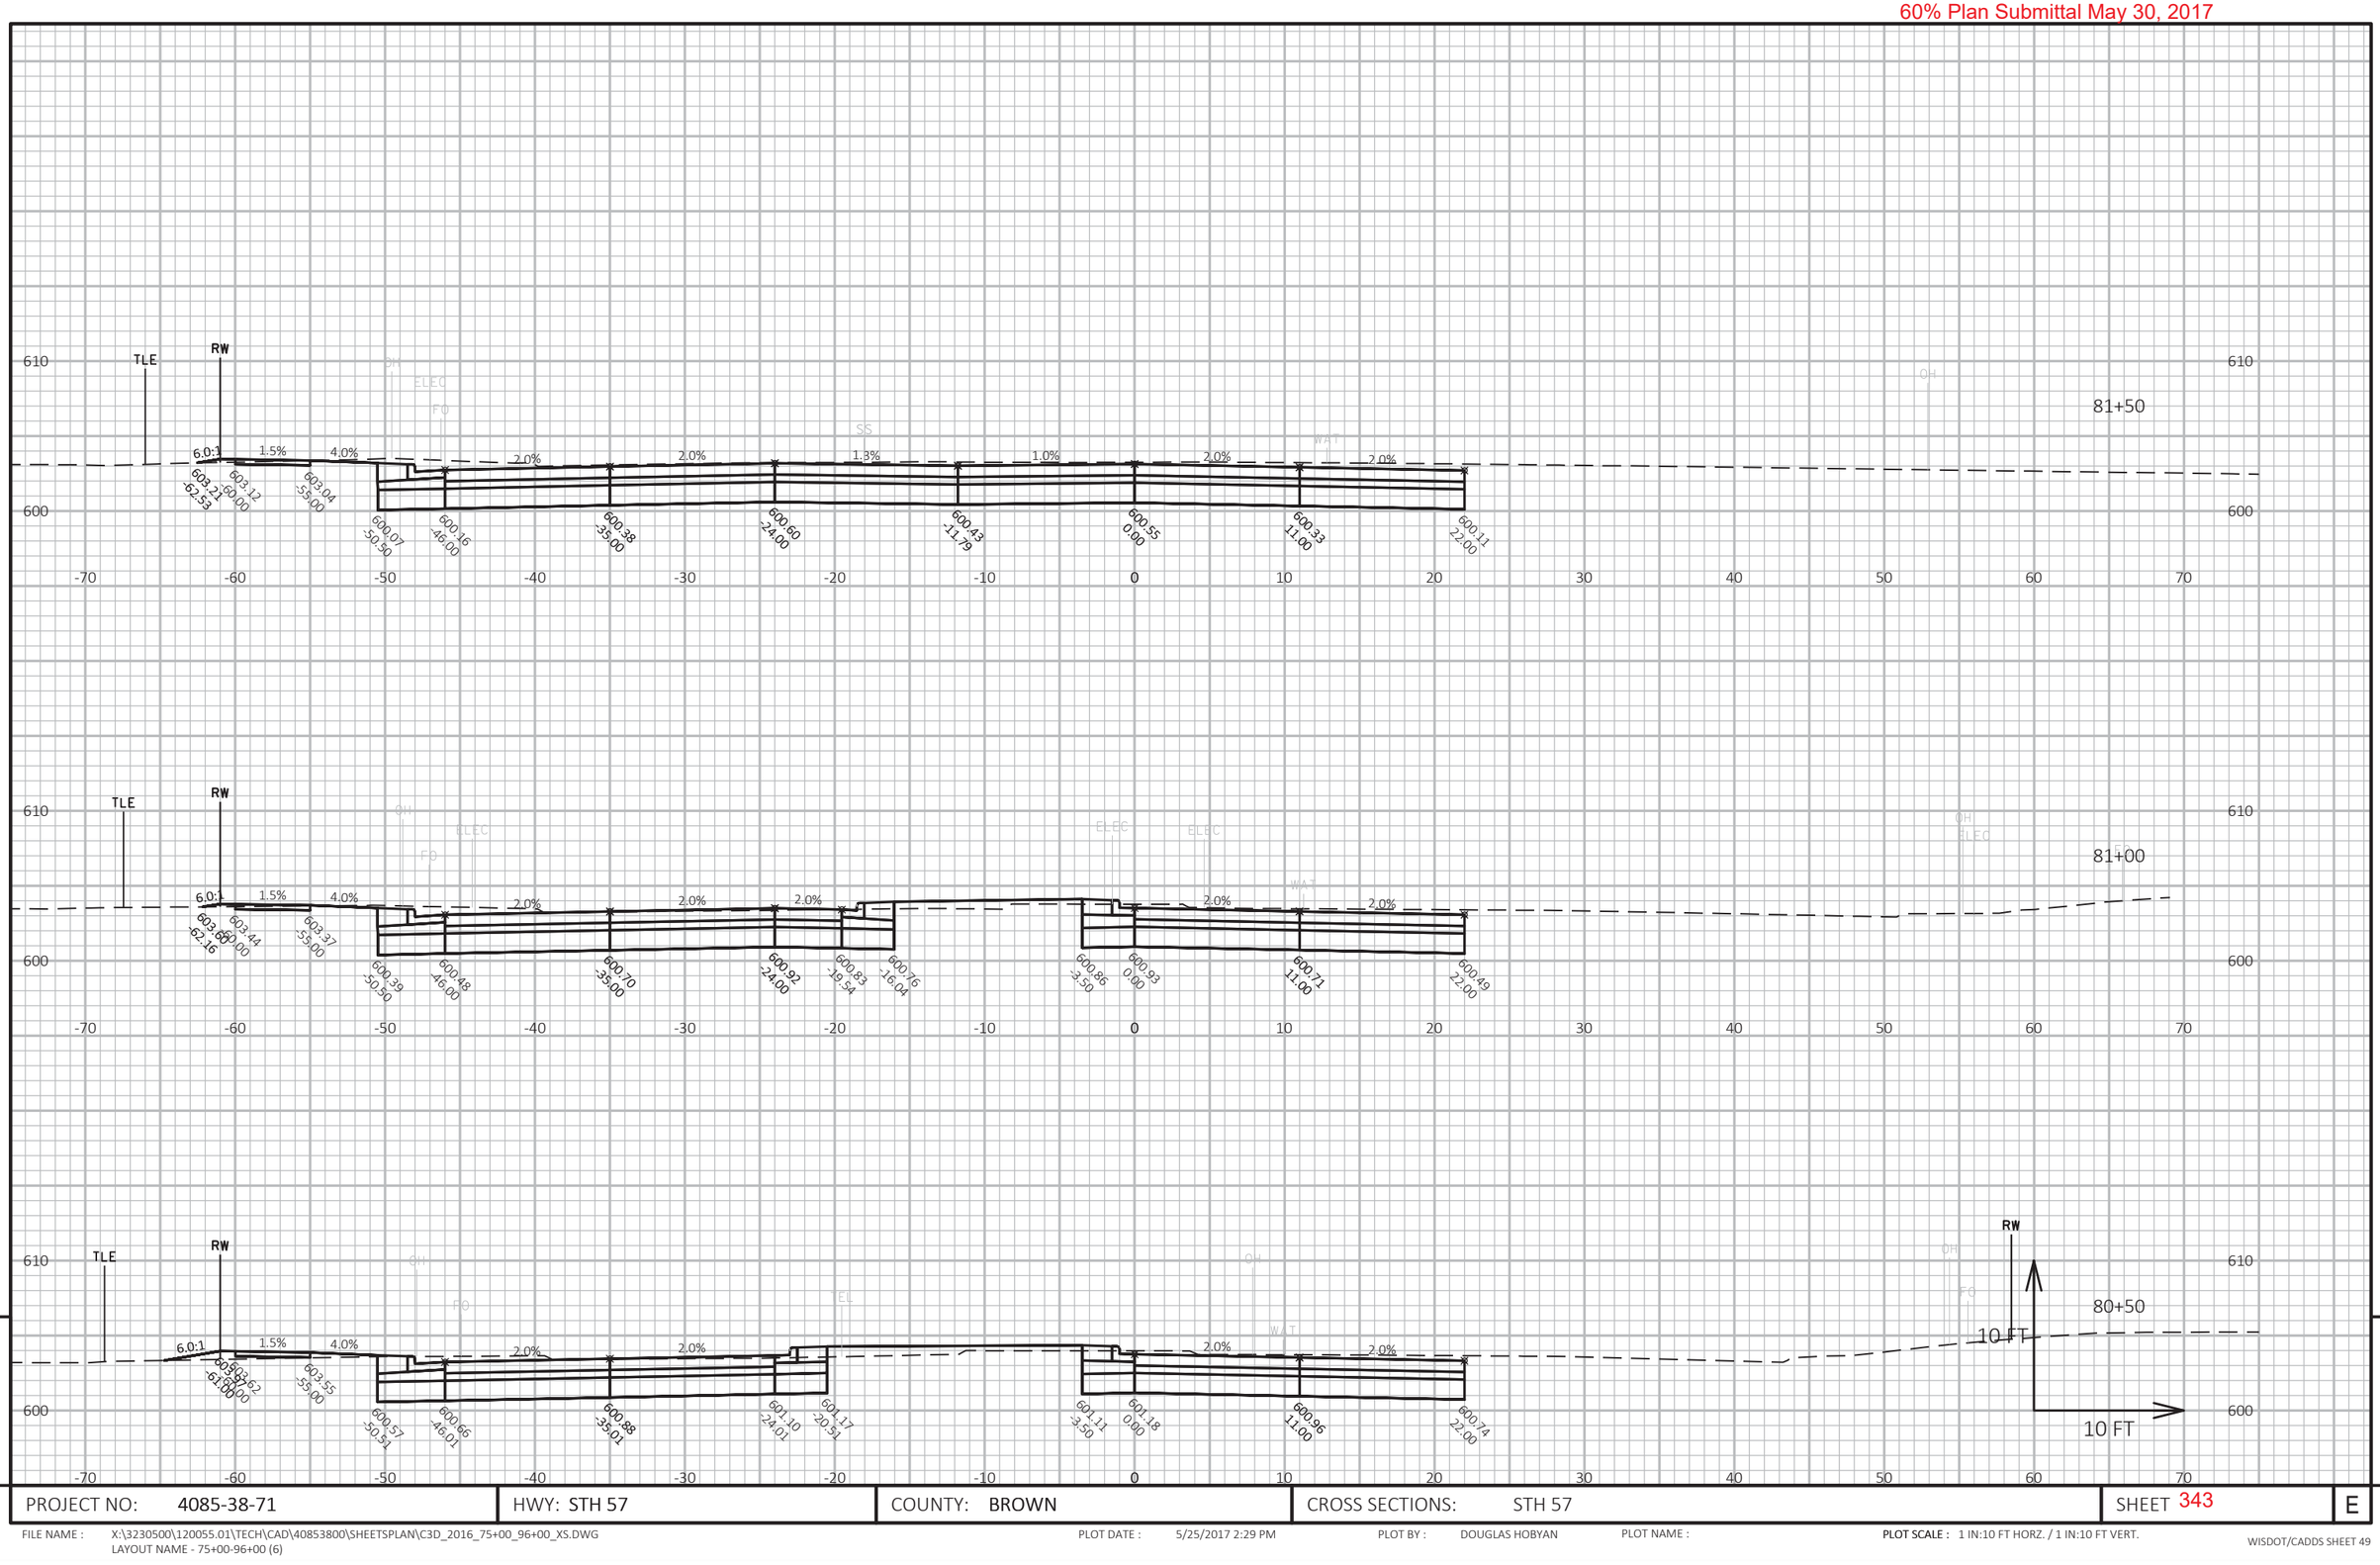

9

PROJECT NO: 4085-38-71	HWY: STH 57	COUNTY: BROWN	CROSS SECTIONS: STH 57	SHEET 343	E

FILE NAME : X:\3230500\120055.01\TECH\CAD\40853800\SHEETSPLAN\C3D_2016_75+00_96+00_XS.DWG
LAYOUT NAME - 75+00-96+00 (6)

PLOT DATE : 5/25/2017 2:29 PM

PLOT BY : DOUGLAS HOBYAN

PLOT NAME :

PLOT SCALE : 1 IN:10 FT HORZ. / 1 IN:10 FT VERT.

WISDOT/CADDS SHEET 49

60% Plan Submittal May 30, 2017

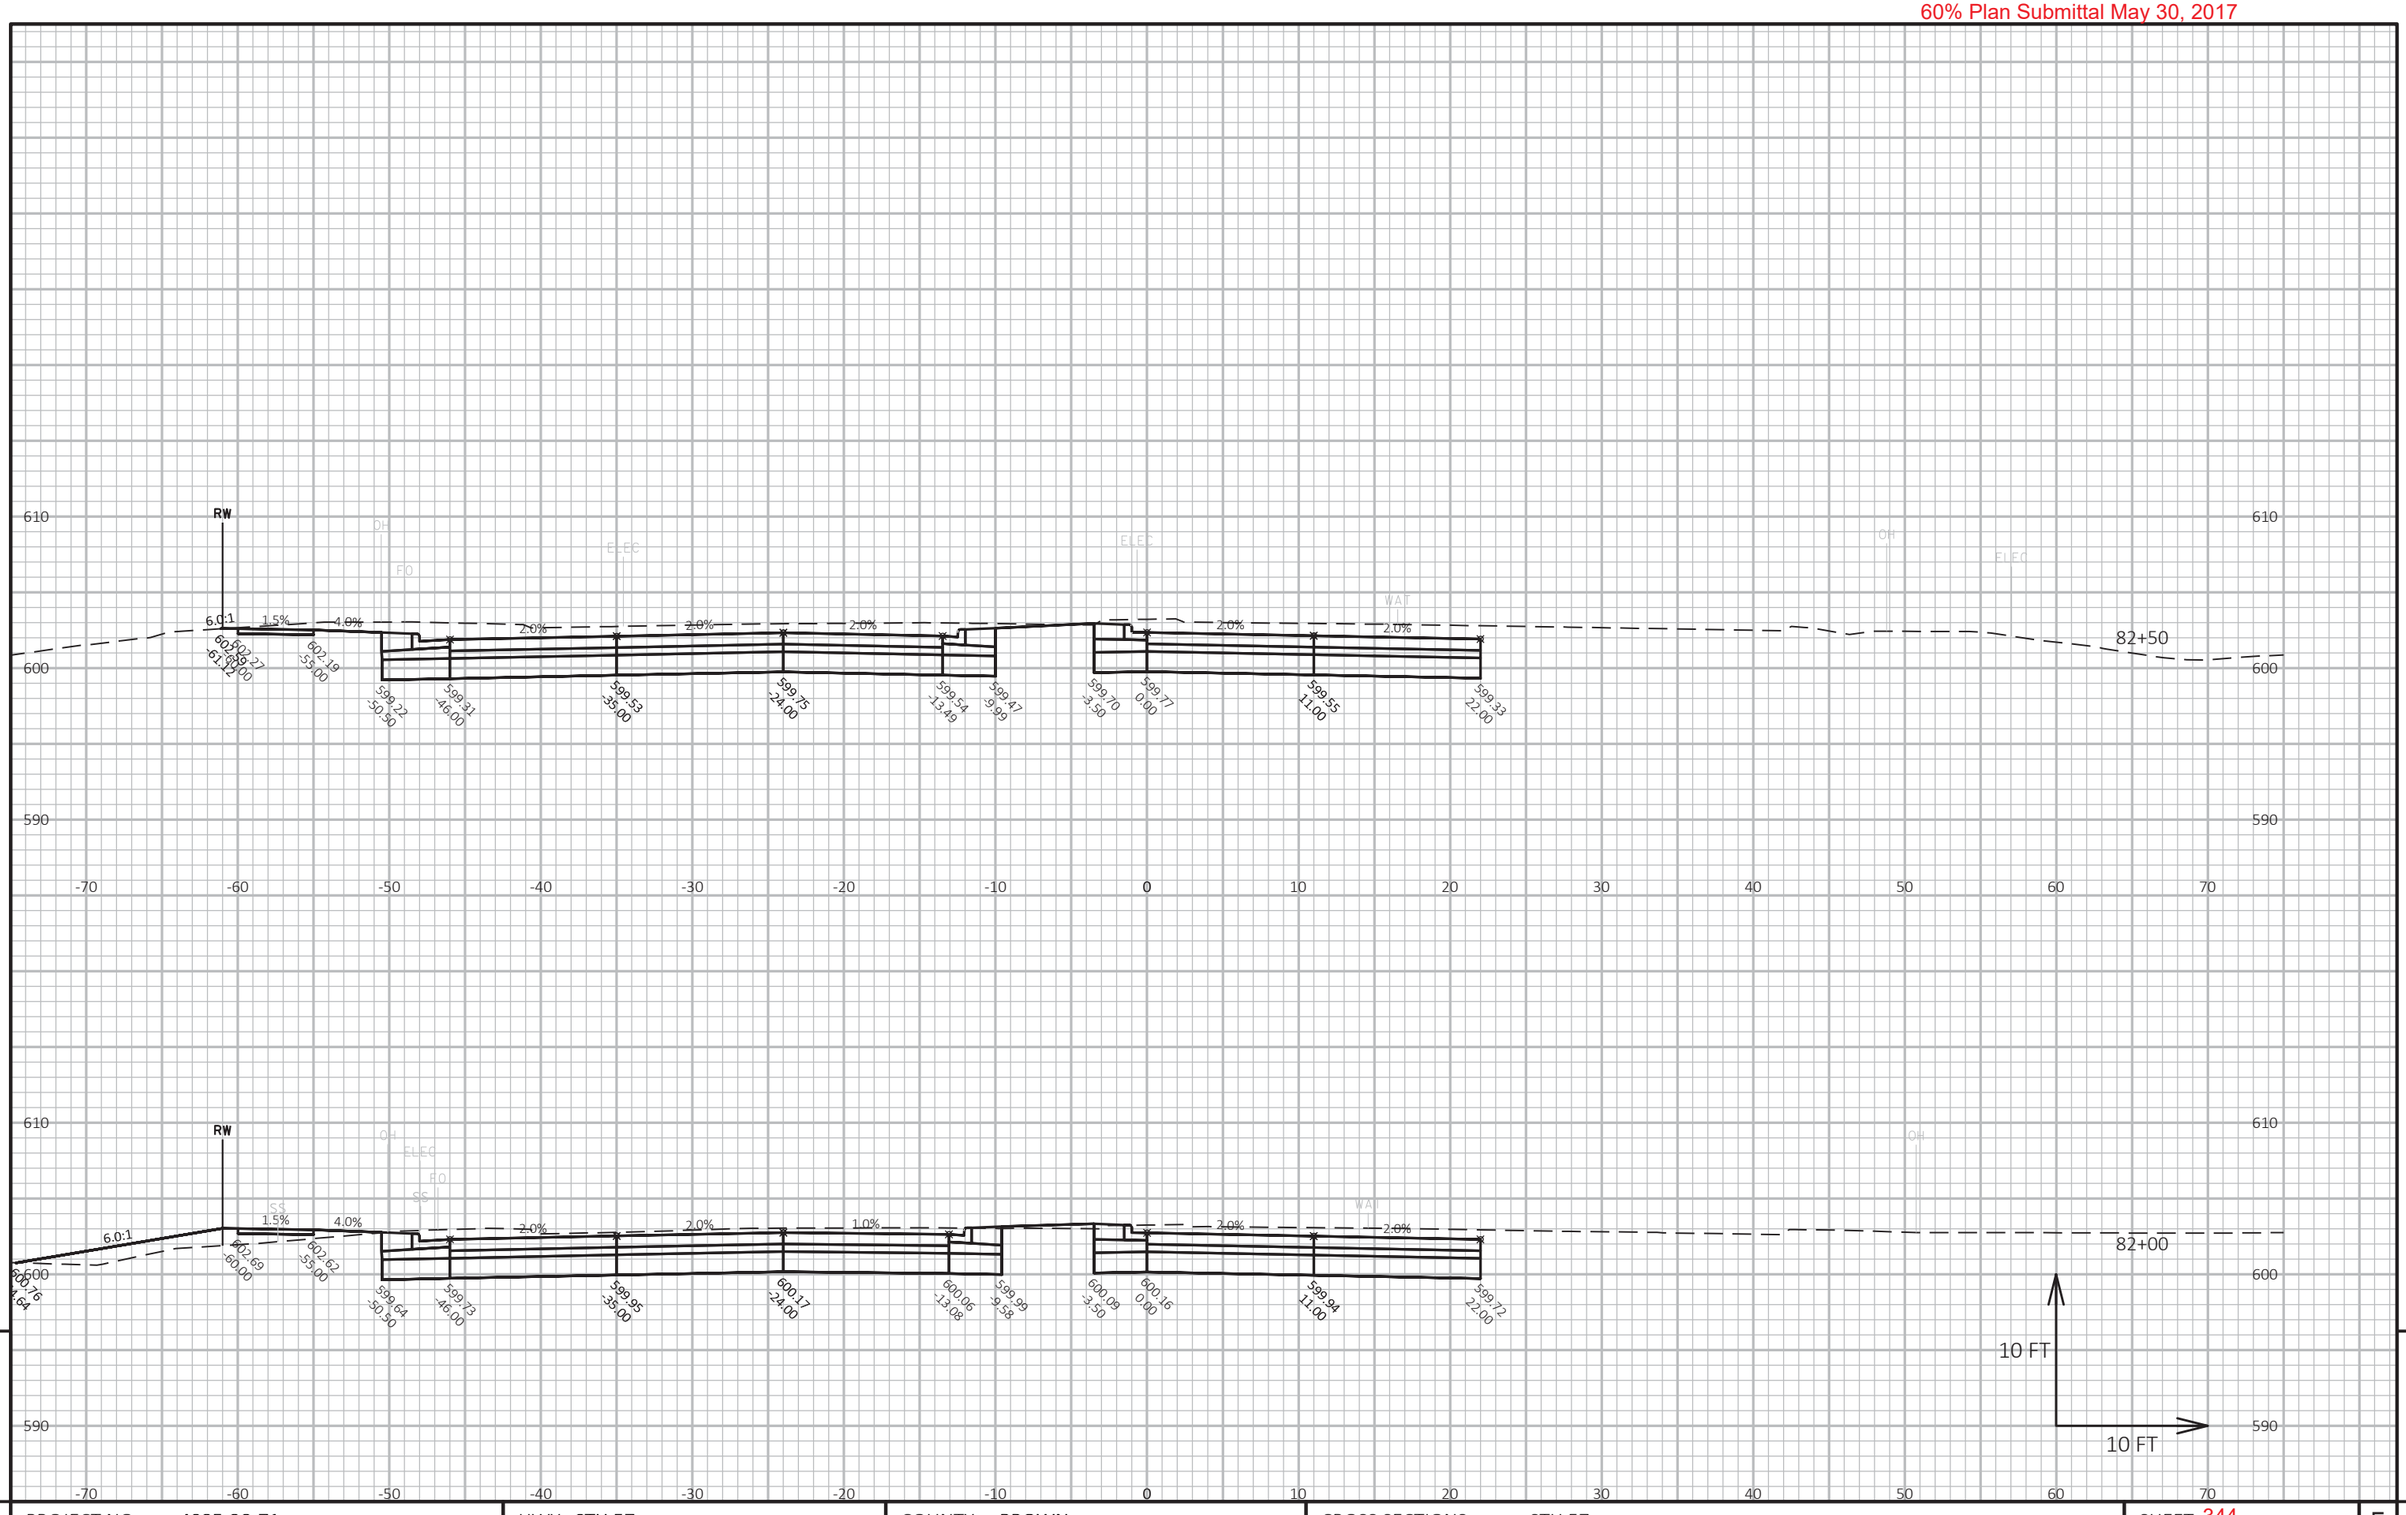

PROJECT NO: 4085-38-71	HWY: STH 57	COUNTY: BROWN	CROSS SECTIONS: STH 57	SHEET 344	E

FILE NAME : X:\3230500\120055.01\TECH\CAD\40853800\SHEETSPLAN\C3D_2016_75+00_96+00_XS.DWG
LAYOUT NAME - 75+00-96+00 (7)

PLOT DATE : 5/25/2017 2:29 PM

PLOT BY : DOUGLAS HOBYAN

PLOT NAME :

PLOT SCALE : 1 IN:10 FT HORZ. / 1 IN:10 FT VERT.

WISDOT/CADDS SHEET 49

9

9

60% Plan Submittal May 30, 2017

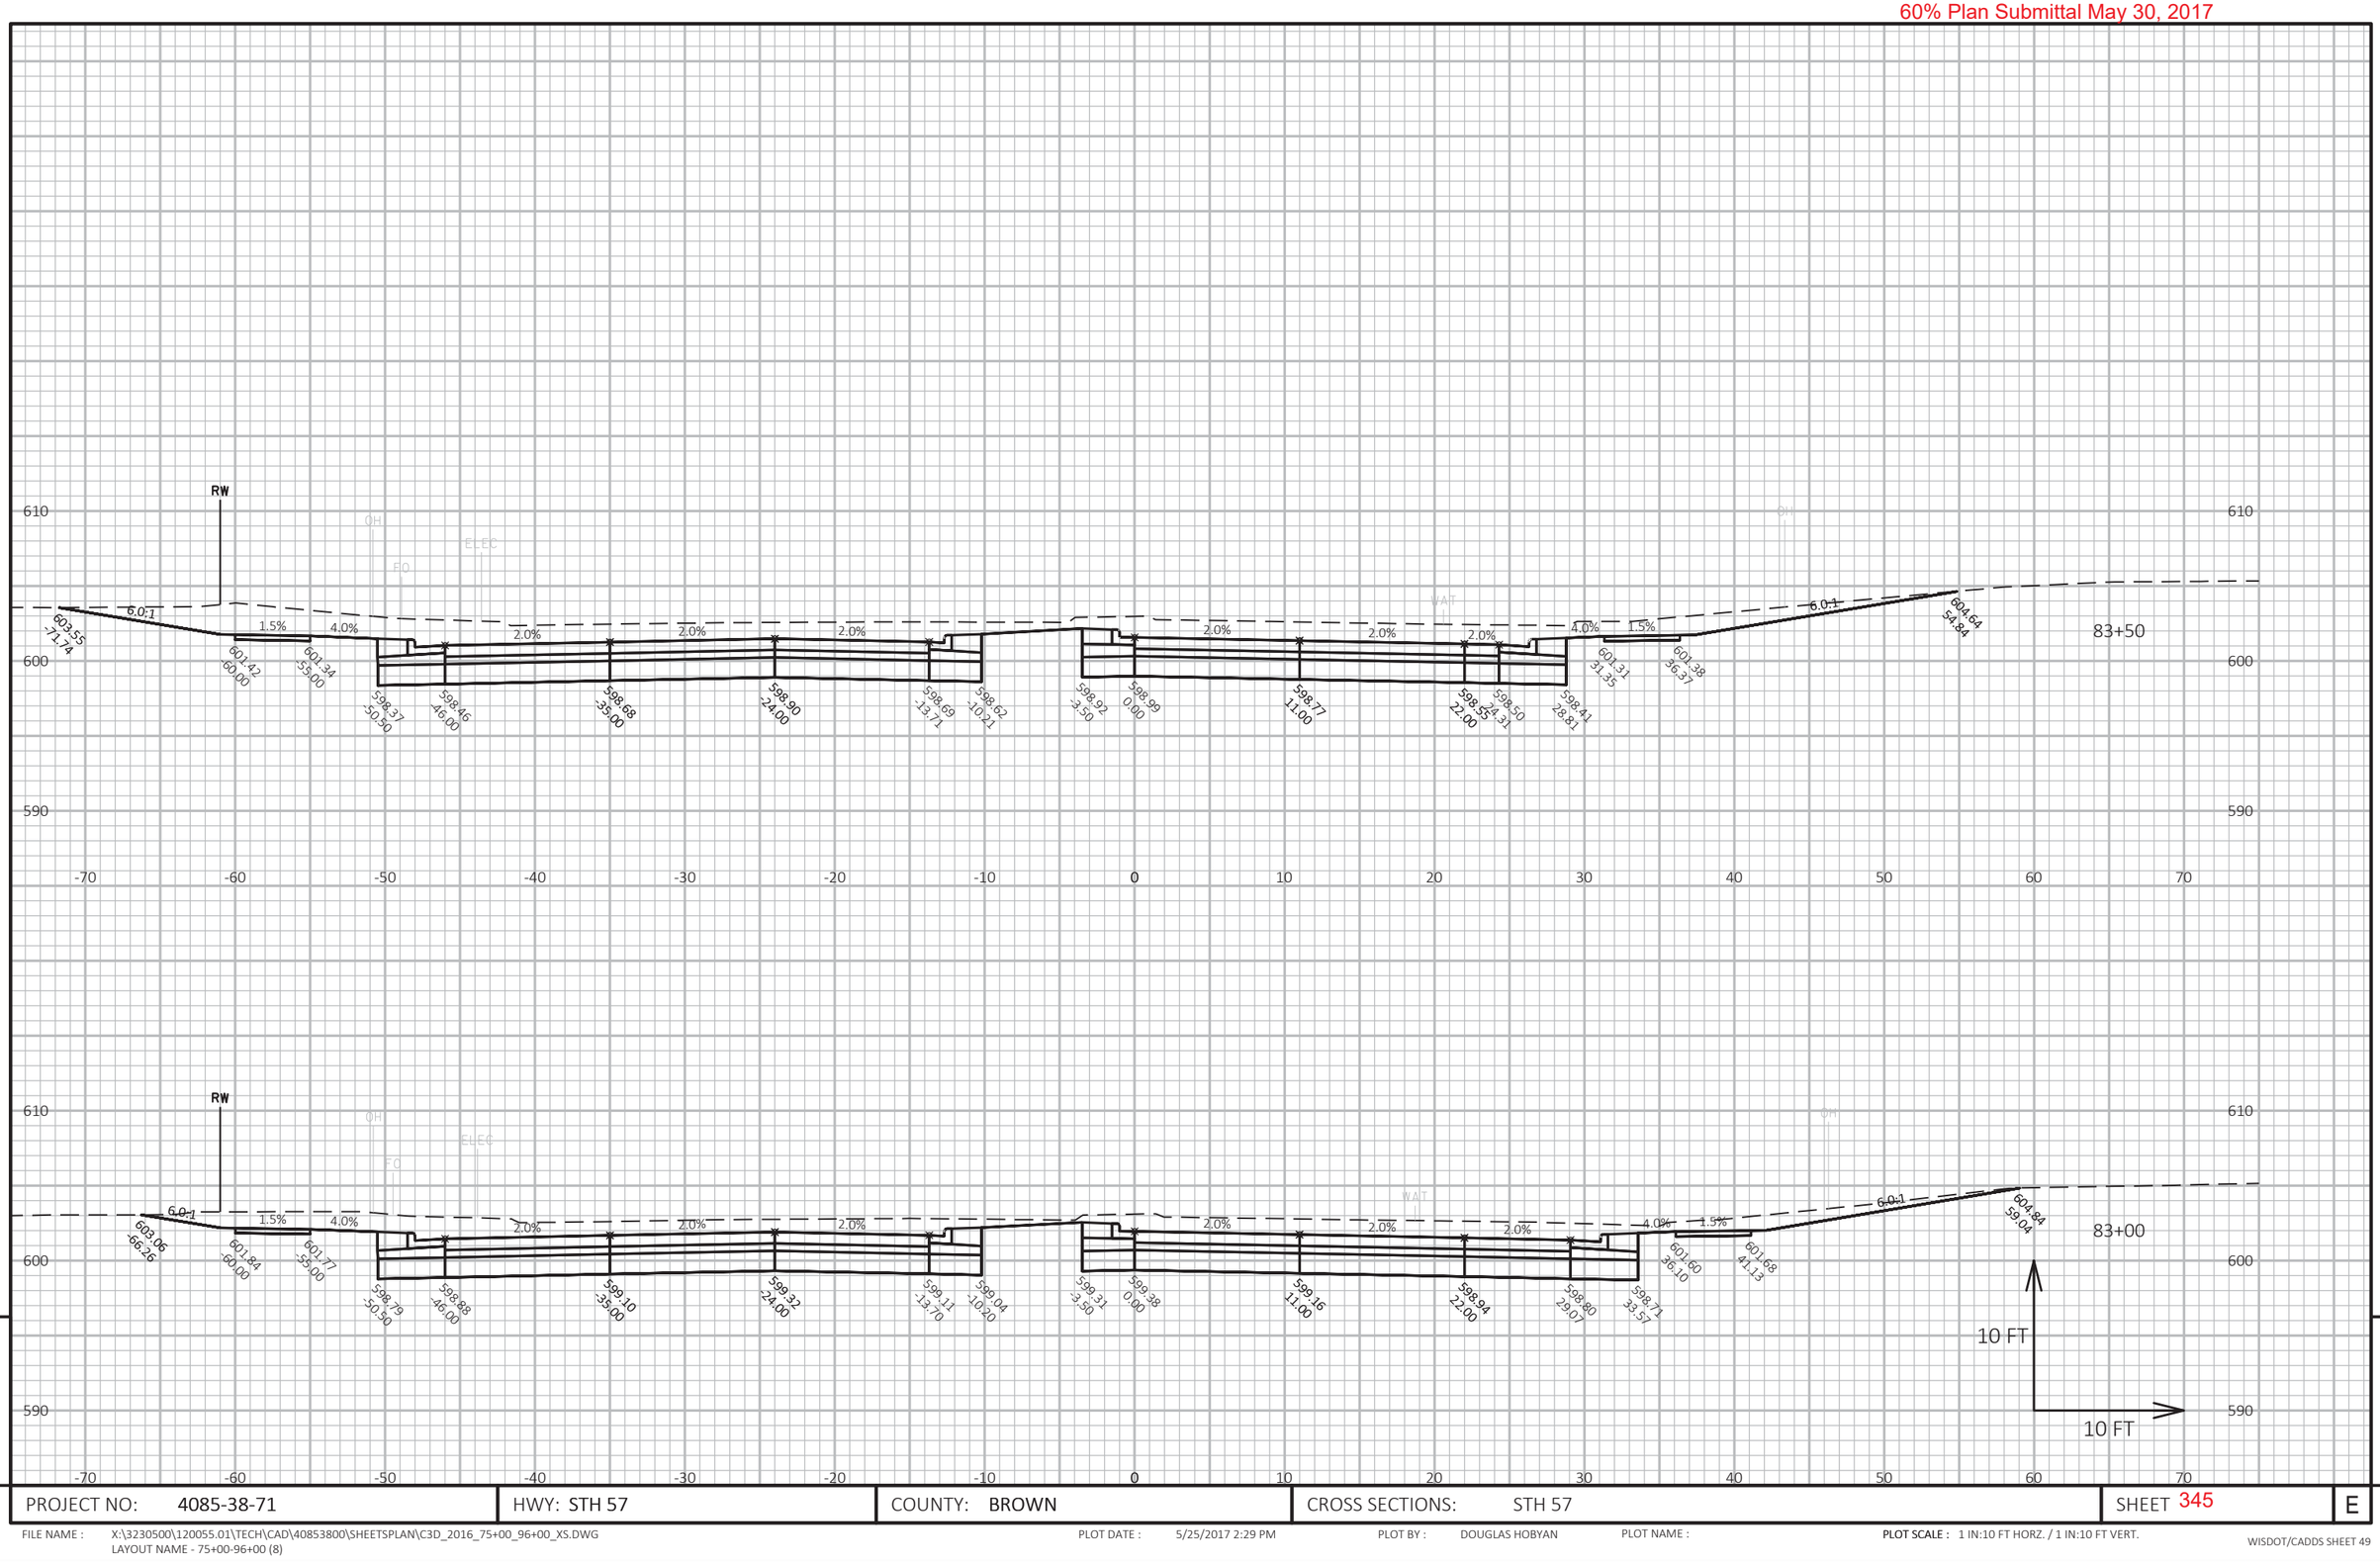

PROJECT NO: 4085-38-71	HWY: STH 57	COUNTY: BROWN	CROSS SECTIONS: STH 57	SHEET 345	E

FILE NAME : X:\3230500\120055.01\TECH\CAD\40853800\SHEETSPLAN\C3D_2016_75+00_96+00_XS.DWG
LAYOUT NAME - 75+00-96+00 (8)

PLOT DATE : 5/25/2017 2:29 PM PLOT BY : DOUGLAS HOBYAN PLOT NAME : PLOT SCALE : 1 IN:10 FT HORZ. / 1 IN:10 FT VERT.

WISDOT/CADDS SHEET 49

9 9

60% Plan Submittal May 30, 2017

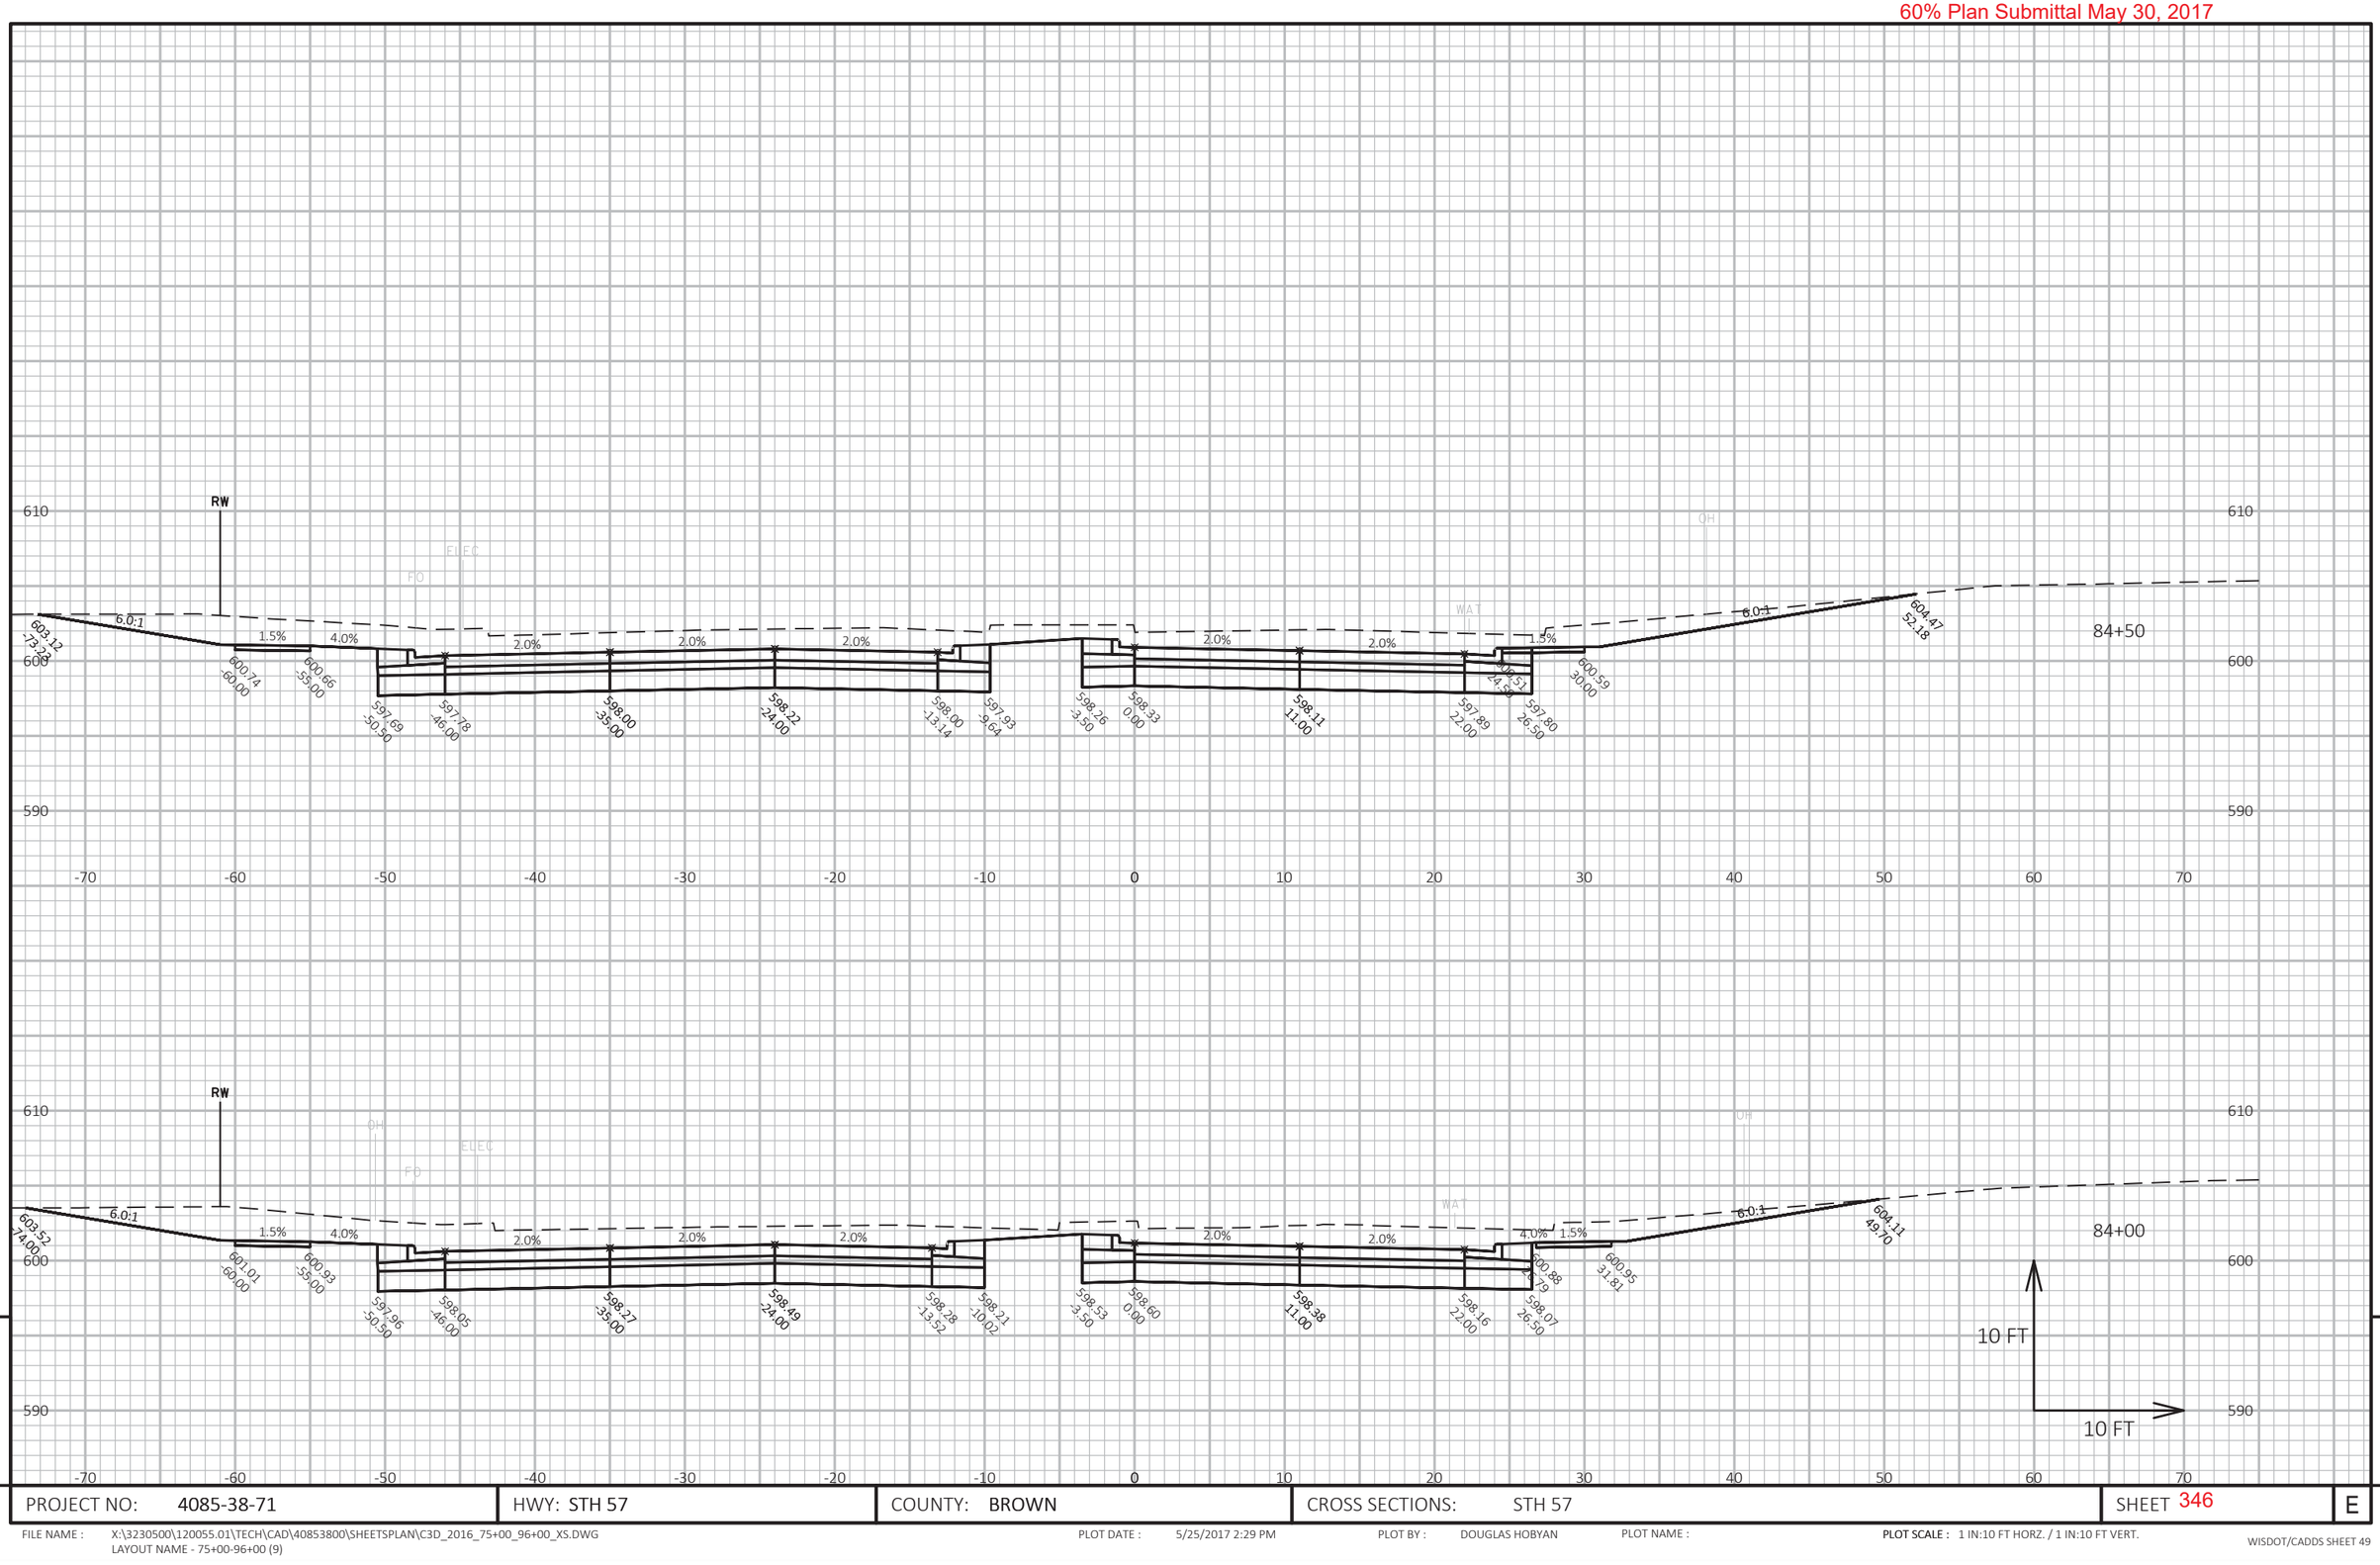

9 9

PROJECT NO: 4085-38-71	HWY: STH 57	COUNTY: BROWN	CROSS SECTIONS: STH 57	SHEET 346	E

FILE NAME : X:\3230500\120055.01\TECH\CAD\40853800\SHEETSPLAN\C3D_2016_75+00_96+00_XS.DWG
LAYOUT NAME - 75+00-96+00 (9)

PLOT DATE : 5/25/2017 2:29 PM PLOT BY : DOUGLAS HOBYAN PLOT NAME : PLOT SCALE : 1 IN:10 FT HORZ. / 1 IN:10 FT VERT.

WISDOT/CADDS SHEET 49

60% Plan Submittal May 30, 2017

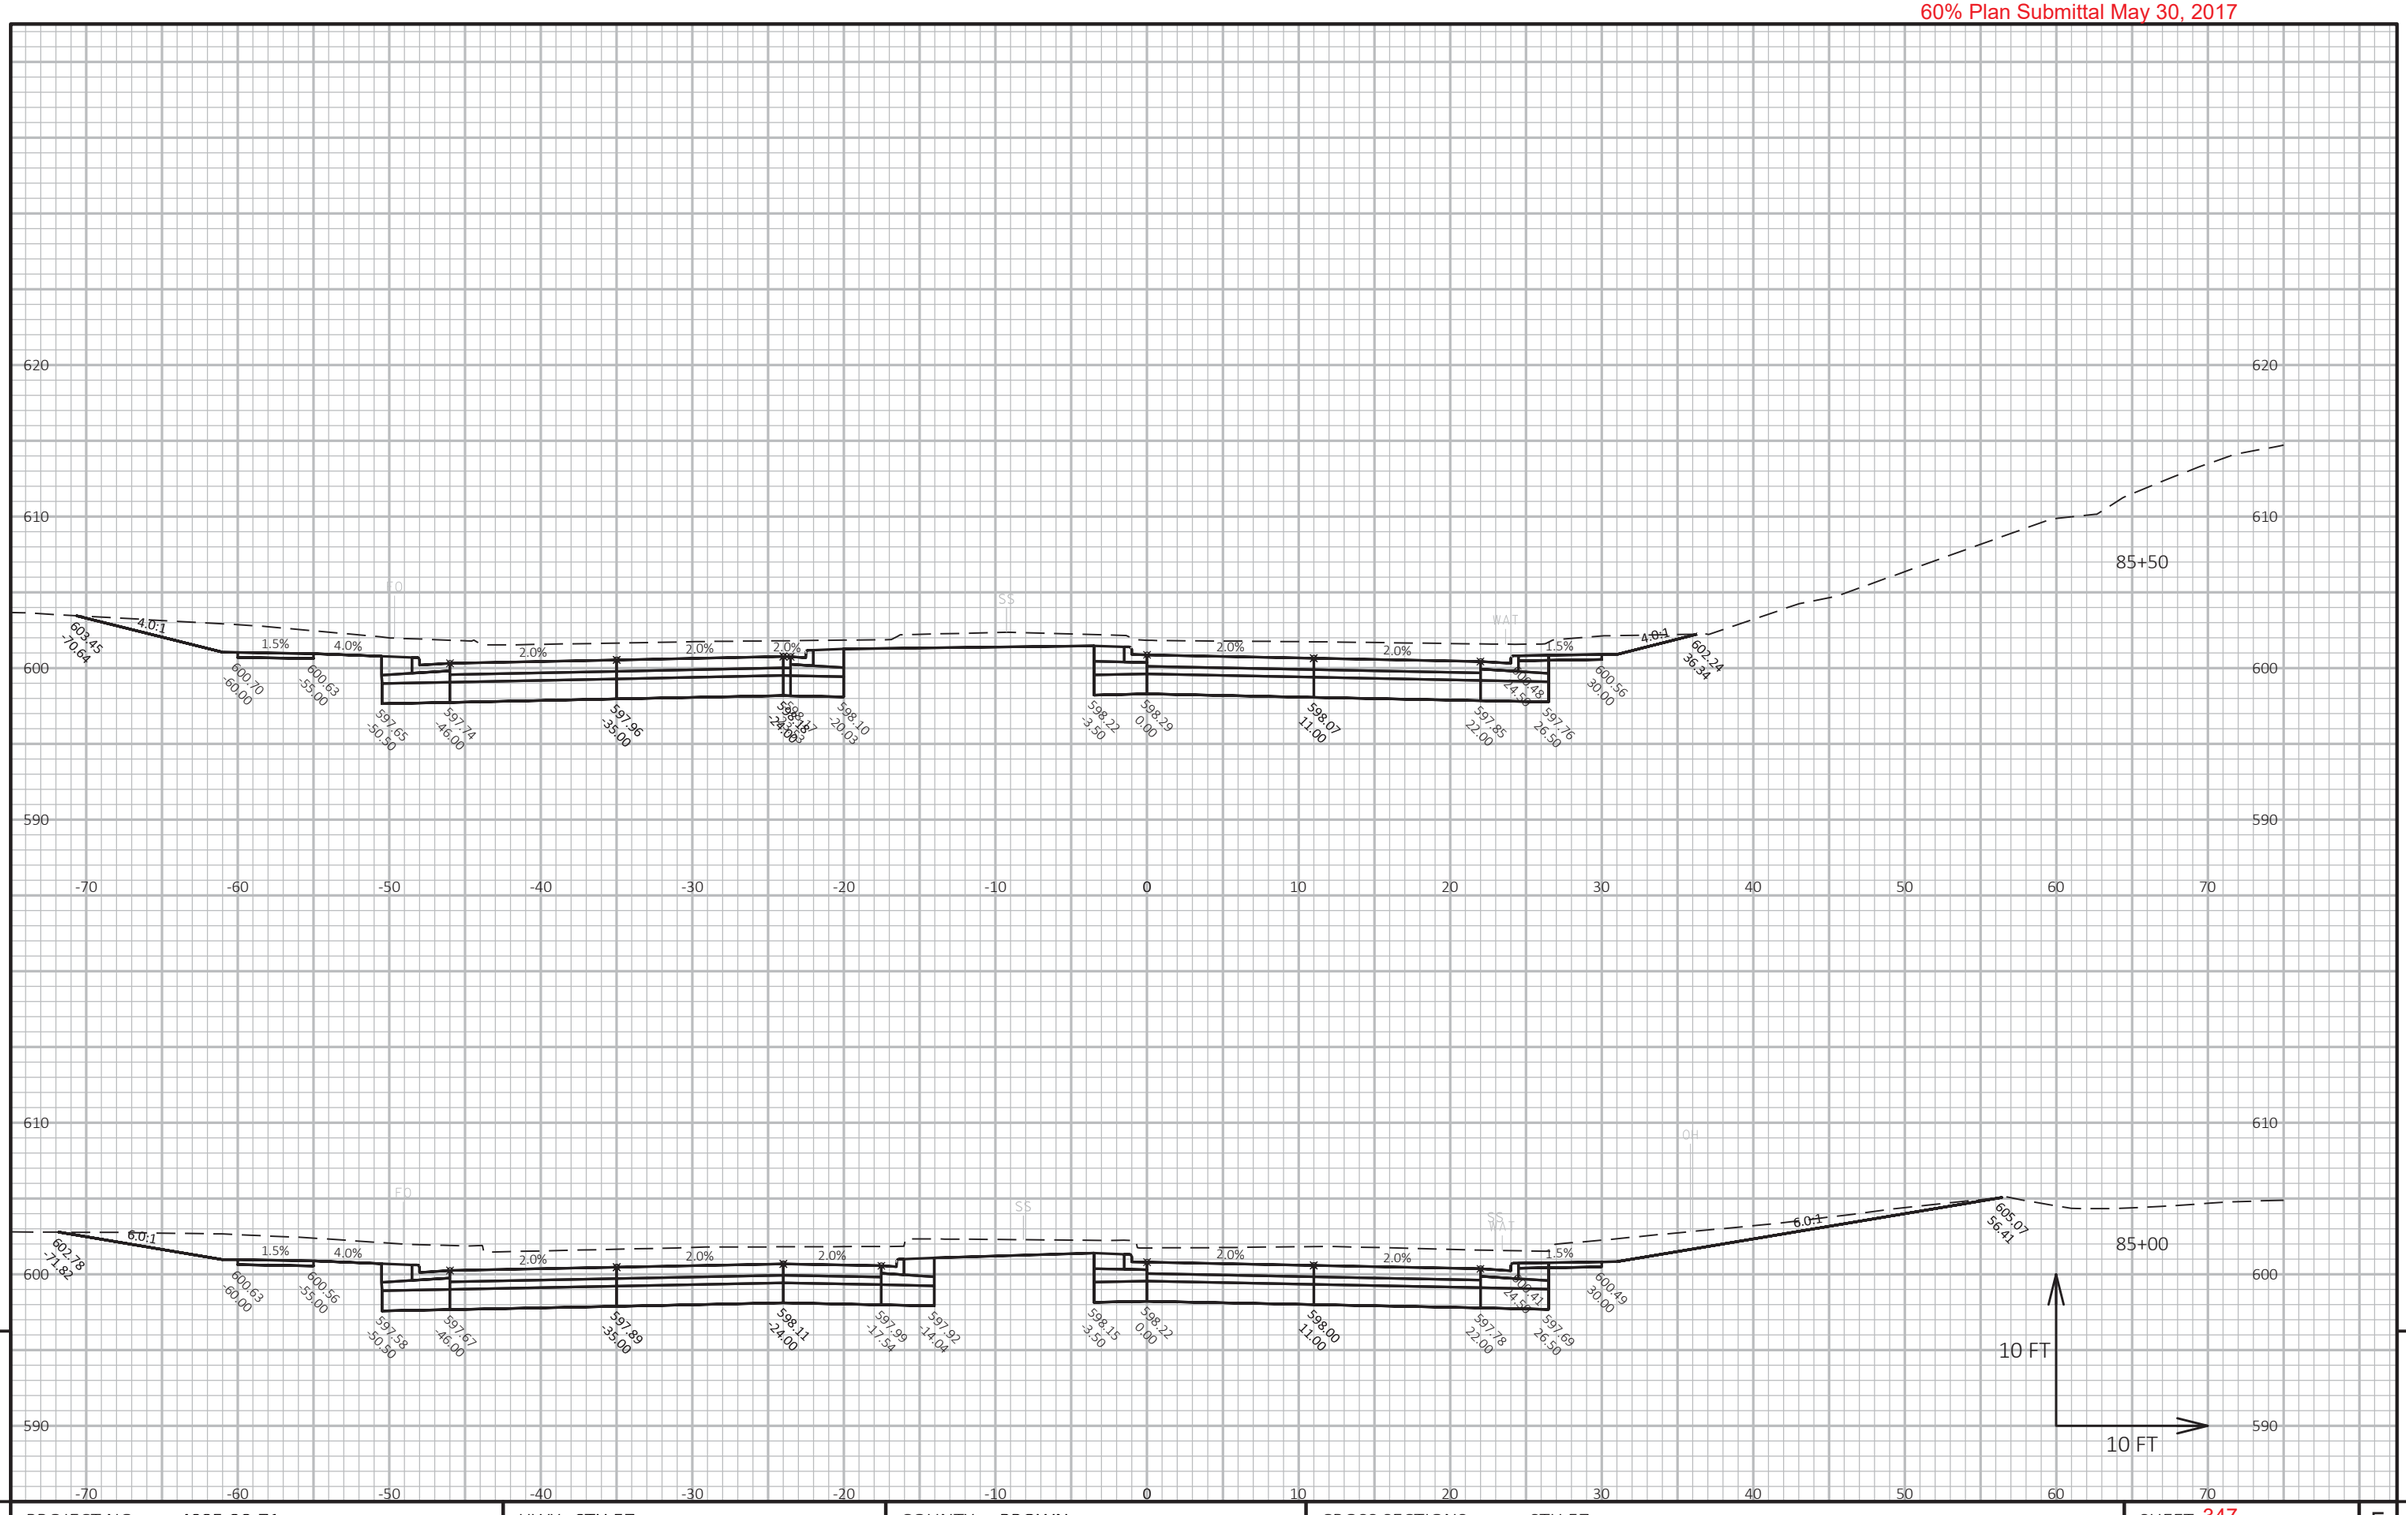

PROJECT NO: 4085-38-71	HWY: STH 57	COUNTY: BROWN	CROSS SECTIONS: STH 57	SHEET 347	E

FILE NAME : X:\3230500\120055.01\TECH\CAD\40853800\SHEETSPLAN\C3D_2016_75+00_96+00_XS.DWG
LAYOUT NAME - 75+00-96+00 (10)

PLOT DATE : 5/25/2017 2:29 PM

PLOT BY : DOUGLAS HOBYAN

PLOT NAME :

PLOT SCALE : 1 IN:10 FT HORZ. / 1 IN:10 FT VERT.

WISDOT/CADDS SHEET 49

60% Plan Submittal May 30, 2017

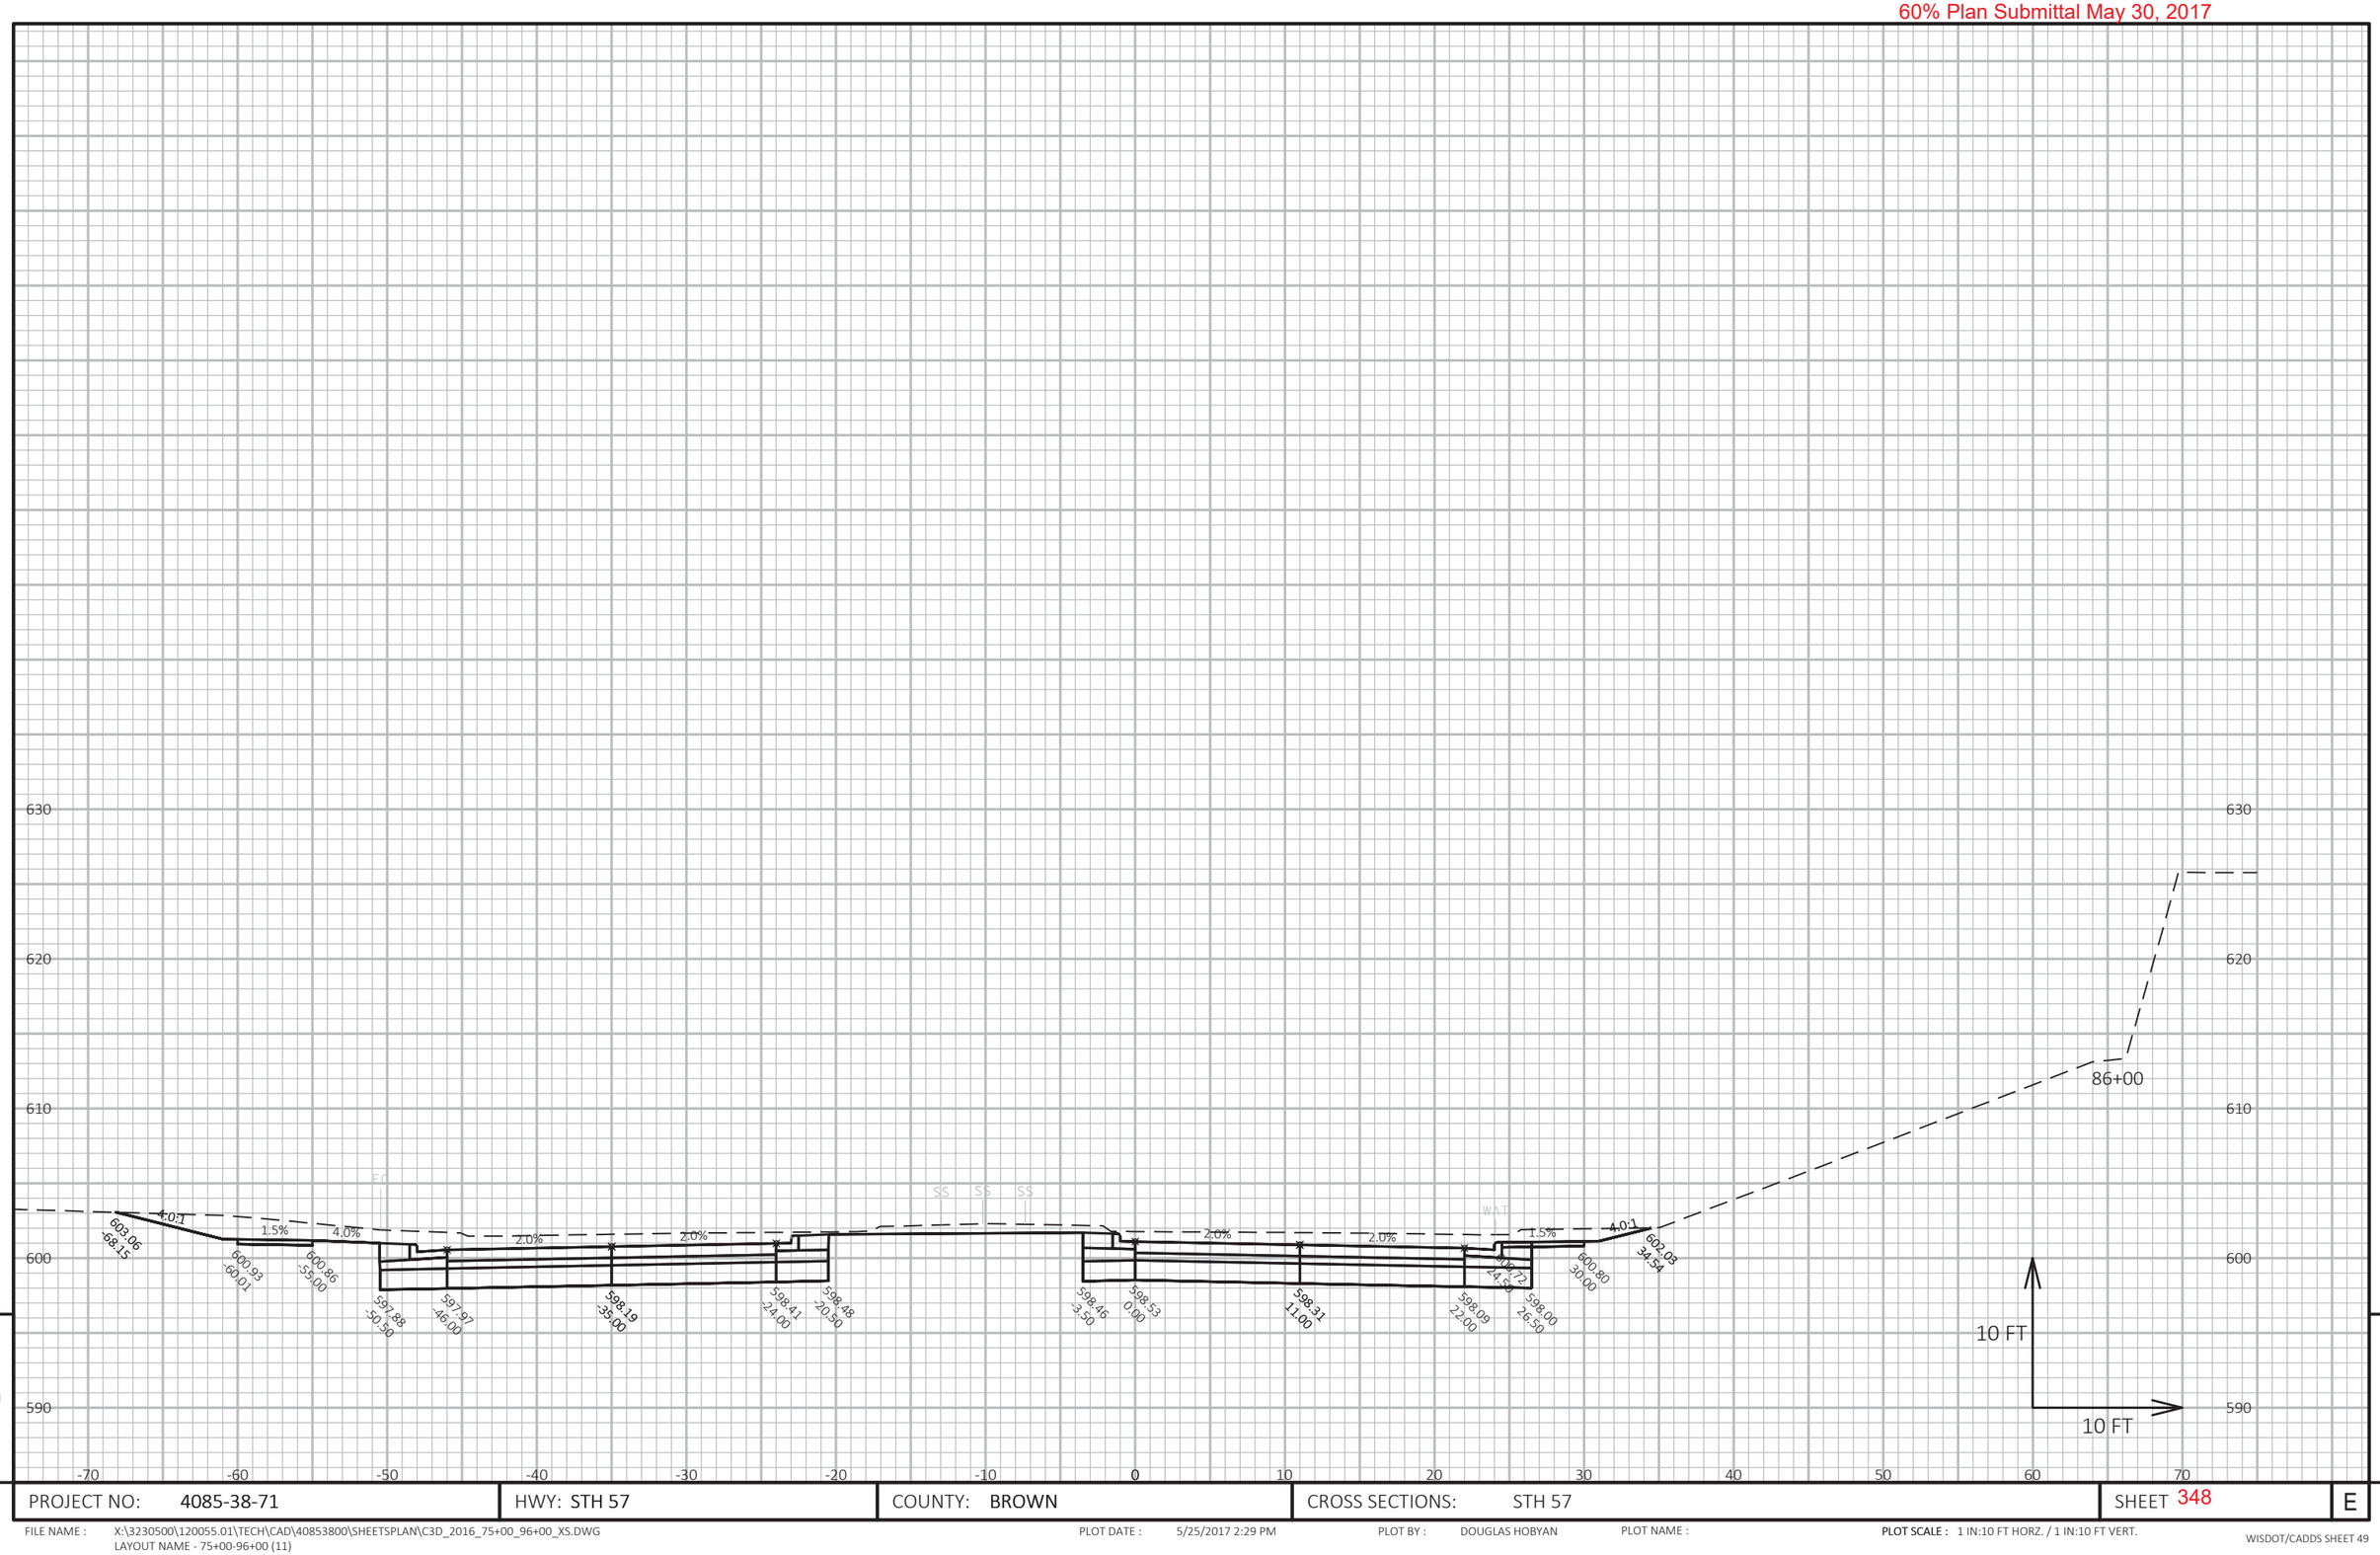

9

9

PROJECT NO: 4085-38-71	HWY: STH 57	COUNTY: BROWN	CROSS SECTIONS: STH 57	SHEET 348	E

FILE NAME : X:\3230500\120055.01\TECH\CAD\40853800\SHEETSPLAN\C3D_2016_75+00_96+00_XS.DWG
LAYOUT NAME - 75+00-96+00 (11)

PLOT DATE : 5/25/2017 2:29 PM

PLOT BY : DOUGLAS HOBYAN

PLOT NAME :

PLOT SCALE : 1 IN:10 FT HORZ. / 1 IN:10 FT VERT.

60% Plan Submittal May 30, 2017

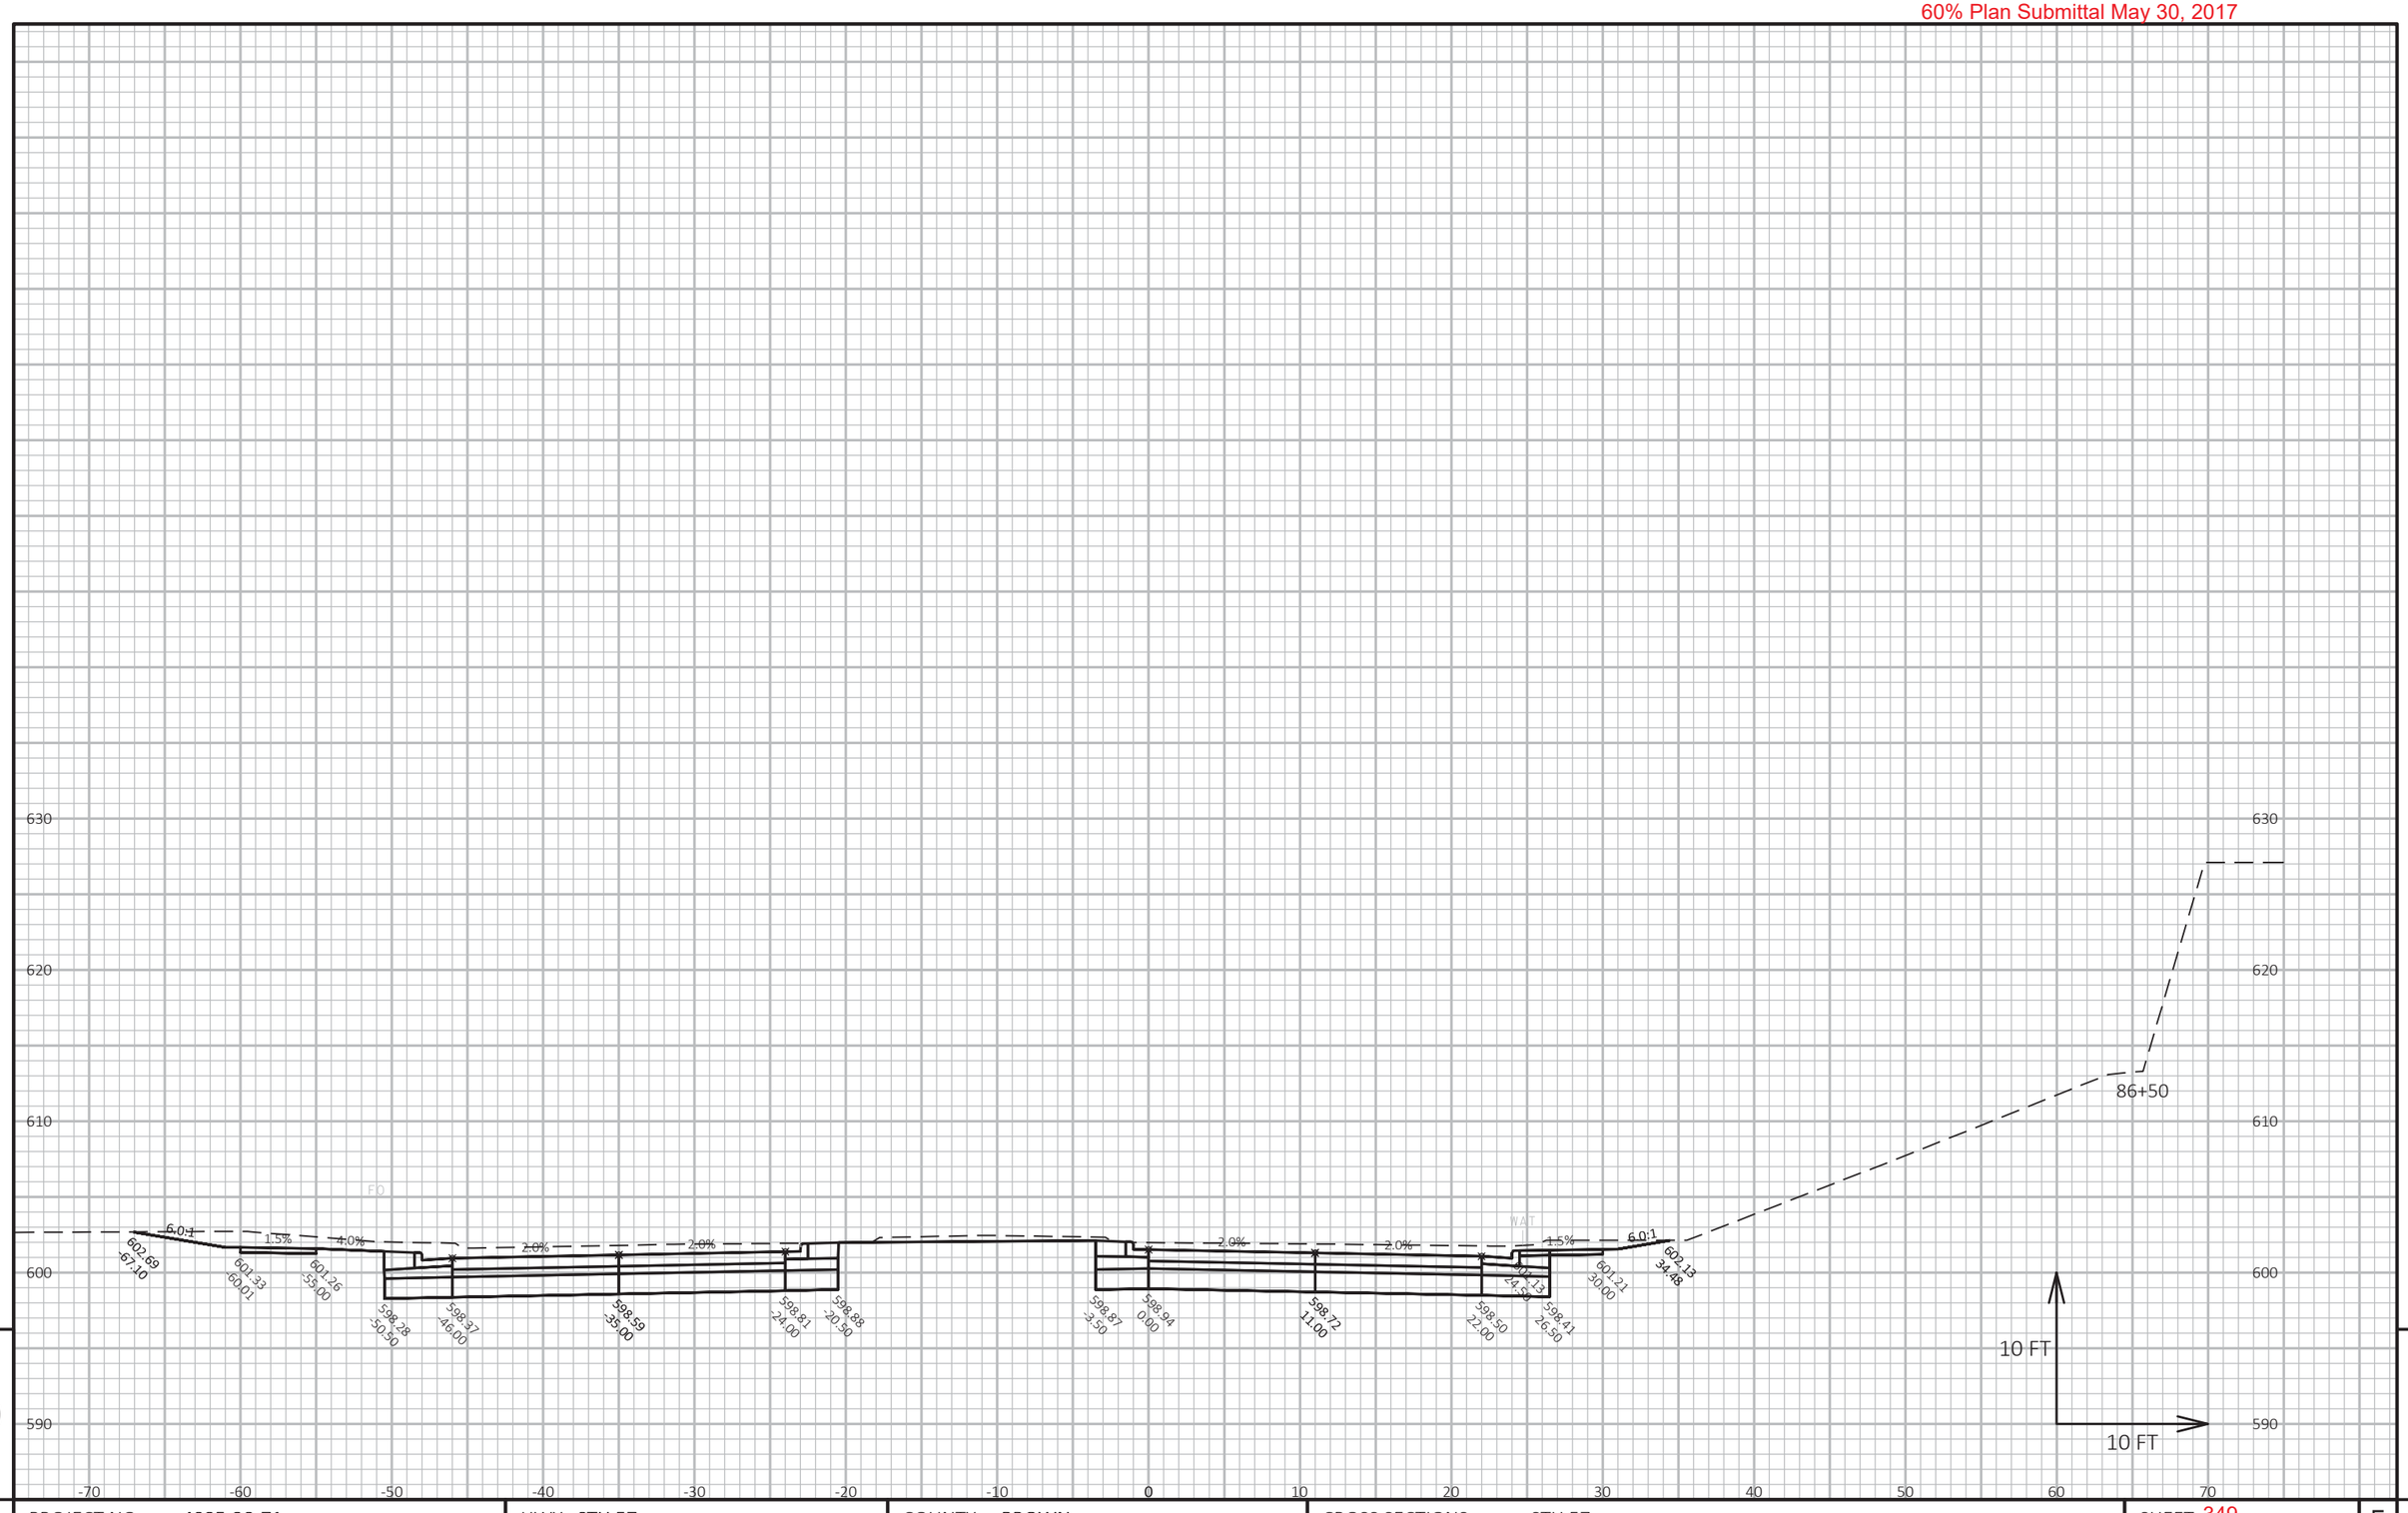

9 9

PROJECT NO: 4085-38-71	HWY: STH 57	COUNTY: BROWN	CROSS SECTIONS: STH 57	SHEET 349	E

FILE NAME : X:\3230500\120055.01\TECH\CAD\40853800\SHEETSPLAN\C3D_2016_75+00_96+00_XS.DWG
LAYOUT NAME - 75+00-96+00 (12)

PLOT DATE : 5/25/2017 2:30 PM PLOT BY : DOUGLAS HOBYAN PLOT NAME : **PLOT SCALE :** 1 IN:10 FT HORZ. / 1 IN:10 FT VERT.

60% Plan Submittal May 30, 2017

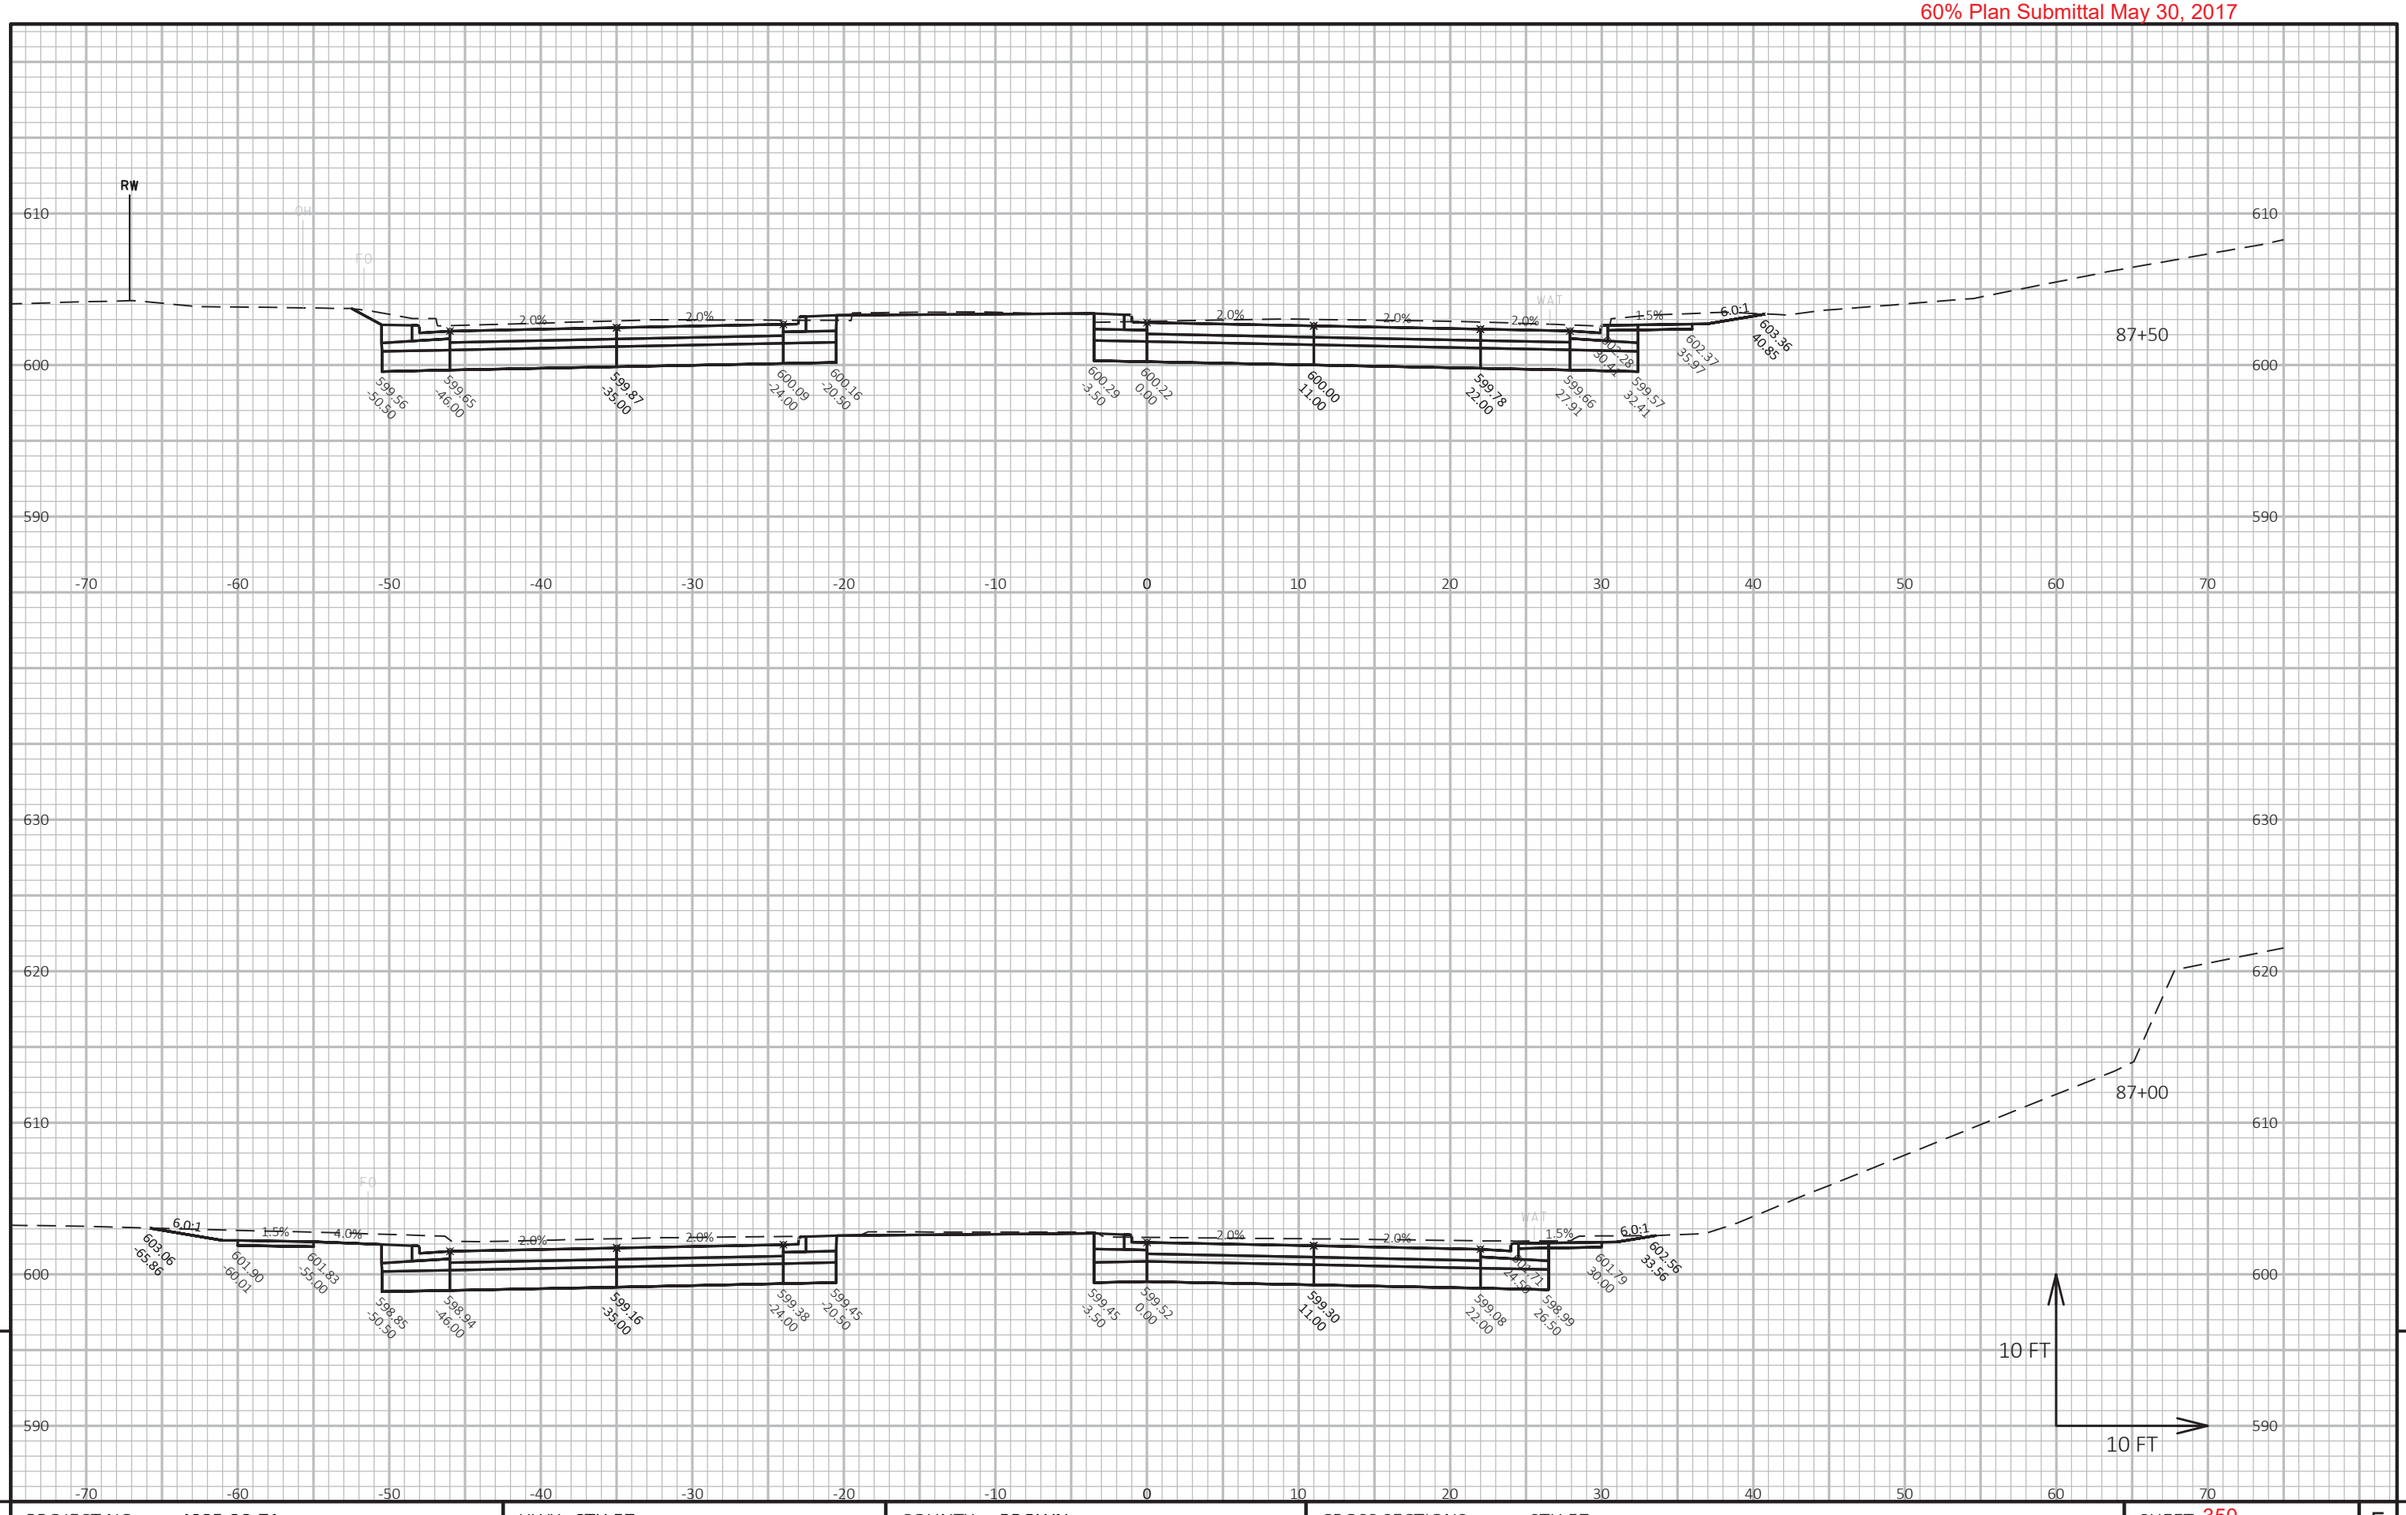

9

PROJECT NO: 4085-38-71	HWY: STH 57	COUNTY: BROWN	CROSS SECTIONS: STH 57	SHEET 350	E

FILE NAME : X:\3230500\120055.01\TECH\CAD\40853800\SHEETSPLAN\C3D_2016_75+00_96+00_XS.DWG
LAYOUT NAME - 75+00-96+00 (13)

PLOT DATE : 5/25/2017 2:30 PM

PLOT BY : DOUGLAS HOBYAN

PLOT NAME :

PLOT SCALE : 1 IN:10 FT HORZ. / 1 IN:10 FT VERT.

WISDOT/CADDS SHEET 49

9

60% Plan Submittal May 30, 2017

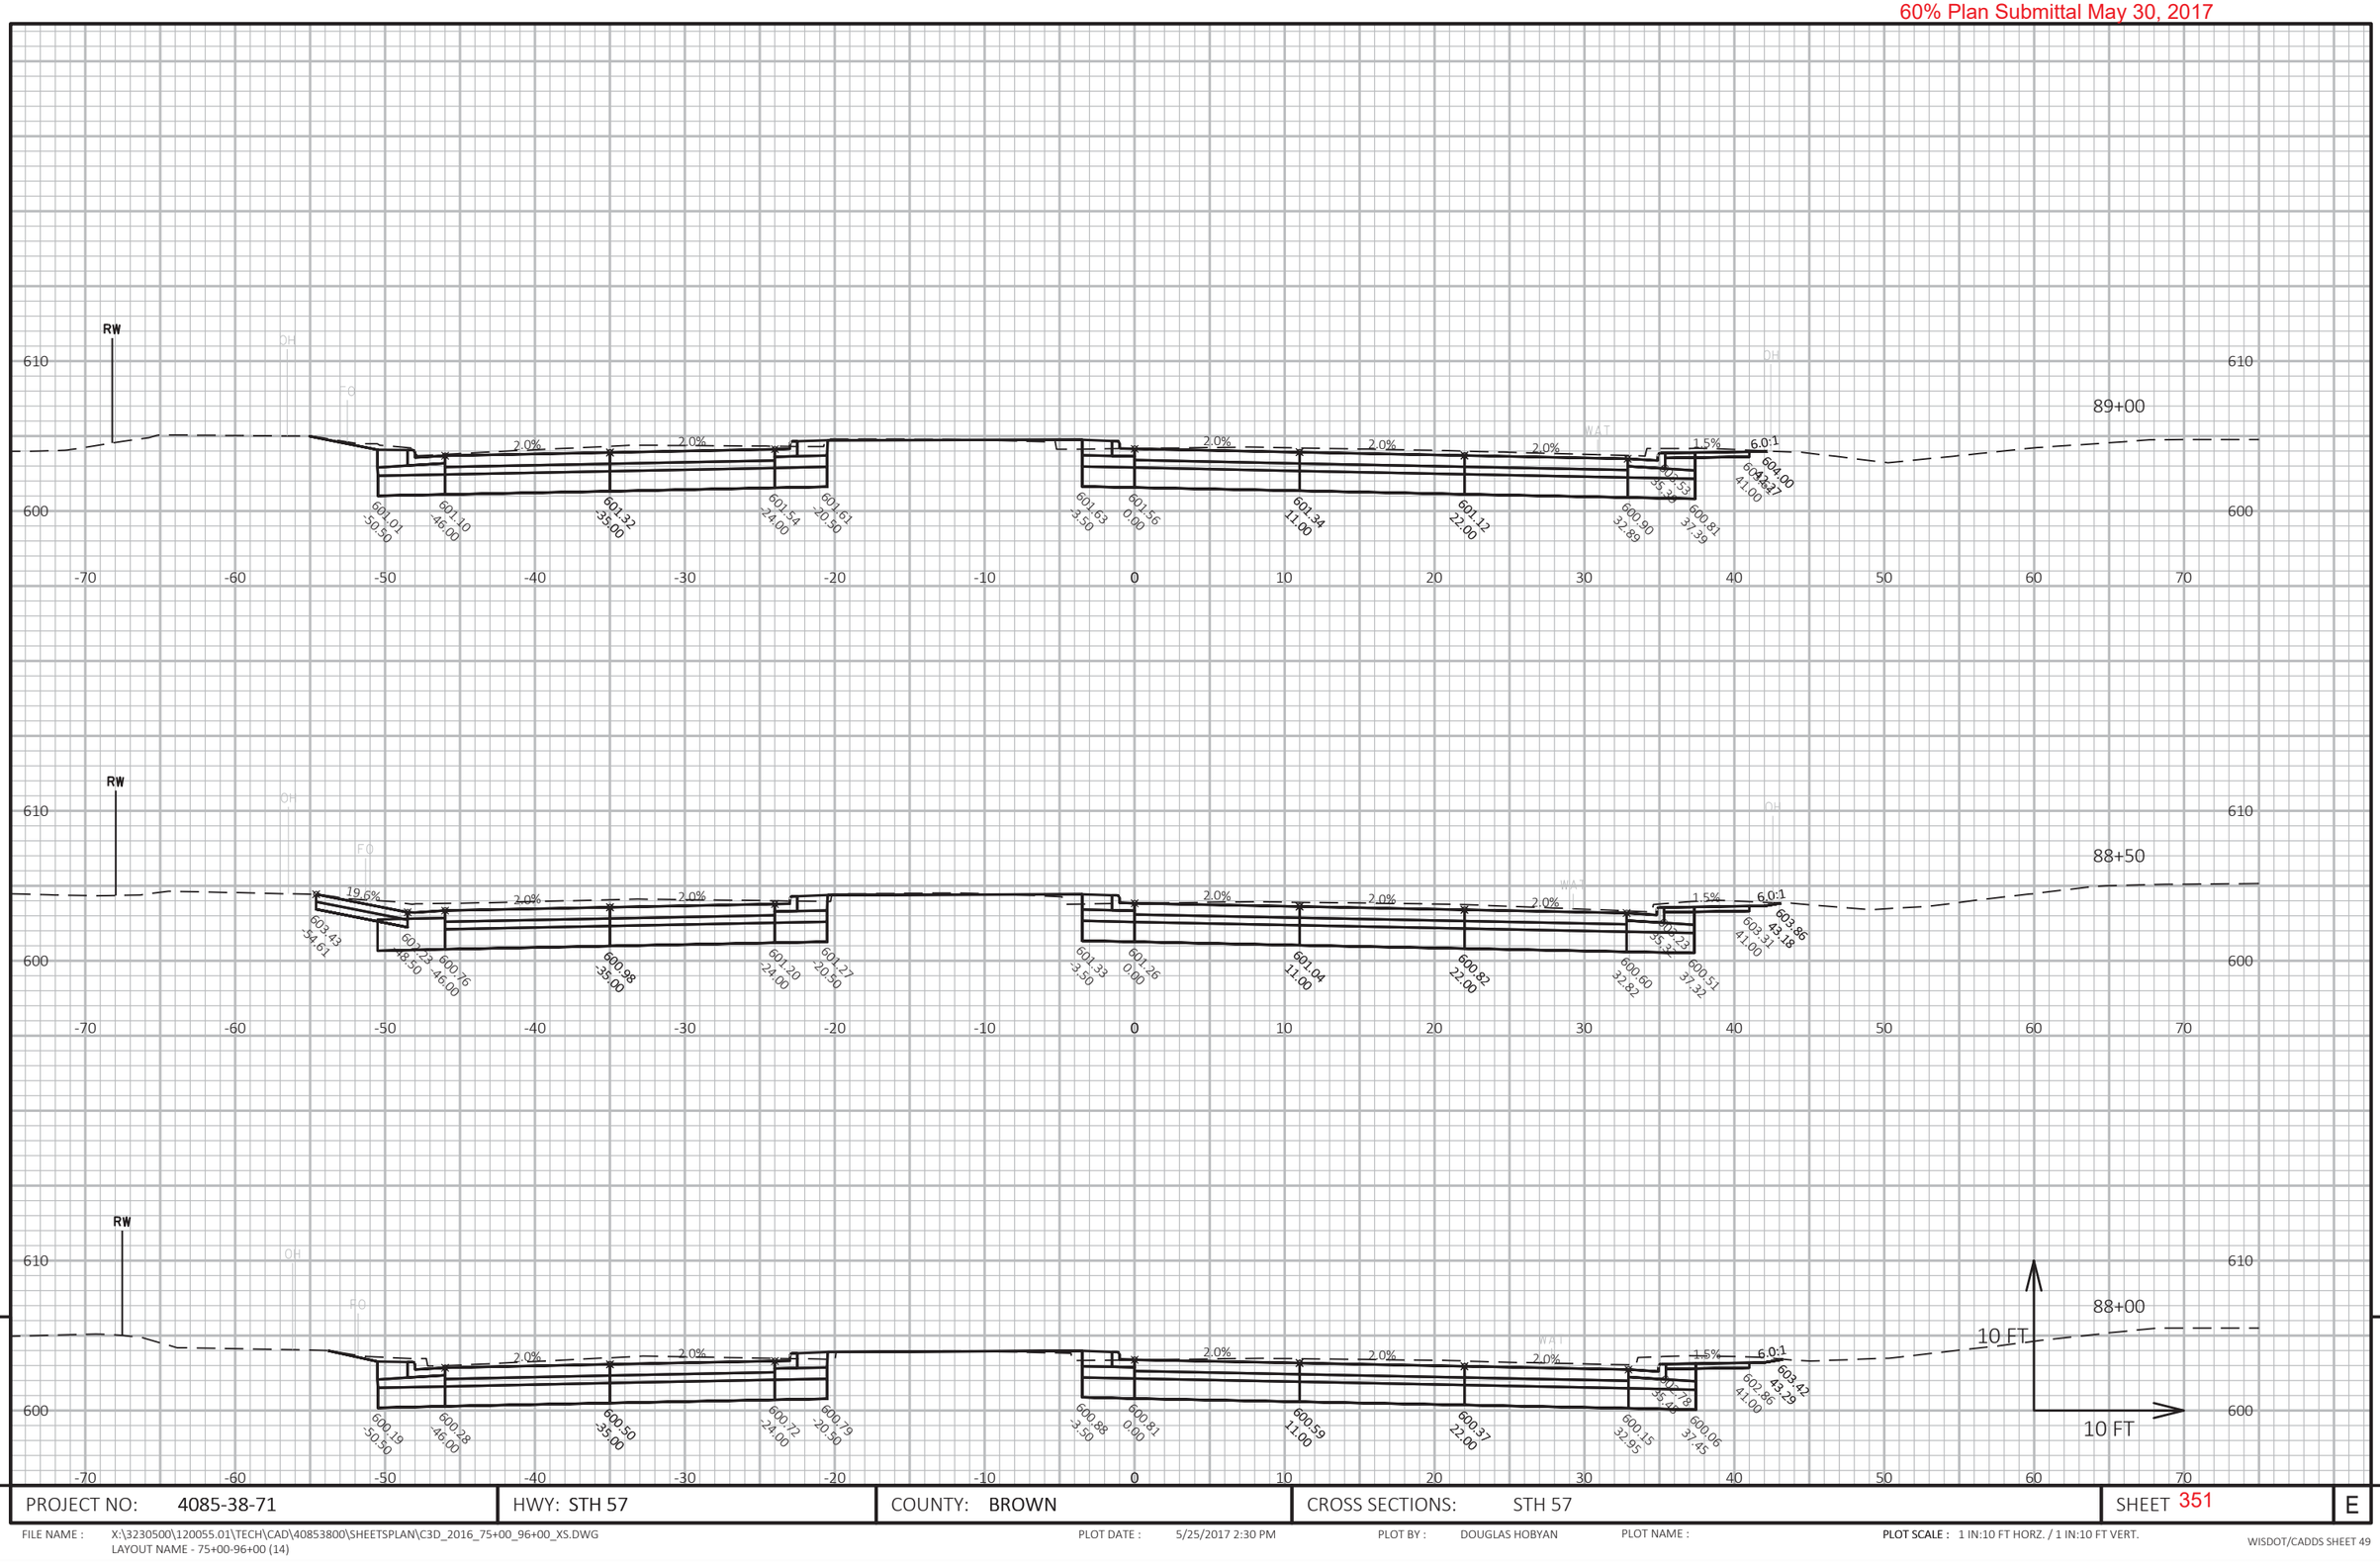

9 9

PROJECT NO: 4085-38-71	HWY: STH 57	COUNTY: BROWN	CROSS SECTIONS: STH 57	SHEET 351	E

FILE NAME : X:\3230500\120055.01\TECH\CAD\40853800\SHEETSPLAN\C3D_2016_75+00_96+00_XS.DWG
LAYOUT NAME - 75+00-96+00 (14)

PLOT DATE : 5/25/2017 2:30 PM PLOT BY : DOUGLAS HOBYAN PLOT NAME : PLOT SCALE : 1 IN:10 FT HORZ. / 1 IN:10 FT VERT.

WISDOT/CADDS SHEET 49

60% Plan Submittal May 30, 2017

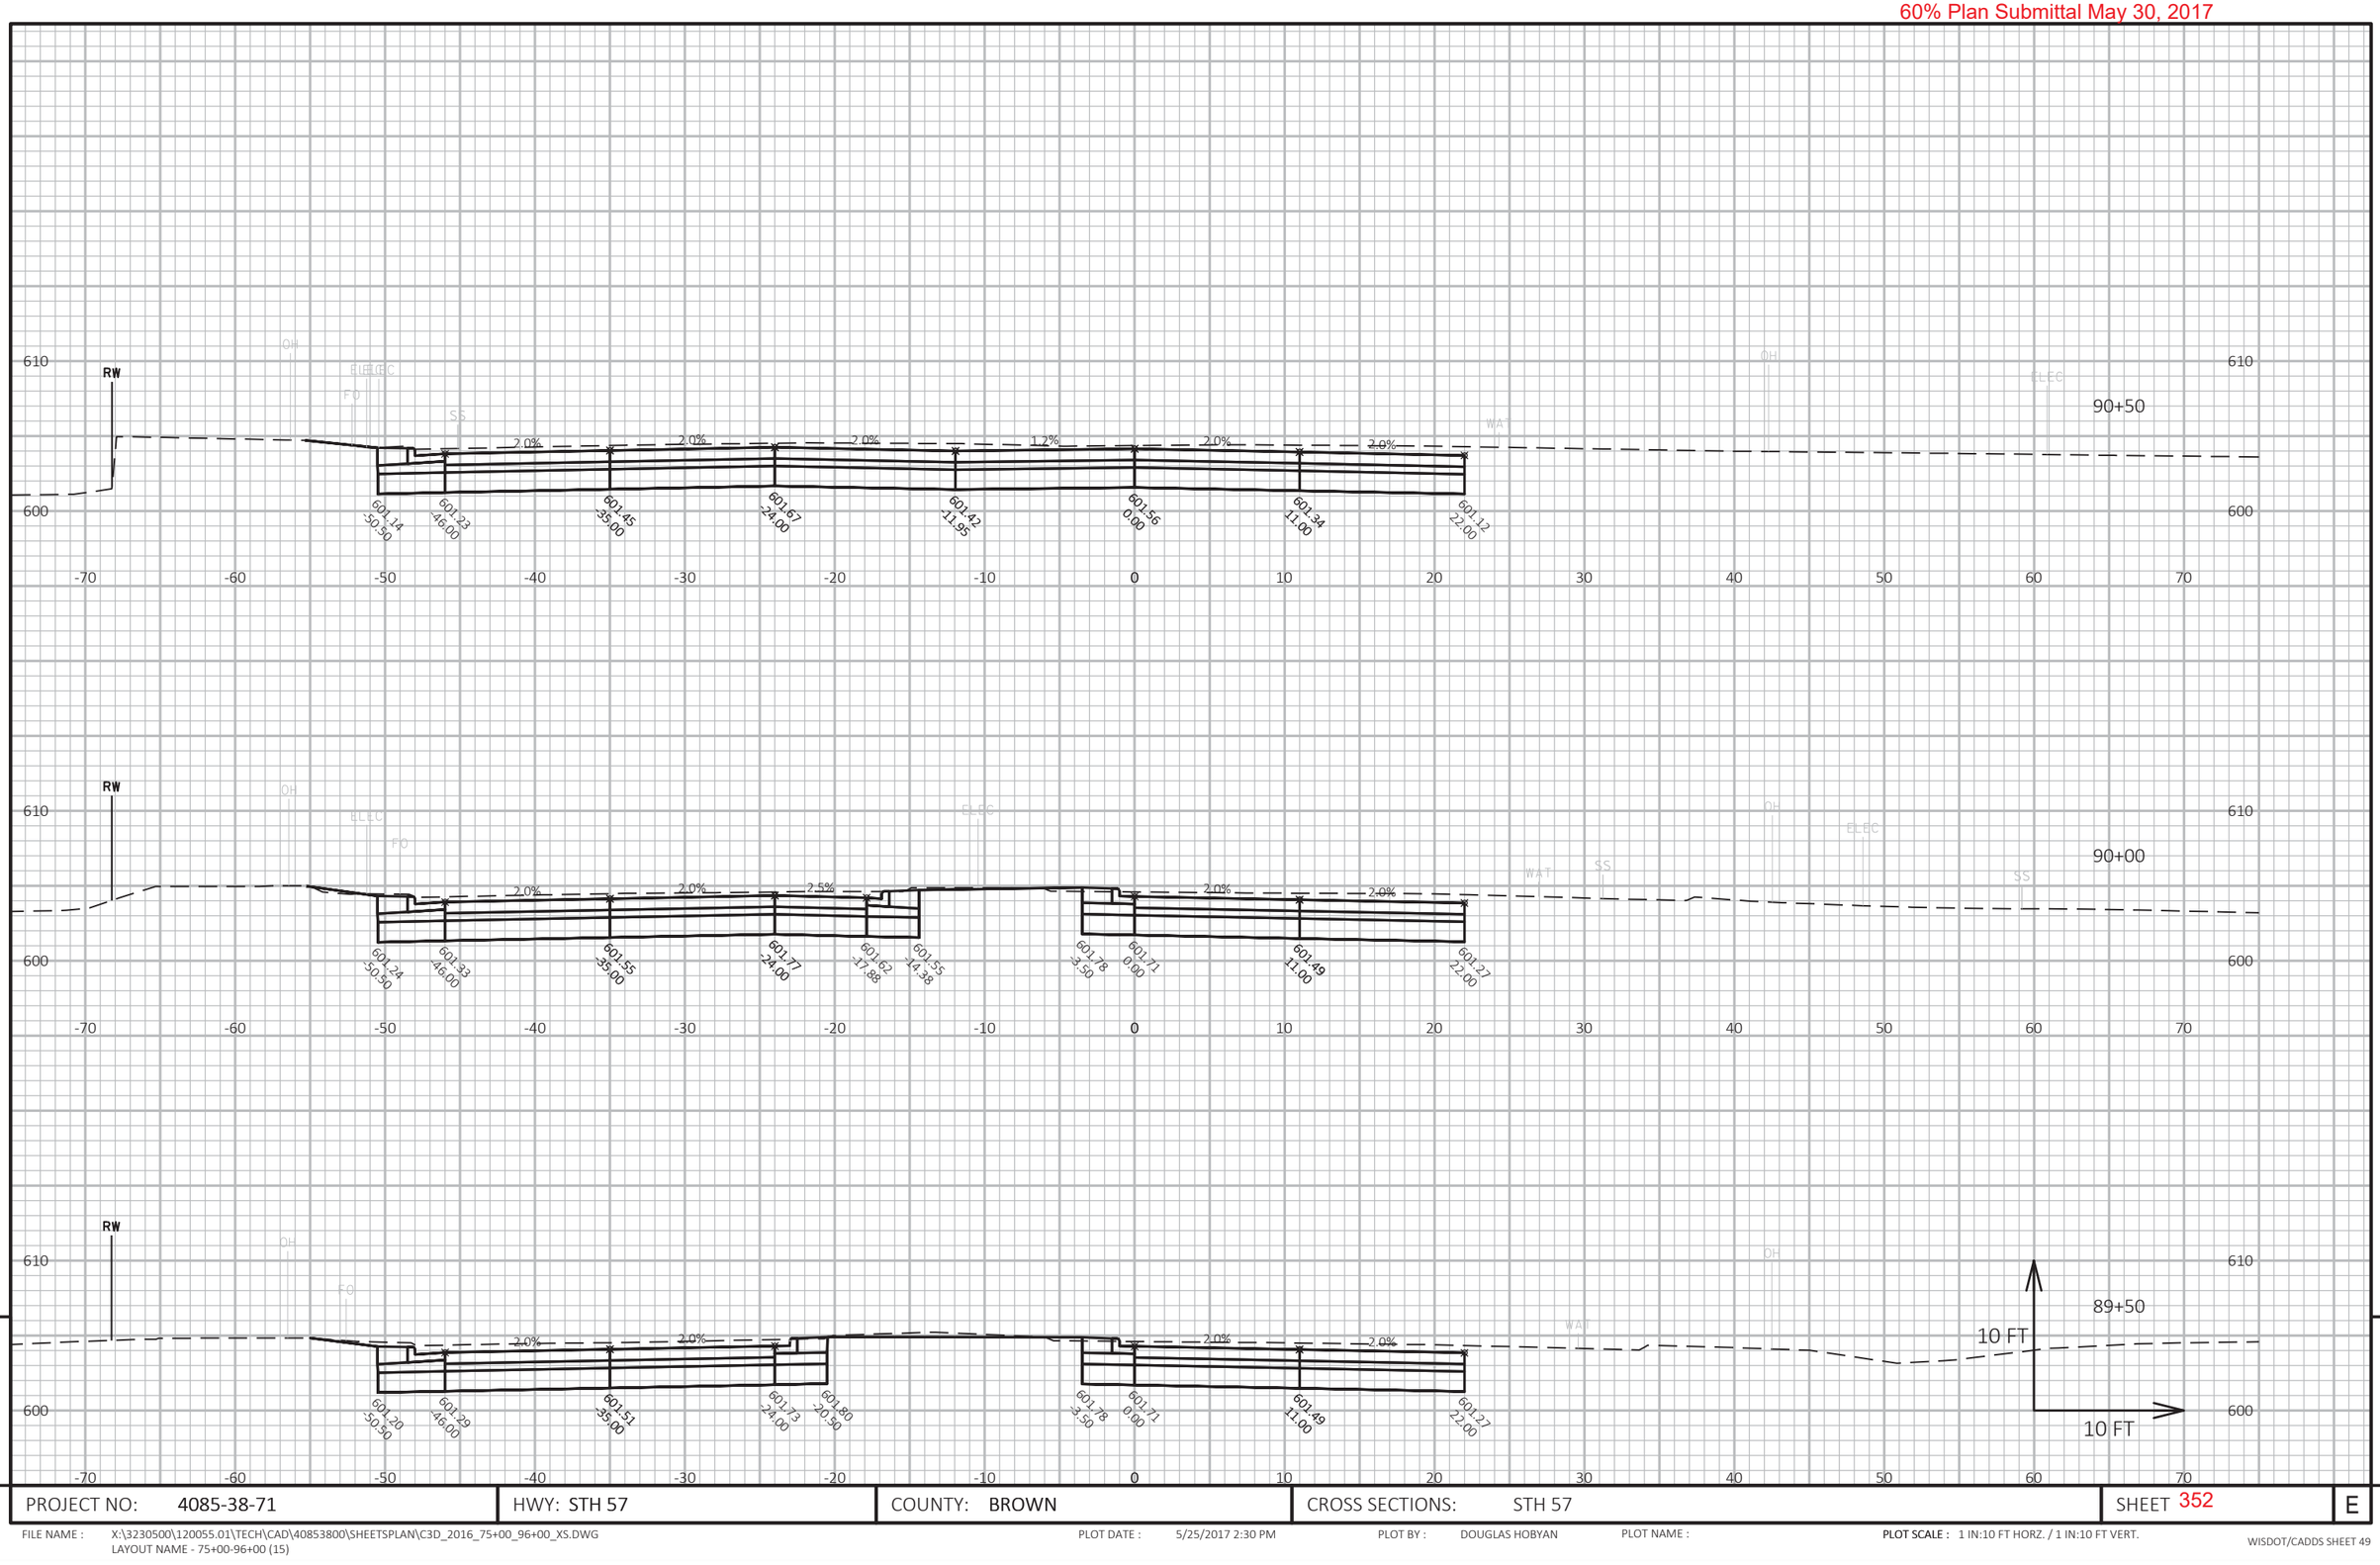

9

9

PROJECT NO: 4085-38-71	HWY: STH 57	COUNTY: BROWN	CROSS SECTIONS: STH 57	SHEET 352	E

FILE NAME : X:\3230500\120055.01\TECH\CAD\40853800\SHEETSPLAN\C3D_2016_75+00_96+00_XS.DWG
LAYOUT NAME - 75+00-96+00 (15)

PLOT DATE : 5/25/2017 2:30 PM

PLOT BY : DOUGLAS HOBYAN

PLOT NAME :

PLOT SCALE : 1 IN:10 FT HORZ. / 1 IN:10 FT VERT.

WISDOT/CADDS SHEET 49

60% Plan Submittal May 30, 2017

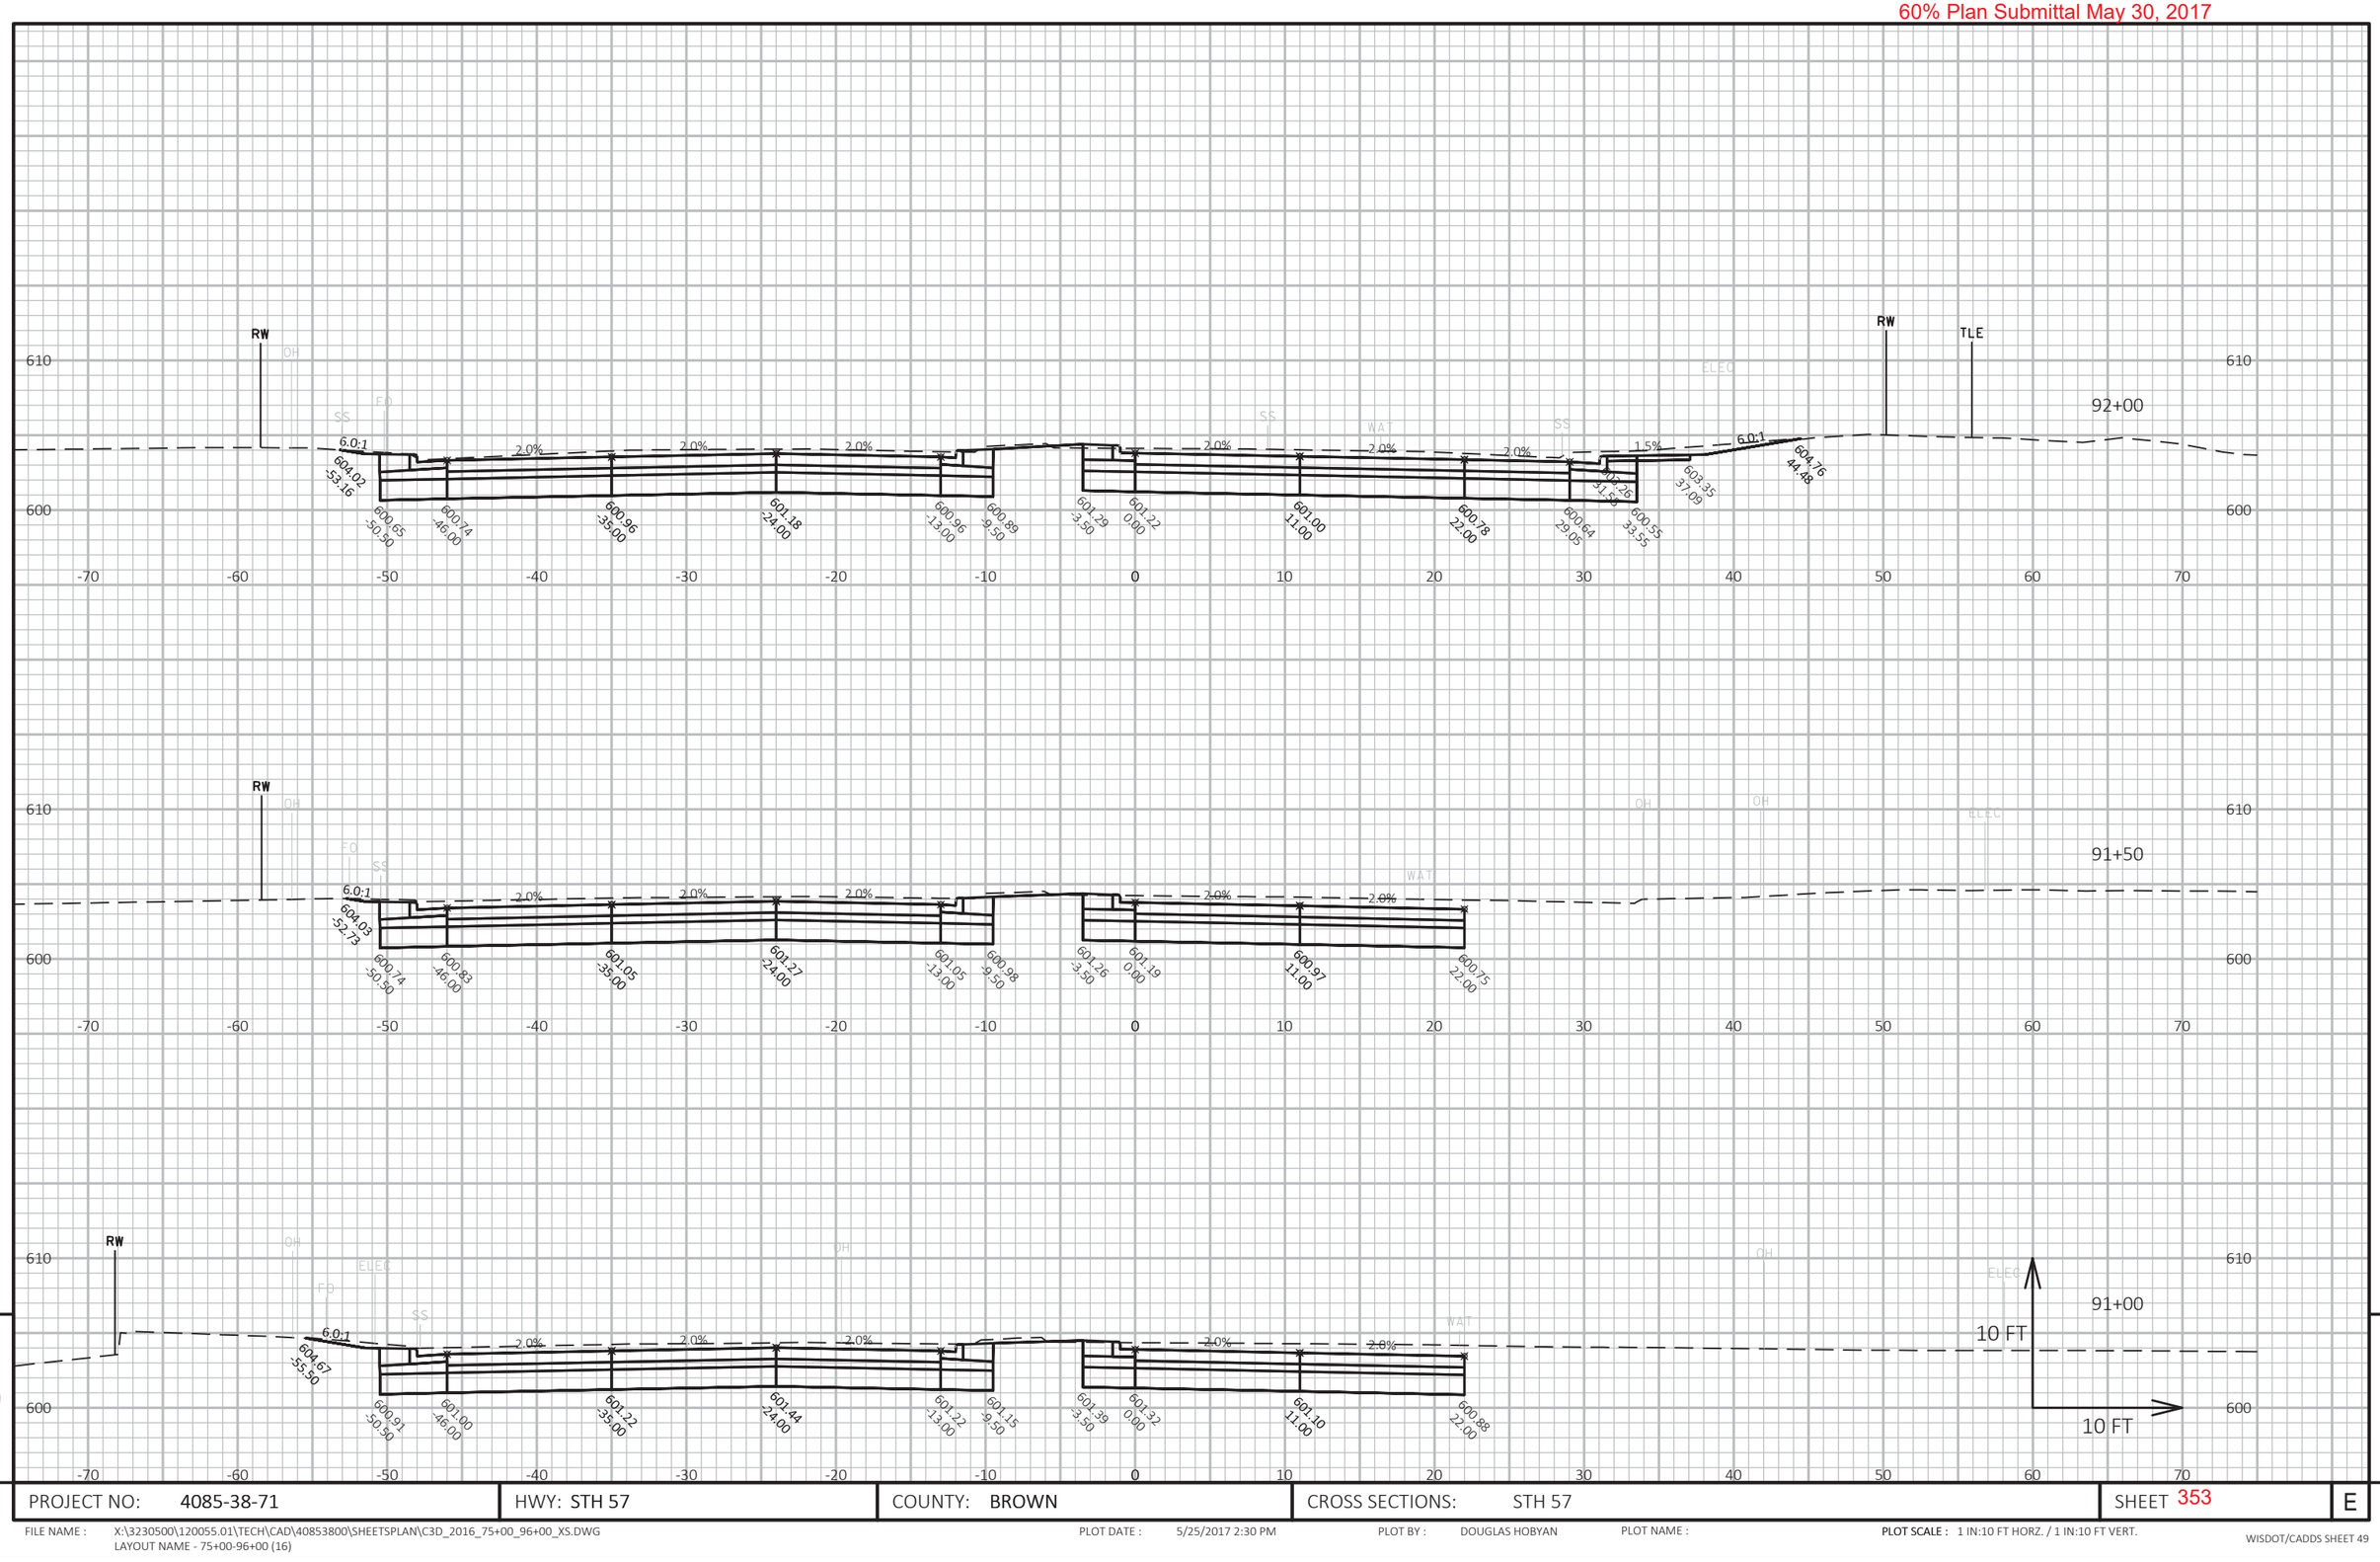

9

PROJECT NO: 4085-38-71	HWY: STH 57	COUNTY: BROWN	CROSS SECTIONS: STH 57	SHEET 353	E

FILE NAME : X:\3230500\120055.01\TECH\CAD\40853800\SHEETSPLAN\C3D_2016_75+00_96+00_XS.DWG
LAYOUT NAME - 75+00-96+00 (16)

PLOT DATE : 5/25/2017 2:30 PM PLOT BY : DOUGLAS HOBYAN PLOT NAME :

PLOT SCALE : 1 IN:10 FT HORZ. / 1 IN:10 FT VERT.

WISDOT/CADDS SHEET 49

60% Plan Submittal May 30, 2017

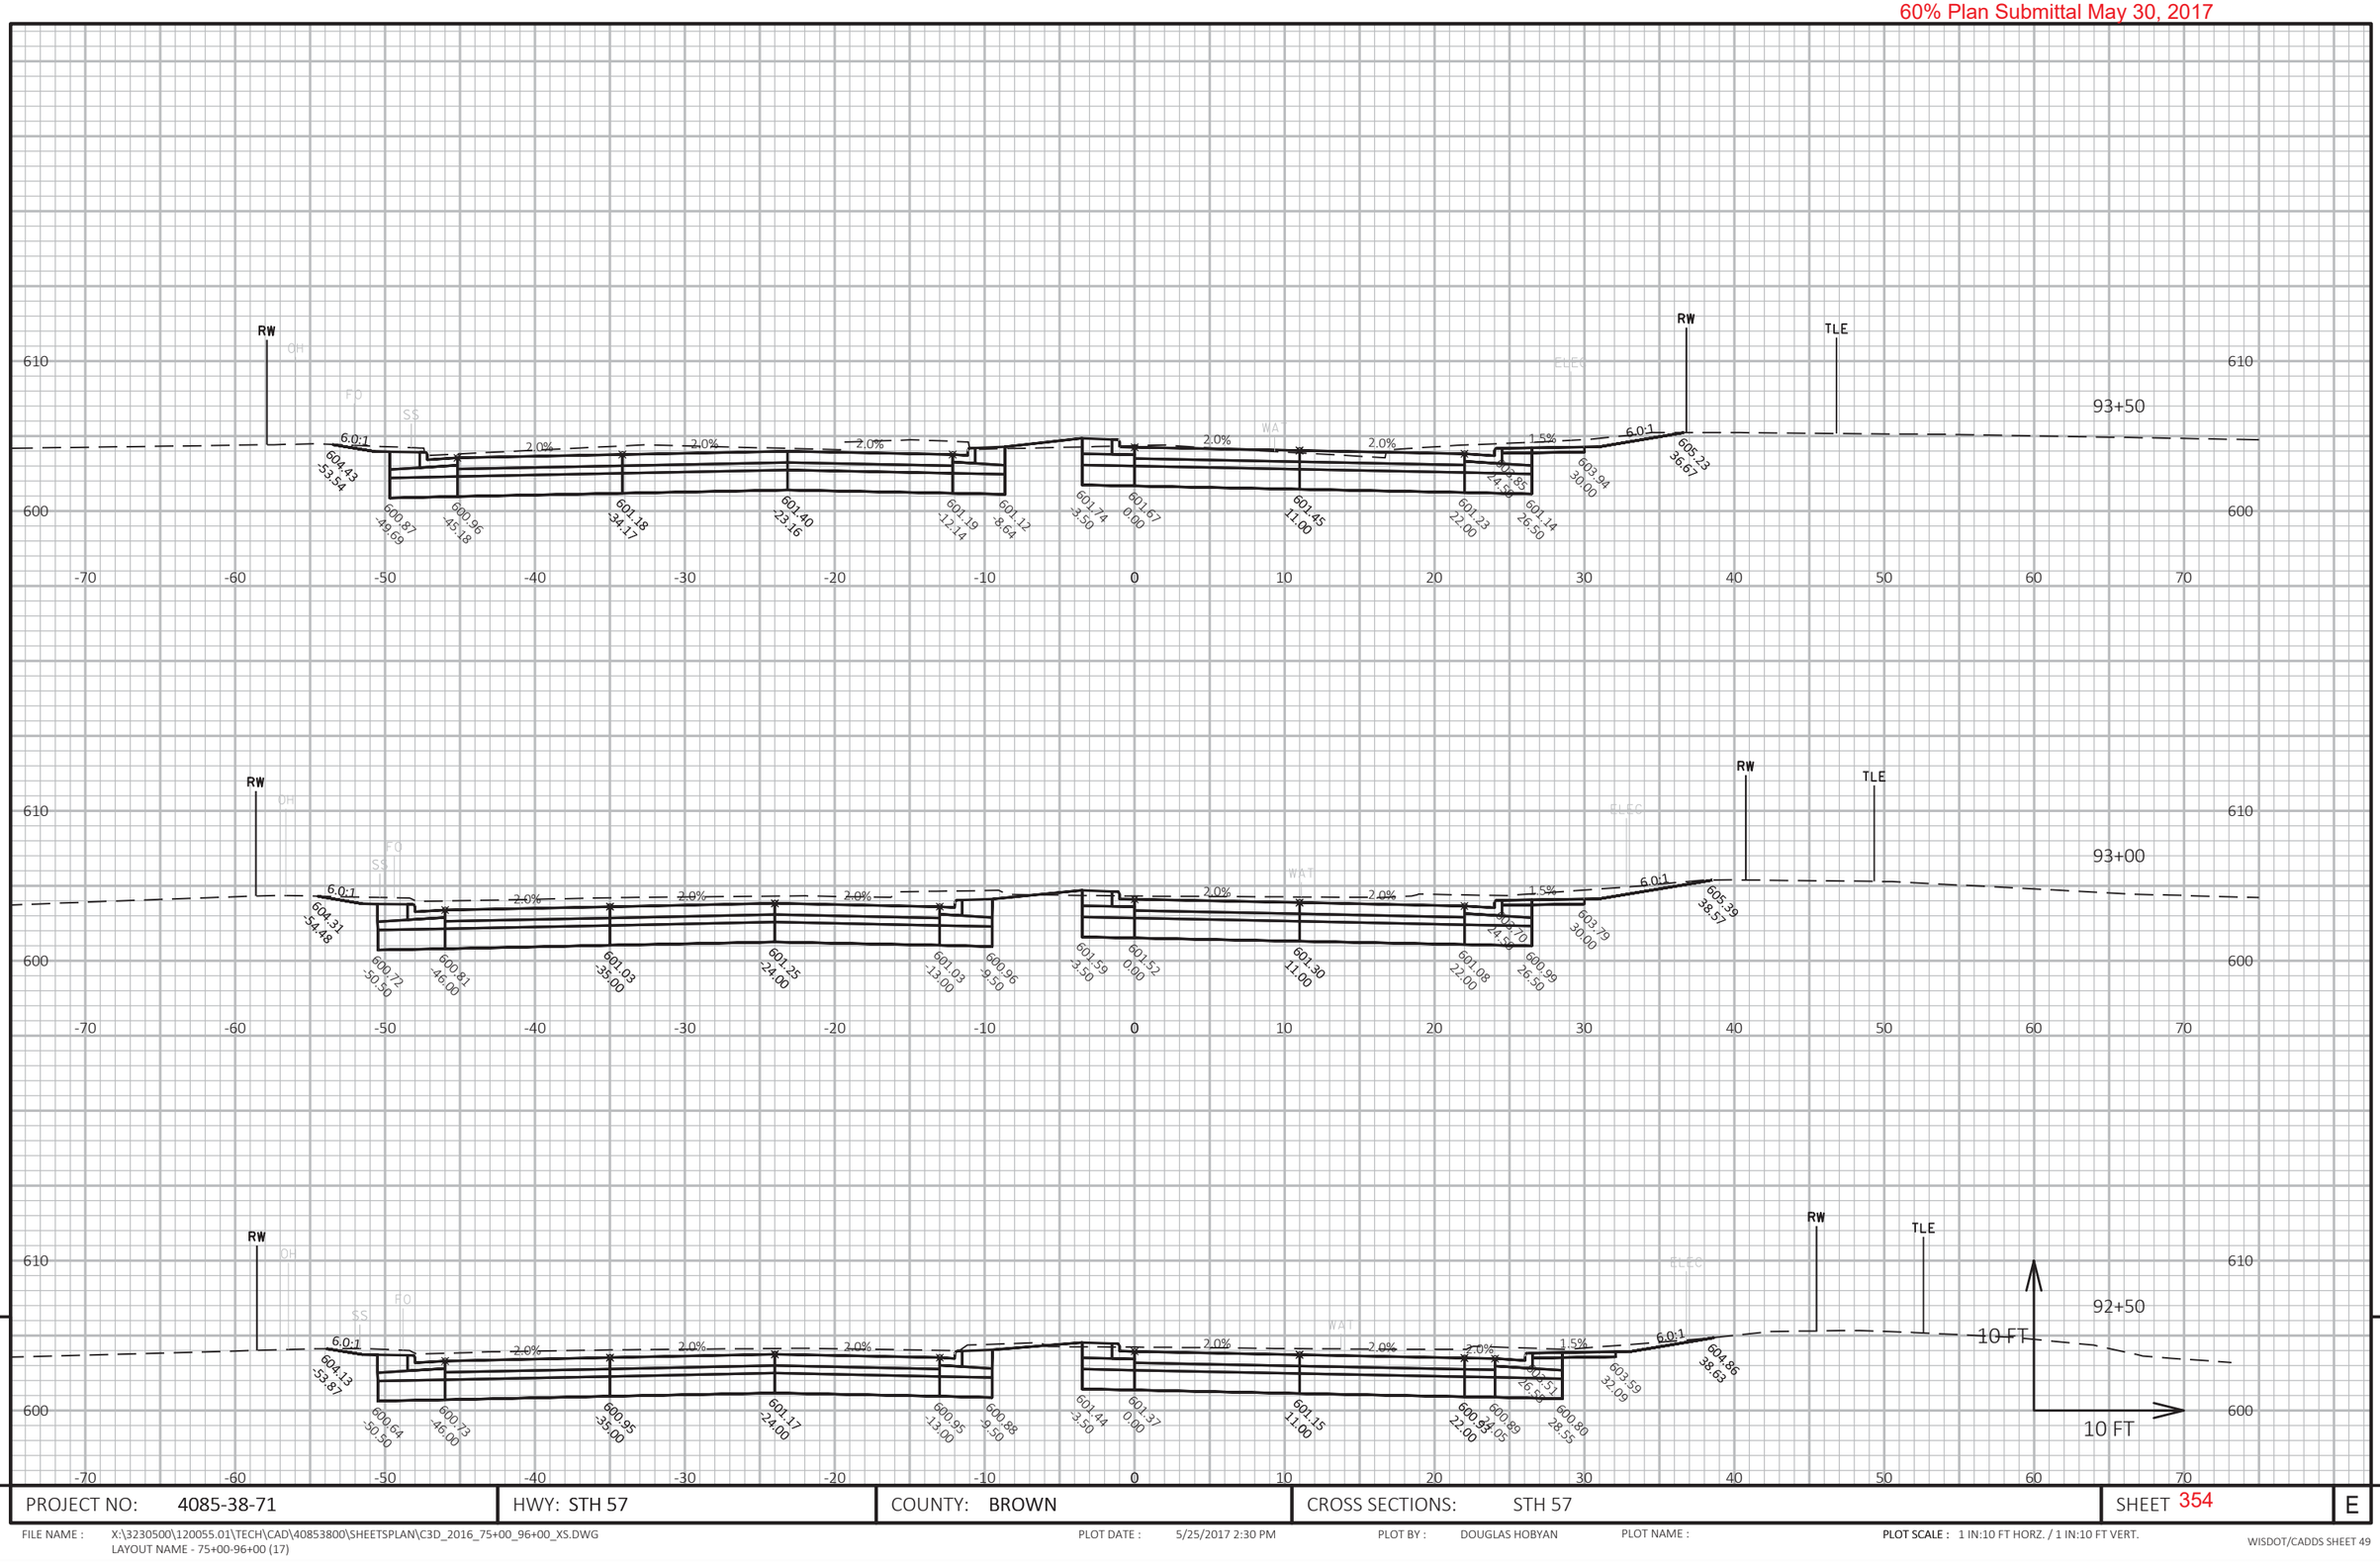

9 9

PROJECT NO: 4085-38-71	HWY: STH 57	COUNTY: BROWN	CROSS SECTIONS: STH 57	SHEET 354	E

FILE NAME : X:\3230500\120055.01\TECH\CAD\40853800\SHEETSPLAN\C3D_2016_75+00_96+00_XS.DWG
LAYOUT NAME - 75+00-96+00 (17)

PLOT DATE : 5/25/2017 2:30 PM PLOT BY : DOUGLAS HOBYAN PLOT NAME :

PLOT SCALE : 1 IN:10 FT HORZ. / 1 IN:10 FT VERT.

WISDOT/CADDS SHEET 49

60% Plan Submittal May 30, 2017

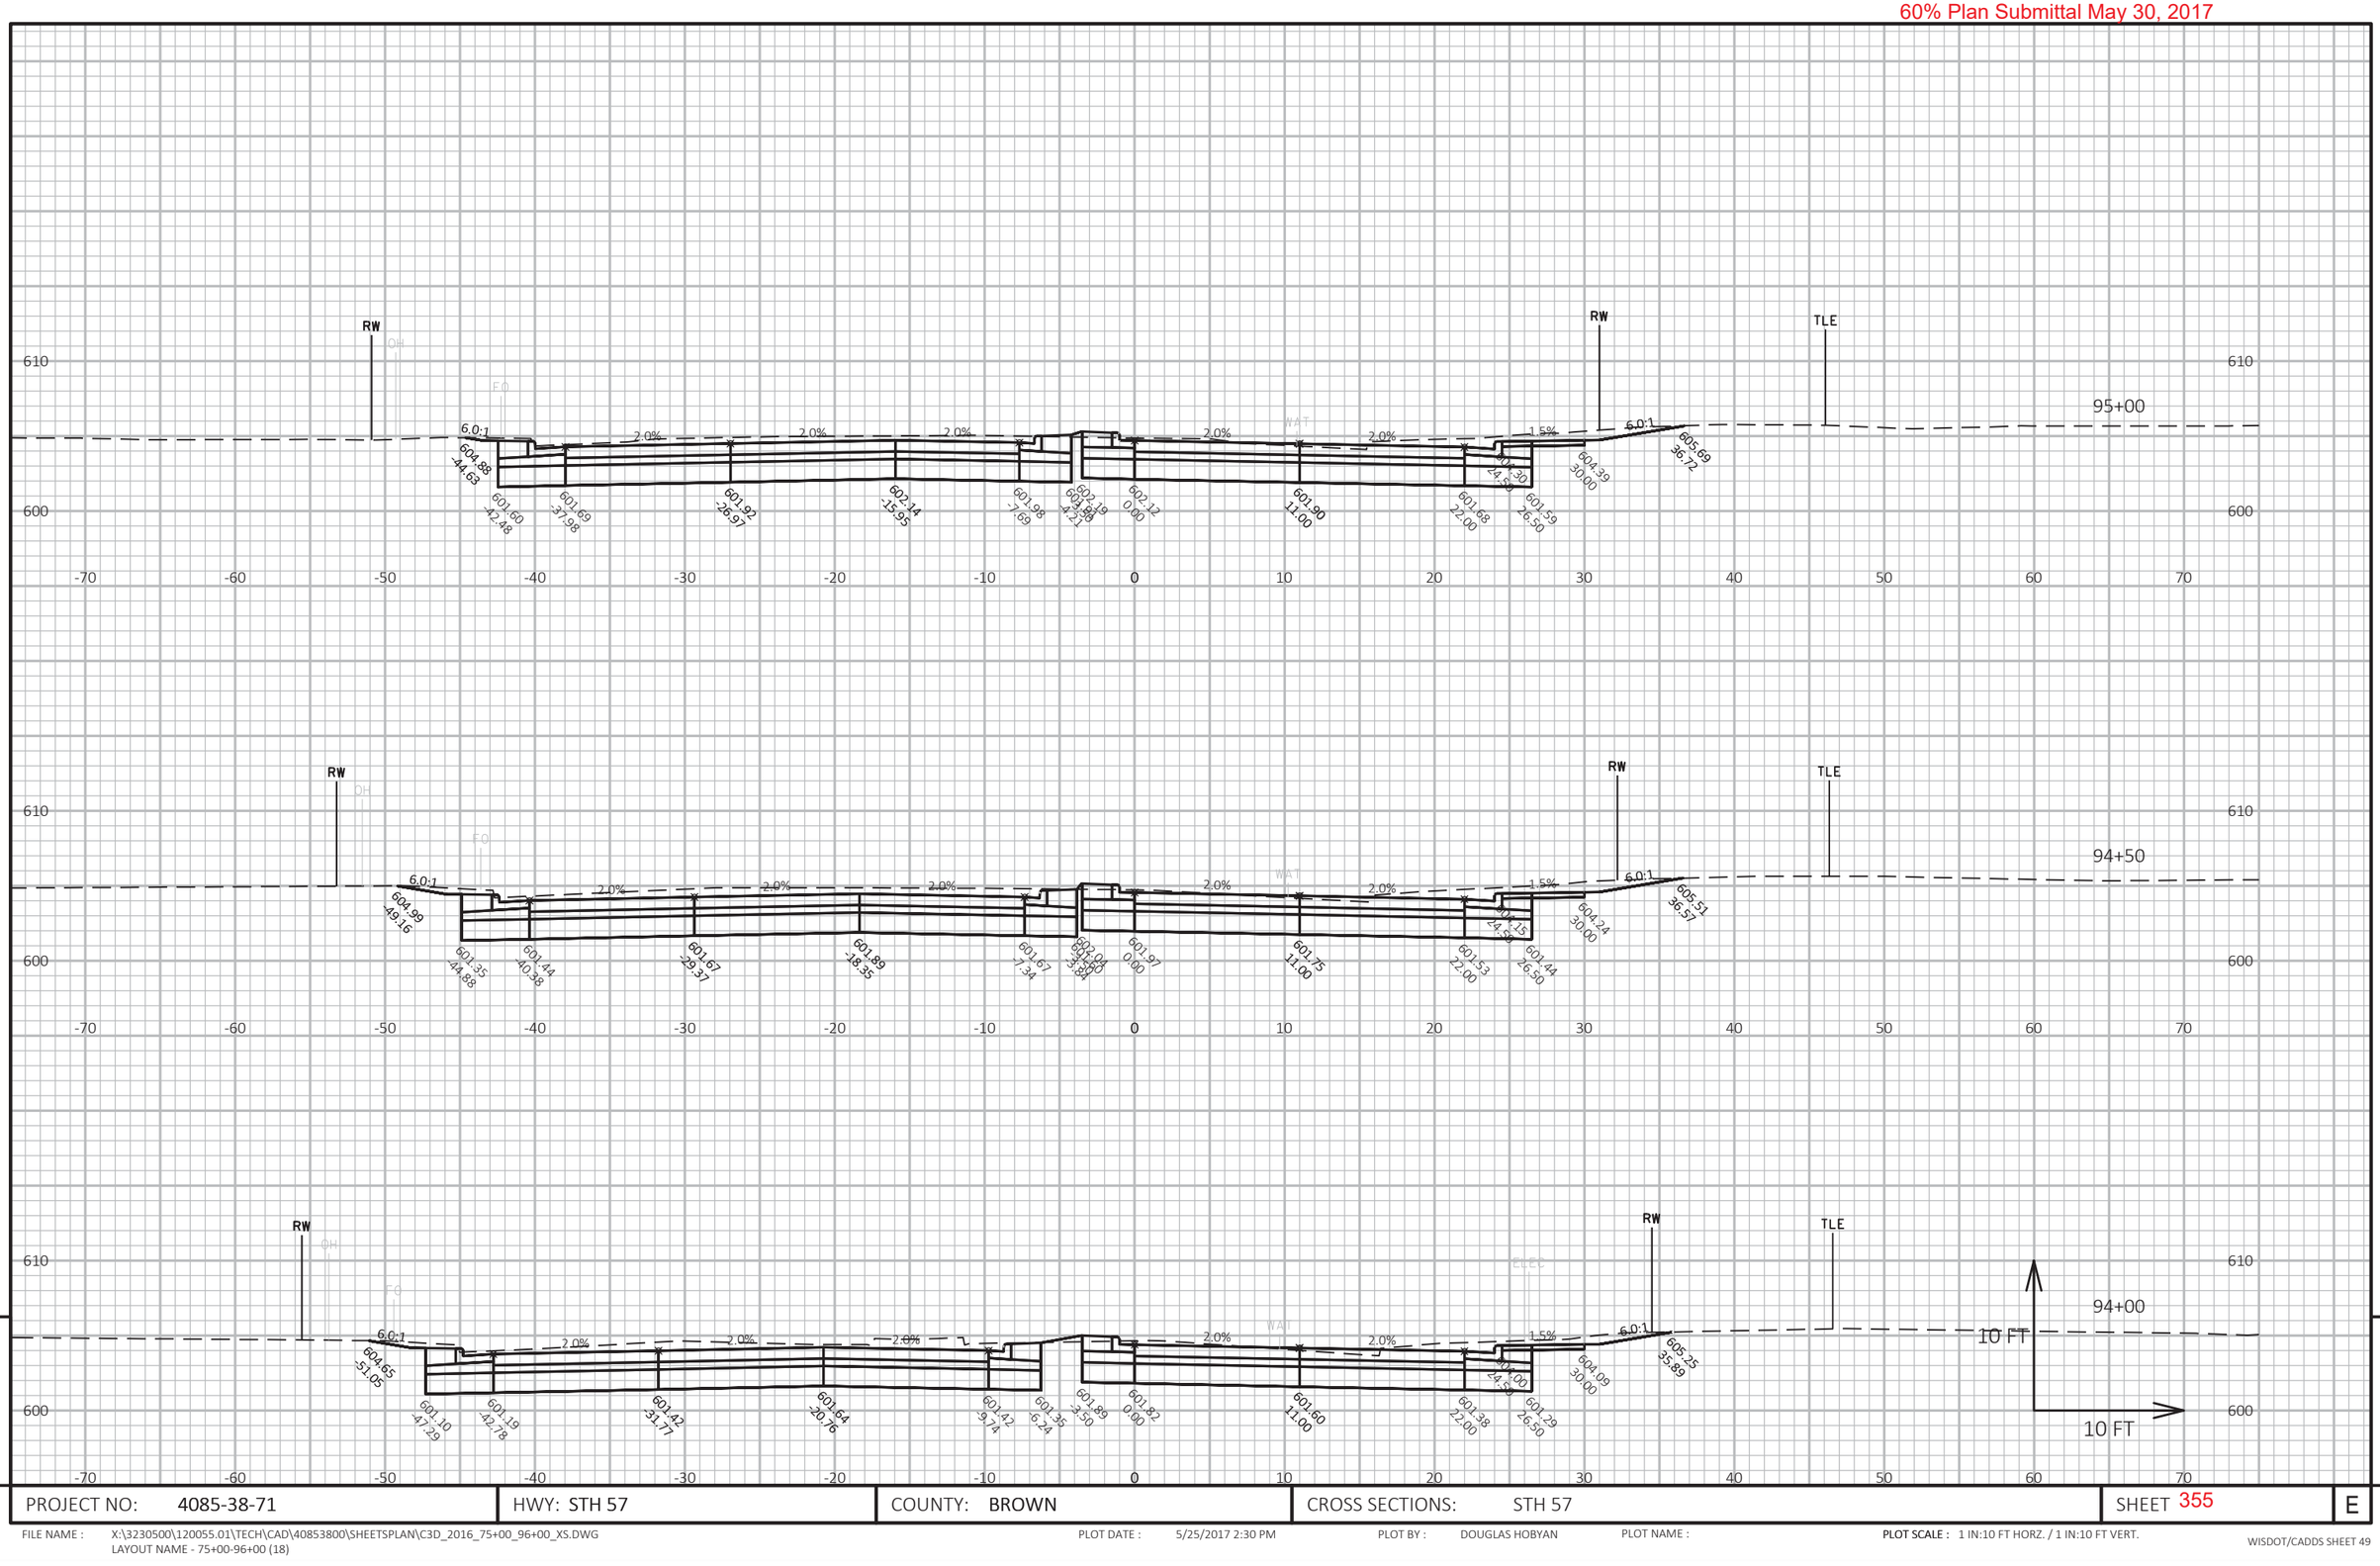

PROJECT NO: 4085-38-71	HWY: STH 57	COUNTY: BROWN	CROSS SECTIONS: STH 57	SHEET 355	E

FILE NAME : X:\3230500\120055.01\TECH\CAD\40853800\SHEETSPLAN\C3D_2016_75+00_96+00_XS.DWG
LAYOUT NAME - 75+00-96+00 (18)

PLOT DATE : 5/25/2017 2:30 PM PLOT BY : DOUGLAS HOBYAN PLOT NAME : PLOT SCALE : 1 IN:10 FT HORZ. / 1 IN:10 FT VERT.

WISDOT/CADDS SHEET 49

60% Plan Submittal May 30, 2017

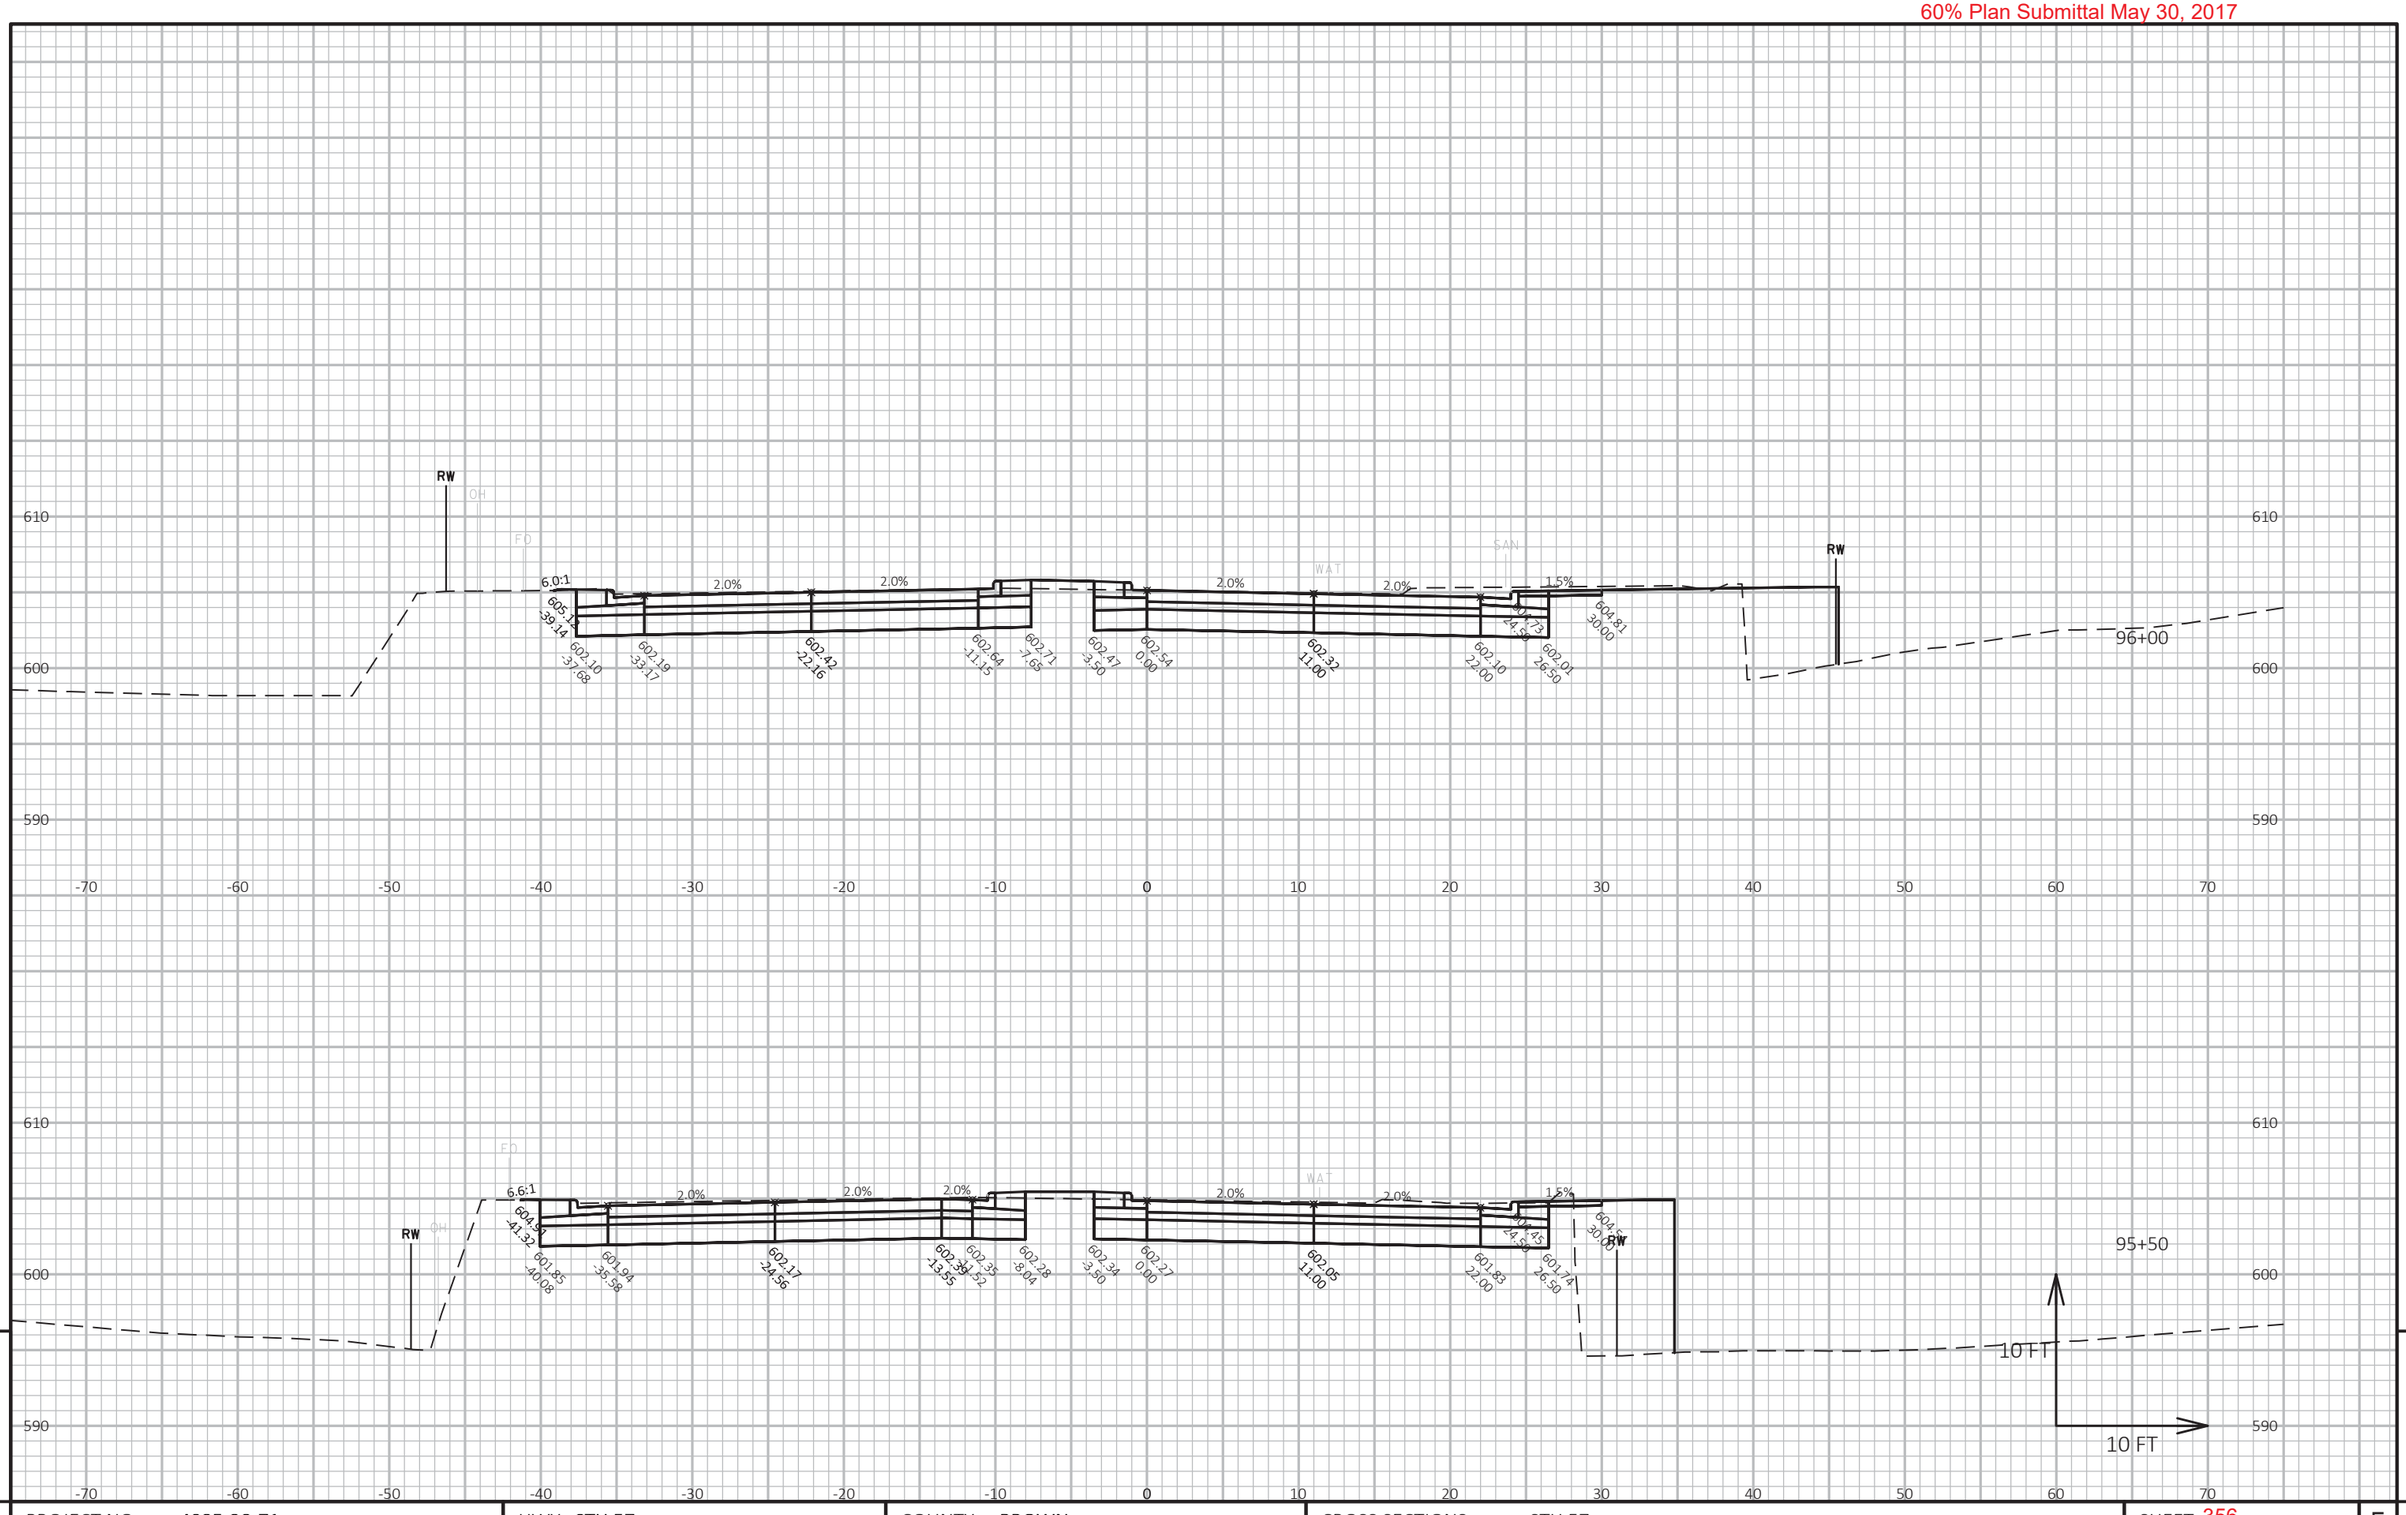

9 9

PROJECT NO: 4085-38-71	HWY: STH 57	COUNTY: BROWN	CROSS SECTIONS: STH 57	SHEET 356	E

FILE NAME : X:\3230500\120055.01\TECH\CAD\40853800\SHEETSPLAN\C3D_2016_75+00_96+00_XS.DWG
LAYOUT NAME - 75+00-96+00 (19)

PLOT DATE : 5/25/2017 2:31 PM PLOT BY : DOUGLAS HOBYAN PLOT NAME : PLOT SCALE : 1 IN:10 FT HORZ. / 1 IN:10 FT VERT.

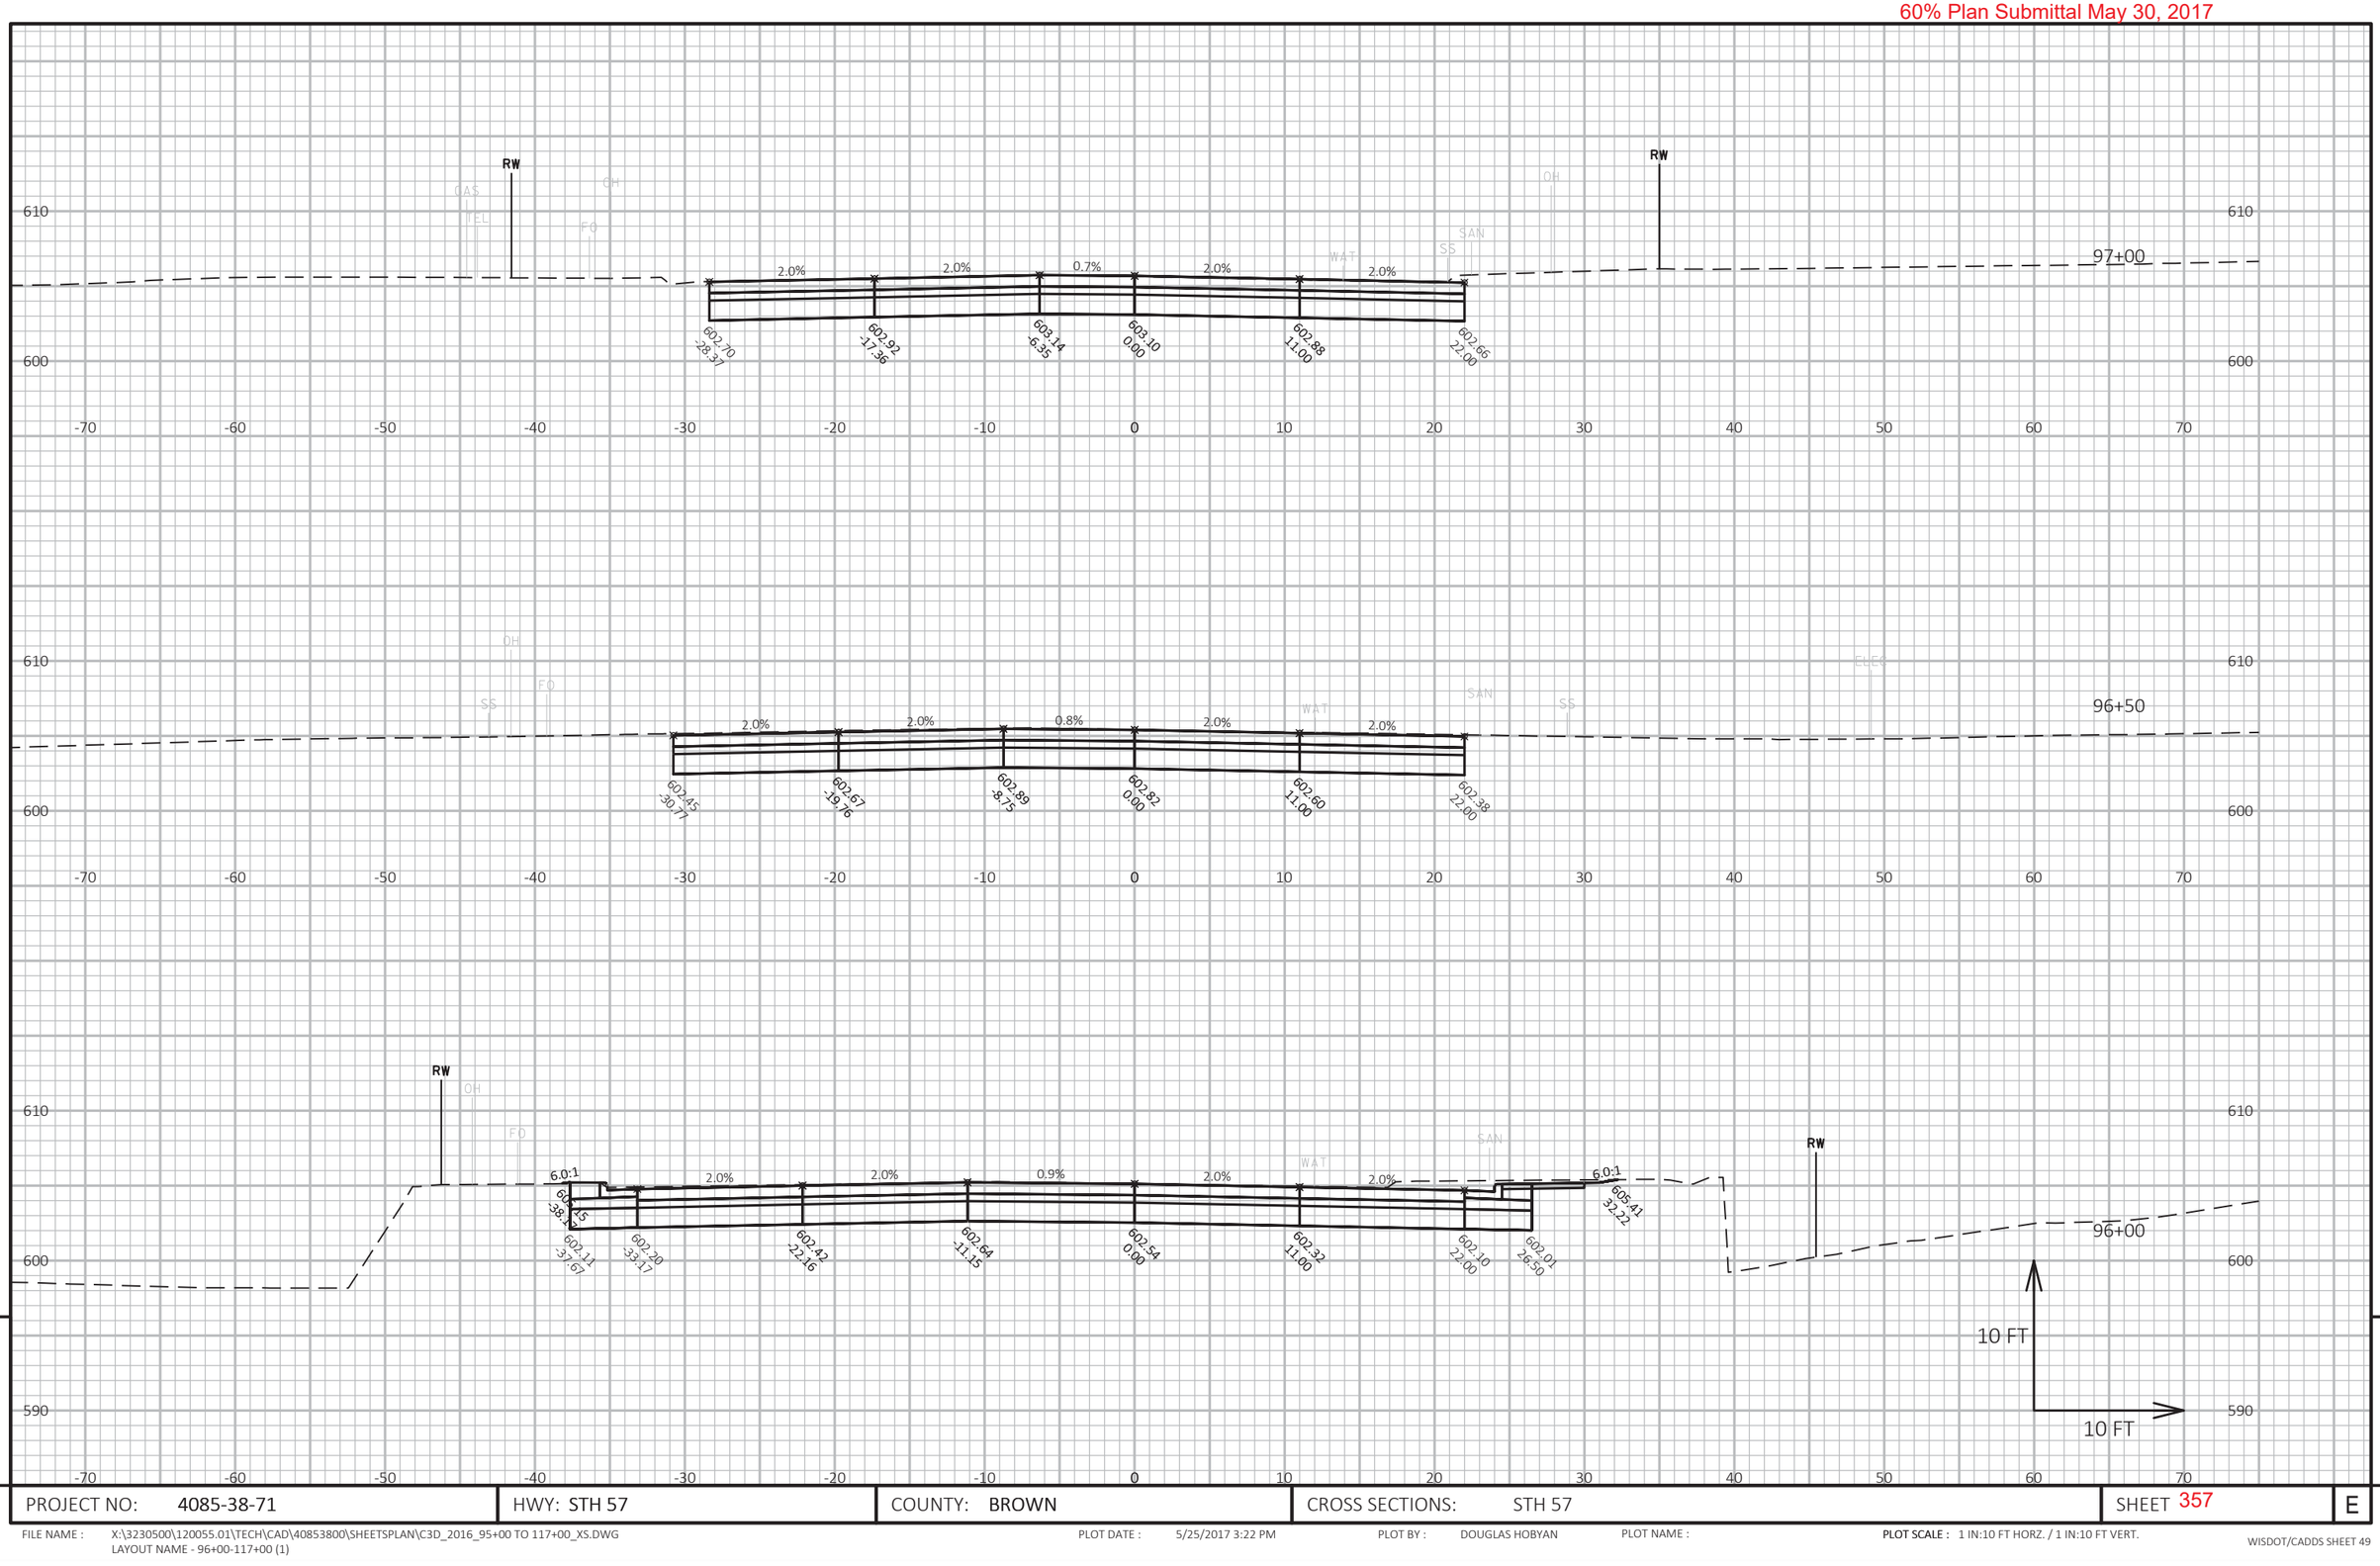

9

PROJECT NO: 4085-38-71	HWY: STH 57	COUNTY: BROWN	CROSS SECTIONS: STH 57	SHEET 357	E

FILE NAME : X:\3230500\120055.01\TECH\CAD\40853800\SHEETSPLAN\C3D_2016_95+00 TO 117+00_XS.DWG
LAYOUT NAME - 96+00-117+00 (1)

PLOT DATE : 5/25/2017 3:22 PM PLOT BY : DOUGLAS HOBYAN PLOT NAME : PLOT SCALE : 1 IN:10 FT HORZ. / 1 IN:10 FT VERT.

WISDOT/CADDS SHEET 49

60% Plan Submittal May 30, 2017

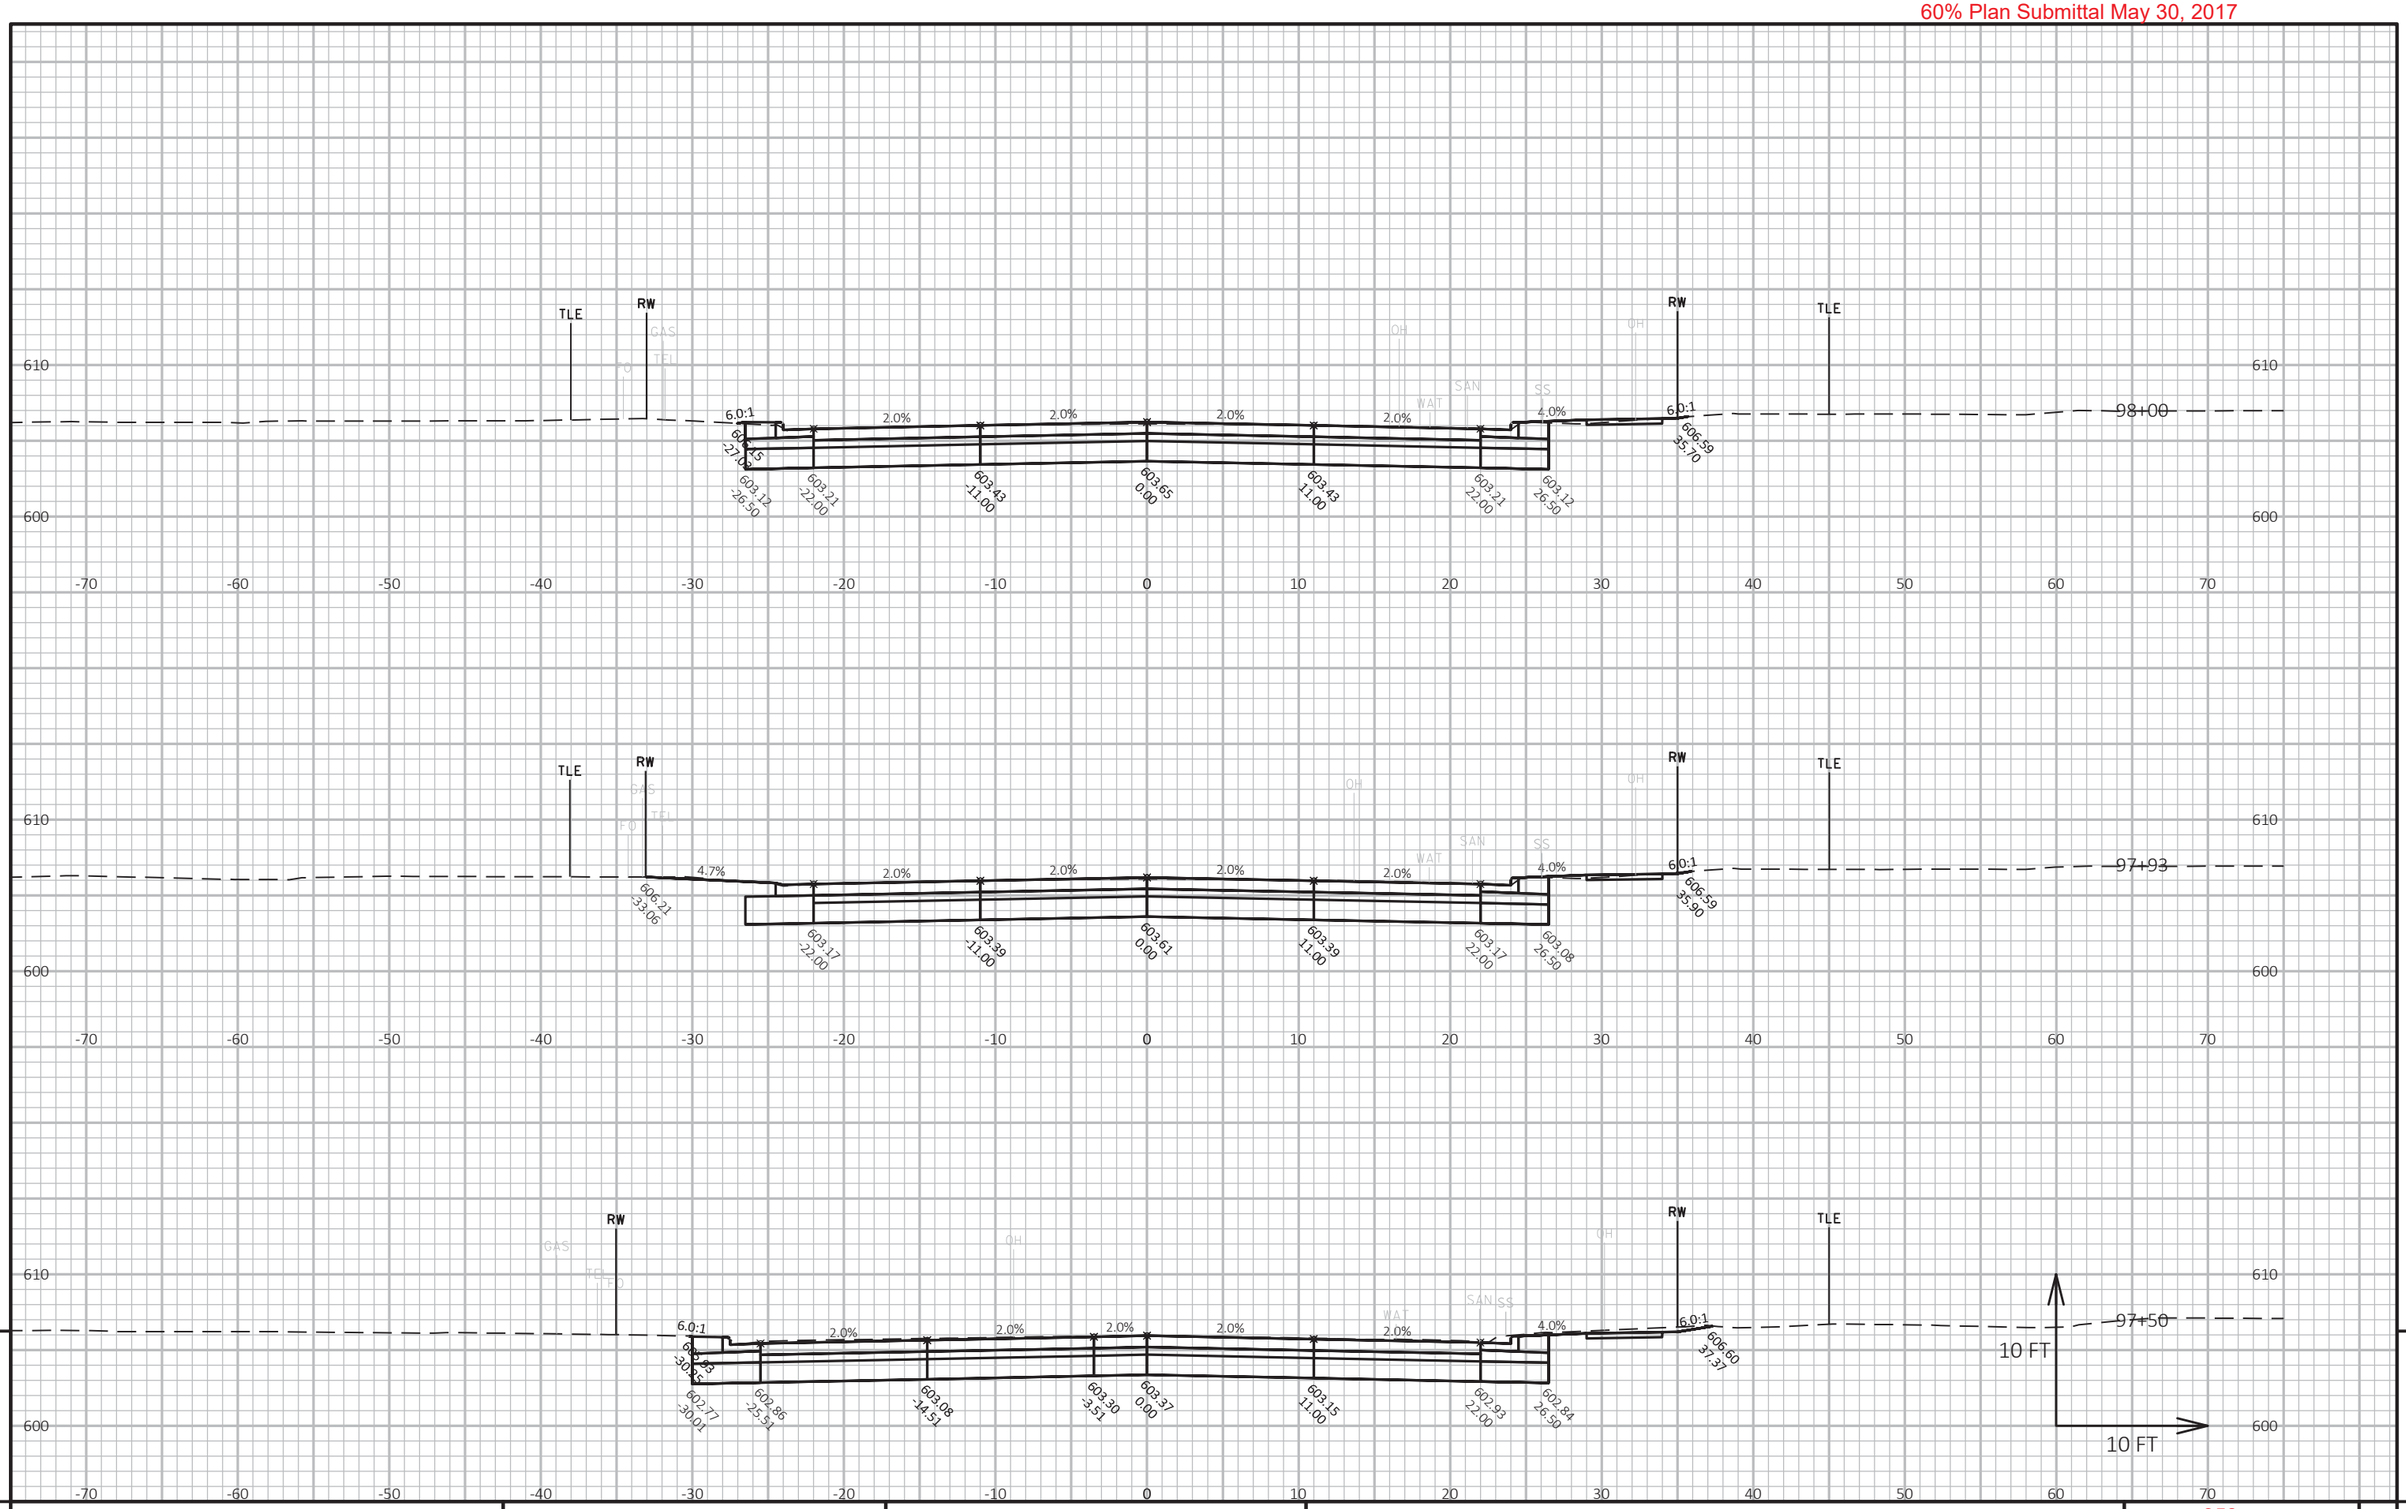

9

PROJECT NO: 4085-38-71	HWY: STH 57	COUNTY: BROWN	CROSS SECTIONS: STH 57	SHEET 358	E

9

FILE NAME : X:\3230500\120055.01\TECH\CAD\40853800\SHEETSPLAN\C3D_2016_95+00 TO 117+00_XS.DWG
LAYOUT NAME - 96+00-117+00 (2)

PLOT DATE : 5/25/2017 3:22 PM

PLOT BY : DOUGLAS HOBYAN

PLOT NAME :

PLOT SCALE : 1 IN:10 FT HORZ. / 1 IN:10 FT VERT.

WISDOT/CADDS SHEET 49

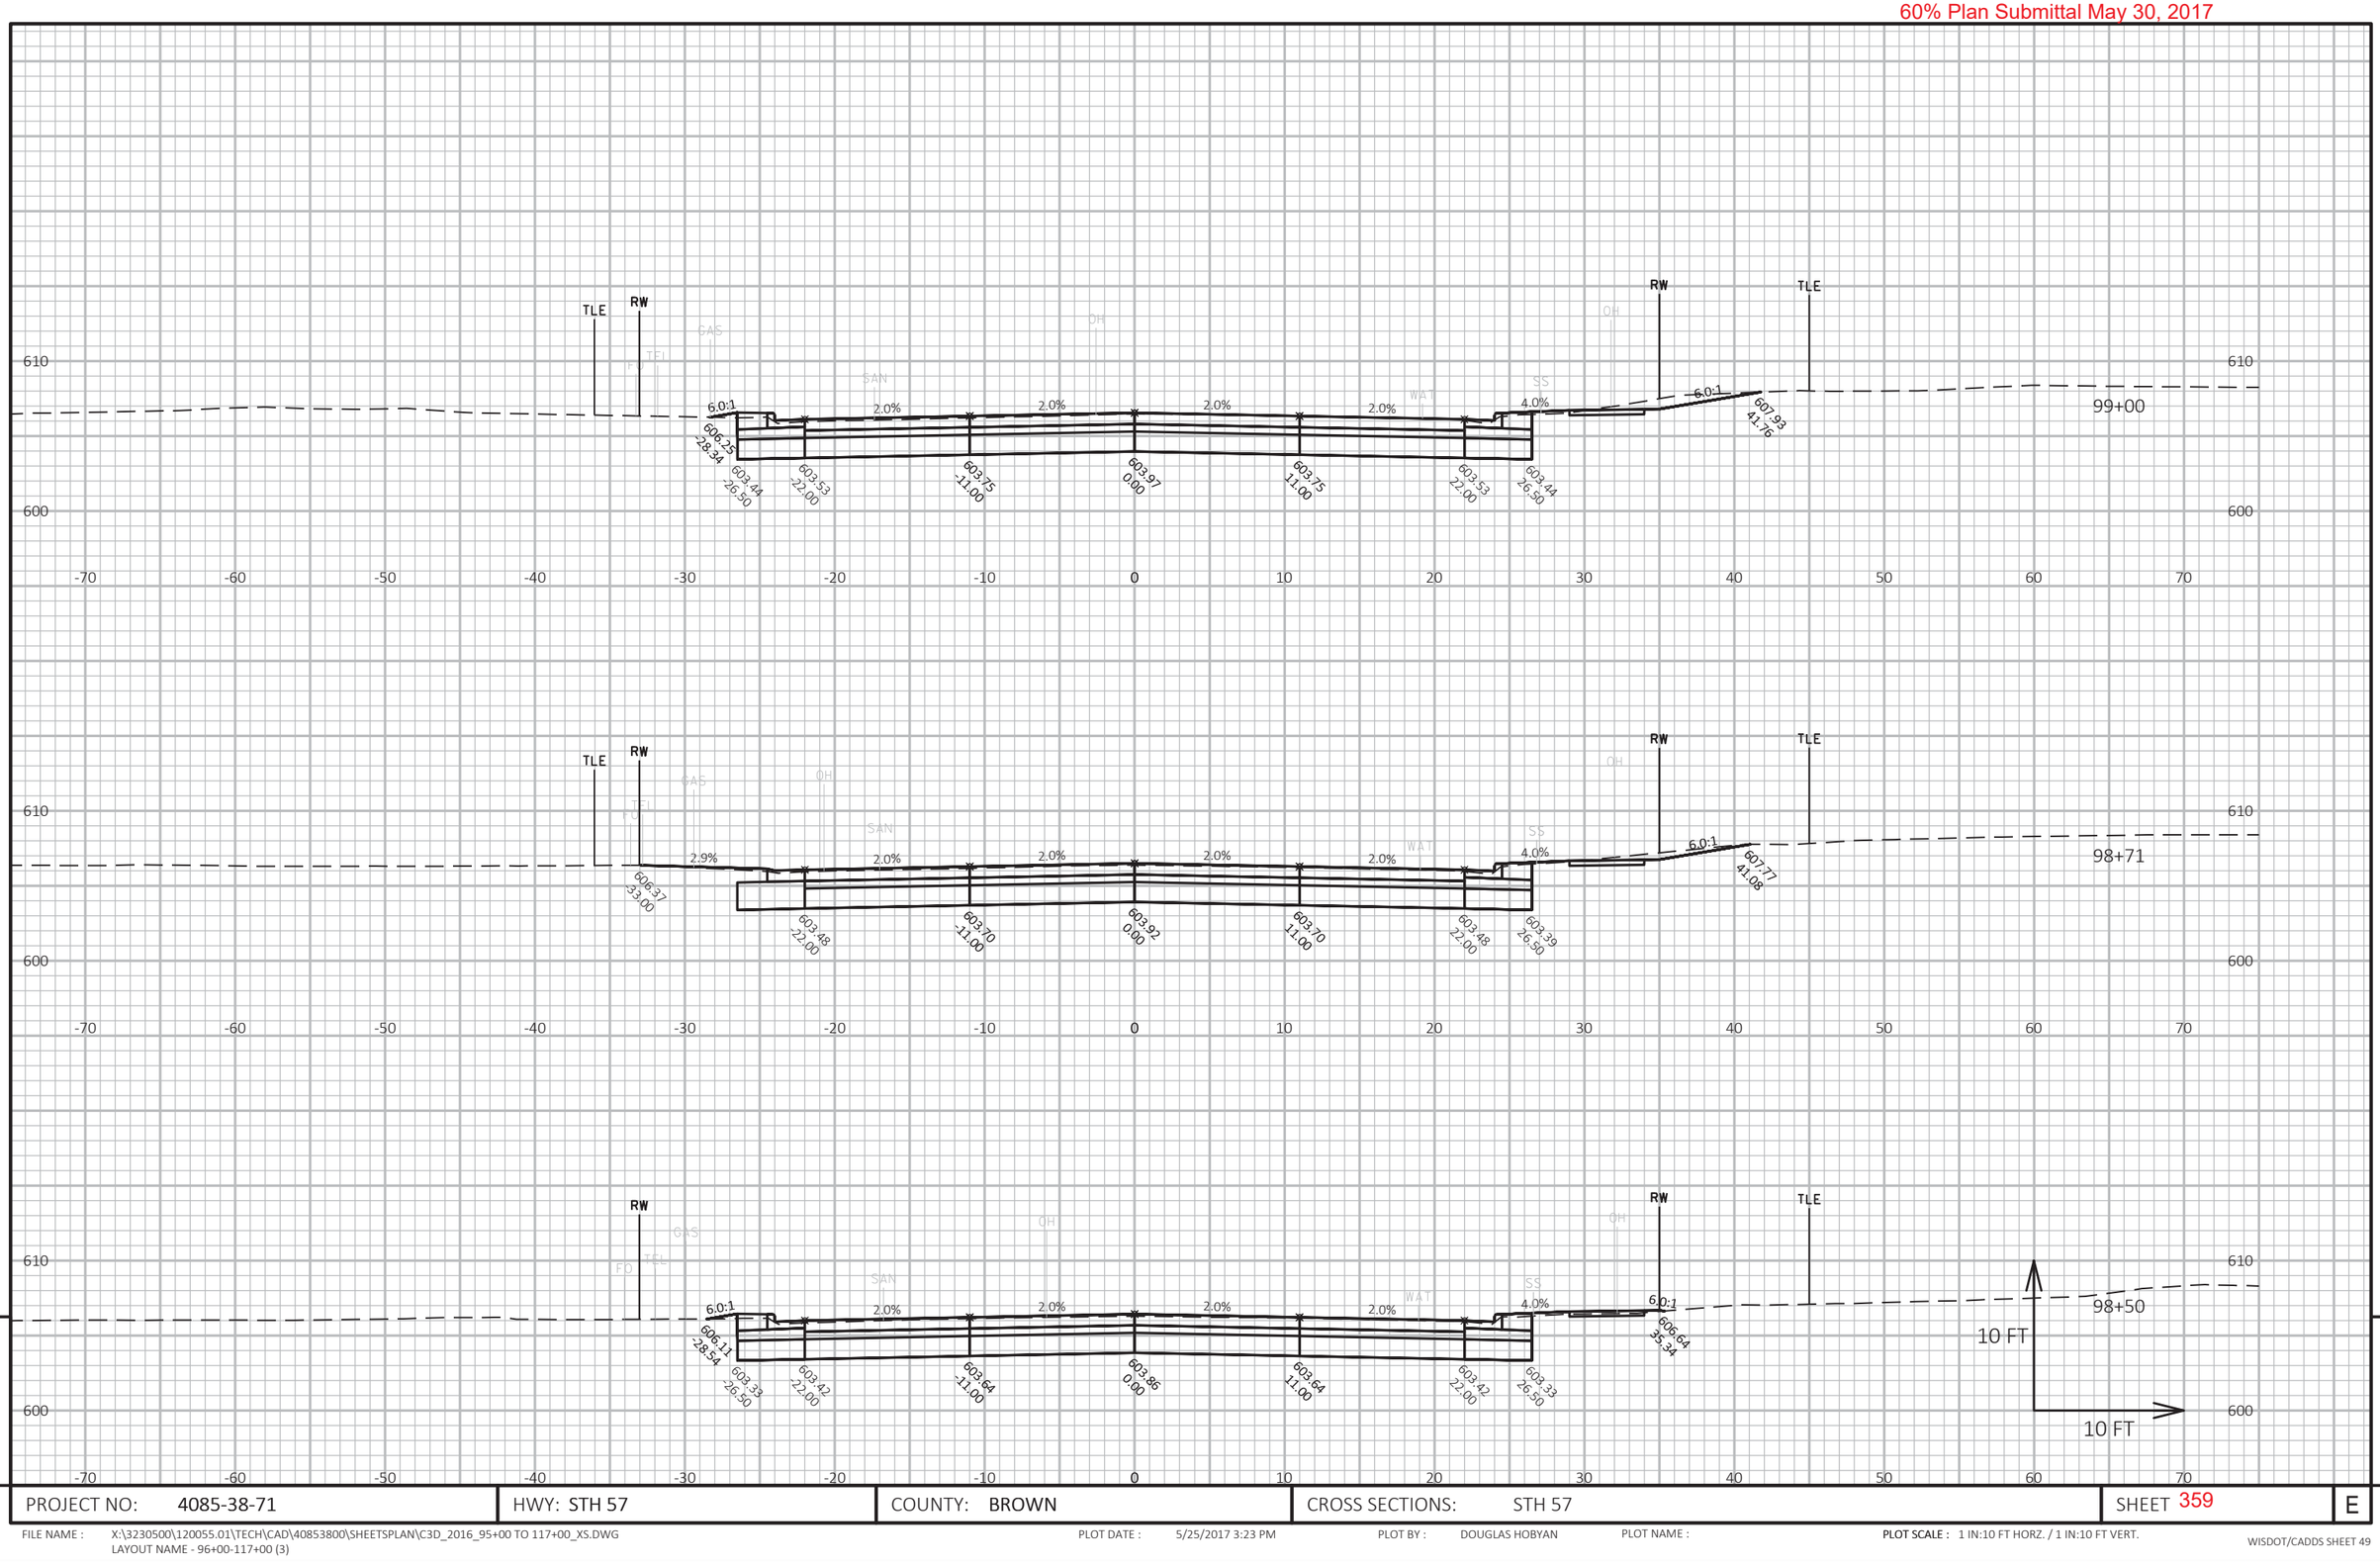

9

9

PROJECT NO: 4085-38-71	HWY: STH 57	COUNTY: BROWN	CROSS SECTIONS: STH 57	SHEET 359	E

FILE NAME : X:\3230500\120055.01\TECH\CAD\40853800\SHEETSPLAN\C3D_2016_95+00 TO 117+00_XS.DWG
LAYOUT NAME - 96+00-117+00 (3)

PLOT DATE : 5/25/2017 3:23 PM PLOT BY : DOUGLAS HOBYAN PLOT NAME : PLOT SCALE : 1 IN:10 FT HORZ. / 1 IN:10 FT VERT.

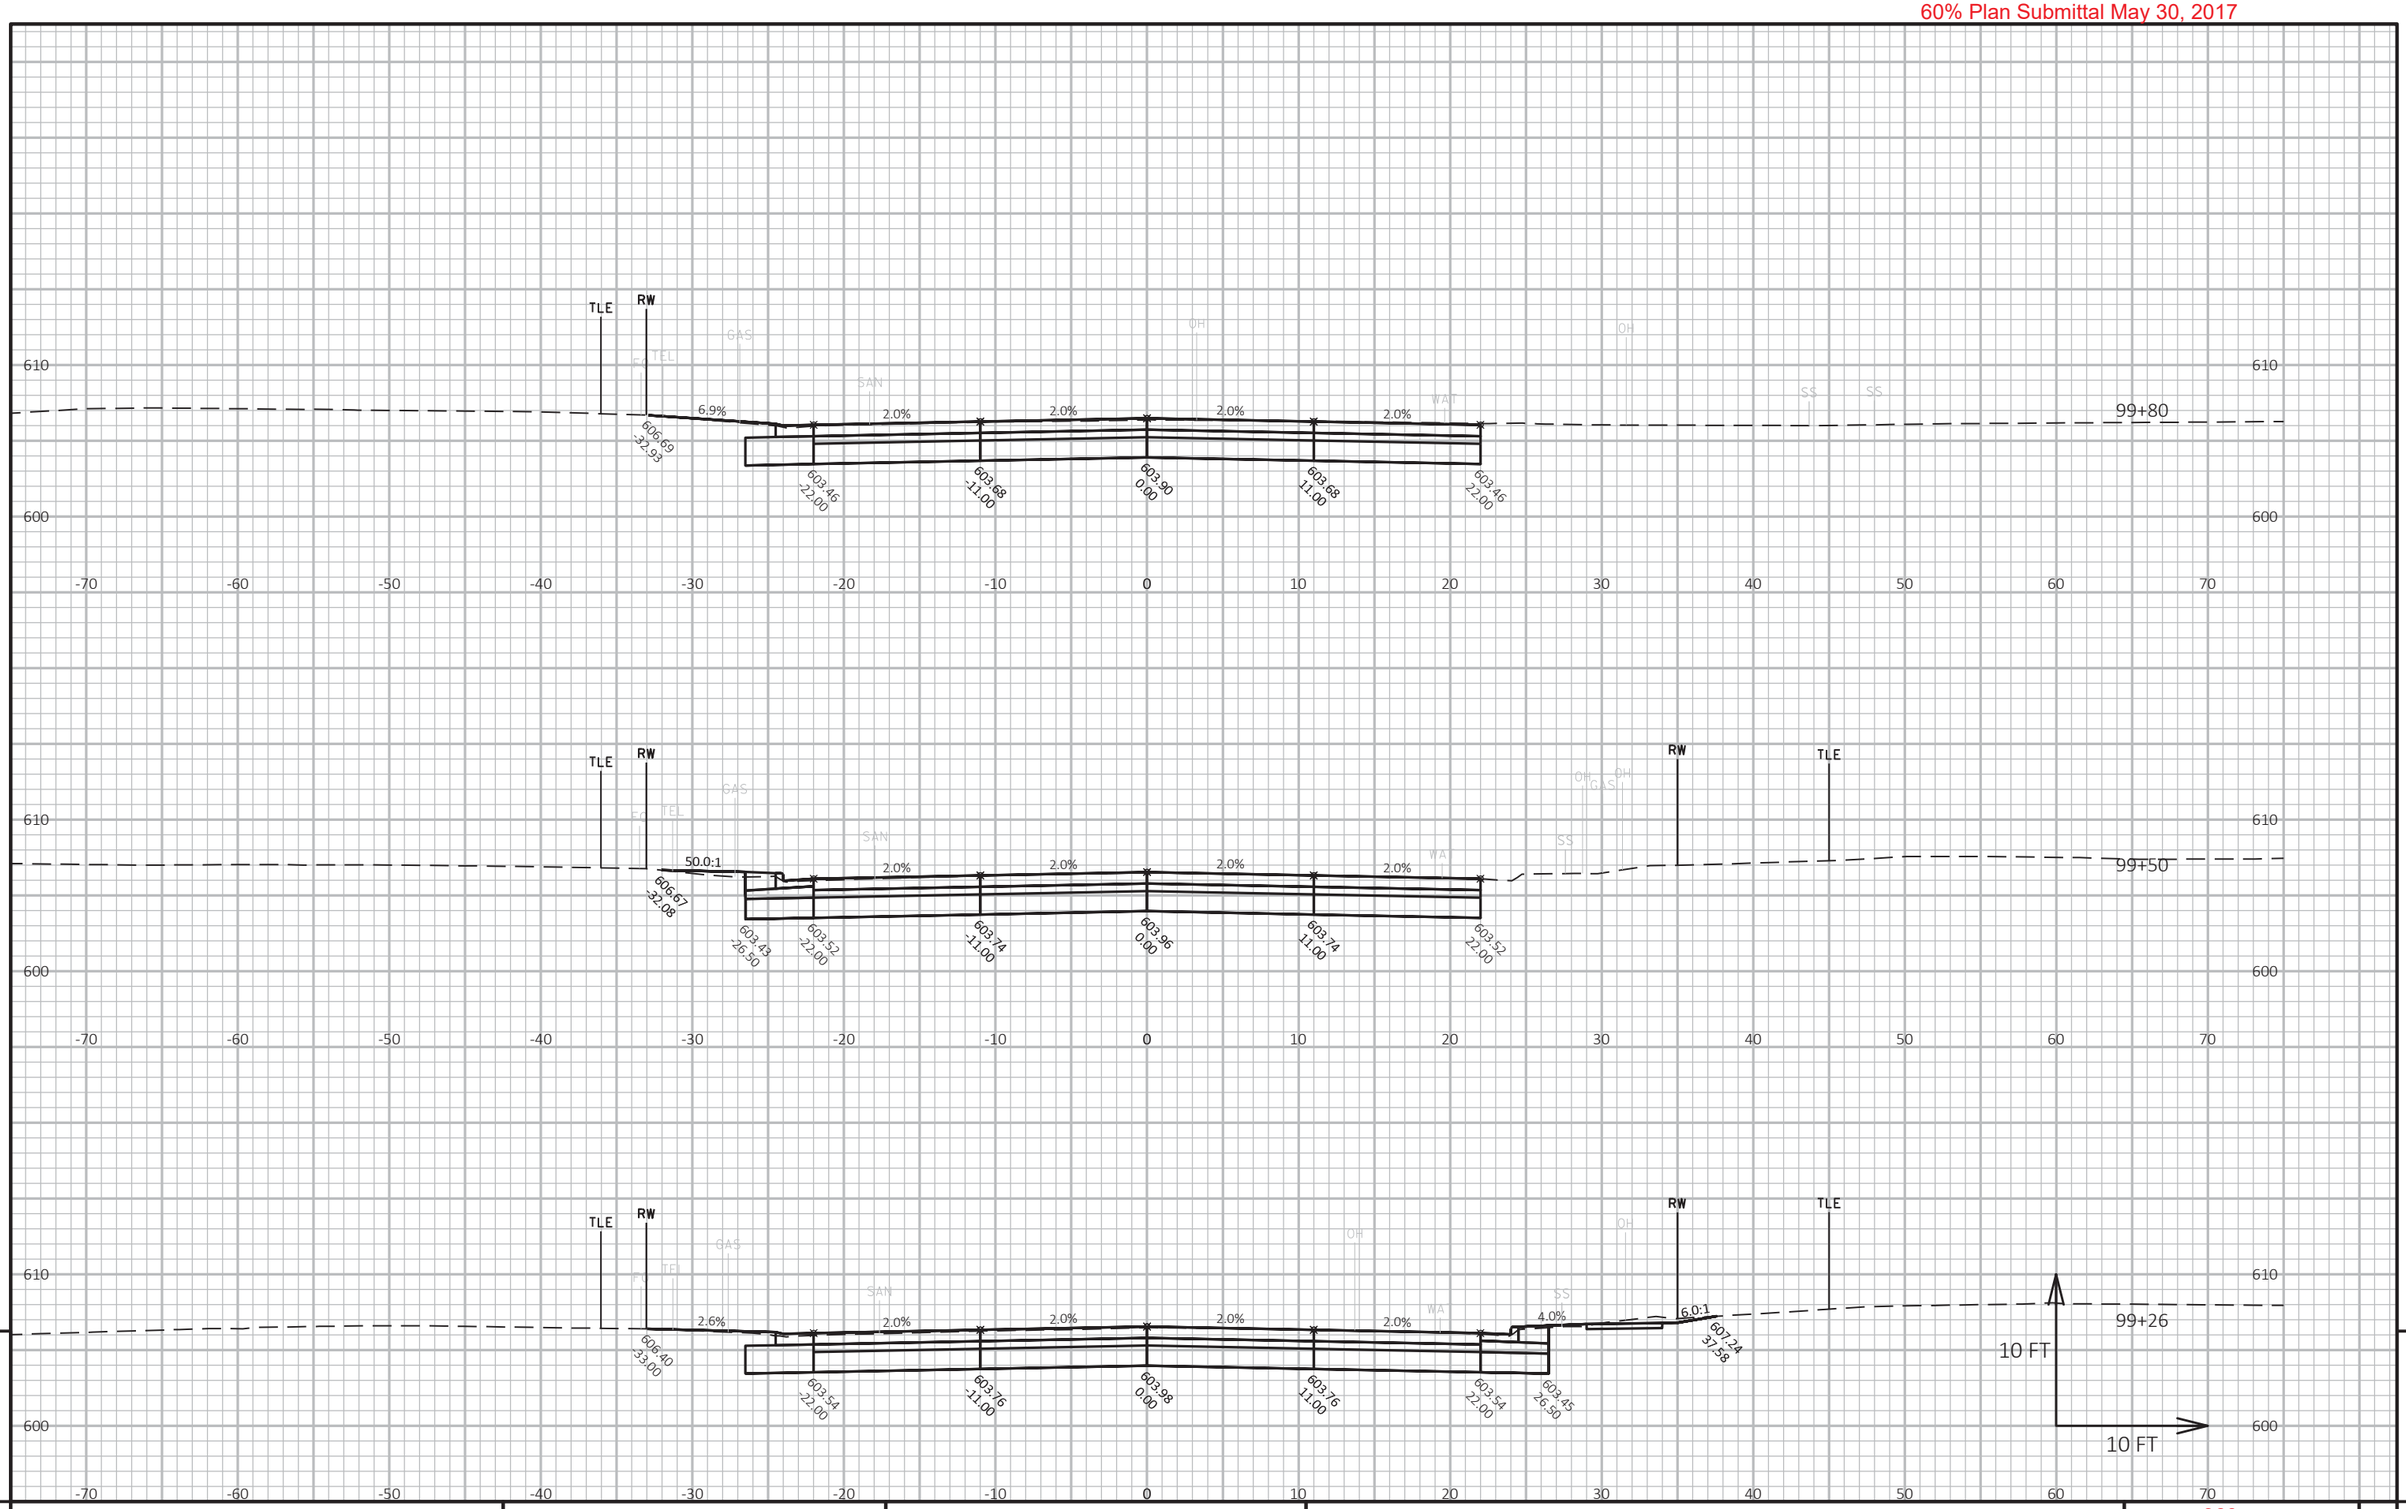

9

9

PROJECT NO: 4085-38-71	HWY: STH 57	COUNTY: BROWN	CROSS SECTIONS: STH 57	SHEET 360	E

60% Plan Submittal May 30, 2017

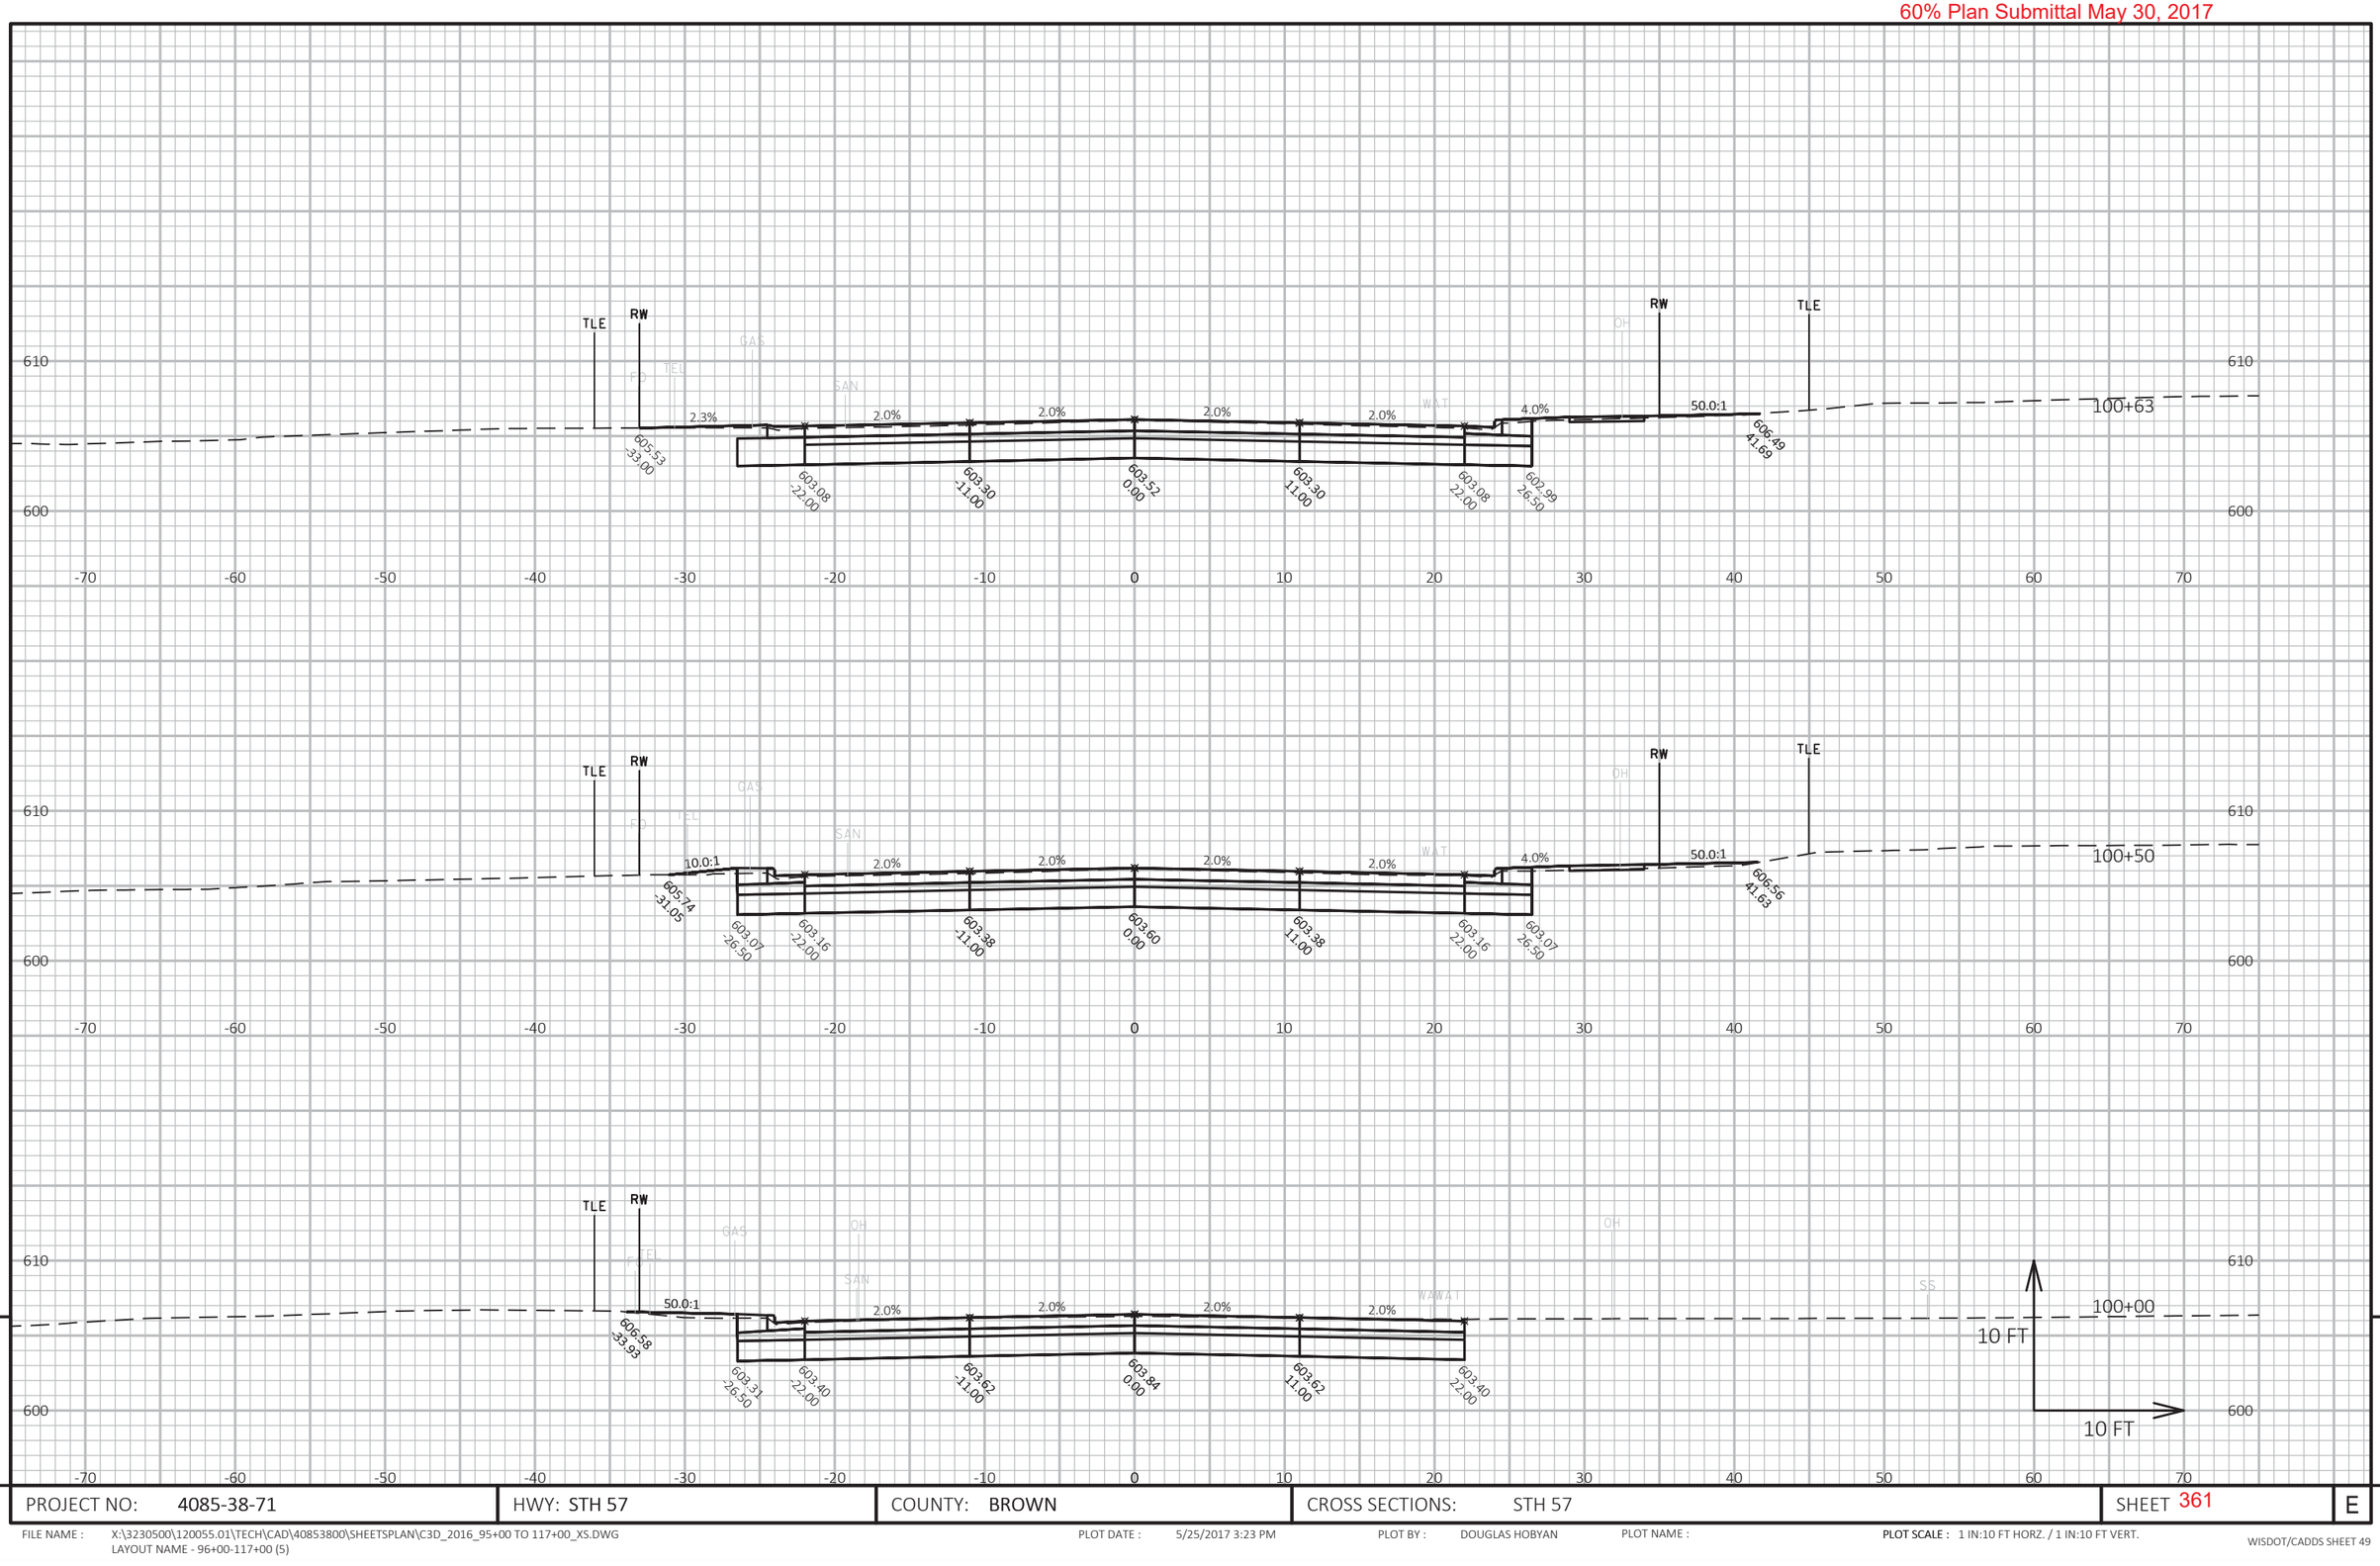

9

9

PROJECT NO: 4085-38-71	HWY: STH 57	COUNTY: BROWN	CROSS SECTIONS: STH 57	SHEET 361	E

FILE NAME : X:\3230500\120055.01\TECH\CAD\40853800\SHEETSPLAN\C3D_2016_95+00 TO 117+00_XS.DWG
LAYOUT NAME - 96+00-117+00 (5)

PLOT DATE : 5/25/2017 3:23 PM

PLOT BY : DOUGLAS HOBYAN

PLOT NAME :

PLOT SCALE : 1 IN:10 FT HORZ. / 1 IN:10 FT VERT.

WISDOT/CADDS SHEET 49

60% Plan Submittal May 30, 2017

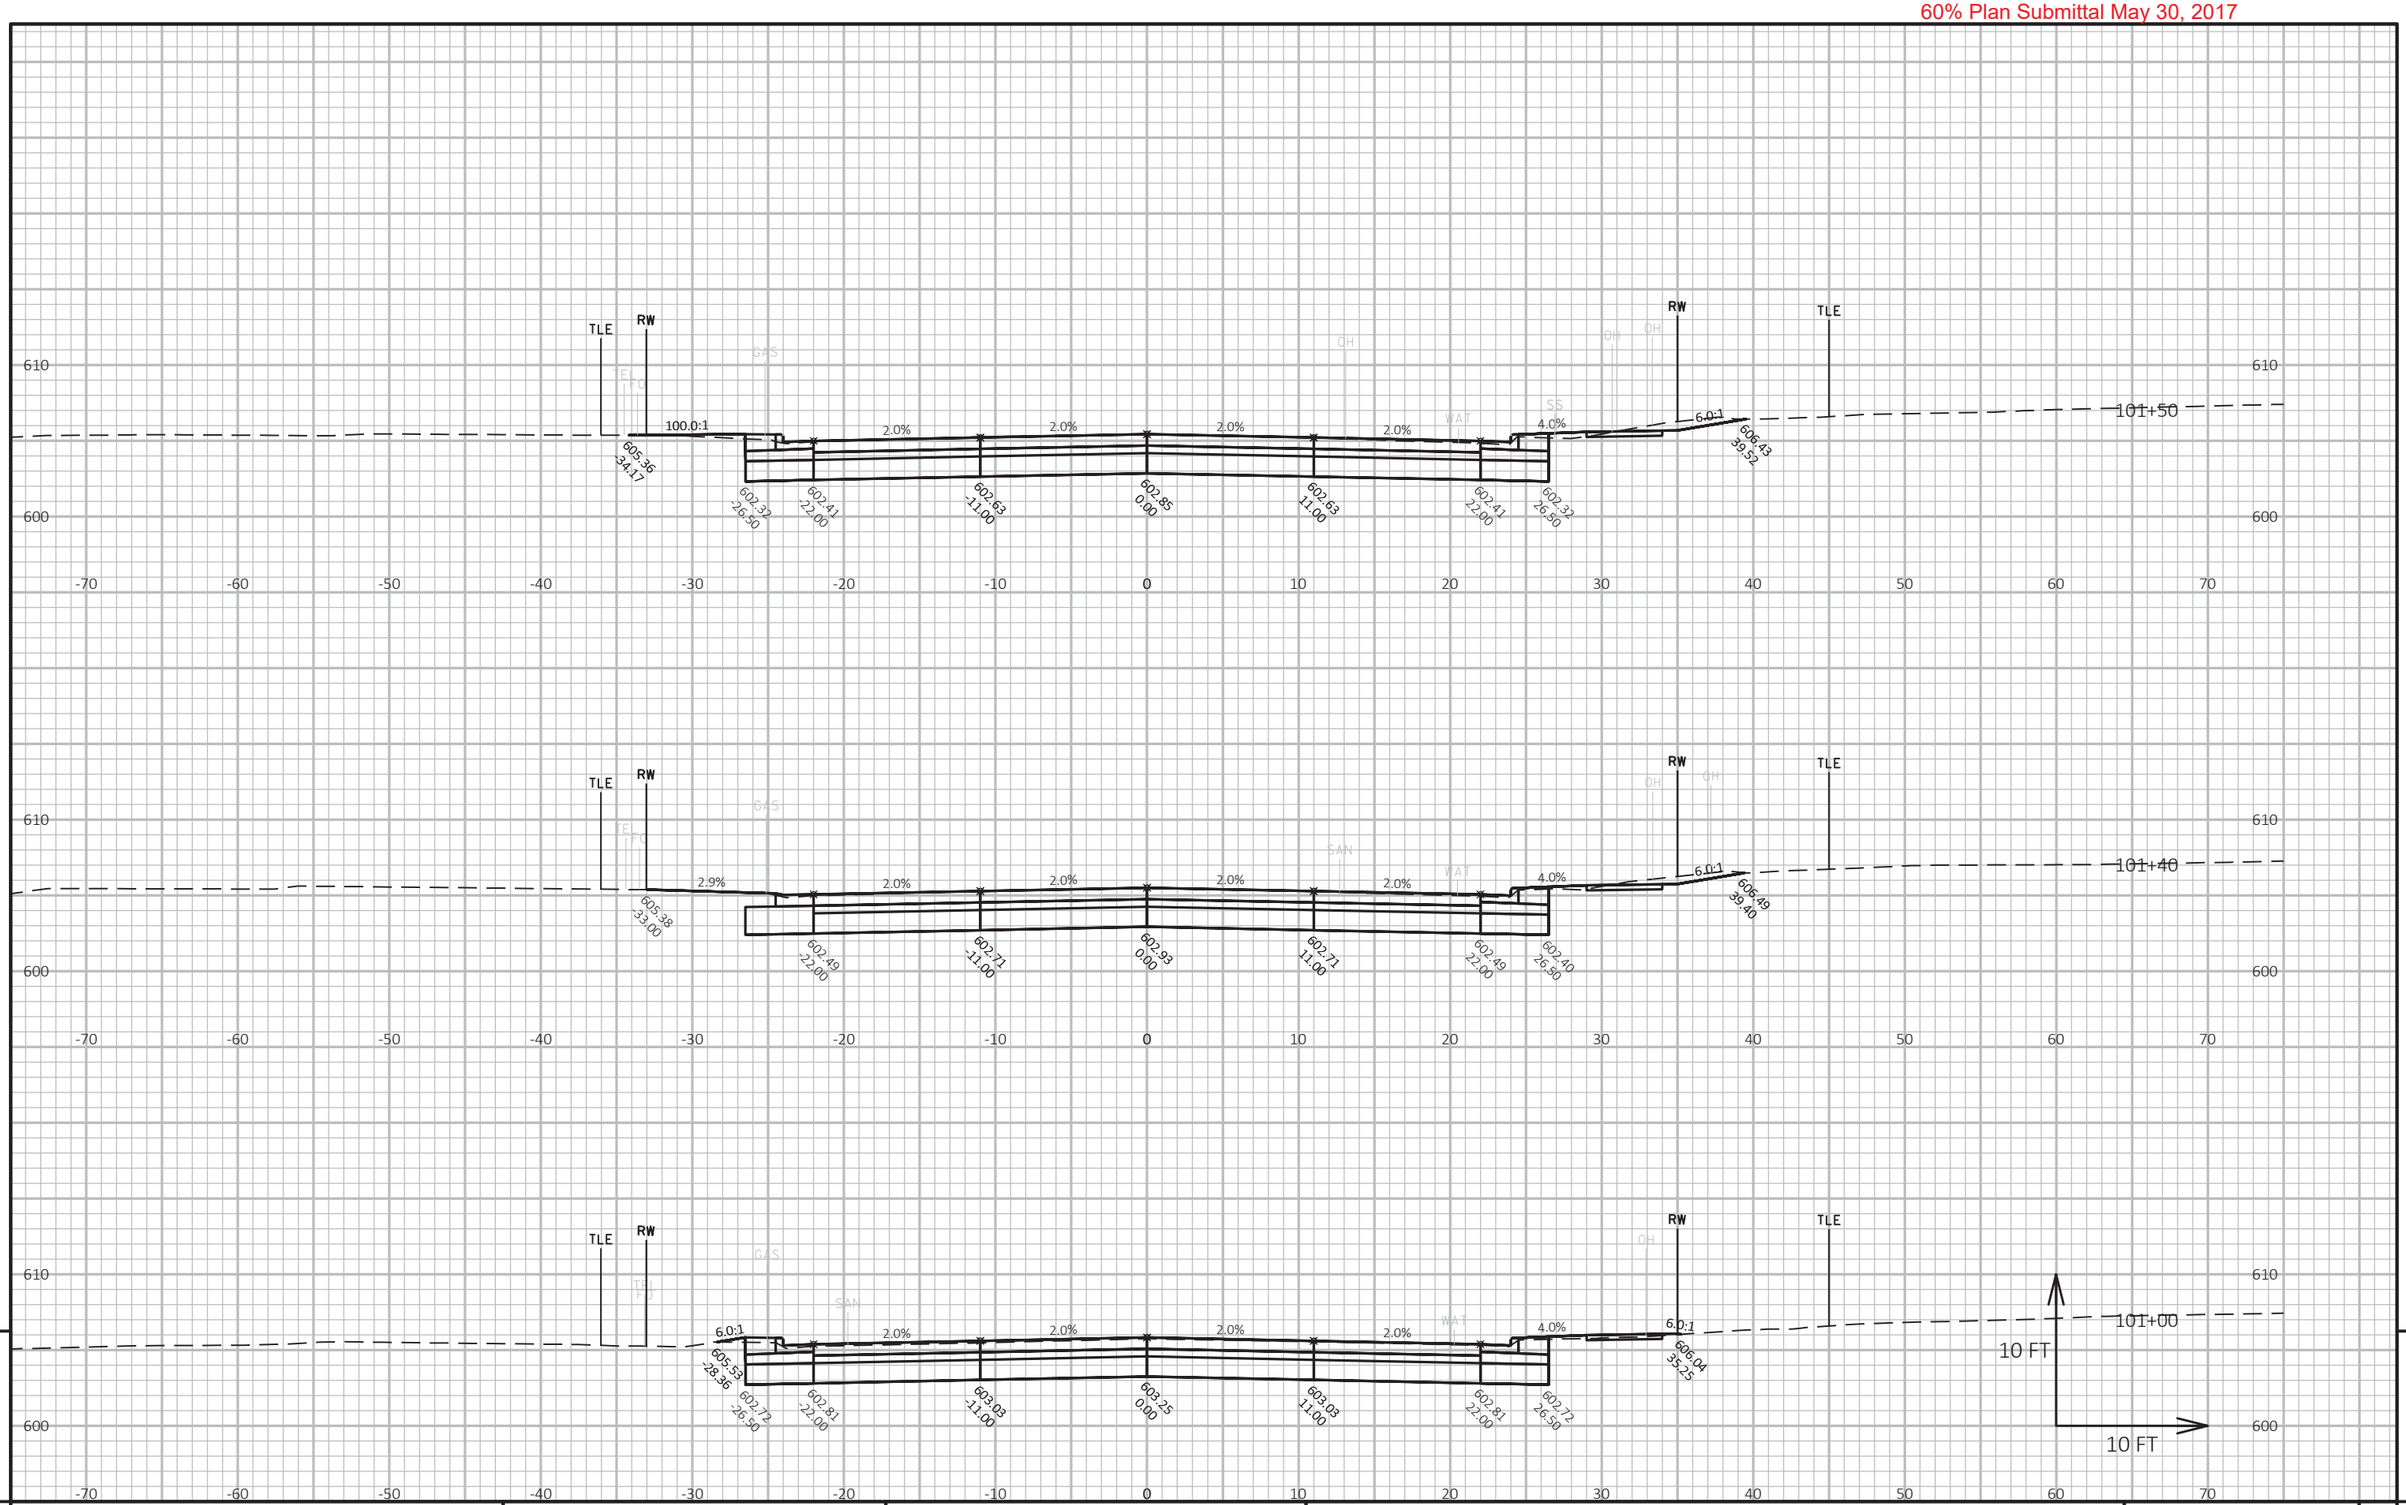

9

9

PROJECT NO: 4085-38-71	HWY: STH 57	COUNTY: BROWN	CROSS SECTIONS: STH 57	SHEET 362	E

FILE NAME : X:\3230500\120055.01\TECH\CAD\40853800\SHEETSPLAN\C3D_2016_95+00 TO 117+00_XS.DWG
LAYOUT NAME - 96+00-117+00 (6)

PLOT DATE : 5/25/2017 3:23 PM

PLOT BY : DOUGLAS HOBYAN

PLOT NAME :

PLOT SCALE : 1 IN:10 FT HORZ. / 1 IN:10 FT VERT.

WISDOT/CADDS SHEET 49

60% Plan Submittal May 30, 2017

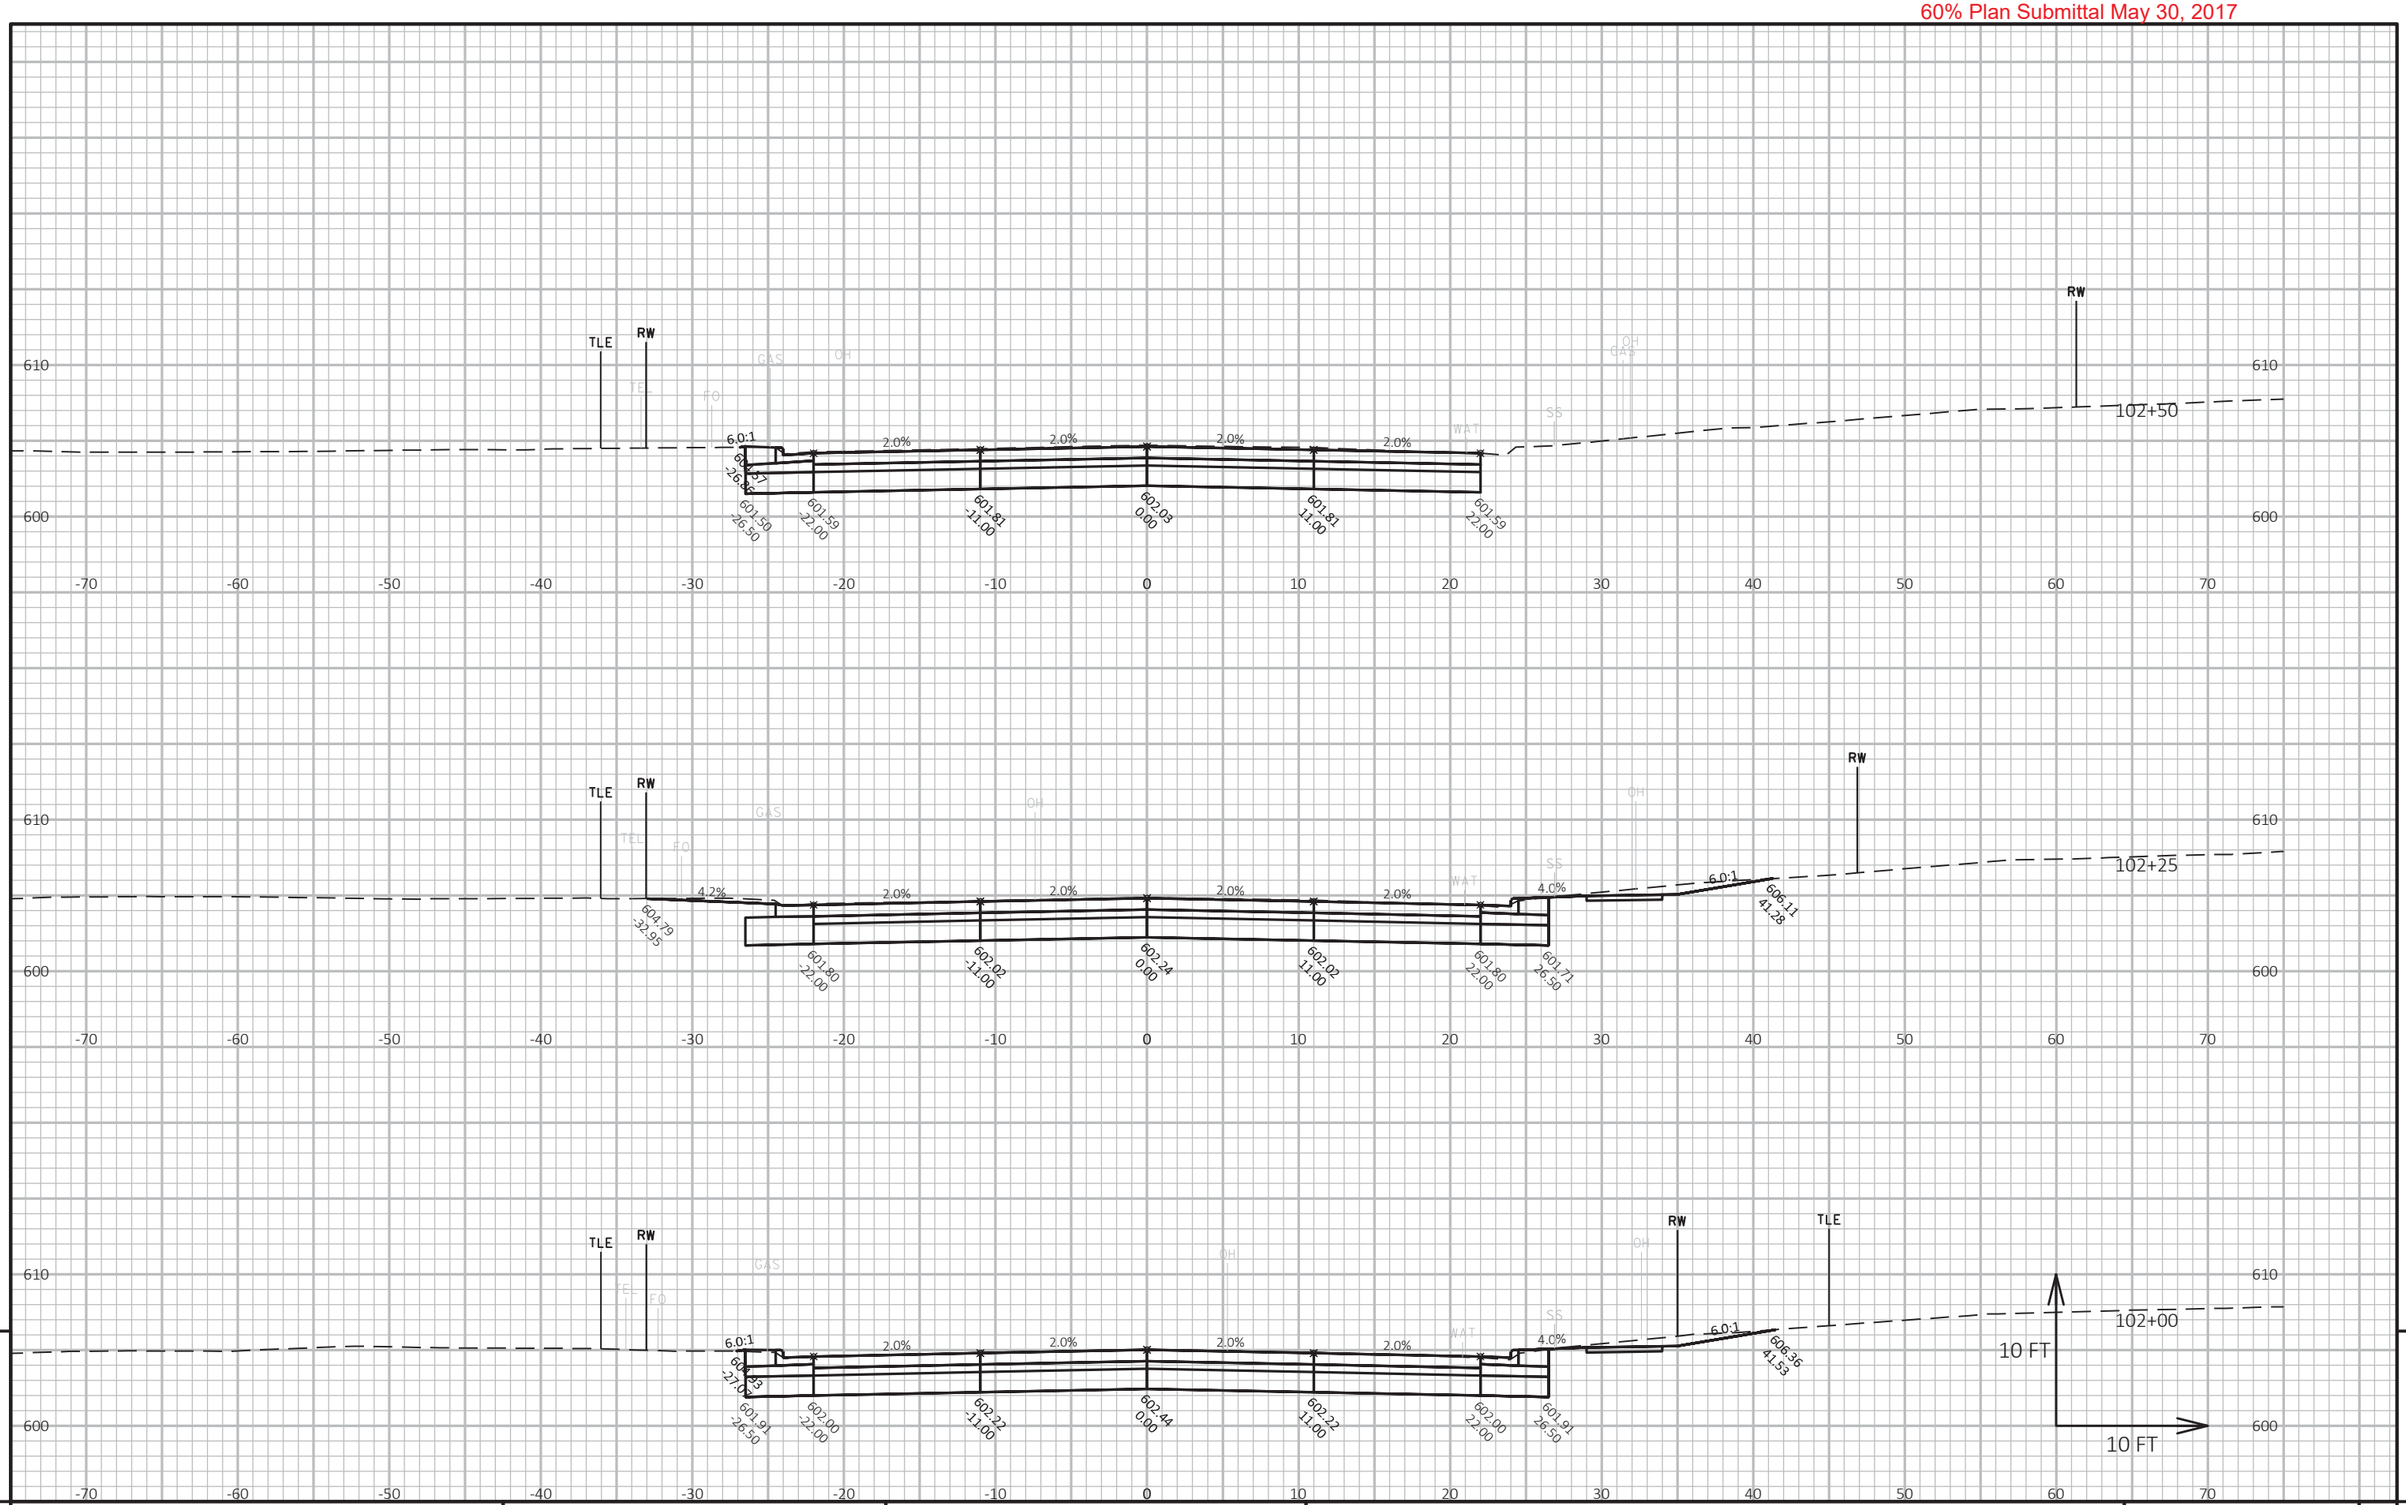

PROJECT NO: 4085-38-71	HWY: STH 57	COUNTY: BROWN	CROSS SECTIONS: STH 57	SHEET 363	E

FILE NAME : X:\3230500\120055.01\TECH\CAD\40853800\SHEETSPLAN\C3D_2016_95+00 TO 117+00_XS.DWG
LAYOUT NAME - 96+00-117+00 (7)

PLOT DATE : 5/25/2017 3:23 PM PLOT BY : DOUGLAS HOBYAN PLOT NAME : PLOT SCALE : 1 IN:10 FT HORZ. / 1 IN:10 FT VERT.

WISDOT/CADDS SHEET 49

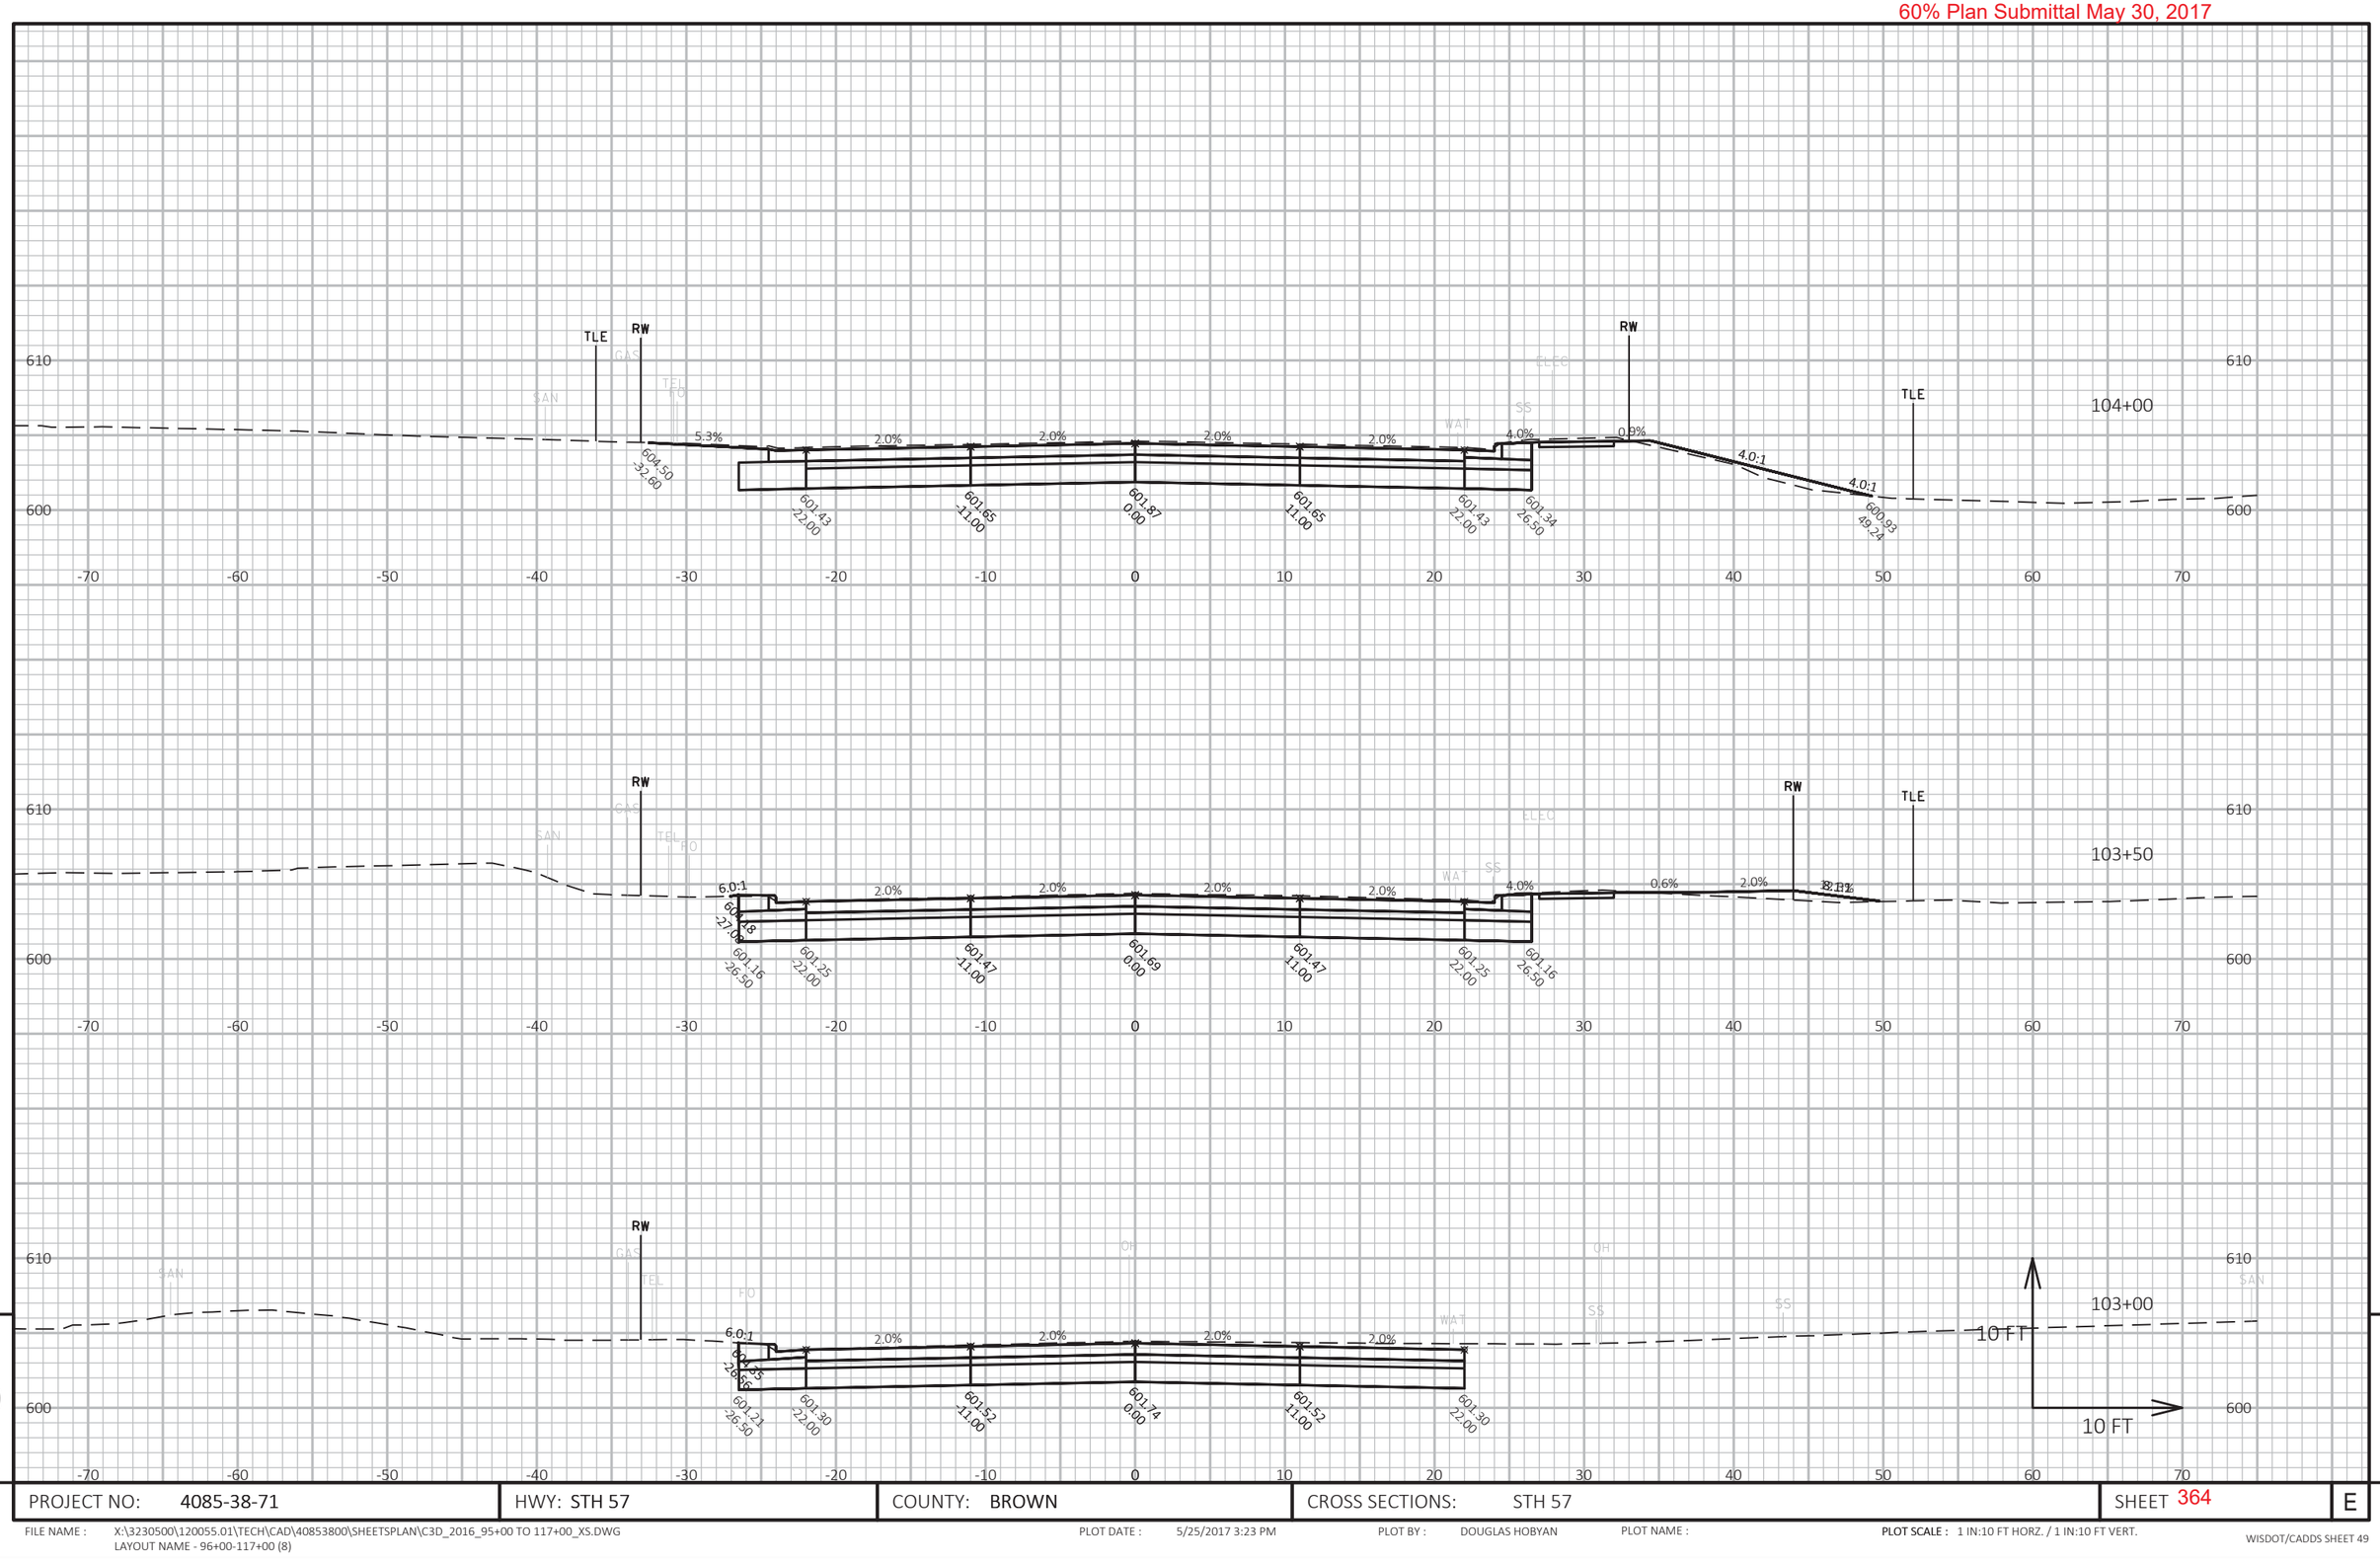

PROJECT NO: 4085-38-71	HWY: STH 57	COUNTY: BROWN	CROSS SECTIONS: STH 57	SHEET 364	E

FILE NAME : X:\3230500\120055.01\TECH\CAD\40853800\SHEETSPLAN\C3D_2016_95+00 TO 117+00_XS.DWG
LAYOUT NAME - 96+00-117+00 (8)

PLOT DATE : 5/25/2017 3:23 PM PLOT BY : DOUGLAS HOBYAN PLOT NAME : PLOT SCALE : 1 IN:10 FT HORZ. / 1 IN:10 FT VERT.

WISDOT/CADDS SHEET 49

60% Plan Submittal May 30, 2017

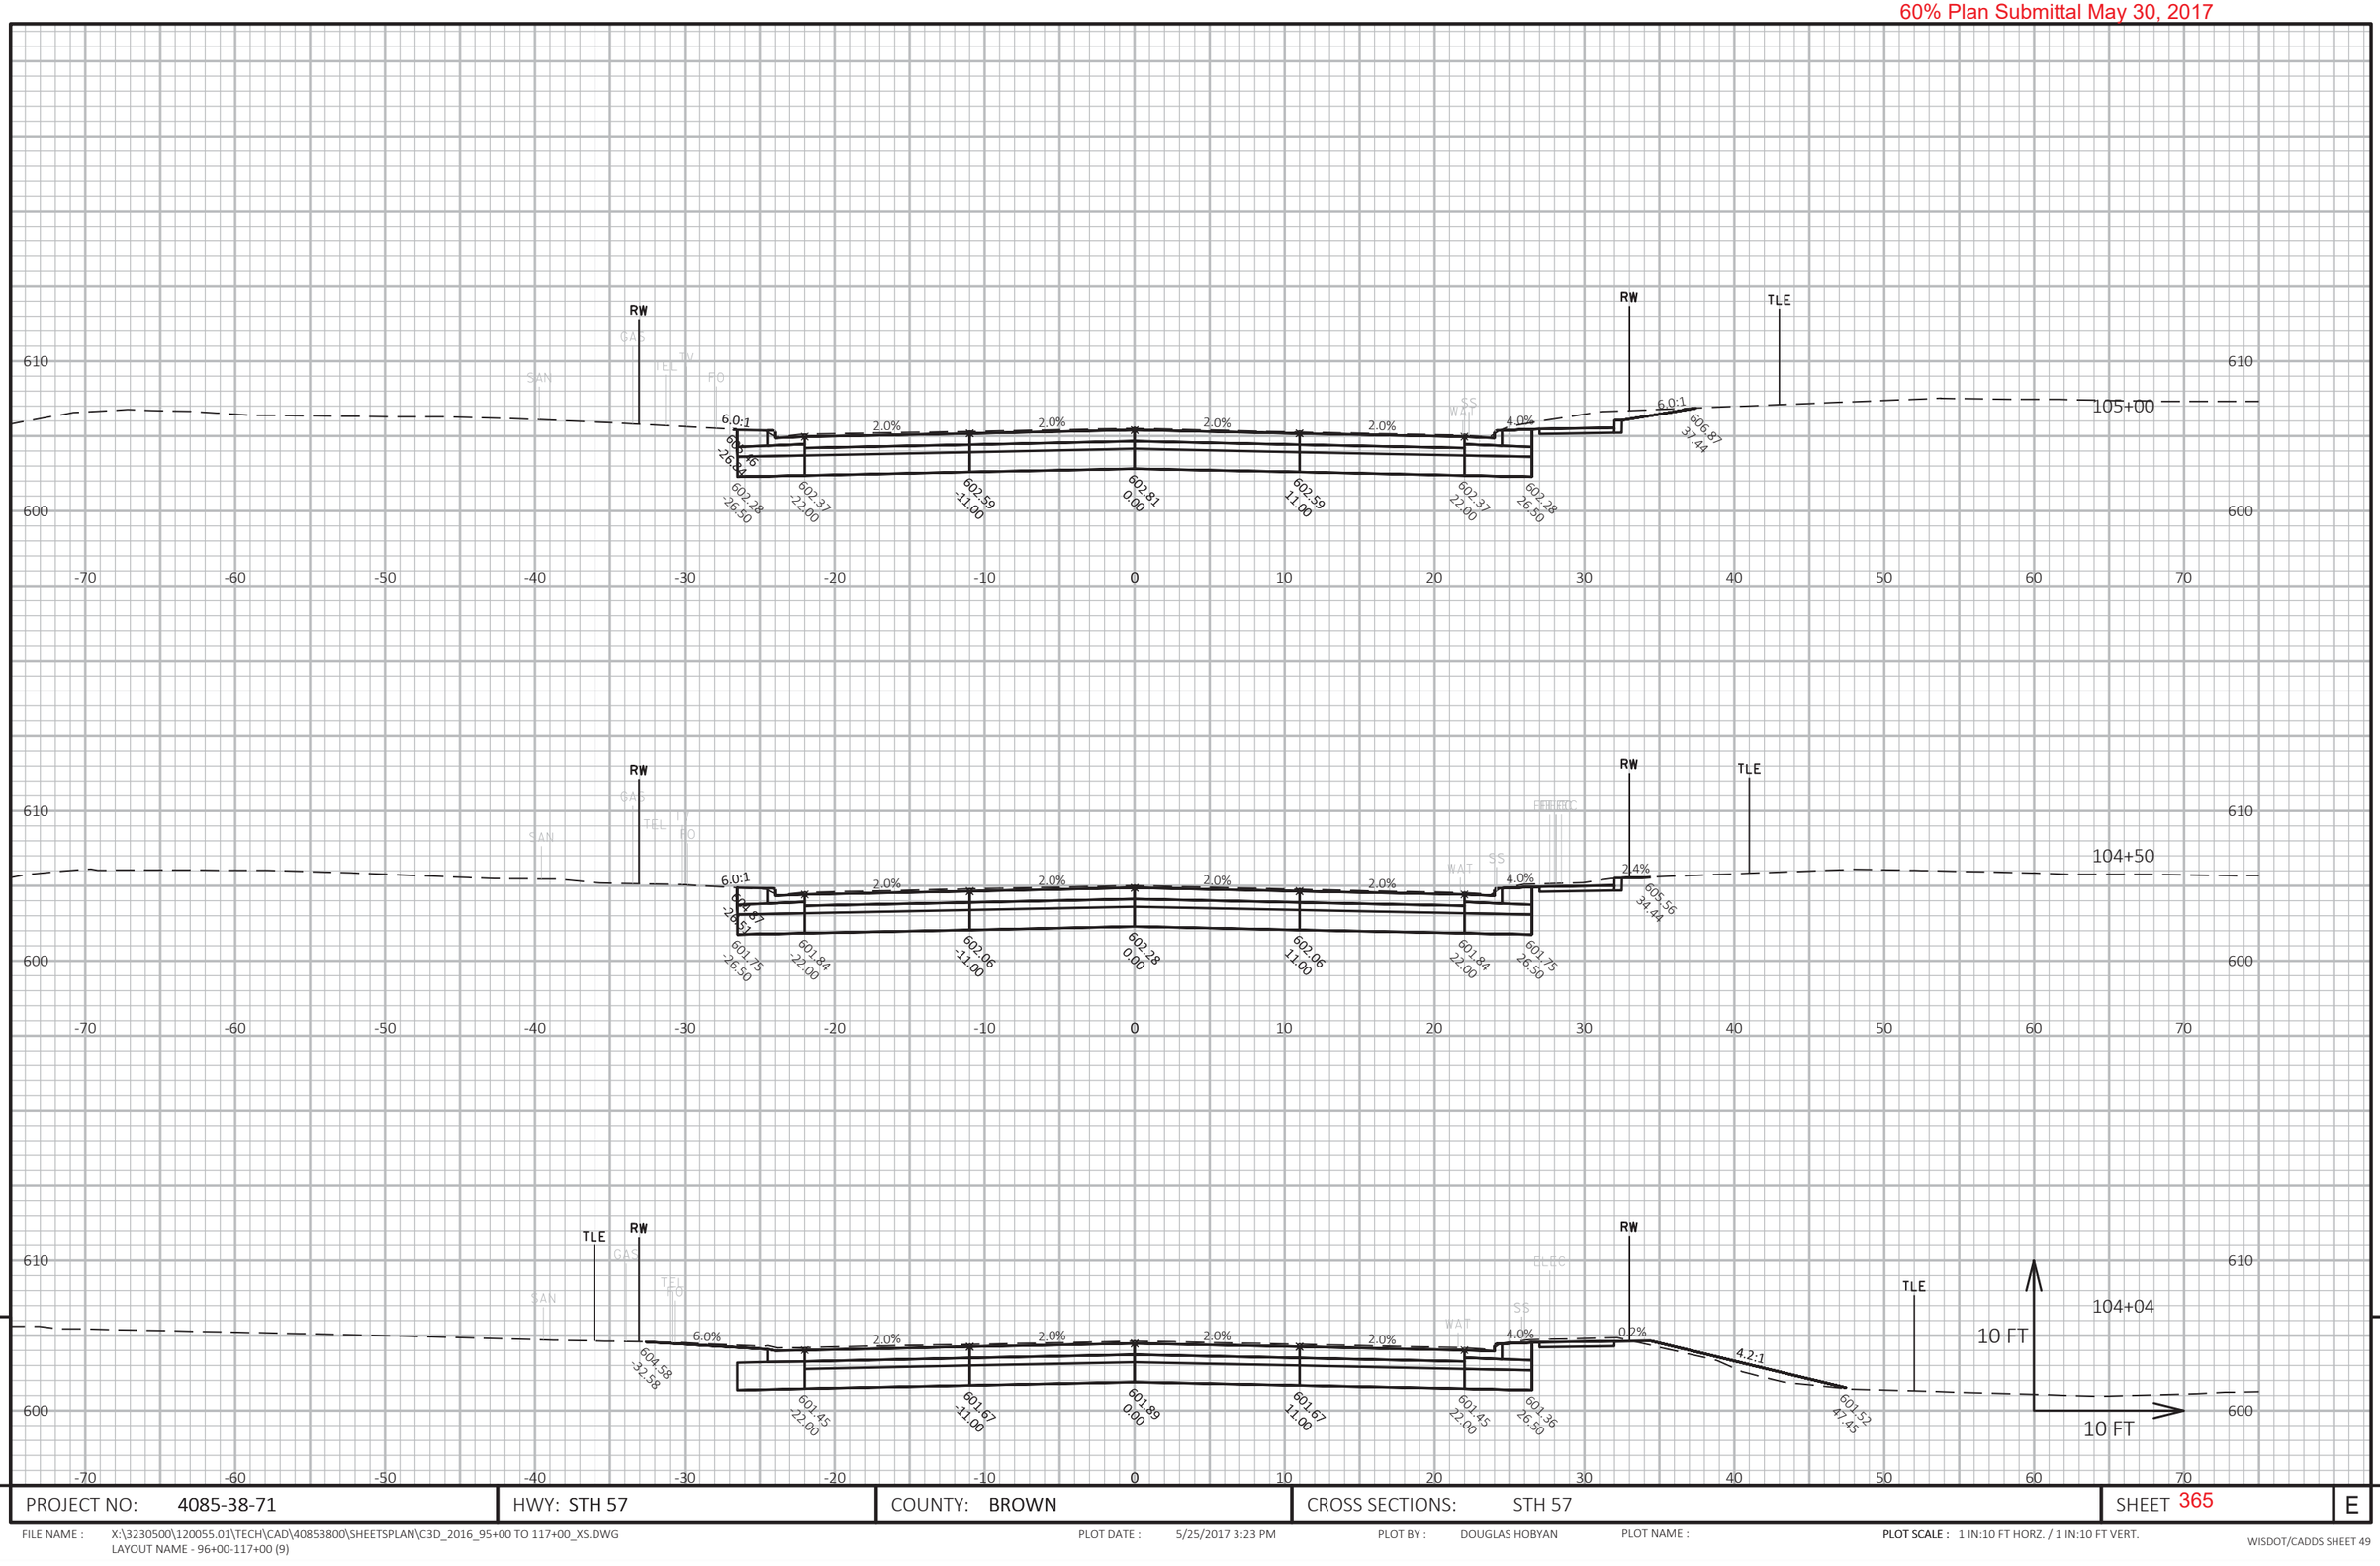

9

PROJECT NO: 4085-38-71	HWY: STH 57	COUNTY: BROWN	CROSS SECTIONS: STH 57	SHEET 365	E

FILE NAME : X:\3230500\120055.01\TECH\CAD\40853800\SHEETSPLAN\C3D_2016_95+00 TO 117+00_XS.DWG
LAYOUT NAME - 96+00-117+00 (9)

PLOT DATE : 5/25/2017 3:23 PM PLOT BY : DOUGLAS HOBYAN PLOT NAME :

PLOT SCALE : 1 IN:10 FT HORZ. / 1 IN:10 FT VERT.

WISDOT/CADDS SHEET 49

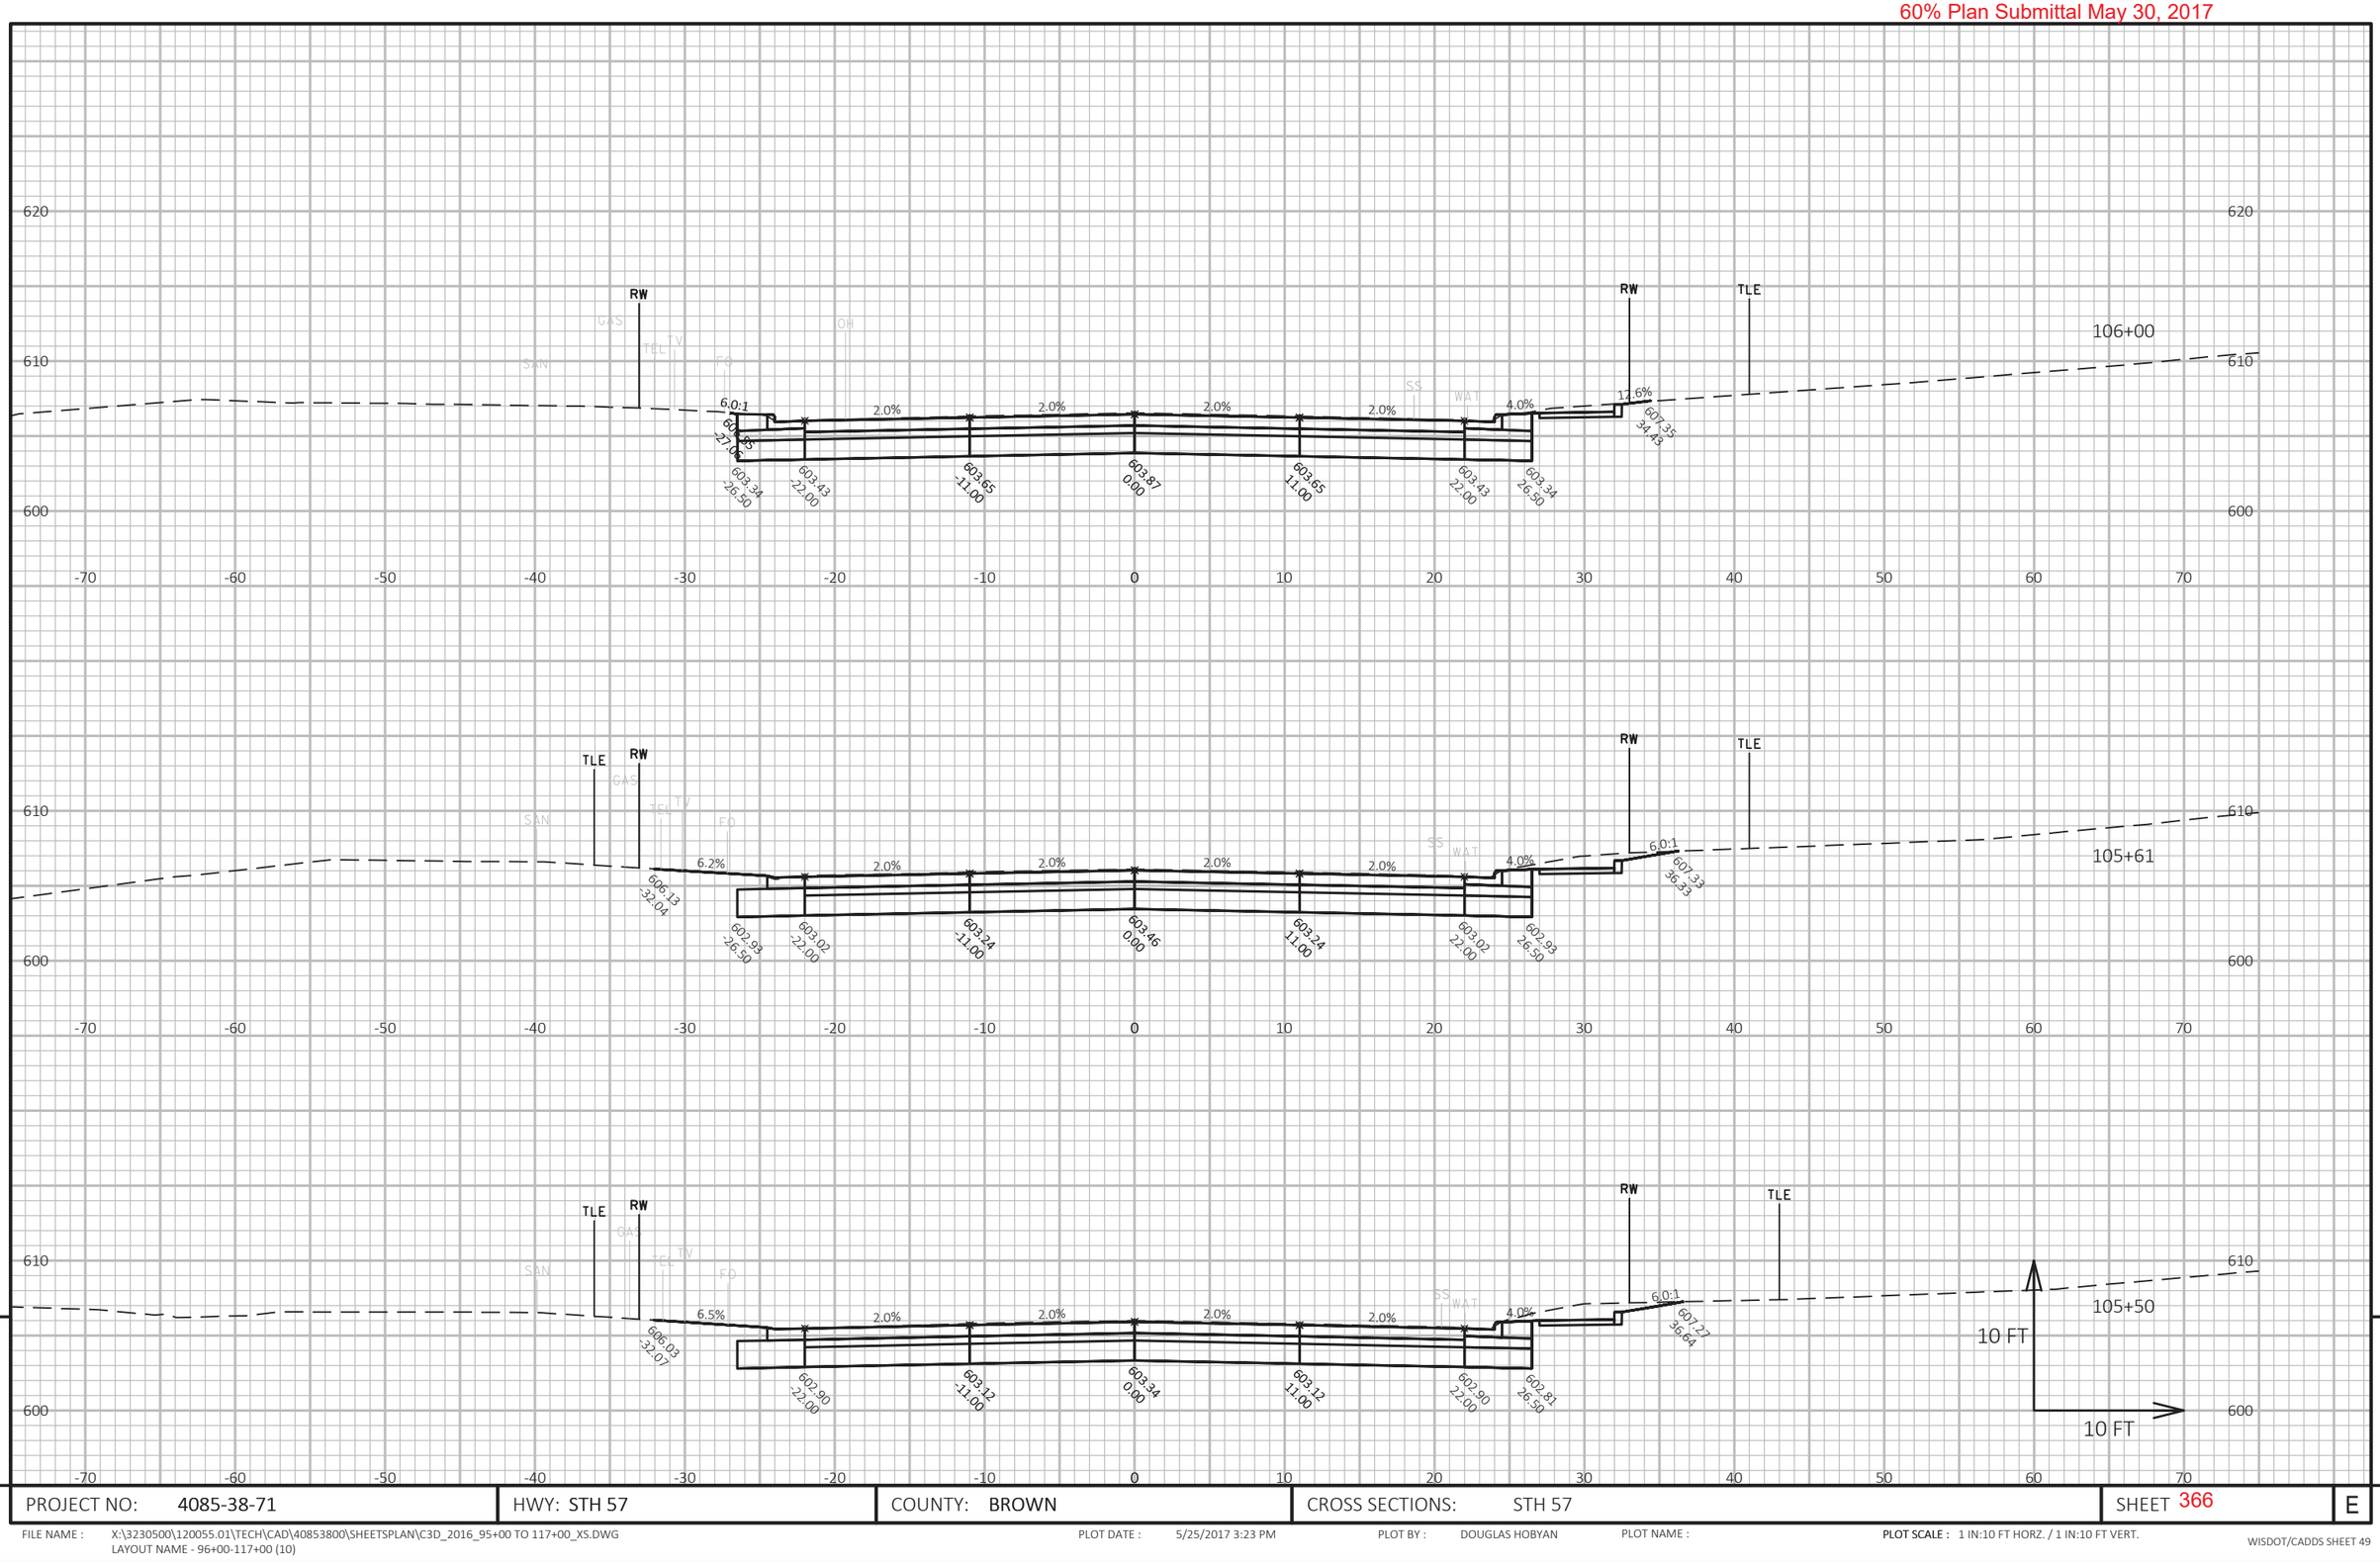

9

PROJECT NO: 4085-38-71	HWY: STH 57	COUNTY: BROWN	CROSS SECTIONS: STH 57	SHEET 366	E

9

FILE NAME : X:\3230500\120055.01\TECH\CAD\40853800\SHEETSPLAN\C3D_2016_95+00 TO 117+00_XS.DWG
LAYOUT NAME - 96+00-117+00 (10)

PLOT DATE : 5/25/2017 3:23 PM PLOT BY : DOUGLAS HOBYAN PLOT NAME :

PLOT SCALE : 1 IN:10 FT HORZ. / 1 IN:10 FT VERT.

60% Plan Submittal May 30, 2017

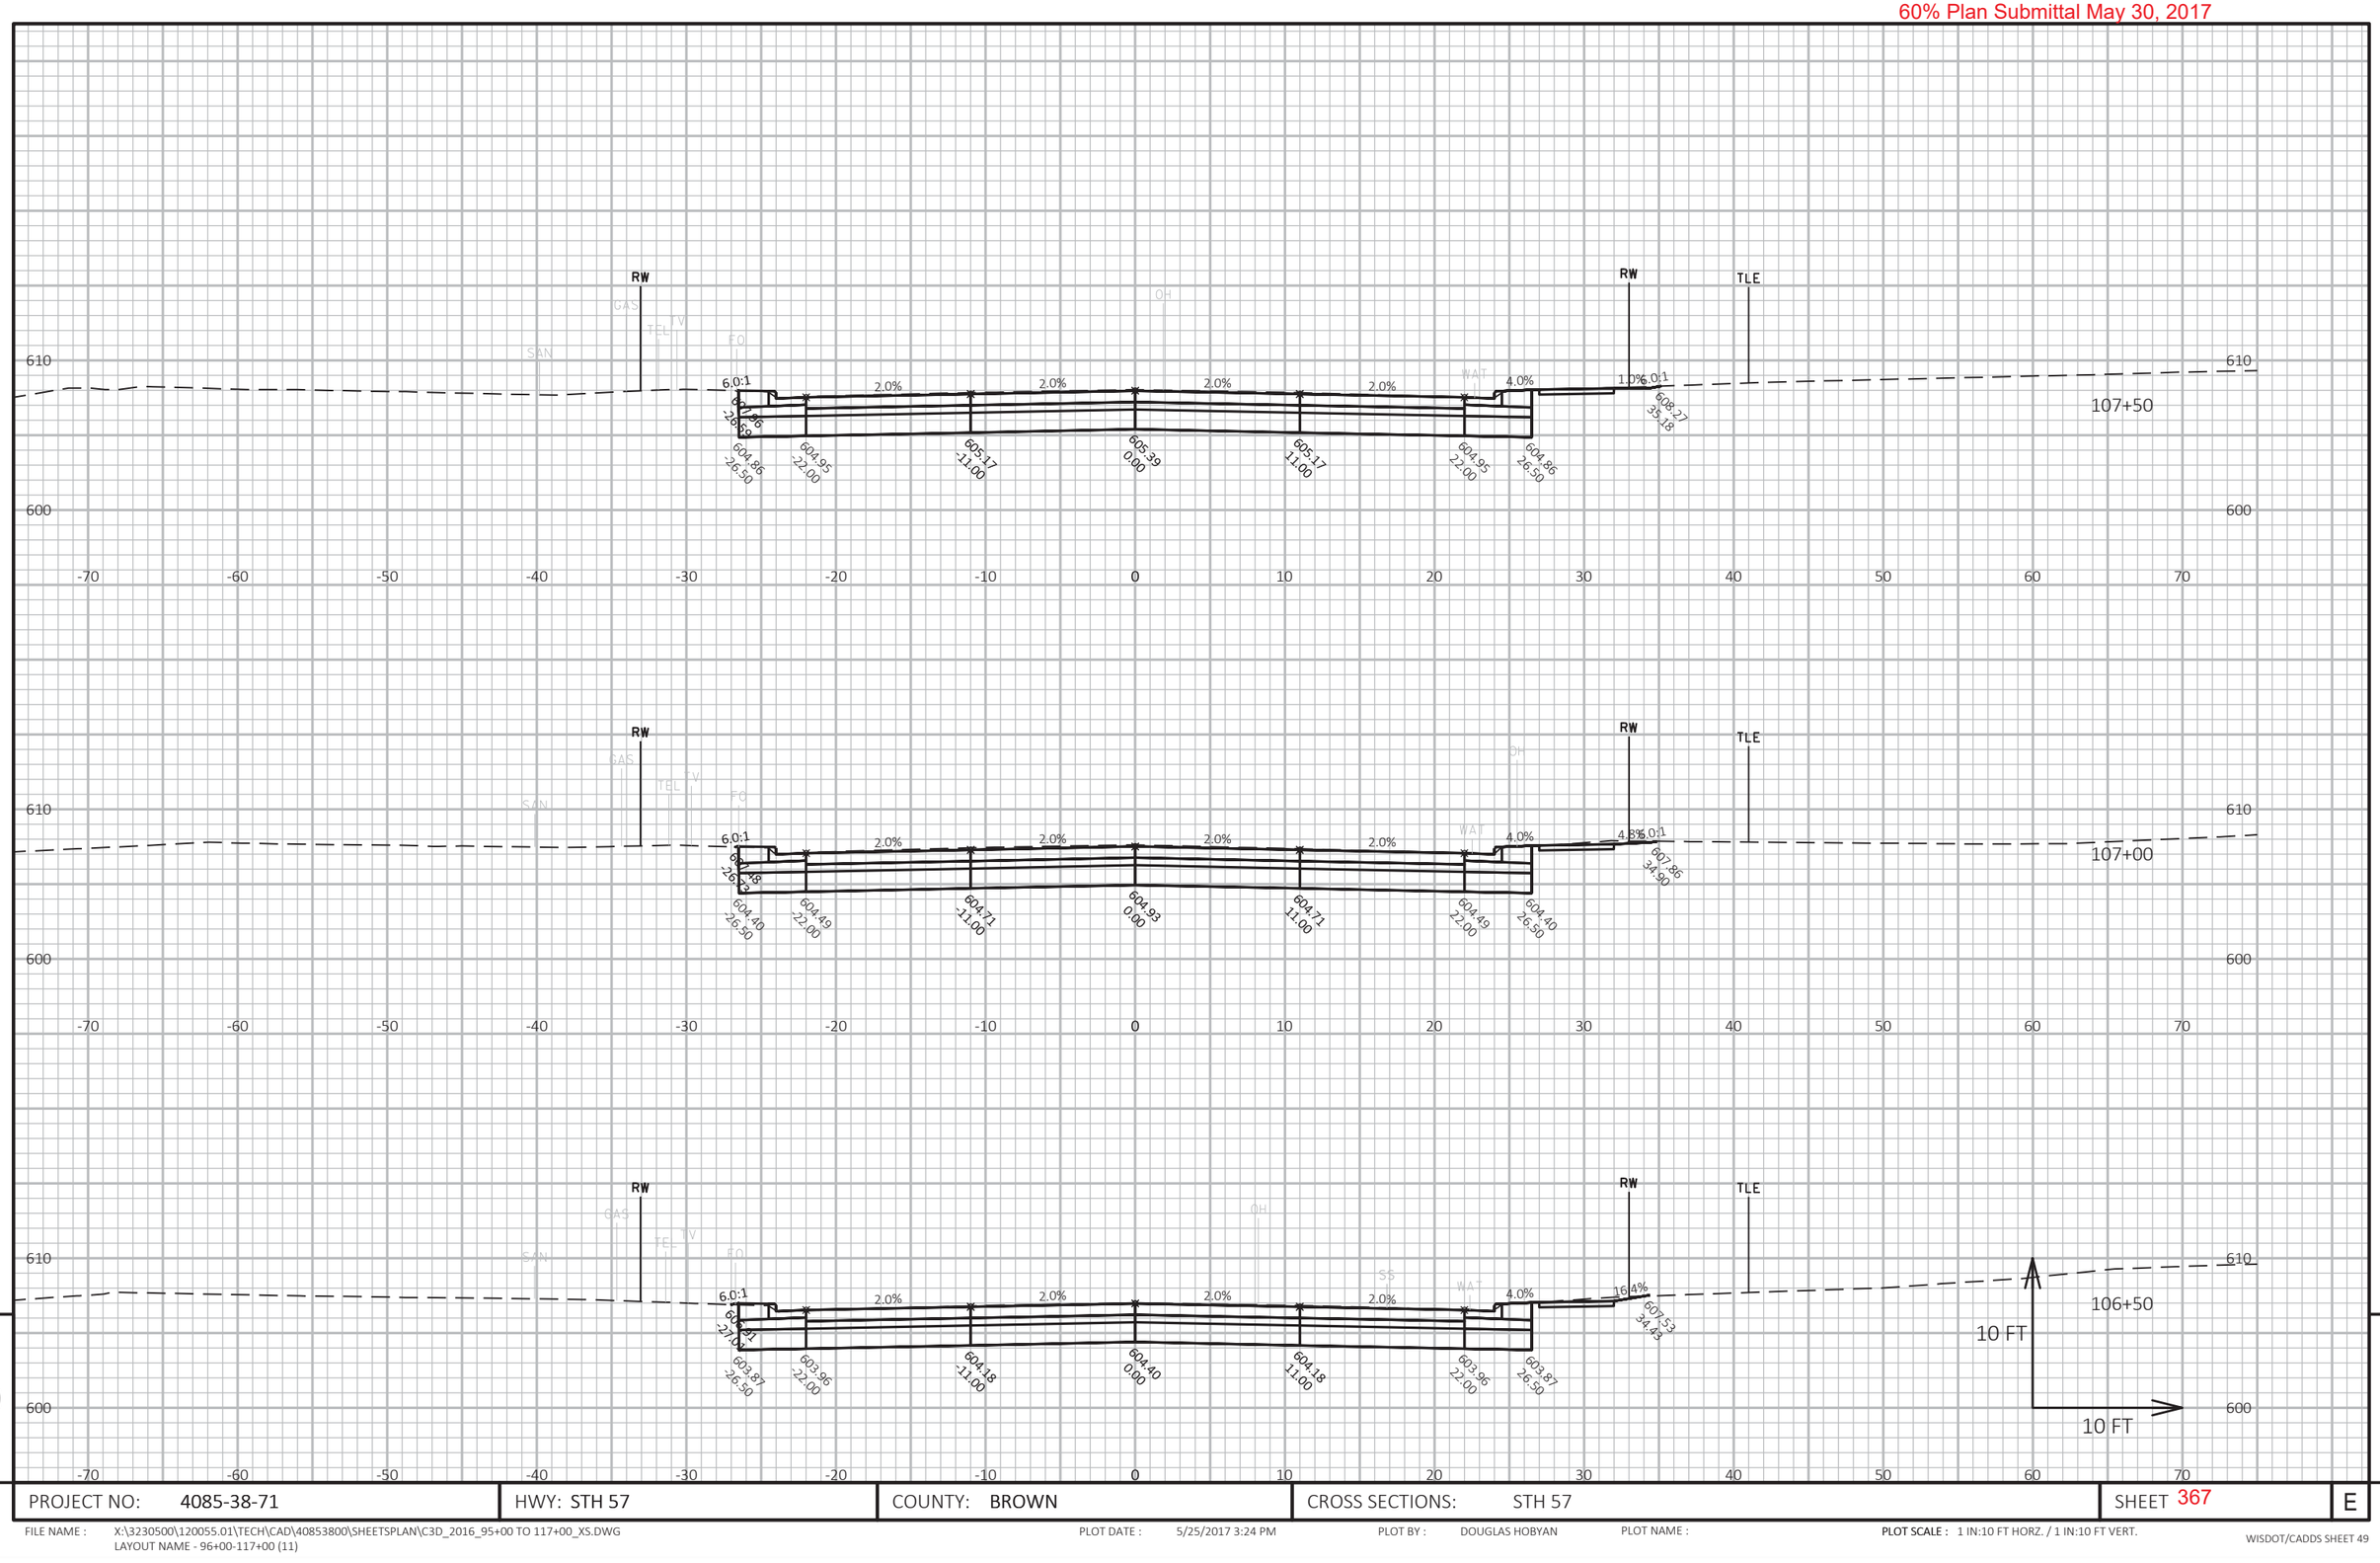

9

9

PROJECT NO: 4085-38-71	HWY: STH 57	COUNTY: BROWN	CROSS SECTIONS: STH 57	SHEET 367	E

FILE NAME : X:\3230500\120055.01\TECH\CAD\40853800\SHEETSPLAN\C3D_2016_95+00 TO 117+00_XS.DWG
LAYOUT NAME - 96+00-117+00 (11)

PLOT DATE : 5/25/2017 3:24 PM

PLOT BY : DOUGLAS HOBYAN

PLOT NAME :

PLOT SCALE : 1 IN:10 FT HORZ. / 1 IN:10 FT VERT.

60% Plan Submittal May 30, 2017

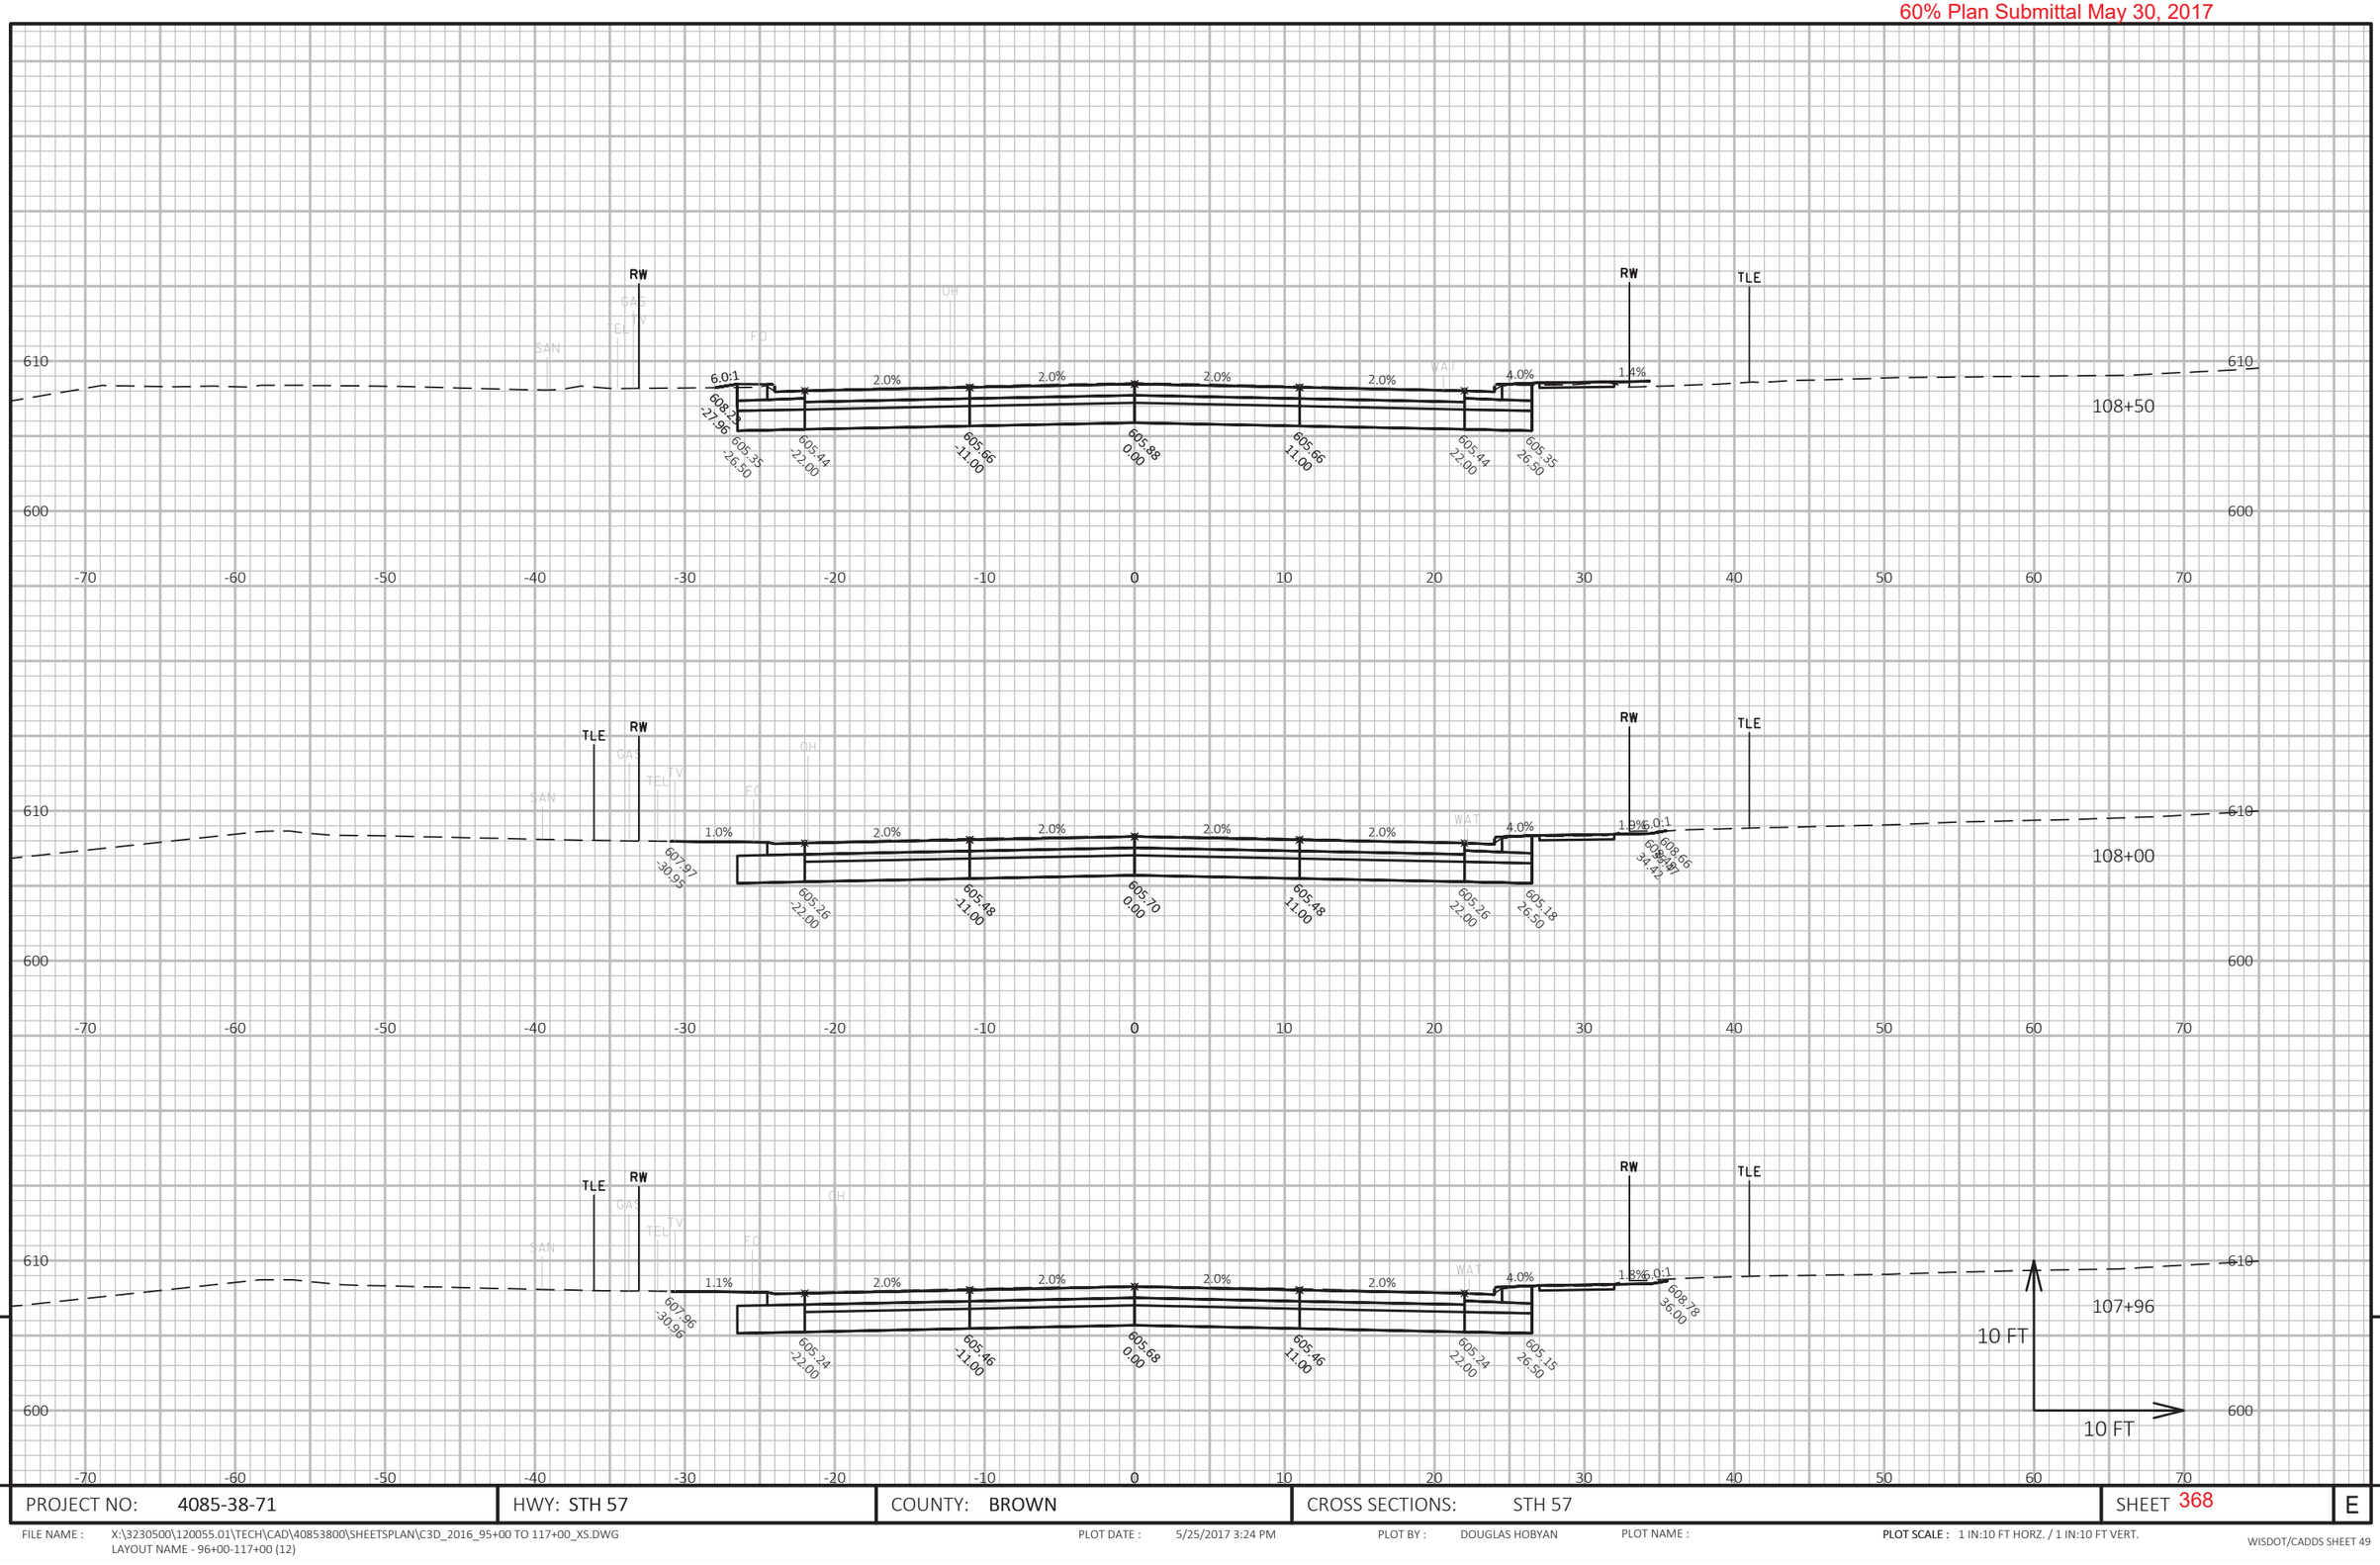

9

9

PROJECT NO: 4085-38-71	HWY: STH 57	COUNTY: BROWN	CROSS SECTIONS: STH 57	SHEET 368	E

FILE NAME : X:\3230500\120055.01\TECH\CAD\40853800\SHEETSPLAN\C3D_2016_95+00 TO 117+00_XS.DWG
LAYOUT NAME - 96+00-117+00 (12)

PLOT DATE : 5/25/2017 3:24 PM PLOT BY : DOUGLAS HOBYAN PLOT NAME : **PLOT SCALE :** 1 IN:10 FT HORZ. / 1 IN:10 FT VERT.

60% Plan Submittal May 30, 2017

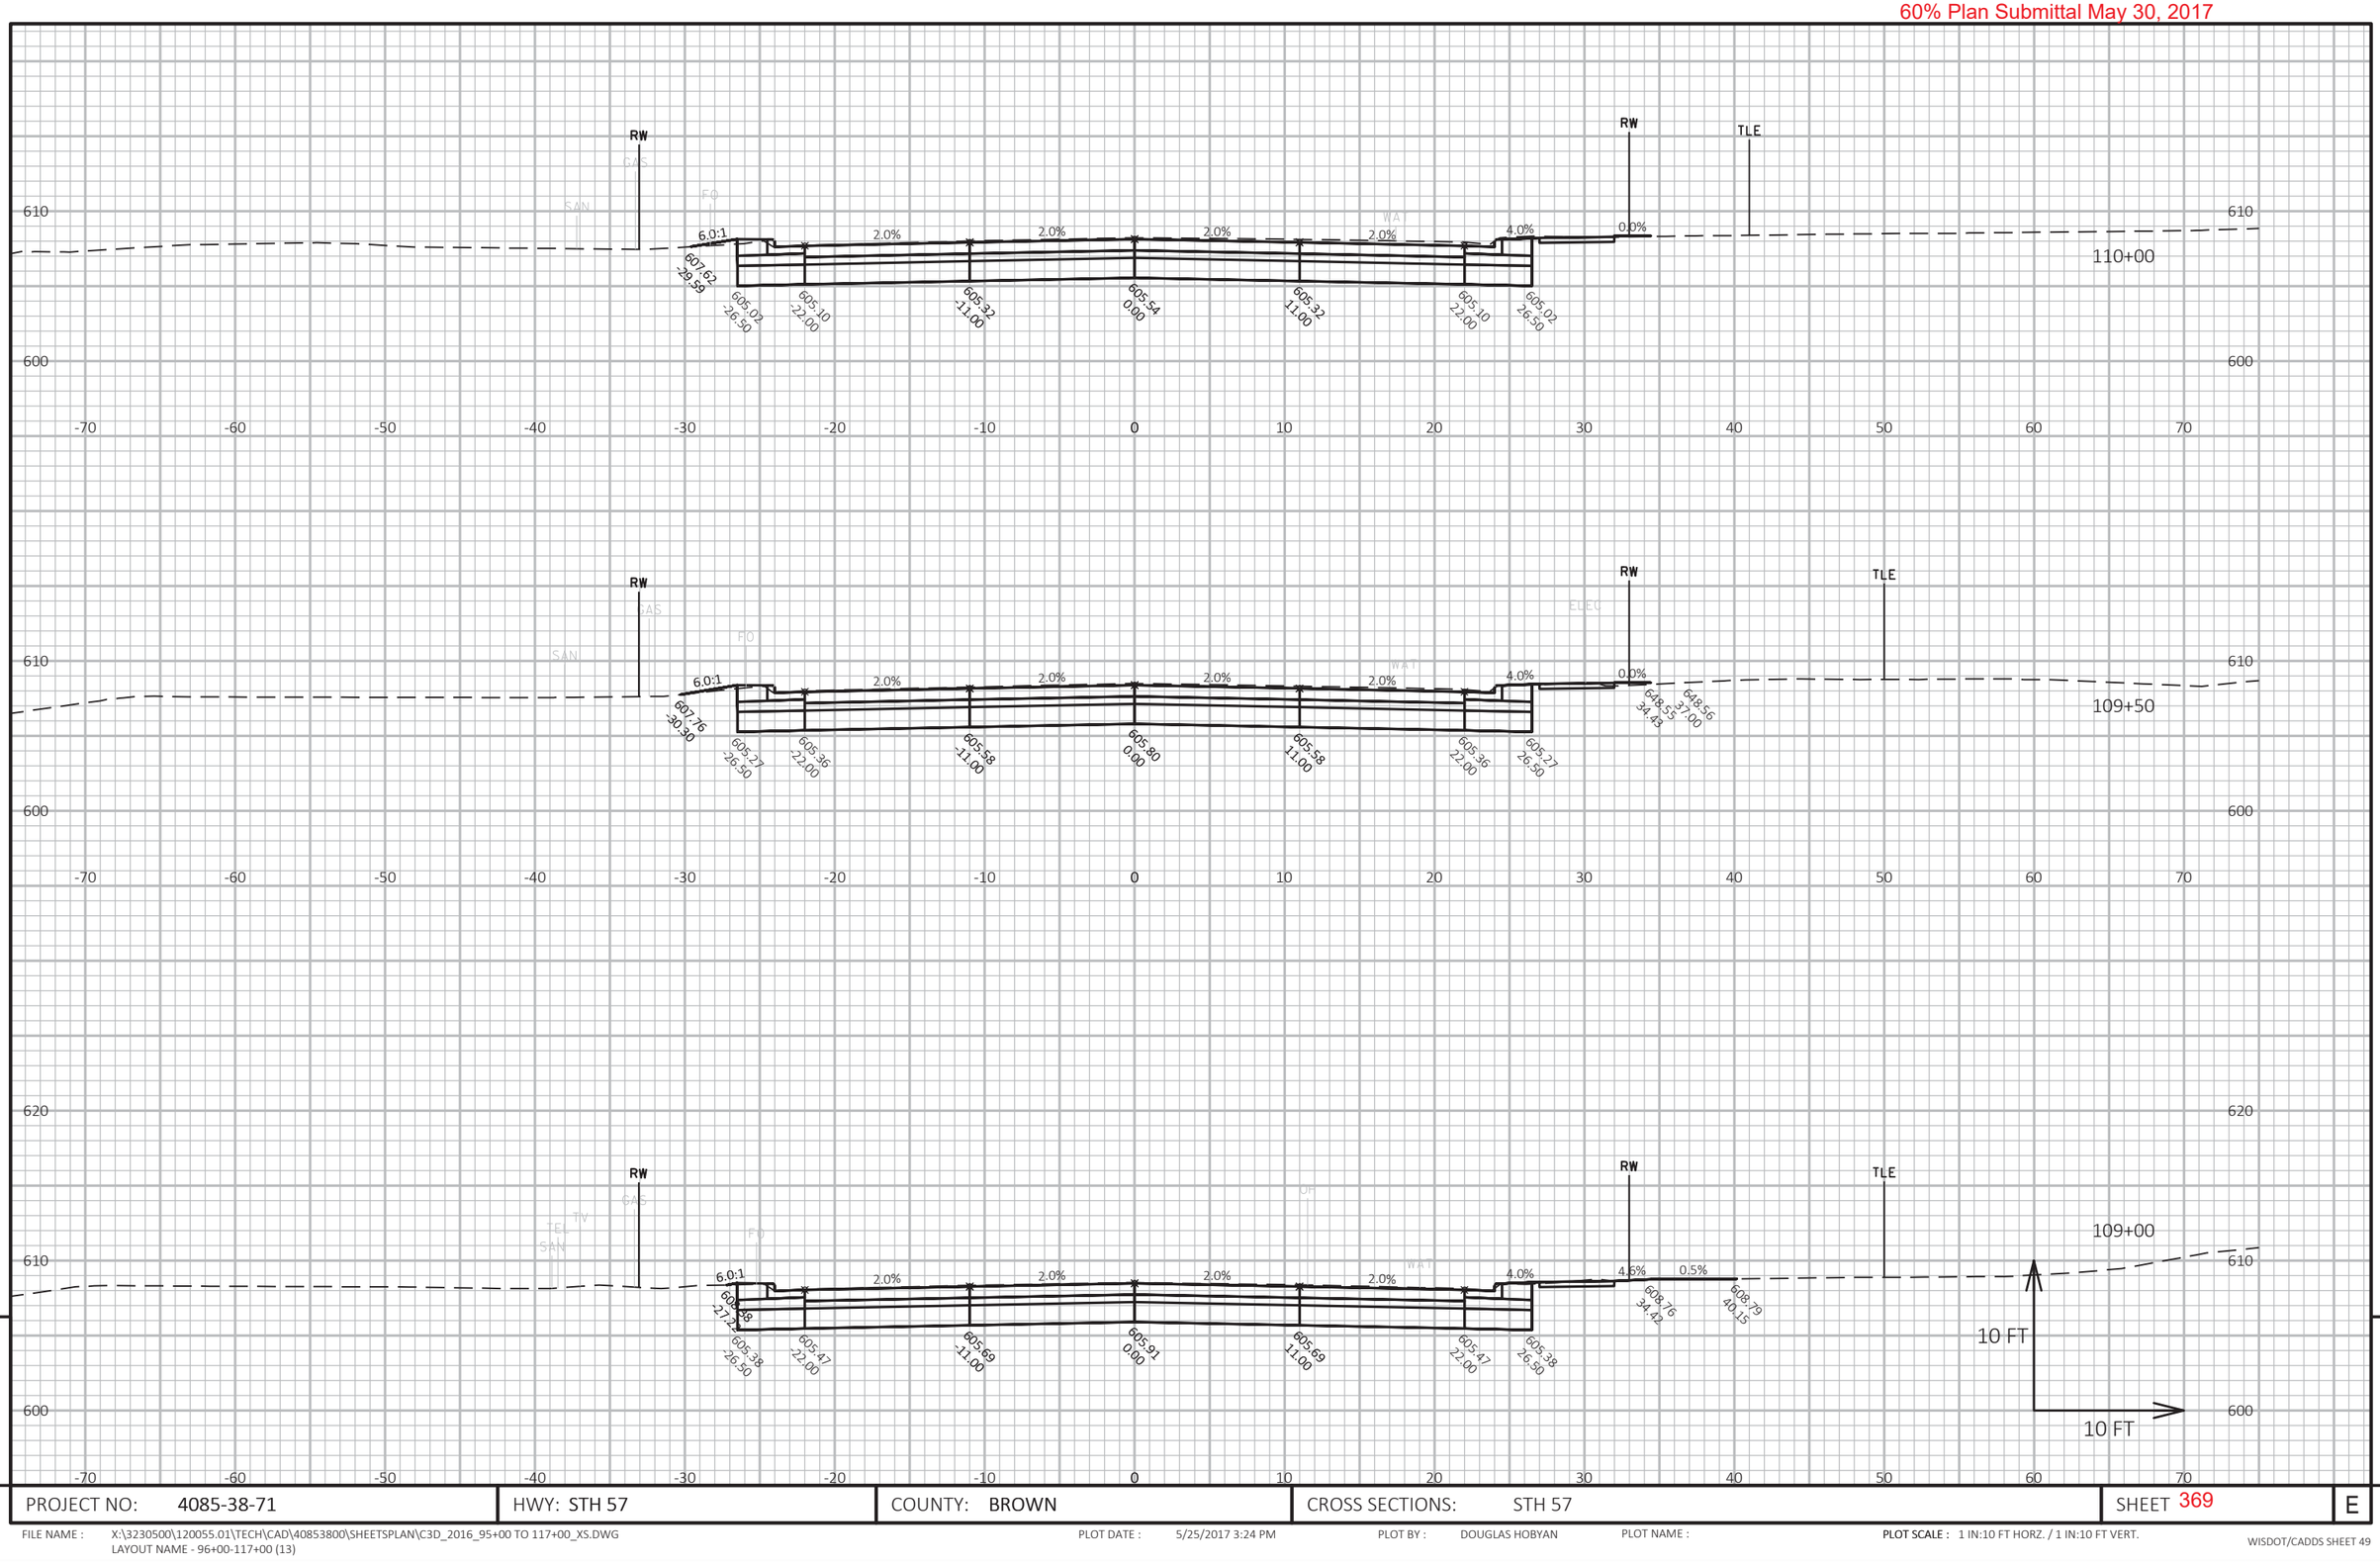

PROJECT NO: 4085-38-71	HWY: STH 57	COUNTY: BROWN	CROSS SECTIONS: STH 57	SHEET 369	E

FILE NAME : X:\3230500\120055.01\TECH\CAD\40853800\SHEETSPLAN\C3D_2016_95+00 TO 117+00_XS.DWG
LAYOUT NAME - 96+00-117+00 (13)

PLOT DATE : 5/25/2017 3:24 PM

PLOT BY : DOUGLAS HOBYAN

PLOT NAME :

PLOT SCALE : 1 IN:10 FT HORZ. / 1 IN:10 FT VERT.

WISDOT/CADDS SHEET 49

9

9

60% Plan Submittal May 30, 2017

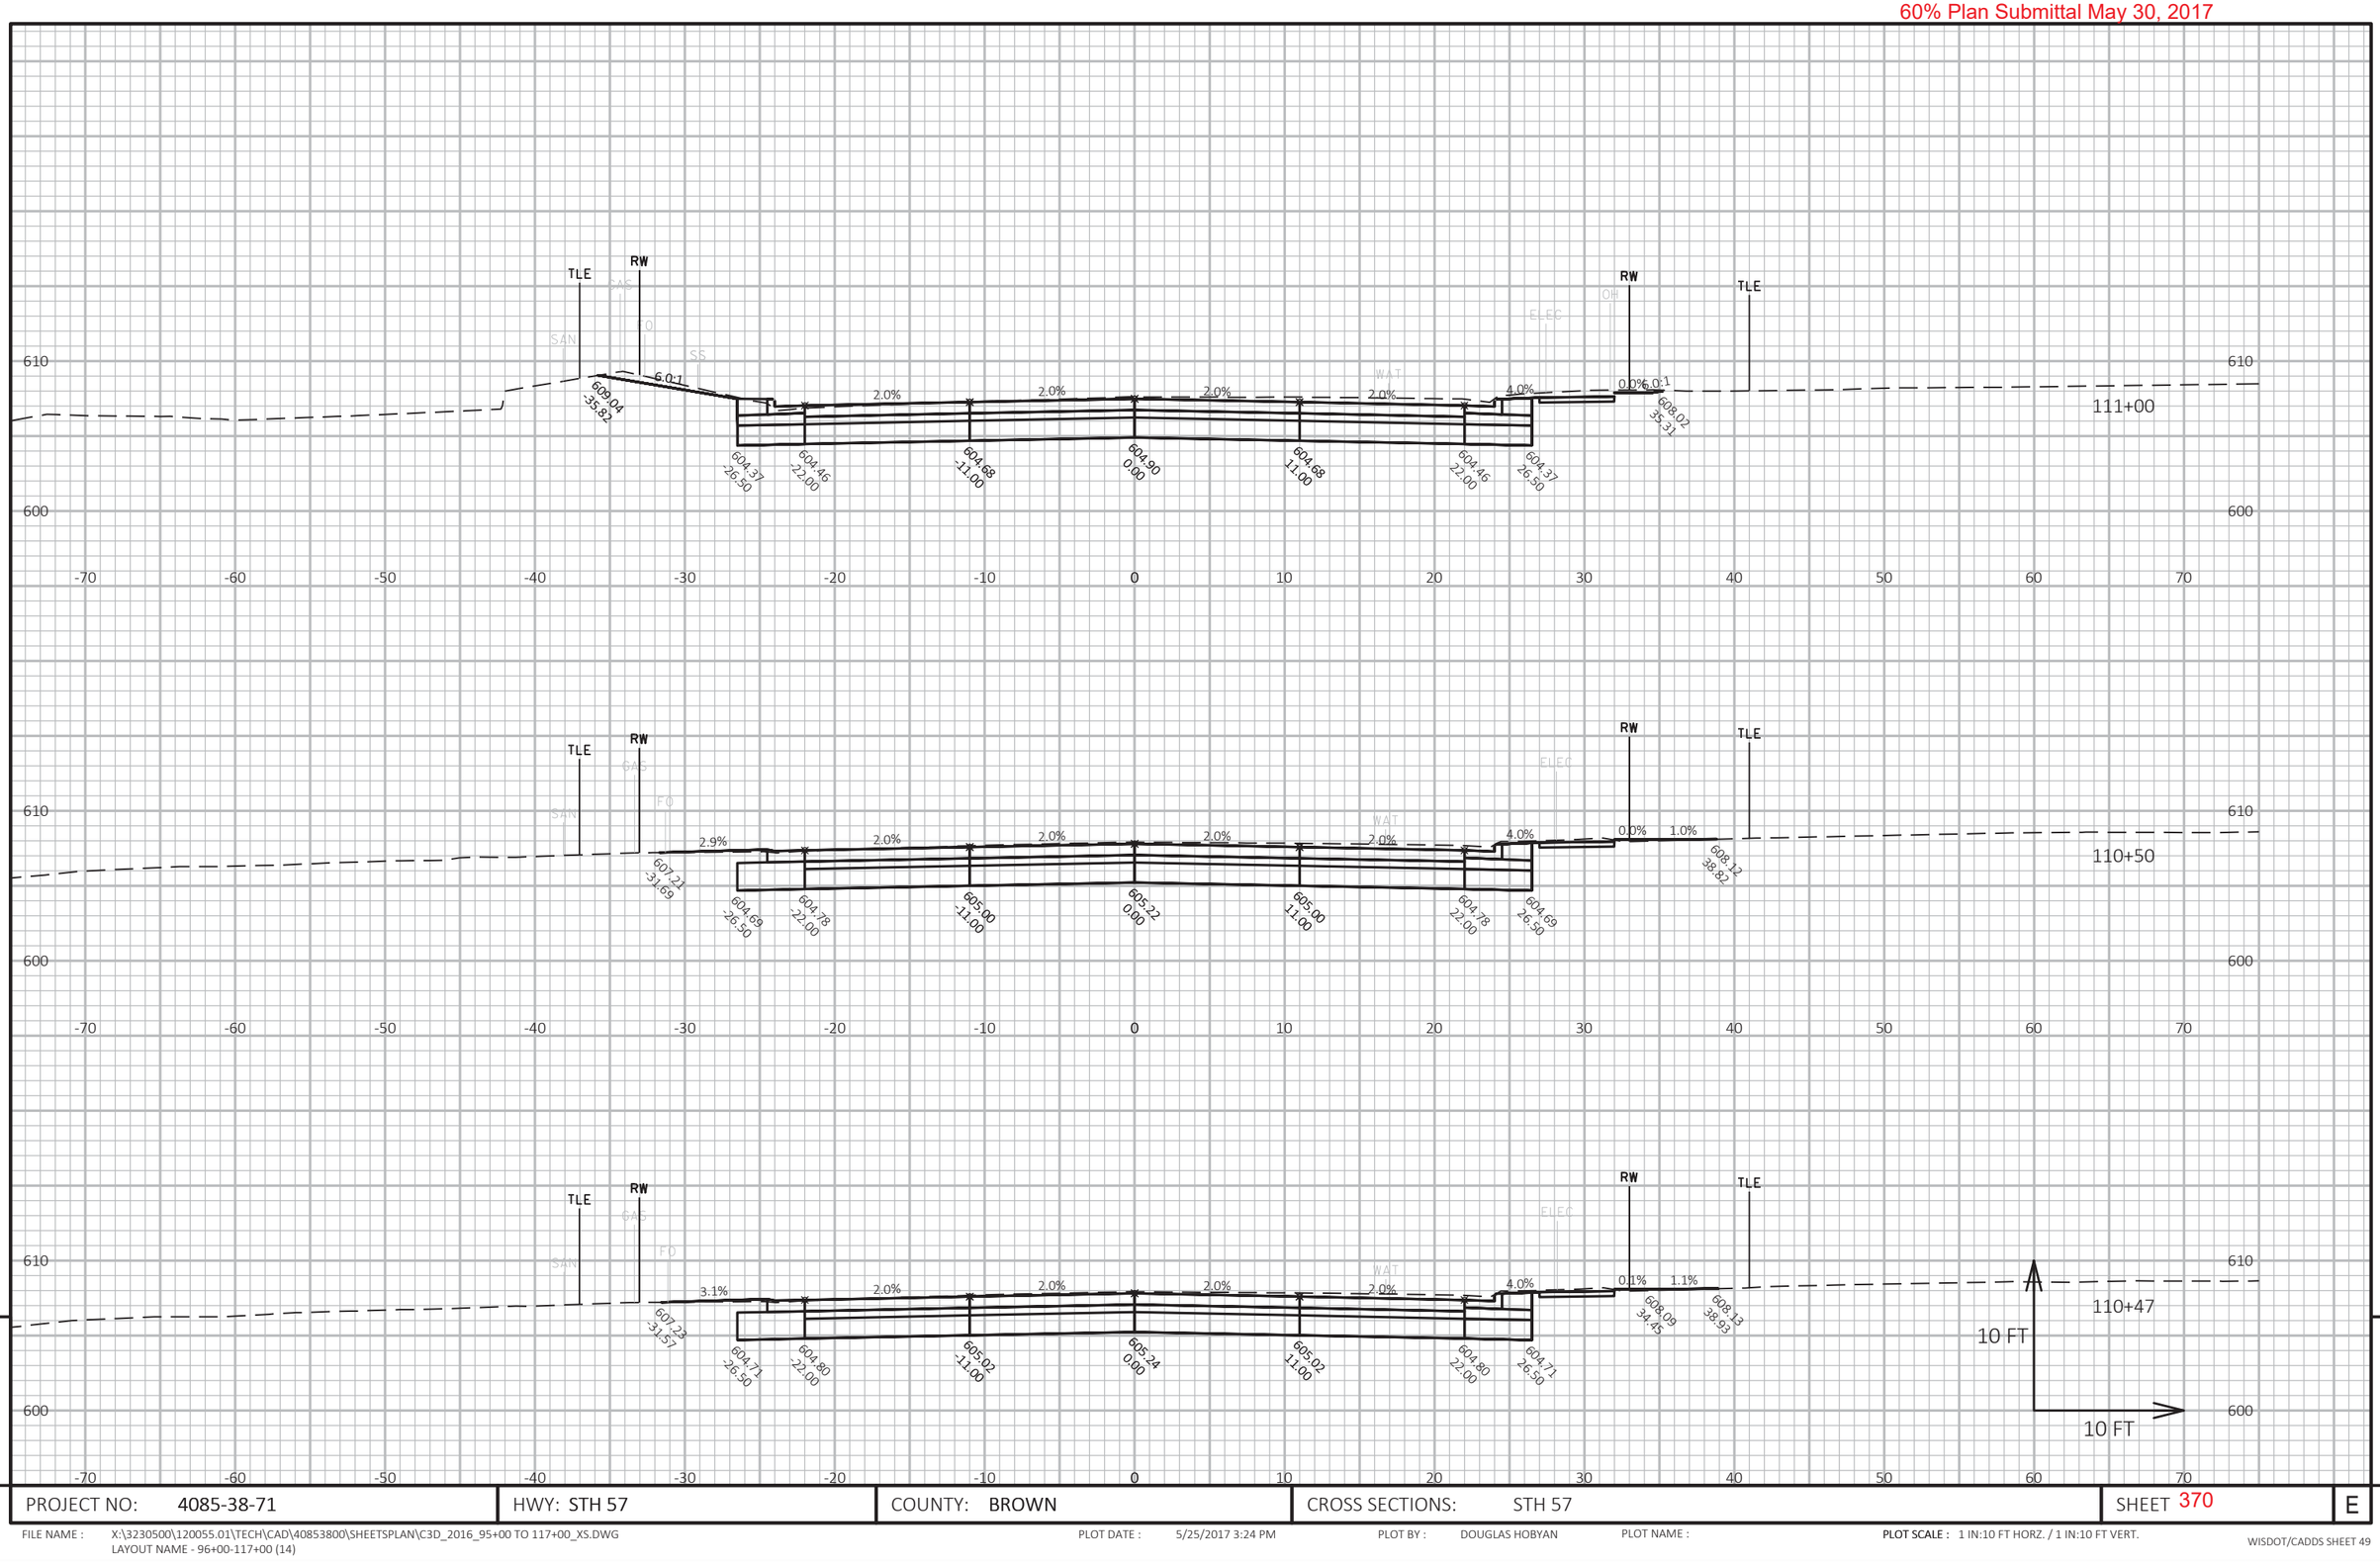

PROJECT NO: 4085-38-71	HWY: STH 57	COUNTY: BROWN	CROSS SECTIONS: STH 57	SHEET 370	E

FILE NAME : X:\3230500\120055.01\TECH\CAD\40853800\SHEETSPLAN\C3D_2016_95+00 TO 117+00_XS.DWG
LAYOUT NAME - 96+00-117+00 (14)

PLOT DATE : 5/25/2017 3:24 PM PLOT BY : DOUGLAS HOBYAN PLOT NAME :

PLOT SCALE : 1 IN:10 FT HORZ. / 1 IN:10 FT VERT.

WISDOT/CADDS SHEET 49

60% Plan Submittal May 30, 2017

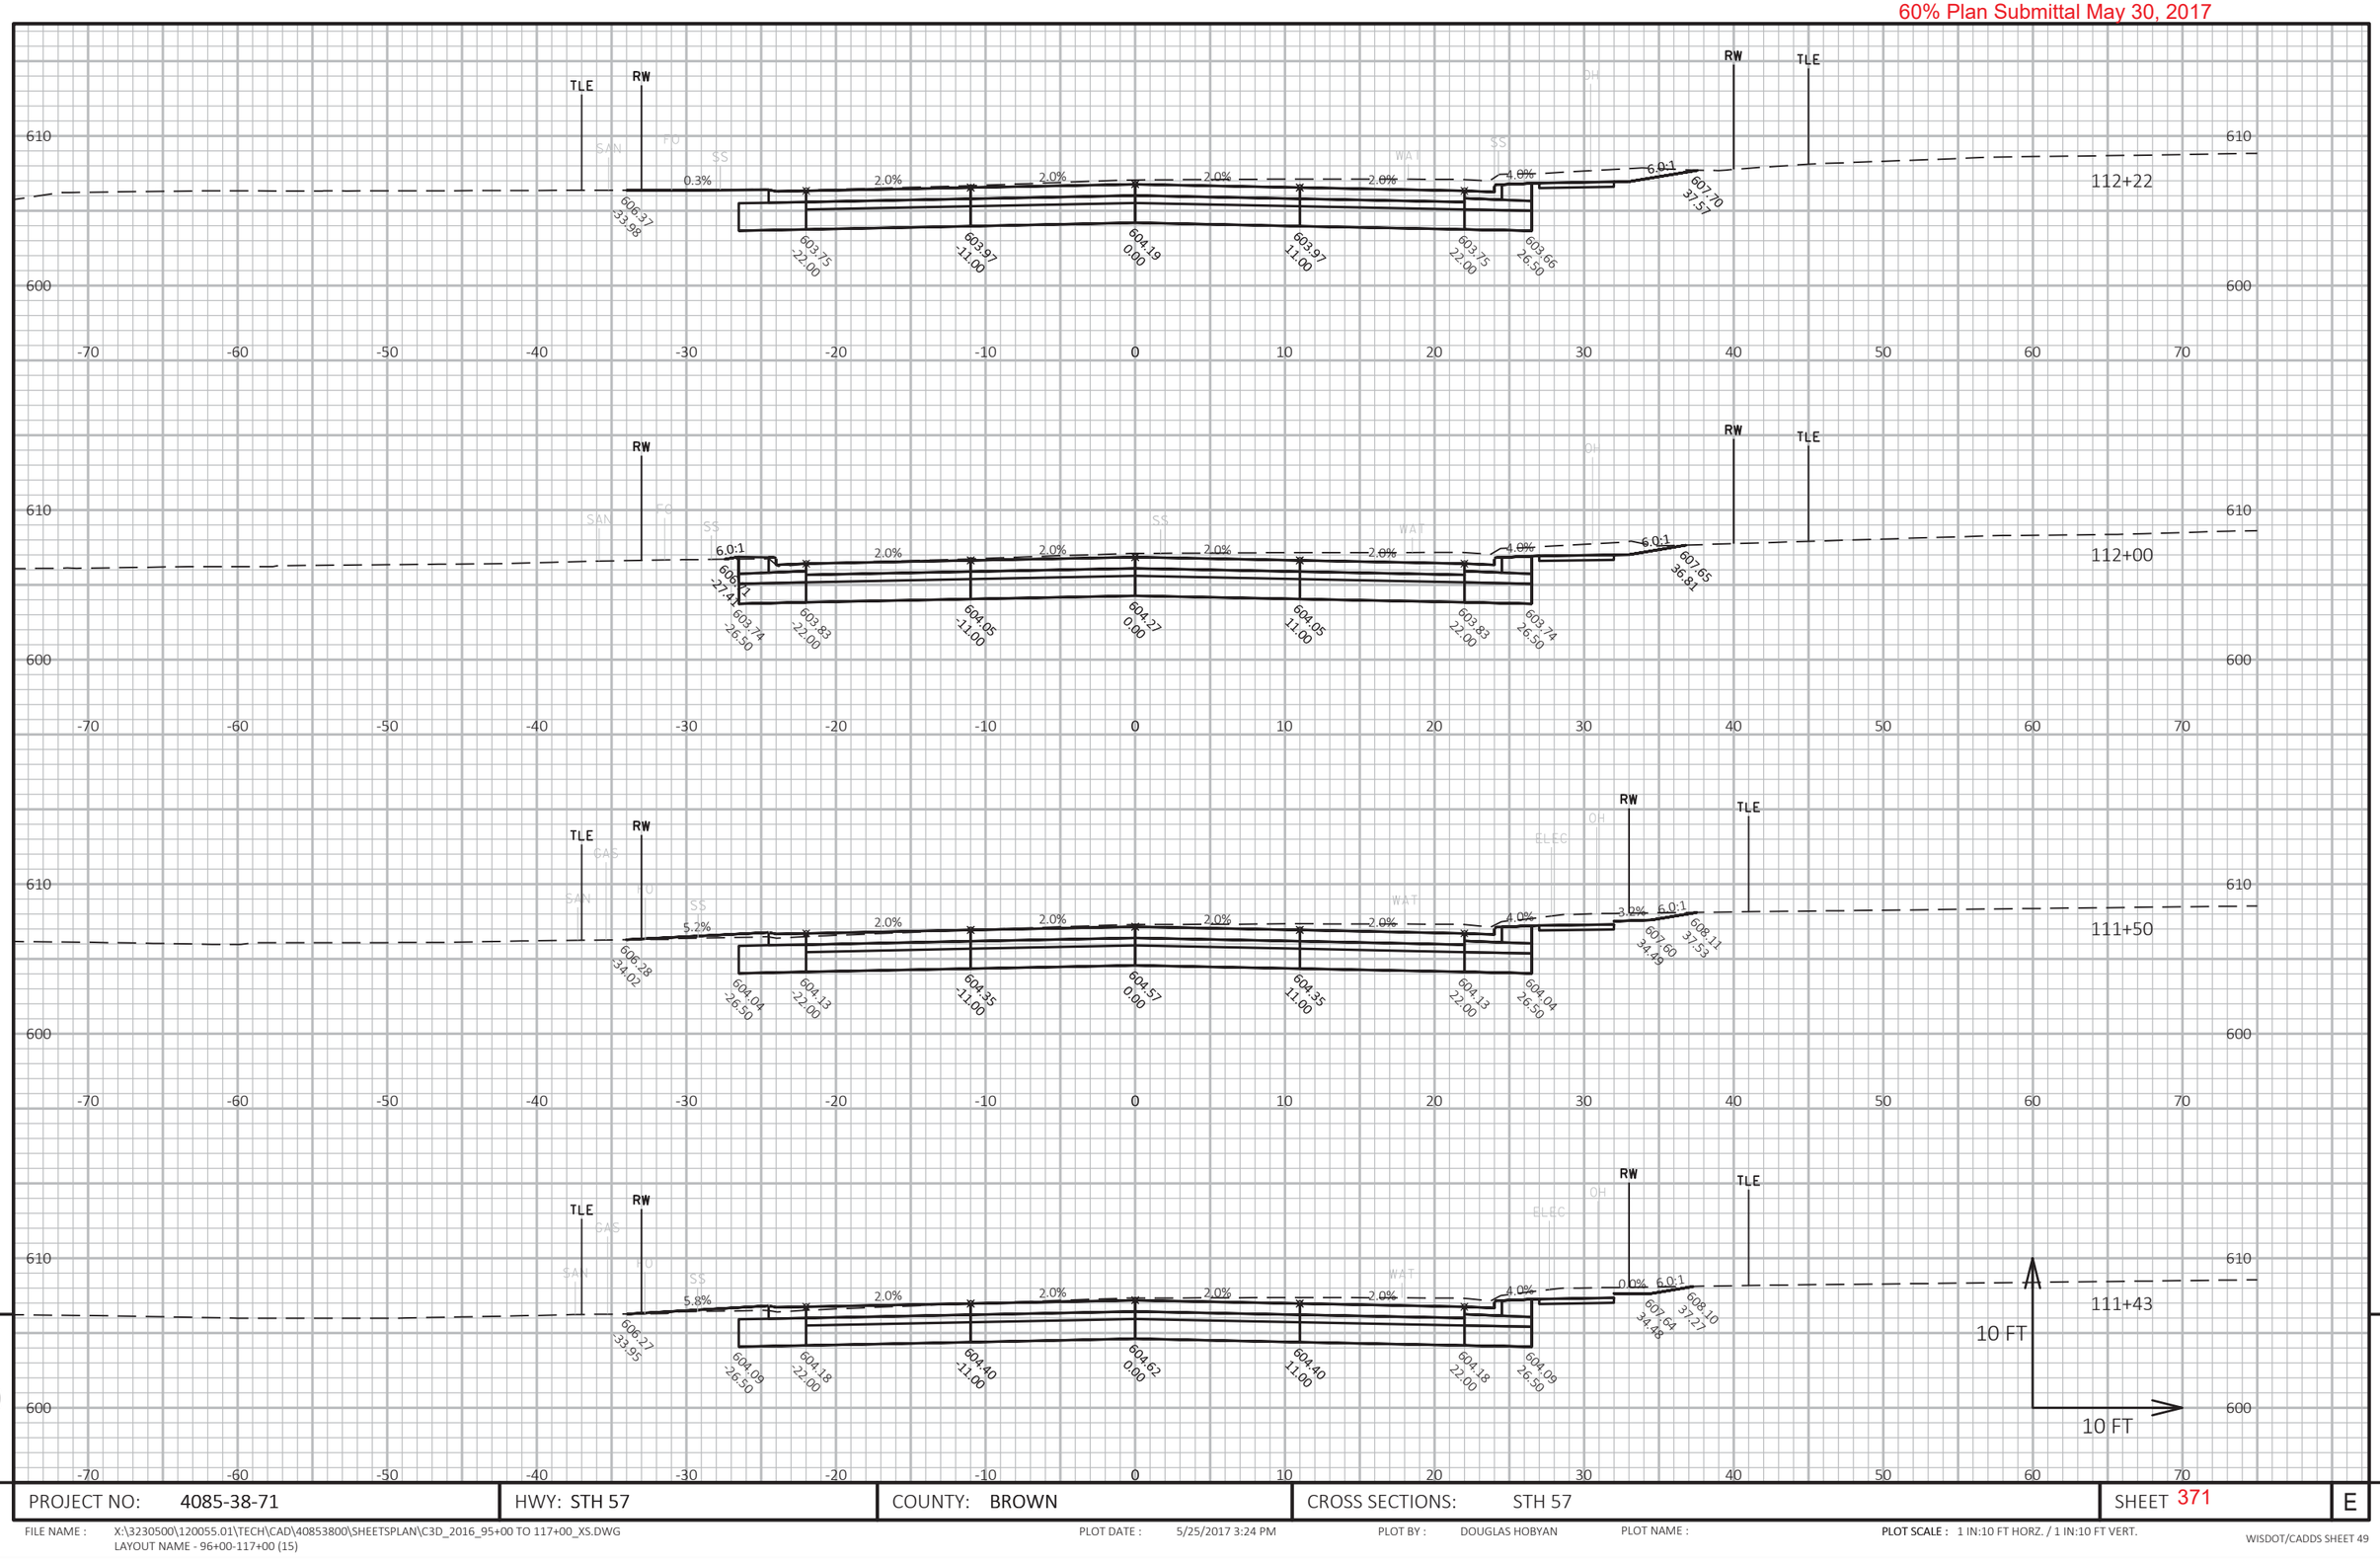

9

PROJECT NO: 4085-38-71	HWY: STH 57	COUNTY: BROWN	CROSS SECTIONS: STH 57	SHEET 371	E

FILE NAME : X:\3230500\120055.01\TECH\CAD\40853800\SHEETSPLAN\C3D_2016_95+00 TO 117+00_XS.DWG
LAYOUT NAME - 96+00-117+00 (15)

PLOT DATE : 5/25/2017 3:24 PM

PLOT BY : DOUGLAS HOBYAN

PLOT NAME :

PLOT SCALE : 1 IN:10 FT HORZ. / 1 IN:10 FT VERT.

WISDOT/CADDS SHEET 49

60% Plan Submittal May 30, 2017

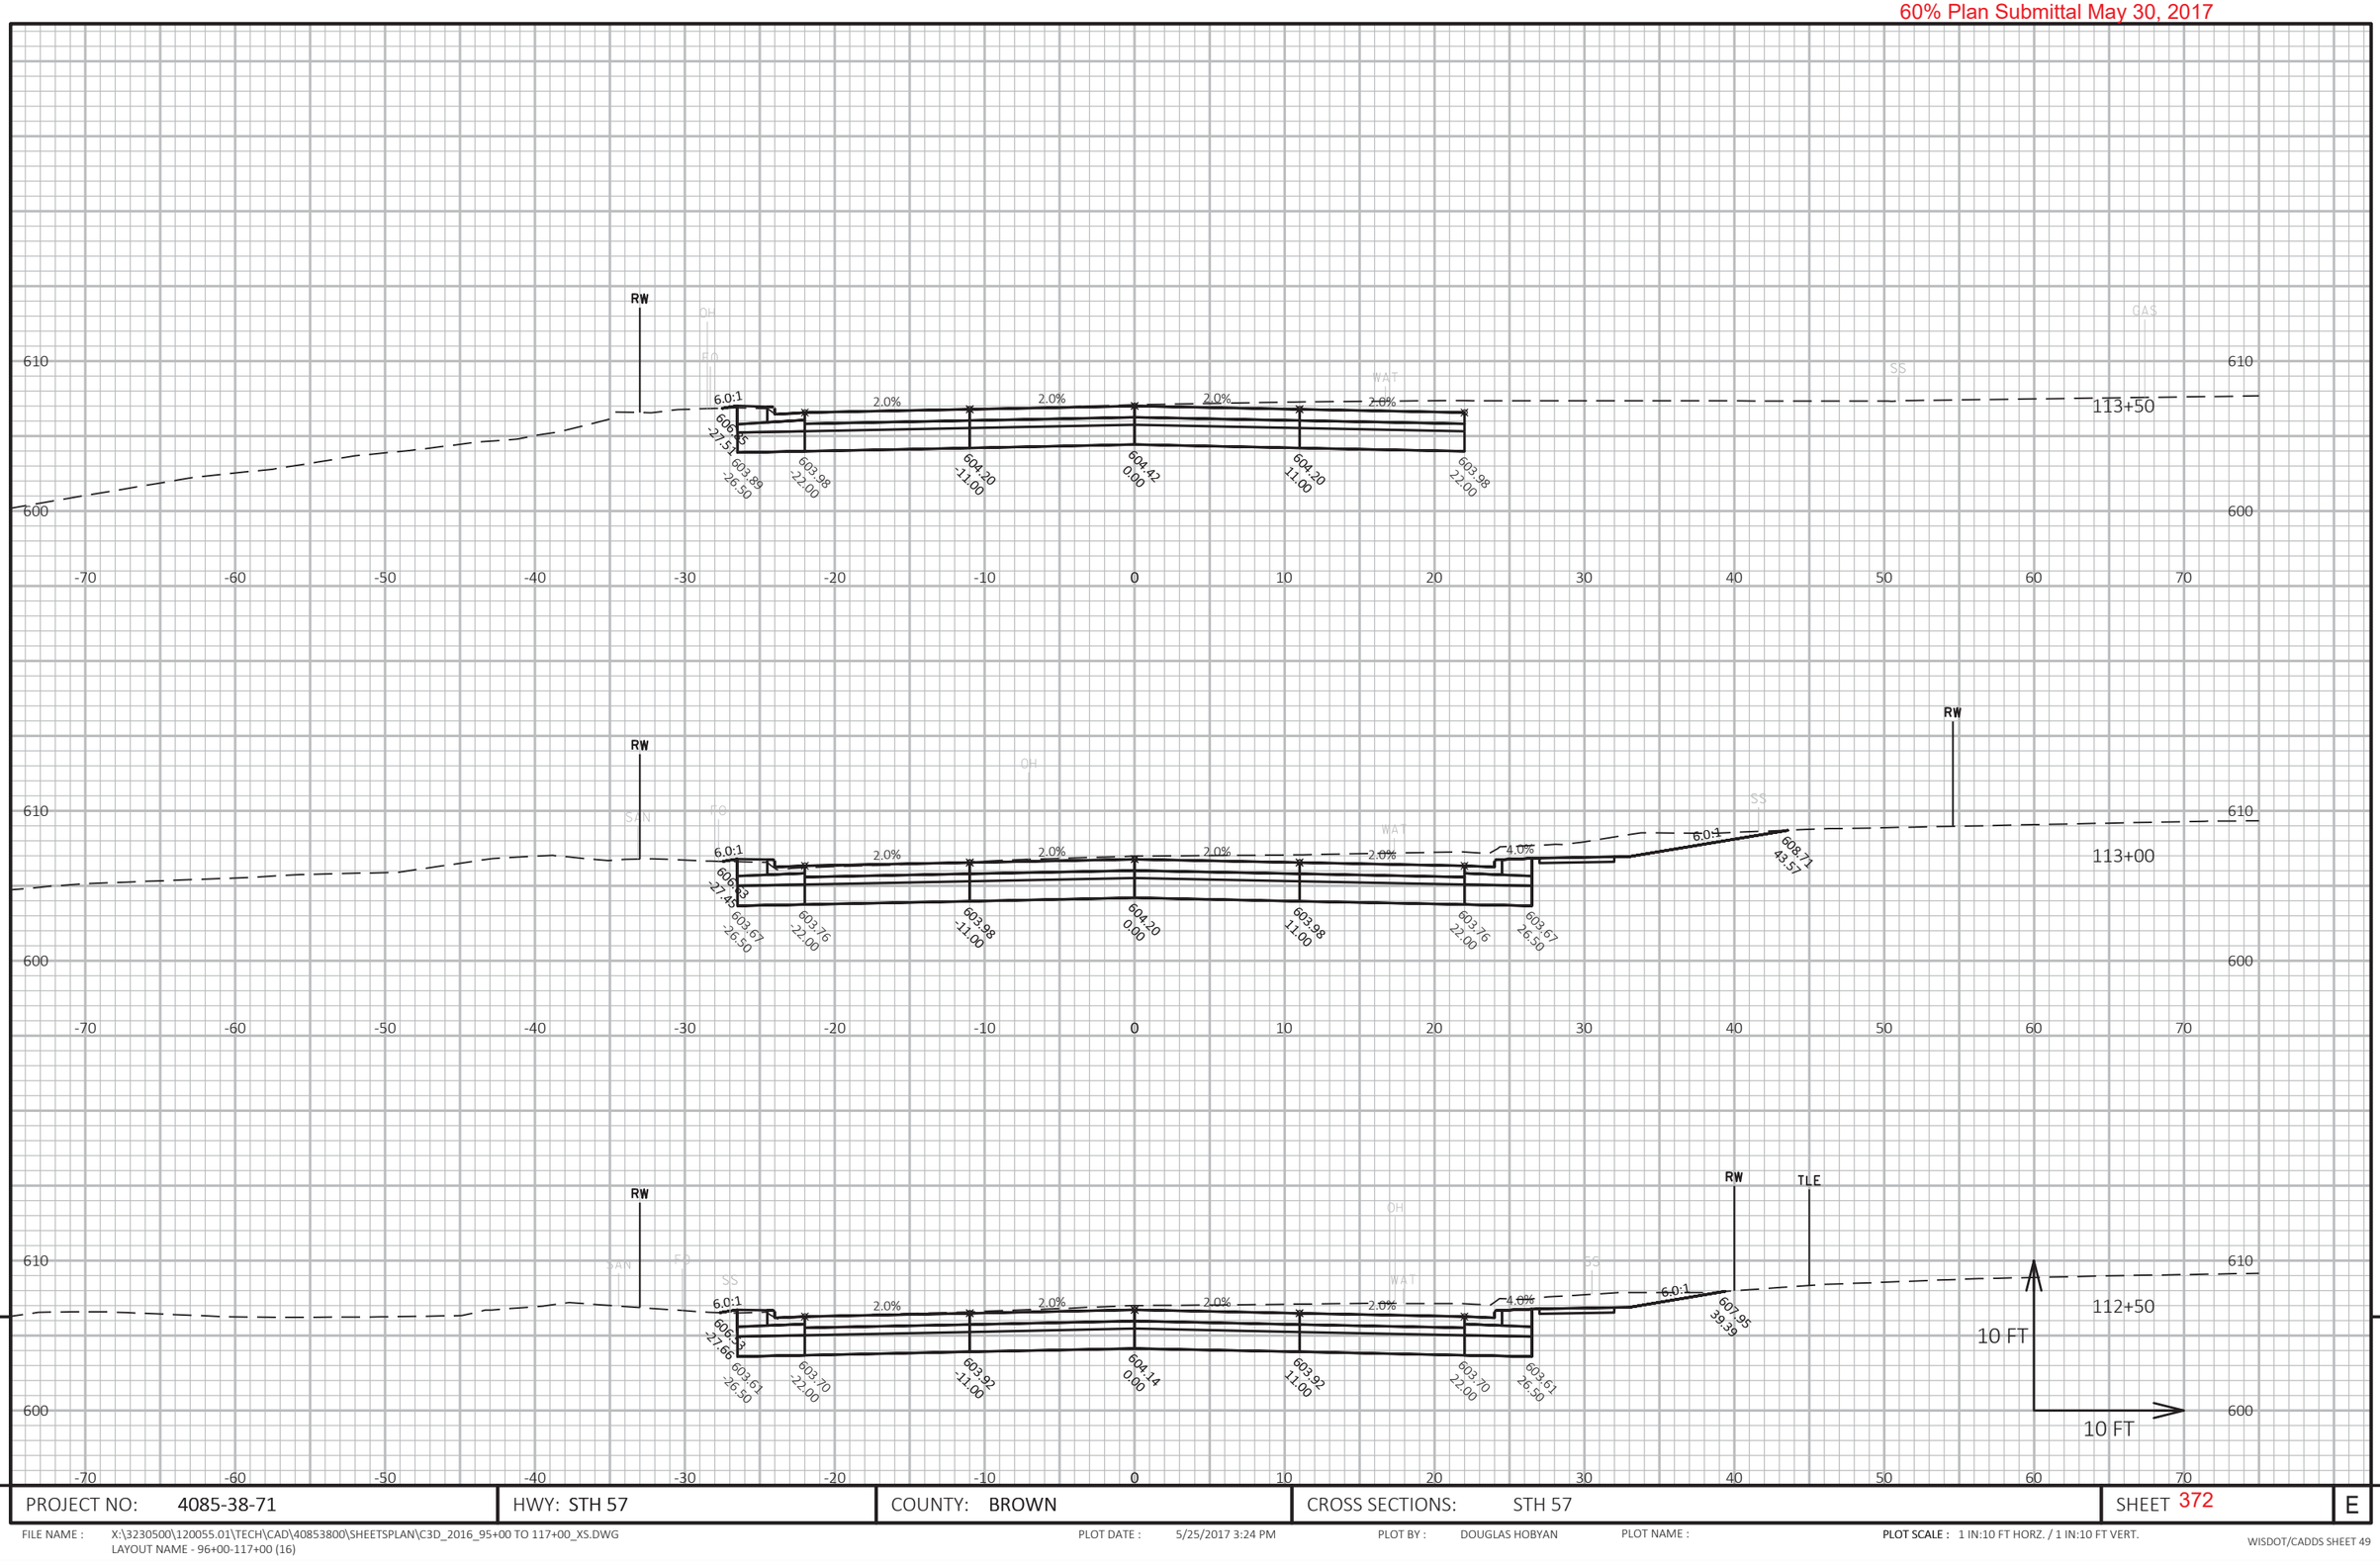

9

9

PROJECT NO: 4085-38-71	HWY: STH 57	COUNTY: BROWN	CROSS SECTIONS: STH 57	SHEET 372	E

FILE NAME : X:\3230500\120055.01\TECH\CAD\40853800\SHEETSPLAN\C3D_2016_95+00 TO 117+00_XS.DWG
LAYOUT NAME - 96+00-117+00 (16)

PLOT DATE : 5/25/2017 3:24 PM PLOT BY : DOUGLAS HOBYAN PLOT NAME : **PLOT SCALE :** 1 IN:10 FT HORZ. / 1 IN:10 FT VERT.

60% Plan Submittal May 30, 2017

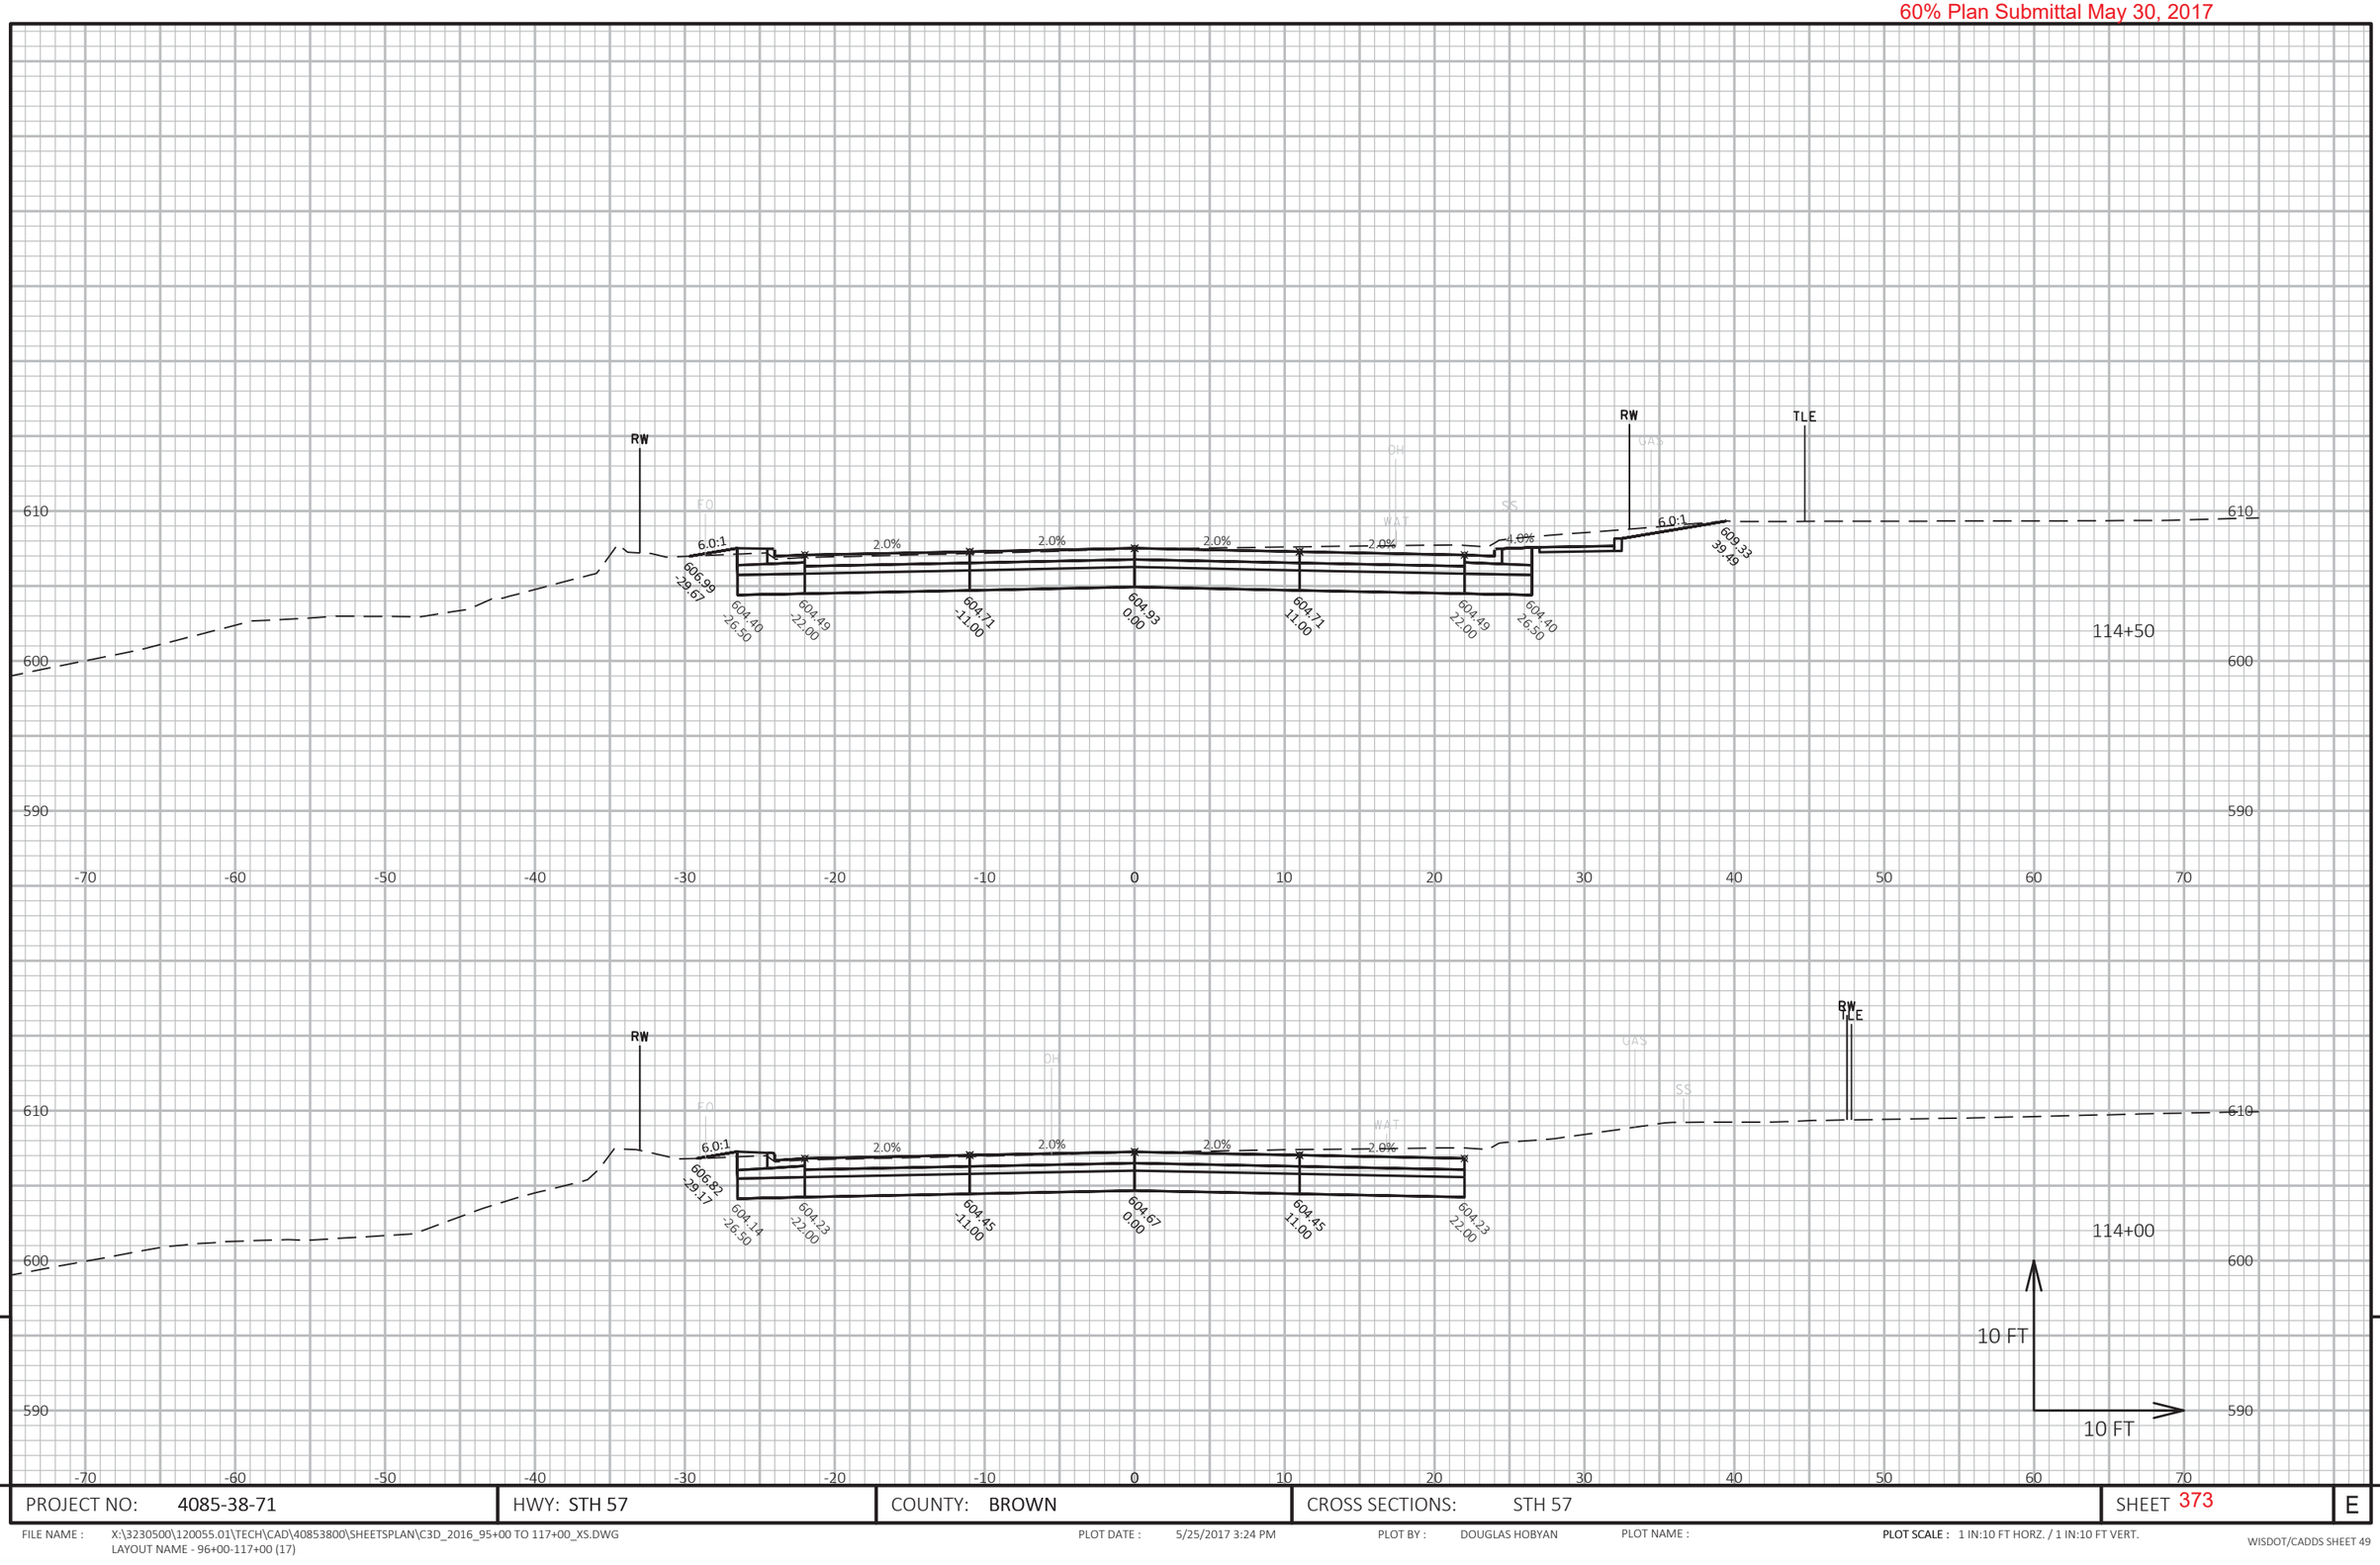

9

PROJECT NO: 4085-38-71	HWY: STH 57	COUNTY: BROWN	CROSS SECTIONS: STH 57	SHEET 373	E

FILE NAME : X:\3230500\120055.01\TECH\CAD\40853800\SHEETSPLAN\C3D_2016_95+00 TO 117+00_XS.DWG
LAYOUT NAME - 96+00-117+00 (17)

PLOT DATE : 5/25/2017 3:24 PM

PLOT BY : DOUGLAS HOBYAN

PLOT NAME :

PLOT SCALE : 1 IN:10 FT HORZ. / 1 IN:10 FT VERT.

WISDOT/CADDS SHEET 49

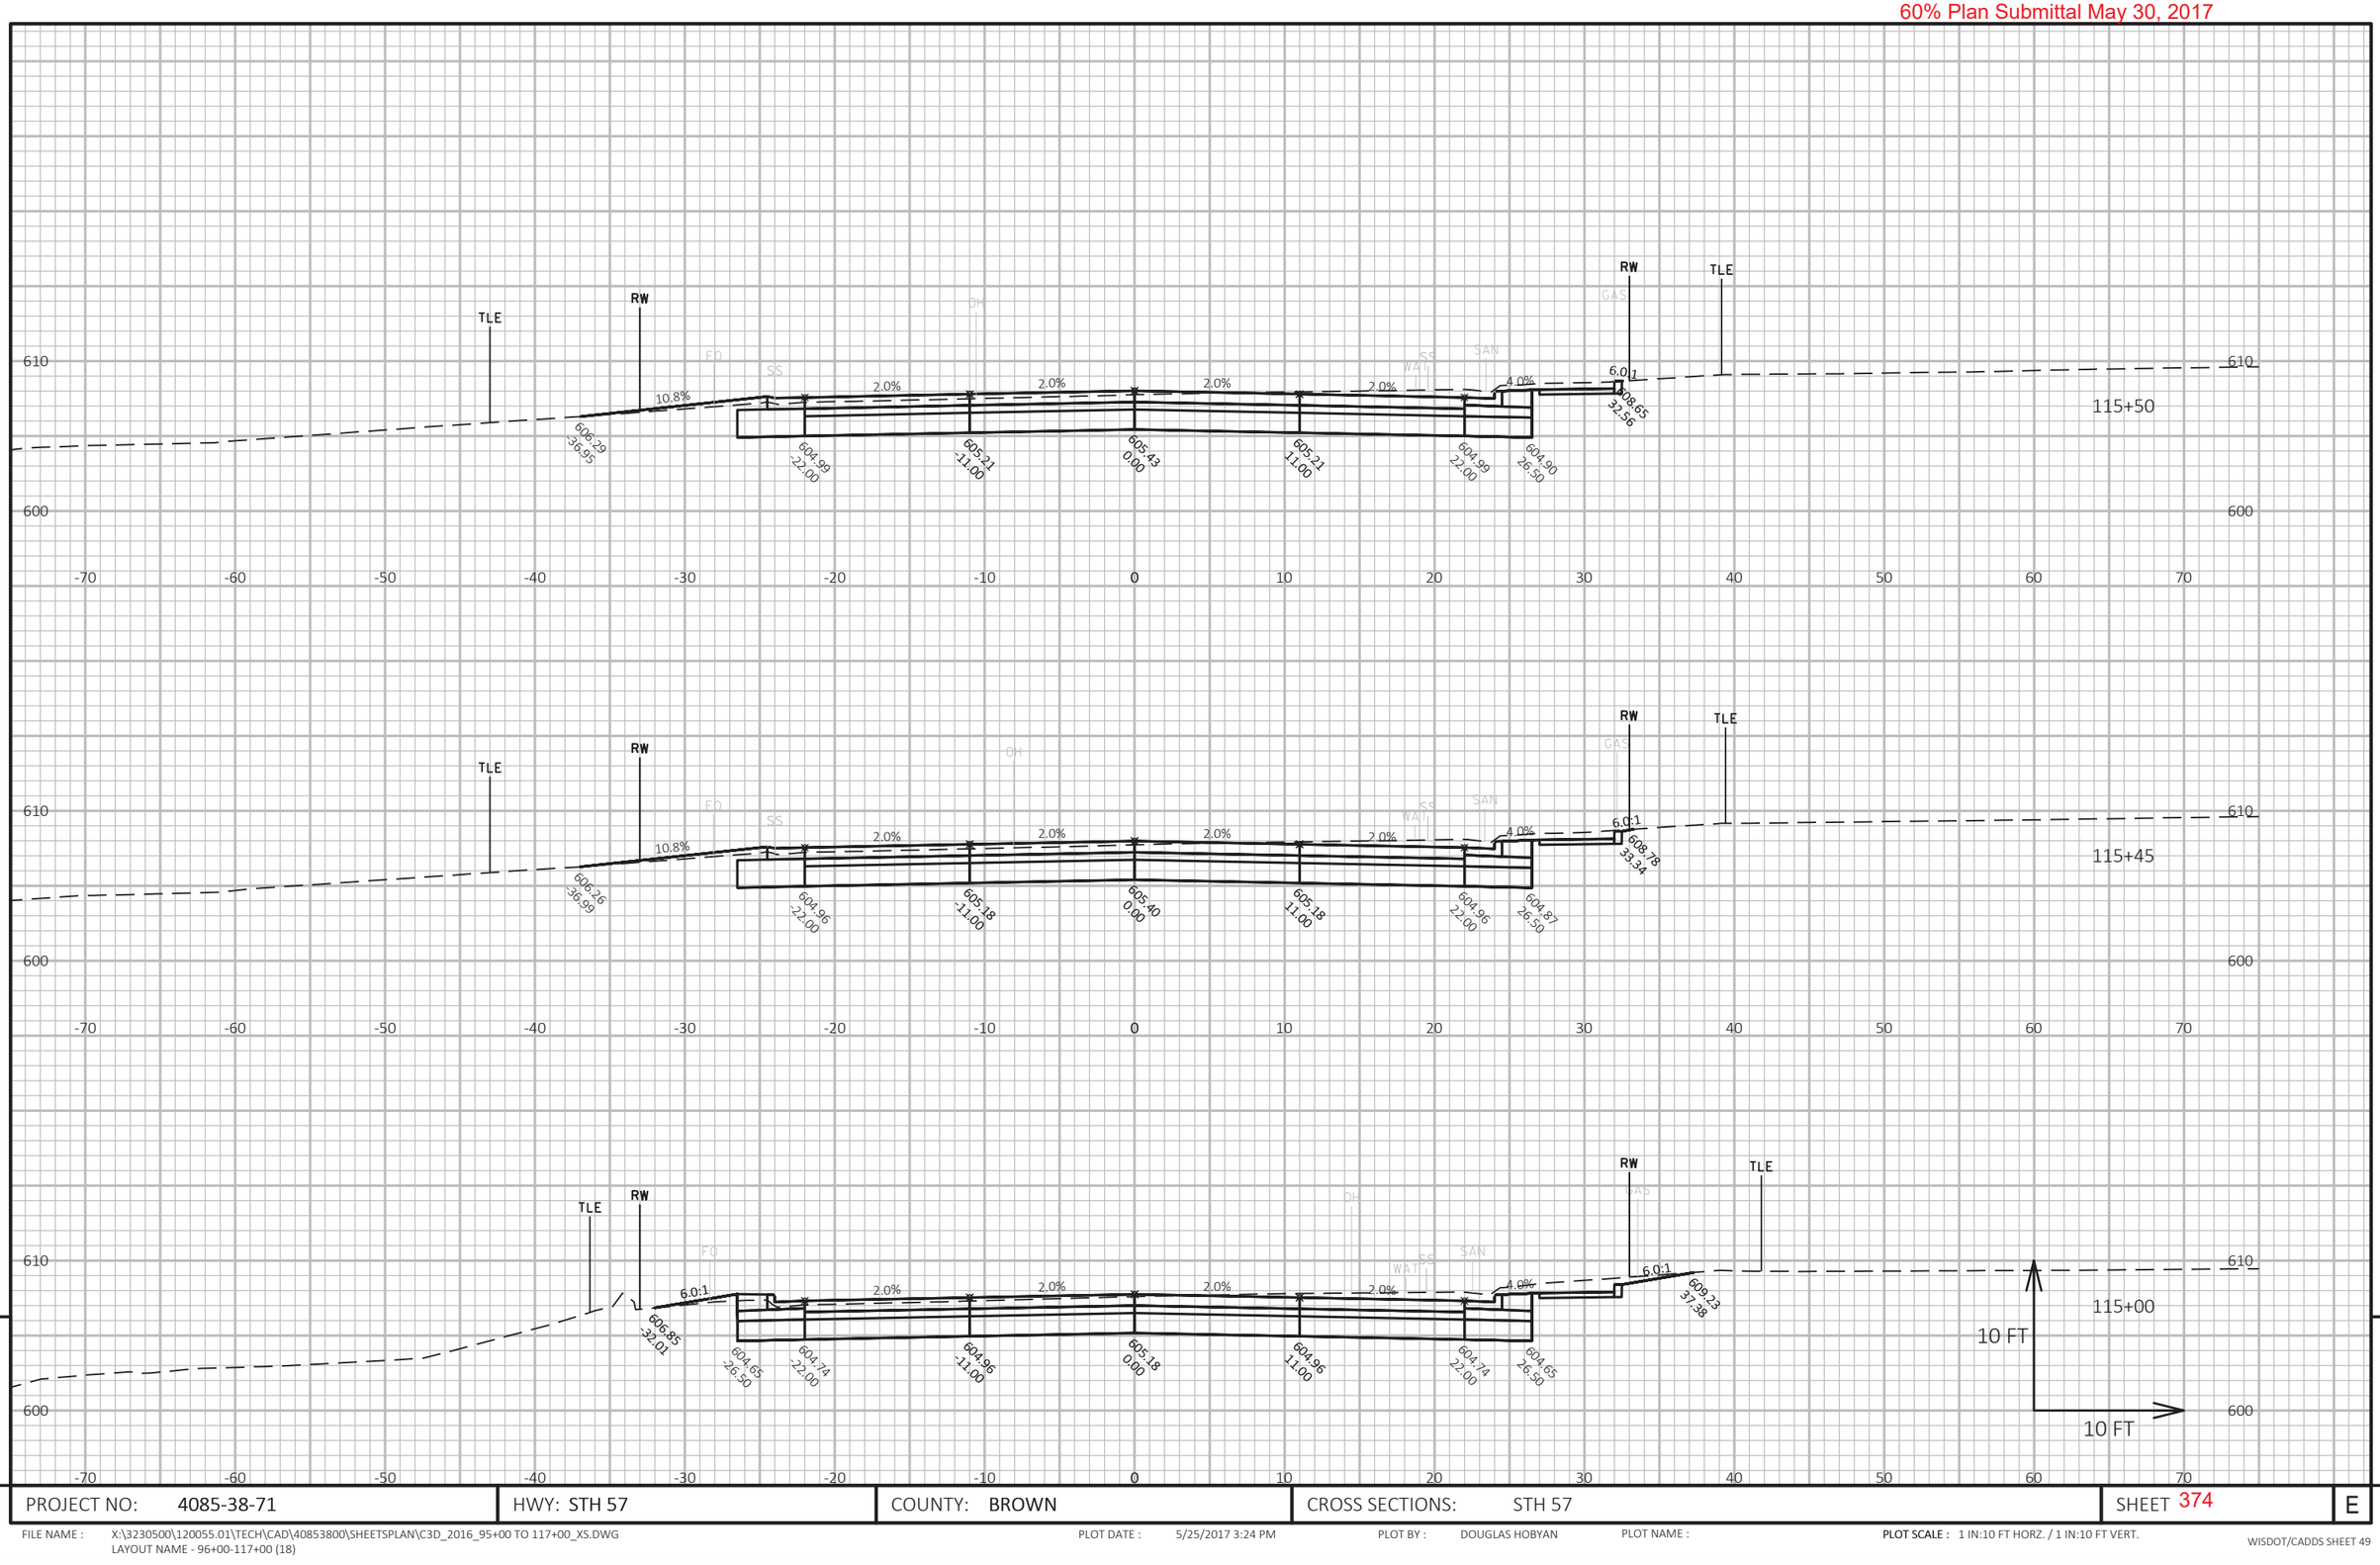

PROJECT NO: 4085-38-71	HWY: STH 57	COUNTY: BROWN	CROSS SECTIONS: STH 57	SHEET 374	E

FILE NAME : X:\3230500\120055.01\TECH\CAD\40853800\SHEETSPLAN\C3D_2016_95+00 TO 117+00_XS.DWG
LAYOUT NAME - 96+00-117+00 (18)

PLOT DATE : 5/25/2017 3:24 PM PLOT BY : DOUGLAS HOBYAN PLOT NAME :

PLOT SCALE : 1 IN:10 FT HORZ. / 1 IN:10 FT VERT.

WISDOT/CADDS SHEET 49

60% Plan Submittal May 30, 2017

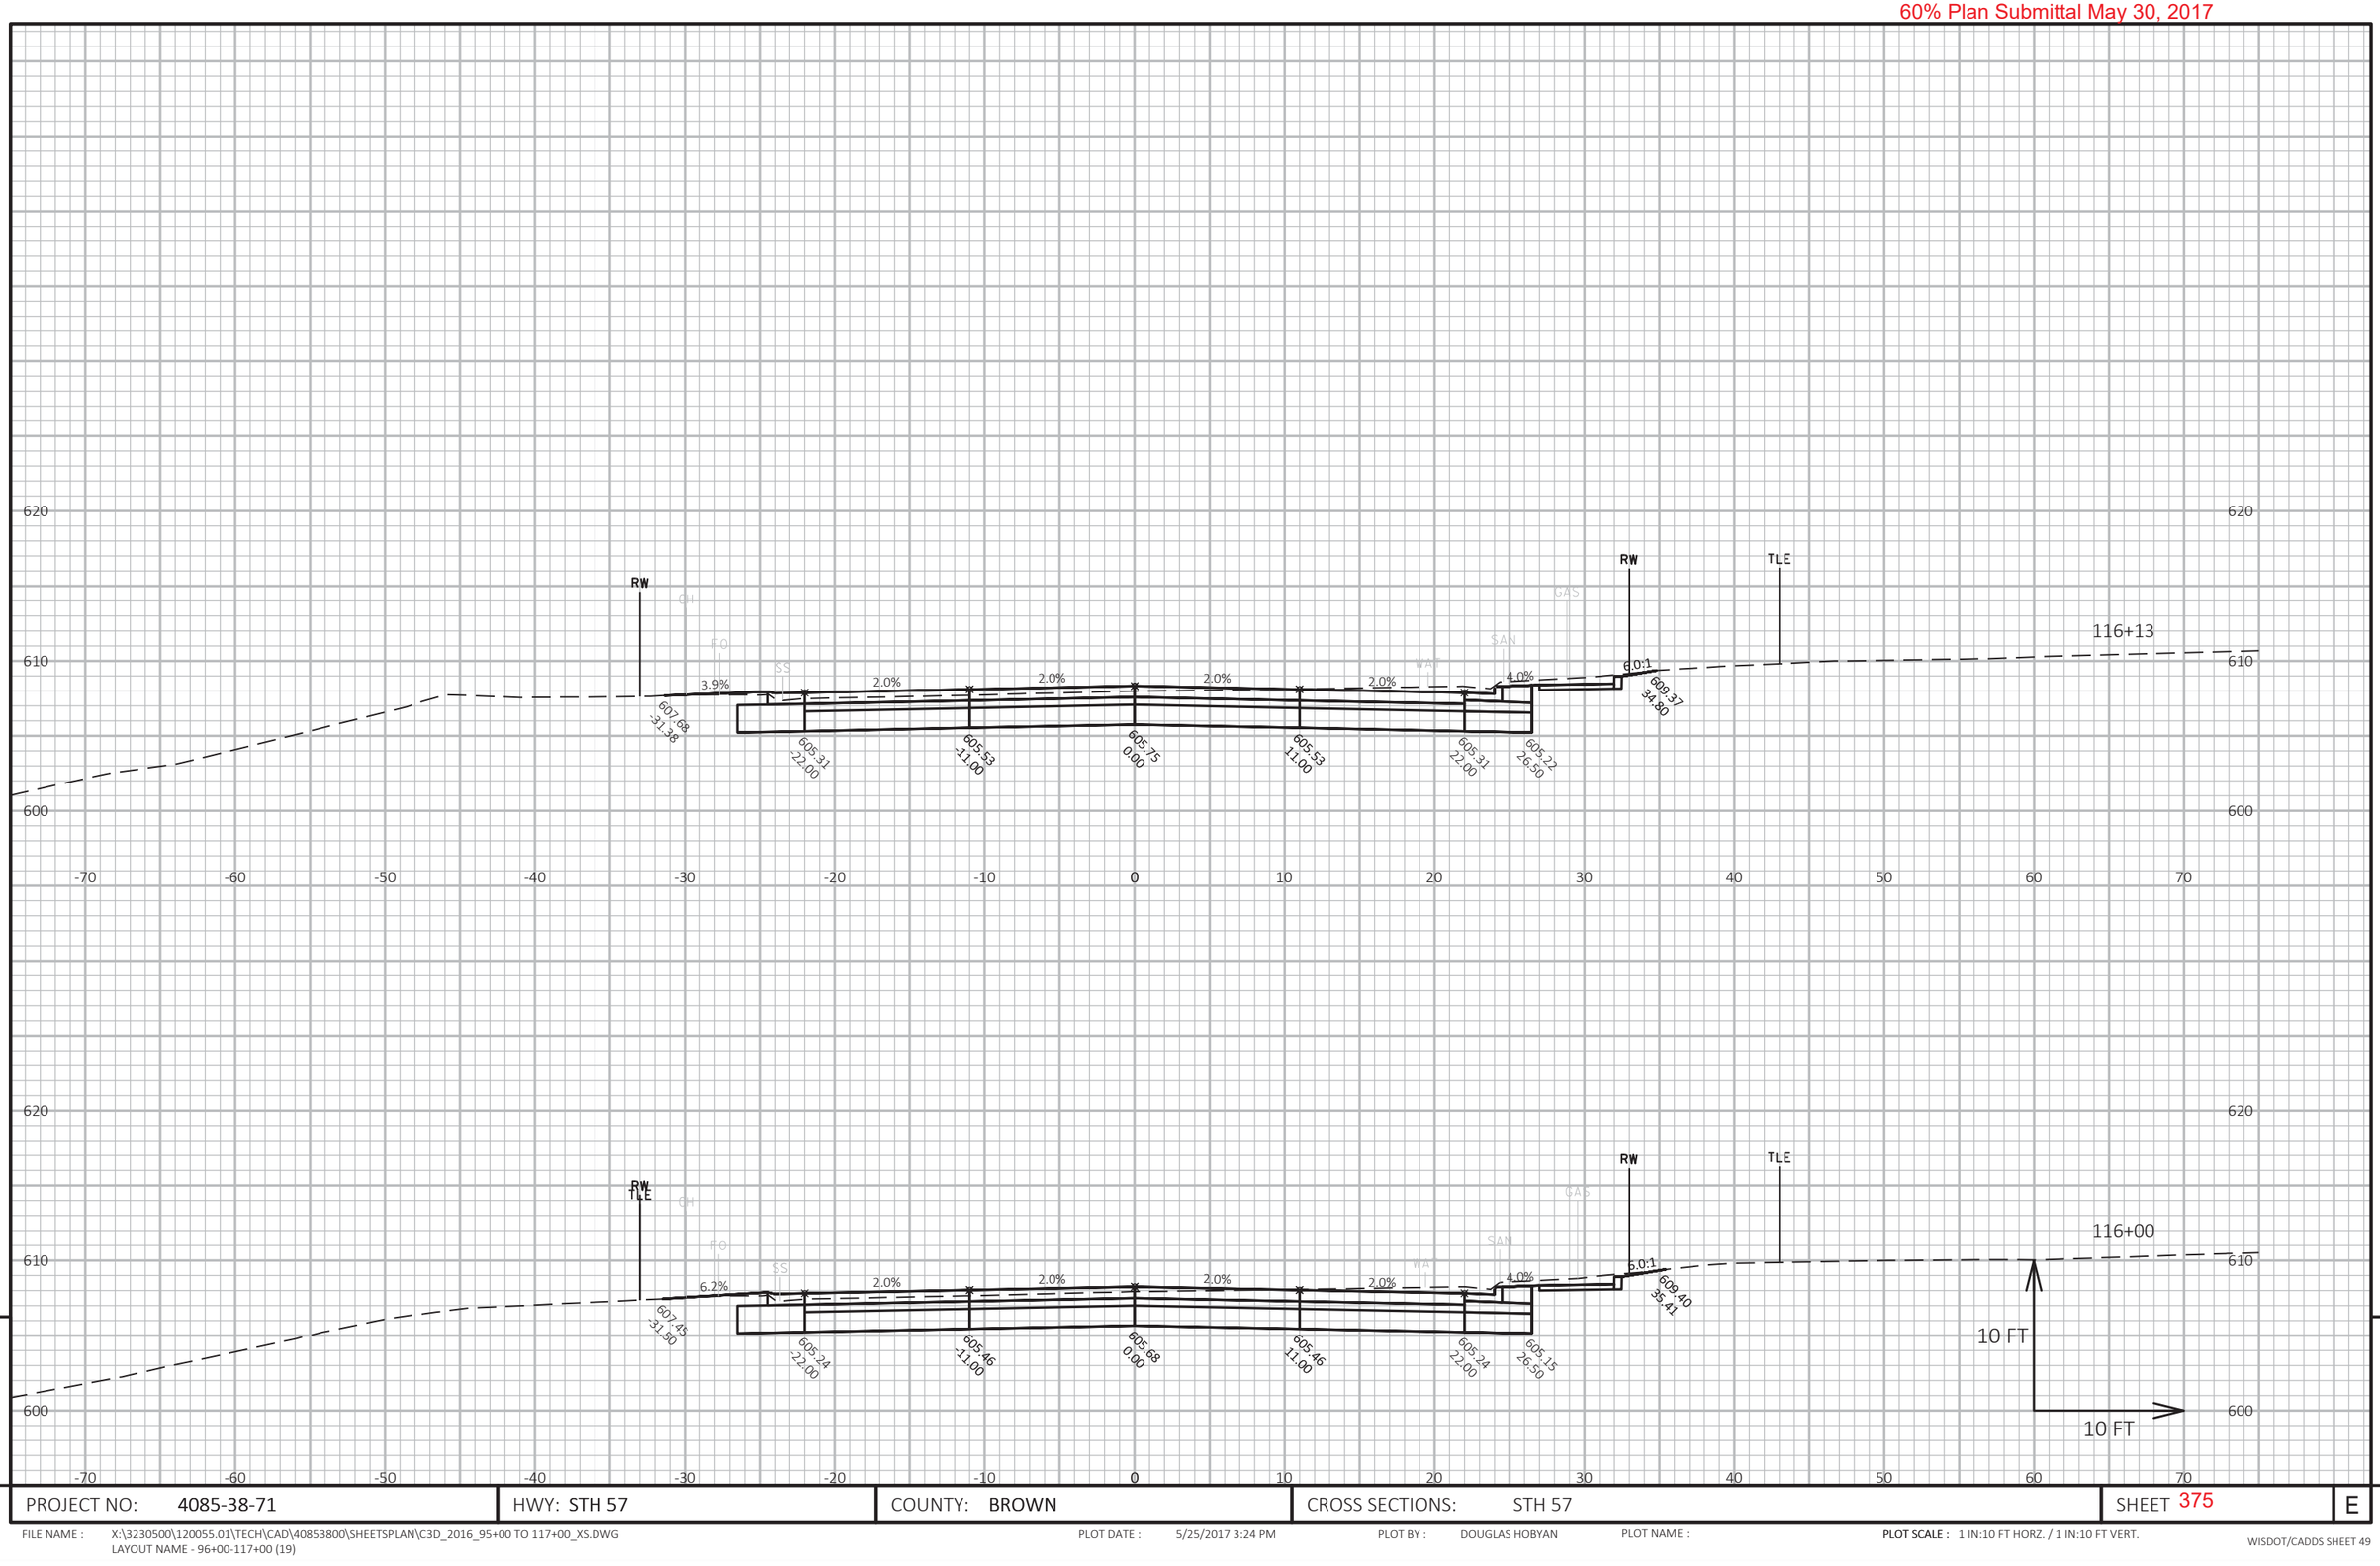

9

9

PROJECT NO: 4085-38-71	HWY: STH 57	COUNTY: BROWN	CROSS SECTIONS: STH 57	SHEET 375	E

FILE NAME : X:\3230500\120055.01\TECH\CAD\40853800\SHEETSPLAN\C3D_2016_95+00 TO 117+00_XS.DWG
LAYOUT NAME - 96+00-117+00 (19)

PLOT DATE : 5/25/2017 3:24 PM PLOT BY : DOUGLAS HOBYAN PLOT NAME : PLOT SCALE : 1 IN:10 FT HORZ. / 1 IN:10 FT VERT.

WISDOT/CADDS SHEET 49

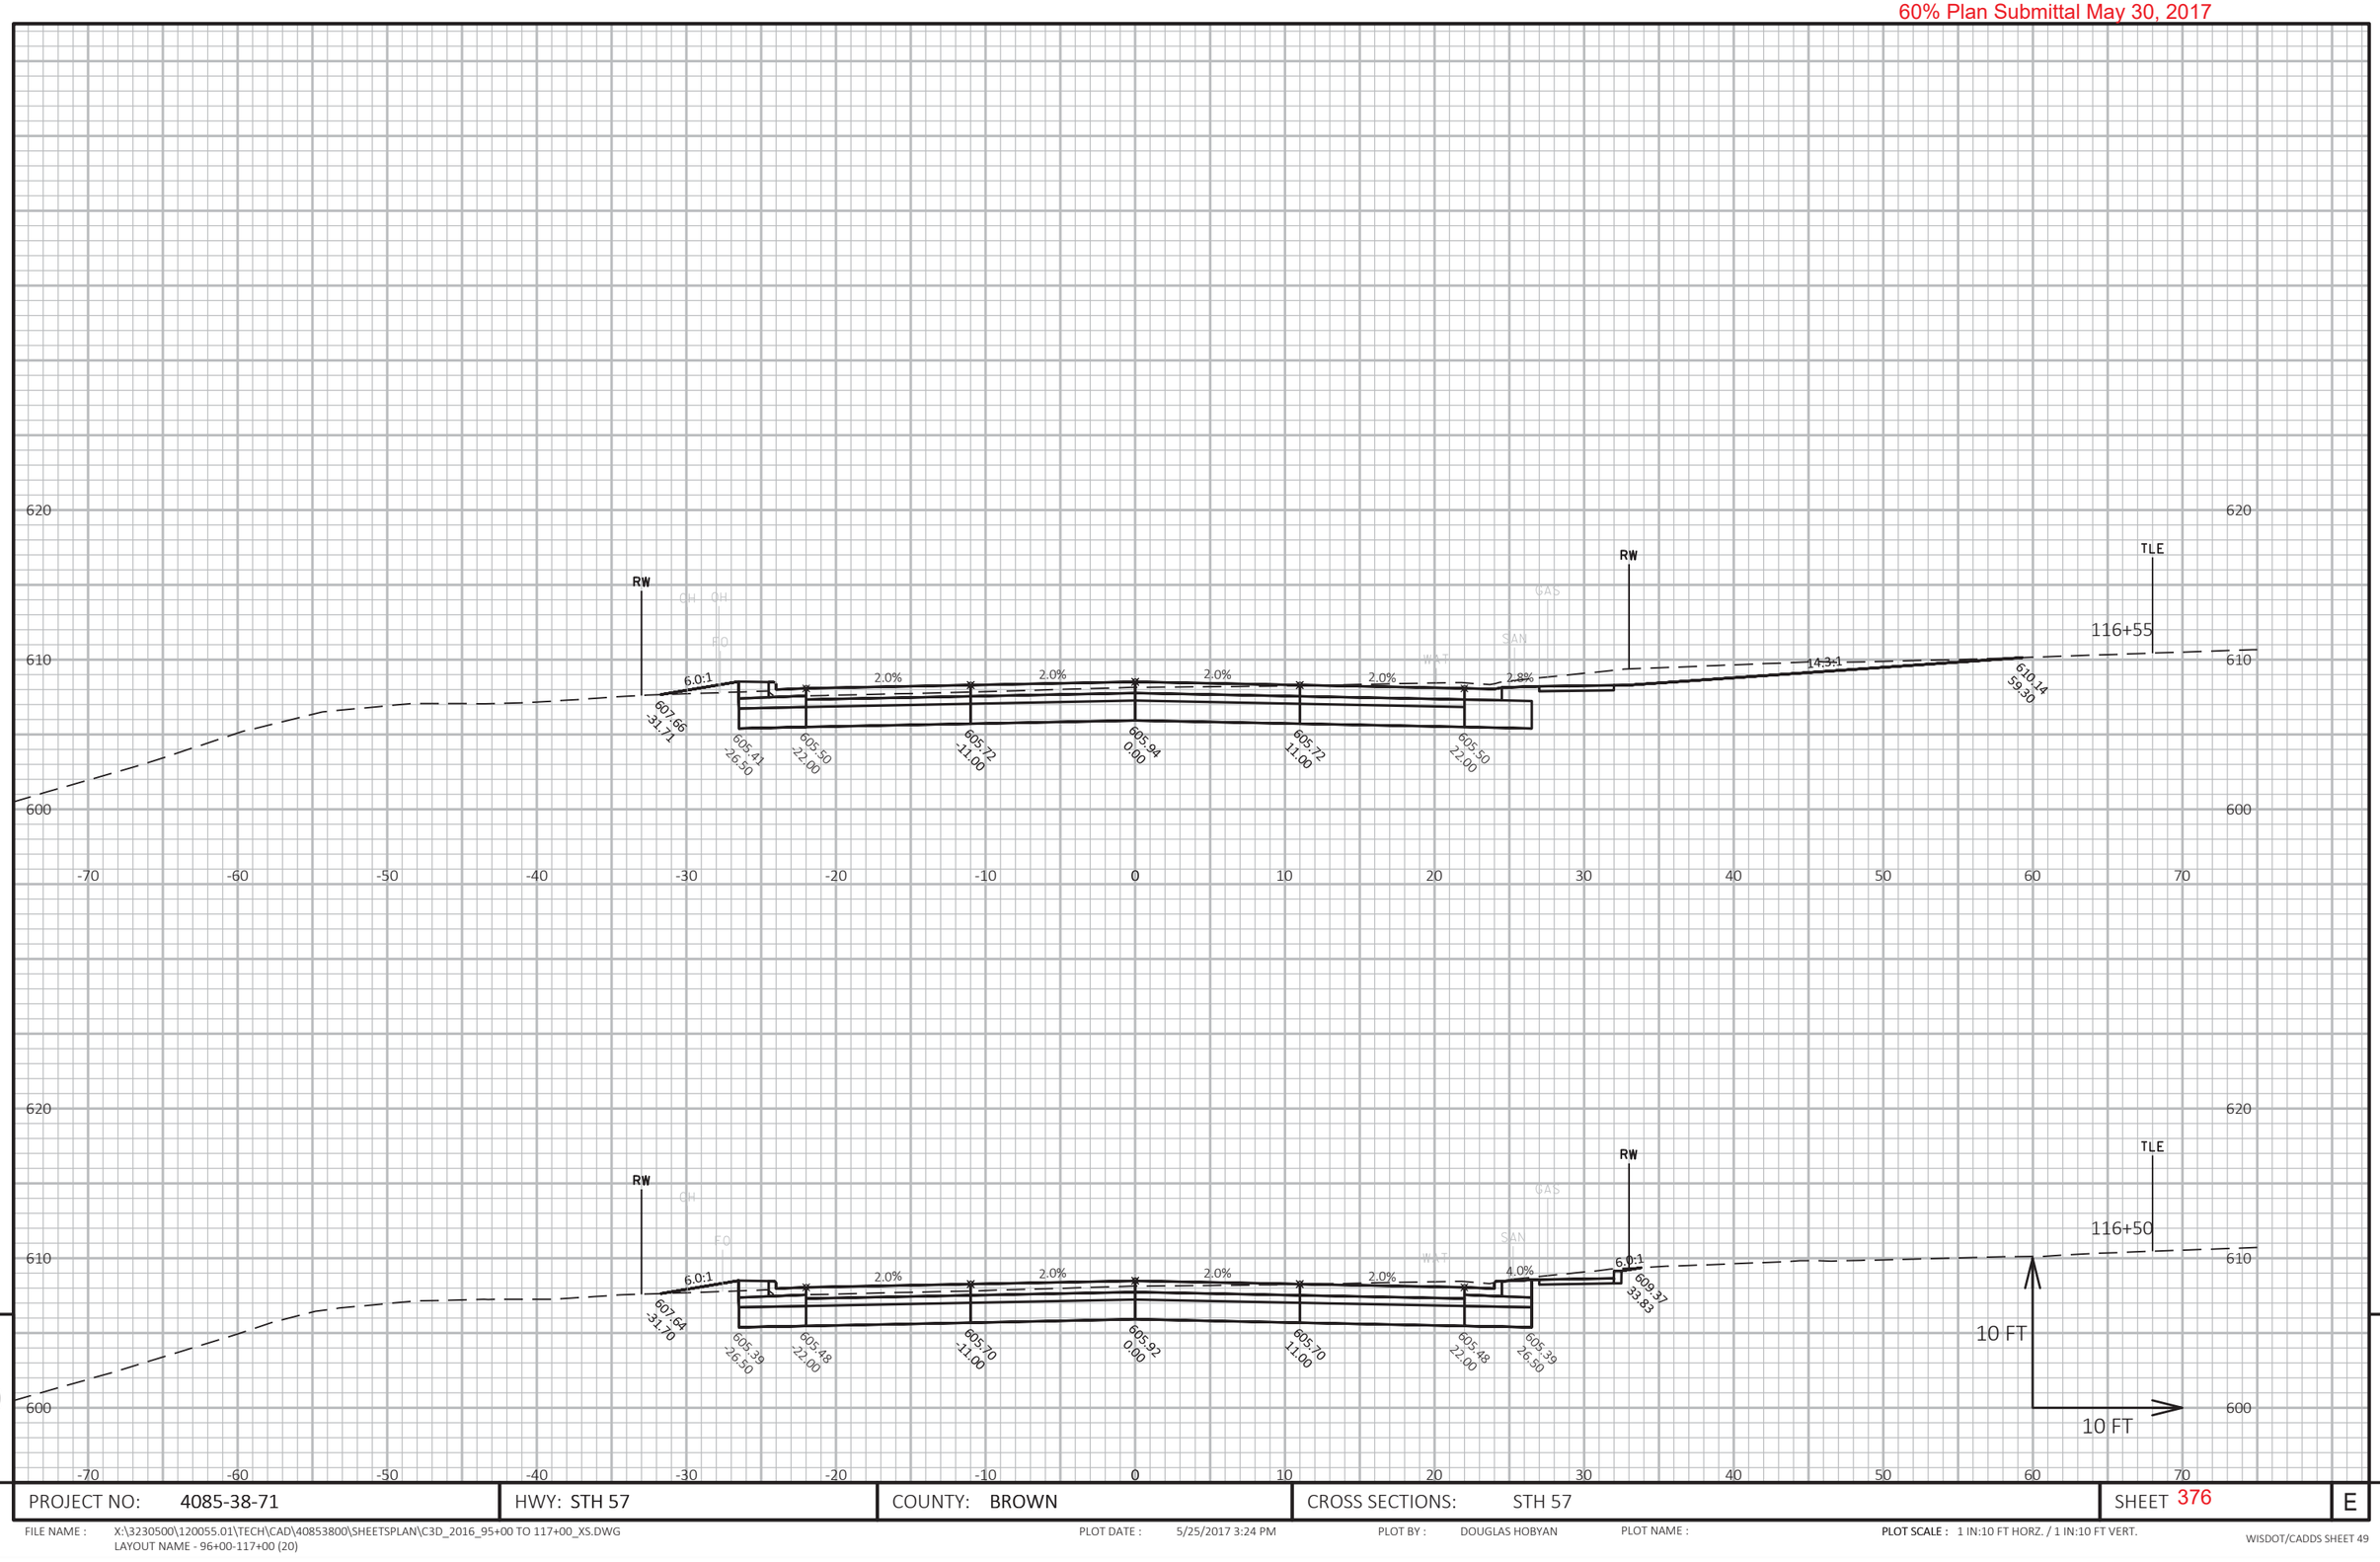

9

9

PROJECT NO: 4085-38-71	HWY: STH 57	COUNTY: BROWN	CROSS SECTIONS: STH 57	SHEET 376	E

FILE NAME : X:\3230500\120055.01\TECH\CAD\40853800\SHEETSPLAN\C3D_2016_95+00 TO 117+00_XS.DWG
LAYOUT NAME - 96+00-117+00 (20)

PLOT DATE : 5/25/2017 3:24 PM

PLOT BY : DOUGLAS HOBYAN

PLOT NAME :

PLOT SCALE : 1 IN:10 FT HORZ. / 1 IN:10 FT VERT.

60% Plan Submittal May 30, 2017

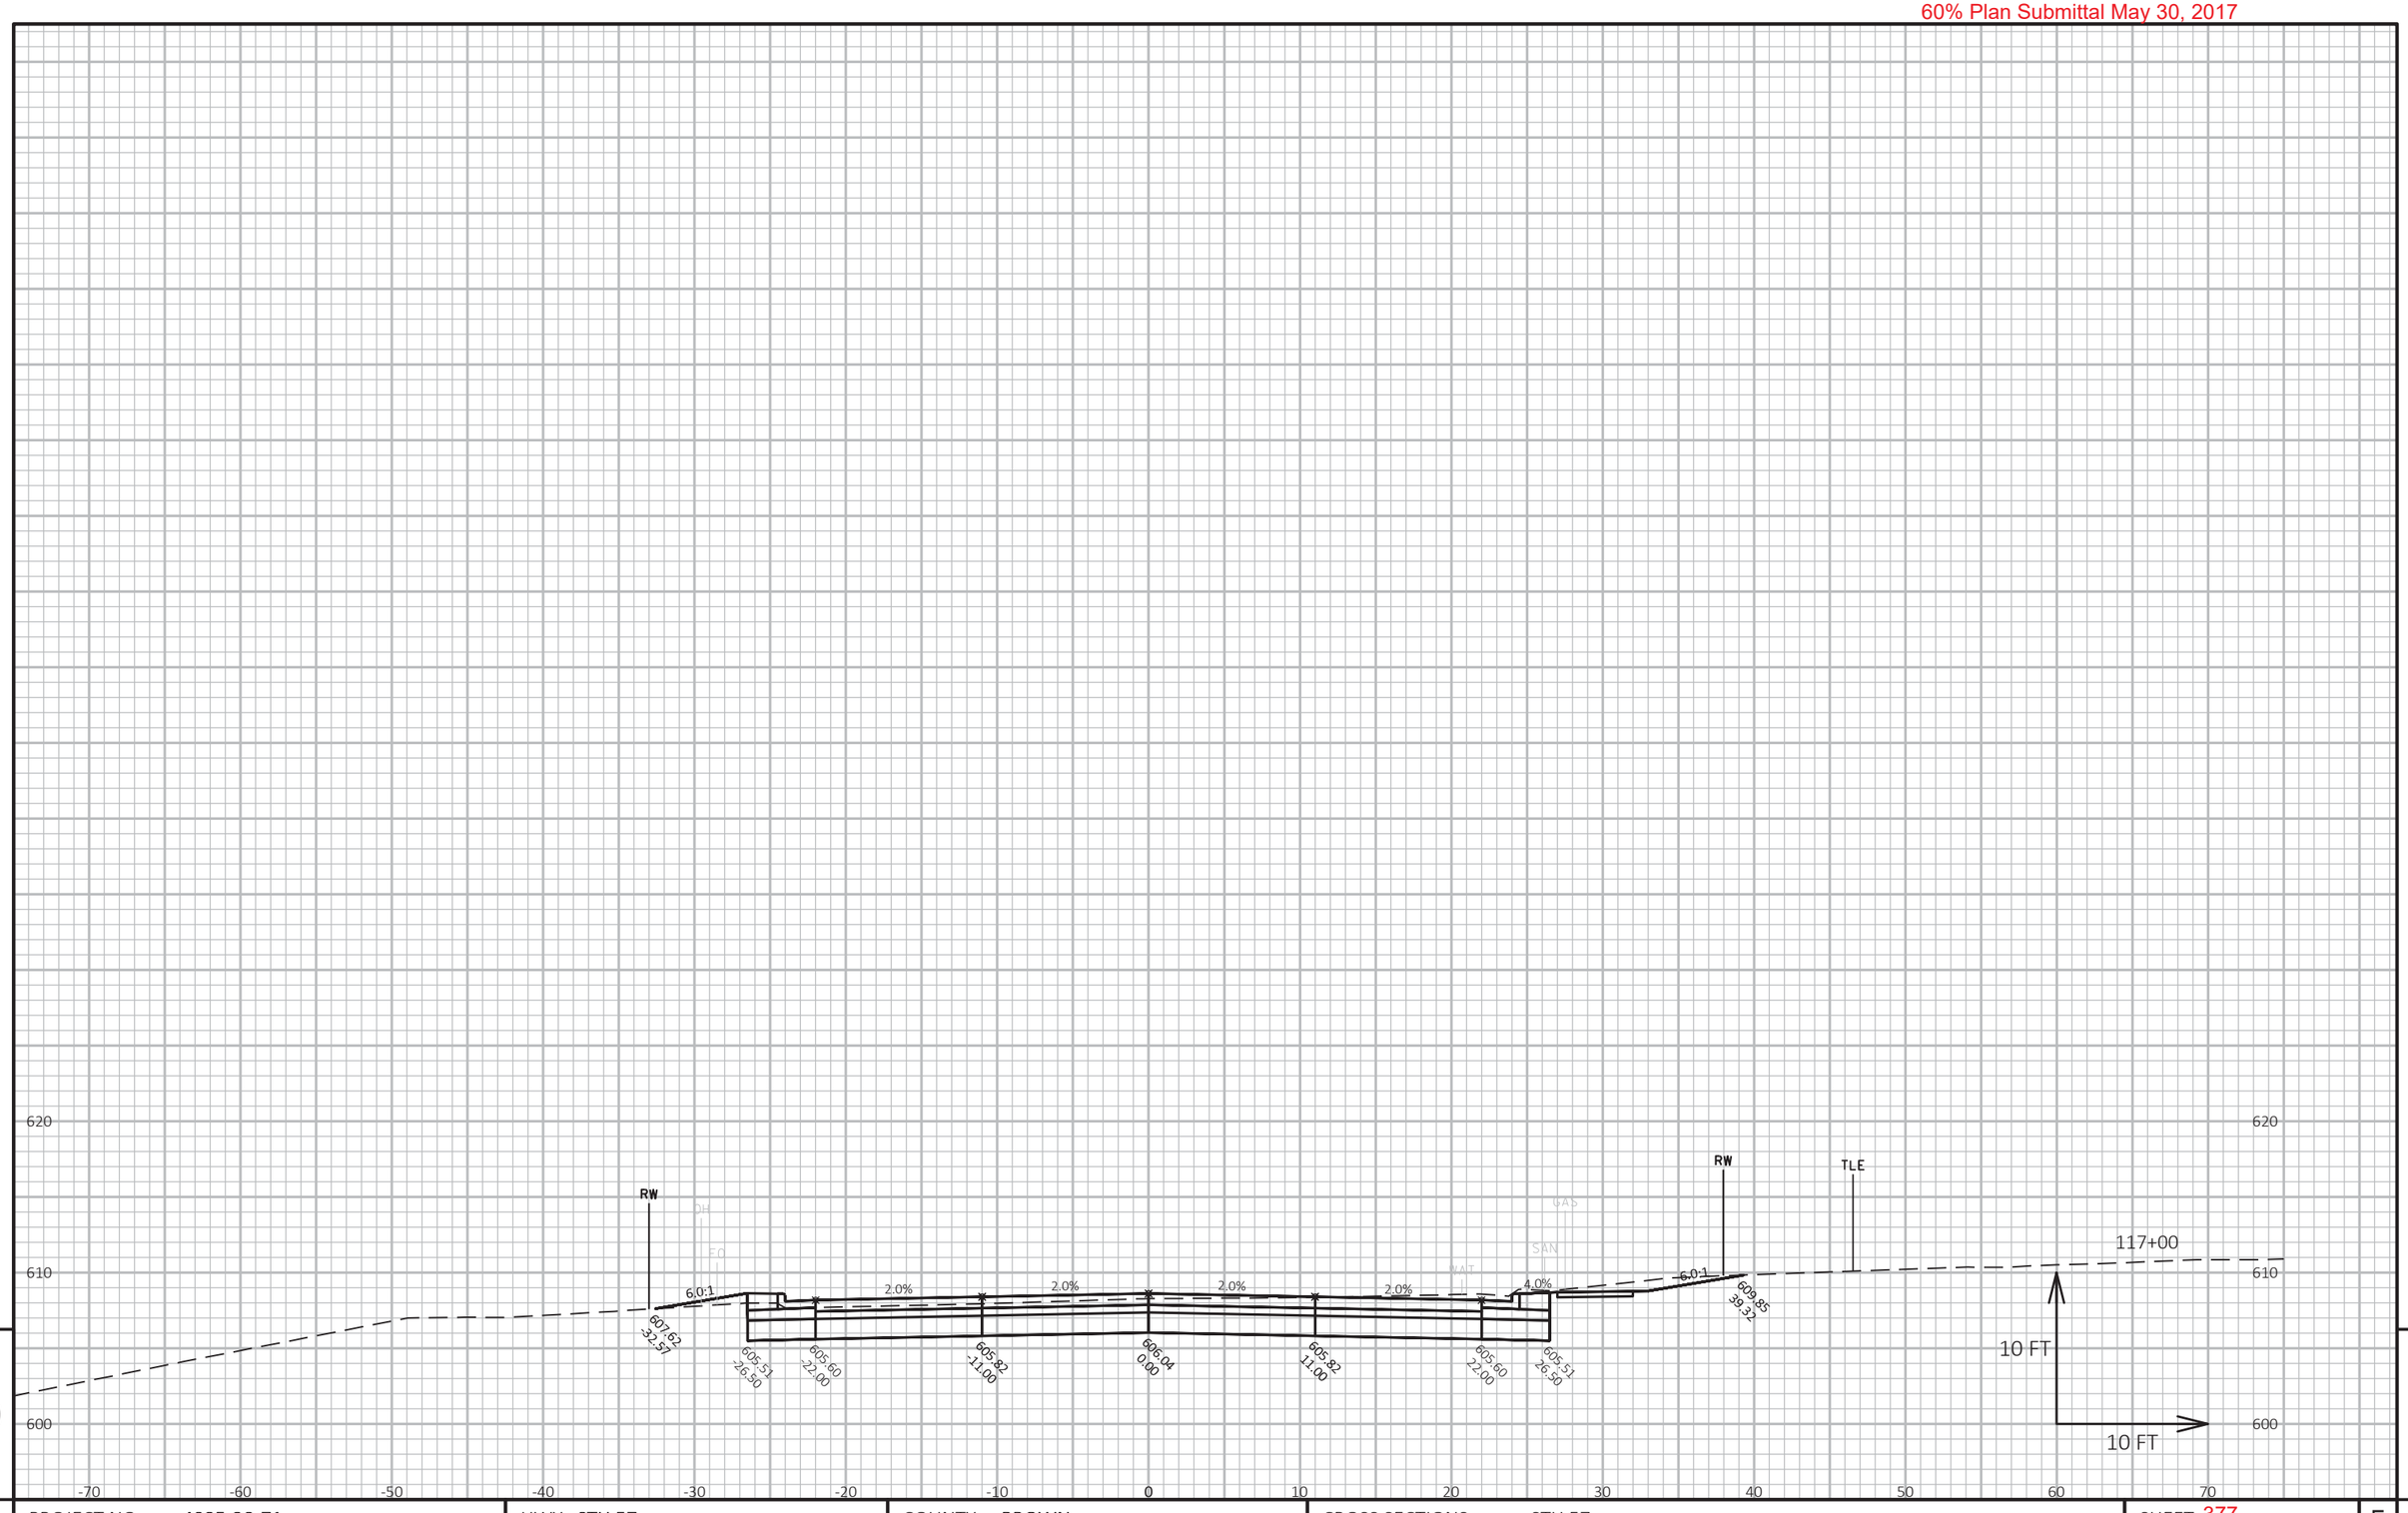

9 9

PROJECT NO: 4085-38-71	HWY: STH 57	COUNTY: BROWN	CROSS SECTIONS: STH 57	SHEET 377	E

FILE NAME : X:\3230500\120055.01\TECH\CAD\40853800\SHEETSPLAN\C3D_2016_95+00 TO 117+00_XS.DWG
LAYOUT NAME - 96+00-117+00 (21)

PLOT DATE : 5/25/2017 3:25 PM PLOT BY : DOUGLAS HOBYAN PLOT NAME : **PLOT SCALE :** 1 IN:10 FT HORZ. / 1 IN:10 FT VERT.

60% Plan Submittal May 30, 2017

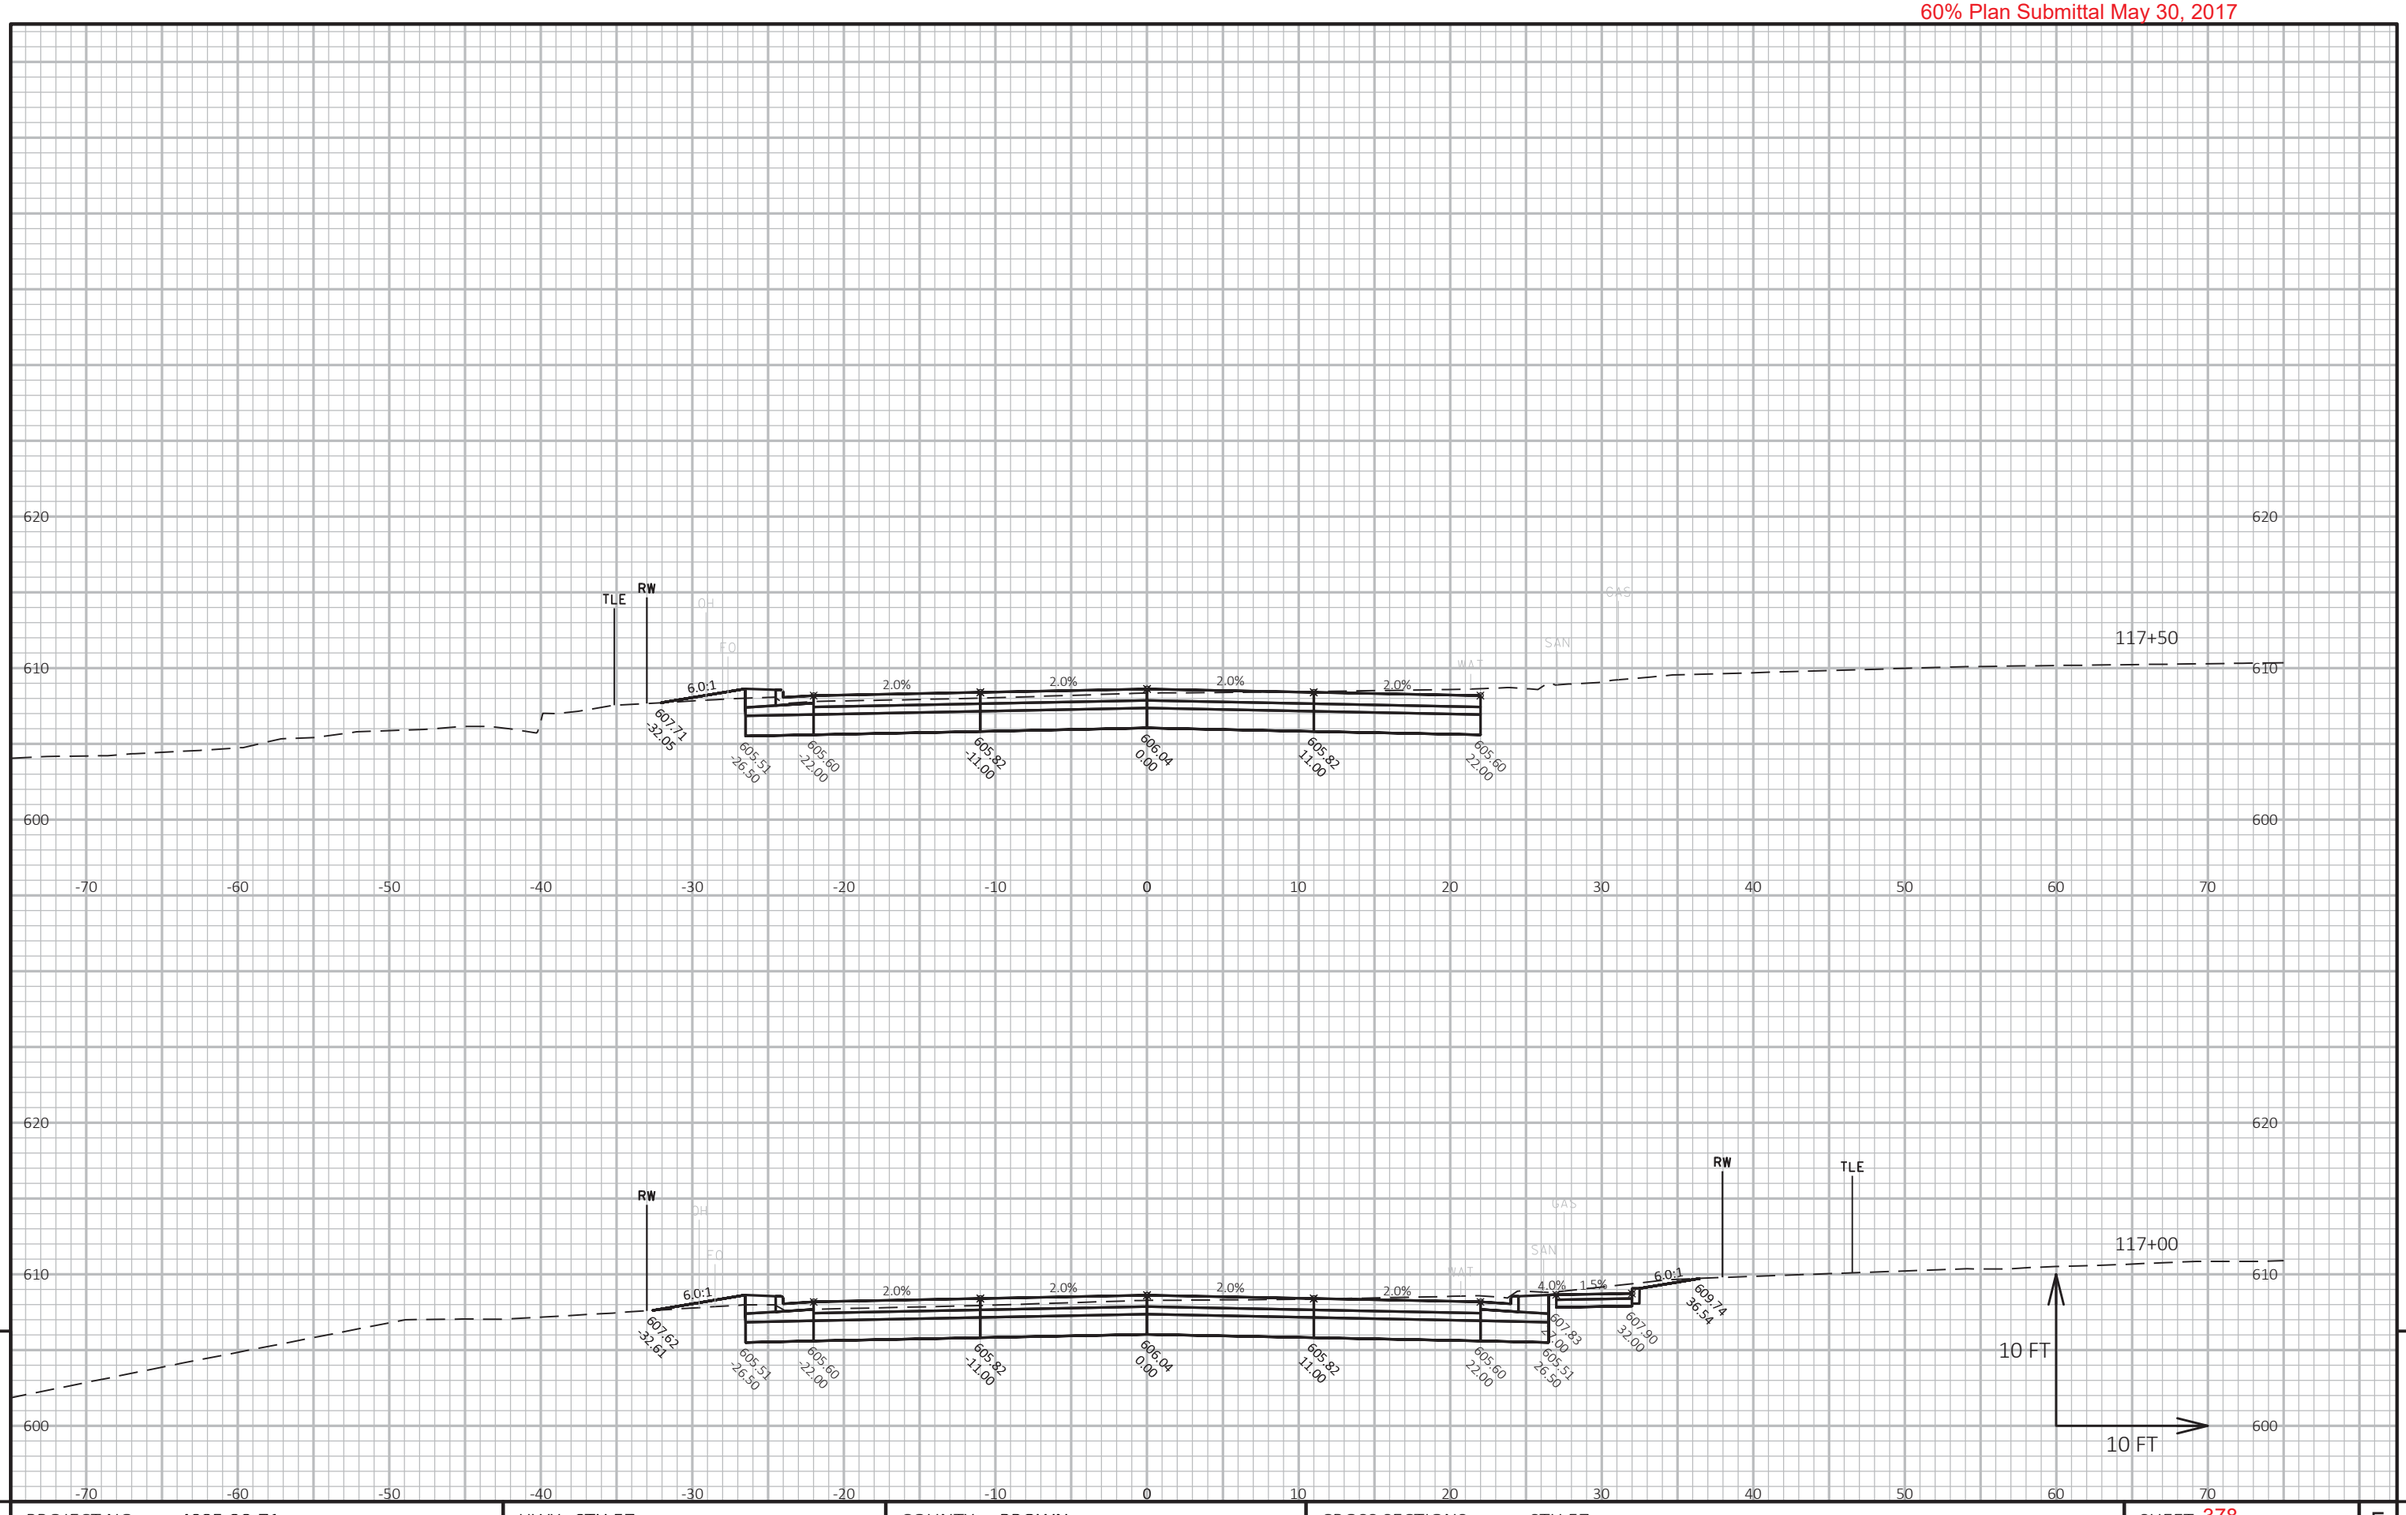

9

9

PROJECT NO: 4085-38-71	HWY: STH 57	COUNTY: BROWN	CROSS SECTIONS: STH 57	SHEET 378	E

FILE NAME : X:\3230500\120055.01\TECH\CAD\40853800\SHEETSPLAN\C3D_2016_117+00-136+00_XS.DWG
LAYOUT NAME - 117+00-135+50 (1)

PLOT DATE : 5/25/2017 3:47 PM PLOT BY : DOUGLAS HOBYAN PLOT NAME : PLOT SCALE : 1 IN:10 FT HORZ. / 1 IN:10 FT VERT.

60% Plan Submittal May 30, 2017

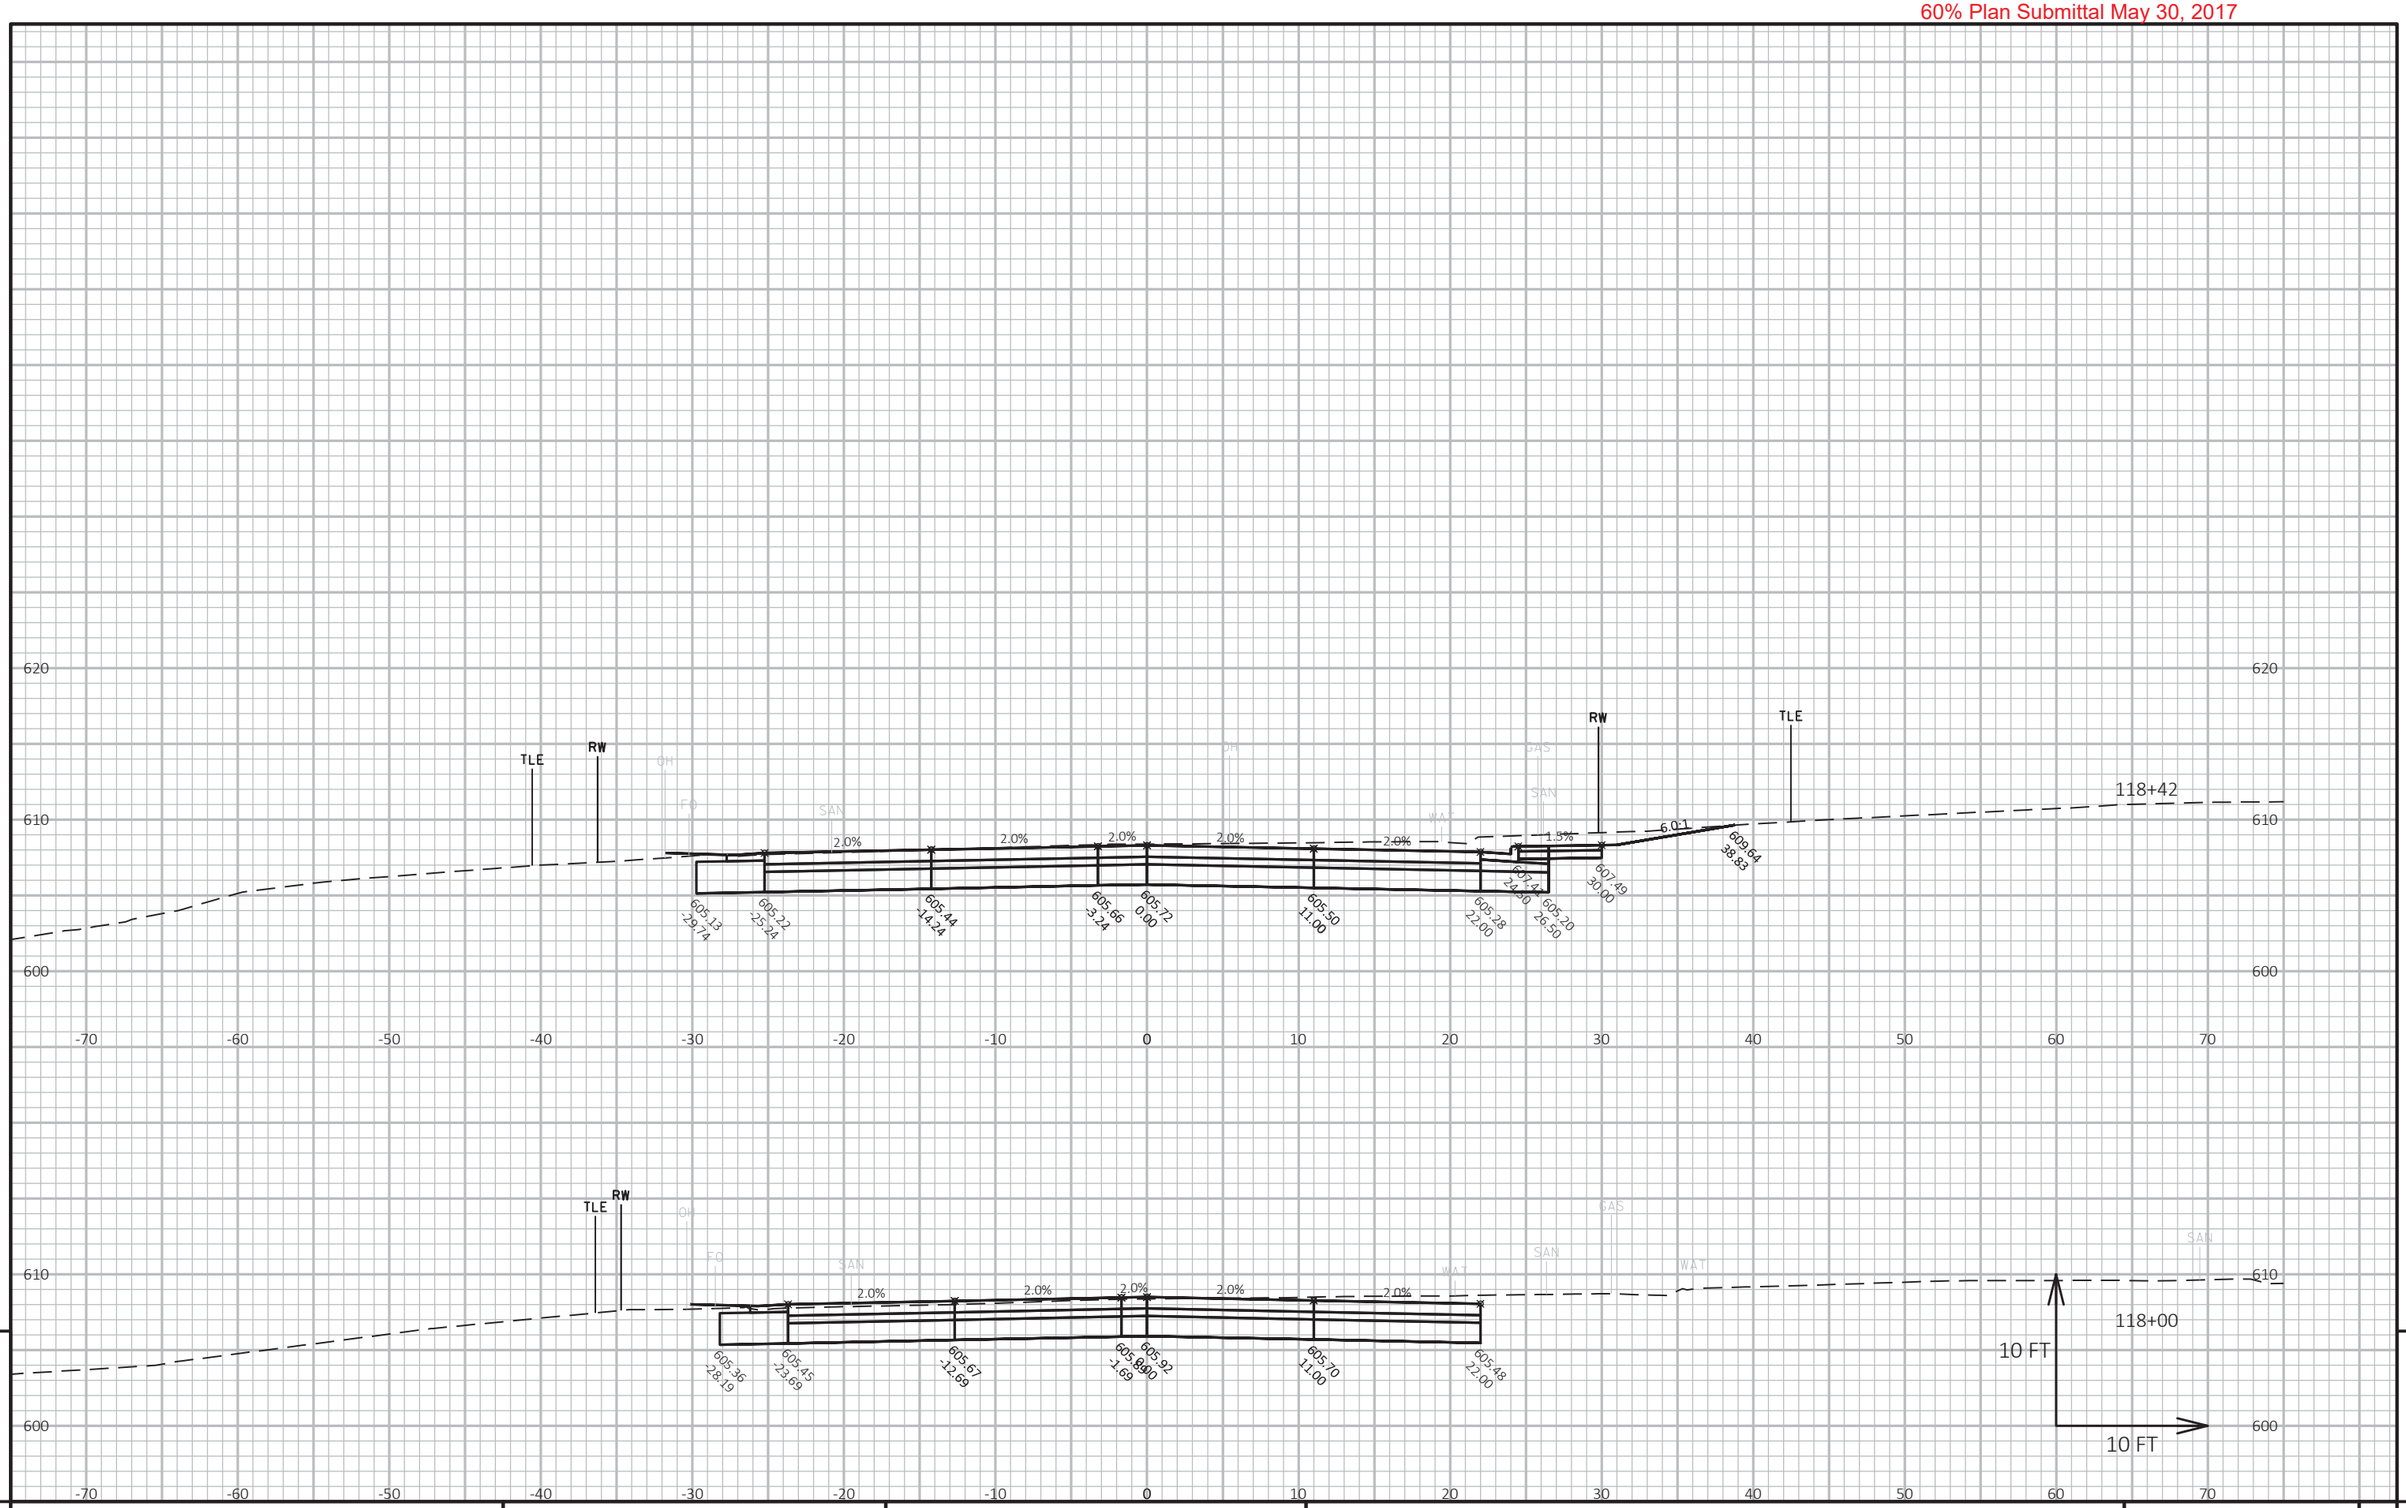

9

PROJECT NO: 4085-38-71	HWY: STH 57	COUNTY: BROWN	CROSS SECTIONS: STH 57	SHEET 379	E

FILE NAME : X:\3230500\120055.01\TECH\CAD\40853800\SHEETSPLAN\C3D_2016_117+00-136+00_XS.DWG
LAYOUT NAME - 117+00-135+50 (2)

PLOT DATE : 5/25/2017 3:47 PM PLOT BY : DOUGLAS HOBYAN PLOT NAME :

PLOT SCALE : 1 IN:10 FT HORZ. / 1 IN:10 FT VERT.

WISDOT/CADDS SHEET 49

60% Plan Submittal May 30, 2017

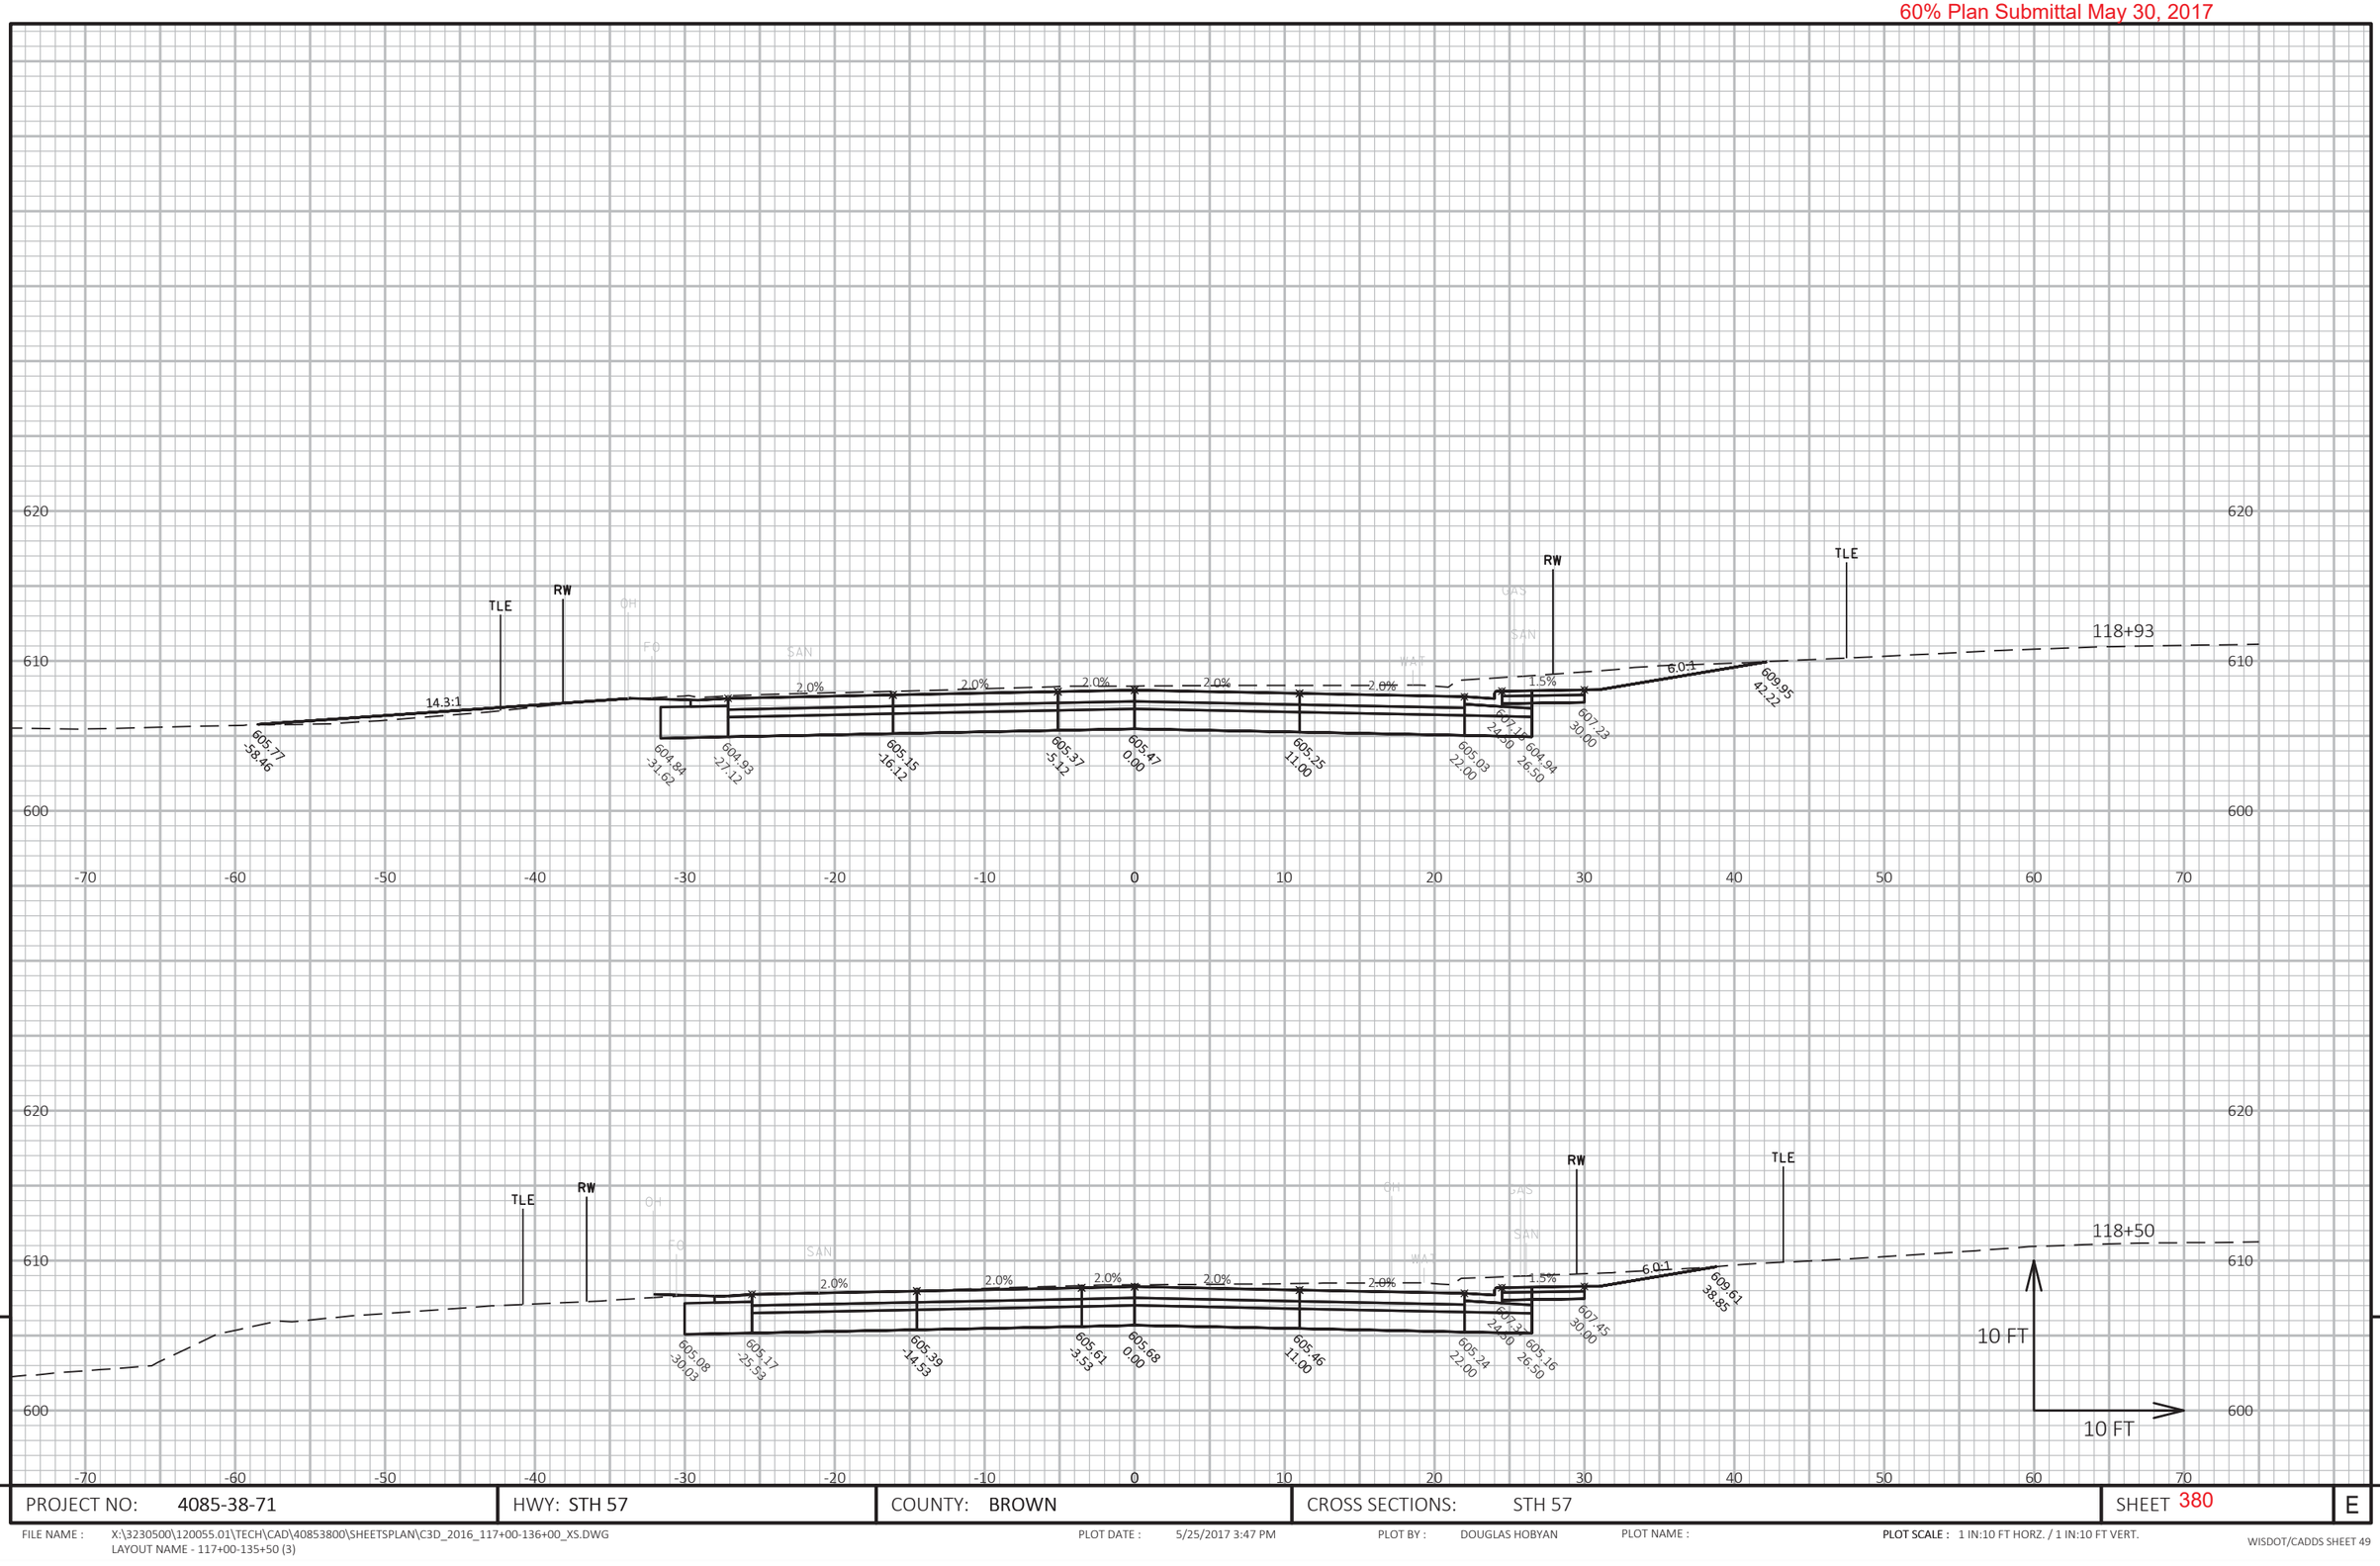

PROJECT NO: 4085-38-71	HWY: STH 57	COUNTY: BROWN	CROSS SECTIONS: STH 57	SHEET 380	E

FILE NAME : X:\3230500\120055.01\TECH\CAD\40853800\SHEETSPLAN\C3D_2016_117+00-136+00_XS.DWG
LAYOUT NAME - 117+00-135+50 (3)

PLOT DATE : 5/25/2017 3:47 PM PLOT BY : DOUGLAS HOBYAN PLOT NAME : PLOT SCALE : 1 IN:10 FT HORZ. / 1 IN:10 FT VERT.

WISDOT/CADDS SHEET 49

60% Plan Submittal May 30, 2017

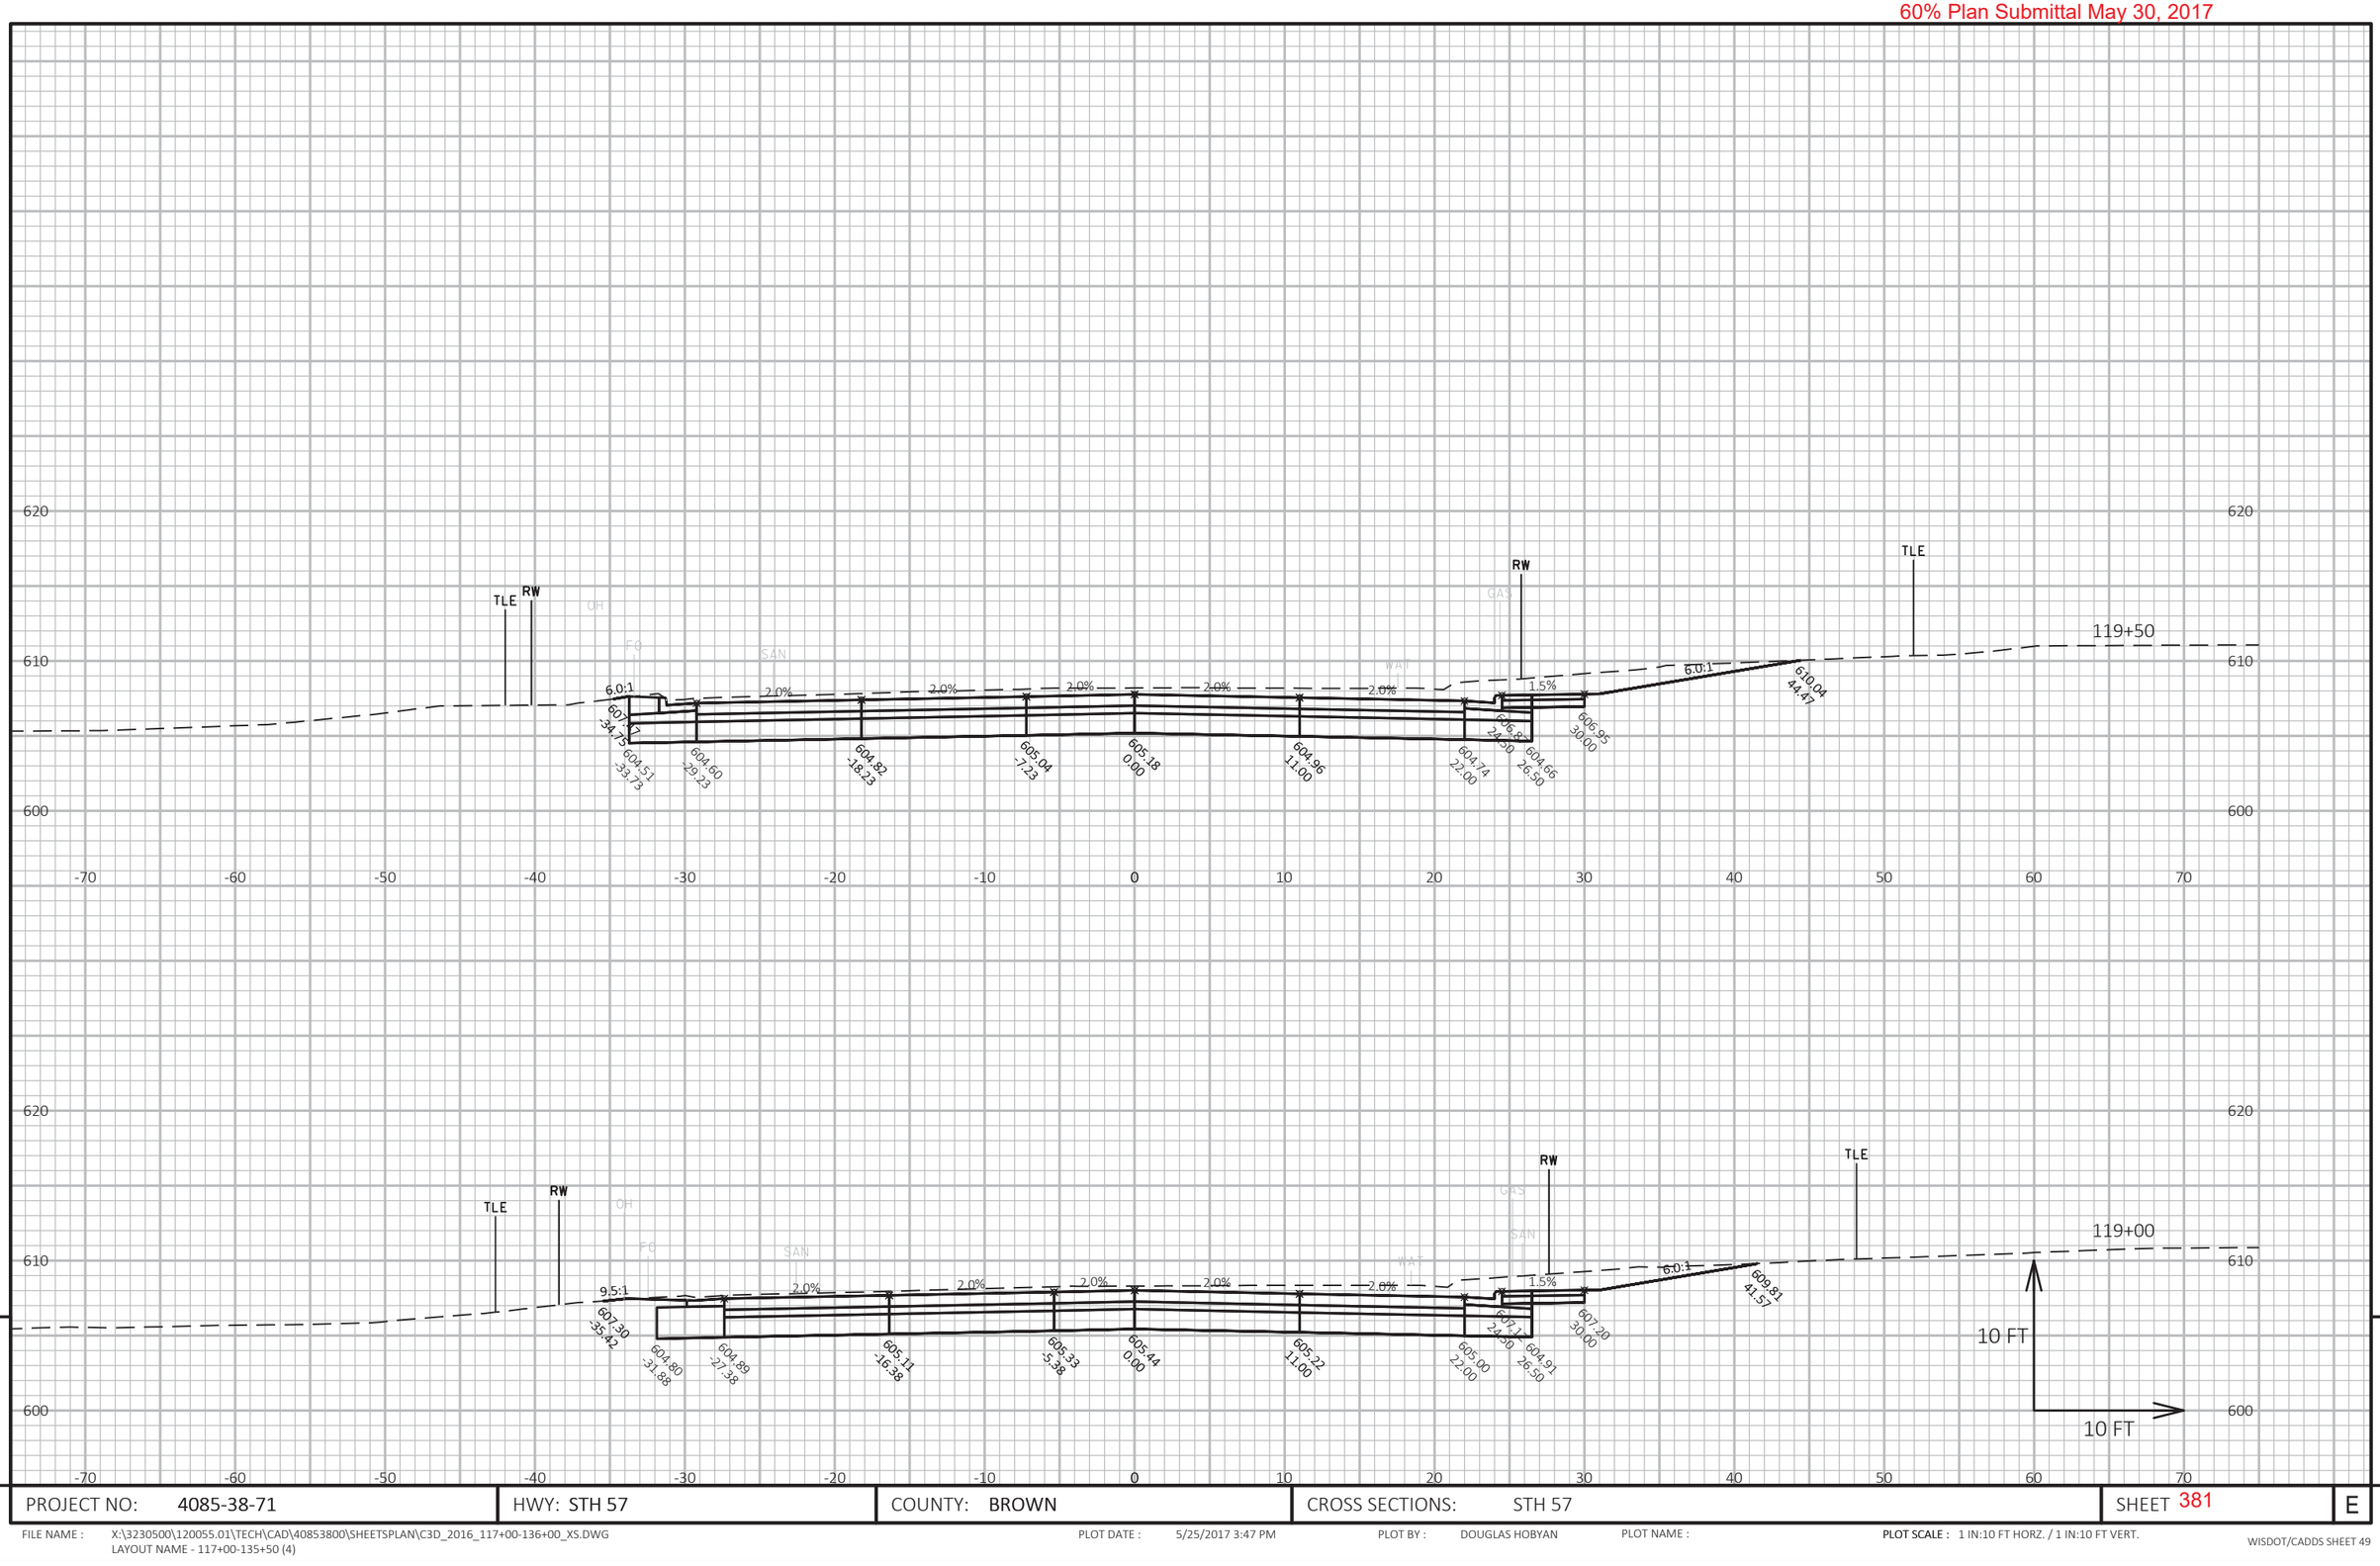

9

9

PROJECT NO: 4085-38-71	HWY: STH 57	COUNTY: BROWN	CROSS SECTIONS: STH 57	SHEET 381	E

FILE NAME : X:\3230500\120055.01\TECH\CAD\40853800\SHEETSPLAN\C3D_2016_117+00-136+00_XS.DWG
LAYOUT NAME - 117+00-135+50 (4)

PLOT DATE : 5/25/2017 3:47 PM PLOT BY : DOUGLAS HOBYAN PLOT NAME : PLOT SCALE : 1 IN:10 FT HORZ. / 1 IN:10 FT VERT.

WISDOT/CADDS SHEET 49

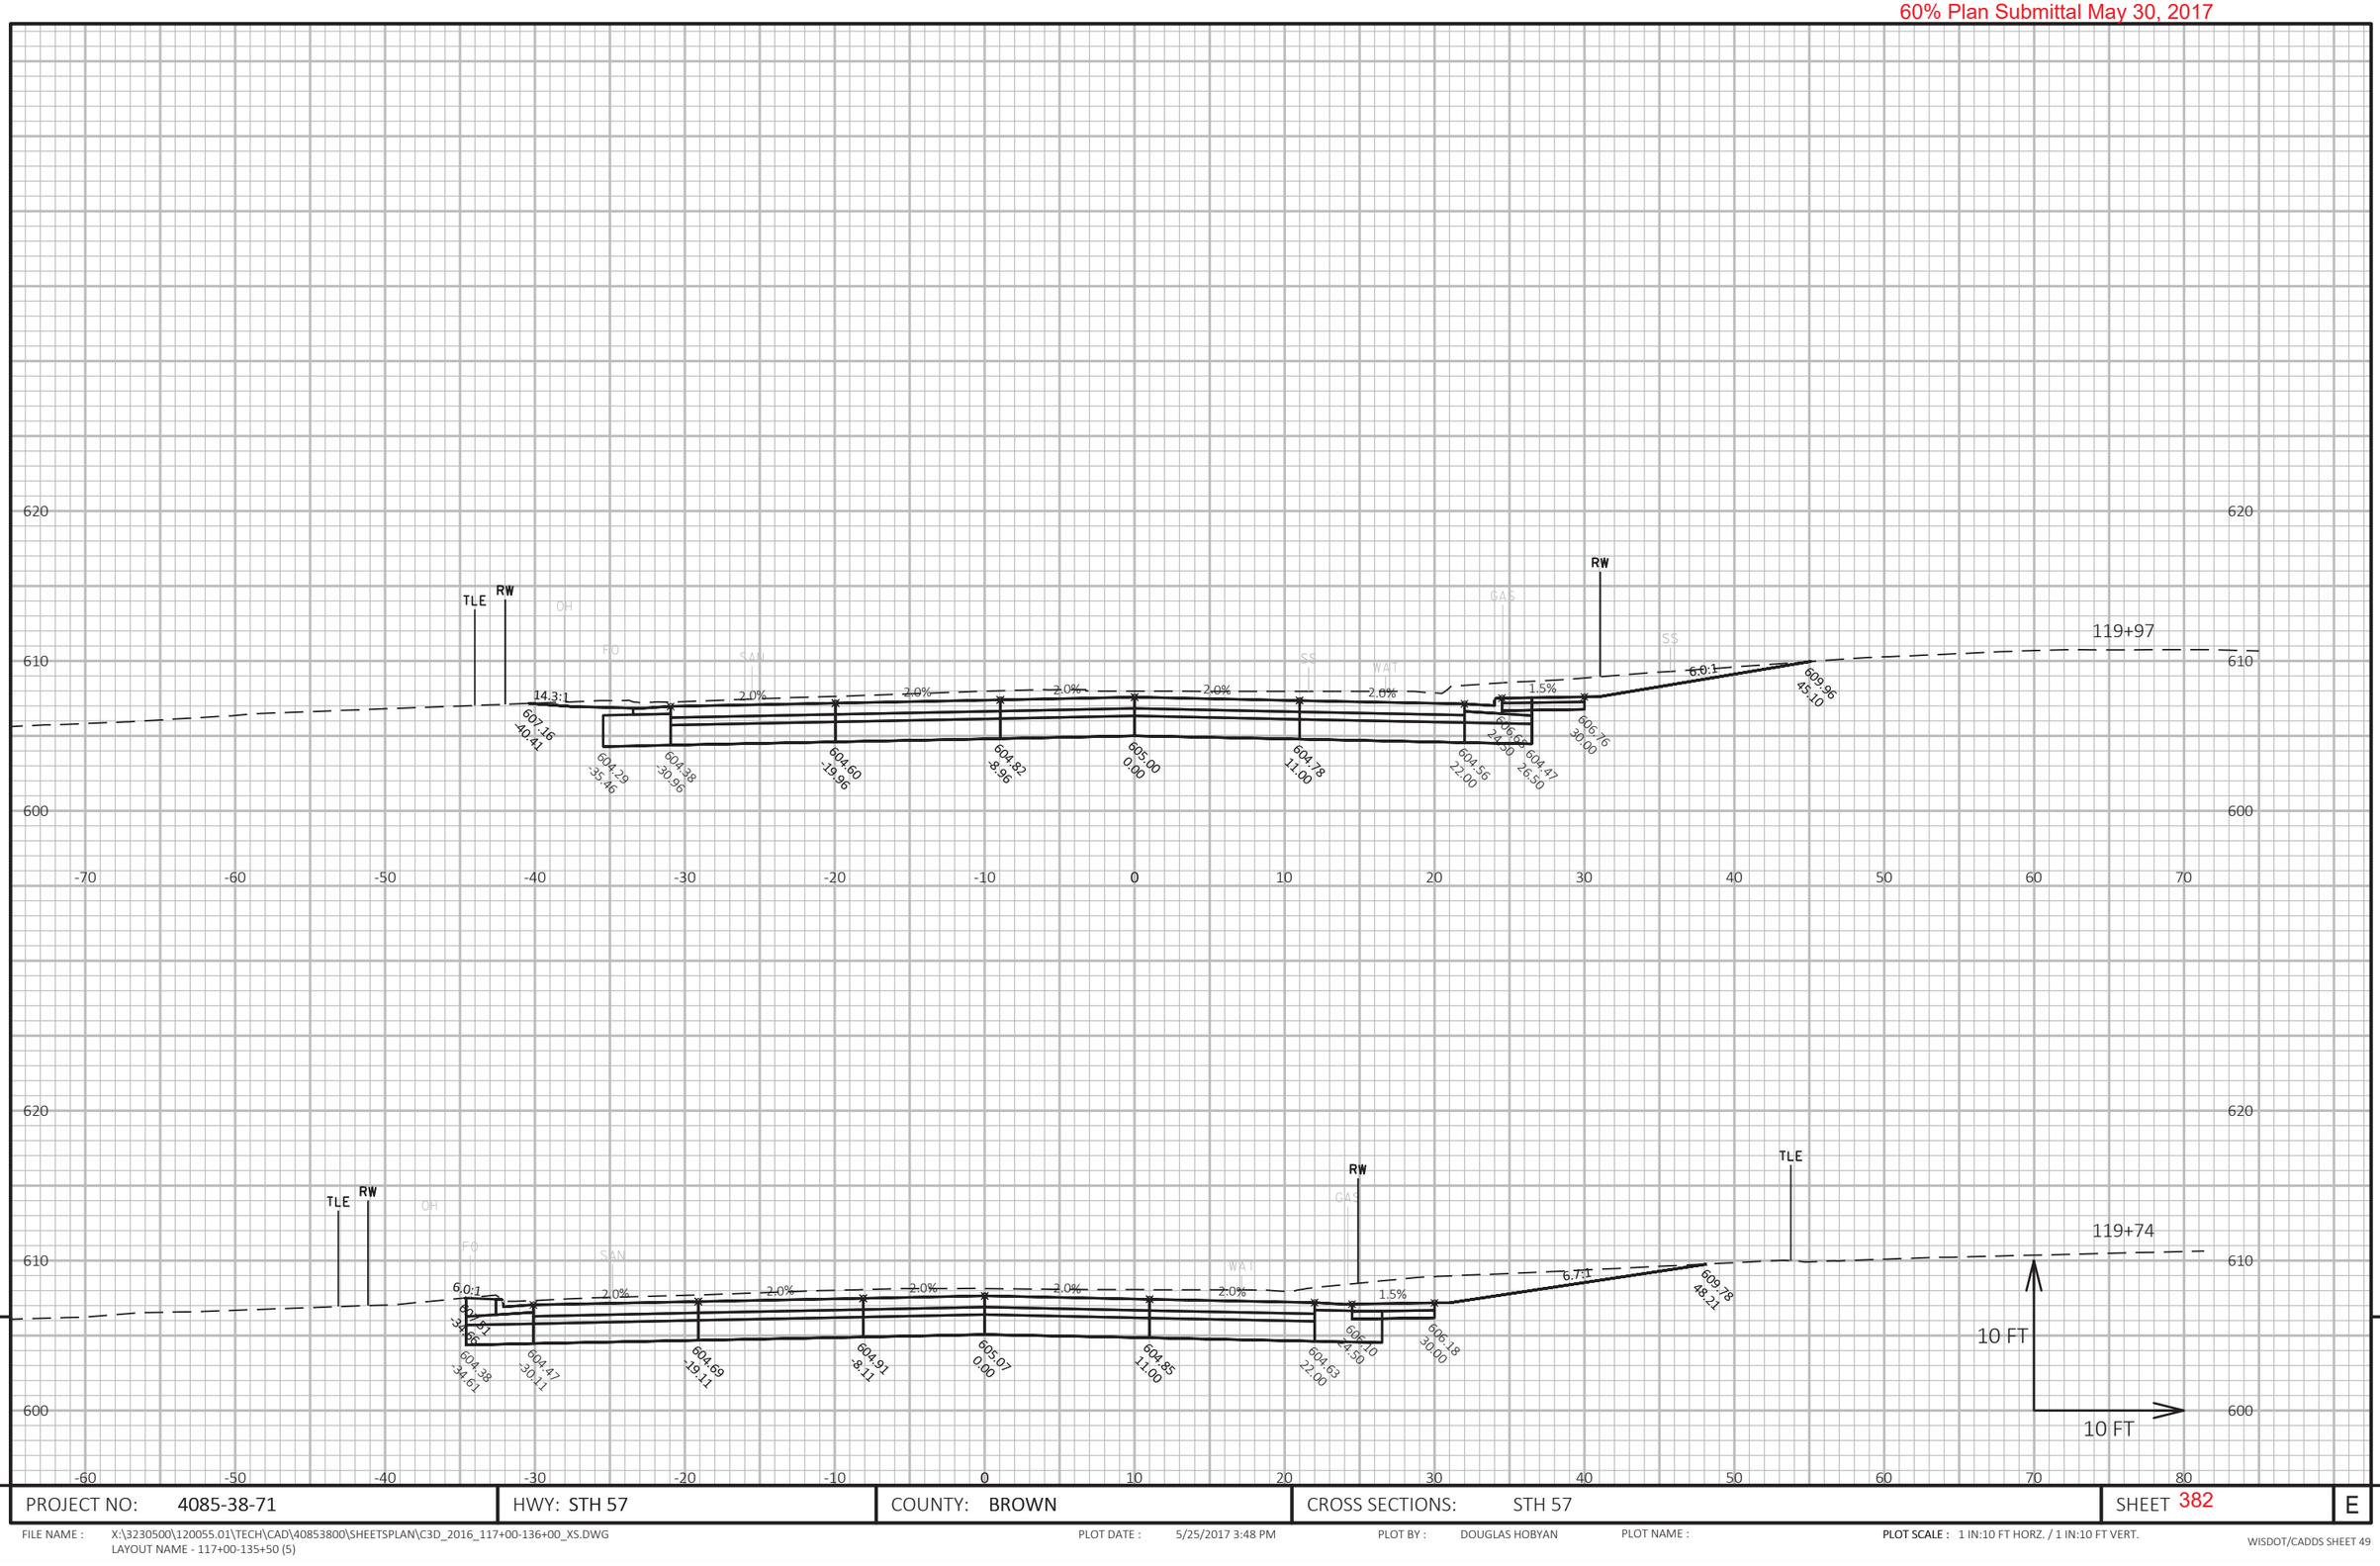

9

9

PROJECT NO: 4085-38-71	HWY: STH 57	COUNTY: BROWN	CROSS SECTIONS: STH 57	SHEET 382	E

FILE NAME : X:\3230500\120055.01\TECH\CAD\40853800\SHEETSPLAN\C3D_2016_117+00-136+00_XS.DWG
LAYOUT NAME - 117+00-135+50 (5)

PLOT DATE : 5/25/2017 3:48 PM PLOT BY : DOUGLAS HOBYAN PLOT NAME : PLOT SCALE : 1 IN:10 FT HORZ. / 1 IN:10 FT VERT.

WISDOT/CADDS SHEET 49

60% Plan Submittal May 30, 2017

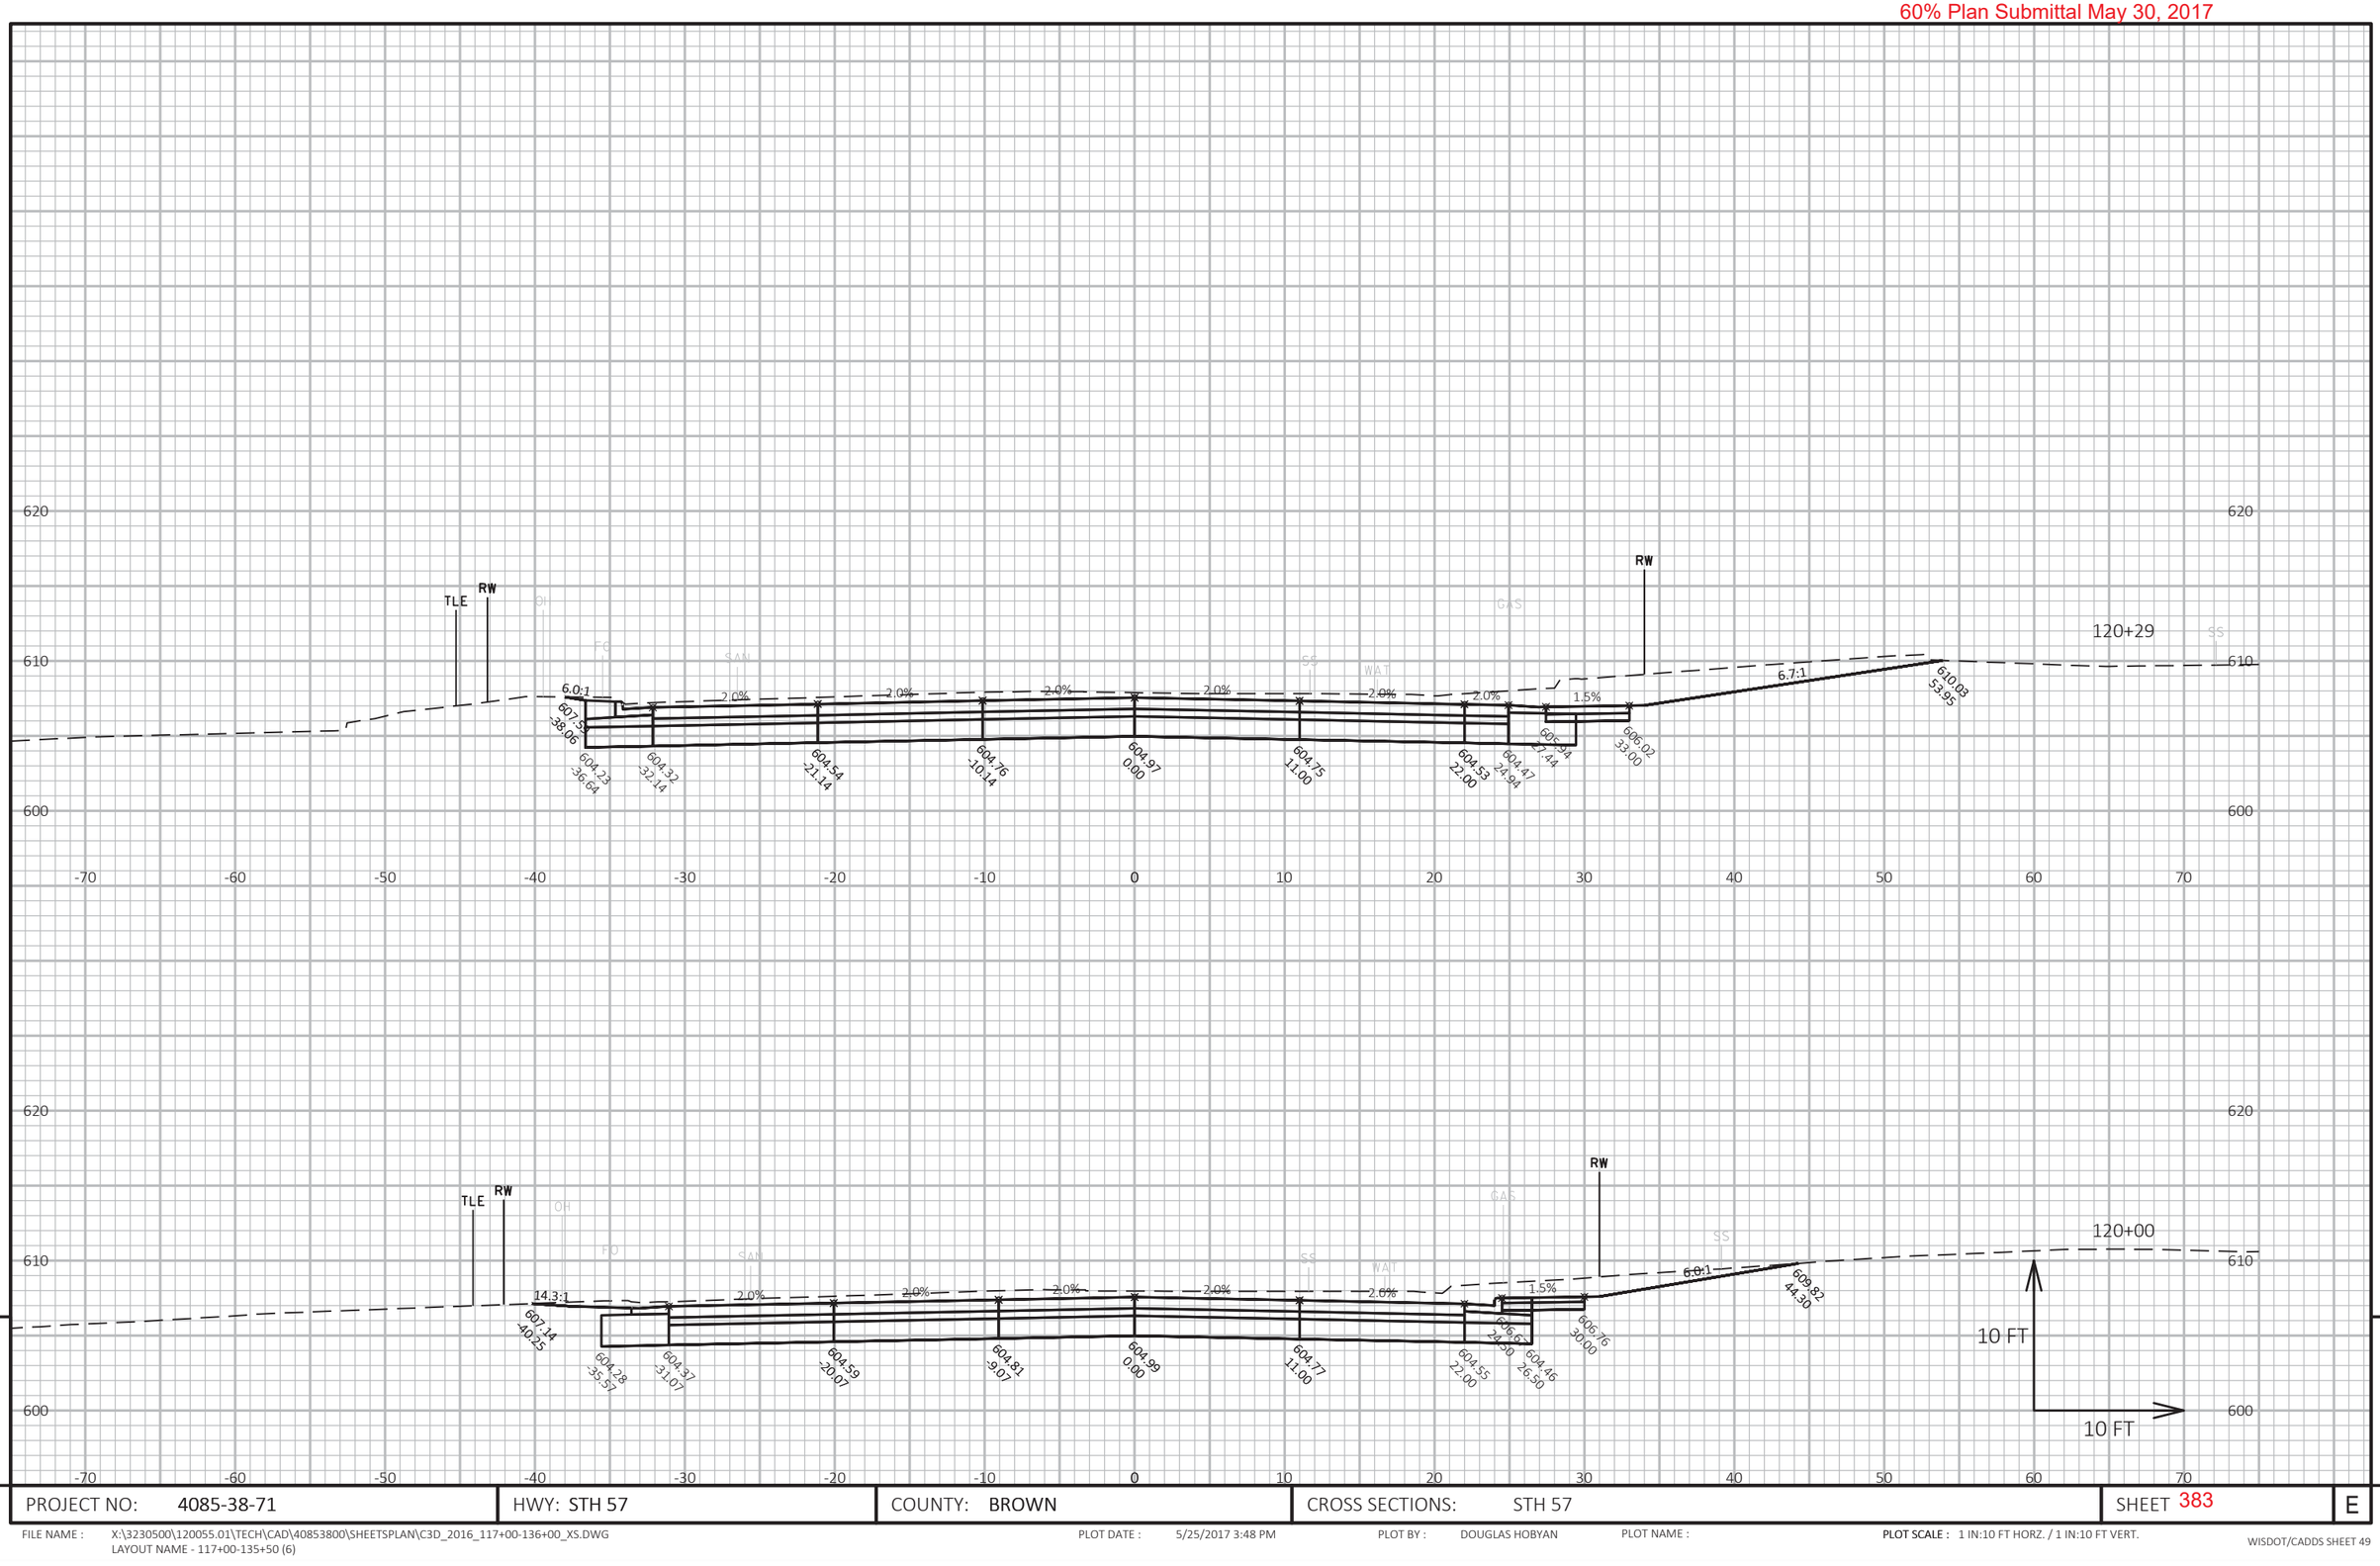

9

PROJECT NO: 4085-38-71	HWY: STH 57	COUNTY: BROWN	CROSS SECTIONS: STH 57	SHEET 383	E

FILE NAME : X:\3230500\120055.01\TECH\CAD\40853800\SHEETSPLAN\C3D_2016_117+00-136+00_XS.DWG
LAYOUT NAME - 117+00-135+50 (6)

PLOT DATE : 5/25/2017 3:48 PM PLOT BY : DOUGLAS HOBYAN PLOT NAME : PLOT SCALE : 1 IN:10 FT HORZ. / 1 IN:10 FT VERT.

WISDOT/CADDS SHEET 49

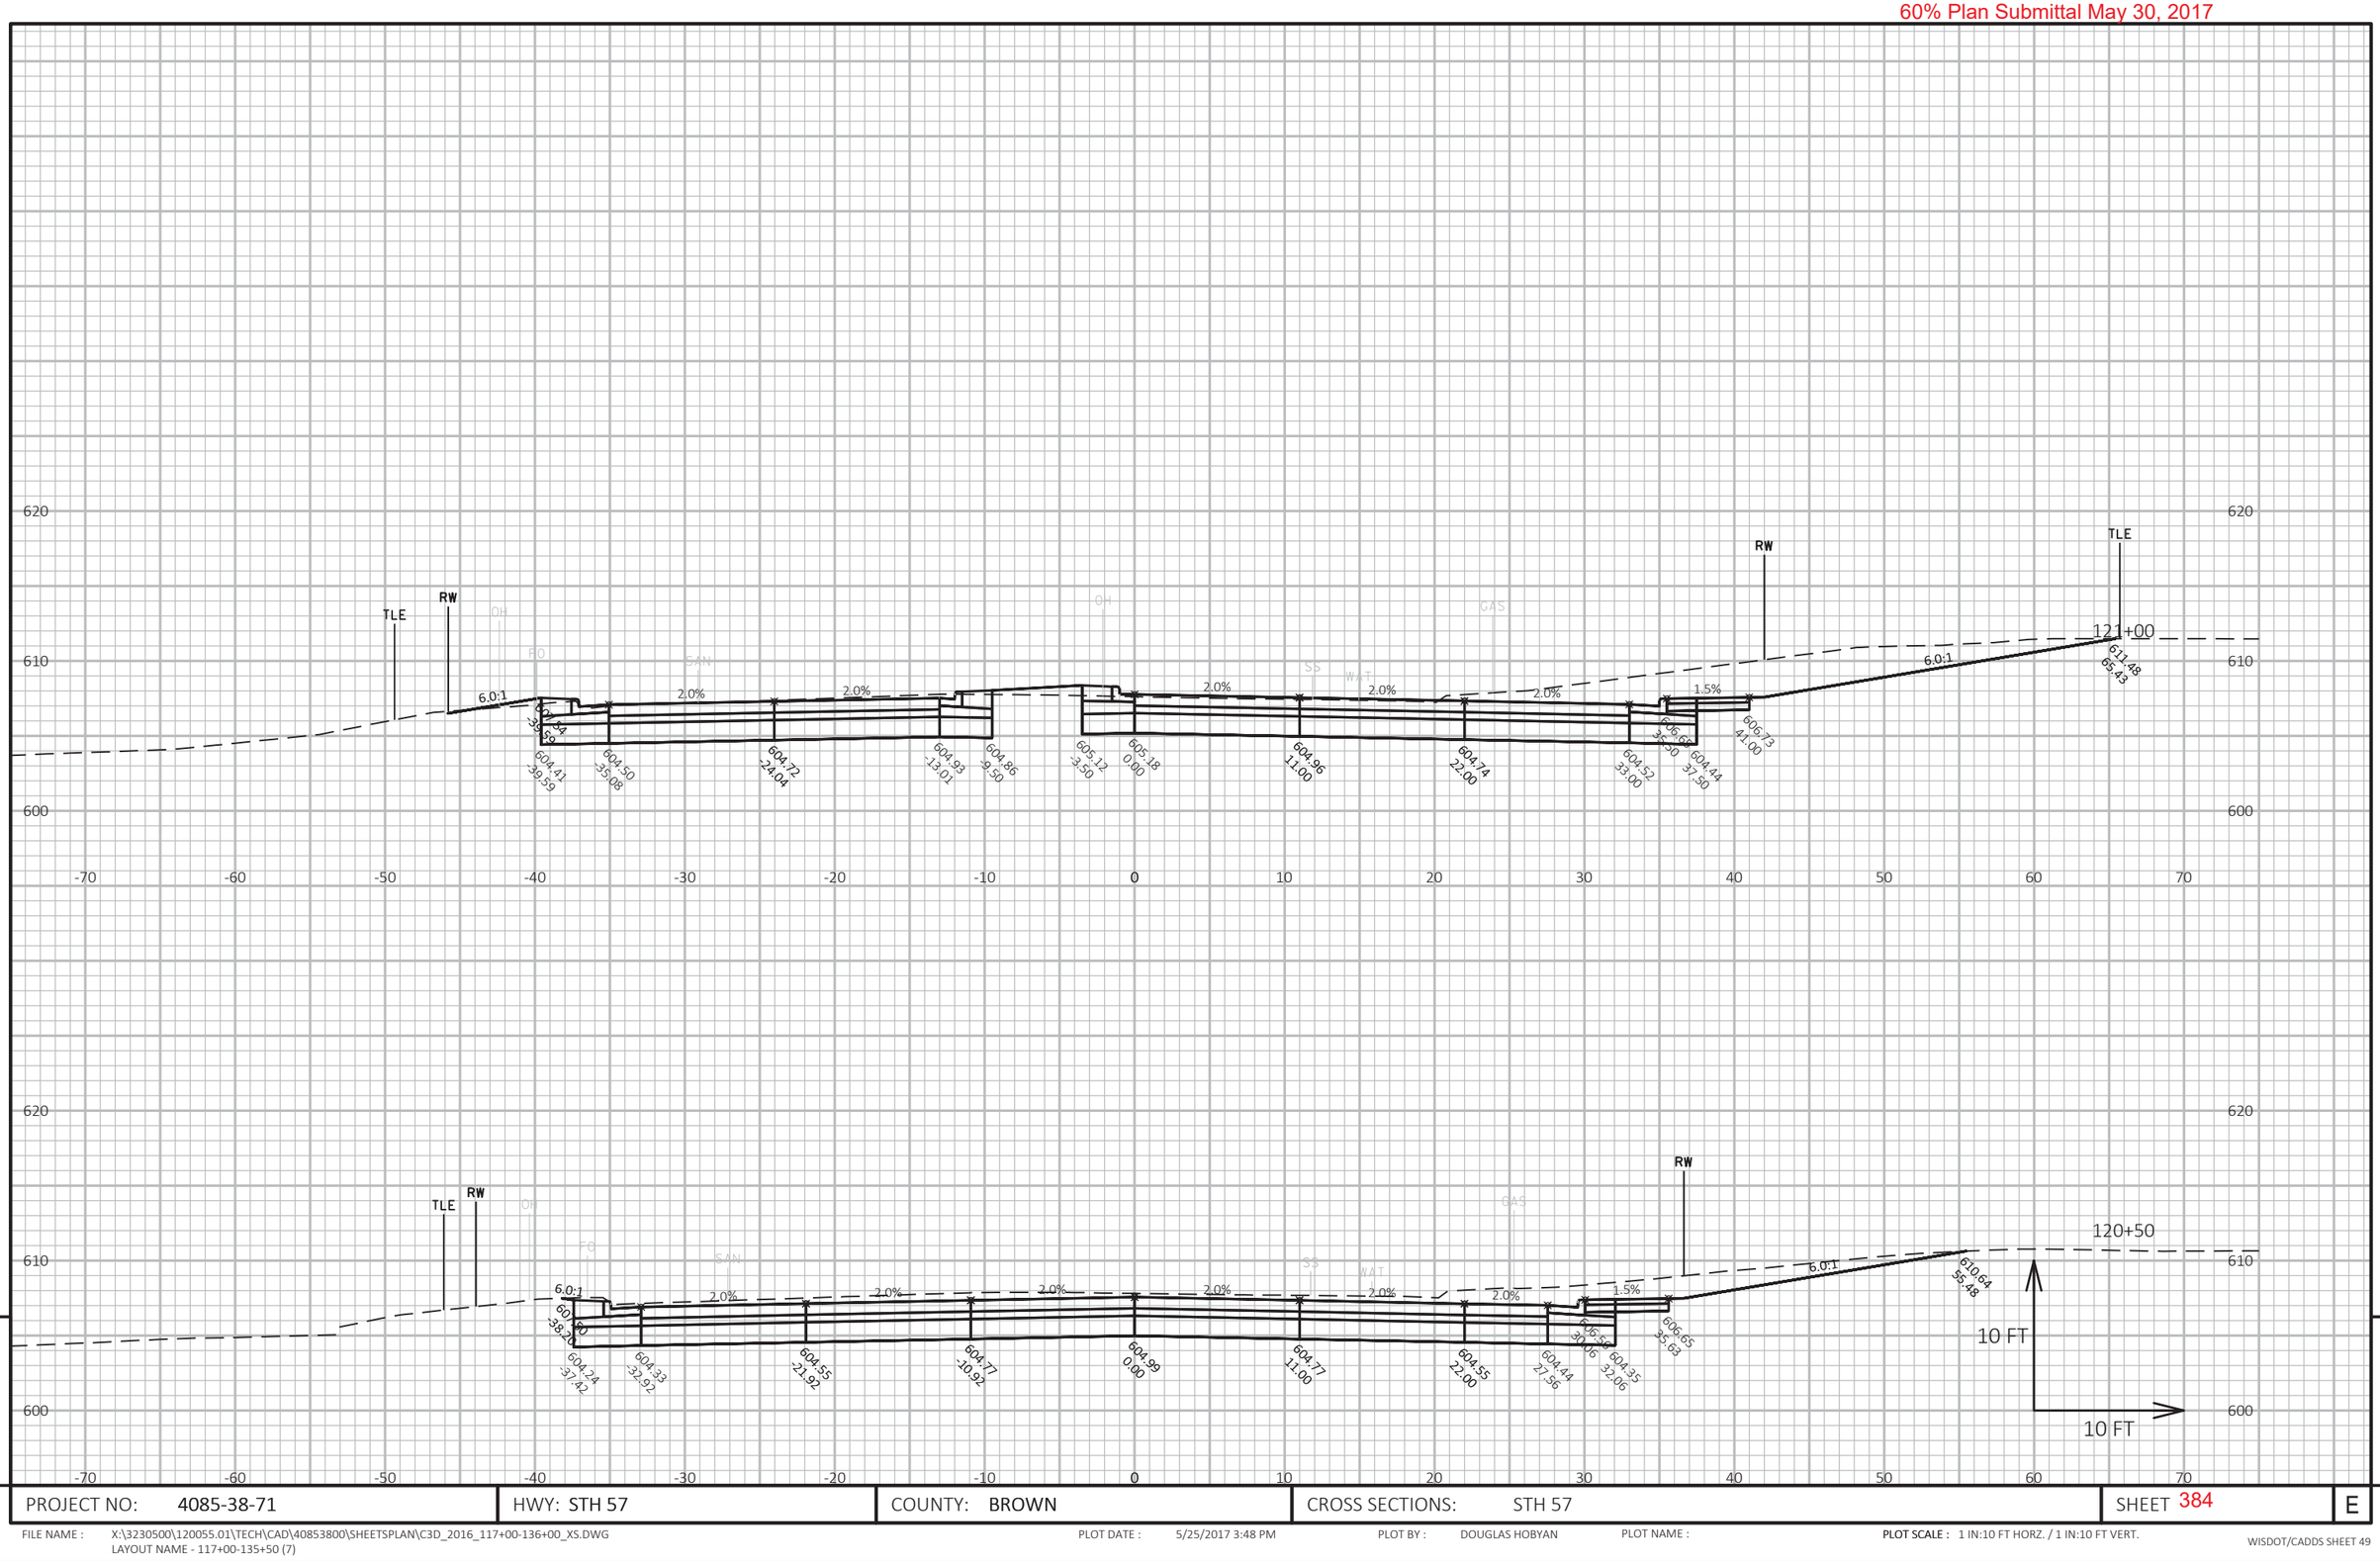

9

9

PROJECT NO: 4085-38-71	HWY: STH 57	COUNTY: BROWN	CROSS SECTIONS: STH 57	SHEET 384	E

FILE NAME : X:\3230500\120055.01\TECH\CAD\40853800\SHEETSPLAN\C3D_2016_117+00-136+00_XS.DWG
LAYOUT NAME - 117+00-135+50 (7)

PLOT DATE : 5/25/2017 3:48 PM PLOT BY : DOUGLAS HOBYAN PLOT NAME : PLOT SCALE : 1 IN:10 FT HORZ. / 1 IN:10 FT VERT.

60% Plan Submittal May 30, 2017

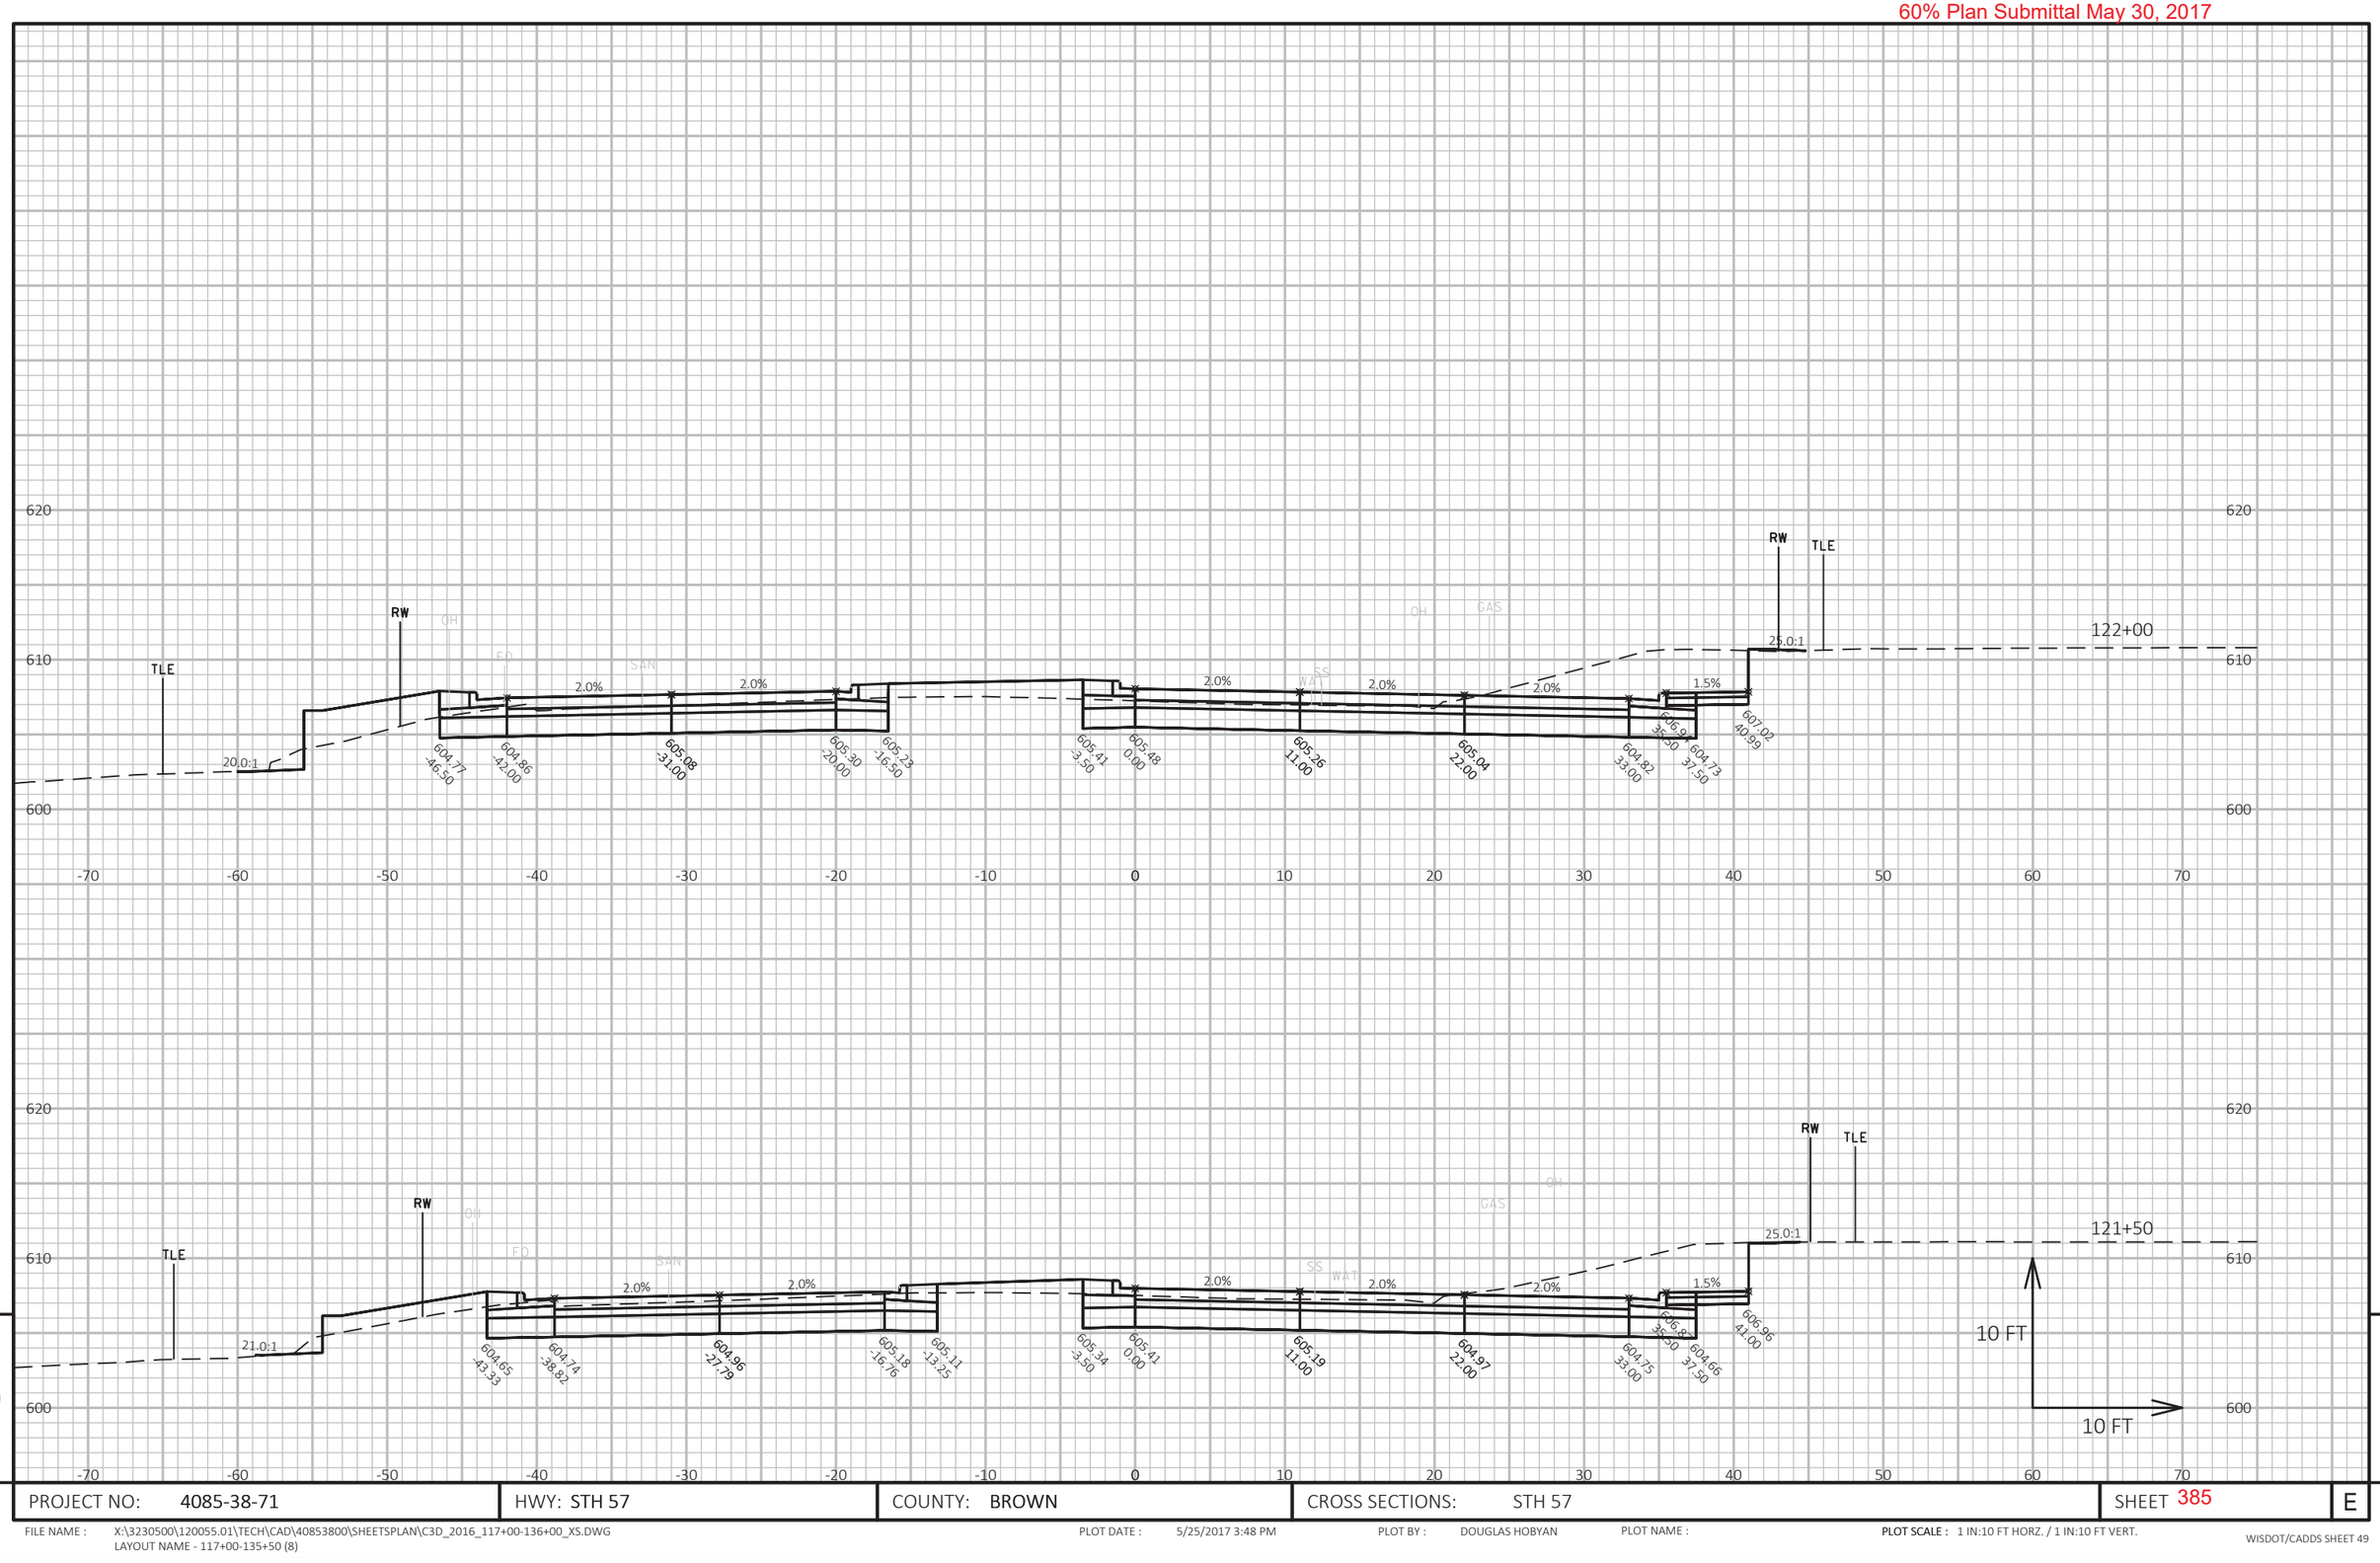

9

9

PROJECT NO: 4085-38-71	HWY: STH 57	COUNTY: BROWN	CROSS SECTIONS: STH 57	SHEET 385	E

FILE NAME : X:\3230500\120055.01\TECH\CAD\40853800\SHEETSPLAN\C3D_2016_117+00-136+00_XS.DWG
LAYOUT NAME - 117+00-135+50 (8)

PLOT DATE : 5/25/2017 3:48 PM PLOT BY : DOUGLAS HOBYAN PLOT NAME : PLOT SCALE : 1 IN:10 FT HORZ. / 1 IN:10 FT VERT.

WISDOT/CADDS SHEET 49

60% Plan Submittal May 30, 2017

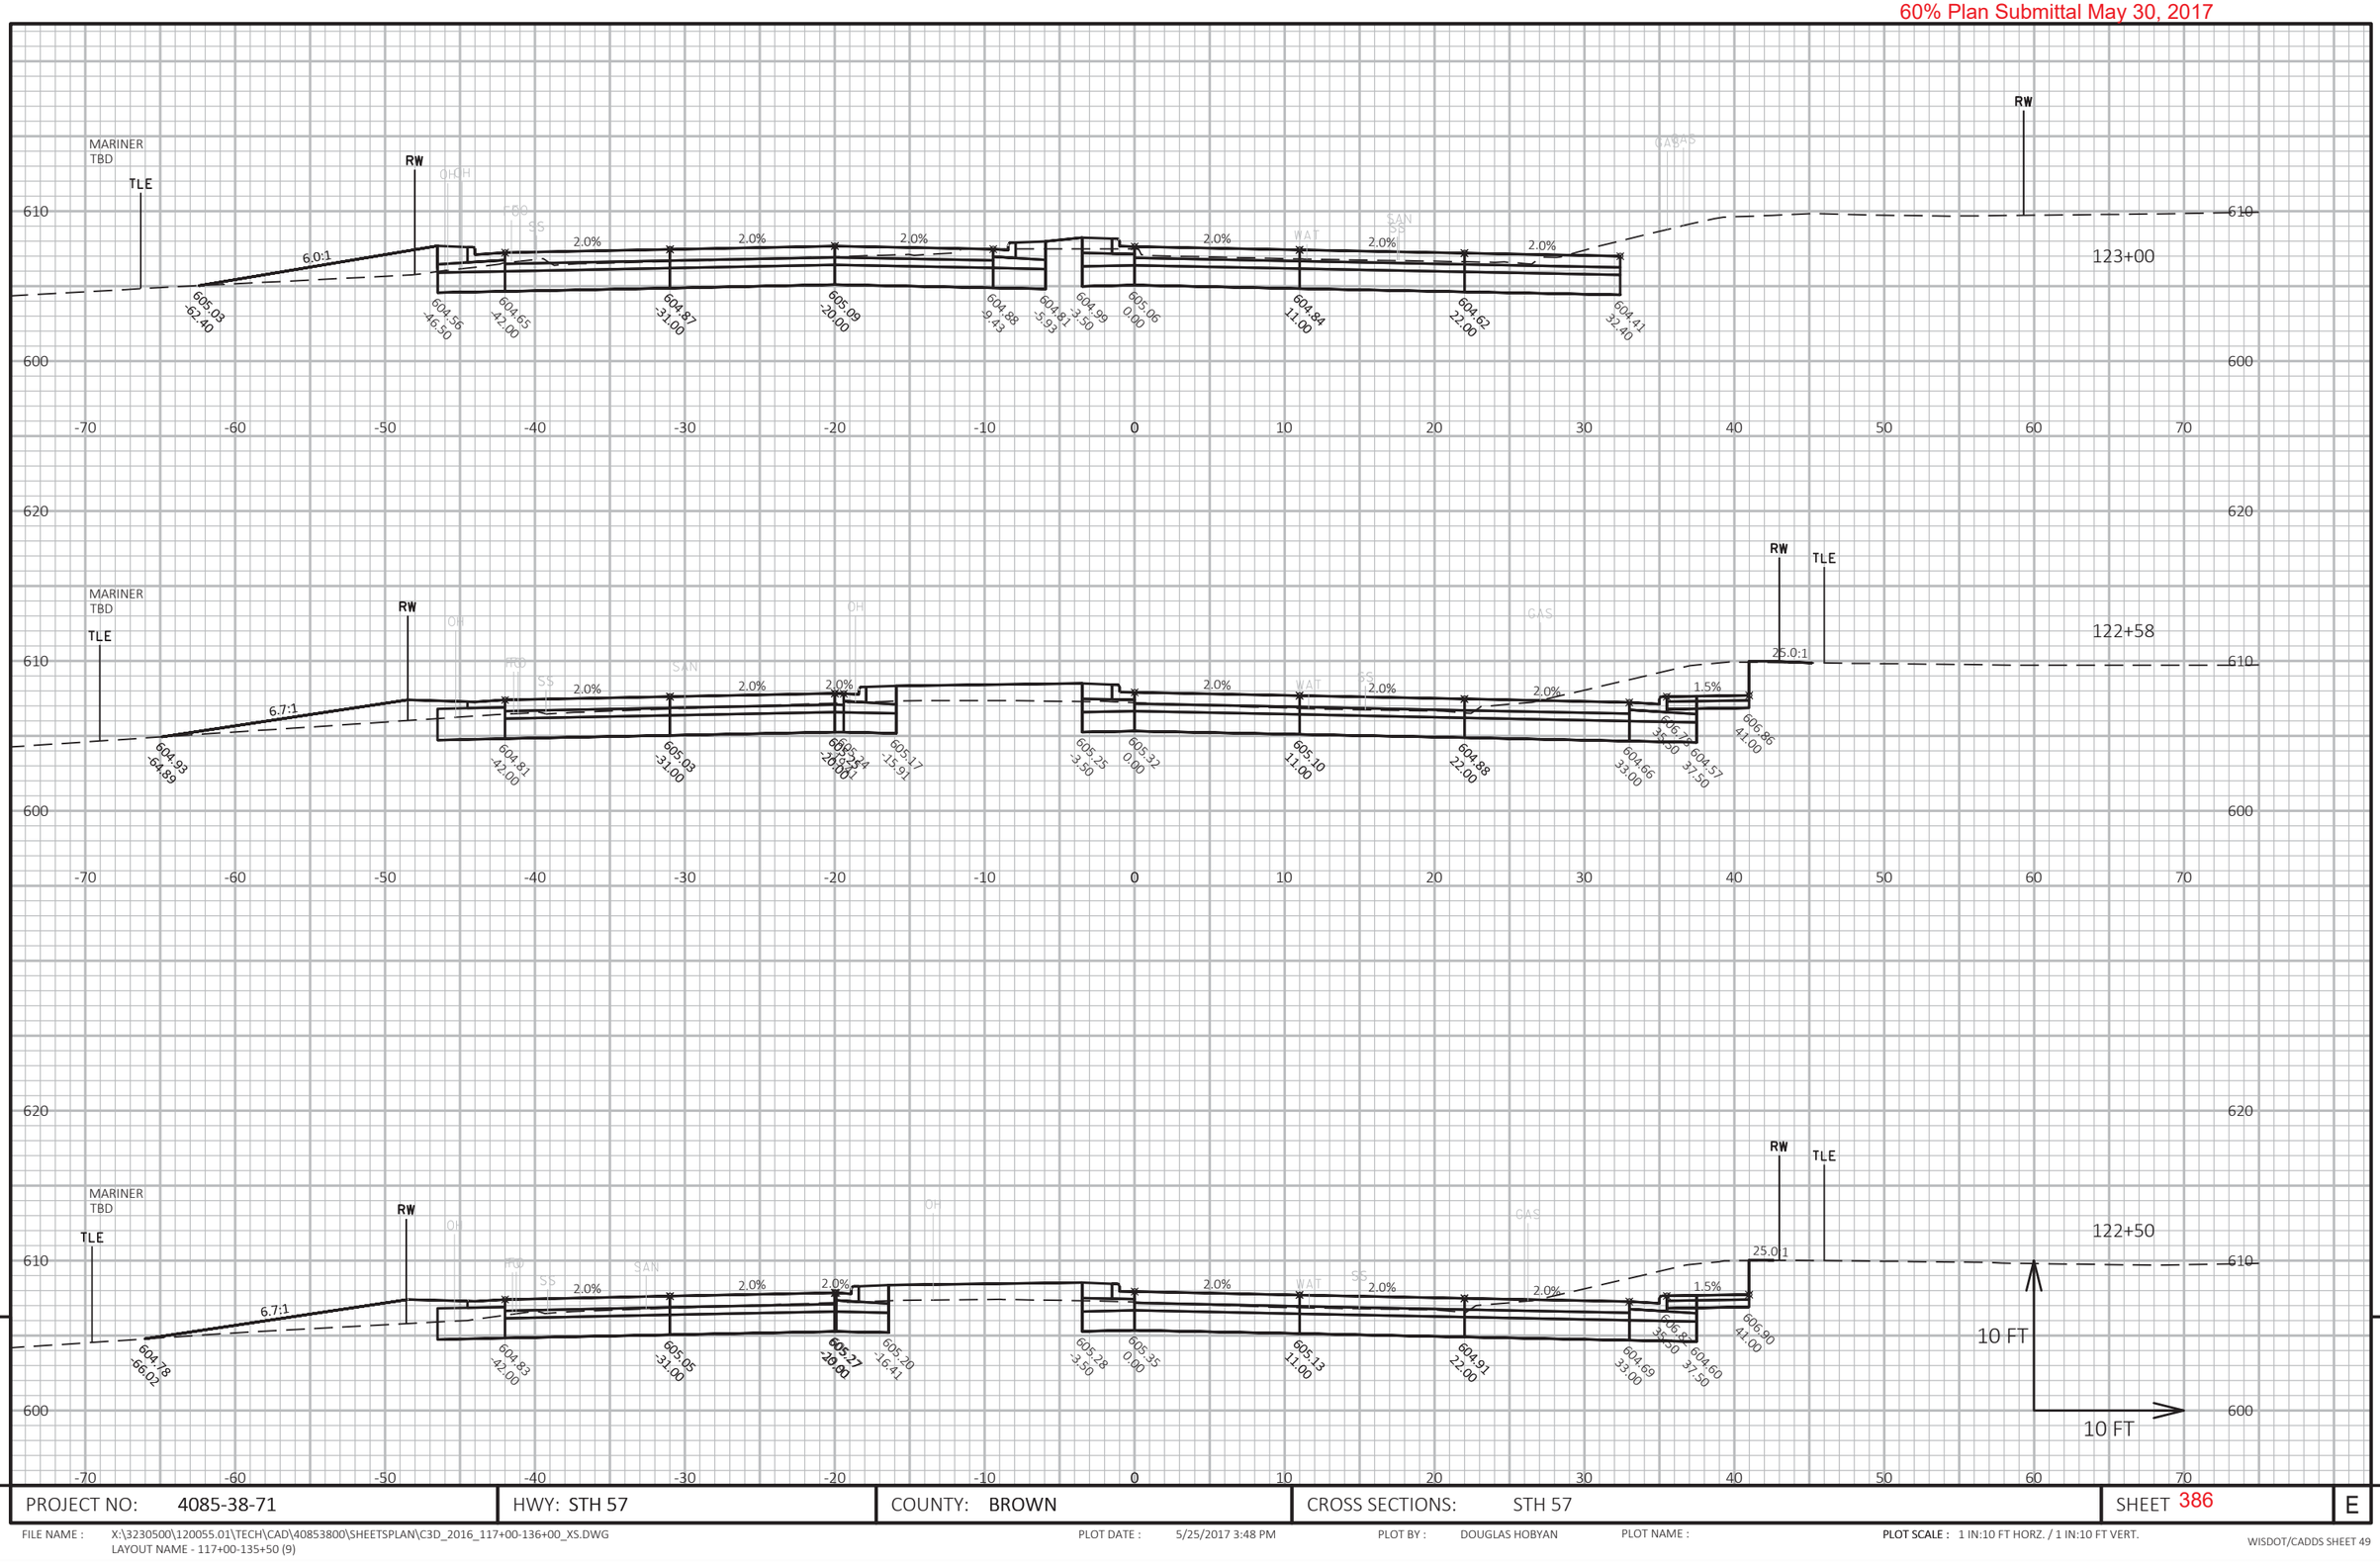

PROJECT NO: 4085-38-71	HWY: STH 57	COUNTY: BROWN	CROSS SECTIONS: STH 57	SHEET 386	E

FILE NAME : X:\3230500\120055.01\TECH\CAD\40853800\SHEETSPLAN\C3D_2016_117+00-136+00_XS.DWG
LAYOUT NAME - 117+00-135+50 (9)

PLOT DATE : 5/25/2017 3:48 PM PLOT BY : DOUGLAS HOBYAN PLOT NAME : PLOT SCALE : 1 IN:10 FT HORZ. / 1 IN:10 FT VERT.

WISDOT/CADDS SHEET 49

9 9

60% Plan Submittal May 30, 2017

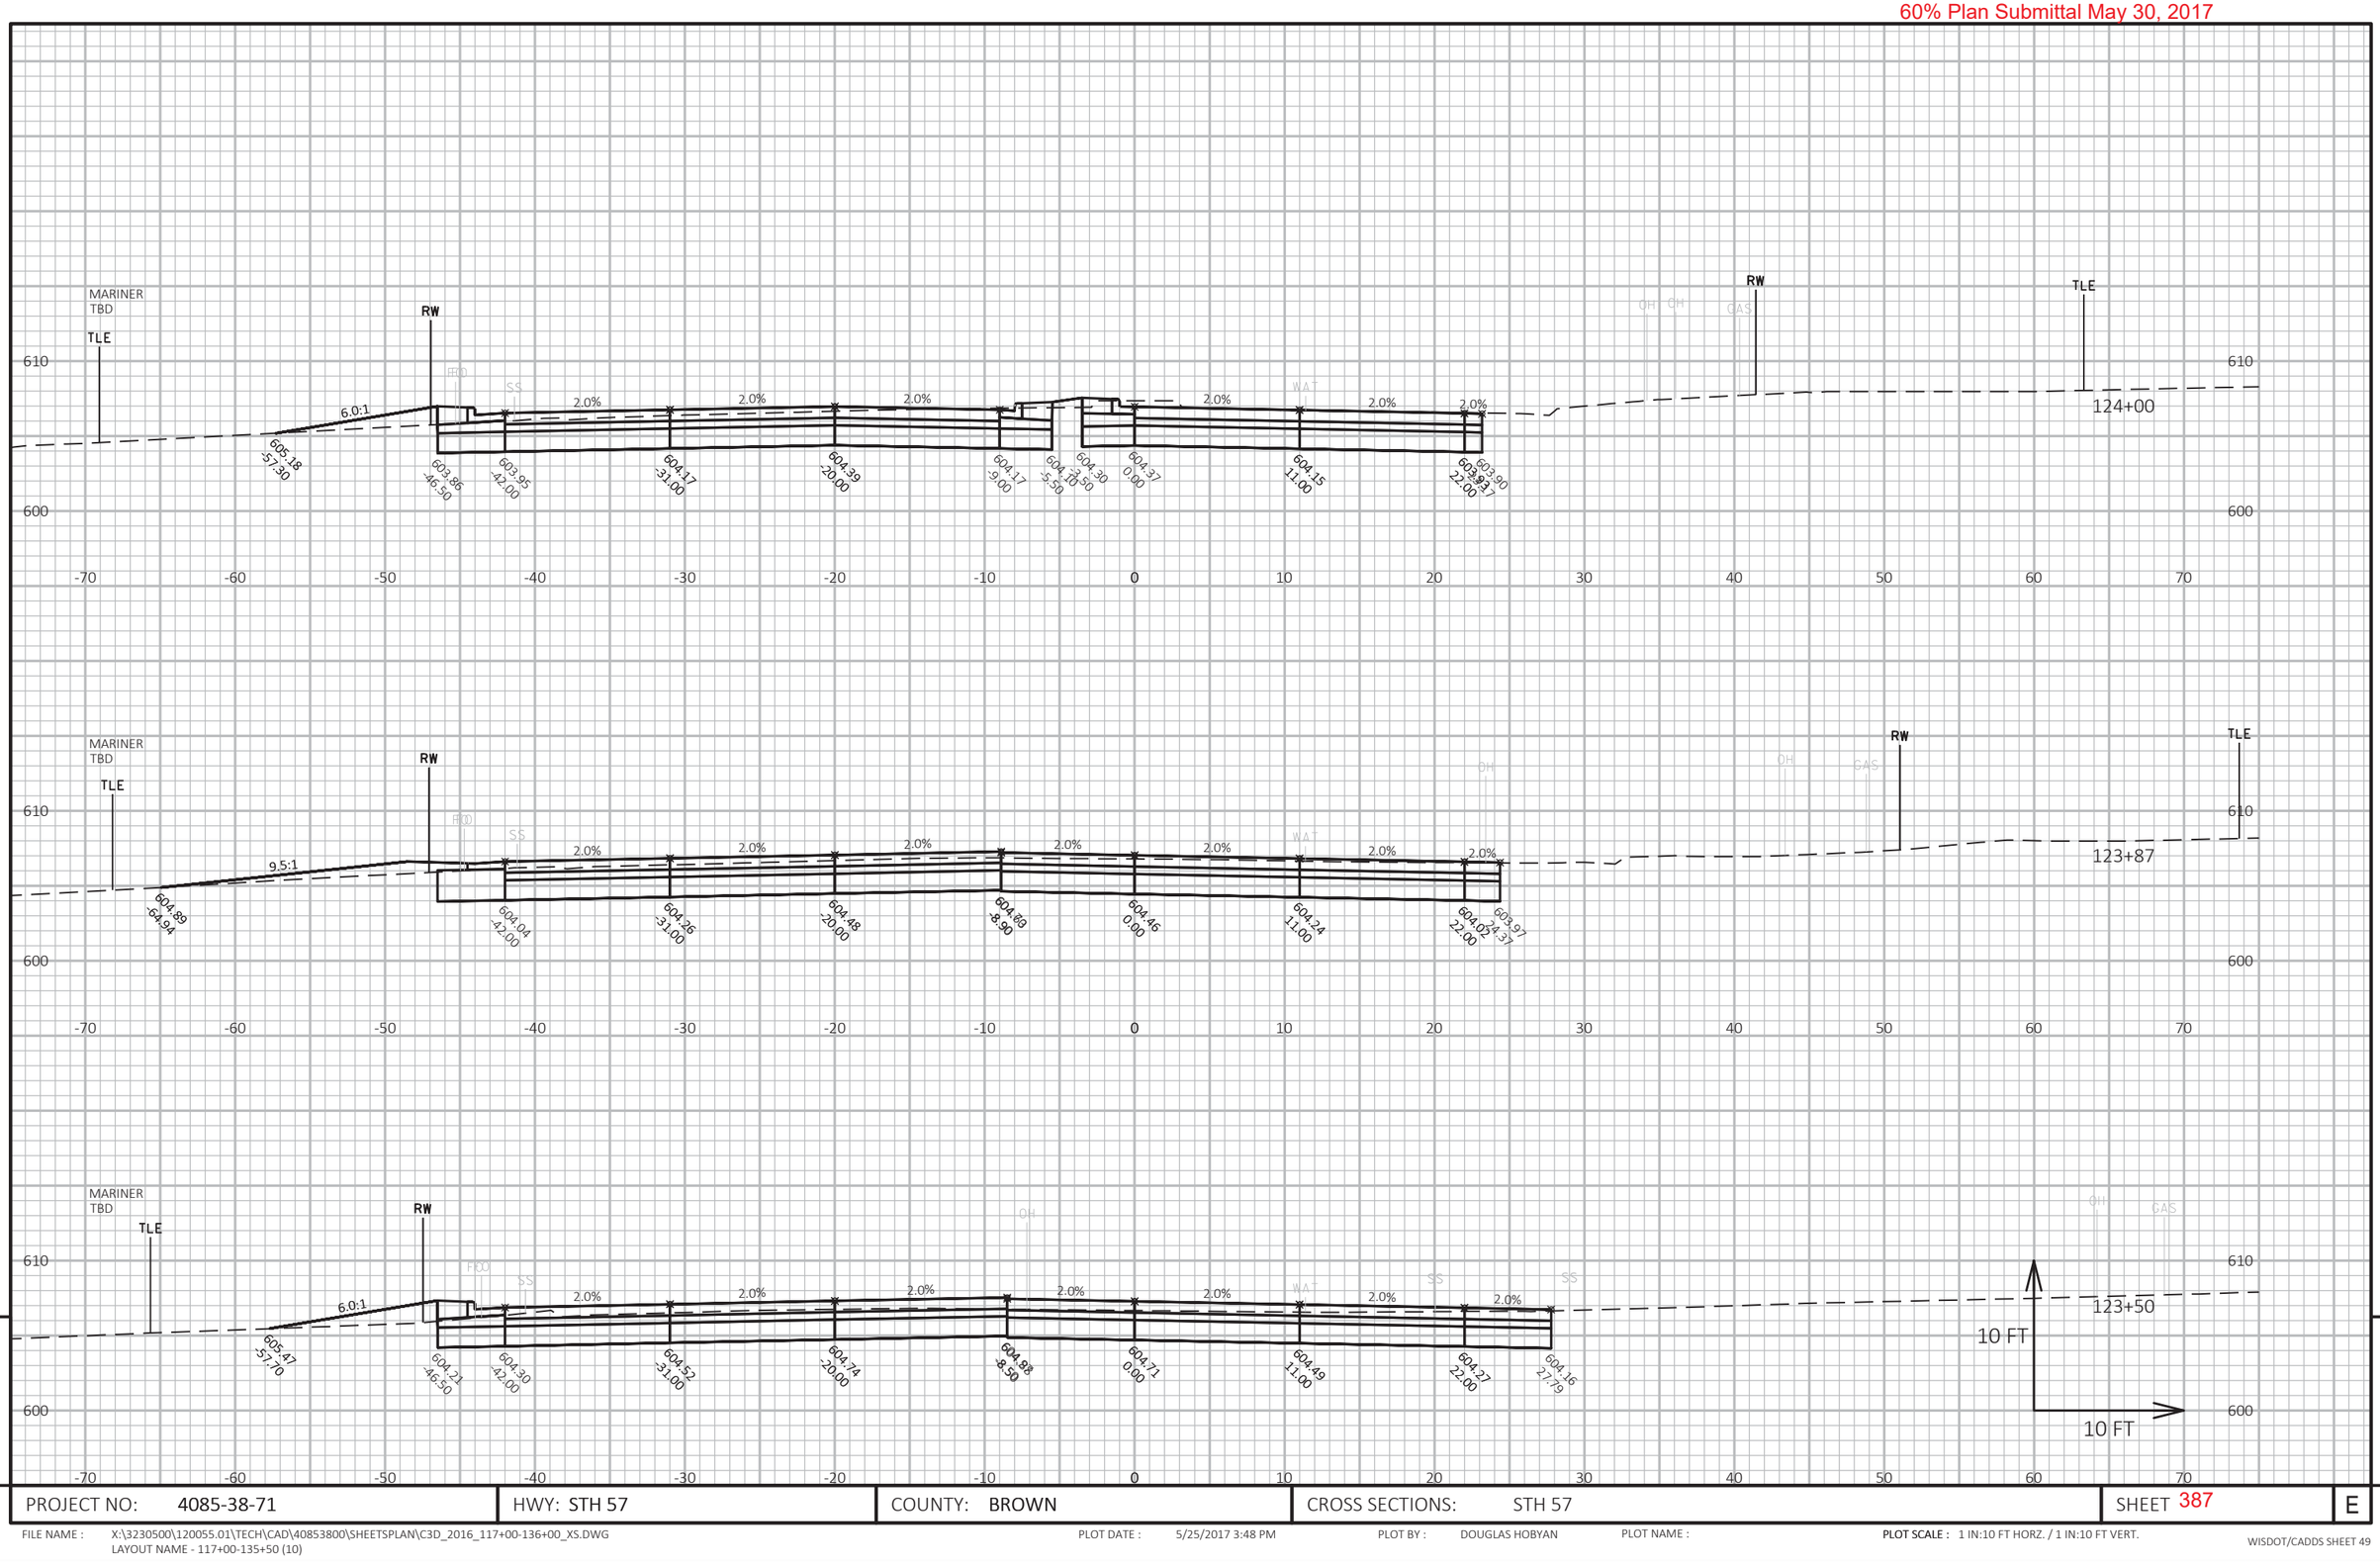

9 9

PROJECT NO: 4085-38-71	HWY: STH 57	COUNTY: BROWN	CROSS SECTIONS: STH 57	SHEET 387	E

FILE NAME : X:\3230500\120055.01\TECH\CAD\40853800\SHEETSPLAN\C3D_2016_117+00-136+00_XS.DWG
LAYOUT NAME - 117+00-135+50 (10)

PLOT DATE : 5/25/2017 3:48 PM PLOT BY : DOUGLAS HOBYAN PLOT NAME : PLOT SCALE : 1 IN:10 FT HORZ. / 1 IN:10 FT VERT.

9 9

PROJECT NO: 4085-38-71	HWY: STH 57	COUNTY: BROWN	CROSS SECTIONS: STH 57	SHEET 388	E

60% Plan Submittal May 30, 2017

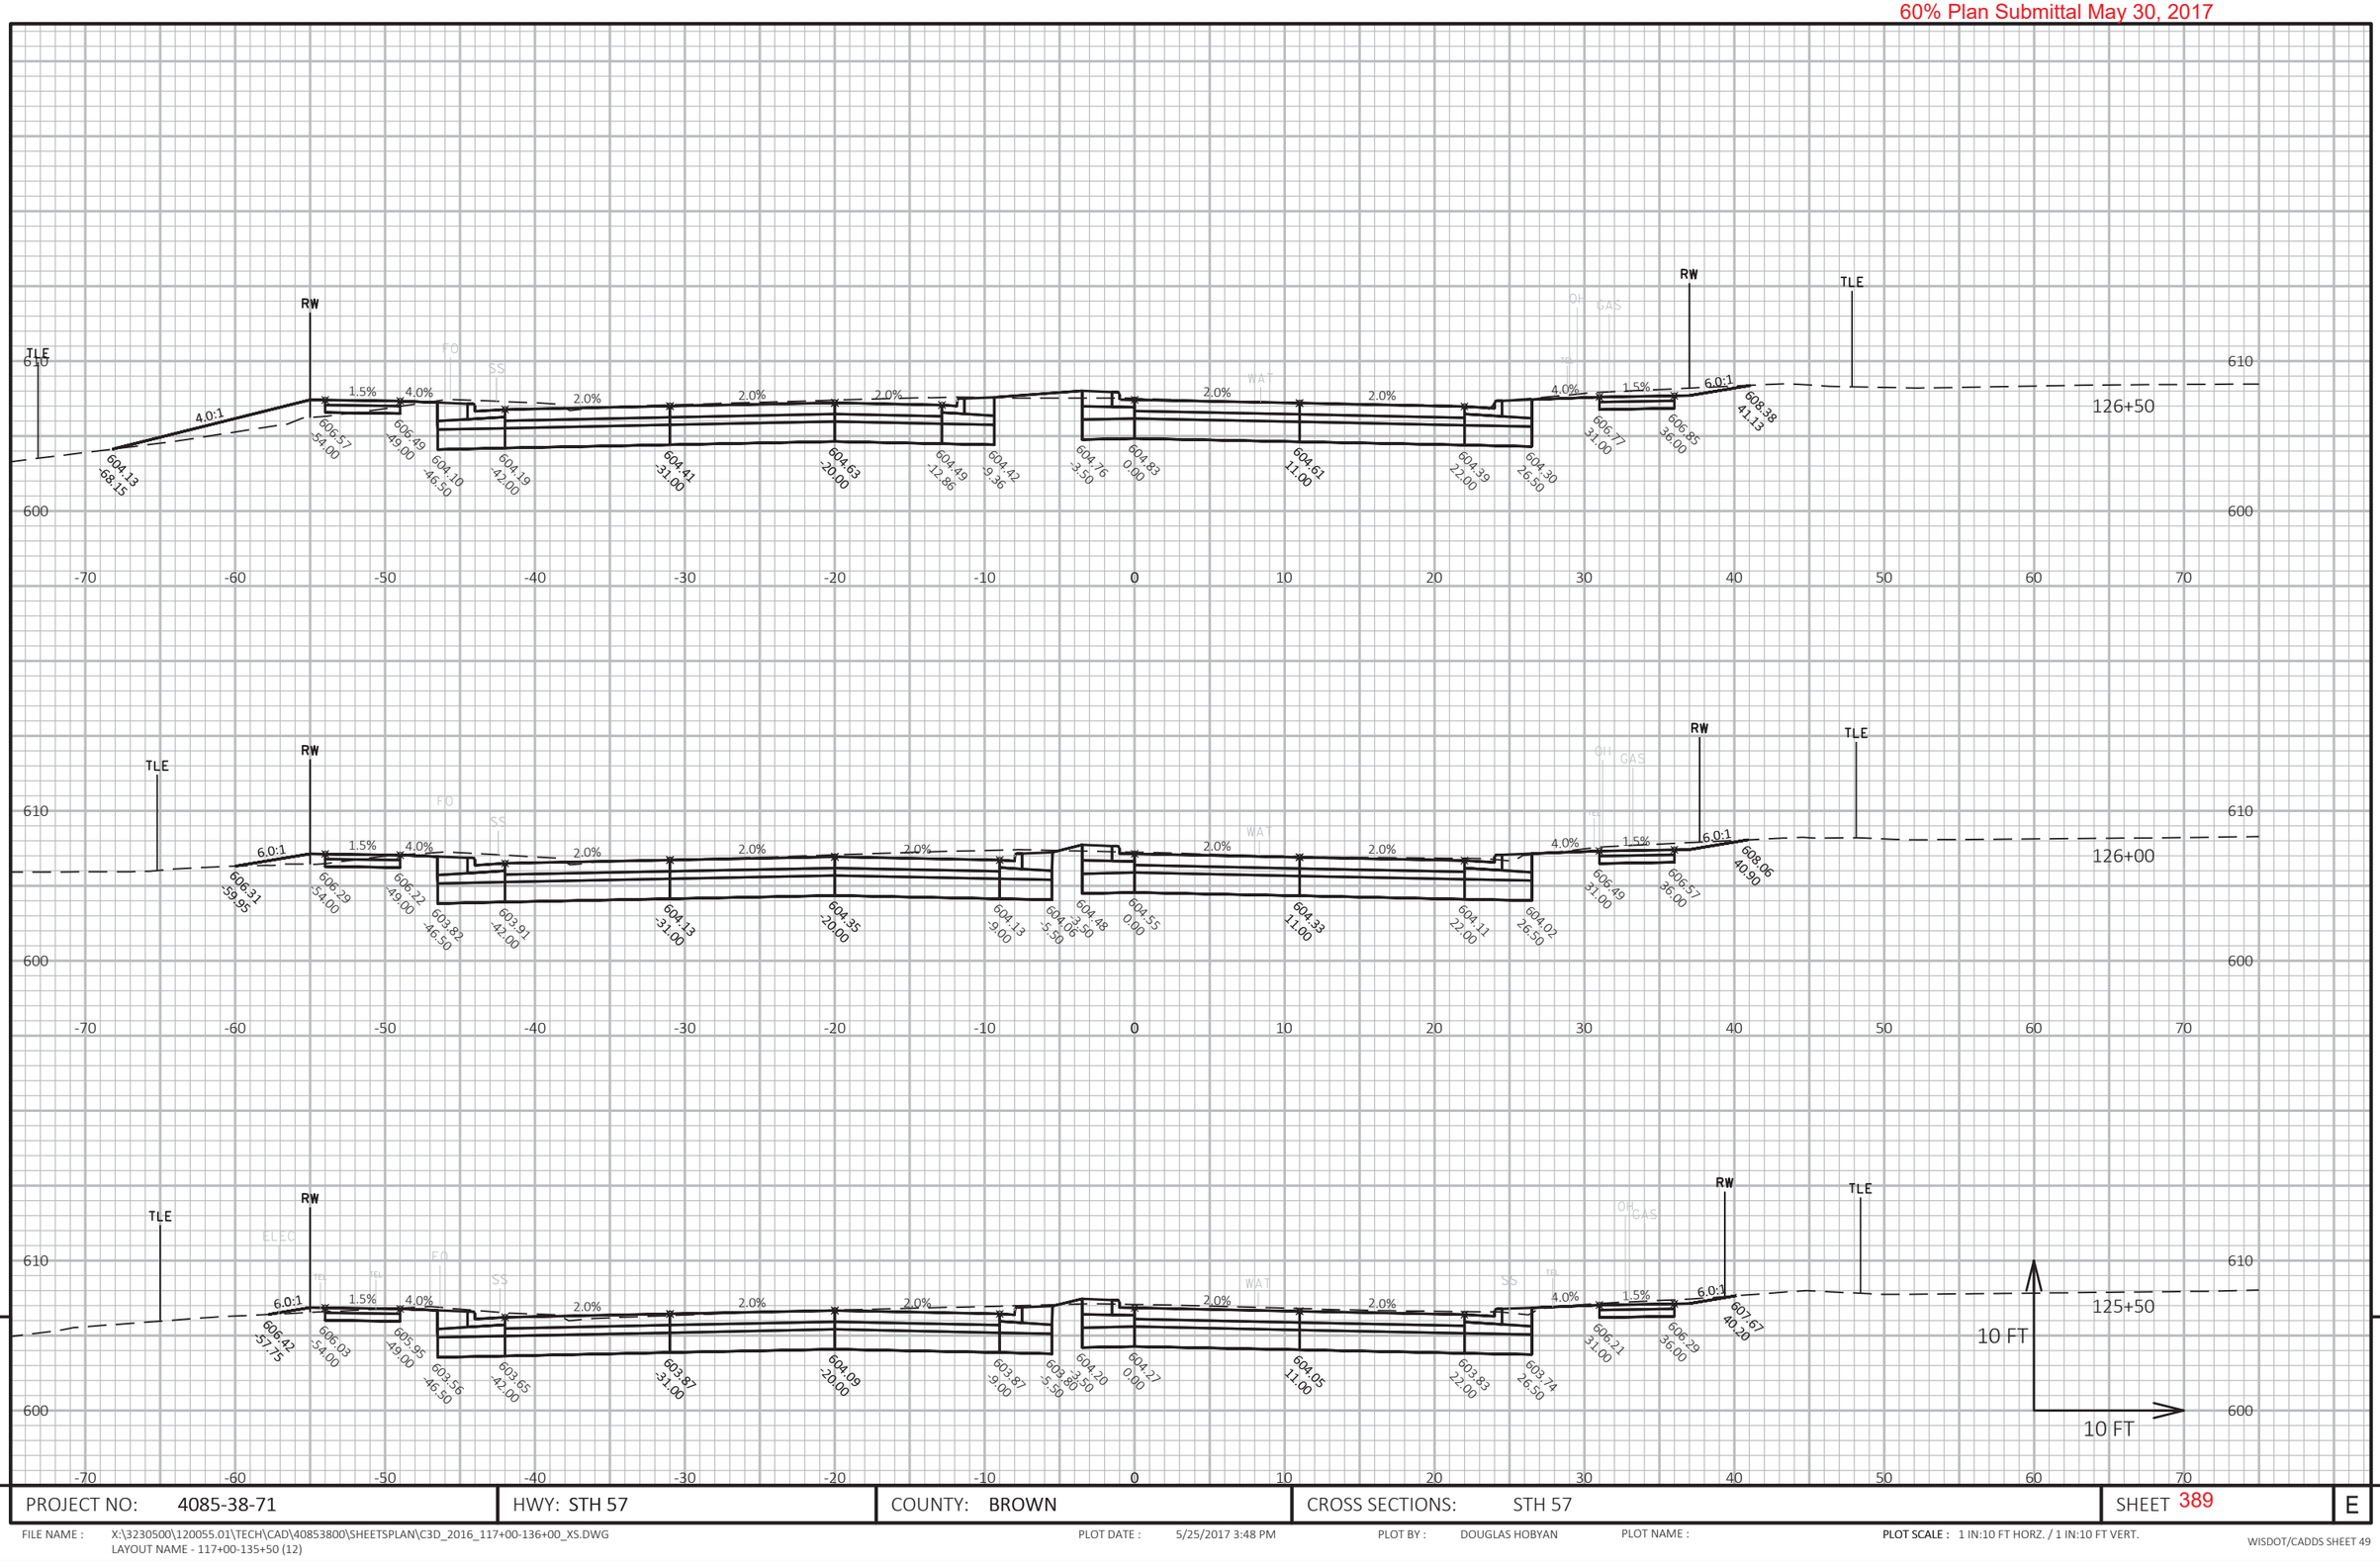

9

9

PROJECT NO: 4085-38-71	HWY: STH 57	COUNTY: BROWN	CROSS SECTIONS: STH 57	SHEET 389	E

FILE NAME : X:\3230500\120055.01\TECH\CAD\40853800\SHEETSPLAN\C3D_2016_117+00-136+00_XS.DWG
LAYOUT NAME - 117+00-135+50 (12)

PLOT DATE : 5/25/2017 3:48 PM PLOT BY : DOUGLAS HOBYAN PLOT NAME :

PLOT SCALE : 1 IN:10 FT HORZ. / 1 IN:10 FT VERT.

WISDOT/CADDS SHEET 49

60% Plan Submittal May 30, 2017

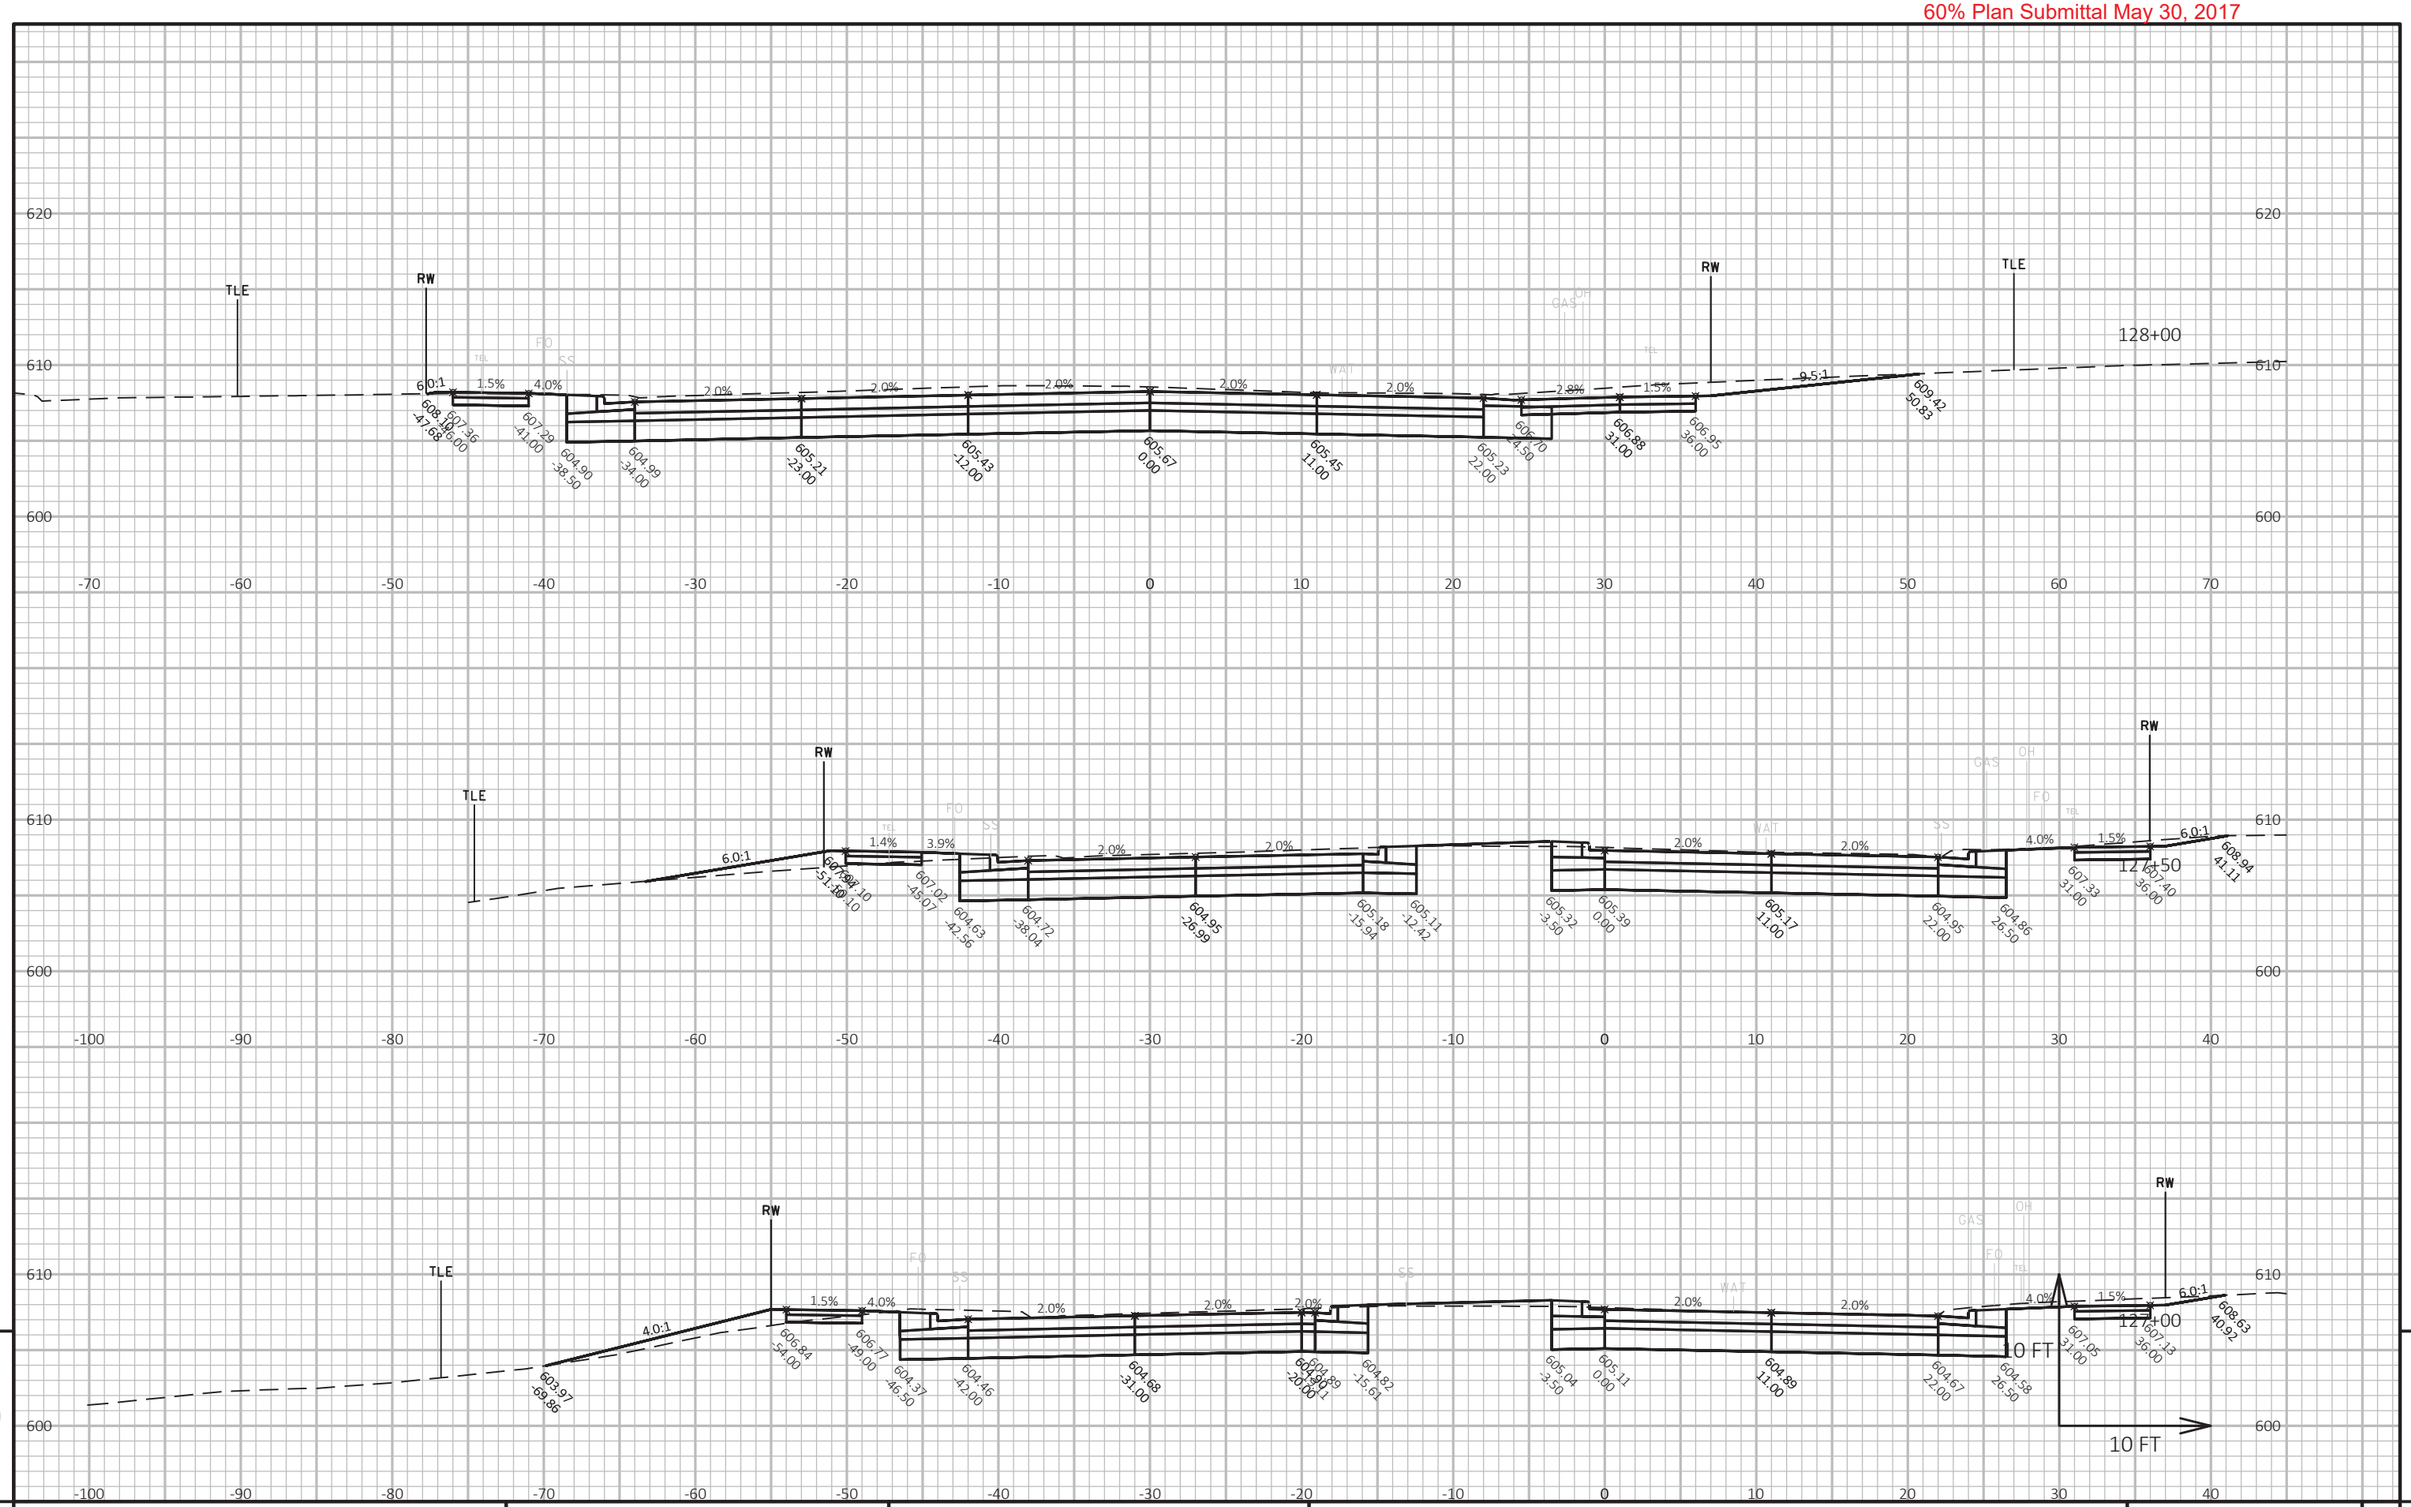

PROJECT NO: 4085-38-71	HWY: STH 57	COUNTY: BROWN	CROSS SECTIONS: STH 57	SHEET 390	E

FILE NAME : X:\3230500\120055.01\TECH\CAD\40853800\SHEETSPLAN\C3D_2016_117+00-136+00_XS.DWG
LAYOUT NAME - 117+00-135+50 (13)

PLOT DATE : 5/25/2017 3:49 PM PLOT BY : DOUGLAS HOBYAN PLOT NAME : PLOT SCALE : 1 IN:10 FT HORZ. / 1 IN:10 FT VERT.

WISDOT/CADDS SHEET 49

9

60% Plan Submittal May 30, 2017

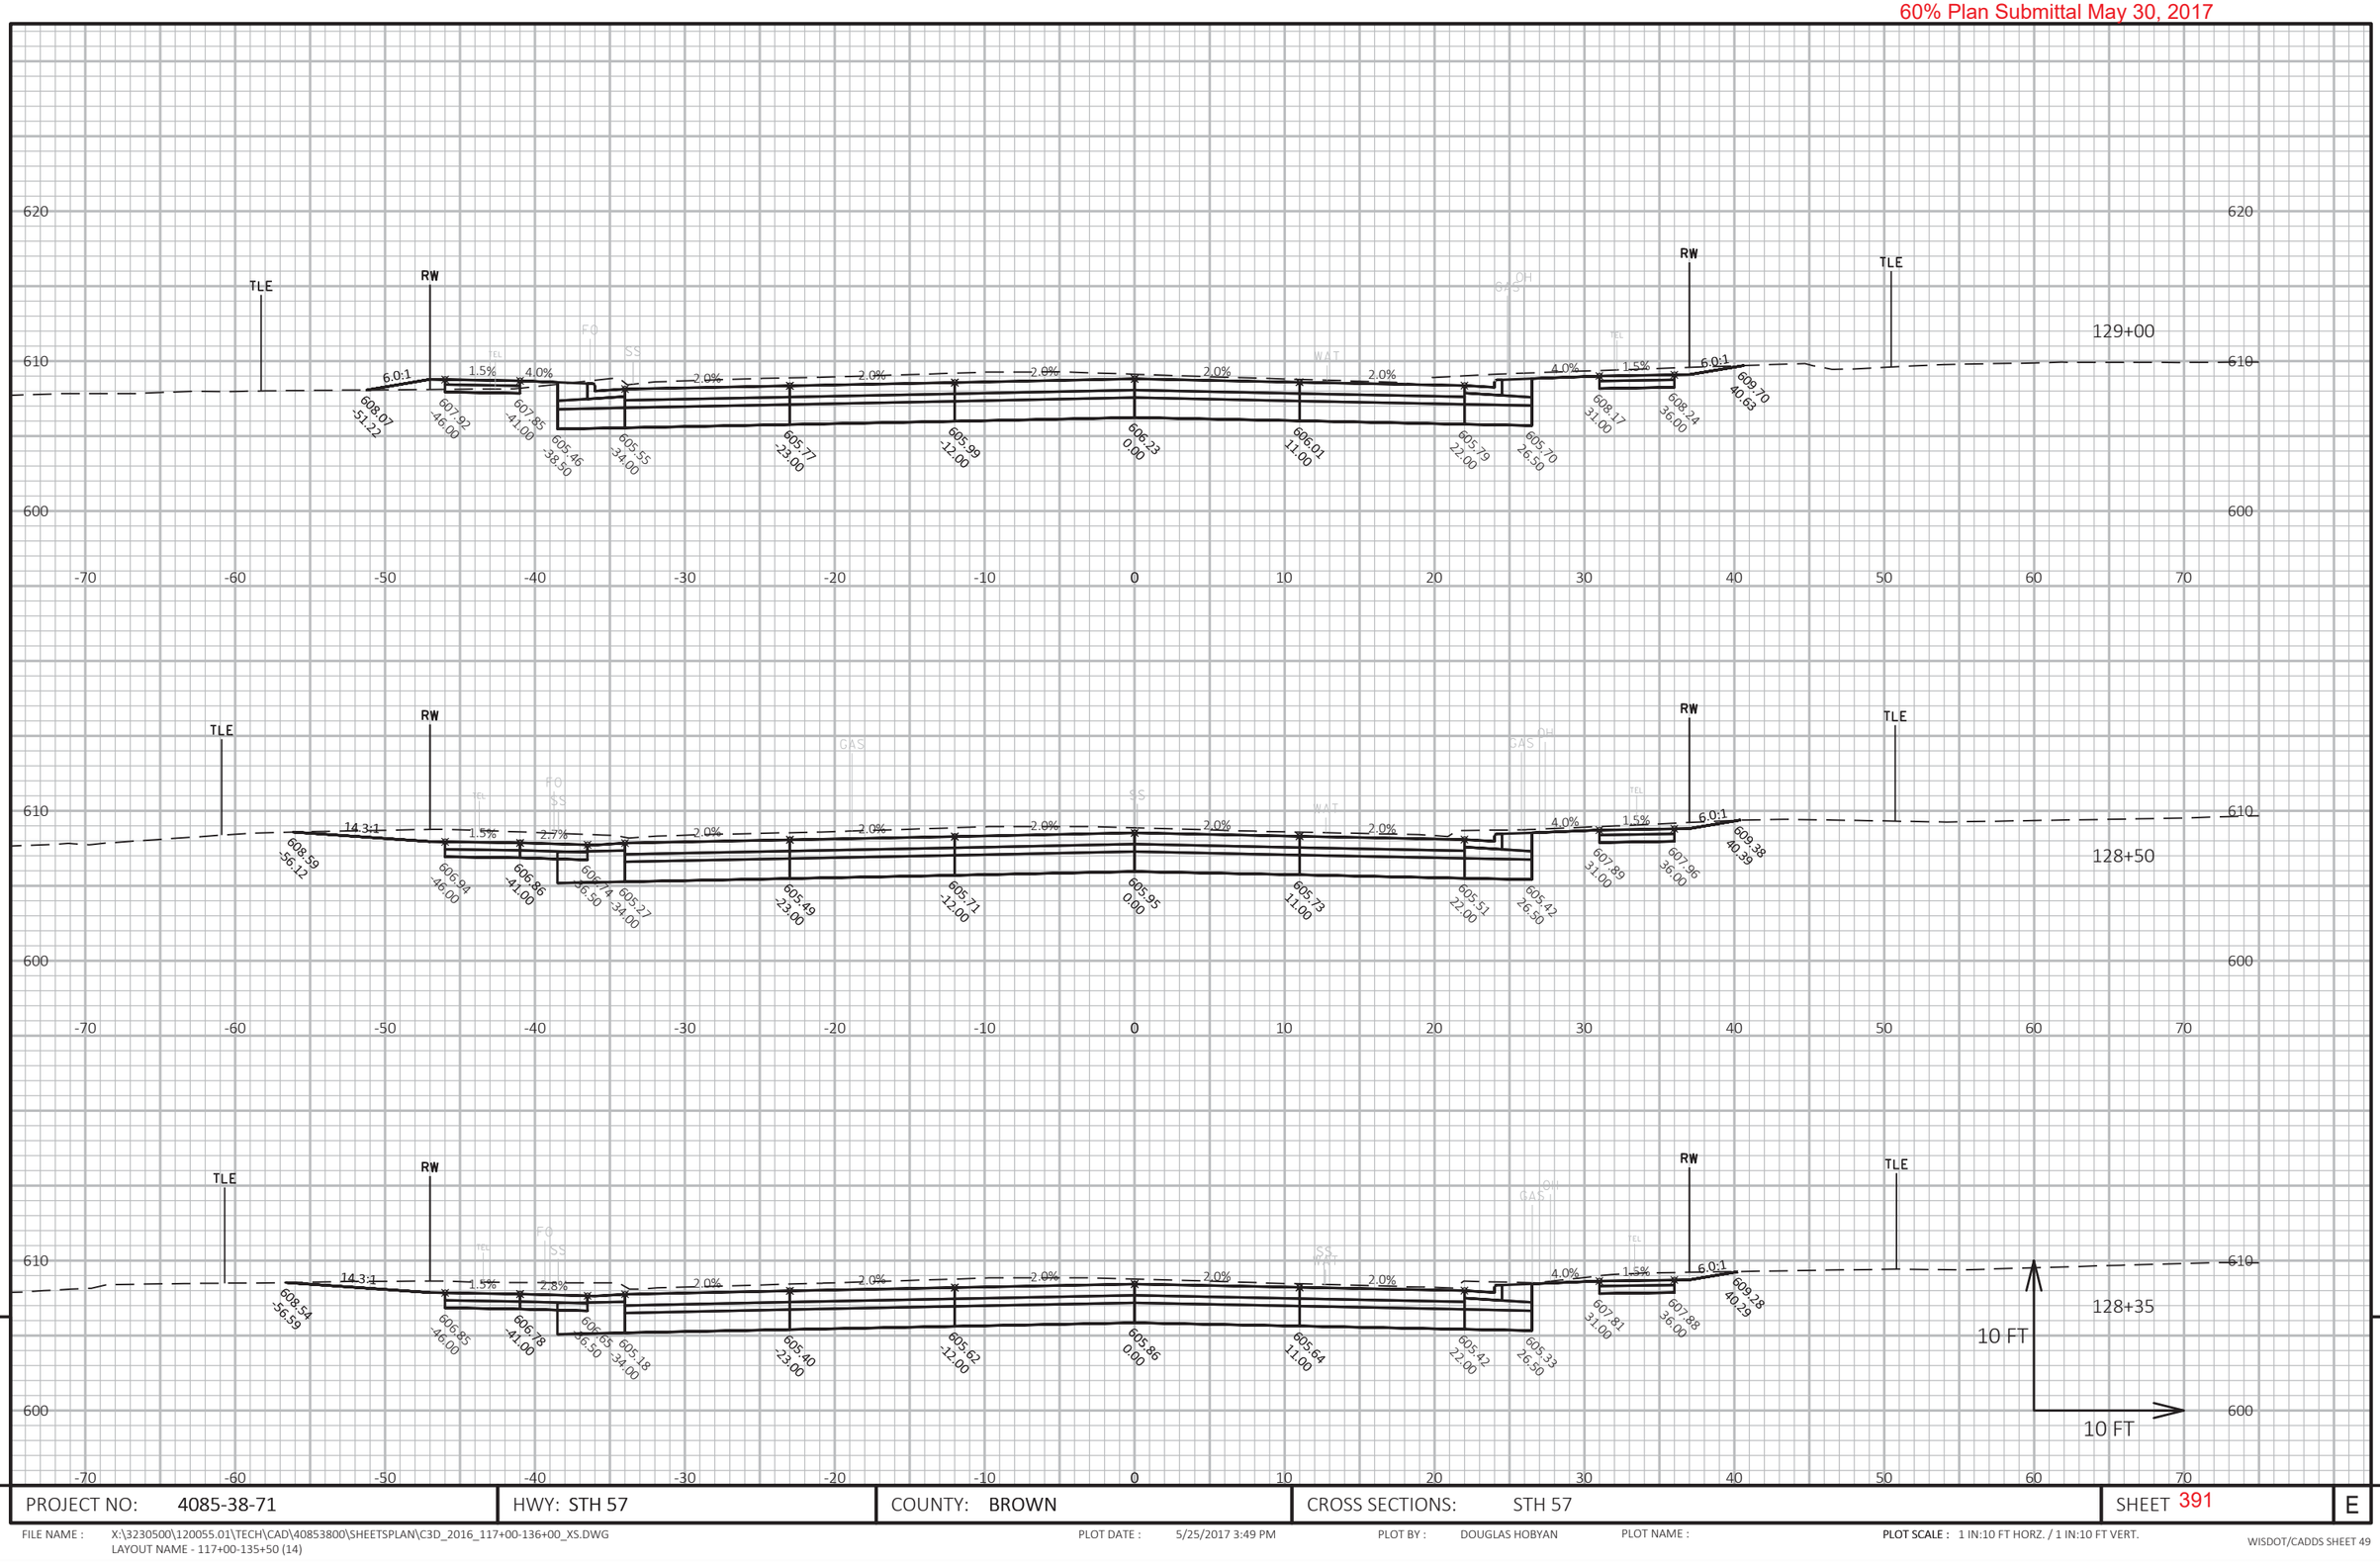

9

9

PROJECT NO: 4085-38-71	HWY: STH 57	COUNTY: BROWN	CROSS SECTIONS: STH 57	SHEET 391	E

FILE NAME : X:\3230500\120055.01\TECH\CAD\40853800\SHEETSPLAN\C3D_2016_117+00-136+00_XS.DWG
LAYOUT NAME - 117+00-135+50 (14)

PLOT DATE : 5/25/2017 3:49 PM PLOT BY : DOUGLAS HOBYAN PLOT NAME :

PLOT SCALE : 1 IN:10 FT HORZ. / 1 IN:10 FT VERT.

WISDOT/CADDS SHEET 49

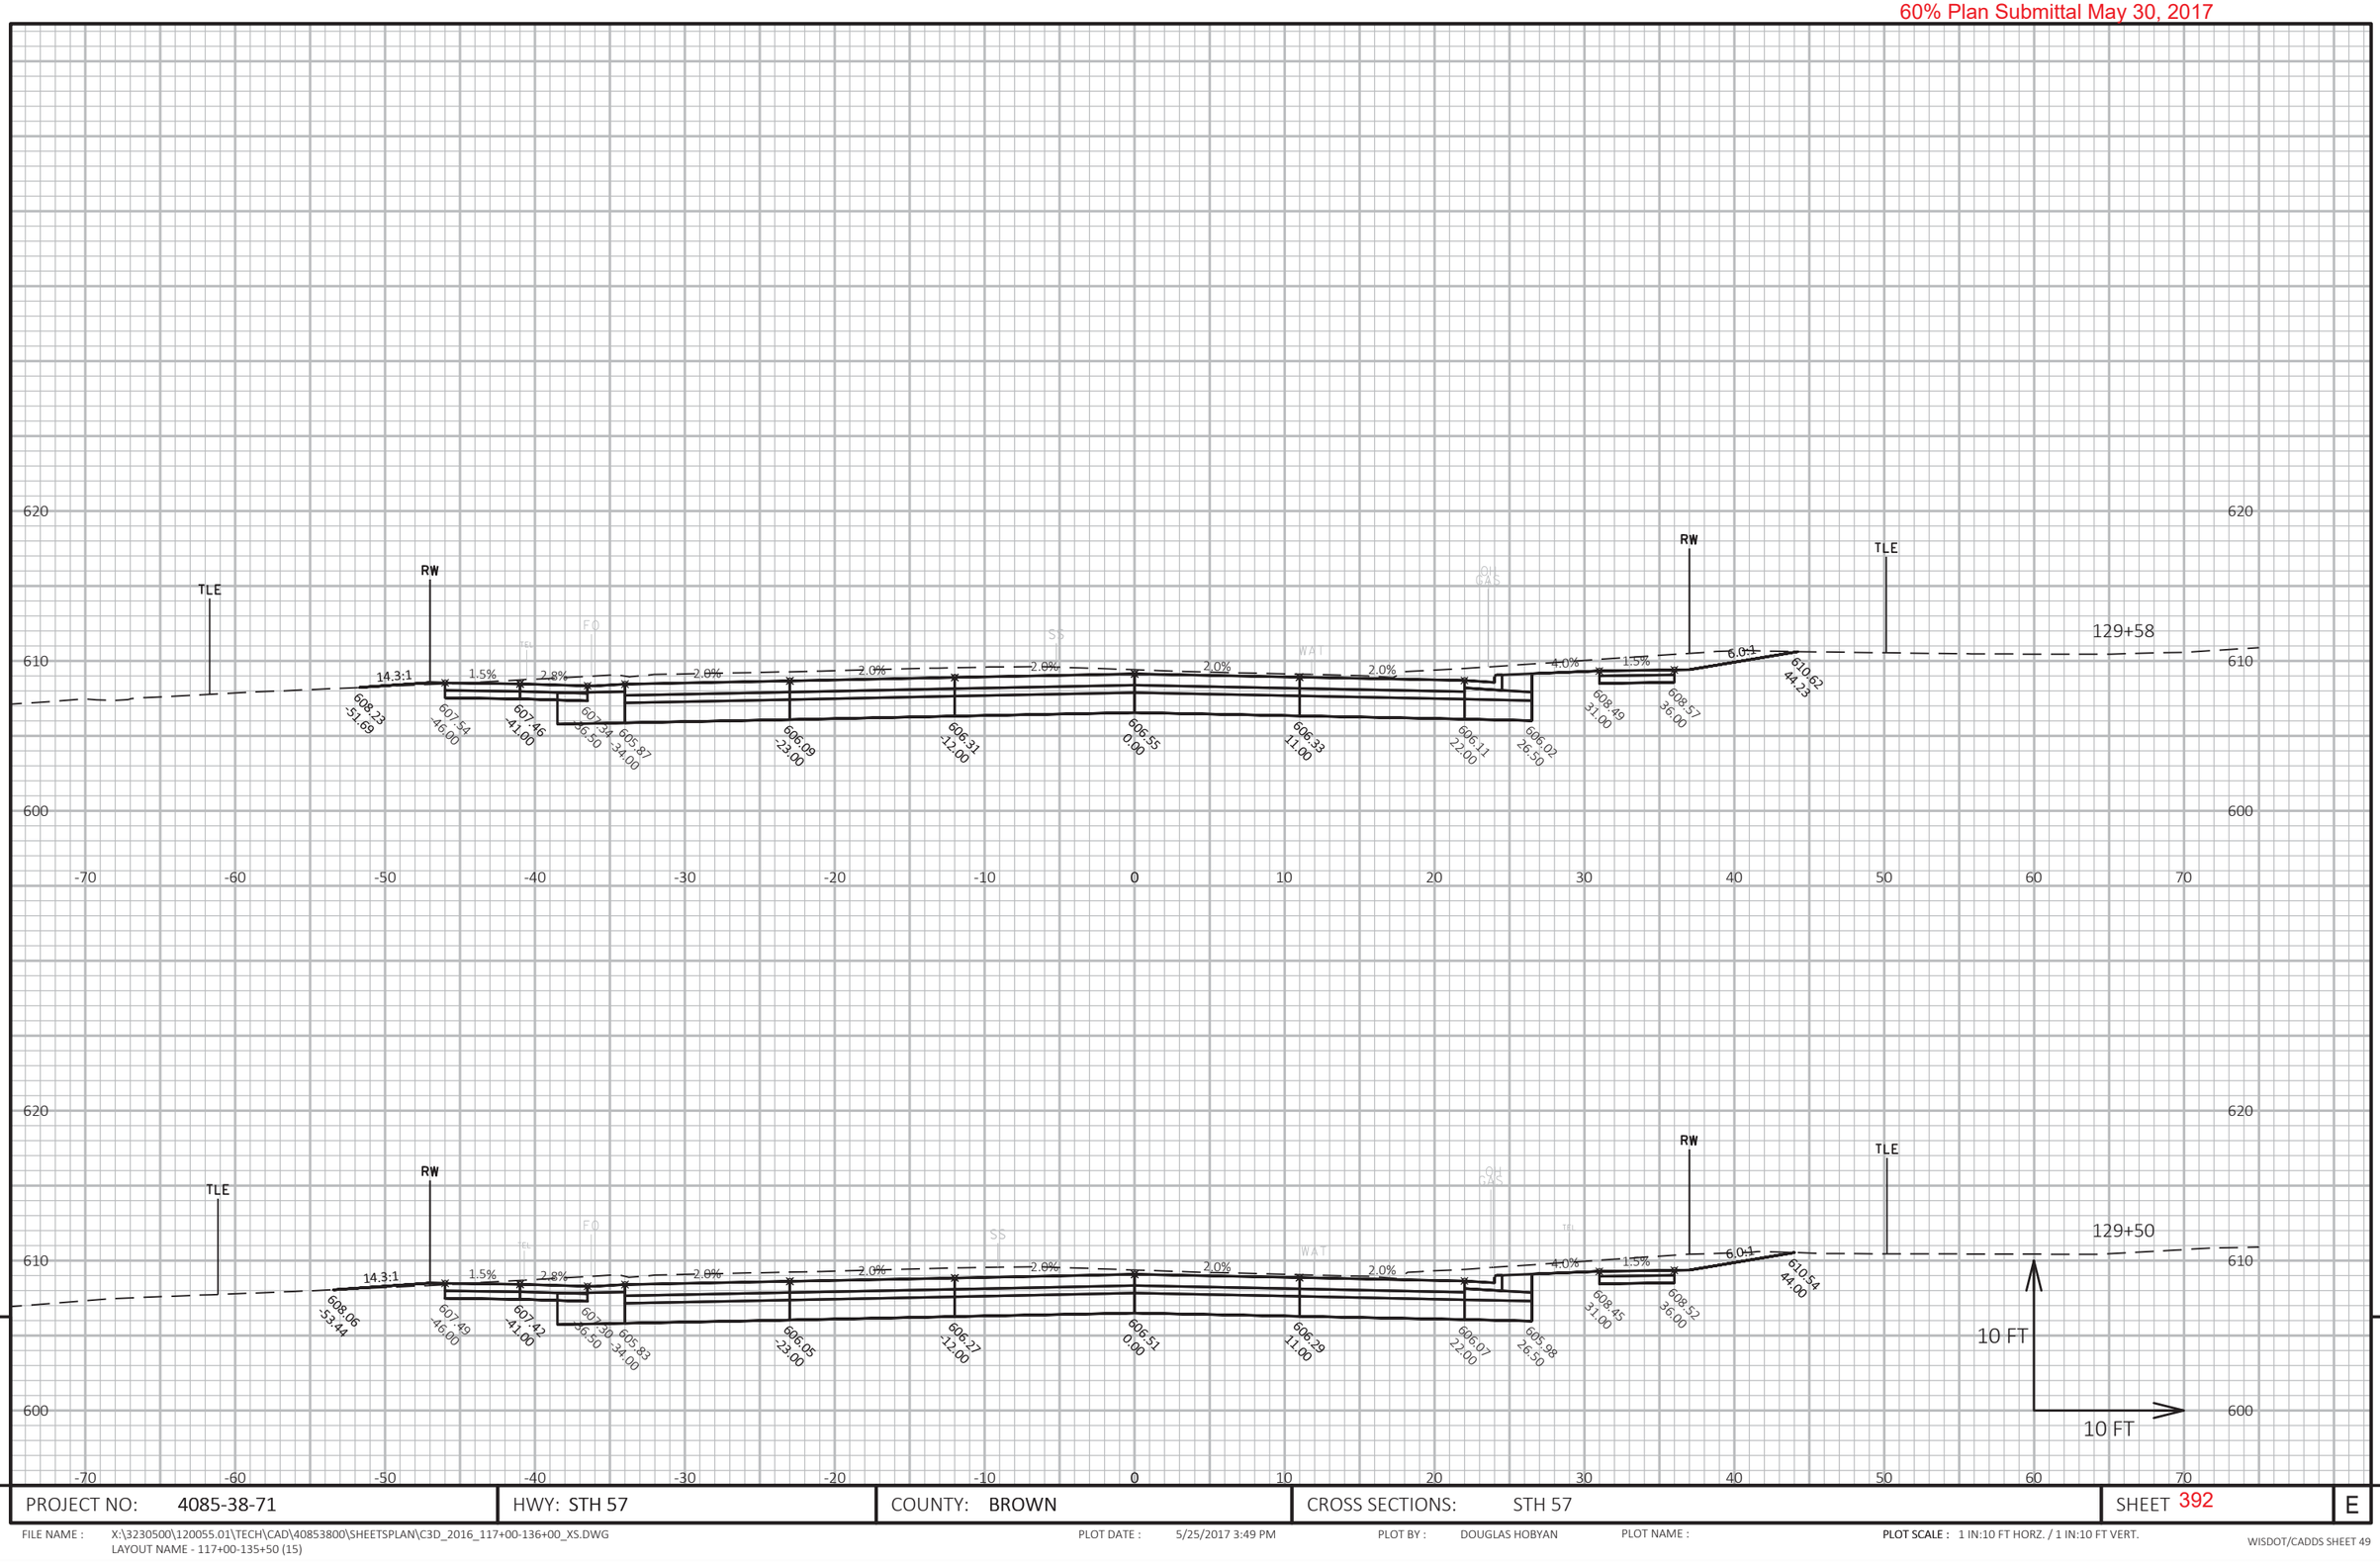

PROJECT NO: 4085-38-71	HWY: STH 57	COUNTY: BROWN	CROSS SECTIONS: STH 57	SHEET 392	E

FILE NAME : X:\3230500\120055.01\TECH\CAD\40853800\SHEETSPLAN\C3D_2016_117+00-136+00_XS.DWG
LAYOUT NAME - 117+00-135+50 (15)

PLOT DATE : 5/25/2017 3:49 PM PLOT BY : DOUGLAS HOBYAN PLOT NAME : PLOT SCALE : 1 IN:10 FT HORZ. / 1 IN:10 FT VERT.

60% Plan Submittal May 30, 2017

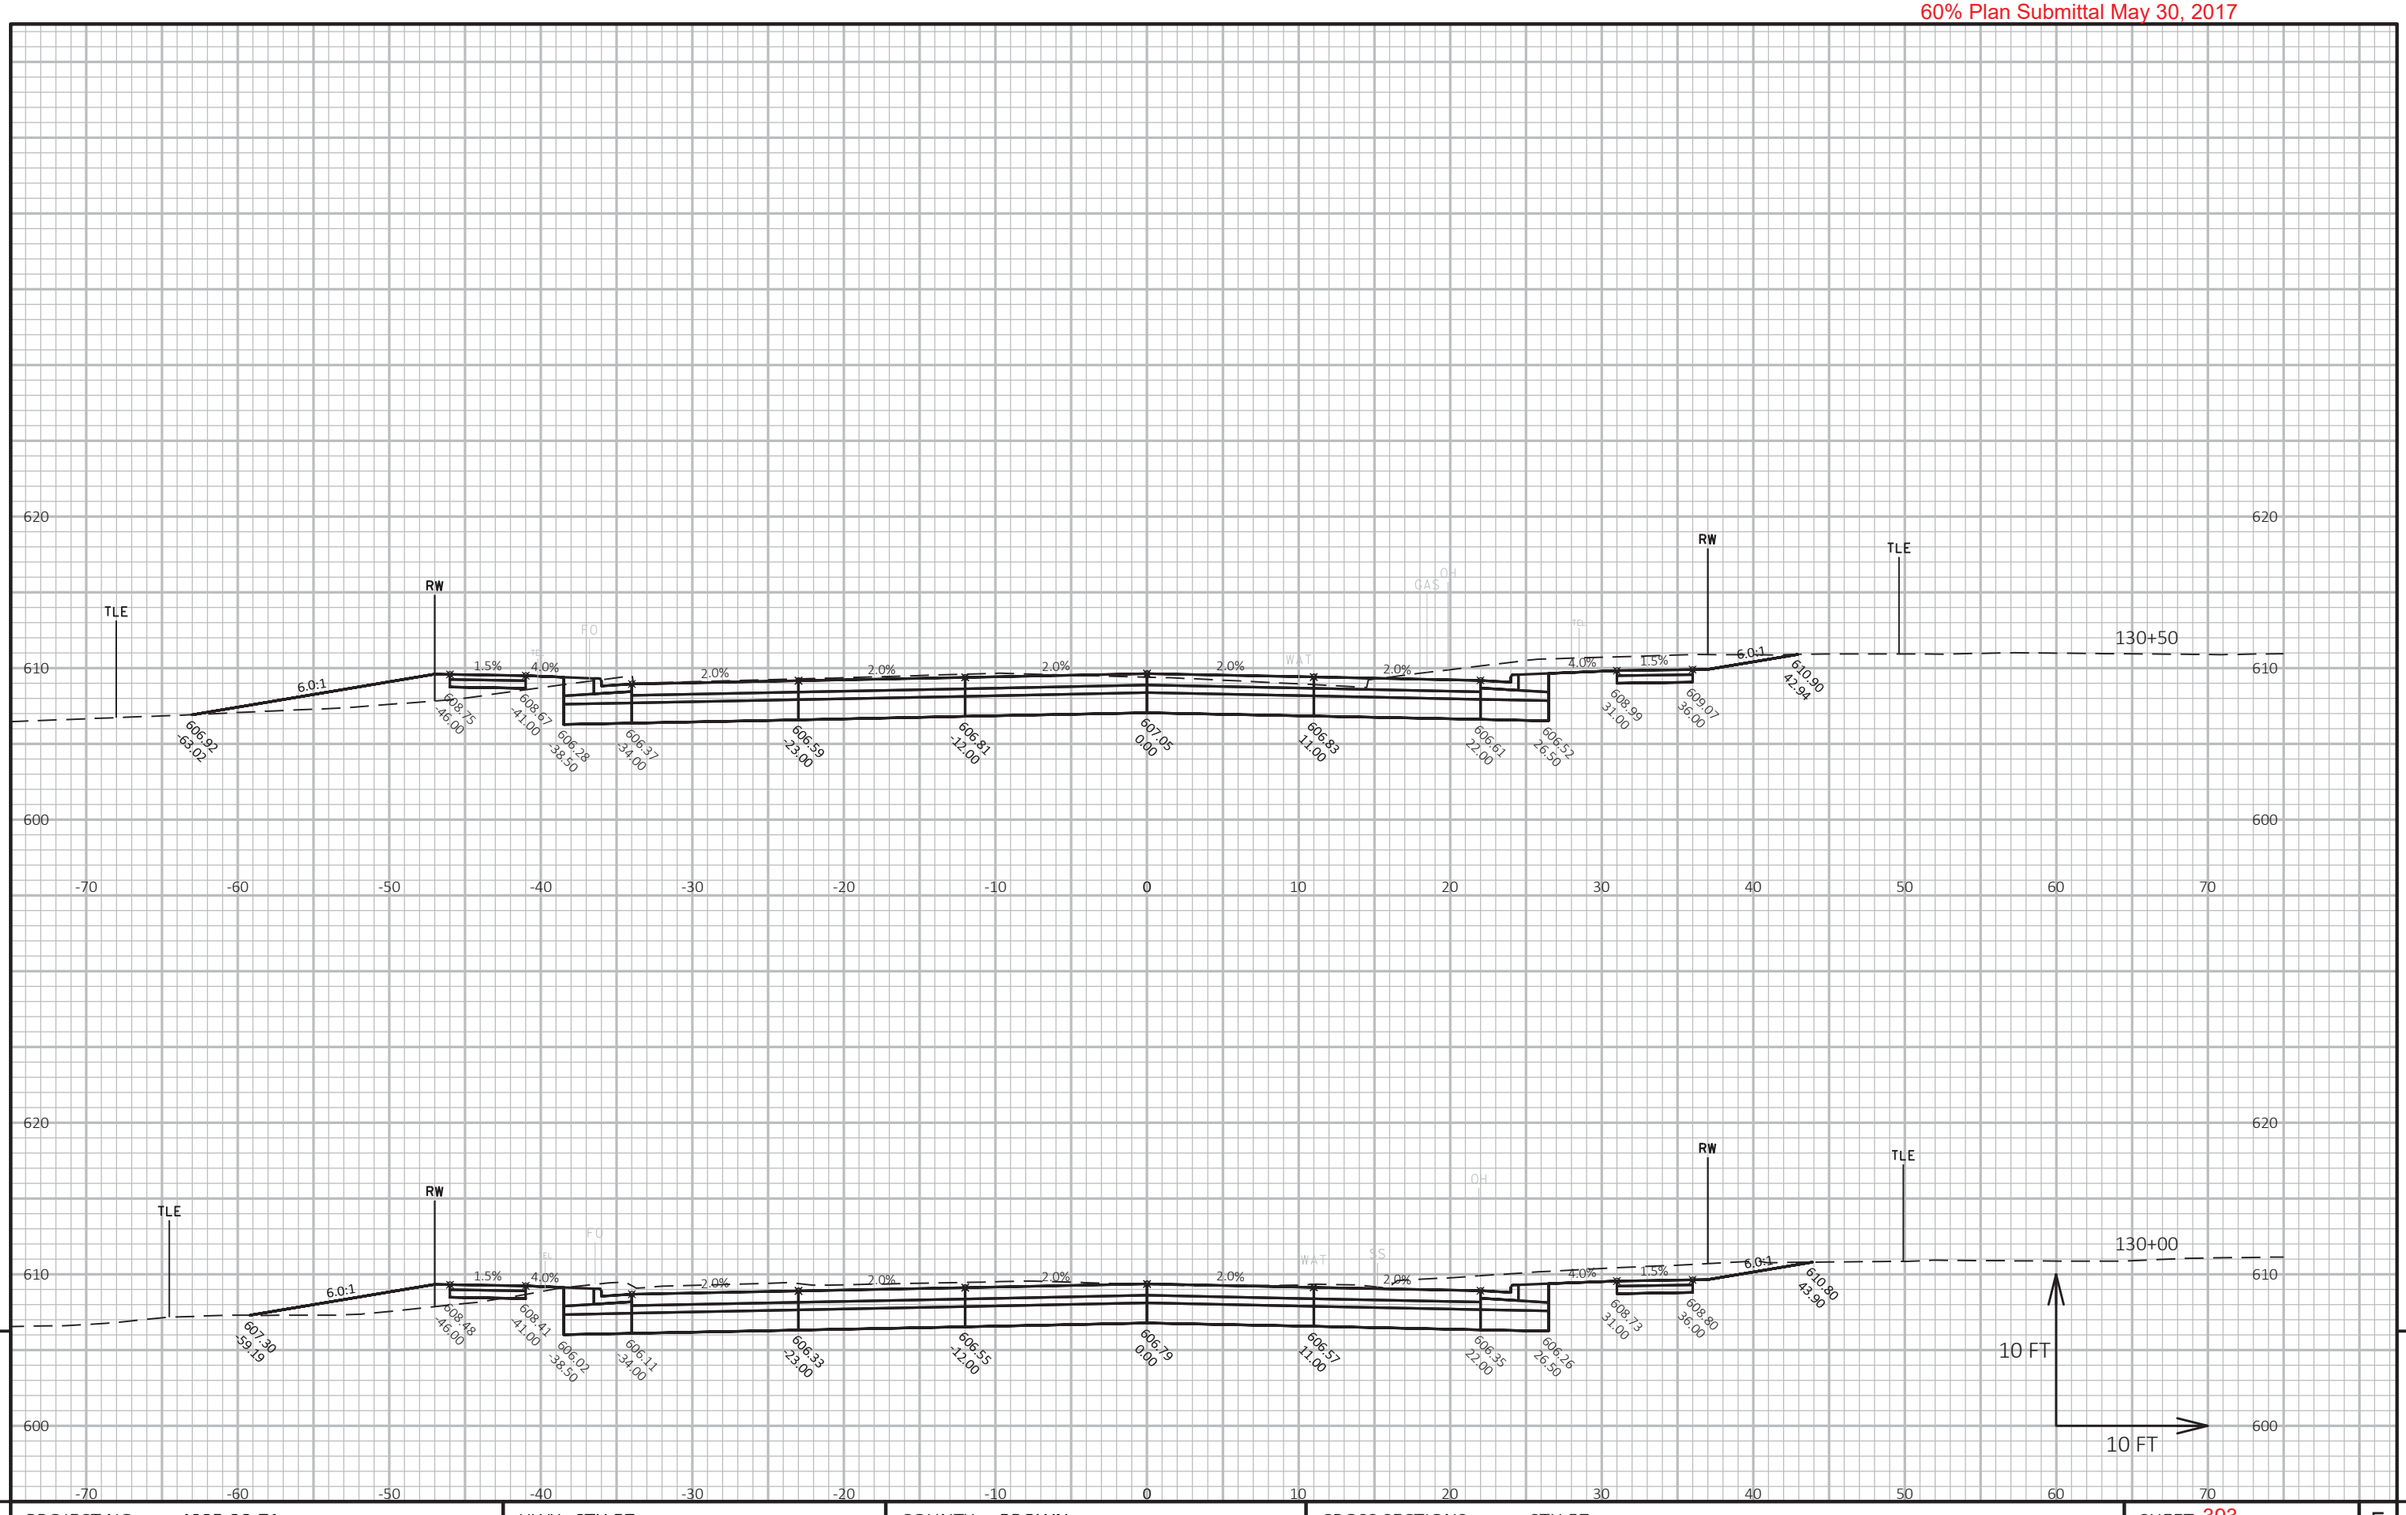

9 9

PROJECT NO: 4085-38-71	HWY: STH 57	COUNTY: BROWN	CROSS SECTIONS: STH 57	SHEET 393	E

FILE NAME : X:\3230500\120055.01\TECH\CAD\40853800\SHEETSPLAN\C3D_2016_117+00-136+00_XS.DWG
LAYOUT NAME - 117+00-135+50 (16)

PLOT DATE : 5/25/2017 3:49 PM PLOT BY : DOUGLAS HOBYAN PLOT NAME : PLOT SCALE : 1 IN:10 FT HORZ. / 1 IN:10 FT VERT.

WISDOT/CADDS SHEET 49

60% Plan Submittal May 30, 2017

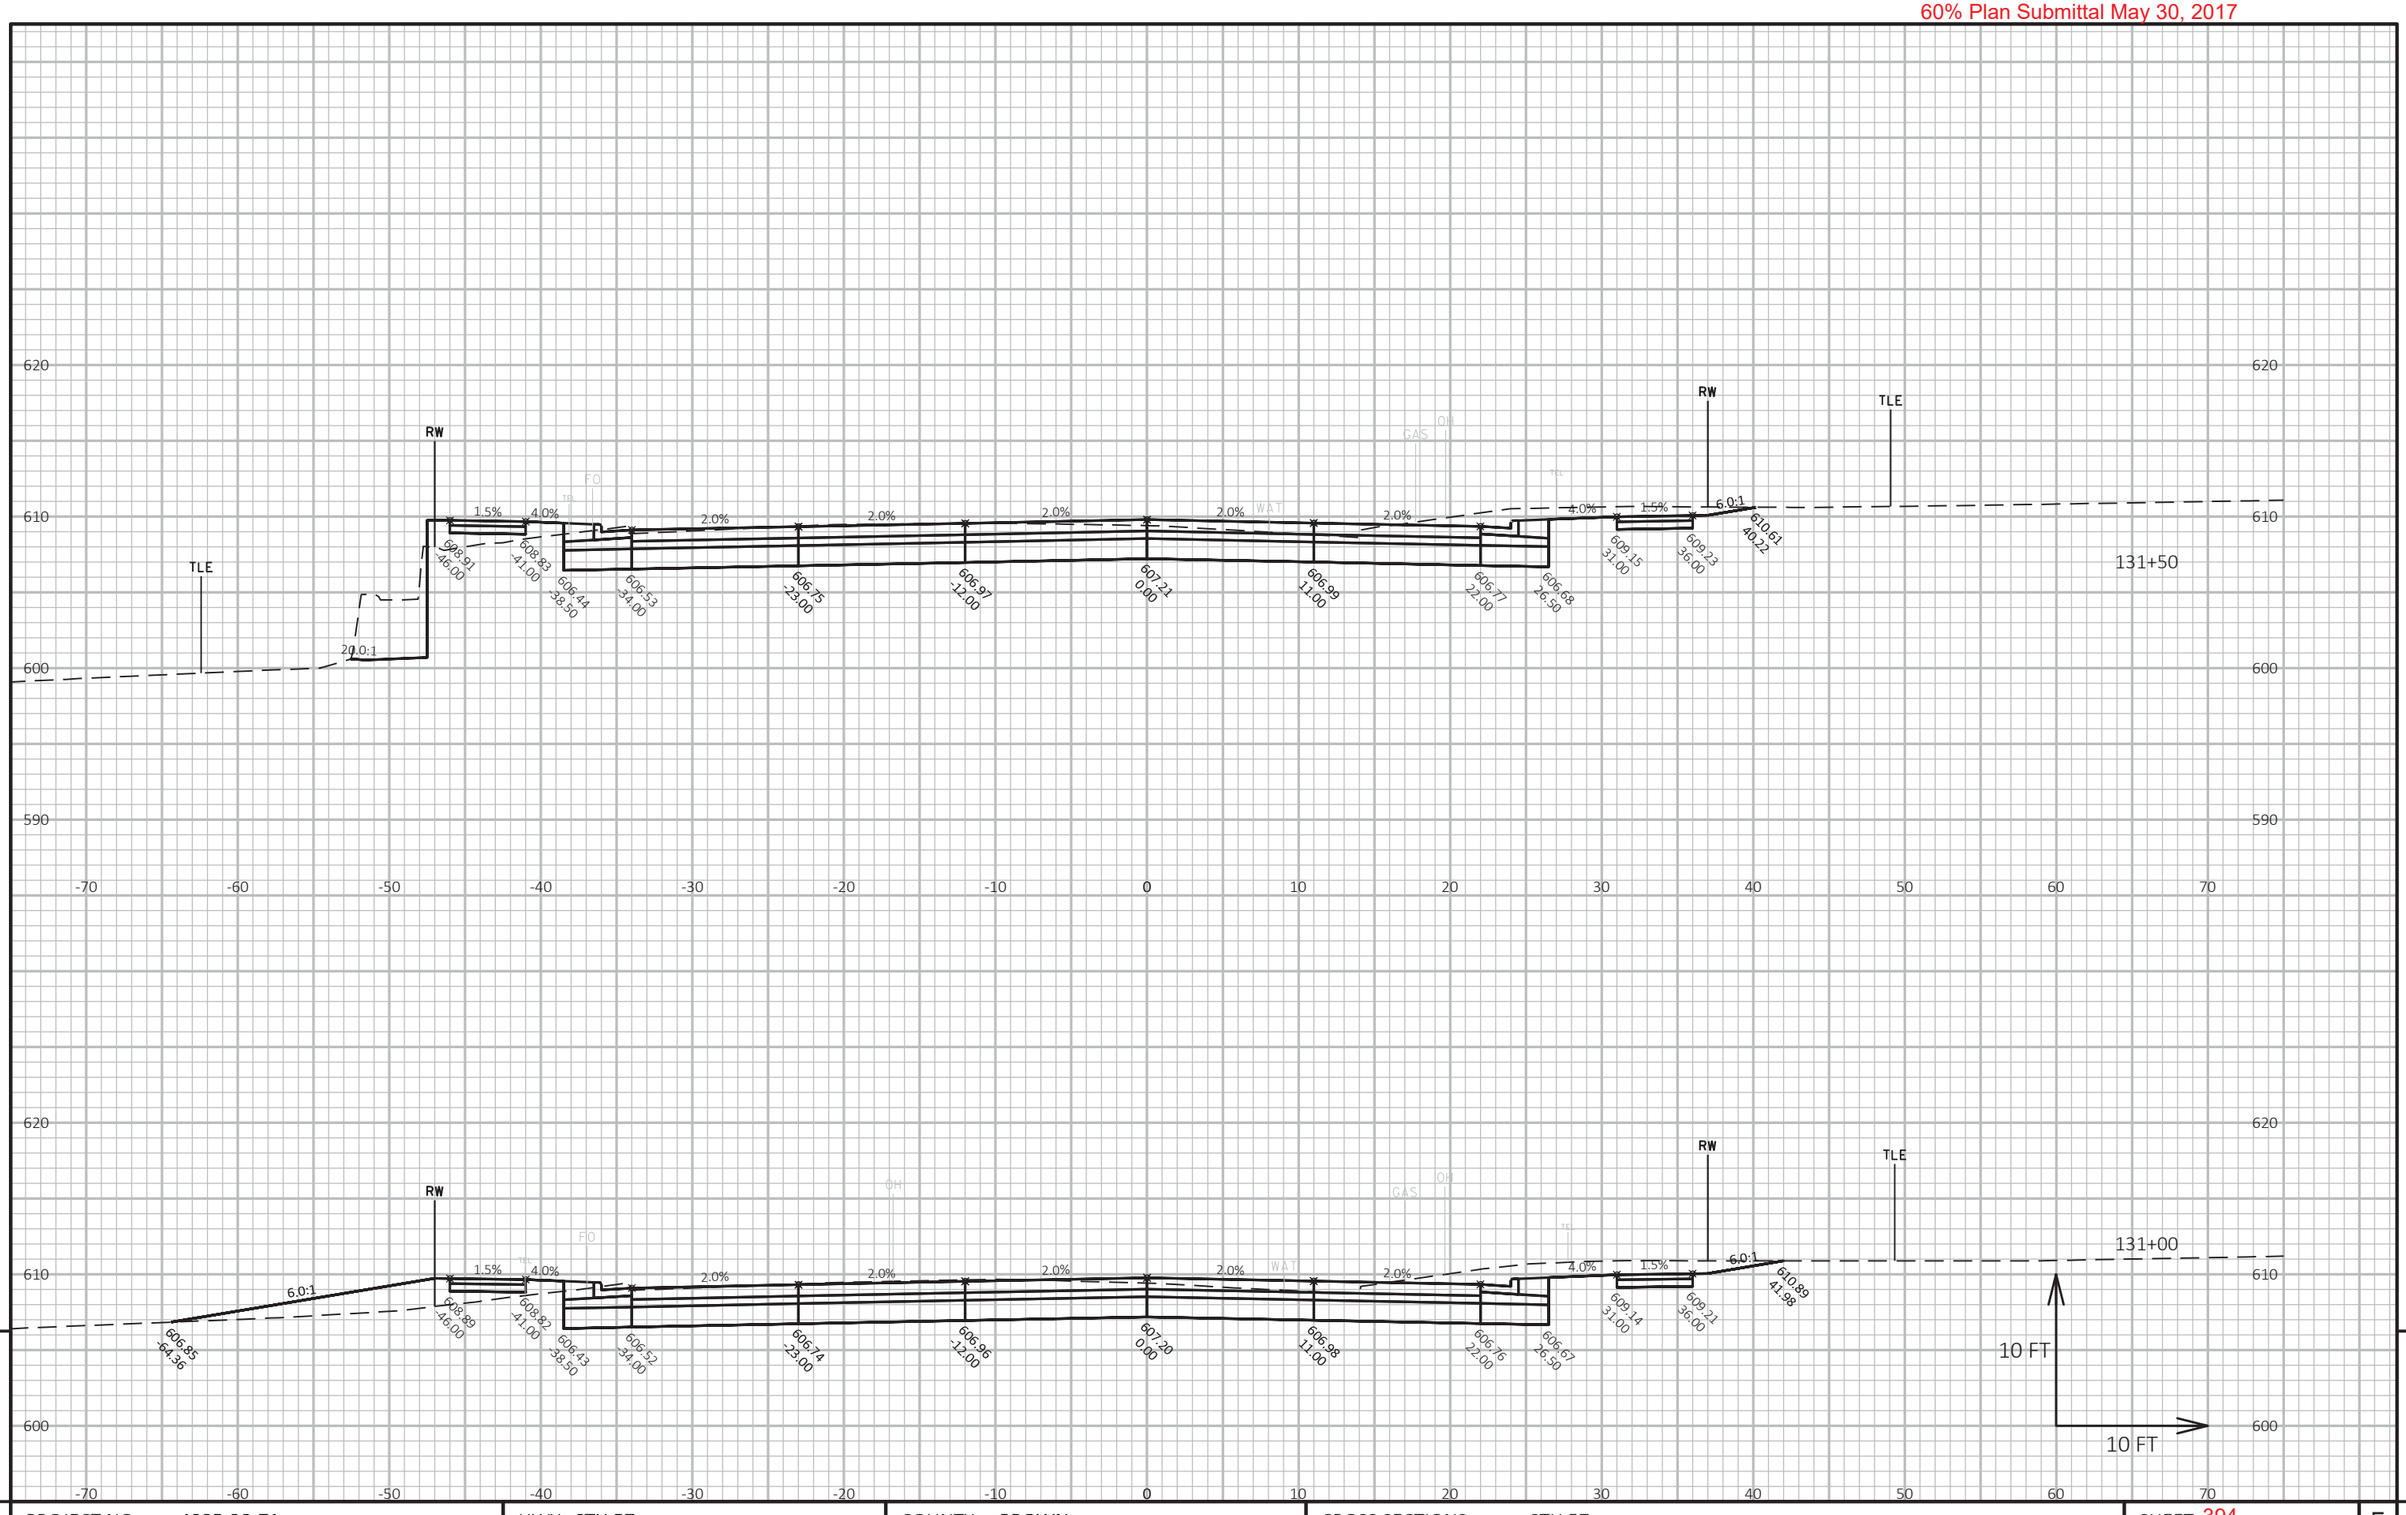

PROJECT NO: 4085-38-71	HWY: STH 57	COUNTY: BROWN	CROSS SECTIONS: STH 57	SHEET 394	E

FILE NAME : X:\3230500\120055.01\TECH\CAD\40853800\SHEETSPLAN\C3D_2016_117+00-136+00_XS.DWG
LAYOUT NAME - 117+00-135+50 (17)

PLOT DATE : 5/25/2017 3:49 PM PLOT BY : DOUGLAS HOBYAN PLOT NAME :

PLOT SCALE : 1 IN:10 FT HORZ. / 1 IN:10 FT VERT.

WISDOT/CADDS SHEET 49

60% Plan Submittal May 30, 2017

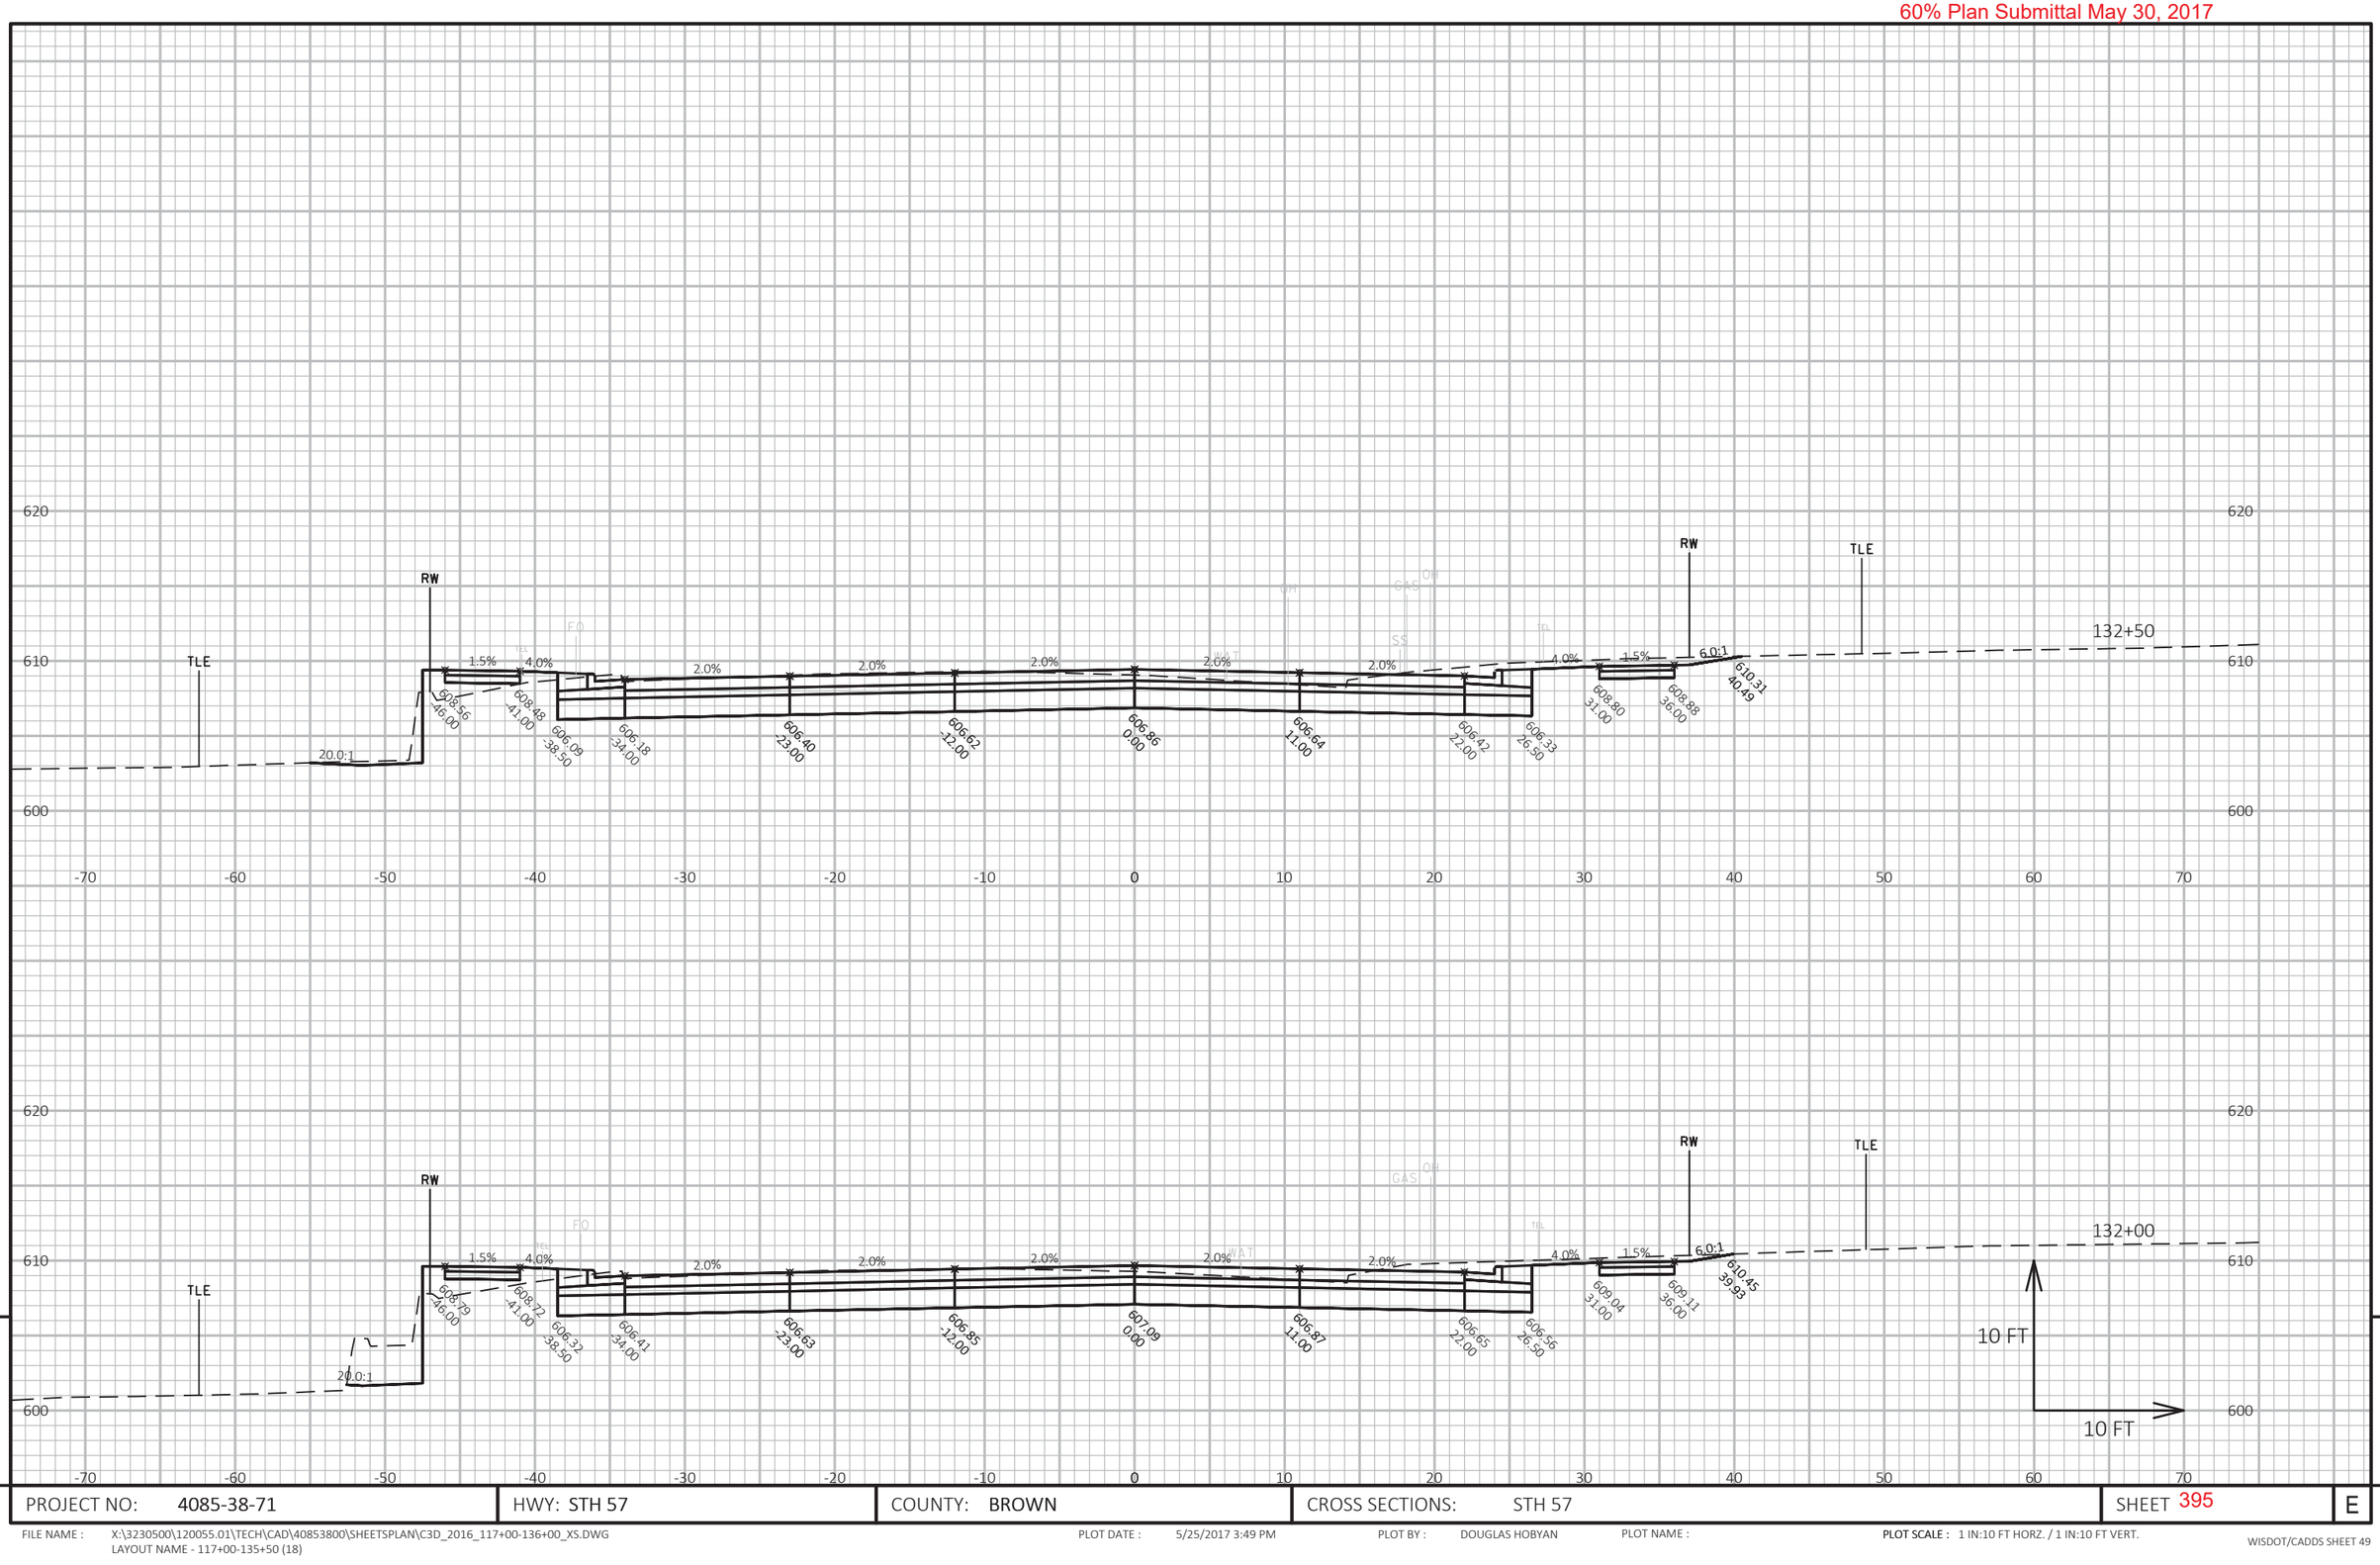

9

9

PROJECT NO: 4085-38-71	HWY: STH 57	COUNTY: BROWN	CROSS SECTIONS: STH 57	SHEET 395	E

FILE NAME : X:\3230500\120055.01\TECH\CAD\40853800\SHEETSPLAN\C3D_2016_117+00-136+00_XS.DWG
LAYOUT NAME - 117+00-135+50 (18)

PLOT DATE : 5/25/2017 3:49 PM

PLOT BY : DOUGLAS HOBYAN

PLOT NAME :

PLOT SCALE : 1 IN:10 FT HORZ. / 1 IN:10 FT VERT.

WISDOT/CADDS SHEET 49

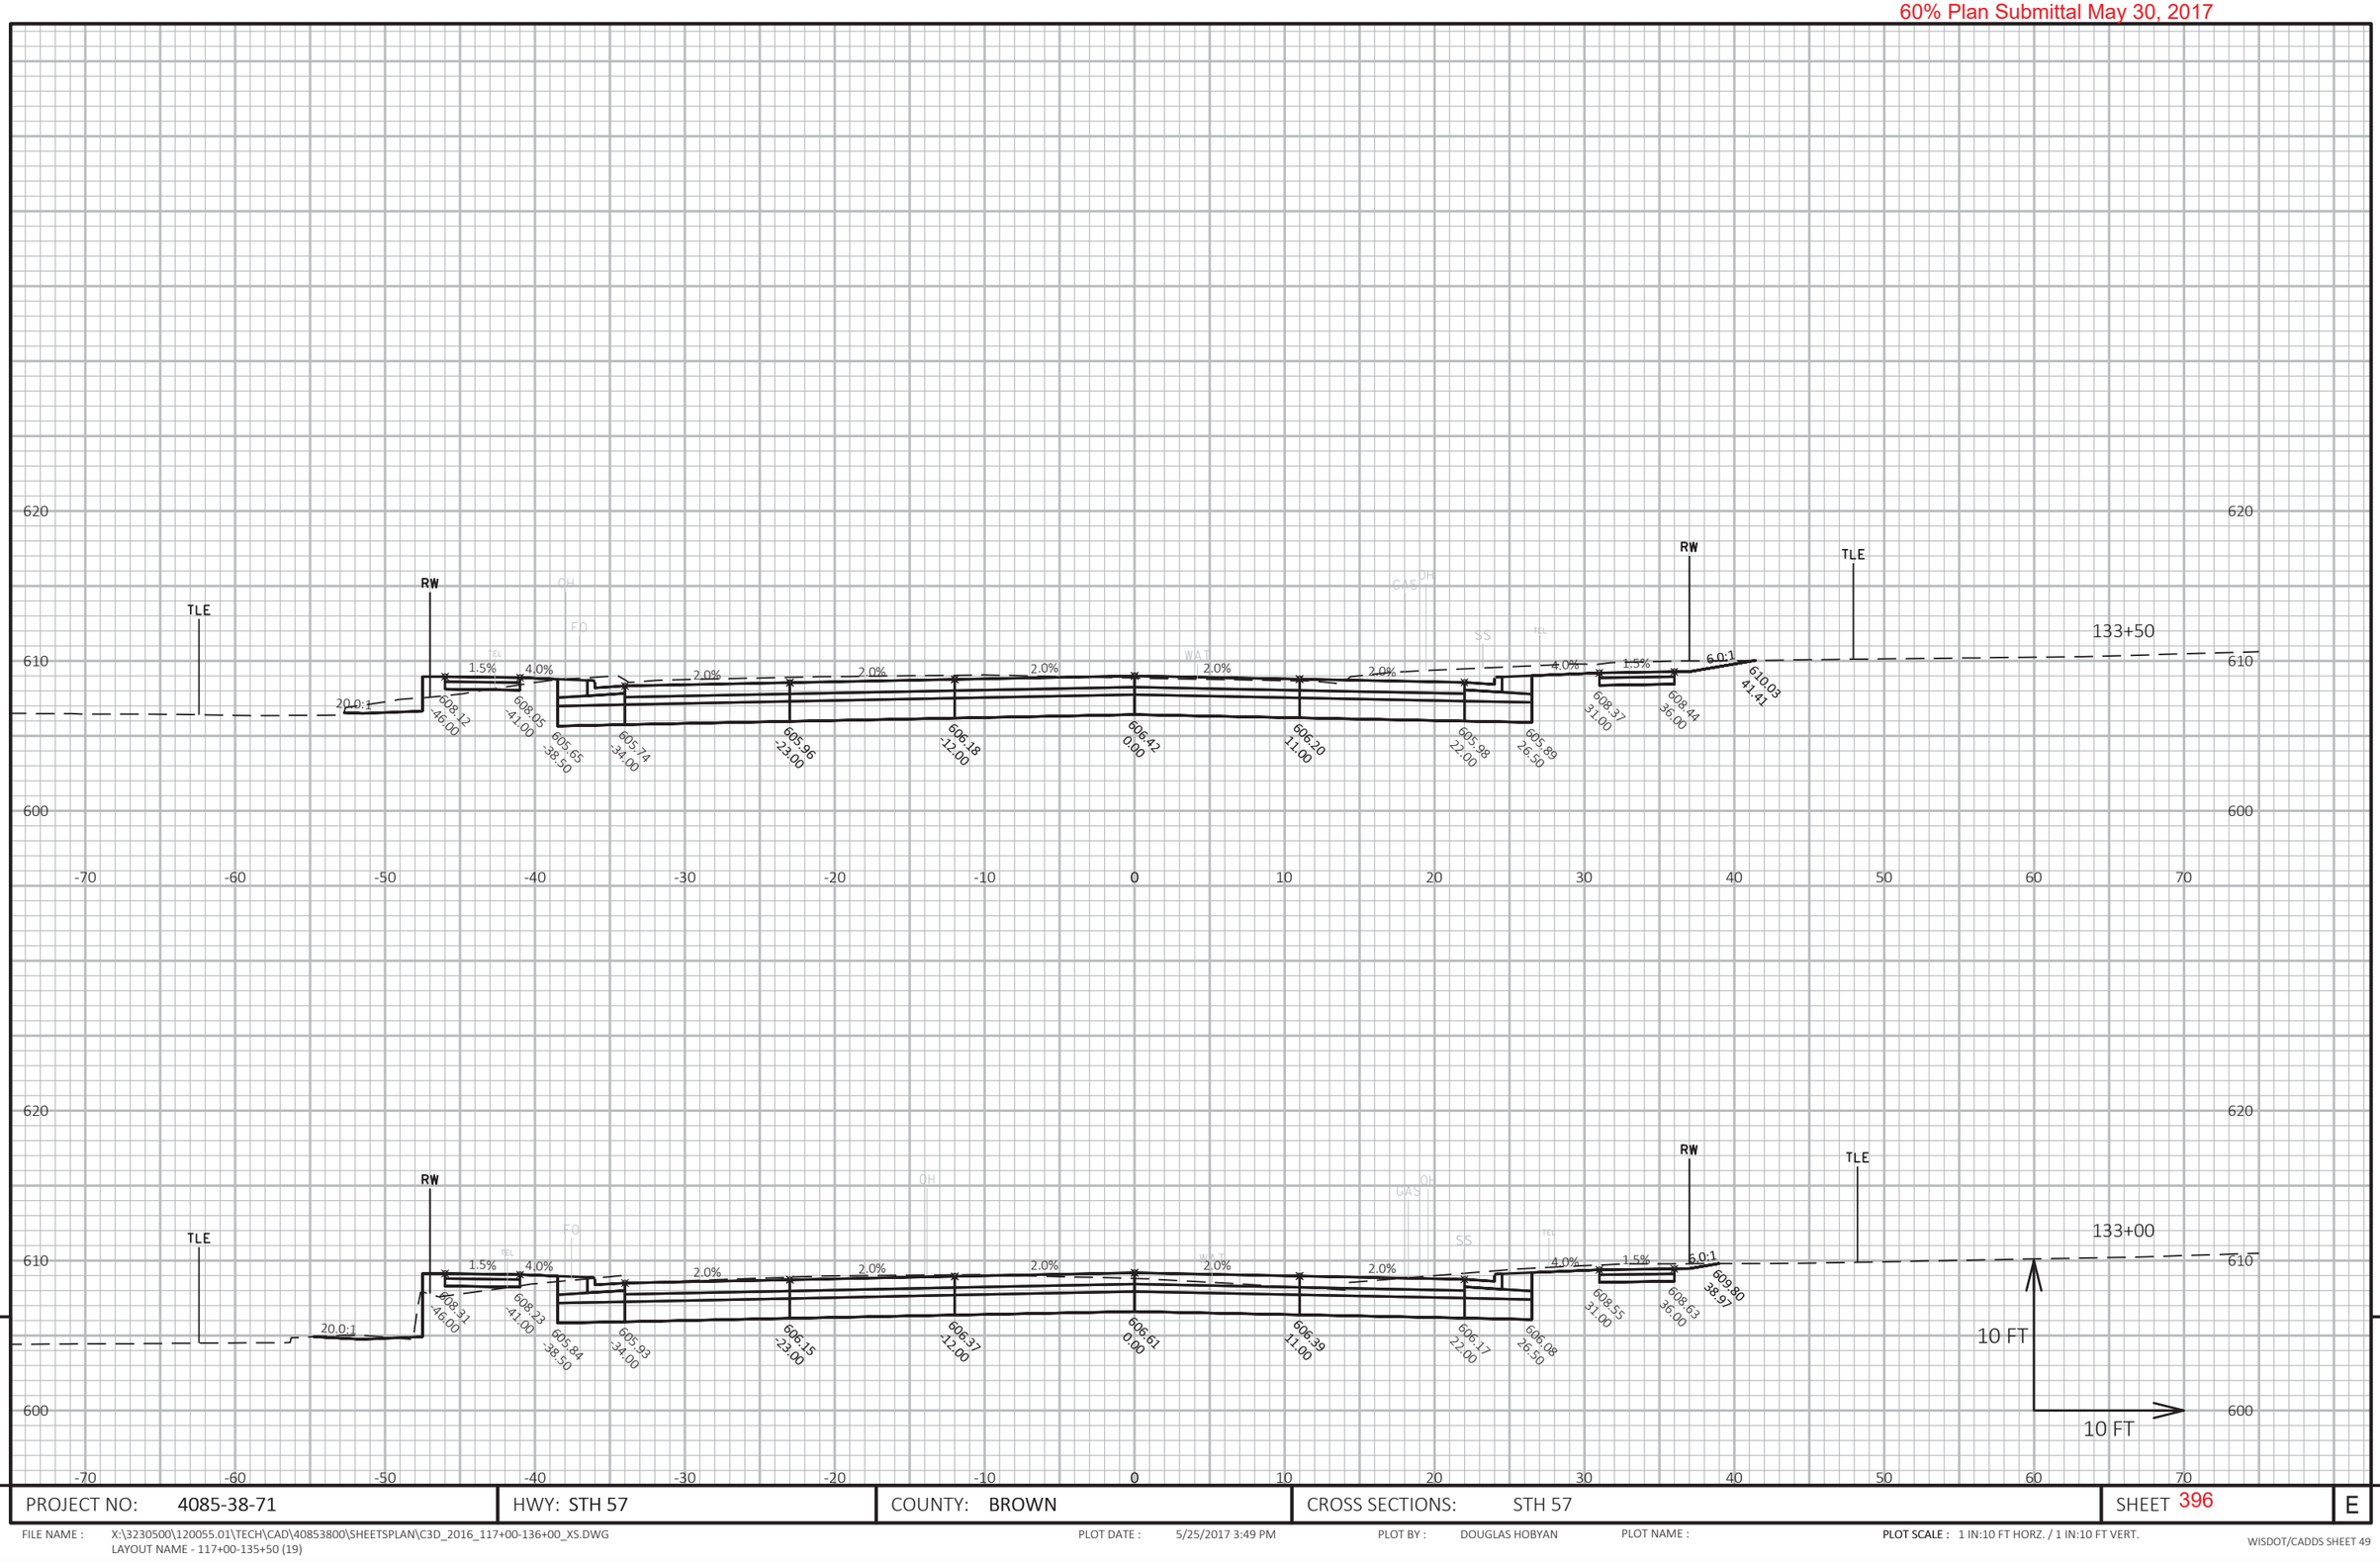

PROJECT NO: 4085-38-71	HWY: STH 57	COUNTY: BROWN	CROSS SECTIONS: STH 57	SHEET 396	E

FILE NAME : X:\3230500\120055.01\TECH\CAD\40853800\SHEETSPLAN\C3D_2016_117+00-136+00_XS.DWG
LAYOUT NAME - 117+00-135+50 (19)

PLOT DATE : 5/25/2017 3:49 PM PLOT BY : DOUGLAS HOBYAN PLOT NAME : PLOT SCALE : 1 IN:10 FT HORZ. / 1 IN:10 FT VERT.

WISDOT/CADDS SHEET 49

60% Plan Submittal May 30, 2017

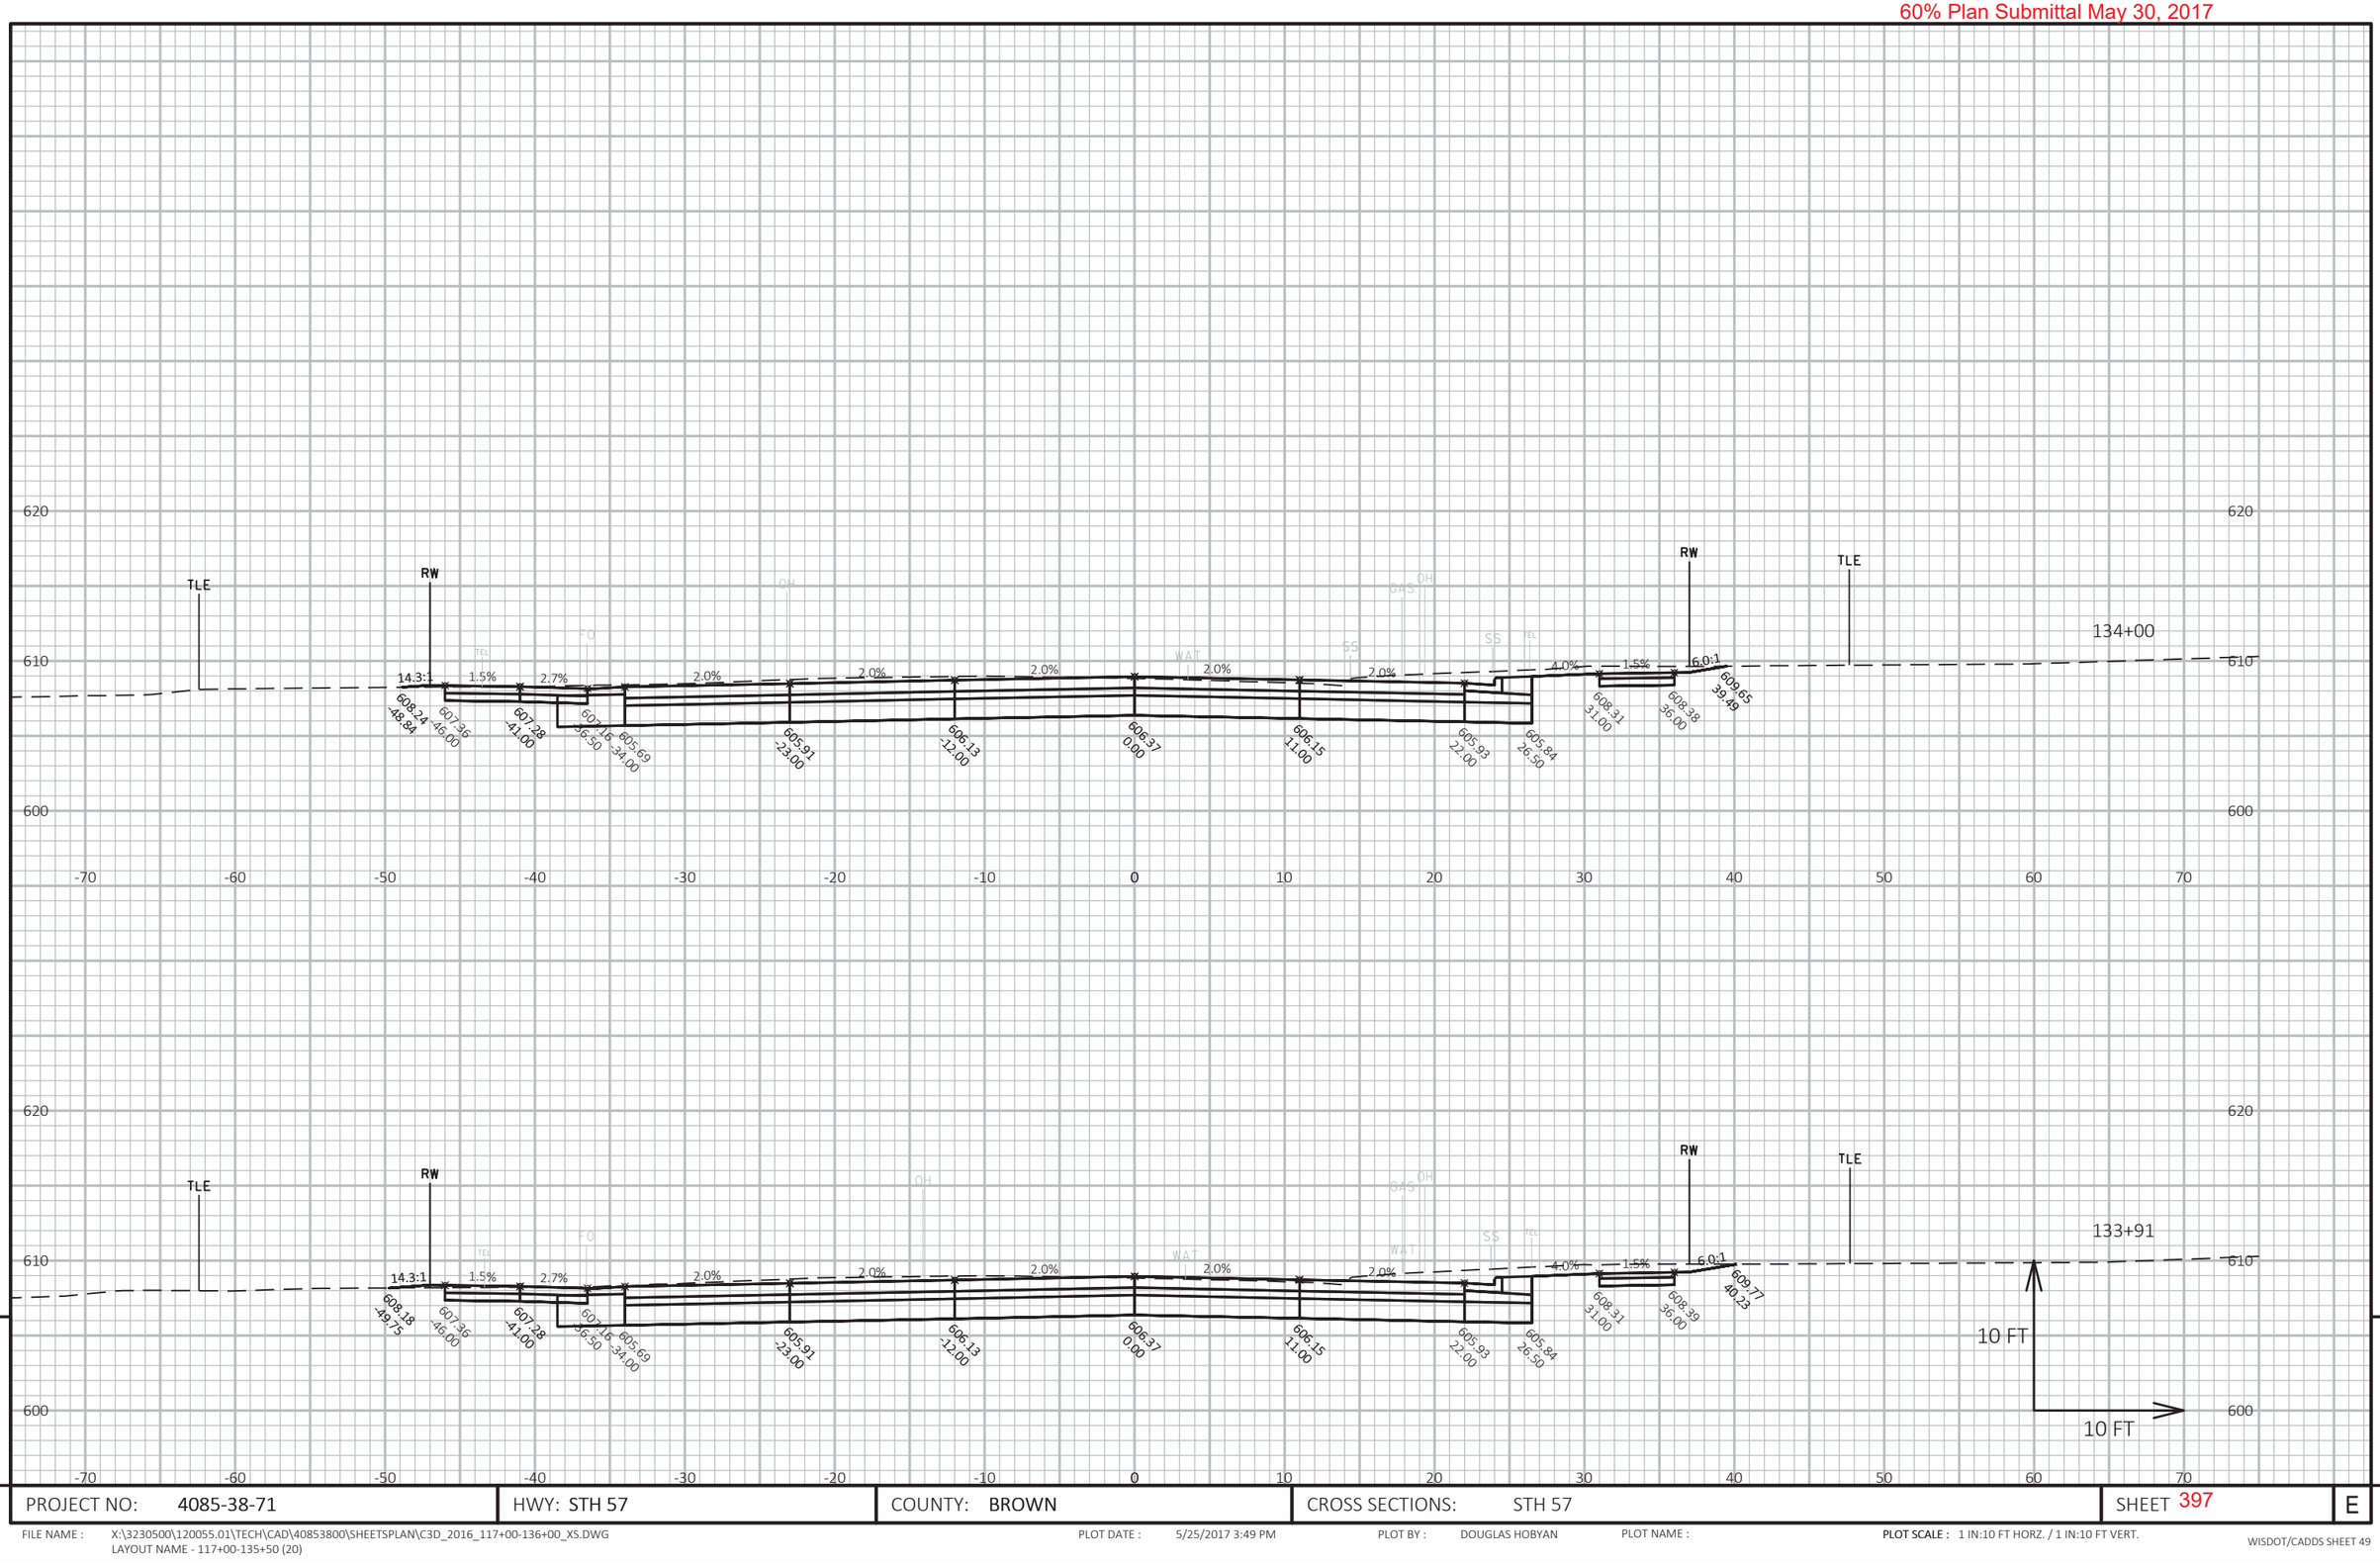

9

9

PROJECT NO: 4085-38-71	HWY: STH 57	COUNTY: BROWN	CROSS SECTIONS: STH 57	SHEET 397	E

FILE NAME : X:\3230500\120055.01\TECH\CAD\40853800\SHEETSPLAN\C3D_2016_117+00-136+00_XS.DWG
LAYOUT NAME - 117+00-135+50 (20)

PLOT DATE : 5/25/2017 3:49 PM

PLOT BY : DOUGLAS HOBYAN

PLOT NAME :

PLOT SCALE : 1 IN:10 FT HORZ. / 1 IN:10 FT VERT.

WISDOT/CADDS SHEET 49

60% Plan Submittal May 30, 2017

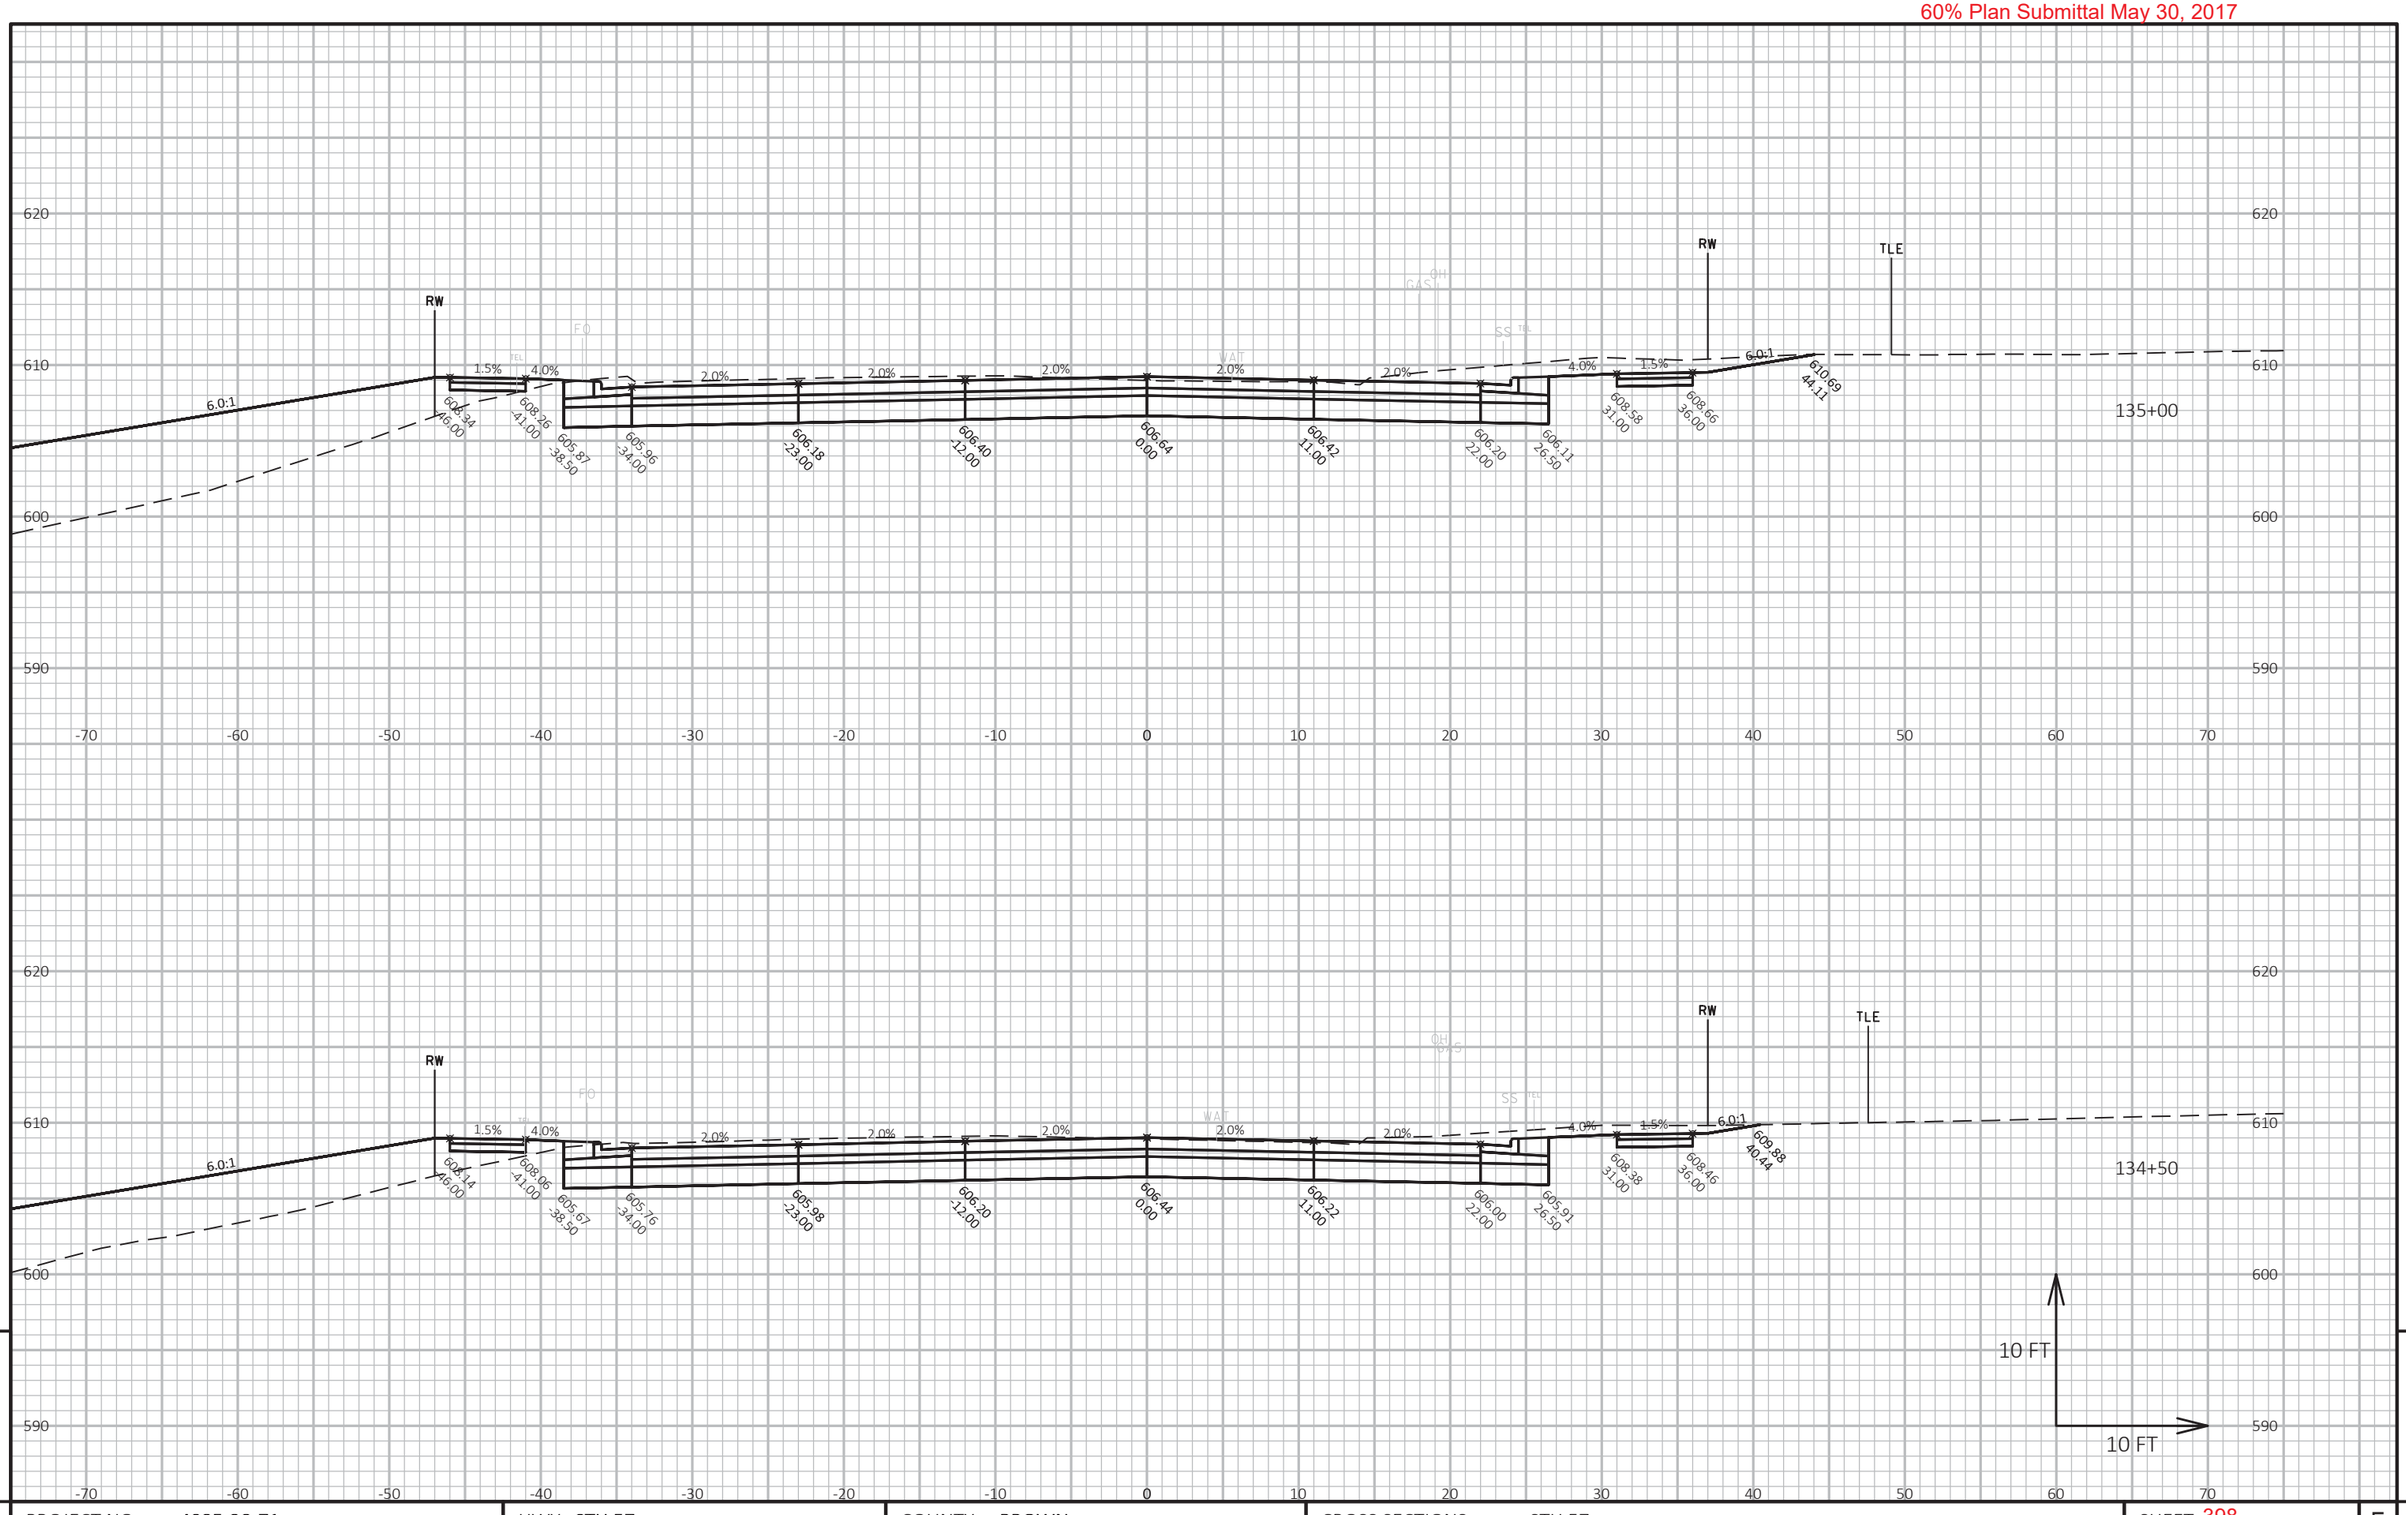

PROJECT NO: 4085-38-71	HWY: STH 57	COUNTY: BROWN	CROSS SECTIONS: STH 57	SHEET 398	E

FILE NAME : X:\3230500\120055.01\TECH\CAD\40853800\SHEETSPLAN\C3D_2016_117+00-136+00_XS.DWG
LAYOUT NAME - 117+00-135+50 (21)

PLOT DATE : 5/25/2017 3:49 PM PLOT BY : DOUGLAS HOBYAN PLOT NAME : PLOT SCALE : 1 IN:10 FT HORZ. / 1 IN:10 FT VERT.

WISDOT/CADDS SHEET 49

60% Plan Submittal May 30, 2017

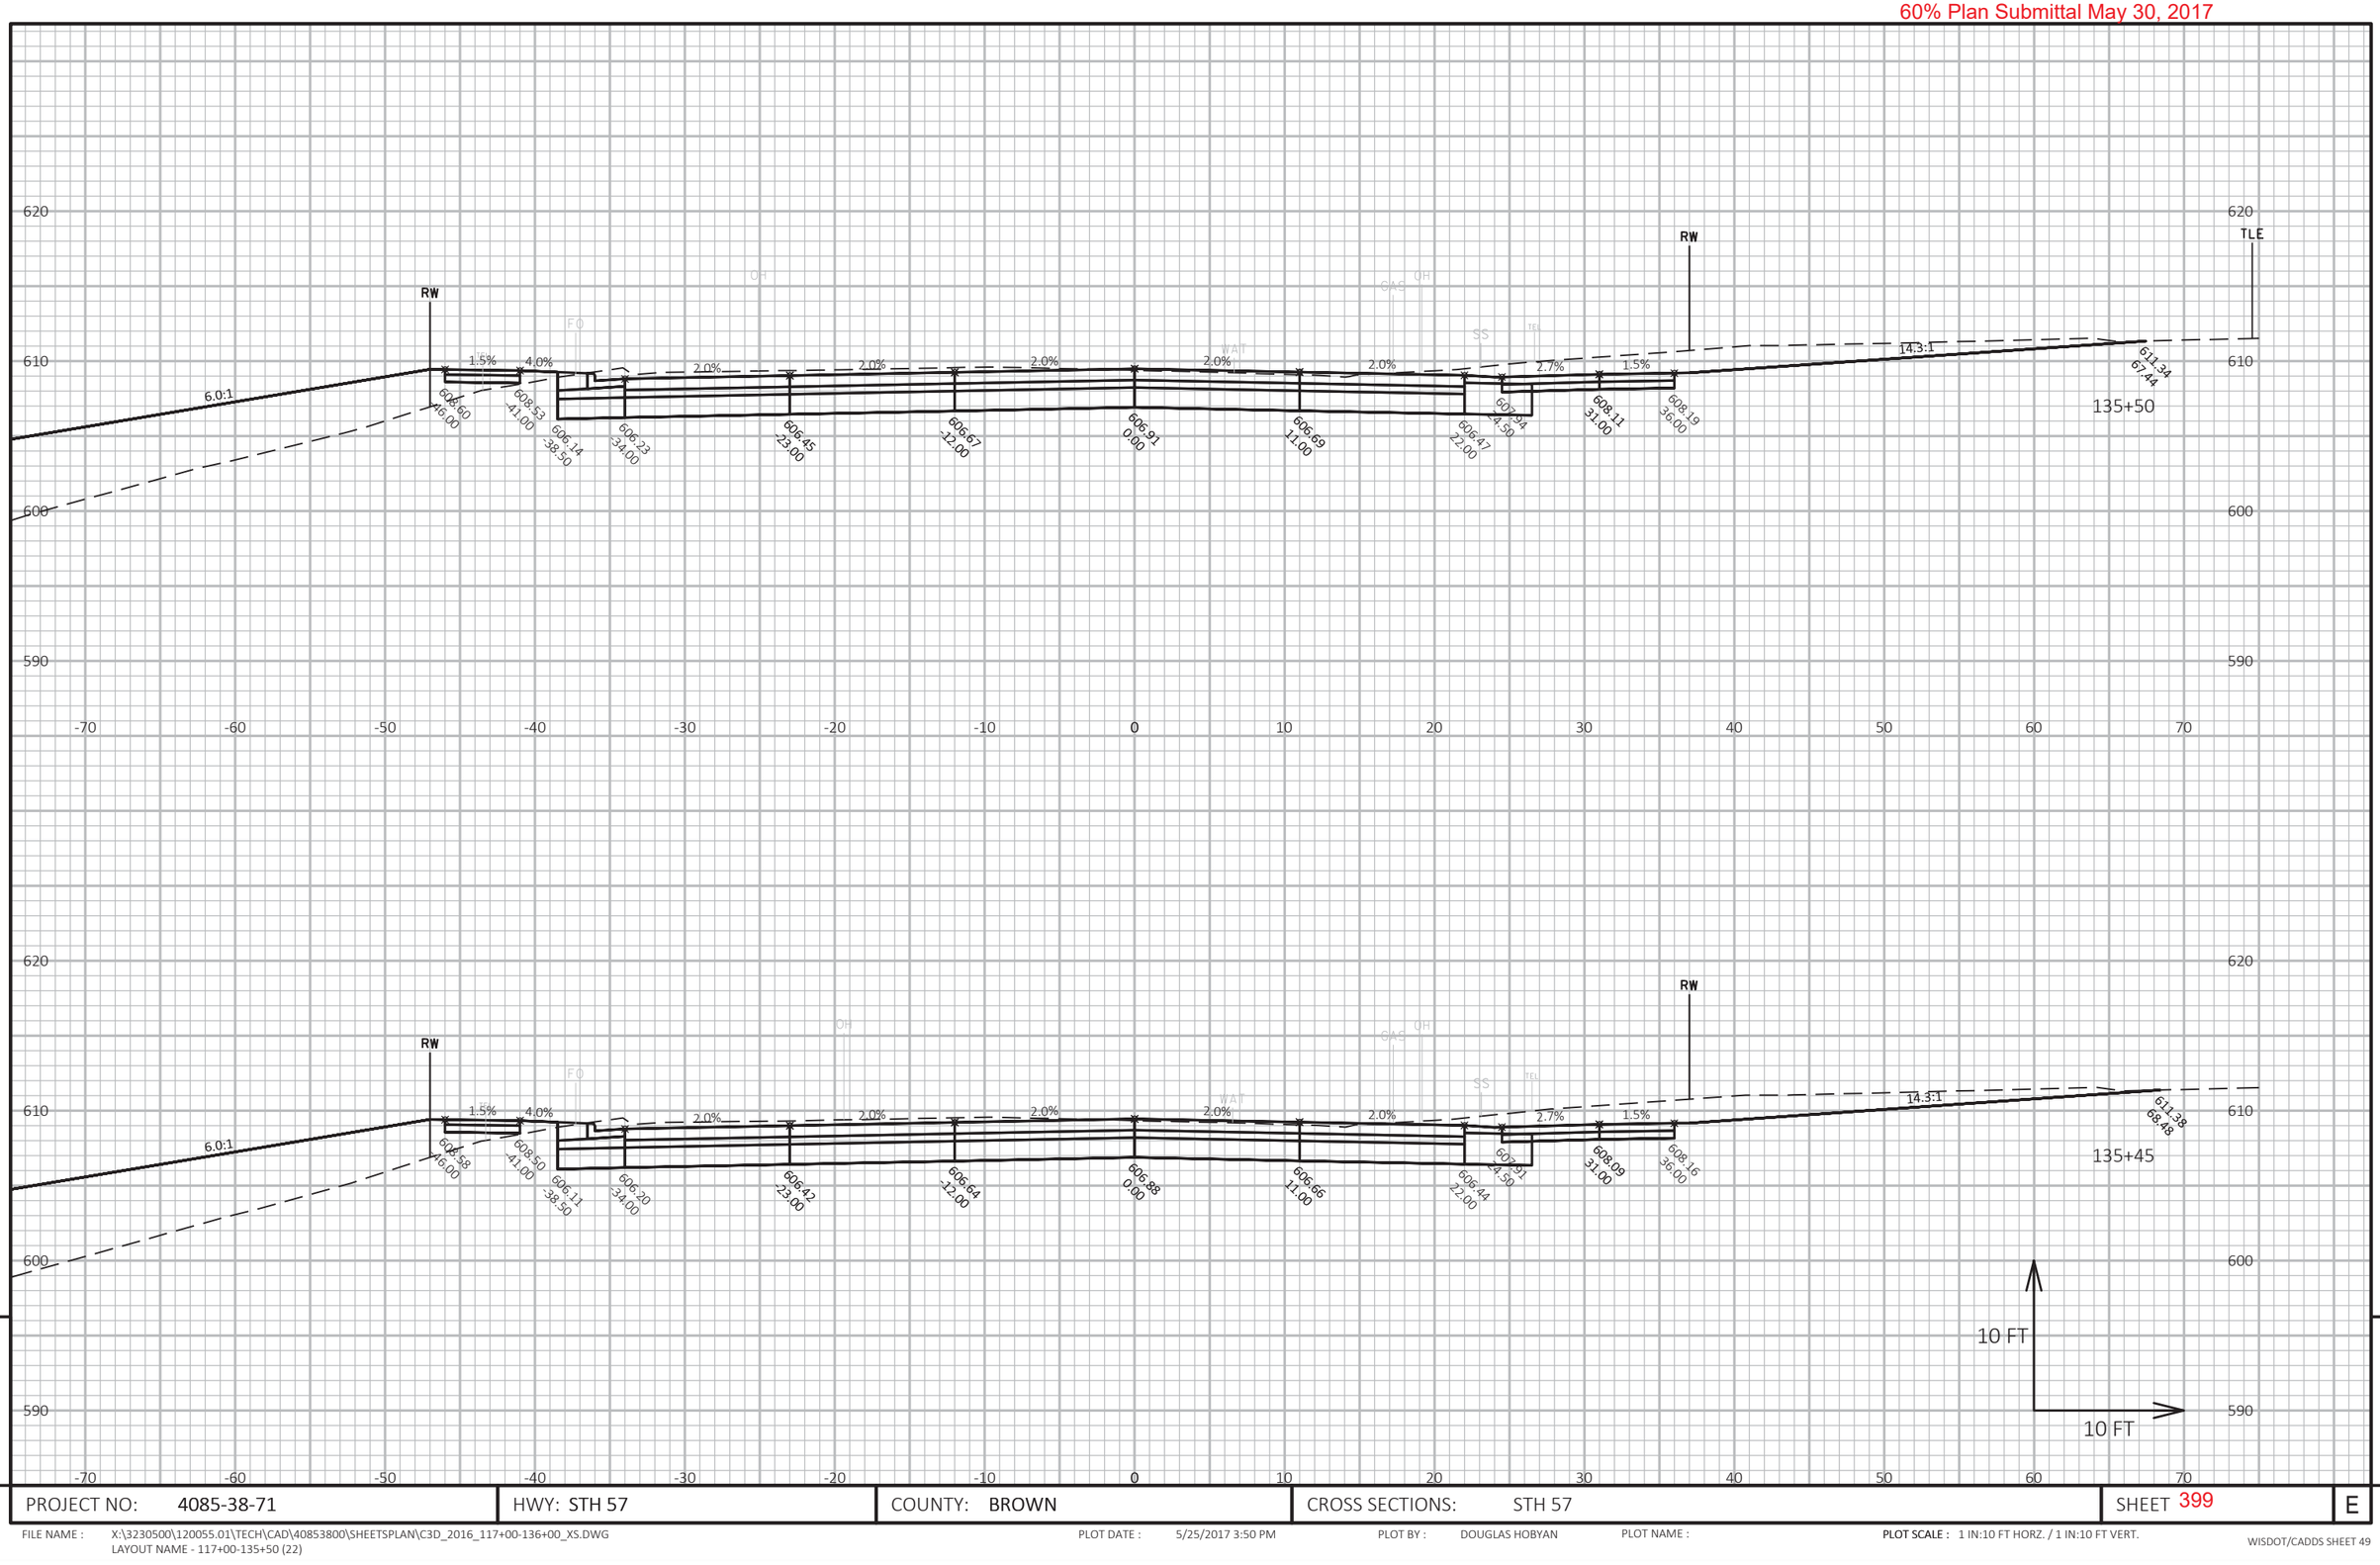

9 9

PROJECT NO: 4085-38-71	HWY: STH 57	COUNTY: BROWN	CROSS SECTIONS: STH 57	SHEET 399	E

FILE NAME : X:\3230500\120055.01\TECH\CAD\40853800\SHEETSPLAN\C3D_2016_117+00-136+00_XS.DWG
LAYOUT NAME - 117+00-135+50 (22)

PLOT DATE : 5/25/2017 3:50 PM

PLOT BY : DOUGLAS HOBYAN

PLOT NAME :

PLOT SCALE : 1 IN:10 FT HORZ. / 1 IN:10 FT VERT.

60% Plan Submittal May 30, 2017

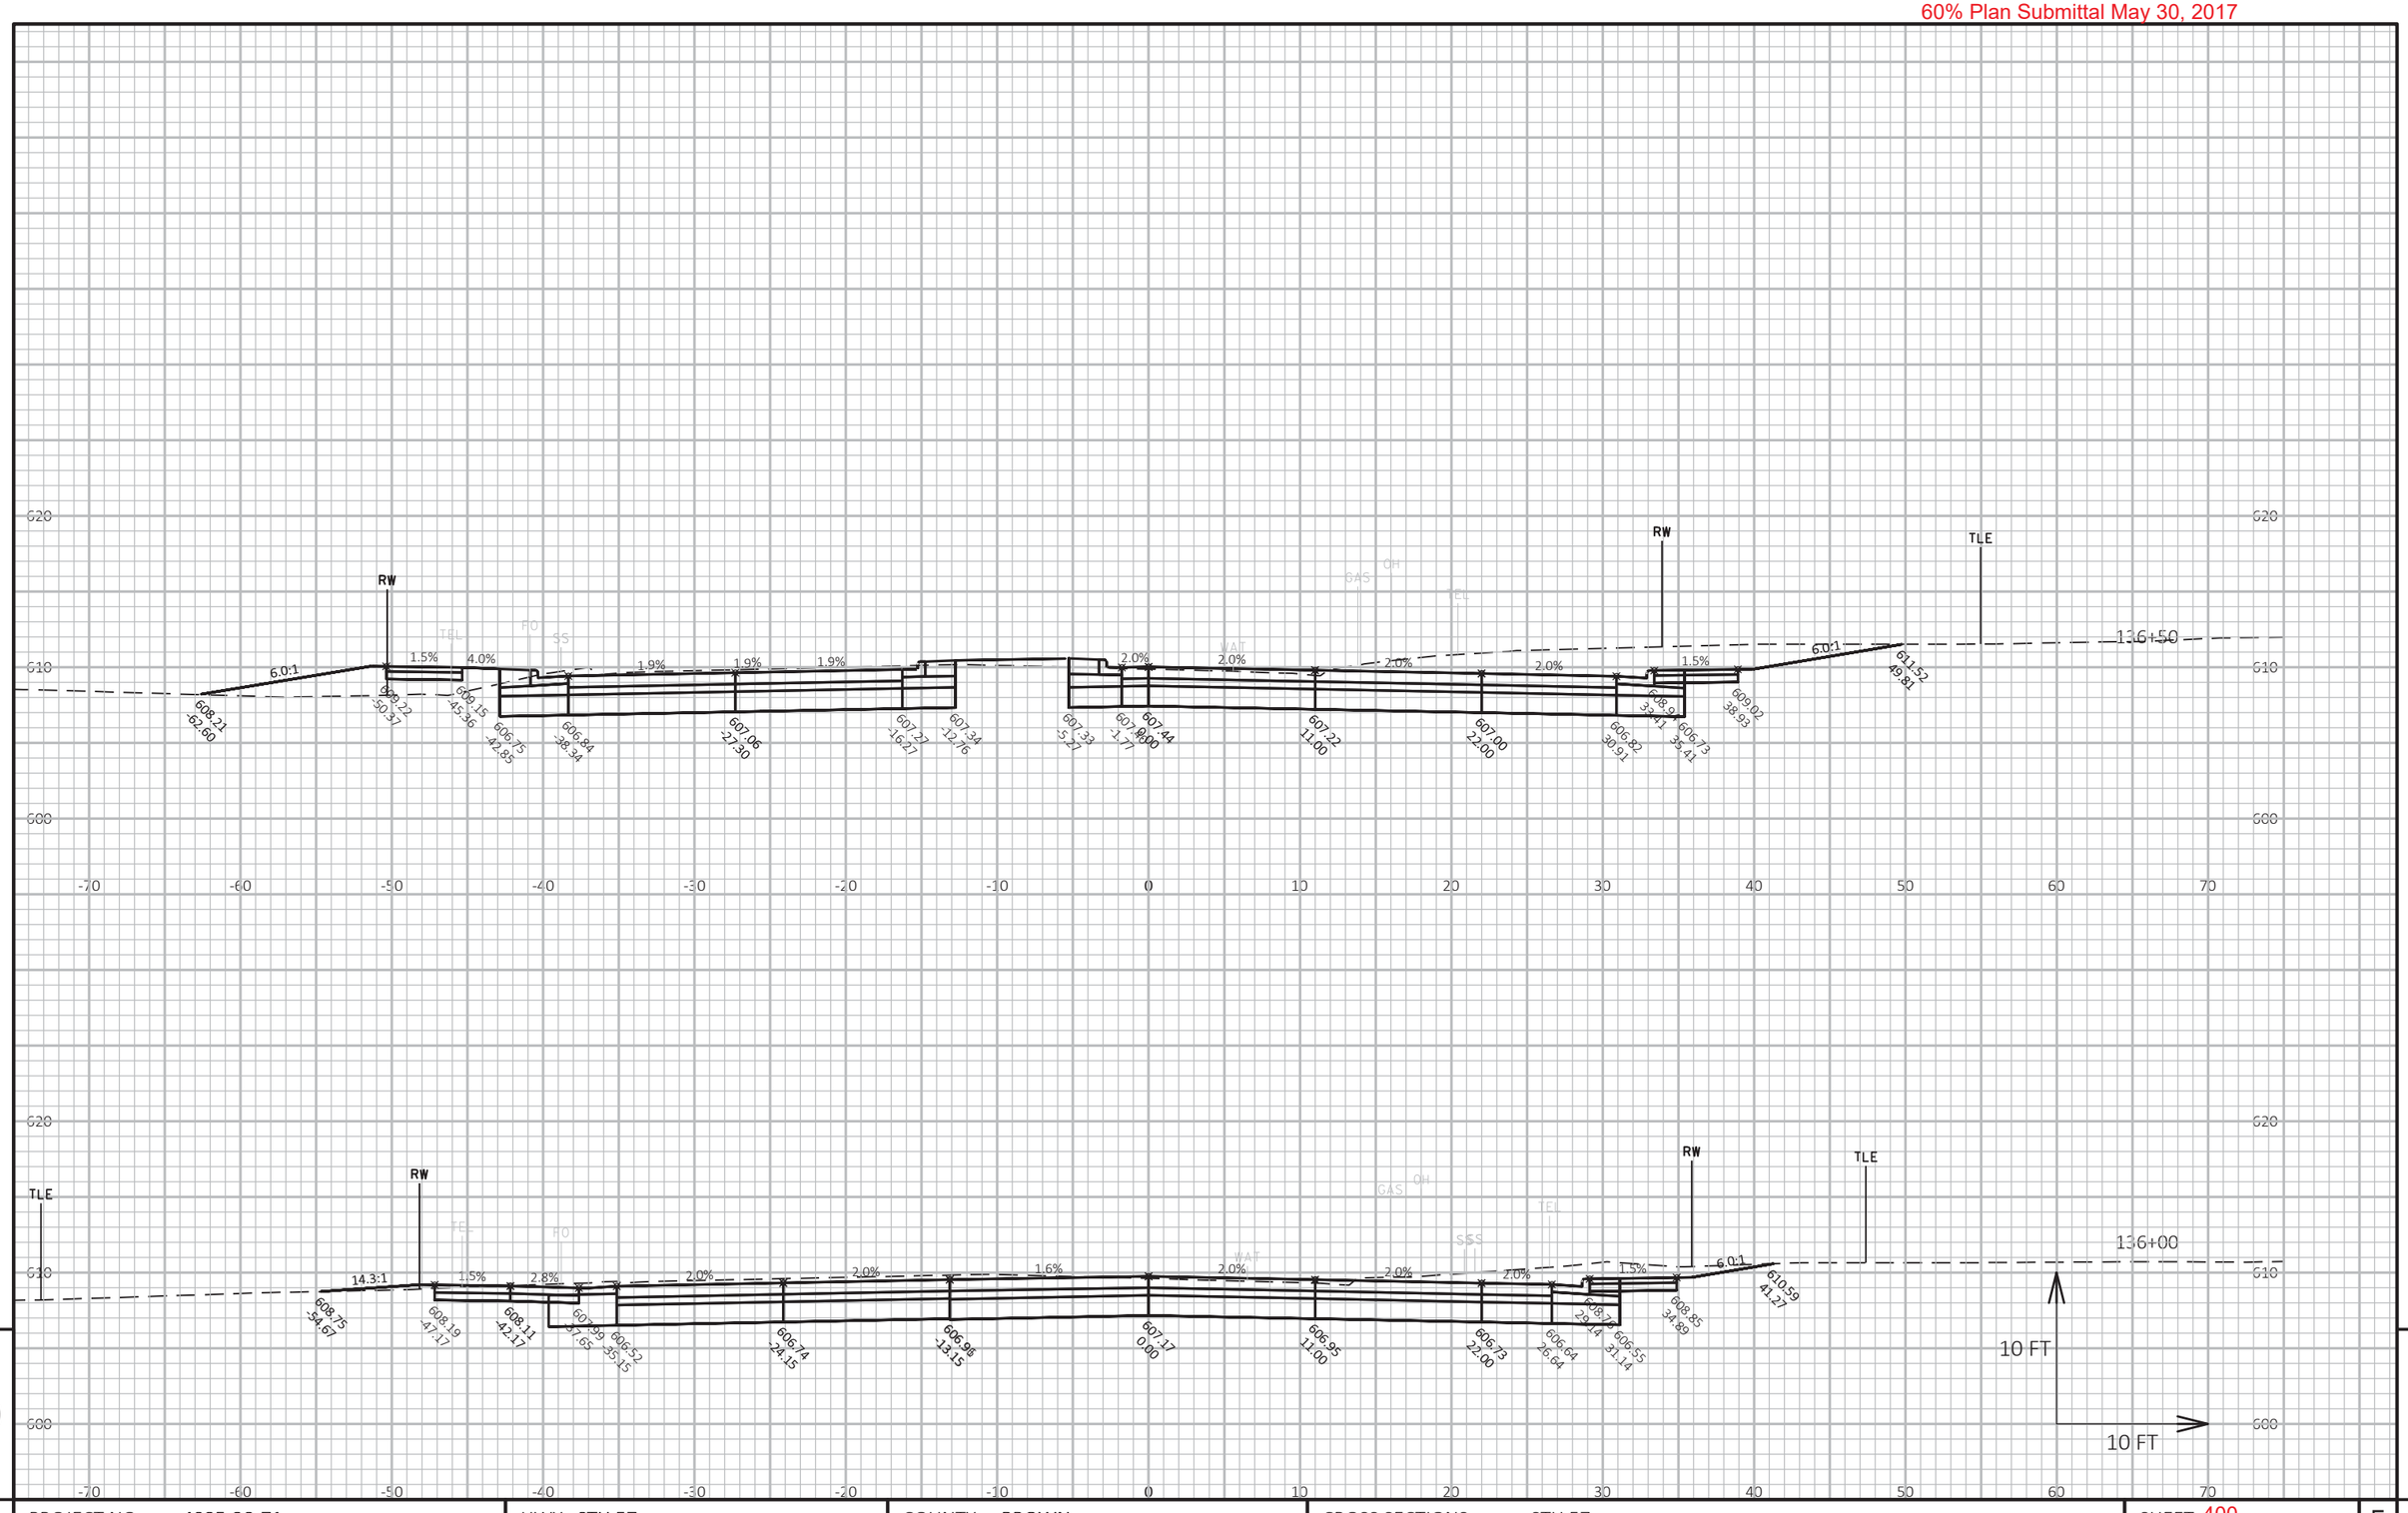

PROJECT NO: 4085-38-71	HWY: STH 57	COUNTY: BROWN	CROSS SECTIONS: STH 57	SHEET 400	E

FILE NAME : X:\3230500\120055.01\TECH\CAD\40853800\SHEETSPLAN\C3D_2016_136+00-172+00_XS.DWG
LAYOUT NAME - 136+00-175+00 - (1)

PLOT DATE : 5/25/2017 4:00 PM PLOT BY : DOUGLAS HOBYAN PLOT NAME : PLOT SCALE : 1 IN:10 FT HORZ. / 1 IN:10 FT VERT.

WISDOT/CADDS SHEET 49

60% Plan Submittal May 30, 2017

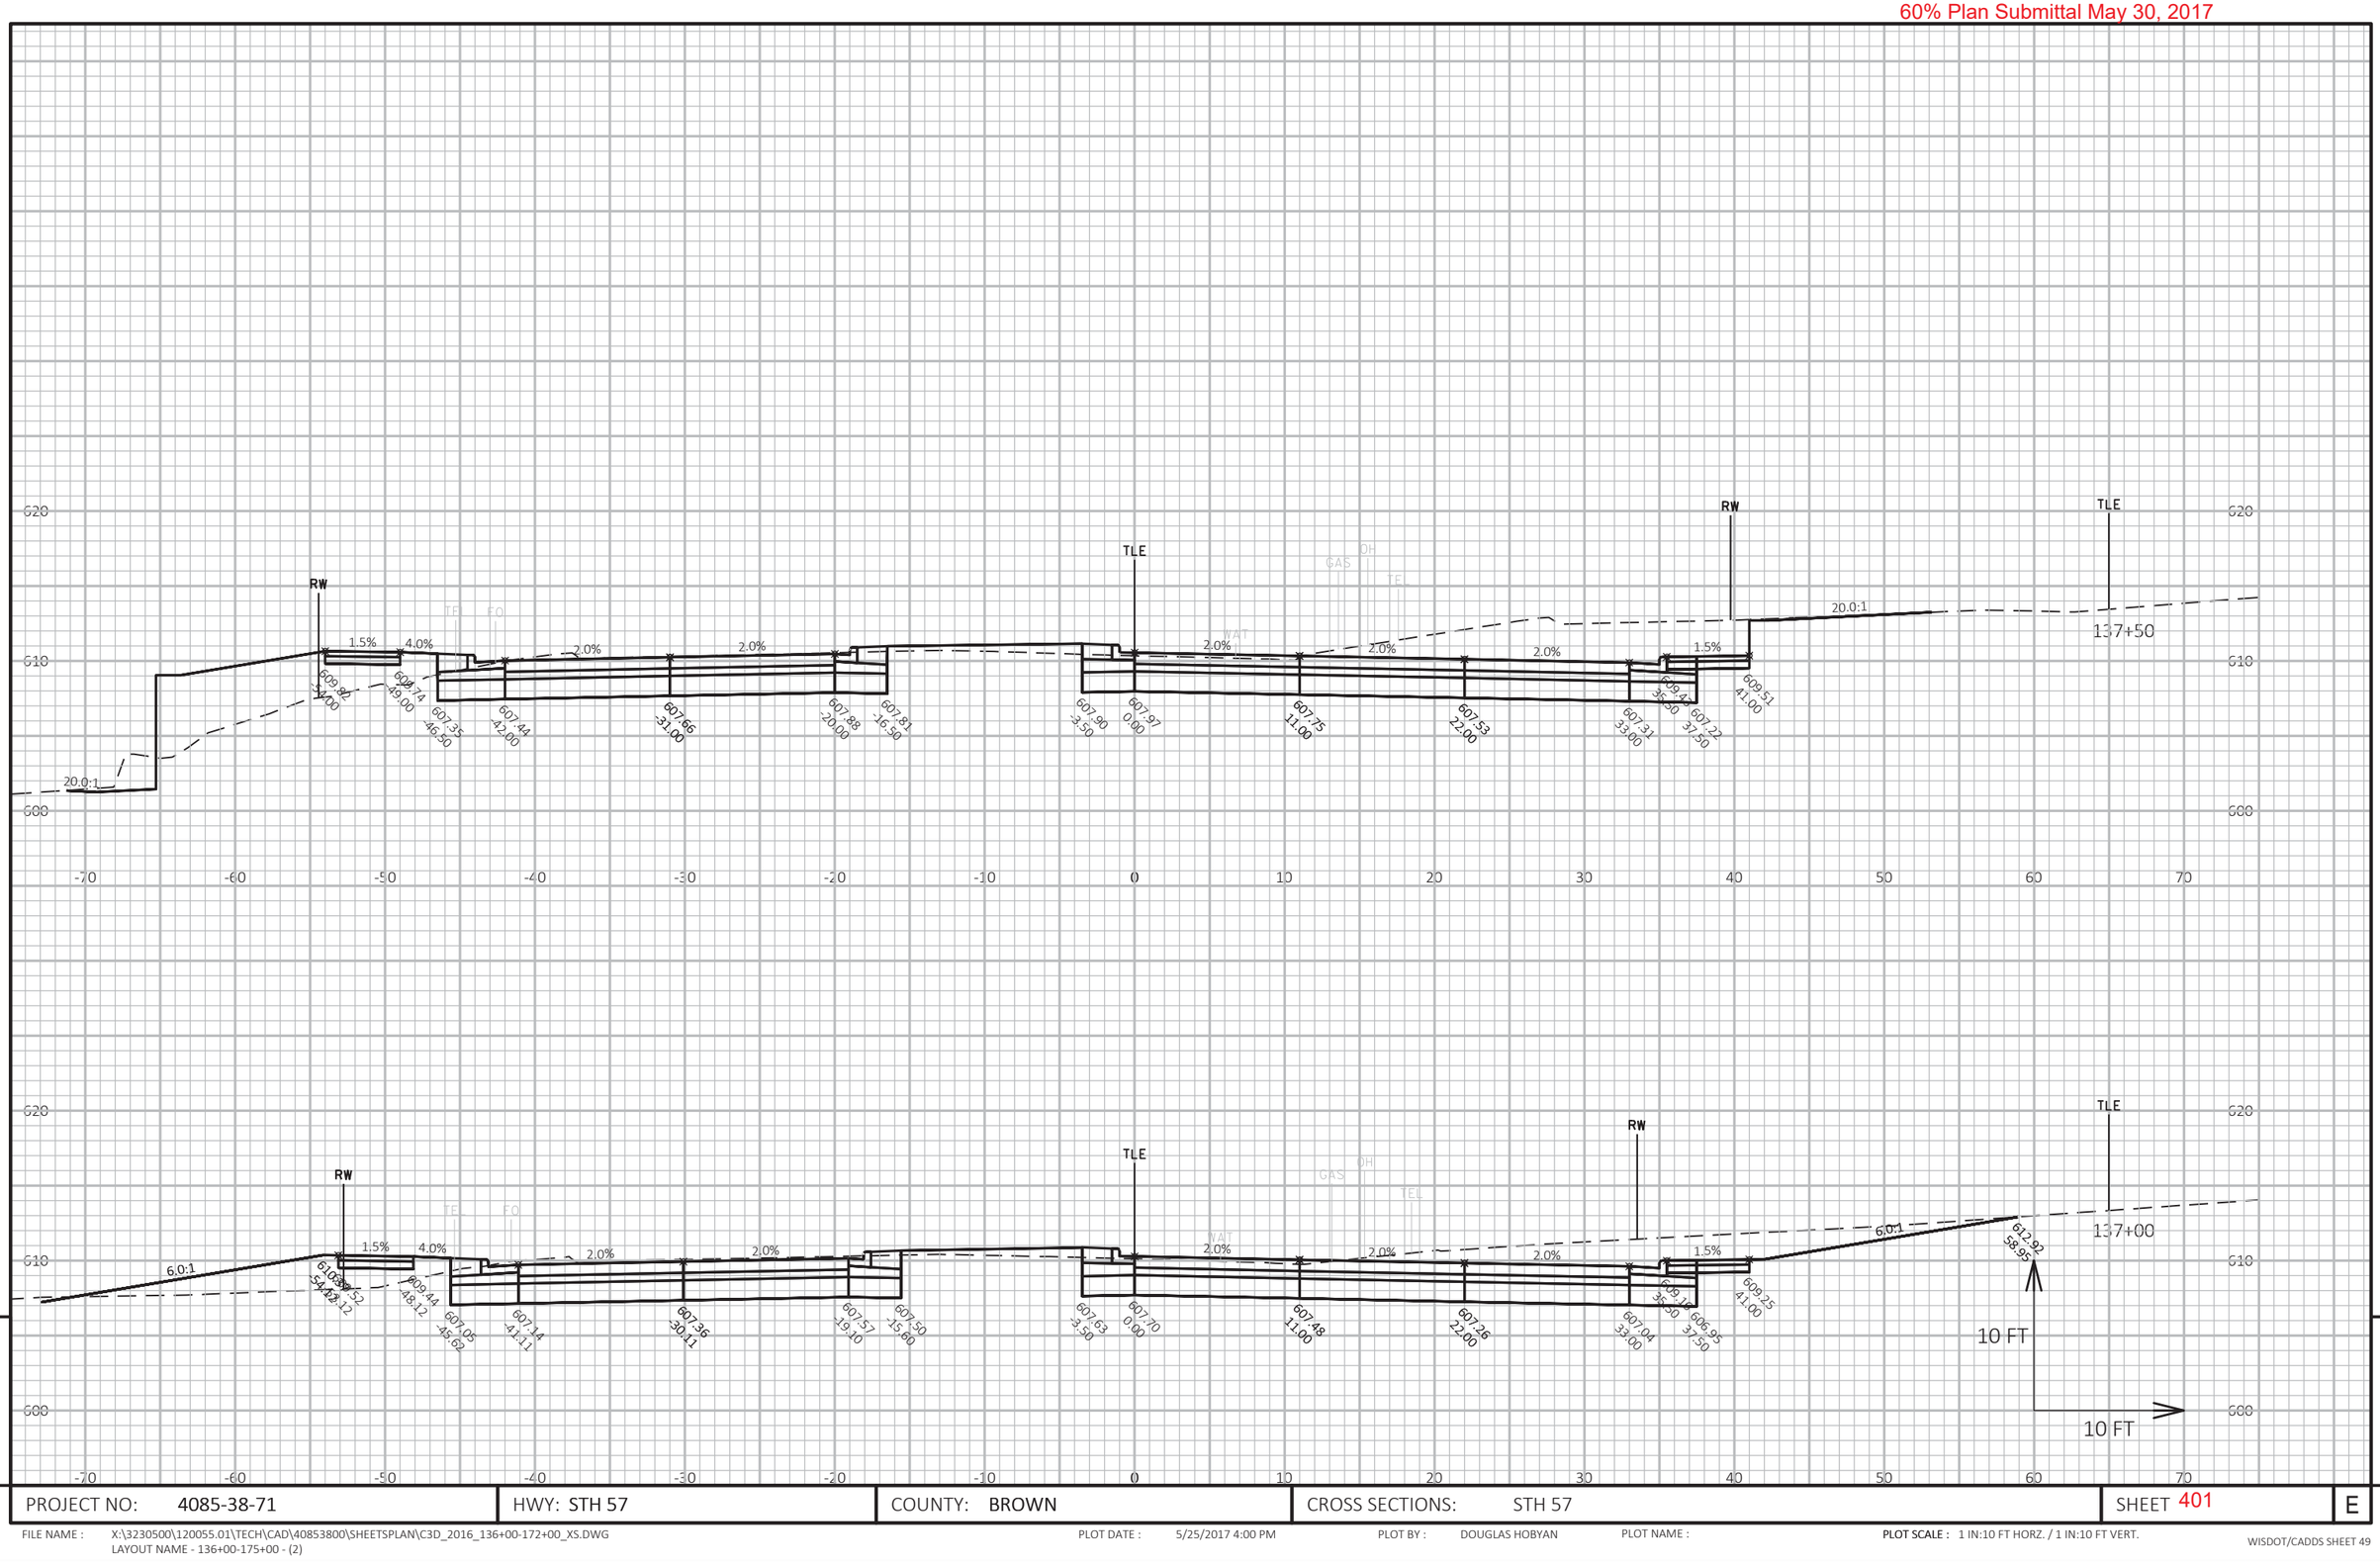

9

9

PROJECT NO: 4085-38-71	HWY: STH 57	COUNTY: BROWN	CROSS SECTIONS: STH 57	SHEET 401	E

FILE NAME : X:\3230500\120055.01\TECH\CAD\40853800\SHEETSPLAN\C3D_2016_136+00-172+00_XS.DWG
LAYOUT NAME - 136+00-175+00 - (2)

PLOT DATE : 5/25/2017 4:00 PM PLOT BY : DOUGLAS HOBYAN PLOT NAME : PLOT SCALE : 1 IN:10 FT HORZ. / 1 IN:10 FT VERT.

WISDOT/CADDS SHEET 49

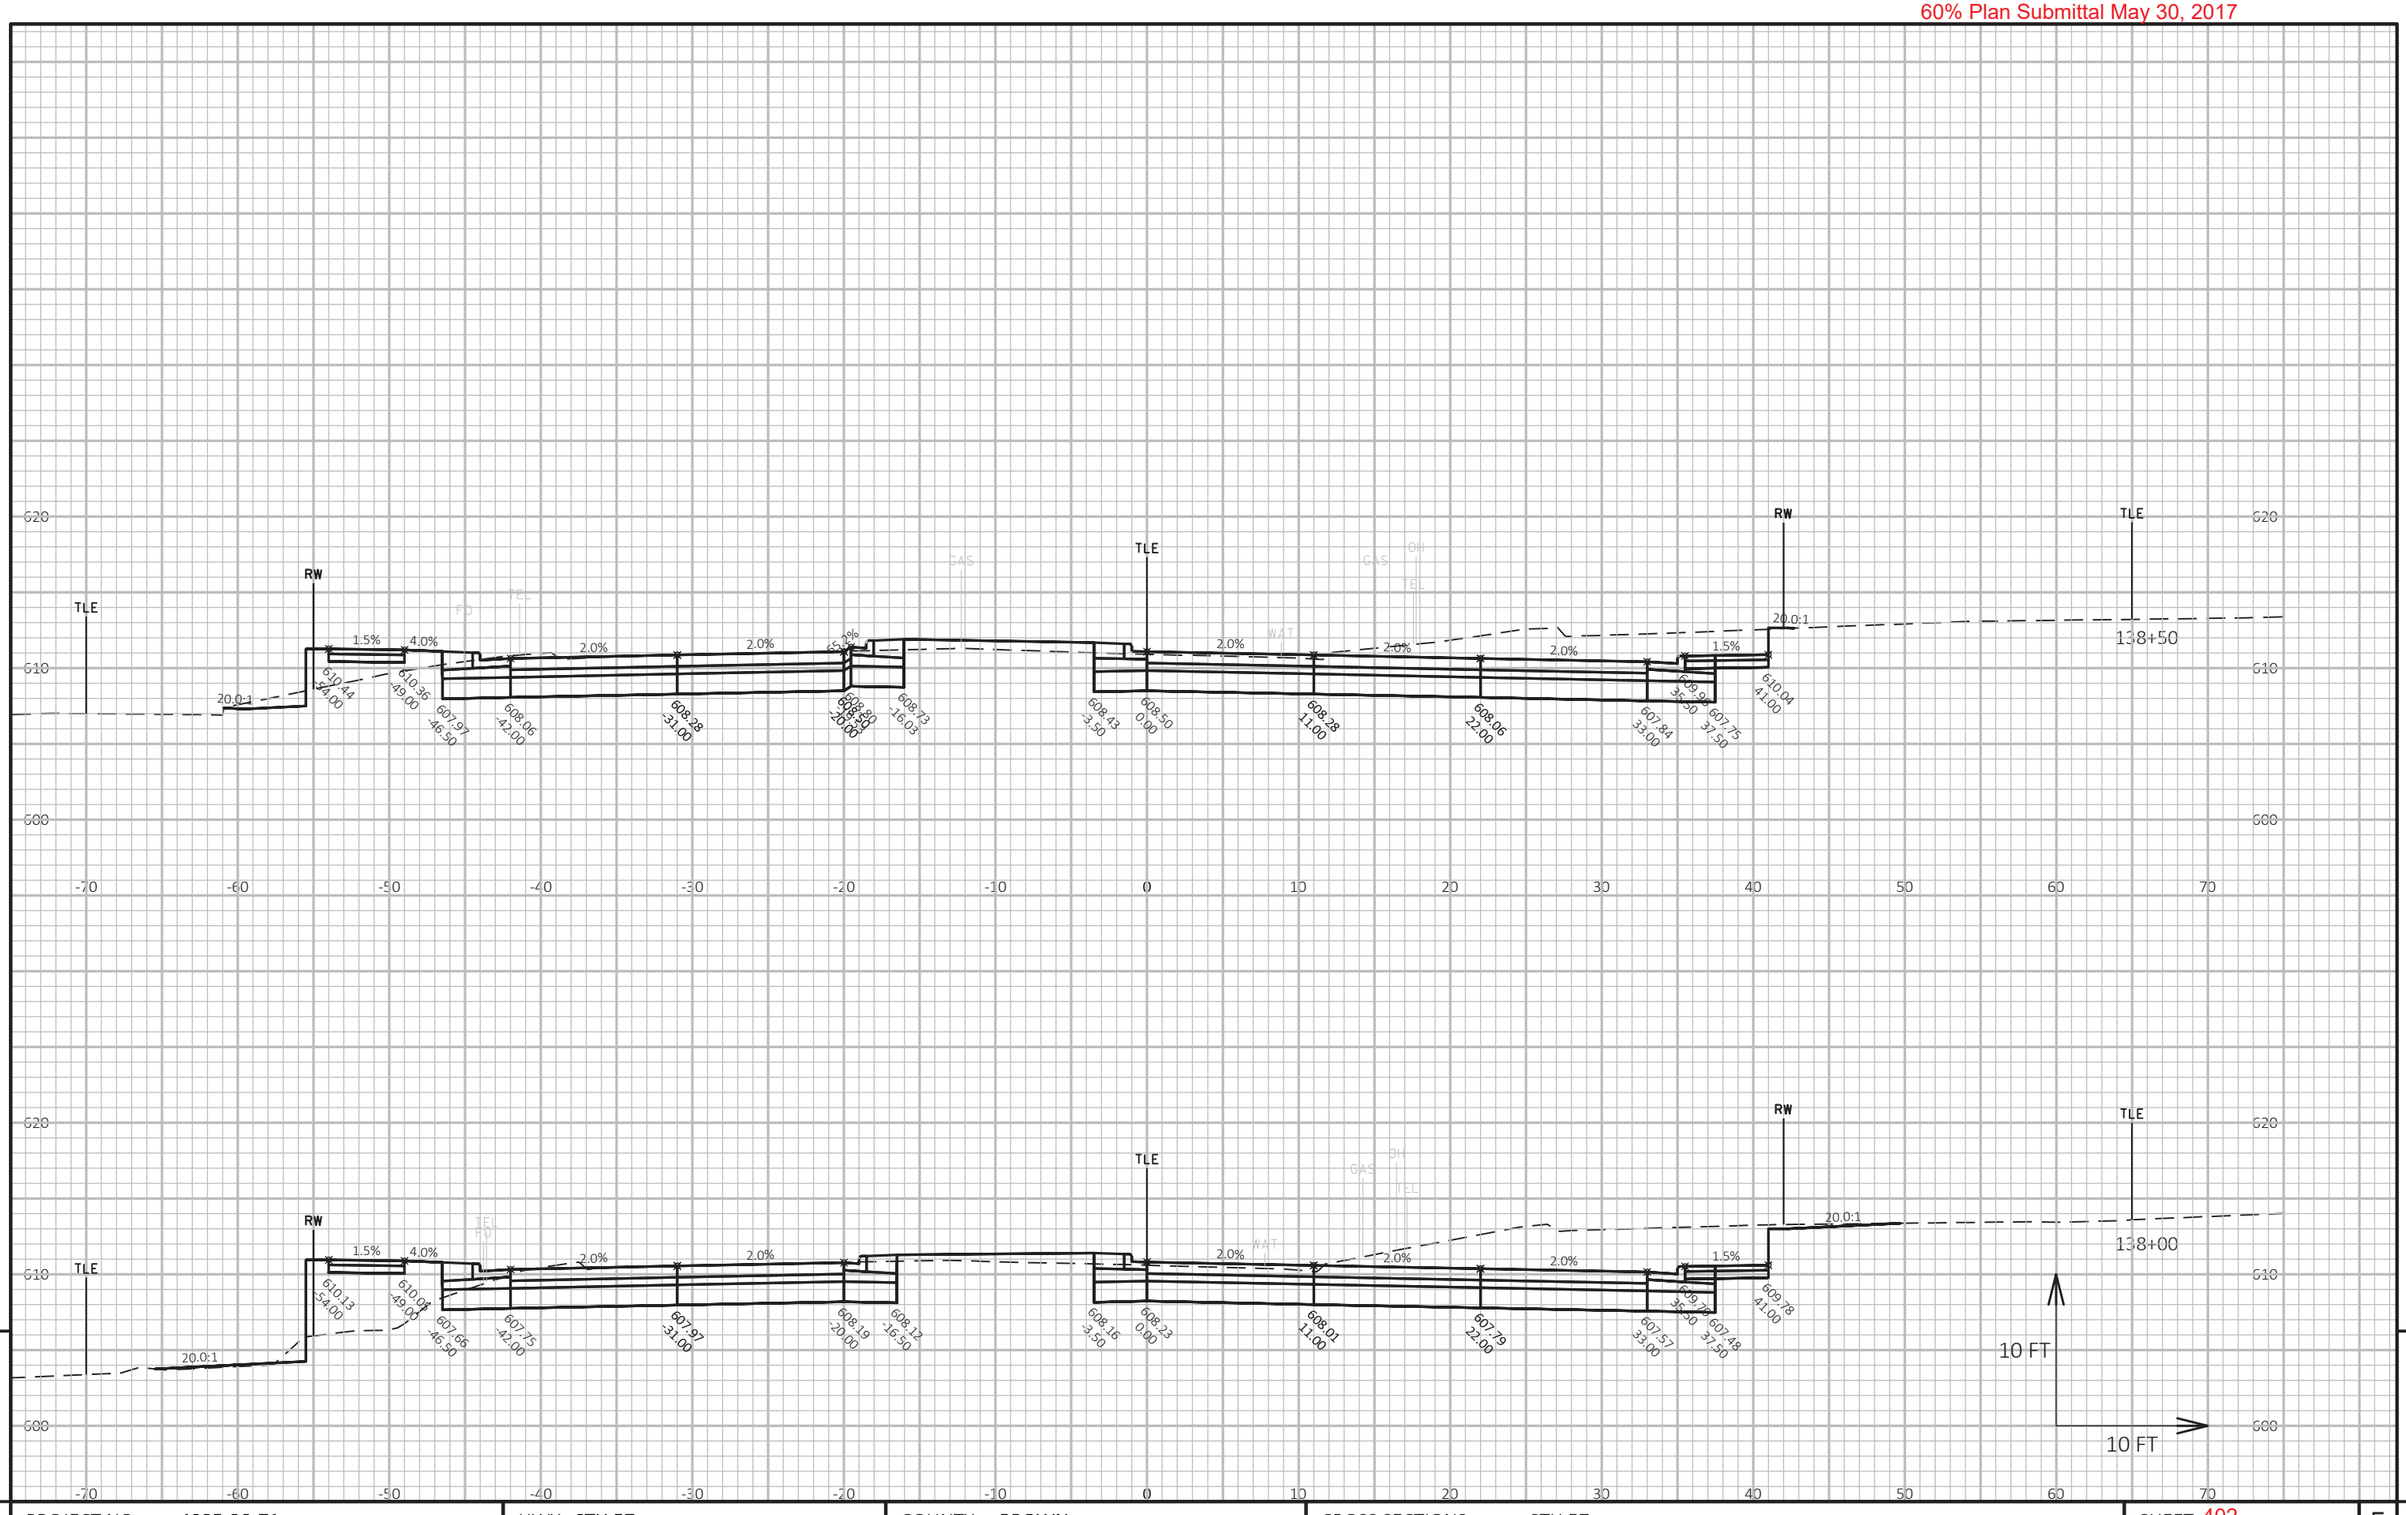

9

9

PROJECT NO: 4085-38-71	HWY: STH 57	COUNTY: BROWN	CROSS SECTIONS: STH 57	SHEET 402	E

FILE NAME : X:\3230500\120055.01\TECH\CAD\40853800\SHEETSPLAN\C3D_2016_136+00-172+00_XS.DWG
LAYOUT NAME - 136+00-175+00 - (3)

PLOT DATE : 5/25/2017 4:00 PM

PLOT BY : DOUGLAS HOBYAN

PLOT NAME :

PLOT SCALE : 1 IN:10 FT HORZ. / 1 IN:10 FT VERT.

60% Plan Submittal May 30, 2017

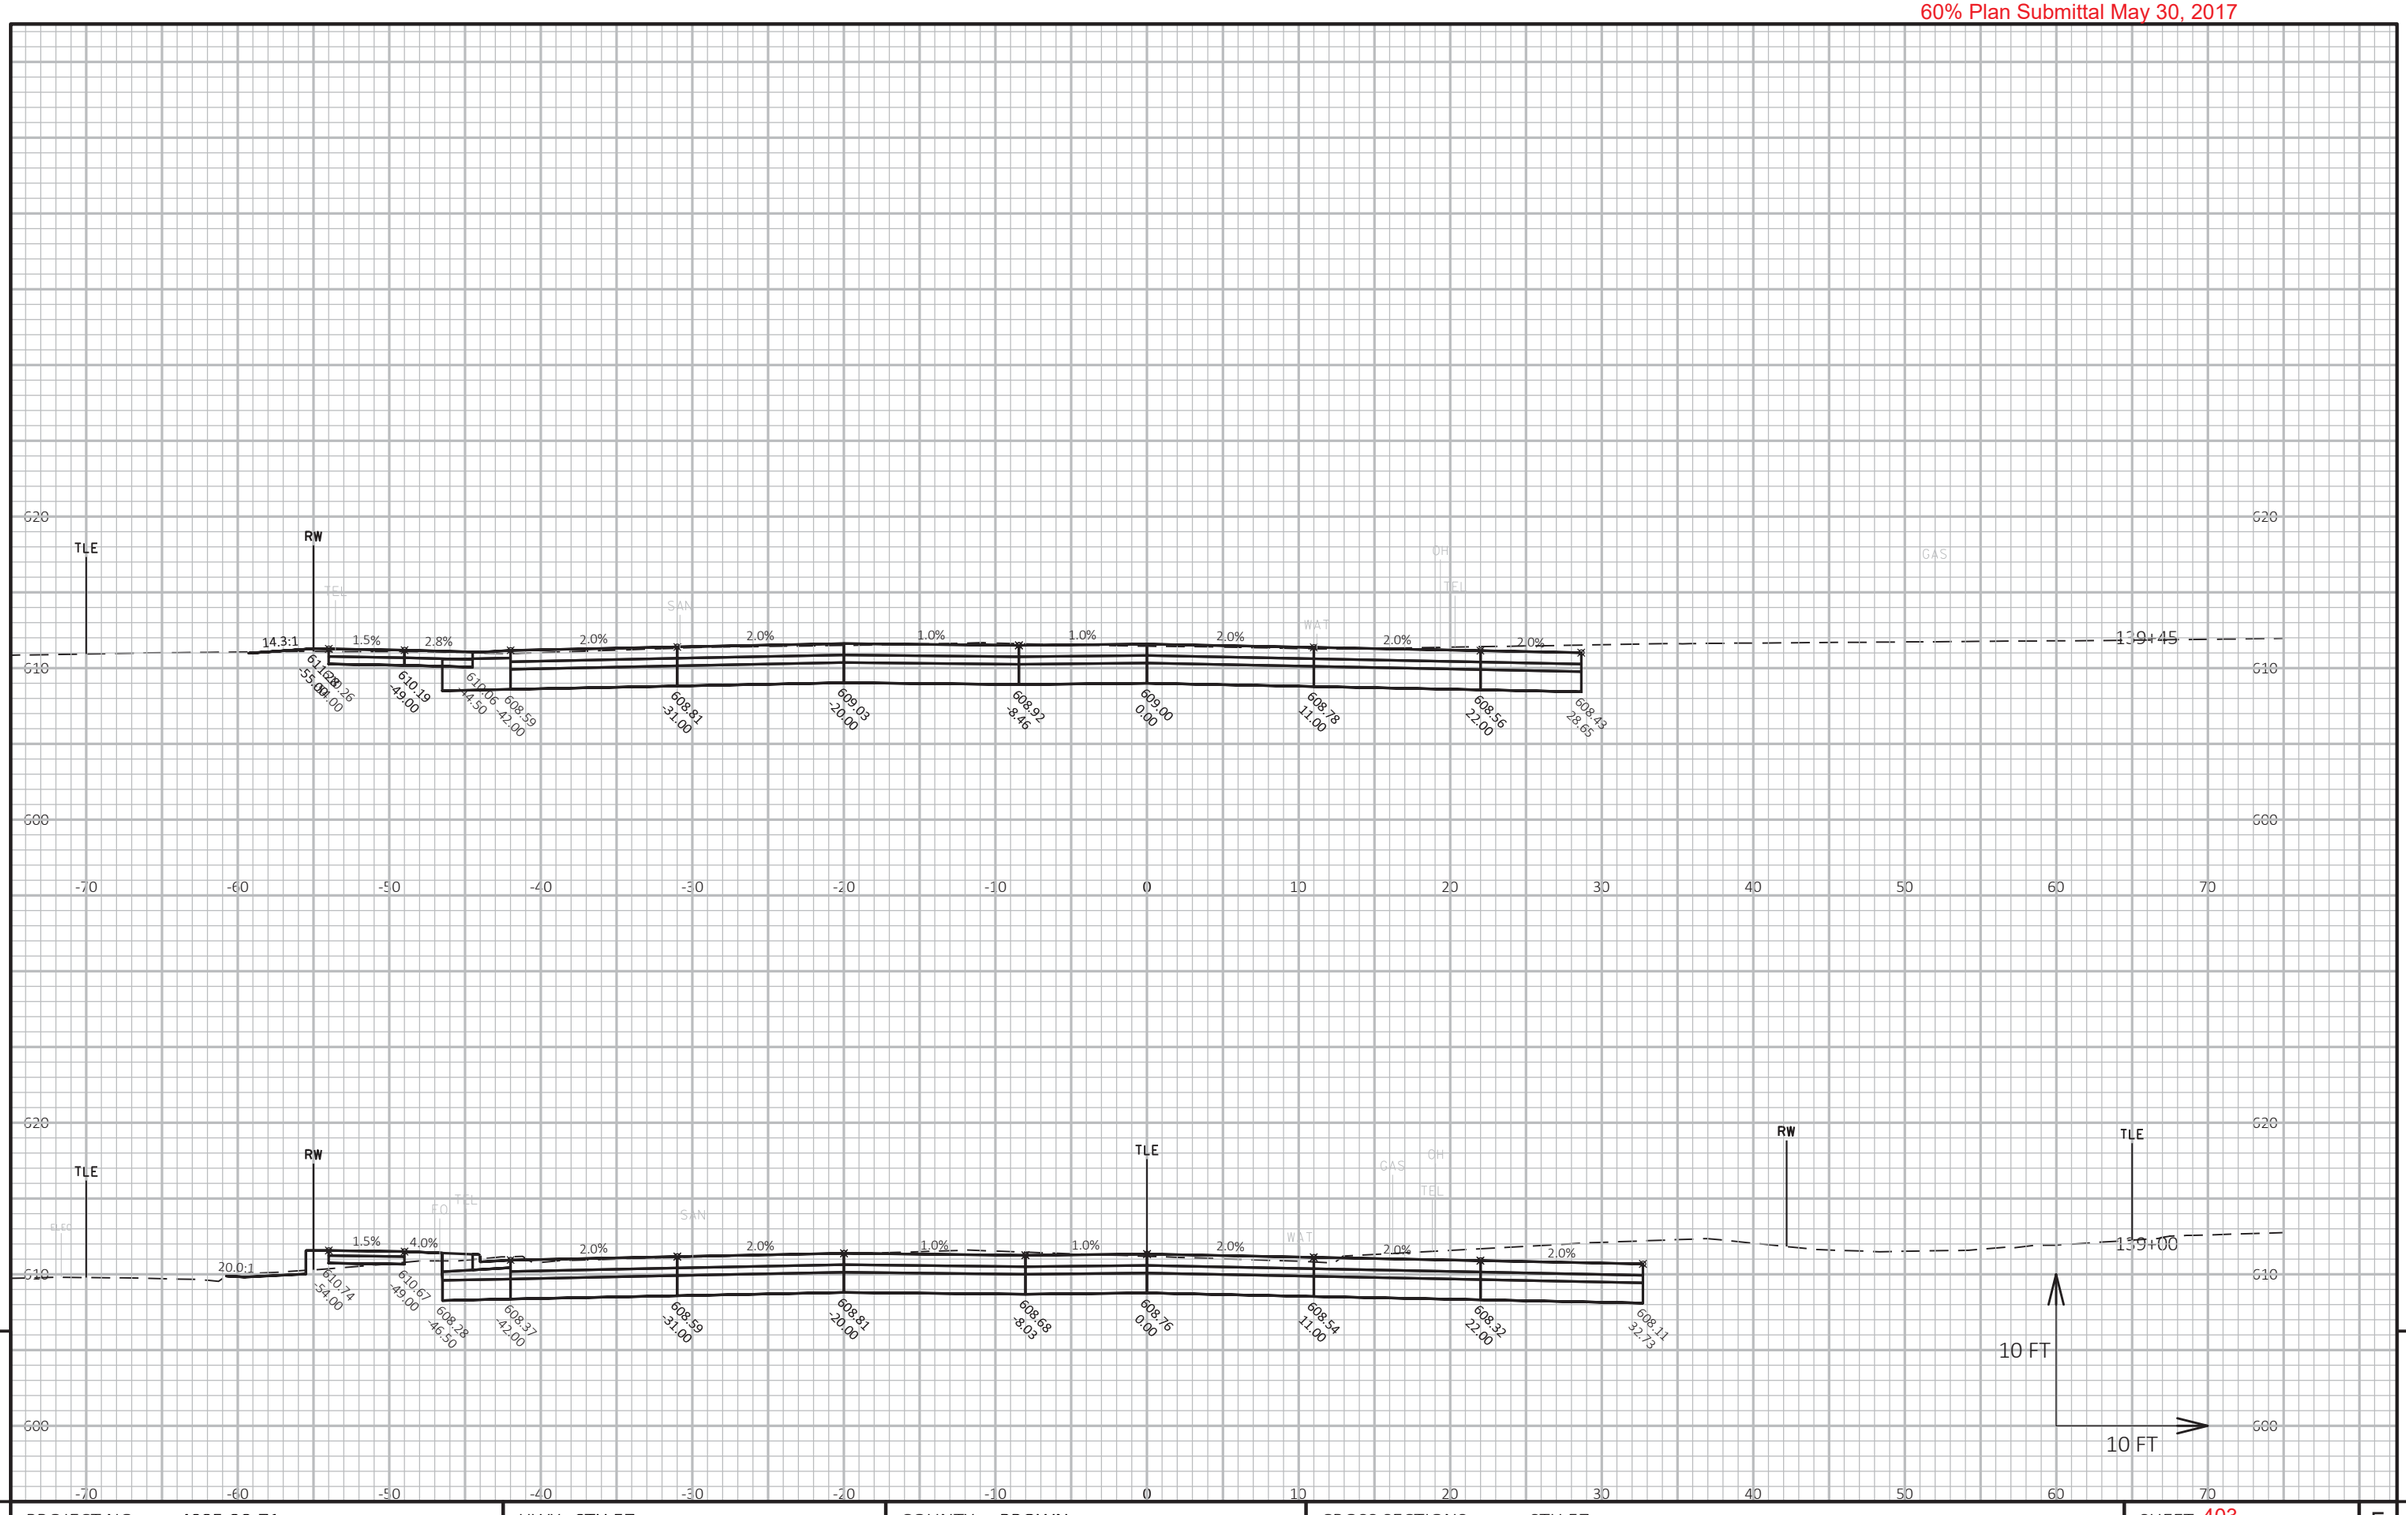

PROJECT NO: 4085-38-71	HWY: STH 57	COUNTY: BROWN	CROSS SECTIONS: STH 57	SHEET 403	E

FILE NAME : X:\3230500\120055.01\TECH\CAD\40853800\SHEETSPLAN\C3D_2016_136+00-172+00_XS.DWG
LAYOUT NAME - 136+00-175+00 - (4)
PLOT DATE : 5/25/2017 4:01 PM
PLOT BY : DOUGLAS HOBYAN
PLOT NAME :
PLOT SCALE : 1 IN:10 FT HORZ. / 1 IN:10 FT VERT.
WISDOT/CADDS SHEET 49

60% Plan Submittal May 30, 2017

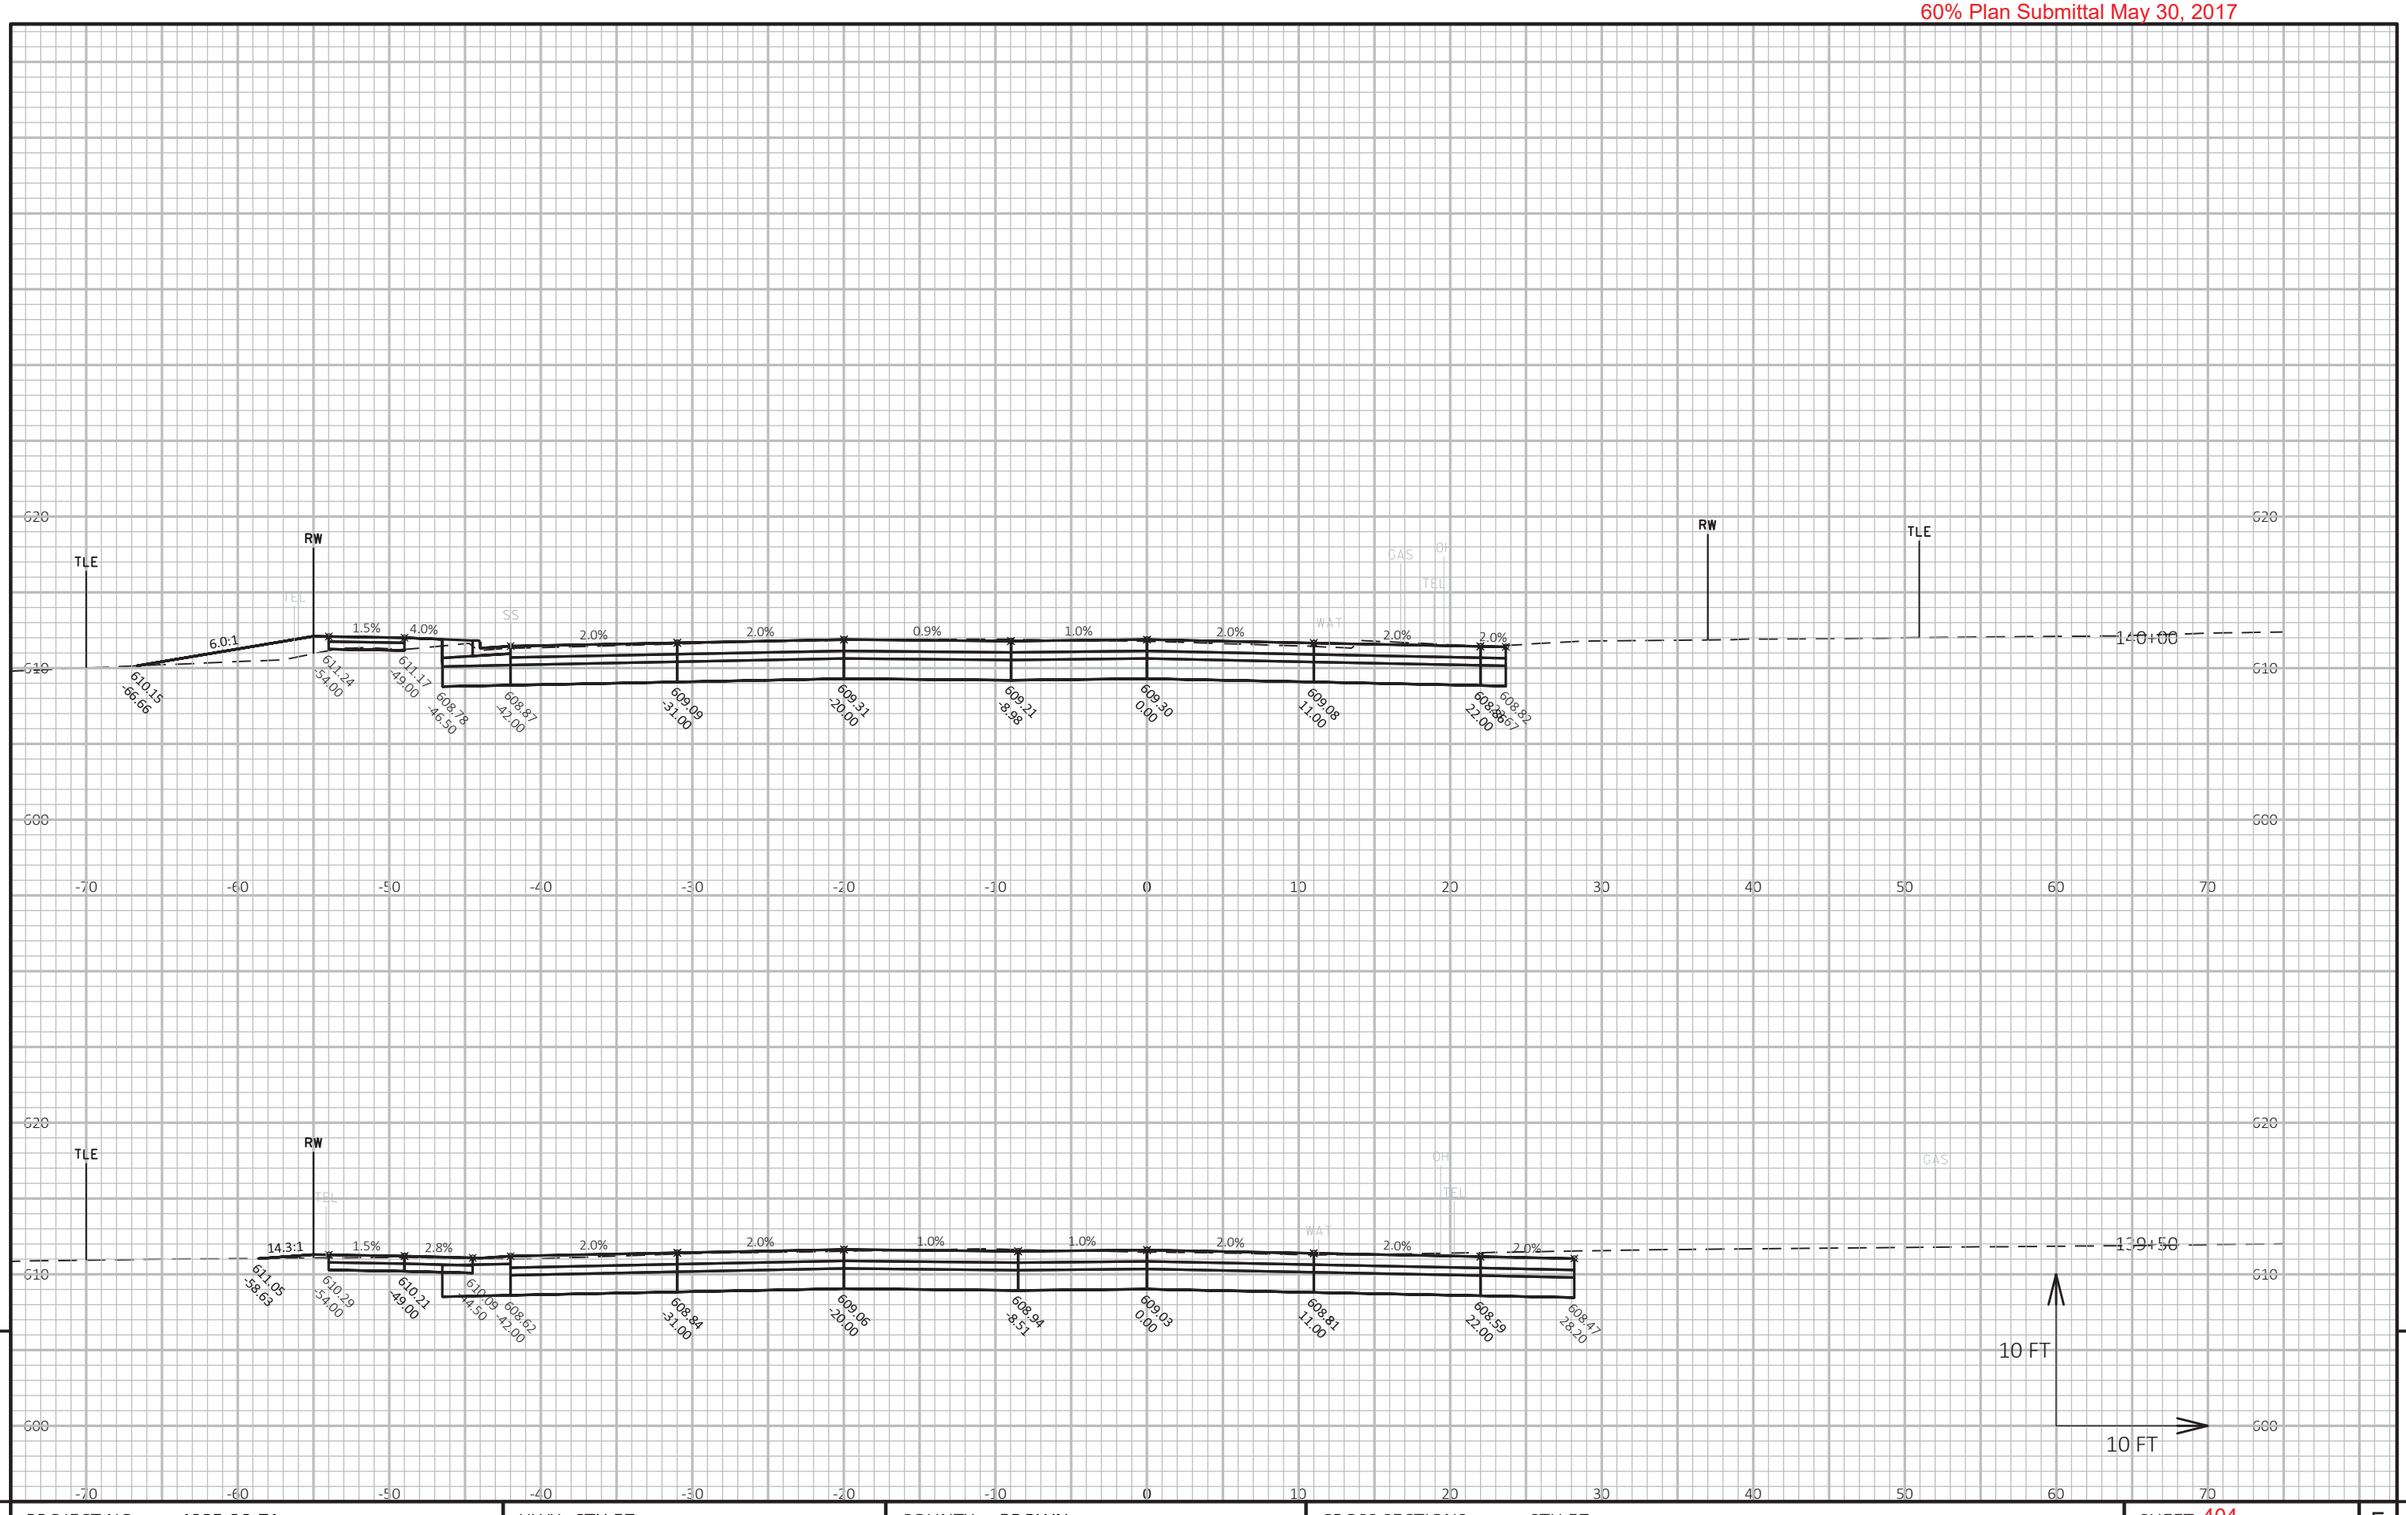

9

PROJECT NO: 4085-38-71	HWY: STH 57	COUNTY: BROWN	CROSS SECTIONS: STH 57	SHEET 404	E

FILE NAME : X:\3230500\120055.01\TECH\CAD\40853800\SHEETSPLAN\C3D_2016_136+00-172+00_XS.DWG
LAYOUT NAME - 136+00-175+00 - (5)

PLOT DATE : 5/25/2017 4:01 PM PLOT BY : DOUGLAS HOBYAN PLOT NAME : PLOT SCALE : 1 IN:10 FT HORZ. / 1 IN:10 FT VERT.

WISDOT/CADDS SHEET 49

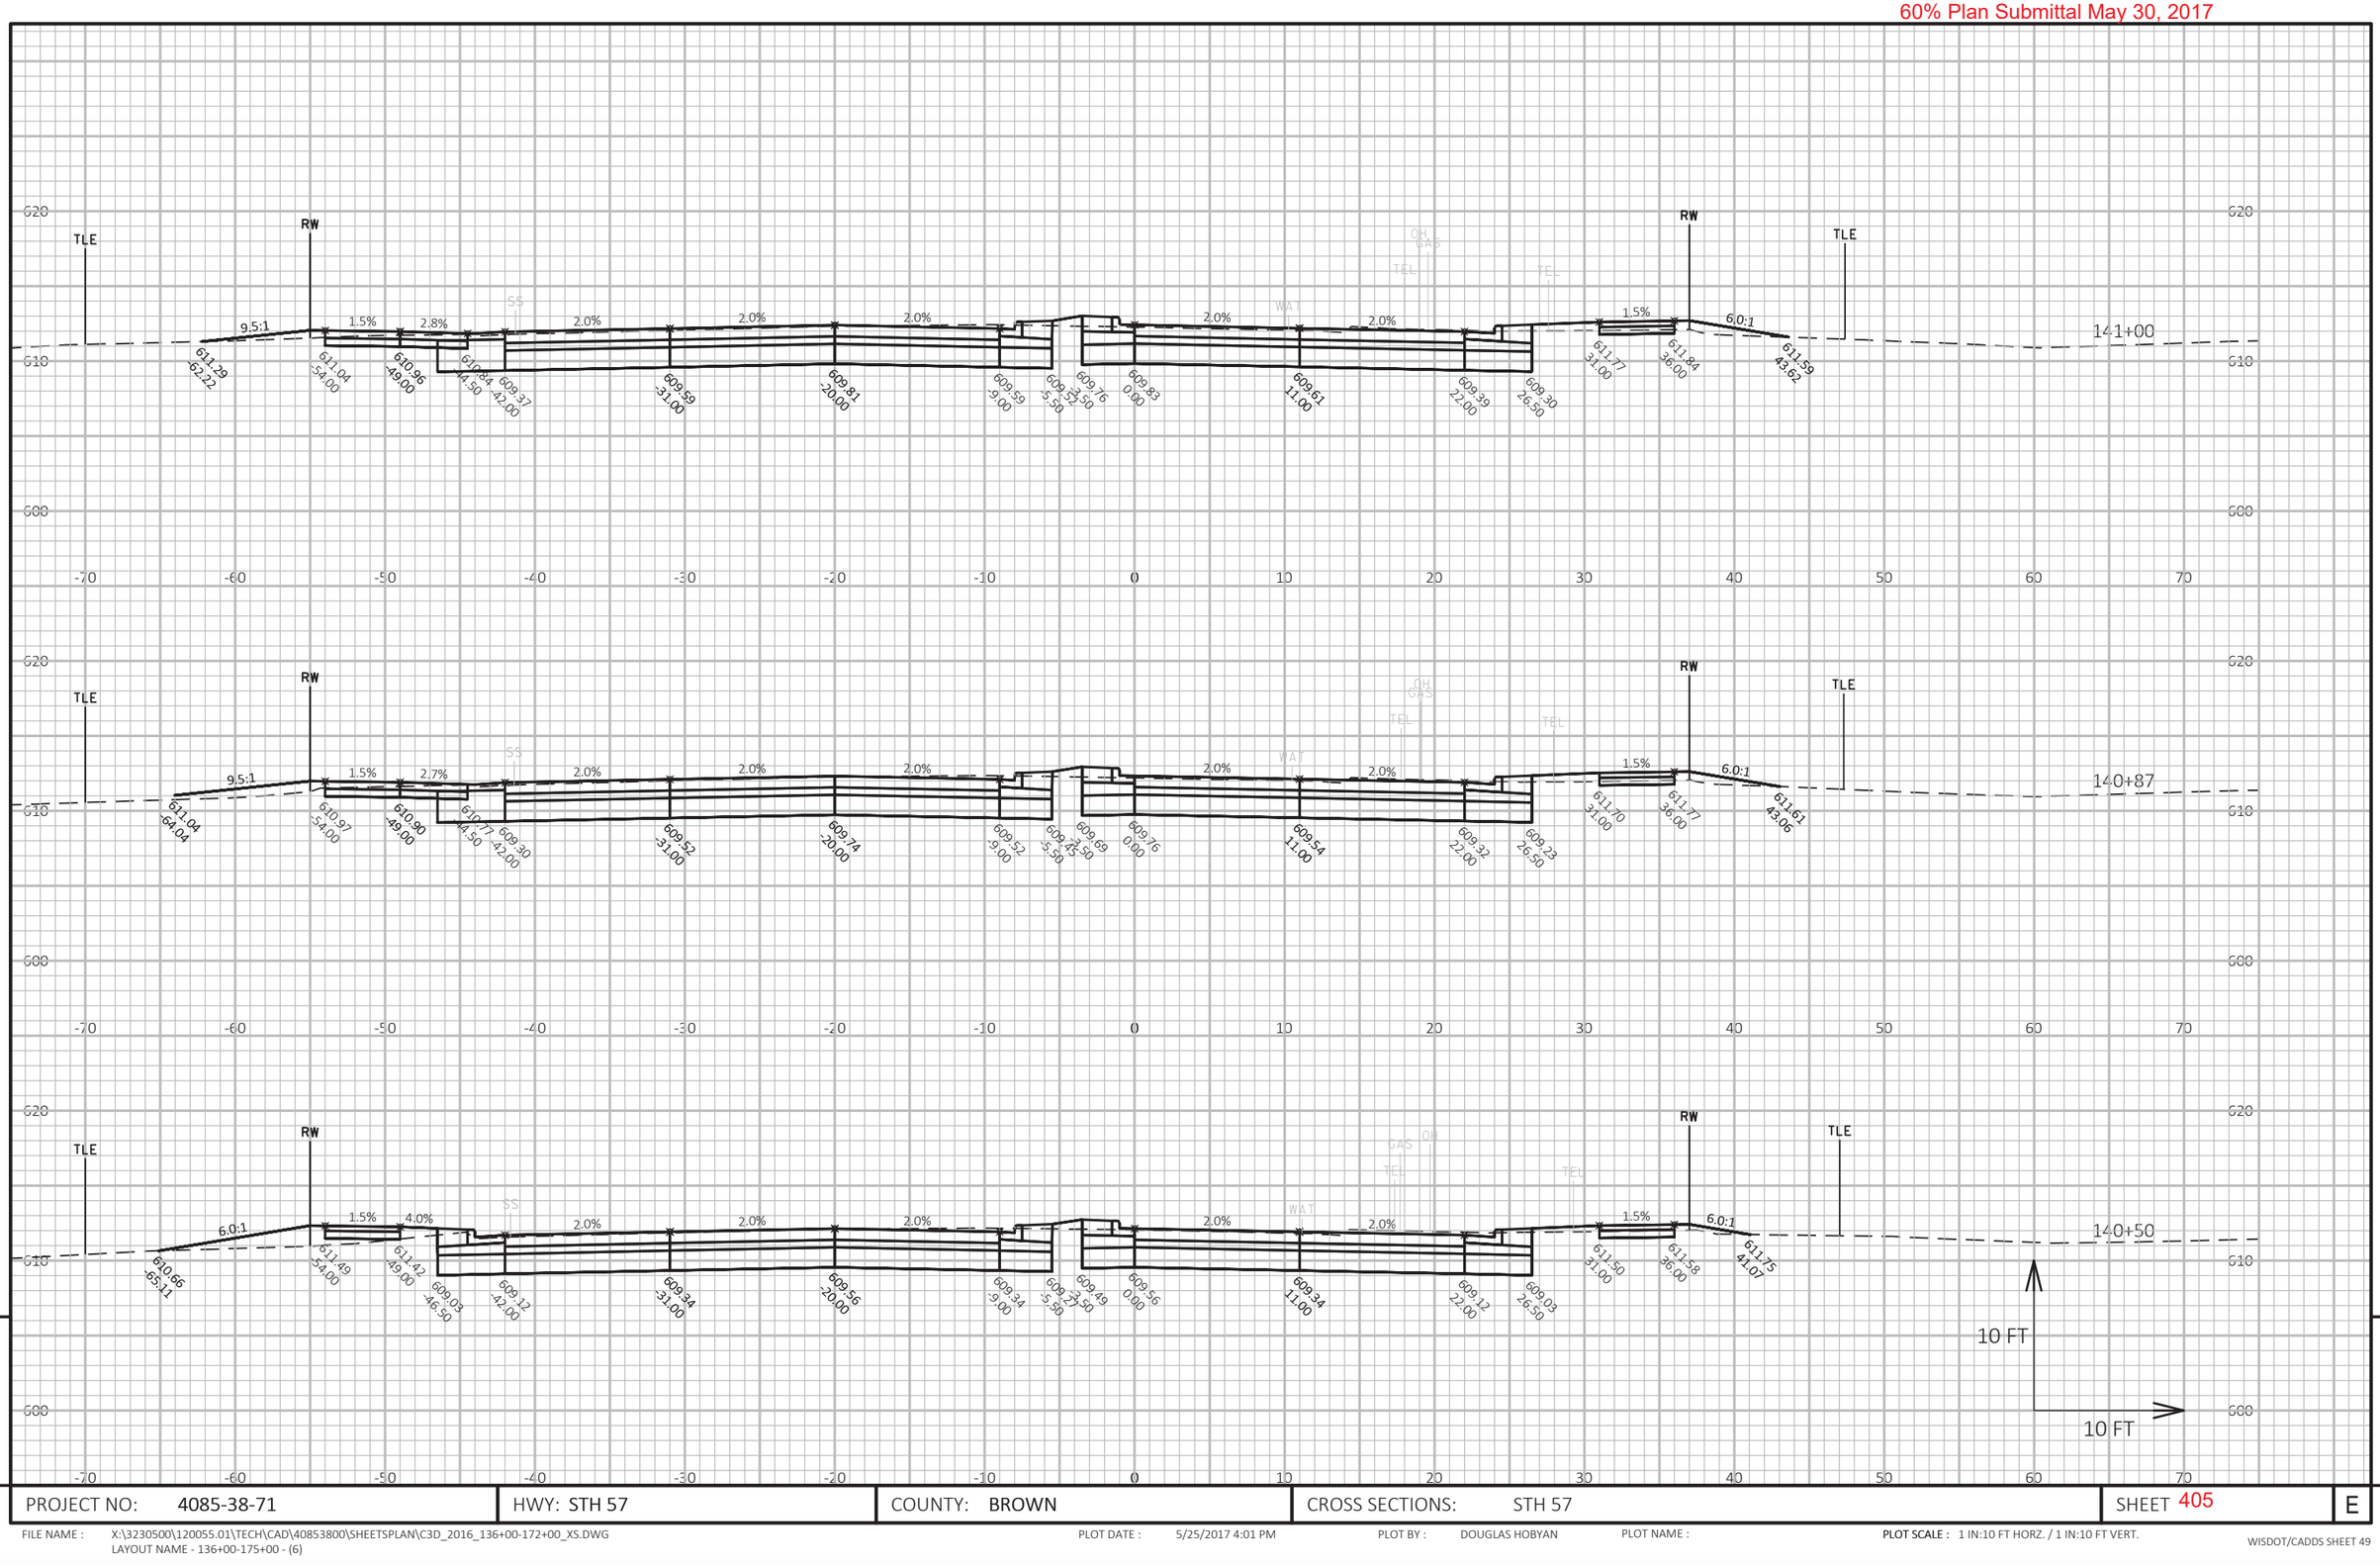

9

9

PROJECT NO: 4085-38-71	HWY: STH 57	COUNTY: BROWN	CROSS SECTIONS: STH 57	SHEET 405	E

FILE NAME : X:\3230500\120055.01\TECH\CAD\40853800\SHEETSPLAN\C3D_2016_136+00-172+00_XS.DWG
LAYOUT NAME - 136+00-175+00 - (6)

PLOT DATE : 5/25/2017 4:01 PM

PLOT BY : DOUGLAS HOBYAN

PLOT NAME :

PLOT SCALE : 1 IN:10 FT HORZ. / 1 IN:10 FT VERT.

60% Plan Submittal May 30, 2017

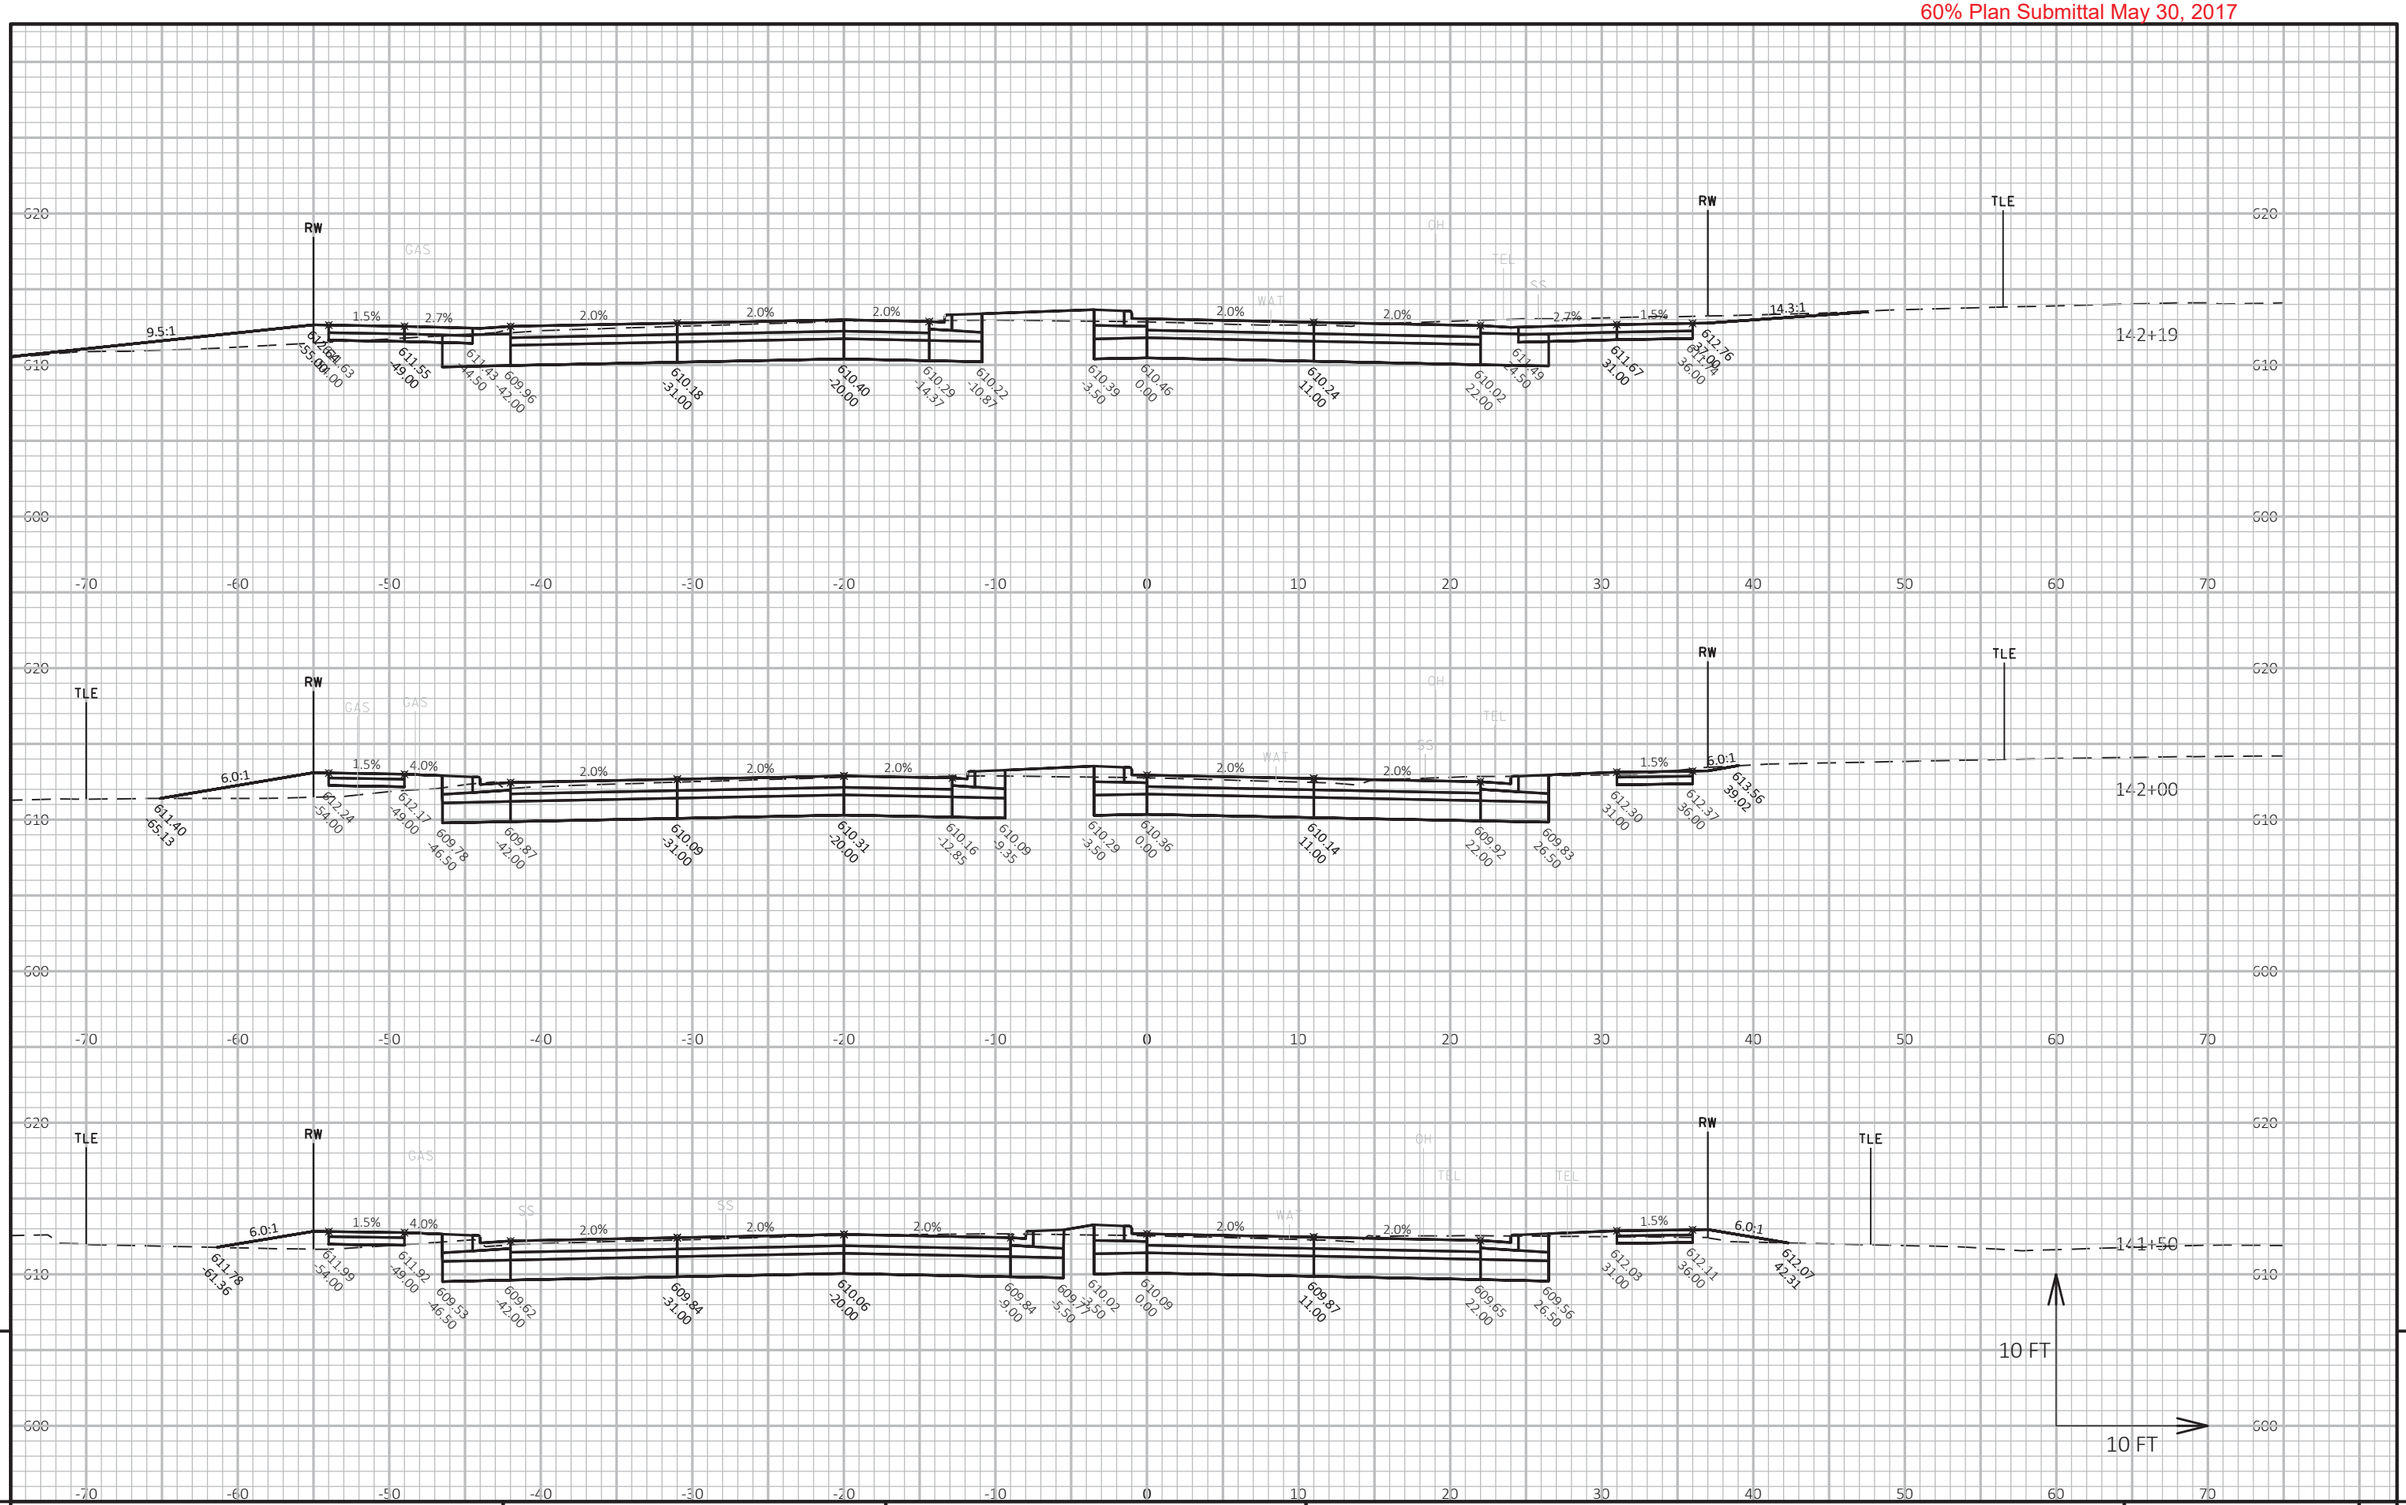

PROJECT NO: 4085-38-71	HWY: STH 57	COUNTY: BROWN	CROSS SECTIONS: STH 57	SHEET 406 E

FILE NAME : X:\3230500\120055.01\TECH\CAD\40853800\SHEETSPLAN\C3D_2016_136+00-172+00_XS.DWG
LAYOUT NAME - 136+00-175+00 - (7)

PLOT DATE : 5/25/2017 4:01 PM

PLOT BY : DOUGLAS HOBYAN

PLOT NAME :

PLOT SCALE : 1 IN:10 FT HORZ. / 1 IN:10 FT VERT.

WISDOT/CADDS SHEET 49

9

9

60% Plan Submittal May 30, 2017

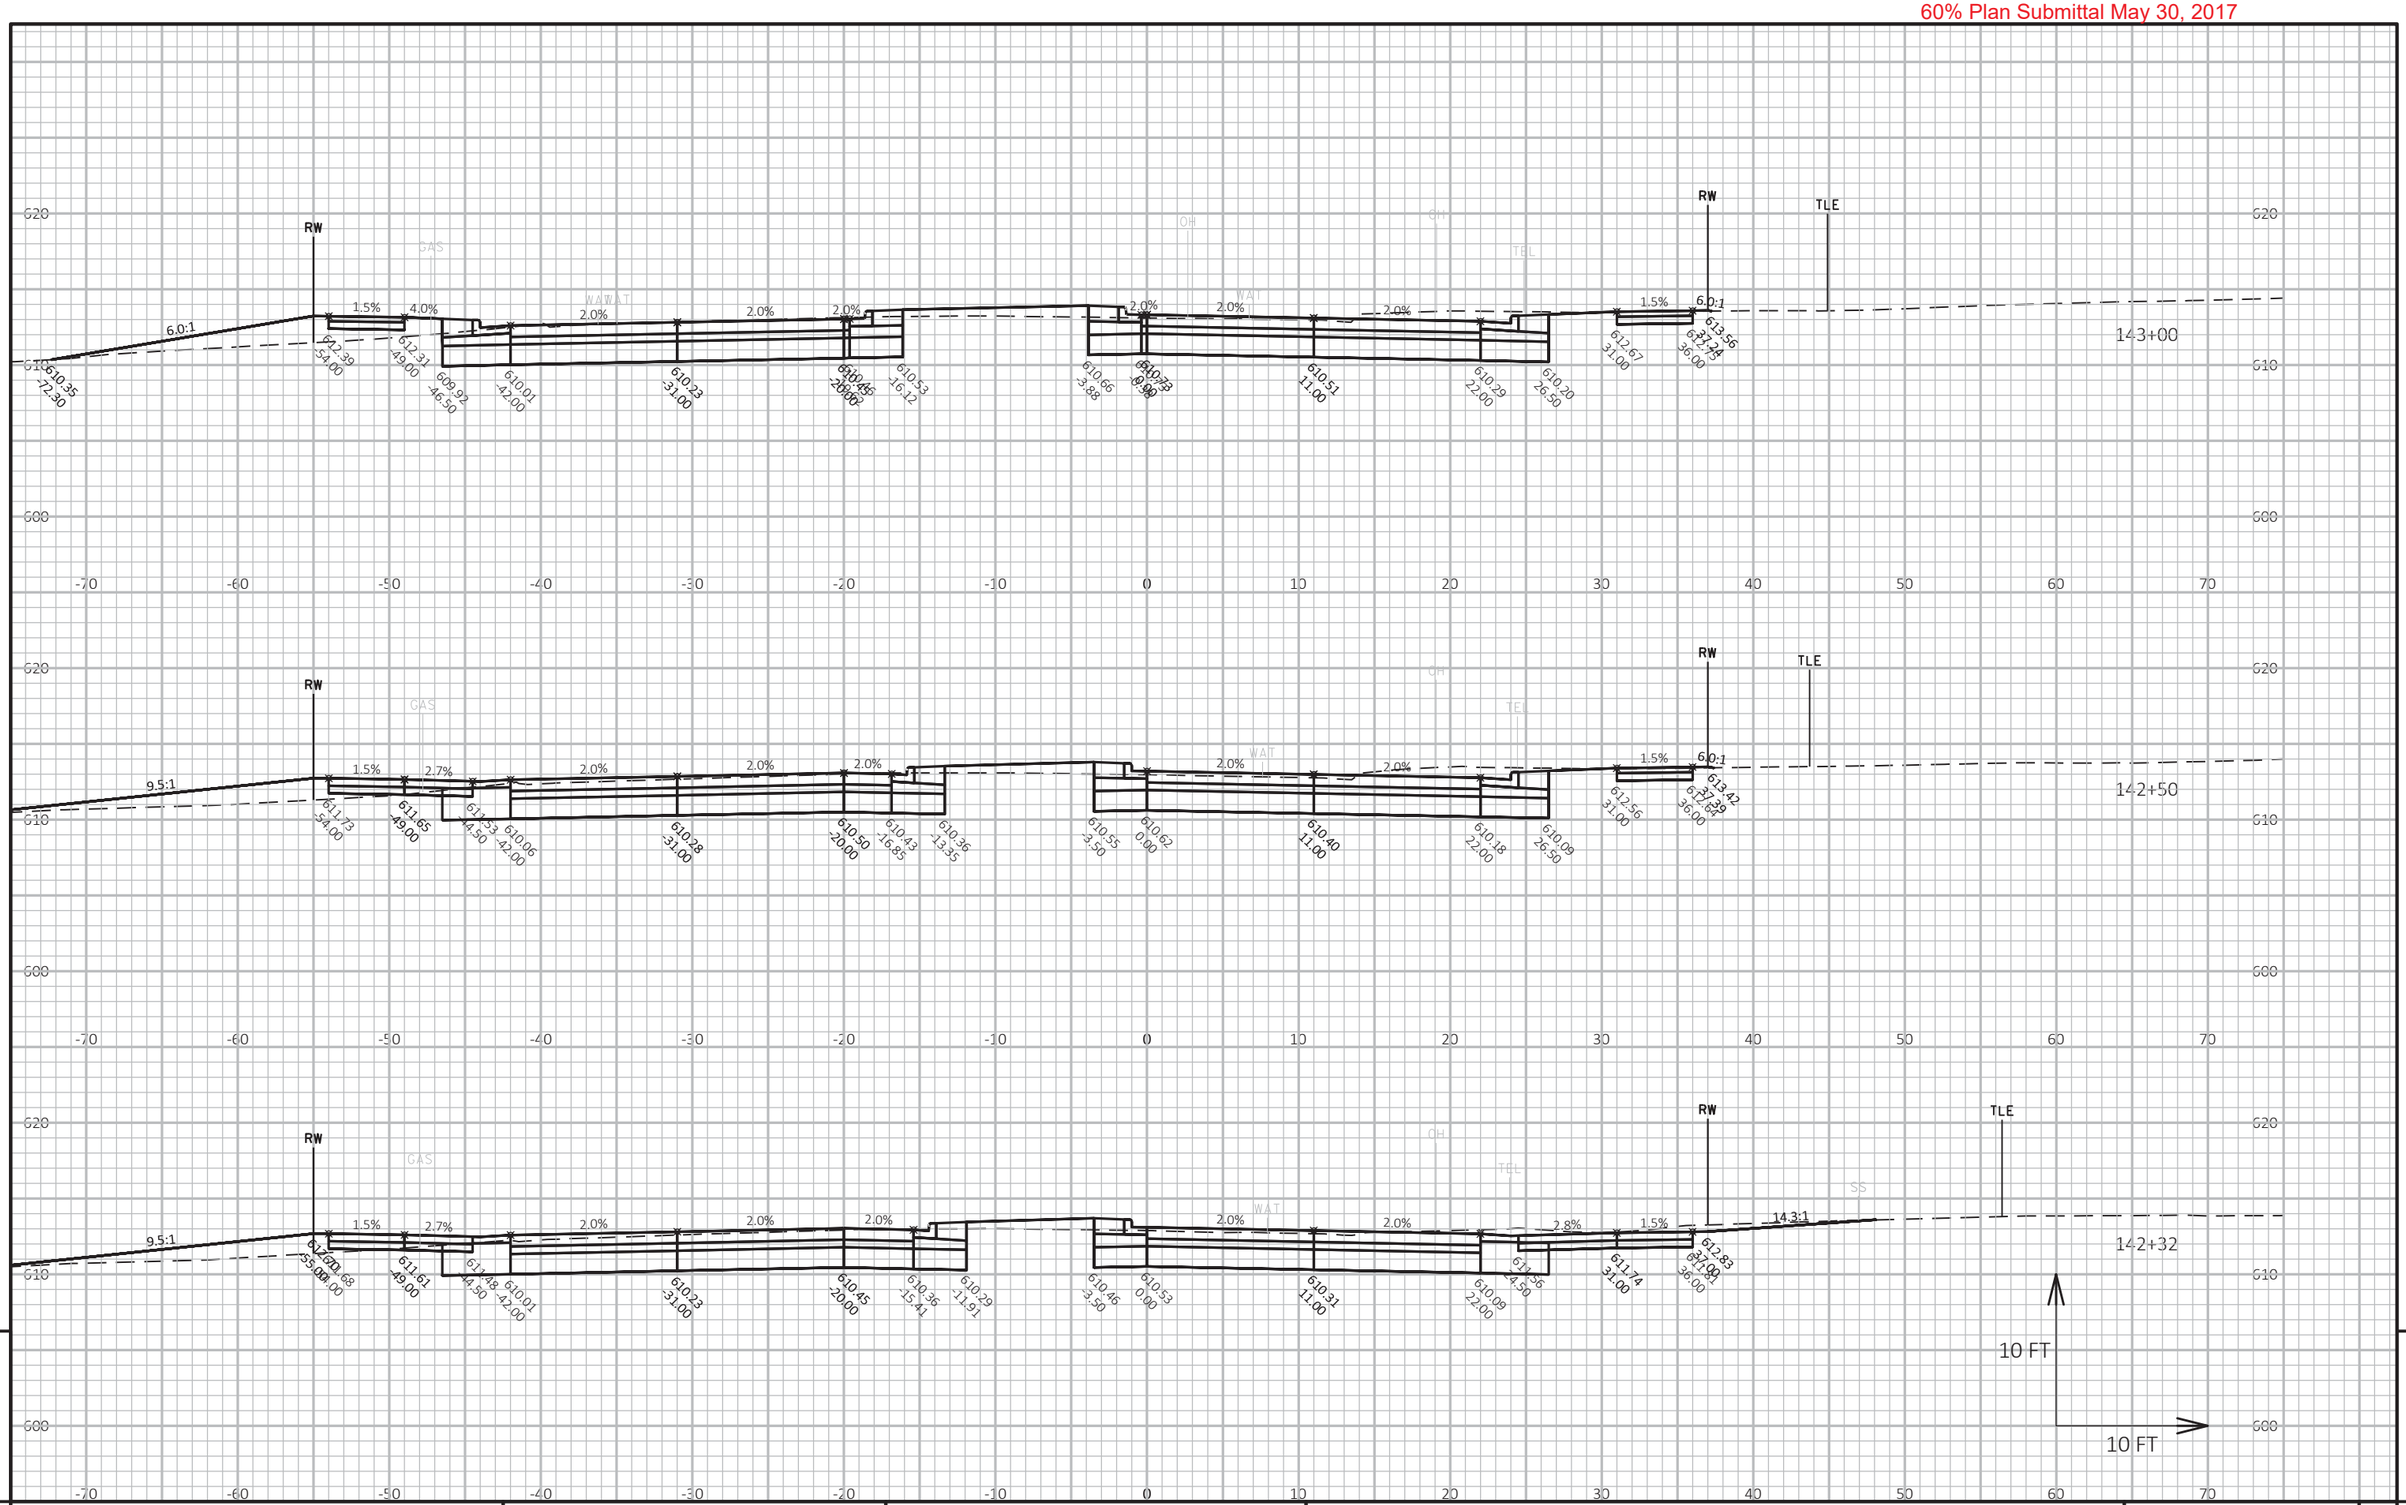

PROJECT NO: 4085-38-71	HWY: STH 57	COUNTY: BROWN	CROSS SECTIONS: STH 57	SHEET 407	E

FILE NAME : X:\3230500\120055.01\TECH\CAD\40853800\SHEETSPLAN\C3D_2016_136+00-172+00_XS.DWG
LAYOUT NAME - 136+00-175+00 - (8)

PLOT DATE : 5/25/2017 4:01 PM

PLOT BY : DOUGLAS HOBYAN

PLOT NAME :

PLOT SCALE : 1 IN:10 FT HORZ. / 1 IN:10 FT VERT.

WISDOT/CADDS SHEET 49

60% Plan Submittal May 30, 2017

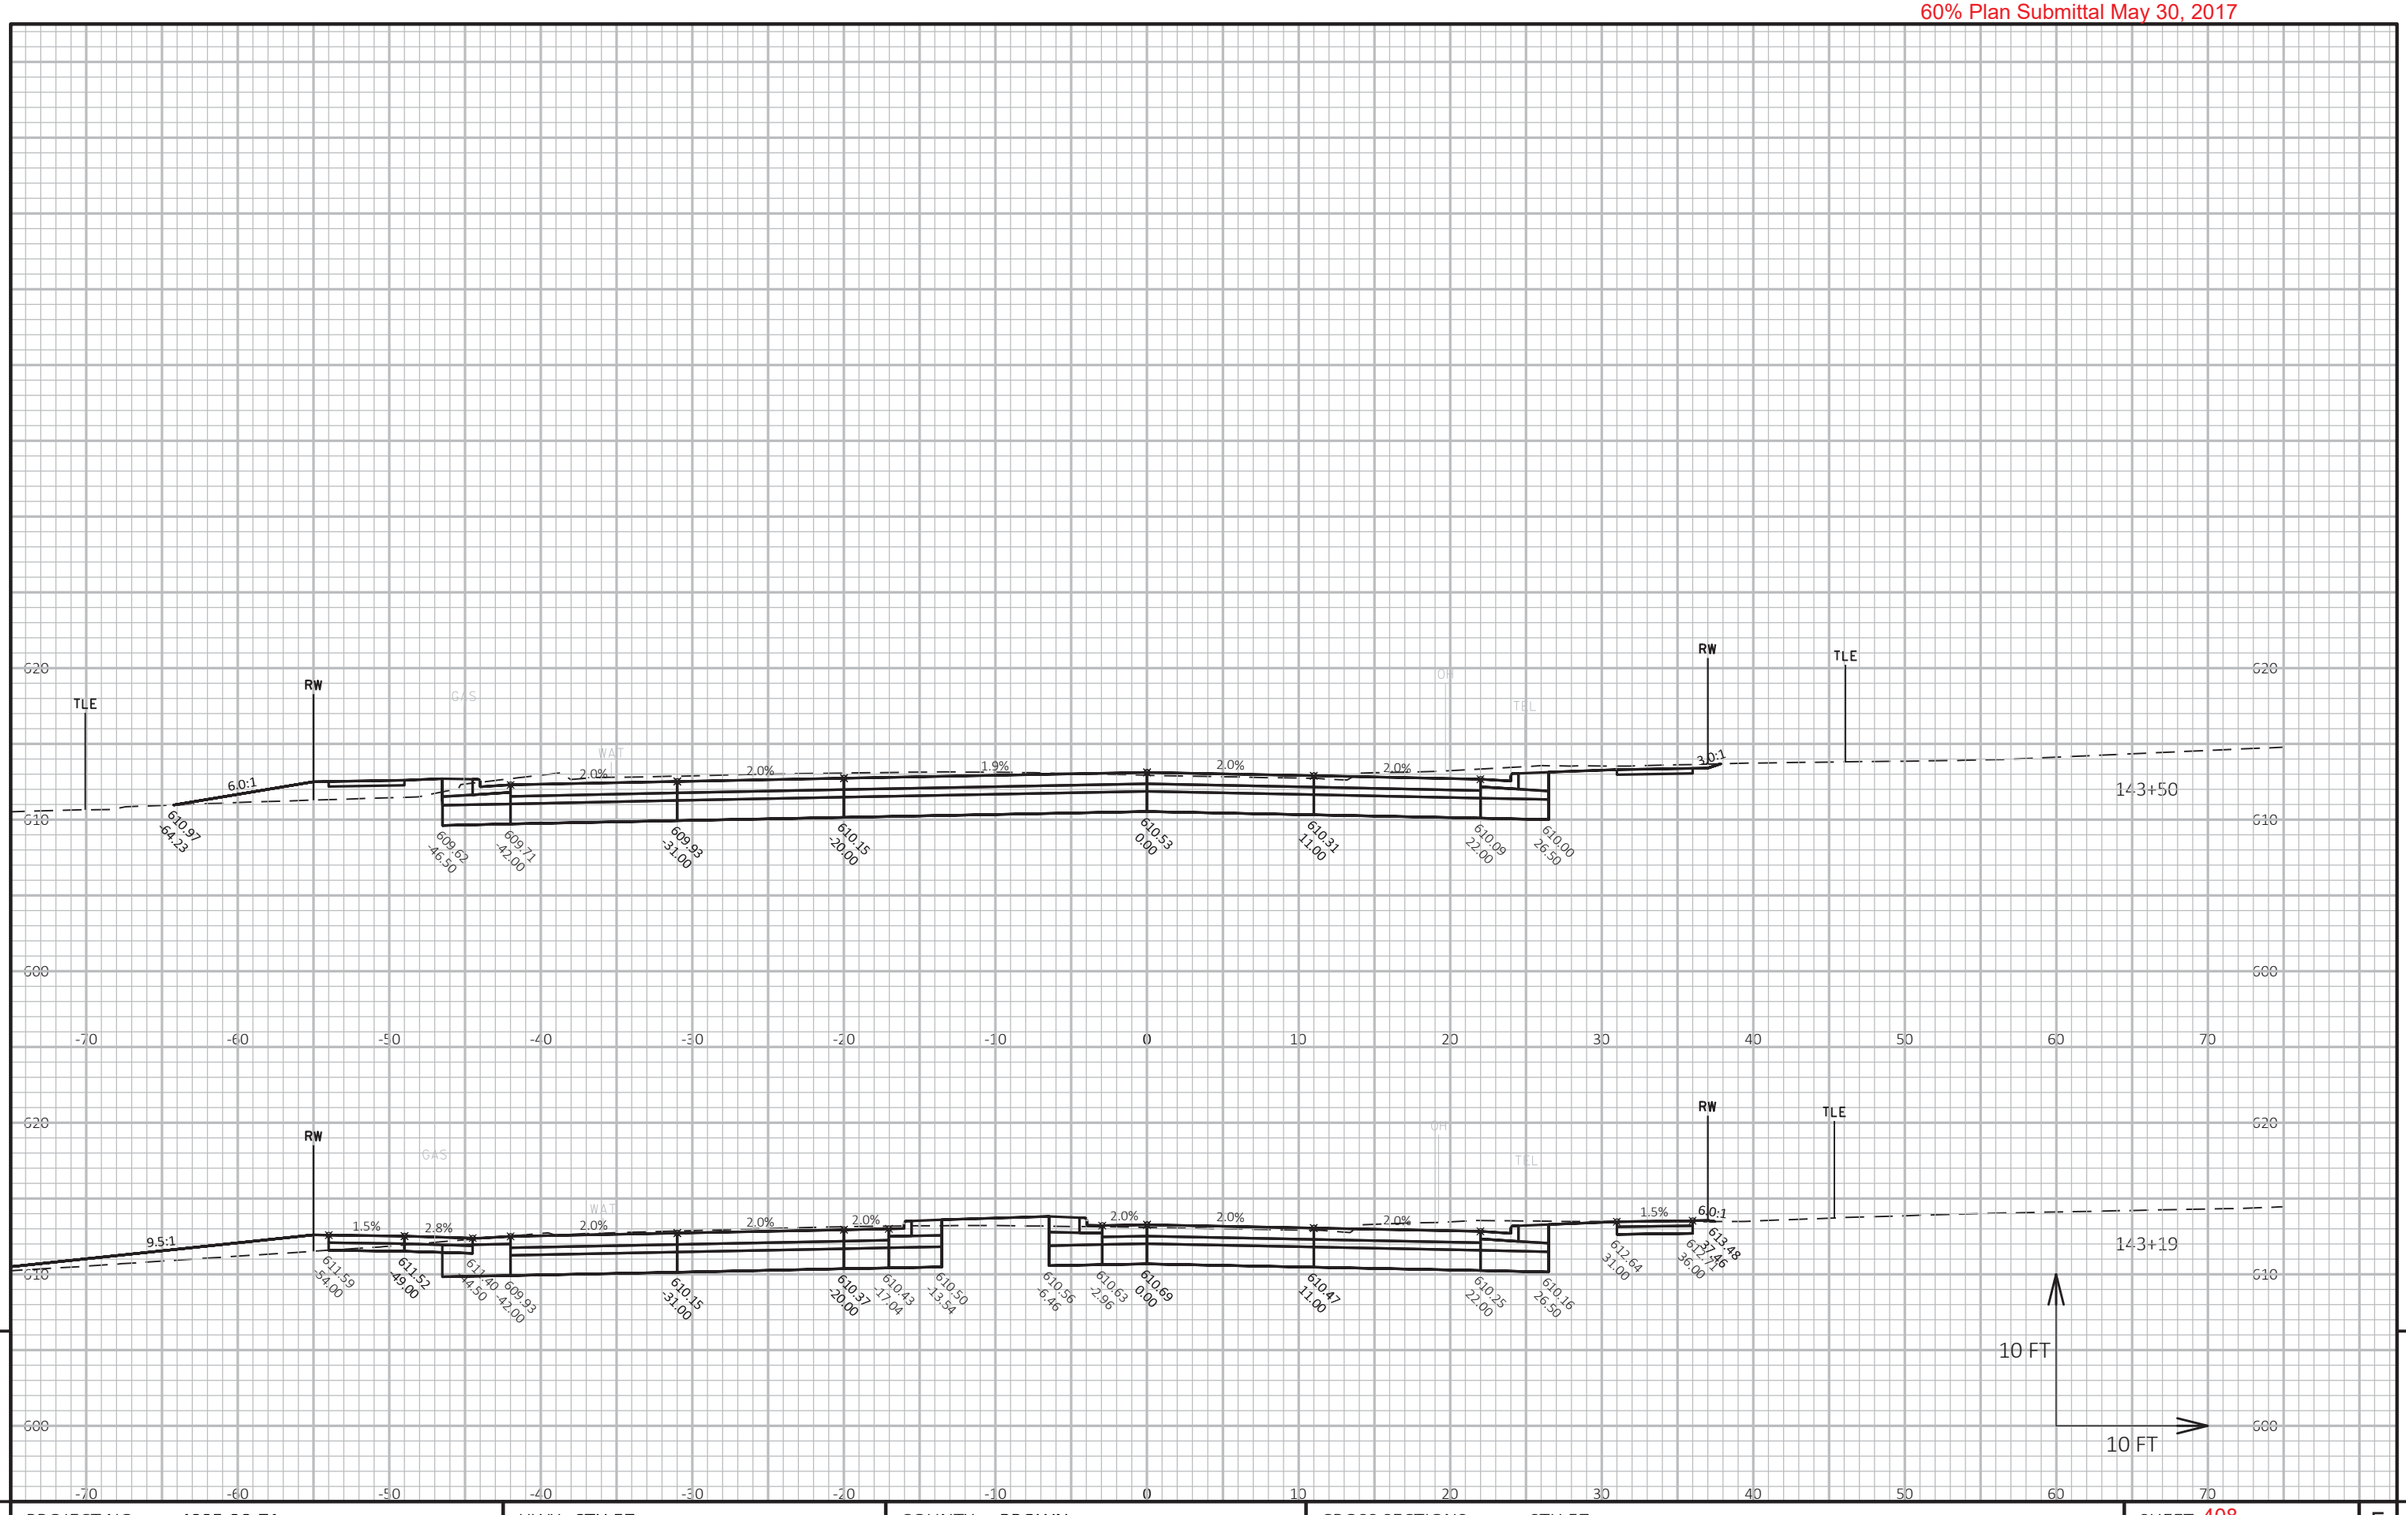

PROJECT NO: 4085-38-71	HWY: STH 57	COUNTY: BROWN	CROSS SECTIONS: STH 57	SHEET 408	E

FILE NAME : X:\3230500\120055.01\TECH\CAD\40853800\SHEETSPLAN\C3D_2016_136+00-172+00_XS.DWG
LAYOUT NAME - 136+00-175+00 - (9)

PLOT DATE : 5/25/2017 4:02 PM PLOT BY : DOUGLAS HOBYAN PLOT NAME : **PLOT SCALE :** 1 IN:10 FT HORZ. / 1 IN:10 FT VERT.

WISDOT/CADDS SHEET 49

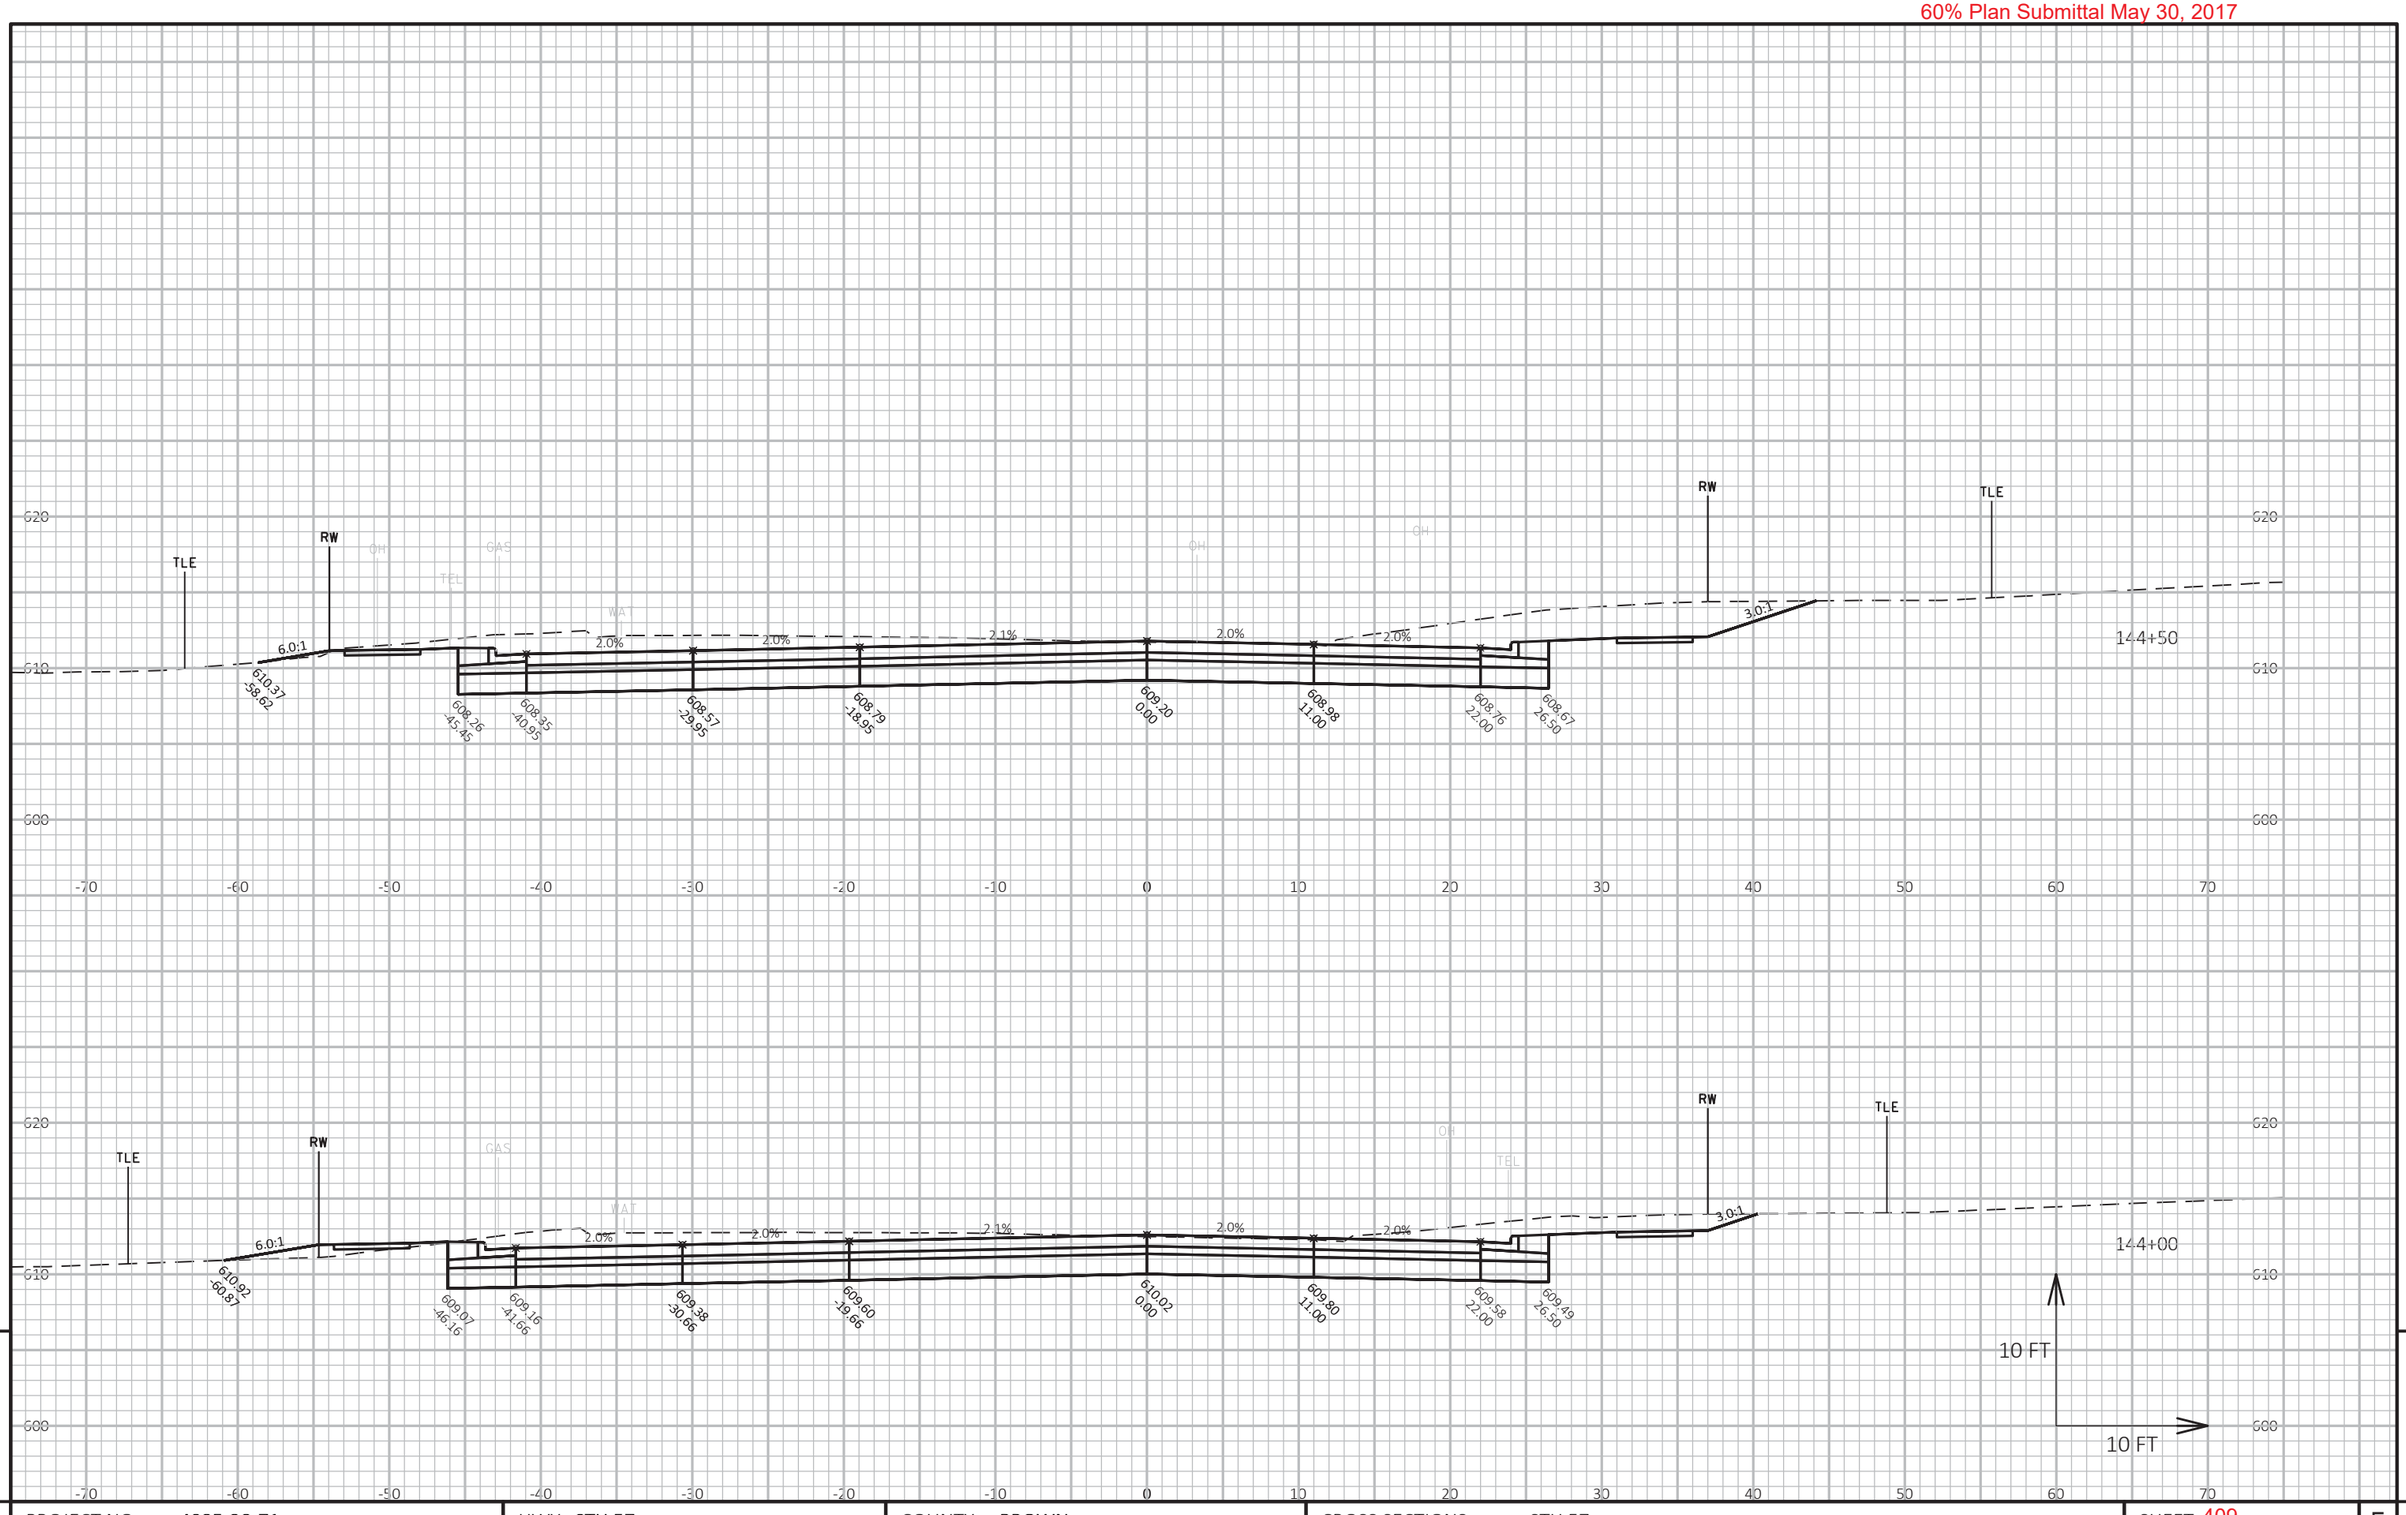

PROJECT NO: 4085-38-71	HWY: STH 57	COUNTY: BROWN	CROSS SECTIONS: STH 57	SHEET 409	E

FILE NAME : X:\3230500\120055.01\TECH\CAD\40853800\SHEETSPLAN\C3D_2016_136+00-172+00_XS.DWG
LAYOUT NAME - 136+00-175+00 - (10)

PLOT DATE : 5/25/2017 4:02 PM PLOT BY : DOUGLAS HOBYAN PLOT NAME : PLOT SCALE : 1 IN:10 FT HORZ. / 1 IN:10 FT VERT.

WISDOT/CADDS SHEET 49

9 9

60% Plan Submittal May 30, 2017

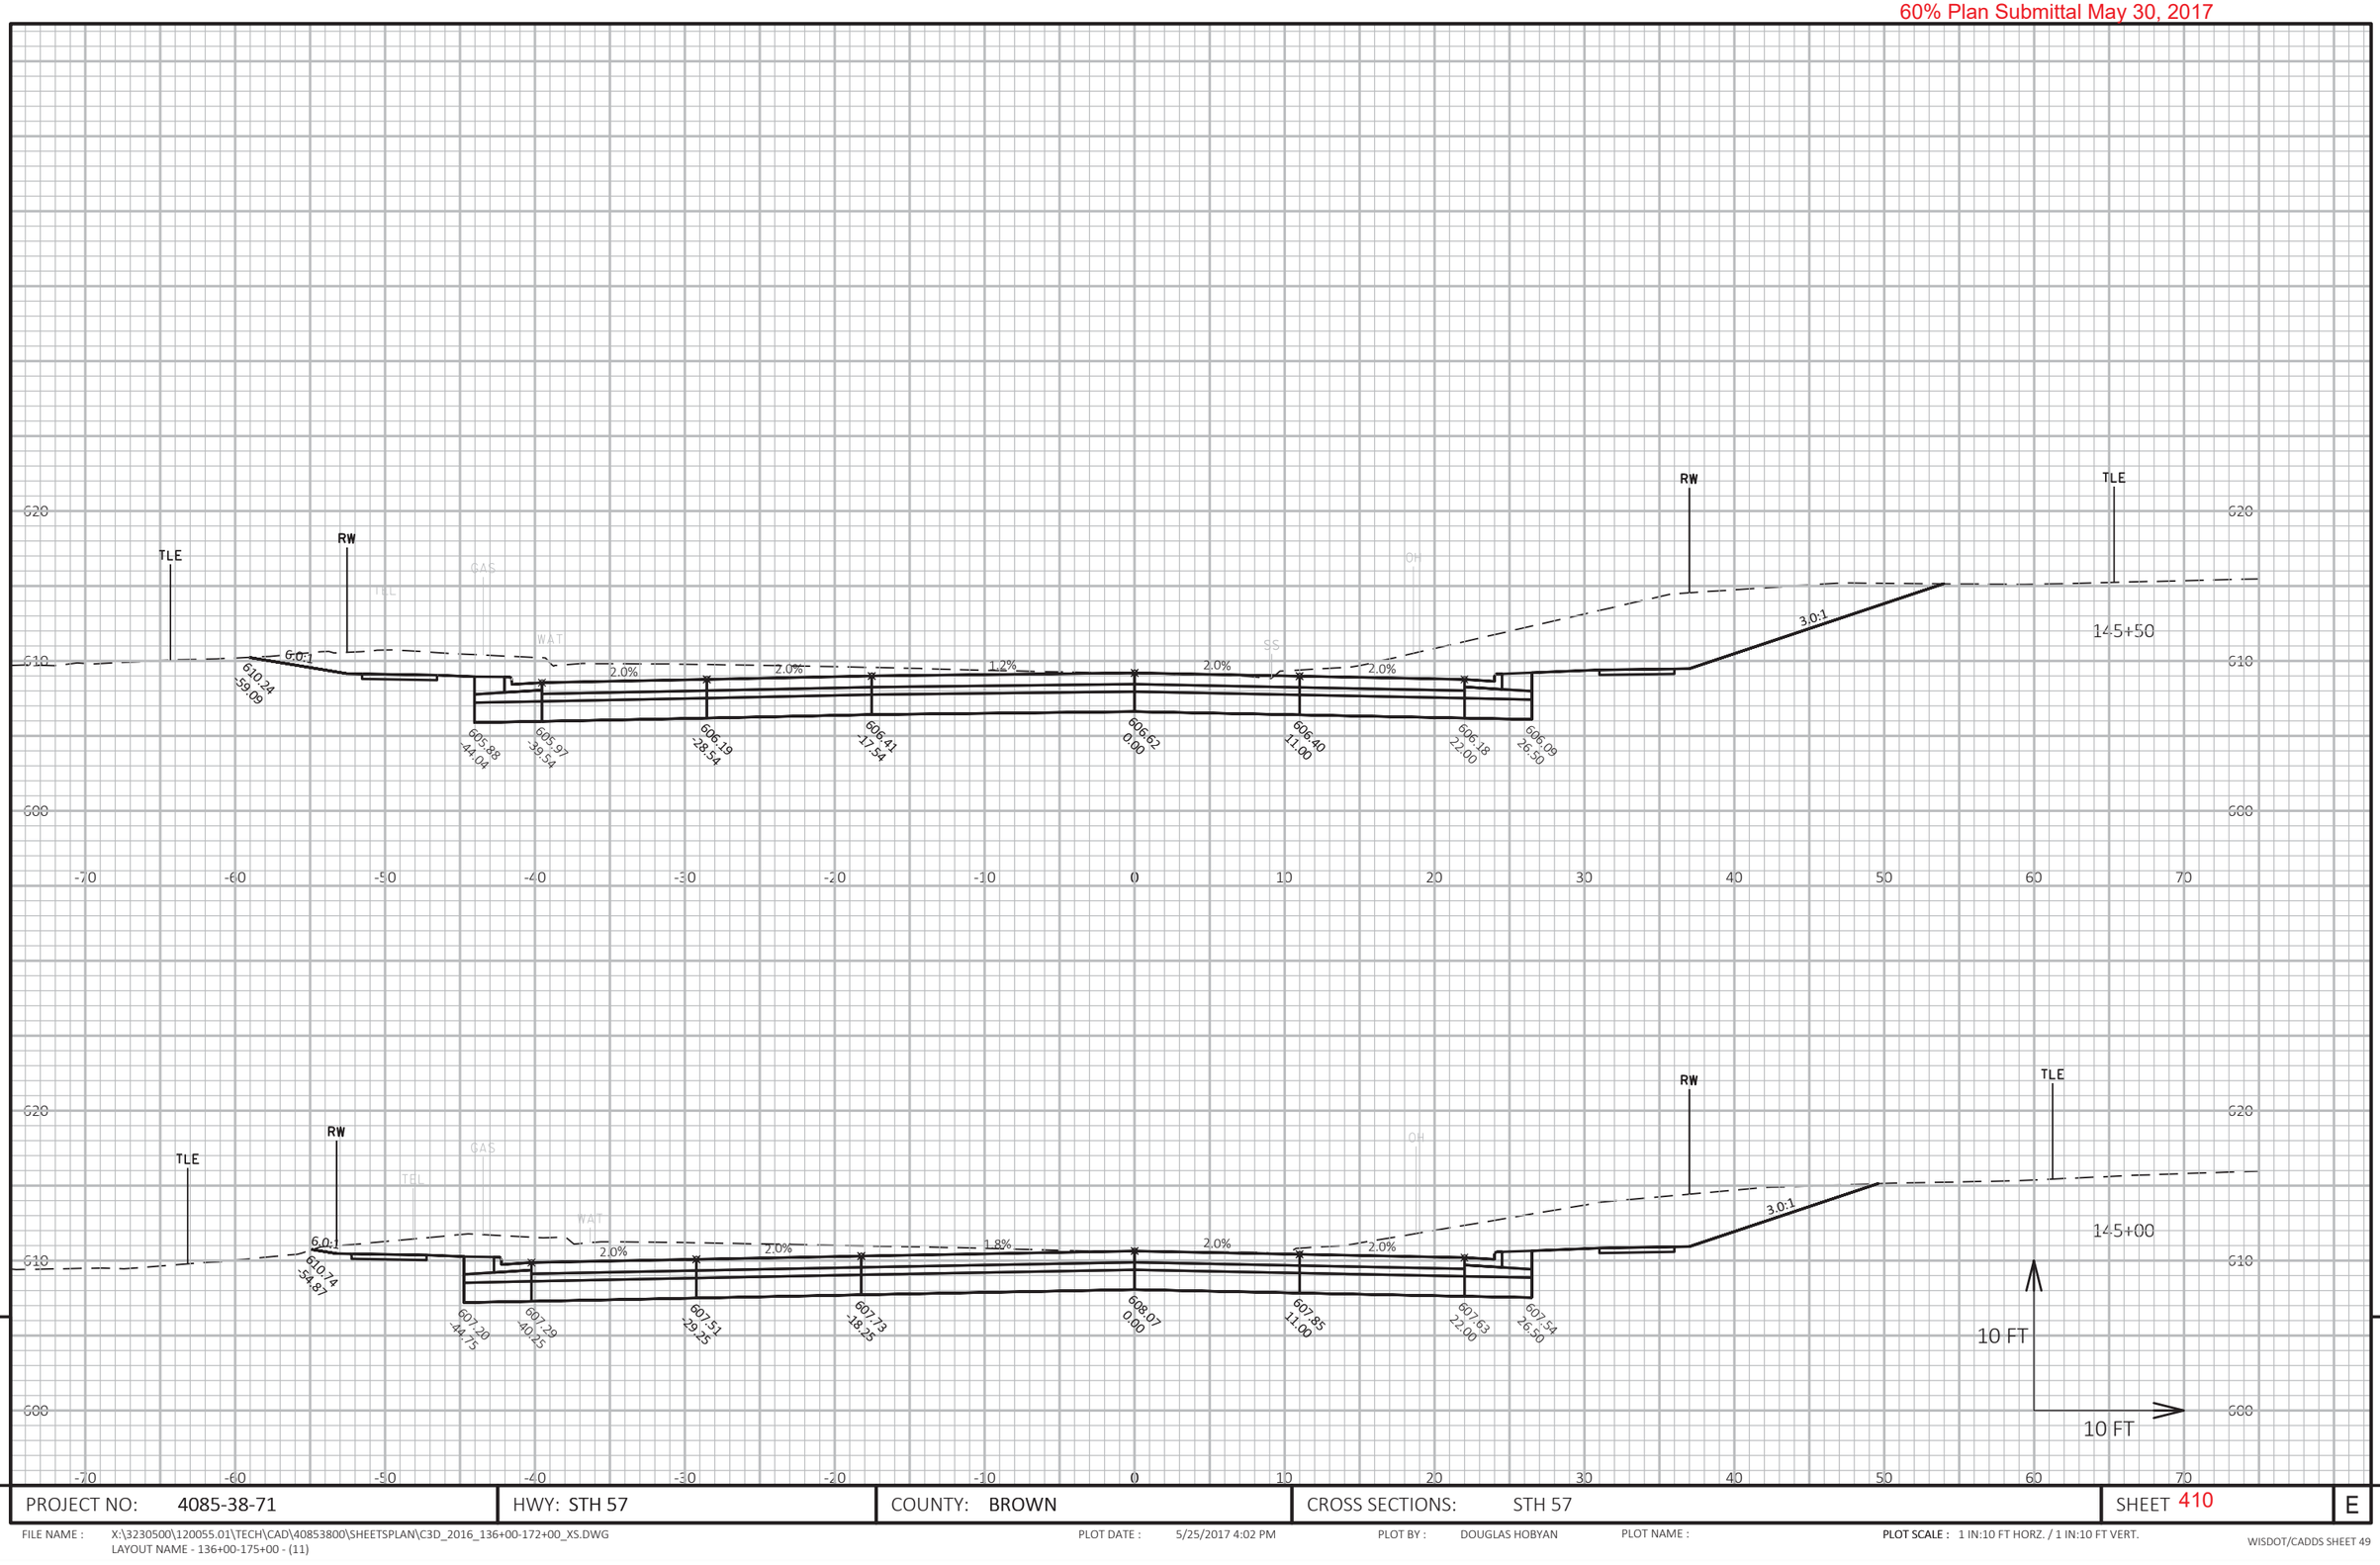

9

PROJECT NO: 4085-38-71	HWY: STH 57	COUNTY: BROWN	CROSS SECTIONS: STH 57	SHEET 410	E

60% Plan Submittal May 30, 2017

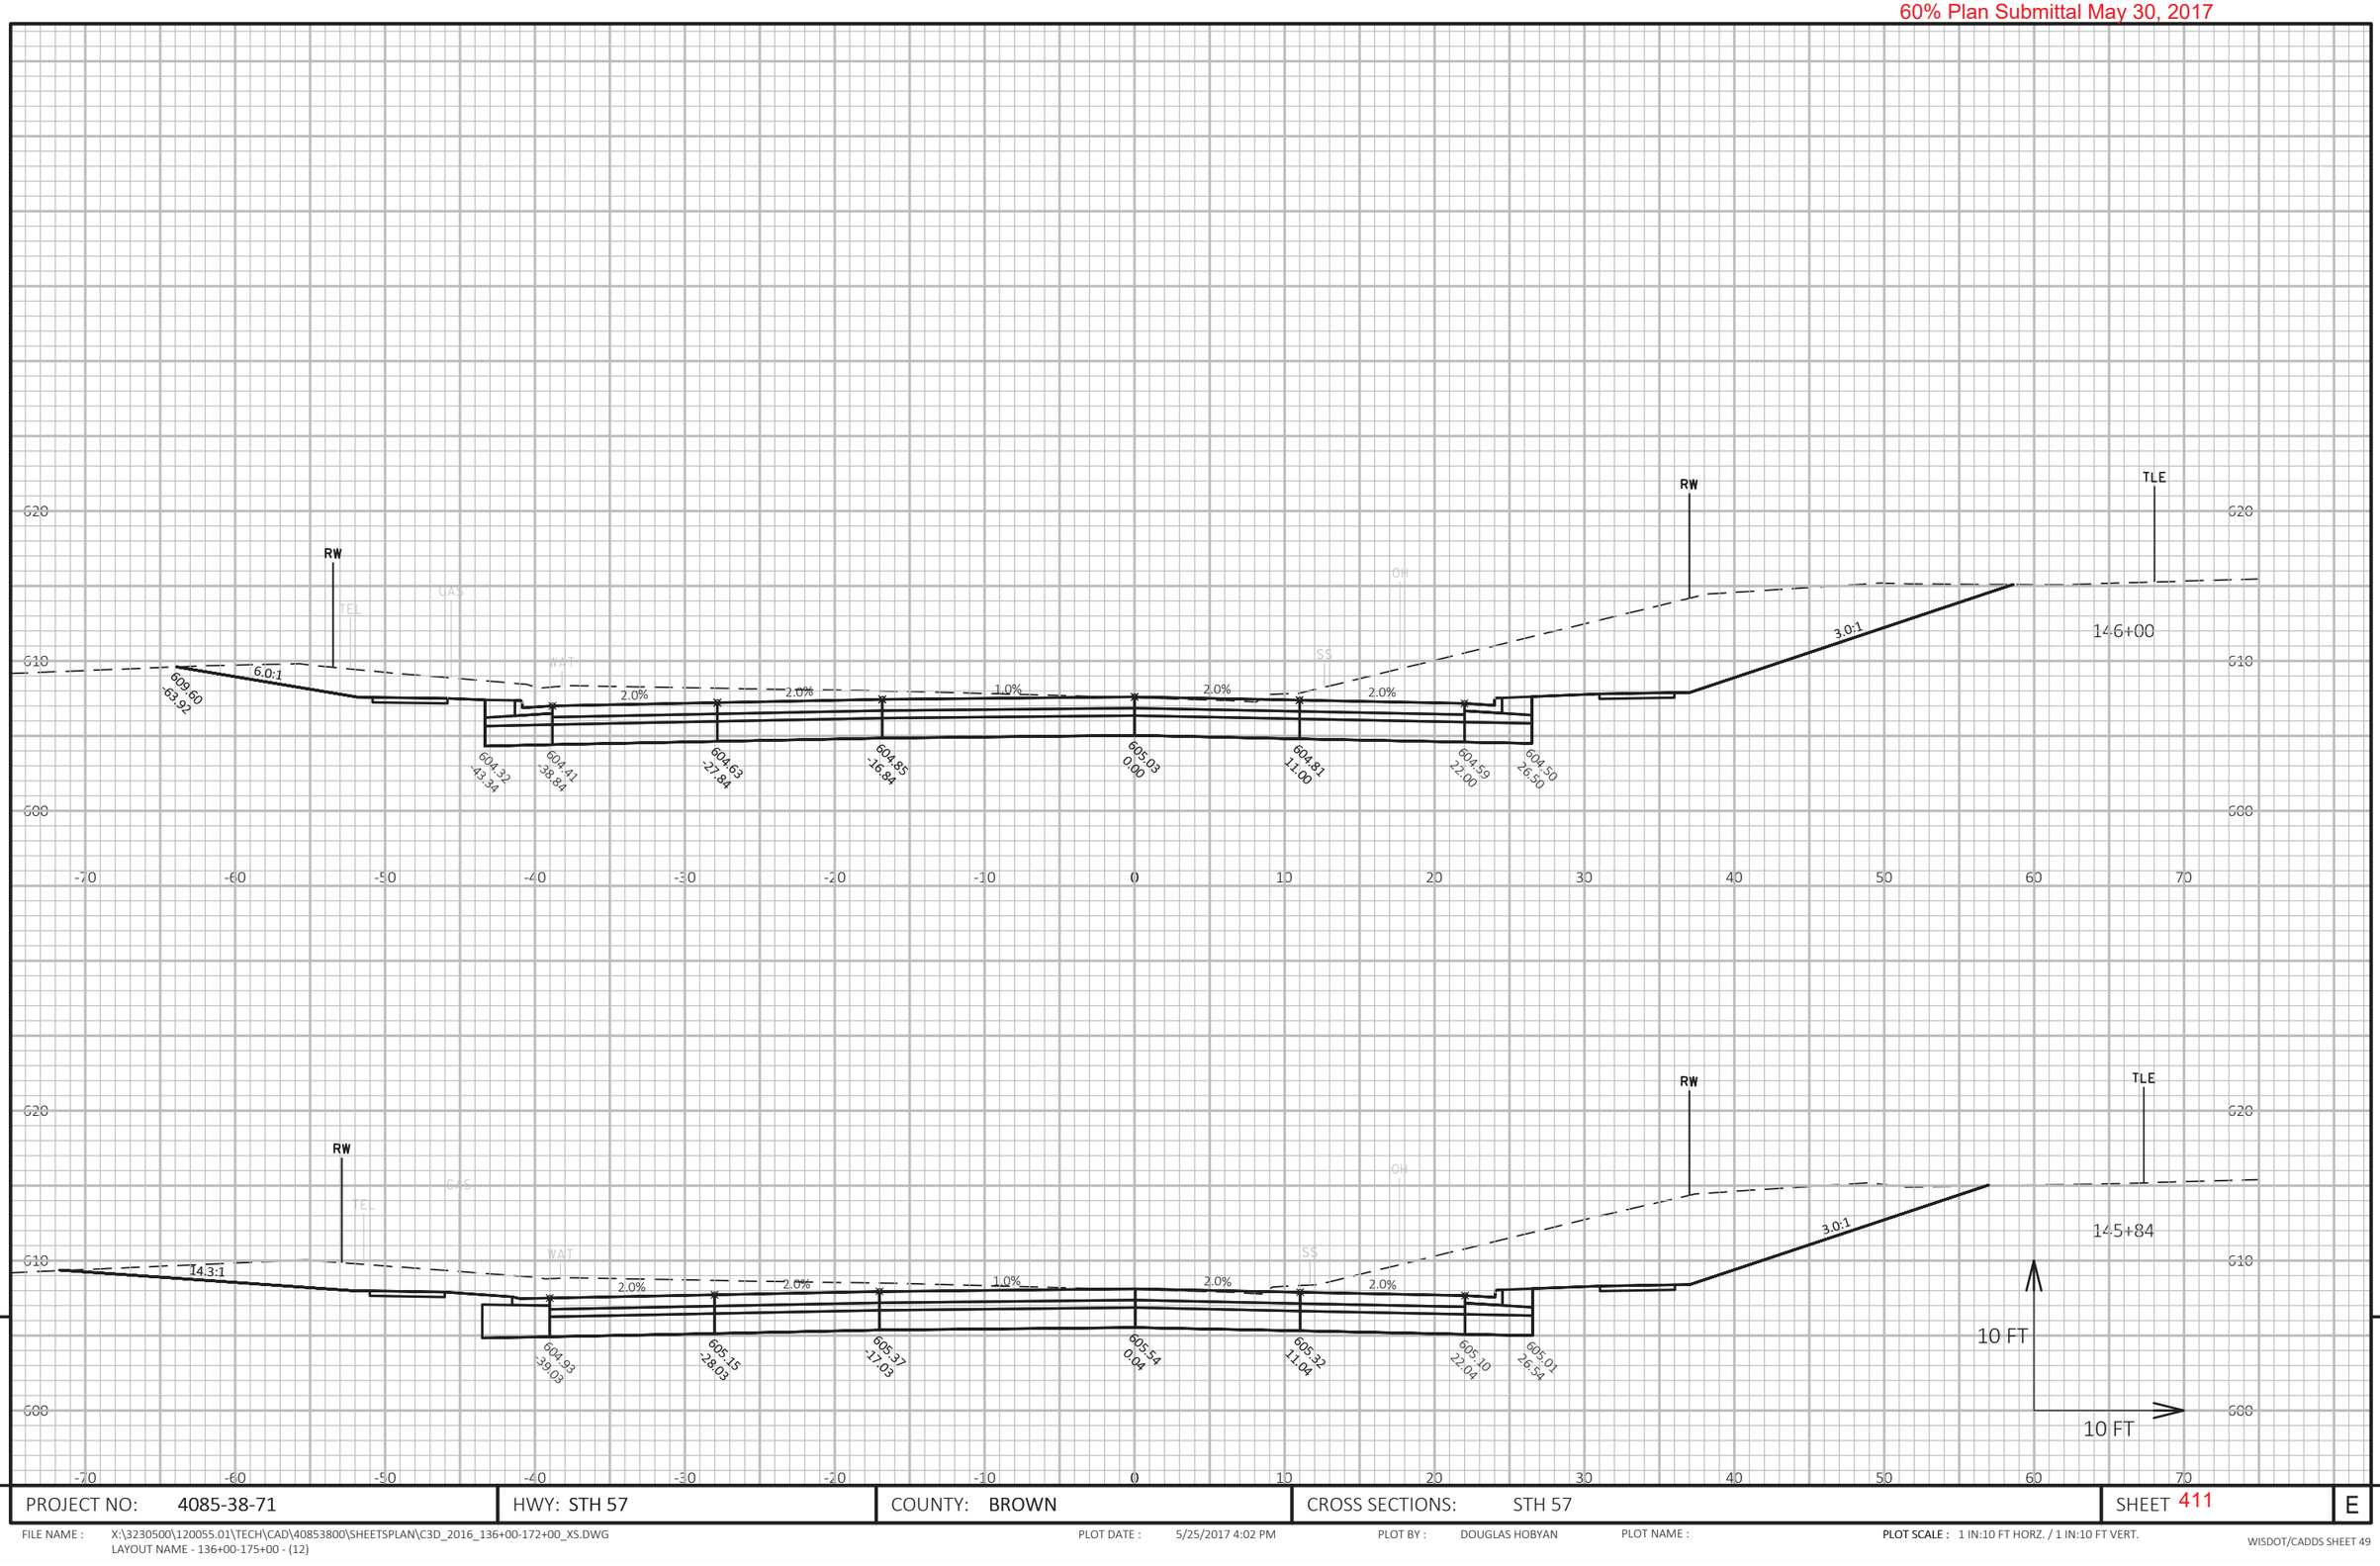

9

9

PROJECT NO: 4085-38-71	HWY: STH 57	COUNTY: BROWN	CROSS SECTIONS: STH 57	SHEET 411	E

FILE NAME : X:\3230500\120055.01\TECH\CAD\40853800\SHEETSPLAN\C3D_2016_136+00-172+00_XS.DWG
LAYOUT NAME - 136+00-175+00 - (12)

PLOT DATE : 5/25/2017 4:02 PM PLOT BY : DOUGLAS HOBYAN PLOT NAME : PLOT SCALE : 1 IN:10 FT HORZ. / 1 IN:10 FT VERT.

WISDOT/CADDS SHEET 49

60% Plan Submittal May 30, 2017

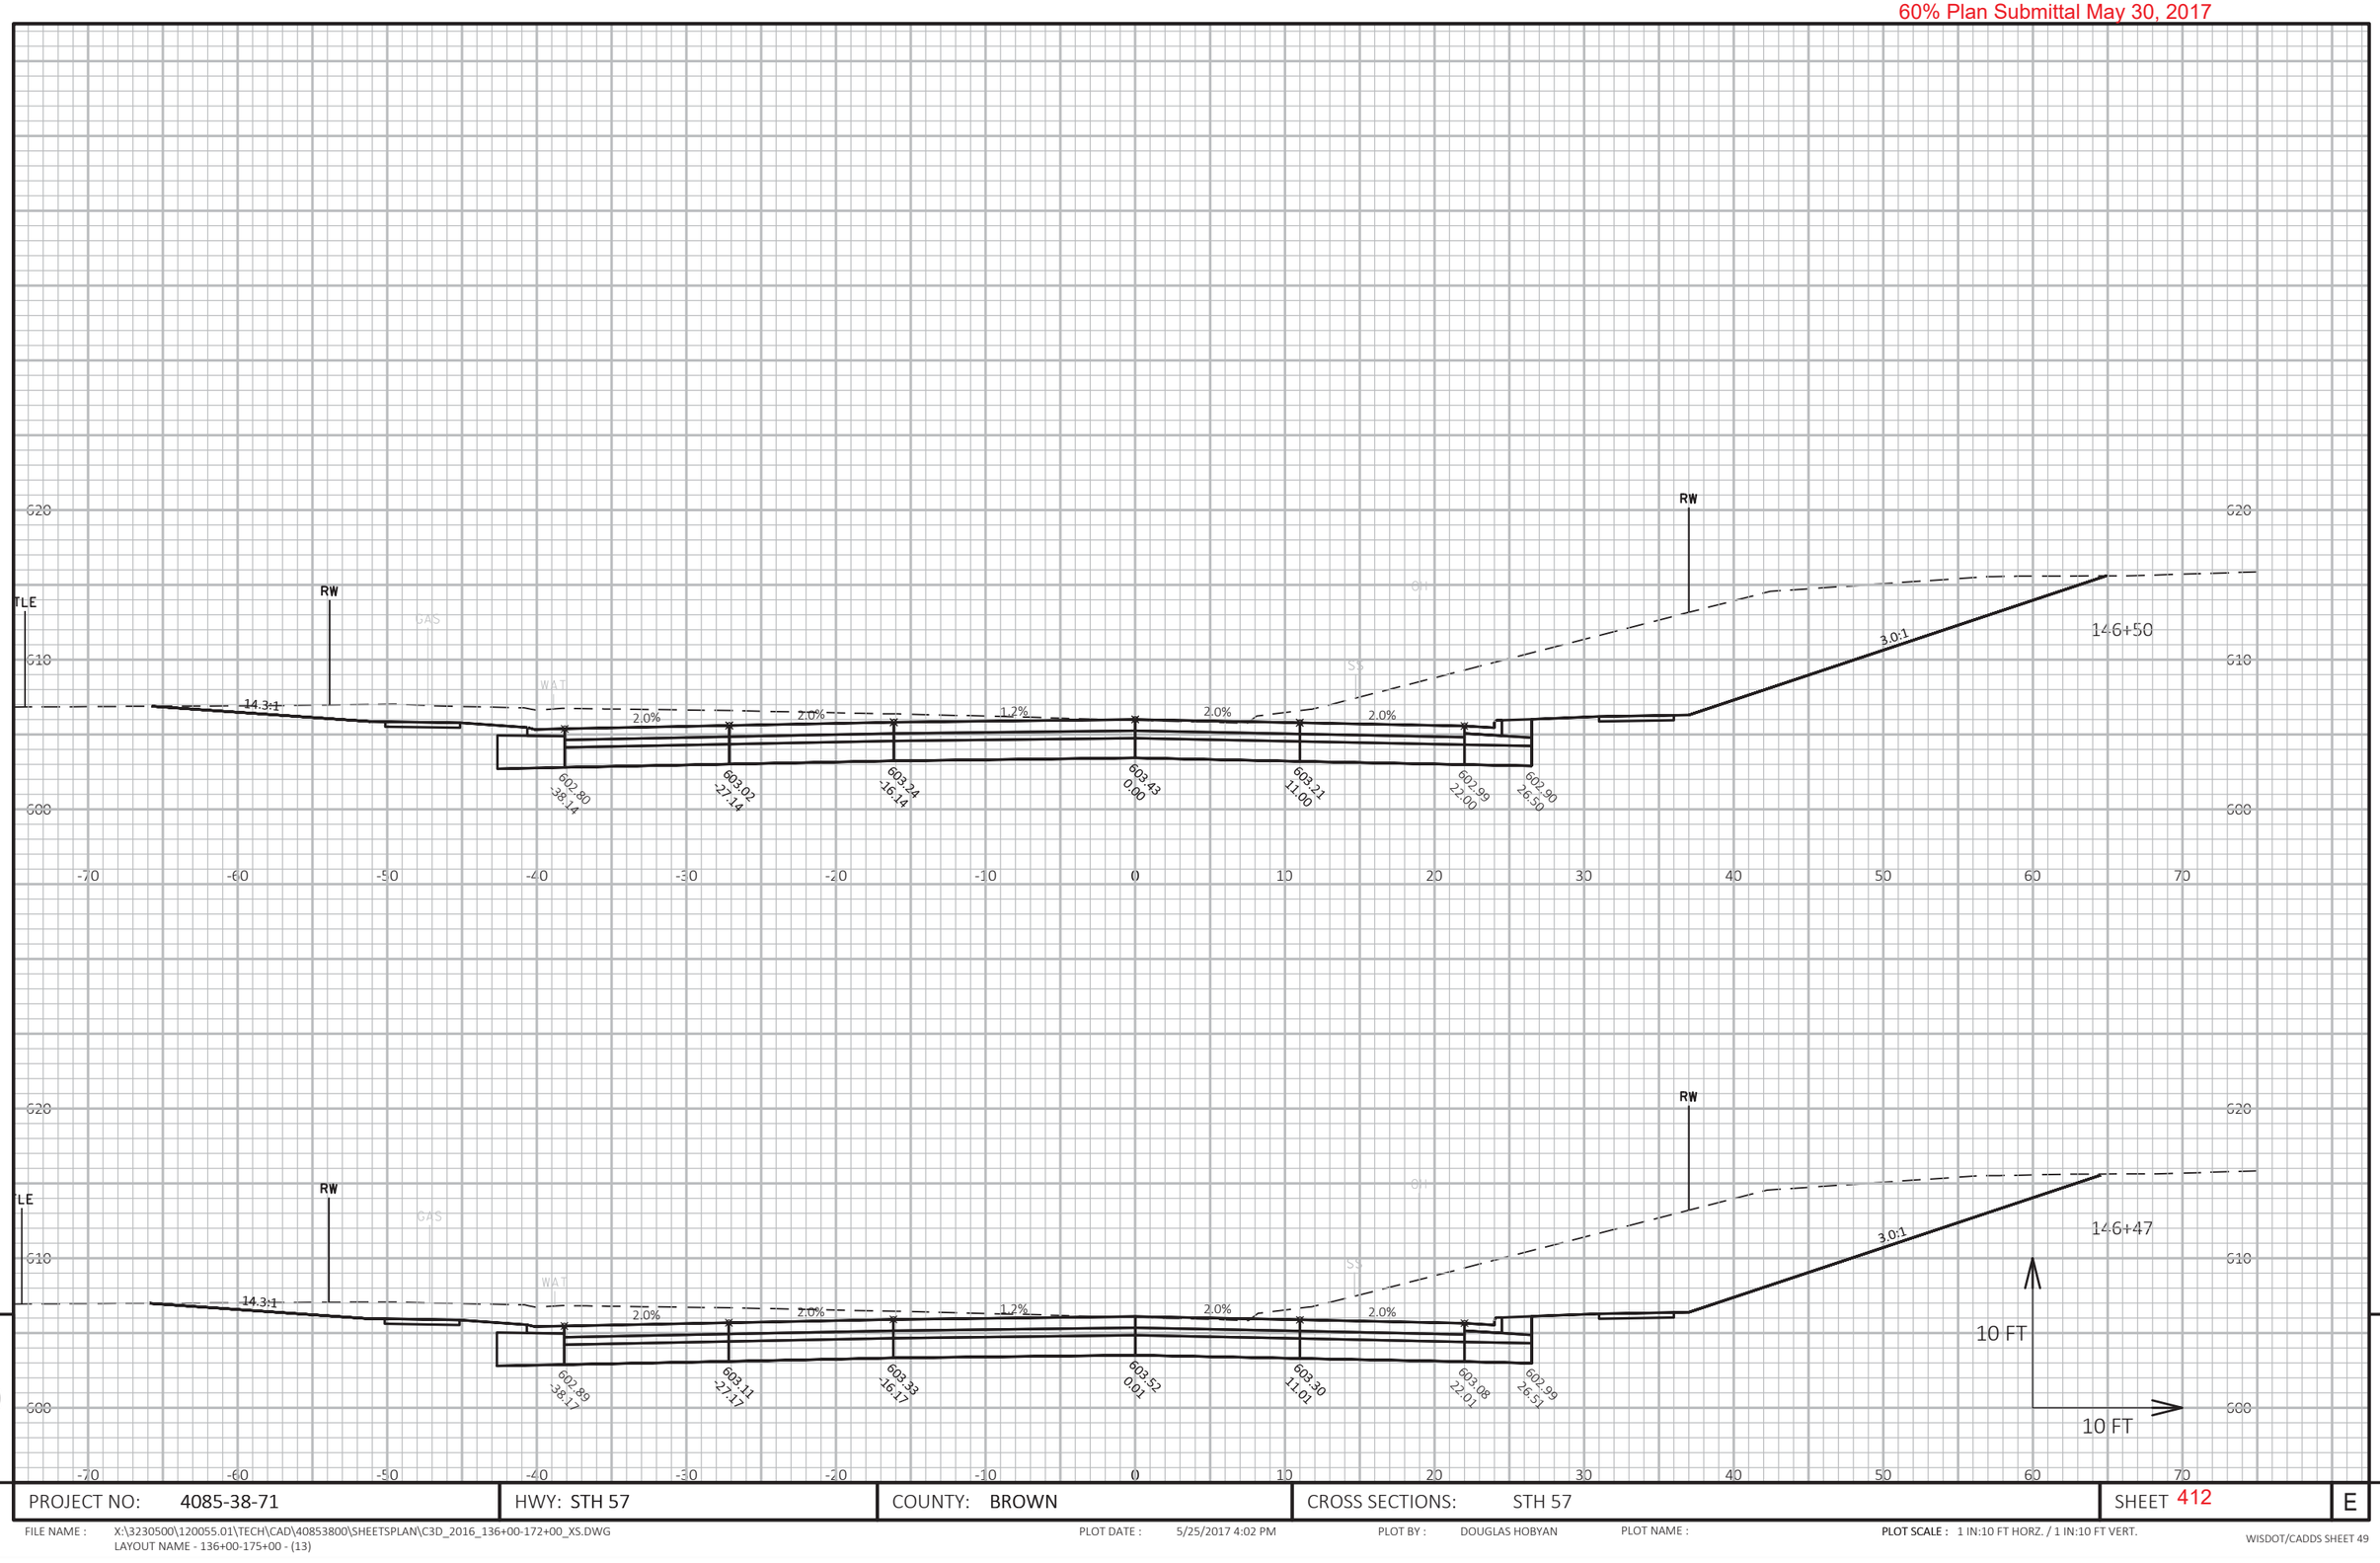

9 9

PROJECT NO: 4085-38-71	HWY: STH 57	COUNTY: BROWN	CROSS SECTIONS: STH 57	SHEET 412	E

FILE NAME : X:\3230500\120055.01\TECH\CAD\40853800\SHEETSPLAN\C3D_2016_136+00-172+00_XS.DWG
LAYOUT NAME - 136+00-175+00 - (13)

PLOT DATE : 5/25/2017 4:02 PM PLOT BY : DOUGLAS HOBYAN PLOT NAME : **PLOT SCALE :** 1 IN:10 FT HORZ. / 1 IN:10 FT VERT.

WISDOT/CADDS SHEET 49

60% Plan Submittal May 30, 2017

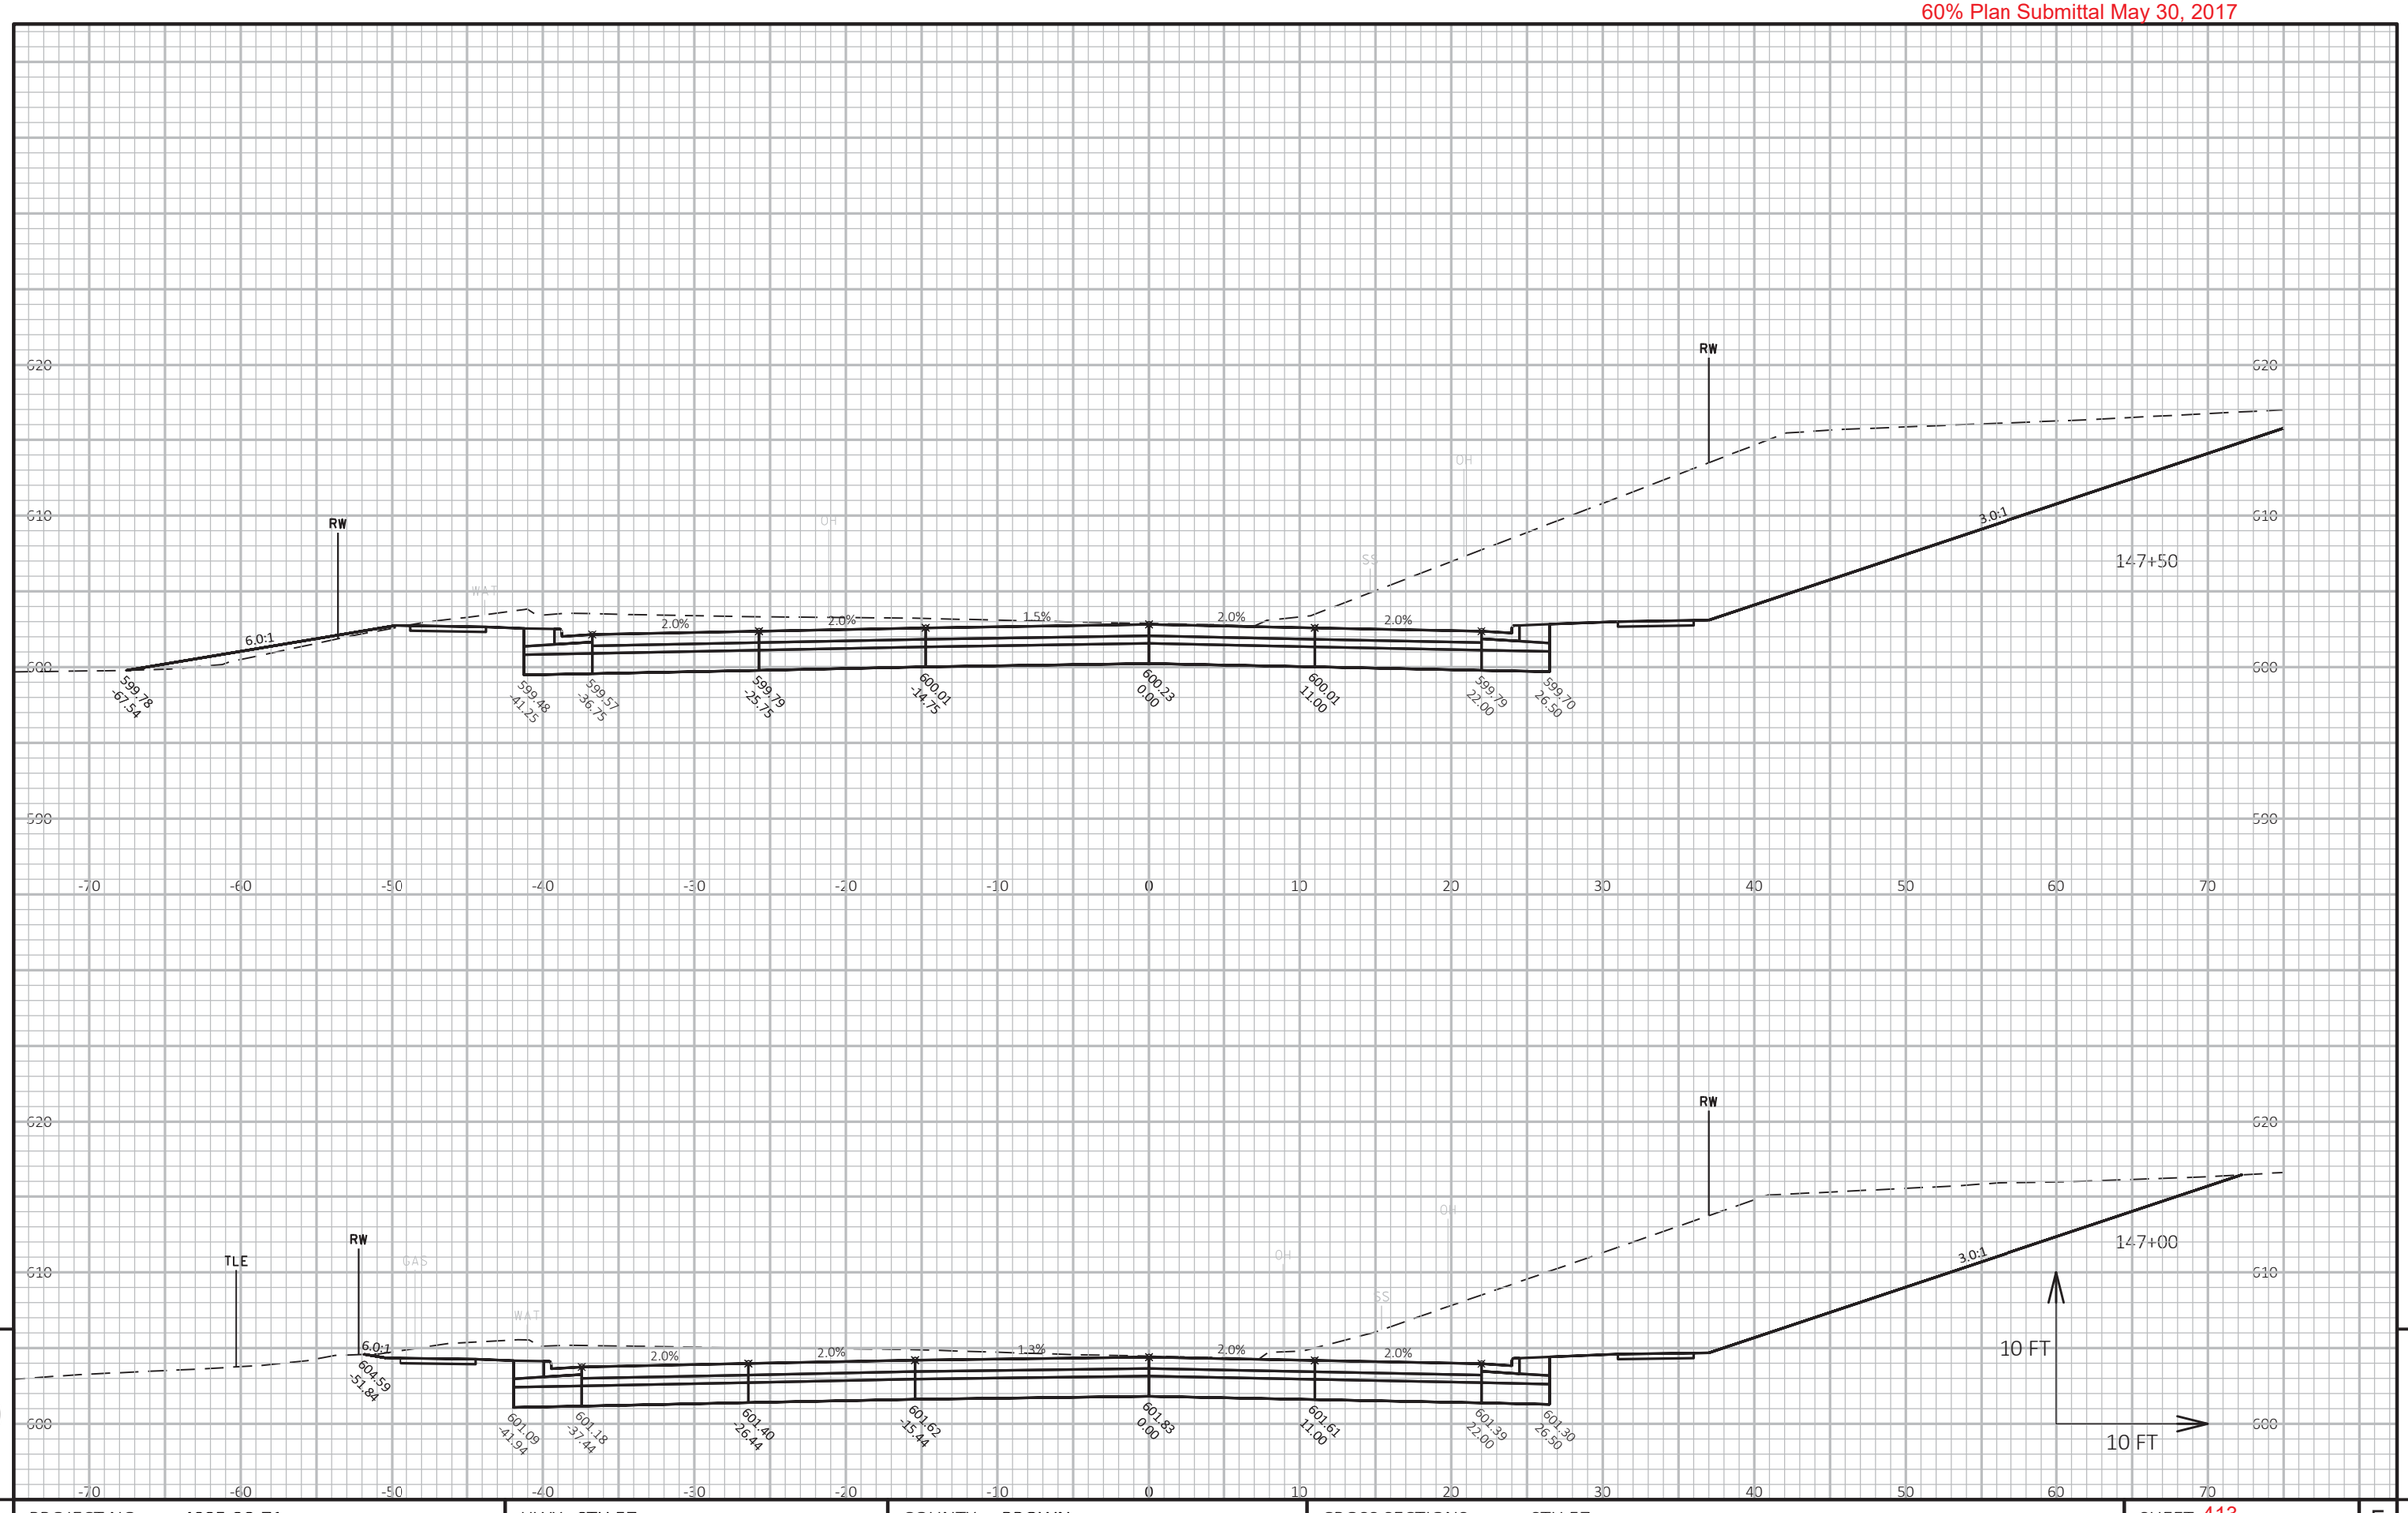

9

9

PROJECT NO: 4085-38-71	HWY: STH 57	COUNTY: BROWN	CROSS SECTIONS: STH 57	SHEET 413	E

FILE NAME : X:\3230500\120055.01\TECH\CAD\40853800\SHEETSPLAN\C3D_2016_136+00-172+00_XS.DWG
LAYOUT NAME - 136+00-175+00 - (14)

PLOT DATE : 5/25/2017 4:03 PM

PLOT BY : DOUGLAS HOBYAN

PLOT NAME :

PLOT SCALE : 1 IN:10 FT HORZ. / 1 IN:10 FT VERT.

60% Plan Submittal May 30, 2017

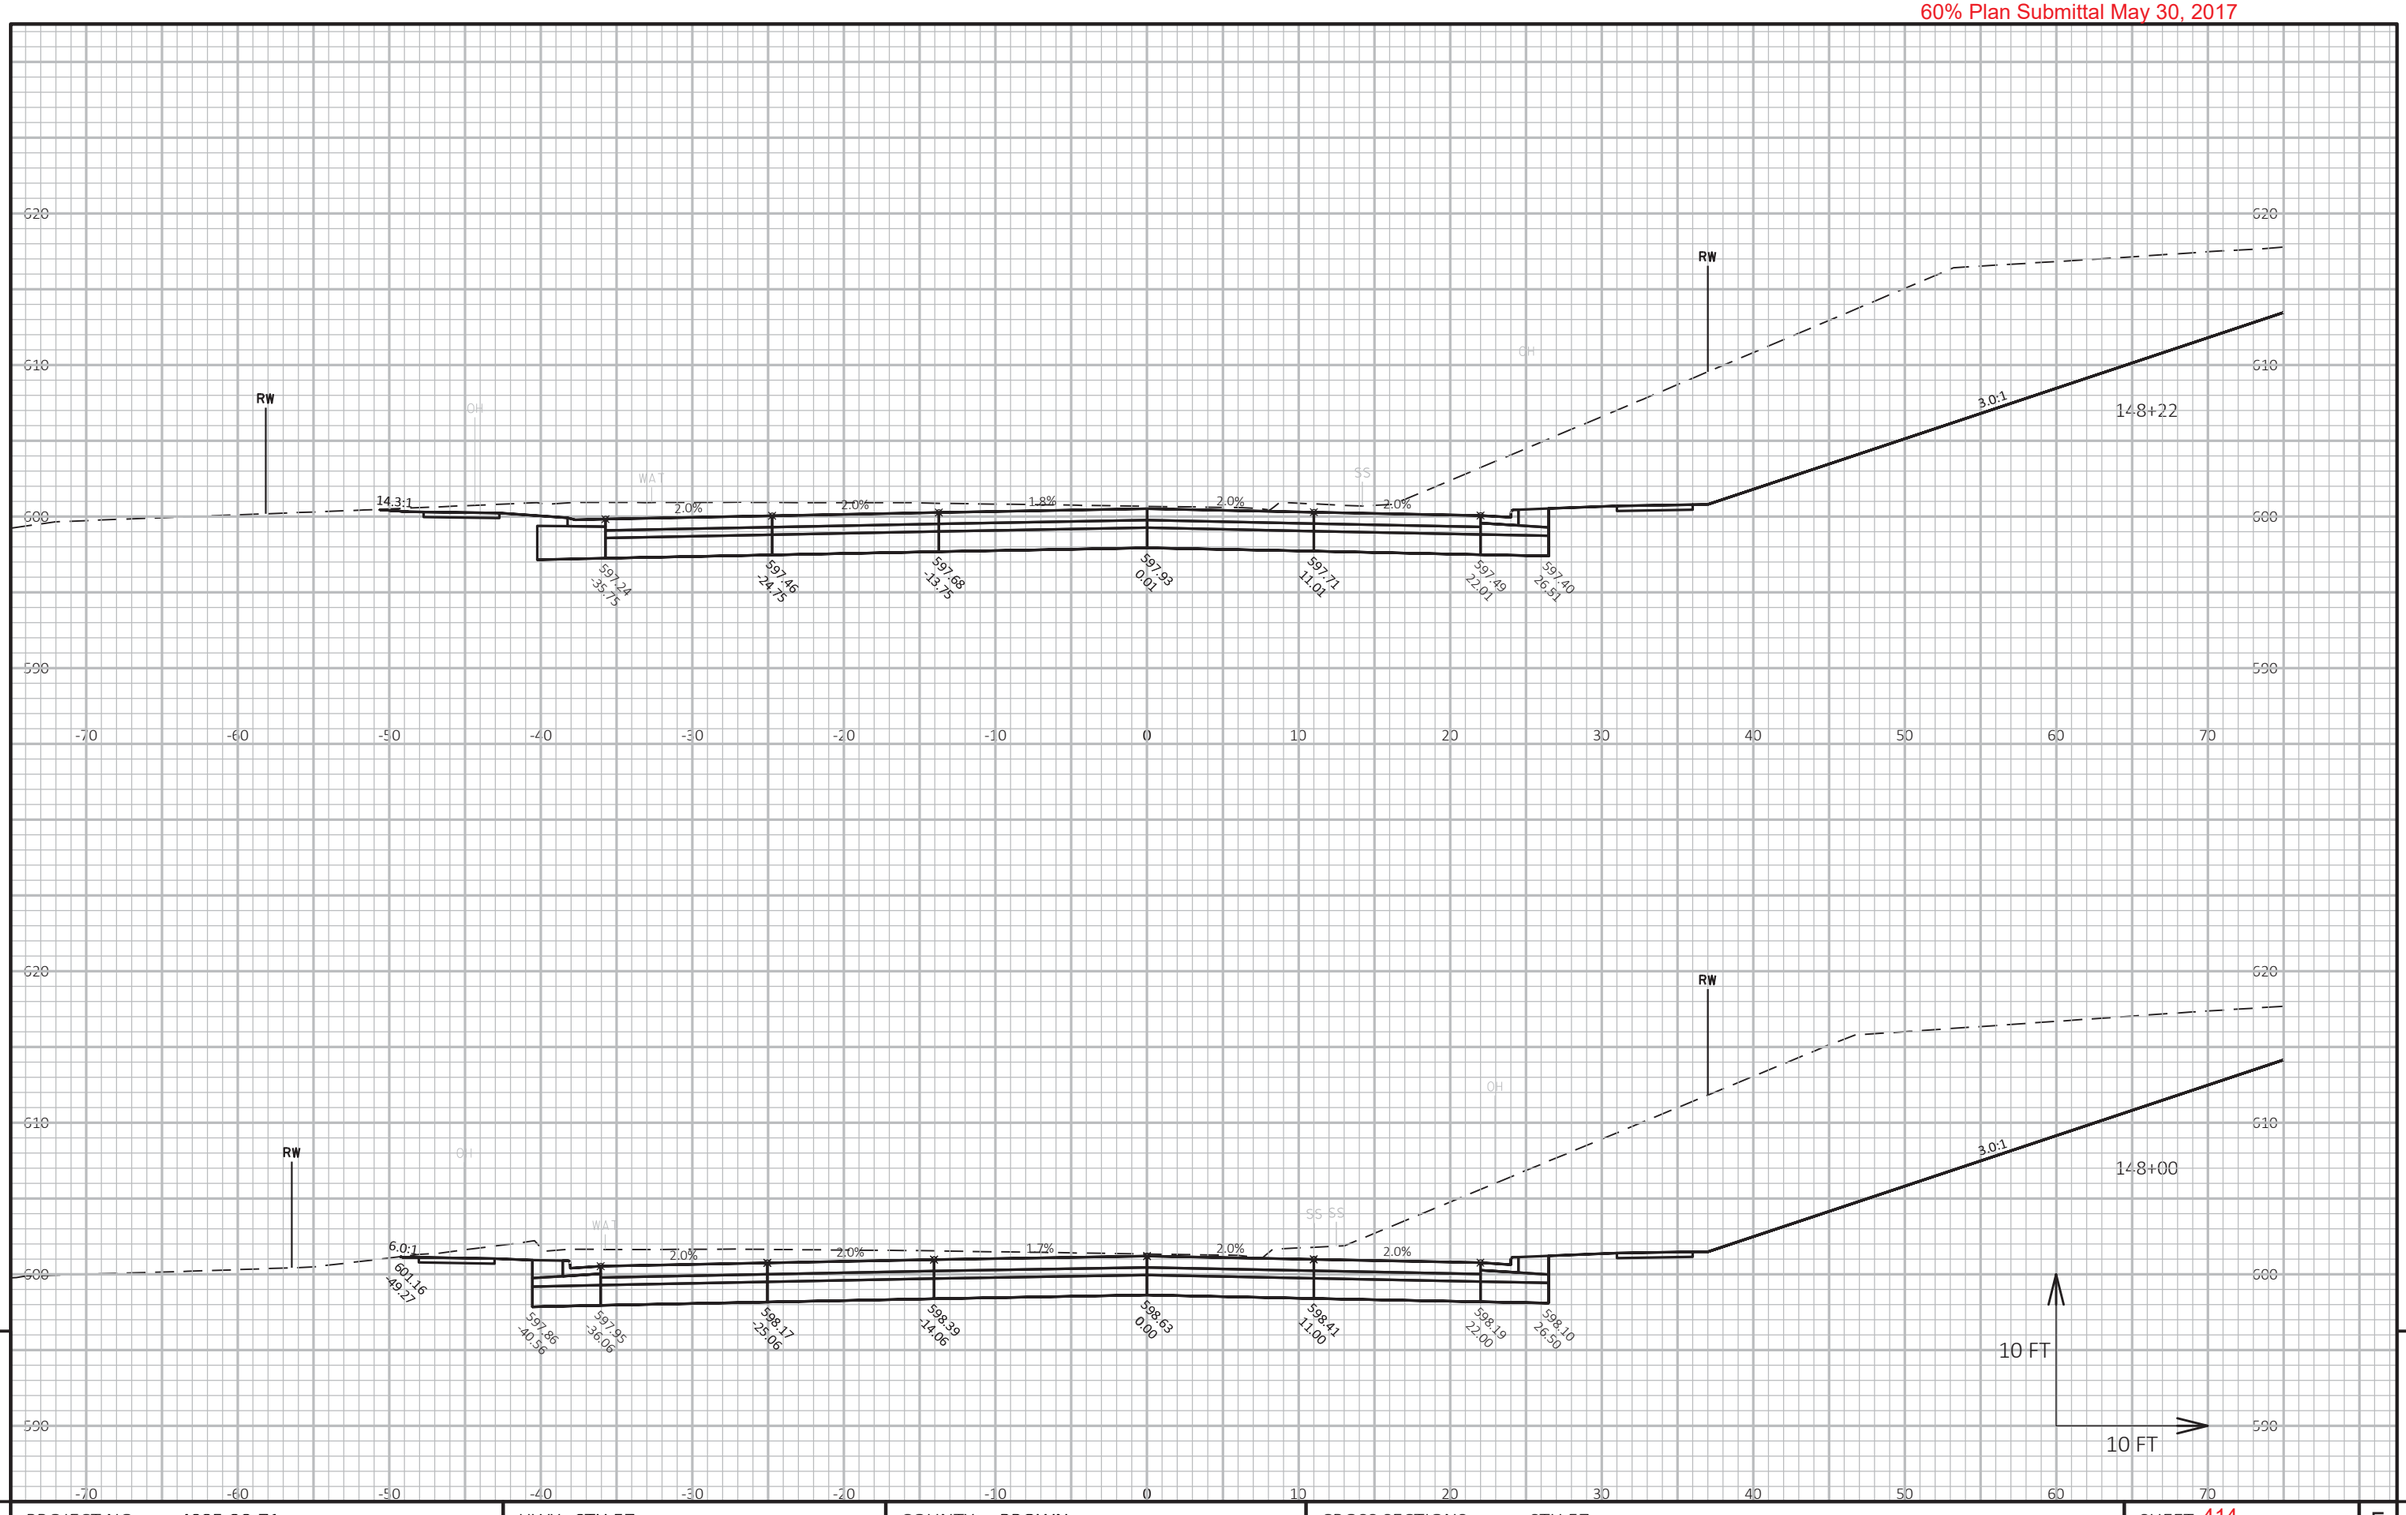

9

PROJECT NO: 4085-38-71	HWY: STH 57	COUNTY: BROWN	CROSS SECTIONS: STH 57	SHEET 414	E

9

FILE NAME : X:\3230500\120055.01\TECH\CAD\40853800\SHEETSPLAN\C3D_2016_136+00-172+00_XS.DWG
LAYOUT NAME - 136+00-175+00 - (15)

PLOT DATE : 5/25/2017 4:03 PM

PLOT BY : DOUGLAS HOBYAN

PLOT NAME :

PLOT SCALE : 1 IN:10 FT HORZ. / 1 IN:10 FT VERT.

WISDOT/CADDS SHEET 49

60% Plan Submittal May 30, 2017

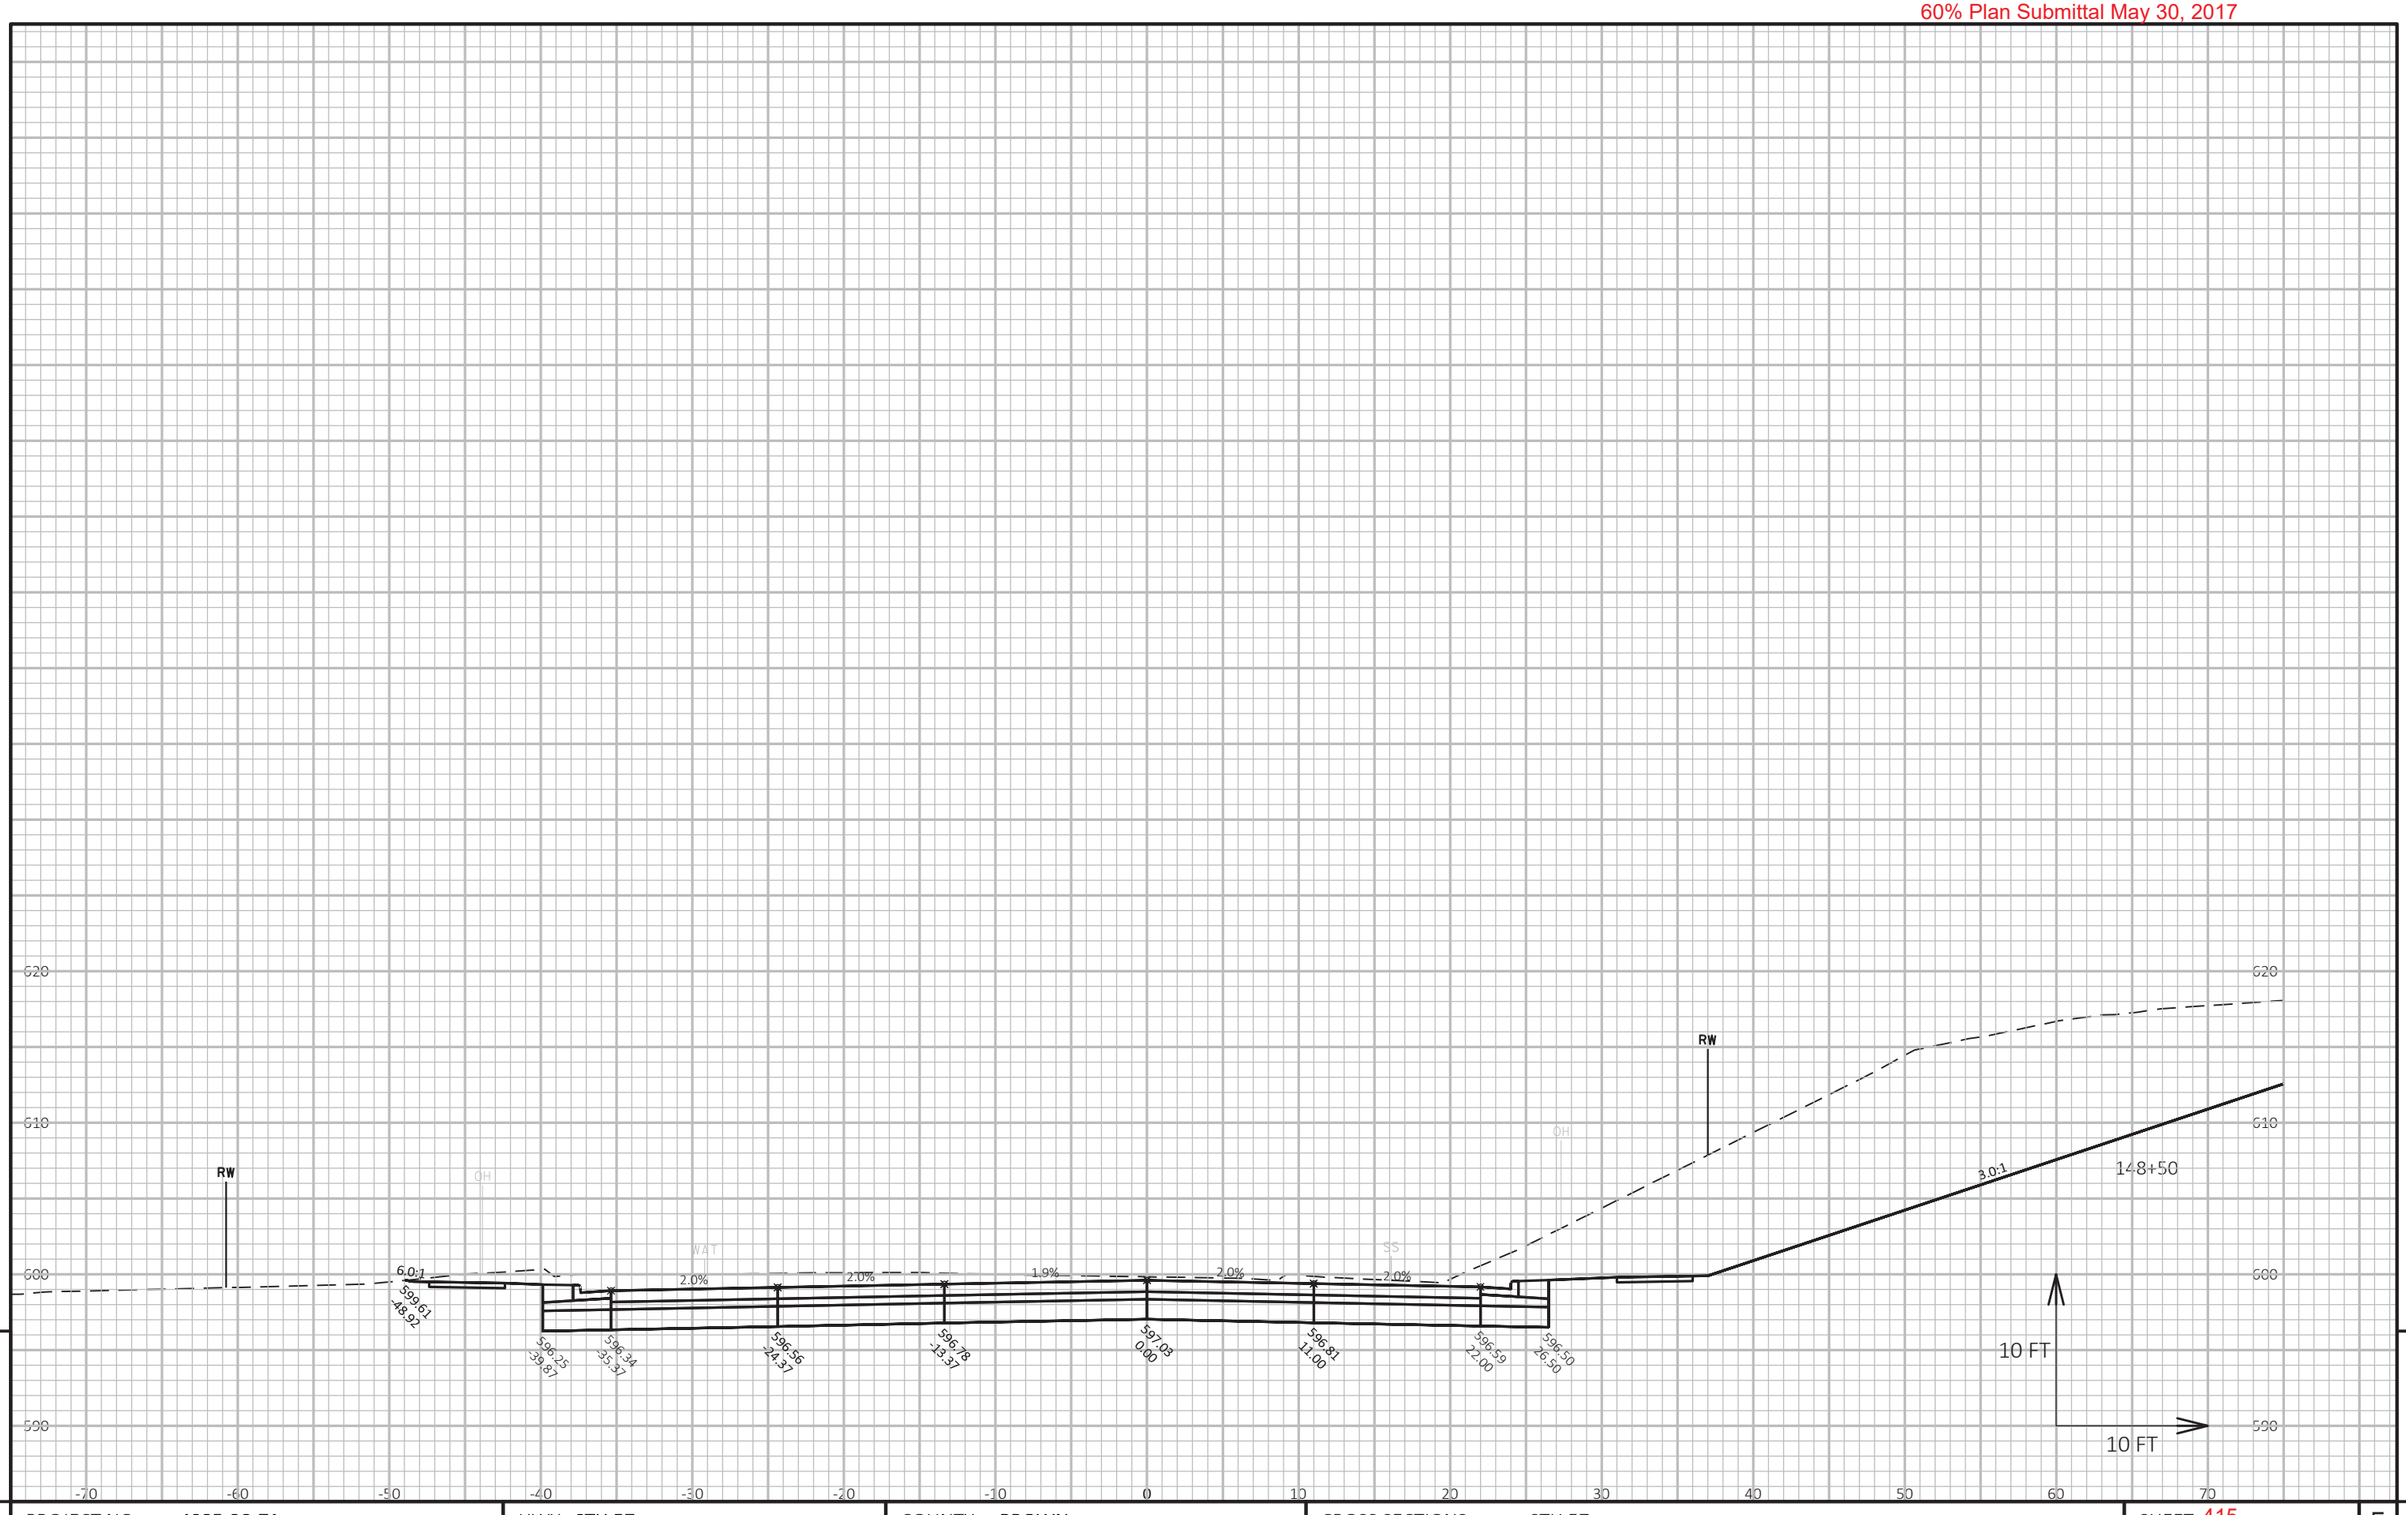

9

PROJECT NO: 4085-38-71	HWY: STH 57	COUNTY: BROWN	CROSS SECTIONS: STH 57	SHEET 415	E

FILE NAME : X:\3230500\120055.01\TECH\CAD\40853800\SHEETSPLAN\C3D_2016_136+00-172+00_XS.DWG
LAYOUT NAME - 136+00-175+00 - (16)

PLOT DATE : 5/25/2017 4:03 PM

PLOT BY : DOUGLAS HOBYAN

PLOT NAME :

PLOT SCALE : 1 IN:10 FT HORZ. / 1 IN:10 FT VERT.

WISDOT/CADDS SHEET 49

9

60% Plan Submittal May 30, 2017

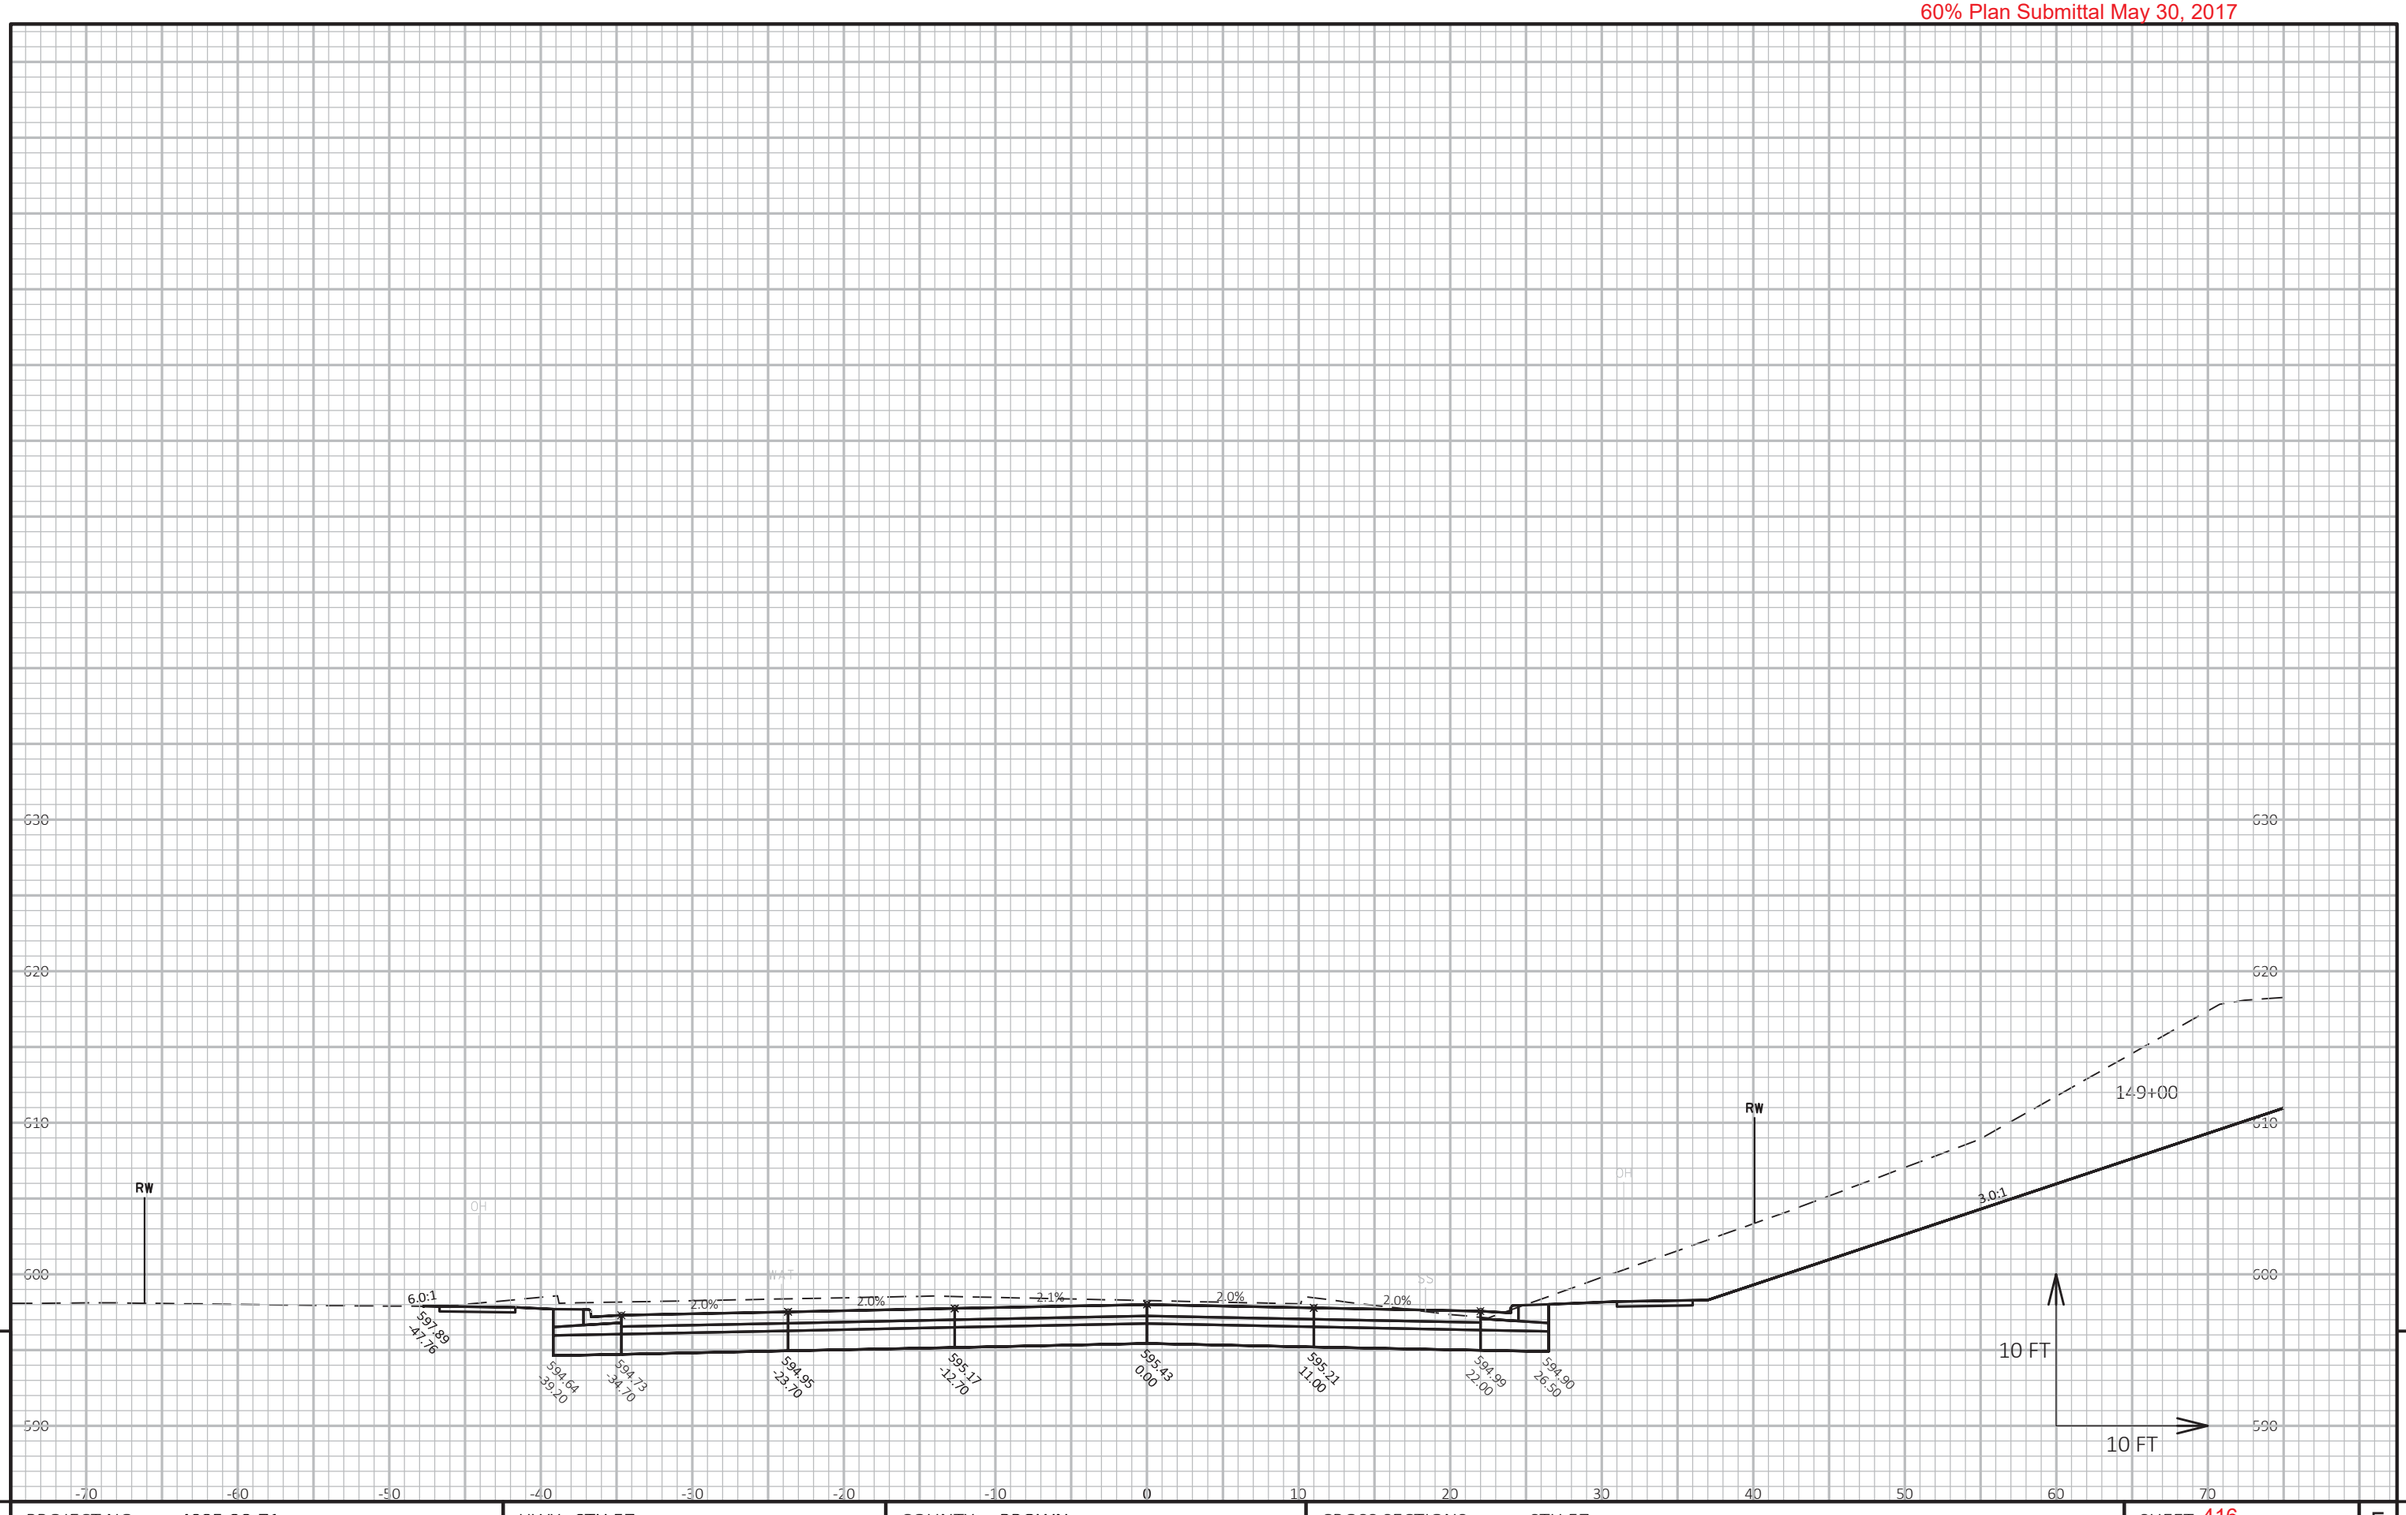

9 9

PROJECT NO: 4085-38-71	HWY: STH 57	COUNTY: BROWN	CROSS SECTIONS: STH 57	SHEET 416	E

FILE NAME : X:\3230500\120055.01\TECH\CAD\40853800\SHEETSPLAN\C3D_2016_136+00-172+00_XS.DWG
LAYOUT NAME - 136+00-175+00 - (17)

PLOT DATE : 5/25/2017 4:03 PM PLOT BY : DOUGLAS HOBYAN PLOT NAME : PLOT SCALE : 1 IN:10 FT HORZ. / 1 IN:10 FT VERT.

60% Plan Submittal May 30, 2017

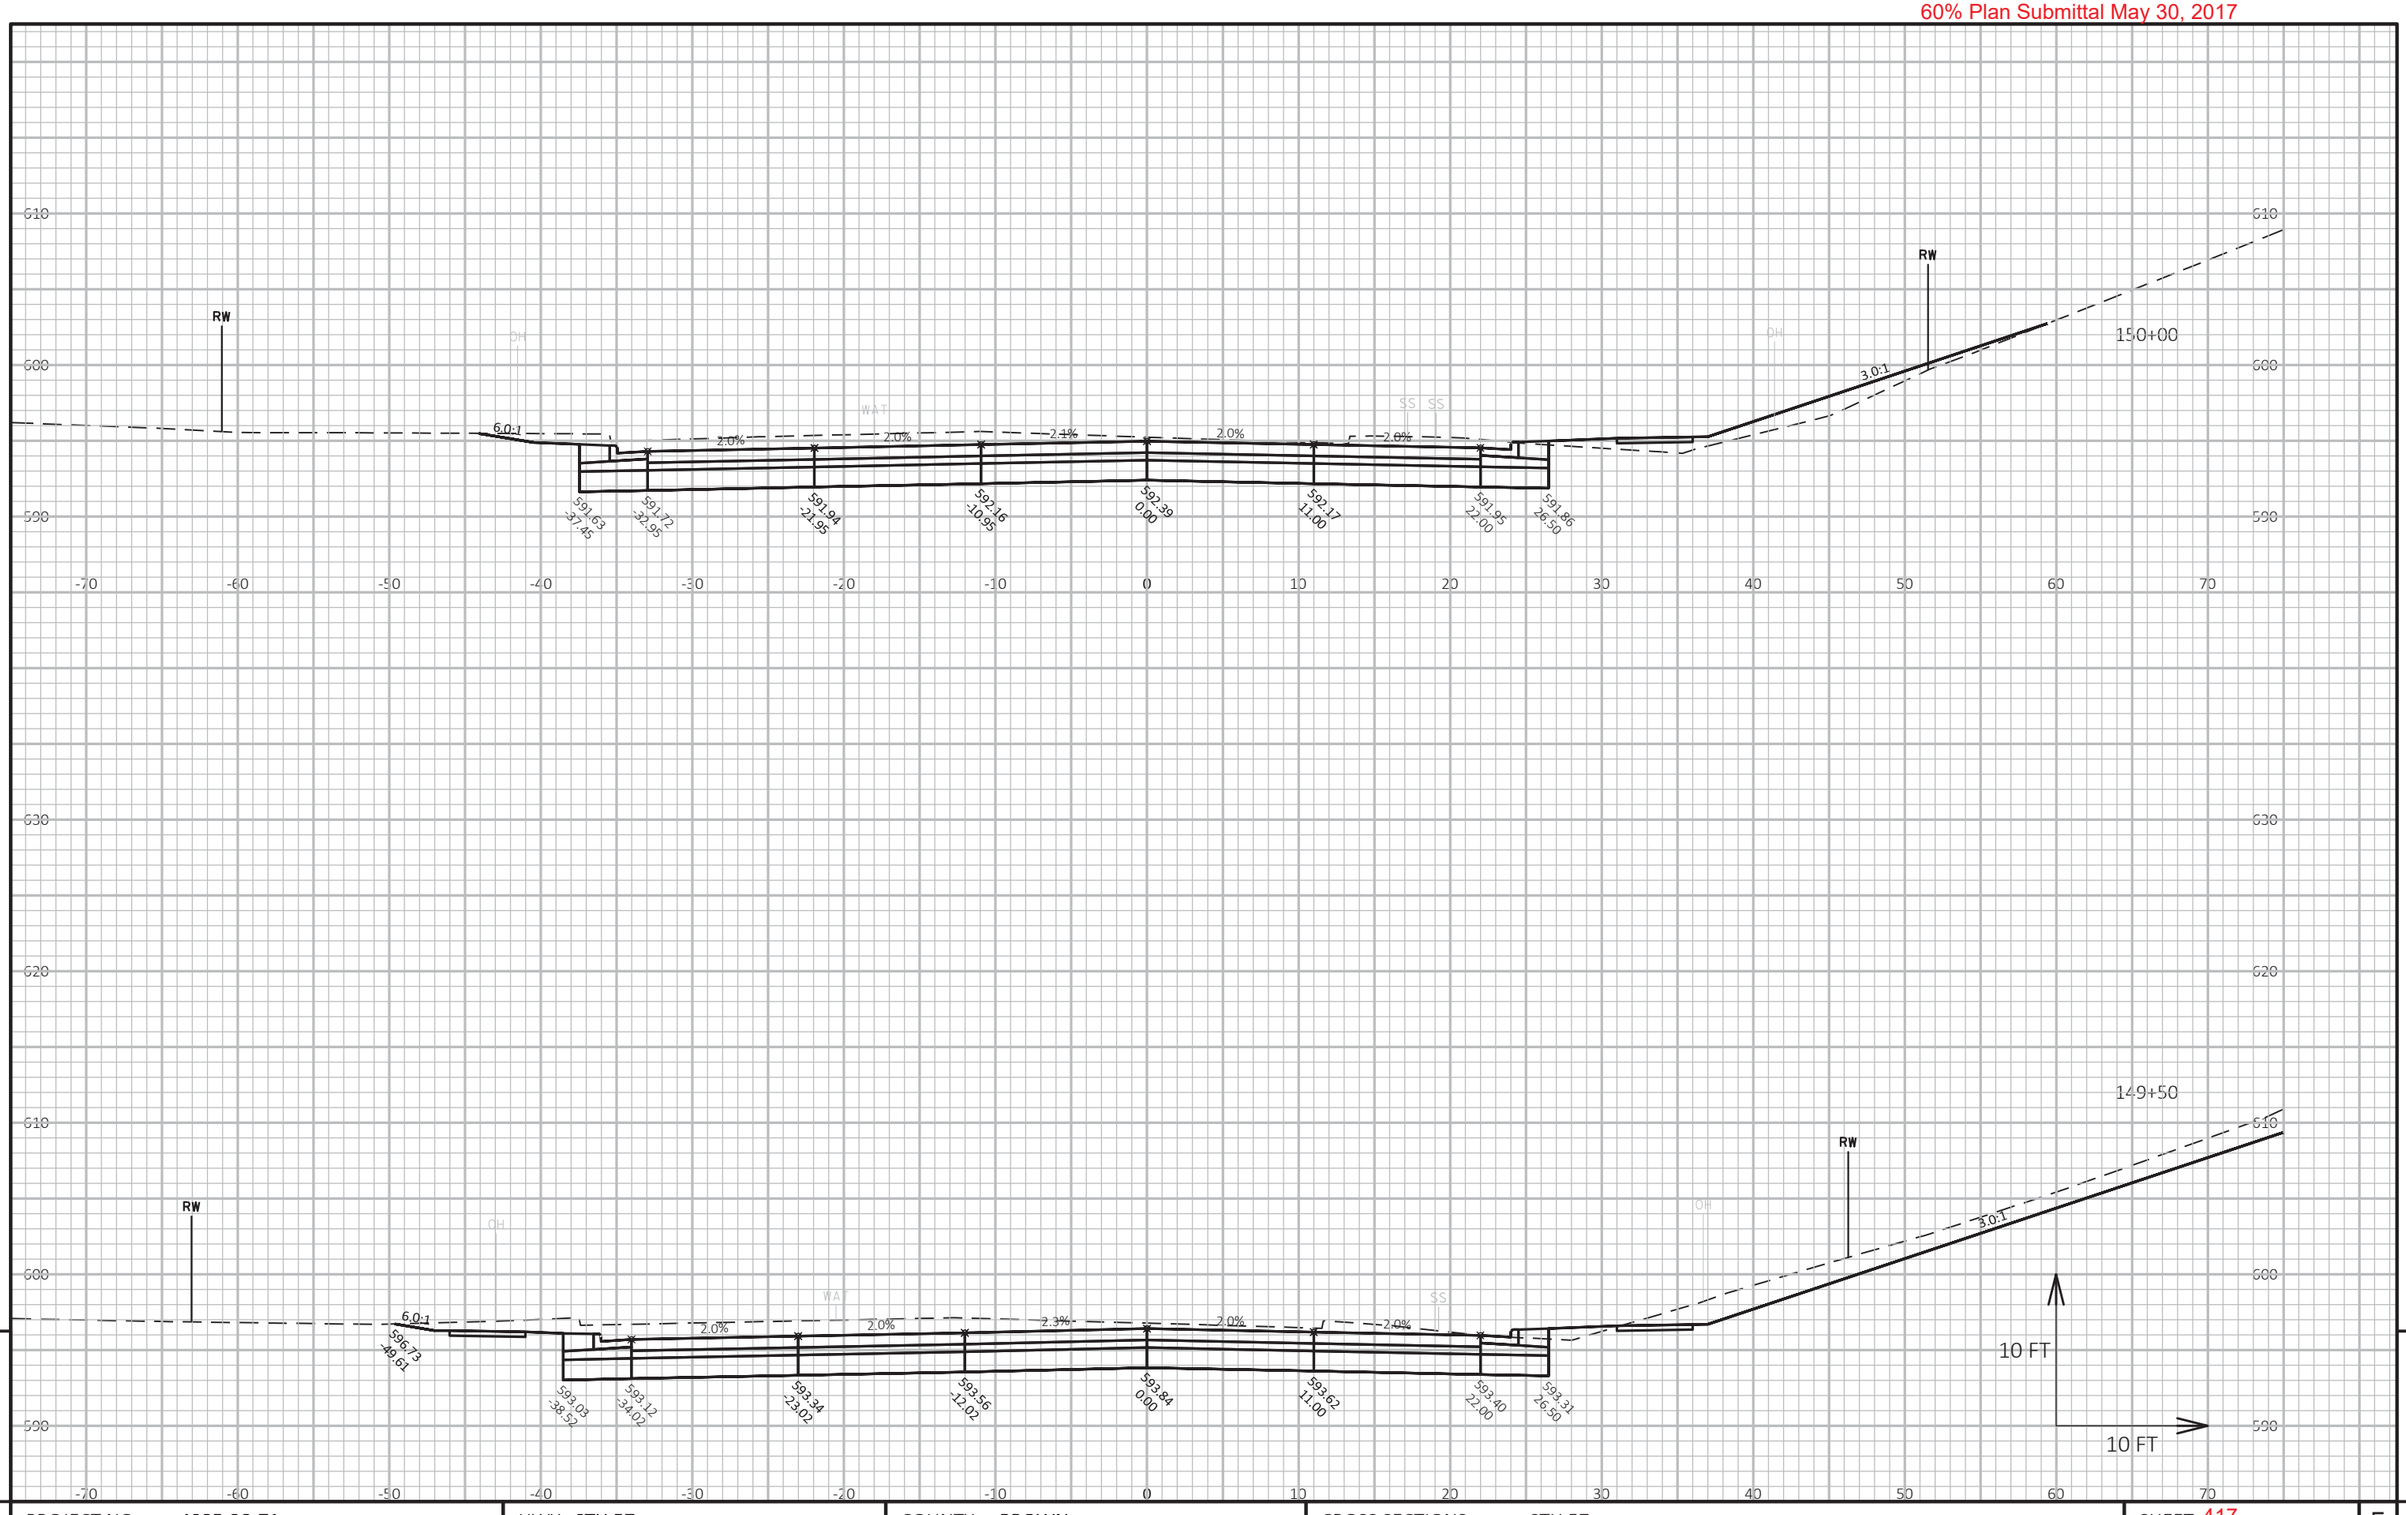

9 9

PROJECT NO: 4085-38-71	HWY: STH 57	COUNTY: BROWN	CROSS SECTIONS: STH 57	SHEET 417	E

FILE NAME : X:\3230500\120055.01\TECH\CAD\40853800\SHEETSPLAN\C3D_2016_136+00-172+00_XS.DWG
LAYOUT NAME - 136+00-175+00 - (18)

PLOT DATE : 5/25/2017 4:03 PM PLOT BY : DOUGLAS HOBYAN PLOT NAME : PLOT SCALE : 1 IN:10 FT HORZ. / 1 IN:10 FT VERT.

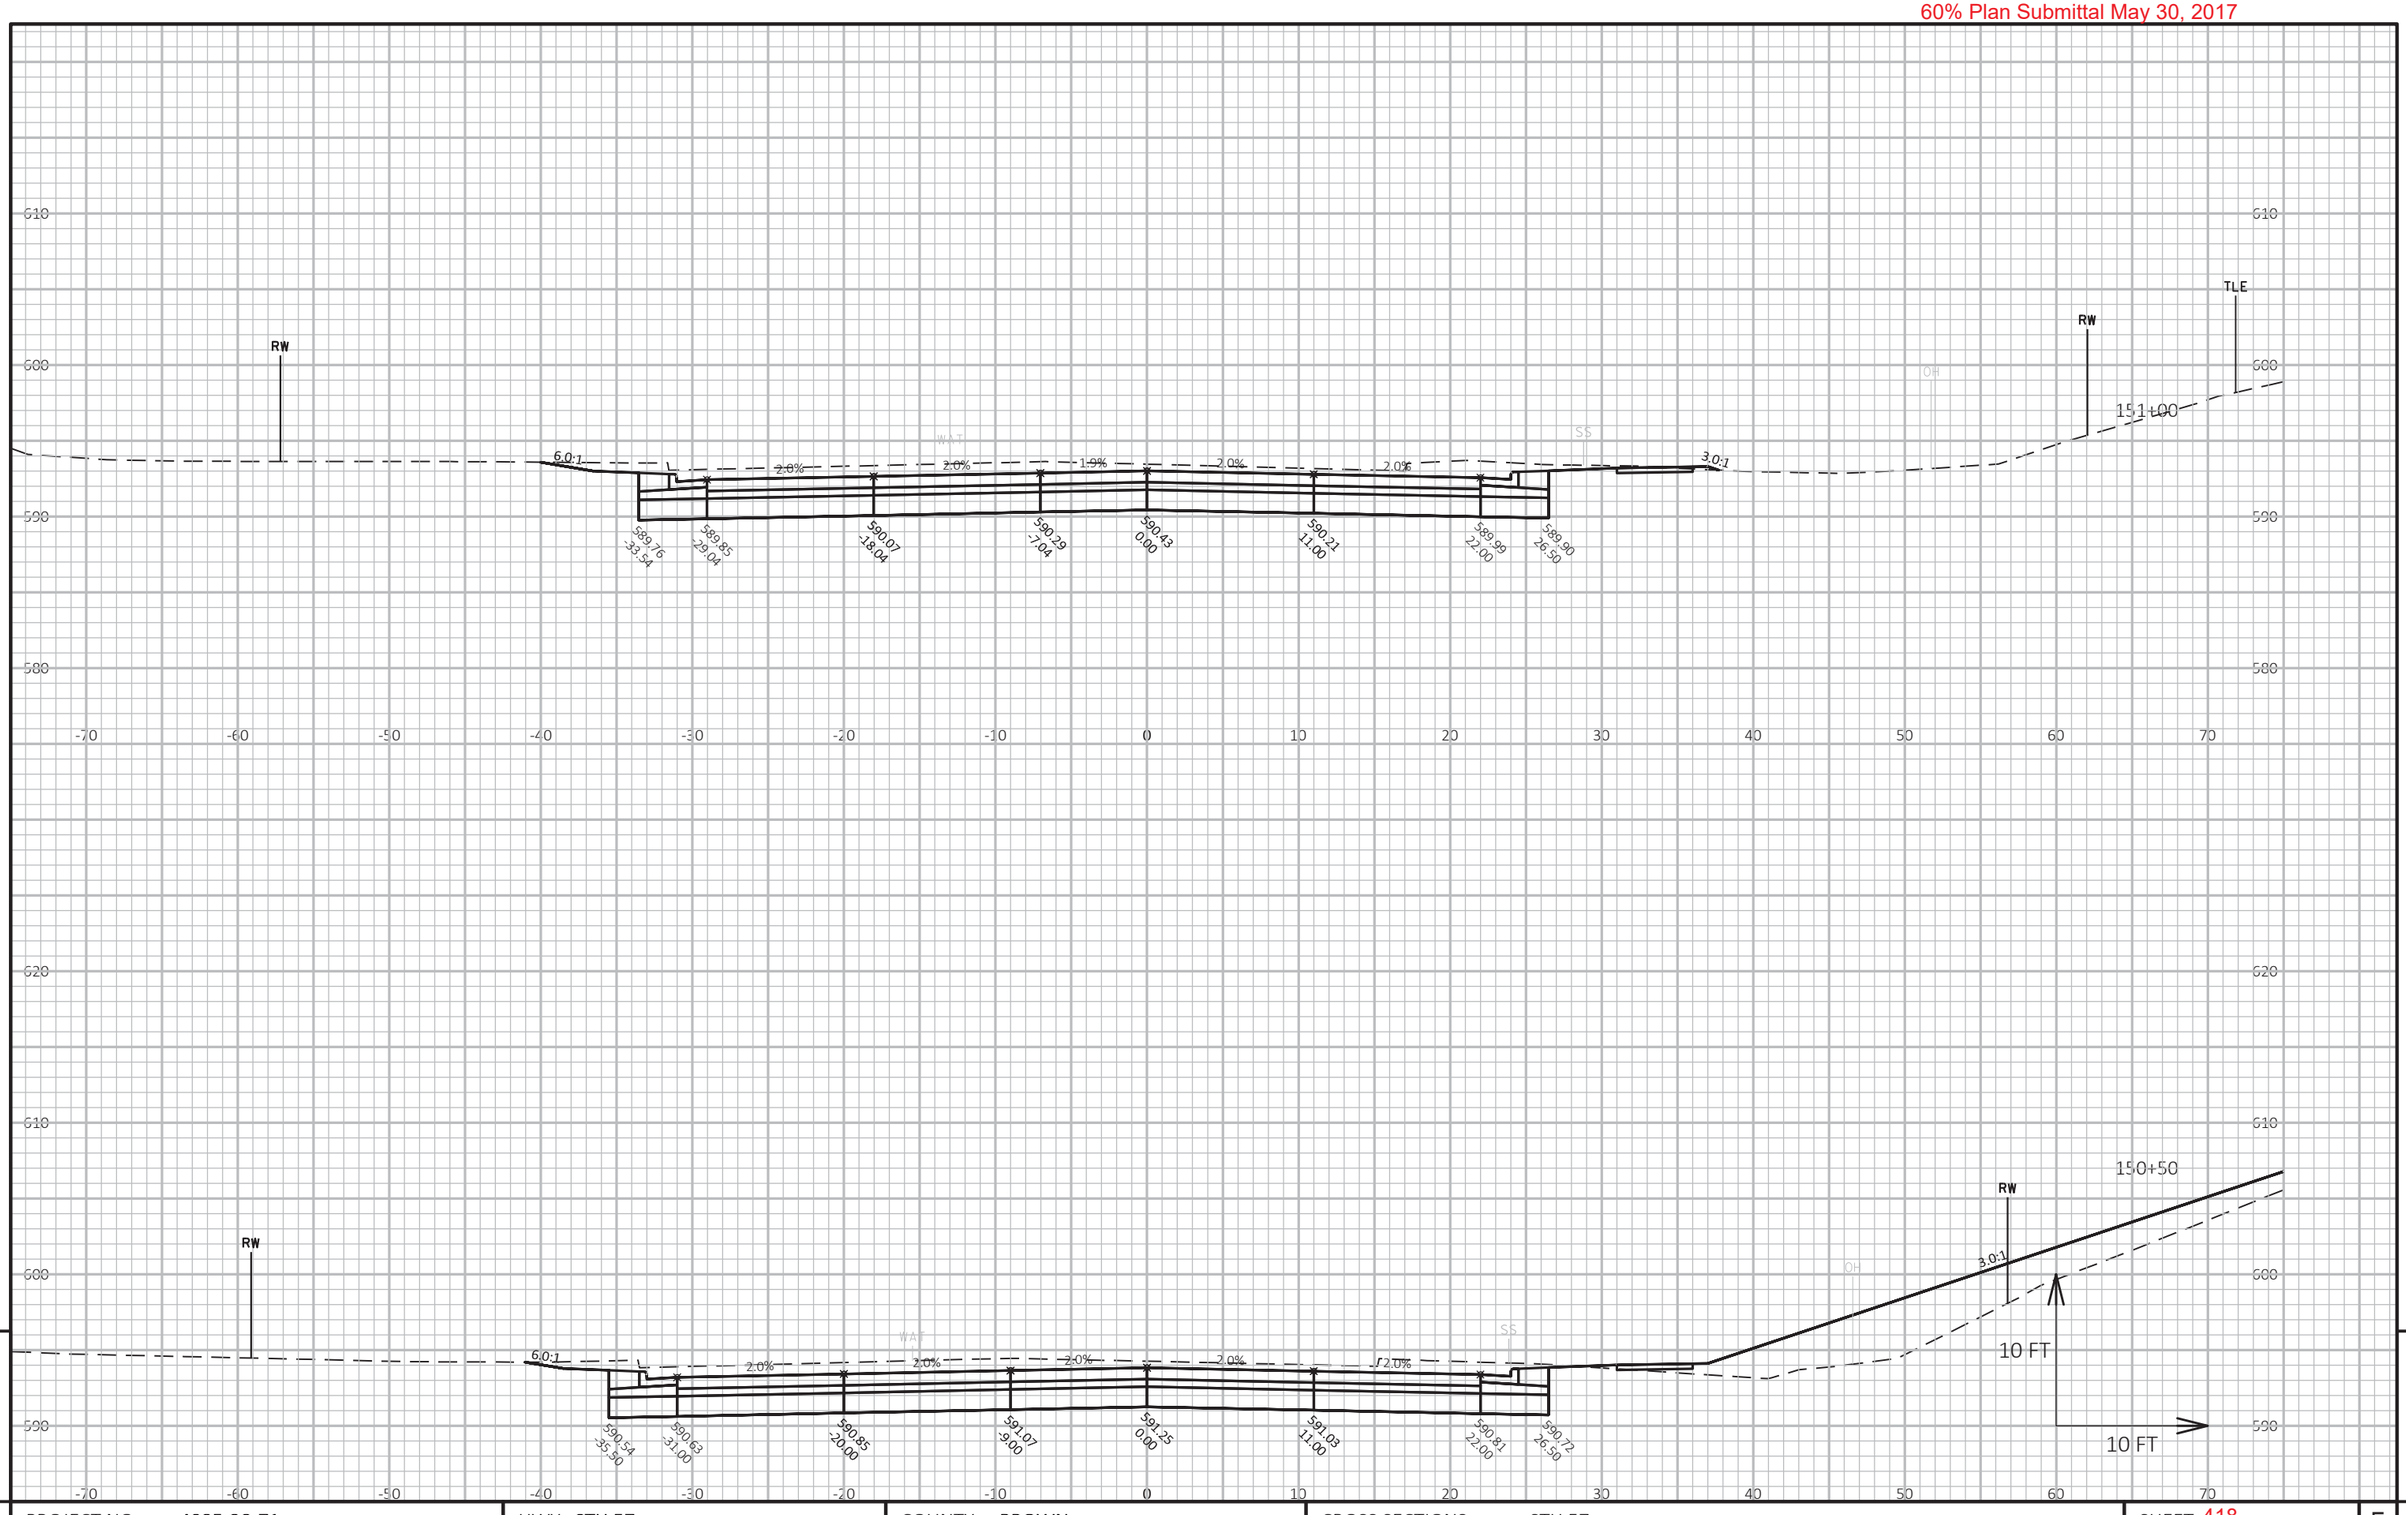

9

9

PROJECT NO: 4085-38-71	HWY: STH 57	COUNTY: BROWN	CROSS SECTIONS: STH 57	SHEET 418	E

FILE NAME : X:\3230500\120055.01\TECH\CAD\40853800\SHEETSPLAN\C3D_2016_136+00-172+00_XS.DWG
LAYOUT NAME - 136+00-175+00 - (19)

PLOT DATE : 5/25/2017 4:04 PM

PLOT BY : DOUGLAS HOBYAN

PLOT NAME :

PLOT SCALE : 1 IN:10 FT HORZ. / 1 IN:10 FT VERT.

60% Plan Submittal May 30, 2017

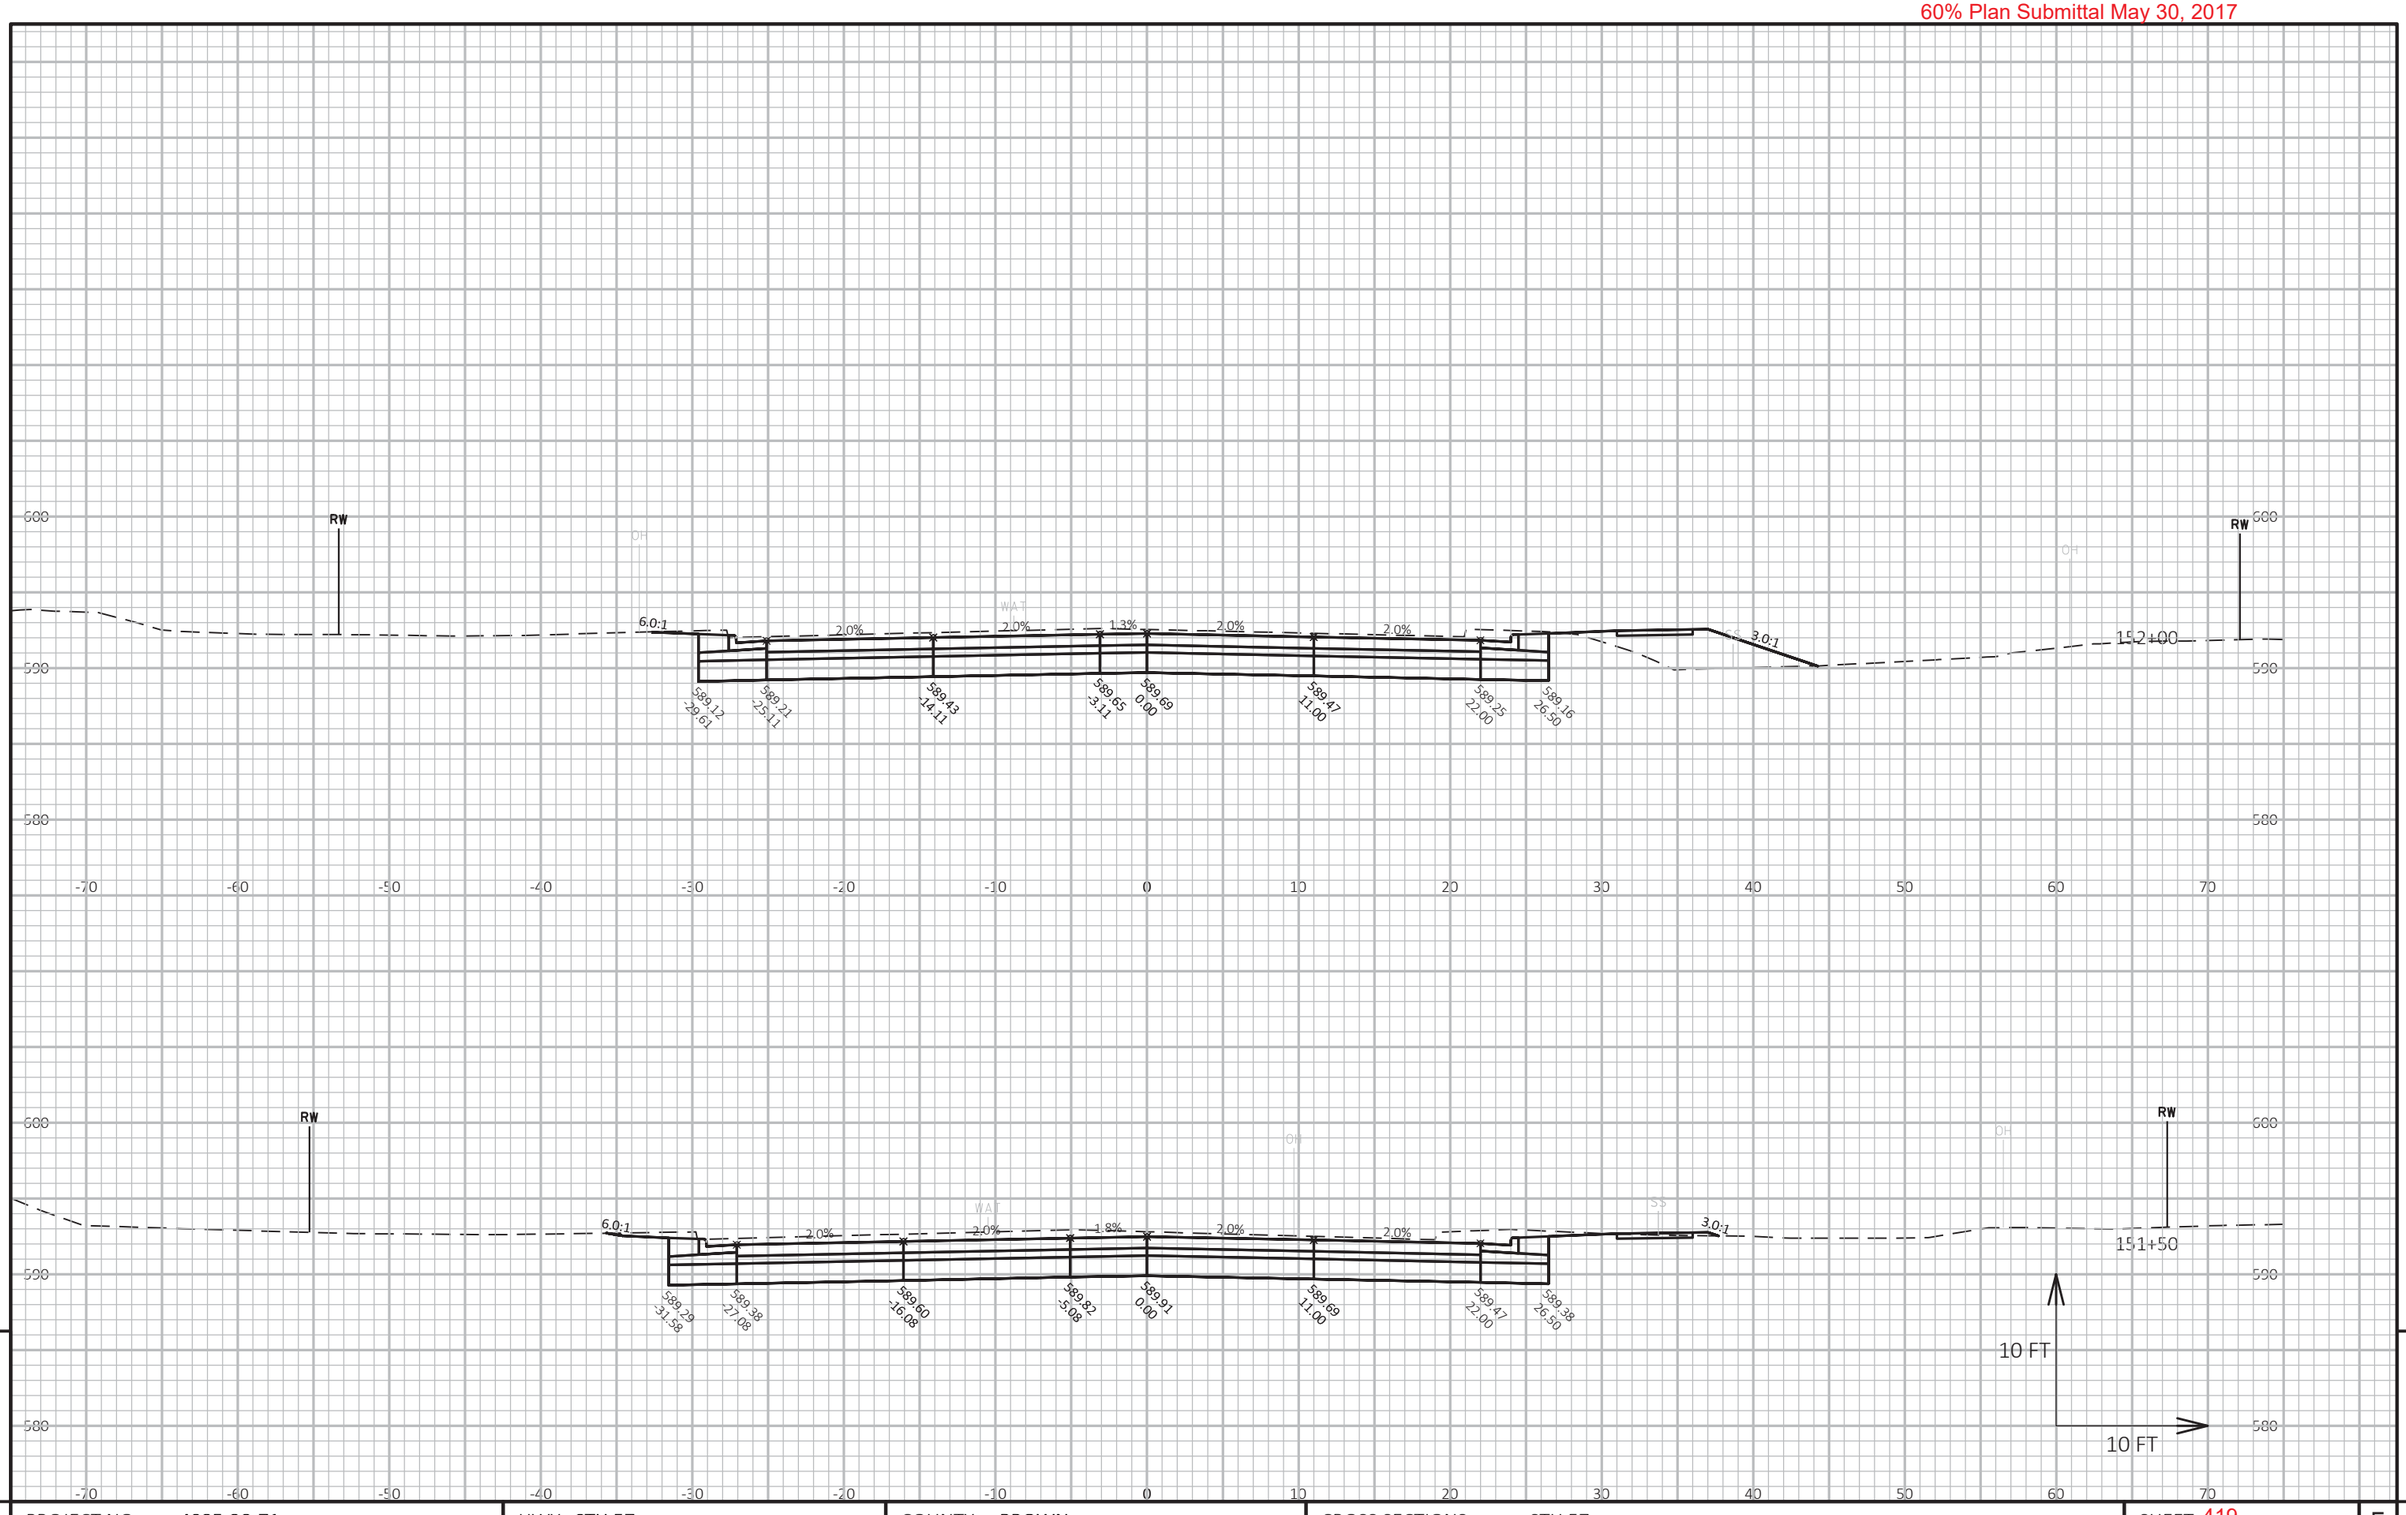

9

9

PROJECT NO: 4085-38-71	HWY: STH 57	COUNTY: BROWN	CROSS SECTIONS: STH 57	SHEET 419	E

FILE NAME : X:\3230500\120055.01\TECH\CAD\40853800\SHEETSPLAN\C3D_2016_136+00-172+00_XS.DWG
LAYOUT NAME - 136+00-175+00 - (20)

PLOT DATE : 5/25/2017 4:04 PM

PLOT BY : DOUGLAS HOBYAN

PLOT NAME :

PLOT SCALE : 1 IN:10 FT HORZ. / 1 IN:10 FT VERT.

WISDOT/CADDS SHEET 49

60% Plan Submittal May 30, 2017

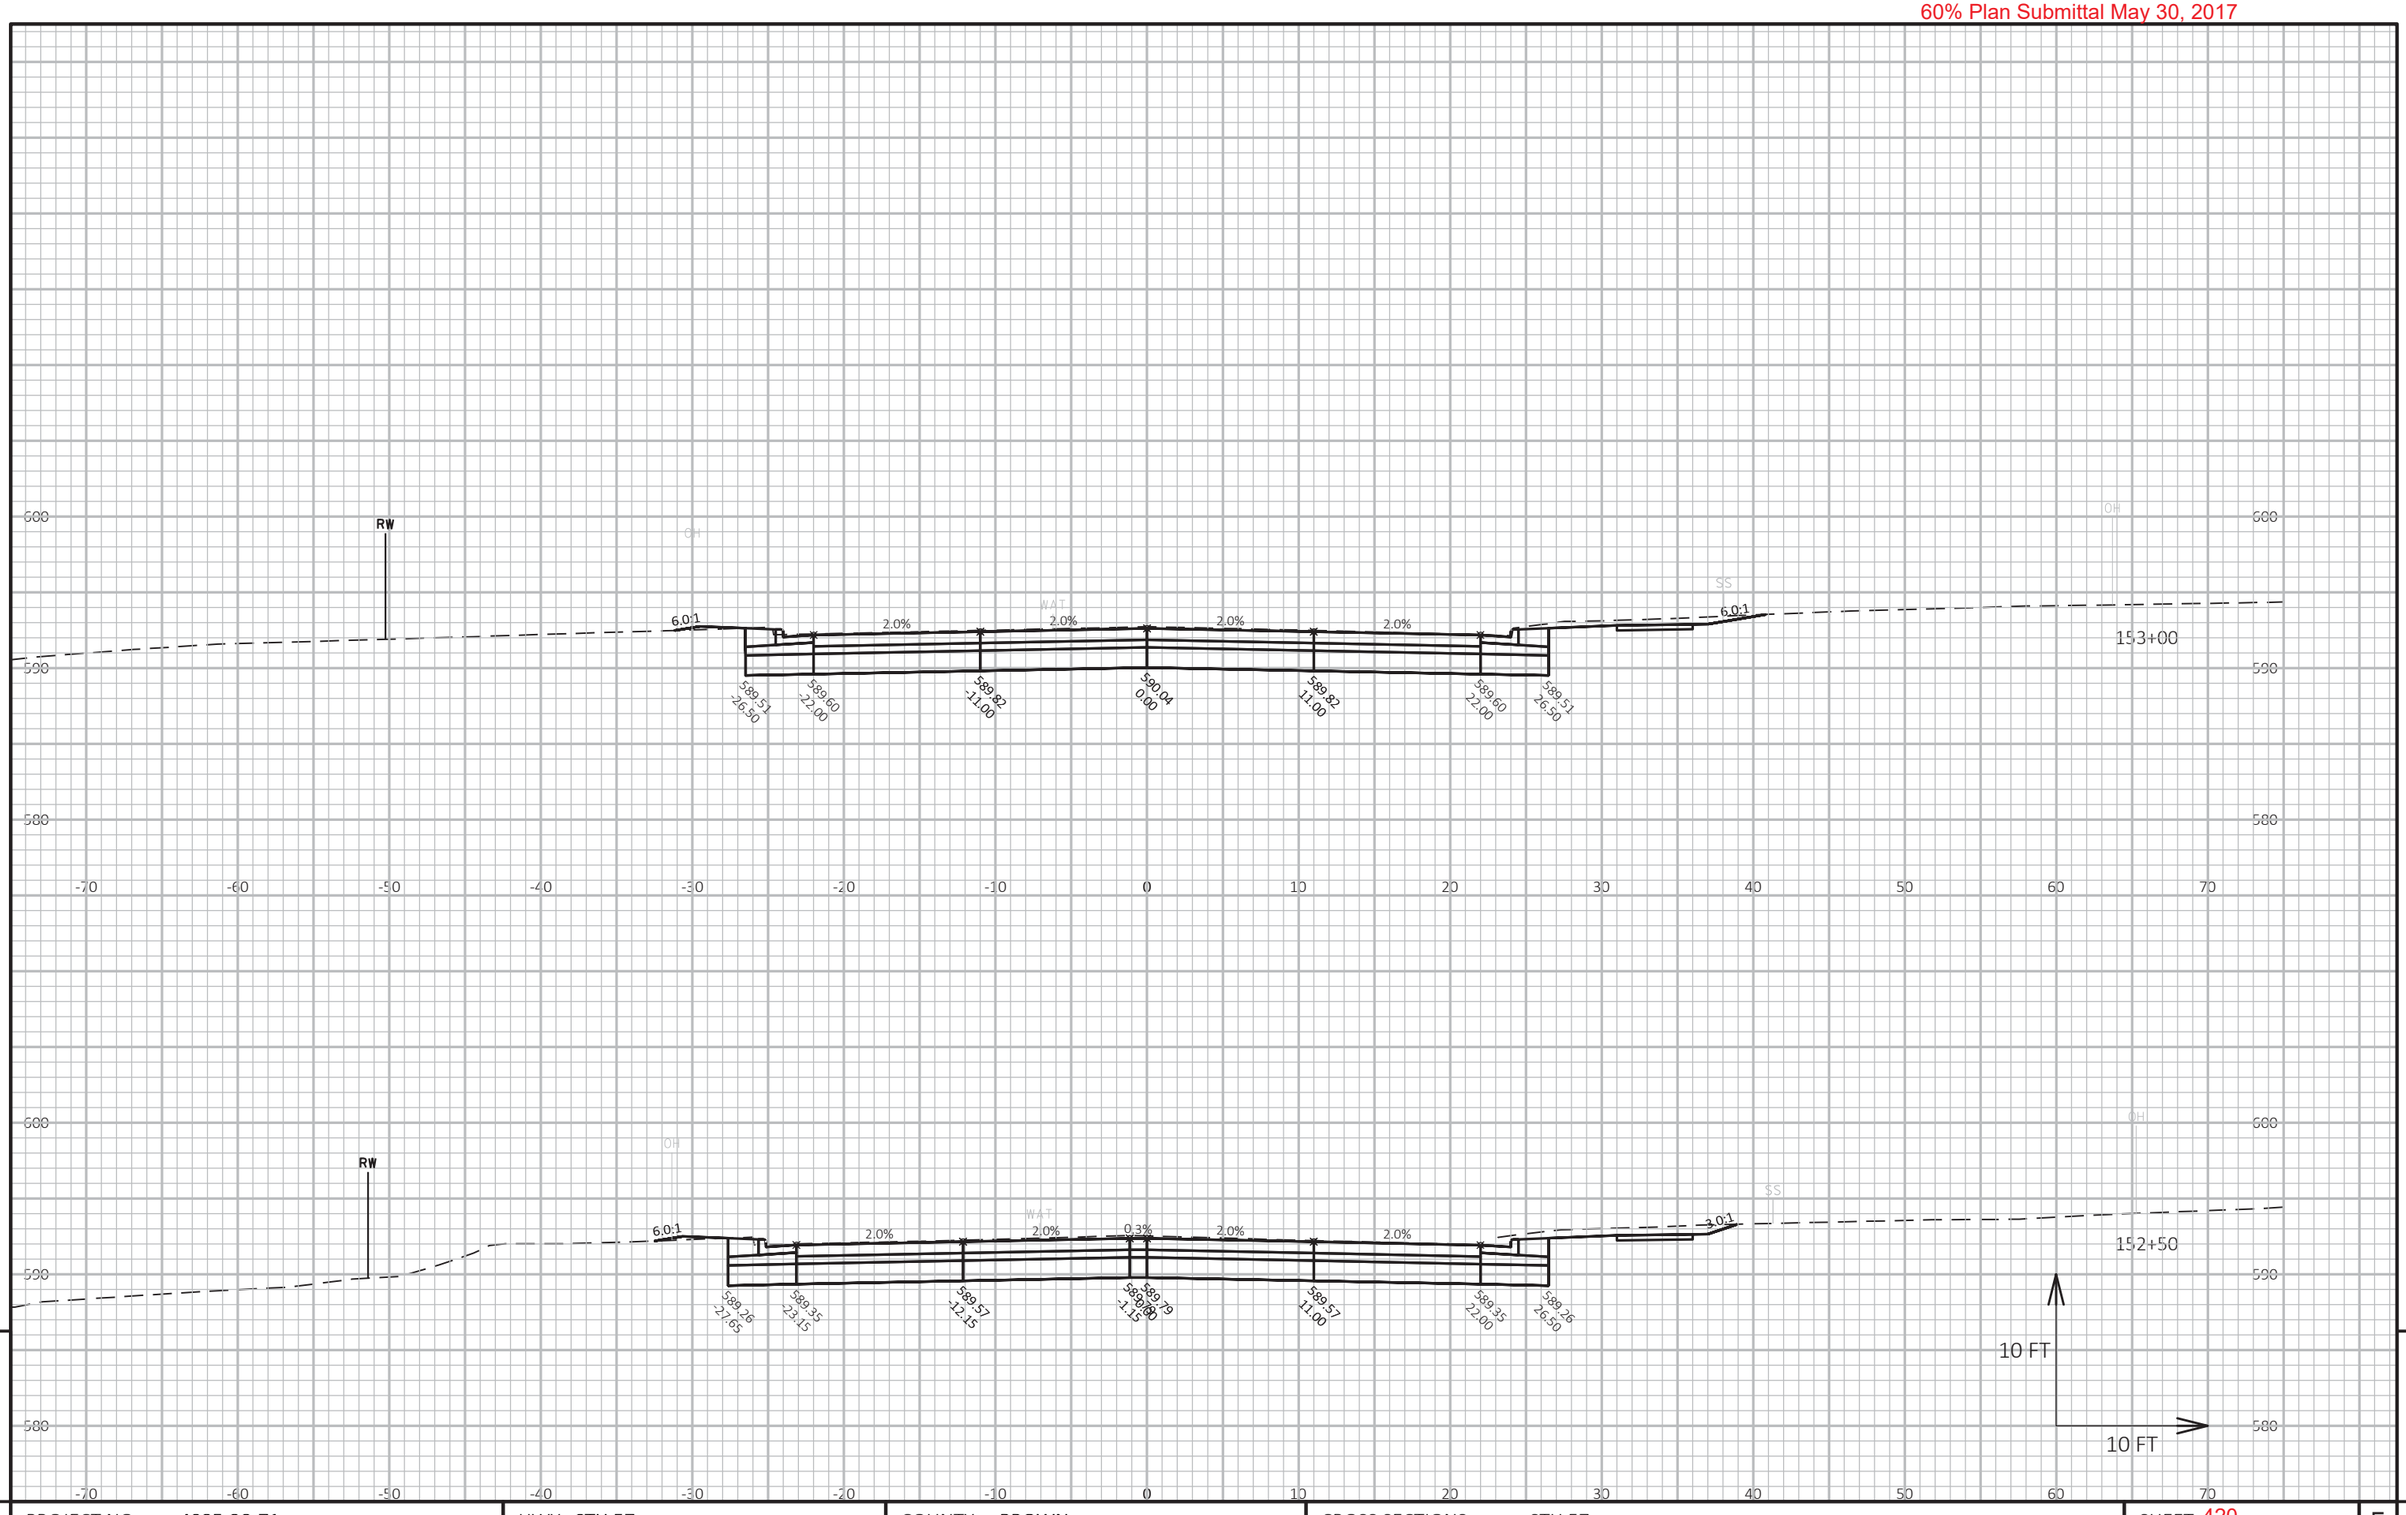

9

9

PROJECT NO: 4085-38-71	HWY: STH 57	COUNTY: BROWN	CROSS SECTIONS: STH 57	SHEET 420	E

FILE NAME : X:\3230500\120055.01\TECH\CAD\40853800\SHEETSPLAN\C3D_2016_136+00-172+00_XS.DWG
LAYOUT NAME - 136+00-175+00 - (21)

PLOT DATE : 5/25/2017 4:04 PM

PLOT BY : DOUGLAS HOBYAN

PLOT NAME :

PLOT SCALE : 1 IN:10 FT HORZ. / 1 IN:10 FT VERT.

WISDOT/CADDS SHEET 49

60% Plan Submittal May 30, 2017

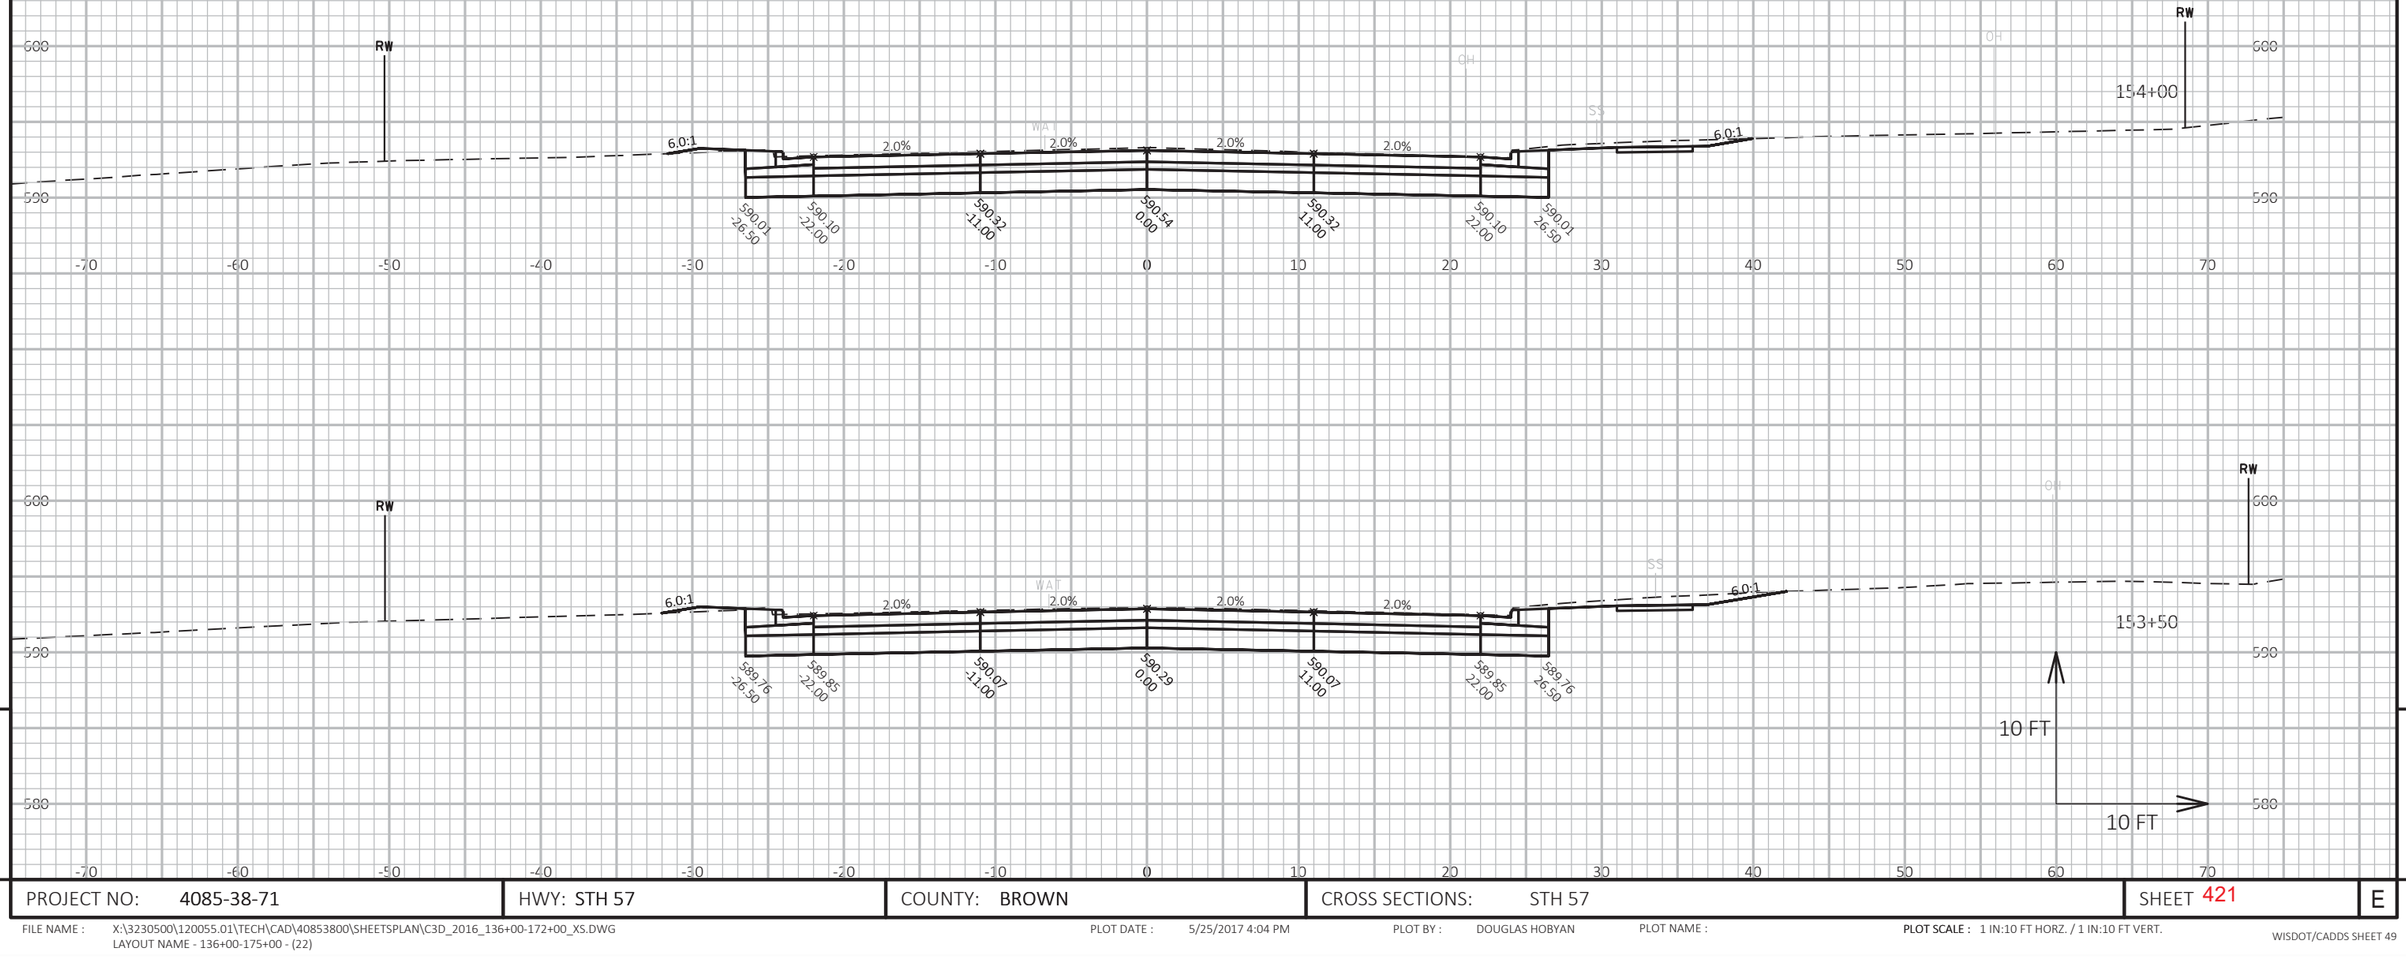

9

9

PROJECT NO: 4085-38-71	HWY: STH 57	COUNTY: BROWN	CROSS SECTIONS: STH 57	SHEET 421	E

FILE NAME : X:\3230500\120055.01\TECH\CAD\40853800\SHEETSPLAN\C3D_2016_136+00-172+00_XS.DWG
LAYOUT NAME - 136+00-175+00 - (22)

PLOT DATE : 5/25/2017 4:04 PM

PLOT BY : DOUGLAS HOBYAN

PLOT NAME :

PLOT SCALE : 1 IN:10 FT HORZ. / 1 IN:10 FT VERT.

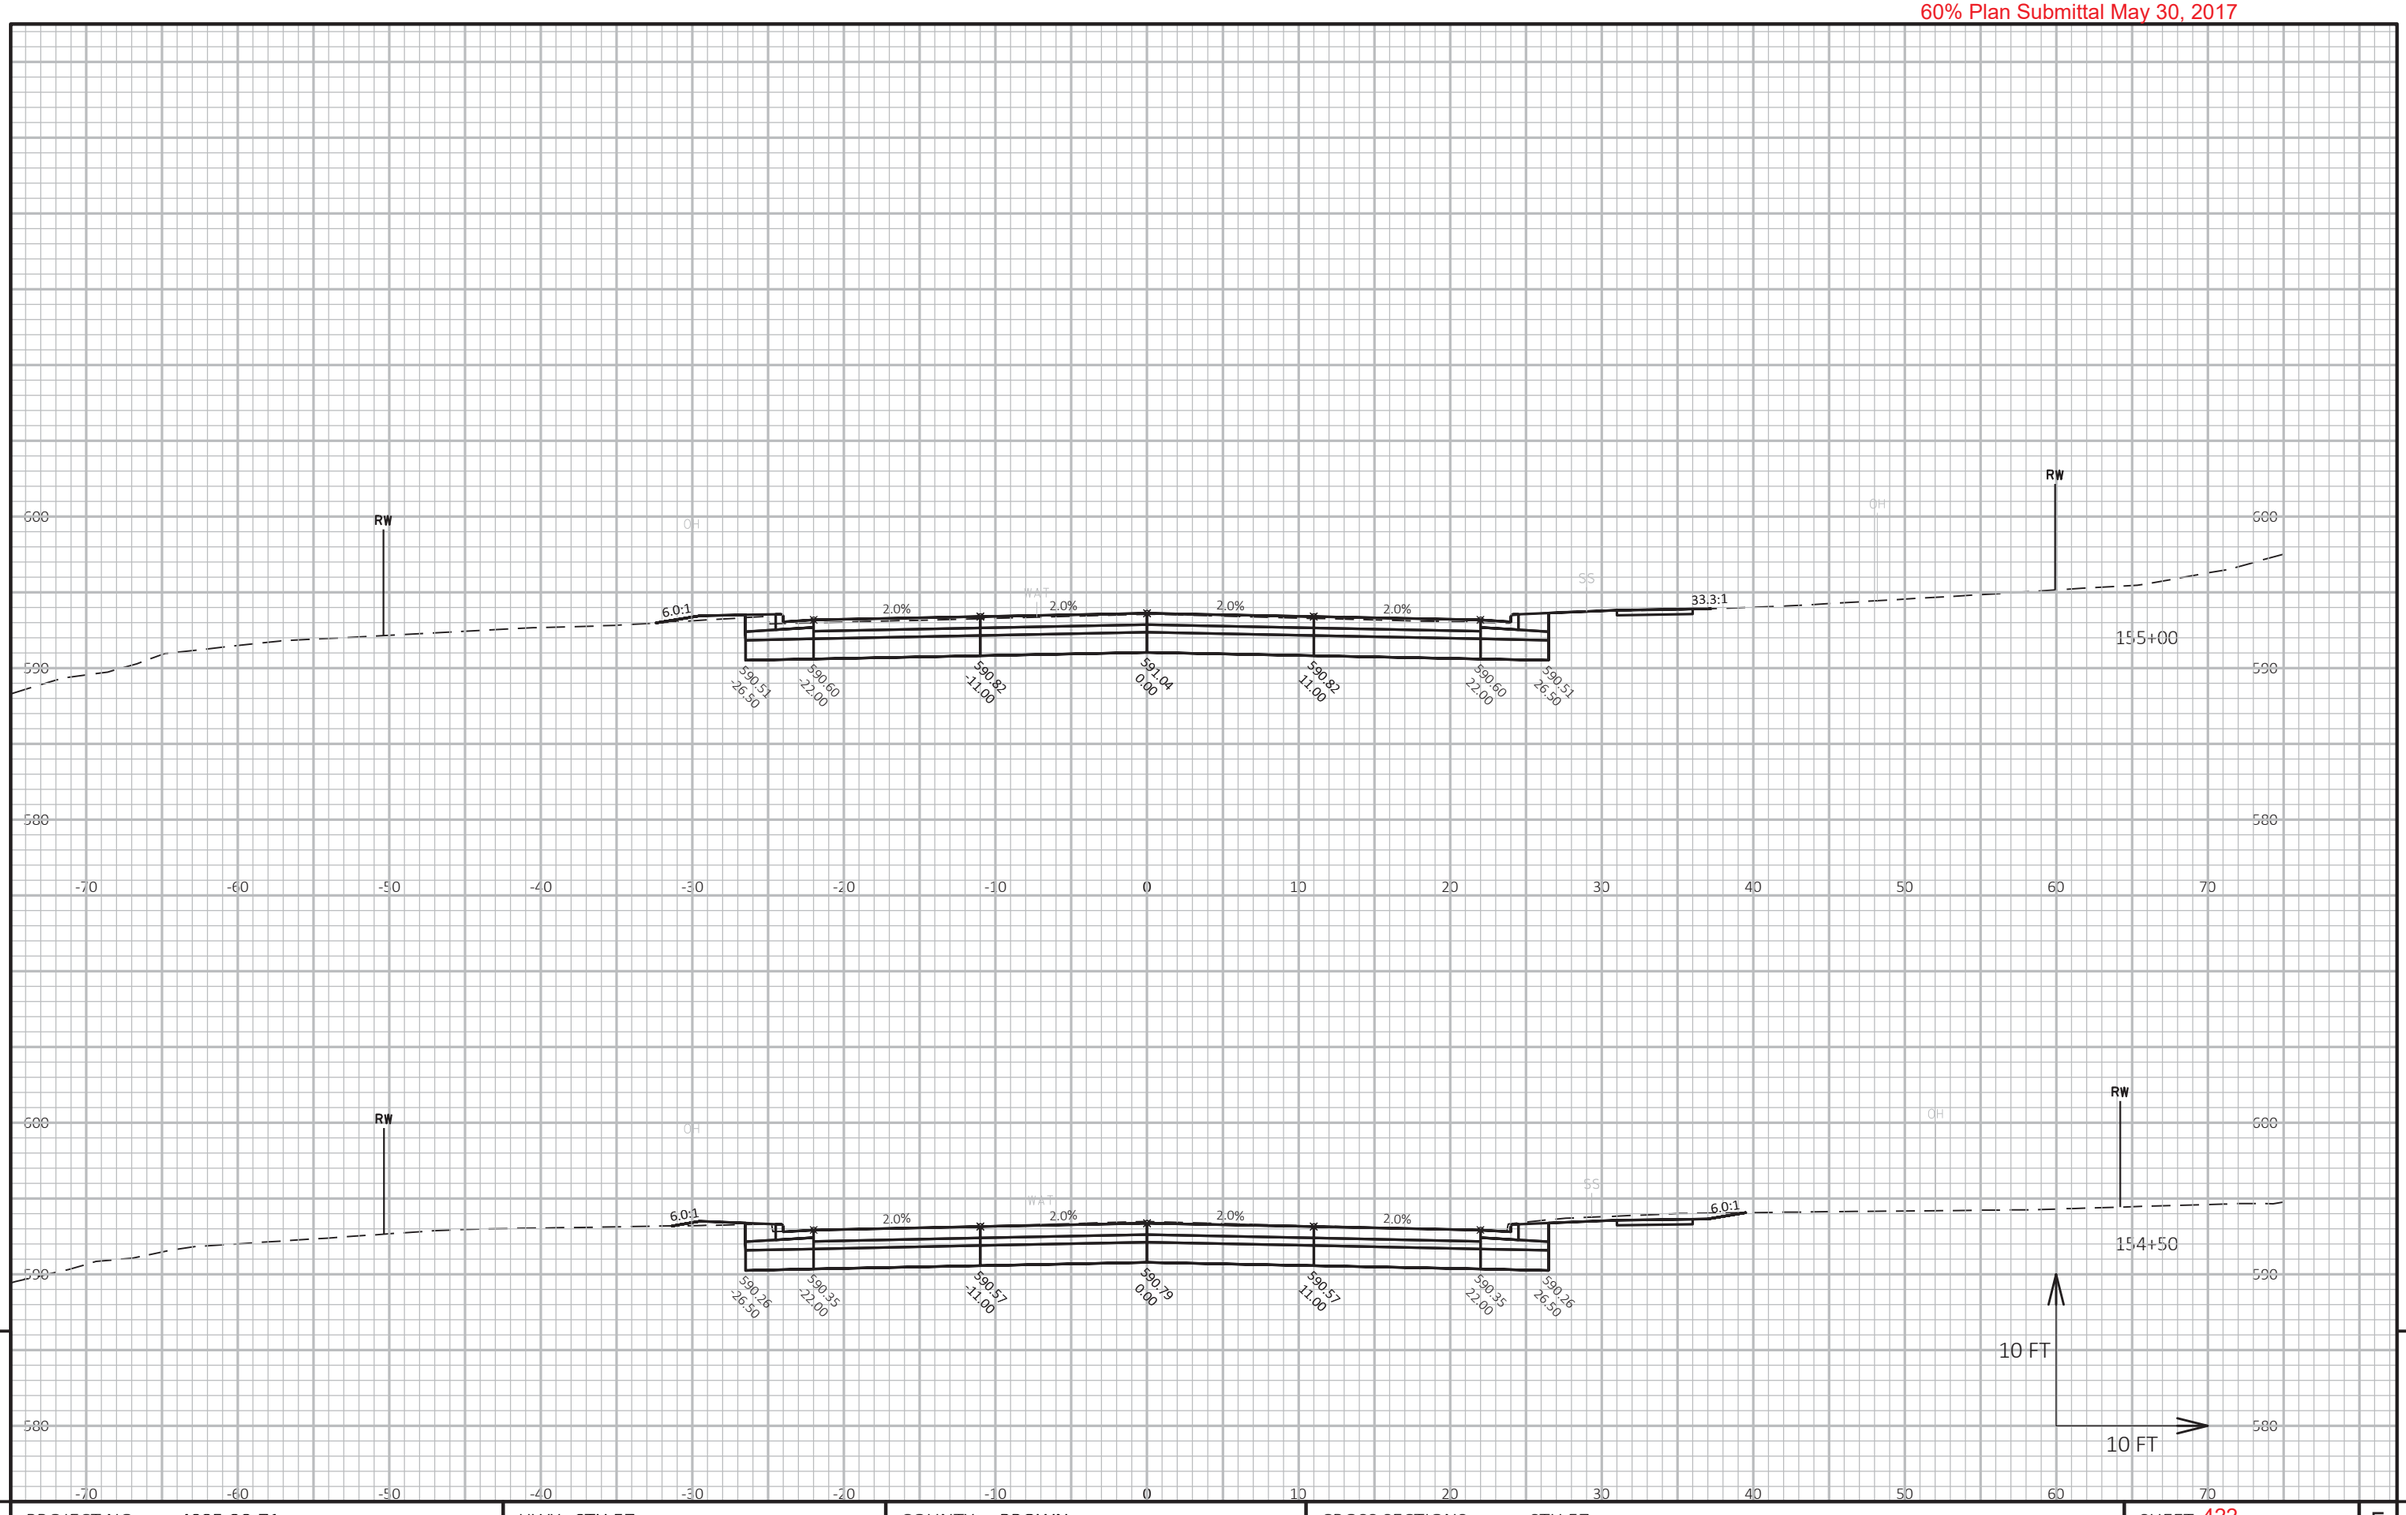

9

PROJECT NO: 4085-38-71	HWY: STH 57	COUNTY: BROWN	CROSS SECTIONS: STH 57	SHEET 422	E

FILE NAME : X:\3230500\120055.01\TECH\CAD\40853800\SHEETSPLAN\C3D_2016_136+00-172+00_XS.DWG
LAYOUT NAME - 136+00-175+00 - (23)

PLOT DATE : 5/25/2017 4:04 PM PLOT BY : DOUGLAS HOBYAN PLOT NAME : **PLOT SCALE :** 1 IN:10 FT HORZ. / 1 IN:10 FT VERT.

60% Plan Submittal May 30, 2017

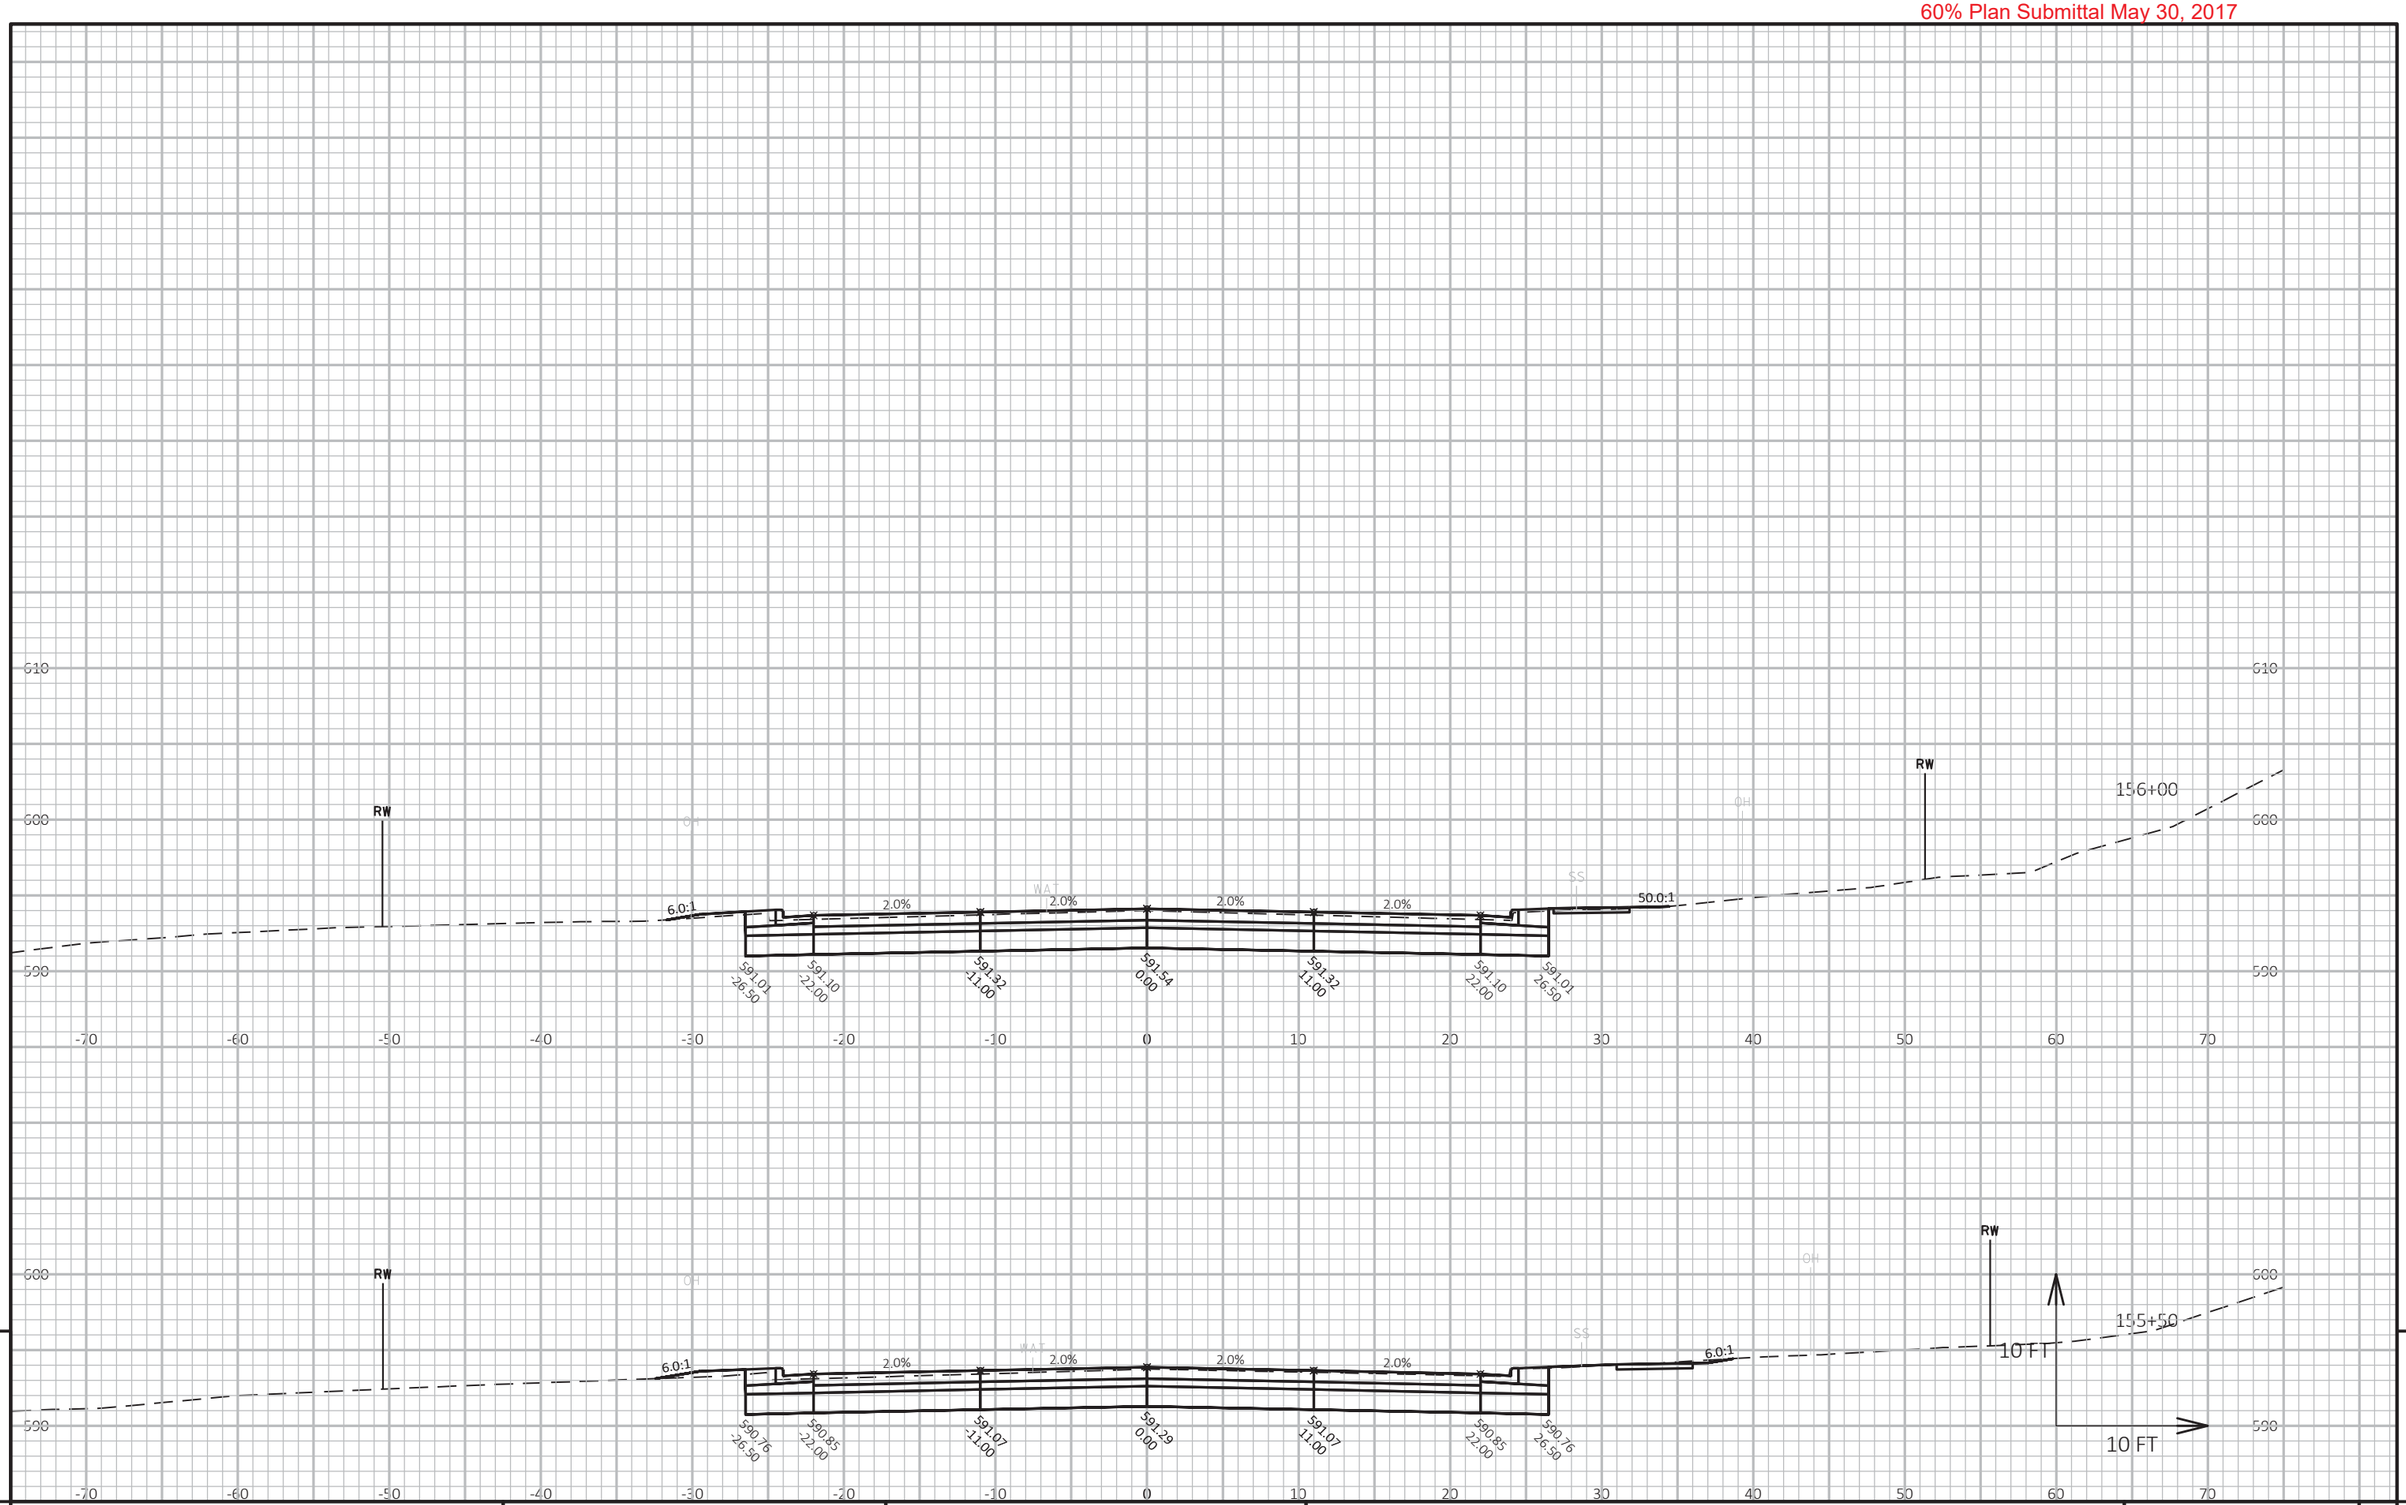

9

PROJECT NO: 4085-38-71	HWY: STH 57	COUNTY: BROWN	CROSS SECTIONS: STH 57	SHEET 423	E

FILE NAME : X:\3230500\120055.01\TECH\CAD\40853800\SHEETSPLAN\C3D_2016_136+00-172+00_XS.DWG
LAYOUT NAME - 136+00-175+00 - (24)

PLOT DATE : 5/25/2017 4:05 PM

PLOT BY : DOUGLAS HOBYAN

PLOT NAME :

PLOT SCALE : 1 IN:10 FT HORZ. / 1 IN:10 FT VERT.

WISDOT/CADDS SHEET 49

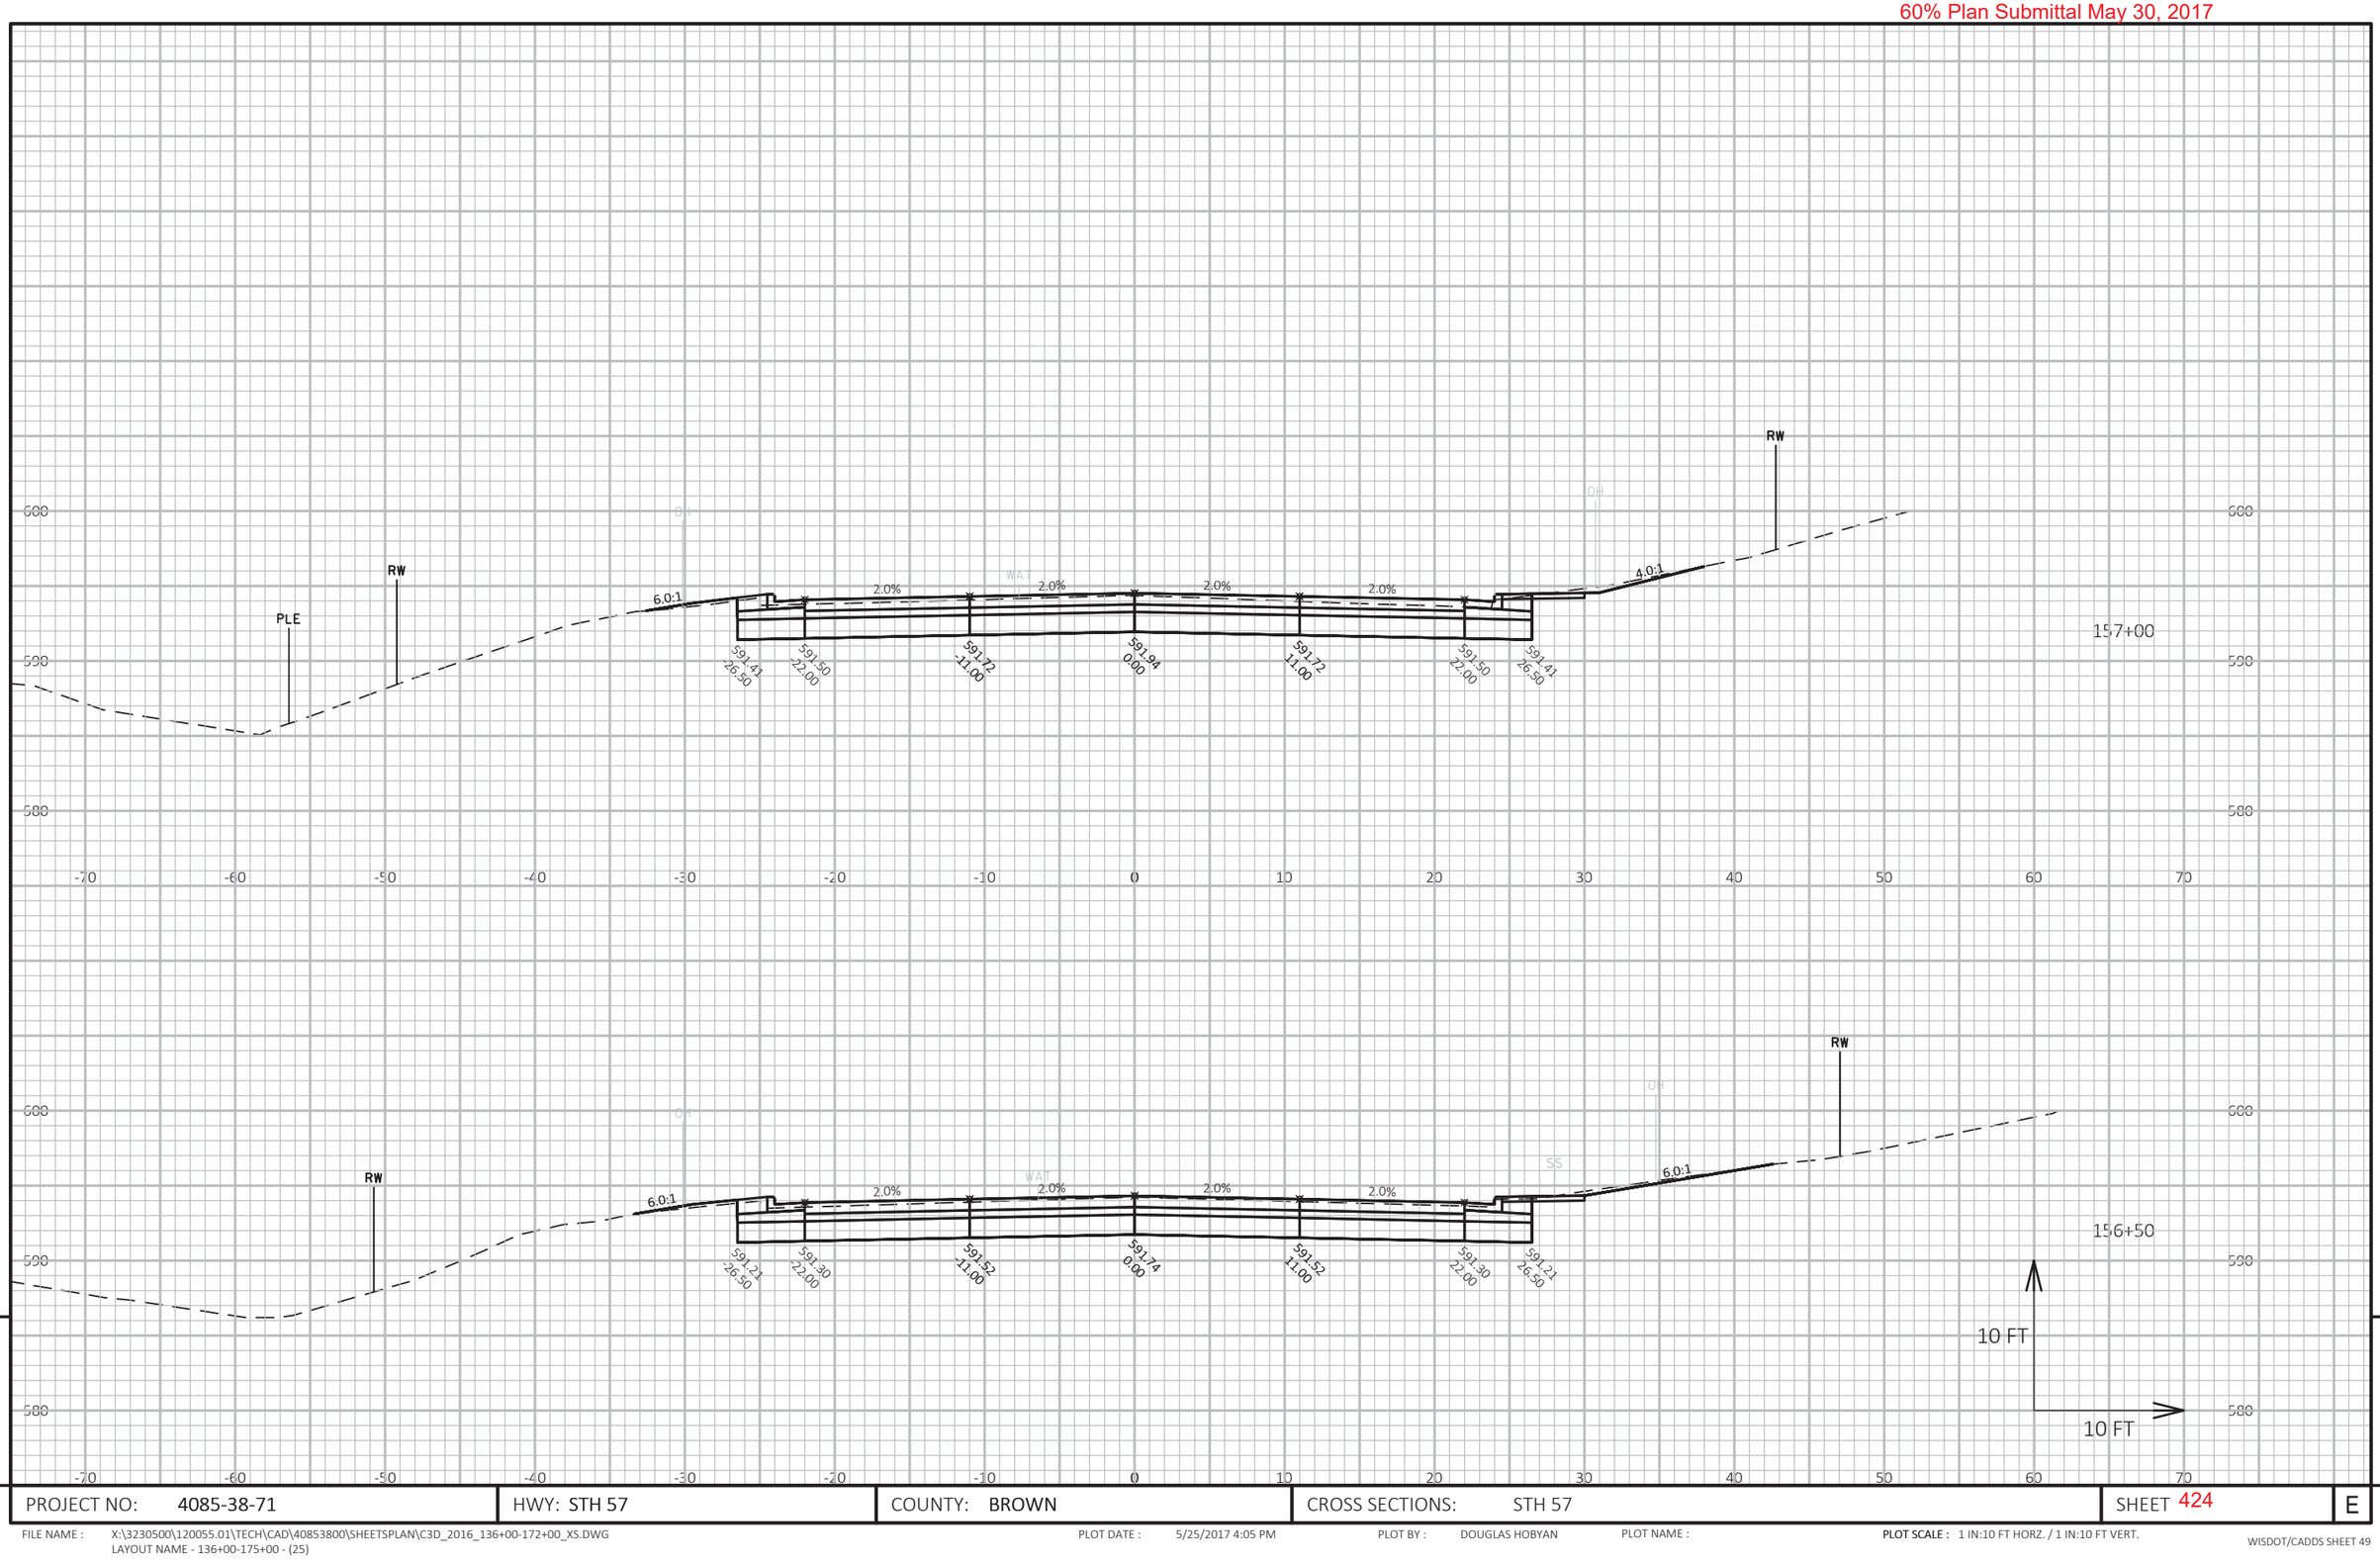

PROJECT NO: 4085-38-71	HWY: STH 57	COUNTY: BROWN	CROSS SECTIONS: STH 57	SHEET 424 E

FILE NAME : X:\3230500\120055.01\TECH\CAD\40853800\SHEETSPLAN\C3D_2016_136+00-172+00_XS.DWG
LAYOUT NAME - 136+00-175+00 - (25)

PLOT DATE : 5/25/2017 4:05 PM

PLOT BY : DOUGLAS HOBYAN

PLOT NAME :

PLOT SCALE : 1 IN:10 FT HORZ. / 1 IN:10 FT VERT.

60% Plan Submittal May 30, 2017

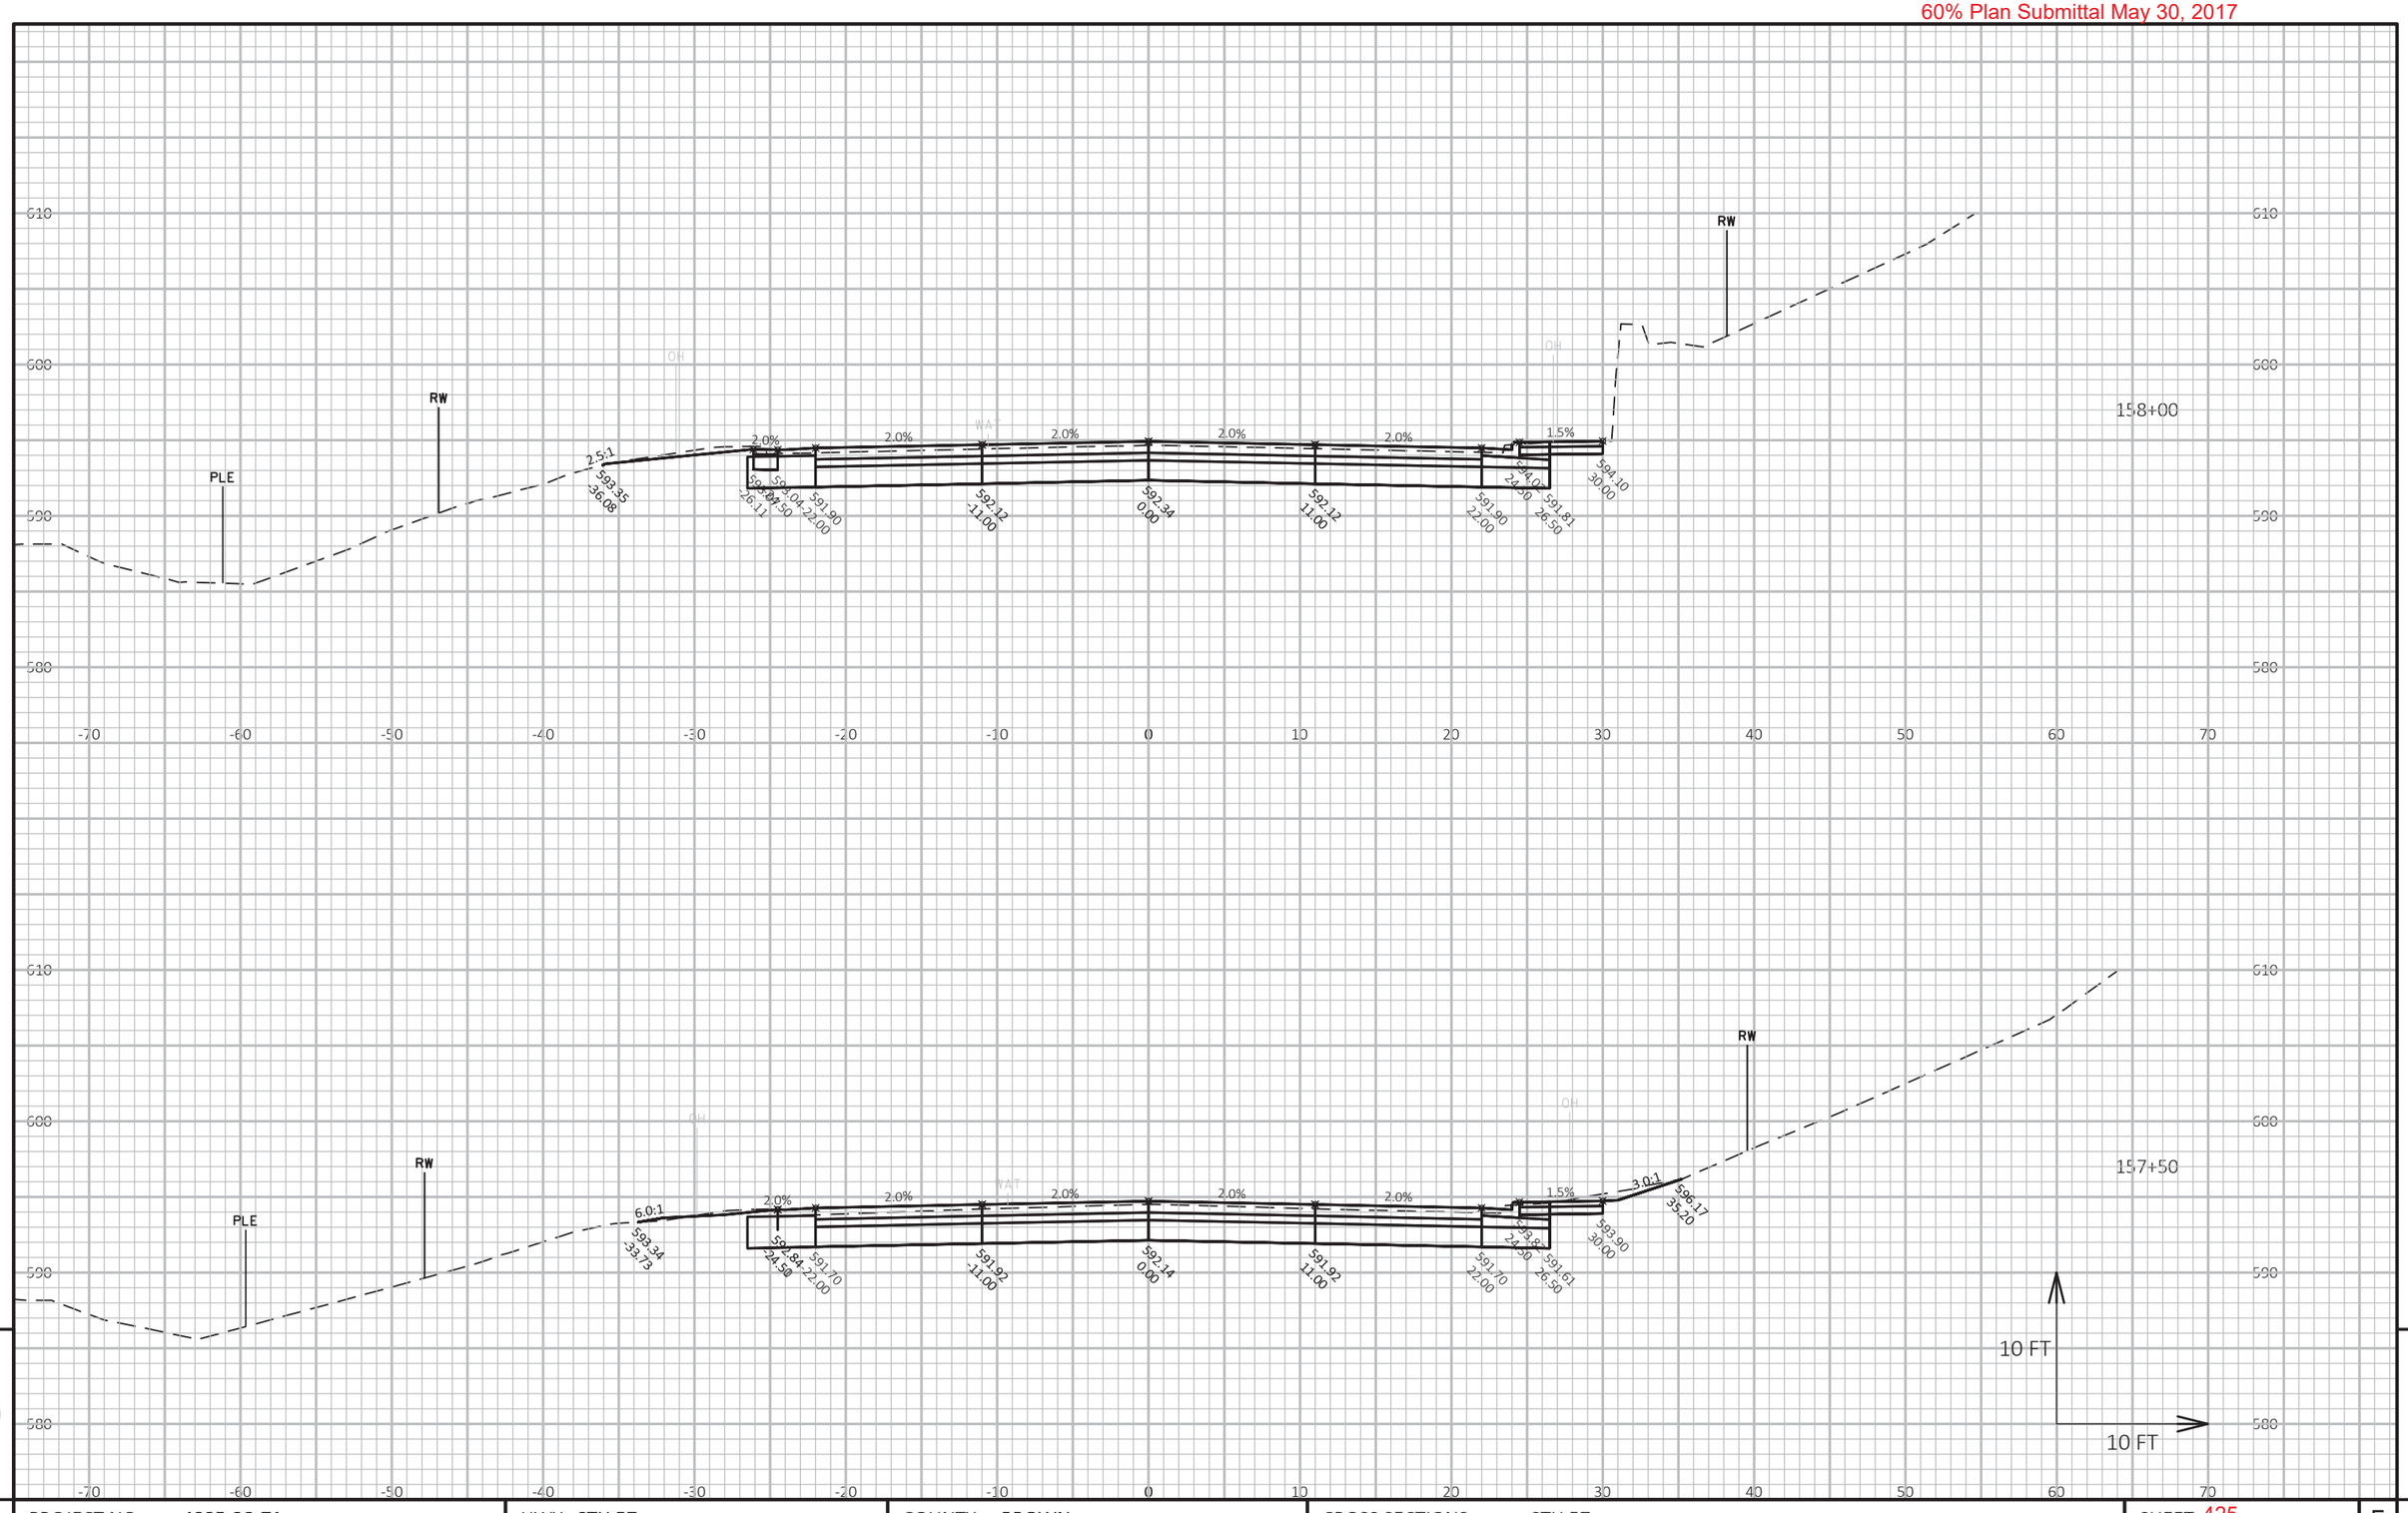

9 9

PROJECT NO: 4085-38-71	HWY: STH 57	COUNTY: BROWN	CROSS SECTIONS: STH 57	SHEET 425	E

FILE NAME : X:\3230500\120055.01\TECH\CAD\40853800\SHEETSPLAN\C3D_2016_136+00-172+00_XS.DWG
LAYOUT NAME - 136+00-175+00 - (26)

PLOT DATE : 5/25/2017 4:05 PM PLOT BY : DOUGLAS HOBYAN PLOT NAME : **PLOT SCALE :** 1 IN:10 FT HORZ. / 1 IN:10 FT VERT.

WISDOT/CADDS SHEET 49

60% Plan Submittal May 30, 2017

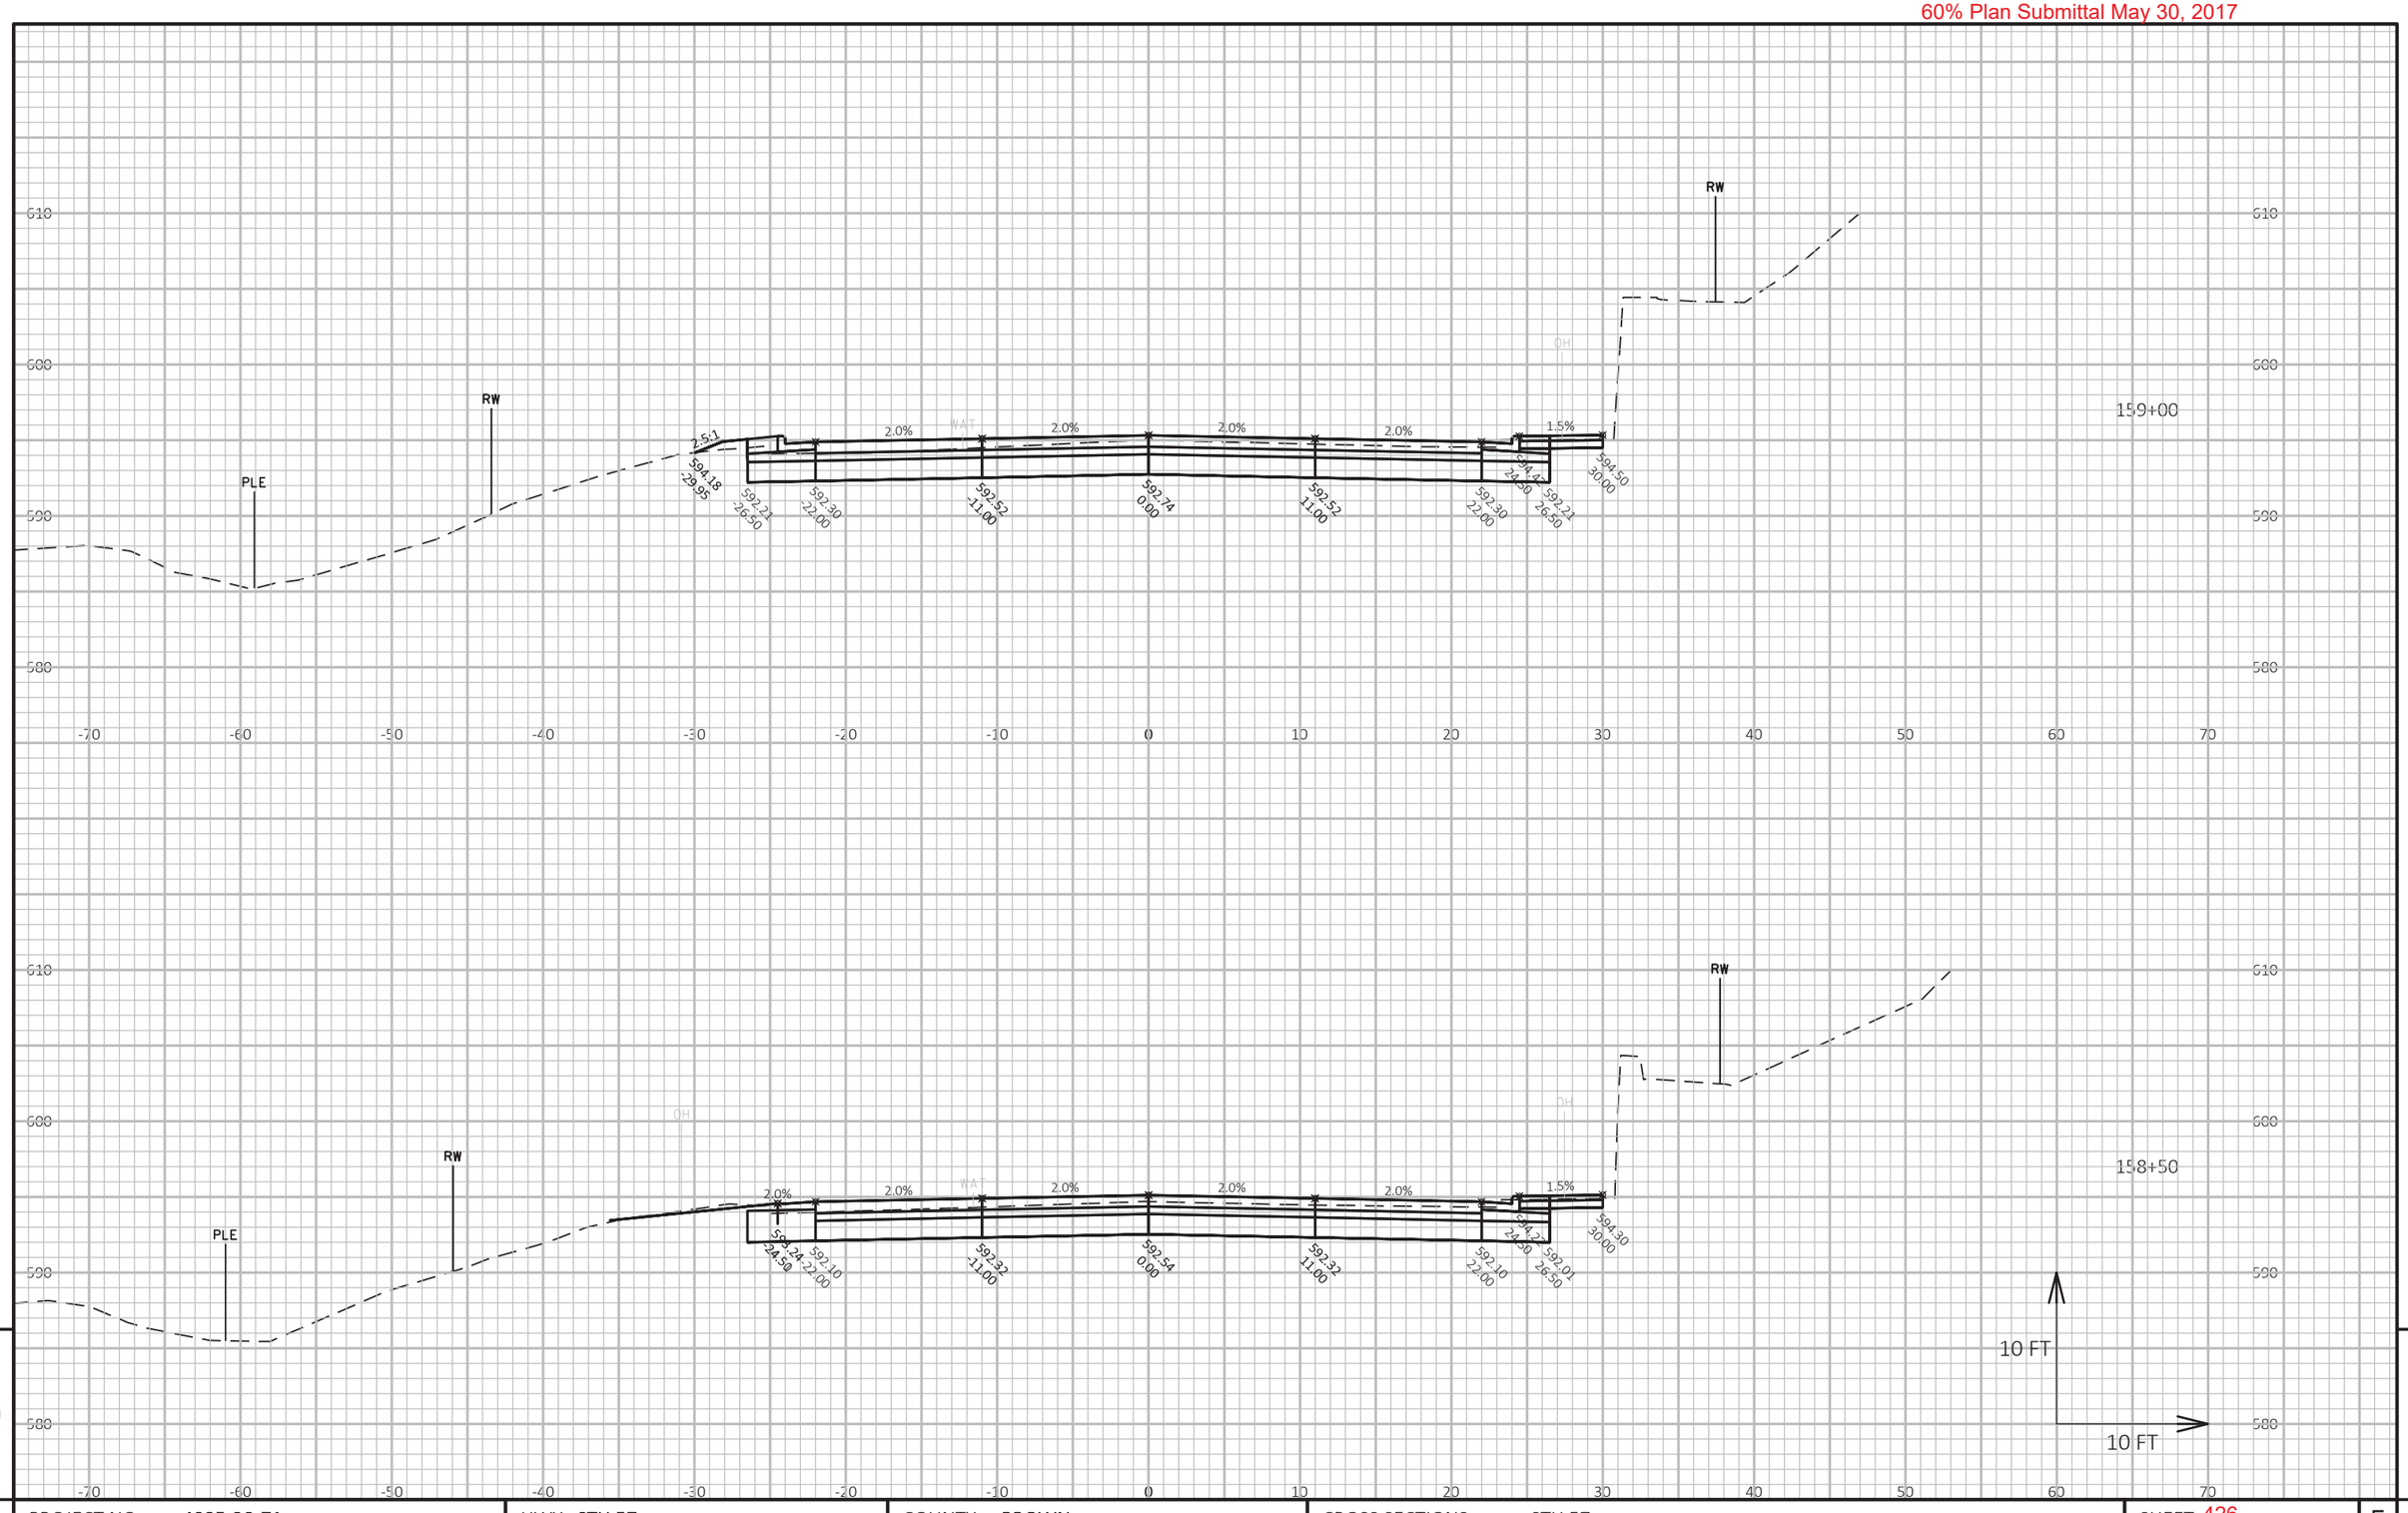

9

9

PROJECT NO: 4085-38-71	HWY: STH 57	COUNTY: BROWN	CROSS SECTIONS: STH 57	SHEET 426	E

FILE NAME : X:\3230500\120055.01\TECH\CAD\40853800\SHEETSPLAN\C3D_2016_136+00-172+00_XS.DWG
LAYOUT NAME - 136+00-175+00 - (27)

PLOT DATE : 5/25/2017 4:05 PM

PLOT BY : DOUGLAS HOBYAN

PLOT NAME :

PLOT SCALE : 1 IN:10 FT HORZ. / 1 IN:10 FT VERT.

WISDOT/CADDS SHEET 49

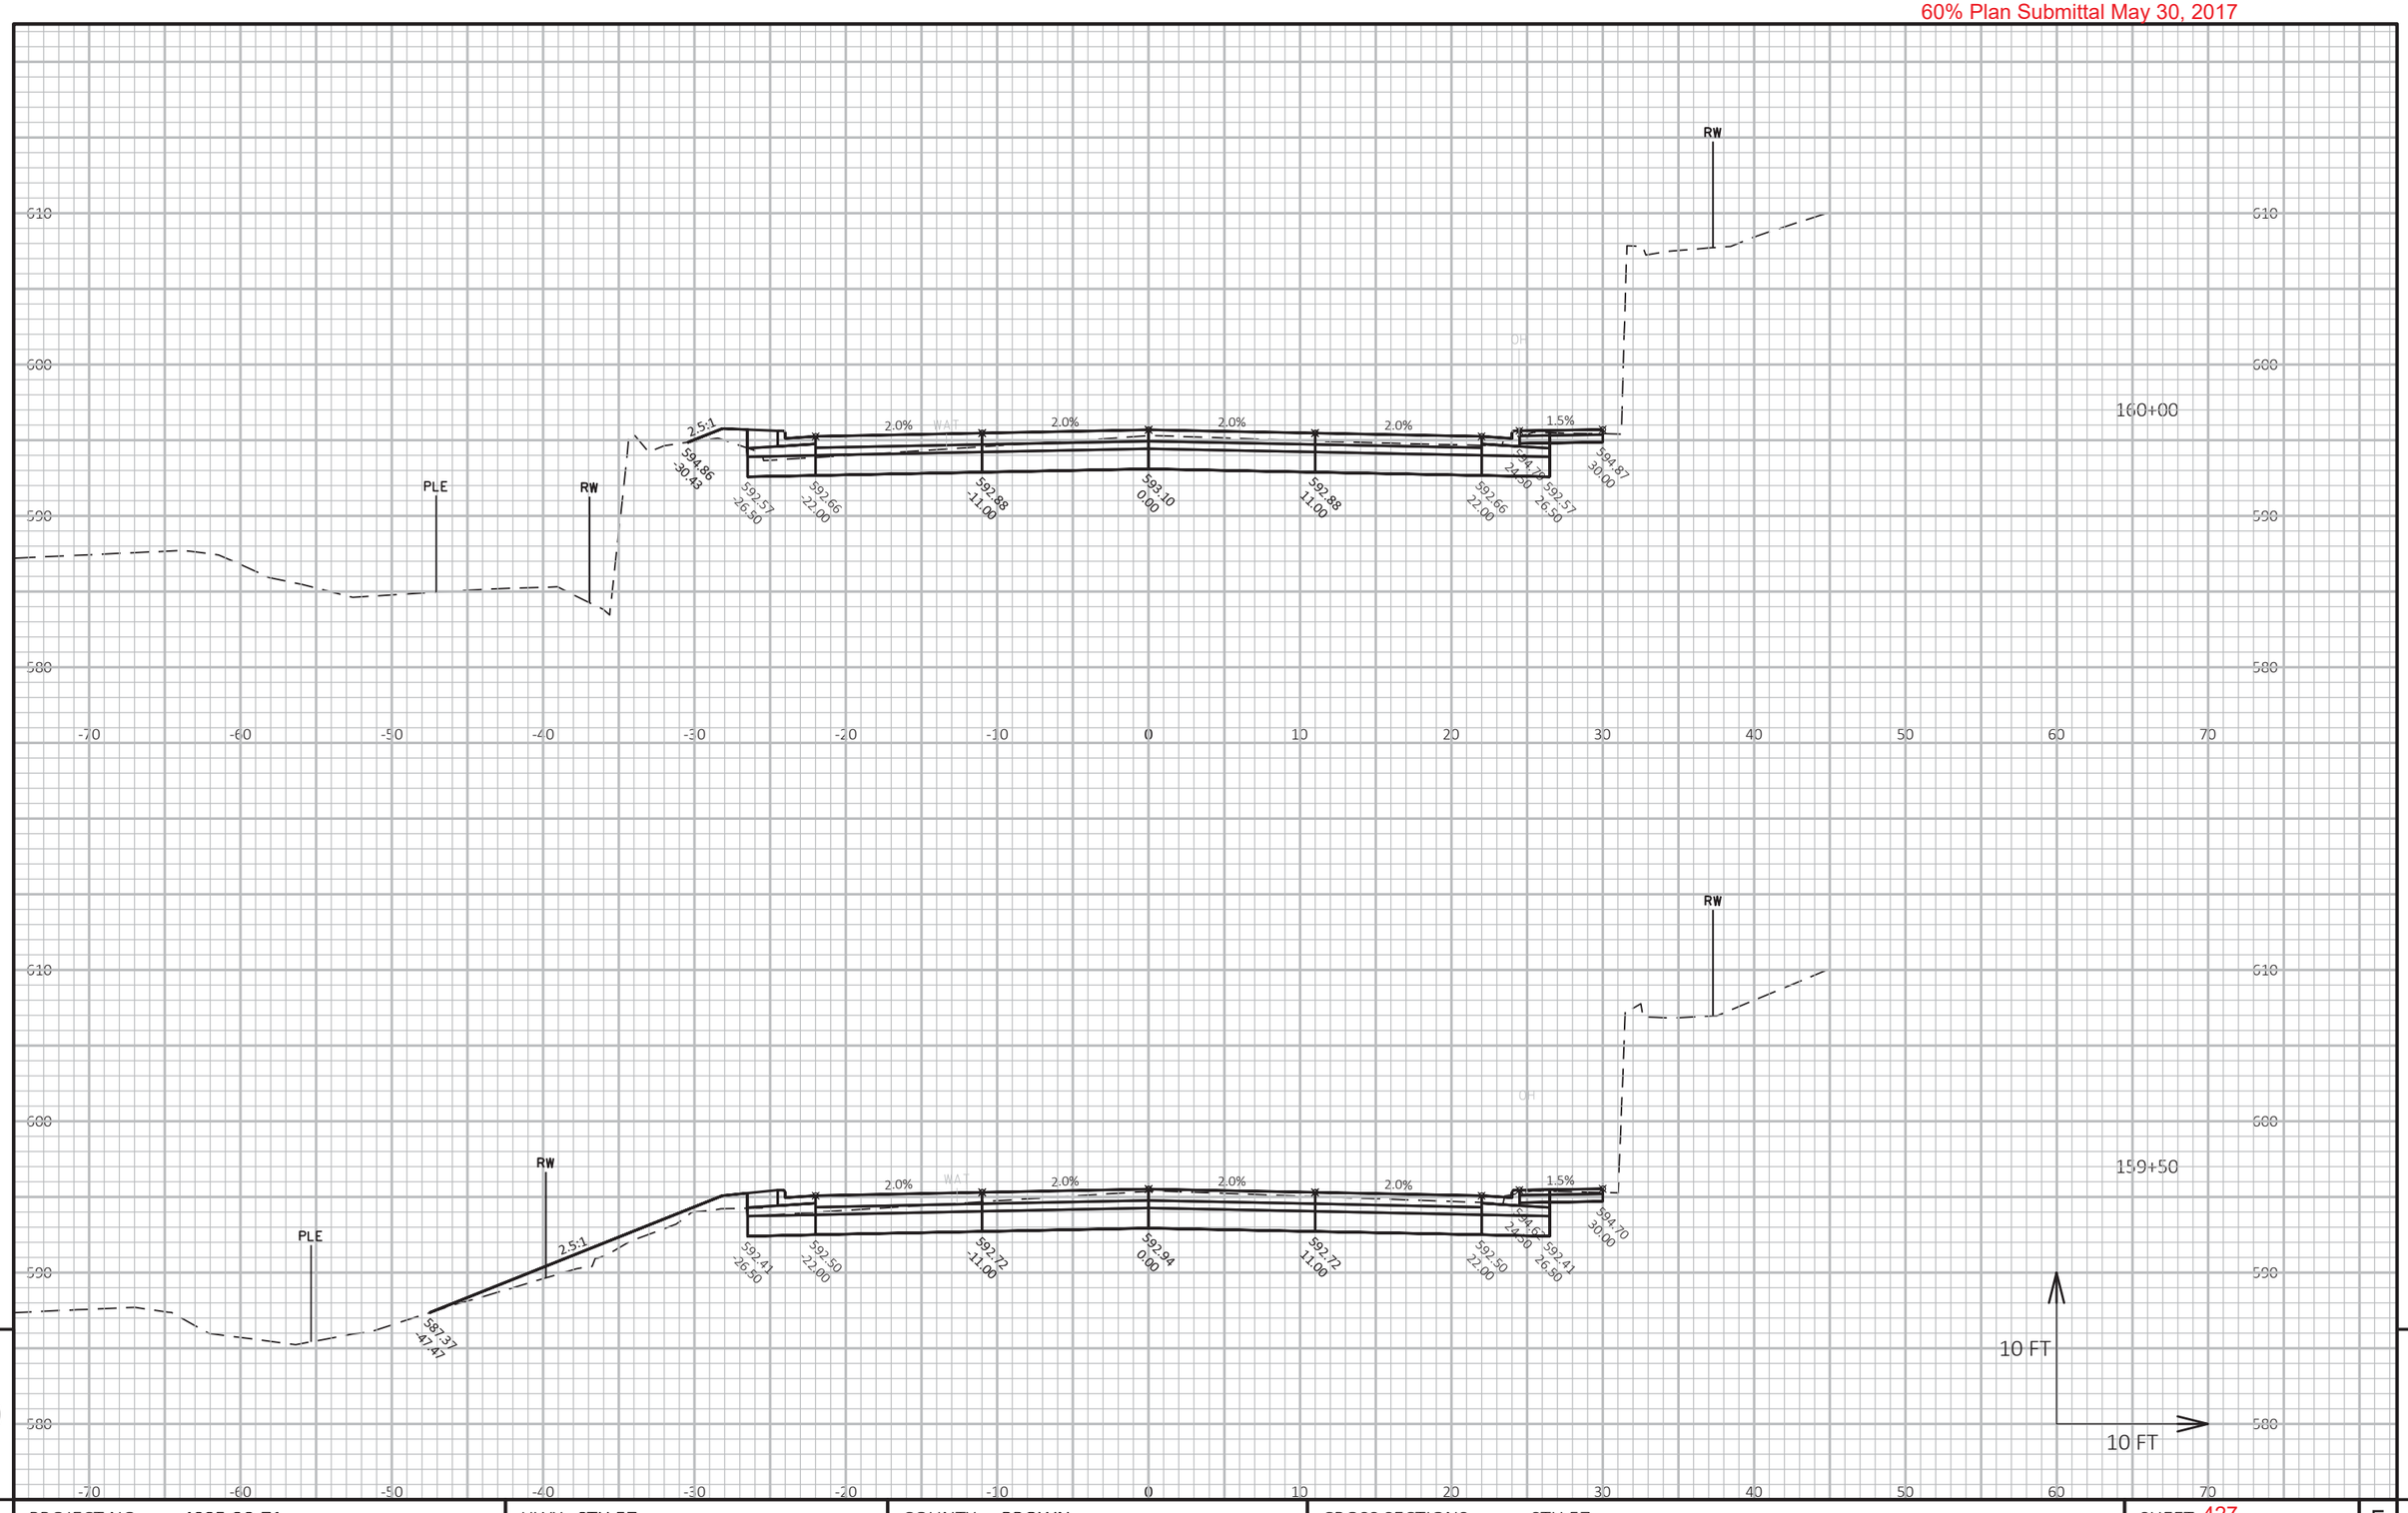

9

9

PROJECT NO: 4085-38-71	HWY: STH 57	COUNTY: BROWN	CROSS SECTIONS: STH 57	SHEET 427	E

FILE NAME : X:\3230500\120055.01\TECH\CAD\40853800\SHEETSPLAN\C3D_2016_136+00-172+00_XS.DWG
LAYOUT NAME - 136+00-175+00 - (28)

PLOT DATE : 5/25/2017 4:06 PM

PLOT BY : DOUGLAS HOBYAN

PLOT NAME :

PLOT SCALE : 1 IN:10 FT HORZ. / 1 IN:10 FT VERT.

60% Plan Submittal May 30, 2017

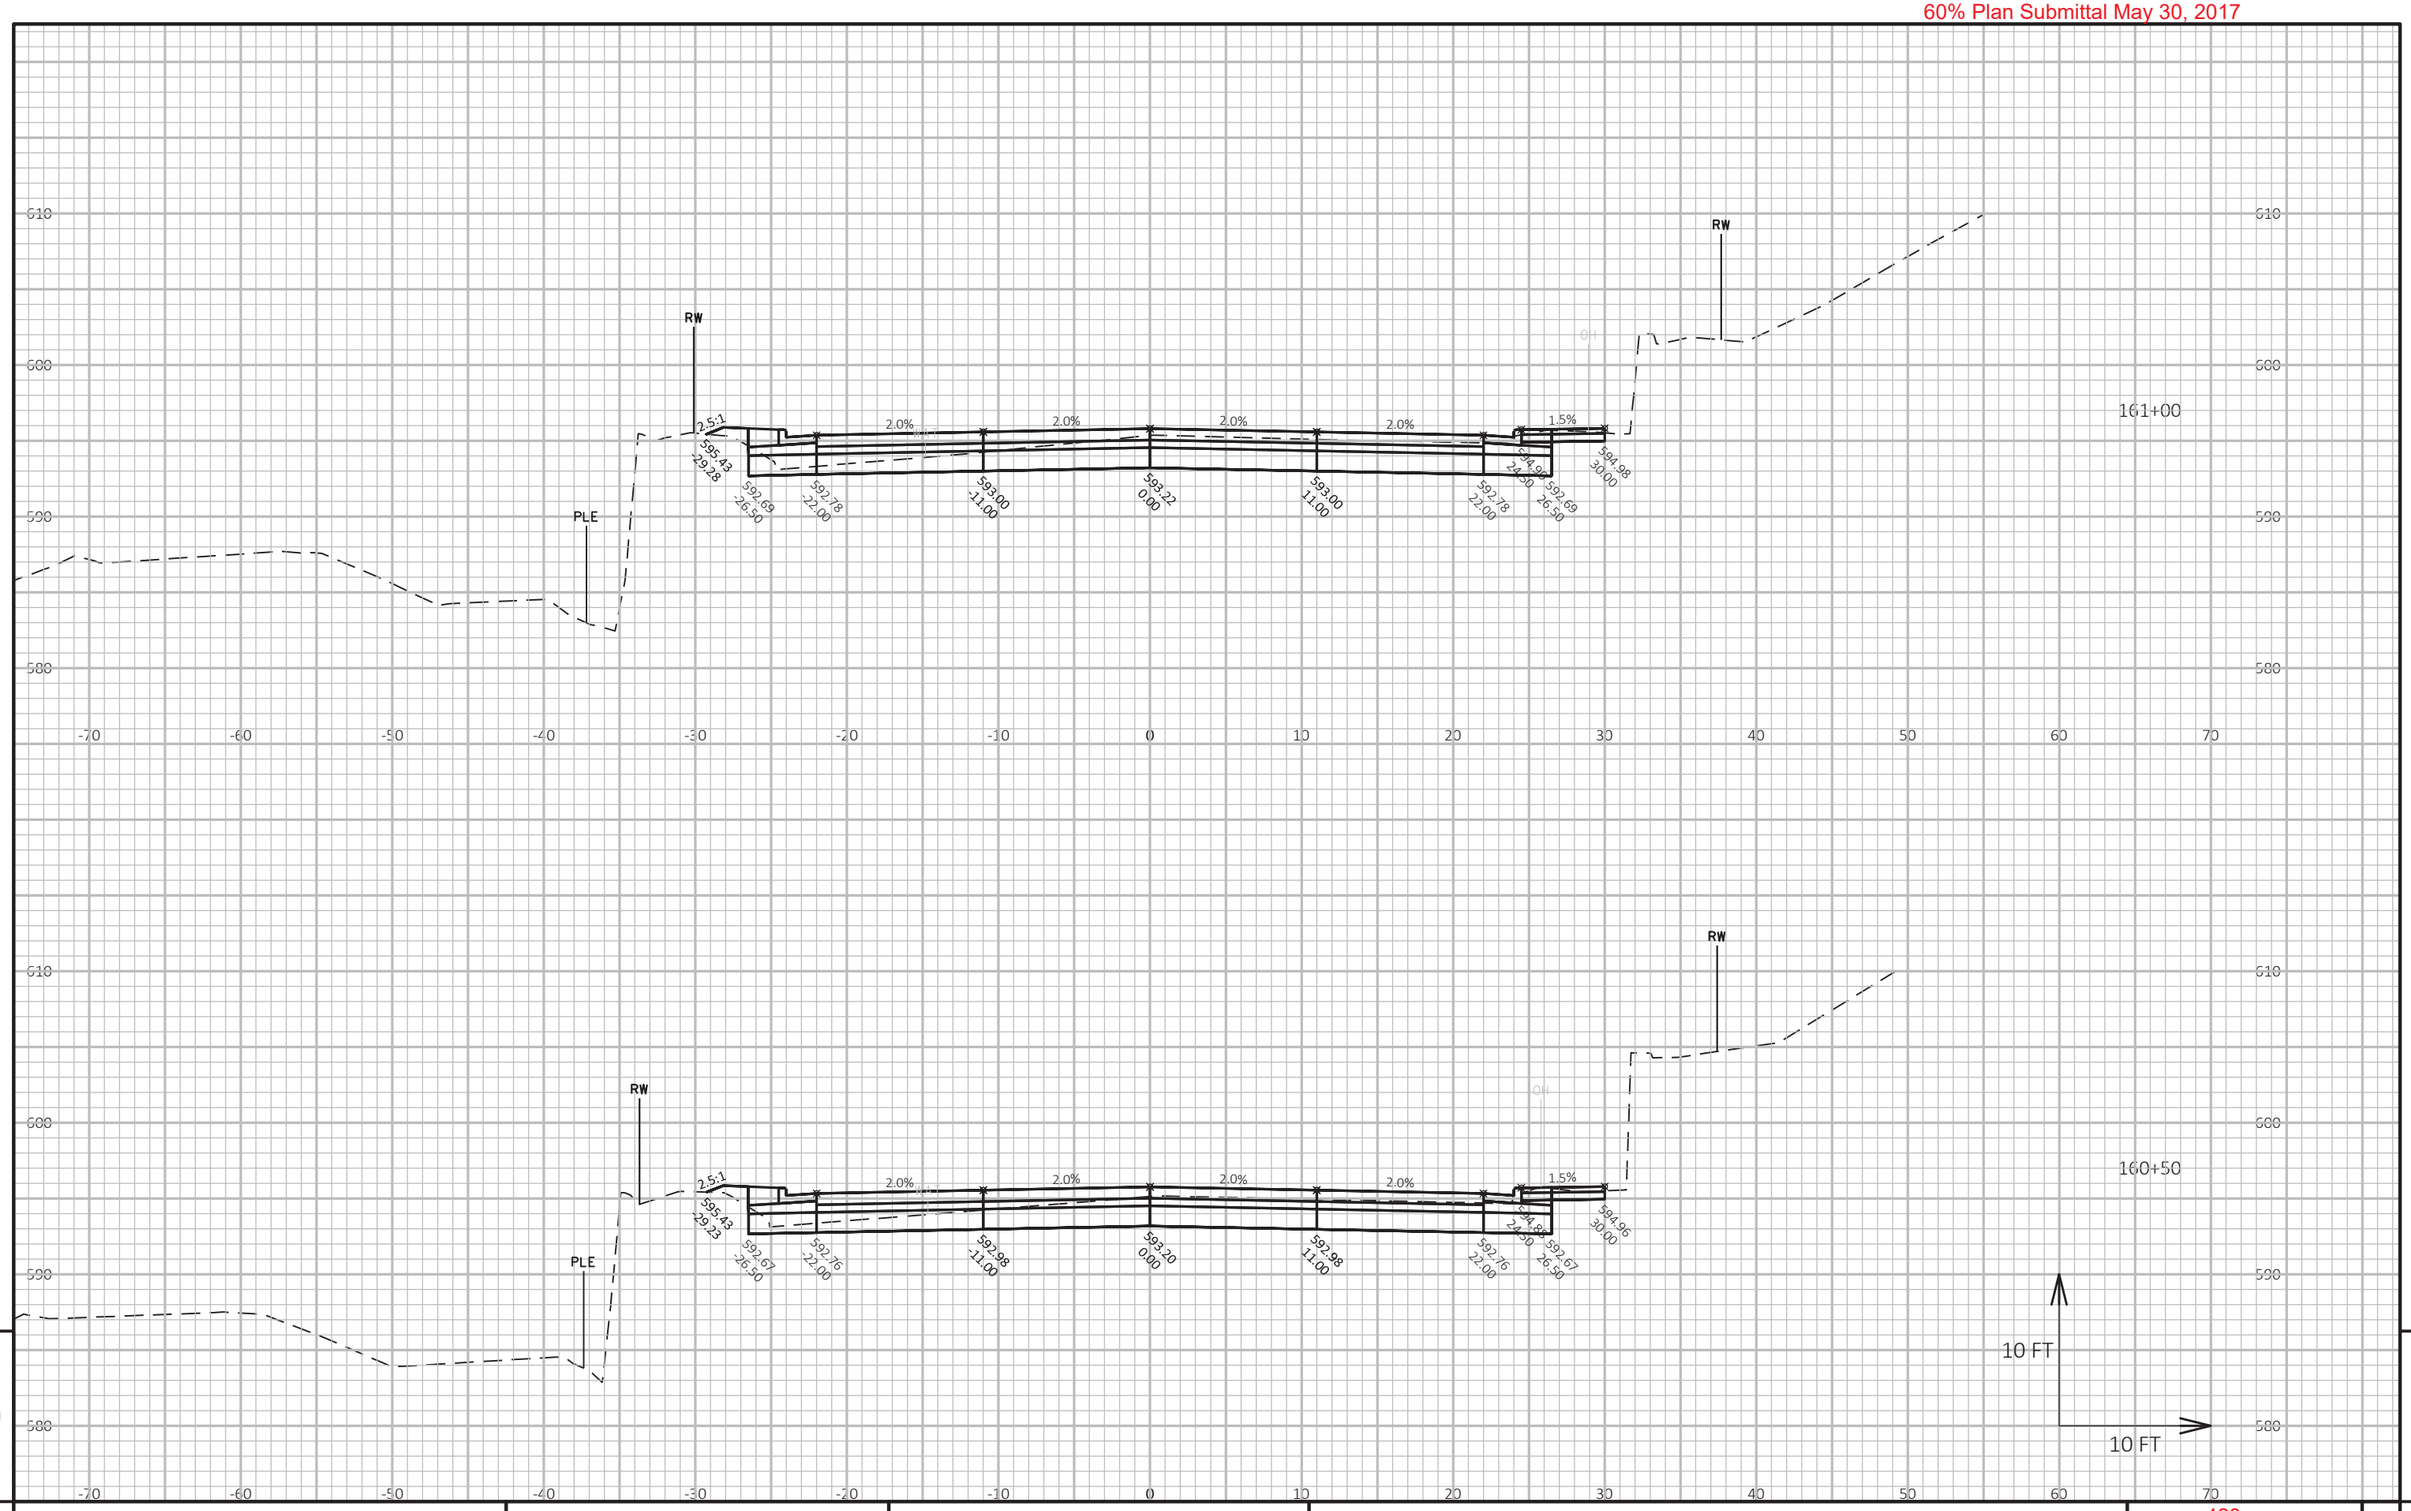

9

9

PROJECT NO: 4085-38-71	HWY: STH 57	COUNTY: BROWN	CROSS SECTIONS: STH 57	SHEET 428	E

FILE NAME : X:\3230500\120055.01\TECH\CAD\40853800\SHEETSPLAN\C3D_2016_136+00-172+00_XS.DWG
LAYOUT NAME - 136+00-175+00 - (29)

PLOT DATE : 5/25/2017 4:06 PM

PLOT BY : DOUGLAS HOBYAN

PLOT NAME :

PLOT SCALE : 1 IN:10 FT HORZ. / 1 IN:10 FT VERT.

60% Plan Submittal May 30, 2017

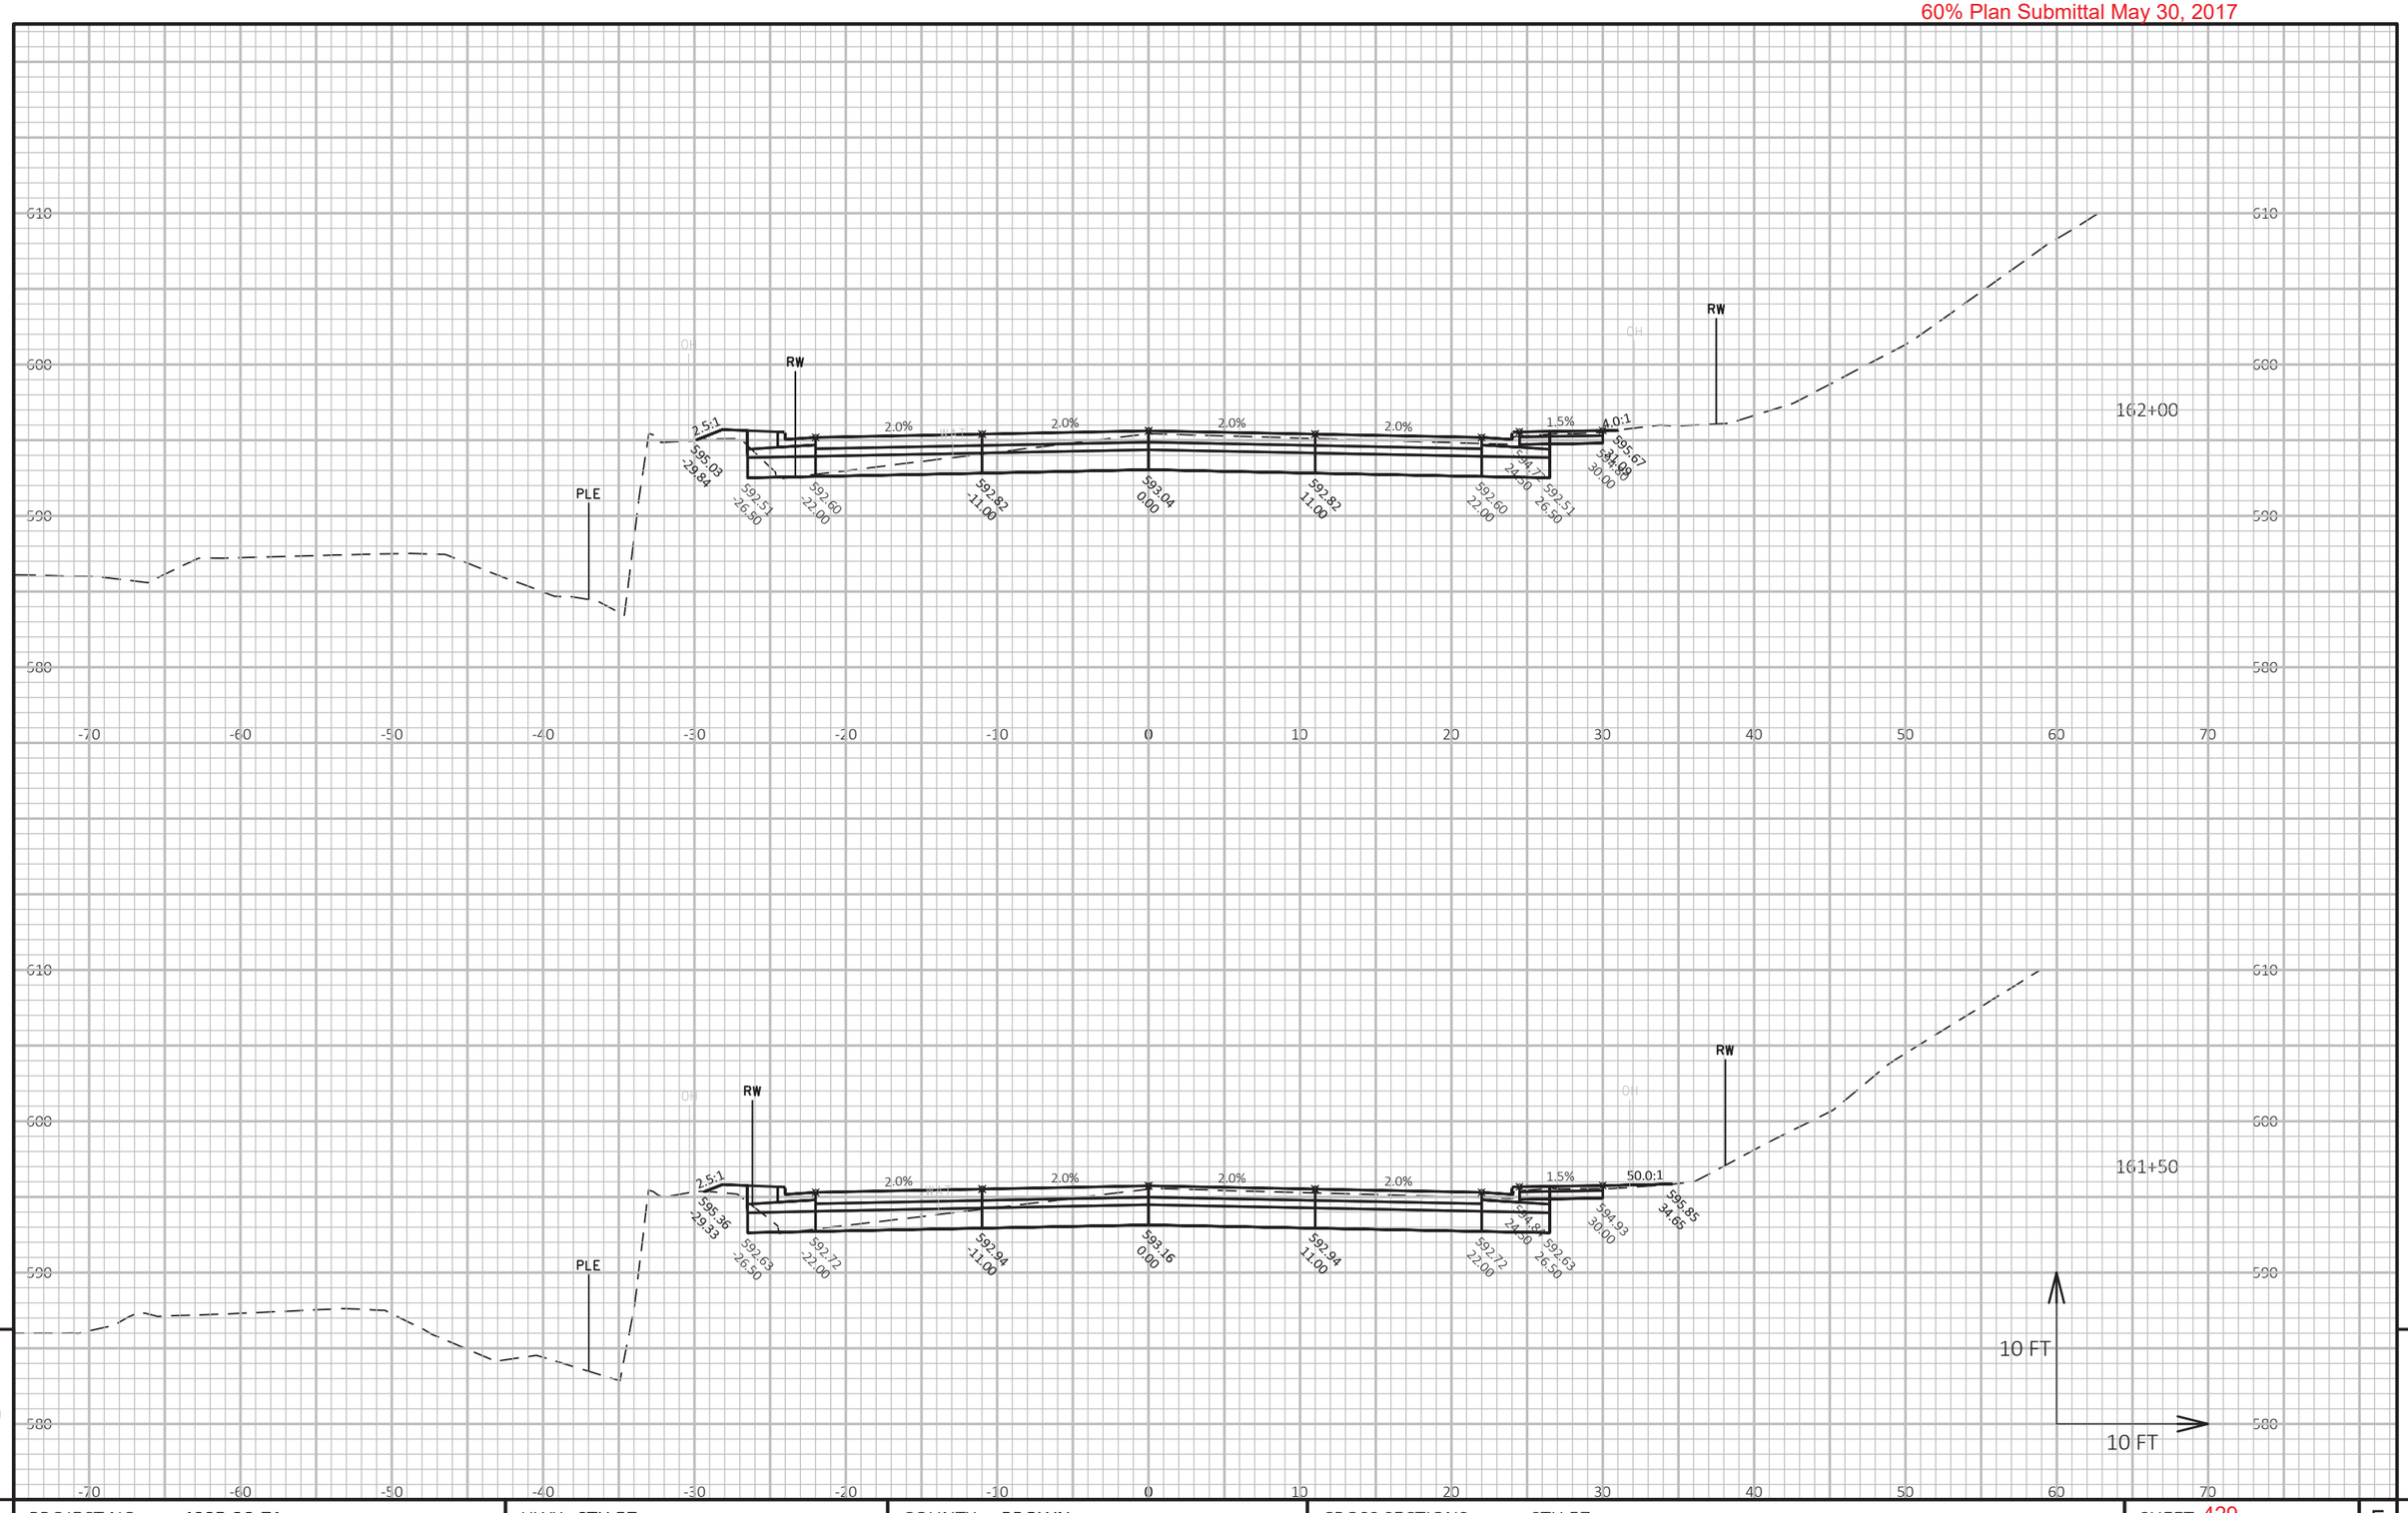

PROJECT NO: 4085-38-71	HWY: STH 57	COUNTY: BROWN	CROSS SECTIONS: STH 57	SHEET 429	E

FILE NAME : X:\3230500\120055.01\TECH\CAD\40853800\SHEETSPLAN\C3D_2016_136+00-172+00_XS.DWG
LAYOUT NAME - 136+00-175+00 - (30)

PLOT DATE : 5/25/2017 4:06 PM PLOT BY : DOUGLAS HOBYAN PLOT NAME : PLOT SCALE : 1 IN:10 FT HORZ. / 1 IN:10 FT VERT.

WISDOT/CADDS SHEET 49

60% Plan Submittal May 30, 2017

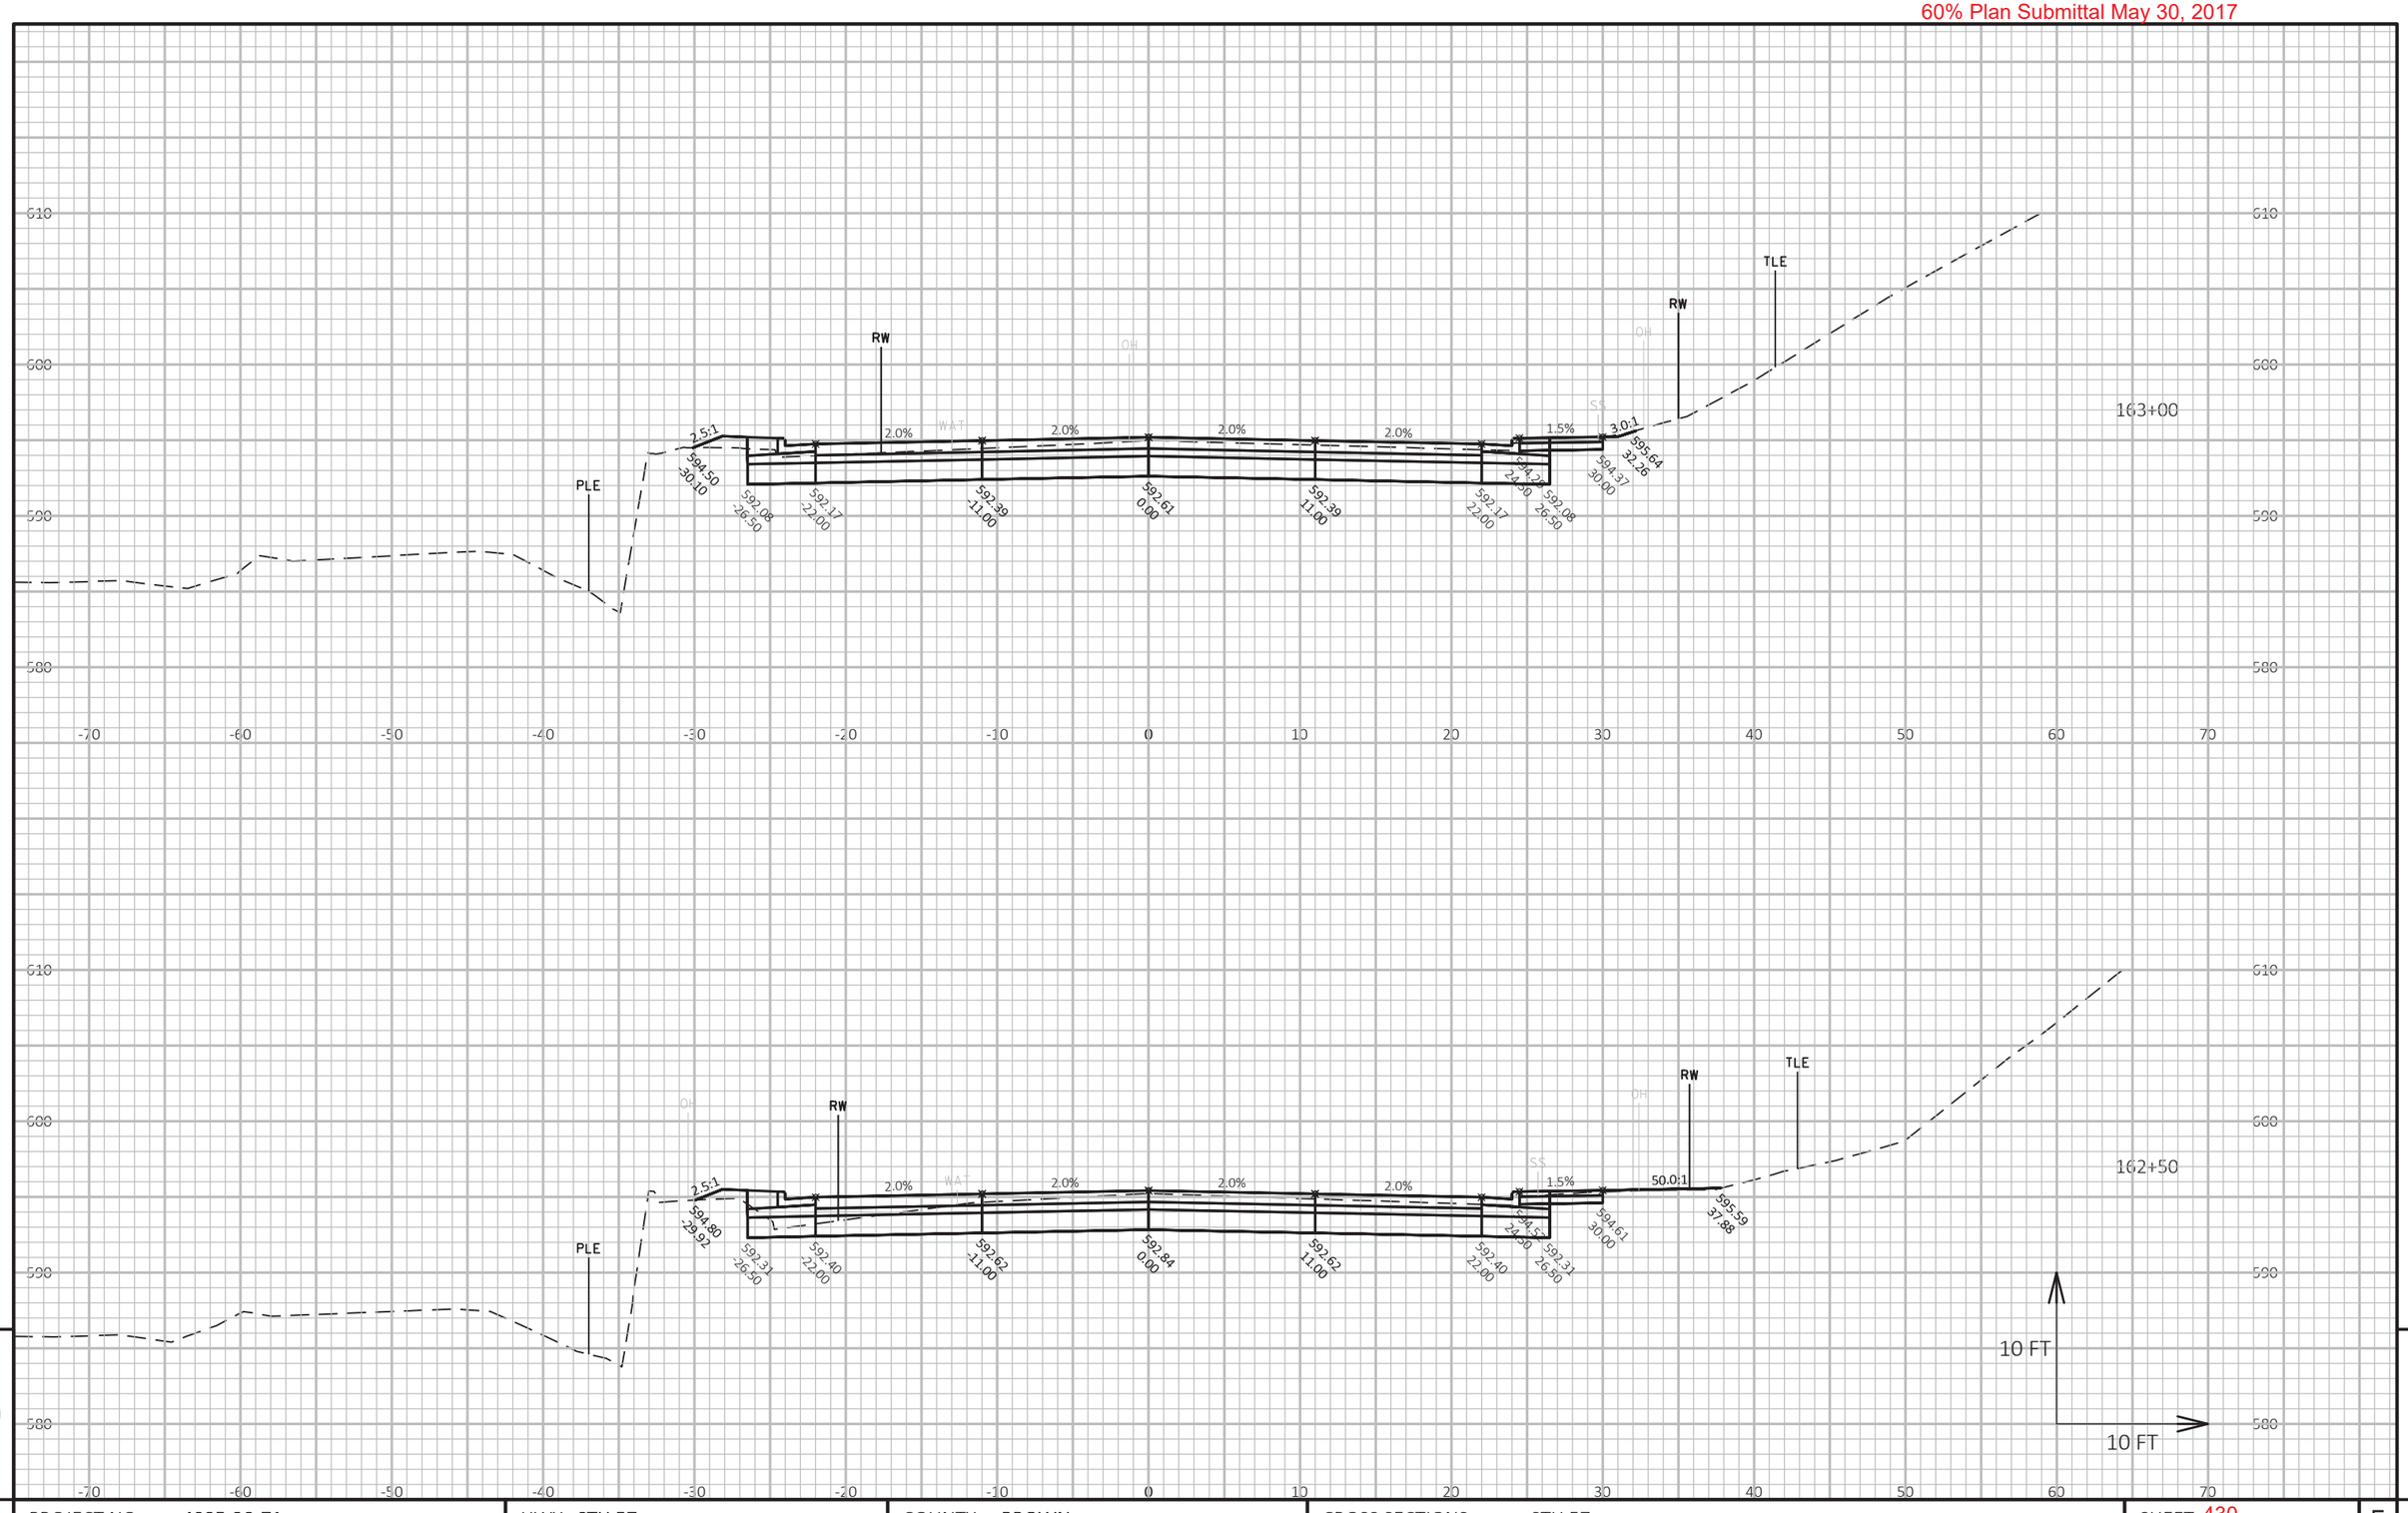

9 9

PROJECT NO: 4085-38-71	HWY: STH 57	COUNTY: BROWN	CROSS SECTIONS: STH 57	SHEET 430	E

FILE NAME : X:\3230500\120055.01\TECH\CAD\40853800\SHEETSPLAN\C3D_2016_136+00-172+00_XS.DWG
LAYOUT NAME - 136+00-175+00 - (31)

PLOT DATE : 5/25/2017 4:06 PM PLOT BY : DOUGLAS HOBYAN PLOT NAME : PLOT SCALE : 1 IN:10 FT HORZ. / 1 IN:10 FT VERT.

60% Plan Submittal May 30, 2017

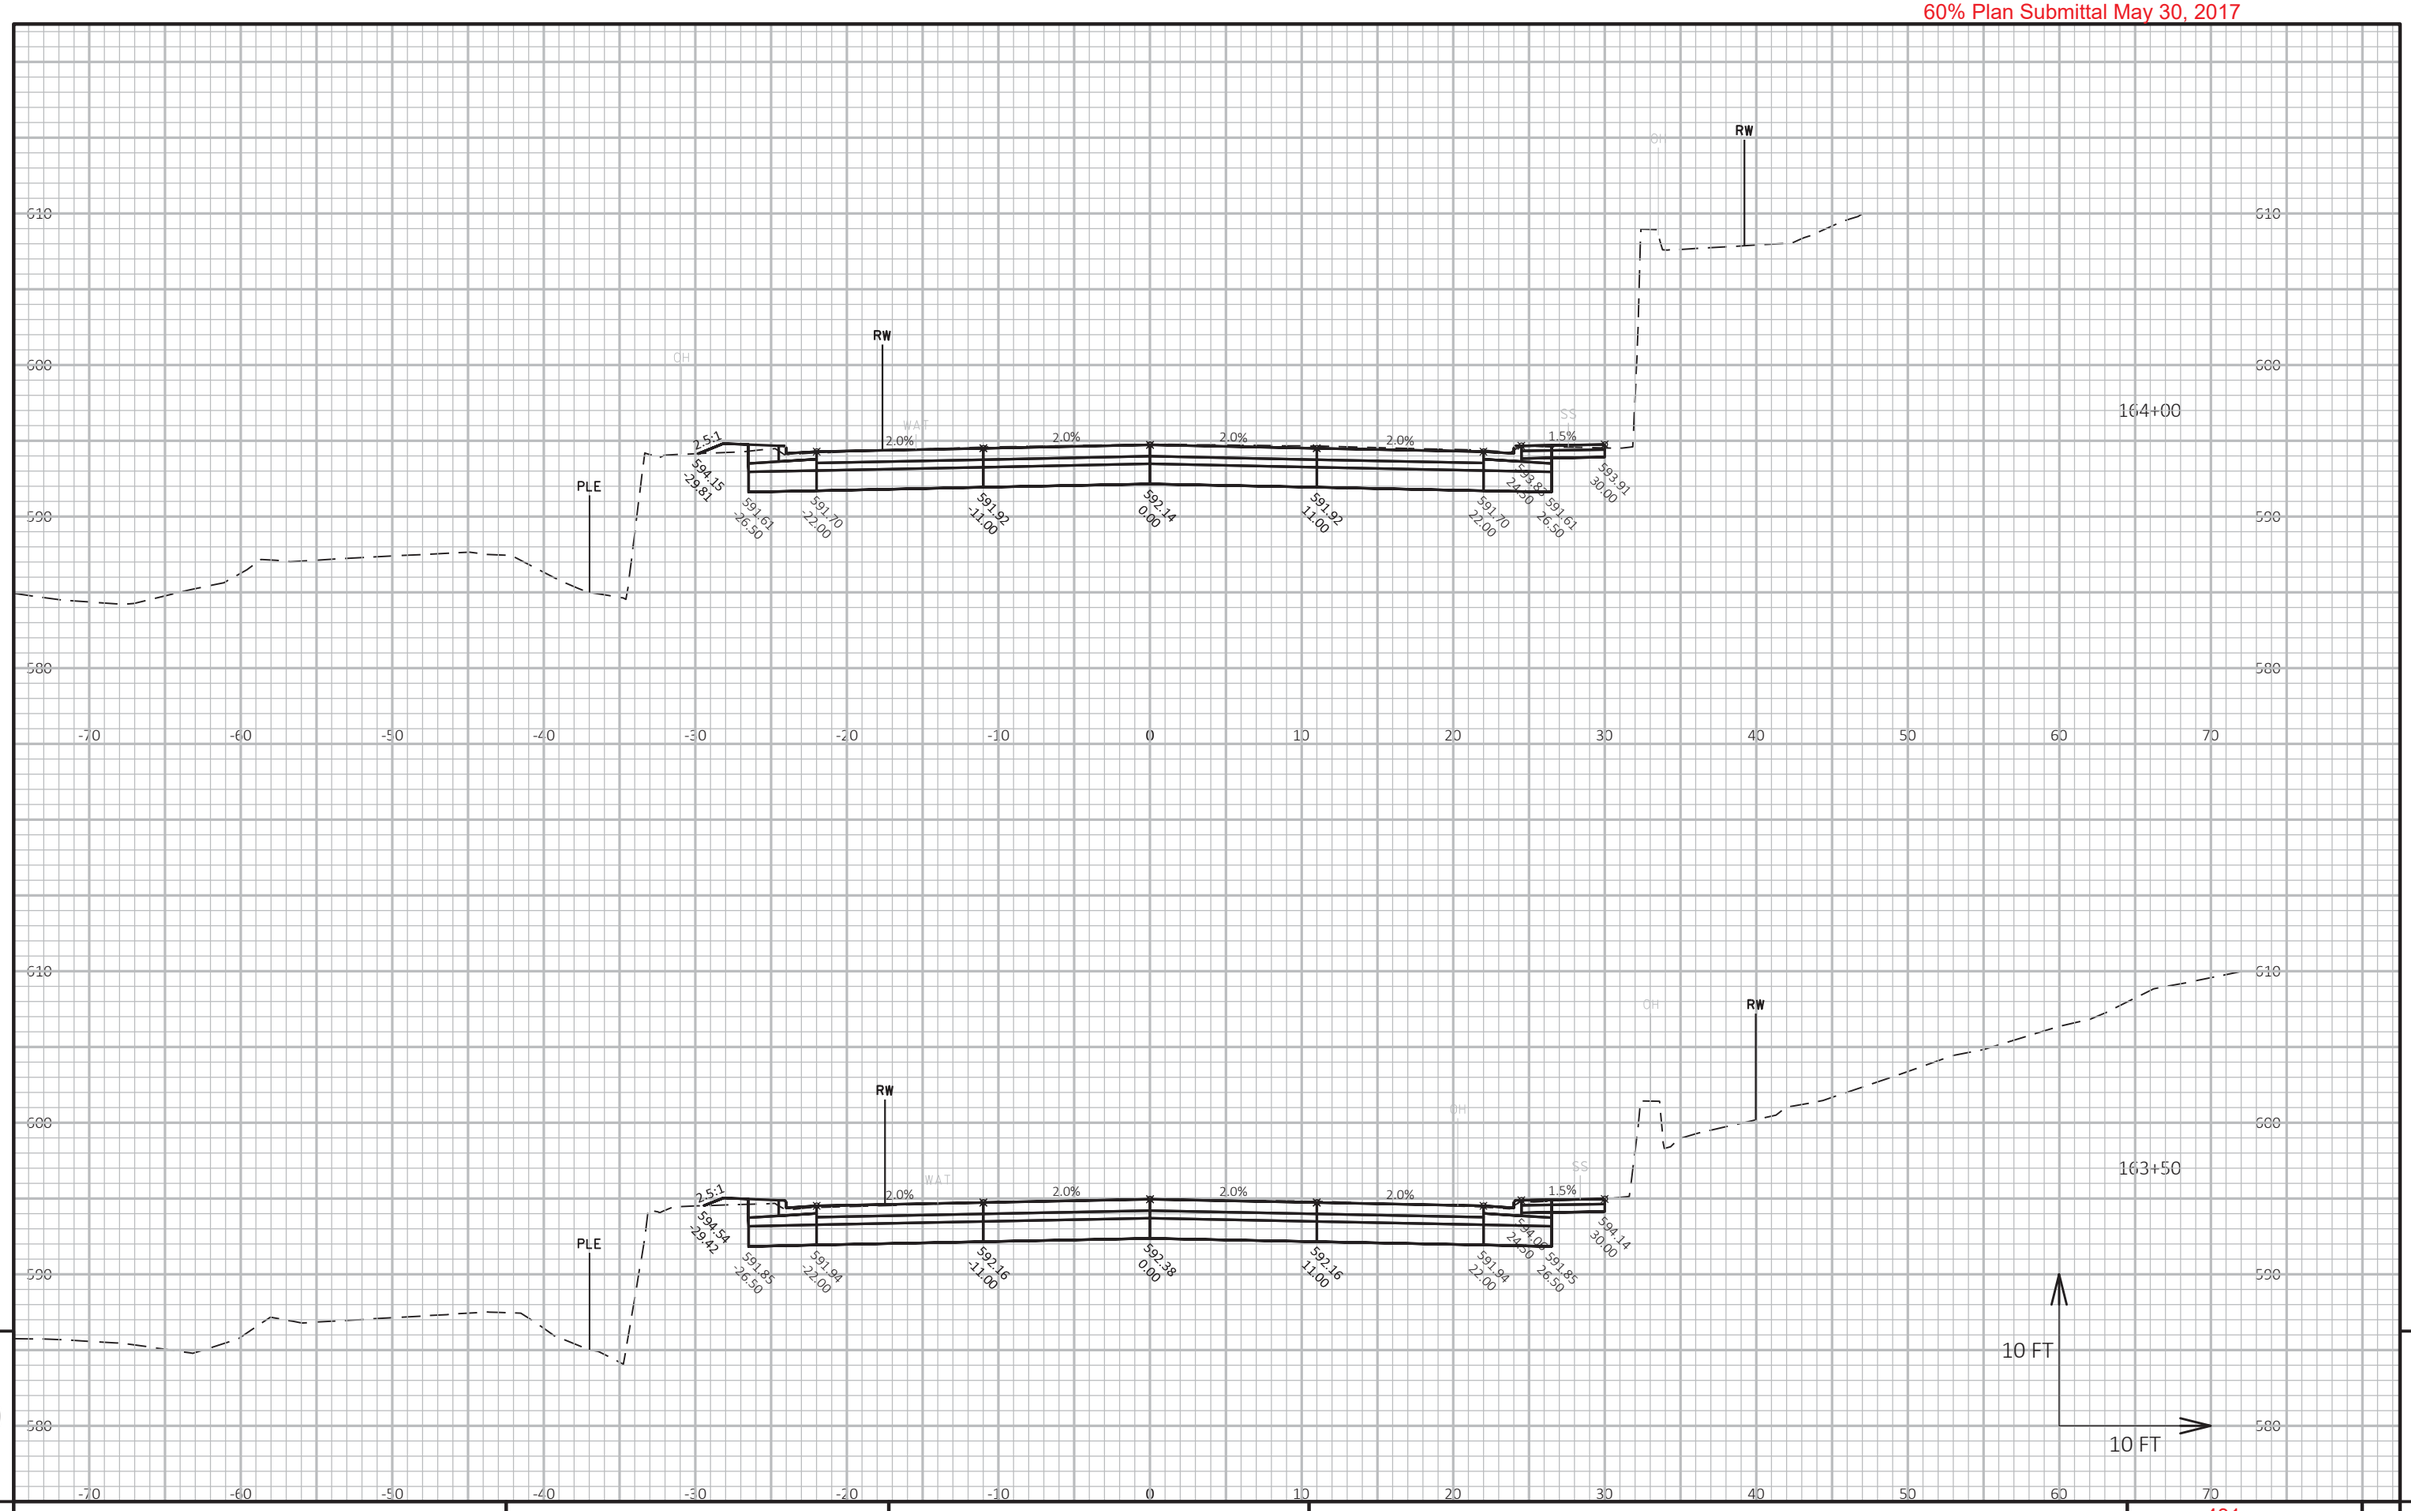

9 9

PROJECT NO: 4085-38-71	HWY: STH 57	COUNTY: BROWN	CROSS SECTIONS: STH 57	SHEET 431	E

FILE NAME : X:\3230500\120055.01\TECH\CAD\40853800\SHEETSPLAN\C3D_2016_136+00-172+00_XS.DWG
LAYOUT NAME - 136+00-175+00 - (32)

PLOT DATE : 5/25/2017 4:06 PM PLOT BY : DOUGLAS HOBYAN PLOT NAME : PLOT SCALE : 1 IN:10 FT HORZ. / 1 IN:10 FT VERT.

WISDOT/CADDS SHEET 49

60% Plan Submittal May 30, 2017

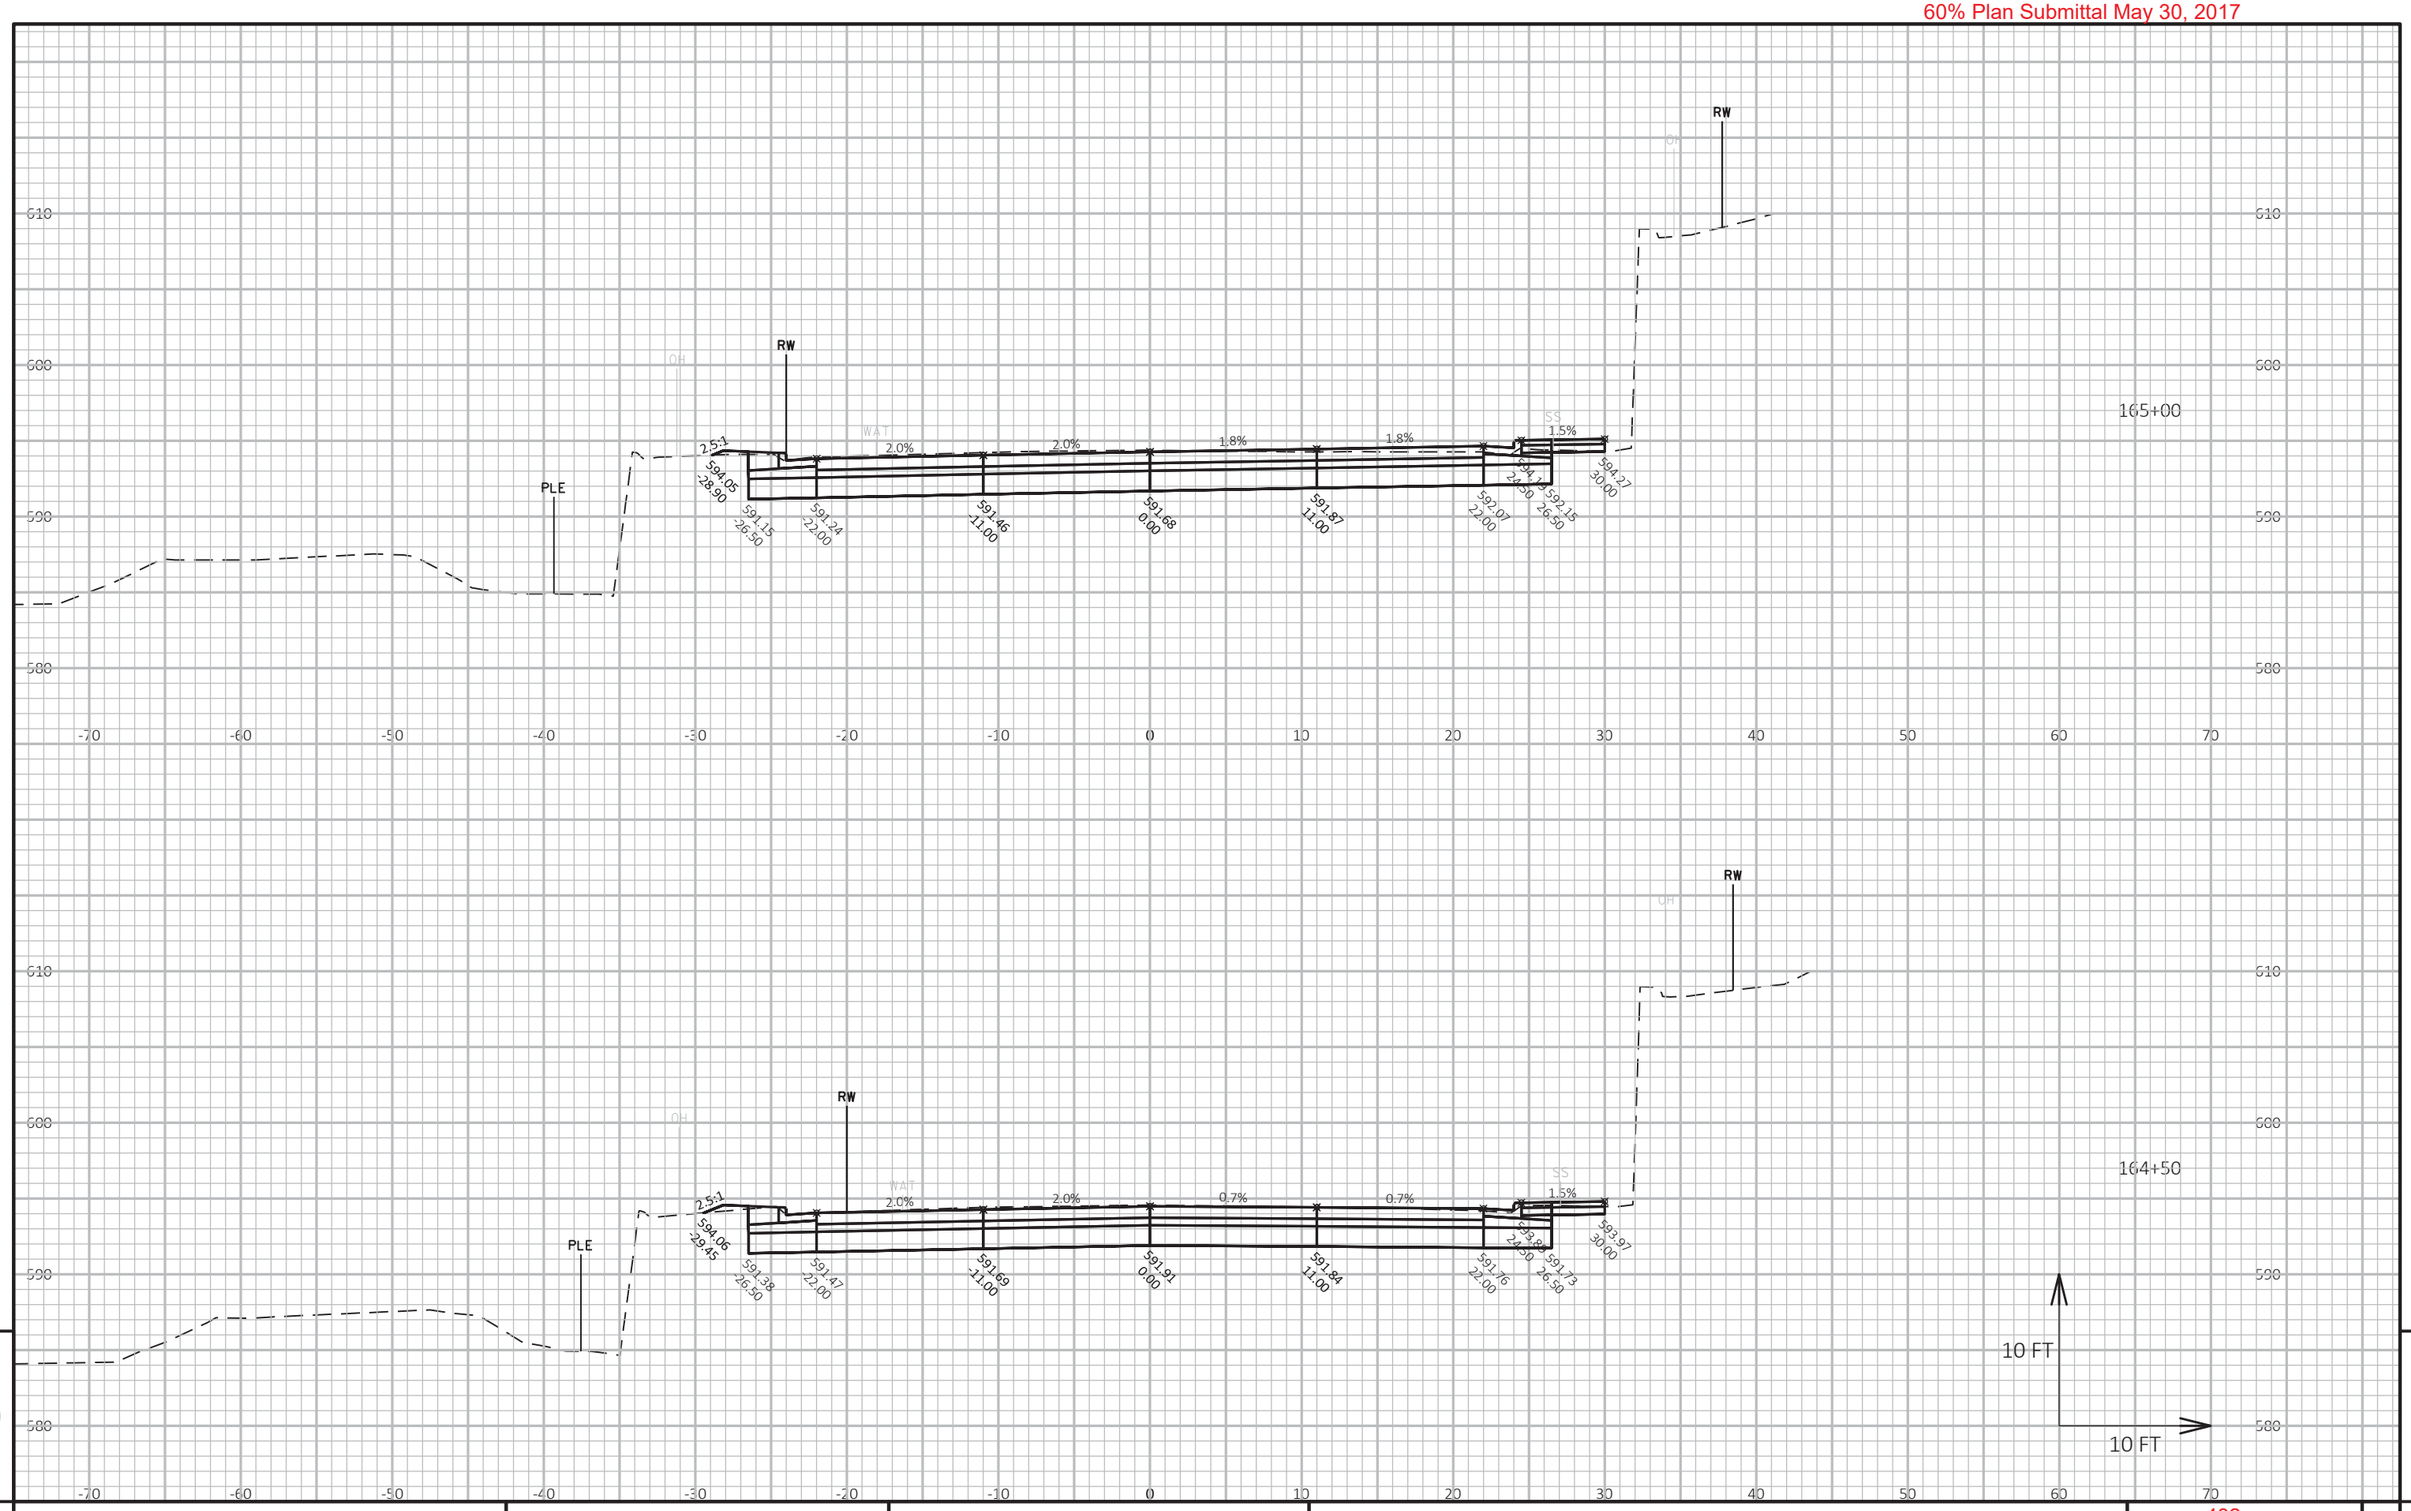

9

9

PROJECT NO: 4085-38-71	HWY: STH 57	COUNTY: BROWN	CROSS SECTIONS: STH 57	SHEET 432	E

FILE NAME : X:\3230500\120055.01\TECH\CAD\40853800\SHEETSPLAN\C3D_2016_136+00-172+00_XS.DWG
LAYOUT NAME - 136+00-175+00 - (33)

PLOT DATE : 5/25/2017 4:07 PM

PLOT BY : DOUGLAS HOBYAN

PLOT NAME :

PLOT SCALE : 1 IN:10 FT HORZ. / 1 IN:10 FT VERT.

WISDOT/CADDS SHEET 49

60% Plan Submittal May 30, 2017

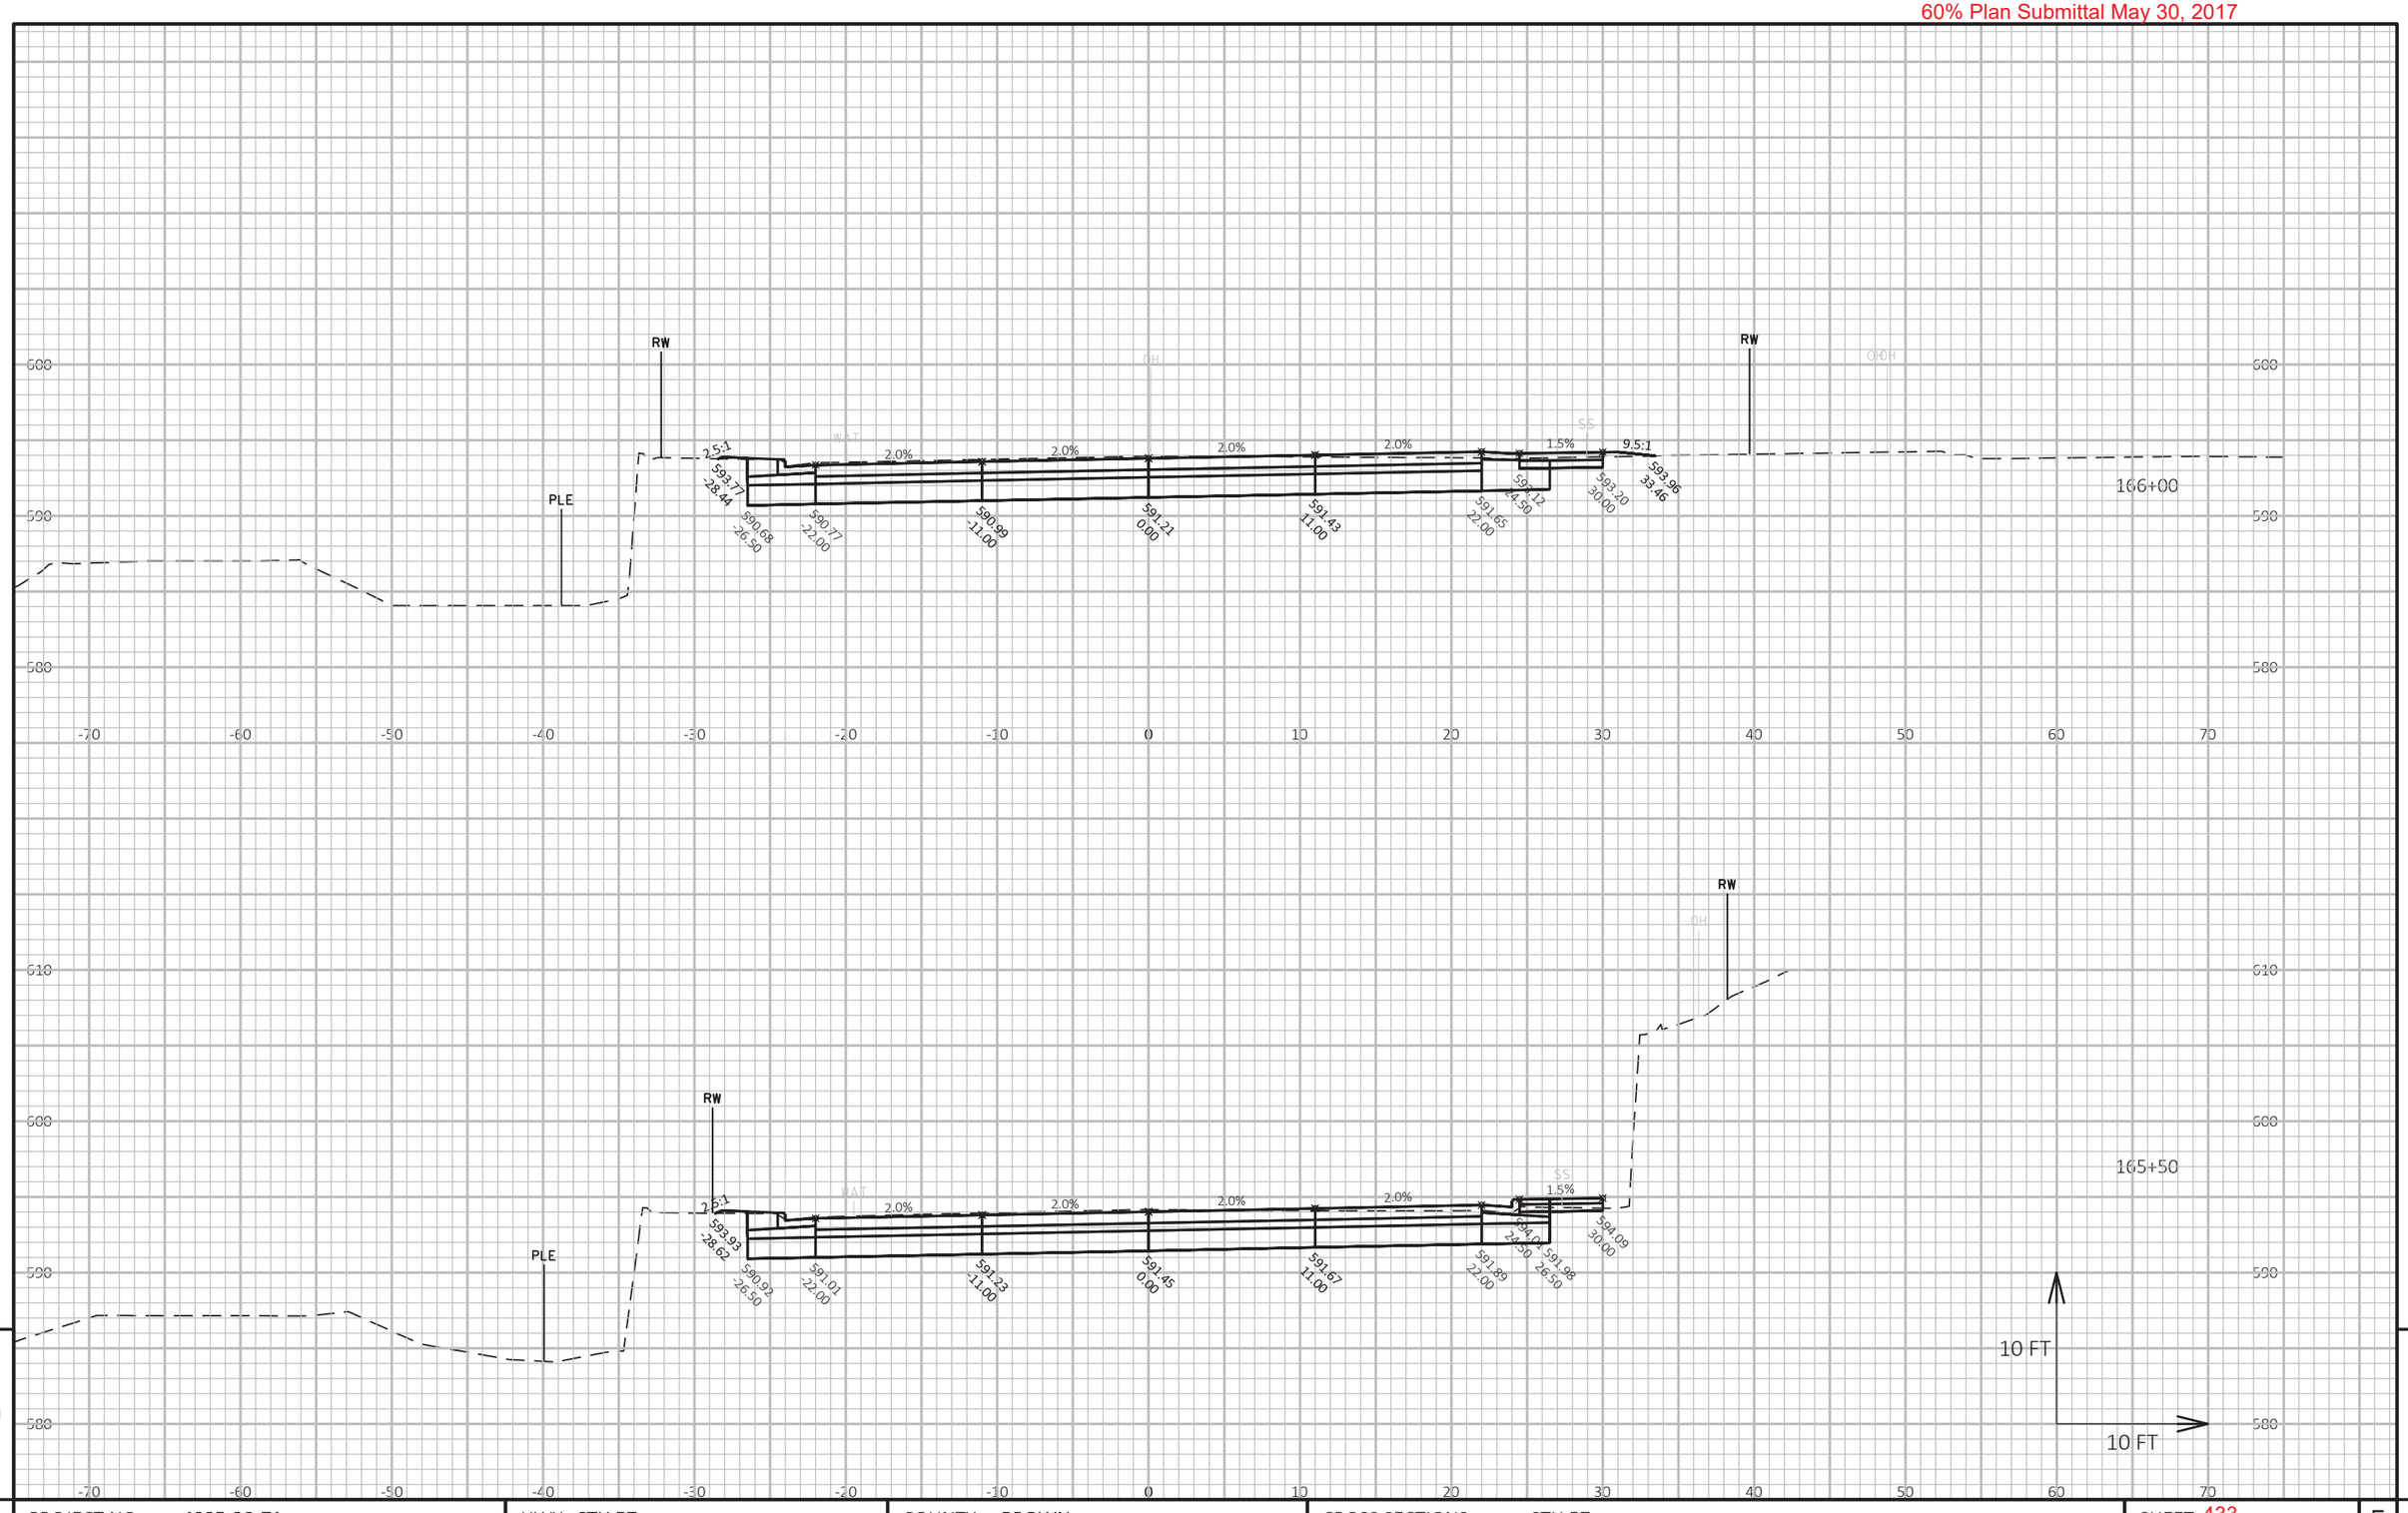

PROJECT NO: 4085-38-71	HWY: STH 57	COUNTY: BROWN	CROSS SECTIONS: STH 57	SHEET 433	E

FILE NAME : X:\3230500\120055.01\TECH\CAD\40853800\SHEETSPLAN\C3D_2016_136+00-172+00_XS.DWG
LAYOUT NAME - 136+00-175+00 - (34)

PLOT DATE : 5/25/2017 4:07 PM

PLOT BY : DOUGLAS HOBYAN

PLOT NAME :

PLOT SCALE : 1 IN:10 FT HORZ. / 1 IN:10 FT VERT.

WISDOT/CADDS SHEET 49

60% Plan Submittal May 30, 2017

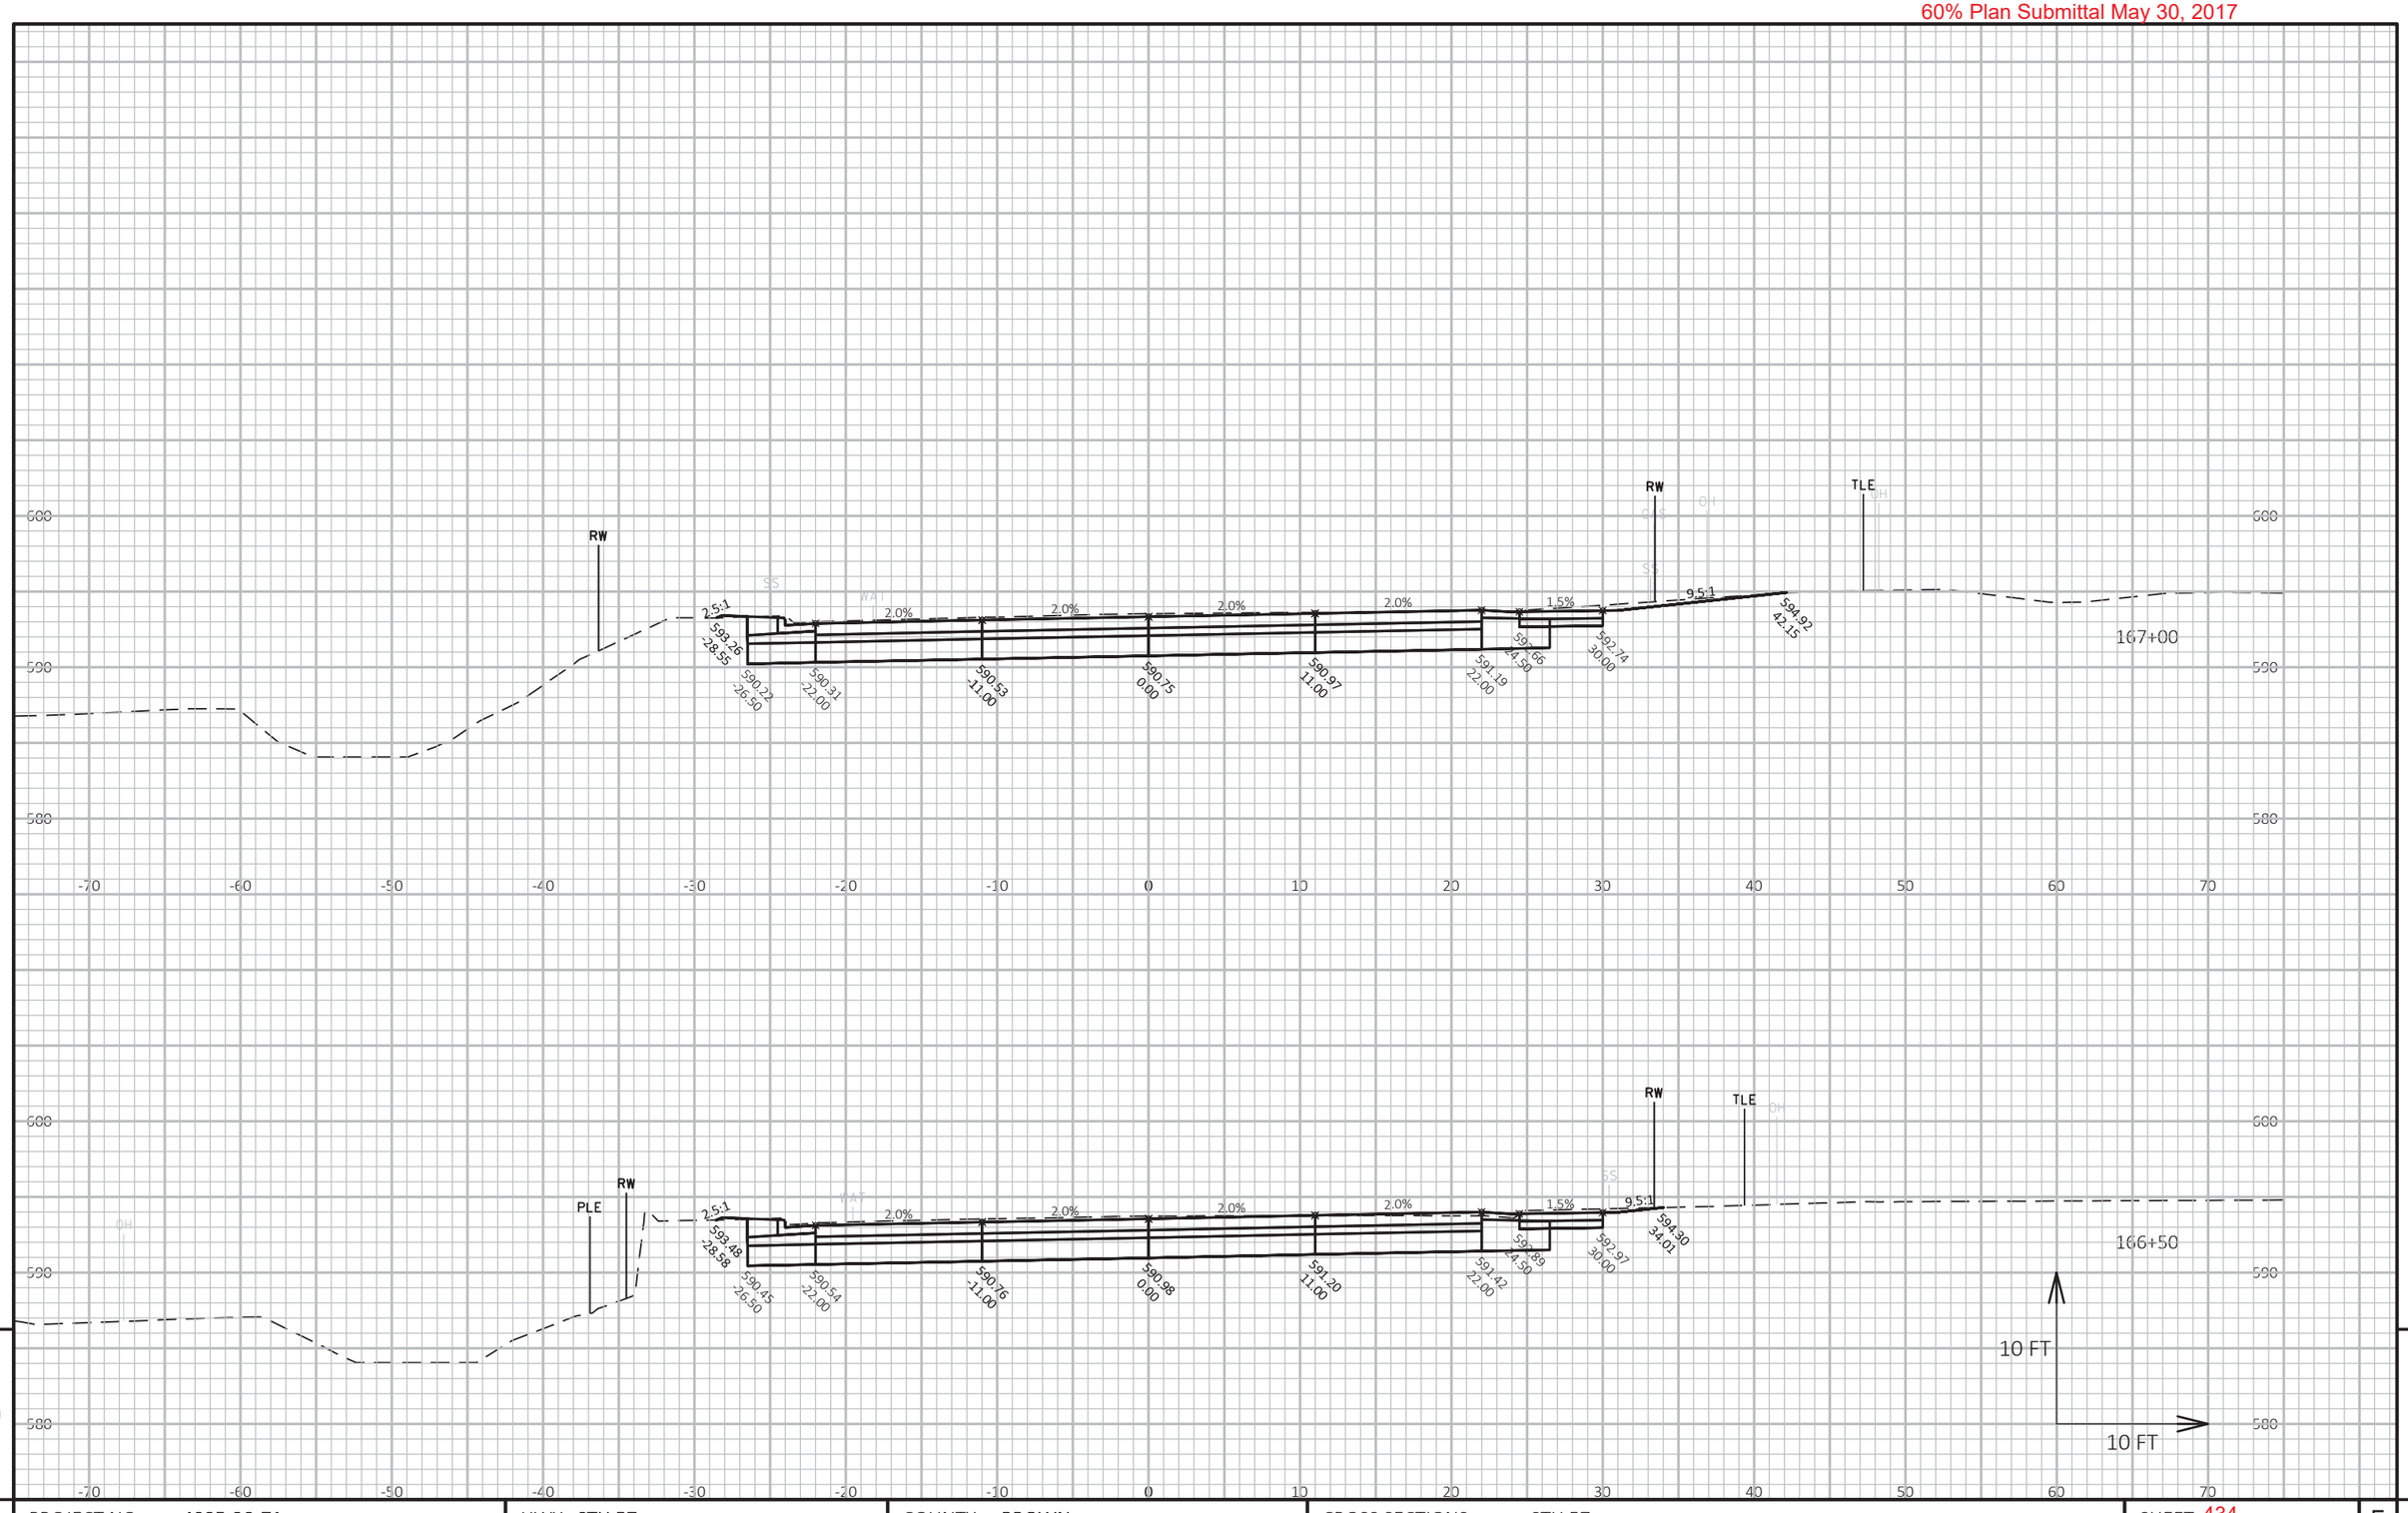

PROJECT NO: 4085-38-71	HWY: STH 57	COUNTY: BROWN	CROSS SECTIONS: STH 57	SHEET 434	E

FILE NAME : X:\3230500\120055.01\TECH\CAD\40853800\SHEETSPLAN\C3D_2016_136+00-172+00_XS.DWG
LAYOUT NAME - 136+00-175+00 - (35)

PLOT DATE : 5/25/2017 4:07 PM

PLOT BY : DOUGLAS HOBYAN

PLOT NAME :

PLOT SCALE : 1 IN:10 FT HORZ. / 1 IN:10 FT VERT.

WISDOT/CADDS SHEET 49

60% Plan Submittal May 30, 2017

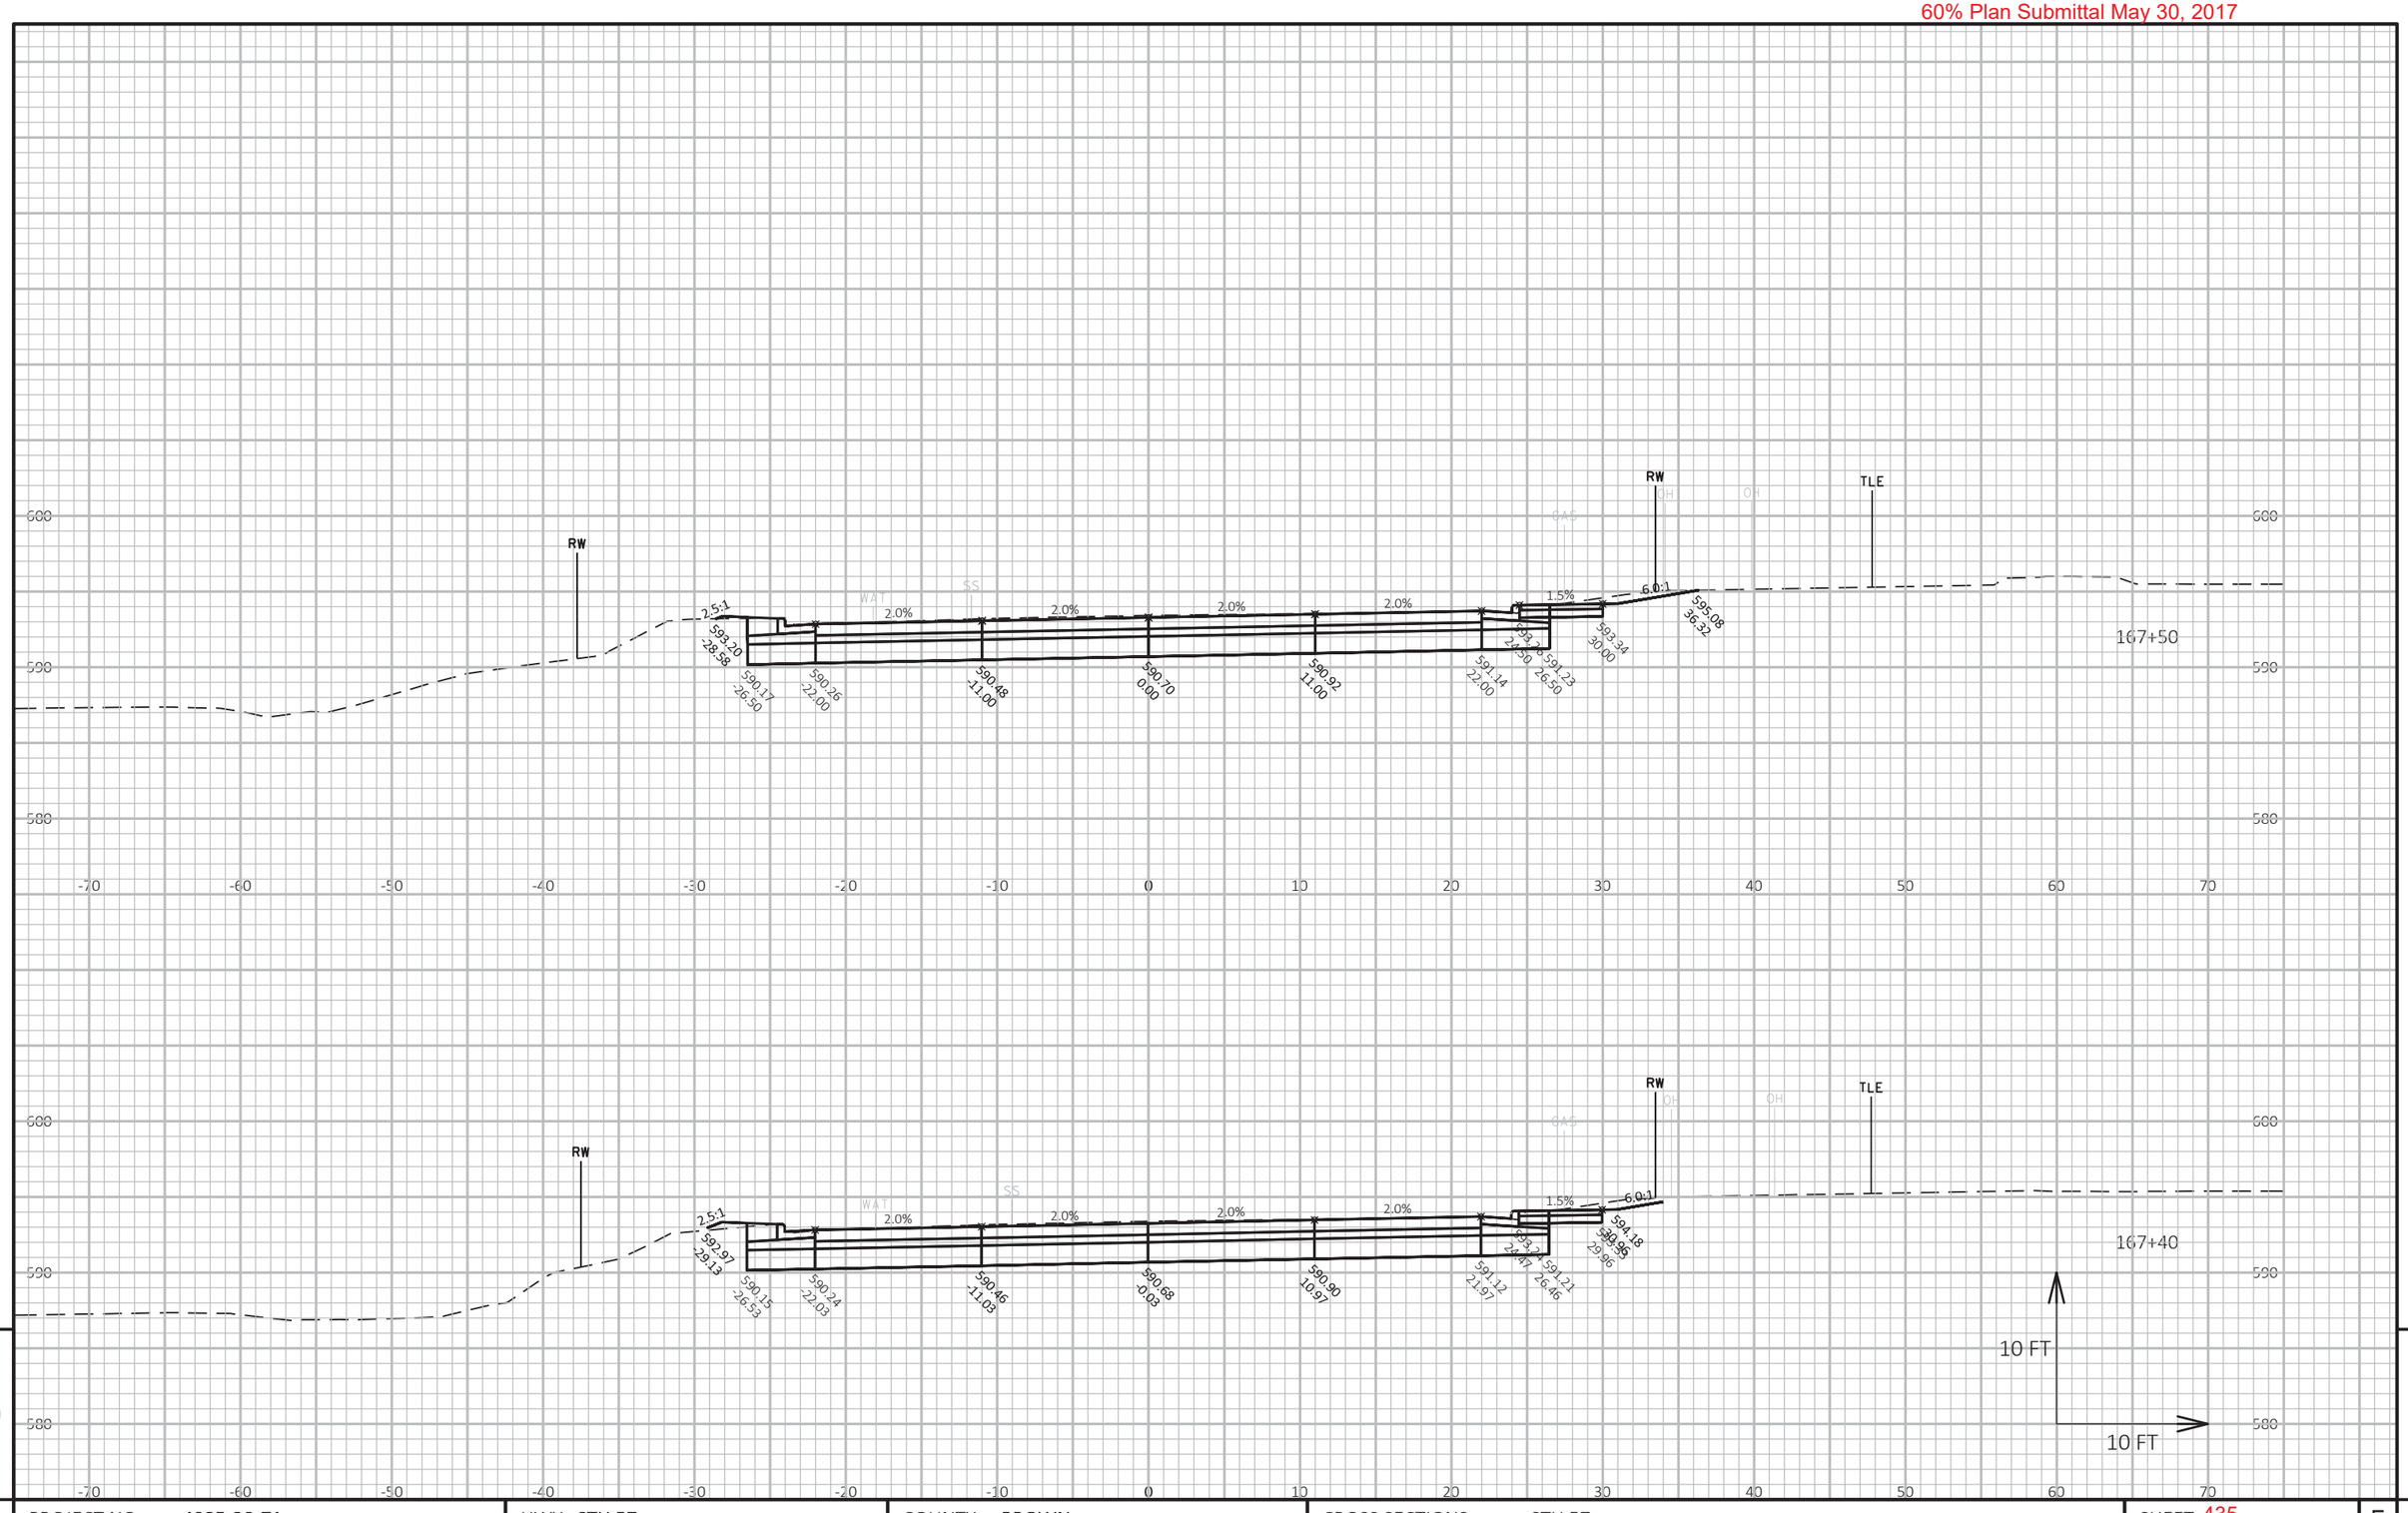

PROJECT NO: 4085-38-71	HWY: STH 57	COUNTY: BROWN	CROSS SECTIONS: STH 57	SHEET 435	E

FILE NAME : X:\3230500\120055.01\TECH\CAD\40853800\SHEETSPLAN\C3D_2016_136+00-172+00_XS.DWG
LAYOUT NAME - 136+00-175+00 - (36)

PLOT DATE : 5/25/2017 4:07 PM PLOT BY : DOUGLAS HOBYAN PLOT NAME : PLOT SCALE : 1 IN:10 FT HORZ. / 1 IN:10 FT VERT.

WISDOT/CADDS SHEET 49

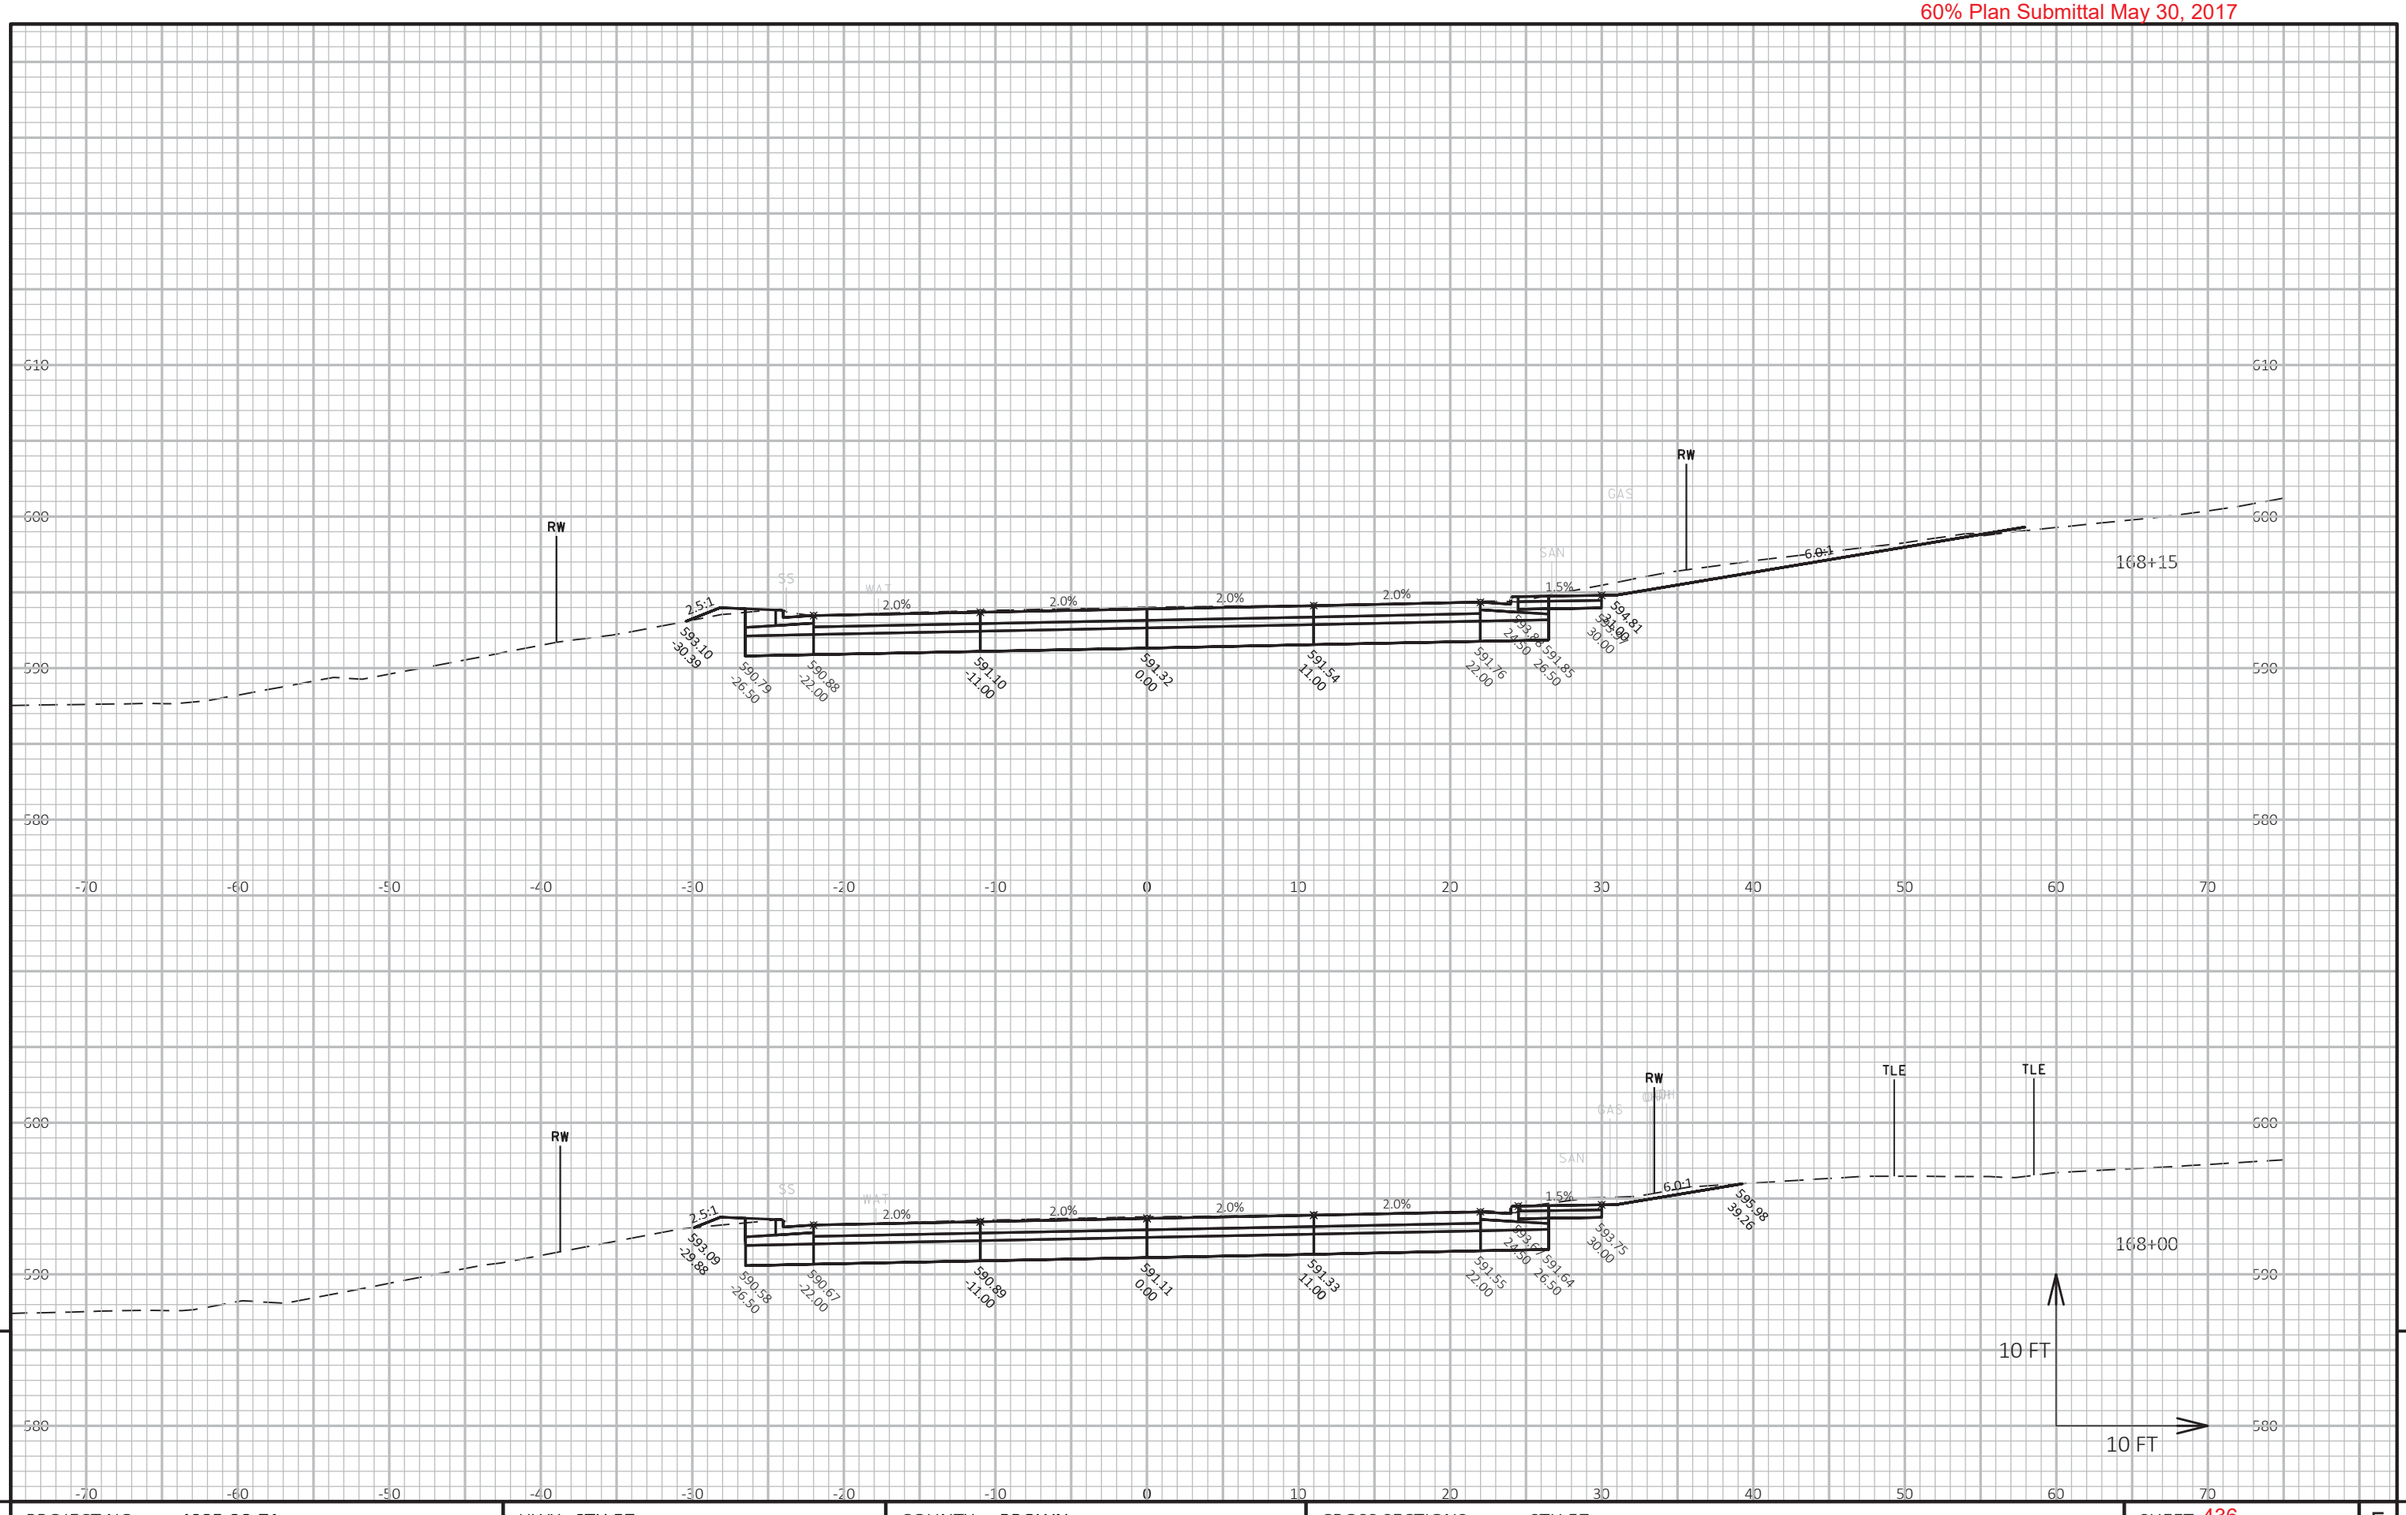

PROJECT NO: 4085-38-71	HWY: STH 57	COUNTY: BROWN	CROSS SECTIONS: STH 57	SHEET 436	E

FILE NAME : X:\3230500\120055.01\TECH\CAD\40853800\SHEETSPLAN\C3D_2016_136+00-172+00_XS.DWG
LAYOUT NAME - 136+00-175+00 - (37)

PLOT DATE : 5/25/2017 4:07 PM PLOT BY : DOUGLAS HOBYAN PLOT NAME : **PLOT SCALE :** 1 IN:10 FT HORZ. / 1 IN:10 FT VERT.

60% Plan Submittal May 30, 2017

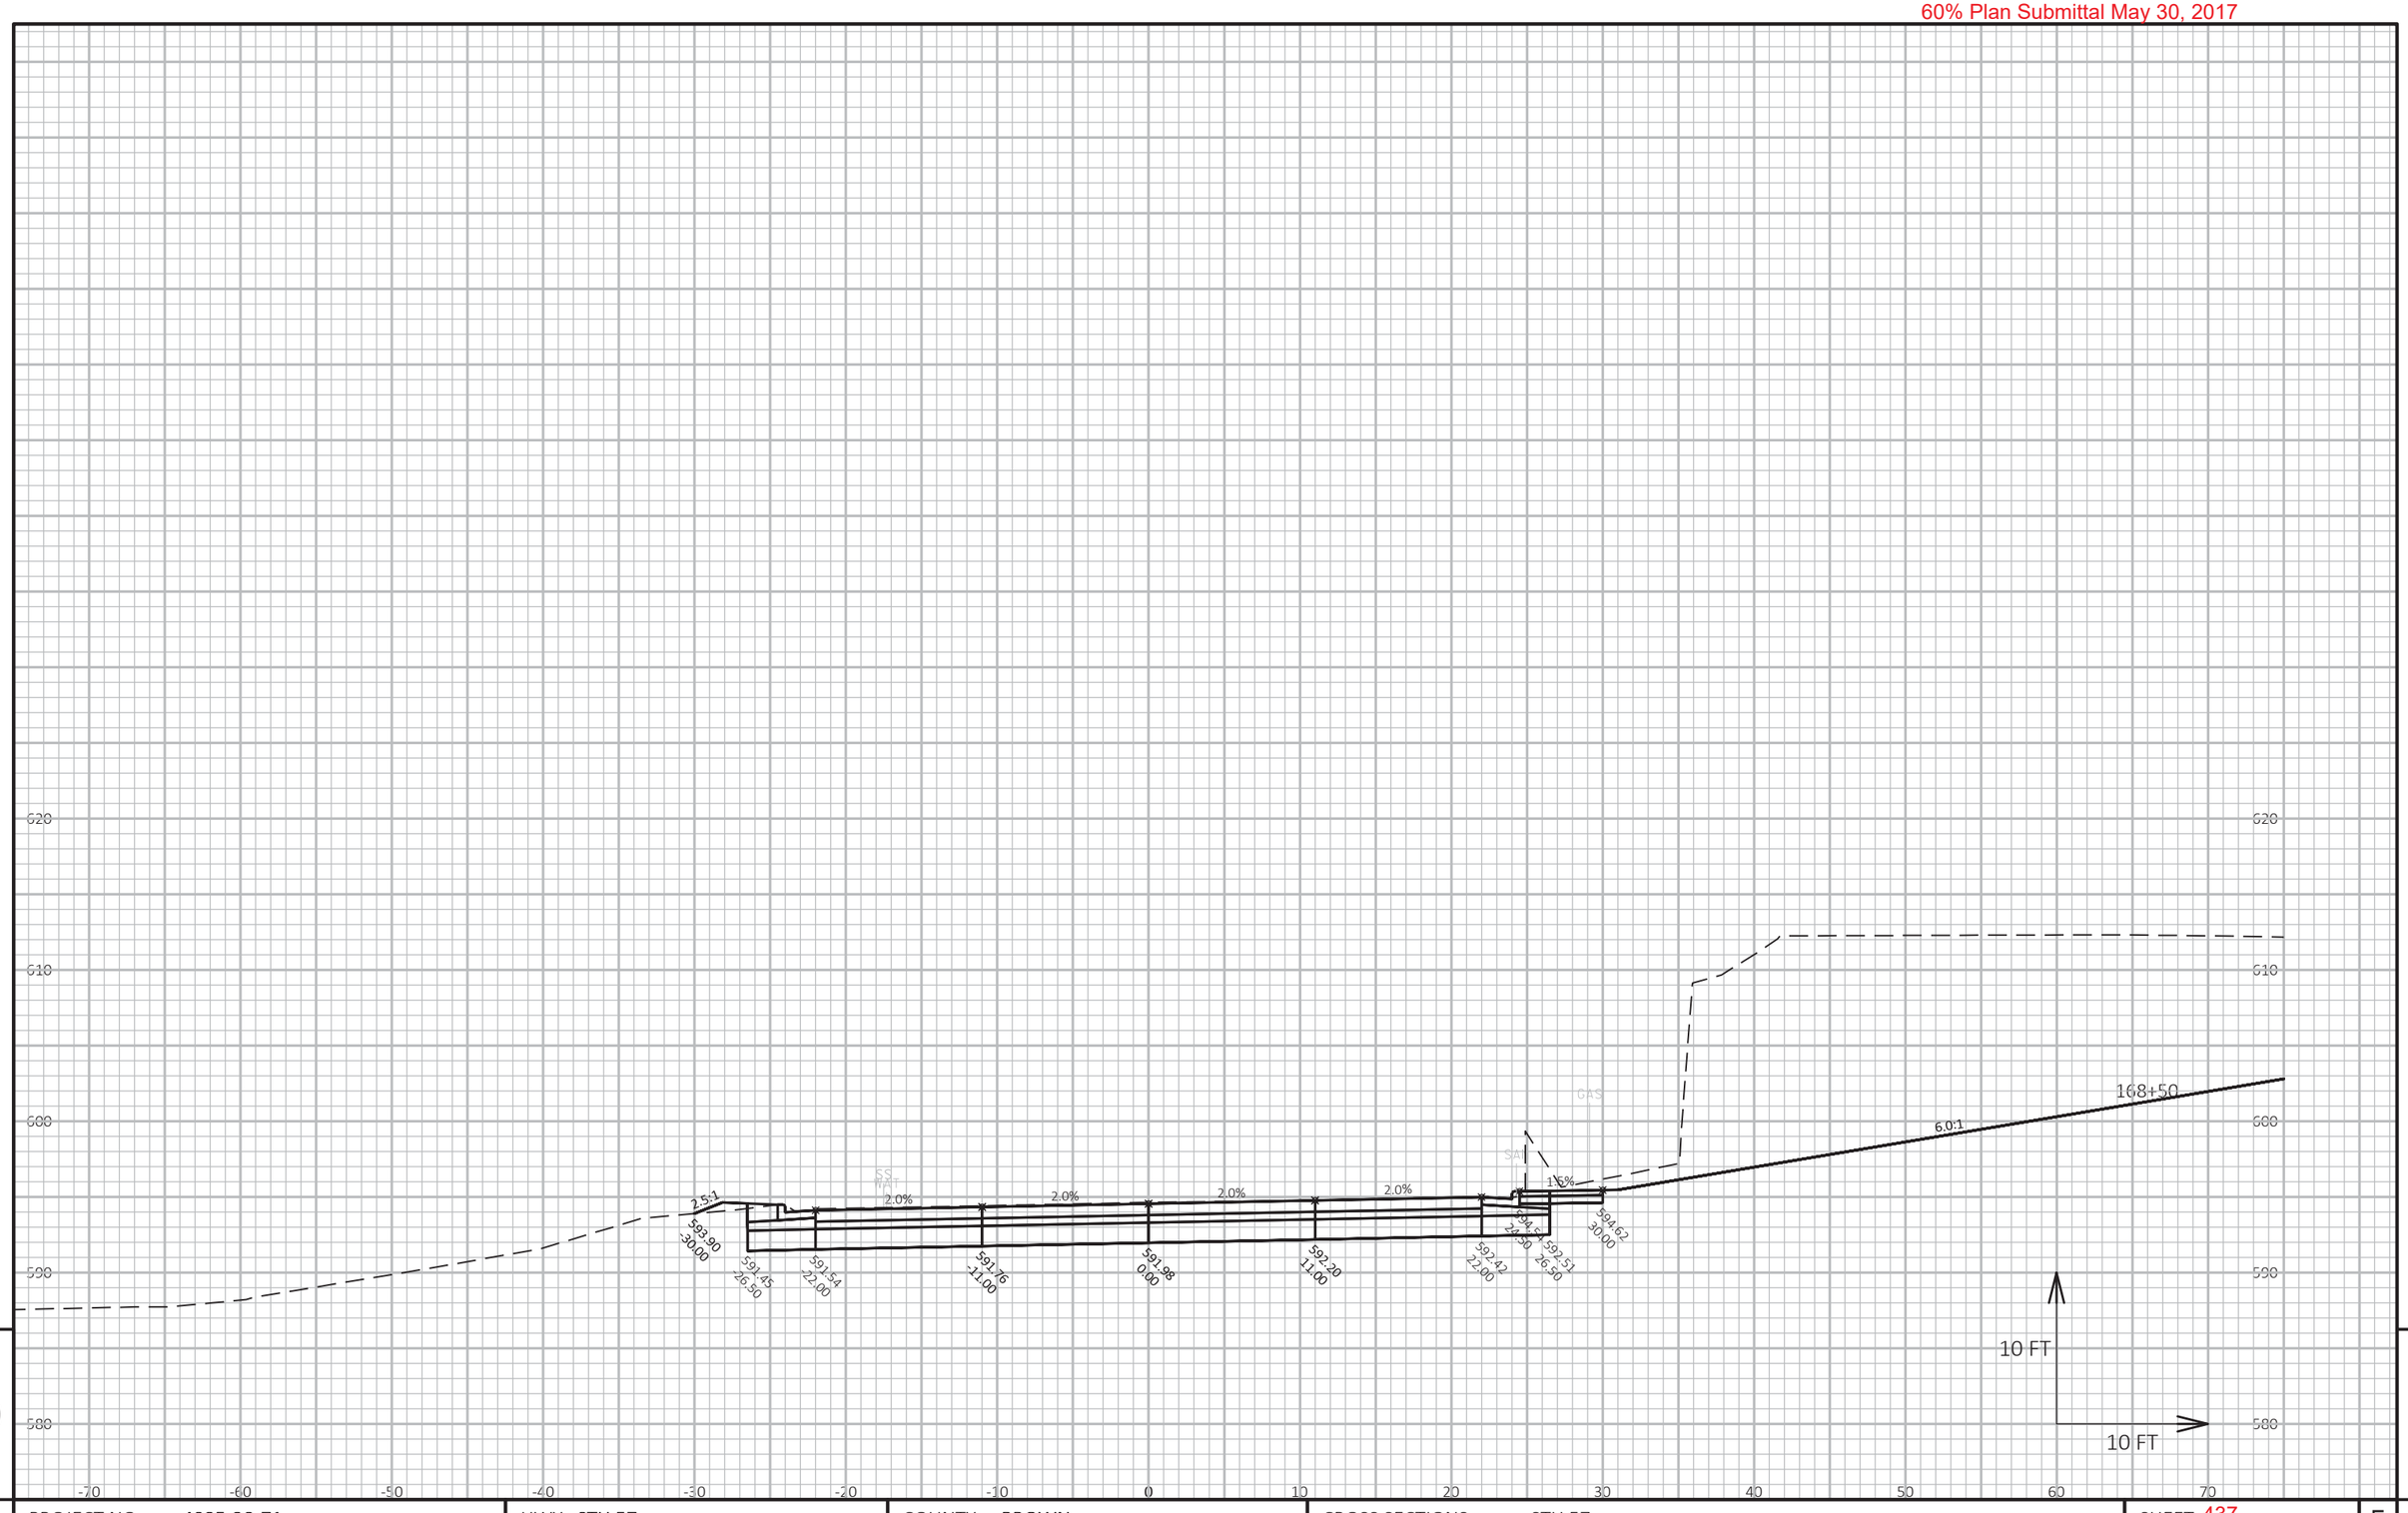

9 9

PROJECT NO: 4085-38-71	HWY: STH 57	COUNTY: BROWN	CROSS SECTIONS: STH 57	SHEET 437	E

FILE NAME : X:\3230500\120055.01\TECH\CAD\40853800\SHEETSPLAN\C3D_2016_136+00-172+00_XS.DWG
LAYOUT NAME - 136+00-175+00 - (38)

PLOT DATE : 5/25/2017 4:08 PM PLOT BY : DOUGLAS HOBYAN PLOT NAME : PLOT SCALE : 1 IN:10 FT HORZ. / 1 IN:10 FT VERT.

60% Plan Submittal May 30, 2017

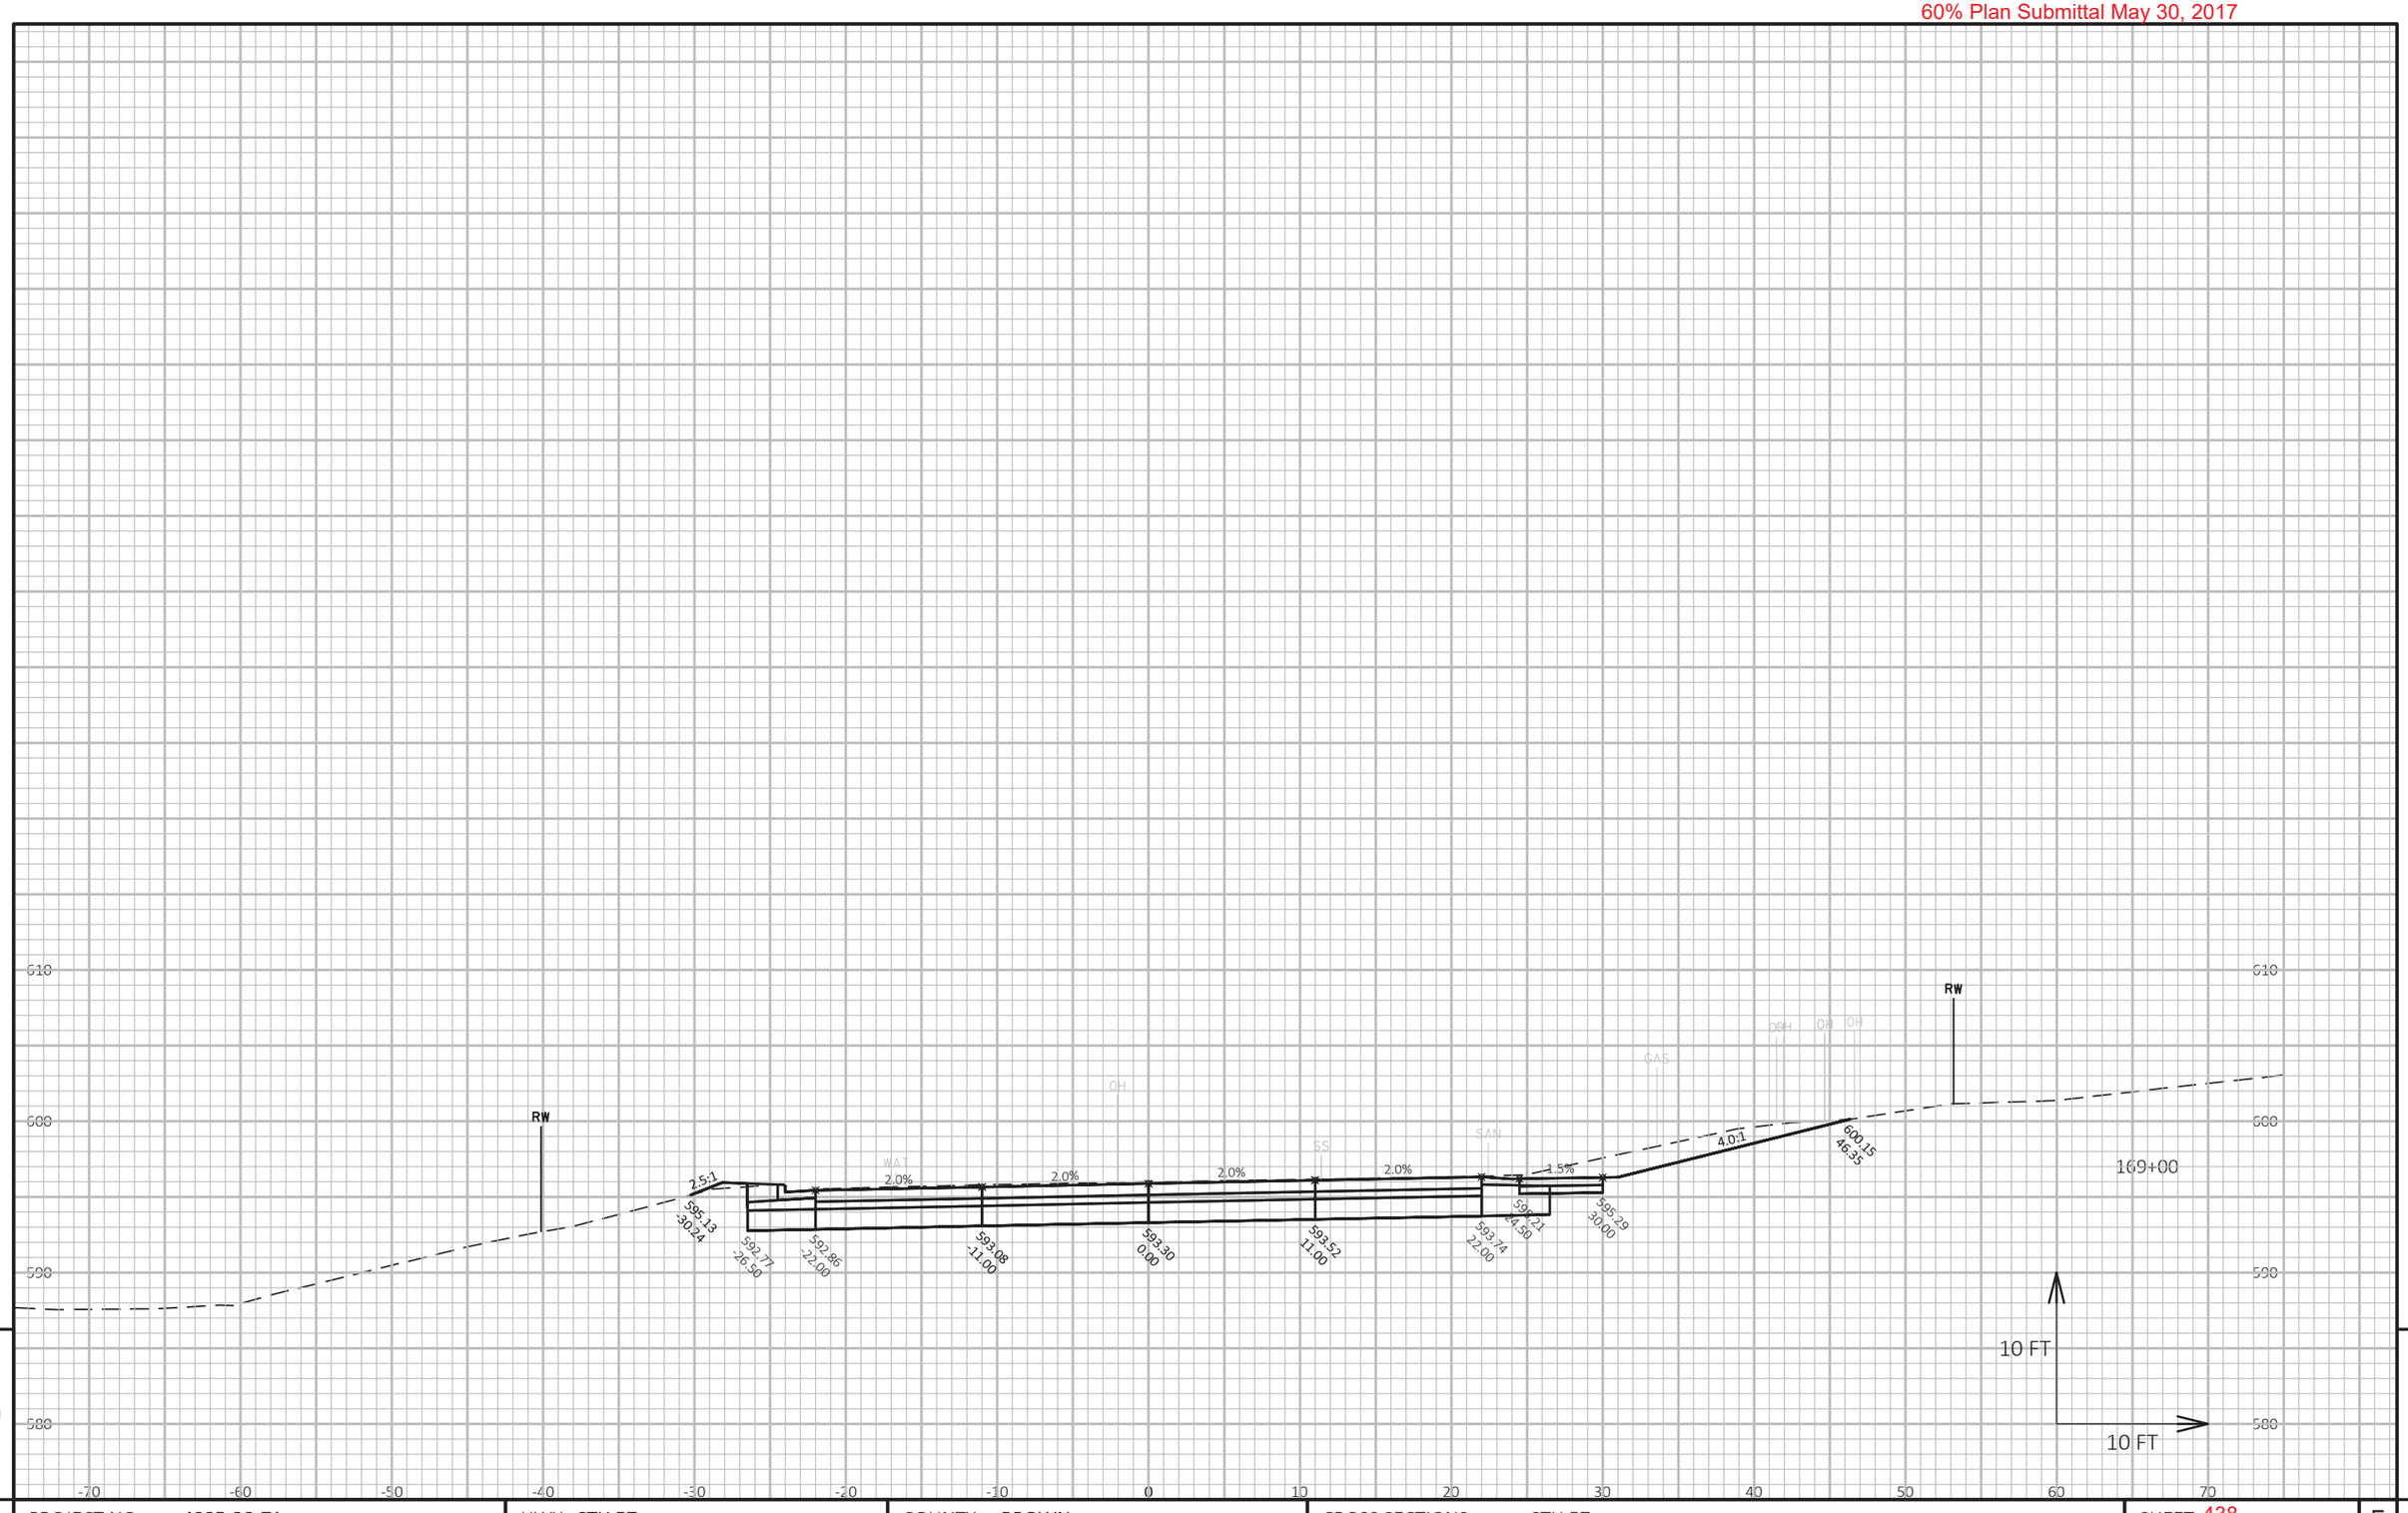

9 9

PROJECT NO: 4085-38-71	HWY: STH 57	COUNTY: BROWN	CROSS SECTIONS: STH 57	SHEET 438	E

FILE NAME : X:\3230500\120055.01\TECH\CAD\40853800\SHEETSPLAN\C3D_2016_136+00-172+00_XS.DWG
LAYOUT NAME - 136+00-175+00 - (39)

PLOT DATE : 5/25/2017 4:08 PM PLOT BY : DOUGLAS HOBYAN PLOT NAME : PLOT SCALE : 1 IN:10 FT HORZ. / 1 IN:10 FT VERT.

60% Plan Submittal May 30, 2017

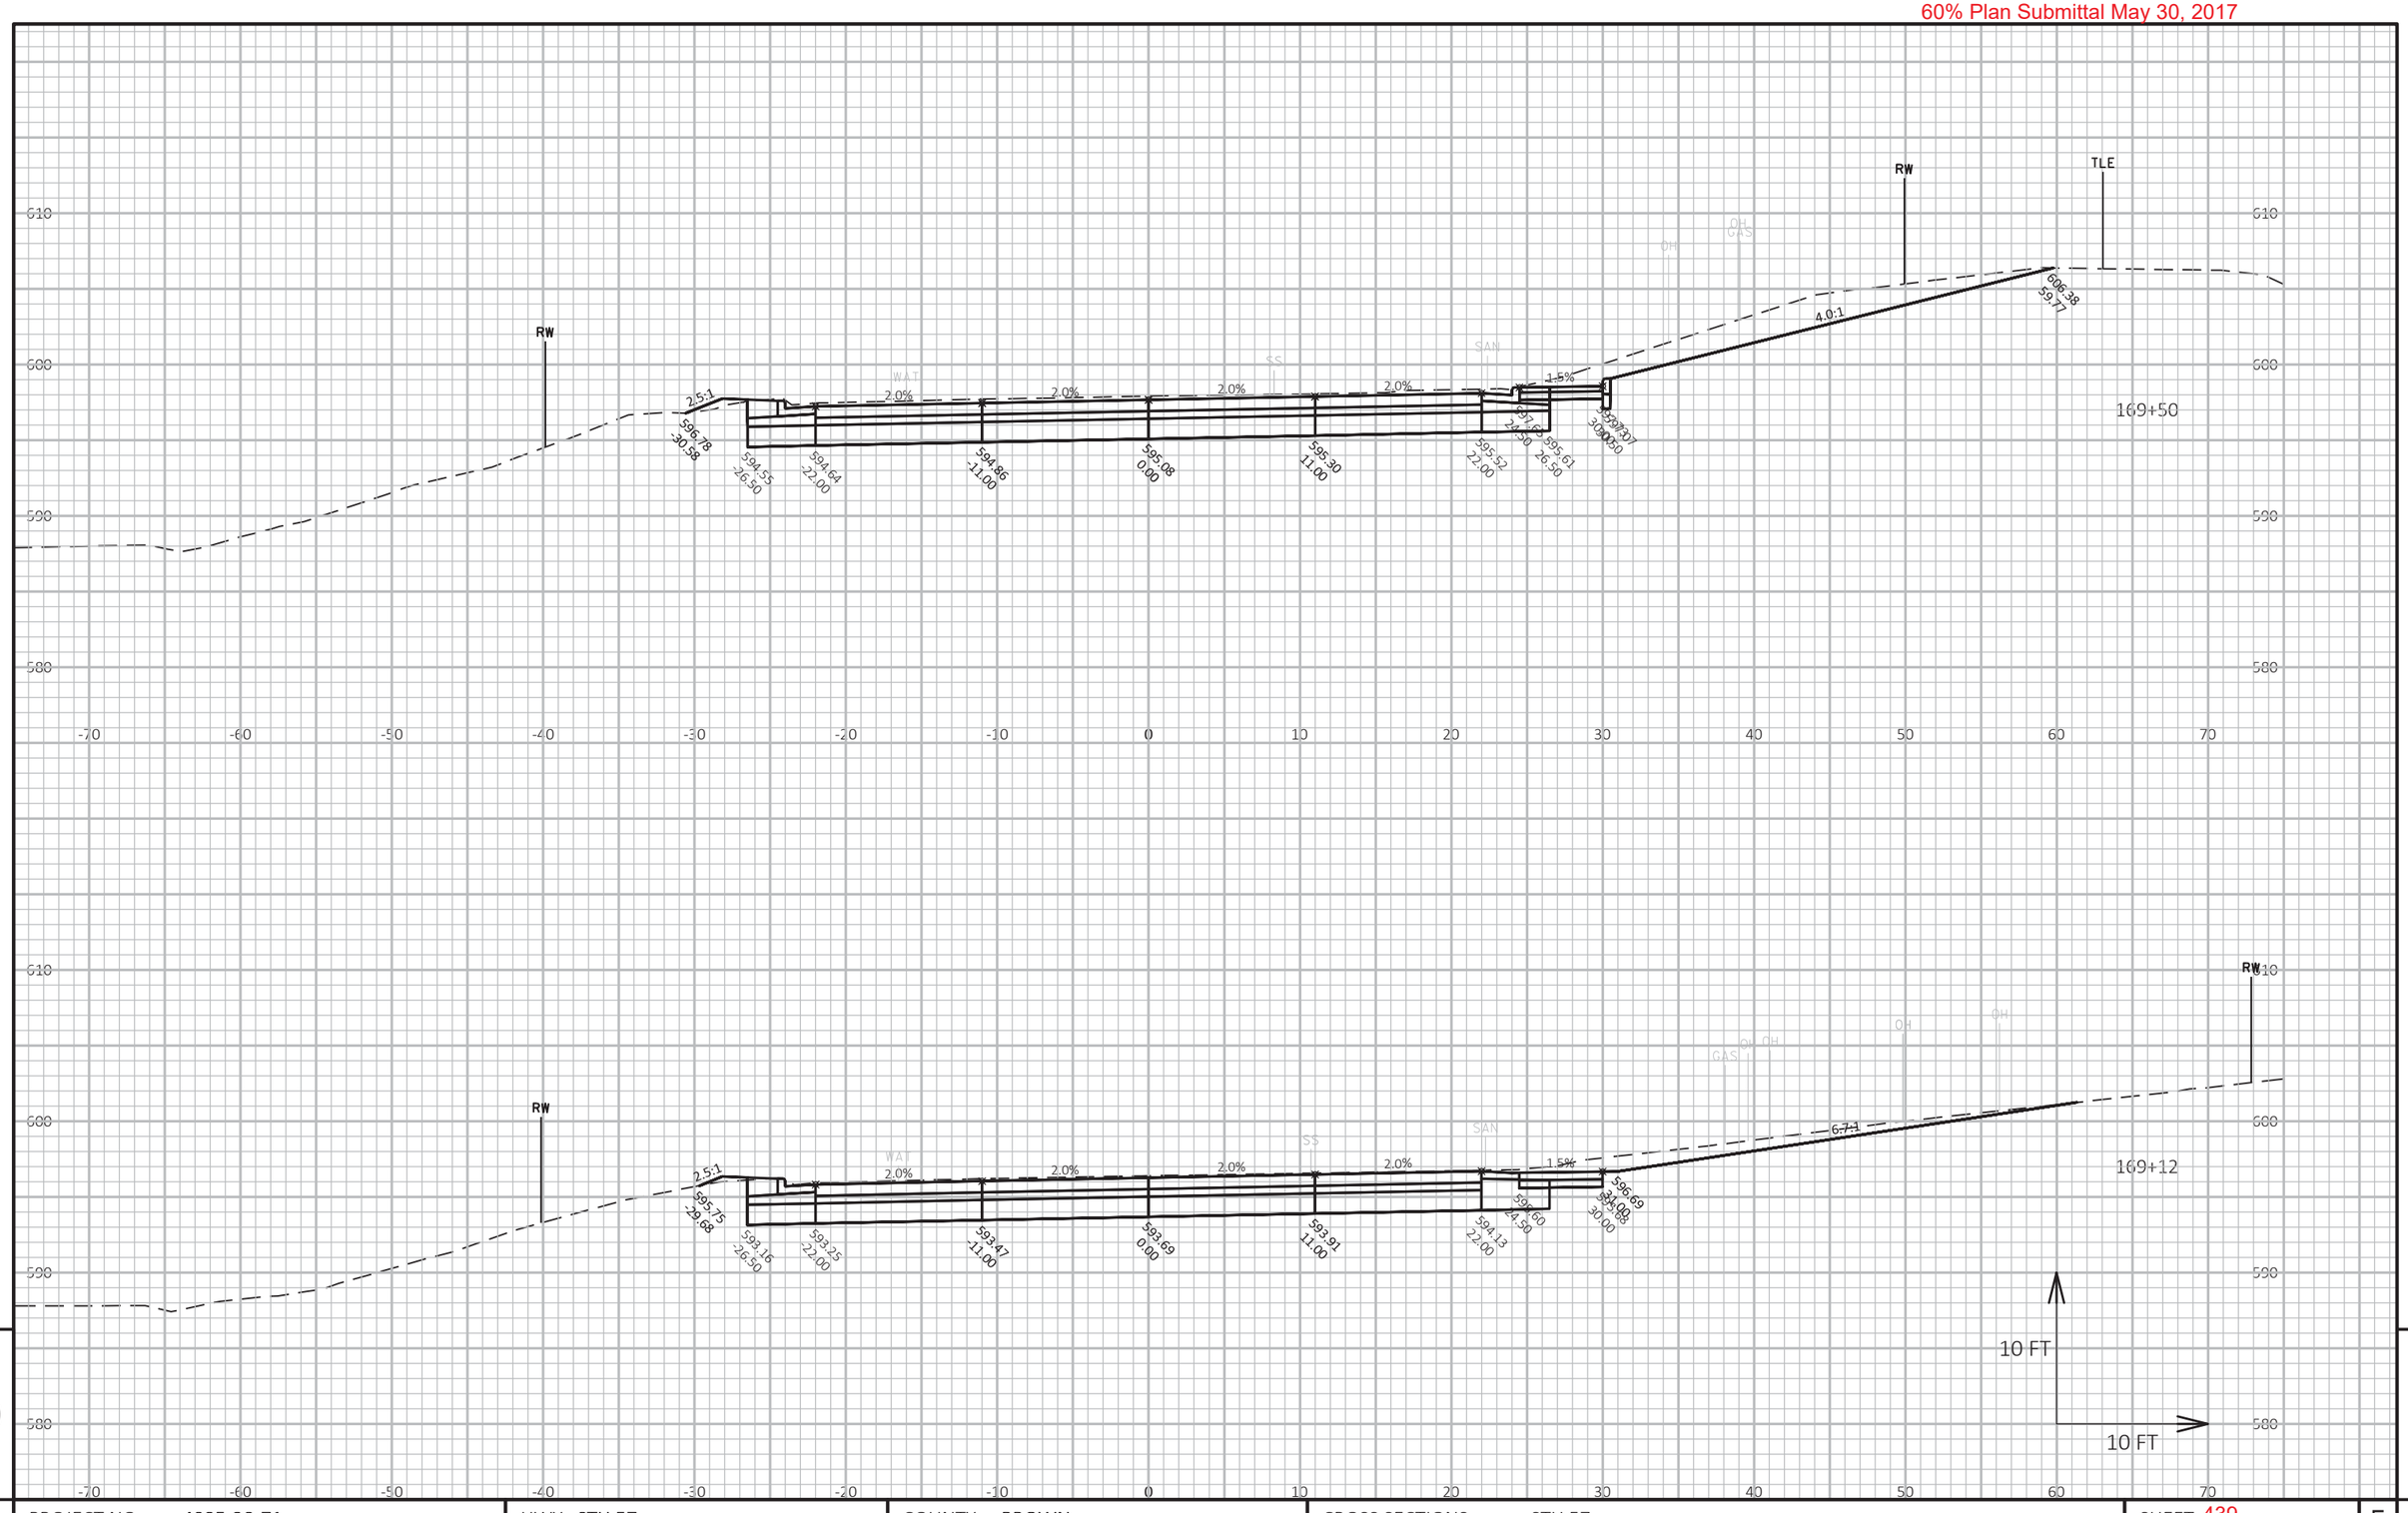

PROJECT NO: 4085-38-71	HWY: STH 57	COUNTY: BROWN	CROSS SECTIONS: STH 57	SHEET 439 E

FILE NAME : X:\3230500\120055.01\TECH\CAD\40853800\SHEETSPLAN\C3D_2016_136+00-172+00_XS.DWG
LAYOUT NAME - 136+00-175+00 - (40)

PLOT DATE : 5/25/2017 4:08 PM

PLOT BY : DOUGLAS HOBYAN

PLOT NAME :

PLOT SCALE : 1 IN:10 FT HORZ. / 1 IN:10 FT VERT.

WISDOT/CADDS SHEET 49

60% Plan Submittal May 30, 2017

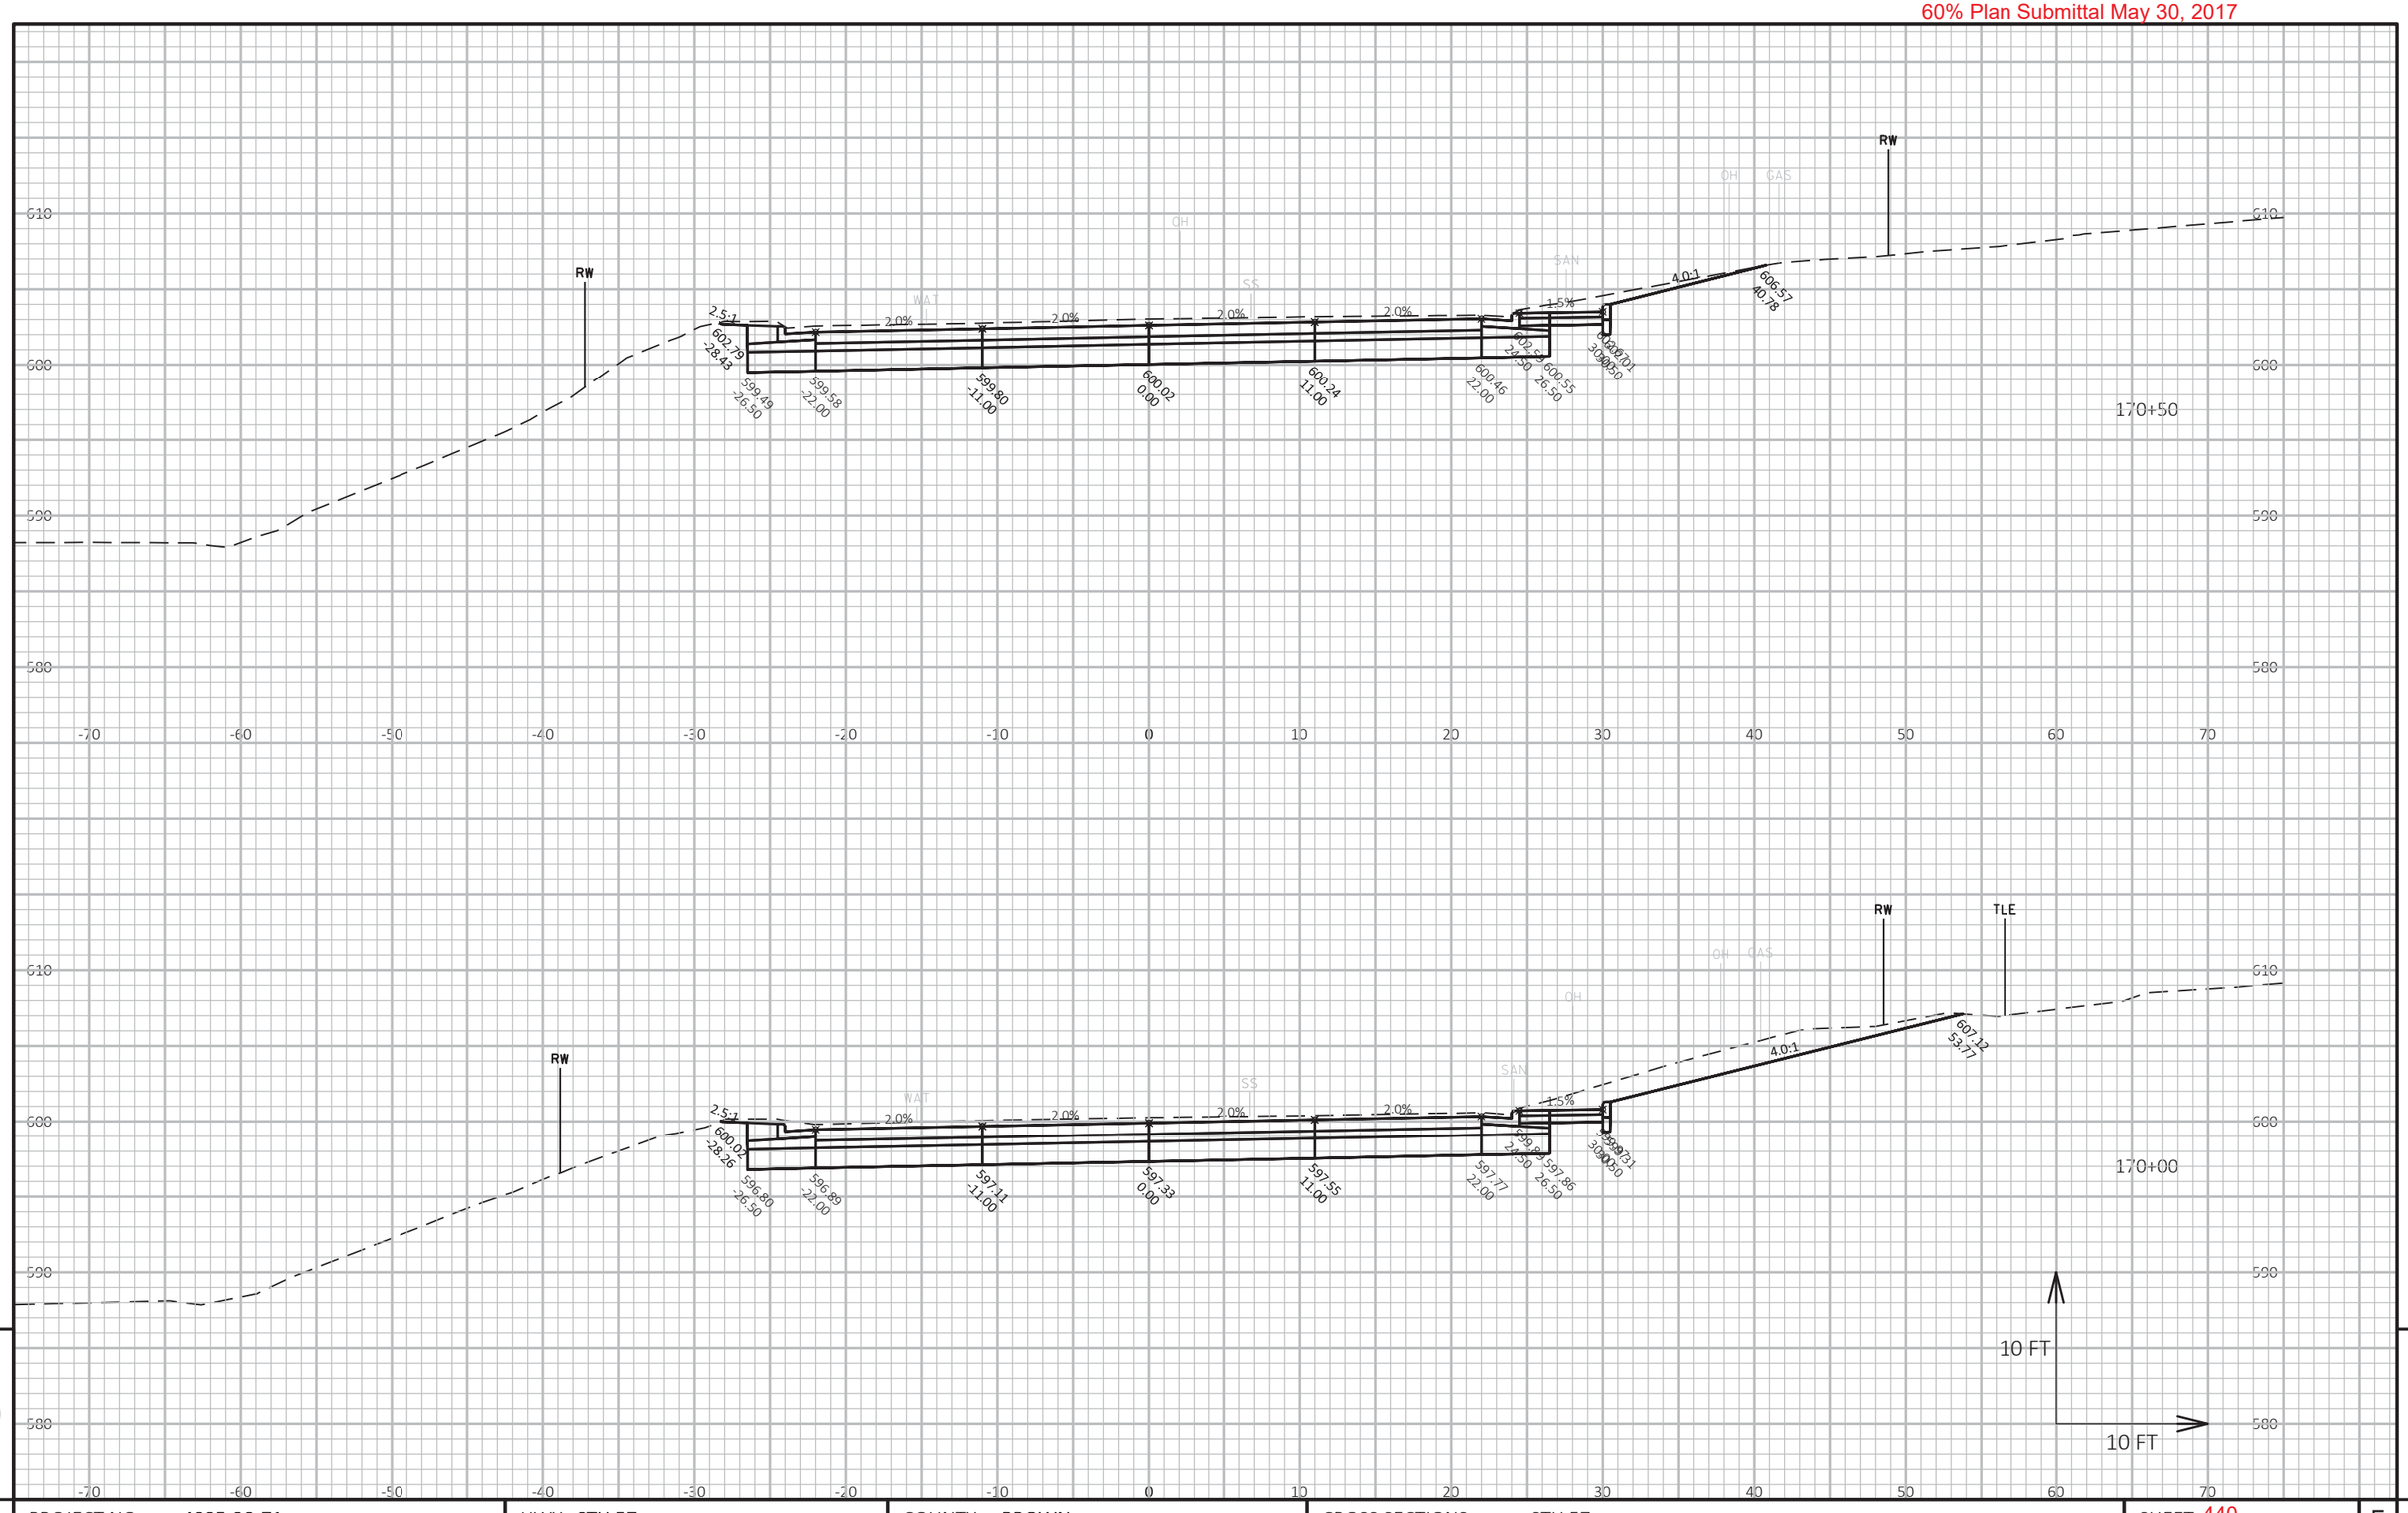

9

9

PROJECT NO: 4085-38-71	HWY: STH 57	COUNTY: BROWN	CROSS SECTIONS: STH 57	SHEET 440	E

FILE NAME : X:\3230500\120055.01\TECH\CAD\40853800\SHEETSPLAN\C3D_2016_136+00-172+00_XS.DWG
LAYOUT NAME - 136+00-175+00 - (41)

PLOT DATE : 5/25/2017 4:08 PM

PLOT BY : DOUGLAS HOBYAN

PLOT NAME :

PLOT SCALE : 1 IN:10 FT HORZ. / 1 IN:10 FT VERT.

WISDOT/CADDS SHEET 49

60% Plan Submittal May 30, 2017

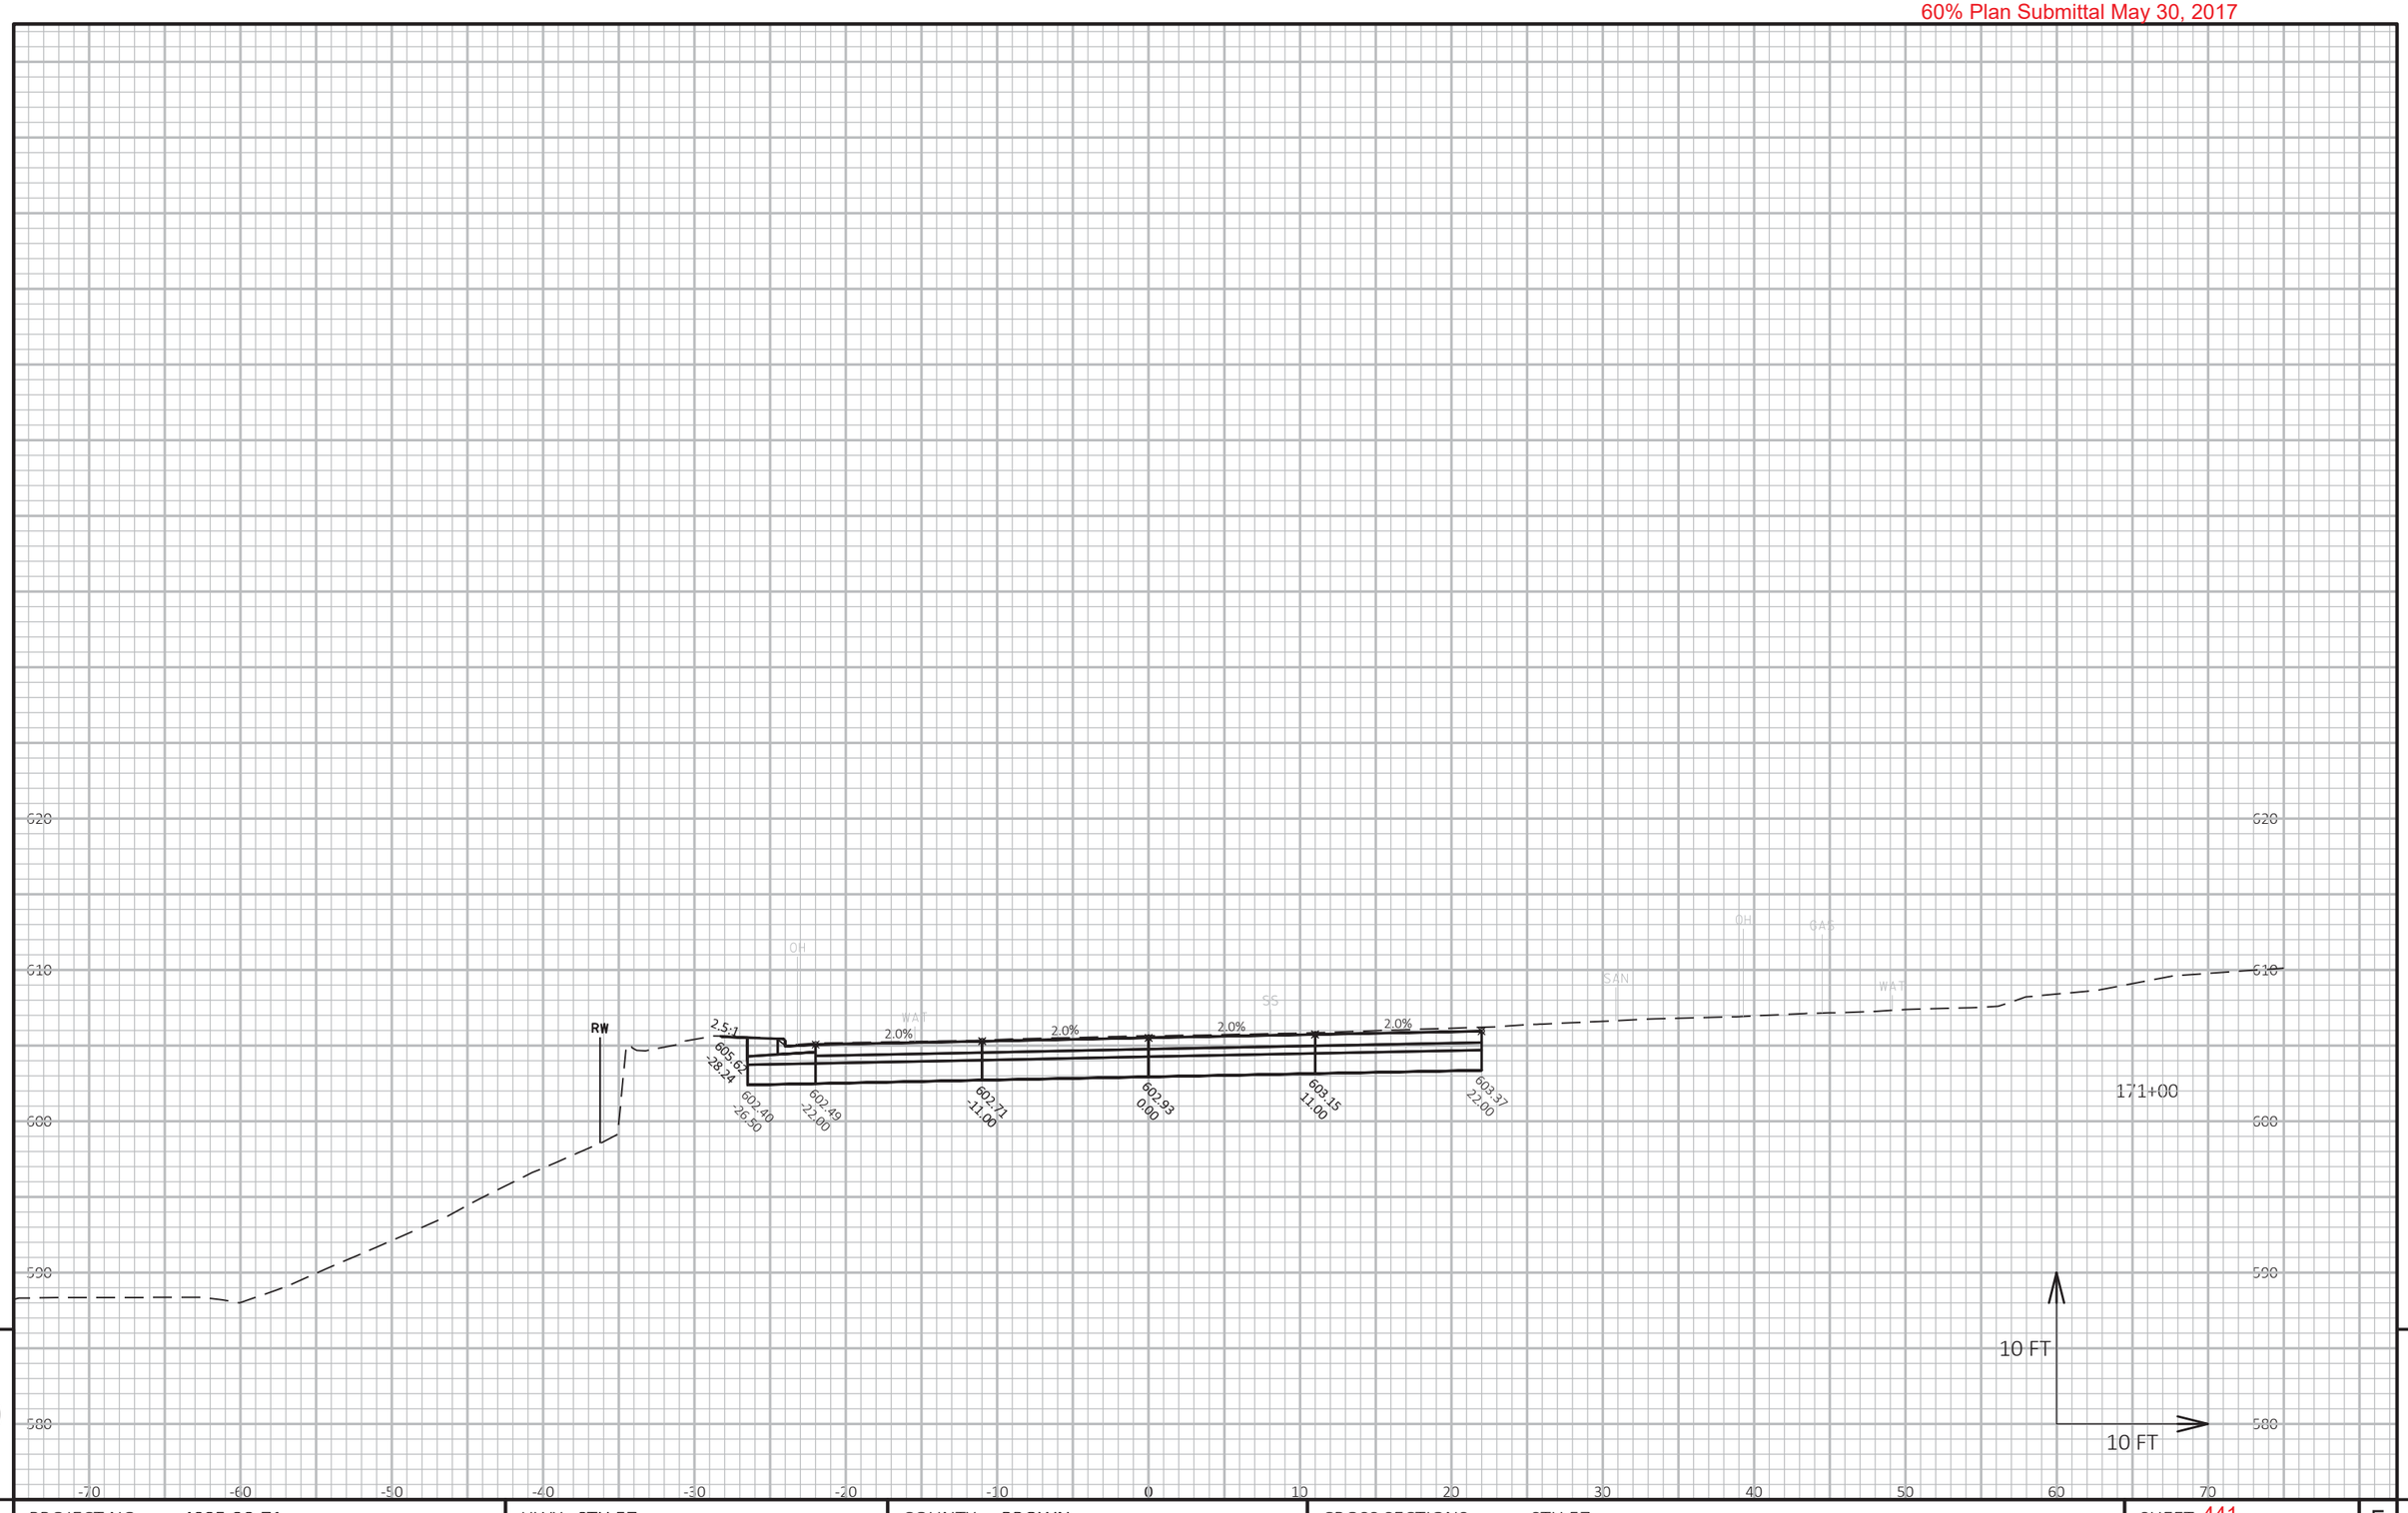

9 9

PROJECT NO: 4085-38-71	HWY: STH 57	COUNTY: BROWN	CROSS SECTIONS: STH 57	SHEET 441	E

FILE NAME : X:\3230500\120055.01\TECH\CAD\40853800\SHEETSPLAN\C3D_2016_136+00-172+00_XS.DWG
LAYOUT NAME - 136+00-175+00 - (42)

PLOT DATE : 5/25/2017 4:08 PM PLOT BY : DOUGLAS HOBYAN PLOT NAME : PLOT SCALE : 1 IN:10 FT HORZ. / 1 IN:10 FT VERT.

60% Plan Submittal May 30, 2017

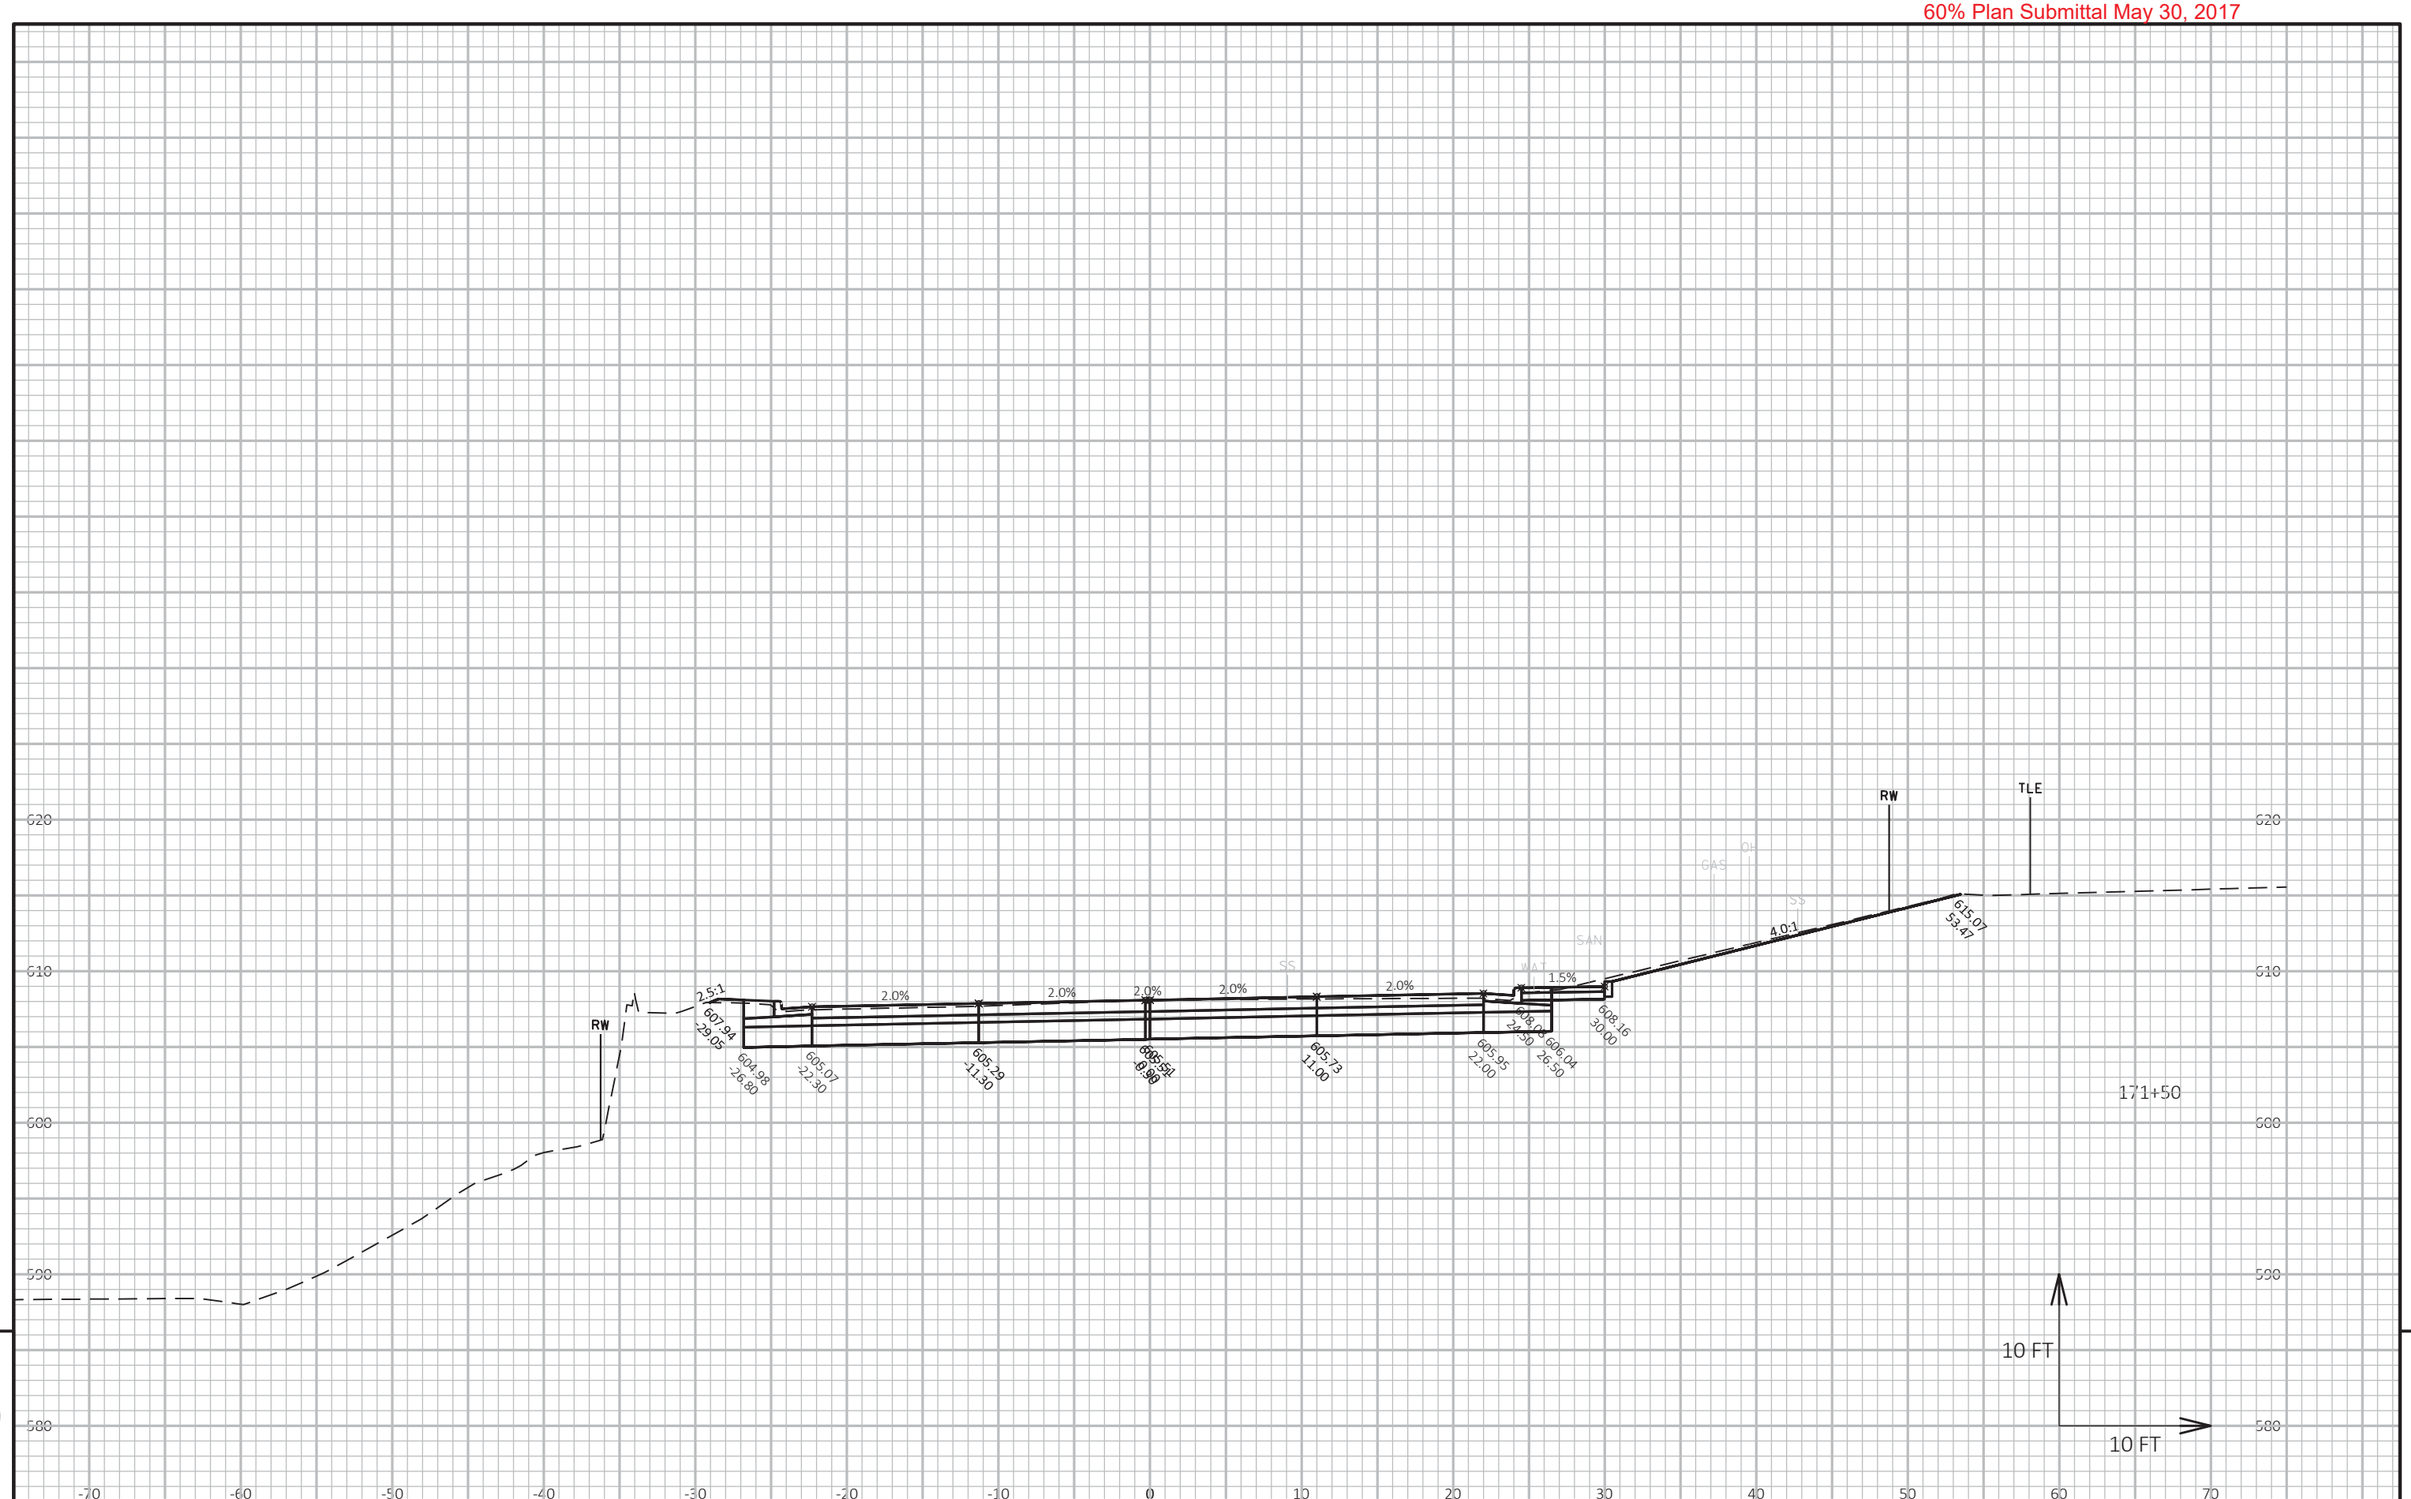

9

9

PROJECT NO: 4085-38-71	HWY: STH 57	COUNTY: BROWN	CROSS SECTIONS: STH 57	SHEET 442	E

FILE NAME : X:\3230500\120055.01\TECH\CAD\40853800\SHEETSPLAN\C3D_2016_136+00-172+00_XS.DWG
LAYOUT NAME - 136+00-175+00 - (43)

PLOT DATE : 5/25/2017 4:09 PM

PLOT BY : DOUGLAS HOBYAN

PLOT NAME :

PLOT SCALE : 1 IN:10 FT HORZ. / 1 IN:10 FT VERT.

WISDOT/CADDS SHEET 49

60% Plan Submittal May 30, 2017

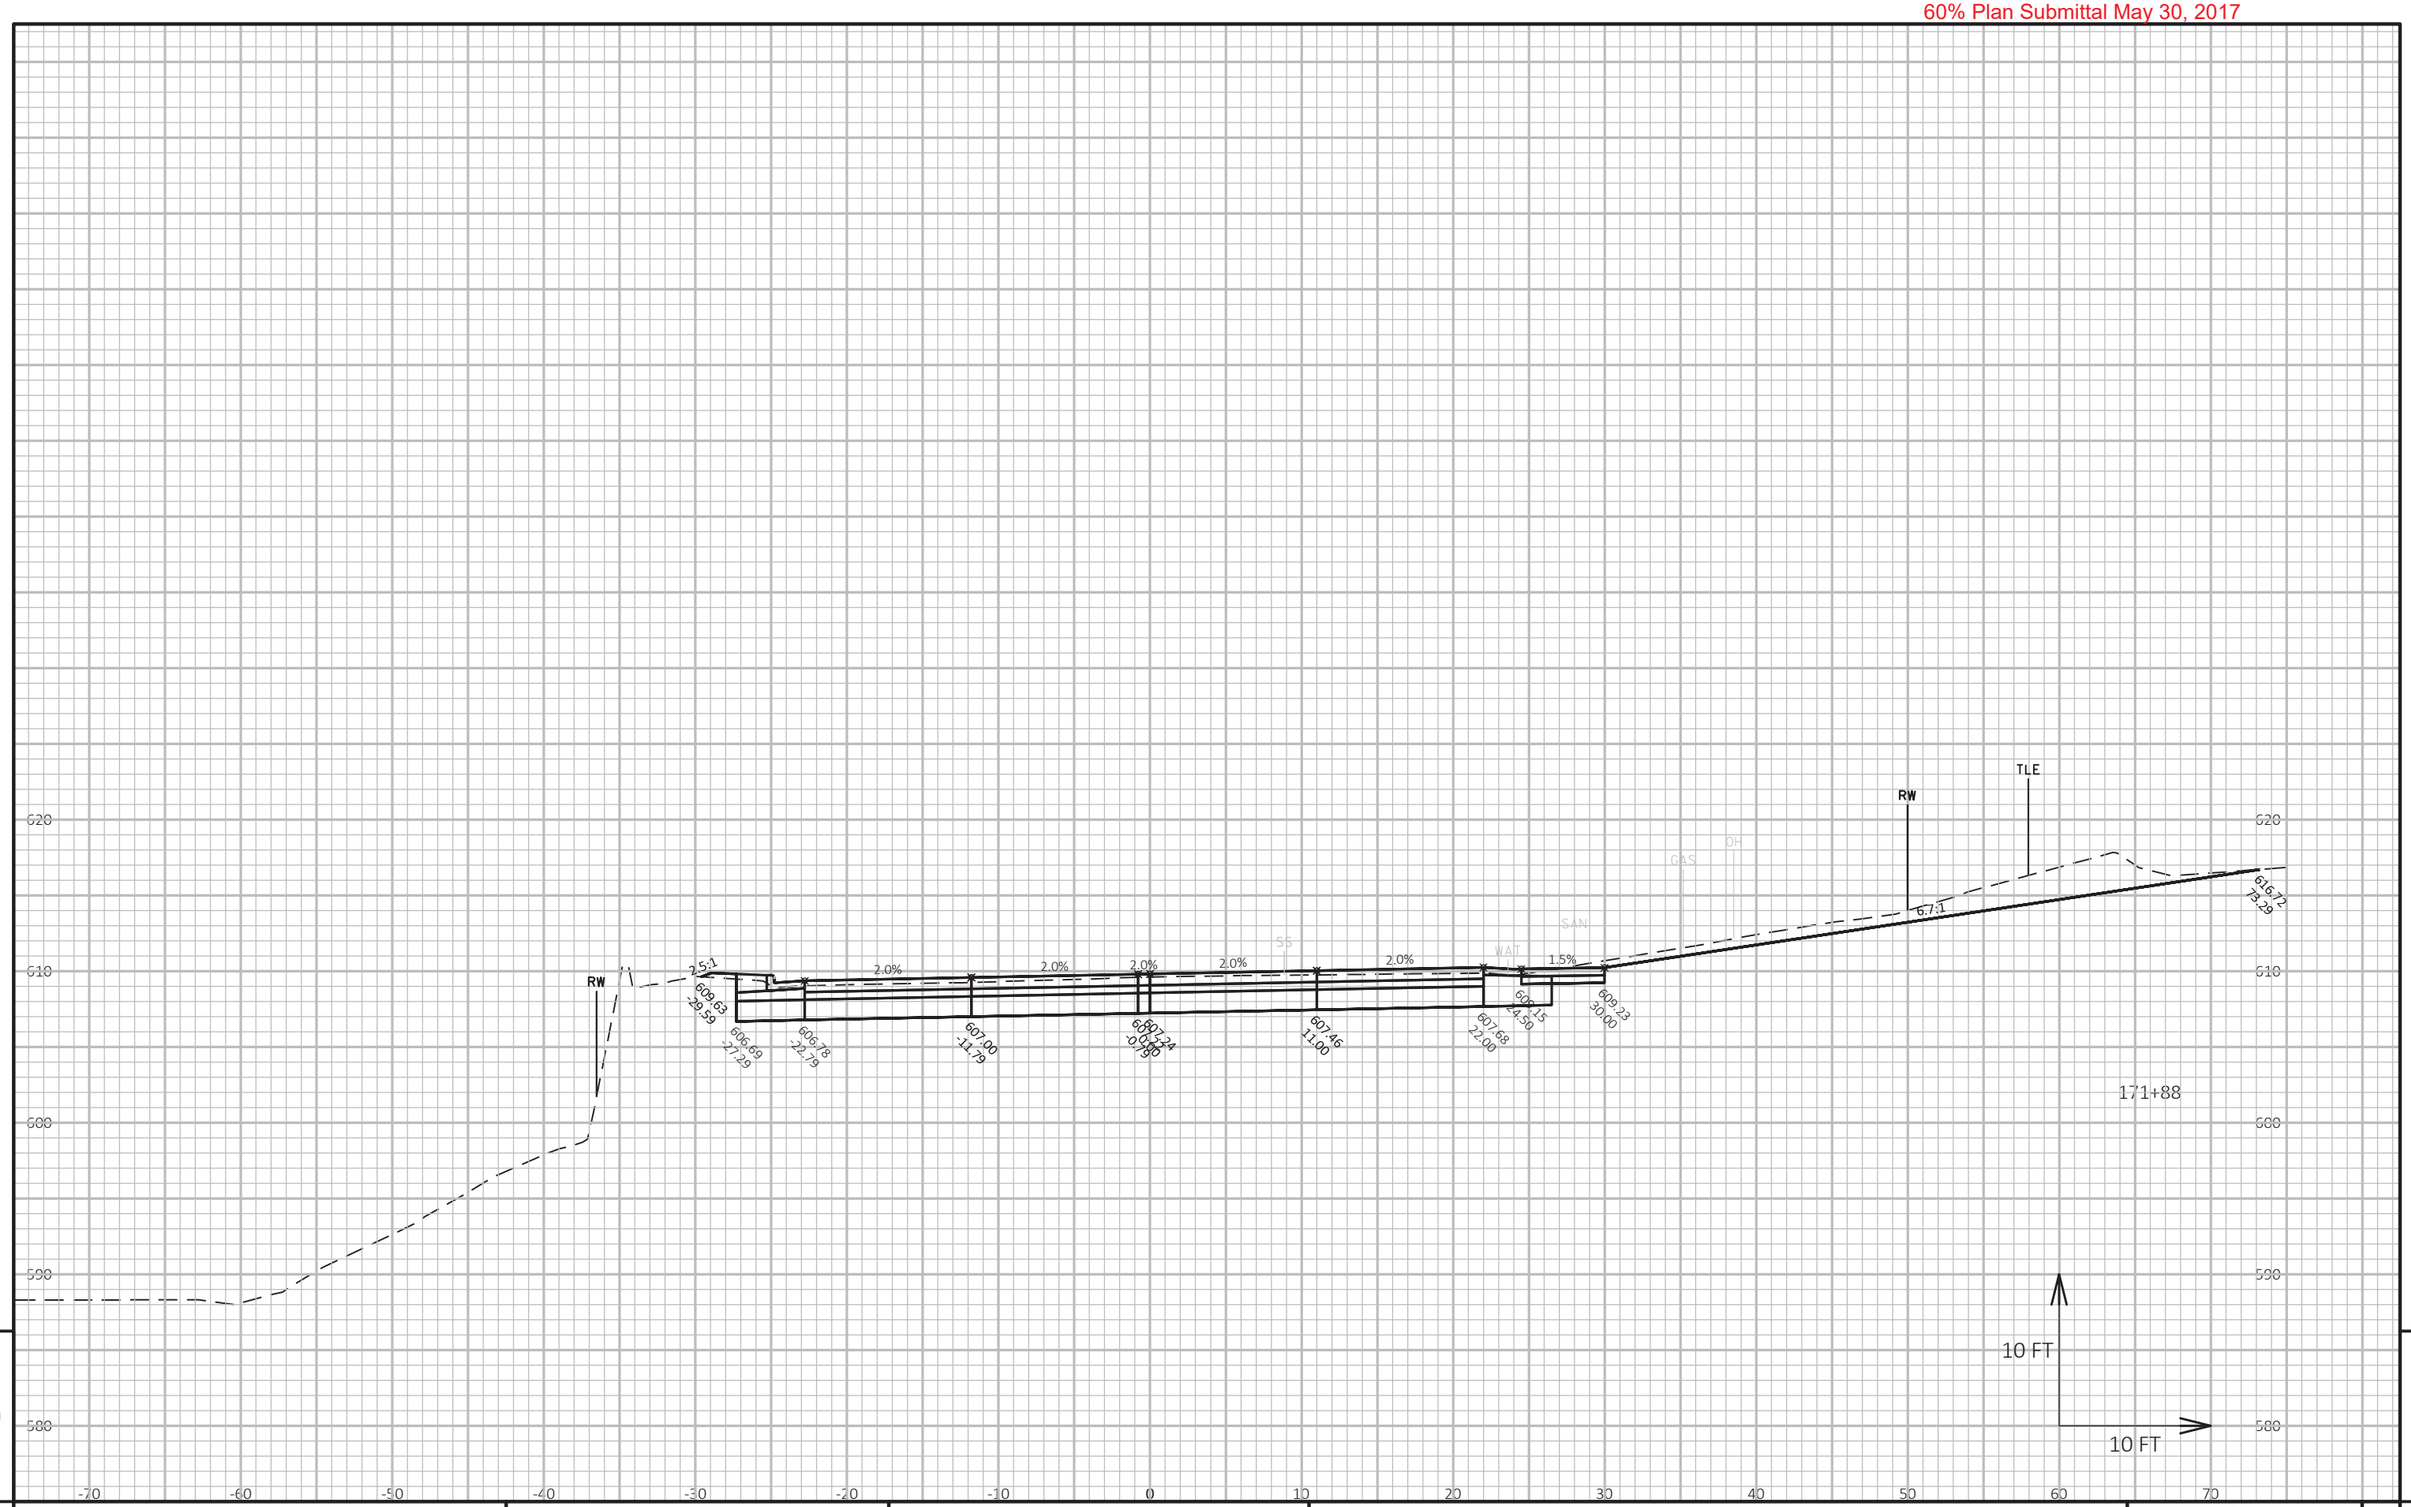

9

9

PROJECT NO: 4085-38-71	HWY: STH 57	COUNTY: BROWN	CROSS SECTIONS: STH 57	SHEET 443	E

FILE NAME : X:\3230500\120055.01\TECH\CAD\40853800\SHEETSPLAN\C3D_2016_136+00-172+00_XS.DWG
LAYOUT NAME - 136+00-175+00 - (44)

PLOT DATE : 5/25/2017 4:09 PM

PLOT BY : DOUGLAS HOBYAN

PLOT NAME :

PLOT SCALE : 1 IN:10 FT HORZ. / 1 IN:10 FT VERT.

WISDOT/CADDS SHEET 49

60% Plan Submittal May 30, 2017

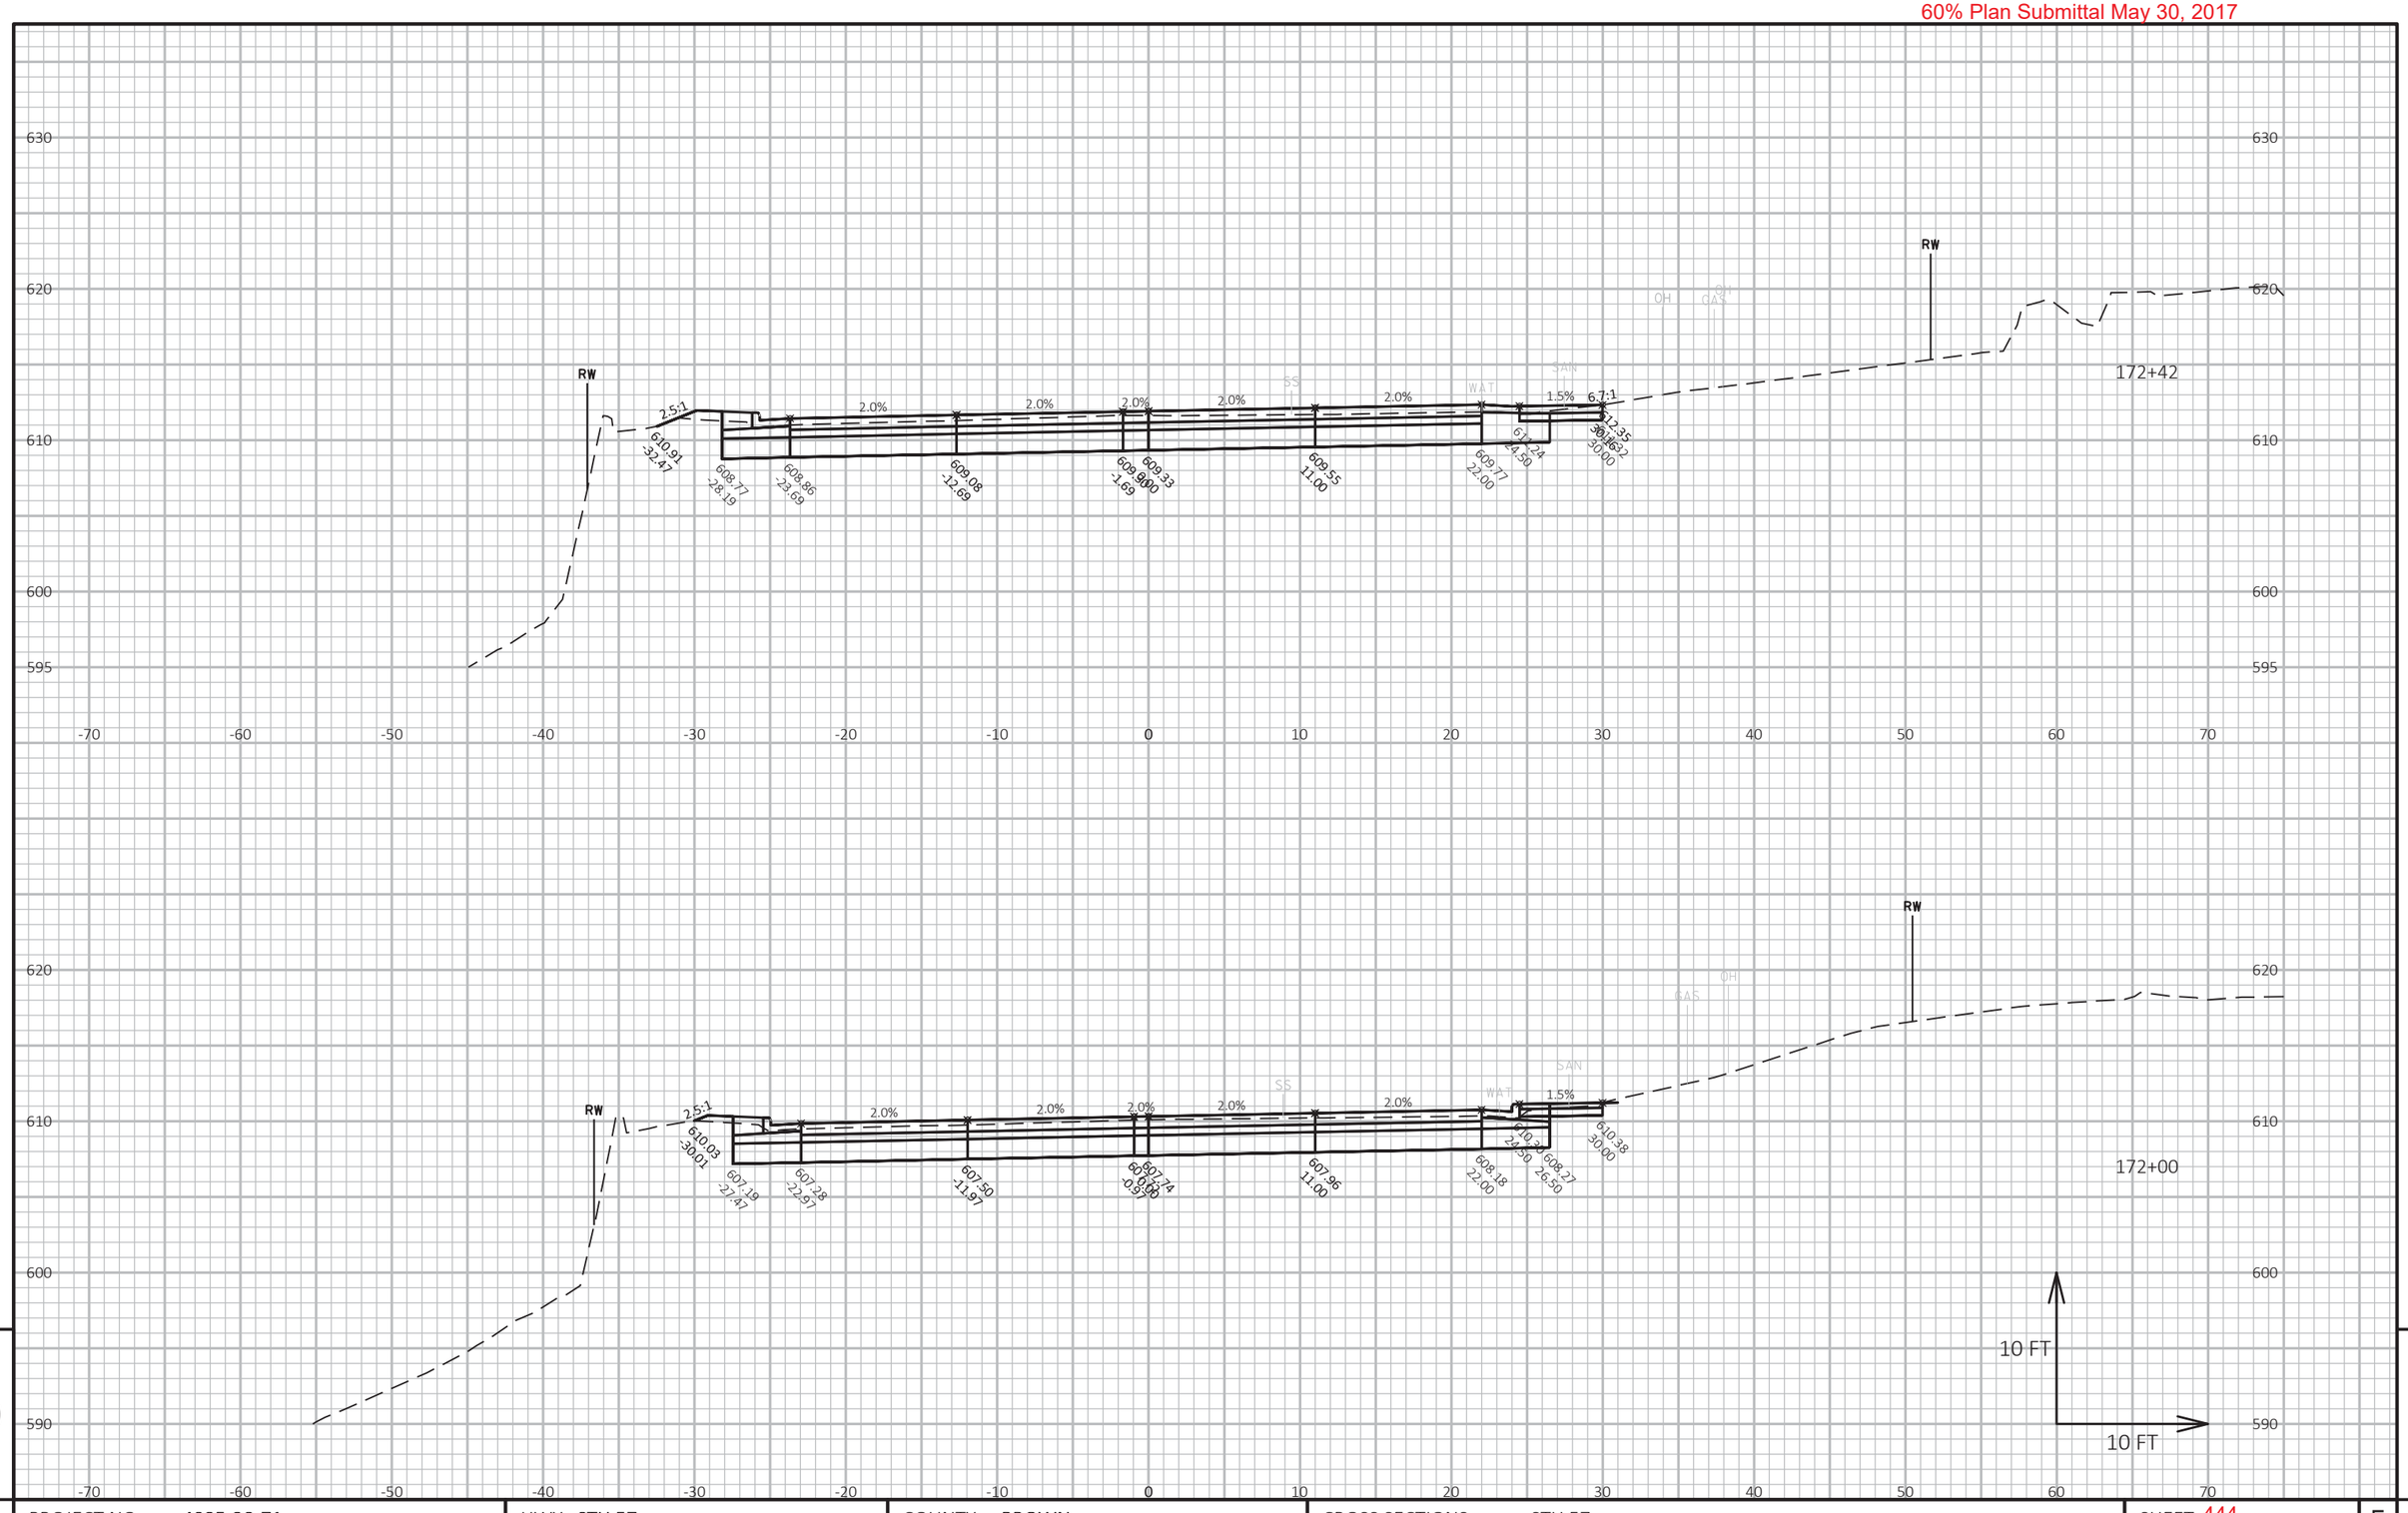

9

9

PROJECT NO: 4085-38-71	HWY: STH 57	COUNTY: BROWN	CROSS SECTIONS: STH 57	SHEET 444	E

FILE NAME : X:\3230500\120055.01\TECH\CAD\40853800\SHEETSPLAN\C3D_2016_172+00-EOP_XS.DWG
LAYOUT NAME - 172+00-EOP - (1)

PLOT DATE : 5/25/2017 4:31 PM

PLOT BY : DOUGLAS HOBYAN

PLOT NAME :

PLOT SCALE : 1 IN:10 FT HORZ. / 1 IN:10 FT VERT.

WISDOT/CADDS SHEET 49

60% Plan Submittal May 30, 2017

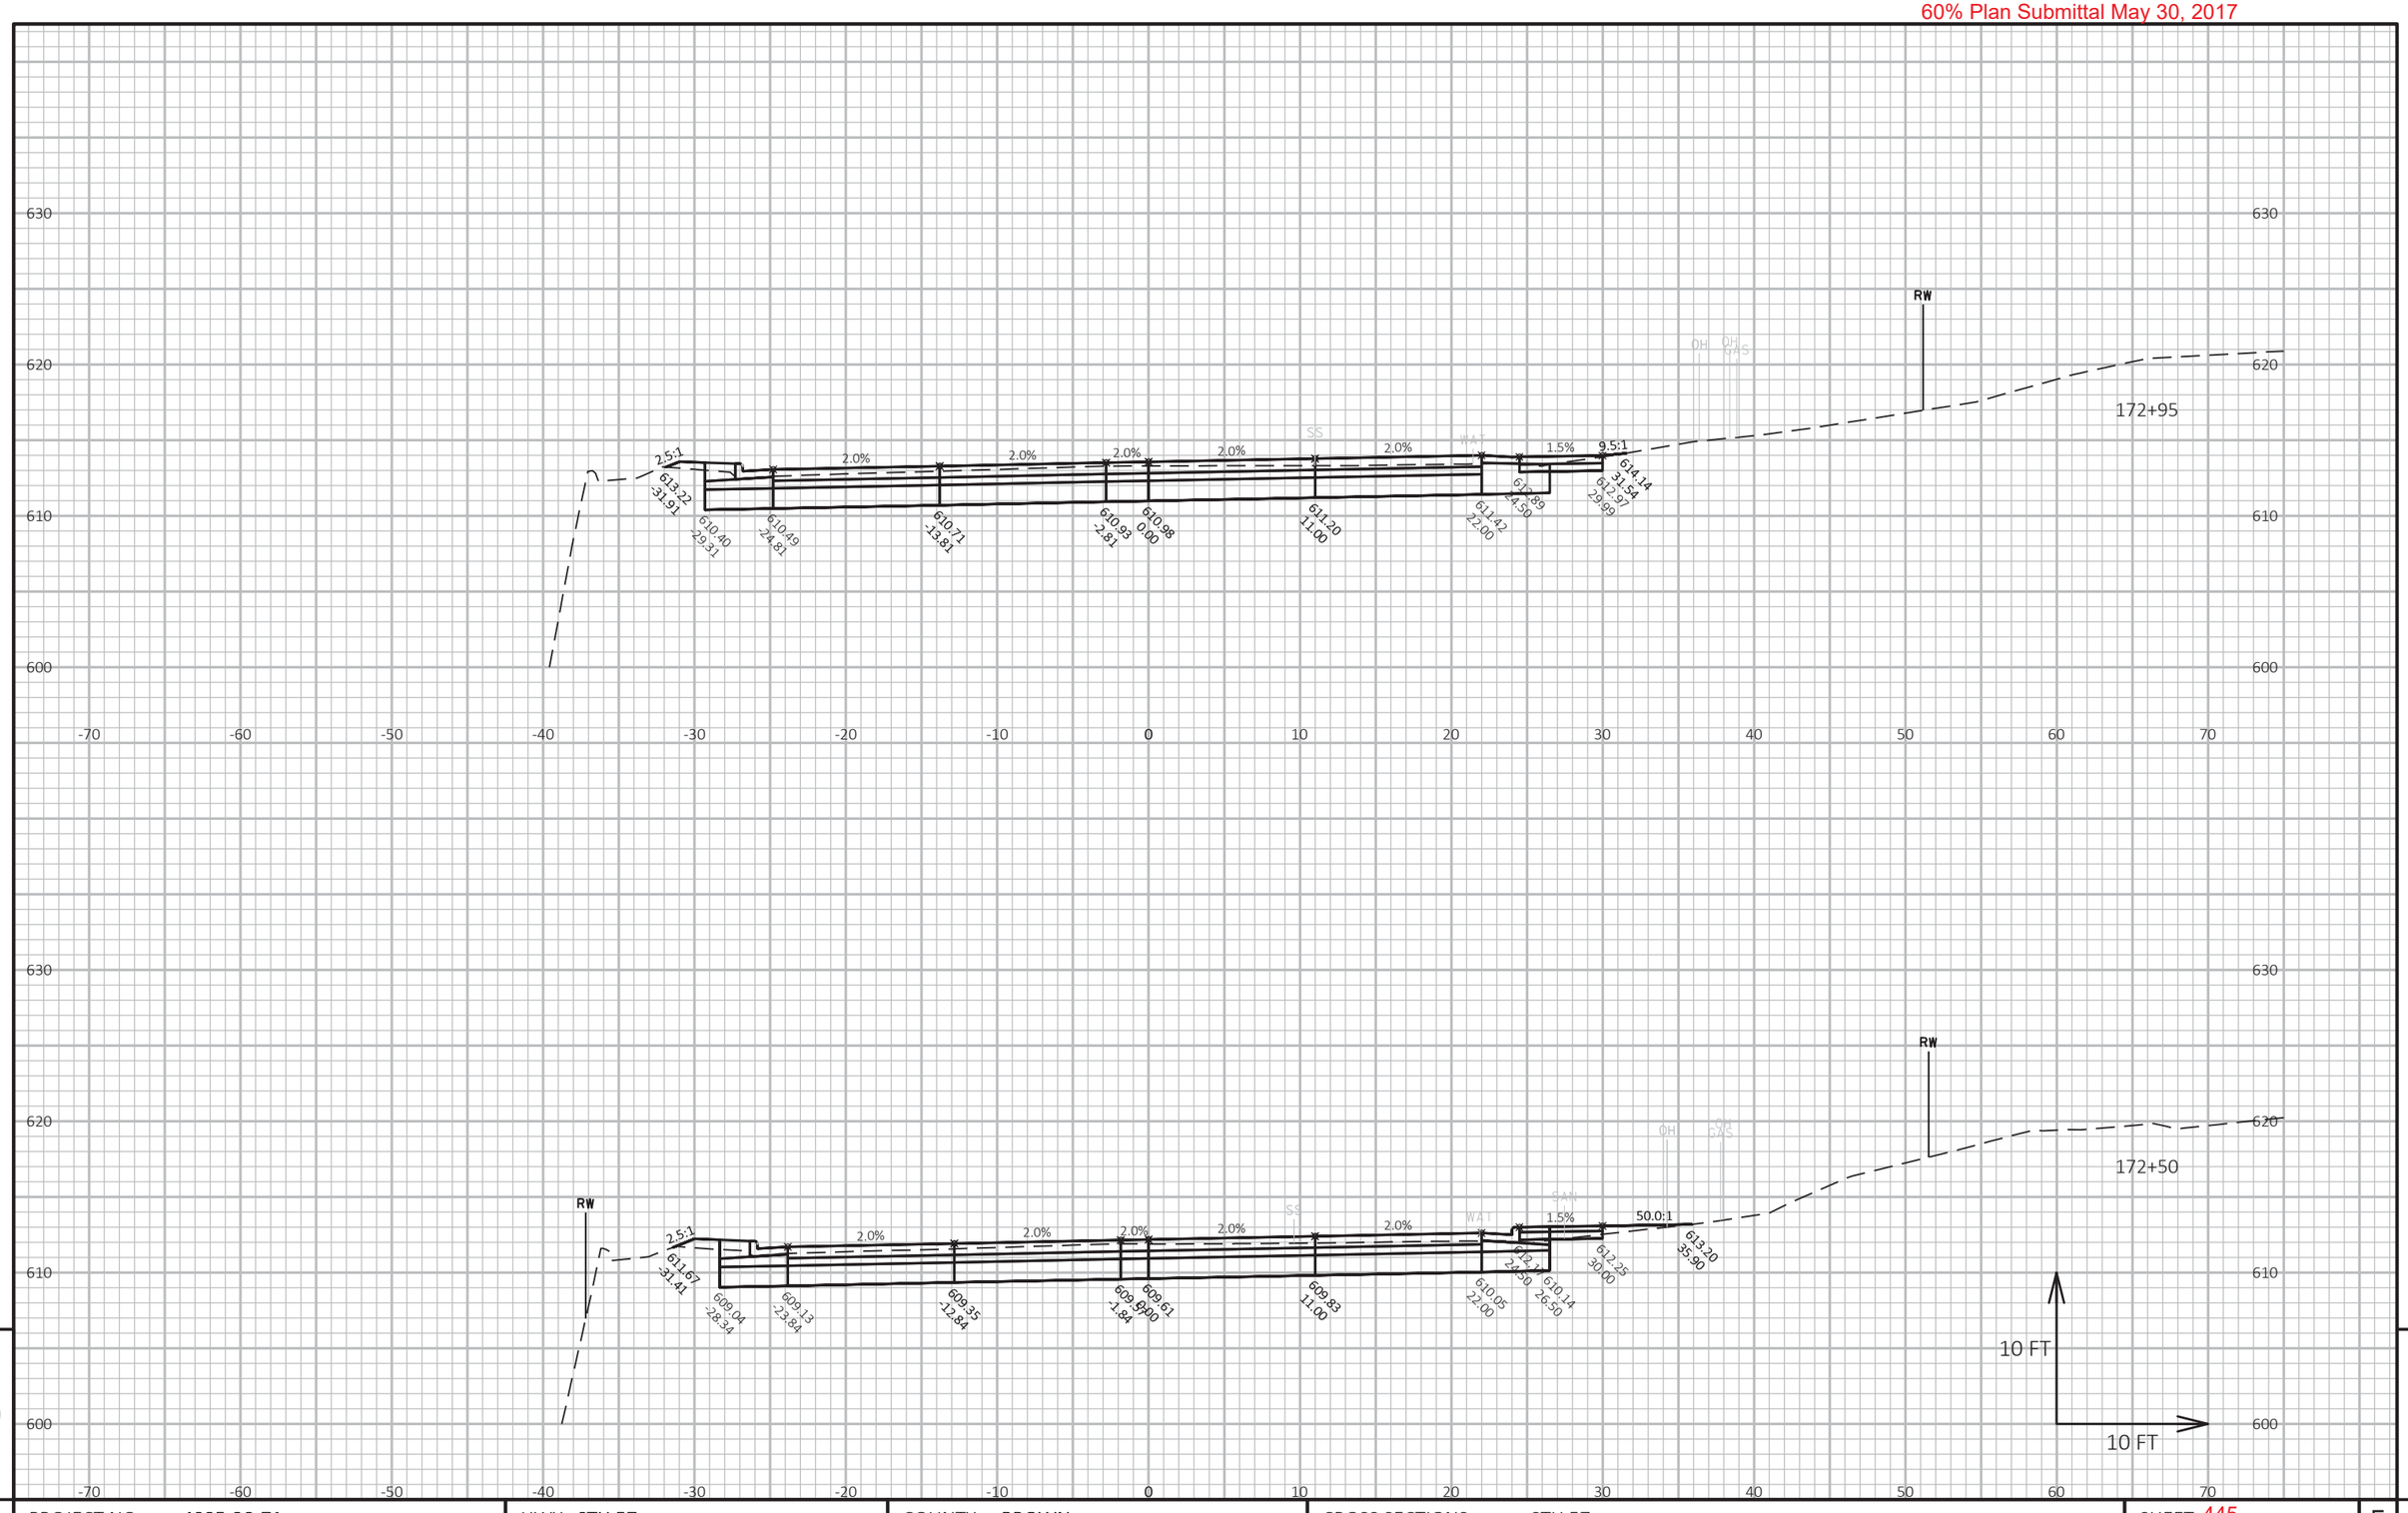

PROJECT NO: 4085-38-71	HWY: STH 57	COUNTY: BROWN	CROSS SECTIONS: STH 57	SHEET 445 E

FILE NAME : X:\3230500\120055.01\TECH\CAD\40853800\SHEETSPLAN\C3D_2016_172+00-EOP_XS.DWG
LAYOUT NAME - 172+00-EOP - (2)

PLOT DATE : 5/25/2017 4:31 PM PLOT BY : DOUGLAS HOBYAN PLOT NAME : PLOT SCALE : 1 IN:10 FT HORZ. / 1 IN:10 FT VERT.

WISDOT/CADDS SHEET 49

60% Plan Submittal May 30, 2017

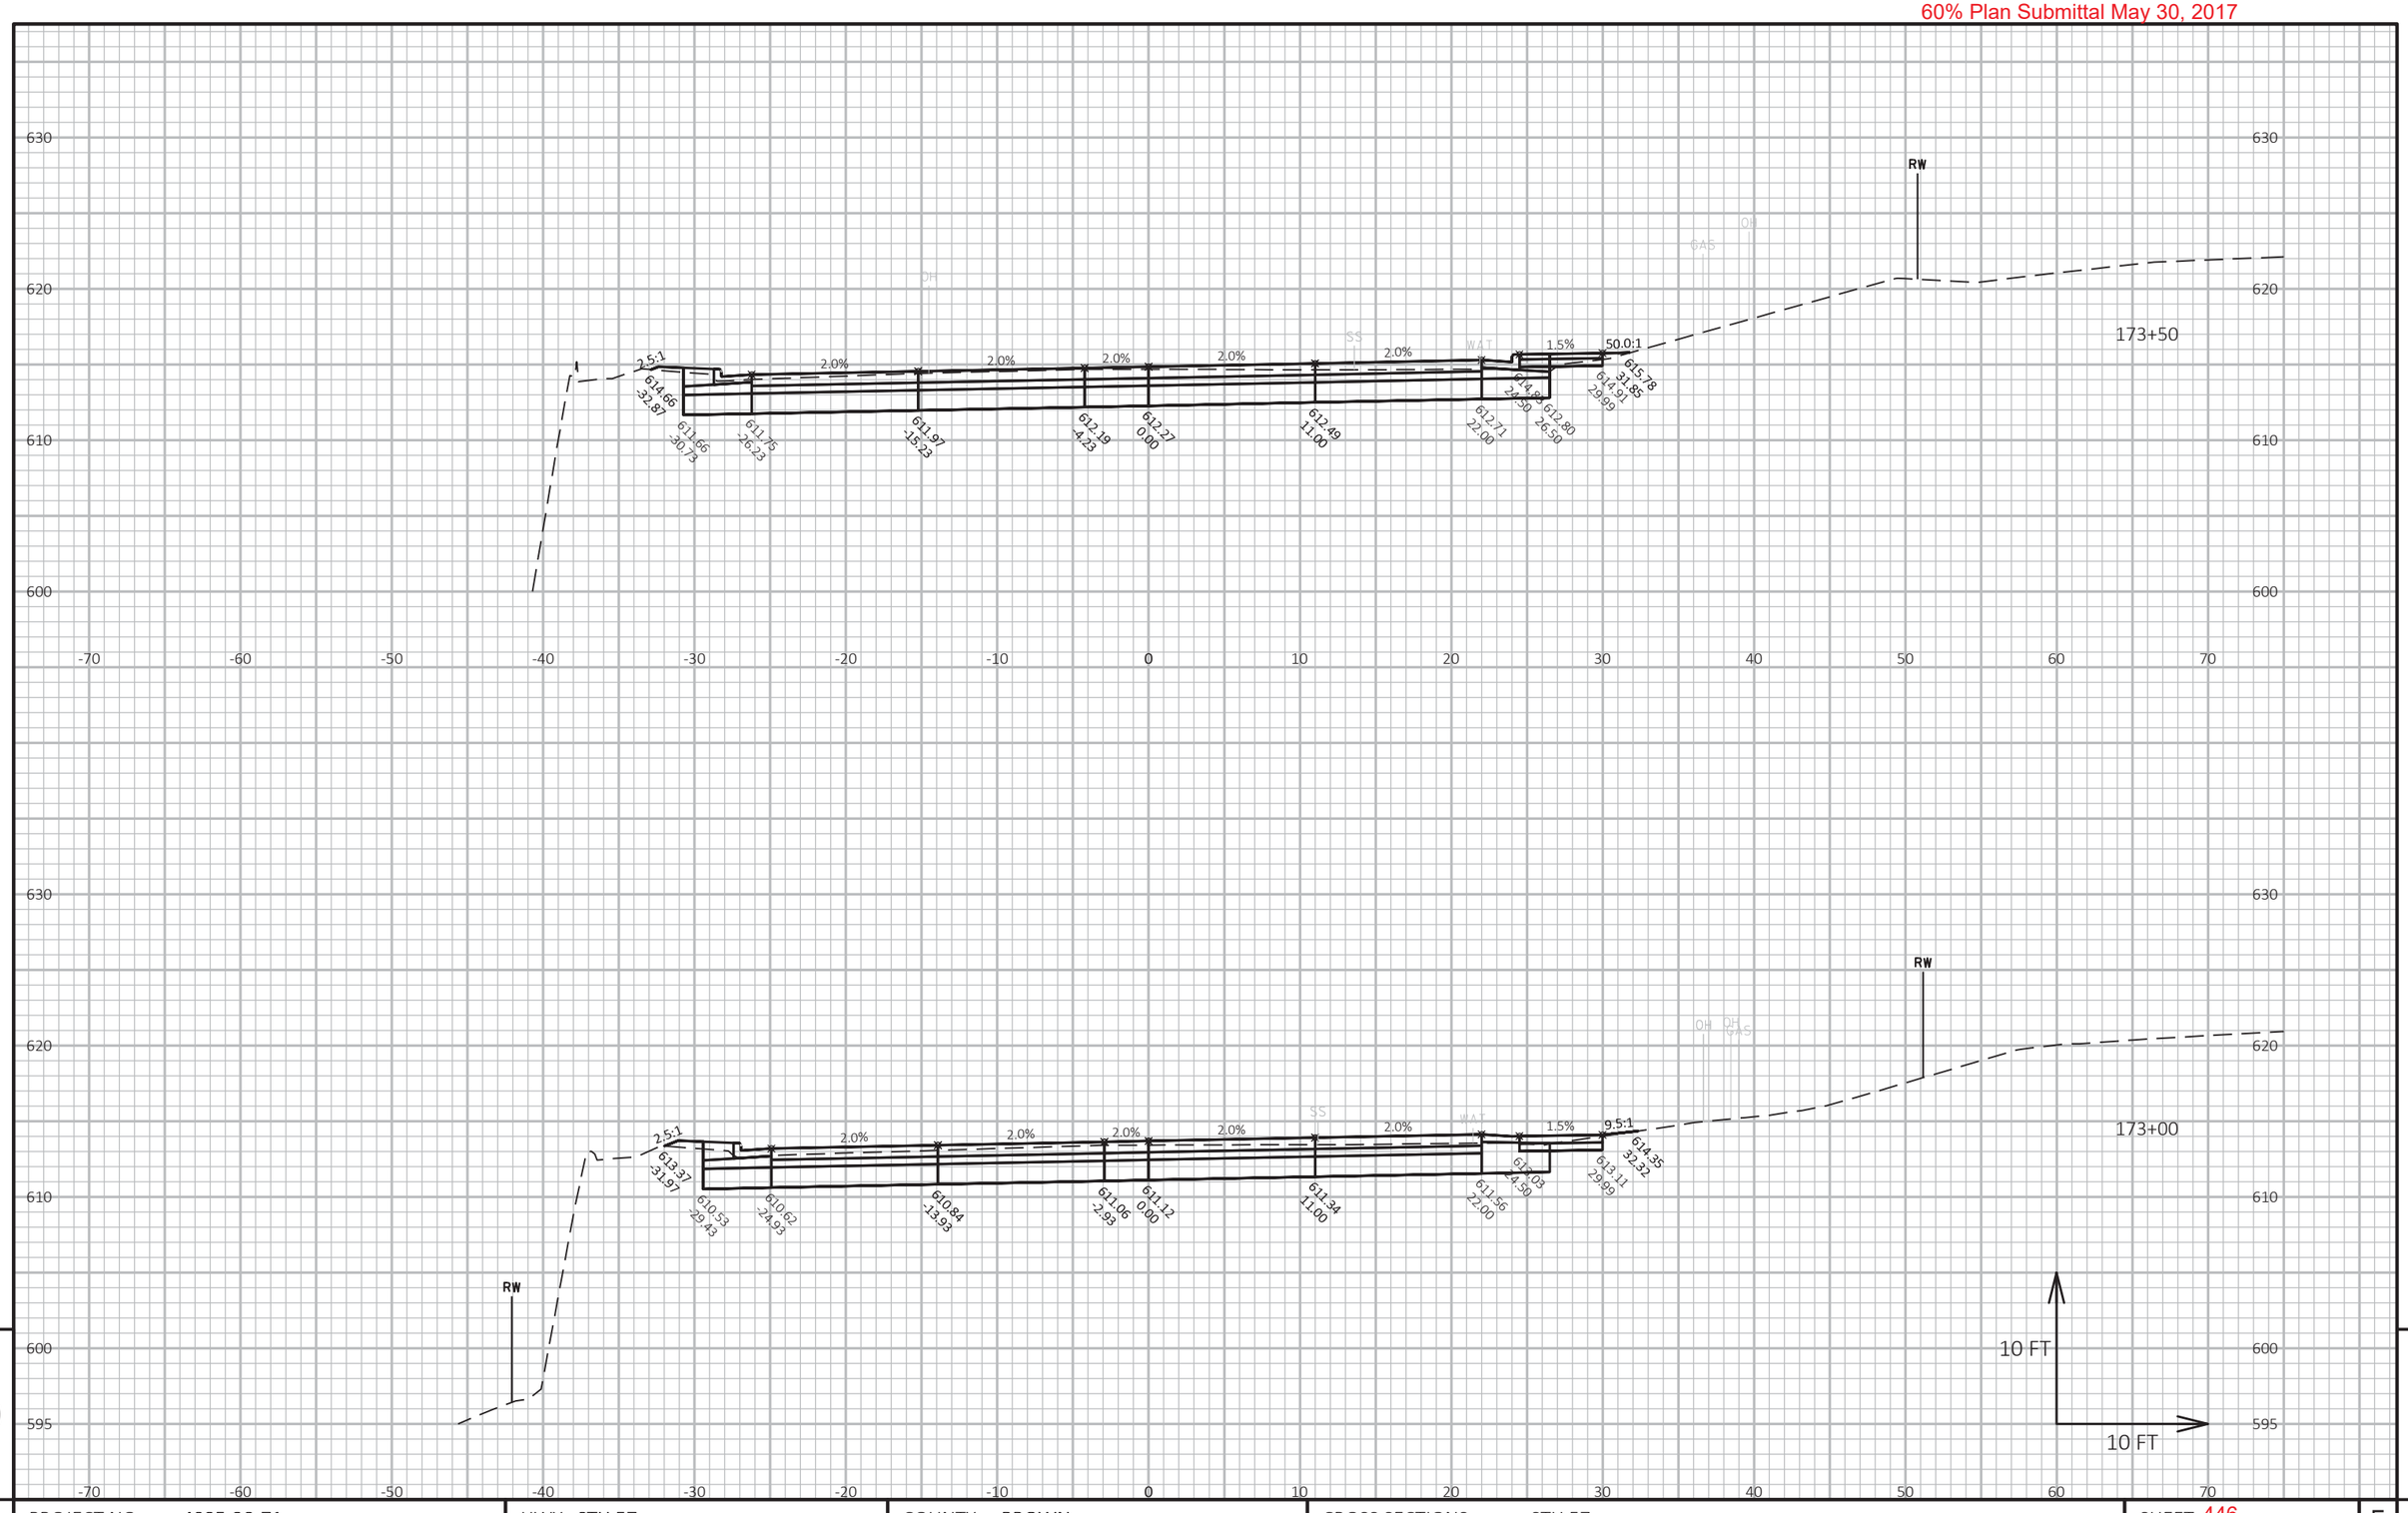

PROJECT NO: 4085-38-71	HWY: STH 57	COUNTY: BROWN	CROSS SECTIONS: STH 57	SHEET 446	E

FILE NAME : X:\3230500\120055.01\TECH\CAD\40853800\SHEETSPLAN\C3D_2016_172+00-EOP_XS.DWG
LAYOUT NAME - 172+00-EOP - (3)

PLOT DATE : 5/25/2017 4:31 PM

PLOT BY : DOUGLAS HOBYAN

PLOT NAME :

PLOT SCALE : 1 IN:10 FT HORZ. / 1 IN:10 FT VERT.

WISDOT/CADDS SHEET 49

60% Plan Submittal May 30, 2017

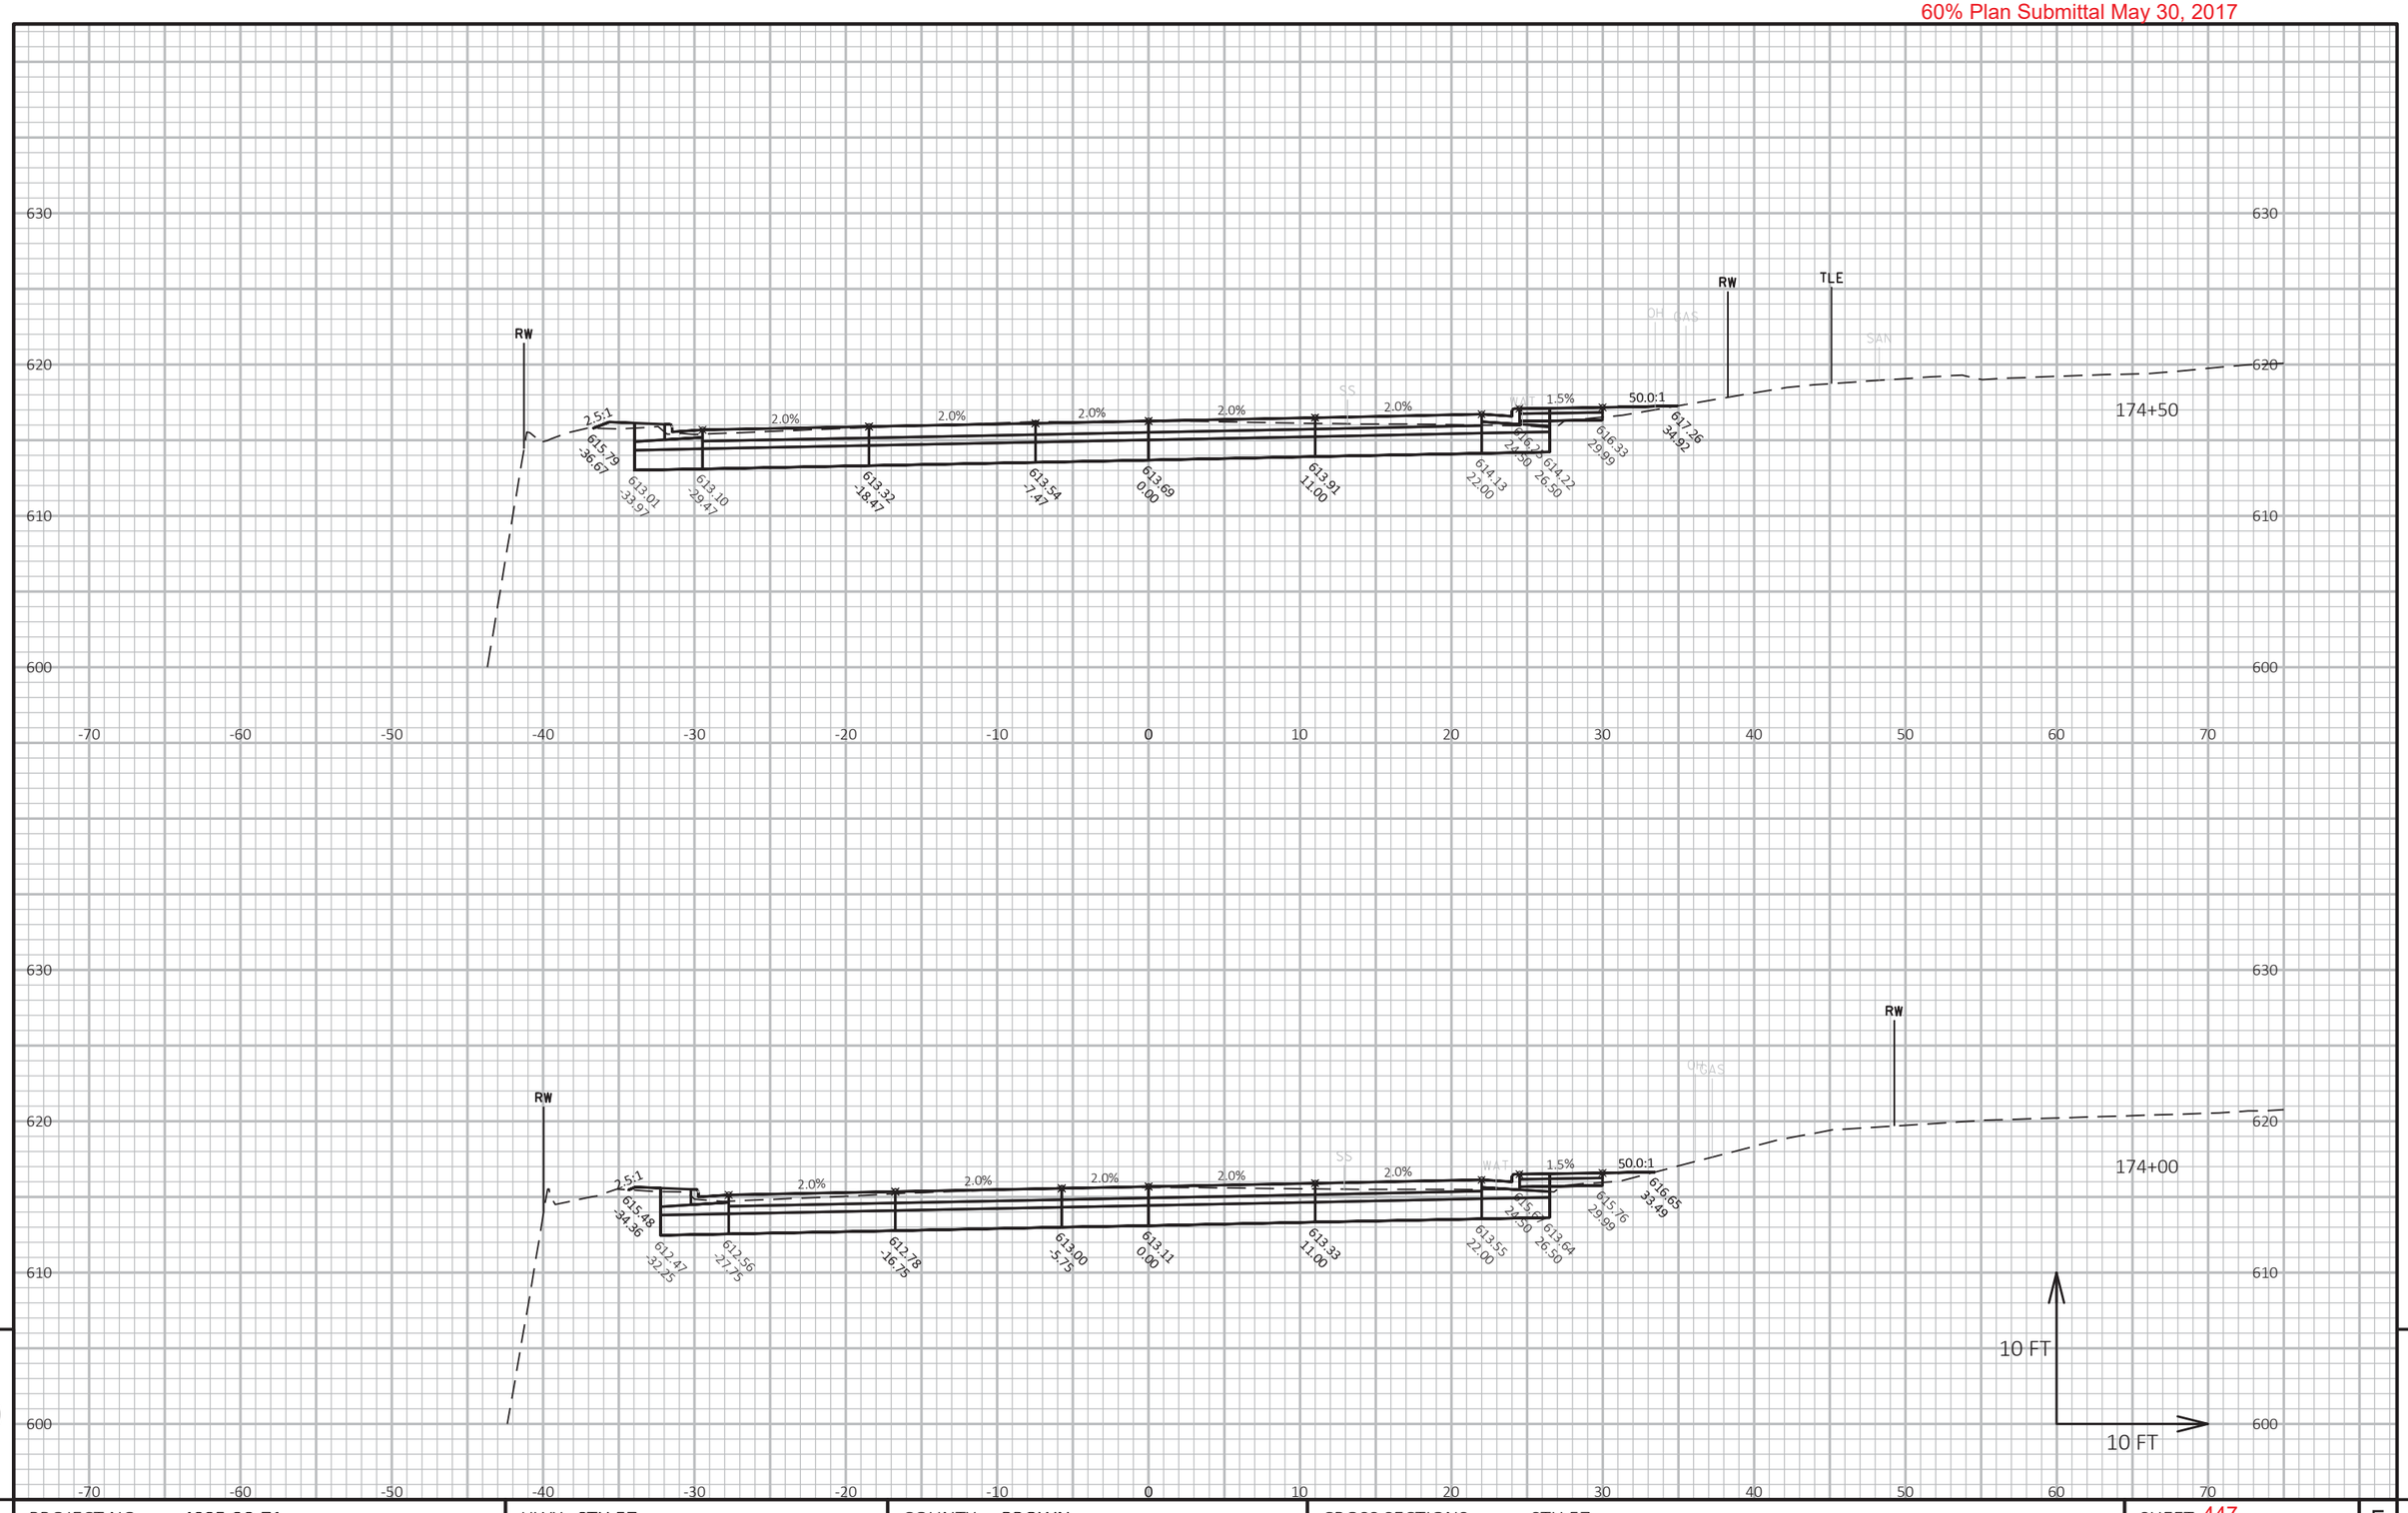

9

9

PROJECT NO: 4085-38-71	HWY: STH 57	COUNTY: BROWN	CROSS SECTIONS: STH 57	SHEET 447	E

FILE NAME : X:\3230500\120055.01\TECH\CAD\40853800\SHEETSPLAN\C3D_2016_172+00-EOP_XS.DWG
LAYOUT NAME - 172+00-EOP - (4)

PLOT DATE : 5/25/2017 4:32 PM

PLOT BY : DOUGLAS HOBYAN

PLOT NAME :

PLOT SCALE : 1 IN:10 FT HORZ. / 1 IN:10 FT VERT.

WISDOT/CADDS SHEET 49

60% Plan Submittal May 30, 2017

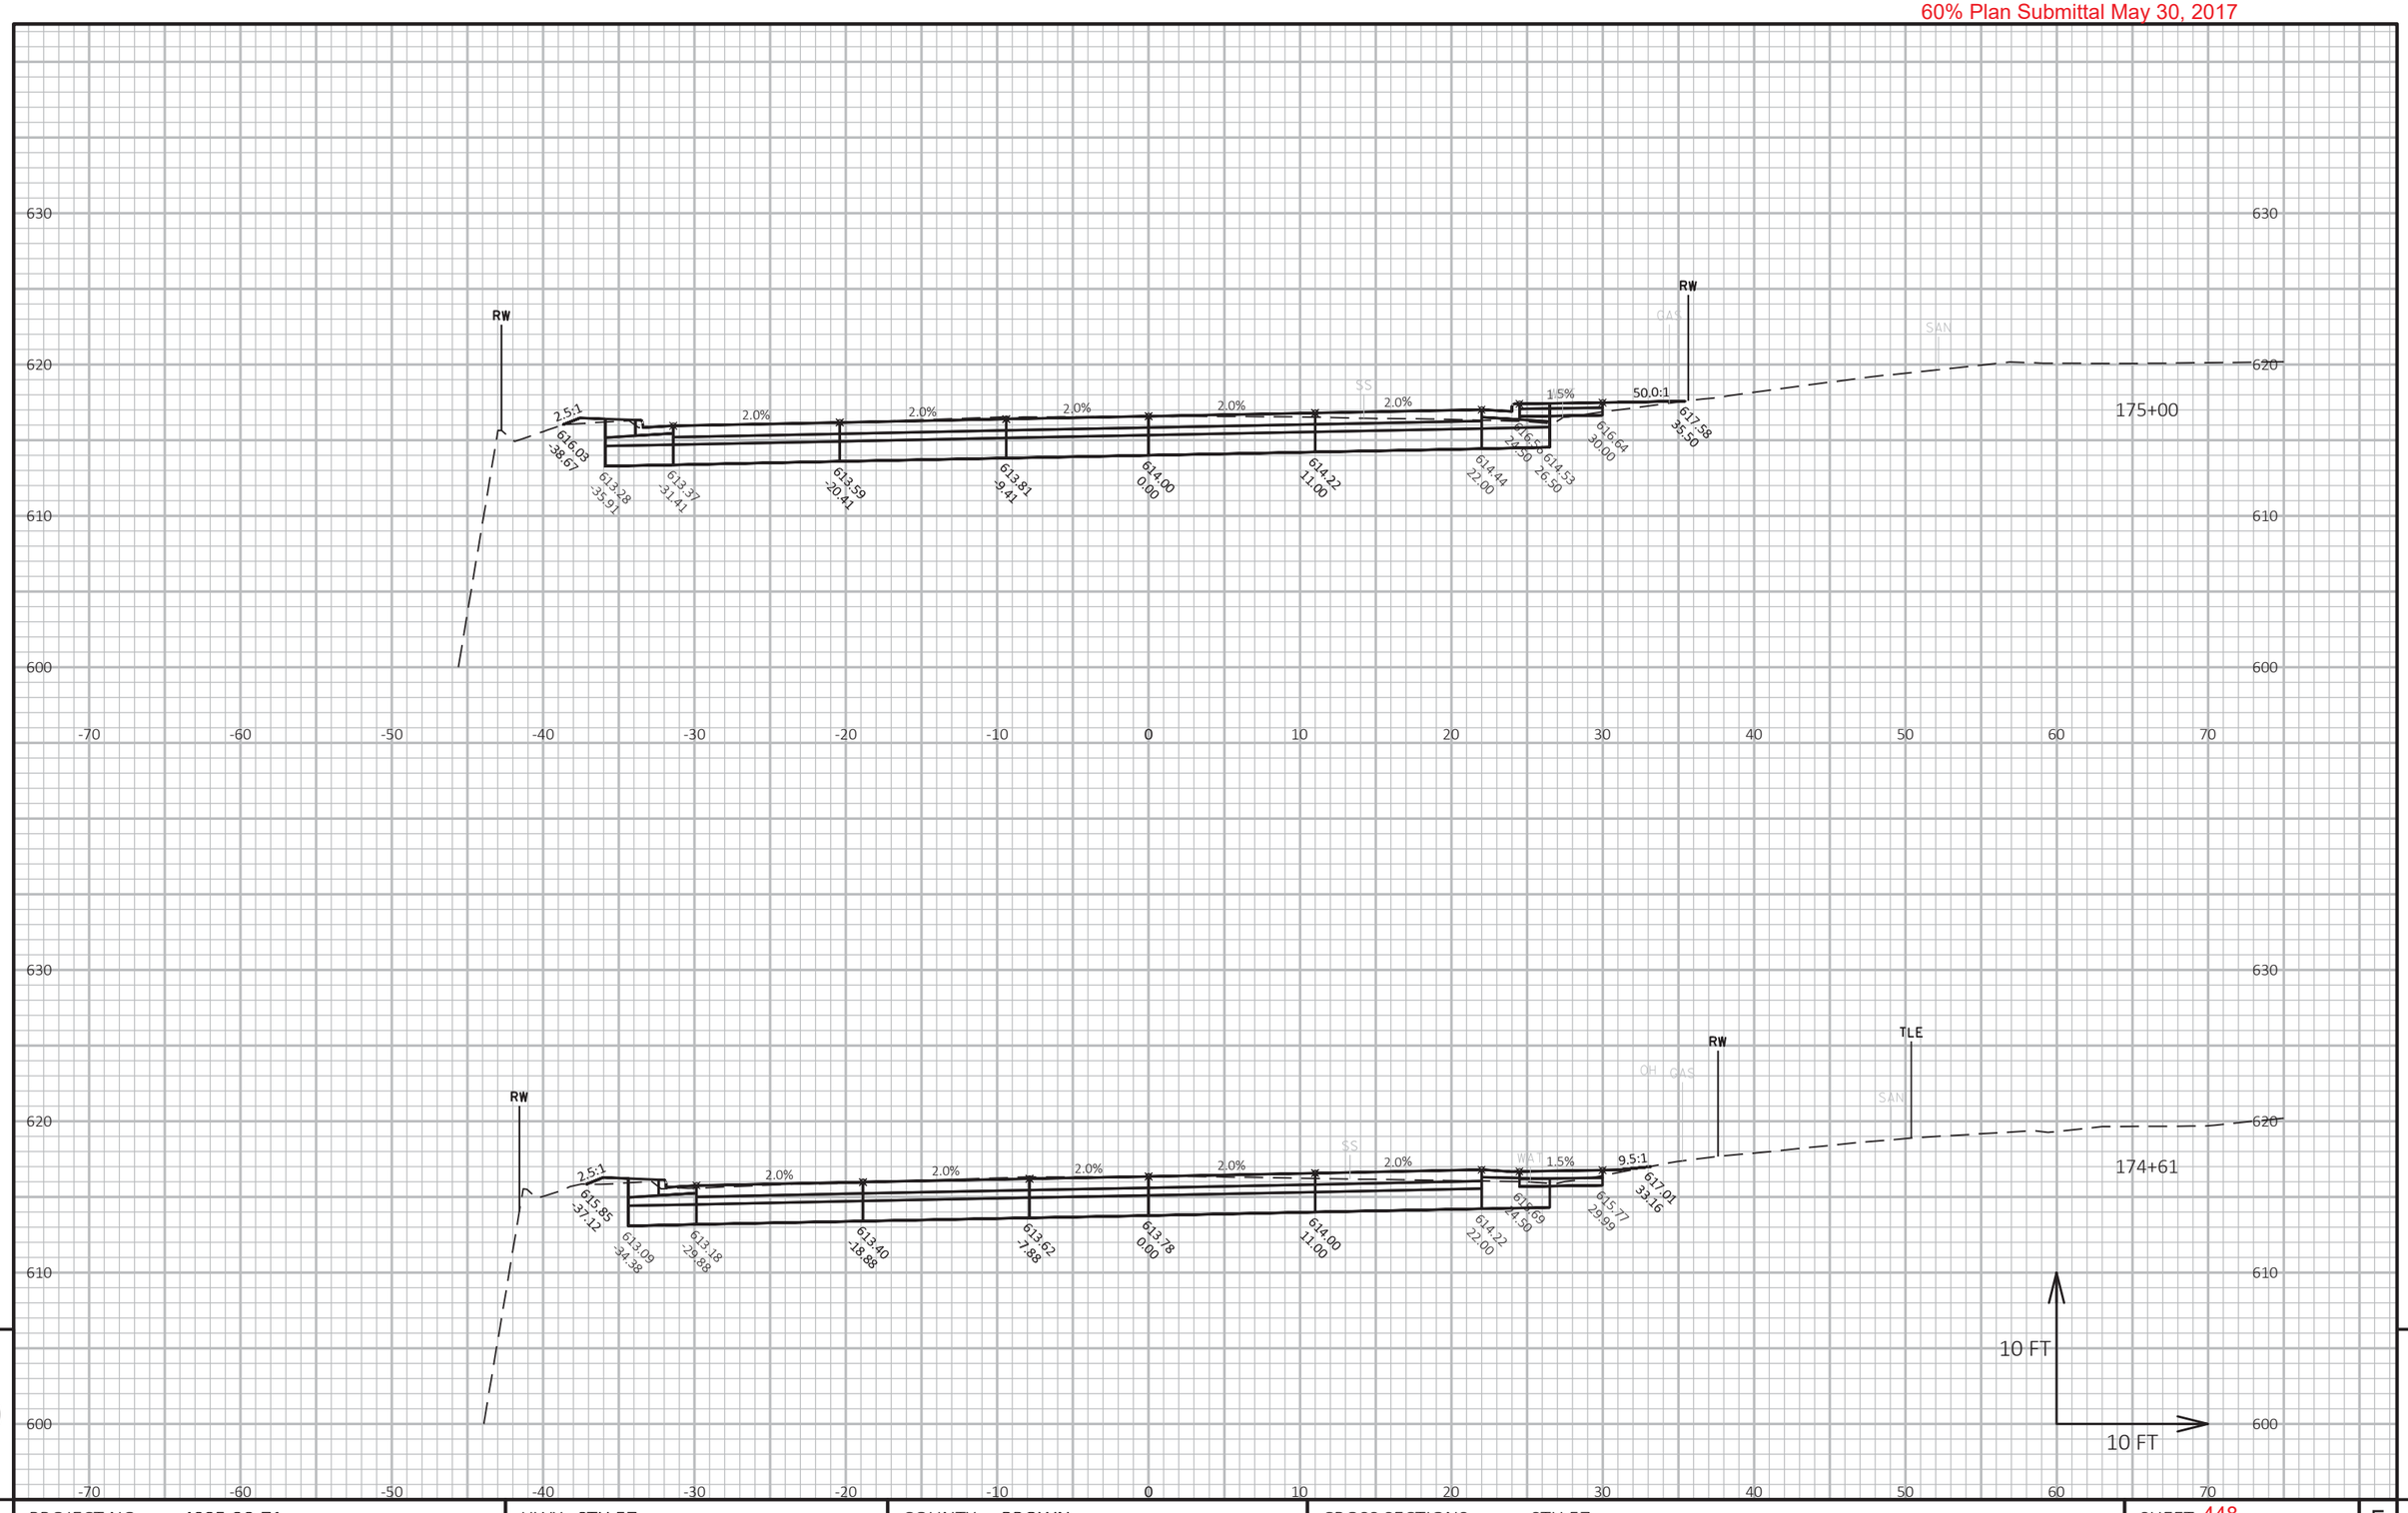

9

9

PROJECT NO: 4085-38-71	HWY: STH 57	COUNTY: BROWN	CROSS SECTIONS: STH 57	SHEET 448	E

FILE NAME : X:\3230500\120055.01\TECH\CAD\40853800\SHEETSPLAN\C3D_2016_172+00-EOP_XS.DWG
LAYOUT NAME - 172+00-EOP - (5)

PLOT DATE : 5/25/2017 4:32 PM

PLOT BY : DOUGLAS HOBYAN

PLOT NAME :

PLOT SCALE : 1 IN:10 FT HORZ. / 1 IN:10 FT VERT.

WISDOT/CADDS SHEET 49

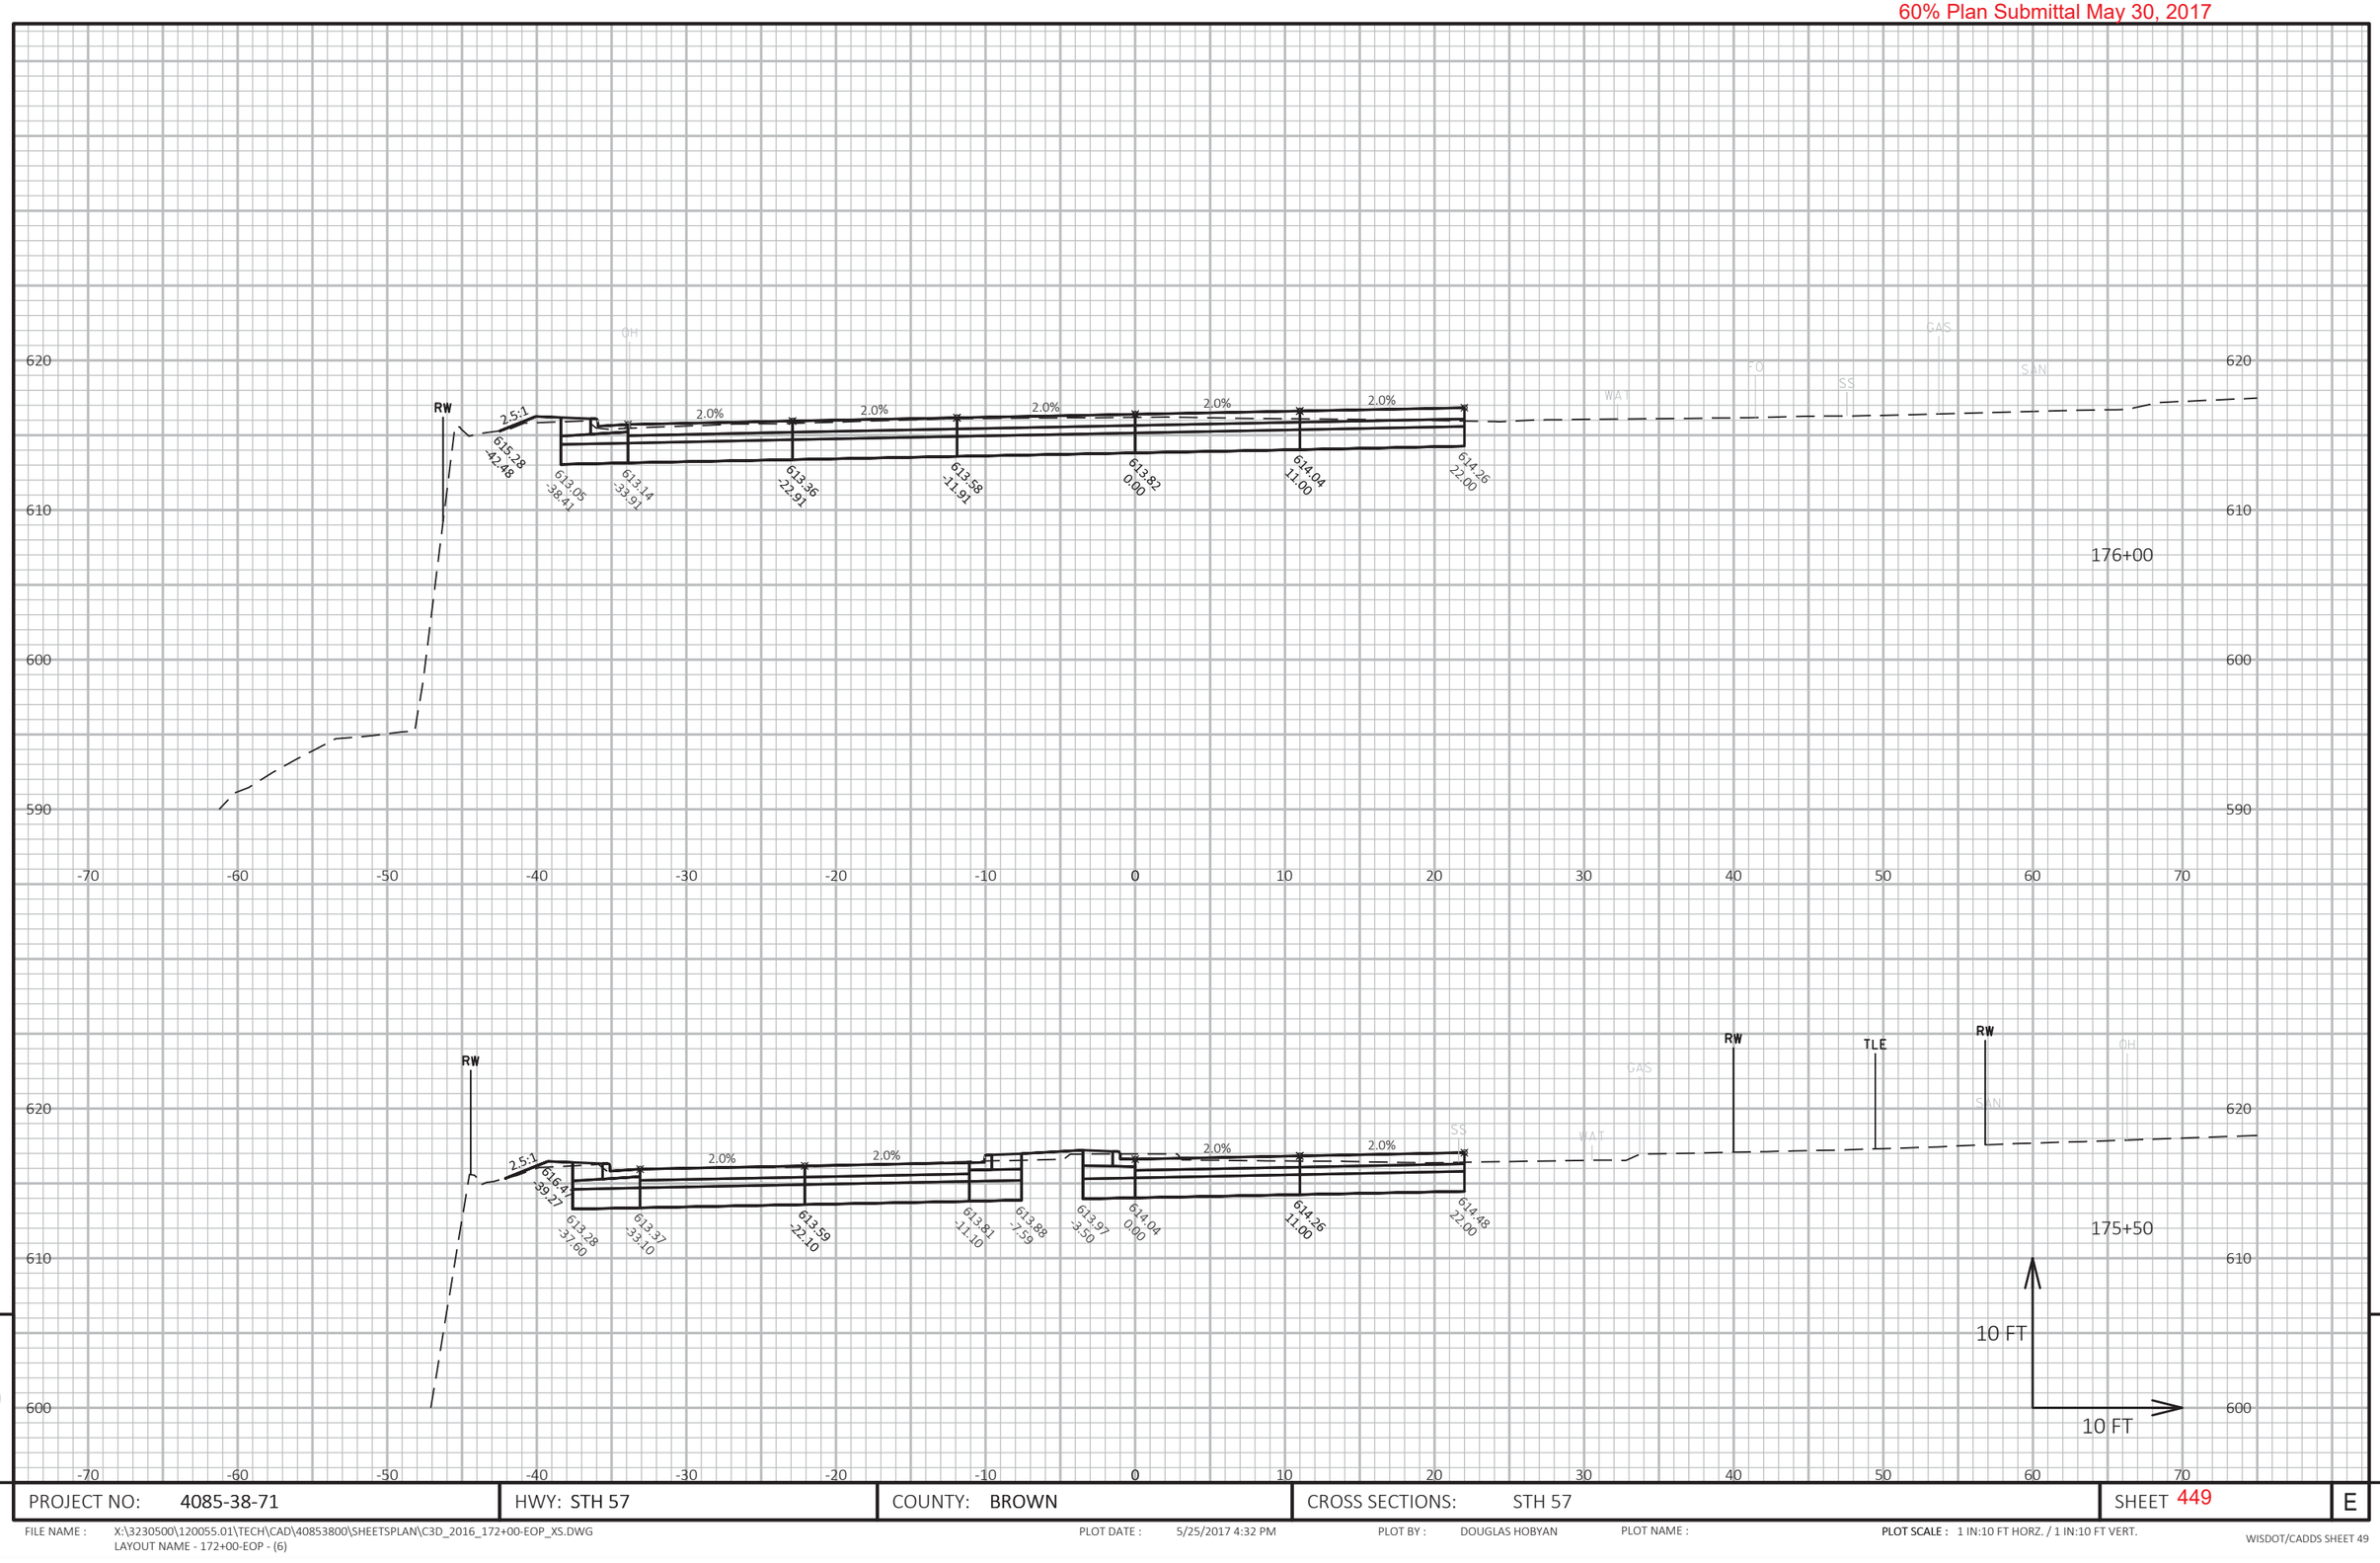

9

9

PROJECT NO: 4085-38-71	HWY: STH 57	COUNTY: BROWN	CROSS SECTIONS: STH 57	SHEET 449	E

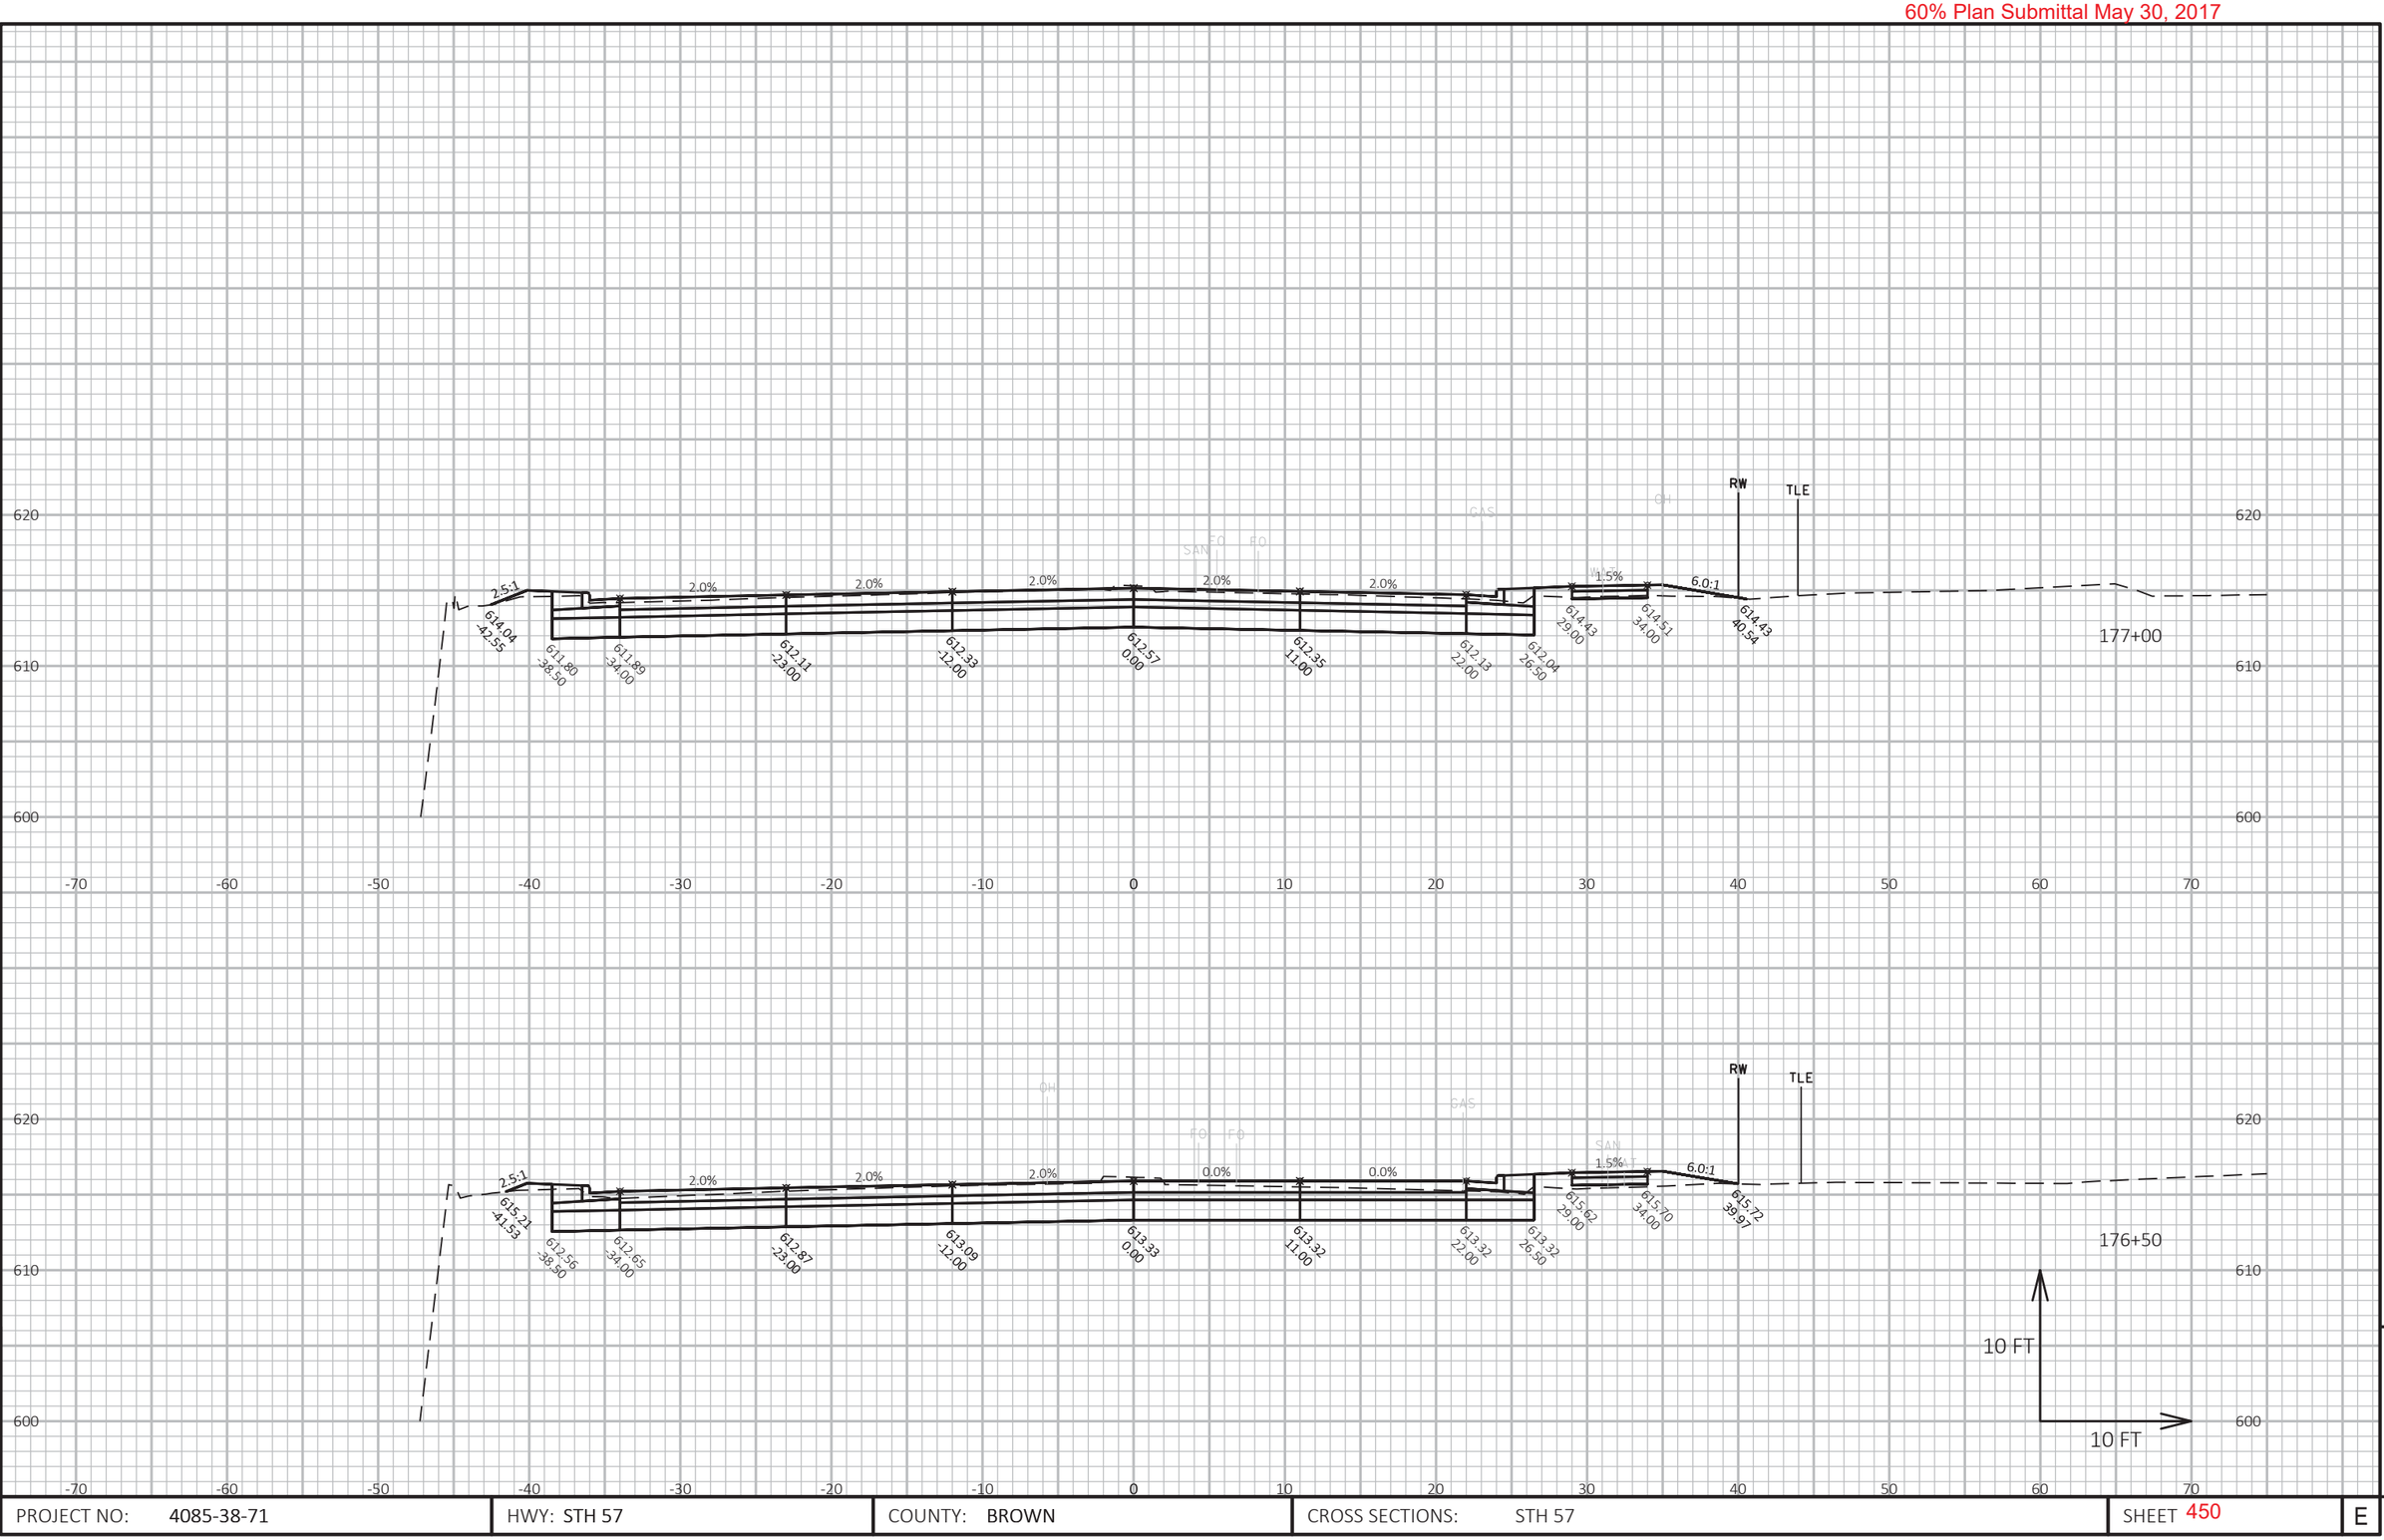

PROJECT NO: 4085-38-71	HWY: STH 57	COUNTY: BROWN	CROSS SECTIONS: STH 57	SHEET 450	E

FILE NAME : X:\3230500\120055.01\TECH\CAD\40853800\SHEETSPLAN\C3D_2016_172+00-EOP_XS.DWG
LAYOUT NAME - 172+00-EOP - (7)

PLOT DATE : 5/25/2017 4:32 PM PLOT BY : DOUGLAS HOBYAN PLOT NAME : PLOT SCALE : 1 IN:10 FT HORZ. / 1 IN:10 FT VERT.

WISDOT/CADDS SHEET 49

60% Plan Submittal May 30, 2017

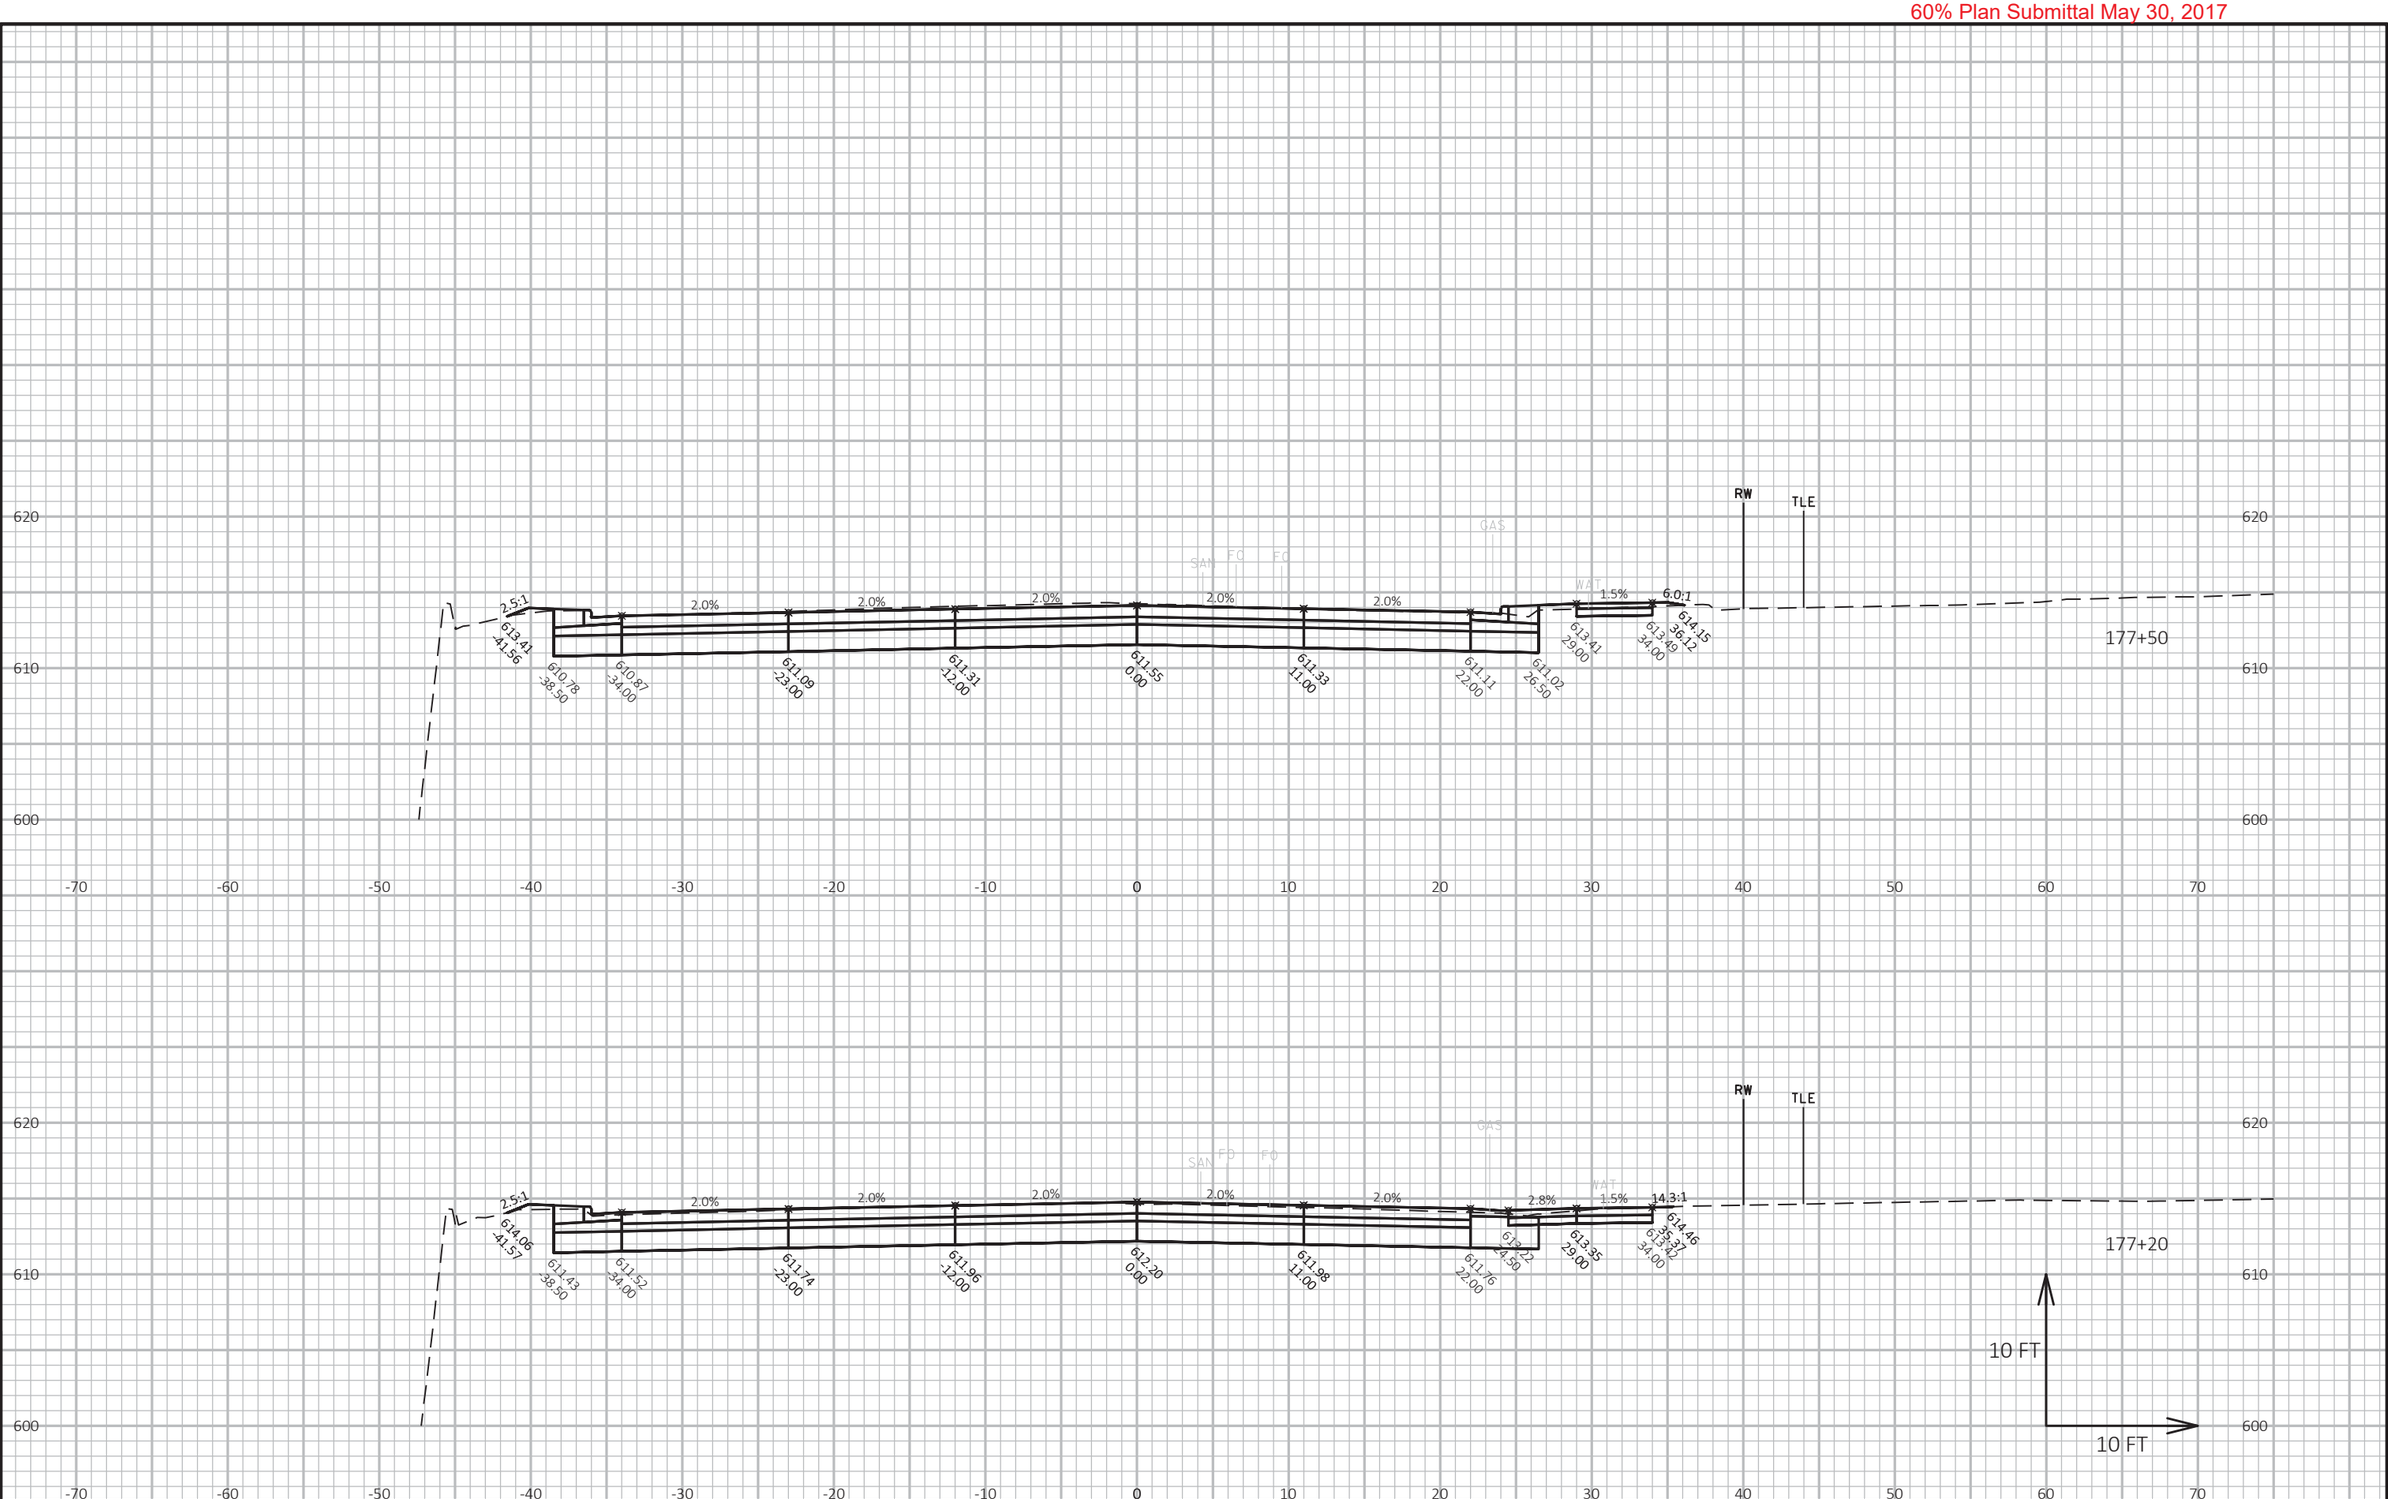

9

9

PROJECT NO: 4085-38-71	HWY: STH 57	COUNTY: BROWN	CROSS SECTIONS: STH 57	SHEET 451	E

FILE NAME : X:\3230500\120055.01\TECH\CAD\40853800\SHEETSPLAN\C3D_2016_172+00-EOP_XS.DWG
LAYOUT NAME - 172+00-EOP - (8)

PLOT DATE : 5/25/2017 4:32 PM

PLOT BY : DOUGLAS HOBYAN

PLOT NAME :

PLOT SCALE : 1 IN:10 FT HORZ. / 1 IN:10 FT VERT.

WISDOT/CADDS SHEET 49

60% Plan Submittal May 30, 2017

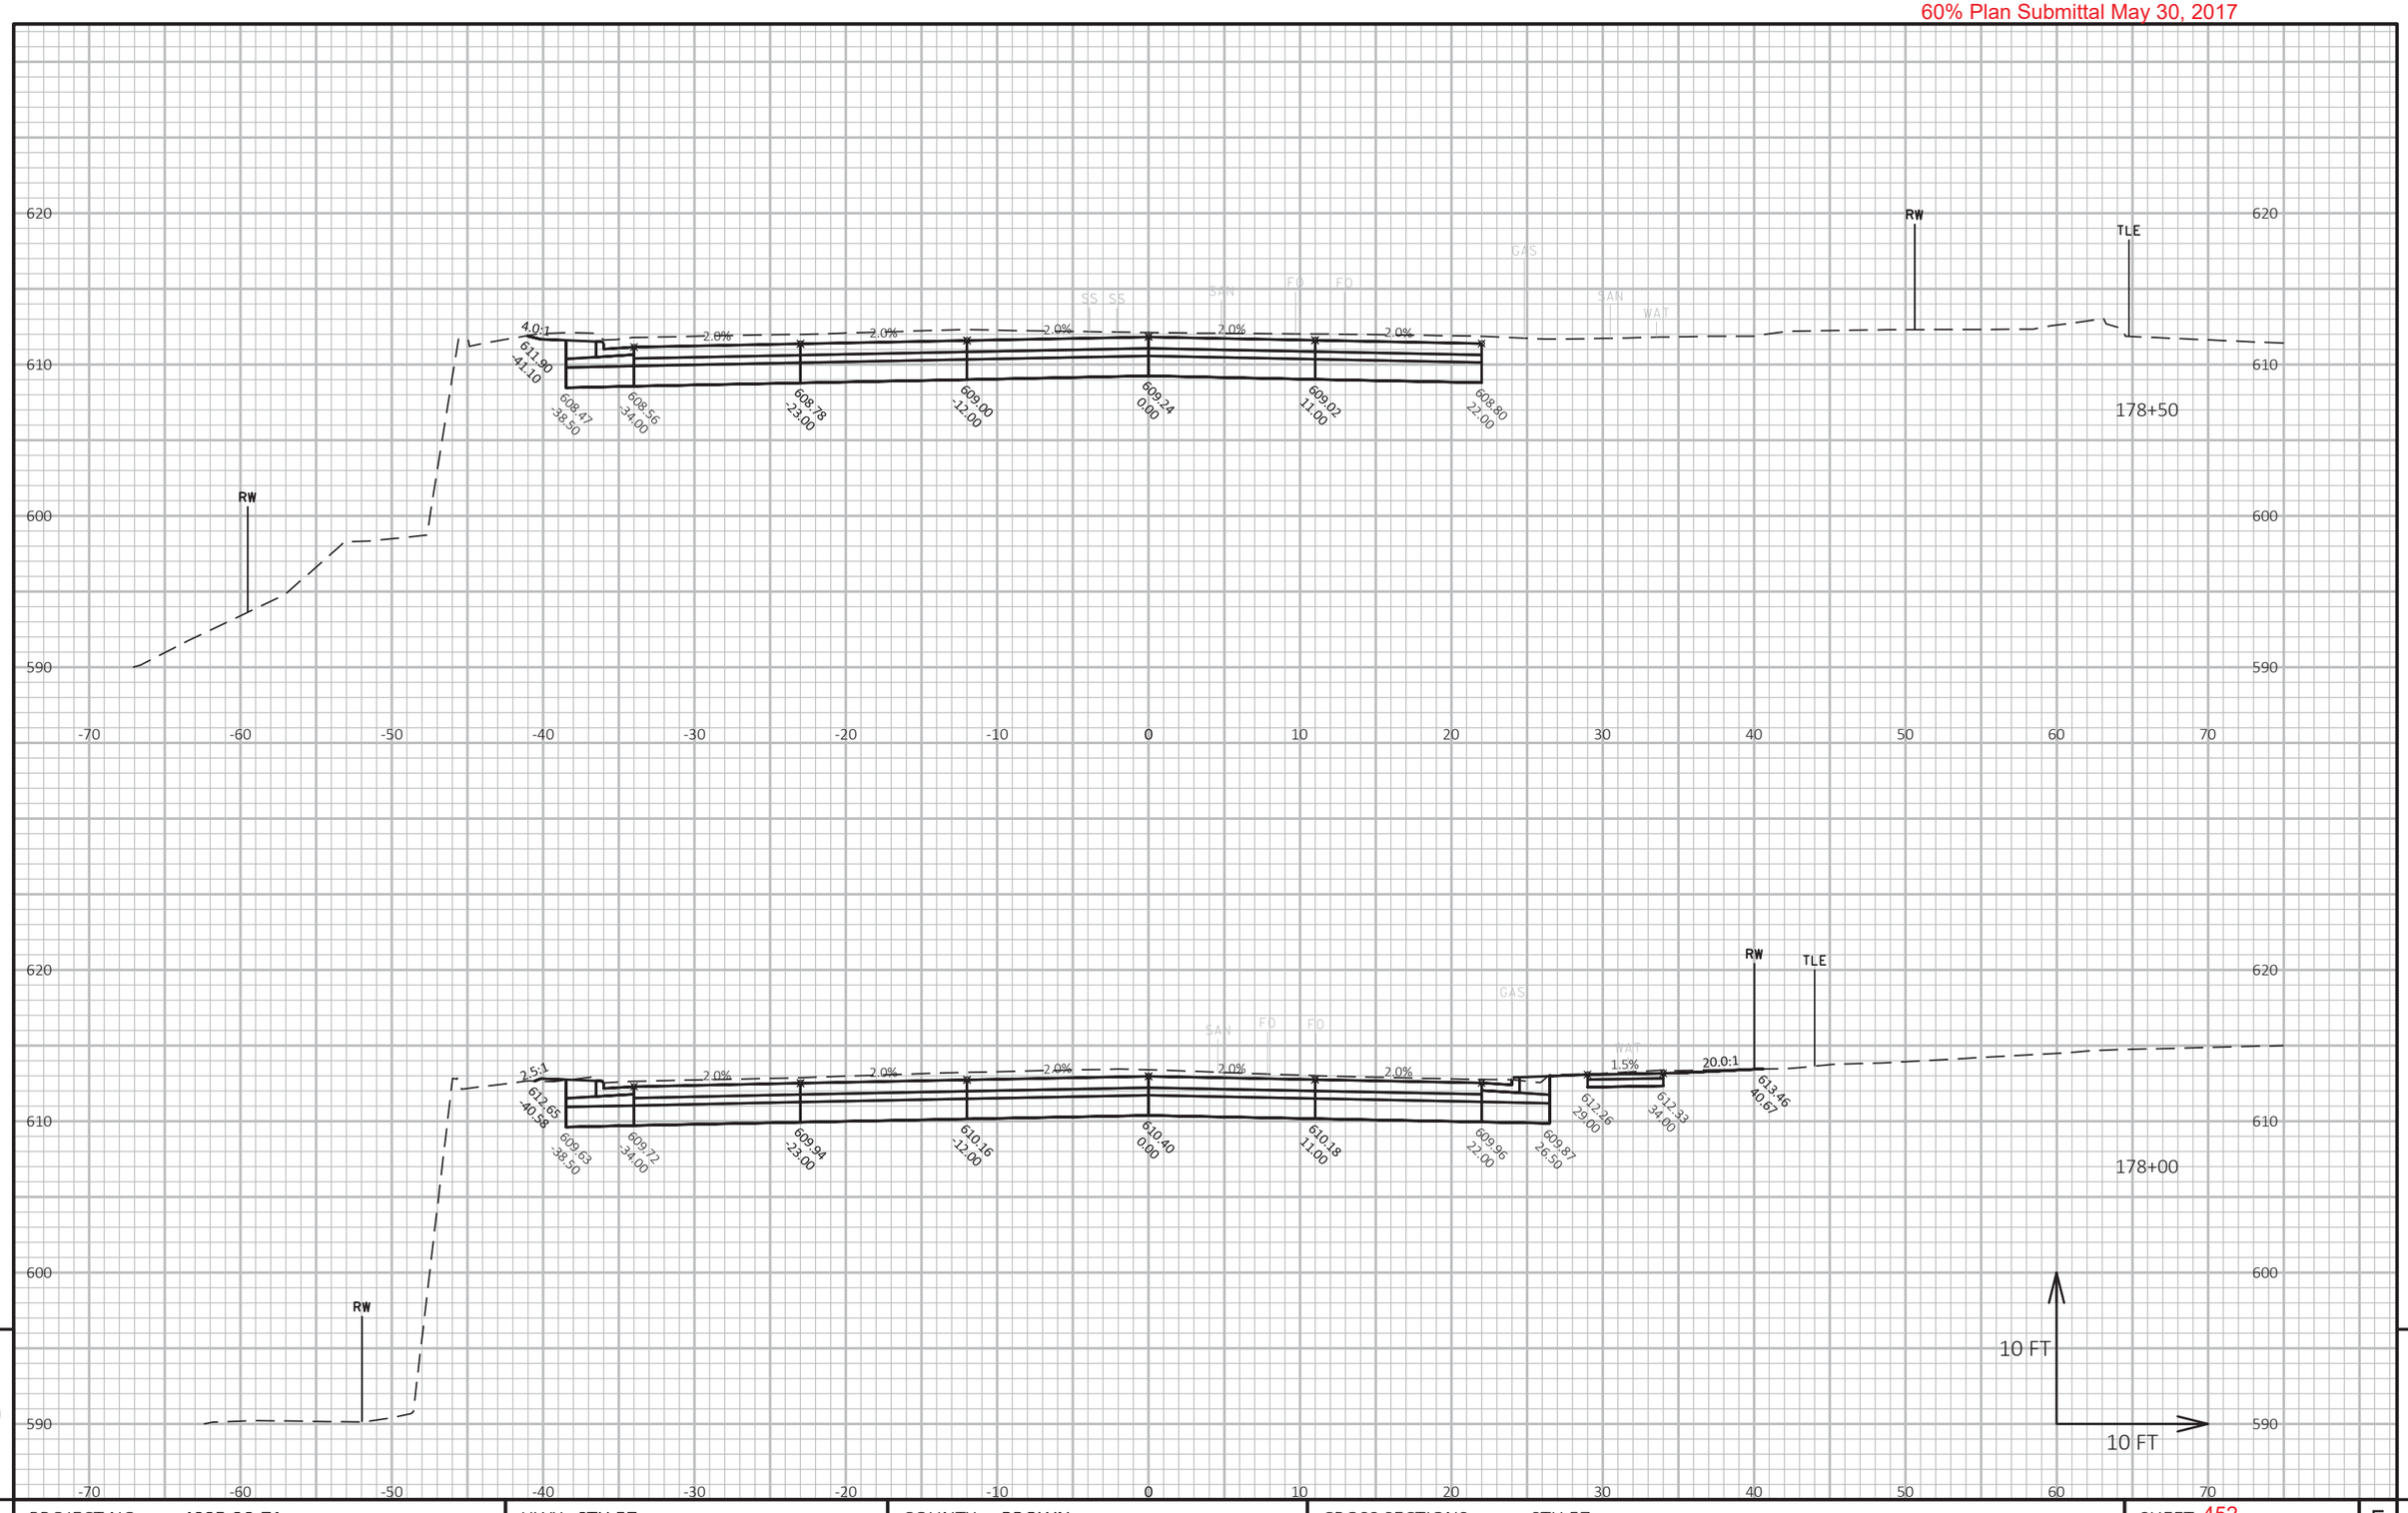

PROJECT NO: 4085-38-71	HWY: STH 57	COUNTY: BROWN	CROSS SECTIONS: STH 57	SHEET 452	E

FILE NAME : X:\3230500\120055.01\TECH\CAD\40853800\SHEETSPLAN\C3D_2016_172+00-EOP_XS.DWG
LAYOUT NAME - 172+00-EOP - (9)

PLOT DATE : 5/25/2017 4:32 PM

PLOT BY : DOUGLAS HOBYAN

PLOT NAME :

PLOT SCALE : 1 IN:10 FT HORZ. / 1 IN:10 FT VERT.

WISDOT/CADDS SHEET 49

60% Plan Submittal May 30, 2017

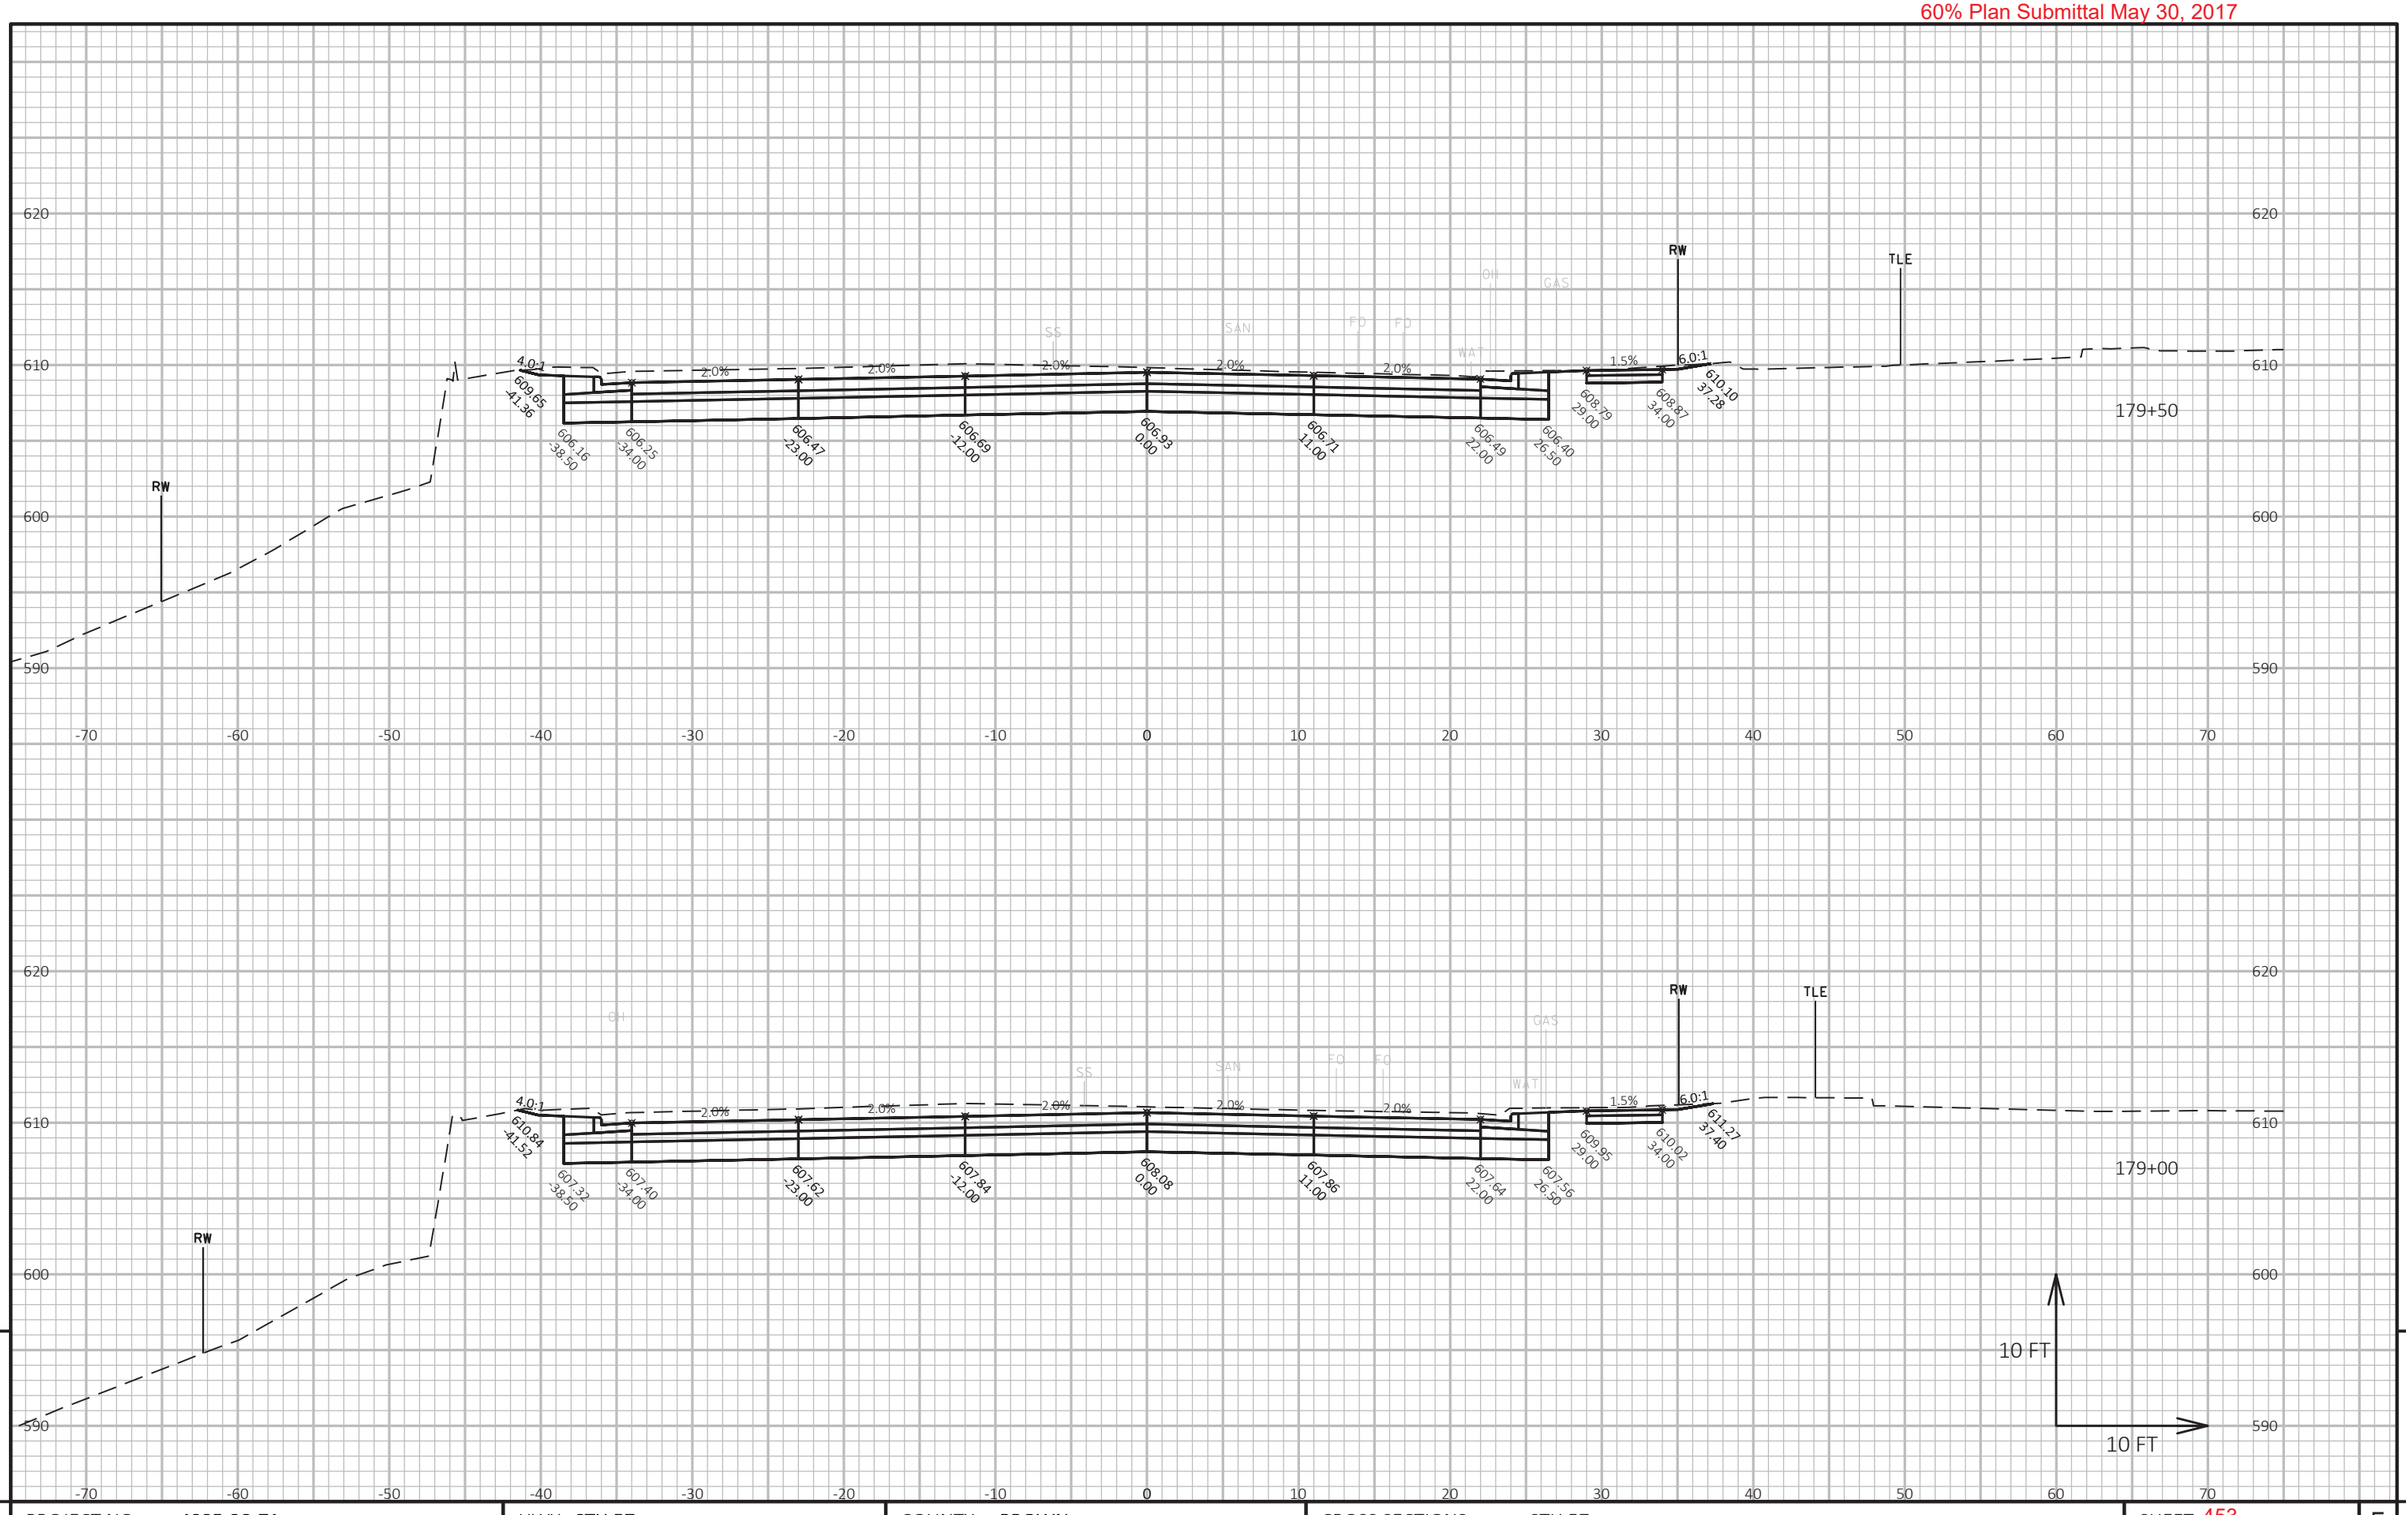

9 9

PROJECT NO: 4085-38-71	HWY: STH 57	COUNTY: BROWN	CROSS SECTIONS: STH 57	SHEET 453	E

FILE NAME : X:\3230500\120055.01\TECH\CAD\40853800\SHEETSPLAN\C3D_2016_172+00-EOP_XS.DWG
LAYOUT NAME - 172+00-EOP - (10)

PLOT DATE : 5/25/2017 4:32 PM PLOT BY : DOUGLAS HOBYAN PLOT NAME : PLOT SCALE : 1 IN:10 FT HORZ. / 1 IN:10 FT VERT.

WISDOT/CADDS SHEET 49

60% Plan Submittal May 30, 2017

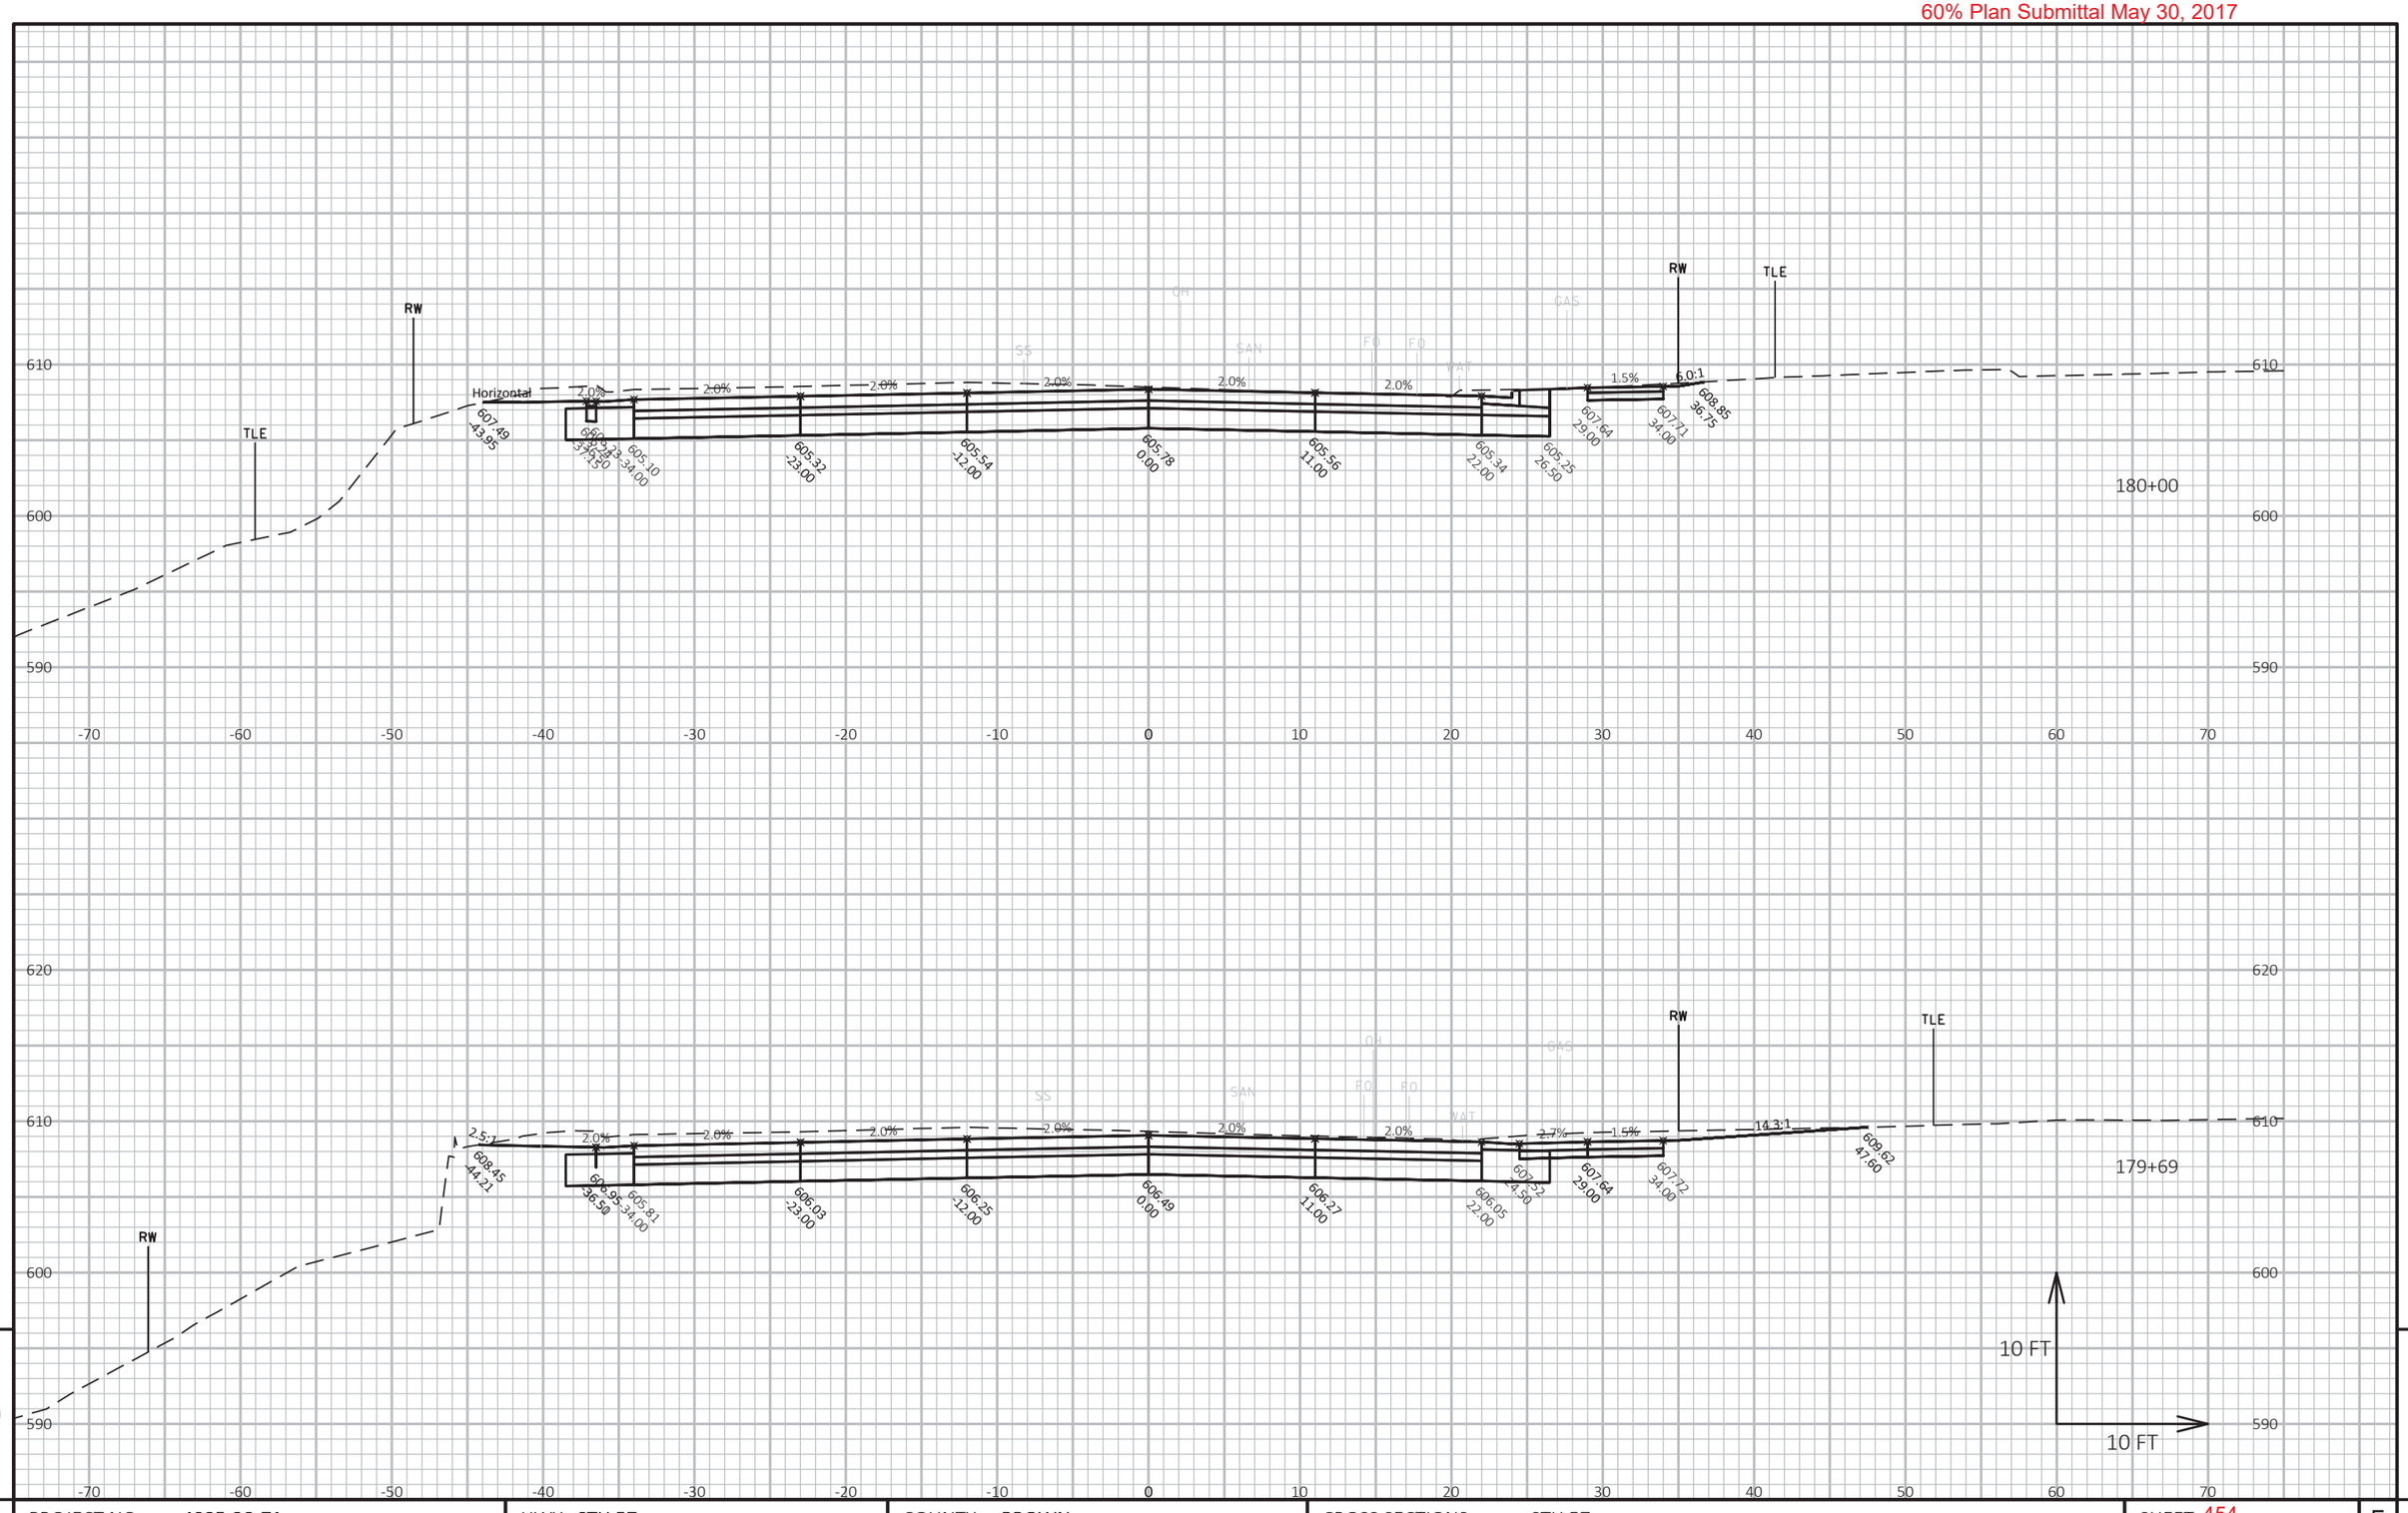

PROJECT NO: 4085-38-71	HWY: STH 57	COUNTY: BROWN	CROSS SECTIONS: STH 57	SHEET 454	E

FILE NAME : X:\3230500\120055.01\TECH\CAD\40853800\SHEETSPLAN\C3D_2016_172+00-EOP_XS.DWG
LAYOUT NAME - 172+00-EOP - (11)

PLOT DATE : 5/25/2017 4:33 PM

PLOT BY : DOUGLAS HOBYAN

PLOT NAME :

PLOT SCALE : 1 IN:10 FT HORZ. / 1 IN:10 FT VERT.

WISDOT/CADDS SHEET 49

60% Plan Submittal May 30, 2017

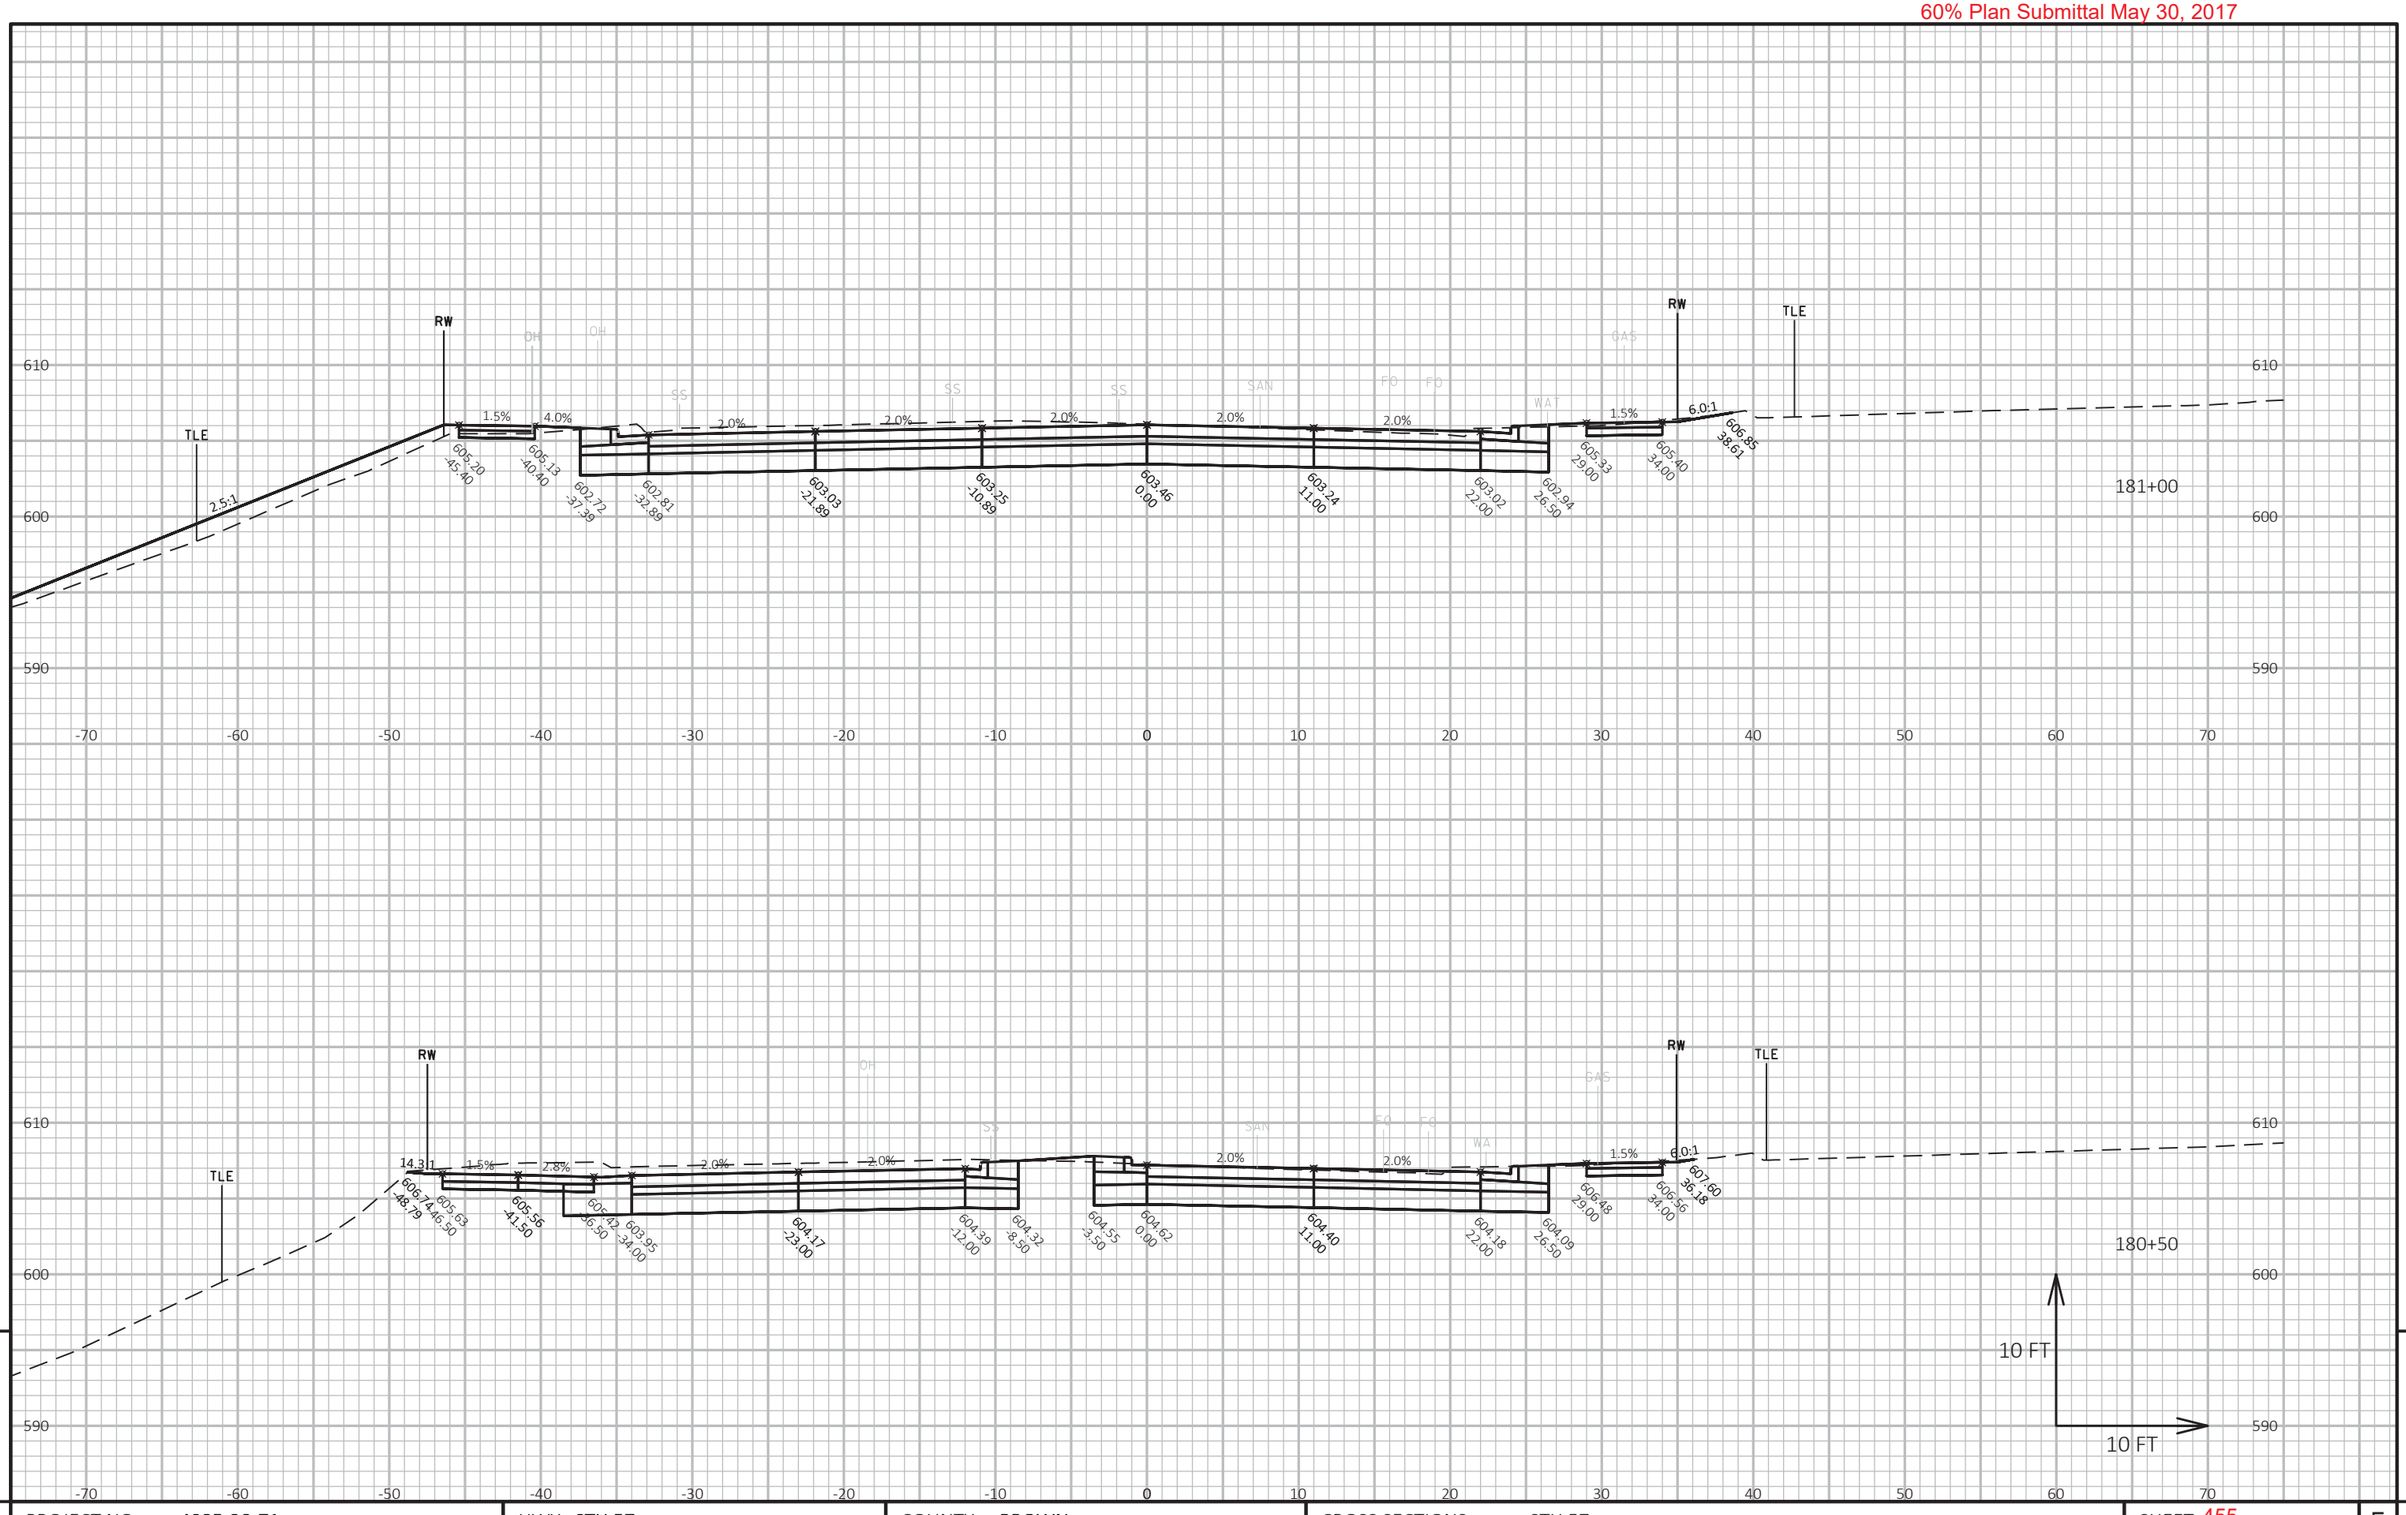

PROJECT NO: 4085-38-71	HWY: STH 57	COUNTY: BROWN	CROSS SECTIONS: STH 57	SHEET 455 E

FILE NAME : X:\3230500\120055.01\TECH\CAD\40853800\SHEETSPLAN\C3D_2016_172+00-EOP_XS.DWG
LAYOUT NAME - 172+00-EOP - (12)

PLOT DATE : 5/25/2017 4:33 PM PLOT BY : DOUGLAS HOBYAN PLOT NAME : PLOT SCALE : 1 IN:10 FT HORZ. / 1 IN:10 FT VERT.

WISDOT/CADDS SHEET 49

60% Plan Submittal May 30, 2017

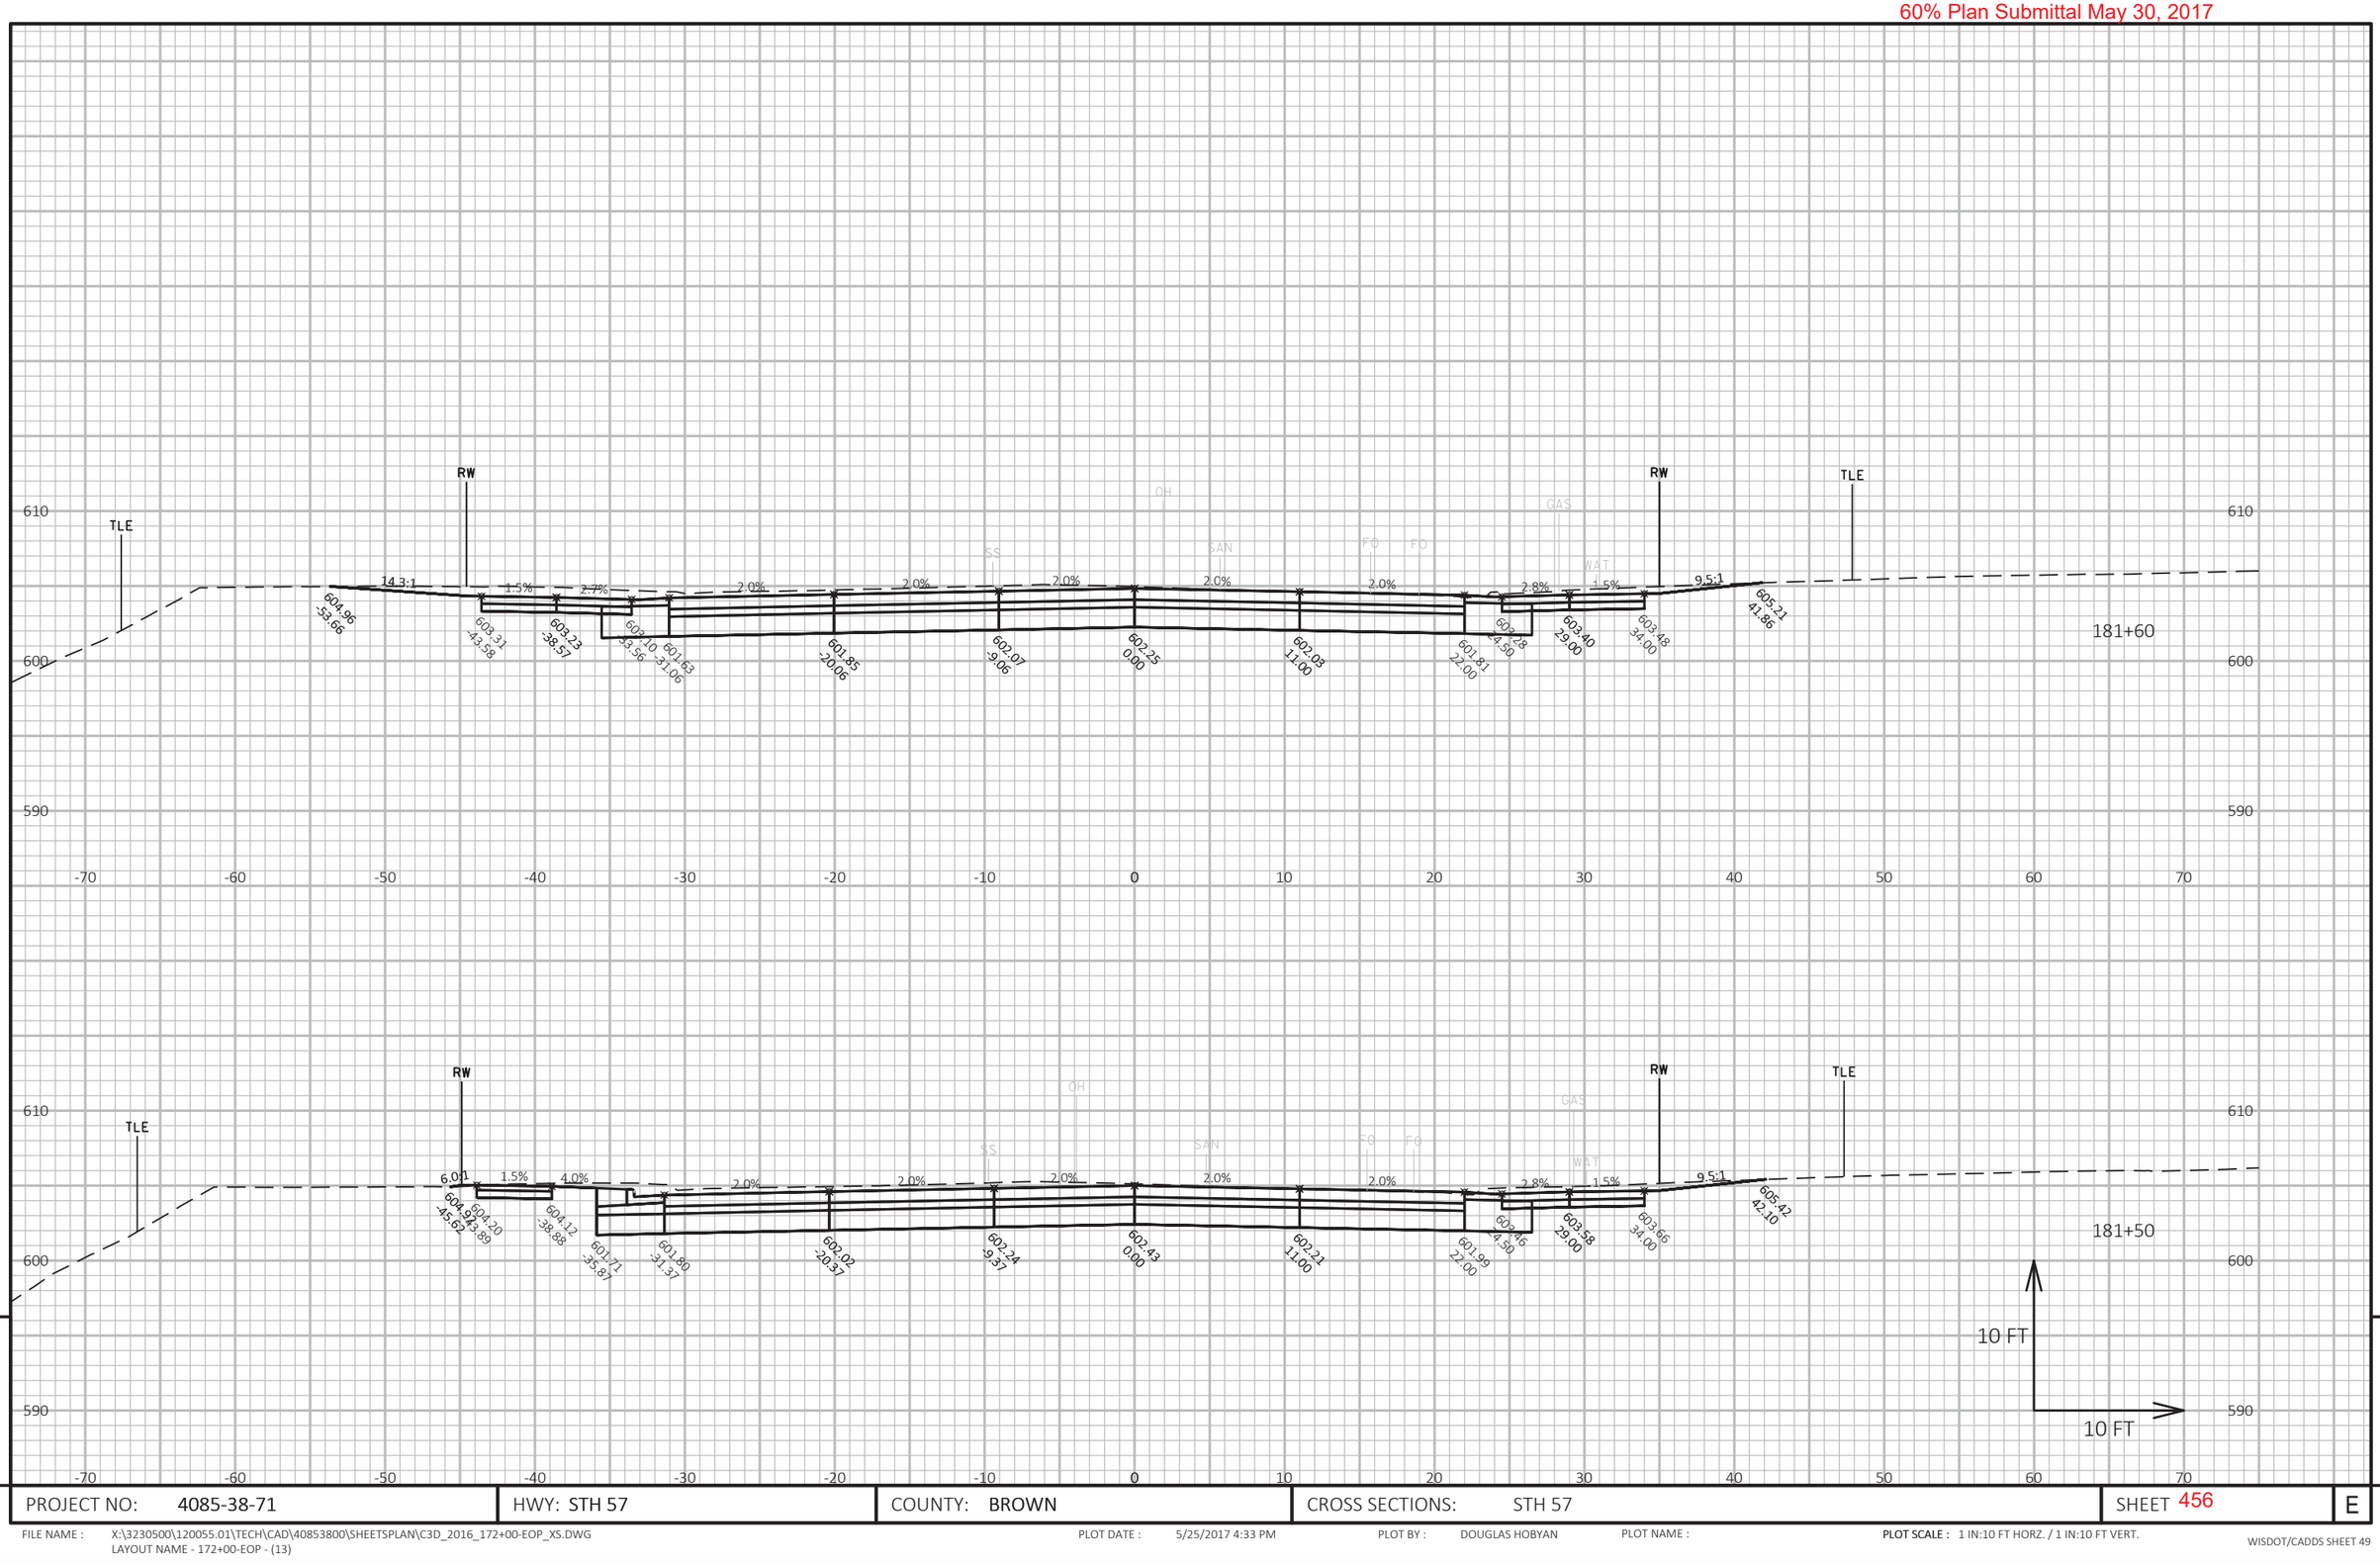

9 9

PROJECT NO: 4085-38-71	HWY: STH 57	COUNTY: BROWN	CROSS SECTIONS: STH 57	SHEET 456	E

FILE NAME : X:\3230500\120055.01\TECH\CAD\40853800\SHEETSPLAN\C3D_2016_172+00-EOP_XS.DWG
LAYOUT NAME - 172+00-EOP - (13)

PLOT DATE : 5/25/2017 4:33 PM PLOT BY : DOUGLAS HOBYAN PLOT NAME : PLOT SCALE : 1 IN:10 FT HORZ. / 1 IN:10 FT VERT.

WISDOT/CADDS SHEET 49

60% Plan Submittal May 30, 2017

9

9

PROJECT NO: 4085-38-71	HWY: STH 57	COUNTY: BROWN	CROSS SECTIONS: STH 57	SHEET 457	E

FILE NAME : X:\3230500\120055.01\TECH\CAD\40853800\SHEETSPLAN\C3D_2016_172+00-EOP_XS.DWG
LAYOUT NAME - 172+00-EOP - (14)

PLOT DATE : 5/25/2017 4:33 PM

PLOT BY : DOUGLAS HOBYAN

PLOT NAME :

PLOT SCALE : 1 IN:10 FT HORZ. / 1 IN:10 FT VERT.

60% Plan Submittal May 30, 2017

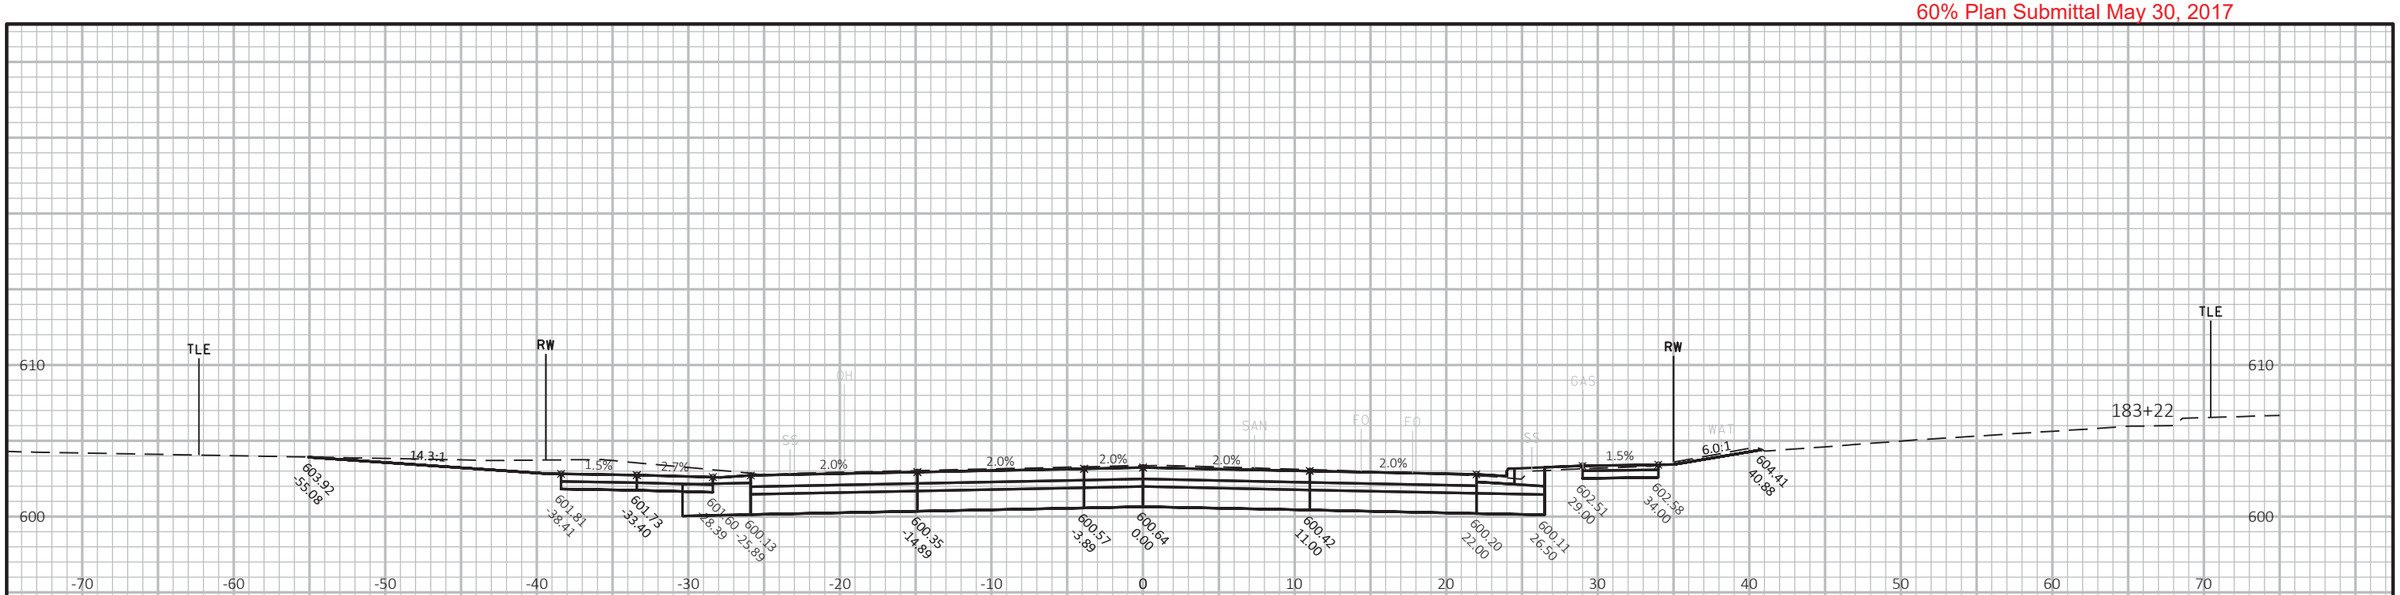

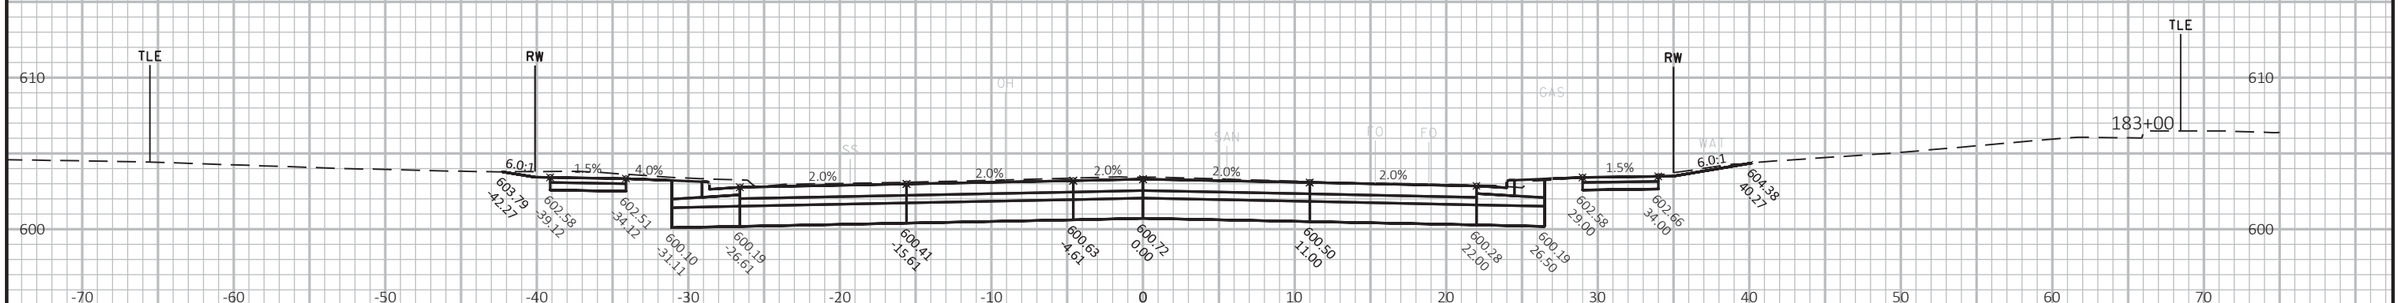

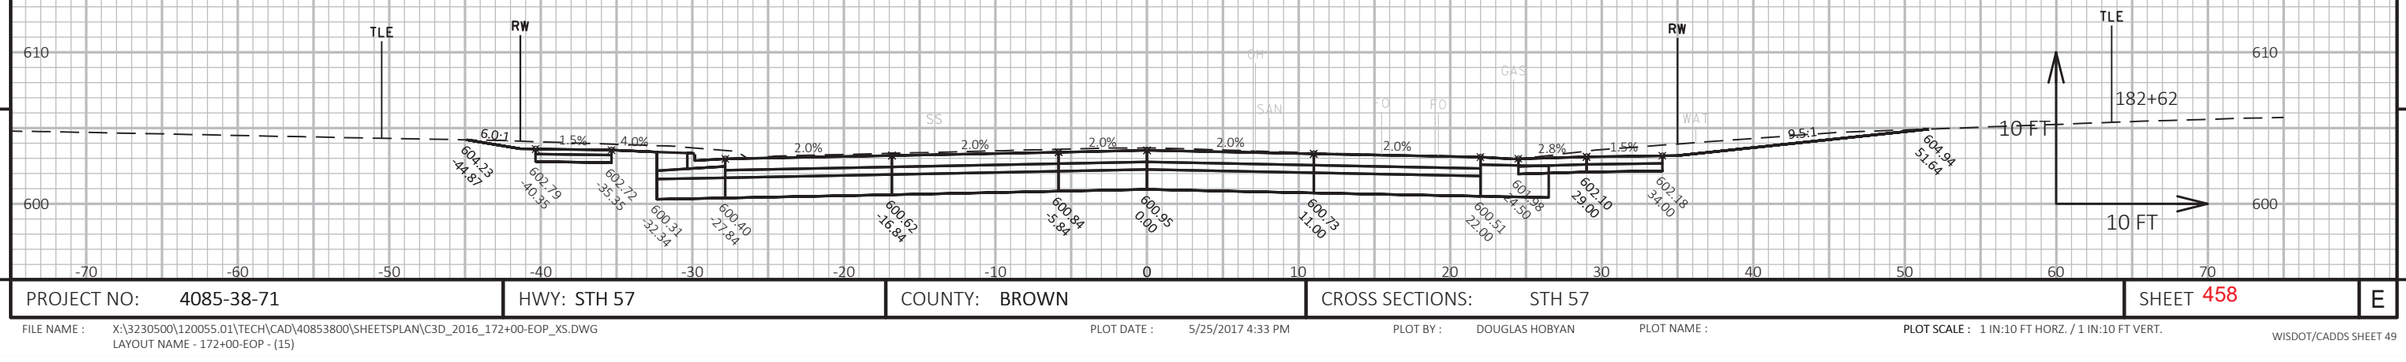

PROJECT NO: 4085-38-71	HWY: STH 57	COUNTY: BROWN	CROSS SECTIONS: STH 57	SHEET 458	E

FILE NAME : X:\3230500\120055.01\TECH\CAD\40853800\SHEETSPLAN\C3D_2016_172+00-EOP_XS.DWG
LAYOUT NAME - 172+00-EOP - (15)

PLOT DATE : 5/25/2017 4:33 PM

PLOT BY : DOUGLAS HOBYAN

PLOT NAME :

PLOT SCALE : 1 IN:10 FT HORZ. / 1 IN:10 FT VERT.

WISDOT/CADDS SHEET 49

60% Plan Submittal May 30, 2017

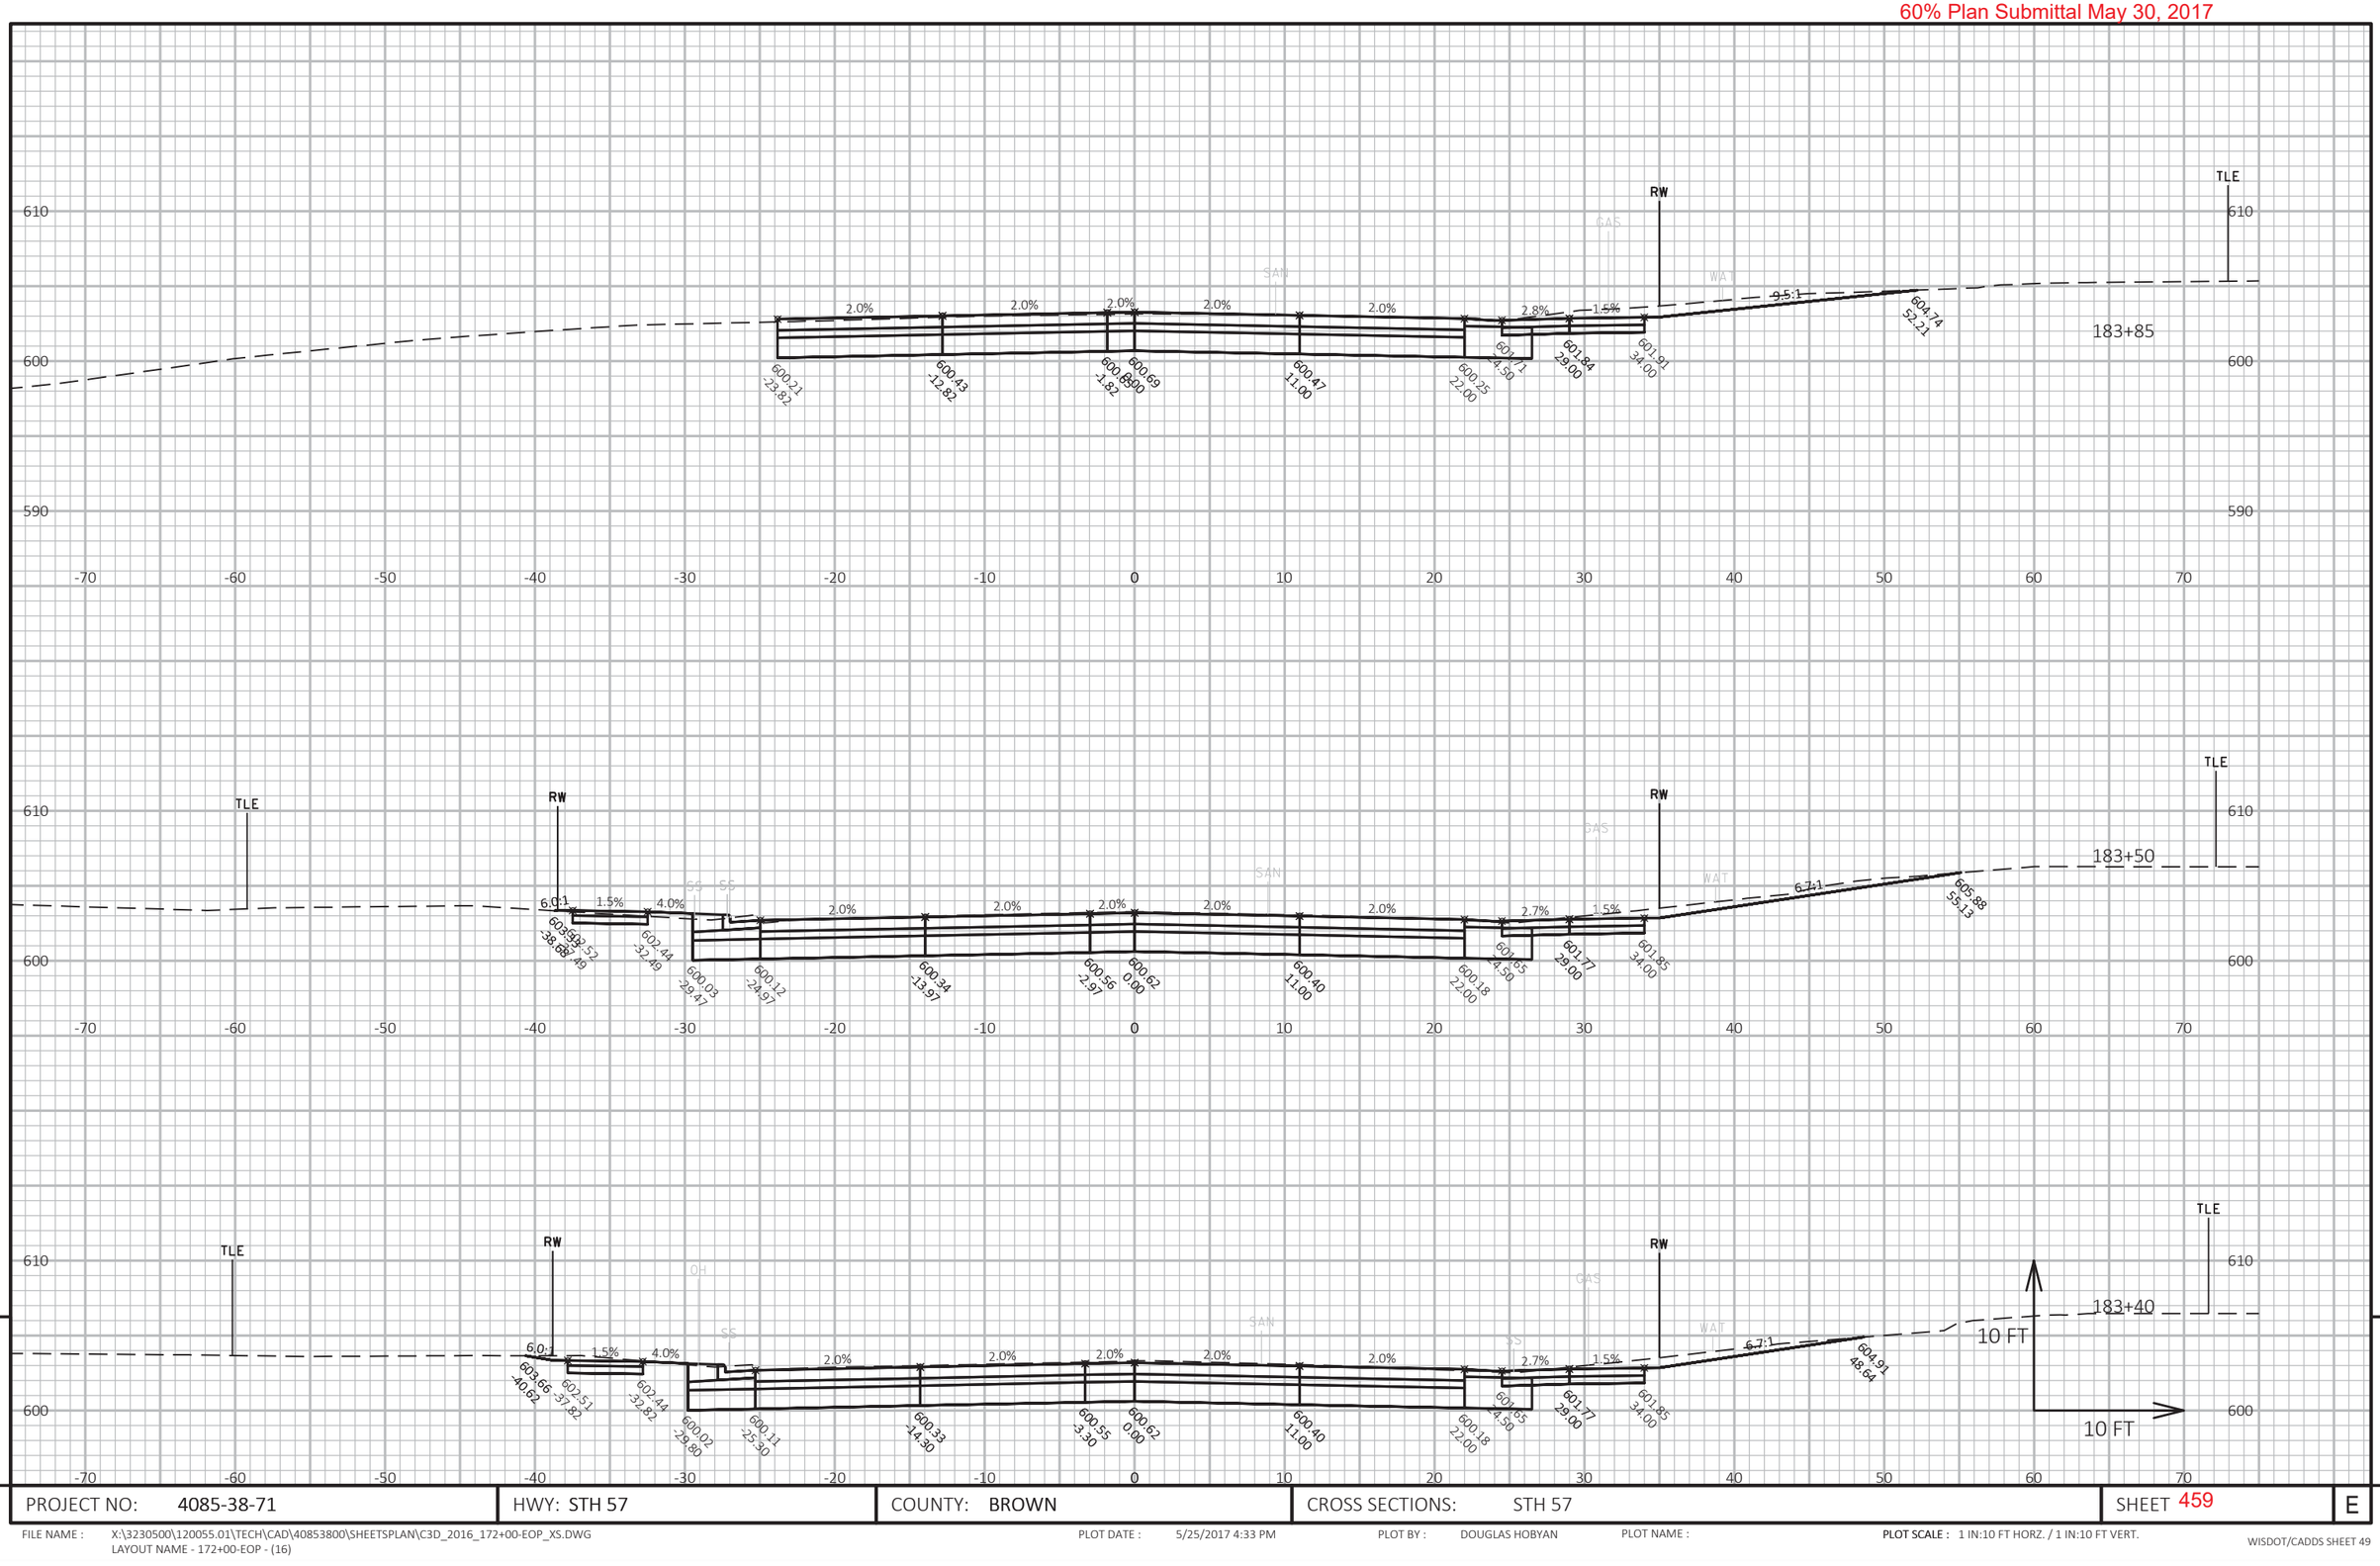

9

9

PROJECT NO: 4085-38-71	HWY: STH 57	COUNTY: BROWN	CROSS SECTIONS: STH 57	SHEET 459	E

FILE NAME : X:\3230500\120055.01\TECH\CAD\40853800\SHEETSPLAN\C3D_2016_172+00-EOP_XS.DWG
LAYOUT NAME - 172+00-EOP - (16)

PLOT DATE : 5/25/2017 4:33 PM

PLOT BY : DOUGLAS HOBYAN

PLOT NAME :

PLOT SCALE : 1 IN:10 FT HORZ. / 1 IN:10 FT VERT.

WISDOT/CADDS SHEET 49

60% Plan Submittal May 30, 2017

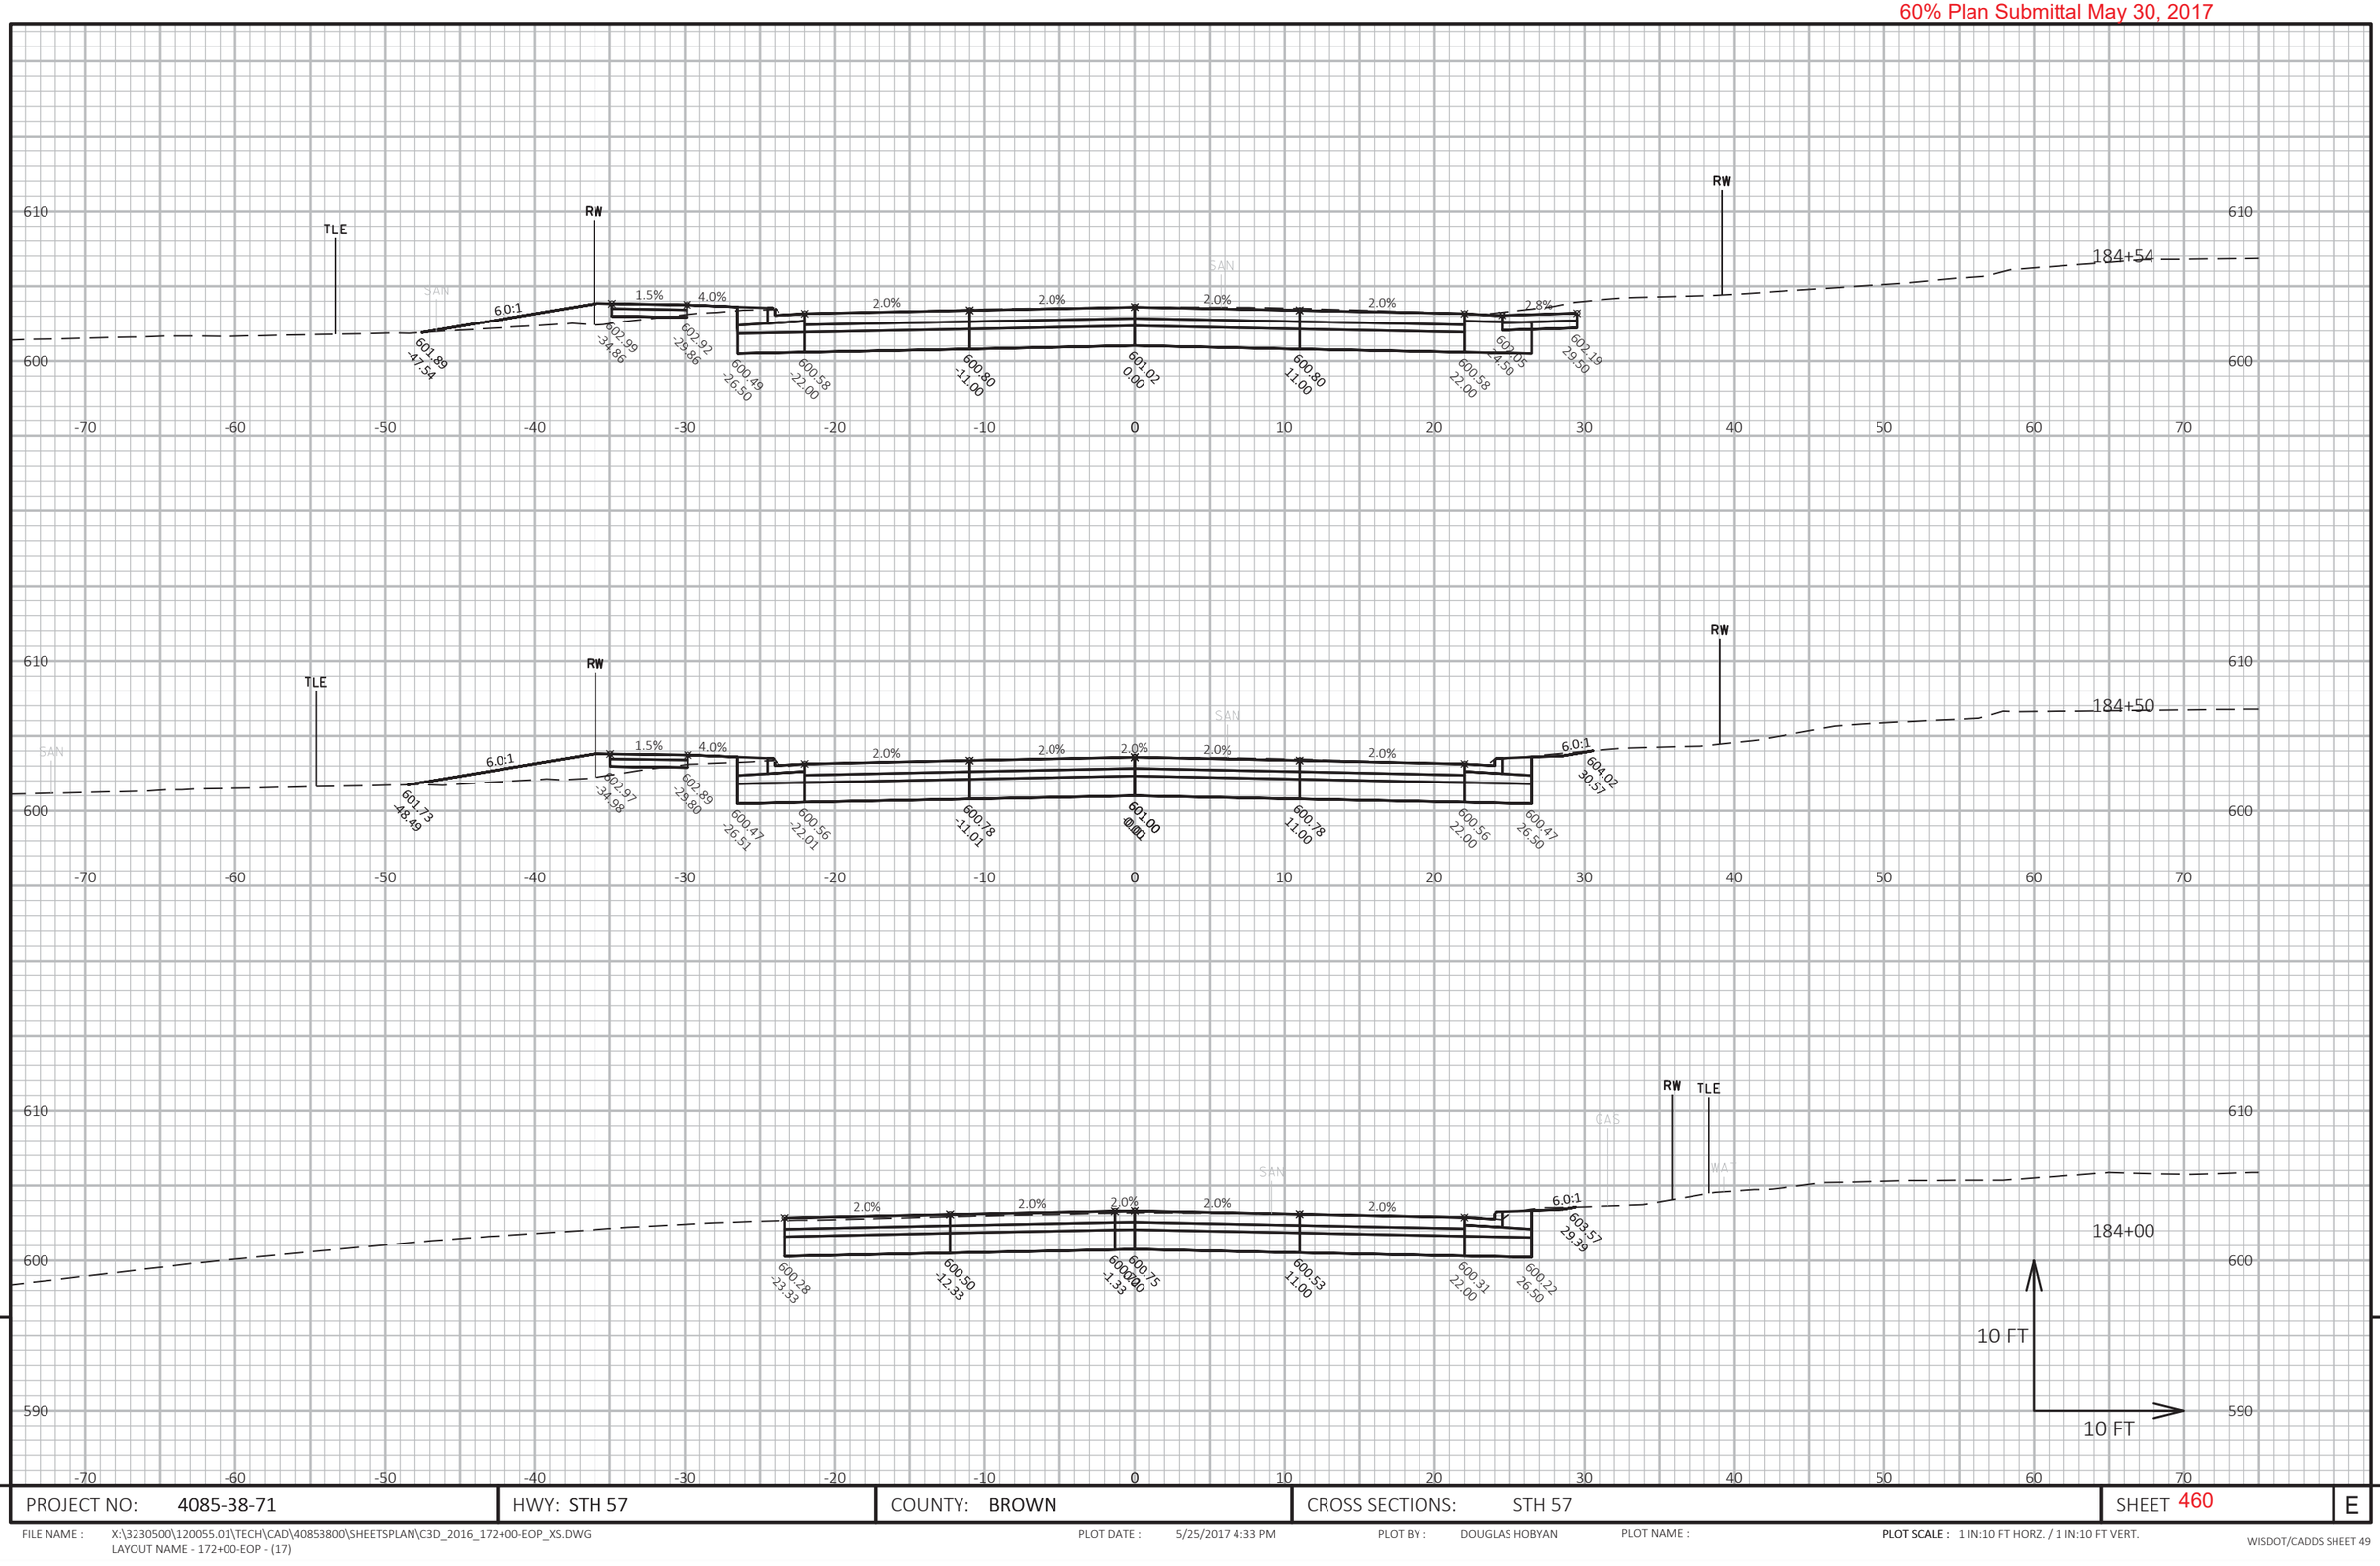

9

9

PROJECT NO: 4085-38-71	HWY: STH 57	COUNTY: BROWN	CROSS SECTIONS: STH 57	SHEET 460	E

FILE NAME : X:\3230500\120055.01\TECH\CAD\40853800\SHEETSPLAN\C3D_2016_172+00-EOP_XS.DWG
LAYOUT NAME - 172+00-EOP - (17)

PLOT DATE : 5/25/2017 4:33 PM

PLOT BY : DOUGLAS HOBYAN

PLOT NAME :

PLOT SCALE : 1 IN:10 FT HORZ. / 1 IN:10 FT VERT.