PROJECT ID: 1023-00-72
WITH: 1023-06-73

COUNTY: JACKSON & MONROE

ORDER OF SHEETS

Section No. 1 Title
Section No. 2 Typical Sections and Details
Section No. 3 Estimate of Quantities
Section No. 3 Miscellaneous Quantities
Section No. 4 Right of Way Plat
Section No. 5 Plan and Profile
Section No. 6 Standard Detail Drawings
Section No. 7 Sign Plates
Section No. 8 Structure Plans
Section No. 9 Computer Earthwork Data
Section No. 9 Cross Sections

TOTAL SHEETS =

STATE PROJECT	FEDERAL PROJECT	
	PROJECT	CONTRACT
1023-00-72		
1023-06-73		

STATE OF WISCONSIN

DEPARTMENT OF TRANSPORTATION

PLAN OF PROPOSED IMPROVEMENT

BLACK RIVER FALLS - TOMAH

CTH O TO SOUTH COUNTY LINE (EB)

IH 95

JACKSON

STATE PROJECT NUMBER
1023-00-72

NORTH COUNTY LINE TO CTH EW (EB)

IH 94

MONROE COUNTY

STATE PROJECT NUMBER
1023-06-73

Wis. Admin. Code § Trans 220
PROJECT PLAN
APPROVED FOR DESIGN
OF UTILITY ADJUSTMENTS
Date: May 04, 2015

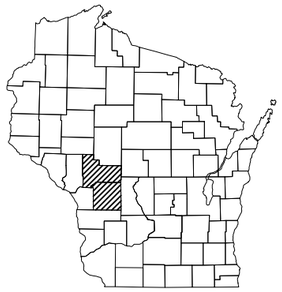

EQUATION

STATION EQUATION
STA. 2142+34.37 BK =
STA. 2139+01.40 AH

BEGIN PROJECT 1023-00-80
STA. 2140+00

BEGIN PROJECT 1023-06-75
STA. 2144+30

EXCEPTINO TO NET CENTERLINE LENGTH OF
PROJECT 1023-05-75
(STRUCTURE B27-60 OVER CTH O O
STA. 2156+88.73 - STA. 2158+80.41
(PROJECT 1023-02-65)

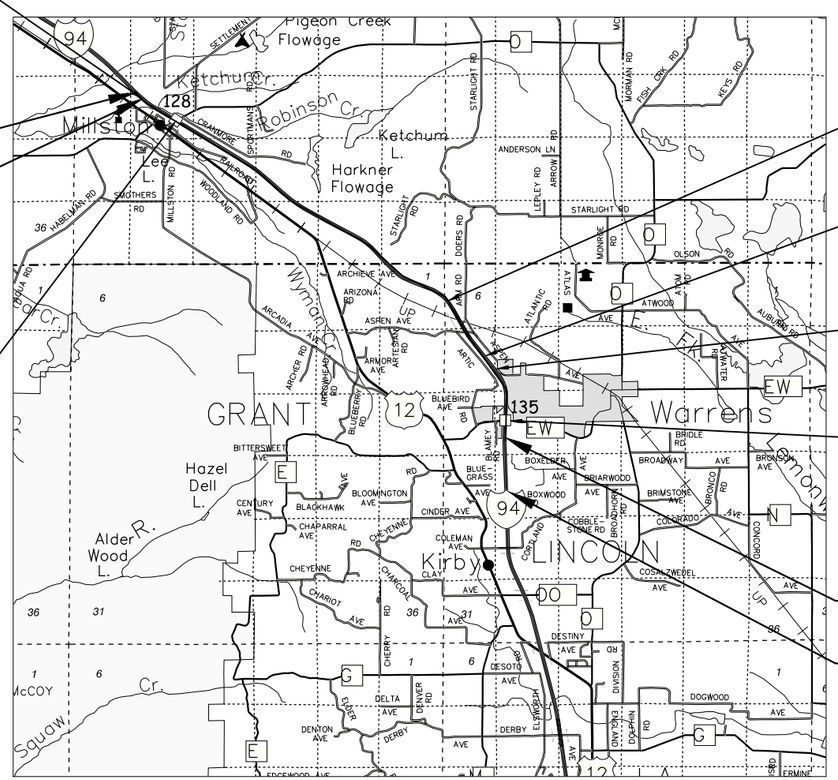

EXCEPTION TO NET CENTERLINE LENGTH OF
PROJECT 1023-05-75
(STRUCTURE B-41-63 OVER UNION PACIFIC RR.)
STA. 2451+35.56 - STA. 2454+08+.24
(PROJECT 1023-02-65)

EEXCEPTION TO NET CENTERLINE LENGTH OF
PROJECT 1023-05-75
(STRUCTURE B-41-65 OVER ASPEN AVE.)
STA. 2463+44.82 - STA. 2549+23.60
(PROJECT 1023-02-65)

EXCEPTION TO NET CENTERLINE LENGTH OF
PROJECT 1023-05-75
(STRUCTURE B-41-67 OVER CTH EW)
STA. 2547+91.17 - STA. 2549+35.25
(PROJECT 1023-02-65)

EQUATION

STATION EQUATION
STA. 2438+72.911 BK =
STA. 2437+67.56 AH

END PROJECT 1023-02-65
STA. 2549+35.25

END PROJECT 1023-05-75
STA. 2614+00

DESIGN DESIGNATION

A.A.D.T.	2016	=	12000
A.A.D.T.	2036	=	14100
D.H.V.		=	1900
D.D.		=	50/50
T.		=	29.6%
DESIGN SPEED		=	70 MPH
ESALS		=	13,000,000

CONVENTIONAL SYMBOLS

PLAN
- CORPORATE LIMITS
- PROPERTY LINE
- LOT LINE
- LIMITED HIGHWAY EASEMENT
- EXISTING RIGHT OF WAY
- PROPOSED OR NEW R/W LINE
- SLOPE INTERCEPT
- REFERENCE LINE
- EXISTING CULVERT
- PROPOSED CULVERT (Box or Pipe)
- COMBUSTIBLE FLUIDS (CAUTION)
- MARSH AREA
- WOODED OR SHRUB AREA

PROFILE
- GRADE LINE
- ORIGINAL GROUND
- MARSH OR ROCK PROFILE (To be noted as such) (ROCK)
- SPECIAL DITCH (LABEL)
- GRADE ELEVATION (95.36)
- CULVERT (Profile View)

UTILITIES
- ELECTRIC (E)
- FIBER OPTIC (FO)
- GAS (G)
- SANITARY SEWER (SAN)
- STORM SEWER (SS)
- TELEPHONE (T)
- WATER (W)
- UTILITY PEDESTAL
- POWER POLE
- TELEPHONE POLE

LAYOUT
SCALE 0 2 MILES

TOTAL NET LENGTH OF CENTERLINE = 4.58 MI EACH COUNTY

HORIZONTAL POSITIONS SHOWN ON THIS PLAN ARE WISCONSIN COUNTY COORDINATES, JACK. & MONR.COUNTY, NAD83 (2012), IN U.S. SURVEY FEET. VALUES ARE GRID COORDINATES, GRID BEARINGS, AND GRID DISTANCES. GRID DISTANCES MAY BE USED AS GROUND DISTANCES.

STATE OF WISCONSIN
DEPARTMENT OF TRANSPORTATION

PREPARED BY

Surveyor	THOMAS ARMSTRONG
Designer	MIKE BERTHOLD
Project Manager	STACEY RUSCH
Regional Examiner	DAN OJIBWAY
Regional Supervisor	RICHARD SHERMO

APPROVED FOR THE DEPARTMENT

DATE:_____ _____
(Signature)

E

FILE NAME : N:\PDS\C3D\10230002\SHEETSPLAN\TITLE\010101_TI-EB.DWG
LAYOUT NAME - ****

PLOT DATE : 3/2/2015 4:10 PM PLOT BY : BERTHOLD, MICHAEL E PLOT NAME :

PROJECT ID: 1023-00-80
WITH: 1023-06-75
COUNTY: JACKSON & MONROE

ORDER OF SHEETS

Section No.	1	Title
Section No.	2	Typical Sections and Details
Section No.	3	Estimate of Quantities
Section No.	3	Miscellaneous Quantities
Section No.	4	Right of Way Plat
Section No.	5	Plan and Profile
Section No.	6	Standard Detail Drawings
Section No.	7	Sign Plates
Section No.	8	Structure Plans
Section No.	9	Computer Earthwork Data
Section No.	9	Cross Sections

TOTAL SHEETS =

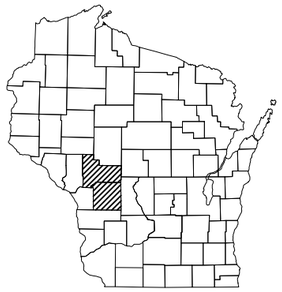

DESIGN DESIGNATION

A.A.D.T.	2016	=	12000
A.A.D.T.	2036	=	14100
D.H.V.		=	1900
D.D.		=	50/50
T.		=	29.6%
DESIGN SPEED		=	70 MPH
ESALS		=	13,000,000

CONVENTIONAL SYMBOLS

PLAN
- CORPORATE LIMITS
- PROPERTY LINE
- LOT LINE
- LIMITED HIGHWAY EASEMENT
- EXISTING RIGHT OF WAY
- PROPOSED OR NEW R/W LINE
- SLOPE INTERCEPT
- REFERENCE LINE
- EXISTING CULVERT
- PROPOSED CULVERT (Box or Pipe)
- COMBUSTIBLE FLUIDS (CAUTION)
- MARSH AREA
- WOODED OR SHRUB AREA

PROFILE
- GRADE LINE
- ORIGINAL GROUND
- MARSH OR ROCK PROFILE (To be noted as such) (ROCK)
- SPECIAL DITCH (LABEL)
- GRADE ELEVATION (95.36)
- CULVERT (Profile View)

UTILITIES
- ELECTRIC (E)
- FIBER OPTIC (FO)
- GAS (G)
- SANITARY SEWER (SAN)
- STORM SEWER (SS)
- TELEPHONE (T)
- WATER (W)
- UTILITY PEDESTAL
- POWER POLE
- TELEPHONE POLE

STATE OF WISCONSIN
DEPARTMENT OF TRANSPORTATION

PLAN OF PROPOSED IMPROVEMENT

STATE PROJECT	FEDERAL PROJECT	
	PROJECT	CONTRACT
1023-00-80		
1023-06-75		

BLACK RIVER FALLS - TOMAH

CTH O TO SOUTH COUNTY LINE (WB)

IH 95

JACKSON

STATE PROJECT NUMBER
1023-00-80

NORTH COUNTY LINE TO CTH EW (WB)

IH 94

MONROE COUNTY

STATE PROJECT NUMBER
1023-06-75

Wis. Admin. Code § Trans 220
PROJECT PLAN
APPROVED FOR DESIGN
OF UTILITY ADJUSTMENTS
Date: May 04, 2015

STA. 2142+34.37 BK =
STA. 2139+01.40 AH

B-27-60 OVER CTH O
STA. 2156+88.71 - STA. 2158+80.44

BEGIN PROJECT 1023-00-80
STA. 2140+00

BEGIN PROJECT 1023-06-75
STA. 2144+30

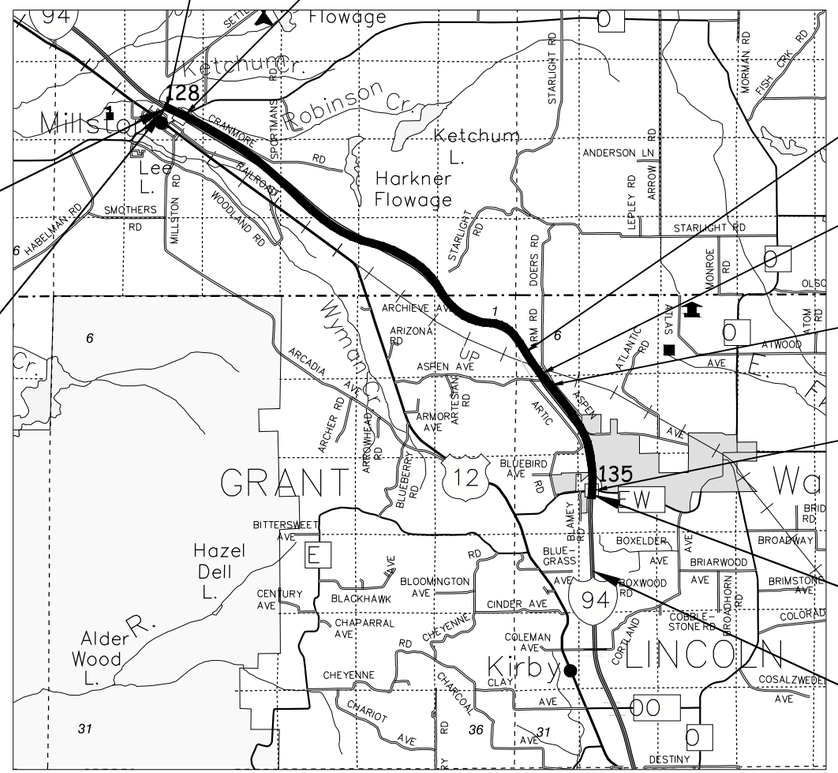

STA. 2438+72.91 BK =
STA. 2437+67.56 AH

B-41-63 OVER UNION PACIFIC RR
STA. 2451+35.56 - STA. 2454+08.24

B-41-65 OVER ASPEN AVE.)
STA. 2463+44.82 - STA. 2465+23.60

B-41-67 OVER CTH EW)
STA. 2547+91.17 - STA. 2549.+35.25

END PROJECT 1023-02-65
STA. 2549+35.25

END PROJECT 1023-05-75
STA. 2614+00

LAYOUT
SCALE 0 2 MILES

HORIZONTAL POSITIONS SHOWN ON THIS PLAN ARE WISCONSIN COUNTY COORDINATES, JACK. & MONR.COUNTY, NAD83 (2012), IN U.S. SURVEY FEET. VALUES ARE GRID COORDINATES, GRID BEARINGS, AND GRID DISTANCES. GRID DISTANCES MAY BE USED AS GROUND DISTANCES.

TOTAL NET LENGTH OF CENTERLINE = 4.58 MI EACH COUNTY

STATE OF WISCONSIN
DEPARTMENT OF TRANSPORTATION

PREPARED BY

Surveyor	THOMAS ARMSTRONG
Designer	MIKE BERTHOLD
Project Manager	STACEY RUSCH
Regional Examiner	DAN OJIBWAY
Regional Supervisor	RICHARD SHERMO

APPROVED FOR THE DEPARTMENT

DATE:_____ _____
(Signature)

E

INFORMATION ONLY
COPY FROM 2009
AS-BUILT PLAN

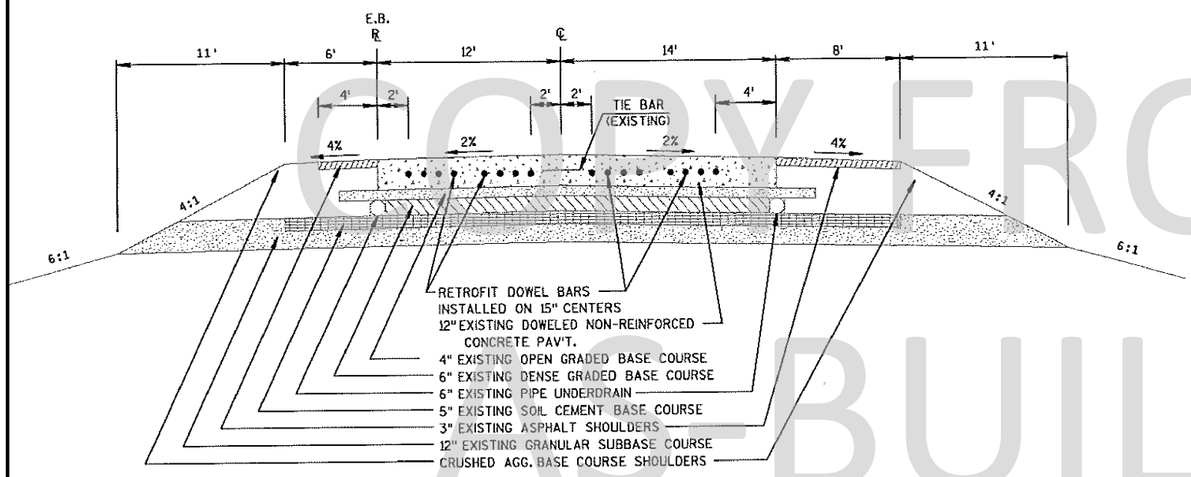

~~FINISHED~~ TYPICAL TANGENT SECTION

STA 2137+61 TO STA 2614+00

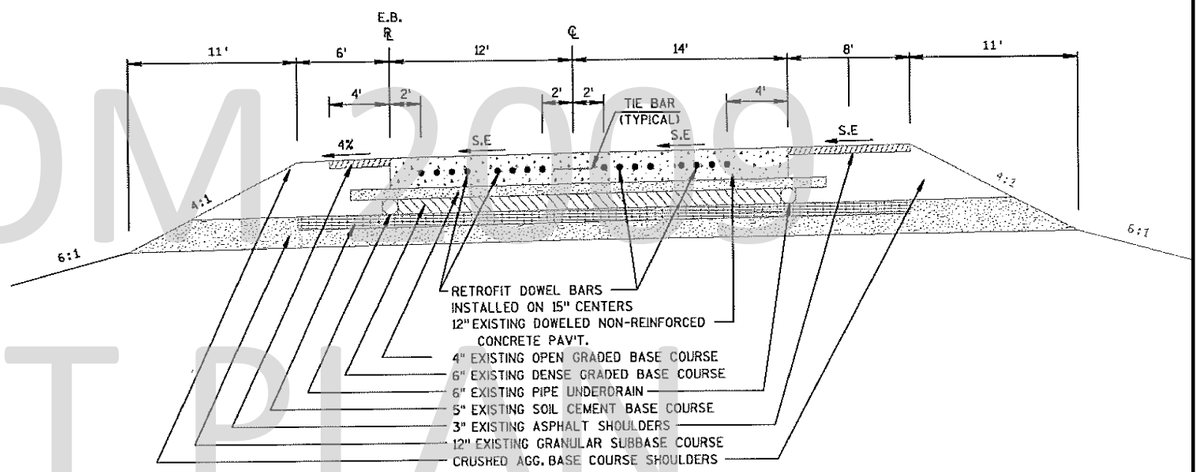

~~FINISHED~~ TYPICAL SUPERELEVATED SECTION

STA 2137+61 TO STA 2614+00

PROJECT NO: 1023-00-72 & 1023-06-73	HWY: IH 94 EAST BOUND	COUNTY: JACKSON & MONROE	TYPICAL EXISTING FROM FINISHED ASBUILT SECTIONS - EAST BOUND	SHEET	E

INFORMATION ONLY
COPY FROM 2009
AS-BUILT PLAN

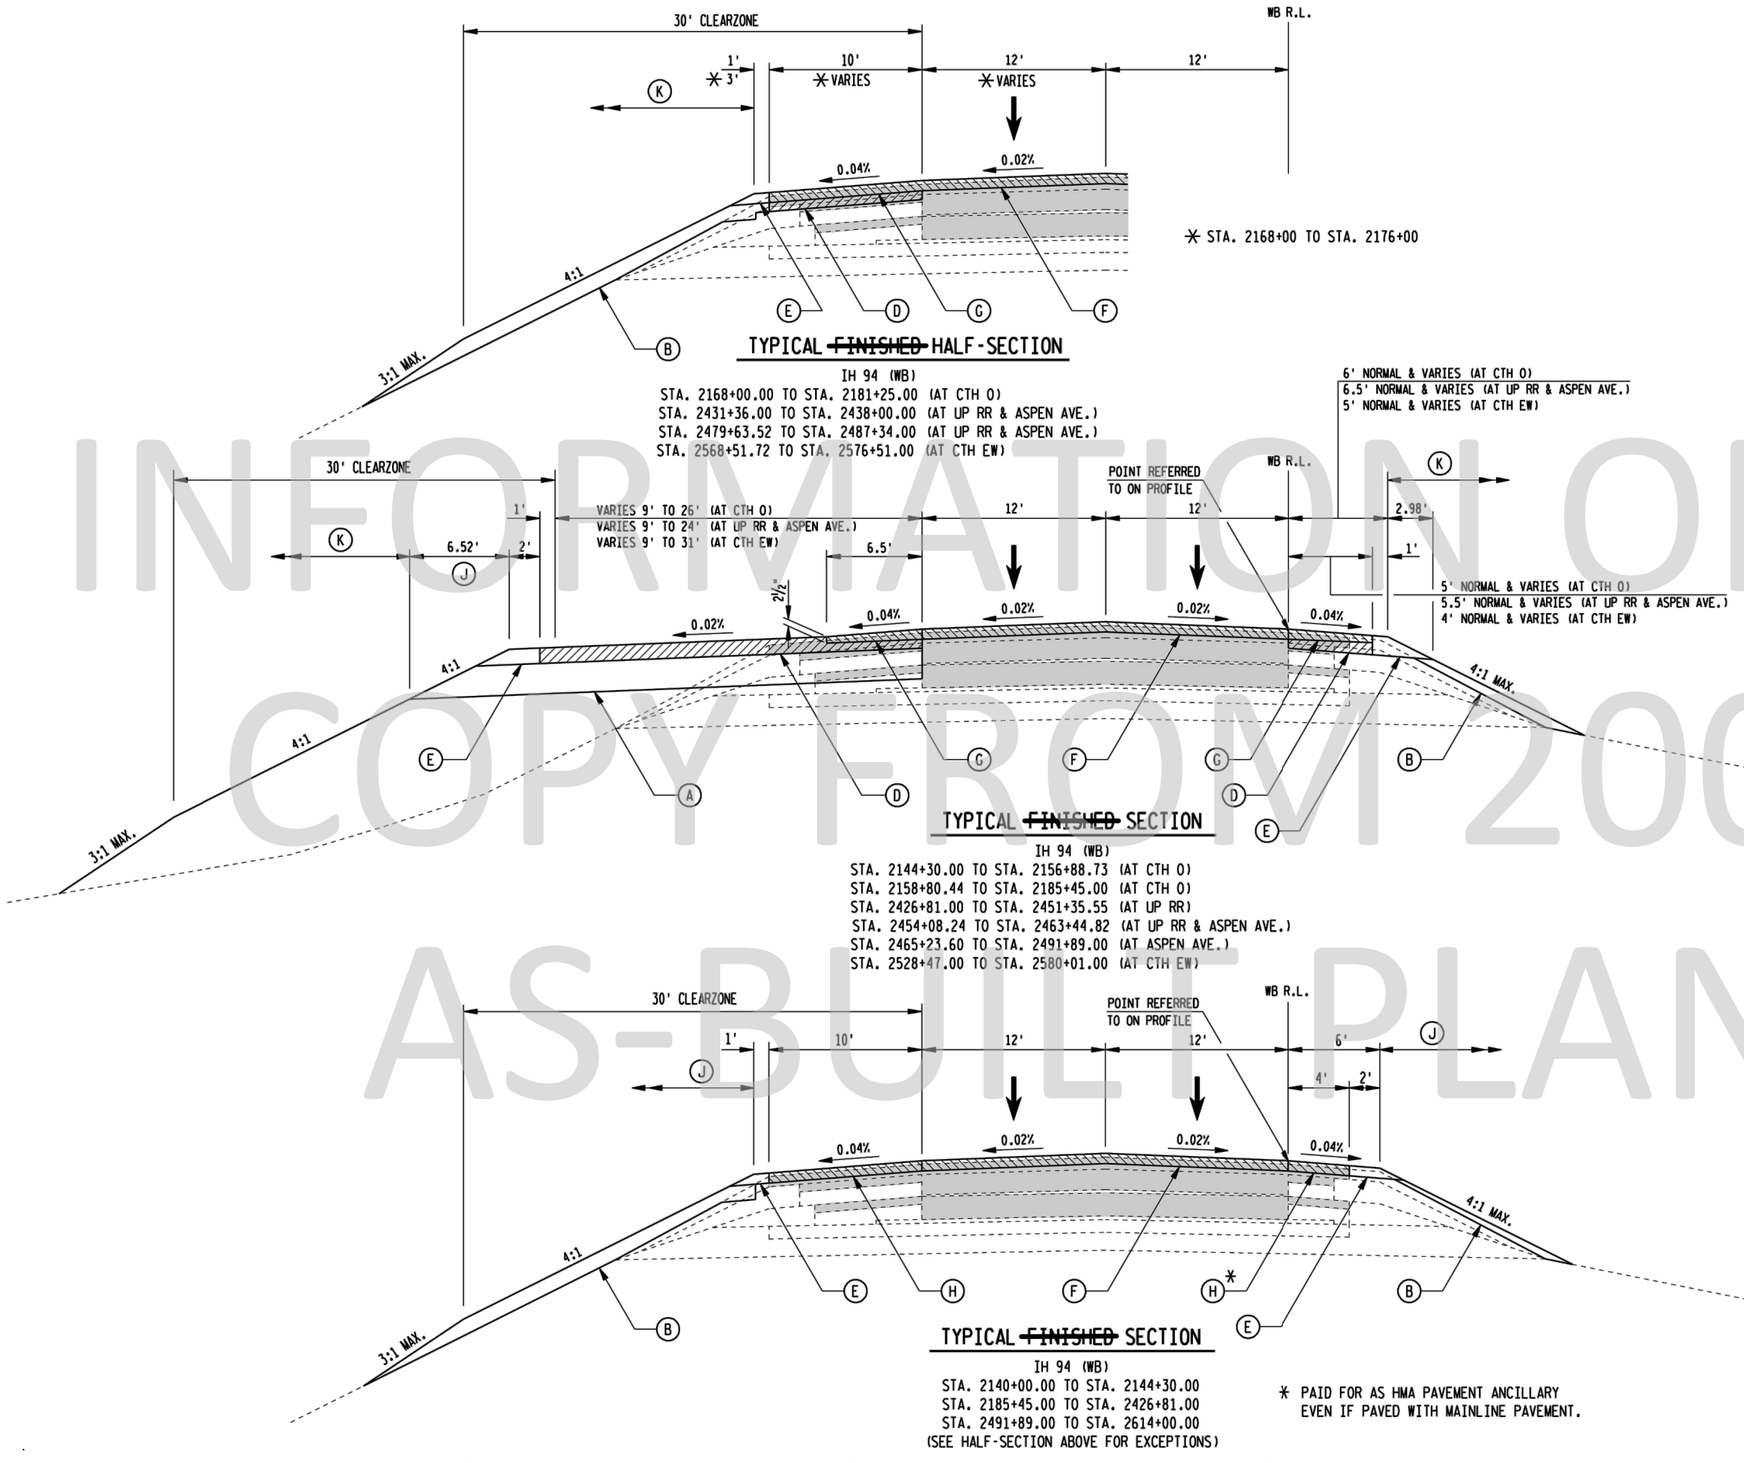

TYPICAL ~~FINISHED~~ HALF-SECTION

IH 94 (WB)
STA. 2168+00.00 TO STA. 2181+25.00 (AT CTH O)
STA. 2431+36.00 TO STA. 2438+00.00 (AT UP RR & ASPEN AVE.)
STA. 2479+63.52 TO STA. 2487+34.00 (AT UP RR & ASPEN AVE.)
STA. 2568+51.72 TO STA. 2576+51.00 (AT CTH EW)

TYPICAL ~~FINISHED~~ SECTION

IH 94 (WB)
STA. 2144+30.00 TO STA. 2156+88.73 (AT CTH O)
STA. 2158+80.44 TO STA. 2185+45.00 (AT CTH O)
STA. 2426+81.00 TO STA. 2451+35.55 (AT UP RR)
STA. 2454+08.24 TO STA. 2463+44.82 (AT UP RR & ASPEN AVE.)
STA. 2465+23.60 TO STA. 2491+89.00 (AT ASPEN AVE.)
STA. 2528+47.00 TO STA. 2580+01.00 (AT CTH EW)

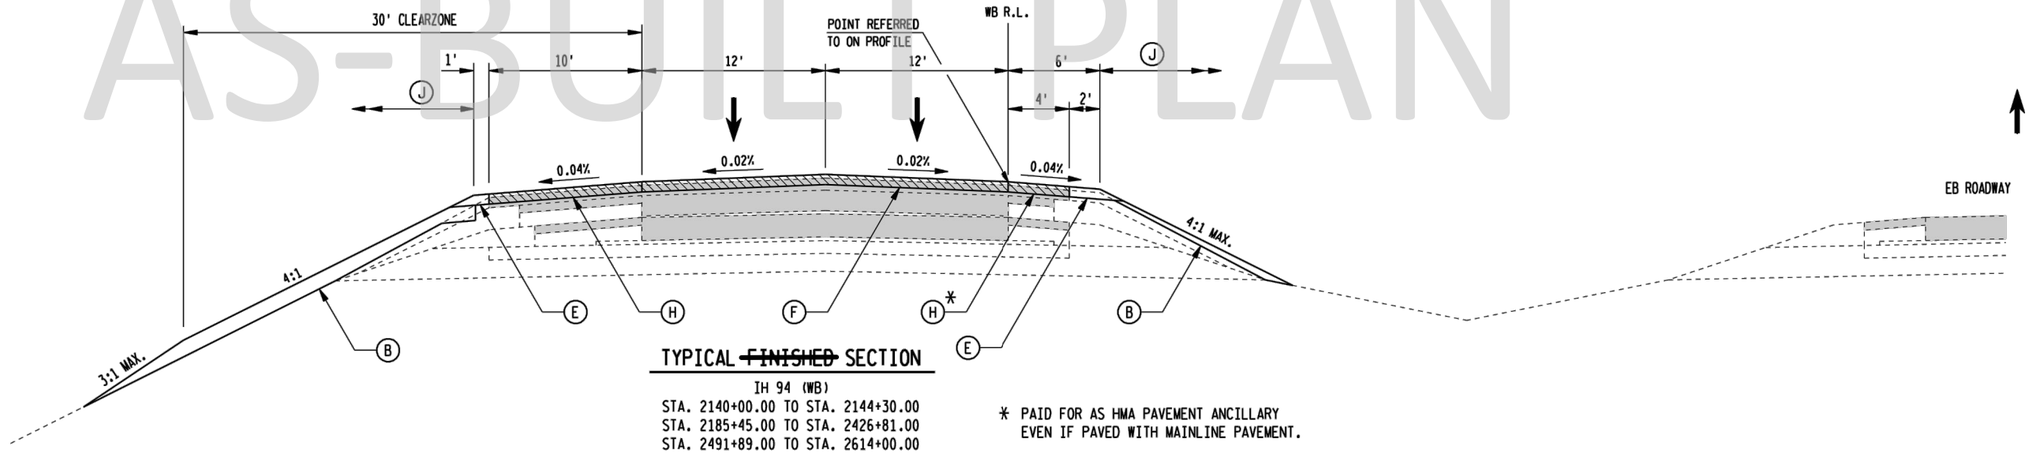

TYPICAL ~~FINISHED~~ SECTION

IH 94 (WB)
STA. 2140+00.00 TO STA. 2144+30.00
STA. 2185+45.00 TO STA. 2426+81.00
STA. 2491+89.00 TO STA. 2614+00.00
(SEE HALF-SECTION ABOVE FOR EXCEPTIONS)

* PAID FOR AS HMA PAVEMENT ANCILLARY EVEN IF PAVED WITH MAINLINE PAVEMENT.

LEGEND

- (A) BASE AGGREGATE DENSE 1 1/4-INCH (12-INCH DEPTH)
- (B) BASE AGGREGATE DENSE 1 1/4-INCH (DEPTH VARIES)
- (C) 4-INCHES WARRANTED HMA PAVEMENT ANCILLARY
- (D) 6-INCHES WARRANTED HMA PAVEMENT ANCILLARY
- (E) BASE AGGREGATE DENSE 3/4-INCH (DEPTH OF ADJACENT PAVEMENT)
- (F) MILL EXISTING ASPHALTIC CONCRETE PAVEMENT 2 1/2-INCHES AND REPLACE WITH 4-INCHES WARRANTED HMA PAVEMENT MAINLINE
- (G) MILL WARRANTED HMA PAVEMENT 2 1/2-INCHES AND REPLACE WITH 4-INCHES WARRANTED HMA PAVEMENT ANCILLARY
- (H) MILL EXISTING ASPHALTIC CONCRETE PAVEMENT 2 1/2-INCHES AND REPLACE WITH 4-INCHES WARRANTED HMA PAVEMENT ANCILLARY
- (I) MILL WARRANTED HMA PAVEMENT 2-INCHES AND REPLACE WITH A VARYING THICKNESS (4-INCH MIN.) WARRANTED HMA PAVEMENT ANCILLARY. SEE OVERLAP JOINT, BUTTED DETAIL.
- (J) SEED AND FERTILIZE
- (K) 6" SALVAGED TOPSOIL, SEED, FERTILIZE & MULCH
- (L) MILL EXISTING ASPHALTIC CONCRETE PAVEMENT 2-INCHES AND REPLACE WITH A VARYING THICKNESS WARRANTED HMA PAVEMENT MAINLINE, OR HMA PAVEMENT ANCILLARY WITHIN 50'OF APPROACH SLAB. SEE OVERLAP JOINT, BUTTED DETAIL.
- (M) TEMPORARY PAVEMENT MARKING 4-INCH (WHITE EDGELINE)
- (N) TEMPORARY PAVEMENT MARKING 4-INCH (WHITE DASHES)
- (O) TEMPORARY PAVEMENT MARKING 4-INCH (YELLOW EDGELINE)
- (P) 3-INCHES WARRANTED HMA PAVEMENT ANCILLARY
- EXISTING PAVEMENT (SEE TYPICAL EXISTING SECTION)
- NEW PAVEMENT

NOTE:
SEE CROSS SECTIONS FOR CROSS SLOPES IN SUPERELEVATION.

PROJECT NO:1023-00-80 & 1023-06-75	HWY: IH 94 WEST BOUND	COUNTY: JACKSON & MONROE	TYPICAL EXISTING FROM FINISHED ASBUILT SECTIONS - WEST BOUND	SHEET	E

INFORMATION ONLY
COPY FROM 2008
AS-BUILT PLAN

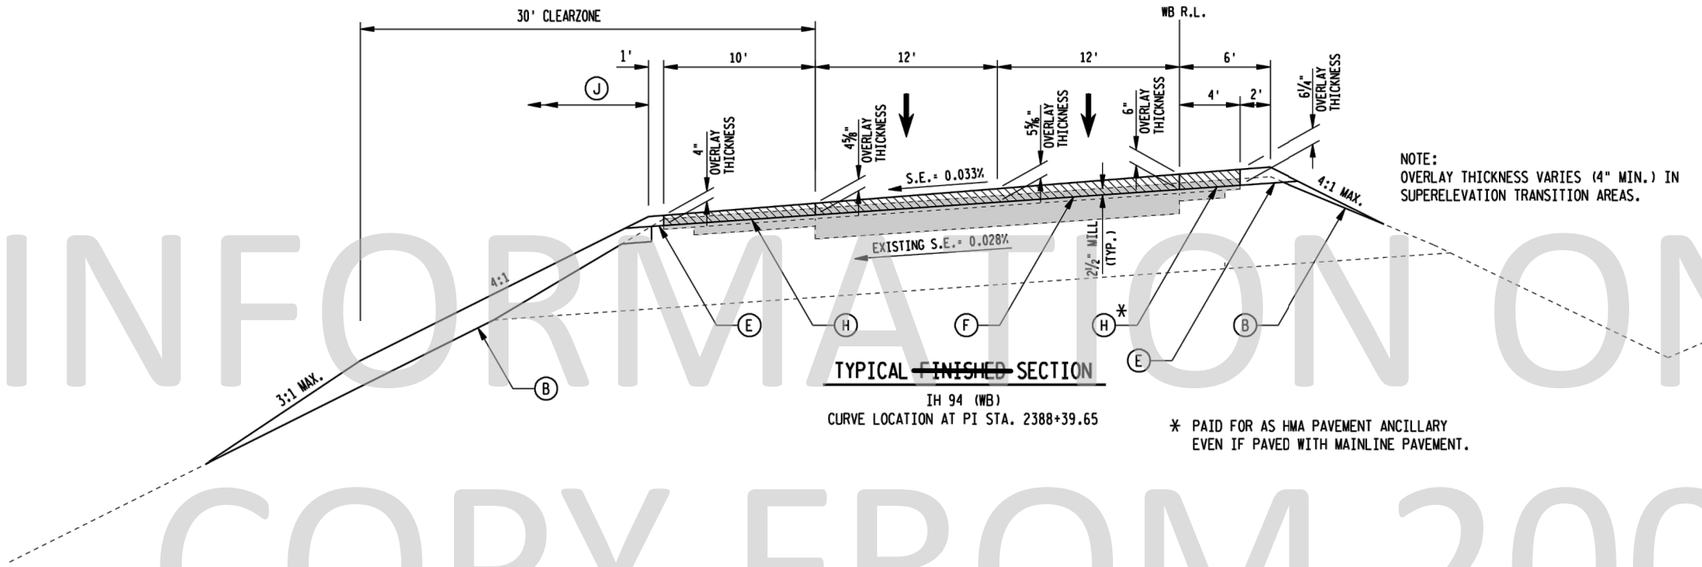

TYPICAL ~~FINISHED~~ SECTION

IH 94 (WB)
CURVE LOCATION AT PI STA. 2388+39.65

NOTE:
OVERLAY THICKNESS VARIES (4" MIN.) IN SUPERELEVATION TRANSITION AREAS.

EB ROADWAY

* PAID FOR AS HMA PAVEMENT ANCILLARY EVEN IF PAVED WITH MAINLINE PAVEMENT.

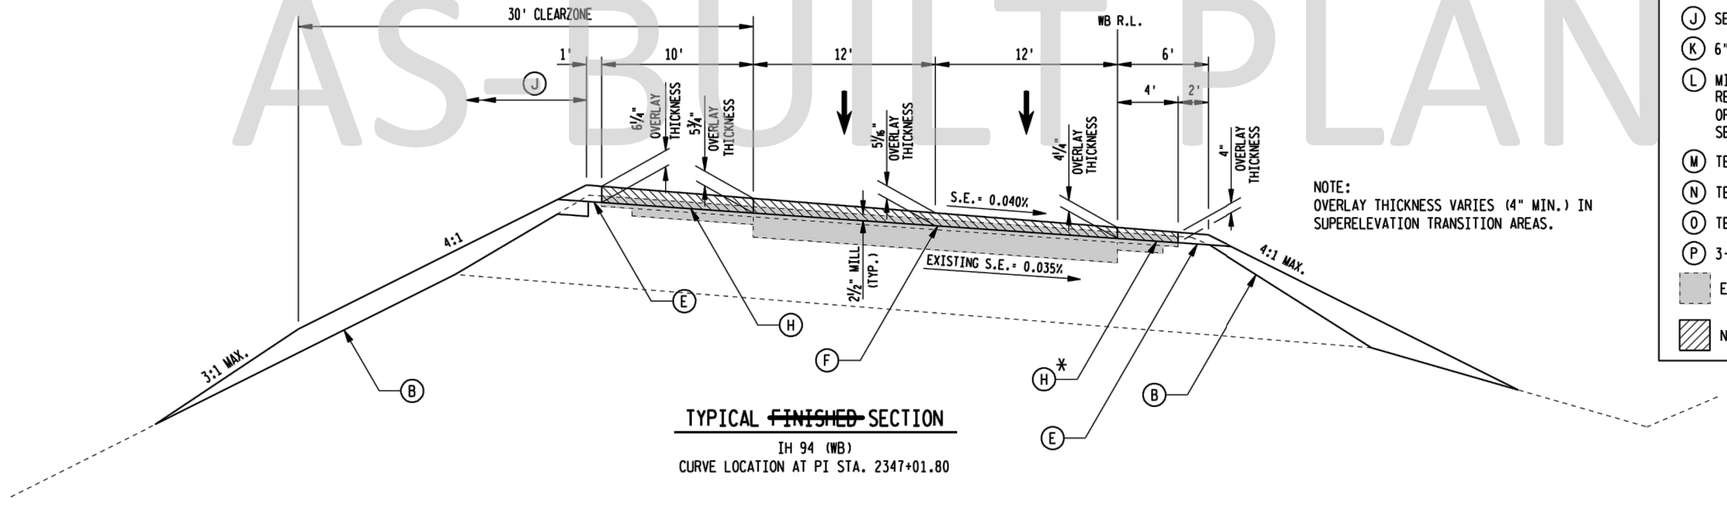

TYPICAL ~~FINISHED~~ SECTION

IH 94 (WB)
CURVE LOCATION AT PI STA. 2347+01.80

NOTE:
OVERLAY THICKNESS VARIES (4" MIN.) IN SUPERELEVATION TRANSITION AREAS.

* PAID FOR AS HMA PAVEMENT ANCILLARY EVEN IF PAVED WITH MAINLINE PAVEMENT.

LEGEND

- (A) BASE AGGREGATE DENSE 1 1/4-INCH (12-INCH DEPTH)
- (B) BASE AGGREGATE DENSE 1 1/4-INCH (DEPTH VARIES)
- (C) 4-INCHES WARRANTED HMA PAVEMENT ANCILLARY
- (D) 6-INCHES WARRANTED HMA PAVEMENT ANCILLARY
- (E) BASE AGGREGATE DENSE 3/4-INCH (DEPTH OF ADJACENT PAVEMENT)
- (F) MILL EXISTING ASPHALTIC CONCRETE PAVEMENT 2 1/2-INCHES AND REPLACE WITH 4-INCHES WARRANTED HMA PAVEMENT MAINLINE
- (G) MILL WARRANTED HMA PAVEMENT 2 1/2-INCHES AND REPLACE WITH 4-INCHES WARRANTED HMA PAVEMENT ANCILLARY
- (H) MILL EXISTING ASPHALTIC CONCRETE PAVEMENT 2 1/2-INCHES AND REPLACE WITH 4-INCHES WARRANTED HMA PAVEMENT ANCILLARY
- (I) MILL WARRANTED HMA PAVEMENT 2-INCHES AND REPLACE WITH A VARYING THICKNESS (4-INCH MIN.) WARRANTED HMA PAVEMENT ANCILLARY. SEE OVERLAP JOINT, BUTTED DETAIL.
- (J) SEED AND FERTILIZE
- (K) 6" SALVAGED TOPSOIL, SEED, FERTILIZE & MULCH
- (L) MILL EXISTING ASPHALTIC CONCRETE PAVEMENT 2-INCHES AND REPLACE WITH A VARYING THICKNESS WARRANTED HMA PAVEMENT MAINLINE, OR HMA PAVEMENT ANCILLARY WITHIN 50'OF APPROACH SLAB. SEE OVERLAP JOINT, BUTTED DETAIL.
- (M) TEMPORARY PAVEMENT MARKING 4-INCH (WHITE EDGELINE)
- (N) TEMPORARY PAVEMENT MARKING 4-INCH (WHITE DASHES)
- (O) TEMPORARY PAVEMENT MARKING 4-INCH (YELLOW EDGELINE)
- (P) 3-INCHES WARRANTED HMA PAVEMENT ANCILLARY
- EXISTING PAVEMENT (SEE TYPICAL EXISTING SECTION)
- NEW PAVEMENT

PROJECT NO: 1023-00-80 & 1023-06-75	HWY: IH 94 WEST BOUND	COUNTY: JACKSON & MONROE	TYPICAL EXISTING FROM FINISHED ASBUILT DRAWINGS - WEST BOUND	SHEET	E

FILE NAME : N:\PDS\C3D\10230002\SHEETSPLAN\TYPICAL SECTIONS WB EXIST\020303-TS-IH94-EX-SUP-WB-ASB.DWG
LAYOUT NAME - ****
PLOT DATE : 2/9/2015 4:23 PM PLOT BY : BERTHOLD, MICHAEL E PLOT NAME : PLOT SCALE : 1" = 1'

INFORMATION ONLY

COPY FROM 2009 AS-BUILT PLAN

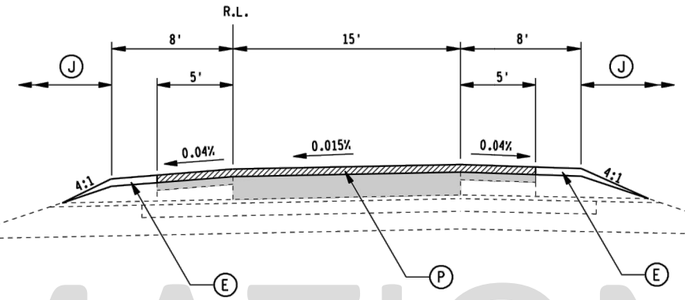

TYPICAL ~~FINISHED~~ SECTION

RAMPS

CTH O ENTRANCE RAMP STA. 2149'B'+00 - STA. 2154'B'+13.51
CTH O EXIT RAMP STA. 2153'D'+03.22 - STA. 2168'D'+00
CTH EW ENTRANCE RAMP STA. 35'K'+50 - STA. 45'K'+88
CTH EW ENTRANCE RAMP STA. 45'K'+88 - STA. 50'K'+24 LT
CTH EW EXIT RAMP STA. 35'J'+77- STA. 38'J'+10 LT
CTH EW EXIT RAMP STA. 39'J'+35- STA. 45'J'+10 RT

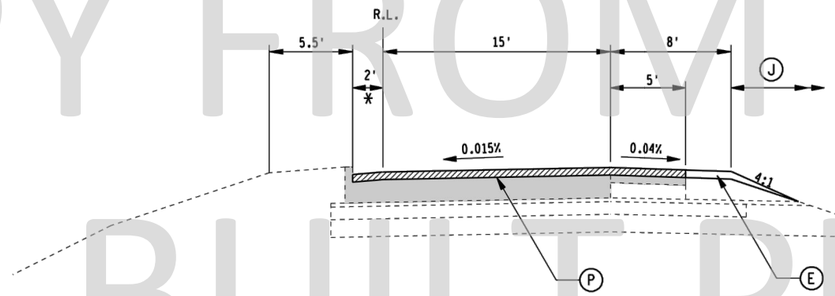

* 4' AT CTH EW EXIT RAMP STA. 35'J'+14 - STA. 39'J'+35 RT

TYPICAL ~~FINISHED~~ SECTION

RAMPS WITH CURB & GUTTER

CTH EW ENTRANCE RAMP STA. 45'K'+88 - STA. 50'K'+24 RT
CTH EW EXIT RAMP STA. 38'J'+10 - STA. 45'J'+10 LT
CTH EW EXIT RAMP STA. 35'J'+14 - STA. 35'J'+77 LT
CTH EW EXIT RAMP STA. 35'J'+14 - STA. 39'J'+35 RT

LEGEND

- (A) BASE AGGREGATE DENSE 1 1/4-INCH (12-INCH DEPTH)
- (B) BASE AGGREGATE DENSE 1 1/4-INCH (DEPTH VARIES)
- (C) 4-INCHES WARRANTED HMA PAVEMENT ANCILLARY
- (D) 6-INCHES WARRANTED HMA PAVEMENT ANCILLARY
- (E) BASE AGGREGATE DENSE 3/4-INCH (DEPTH OF ADJACENT PAVEMENT)
- (F) MILL EXISTING ASPHALTIC CONCRETE PAVEMENT 2 1/2-INCHES AND REPLACE WITH 4-INCHES WARRANTED HMA PAVEMENT MAINLINE
- (G) MILL WARRANTED HMA PAVEMENT 2 1/2-INCHES AND REPLACE WITH 4-INCHES WARRANTED HMA PAVEMENT ANCILLARY
- (H) MILL EXISTING ASPHALTIC CONCRETE PAVEMENT 2 1/2-INCHES AND REPLACE WITH 4-INCHES WARRANTED HMA PAVEMENT ANCILLARY
- (I) MILL WARRANTED HMA PAVEMENT 2-INCHES AND REPLACE WITH A VARYING THICKNESS (4-INCH MIN.) WARRANTED HMA PAVEMENT ANCILLARY. SEE OVERLAP JOINT, BUTTED DETAIL.
- (J) SEED AND FERTILIZE
- (K) 6" SALVAGED TOPSOIL, SEED, FERTILIZE & MULCH
- (L) MILL EXISTING ASPHALTIC CONCRETE PAVEMENT 2-INCHES AND REPLACE WITH A VARYING THICKNESS WARRANTED HMA PAVEMENT MAINLINE, OR HMA PAVEMENT ANCILLARY WITHIN 50'OF APPROACH SLAB. SEE OVERLAP JOINT, BUTTED DETAIL.
- (M) TEMPORARY PAVEMENT MARKING 4-INCH (WHITE EDGELINE)
- (N) TEMPORARY PAVEMENT MARKING 4-INCH (WHITE DASHES)
- (O) TEMPORARY PAVEMENT MARKING 4-INCH (YELLOW EDGELINE)
- (P) 3-INCHES WARRANTED HMA PAVEMENT ANCILLARY
- EXISTING PAVEMENT (SEE TYPICAL EXISTING SECTION)
- NEW PAVEMENT

PROJECT NO:1023-00-80 & 1023-06-75	HWY:IH 94 WEST BOUND	COUNTY:JACKSON & MONROE	TYPICAL EXISTING FROM FINISHED ASBUILT DRAWINGS - WEST BOUND	SHEET	E

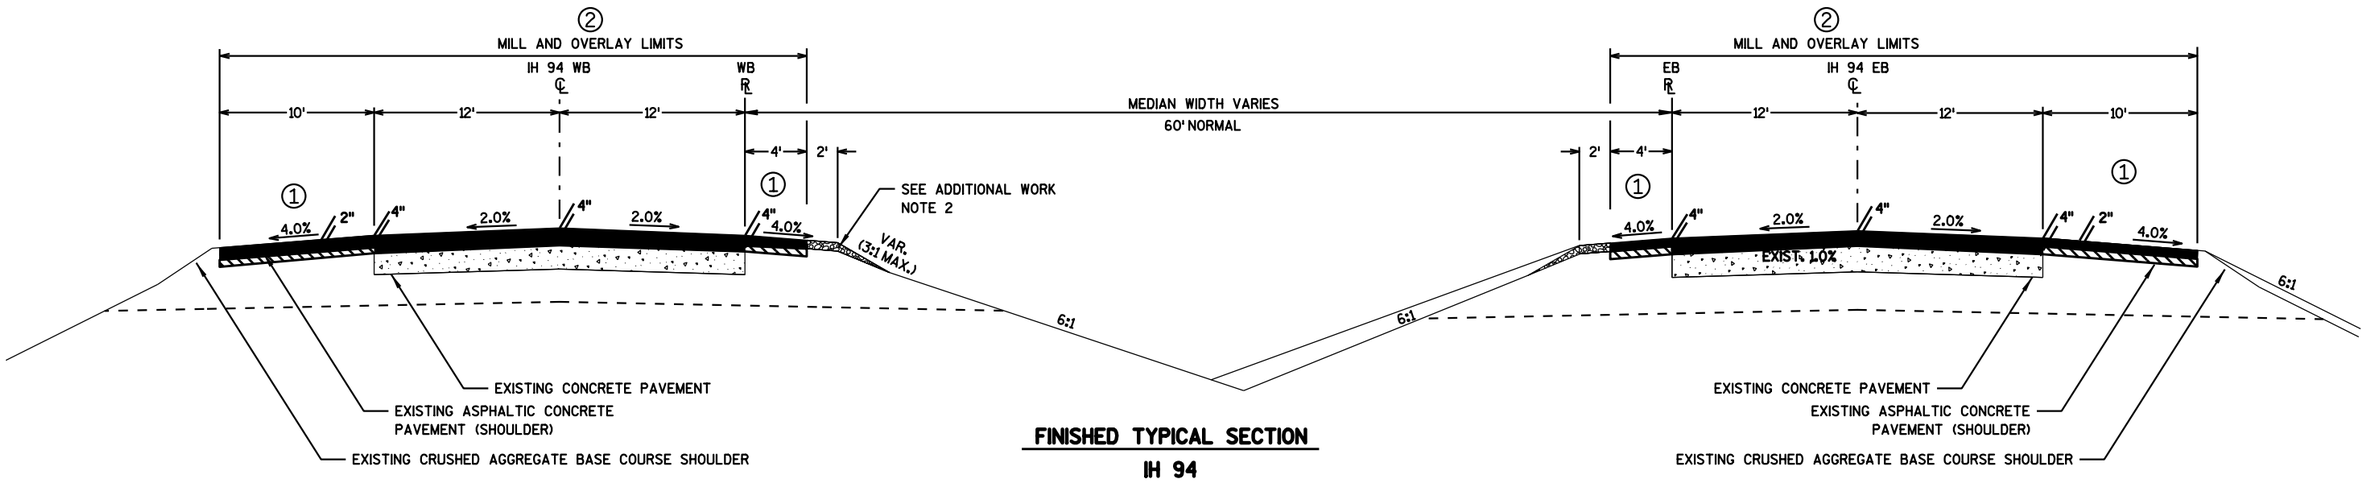

FINISHED TYPICAL SECTION

IH 94
JACKSON & MONROE COUNTY
CTH O - CTH EW

STA. 2137+61 - STA. 2614+00

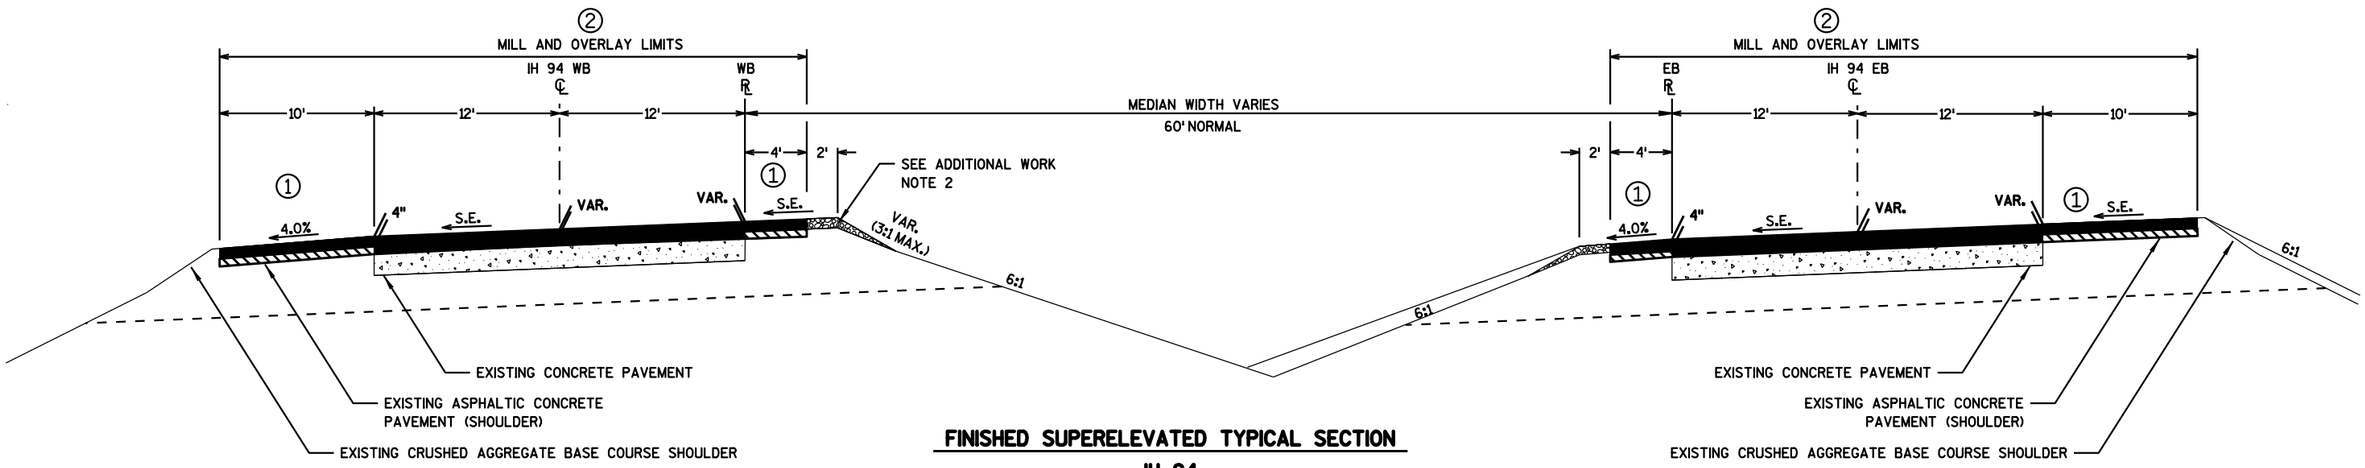

FINISHED SUPERELEVATED TYPICAL SECTION

IH 94
JACKSON & MONROE COUNTY
CTH O - CTH EW

SHAPING SHOULDERS REQUIRED
BASE AGGREGATE DENSE ¾-INCH REQUIRED IN AREAS DESIGNATED BY ENGINEER

ADDITIONAL WORK

1) CONCRETE REPAIR, 6' MINIMUM X 12' DOWELED; LOCATIONS TO BE DETERMINED BY ENGINEER (SEE DETAIL)

2) SHAPING SHOULDERS REQUIRED; BASE AGGREGATE DENSE ¾-INCH REQUIRED IN AREAS DESIGNATED BY ENGINEER

LEGEND

① ASPHALTIC SHOULDER RUMBLE STRIP REQUIRED, MILL 1" AND OVERLAY SHOULDERS, 2.0" HMA TYPE E-0.3, AC PG 58-28, VAR. AT SUPERS

② REMOVING ASPHALTIC SURFACE MILLING 3"-3.5" DEPTH TO TOP OF P.C.C.
CONSTRUCT: 2-INCH HMA PAVEMENT TYPE SMA, AC PG 70-28 (UPPER LAYER), 2"-2.5" E-10 LOWER LAYER, AC PG 64-28P, PAVE 4' SHOULDER WITH MAINLINE.

PROJECT NO: 1023-00-72/1023-06-73	HWY: IH 94	COUNTY: JACKSON & MONROE	TYPICAL SECTIONS	NOT TO SCALE	SHEET	E

1 1/2" OF CONCRETE WAS LEFT W/ THE ORIGINAL ASPHALT

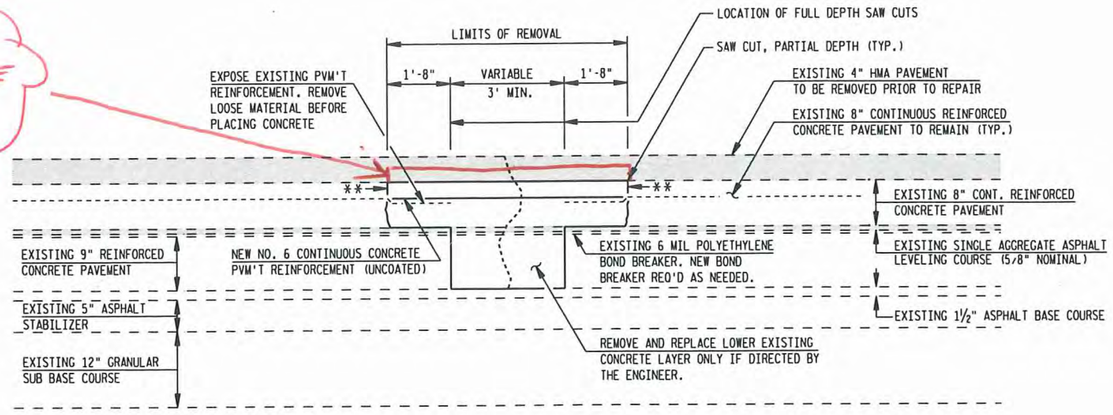

ELEVATION VIEW

FAST TRACK CONCRETE PAVEMENT REPAIR

LEGEND

** SAW CUT 2½" MAX. DEPTH

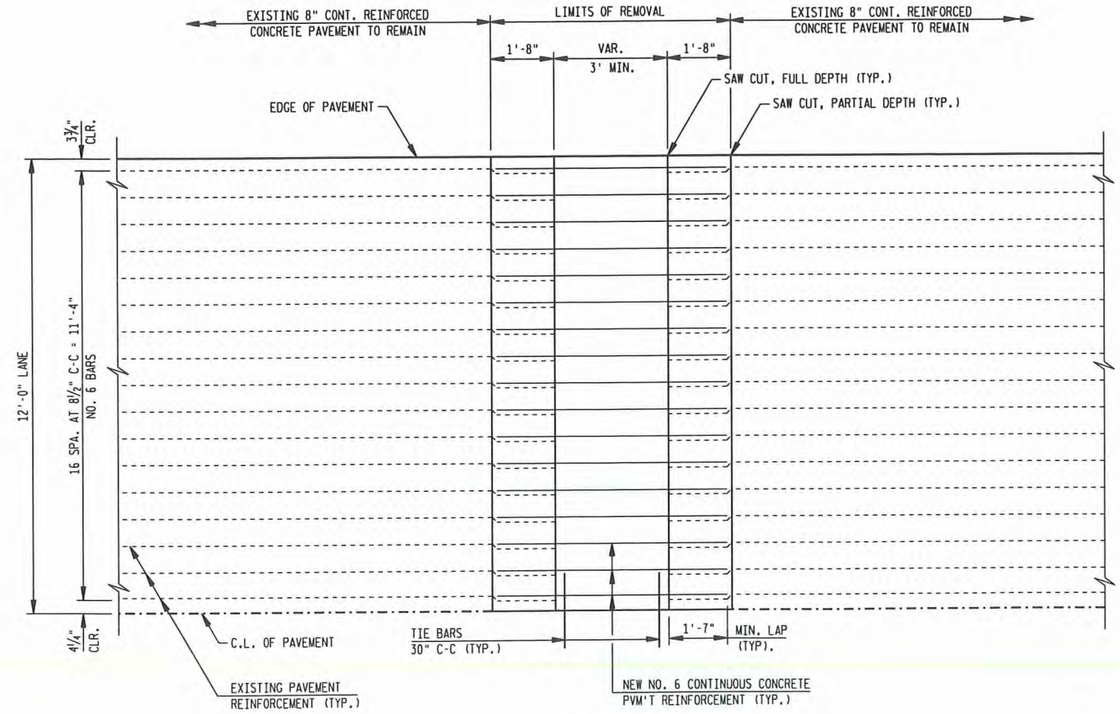

PLAN VIEW

FAST TRACK CONCRETE PAVEMENT REPAIR

NOTES

NO. 6 BARS SHALL OVERLAP AND BE TIED TO EXISTING REINFORCEMENT AT BOTH ENDS OF REPAIR AREA (1'-8" MINIMUM TRANSITION AREA).

DETAILS OF CONSTRUCTION NOT SHOWN ON THIS DRAWING SHALL CONFORM TO STANDARD SPECIFICATIONS AND SPECIAL PROVISIONS.

WHEN THE CONTRACTOR ELECTS OR IS REQUIRED TO USE TRANSVERSE BARS TO SUPPORT LONGITUDINAL REINFORCEMENT THEY SHALL BE 11'-6" LONG AND THE SAME SIZE, SPACING AND STEEL GRADE AS THE TIE BARS.

PLACE ALL BAR STEEL REINFORCEMENT IN THE CENTER OF THE PAVEMENT UNLESS OTHERWISE NOTED.

THE CENTERLINE LONGITUDINAL JOINT SAW CUT IS TO BE PAID FOR AS LINEAR FEET OF SAWING CONCRETE.

WHEN THE PASSING AND DRIVING LANES ARE TO BE REPAIRED, THE FIRST LANE REPLACED SHALL BE THE PASSING LANE.

THE PARTIAL DEPTH SAW CUT IS TO BE PAID FOR AS LINEAR FEET OF SAWING CONCRETE.

PROJECT NO.: 1023-05-75 & 1023-02-65	HWY: IH 94	COUNTY: JACKSON & MONROE	CONSTRUCTION DETAIL - FAST TRACK CONCRETE PAVEMENT REPAIR	SHEET 14	E

FILE NAME: l:\work\projects\102761\cadd\v8\021005_cd.dgn
BATCH PRINT SHEET 5 OF 7
PRINTER DRIVER: L:\library\TPN_CADstds\Workspace-CLIENTS\WisDOT\MicroStation\Resources\MS_Printing\Printer_Drivers\ET_PDF_11 x 17.plt
PEN TABLE: l:\work\projects\102761\cadd\v8\MS_Printing\Pen_Tables\ET_WisDOT.tbl
PLOT DATE: 9/8/2008
PLOT TIME: 8:52:12 AM
PLOT SCALE: 1:2
WISDOT/CADDS SHEET 42

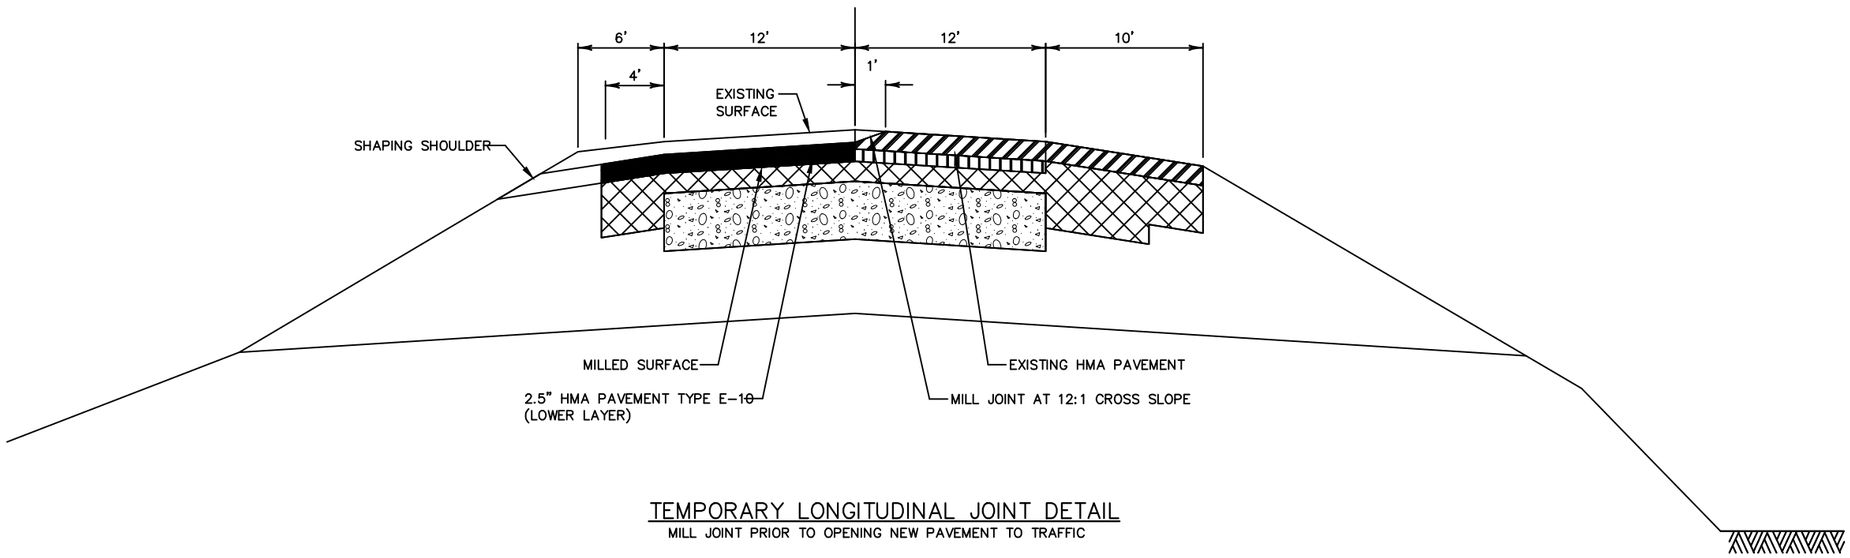

TEMPORARY LONGITUDINAL JOINT DETAIL

MILL JOINT PRIOR TO OPENING NEW PAVEMENT TO TRAFFIC

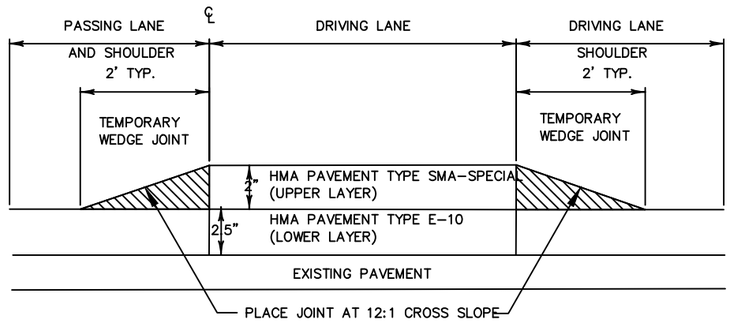

TEMPORARY WEDGE JOINT DETAIL

REQUIRED AT LONGITUDINAL JOINT PRIOR TO OPENING TO TRAFFIC

NOTES: TEMPORARY WEDGE JOINT REMOVAL TO BE PAID UNDER ITEM "MILLING AND REMOVING TEMPORARY JOINT".
REMOVE TEMPORARY WEDGE JOINT PRIOR TO PLACING ADJACENT SURFACE LAYERS.

PROJECT NO: 1023-00-80 & 1023-06-75	HWY: IH 94	COUNTY: JACKSON & MONROE	CONSTRUCTION DETAILS - WEST BOUND	SHEET	E

2

GENERAL NOTES

SAW CUT, DRILL, AND LIFT OUT EXISTING CONCRETE PAVEMENT WITHIN THE BOUNDARIES OF CONCRETE REPAIR AREAS. THE CONTRACTOR MAY MAKE ADDITIONAL SAW CUTS INSIDE THE REPAIR LIMITS TO REDUCE WEIGHT AND SIZE OF CONCRETE PIECES. ADDITIONAL SAW CUTS ARE NOT PAID FOR BY THE DEPARTMENT.

PROVIDE A 6–FOOT MINIMUM DISTANCE FROM BOUNDARIES OF CONCRETE REPAIR AREAS TO ADJACENT TRANSVERSE JOINT OR CRACK IN THE SAME LANE.

THE LENGTH OF THE REPAIRS MAY VARY FROM THE DIMENSIONS SHOWN IF THE EXISTING CONCRETE PAVEMENT IS NONDOWELED AND THE PAVEMENT IS TO BE OVERLAID AFTER REPAIRING.

(1) DOWEL BARS MIGHT NOT EXIST.

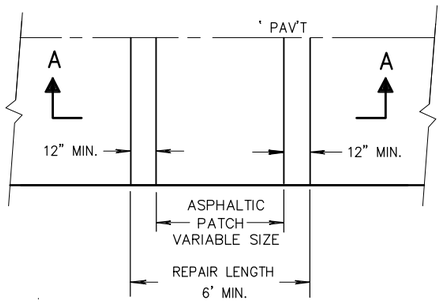

PLAN VIEW

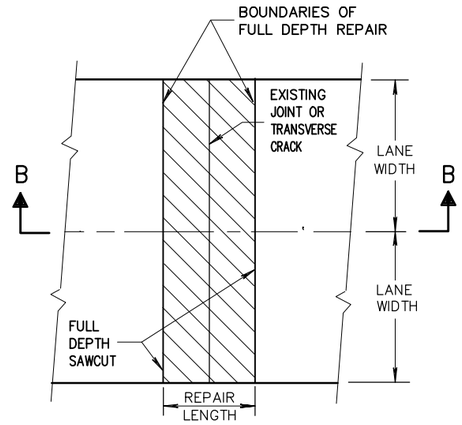

PLAN VIEW
(DOUBLE LANE REPAIR)

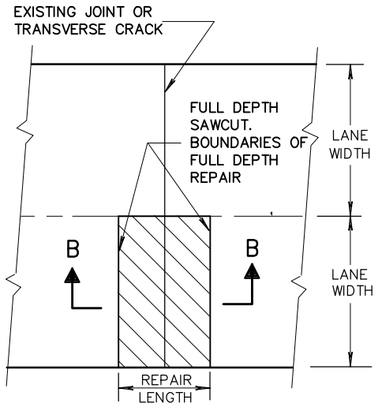

PLAN VIEW
(SINGLE LANE REPAIR)

FULL DEPTH CONCRETE PAVEMENT REMOVAL

(SEE NOTE)

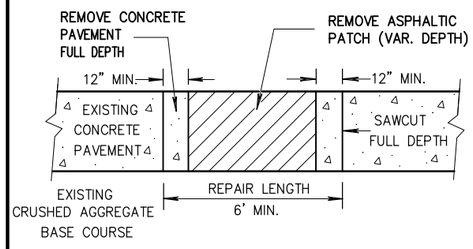

SECTION A–A

HMA PATCH REMOVAL

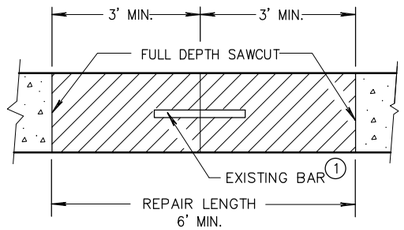

SECTION B–B

CONCRETE REMOVAL

PROJECT NO: 1023-00-72 & 1023-06-73	HWY: IH 94	COUNTY: JACKSON & MONROE	CONSTRUCTION DETAILS - EAST BOUND	SHEET	E

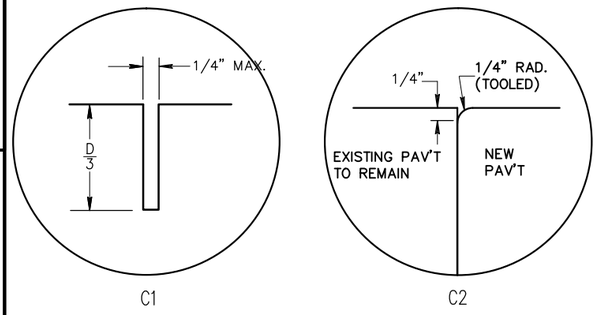

TRANSVERSE JOINTS

TIE BAR TABLE

PAVEMENT DEPTH "D"	CLEAR COVER "C"	MAXIMUM TIE BAR SPACING "S"	
		PAVEMENT WIDTH	
		24' OR 26'	≥30'
6, 6 1/2"	3"\1/2"	48"	42"
7, 7 1/2"	3 1/4"\1"	45"	36"
8, 8 1/2"	3 3/4"\1"	39"	30"
9, 9 1/2"	4 1/4"\1"	33"	27"
10, 10 1/2"	4 3/4"\1"	30"	24"
11, 11 1/2"	5 1/4"\1"	27"	21"
12"	5 3/4"\1"	24"	21"

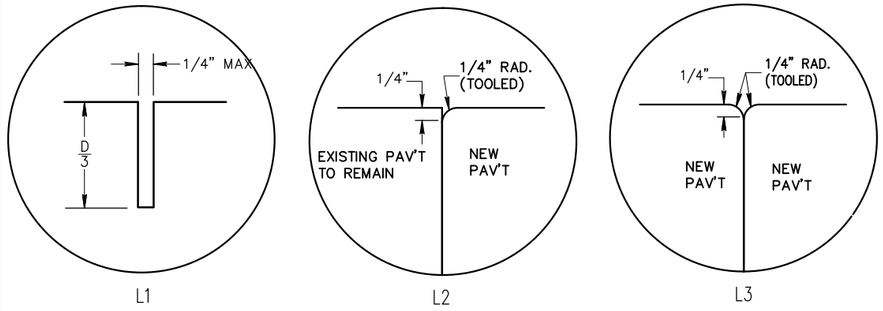

LONGITUDINAL JOINTS

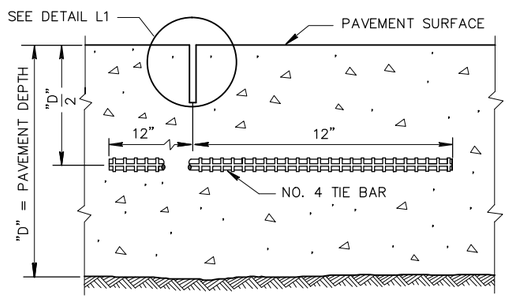

SECTION C-C

SAWED LONGITUDINAL JOINT

GENERAL NOTES

INSTALL DOWEL BARS PARALLEL TO THE PAVEMENT CENTERLINE AND PAVEMENT SURFACE.

DO NOT SEAL OR FILL JOINTS.

ANCHOR DOWEL BARS AND TIE BARS INTO DRILLED HOLES WITH AN EPOXY.

FOR MULTI-LANE CONCRETE PAVEMENT REPLACEMENTS, PROVIDE A MINIMUM DISTANCE OF 15 INCHES FROM ALL TRANSVERSE JOINTS OR EDGES OF REPLACEMENT TO THE CENTER OF THE TIE BAR NEAREST THAT JOINT OR EDGE.

(1) APPLY A THIN UNIFORM COATING OF SURFACE TREATMENT TO THE FREE END OF DOWEL BARS TO PREVENT BONDING.

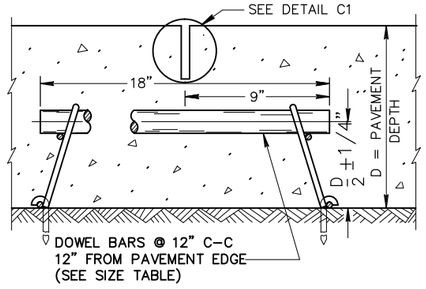

SECTION F-F

CONTRACTION JOINT

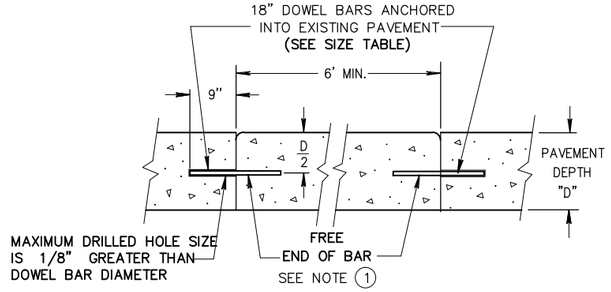

SECTION D-D

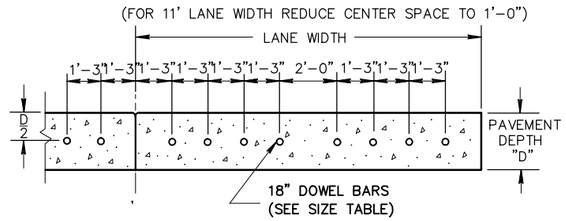

SECTION E-E

DRILLED DOWEL BAR CONSTRUCTION JOINT

PAVEMENT DEPTH, DOWEL BAR SIZE AND JOINT SPACING TABLE

PAVEMENT DEPTH (D)	DOWEL BAR DIAMETER	CONTRACTION JOINT SPACING
5 1/2", 6",6 1/2"	NONE	12'
7",7 1/2"	1"	14'
8",8 1/2"	1 1/4"	15'
9",9 1/2"	1 1/4"	15'
10" & ABOVE	1 1/2"	15'

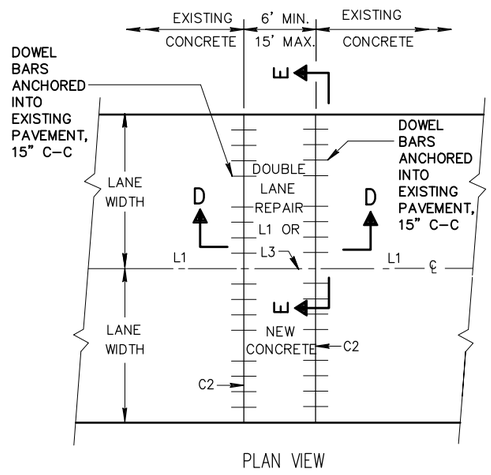

PLAN VIEW

MULTI-LANE CONCRETE PAVEMENT REPAIR DOWELED SPECIAL

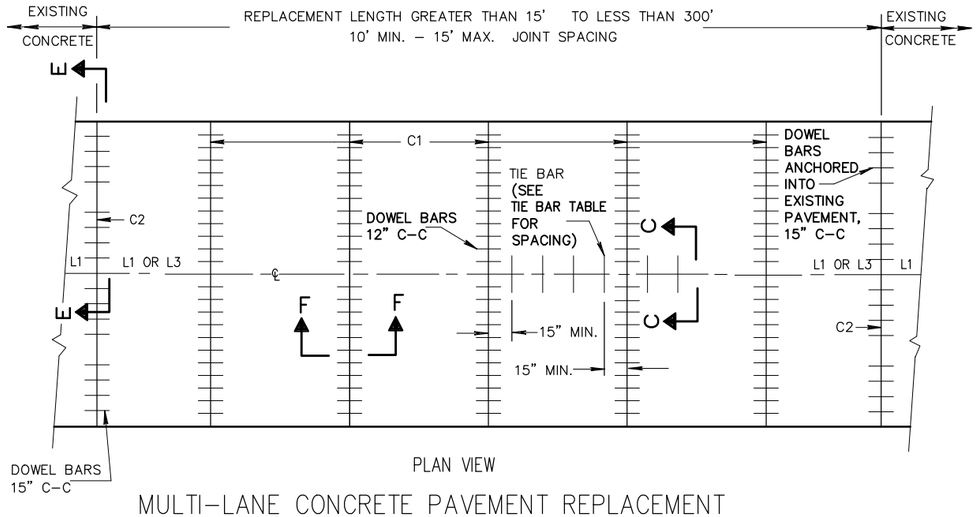

PLAN VIEW

MULTI-LANE CONCRETE PAVEMENT REPLACEMENT DOWELED SPECIAL

PROJECT NO:1023-00-72 & 1023-06-73	HWY: IH 94	COUNTY: JACKSON & MONROE	CONSTRUCTION DETAILS - EAST BOUND	SHEET	E

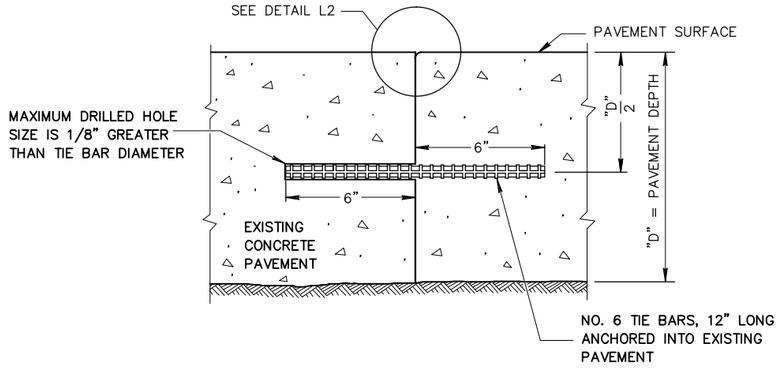

SECTION G-G

TIE BARS ANCHORED INTO EXISTING PAVEMENT

GENERAL NOTES

(1) WITH THE APPROVAL OF THE ENGINEER, FOR SINGLE LANE PAVEMENT REPLACEMENTS LESS THAN 30 FEET IN LENGTH, THE CONTRACTOR MAY INSTALL DRILLED TIE BARS ON 6:1 SKEW HORIZONTALLY, DIRECTION OF SKEW ALTERNATING WITH EACH SUCCESSIVE BAR. DRIVE SKEWED TIE BARS TO A DEPTH OF 6 INCHES AND TO SUCH A DIAMETER AS TO PROVIDE A TIGHT DRIVEN FIT.

(2) USE AN ENGINEER-APPROVED BOND BREAKER (E.G. RELEASE AGENT, CURING COMPOUND) FOR SINGLE LANE REPAIRS UP TO 15 FEET IN LENGTH.

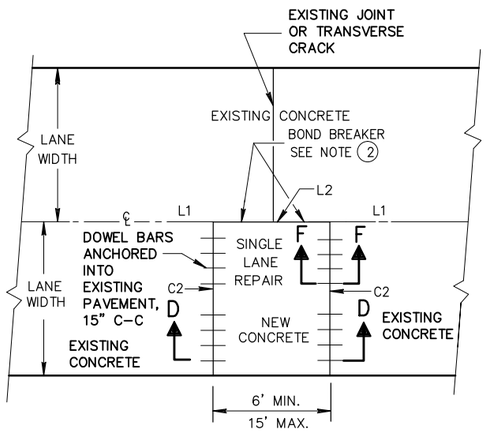

PLAN VIEW

SINGLE LANE CONCRETE PAVEMENT REPAIR DOWELED SPECIAL

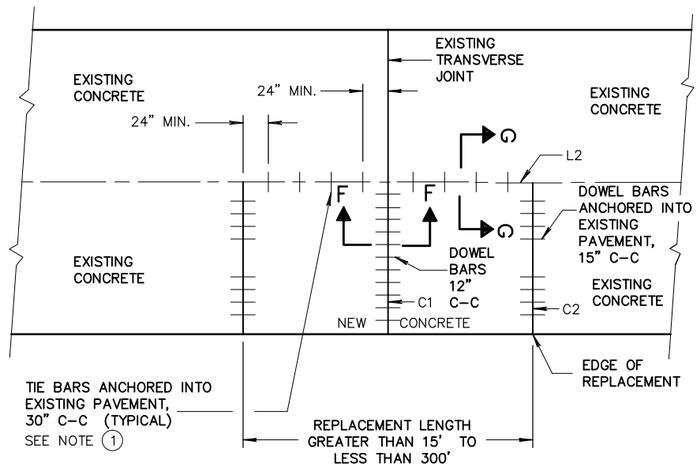

PLAN VIEW

SINGLE LANE CONCRETE PAVEMENT REPLACEMENT DOWELED SPECIAL

PROJECT NO: 1023-00-72 & 1023-06-73	HWY: IH 94	COUNTY: JACKSON & MONROE	CONSTRUCTION DETAILS - EAST BOUND	SHEET	E

FILE NAME : N:\PDS\C3D\10230002\SHEETSPLAN\CONSTRUCTION DETAILS 2014\021080_CD_PATCHING.DWG
LAYOUT NAME - ****
PLOT DATE : 8/8/2014 10:17 AM PLOT BY : BERTHOLD, MICHAEL E PLOT NAME : PLOT SCALE : 0.005054

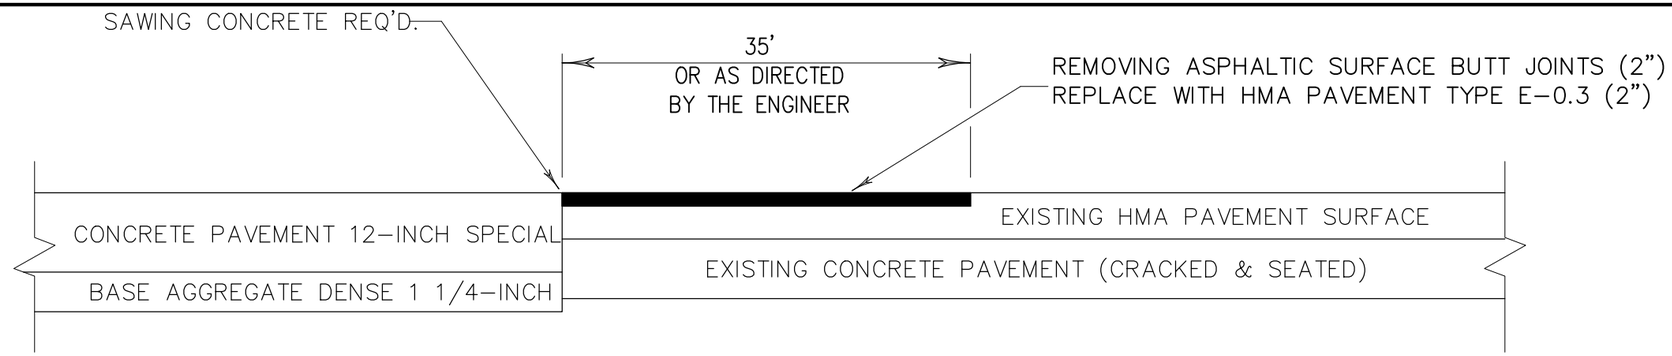

BUTT JOINT DETAIL FOR IH 94 MAINLINE PAVEMENT TRANSITIONS

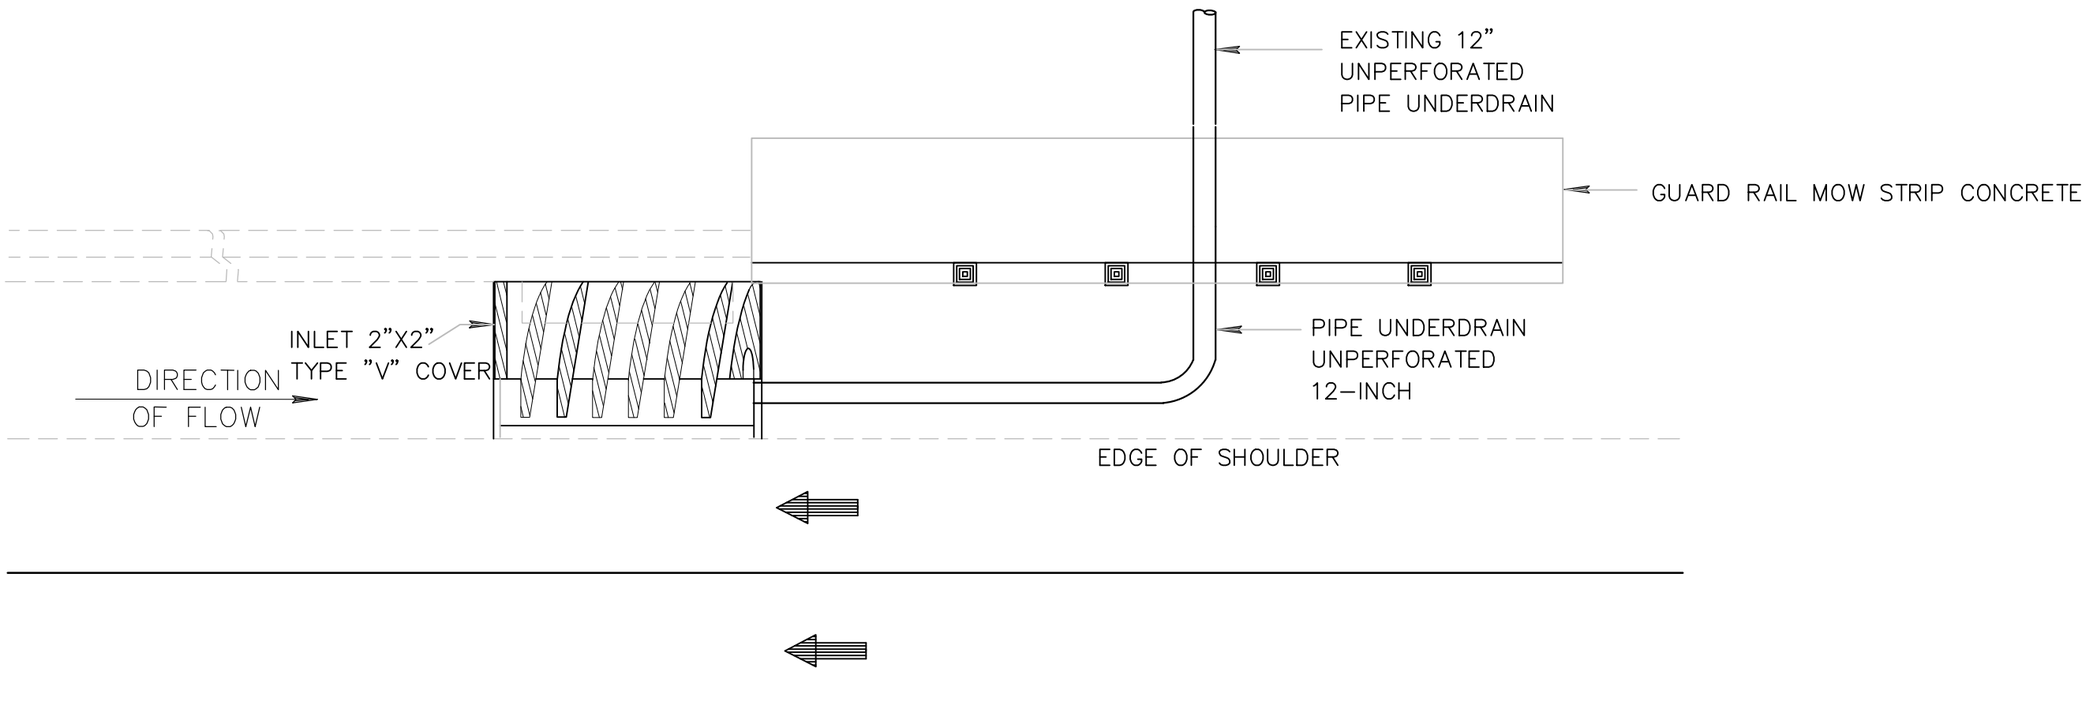

DRAINAGE STRUCTURE DETAIL

PROJECT NO: 1023-00-72 & 1023-06-73	HWY: IH 94	COUNTY: JACKSON & MONROE	CONSTRUCTION DETAILS - EAST BOUND	SHEET	E

FILE NAME : N:\PDS\C3D\10230002\SHEETSPLAN\CONSTRUCTION DETAILS 2014\021050_CD_DRAIN.DWG
LAYOUT NAME - ****
PLOT DATE : 8/7/2014 2:26 PM
PLOT BY : BERTHOLD, MICHAEL E PLOT NAME :
PLOT SCALE : 0.005809

HR FABRIC MAY BE INSTALLED AS TWO SEPARATE PIECES, OVERLAPPING AS SHOWN OR AS APPROVED BY THE ENGINEER IN THE FIELD. EXTRA QUANTITY FOR OVERLAP IS INCIDENTAL TO THE CONTRACT.

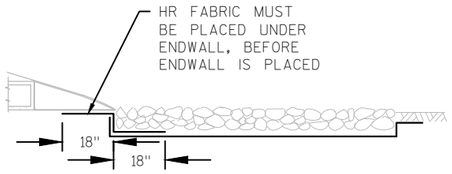

ALTERNATE HR FABRIC INSTALLATION

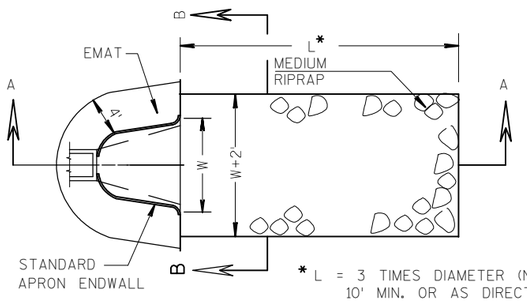

* L = 3 TIMES DIAMETER (NOR.) OR 10' MIN. OR AS DIRECTED BY THE ENGINEER

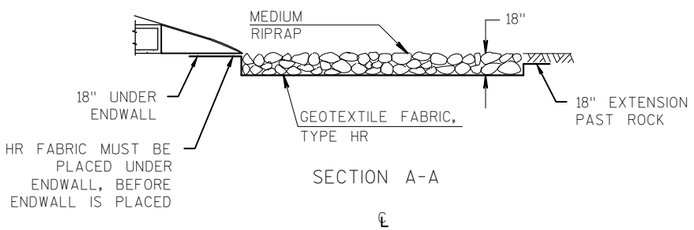

SECTION A-A

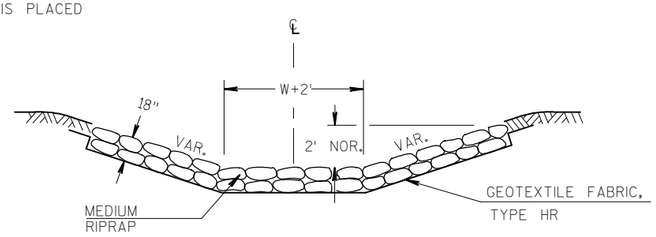

SECTION B-B

MEDIUM RIPRAP AND GEOTEXTILE FABRIC
DETAIL AT APRON ENDWALLS

RUNOFF COEFFICIENT TABLE

	HYDROLOGIC SOIL GROUP											
	A			B			C			D		
	SLOPE RANGE (PERCENT)			SLOPE RANGE (PERCENT)			SLOPE RANGE (PERCENT)			SLOPE RANGE (PERCENT)		
LAND USE:	0-2	2-6	6 & OVER	0-2	2-6	6 & OVER	0-2	2-6	6 & OVER	0-2	2-6	6 & OVER
ROW CROPS	.08 .22	.16 .30	.22 .38	.12 .26	.20 .34	.27 .44	.15 .30	.24 .37	.33 .50	.19 .34	.28 .41	.38 .56
MEDIAN STRIP-TURF	.19 .24	.20 .26	.24 .30	.19 .25	.22 .28	.26 .33	.20 .26	.23 .30	.30 .37	.20 .27	.25 .32	.30 .40
SIDE SLOPE-TURF			.25 .32			.27 .34			.28 .36			.30 .38
PAVEMENT:												
ASPHALT	.70 - .95											
CONCRETE	.80 - .95											
BRICK	.70 - .80											
DRIVES, WALKS	.75 - .85											
ROOFS	.75 - .95											
GRAVEL ROADS, SHOULDERS	.40 - .60											

TOTAL PROJECT AREA = _____ ACRES
TOTAL AREA EXPECTED TO BE DISTURBED BY CONSTRUCTION ACTIVITIES = _____ACRES

2

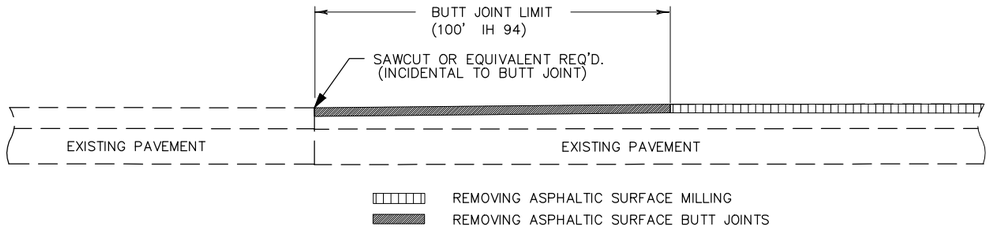

BUTT JOINT DETAIL (ASPHALT)

EXACT LOCATIONS AND DIMENSIONS DETERMINED BY THE ENGINEER.

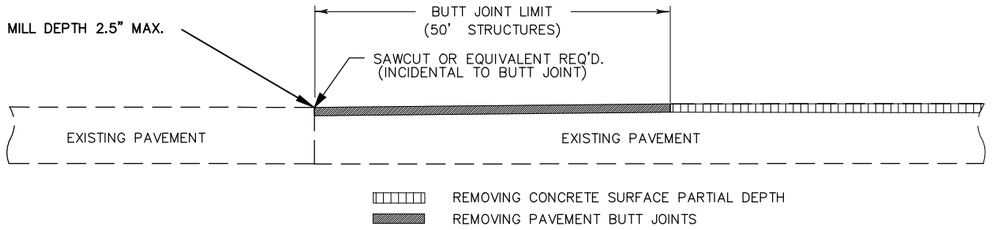

BUTT JOINT DETAIL (CONCRETE)

EXACT LOCATIONS AND DIMENSIONS LENGTHS DETERMINED BY THE ENGINEER.

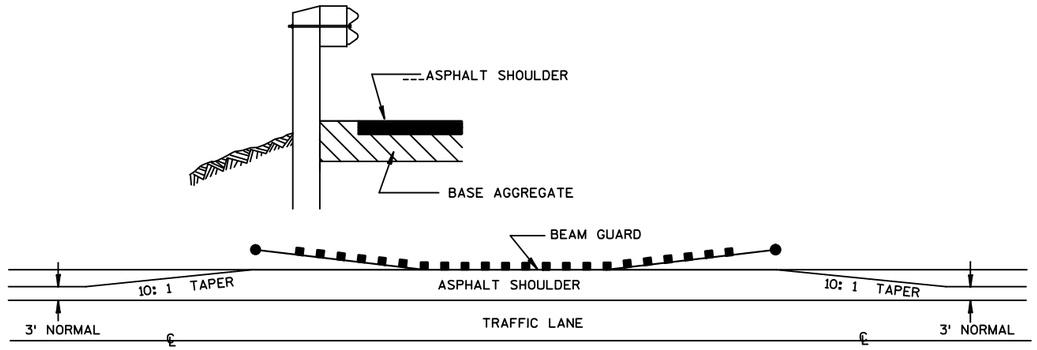

DETAIL FOR ASPHALT SHOULDER AT BEAM GUARD

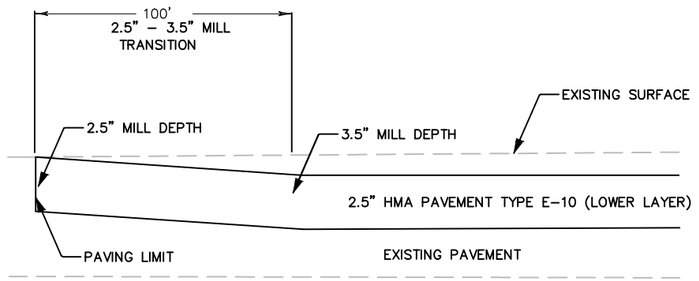

JOINT TRANSITION DETAIL: LOWER LAYER

REQUIRED AT BEGIN AND END PRIOR TO OPENING TO TRAFFIC
EXACT LOCATIONS AND DIEMENSIONS DETERMINED BY THE ENGINEER.

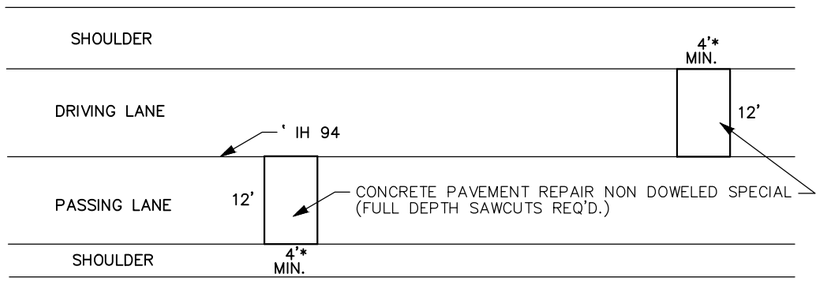

PLAN VIEW

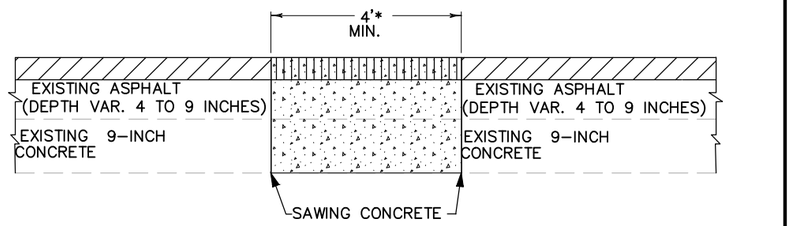

SIDE VIEW

* 4'–8' TYPICAL OR AS DIRECTED BY THE ENGINEER.

NOTES

CONSTRUCT CONCRETE PAVEMENT REPAIR PRIOR TO HMA MILL & OVERLAY.

SAWING EXISTING ASPHALT OVERLAYED ON CONCRETE IS CONSIDERED INCIDENTAL TO SAWING CONCRETE.

DAMAGE TO EITHER EXISTING PAVEMENTS OR EXISTING SHOULDERS DURING CONCRETE PAVEMENT REPAIR NON DOWELED SPECIAL SHALL BE REPAIRED AND CONSIDERED INCIDENTAL TO THE ITEM OF CONCRETE PAVEMENT REPAIR NON DOWELED SPECIAL.

THICKNESS OF CONCRETE REPAIR MAY VARY. 9" TO 11" EB LAST 200' THICKNESS IS EXPECTED.

CONCRETE PAVEMENT REPAIR NON DOWELED SPECIAL DETAIL

EXACT LOCATIONS DETERMINED BY THE ENGINEER.

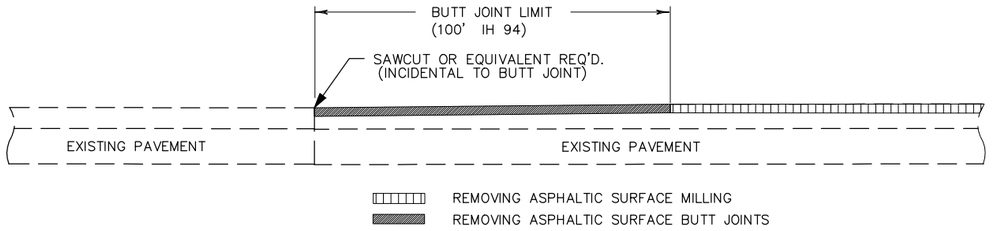

BUTT JOINT DETAIL (ASPHALT)

EXACT LOCATIONS AND DIMENSIONS DETERMINED BY THE ENGINEER.

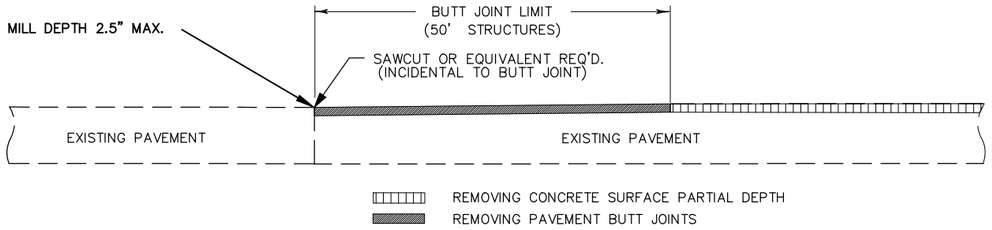

BUTT JOINT DETAIL (CONCRETE)

EXACT LOCATIONS AND DIMENSIONS LENGTHS DETERMINED BY THE ENGINEER.

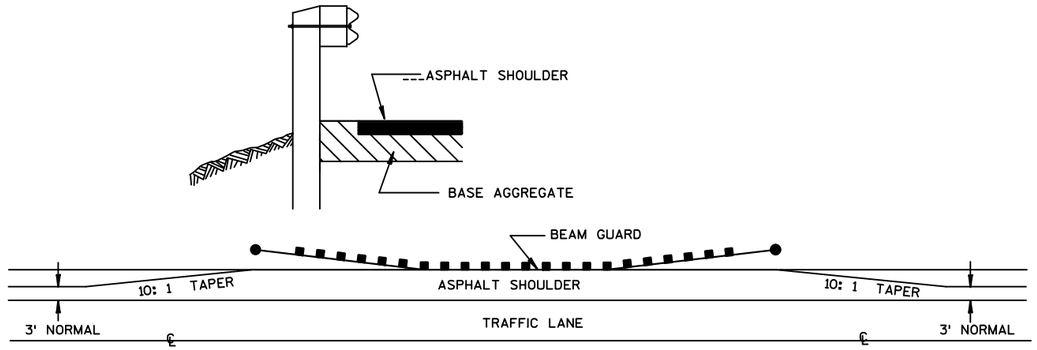

DETAIL FOR ASPHALT SHOULDER AT BEAM GUARD

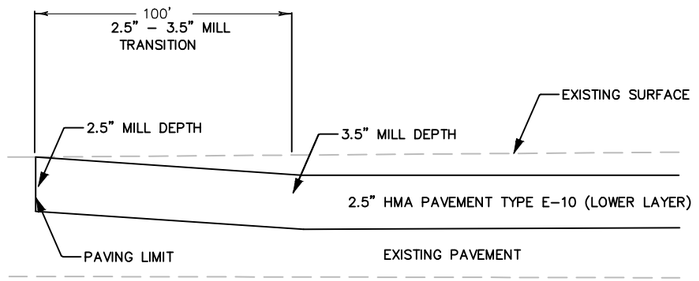

JOINT TRANSITION DETAIL: LOWER LAYER

REQUIRED AT BEGIN AND END PRIOR TO OPENING TO TRAFFIC
EXACT LOCATIONS AND DIEMENSIONS DETERMINED BY THE ENGINEER.

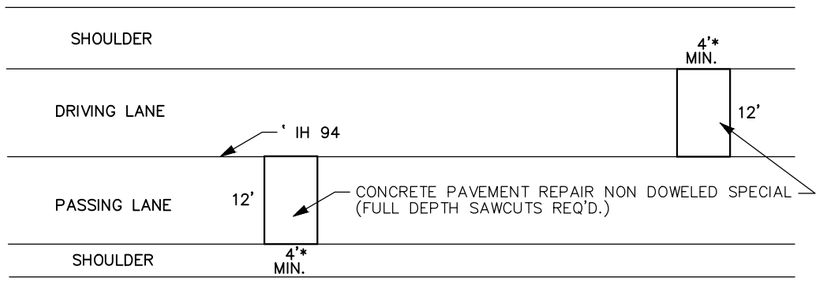

PLAN VIEW

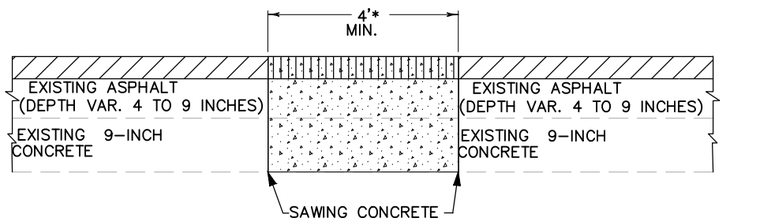

SIDE VIEW

* 4'–8' TYPICAL OR AS DIRECTED BY THE ENGINEER.

NOTES

CONSTRUCT CONCRETE PAVEMENT REPAIR PRIOR TO HMA MILL & OVERLAY.

SAWING EXISTING ASPHALT OVERLAYED ON CONCRETE IS CONSIDERED INCIDENTAL TO SAWING CONCRETE.

DAMAGE TO EITHER EXISTING PAVEMENTS OR EXISTING SHOULDERS DURING CONCRETE PAVEMENT REPAIR NON DOWELED SPECIAL SHALL BE REPAIRED AND CONSIDERED INCIDENTAL TO THE ITEM OF CONCRETE PAVEMENT REPAIR NON DOWELED SPECIAL.

THICKNESS OF CONCRETE REPAIR MAY VARY. 9" TO 11" EB LAST 200' THICKNESS IS EXPECTED.

CONCRETE PAVEMENT REPAIR NON DOWELED SPECIAL DETAIL

EXACT LOCATIONS DETERMINED BY THE ENGINEER.

2

N

LEGEND

- POST WITH ATTACHED SIGN
- DIRECTION OF TRAFFIC
- WORK ZONE
- MB — PORTABLE CHANGEABLE MESSAGE SIGN REMOTE CONTROL SEE ALT. ROUTE DETAIL FOR LOCATION
- * — A SPEED LIMIT SIGN SHALL BE LOCATED 1500 FEET BEYOND THE END OF THE ACCELERATION LANE OF EACH ENTRANCE RAMP. THERE SHALL BE A SPEED LIMIT SIGN INCORPORATED A MINIMUM OF EVERY 2 TO 3 MILES WITHIN THE LANE CLOSURE.
- ** — SEE SDD 15D12-4 FOR TRAFFIC CONTROL LOCATED WITHIN THE TRANSITION AREA, BUFFER SPACE, AND WORK SPACE (WORK AREA).

GENERAL NOTES:

THE EXACT NUMBER, LOCATION, AND SPACING OF ALL SIGNS AND DEVICES SHALL BE ADJUSTED TO FIT FIELD CONDITIONS AS APPROVED BY THE ENGINEER.

THE SPACING BETWEEN SIGNS SHOULD BE ADJUSTED TO NOT CONFLICT WITH AND TO PROVIDE A MINIMUM OF 200 FEET (500 FEET DESIREABLE) DISTANCE TO EXISTING SIGNS.

TRAFFIC CONTROL SHOWN IS FOR LANE CLOSURES IN ONE DIRECTION AT ANY GIVEN TIME. IMPLEMENT TRAFFIC CONTROL IN BOTH DIRECTIONS IF LANE CLOSURES ARE IMPLEMENTED FOR BOTH DIRECTIONS.

COORDINATE LOCATIONS OF LANE CLOSURES/SPEED REDUCTION ADVANCED SIGNING WITH DETAILS SHOWN ON ALTERNATE ROUTE DETAIL.

RETURN SPEED LIMIT TO 65 MPH AND COVER SIGNS DURING NON-WORKING HOURS.

ALL SIGNS ARE 48"X48" UNLESS OTHERWISE NOTED.

"WO" IS THE SAME AS "W" EXCEPT THE BACKGROUND IS ORANGE.

ANY SIGNS TEMPORARY OR EXISTING, WHICH CONFLICT WITH TRAFFIC CONTROL "IN USE" SHALL BE REMOVED OR COVERED AS NEEDED AND AS APPROVED BY THE ENGINEER. NO WARNING LIGHTS SHALL BE WORKING ON "COVERED" OR "DOWNED" SIGNS.

FOR A LANE CLOSURE THAT IS IN PLACE LESS THAN 7 CONTINUOUS DAYS AND NIGHTS, THE ADVANCED WARNING SIGNS MAY BE MOUNTED ON PORTABLE SUPPORTS.

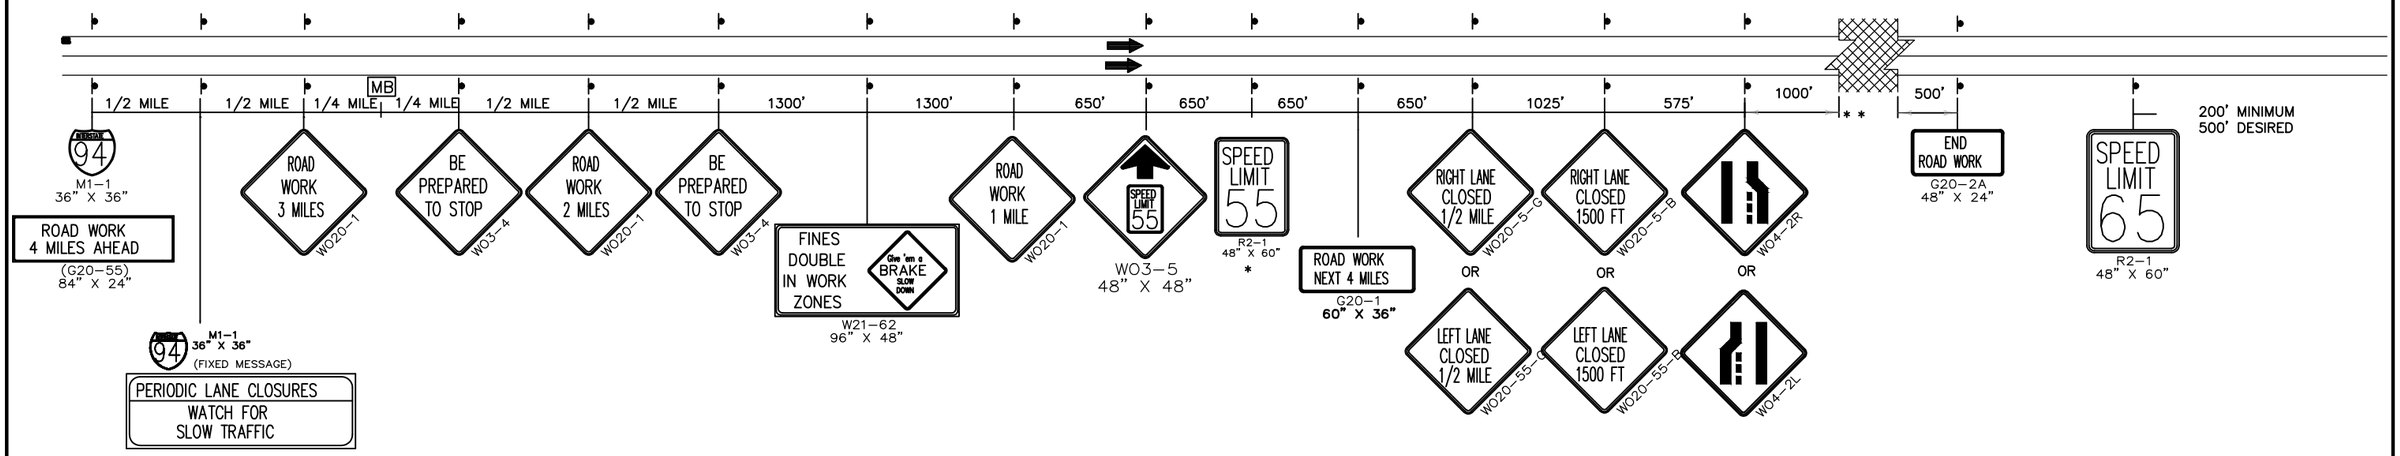

PROJECT NO: 1023-00-72 / 1023-06-73	HWY: IH 94	COUNTY: JACKSON & MONROE	TRAFFIC CONTROL ADVANCED WARNING	SHEET	E

2

PROJECT NO:1023-00-72&80	HWY: IH 94 E.B. & W.B.	COUNTY: JACKSON COUNTY	FTMS PLAN SHEETS	SHEET	E

FILE NAME : N:\PDS\C3D\10230002\SHEETSPLAN\RAMP GATES\021401-FM-JC.DWG
LAYOUT NAME - ****

PLOT DATE : 2/2/2015 11:04 AM PLOT BY : BERTHOLD, MICHAEL E PLOT NAME : PLOT SCALE : 1 IN:100 FT

WISDOT/CADDS SHEET 42

2

LEGEND

FTMS CONVENTIONAL SYMBOLS

	PROPOSED
CCTV CAMERA AND POLE	
POLE MOUNTED CABINET	
METER BREAKER PEDESTAL	
24X42-INCH STEEL PULL BOX	
FTMS (ITS) CONDUIT	
BREAKER DISCONNECT BOX	
COMMUNICATIONS VAULT, TYPE 1	
DETECTION ZONE	

FTMS STANDARD ABBREVIATIONS

CB	CONTROLLER CABINET
CCTV	CLOSED CIRCUIT TELEVISION SITE
CV	COMMUNICATIONS VAULT
PB	PULL BOX
EX	EXISTING

FTMS GENERAL NOTES

1. THESE PLANS AND THE ASSOCIATED SPECIAL PROVISIONS REFLECT CONDITIONS KNOWN DURING THE DEVELOPMENT OF THE PLANS AND TECHNICAL SPECIAL PROVISIONS. ALL SCALES, DIMENSIONS AND LOCATIONS SHOWN IN THESE PLANS ARE APPROXIMATE. ACTUAL PHYSICAL FIELD CONDITIONS SHALL PROVIDE THE BASIS FOR THE APPLICATION OF WORK SHOWN IN THE PLANS. THE CONTRACTOR IS FULLY RESPONSIBLE FOR THE APPLICATION OF ALL WORK SHOWN IN THE PLANS TO THE ACTUAL PHYSICAL FIELD CONDITIONS TO PROVIDE A COMPLETE AND ACCEPTED PROJECT. IN THE EVENT THAT ACTUAL PHYSICAL FIELD CONDITIONS AFFECT OR PREVENT THE APPLICATION OR PROGRESSION OF ANY WORK SHOWN IN THE PLANS OR TECHNICAL SPECIAL PROVISIONS, THE CONTRACTOR SHALL NOTIFY THE ENGINEER IMMEDIATELY, AND PRIOR TO ANY FURTHER WORK ACTIVITY. THE CONTRACTOR SHALL IMMEDIATELY NOTIFY THE ENGINEER OF ANY LOCATION CHANGES OTHER THAN MINOR ADJUSTMENTS.
2. BE AWARE THAT ALL EXISTING UNDERGROUND AND ABOVE GROUND STRUCTURES AND FACILITIES WITHIN THE SCOPE OF THIS PROJECT MAY NOT BE LOCATED IN THE PLANS. THE CONTRACTOR IS FULLY RESPONSIBLE FOR LOCATING AND AVOIDING ALL UNDERGROUND AND ABOVE GROUND STRUCTURES AND FACILITIES.
3. BE AWARE THAT NO TEST BORINGS WERE MADE WHERE CONDUITS, PULLBOXES, POLES, CABINET FOUNDATIONS, OR OTHER EQUIPMENT IS TO BE INSTALLED. THE CONTRACTOR IS FULLY RESPONSIBLE FOR EXAMINING THE JOB SITE CONDITIONS BEFORE SUBMITTING BID PROPOSALS.
4. NO TREES (AND/OR SHRUBS) SHALL BE REMOVED WITHOUT APPROVAL OF THE ENGINEER.
5. AREAS WITHIN THE RIGHT-OF-WAY DISTURBED SPECIFICALLY FOR FTMS CONSTRUCTION SHALL BE RESTORED TO THE ORIGINAL CONDITION WITH TOPSOIL, FERTILIZER, SEED, AND EROSION MAT, AND SHALL BE INCLUDED IN THE COST OF INSTALLING FTMS ITEMS. RESTORATION FOR AREAS DISTURBED FOR OTHER CONSTRUCTION OPERATIONS BUT ALSO CONTAINING FTMS CONSTRUCTION SHALL BE DONE ACCORDING TO REQUIREMENTS AND PAYMENT PROVISIONS FOR THE OTHER CONSTRUCTION OPERATIONS.
6. THE LOCATION OF EXISTING AND PROPOSED UTILITY INSTALLATIONS SHOWN ON THE PLANS ARE APPROXIMATE. THERE MAY BE OTHER UTILITY INSTALLATIONS WITHIN THE PROJECT AREA THAT ARE NOT SHOWN.
7. DUE TO RAMP, LANE, SHOULDER CLOSURE RESTRICTIONS, AND WORK UNDER OTHER CONTRACTS, SOME WORK MAY BE REQUIRED TO BE PERFORMED AT NIGHT.
8. THE CONTRACTOR IS FULLY RESPONSIBLE FOR COORDINATING RAMP, LANE, SHOULDER, AND ROADWAY CLOSURES WITH OTHER CONTRACTS IN THE AREA.
9. THE CONTRACTOR SHALL CONTACT THE WISDOT STATEWIDE TRAFFIC OPERATIONS CENTER AT (414) 227-2166 FIVE (5) WORKING DAYS PRIOR TO ENTERING ANY EXISTING WISDOT FTMS OR ITS CABINET.
10. ALL LOOP DETECTORS ARE STATIONED TO CENTER OF LEADING EDGE AS APPROACHED BY NORMAL VEHICLE PATH.
11. HAND DIG TRENCHES CROSSING EXISTING CONDUIT CONTAINING FIBER OPTIC CABLE.
12. VISUALLY VERIFY DEPTHS OF EXISTING CONDUITS CONTAINING FIBER OPTIC CABLE PRIOR TO CROSSING BY DIRECTIONAL BORE OR SPECIAL METHOD.

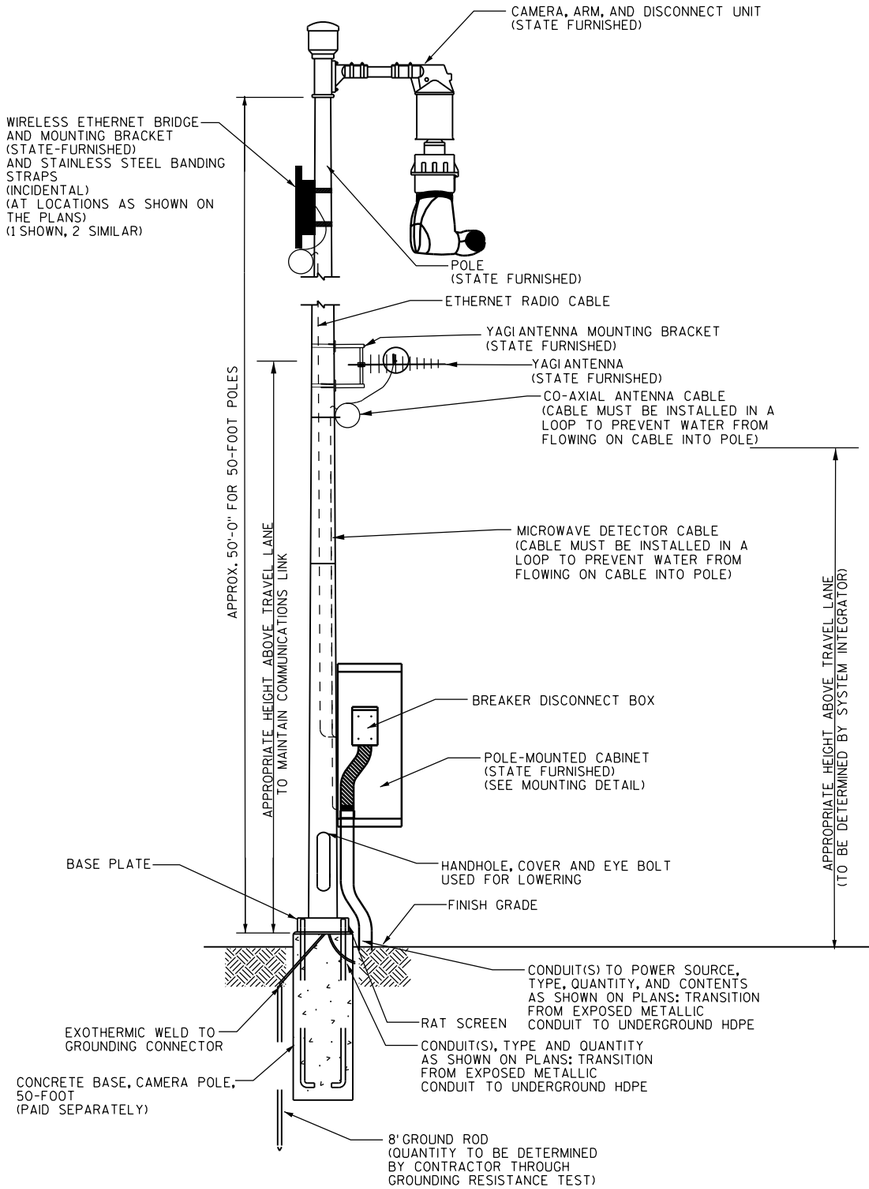

CAMERA POLE WITH CAMERA LOWERING HARDWARE

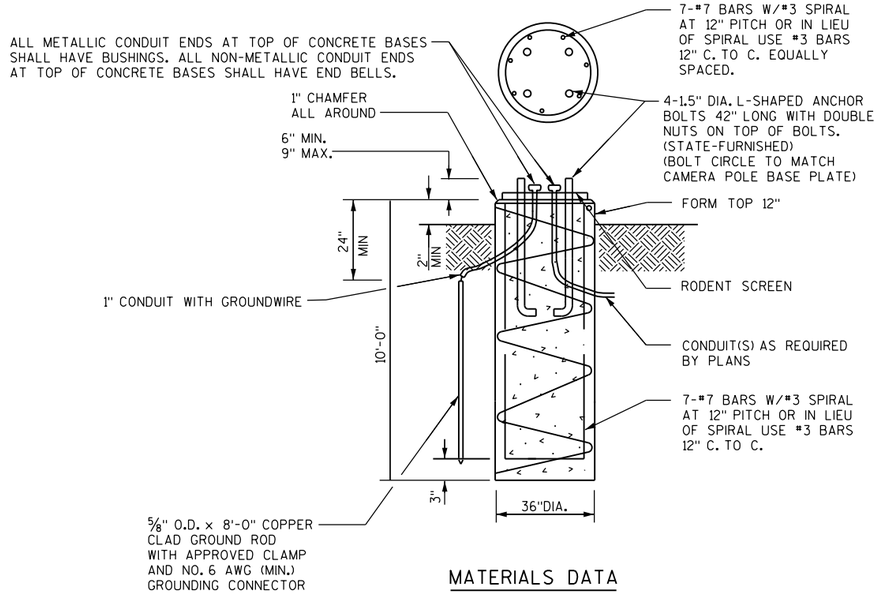

MATERIALS DATA

CONCRETE	f'c=3,500 psi
HIGH STRENGTH BAR STEEL REINFORCEMENT	fy = 60,000 psi

CONCRETE BASE, 50' CAMERA POLE

NOT TO SCALE

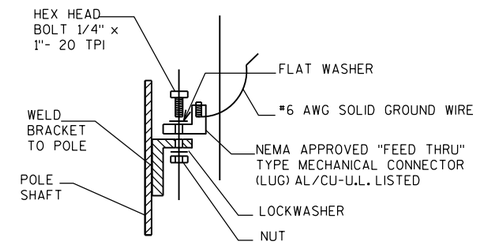

FIELD INSTALLED GROUNDING LUG

NOTES

1) ALL HARDWARE AND FASTENERS SHALL BE STAINLESS STEEL
2) POLE DRAWINGS SHOWN FOR BIDDING INFORMATION PURPOSES ONLY. POLES WILL BE STATE FURNISHED. BASE TO BE CONTRACTOR DESIGNED.
3) CONTRACTOR SHALL CONFIRM BOLT PATTERN OF CAMERA POLE PRIOR TO CONSTRUCTION OF CONCRETE BASE.
4) CONTRACTOR SHALL INSTALL GROUNDING LUG AS SHOWN

CAMERA POLES & FOUNDATIONS

2

2

SIGN

SIGN

SIGN

2

2

2545

2550

CTH "EW"

BLANEY RD.

PROJECT NO:1023-06-73&75	HWY: IH 94	COUNTY: MONROE COUNTY	FTMS PLAN SHEETS	SHEET	E

FILE NAME : N:\PDS\C3D\10230603\SHEETSPLAN\RAMP GATE\021402-FM-MC.DWG
LAYOUT NAME - ****

PLOT DATE : 2/4/2015 2:18 PM PLOT BY : BERTHOLD, MICHAEL E PLOT NAME : PLOT SCALE : 1 IN:100 FT

2

2

N

2155

2160

2165

I 94

I 94

CTH "O"

SIGN

SIGN

SIGN

SIGN

SIGN

U/C

CRANMORE RD.

GUY

GUY

OH

OH

OH

PROJECT NO: 1023-00-72 & 80	HWY: IH 94	COUNTY: JACKSON	EXISTING UTILITIES	SHEET	E

FILE NAME : N:\PDS\C3D\10230002\SHEETSPLAN\UTILITY 1078\023002-UP-IH94-JC-EB.DWG
LAYOUT NAME - ****

PLOT DATE : 2/3/2015 10:30 AM PLOT BY : BERTHOLD, MICHAEL E PLOT NAME :

PLOT SCALE : 1 IN:100 FT

2

2

N

2450

2455

UNION PACIFIC

I 94

INL

FO

GUY

PC: 2457+43.87

PROJECT NO:1023-06-73 & 75	HWY:IH 94	COUNTY:MONROE	EXISTING UTILITIES	SHEET	E

FILE NAME : N:\PDS\C3D\10230603\SHEETSPLAN\UTILITY 1078\023001-UP-IH94-MC-EB-SITE1_BACKUP.DWG
LAYOUT NAME - ****

PLOT DATE : 3/6/2015 2:11 PM

PLOT BY : BERTHOLD, MICHAEL E PLOT NAME :

PLOT SCALE : 1 IN:100 FT

2

2

N

2460

2465

2470

ASPEN AVE.

ASPEN AVE.

ARM RD.

ARCTIC RD.

I-94

INL

MH

MH

PROJECT NO:1023-06-73 & 75	HWY:IH 94	COUNTY:MONROE	EXISTING UTILITIES	SHEET	E

FILE NAME : N:\PDS\C3D\10230603\SHEETSPLAN\UTILITY 1078\023002-UP-IH94-MC-EB-SITE2.DWG
LAYOUT NAME - ****

PLOT DATE : 2/3/2015 10:23 AM PLOT BY : BERTHOLD, MICHAEL E PLOT NAME :

PLOT SCALE : 1 IN:100 FT

2

2

N

94

94

2545

2550

CTH "EW"

CTH "EW"

SAN

SAN

SAN

SAN

SAN

MH

MH

MH

WV

WV

SIGN

SIGN

SIGN

SIGN

SIGN

SIGN

SIGN

SIGN

SIGN

INL

INL

INL

INL

INL

INL

INL

INL

INL

BLAN

PROJECT NO:1023-06-73 & 75	HWY: IH 94	COUNTY: MONROE	EXISTING UTILITIES	SHEET	E

FILE NAME : N:\PDS\C3D\10230603\SHEETSPLAN\UTILITY 1078\023003-UP-IH94-MC-EB-SITE3.DWG
LAYOUT NAME - ****

PLOT DATE : 2/3/2015 10:11 AM PLOT BY : BERTHOLD, MICHAEL E PLOT NAME :

PLOT SCALE : 1 IN:100 FT

Division	From / To Station	Common Excavation (1)	Salvaged / Unusable Pavement Material (3)	Available Material (4)	Unexpanded Fill	Expanded Fill (5)	Mass Ordinate + / - (6)	Waste	Borrow
		Cut (2)				Factor 1.25			
Division 1									(item #208.0100)
090201-IH 94 JC EB	2135+00/2200+00	3,442	0	3,442	9,043	11,304	-7,862	0	7,862
Division 1 Subtotal		3,442	0	3,442	9,043	11,304	-7,862	0	7,862
Division 2									
090202-IH 94 JC EB	2200+50/2259+50	37	0	37	9,463	11,829	-11,792	0	11,792
Division 2 Subtotal		37	0	37	9,463	11,829	-11,792	0	11,792
Division 3									
090203-IH 94 JC EB	2265+50/2324+50	235	0	235	11,826	14,783	-14,548	0	14,548
Division 3 Subtotal		235	0	235	11,826	14,783	-14,548	0	14,548
Division 4									
090204-IH 94 JC EB	2330+50/2370+00	655	0	655	6,018	7,522	-6,867	0	6,867
Division 3 Subtotal		655	0	655	6,018	7,522	-6,867	0	6,867
Grand Total		4,368.70	0.00	4,368.70	36,350.10	45,437.63	-41,068.93	0.00	41,068.93
	Total Common Exc	**4,368.70**						**Total**	**41,068.93**

1) Item number 205.0100
2) Salvaged/Unsuable Pavement Material is included in Cut.
3) Salvaged/Unusable Pavement Material
4) Available Material = Cut - Salvaged/Unusuable Pavement Material
5) Expanded Fill. Factor = 1.25
6) The Mass Ordinate + or - Qty calculated for the Division. Plus quantity indicates an excess of material within the Division. Minus indicates a shortage of material within the Division.

Division	From / To Station	Common Excavation (1)	Salvaged / Unusable Pavement Material (3)	Available Material (4)	Unexpanded Fill	Expanded Fill (5)	Mass Ordinate + / - (6)	Waste	Borrow
		Cut (2)				Factor 1.25			
Division 1									(item #208.0100)
090201-IH 94 Mon EB	2372+92/2432+00	1,927	0	1,927	6,915	8,644	-6,717	0	6,717
Division 1 Subtotal		1,927	0	1,927	6,915	8,644	-6,717	0	6,717
Division 2									
090202-IH 94 Mon EB	2438+50/2492+00	2,446	0	2,446	17,093	21,366	-18,920	0	18,920
Division 2 Subtotal		2,446	0	2,446	17,093	21,366	-18,920	0	18,920
Division 3									
090203-IH 94 Mon EB	2500+50/2600+00	26,632	0	26,632	15,009	18,761	7,871	7,871	0
Division 3 Subtotal		26,632	0	26,632	15,009	18,761	7,871	7,871	0
Grand Total		31,005.02	0.00	31,005.02	39,016.58	48,770.73	-17,765.71	7,870.88	25,636.59
	Total Common Exc	**31,005.02**						**Total**	**25,636.59**

1) Item number 205.0100
2) Salvaged/Unsuable Pavement Material is included in Cut.
3) Salvaged/Unusable Pavement Material
4) Available Material = Cut - Salvaged/Unusuable Pavement Material
5) Expanded Fill. Factor = 1.25
6) The Mass Ordinate + or - Qty calculated for the Division. Plus quantity indicates an excess of material within the Division. Minus indicates a shortage of material within the Division.

WisDOT NW Region Pavement Marking Matrix

Pavement Marking for Freeway, Expressway, and Multilane Divided Highway applications

TEMPORARY PAVEMENT MARKING

			PREFERRED PAVEMENT MARKING PRODUCTS				
HIGHWAY TYPE	**SURFACE TYPE**	**TEMPORARY MARKING SCENARIO**	****EDGE LINES**	**CENTER LINES**	****4" WIDE LANE LINES, 2' AND 3' SEGMENTS**	**SDD References**	**Bid Item Numbers**
FREEWAY, EXPRESSWAY, and MULTILANE DIVIDED	Existing Concrete Existing Apshalt	lane closure shifts and tapers	Wet Reflective Removable Tape	N/A	Wet Reflective Removable Tape	SDD 15 D 3-_ SDD 15 D 12-_ SDD 15 D 20-_ SDD 15 D 22-_	649.0400
FREEWAY, EXPRESSWAY, and MULTILANE DIVIDED	Asphalt temporary surface	Temporary Lanes, Widening, and Crossovers	Temporary Pavement Marking Refelctive Paint 4-Inch, Removable Tape, or Raised Pavement Markers (if necessary)	N/A	Temporary Pavement Marking Refelctive Paint 4-Inch, Removable Tape, or Raised Pavement Markers (if necessary)	SDD 15 D 11-_	649.0200 649.2100 649.0400
FREEWAY, EXPRESSWAY, and MULTILANE DIVIDED	Asphalt intermediate layer	Lower Lift/Layer of Pavement Open to Traffic	Temporary Pavement Marking Reflective Paint	N/A	Temporary Pavement Marking Reflective Paint	SDD 15 C 8-__a	649.0200
FREEWAY, EXPRESSWAY, and MULTILANE DIVIDED	Intermediate or Final Layer	Winter Staging: Pavement Markings applied after November 15 and before April 15	Reflective Paint or Epoxy, placed as shown for permanent markings in the plan	N/A	Wet Reflective Removable Tape, should be placed as shown for permanent markings in the plan (12.5' skips)	SDD 15 C 8-__a	646.0103 646.0106 649.0400
FREEWAY, EXPRESSWAY, and MULTILANE DIVIDED	Asphalt Final Layer	Temporary Pavement Marking Prior to Permanent Pavement Marking Application, if necessary	Temporary Pavement Marking Reflective Paint or Removable Tape	N/A	Temporary Pavement Marking Reflective Paint or Removable Tape	SDD 15 C 8-__a	649.0200 649.0400
FREEWAY, EXPRESSWAY, and MULTILANE DIVIDED	Stone Matrix Asphalt Final Layer	Temporary Pavement Marking Prior to Permanent Pavement Marking Application	Temporary Pavement Marking Reflective Paint or Removable Tape	N/A	Temporary Pavement Marking Reflective Paint or Removable Tape	SDD 15 C 8-__a	649.0200 649.0400

PERMANENT PAVEMENT MARKING

			PREFERRED PAVEMENT MARKING PRODUCTS				
HIGHWAY TYPE	**SURFACE TYPE**	**PERMANENT PAVEMENT MARKING SCENARIO**	****EDGE LINES**	**CENTER LINES**	****LANE LINES, 2', AND 3' SEGMENTS**	**SDD References**	**Bid Item Numbers**
FREEWAY, EXPRESSWAY, and MULTILANE DIVIDED	Concrete	Final Layer, Permanent	Epoxy*	N/A	380AW-5 Tape Grooved	SDD 15 C 8-__a	Epoxy - 646.0106 Tape - Special
FREEWAY, EXPRESSWAY, and MULTILANE DIVIDED	Asphalt	Final Layer, Permanent	Epoxy	N/A	380AW-5 Tape Grooved	SDD 15 C 8-__a	Epoxy - 646.0106 Tape - Special
FREEWAY, EXPRESSWAY, and MULTILANE DIVIDED	Stone Matrix Asphalt***	Final Layer, Permanent	Epoxy on Scarification	N/A	380AW-5 Tape Grooved	SDD 15 C 8-__a	Epoxy - 646.0106 Tape - Special

** = Prior to installation of Epoxy pavement markings on new concrete; remove curing compound by blasting, grinding, or scarifying*

*** = On Interstate, Freeways, and Expressways; temporary or permanent edge lines and lane lines shall be installed prior to opening a lane closure to traffic*
For other highways, edgelines shall be installed within one week of completion of shoulders.

**** = Permanent epoxy pavement marking edge lines and lane lines shall not be placed until a minimum of 14 days after completing mainline SMA paving*

WisDOT NW Region Pavement Marking Matrix

Pavement Marking for Multi-Lane Undivided Highway applications

TEMPORARY PAVEMENT MARKING

			PREFERRED PAVEMENT MARKING PRODUCTS				
HIGHWAY TYPE	**SURFACE TYPE**	**TEMPORARY MARKING SCENARIO**	**EDGE LINES**	**CENTER LINES**	**4" WIDE LANE LINES, 2' AND 3' SEGMENTS**	**SDD References**	**Bid Item Numbers**
4 or More Lanes, Undivided	Existing Concrete Existing Apshalt	lane closure shifts and tapers	Wet Reflective Removable Tape	Wet Reflective Removable Tape	Wet Reflective Removable Tape	SDD 15 D 20-_ SDD 15 D 22-_	649.0400
4 or More Lanes, Undivided	Asphalt intermediate layer	Lower Lift/Layer of Pavement Open to Traffic	Temporary Pavement Marking Reflective Paint	Temporary Pavement Marking Reflective Paint	Temporary Pavement Marking Reflective Paint	SDD 15 C 8-__a	649.0200
4 or More Lanes, Undivided	Asphalt Final Layer	Temporary Pavement Marking Prior to Permanent Pavement Marking Application, if necessary	Temporary Pavement Marking Reflective Paint or Removable Tape	Temporary Pavement Marking Reflective Paint or Removable Tape	Temporary Pavement Marking Reflective Paint or Removable Tape	SDD 15 C 8-__a	649.0200 649.0400
4 or More Lanes, Undivided	Stone Matrix Asphalt Final Layer	Temporary Pavement Marking Prior to Permanent Pavement Marking Application	Temporary Pavement Marking Reflective Paint or Removable Tape	Temporary Pavement Marking Reflective Paint or Removable Tape	Temporary Pavement Marking Reflective Paint or Removable Tape	SDD 15 C 8-__a	649.0200 649.0400

PERMANENT PAVEMENT MARKING

			PREFERRED PAVEMENT MARKING PRODUCTS				
HIGHWAY TYPE	**SURFACE TYPE**	**PERMANENT PAVEMENT MARKING SCENARIO**	**EDGE LINES**	**CENTER LINES**	**12.5' LANE LINES, 2' AND 3' SEGMENTS**	**SDD References**	**Bid Item Numbers**
4 or More Lanes, Undivided	Concrete	Final Layer, Permanent	Epoxy*	Epoxy*	Epoxy*	SDD 15 C 8-__a	646.0106
4 or More Lanes, Undivided	Asphalt	Final Layer, Permanent	Epoxy	Epoxy	Epoxy	SDD 15 C 8-__a	646.0106
4 or More Lanes, Undivided	**Stone Matrix Asphalt	Final Layer, Permanent	Epoxy on Scarification	Epoxy on Scarification	Epoxy on Scarification	SDD 15 C 8-__a	646.0106
4 or More Lanes, Undivided	Seal Coat	Final Layer, Permanent	Waterborne Paint	Waterborne Paint	Waterborne Paint	SDD 15 C 8-__a	646.0103

* = Prior to installation of Epoxy pavement markings on new concrete; remove curing compound by blasting, grinding, or scarifying

** = Permanent epoxy pavement marking edge lines and lane lines shall not be placed until a minimum of 14 days after completing mainline SMA paving

Note: When marking a Two Way Left Turn Lane (TWLTL), if shoulder pavement between lane and curb will be 4' wide or greater, install edgeline markings

WisDOT NW Region Pavement Marking Matrix

Pavement Marking for Conventional Two Lane Highway applications

TEMPORARY PAVEMENT MARKING

			PREFERRED PAVEMENT MARKING PRODUCTS				
HIGHWAY TYPE	**SURFACE TYPE**	**TEMPORARY MARKING SCENARIO**	**EDGE LINES**	**CENTER LINES**	**Passing or Climbing Lanes**	**SDD References**	**Bid Item Numbers**
Two Lane	Existing Concrete Existing Apshalt	lane closure shifts and tapers	Removable Tape	Removable Tape	Removable Tape	SDD 15 D 31-_ SDD 15 D 32-_ SDD 15 D 33-_	649.0400
Two Lane	Asphalt intermediate layer	Lower Lift/Layer of Pavement Open to Traffic	Temporary Pavement Marking Reflective Paint	Temporary Pavement Marking Reflective Paint	Temporary Pavement Marking Reflective Paint	SDD 15 C 8-__a	649.0200
Two Lane	Asphalt Final Layer	Temporary Pavement Marking Prior to Permanent Pavement Marking Application, if necessary	Temporary Pavement Marking Reflective Paint or Removable Tape	Temporary Pavement Marking Reflective Paint or Removable Tape	Temporary Pavement Marking Reflective Paint or Removable Tape	SDD 15 C 8-__a	649.0200 649.0400
Two Lane	Stone Matrix Asphalt Final Layer	Temporary Pavement Marking Prior to Permanent Pavement Marking Application	Temporary Pavement Marking Reflective Paint or Removable Tape	Temporary Pavement Marking Reflective Paint or Removable Tape	Temporary Pavement Marking Reflective Paint or Removable Tape	SDD 15 C 8-__a	649.0200 649.0400
Two Lane	Seal Coat	After Seal Coat, before Permanent Marking Installation	Typically no Temporary Markings are placed for this short term operation.	Temporary Reflective Road Markers	Temporary Reflective Road Markers	N/A	N/A

PERMANENT PAVEMENT MARKING

			PREFERRED PAVEMENT MARKING PRODUCTS				
HIGHWAY TYPE	**SURFACE TYPE**	**PERMANENT PAVEMENT MARKING SCENARIO**	**EDGE LINES**	**CENTER LINES**	**Passing or Climbing Lanes**	**SDD References**	**Bid Item Numbers**
Two Lane	Concrete	Final Layer, Permanent	Epoxy*	Epoxy*	Epoxy*	SDD 15 C 8-__a	646.0106
Two Lane	Asphalt	Final Layer, Permanent	Epoxy	Epoxy or Same Day Epoxy***	Epoxy	SDD 15 C 8-__a	646.0106 646.0406
Two Lane	**Stone Matrix Asphalt	Final Layer, Permanent	Epoxy on Scarification	Epoxy on Scarification	Epoxy on Scarification	SDD 15 C 8-__a	646.0106
Two Lane	Seal Coat	Final Layer, Permanent	Waterborne Paint	Waterborne Paint	Waterborne Paint	SDD 15 C 8-__a	646.0106

* = Prior to installation of Epoxy pavement markings on new concrete; remove curing compound by blasting, grinding, or scarifying

** = Permanent epoxy pavement marking edge lines and lane lines shall not be placed until a minimum of 14 days after completing mainline SMA paving

*** = Same Day Epoxy is used for centerline pavement marking on conventional 2-Lane Highways that are open to through traffic during resurfacing.

Note 1: When marking a Two Way Left Turn Lane (TWLTL), if shoulder pavement between lane and curb will be 4' wide or greater, install edgeline markings

Note 2: Pavement marking on centerline rumble strips: Currently BTO is advising to place epoxy CL at 15 mil thickness. Then cut rumble strips. Then place the final epoxy CL at a 20 mil thickness.

WisDOT NW Region Pavement Marking Matrix

Pavement Marking for Roundabouts

		PREFERRED PAVEMENT MARKING PRODUCTS		
MARKING	**SURFACE TYPE**	**BID ITEM NAME**	**BID ITEM NUMBER**	
Edge Line appraoching RAB	All	Pavement Marking Epoxy, 4-inch	646.0106	
Lane Line approaching and exiting RAB	All Concrete Asphalt	Pavement Marking Epoxy, 4-inch Pavement Marking Grooved Wet Reflective Contrast Tape, 4-inch Pavement Marking Grooved Wet Reflective Tape, 4-inch	646.0106 646.0841.S 646.0881.S	
Centerline approaching RAB	All	Pavement Marking Epoxy, 4-inch	646.0106	
8" Channelizing Line approaching RAB (Multilane and Single Lane)	Concrete Asphalt	Pavement Marking Grooved Wet Reflective Contrast Tape, 8-inch Pavement Marking Grooved Wet Reflective Tape, 8-inch	646.0843.S 646.0883.S	
Lane Line within RAB	Concrete Asphalt	Pavement Marking Grooved Contrast Preformed Thermoplastic, 8-inch Pavement Marking Grooved Preformed Thermoplastic, 8-inch	SPV SPV	
Arrows, Words	Asphalt	Pavement Marking Grooved Preformed Thermoplastic Arrows	SPV	
Arrows, Words	Concrete	Pavement Marking Contrast Grooved Preformed Thermoplastic Arrows	SPV	
Crosswalk	Asphalt	Pavement Marking Grooved Preformed Thermoplastic	SPV	
Crosswalk	Concrete	Pavement Marking Contrast Grooved Preformed Thermoplastic	SPV	
Yield Line	Asphalt	Pavement Marking Grooved Preformed Thermoplastic Yield Line	SPV	
Yield Line	Concrete	Pavement Marking Contrast Grooved Preformed Thermoplastic Yield Line	SPV	

* = Prior to installation of Epoxy pavement markings on new concrete; remove curing compound by blasting, grinding, or scarifying

**= Refer to WisDOT Traffic special provisions for SPV information

WisDOT NW Region Pavement Marking Matrix

Pavement Marking - Special

Conventional Highways

PREFERRED PAVEMENT MARKING PRODUCTS

MARKING	SURFACE TYPE	BID ITEM NAME	BID ITEM NUMBER	
Diagonals	Asphalt Concrete SMA	Pavement Marking Diagonal Epoxy, 6-inch Pavement Marking Diagonal Epoxy, 8-inch Pavement Marking Diagonal Epoxy, 12-inch Pavement Marking Diagonal Epoxy, 18-inch Pavement Marking Diagonal Epoxy, 24-inch	647.0706 647.0716 647.0726 647.0736 647.0746	
8-Inch Channelizing Lines, solid and all dot patterns, multilane highways	Concrete Asphalt & SMA	Pavement Marking Grooved Wet Reflective Contrast Tape, 8-inch Pavement Marking Grooved Wet Reflective Tape, 8-inch	646.0843.S 646.0883.S	
8-Inch Channelizing Lines, solid and all dot patterns, 2-Lane highways	Concrete Asphalt & SMA	Pavement Marking Grooved Contrast Preformed Plastic Tape, 8-inch Pavement Marking Grooved Preformed Plastic Tape, 8-inch	646.0843.S 646.0883.S	
Arrows, Words	Concrete or Asphalt and SMA	Pavement Marking Grooved Preformed Thermoplastic Arrows Pavement Marking Grooved Preformed Thermoplastic Words	SPV	
Crosswalk	Concrete or Asphalt and SMA	Pavement Marking Grooved Preformed Thermoplastic Crosswalk	SPV	
Stop Line	Concrete or Asphalt and SMA	Pavement Marking Grooved Preformed Thermoplastic Stop Line	SPV	
Yield Line	Concrete or Asphalt and SMA	Pavement Marking Grooved Preformed Thermoplastic Yield Line	SPV	

Freeways

PREFERRED PAVEMENT MARKING PRODUCTS

MARKING	SURFACE TYPE	BID ITEM NAME	BID ITEM NUMBER	
Diagonals	Asphalt Concrete SMA	Pavement Marking Diagonal Epoxy, 6-inch Pavement Marking Diagonal Epoxy, 8-inch Pavement Marking Diagonal Epoxy, 12-inch Pavement Marking Diagonal Epoxy, 18-inch Pavement Marking Diagonal Epoxy, 24-inch	647.0706 647.0716 647.0726 647.0736 647.0746	
8-Inch Channelizing Lines, solid and all dot patterns	Concrete Asphalt & SMA	Pavement Marking Grooved Wet Reflective Contrast Tape, 8-inch Pavement Marking Grooved Wet Reflective Tape, 8-inch	646.0843.S 646.0883.S	
Type 5 Arrows	Concrete or Asphalt and SMA	Pavement Marking Grooved Preformed Thermoplastic Arrows	SPV	

Notes:

1. Prior to installation of Epoxy pavement markings on new concrete; remove curing compound by blasting, grinding, or scarifying
2. Permanent epoxy pavement marking edge lines and lane lines shall not be placed until a minimum of 14 days after completing mainline SMA paving
3. Prior to installation of pavement markings on new Stone Matrix Asphalt (SMA); scarify the surface where markings will be applied
4. Refer to WisDOT Traffic special provisions for SPV information

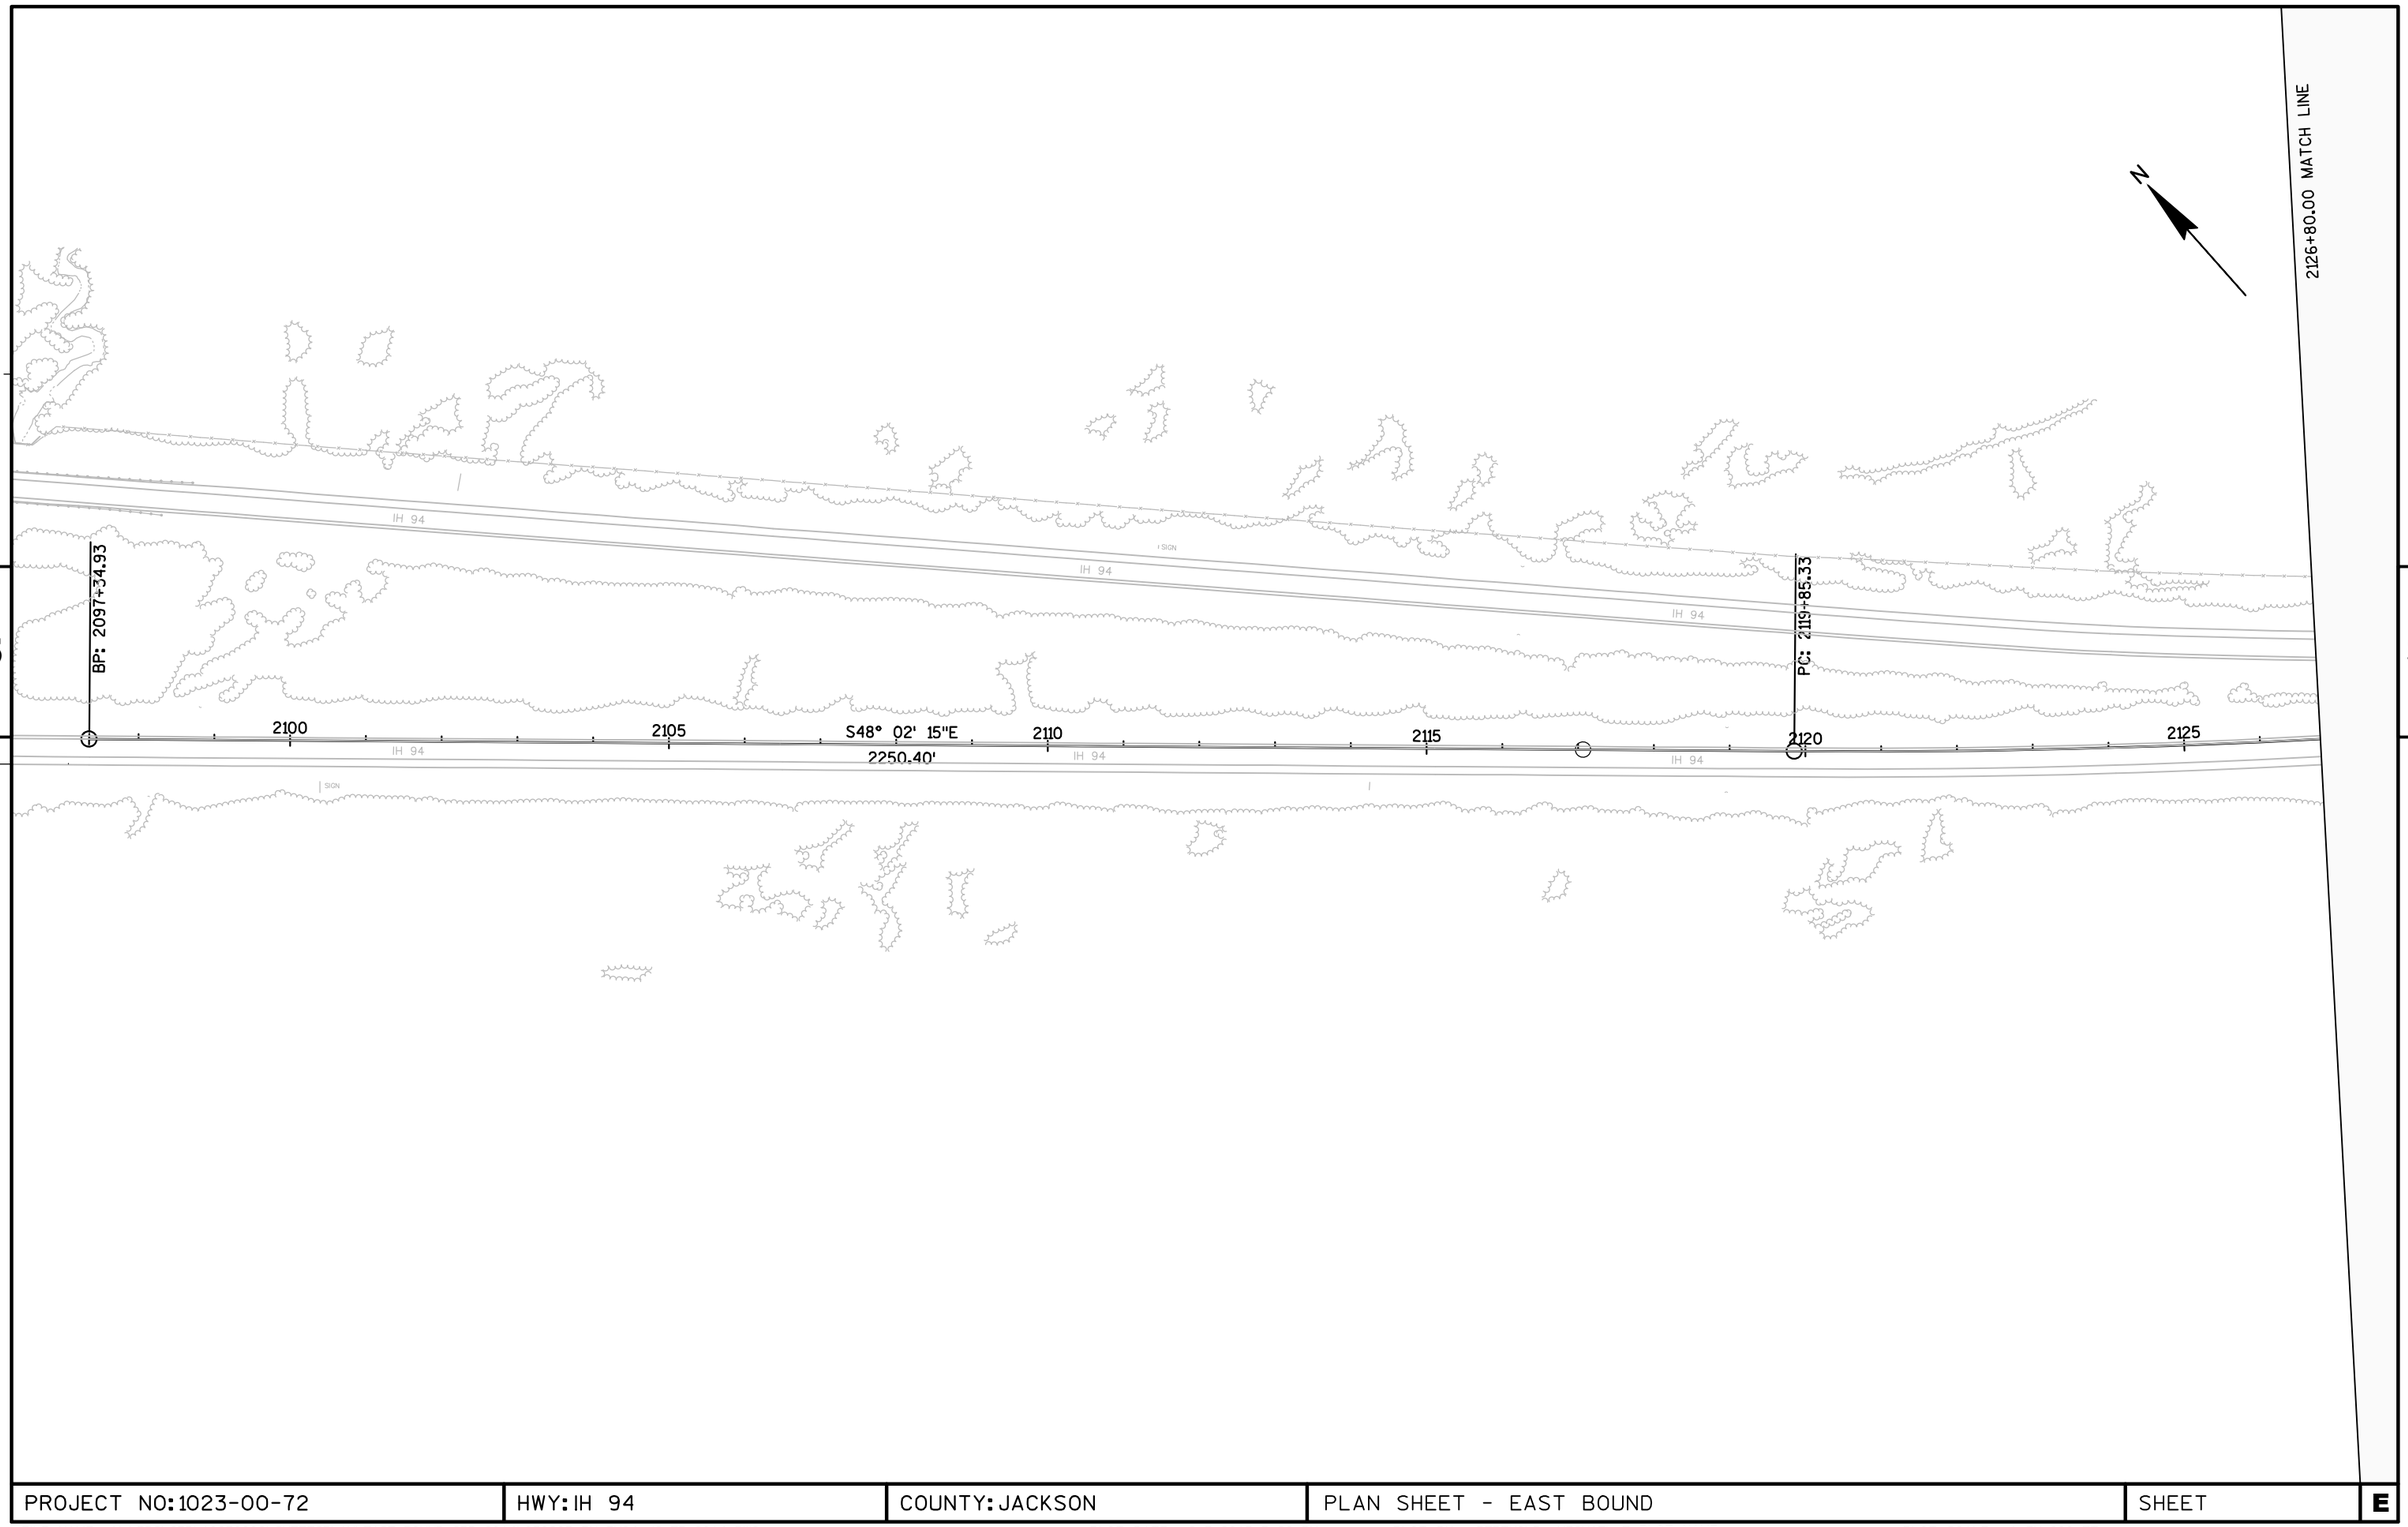

PROJECT NO: 1023-00-72	HWY: IH 94	COUNTY: JACKSON	PLAN SHEET - EAST BOUND	SHEET	E

FILE NAME : N:\PDS\C3D\10230002\SHEETSPLAN\EAST BOUND C3D 2014\050205-PN-IH94-JC-EB-2014.DWG
LAYOUT NAME - 050205 - (1)

PLOT DATE : 2/3/2015 3:26 PM PLOT BY : BERTHOLD, MICHAEL E PLOT NAME : PLOT SCALE : 1 IN:200 FT

2152+65.04 MATCH LINE

N

5

5

IH 94

SGN 128

2130

2135

2140

2145

2150

S59°

PT: 2139+60.94

ROBINSON

EQUATION

PI: 2131+59.70

PI STA = 2131+59.70
Y = 61541.857
X = 139622.827
DELTA = 11°42'10"
D = 0°30'00"
T = 1174.37'
L = 2340.57'
R = 11459.15'
PC STA = 2119+85.33
PT STA = 2139+60.94

STA BACK = 2143+25.90
STA AHEAD = 2139+60.94

EIDSMOE RD.

RAILROAD ST.

STA. 2136+75 LT. E.B.
AEW CULVERT PIPE SALVAGED 24-INCH
1 JOINT SEPARATED
JOINT TIES REQUIRED

MATCH LINE

PROJECT NO: 1023-00-72	HWY: IH 94	COUNTY: JACKSON	PLAN SHEET - EAST BOUND	SHEET	E

FILE NAME : N:\PDS\C3D\10230002\SHEETSPLAN\EAST BOUND C3D 2014\050205-PN-IH94-JC-EB-2014.DWG
LAYOUT NAME - 050205 - (2)
PLOT DATE : 3/13/2015 1:43 PM
PLOT BY : BERTHOLD, MICHAEL E PLOT NAME :
PLOT SCALE : 1 IN:200 FT

2182+15.04 MATCH LINE

5

5

44' 25"E

27.90'

2155 2160 2165 2170 2175 2180

PC: 2175+88.84

PI: 2179+78.96

I 94

CTH "O"

O'GUY

GRAMMER RD.

EPSTEIN RD.

PI STA = 2179+78.96
Y = 58925.309
X = 144107.756
DELTA = 1°18'01"
D = 0°10'00"
T = 390.12'
L = 780.21'
R = 34377.48'
PC STA = 2175+88.84
PT STA = 2183+79.00

STA. 2157+75 RT. E.B.
2 AEW CULVERT PIPES SAVAGED 24-INCH
2 JOINTS SEPARATED
JOINT TIES REQUIRED

2152+65.04 MATCH LINE

PROJECT NO: 1023-00-72	HWY: IH 94	COUNTY: JACKSON	PLAN SHEET - EAST BOUND	SHEET	E

FILE NAME : N:\PDS\C3D\10230002\SHEETSPLAN\EAST BOUND C3D 2014\050205-PN-IH94-JC-EB-2014.DWG
LAYOUT NAME - 050205 - (3)
PLOT DATE : 3/13/2015 1:36 PM
PLOT BY : BERTHOLD, MICHAEL E PLOT NAME :
PLOT SCALE : 1 IN:200 FT

2211+75.00 MATCH LINE

2182+15.04 MATCH LINE

5

5

N

CRANMORE RD.

CRANMORE RD.

I 94

I 94

I 94

SGN 129

SGN 129

PT: 2183+79.00

2185

2190

2195

2200

S58° 26' 24"E

4520.39'

2205

2210

STA BACK = 2183+69.05

STA AHEAD = 2183+79.00

PROJECT NO: 1023-00-72	HWY: IH 94	COUNTY: JACKSON	PLAN SHEET - EAST BOUND	SHEET	E

FILE NAME : N:\PDS\C3D\10230002\SHEETSPLAN\EAST BOUND C3D 2014\050205-PN-IH94-JC-EB-2014.DWG
LAYOUT NAME - 050205 - (4)

PLOT DATE : 2/3/2015 3:26 PM

PLOT BY : BERTHOLD, MICHAEL E PLOT NAME :

PLOT SCALE : 1 IN:200 FT

5

5

N

CRANMORE RD.

I 94

PC: 2228+99.39

PI: 2236+02.38

2215 2220 2225 2230 2235 2240

Wet 2 M

Wet 3 M

Wet 4 M

Wet 4 RPF

RAILROAD ST

PI STA = 2236+02.38
Y = 55987.253
X = 148890.972
DELTA = 10°30'54"
D = 0°45'00"
T = 702.98'
L = 1402.02'
R = 7639.44'
PC STA = 2228+99.39
PT STA = 2243+01.41

2211+75.00 MATCH LINE

PROJECT NO: 1023-00-72	HWY: IH 94	COUNTY: JACKSON	PLAN SHEET - EAST BOUND	SHEET	E

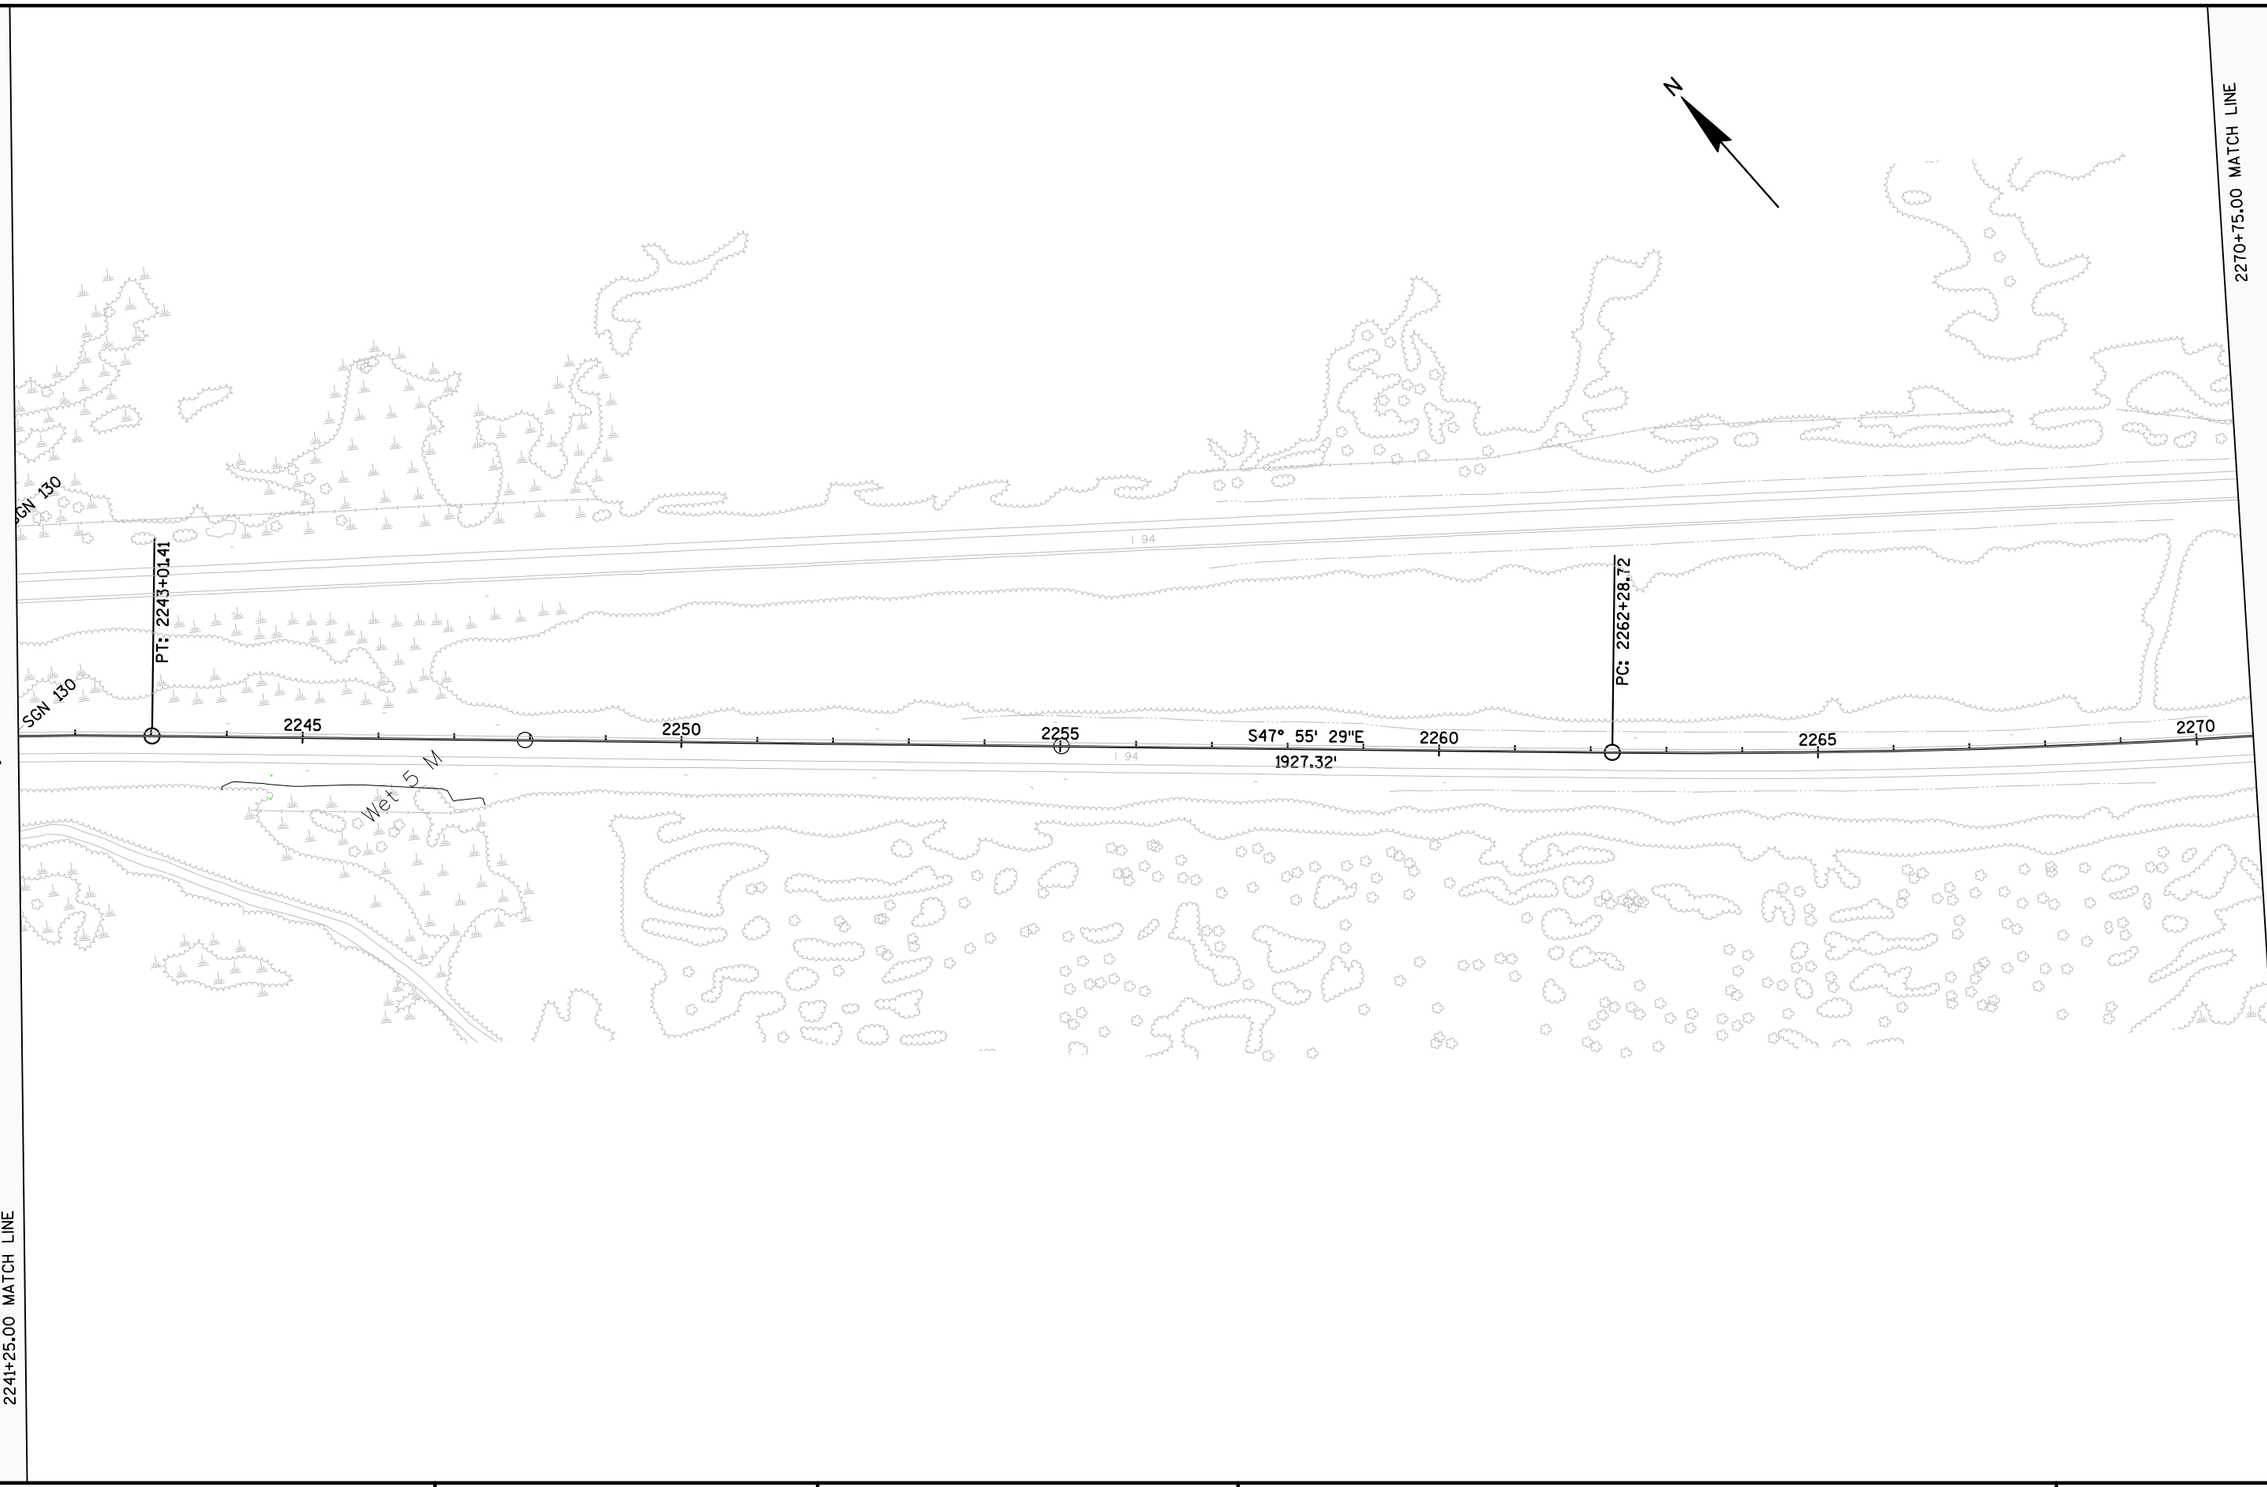

5

5

PROJECT NO: 1023-00-72	HWY: IH 94	COUNTY: JACKSON	PLAN SHEET - EAST BOUND	SHEET	E

FILE NAME : N:\PDS\C3D\10230002\SHEETSPLAN\EAST BOUND C3D 2014\050205-PN-IH94-JC-EB-2014.DWG
LAYOUT NAME - 050205 - (6)

PLOT DATE : 2/3/2015 3:26 PM

PLOT BY : BERTHOLD, MICHAEL E PLOT NAME :

PLOT SCALE : 1 IN:200 FT

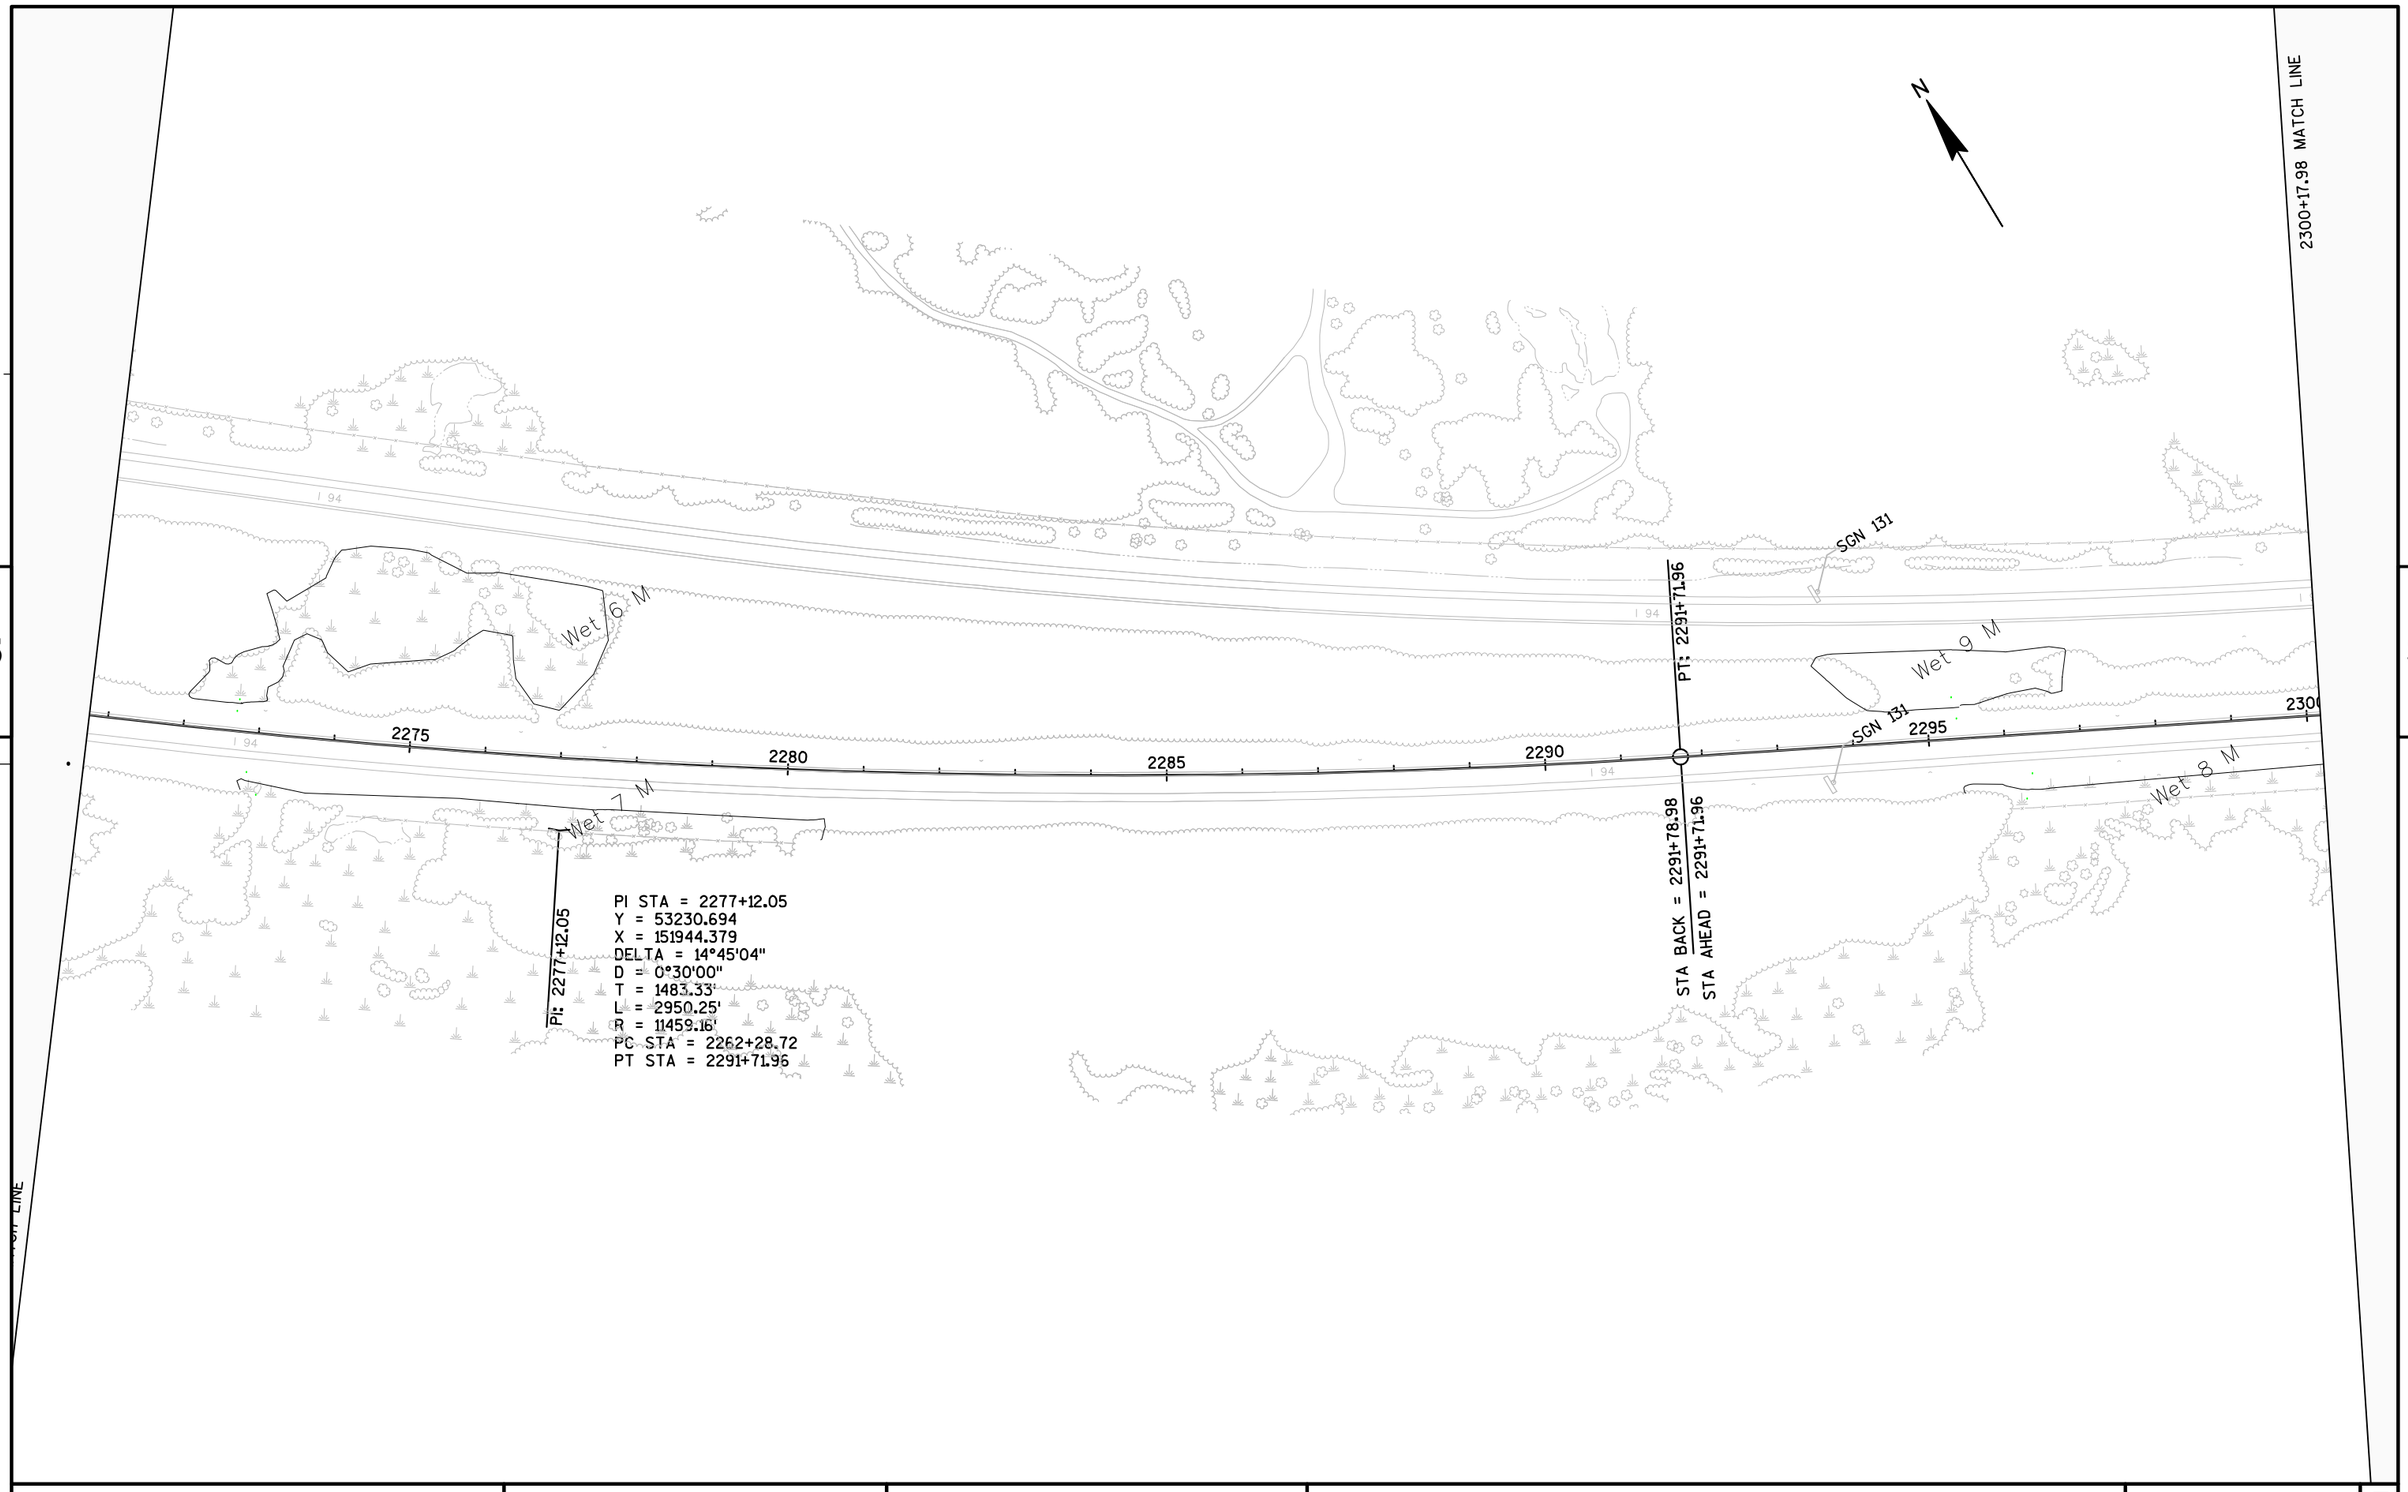

PROJECT NO: 1023-00-72	HWY: IH 94	COUNTY: JACKSON	PLAN SHEET - EAST BOUND	SHEET	E

FILE NAME : N:\PDS\C3D\10230002\SHEETSPLAN\EAST BOUND C3D 2014\050205-PN-IH94-JC-EB-2014.DWG
LAYOUT NAME - 050205 - (7)
PLOT DATE : 2/3/2015 3:27 PM
PLOT BY : BERTHOLD, MICHAEL E PLOT NAME :
PLOT SCALE : 1 IN:200 FT

2329+67.98 MATCH LINE

5

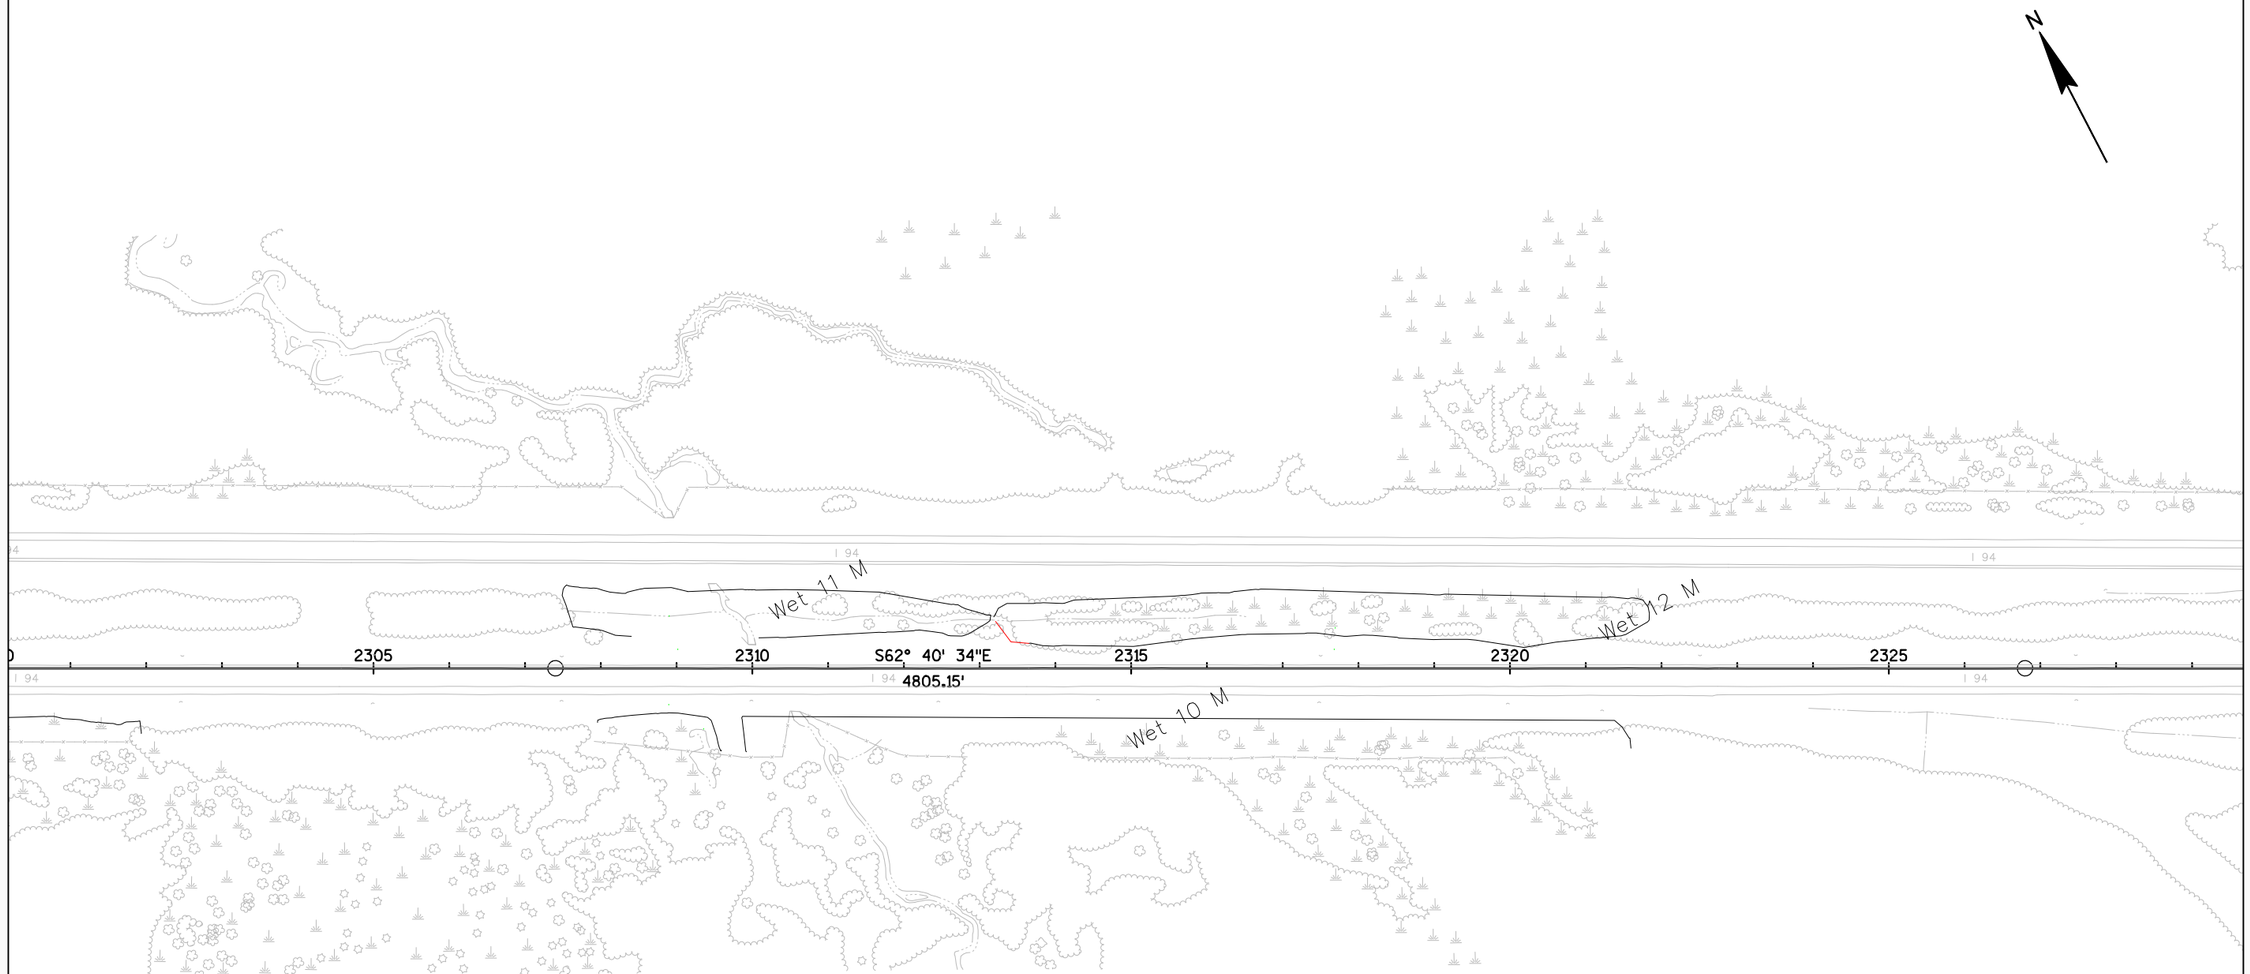

5

2300+17.98 MATCH LINE

PROJECT NO: 1023-00-72	HWY: IH 94	COUNTY: JACKSON	PLAN SHEET - EAST BOUND	SHEET	E

FILE NAME : N:\PDS\C3D\10230002\SHEETSPLAN\EAST BOUND C3D 2014\050205-PN-IH94-JC-EB-2014.DWG
LAYOUT NAME - 050205 - (8)

PLOT DATE : 2/3/2015 3:27 PM PLOT BY : BERTHOLD, MICHAEL E PLOT NAME : PLOT SCALE : 1 IN:200 FT

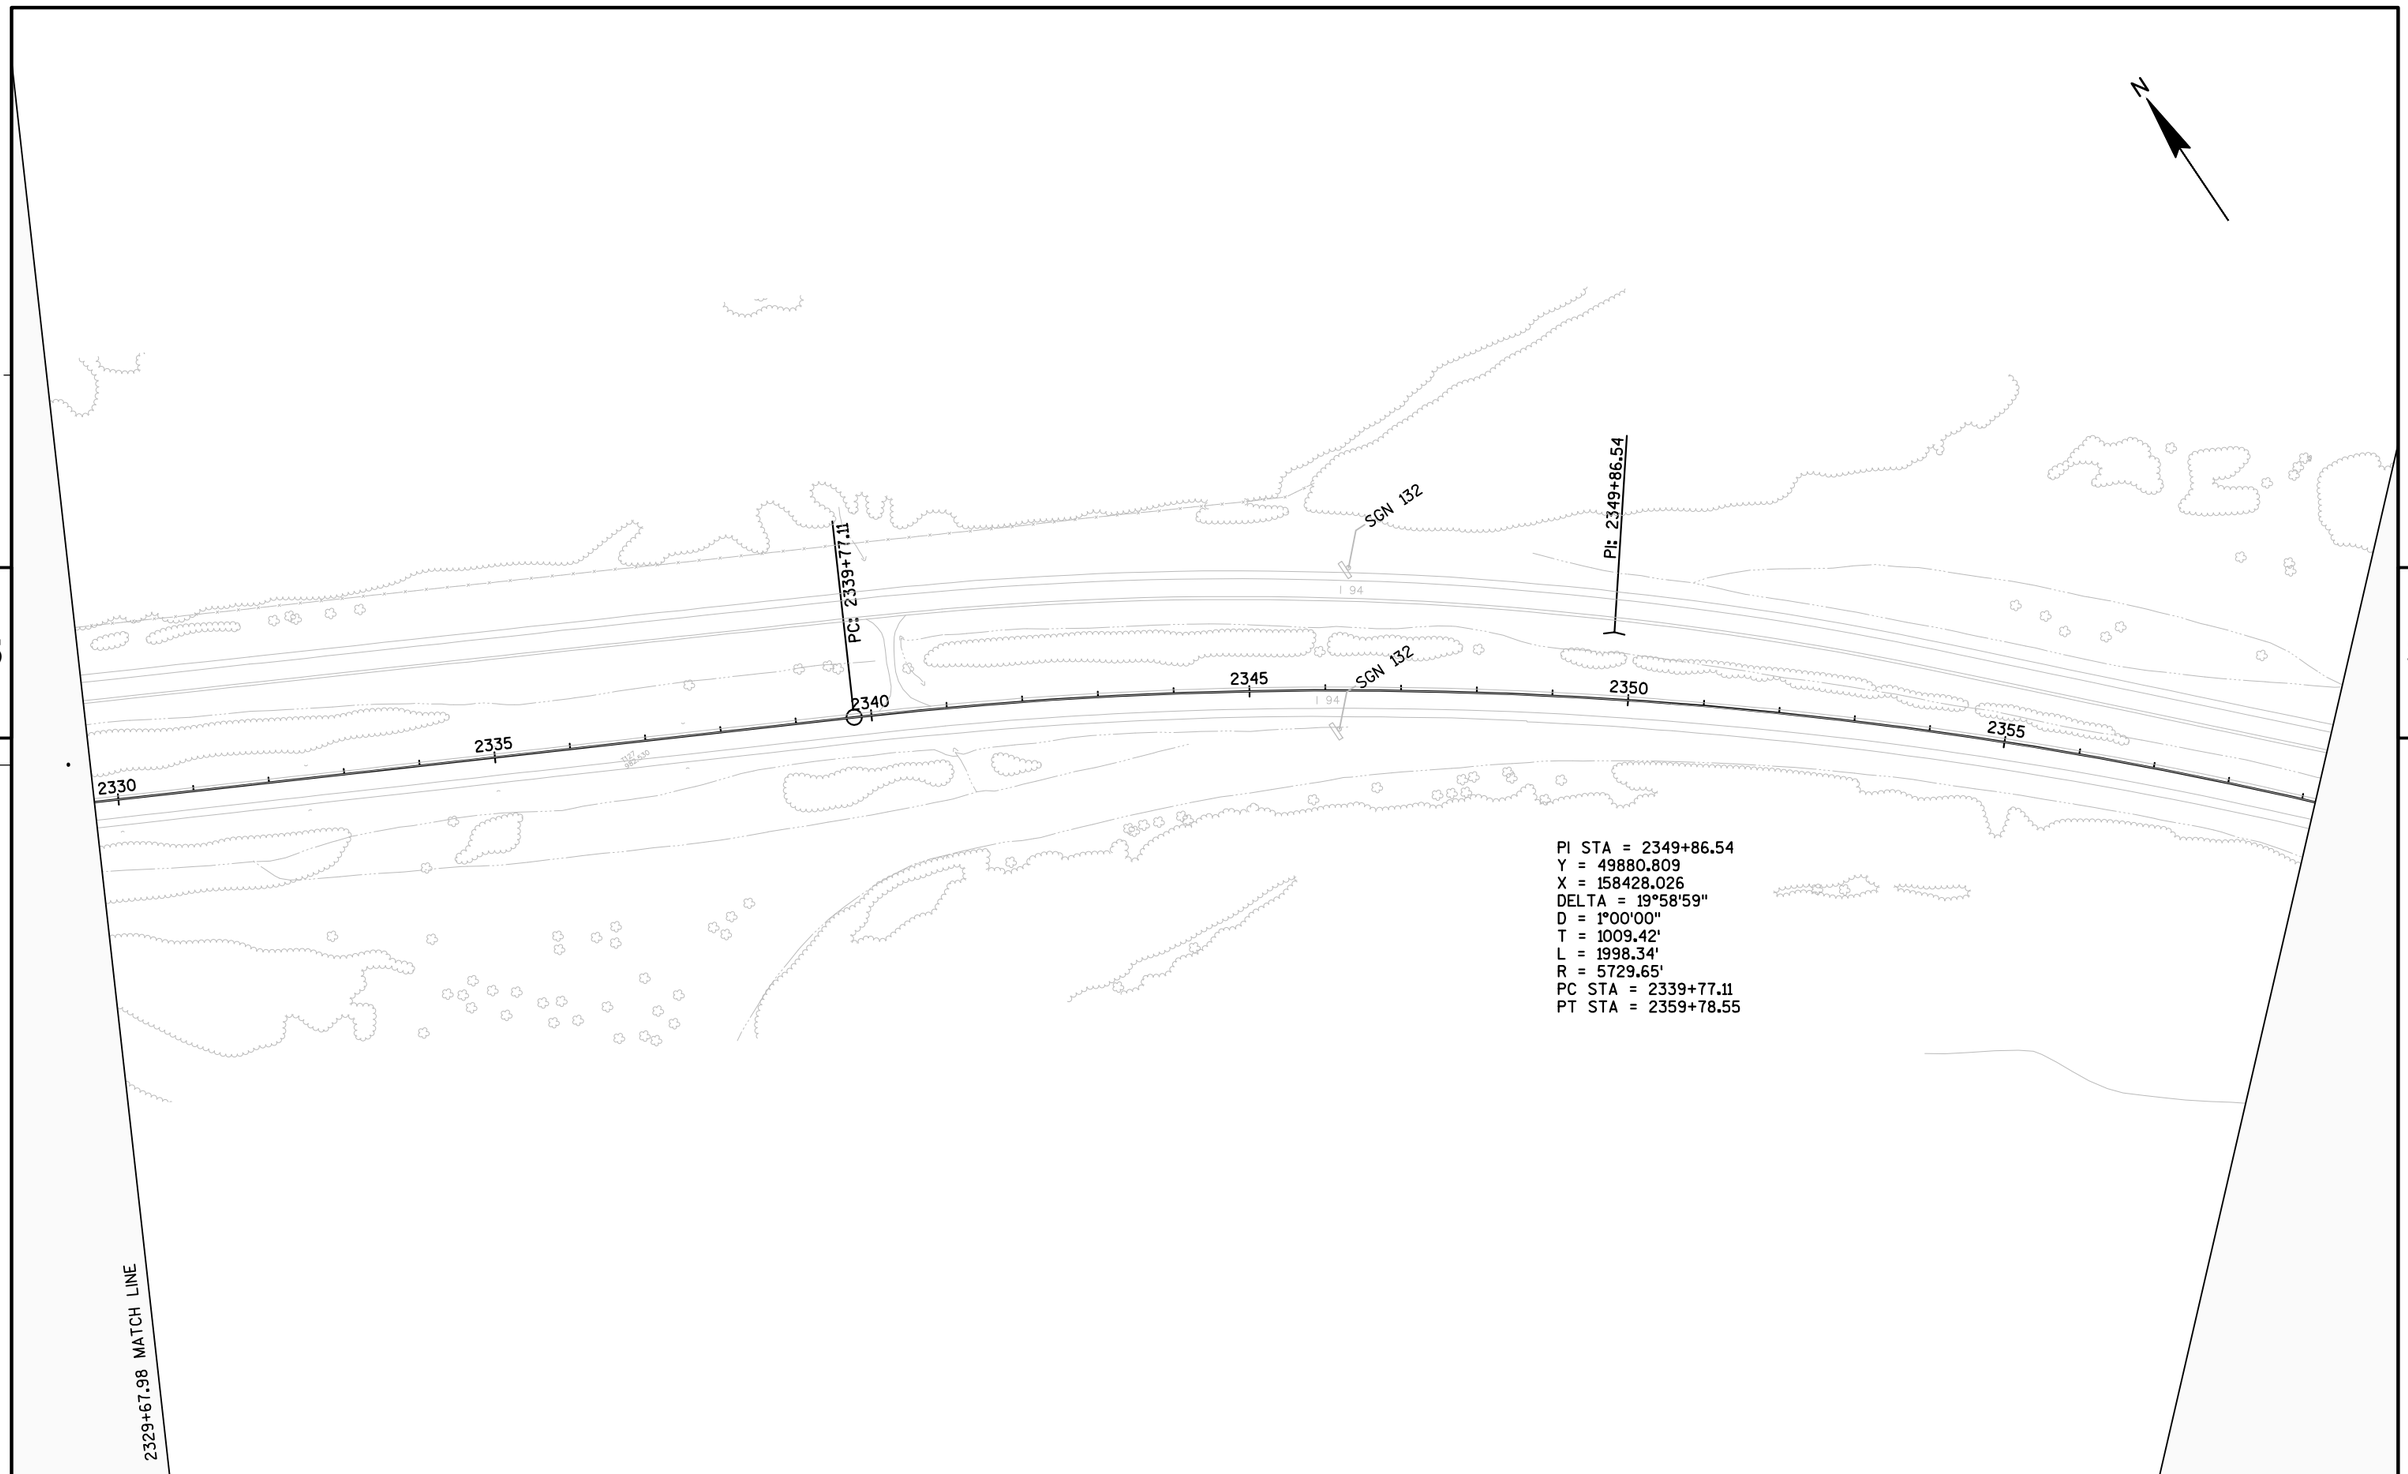

PROJECT NO: 1023-00-72	HWY: IH 94	COUNTY: JACKSON	PLAN SHEET - EAST BOUND	SHEET	E

FILE NAME : N:\PDS\C3D\10230002\SHEETSPLAN\EAST BOUND C3D 2014\050205-PN-IH94-JC-EB-2014.DWG
LAYOUT NAME - 050205 - (9)
PLOT DATE : 2/3/2015 3:27 PM
PLOT BY : BERTHOLD, MICHAEL E PLOT NAME :
PLOT SCALE : 1 IN:200 FT

5

2388+71.08 MATCH LINE

N

PI: 2359+78.55

2360

EQUATION

2365

S42° 41' 35"E
1252.74'

2370

PI: 2372+31.29

PI: 2372+31.29

2375

PC: 2379+00.19

2380

2385

I 94

Wet 13 M

STA BACK = 2359+75.45
STA AHEAD = 2359+78.55

STA. 2362+00 RT. E.B.
AEW CULVERT PIPE SALAVAGED 30-INCH
1 JOINT SEPARATED
JOINT TIES REQUIRED

2359+17.98 MATCH LINE

PROJECT NO: 1023-00-72	HWY: IH 94	COUNTY: JACKSON	PLAN SHEET - EAST BOUND	SHEET	E

FILE NAME : N:\PDS\C3D\10230002\SHEETSPLAN\EAST BOUND C3D 2014\050205-PN-IH94-JC-EB-2014.DWG
LAYOUT NAME - 050205 - (10)

PLOT DATE : 3/13/2015 1:50 PM PLOT BY : BERTHOLD, MICHAEL E PLOT NAME :

PLOT SCALE : 1 IN:200 FT

PROJECT NO: 1023-00-72	HWY: IH 94	COUNTY: JACKSON	PLAN SHEET - EAST BOUND	SHEET	E

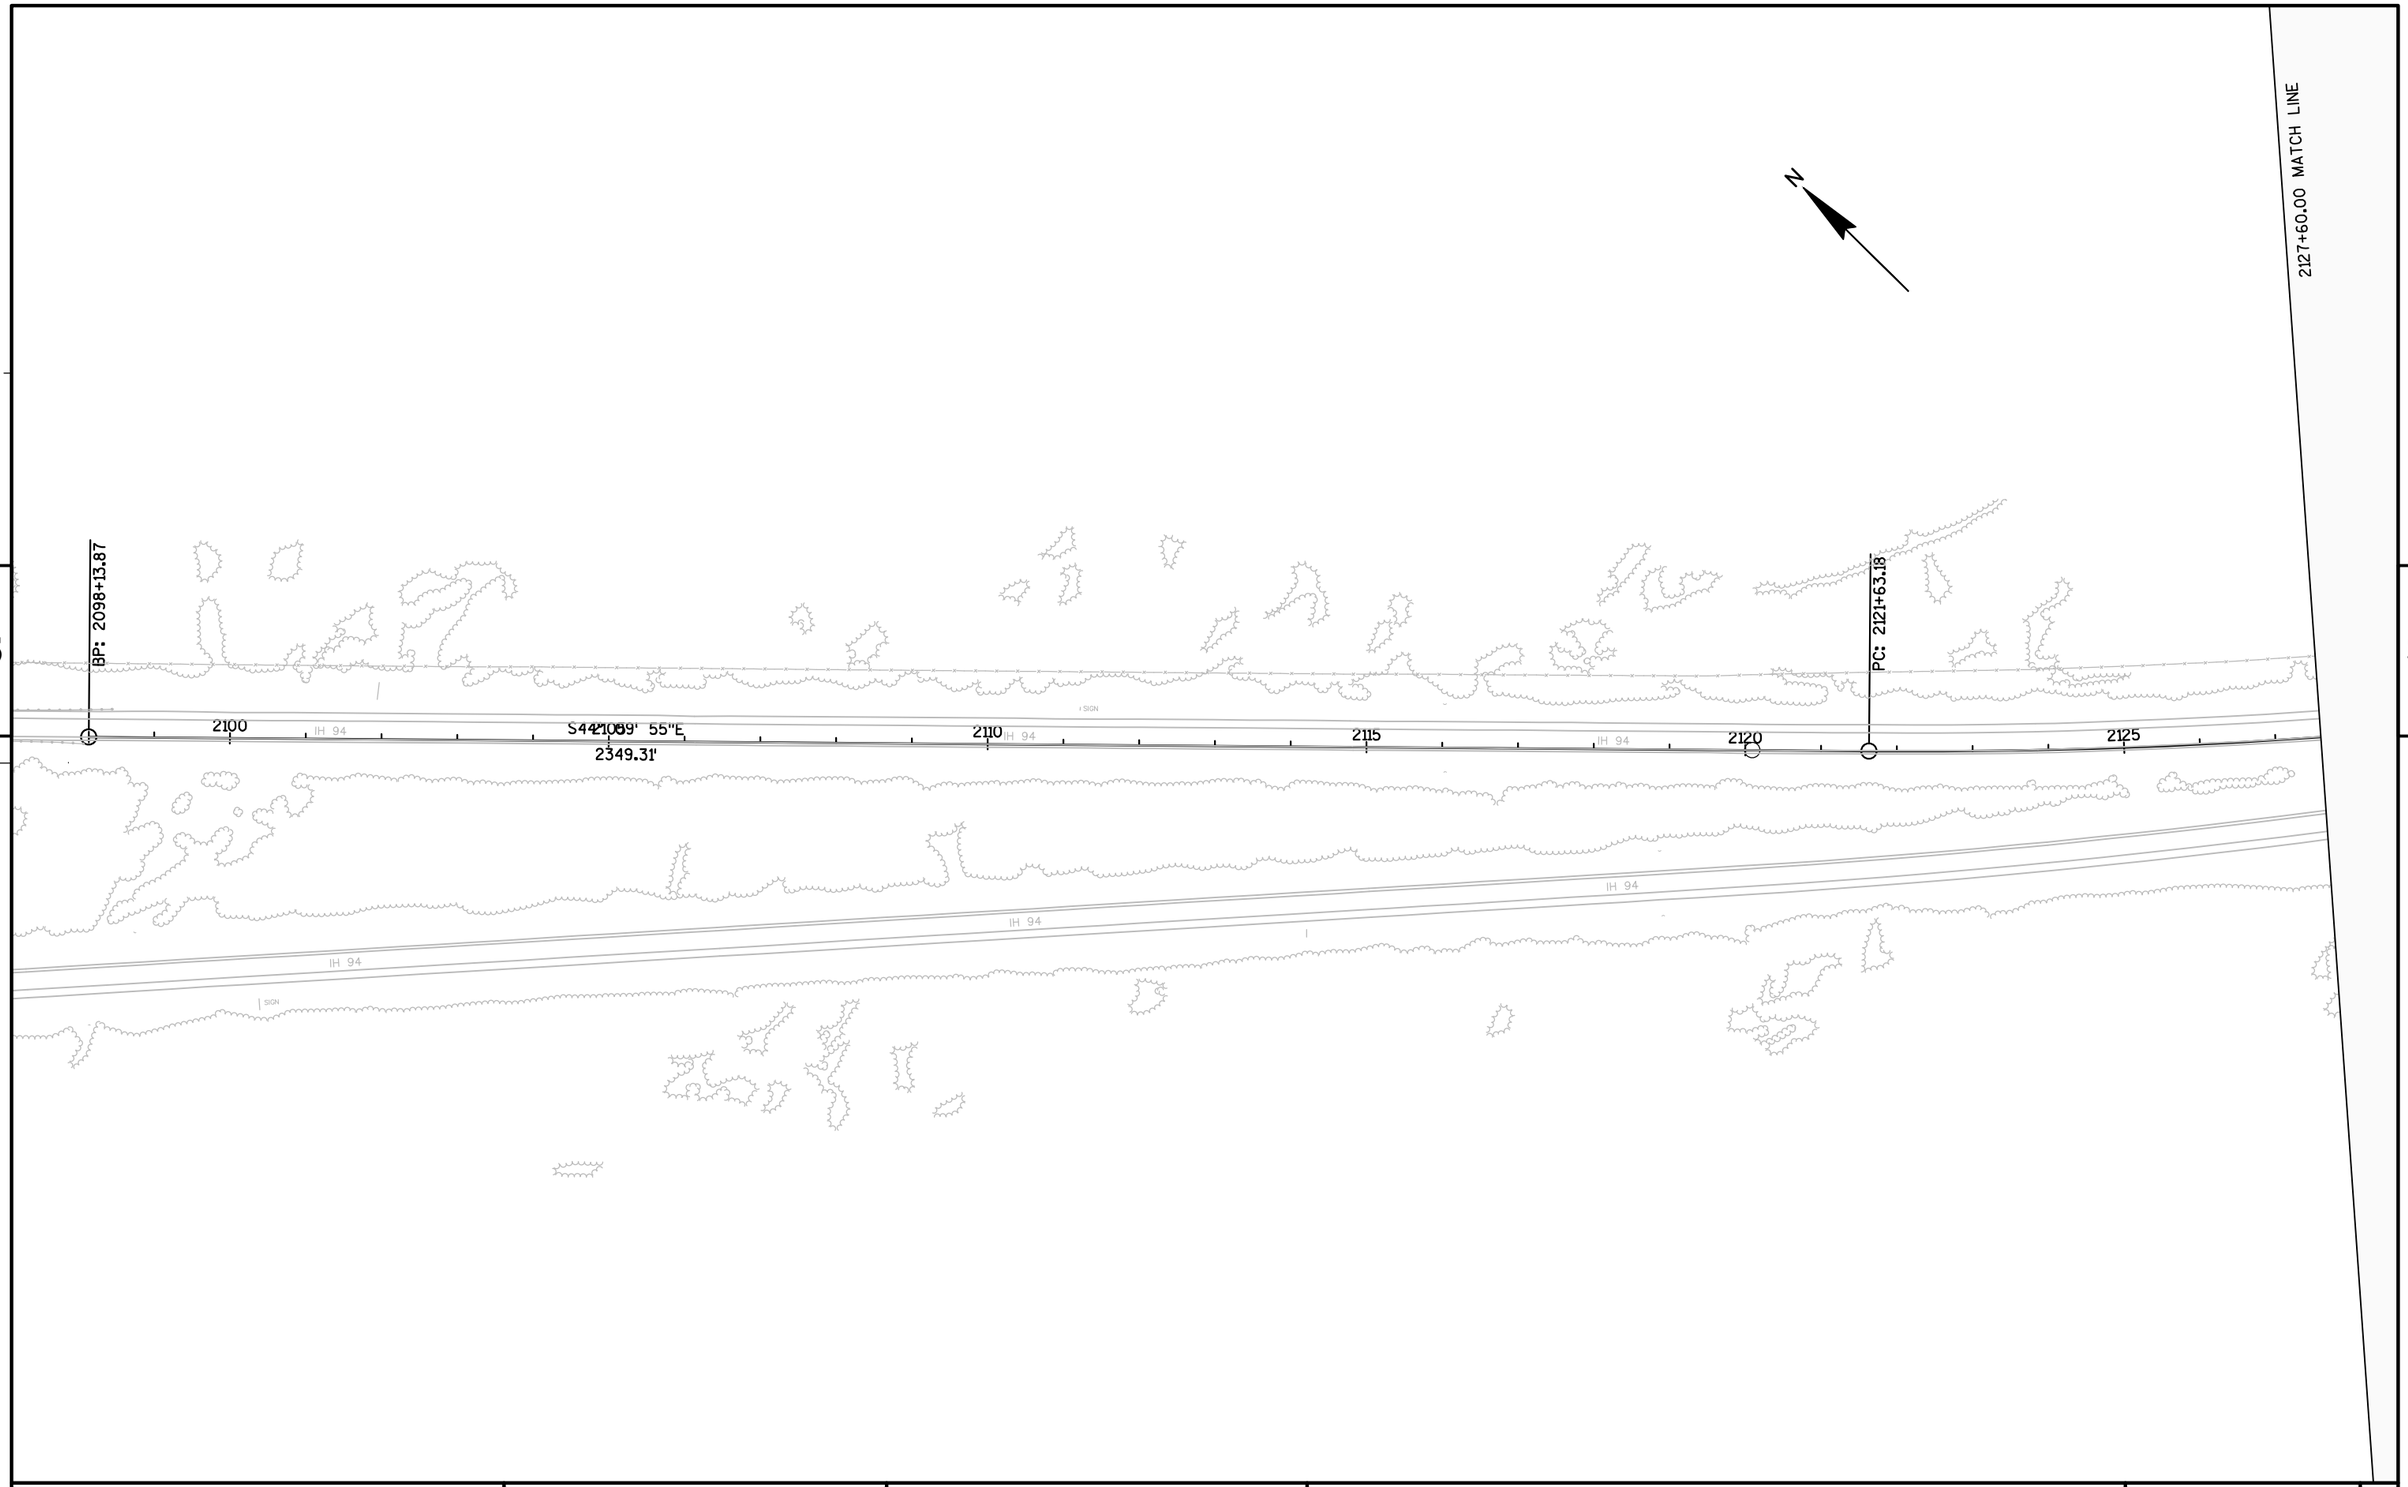

PROJECT NO: 1023-00-80	HWY: IH 94	COUNTY: JACKSON	PLAN SHEET - WEST BOUND	SHEET	E

FILE NAME : N:\PDS\C3D\10230002\SHEETSPLAN\WEST BOUND 1023-00-10 (80)\WEST BOUND C3D 2014\050206-PN-IH94-JC-WB-2014.DWG
LAYOUT NAME - 050206 - (1)

PLOT DATE : 2/3/2015 1:08 PM PLOT BY : BERTHOLD, MICHAEL E PLOT NAME : PLOT SCALE : 1 IN:200 FT

PI STA = 2132+06.54
Y = 61556.841
X = 139718.598
DELTA = 15°33'15"
D = 0°45'00"
T = 1043.37'
L = 2073.90'
R = 7639.44'
PC STA = 2121+63.18
PT STA = 2139+04.00

PT: 2139+04.00

STA BACK = 2142+37.08
STA AHEAD = 2139+04.00

PI: 2132+06.54

2153+76.92 MATCH LINE

N

IH 94

2130 2135 2140 2145 2150

ROBINSON

EIDSMOE RD.

CTH "O"

RAILROAD ST.

5 5

PROJECT NO: 1023-00-80	HWY: IH 94	COUNTY: JACKSON	PLAN SHEET - WEST BOUND	SHEET	E

FILE NAME : N:\PDS\C3D\10230002\SHEETSPLAN\WEST BOUND 1023-00-10(80)\WEST BOUND C3D 2014\050206-PN-IH94-JC-WB-2014.DWG
LAYOUT NAME - 050206 - (2)

PLOT DATE : 2/3/2015 1:08 PM PLOT BY : BERTHOLD, MICHAEL E PLOT NAME : PLOT SCALE : 1 IN:200 FT

2183+26.92 MATCH LINE

5

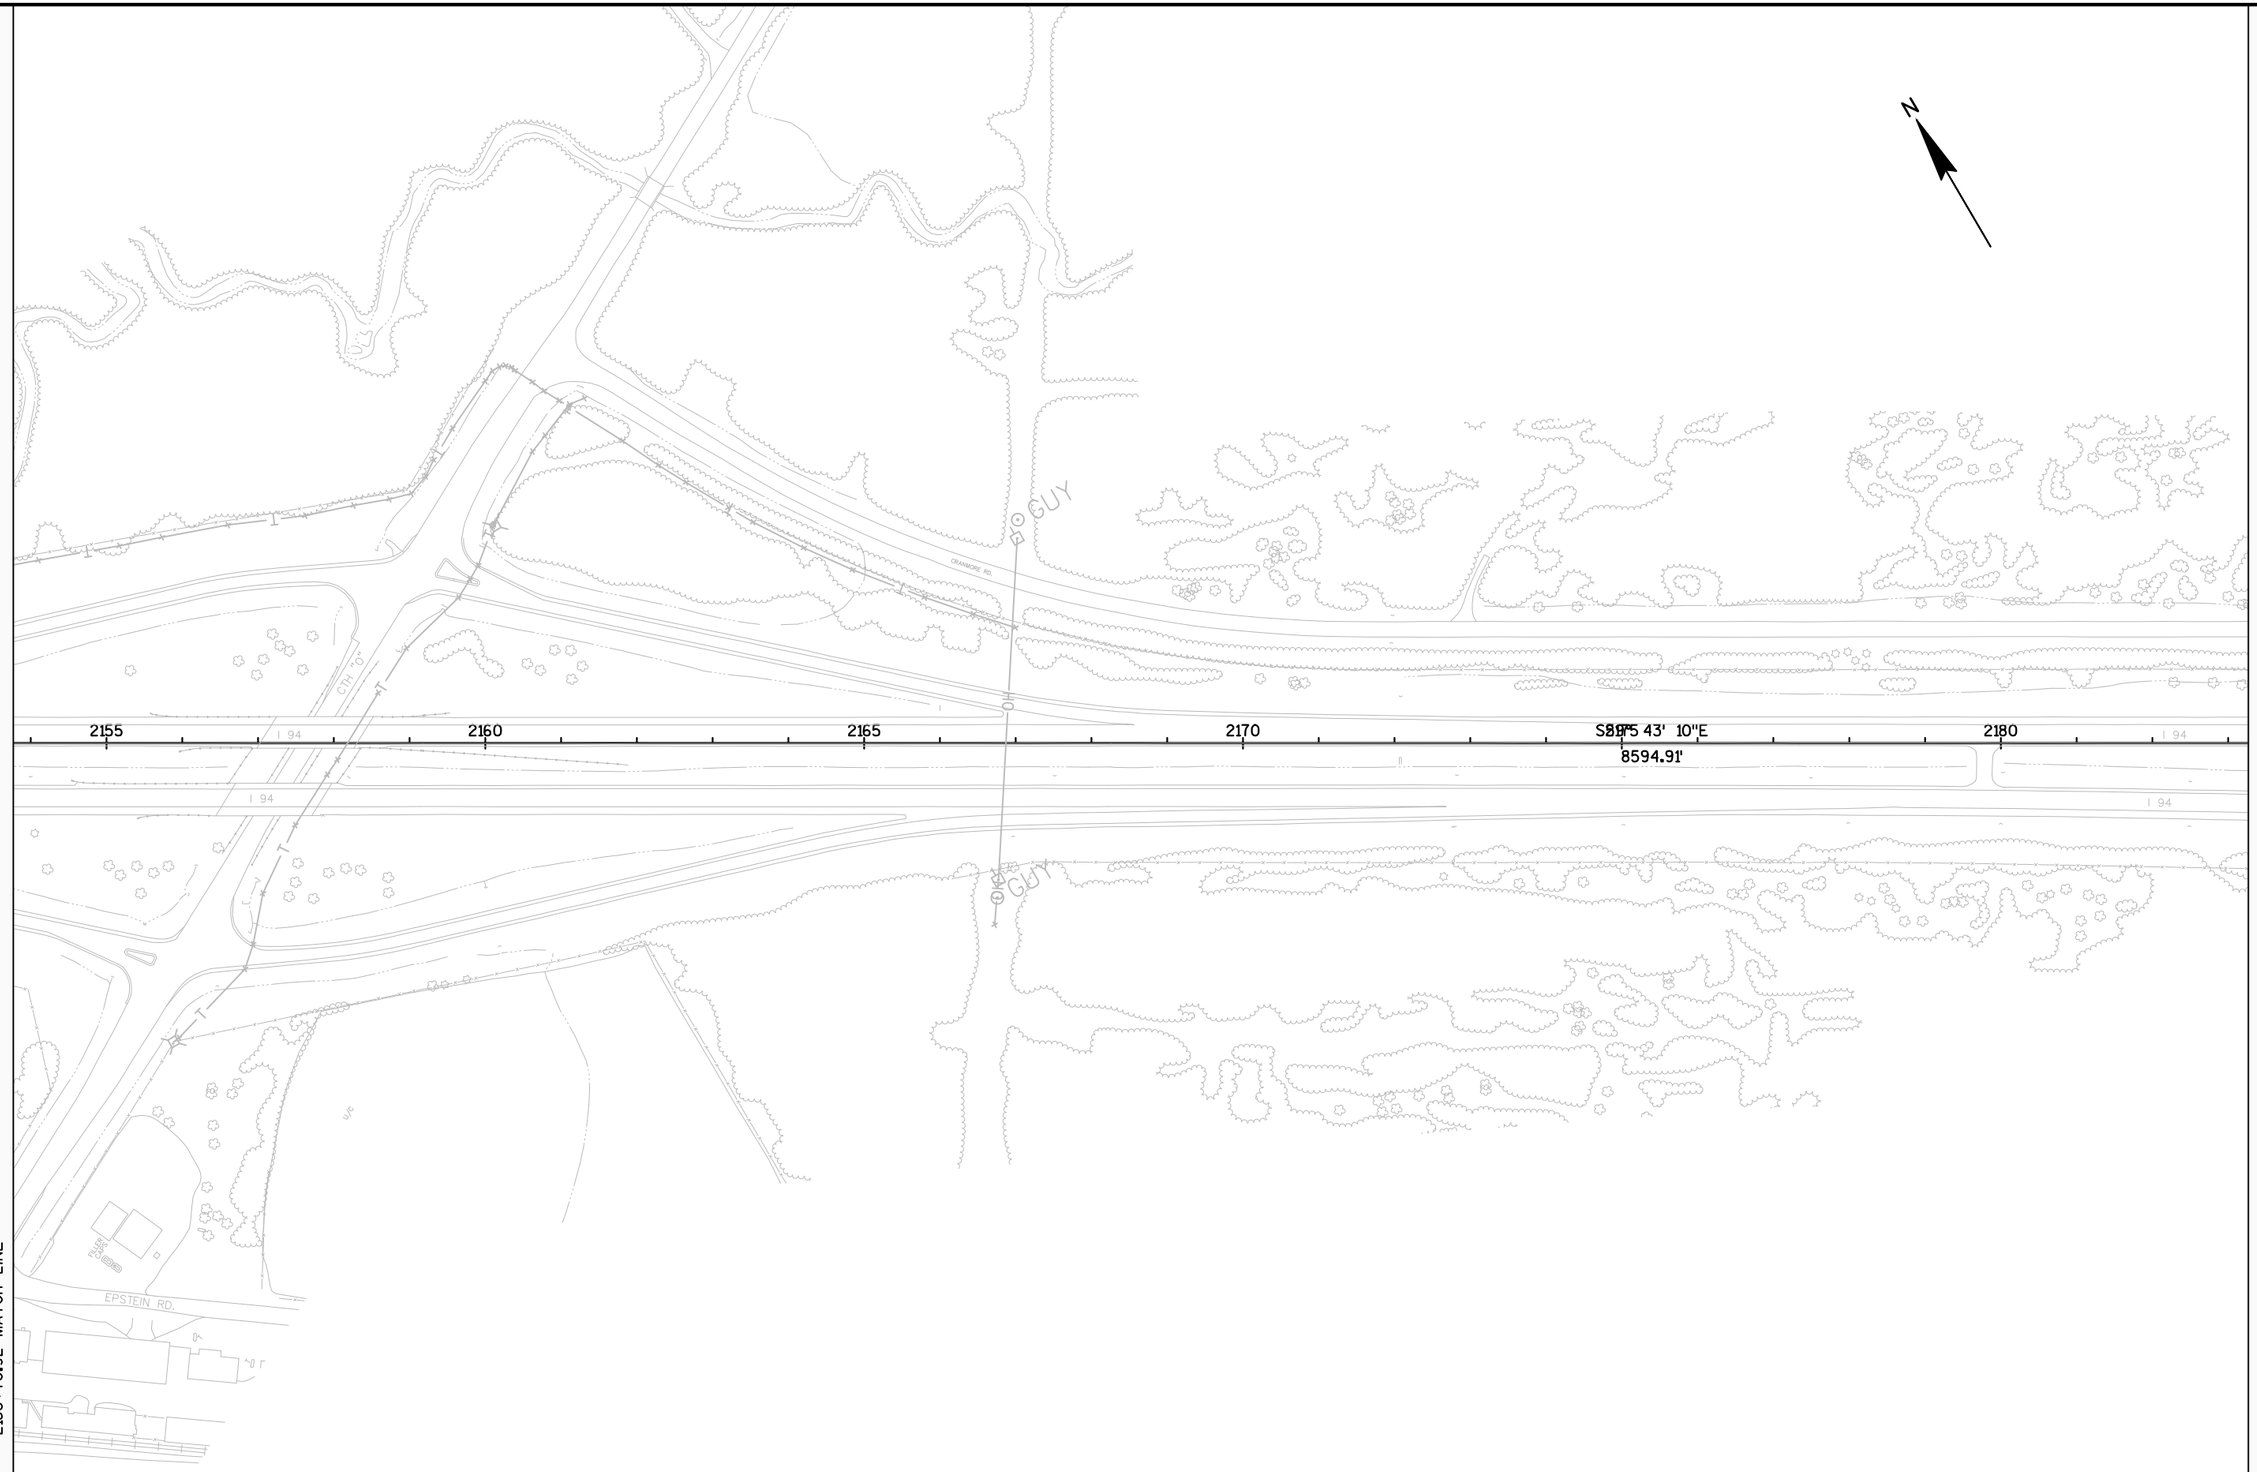

5

PROJECT NO: 1023-00-80	HWY: IH 94	COUNTY: JACKSON	PLAN SHEET - WEST BOUND	SHEET	E

FILE NAME : N:\PDS\C3D\10230002\SHEETSPLAN\WEST BOUND 1023-00-10(80)\WEST BOUND C3D 2014\050206-PN-IH94-JC-WB-2014.DWG
LAYOUT NAME - 050206 - (3)

PLOT DATE : 2/3/2015 1:08 PM PLOT BY : BERTHOLD, MICHAEL E PLOT NAME : PLOT SCALE : 1 IN:200 FT

2212+76.92 MATCH LINE

5

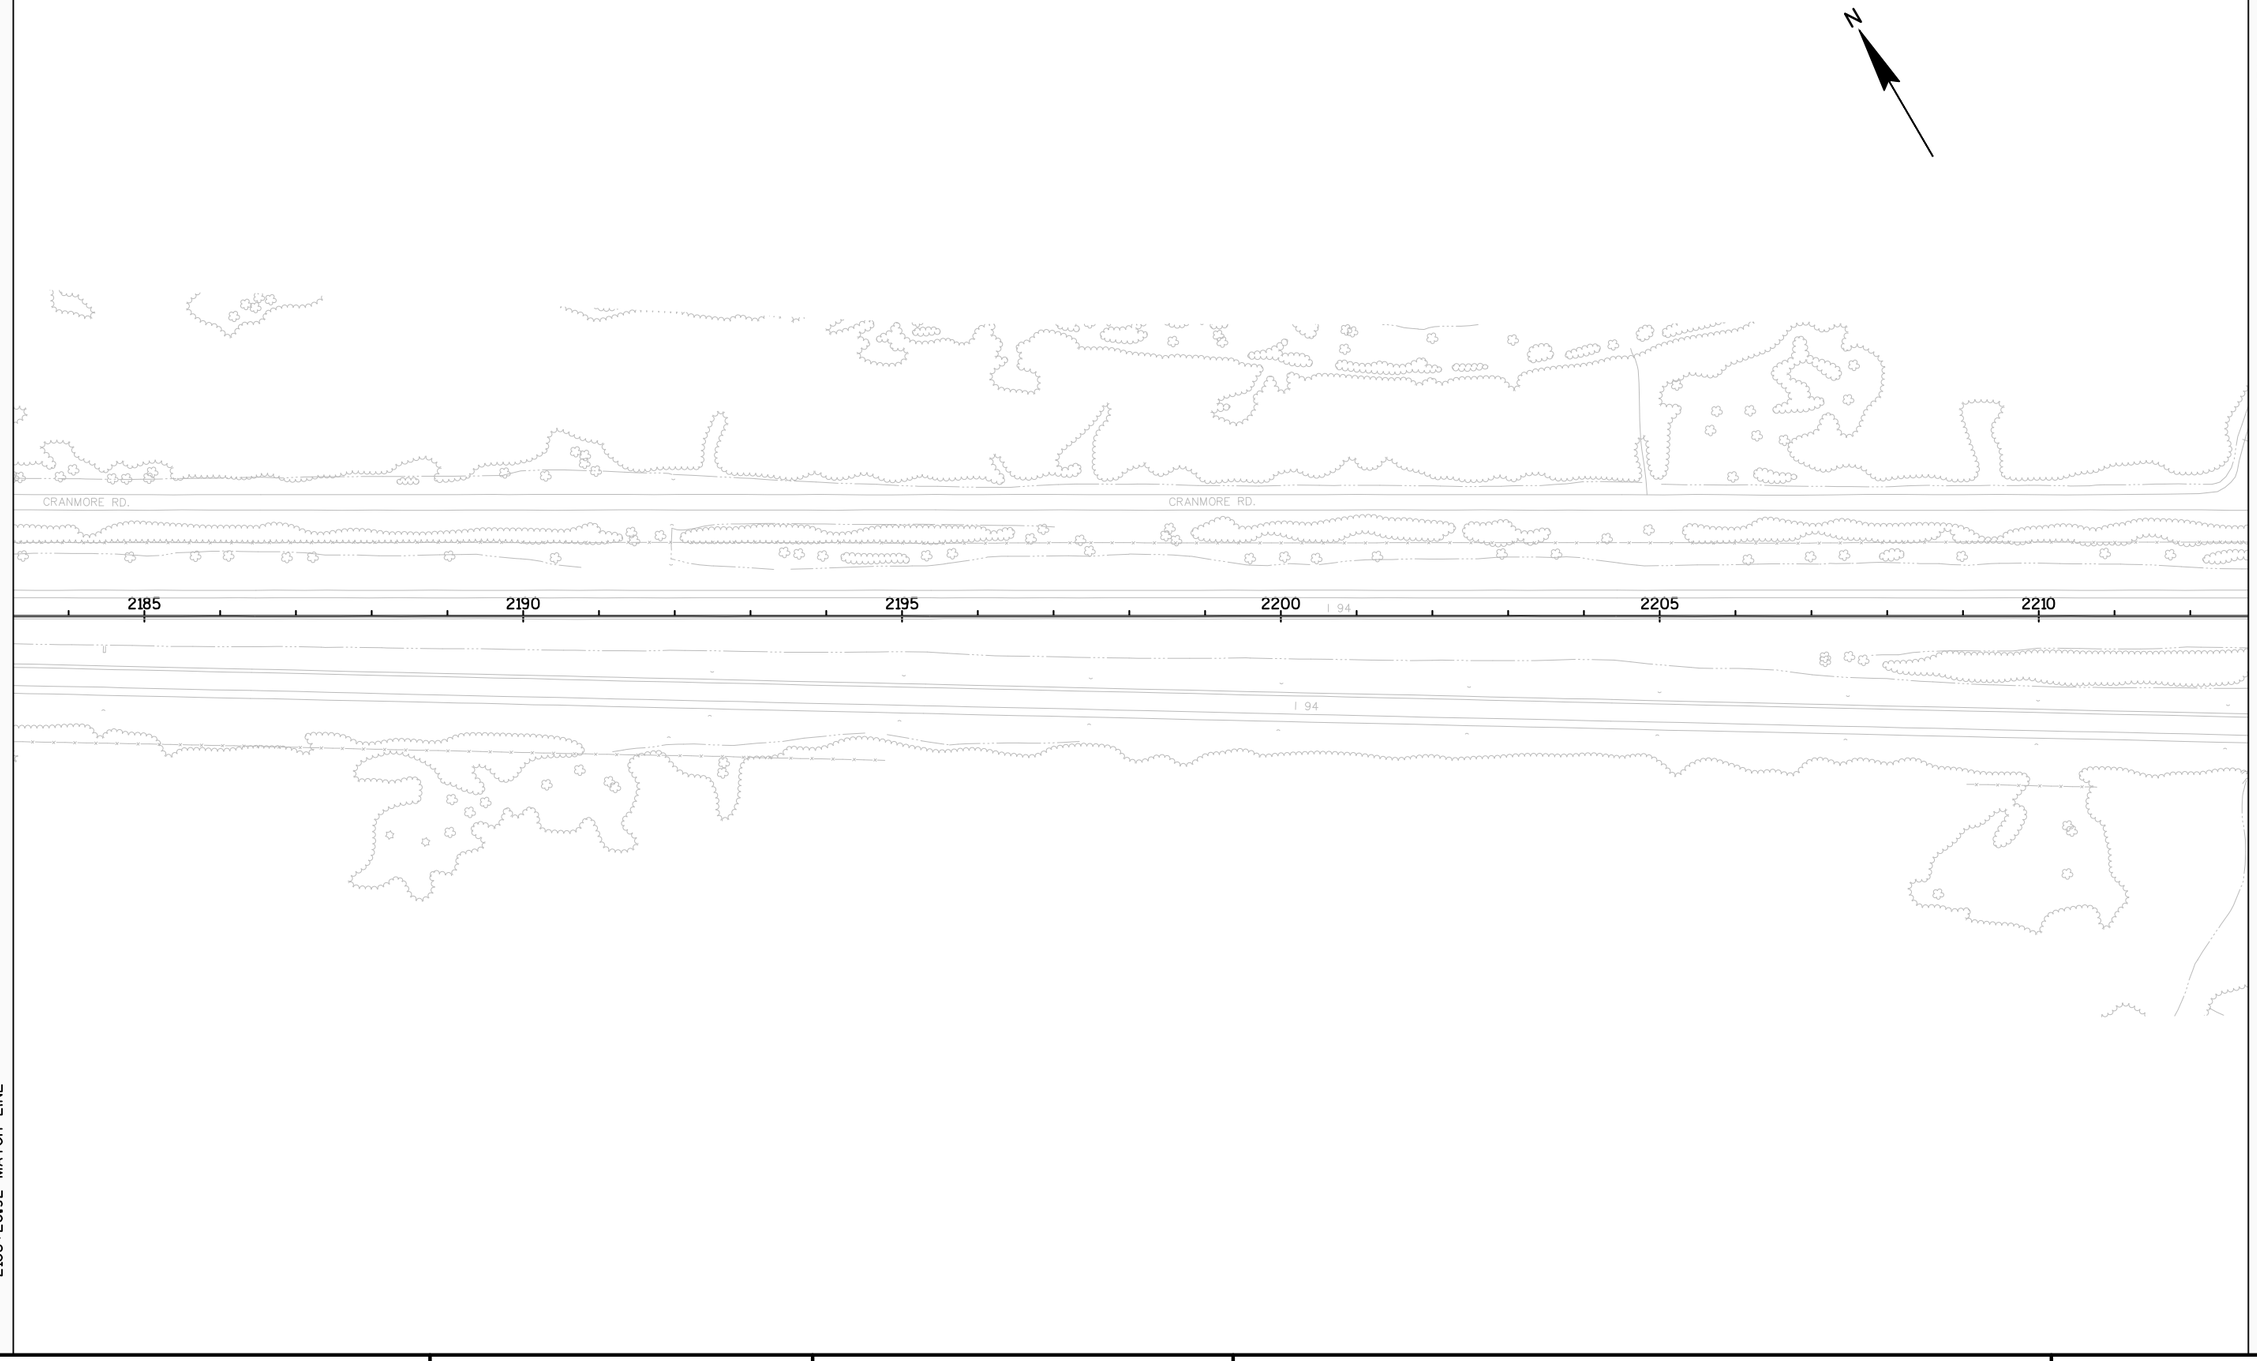

5

2183+26.92 MATCH LINE

PROJECT NO: 1023-00-80	HWY: IH 94	COUNTY: JACKSON	PLAN SHEET - WEST BOUND	SHEET	E

FILE NAME : N:\PDS\C3D\10230002\SHEETSPLAN\WEST BOUND 1023-00-10 (80)\WEST BOUND C3D 2014\050206-PN-IH94-JC-WB-2014.DWG
LAYOUT NAME - 050206 - (4)

PLOT DATE : 2/3/2015 1:08 PM PLOT BY : BERTHOLD, MICHAEL E PLOT NAME : PLOT SCALE : 1 IN:200 FT

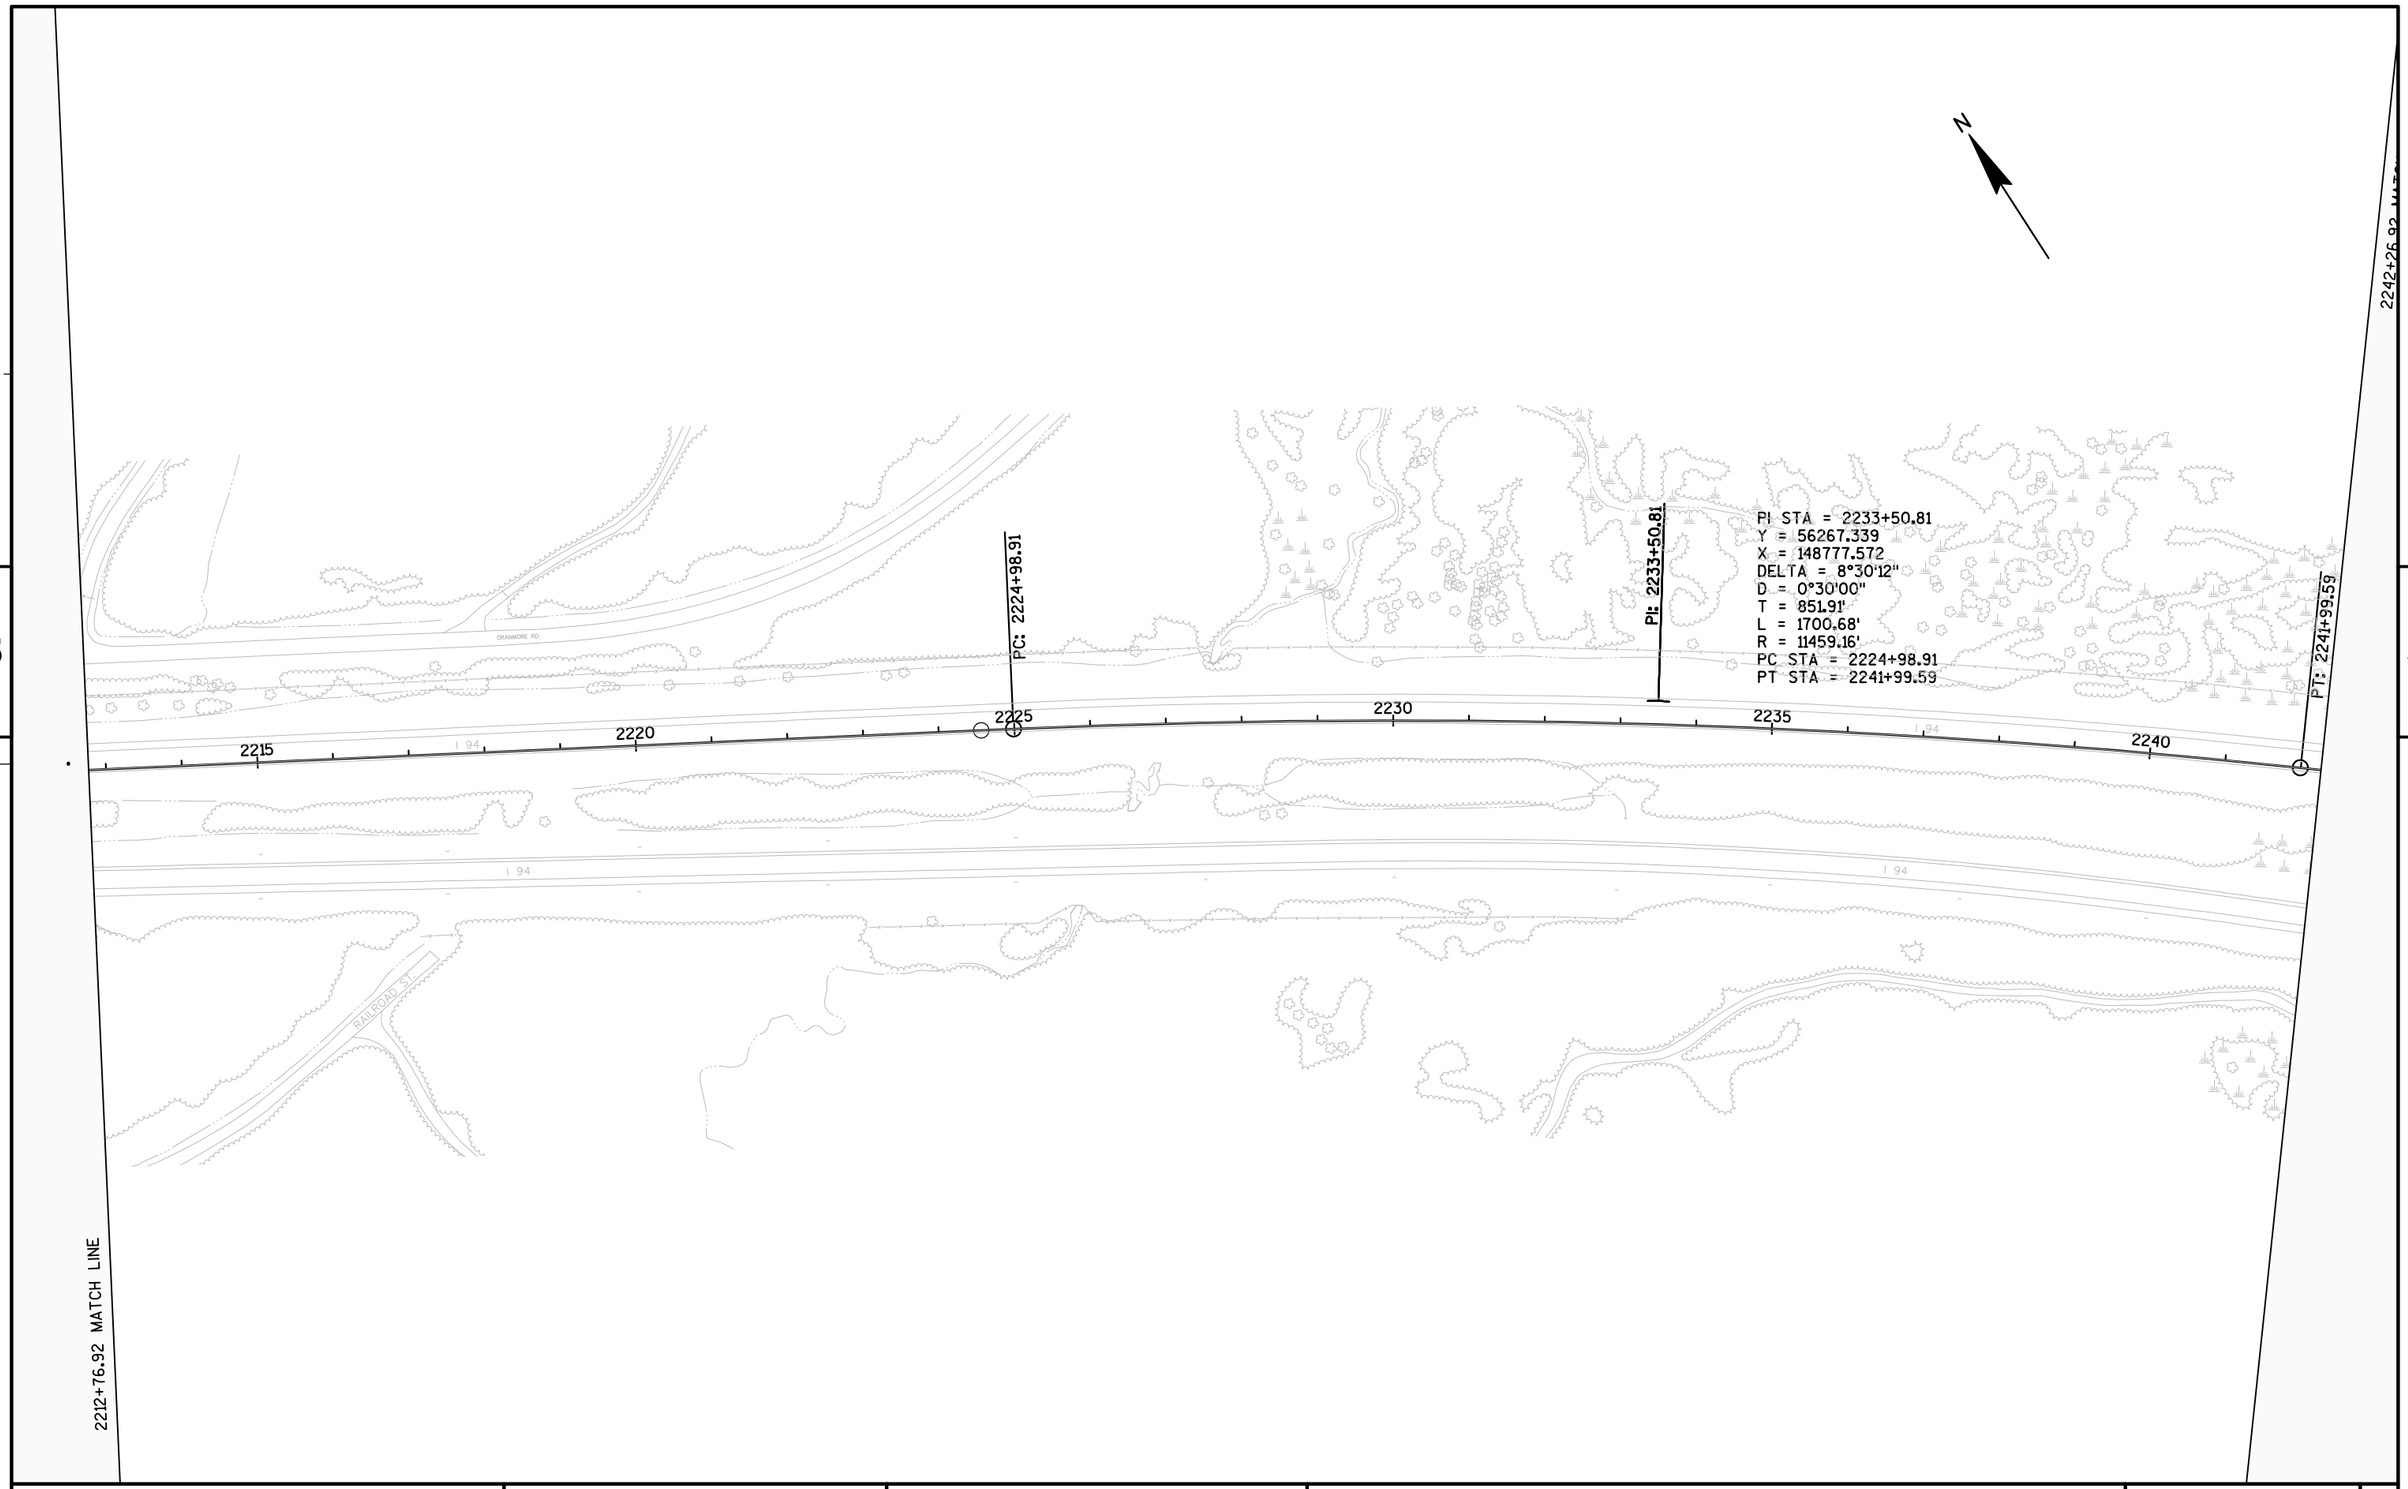

PROJECT NO: 1023-00-80	HWY: IH 94	COUNTY: JACKSON	PLAN SHEET - WEST BOUND	SHEET	E

FILE NAME : N:\PDS\C3D\10230002\SHEETSPLAN\WEST BOUND 1023-00-10(80)\WEST BOUND C3D 2014\050206-PN-IH94-JC-WB-2014.DWG
LAYOUT NAME - 050206 - (5)

PLOT DATE : 2/3/2015 1:08 PM

PLOT BY : BERTHOLD, MICHAEL E PLOT NAME :

PLOT SCALE : 1 IN:200 FT

2271+76.92 MATCH LINE

5

N

2245 2250 S51° 12' 58"E 2255 2260 2265 2270

3531.20'

I 94

I 94

2242+26.92 MATCH LINE

5

PROJECT NO: 1023-00-80	HWY: IH 94	COUNTY: JACKSON	PLAN SHEET - WEST BOUND	SHEET	E

FILE NAME : N:\PDS\C3D\10230002\SHEETSPLAN\WEST BOUND 1023-00-10 (80)\WEST BOUND C3D 2014\050206-PN-IH94-JC-WB-2014.DWG
LAYOUT NAME - 050206 - (6)

PLOT DATE : 2/3/2015 1:08 PM PLOT BY : BERTHOLD, MICHAEL E PLOT NAME : PLOT SCALE : 1 IN:200 FT

2301+26.92 MATCH LINE

N

STA. 2299+00 LT. W.B.
AEW CULVERT PIPE SALAVAGED 24-INCH
1 JOINT SEPARATED
JOINT TIES REQUIRED

PC: 2277+30.79

PI STA = 2288+59.82
Y = 52814.619
X = 153074.362
DELTA = 11°15'14"
D = 0°30'00"
T = 1129.03'
L = 2250.80'
R = 11459.16'
PC STA = 2277+30.79
PT STA = 2299+81.59

PT: 2299+81.59

I 94

2275 2280 2285 2290 2295 2300

PI: 2288+59.82

5

5

2271+76.92 MATCH LINE

PROJECT NO: 1023-00-80	HWY: IH 94	COUNTY: JACKSON	PLAN SHEET - WEST BOUND	SHEET	E

FILE NAME : N:\PDS\C3D\10230002\SHEETSPLAN\WEST BOUND 1023-00-10 (80)\WEST BOUND C3D 2014\050206-PN-IH94-JC-WB-2014.DWG
LAYOUT NAME - 050206 - (7)

PLOT DATE : 3/13/2015 2:04 PM PLOT BY : BERTHOLD, MICHAEL E PLOT NAME : PLOT SCALE : 1 IN:200 FT

2330+76.92 MATCH LINE

5

N

2305 2310 I 94 2315 S62° 28' 12"E 2320 2325 I 94 2330

3990.63'

I 94

I 94

2301+26.92 MATCH LINE

5

PROJECT NO: 1023-00-80	HWY: IH 94	COUNTY: JACKSON	PLAN SHEET - WEST BOUND	SHEET	E

FILE NAME : N:\PDS\C3D\10230002\SHEETSPLAN\WEST BOUND 1023-00-10 (80)\WEST BOUND C3D 2014\050206-PN-IH94-JC-WB-2014.DWG
LAYOUT NAME - 050206 - (8)

PLOT DATE : 2/3/2015 1:09 PM PLOT BY : BERTHOLD, MICHAEL E PLOT NAME : PLOT SCALE : 1 IN:200 FT

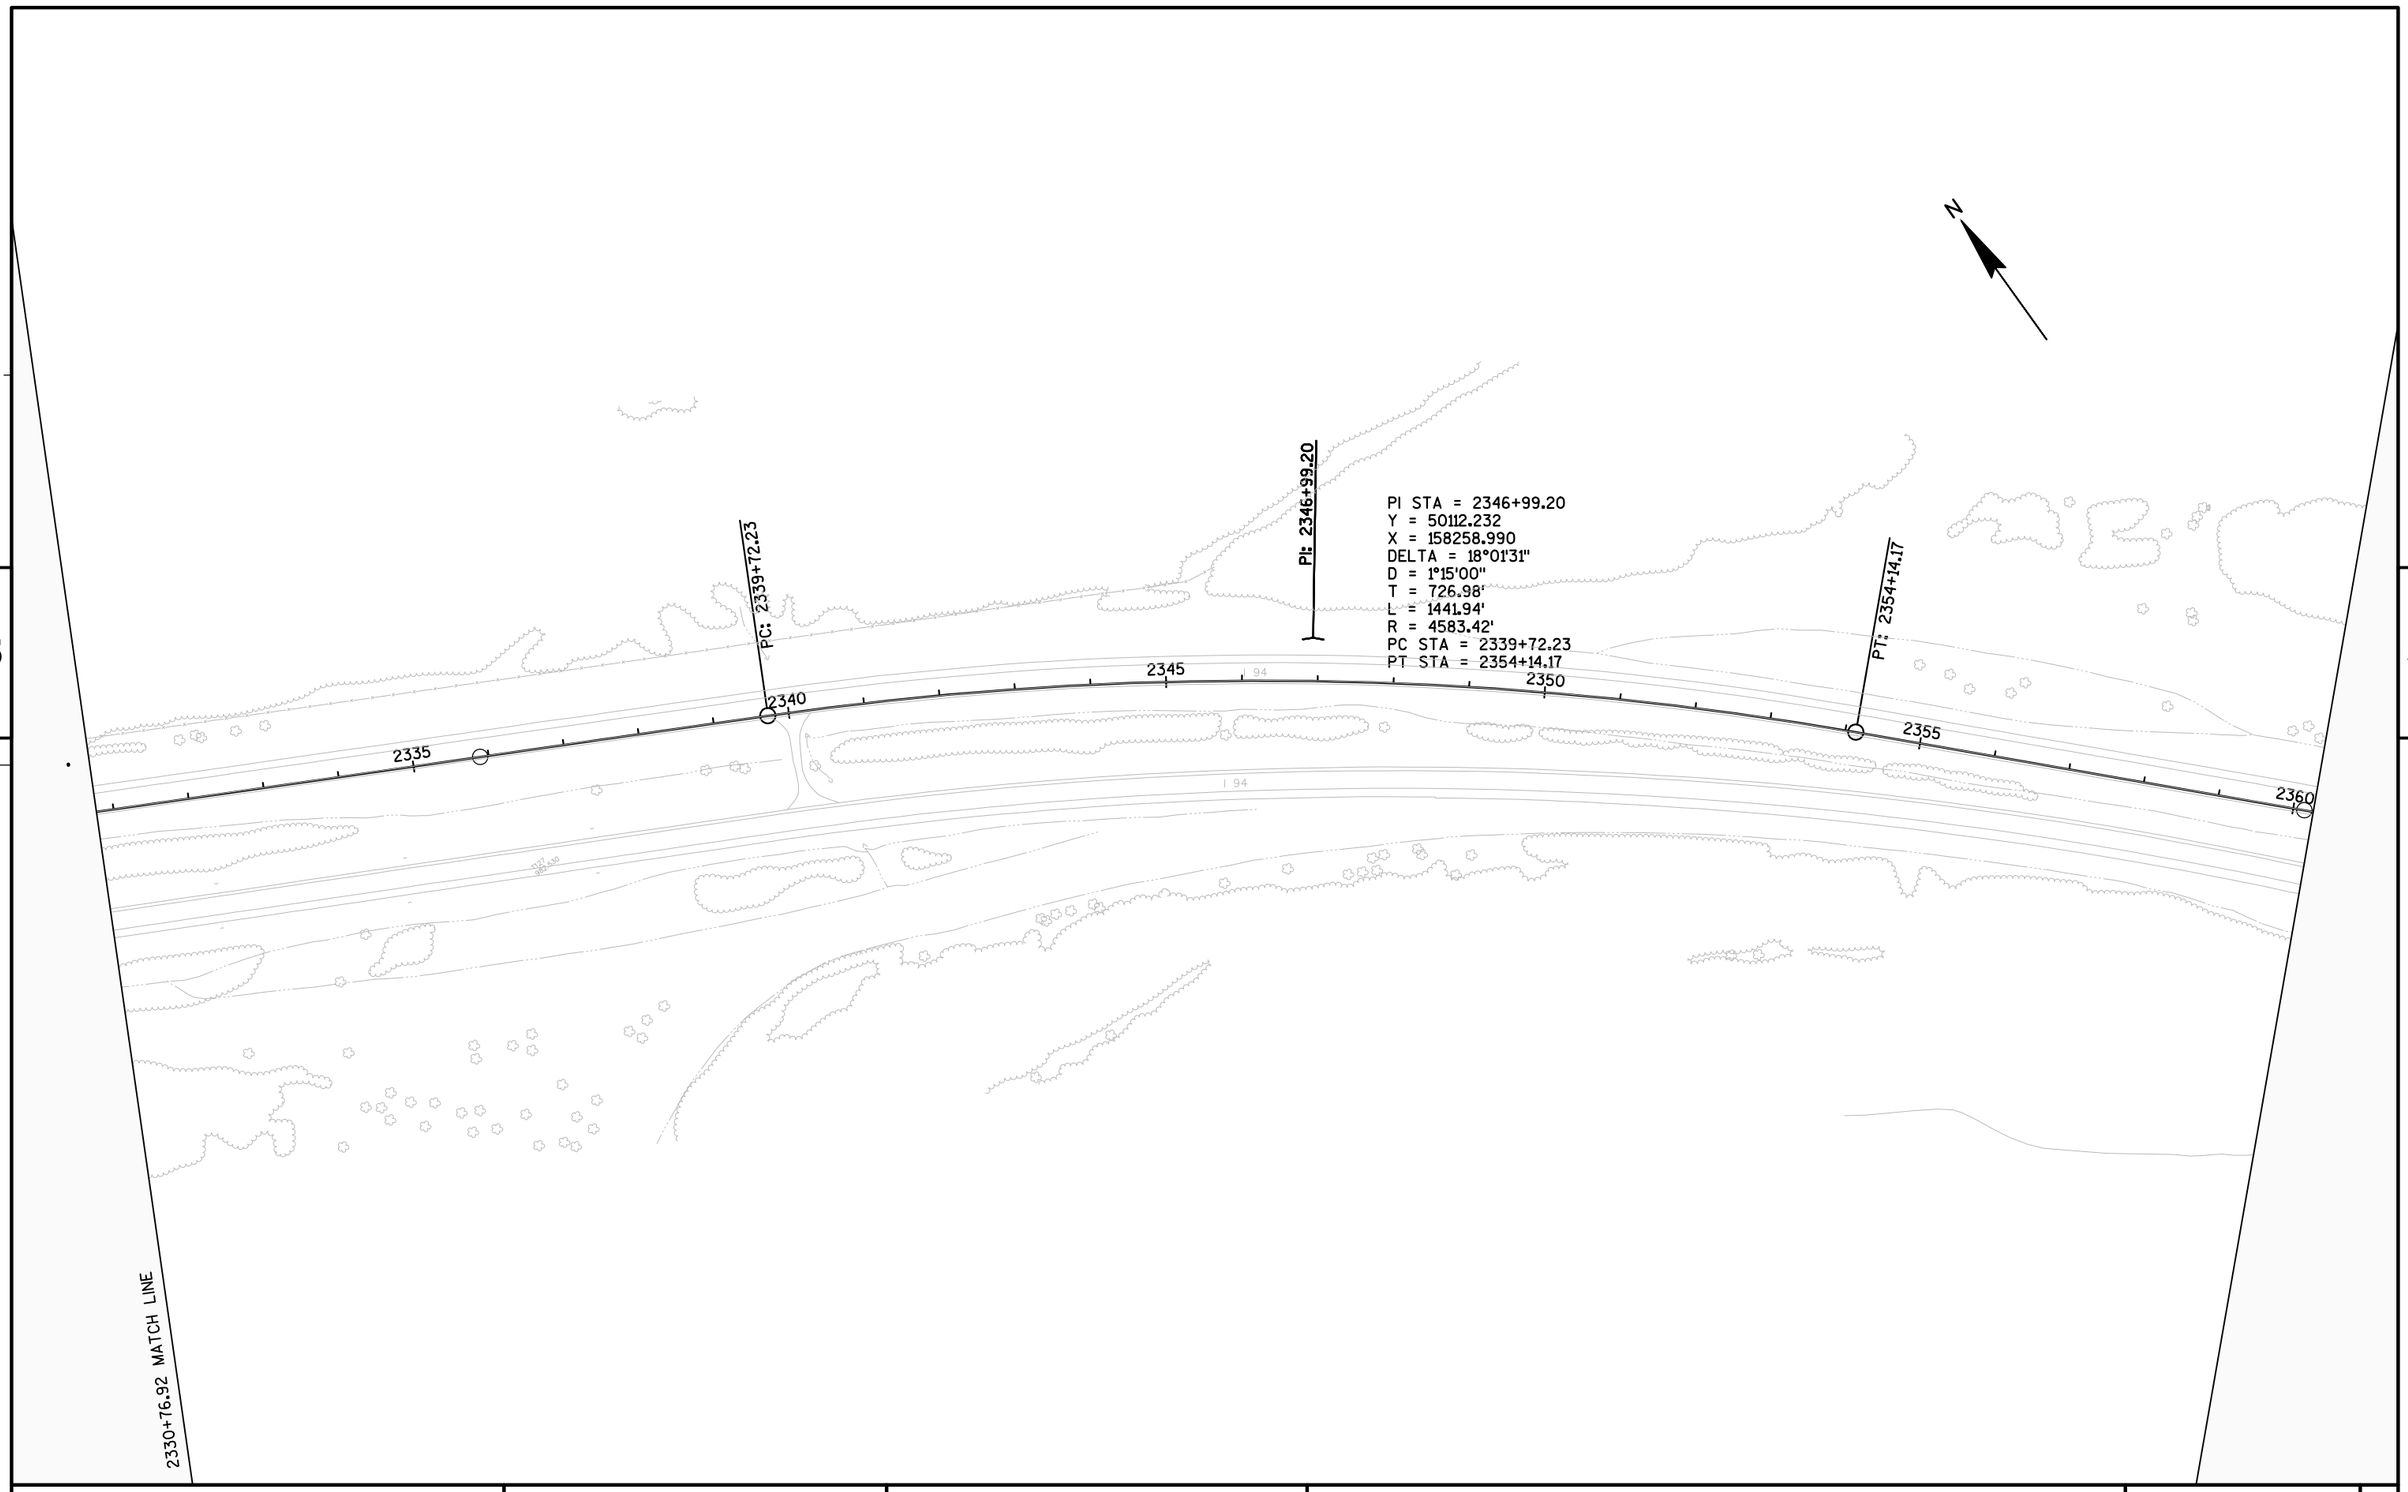

PROJECT NO: 1023-00-80	HWY: IH 94	COUNTY: JACKSON	PLAN SHEET - WEST BOUND	SHEET	E

FILE NAME : N:\PDS\C3D\10230002\SHEETSPLAN\WEST BOUND 1023-00-10 (80)\WEST BOUND C3D 2014\050206-PN-IH94-JC-WB-2014.DWG
LAYOUT NAME - 050206 - (9)
PLOT DATE : 2/3/2015 1:09 PM
PLOT BY : BERTHOLD, MICHAEL E PLOT NAME :
PLOT SCALE : 1 IN:200 FT

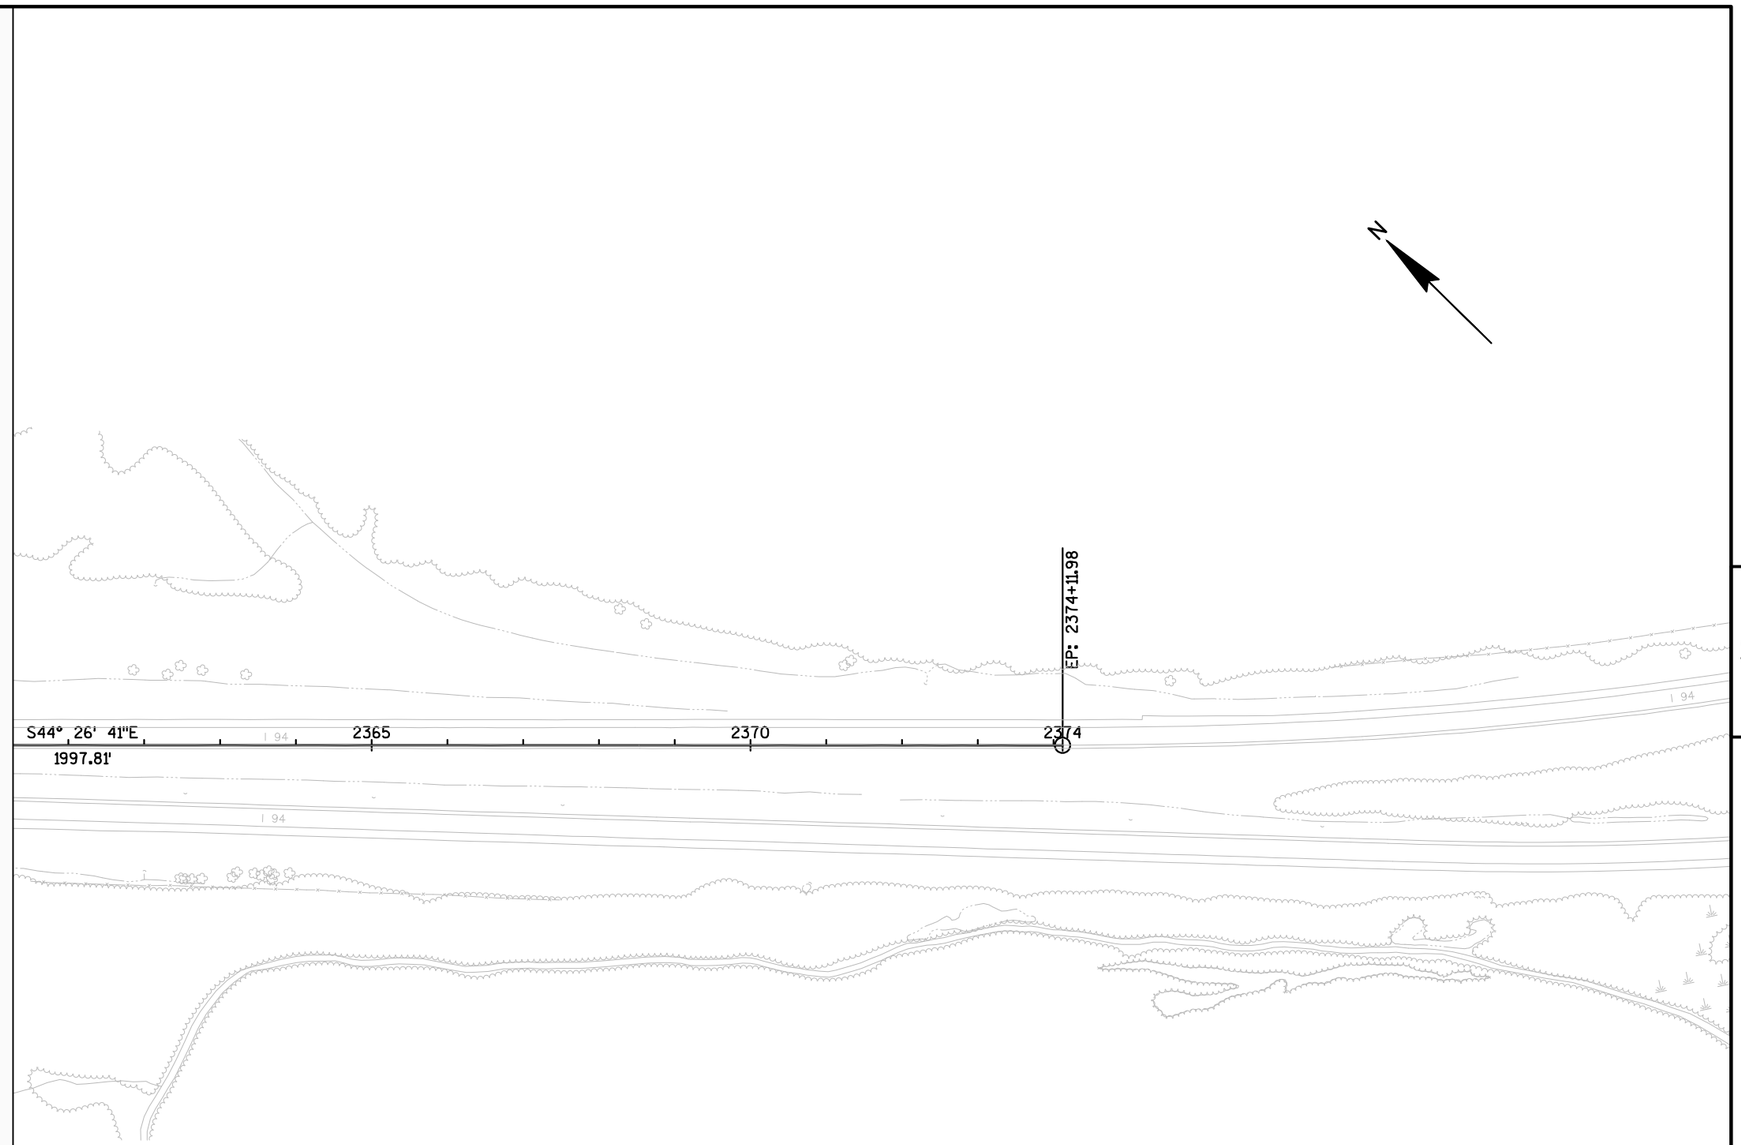

5

5

PROJECT NO: 1023-00-80	HWY: IH 94	COUNTY: JACKSON	PLAN SHEET - WEST BOUND	SHEET	E

FILE NAME : N:\PDS\C3D\10230002\SHEETSPLAN\WEST BOUND 1023-00-10 (80)\WEST BOUND C3D 2014\050206-PN-IH94-JC-WB-2014.DWG
LAYOUT NAME - 050206 - (10)
PLOT DATE : 2/3/2015 1:09 PM
PLOT BY : BERTHOLD, MICHAEL E PLOT NAME :
PLOT SCALE : 1 IN:200 FT

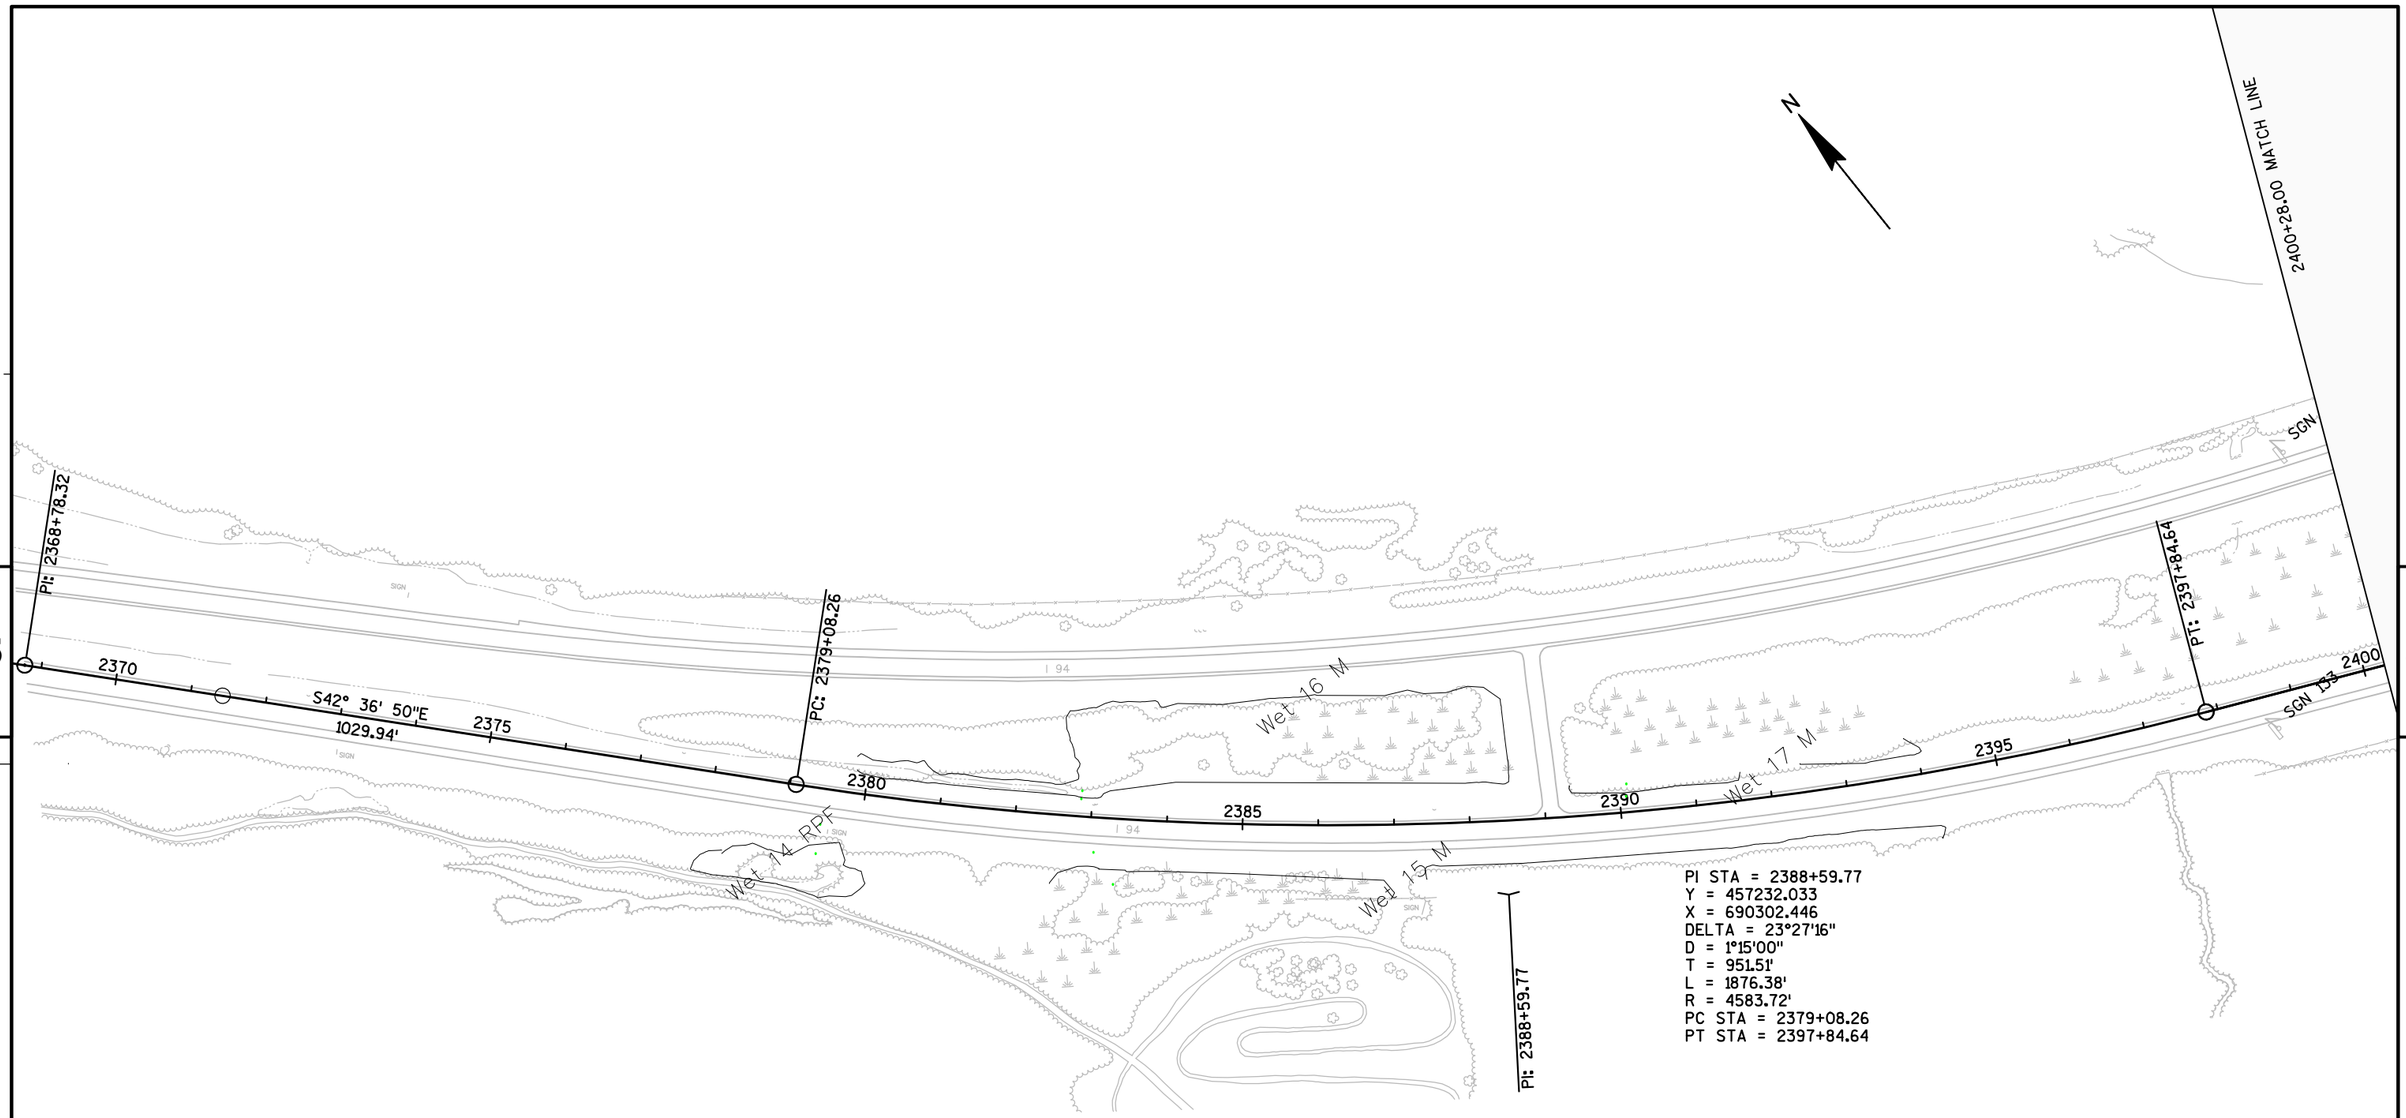

5 5

PROJECT NO:1023-06-73	HWY: IH 94	COUNTY: MONROE	PLAN SHEET - EAST BOUND	SHEET	E

FILE NAME : N:\PDS\C3D\10230603\SHEETSPLAN\EAST BOUND C3D 2014\050205-PN-IH94-MC-EB.DWG
LAYOUT NAME - 050205 - (1)

PLOT DATE : 2/4/2015 11:58 AM PLOT BY : BERTHOLD, MICHAEL E PLOT NAME : PLOT SCALE : 1 IN:200 FT

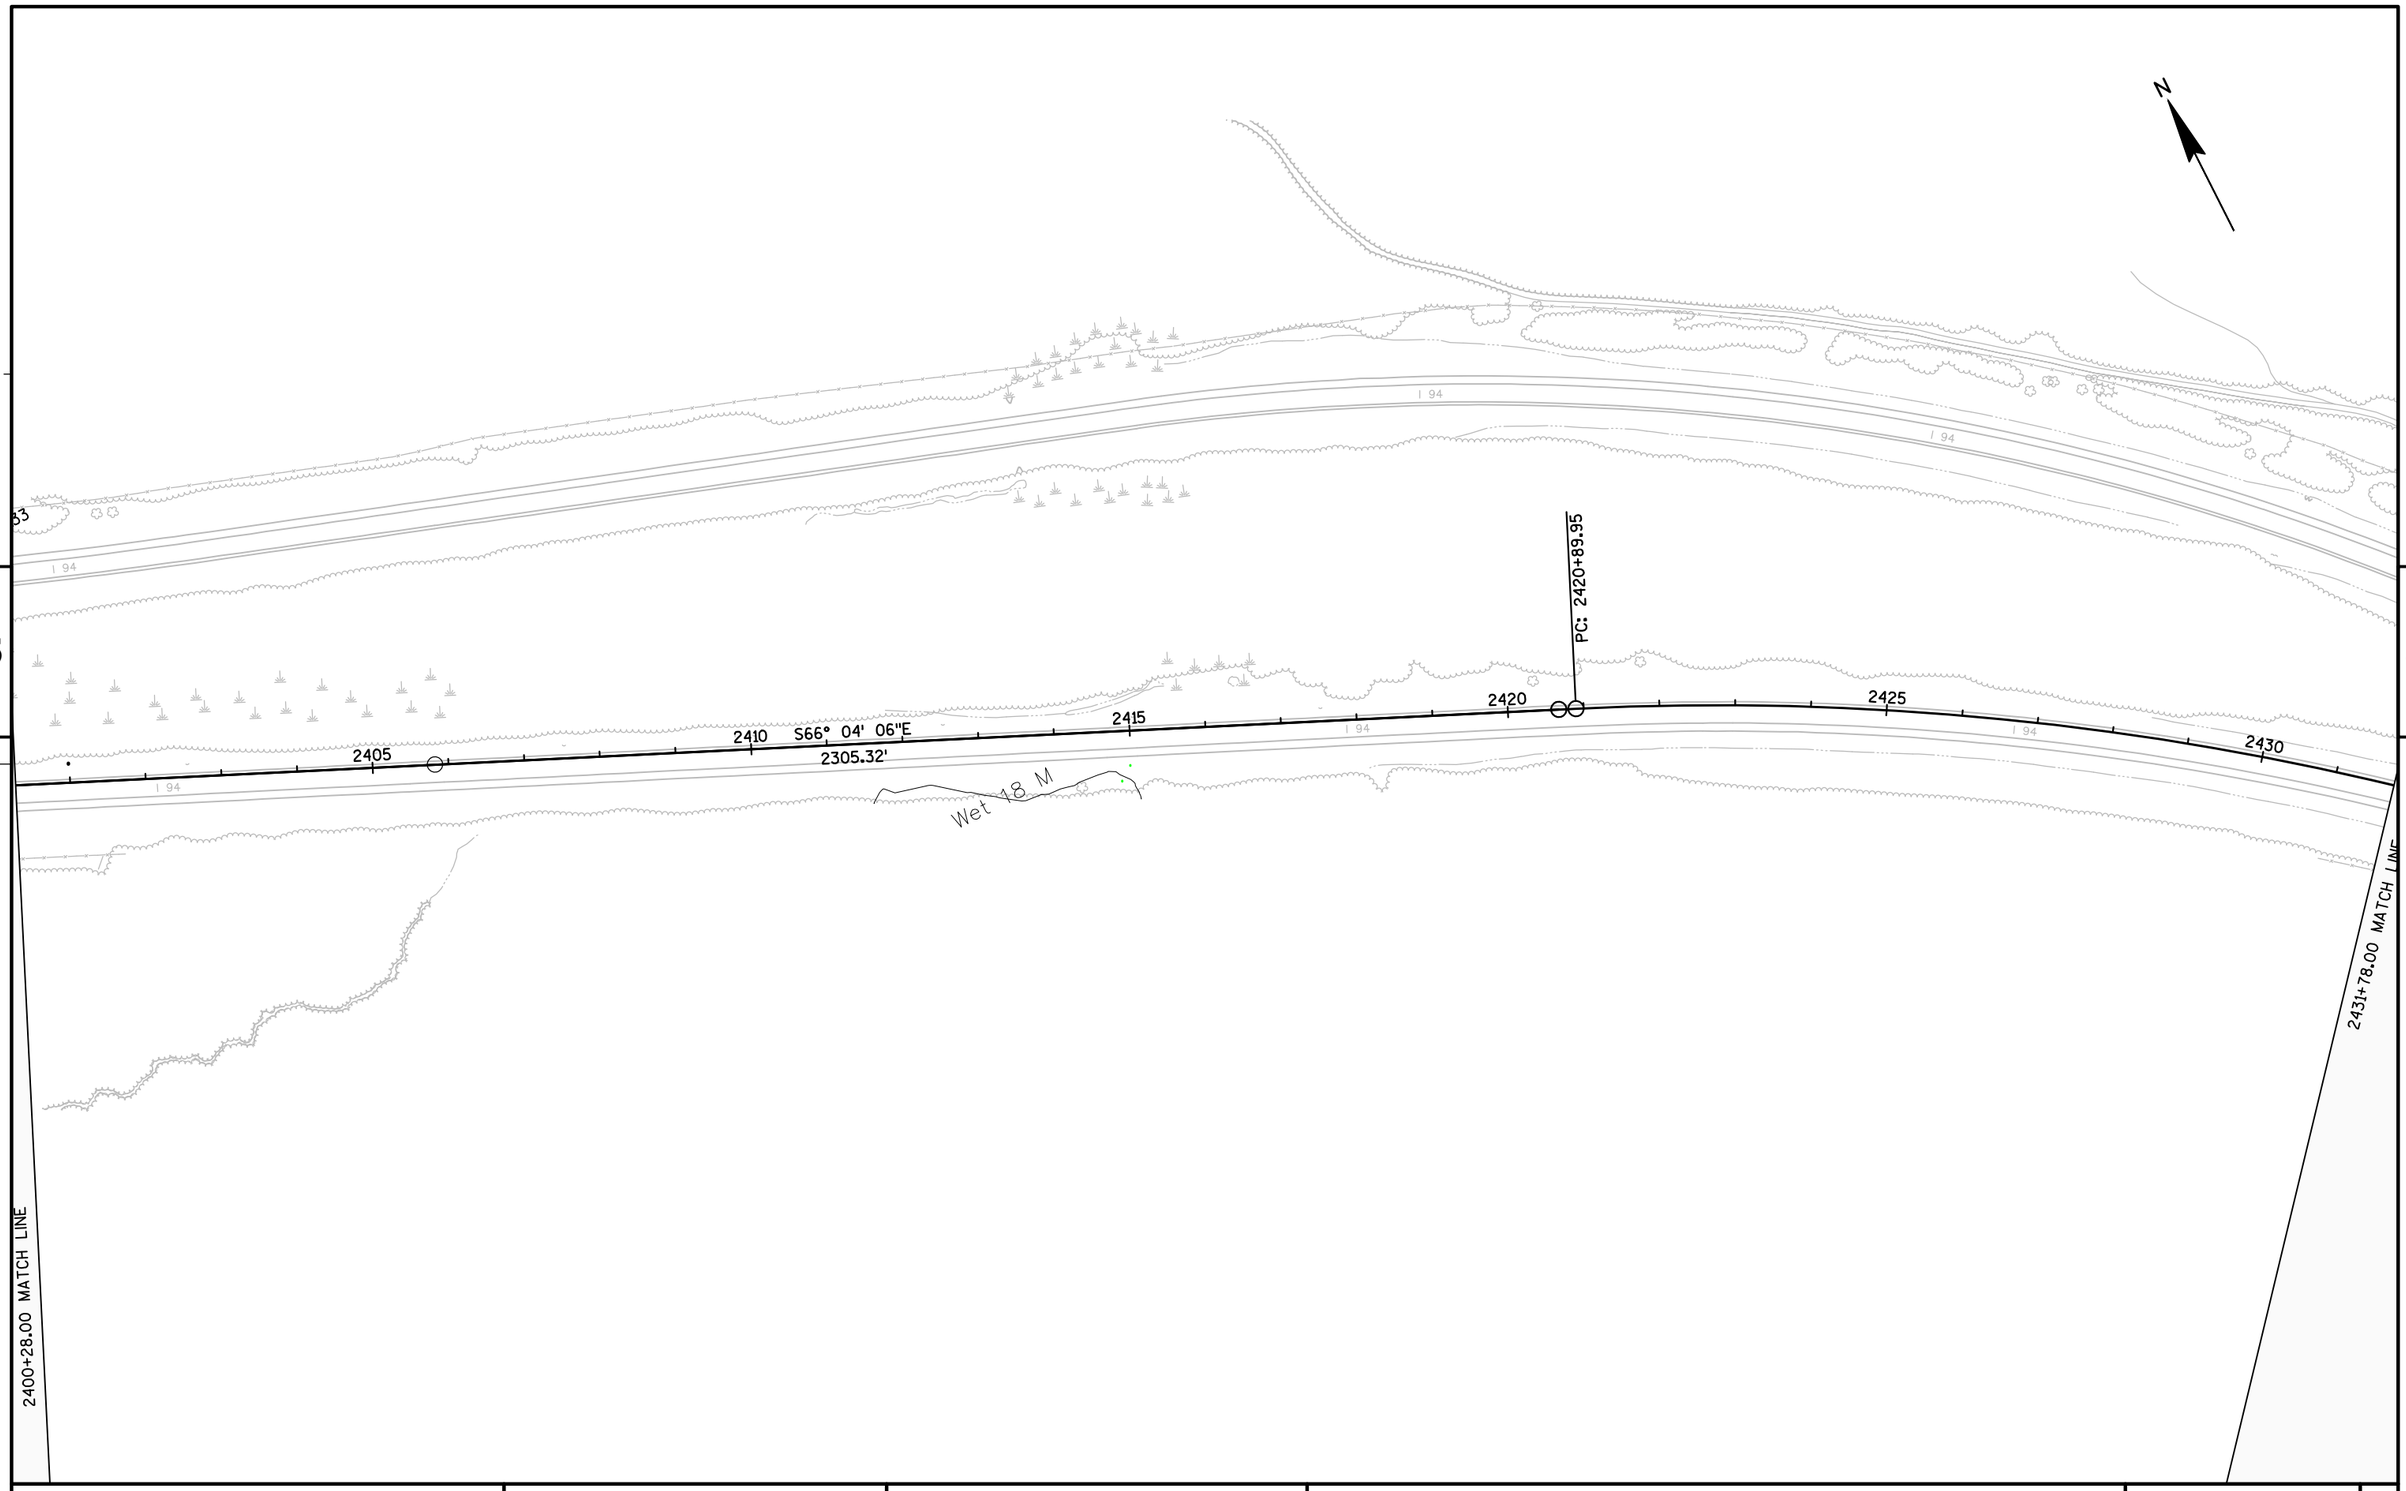

PROJECT NO:1023-06-73	HWY: IH 94	COUNTY: MONROE	PLAN SHEET - EAST BOUND	SHEET	E

FILE NAME : N:\PDS\C3D\10230603\SHEETSPLAN\EAST BOUND C3D 2014\050205-PN-IH94-MC-EB.DWG
LAYOUT NAME - 050205 - (2)

PLOT DATE : 2/4/2015 11:58 AM PLOT BY : BERTHOLD, MICHAEL E PLOT NAME : PLOT SCALE : 1 IN:200 FT

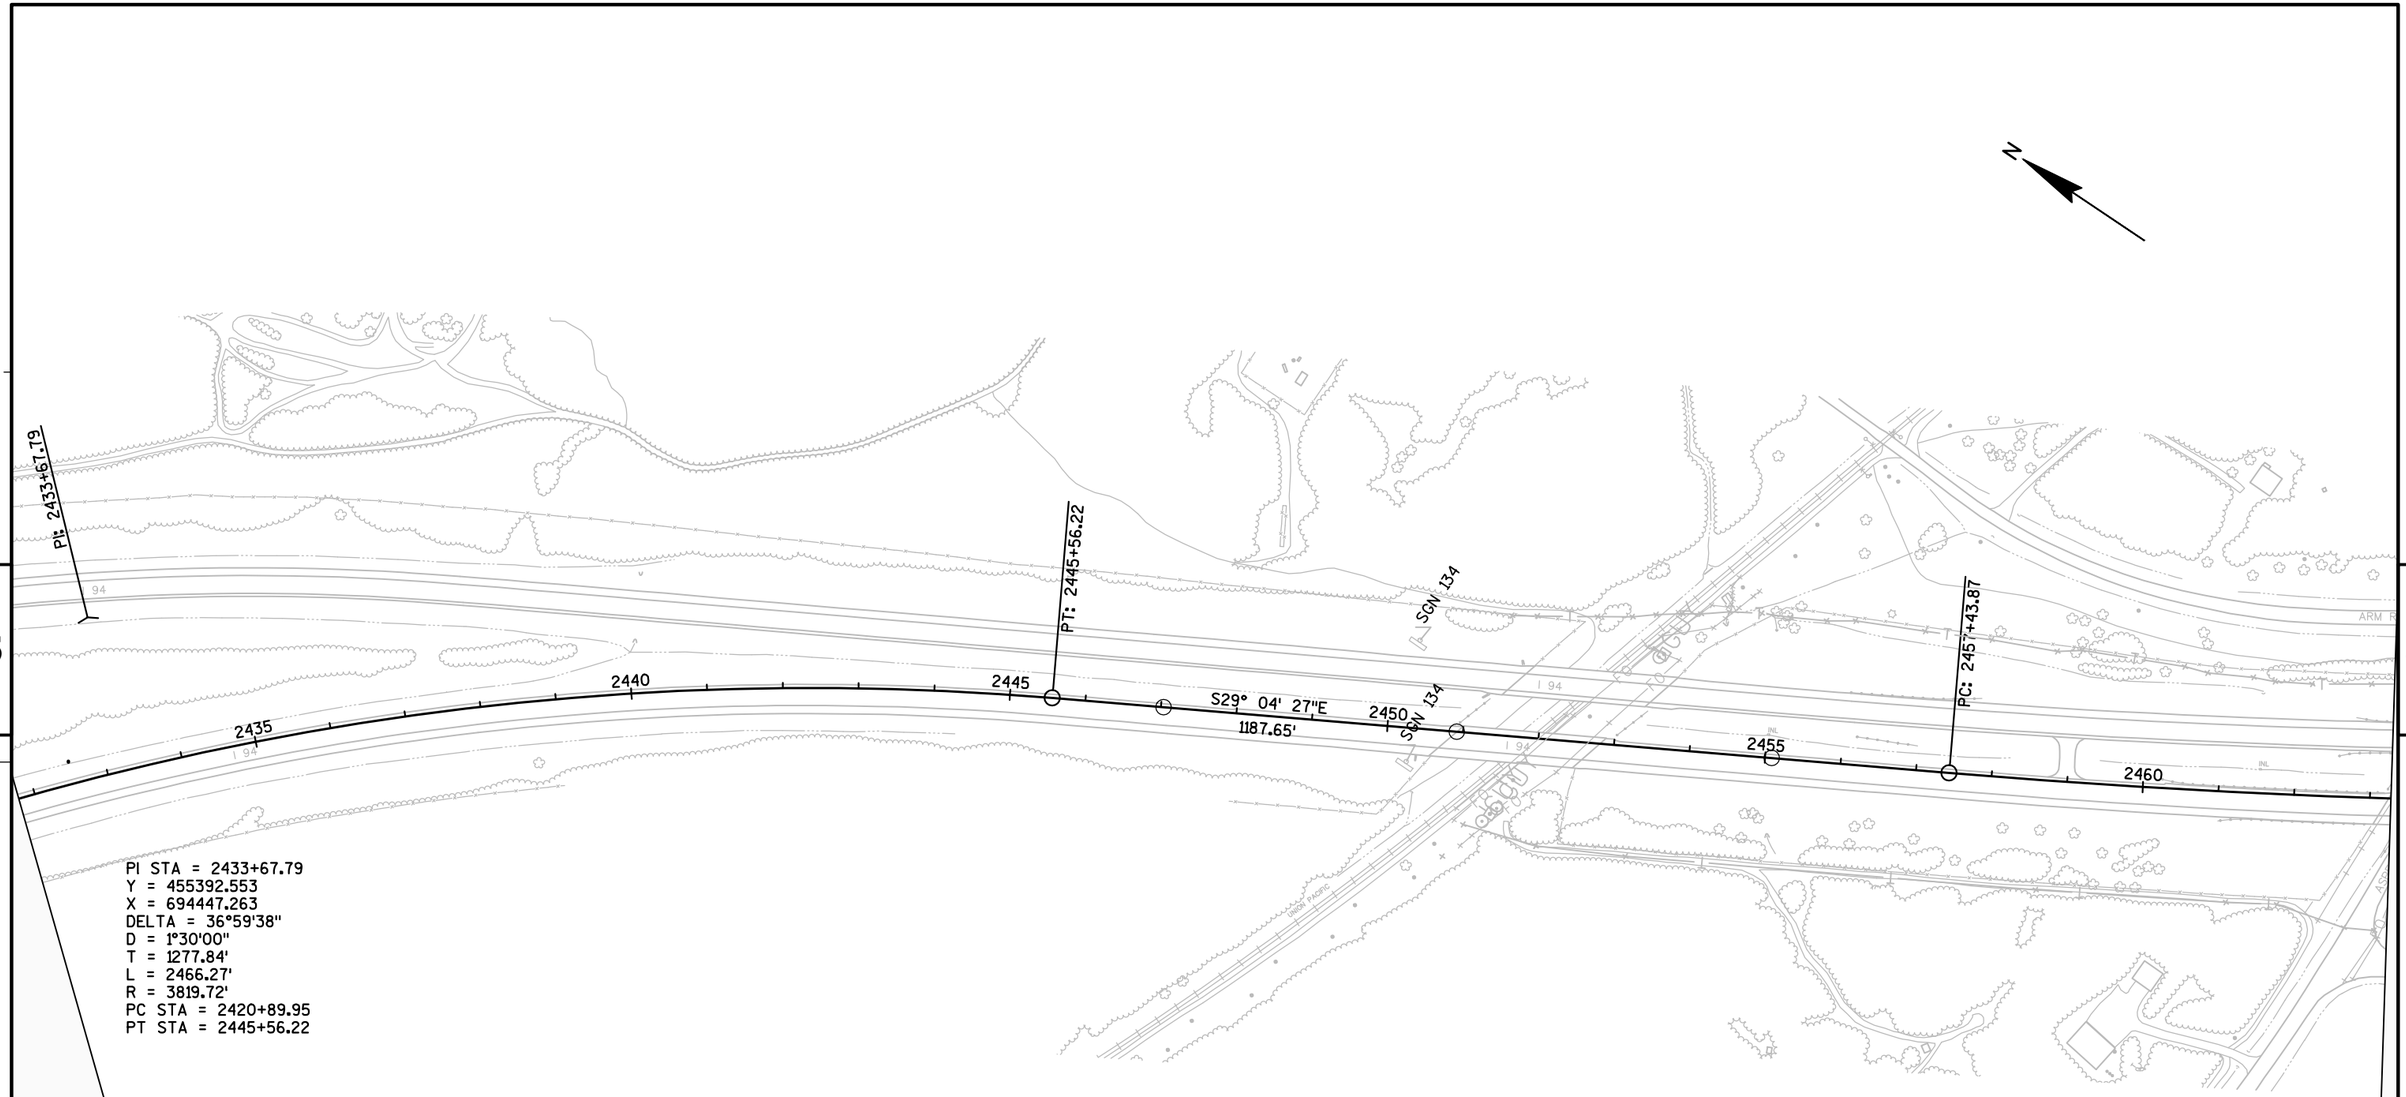

5

5

PROJECT NO: 1023-06-73	HWY: IH 94	COUNTY: MONROE	PLAN SHEET - EAST BOUND	SHEET	E

FILE NAME : N:\PDS\C3D\10230603\SHEETSPLAN\EAST BOUND C3D 2014\050205-PN-IH94-MC-EB.DWG
LAYOUT NAME - 050205 - (3)

PLOT DATE : 2/4/2015 11:59 AM PLOT BY : BERTHOLD, MICHAEL E PLOT NAME : PLOT SCALE : 1 IN:200 FT

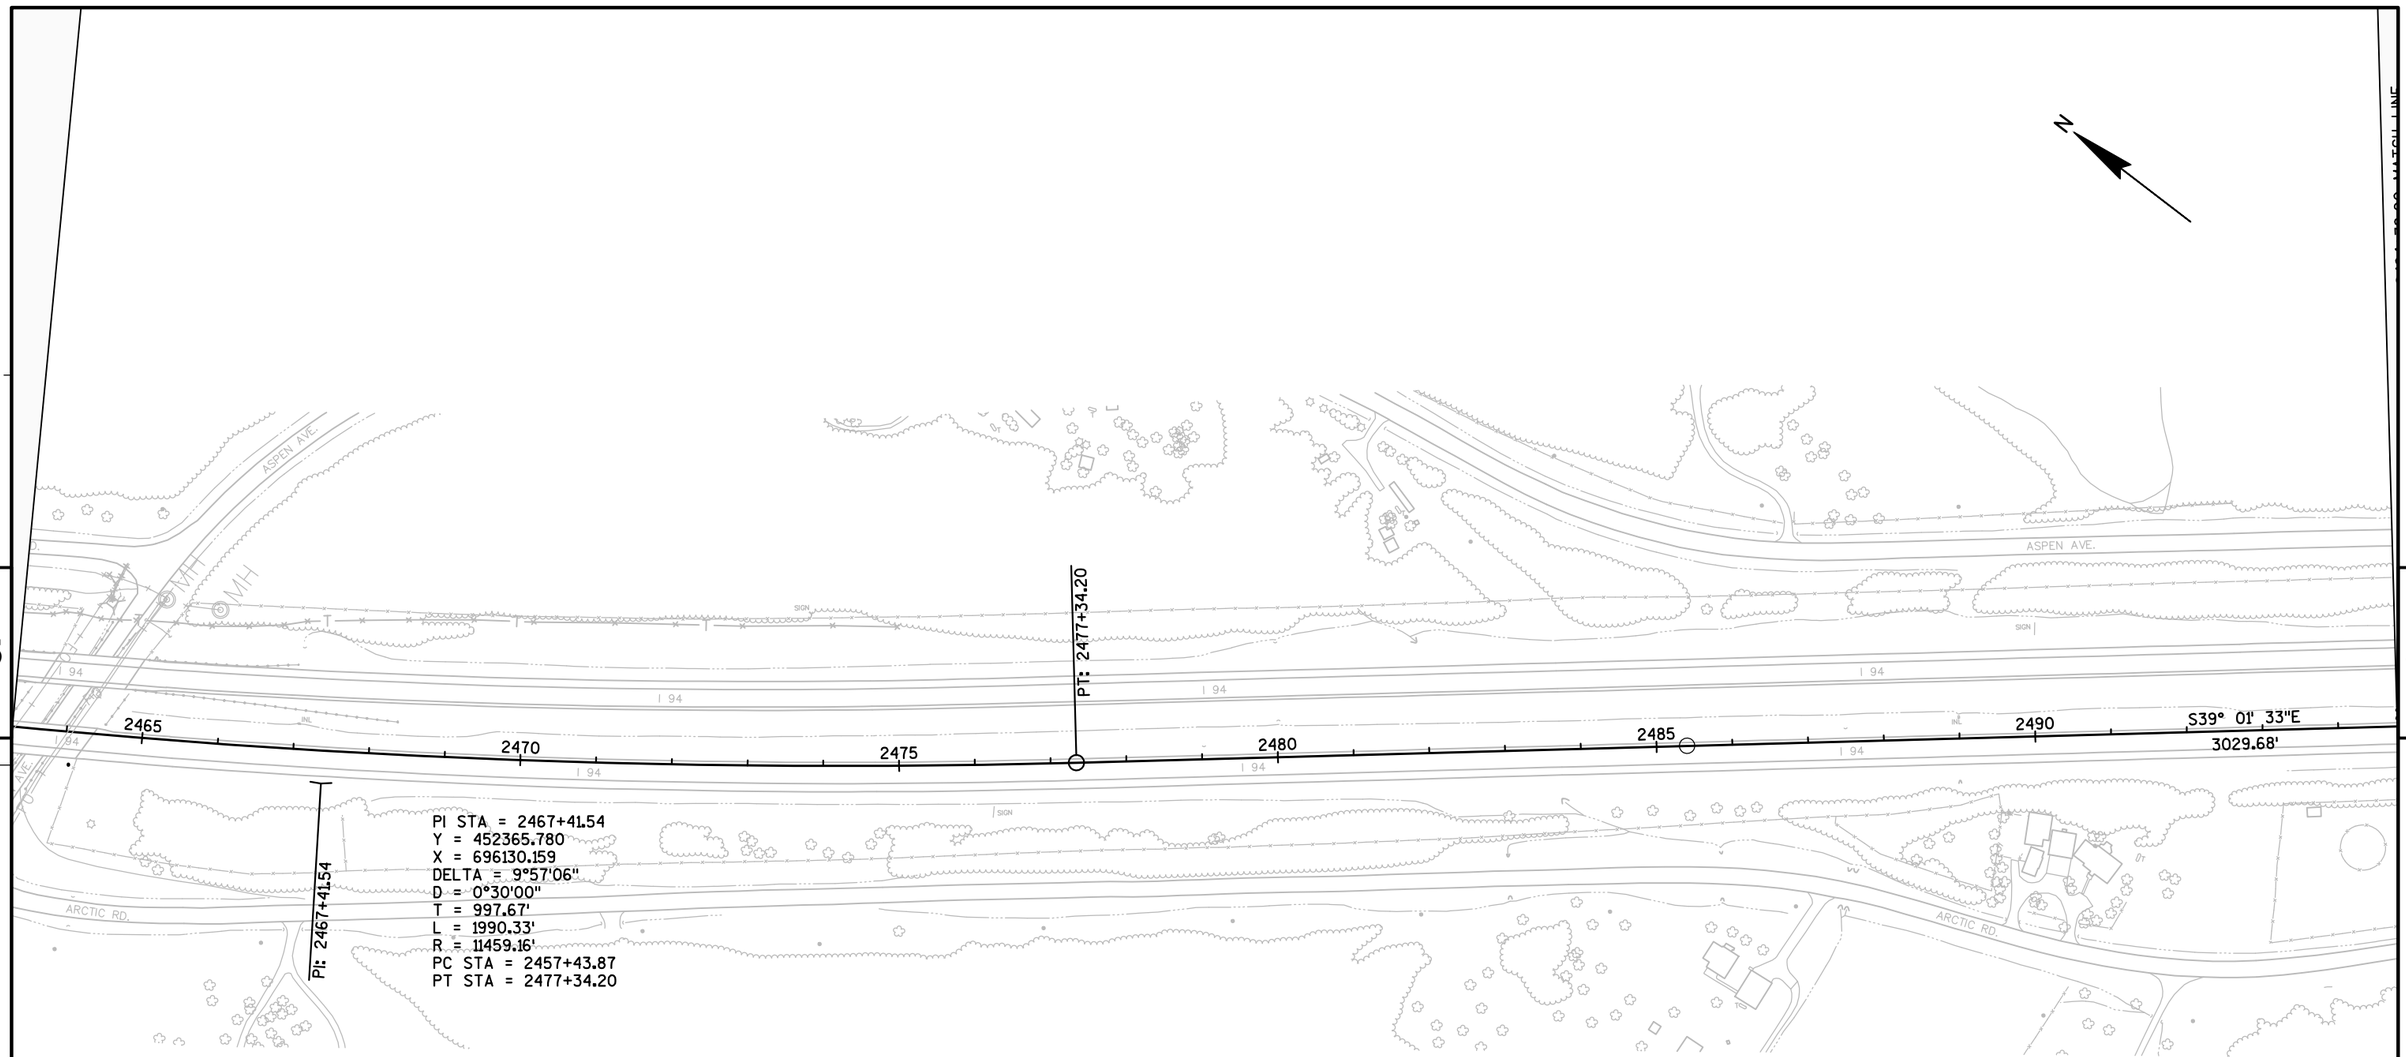

PROJECT NO: 1023-06-73	HWY: IH 94	COUNTY: MONROE	PLAN SHEET - EAST BOUND	SHEET	E

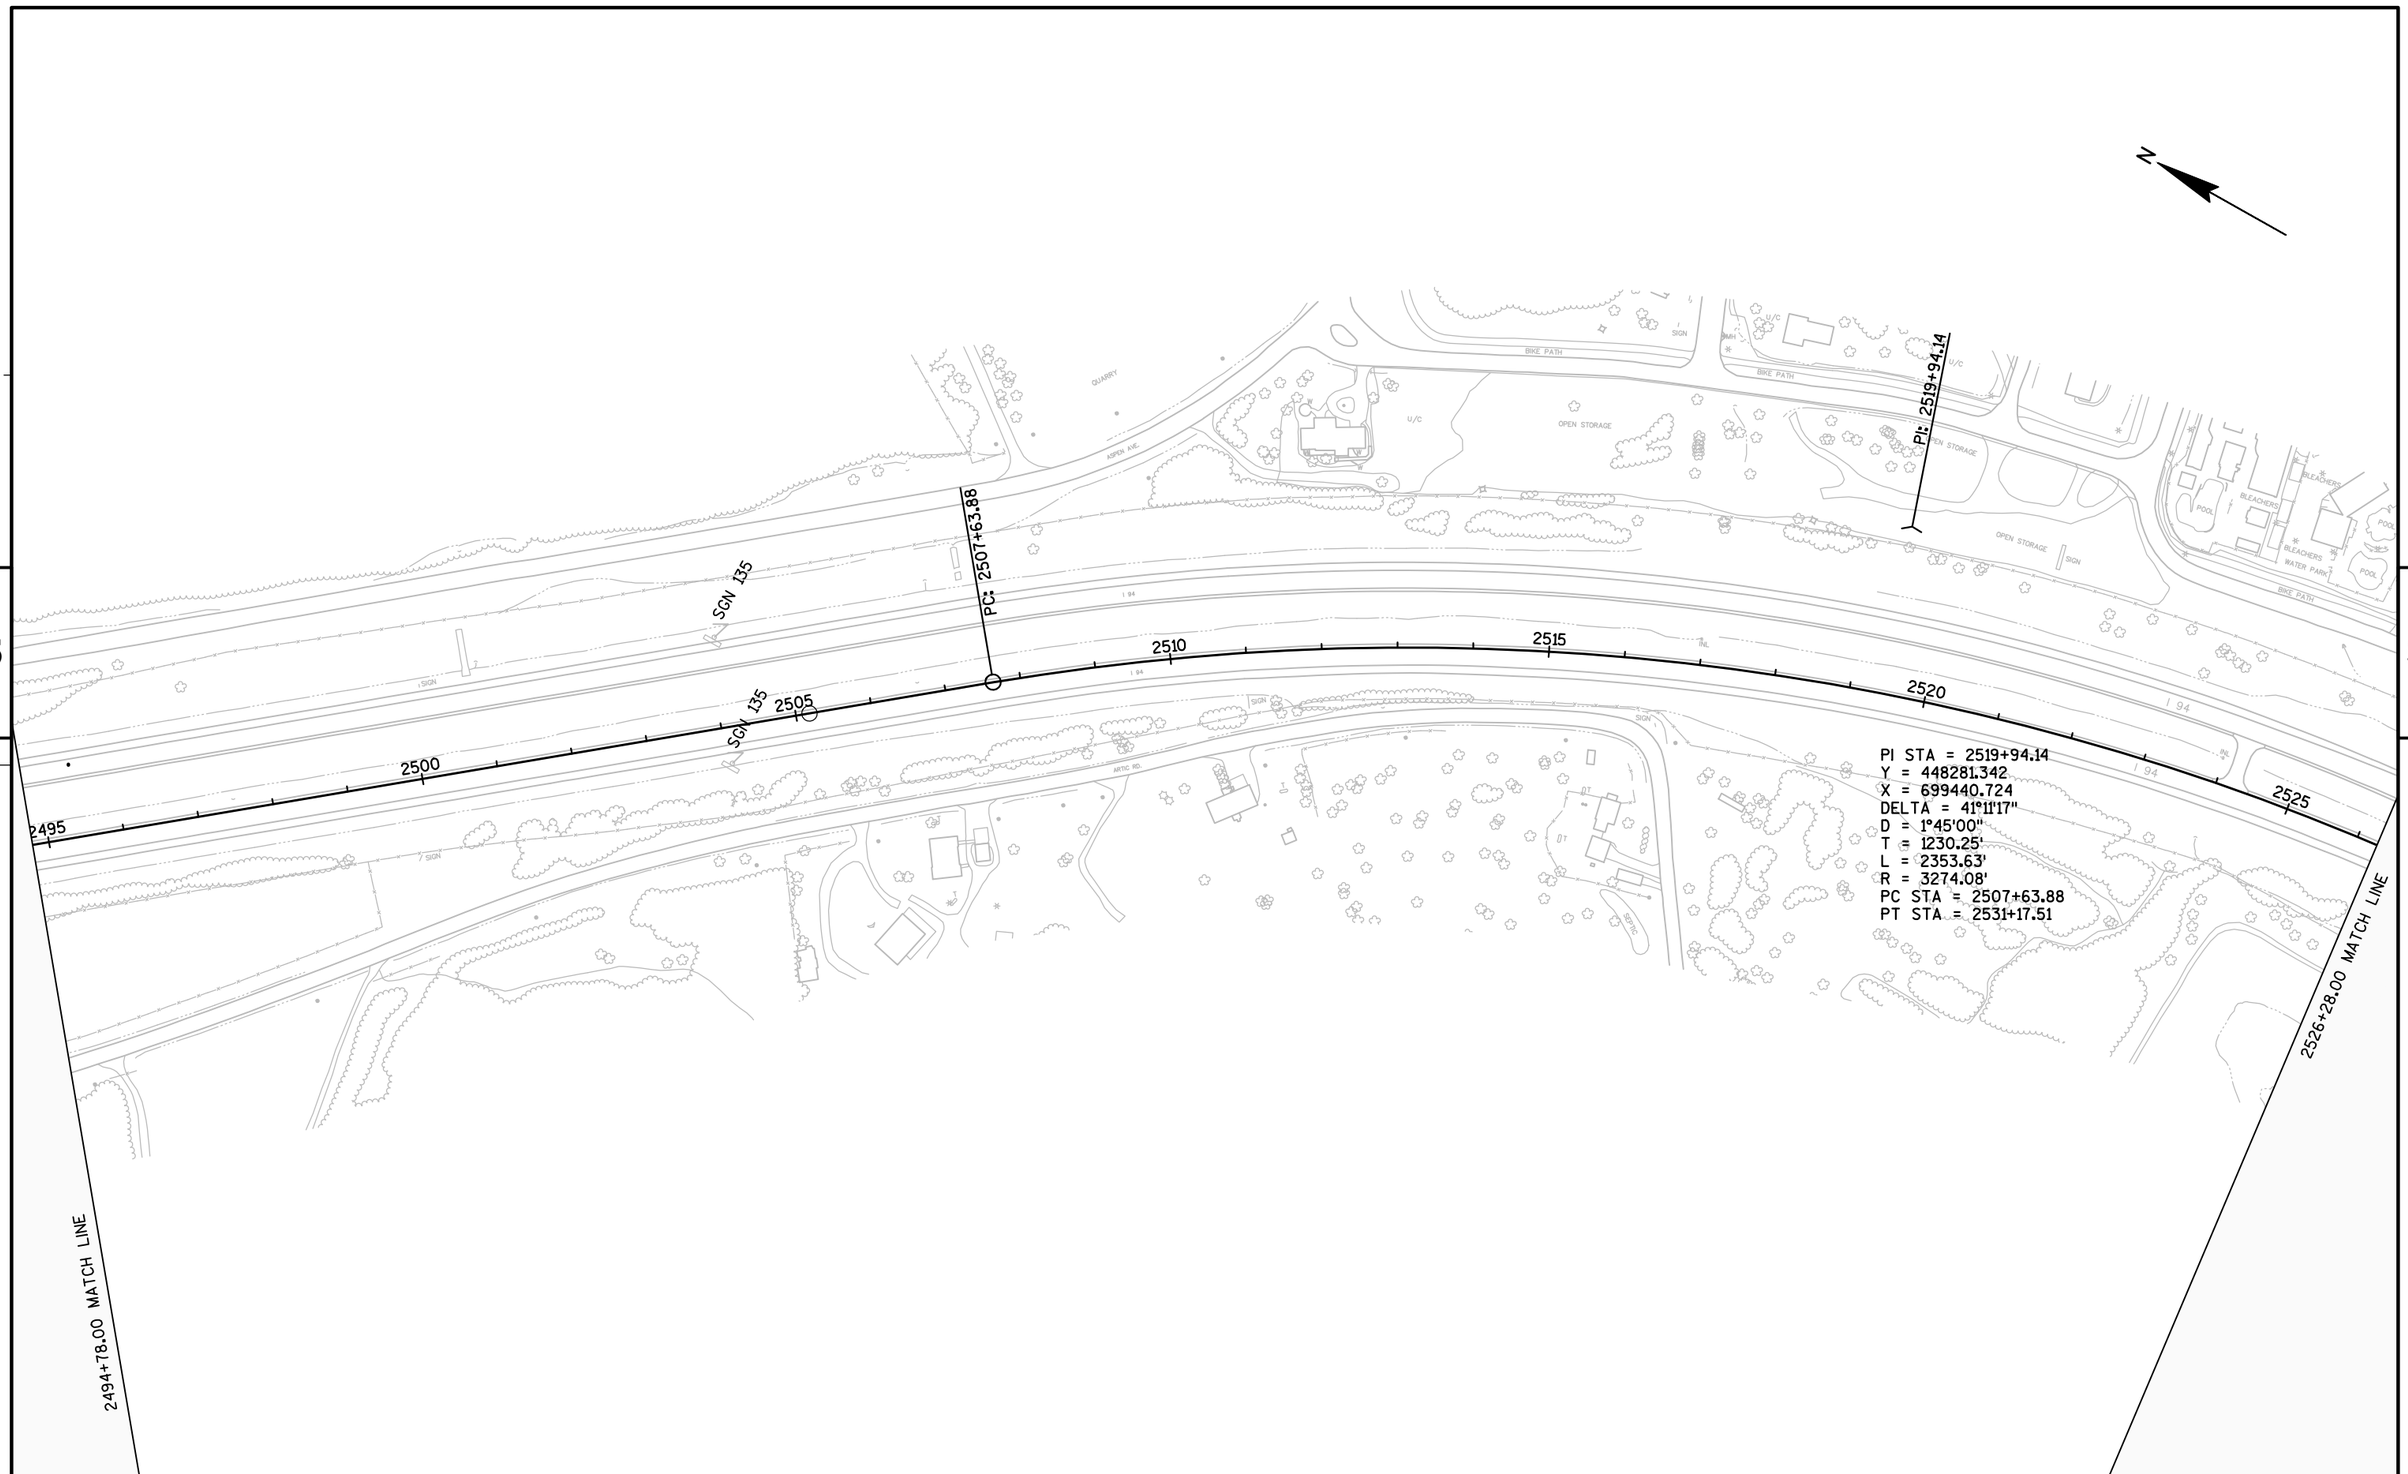

PROJECT NO: 1023-06-73	HWY: IH 94	COUNTY: MONROE	PLAN SHEET - EAST BOUND	SHEET	E

FILE NAME : N:\PDS\C3D\10230603\SHEETSPLAN\EAST BOUND C3D 2014\050205-PN-IH94-MC-EB.DWG
LAYOUT NAME - 050205 - (5)

PLOT DATE : 2/4/2015 11:59 AM PLOT BY : BERTHOLD, MICHAEL E PLOT NAME : PLOT SCALE : 1 IN:200 FT

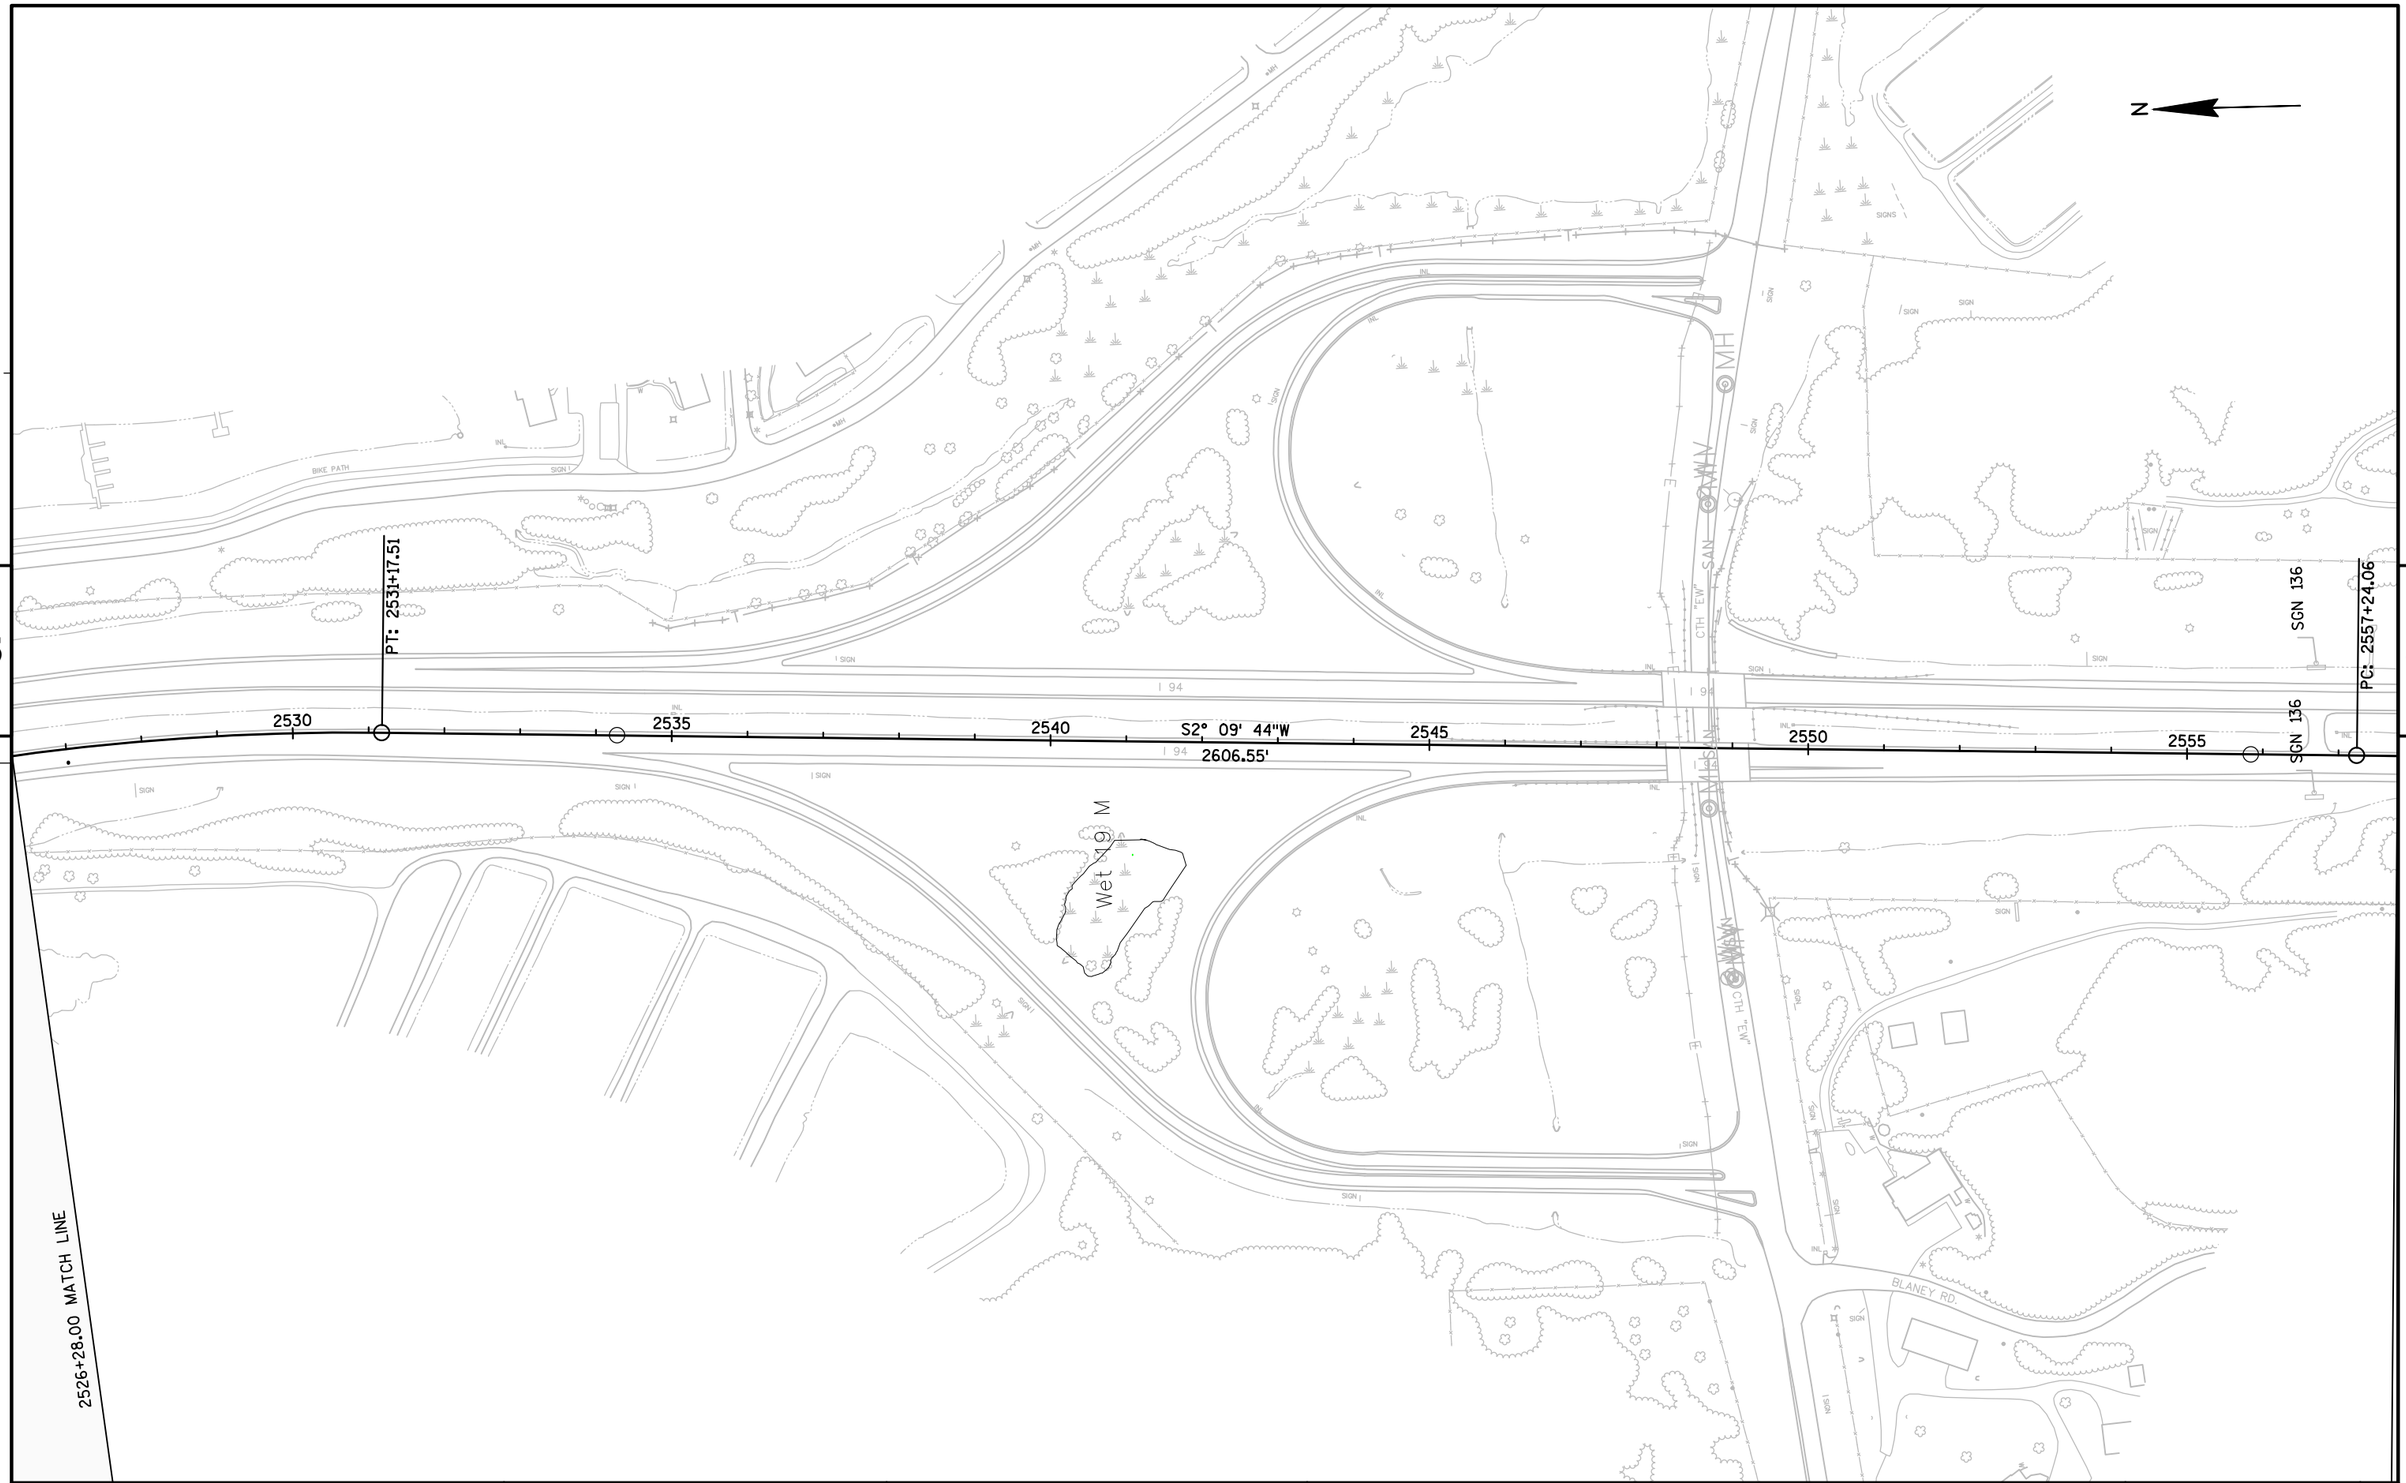

PROJECT NO: 1023-06-73	HWY: IH 94	COUNTY: MONROE	PLAN SHEET - EAST BOUND	SHEET	E

FILE NAME : N:\PDS\C3D\10230603\SHEETSPLAN\EAST BOUND C3D 2014\050205-PN-IH94-MC-EB.DWG
LAYOUT NAME - 050205 - (6)

PLOT DATE : 2/4/2015 11:59 AM PLOT BY : BERTHOLD, MICHAEL E PLOT NAME :

PLOT SCALE : 1 IN:200 FT

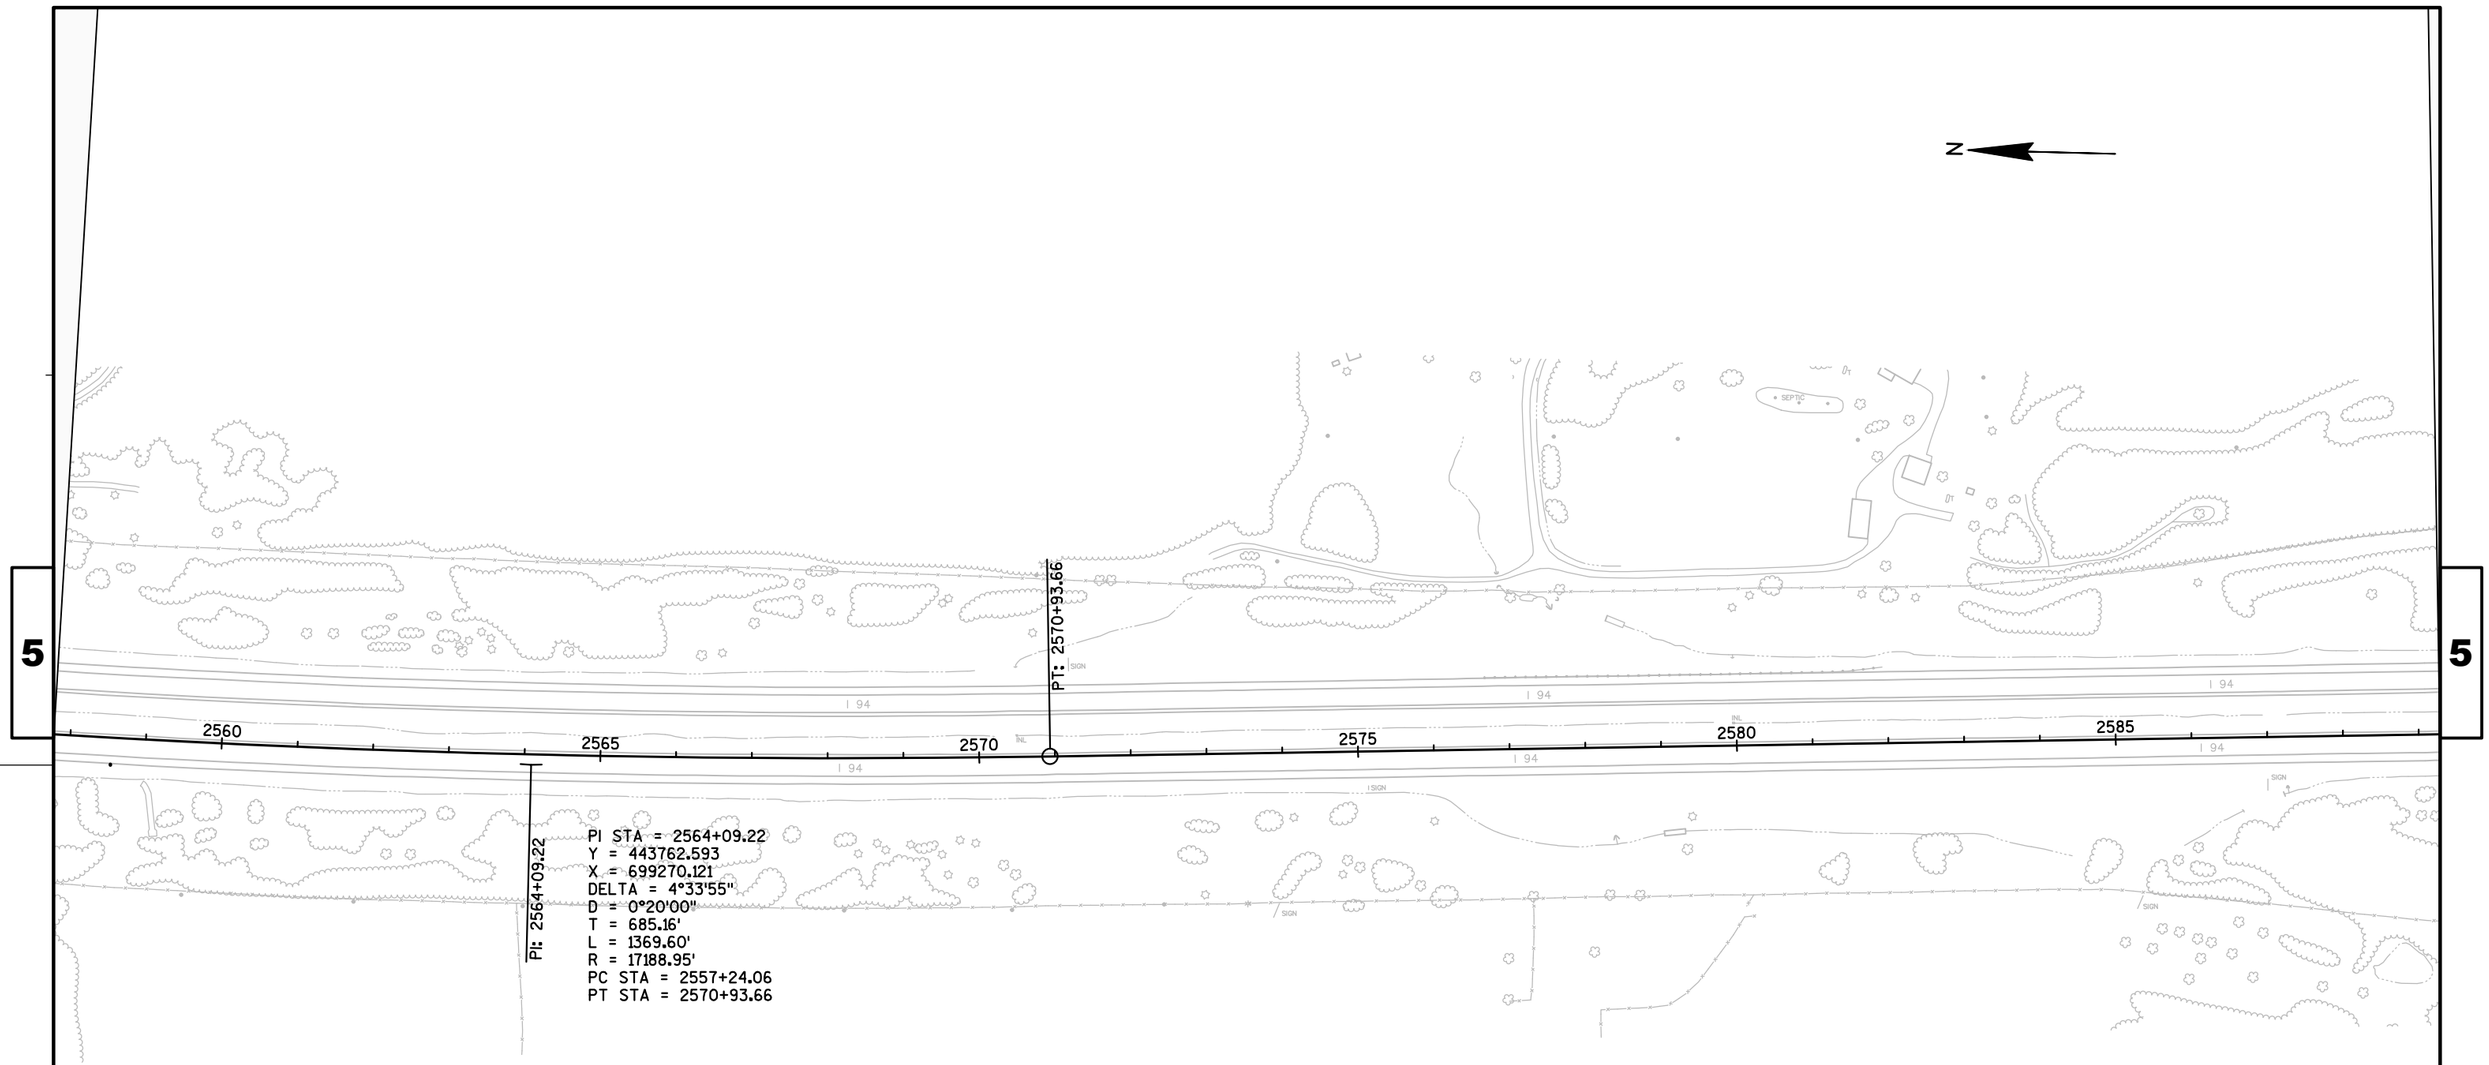

PROJECT NO: 1023-06-73	HWY: IH 94	COUNTY: MONROE	PLAN SHEET - EAST BOUND	SHEET	E

N

5

5

2589+28.00 MATCH LINE

2590 S2° 24' 11"E 2595 2600 2605 2610 2615

4420.73'

SIGN 137

SIGN 137

EP: 2615+14.39

I 94

I 94

I 94

I 94

SIGN

SIGN

PROJECT NO: 1023-06-73	HWY: IH 94	COUNTY: MONROE	PLAN SHEET - EAST BOUND	SHEET	E

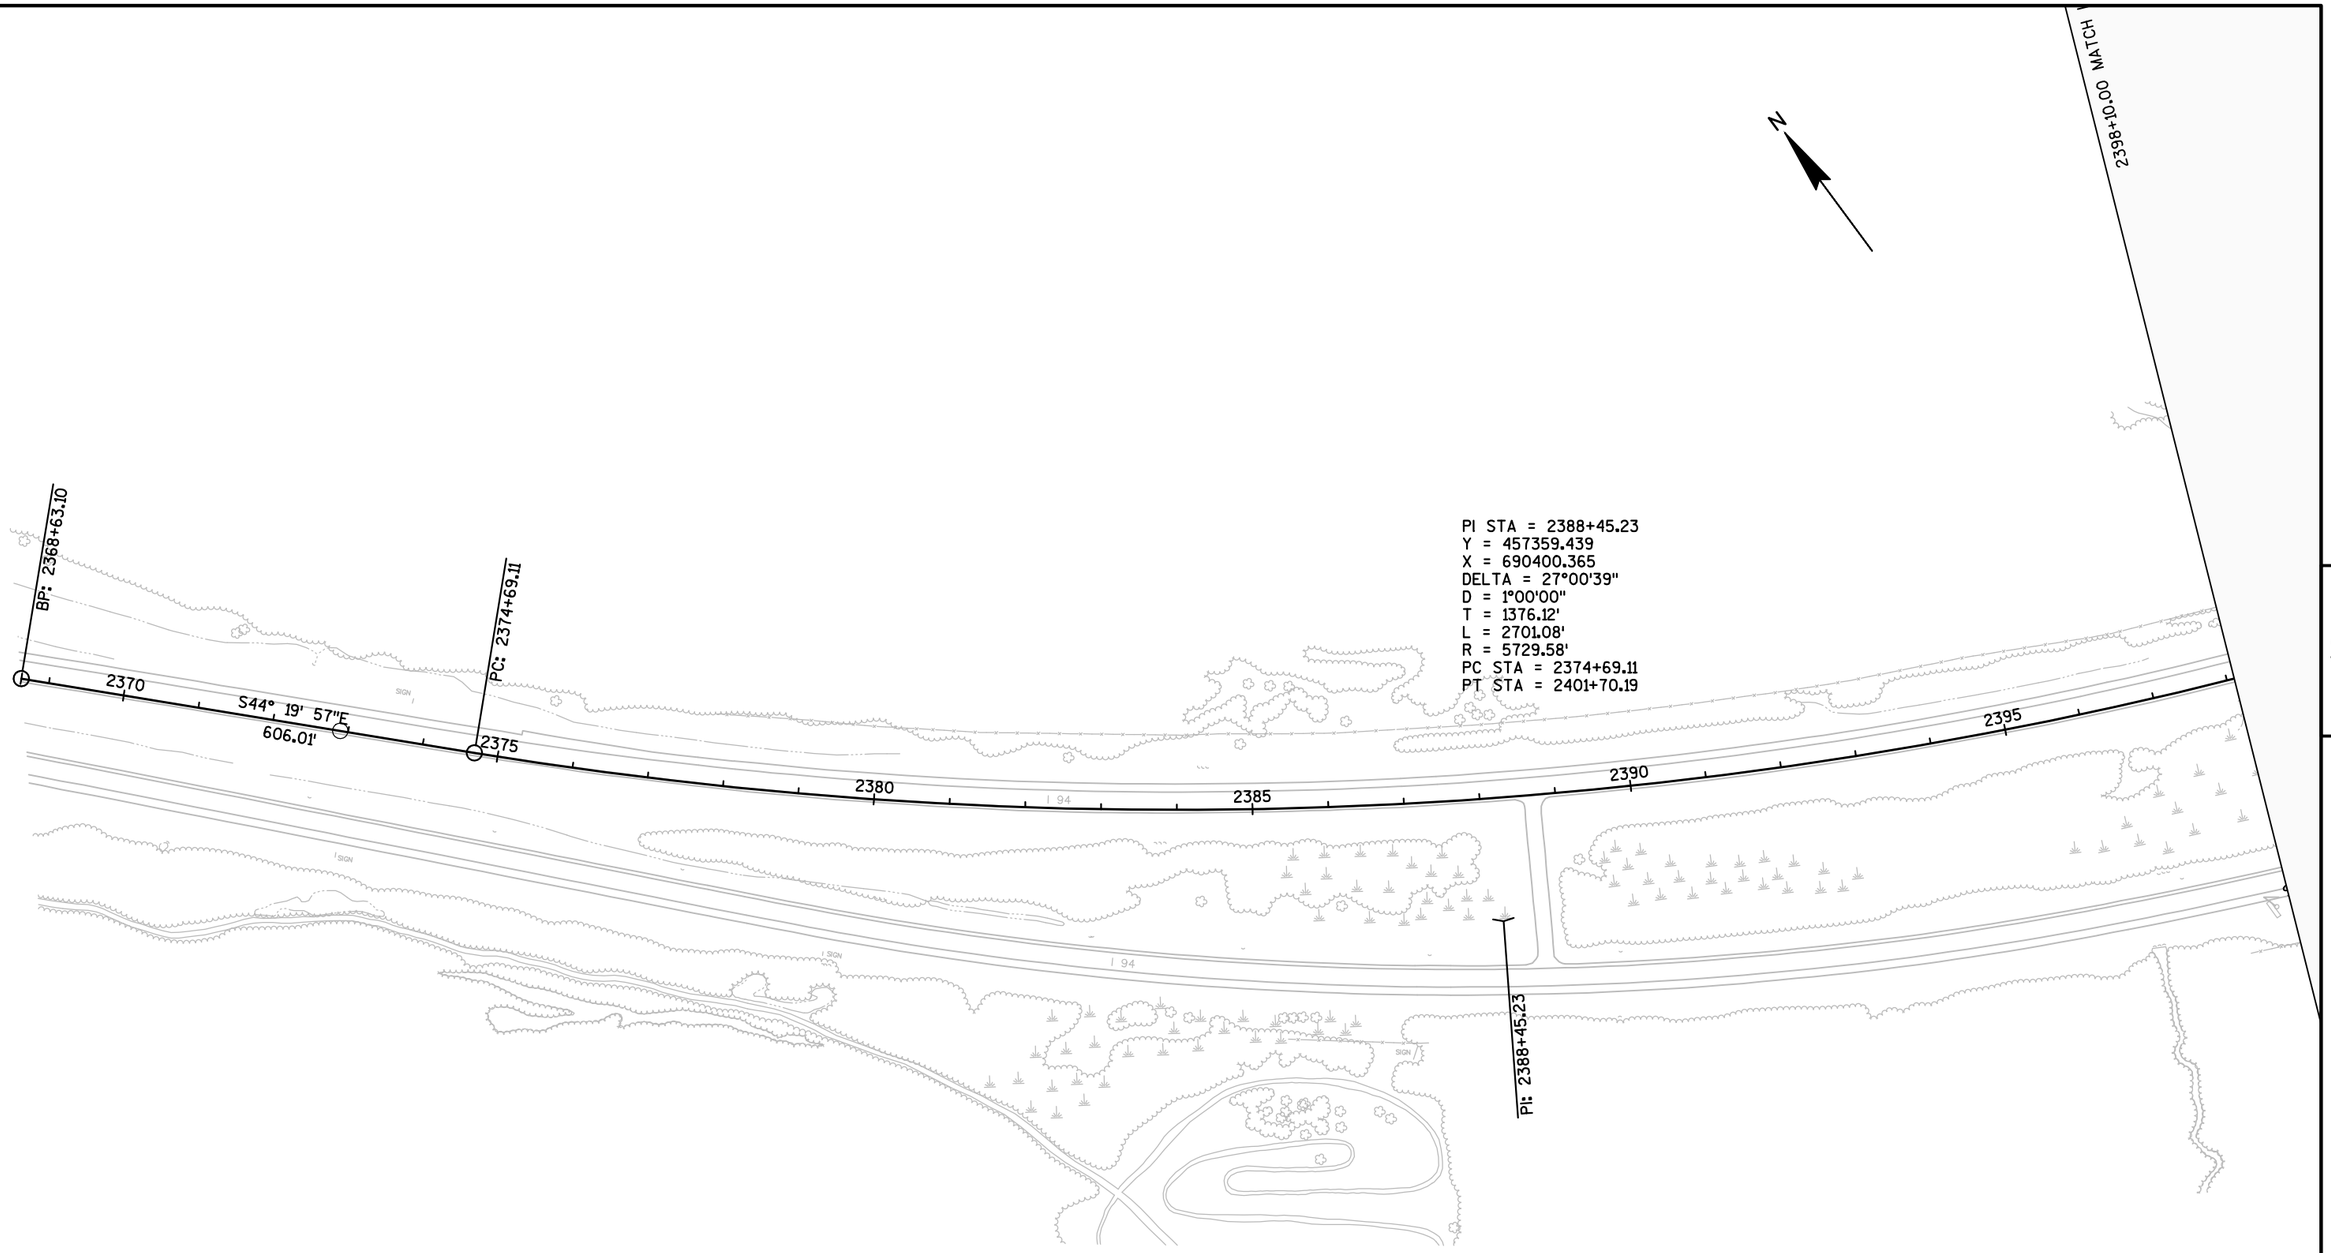

5

5

PROJECT NO: 1023-06-75	HWY: IH 94	COUNTY: MONROE	PLAN SHEET - WEST BOUND	SHEET	E

FILE NAME : N:\PDS\C3D\10230603\SHEETSPLAN\WEST BOUND C3D 2014\050207-PN-IH94-MC-WB-2014.DWG
LAYOUT NAME - 050207 - (1)

PLOT DATE : 2/4/2015 12:10 PM PLOT BY : BERTHOLD, MICHAEL E PLOT NAME : PLOT SCALE : 1 IN:200 FT

5

5

N

PT: 2401+70.19

PC: 2414+57.36

PI: 2427+24.63

2427+60.00 MATCH LINE

2398+10.00 MATCH LINE

SGN 133

2400

2405

2410

2415

2420

2425

S71° 20' 36"E

1287.17'

I 94

PROJECT NO: 1023-06-75	HWY: IH 94	COUNTY: MONROE	PLAN SHEET - WEST BOUND	SHEET	E

FILE NAME : N:\PDS\C3D\10230603\SHEETSPLAN\WEST BOUND C3D 2014\050207-PN-IH94-MC-WB-2014.DWG
LAYOUT NAME - 050207 - (2)

PLOT DATE : 2/4/2015 12:10 PM PLOT BY : BERTHOLD, MICHAEL E PLOT NAME : PLOT SCALE : 1 IN:200 FT

PI STA = 2427+24.63
Y = 456102.072
X = 694124.384
DELTA = 42°19'10"
D = 1°45'00"
T = 1267.27'
L = 2418.25'
R = 3274.04'
PC STA = 2414+57.36
PT STA = 2437+64.45

PT: 2437+64.45

STA BACK = 2438+75.61
STA AHEAD = 2437+64.45

2430 2435 2440 2445 2450 2455

S29° 01' 26"E
1840.91'

SGN 134

SGN 134

2455+98.84 MATCH LINE

2421+60.00 MATCH LINE

5

5

PROJECT NO: 1023-06-75	HWY: IH 94	COUNTY: MONROE	PLAN SHEET - WEST BOUND	SHEET	E

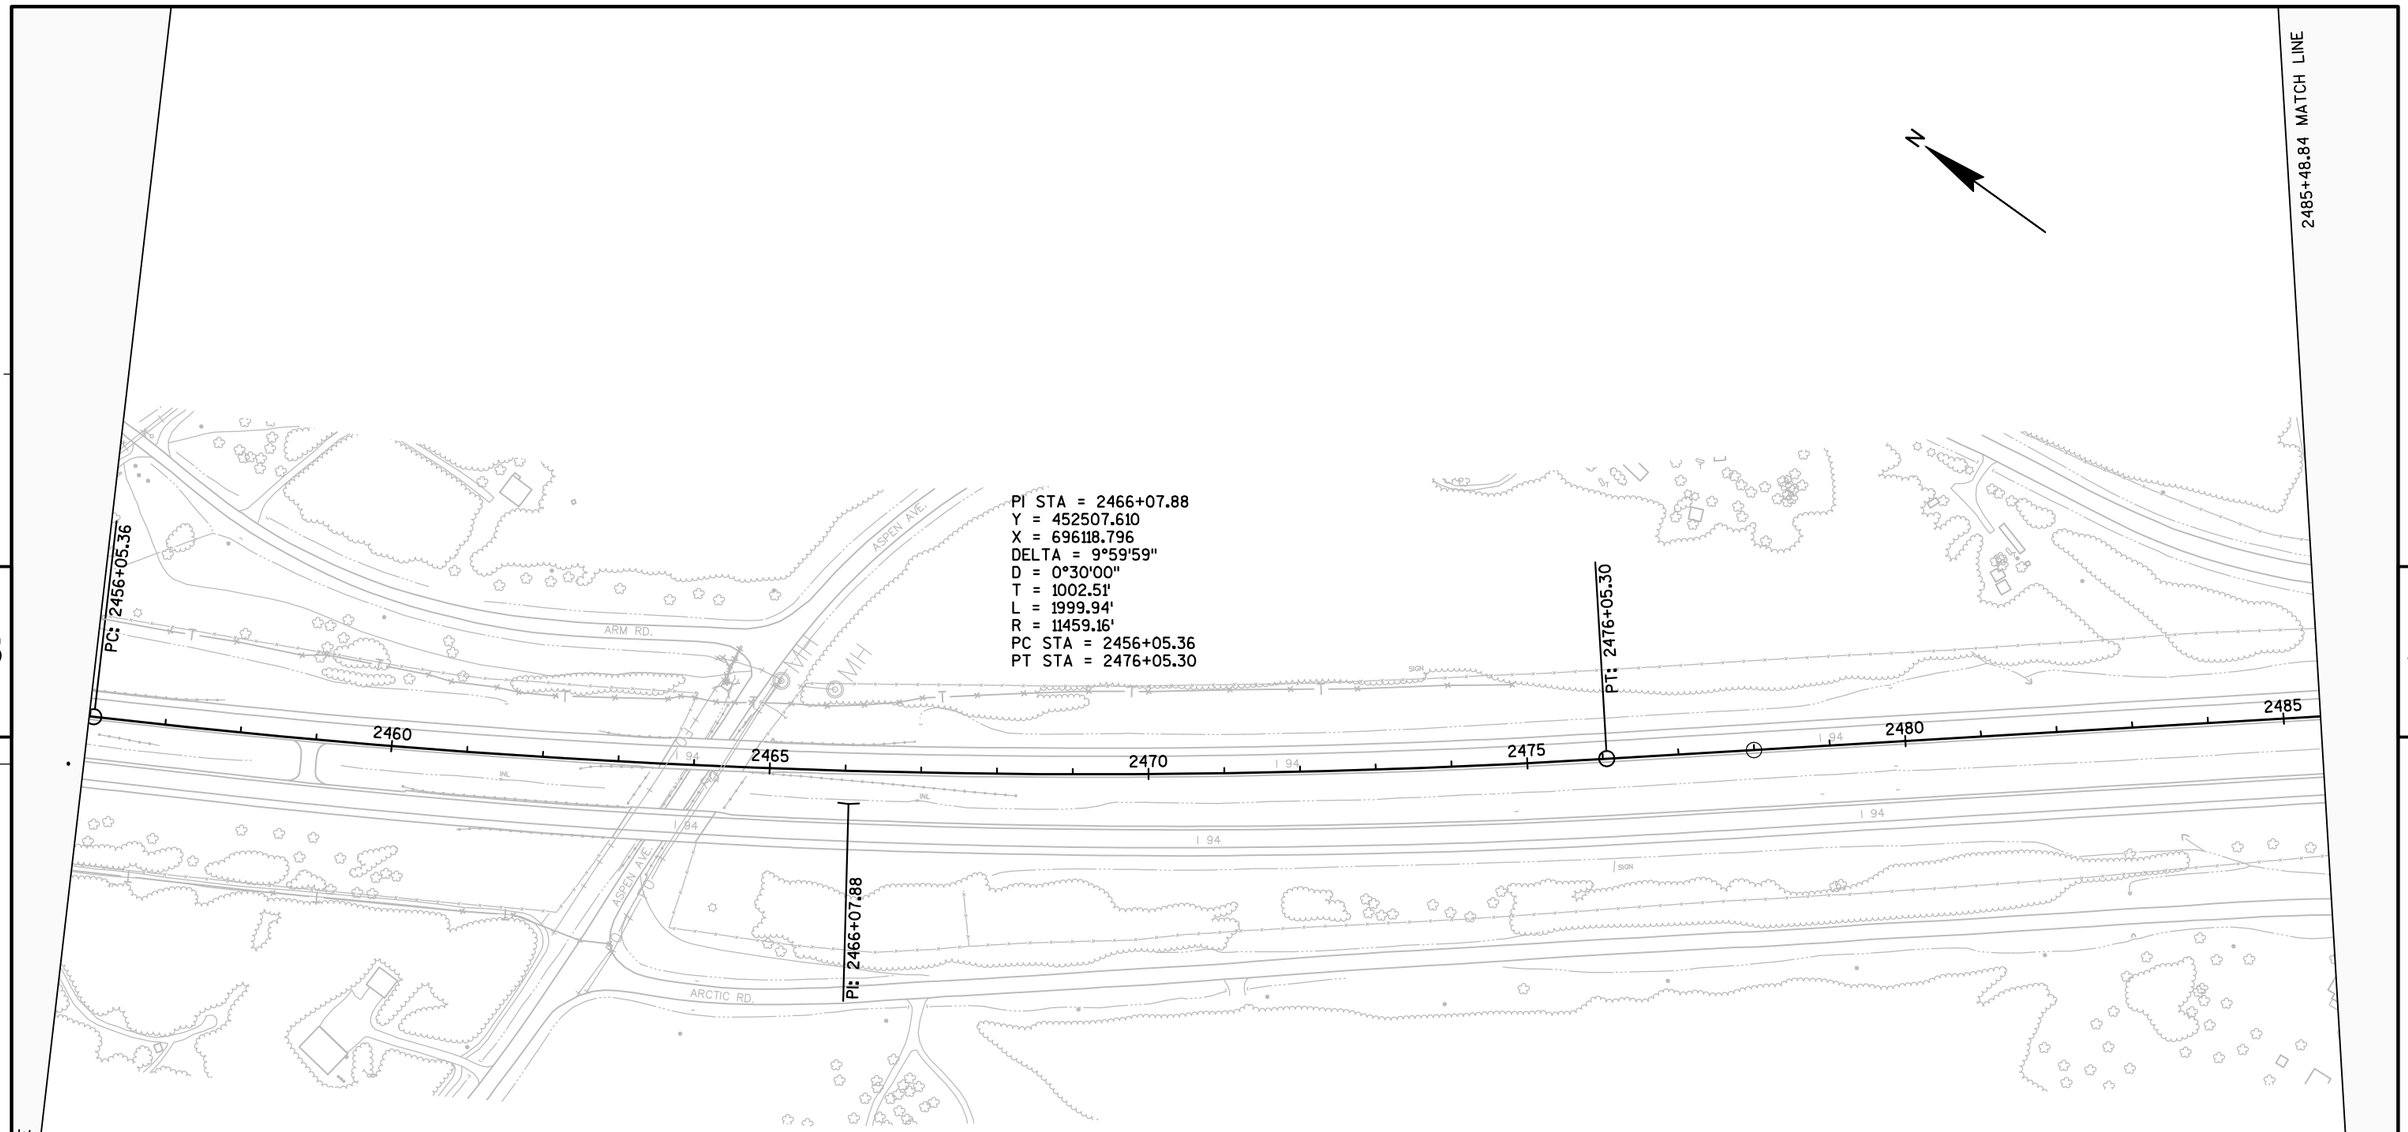

PROJECT NO: 1023-06-75	HWY: IH 94	COUNTY: MONROE	PLAN SHEET - WEST BOUND	SHEET	E

FILE NAME : N:\PDS\C3D\10230603\SHEETSPLAN\WEST BOUND C3D 2014\050207-PN-IH94-MC-WB-2014.DWG
LAYOUT NAME - 050207 - (4)

PLOT DATE : 2/4/2015 12:10 PM PLOT BY : BERTHOLD, MICHAEL E PLOT NAME :

PLOT SCALE : 1 IN:200 FT

5

5

2485+48.84 MATCH LINE

2514+98.84 MATCH LINE

N

ASPEN AVE.

ASPEN AVE.

QUARRY

BIKE PATH

U/C

PC: 2507+47.19

SGN 135

SGN 135

2490

S39° 01' 25"E

3141.89'

2495

2500

2505

2510

I 94

I 94

I 94

ARCTIC RD.

ARCTIC RD.

SIGN

SIGN

SIGN

SIGN

PROJECT NO: 1023-06-75	HWY: IH 94	COUNTY: MONROE	PLAN SHEET - WEST BOUND	SHEET	E

FILE NAME : N:\PDS\C3D\10230603\SHEETSPLAN\WEST BOUND C3D 2014\050207-PN-IH94-MC-WB-2014.DWG
LAYOUT NAME - 050207 - (5)

PLOT DATE : 2/4/2015 12:10 PM PLOT BY : BERTHOLD, MICHAEL E PLOT NAME : PLOT SCALE : 1 IN:200 FT

PI STA = 2519+77.66
Y = 448331.952
X = 699503.038
DELTA = 41°11'40"
D = 1°45'00"
T = 1230.47'
L = 2354.00'
R = 3274.09'
PC STA = 2507+47.19
PT STA = 2531+01.19

PI: 2519+77.66

PT: 2531+01.19

STA BACK = 2531+70.92
STA AHEAD = 2531+18.32

2520 2525 2530 2535 2540

S2° 10' 15"W
2647.72'

2543+96.24

2514+98.84 MATCH LINE

5

5

PROJECT NO: 1023-06-75	HWY: IH 94	COUNTY: MONROE	PLAN SHEET - WEST BOUND	SHEET	E

FILE NAME : N:\PDS\C3D\10230603\SHEETSPLAN\WEST BOUND C3D 2014\050207-PN-IH94-MC-WB-2014.DWG
LAYOUT NAME - 050207 - (6)

PLOT DATE : 2/4/2015 12:10 PM PLOT BY : BERTHOLD, MICHAEL E PLOT NAME : PLOT SCALE : 1 IN:200 FT

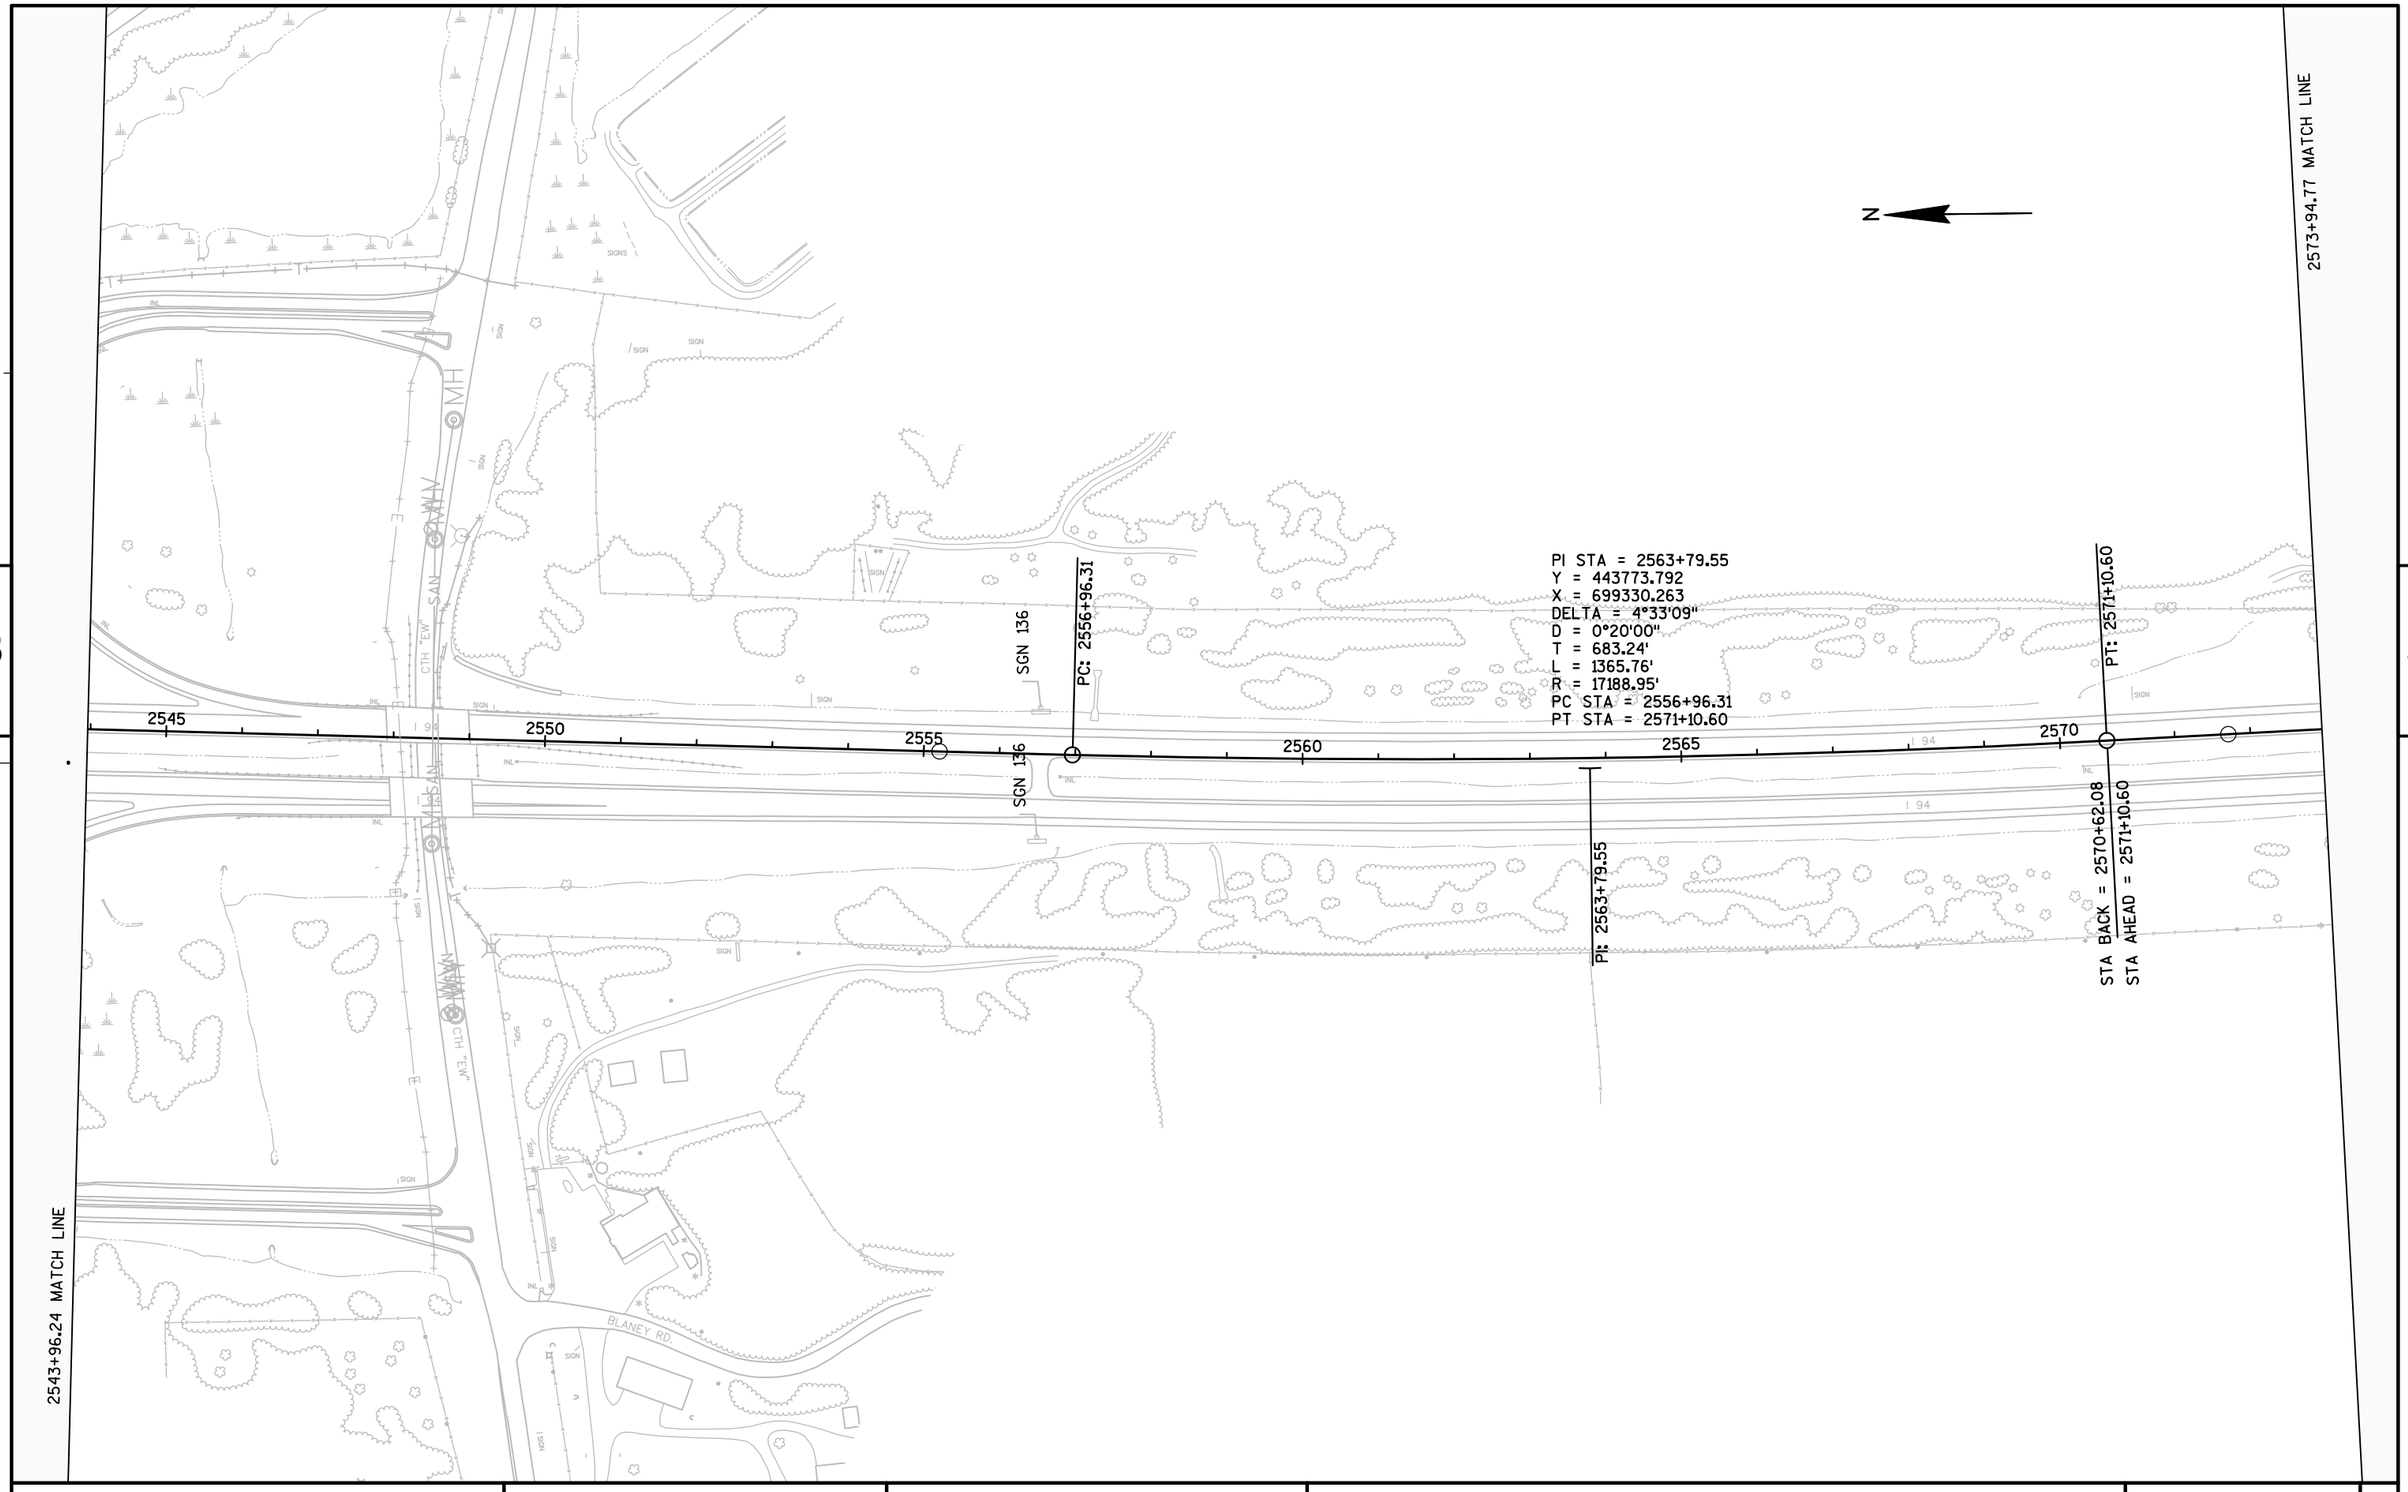

5 5

PROJECT NO: 1023-06-75	HWY: IH 94	COUNTY: MONROE	PLAN SHEET - WEST BOUND	SHEET	E

FILE NAME : N:\PDS\C3D\10230603\SHEETSPLAN\WEST BOUND C3D 2014\050207-PN-IH94-MC-WB-2014.DWG
LAYOUT NAME - 050207 - (7)

PLOT DATE : 2/4/2015 12:10 PM PLOT BY : BERTHOLD, MICHAEL E PLOT NAME : PLOT SCALE : 1 IN:200 FT

2603+44.77 MATCH LINE

5

5

N

PI STA = 2593+37.80
Y = 440865.862
X = 699451.213
DELTA = 1°05'00"
D = 0°10'00"
T = 325.03'
L = 650.05'
R = 34377.48'
PC STA = 2590+12.77
PT STA = 2596+62.82

PC: 2590+12.77

PT: 2596+62.82

PI: 2593+37.80

2575 | 2580 | S2° 22' 54"E 1902.17' | 2585 | 2590 | 2595 | 2600 | S3° 27' 55"E 1541.94'

I 94

SEPTIC

SIGN

2573+94.77 MATCH LINE

PROJECT NO: 1023-06-75	HWY: IH 94	COUNTY: MONROE	PLAN SHEET - WEST BOUND	SHEET	E

FILE NAME : N:\PDS\C3D\10230603\SHEETSPLAN\WEST BOUND C3D 2014\050207-PN-IH94-MC-WB-2014.DWG
LAYOUT NAME - 050207 - (8)

PLOT DATE : 2/4/2015 12:10 PM PLOT BY : BERTHOLD, MICHAEL E PLOT NAME : PLOT SCALE : 1 IN:200 FT

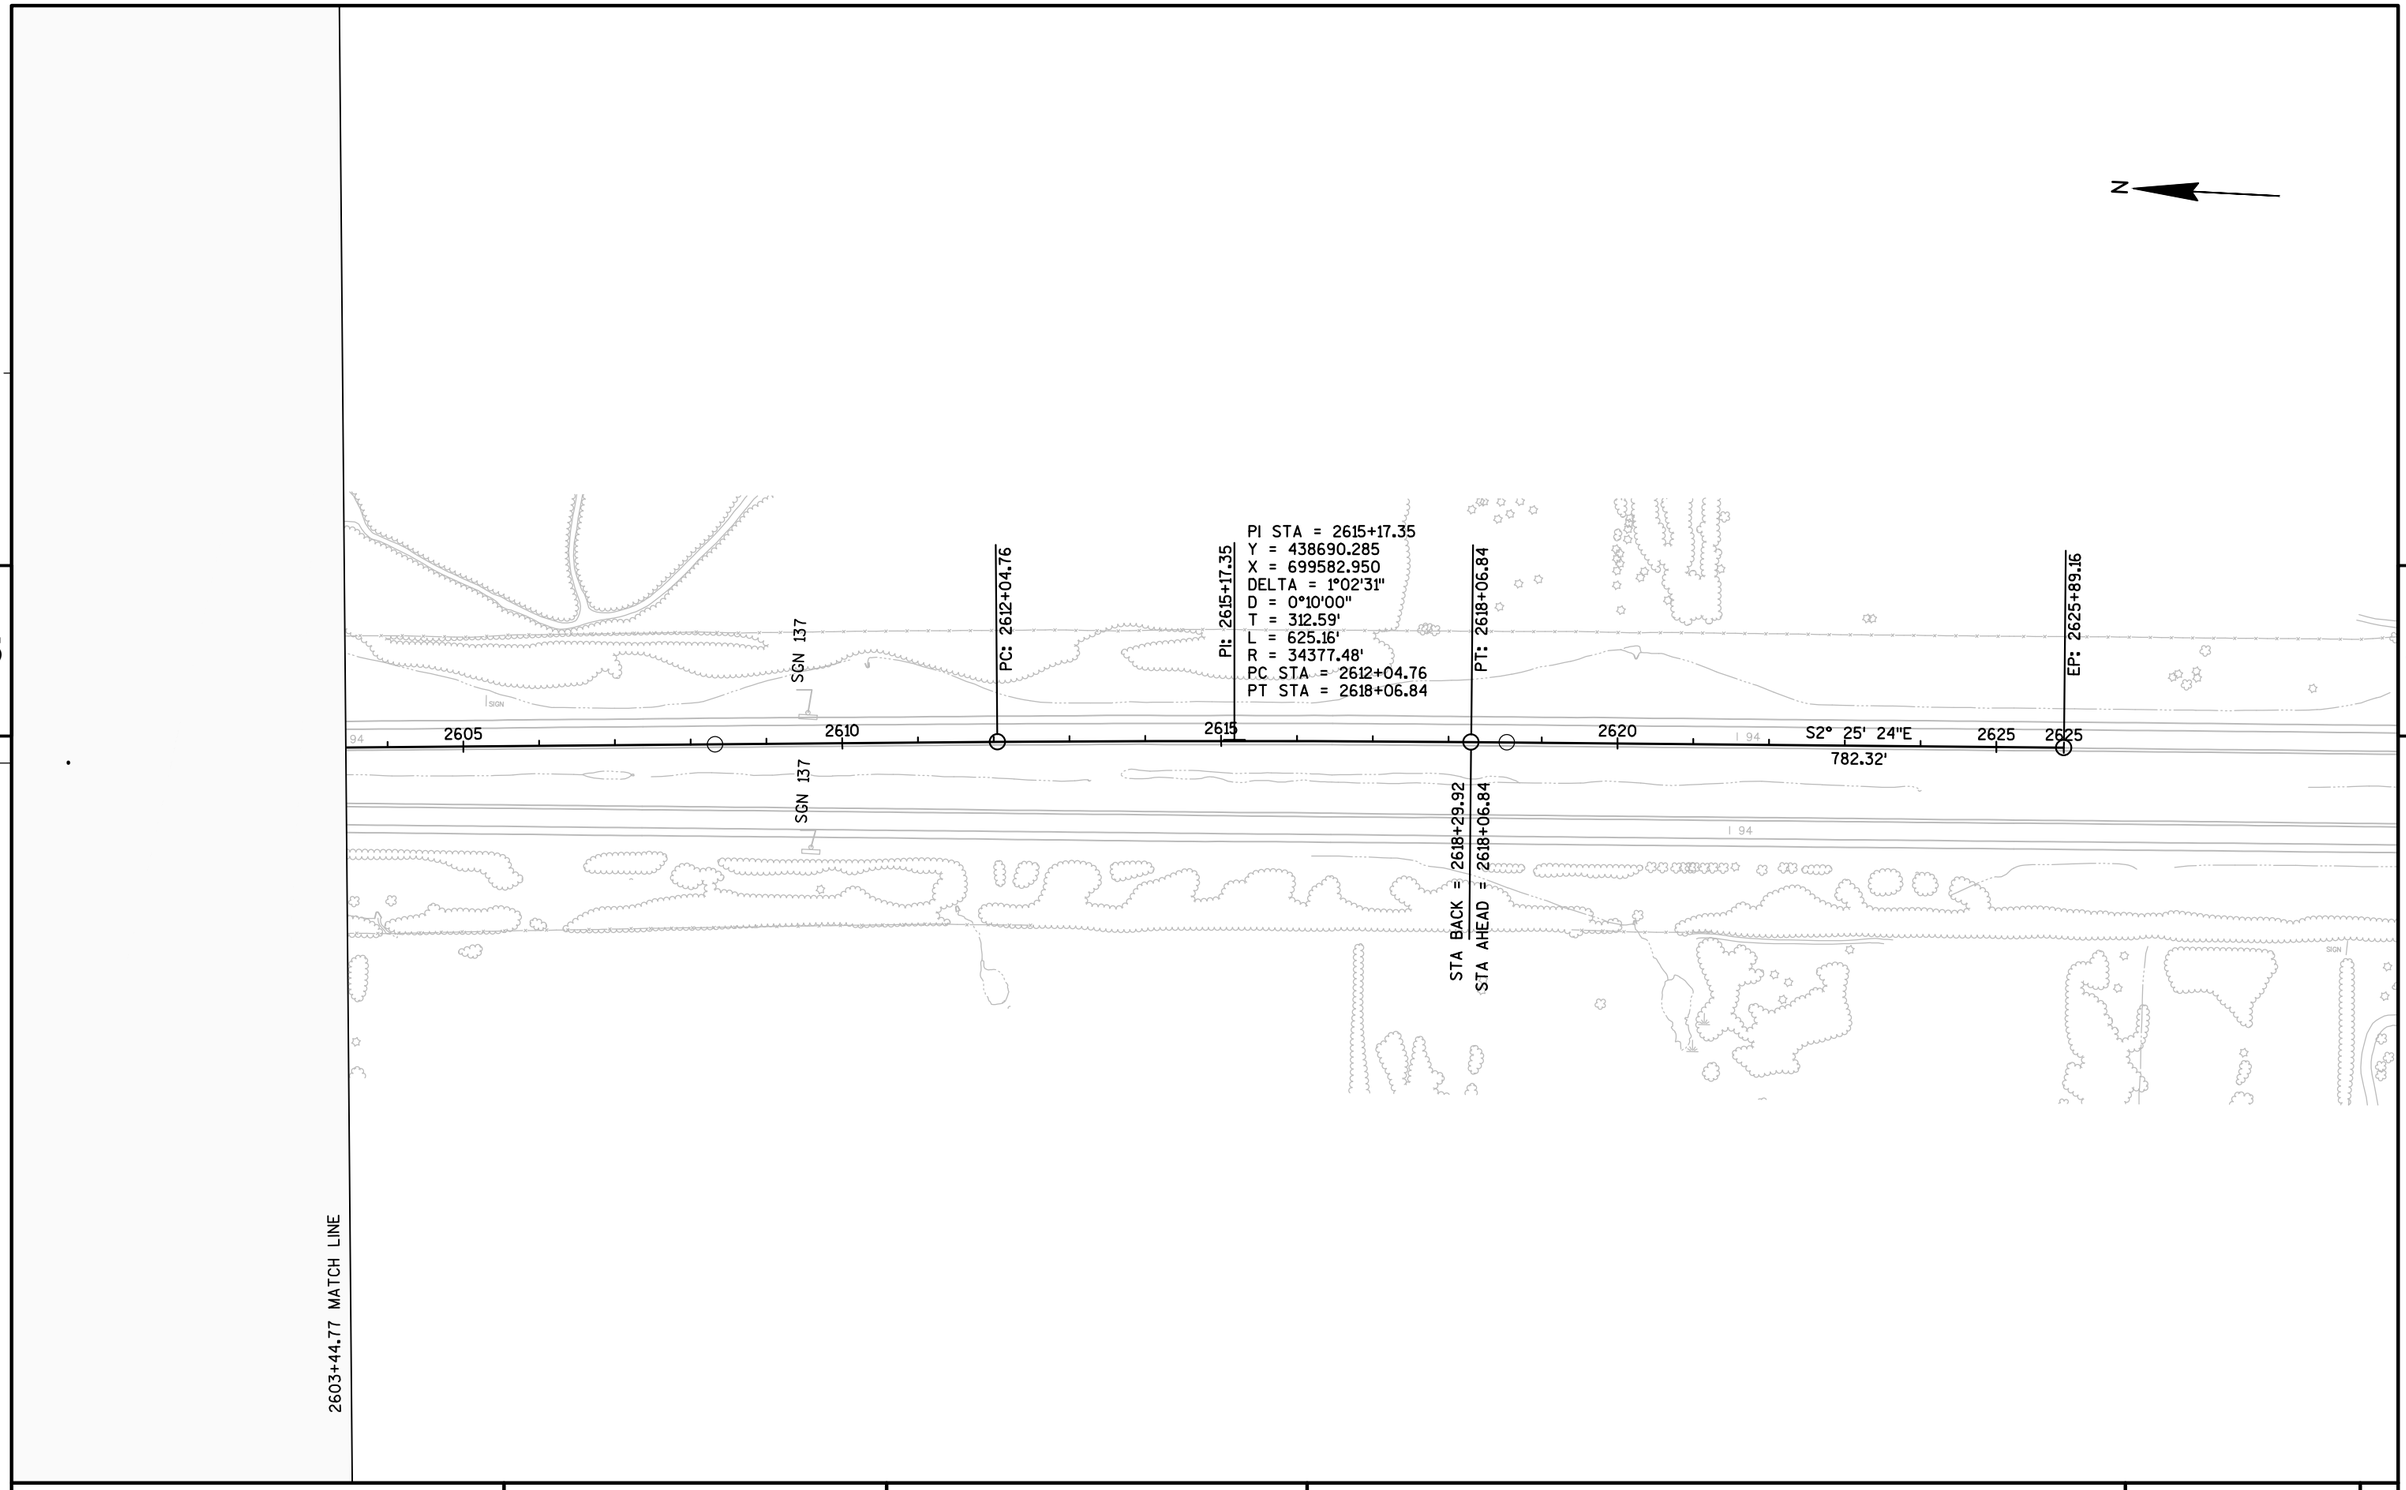

PROJECT NO: 1023-06-75	HWY: IH 94	COUNTY: MONROE	PLAN SHEET - WEST BOUND	SHEET	E

FILE NAME : N:\PDS\C3D\10230603\SHEETSPLAN\WEST BOUND C3D 2014\050207-PN-IH94-MC-WB-2014.DWG
LAYOUT NAME - 050207 - (9)

PLOT DATE : 2/4/2015 12:11 PM PLOT BY : BERTHOLD, MICHAEL E PLOT NAME : PLOT SCALE : 1 IN:200 FT

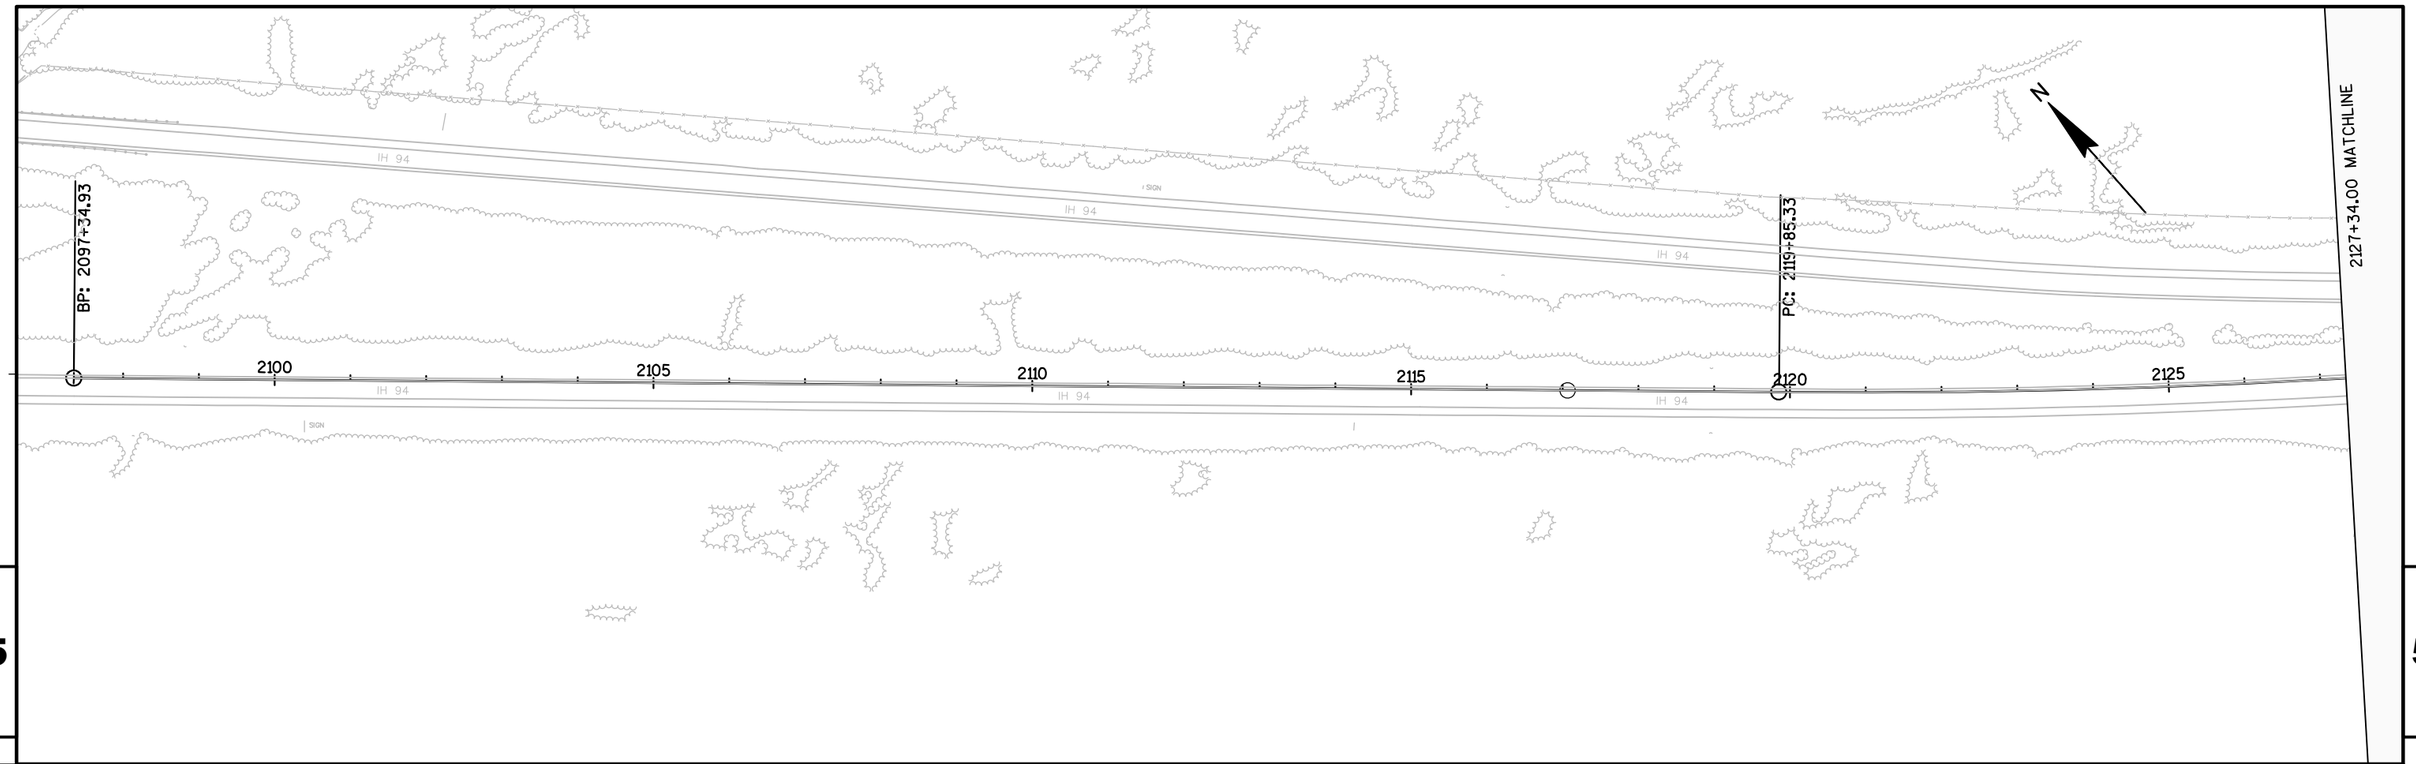

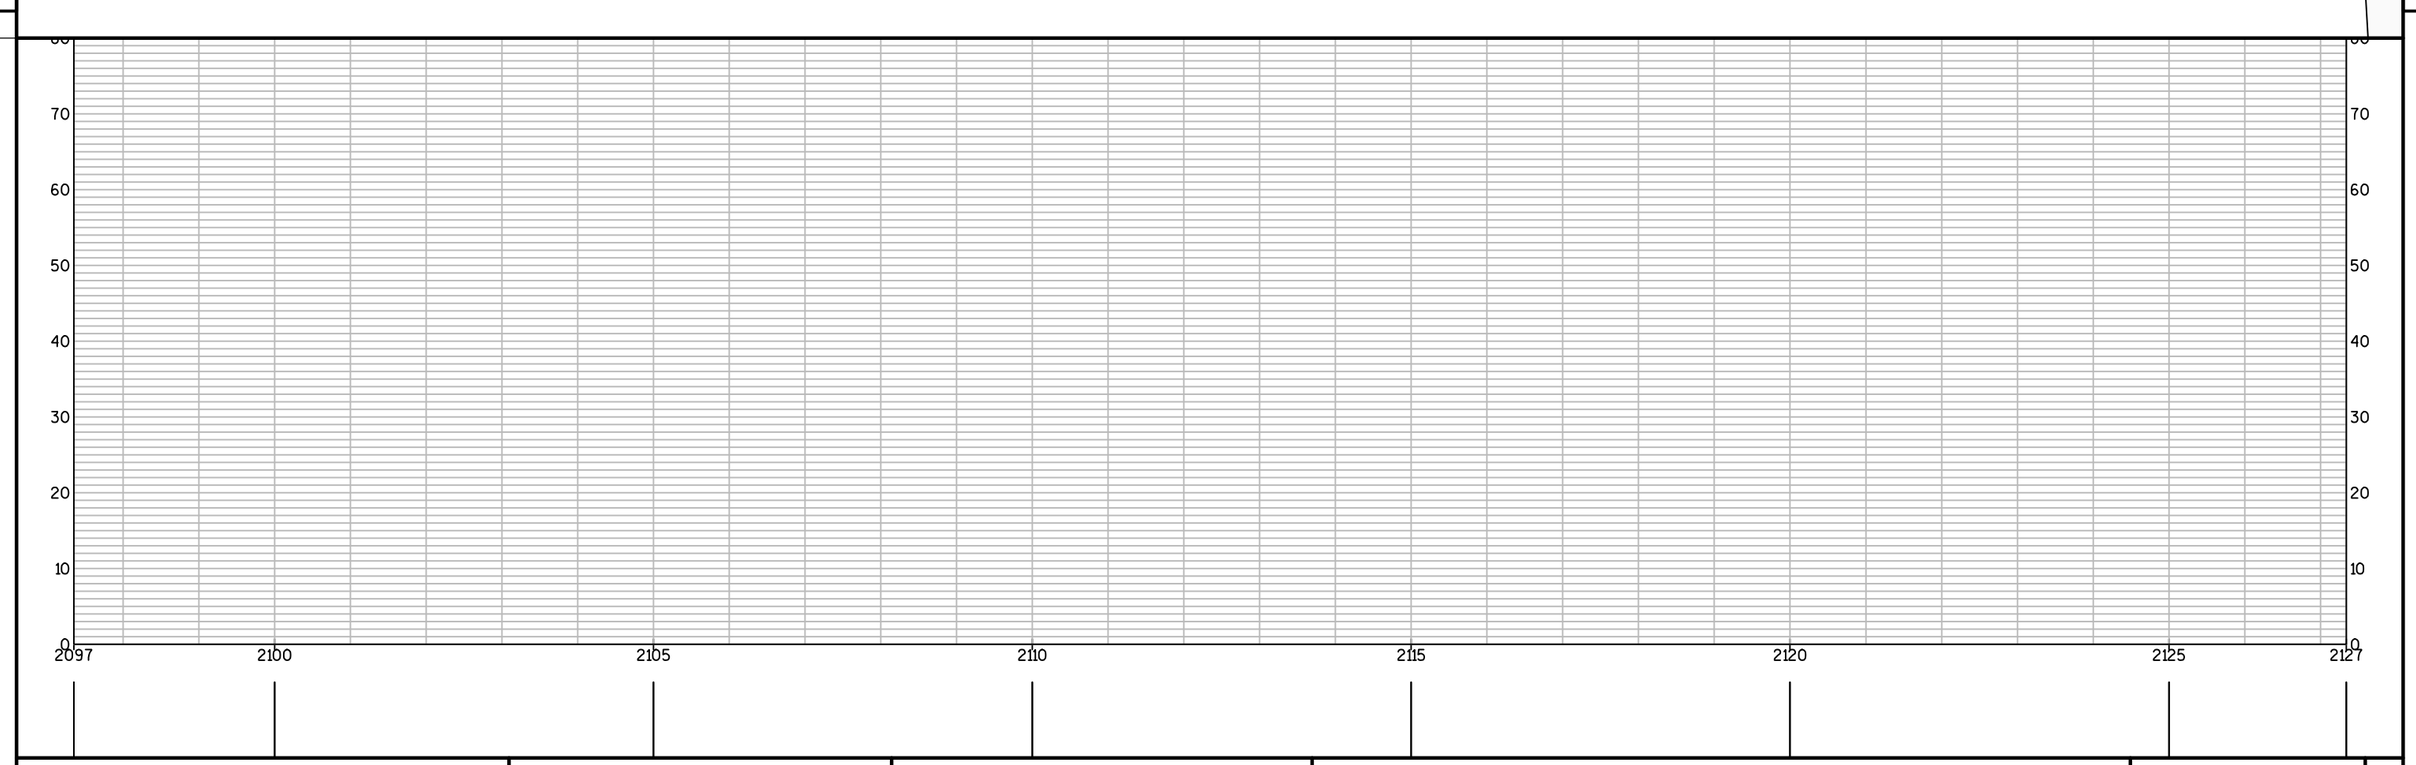

PROJECT NO: 1023-00-72	HWY: IH 94	COUNTY: JACKSON	PLAN AND PROFILE: PLAN & PROFILE: IH 94 - EAST BOUND	SHEET	E

FILE NAME : N:\PDS\C3D\10230002\SHEETSPLAN\EAST BOUND C3D 2014\050101-PP-IH94-JC-EB-V2.DWG
LAYOUT NAME - 050101 - (1)

PLOT DATE : 10/8/2014 4:39 PM PLOT BY : BERTHOLD, MICHAEL E PLOT NAME : PLOT SCALE : 1 IN:200 FT

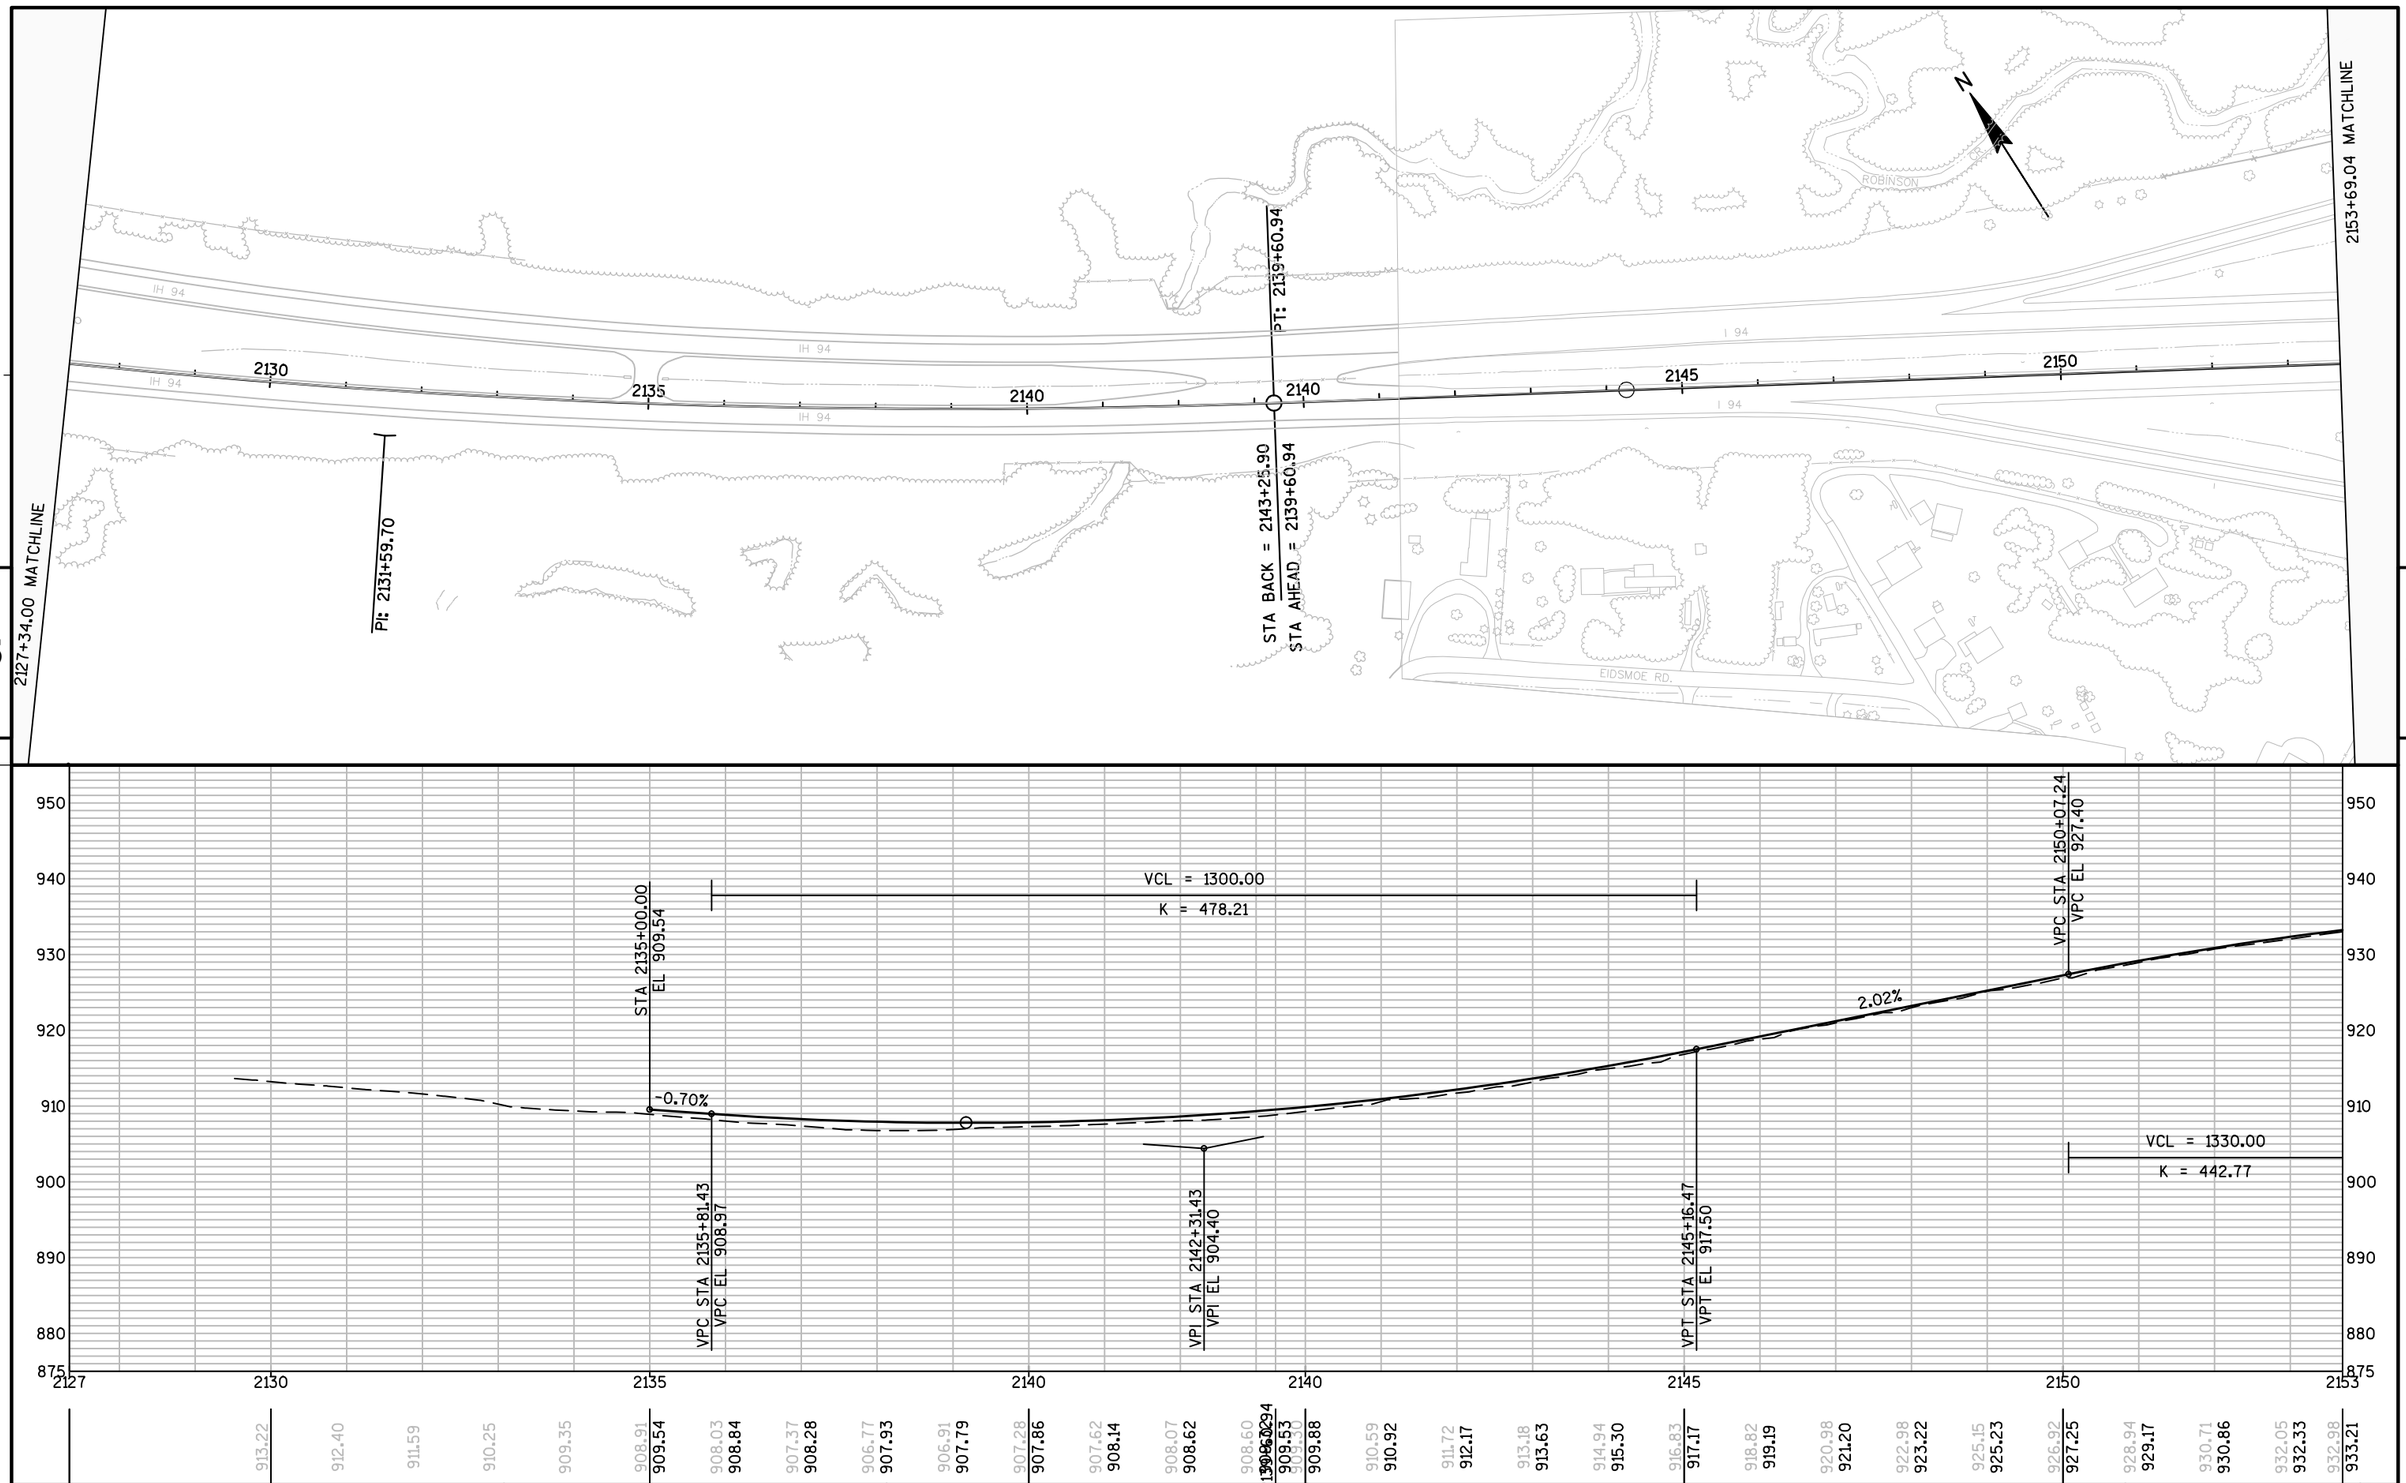

PROJECT NO: 1023-00-72	HWY: IH 94	COUNTY: JACKSON	PLAN AND PROFILE: PLAN & PROFILE: IH 94 - EAST BOUND	SHEET	E

FILE NAME : N:\PDS\C3D\10230002\SHEETSPLAN\EAST BOUND C3D 2014\050101-PP-IH94-JC-EB-V2.DWG
LAYOUT NAME - 050101 - (2)

PLOT DATE : 10/8/2014 4:40 PM PLOT BY : BERTHOLD, MICHAEL E PLOT NAME : PLOT SCALE : 1 IN:200 FT

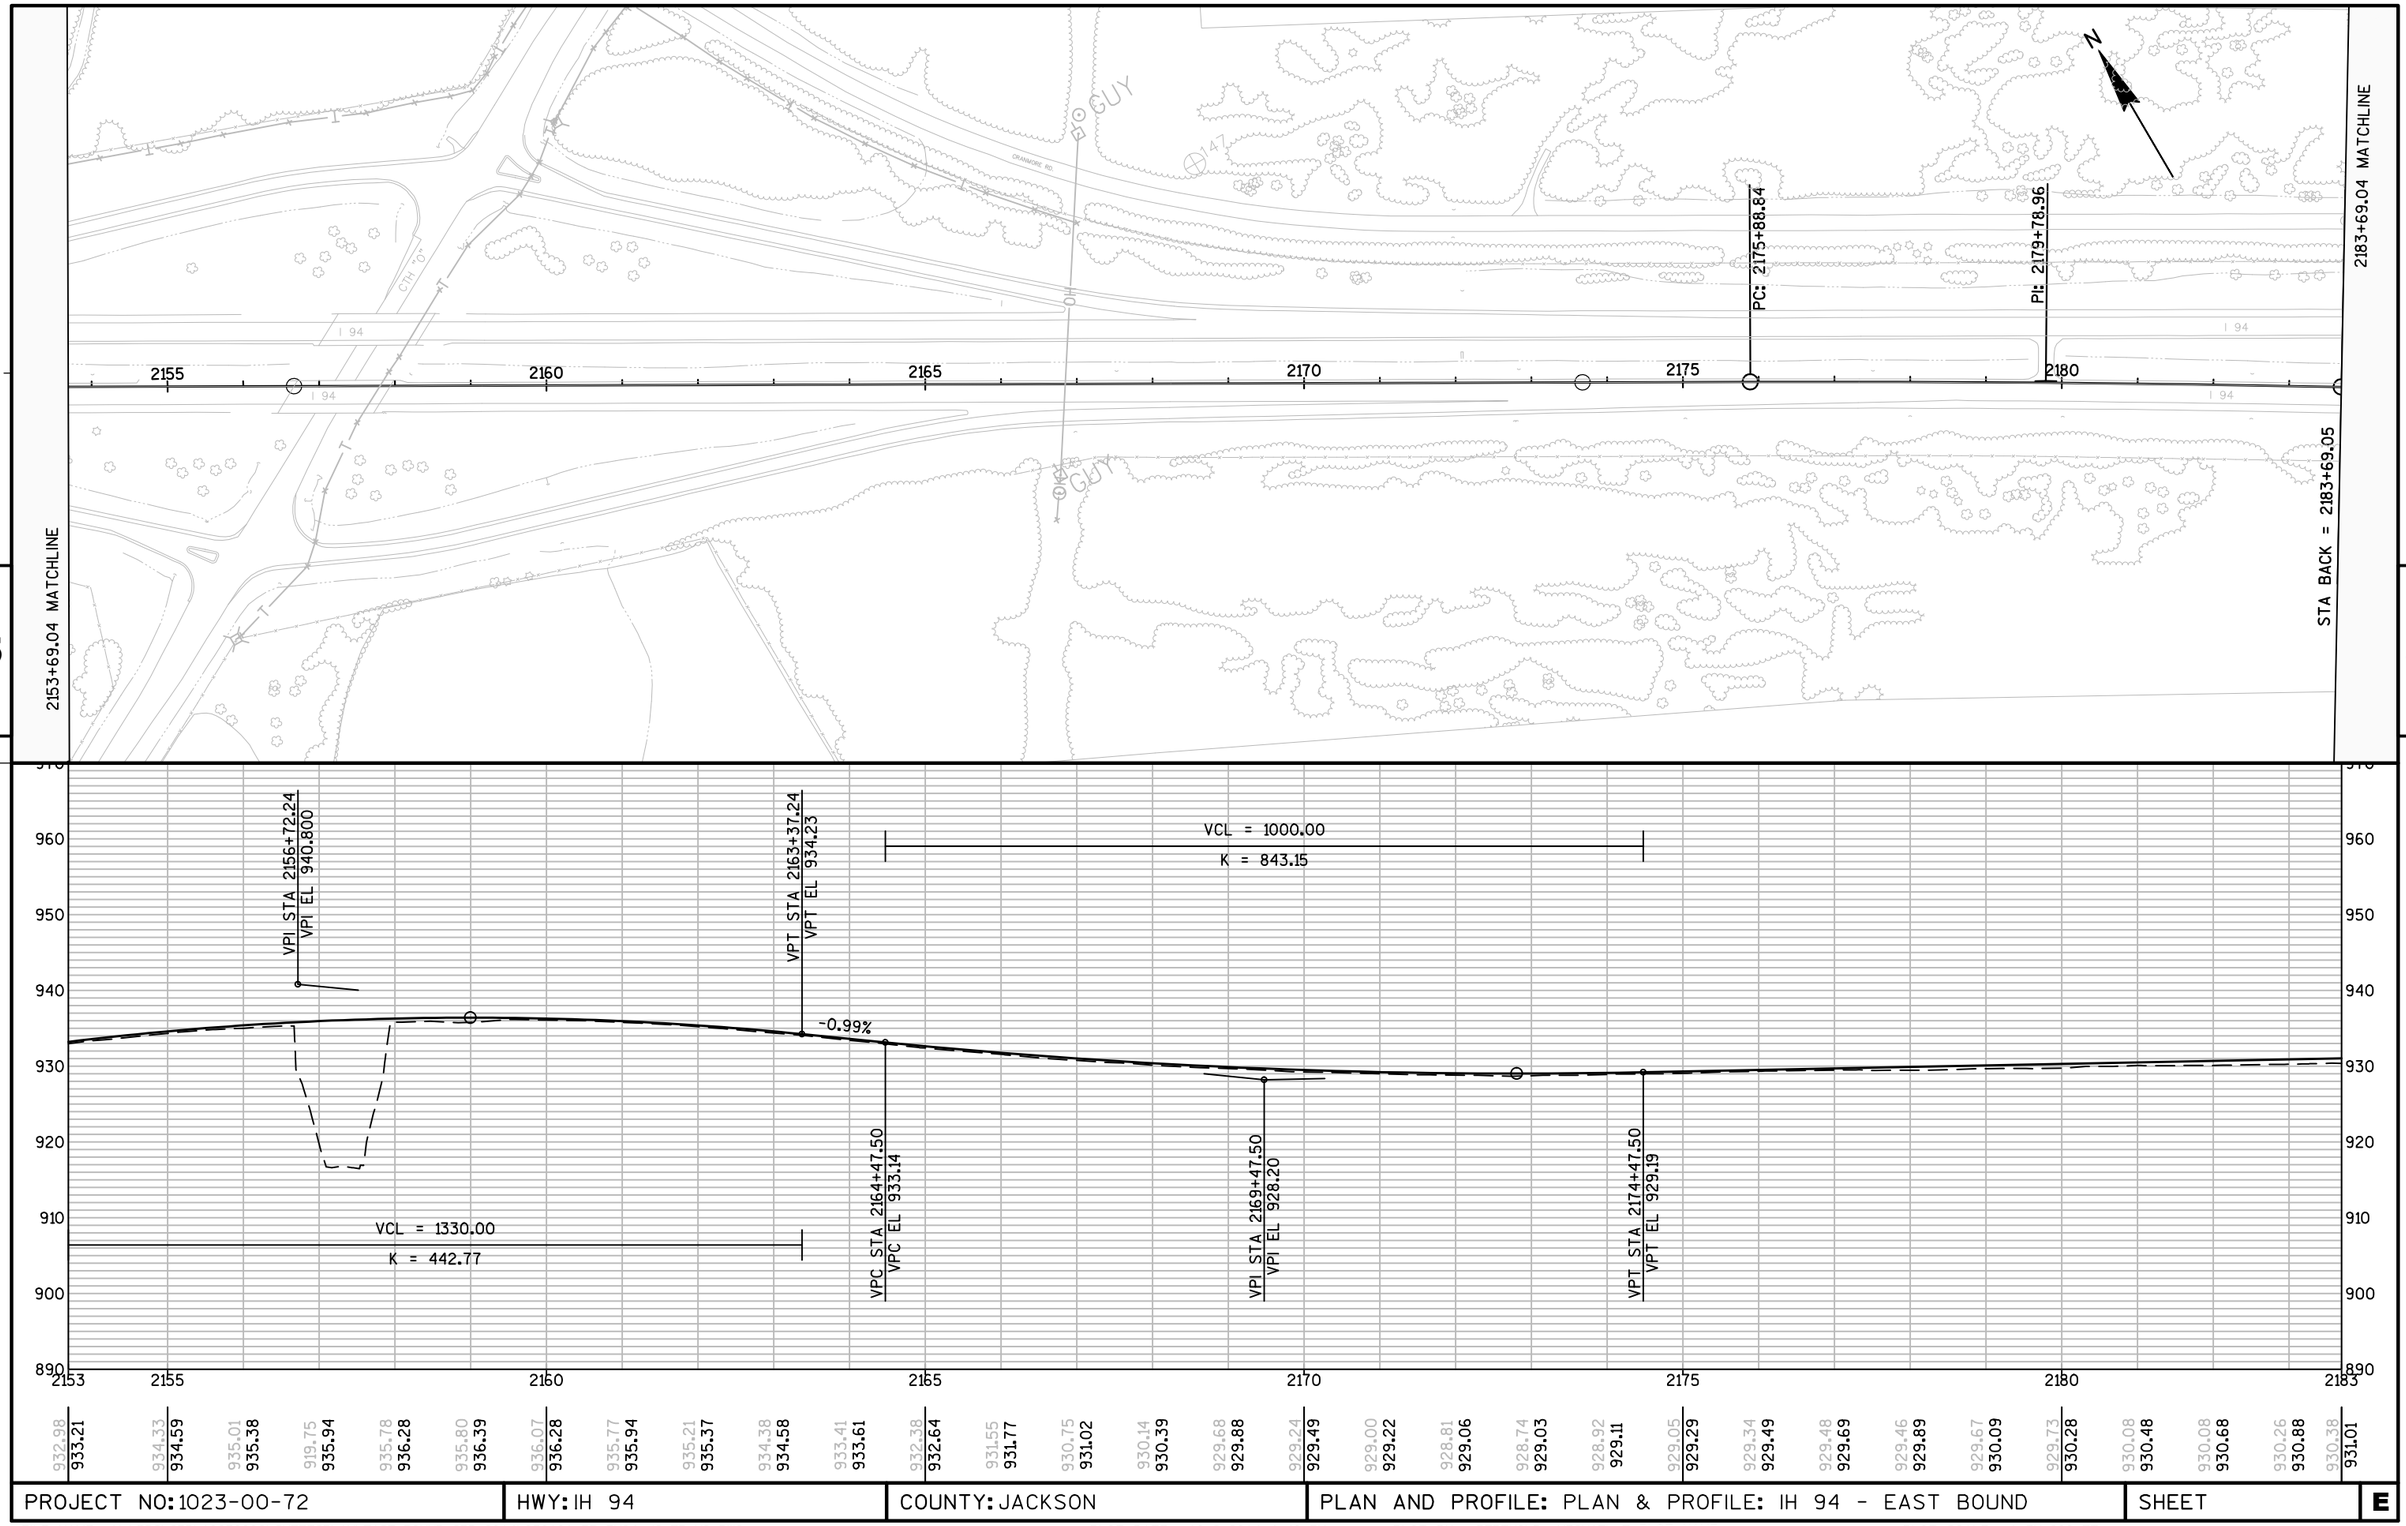

5

5

PROJECT NO: 1023-00-72	HWY: IH 94	COUNTY: JACKSON	PLAN AND PROFILE: PLAN & PROFILE: IH 94 - EAST BOUND	SHEET	E

FILE NAME : N:\PDS\C3D\10230002\SHEETSPLAN\EAST BOUND C3D 2014\050101-PP-IH94-JC-EB-V2.DWG
LAYOUT NAME - 050101 - (3)

PLOT DATE : 10/8/2014 4:40 PM PLOT BY : BERTHOLD, MICHAEL E PLOT NAME : PLOT SCALE : 1 IN:200 FT

2183+69.04 MATCHLINE

STA AHEAD = 2183+79.00

PT: 2183+79.00

2213+79.00 MATCHLINE

5

5

CRANMORE RD.

I 94

Wet & RPF

N

2185 2190 2195 2200 2205 2210

970 960 950 940 930 920 910 900

0.20%

2183 2185 2190 2195 2200 2205 2210 2213

2183+79.00	931.01	931.06	930.65	931.25	930.77	931.45	931.23	931.65	931.48	931.85	931.63	932.05	931.86	932.24	932.08	932.44	932.15	932.64	932.40	932.84	932.55	933.04	932.58	933.23	932.70	933.43	932.88	933.63	933.24	933.83	933.39	934.03	933.51	934.22	933.67	934.42	934.07	934.62	934.10	934.82	934.42	935.02	934.58	935.21	934.83	935.41	935.02	935.61	935.37	935.81	935.45	936.01	935.67	936.20	935.77	936.40	936.15	936.60	936.31	936.80	936.37	936.95
2183+79.00	931.01	931.06	930.65	931.25	930.77	931.45	931.23	931.65	931.48	931.85	931.63	932.05	931.86	932.24	932.08	932.44	932.15	932.64	932.40	932.84	932.55	933.04	932.58	933.23	932.70	933.43	932.88	933.63	933.24	933.83	933.39	934.03	933.51	934.22	933.67	934.42	934.07	934.62	934.10	934.82	934.42	935.02	934.58	935.21	934.83	935.41	935.02	935.61	935.37	935.81	935.45	936.01	935.67	936.20	935.77	936.40	936.15	936.60	936.31	936.80	936.37	936.95

PROJECT NO: 1023-00-72	HWY: IH 94	COUNTY: JACKSON	PLAN AND PROFILE: PLAN & PROFILE: IH 94 - EAST BOUND	SHEET	E

FILE NAME : N:\PDS\C3D\10230002\SHEETSPLAN\EAST BOUND C3D 2014\050101-PP-IH94-JC-EB-V2.DWG
LAYOUT NAME - 050101 - (4)

PLOT DATE : 10/8/2014 4:40 PM PLOT BY : BERTHOLD, MICHAEL E PLOT NAME : PLOT SCALE : 1 IN:200 FT

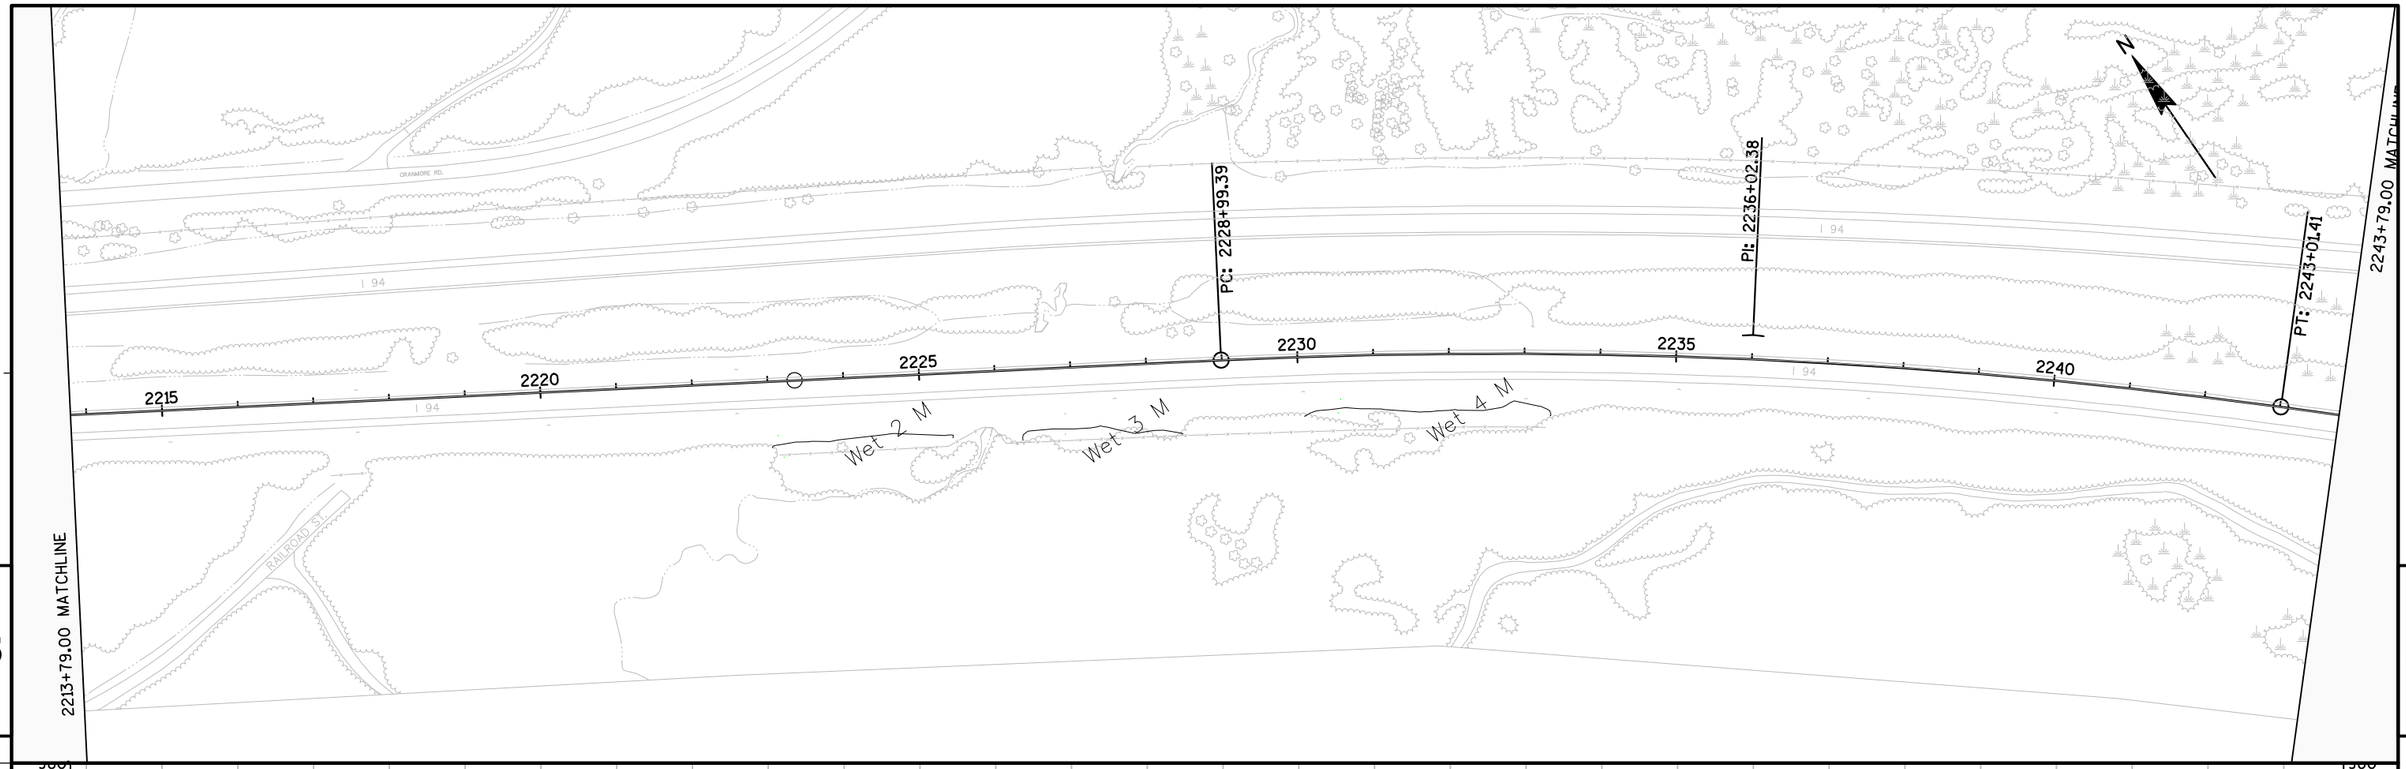

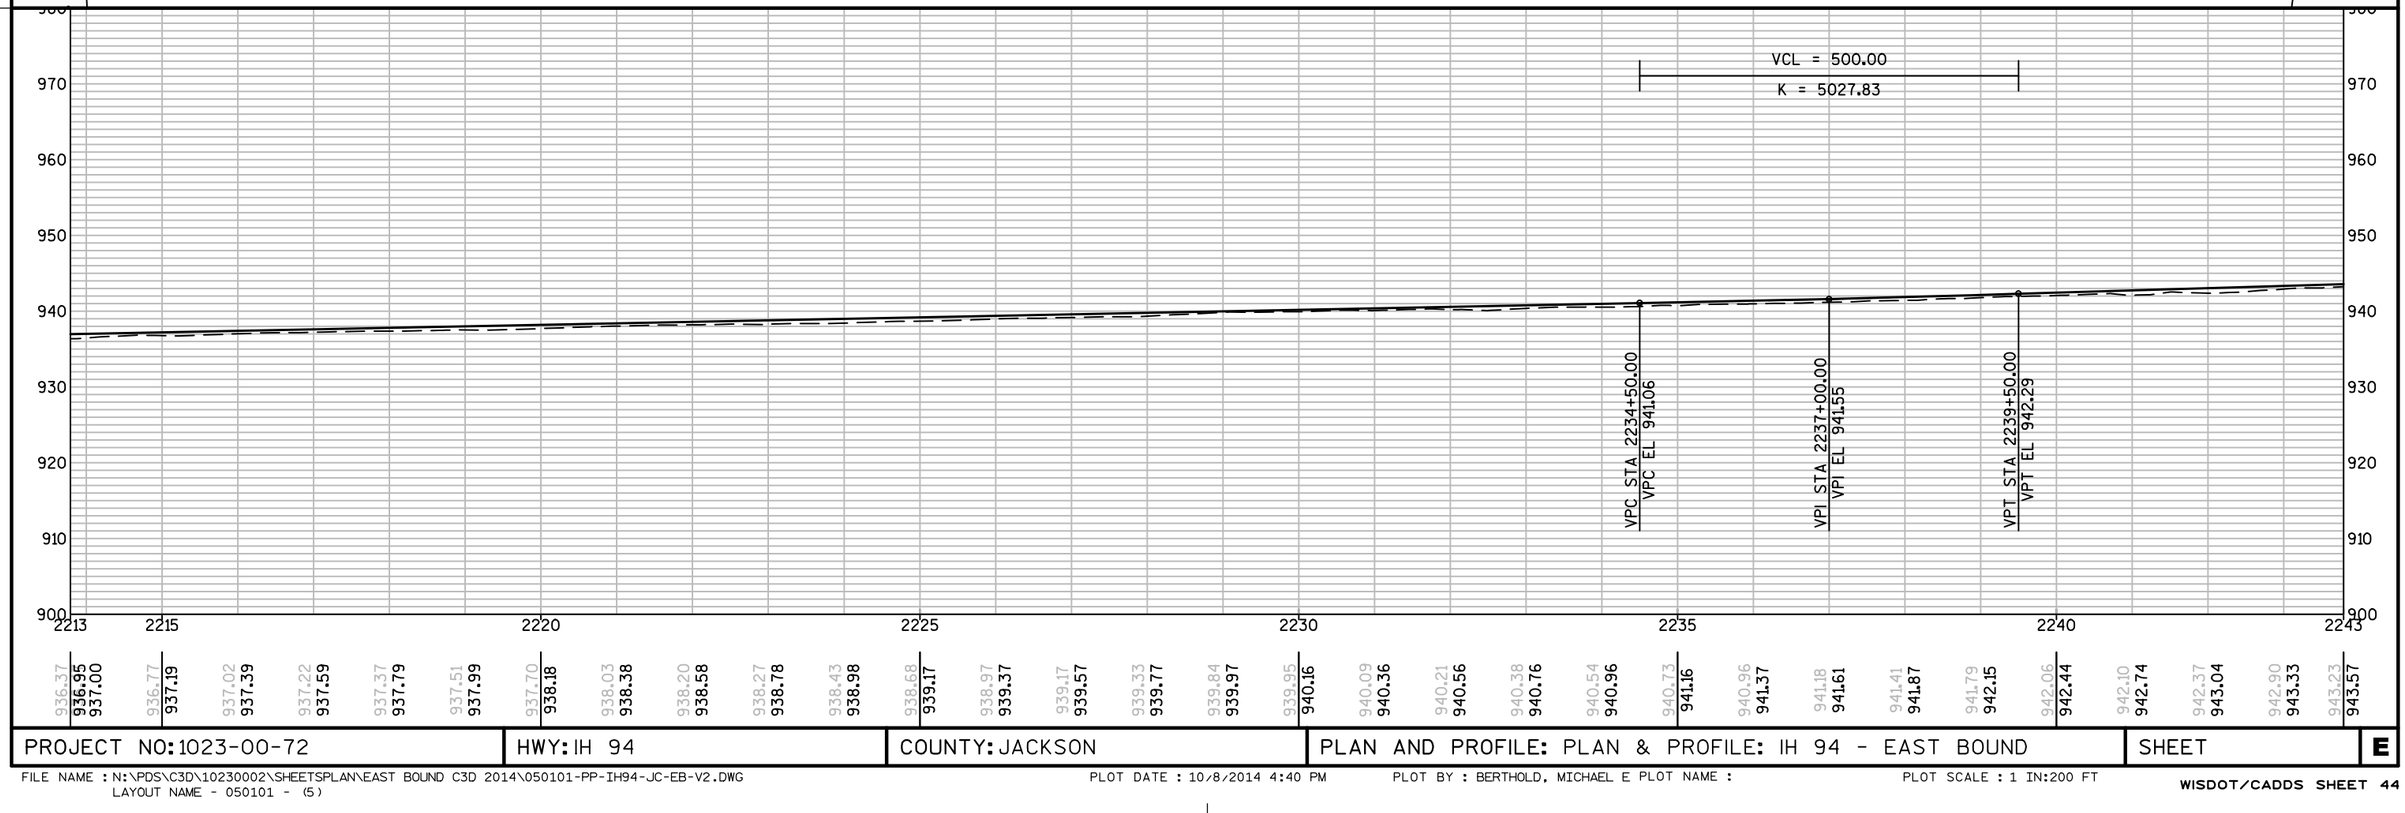

PROJECT NO: 1023-00-72	HWY: IH 94	COUNTY: JACKSON	PLAN AND PROFILE: PLAN & PROFILE: IH 94 - EAST BOUND	SHEET	E

FILE NAME : N:\PDS\C3D\10230002\SHEETSPLAN\EAST BOUND C3D 2014\050101-PP-IH94-JC-EB-V2.DWG
LAYOUT NAME - 050101 - (5)
PLOT DATE : 10/8/2014 4:40 PM PLOT BY : BERTHOLD, MICHAEL E PLOT NAME :
PLOT SCALE : 1 IN:200 FT

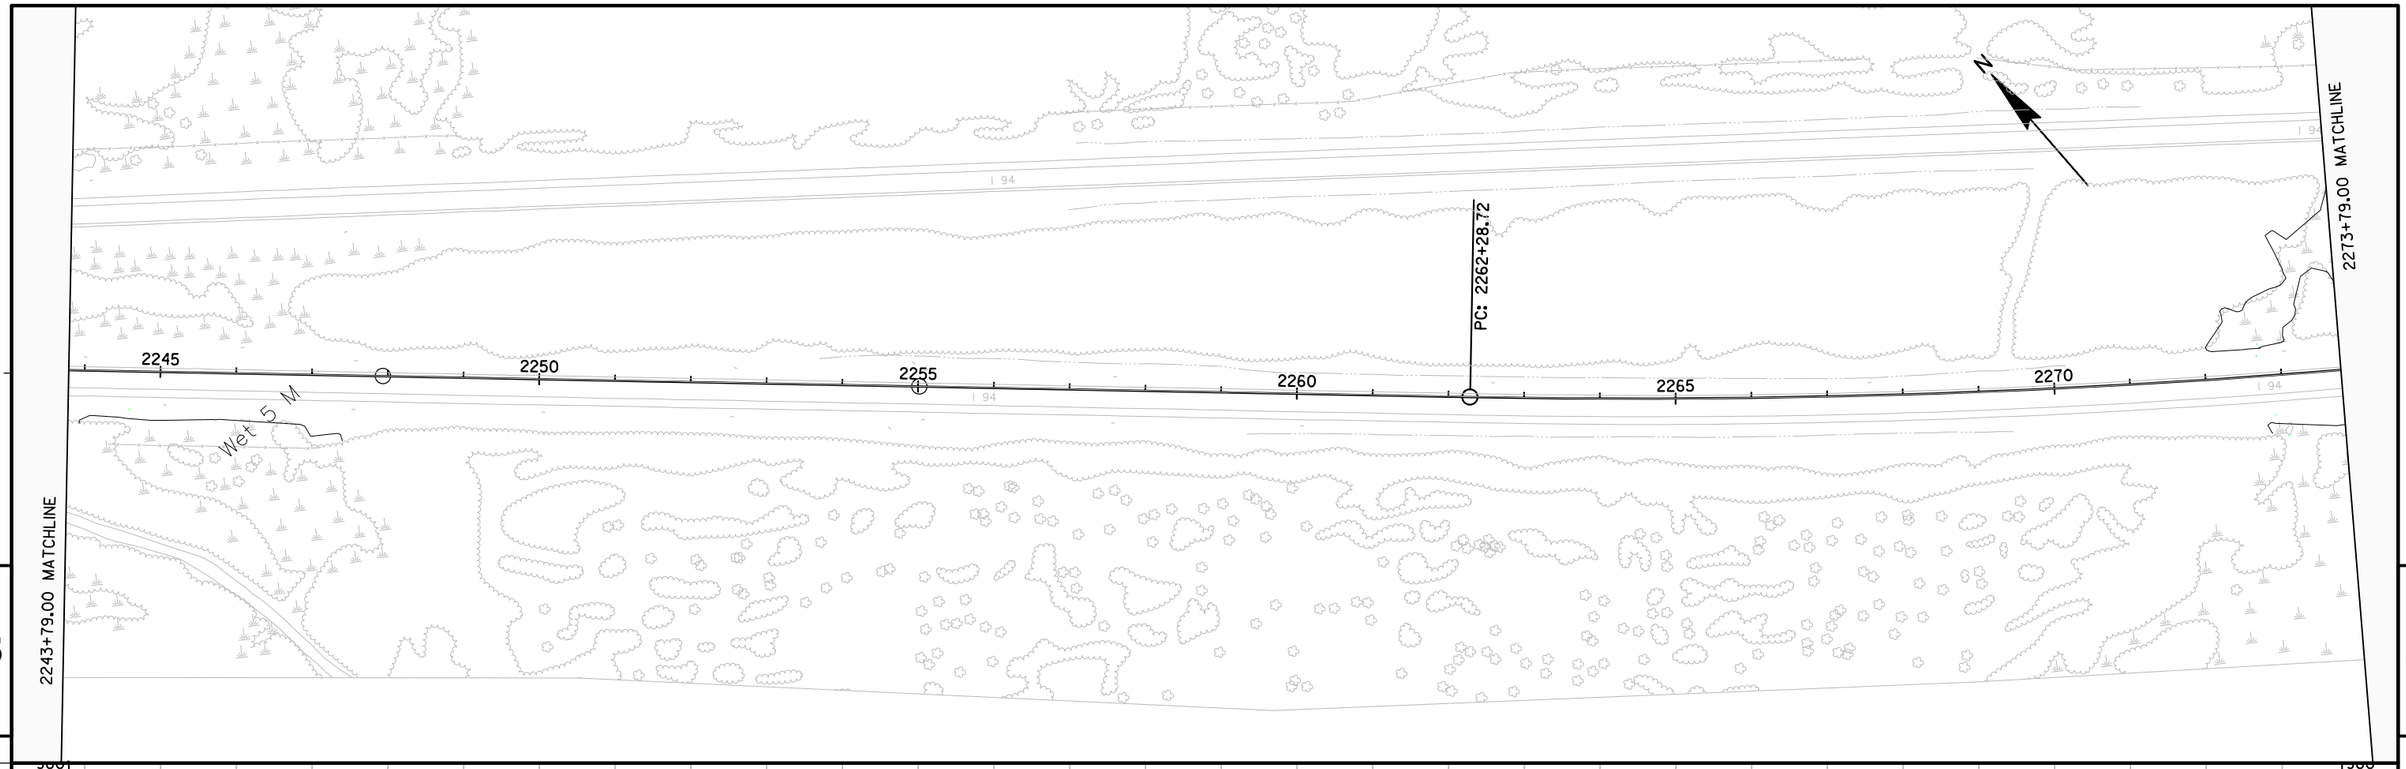

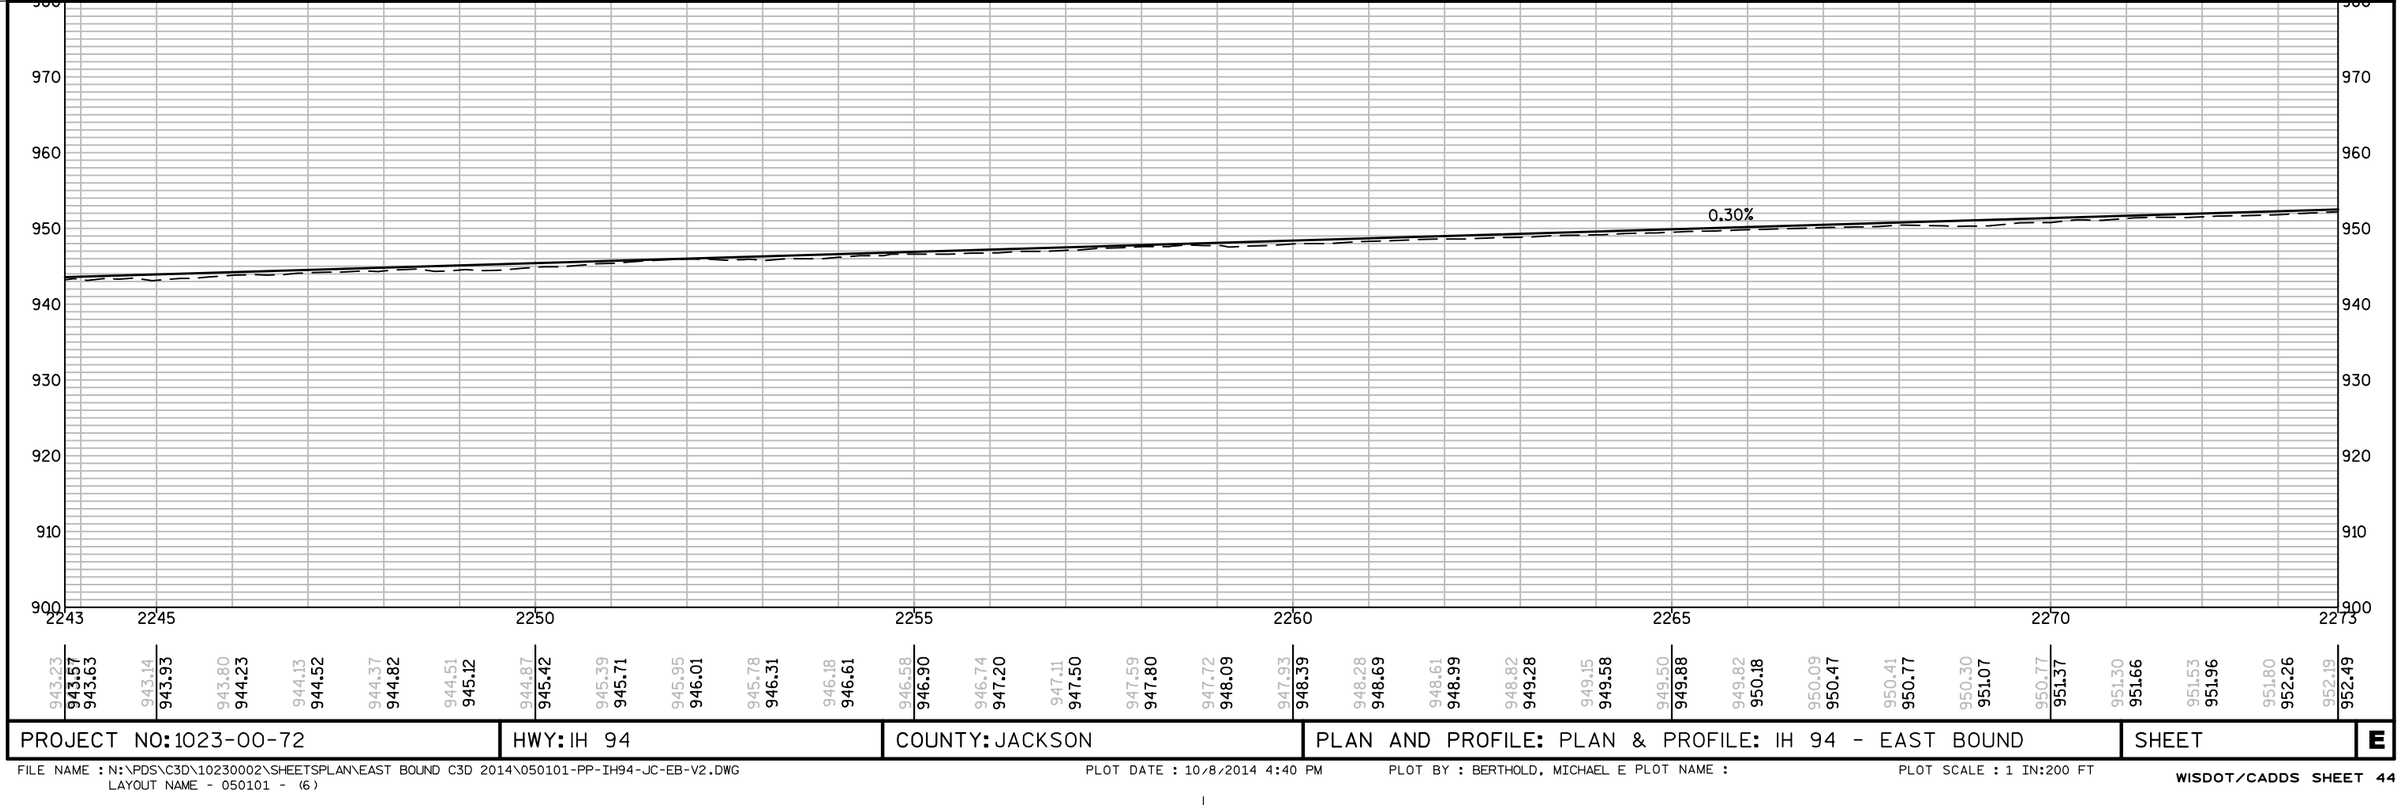

PROJECT NO: 1023-00-72	HWY: IH 94	COUNTY: JACKSON	PLAN AND PROFILE: PLAN & PROFILE: IH 94 - EAST BOUND	SHEET	E

FILE NAME : N:\PDS\C3D\10230002\SHEETSPLAN\EAST BOUND C3D 2014\050101-PP-IH94-JC-EB-V2.DWG
LAYOUT NAME - 050101 - (6)
PLOT DATE : 10/8/2014 4:40 PM PLOT BY : BERTHOLD, MICHAEL E PLOT NAME : PLOT SCALE : 1 IN:200 FT

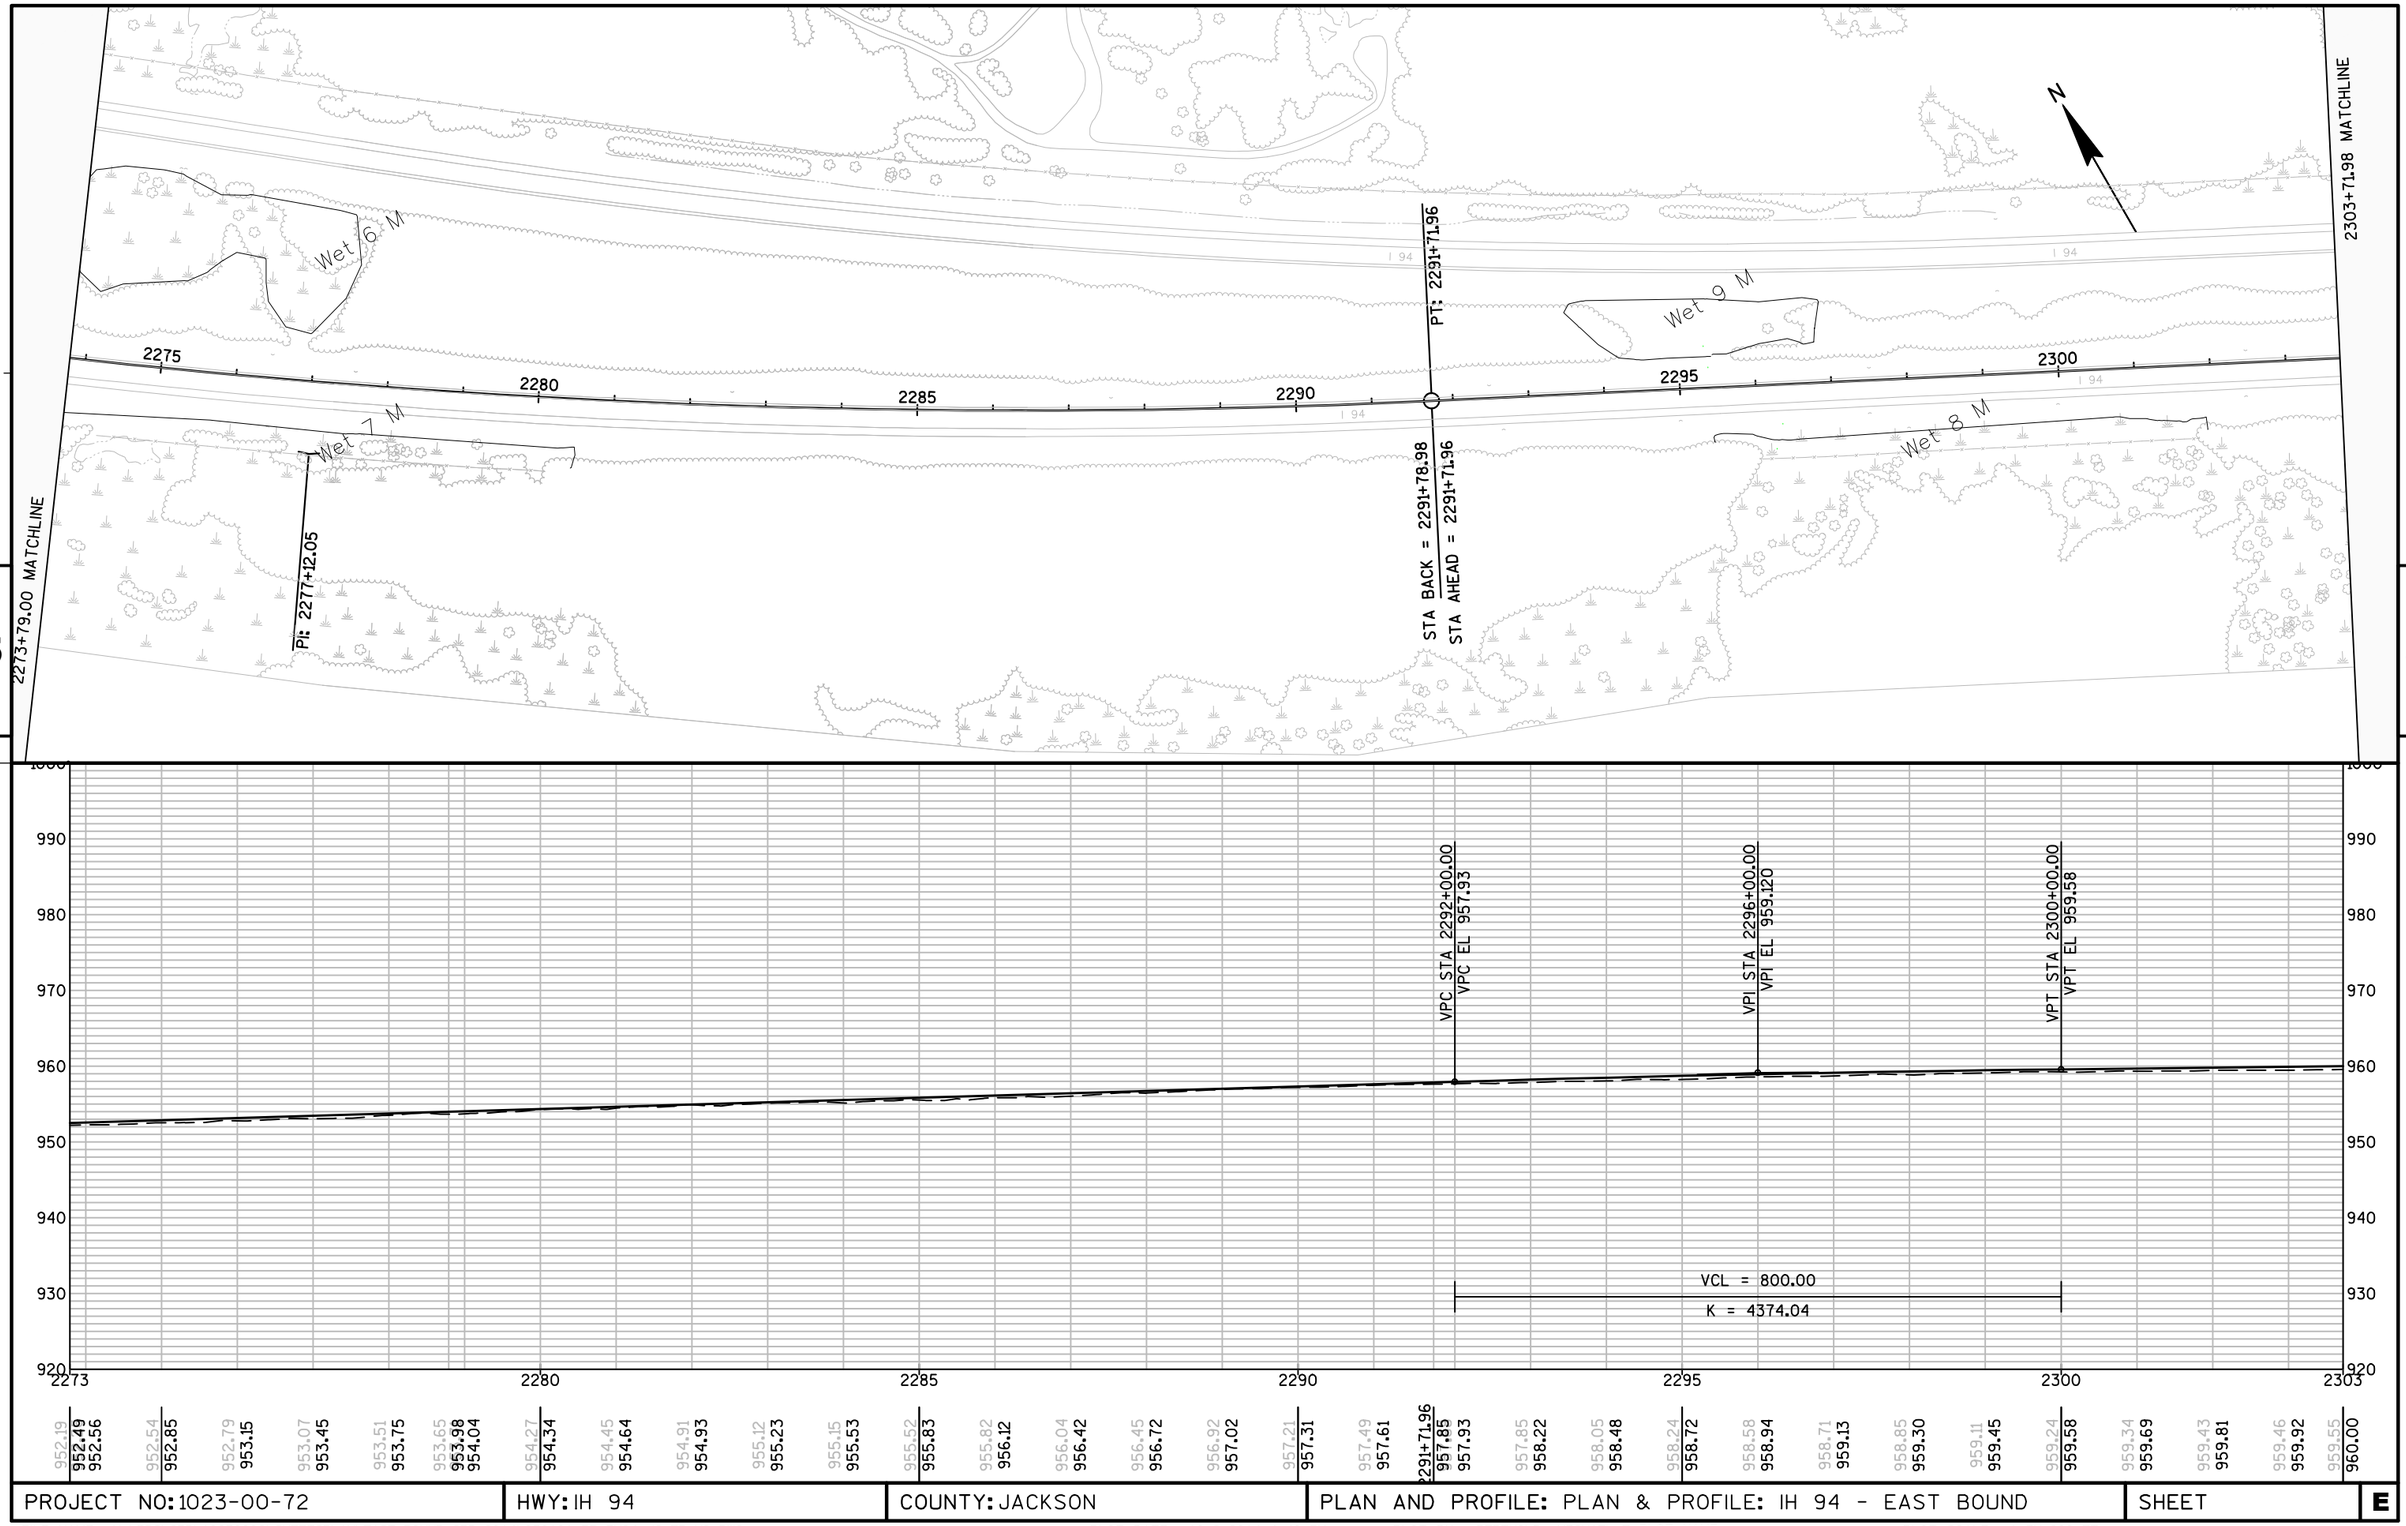

5

5

PROJECT NO: 1023-00-72	HWY: IH 94	COUNTY: JACKSON	PLAN AND PROFILE: PLAN & PROFILE: IH 94 - EAST BOUND	SHEET	E

FILE NAME : N:\PDS\C3D\10230002\SHEETSPLAN\EAST BOUND C3D 2014\050101-PP-IH94-JC-EB-V2.DWG
LAYOUT NAME - 050101 - (7)

PLOT DATE : 10/8/2014 4:40 PM PLOT BY : BERTHOLD, MICHAEL E PLOT NAME :

PLOT SCALE : 1 IN:200 FT

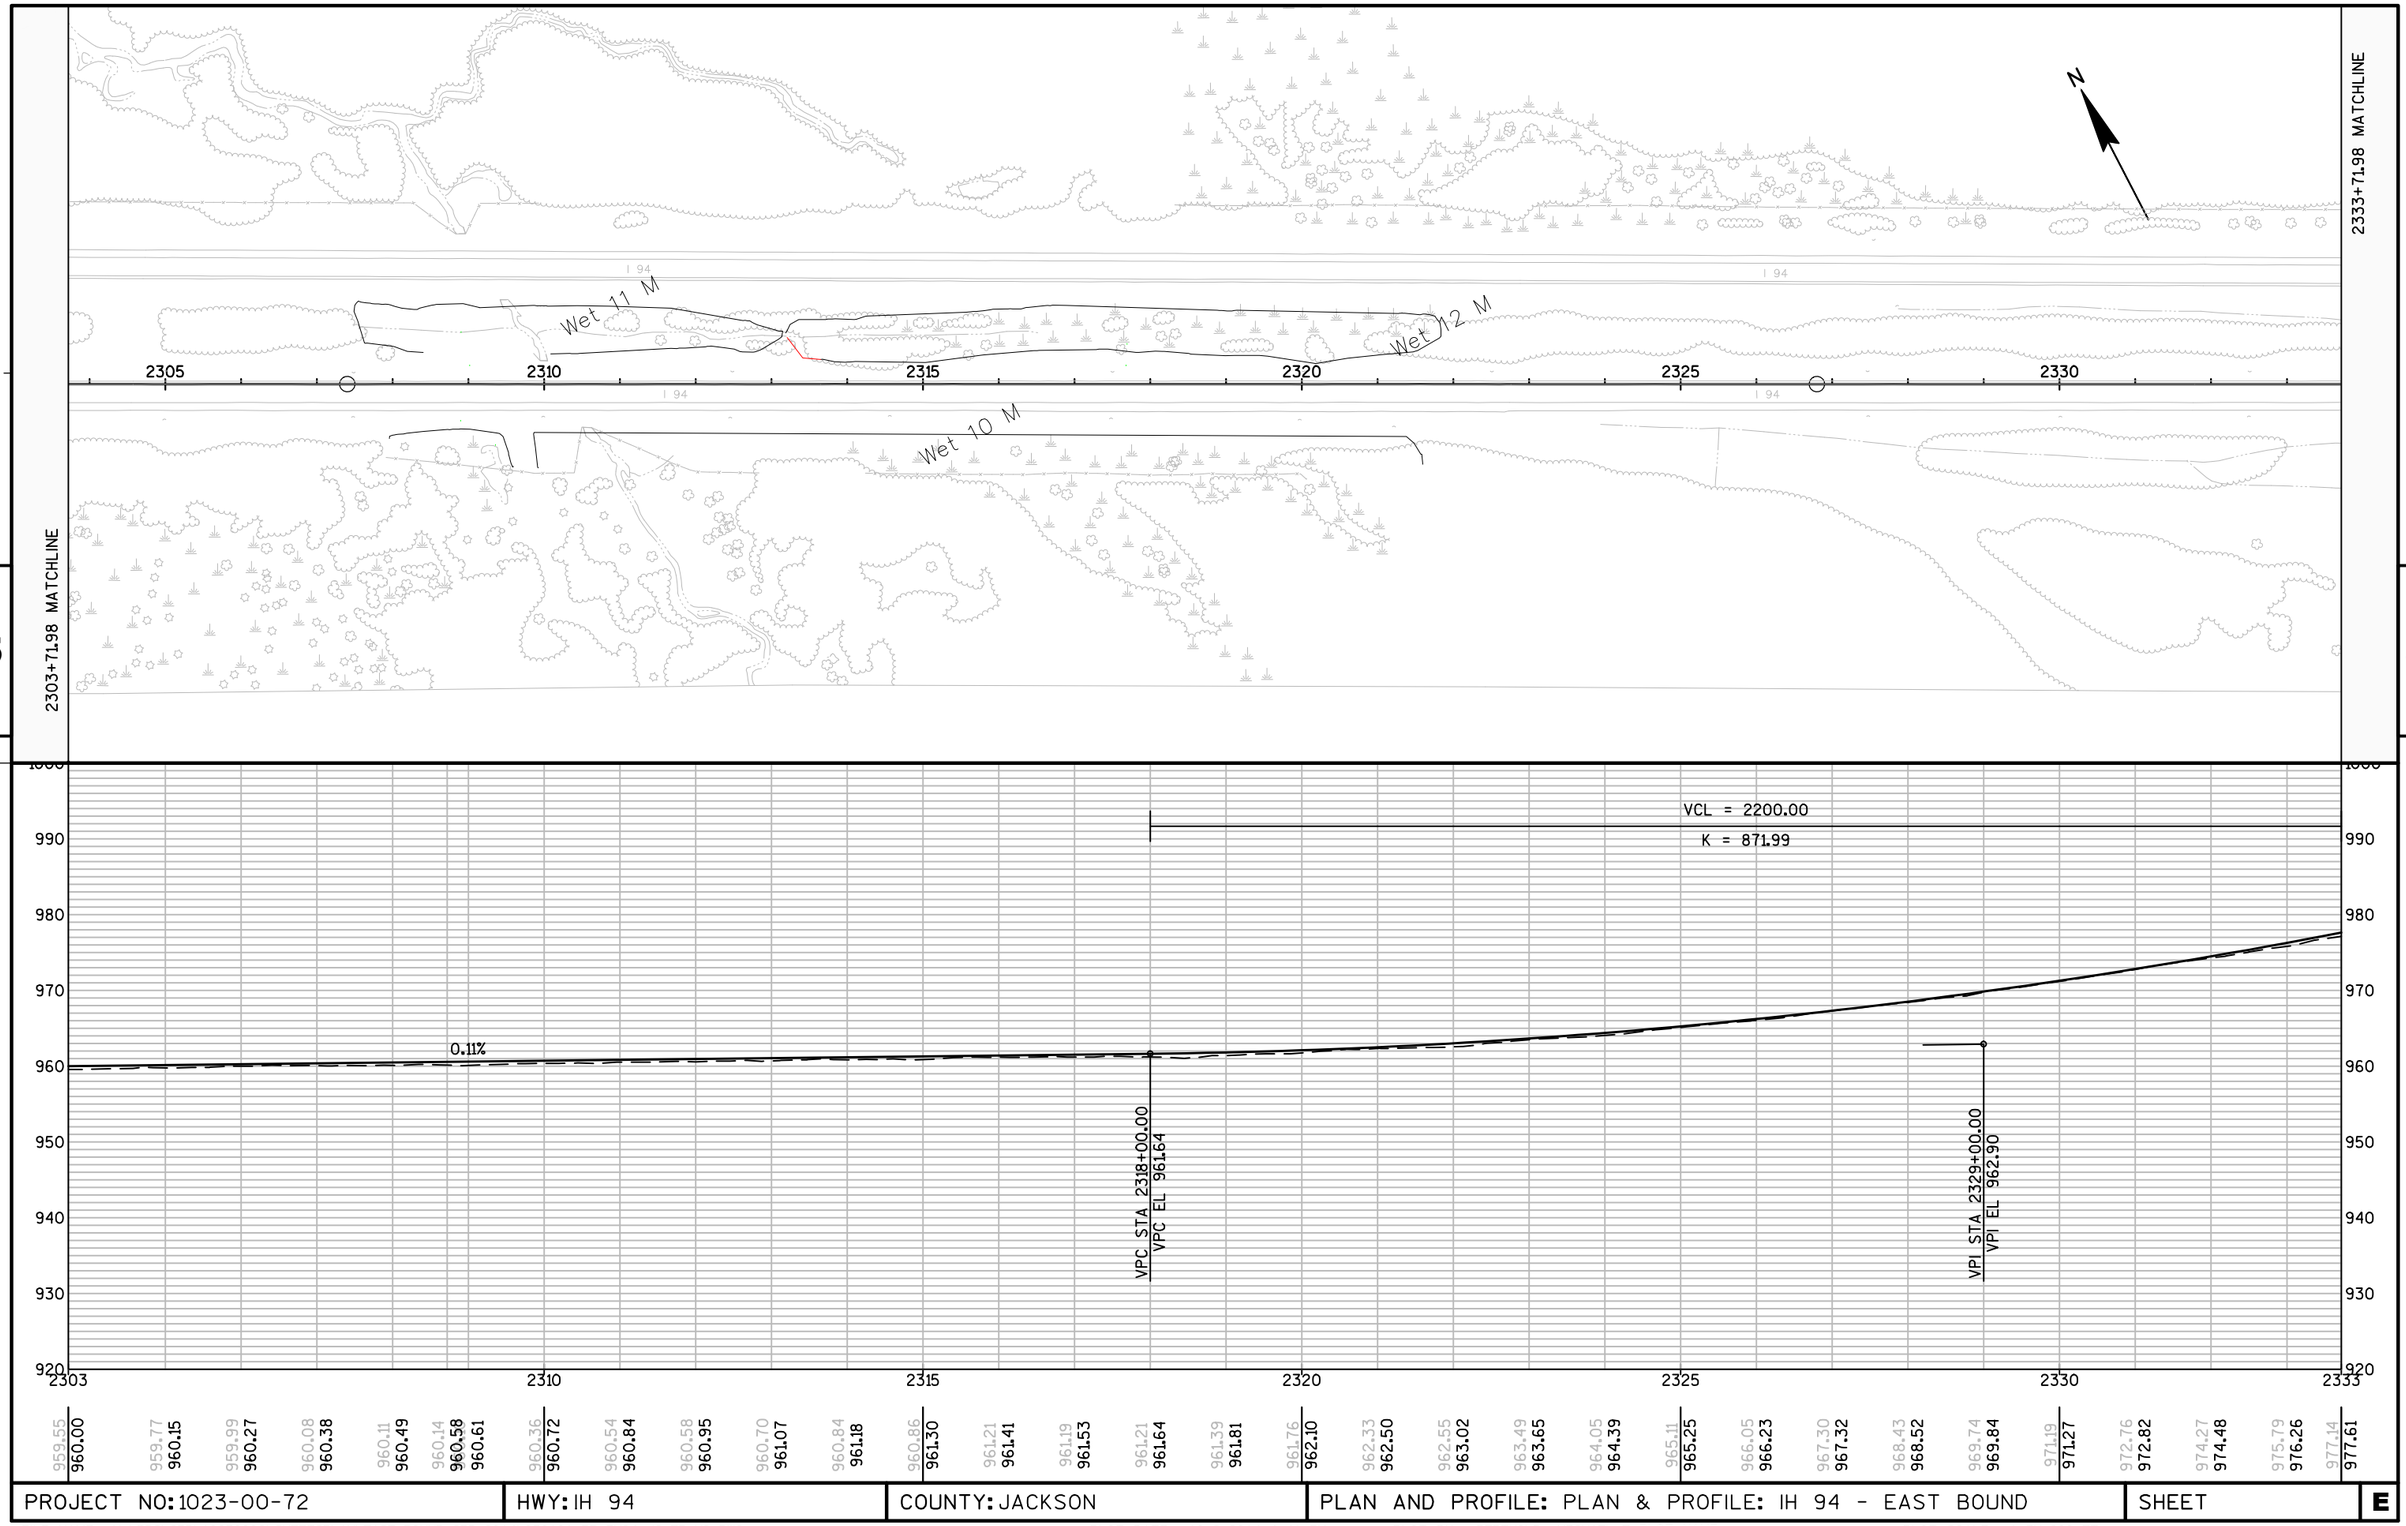

PROJECT NO: 1023-00-72	HWY: IH 94	COUNTY: JACKSON	PLAN AND PROFILE: PLAN & PROFILE: IH 94 - EAST BOUND	SHEET	E

FILE NAME : N:\PDS\C3D\10230002\SHEETSPLAN\EAST BOUND C3D 2014\050101-PP-IH94-JC-EB-V2.DWG
LAYOUT NAME - 050101 - (8)

PLOT DATE : 10/8/2014 4:41 PM PLOT BY : BERTHOLD, MICHAEL E PLOT NAME : PLOT SCALE : 1 IN:200 FT

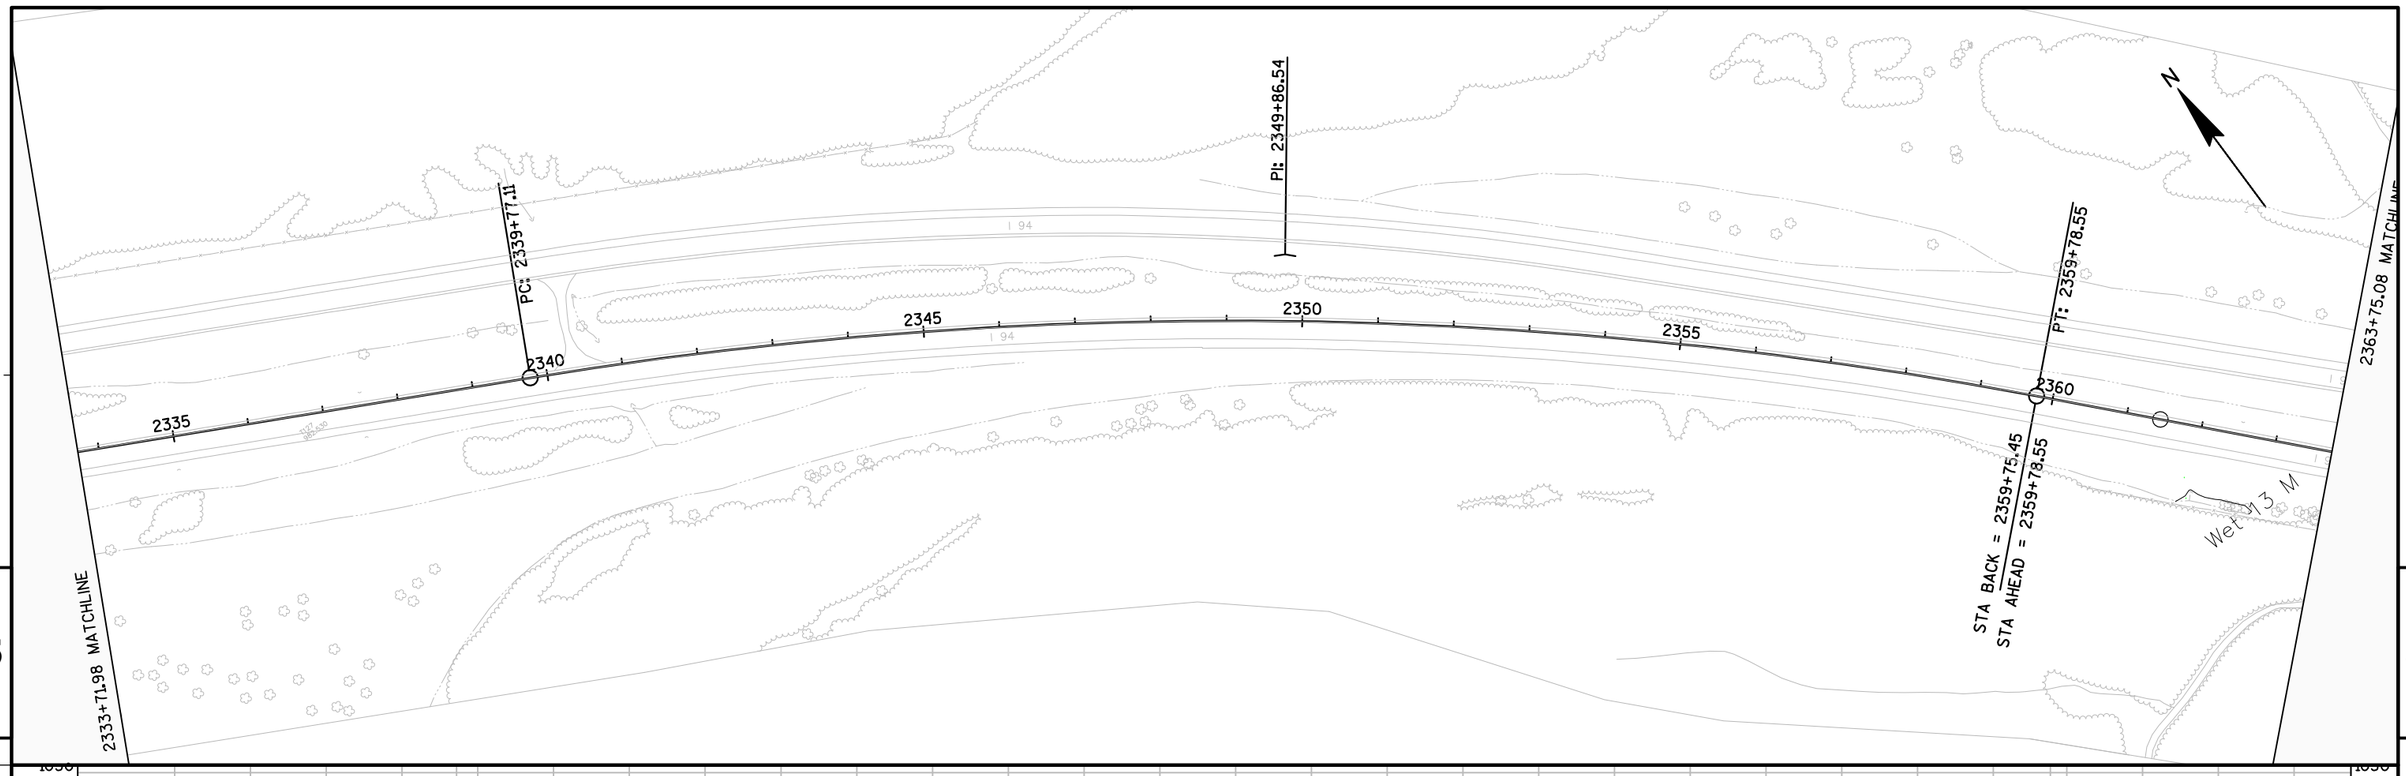

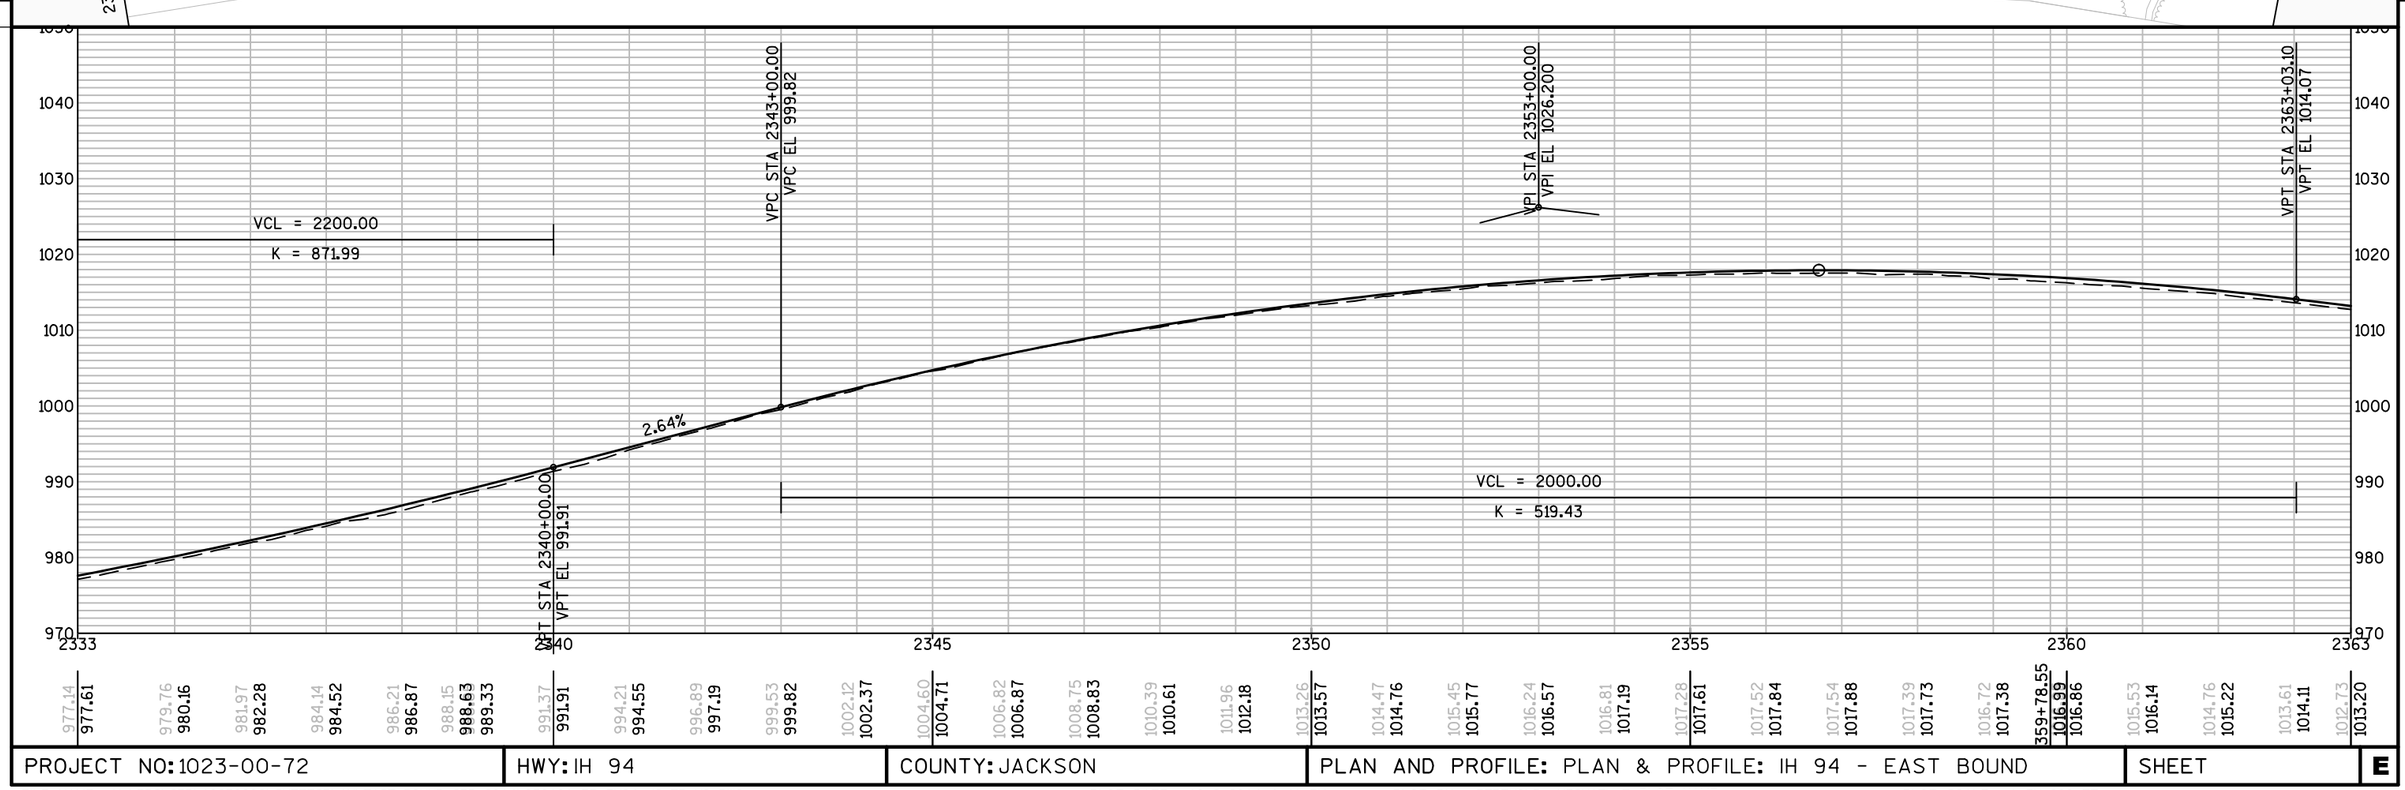

PROJECT NO: 1023-00-72	HWY: IH 94	COUNTY: JACKSON	PLAN AND PROFILE: PLAN & PROFILE: IH 94 - EAST BOUND	SHEET	E

FILE NAME : N:\PDS\C3D\10230002\SHEETSPLAN\EAST BOUND C3D 2014\050101-PP-IH94-JC-EB-V2.DWG
LAYOUT NAME - 050101 - (9)
PLOT DATE : 10/8/2014 4:41 PM
PLOT BY : BERTHOLD, MICHAEL E PLOT NAME :
PLOT SCALE : 1 IN:200 FT

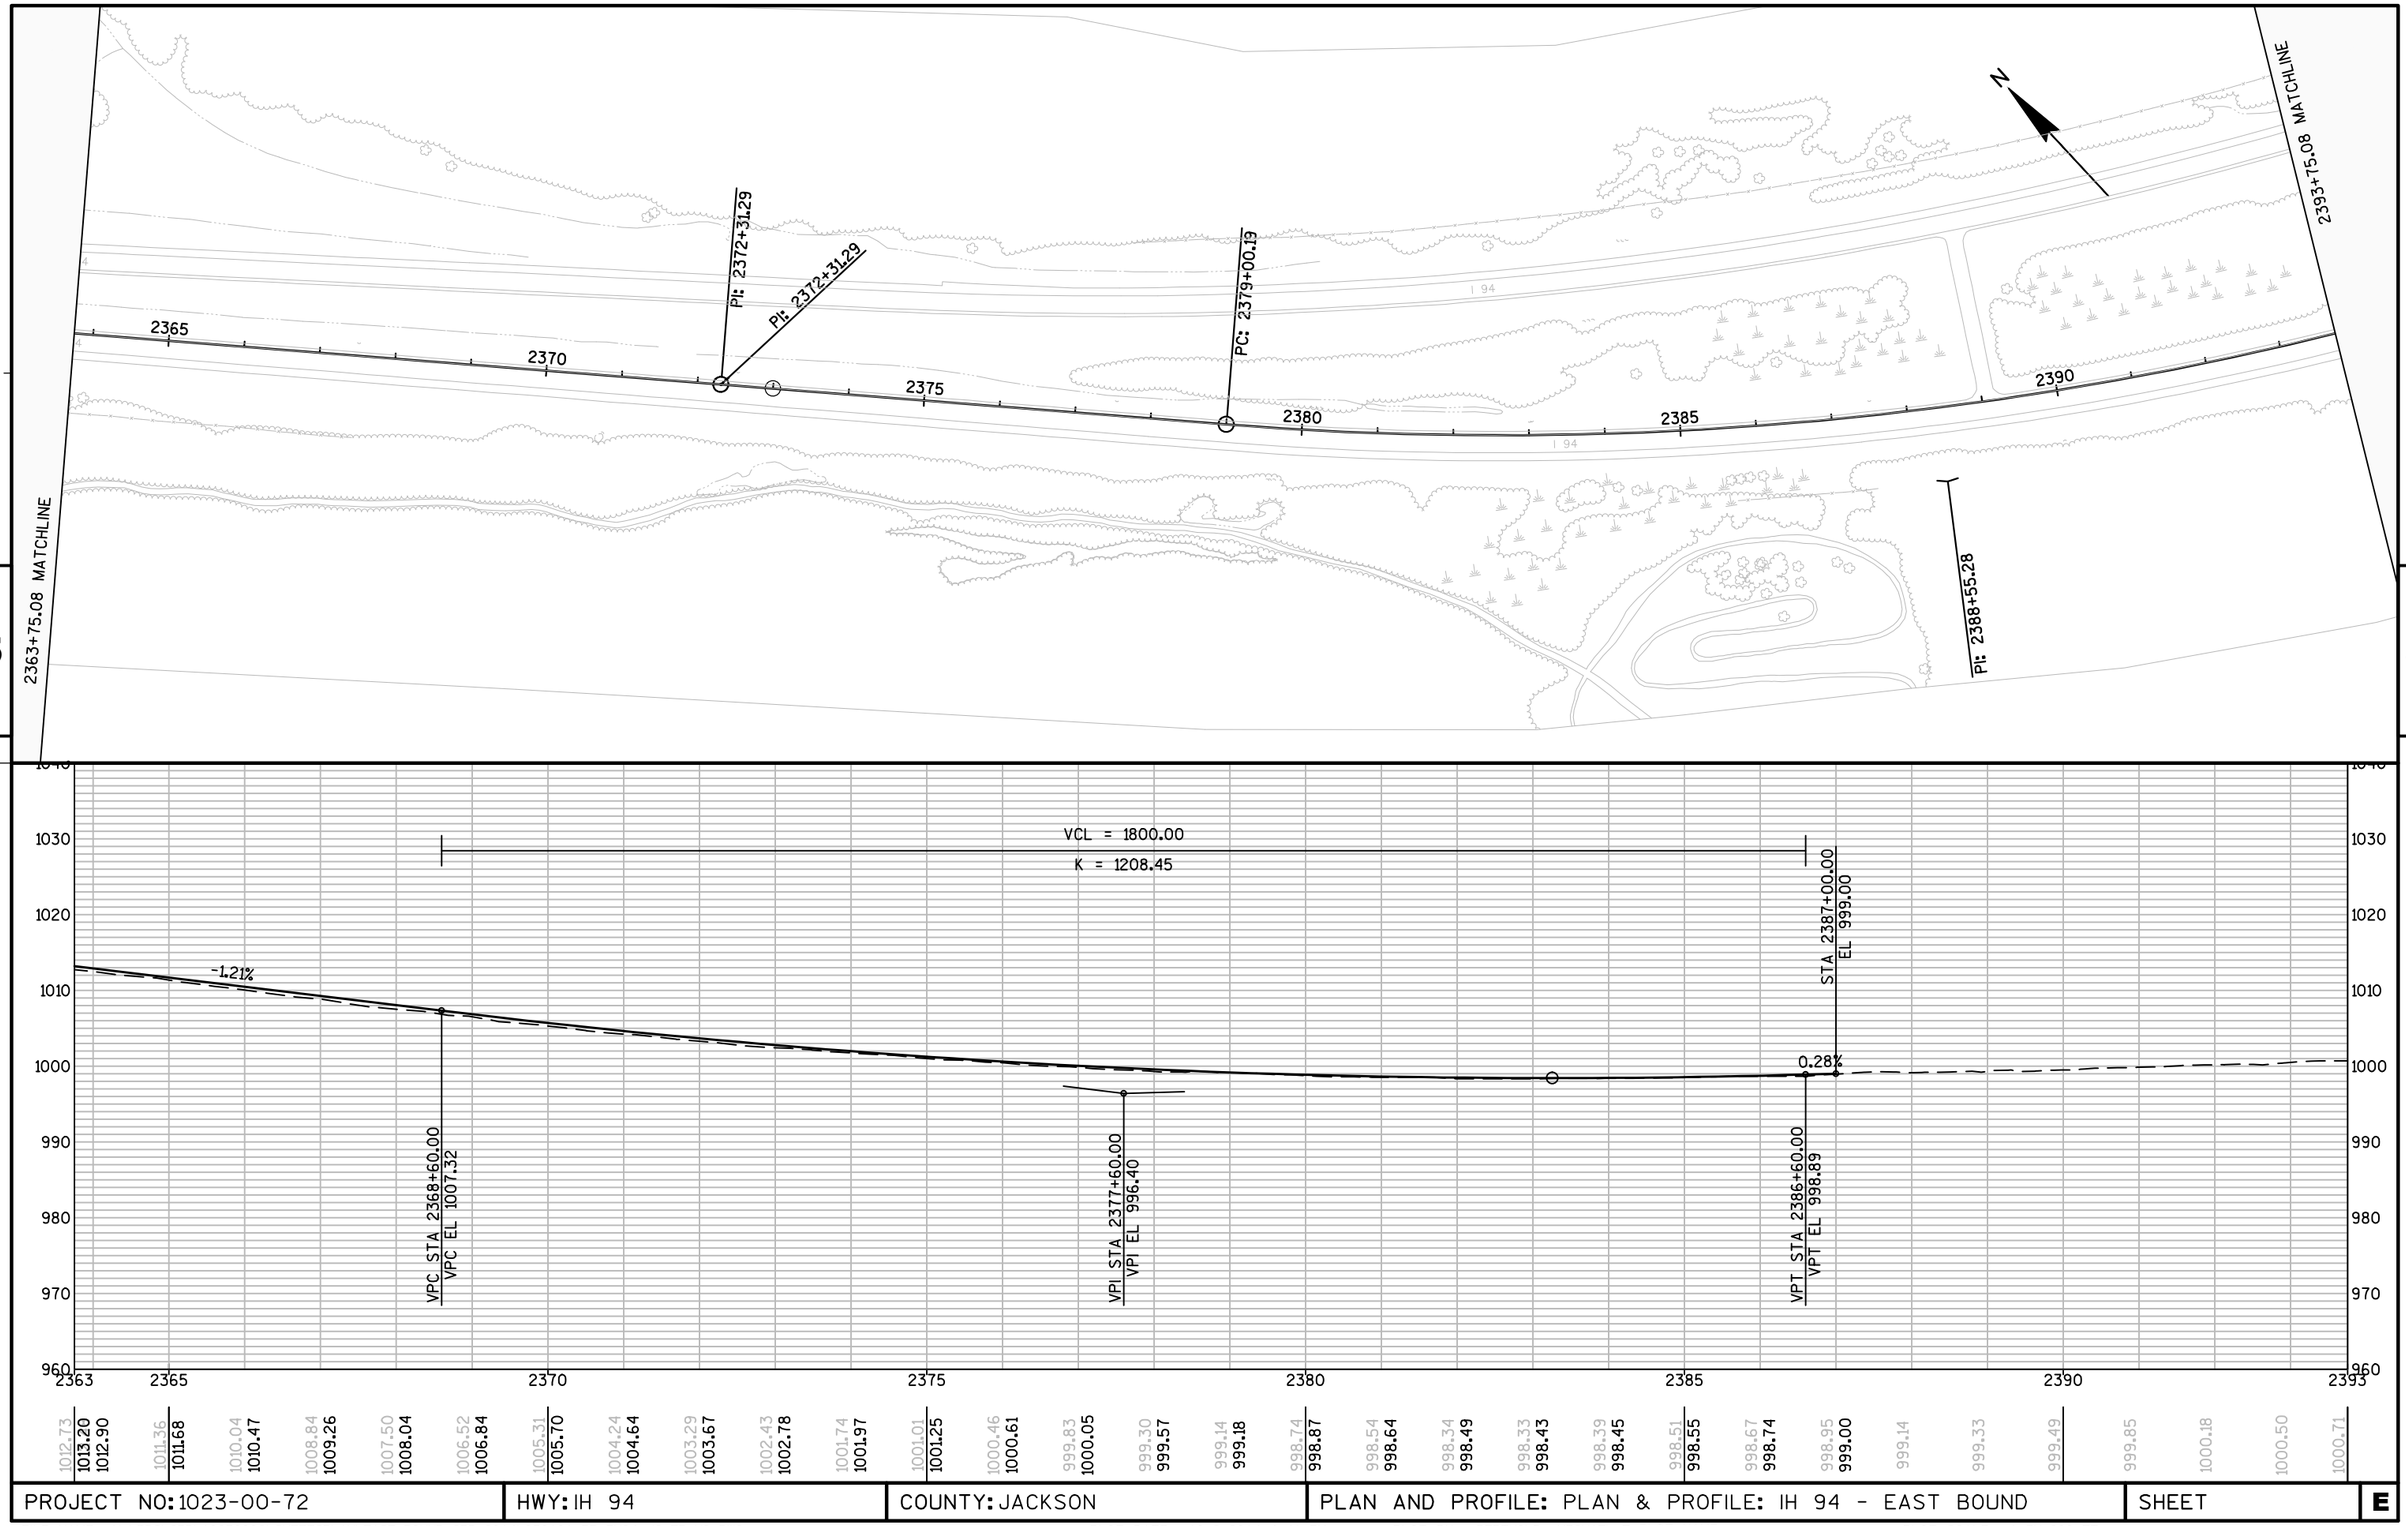

PROJECT NO: 1023-00-72	HWY: IH 94	COUNTY: JACKSON	PLAN AND PROFILE: PLAN & PROFILE: IH 94 - EAST BOUND	SHEET	E

FILE NAME : N:\PDS\C3D\10230002\SHEETSPLAN\EAST BOUND C3D 2014\050101-PP-IH94-JC-EB-V2.DWG
LAYOUT NAME - 050101 - (10)

PLOT DATE : 10/8/2014 4:41 PM PLOT BY : BERTHOLD, MICHAEL E PLOT NAME : PLOT SCALE : 1 IN:200 FT

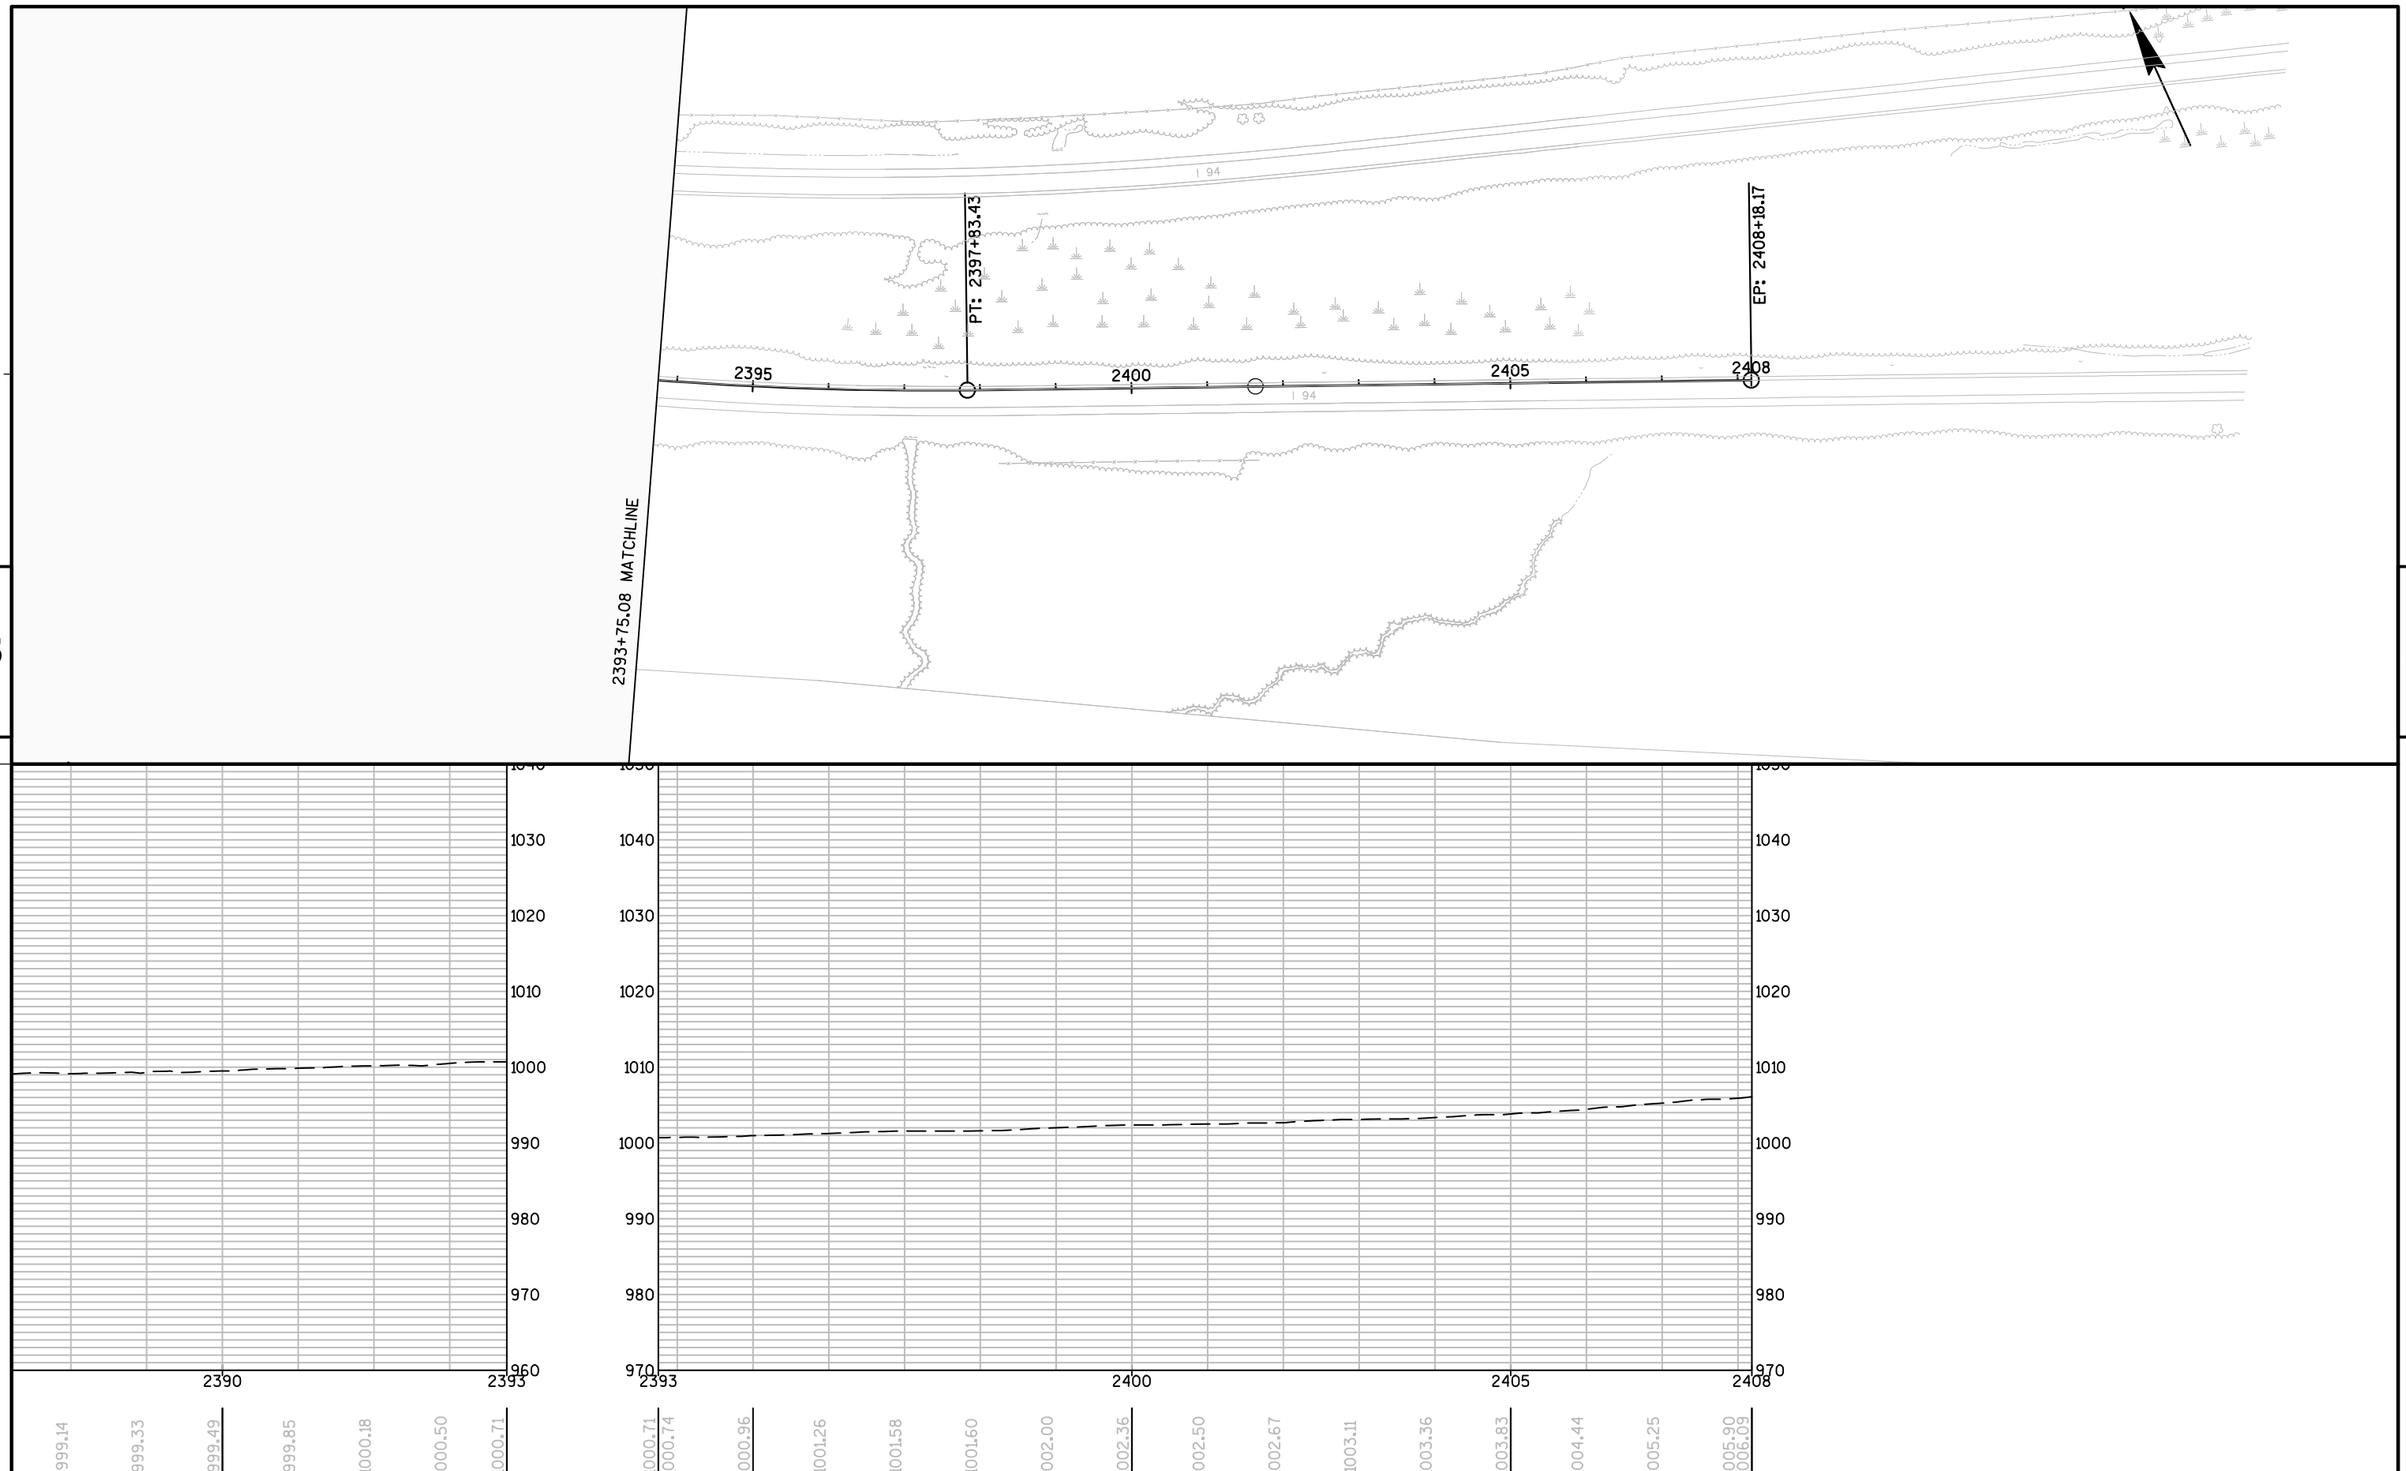

PROJECT NO: 1023-00-72	HWY: IH 94	COUNTY: JACKSON	PLAN AND PROFILE: PLAN & PROFILE: IH 94 - EAST BOUND	SHEET	E

FILE NAME : N:\PDS\C3D\10230002\SHEETSPLAN\EAST BOUND C3D 2014\050101-PP-IH94-JC-EB-V2.DWG
LAYOUT NAME - 050101 - (11)

PLOT DATE : 10/8/2014 4:41 PM PLOT BY : BERTHOLD, MICHAEL E PLOT NAME :

PLOT SCALE : 1 IN:200 FT

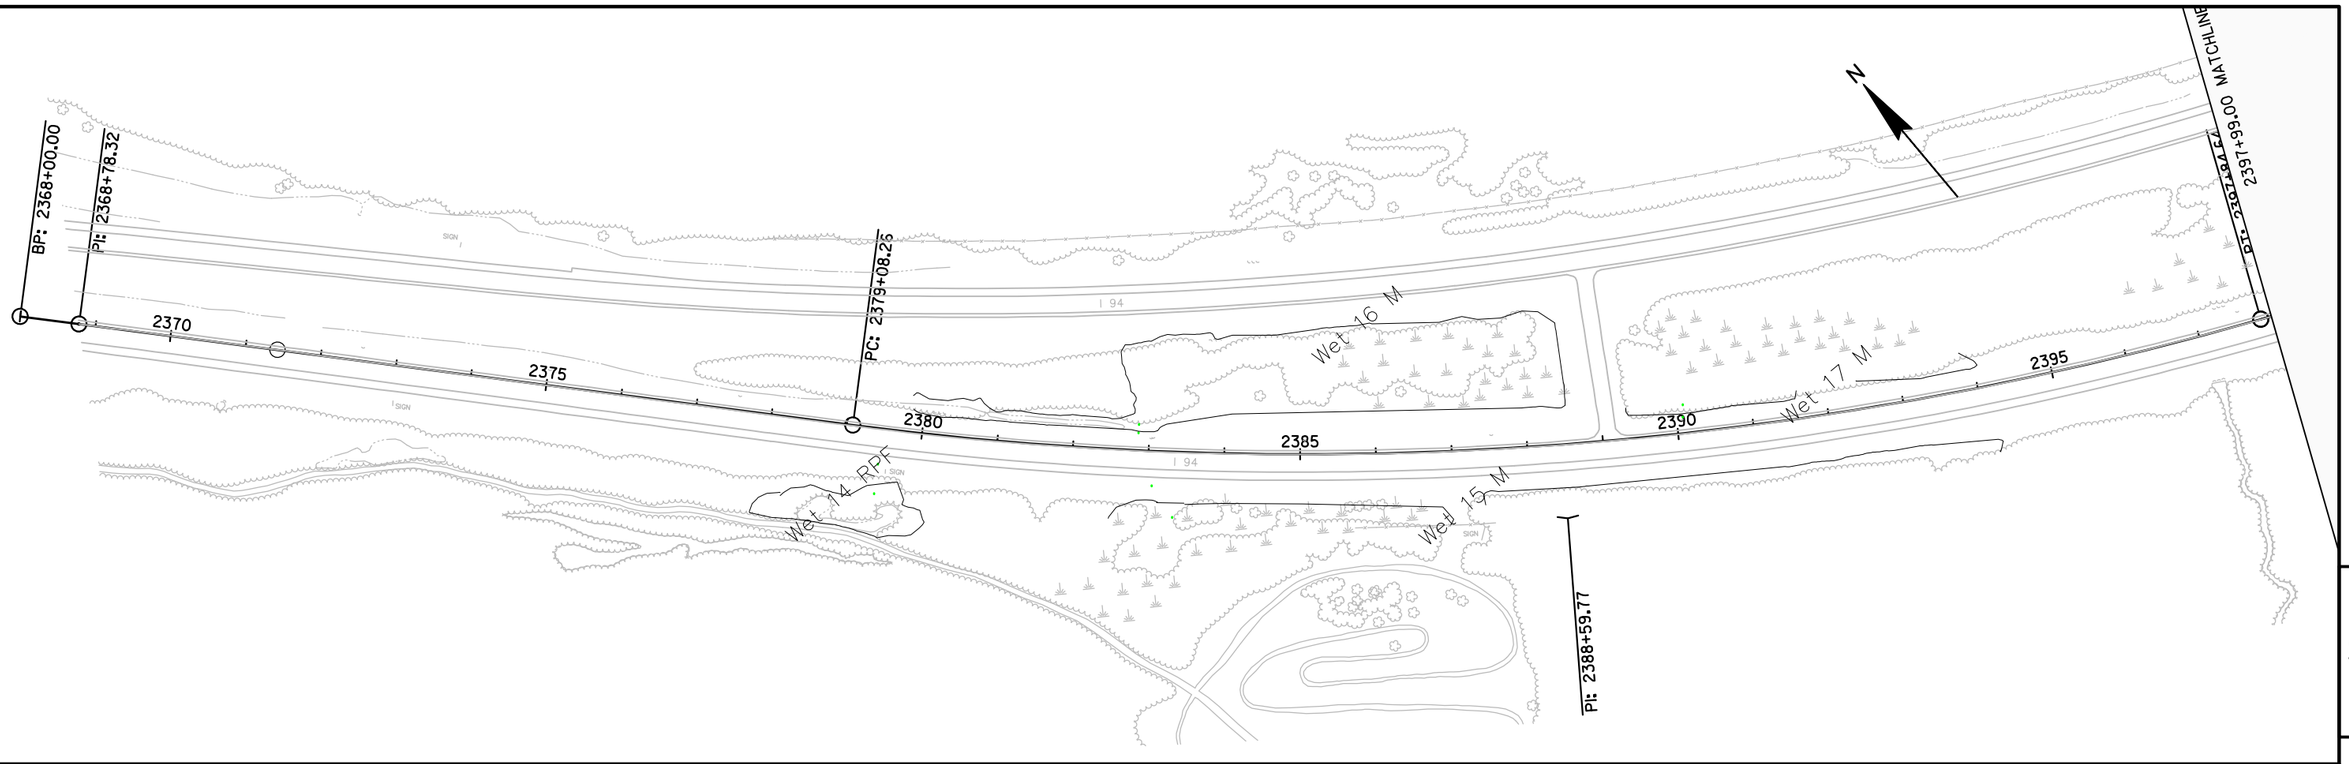

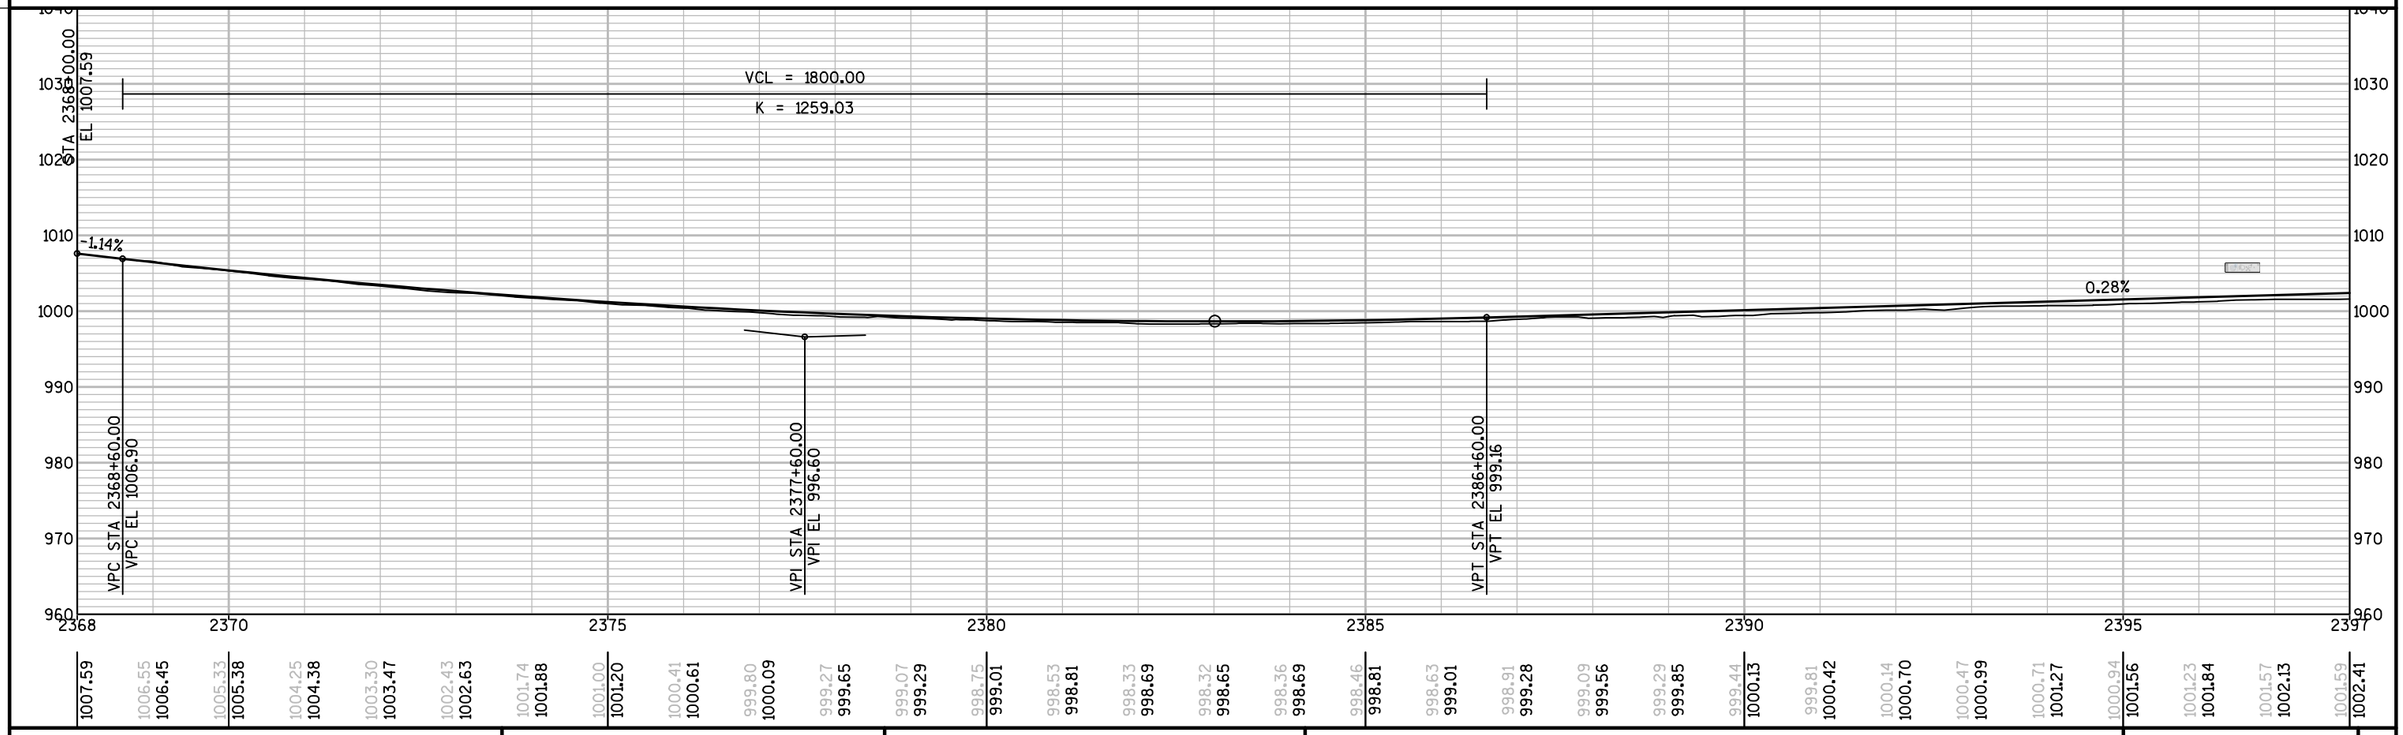

PROJECT NO: 1023-06-73	HWY: IH 94	COUNTY: MONROE	PLAN AND PROFILE: PLAN & PROFILE: IH 94 - EAST BOUND	SHEET	E

FILE NAME : N:\PDS\C3D\10230603\SHEETSPLAN\EAST BOUND C3D 2014\050102-PP-IH94-MC-EB.DWG
LAYOUT NAME - 050102 - (1)

PLOT DATE : 10/8/2014 4:05 PM PLOT BY : BERTHOLD, MICHAEL E PLOT NAME : PLOT SCALE : 1 IN:200 FT

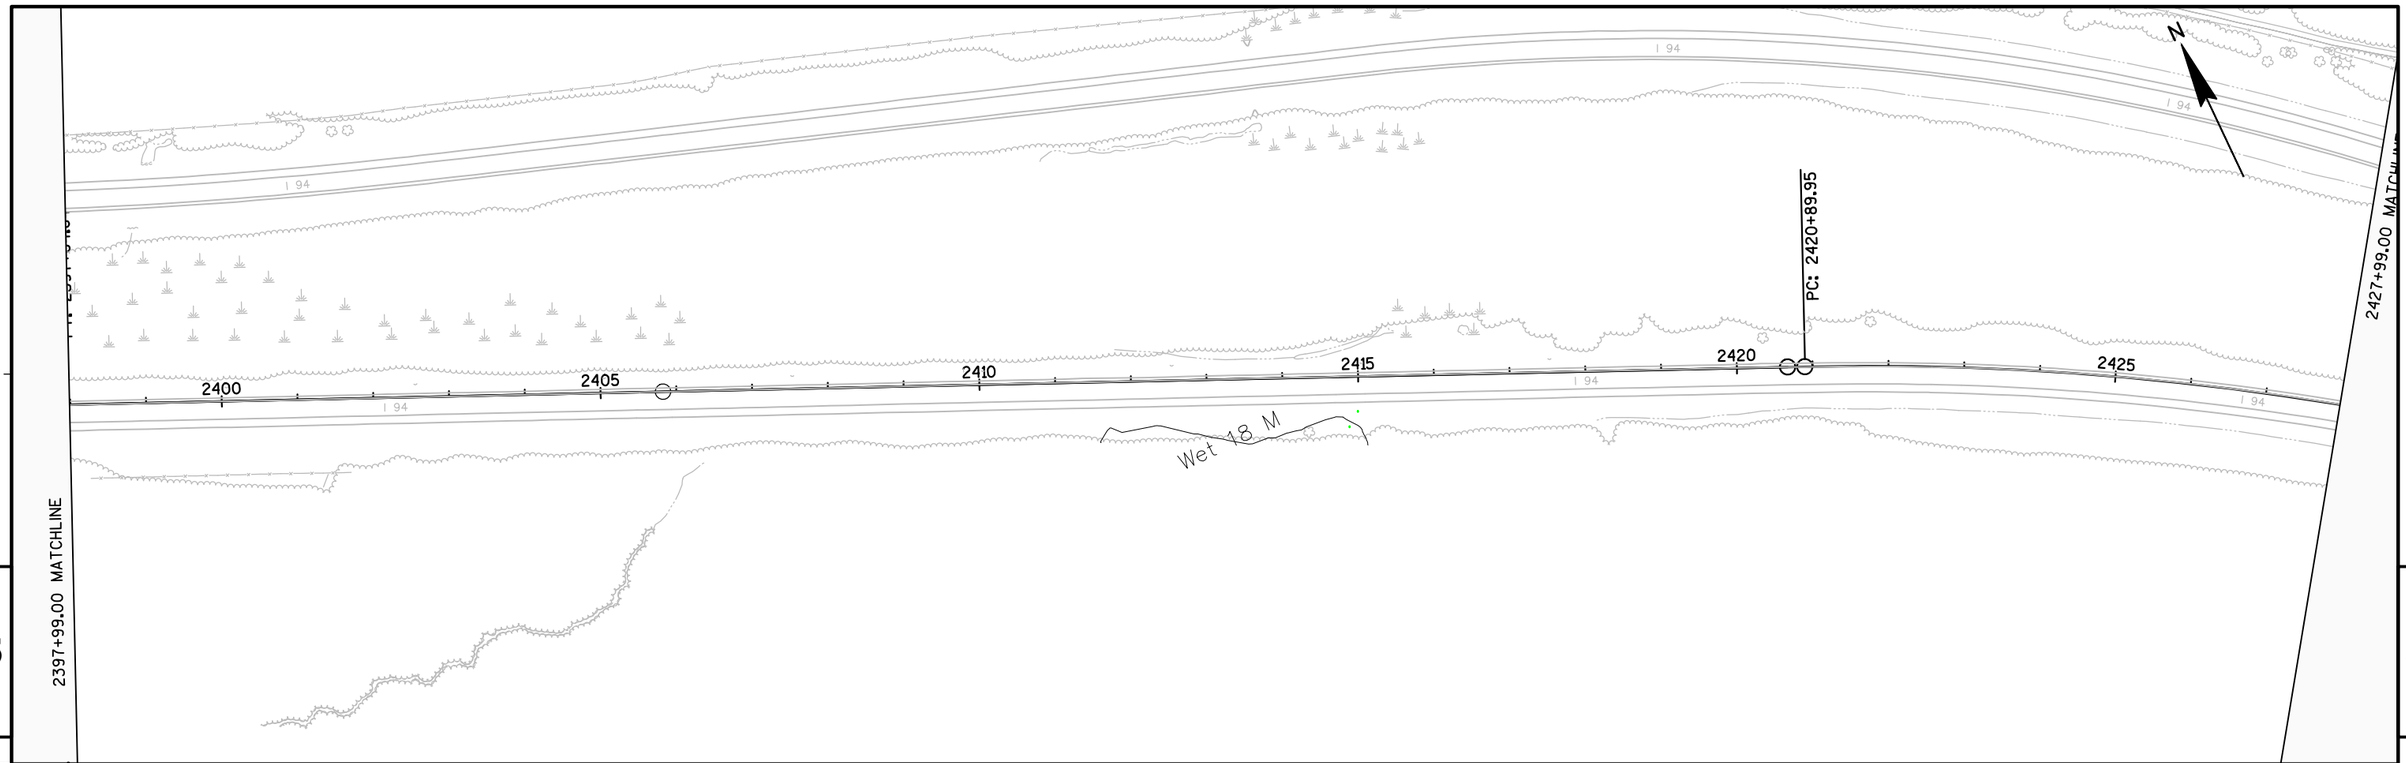

5

5

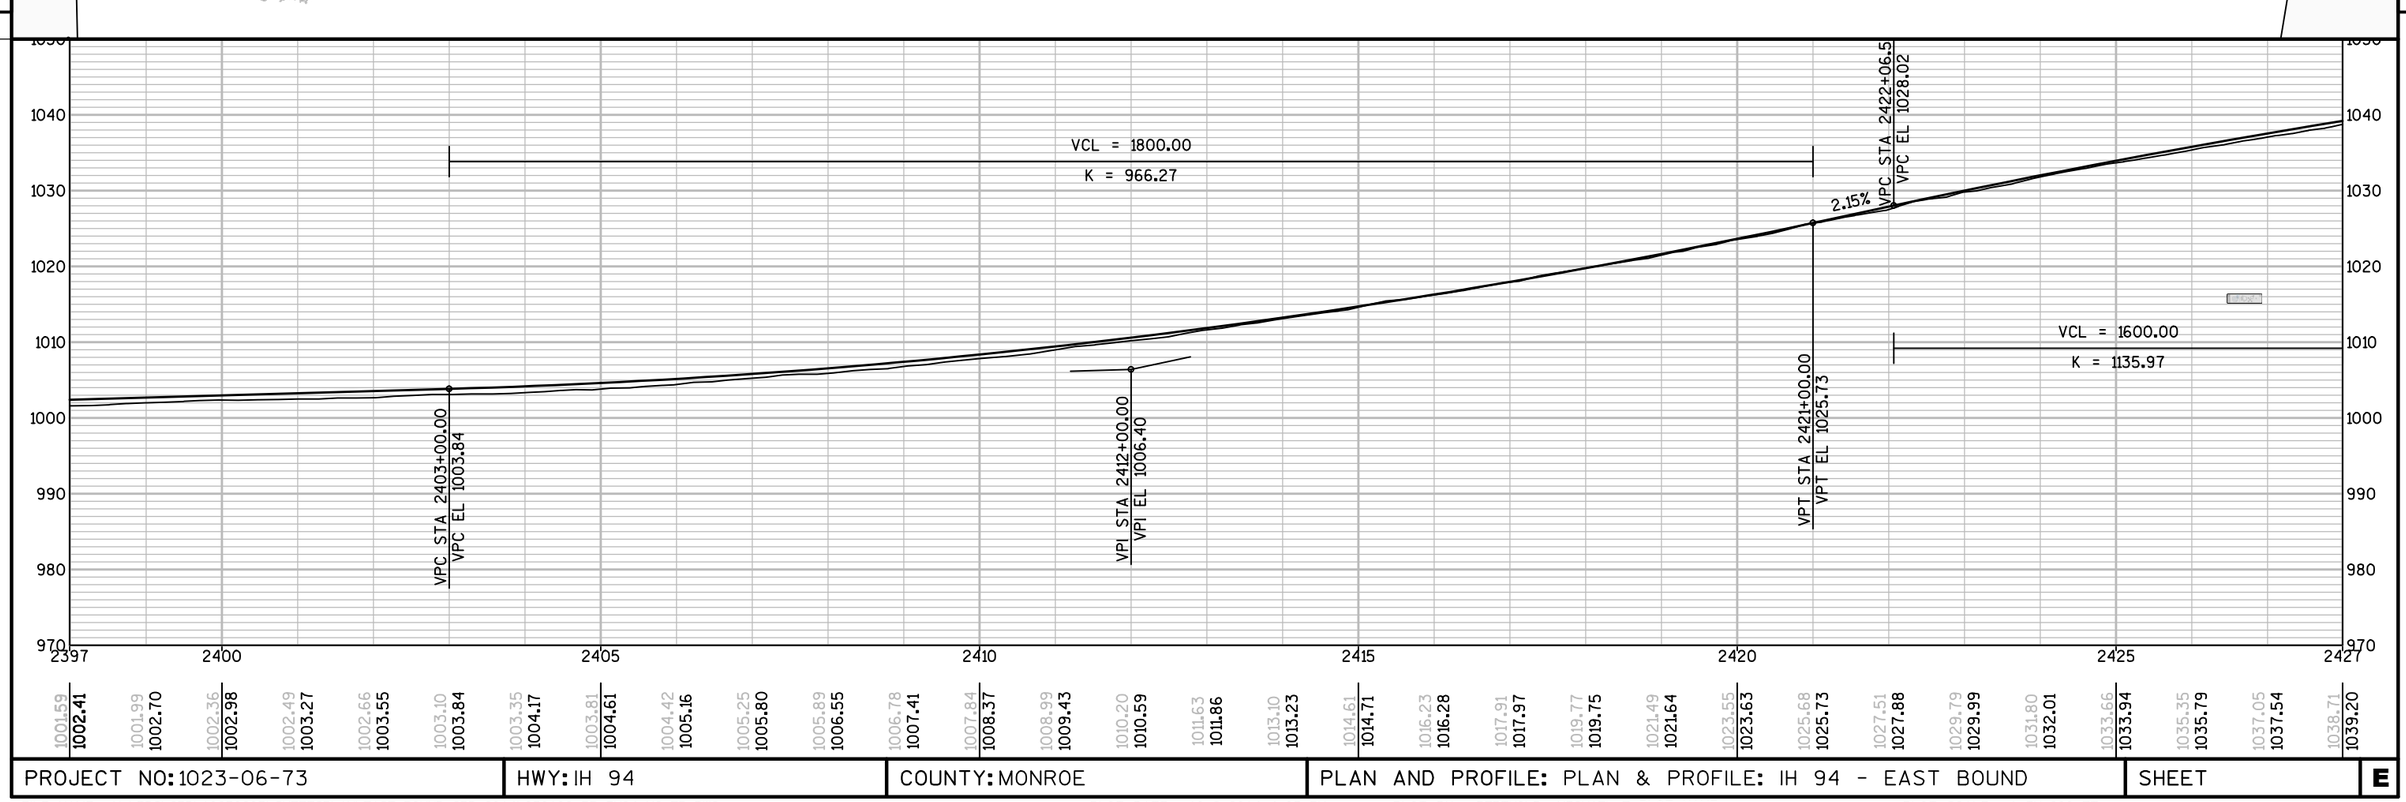

1001.59	1001.99	1002.36	1002.49	1002.66	1003.10	1003.35	1003.81	1004.42	1005.25	1005.89	1006.78	1007.84	1008.99	1010.20	1011.63	1013.10	1014.61	1016.23	1017.91	1019.77	1021.49	1023.55	1025.68	1027.51	1029.79	1031.80	1033.66	1035.35	1037.05	1038.71
1002.41	1002.70	1002.98	1003.27	1003.55	1003.84	1004.17	1004.61	1005.16	1005.80	1006.55	1007.41	1008.37	1009.43	1010.59	1011.86	1013.23	1014.71	1016.28	1017.97	1019.75	1021.64	1023.63	1025.73	1027.88	1029.99	1032.01	1033.94	1035.79	1037.54	1039.20

PROJECT NO: 1023-06-73	HWY: IH 94	COUNTY: MONROE	PLAN AND PROFILE: PLAN & PROFILE: IH 94 - EAST BOUND	SHEET	E

FILE NAME : N:\PDS\C3D\10230603\SHEETSPLAN\EAST BOUND C3D 2014\050102-PP-IH94-MC-EB.DWG
LAYOUT NAME - 050102 - (2)
PLOT DATE : 10/8/2014 4:05 PM
PLOT BY : BERTHOLD, MICHAEL E PLOT NAME :
PLOT SCALE : 1 IN:200 FT

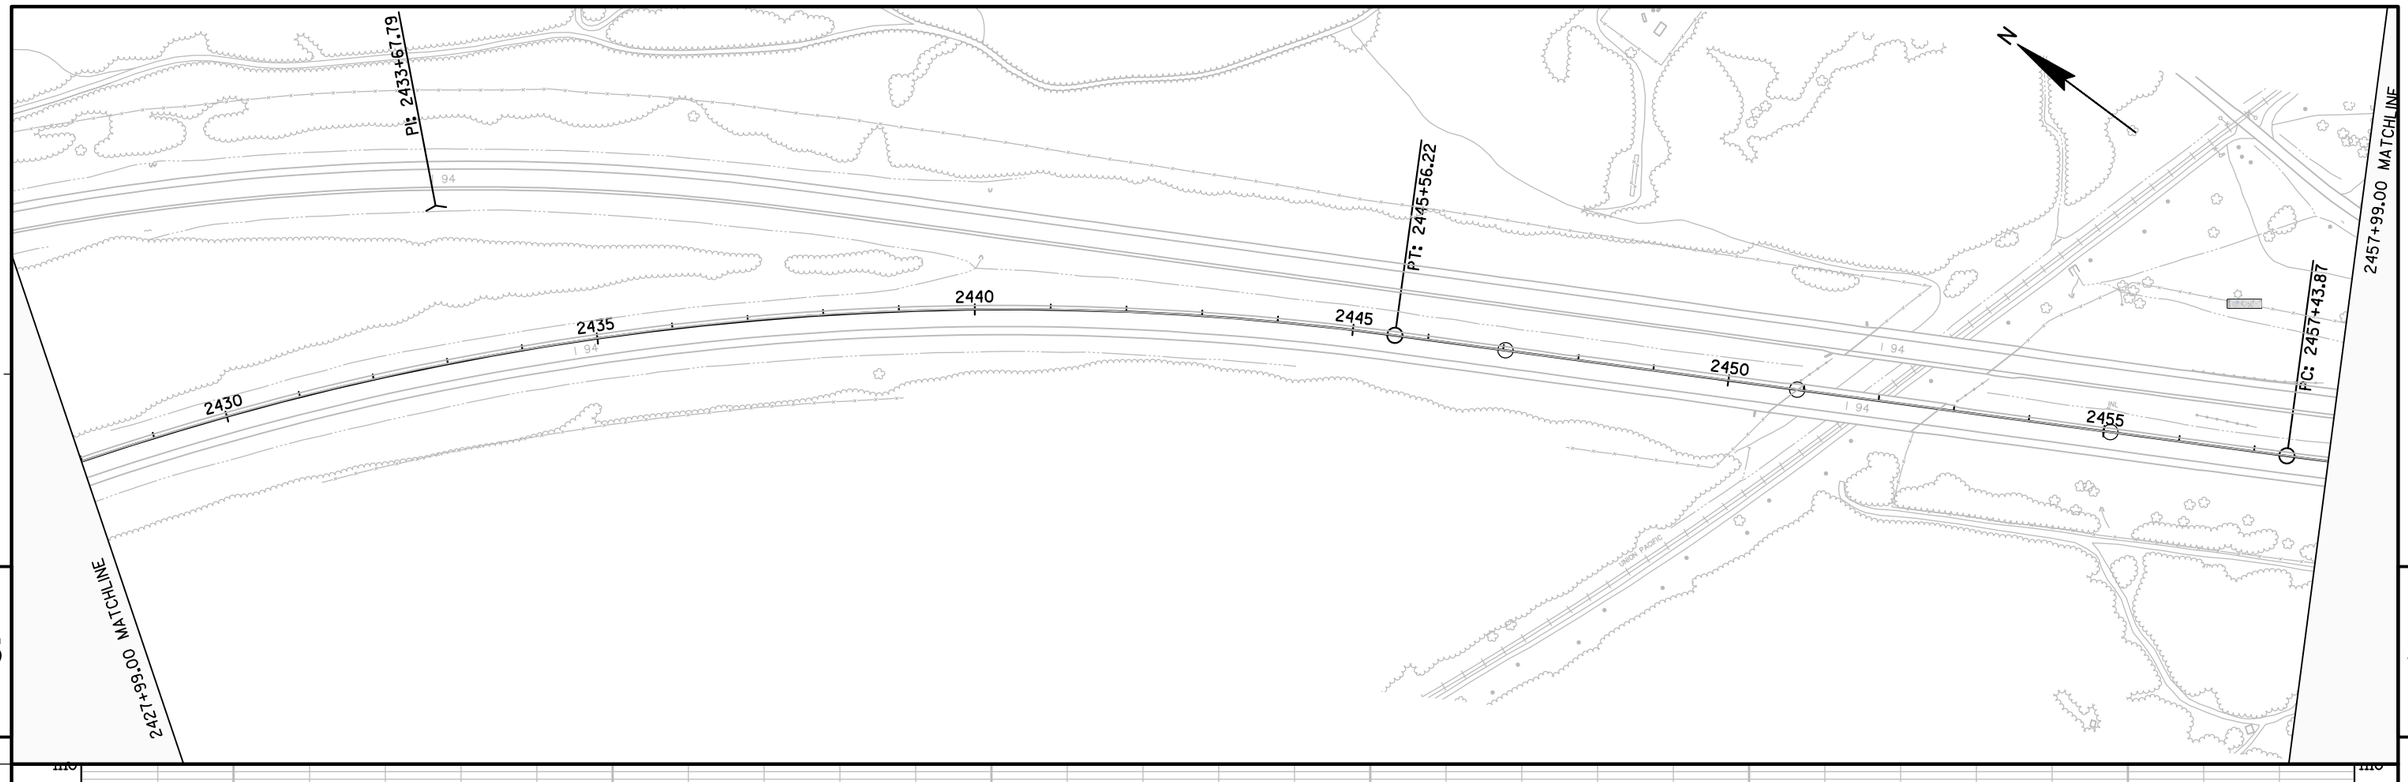

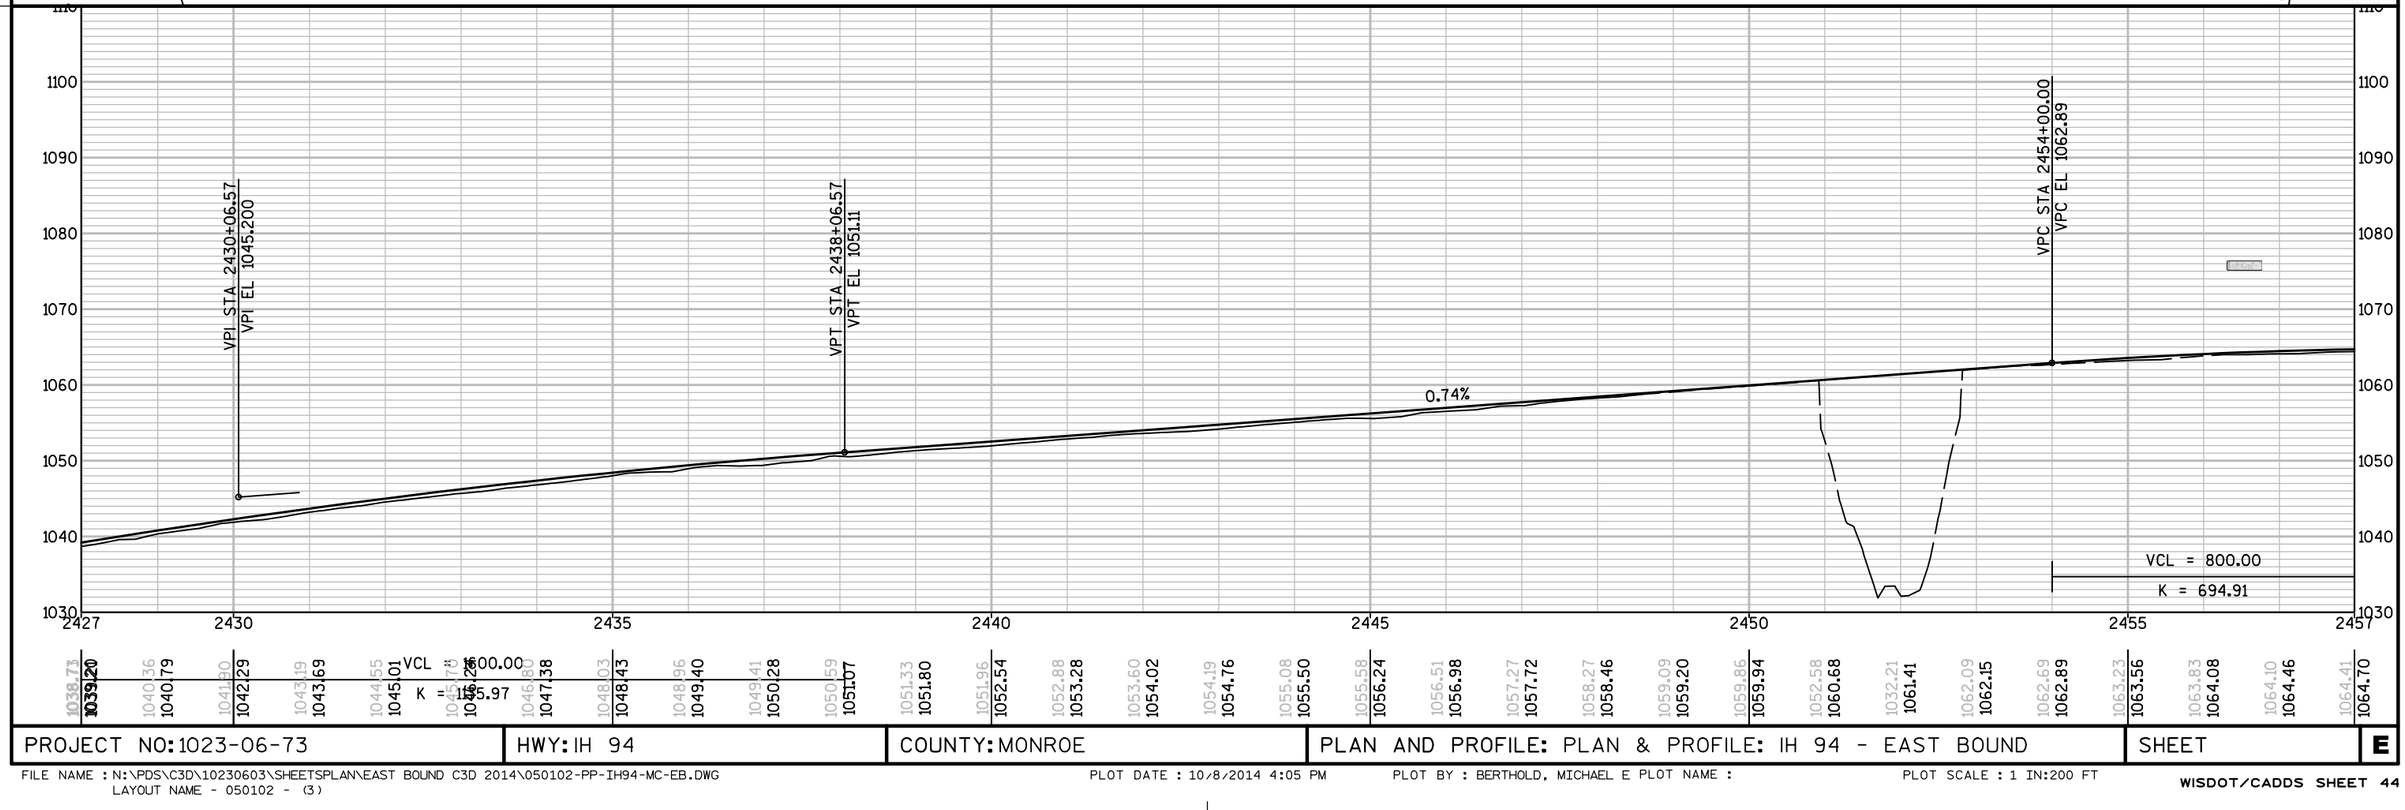

PROJECT NO: 1023-06-73	HWY: IH 94	COUNTY: MONROE	PLAN AND PROFILE: PLAN & PROFILE: IH 94 - EAST BOUND	SHEET	E

FILE NAME : N:\PDS\C3D\10230603\SHEETSPLAN\EAST BOUND C3D 2014\050102-PP-IH94-MC-EB.DWG
LAYOUT NAME - 050102 - (3)
PLOT DATE : 10/8/2014 4:05 PM PLOT BY : BERTHOLD, MICHAEL E PLOT NAME :
PLOT SCALE : 1 IN:200 FT

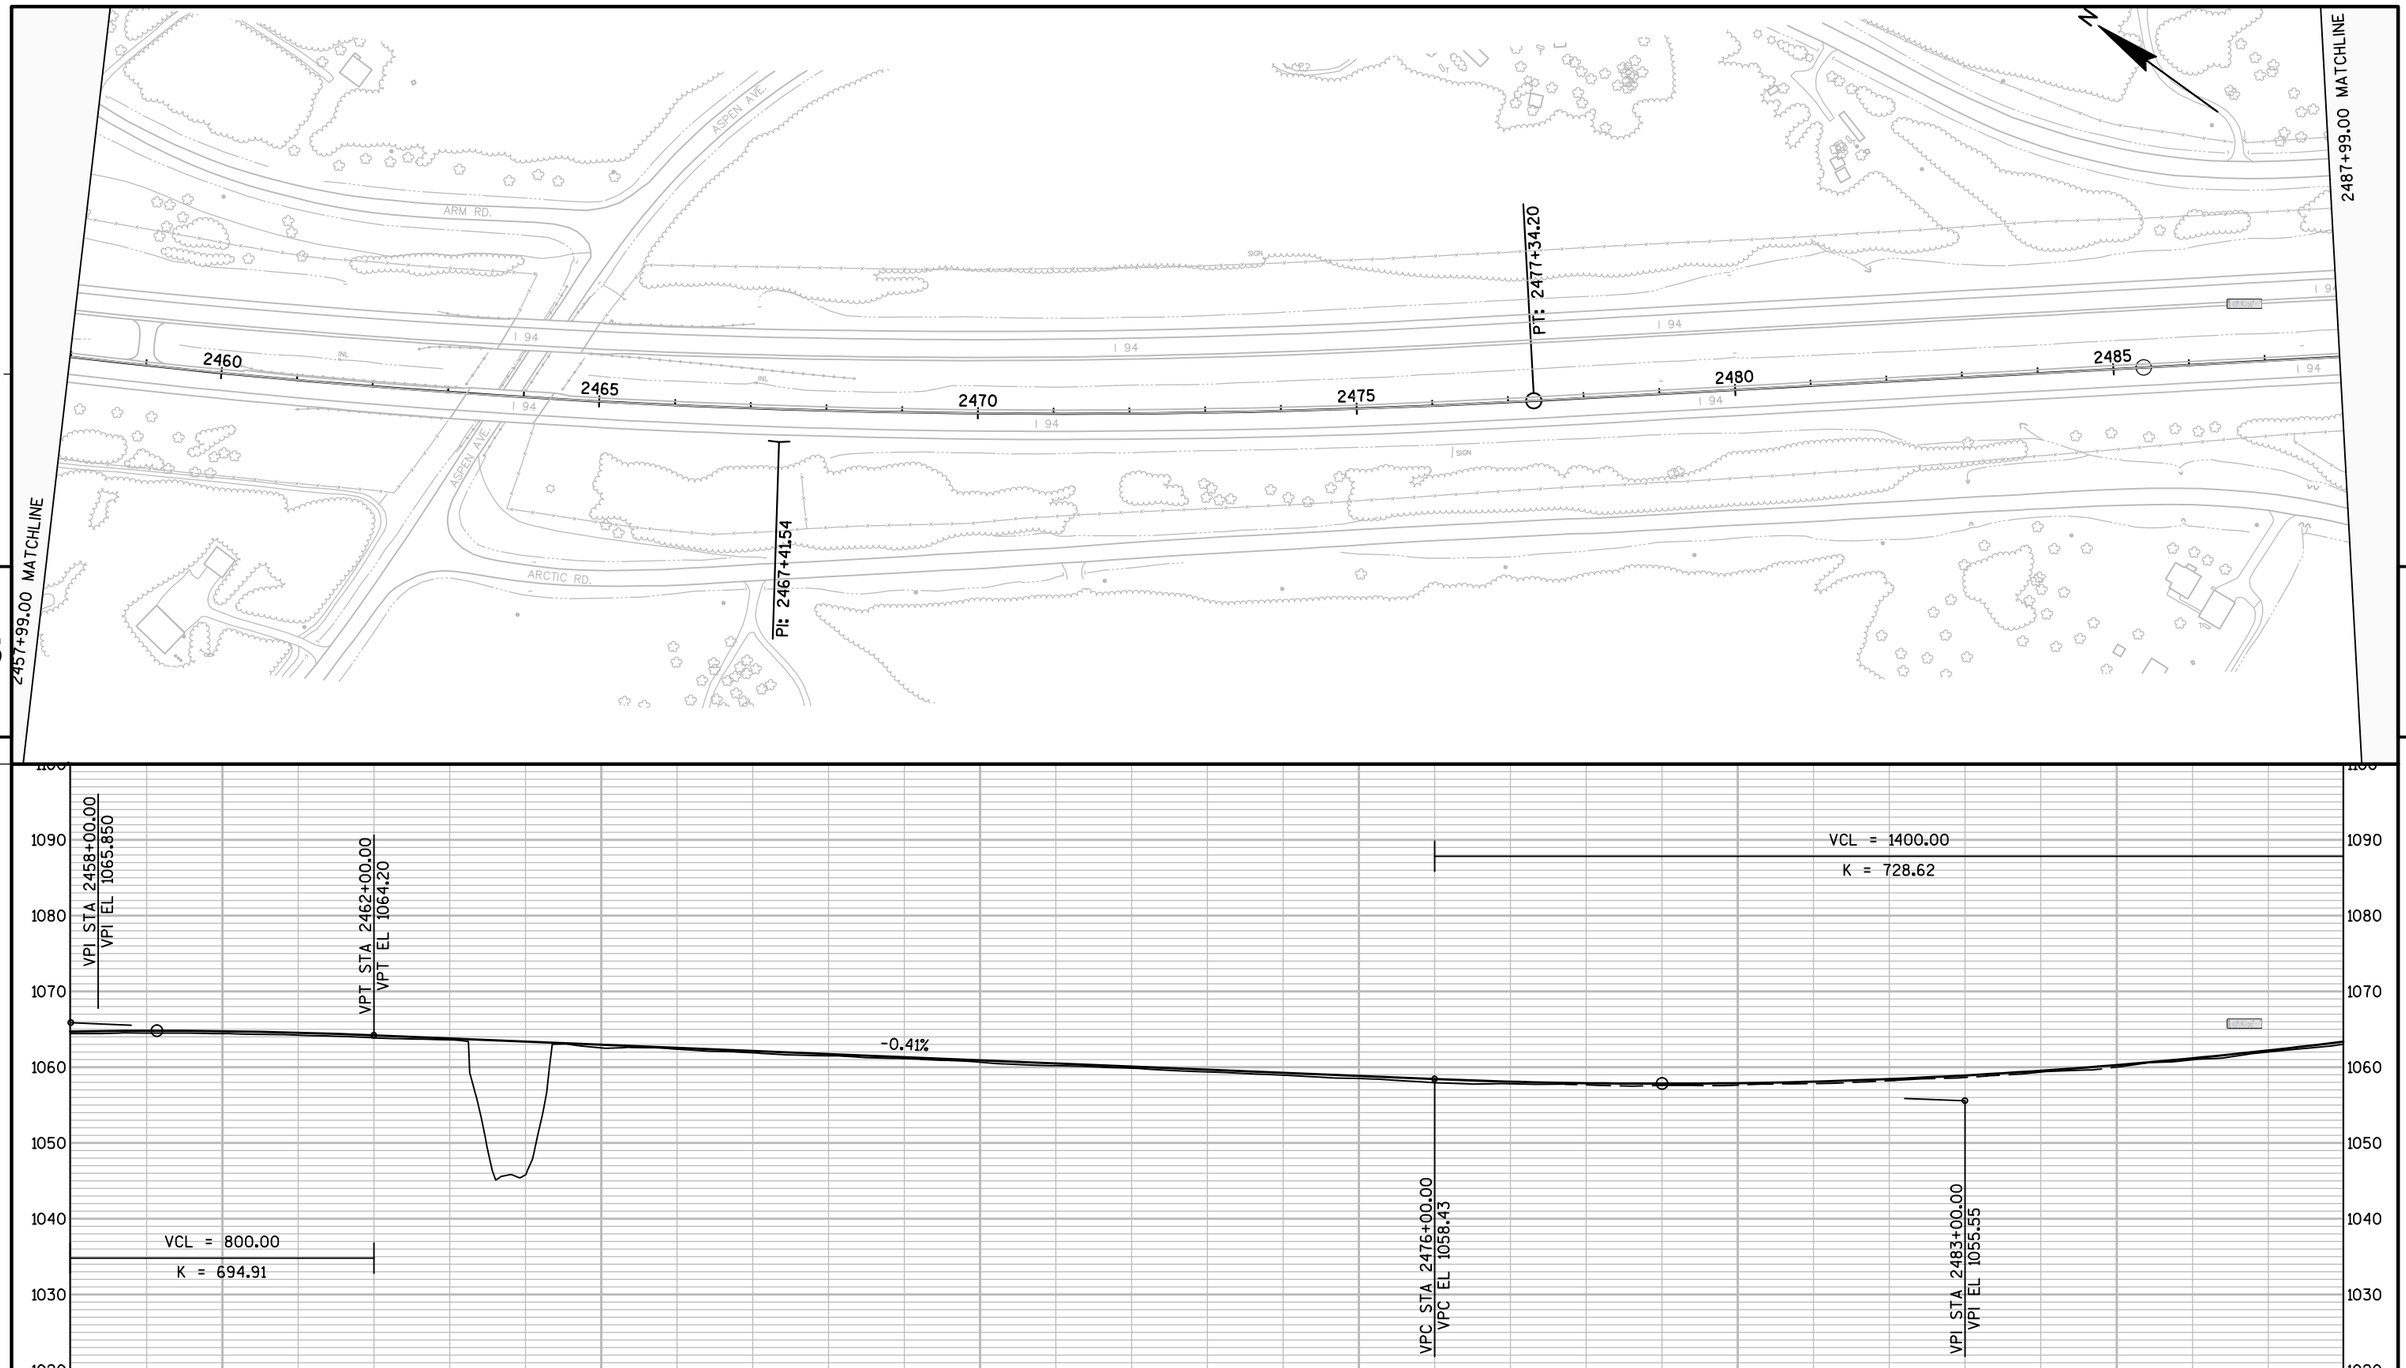

5

5

PROJECT NO: 1023-06-73	HWY: IH 94	COUNTY: MONROE	PLAN AND PROFILE: PLAN & PROFILE: IH 94 - EAST BOUND	SHEET	E

FILE NAME : N:\PDS\C3D\10230603\SHEETSPLAN\EAST BOUND C3D 2014\050102-PP-IH94-MC-EB.DWG
LAYOUT NAME - 050102 - (4)
PLOT DATE : 10/8/2014 4:05 PM PLOT BY : BERTHOLD, MICHAEL E PLOT NAME :
PLOT SCALE : 1 IN:200 FT

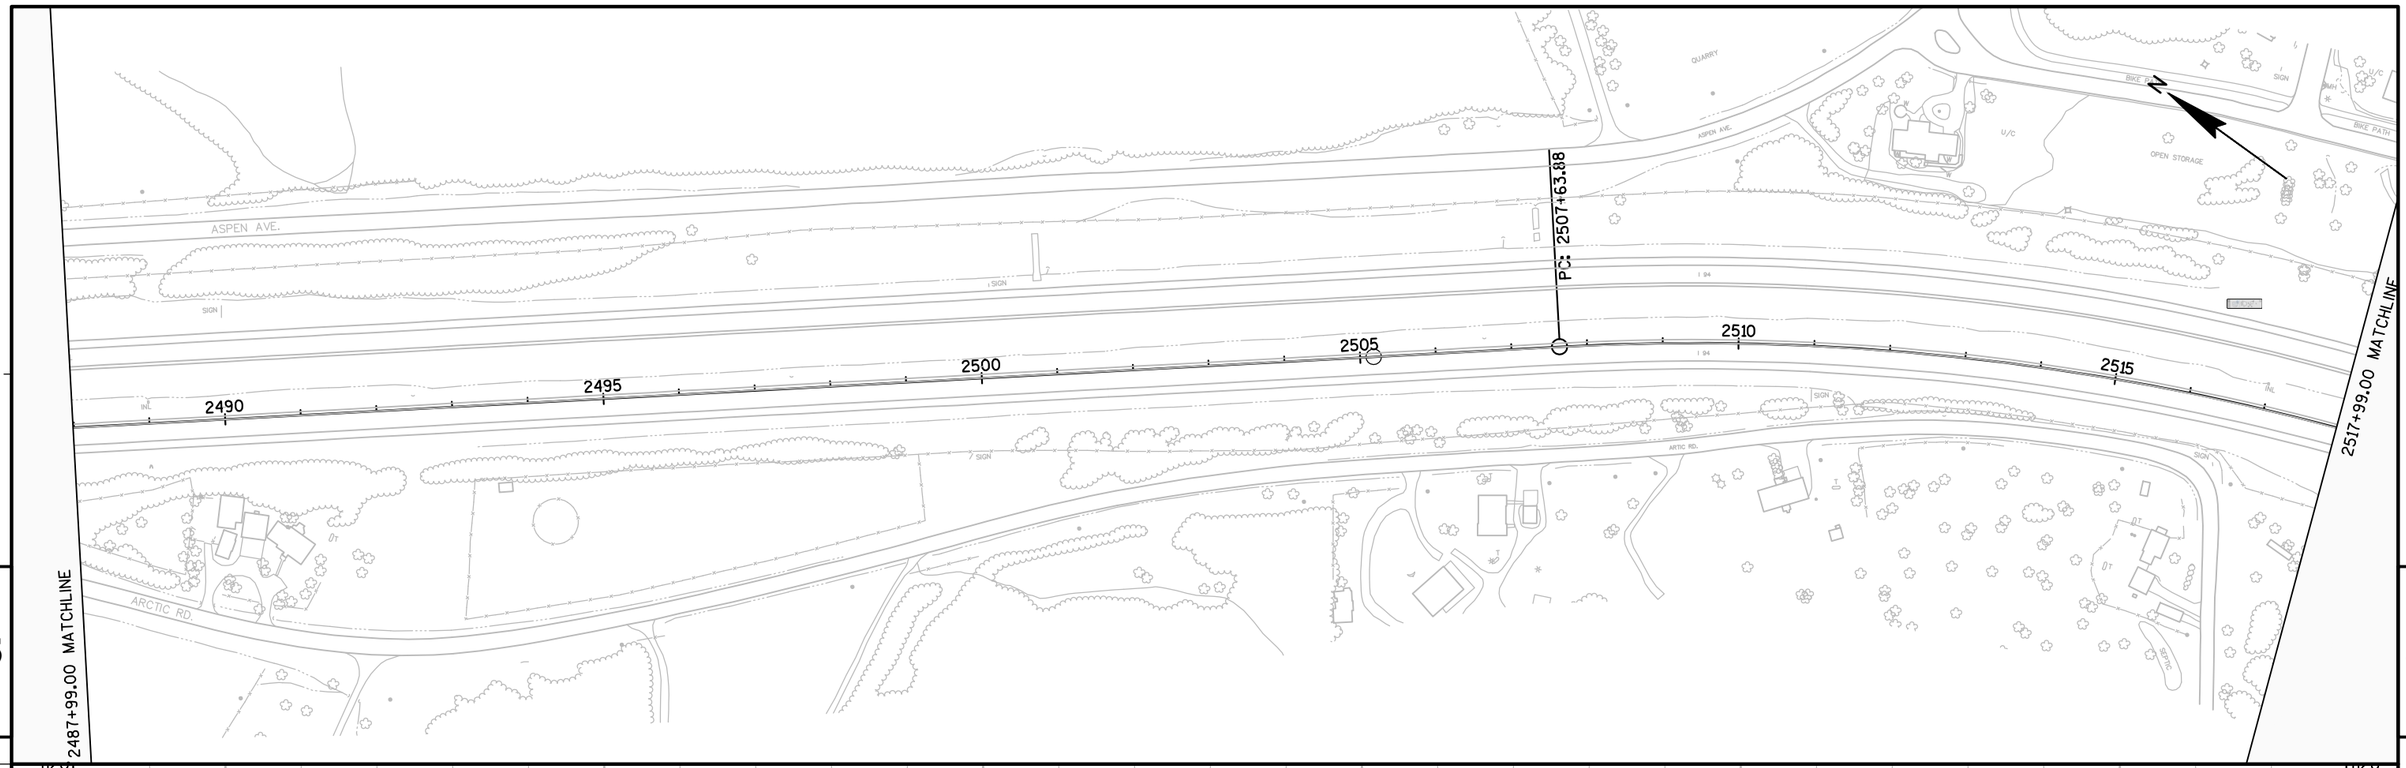

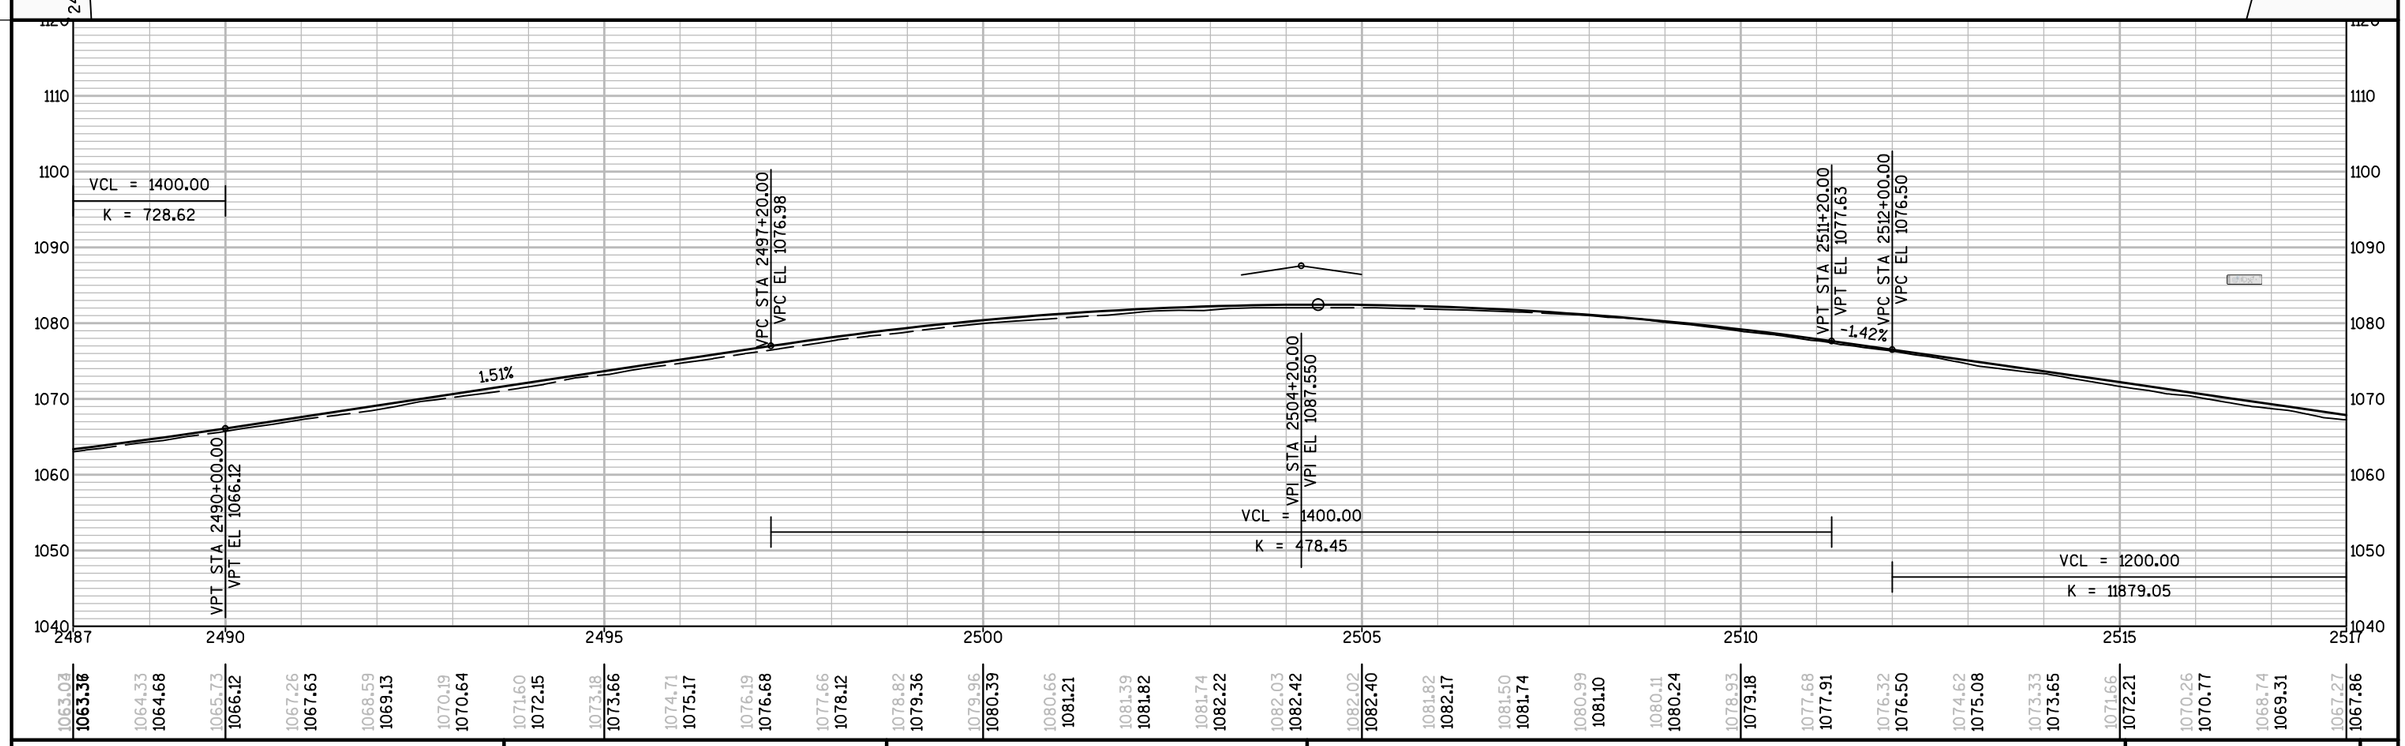

PROJECT NO: 1023-06-73	HWY: IH 94	COUNTY: MONROE	PLAN AND PROFILE: PLAN & PROFILE: IH 94 - EAST BOUND	SHEET	E

FILE NAME : N:\PDS\C3D\10230603\SHEETSPLAN\EAST BOUND C3D 2014\050102-PP-IH94-MC-EB.DWG
LAYOUT NAME - 050102 - (5)

PLOT DATE : 10/8/2014 4:06 PM PLOT BY : BERTHOLD, MICHAEL E PLOT NAME :

PLOT SCALE : 1 IN:200 FT

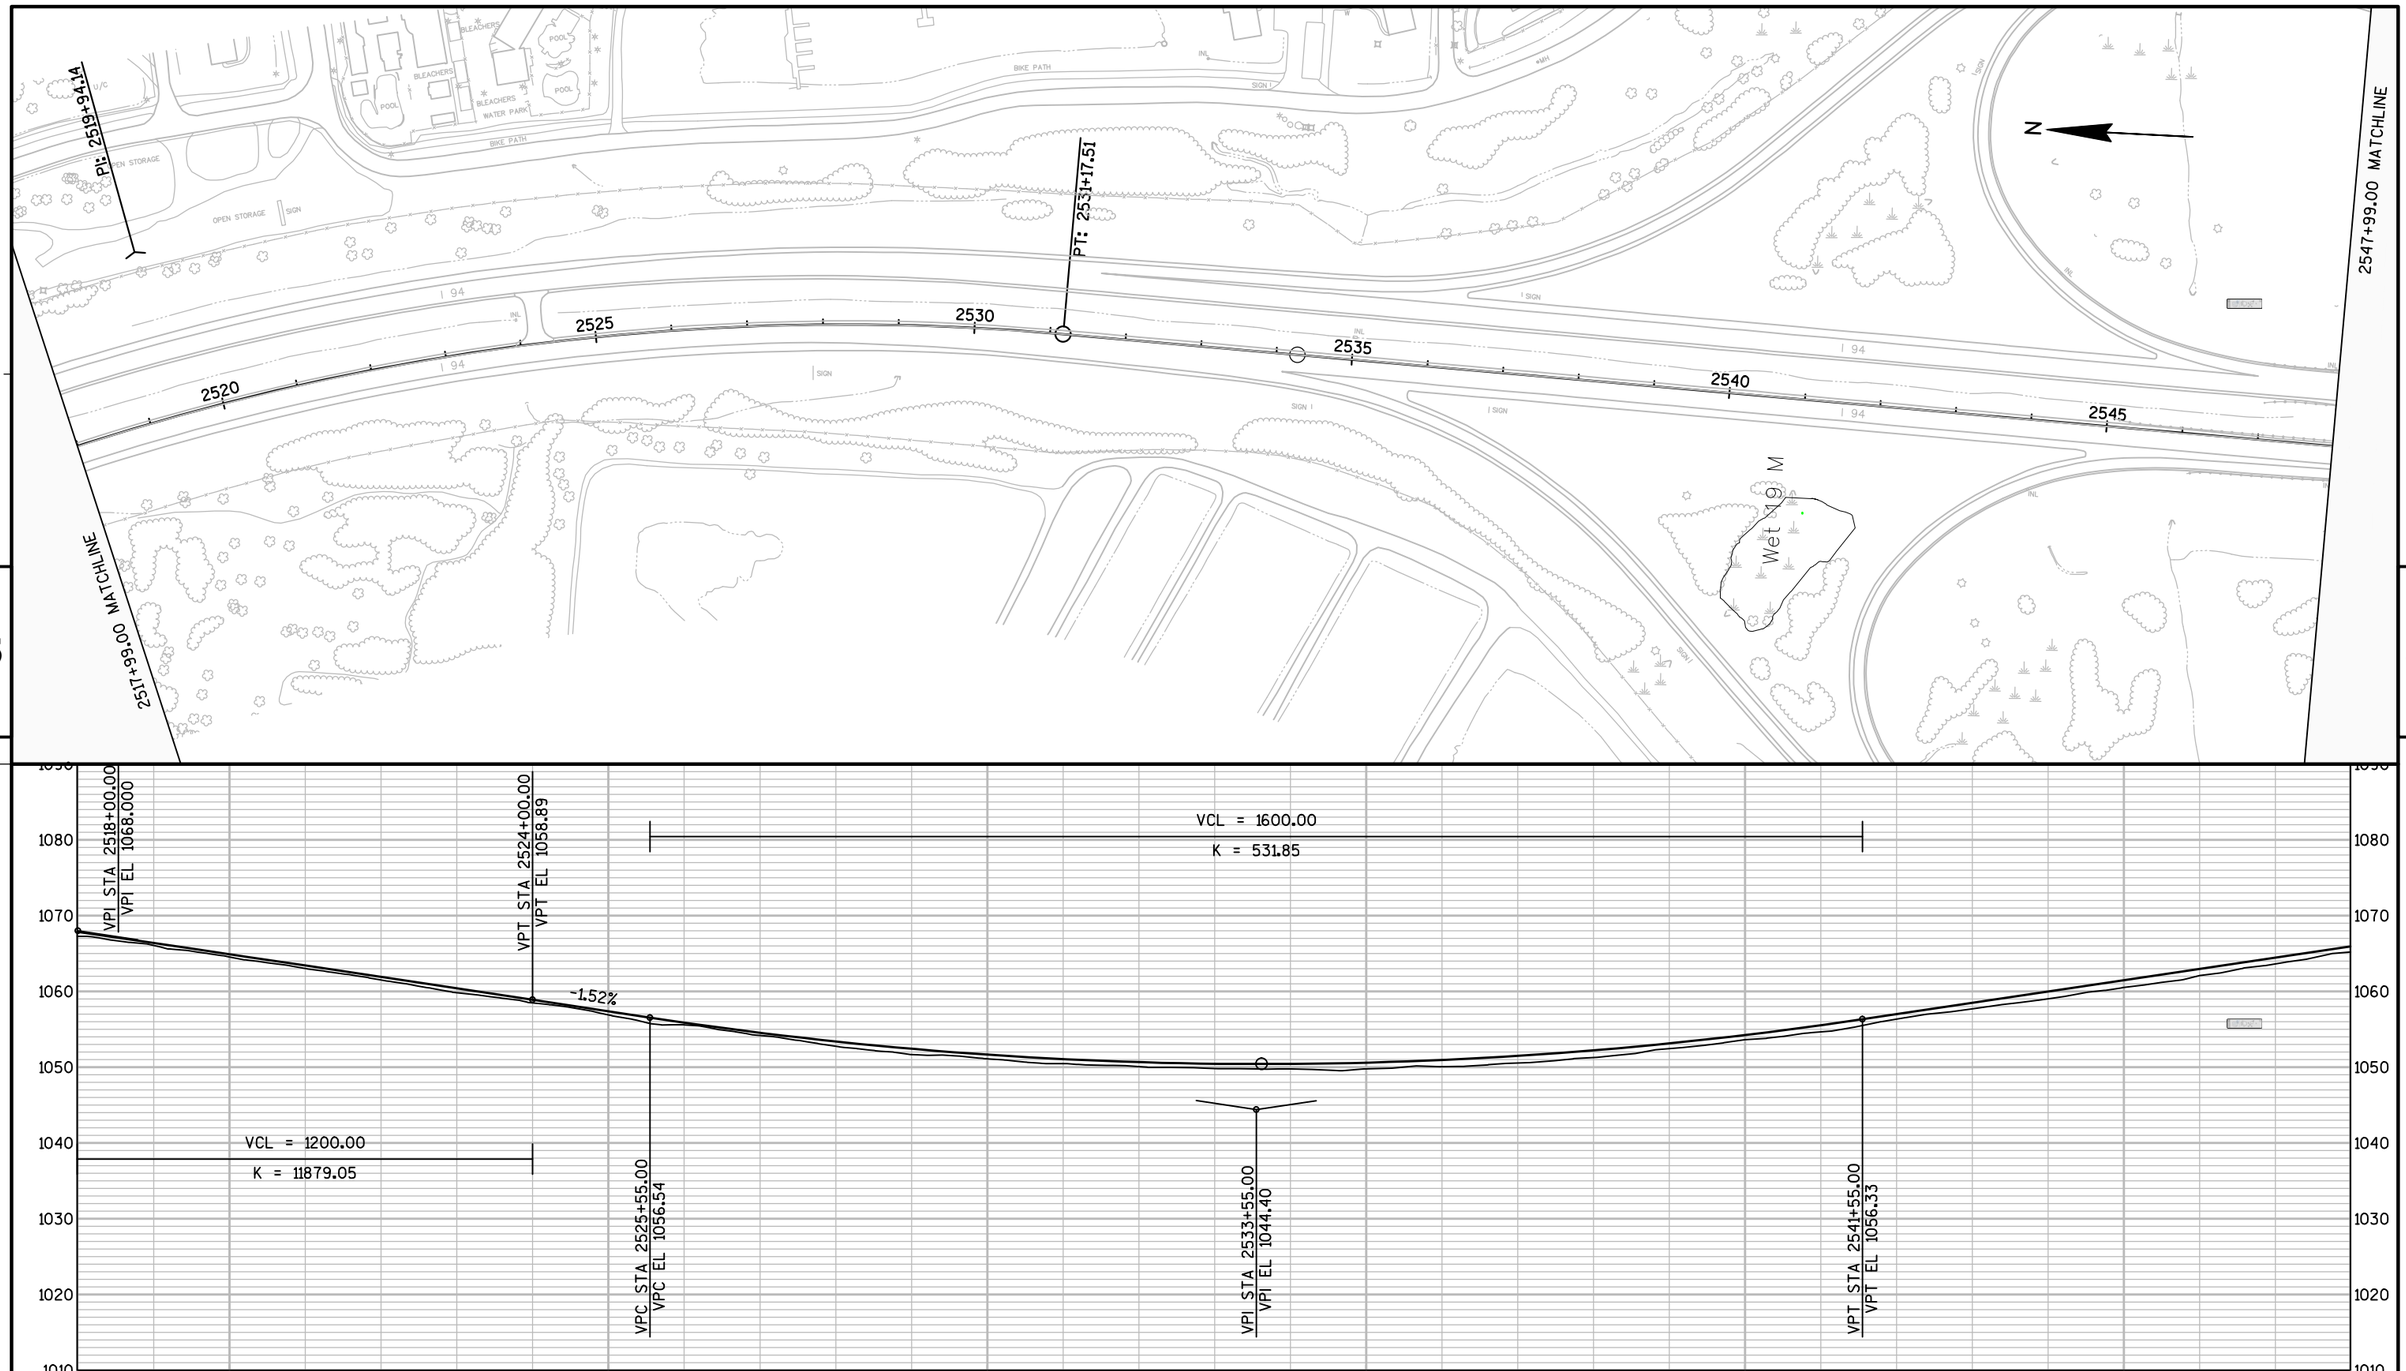

PROJECT NO: 1023-06-73	HWY: IH 94	COUNTY: MONROE	PLAN AND PROFILE: PLAN & PROFILE: IH 94 - EAST BOUND	SHEET	E

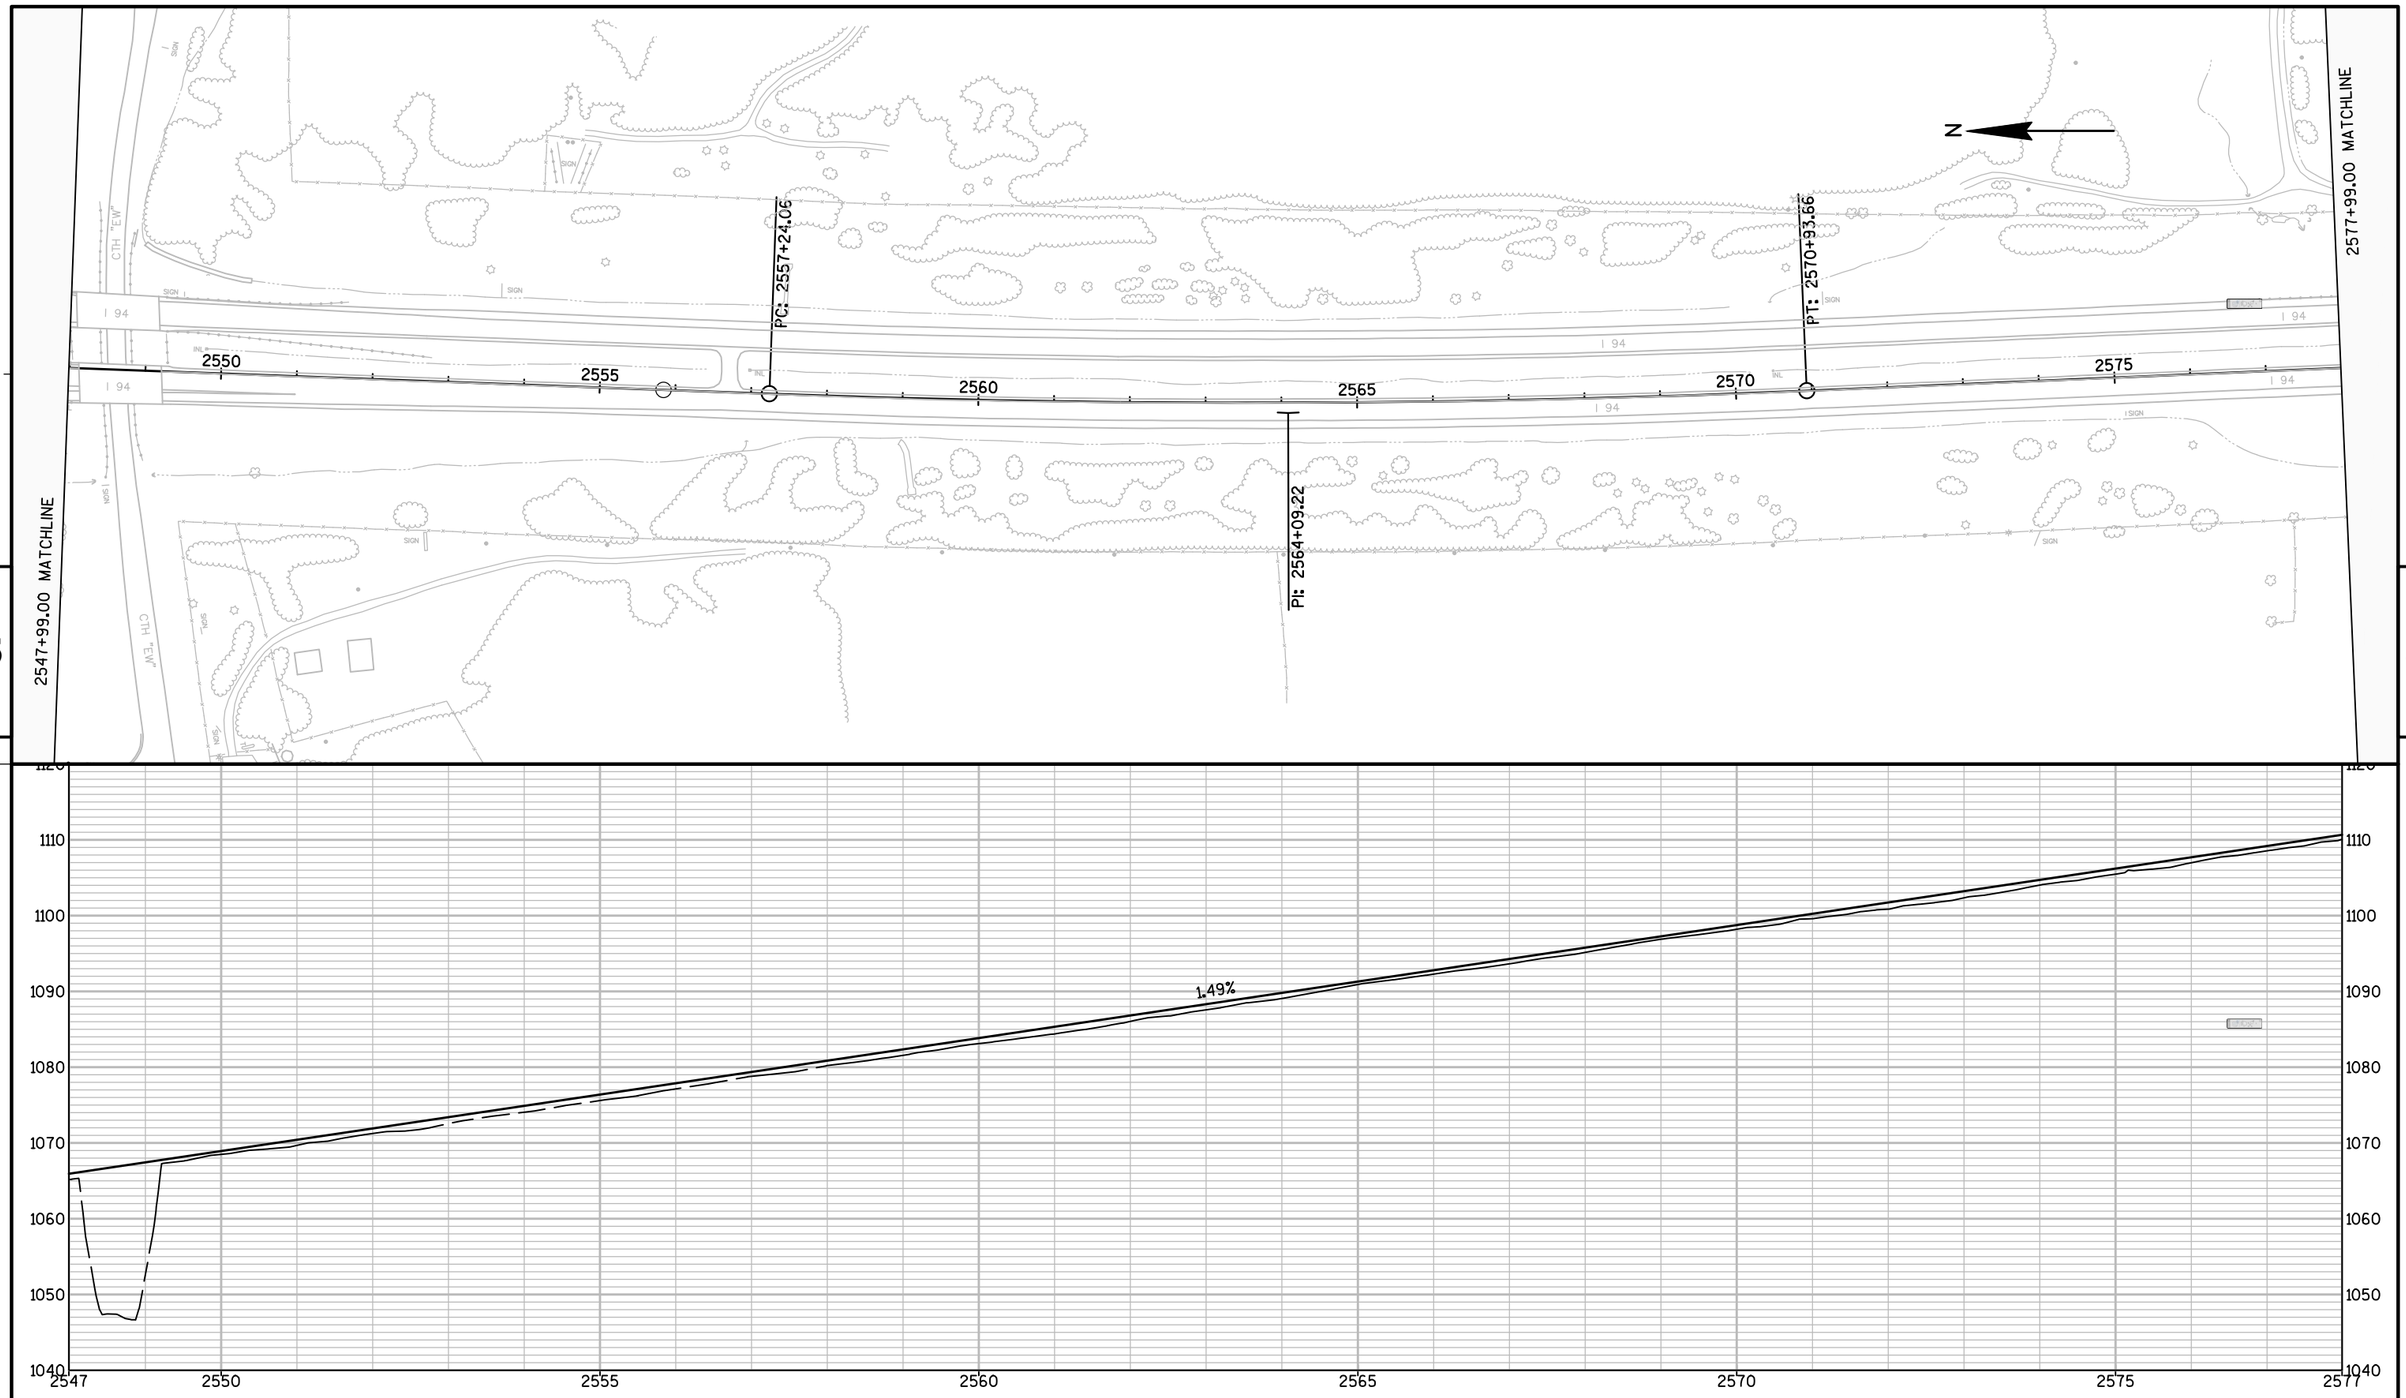

1065.19	**1065.94**	1052.67	**1067.43**	1068.50	**1068.92**	1069.67	**1070.41**	1071.26	**1071.90**	1072.54	**1073.39**	1074.05	**1074.88**	1075.59	**1076.37**	1077.13	**1077.87**	1078.78	**1079.36**	1080.20	**1080.85**	1081.57	**1082.34**	1083.11	**1083.83**	1084.39	**1085.32**	1086.04	**1086.81**	1087.57	**1088.30**	1089.06	**1089.79**	1090.92	**1091.28**	1092.28	**1092.77**	1093.63	**1094.26**	1095.13	**1095.75**	1096.87	**1097.24**	1098.19	**1098.73**	1099.59	**1100.22**	1100.85	**1101.72**	1102.34	**1103.21**	1104.03	**1104.70**	1105.46	**1106.19**	1106.96	**1107.68**	1108.54	**1109.17**	1110.05	**1110.64**

PROJECT NO: 1023-06-73	HWY: IH 94	COUNTY: MONROE	PLAN AND PROFILE: PLAN & PROFILE: IH 94 - EAST BOUND	SHEET	E

FILE NAME : N:\PDS\C3D\10230603\SHEETSPLAN\EAST BOUND C3D 2014\050102-PP-IH94-MC-EB.DWG
LAYOUT NAME - 050102 - (7)
PLOT DATE : 10/8/2014 4:06 PM PLOT BY : BERTHOLD, MICHAEL E PLOT NAME : PLOT SCALE : 1 IN:200 FT

2577+99.00 MATCHLINE

2607+99.00 MATCHLINE

5

5

N

SEPTIC

SIGN

I 94

INL

2580 2585 2590 2595 2600 2605

VPC STA 2584+75.00
VPC EL 1120.72

VPI STA 2597+75.00
VPI EL 1140.100

VCL 2600.000
T 732.32

1180 1170 1160 1150 1140 1130 1120 1110

2577 2580 2585 2590 2595 2600 2605 2607

| | | |

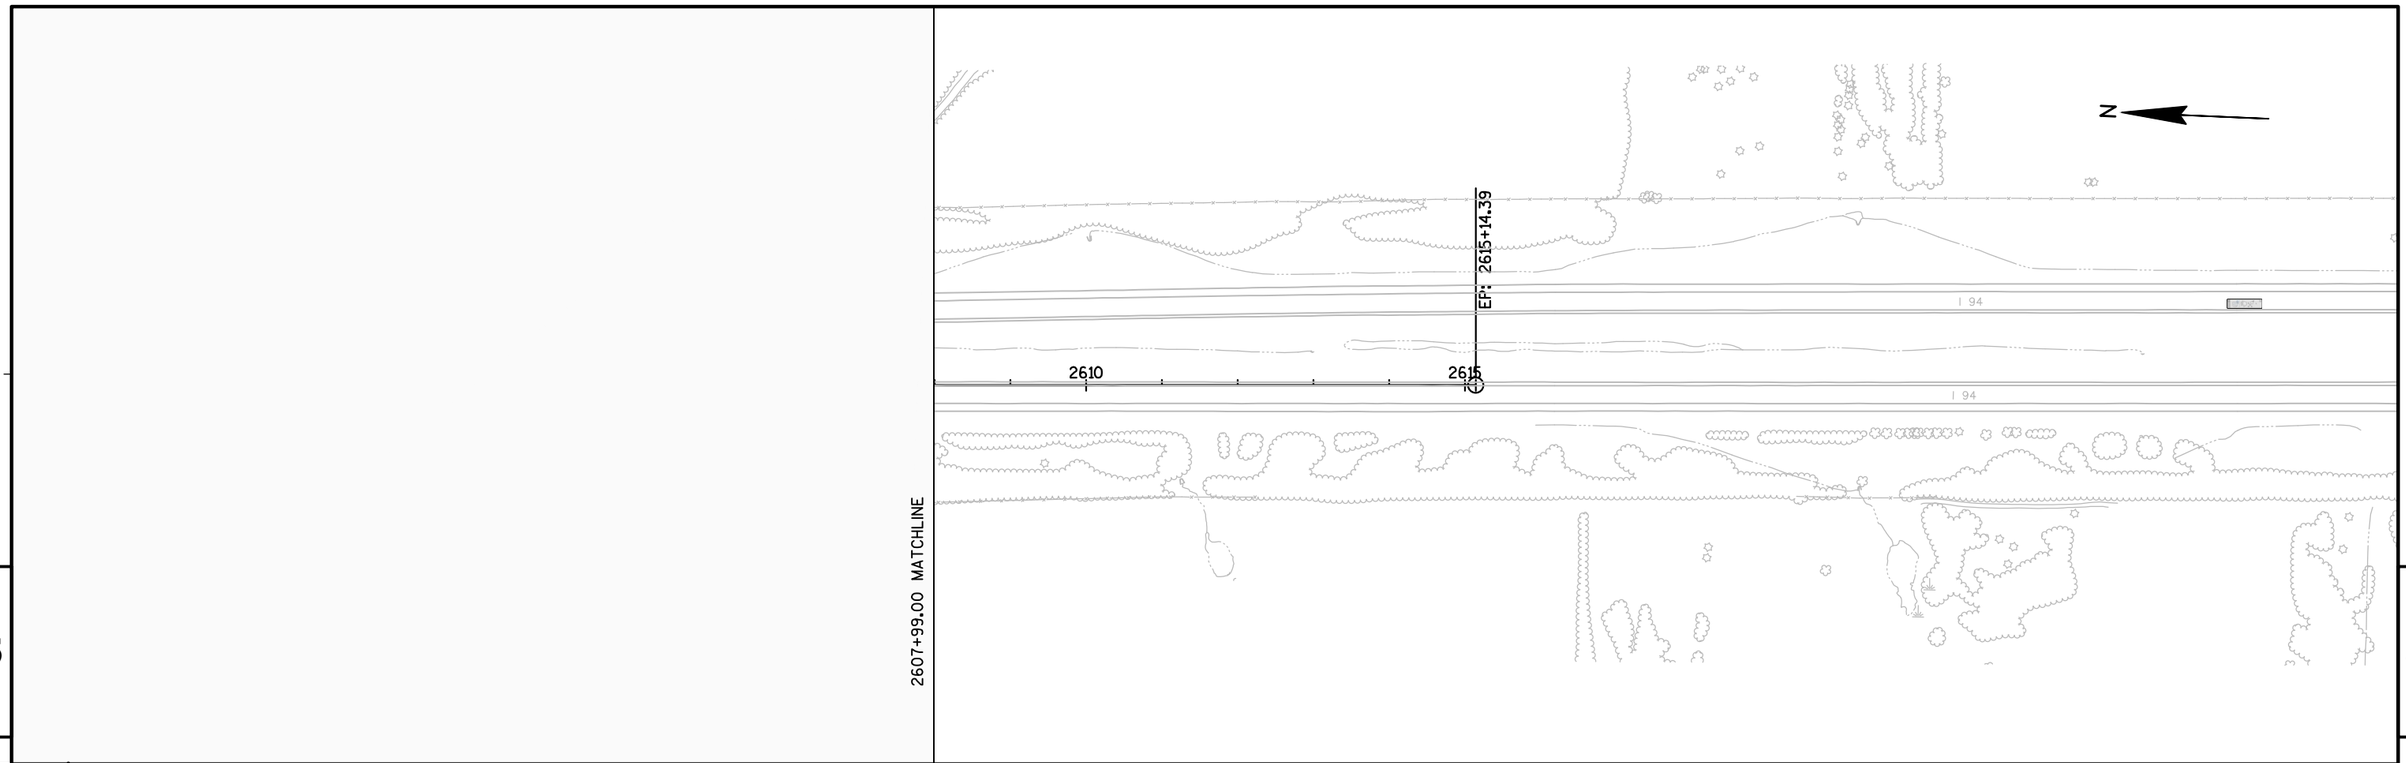

PROJECT NO: 1023-06-73	HWY: IH 94	COUNTY: MONROE	PLAN AND PROFILE: PLAN & PROFILE: IH 94 - EAST BOUND	SHEET	E

FILE NAME : N:\PDS\C3D\10230603\SHEETSPLAN\EAST BOUND C3D 2014\050102-PP-IH94-MC-EB.DWG
LAYOUT NAME - 050102 - (9)
PLOT DATE : 10/8/2014 4:06 PM PLOT BY : BERTHOLD, MICHAEL E PLOT NAME : PLOT SCALE : 1 IN:200 FT

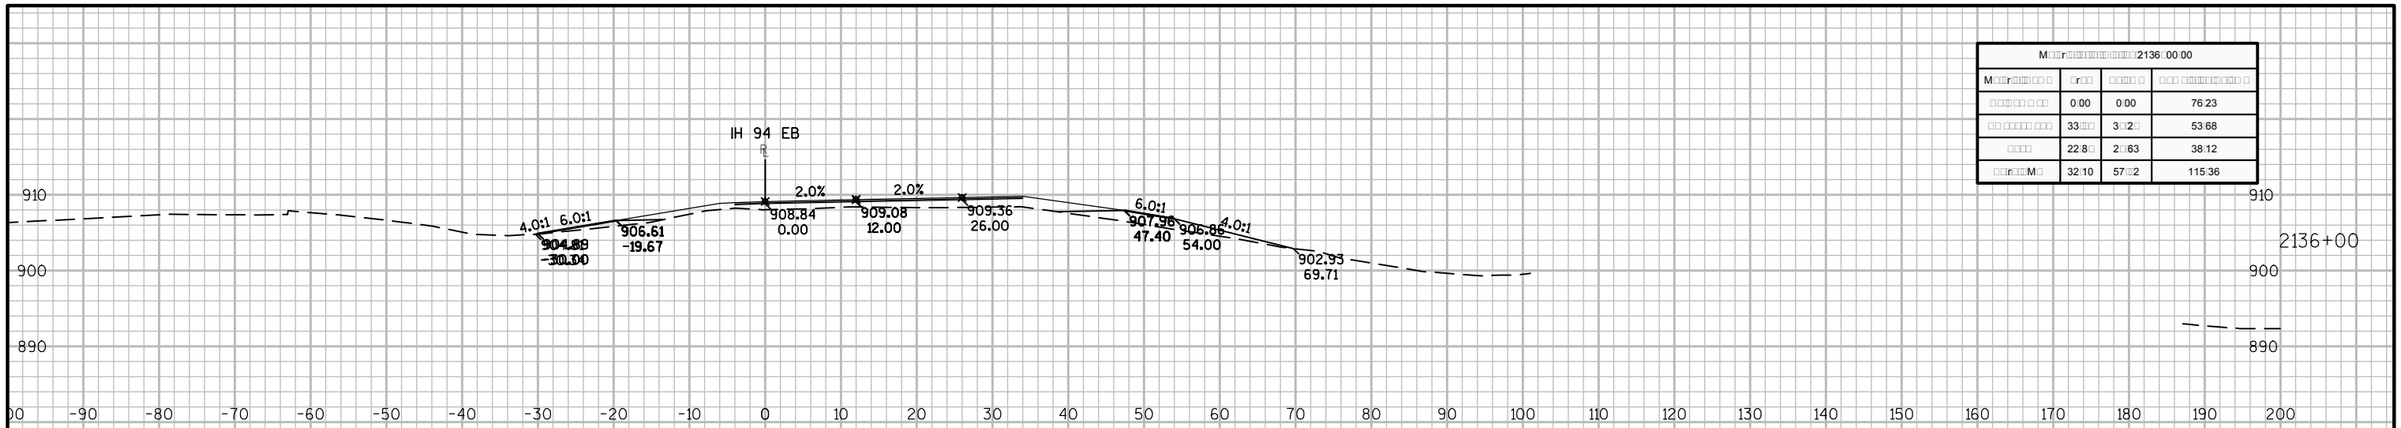

M□□r□□□□□□□□□□□□□2136+00.00			
M□□r□□□□□□ □ □□	□r□□	□□□□ □	□□□ □□□□□□□□□ □
□ □□□ □□ □ □□	0.00	0.00	76.23
□□ □□□□□ □□□	33.□□	3.□2□	53.68
□□□□	22.8□	2.□63	38.12
□□r□□M□	32.10	57.□2	115.36

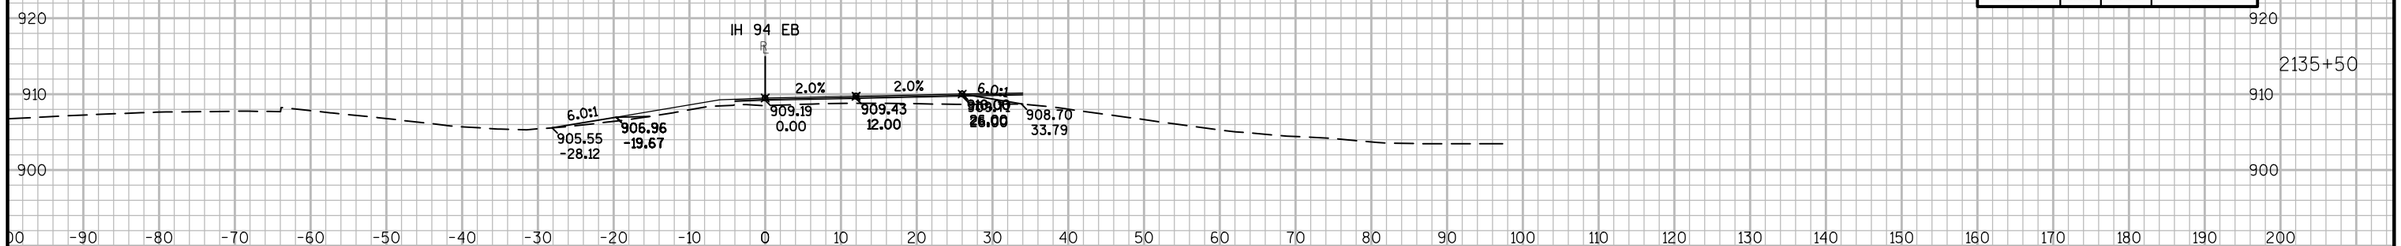

M□□r□□□□□□□□□□□□□2135+50.00			
M□□r□□□□□□ □ □□	□r□□	□□□□ □	□□□ □□□□□□□□□ □
□ □□□ □□ □ □□	0.00	76.23	76.23
□□ □□□□□ □□□	8.□3	1.□□□	1.□□□
□□□□	□17	8.□□	8.□□
□□r□□M□	30.□6	57.□□	57.□□

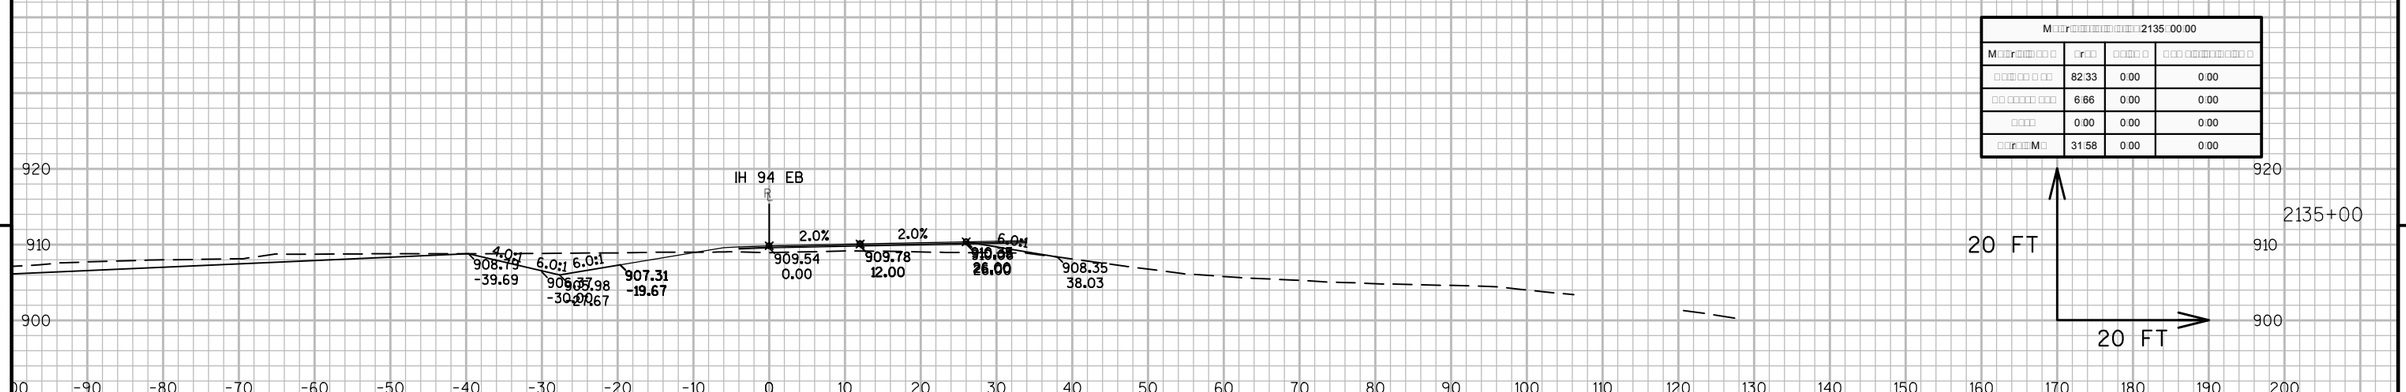

M□□r□□□□□□□□□□□□□2135+00.00			
M□□r□□□□□□ □ □□	□r□□	□□□□ □	□□□ □□□□□□□□□ □
□ □□□ □□ □ □□	82.33	0.00	0.00
□□ □□□□□ □□□	6.66	0.00	0.00
□□□□	0.00	0.00	0.00
□□r□□M□	31.58	0.00	0.00

9

9

PROJECT NO: 1023-00-72	HWY: IH 94	COUNTY: JACKSON	CROSS SECTIONS: IH 94 EB	SHEET	E

FILE NAME : N:\PDS\C3D\10230002\SHEETSPLAN\EAST BOUND C3D 2014\090201-XS-IH94-JC-EB-2135+00 - 2200+00.DWG
LAYOUT NAME - 02 - (1)
PLOT DATE : 10/20/2014 9:45 AM PLOT BY : ANDRITSCH, ERIC R PLOT NAME : PLOT SCALE : 1:20_XREF

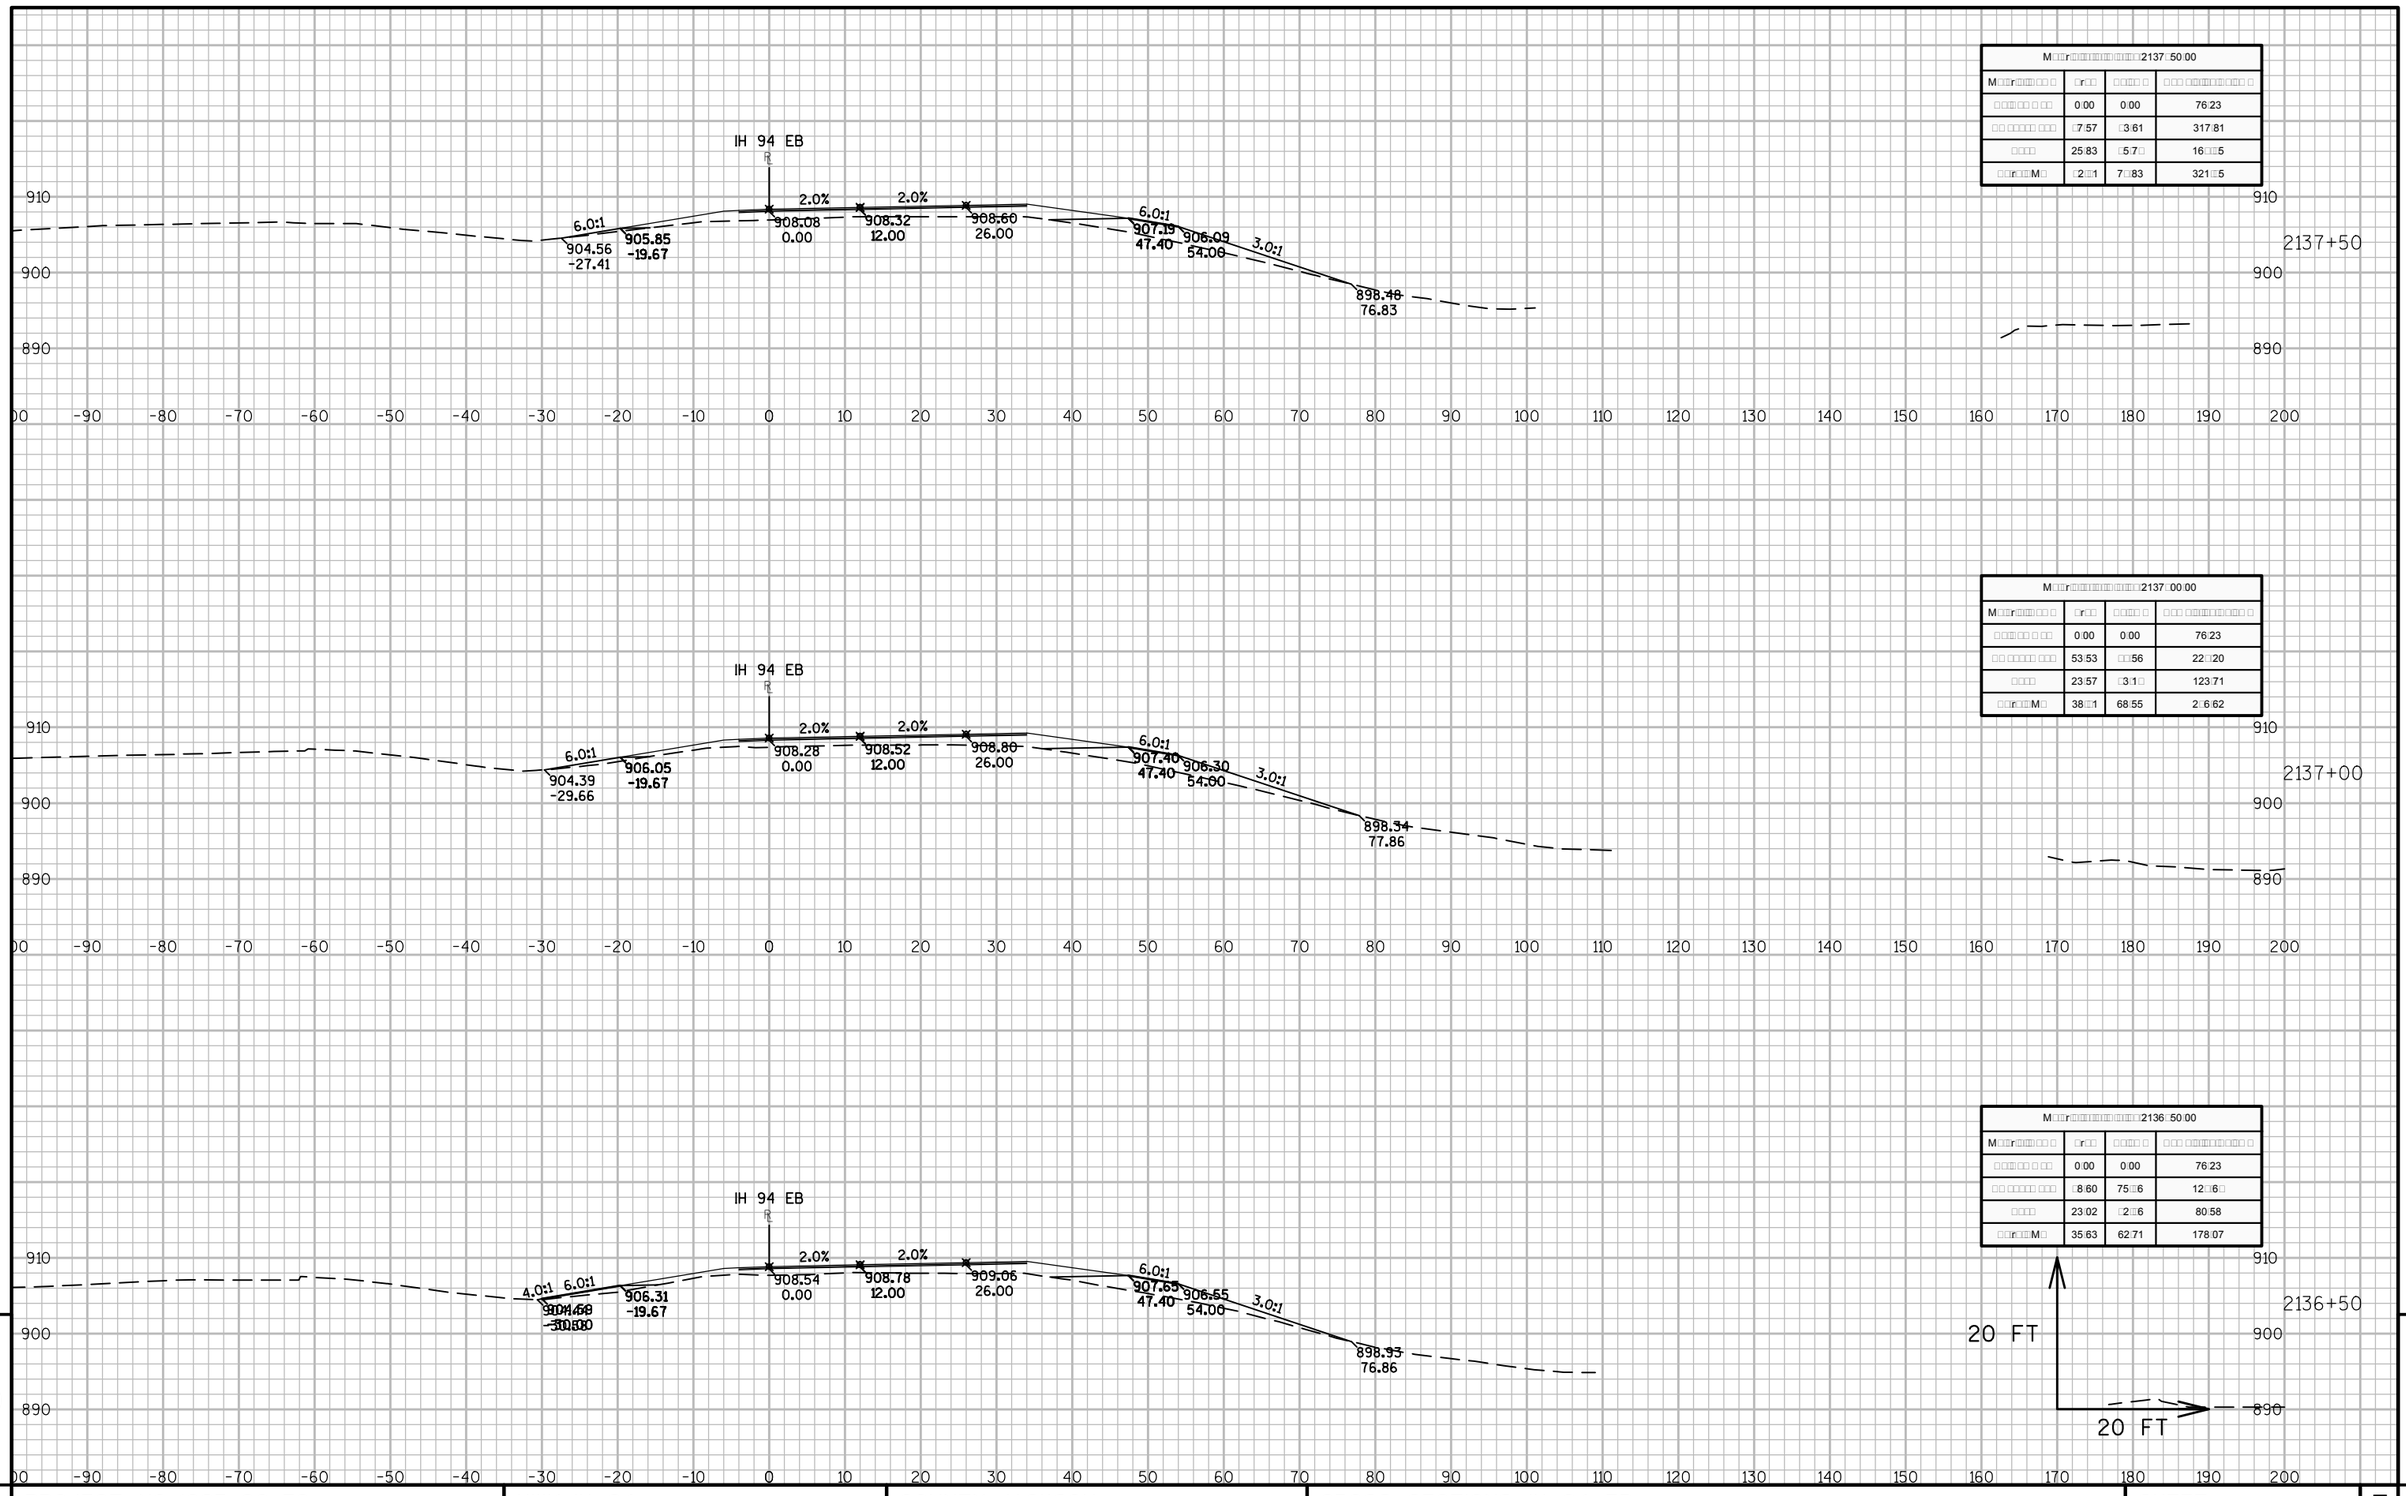

M□□r□□□□□□□□□□□□□□□2137□50.00			
M□□r□□□□□□ □	□r□□	□□□□□ □	□□□ □□□□□□□□□□ □
□ □□□ □□ □ □□	0.00	0.00	76.23
□□ □□□□□ □□□	□7.57	□3.61	317.81
□□□□	25.83	□5.7□	16.□□5
□□r□□M□	□2.□1	7□.83	321.□5

M□□r□□□□□□□□□□□□□□□2137□00.00			
M□□r□□□□□□ □	□r□□	□□□□□ □	□□□ □□□□□□□□□□ □
□ □□□ □□ □ □□	0.00	0.00	76.23
□□ □□□□□ □□□	53.53	□□.56	22.□20
□□□□	23.57	□3.1□	123.71
□□r□□M□	38.□1	68.55	2□6.62

M□□r□□□□□□□□□□□□□□□2136□50.00			
M□□r□□□□□□ □	□r□□	□□□□□ □	□□□ □□□□□□□□□□ □
□ □□□ □□ □ □□	0.00	0.00	76.23
□□ □□□□□ □□□	□8.60	75.□6	12.□6□
□□□□	23.02	□2.□6	80.58
□□r□□M□	35.63	62.71	178.07

20 FT

20 FT

9

9

PROJECT NO: 1023-00-72	HWY: IH 94	COUNTY: JACKSON	CROSS SECTIONS: IH 94 EB	SHEET	E

FILE NAME : N:\PDS\C3D\10230002\SHEETSPLAN\EAST BOUND C3D 2014\090201-XS-IH94-JC-EB-2135+00 - 2200+00.DWG
LAYOUT NAME - 02 - (2)

PLOT DATE : 10/20/2014 9:46 AM PLOT BY : ANDRITSCH, ERIC R PLOT NAME : PLOT SCALE : 1:20_XREF

IH 94 EB
R
2.0%
1.8%
907.79
0.00
908.03
12.00
908.28
26.00
906.82
47.40
905.56
-19.67
4.0:1
6.0:1
2139+00
IH 94 EB
R
2.0%
2.0%
907.83
0.00
908.07
12.00
908.35
26.00
906.95
47.40
905.61
-19.67
904.11
-28.66
6.0:1
2138+50
IH 94 EB
R
2.0%
2.0%
907.93
0.00
908.17
12.00
908.45
26.00
907.05
47.40
905.70
-19.67
904.32
-27.97
6.0:1
2138+00
910
900
890
-90
-80
-70
-60
-50
-40
-30
-20
-10
0
10
20
30
40
50
60
70
80
90
100
110
120
130
140
150
160
170
180
190
200

| M□□r□□□

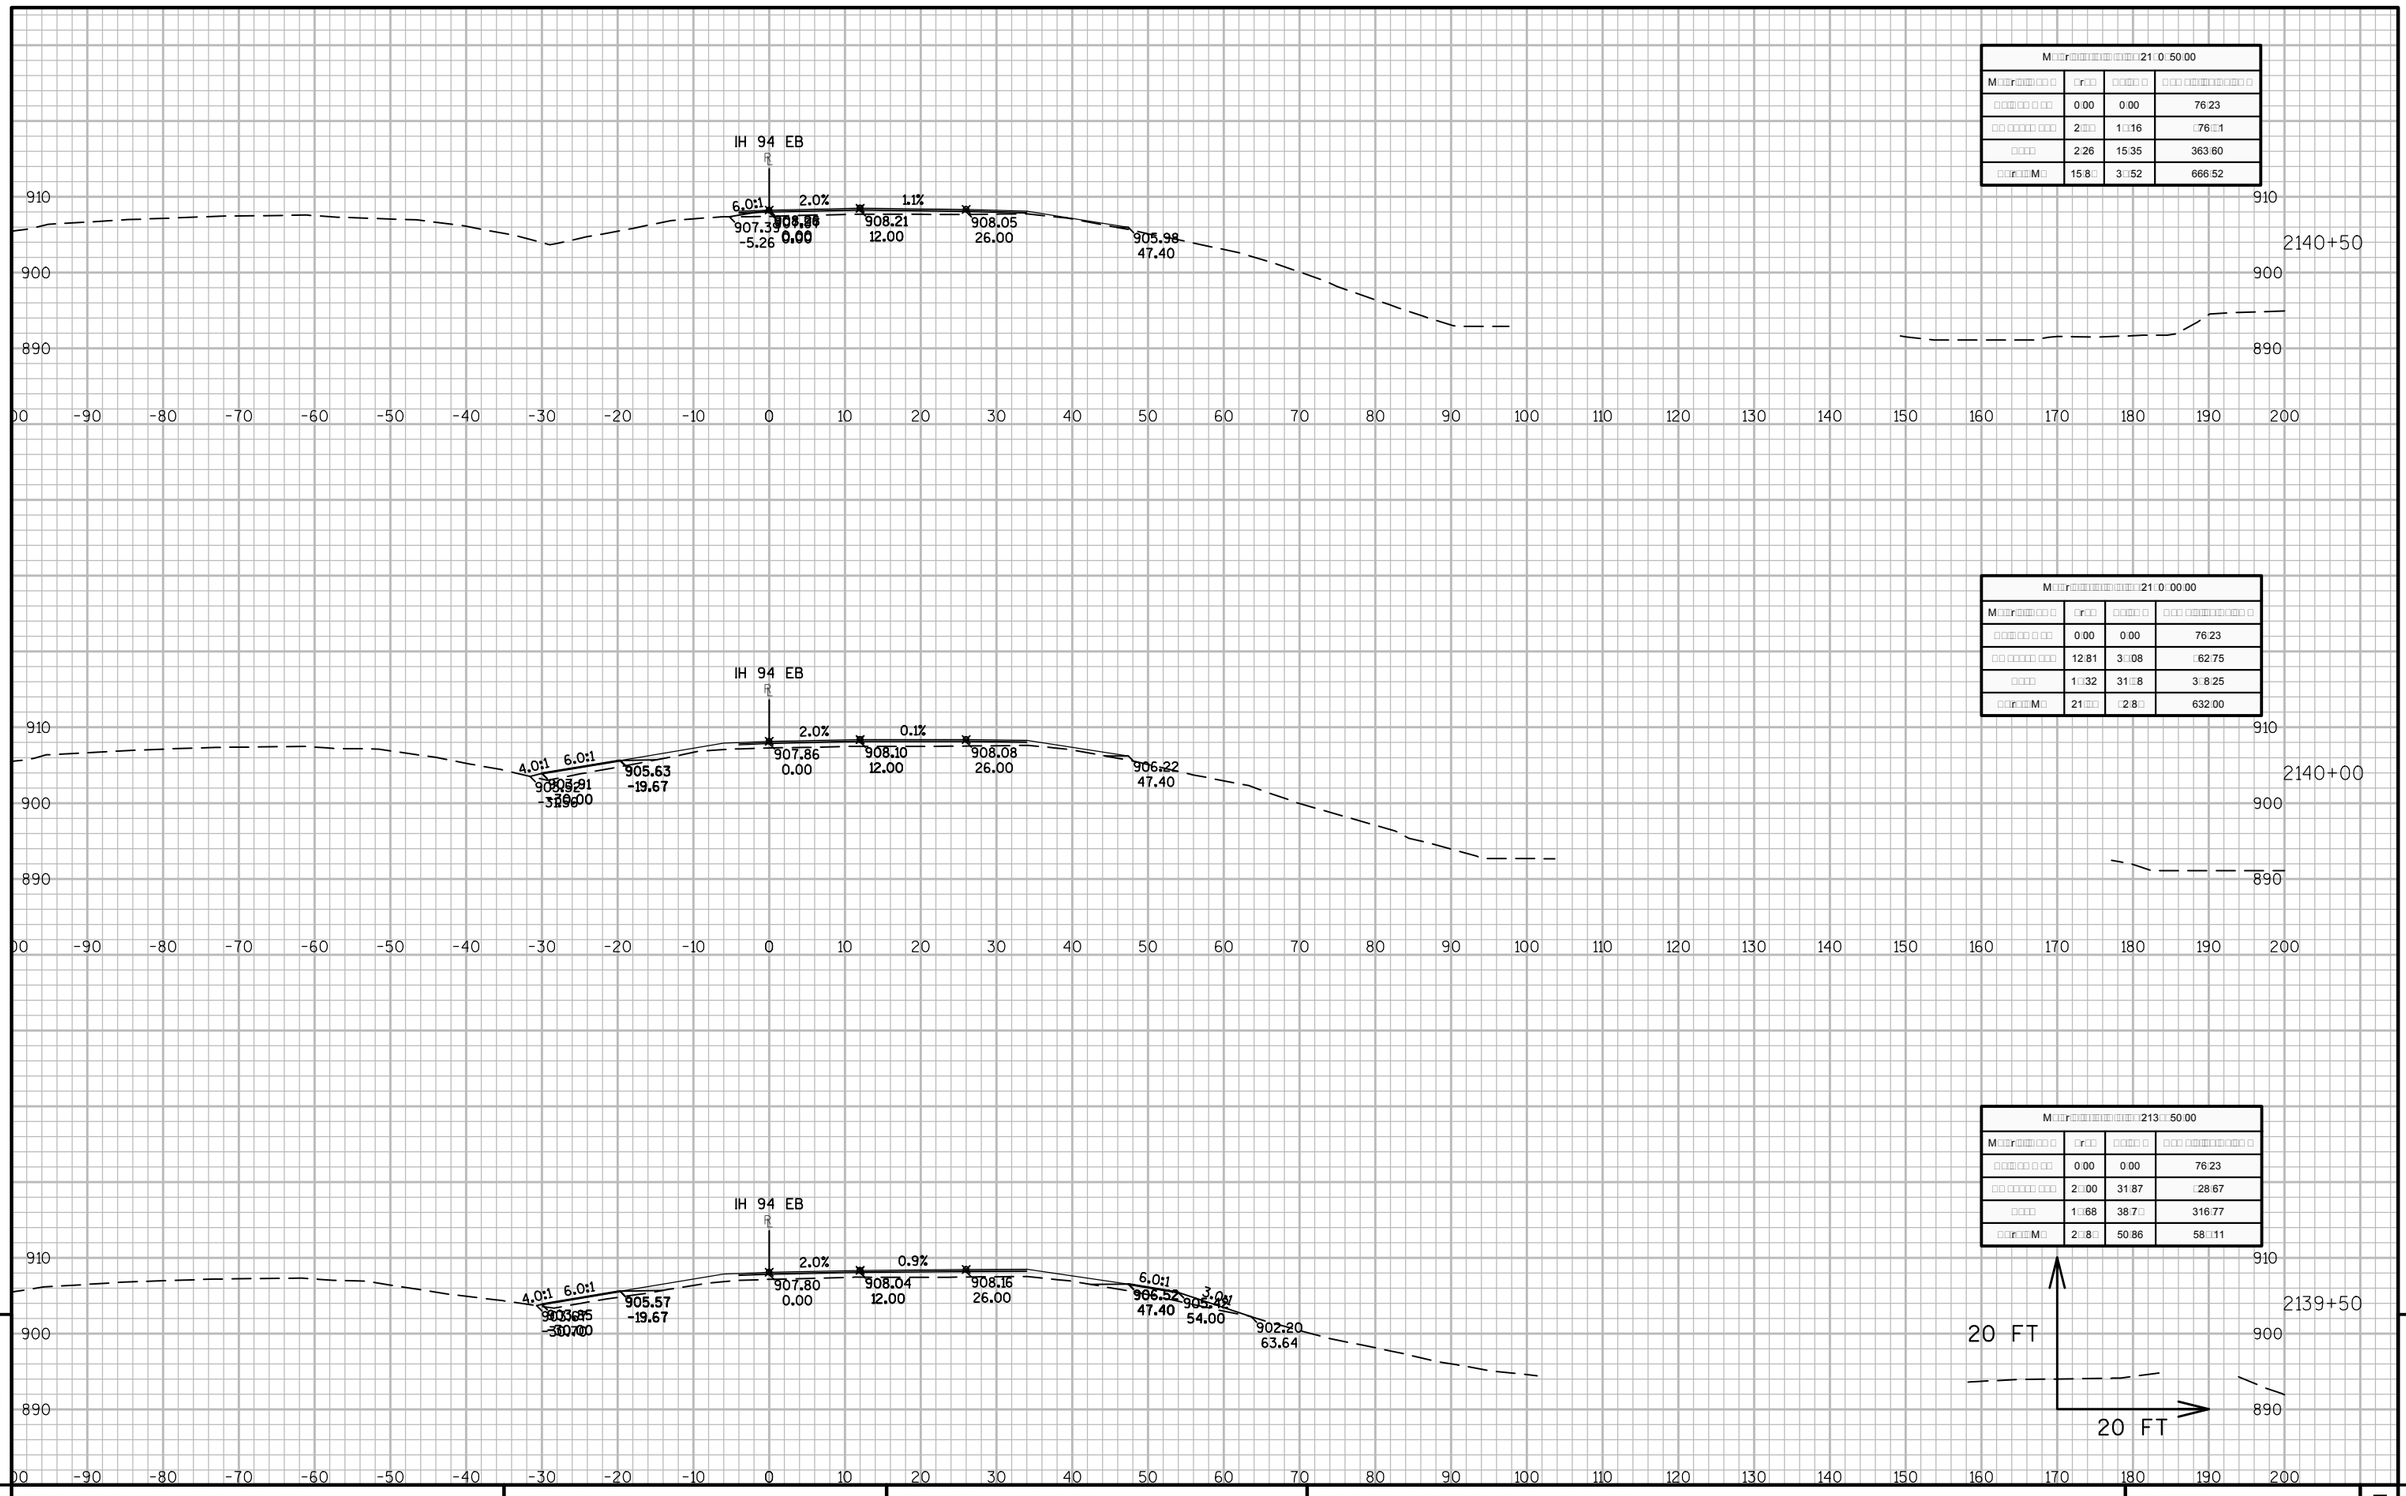

M□□r□□□□□□□□□□□□□□□□21□0□50:00			
M□□r□□□□□□ □ □□	□r□□	□□□□□ □	□□□ □□□□□□□□□□□ □
□ □□□ □□ □ □□	0:00	0:00	76:23
□□ □□□□□ □□□	2□□□	1□□16	□76□□1
□□□□	2:26	15:35	363:60
□□□r□□□M□	15:8□	3□52	666:52

M□□r□□□□□□□□□□□□□□□□21□0□00:00			
M□□r□□□□□□ □ □□	□r□□	□□□□□ □	□□□ □□□□□□□□□□□ □
□ □□□ □□ □ □□	0:00	0:00	76:23
□□ □□□□□ □□□	12:81	3□08	□62:75
□□□□	1□□32	31□8	3□8:25
□□□r□□□M□	21□□□	□2:8□	632:00

M□□r□□□□□□□□□□□□□□□□213□□50:00			
M□□r□□□□□□ □ □□	□r□□	□□□□□ □	□□□ □□□□□□□□□□□ □
□ □□□ □□ □ □□	0:00	0:00	76:23
□□ □□□□□ □□□	2□□00	31:87	□28:67
□□□□	1□:68	38:7□	316:77
□□□r□□□M□	2□:8□	50:86	58□:11

9

9

PROJECT NO: 1023-00-72	HWY: IH 94	COUNTY: JACKSON	CROSS SECTIONS: IH 94 EB	SHEET	E

FILE NAME : N:\PDS\C3D\10230002\SHEETSPLAN\EAST BOUND C3D 2014\090201-XS-IH94-JC-EB-2135+00 - 2200+00.DWG
LAYOUT NAME - 02 - (4)

PLOT DATE : 10/20/2014 9:46 AM PLOT BY : ANDRITSCH, ERIC R PLOT NAME : PLOT SCALE : 1:20_XREF

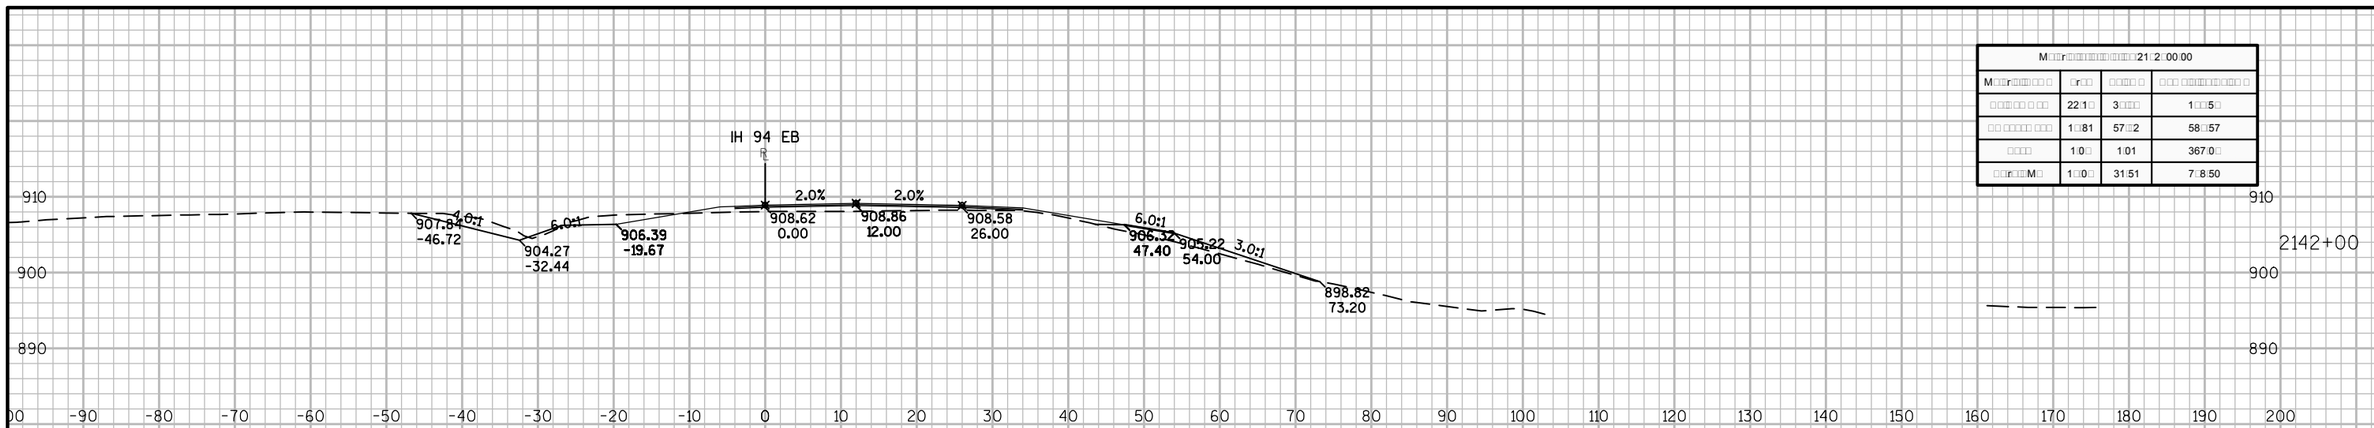

M□□r□□□□□□□□□□□□□□□□21□2□00.00			
M□□r□□□□□□□ □	□r□□	□□□□ □	□□□ □□□□□□□□□ □
□ □□□ □□ □ □□	22□1□	3□□□□	1□□5□
□□ □□□□□ □□□	1□□81	57□□2	58□□57
□□□□	1□0□	1□01	367□0□
□□r□□M□	1□□0□	31□51	7□8□50

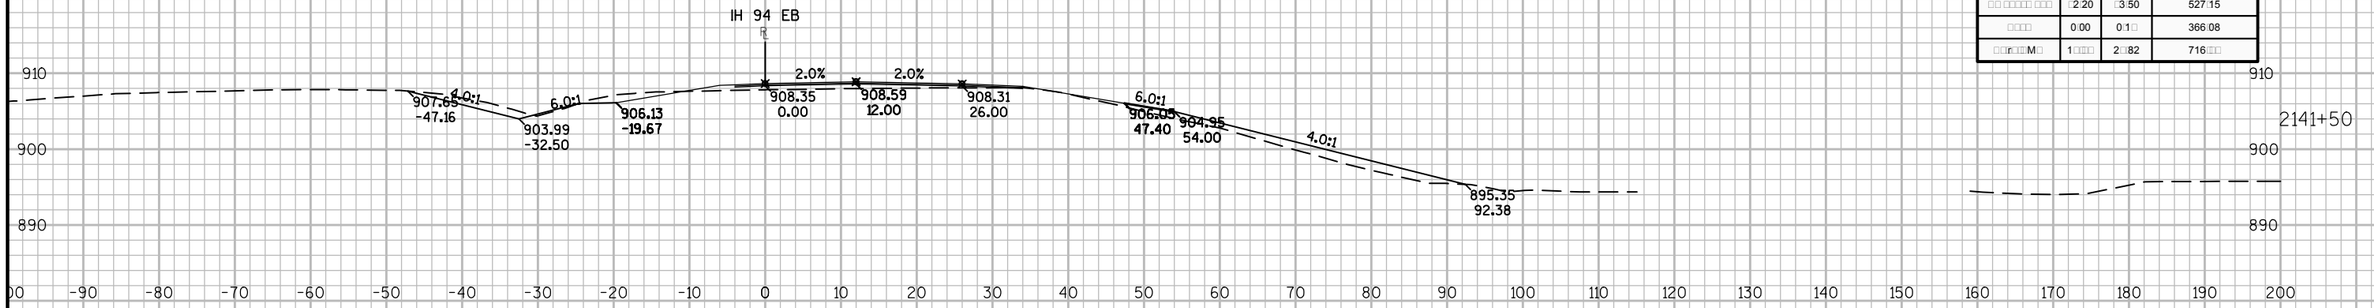

M□□r□□□□□□□□□□□□□□□□21□1□50.00			
M□□r□□□□□□□ □	□r□□	□□□□ □	□□□ □□□□□□□□□ □
□ □□□ □□ □ □□	15□60	23□□1	10□□60
□□ □□□□□ □□□	□2□20	□3□50	527□15
□□□□	0□00	0□1□	366□08
□□r□□M□	1□□□□	2□□82	716□□□

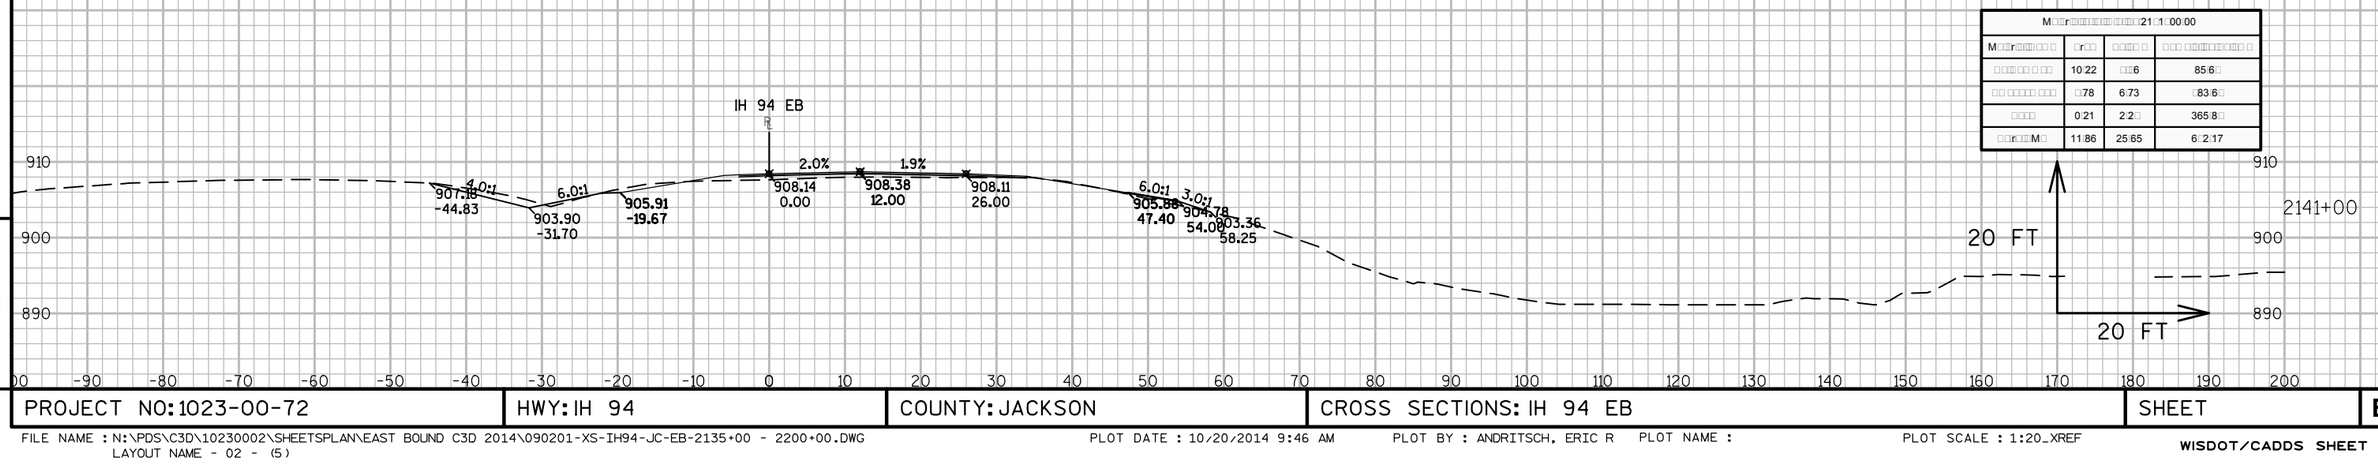

M□□r□□□□□□□□□□□□□□□□21□1□00.00			
M□□r□□□□□□□ □	□r□□	□□□□ □	□□□ □□□□□□□□□ □
□ □□□ □□ □ □□	10□22	□□6	85□6□
□□ □□□□□ □□□	□78	6□73	□83□6□
□□□□	0□21	2□2□	365□8□
□□r□□M□	11□86	25□65	6□2□17

9

9

PROJECT NO: 1023-00-72	HWY: IH 94	COUNTY: JACKSON	CROSS SECTIONS: IH 94 EB	SHEET	E

FILE NAME : N:\PDS\C3D\10230002\SHEETSPLAN\EAST BOUND C3D 2014\090201-XS-IH94-JC-EB-2135+00 - 2200+00.DWG
LAYOUT NAME - 02 - (5)

PLOT DATE : 10/20/2014 9:46 AM PLOT BY : ANDRITSCH, ERIC R PLOT NAME : PLOT SCALE : 1:20_XREF

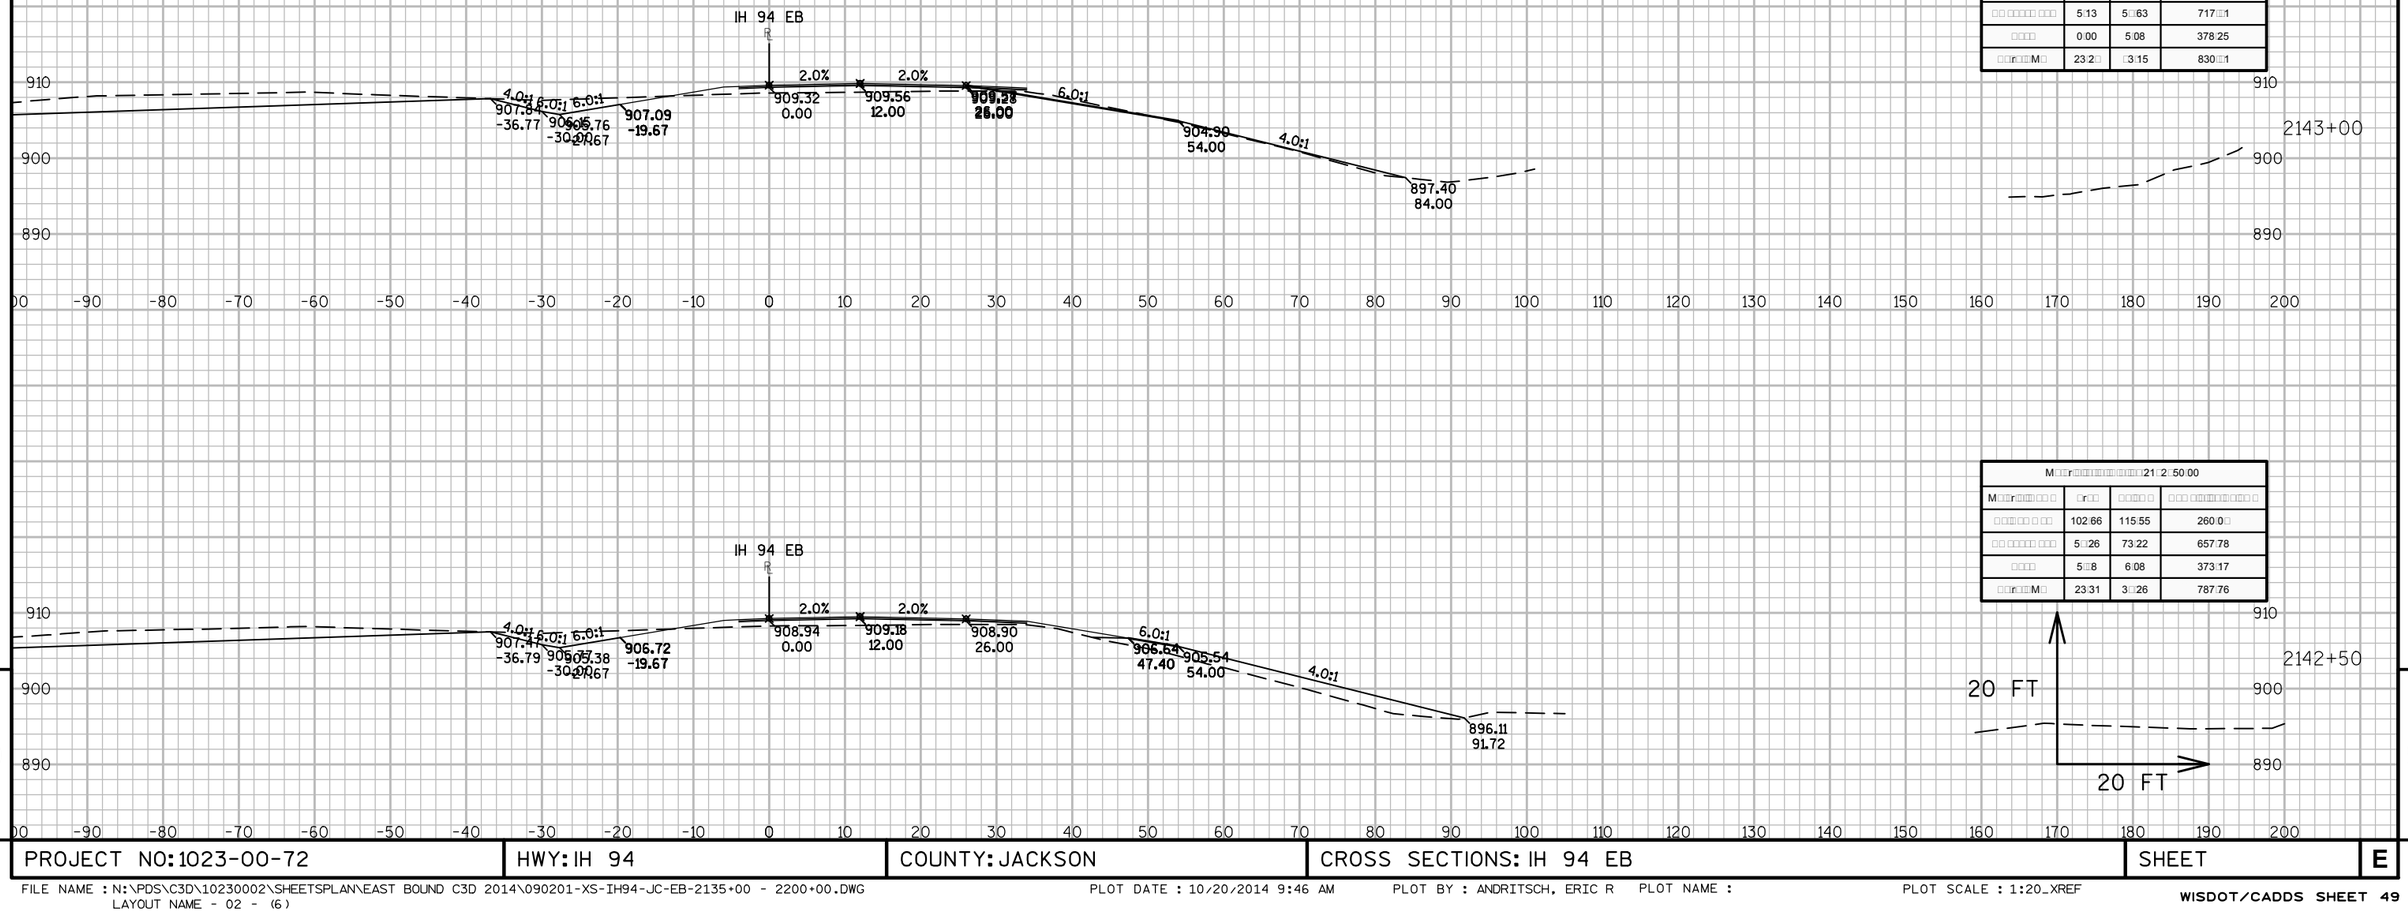

M□□r□□□□□□□□□□□□□□□□21□3□00:00			
M□□r□□□□□□□	□r□□	□□□□□	□□□ □□□□□□□□□□
□□□□□□□	11□12	200.73	□60.82
□□ □□□□□ □□□	5□13	5□63	717□1
□□□□	0□00	5□08	378□25
□□r□□M□	23□2□	□3□15	830□□1

M□□r□□□□□□□□□□□□□□□□21□2□50:00			
M□□r□□□□□□□	□r□□	□□□□□	□□□ □□□□□□□□□□
□□□□□□□	102□66	115□55	260□0□
□□ □□□□□ □□□	5□□26	73□22	657□78
□□□□	5□□8	6□08	373□17
□□r□□M□	23□31	3□□26	787□76

9

9

PROJECT NO: 1023-00-72	HWY: IH 94	COUNTY: JACKSON	CROSS SECTIONS: IH 94 EB	SHEET	E

FILE NAME : N:\PDS\C3D\10230002\SHEETSPLAN\EAST BOUND C3D 2014\090201-XS-IH94-JC-EB-2135+00 - 2200+00.DWG
LAYOUT NAME - 02 - (6)
PLOT DATE : 10/20/2014 9:46 AM PLOT BY : ANDRITSCH, ERIC R PLOT NAME : PLOT SCALE : 1:20_XREF

M□□r□□□□□□□□□□□□□□□21□0□00:00			
M□□r□□□□□	□r□□	□□□□□	□□□ □□□□□□□□□□
□□□□□□ □ □□	0□00	85□□□	657□65
□□ □□□□□ □□□	□8□□1	6□□26	803□52
□□□□	□00	7□01	387□□□
□□r□□M□	20□60	31□05	883□83

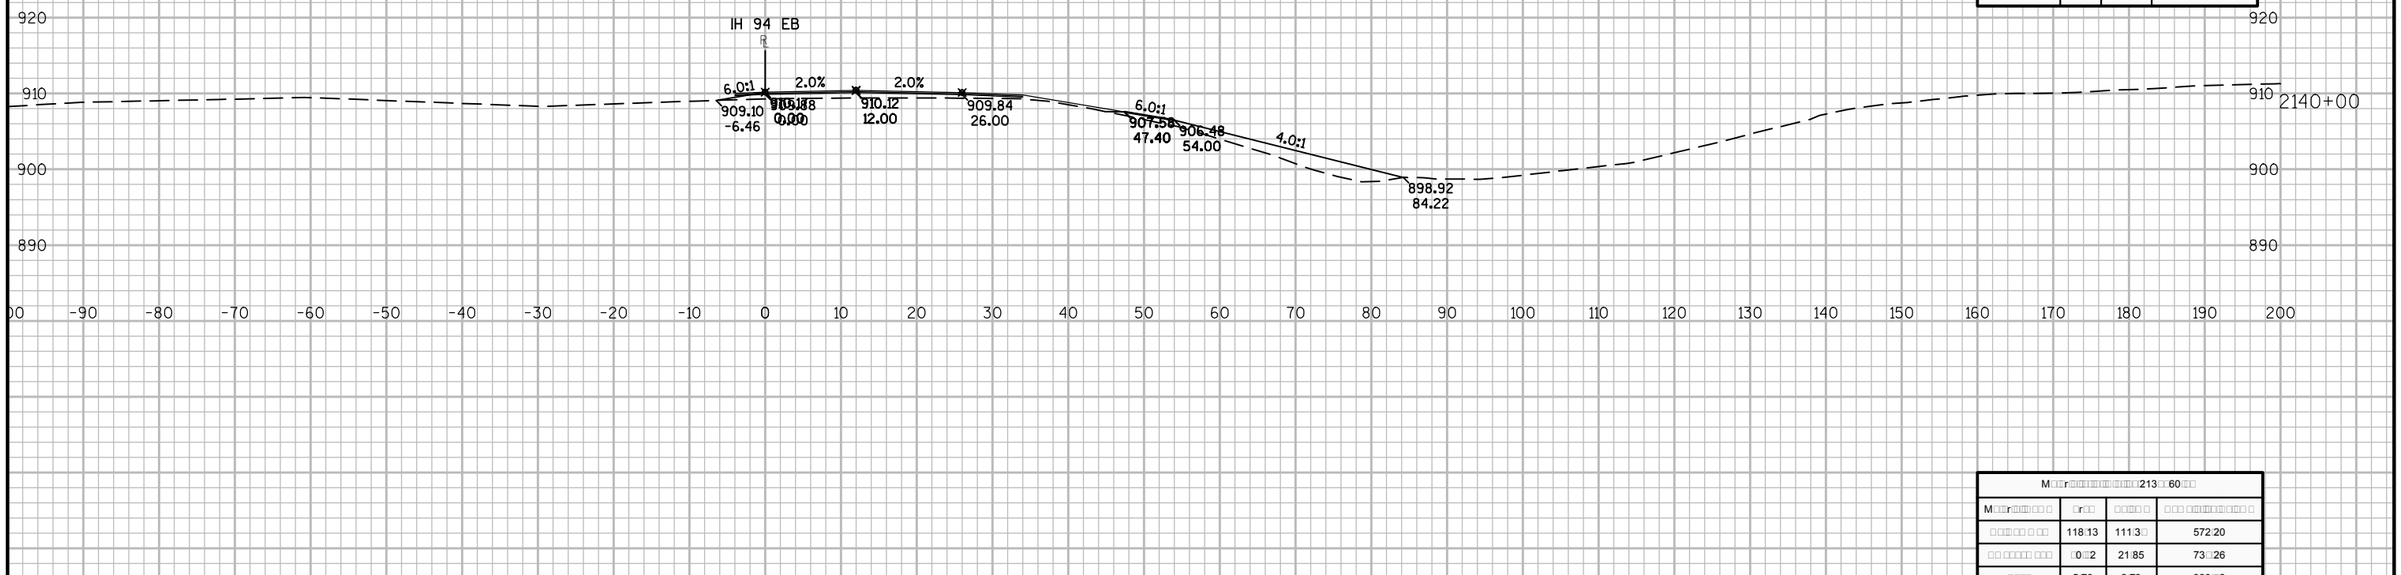

M□□r□□□□□□□□□□□□□□□213□□60□□□			
M□□r□□□□□	□r□□	□□□□□	□□□ □□□□□□□□□□
□□□□□□ □ □□	118□13	111□3□	572□20
□□ □□□□□ □□□	□0□2	21□85	73□□26
□□□□	5□70	2□73	380□□8
□□r□□M□	22□32	21□87	852□7□

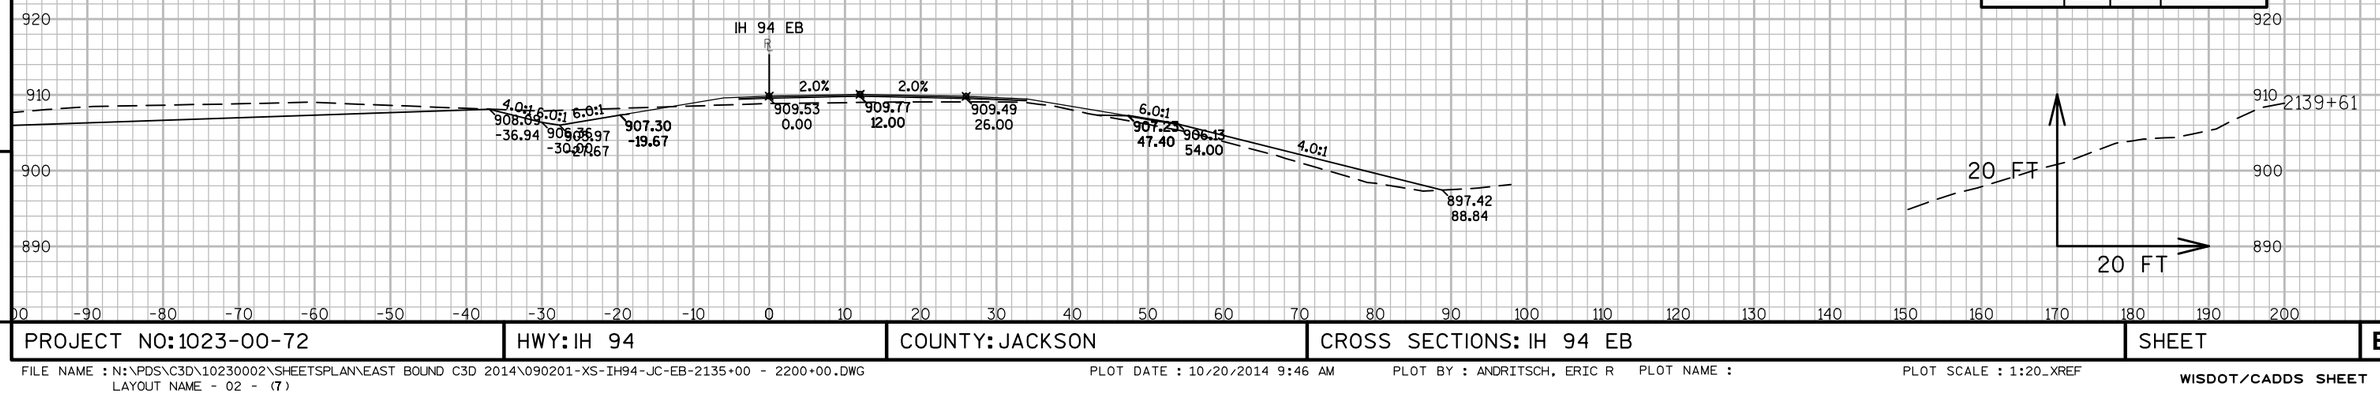

9

9

PROJECT NO: 1023-00-72	HWY: IH 94	COUNTY: JACKSON	CROSS SECTIONS: IH 94 EB	SHEET	E

FILE NAME : N:\PDS\C3D\10230002\SHEETSPLAN\EAST BOUND C3D 2014\090201-XS-IH94-JC-EB-2135+00 - 2200+00.DWG
LAYOUT NAME - 02 - (7)

PLOT DATE : 10/20/2014 9:46 AM PLOT BY : ANDRITSCH, ERIC R PLOT NAME : PLOT SCALE : 1:20_XREF

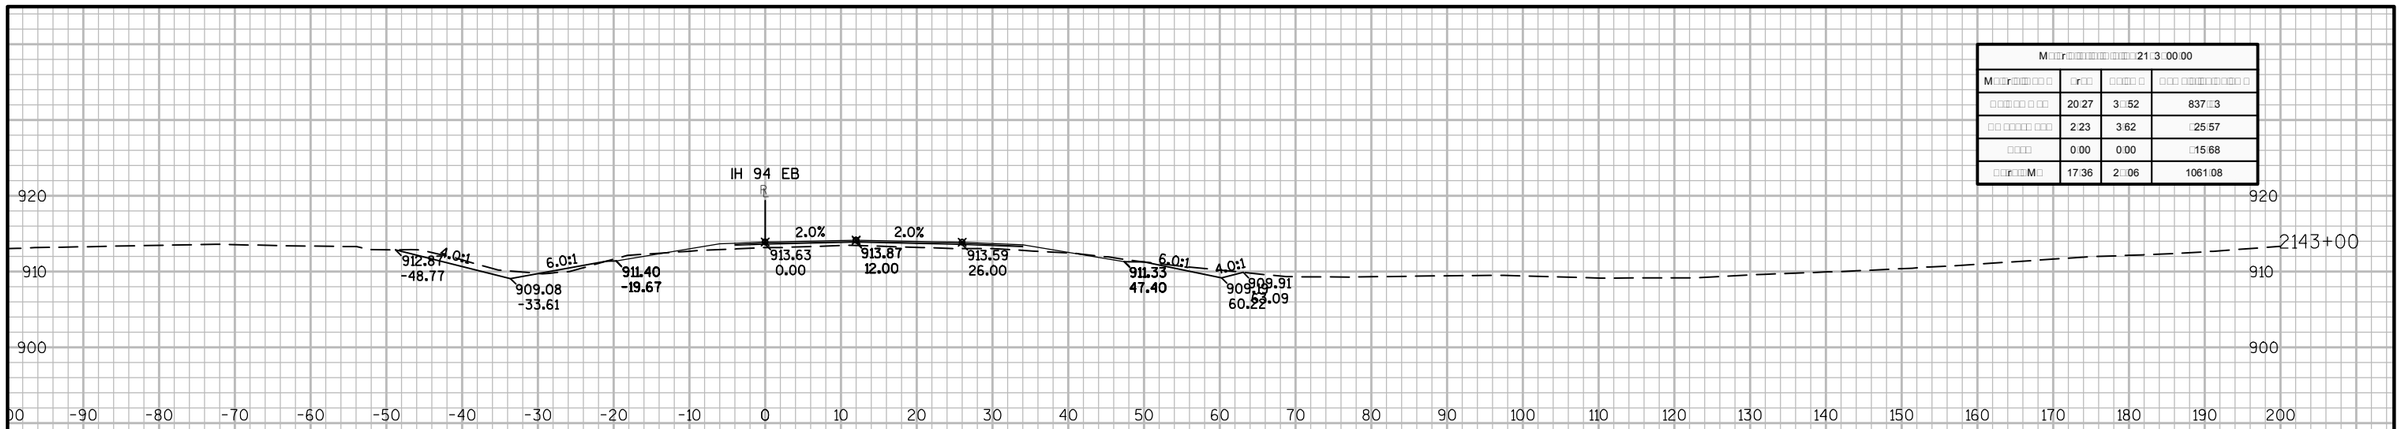

M□□r□□□□□□□□□□□□□□□□21□3□00:00			
M□□r□□□□□□□□	□r□□	□□□□□	□□□ □□□□□□□□□
□□□□□□	20:27	3□52	837□3
□□ □□□□□ □□□	2:23	3:62	□25:57
□□□□	0:00	0:00	□15:68
□□r□□M□	17:36	2□06	1061:08

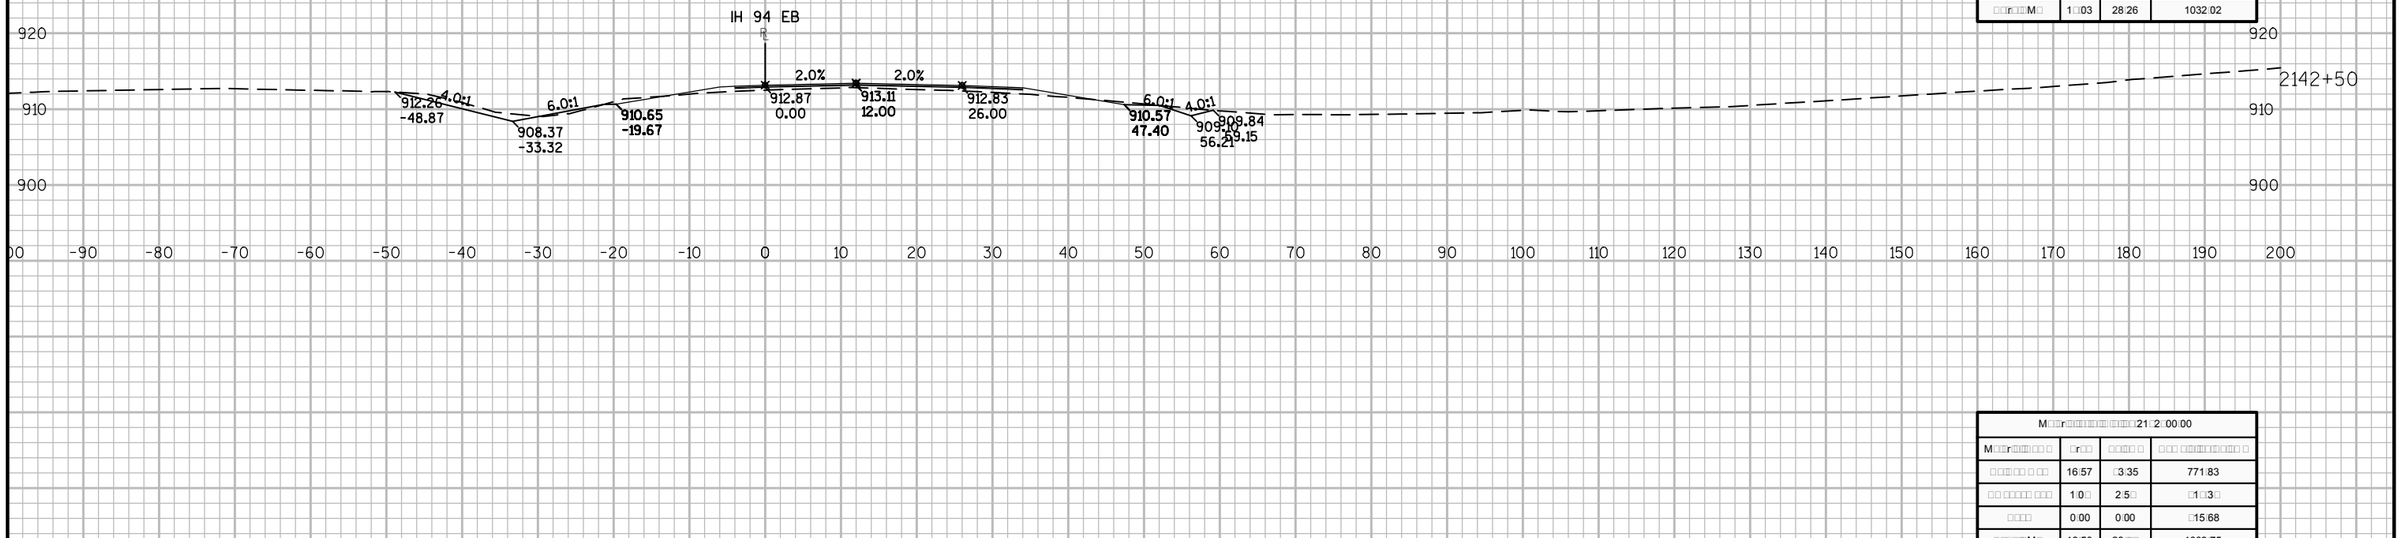

M□□r□□□□□□□□□□□□□□□□21□2□50:00			
M□□r□□□□□□□□	□r□□	□□□□□	□□□ □□□□□□□□□
□□□□□□	17:00	31:0□	802□2
□□ □□□□□ □□□	1:68	2:56	□21□5
□□□□	0:00	0:00	□15:68
□□r□□M□	1□03	28:26	1032:02

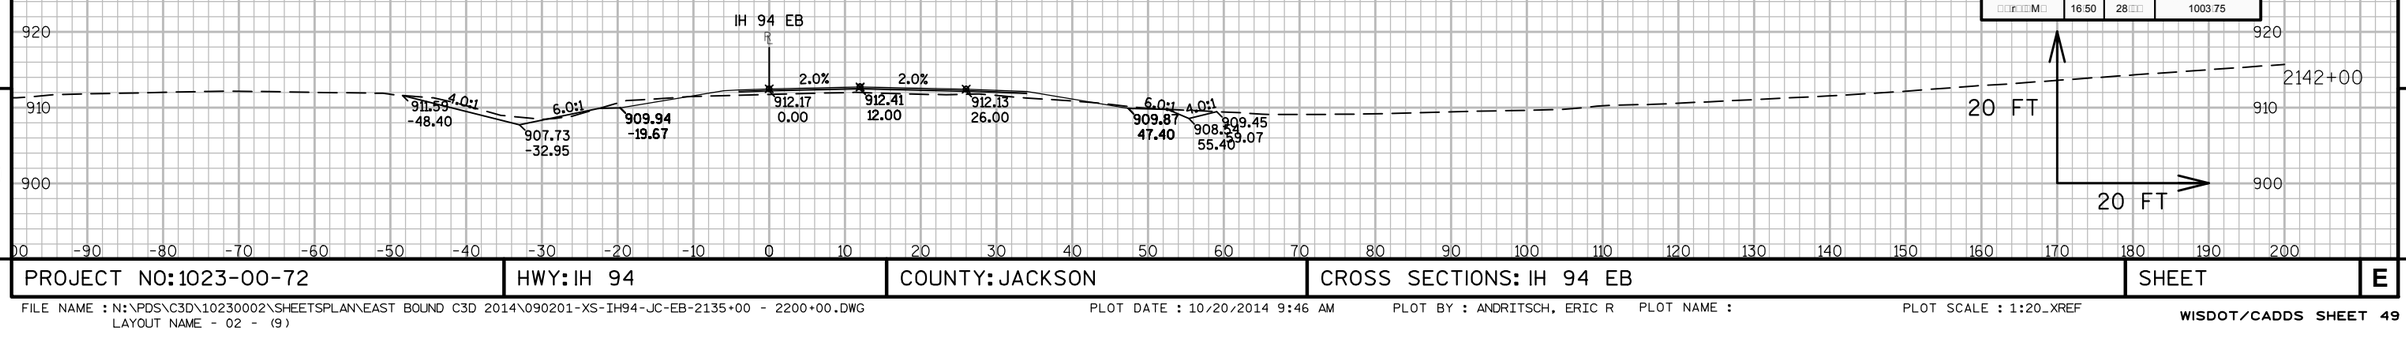

M□□r□□□□□□□□□□□□□□□□21□2□00:00			
M□□r□□□□□□□□	□r□□	□□□□□	□□□ □□□□□□□□□
□□□□□□	16:57	□3:35	771:83
□□ □□□□□ □□□	1:0□	2:5□	□1□3□
□□□□	0:00	0:00	□15:68
□□r□□M□	16:50	28□□	1003:75

9

9

PROJECT NO: 1023-00-72	HWY: IH 94	COUNTY: JACKSON	CROSS SECTIONS: IH 94 EB	SHEET	E

FILE NAME : N:\PDS\C3D\10230002\SHEETSPLAN\EAST BOUND C3D 2014\090201-XS-IH94-JC-EB-2135+00 - 2200+00.DWG
LAYOUT NAME - 02 - (9)
PLOT DATE : 10/20/2014 9:46 AM PLOT BY : ANDRITSCH, ERIC R PLOT NAME : PLOT SCALE : 1:20_XREF

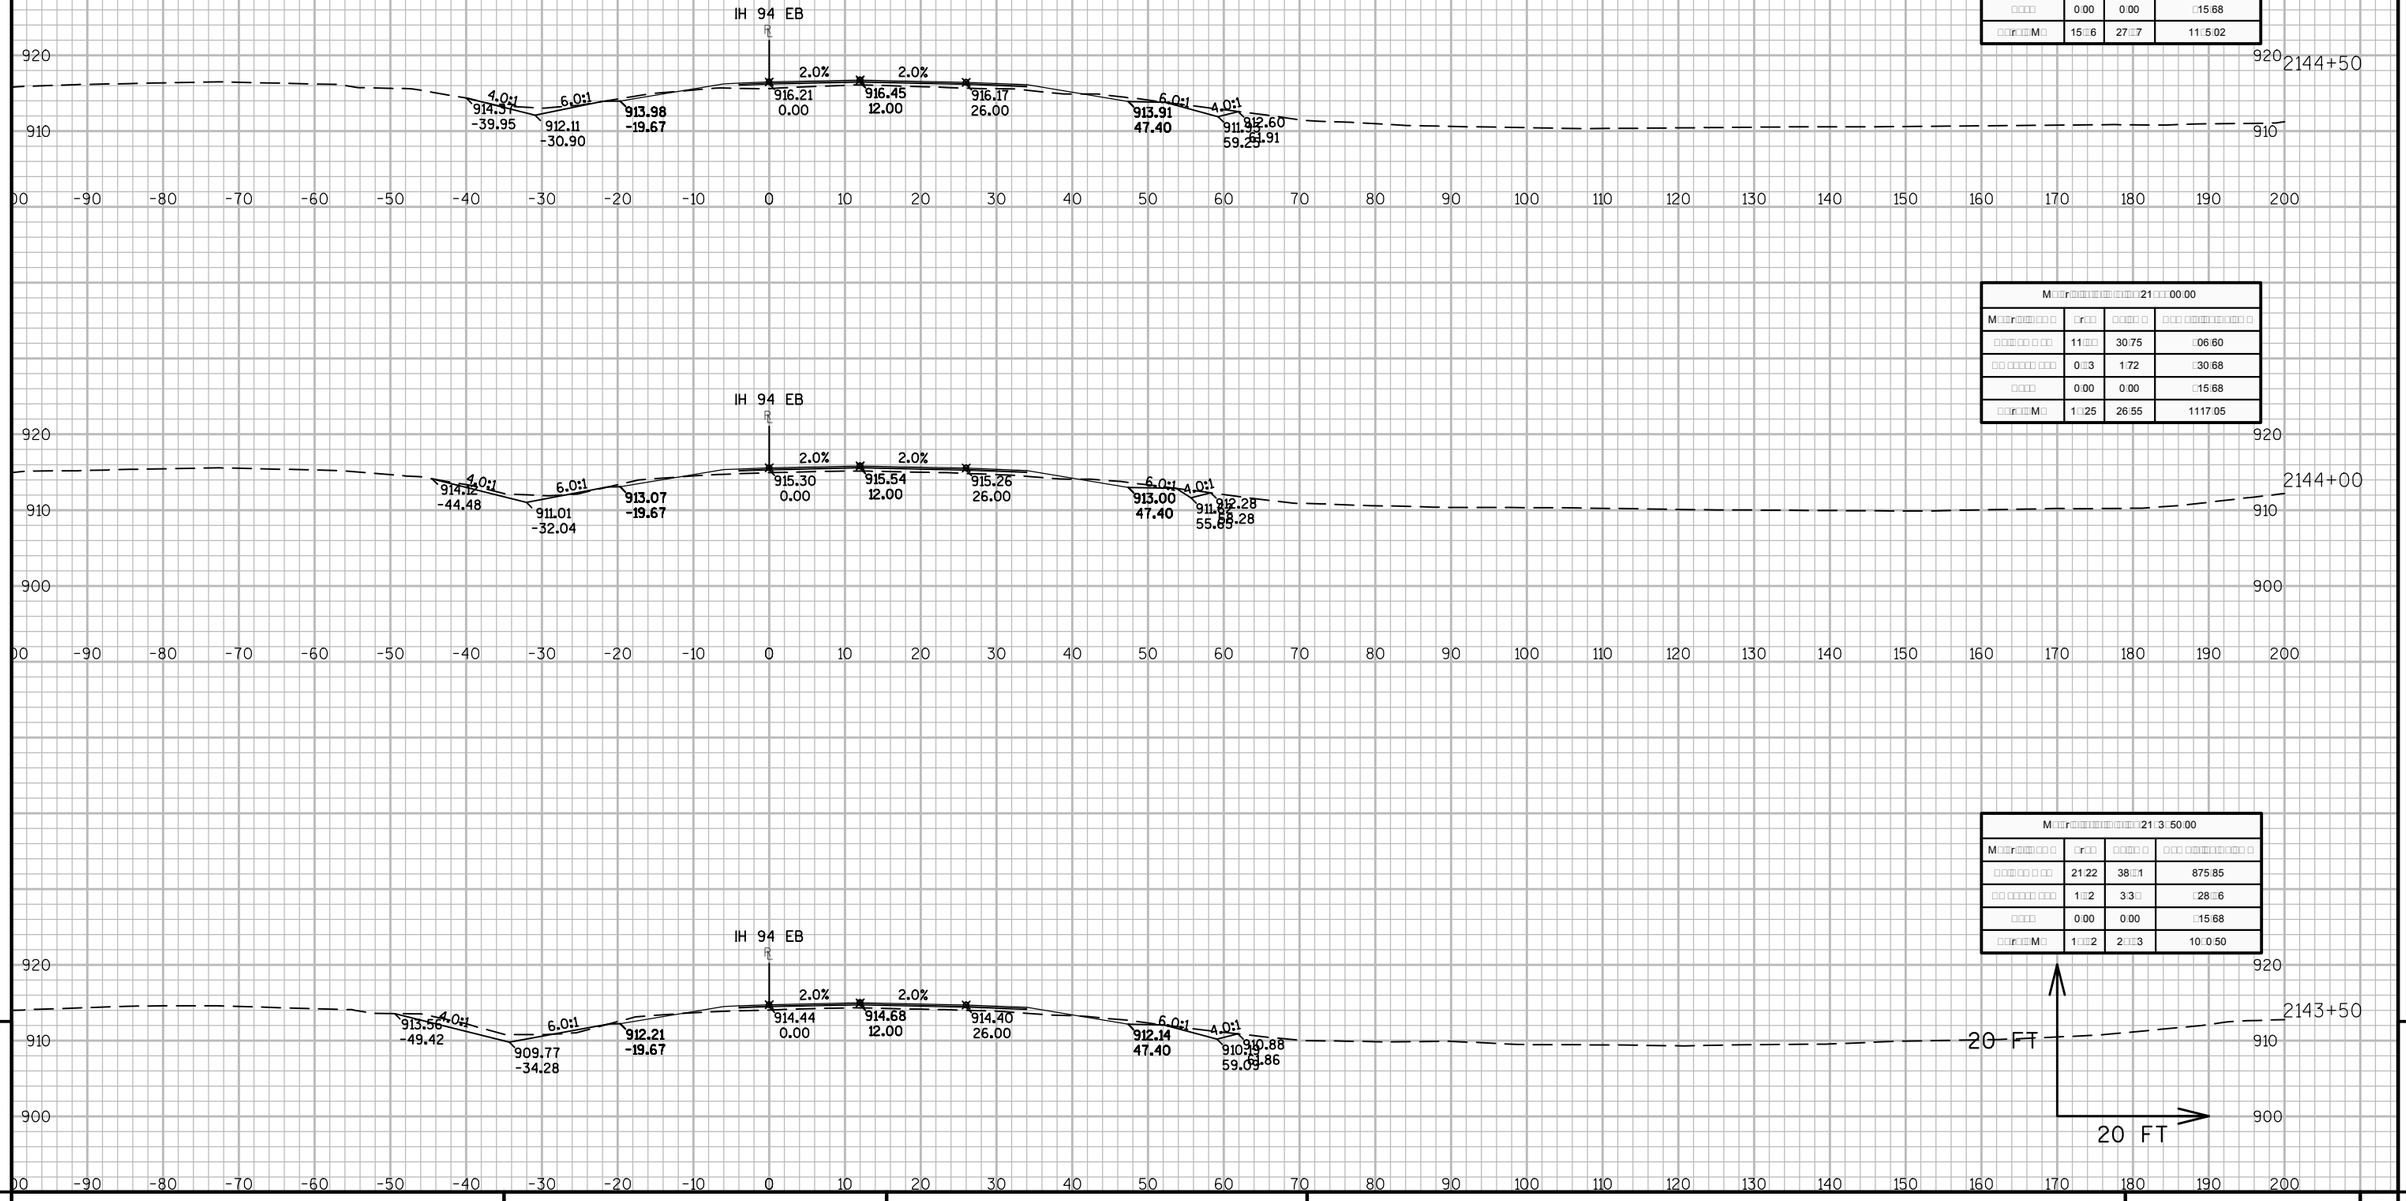

M□□r□□□□□□□□□□□□□□□□21□□□50.00			
M□□r□□□□□□ □ □□	□r□□	□□□□□ □	□□□ □□□□□□□□□□□ □
□ □□□ □□ □ □□	12.2□	22.□3	□2.□03
□□ □□□□□ □□□	0.00	0.□0	□31.08
□□□□	0.00	0.00	□15.68
□□r□□M□	15.□6	27.□7	11□5.02

M□□r□□□□□□□□□□□□□□□□21□□□00.00			
M□□r□□□□□□ □ □□	□r□□	□□□□□ □	□□□ □□□□□□□□□□□ □
□ □□□ □□ □ □□	11□□□	30.75	□06.60
□□ □□□□□ □□□	0.□3	1.72	□30.68
□□□□	0.00	0.00	□15.68
□□r□□M□	1.□25	26.55	1117.05

M□□r□□□□□□□□□□□□□□□□21□3□50.00			
M□□r□□□□□□ □ □□	□r□□	□□□□□ □	□□□ □□□□□□□□□□□ □
□ □□□ □□ □ □□	21.22	38.□1	875.85
□□ □□□□□ □□□	1.□2	3.3□	□28.□6
□□□□	0.00	0.00	□15.68
□□r□□M□	1.□□2	2.□□3	10□0.50

PROJECT NO: 1023-00-72	HWY: IH 94	COUNTY: JACKSON	CROSS SECTIONS: IH 94 EB	SHEET	E

FILE NAME : N:\PDS\C3D\10230002\SHEETSPLAN\EAST BOUND C3D 2014\090201-XS-IH94-JC-EB-2135+00 - 2200+00.DWG
LAYOUT NAME - 02 - (10)

PLOT DATE : 10/20/2014 9:46 AM PLOT BY : ANDRITSCH, ERIC R PLOT NAME : PLOT SCALE : 1:20_XREF

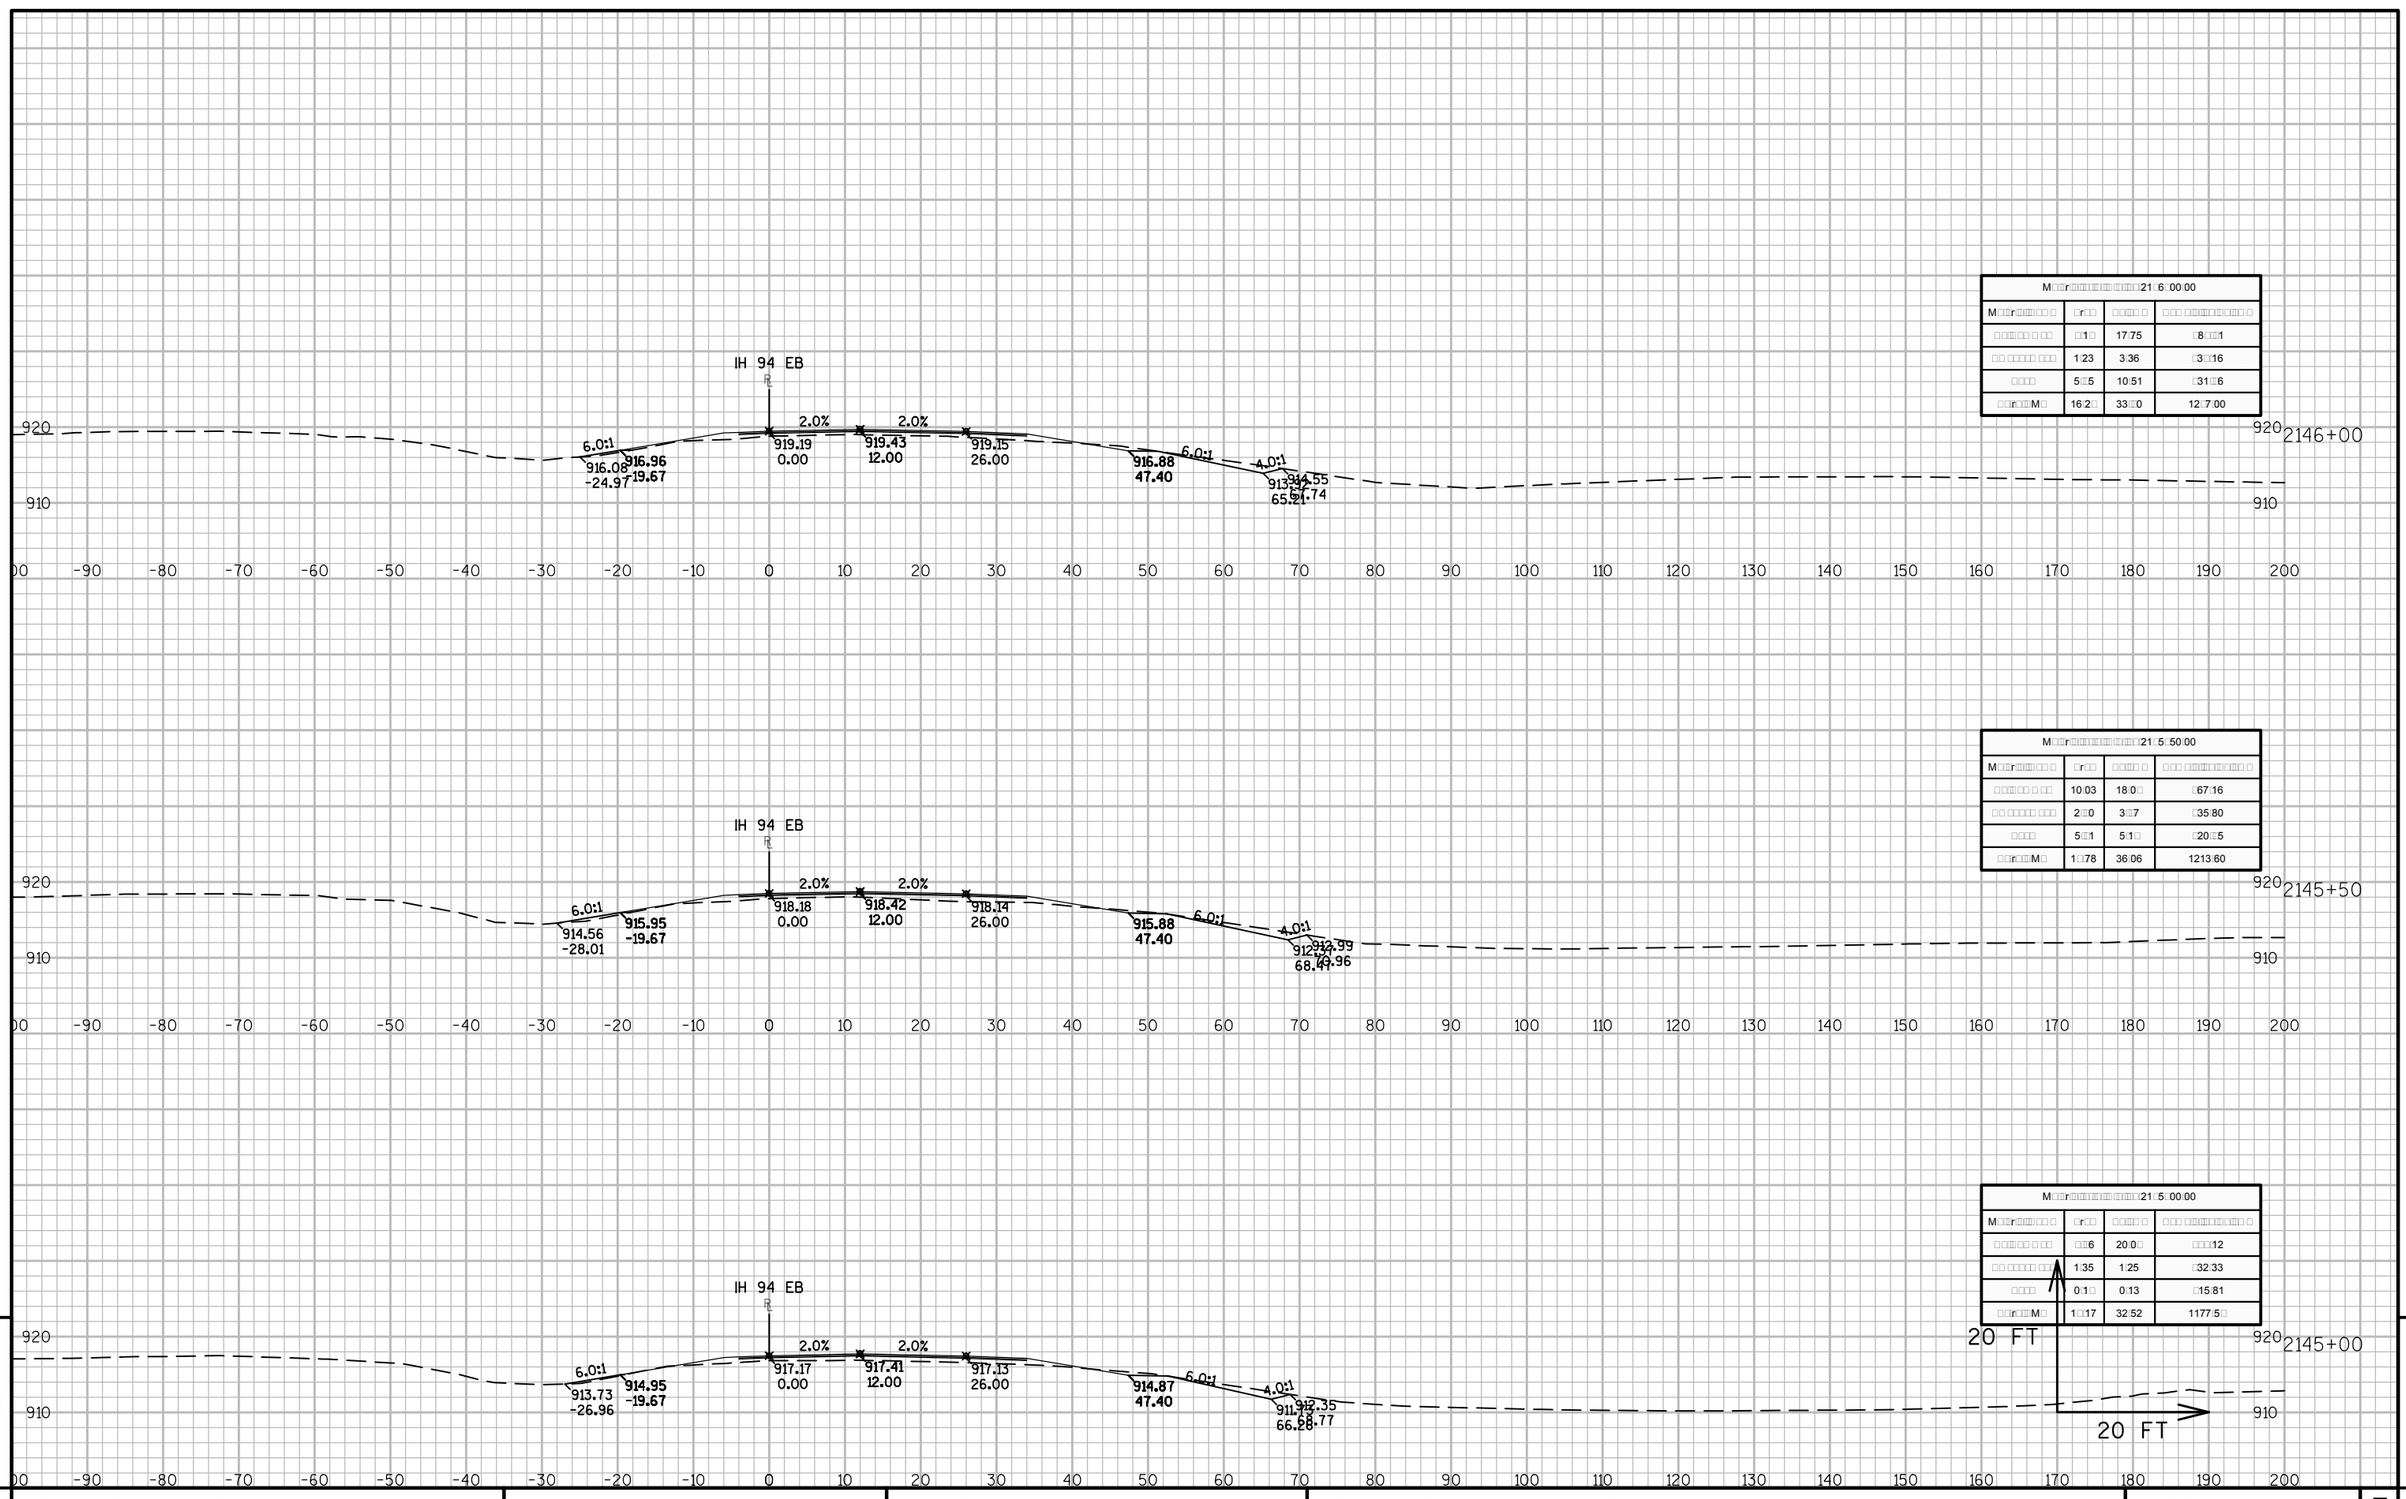

M□□r□□□□□□□□□□□□□21□6□00.00			
M□□r□□□□□□	□r□□	□□□□□	□□□ □□□□□□□□□
□□□□□ □ □□	□1□	17.75	□8.□□1
□□ □□□□□ □□□	1:23	3:36	□3.□16
□□□□	5□.5	10.51	□31.□6
□□r□□M□	16:2□	33.□0	12□7.00

M□□r□□□□□□□□□□□□□21□5□50.00			
M□□r□□□□□□	□r□□	□□□□□	□□□ □□□□□□□□□
□□□□□ □ □□	10.03	18.0□	□67.16
□□ □□□□□ □□□	2□.0	3□.7	□35.80
□□□□	5□.1	5.1□	□20□5
□□r□□M□	1□.78	36.06	1213.60

M□□r□□□□□□□□□□□□□21□5□00.00			
M□□r□□□□□□	□r□□	□□□□□	□□□ □□□□□□□□□
□□□□□ □ □□	□□6	20.0□	□□□12
□□ □□□□□ □□□	1.35	1.25	□32.33
□□□□	0.1□	0.13	□15.81
□□r□□M□	1□.17	32.52	1177.5□

9

9

PROJECT NO: 1023-00-72	HWY: IH 94	COUNTY: JACKSON	CROSS SECTIONS: IH 94 EB	SHEET E

FILE NAME : N:\PDS\C3D\10230002\SHEETSPLAN\EAST BOUND C3D 2014\090201-XS-IH94-JC-EB-2135+00 - 2200+00.DWG
LAYOUT NAME - 02 - (11)

PLOT DATE : 10/20/2014 9:47 AM PLOT BY : ANDRITSCH, ERIC R PLOT NAME : PLOT SCALE : 1:20_XREF

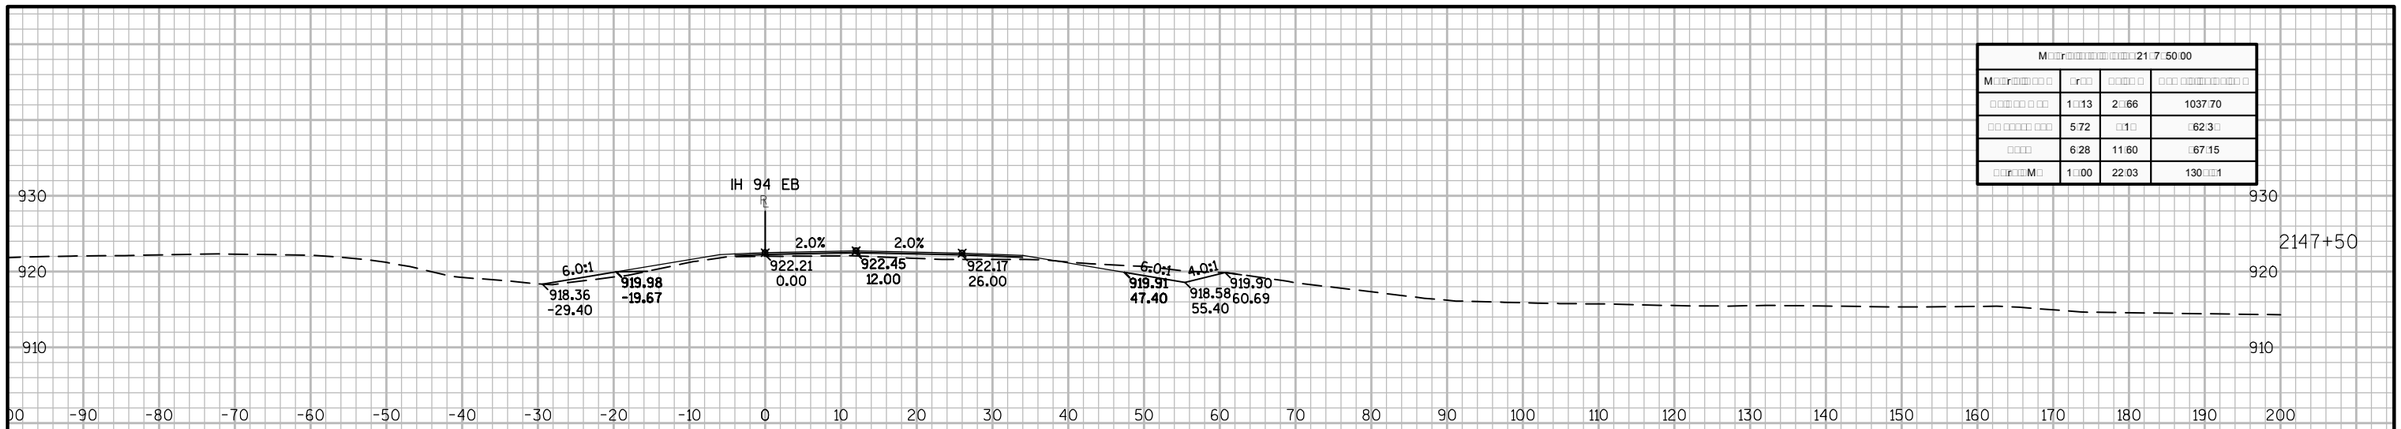

M□□r□□□□□□□□□□□□□□□□21□7□50.00			
M□□r□□□□□□□ □	□r□□	□□□□ □	□□□ □□□□□□□□□□ □
□□□□□□ □ □□	1□13	2□66	1037.70
□□ □□□□□ □□□	5.72	□1□	□62.3□
□□□□	6.28	11.60	□67.15
□□□r□□M□	1□00	22.03	130.□□1

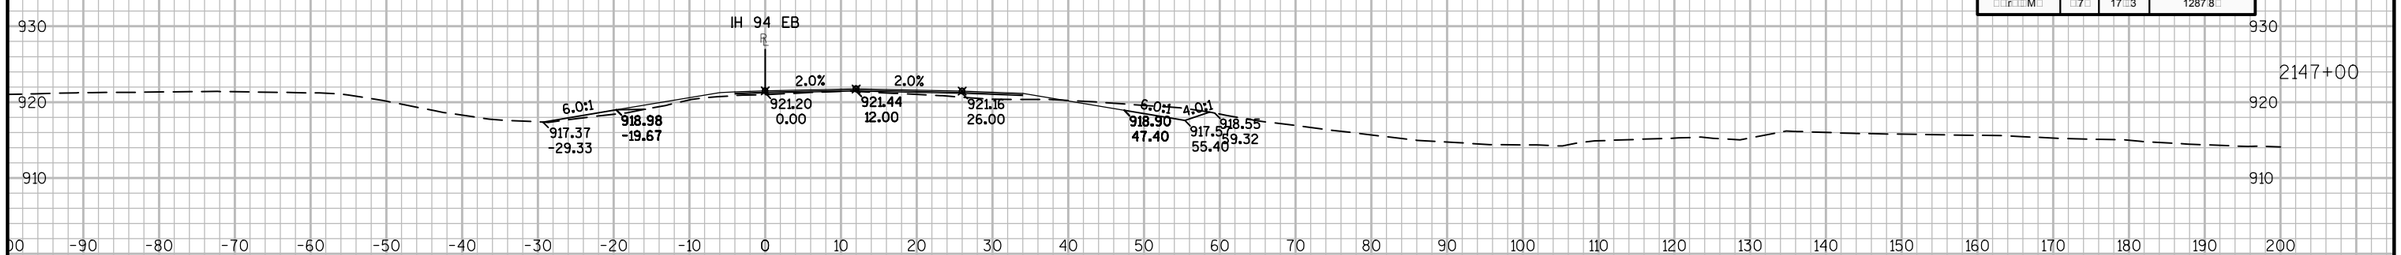

M□□r□□□□□□□□□□□□□□□□21□7□00.00			
M□□r□□□□□□□ □	□r□□	□□□□ □	□□ □□□□□□□□□□ □
□□□□□□ □ □□	12.51	15.62	1013.03
□□ □□□□□ □□□	□21	8□□0	□53.20
□□□□	6.2□	12.18	□55.55
□□□r□□M□	□7□	17□□3	1287.8□

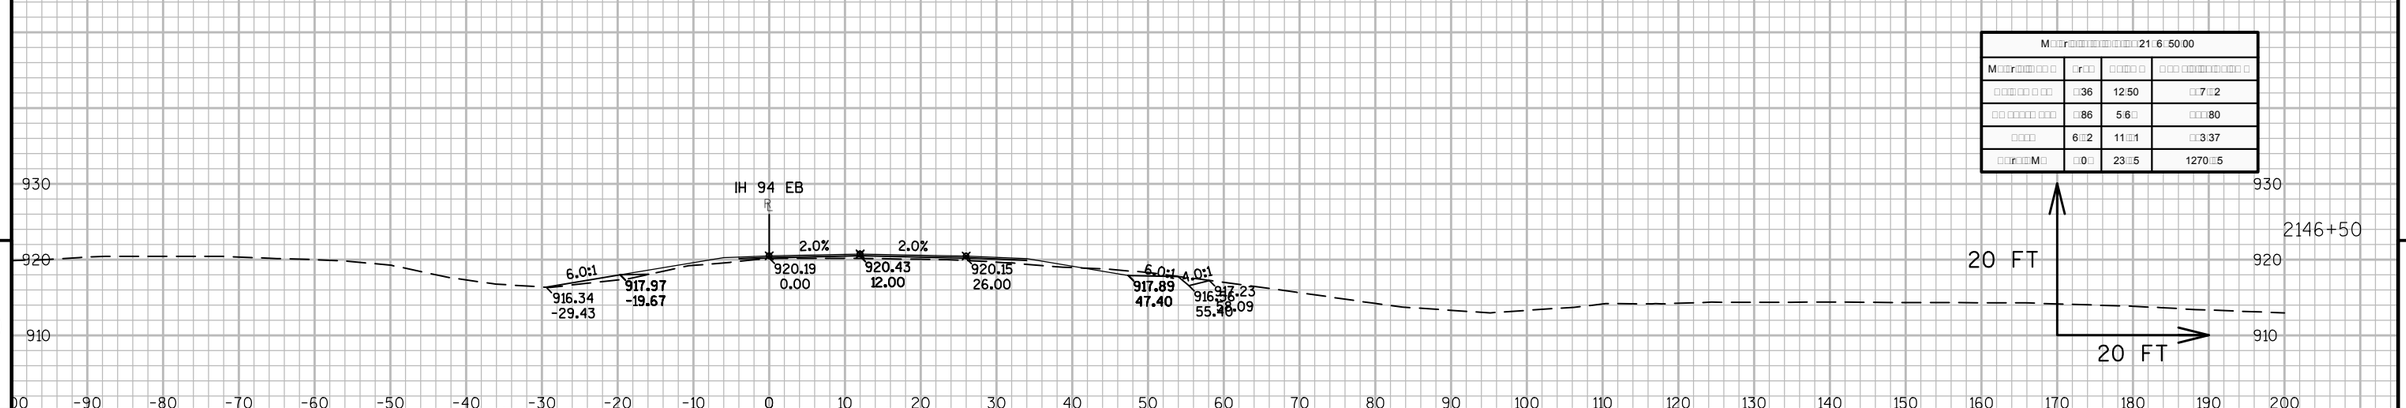

M□□r□□□□□□□□□□□□□□□□21□6□50.00			
M□□r□□□□□□□ □	□r□□	□□□□ □	□□□ □□□□□□□□□□ □
□□□□□□ □ □□	□36	12.50	□.7□2
□□ □□□□□ □□□	□86	5.6□	□□□.80
□□□□	6□2	11□□1	□□3.37
□□□r□□M□	□0□	23□□5	1270□□5

9

9

PROJECT NO: 1023-00-72	HWY: IH 94	COUNTY: JACKSON	CROSS SECTIONS: IH 94 EB	SHEET	E

FILE NAME : N:\PDS\C3D\10230002\SHEETSPLAN\EAST BOUND C3D 2014\090201-XS-IH94-JC-EB-2135+00 - 2200+00.DWG
LAYOUT NAME - 02 - (12)
PLOT DATE : 10/20/2014 9:47 AM PLOT BY : ANDRITSCH, ERIC R PLOT NAME : PLOT SCALE : 1:20_XREF

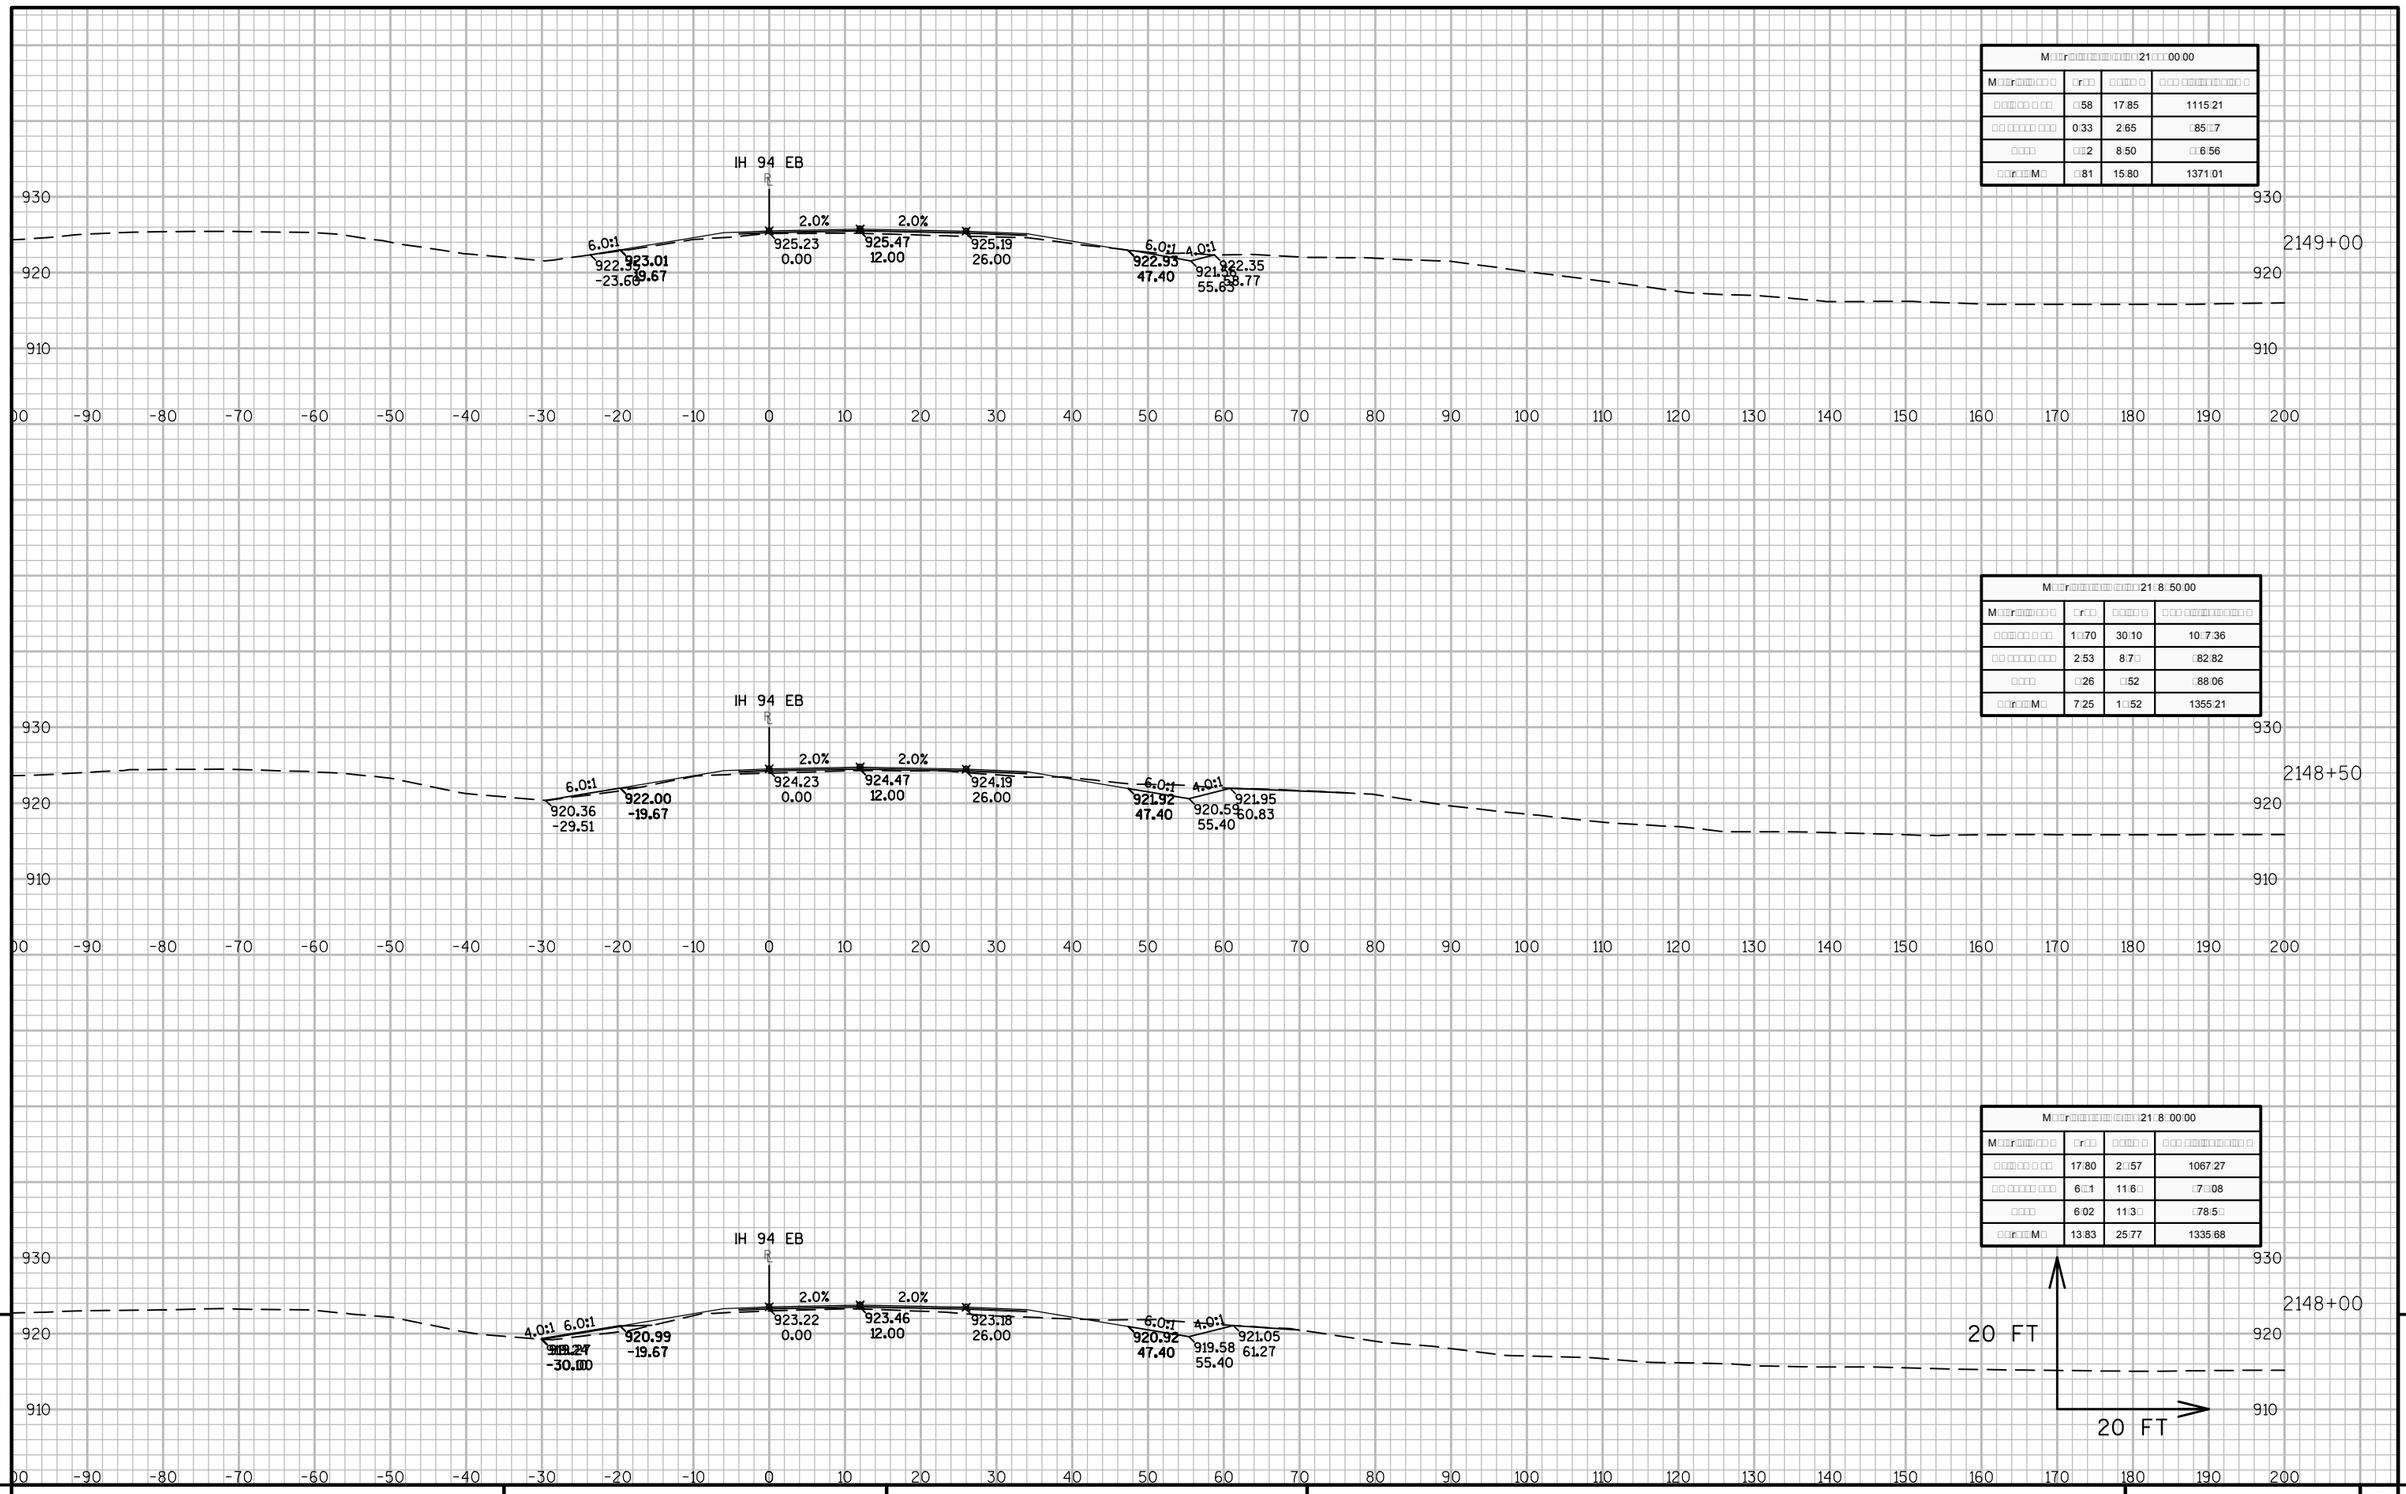

M□□r□□□□□□□□□□□□□□□□21□□□00:00			
M□□r□□□□□□□□□□	□r□□	□□□□□	□□□ □□□□□□□□□□
□□□□□□ □ □□	□58	17:85	1115:21
□□ □□□□□ □□□	0:33	2:65	□85:□7
□□□□	□□2	8:50	□6:56
□□r□□M□	□81	15:80	1371:01

M□□r□□□□□□□□□□□□□□□□21□8:50:00			
M□□r□□□□□□□□□□	□r□□	□□□□□	□□□ □□□□□□□□□□
□□□□□□ □ □□	1□□70	30:10	10□7:36
□□ □□□□□ □□□	2:53	8:7□	□82:82
□□□□	□26	□52	□88:06
□□r□□M□	7:25	1□52	1355:21

M□□r□□□□□□□□□□□□□□□□21□8□00:00			
M□□r□□□□□□□□□□	□r□□	□□□□□	□□□ □□□□□□□□□□
□□□□□□ □ □□	17:80	2□57	1067:27
□□ □□□□□ □□□	6□1	11:6□	□7□08
□□□□	6:02	11:3□	□78:5□
□□r□□M□	13:83	25:77	1335:68

9

9

PROJECT NO: 1023-00-72	HWY: IH 94	COUNTY: JACKSON	CROSS SECTIONS: IH 94 EB	SHEET	E

FILE NAME : N:\PDS\C3D\10230002\SHEETSPLAN\EAST BOUND C3D 2014\090201-XS-IH94-JC-EB-2135+00 - 2200+00.DWG
LAYOUT NAME - 02 - (13)

PLOT DATE : 10/20/2014 9:47 AM PLOT BY : ANDRITSCH, ERIC R PLOT NAME : PLOT SCALE : 1:20_XREF

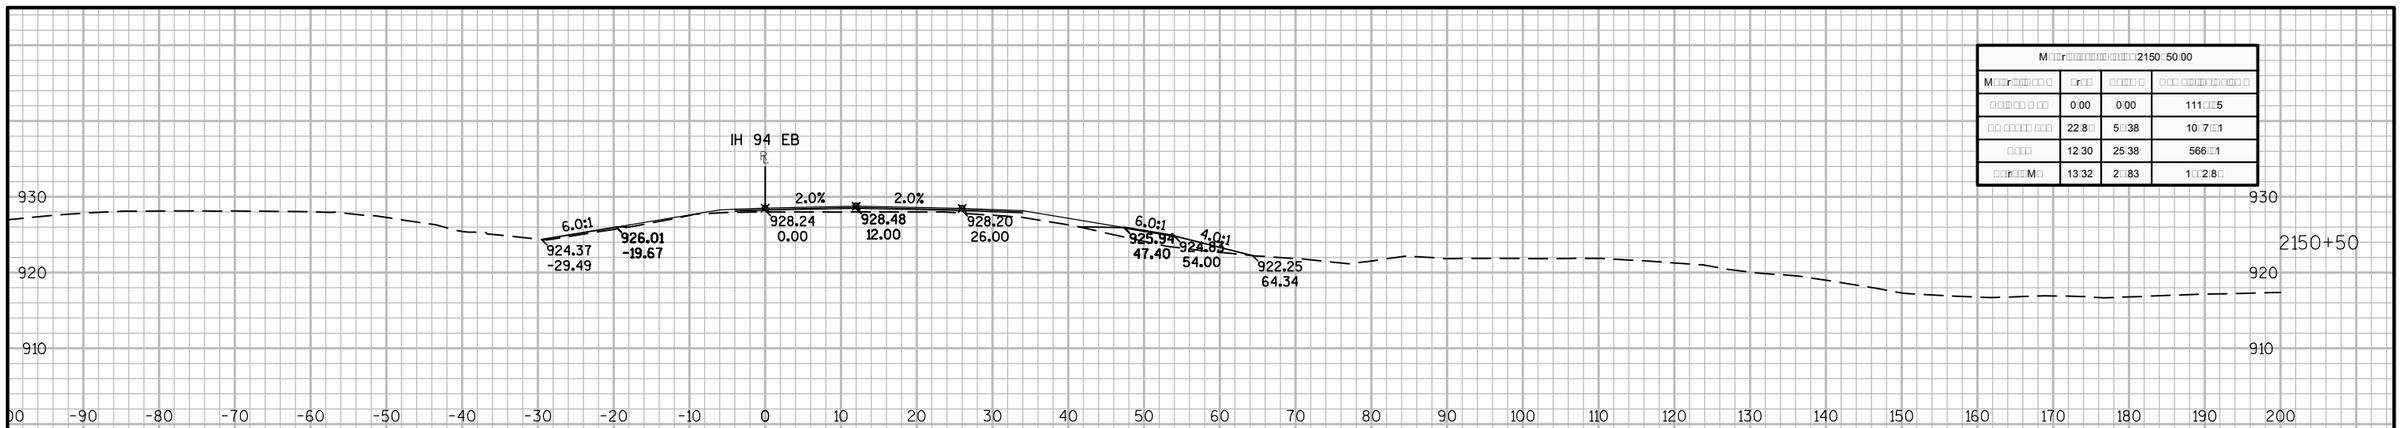

M□□r□□□□□□□□□□□□□□□□2150□50.00			
M□□r□□□□□□ □	□r□□	□□□□□ □	□□□ □□□□□□□□□□ □
□ □□□ □□ □ □□	0.00	0.00	111.□□5
□□ □□□□□ □□□	22.8□	5□.38	10□.7□□1
□□□□	12.30	25.38	566.□1
□□□r□□M□	13.32	2□.83	1□□2.8□

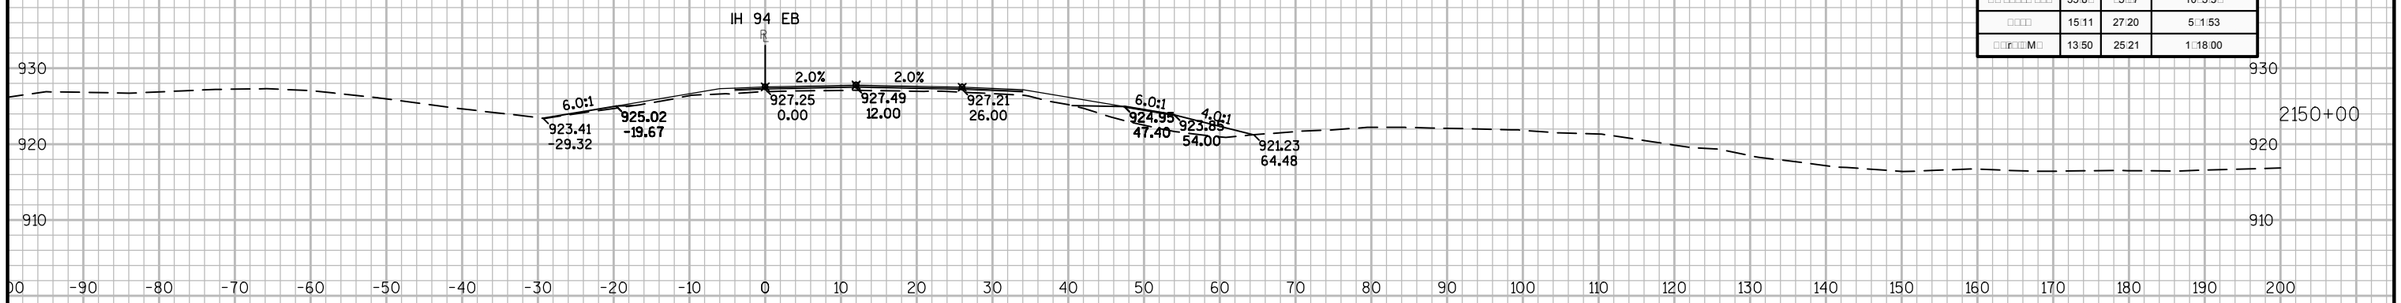

M□□r□□□□□□□□□□□□□□□□2150□00.00			
M□□r□□□□□□ □	□r□□	□□□□□ □	□□□ □□□□□□□□□□ □
□ □□□ □□ □ □□	0.00	0.00	111.□□5
□□ □□□□□ □□□	35.8□	□5.□7	10□.3□5□
□□□□	15.11	27.20	5□.1.53
□□□r□□M□	13.50	25.21	1□.18.00

M□□r□□□□□□□□□□□□□□□21□□□50.00			
M□□r□□□□□□ □	□r□□	□□□□□ □	□□□ □□□□□□□□□□ □
□ □□□ □□ □ □□	0.00	□2□	111.□□5
□□ □□□□□ □□□	13.27	12.5□	□□8.06
□□□□	1□.27	17.76	51.□32
□□□r□□M□	13.72	21.7□	13□2.80

9

9

PROJECT NO: 1023-00-72	HWY: IH 94	COUNTY: JACKSON	CROSS SECTIONS: IH 94 EB	SHEET	E

FILE NAME : N:\PDS\C3D\10230002\SHEETSPLAN\EAST BOUND C3D 2014\090201-XS-IH94-JC-EB-2135+00 - 2200+00.DWG
LAYOUT NAME - 02 - (14)
PLOT DATE : 10/20/2014 9:47 AM PLOT BY : ANDRITSCH, ERIC R PLOT NAME : PLOT SCALE : 1:20_XREF

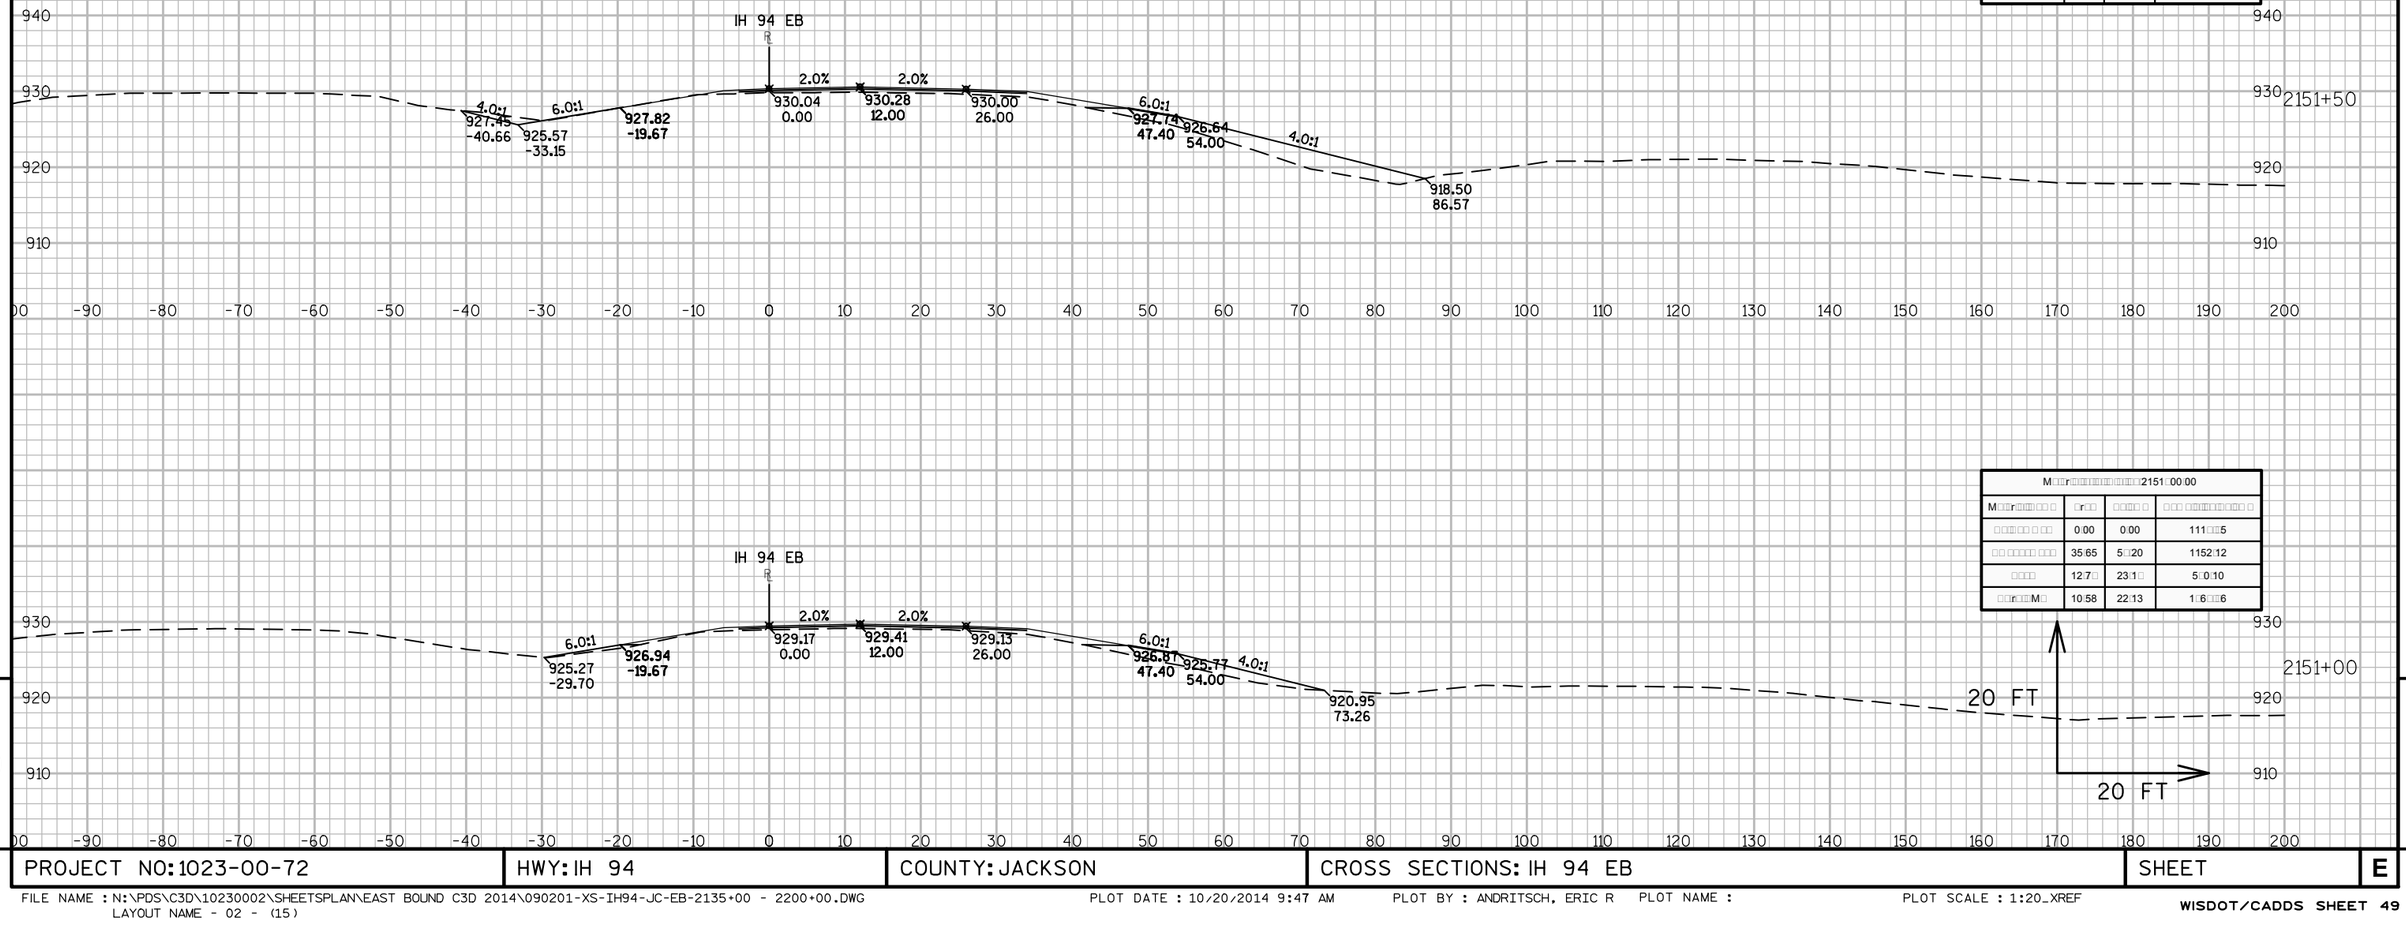

M□□r□□□□□□□□□□□□□□□□2151□50.00			
M□□r□□□□□□	□r□□	□□□□□ □	□ □□ □□□□□□□□□□□□ □
□□□□□□ □ □□	5□75	5□32	112□77
□□ □□□□□□ □□□	70□□1	□8□67	1250□78
□□□□	7□□6	1□□16	60□□26
□□□r□□M□	13□2□	22□05	1□87□01

M□□r□□□□□□□□□□□□□□□□2151□00.00			
M□□r□□□□□□	□r□□	□□□□□ □	□ □□ □□□□□□□□□□□□ □
□□□□□□ □ □□	0□00	0□00	111□□□5
□□ □□□□□□ □□□	35□65	5□□20	1152□12
□□□□	12□7□	23□1□	5□0□10
□□□r□□M□	10□58	22□13	1□6□□6

9

9

PROJECT NO: 1023-00-72	HWY: IH 94	COUNTY: JACKSON	CROSS SECTIONS: IH 94 EB	SHEET	E

FILE NAME : N:\PDS\C3D\10230002\SHEETSPLAN\EAST BOUND C3D 2014\090201-XS-IH94-JC-EB-2135+00 - 2200+00.DWG
LAYOUT NAME - 02 - (15)

PLOT DATE : 10/20/2014 9:47 AM PLOT BY : ANDRITSCH, ERIC R PLOT NAME : PLOT SCALE : 1:20_XREF

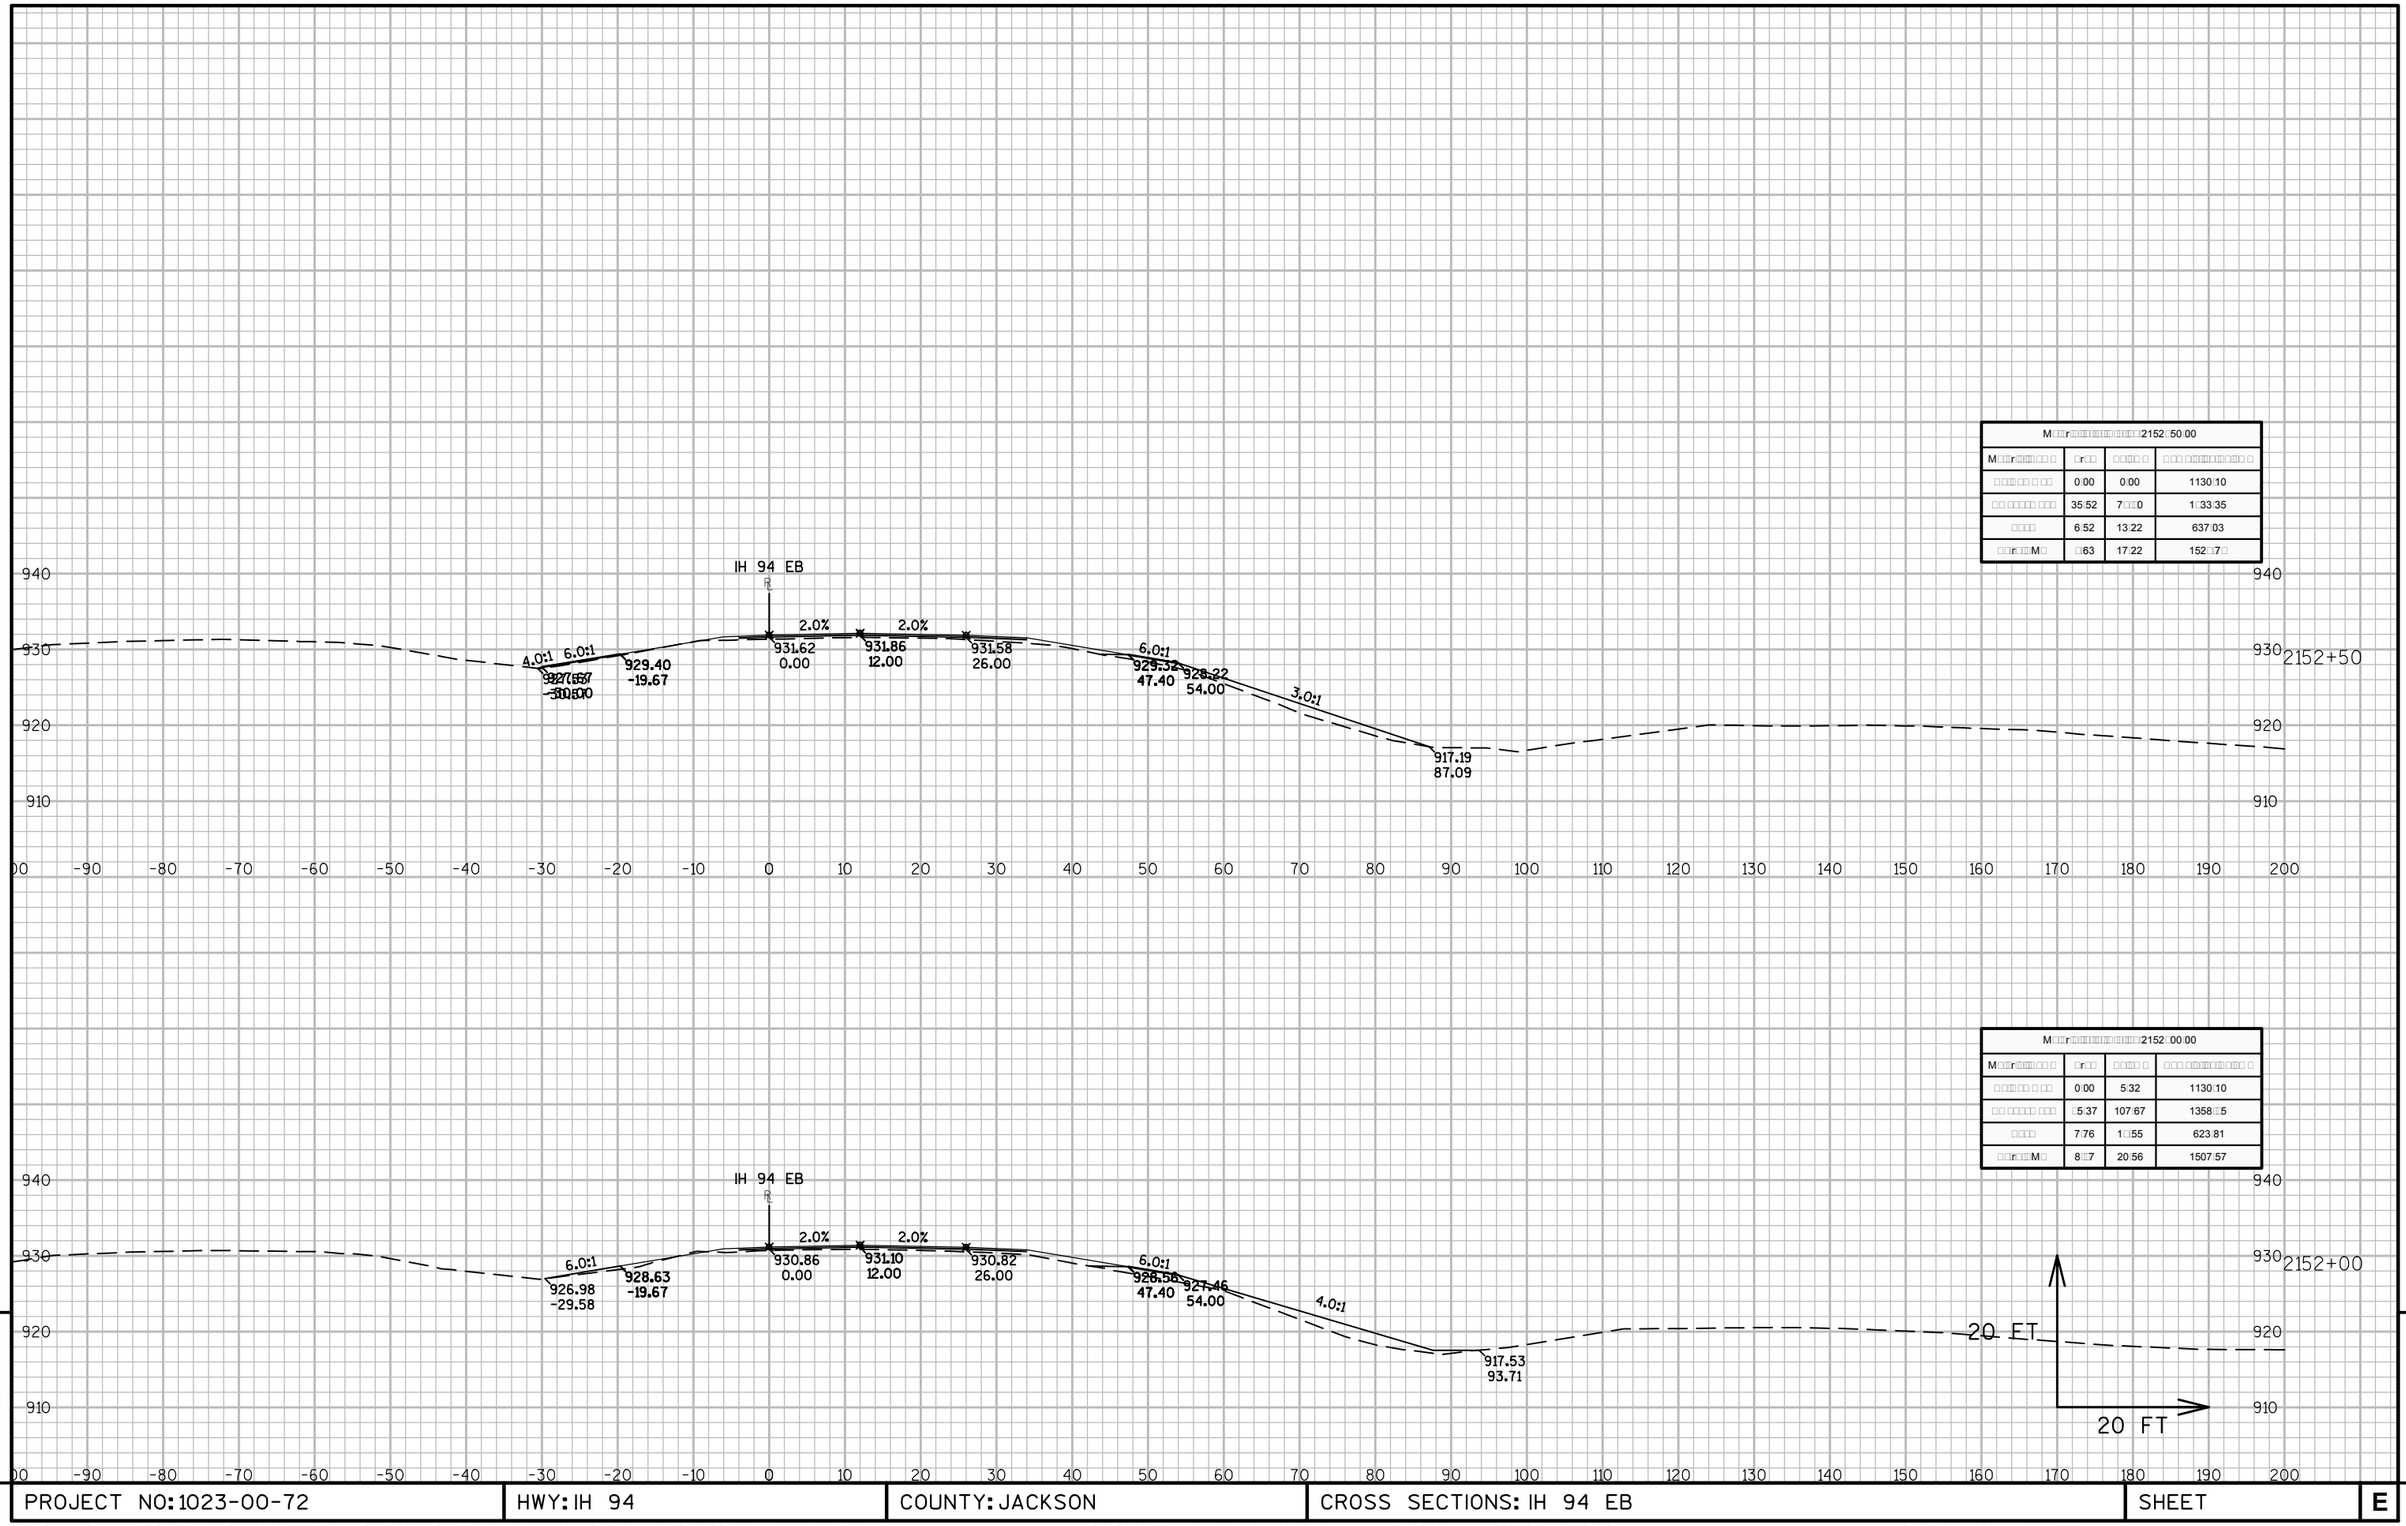

M□□r□□□□□□□□□□□□□□□□2152□00.00			
M□□r□□□□□ □ □	□r□□	□□□□□ □	□ □□ □□□□□□□□□□ □
□ □□□□□ □ □ □□	0.00	0.00	1130.10
□□ □□□□□ □□□	35.52	7□□0	1□33.35
□□□□	6.52	13.22	637.03
□□r□□M□	□63	17.22	152□7□

M□□r□□□□□□□□□□□□□□□□2152□00.00			
M□□r□□□□□ □ □	□r□□	□□□□□ □	□ □□ □□□□□□□□□□ □
□ □□□□□ □ □ □□	0.00	5.32	1130.10
□□ □□□□□ □□□	□5.37	107.67	1358□5
□□□□	7.76	1□.55	623.81
□□r□□M□	8□7	20.56	1507.57

9

9

PROJECT NO: 1023-00-72	HWY: IH 94	COUNTY: JACKSON	CROSS SECTIONS: IH 94 EB	SHEET	E

FILE NAME : N:\PDS\C3D\10230002\SHEETSPLAN\EAST BOUND C3D 2014\090201-XS-IH94-JC-EB-2135+00 - 2200+00.DWG
LAYOUT NAME - 02 - (16)

PLOT DATE : 10/20/2014 9:47 AM PLOT BY : ANDRITSCH, ERIC R PLOT NAME : PLOT SCALE : 1:20_XREF

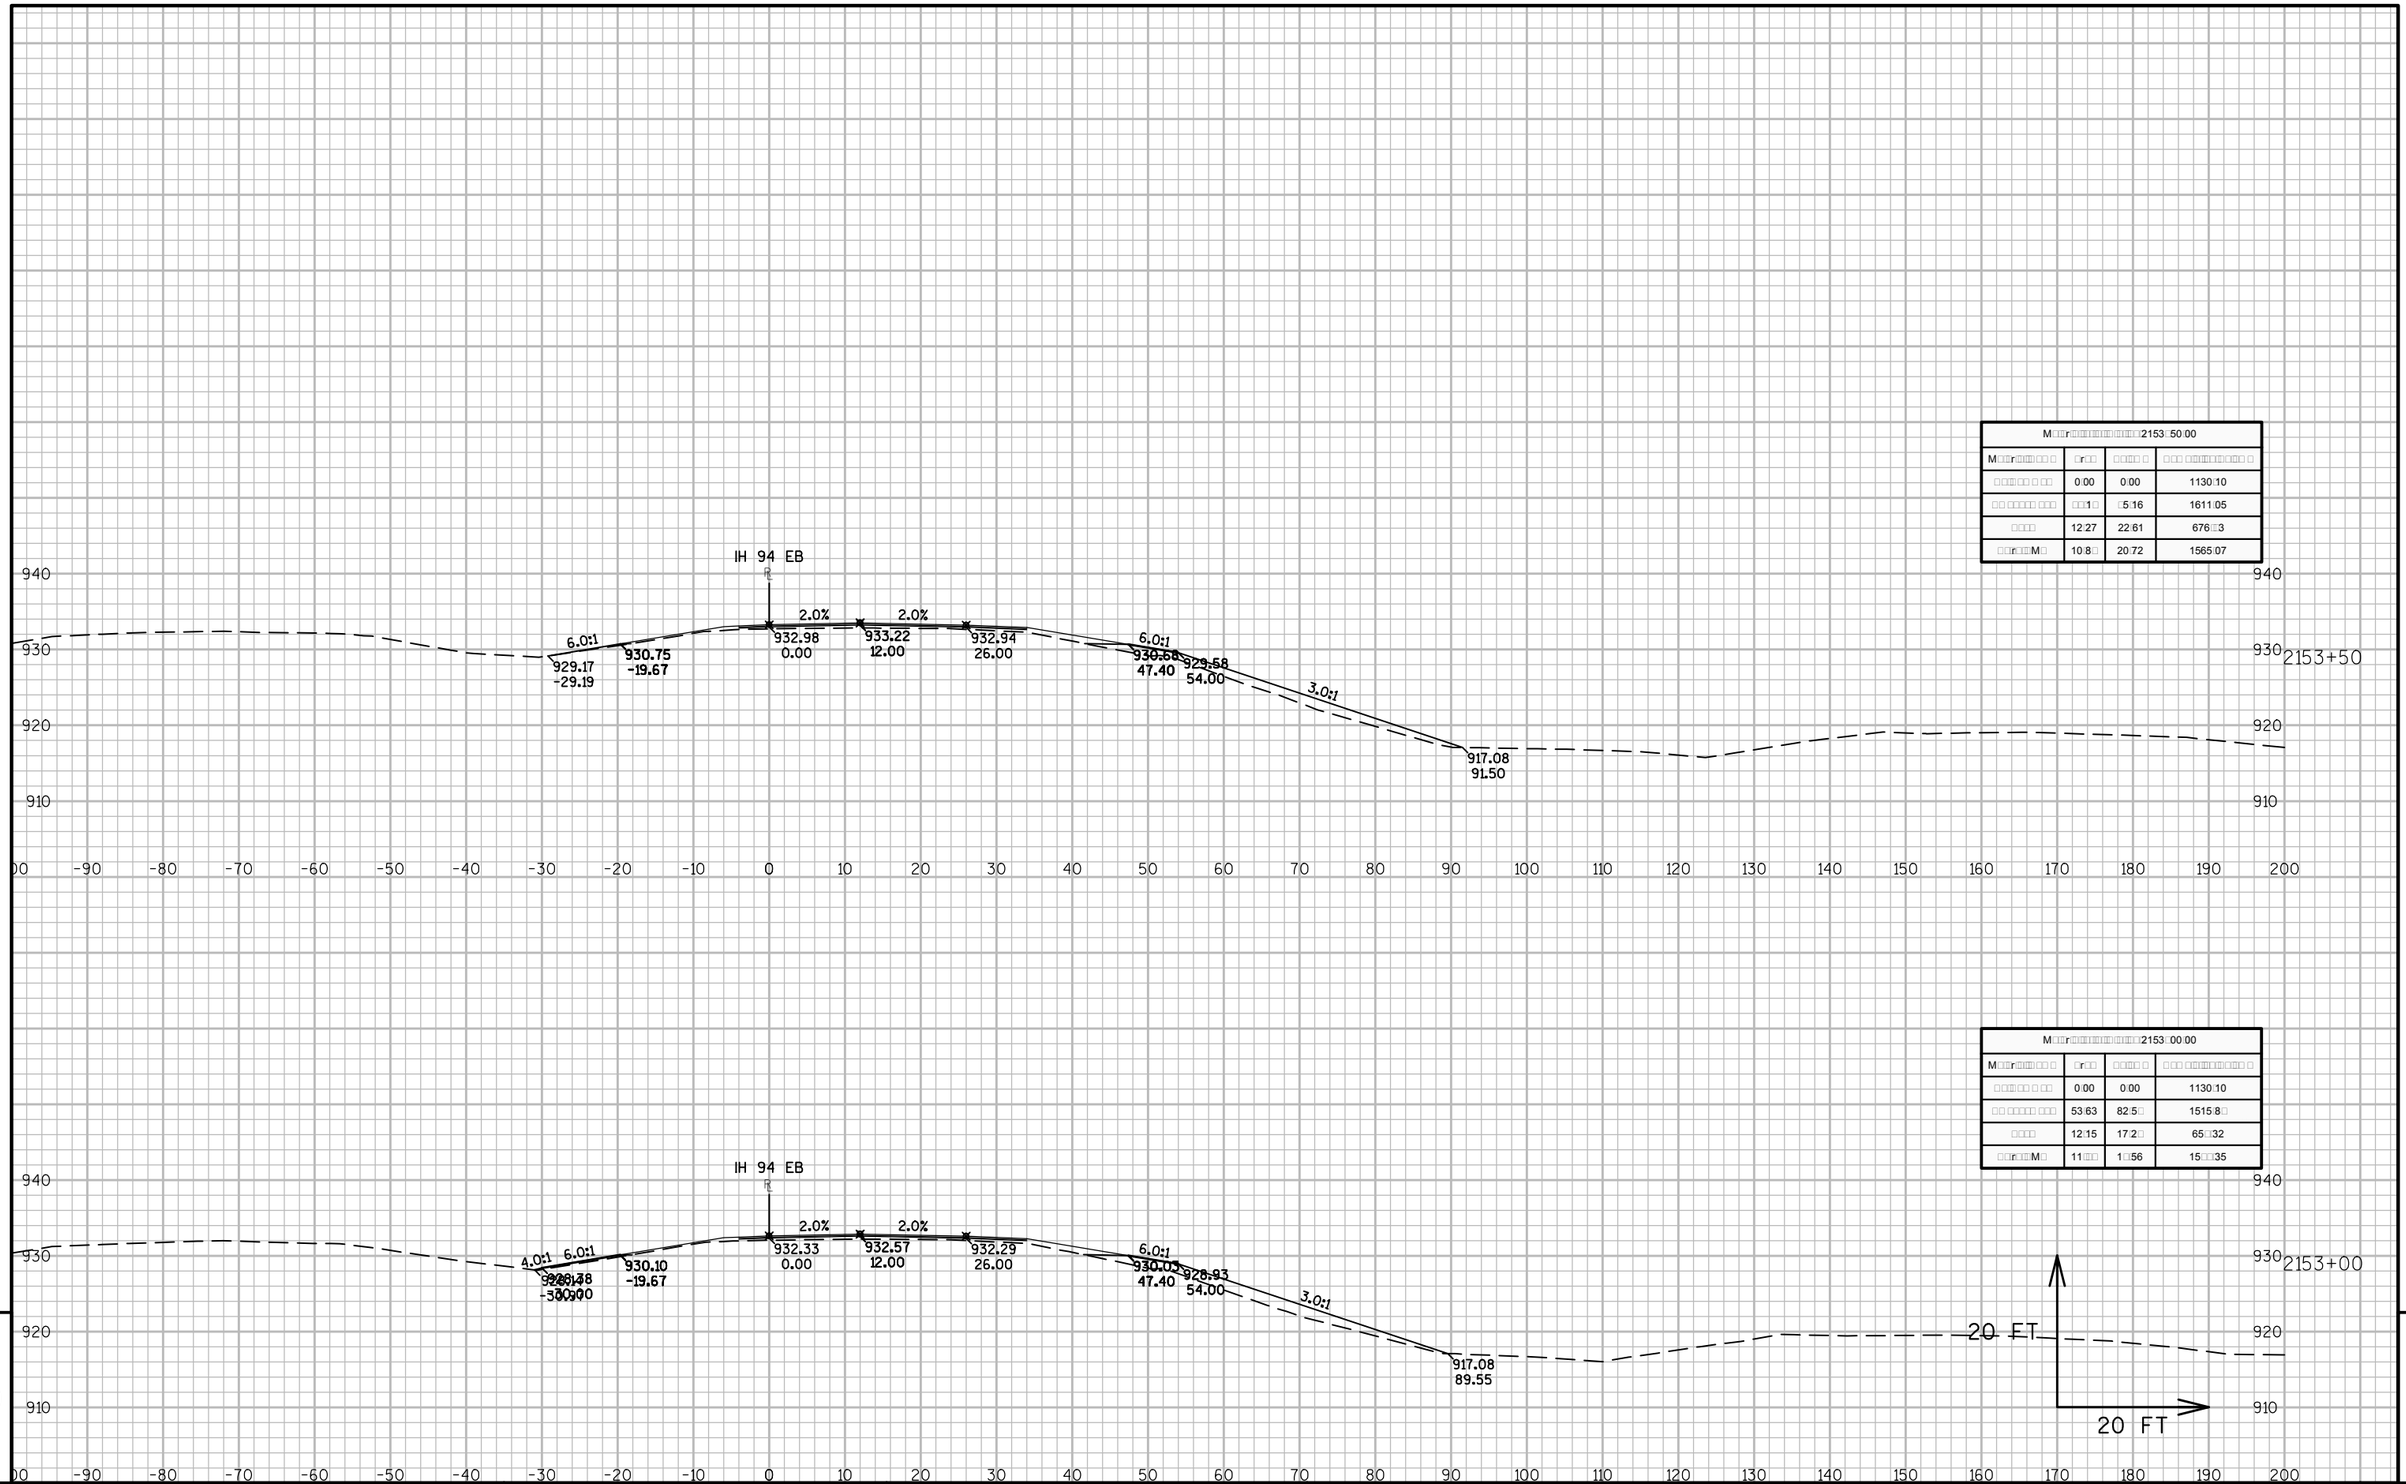

M[illegible]	[illegible]	[illegible]	[illegible]
[illegible]	0:00	0:00	1130:10
[illegible]	[illegible]1[illegible]	[illegible]5:16	1611:05
[illegible]	12:27	22:61	676[illegible]3
[illegible]	10:8[illegible]	20:72	1565:07

M[illegible]	[illegible]	[illegible]	[illegible]
[illegible]	0:00	0:00	1130:10
[illegible]	53:63	82:5[illegible]	1515:8[illegible]
[illegible]	12:15	17:2[illegible]	65[illegible]32
[illegible]	11[illegible]	1[illegible]56	15[illegible]35

9

9

PROJECT NO: 1023-00-72	HWY: IH 94	COUNTY: JACKSON	CROSS SECTIONS: IH 94 EB	SHEET	E

FILE NAME : N:\PDS\C3D\10230002\SHEETSPLAN\EAST BOUND C3D 2014\090201-XS-IH94-JC-EB-2135+00 - 2200+00.DWG
LAYOUT NAME - 02 - (17)

PLOT DATE : 10/20/2014 9:47 AM PLOT BY : ANDRITSCH, ERIC R PLOT NAME : PLOT SCALE : 1:20_XREF

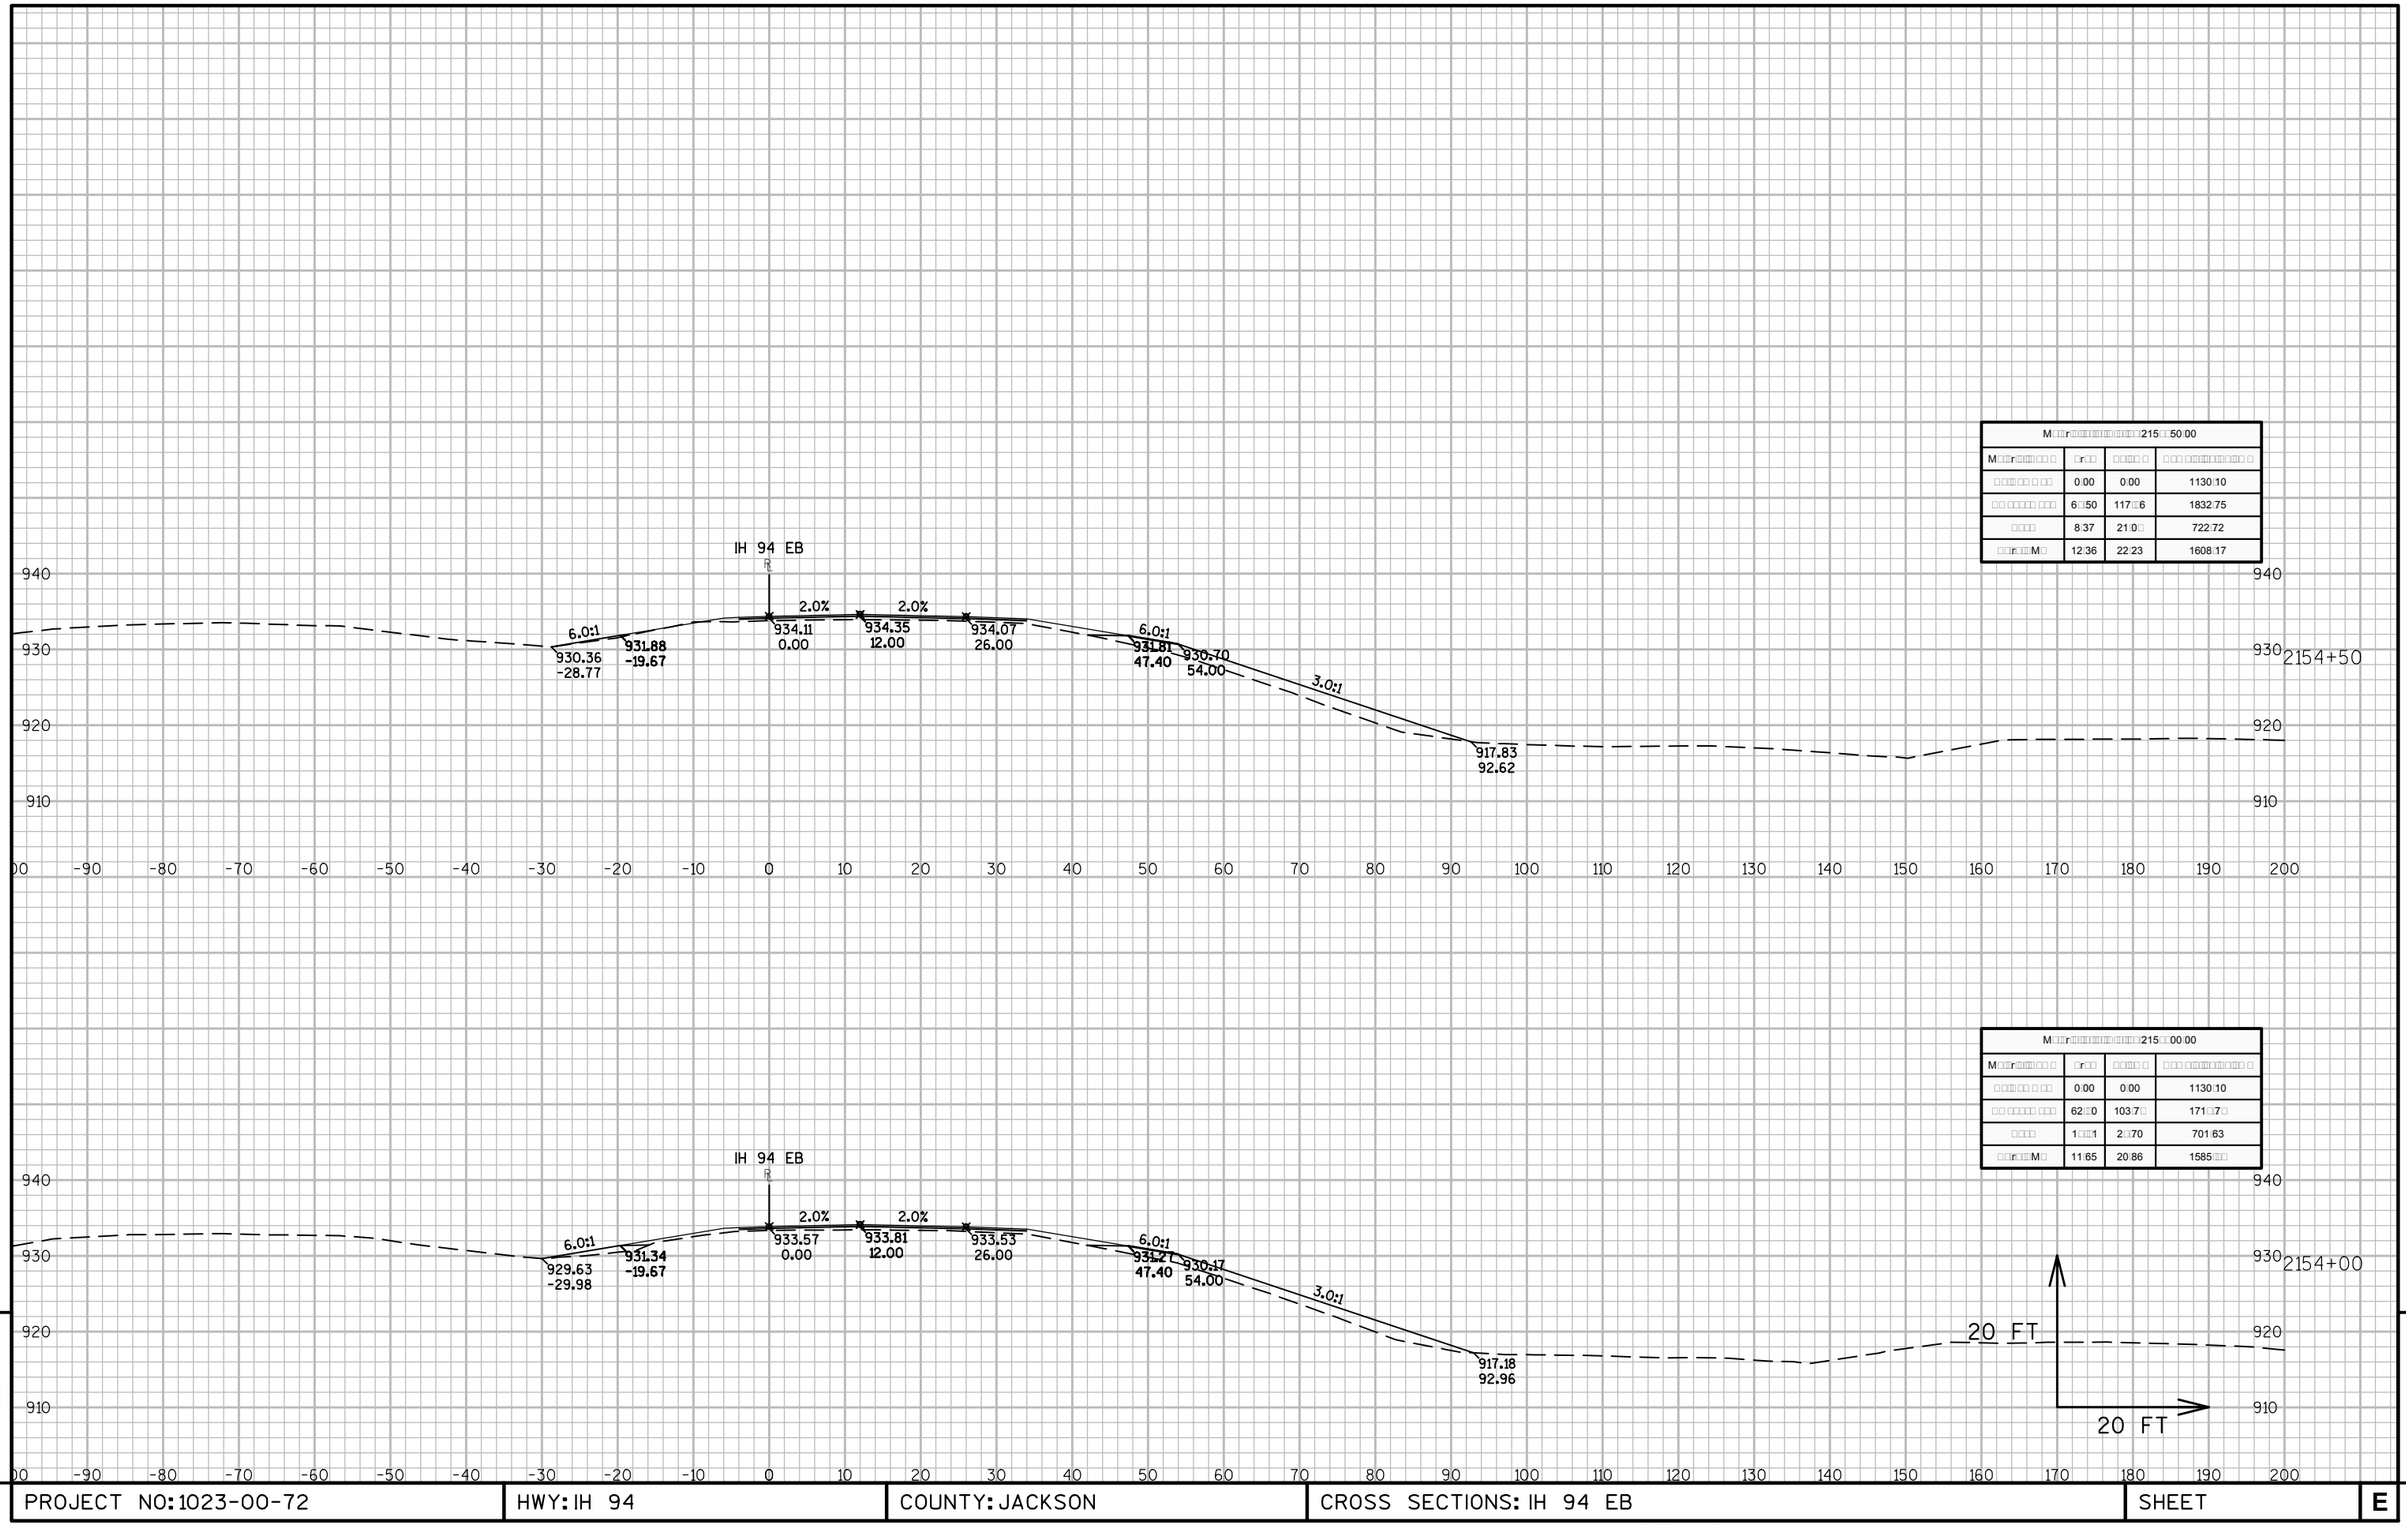

M[illegible]215[illegible]50.00			
M[illegible]	[illegible]	[illegible]	[illegible]
[illegible]	0.00	0.00	1130.10
[illegible]	6[illegible]50	117.[illegible]6	1832.75
[illegible]	8.37	21.0[illegible]	722.72
[illegible]	12.36	22.23	1608.17

M[illegible]215[illegible]00.00			
M[illegible]	[illegible]	[illegible]	[illegible]
[illegible]	0.00	0.00	1130.10
[illegible]	62[illegible]0	103.7[illegible]	171.[illegible]7[illegible]
[illegible]	1[illegible]1	2.[illegible]70	701.63
[illegible]	11.65	20.86	1585.[illegible]

9

9

PROJECT NO: 1023-00-72	HWY: IH 94	COUNTY: JACKSON	CROSS SECTIONS: IH 94 EB	SHEET	E

FILE NAME : N:\PDS\C3D\10230002\SHEETSPLAN\EAST BOUND C3D 2014\090201-XS-IH94-JC-EB-2135+00 - 2200+00.DWG
LAYOUT NAME - 02 - (18)

PLOT DATE : 10/20/2014 9:47 AM PLOT BY : ANDRITSCH, ERIC R PLOT NAME : PLOT SCALE : 1:20_XREF

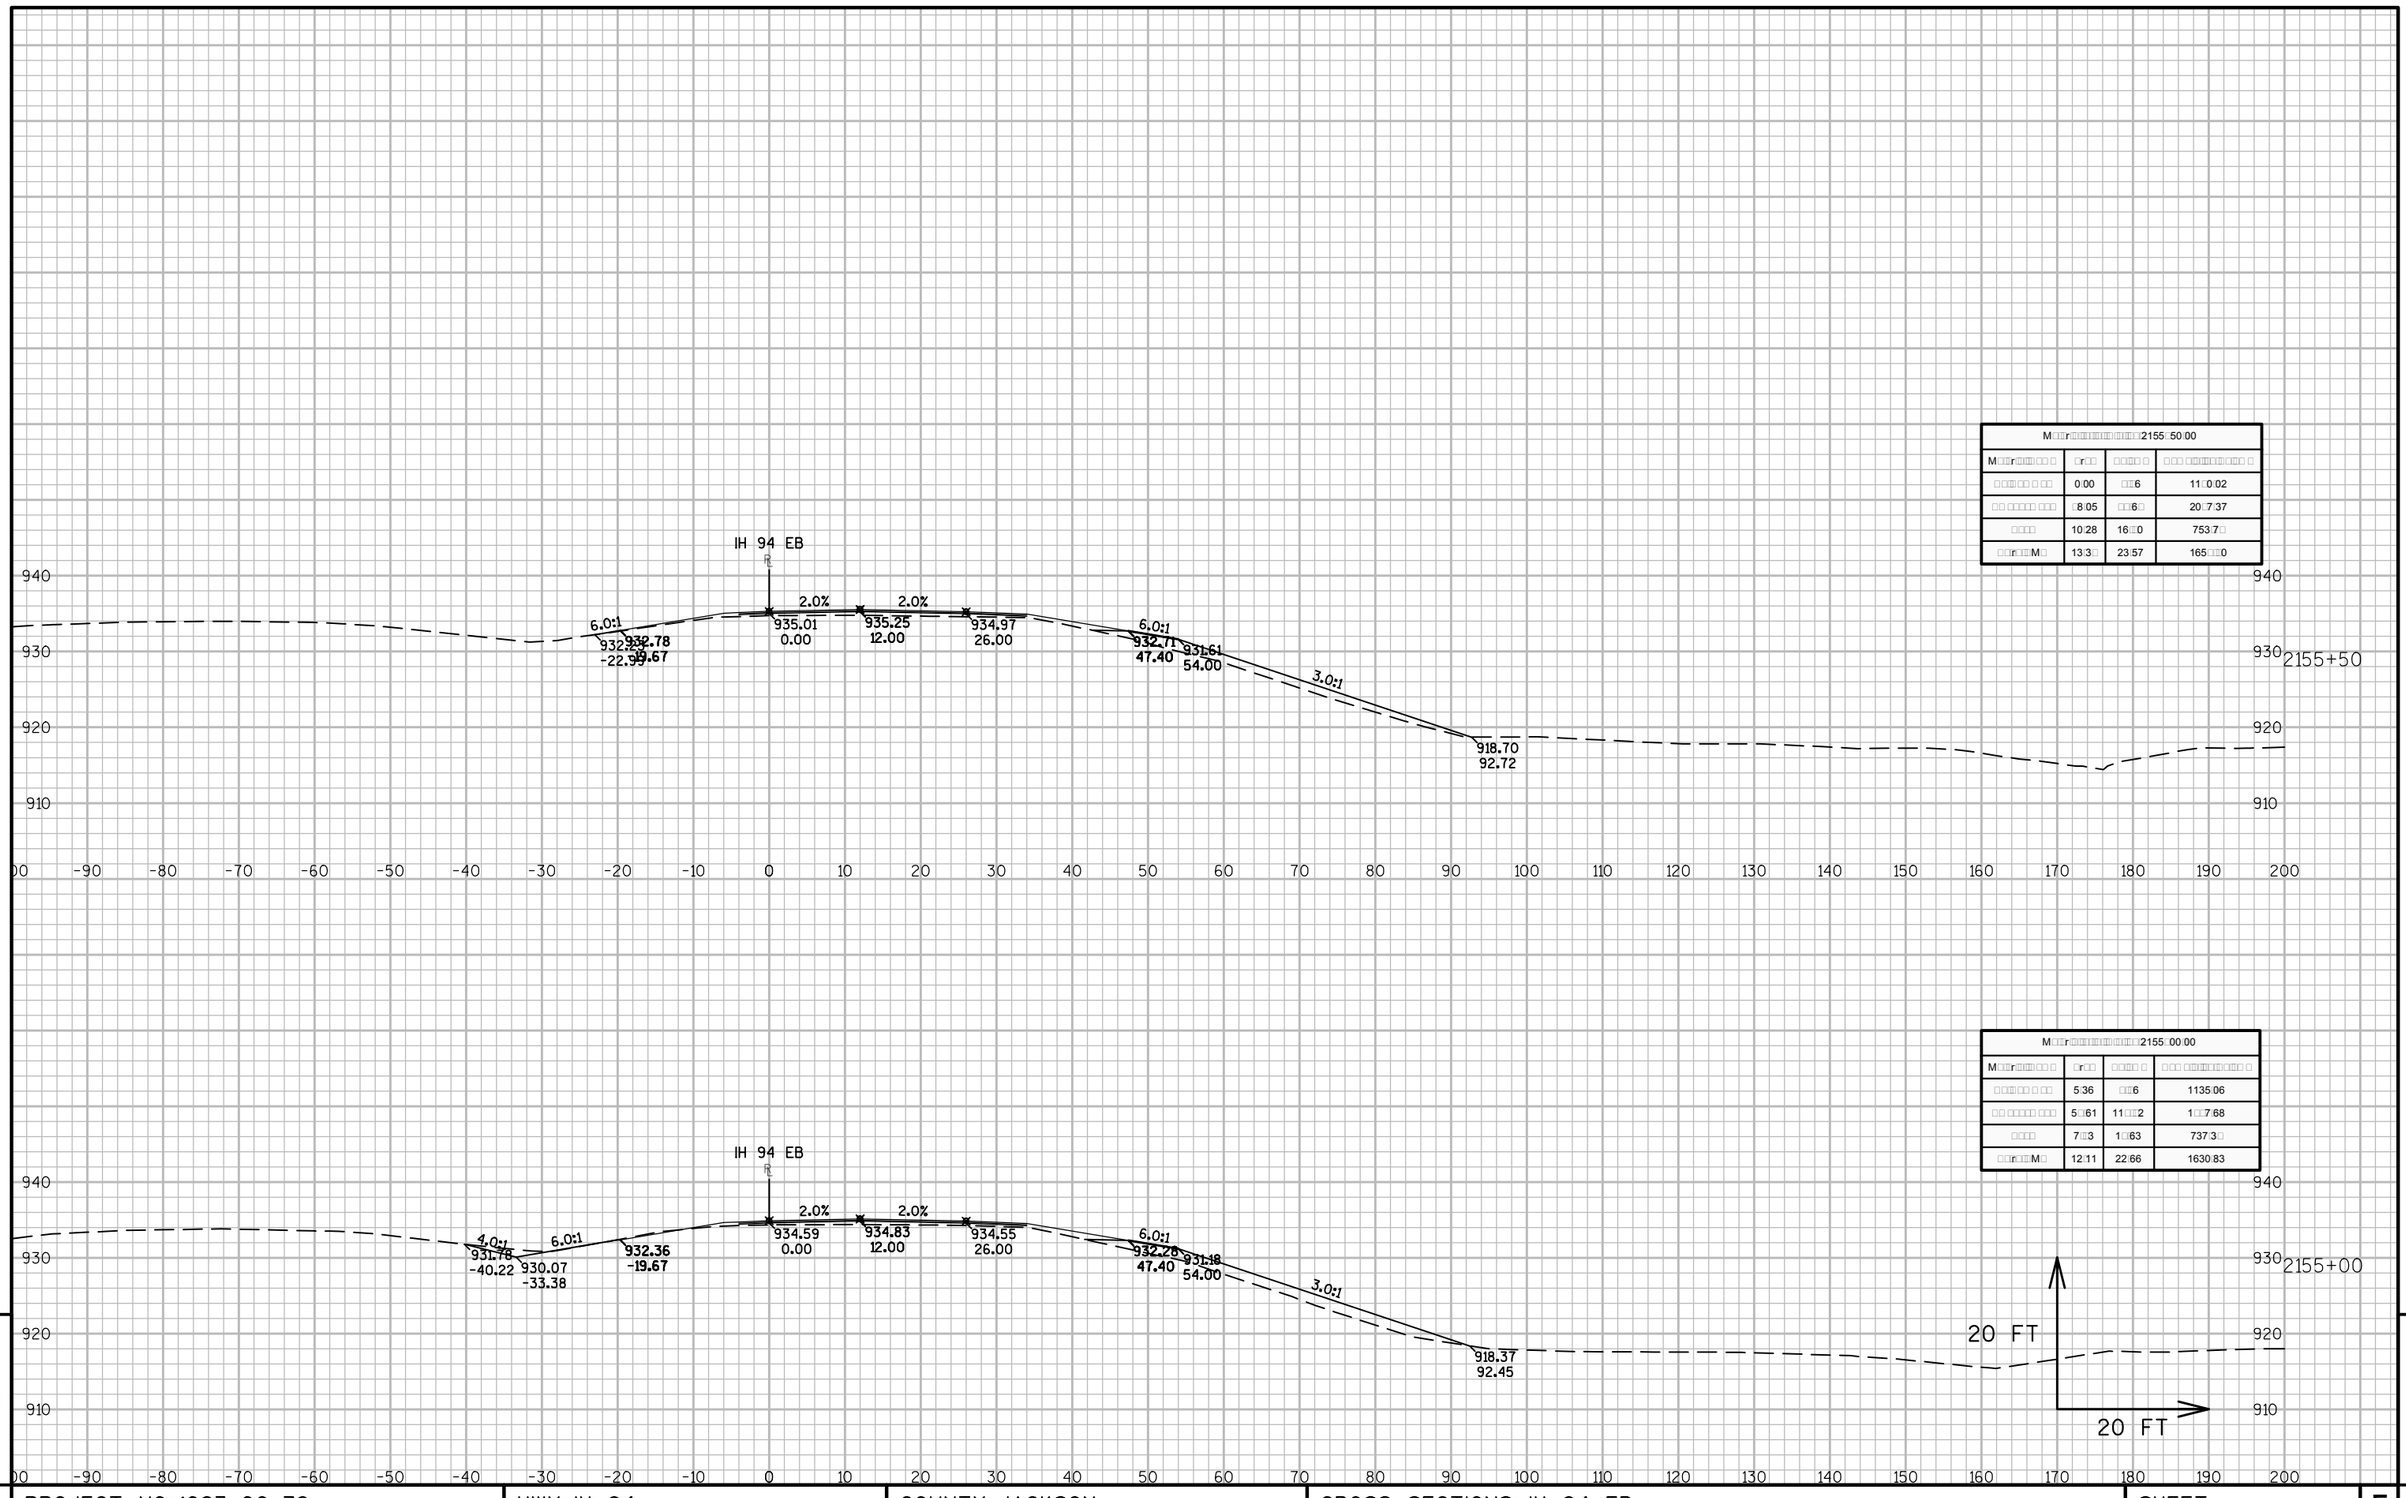

M[illegible]			
M[illegible]	[illegible]	[illegible]	[illegible]
[illegible]	0:00	[illegible]6	11:0:02
[illegible]	8:05	[illegible]6[illegible]	20:7:37
[illegible]	10:28	16:[illegible]0	753:7[illegible]
[illegible]M[illegible]	13:3[illegible]	23:57	165:[illegible]0

M[illegible]			
M[illegible]	[illegible]	[illegible]	[illegible]
[illegible]	5:36	[illegible]6	1135:06
[illegible]	5[illegible]61	11[illegible]2	1[illegible]7:68
[illegible]	7[illegible]3	1[illegible]63	737:3[illegible]
[illegible]M[illegible]	12:11	22:66	1630:83

9

9

PROJECT NO: 1023-00-72	HWY: IH 94	COUNTY: JACKSON	CROSS SECTIONS: IH 94 EB	SHEET	E

FILE NAME : N:\PDS\C3D\10230002\SHEETSPLAN\EAST BOUND C3D 2014\090201-XS-IH94-JC-EB-2135+00 - 2200+00.DWG
LAYOUT NAME - 02 - (19)

PLOT DATE : 10/20/2014 9:47 AM PLOT BY : ANDRITSCH, ERIC R PLOT NAME : PLOT SCALE : 1:20_XREF

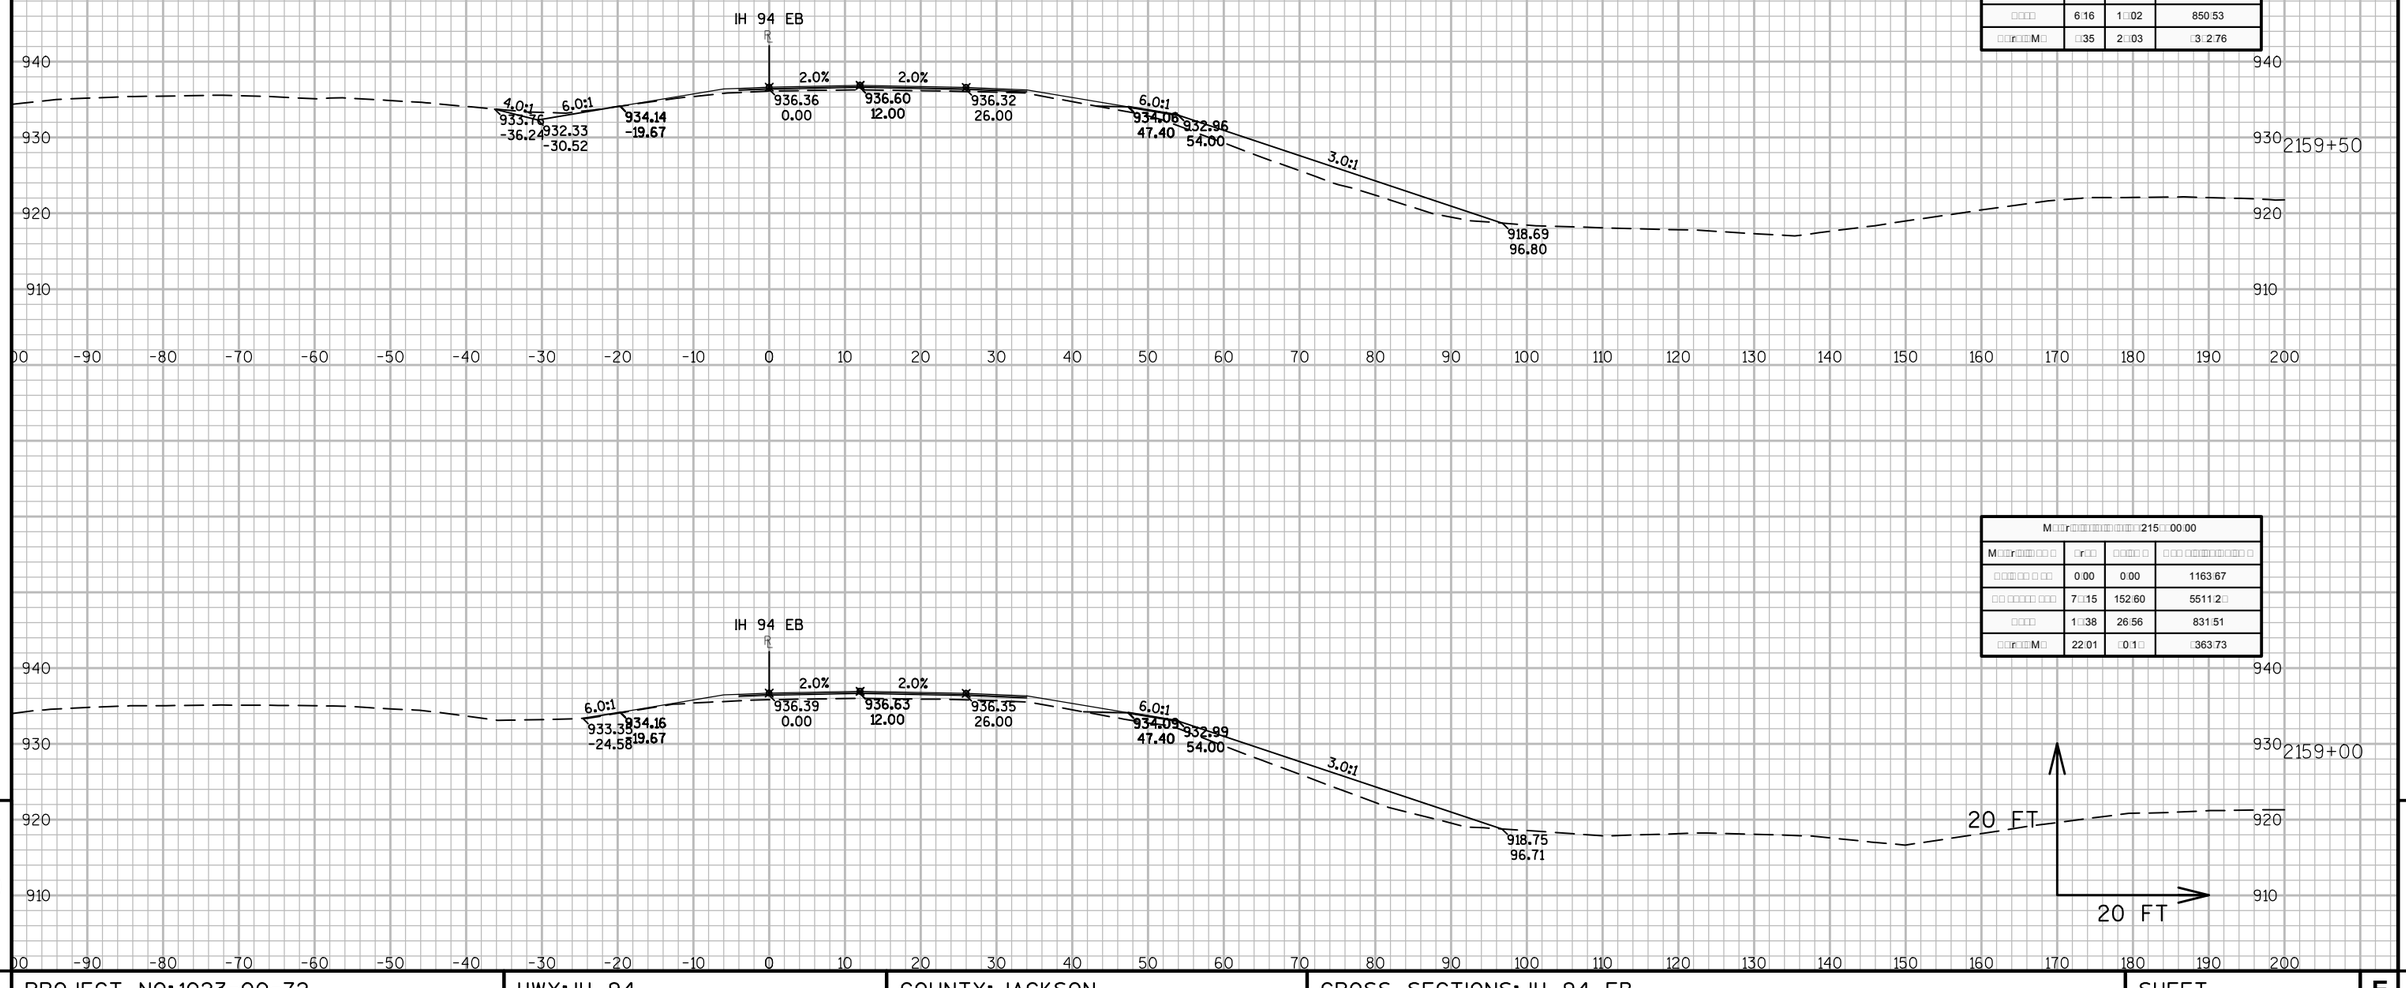

M[illegible]215[illegible]50.00			
M[illegible]	[illegible]	[illegible]	[illegible]
[illegible]	5.87	5[illegible]3	116[illegible]11
[illegible]	7[illegible]22	1[illegible]2.00	5653.25
[illegible]	6.16	1[illegible]02	850.53
[illegible]M[illegible]	[illegible]35	2[illegible]03	[illegible]3[illegible]2.76

M[illegible]215[illegible]00.00			
M[illegible]	[illegible]	[illegible]	[illegible]
[illegible]	0.00	0.00	1163.67
[illegible]	7[illegible]15	152.60	5511.2[illegible]
[illegible]	1[illegible]38	26.56	831.51
[illegible]M[illegible]	22.01	[illegible]0.1[illegible]	[illegible]363.73

9

9

PROJECT NO: 1023-00-72	HWY: IH 94	COUNTY: JACKSON	CROSS SECTIONS: IH 94 EB	SHEET	E

FILE NAME : N:\PDS\C3D\10230002\SHEETSPLAN\EAST BOUND C3D 2014\090201-XS-IH94-JC-EB-2135+00 - 2200+00.DWG
LAYOUT NAME - 02 - (23)
PLOT DATE : 10/20/2014 9:48 AM
PLOT BY : ANDRITSCH, ERIC R
PLOT NAME :
PLOT SCALE : 1:20_XREF

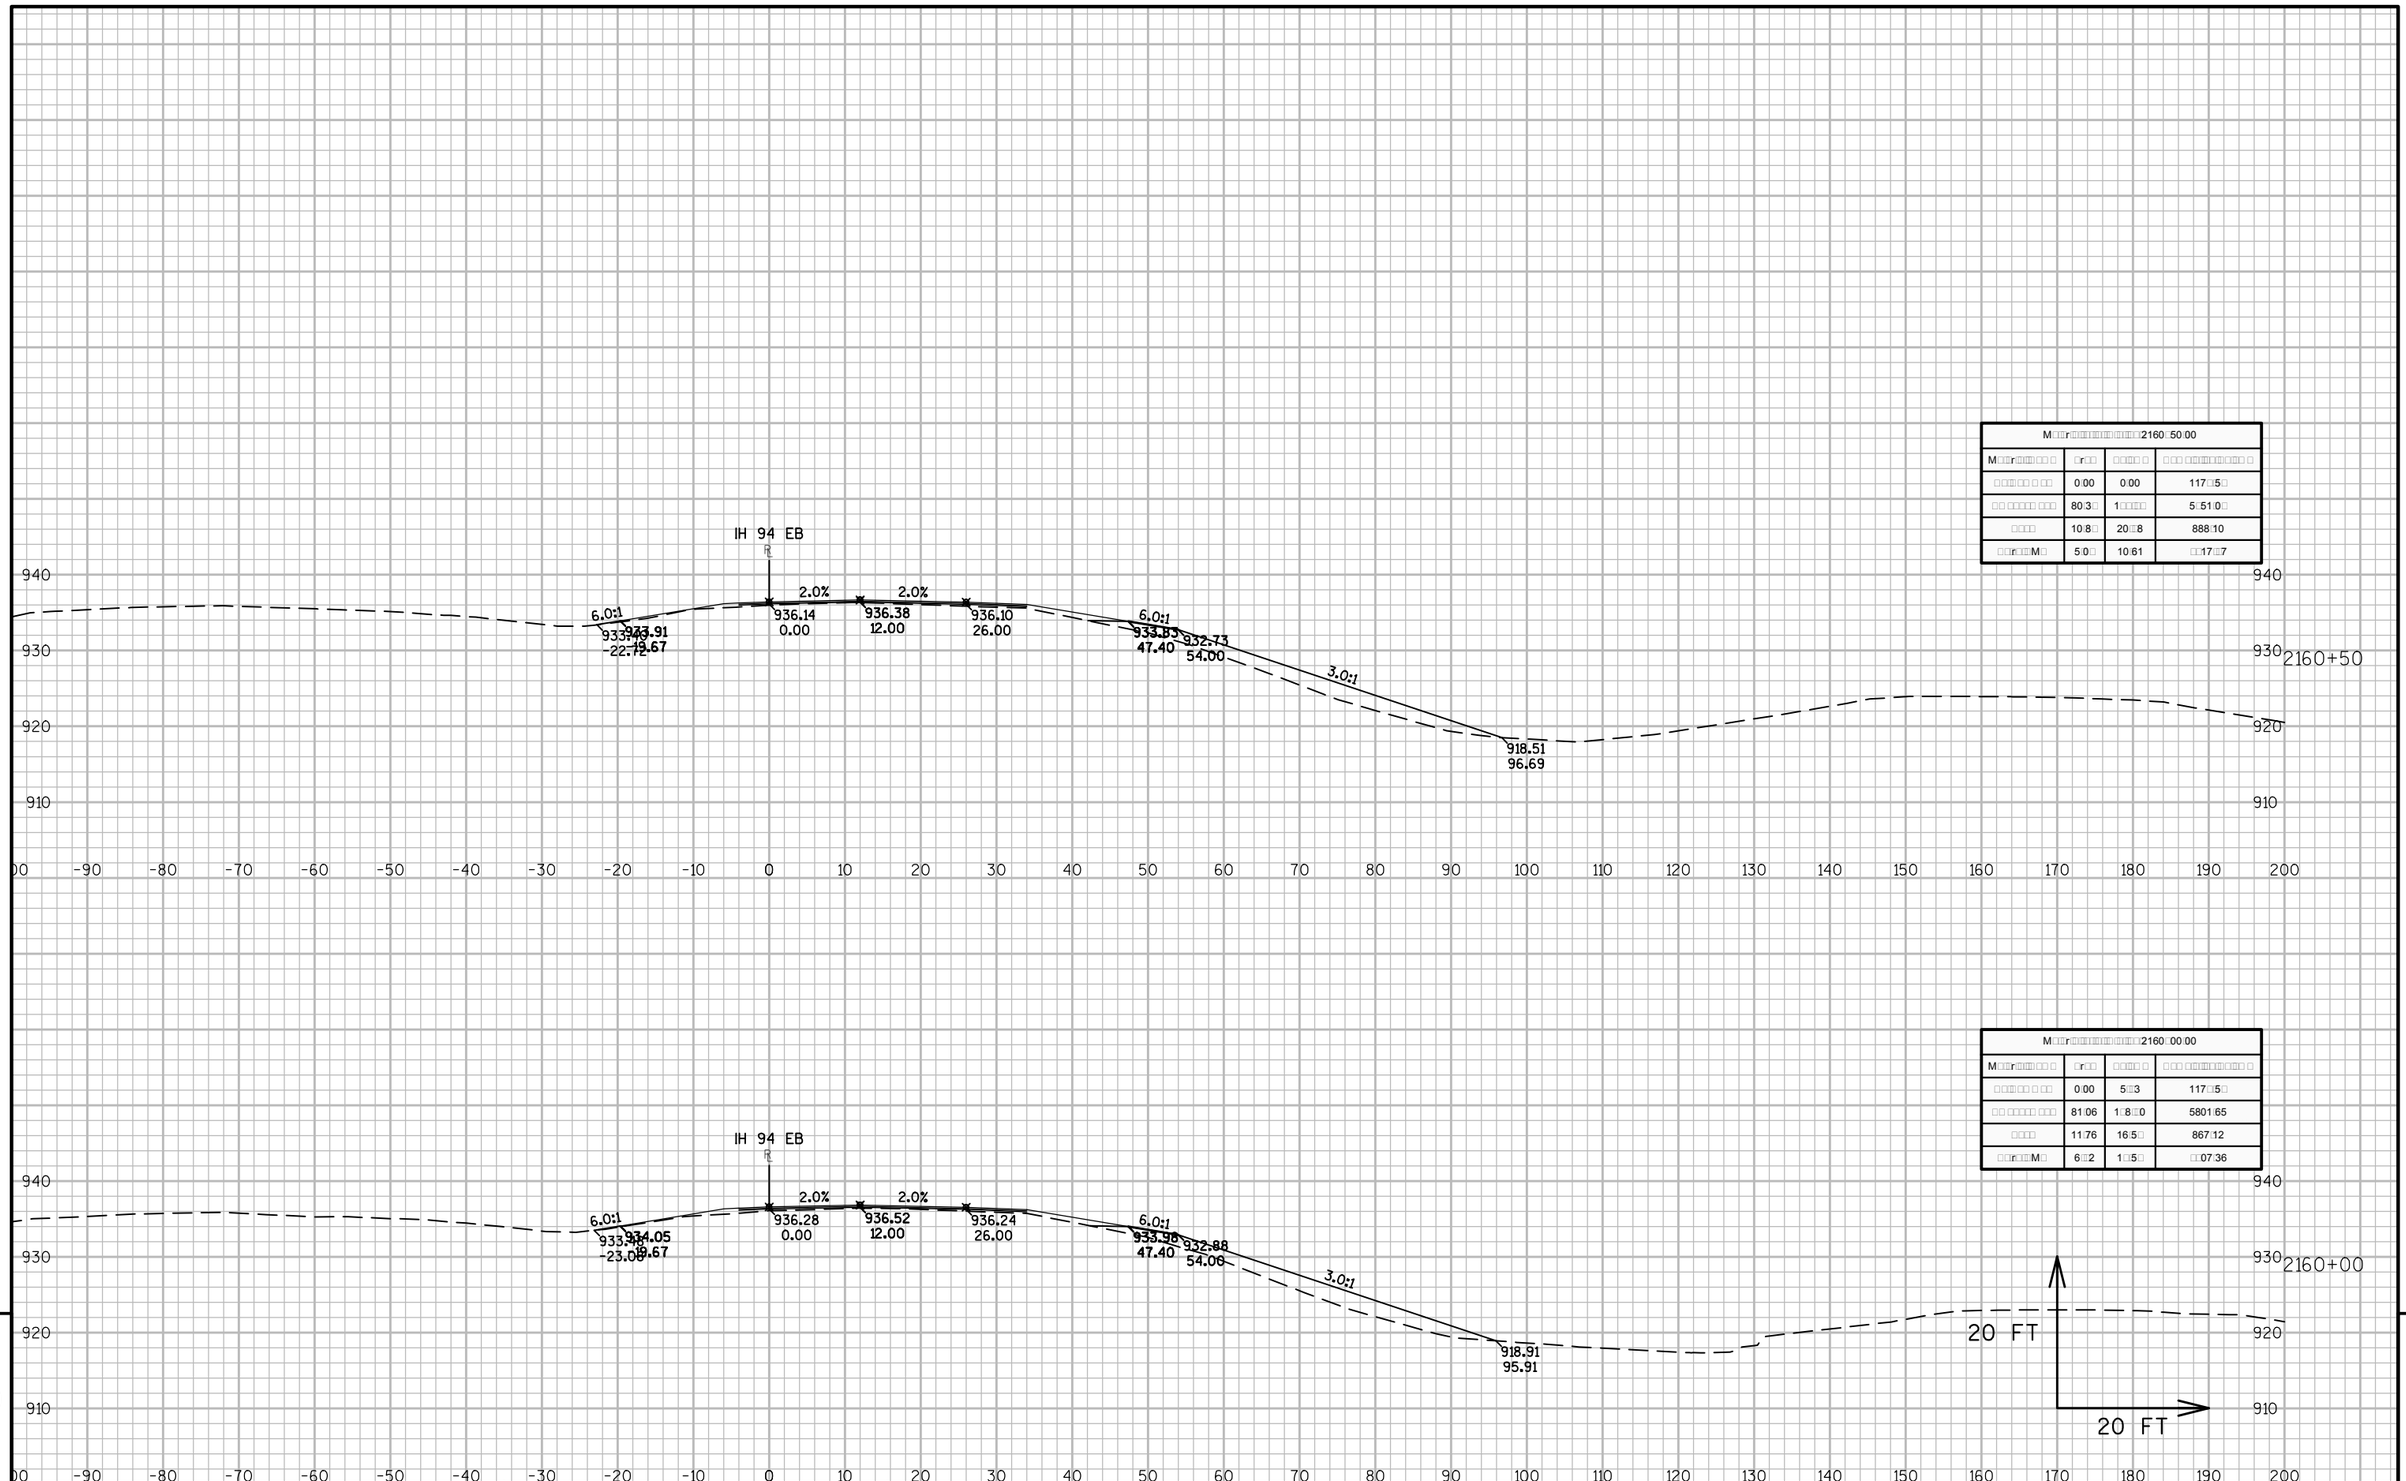

M□□r□□□□□□□□□□□□2160□50.00			
M□□r□□□□ □ □	□r□□	□□□□ □	□□□ □□□□□□□□□ □
□□□□ □ □ □□	0.00	0.00	117□5□
□□ □□□□□ □□□	80.3□	1□□□□	5□51.0□
□□□□	10.8□	20□8	888.10
□□r□□M□	5.0□	10.61	□17□7

M□□r□□□□□□□□□□□□2160□00.00			
M□□r□□□□ □ □	□r□□	□□□□ □	□□□ □□□□□□□□□ □
□□□□ □ □ □□	0.00	5□3	117□5□
□□ □□□□□ □□□	81.06	1□8□0	5801.65
□□□□	11.76	16.5□	867.12
□□r□□M□	6□2	1□5□	□07.36

9

9

PROJECT NO: 1023-00-72	HWY: IH 94	COUNTY: JACKSON	CROSS SECTIONS: IH 94 EB	SHEET	E

FILE NAME : N:\PDS\C3D\10230002\SHEETSPLAN\EAST BOUND C3D 2014\090201-XS-IH94-JC-EB-2135+00 - 2200+00.DWG
LAYOUT NAME - 02 - (24)

PLOT DATE : 10/20/2014 9:48 AM PLOT BY : ANDRITSCH, ERIC R PLOT NAME : PLOT SCALE : 1:20_XREF

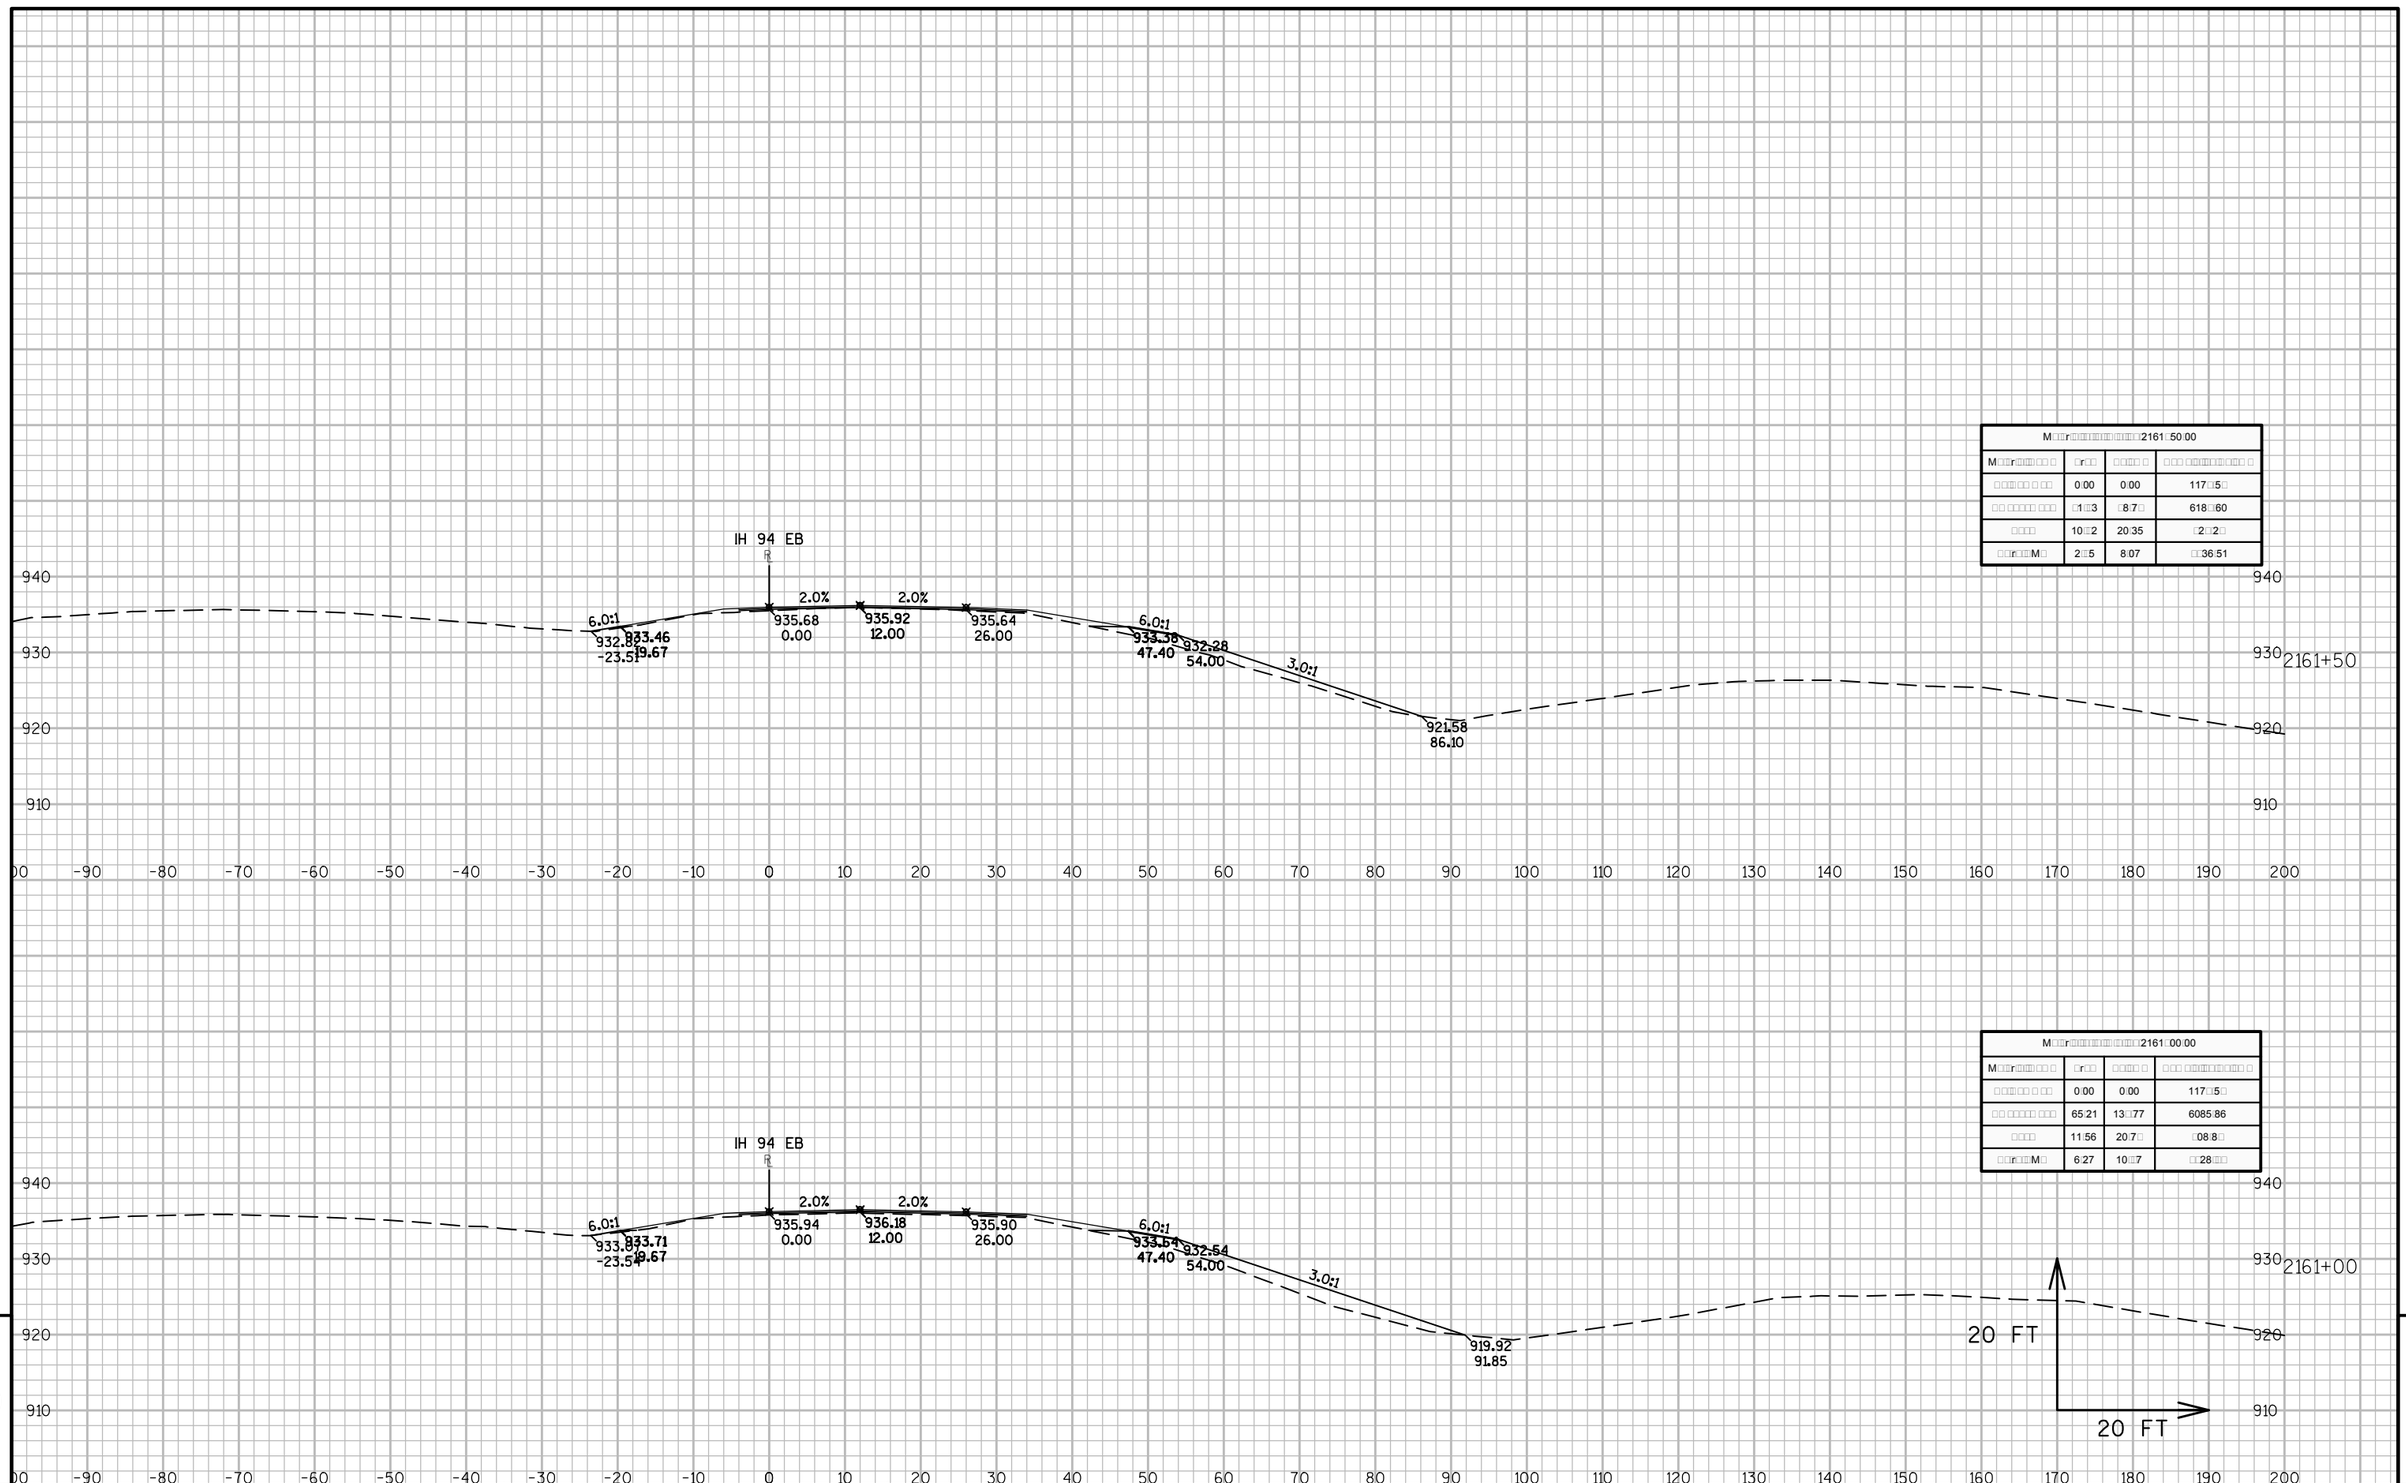

M□□r□□□□□□□□□□□□□□□2161□50.00			
M□□r□□□□□ □ □□	□r□□	□□□□□ □	□□□ □□□□□□□□□□ □
□□□□□ □ □□	0.00	0.00	117□5□
□□ □□□□□ □□□	□1□3	□8.7□	618□60
□□□□	10□2	20.35	□2□2□
□□r□□M□	2□5	8.07	□36.51

M□□r□□□□□□□□□□□□□□□2161□00.00			
M□□r□□□□□ □ □□	□r□□	□□□□□ □	□□□ □□□□□□□□□□ □
□□□□□ □ □□	0.00	0.00	117□5□
□□ □□□□□ □□□	65.21	13□77	6085.86
□□□□	11.56	20.7□	□08.8□
□□r□□M□	6.27	10□7	□28□□

9

9

PROJECT NO: 1023-00-72	HWY: IH 94	COUNTY: JACKSON	CROSS SECTIONS: IH 94 EB	SHEET	E

FILE NAME : N:\PDS\C3D\10230002\SHEETSPLAN\EAST BOUND C3D 2014\090201-XS-IH94-JC-EB-2135+00 - 2200+00.DWG
LAYOUT NAME - 02 - (25)
PLOT DATE : 10/20/2014 9:48 AM PLOT BY : ANDRITSCH, ERIC R PLOT NAME : PLOT SCALE : 1:20_XREF

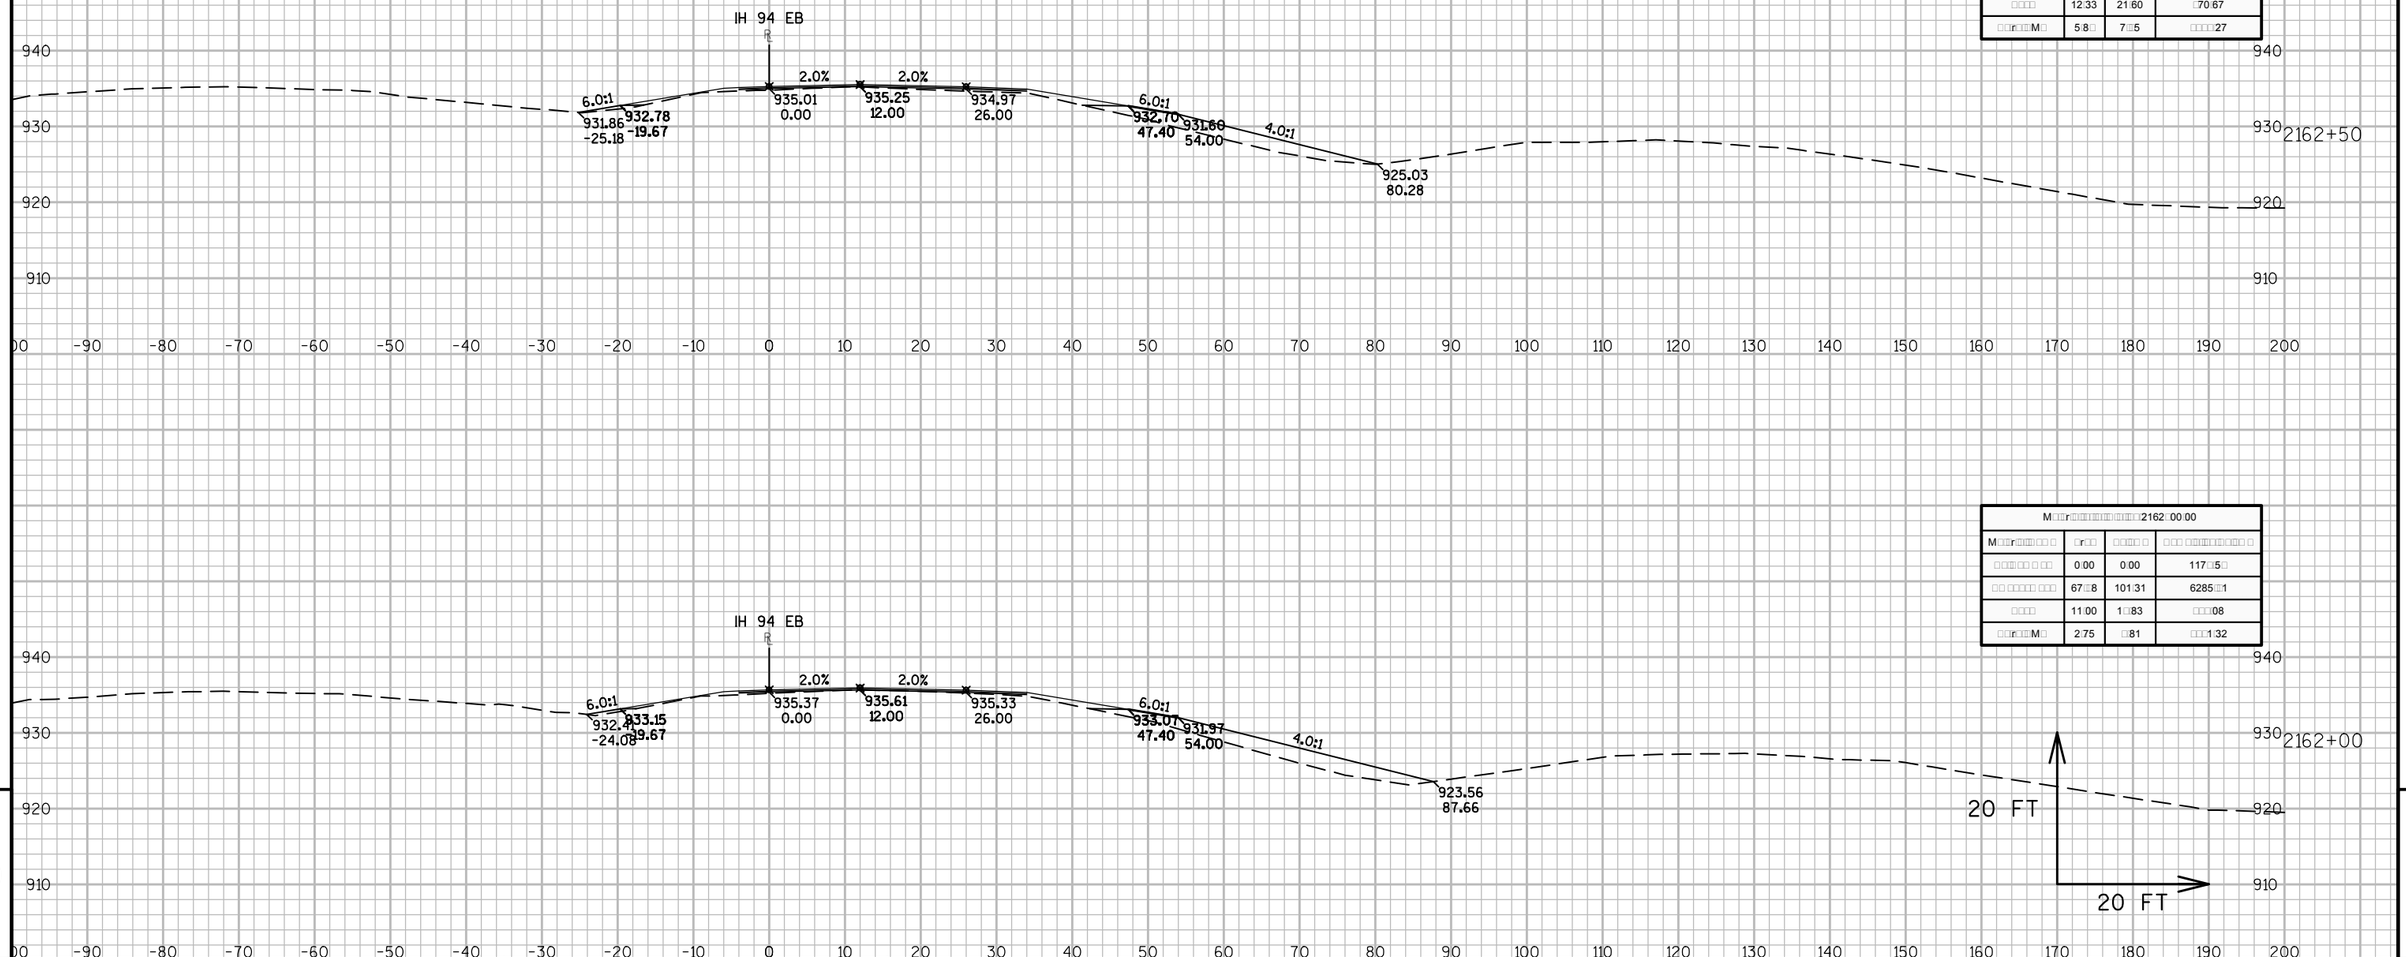

M□□r□□□□□□□□□□□□□2162□50.00			
M□□r□□□□□ □ □□	□r□□	□□□□□ □	□□□ □□□□□□□□□□ □
□□□□□ □ □□	0.00	0.00	117□5□
□□ □□□□□ □□□	52.30	111.36	63□7.27
□□□□	12.33	21.60	□70.67
□□r□□M□	5.8□	7□5	□□□□27

M□□r□□□□□□□□□□□□□2162□00.00			
M□□r□□□□□ □ □□	□r□□	□□□□□ □	□□□ □□□□□□□□□□ □
□□□□□ □ □□	0.00	0.00	117□5□
□□ □□□□□ □□□	67□8	101.31	6285□1
□□□□	11.00	1□83	□□□08
□□r□□M□	2.75	□81	□□1.32

9

9

PROJECT NO: 1023-00-72	HWY: IH 94	COUNTY: JACKSON	CROSS SECTIONS: IH 94 EB	SHEET	E

FILE NAME : N:\PDS\C3D\10230002\SHEETSPLAN\EAST BOUND C3D 2014\090201-XS-IH94-JC-EB-2135+00 - 2200+00.DWG
LAYOUT NAME - 02 - (26)

PLOT DATE : 10/20/2014 9:48 AM PLOT BY : ANDRITSCH, ERIC R PLOT NAME : PLOT SCALE : 1:20_XREF

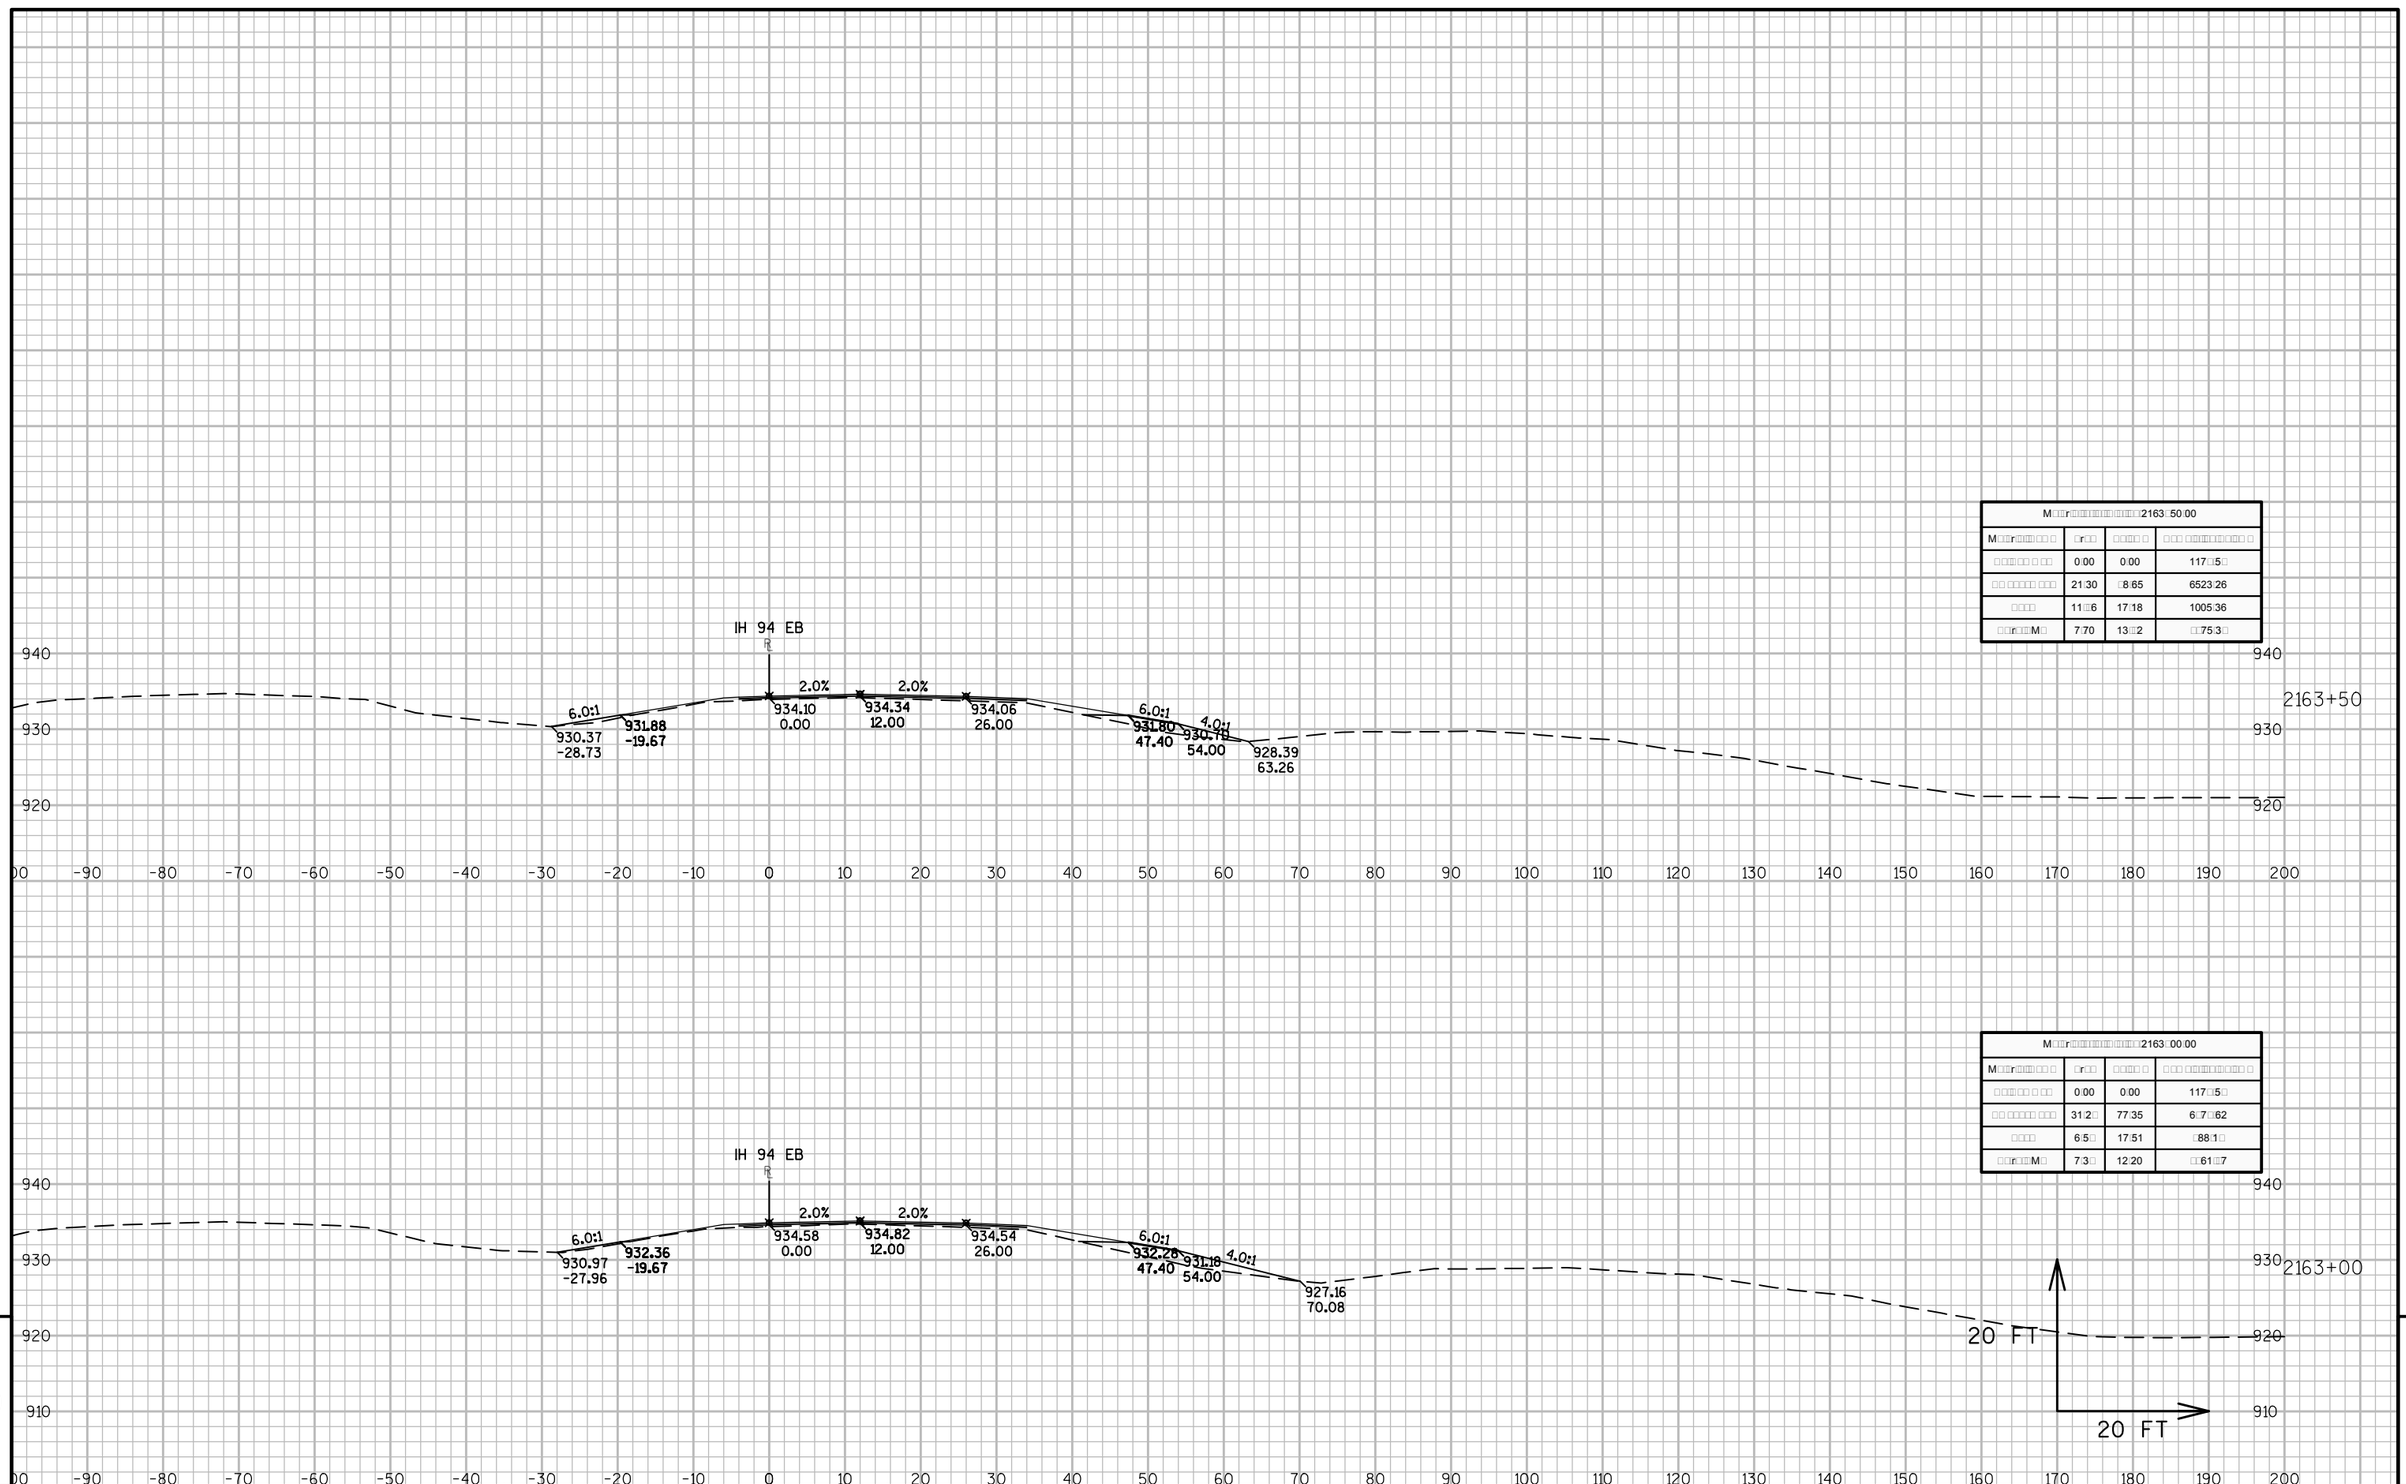

M□□r□□□□□□□□□□□□□2163□50.00			
M□□r□□□□□	□r□□	□□□□□	□□□ □□□□□□□□□□
□□□□□□	0:00	0:00	117□5□
□□ □□□□□	21:30	□8:65	6523:26
□□□□	11□□6	17:18	1005:36
□□r□□M□	7:70	13□2	□75:3□

M□□r□□□□□□□□□□□□□2163□00.00			
M□□r□□□□□	□r□□	□□□□□	□□□ □□□□□□□□□□
□□□□□□	0:00	0:00	117□5□
□□ □□□□□	31:2□	77:35	6:7□62
□□□□	6:5□	17:51	□88:1□
□□r□□M□	7:3□	12:20	□61□7

9

9

PROJECT NO: 1023-00-72	HWY: IH 94	COUNTY: JACKSON	CROSS SECTIONS: IH 94 EB	SHEET	E

FILE NAME : N:\PDS\C3D\10230002\SHEETSPLAN\EAST BOUND C3D 2014\090201-XS-IH94-JC-EB-2135+00 - 2200+00.DWG
LAYOUT NAME - 02 - (27)

PLOT DATE : 10/20/2014 9:48 AM PLOT BY : ANDRITSCH, ERIC R PLOT NAME : PLOT SCALE : 1:20_XREF

M□□r□□□□□□□□□□□□□2165□00.00			
M□□r□□□□□□ □	□r□□	□□□□ □	□□□ □□□□□□□□□ □
□□□□□ □ □□	17.88	2□.27	1216.52
□□ □□□□□ □□□	2.32	2.57	6553.00
□□□□	3.21	3.02	102□.86
□□r□□M□	7.16	11.32	□512.17

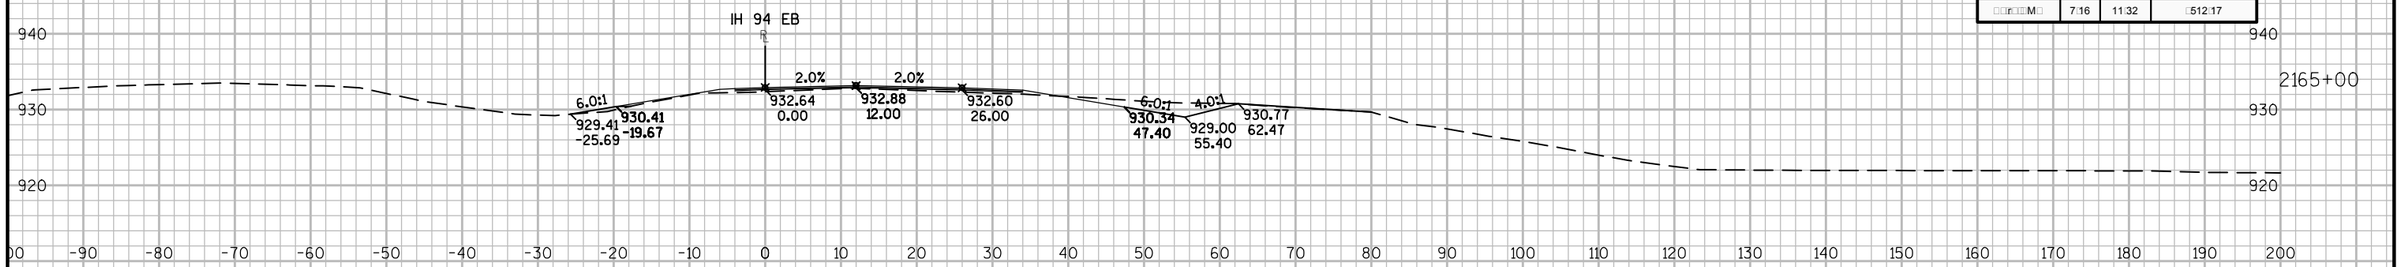

M□□r□□□□□□□□□□□□□216□□50.00			
M□□r□□□□□□ □	□r□□	□□□□ □	□□□ □□□□□□□□□ □
□□□□□ □ □□	13.73	12.71	1187.25
□□ □□□□□ □□□	0□.6	3□.3	6550□.3
□□□□	0.05	5.22	1026.8□
□□r□□M□	5.07	11.51	□500.8□

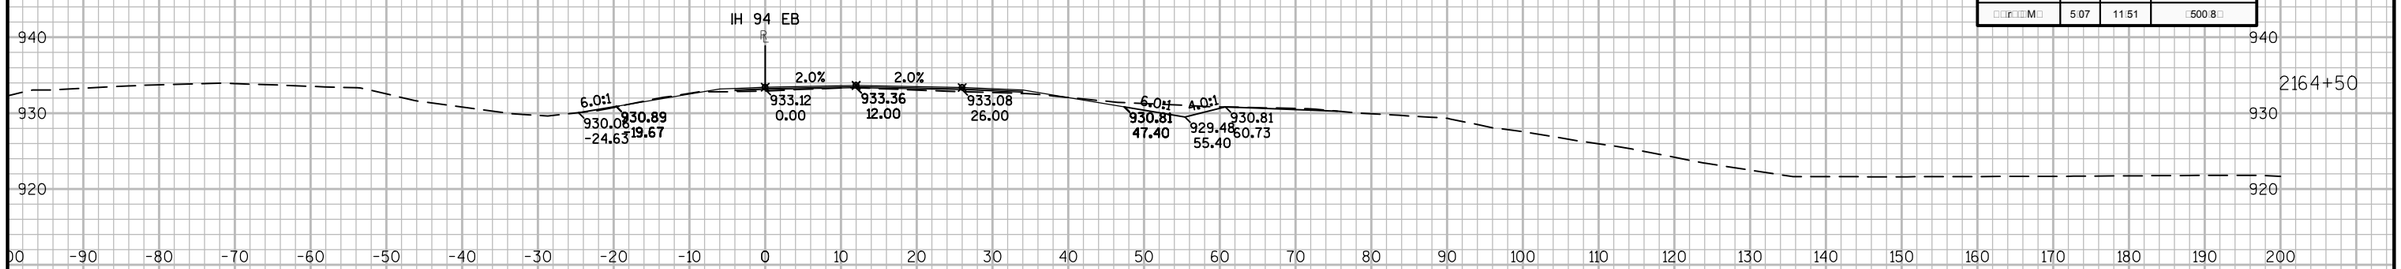

M□□r□□□□□□□□□□□□□216□□00.00			
M□□r□□□□□□ □	□r□□	□□□□ □	□□□ □□□□□□□□□ □
□□□□□ □ □□	0.00	0.00	117□.5□
□□ □□□□□ □□□	3.78	23.23	65.6□□
□□□□	5.5□	16.26	1021.62
□□r□□M□	7.36	13.□□	□□8.□33

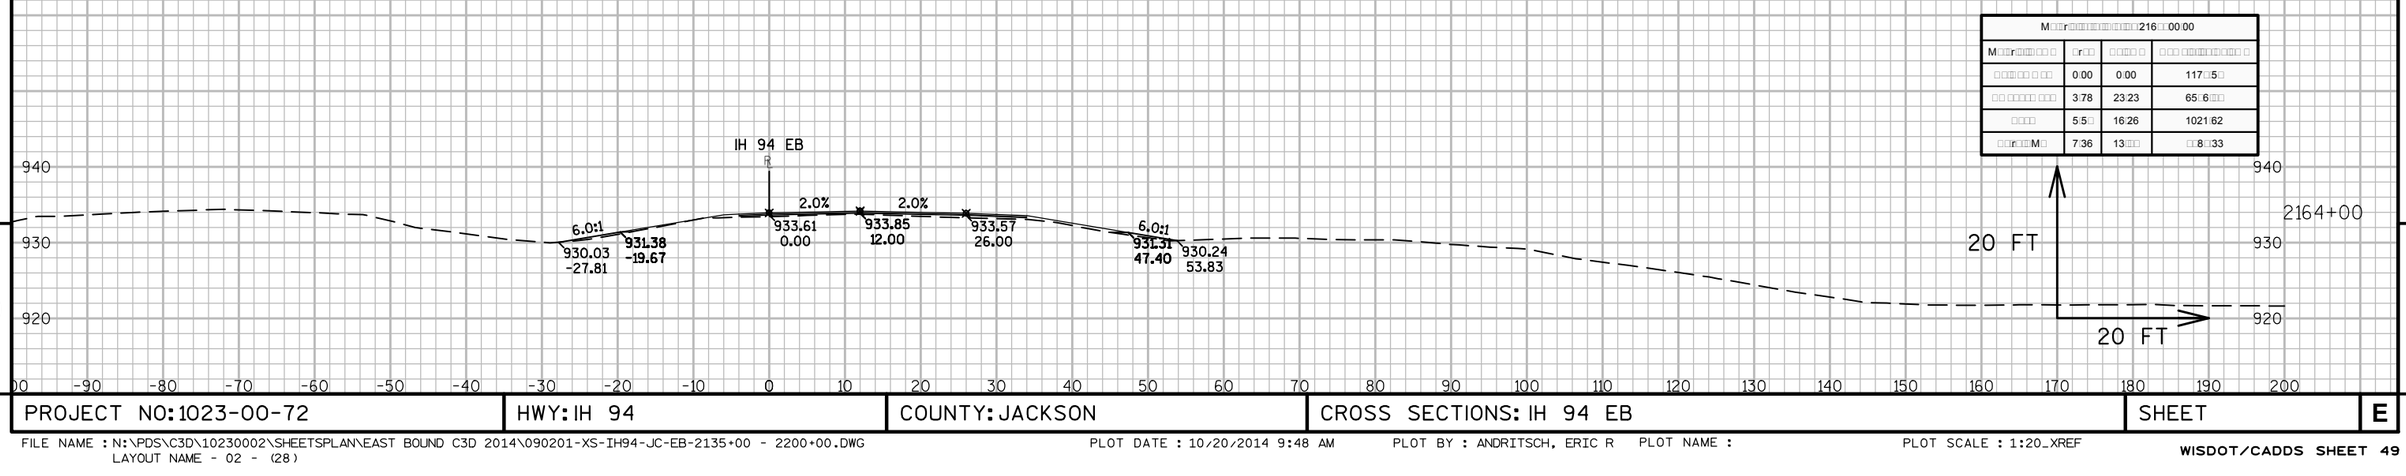

9

9

PROJECT NO: 1023-00-72	HWY: IH 94	COUNTY: JACKSON	CROSS SECTIONS: IH 94 EB	SHEET	E

FILE NAME : N:\PDS\C3D\10230002\SHEETSPLAN\EAST BOUND C3D 2014\090201-XS-IH94-JC-EB-2135+00 - 2200+00.DWG
LAYOUT NAME - 02 - (28)
PLOT DATE : 10/20/2014 9:48 AM PLOT BY : ANDRITSCH, ERIC R PLOT NAME : PLOT SCALE : 1:20_XREF

M□□r□□□□□□□□□□□□□□□2166□50.00			
M□□r□□□□□□ □ □□	□r□□	□□□□□ □	□□□ □□□□□□□□□□ □
□ □□□ □□ □ □□	20.□2	□0.31	133.□□7
□□ □□□□□ □□□	0.87	1.27	6560.33
□□□□	□80	7.60	1050.86
□□r□□M□	□30	16.□2	□557.63

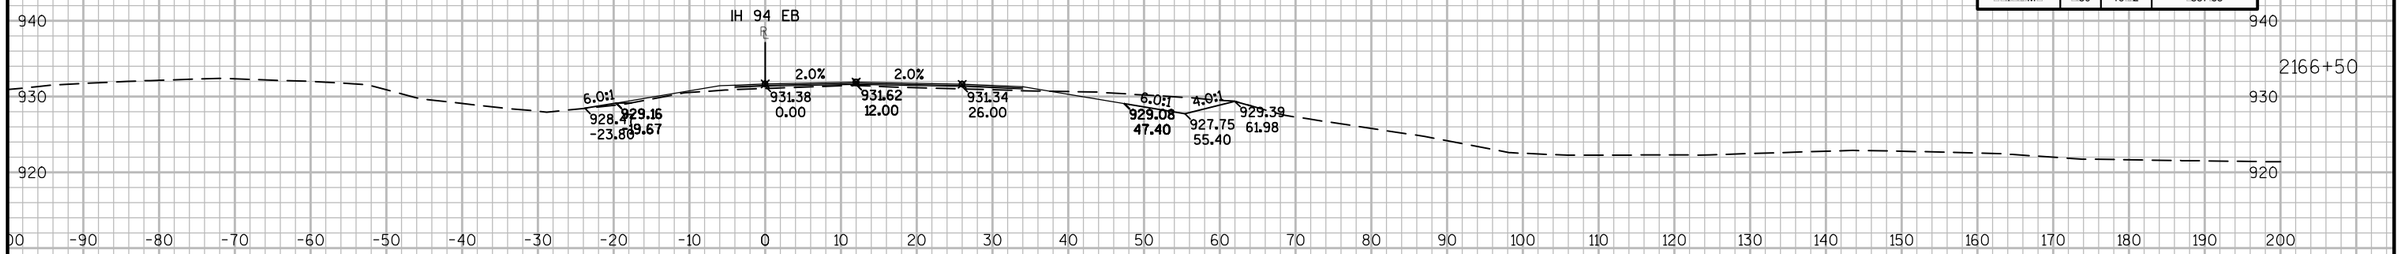

M□□r□□□□□□□□□□□□□□□2166□00.00			
M□□r□□□□□□ □ □□	□r□□	□□□□□ □	□□□ □□□□□□□□□□ □
□ □□□ □□ □ □□	22.61	□3.51	12.□□16
□□ □□□□□ □□□	0.□□□	2.18	655.□06
□□□□	3.□0	6.7□	10.□3.26
□□r□□M□	8.□3	15.11	□5.□1.21

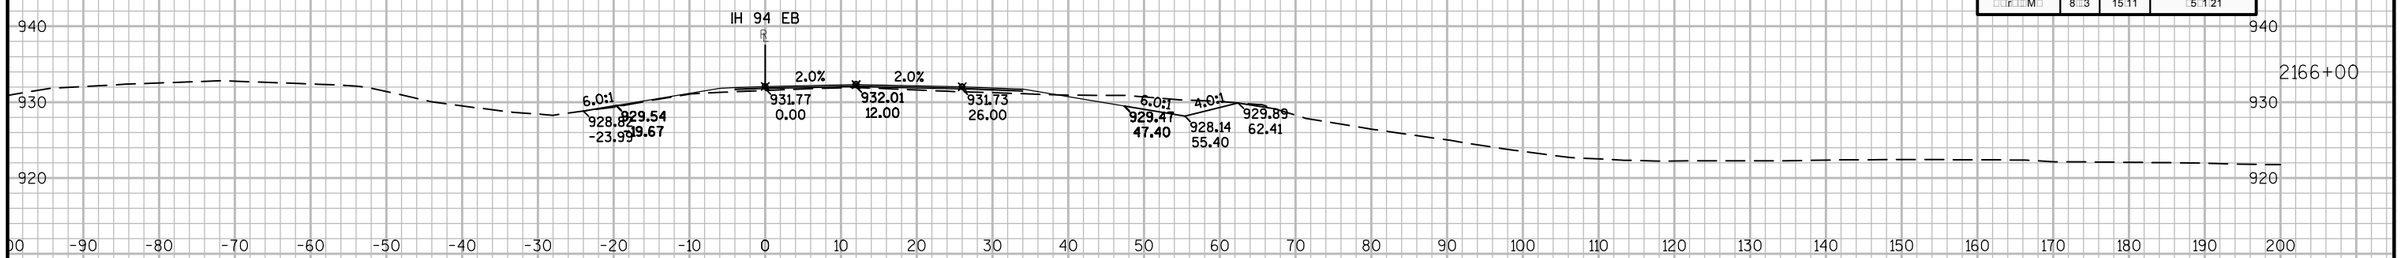

M□□r□□□□□□□□□□□□□□□2165□50.00			
M□□r□□□□□□ □ □□	□r□□	□□□□□ □	□□□ □□□□□□□□□□ □
□ □□□ □□ □ □□	2.□38	3.□13	1255.65
□□ □□□□□ □□□	1.87	3.87	6556.88
□□□□	3.□3	6.62	1036.□7
□□r□□M□	7.8□	13.□3	□526.10

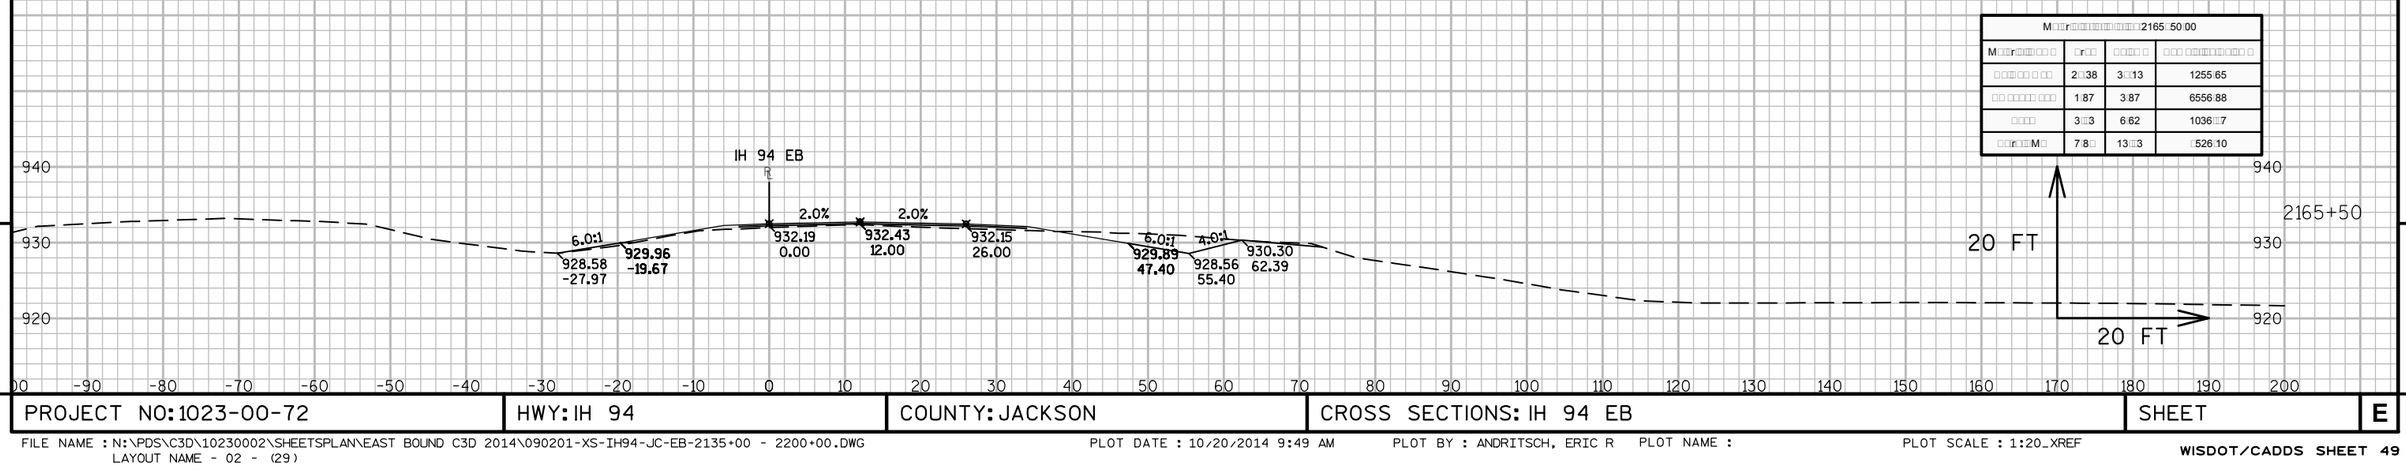

9

9

PROJECT NO: 1023-00-72	HWY: IH 94	COUNTY: JACKSON	CROSS SECTIONS: IH 94 EB	SHEET	E

FILE NAME : N:\PDS\C3D\10230002\SHEETSPLAN\EAST BOUND C3D 2014\090201-XS-IH94-JC-EB-2135+00 - 2200+00.DWG
LAYOUT NAME - 02 - (29)

PLOT DATE : 10/20/2014 9:49 AM PLOT BY : ANDRITSCH, ERIC R PLOT NAME : PLOT SCALE : 1:20_XREF

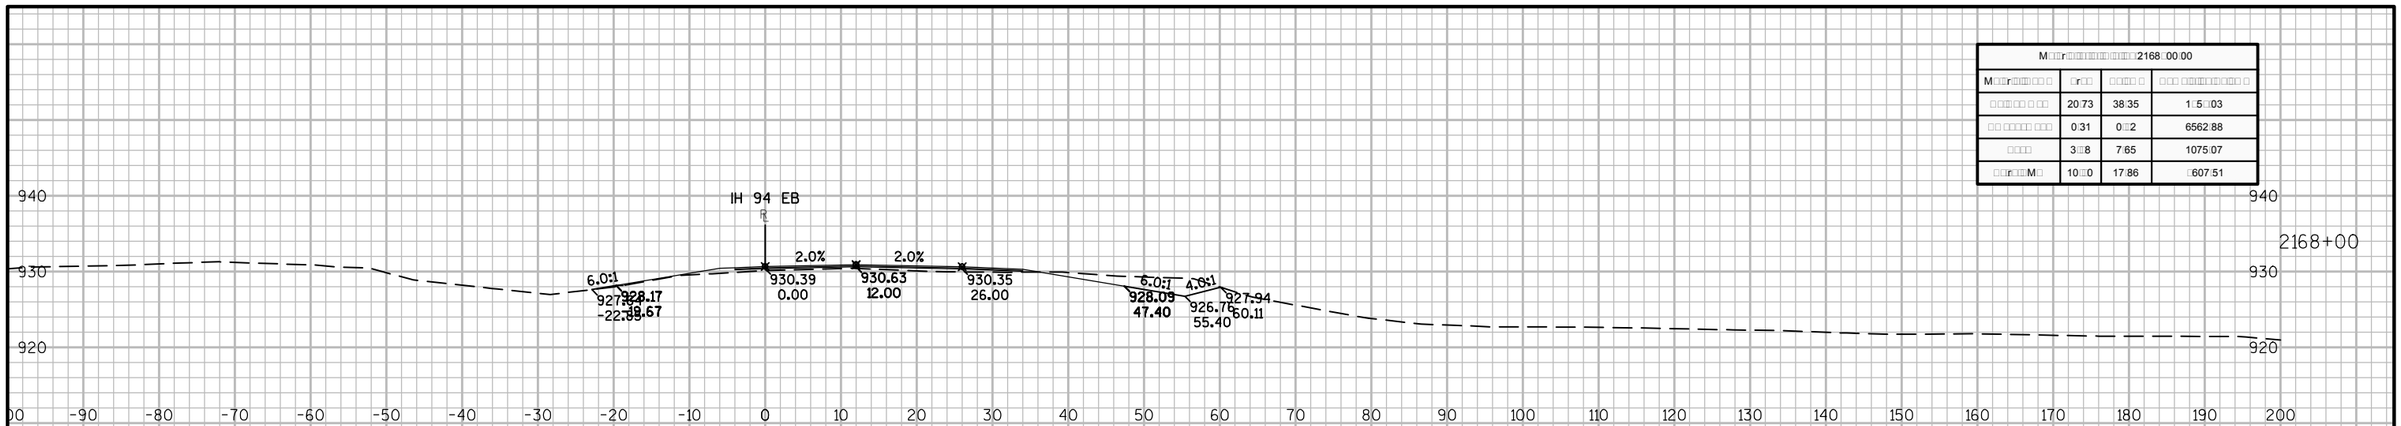

M□□r□□□□□□□□□□□□□□□2168□00.00			
M□□r□□□□□□ □	□r□□	□□□□□ □	□□□ □□□□□□□□□□ □
□□□□□ □ □□	20□73	38□35	1□5□□03
□□ □□□□□ □□□	0□31	0□□2	6562□88
□□□□	3□□8	7□65	1075□07
□□□r□□M□	10□□0	17□86	□607□51

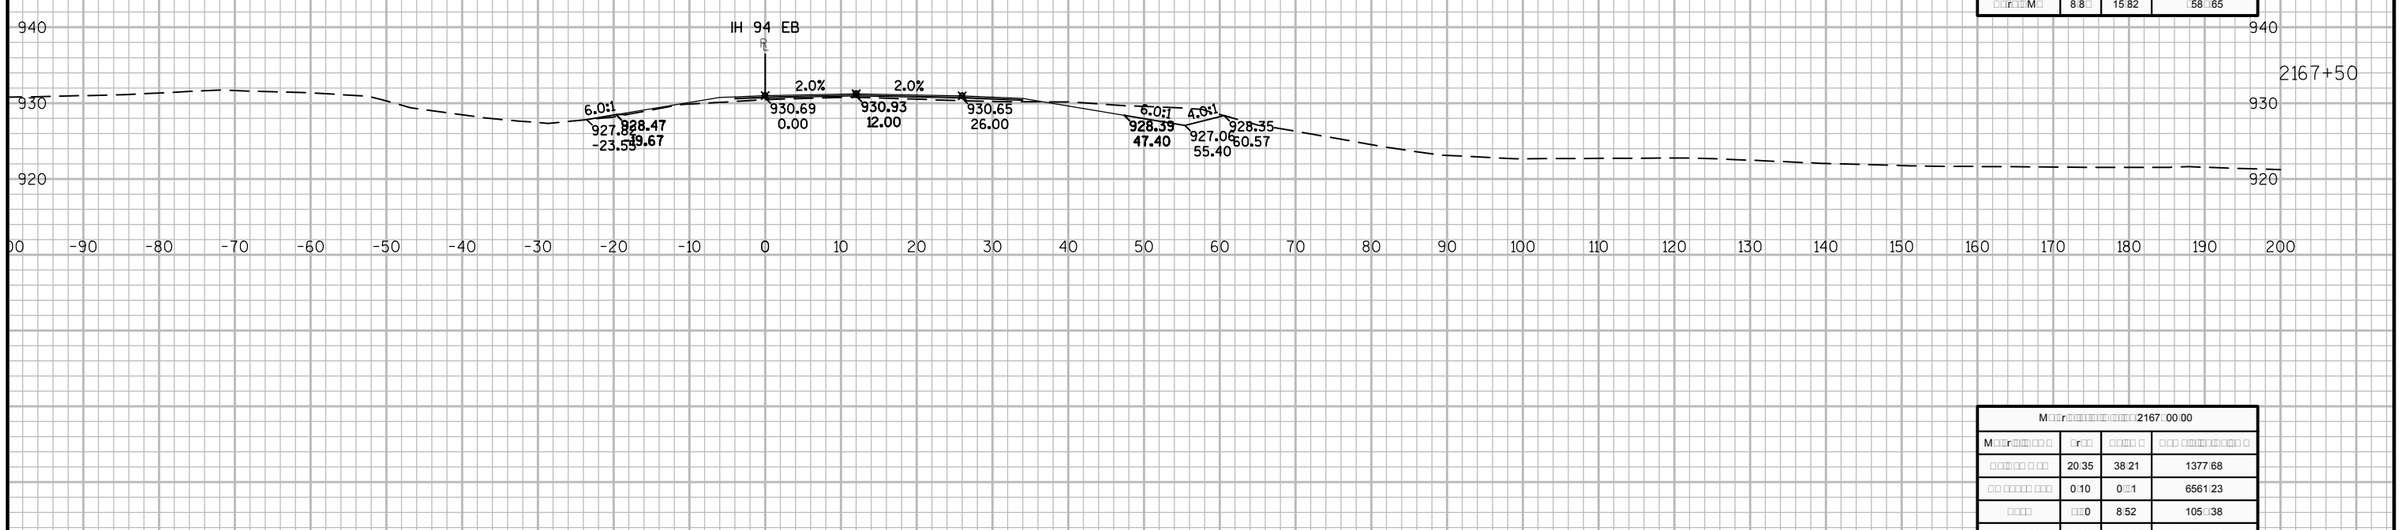

M□□r□□□□□□□□□□□□□□□2167□50.00			
M□□r□□□□□□ □	□r□□	□□□□□ □	□□□ □□□□□□□□□□ □
□□□□□ □ □□	20□6□	38□00	1□15□68
□□ □□□□□ □□□	0□68	0□73	6561□□6
□□□□	□2□□	8□0□	1067□□2
□□□r□□M□	8□8□	15□82	□58□□65

M□□r□□□□□□□□□□□□□□□2167□00.00			
M□□r□□□□□□ □	□r□□	□□□□□ □	□□□ □□□□□□□□□□ □
□□□□□ □ □□	20□35	38□21	1377□68
□□ □□□□□ □□□	0□10	0□□1	6561□23
□□□□	□□□0	8□52	105□□38
□□□r□□M□	8□1□	16□20	□573□83

9

9

PROJECT NO: 1023-00-72	HWY: IH 94	COUNTY: JACKSON	CROSS SECTIONS: IH 94 EB	SHEET	E

FILE NAME : N:\PDS\C3D\10230002\SHEETSPLAN\EAST BOUND C3D 2014\090201-XS-IH94-JC-EB-2135+00 - 2200+00.DWG
LAYOUT NAME - 02 - (30)
PLOT DATE : 10/20/2014 9:49 AM PLOT BY : ANDRITSCH, ERIC R PLOT NAME : PLOT SCALE : 1:20_XREF

M□□r□□□□□□□□□□□□216□00.00			
M□□r□□□□□□	□r□□	□□□□□	□□□ □□□□□□□□□
□□□□□□ □ □□	16.7□	33.8□□	1525.□□
□□ □□□□□ □□□	5.1□	8.□□	6576.35
□□□□	7.51	13.□3	10.8.66
□□r□□M□	□□7	1□.0□	□6.6.0□

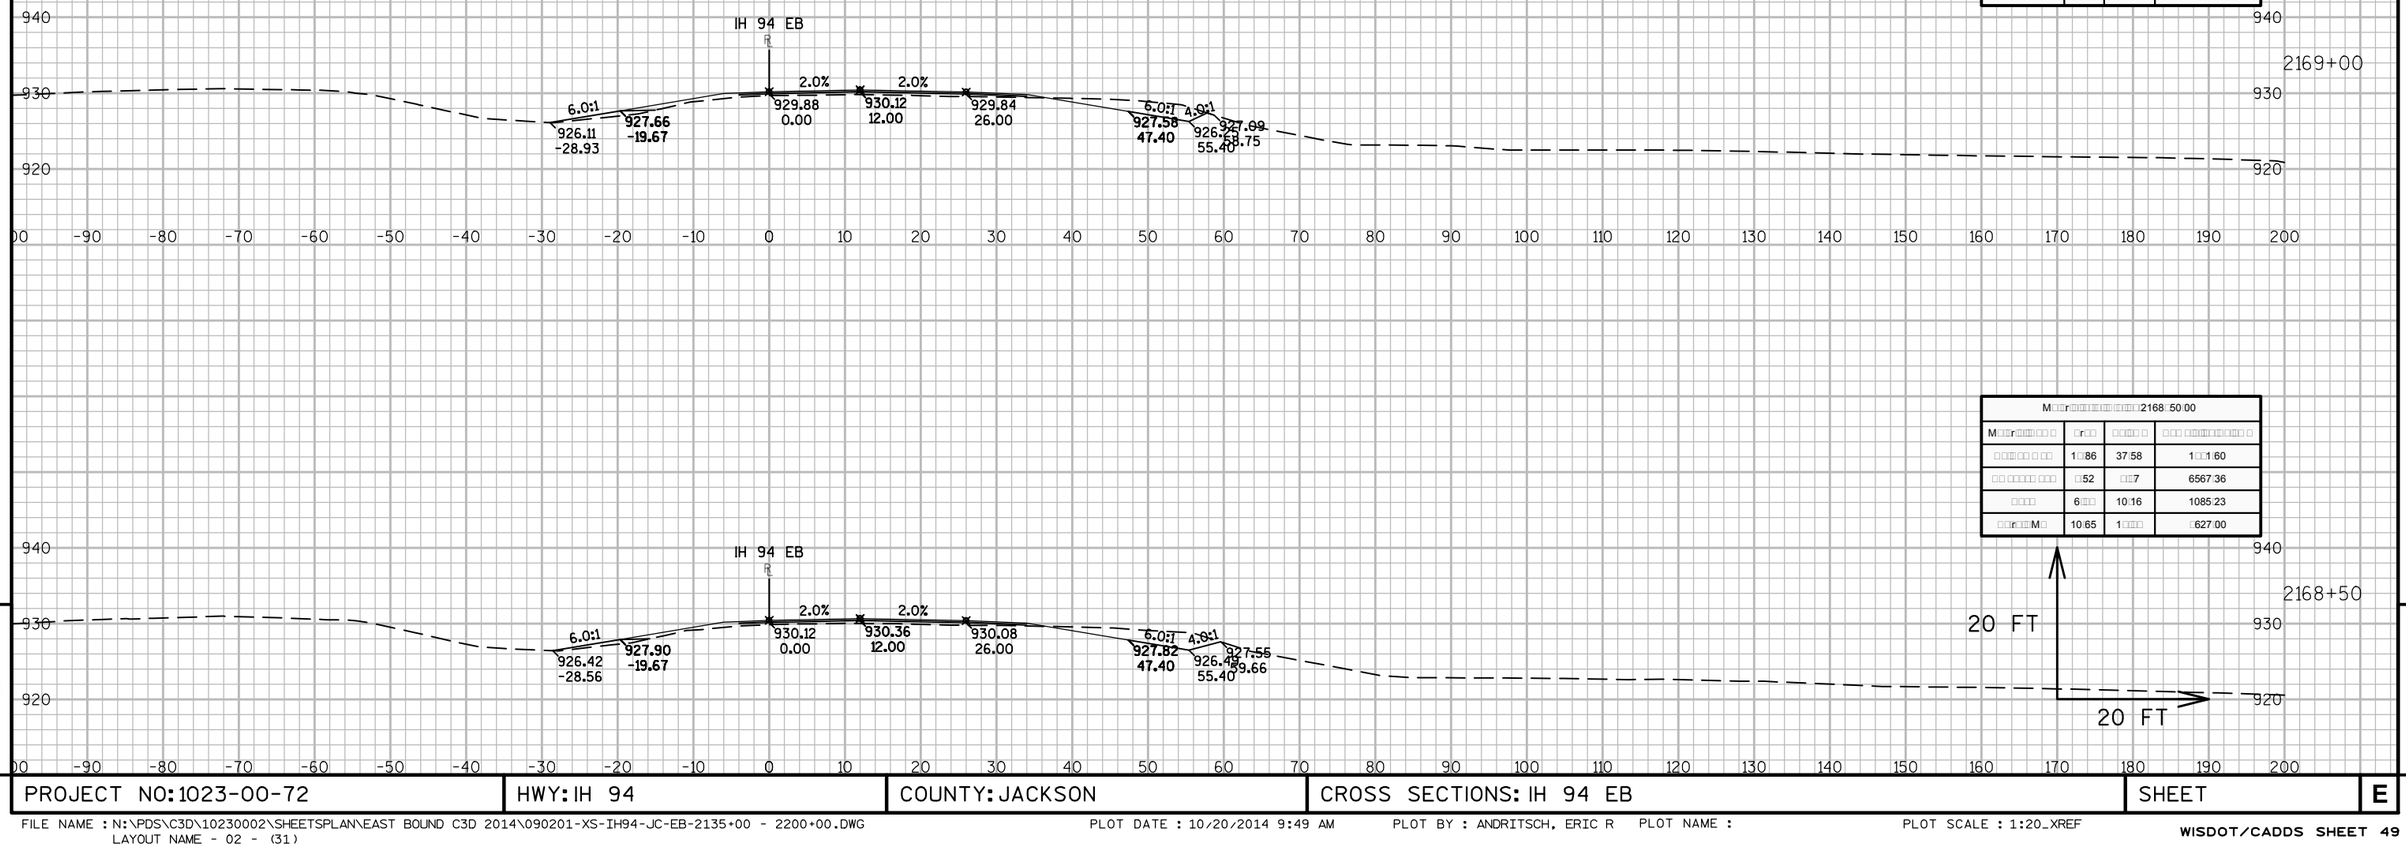

M□□r□□□□□□□□□□□□2168.50.00			
M□□r□□□□□□	□r□□	□□□□□	□□□ □□□□□□□□□
□□□□□□ □ □□	1.□86	37.58	1□□1.60
□□ □□□□□ □□□	□52	□□7	6567.36
□□□□	6□□	10.16	1085.23
□□r□□M□	10.65	1□□□	□627.00

9

9

PROJECT NO: 1023-00-72	HWY: IH 94	COUNTY: JACKSON	CROSS SECTIONS: IH 94 EB	SHEET	E

FILE NAME : N:\PDS\C3D\10230002\SHEETSPLAN\EAST BOUND C3D 2014\090201-XS-IH94-JC-EB-2135+00 - 2200+00.DWG
LAYOUT NAME - 02 - (31)

PLOT DATE : 10/20/2014 9:49 AM PLOT BY : ANDRITSCH, ERIC R PLOT NAME : PLOT SCALE : 1:20_XREF

M□□r□□□□□□□□□□□□□2170□00.00			
M□□r□□□□□□	□r□□	□□□□□	□□□ □□□□□□□□□□
□□□□□□ □□□	1□□□	27□2	1583□2
□□ □□□□□ □□□	6:5□	11:30	65□7.65
□□□□	8:2□	1□:57	1127.11
□□r□□M□	7:68	1□:75	□677.71

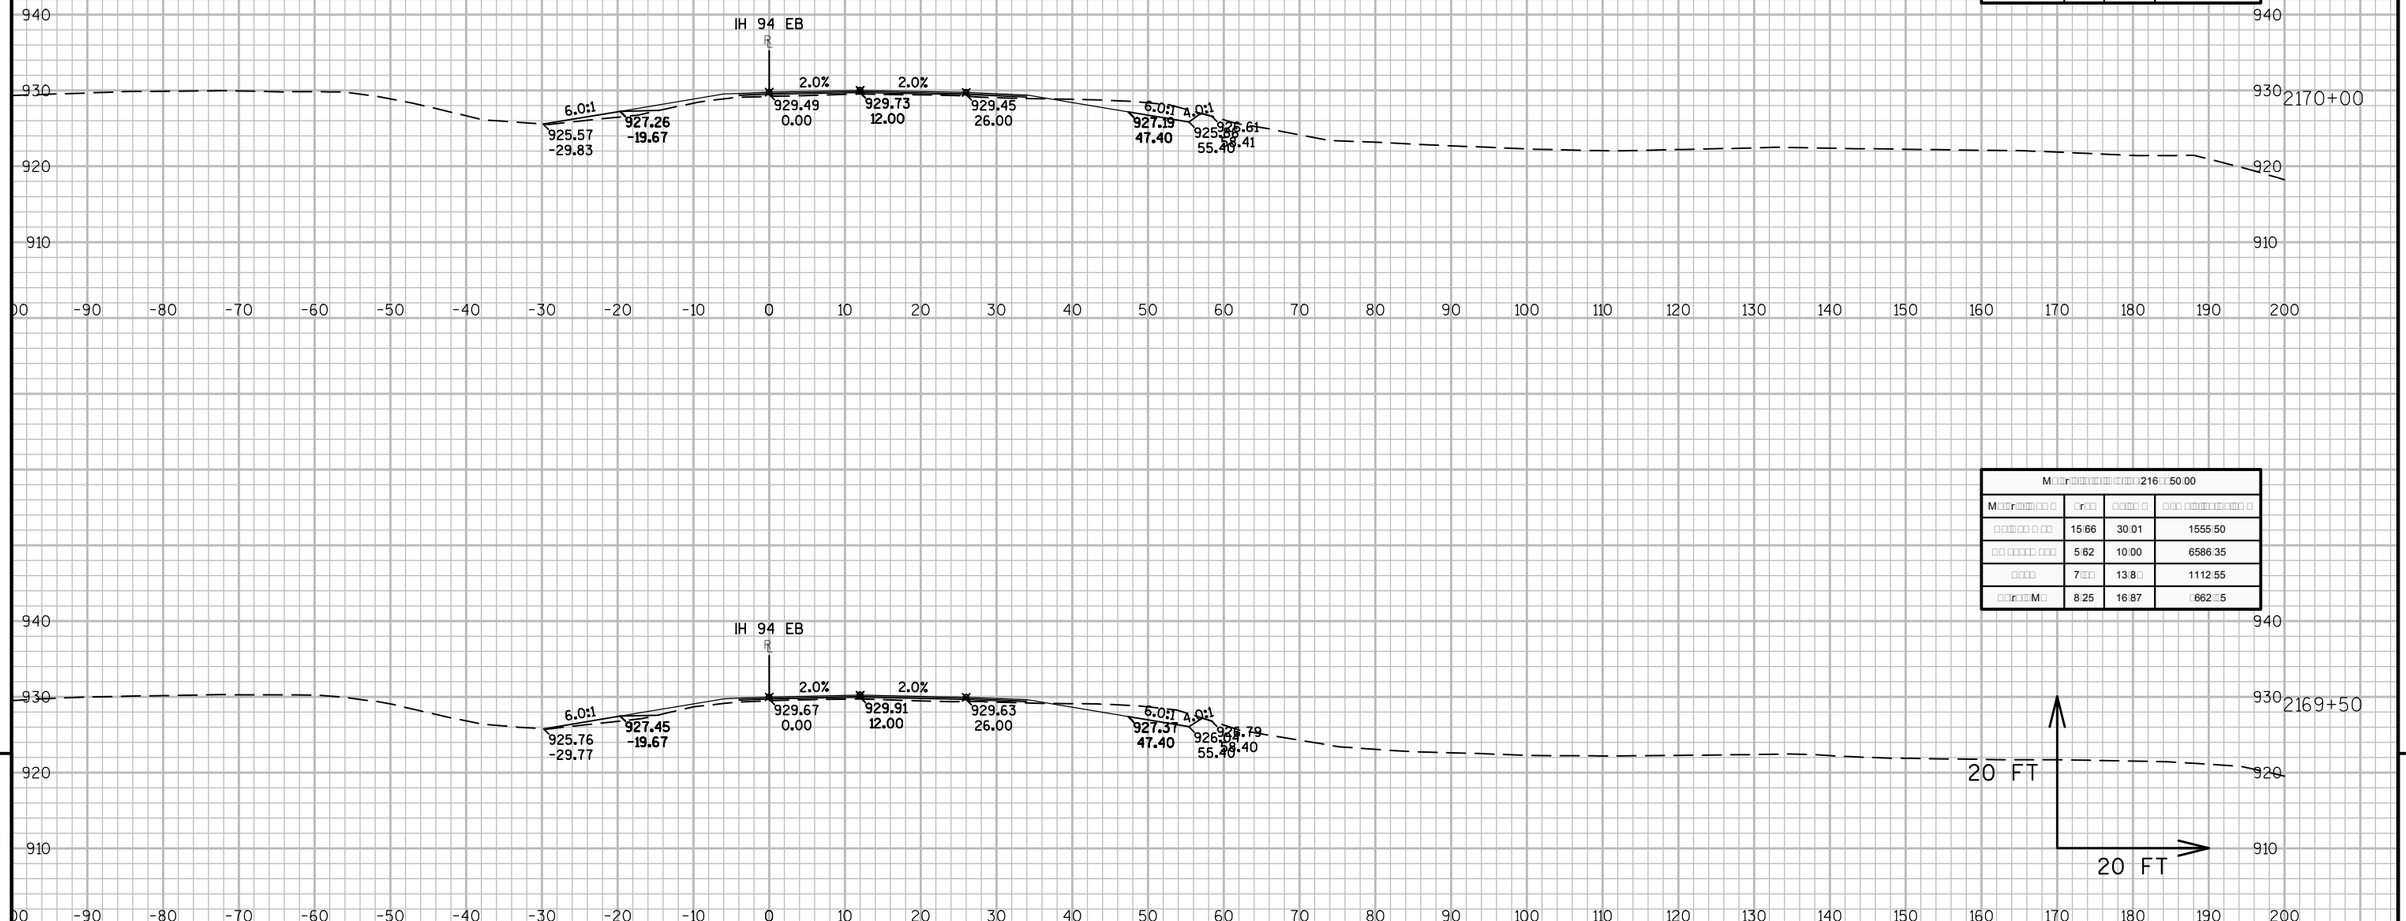

M□□r□□□□□□□□□□□□□216□□50.00			
M□□r□□□□□□	□r□□	□□□□□	□□□ □□□□□□□□□□
□□□□□□ □□□	15:66	30:01	1555.50
□□ □□□□□ □□□	5:62	10:00	6586.35
□□□□	7□□	13:8□	1112.55
□□r□□M□	8:25	16:87	□662□5

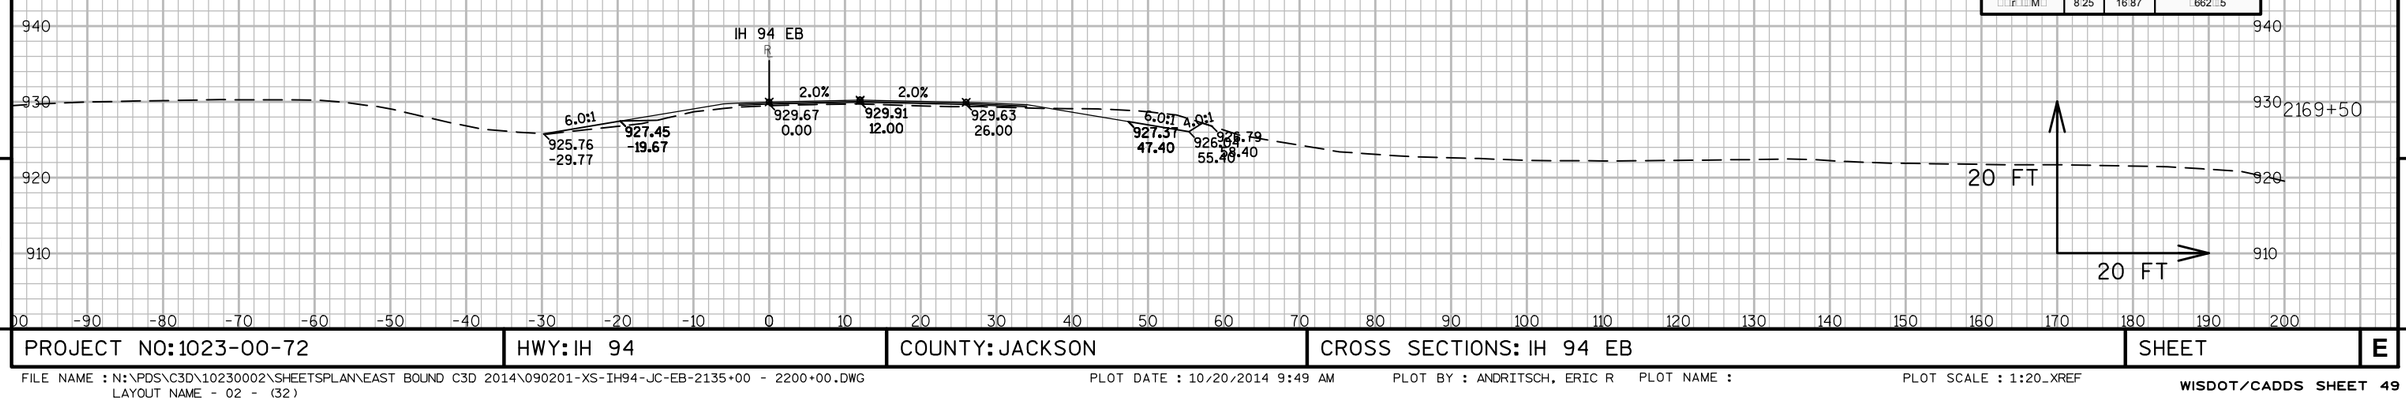

9

9

PROJECT NO: 1023-00-72	HWY: IH 94	COUNTY: JACKSON	CROSS SECTIONS: IH 94 EB	SHEET	E

FILE NAME : N:\PDS\C3D\10230002\SHEETSPLAN\EAST BOUND C3D 2014\090201-XS-IH94-JC-EB-2135+00 - 2200+00.DWG
LAYOUT NAME - 02 - (32)
PLOT DATE : 10/20/2014 9:49 AM PLOT BY : ANDRITSCH, ERIC R PLOT NAME : PLOT SCALE : 1:20_XREF

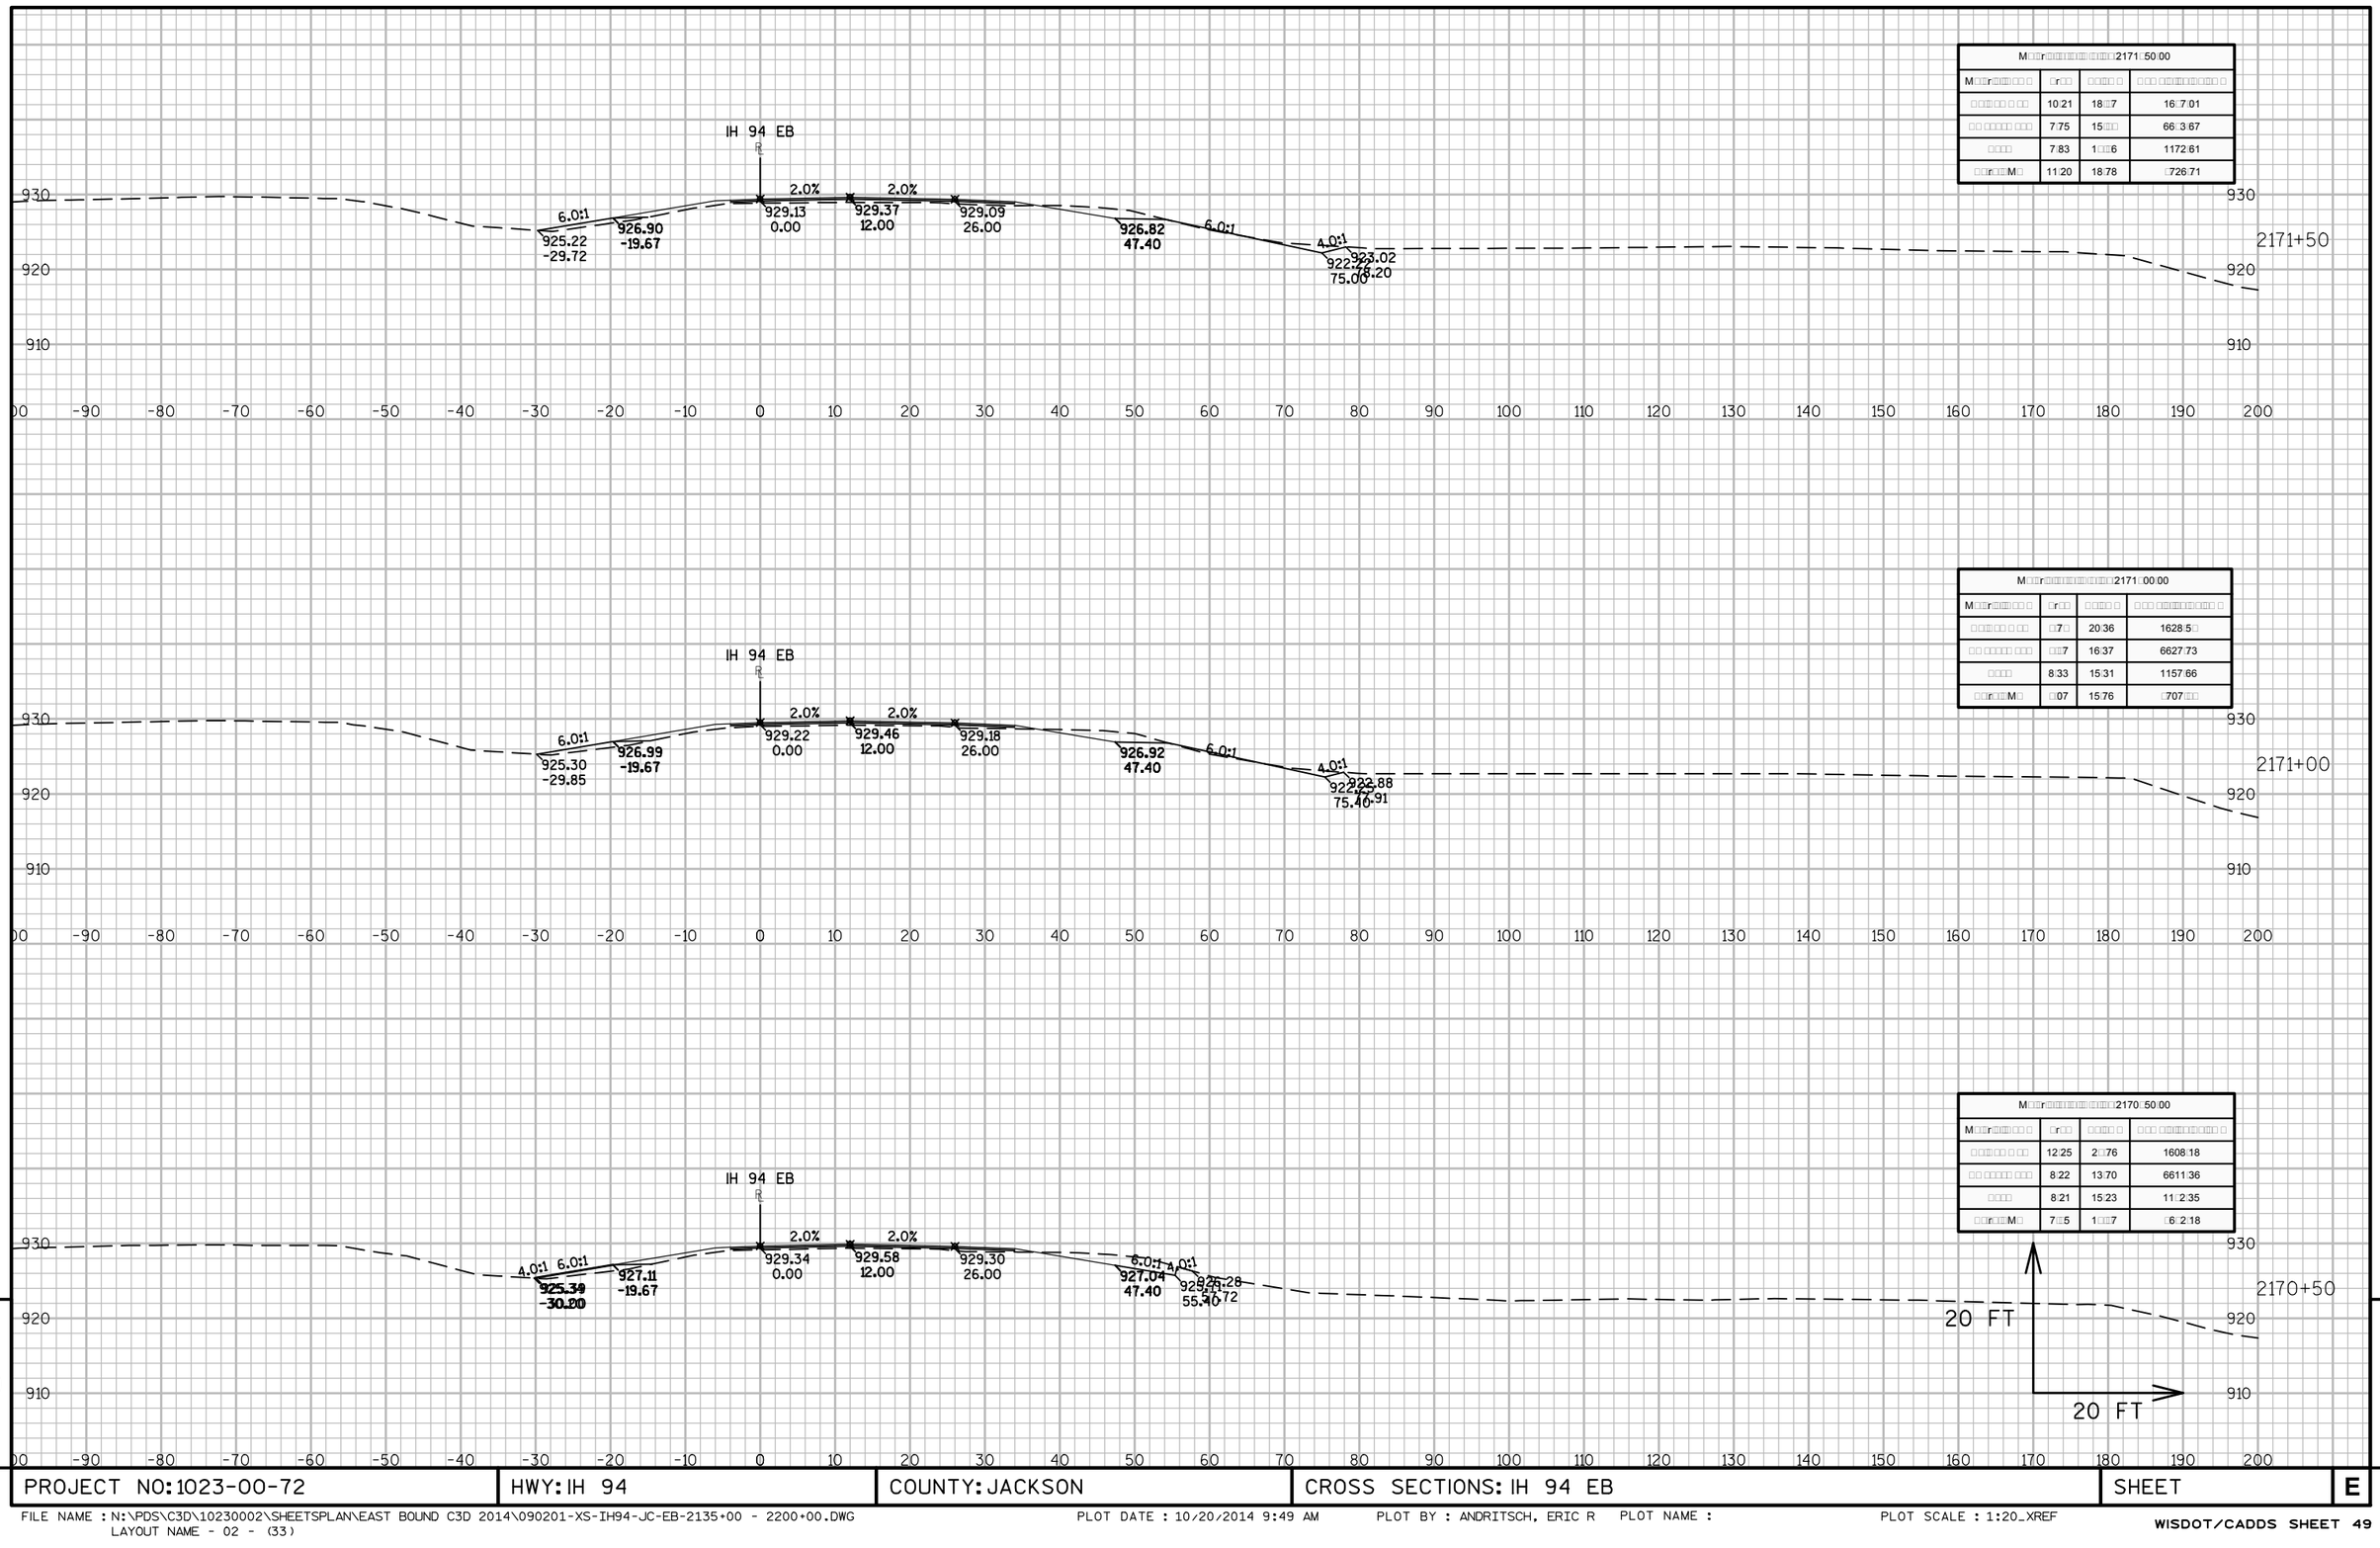

M□□r□□□□□□□□□□□□□□□2171□50.00			
M□□r□□□□□□□ □	□r□□	□□□□□ □	□□□ □□□□□□□□□□□ □
□□□□□□ □ □□	10.21	18.□7	16□7.01
□□ □□□□□ □□□	7.75	15.□□	66□3.67
□□□□	7.83	1□.□6	1172.61
□□r□□M□	11.20	18.78	□726.71

M□□r□□□□□□□□□□□□□□□2171□00.00			
M□□r□□□□□□□ □	□r□□	□□□□□ □	□□□ □□□□□□□□□□□ □
□□□□□□ □ □□	□□7□	20.36	1628.5□
□□ □□□□□ □□□	□□7	16.37	6627.73
□□□□	8.33	15.31	1157.66
□□r□□M□	□07	15.76	□707.□□

M□□r□□□□□□□□□□□□□□□2170□50.00			
M□□r□□□□□□□ □	□r□□	□□□□□ □	□□□ □□□□□□□□□□□ □
□□□□□□ □ □□	12.25	2□.76	1608.18
□□ □□□□□ □□□	8.22	13.70	6611.36
□□□□	8.21	15.23	11□2.35
□□r□□M□	7□.5	1□□.7	□6□2.18

9

9

PROJECT NO: 1023-00-72	HWY: IH 94	COUNTY: JACKSON	CROSS SECTIONS: IH 94 EB	SHEET	E

FILE NAME : N:\PDS\C3D\10230002\SHEETSPLAN\EAST BOUND C3D 2014\090201-XS-IH94-JC-EB-2135+00 - 2200+00.DWG
LAYOUT NAME - 02 - (33)

PLOT DATE : 10/20/2014 9:49 AM PLOT BY : ANDRITSCH, ERIC R PLOT NAME : PLOT SCALE : 1:20_XREF

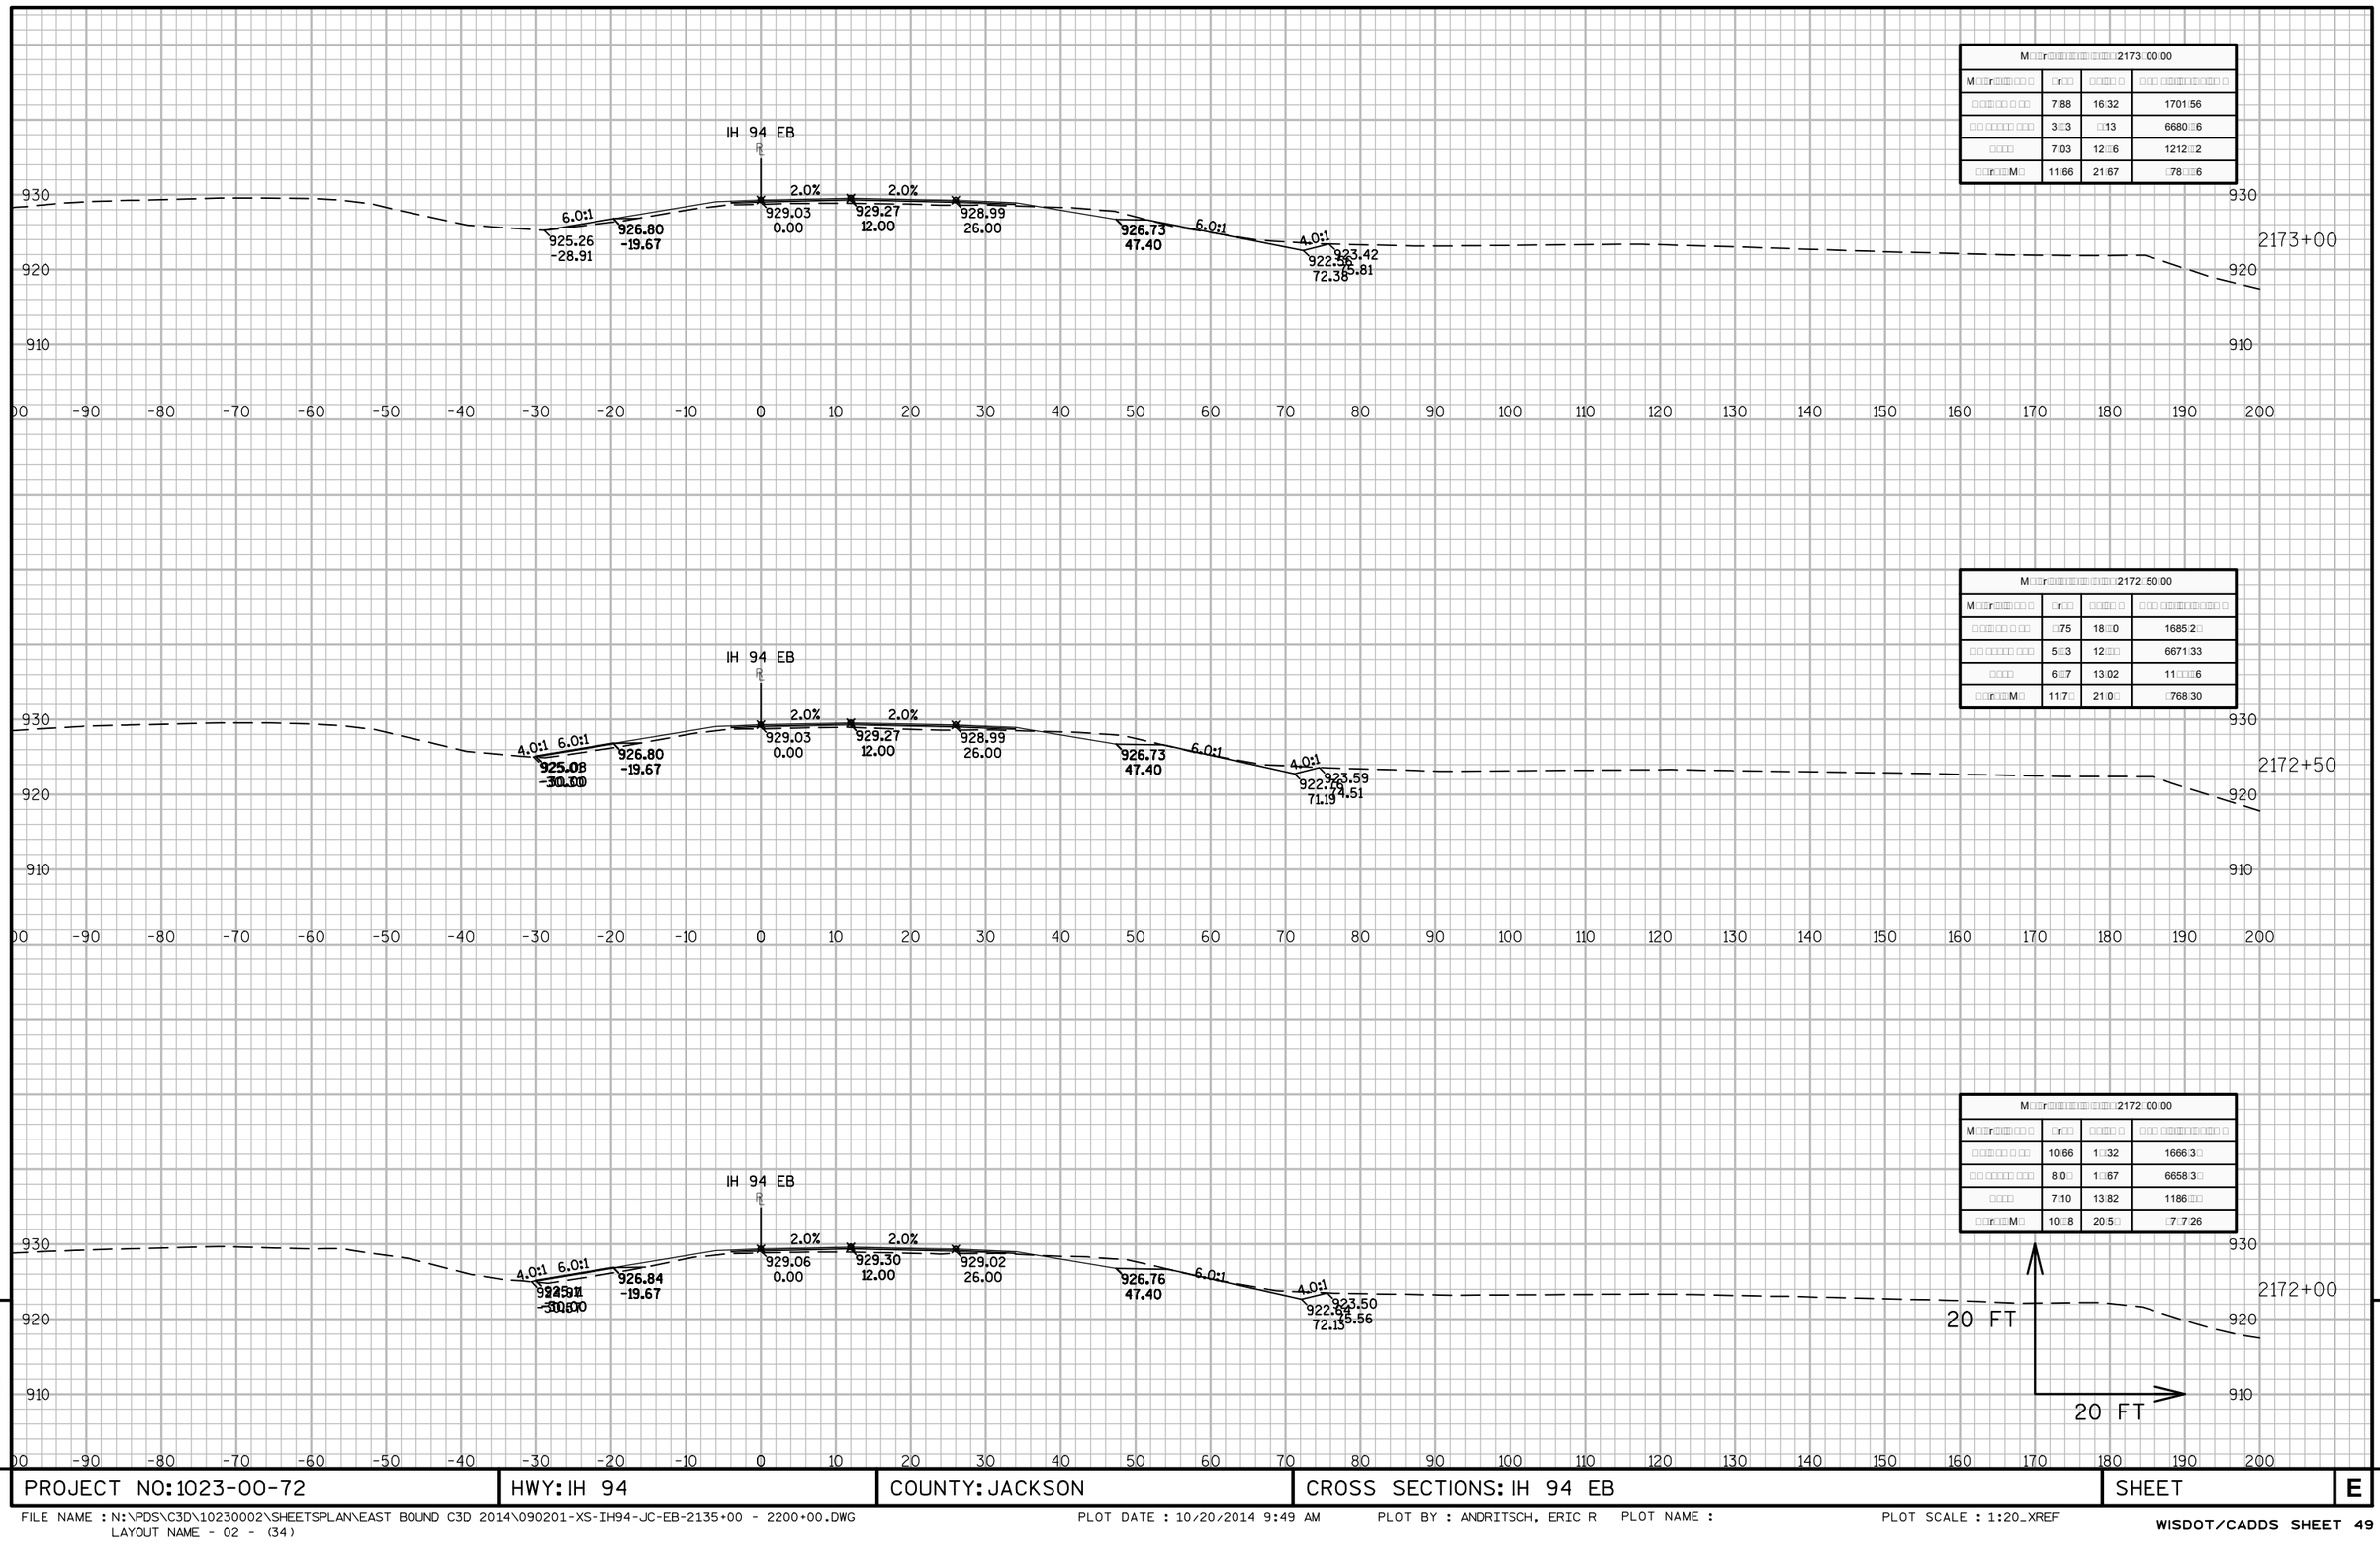

M□□r□□□□□□□□□□□□□□□□2173□00.00			
M□□r□□□□□□ □	□r□□	□□□□□ □	□□□ □□□□□□□□□□ □
□ □□□ □□ □ □□	7□88	16□32	1701□56
□□ □□□□□ □□□	3□□3	□13	6680□□6
□□□□	7□03	12□□6	1212□□2
□□□r□□M□	11□66	21□67	□78□□6

M□□r□□□□□□□□□□□□□□□□2172□50.00			
M□□r□□□□□□ □	□r□□	□□□□□ □	□□□ □□□□□□□□□□ □
□ □□□ □□ □ □□	□75	18□□0	1685□2□
□□ □□□□□ □□□	5□□3	12□□□	6671□33
□□□□	6□□7	13□02	11□□□6
□□□r□□M□	11□7□	21□0□	□768□30

M□□r□□□□□□□□□□□□□□□□2172□00.00			
M□□r□□□□□□ □	□r□□	□□□□□ □	□□□ □□□□□□□□□□ □
□ □□□ □□ □ □□	10□66	1□□32	1666□3□
□□ □□□□□ □□□	8□0□	1□□67	6658□3□
□□□□	7□10	13□82	1186□□□
□□□r□□M□	10□□8	20□5□	□7□7□26

9

9

PROJECT NO: 1023-00-72	HWY: IH 94	COUNTY: JACKSON	CROSS SECTIONS: IH 94 EB	SHEET	E

FILE NAME : N:\PDS\C3D\10230002\SHEETSPLAN\EAST BOUND C3D 2014\090201-XS-IH94-JC-EB-2135+00 - 2200+00.DWG
LAYOUT NAME - 02 - (34)
PLOT DATE : 10/20/2014 9:49 AM PLOT BY : ANDRITSCH, ERIC R PLOT NAME : PLOT SCALE : 1:20_XREF

M□□r□□□□□□□□□□□□□□□□□217□□50.00			
M□□r□□□□□□□□	□r□□	□□□□□	□□□ □□□□□□□□□
□□□□□□	7:50	13:30	17□2.11
□□ □□□□□ □□□	1.87	5□□6	6701.15
□□□□	5□□	10□□	12□8.02
□□r□□M□	8:63	1□□18	□855□6

M□□r□□□□□□□□□□□□□□□□□217□□00.00			
M□□r□□□□□□□□	□r□□	□□□□□	□□□ □□□□□□□□□
□□□□□□	6:86	13:15	1728.81
□□ □□□□□ □□□	□03	7:66	66□5.68
□□□□	6:33	12:00	1237.08
□□r□□M□	12:08	23:35	□836.28

M□□r□□□□□□□□□□□□□□□□□2173□50.00			
M□□r□□□□□□□□	□r□□	□□□□□	□□□ □□□□□□□□□
□□□□□□	7:3□	1□0□	1715.66
□□ □□□□□ □□□	□2□	7:57	6688.02
□□□□	6:6□	12:66	1225.08
□□r□□M□	13:1□	22□6	□812□3

9

9

PROJECT NO: 1023-00-72	HWY: IH 94	COUNTY: JACKSON	CROSS SECTIONS: IH 94 EB	SHEET	E

FILE NAME : N:\PDS\C3D\10230002\SHEETSPLAN\EAST BOUND C3D 2014\090201-XS-IH94-JC-EB-2135+00 - 2200+00.DWG
LAYOUT NAME - 02 - (35)
PLOT DATE : 10/20/2014 9:49 AM PLOT BY : ANDRITSCH, ERIC R PLOT NAME : PLOT SCALE : 1:20_XREF

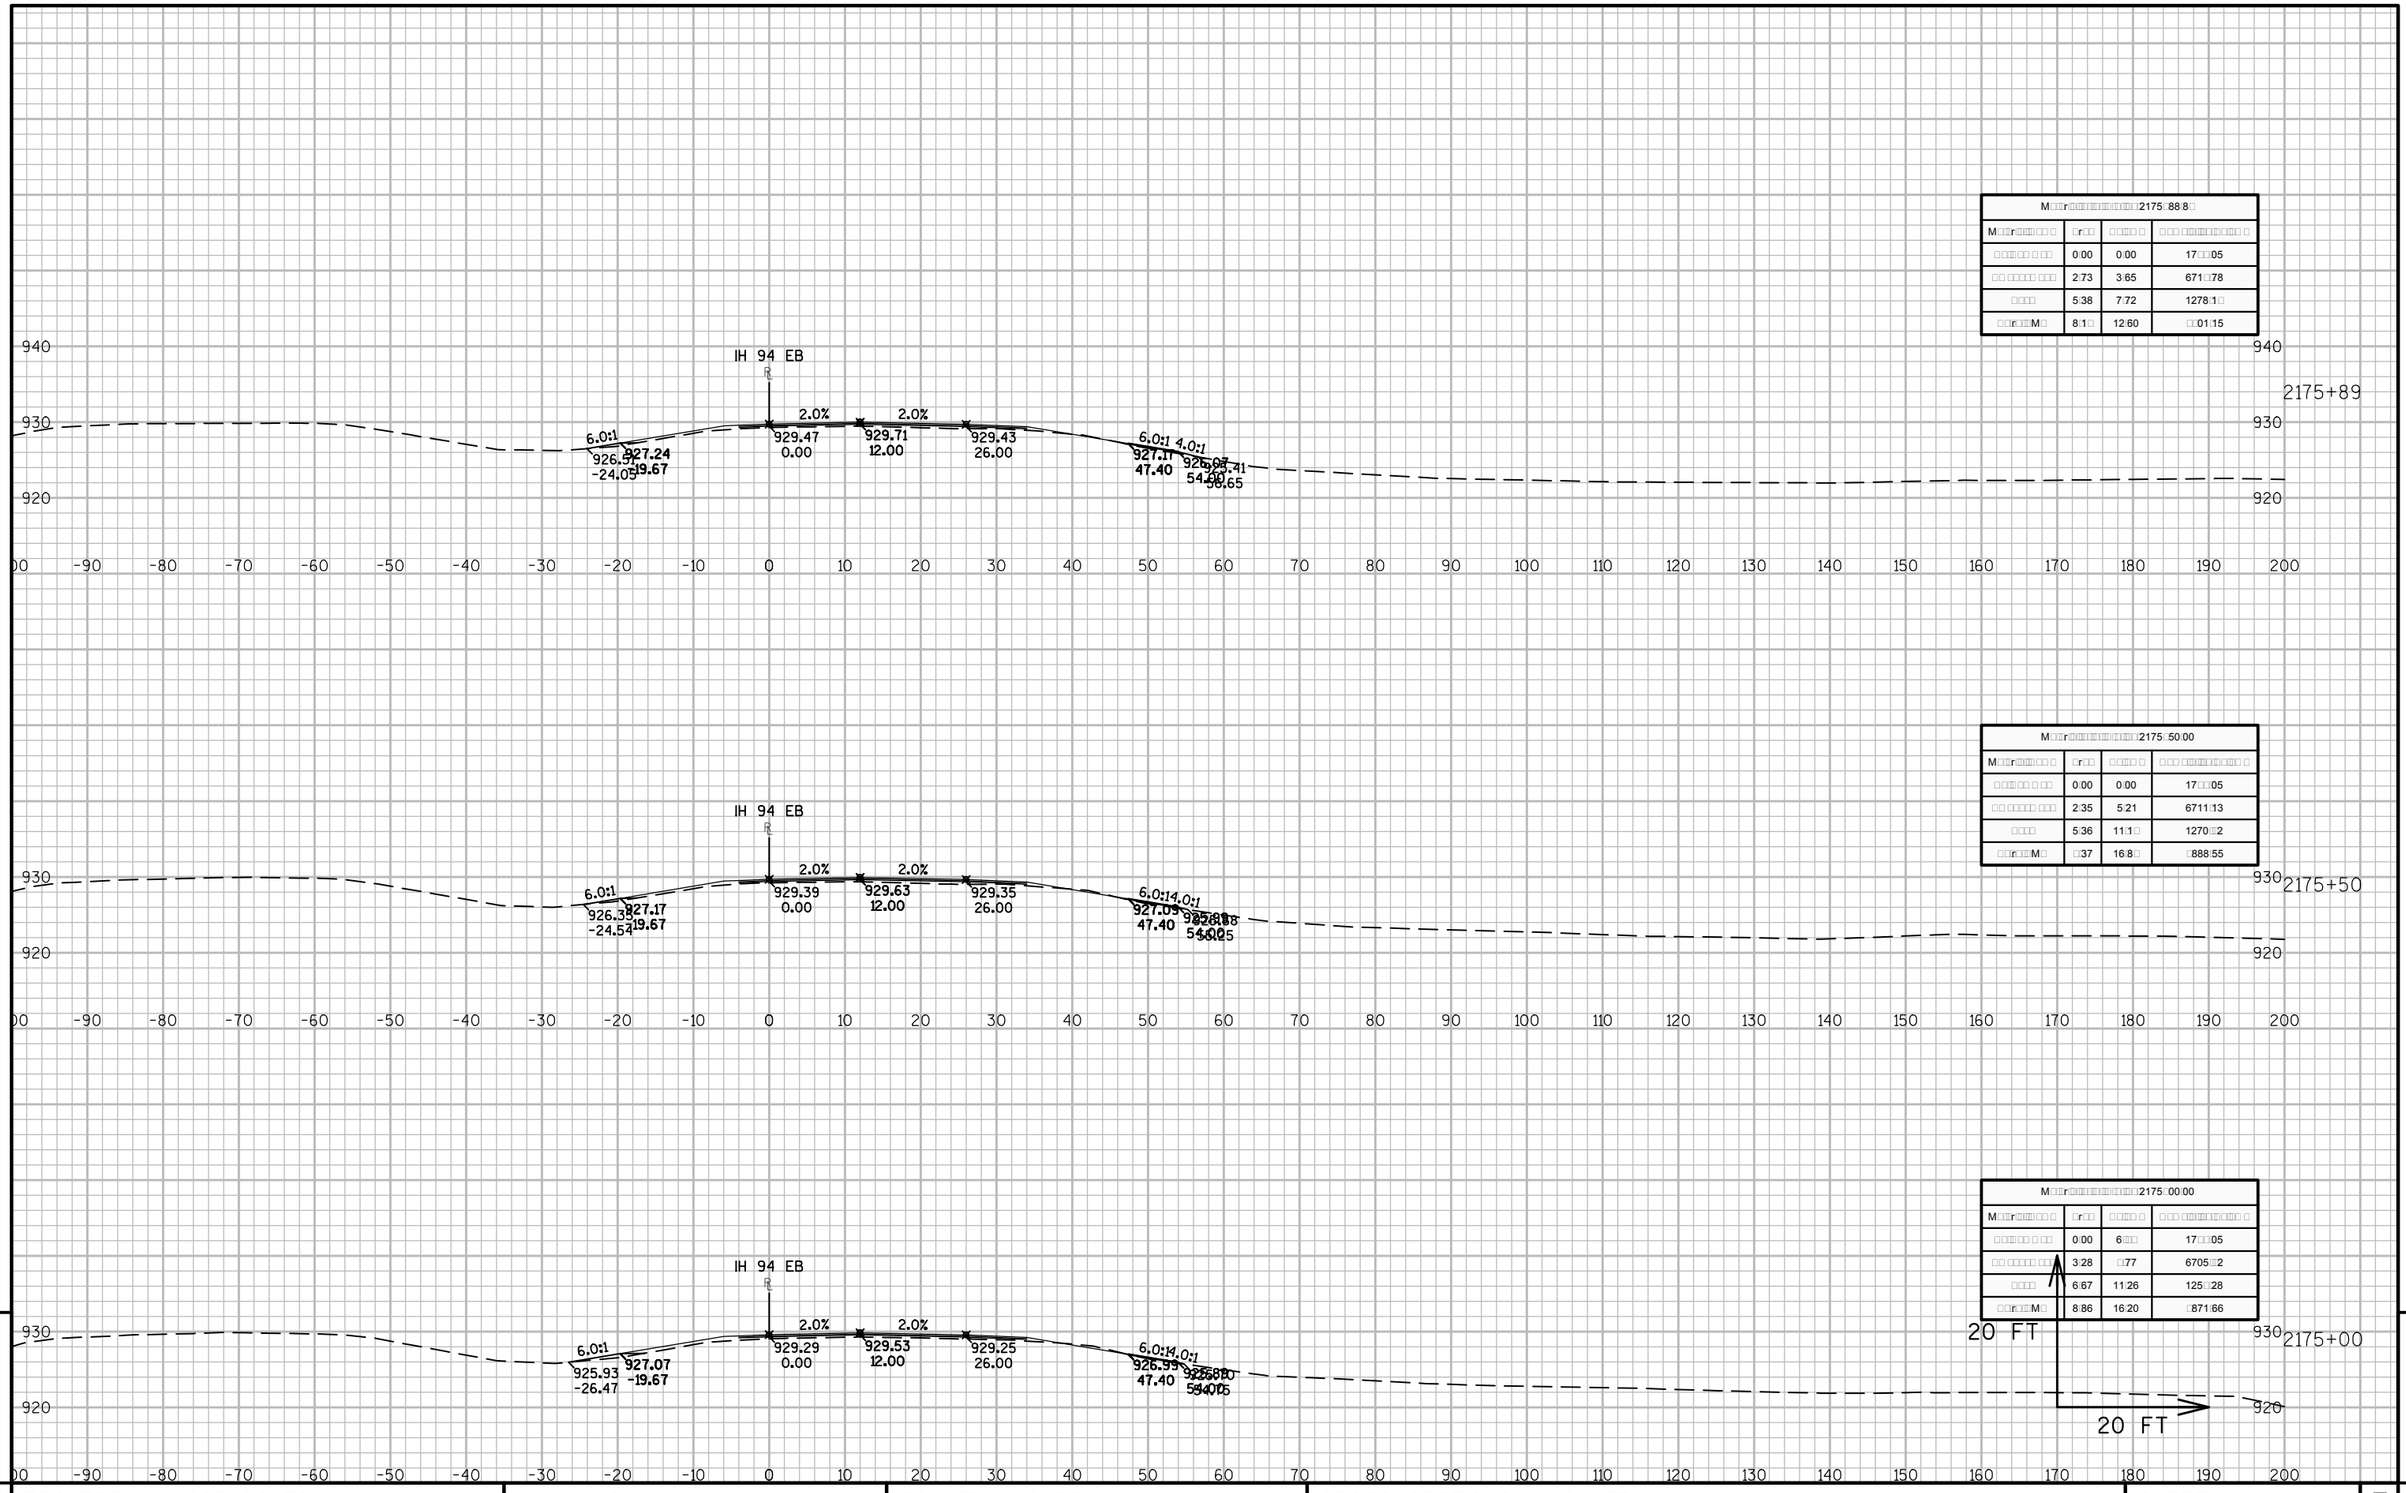

0.00	0.00	17 05
2.73	3.65	671 78
5.38	7.72	1278.1
8.1	12.60	01.15

0.00	0.00	17 05
2.35	5.21	6711.13
5.36	11.1	1270 2
37	16.8	888.55

0.00	6	17 05
3.28	77	6705 2
6.67	11.26	125 28
8.86	16.20	871.66

9

9

PROJECT NO: 1023-00-72	HWY: IH 94	COUNTY: JACKSON	CROSS SECTIONS: IH 94 EB	SHEET	E

FILE NAME : N:\PDS\C3D\10230002\SHEETSPLAN\EAST BOUND C3D 2014\090201-XS-IH94-JC-EB-2135+00 - 2200+00.DWG
LAYOUT NAME - 02 - (36)
PLOT DATE : 10/20/2014 9:49 AM PLOT BY : ANDRITSCH, ERIC R PLOT NAME : PLOT SCALE : 1:20_XREF

M□□r□□□□□□□□□□□□□□□2177□00.00			
M□□r□□□□□□ □ □□	□r□□	□ □□□ □	□ □□ □□□□□□□□□□ □
□ □□□ □□ □ □□	5:65	5:23	175□28
□□ □□□□□ □□□	7:00	12:86	6738:2□
□□□□	1:25	8:57	12□5:8□
□□r□□M□	□□6	16:77	□□36:28

M□□r□□□□□□□□□□□□□□□2176□50.00			
M□□r□□□□□□ □ □□	□r□□	□ □□□ □	□ □□ □□□□□□□□□□ □
□ □□□ □□ □ □□	0:00	0:00	17□□05
□□ □□□□□ □□□	6:8□	□37	6725:38
□□□□	8:00	7□1	1287:27
□□r□□M□	8:65	15:10	□□1□□51

M□□r□□□□□□□□□□□□□□□2176□00.00			
M□□r□□□□□□ □ □□	□r□□	□ □□□ □	□ □□ □□□□□□□□□□ □
□ □□□ □□ □ □□	0:00	0:00	17□□05
□□ □□□□□ □□□	3:23	1:23	6716:01
□□□□	0:5□	1:22	127□36
□□r□□M□	7:66	3:27	□□0□□1

9

9

PROJECT NO: 1023-00-72	HWY: IH 94	COUNTY: JACKSON	CROSS SECTIONS: IH 94 EB	SHEET	E

FILE NAME : N:\PDS\C3D\10230002\SHEETSPLAN\EAST BOUND C3D 2014\090201-XS-IH94-JC-EB-2135+00 - 2200+00.DWG
LAYOUT NAME - 02 - (37)

PLOT DATE : 10/20/2014 9:49 AM PLOT BY : ANDRITSCH, ERIC R PLOT NAME : PLOT SCALE : 1:20_XREF

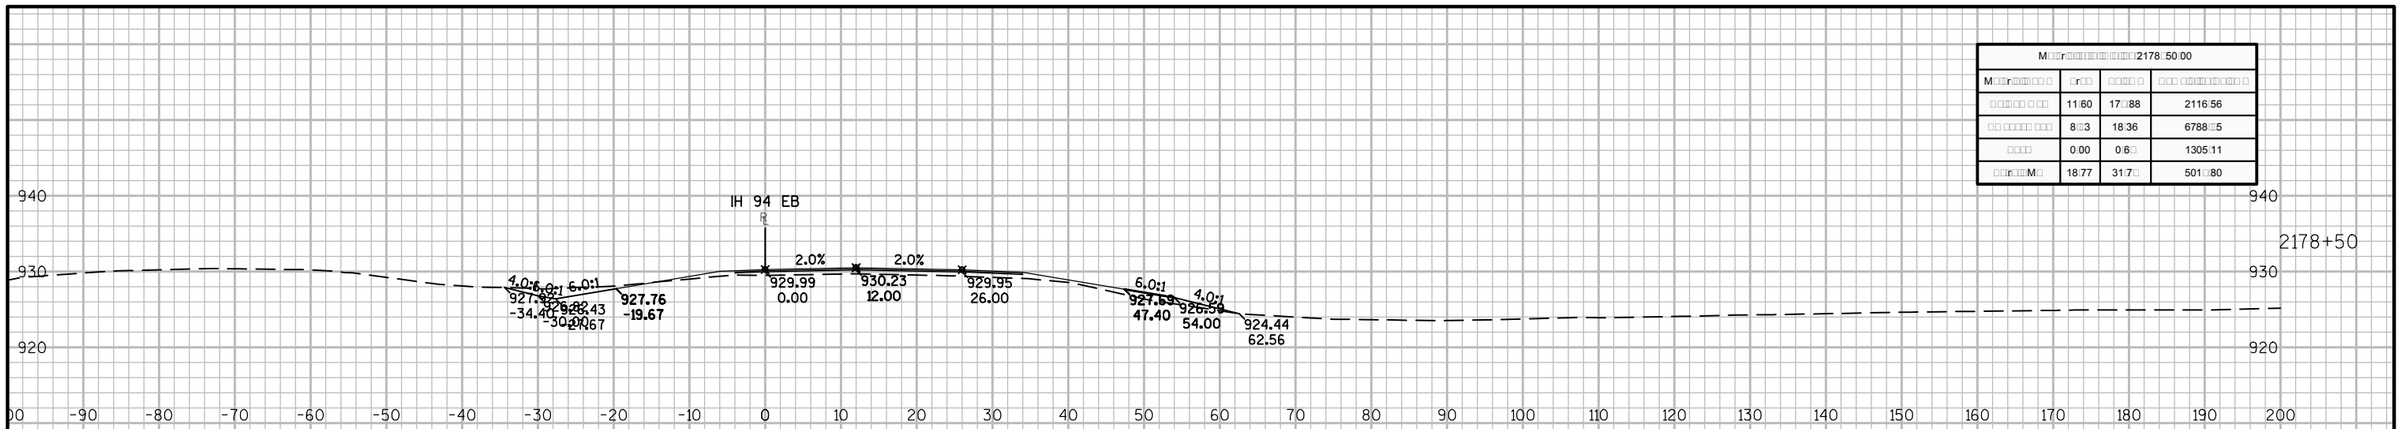

M□□r□□□□□□□□□□□□2178□50.00			
M□□r□□□□□ □ □□	□r□□	□□□□□ □	□□□ □□□□□□□□□□ □
□ □□□ □□ □ □□	11.60	17.□88	2116.56
□□ □□□□□ □□□	8.□3	18.36	6788.□5
□□□□	0.00	0.6□	1305.11
□□□r□□M□	18.77	31.7□	501.□80

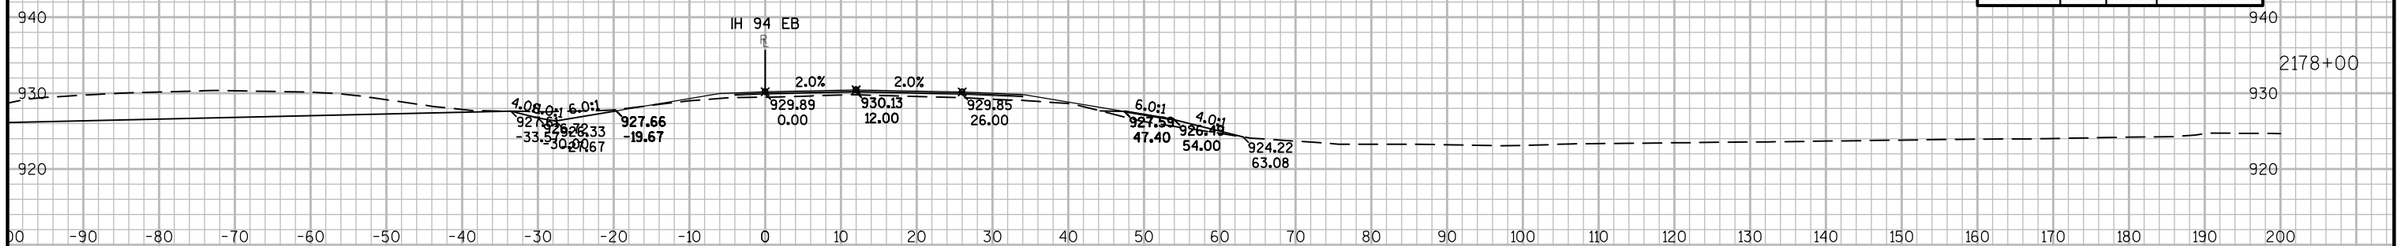

M□□r□□□□□□□□□□□□2178□00.00			
M□□r□□□□□ □ □□	□r□□	□□□□□ □	□□□ □□□□□□□□□□ □
□ □□□ □□ □ □□	182.67	173.16	1□36.6□
□□ □□□□□ □□□	10.8□	17.73	6770.0□
□□□□	0.7□	□.06	130.□□2
□□□r□□M□	15.57	26.1□	□.83.01

M□□r□□□□□□□□□□□□2177□50.00			
M□□r□□□□□ □ □□	□r□□	□□□□□ □	□□□ □□□□□□□□□□ □
□ □□□ □□ □ □□	□3.□	□.25	1763.53
□□ □□□□□ □□□	8.26	1.□12	6752.36
□□□□	3.6□	□.53	1300.36
□□□r□□M□	12.72	20.5□	□.56.82

9

9

PROJECT NO: 1023-00-72	HWY: IH 94	COUNTY: JACKSON	CROSS SECTIONS: IH 94 EB	SHEET	E

FILE NAME : N:\PDS\C3D\10230002\SHEETSPLAN\EAST BOUND C3D 2014\090201-XS-IH94-JC-EB-2135+00 - 2200+00.DWG
LAYOUT NAME - 02 - (38)
PLOT DATE : 10/20/2014 9:50 AM PLOT BY : ANDRITSCH, ERIC R PLOT NAME : PLOT SCALE : 1:20_XREF

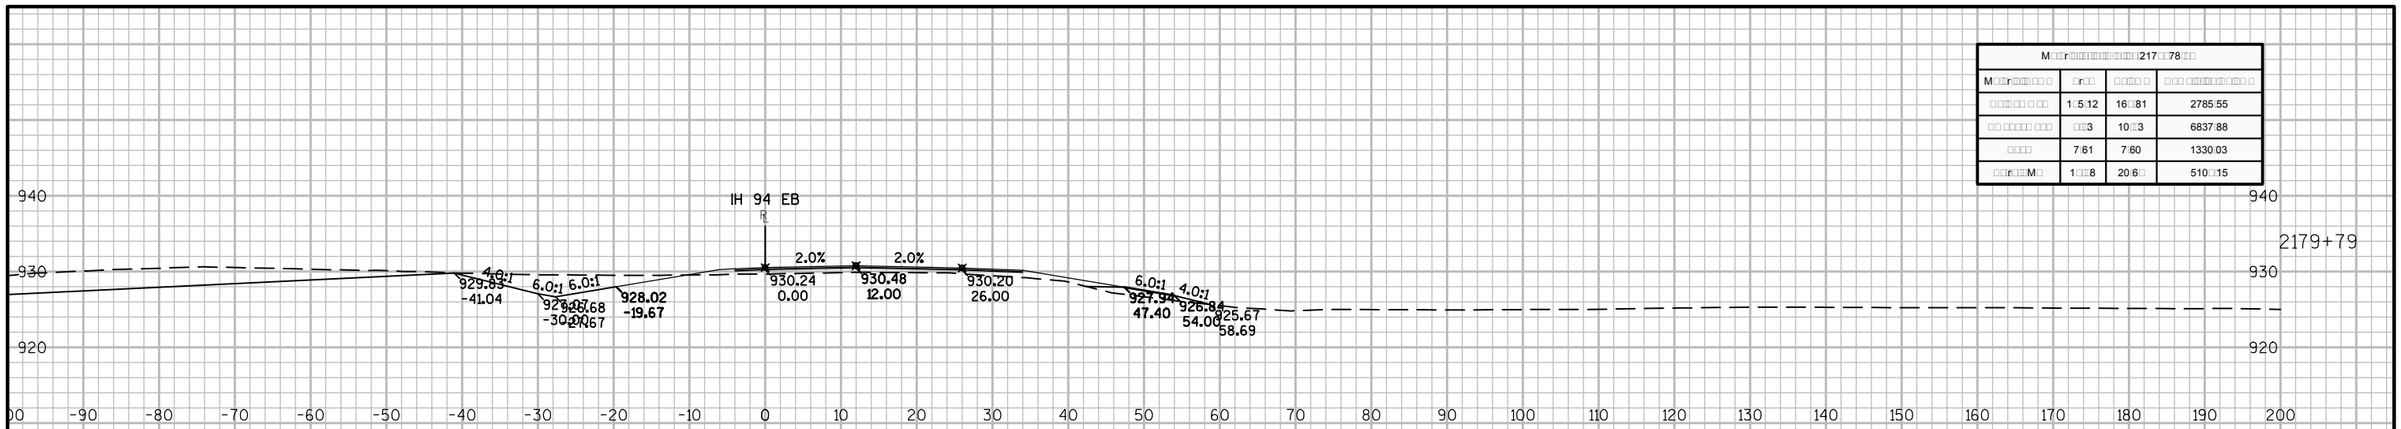

M□□r□□□□□□□□□□□□□□□□217□□78□□			
M□□r□□□□□□ □ □□	1□5□12	16□□81	2785□55
□□ □□□□□ □□□	□□3	10□□3	6837□88
□□□□	7□61	7□60	1330□03
□□r□□M□	1□□□8	20□6□	510□□15

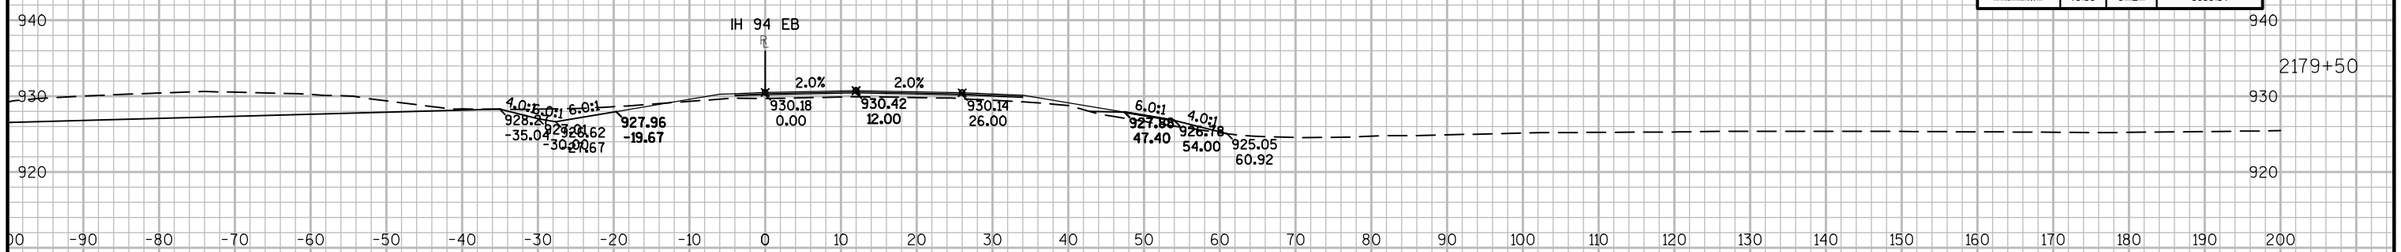

M□□r□□□□□□□□□□□□□□□□217□□50□00			
M□□r□□□□□□ □ □□	171□70	323□71	2615□7□
□□ □□□□□ □□□	10□03	20□00	6827□□5
□□□□	6□57	11□70	1322□□3
□□r□□M□	18□53	3□□2□	5083□51

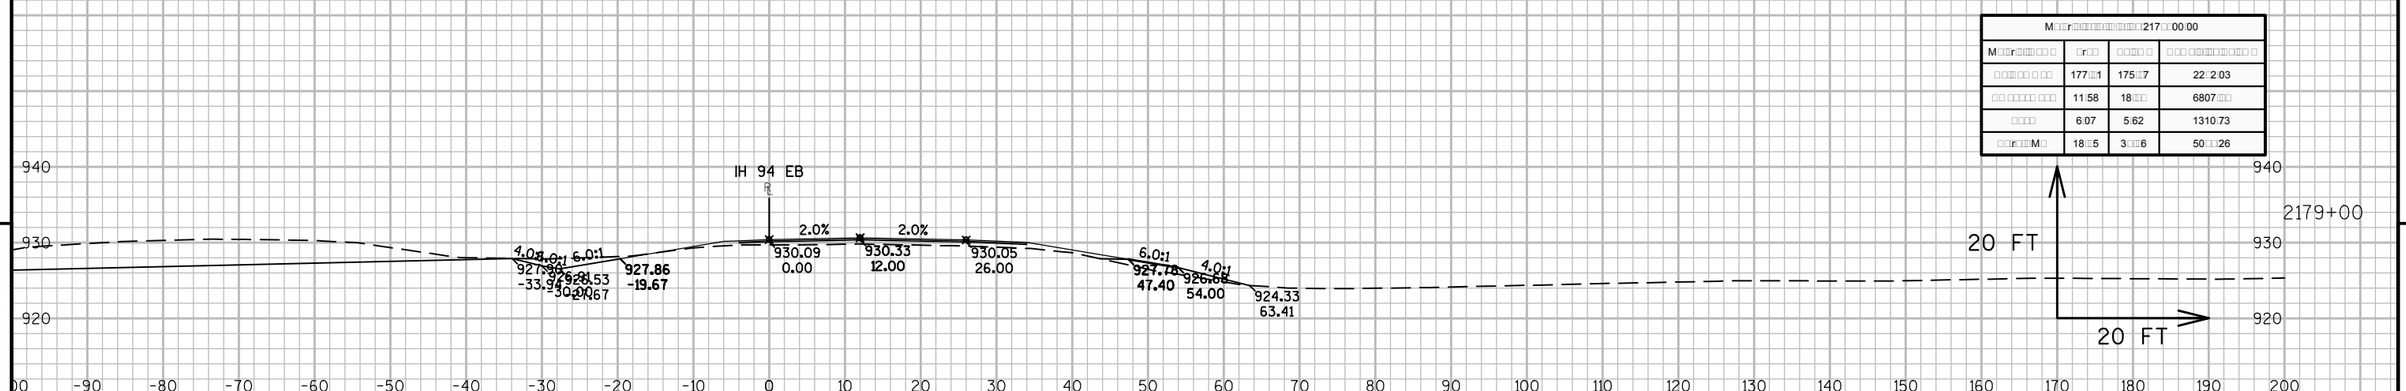

M□□r□□□□□□□□□□□□□□□□217□□00□00			
M□□r□□□□□□ □ □□	177□□1	175□□7	22□2□03
□□ □□□□□ □□□	11□58	18□□□	6807□□□
□□□□	6□07	5□62	1310□73
□□r□□M□	18□□5	3□□□6	50□□□26

9

9

PROJECT NO: 1023-00-72	HWY: IH 94	COUNTY: JACKSON	CROSS SECTIONS: IH 94 EB	SHEET	E

FILE NAME : N:\PDS\C3D\10230002\SHEETSPLAN\EAST BOUND C3D 2014\090201-XS-IH94-JC-EB-2135+00 - 2200+00.DWG
LAYOUT NAME - 02 - (39)
PLOT DATE : 10/20/2014 9:50 AM PLOT BY : ANDRITSCH, ERIC R PLOT NAME : PLOT SCALE : 1:20_XREF

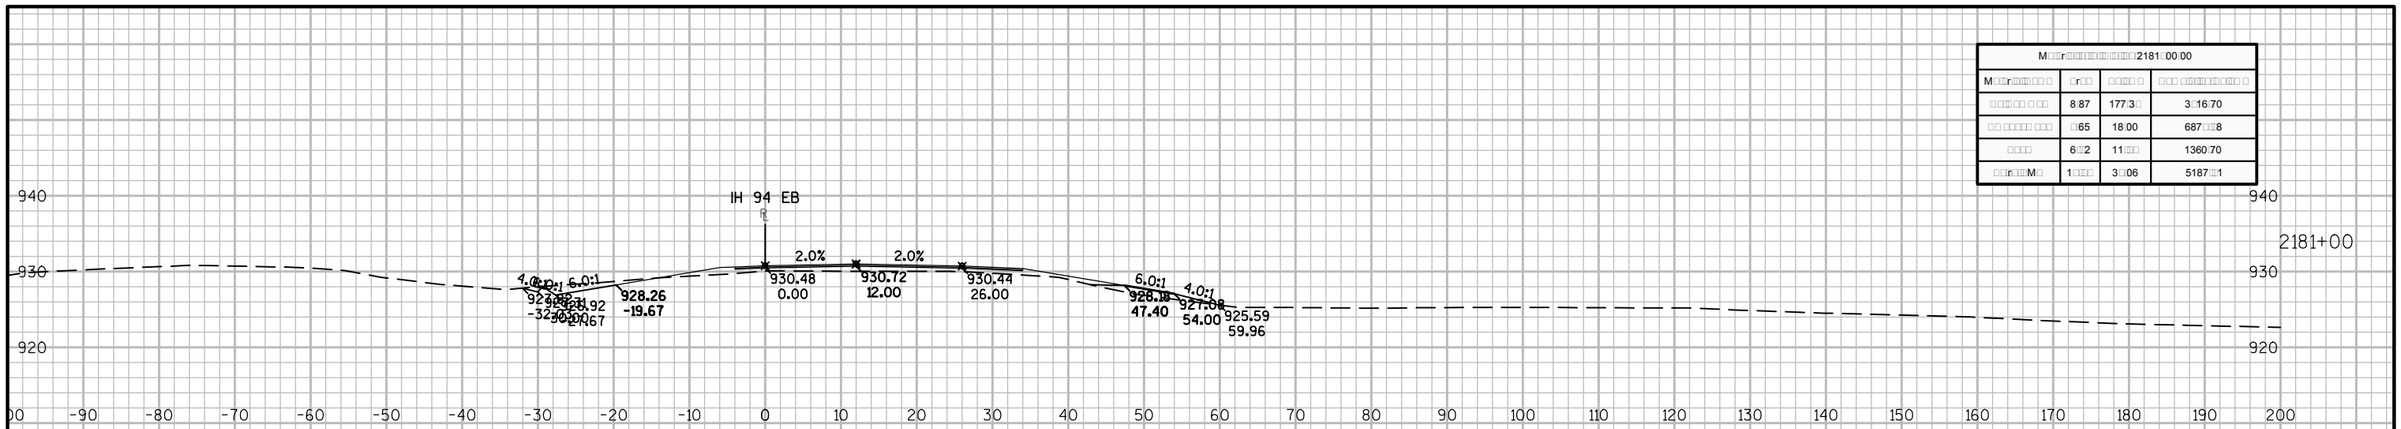

M□□r□□□□□□□□□□□□□□□2181□00:00			
M□□r□□□□□□□	□r□□	□□□□□	□□□ □□□□□□□□□□
□□□□□□ □ □□	8□87	177□3□	3□16□70
□□ □□□□□ □□□	□65	18□00	687□□8
□□□□	6□□2	11□□□	1360□70
□□□r□□M□	1□□□□	3□□06	5187□□1

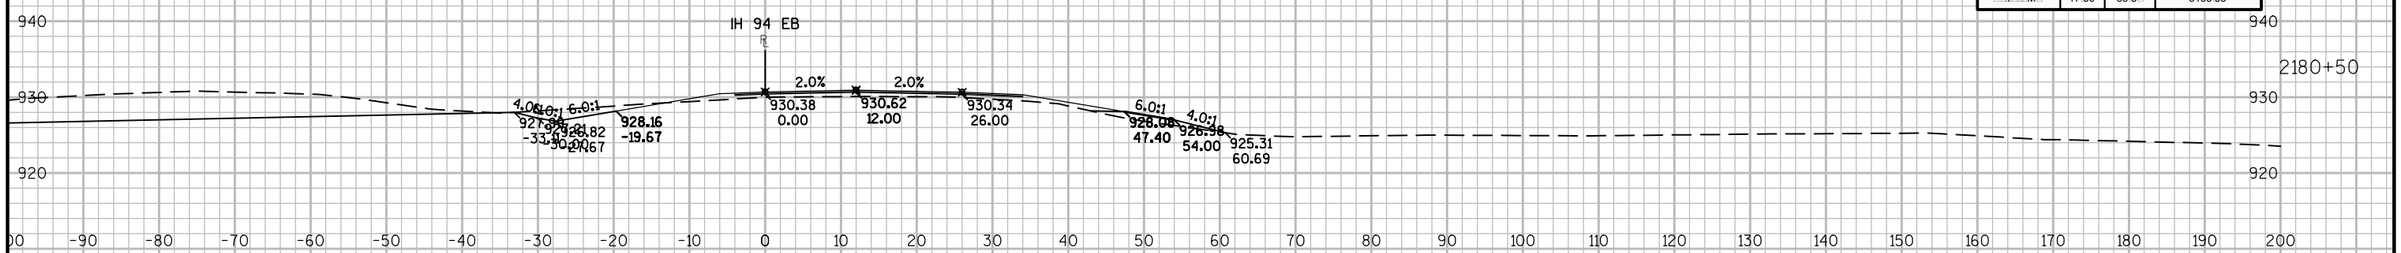

M□□r□□□□□□□□□□□□□□□2180□50:00			
M□□r□□□□□□□	□r□□	□□□□□	□□□ □□□□□□□□□□
□□□□□□ □ □□	182□71	32□□61	323□□32
□□ □□□□□ □□□	□7□	16□71	6861□□8
□□□□	6□5□	12□85	13□8□70
□□□r□□M□	17□30	33□8□	5153□35

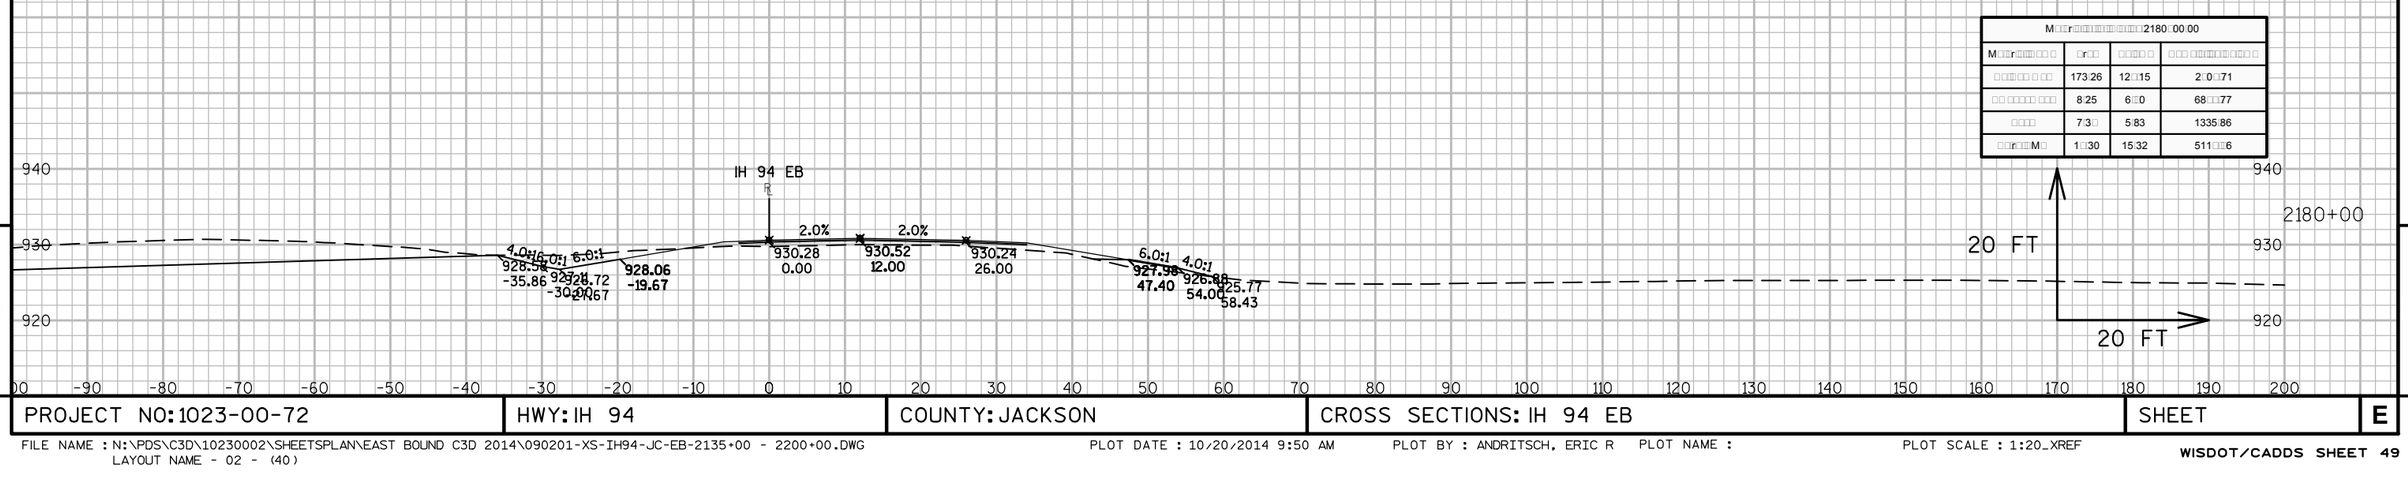

M□□r□□□□□□□□□□□□□□□2180□00:00			
M□□r□□□□□□□	□r□□	□□□□□	□□□ □□□□□□□□□□
□□□□□□ □ □□	173□26	12□□15	2□0□□71
□□ □□□□□ □□□	8□25	6□□0	68□□□77
□□□□	7□3□	5□83	1335□86
□□□r□□M□	1□□30	15□32	511□□□6

9

9

PROJECT NO: 1023-00-72	HWY: IH 94	COUNTY: JACKSON	CROSS SECTIONS: IH 94 EB	SHEET	E

FILE NAME : N:\PDS\C3D\10230002\SHEETSPLAN\EAST BOUND C3D 2014\090201-XS-IH94-JC-EB-2135+00 - 2200+00.DWG
LAYOUT NAME - 02 - (40)
PLOT DATE : 10/20/2014 9:50 AM PLOT BY : ANDRITSCH, ERIC R PLOT NAME : PLOT SCALE : 1:20_XREF

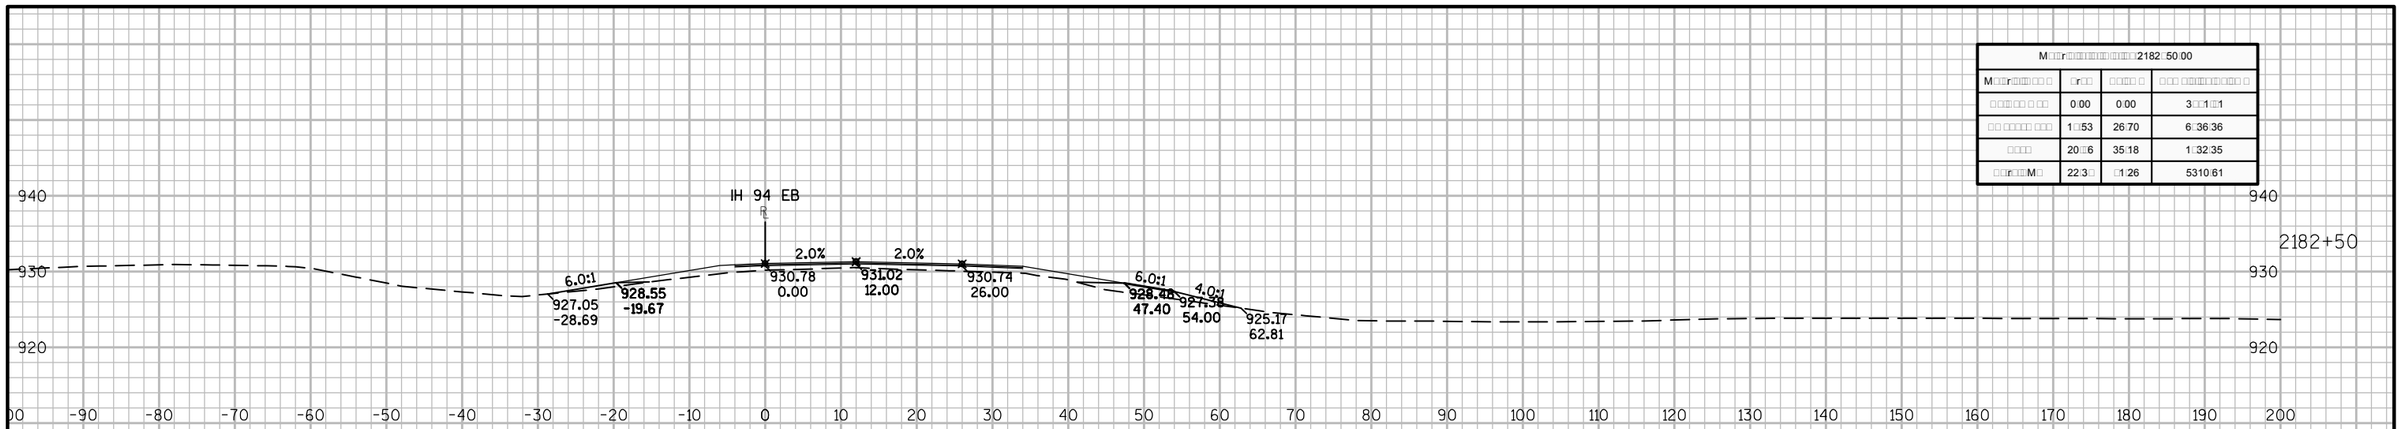

M□□r□□□□□□□□□□□□□2182□50.00			
M□□r□□□□□ □ □□	□r□□	□□□□ □	□□□ □□□□□□□□□ □
□□□□□ □ □□	0.00	0.00	3□□1□□1
□□ □□□□□ □□□	1□53	26.70	6□36.36
□□□□	20□6	35.18	1□32.35
□□r□□M□	22.3□	□1.26	5310.61

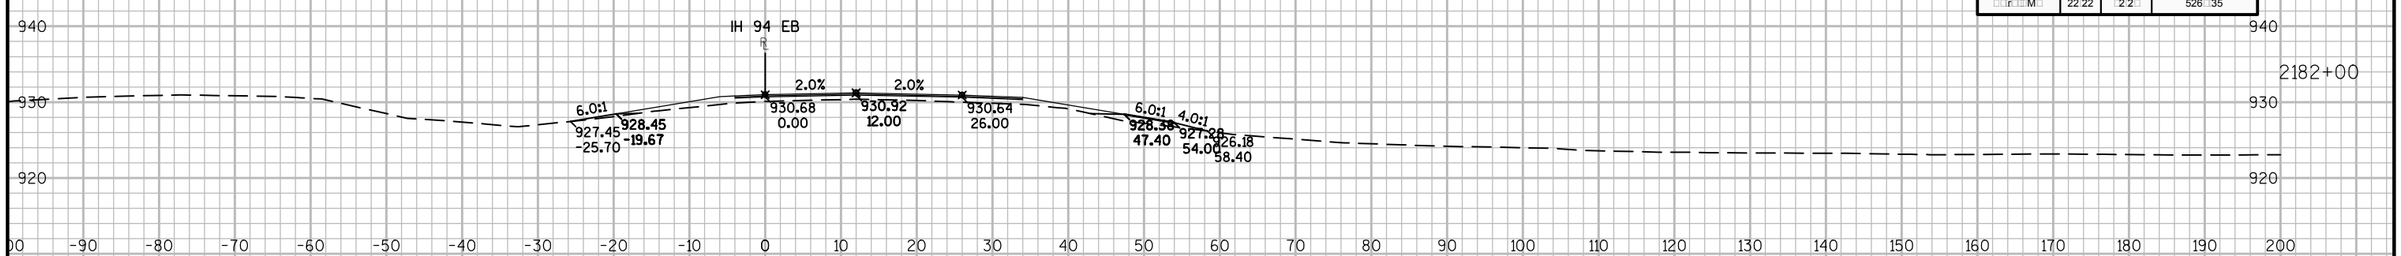

M□□r□□□□□□□□□□□□□2182□00.00			
M□□r□□□□□ □ □□	□r□□	□□□□ □	□□□ □□□□□□□□□ □
□□□□□ □ □□	0.00	8.50	3□□1□□1
□□ □□□□□ □□□	□31	1□□□	6□0□66
□□□□	17.5□	23.38	13□7.16
□□r□□M□	22.22	□2.2□	526□35

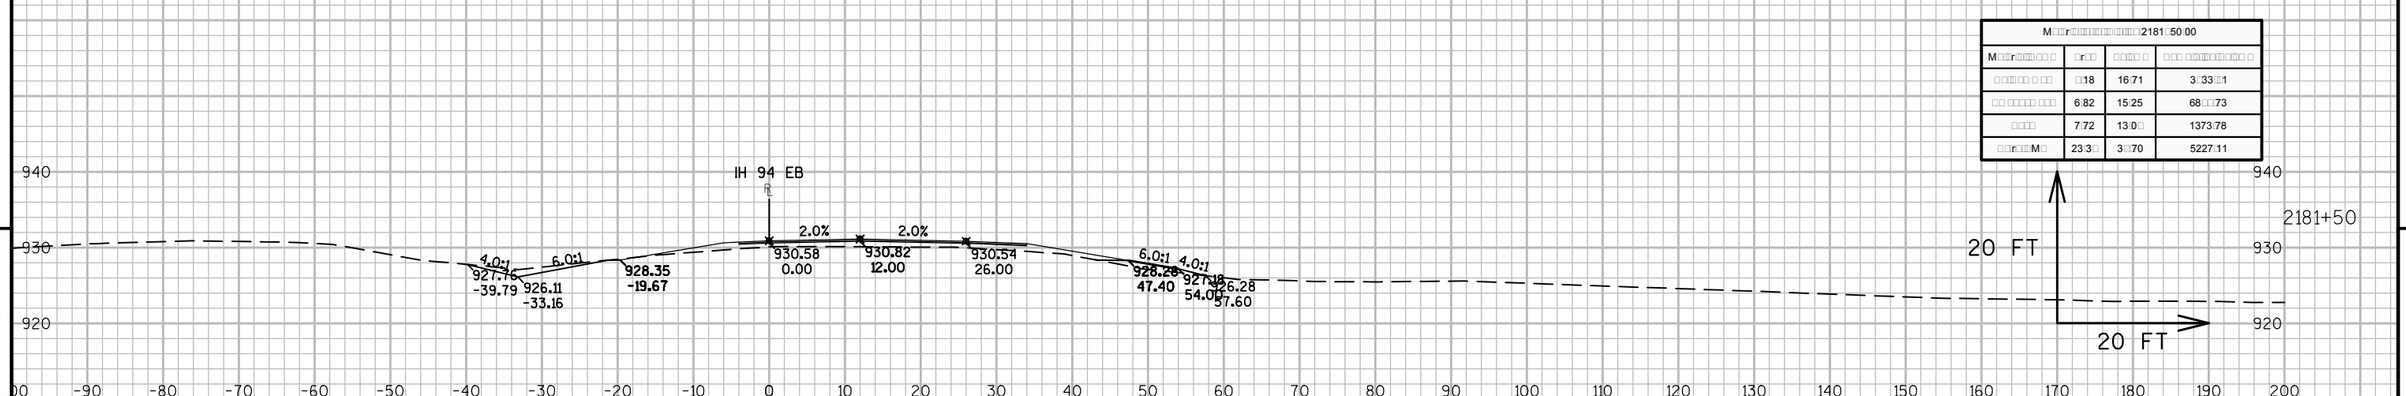

M□□r□□□□□□□□□□□□□2181□50.00			
M□□r□□□□□ □ □□	□r□□	□□□□ □	□□□ □□□□□□□□□ □
□□□□□ □ □□	□18	16.71	3□33□□1
□□ □□□□□ □□□	6.82	15.25	68□□73
□□□□	7.72	13.0□	1373.78
□□r□□M□	23.3□	3□.70	5227.11

9

9

PROJECT NO: 1023-00-72	HWY: IH 94	COUNTY: JACKSON	CROSS SECTIONS: IH 94 EB	SHEET	E

FILE NAME : N:\PDS\C3D\10230002\SHEETSPLAN\EAST BOUND C3D 2014\090201-XS-IH94-JC-EB-2135+00 - 2200+00.DWG
LAYOUT NAME - 02 - (41)
PLOT DATE : 10/20/2014 9:50 AM PLOT BY : ANDRITSCH, ERIC R PLOT NAME : PLOT SCALE : 1:20_XREF

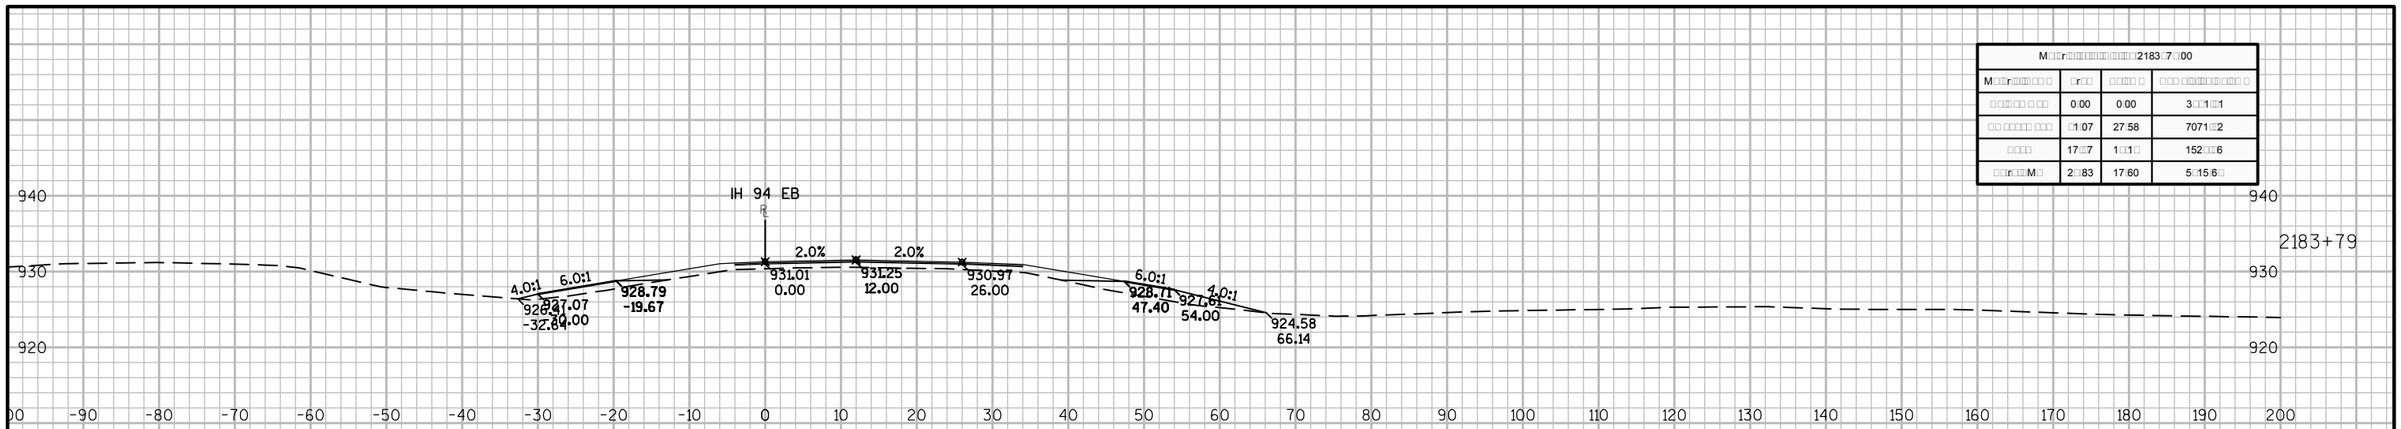

M□□r□□□□□□□□□□□□□2183□7□00			
M□□r□□□□□□ □	□r□□	□□□□ □	□□□ □□□□□□□□□ □
□□□□□ □ □□	0□00	0□00	3□□1□□1
□□ □□□□□ □□□	□1□07	27□58	7071□□2
□□□□	17□□7	1□□1□	152□□6
□□□r□□M□	2□□83	17□60	5□15□6□

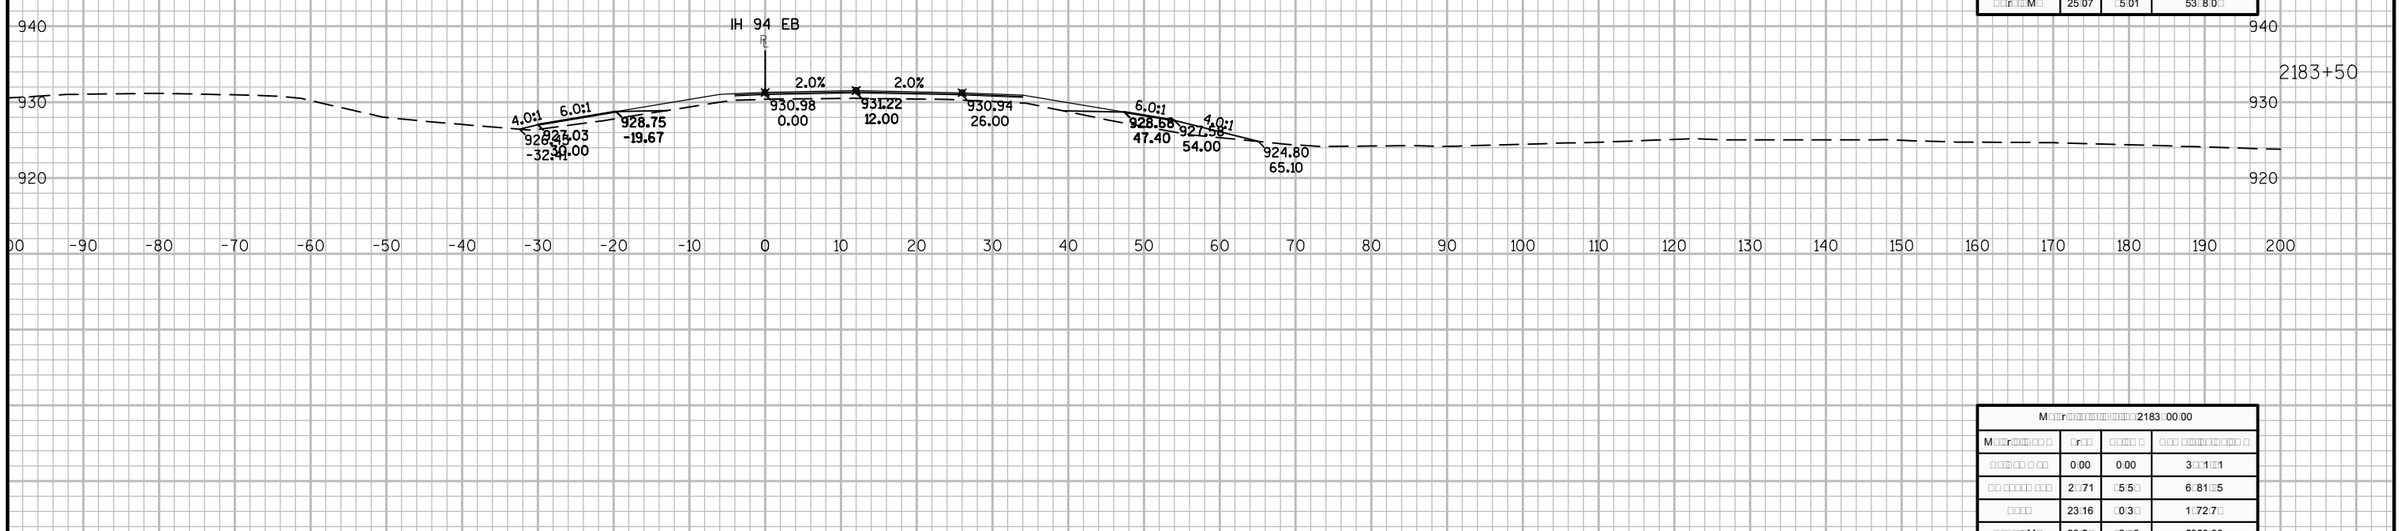

M□□r□□□□□□□□□□□□□2183□50□00			
M□□r□□□□□□ □	□r□□	□□□□ □	□□□ □□□□□□□□□ □
□□□□□ □ □□	0□00	0□00	3□□1□□1
□□ □□□□□ □□□	37□13	61□8□	70□3□8□
□□□□	22□77	□2□53	1515□26
□□□r□□M□	25□07	□5□01	53□8□0□

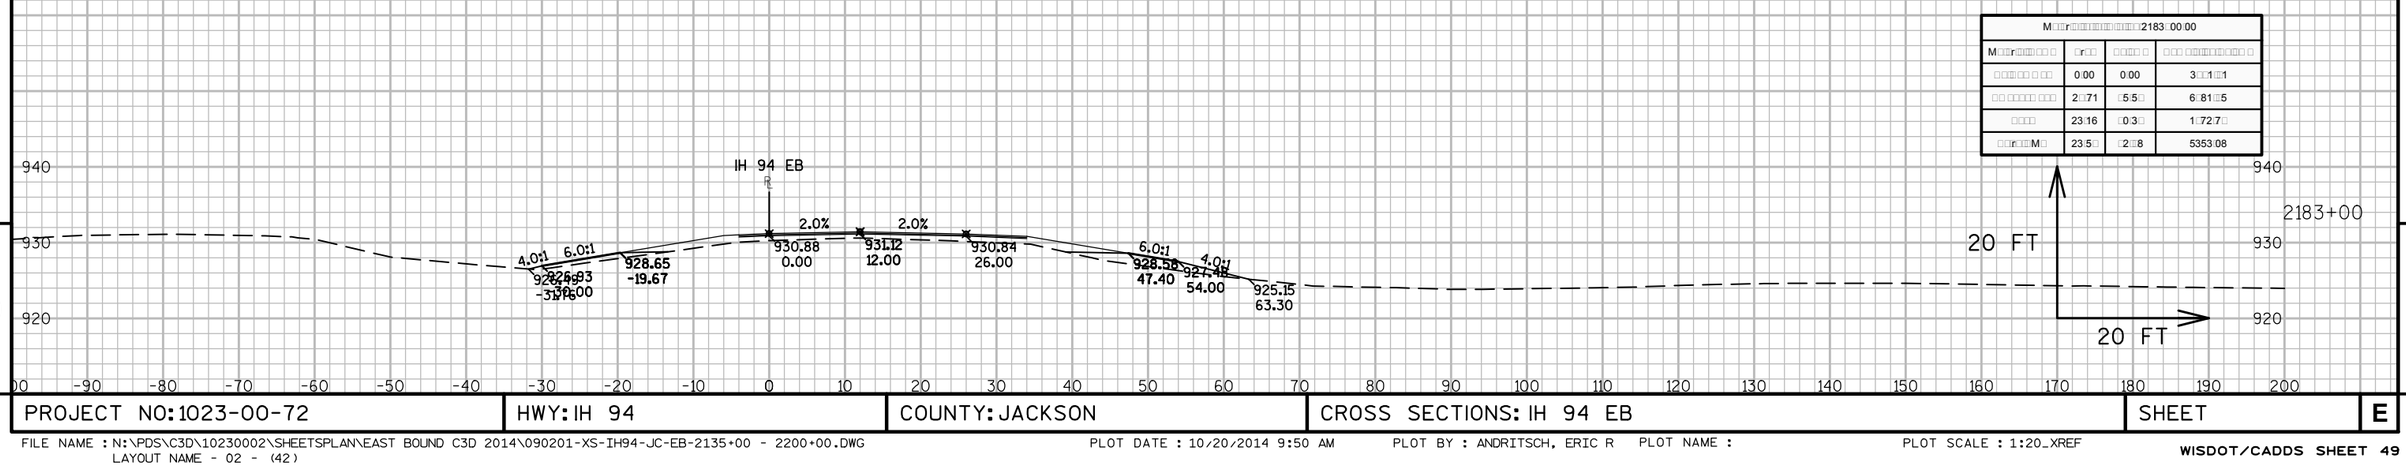

M□□r□□□□□□□□□□□□□2183□00□00			
M□□r□□□□□□ □	□r□□	□□□□ □	□□□ □□□□□□□□□ □
□□□□□ □ □□	0□00	0□00	3□□1□□1
□□ □□□□□ □□□	2□□71	□5□5□	6□81□□5
□□□□	23□16	□0□3□	1□72□7□
□□□r□□M□	23□5□	□2□8	5353□08

9

9

PROJECT NO: 1023-00-72	HWY: IH 94	COUNTY: JACKSON	CROSS SECTIONS: IH 94 EB	SHEET	E

FILE NAME : N:\PDS\C3D\10230002\SHEETSPLAN\EAST BOUND C3D 2014\090201-XS-IH94-JC-EB-2135+00 - 2200+00.DWG
LAYOUT NAME - 02 - (42)
PLOT DATE : 10/20/2014 9:50 AM PLOT BY : ANDRITSCH, ERIC R PLOT NAME : PLOT SCALE : 1:20_XREF

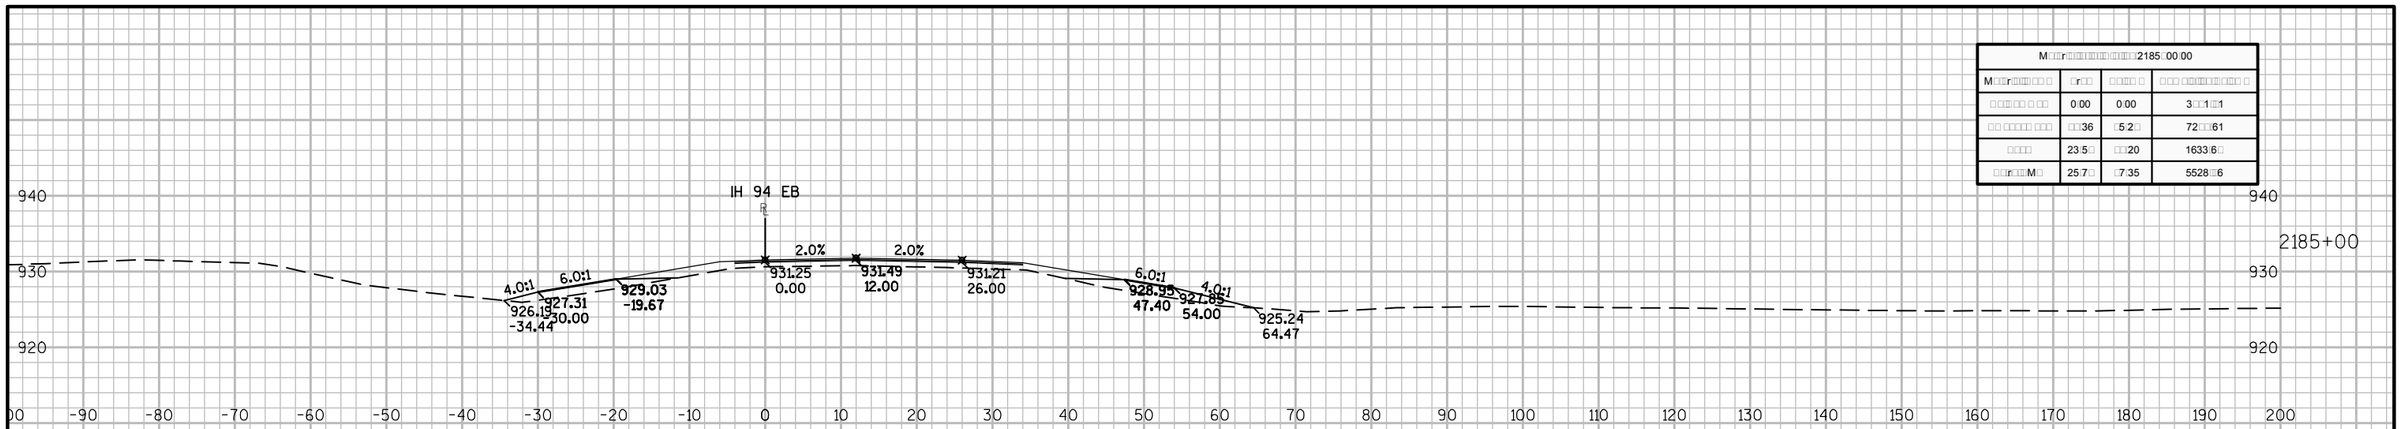

M□□r□□□□□□□□□□□□□□□2185□00.00			
M□□r□□□□□ □ □	□r□□	□□□□ □	□□□ □□□□□□□□□ □
□□□□□ □ □□	0.00	0.00	3□□1□□1
□□ □□□□□ □□□	□□36	□5.2□	72□□61
□□□□	23.5□	□□20	1633.6□
□□r□□M□	25.7□	□7.35	5528□6

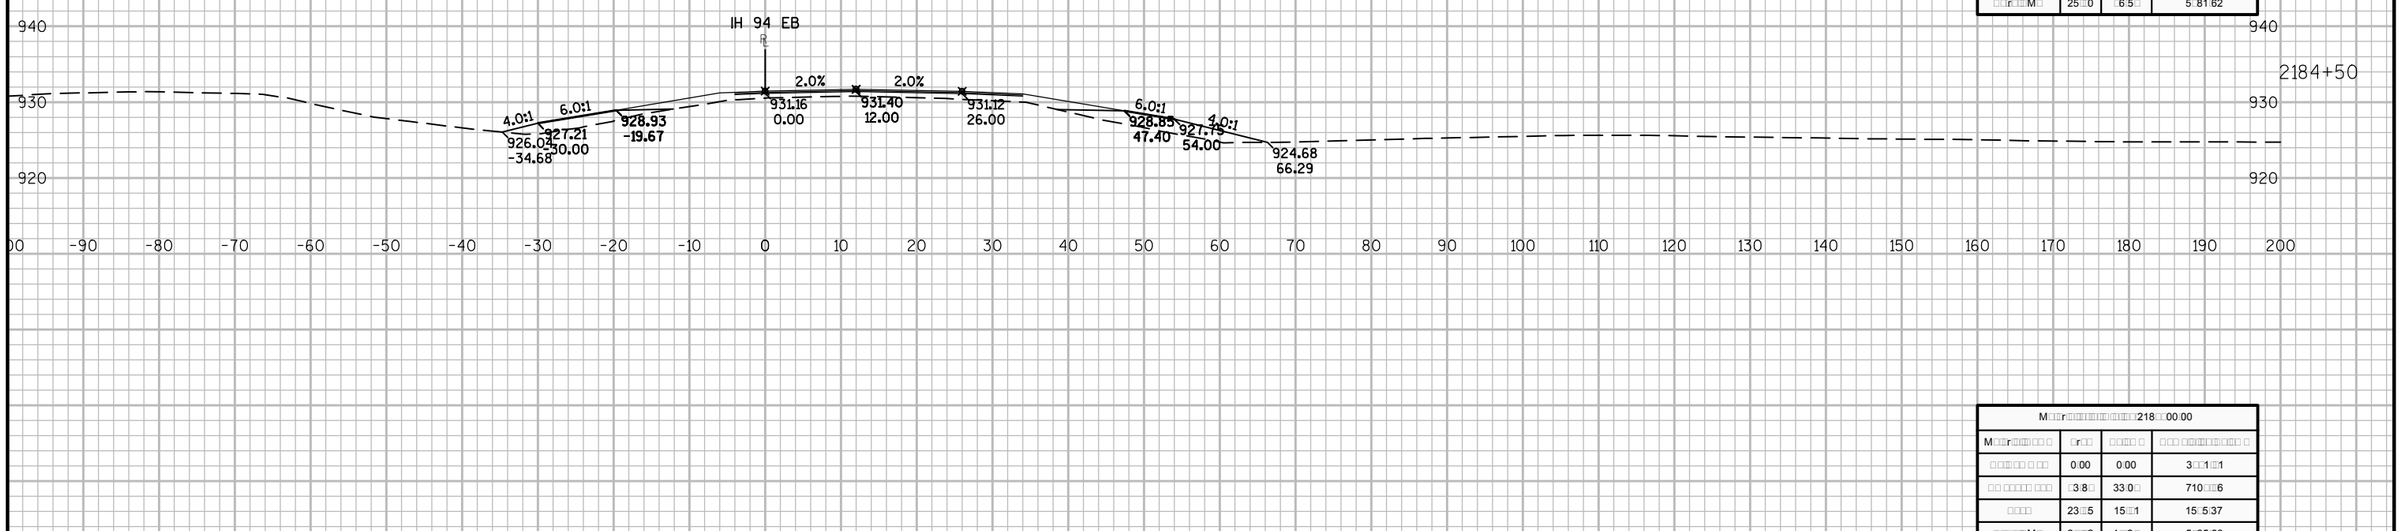

M□□r□□□□□□□□□□□□□□□2184□□50.00			
M□□r□□□□□ □ □	□r□□	□□□□ □	□□□ □□□□□□□□□ □
□□□□□ □ □□	0.00	0.00	3□□1□□1
□□ □□□□□ □□□	58.55	□□85	71□□32
□□□□	2□□20	□□12	158□□□
□□r□□M□	25□□0	□6.5□	5□81.62

M□□r□□□□□□□□□□□□□□□2184□□00.00			
M□□r□□□□□ □ □	□r□□	□□□□ □	□□□ □□□□□□□□□ □
□□□□□ □ □□	0.00	0.00	3□□1□□1
□□ □□□□□ □□□	□3.8□	33.0□	710□□6
□□□□	23□□5	15□□1	15□5.37
□□r□□M□	2□□□2	1□□3□	5□35.03

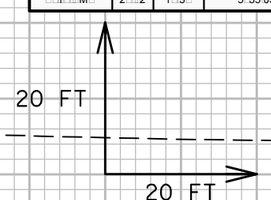

9

9

PROJECT NO: 1023-00-72	HWY: IH 94	COUNTY: JACKSON	CROSS SECTIONS: IH 94 EB	SHEET	E

FILE NAME : N:\PDS\C3D\10230002\SHEETSPLAN\EAST BOUND C3D 2014\090201-XS-IH94-JC-EB-2135+00 - 2200+00.DWG
LAYOUT NAME - 02 - (43)
PLOT DATE : 10/20/2014 9:50 AM PLOT BY : ANDRITSCH, ERIC R PLOT NAME : PLOT SCALE : 1:20_XREF

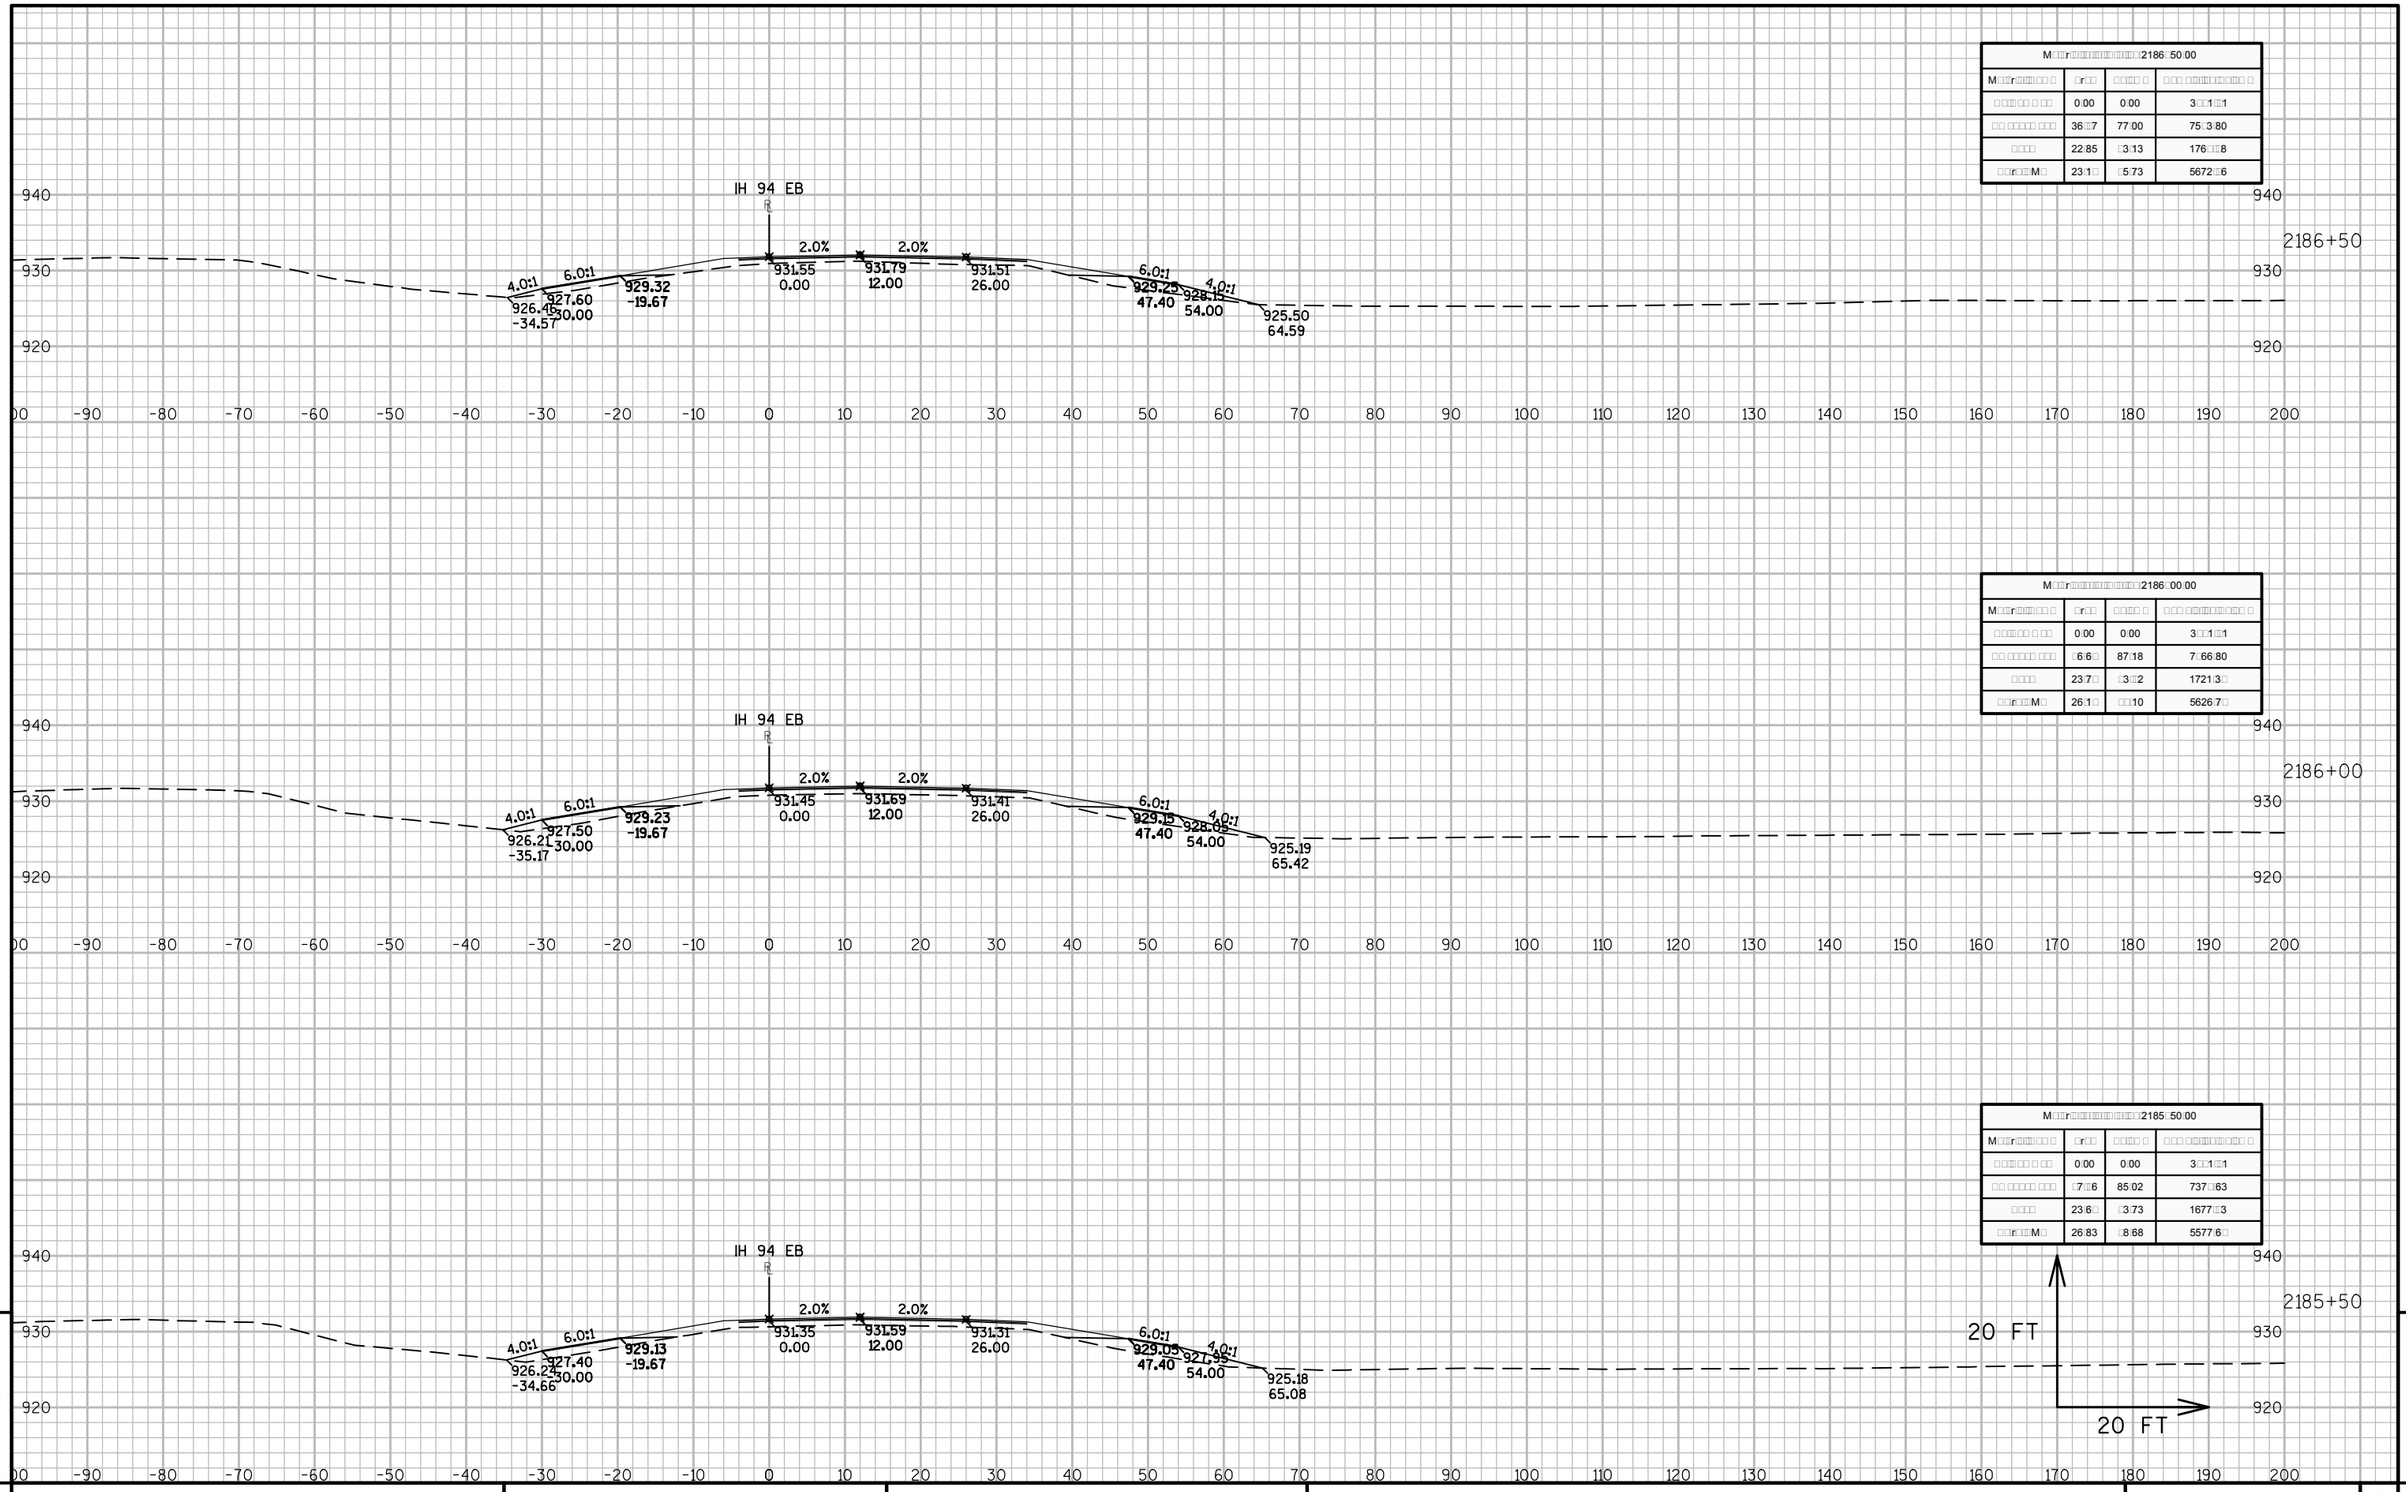

M□□r□□□□□□□□□□□□□□□2186□50.00			
M□□r□□□□□□ □	□r□□	□□□□□ □	□□□ □□□□□□□□□□ □
□□□□□□ □ □□	0.00	0.00	3□□1□□1
□□ □□□□□ □□□	36□□7	77.00	75□3.80
□□□□	22.85	□3.13	176□□8
□□r□□M□	23.1□	□5.73	5672□□6

M□□r□□□□□□□□□□□□□□□2186□00.00			
M□□r□□□□□□ □	□r□□	□□□□□ □	□□□ □□□□□□□□□□ □
□□□□□□ □ □□	0.00	0.00	3□□1□□1
□□ □□□□□ □□□	□6.6□	87.18	7□66.80
□□□□	23.7□	□3.□2	1721.3□
□□r□□M□	26.1□	□□.10	5626.7□

M□□r□□□□□□□□□□□□□□□2185□50.00			
M□□r□□□□□□ □	□r□□	□□□□□ □	□□□ □□□□□□□□□□ □
□□□□□□ □ □□	0.00	0.00	3□□1□□1
□□ □□□□□ □□□	□7□6	85.02	737□63
□□□□	23.6□	□3.73	1677□3
□□r□□M□	26.83	□8.68	5577.6□

9

9

PROJECT NO: 1023-00-72	HWY: IH 94	COUNTY: JACKSON	CROSS SECTIONS: IH 94 EB	SHEET	E

FILE NAME : N:\PDS\C3D\10230002\SHEETSPLAN\EAST BOUND C3D 2014\090201-XS-IH94-JC-EB-2135+00 - 2200+00.DWG
LAYOUT NAME - 02 - (44)

PLOT DATE : 10/20/2014 9:50 AM PLOT BY : ANDRITSCH, ERIC R PLOT NAME : PLOT SCALE : 1:20_XREF

M□□r□□□□□□□□□□□□2188□00.00			
M□□r□□□□□□ □ □□	□r□□	□□□□ □	□□□ □□□□□□□□□ □
□ □□□ □□ □ □□	0.00	0.00	3□□1.□1
□□ □□□□□ □□□	17□□	3□□□	7671.1□
□□□□	20.00	36.5□	187□11
□□□r□□M□	17□□0	30□7	5768.□5

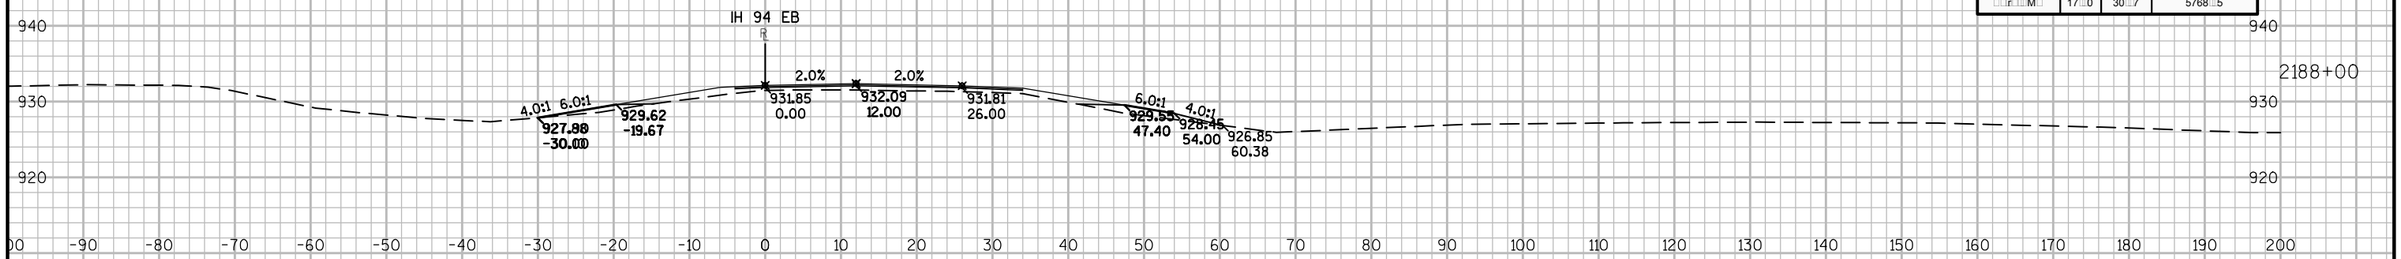

M□□r□□□□□□□□□□□□2187□50.00			
M□□r□□□□□□ □ □□	□r□□	□□□□ □	□□□ □□□□□□□□□ □
□ □□□ □□ □ □□	0.00	0.00	3□□1.□1
□□ □□□□□ □□□	20.2□	38.6□	7636.21
□□□□	1.□52	37.□8	18.2.52
□□□r□□M□	15.00	2.□22	5738.□8

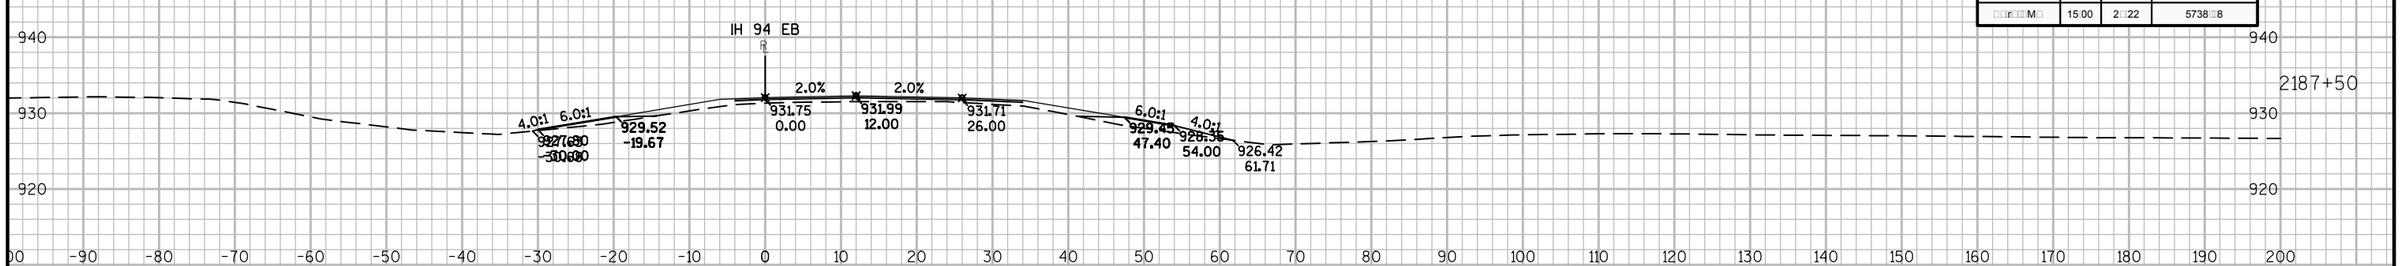

M□□r□□□□□□□□□□□□2187□00.00			
M□□r□□□□□□ □ □□	□r□□	□□□□ □	□□□ □□□□□□□□□ □
□ □□□ □□ □ □□	0.00	0.00	3□□1.□1
□□ □□□□□ □□□	21.5□	53.72	75.7.52
□□□□	20.□6	□0.56	1805.0□
□□□r□□M□	16.55	36.80	570.□26

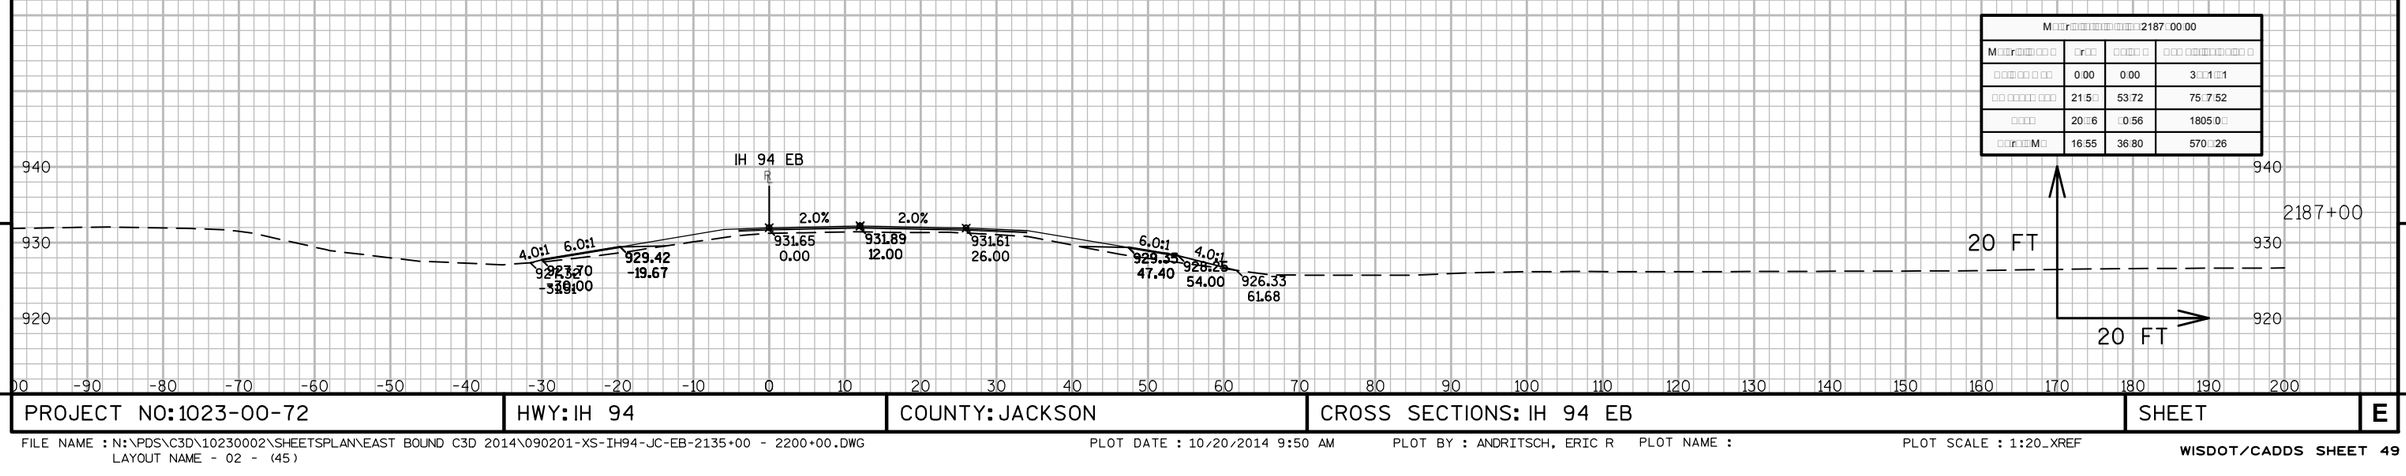

9

9

PROJECT NO: 1023-00-72	HWY: IH 94	COUNTY: JACKSON	CROSS SECTIONS: IH 94 EB	SHEET	E

FILE NAME : N:\PDS\C3D\10230002\SHEETSPLAN\EAST BOUND C3D 2014\090201-XS-IH94-JC-EB-2135+00 - 2200+00.DWG
LAYOUT NAME - 02 - (45)
PLOT DATE : 10/20/2014 9:50 AM PLOT BY : ANDRITSCH, ERIC R PLOT NAME : PLOT SCALE : 1:20_XREF

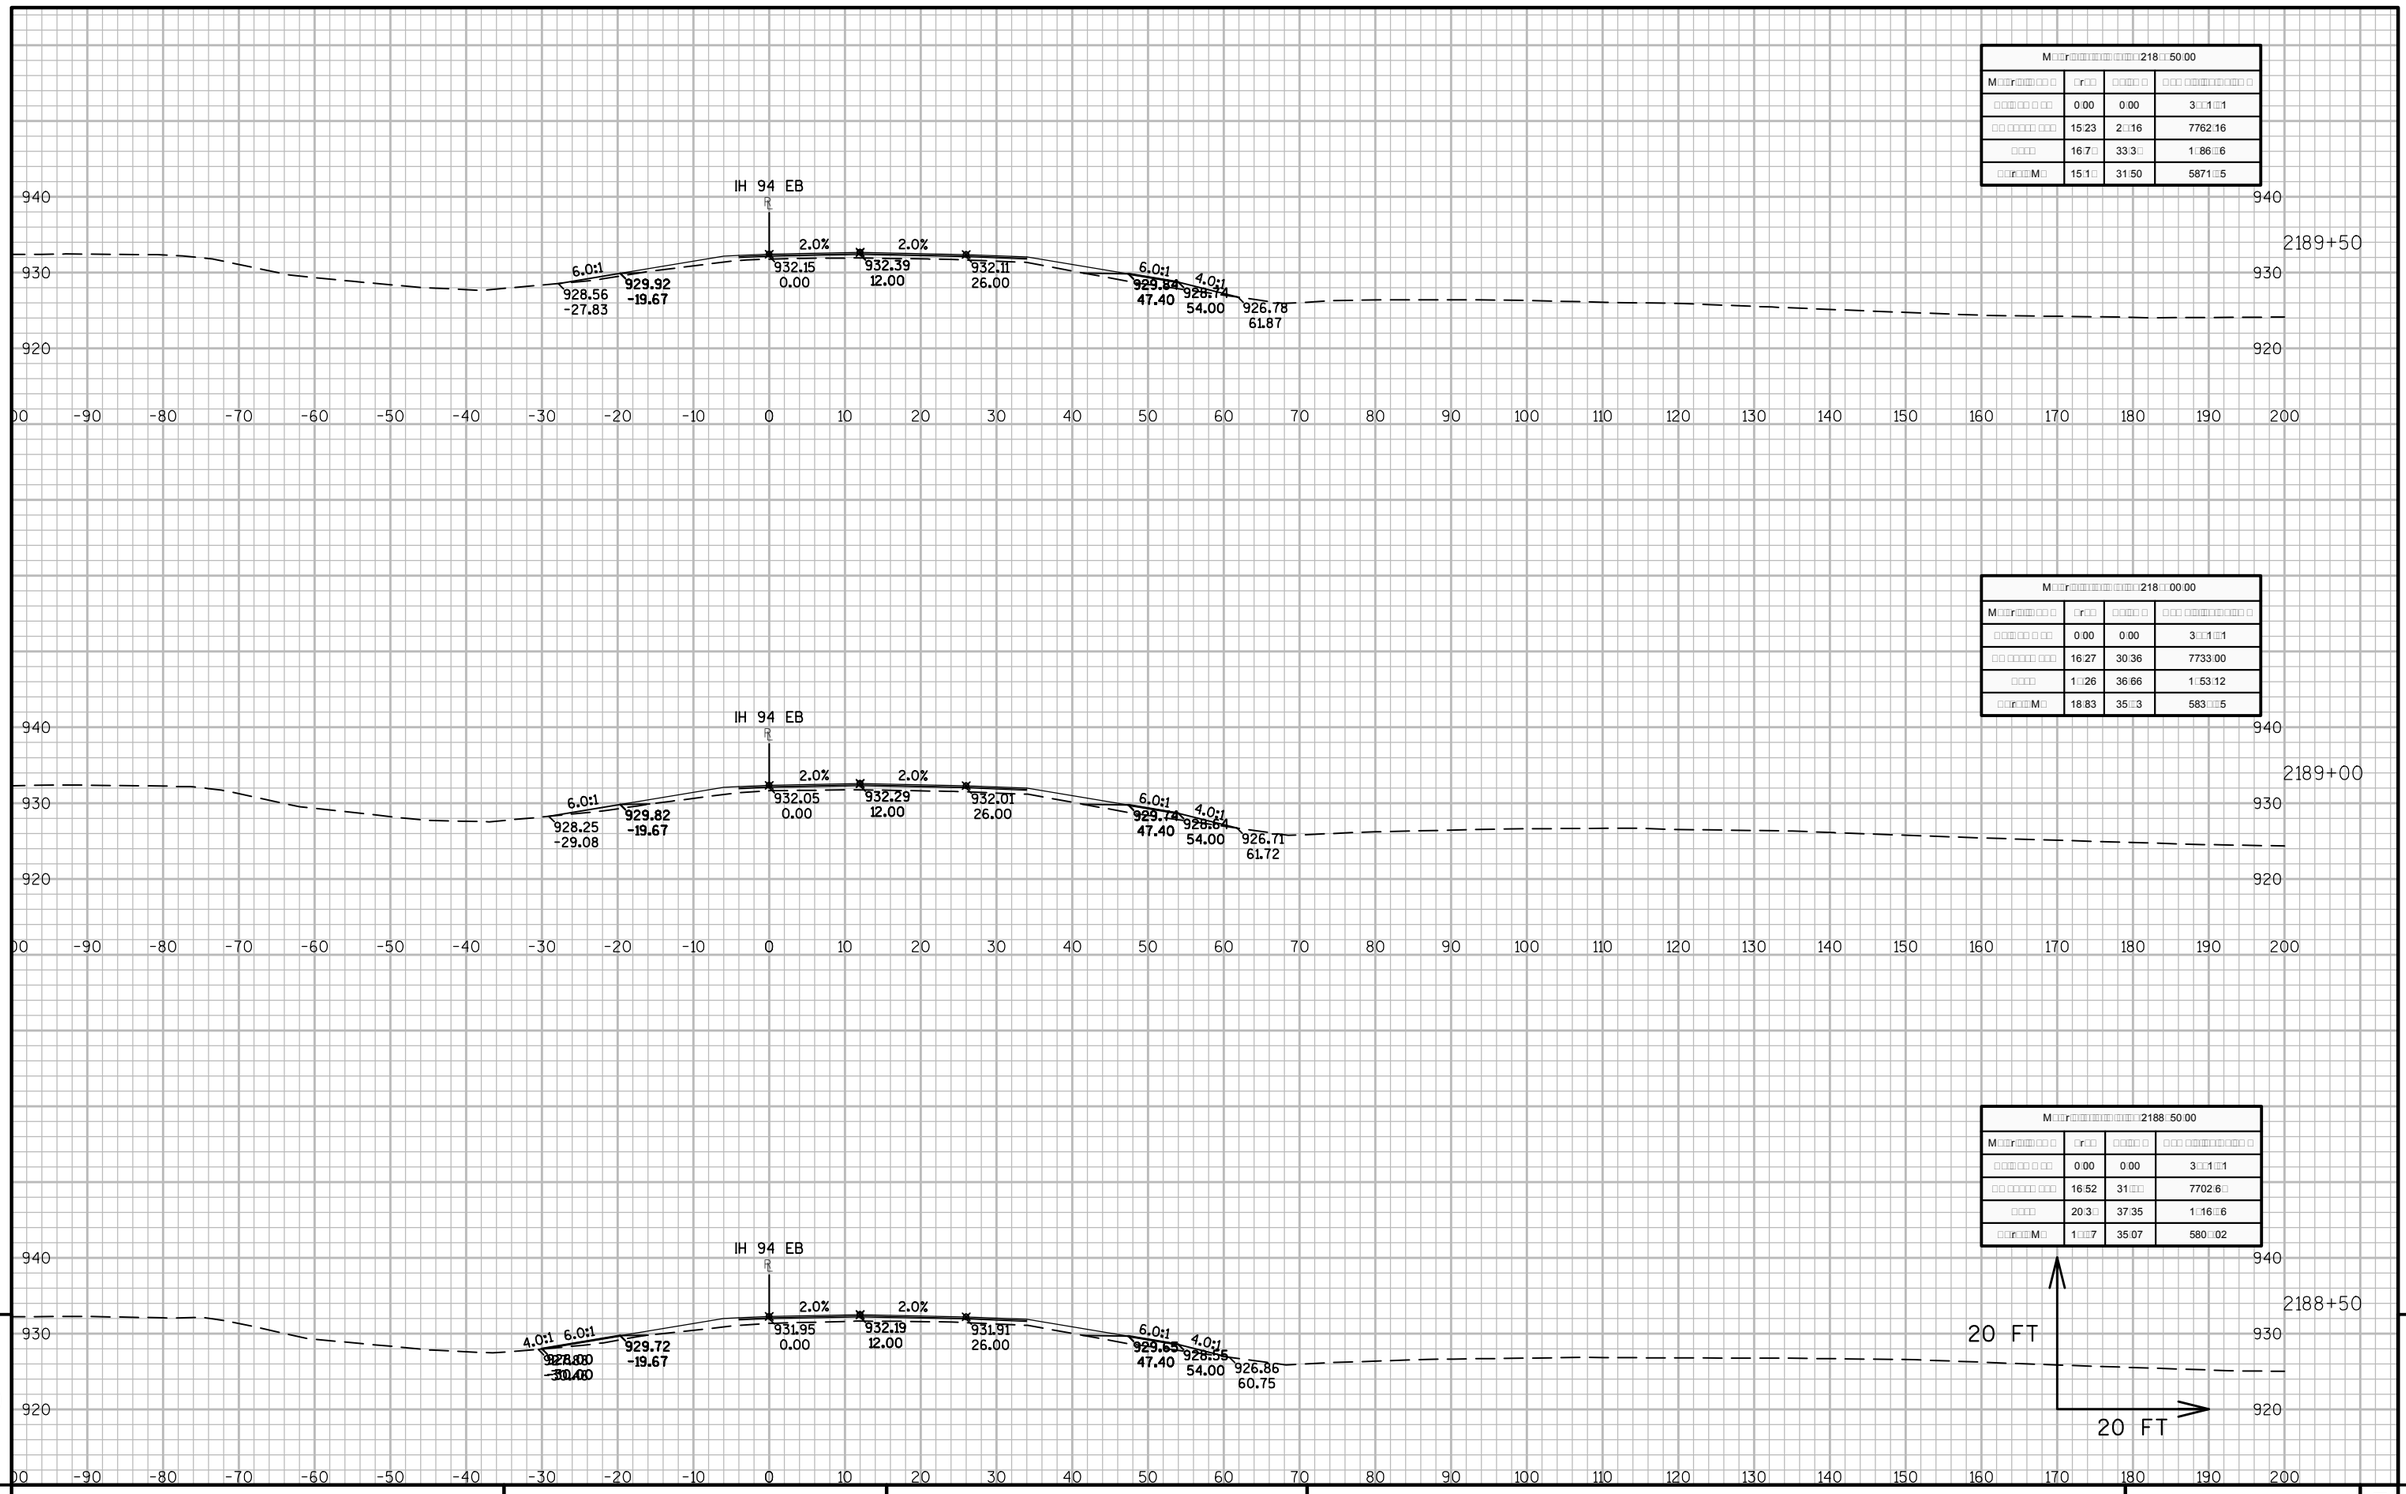
IH 94 EB
2.0%
2.0%
6.0:1
4.0:1
932.15
0.00
932.39
12.00
932.11
26.00
928.56
-27.83
929.92
-19.67
929.84
47.40
928.74
54.00
926.78
61.87
2189+50
940
930
920
-90 -80 -70 -60 -50 -40 -30 -20 -10 0 10 20 30 40 50 60 70 80 90 100 110 120 130 140 150 160 170 180 190 200

| M□□r□□□

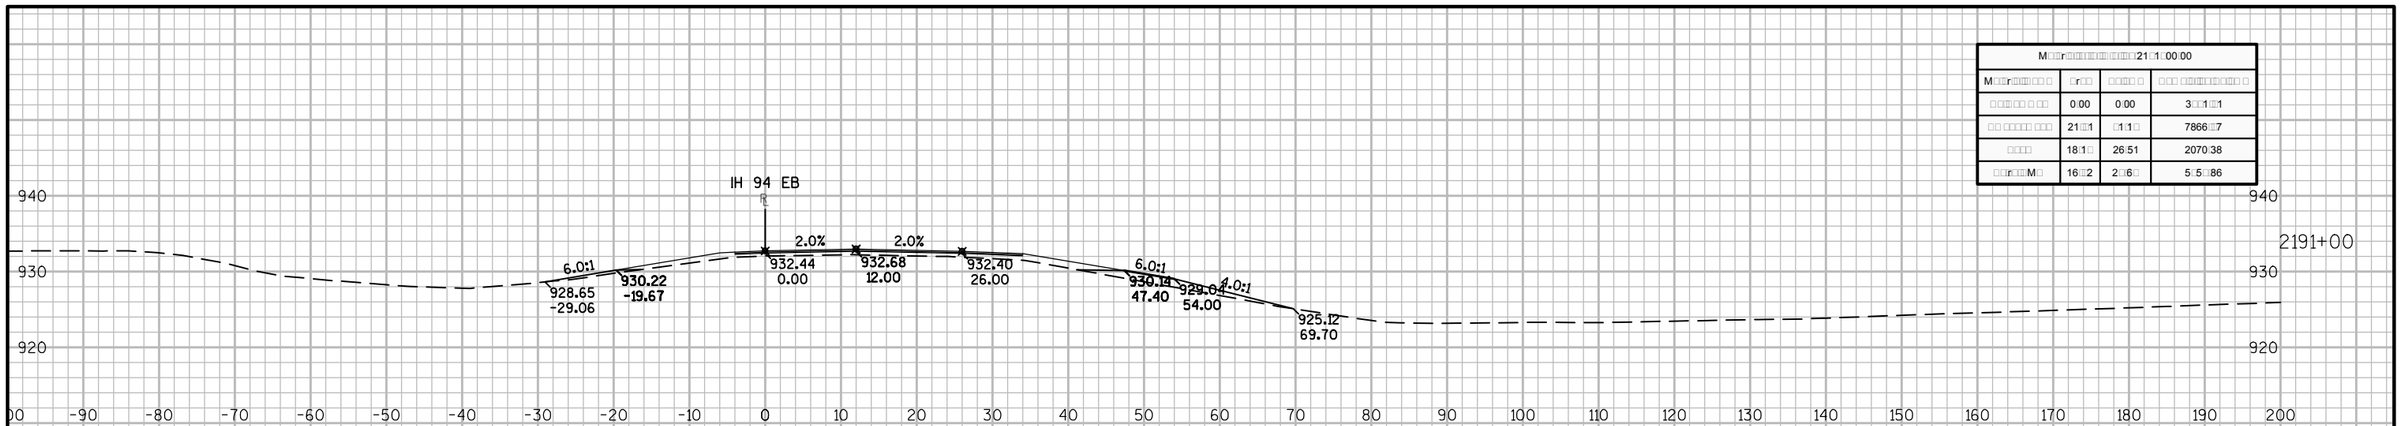

M□□r□□□□□□□□□□□□□□□□21□1□00:00			
M□□r□□□□□□ □ □□	□r□□	□□□□□ □	□□□ □□□□□□□□□□□ □
□ □□□ □□ □ □□	0:00	0:00	3□□1□□1
□□ □□□□□ □□□	21□□1	□1:1□	7866□□7
□□□□	18:1□	26:51	2070:38
□□□r□□□M□	16□□2	2□:6□	5□5□:86

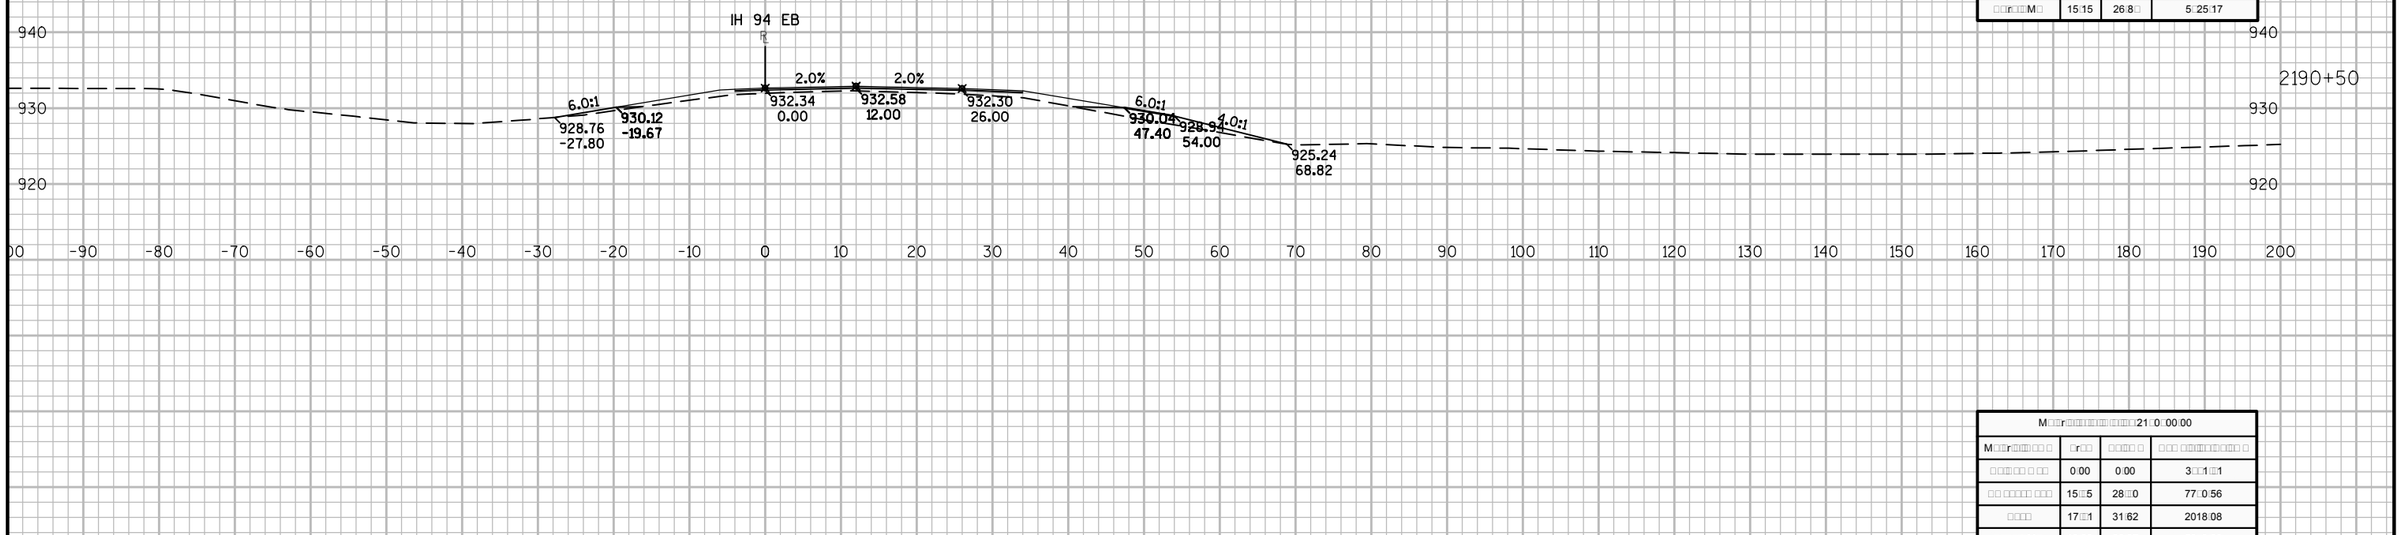

M□□r□□□□□□□□□□□□□□□□21□0□50:00			
M□□r□□□□□□ □ □□	□r□□	□□□□□ □	□□□ □□□□□□□□□□□ □
□ □□□ □□ □ □□	0:00	0:00	3□□1□□1
□□ □□□□□ □□□	22:5□	35:22	7825:78
□□□□	10□□□	25:7□	20□3:87
□□□r□□□M□	15:15	26:8□	5□25:17

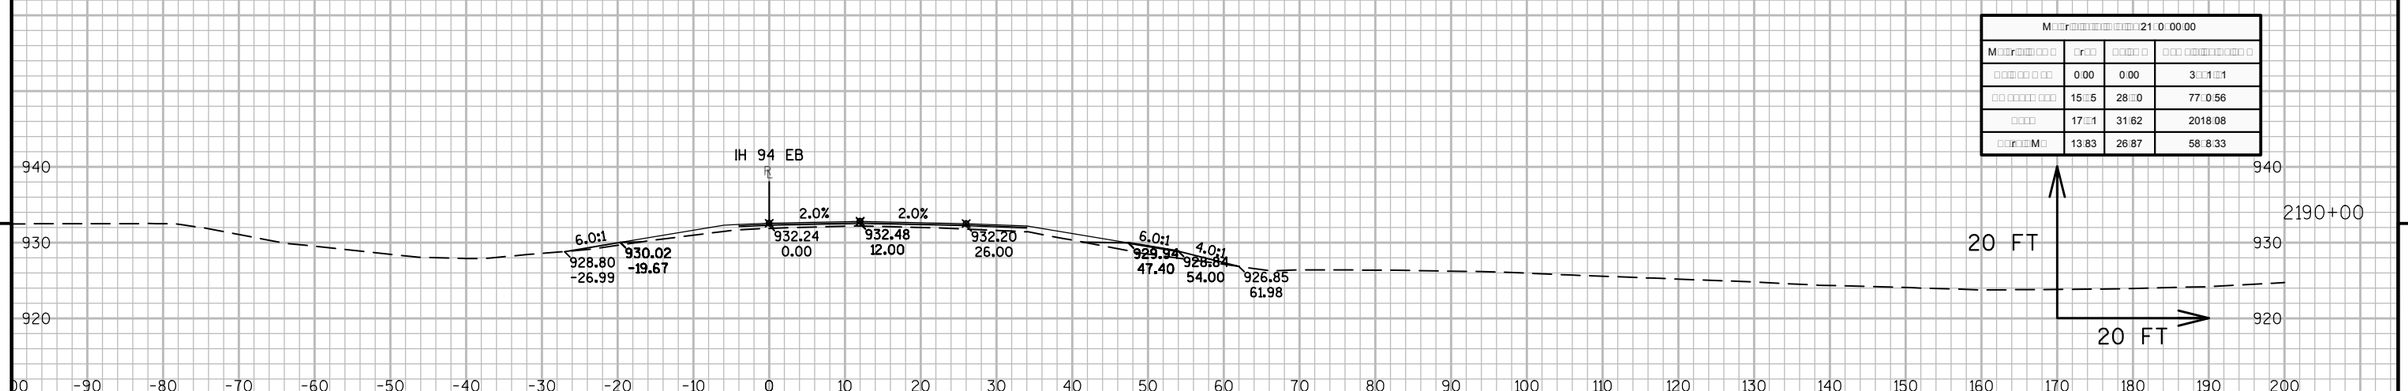

M□□r□□□□□□□□□□□□□□□□21□0□00:00			
M□□r□□□□□□ □ □□	□r□□	□□□□□ □	□□□ □□□□□□□□□□□ □
□ □□□ □□ □ □□	0:00	0:00	3□□1□□1
□□ □□□□□ □□□	15□□5	28□□0	77□0:56
□□□□	17□□1	31:62	2018:08
□□□r□□□M□	13:83	26:87	58□8:33

9 9

PROJECT NO: 1023-00-72	HWY: IH 94	COUNTY: JACKSON	CROSS SECTIONS: IH 94 EB	SHEET	E

FILE NAME : N:\PDS\C3D\10230002\SHEETSPLAN\EAST BOUND C3D 2014\090201-XS-IH94-JC-EB-2135+00 - 2200+00.DWG
LAYOUT NAME - 02 - (47)
PLOT DATE : 10/20/2014 9:51 AM PLOT BY : ANDRITSCH, ERIC R PLOT NAME : PLOT SCALE : 1:20_XREF

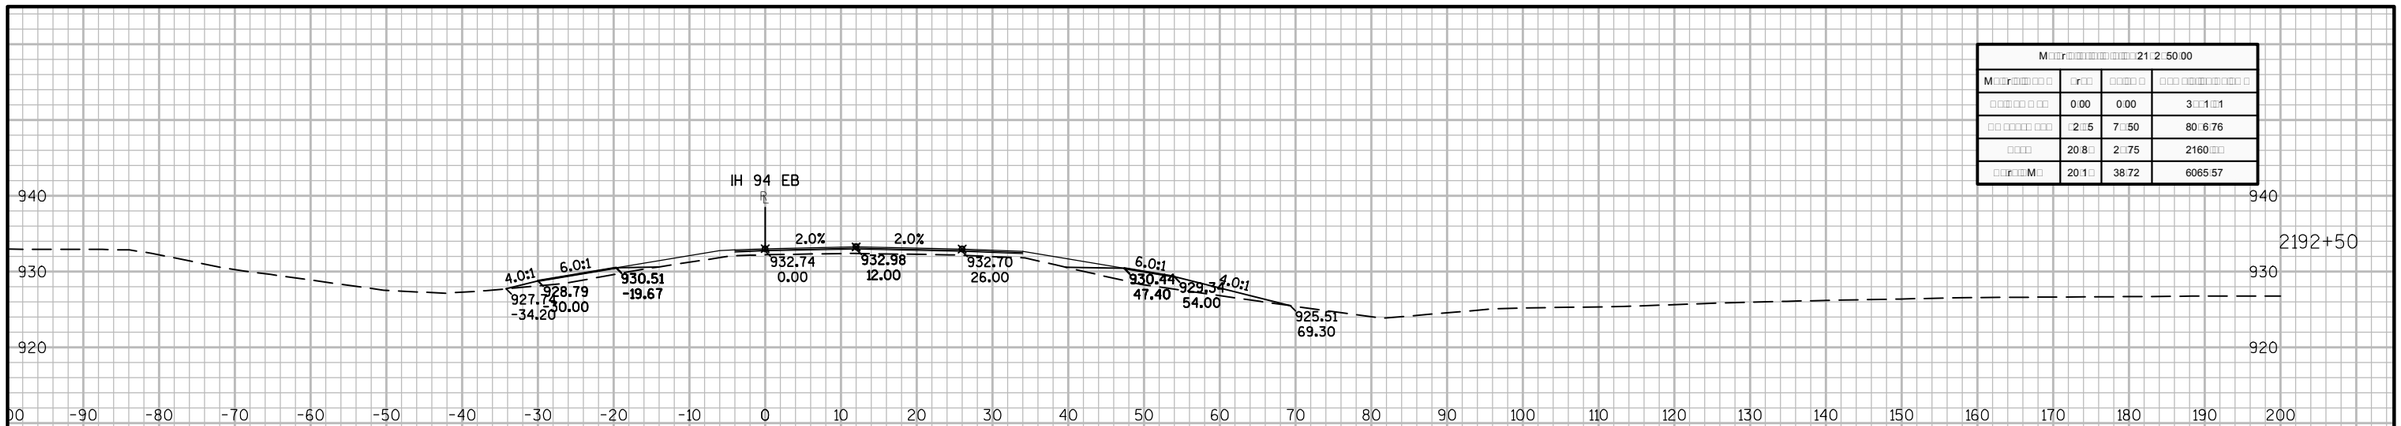

M□□r□□□□□□□□□□□□□□□21□2□50:00			
M□□r□□□□□ □ □□	□r□□	□□□□□ □	□□□ □□□□□□□□□□□ □
□ □□□ □□ □ □□	0:00	0:00	3□□1□□1
□□ □□□□□ □□□	□2□5	7□□50	80□6:76
□□□□	20:8□	2□□75	2160□□
□□□r□□M□	20:1□	38:72	6065:57

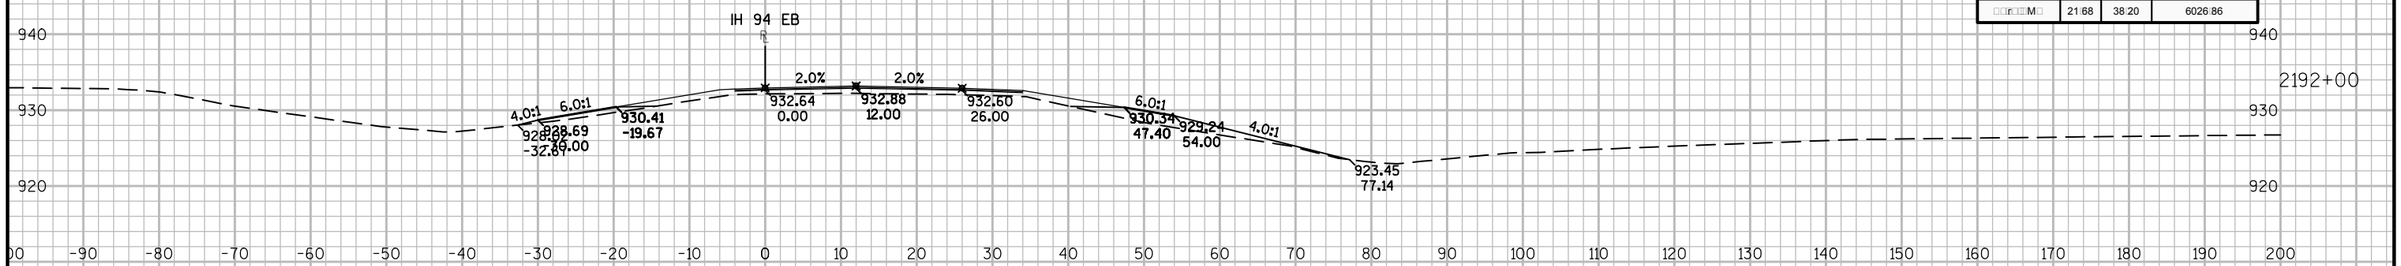

M□□r□□□□□□□□□□□□□□□21□2□00:00			
M□□r□□□□□ □ □□	□r□□	□□□□□ □	□□□ □□□□□□□□□□□ □
□ □□□ □□ □ □□	0:00	0:00	3□□1□□1
□□ □□□□□ □□□	38:02	60:10	7□72:26
□□□□	11:2□	27:1□	2131:1□
□□□r□□M□	21:68	38:20	6026:86

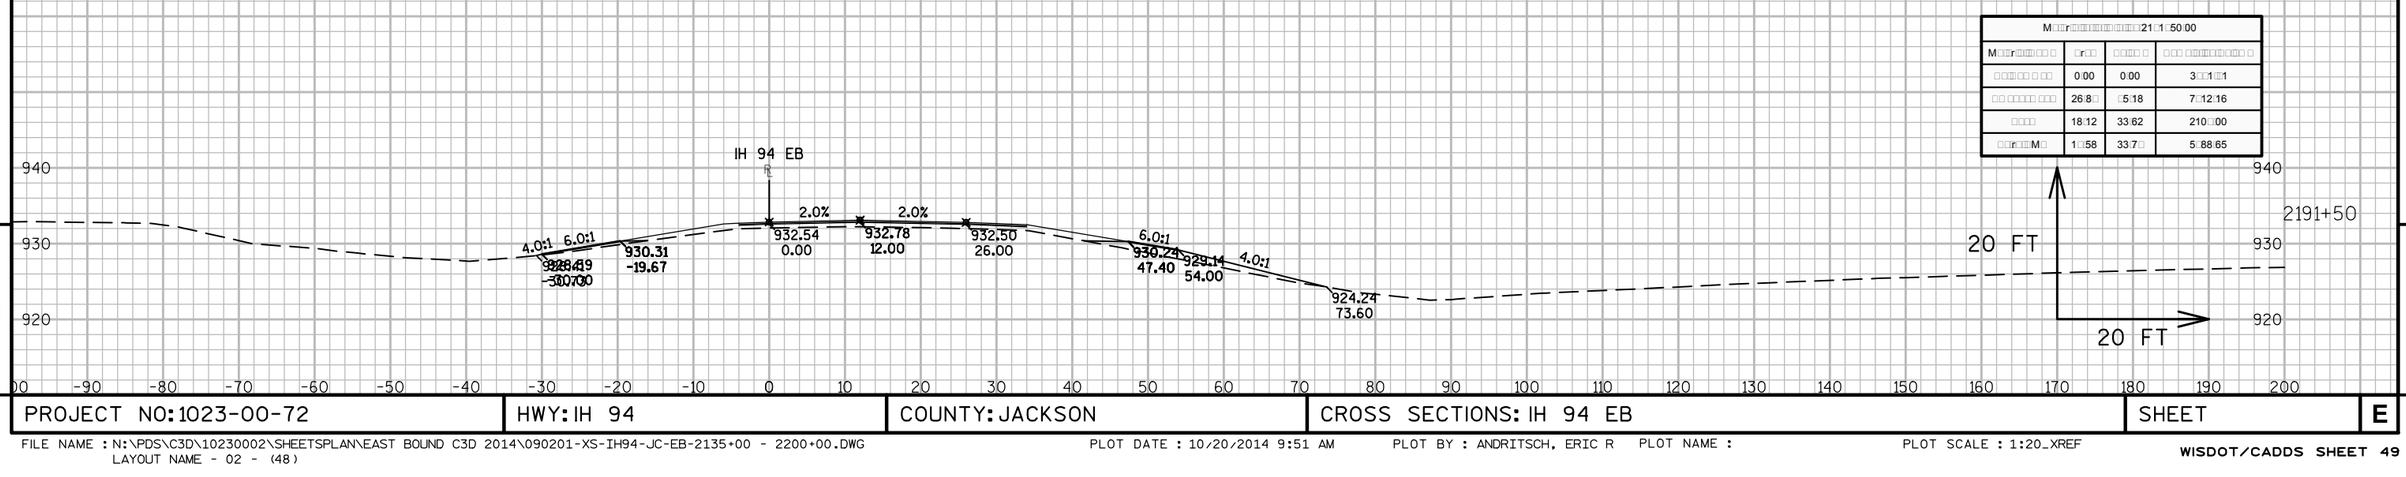

M□□r□□□□□□□□□□□□□□□21□1□50:00			
M□□r□□□□□ □ □□	□r□□	□□□□□ □	□□□ □□□□□□□□□□□ □
□ □□□ □□ □ □□	0:00	0:00	3□□1□□1
□□ □□□□□ □□□	26:8□	□5:18	7□12:16
□□□□	18:12	33:62	210□:00
□□□r□□M□	1□:58	33:7□	5□88:65

9

9

PROJECT NO: 1023-00-72	HWY: IH 94	COUNTY: JACKSON	CROSS SECTIONS: IH 94 EB	SHEET	E

FILE NAME : N:\PDS\C3D\10230002\SHEETSPLAN\EAST BOUND C3D 2014\090201-XS-IH94-JC-EB-2135+00 - 2200+00.DWG
LAYOUT NAME - 02 - (48)
PLOT DATE : 10/20/2014 9:51 AM PLOT BY : ANDRITSCH, ERIC R PLOT NAME : PLOT SCALE : 1:20_XREF

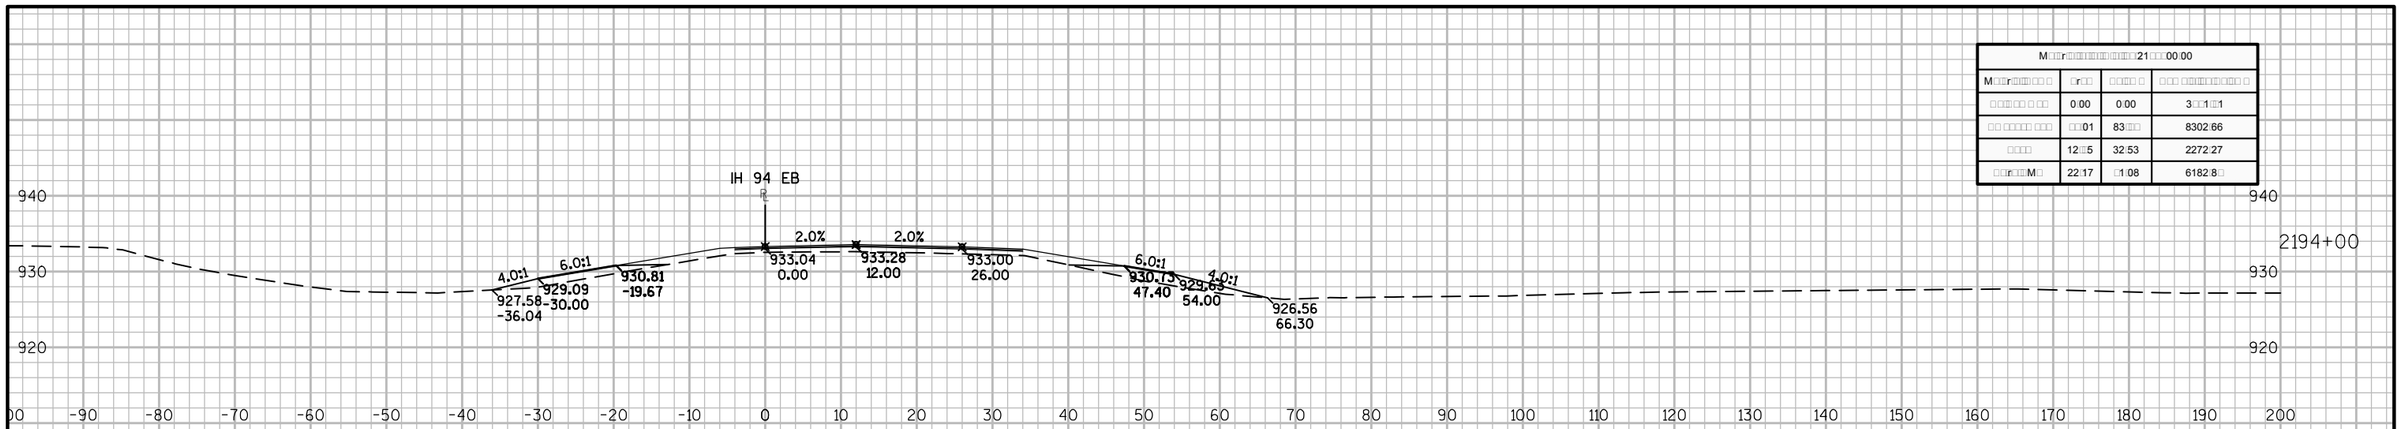

M□□r□□□□□□□□□□□□□□□□21□□□00:00			
M□□r□□□□□ □ □□	□r□□	□□□□□ □	□□□ □□□□□□□□□□□ □
□□□□□ □ □□	0:00	0:00	3□□1□□1
□□ □□□□□ □□□	□□01	83□□□	8302:66
□□□□	12□□5	32:53	2272:27
□□□r□□□M□	22:17	□1:08	6182:8□

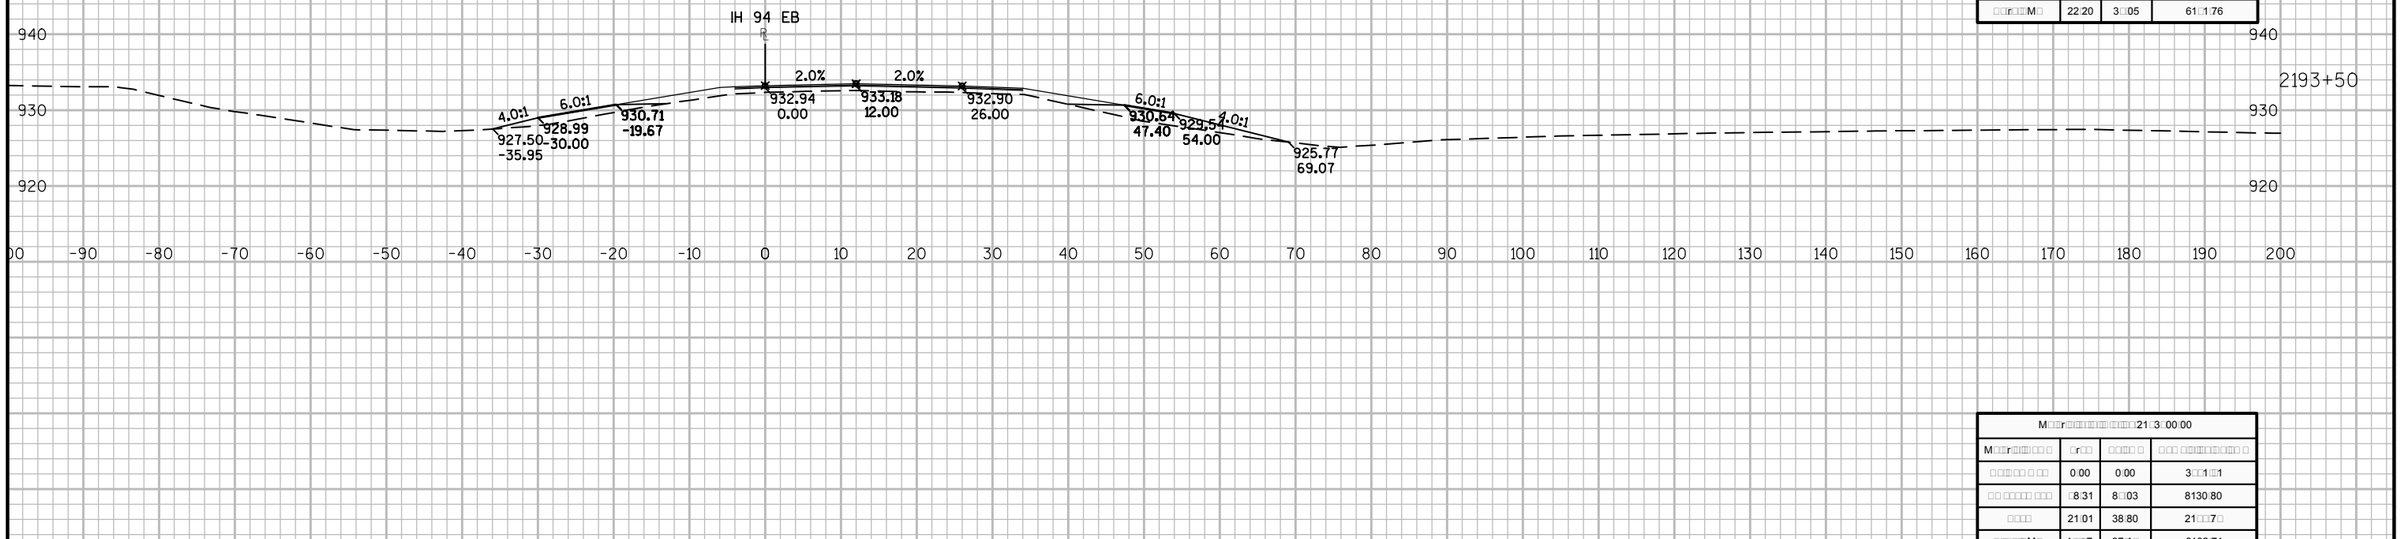

M□□r□□□□□□□□□□□□□□□□21□3□50:00			
M□□r□□□□□ □ □□	□r□□	□□□□□ □	□□□ □□□□□□□□□□□ □
□□□□□ □ □□	0:00	0:00	3□□1□□1
□□ □□□□□ □□□	□6:6□	87□□2	8218:72
□□□□	22:18	3□□□□	223□:73
□□□r□□□M□	22:20	3□□05	61□1:76

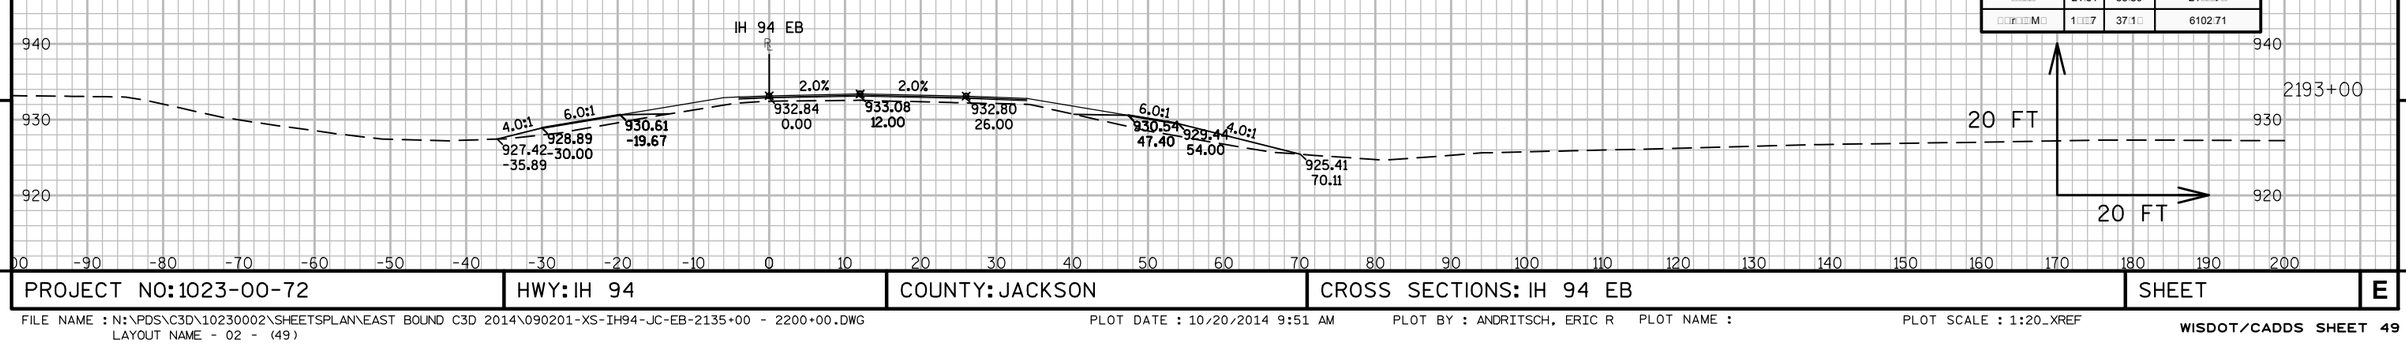

M□□r□□□□□□□□□□□□□□□□21□3□00:00			
M□□r□□□□□ □ □□	□r□□	□□□□□ □	□□□ □□□□□□□□□□□ □
□□□□□ □ □□	0:00	0:00	3□□1□□1
□□ □□□□□ □□□	□8:31	8□□03	8130:80
□□□□	21:01	38:80	21□□7□
□□□r□□□M□	1□□7	37:1□	6102:71

9

9

PROJECT NO: 1023-00-72	HWY: IH 94	COUNTY: JACKSON	CROSS SECTIONS: IH 94 EB	SHEET	E

FILE NAME : N:\PDS\C3D\10230002\SHEETSPLAN\EAST BOUND C3D 2014\090201-XS-IH94-JC-EB-2135+00 - 2200+00.DWG
LAYOUT NAME - 02 - (49)
PLOT DATE : 10/20/2014 9:51 AM PLOT BY : ANDRITSCH, ERIC R PLOT NAME : PLOT SCALE : 1:20_XREF

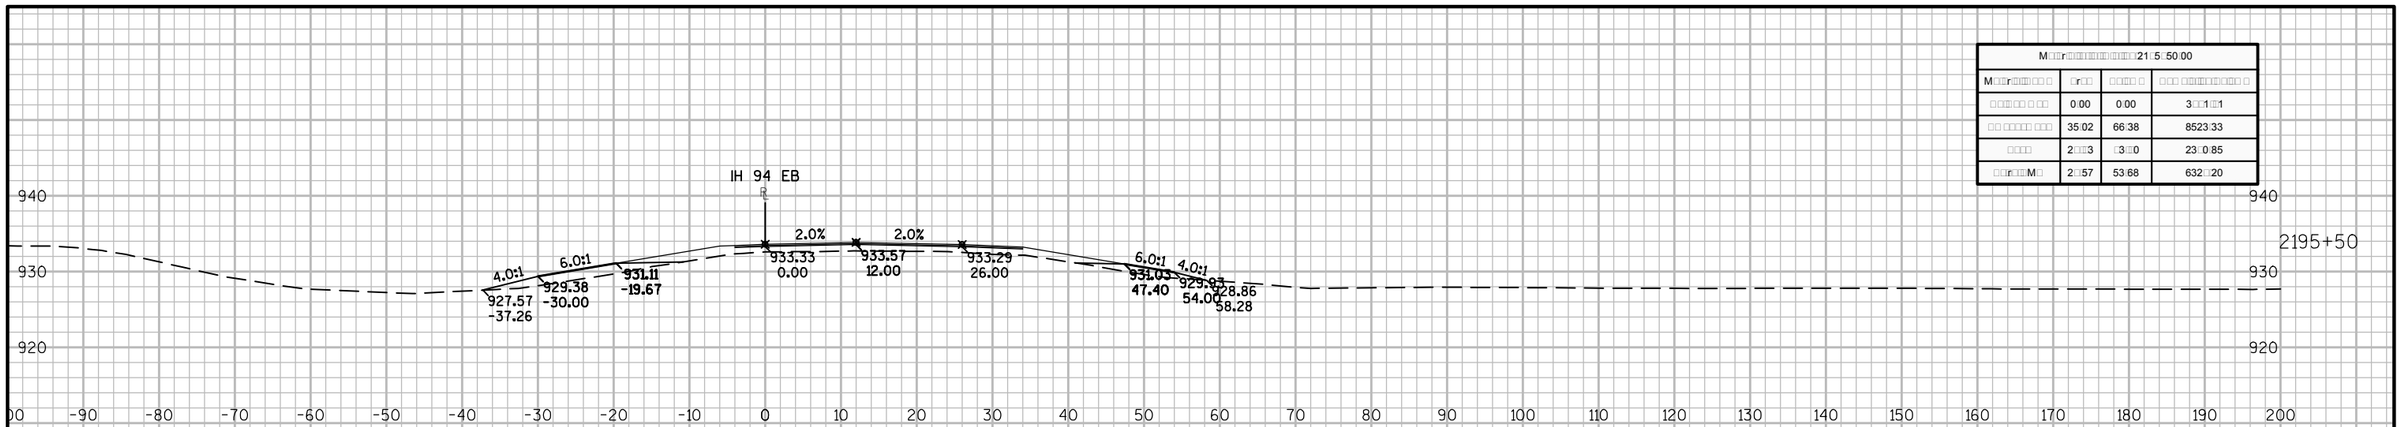

M□□r□□□□□□□□□□□□□□□□21□5□50:00			
M□□r□□□□□□ □ □□	□r□□	□□□□□ □	□□□ □□□□□□□□□□ □
□ □□□ □□ □ □□	0:00	0:00	3□□1□□1
□□ □□□□□ □□□	35:02	66:38	8523:33
□□□□	2□□3	□3□0	23□0.85
□□□r□□M□	2□□57	53:68	632□□20

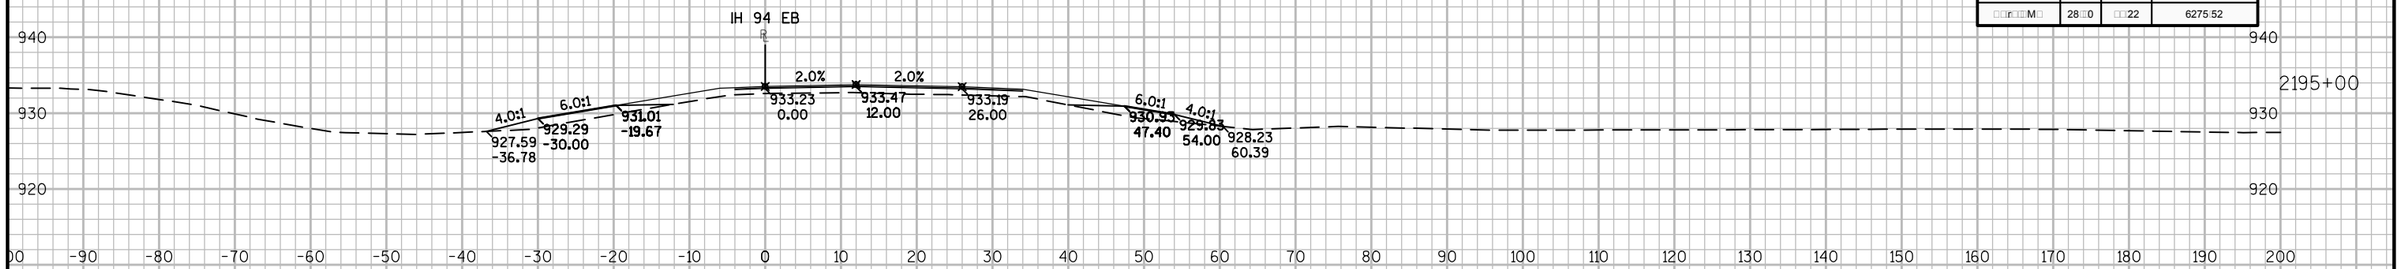

M□□r□□□□□□□□□□□□□□□□21□□5□00:00			
M□□r□□□□□□ □ □□	□r□□	□□□□□ □	□□□ □□□□□□□□□□ □
□ □□□ □□ □ □□	0:00	0:00	3□□1□□1
□□ □□□□□ □□□	36:68	73:75	8□56□□5
□□□□	22□□8	□1□□8	23□6□□5
□□□r□□□M□	28□□0	□□22	6275:52

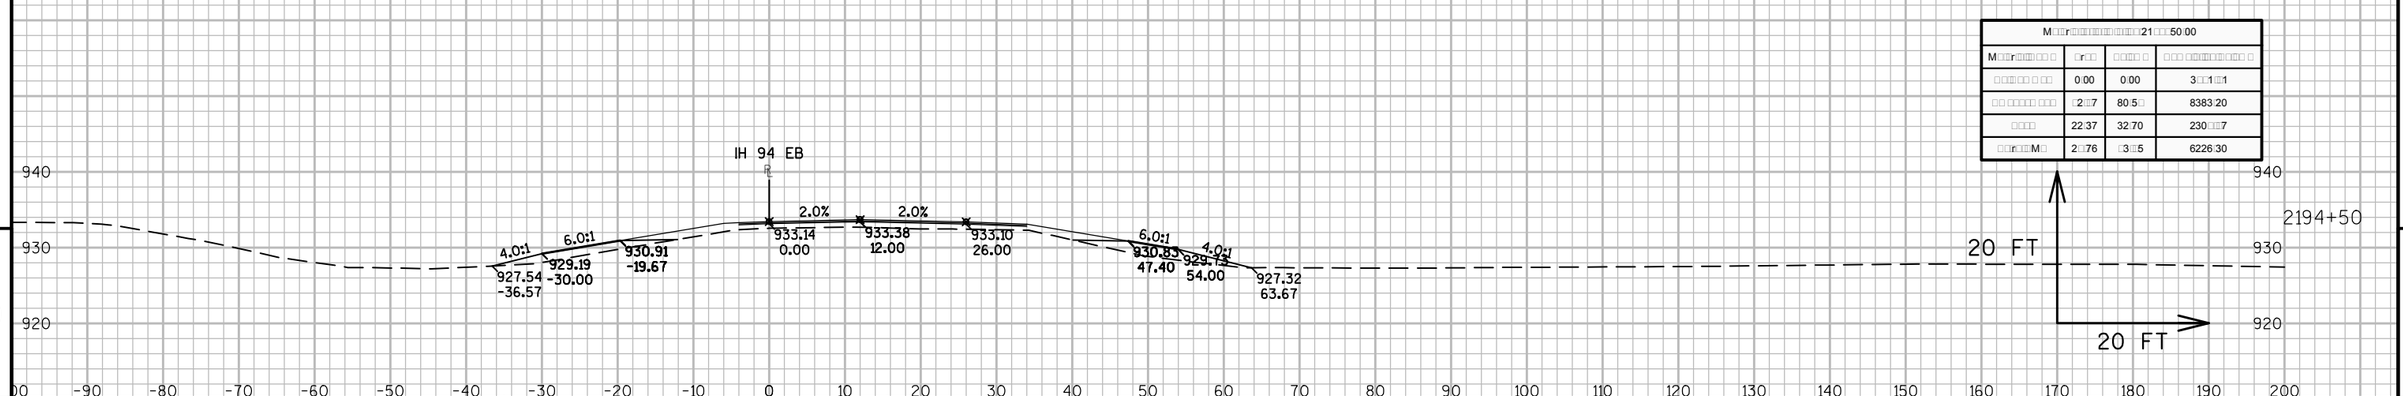

M□□r□□□□□□□□□□□□□□□□21□□□50:00			
M□□r□□□□□□ □ □□	□r□□	□□□□□ □	□□□ □□□□□□□□□□ □
□ □□□ □□ □ □□	0:00	0:00	3□□1□□1
□□ □□□□□ □□□	□2□□7	80:5□	8383:20
□□□□	22:37	32:70	230□□□7
□□□r□□□M□	2□□76	□3□5	6226:30

9

9

PROJECT NO: 1023-00-72	HWY: IH 94	COUNTY: JACKSON	CROSS SECTIONS: IH 94 EB	SHEET	E

FILE NAME : N:\PDS\C3D\10230002\SHEETSPLAN\EAST BOUND C3D 2014\090201-XS-IH94-JC-EB-2135+00 - 2200+00.DWG
LAYOUT NAME - 02 - (50)
PLOT DATE : 10/20/2014 9:51 AM PLOT BY : ANDRITSCH, ERIC R PLOT NAME : PLOT SCALE : 1:20_XREF

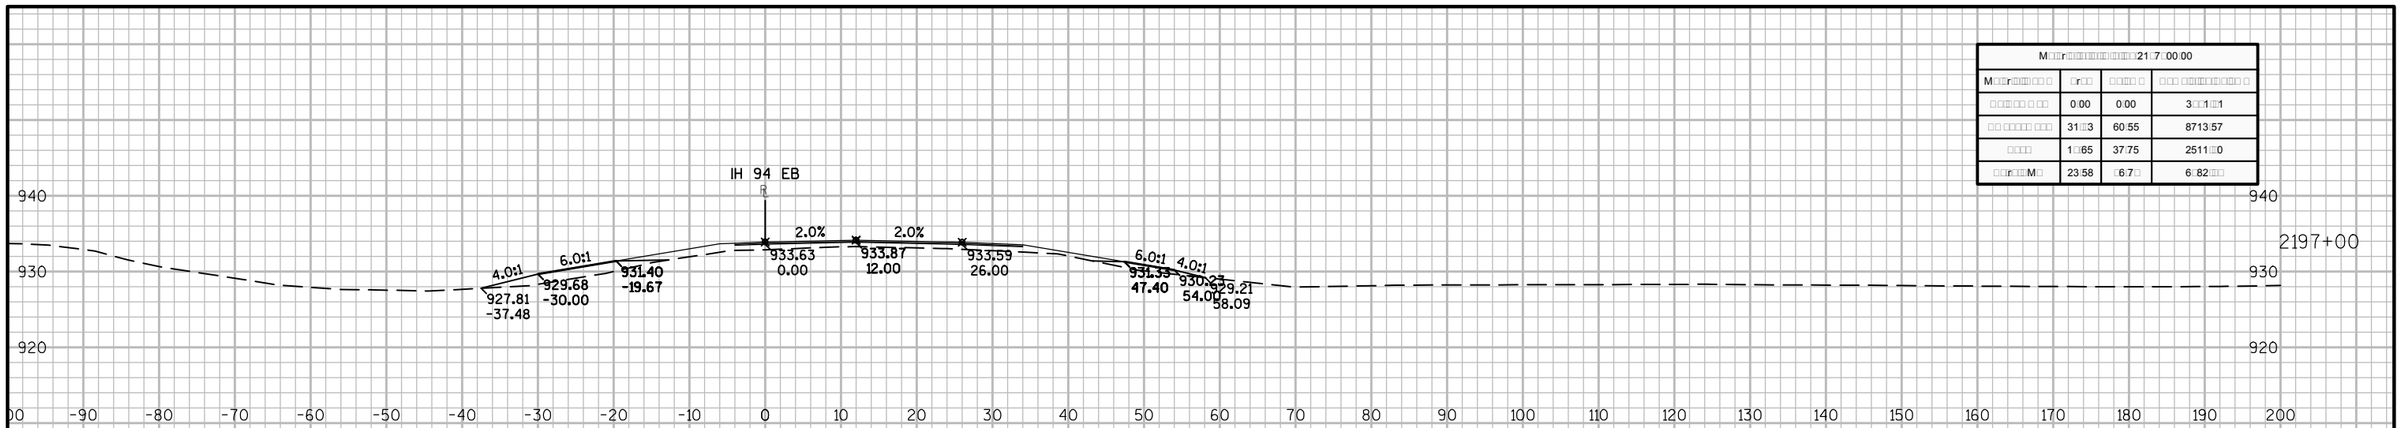

M□□r□□□□□□□□□□□□□□□□21□7□00.00			
M□□r□□□□□□ □	□r□□	□□□□ □	□□□ □□□□□□□□□□ □
□ □□□ □□ □ □□	0.00	0.00	3□□1□□1
□□ □□□□□ □□□	31□□3	60.55	8713.57
□□□□	1□□65	37.75	2511□□0
□□□r□□□M□	23.58	□6.7□	6□82□□

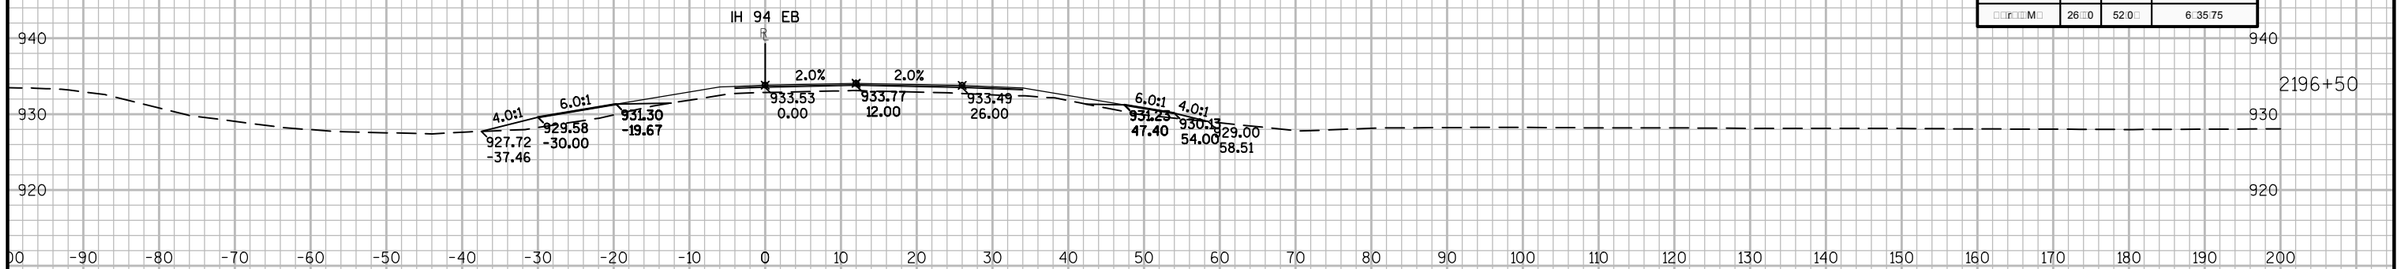

M□□r□□□□□□□□□□□□□□□□21□6□50.00			
M□□r□□□□□□ □	□r□□	□□□□ □	□□□ □□□□□□□□□□ □
□ □□□ □□ □ □□	0.00	0.00	3□□1□□1
□□ □□□□□ □□□	33□□7	6□.36	8653.02
□□□□	21.12	□0.11	2□7□□15
□□□r□□□M□	26□□0	52.0□	6□35.75

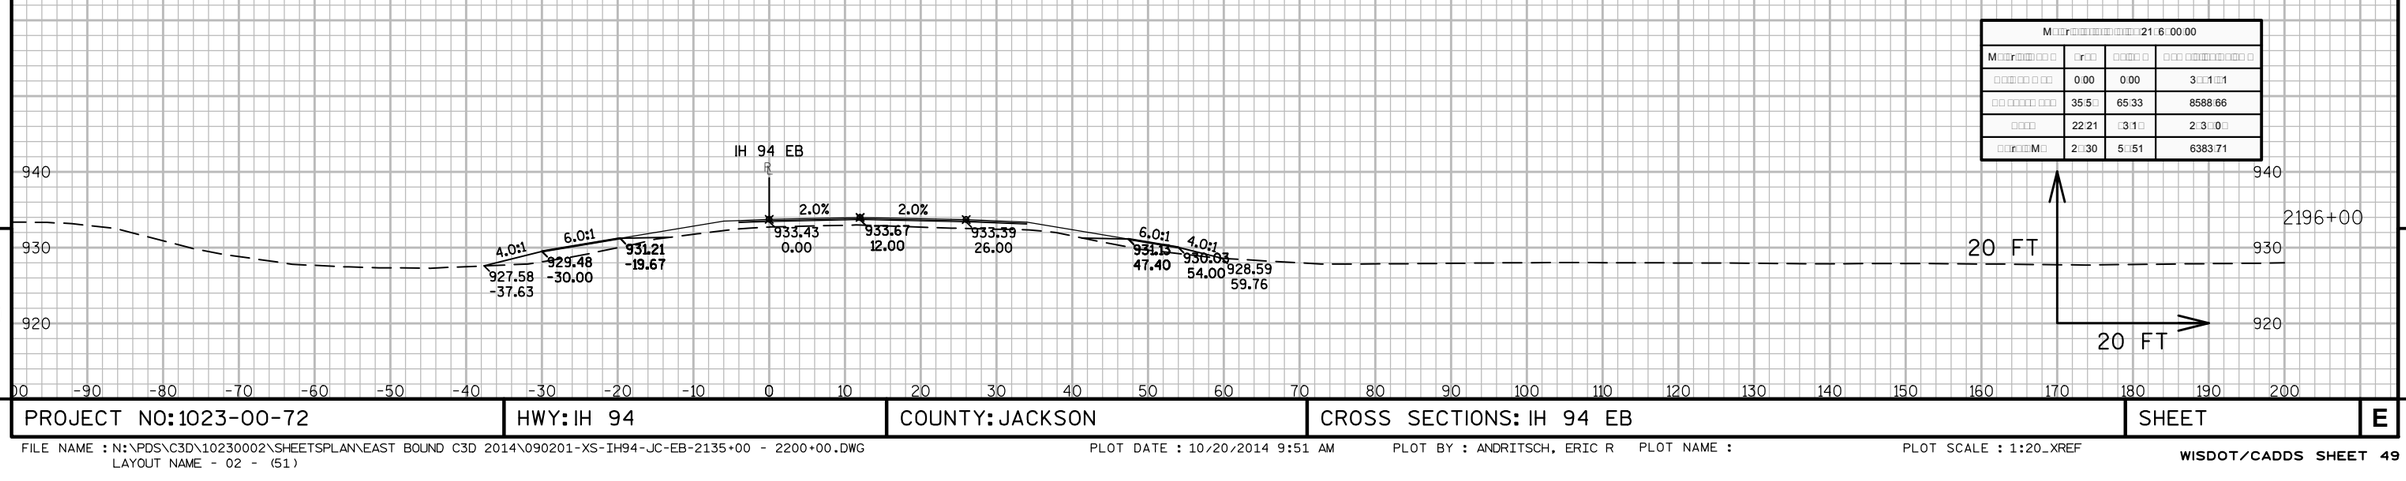

M□□r□□□□□□□□□□□□□□□□21□6□00.00			
M□□r□□□□□□ □	□r□□	□□□□ □	□□□ □□□□□□□□□□ □
□ □□□ □□ □ □□	0.00	0.00	3□□1□□1
□□ □□□□□ □□□	35.5□	65.33	8588.66
□□□□	22.21	□3.1□	2□3□□0□
□□□r□□□M□	2□.30	5□.51	6383.71

9

9

PROJECT NO: 1023-00-72	HWY: IH 94	COUNTY: JACKSON	CROSS SECTIONS: IH 94 EB	SHEET	E

FILE NAME : N:\PDS\C3D\10230002\SHEETSPLAN\EAST BOUND C3D 2014\090201-XS-IH94-JC-EB-2135+00 - 2200+00.DWG
LAYOUT NAME - 02 - (51)
PLOT DATE : 10/20/2014 9:51 AM PLOT BY : ANDRITSCH, ERIC R PLOT NAME : PLOT SCALE : 1:20_XREF

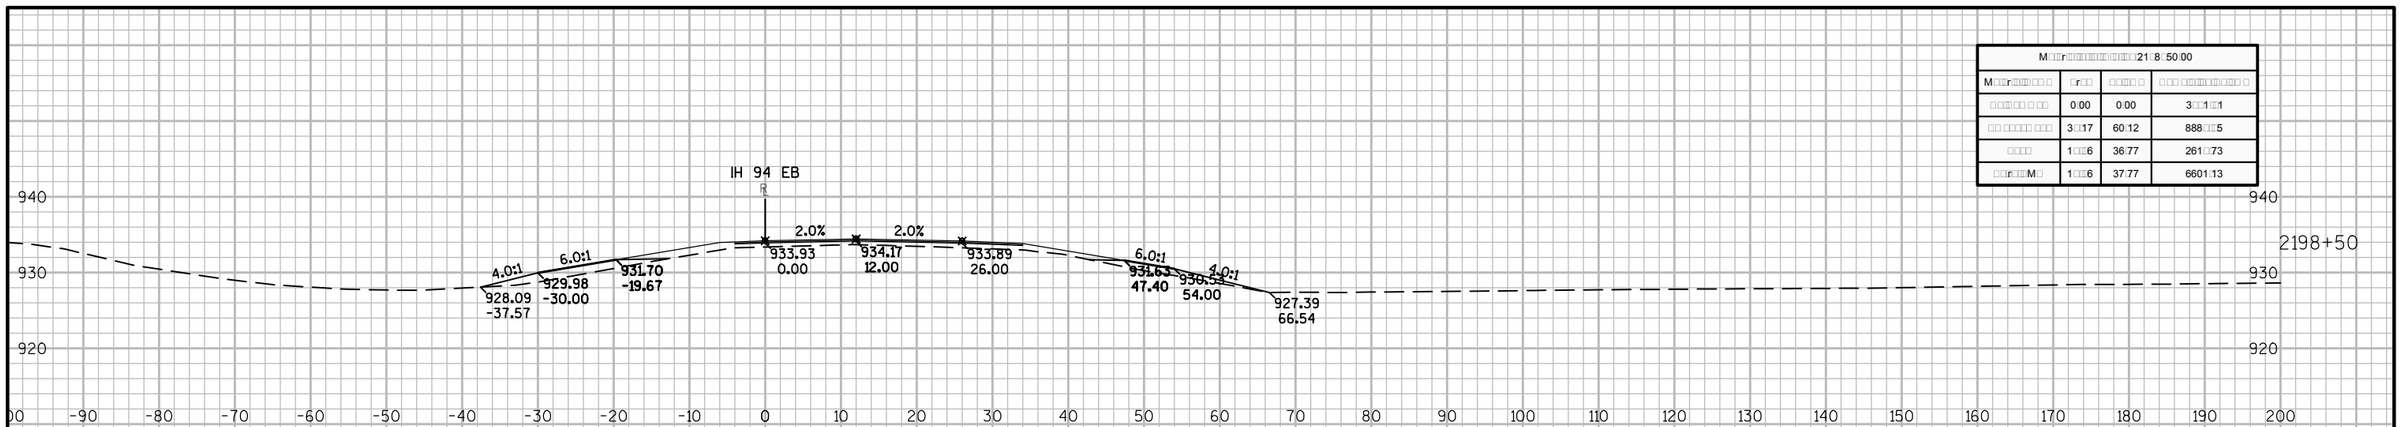

M□□r□□□□□□□□□□□□□□□□21□8□50:00			
M□□r□□□□□□ □ □	□r□□	□□□□□ □	□□□ □□□□□□□□□□ □
□ □□□ □□ □ □□	0:00	0:00	3□□1□□1
□□ □□□□□ □□□	3□□17	60:12	888□□5
□□□□	1□□6	36:77	261□73
□□□r□□M□	1□□6	37:77	6601:13

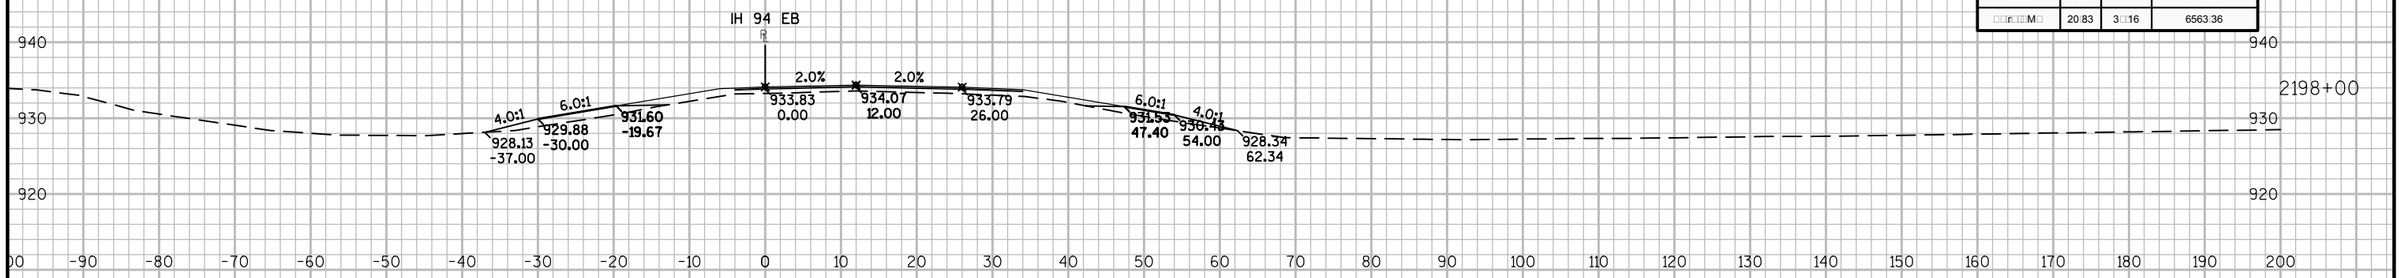

M□□r□□□□□□□□□□□□□□□□21□8□00:00			
M□□r□□□□□□ □ □	□r□□	□□□□□ □	□□□ □□□□□□□□□□ □
□ □□□ □□ □ □□	0:00	0:00	3□□1□□1
□□ □□□□□ □□□	30:76	55:08	882□3□
□□□□	20:25	35:81	2582□6
□□□r□□M□	20:83	3□□16	6563:36

M□□r□□□□□□□□□□□□□□□□21□7□50:00			
M□□r□□□□□□ □ □	□r□□	□□□□□ □	□□□ □□□□□□□□□□ □
□ □□□ □□ □ □□	0:00	0:00	3□□1□□1
□□ □□□□□ □□□	28:72	55:6□	876□26
□□□□	18□3	35:25	25□7:15
□□□r□□M□	21□7	□1:71	652□20

9

9

PROJECT NO: 1023-00-72	HWY: IH 94	COUNTY: JACKSON	CROSS SECTIONS: IH 94 EB	SHEET	E

FILE NAME : N:\PDS\C3D\10230002\SHEETSPLAN\EAST BOUND C3D 2014\090201-XS-IH94-JC-EB-2135+00 - 2200+00.DWG
LAYOUT NAME - 02 - (52)
PLOT DATE : 10/20/2014 9:51 AM PLOT BY : ANDRITSCH, ERIC R PLOT NAME : PLOT SCALE : 1:20_XREF

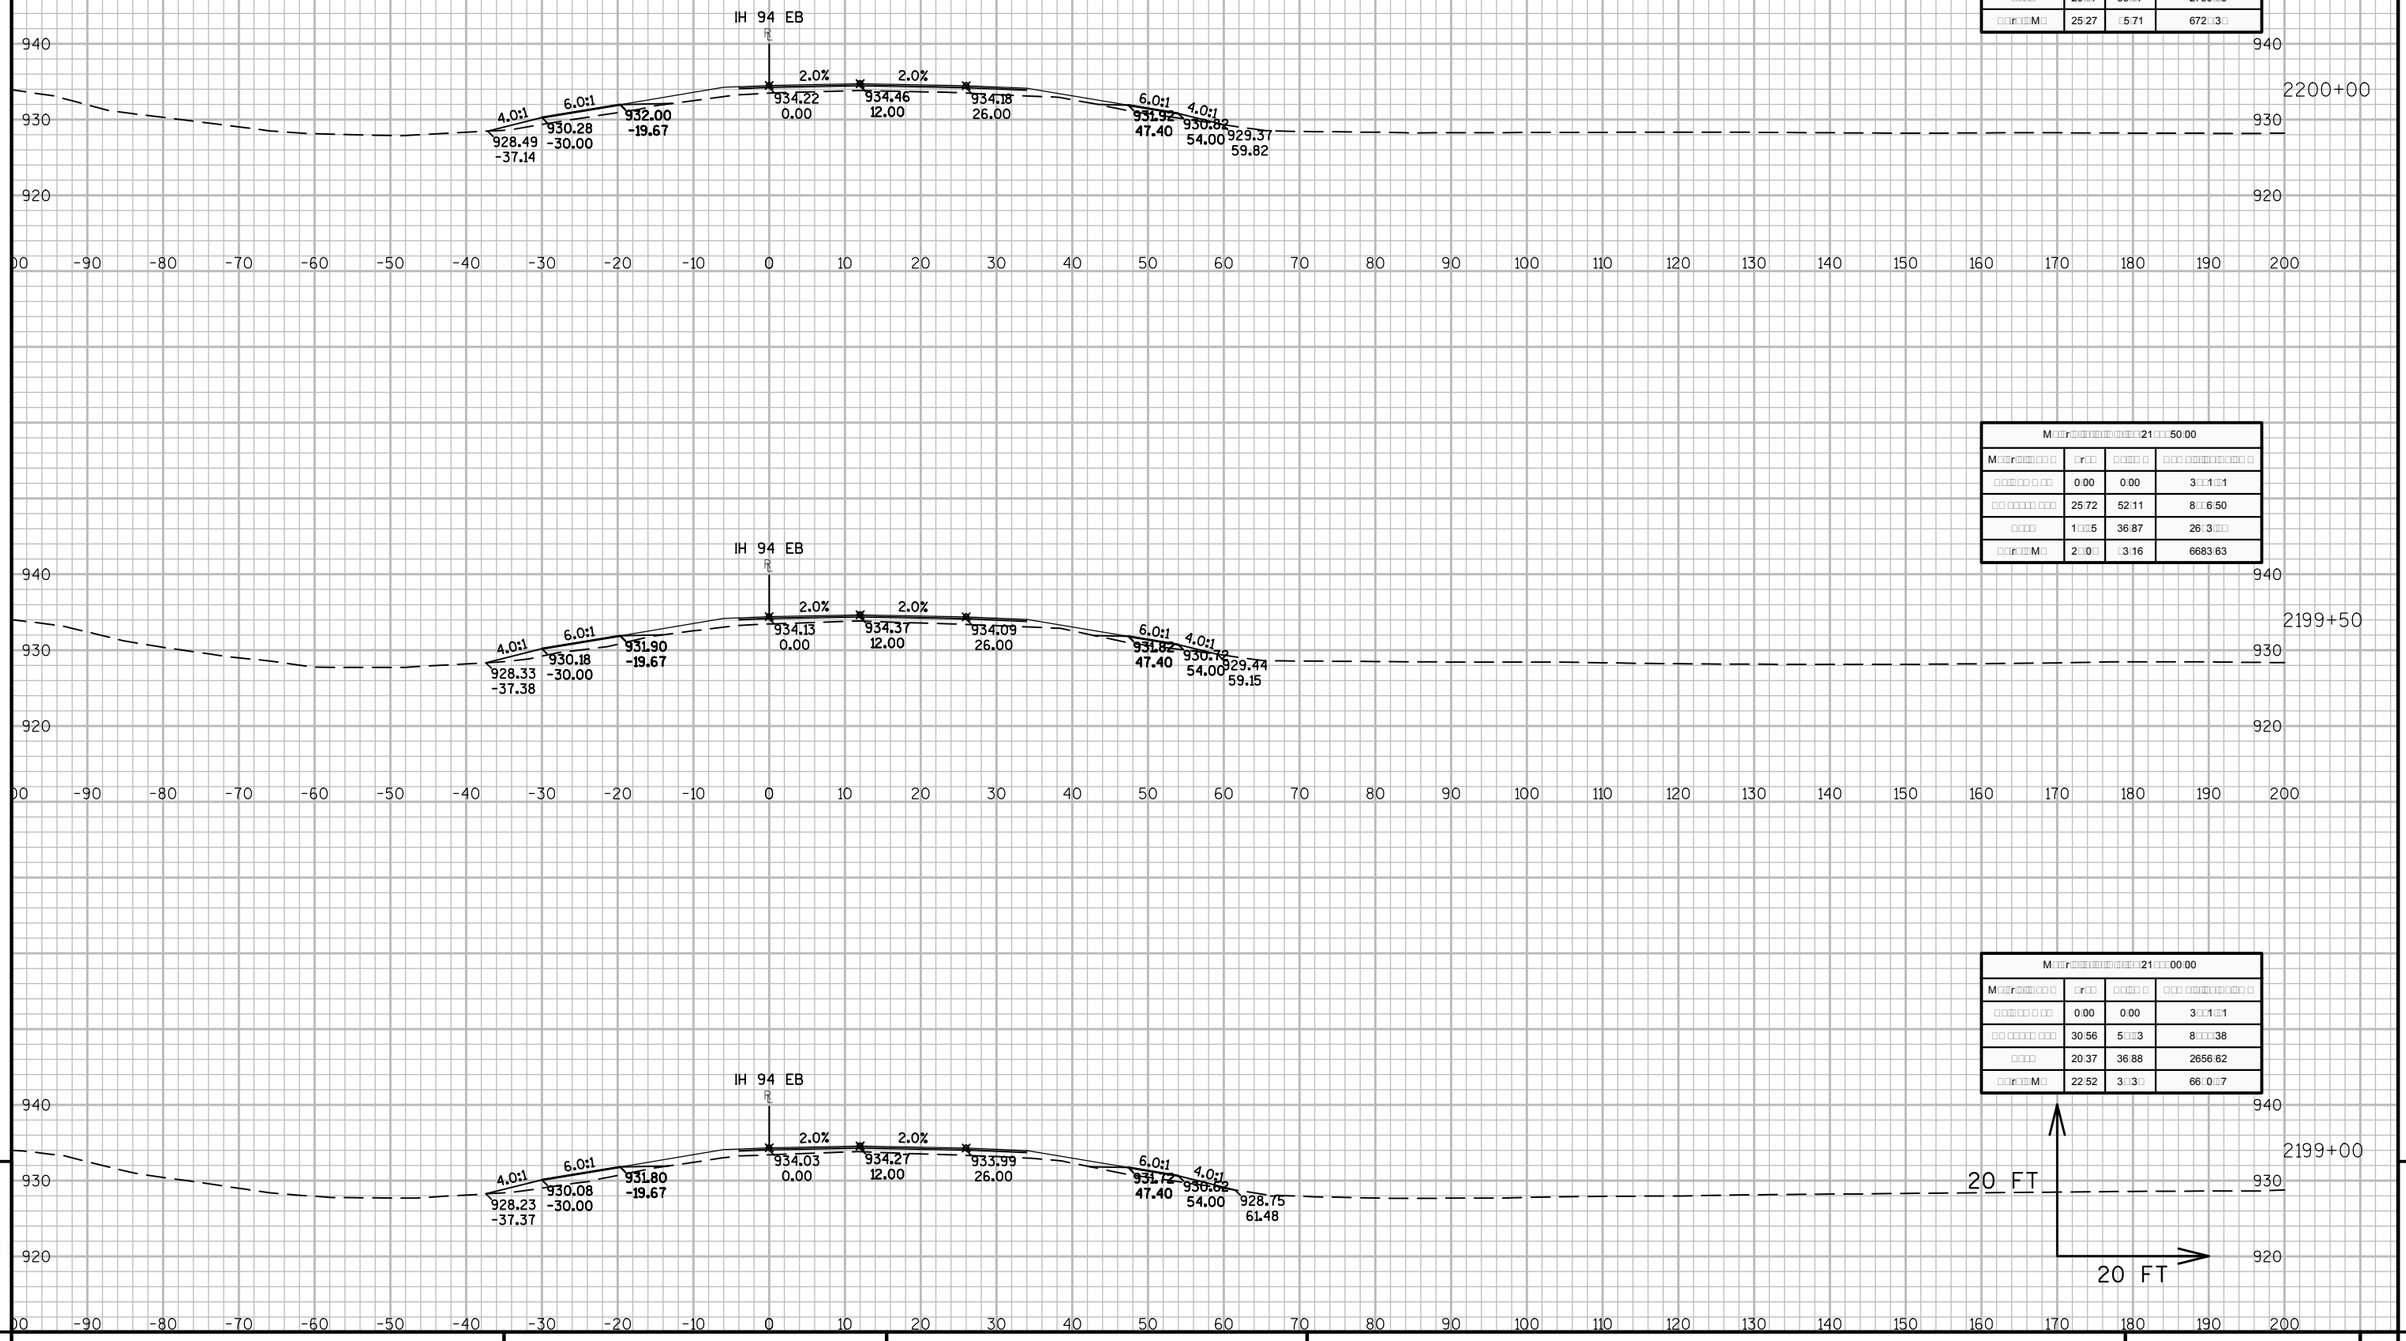

M□□□r□□□□□□□□□□□□□□□□2200□00.00			
M□□□r□□□□□□□ □	□r□□	□□□□□ □	□□□ □□□□□□□□□□□ □
□ □□□ □□ □ □□	0.00	0.00	3□□1□□1
□□ □□□□□ □□□	2□.88	□6.85	□0□3.35
□□□□	20□.7	36□.7	2730□.6
□□□r□□□M□	25.27	□5.71	672□.3□

M□□□r□□□□□□□□□□□□□□□□21□□□50.00			
M□□□r□□□□□□□ □	□r□□	□□□□□ □	□□□ □□□□□□□□□□□ □
□ □□□ □□ □ □□	0.00	0.00	3□□1□□1
□□ □□□□□ □□□	25.72	52.11	8□□6.50
□□□□	1□□□5	36.87	26□.3□□
□□□r□□□M□	2□□0□□	□3.16	6683.63

M□□□r□□□□□□□□□□□□□□□□21□□□00.00			
M□□□r□□□□□□□ □	□r□□	□□□□□ □	□□□ □□□□□□□□□□□ □
□ □□□ □□ □ □□	0.00	0.00	3□□1□□1
□□ □□□□□ □□□	30.56	5□□□3	8□□□□38
□□□□	20.37	36.88	2656.62
□□□r□□□M□	22.52	3□□3□	66□.0□□7

9

9

PROJECT NO: 1023-00-72	HWY: IH 94	COUNTY: JACKSON	CROSS SECTIONS: IH 94 EB	SHEET	E

FILE NAME : N:\PDS\C3D\10230002\SHEETSPLAN\EAST BOUND C3D 2014\090201-XS-IH94-JC-EB-2135+00 - 2200+00.DWG
LAYOUT NAME - 02 - (53)
PLOT DATE : 10/20/2014 9:51 AM PLOT BY : ANDRITSCH, ERIC R PLOT NAME : PLOT SCALE : 1:20_XREF

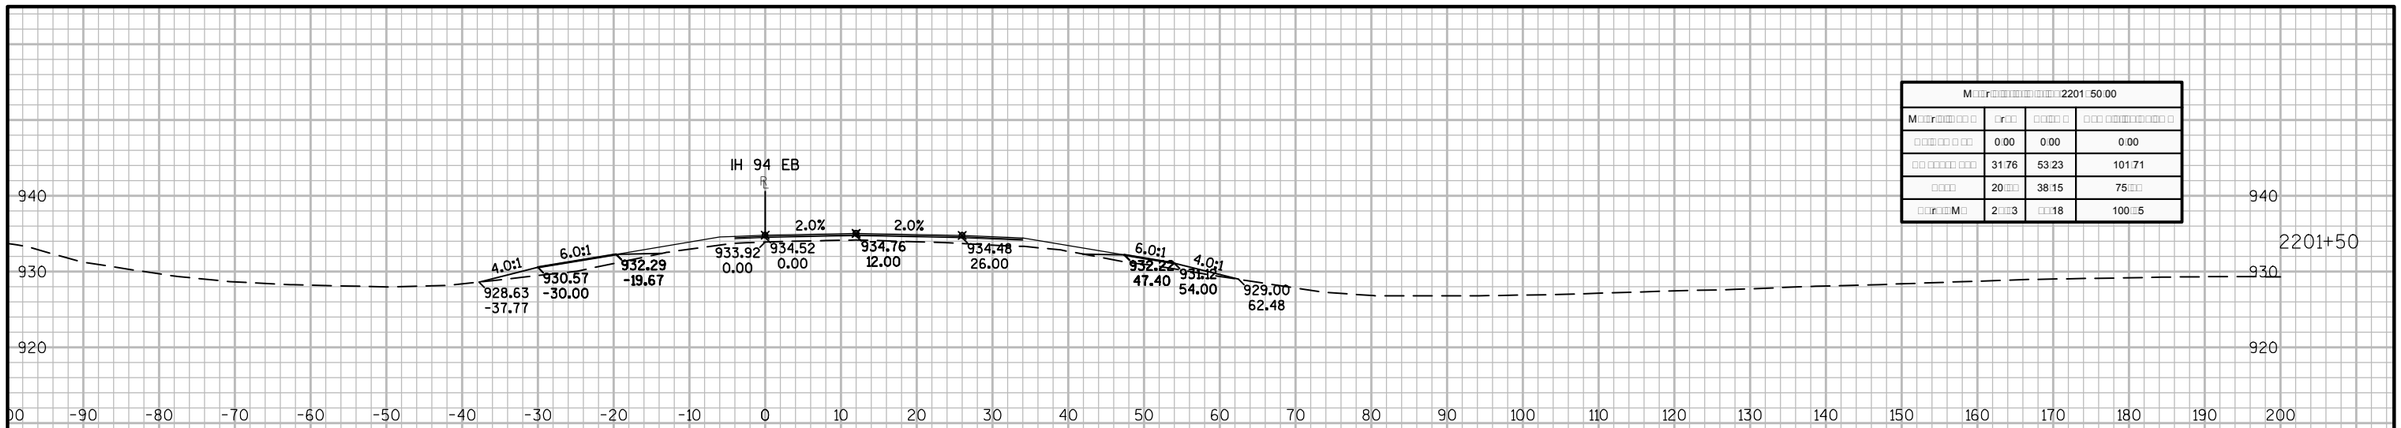

M□□r□□□□□□□□□□□□□□□2201□50.00			
M□□r□□□□ □□ □	□r□□	□□□□ □	□□□ □□□□□□□□□ □
□□□□□□ □ □□	0.00	0.00	0.00
□□ □□□□□ □□□	31.76	53.23	101.71
□□□□	20.□□	38.15	75.□□
□□r□□M□	2.□□3	□□18	100.□5

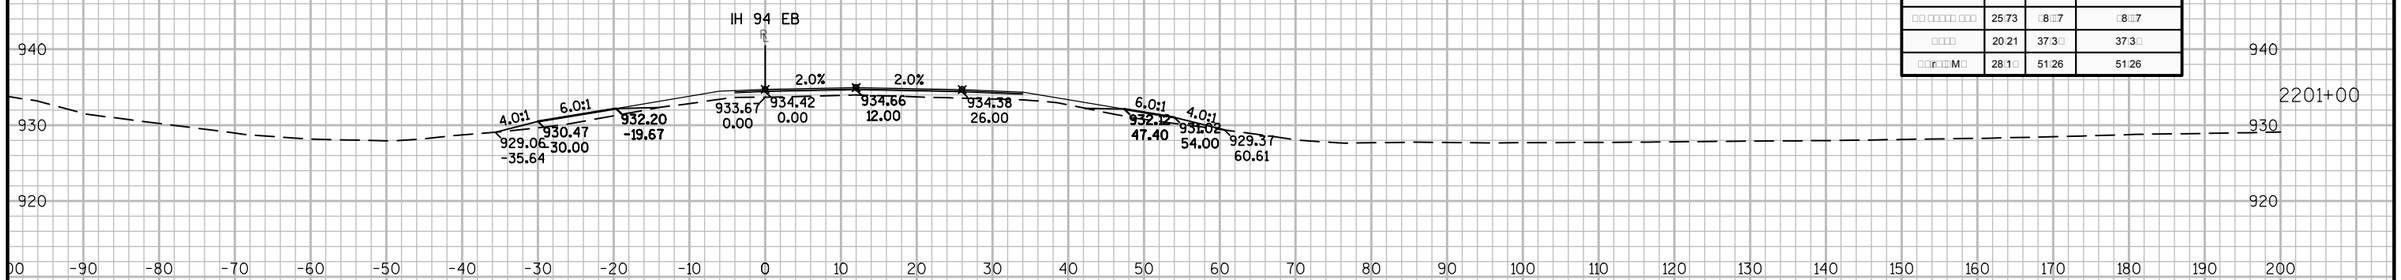

M□□r□□□□□□□□□□□□□□□2201□00.00			
M□□r□□□□ □□ □	□r□□	□□□□ □	□□□ □□□□□□□□□ □
□□□□□□ □ □□	0.00	0.00	0.00
□□ □□□□□ □□□	25.73	□8.□7	□8.□7
□□□□	20.21	37.3□	37.3□
□□r□□M□	28.1□	51.26	51.26

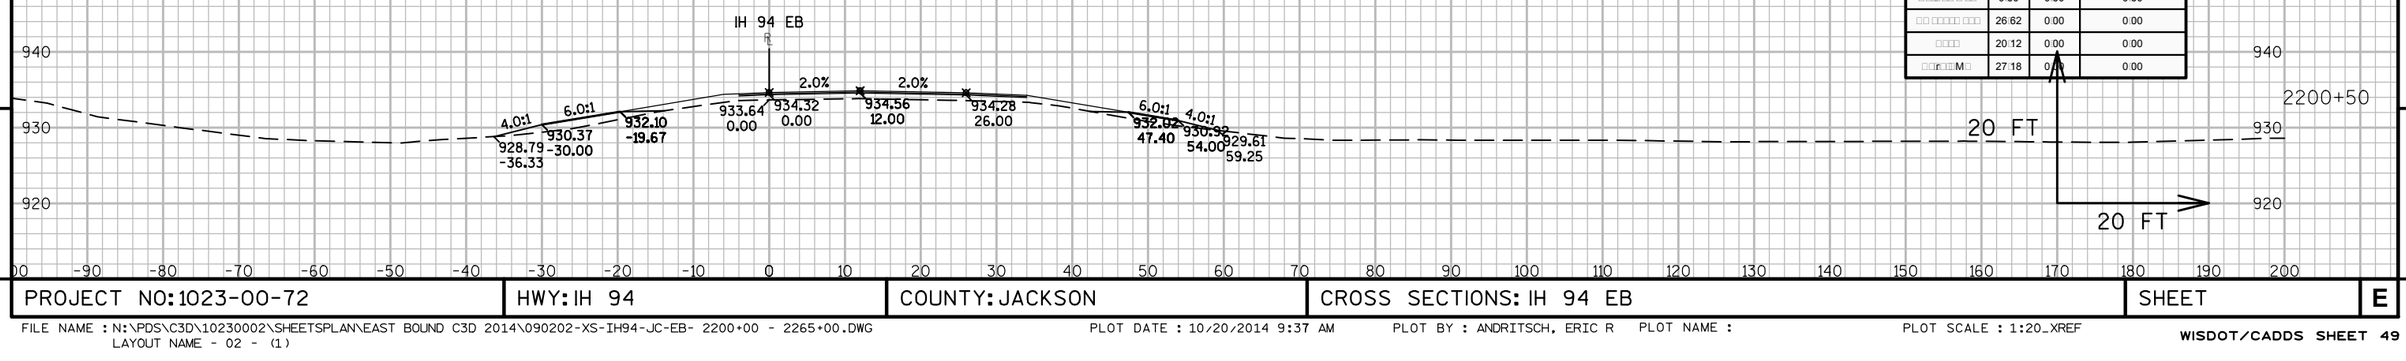

M□□r□□□□□□□□□□□□□□□2200□50.00			
M□□r□□□□ □□ □	□r□□	□□□□ □	□□□ □□□□□□□□□ □
□□□□□□ □ □□	0.00	0.00	0.00
□□ □□□□□ □□□	26.62	0.00	0.00
□□□□	20.12	0.00	0.00
□□r□□M□	27.18	0.00	0.00

9

9

PROJECT NO: 1023-00-72	HWY: IH 94	COUNTY: JACKSON	CROSS SECTIONS: IH 94 EB	SHEET	E

FILE NAME : N:\PDS\C3D\10230002\SHEETSPLAN\EAST BOUND C3D 2014\090202-XS-IH94-JC-EB- 2200+00 - 2265+00.DWG
LAYOUT NAME - 02 - (1)
PLOT DATE : 10/20/2014 9:37 AM PLOT BY : ANDRITSCH, ERIC R PLOT NAME : PLOT SCALE : 1:20_XREF

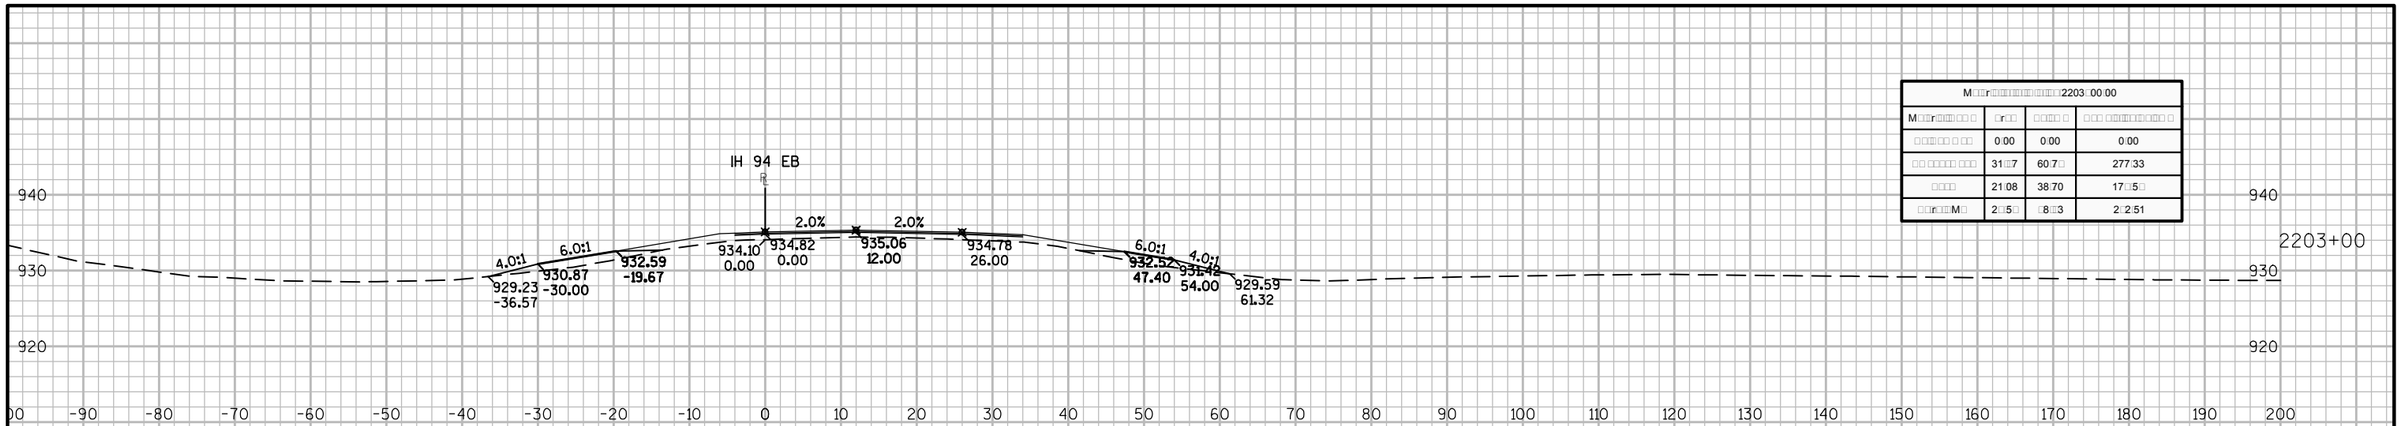

M□□r□□□□□□□□□□□□□□□2203□00.00			
M□□r□□□□□□ □ □□	□r□□	□□□□□ □	□□□ □□□□□□□□□□□ □
□□□□□□ □ □□	0.00	0.00	0.00
□□ □□□□□□ □□□	31□□7	60.7□	277.33
□□□□	21.08	38.70	17□.5□
□□r□□□M□	2□.5□	□8.□3	2□2.51

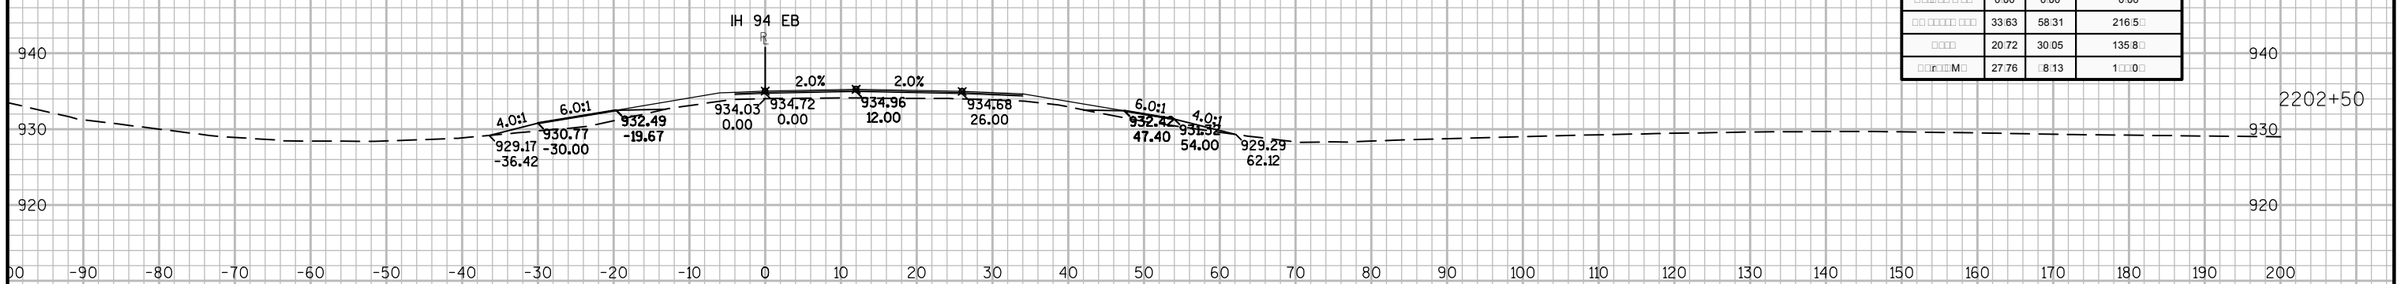

M□□r□□□□□□□□□□□□□□□2202□50.00			
M□□r□□□□□□ □ □□	□r□□	□□□□□ □	□□□ □□□□□□□□□□□ □
□□□□□□ □ □□	0.00	0.00	0.00
□□ □□□□□□ □□□	33.63	58.31	216.5□
□□□□□	20.72	30.05	135.8□
□□r□□□M□	27.76	□8.13	1□□.0□

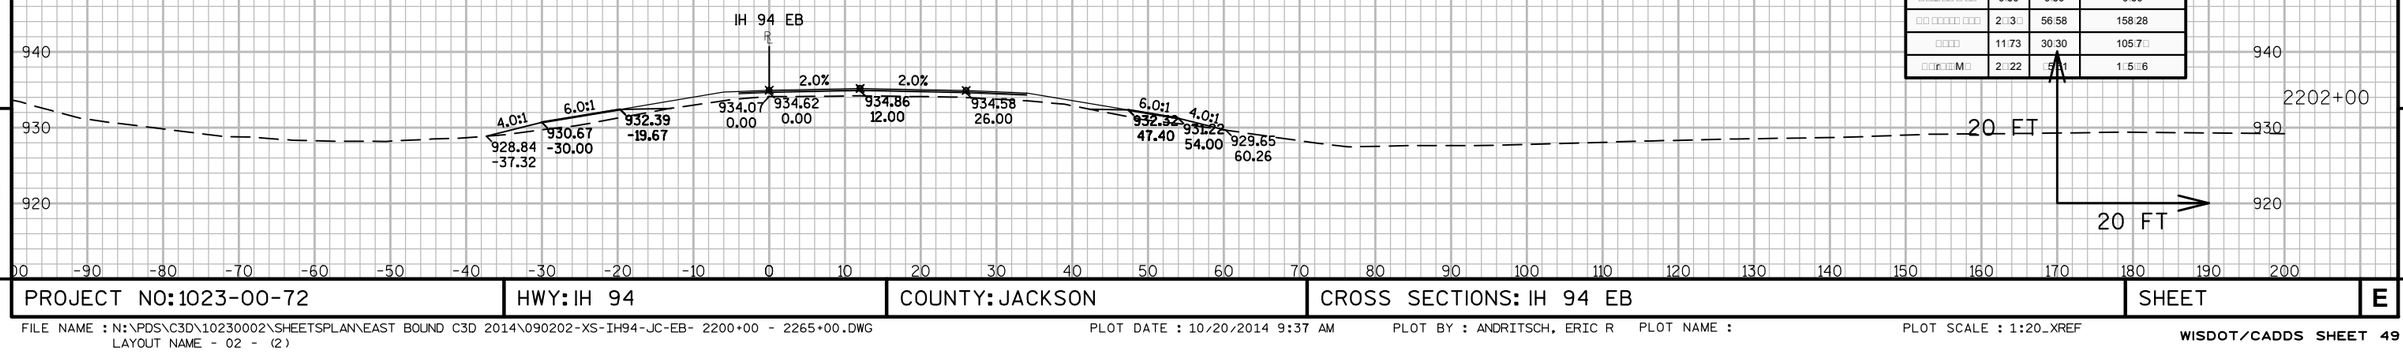

M□□r□□□□□□□□□□□□□□□2202□00.00			
M□□r□□□□□□ □ □□	□r□□	□□□□□ □	□□□ □□□□□□□□□□□ □
□□□□□□ □ □□	0.00	0.00	0.00
□□ □□□□□□ □□□	2□.3□	56.58	158.28
□□□□□	11.73	30.30	105.7□
□□r□□□M□	2□.22	5□.□1	1□5.□6

9

9

PROJECT NO: 1023-00-72	HWY: IH 94	COUNTY: JACKSON	CROSS SECTIONS: IH 94 EB	SHEET	E

FILE NAME : N:\PDS\C3D\10230002\SHEETSPLAN\EAST BOUND C3D 2014\090202-XS-IH94-JC-EB- 2200+00 - 2265+00.DWG
LAYOUT NAME - 02 - (2)

PLOT DATE : 10/20/2014 9:37 AM PLOT BY : ANDRITSCH, ERIC R PLOT NAME : PLOT SCALE : 1:20_XREF

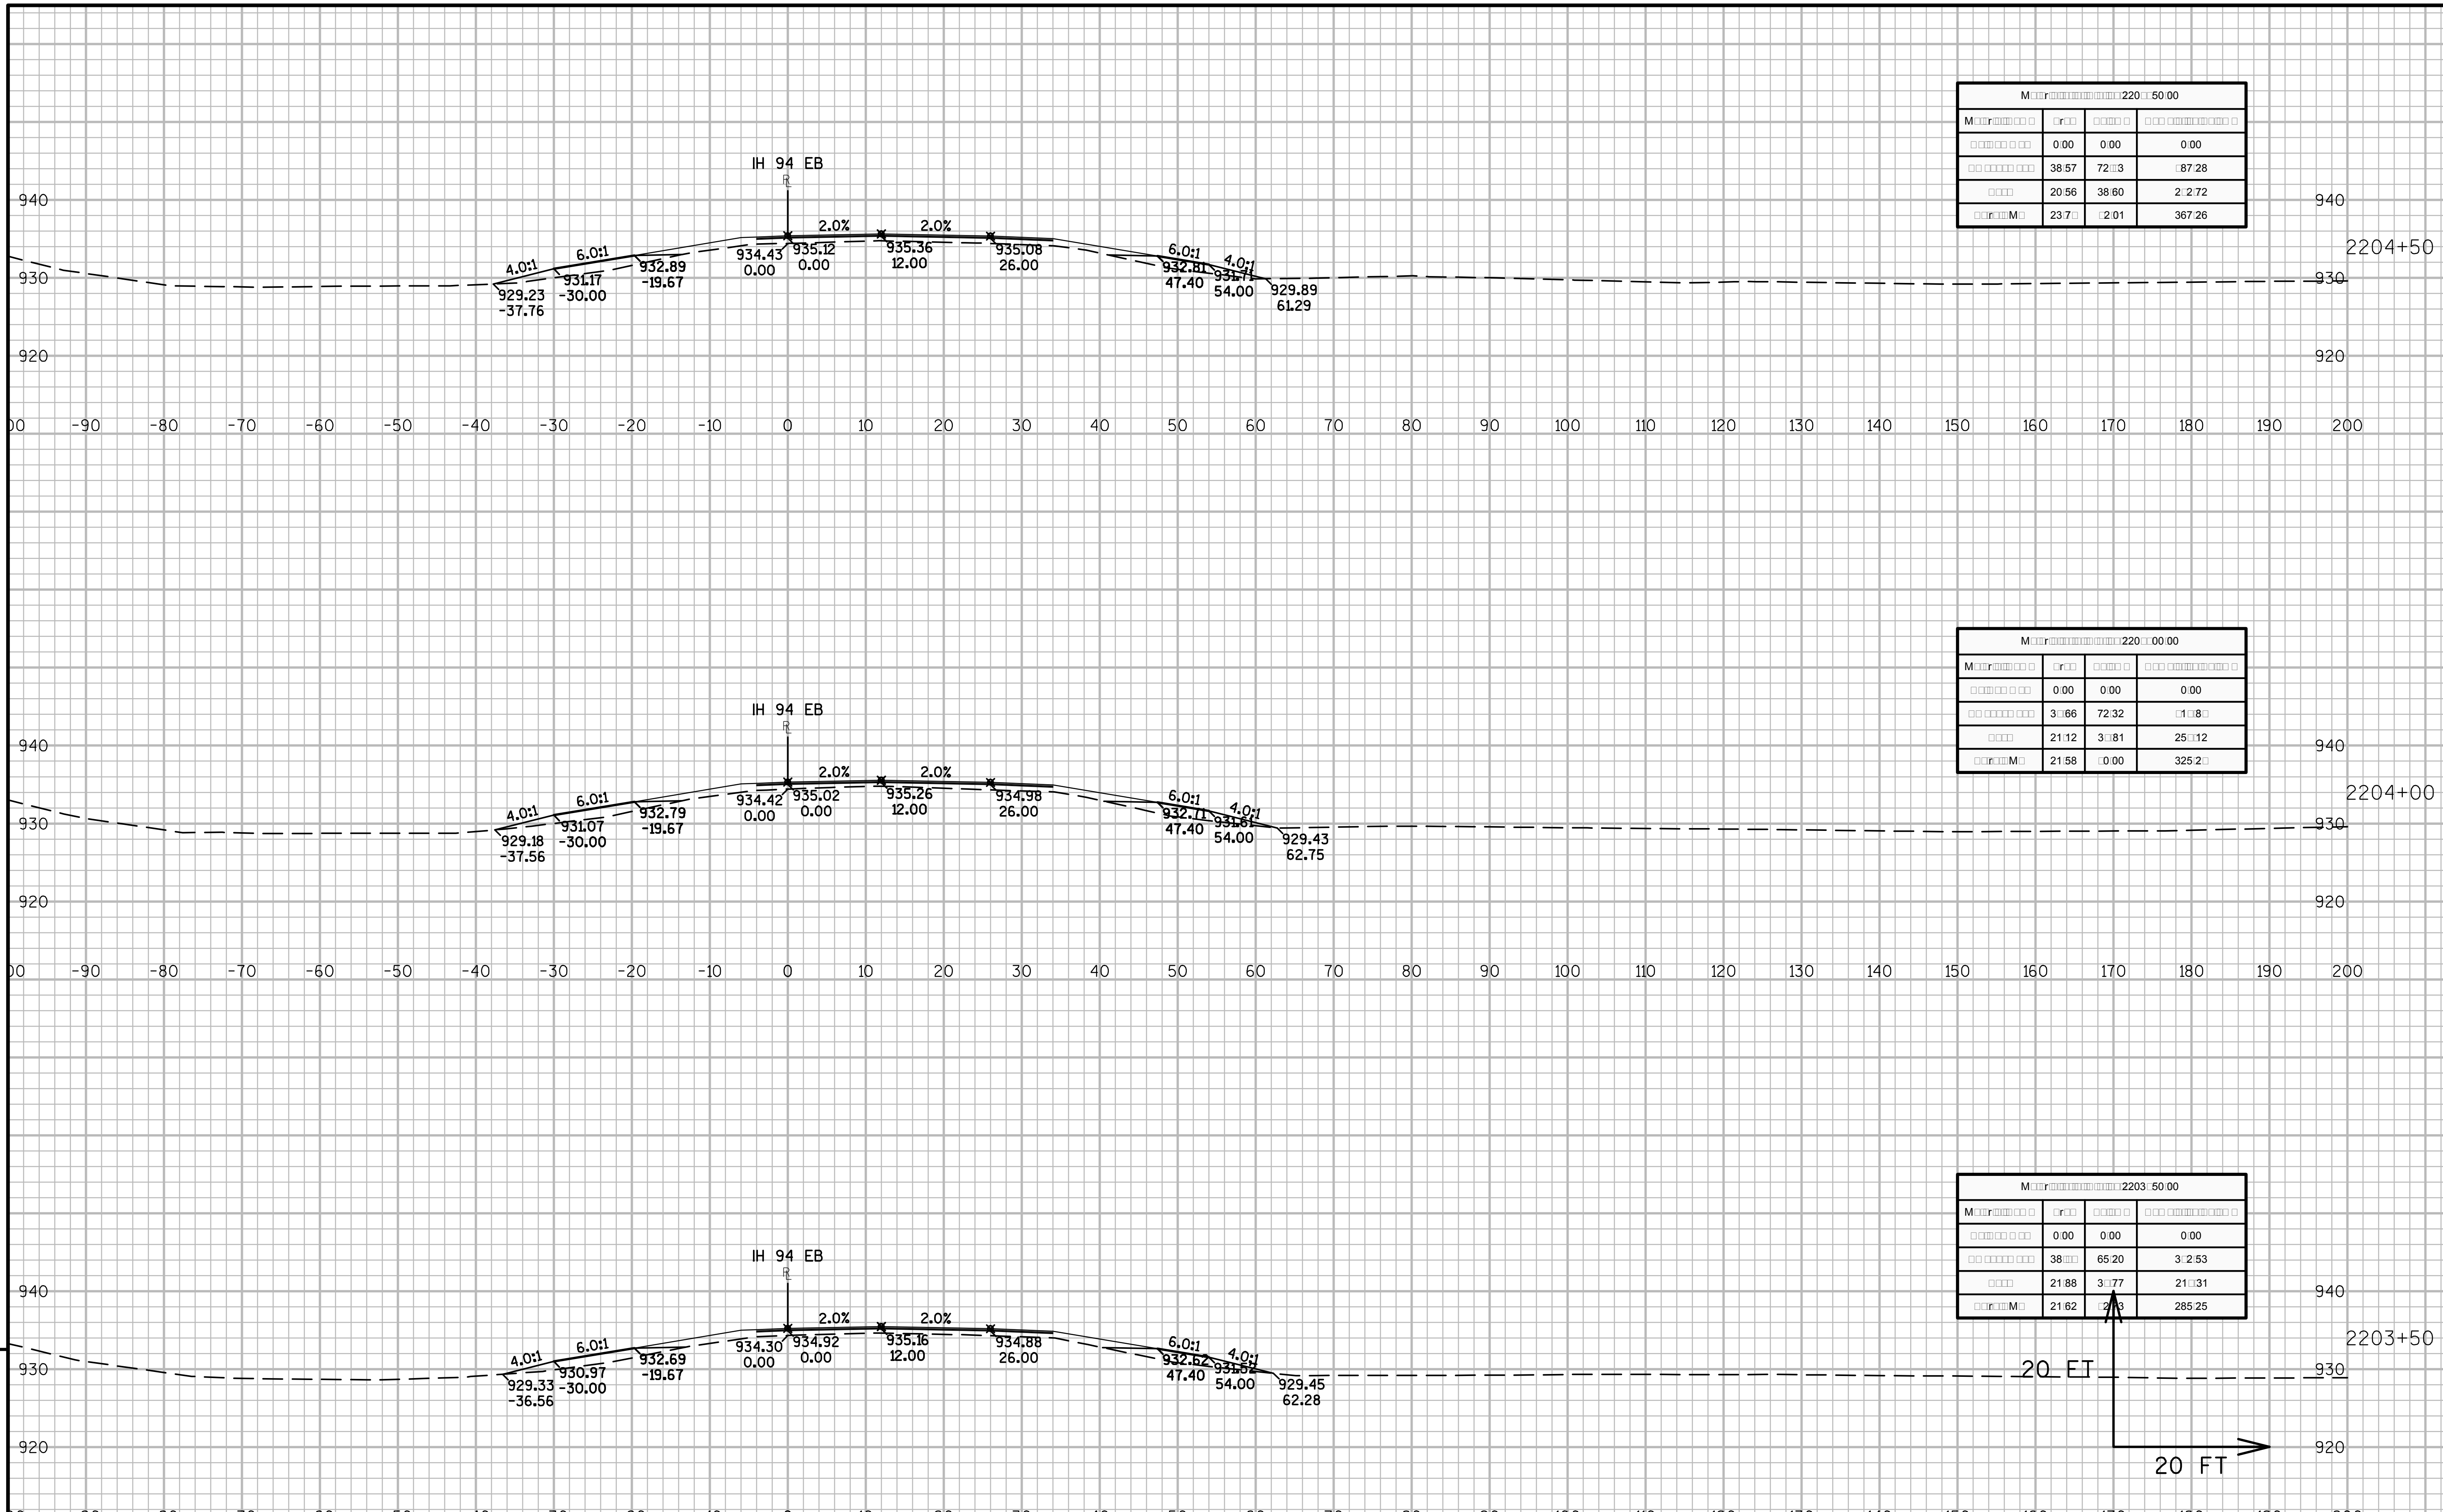

9

PROJECT NO:1023-00-72	HWY:IH 94	COUNTY:JACKSON	CROSS SECTIONS:IH 94 EB	SHEET	E

FILE NAME : N:\PDS\C3D\10230002\SHEETSPLAN\EAST BOUND C3D 2014\090202-XS-IH94-JC-EB- 2200+00 - 2265+00.DWG
LAYOUT NAME - 02 - (3)
PLOT DATE : 10/20/2014 9:37 AM PLOT BY : ANDRITSCH, ERIC R PLOT NAME : PLOT SCALE : 1:20_XREF

WISDOT/CADDS SHEET 49

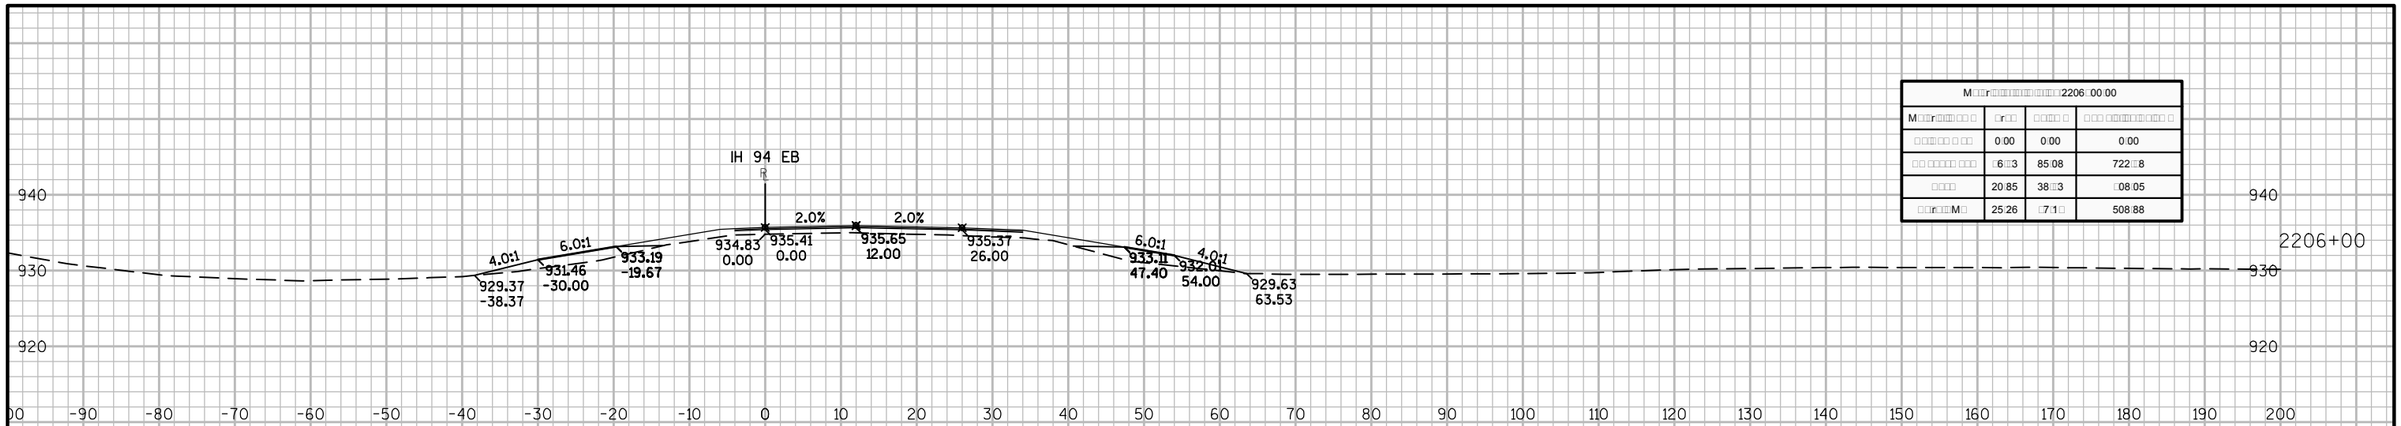

M□□r□□□□□□□□□□□□□□□□2206: 00.00			
M□□r□□□□ □ □□	□r□□	□□□□ □	□□□ □□□□□□□□□ □
□□□□□□ □ □□	0.00	0.00	0.00
□□ □□□□□ □□□	□6□3	85.08	722□8
□□□□	20.85	38□□3	□08.05
□□r□□M□	25.26	□7.1□	508.88

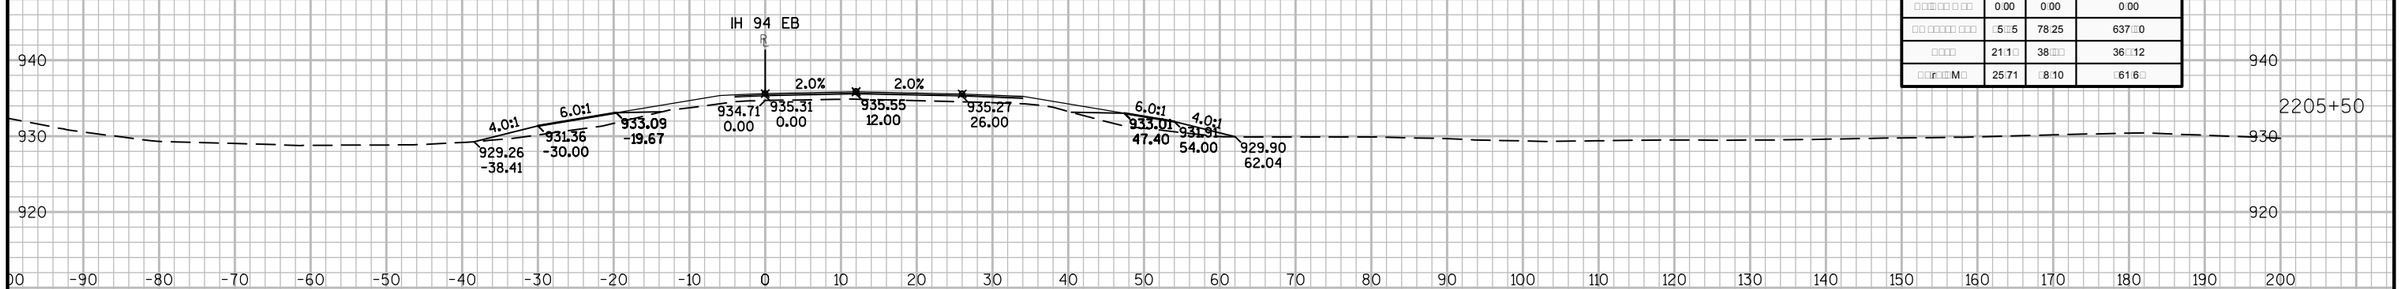

M□□r□□□□□□□□□□□□□□□□2205: 50.00			
M□□r□□□□ □ □□	□r□□	□□□□ □	□□□ □□□□□□□□□ □
□□□□□□ □ □□	0.00	0.00	0.00
□□ □□□□□ □□□	□5□5	78.25	637□0
□□□□	21.1□	38□□□	36□12
□□r□□M□	25.71	□8.10	□61.6□

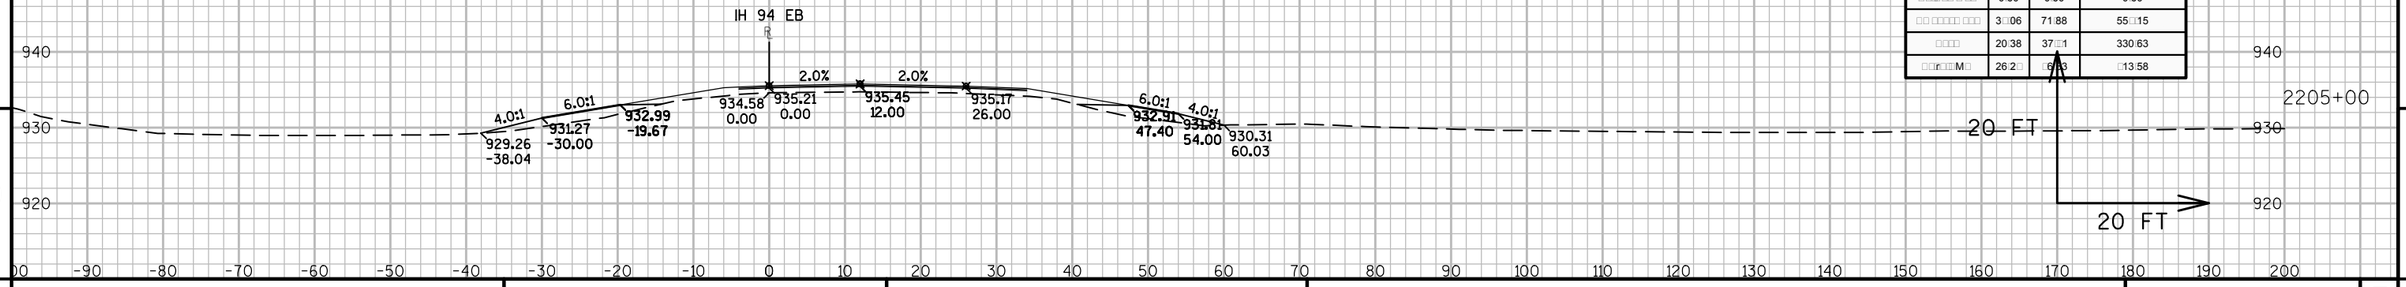

M□□r□□□□□□□□□□□□□□□□2205□00.00			
M□□r□□□□ □ □□	□r□□	□□□□ □	□□□ □□□□□□□□□ □
□□□□□□ □ □□	0.00	0.00	0.00
□□ □□□□□ □□□	3□06	71.88	55□15
□□□□	20.38	37□□1	330.63
□□r□□M□	26.2□	□8.83	□13.58

9 9

PROJECT NO: 1023-00-72	HWY: IH 94	COUNTY: JACKSON	CROSS SECTIONS: IH 94 EB	SHEET	E

FILE NAME : N:\PDS\C3D\10230002\SHEETSPLAN\EAST BOUND C3D 2014\090202-XS-IH94-JC-EB- 2200+00 - 2265+00.DWG
LAYOUT NAME - 02 - (4)
PLOT DATE : 10/20/2014 9:37 AM PLOT BY : ANDRITSCH, ERIC R PLOT NAME : PLOT SCALE : 1:20_XREF

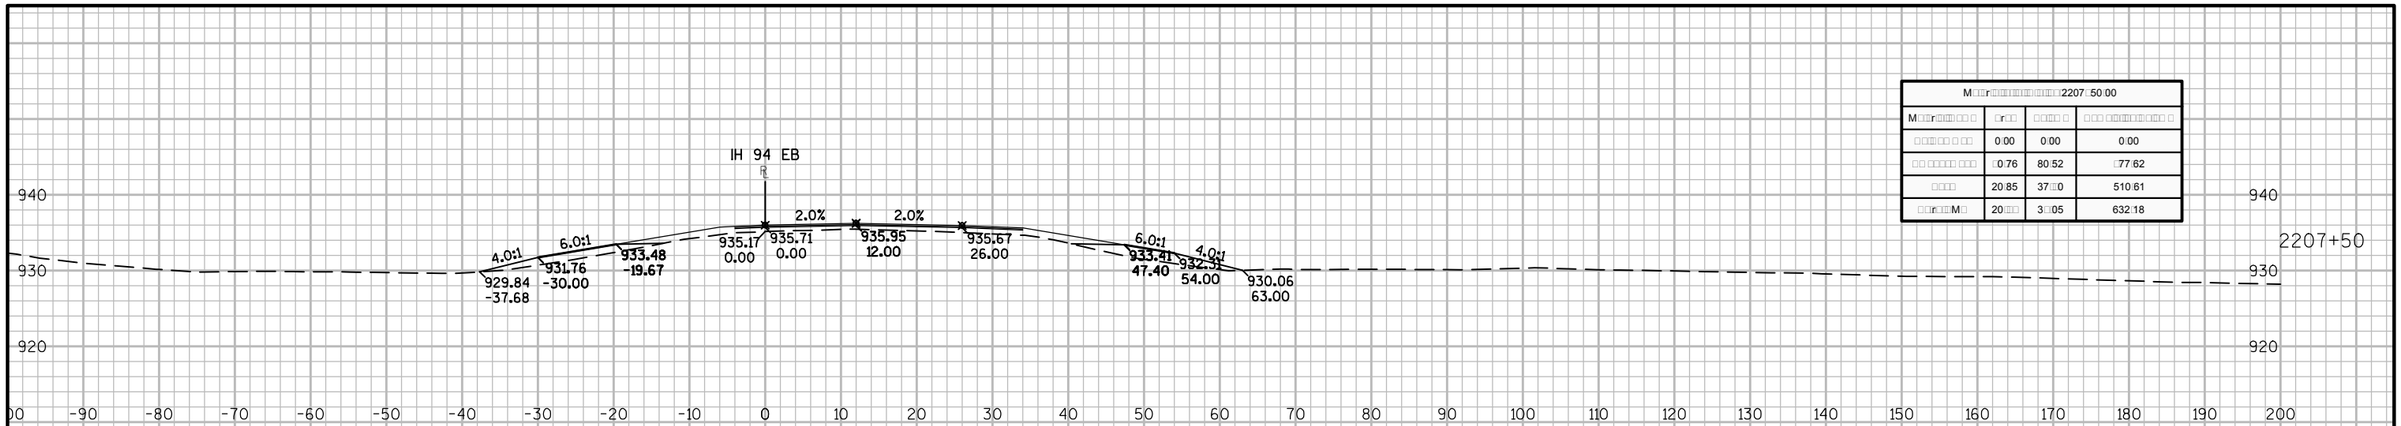

M□□r□□□□□□□□□□□□□2207□50.00			
M□□r□□□□ □ □□	□r□□	□□□□ □	□□□ □□□□□□□□ □
□□□□□ □ □□	0.00	0.00	0.00
□□ □□□□□ □□□	□0.76	80.52	□77.62
□□□□	20.85	37.□0	510.61
□□r□□M□	20.□□	3.□05	632.18

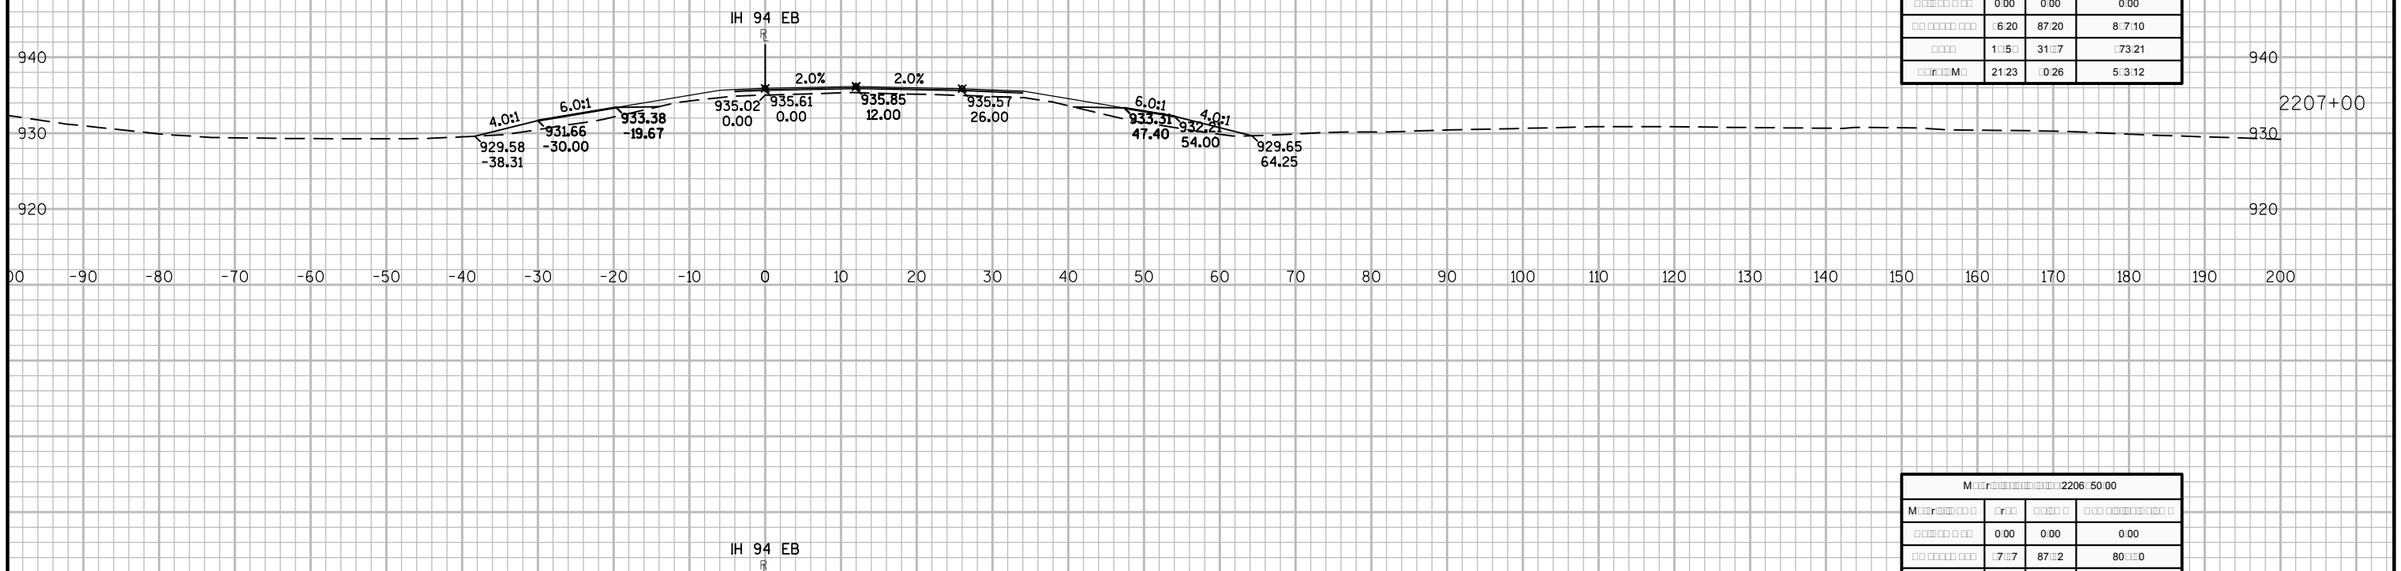

M□□r□□□□□□□□□□□□□2207□00.00			
M□□r□□□□ □ □□	□r□□	□□□□ □	□□□ □□□□□□□□ □
□□□□□ □ □□	0.00	0.00	0.00
□□ □□□□□ □□□	□6.20	87.20	8□7.10
□□□□	1□□5□	31□□7	□73.21
□□r□□M□	21.23	□0.26	5□3.12

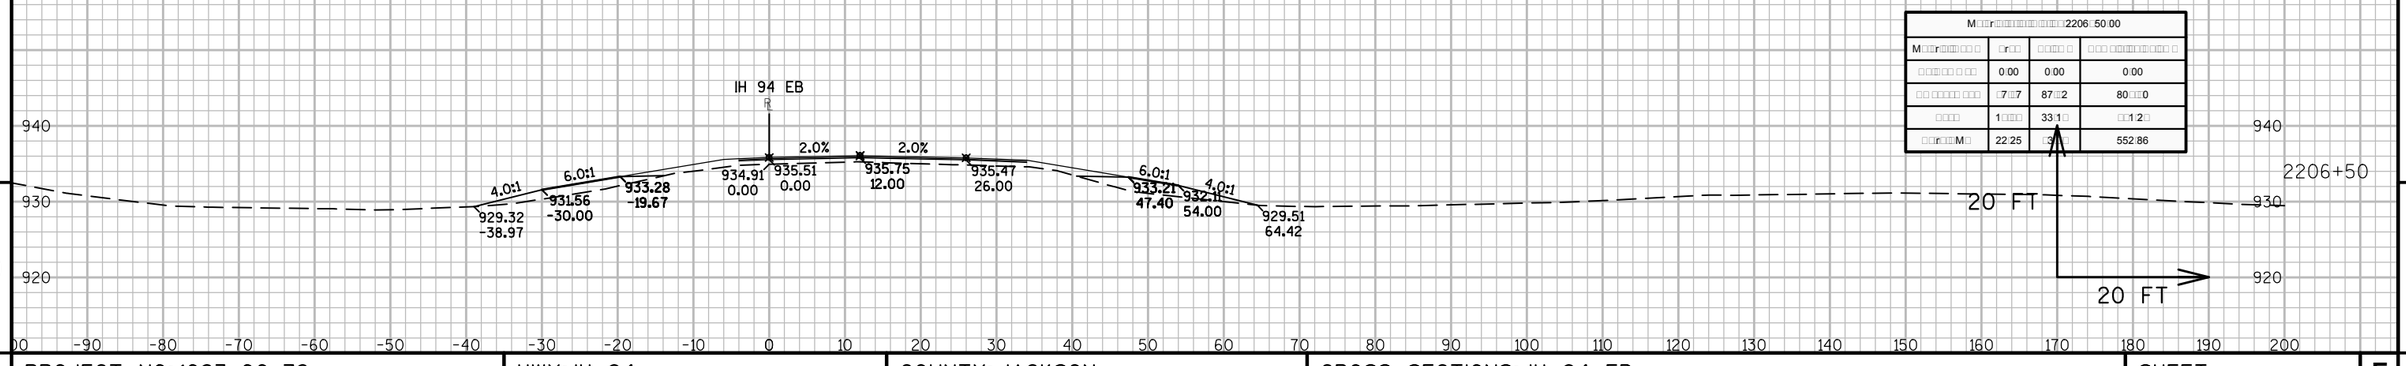

M□□r□□□□□□□□□□□□□2206□50.00			
M□□r□□□□ □ □□	□r□□	□□□□ □	□□□ □□□□□□□□ □
□□□□□ □ □□	0.00	0.00	0.00
□□ □□□□□ □□□	□7□7	87□□2	80.□□0
□□□□	1□□□	33.1□	□□1.2□
□□r□□M□	22.25	□3□□	552.86

9

9

PROJECT NO: 1023-00-72	HWY: IH 94	COUNTY: JACKSON	CROSS SECTIONS: IH 94 EB	SHEET	E

FILE NAME : N:\PDS\C3D\10230002\SHEETSPLAN\EAST BOUND C3D 2014\090202-XS-IH94-JC-EB- 2200+00 - 2265+00.DWG
LAYOUT NAME - 02 - (5)

PLOT DATE : 10/20/2014 9:37 AM PLOT BY : ANDRITSCH, ERIC R PLOT NAME : PLOT SCALE : 1:20_XREF

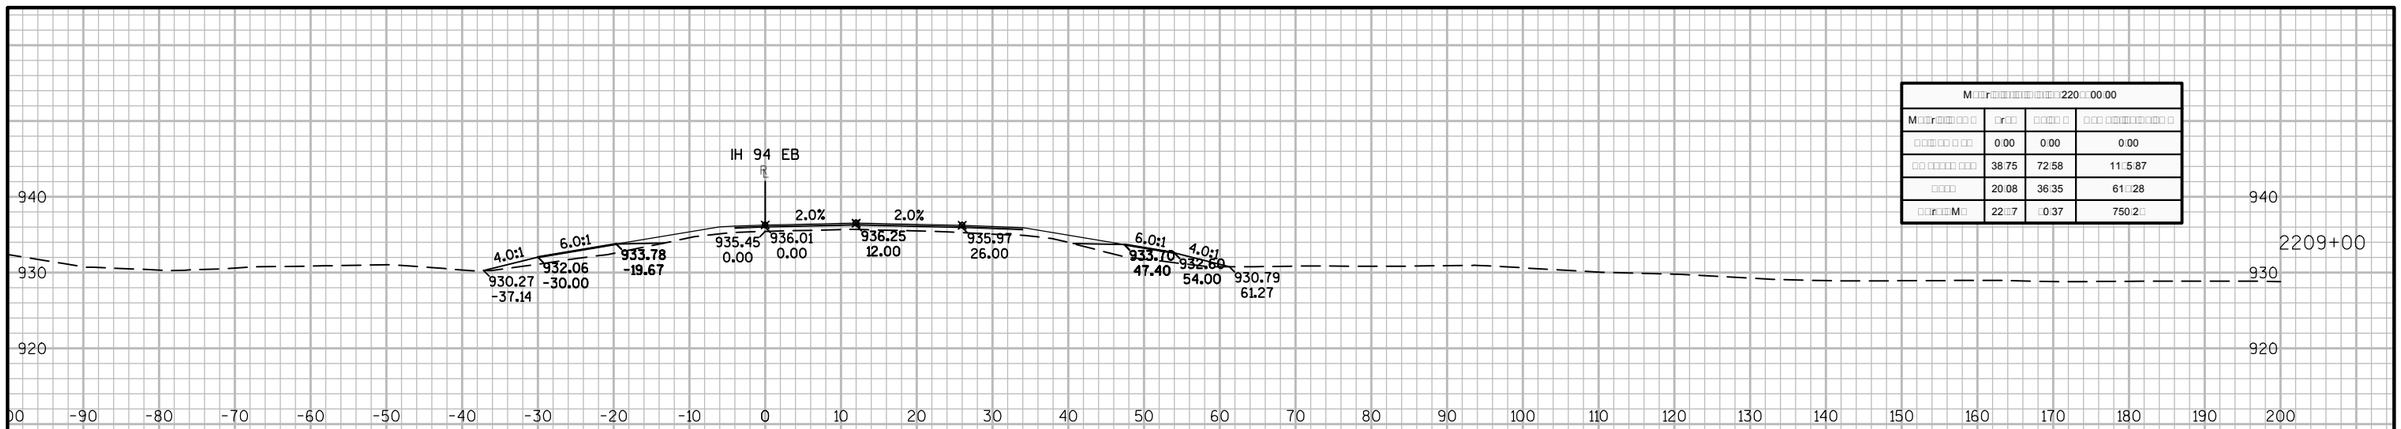
IH 94 EB
2.0%
2.0%
4.0:1
6.0:1
6.0:1
4.0:1
930.27
-37.14
932.06
-30.00
933.78
-19.67
935.45
0.00
936.01
0.00
936.25
12.00
935.97
26.00
933.70
47.40
932.69
54.00
930.79
61.27
940
930
920
2209+00
-90 -80 -70 -60 -50 -40 -30 -20 -10 0 10 20 30 40 50 60 70 80 90 100 110 120 130 140 150 160 170 180 190 200

| M□□r□□□

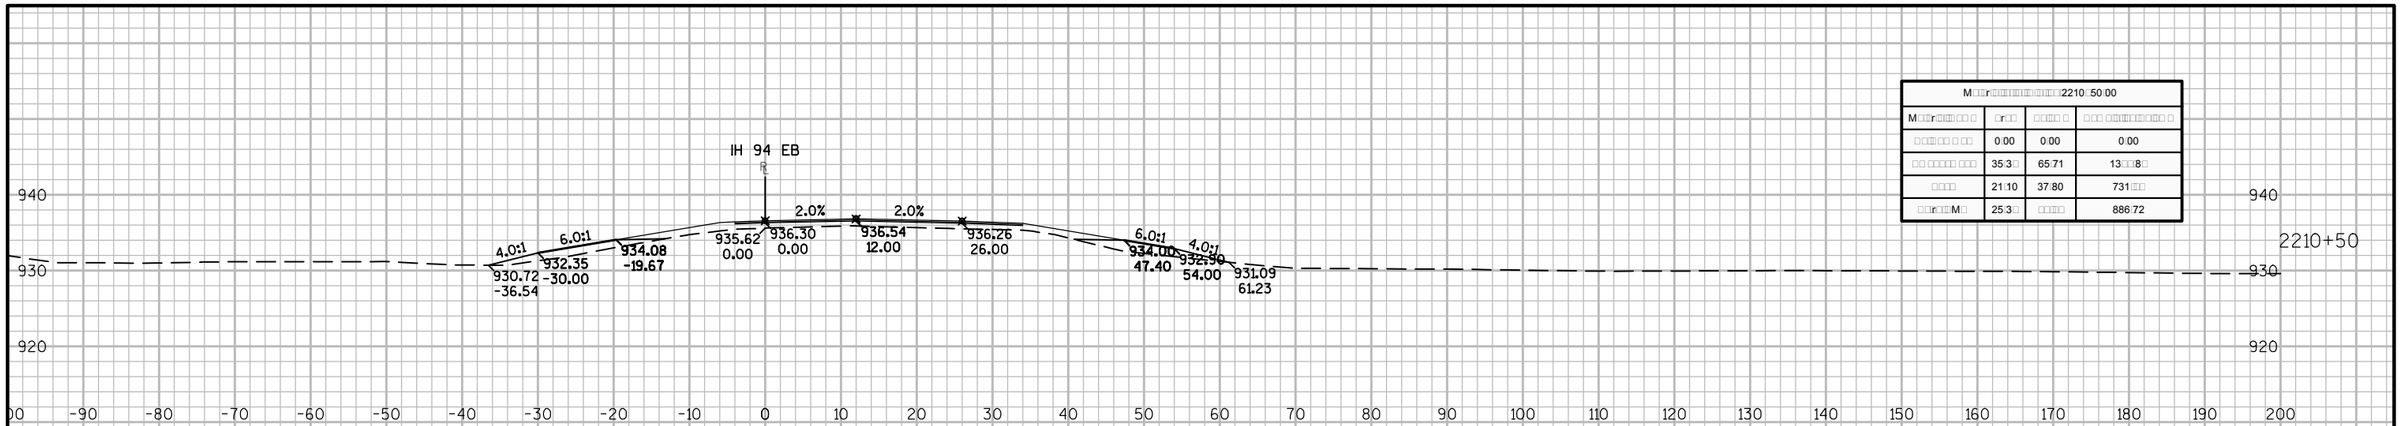

M□□r□□□□□□□□□□□□□□2210□50.00			
M□□r□□□□ □□ □	□r□□	□□□□ □	□□□ □□□□□□□□□ □
□□□□□ □ □□	0.00	0.00	0.00
□□ □□□□□ □□□	35.3□	65.71	13□.8□
□□□□	21.10	37.80	731.□□
□□r□□M□	25.3□	□□□□	886.72

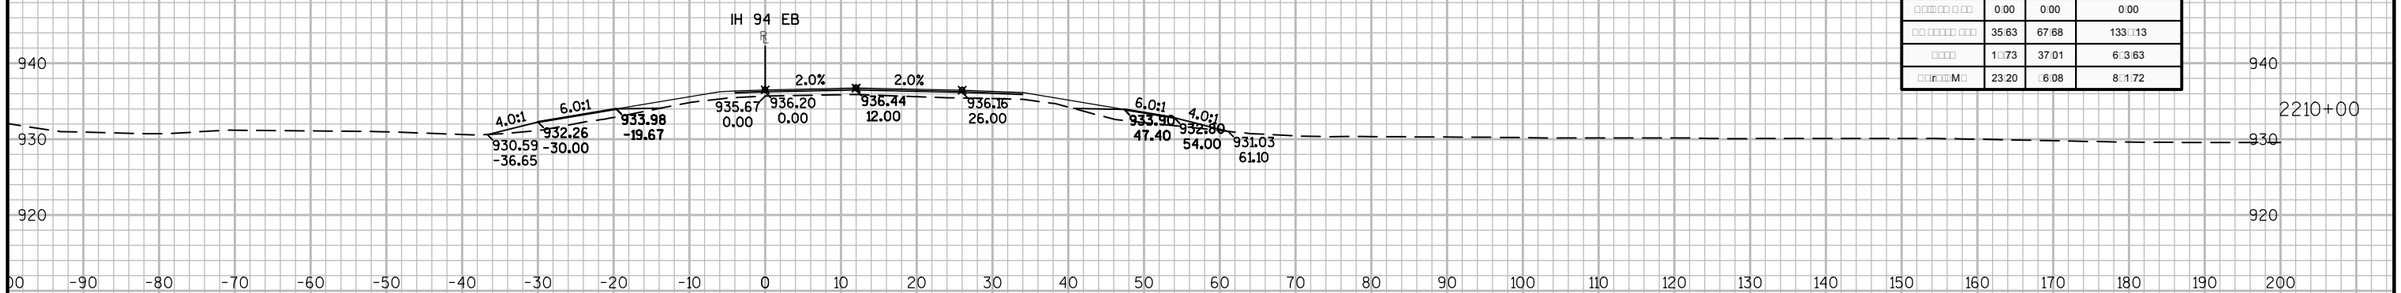

M□□r□□□□□□□□□□□□□□2210□00.00			
M□□r□□□□ □□ □	□r□□	□□□□ □	□□□ □□□□□□□□□ □
□□□□□ □ □□	0.00	0.00	0.00
□□ □□□□□ □□□	35.63	67.68	133.□13
□□□□	1□.73	37.01	6□.3.63
□□r□□M□	23.20	□6.08	8□.1.72

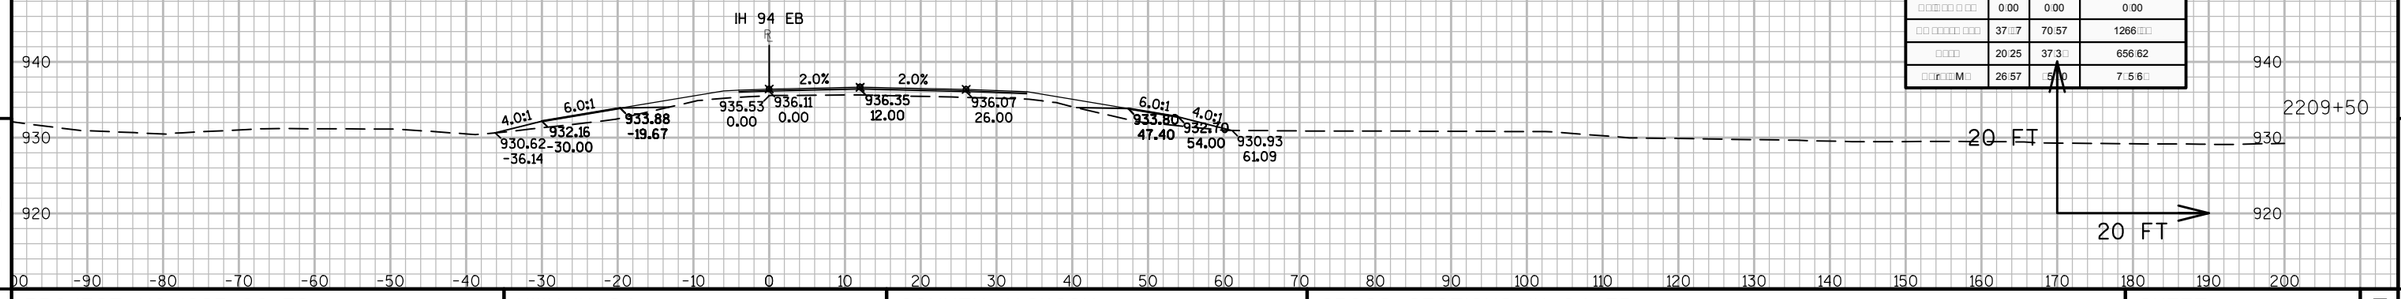

M□□r□□□□□□□□□□□□□□220□□50.00			
M□□r□□□□ □□ □	□r□□	□□□□ □	□□□ □□□□□□□□□ □
□□□□□ □ □□	0.00	0.00	0.00
□□ □□□□□ □□□	37.□7	70.57	1266.□□
□□□□	20.25	37.3□	656.62
□□r□□M□	26.57	□5.□0	7□.5.6□

9 9

PROJECT NO: 1023-00-72	HWY: IH 94	COUNTY: JACKSON	CROSS SECTIONS: IH 94 EB	SHEET	E

FILE NAME : N:\PDS\C3D\10230002\SHEETSPLAN\EAST BOUND C3D 2014\090202-XS-IH94-JC-EB- 2200+00 - 2265+00.DWG
LAYOUT NAME - 02 - (7)

PLOT DATE : 10/20/2014 9:38 AM PLOT BY : ANDRITSCH, ERIC R PLOT NAME : PLOT SCALE : 1:20_XREF

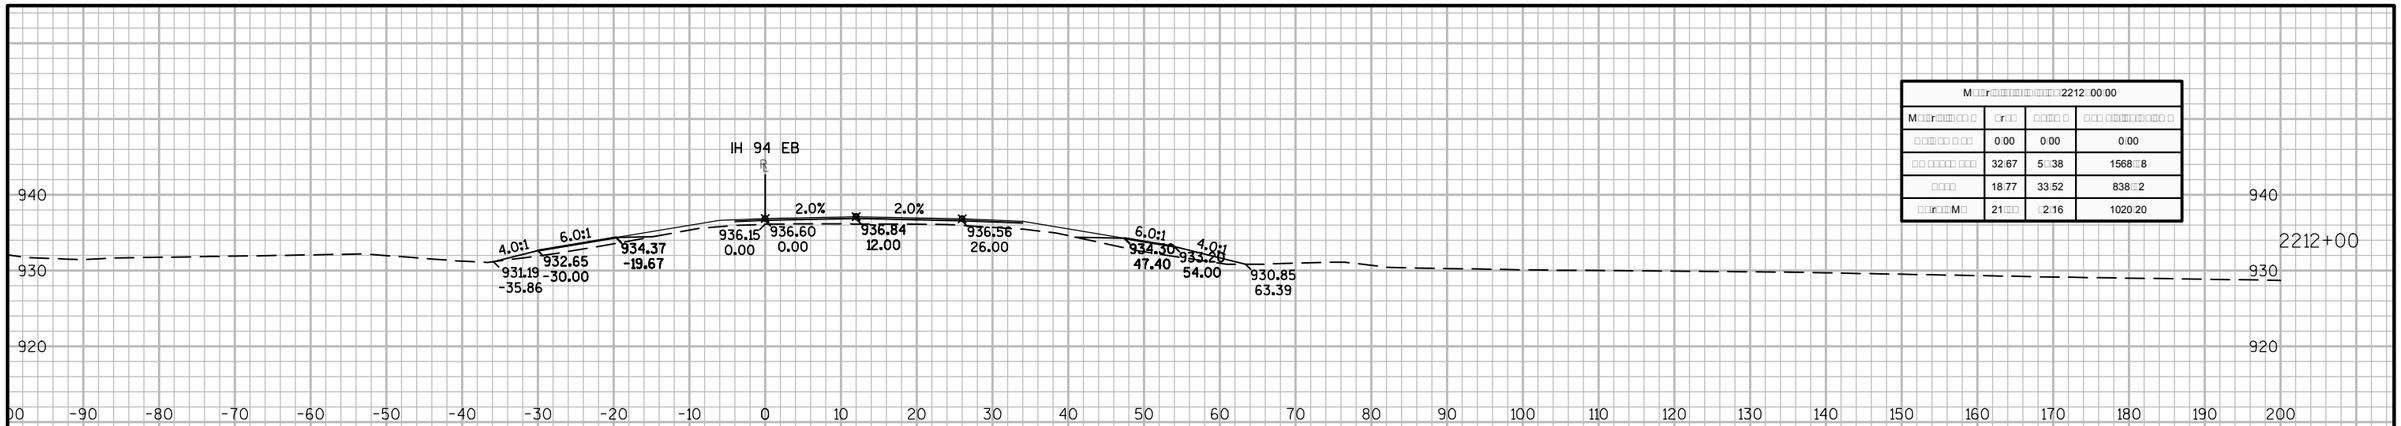

M□□r□□□□□□□□□□□□□2212□00.00			
M□□r□□□□ □ □□	□r□□	□□□□ □	□□□ □□□□□□□□□ □
□□□□□ □ □□	0.00	0.00	0.00
□□ □□□□□ □□□	32.67	5□.38	1568.□8
□□□□	18.77	33.52	838.□2
□□r□□M□	21.□□	□2.16	1020.20

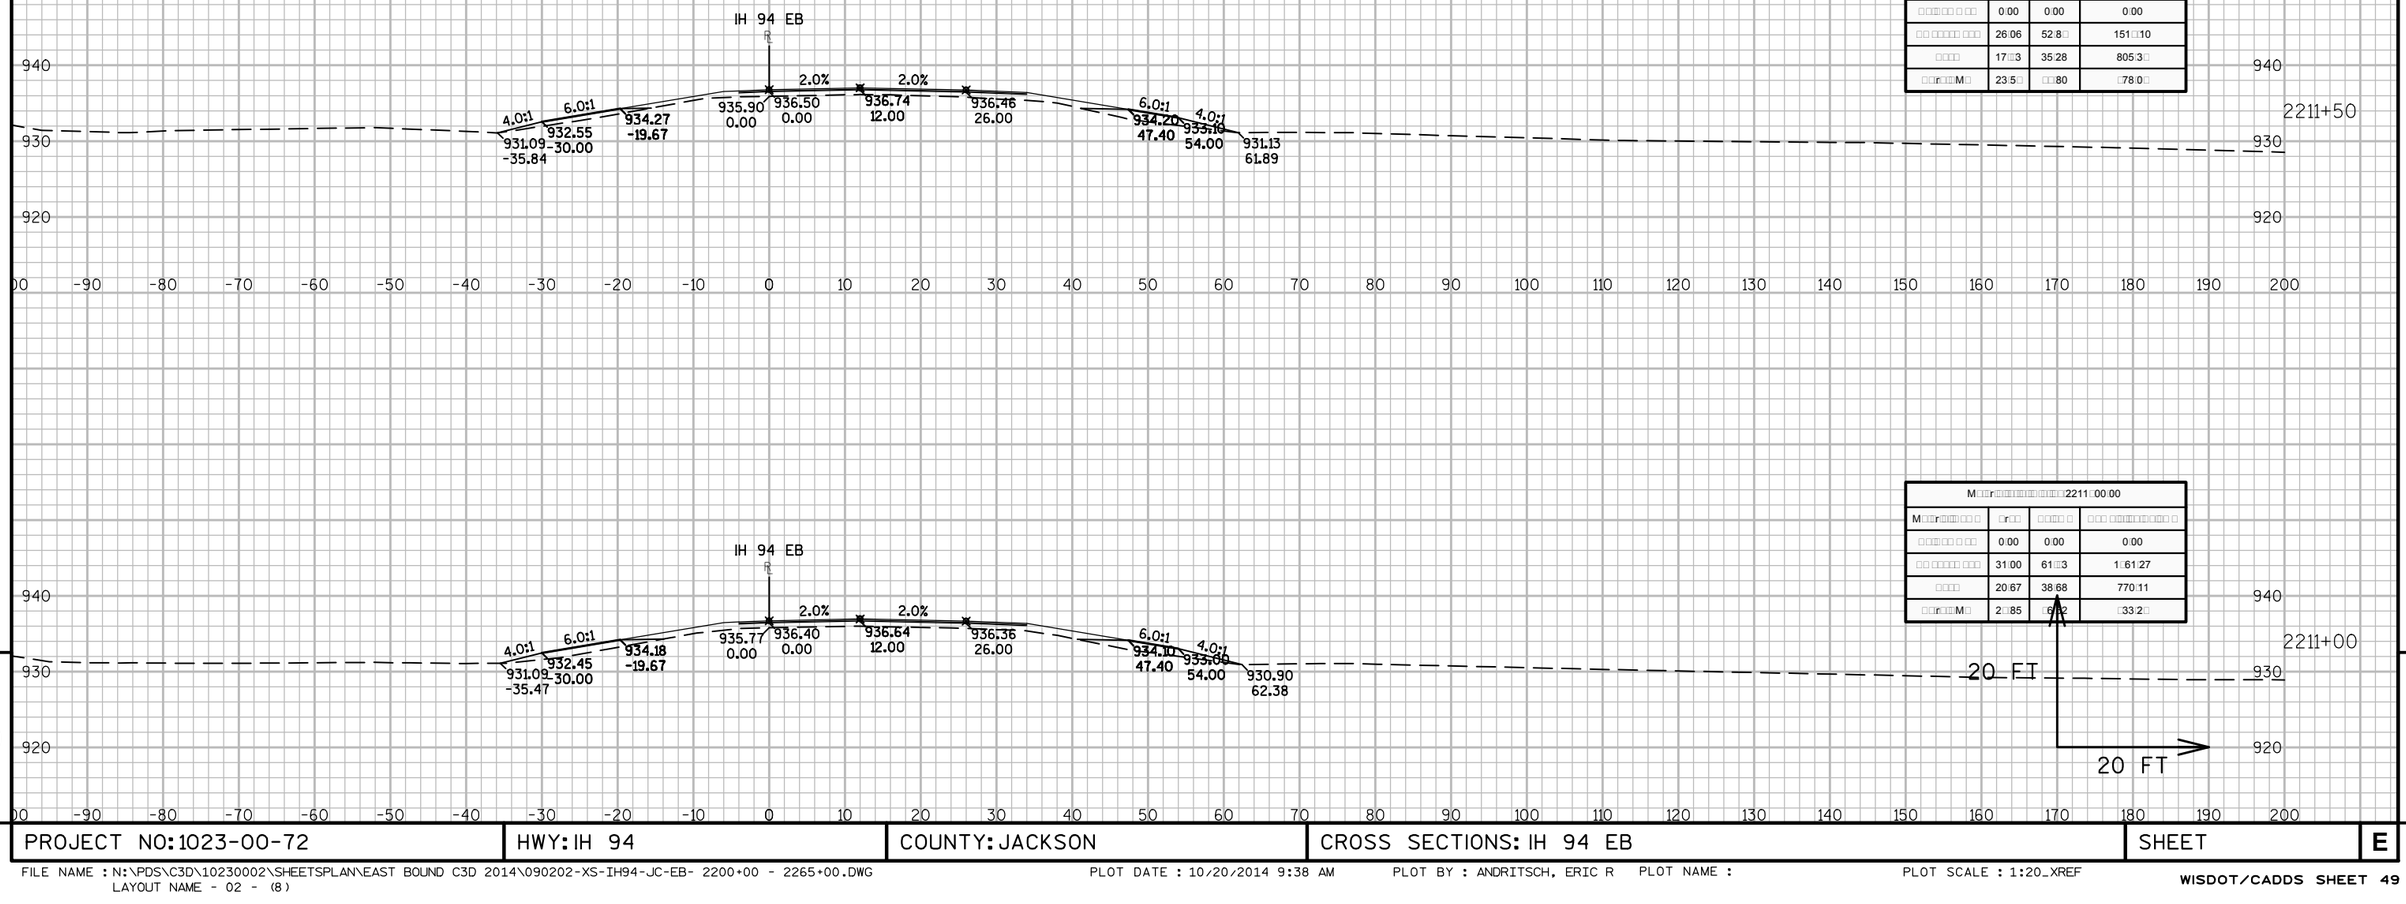

M□□r□□□□□□□□□□□□□2211□50.00			
M□□r□□□□ □ □□	□r□□	□□□□ □	□□□ □□□□□□□□□ □
□□□□□ □ □□	0.00	0.00	0.00
□□ □□□□□ □□□	26.06	52.8□	151.□10
□□□□	17.□3	35.28	805.3□
□□r□□M□	23.5□	□□.80	□78.0□

M□□r□□□□□□□□□□□□□2211□00.00			
M□□r□□□□ □ □□	□r□□	□□□□ □	□□□ □□□□□□□□□ □
□□□□□ □ □□	0.00	0.00	0.00
□□ □□□□□ □□□	31.00	61.□3	1□61.27
□□□□	20.67	38.68	770.11
□□r□□M□	2□.85	□6.□2	□33.2□

9

9

PROJECT NO: 1023-00-72	HWY: IH 94	COUNTY: JACKSON	CROSS SECTIONS: IH 94 EB	SHEET	E

FILE NAME : N:\PDS\C3D\10230002\SHEETSPLAN\EAST BOUND C3D 2014\090202-XS-IH94-JC-EB- 2200+00 - 2265+00.DWG
LAYOUT NAME - 02 - (8)
PLOT DATE : 10/20/2014 9:38 AM PLOT BY : ANDRITSCH, ERIC R PLOT NAME : PLOT SCALE : 1:20_XREF

M□□r□□□□□□□□□□□□□□□□2215+00.00			
M□□r□□□□ □□ □	□r□□	□□□□□ □	□□□ □□□□□□□□□□ □
□□□□□□ □□□	0.00	0.00	0.00
□□ □□□□□ □□□	36.56	73.62	2160.58
□□□□	15.□6	28.□7	10.□2.30
□□r□□M□	21.72	37.61	1263.27

M□□r□□□□□□□□□□□□□□□□2211+50.00			
M□□r□□□□ □□ □	□r□□	□□□□□ □	□□□ □□□□□□□□□□ □
□□□□□□ □□□	0.00	0.00	0.00
□□ □□□□□ □□□	□2.□5	7.□58	2086.□6
□□□□	15.83	30.62	1013.33
□□r□□M□	18.□0	35.37	1225.66

M□□r□□□□□□□□□□□□□□□□2211+00.00			
M□□r□□□□ □□ □	□r□□	□□□□□ □	□□□ □□□□□□□□□□ □
□□□□□□ □□□	0.00	0.00	0.00
□□ □□□□□ □□□	□2.□□	8.□□2	2007.38
□□□□	17.2□	33.81	□82.71
□□r□□M□	1.□30	0.□□1	11.□0.2□

9

9

PROJECT NO: 1023-00-72	HWY: IH 94	COUNTY: JACKSON	CROSS SECTIONS: IH 94 EB	SHEET	E

FILE NAME : N:\PDS\C3D\10230002\SHEETSPLAN\EAST BOUND C3D 2014\090202-XS-IH94-JC-EB- 2200+00 - 2265+00.DWG
LAYOUT NAME - 02 - (10)
PLOT DATE : 10/20/2014 9:38 AM PLOT BY : ANDRITSCH, ERIC R PLOT NAME : PLOT SCALE : 1:20_XREF

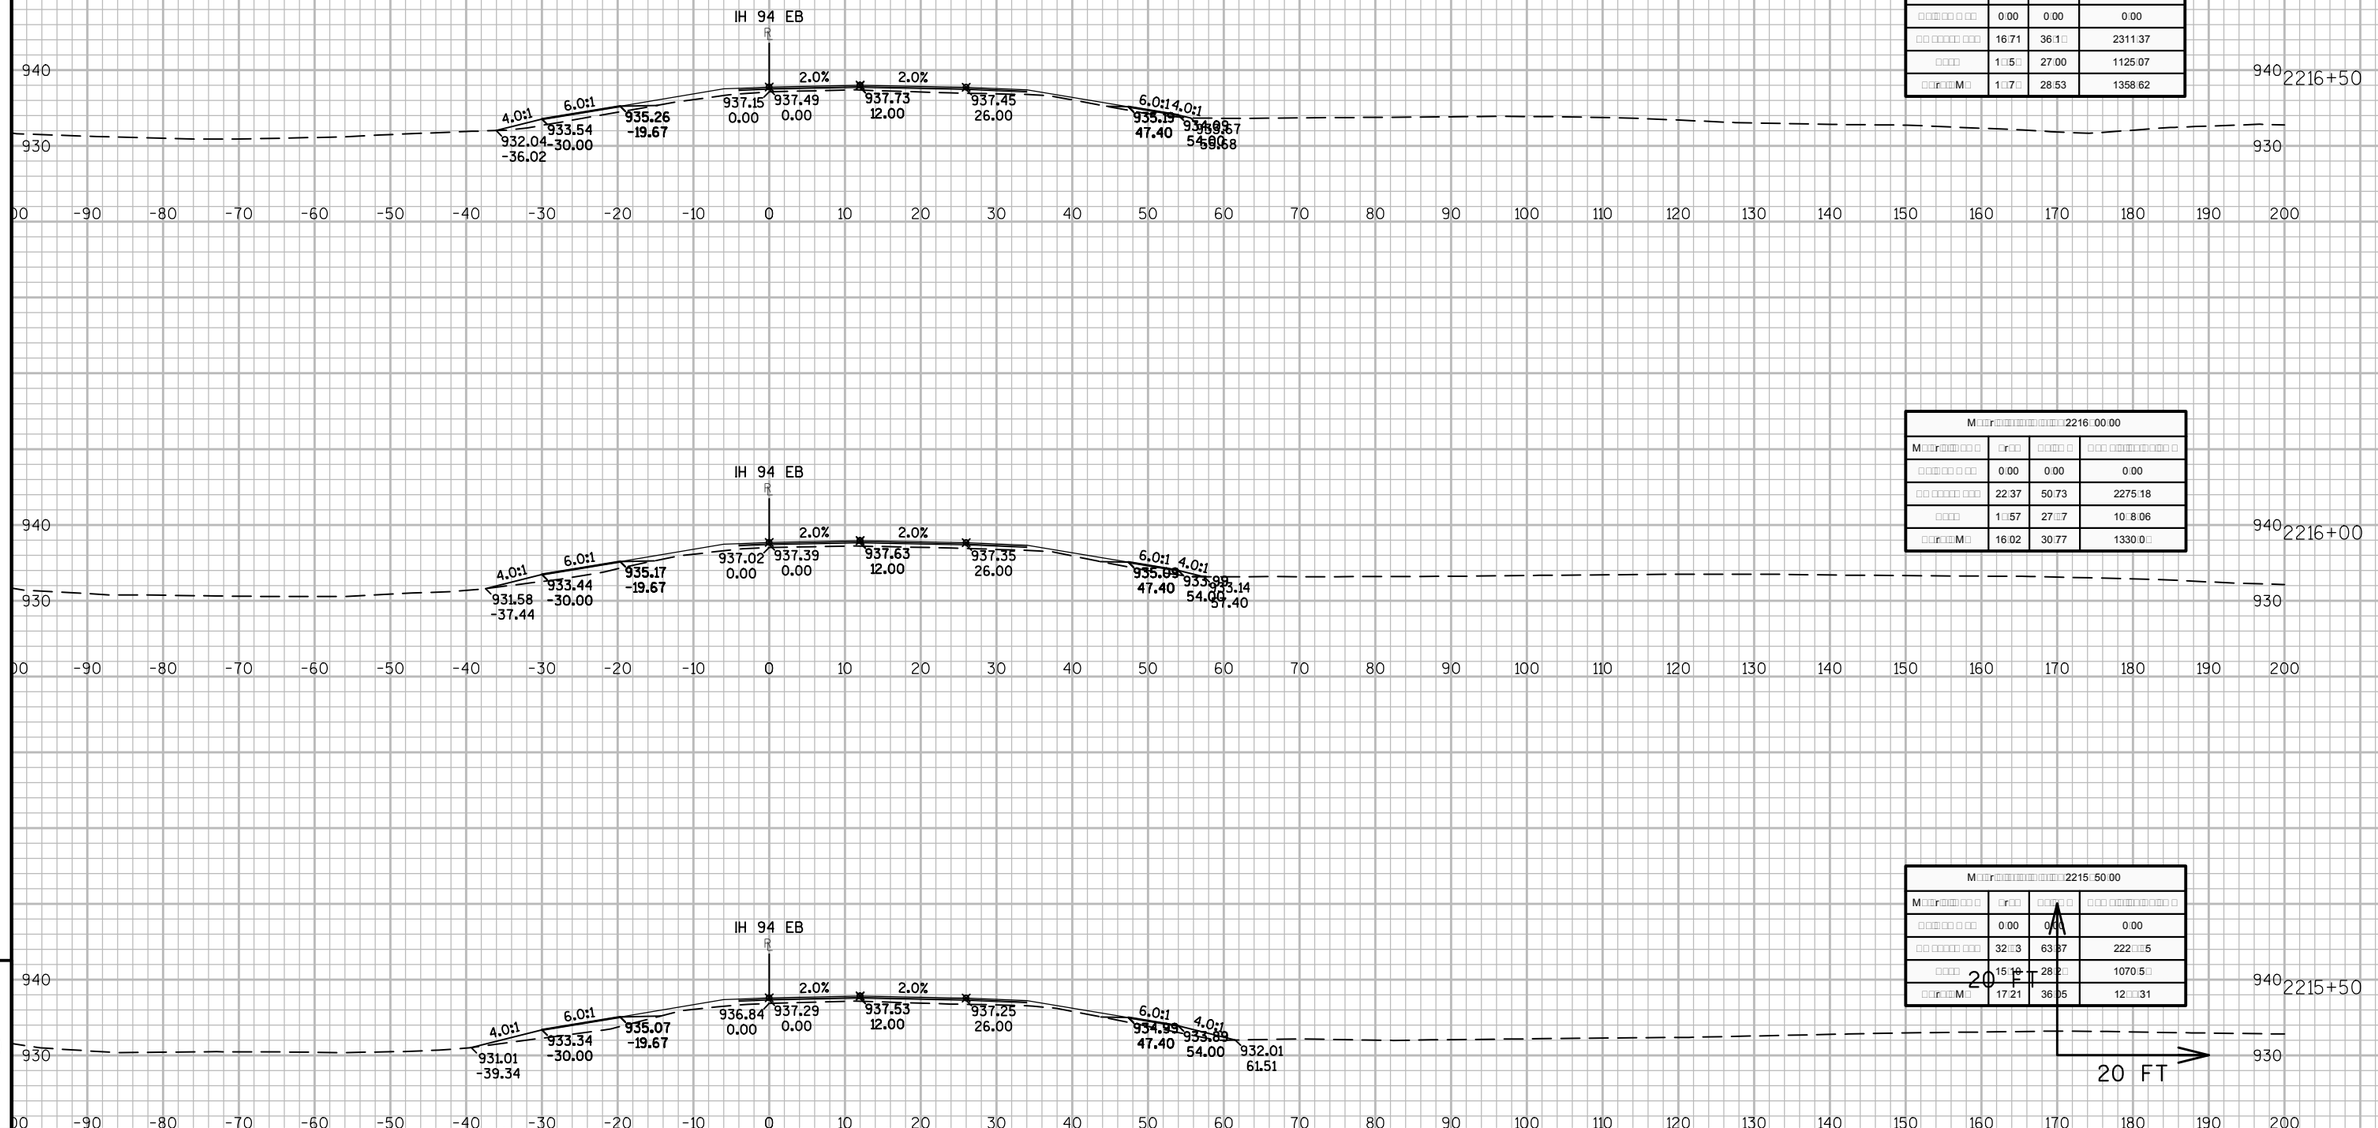

M□□r□□□□□□□□□□□□□□□□2216□50.00			
M□□r□□□□□ □	□r□□	□□□□ □	□□□ □□□□□□□□□□ □
□□□□□ □ □□	0.00	0.00	0.00
□□ □□□□□ □□□	16.71	36.1□	2311.37
□□□□	1□5□	27.00	1125.07
□□r□□□M□	1□7□	28.53	1358.62

M□□r□□□□□□□□□□□□□□□□2216□00.00			
M□□r□□□□□ □	□r□□	□□□□ □	□□□ □□□□□□□□□□ □
□□□□□ □ □□	0.00	0.00	0.00
□□ □□□□□ □□□	22.37	50.73	2275.18
□□□□	1□57	27□7	10□8.06
□□r□□□M□	16.02	30.77	1330.0□

M□□r□□□□□□□□□□□□□□□□2215□50.00			
M□□r□□□□□ □	□r□□	□□□□ □	□□□ □□□□□□□□□□ □
□□□□□ □ □□	0.00	0.00	0.00
□□ □□□□□ □□□	32.□3	63.87	222.□□5
□□□□	15.10	28.2□	1070.5□
□□r□□□M□	17.21	36.05	12□□.31

9

PROJECT NO: 1023-00-72	HWY: IH 94	COUNTY: JACKSON	CROSS SECTIONS: IH 94 EB	SHEET	E

9

FILE NAME : N:\PDS\C3D\10230002\SHEETSPLAN\EAST BOUND C3D 2014\090202-XS-IH94-JC-EB- 2200+00 - 2265+00.DWG
LAYOUT NAME - 02 - (11)
PLOT DATE : 10/20/2014 9:38 AM PLOT BY : ANDRITSCH, ERIC R PLOT NAME : PLOT SCALE : 1:20_XREF

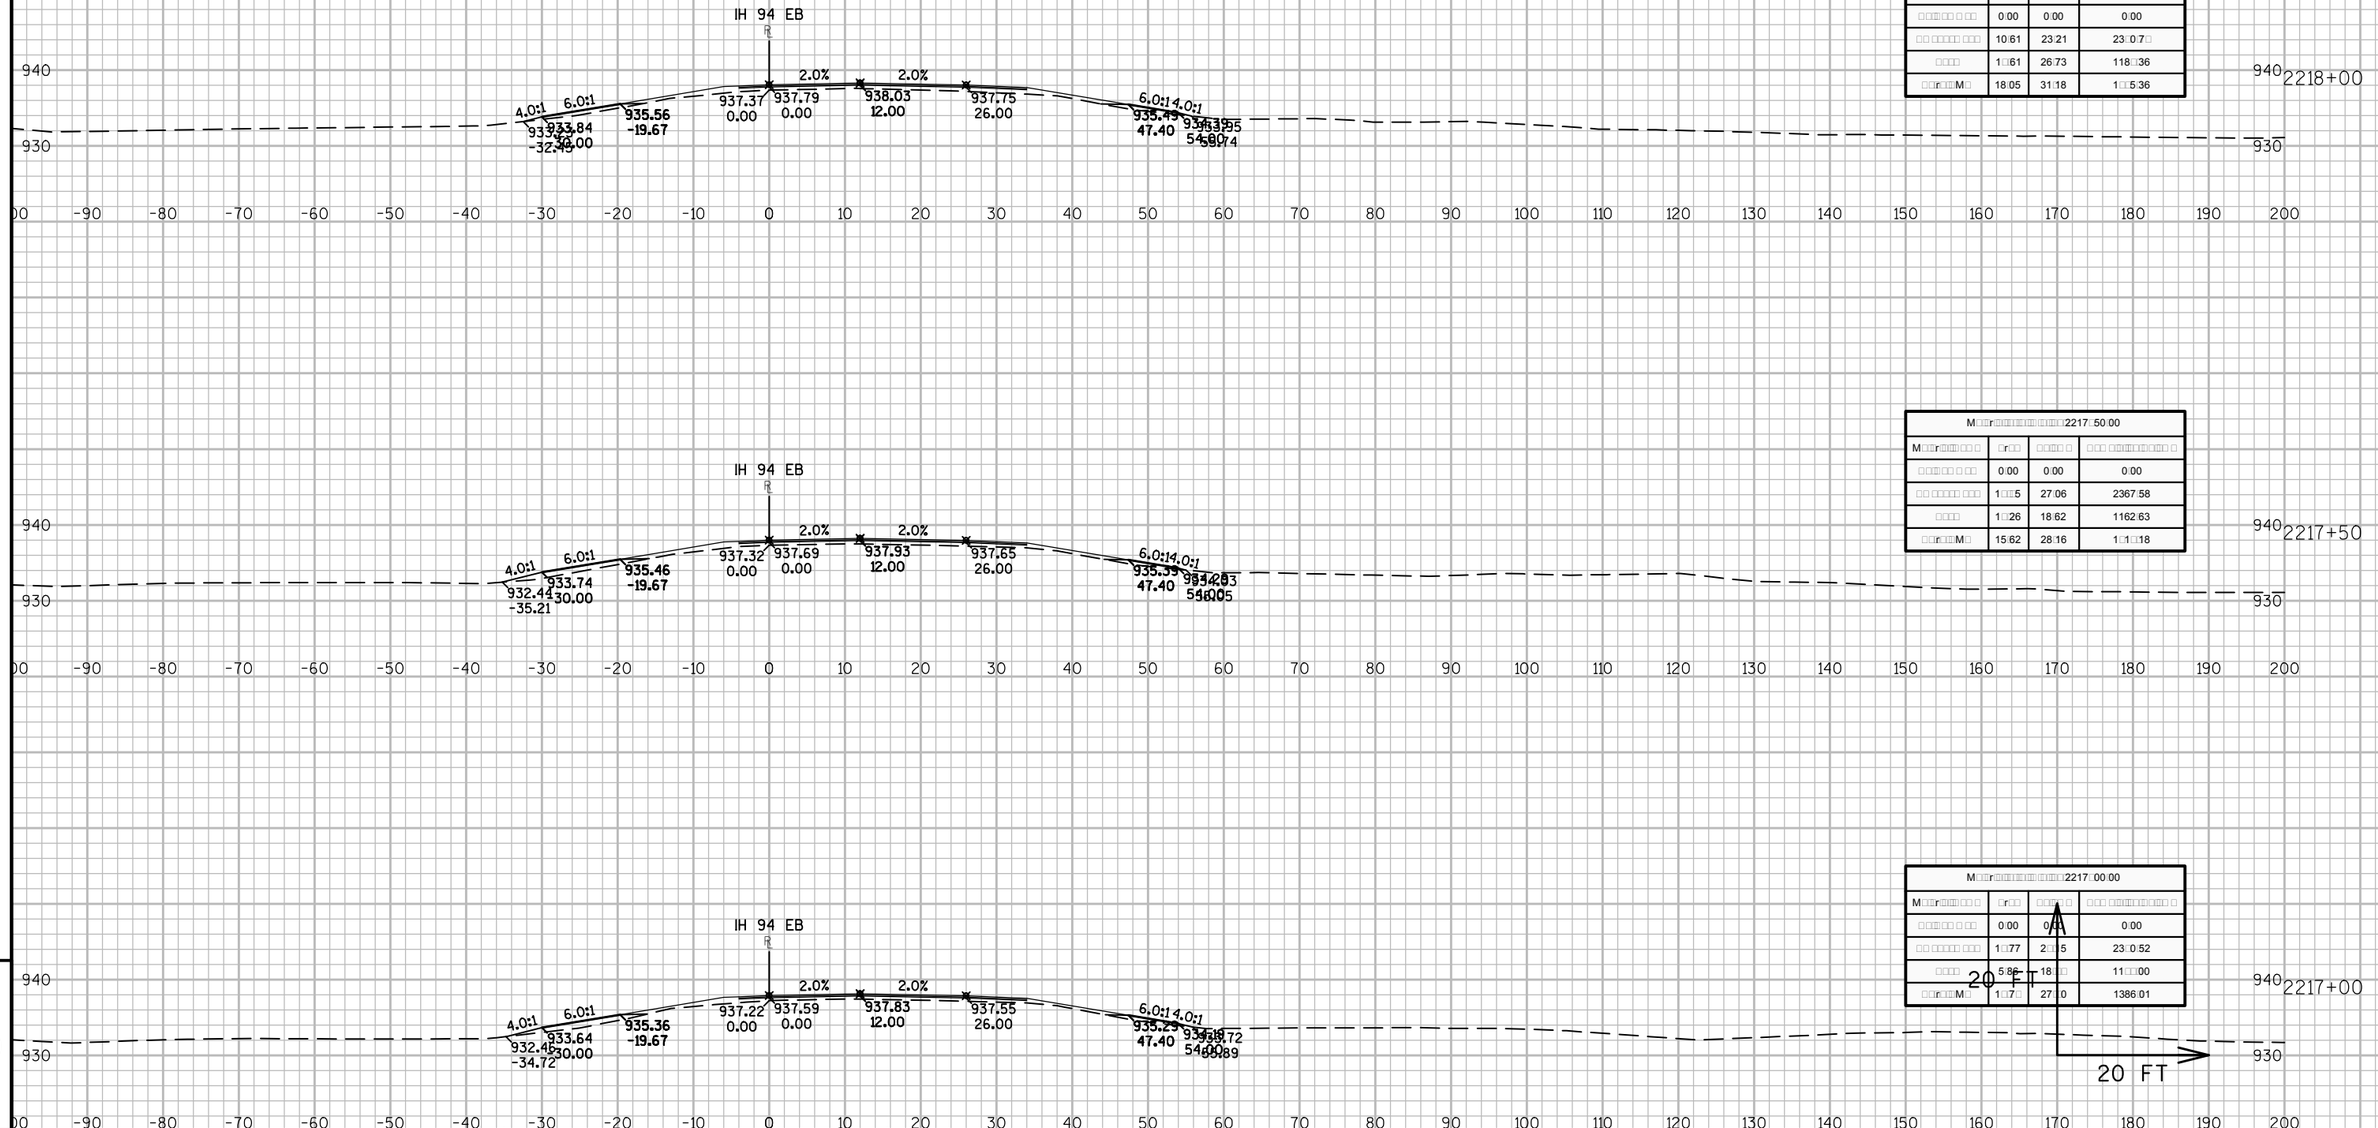

M□□r□□□□□□□□□□□□□□□□□□□□2218□00:00			
M□□r□□□□□□□ □ □	□r□□	□□□□□ □	□ □□ □□□□□□□□□□□□ □
□ □□□□□□ □ □□	0:00	0:00	0:00
□□ □□□□□□ □□□	10:61	23:21	23□0:7□
□□□□	1□□61	26:73	118:□36
□□r□□□M□	18:05	31:18	1□□5:36

M□□r□□□□□□□□□□□□□□□□□□□□2217□50:00			
M□□r□□□□□□□ □ □	□r□□	□□□□□ □	□ □□ □□□□□□□□□□□□ □
□ □□□□□□ □ □□	0:00	0:00	0:00
□□ □□□□□□ □□□	1□□5	27:06	2367:58
□□□□	1□□26	18:62	1162:63
□□r□□□M□	15:62	28:16	1□1□□18

M□□r□□□□□□□□□□□□□□□□□□□□2217□00:00			
M□□r□□□□□□□ □ □	□r□□	□□□□□ □	□ □□ □□□□□□□□□□□□ □
□ □□□□□□ □ □□	0:00	0:00	0:00
□□ □□□□□□ □□□	1□77	2□□5	23□0:52
□□□□	5:86	18:□□	11□□□00
□□r□□□M□	1□7□	27:□0	1386:01

PROJECT NO: 1023-00-72	HWY: IH 94	COUNTY: JACKSON	CROSS SECTIONS: IH 94 EB	SHEET	E

FILE NAME : N:\PDS\C3D\10230002\SHEETSPLAN\EAST BOUND C3D 2014\090202-XS-IH94-JC-EB- 2200+00 - 2265+00.DWG
LAYOUT NAME - 02 - (12)

PLOT DATE : 10/20/2014 9:38 AM PLOT BY : ANDRITSCH, ERIC R PLOT NAME : PLOT SCALE : 1:20_XREF

	0.00	0.00	0.00
	21.50	3.56	2.67.52
	15.30	22.75	1260.70
	18.22	30.68	153.71

	0.00	0.00	0.00
	15.03	23.31	2.32.05
	.23	21.83	1237.00
	1.01	27.88	150.00

	0.00	0.00	0.00
	.75	18.45	2.0.06
	1.35	26.31	1216.16
	15.20	30.71	1.76.15

9

9

PROJECT NO: 1023-00-72	HWY: IH 94	COUNTY: JACKSON	CROSS SECTIONS: IH 94 EB	SHEET E

FILE NAME : N:\PDS\C3D\10230002\SHEETSPLAN\EAST BOUND C3D 2014\090202-XS-IH94-JC-EB- 2200+00 - 2265+00.DWG
LAYOUT NAME - 02 - (13)

PLOT DATE : 10/20/2014 9:38 AM PLOT BY : ANDRITSCH, ERIC R PLOT NAME : PLOT SCALE : 1:20_XREF

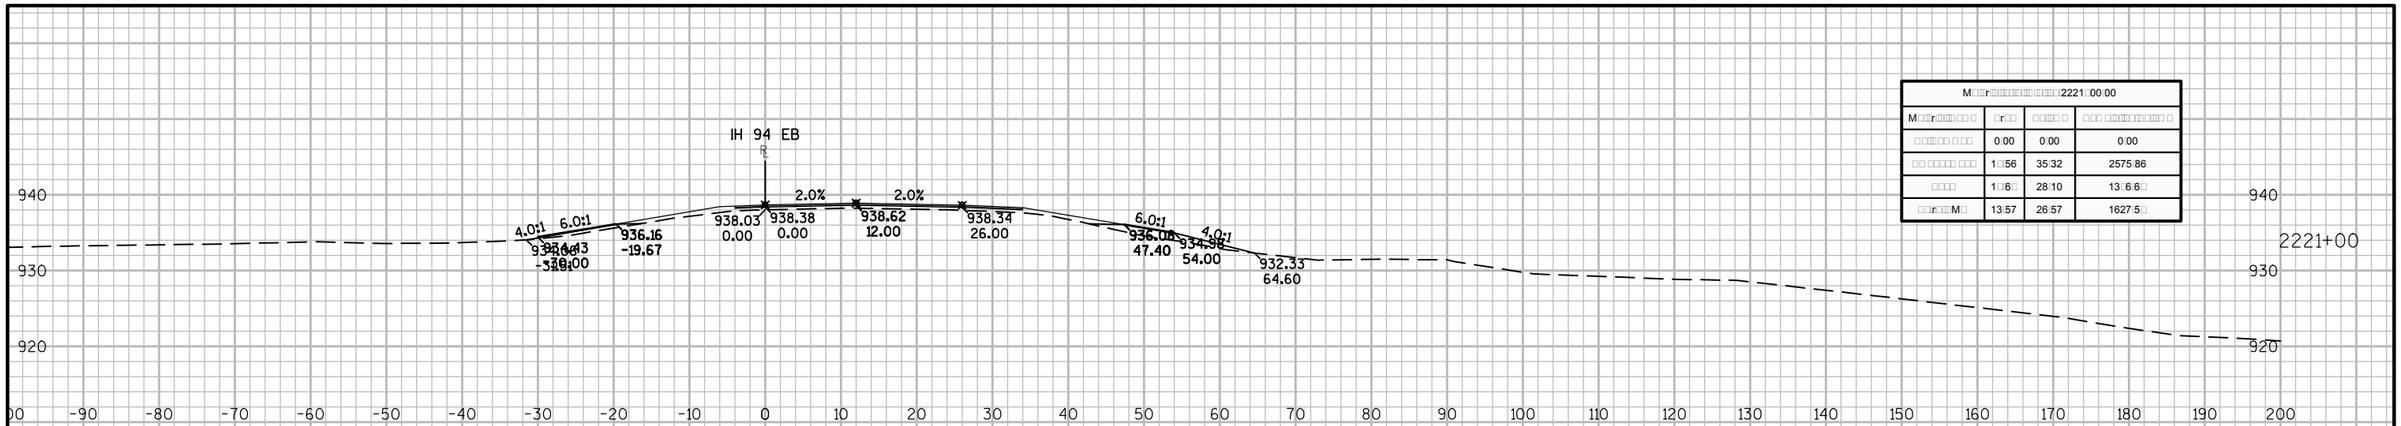

M□□r□□□□□□□□□□□□□□□□2221□00.00			
M□□r□□□□□ □	□r□□	□□□□ □	□□□ □□□□□□□□□□ □
□□□□□□ □ □□	0.00	0.00	0.00
□□ □□□□□ □□□	1□□56	35.32	2575.86
□□□□	1□□6□	28.10	13□6.6□
□□r□□□M□	13.57	26.57	1627.5□

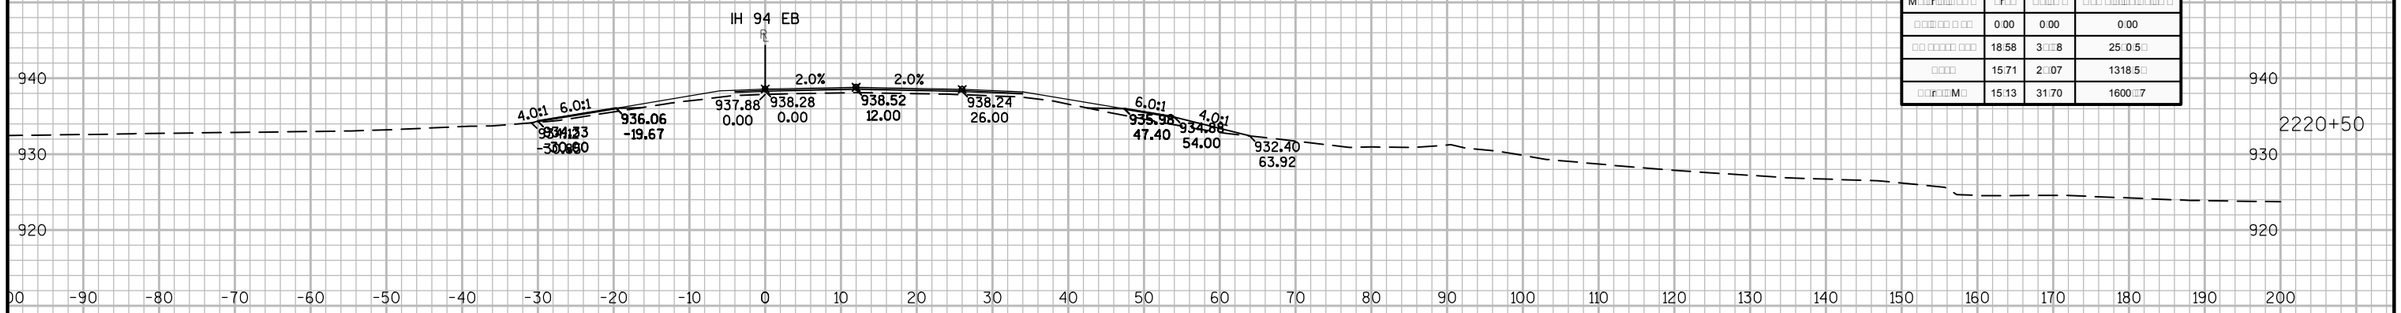

M□□r□□□□□□□□□□□□□□□□2220□50.00			
M□□r□□□□□ □	□r□□	□□□□ □	□□□ □□□□□□□□□□ □
□□□□□□ □ □□	0.00	0.00	0.00
□□ □□□□□ □□□	18.58	3□□8	25□0.5□
□□□□	15.71	2□07	1318.5□
□□r□□□M□	15.13	31.70	1600□7

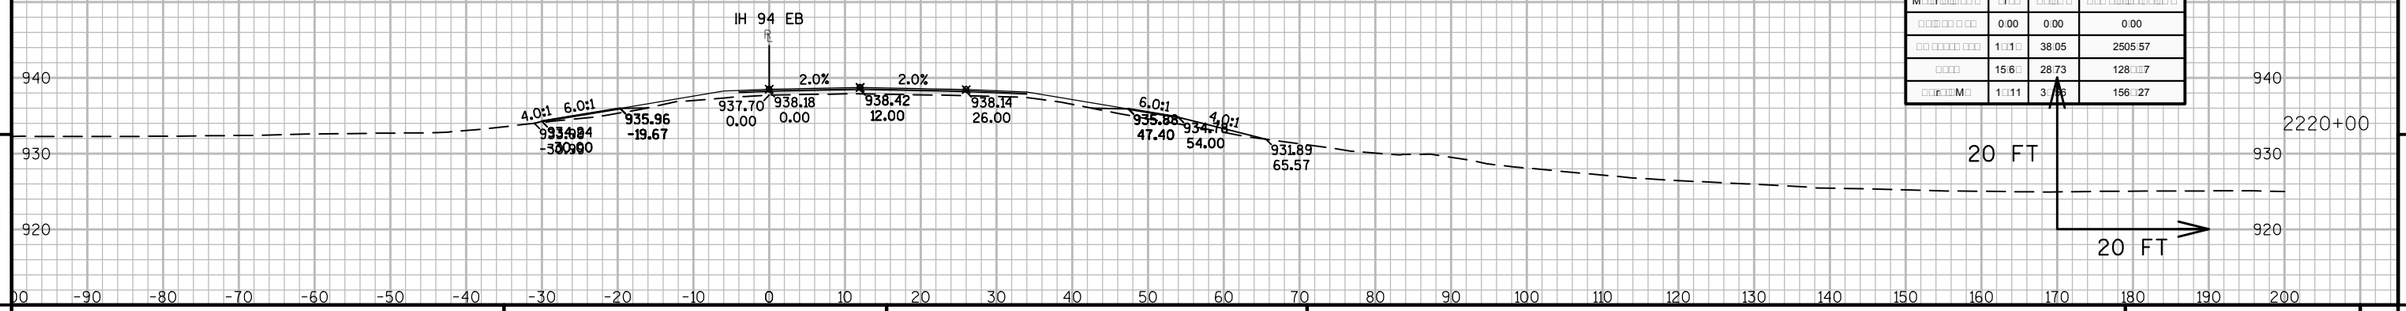

M□□r□□□□□□□□□□□□□□□□2220□00.00			
M□□r□□□□□ □	□r□□	□□□□ □	□□□ □□□□□□□□□□ □
□□□□□□ □ □□	0.00	0.00	0.00
□□ □□□□□ □□□	1□□1□	38.05	2505.57
□□□□	15.6□	28.73	128□□7
□□r□□□M□	1□11	3□□8	156□27

9

9

PROJECT NO: 1023-00-72	HWY: IH 94	COUNTY: JACKSON	CROSS SECTIONS: IH 94 EB	SHEET	E

FILE NAME : N:\PDS\C3D\10230002\SHEETSPLAN\EAST BOUND C3D 2014\090202-XS-IH94-JC-EB- 2200+00 - 2265+00.DWG
LAYOUT NAME - 02 - (14)

PLOT DATE : 10/20/2014 9:38 AM PLOT BY : ANDRITSCH, ERIC R PLOT NAME : PLOT SCALE : 1:20_XREF

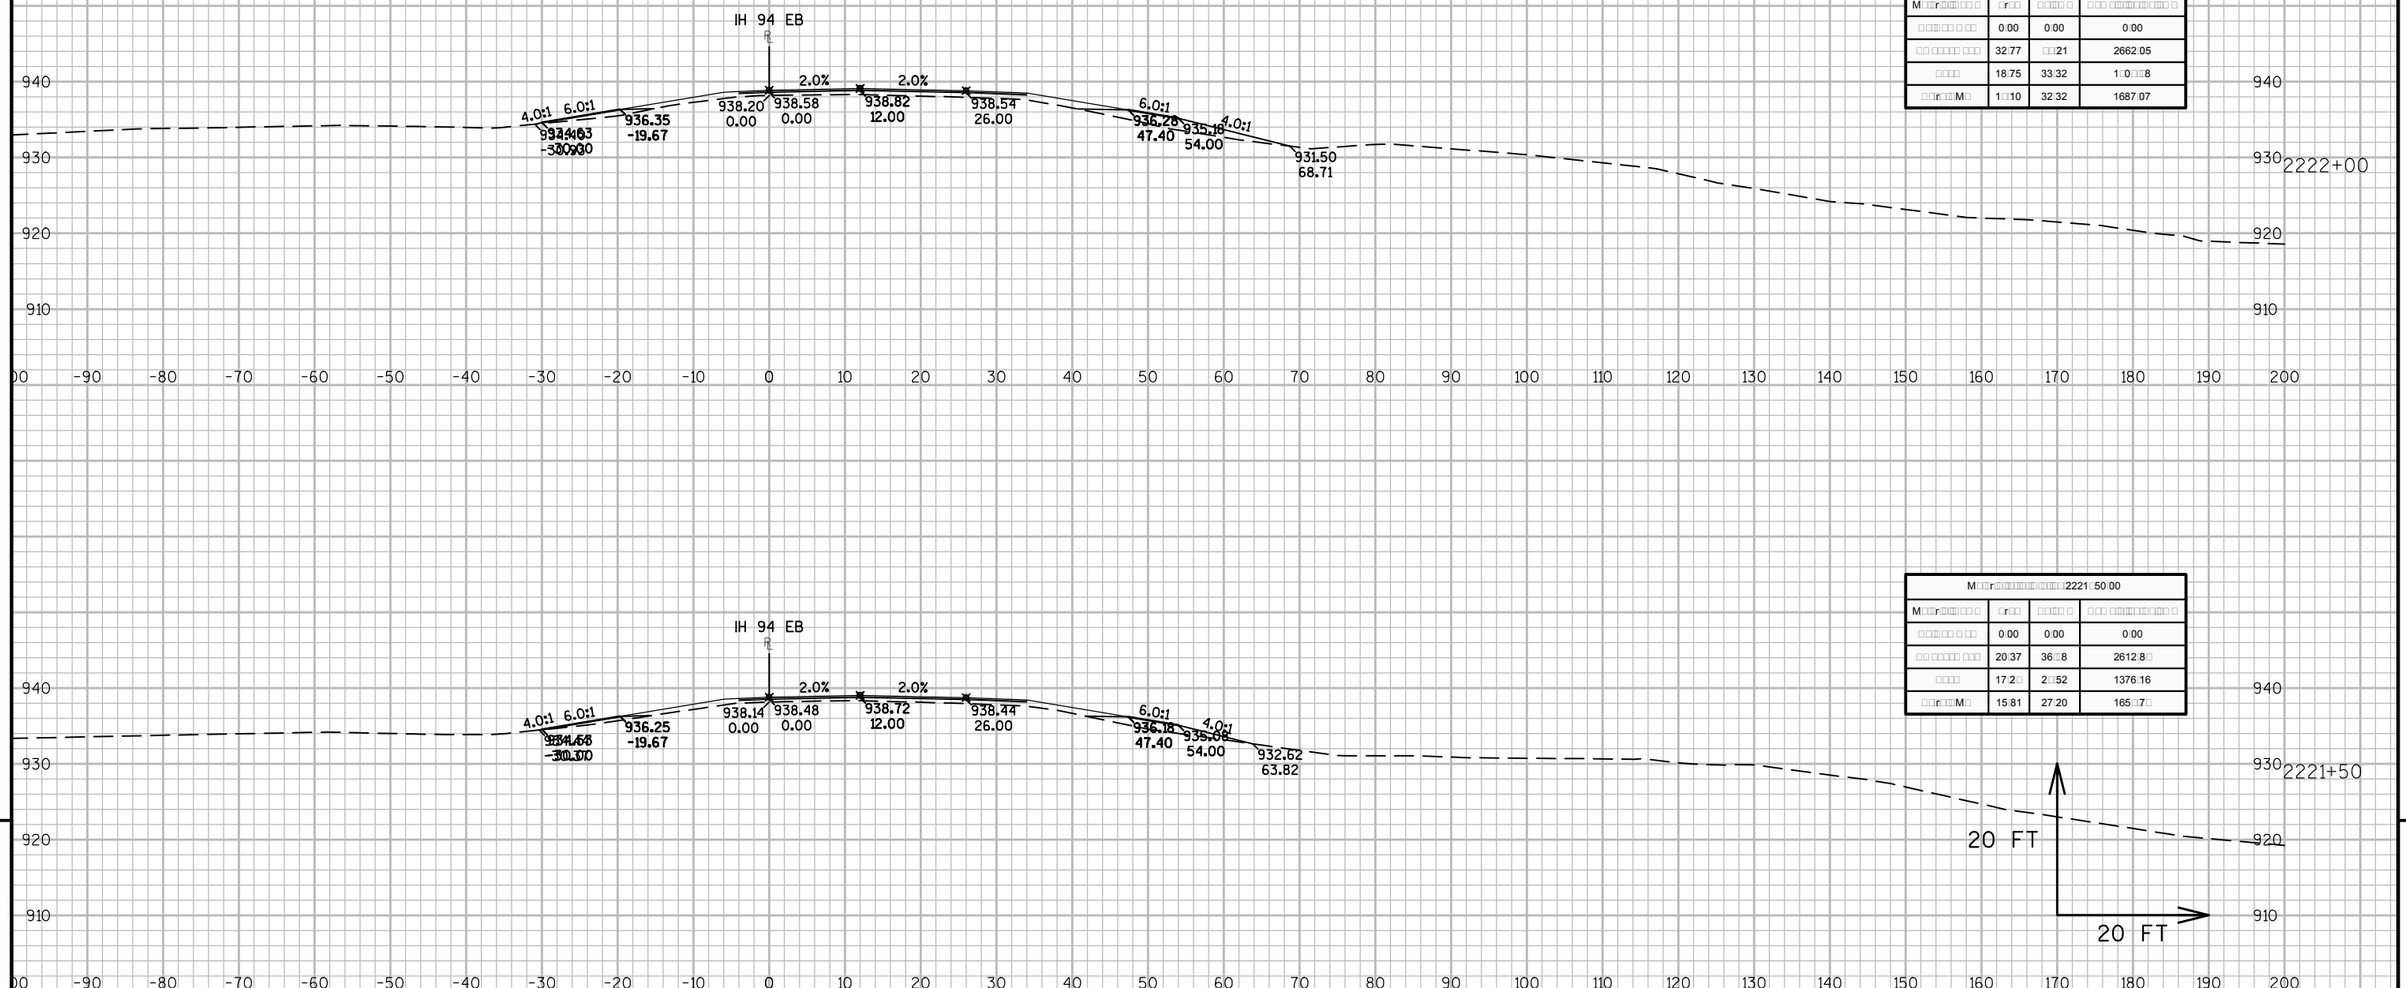

M□□r□□□□□□□□□□□□□□□□□2222□00.00			
M□□r□□□□□ □ □□	□r□□	□□□□ □	□ □□ □□□□□□□□□ □
□□□□□□ □ □□	0.00	0.00	0.00
□□ □□□□□ □□□	32.77	□□21	2662.05
□□□□	18.75	33.32	1□0□□8
□□r□□□M□	1□10	32.32	1687.07

M□□r□□□□□□□□□□□□□□□□□2221□50.00			
M□□r□□□□□ □ □□	□r□□	□□□□ □	□ □□ □□□□□□□□□ □
□□□□□□ □ □□	0.00	0.00	0.00
□□ □□□□□ □□□	20.37	36□8	2612.8□
□□□□	17.2□	2□52	1376.16
□□r□□□M□	15.81	27.20	165□7□

9

9

PROJECT NO: 1023-00-72	HWY: IH 94	COUNTY: JACKSON	CROSS SECTIONS: IH 94 EB	SHEET	E

FILE NAME : N:\PDS\C3D\10230002\SHEETSPLAN\EAST BOUND C3D 2014\090202-XS-IH94-JC-EB- 2200+00 - 2265+00.DWG
LAYOUT NAME - 02 - (15)

PLOT DATE : 10/20/2014 9:38 AM PLOT BY : ANDRITSCH, ERIC R PLOT NAME : PLOT SCALE : 1:20_XREF

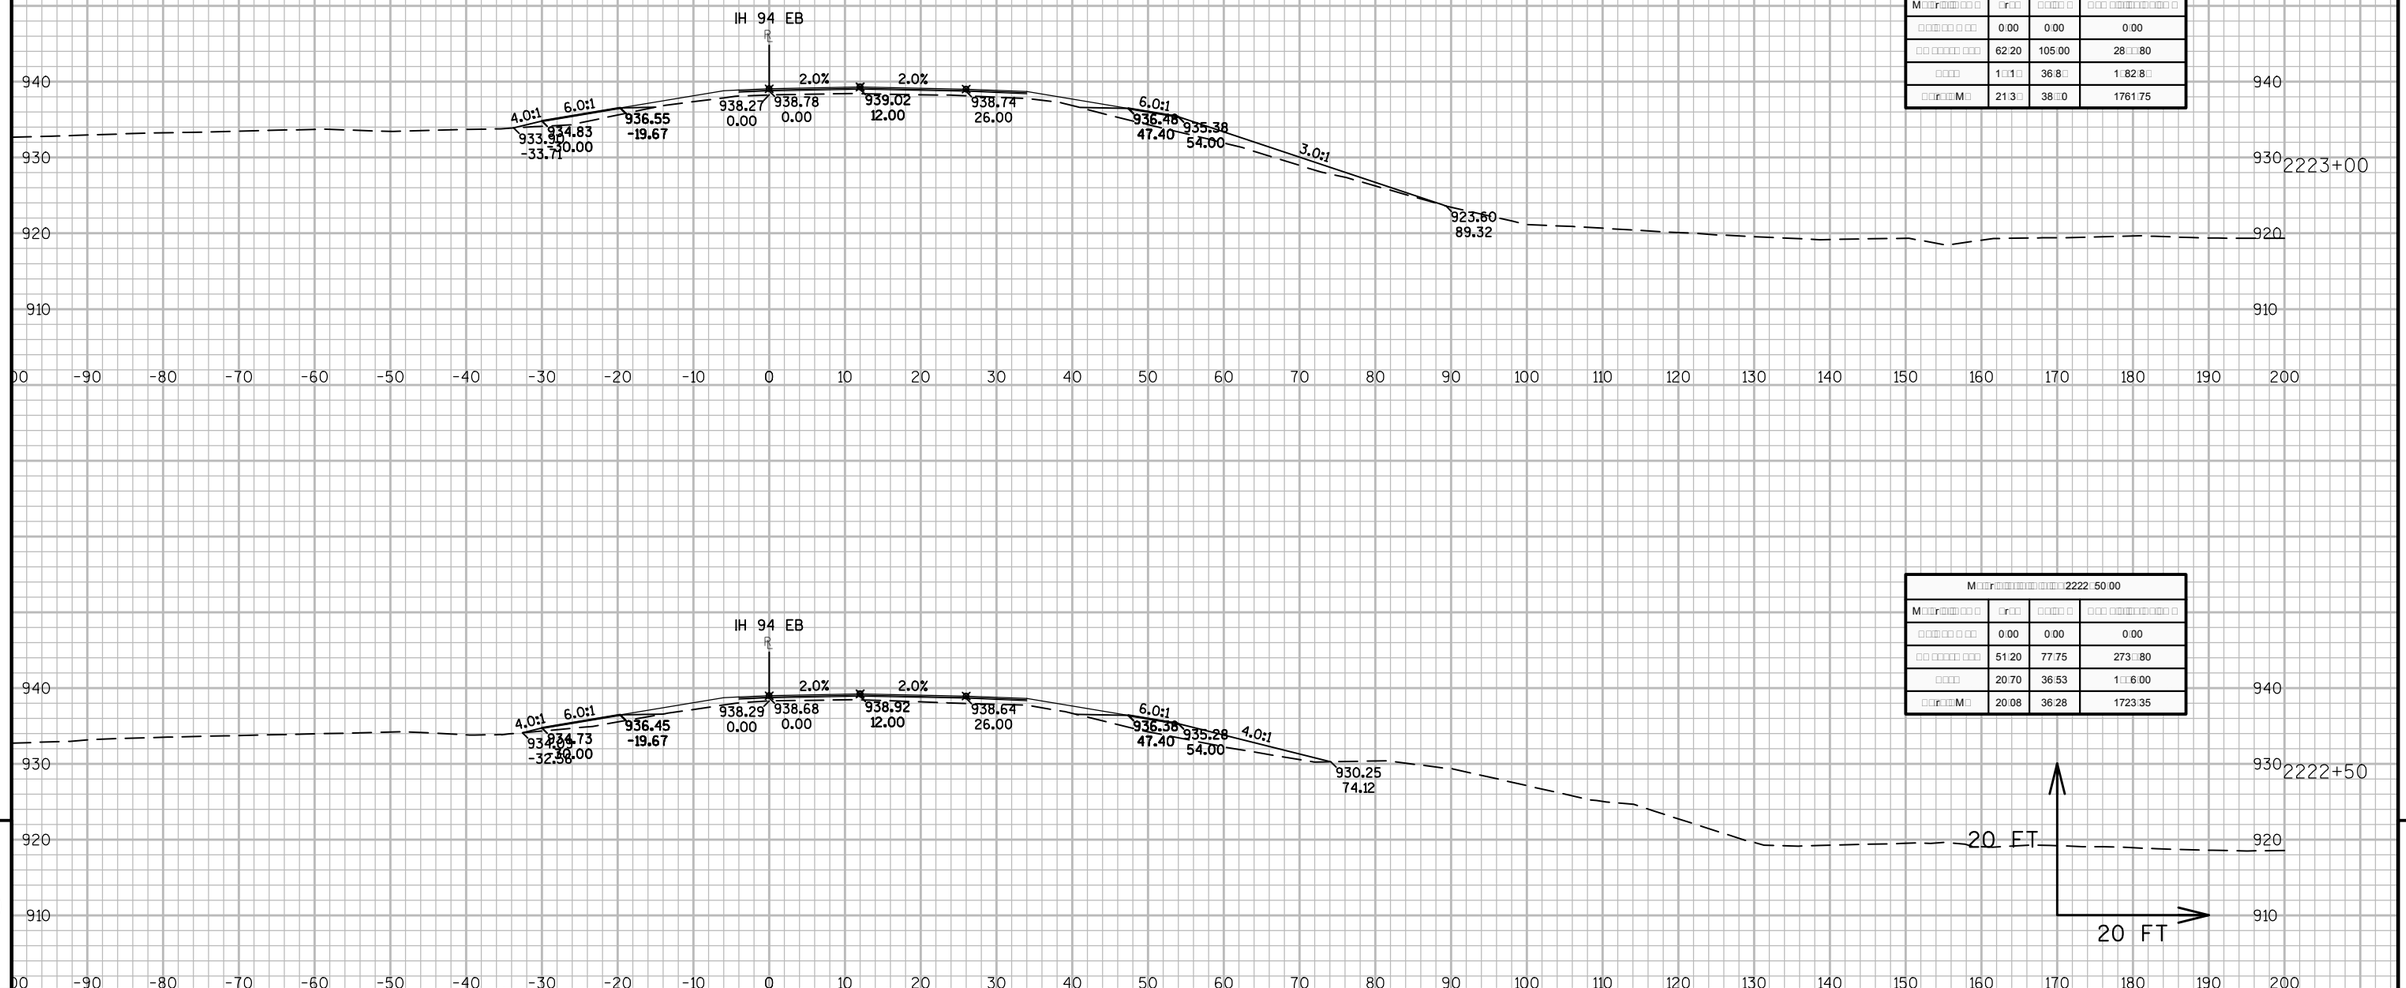

M□□r□□□□□□□□□□□□□□□□2223: 00:00			
M□□r□□□□ □ □□	□r□□	□:□□□ □	□:□□ □□□□□□□□□□ □
□□□□□□ □ □□	0:00	0:00	0:00
□□ □□□□□ □□□	62:20	105:00	28□□80
□:□□□	1□:1□	36:8□	1□82:8□
□□r□□□M□	21:3□	38:□0	1761:75

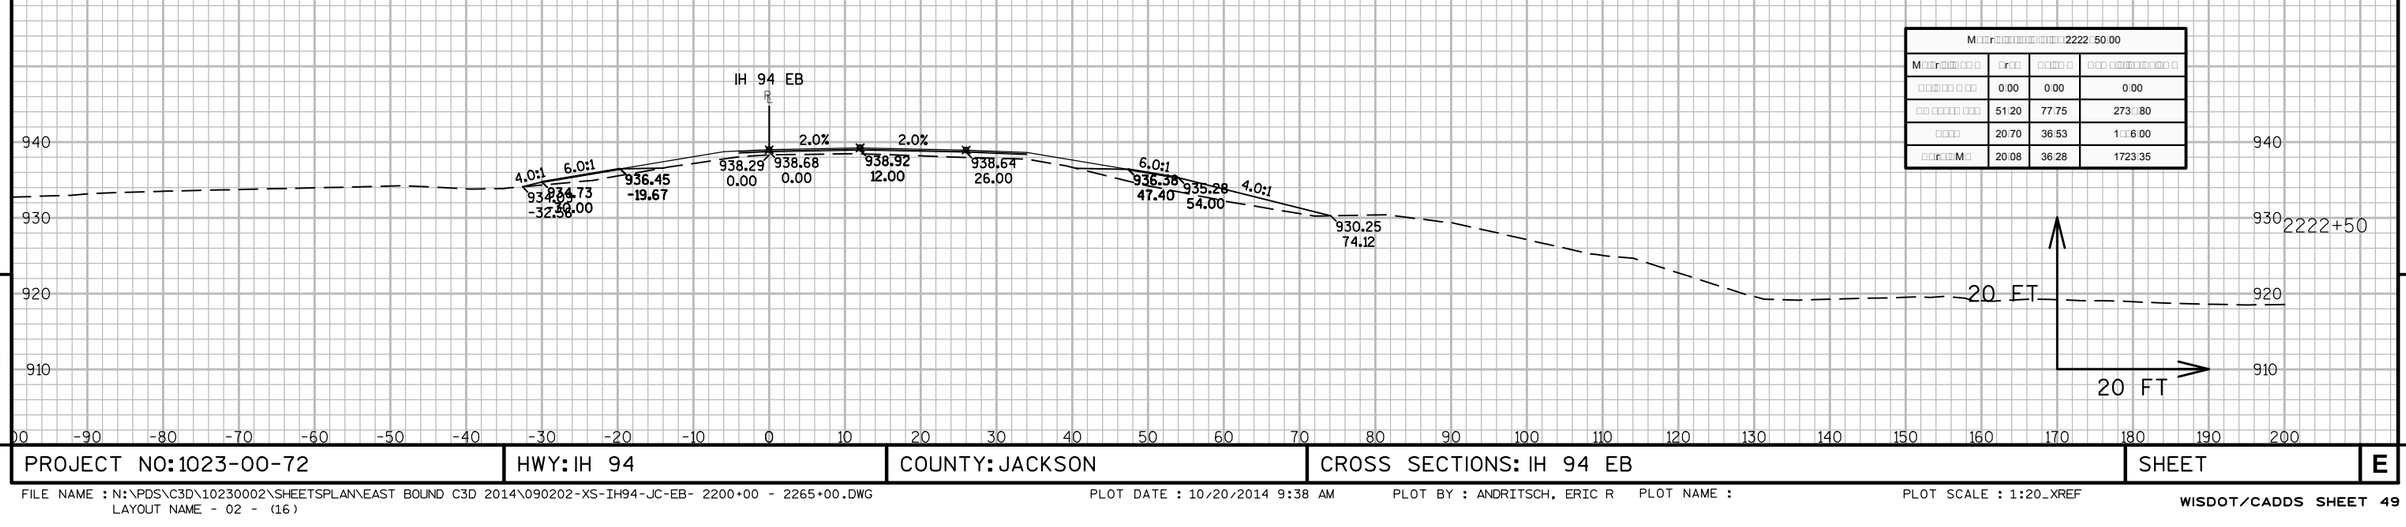

M□□r□□□□□□□□□□□□□□□□2222: 50:00			
M□□r□□□□ □ □□	□r□□	□:□□□ □	□:□□ □□□□□□□□□□ □
□□□□□□ □ □□	0:00	0:00	0:00
□□ □□□□□ □□□	51:20	77:75	273:□80
□:□□□	20:70	36:53	1□□6:00
□□r□□□M□	20:08	36:28	1723:35

9

9

PROJECT NO: 1023-00-72	HWY: IH 94	COUNTY: JACKSON	CROSS SECTIONS: IH 94 EB	SHEET	E

FILE NAME : N:\PDS\C3D\10230002\SHEETSPLAN\EAST BOUND C3D 2014\090202-XS-IH94-JC-EB- 2200+00 - 2265+00.DWG
LAYOUT NAME - 02 - (16)
PLOT DATE : 10/20/2014 9:38 AM PLOT BY : ANDRITSCH, ERIC R PLOT NAME : PLOT SCALE : 1:20_XREF

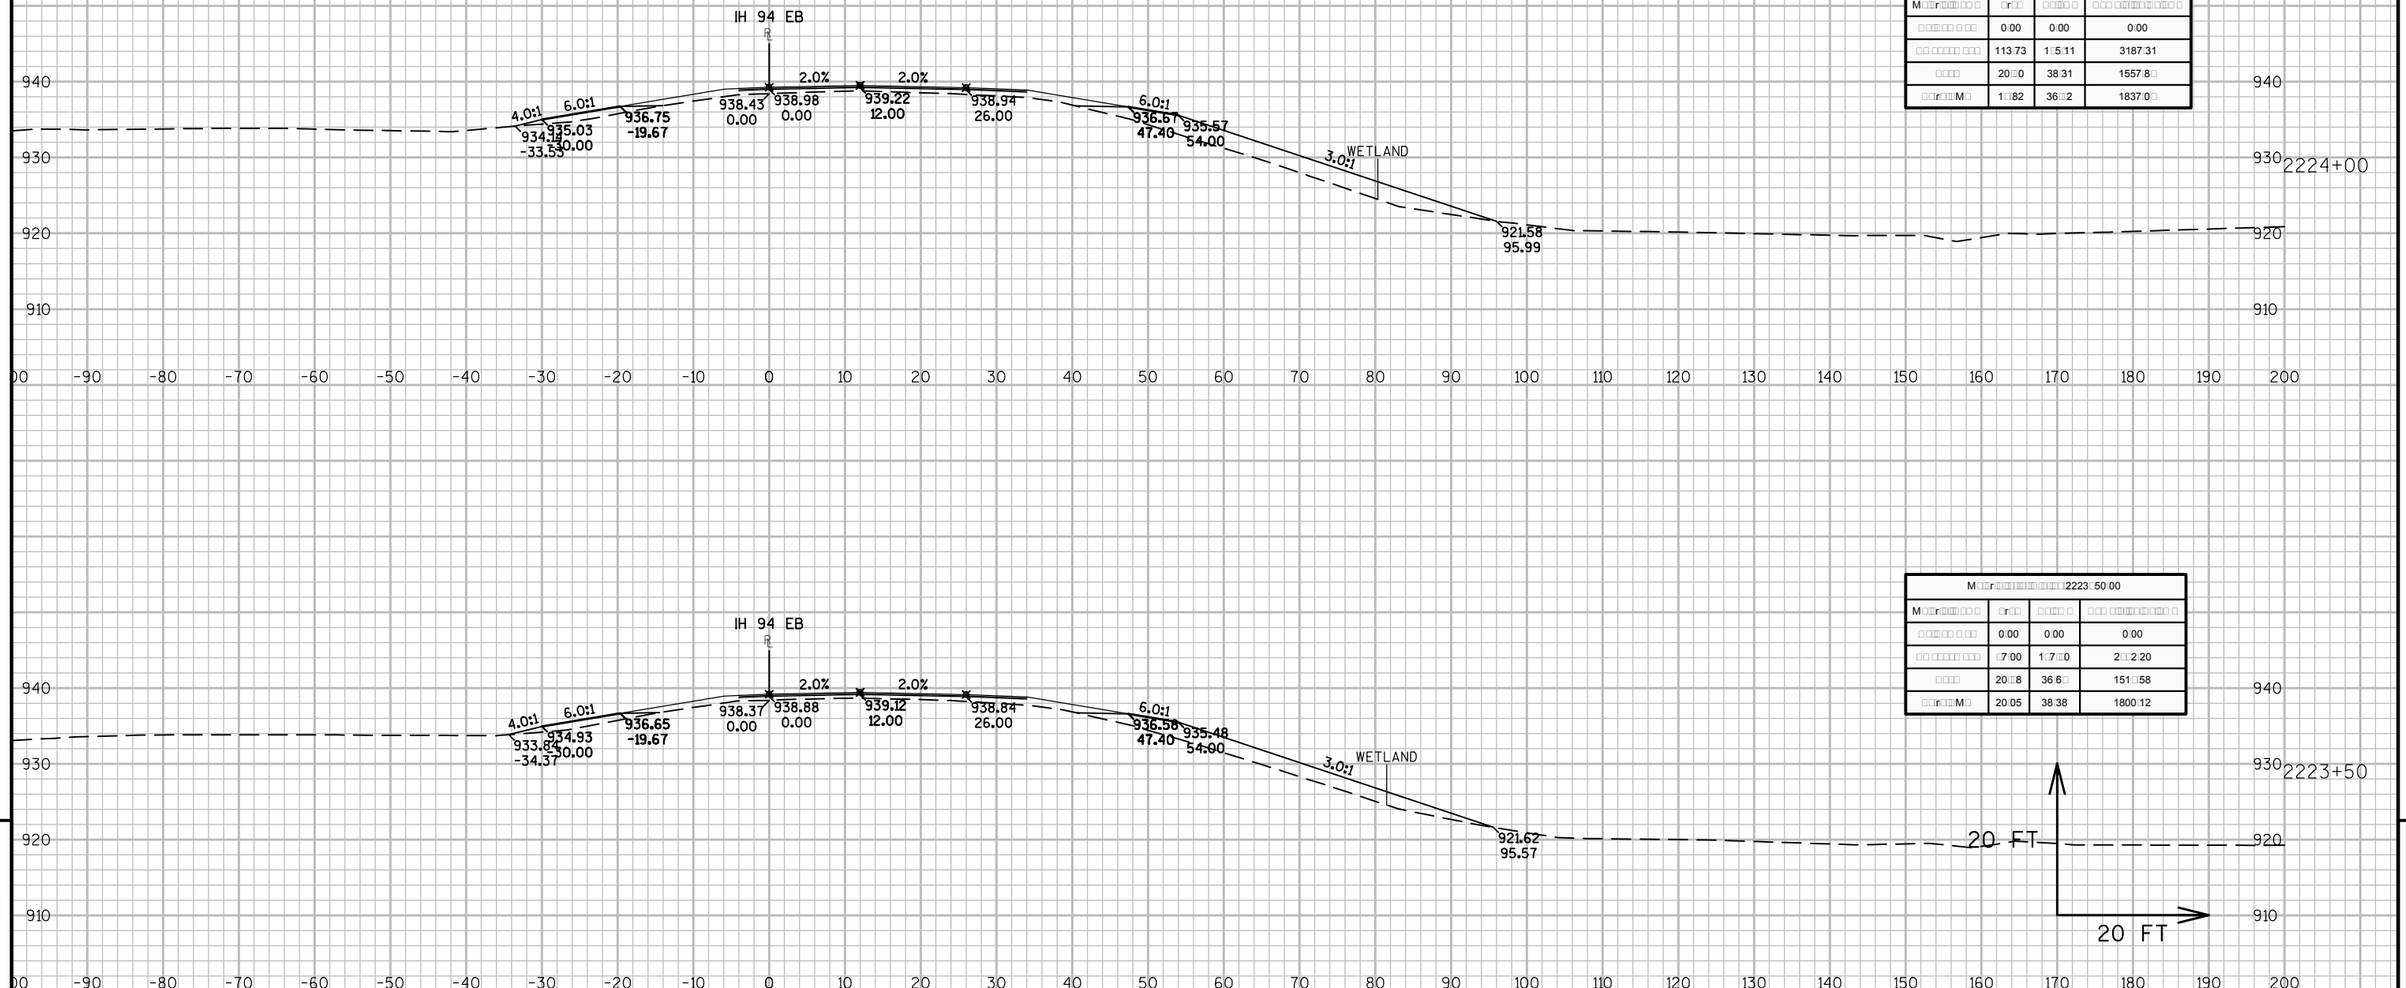

M□□r□□□□□□□□□□□□□□□□2223□50.00			
M□□r□□□□□□□□	□r□□	□□□□□ □	□□□ □□□□□□□□□□ □
□□□□□□ □ □□	0.00	0.00	0.00
□□ □□□□□□ □□□	□7.00	1□7□□0	2□□2.20
□□□□	20□□8	36.6□	151□.58
□□r□□□M□	20.05	38.38	1800.12

M□□r□□□□□□□□□□□□□□□□2223□50.00			
M□□r□□□□□□□□	□r□□	□□□□□ □	□□□ □□□□□□□□□□ □
□□□□□□ □ □□	0.00	0.00	0.00
□□ □□□□□□ □□□	□7.00	1□7□□0	2□□2.20
□□□□	20□□8	36.6□	151□.58
□□r□□□M□	20.05	38.38	1800.12

9

9

PROJECT NO: 1023-00-72	HWY: IH 94	COUNTY: JACKSON	CROSS SECTIONS: IH 94 EB	SHEET	E

FILE NAME : N:\PDS\C3D\10230002\SHEETSPLAN\EAST BOUND C3D 2014\090202-XS-IH94-JC-EB- 2200+00 - 2265+00.DWG
LAYOUT NAME - 02 - (17)

PLOT DATE : 10/20/2014 9:39 AM PLOT BY : ANDRITSCH, ERIC R PLOT NAME : PLOT SCALE : 1:20_XREF

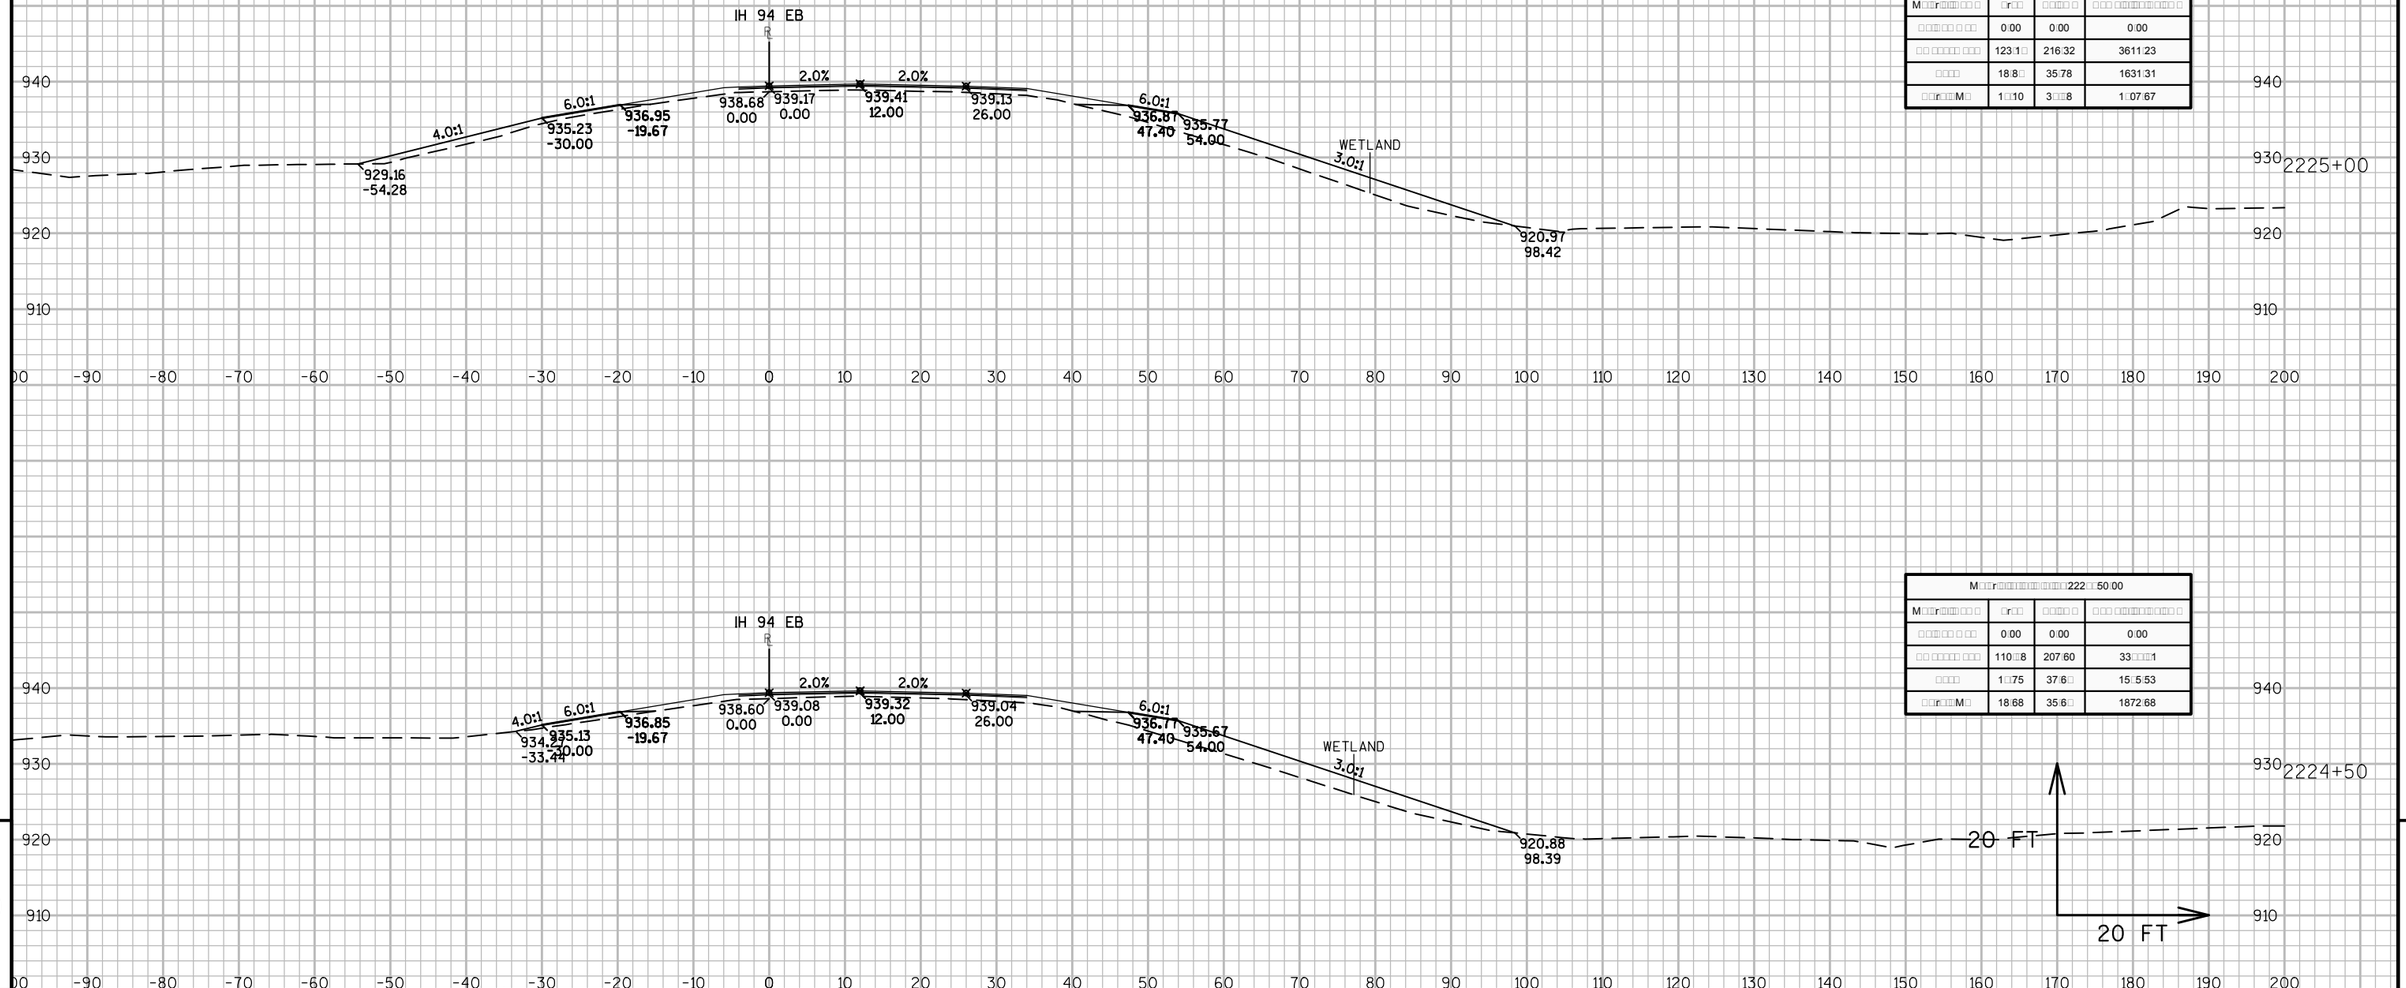

M□□r□□□□□□□□□□□□□□□□□2225□00.00			
M□□r□□□□□□□	□r□□	□□□□□	□□□ □□□□□□□□□□
□□□□□□	0.00	0.00	0.00
□□ □□□□□	123.1□	216.32	3611.23
□□□□	18.8□	35.78	1631.31
□□r□□M□	1□.10	3□□.8	1□07.67

M□□r□□□□□□□□□□□□□□□□□222□□50.00			
M□□r□□□□□□□	□r□□	□□□□□	□□□ □□□□□□□□□
□□□□□	0.00	0.00	0.00
□□ □□□□□	110□□8	207.60	33□□□1
□□□□	1□.75	37.6□	15□5.53
□□r□□M□	18.68	35.6□	1872.68

9

9

PROJECT NO: 1023-00-72	HWY: IH 94	COUNTY: JACKSON	CROSS SECTIONS: IH 94 EB	SHEET	E

FILE NAME : N:\PDS\C3D\10230002\SHEETSPLAN\EAST BOUND C3D 2014\090202-XS-IH94-JC-EB- 2200+00 - 2265+00.DWG
LAYOUT NAME - 02 - (18)

PLOT DATE : 10/20/2014 9:39 AM PLOT BY : ANDRITSCH, ERIC R PLOT NAME : PLOT SCALE : 1:20_XREF

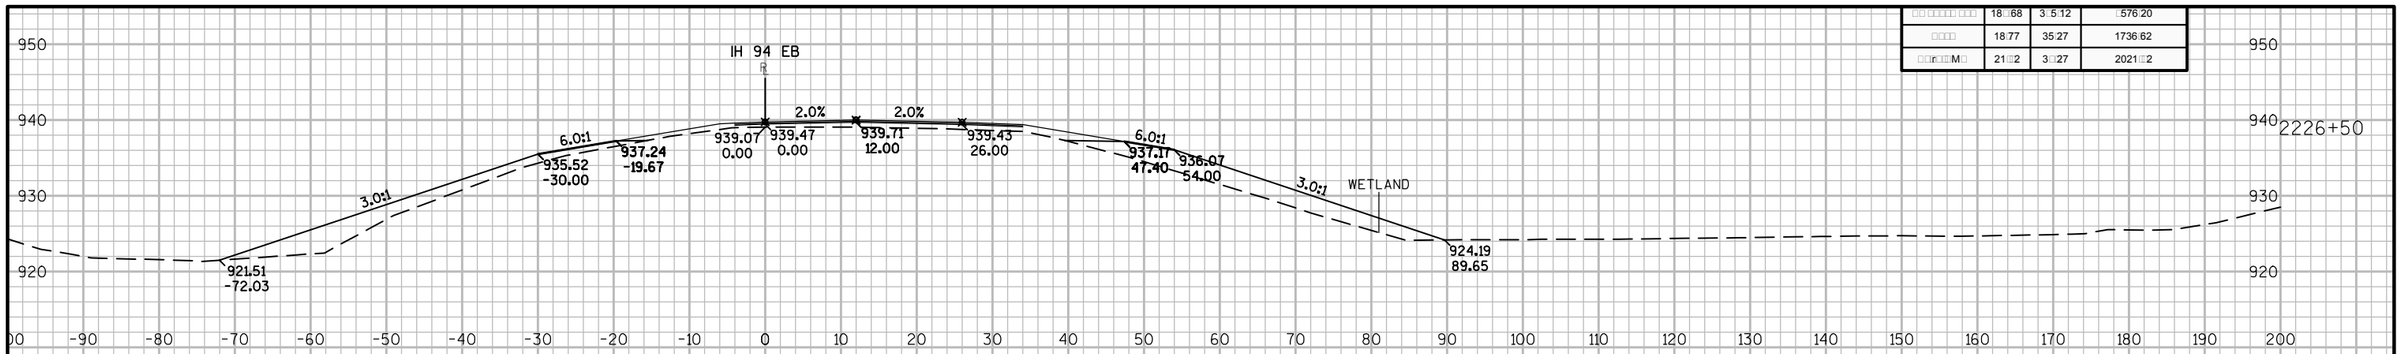

□□□□□□□□ □□□	18□68	3□5:12	□576:20
□□□□	18:77	35:27	1736:62
□□r□□□M□	21□2	3□:27	2021□2

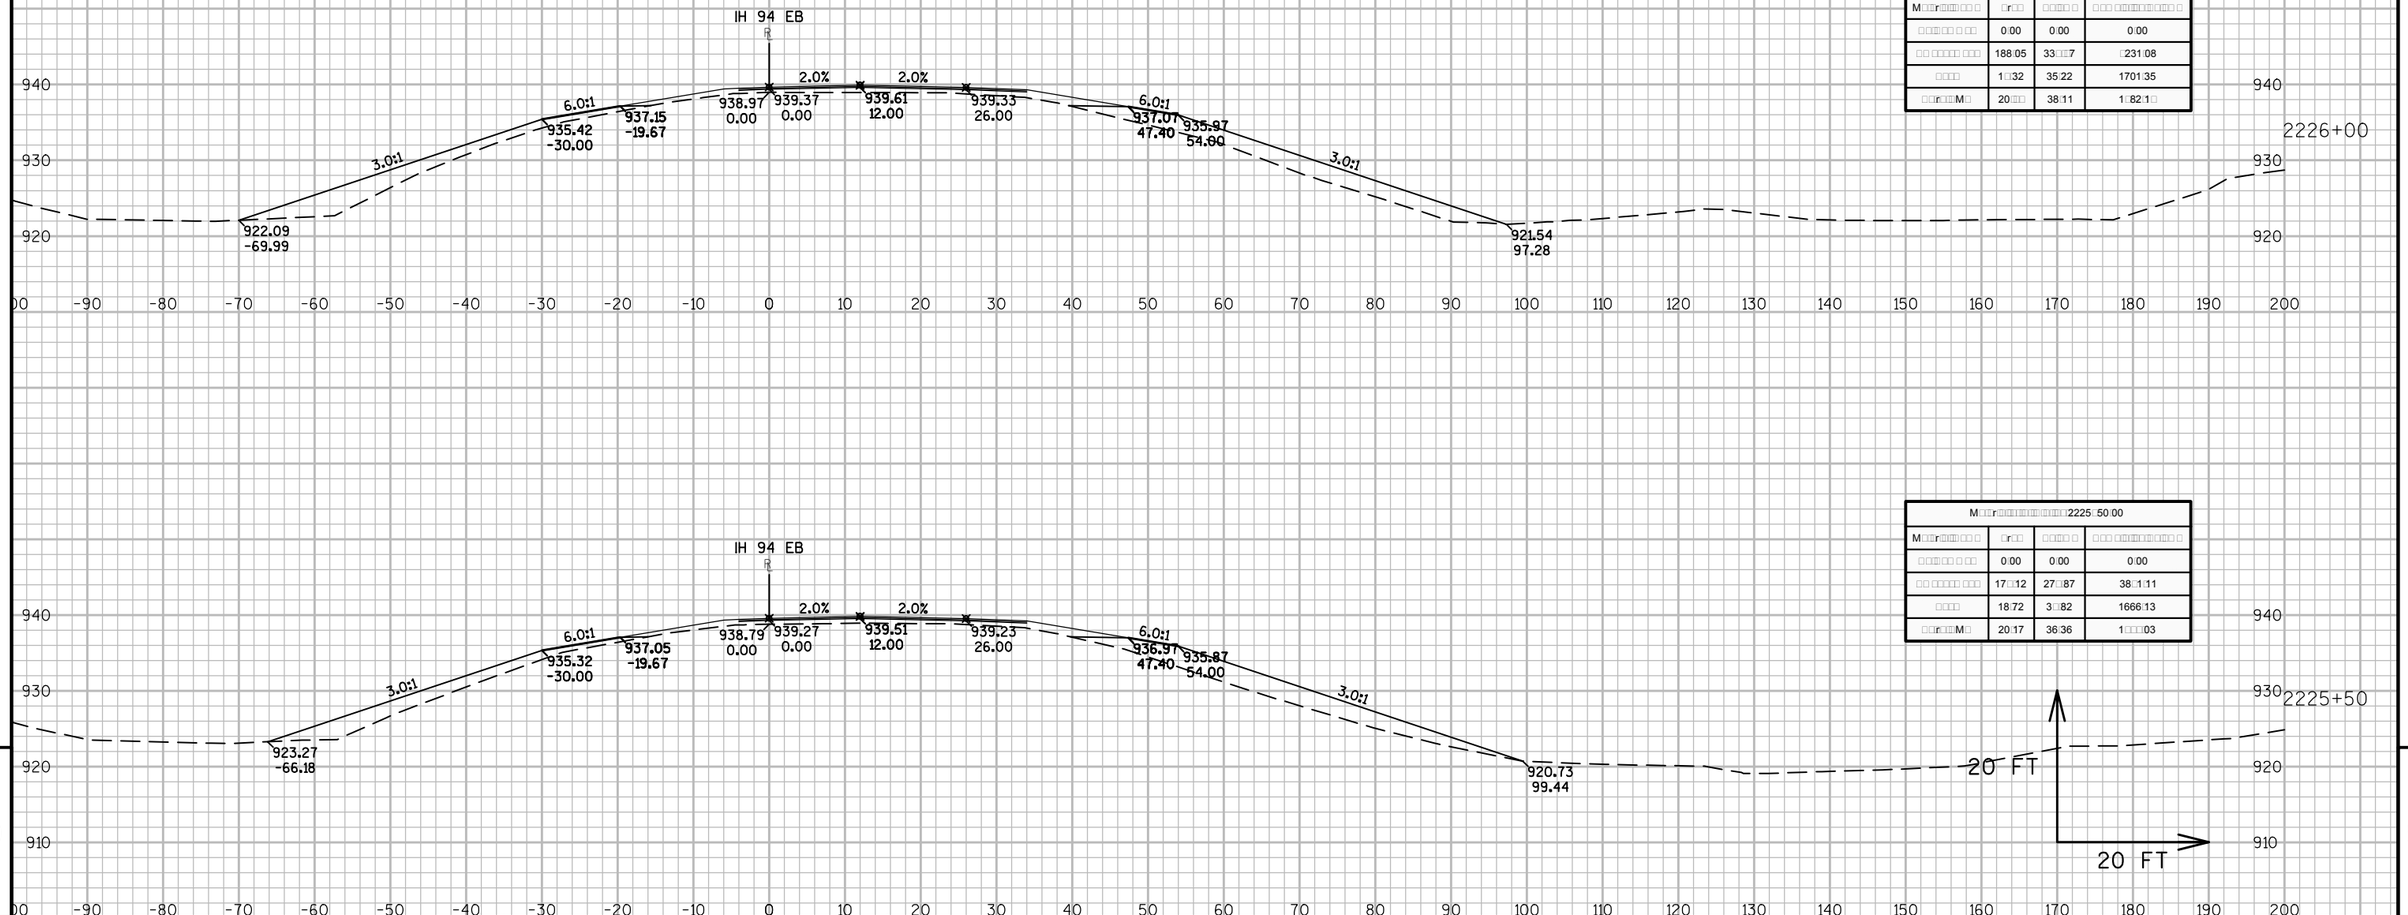

M□□r□□□□□□□□□□□□2226□00.00			
M□□r□□□□□□	□r□□	□□□□□	□□□ □□□□□□□□□
□□□□□□ □ □□	0:00	0:00	0:00
□□ □□□□□ □□□	188:05	33□□7	□231:08
□□□□	1□32	35:22	1701:35
□□r□□□M□	20□□	38:11	1□82:1□

M□□r□□□□□□□□□□□□2225□50.00			
M□□r□□□□□□	□r□□	□□□□□	□□□ □□□□□□□□□
□□□□□□ □ □□	0:00	0:00	0:00
□□ □□□□□ □□□	17□□12	27□□87	38□1:11
□□□□	18:72	3□:82	1666:13
□□r□□□M□	20:17	36:36	1□□□03

9

9

PROJECT NO: 1023-00-72	HWY: IH 94	COUNTY: JACKSON	CROSS SECTIONS: IH 94 EB	SHEET	E

FILE NAME : N:\PDS\C3D\10230002\SHEETSPLAN\EAST BOUND C3D 2014\090202-XS-IH94-JC-EB- 2200+00 - 2265+00.DWG
LAYOUT NAME - 02 - (19)
PLOT DATE : 10/20/2014 9:39 AM PLOT BY : ANDRITSCH, ERIC R PLOT NAME : PLOT SCALE : 1:20_XREF

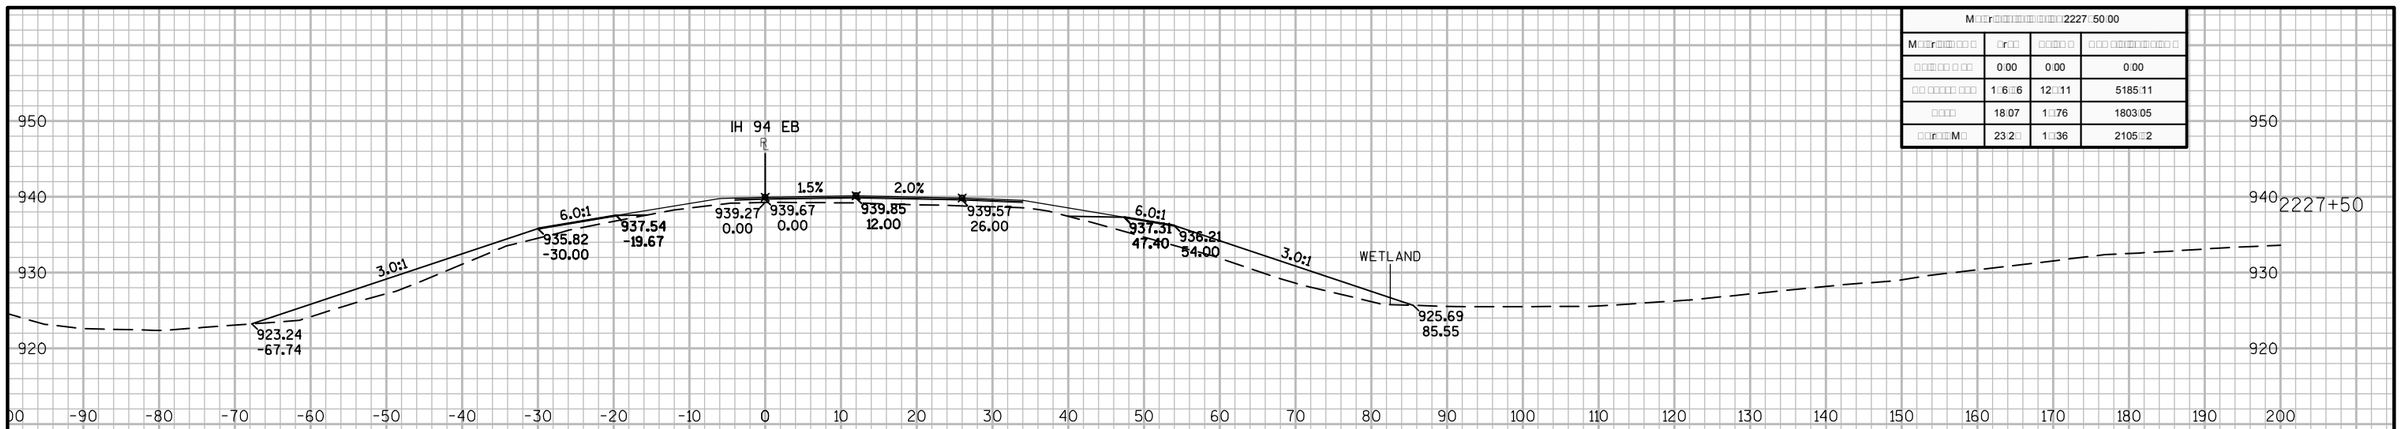

M□□r□□□□□□□□□□□□□□2227□50.00			
M□□r□□□□□□	□r□□	□□□□□	□□□ □□□□□□□□□
□□□□□ □ □□	0.00	0.00	0.00
□□ □□□□□ □□□	1□6□6	12□11	5185.11
□□□□	18.07	1□76	1803.05
□□r□□M□	23.2□	1□36	2105□2

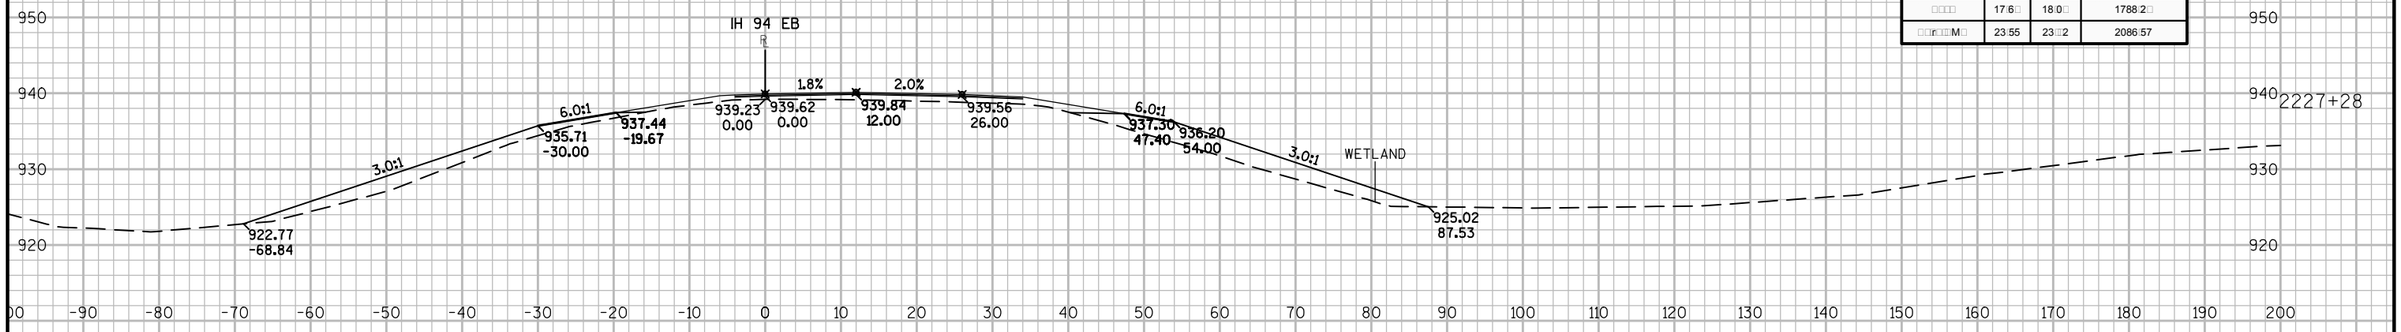

M□□r□□□□□□□□□□□□□□2227□27.6□			
M□□r□□□□□□	□r□□	□□□□□	□□□ □□□□□□□□□
□□□□□ □ □□	0.00	0.00	0.00
□□ □□□□□ □□□	153.38	162.□□	5061.00
□□□□	17.6□	18.0□	1788.2□
□□r□□M□	23.55	23.□2	2086.57

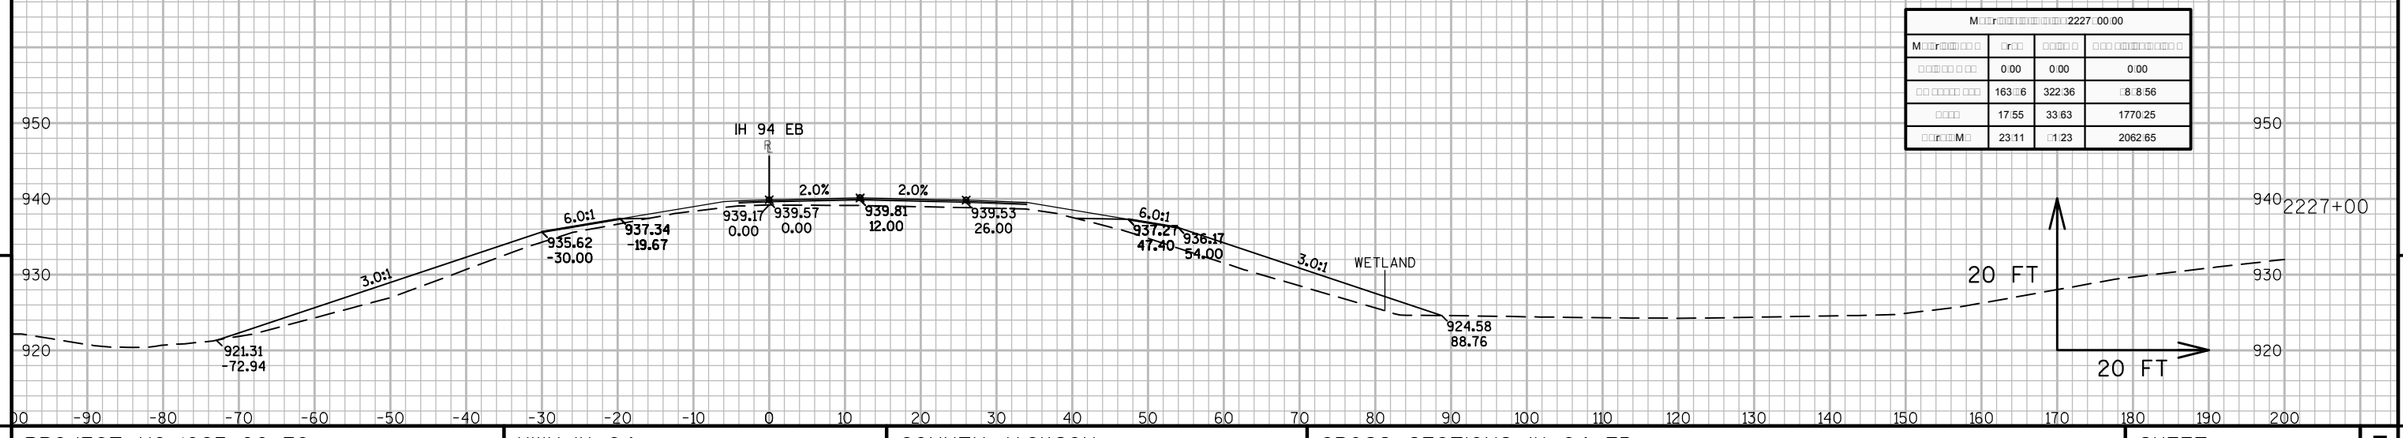

M□□r□□□□□□□□□□□□□□2227□00.00			
M□□r□□□□□□	□r□□	□□□□□	□□□ □□□□□□□□□
□□□□□ □ □□	0.00	0.00	0.00
□□ □□□□□ □□□	163□□6	322.36	□8□8.56
□□□□	17.55	33.63	1770.25
□□r□□M□	23.11	□1.23	2062.65

9

9

PROJECT NO: 1023-00-72	HWY: IH 94	COUNTY: JACKSON	CROSS SECTIONS: IH 94 EB	SHEET	E

FILE NAME : N:\PDS\C3D\10230002\SHEETSPLAN\EAST BOUND C3D 2014\090202-XS-IH94-JC-EB- 2200+00 - 2265+00.DWG
LAYOUT NAME - 02 - (20)
PLOT DATE : 10/20/2014 9:39 AM PLOT BY : ANDRITSCH, ERIC R PLOT NAME : PLOT SCALE : 1:20_XREF

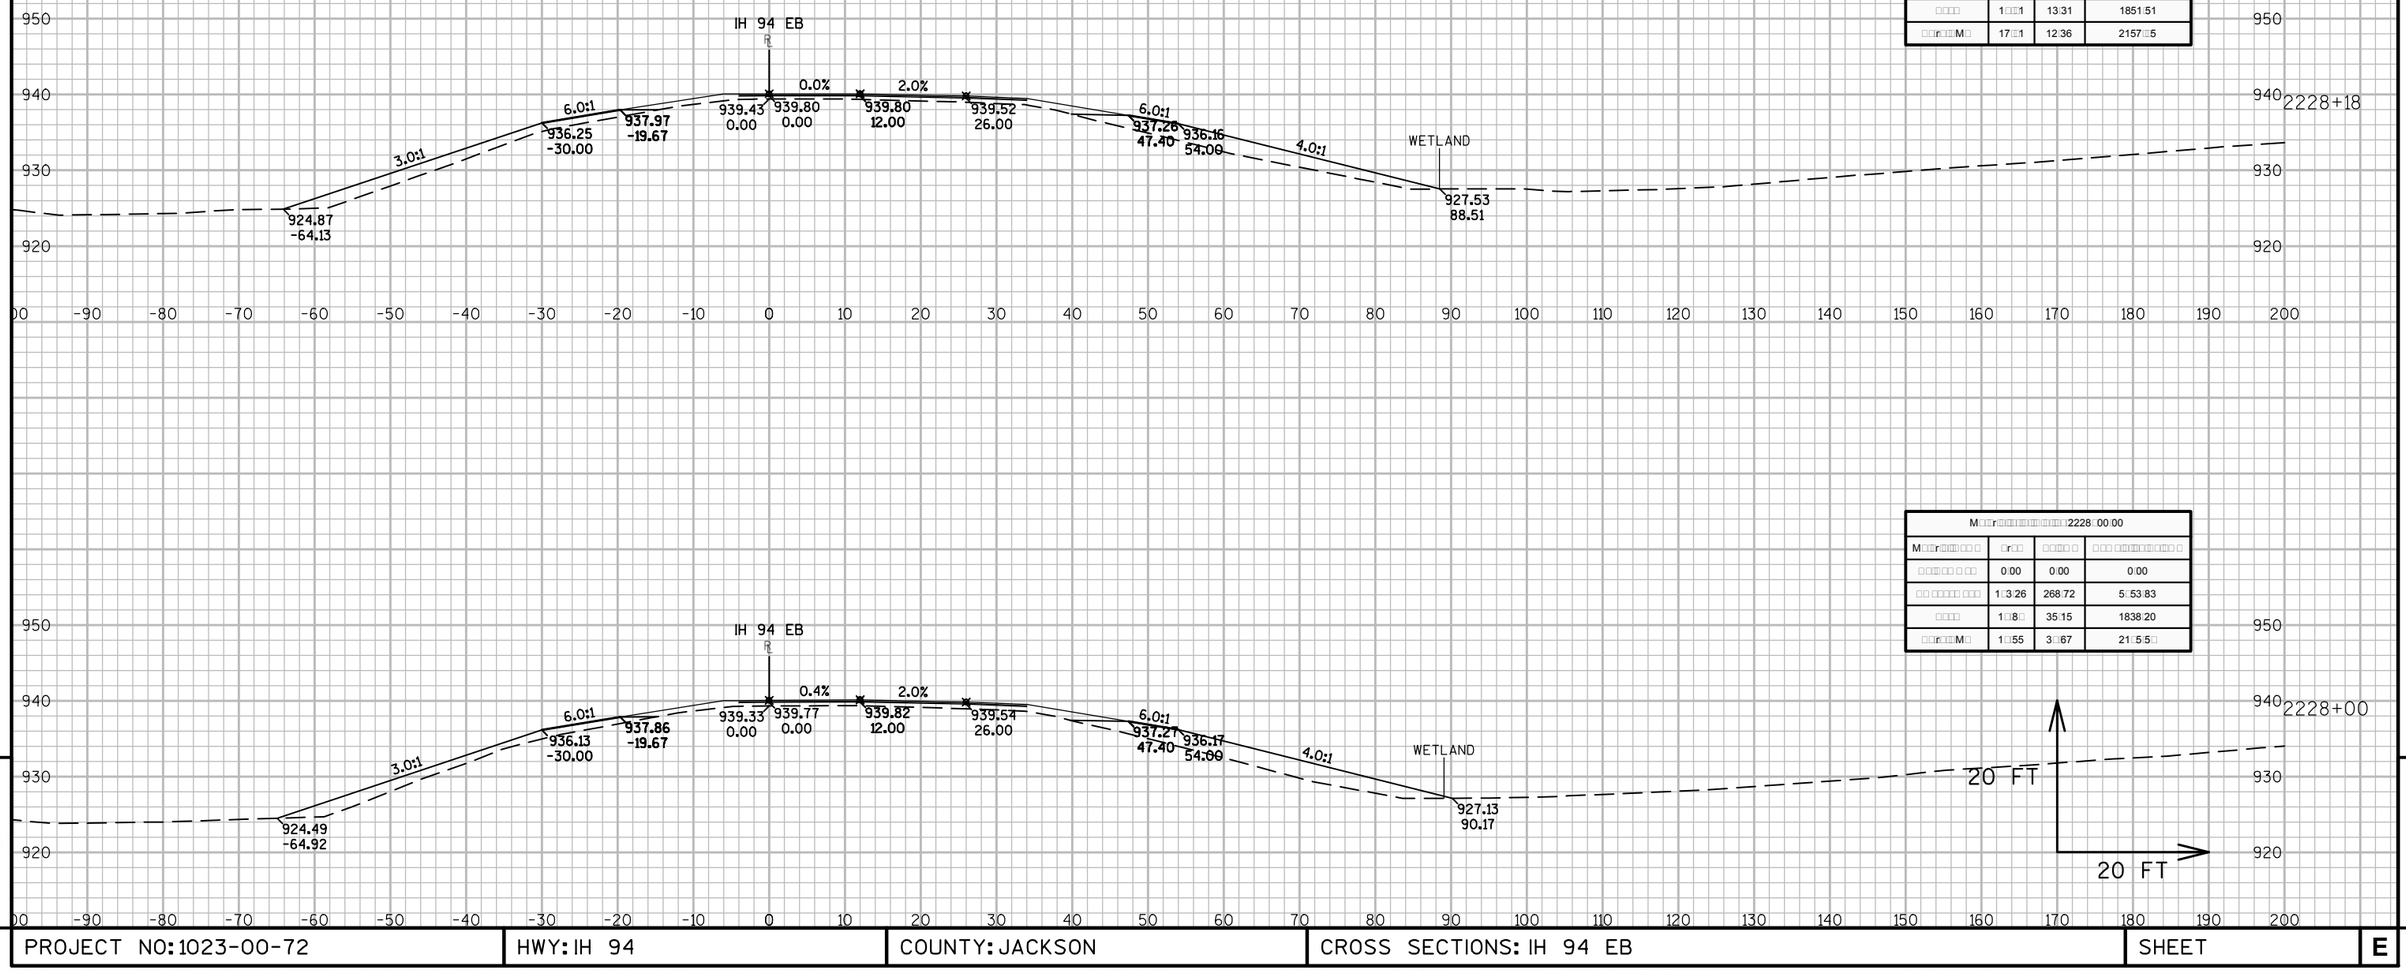

M□□r□□□□□□□□□□□□□□□□2228□18.06			
M□□r□□□□□□□	□r□□	□□□□□	□□□ □□□□□□□□□
□□□□□□ □ □□	0.00	0.00	0.00
□□ □□□□□ □□□	13□35	□2.82	55□6.65
□□□□	1□□1	13.31	1851.51
□□r□□□M□	17□1	12.36	2157□5

M□□r□□□□□□□□□□□□□□□□2228□00.00			
M□□r□□□□□□□	□r□□	□□□□□	□□□ □□□□□□□□□
□□□□□□ □ □□	0.00	0.00	0.00
□□ □□□□□ □□□	1□3.26	268.72	5□53.83
□□□□	1□8□	35.15	1838.20
□□r□□□M□	1□55	3□67	21□5.5□

9

9

PROJECT NO: 1023-00-72	HWY: IH 94	COUNTY: JACKSON	CROSS SECTIONS: IH 94 EB	SHEET	E

FILE NAME : N:\PDS\C3D\10230002\SHEETSPLAN\EAST BOUND C3D 2014\090202-XS-IH94-JC-EB- 2200+00 - 2265+00.DWG
LAYOUT NAME - 02 - (21)
PLOT DATE : 10/20/2014 9:39 AM PLOT BY : ANDRITSCH, ERIC R PLOT NAME : PLOT SCALE : 1:20_XREF

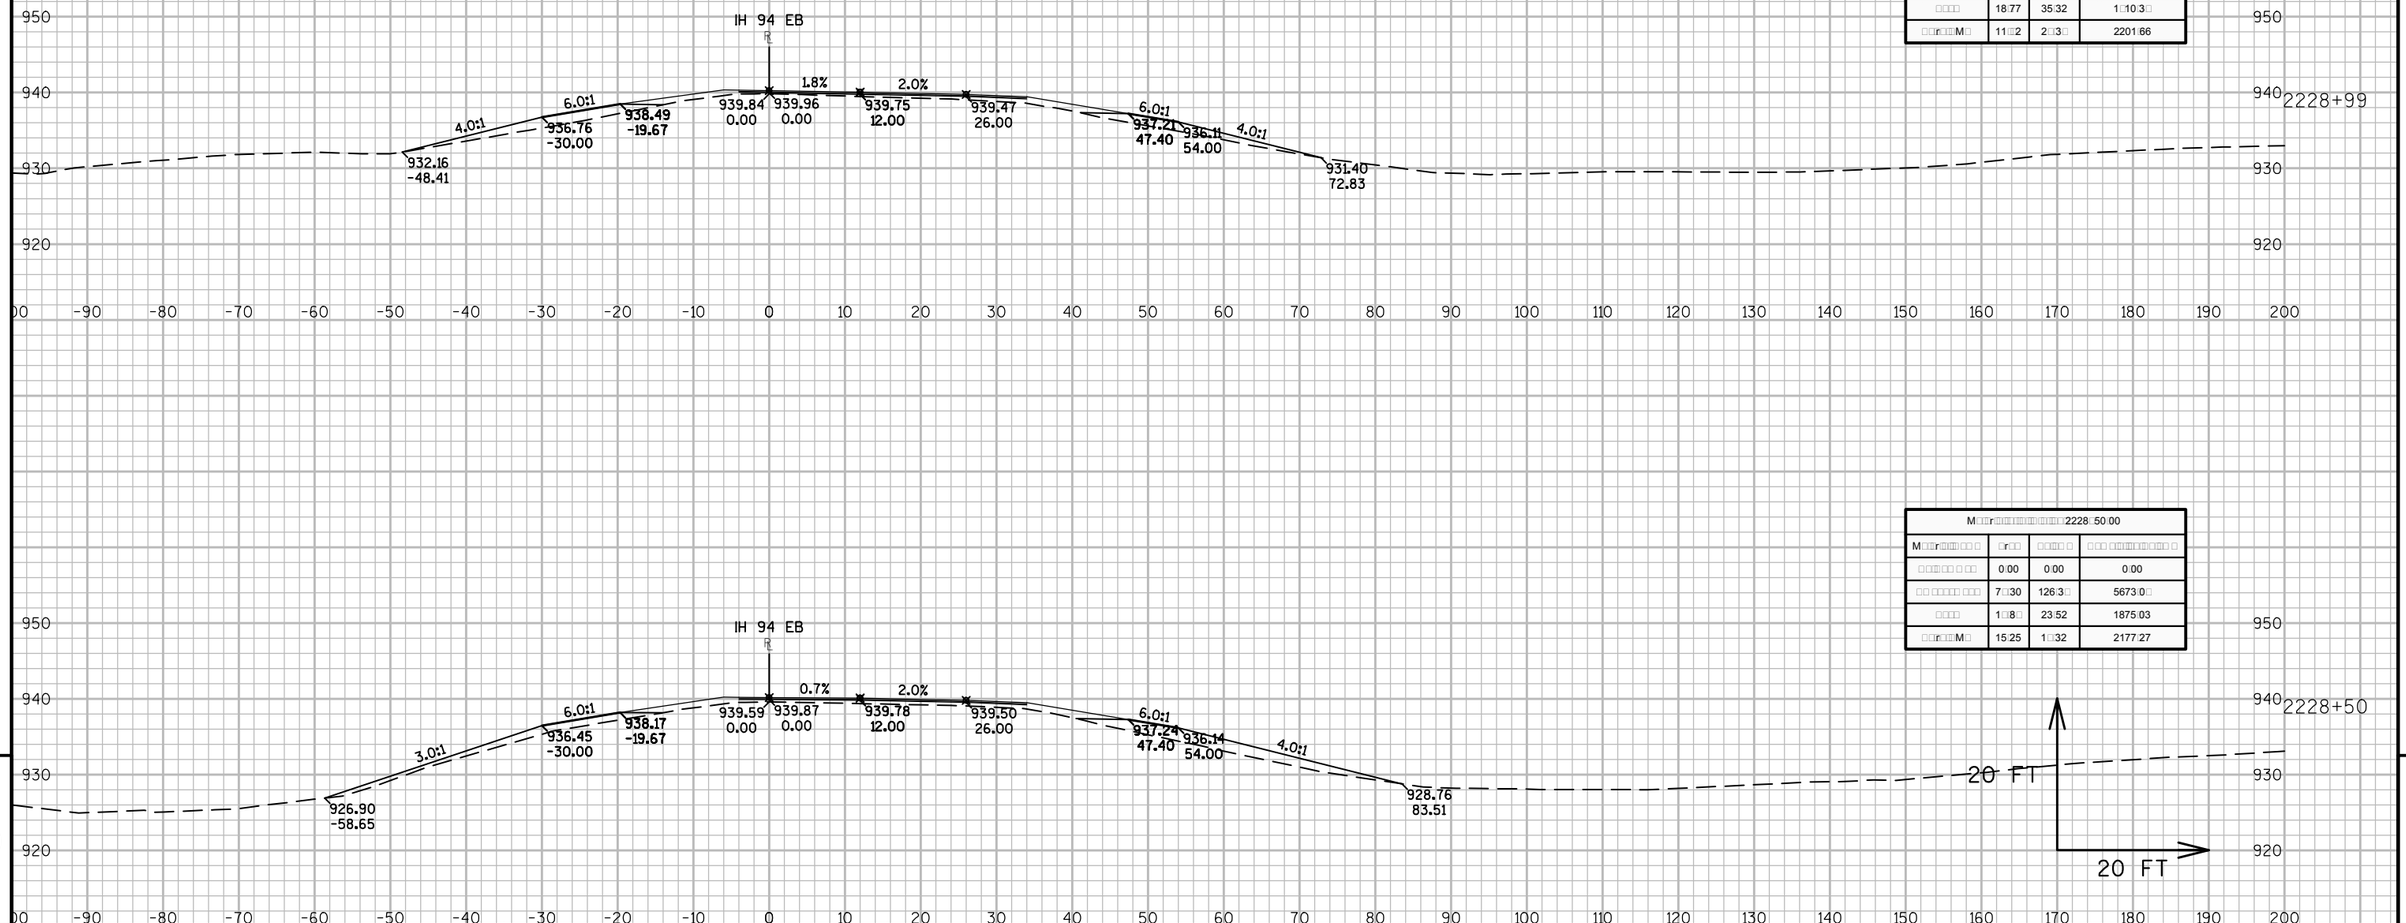

M□□r□□□□□□□□□□□□□□□□□□□□2228□□□3□			
M□□r□□□□□□□□	□r□□	□□□□ □	□□□ □□□□□□□□□□ □
□□□□□□ □ □□	0.00	0.00	0.00
□□ □□□□□□ □□□	5□.83	122.68	57□.5.72
□□□□	18.77	35.32	1□10.3□
□□r□□□M□	11□2	2□.3□	2201.66

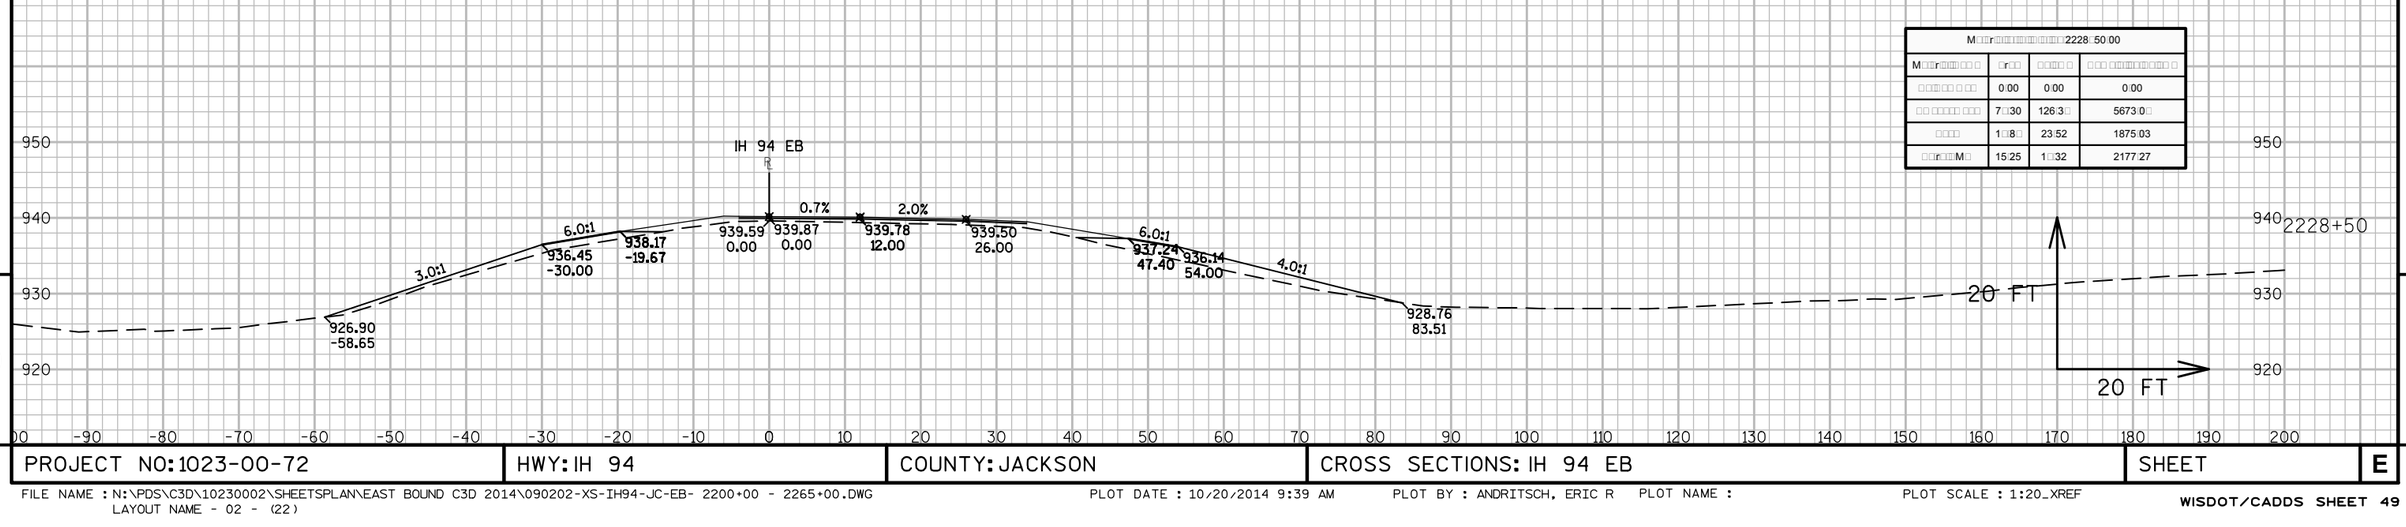

M□□r□□□□□□□□□□□□□□□□□□□□2228□50.00			
M□□r□□□□□□□□	□r□□	□□□□ □	□□□ □□□□□□□□□□ □
□□□□□□ □ □□	0.00	0.00	0.00
□□ □□□□□□ □□□	7□.30	126.3□	5673.0□
□□□□	1□.8□	23.52	1875.03
□□r□□□M□	15.25	1□.32	2177.27

9

9

PROJECT NO: 1023-00-72	HWY: IH 94	COUNTY: JACKSON	CROSS SECTIONS: IH 94 EB	SHEET	E

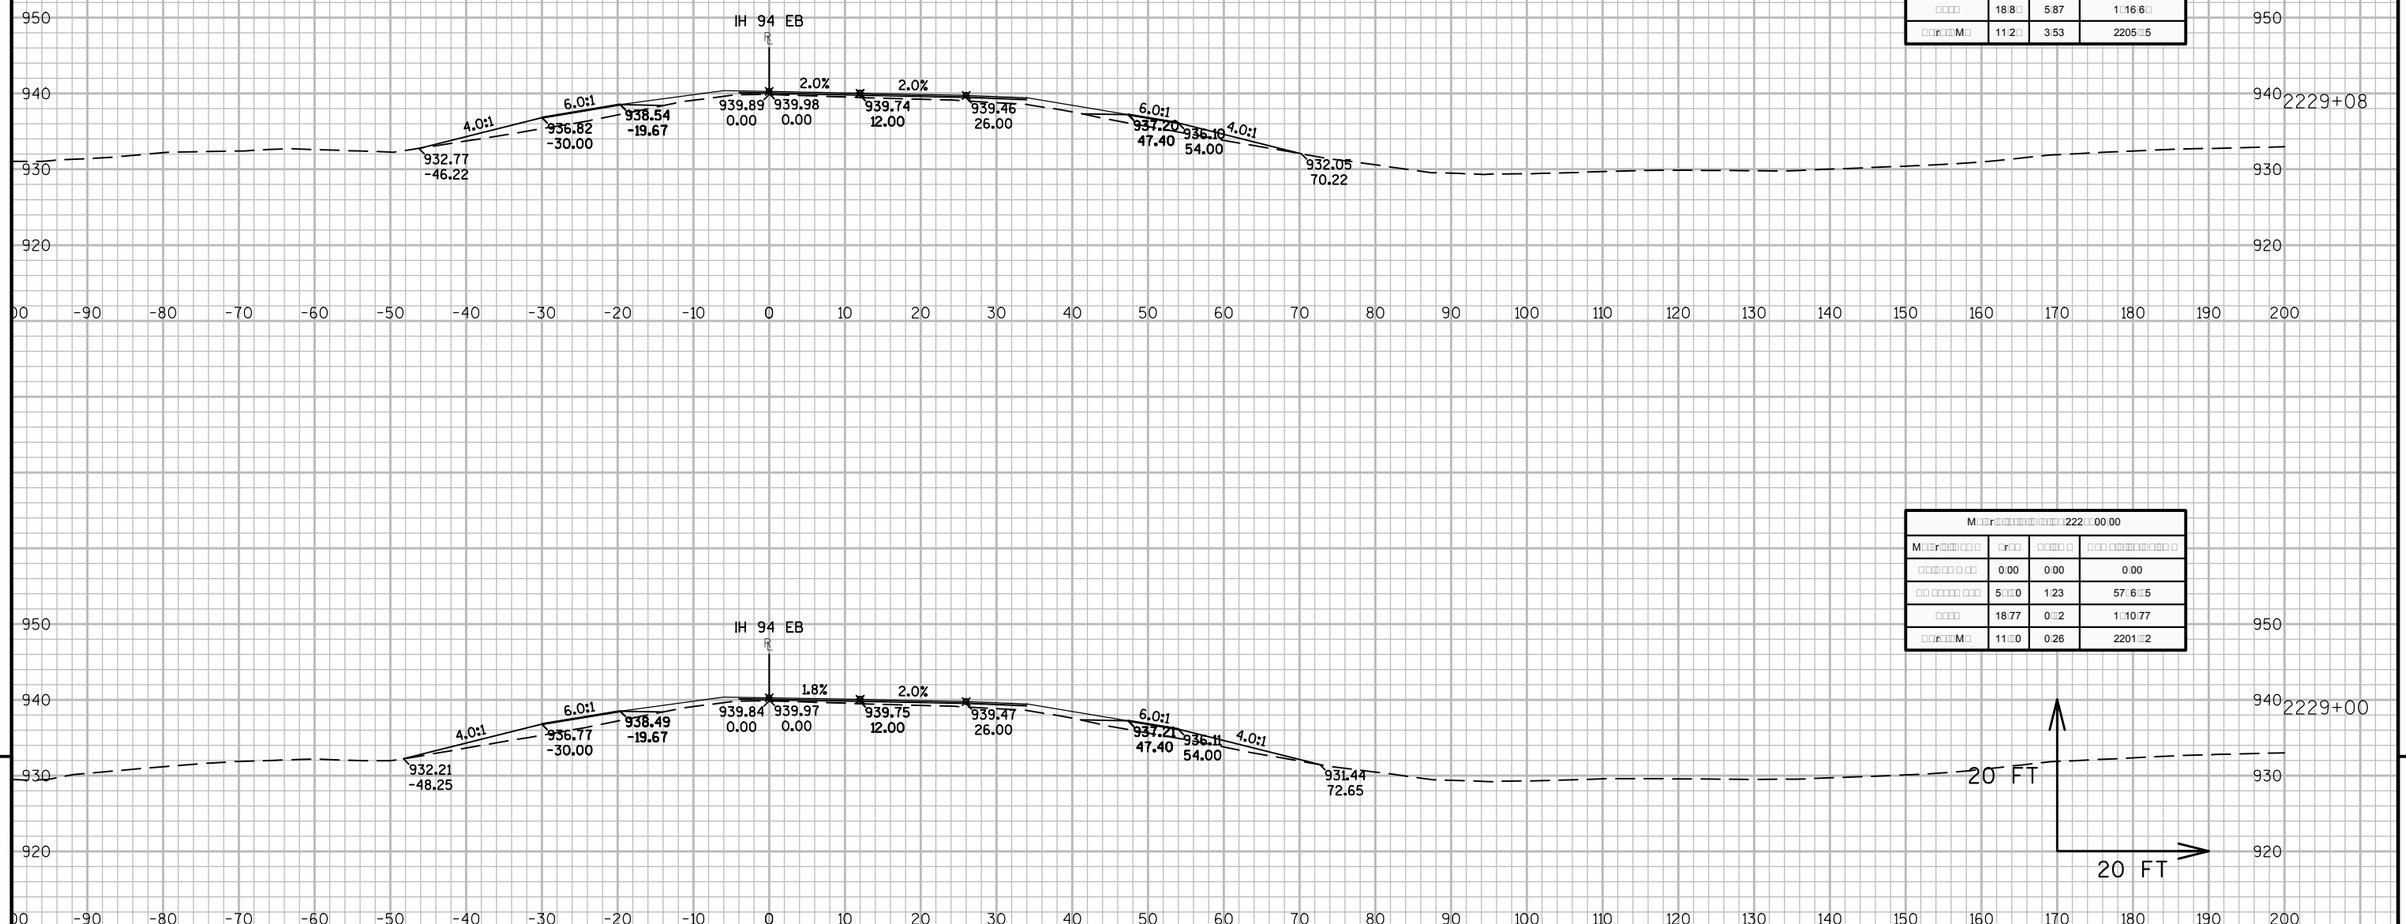
IH 94 EB
2229+08
4.0:1
6.0:1
2.0%
2.0%
6.0:1
4.0:1
932.77
-46.22
936.82
-30.00
938.54
-19.67
939.89
0.00
939.98
0.00
939.74
12.00
939.46
26.00
937.20
47.40
936.10
54.00
932.05
70.22
950
940
930
920
-90
-80
-70
-60
-50
-40
-30
-20
-10
0
10
20
30
40
50
60
70
80
90
100
110
120
130
140
150
160
170
180
190
200

| M□□r□□□

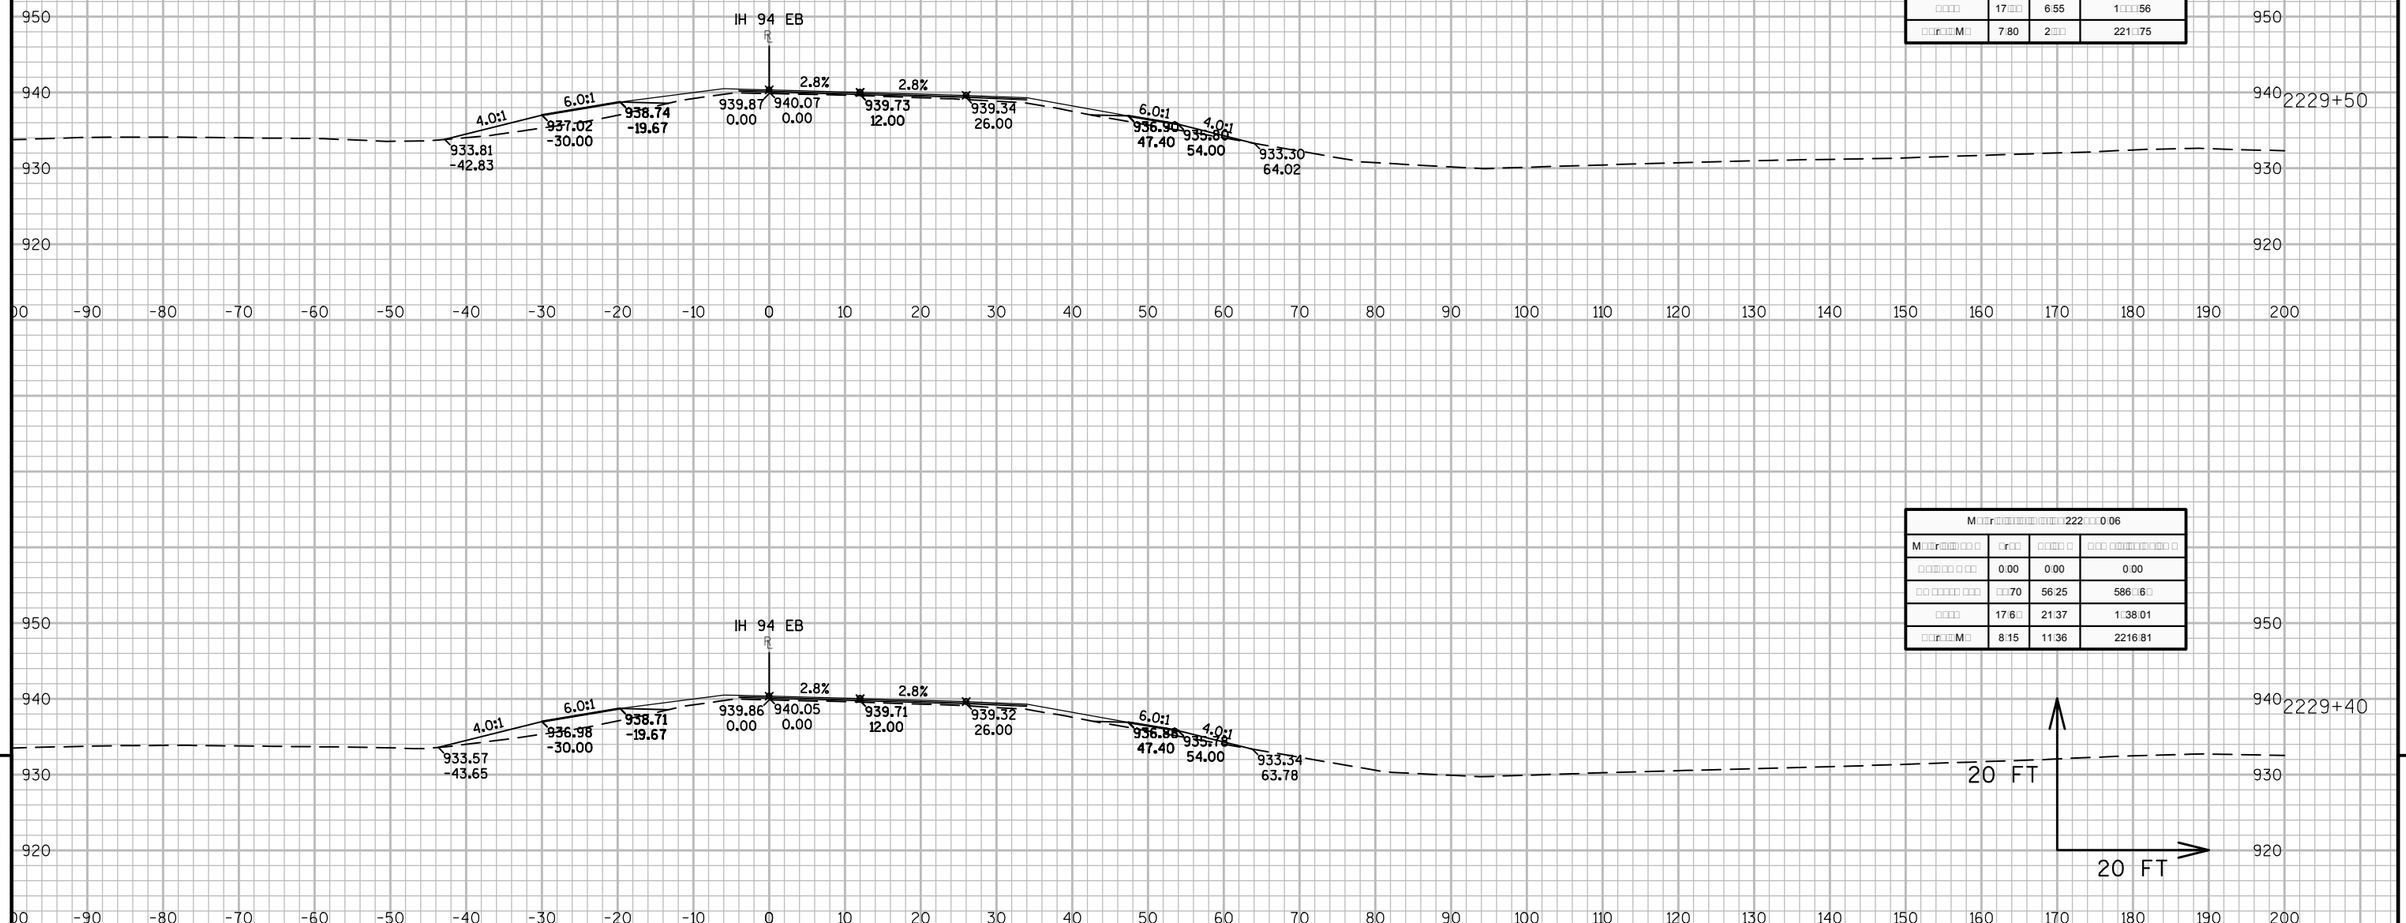

M□□r□□□□□□□□□□□□□□□□□222□□50.00			
M□□r□□□□□ □ □□	□r□□	□.□□□ □	□.□□ □.□□□□□□□□□ □
□.□□□.□□ □ □□	0.00	0.00	0.00
□□ □.□□□□ □□□	6.13	16.73	5886.□2
□.□□□	17.□□	6.55	1.□□□.56
□□r□□□M□	7.80	2.□□	221.□75

M□□r□□□□□□□□□□□□□□□□222□□□0.06			
M□□r□□□□□ □ □□	□r□□	□.□□□ □	□.□□ □.□□□□□□□□□ □
□.□□□.□□ □ □□	0.00	0.00	0.00
□□ □.□□□□ □□□	□□70	56.25	586.□6□
□.□□□	17.6□	21.37	1.□38.01
□□r□□□M□	8.15	11.36	2216.81

9

9

PROJECT NO: 1023-00-72	HWY: IH 94	COUNTY: JACKSON	CROSS SECTIONS: IH 94 EB	SHEET	E

FILE NAME : N:\PDS\C3D\10230002\SHEETSPLAN\EAST BOUND C3D 2014\090202-XS-IH94-JC-EB- 2200+00 - 2265+00.DWG
LAYOUT NAME - 02 - (24)
PLOT DATE : 10/20/2014 9:39 AM PLOT BY : ANDRITSCH, ERIC R PLOT NAME : PLOT SCALE : 1:20_XREF

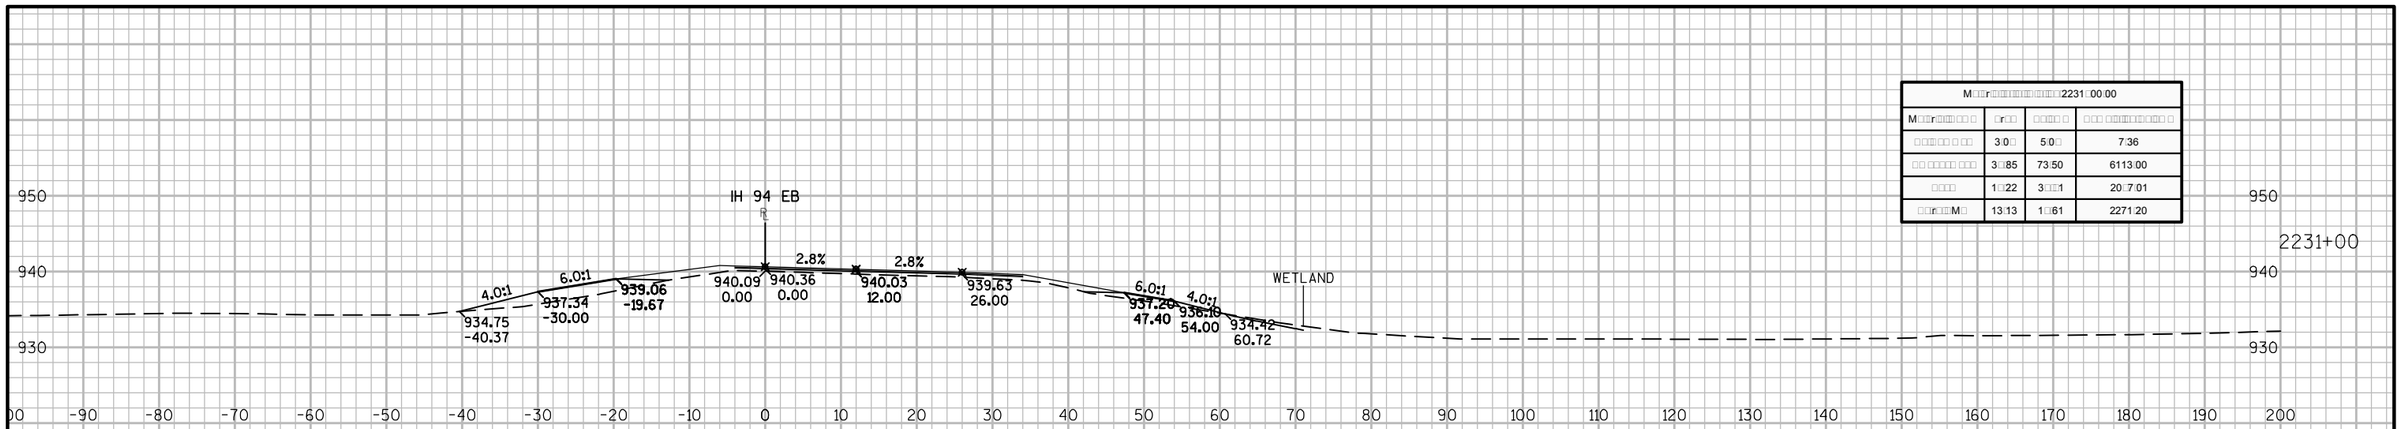

M□□r□□□□□□□□□□□□□□□□2231□00.00			
M□□r□□□□ □ □□	□r□□	□□□□ □	□ □□ □□□□□□□□□ □
□ □□□ □□ □ □□	3□0□	5□0□	7□36
□□ □□□□□ □□□	3□□85	73□50	6113□00
□□□□	1□□22	3□□□1	20□7□01
□□r□□□M□	13□13	1□□61	2271□20

2231+00

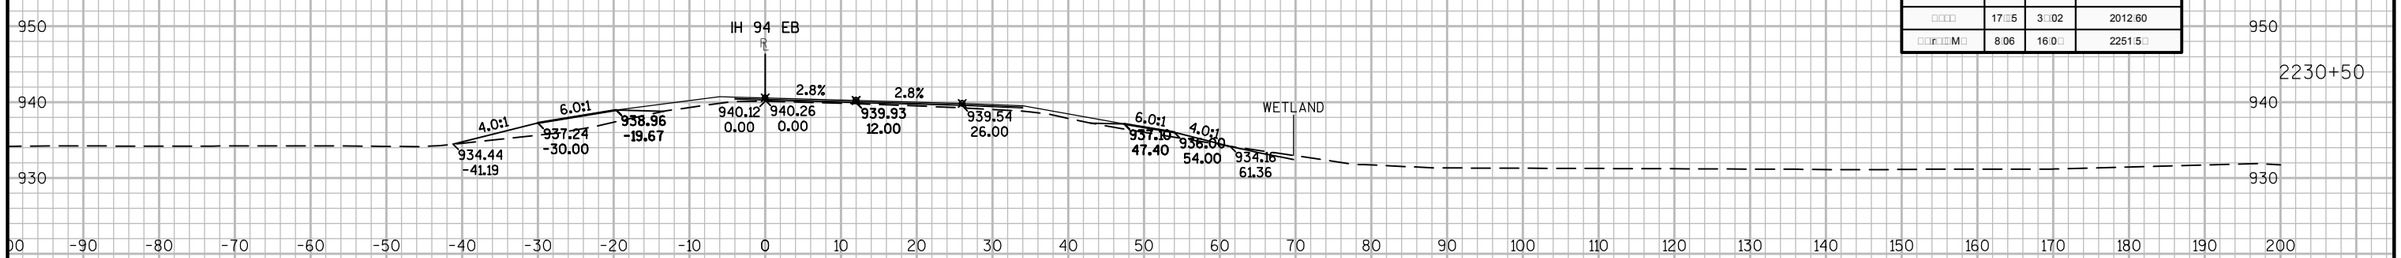

M□□r□□□□□□□□□□□□□□□□2230□50.00			
M□□r□□□□ □ □□	□r□□	□□□□ □	□ □□ □□□□□□□□□ □
□ □□□ □□ □ □□	2□□6	2□27	2□27
□□ □□□□□ □□□	3□□5□	73□□8	603□□□□
□□□□	17□□5	3□□02	2012□60
□□r□□□M□	8□06	16□0□	2251□5□

2230+50

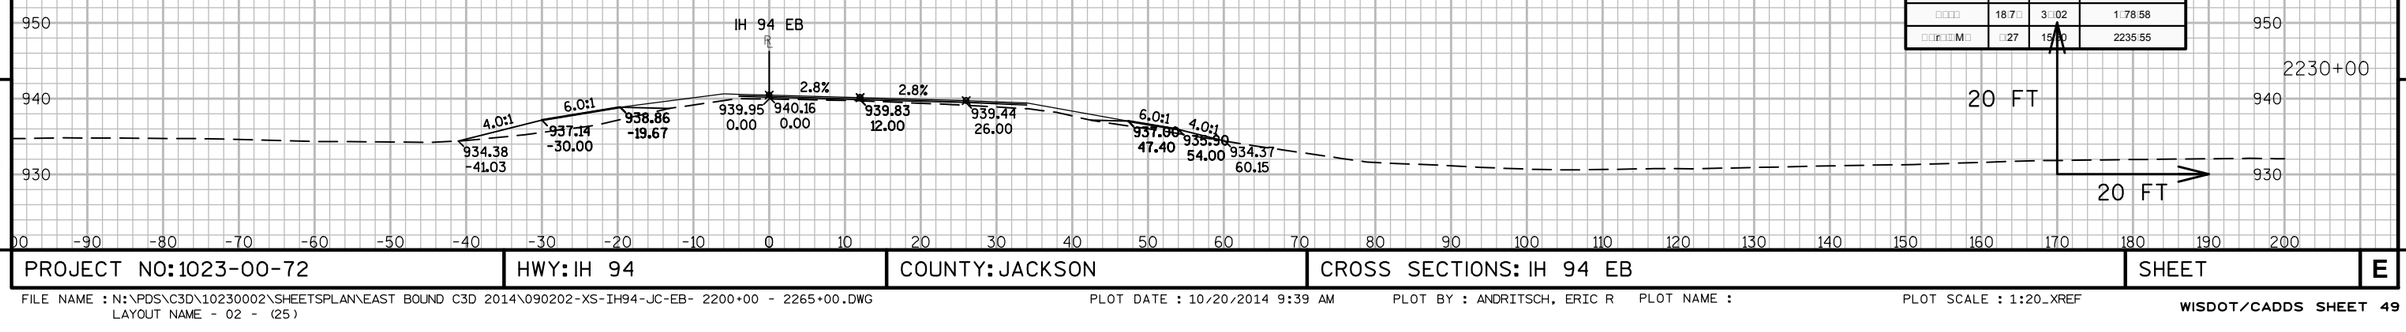

M□□r□□□□□□□□□□□□□□□□2230□00.00			
M□□r□□□□ □ □□	□r□□	□□□□ □	□ □□ □□□□□□□□□ □
□ □□□ □□ □ □□	0□00	0□00	0□00
□□ □□□□□ □□□	3□□83	7□□5□	5□66□01
□□□□	18□7□	3□□02	1□78□58
□□r□□□M□	□27	15□0	2235□55

2230+00

9 9

PROJECT NO: 1023-00-72	HWY: IH 94	COUNTY: JACKSON	CROSS SECTIONS: IH 94 EB	SHEET	E

FILE NAME : N:\PDS\C3D\10230002\SHEETSPLAN\EAST BOUND C3D 2014\090202-XS-IH94-JC-EB- 2200+00 - 2265+00.DWG
LAYOUT NAME - 02 - (25)

PLOT DATE : 10/20/2014 9:39 AM PLOT BY : ANDRITSCH, ERIC R PLOT NAME : PLOT SCALE : 1:20_XREF

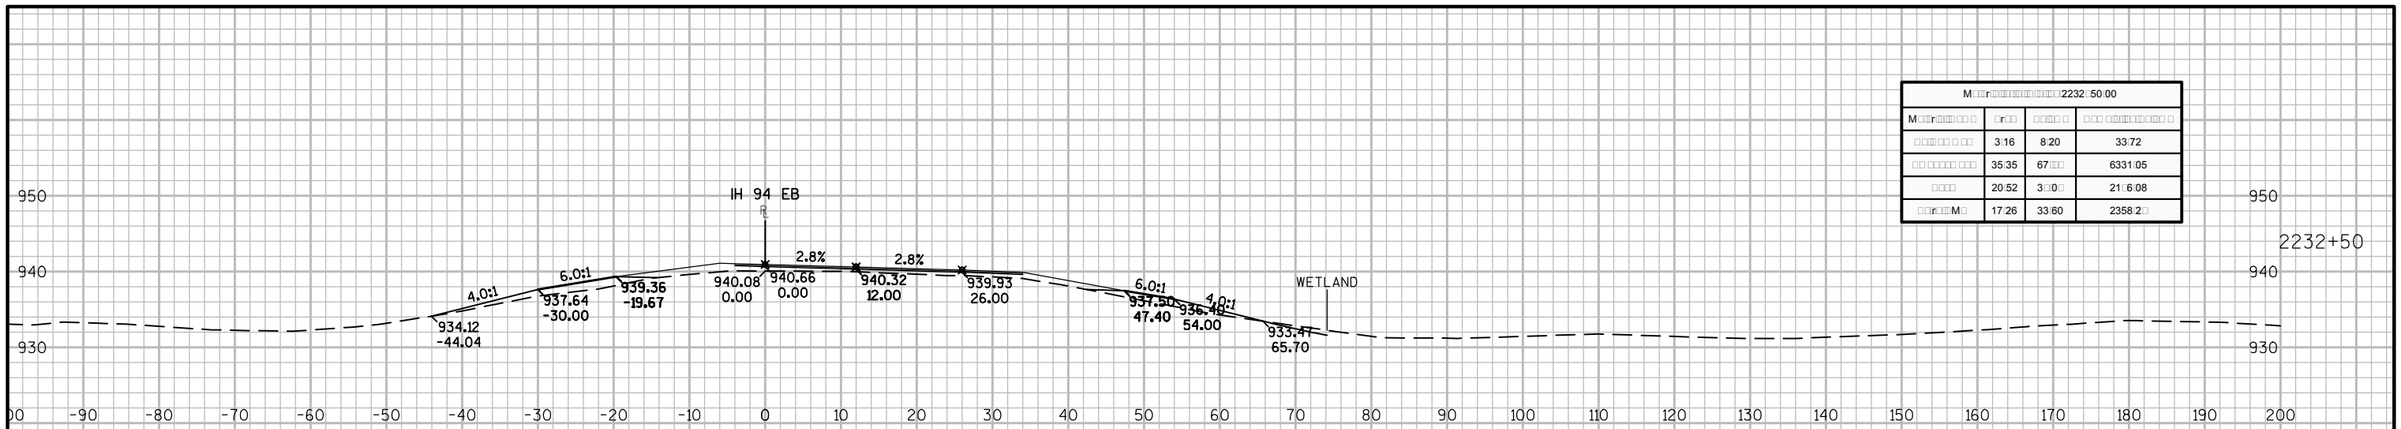

M□□r□□□□□□□□□□□□□□□□2232□50.00			
M□□r□□□□□□ □ □	□r□□	□□□□ □	□□□ □□□□□□□□□ □
□□□□□ □ □□	3□16	8□20	33□72
□□ □□□□□ □□□	35□35	67□□	6331□05
□□□□	20□52	3□□0□	21□6□08
□□r□□M□	17□26	33□60	2358□2□

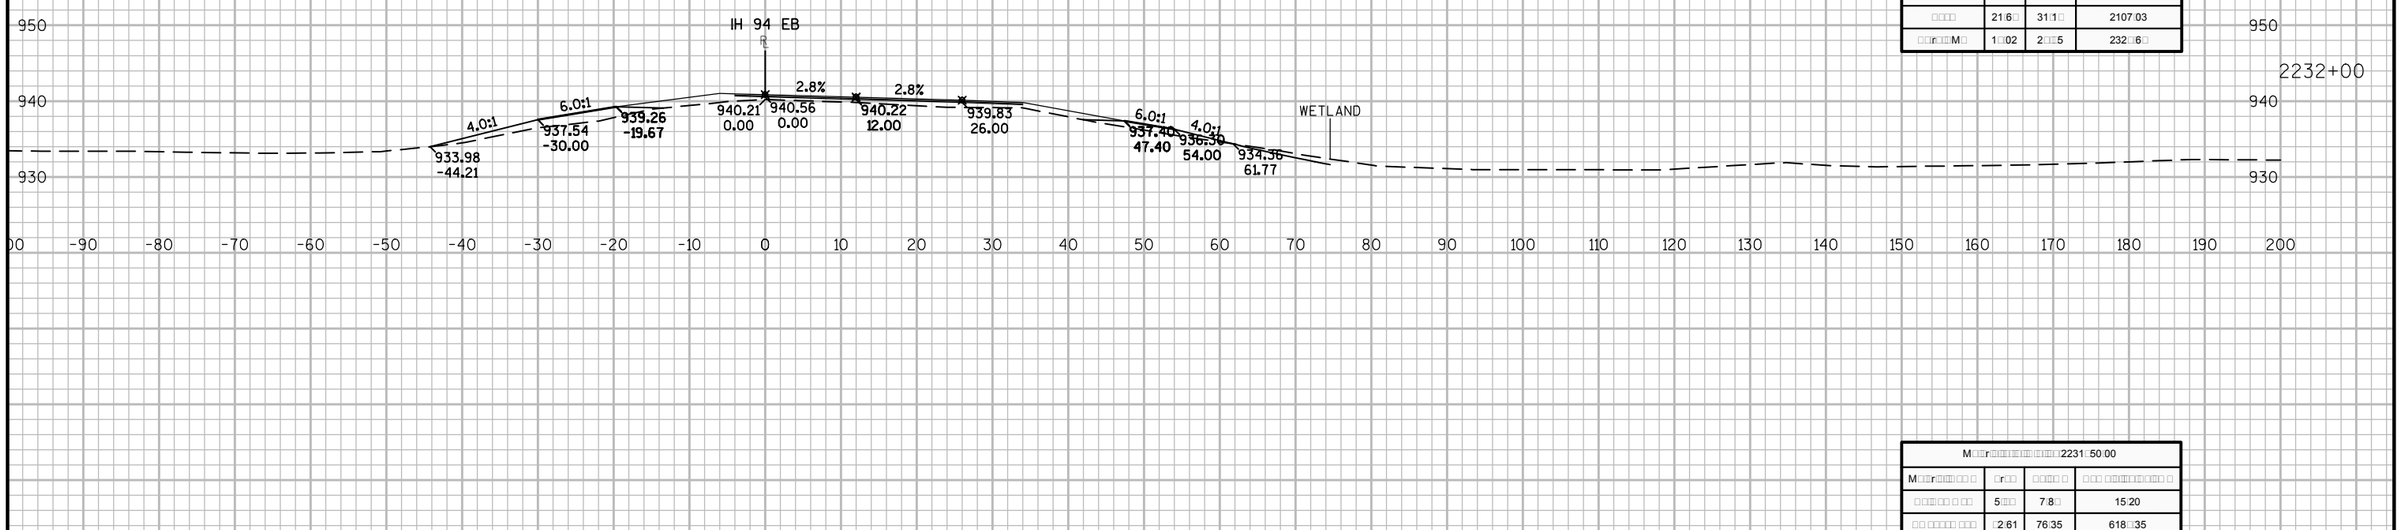

M□□r□□□□□□□□□□□□□□□□2232□00.00			
M□□r□□□□□□ □ □	□r□□	□□□□ □	□□□ □□□□□□□□□ □
□□□□□ □ □□	5□70	10□31	25□52
□□ □□□□□ □□□	37□5□	7□□21	6263□56
□□□□	21□6□	31□1□	2107□03
□□r□□M□	1□□02	2□□□5	232□□6□

M□□r□□□□□□□□□□□□□□□□2231□50.00			
M□□r□□□□□□ □ □	□r□□	□□□□ □	□□□ □□□□□□□□□ □
□□□□□ □ □□	5□□□	7□8□	15□20
□□ □□□□□ □□□	□2□61	76□35	618□□35
□□□□	11□□8	28□8□	2075□□0
□□r□□M□	12□78	23□	22□5□20

9

9

PROJECT NO: 1023-00-72	HWY: IH 94	COUNTY: JACKSON	CROSS SECTIONS: IH 94 EB	SHEET	E

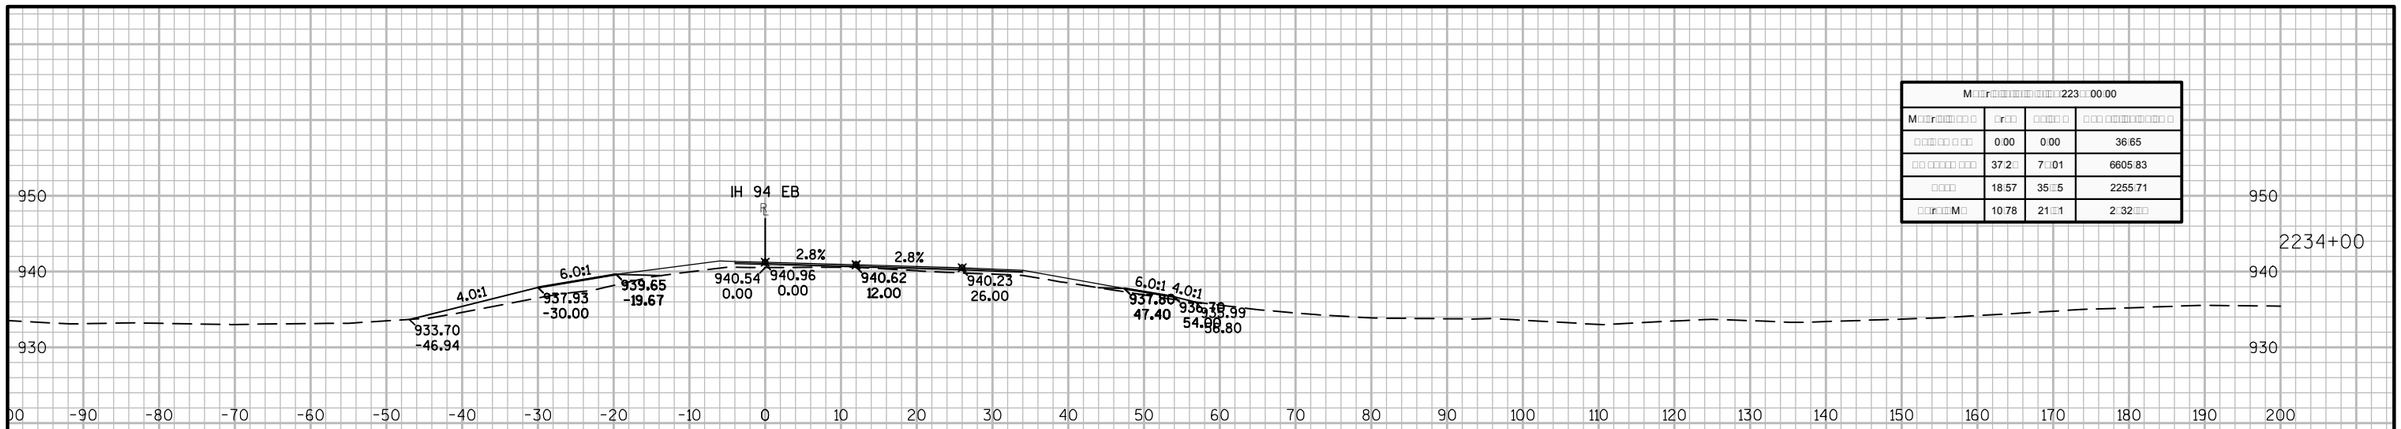
IH 94 EB
2234+00
950
940
930
4.0:1
6.0:1
2.8%
933.70
-46.94
937.93
-30.00
939.65
-19.67
940.54
0.00
940.96
0.00
940.62
12.00
940.23
26.00
937.80
47.40
936.19
54.00
935.99
54.80

| M□□r□□□

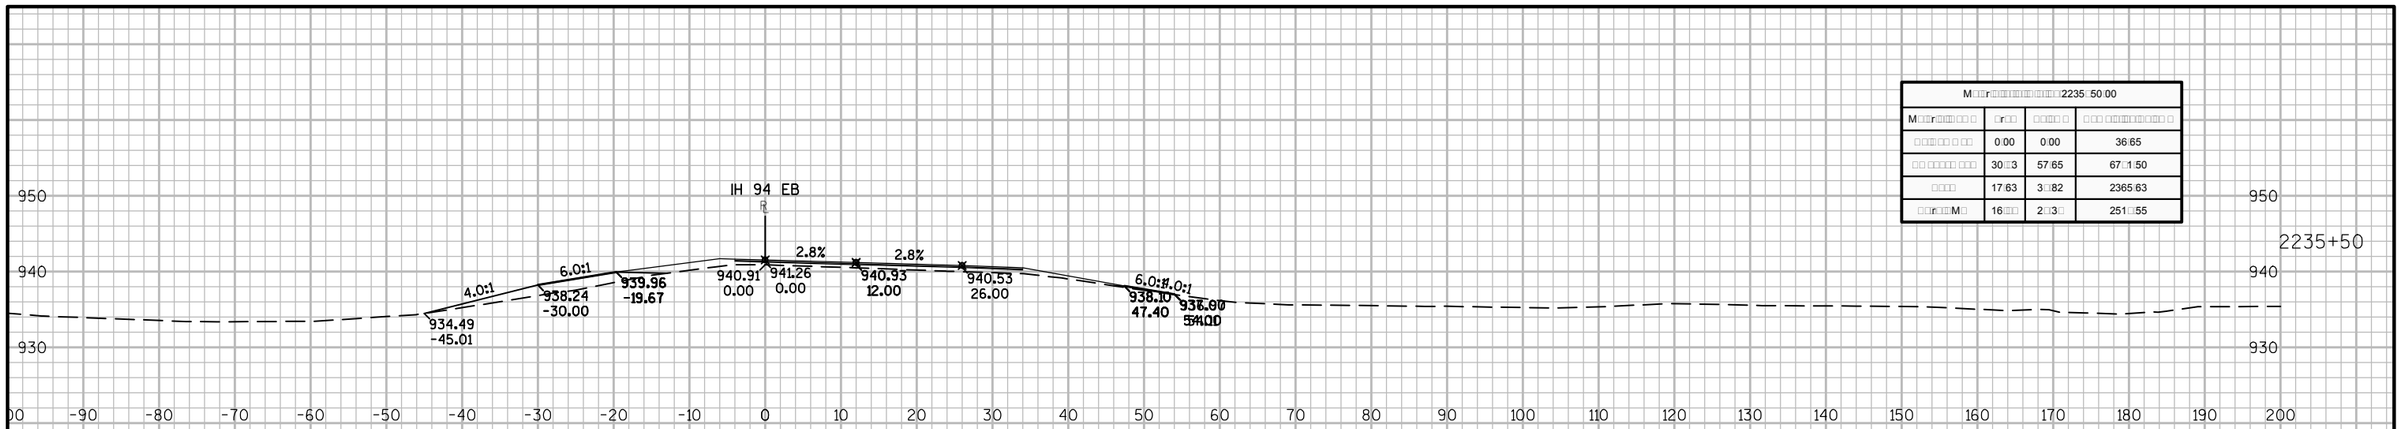

M□□r□□□□□□□□□□□□□□□□2235□50.00			
M□□r□□□□ □ □□	□r□□	□□□□ □	□ □□ □□□□□□□□□ □
□ □□□ □□ □ □□	0.00	0.00	36.65
□□ □□□□□ □□□	30.□3	57.65	67.□1.50
□□□□	17.63	3.□82	2365.63
□□r□□M□	16.□□	2.□3.□	251.□55

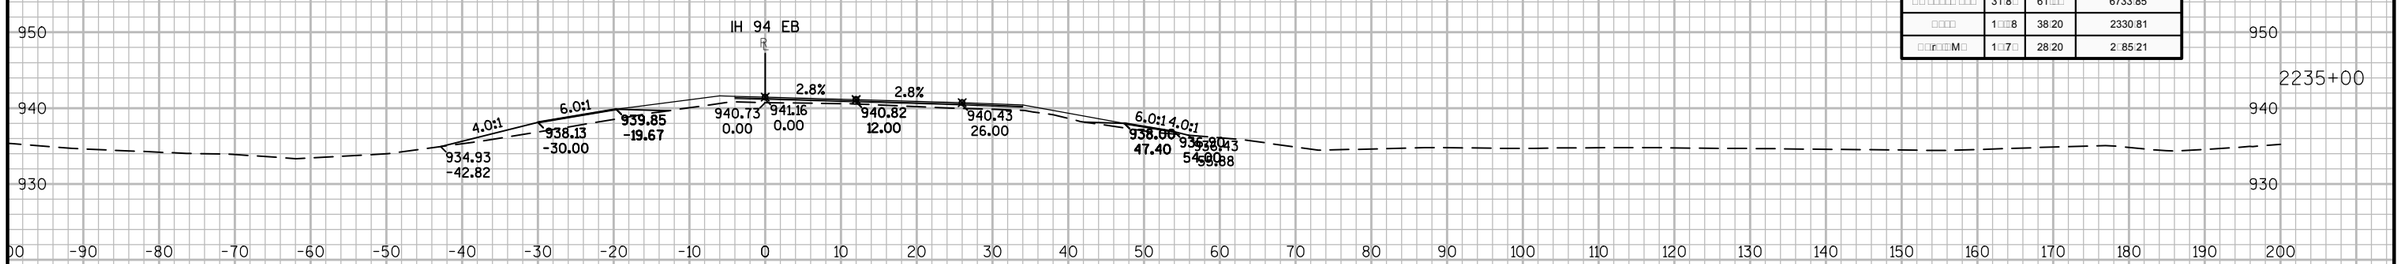

M□□r□□□□□□□□□□□□□□□□2235□00.00			
M□□r□□□□ □ □□	□r□□	□□□□ □	□ □□ □□□□□□□□□ □
□ □□□ □□ □ □□	0.00	0.00	36.65
□□ □□□□□ □□□	31.8□	61.□□	6733.85
□□□□	1.□□8	38.20	2330.81
□□r□□M□	1.□7□	28.20	2.85.21

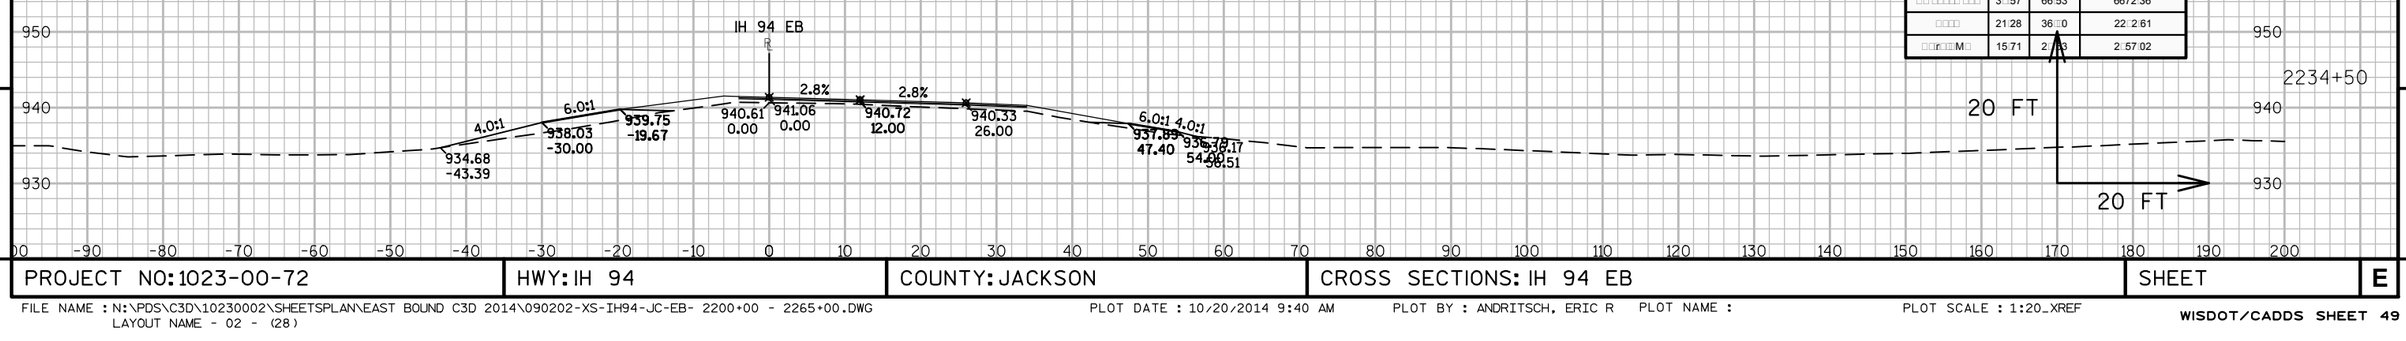

M□□r□□□□□□□□□□□□□□□223□□50.00			
M□□r□□□□ □ □□	□r□□	□□□□ □	□ □□ □□□□□□□□□ □
□ □□□ □□ □ □□	0.00	0.00	36.65
□□ □□□□□ □□□	3.□57	66.53	6672.36
□□□□	21.28	36.□0	22.□2.61
□□r□□M□	15.71	2.□□3	2.57.02

9

9

PROJECT NO: 1023-00-72	HWY: IH 94	COUNTY: JACKSON	CROSS SECTIONS: IH 94 EB	SHEET	E

FILE NAME : N:\PDS\C3D\10230002\SHEETSPLAN\EAST BOUND C3D 2014\090202-XS-IH94-JC-EB- 2200+00 - 2265+00.DWG
LAYOUT NAME - 02 - (28)
PLOT DATE : 10/20/2014 9:40 AM PLOT BY : ANDRITSCH, ERIC R PLOT NAME : PLOT SCALE : 1:20_XREF

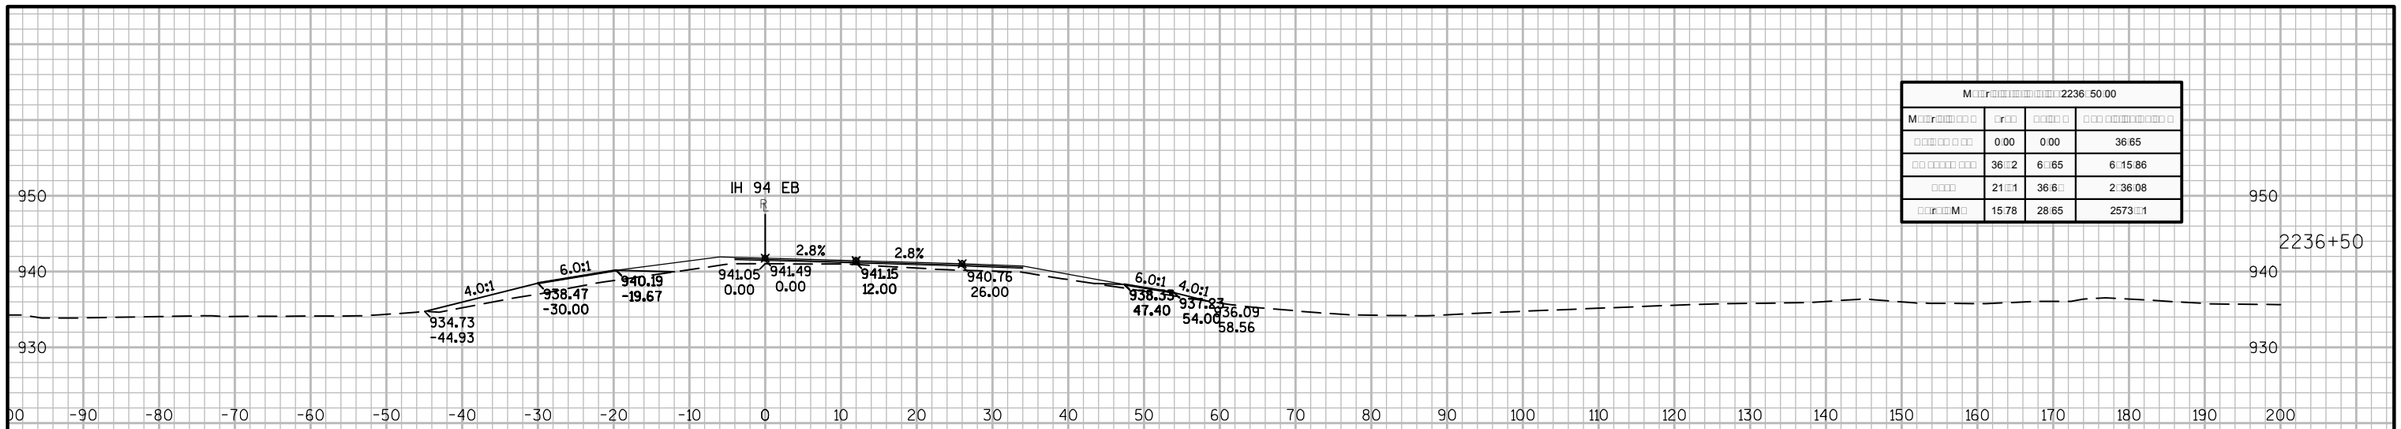

M□□r□□□□□□□□□□□□□□□2236□50.00			
M□□r□□□□□□ □	□r□□	□□□□ □	□ □□ □□□□□□□□□□ □
□ □□□□□ □ □□	0.00	0.00	36.65
□□ □□□□□□ □□□	36□2	6□65	6□15.86
□□□□	21□1	36.6□	2□36.08
□□r□□□M□	15.78	28.65	2573□1

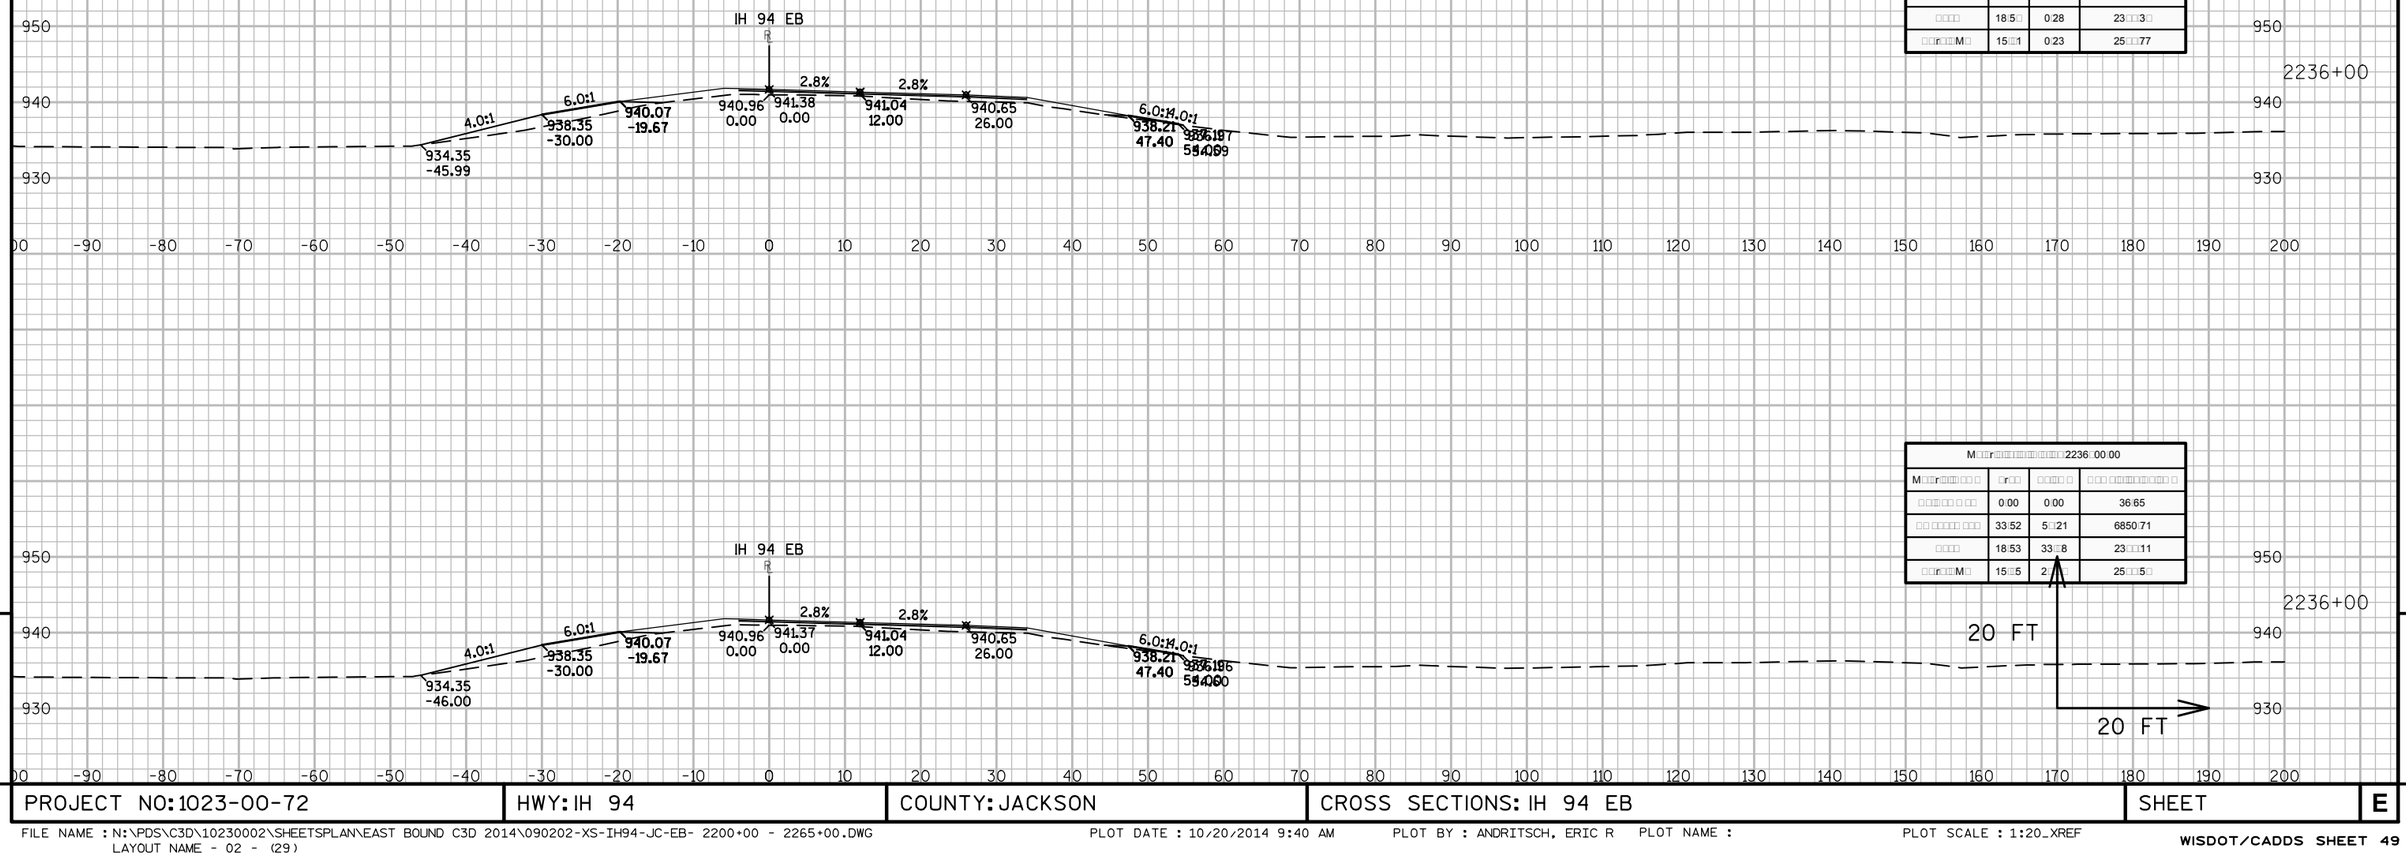

M□□r□□□□□□□□□□□□□□□2236□00□□0			
M□□r□□□□□□ □	□r□□	□□□□ □	□ □□ □□□□□□□□□□ □
□ □□□□□ □ □□	0.00	0.00	36.65
□□ □□□□□□ □□□	33□7	0.50	6851.21
□□□□	18.5□	0.28	23□□3□
□□r□□□M□	15□1	0.23	25□□77

M□□r□□□□□□□□□□□□□□□2236□00.00			
M□□r□□□□□□ □	□r□□	□□□□ □	□ □□ □□□□□□□□□□ □
□ □□□□□ □ □□	0.00	0.00	36.65
□□ □□□□□□ □□□	33.52	5□21	6850.71
□□□□	18.53	33□8	23□□11
□□r□□□M□	15□5	2□	25□□5□

9

9

PROJECT NO: 1023-00-72	HWY: IH 94	COUNTY: JACKSON	CROSS SECTIONS: IH 94 EB	SHEET	E

FILE NAME : N:\PDS\C3D\10230002\SHEETSPLAN\EAST BOUND C3D 2014\090202-XS-IH94-JC-EB- 2200+00 - 2265+00.DWG
LAYOUT NAME - 02 - (29)
PLOT DATE : 10/20/2014 9:40 AM PLOT BY : ANDRITSCH, ERIC R PLOT NAME : PLOT SCALE : 1:20_XREF

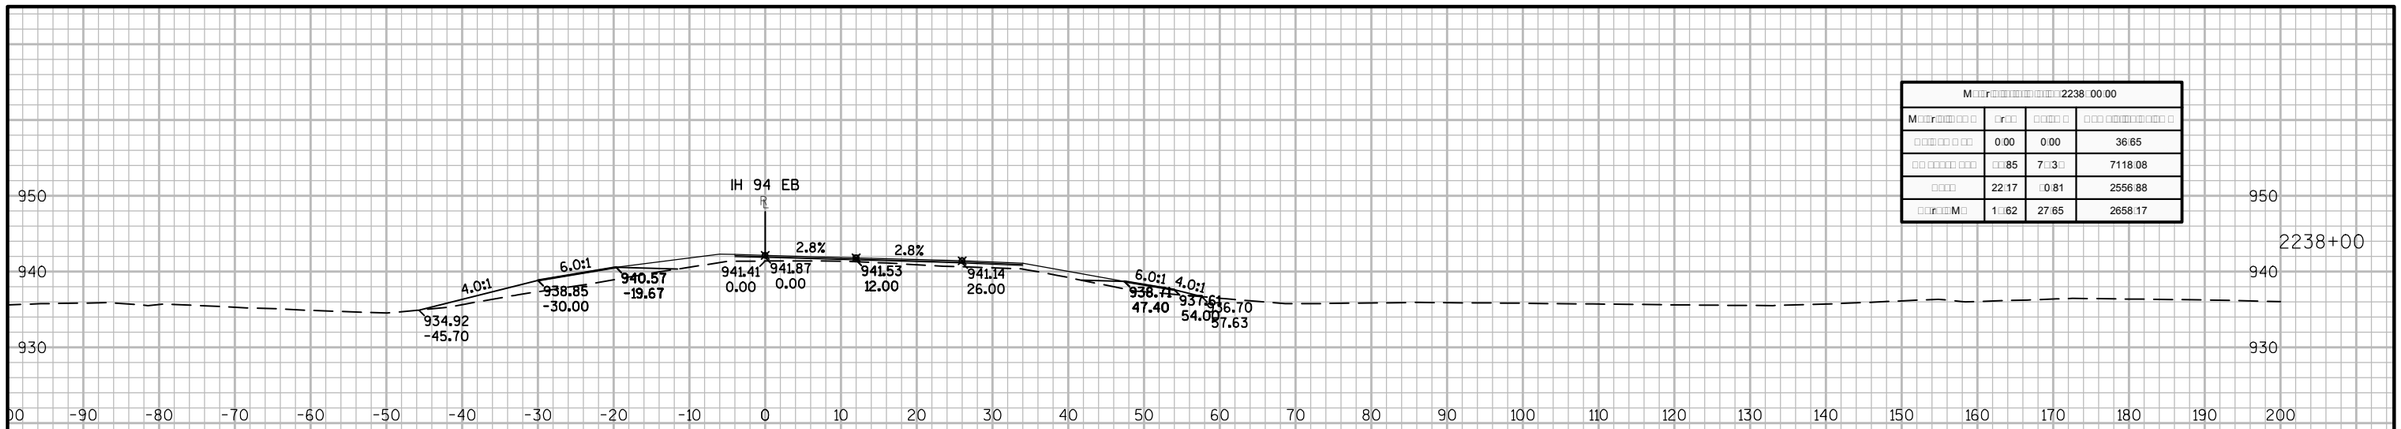

M□□r□□□□□□□□□□□□□□□□2238□00.00			
M□□r□□□□ □ □□	□r□□	□□□□ □	□ □□ □□□□□□□□□ □
□ □□□ □□ □ □□	0.00	0.00	36.65
□□ □□□□□ □□□	□□.85	7□.3□	7118.08
□□□□	22.17	□0.81	2556.88
□□r□□M□	1□.62	27.65	2658.17

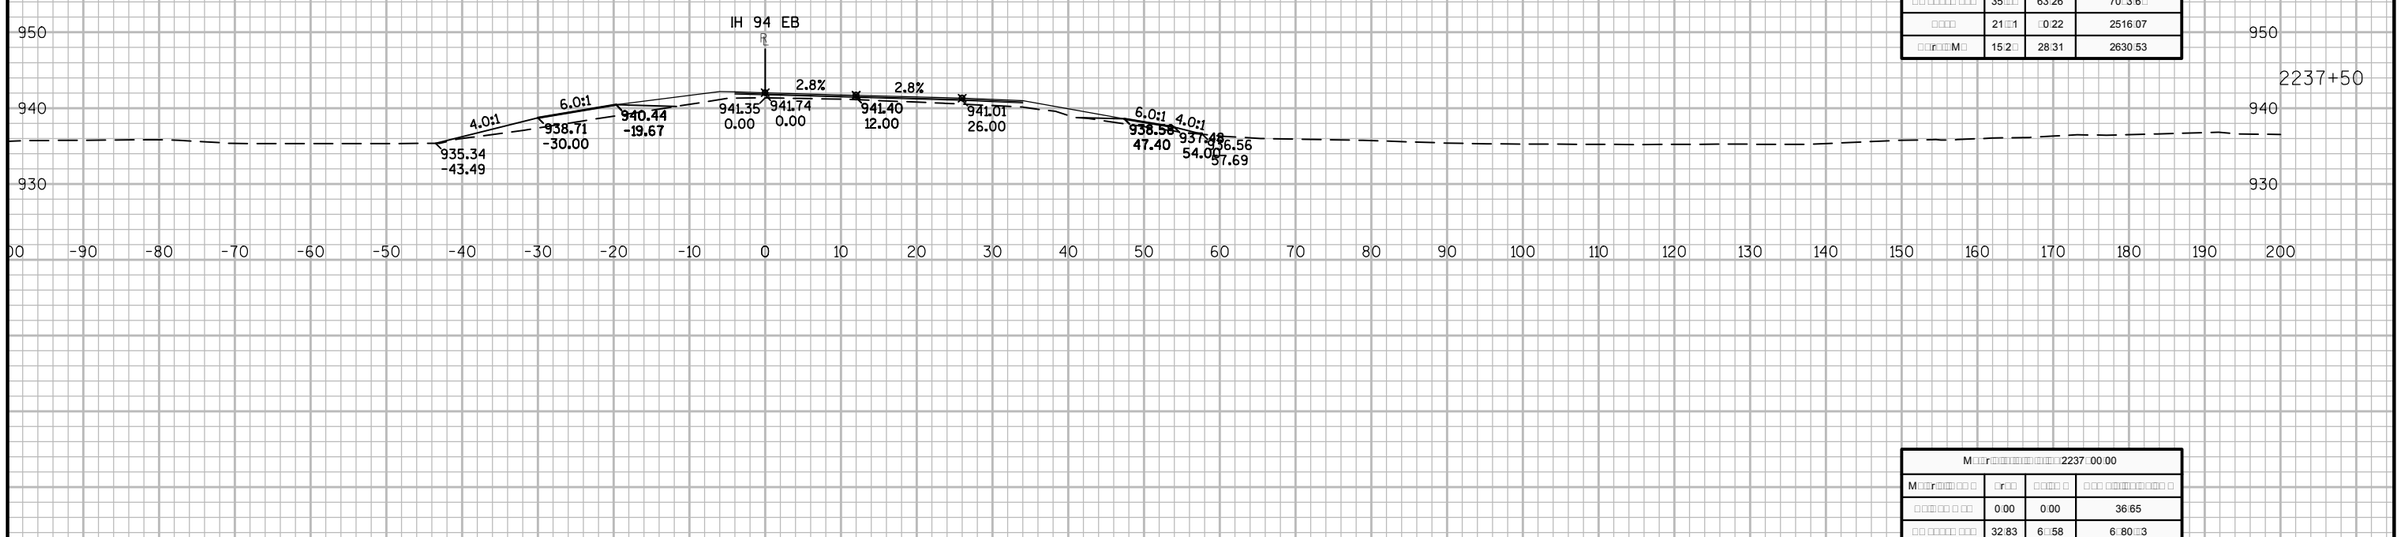

M□□r□□□□□□□□□□□□□□□□2237□50.00			
M□□r□□□□ □ □□	□r□□	□□□□ □	□ □□ □□□□□□□□□ □
□ □□□ □□ □ □□	0.00	0.00	36.65
□□ □□□□□ □□□	35□□	63.26	70□3.6□
□□□□	21□□1	□0.22	2516.07
□□r□□M□	15.2□	28.31	2630.53

M□□r□□□□□□□□□□□□□□□□2237□00.00			
M□□r□□□□ □ □□	□r□□	□□□□ □	□ □□ □□□□□□□□□ □
□ □□□ □□ □ □□	0.00	0.00	36.65
□□ □□□□□ □□□	32.83	6□.58	6□80.□3
□□□□	21.53	3□.76	2□75.85
□□r□□M□	15.33	28.□1	2602.22

9

9

PROJECT NO: 1023-00-72	HWY: IH 94	COUNTY: JACKSON	CROSS SECTIONS: IH 94 EB	SHEET	E

FILE NAME : N:\PDS\C3D\10230002\SHEETSPLAN\EAST BOUND C3D 2014\090202-XS-IH94-JC-EB- 2200+00 - 2265+00.DWG
LAYOUT NAME - 02 - (30)
PLOT DATE : 10/20/2014 9:40 AM PLOT BY : ANDRITSCH, ERIC R PLOT NAME : PLOT SCALE : 1:20_XREF

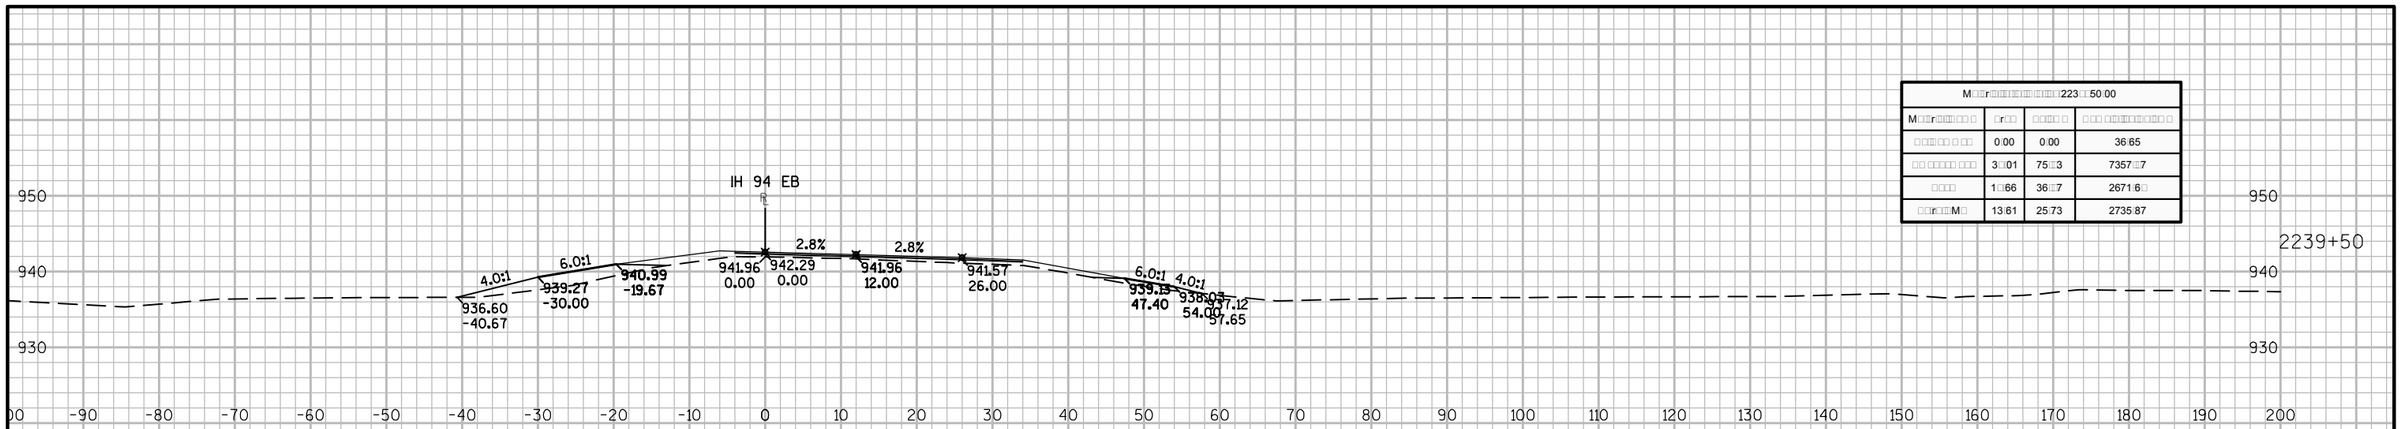

M□□r□□□□□□□□□□□□□□□□□223□□50.00			
M□□r□□□□□ □ □□	□r□□	□□□□ □	□□□ □□□□□□□□□□ □
□□□□□□ □ □□	0.00	0.00	36.65
□□ □□□□□ □□□	3□.01	75.□3	7357.□7
□□□□	1□.66	36.□7	2671.6□
□□r□□□M□	13.61	25.73	2735.87

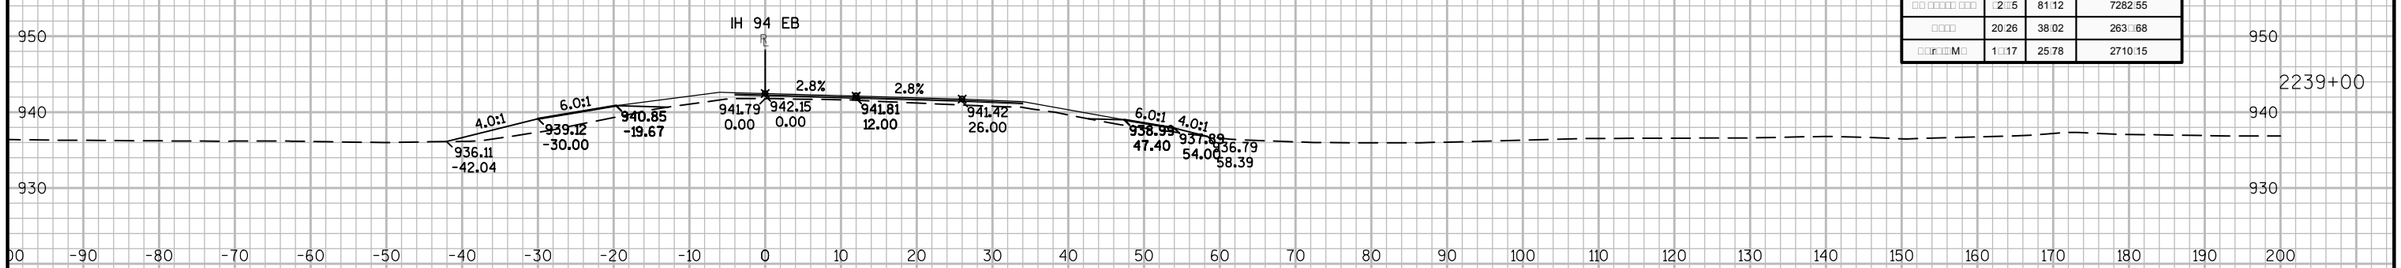

M□□r□□□□□□□□□□□□□□□□□223□□00.00			
M□□r□□□□□ □ □□	□r□□	□□□□ □	□□□ □□□□□□□□□□ □
□□□□□□ □ □□	0.00	0.00	36.65
□□ □□□□□ □□□	□2.□5	81.12	7282.55
□□□□	20.26	38.02	263.□68
□□r□□□M□	1□.17	25.78	2710.15

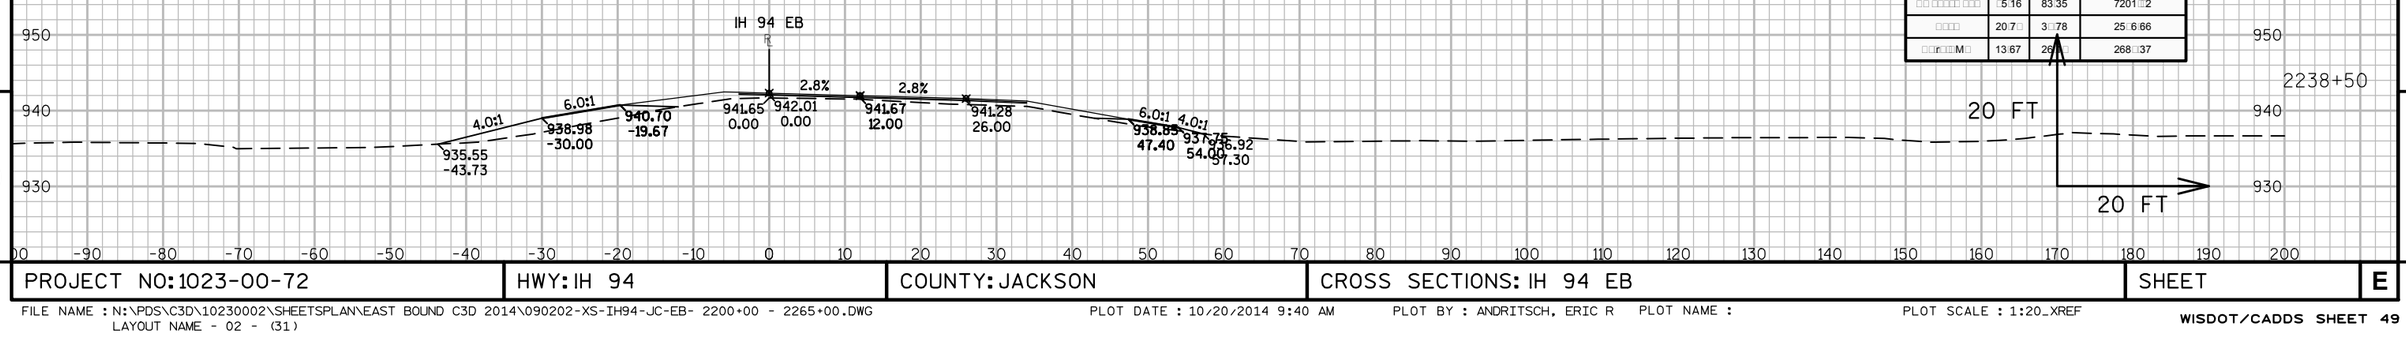

M□□r□□□□□□□□□□□□□□□□2238□50.00			
M□□r□□□□□ □ □□	□r□□	□□□□ □	□□□ □□□□□□□□□□ □
□□□□□□ □ □□	0.00	0.00	36.65
□□ □□□□□ □□□	□5.16	83.35	7201.□2
□□□□	20.7□	3□.78	25□6.66
□□r□□□M□	13.67	26□	268.□37

9

9

PROJECT NO: 1023-00-72	HWY: IH 94	COUNTY: JACKSON	CROSS SECTIONS: IH 94 EB	SHEET	E

FILE NAME : N:\PDS\C3D\10230002\SHEETSPLAN\EAST BOUND C3D 2014\090202-XS-IH94-JC-EB- 2200+00 - 2265+00.DWG
LAYOUT NAME - 02 - (31)
PLOT DATE : 10/20/2014 9:40 AM PLOT BY : ANDRITSCH, ERIC R PLOT NAME : PLOT SCALE : 1:20_XREF

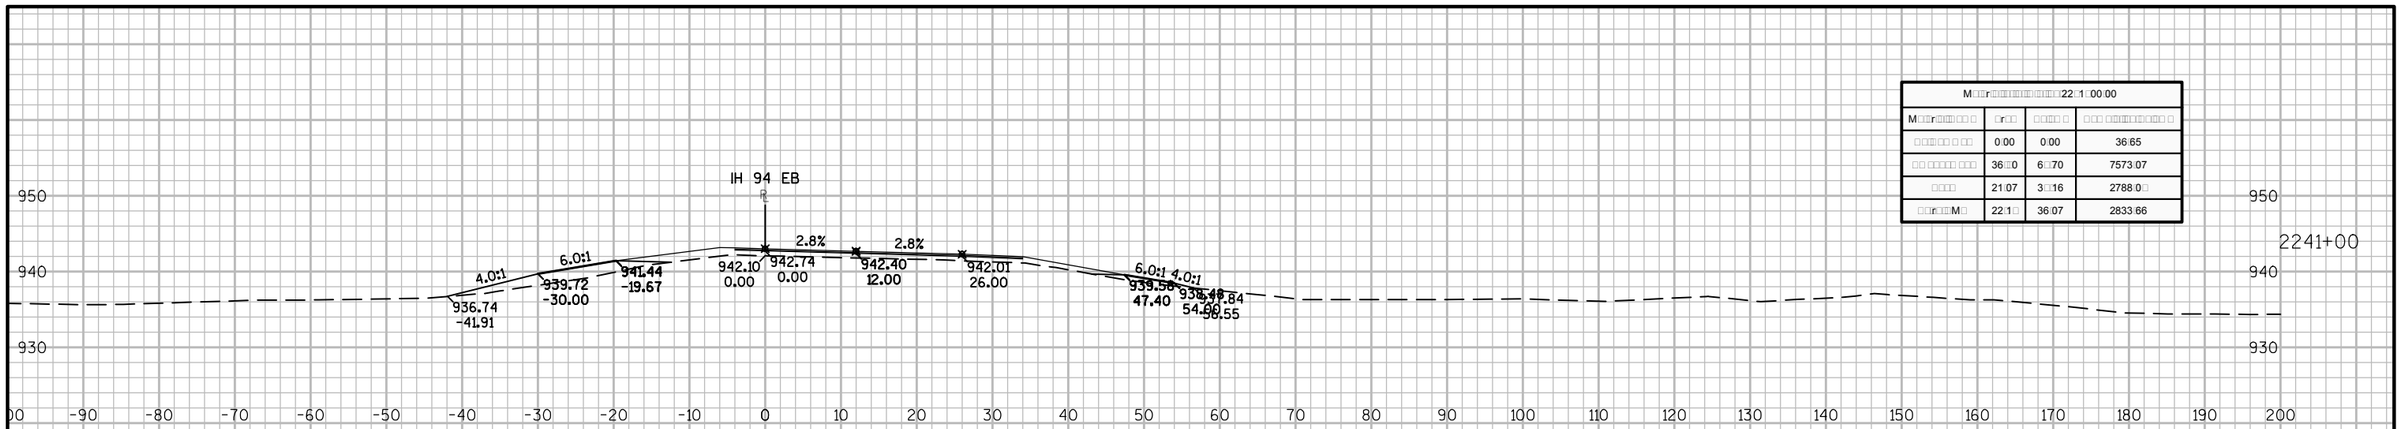

M□□r□□□□□□□□□□□□□□□□□□□□□22□1□00:00			
M□□r□□□□ □□ □□	□r□□	□□□□ □	□□□ □□□□□□□□□□ □
□□□□□□ □ □□	0:00	0:00	36:65
□□ □□□□□□ □□□	36□0	6□70	7573:07
□□□□	21:07	3□16	2788:0□
□□r□□□M□	22:1□	36:07	2833:66

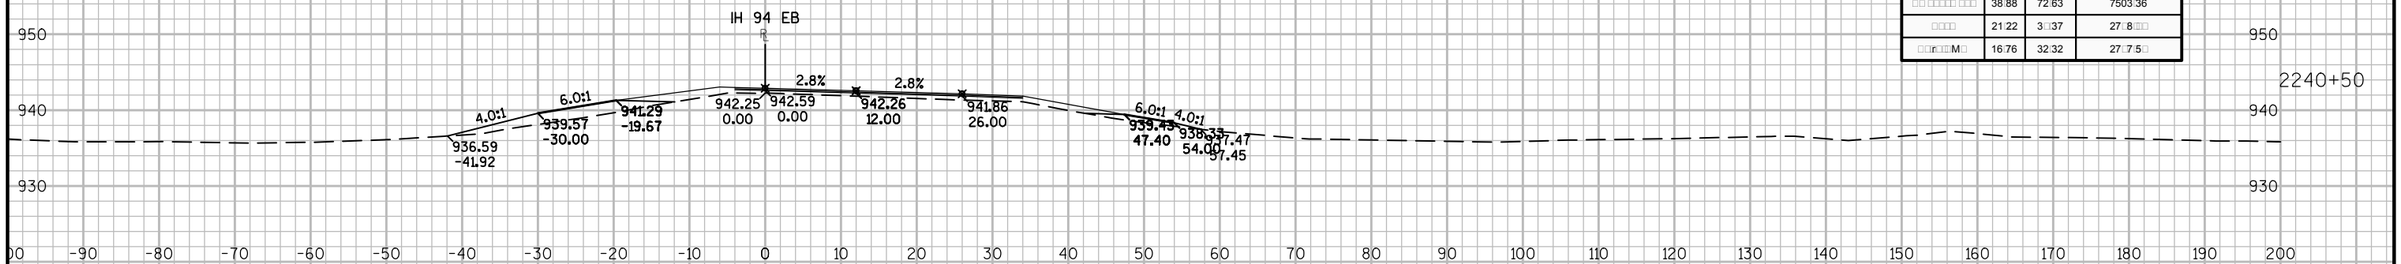

M□□r□□□□□□□□□□□□□□□□□□□□□22□0□50:00			
M□□r□□□□ □□ □□	□r□□	□□□□ □	□□□ □□□□□□□□□□ □
□□□□□□ □ □□	0:00	0:00	36:65
□□ □□□□□□ □□□	38:88	72:63	7503:36
□□□□	21:22	3□37	27□8□□
□□r□□□M□	16:76	32:32	27□7:5□

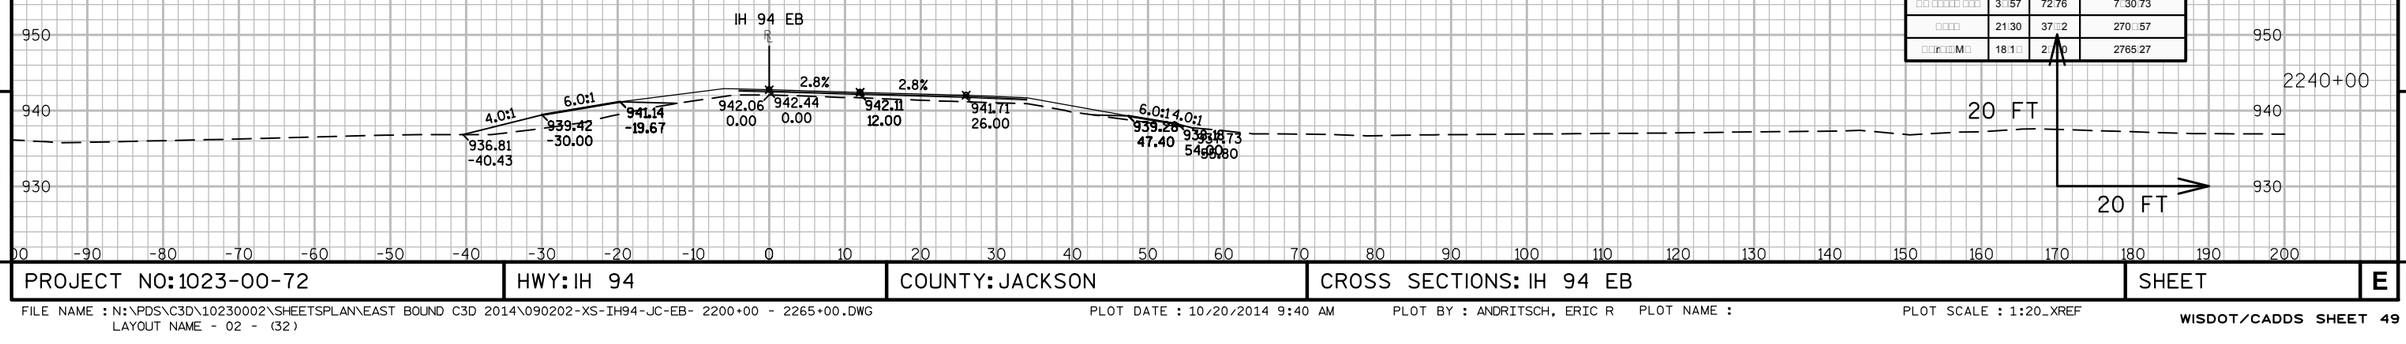

M□□r□□□□□□□□□□□□□□□□□□□□□22□0□00:00			
M□□r□□□□ □□ □□	□r□□	□□□□ □	□□□ □□□□□□□□□□ □
□□□□□□ □ □□	0:00	0:00	36:65
□□ □□□□□□ □□□	3□57	72:76	7□30:73
□□□□	21:30	37□2	270□:57
□□r□□□M□	18:1□	2□78	2765:27

9

9

PROJECT NO: 1023-00-72	HWY: IH 94	COUNTY: JACKSON	CROSS SECTIONS: IH 94 EB	SHEET	E

FILE NAME : N:\PDS\C3D\10230002\SHEETSPLAN\EAST BOUND C3D 2014\090202-XS-IH94-JC-EB- 2200+00 - 2265+00.DWG
LAYOUT NAME - 02 - (32)

PLOT DATE : 10/20/2014 9:40 AM PLOT BY : ANDRITSCH, ERIC R PLOT NAME : PLOT SCALE : 1:20_XREF

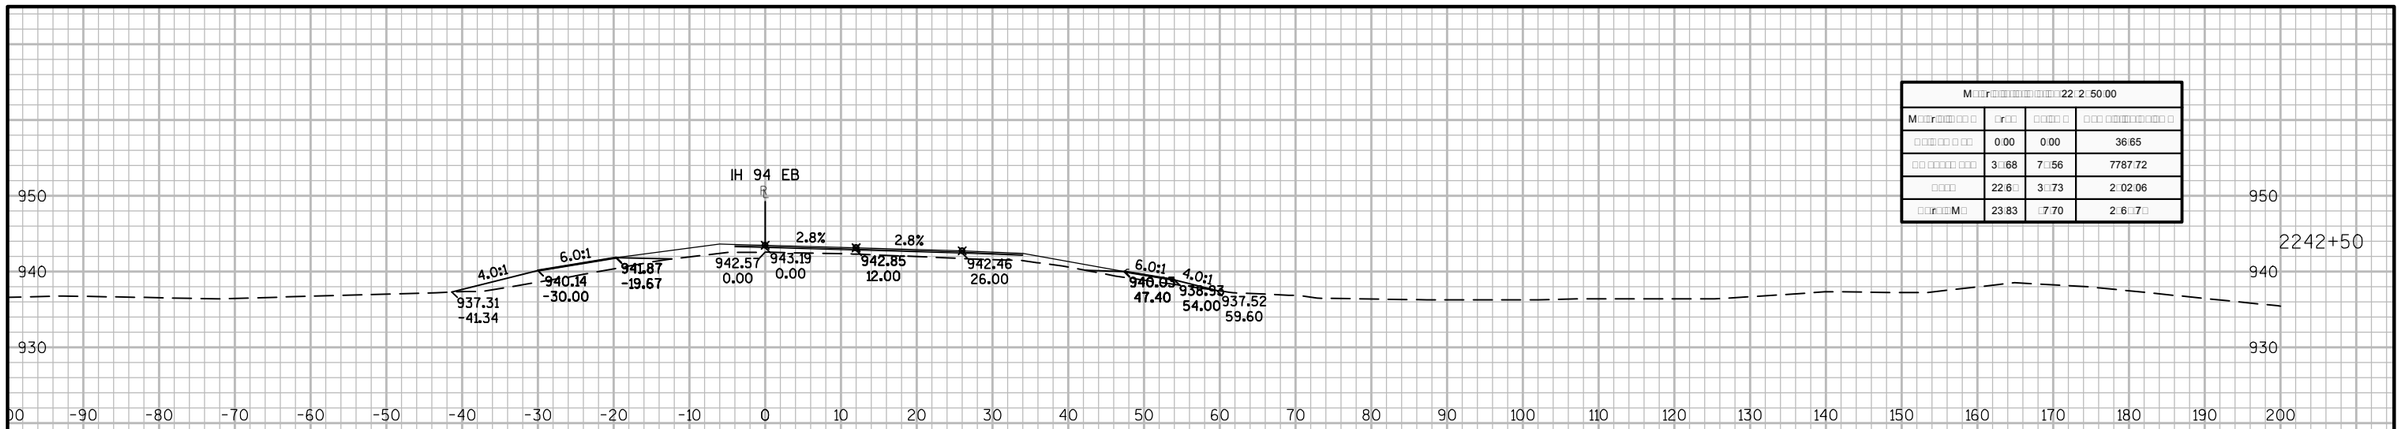

M□□r□□□□□□□□□□□□□□□□22□2□50:00			
M□□r□□□□□□ □ □□	□r□□	□□□□ □	□□□ □□□□□□□□□□ □
□□□□□□ □ □□	0:00	0:00	36:65
□□ □□□□□□ □□□	3□:68	7□:56	7787:72
□□□□	22:6□	3□:73	2□02:06
□□r□□□M□	23:83	□7:70	2□6□7□

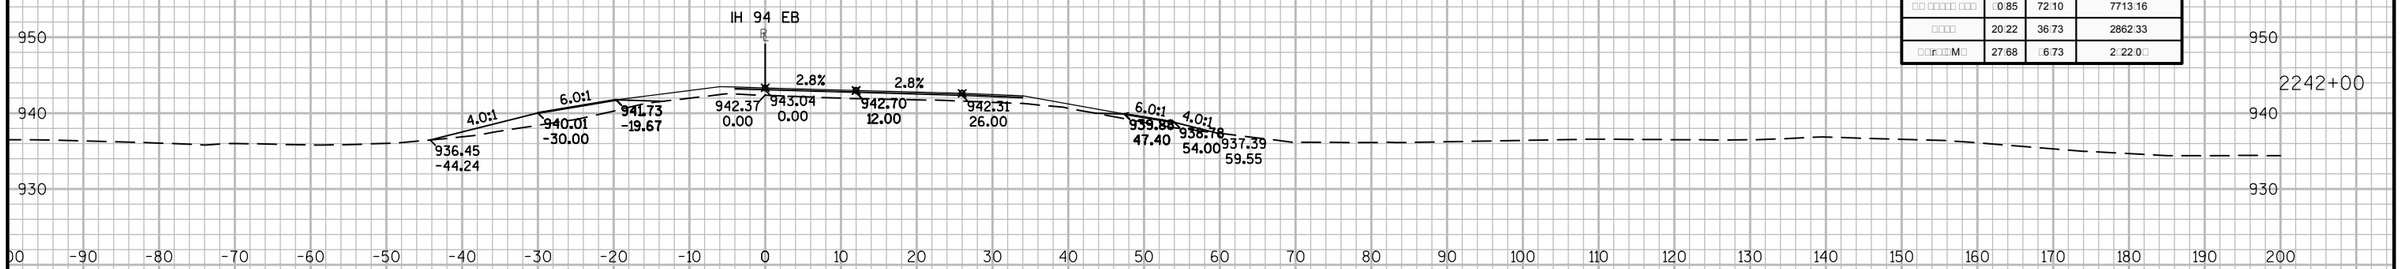

M□□r□□□□□□□□□□□□□□□□22□2□00:00			
M□□r□□□□□□ □ □□	□r□□	□□□□ □	□□□ □□□□□□□□□□ □
□□□□□□ □ □□	0:00	0:00	36:65
□□ □□□□□□ □□□	□0:85	72:10	7713:16
□□□□	20:22	36:73	2862:33
□□r□□□M□	27:68	□6:73	2□22:0□

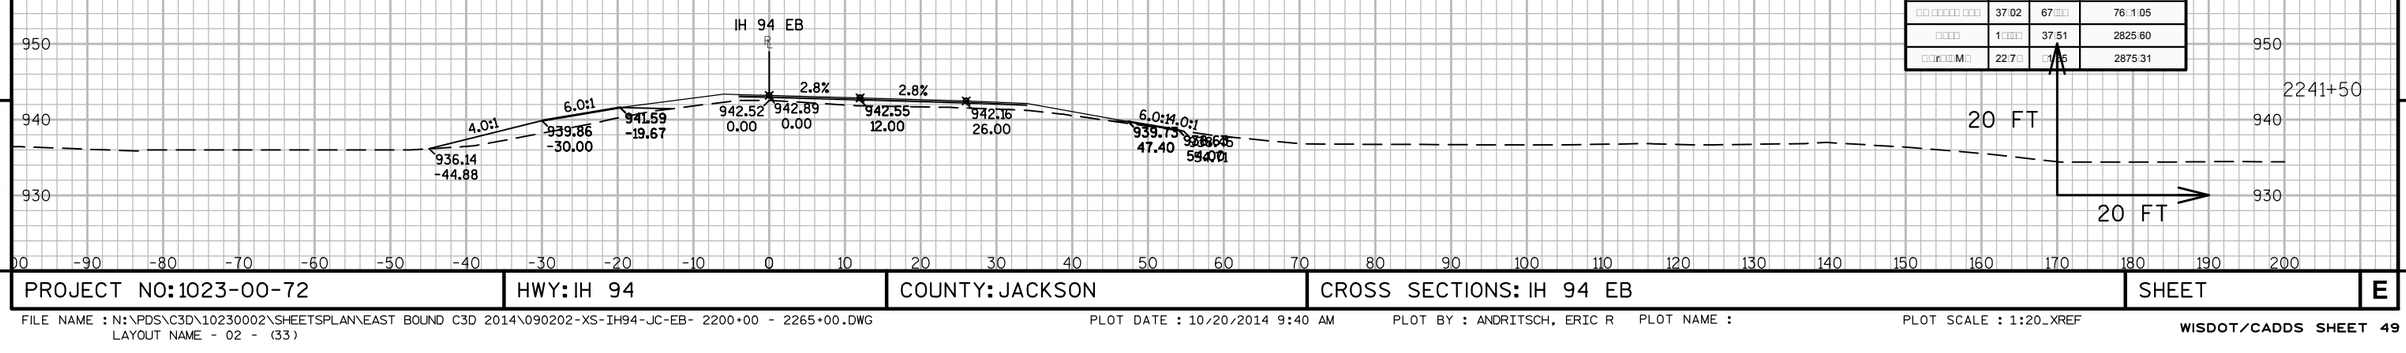

M□□r□□□□□□□□□□□□□□□□22□1□50:00			
M□□r□□□□□□ □ □□	□r□□	□□□□ □	□□□ □□□□□□□□□□ □
□□□□□□ □ □□	0:00	0:00	36:65
□□ □□□□□□ □□□	37:02	67:□□	76□1:05
□□□□	1□□□	37:51	2825:60
□□r□□□M□	22:7□	1□□5	2875:31

9

9

PROJECT NO: 1023-00-72	HWY: IH 94	COUNTY: JACKSON	CROSS SECTIONS: IH 94 EB	SHEET	E

FILE NAME : N:\PDS\C3D\10230002\SHEETSPLAN\EAST BOUND C3D 2014\090202-XS-IH94-JC-EB- 2200+00 - 2265+00.DWG
LAYOUT NAME - 02 - (33)
PLOT DATE : 10/20/2014 9:40 AM PLOT BY : ANDRITSCH, ERIC R PLOT NAME : PLOT SCALE : 1:20_XREF

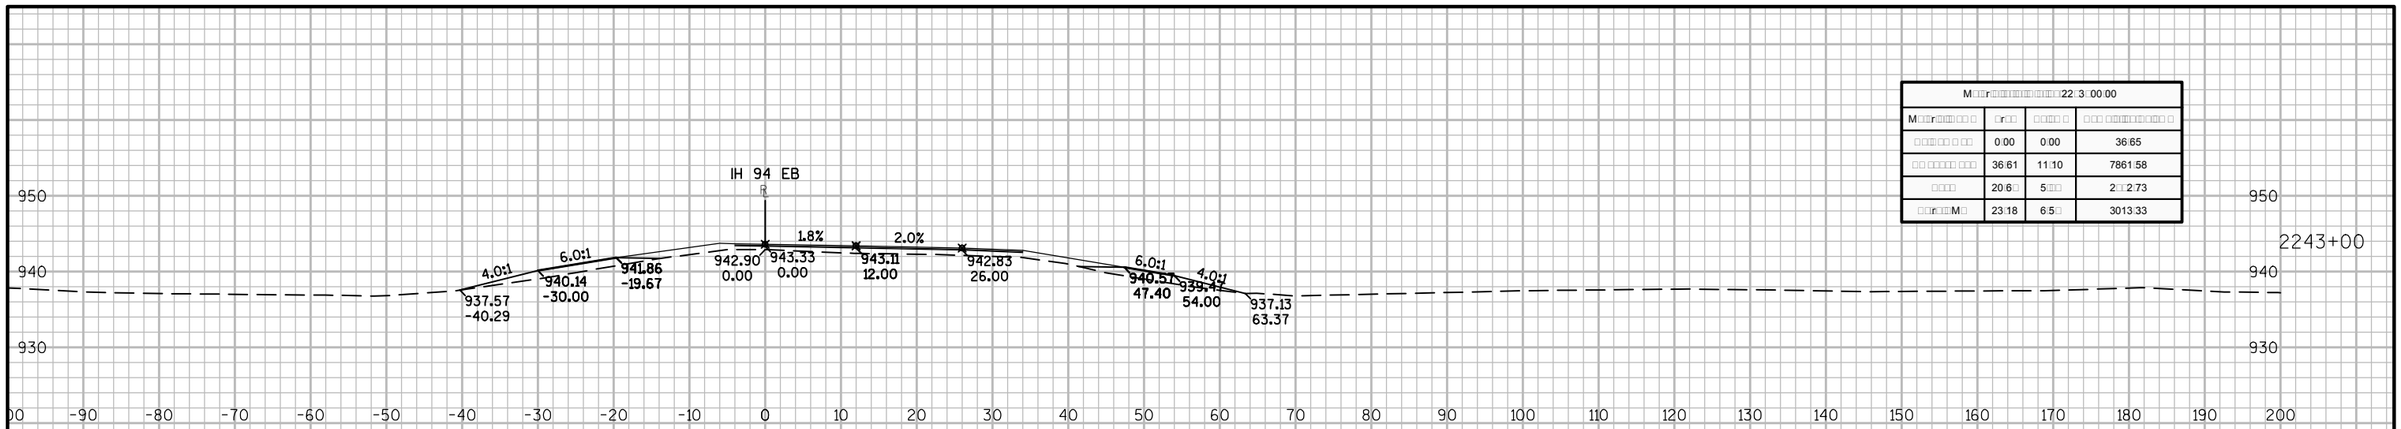

M□□r□□□□□□□□□□□□□□□□22: 3: 00.00			
M□□r□□□□ □□	□r□□	□□□□ □	□□□ □□□□□□□□□ □
□□□□□□ □ □□	0.00	0.00	36.65
□□ □□□□□ □□□	36.61	11.10	7861.58
□□□□	20.6□	5□□	2□□2.73
□□r□□M□	23.18	6.5□	3013.33

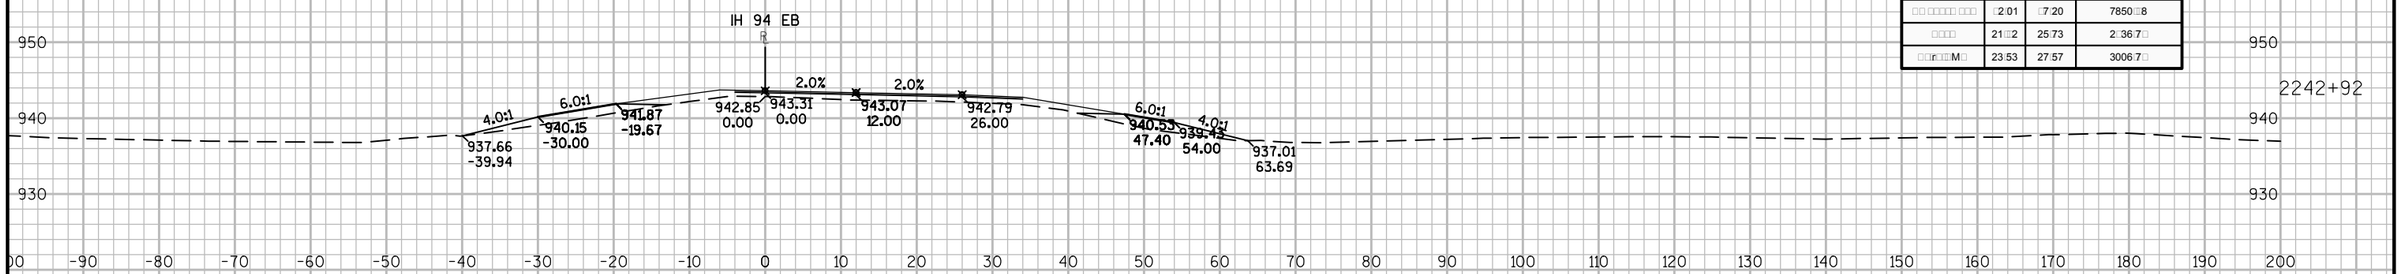

M□□r□□□□□□□□□□□□□□□□22: 2□□2.38			
M□□r□□□□ □□	□r□□	□□□□ □	□□□ □□□□□□□□□ □
□□□□□□ □ □□	0.00	0.00	36.65
□□ □□□□□ □□□	□2.01	□7.20	7850.□8
□□□□	21.□2	25.73	2□36.7□
□□r□□M□	23.53	27.57	3006.7□

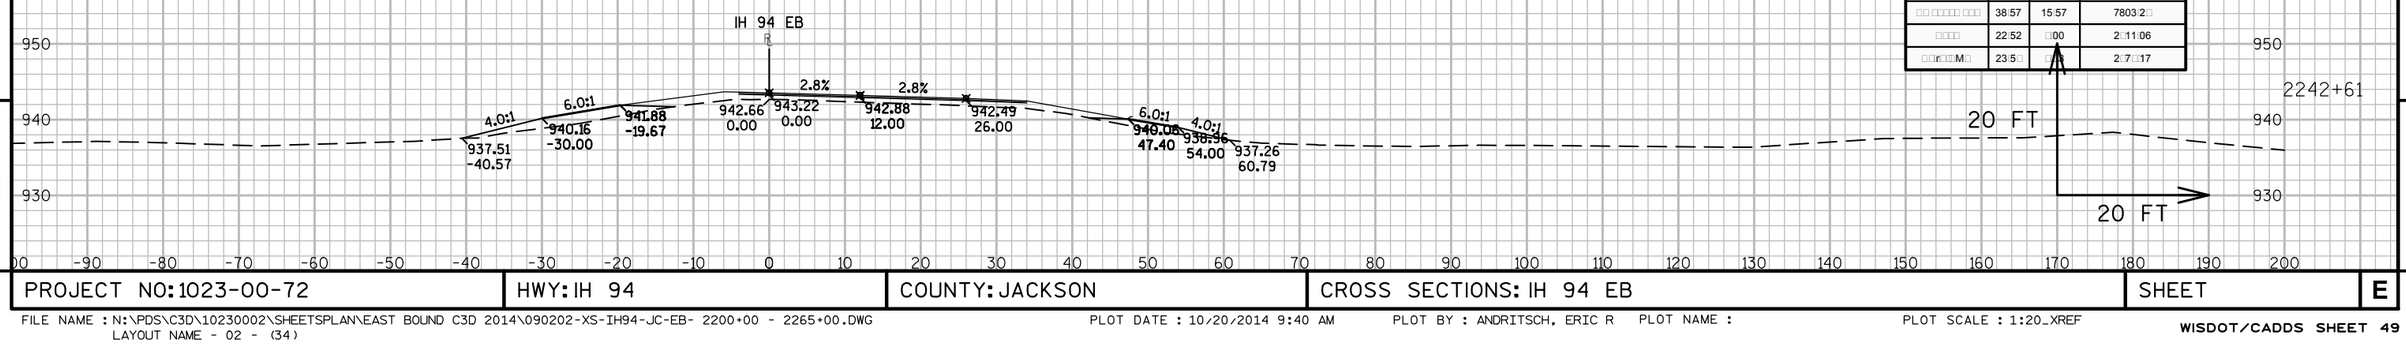

M□□r□□□□□□□□□□□□□□□□22: 2□ 60.75			
M□□r□□□□ □□	□r□□	□□□□ □	□□□ □□□□□□□□□ □
□□□□□□ □ □□	0.00	0.00	36.65
□□ □□□□□ □□□	38.57	15.57	7803.2□
□□□□	22.52	□.00	2□11.06
□□r□□M□	23.5□		2□7.□17

9

9

PROJECT NO: 1023-00-72	HWY: IH 94	COUNTY: JACKSON	CROSS SECTIONS: IH 94 EB	SHEET	E

FILE NAME : N:\PDS\C3D\10230002\SHEETSPLAN\EAST BOUND C3D 2014\090202-XS-IH94-JC-EB- 2200+00 - 2265+00.DWG
LAYOUT NAME - 02 - (34)
PLOT DATE : 10/20/2014 9:40 AM PLOT BY : ANDRITSCH, ERIC R PLOT NAME : PLOT SCALE : 1:20_XREF

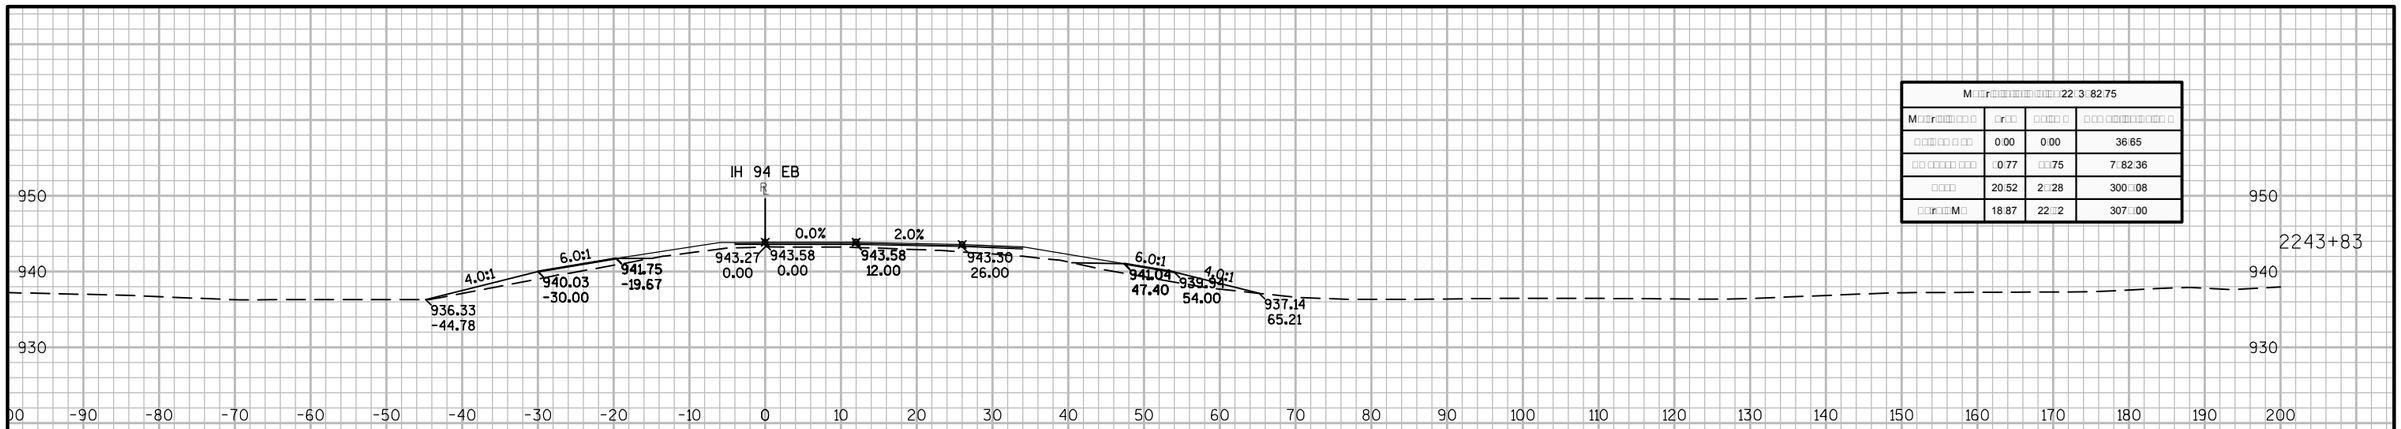

M□□r□□□□□□□□□□□□□□□□22□3□82.75			
M□□r□□□□□ □□	□r□□	□□□□ □	□□□ □□□□□□□□□ □
□□□□□□ □ □□	0.00	0.00	36.65
□□ □□□□□ □□□	□0.77	□□75	7□82.36
□□□□	20.52	2□□28	300□□08
□□r□□□M□	18.87	22□□2	307□00

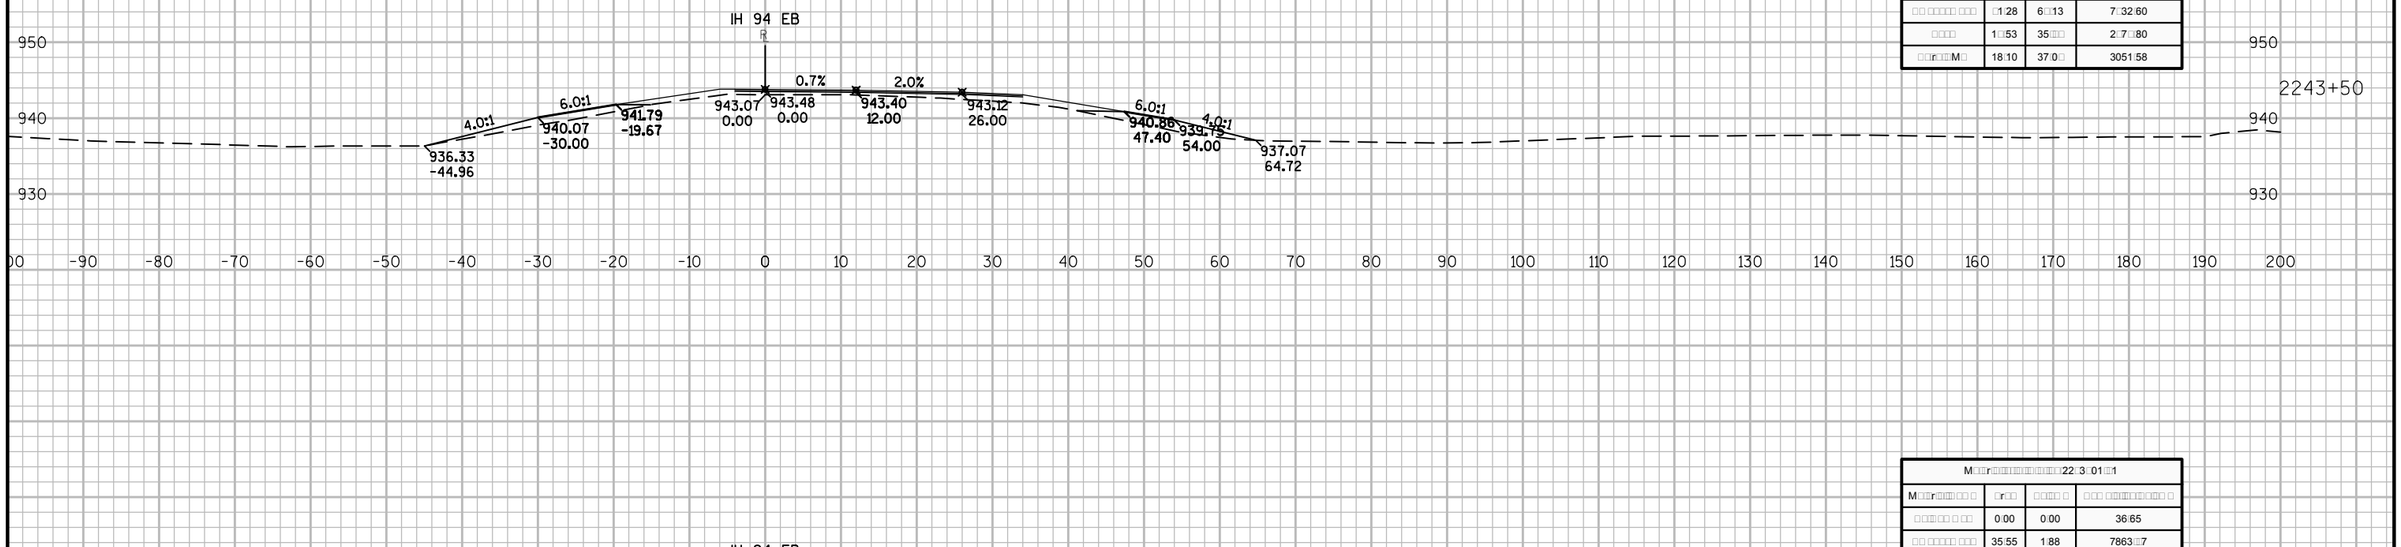

M□□r□□□□□□□□□□□□□□□□22□3□50.00			
M□□r□□□□□ □□	□r□□	□□□□ □	□□□ □□□□□□□□□ □
□□□□□□ □ □□	0.00	0.00	36.65
□□ □□□□□ □□□	□1.28	6□□13	7□32.60
□□□□	1□□53	35□□□	2□7□□80
□□r□□□M□	18.10	37.0□	3051.58

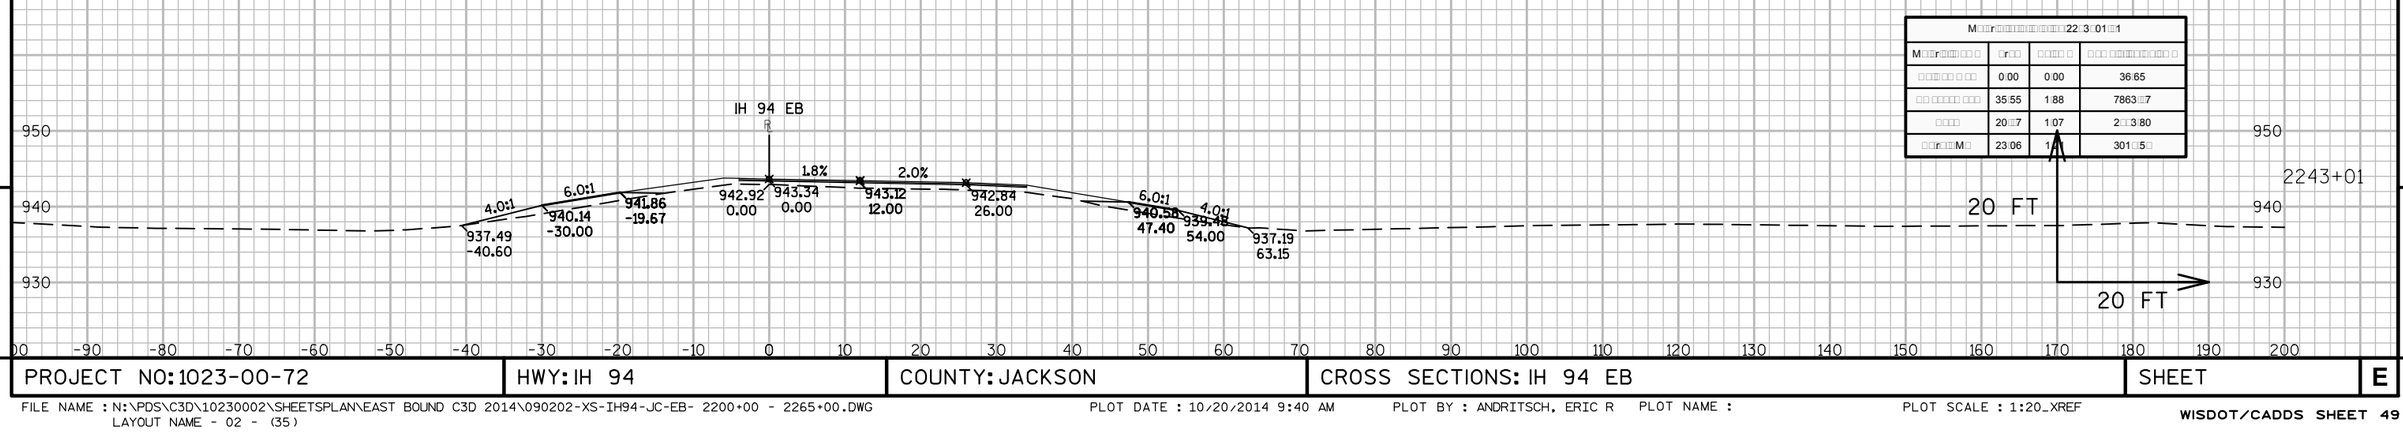

M□□r□□□□□□□□□□□□□□□□22□3□01□□1			
M□□r□□□□□ □□	□r□□	□□□□ □	□□□ □□□□□□□□□ □
□□□□□□ □ □□	0.00	0.00	36.65
□□ □□□□□ □□□	35.55	1.88	7863□□7
□□□□	20.□7	1.07	2□□3.80
□□r□□□M□	23.06	1□	301□5□

9

9

PROJECT NO: 1023-00-72	HWY: IH 94	COUNTY: JACKSON	CROSS SECTIONS: IH 94 EB	SHEET	E

FILE NAME : N:\PDS\C3D\10230002\SHEETSPLAN\EAST BOUND C3D 2014\090202-XS-IH94-JC-EB- 2200+00 - 2265+00.DWG
LAYOUT NAME - 02 - (35)
PLOT DATE : 10/20/2014 9:40 AM PLOT BY : ANDRITSCH, ERIC R PLOT NAME : PLOT SCALE : 1:20_XREF

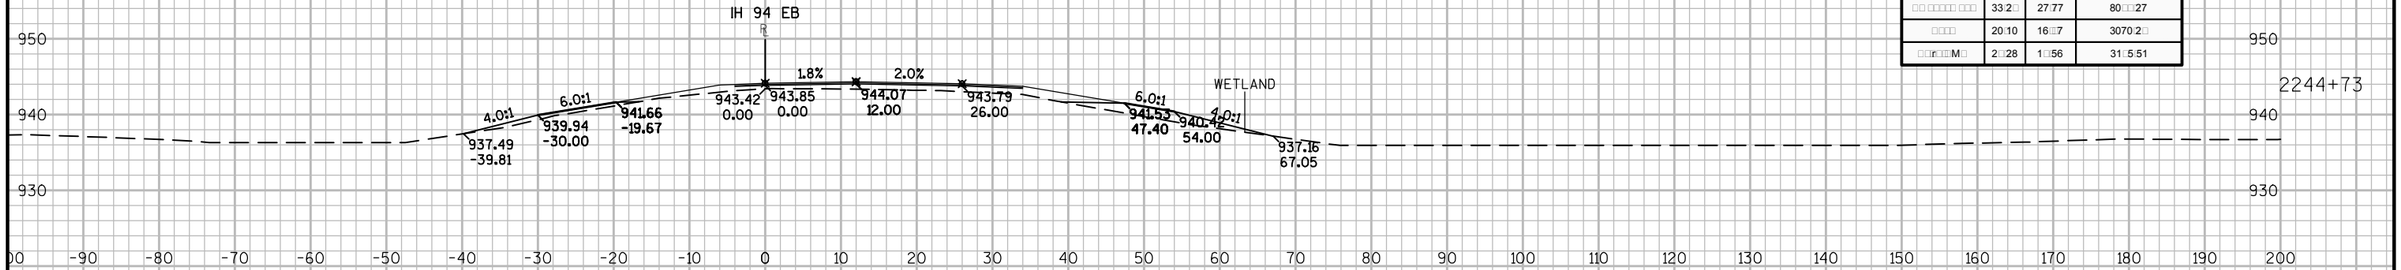

M□□r□□□□□□□□□□□□□□22□□□73:12			
M□□r□□□□□□ □	□r□□	□□□□ □	□□□ □□□□□□□□□ □
□□□□□□ □ □□	0:00	0:00	36:65
□□ □□□□□ □□□	33:2□	27:77	80□□:27
□□□□	20:10	16□□7	3070:2□
□□r□□M□	2□:28	1□:56	31□5:51

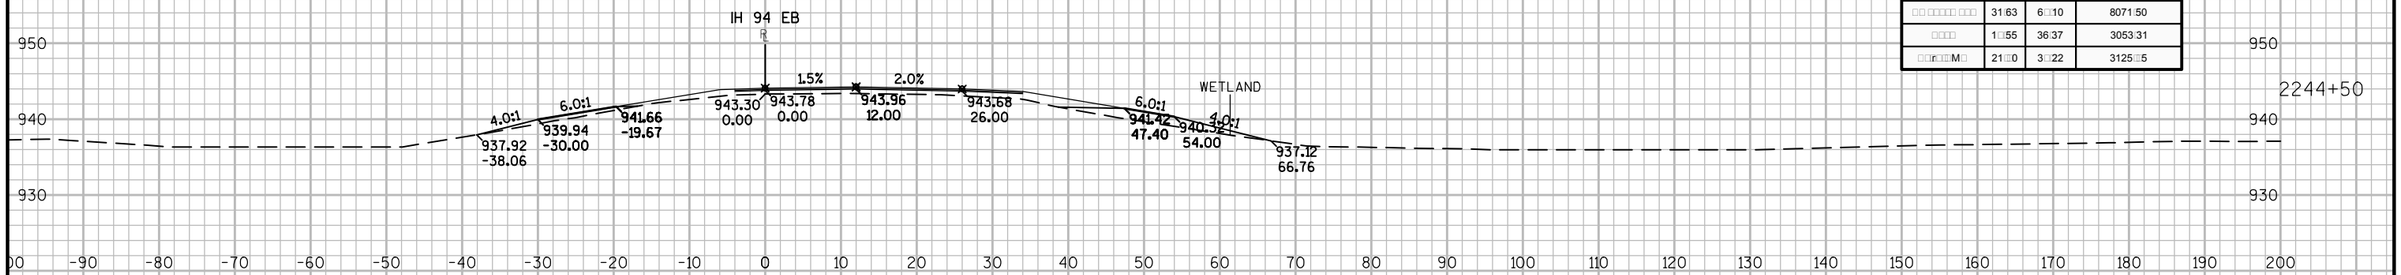

M□□r□□□□□□□□□□□□□□22□□□50:00			
M□□r□□□□□□ □	□r□□	□□□□ □	□□□ □□□□□□□□□ □
□□□□□□ □ □□	0:00	0:00	36:65
□□ □□□□□ □□□	31:63	6□:10	8071:50
□□□□	1□:55	36:37	3053:31
□□r□□M□	21□:0	3□:22	3125□:5

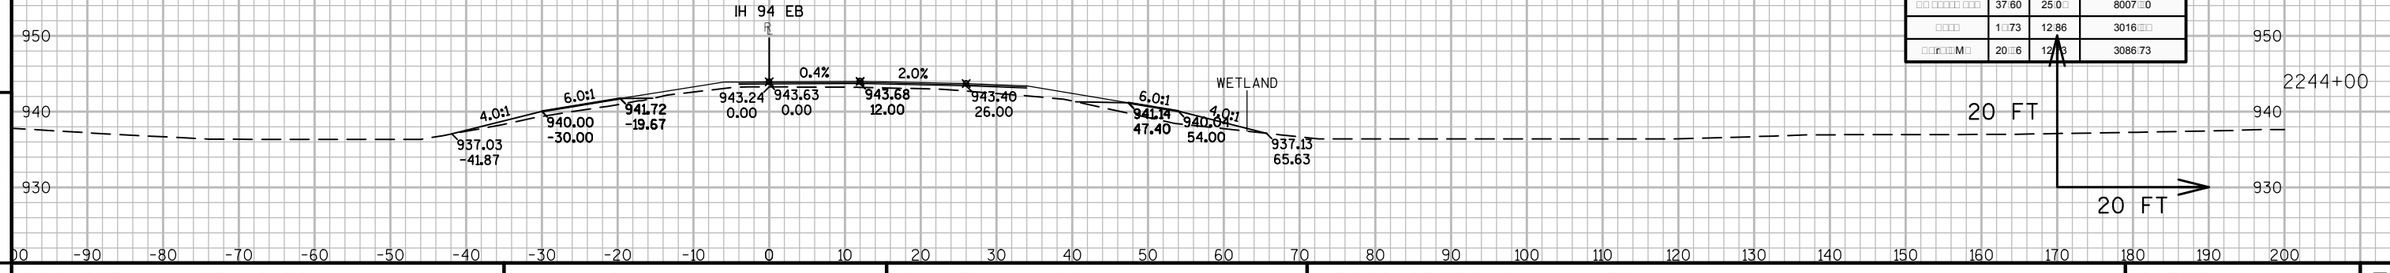

M□□r□□□□□□□□□□□□□□22□□□00:00			
M□□r□□□□□□ □	□r□□	□□□□ □	□□□ □□□□□□□□□ □
□□□□□□ □ □□	0:00	0:00	36:65
□□ □□□□□ □□□	37:60	25:0□	8007□:0
□□□□	1□:73	12:86	3016:□□
□□r□□M□	20□:6	12□:3	3086:73

9

9

PROJECT NO: 1023-00-72	HWY: IH 94	COUNTY: JACKSON	CROSS SECTIONS: IH 94 EB	SHEET	E

FILE NAME : N:\PDS\C3D\10230002\SHEETSPLAN\EAST BOUND C3D 2014\090202-XS-IH94-JC-EB- 2200+00 - 2265+00.DWG
LAYOUT NAME - 02 - (36)

PLOT DATE : 10/20/2014 9:40 AM PLOT BY : ANDRITSCH, ERIC R PLOT NAME : PLOT SCALE : 1:20_XREF

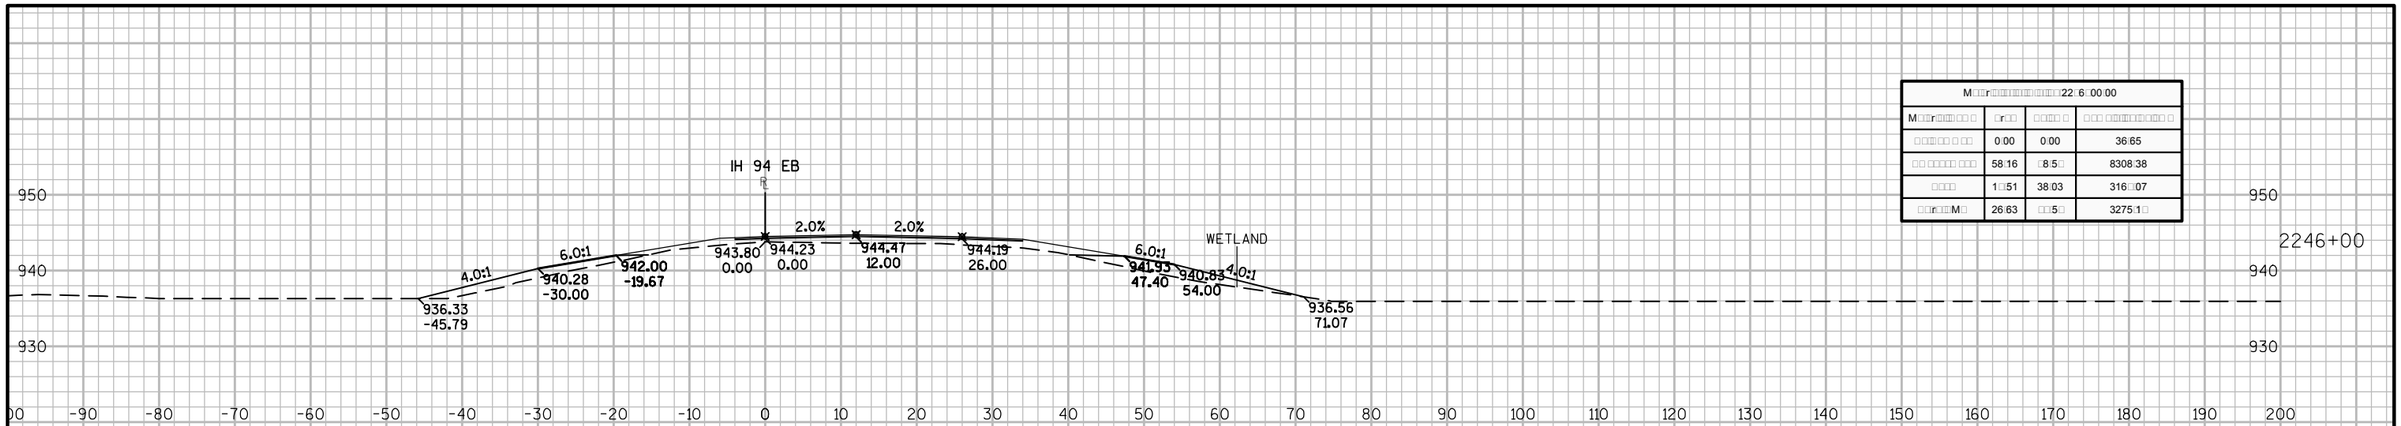

M□□r□□□□□□□□□□□□□□□□22□6□00:00			
M□□r□□□□□□ □	□r□□	□□□□ □	□□□ □□□□□□□□□ □
□□□□□□ □ □□	0:00	0:00	36:65
□□ □□□□□ □□□	58:16	□8:5□	8308:38
□□□□	1□51	38:03	316□07
□□r□□M□	26:63	□□5□	3275:1□

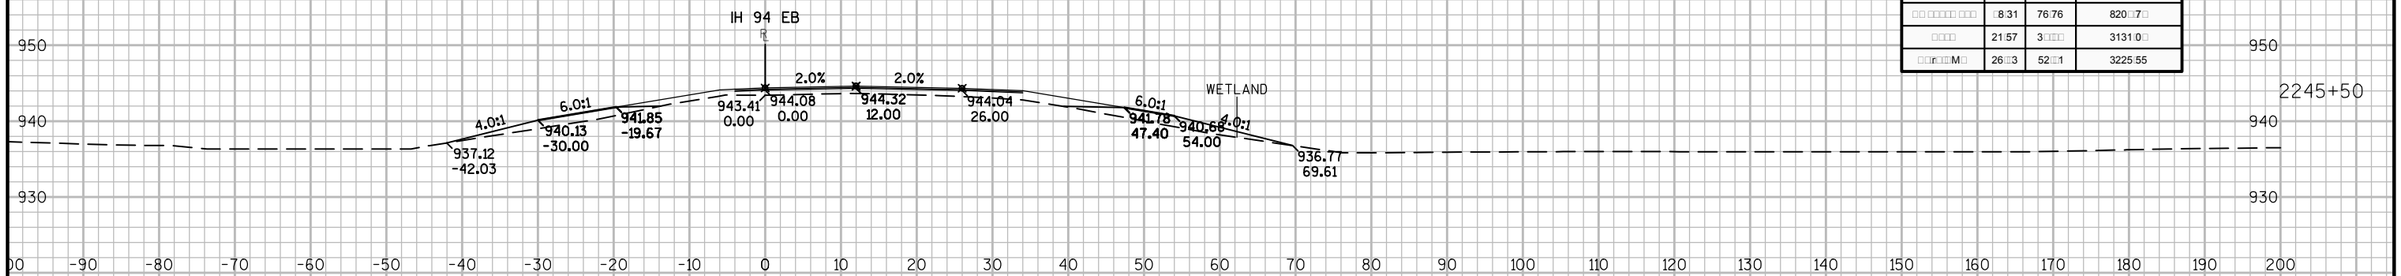

M□□r□□□□□□□□□□□□□□□□22□5□50:00			
M□□r□□□□□□ □	□r□□	□□□□ □	□□□ □□□□□□□□□ □
□□□□□□ □ □□	0:00	0:00	36:65
□□ □□□□□ □□□	□8:31	76:76	820□7□
□□□□	21:57	3□□□	3131:0□
□□r□□M□	26□3	52□1	3225:55

M□□r□□□□□□□□□□□□□□□□22□5□00:00			
M□□r□□□□□□ □	□r□□	□□□□ □	□□□ □□□□□□□□□ □
□□□□□□ □ □□	0:00	0:00	36:65
□□ □□□□□ □□□	3□58	33:77	8133:0□
□□□□	21:61	20:77	30□1:05
□□r□□M□	30:21	27□3	3172:6□

9

9

PROJECT NO: 1023-00-72	HWY: IH 94	COUNTY: JACKSON	CROSS SECTIONS: IH 94 EB	SHEET	E

FILE NAME : N:\PDS\C3D\10230002\SHEETSPLAN\EAST BOUND C3D 2014\090202-XS-IH94-JC-EB- 2200+00 - 2265+00.DWG
LAYOUT NAME - 02 - (37)

PLOT DATE : 10/20/2014 9:41 AM PLOT BY : ANDRITSCH, ERIC R PLOT NAME : PLOT SCALE : 1:20_XREF

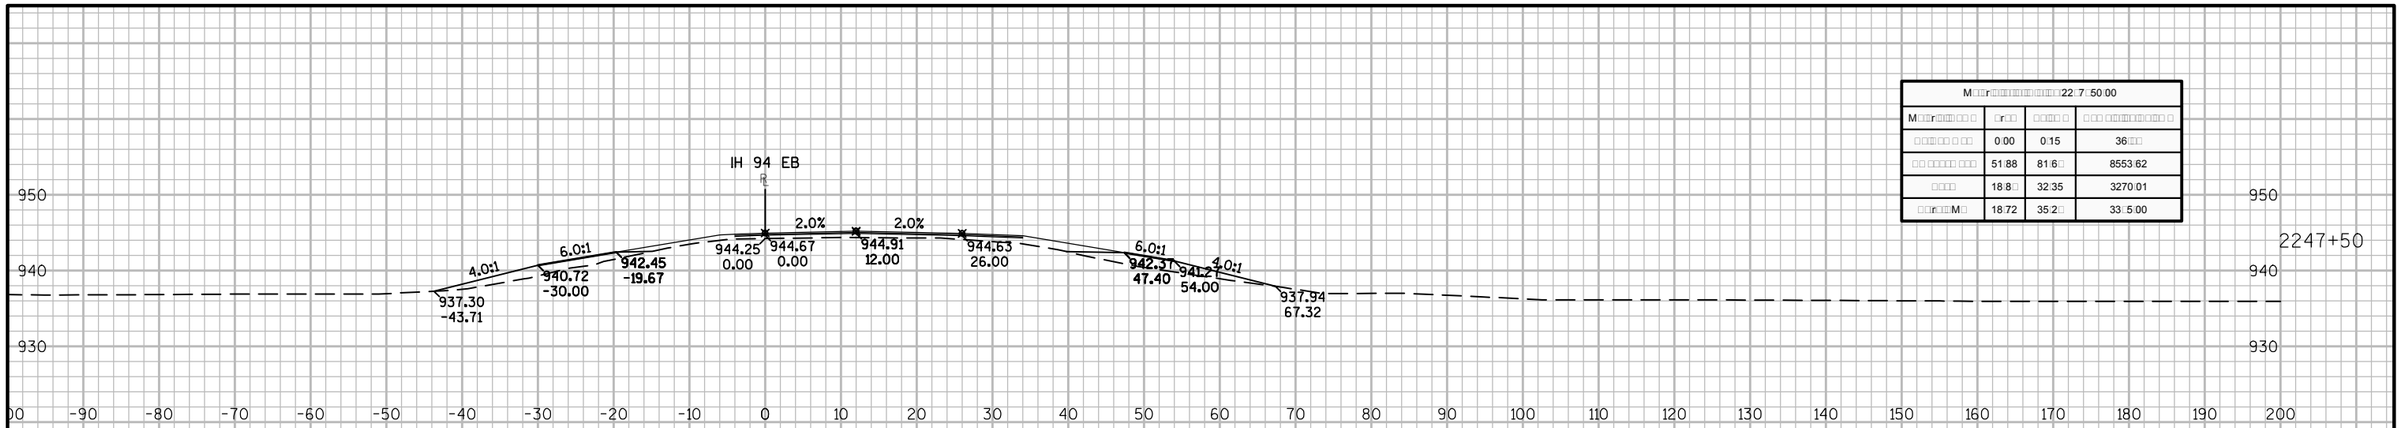

M□□r□□□□□□□□□□□□□□□22:7:50:00			
M□□r□□□□ □ □	□r□□	□:□□□ □	□ □□ □□□□□□□□□ □
□ □□□□□ □ □□	0:00	0:15	36:□□
□□ □□□□□ □□□	51:88	81:6□	8553:62
□:□□□	18:8□	32:35	3270:01
□□r□□M□	18:72	35:2□	33□5:00

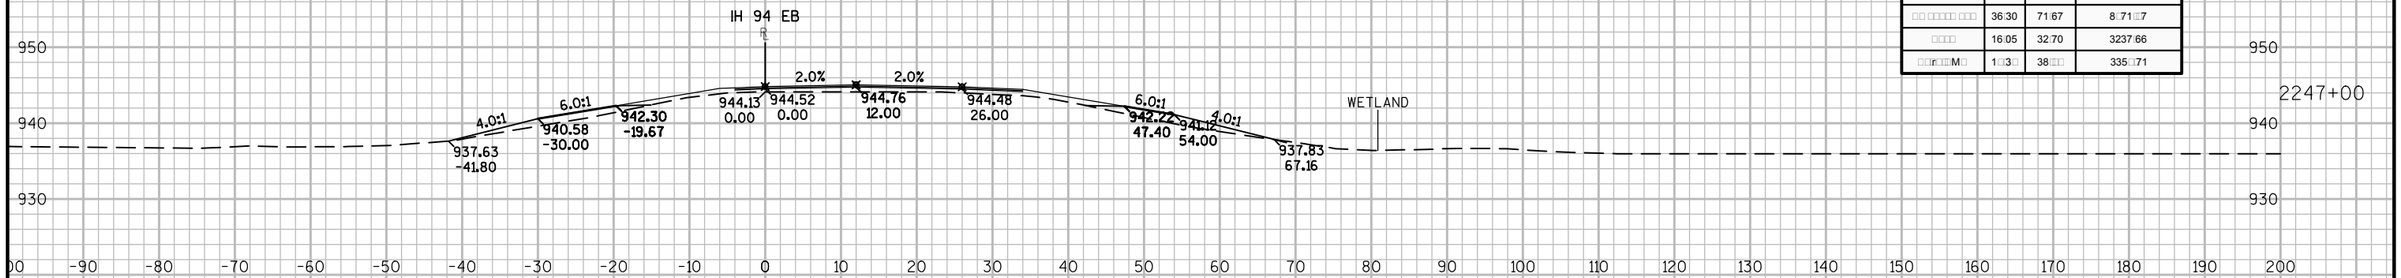

M□□r□□□□□□□□□□□□□□□22:7:00:00			
M□□r□□□□ □ □	□r□□	□:□□□ □	□ □□ □□□□□□□□□ □
□ □□□□□ □ □□	0:16	0:15	36:7□
□□ □□□□□ □□□	36:30	71:67	8□71:□7
□:□□□	16:05	32:70	3237:66
□□r□□M□	1□3□	38:□□	335□71

M□□r□□□□□□□□□□□□□□□22:6:50:00			
M□□r□□□□ □ □	□r□□	□:□□□ □	□ □□ □□□□□□□□□ □
□ □□□□□ □ □□	0:00	0:00	36:65
□□ □□□□□ □□□	□1:11	□1□2	8□00:30
□:□□□	1□26	35:8□	320□□7
□□r□□M□	22:66	□5□□	3320:77

9

9

PROJECT NO: 1023-00-72	HWY: IH 94	COUNTY: JACKSON	CROSS SECTIONS: IH 94 EB	SHEET	E

FILE NAME : N:\PDS\C3D\10230002\SHEETSPLAN\EAST BOUND C3D 2014\090202-XS-IH94-JC-EB- 2200+00 - 2265+00.DWG
LAYOUT NAME - 02 - (38)

PLOT DATE : 10/20/2014 9:41 AM PLOT BY : ANDRITSCH, ERIC R PLOT NAME : PLOT SCALE : 1:20_XREF

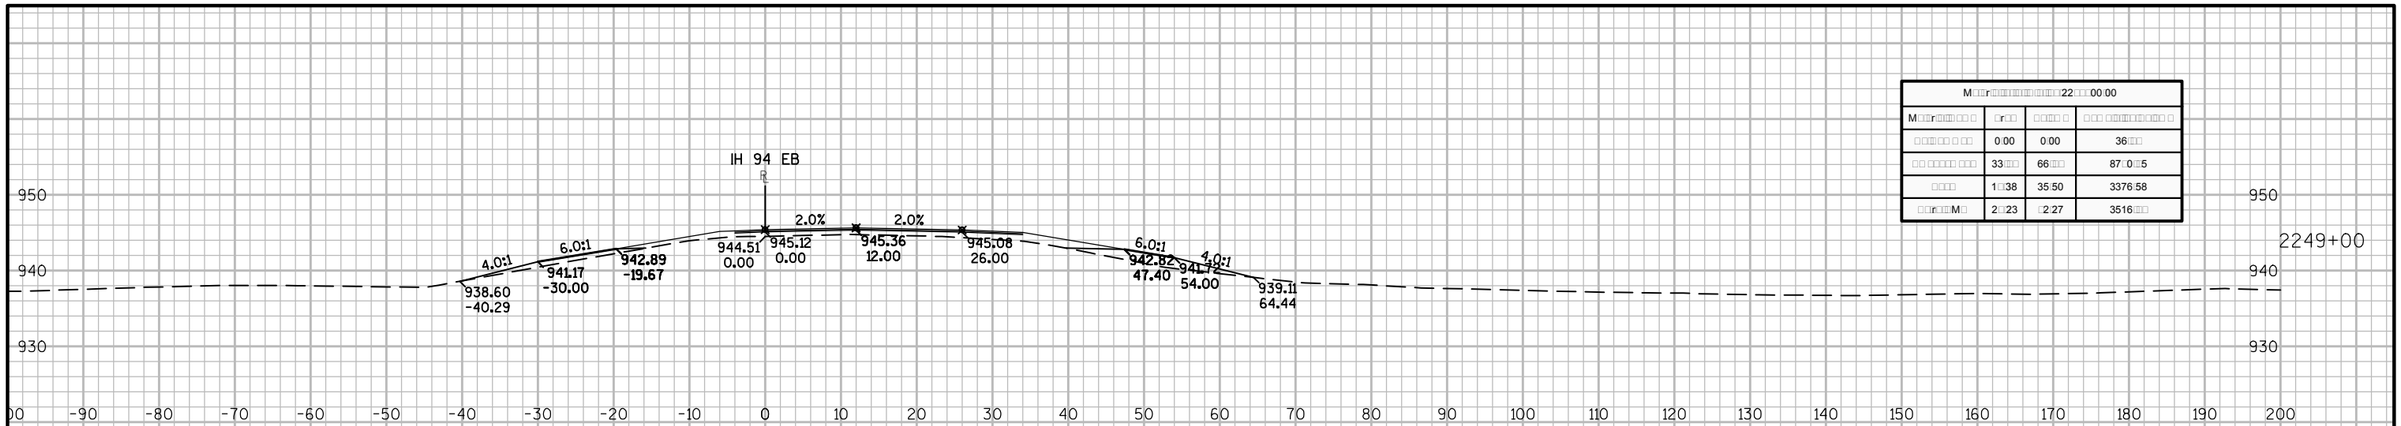

M□□r□□□□□□□□□□□□□22:□□:00:00			
M□□r□□□□ □□	□r□□	□□□□ □	□□□ □□□□□□□□□□ □
□□□□□□ □ □□	0:00	0:00	36□□
□□ □□□□□ □□□	33□□	66□□	87□0□5
□□□□	1□38	35:50	3376:58
□□r□□M□	2□23	□2:27	3516□□

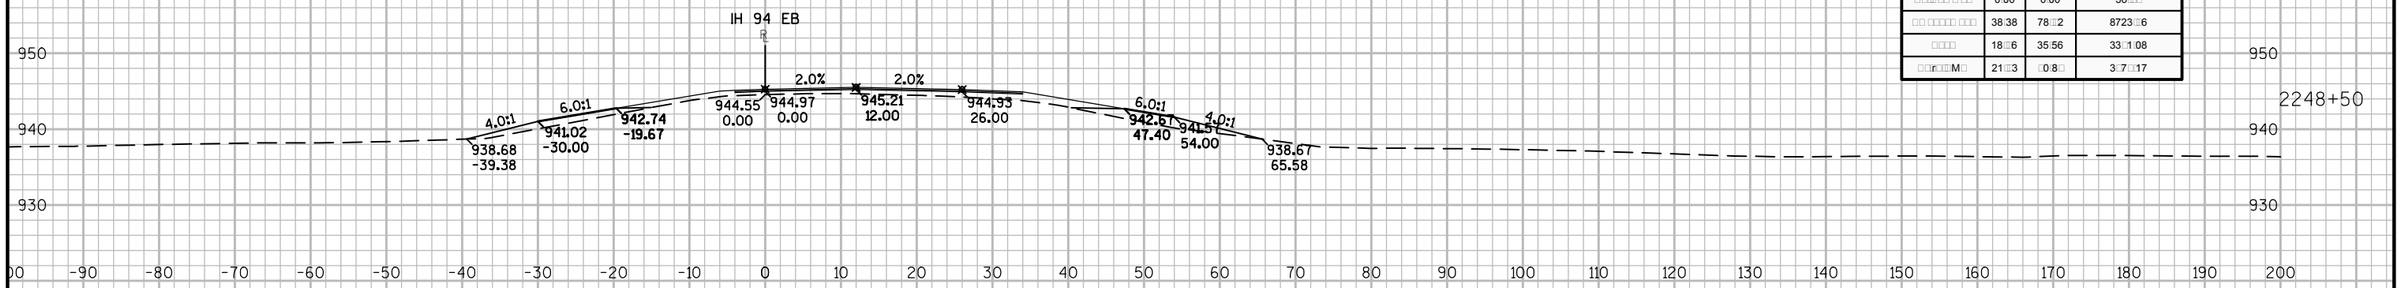

M□□r□□□□□□□□□□□□□22:8□:50:00			
M□□r□□□□ □□	□r□□	□□□□ □	□□□ □□□□□□□□□□ □
□□□□□□ □ □□	0:00	0:00	36□□
□□ □□□□□ □□□	38:38	78□2	8723□6
□□□□	18□6	35:56	33□1:08
□□r□□M□	21□3	□0:8□	3□7□17

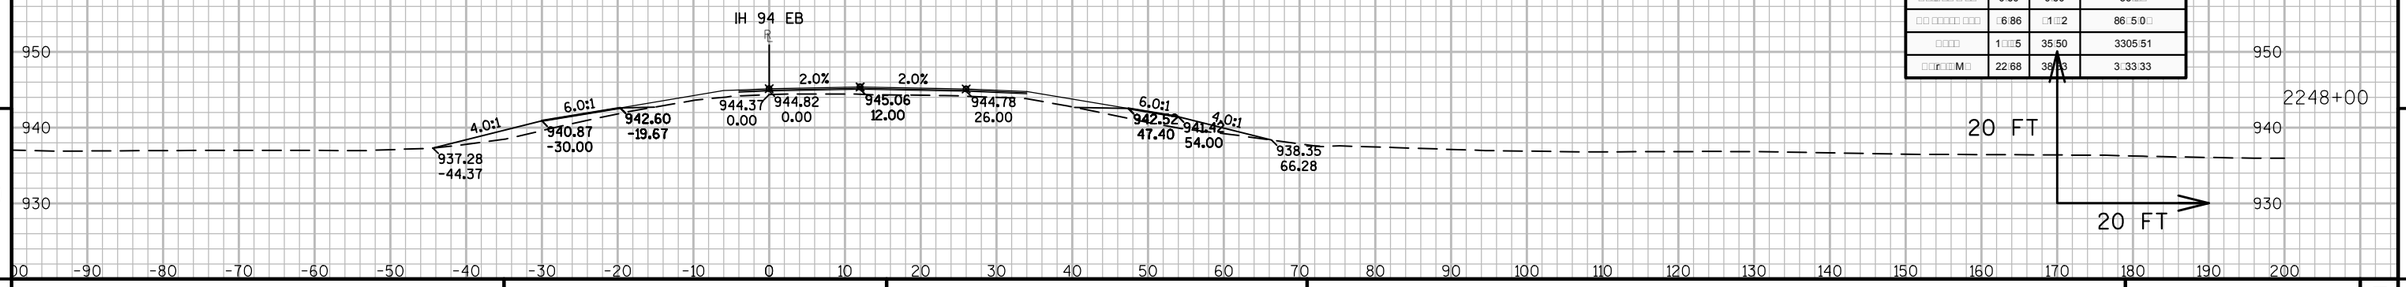

M□□r□□□□□□□□□□□□□22:8□:00:00			
M□□r□□□□ □□	□r□□	□□□□ □	□□□ □□□□□□□□□□ □
□□□□□□ □ □□	0:00	0:00	36□□
□□ □□□□□ □□□	□6:86	□1□2	86□5:0□
□□□□	1□□5	35:50	3305:51
□□r□□M□	22:68	38:33	3□33:33

9 9

PROJECT NO: 1023-00-72	HWY: IH 94	COUNTY: JACKSON	CROSS SECTIONS: IH 94 EB	SHEET	E

FILE NAME : N:\PDS\C3D\10230002\SHEETSPLAN\EAST BOUND C3D 2014\090202-XS-IH94-JC-EB- 2200+00 - 2265+00.DWG
LAYOUT NAME - 02 - (39)

PLOT DATE : 10/20/2014 9:41 AM PLOT BY : ANDRITSCH, ERIC R PLOT NAME : PLOT SCALE : 1:20_XREF

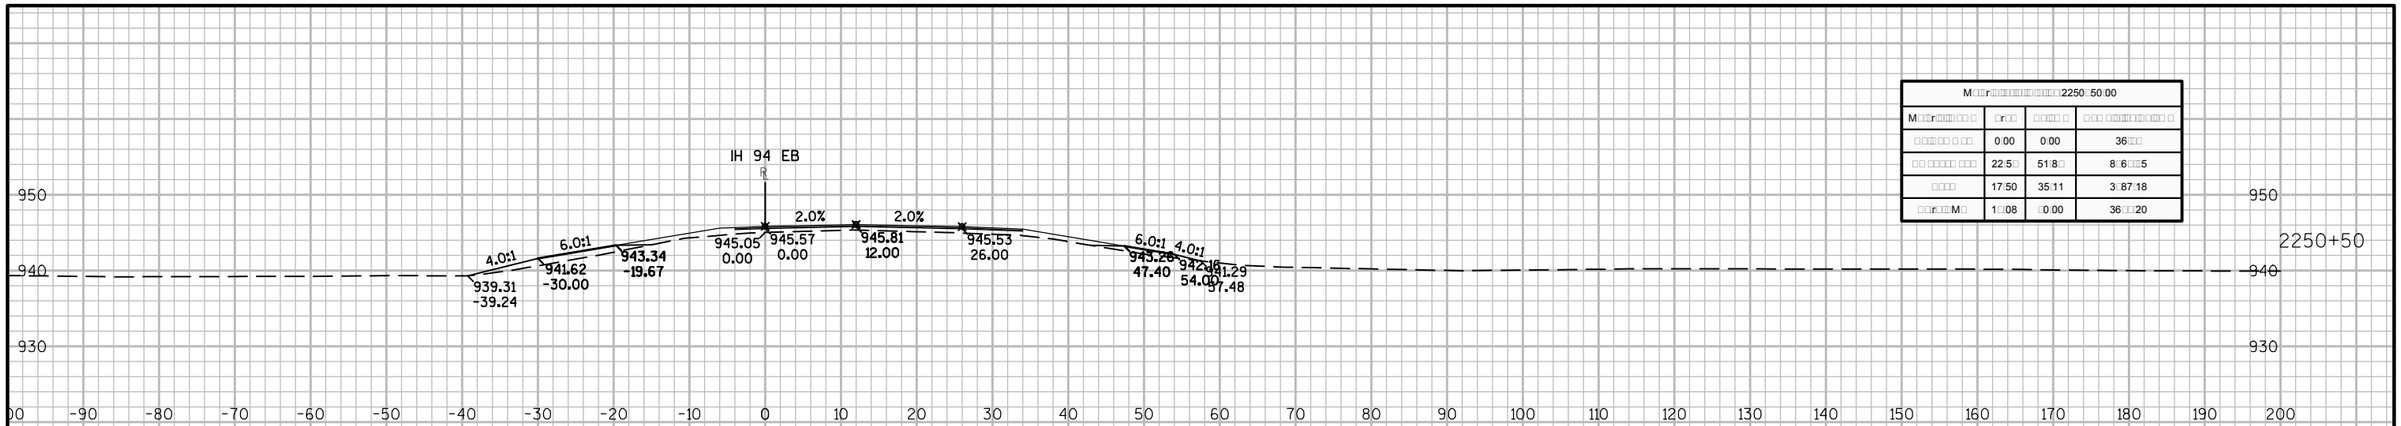

M□□r□□□□□□□□□□□□□2250□50.00			
M□□r□□□□ □□ □	□r□□	□□□□ □	□□□ □□□□□□□□□ □
□□□□□□ □ □□	0.00	0.00	36□□
□□ □□□□□ □□□	22.5□	51.8□	8□6□□5
□□□□	17.50	35.11	3□87.18
□□r□□M□	1□.08	□0.00	36□□20

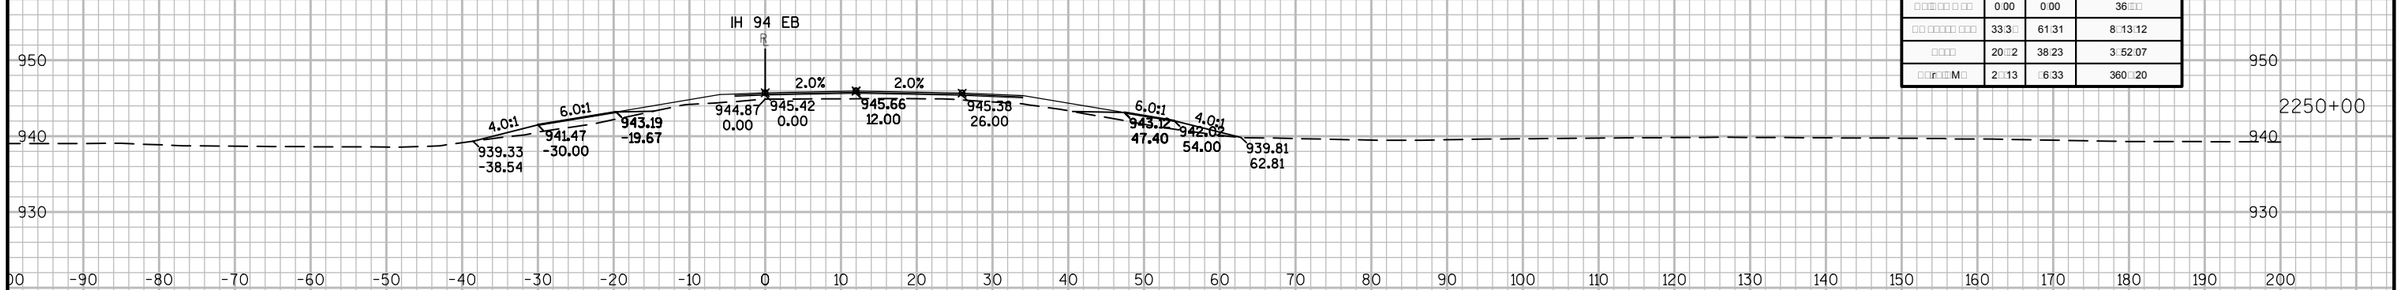

M□□r□□□□□□□□□□□□□2250□00.00			
M□□r□□□□ □□ □	□r□□	□□□□ □	□□□ □□□□□□□□□ □
□□□□□□ □ □□	0.00	0.00	36□□
□□ □□□□□ □□□	33.3□	61.31	8□13.12
□□□□	20□2	38.23	3□52.07
□□r□□M□	2□.13	□6.33	360□□20

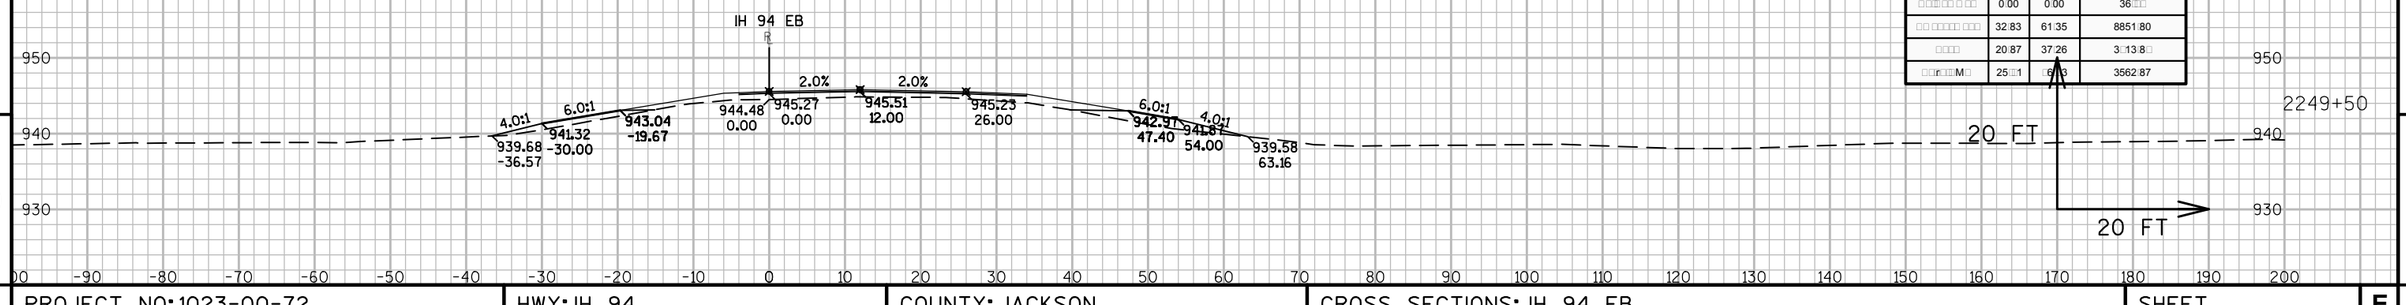

M□□r□□□□□□□□□□□□□22□□□50.00			
M□□r□□□□ □□ □	□r□□	□□□□ □	□□□ □□□□□□□□□ □
□□□□□□ □ □□	0.00	0.00	36□□
□□ □□□□□ □□□	32.83	61.35	8851.80
□□□□	20.87	37.26	3□13.8□
□□r□□M□	25□1	□6.3	3562.87

9

9

PROJECT NO: 1023-00-72	HWY: IH 94	COUNTY: JACKSON	CROSS SECTIONS: IH 94 EB	SHEET	E

FILE NAME : N:\PDS\C3D\10230002\SHEETSPLAN\EAST BOUND C3D 2014\090202-XS-IH94-JC-EB- 2200+00 - 2265+00.DWG
LAYOUT NAME - 02 - (40)

PLOT DATE : 10/20/2014 9:41 AM PLOT BY : ANDRITSCH, ERIC R PLOT NAME : PLOT SCALE : 1:20_XREF

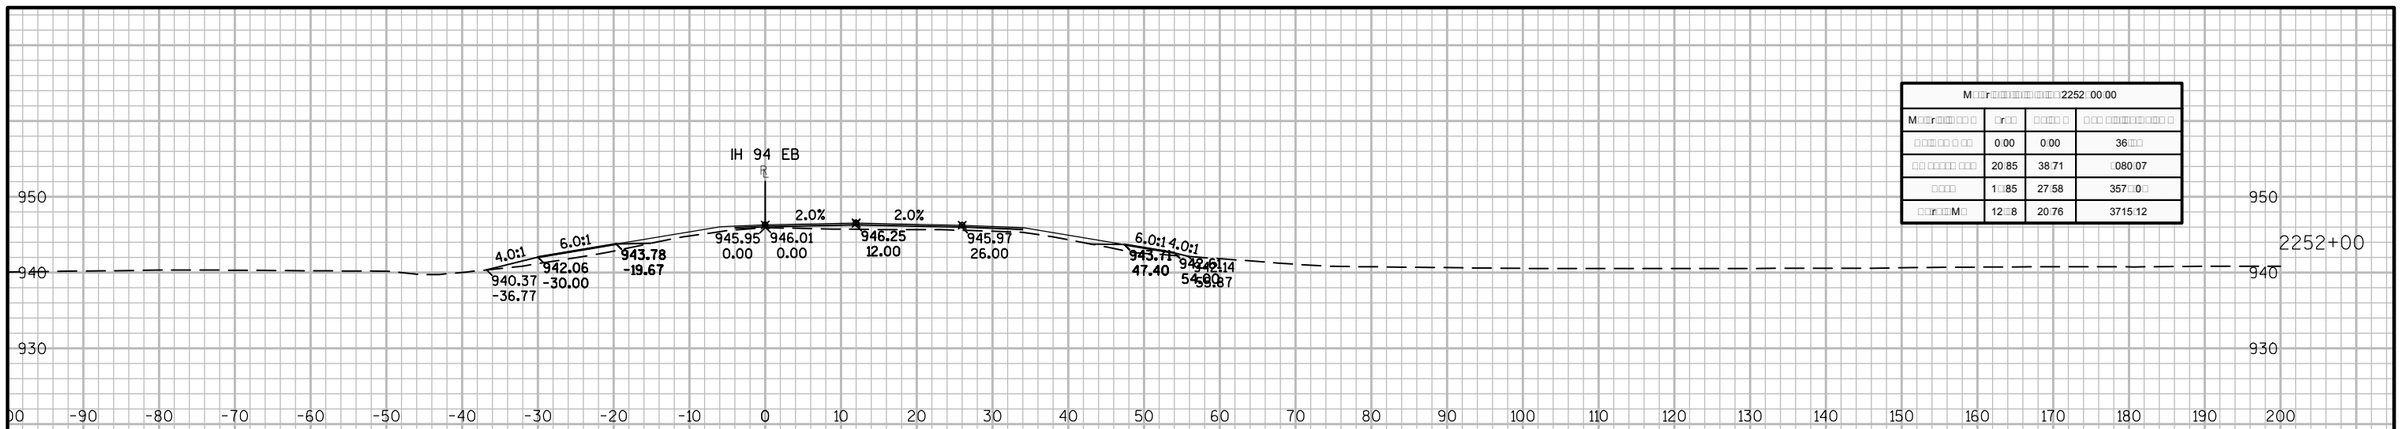

M□□r□□□□□□□□□□□□□□□□2252□00.00			
M□□r□□□□□□ □□ □	□r□□	□□□□□ □	□□□ □□□□□□□□□□ □
□□□□□□ □ □□	0.00	0.00	36□□□
□□ □□□□□□ □□□	20.85	38.71	□080.07
□□□□	1□□85	27.58	357.□0□
□□r□□□M□	12□□8	20.76	3715.12

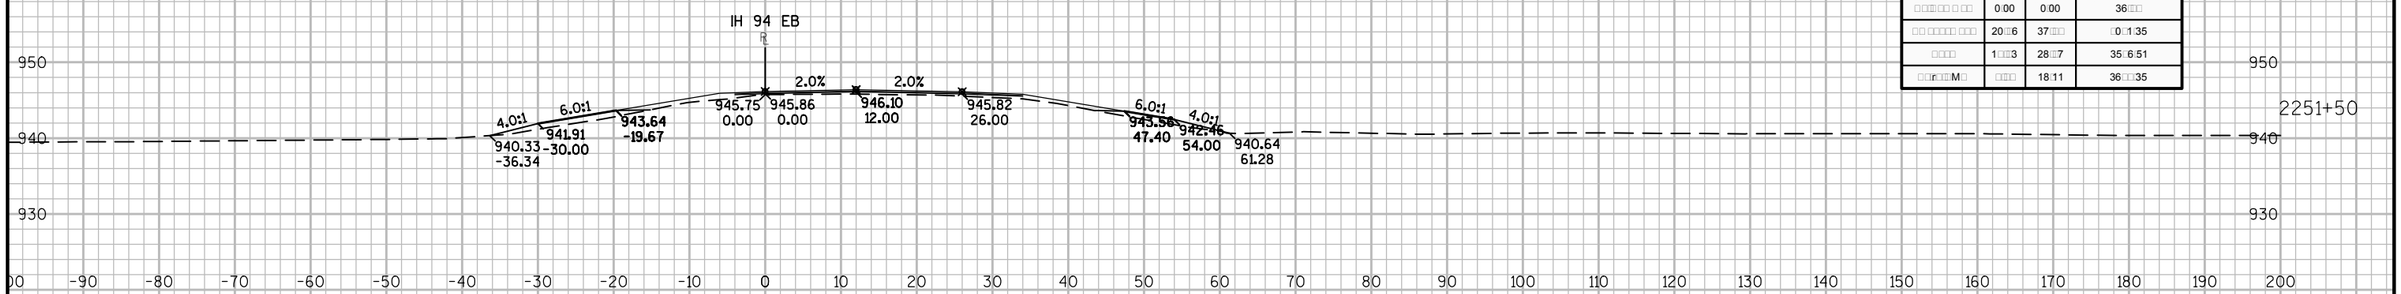

M□□r□□□□□□□□□□□□□□□□2251□50.00			
M□□r□□□□□□ □□ □	□r□□	□□□□□ □	□□□ □□□□□□□□□□ □
□□□□□□ □ □□	0.00	0.00	36□□□
□□ □□□□□□ □□□	20□□6	37.□□□	□0□1.35
□□□□	1□□□3	28□□7	35.6.51
□□r□□□M□	□□□□	18.11	36□□□35

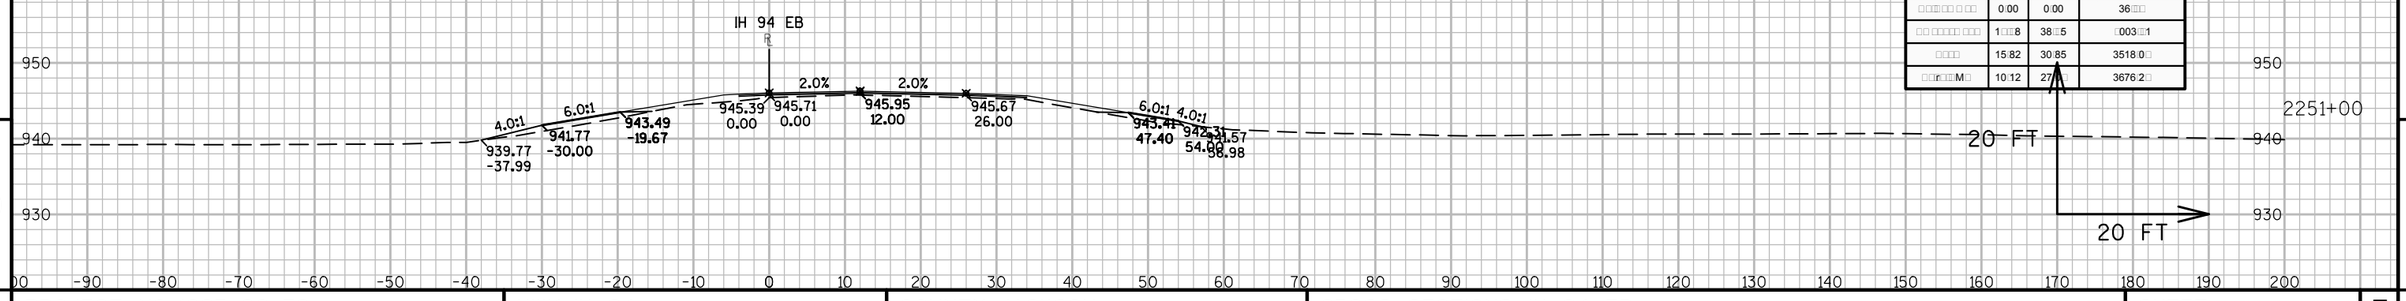

M□□r□□□□□□□□□□□□□□□□2251□00.00			
M□□r□□□□□□ □□ □	□r□□	□□□□□ □	□□□ □□□□□□□□□□ □
□□□□□□ □ □□	0.00	0.00	36□□□
□□ □□□□□□ □□□	1□□□8	38.□5	□003.□1
□□□□	15.82	30.85	3518.0□
□□r□□□M□	10.12	27.□	3676.2□

9

9

PROJECT NO: 1023-00-72	HWY: IH 94	COUNTY: JACKSON	CROSS SECTIONS: IH 94 EB	SHEET	E

FILE NAME : N:\PDS\C3D\10230002\SHEETSPLAN\EAST BOUND C3D 2014\090202-XS-IH94-JC-EB- 2200+00 - 2265+00.DWG
LAYOUT NAME - 02 - (41)
PLOT DATE : 10/20/2014 9:41 AM PLOT BY : ANDRITSCH, ERIC R PLOT NAME : PLOT SCALE : 1:20_XREF

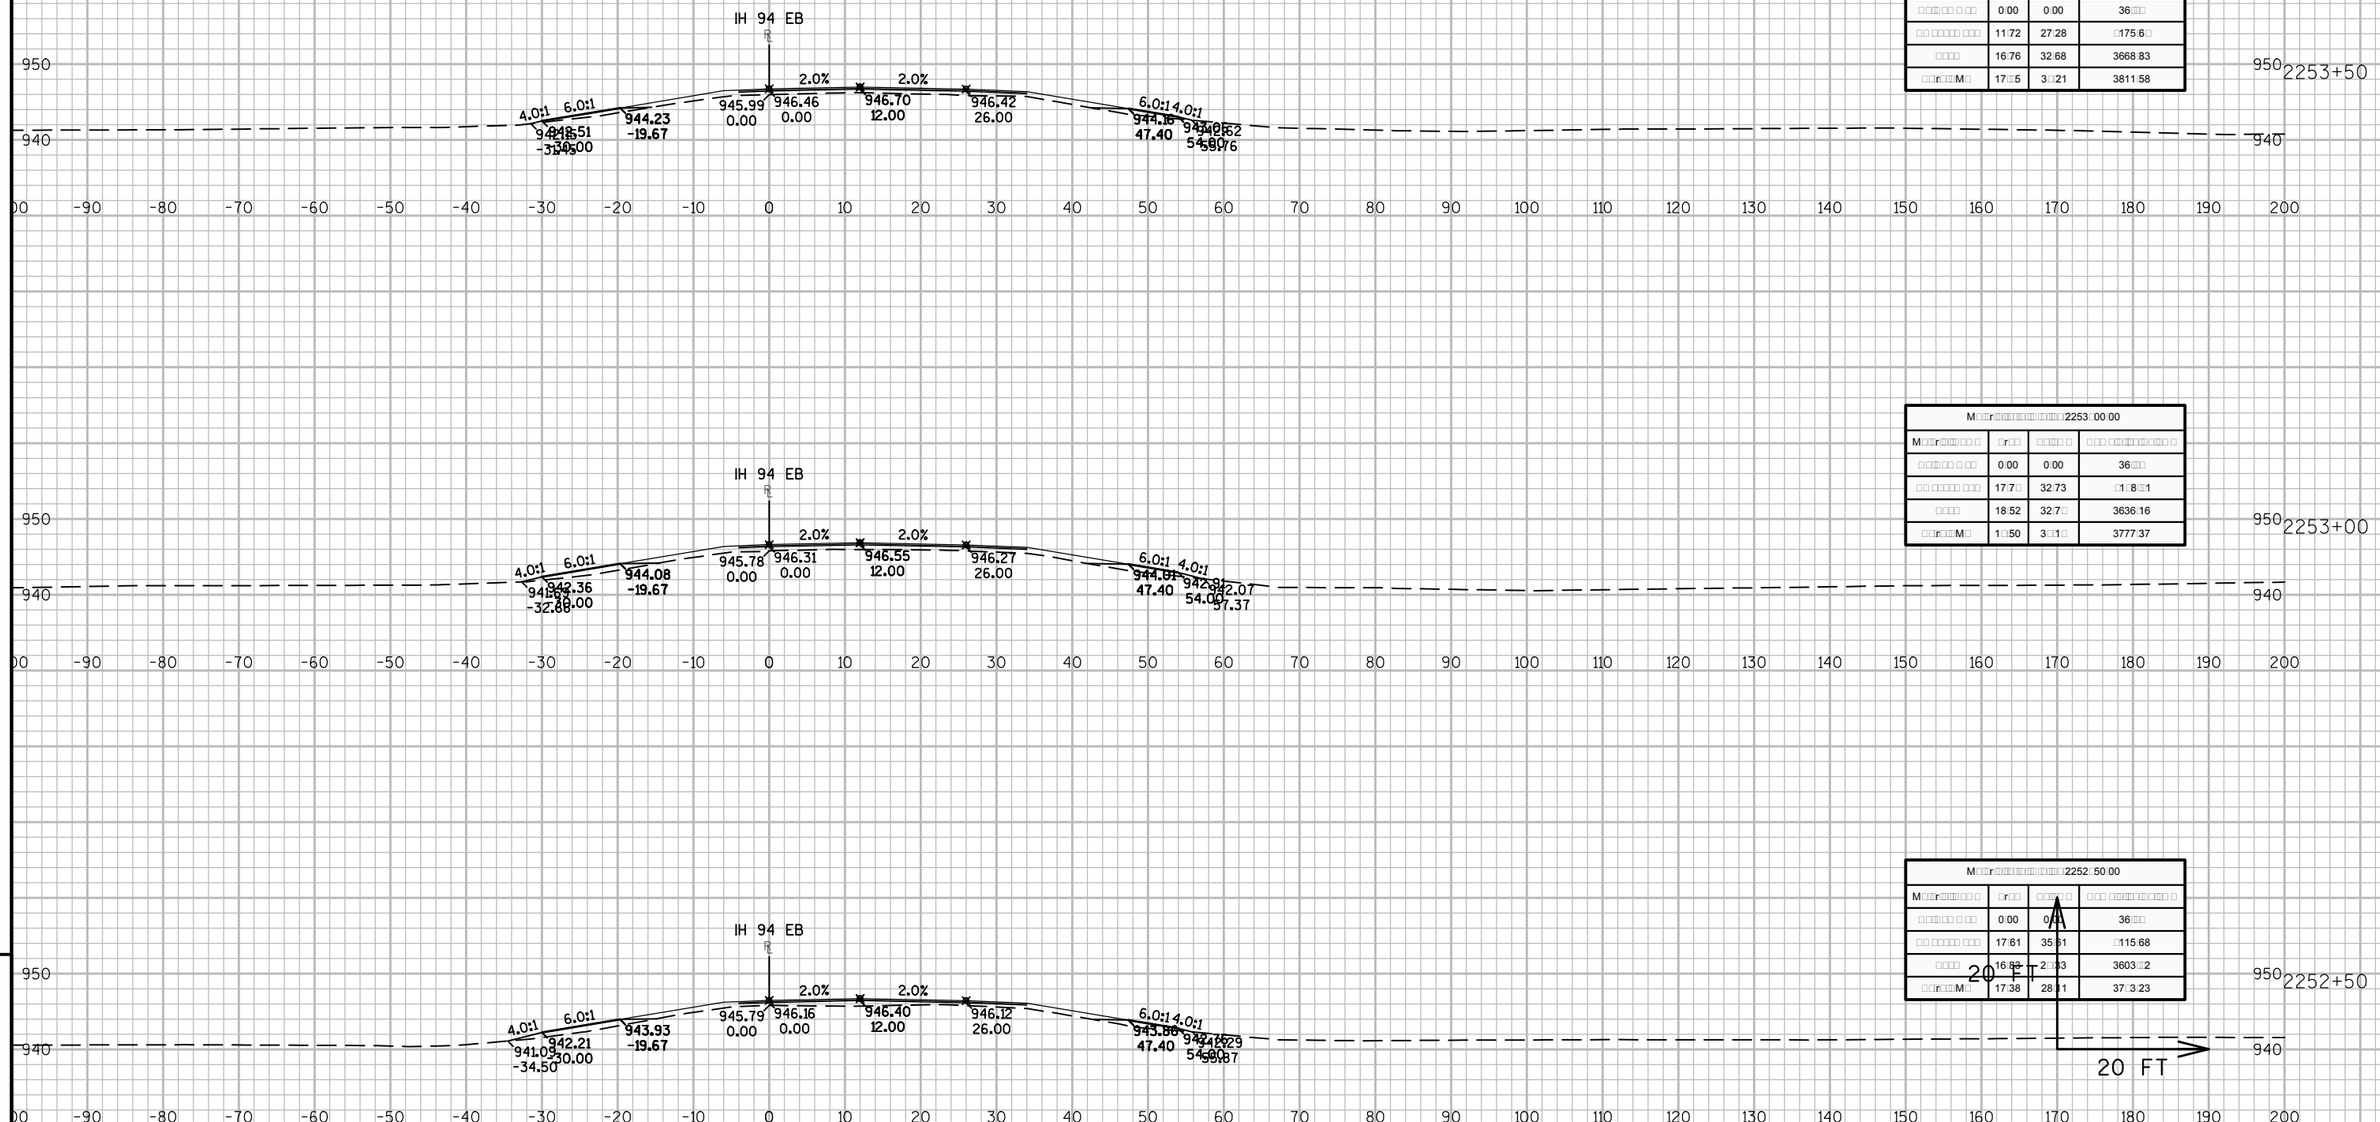

M□□r□□□□□□□□□□□□□□□□□□□□2253□50.00			
M□□r□□□□□□□□ □	□r□□	□□□□ □	□ □□ □□□□□□□□□□□□ □
□ □□□□□□ □ □□	0.00	0.00	36.□□
□□ □□□□□□ □□□	11.72	27.28	□175.6□□
□□□□	16.76	32.68	3668.83
□□r□□□M□	17.□5	3□.21	3811.58

M□□r□□□□□□□□□□□□□□□□□□□□2253□00.00			
M□□r□□□□□□□□ □	□r□□	□□□□ □	□ □□ □□□□□□□□□□□□ □
□ □□□□□□ □ □□	0.00	0.00	36.□□
□□ □□□□□□ □□□	17.7□	32.73	□1□8.□1
□□□□	18.52	32.7□	3636.16
□□r□□□M□	1□.50	3□.1□	3777.37

M□□r□□□□□□□□□□□□□□□□□□□□2252□50.00			
M□□r□□□□□□□□ □	□r□□	□□□□ □	□ □□ □□□□□□□□□□□□ □
□ □□□□□□ □ □□	0.00	0.00	36.□□
□□ □□□□□□ □□□	17.61	35.61	□115.68
□□□□	16.83	2□.93	3603.□2
□□r□□□M□	17.38	28.91	37□3.23

PROJECT NO: 1023-00-72	HWY: IH 94	COUNTY: JACKSON	CROSS SECTIONS: IH 94 EB	SHEET	E

FILE NAME : N:\PDS\C3D\10230002\SHEETSPLAN\EAST BOUND C3D 2014\090202-XS-IH94-JC-EB- 2200+00 - 2265+00.DWG
LAYOUT NAME - 02 - (42)

PLOT DATE : 10/20/2014 9:41 AM PLOT BY : ANDRITSCH, ERIC R PLOT NAME : PLOT SCALE : 1:20_XREF

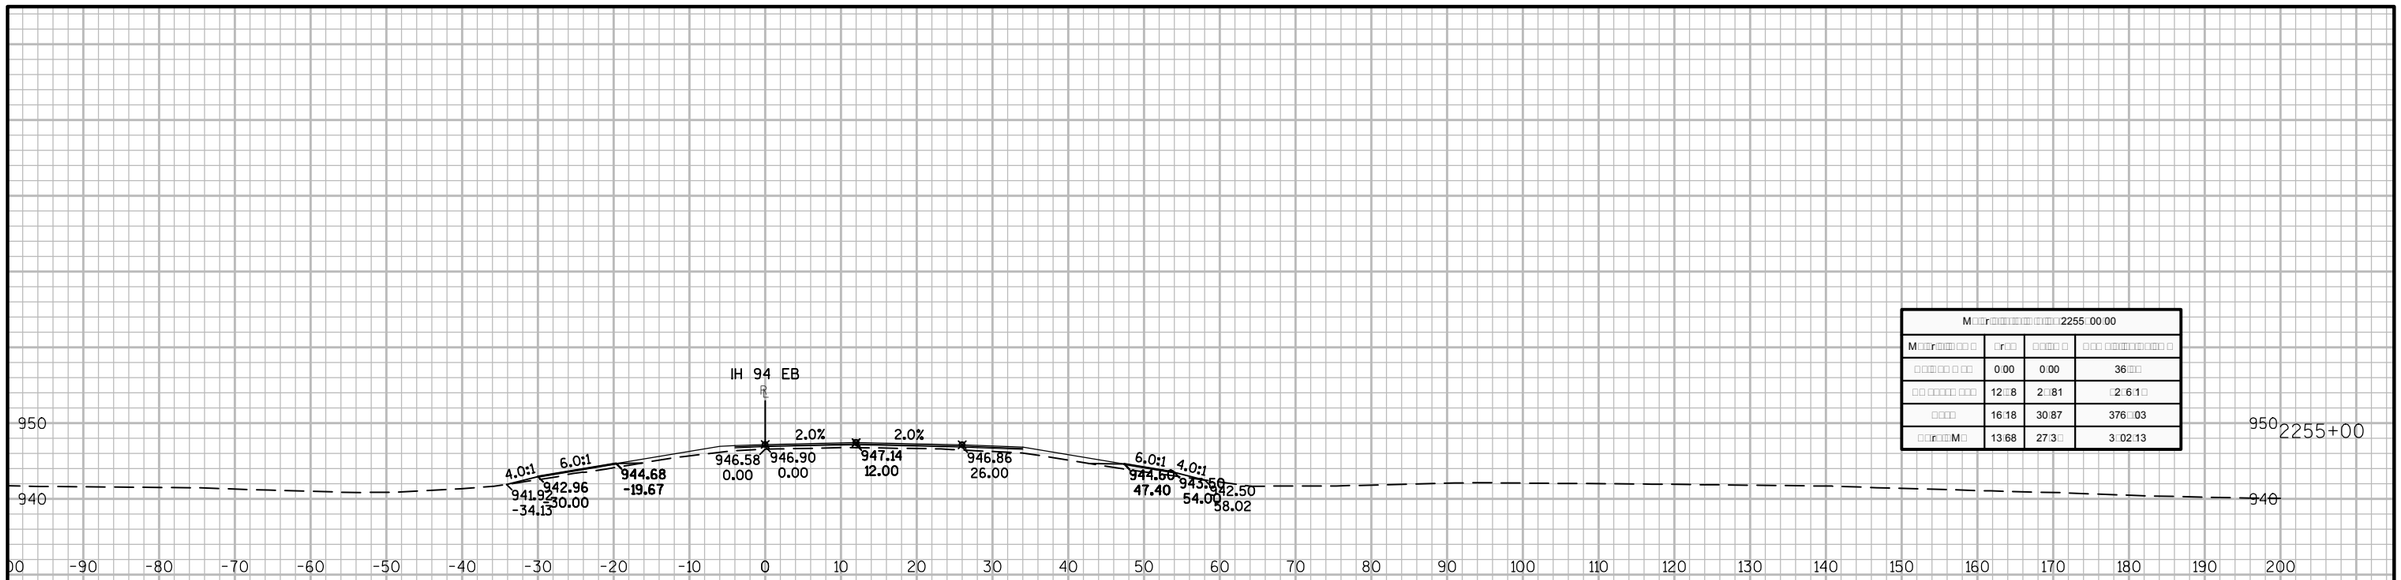

M□□r□□□□□□□□□□□□□□□□□□□□2255□00.00			
M□□r□□□□□□□ □□ □	□r□□	□□□□ □	□□□ □□□□□□□□□□□ □
□□□□□□ □ □□	0.00	0.00	36.□□
□□ □□□□□ □□□	12.□8	2.□81	□2.6.1□
□□□□	16.18	30.87	376.□03
□□r□□□M□	13.68	27.3□	3.02.13

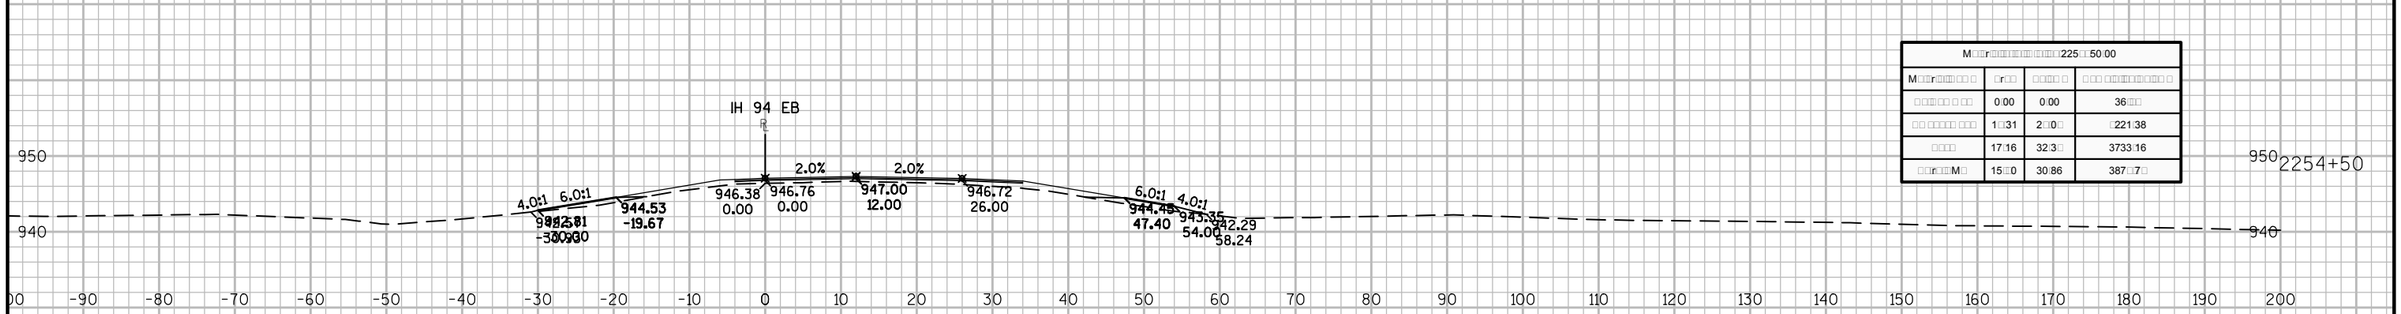

M□□r□□□□□□□□□□□□□□□□□□□□225□□50.00			
M□□r□□□□□□□ □□ □	□r□□	□□□□ □	□□□ □□□□□□□□□□□ □
□□□□□□ □ □□	0.00	0.00	36.□□
□□ □□□□□ □□□	1□.31	2.□0.□	□221.38
□□□□	17.16	32.3□	3733.16
□□r□□□M□	15.□0	30.86	387.□7□

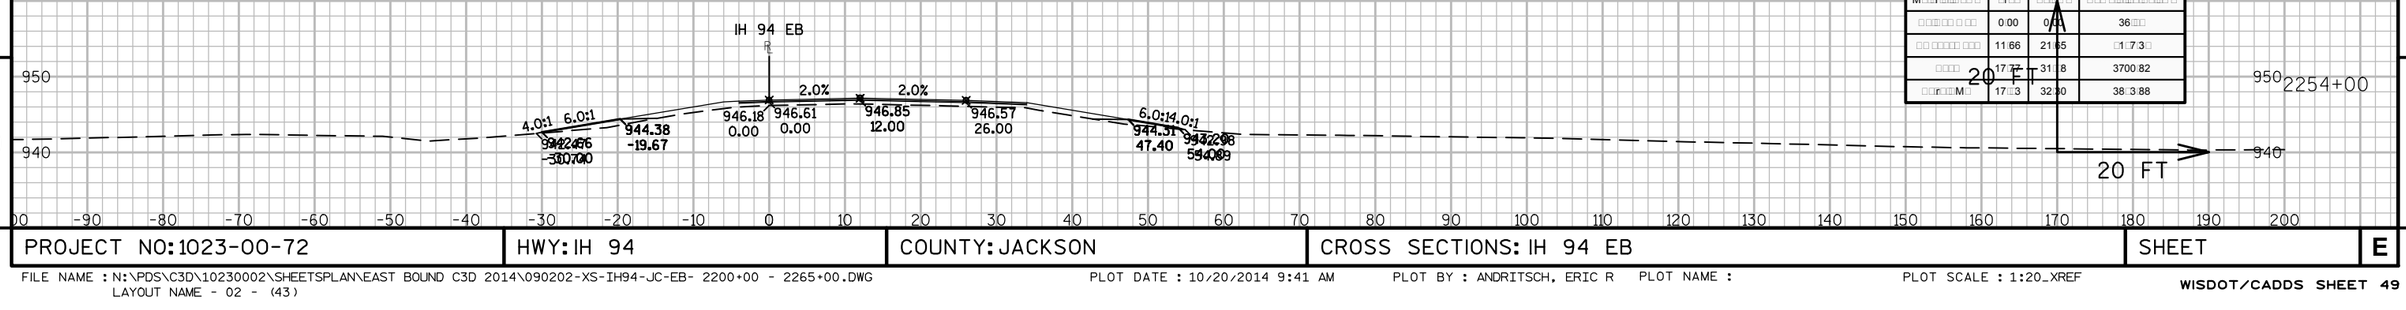

M□□r□□□□□□□□□□□□□□□□□□□□225□□00.00			
M□□r□□□□□□□ □□ □	□r□□	□□□□ □	□□□ □□□□□□□□□□□ □
□□□□□□ □ □□	0.00	0.□□	36.□□
□□ □□□□□ □□□	11.66	21.□5	□1.7.3□
□□□□	17.77	31.□8	3700.82
□□r□□□M□	17.□3	32.90	38.3.88

9 9

PROJECT NO: 1023-00-72	HWY: IH 94	COUNTY: JACKSON	CROSS SECTIONS: IH 94 EB	SHEET	E

FILE NAME : N:\PDS\C3D\10230002\SHEETSPLAN\EAST BOUND C3D 2014\090202-XS-IH94-JC-EB- 2200+00 - 2265+00.DWG
LAYOUT NAME - 02 - (43)

PLOT DATE : 10/20/2014 9:41 AM PLOT BY : ANDRITSCH, ERIC R PLOT NAME : PLOT SCALE : 1:20_XREF

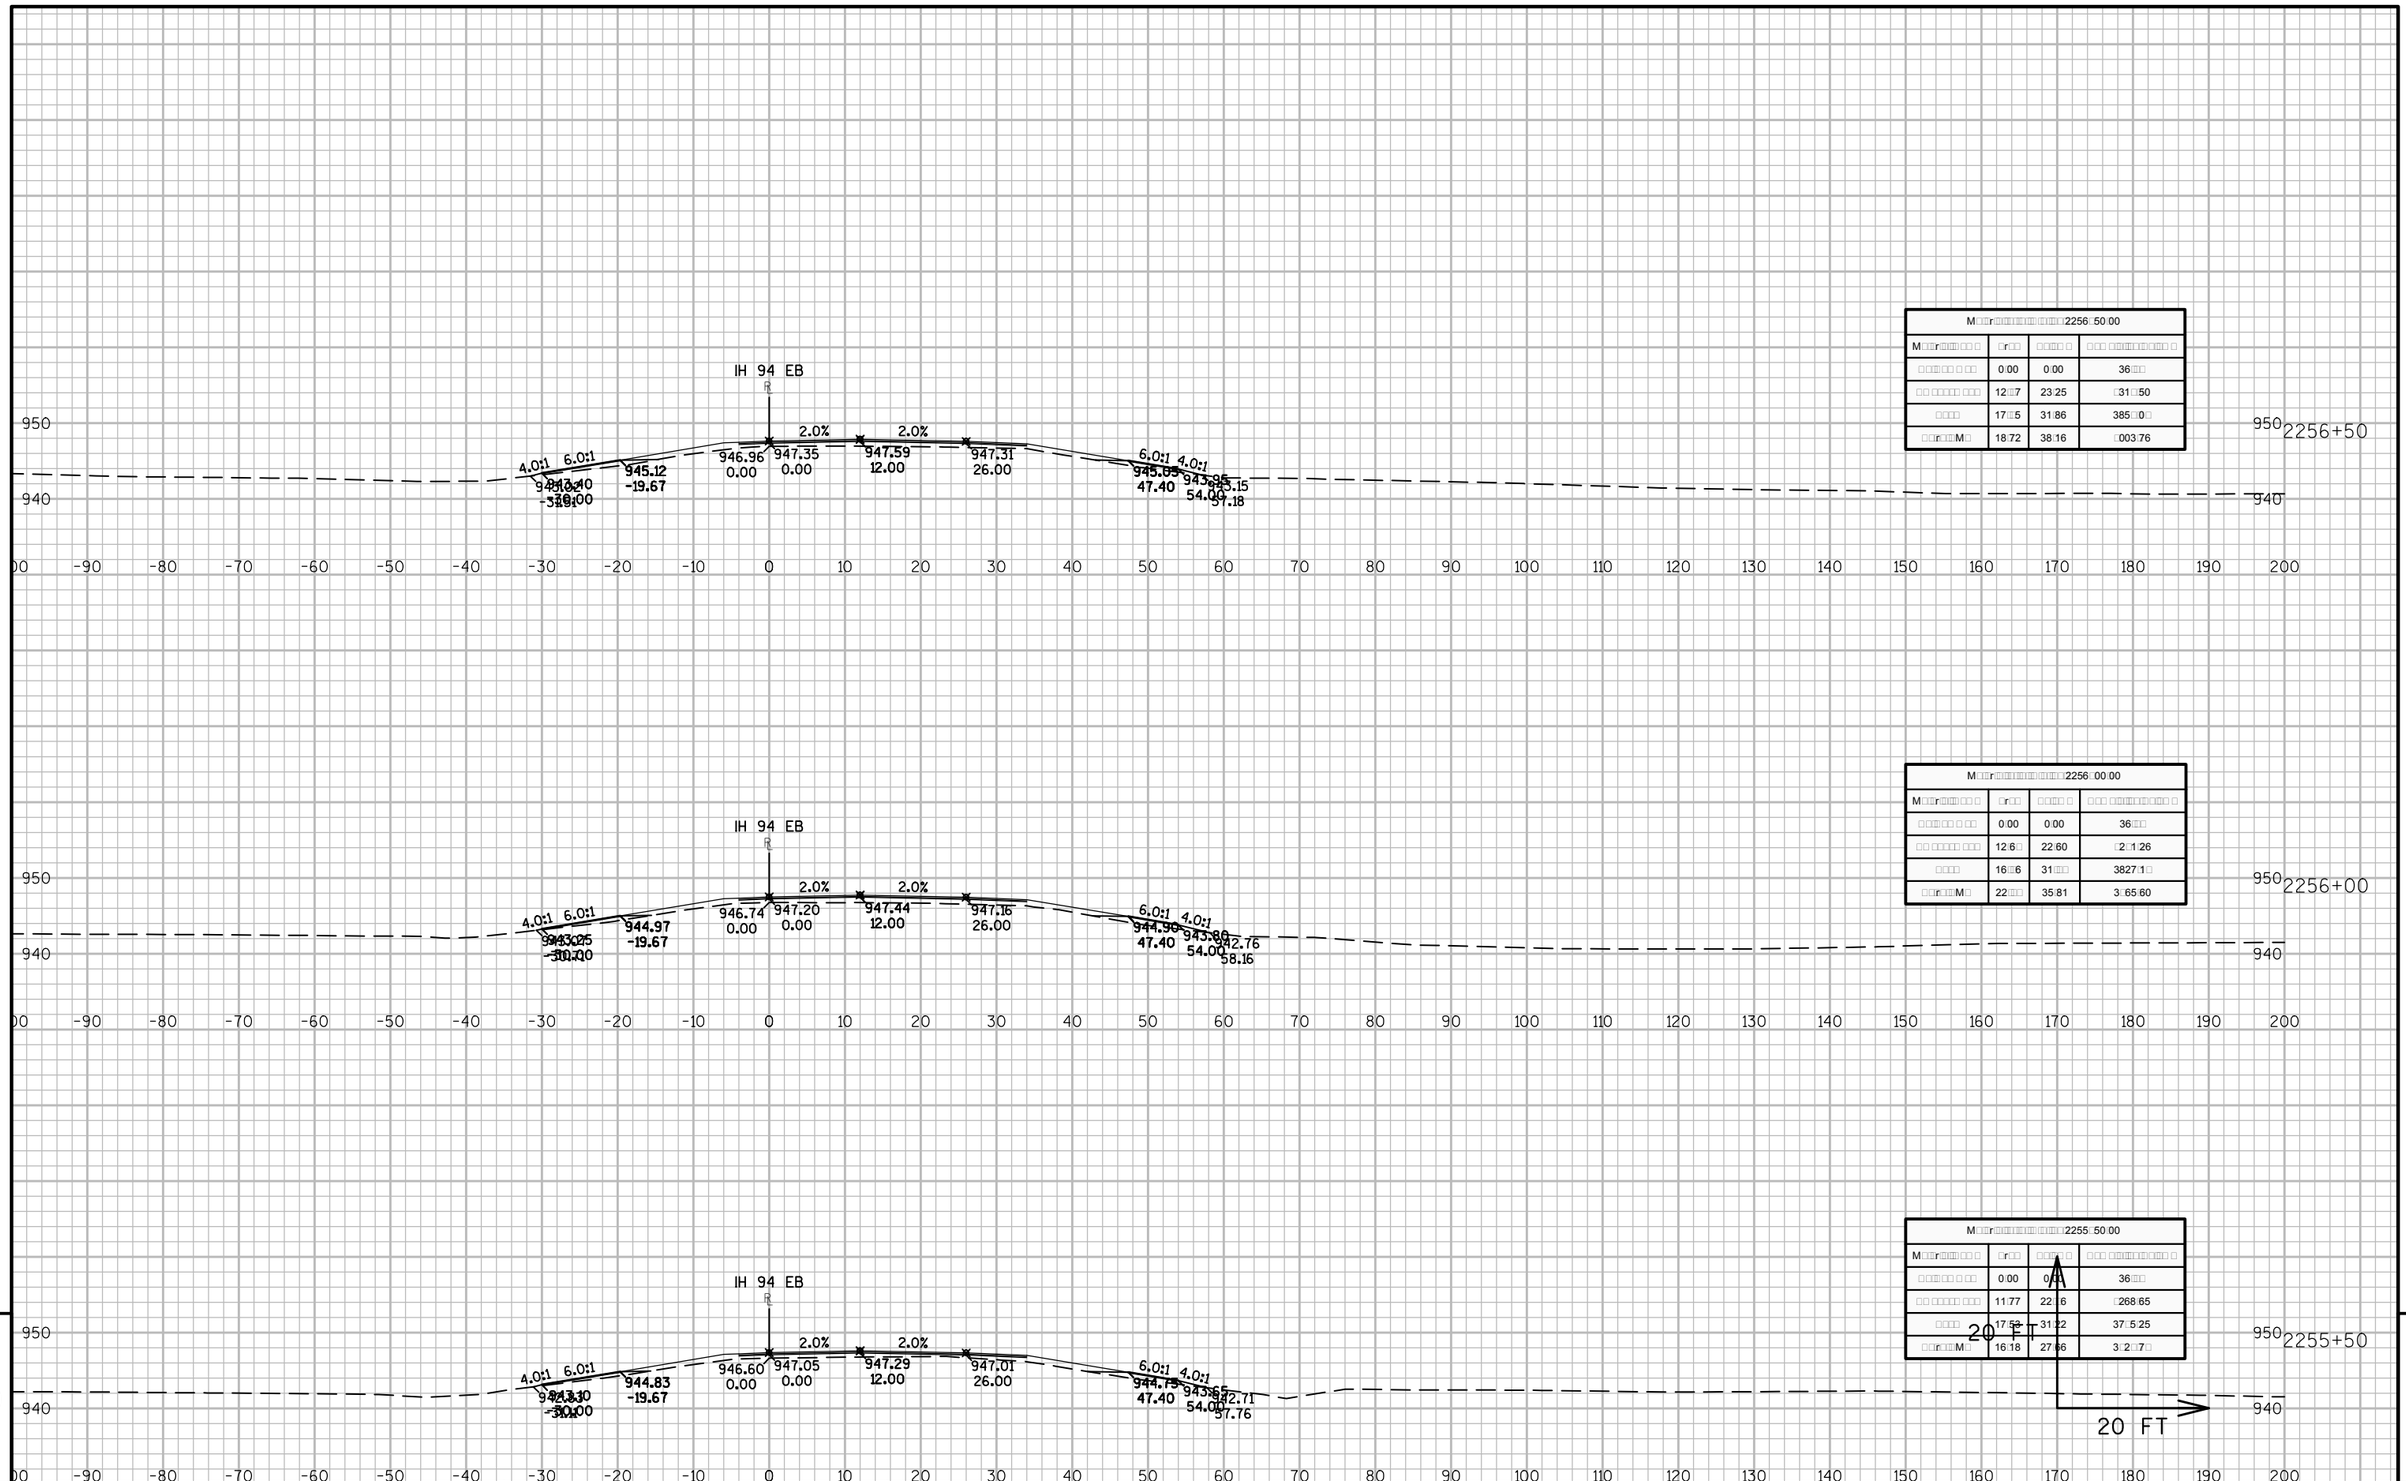

M□□r□□□□□□□□□□□□□□□□□2256□50.00			
M□□r□□□□□ □	□r□□	□□□□ □	□ □□ □□□□□□□□□□ □
□ □□□ □□ □ □□	0.00	0.00	36.□□
□□ □□□□□ □□□	12.□7	23.25	□31.□50
□□□□	17.□5	31.86	385.□0□
□□r□□□M□	18.72	38.16	□003.76

M□□r□□□□□□□□□□□□□□□□□2256□00.00			
M□□r□□□□□ □	□r□□	□□□□ □	□ □□ □□□□□□□□□□ □
□ □□□ □□ □ □□	0.00	0.00	36.□□
□□ □□□□□ □□□	12.6□	22.60	□2□1.26
□□□□	16.□6	31.□□	3827.1□
□□r□□□M□	22.□□	35.81	3□65.60

M□□r□□□□□□□□□□□□□□□□□2255□50.00			
M□□r□□□□□ □	□r□□	□□□□ □	□ □□ □□□□□□□□□□ □
□ □□□ □□ □ □□	0.00	0.00	36.□□
□□ □□□□□ □□□	11.77	22.□6	□268.65
□□□□	17.53	31.22	37.□5.25
□□r□□□M□	16.18	27.66	3□2.□7□

9

9

PROJECT NO: 1023-00-72	HWY: IH 94	COUNTY: JACKSON	CROSS SECTIONS: IH 94 EB	SHEET	E

FILE NAME : N:\PDS\C3D\10230002\SHEETSPLAN\EAST BOUND C3D 2014\090202-XS-IH94-JC-EB- 2200+00 - 2265+00.DWG
LAYOUT NAME - 02 - (44)

PLOT DATE : 10/20/2014 9:41 AM PLOT BY : ANDRITSCH, ERIC R PLOT NAME : PLOT SCALE : 1:20_XREF

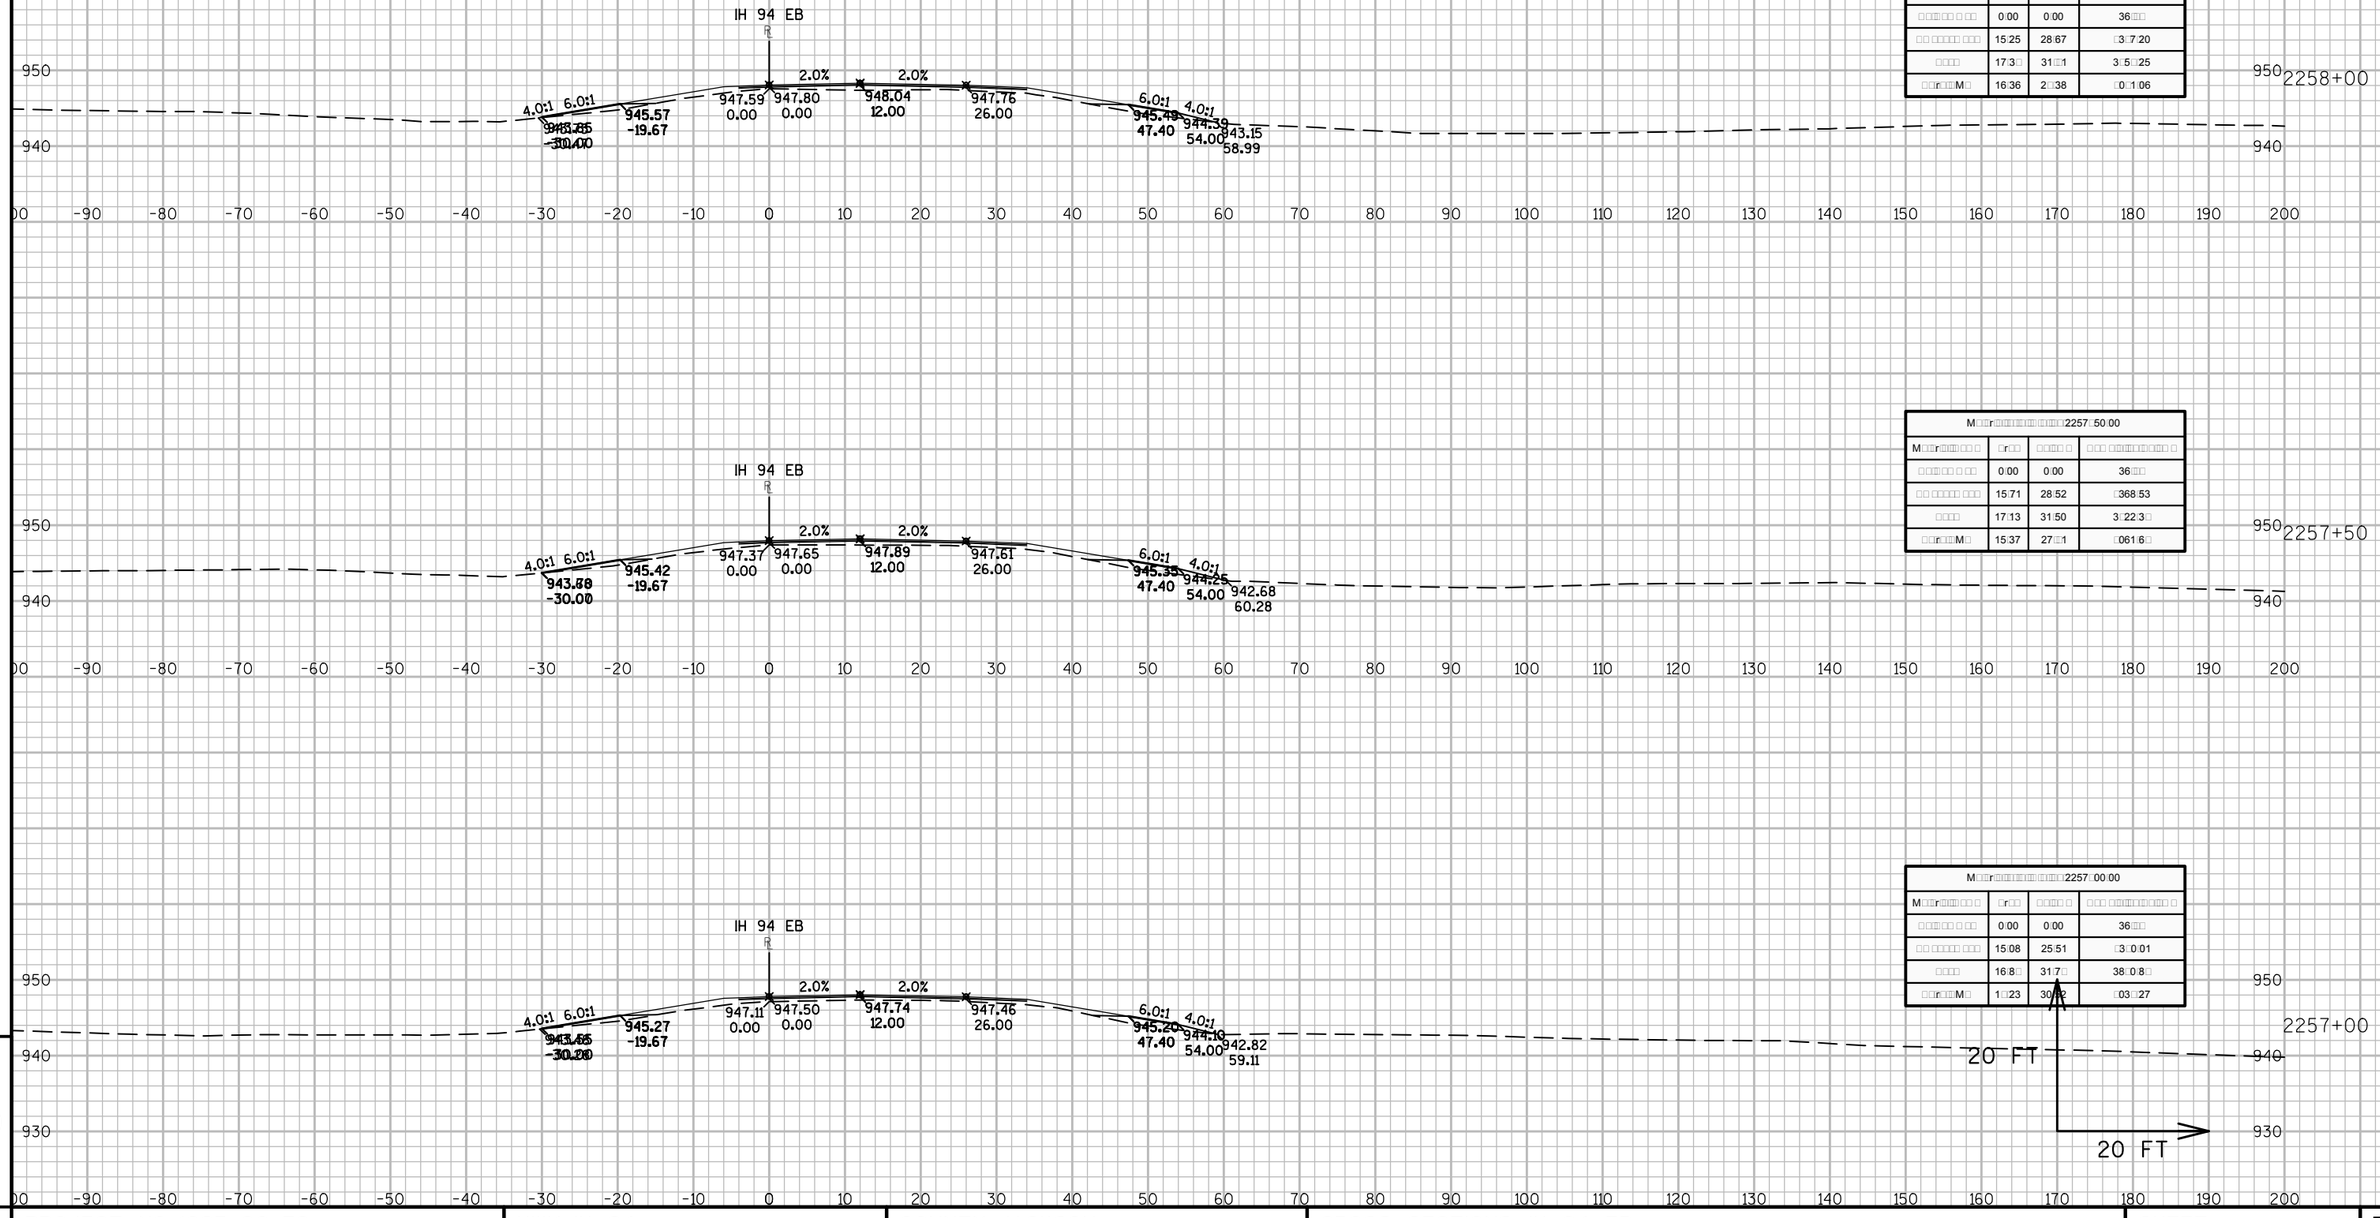

M□□r□□□□□□□□□□□□□□□□2258□00□00			
M□□r□□□□ □ □	□r□□	□□□□□ □	□□□ □□□□□□□□□□□ □
□□□□□□ □ □□	0□00	0□00	36□□□
□□ □□□□□ □□□	15□25	28□67	□3□7□20
□□□□	17□3□	31□□1	3□5□□25
□□r□□□M□	16□36	2□□38	□0□1□06

M□□r□□□□□□□□□□□□□□□□2257□50□00			
M□□r□□□□ □ □	□r□□	□□□□□ □	□□□ □□□□□□□□□□□ □
□□□□□□ □ □□	0□00	0□00	36□□□
□□ □□□□□ □□□	15□71	28□52	□368□53
□□□□	17□13	31□50	3□22□3□
□□r□□□M□	15□37	27□□1	□061□6□

M□□r□□□□□□□□□□□□□□□□2257□00□00			
M□□r□□□□ □ □	□r□□	□□□□□ □	□□□ □□□□□□□□□□□ □
□□□□□□ □ □□	0□00	0□00	36□□□
□□ □□□□□ □□□	15□08	25□51	□3□0□01
□□□□	16□8□	31□7□	38□0□8□
□□r□□□M□	1□□23	30□□2	□03□□27

9

9

PROJECT NO: 1023-00-72	HWY: IH 94	COUNTY: JACKSON	CROSS SECTIONS: IH 94 EB	SHEET	E

FILE NAME : N:\PDS\C3D\10230002\SHEETSPLAN\EAST BOUND C3D 2014\090202-XS-IH94-JC-EB- 2200+00 - 2265+00.DWG
LAYOUT NAME - 02 - (45)

PLOT DATE : 10/20/2014 9:41 AM PLOT BY : ANDRITSCH, ERIC R PLOT NAME : PLOT SCALE : 1:20_XREF

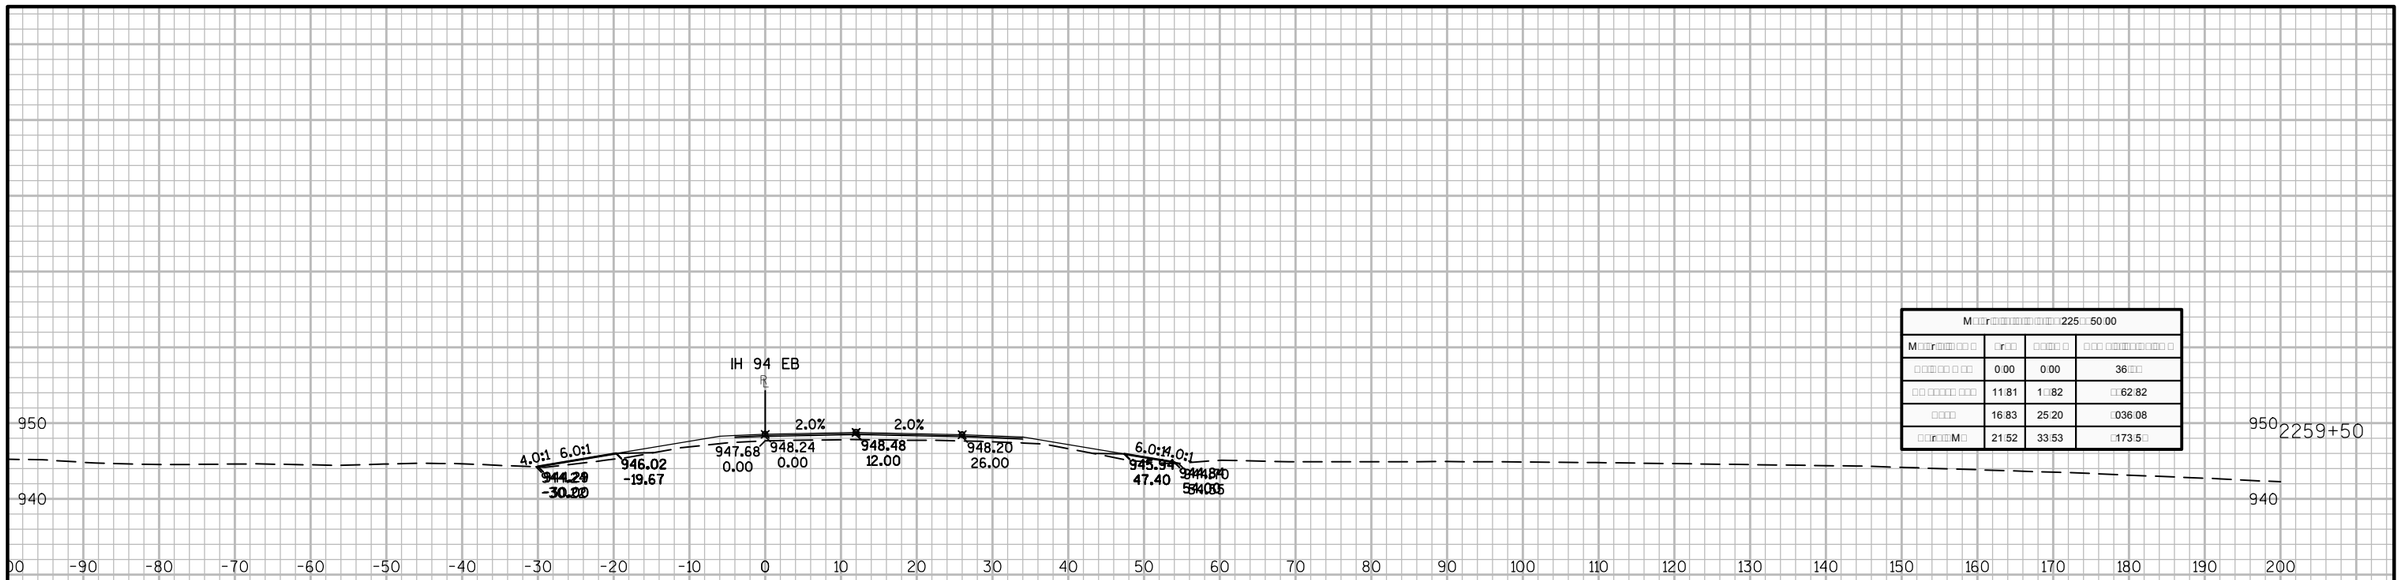

M□□r□□□□□□□□□□□□□□□□□225□□50:00			
M□□r□□□□□□ □	□r□□	□□□□□ □	□□□ □□□□□□□□□□□ □
□□□□□□ □ □□	0:00	0:00	36:□□
□□ □□□□□ □□□	11:81	1□:82	□□62:82
□□□□	16:83	25:20	□036:08
□□r□□□M□	21:52	33:53	□173:5□

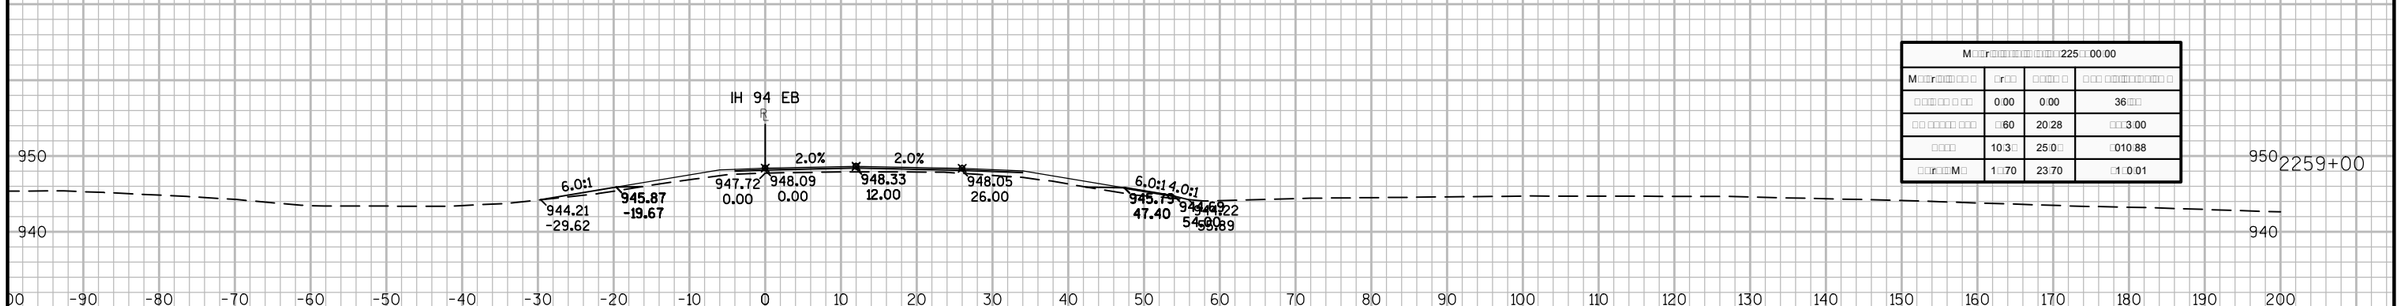

M□□r□□□□□□□□□□□□□□□□□225□□00:00			
M□□r□□□□□□ □	□r□□	□□□□□ □	□□□ □□□□□□□□□□□ □
□□□□□□ □ □□	0:00	0:00	36:□□
□□ □□□□□ □□□	□60	20:28	□□□3:00
□□□□	10:3□	25:0□	□010:88
□□r□□□M□	1□:70	23:70	□1□0:01

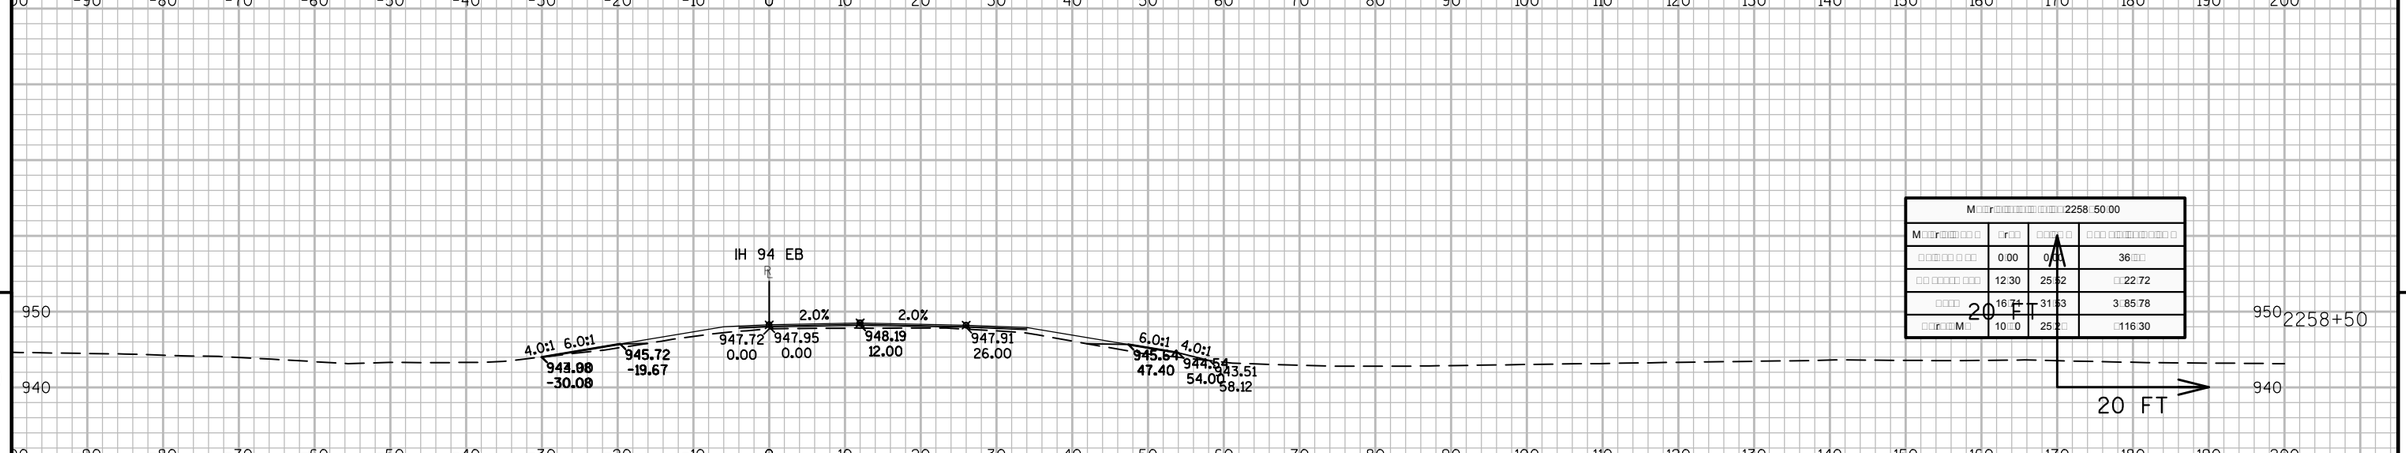

M□□r□□□□□□□□□□□□□□□□□2258□50:00			
M□□r□□□□□□ □	□r□□	□□□□□ □	□□□ □□□□□□□□□□□ □
□□□□□□ □ □□	0:00	0:00	36:□□
□□ □□□□□ □□□	12:30	25:52	□□22:72
□□□□	16:71	31:63	3□85:78
□□r□□□M□	10□□0	25:2□	□116:30

9

9

PROJECT NO: 1023-00-72	HWY: IH 94	COUNTY: JACKSON	CROSS SECTIONS: IH 94 EB	SHEET	E

FILE NAME : N:\PDS\C3D\10230002\SHEETSPLAN\EAST BOUND C3D 2014\090202-XS-IH94-JC-EB- 2200+00 - 2265+00.DWG
LAYOUT NAME - 02 - (46)

PLOT DATE : 10/20/2014 9:42 AM PLOT BY : ANDRITSCH, ERIC R PLOT NAME : PLOT SCALE : 1:20_XREF

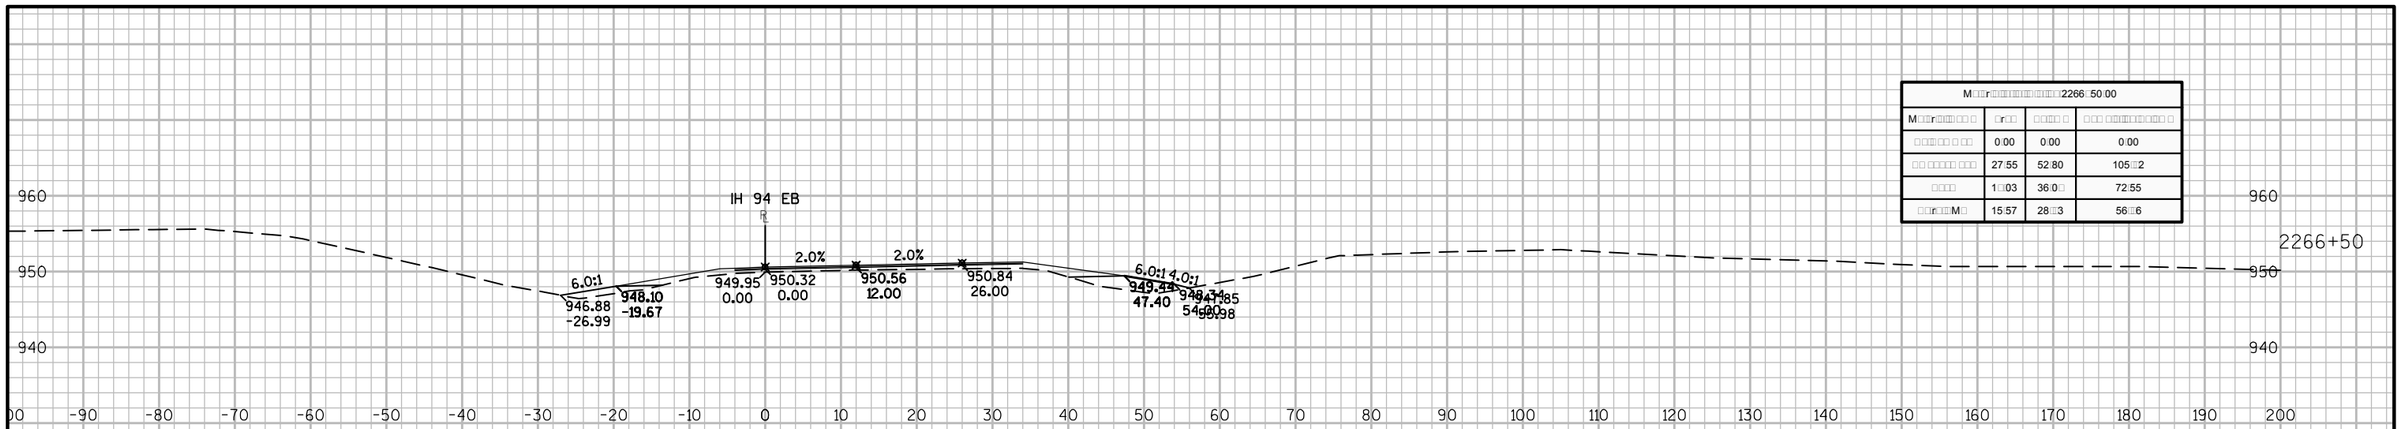

M□□r□□□□□□□□□□□□□□□□2266: 50:00			
M□□r□□□□ □□ □	□r□□	□□□□ □	□□□ □□□□□□□□□ □
□□□□□□ □ □□	0:00	0:00	0:00
□□ □□□□□ □□□	27:55	52:80	105□2
□□□□	1□03	36:0□	72:55
□□r□□□M□	15:57	28□3	56□6

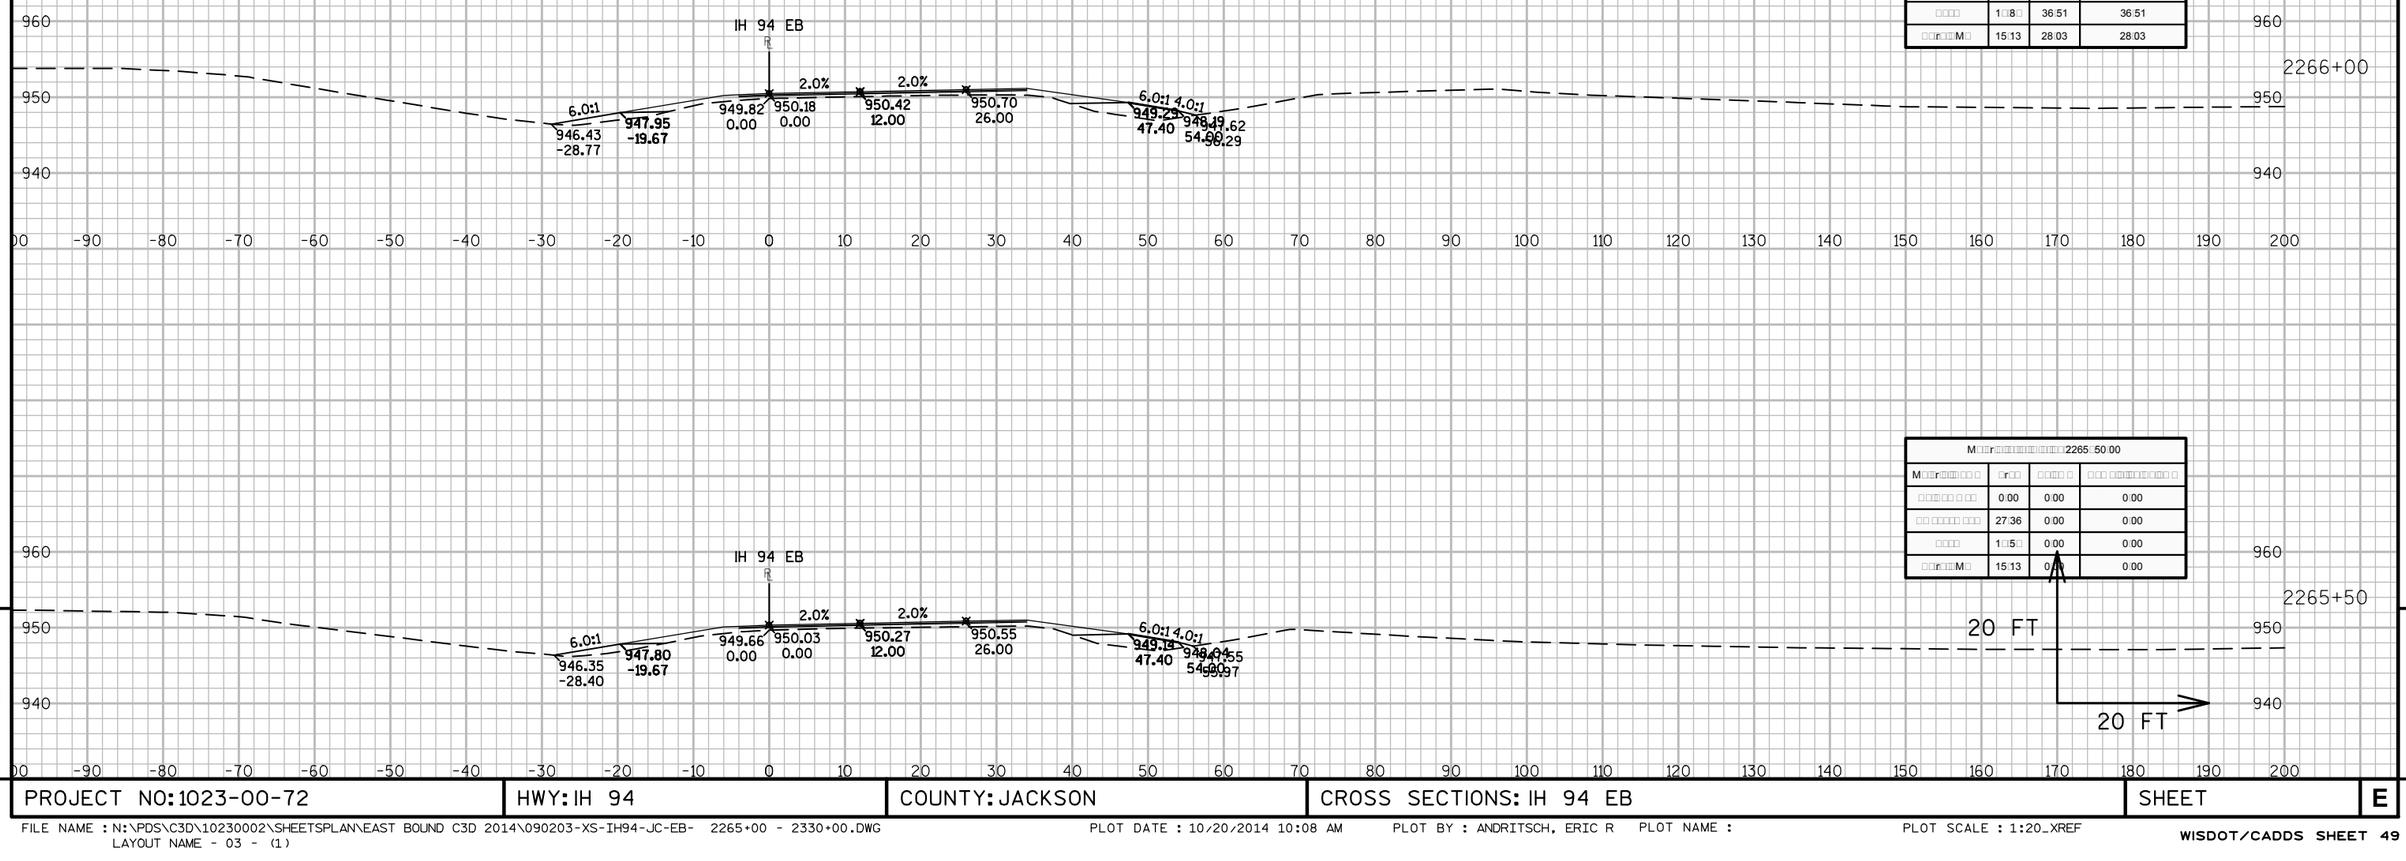

M□□r□□□□□□□□□□□□□□□□2266: 00:00			
M□□r□□□□ □□ □	□r□□	□□□□ □	□□□ □□□□□□□□□ □
□□□□□□ □ □□	0:00	0:00	0:00
□□ □□□□□ □□□	2□□7	52:62	52:62
□□□□	1□□8□	36:51	36:51
□□r□□□M□	15:13	28:03	28:03

M□□r□□□□□□□□□□□□□□□□2265: 50:00			
M□□r□□□□ □□ □	□r□□	□□□□ □	□□□ □□□□□□□□□ □
□□□□□□ □ □□	0:00	0:00	0:00
□□ □□□□□ □□□	27:36	0:00	0:00
□□□□	1□5□	0:00	0:00
□□r□□□M□	15:13	0:00	0:00

9

9

PROJECT NO: 1023-00-72	HWY: IH 94	COUNTY: JACKSON	CROSS SECTIONS: IH 94 EB	SHEET	E

FILE NAME : N:\PDS\C3D\10230002\SHEETSPLAN\EAST BOUND C3D 2014\090203-XS-IH94-JC-EB- 2265+00 - 2330+00.DWG
LAYOUT NAME - 03 - (1)

PLOT DATE : 10/20/2014 10:08 AM PLOT BY : ANDRITSCH, ERIC R PLOT NAME : PLOT SCALE : 1:20_XREF

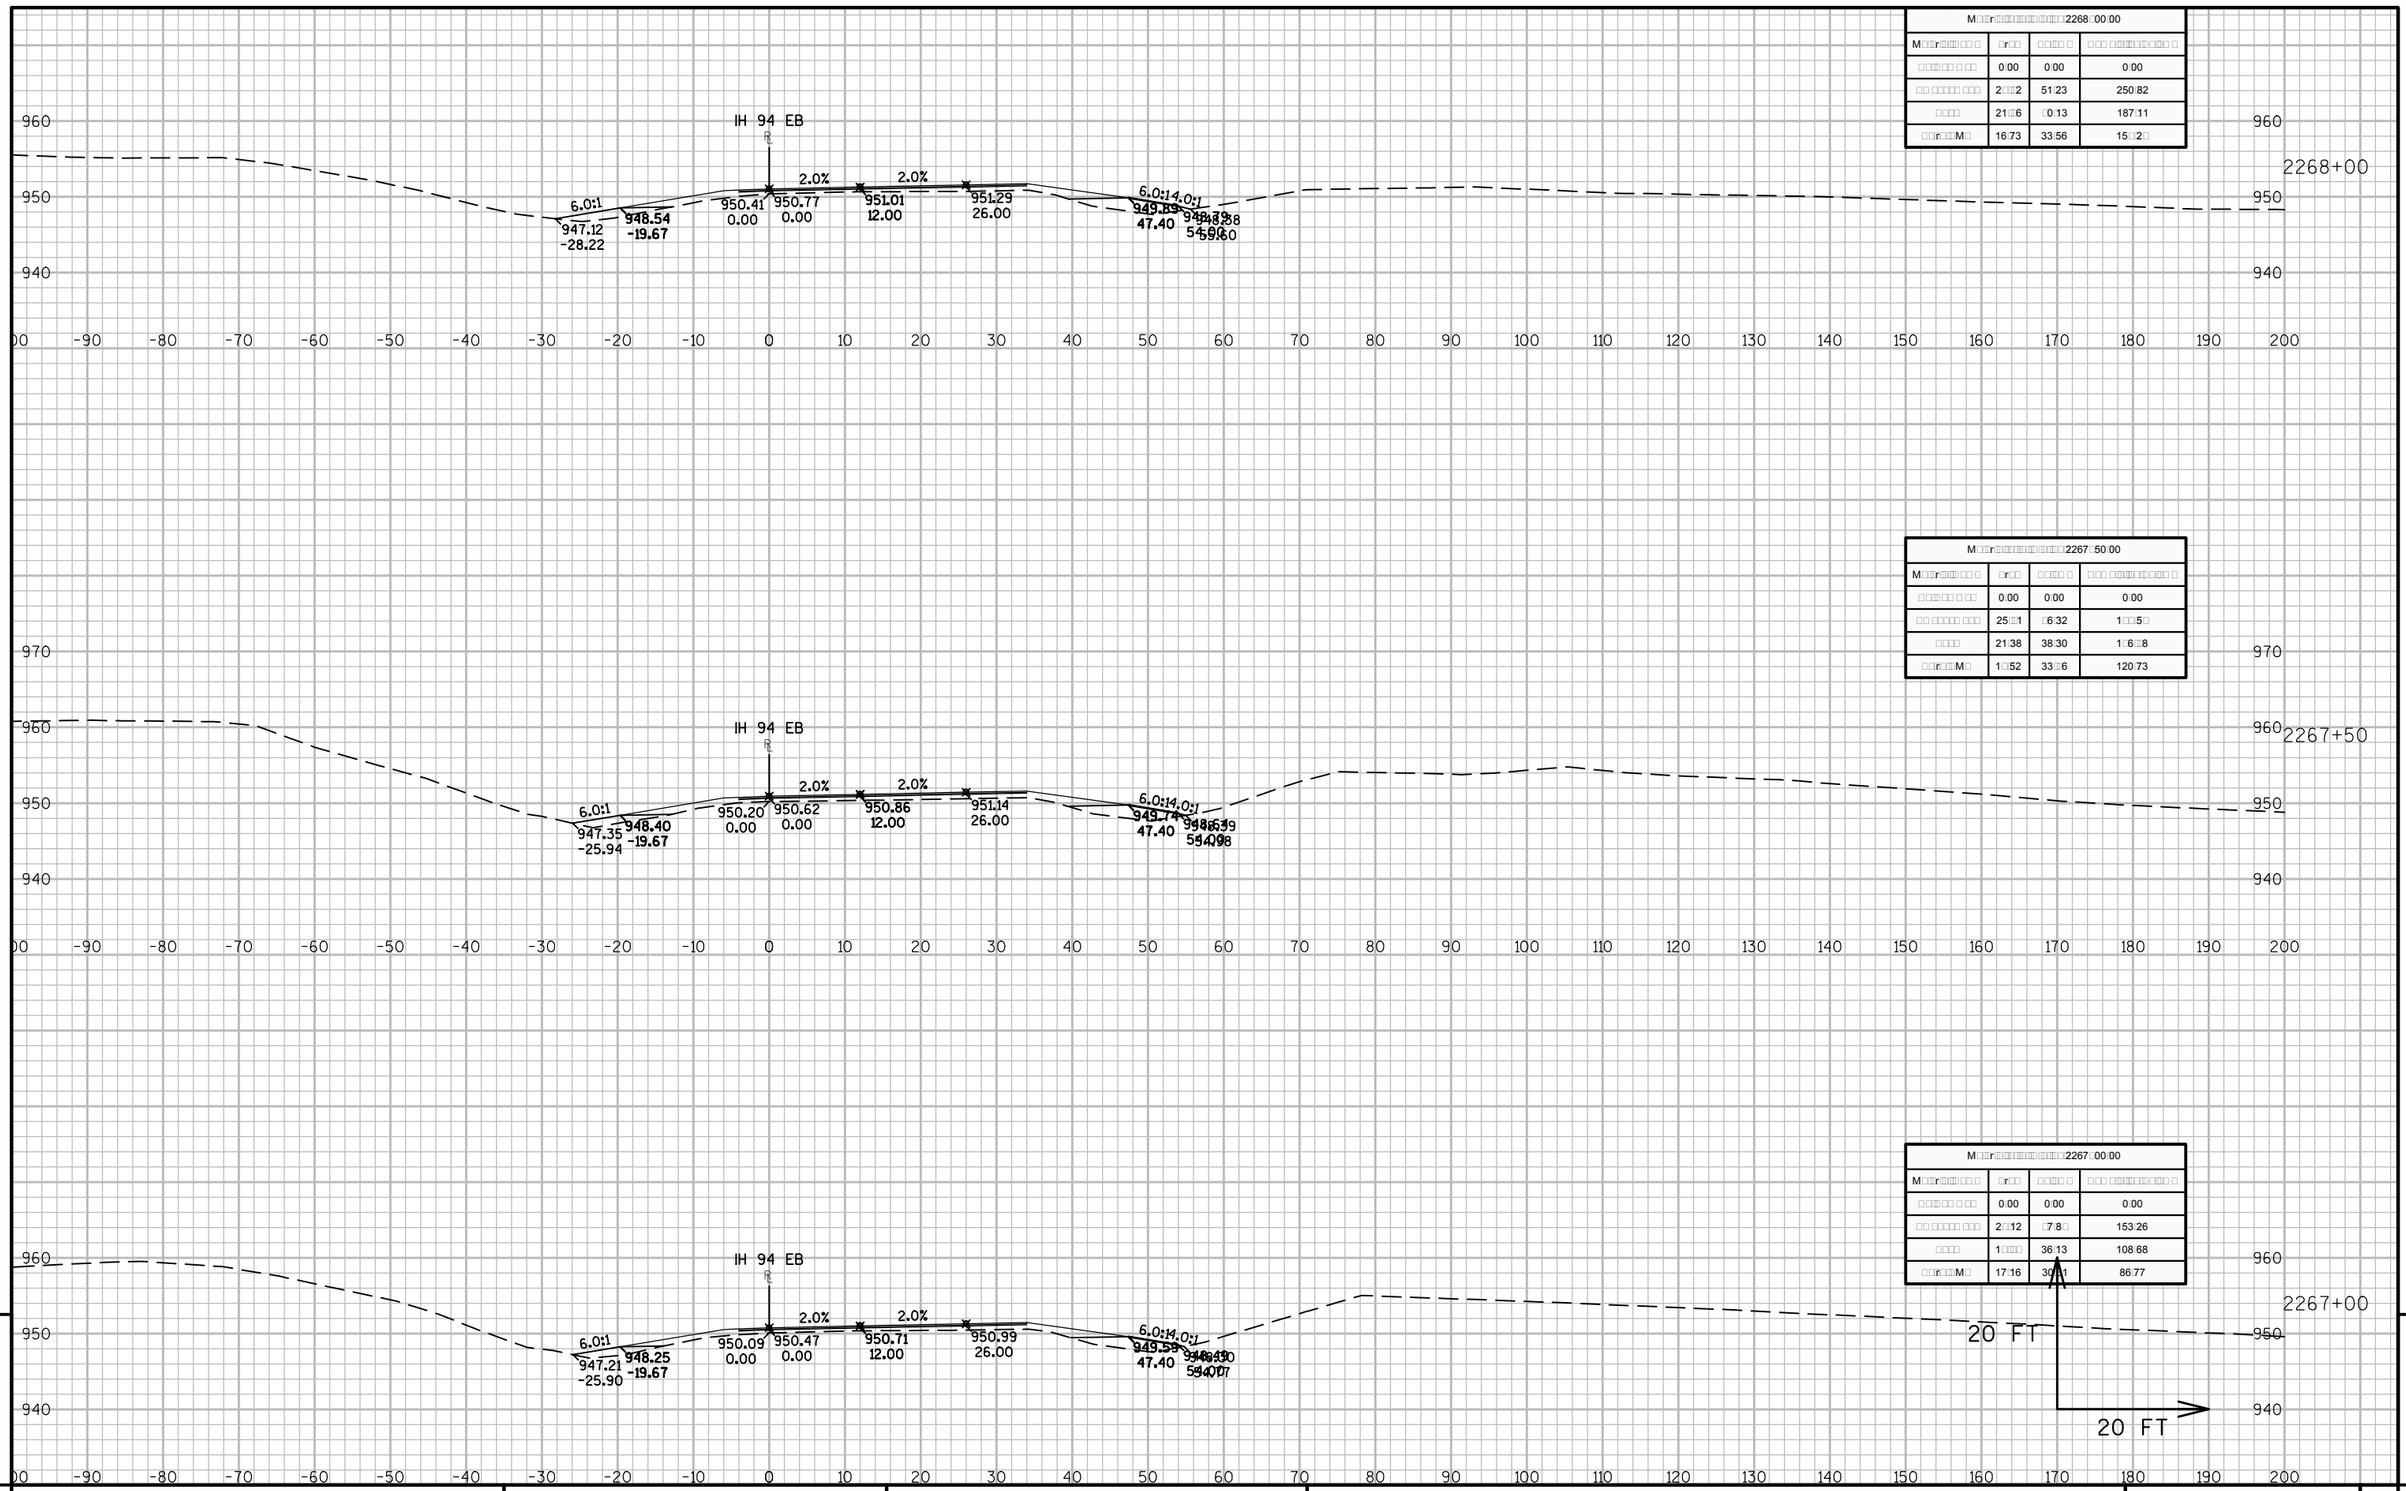

M□□r□□□□□□□□□□□□□□□□2268□00.00			
M□□r□□□□□□□□	□r□□	□□□□ □	□□□ □□□□□□□□□□□ □
□□□□□□ □ □□	0.00	0.00	0.00
□□ □□□□□□ □□□	2□□2	51.23	250.82
□□□□	21□6	□0.13	187.11
□□r□□□M□	16.73	33.56	15□.2□

M□□r□□□□□□□□□□□□□□□□2267□50.00			
M□□r□□□□□□□□	□r□□	□□□□ □	□□□ □□□□□□□□□□□ □
□□□□□□ □ □□	0.00	0.00	0.00
□□ □□□□□□ □□□	25□□1	□6.32	1□□.5□
□□□□	21.38	38.30	1□.6□.8
□□r□□□M□	1□□52	33□6	120.73

M□□r□□□□□□□□□□□□□□□□2267□00.00			
M□□r□□□□□□□□	□r□□	□□□□ □	□□□ □□□□□□□□□□□ □
□□□□□□ □ □□	0.00	0.00	0.00
□□ □□□□□□ □□□	2□.12	□7.8□	153.26
□□□□	1□□□	36.13	108.68
□□r□□□M□	17.16	30□.1	86.77

9

9

PROJECT NO: 1023-00-72	HWY: IH 94	COUNTY: JACKSON	CROSS SECTIONS: IH 94 EB	SHEET	E

FILE NAME : N:\PDS\C3D\10230002\SHEETSPLAN\EAST BOUND C3D 2014\090203-XS-IH94-JC-EB- 2265+00 - 2330+00.DWG
LAYOUT NAME - 03 - (2)

PLOT DATE : 10/20/2014 10:08 AM PLOT BY : ANDRITSCH, ERIC R PLOT NAME : PLOT SCALE : 1:20_XREF

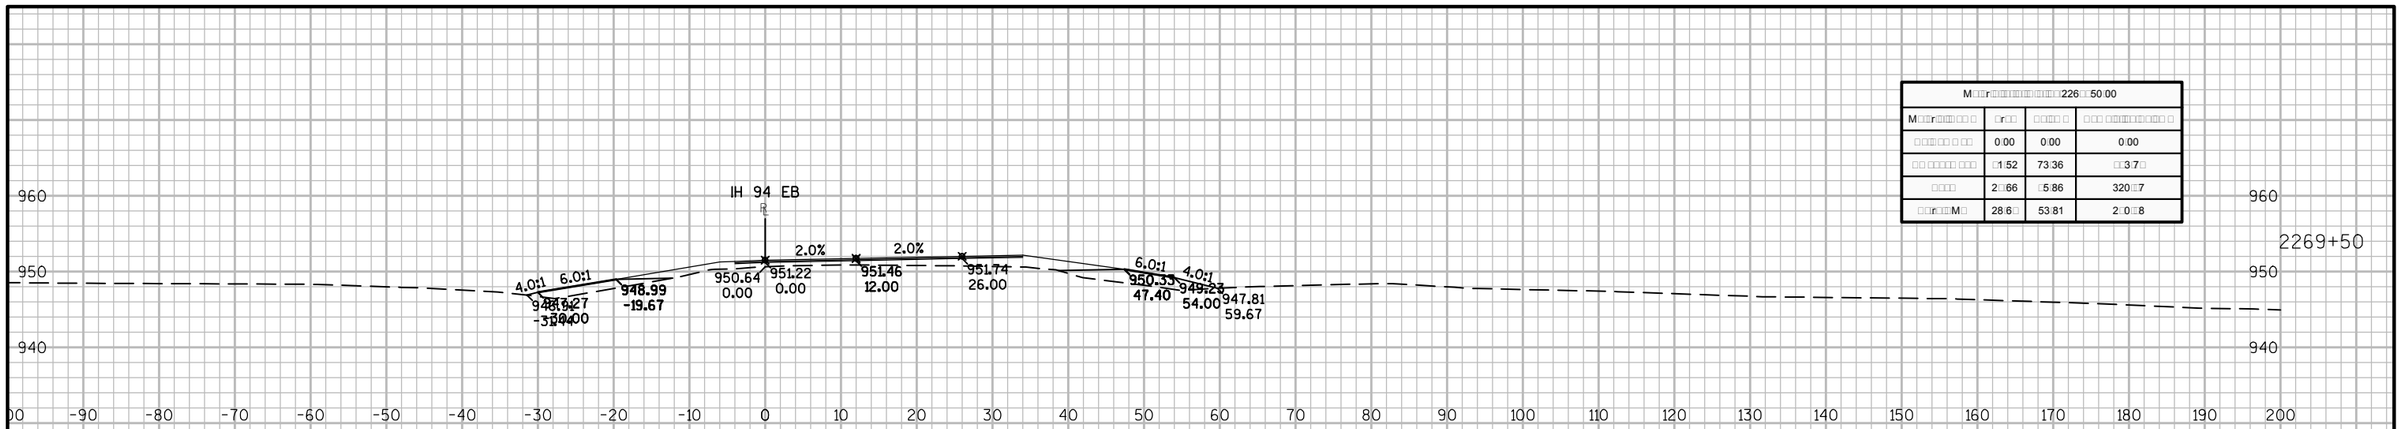
IH 94 EB
2.0%
2.0%
4.0:1
6.0:1
948.99
-19.67
950.64
0.00
951.22
0.00
951.46
12.00
951.74
26.00
6.0:1
4.0:1
950.33
47.40
949.23
54.00
947.81
59.67
960
950
940
-90 -80 -70 -60 -50 -40 -30 -20 -10 0 10 20 30 40 50 60 70 80 90 100 110 120 130 140 150 160 170 180 190 200

| M□□r□□□

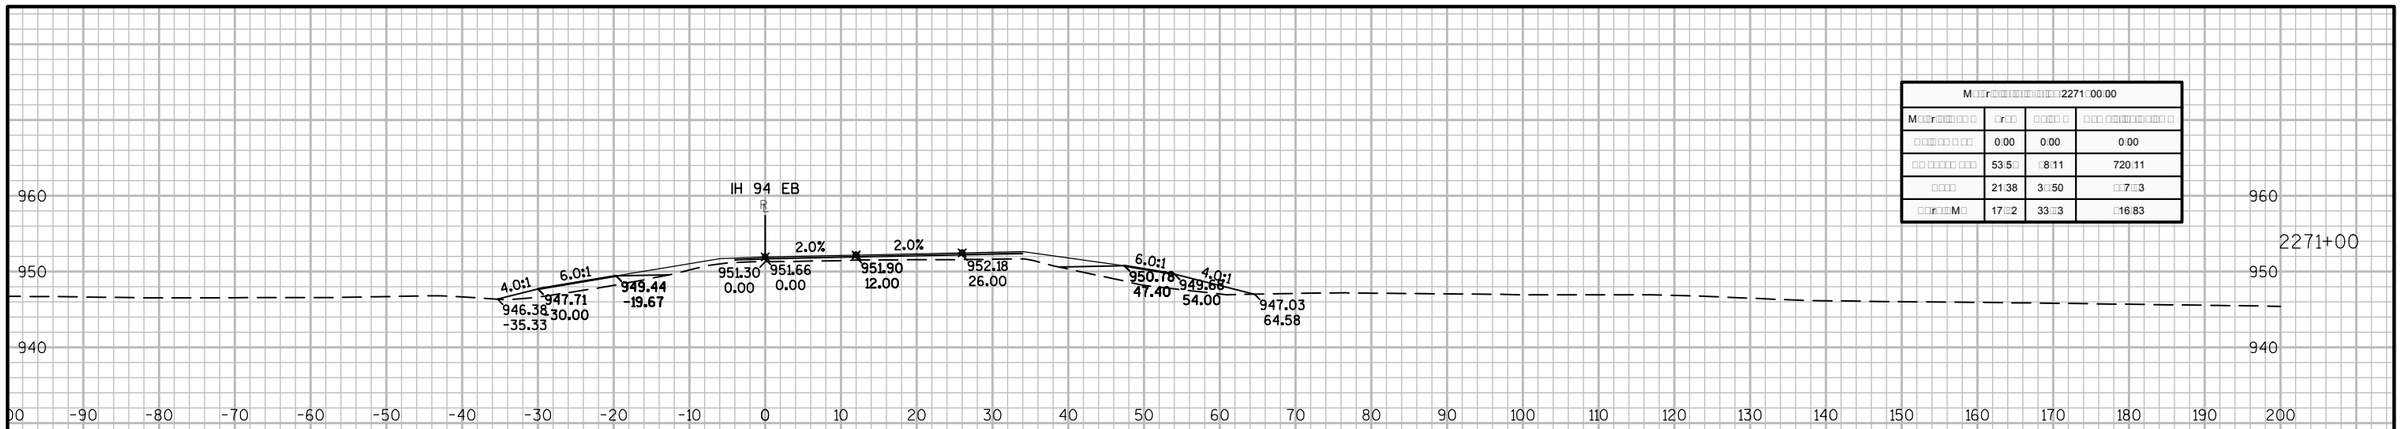

M□□r□□□□□□□□□□□□□□□□2271□00.00			
M□□r□□□□ □□	□r□□	□□□□ □	□□□ □□□□□□□□□ □
□□□□□ □□	0.00	0.00	0.00
□□ □□□□□ □□□	53.5□	□8.11	720.11
□□□□	21.38	3□.50	□□7□3
□□r□□M□	17□2	33□3	□16.83

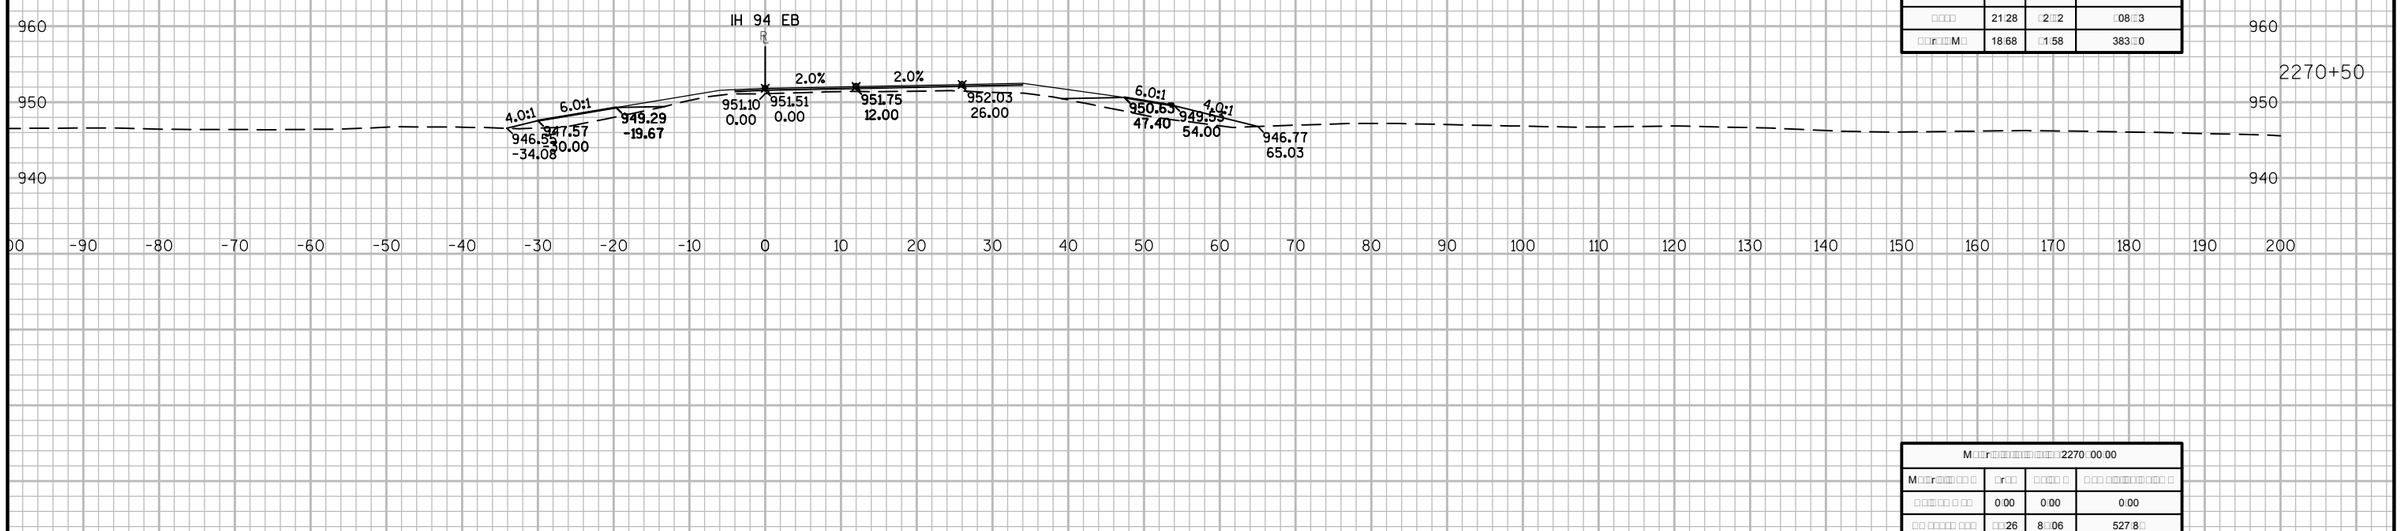

M□□r□□□□□□□□□□□□□□□□2270□50.00			
M□□r□□□□ □□	□r□□	□□□□ □	□□□ □□□□□□□□□ □
□□□□□ □□	0.00	0.00	0.00
□□ □□□□□ □□□	52□2	□□□15	621□□□
□□□□	21.28	□2□2	□08□3
□□r□□M□	18.68	□1.58	383□0

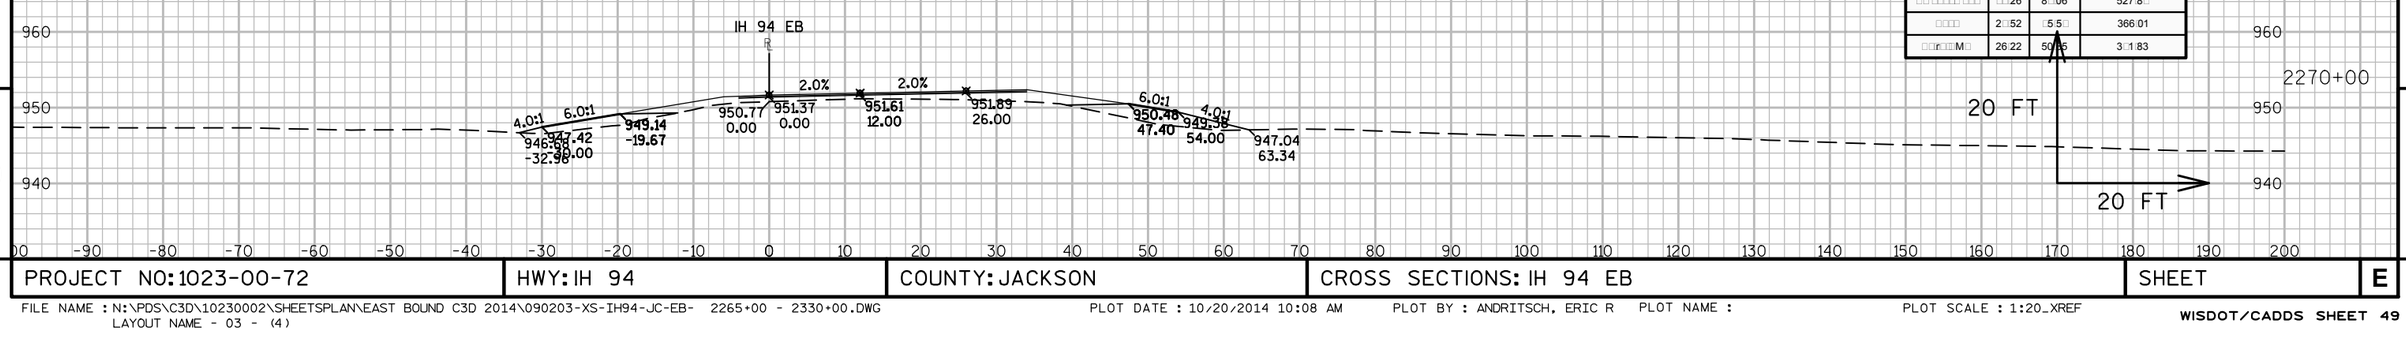

M□□r□□□□□□□□□□□□□□□□2270□00.00			
M□□r□□□□ □□	□r□□	□□□□ □	□□□ □□□□□□□□□ □
□□□□□ □□	0.00	0.00	0.00
□□ □□□□□ □□□	□□26	8□06	527.8□
□□□□	2□52	□5.5□	366.01
□□r□□M□	26.22	50□6	3□1.83

9

9

PROJECT NO: 1023-00-72	HWY: IH 94	COUNTY: JACKSON	CROSS SECTIONS: IH 94 EB	SHEET	E

FILE NAME : N:\PDS\C3D\10230002\SHEETSPLAN\EAST BOUND C3D 2014\090203-XS-IH94-JC-EB- 2265+00 - 2330+00.DWG
LAYOUT NAME - 03 - (4)
PLOT DATE : 10/20/2014 10:08 AM PLOT BY : ANDRITSCH, ERIC R PLOT NAME : PLOT SCALE : 1:20_XREF

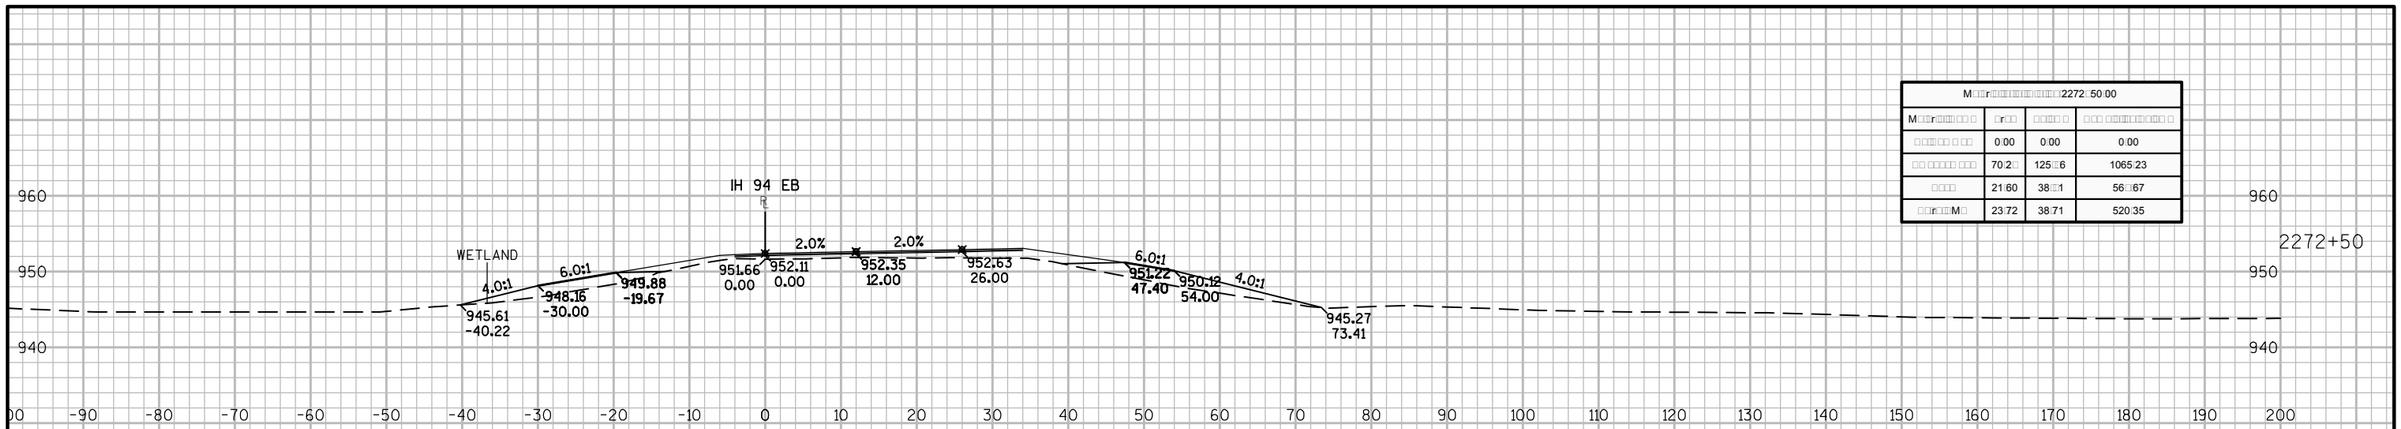

M□□r□□□□□□□□□□□□□2272□50.00			
M□□r□□□□ □□	□r□□	□□□□ □	□□□ □□□□□□□□ □
□□□□□ □ □□	0.00	0.00	0.00
□□ □□□□□ □□□	70□2□	125□6	1065.23
□□□□	21.60	38□1	56□67
□□r□□M□	23.72	38.71	520.35

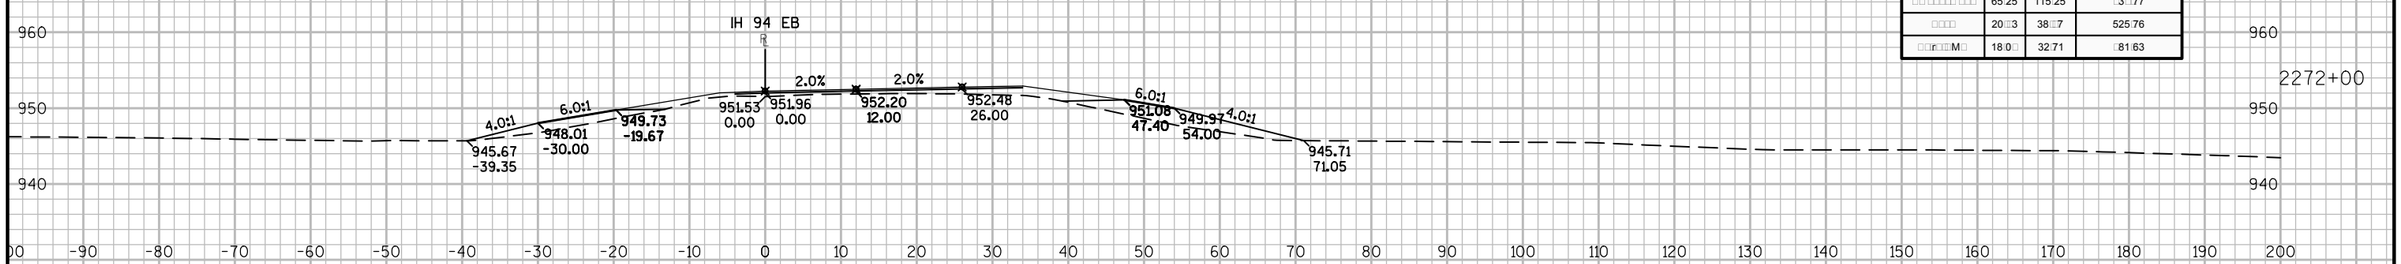

M□□r□□□□□□□□□□□□□2272□00.00			
M□□r□□□□ □□	□r□□	□□□□ □	□□□ □□□□□□□□ □
□□□□□ □ □□	0.00	0.00	0.00
□□ □□□□□ □□□	65.25	115.25	□3□77
□□□□	20.□3	38.□7	525.76
□□r□□M□	18.0□	32.71	□81.63

M□□r□□□□□□□□□□□□□2271□50.00			
M□□r□□□□ □□	□r□□	□□□□ □	□□□ □□□□□□□□ □
□□□□□ □ □□	0.00	0.00	0.00
□□ □□□□□ □□□	5□22	10□□1	82□52
□□□□	21.12	3□□35	□87.28
□□r□□M□	17.2□	32□	□□8□2

9

9

PROJECT NO: 1023-00-72	HWY: IH 94	COUNTY: JACKSON	CROSS SECTIONS: IH 94 EB	SHEET	E

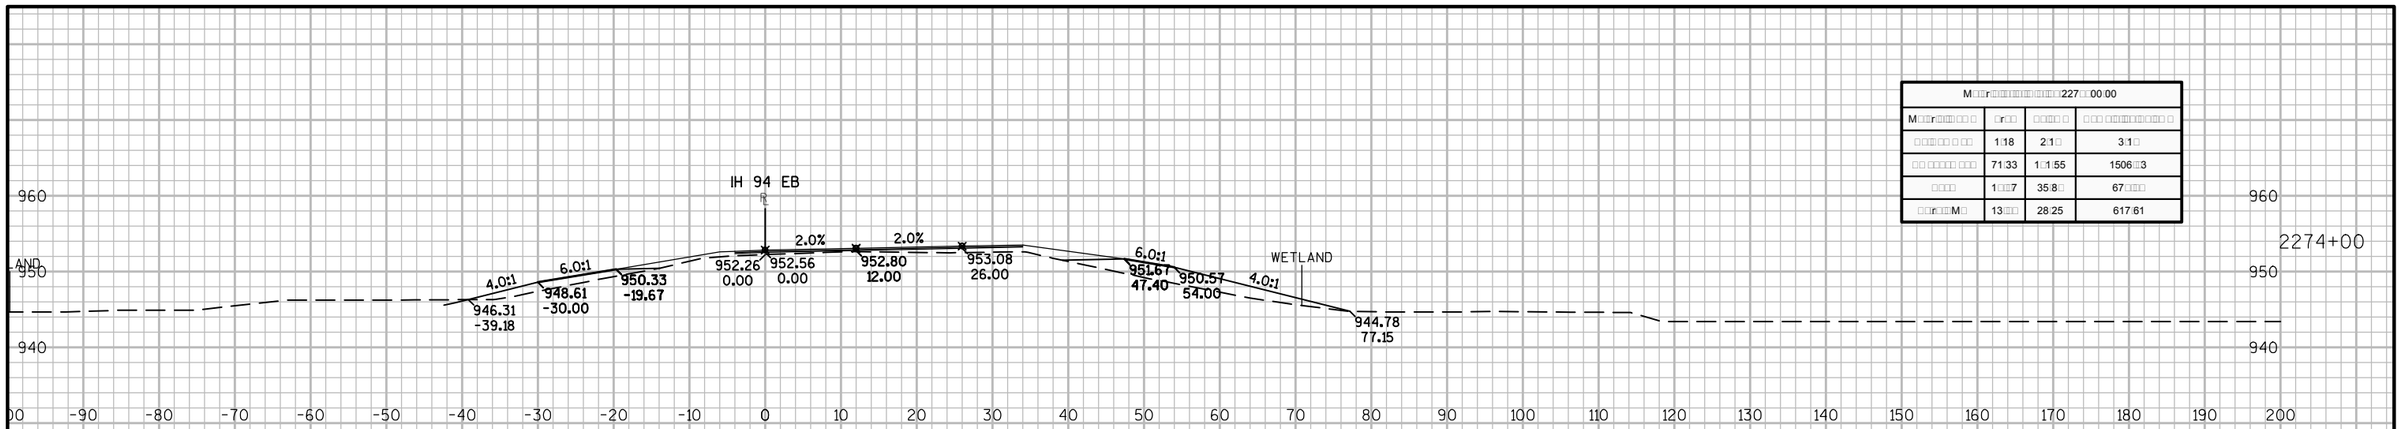
IH 94 EB
2274+00
WETLAND
4.0:1
6.0:1
2.0%
946.31
-39.18
948.61
-30.00
950.33
-19.67
952.26
0.00
952.56
0.00
952.80
12.00
953.08
26.00
951.67
47.40
950.57
54.00
944.78
77.15

| M□□r□□□

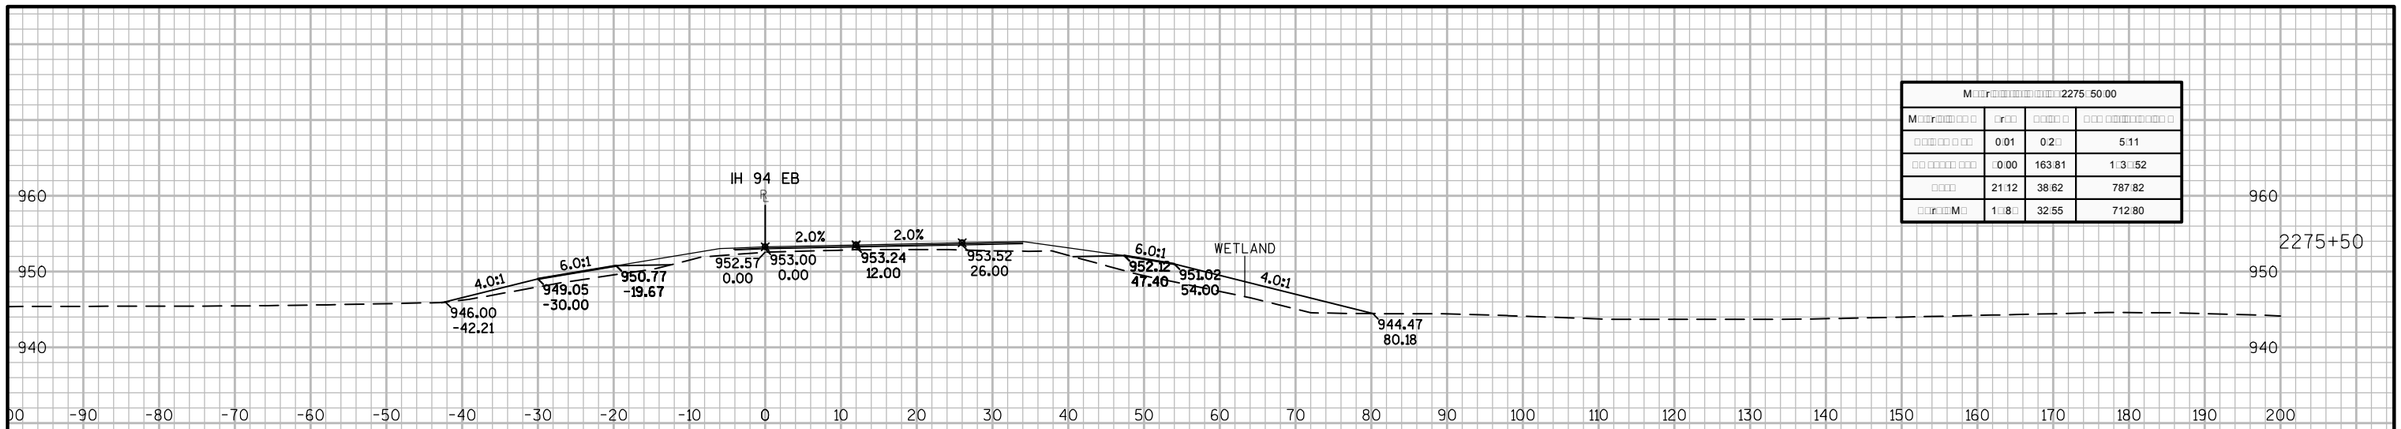

M□□r□□□□□□□□□□□□□□□2275: 50.00			
M□□r□□□□ □□ □	□r□□	□□□□ □	□□□ □□□□□□□□□ □
□□□□□ □□ □□	0.01	0.2□	5.11
□□ □□□□□ □□□	□0.00	163.81	1.3□.52
□□□□	21.12	38.62	787.82
□□r□□□M□	1□.8□	32.55	712.80

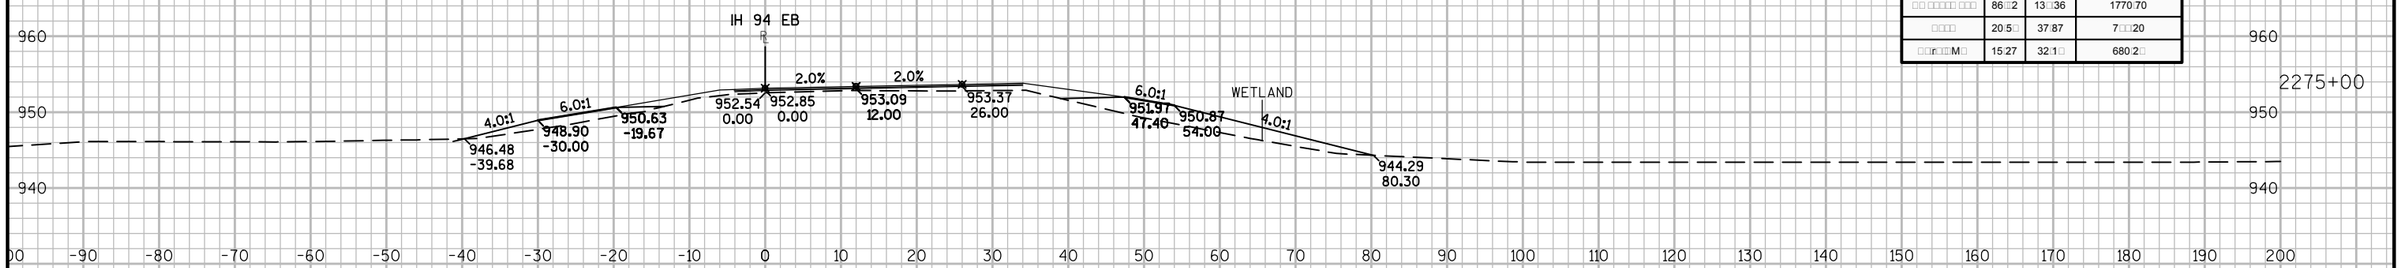

M□□r□□□□□□□□□□□□□□□2275: 00.00			
M□□r□□□□ □□ □	□r□□	□□□□ □	□□□ □□□□□□□□□ □
□□□□□ □□ □□	0.2□	0□□1	□87
□□ □□□□□ □□□	86□□2	13□36	1770.70
□□□□	20.5□	37.87	7□□.20
□□r□□□M□	15.27	32.1□	680.2□

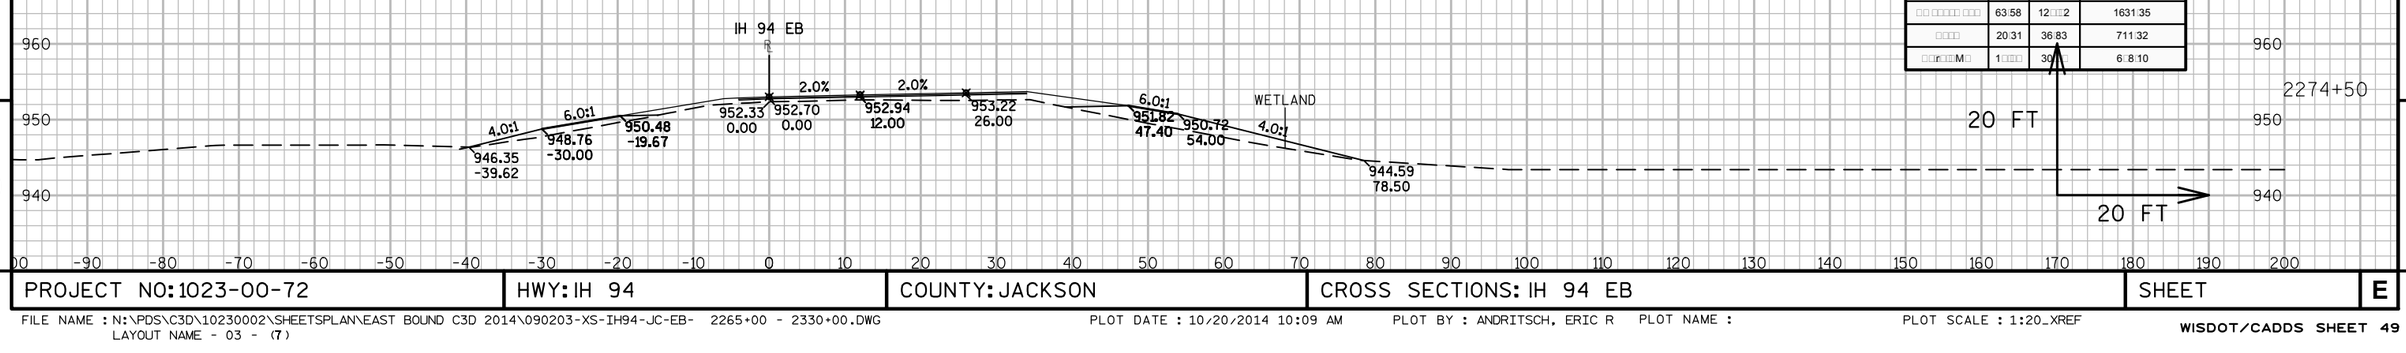

M□□r□□□□□□□□□□□□□□□227□.50.00			
M□□r□□□□ □□ □	□r□□	□□□□ □	□□□ □□□□□□□□□ □
□□□□□ □□ □□	0.20	1.28	□□7
□□ □□□□□ □□□	63.58	12.□□2	1631.35
□□□□	20.31	36.83	711.32
□□r□□M□	1□.□□	30	6.8.10

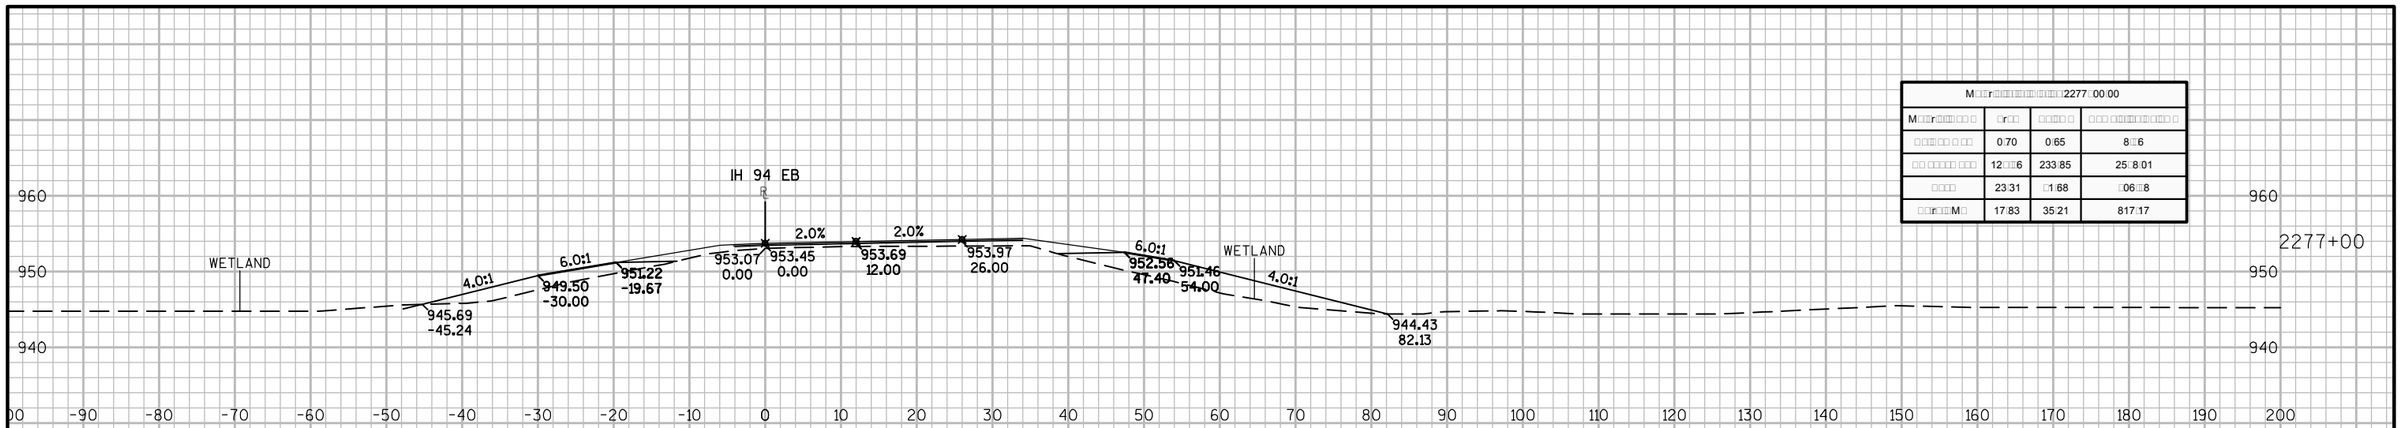

M□□r□□□□□□□□□□□□□□□□2277□00.00			
M□□r□□□□□ □ □□	□r□□	□□□□□ □	□□□ □□□□□□□□□□ □
□□□□□□ □ □□	0□70	0□65	8□□6
□□ □□□□□ □□□	12□□6	233□85	25□8□01
□□□□	23□31	□1□68	□06□□8
□□r□□M□	17□83	35□21	817□17

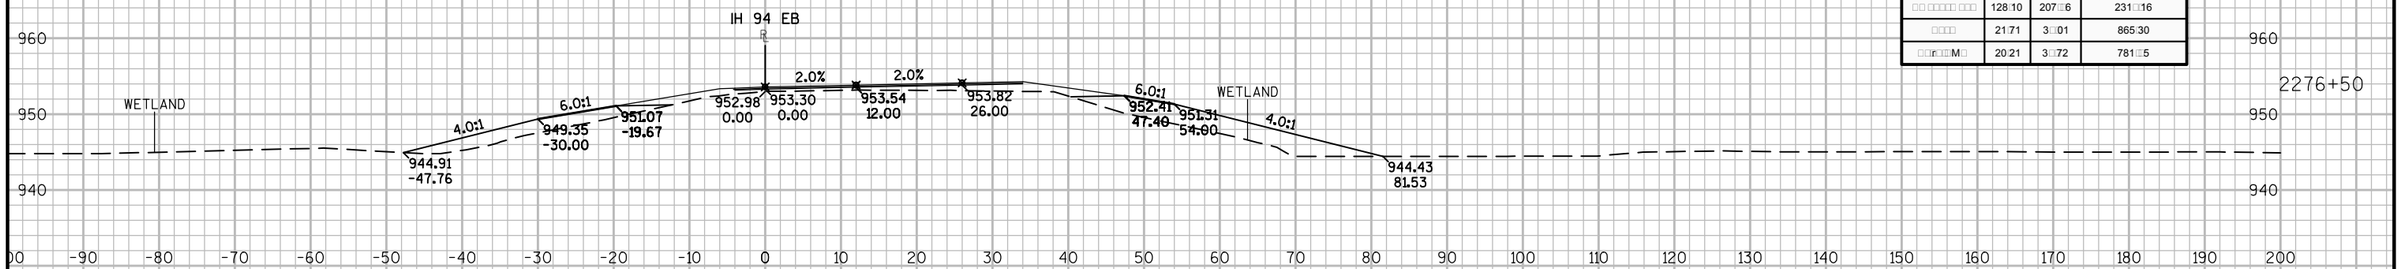

M□□r□□□□□□□□□□□□□□□□2276□50.00			
M□□r□□□□□ □ □□	□r□□	□□□□□ □	□□□ □□□□□□□□□□ □
□□□□□□ □ □□	0□00	1□5□	8□31
□□ □□□□□ □□□	128□10	207□□6	231□□16
□□□□	21□71	3□□01	865□30
□□r□□M□	20□21	3□□72	781□□5

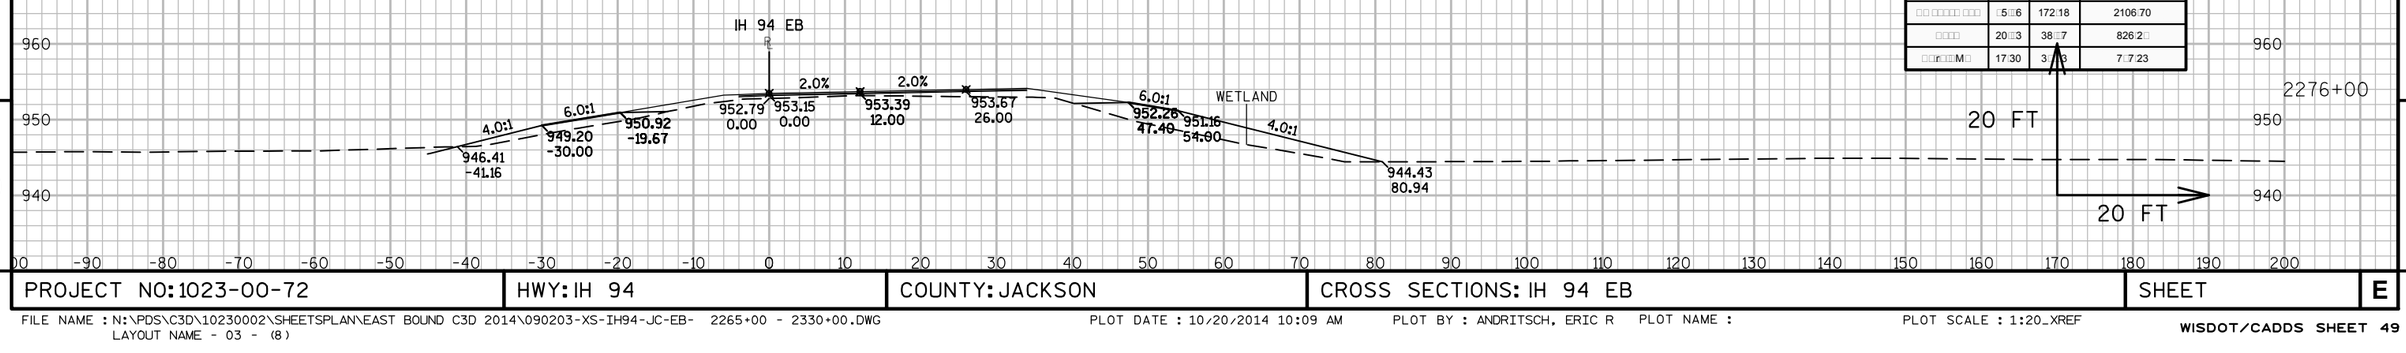

M□□r□□□□□□□□□□□□□□□□2276□00.00			
M□□r□□□□□ □ □□	□r□□	□□□□□ □	□□□ □□□□□□□□□□ □
□□□□□□ □ □□	1□72	1□61	6□72
□□ □□□□□ □□□	5□□6	172□18	2106□70
□□□□	20□□3	38□□7	826□2□
□□r□□M□	17□30	3□□8	7□7□23

9

9

PROJECT NO: 1023-00-72	HWY: IH 94	COUNTY: JACKSON	CROSS SECTIONS: IH 94 EB	SHEET	E

FILE NAME : N:\PDS\C3D\10230002\SHEETSPLAN\EAST BOUND C3D 2014\090203-XS-IH94-JC-EB- 2265+00 - 2330+00.DWG
LAYOUT NAME - 03 - (8)
PLOT DATE : 10/20/2014 10:09 AM PLOT BY : ANDRITSCH, ERIC R PLOT NAME : PLOT SCALE : 1:20_XREF

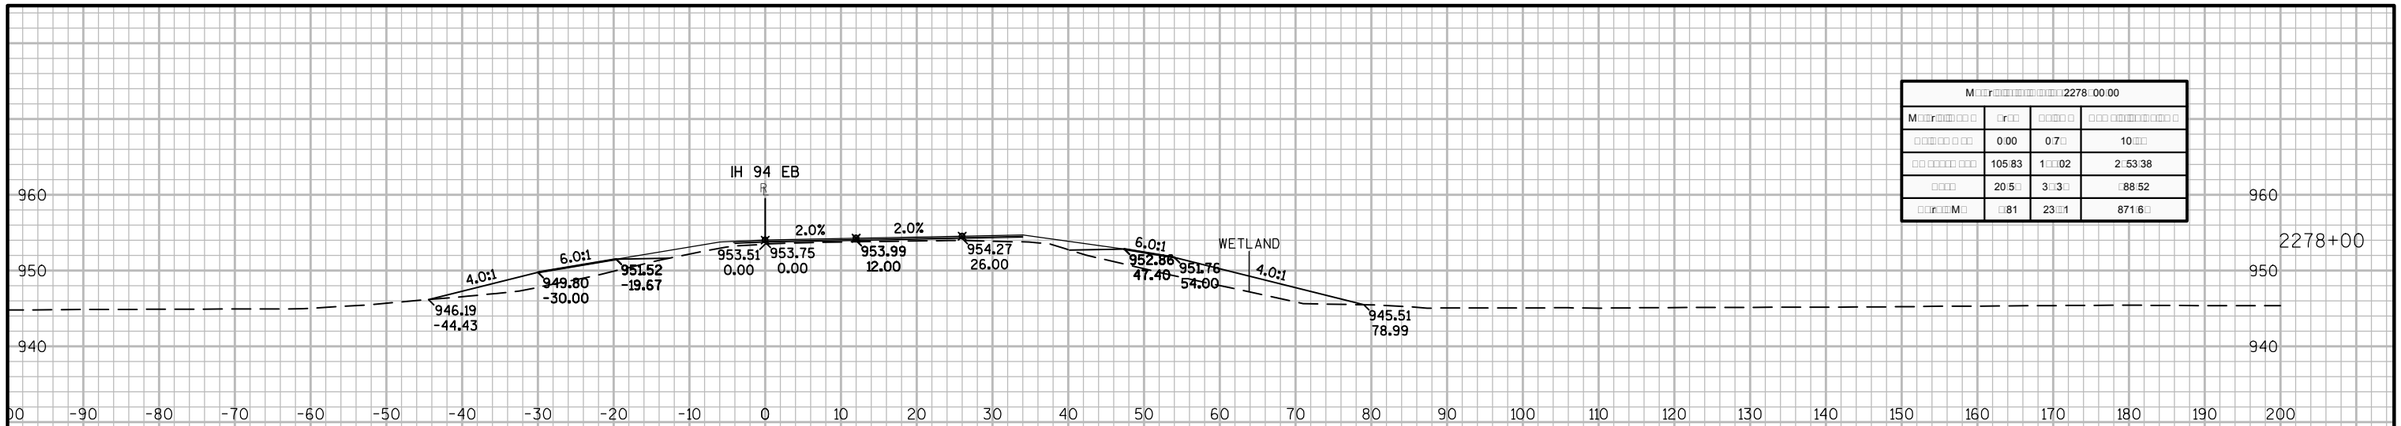
IH 94 EB
2.0%
2.0%
6.0:1
4.0:1
6.0:1
4.0:1
WETLAND
946.19
-44.43
949.80
-30.00
951.52
-19.67
953.51
0.00
953.75
0.00
953.99
12.00
954.27
26.00
952.86
47.40
951.76
54.00
945.51
78.99
960
950
940
-90
-80
-70
-60
-50
-40
-30
-20
-10
0
10
20
30
40
50
60
70
80
90
100
110
120
130
140
150
160
170
180
190
200
2278+00

| M□□r□□□

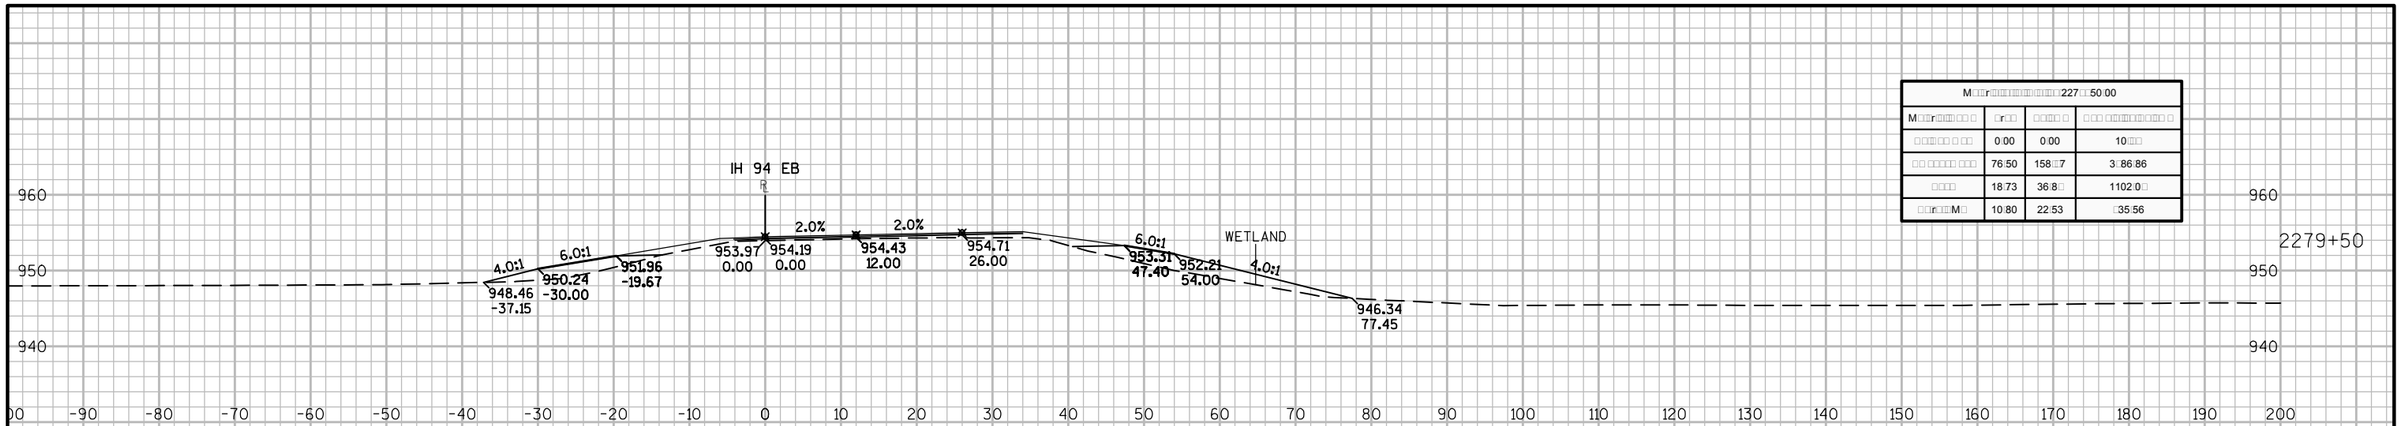

M□□r□□□□□□□□□□□□□□□□□□□□□□□□□□□□227□□50.00			
M□□r□□□□□□□□□□□□□□□□□□□□□□□□□□□□	□r□□	□□□□□ □	□□□ □□□□□□□□□□□□□□□□
□□□□□□□□□□□□□□□□□□□□□□□□□□□□□□□□	0.00	0.00	10□□□
□□ □□□□□□ □□□	76.50	158□□7	3□86.86
□□□□□	18.73	36.8□	1102.0□
□□r□□□M□	10.80	22.53	□35.56

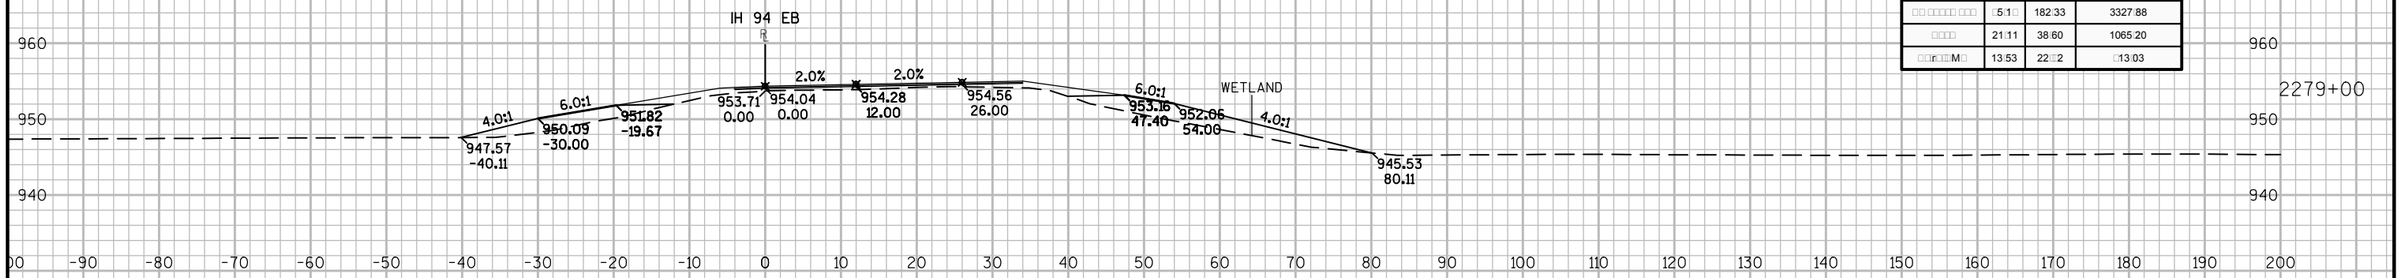

M□□r□□□□□□□□□□□□□□□□□□□□□□□□□□□□227□□00.00			
M□□r□□□□□□□□□□□□□□□□□□□□□□□□□□□□	□r□□	□□□□□ □	□□□ □□□□□□□□□□□□□□□□
□□□□□□□□□□□□□□□□□□□□□□□□□□□□□□□□	0.00	0.00	10□□□
□□ □□□□□□ □□□	□5.1□	182.33	3327.88
□□□□□	21.11	38.60	1065.20
□□r□□□M□	13.53	22□□2	□13.03

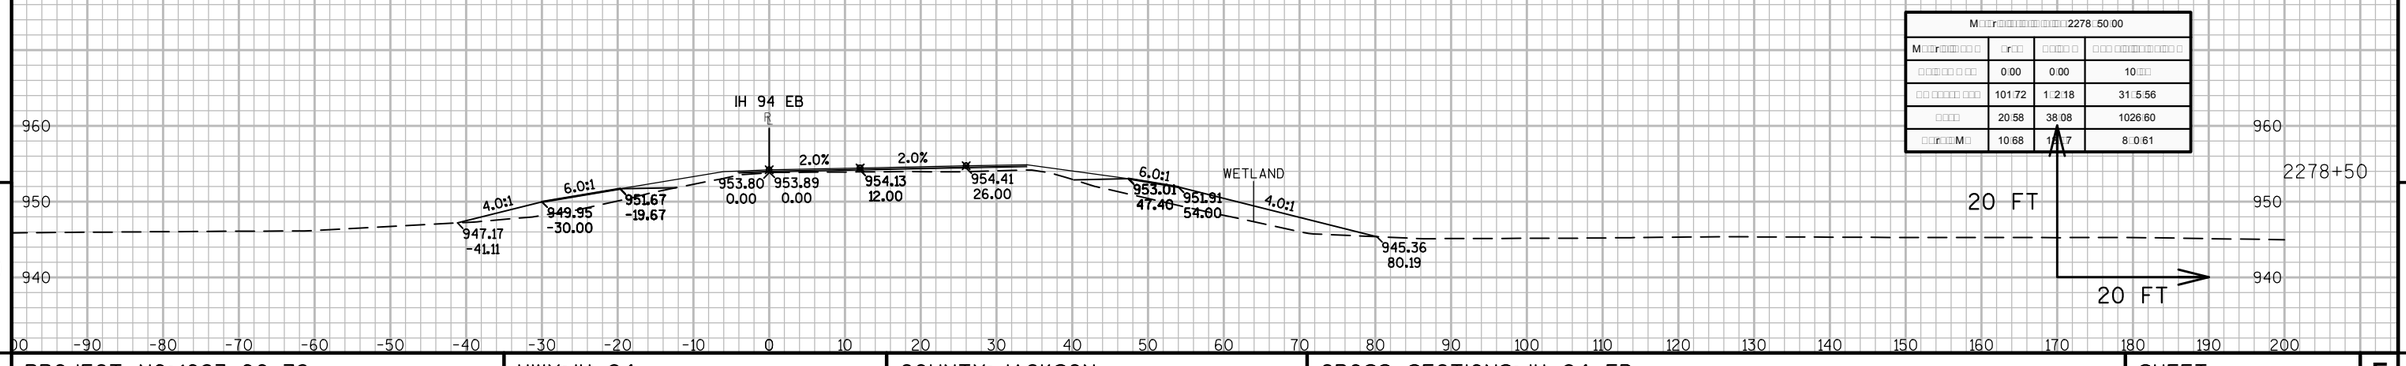

M□□r□□□□□□□□□□□□□□□□□□□□□□□□□□□□2278□50.00			
M□□r□□□□□□□□□□□□□□□□□□□□□□□□□□□□	□r□□	□□□□□ □	□□□ □□□□□□□□□□□□□□□□
□□□□□□□□□□□□□□□□□□□□□□□□□□□□□□□□	0.00	0.00	10□□□
□□ □□□□□□ □□□	101.72	1□2.18	31□5.56
□□□□□	20.58	38.08	1026.60
□□r□□□M□	10.68	1□□.7	8□0.61

9

9

PROJECT NO: 1023-00-72	HWY: IH 94	COUNTY: JACKSON	CROSS SECTIONS: IH 94 EB	SHEET	E

FILE NAME : N:\PDS\C3D\10230002\SHEETSPLAN\EAST BOUND C3D 2014\090203-XS-IH94-JC-EB- 2265+00 - 2330+00.DWG
LAYOUT NAME - 03 - (10)

PLOT DATE : 10/20/2014 10:09 AM PLOT BY : ANDRITSCH, ERIC R PLOT NAME : PLOT SCALE : 1:20_XREF

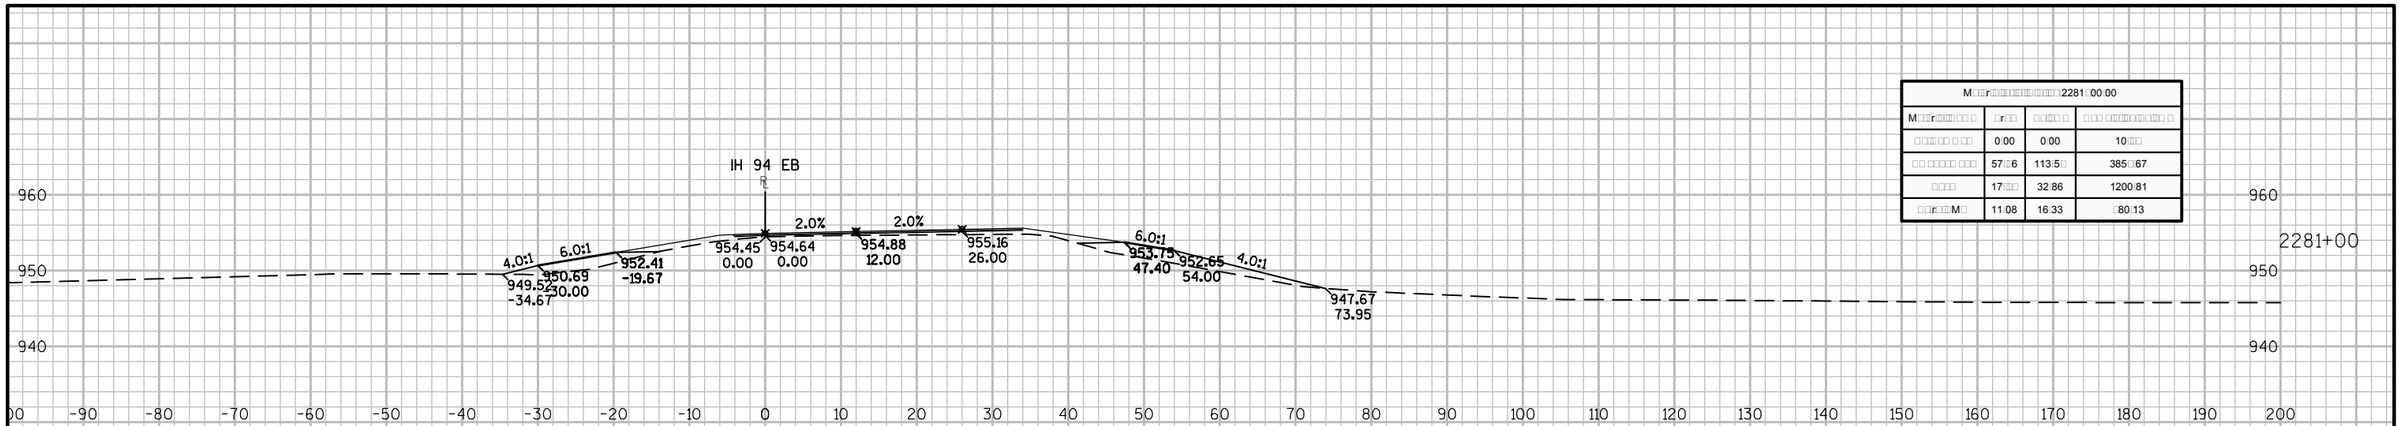

M□□r□□□□□□□□□□□□□2281□00.00			
M□□r□□□□ □ □□	□r□□	□:□□ □	□ □□ □□□□□□□□□ □
□ □□ □□□ □ □□	0.00	0:00	10□□
□□ □□□□□ □□□	57□6	113:5□	385□67
□□□□	17□□	32:86	1200:81
□□r□□M□	11:08	16:33	□80:13

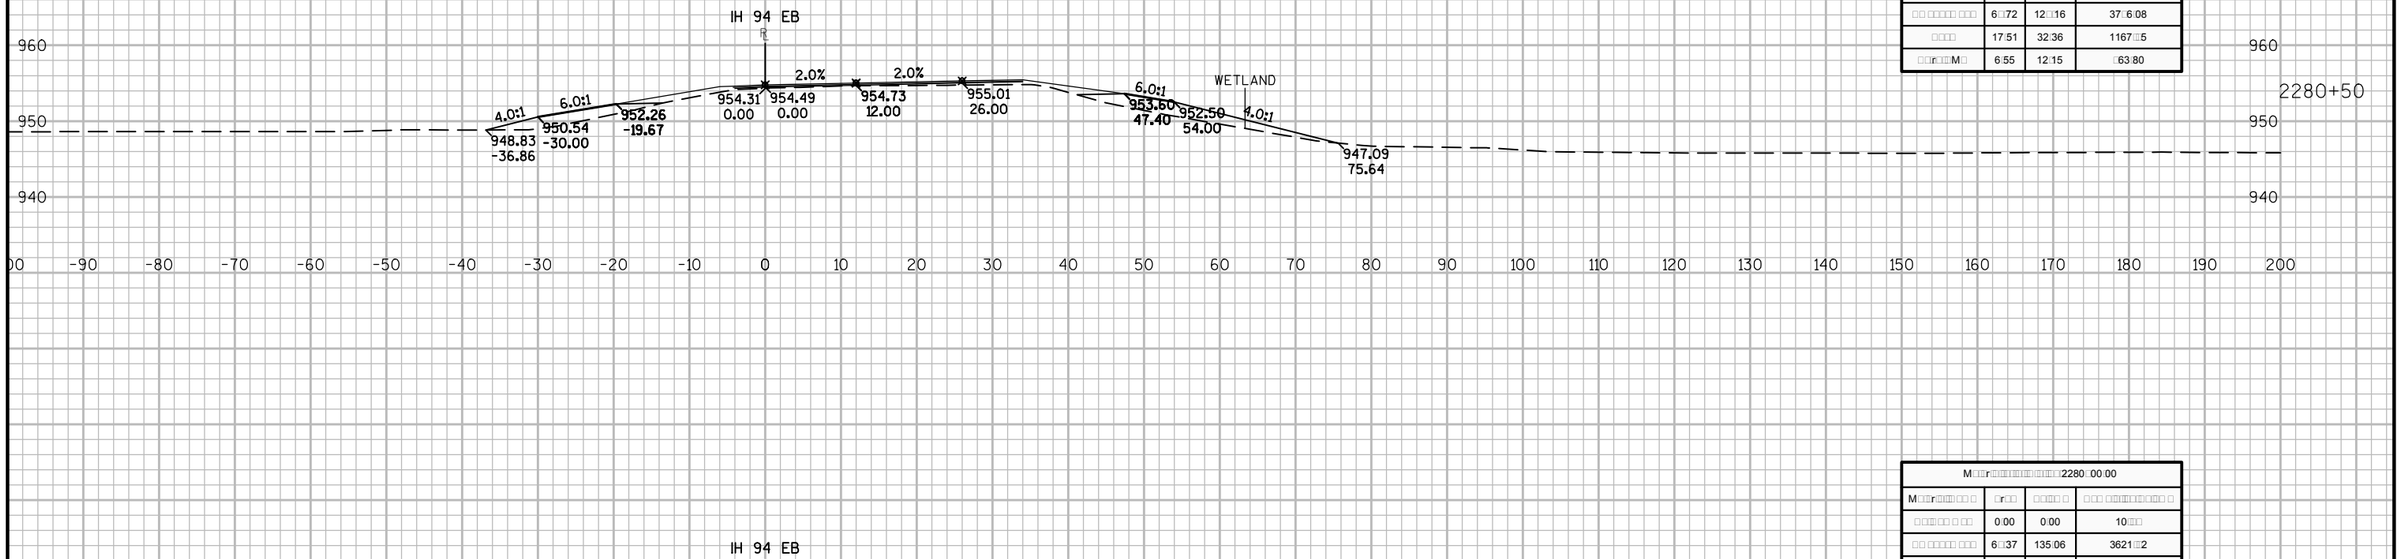

M□□r□□□□□□□□□□□□□2280□50.00			
M□□r□□□□ □ □□	□r□□	□:□□ □	□ □□ □□□□□□□□□ □
□ □□ □□□ □ □□	0.00	0:00	10□□
□□ □□□□□ □□□	6□72	12□16	37□6:08
□□□□	17:51	32:36	1167□5
□□r□□M□	6:55	12:15	□63:80

M□□r□□□□□□□□□□□□□2280□00.00			
M□□r□□□□ □ □□	□r□□	□:□□ □	□ □□ □□□□□□□□□ □
□ □□ □□□ □ □□	0.00	0:00	10□□
□□ □□□□□ □□□	6□37	135:06	3621□2
□□□□	17□□	33:50	1135:5□
□□r□□M□	6:57	16□□	□51:65

9

9

PROJECT NO: 1023-00-72	HWY: IH 94	COUNTY: JACKSON	CROSS SECTIONS: IH 94 EB	SHEET	E

FILE NAME : N:\PDS\C3D\10230002\SHEETSPLAN\EAST BOUND C3D 2014\090203-XS-IH94-JC-EB- 2265+00 - 2330+00.DWG
LAYOUT NAME - 03 - (11)

PLOT DATE : 10/20/2014 10:09 AM PLOT BY : ANDRITSCH, ERIC R PLOT NAME : PLOT SCALE : 1:20_XREF

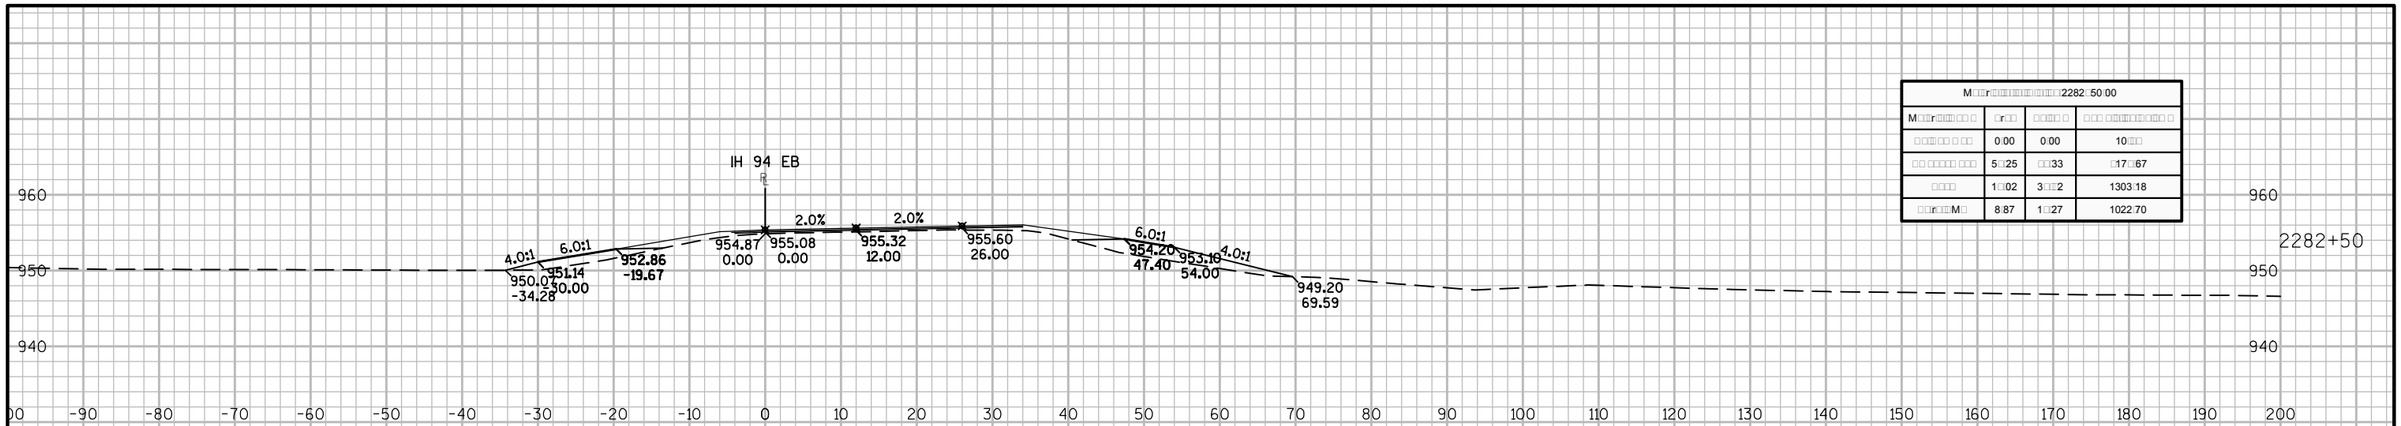

M□□r□□□□□□□□□□□□□2282□50.00			
M□□r□□□□ □□ □	□r□□	□□□□ □	□□□ □□□□□□□□□ □
□□□□□□ □ □□	0.00	0.00	10□□
□□ □□□□□ □□□	5□25	□□33	□17□67
□□□□	1□02	3□□2	1303.18
□□r□□M□	8.87	1□27	1022.70

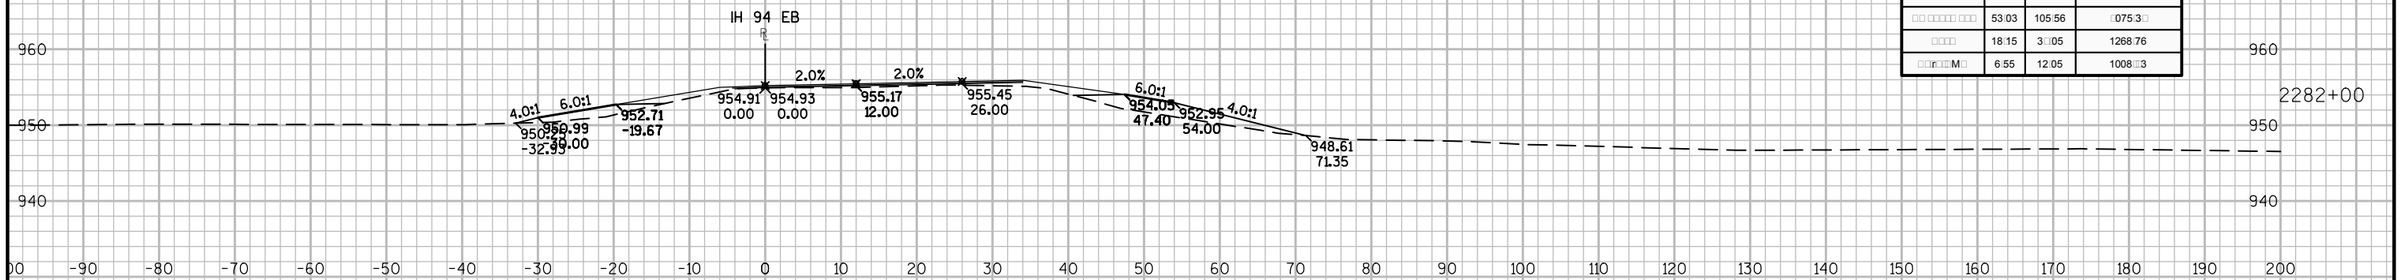

M□□r□□□□□□□□□□□□□2282□00.00			
M□□r□□□□ □□ □	□r□□	□□□□ □	□□□ □□□□□□□□□ □
□□□□□□ □ □□	0.00	0.00	10□□
□□ □□□□□ □□□	53.03	105.56	□075.3□
□□□□	18.15	3□05	1268.76
□□r□□M□	6.55	12.05	1008□3

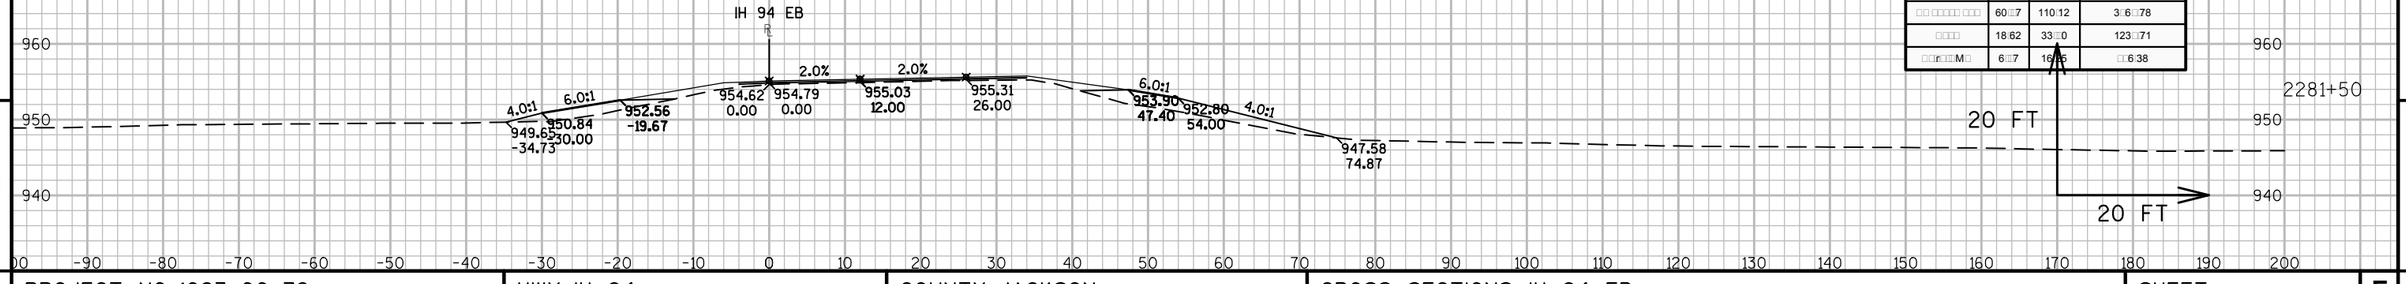

M□□r□□□□□□□□□□□□□2281□50.00			
M□□r□□□□ □□ □	□r□□	□□□□ □	□□□ □□□□□□□□□ □
□□□□□□ □ □□	0.00	0.00	10□□
□□ □□□□□ □□□	60□7	110.12	3□6□78
□□□□	18.62	33□0	123□71
□□r□□M□	6□7	16□6	□□6.38

9

9

PROJECT NO: 1023-00-72	HWY: IH 94	COUNTY: JACKSON	CROSS SECTIONS: IH 94 EB	SHEET	E

FILE NAME : N:\PDS\C3D\10230002\SHEETSPLAN\EAST BOUND C3D 2014\090203-XS-IH94-JC-EB- 2265+00 - 2330+00.DWG
LAYOUT NAME - 03 - (12)

PLOT DATE : 10/20/2014 10:09 AM PLOT BY : ANDRITSCH, ERIC R PLOT NAME : PLOT SCALE : 1:20_XREF

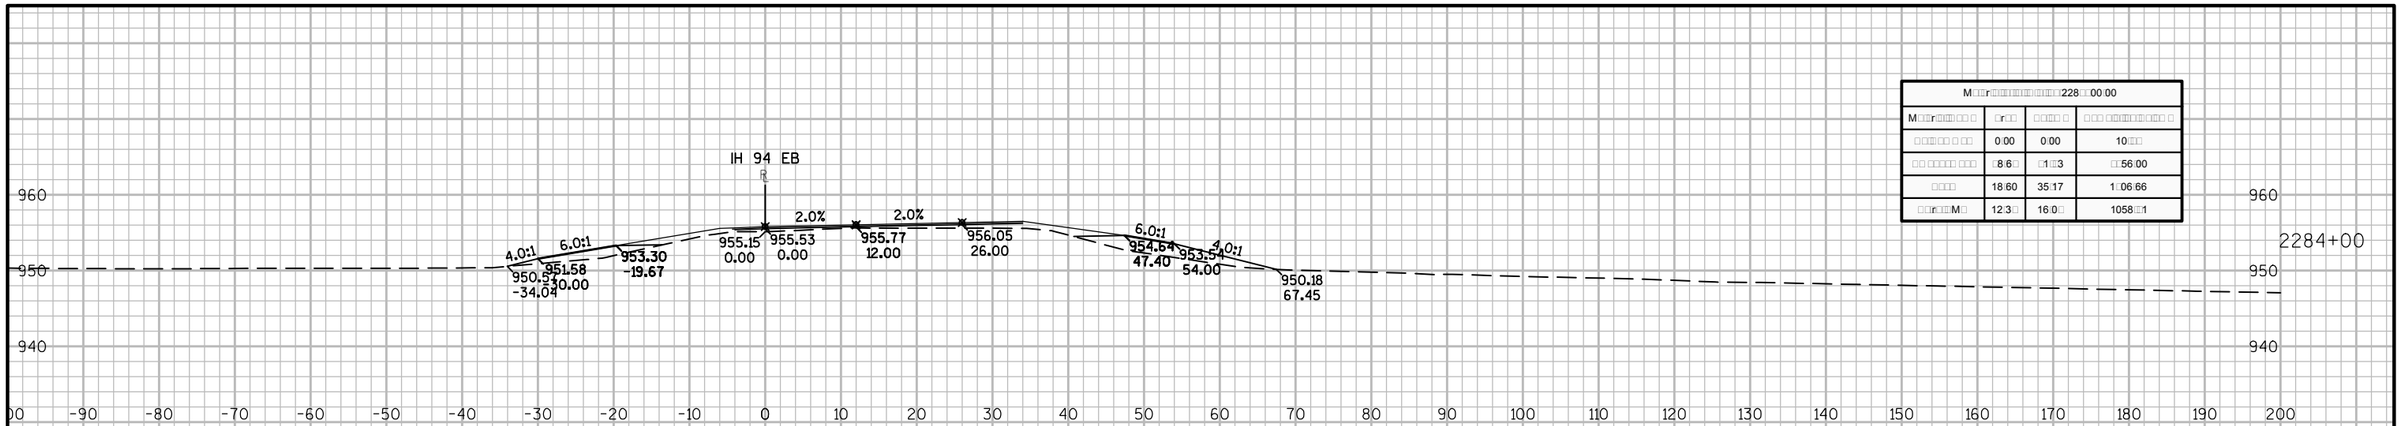
IH 94 EB
2284+00
4.0:1
6.0:1
2.0%
2.0%
6.0:1
4.0:1
950.52
-34.04
951.58
-30.00
953.30
-19.67
955.15
0.00
955.53
0.00
955.77
12.00
956.05
26.00
954.64
47.40
953.54
54.00
950.18
67.45
960
950
940
-90 -80 -70 -60 -50 -40 -30 -20 -10 0 10 20 30 40 50 60 70 80 90 100 110 120 130 140 150 160 170 180 190 200

| M□□r□□□

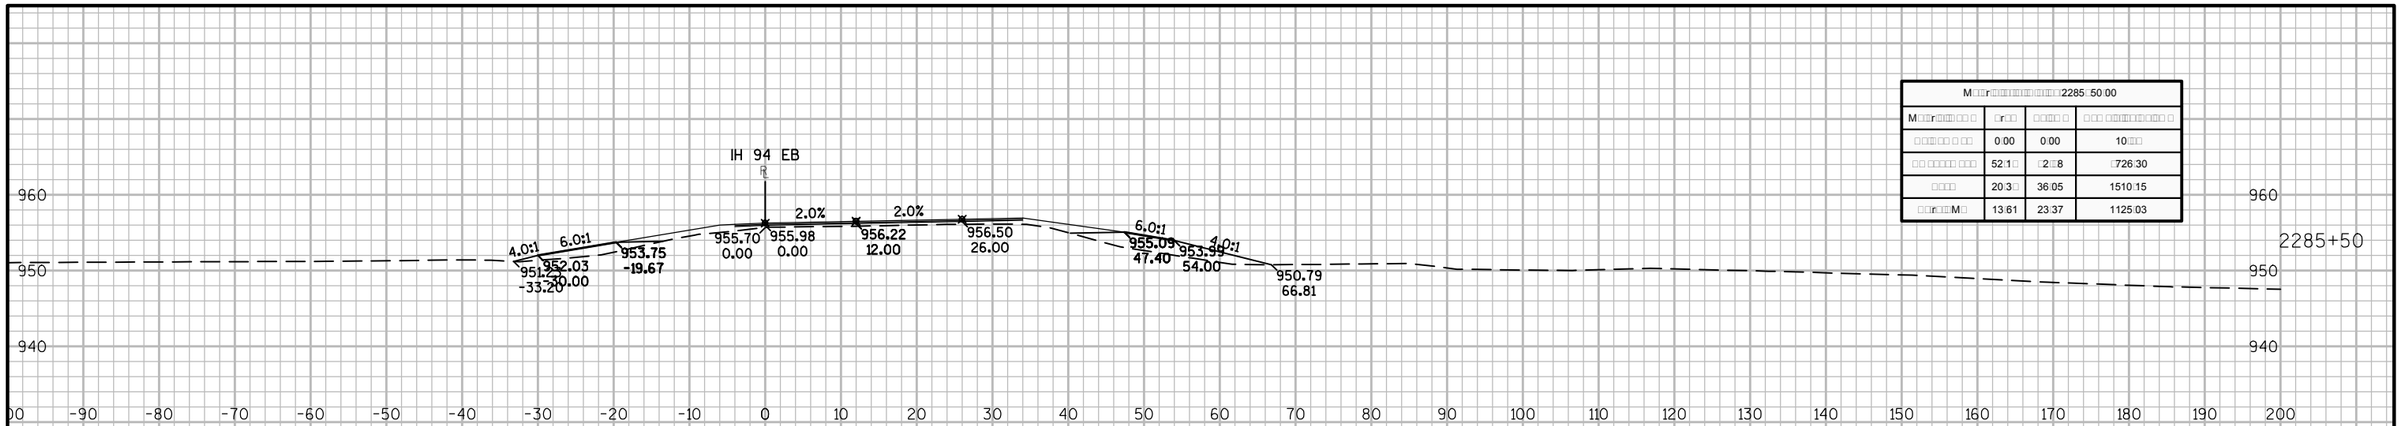

M□□r□□□□□□□□□□□□□2285: 50.00			
M□□r□□□□ □ □	□r□□	□□□□ □	□ □□ □□□□□□□□□ □
□ □□□□ □ □□	0.00	0.00	10.□□
□□ □□□□□ □□□	52.1□	□2.□8	□726.30
□□□□	20.3□	36.05	1510.15
□□r□□□M□	13.61	23.37	1125.03

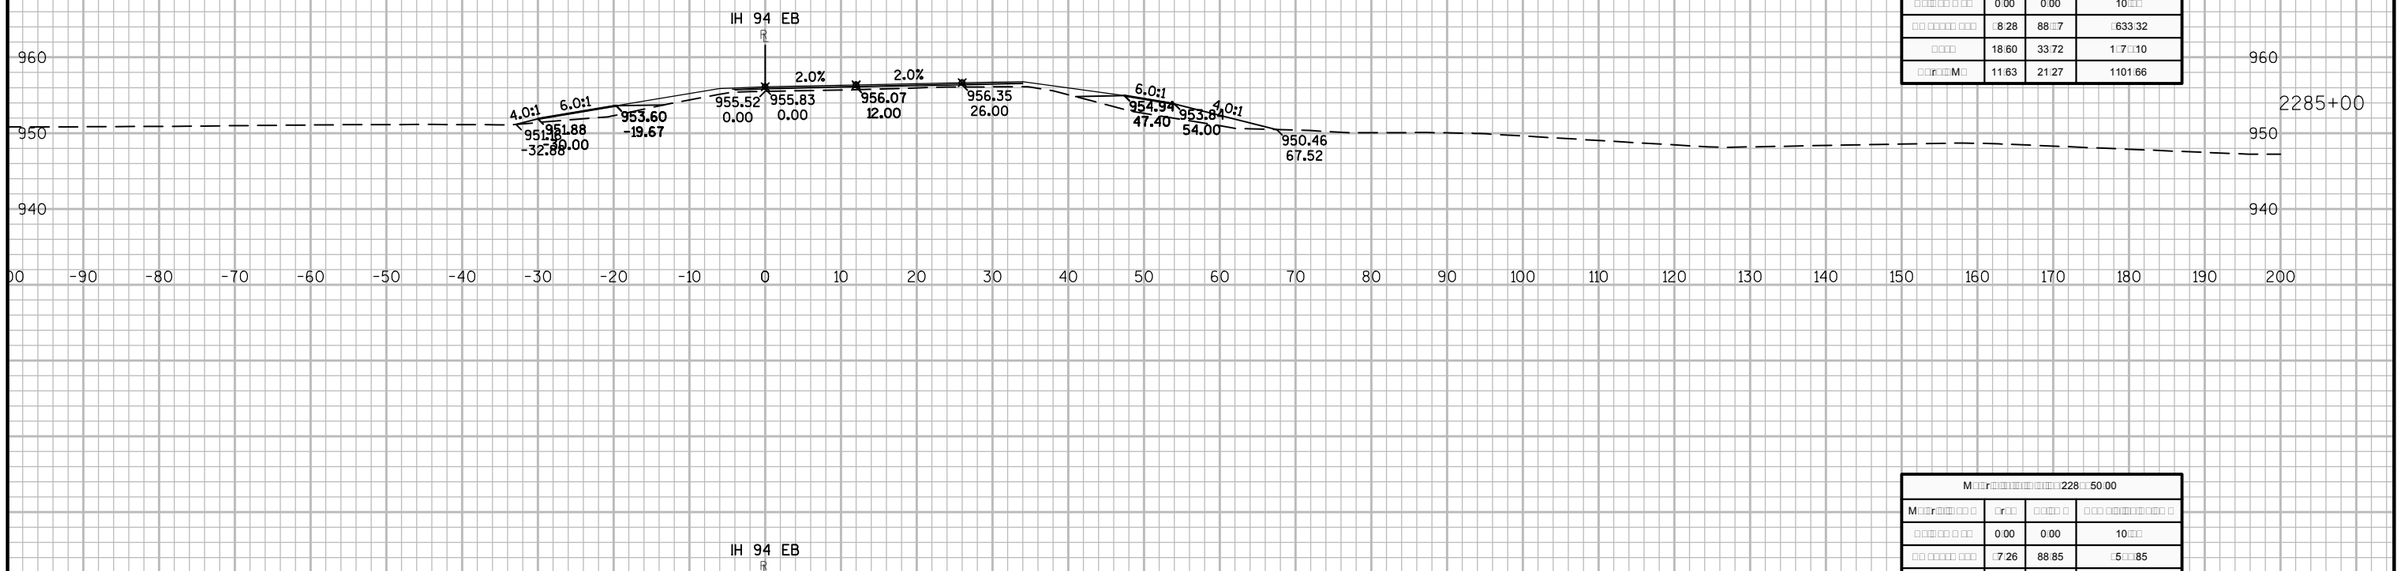

M□□r□□□□□□□□□□□□□2285: 00.00			
M□□r□□□□ □ □	□r□□	□□□□ □	□ □□ □□□□□□□□□ □
□ □□□□ □ □□	0.00	0.00	10.□□
□□ □□□□□ □□□	□8.28	88.□7	□633.32
□□□□	18.60	33.72	1.□7.□10
□□r□□□M□	11.63	21.27	1101.66

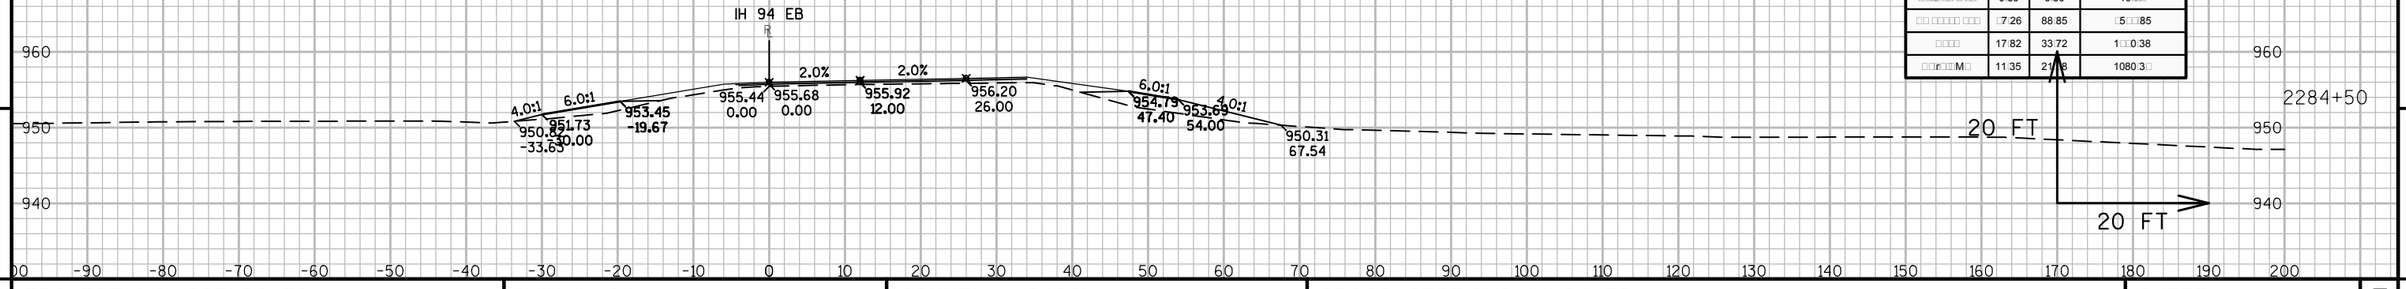

M□□r□□□□□□□□□□□□□2283□□50.00			
M□□r□□□□ □ □	□r□□	□□□□ □	□ □□ □□□□□□□□□ □
□ □□□□ □ □□	0.00	0.00	10.□□
□□ □□□□□ □□□	□7.26	88.85	□5.□□85
□□□□	17.82	33.72	1□□0.38
□□r□□□M□	11.35	21.□8	1080.3□

9

9

PROJECT NO: 1023-00-72	HWY: IH 94	COUNTY: JACKSON	CROSS SECTIONS: IH 94 EB	SHEET	E

FILE NAME : N:\PDS\C3D\10230002\SHEETSPLAN\EAST BOUND C3D 2014\090203-XS-IH94-JC-EB- 2265+00 - 2330+00.DWG
LAYOUT NAME - 03 - (14)

PLOT DATE : 10/20/2014 10:09 AM PLOT BY : ANDRITSCH, ERIC R PLOT NAME : PLOT SCALE : 1:20_XREF

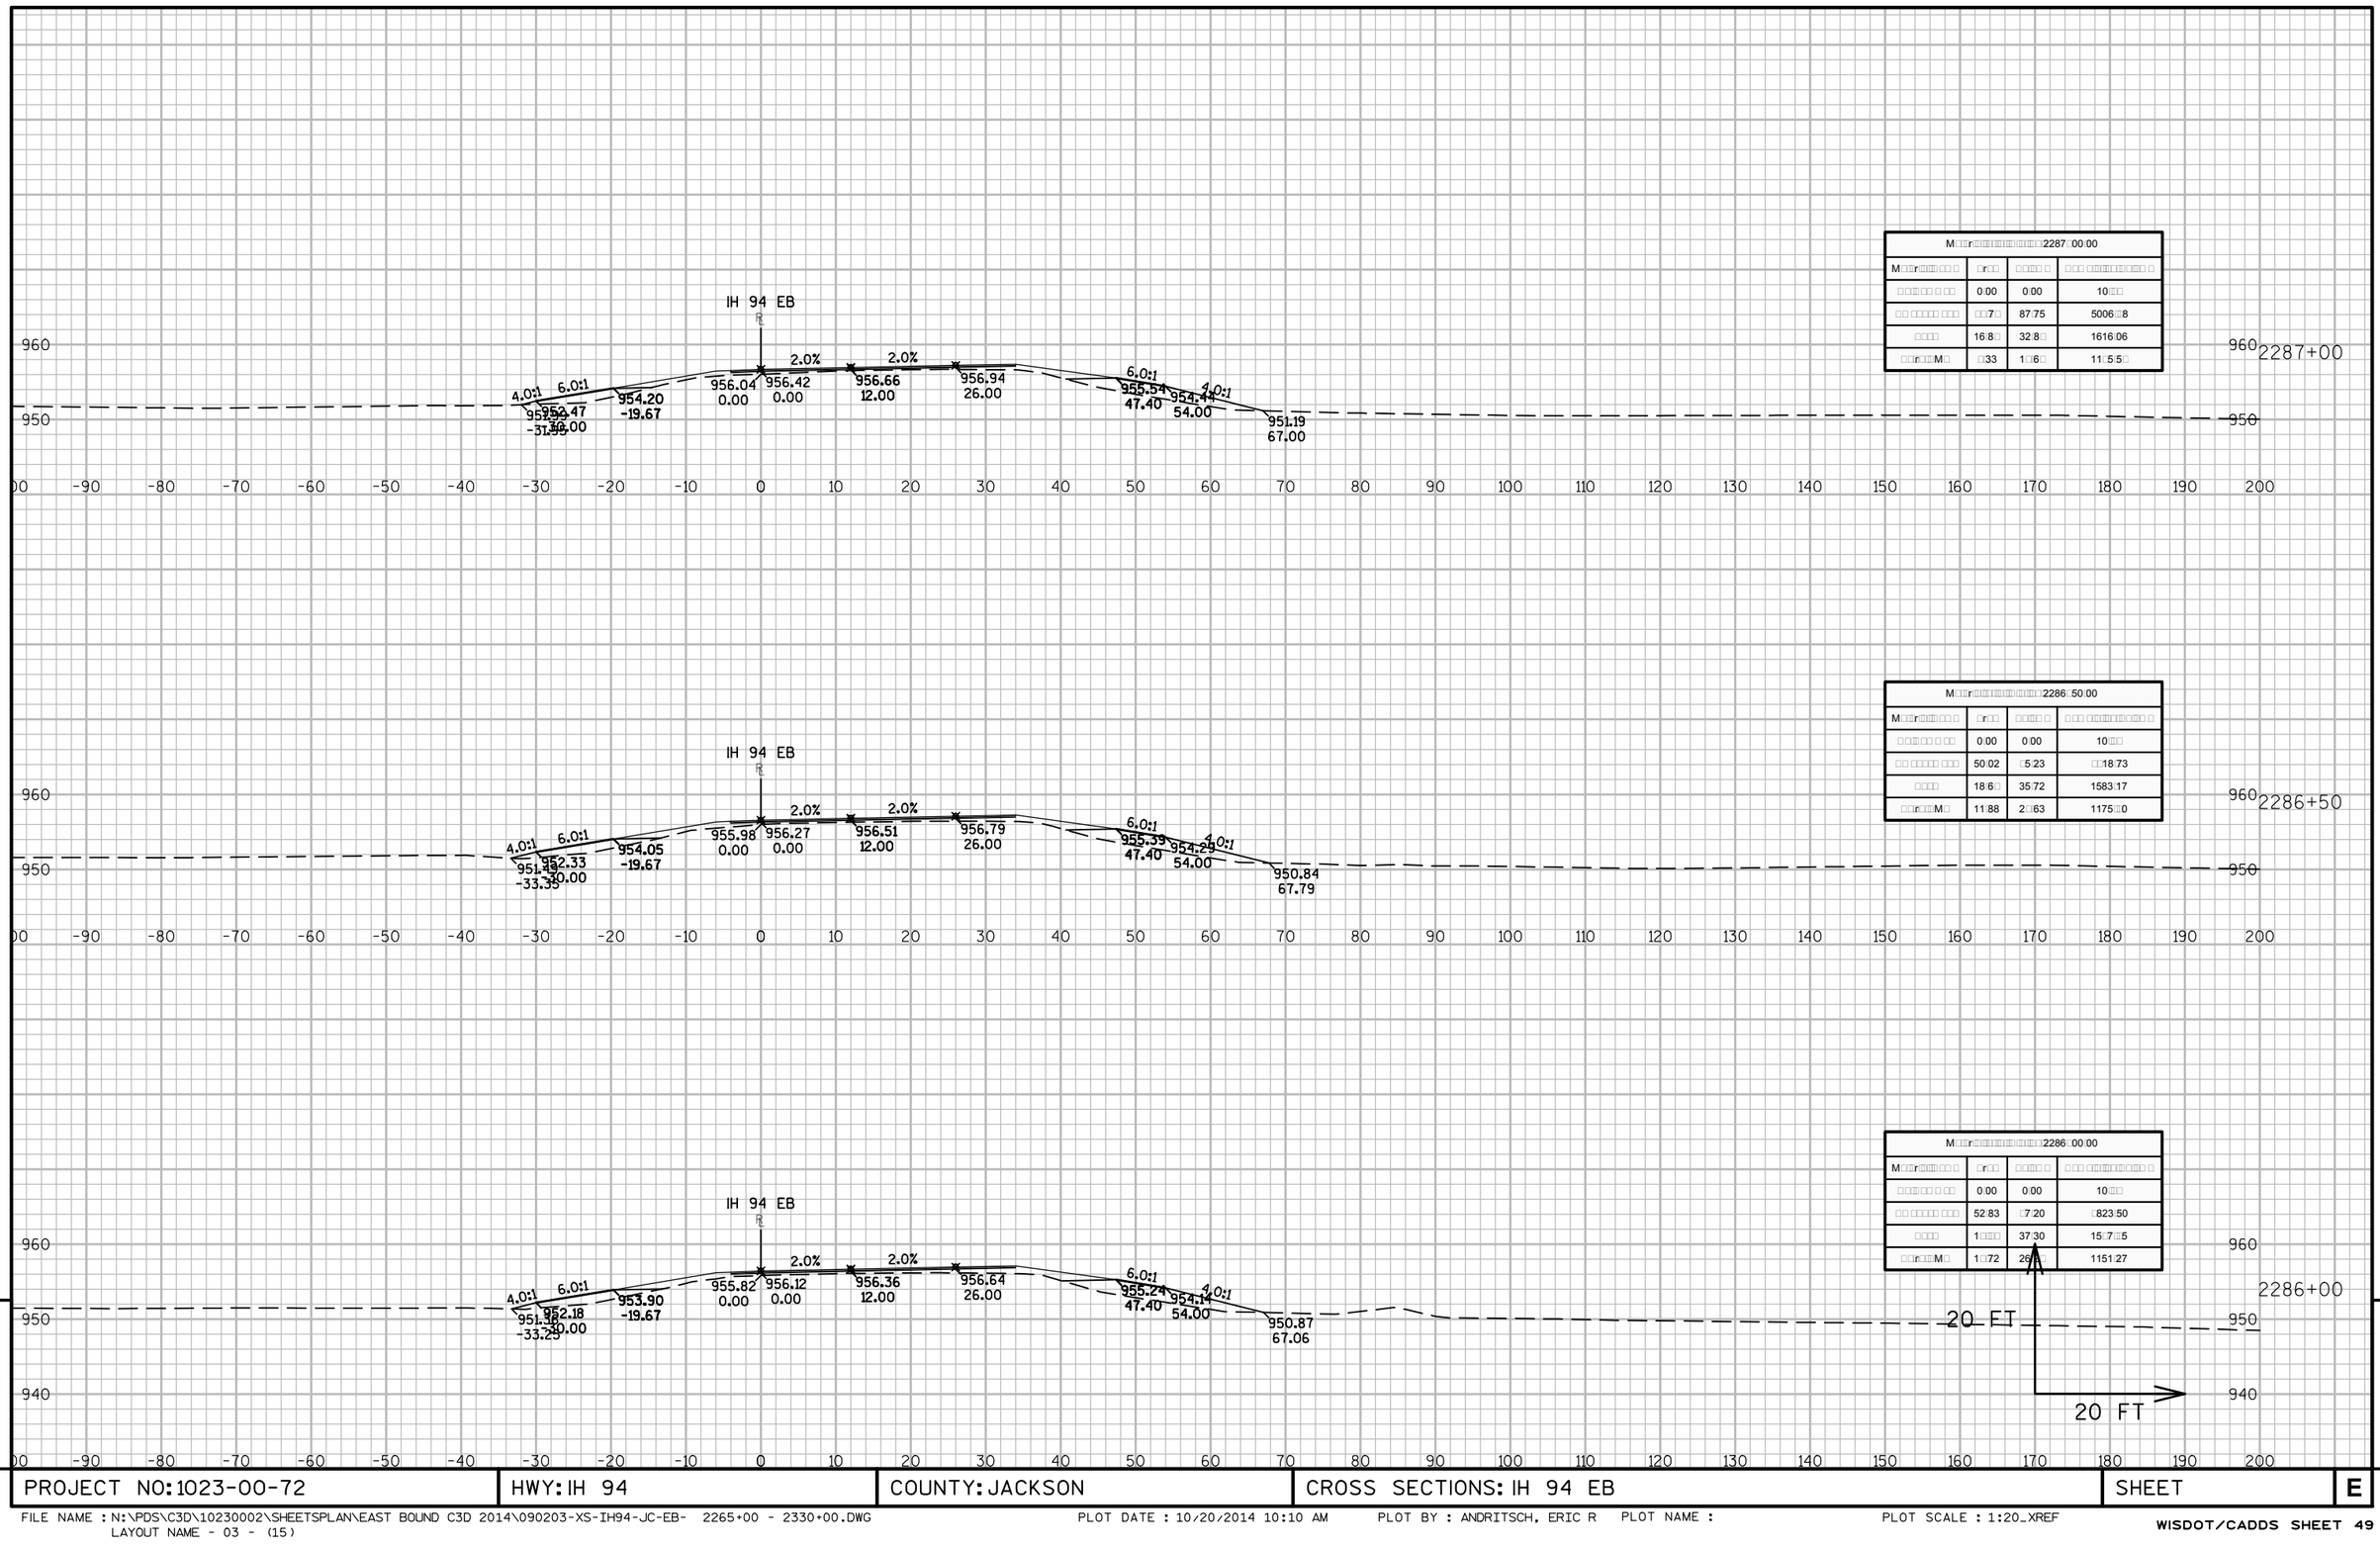

M□□r□□□□□□□□□□□□□□□□2287□00□00			
M□□r□□□□ □ □	□r□□	□□□□ □	□□□ □□□□□□□□□□ □
□□□□□□ □ □□	0□00	0□00	10□□□
□□ □□□□□ □□□	□□7□	87□75	5006□□8
□□□□	16□8□	32□8□	1616□06
□□r□□M□	□33	1□□6□	11□5□5□

M□□r□□□□□□□□□□□□□□□□2286□50□00			
M□□r□□□□ □ □	□r□□	□□□□ □	□□□ □□□□□□□□□□ □
□□□□□□ □ □□	0□00	0□00	10□□□
□□ □□□□□ □□□	50□02	□5□23	□□18□73
□□□□	18□6□	35□72	1583□17
□□r□□M□	11□88	2□□63	1175□□0

M□□r□□□□□□□□□□□□□□□□2286□00□00			
M□□r□□□□ □ □	□r□□	□□□□ □	□□□ □□□□□□□□□□ □
□□□□□□ □ □□	0□00	0□00	10□□□
□□ □□□□□ □□□	52□83	□7□20	□823□50
□□□□	1□□□	37□30	15□7□□5
□□r□□M□	1□□72	26□□	1151□27

PROJECT NO: 1023-00-72	HWY: IH 94	COUNTY: JACKSON	CROSS SECTIONS: IH 94 EB	SHEET	E

FILE NAME : N:\PDS\C3D\10230002\SHEETSPLAN\EAST BOUND C3D 2014\090203-XS-IH94-JC-EB- 2265+00 - 2330+00.DWG
LAYOUT NAME - 03 - (15)

PLOT DATE : 10/20/2014 10:10 AM PLOT BY : ANDRITSCH, ERIC R PLOT NAME : PLOT SCALE : 1:20_XREF

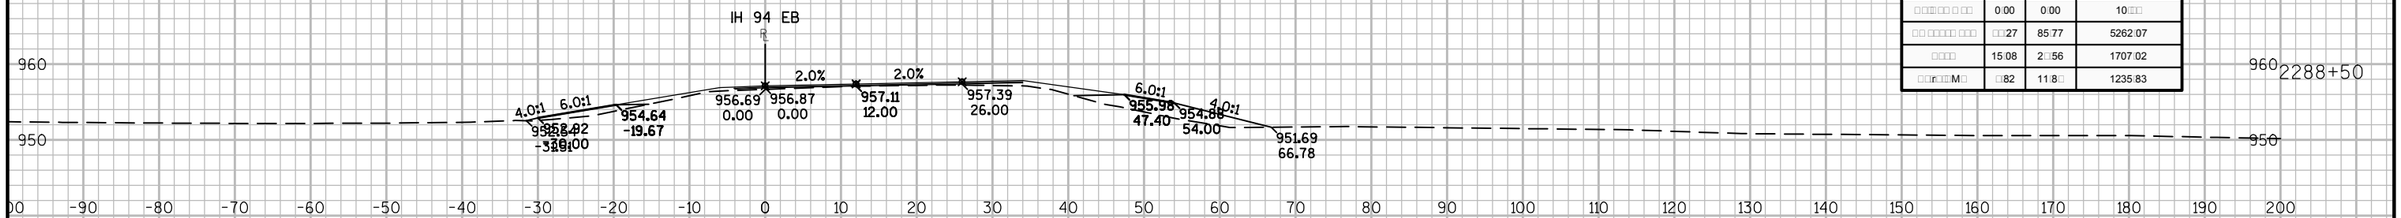

M□□r□□□□□□□□□□□□□□□□□2288□50.00			
M□□r□□□□□□ □	□r□□	□□□□ □	□ □□ □□□□□□□□□□ □
□□□□□□ □ □□	0.00	0.00	10□□
□□ □□□□□ □□□	□27	85.77	5262.07
□□□□	15.08	2□.56	1707.02
□□r□□□M□	□82	11.8□	1235.83

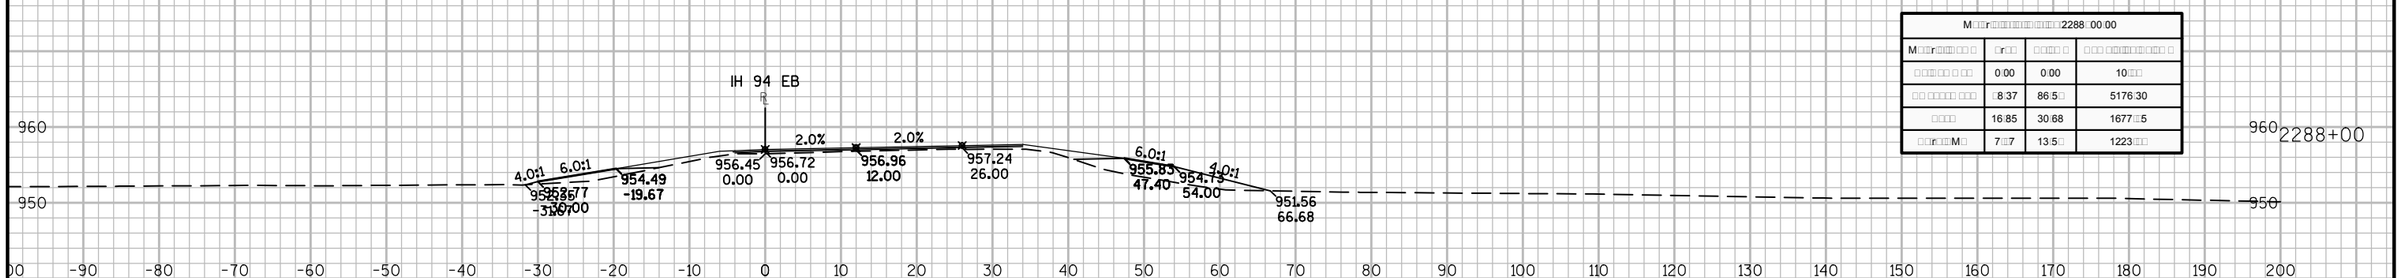

M□□r□□□□□□□□□□□□□□□□□2288□00.00			
M□□r□□□□□□ □	□r□□	□□□□ □	□ □□ □□□□□□□□□□ □
□□□□□□ □ □□	0.00	0.00	10□□
□□ □□□□□ □□□	□8.37	86.5□	5176.30
□□□□	16.85	30.68	1677.□5
□□r□□□M□	7.□7	13.5□	1223.□□

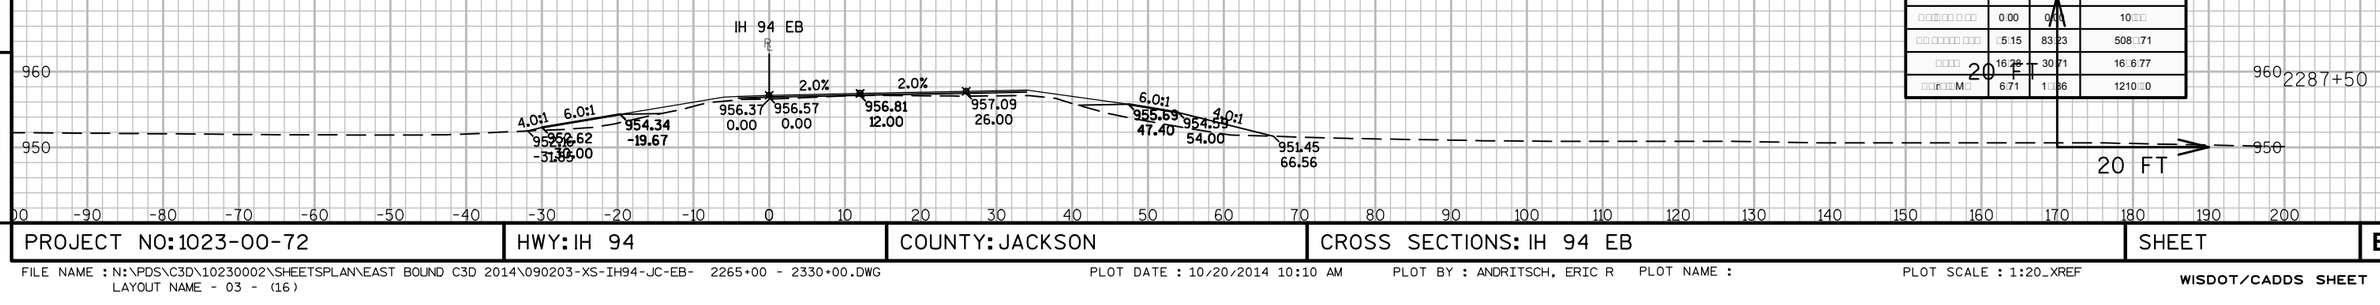

M□□r□□□□□□□□□□□□□□□□□2287□50.00			
M□□r□□□□□□ □	□r□□	□□□□ □	□ □□ □□□□□□□□□□ □
□□□□□□ □ □□	0.00	0.00	10□□
□□ □□□□□ □□□	□5.15	83.23	508.□71
□□□□	16.28	30.71	16□6.77
□□r□□□M□	6.71	1.□36	1210.□0

9 9

PROJECT NO: 1023-00-72	HWY: IH 94	COUNTY: JACKSON	CROSS SECTIONS: IH 94 EB	SHEET	E

FILE NAME : N:\PDS\C3D\10230002\SHEETSPLAN\EAST BOUND C3D 2014\090203-XS-IH94-JC-EB- 2265+00 - 2330+00.DWG
LAYOUT NAME - 03 - (16)

PLOT DATE : 10/20/2014 10:10 AM PLOT BY : ANDRITSCH, ERIC R PLOT NAME : PLOT SCALE : 1:20_XREF

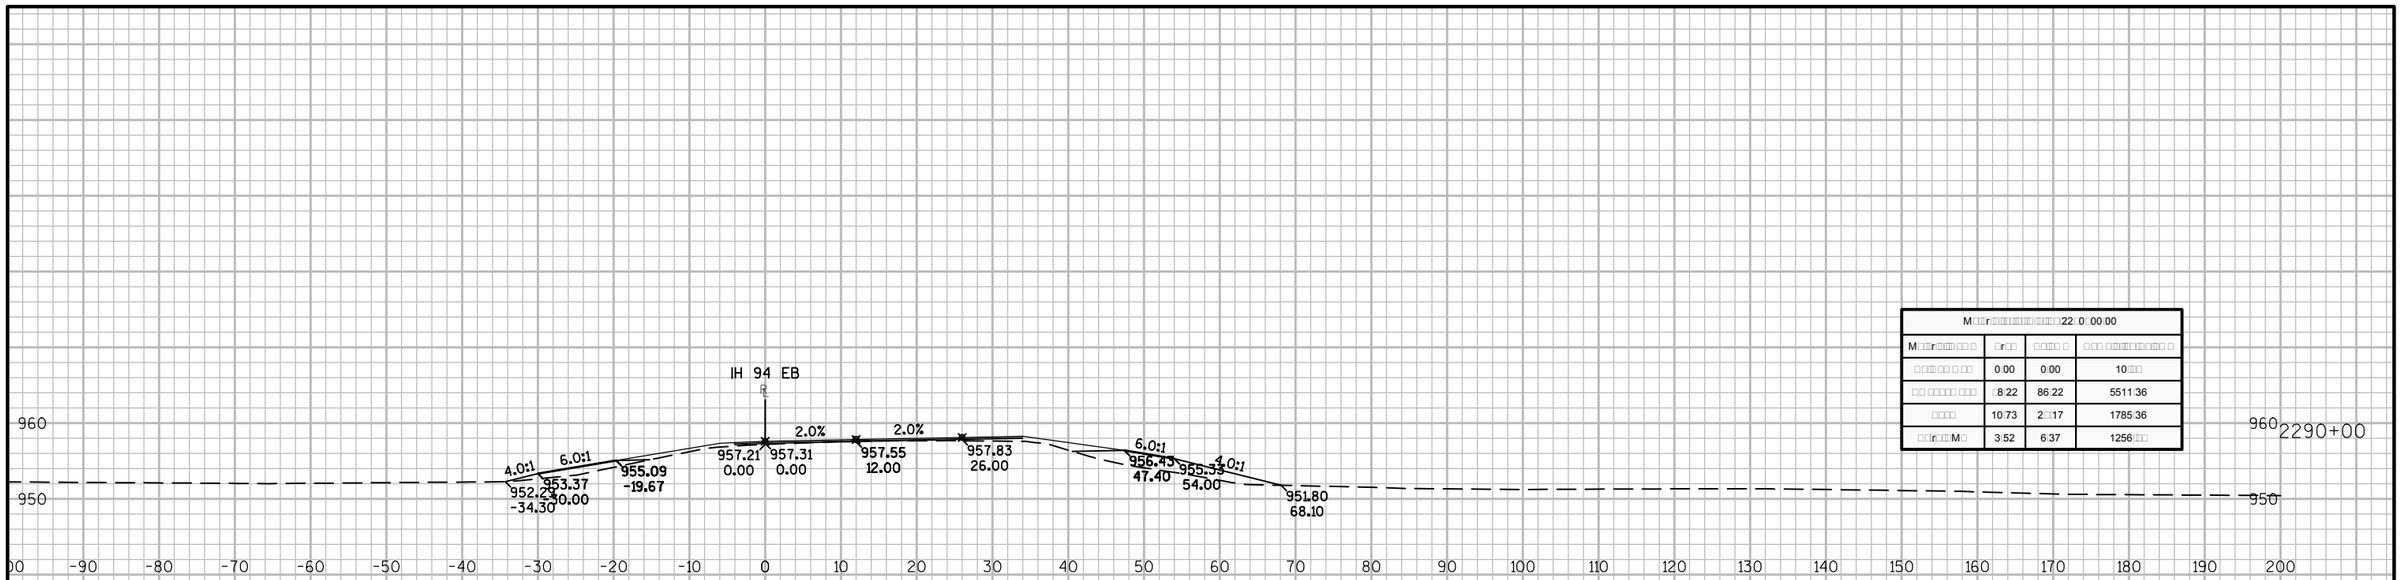

M□□r□□□□□□□□□□□□□□□□□□□□□□□□□22□0□00.00			
M□□r□□□□□□ □	□r□□	□□□□□ □	□ □□□ □□□□□□□□□□□□□ □
□ □□□□□□ □ □□	0.00	0.00	10.□□
□□ □□□□□□ □□□	□8.22	86.22	5511.36
□□□□	10.73	2□.17	1785.36
□□r□□□M□	3.52	6.37	1256.□□

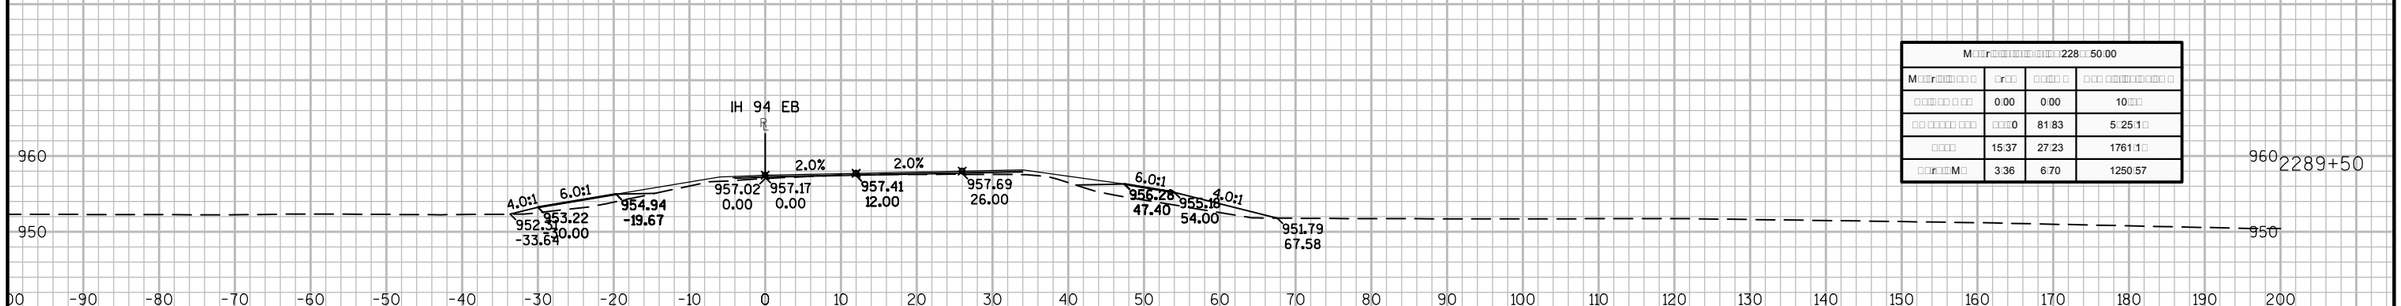

M□□r□□□□□□□□□□□□□□□□□□□□□□□□228□□50.00			
M□□r□□□□□□ □	□r□□	□□□□□ □	□□□ □□□□□□□□□□□□□ □
□ □□□□□□ □ □□	0.00	0.00	10.□□
□□ □□□□□□ □□□	□□□0	81.83	5□25.1□
□□□□	15.37	27.23	1761.1□
□□r□□□M□	3.36	6.70	1250.57

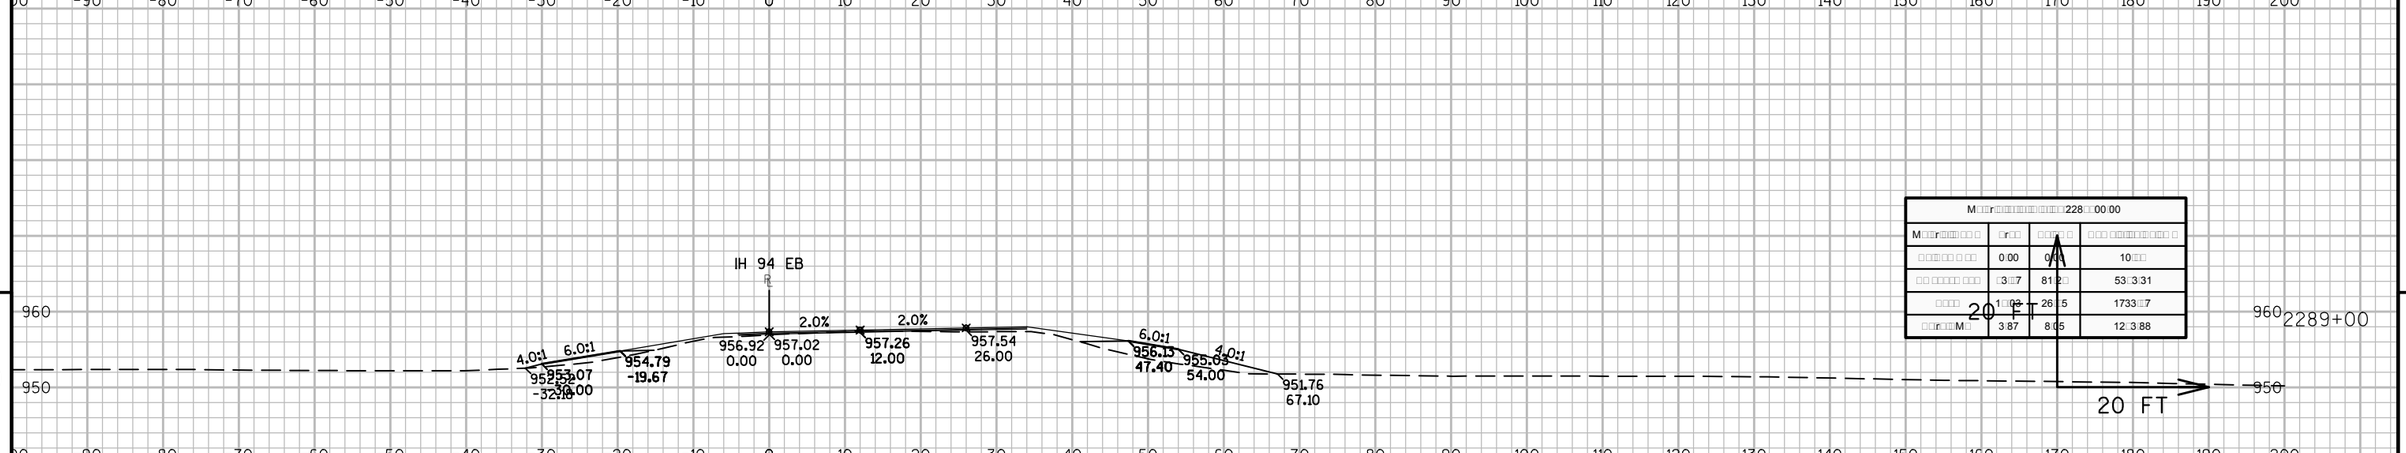

M□□r□□□□□□□□□□□□□□□□□□□□□□□□228□□00.00			
M□□r□□□□□□ □	□r□□	□□□□□ □	□□□ □□□□□□□□□□□□□ □
□ □□□□□□ □ □□	0.00	0.00	10.□□
□□ □□□□□□ □□□	□3.□7	81.2□	53□3.31
□□□□	1□.03	26.15	1733.□7
□□r□□□M□	3.87	8.05	12□3.88

9 9

PROJECT NO: 1023-00-72	HWY: IH 94	COUNTY: JACKSON	CROSS SECTIONS: IH 94 EB	SHEET	E

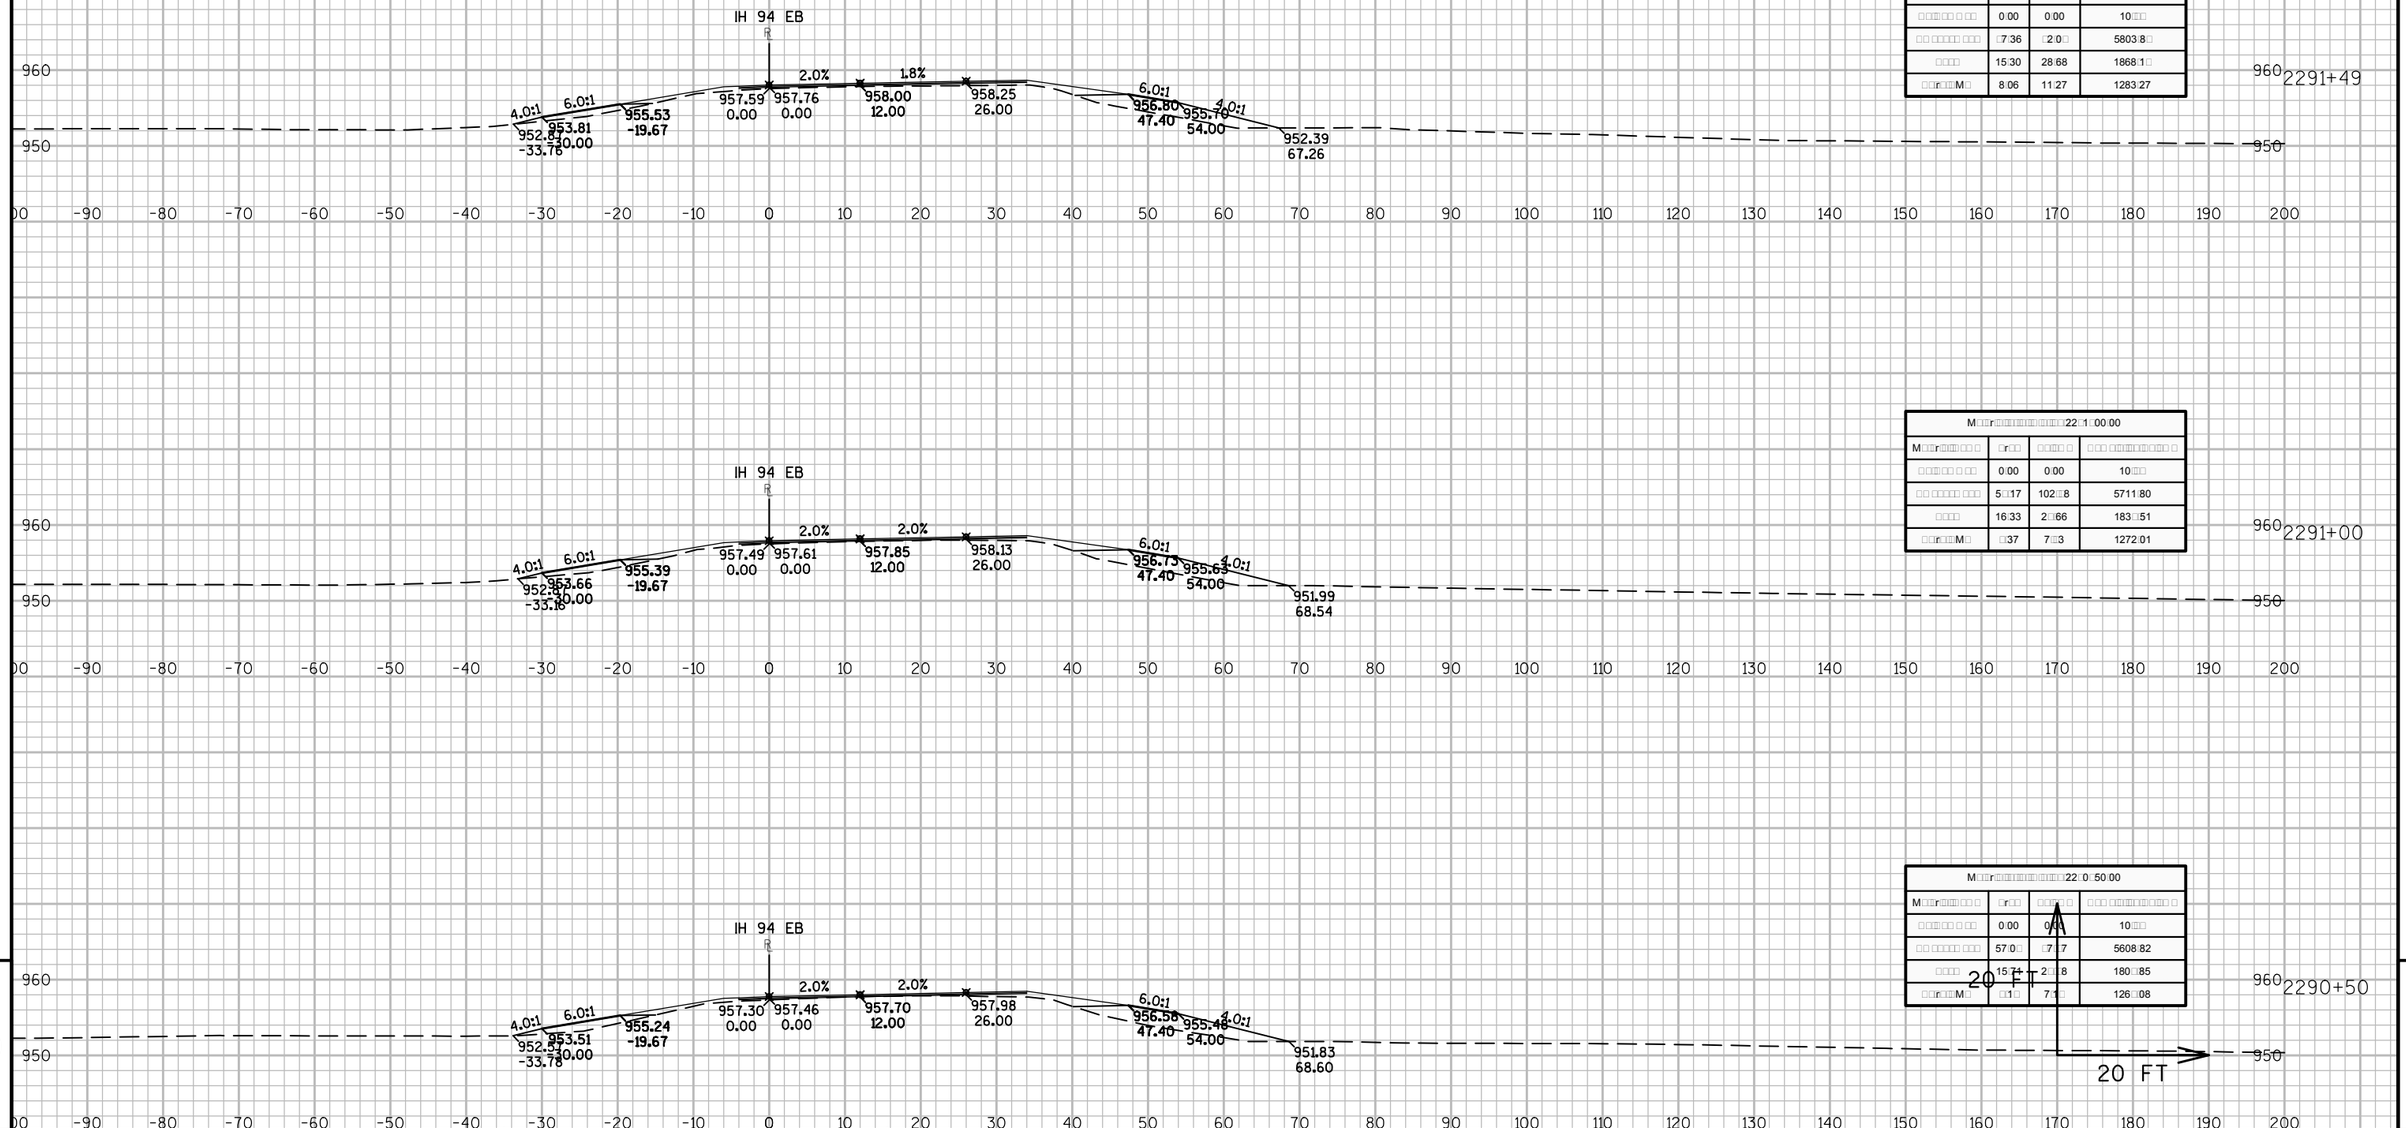

PROJECT NO: 1023-00-72	HWY: IH 94	COUNTY: JACKSON	CROSS SECTIONS: IH 94 EB	SHEET	E

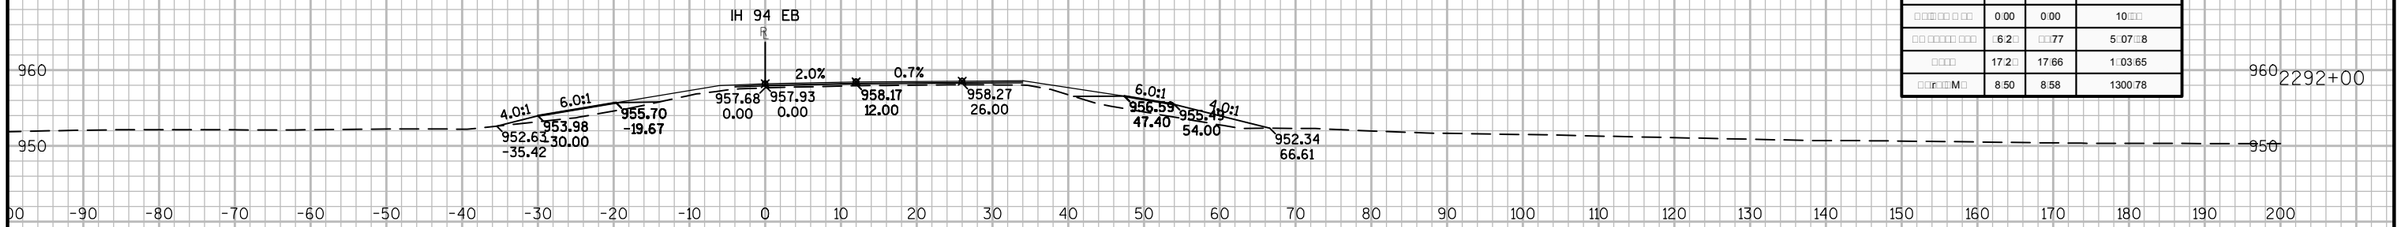

M□□r□□□□□□□□□□□□□□□□□□□□□□□□22□2□00:00			
M□□r□□□□□□□ □□	□r□□	□□□□□ □	□□□ □□□□□□□□□□□□ □
□□□□□□ □ □□	0:00	0:00	10□□
□□ □□□□□ □□□	□6:2□	□□77	5□07□8
□□□□	17:2□	17:66	1□03:65
□□r□□□M□	8:50	8:58	1300:78

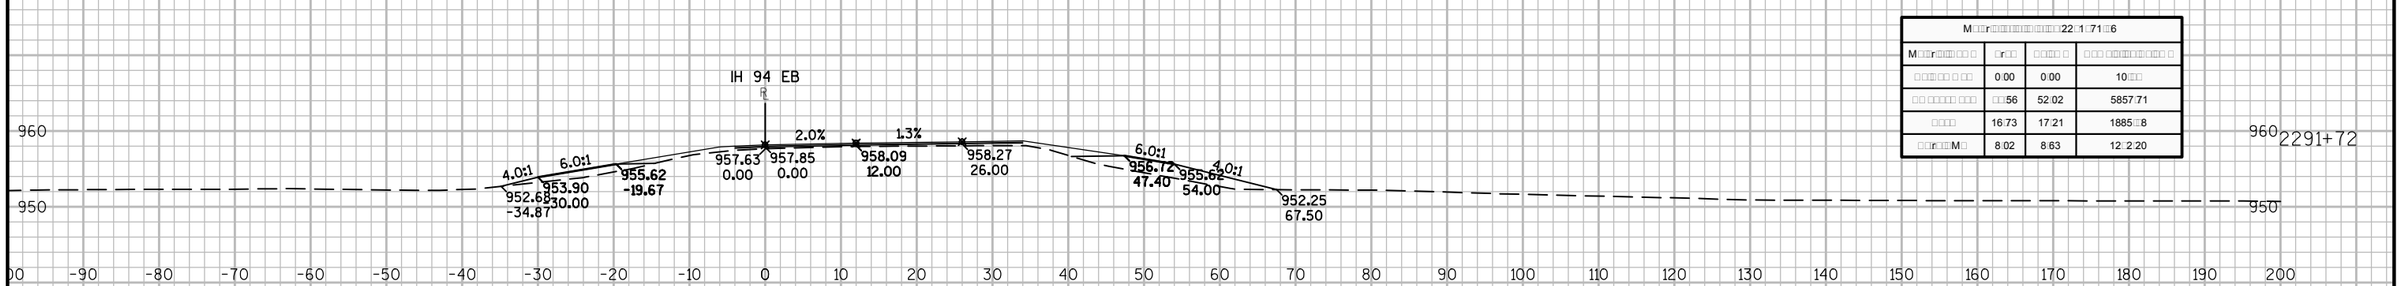

M□□r□□□□□□□□□□□□□□□□□□□□□□□□22□1□71□□6			
M□□r□□□□□□□ □□	□r□□	□□□□□ □	□□□ □□□□□□□□□□□□ □
□□□□□□ □ □□	0:00	0:00	10□□
□□ □□□□□ □□□	□□56	52:02	5857:71
□□□□	16:73	17:21	1885□8
□□r□□□M□	8:02	8:63	12□2:20

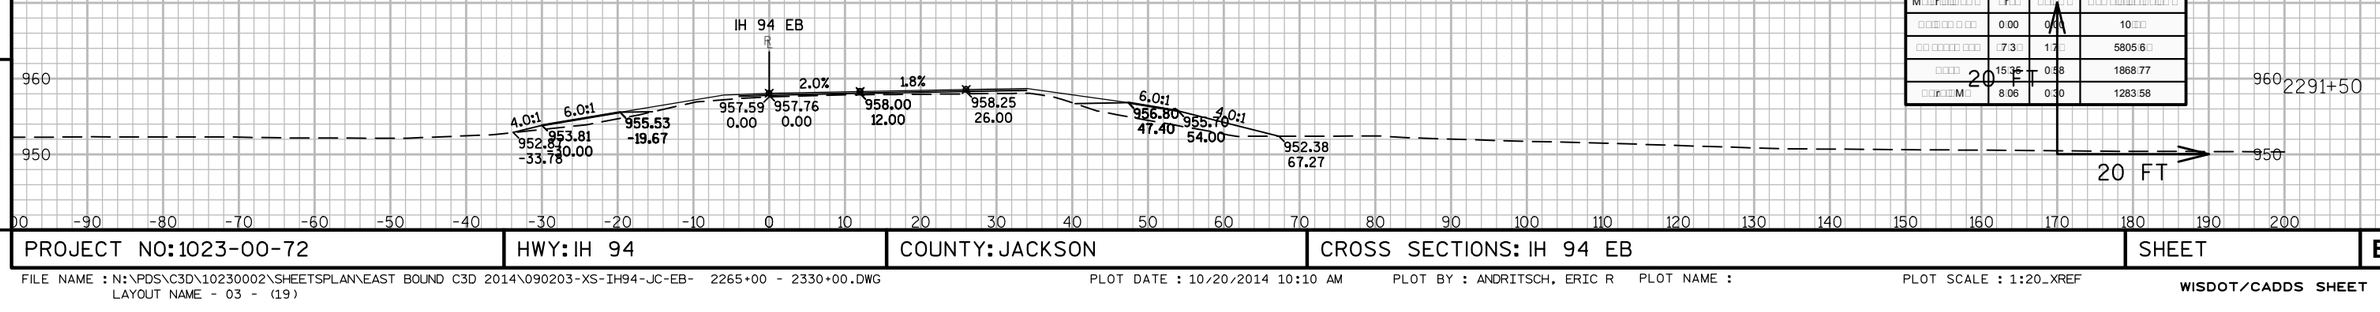

M□□r□□□□□□□□□□□□□□□□□□□□□□□□22□1□50:00			
M□□r□□□□□□□ □□	□r□□	□□□□□ □	□□□ □□□□□□□□□□□□ □
□□□□□□ □ □□	0:00	0:00	10□□
□□ □□□□□ □□□	□7:3□	1:7□	5805:6□
□□□□	15:36	0:58	1868:77
□□r□□□M□	8:06	0:30	1283:58

9 9

PROJECT NO: 1023-00-72	HWY: IH 94	COUNTY: JACKSON	CROSS SECTIONS: IH 94 EB	SHEET	E

FILE NAME : N:\PDS\C3D\10230002\SHEETSPLAN\EAST BOUND C3D 2014\090203-XS-IH94-JC-EB- 2265+00 - 2330+00.DWG
LAYOUT NAME - 03 - (19)

PLOT DATE : 10/20/2014 10:10 AM PLOT BY : ANDRITSCH, ERIC R PLOT NAME : PLOT SCALE : 1:20_XREF

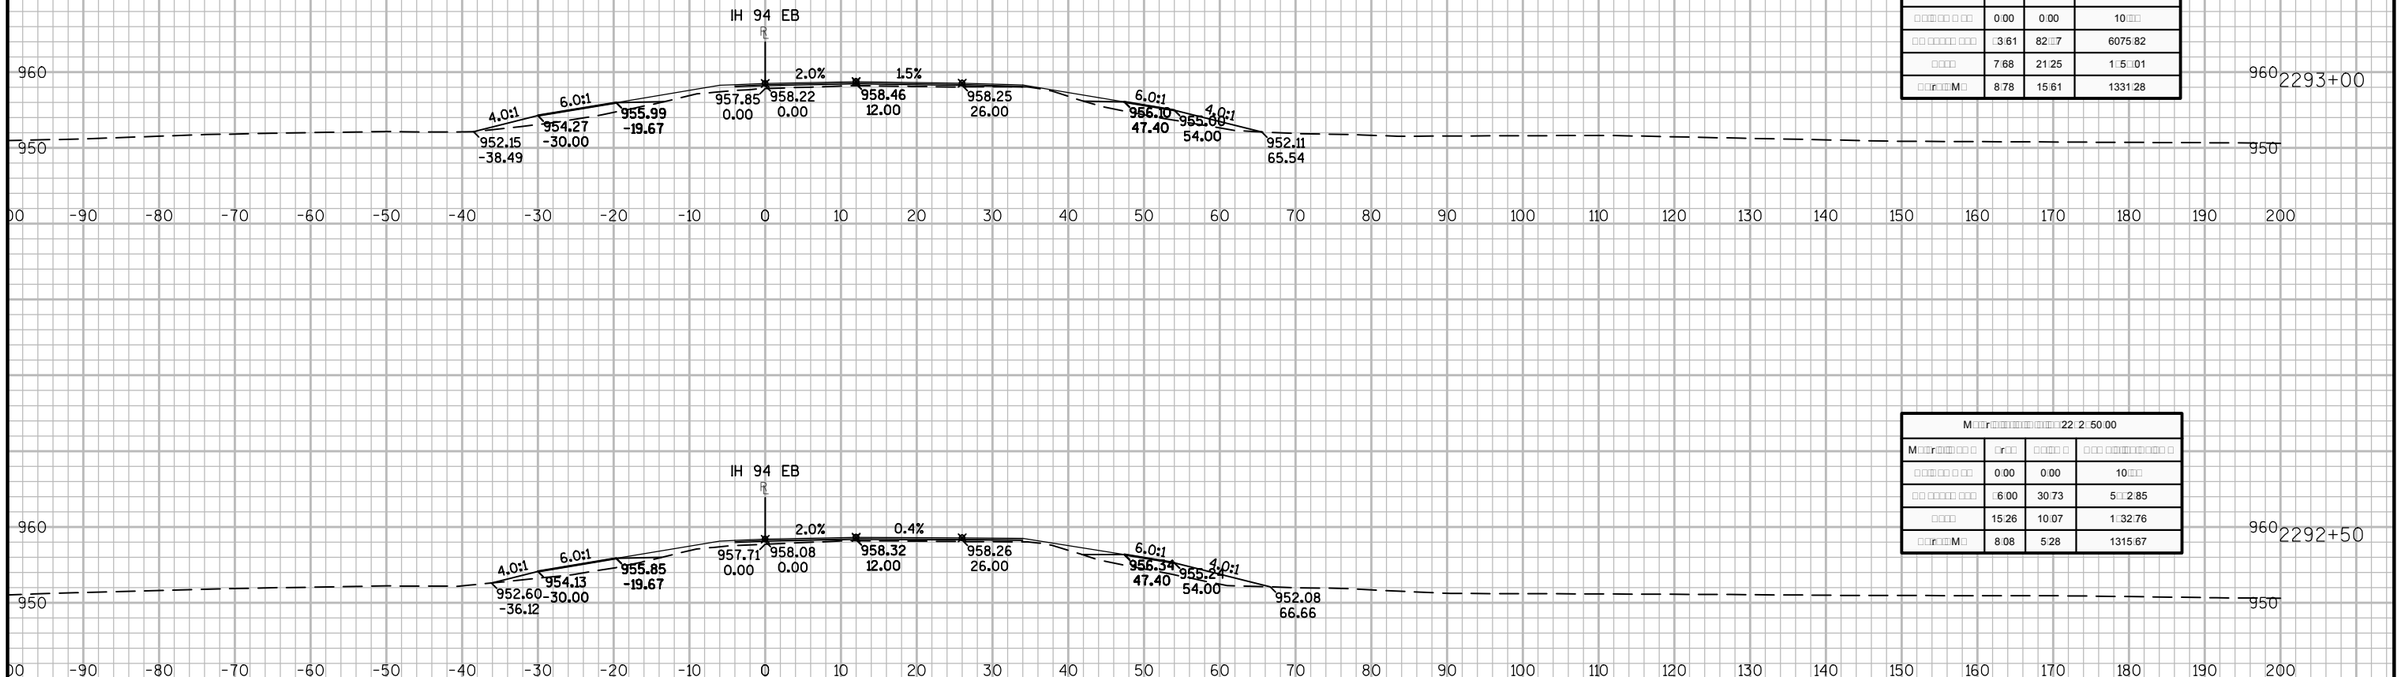

M□□r□□□□□□□□□□□□□□□□□□□□□□□□□22□3□00.00			
M□□r□□□□□ □	□r□□	□□□□ □	□□□ □□□□□□□□□□□ □
□□□□□□ □ □□	0.00	0.00	10.□□
□□ □□□□□ □□□	□3.61	82.□7	6075.82
□□□□	7.68	21.25	1□5.□01
□□r□□□M□	8.78	15.61	1331.28

M□□r□□□□□□□□□□□□□□□□□□□□□□□□□22□2□50.00			
M□□r□□□□□ □	□r□□	□□□□ □	□□□ □□□□□□□□□□□ □
□□□□□□ □ □□	0.00	0.00	10.□□
□□ □□□□□ □□□	□6.00	30.73	5□□2.85
□□□□	15.26	10.07	1□32.76
□□r□□□M□	8.08	5.28	1315.67

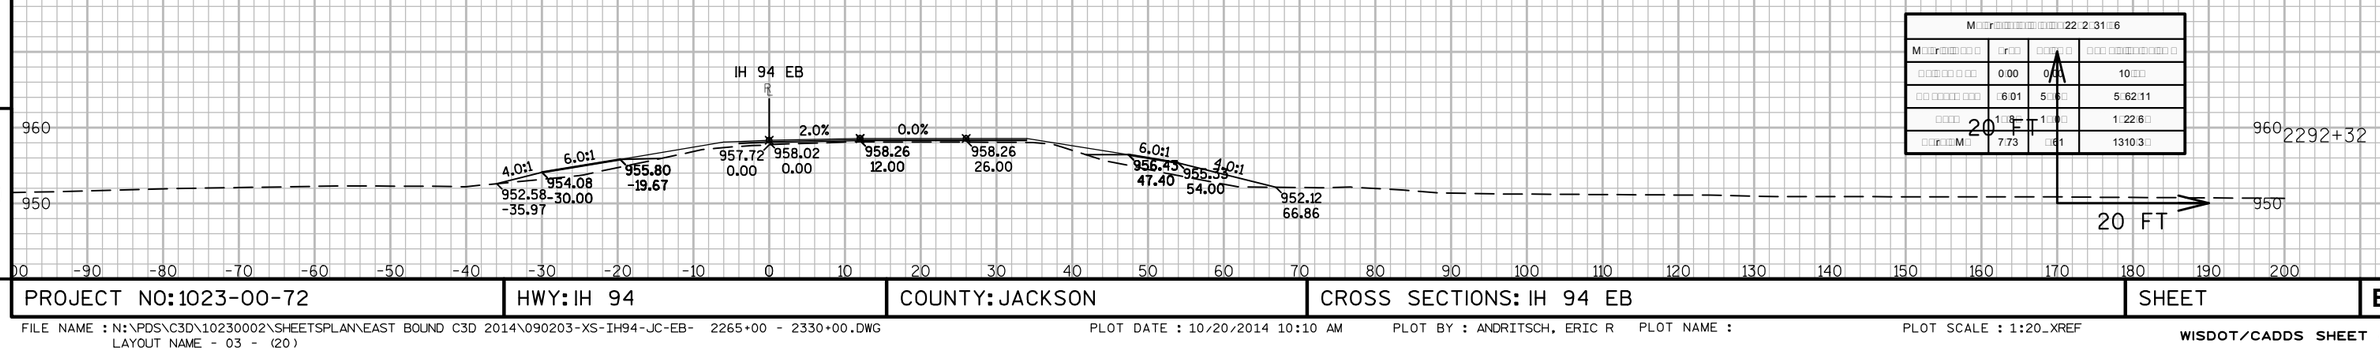

M□□r□□□□□□□□□□□□□□□□□□□□□□□□□22□2□31□6			
M□□r□□□□□ □	□r□□	□□□□ □	□□□ □□□□□□□□□□□ □
□□□□□□ □ □□	0.00	0.□□	10.□□
□□ □□□□□ □□□	□6.01	5.□6□	5□62.11
□□□□	1□.8□	1.□0□	1□22.6□
□□r□□□M□	7.73	□.61	1310.3□

20 FT

20 FT

9

9

PROJECT NO: 1023-00-72	HWY: IH 94	COUNTY: JACKSON	CROSS SECTIONS: IH 94 EB	SHEET	E

FILE NAME : N:\PDS\C3D\10230002\SHEETSPLAN\EAST BOUND C3D 2014\090203-XS-IH94-JC-EB- 2265+00 - 2330+00.DWG
LAYOUT NAME - 03 - (20)

PLOT DATE : 10/20/2014 10:10 AM PLOT BY : ANDRITSCH, ERIC R PLOT NAME : PLOT SCALE : 1:20_XREF

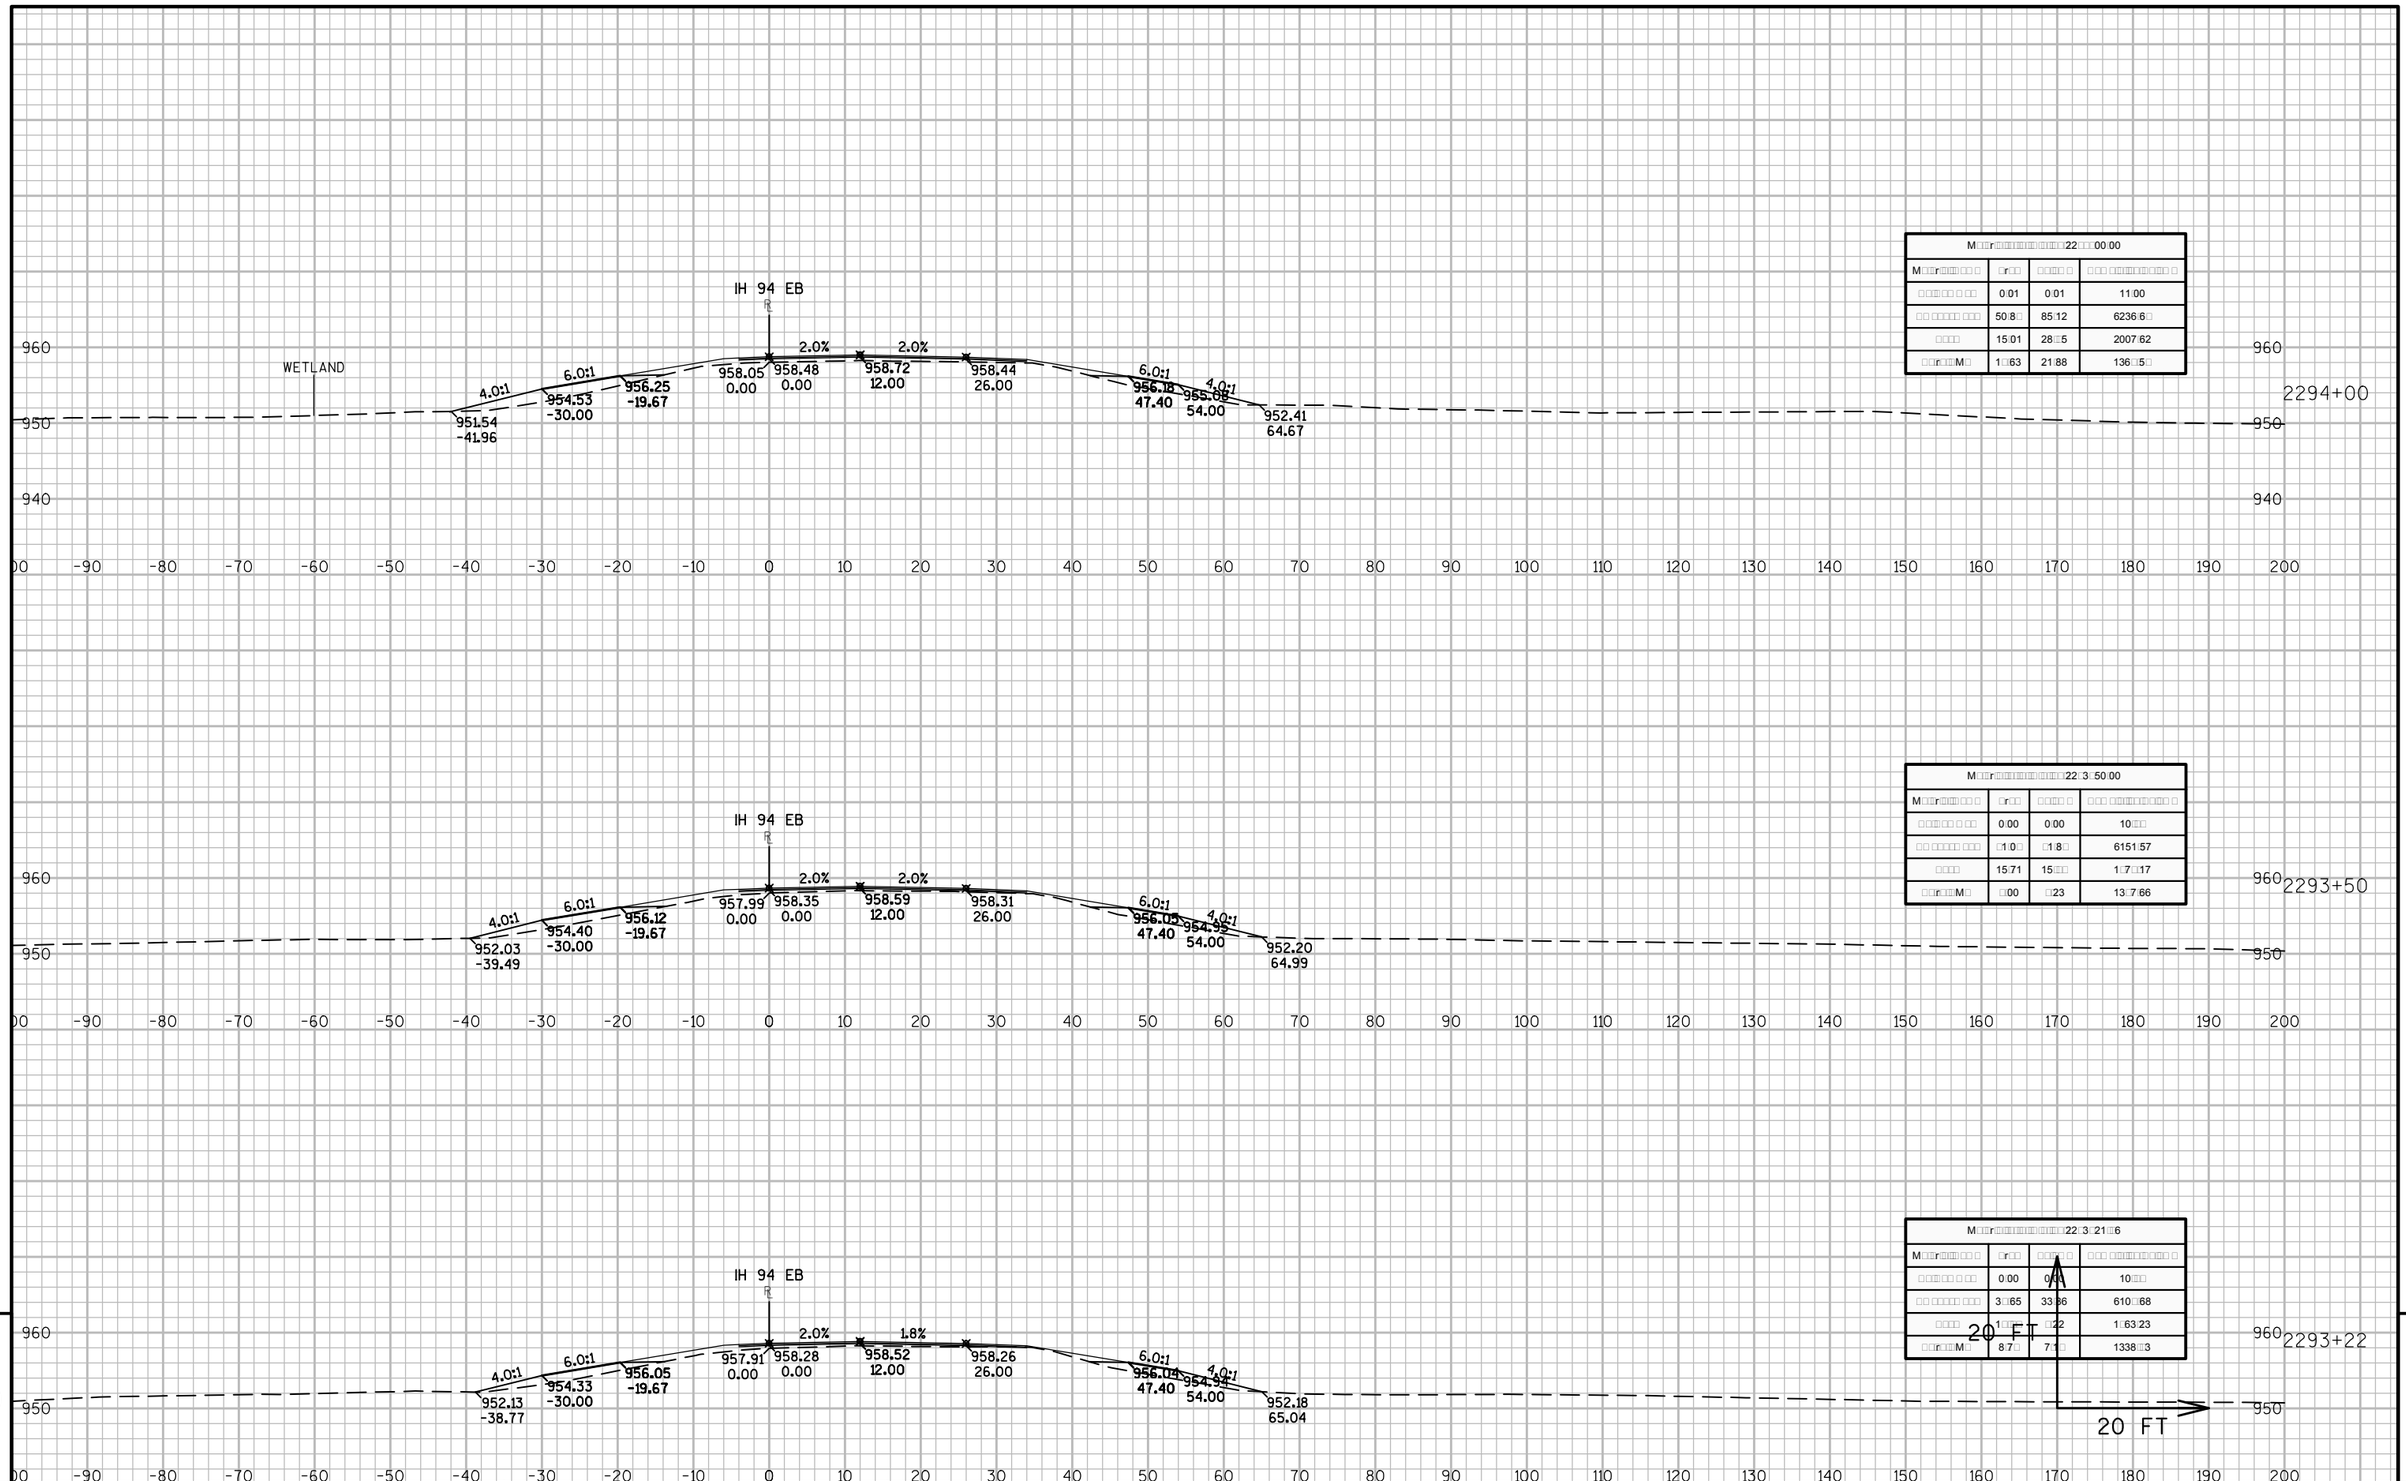

M□□r□□□□□□□□□□□□□□□□□22□□□00.00			
M□□r□□□□ □□	□r□□	□□□□ □	□□□ □□□□□□□□□□ □
□□□□□□ □ □□□	0.01	0.01	11.00
□□ □□□□□ □□□	50.8□	85.12	6236.6□
□□□□	15.01	28.□5	2007.62
□□r□□□M□	1□.63	21.88	136.□5□

M□□r□□□□□□□□□□□□□□□□□22.3.50.00			
M□□r□□□□ □□	□r□□	□□□□ □	□□□ □□□□□□□□□□ □
□□□□□□ □ □□□	0.00	0.00	10.□□
□□ □□□□□ □□□	□1.0□	□1.8□	6151.57
□□□□	15.71	15.□□	1.7.□17
□□r□□□M□	□.00	□.23	13.7.66

M□□r□□□□□□□□□□□□□□□□□22.3.21.□6			
M□□r□□□□ □□	□r□□	□□□□ □	□□□ □□□□□□□□□□ □
□□□□□□ □ □□□	0.00	0.00	10.□□
□□ □□□□□ □□□	3.□65	33.86	610.□68
□□□□	1□.□□	□.22	1.□63.23
□□r□□□M□	8.7□	7.1□	1338.□3

PROJECT NO: 1023-00-72	HWY: IH 94	COUNTY: JACKSON	CROSS SECTIONS: IH 94 EB	SHEET	E

FILE NAME : N:\PDS\C3D\10230002\SHEETSPLAN\EAST BOUND C3D 2014\090203-XS-IH94-JC-EB- 2265+00 - 2330+00.DWG
LAYOUT NAME - 03 - (21)

PLOT DATE : 10/20/2014 10:10 AM PLOT BY : ANDRITSCH, ERIC R PLOT NAME : PLOT SCALE : 1:20_XREF

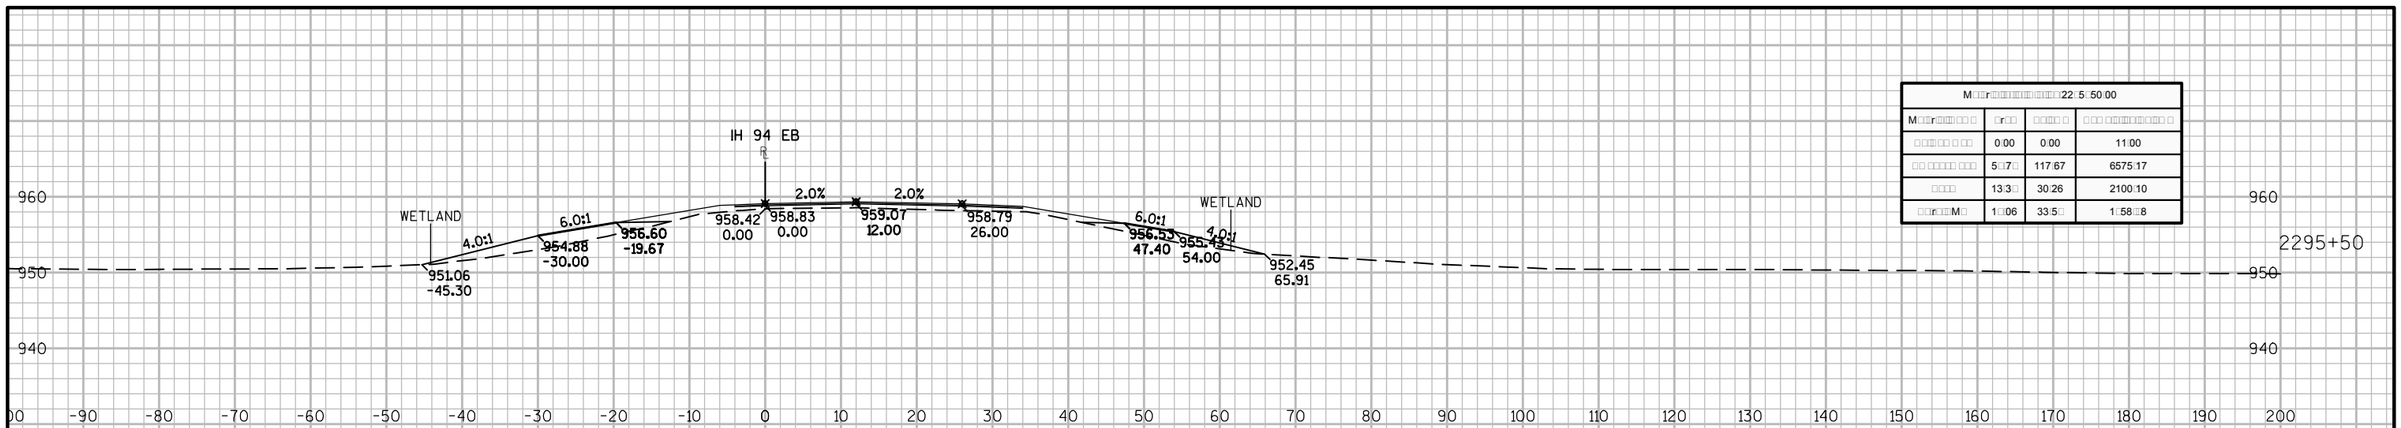

M□□r□□□□□□□□□□□□□□□□22:5:50:00			
M□□r□□□□ □ □□	□r□□	□□□□ □	□ □□ □□□□□□□□□ □
□□□□□ □ □□	0:00	0:00	11:00
□□ □□□□□ □□□	5□7□	117:67	6575:17
□□□□	13:3□	30:26	2100:10
□□r□□M□	1□:06	33:5□	1:58□8

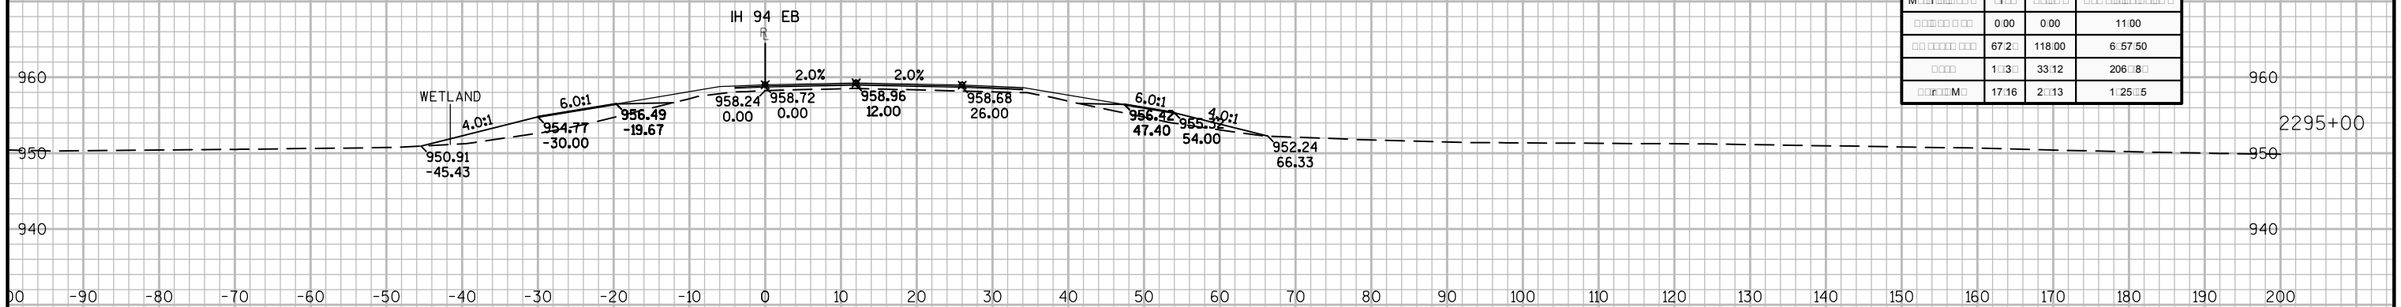

M□□r□□□□□□□□□□□□□□□□22:5:00:00			
M□□r□□□□ □ □□	□r□□	□□□□ □	□ □□ □□□□□□□□□ □
□□□□□ □ □□	0:00	0:00	11:00
□□ □□□□□ □□□	67:2□	118:00	6□57:50
□□□□	1□:3□	33:12	206□8□
□□r□□M□	17:16	2□:13	1□25□5

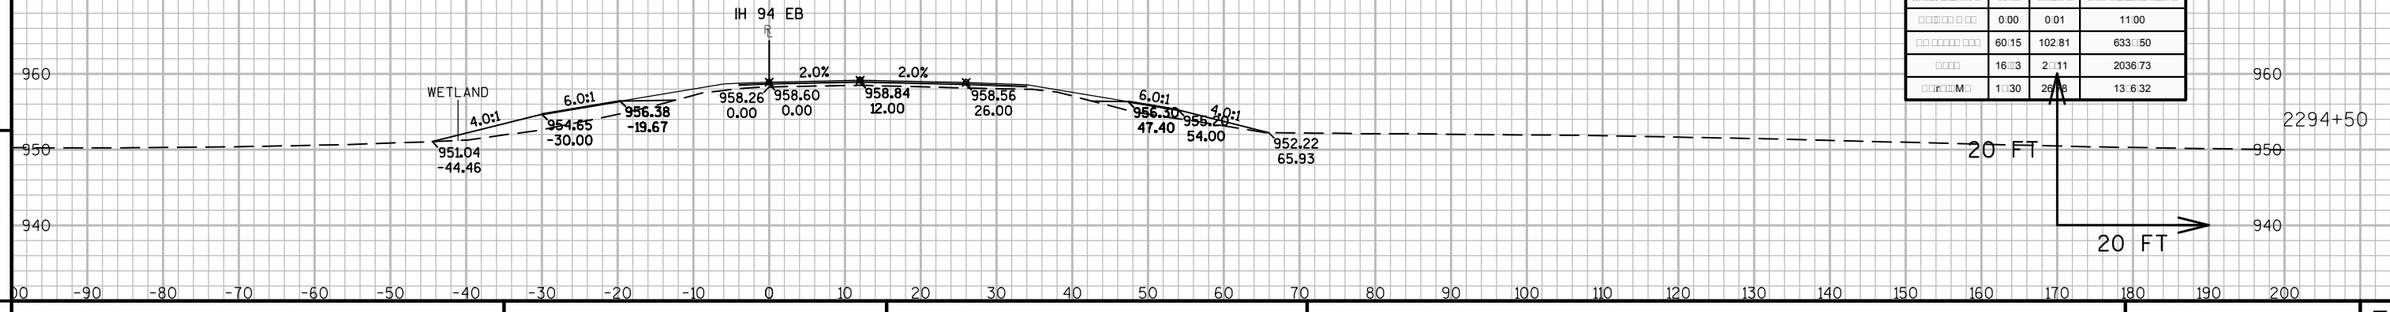

M□□r□□□□□□□□□□□□□□□□22□□□50:00			
M□□r□□□□ □ □□	□r□□	□□□□ □	□ □□ □□□□□□□□□ □
□□□□□ □ □□	0:00	0:01	11:00
□□ □□□□□ □□□	60:15	102:81	633□50
□□□□	16□3	2□:11	2036:73
□□r□□M□	1□:30	26:18	13□6:32

9

9

PROJECT NO: 1023-00-72	HWY: IH 94	COUNTY: JACKSON	CROSS SECTIONS: IH 94 EB	SHEET	E

FILE NAME : N:\PDS\C3D\10230002\SHEETSPLAN\EAST BOUND C3D 2014\090203-XS-IH94-JC-EB- 2265+00 - 2330+00.DWG
LAYOUT NAME - 03 - (22)

PLOT DATE : 10/20/2014 10:10 AM PLOT BY : ANDRITSCH, ERIC R PLOT NAME : PLOT SCALE : 1:20_XREF

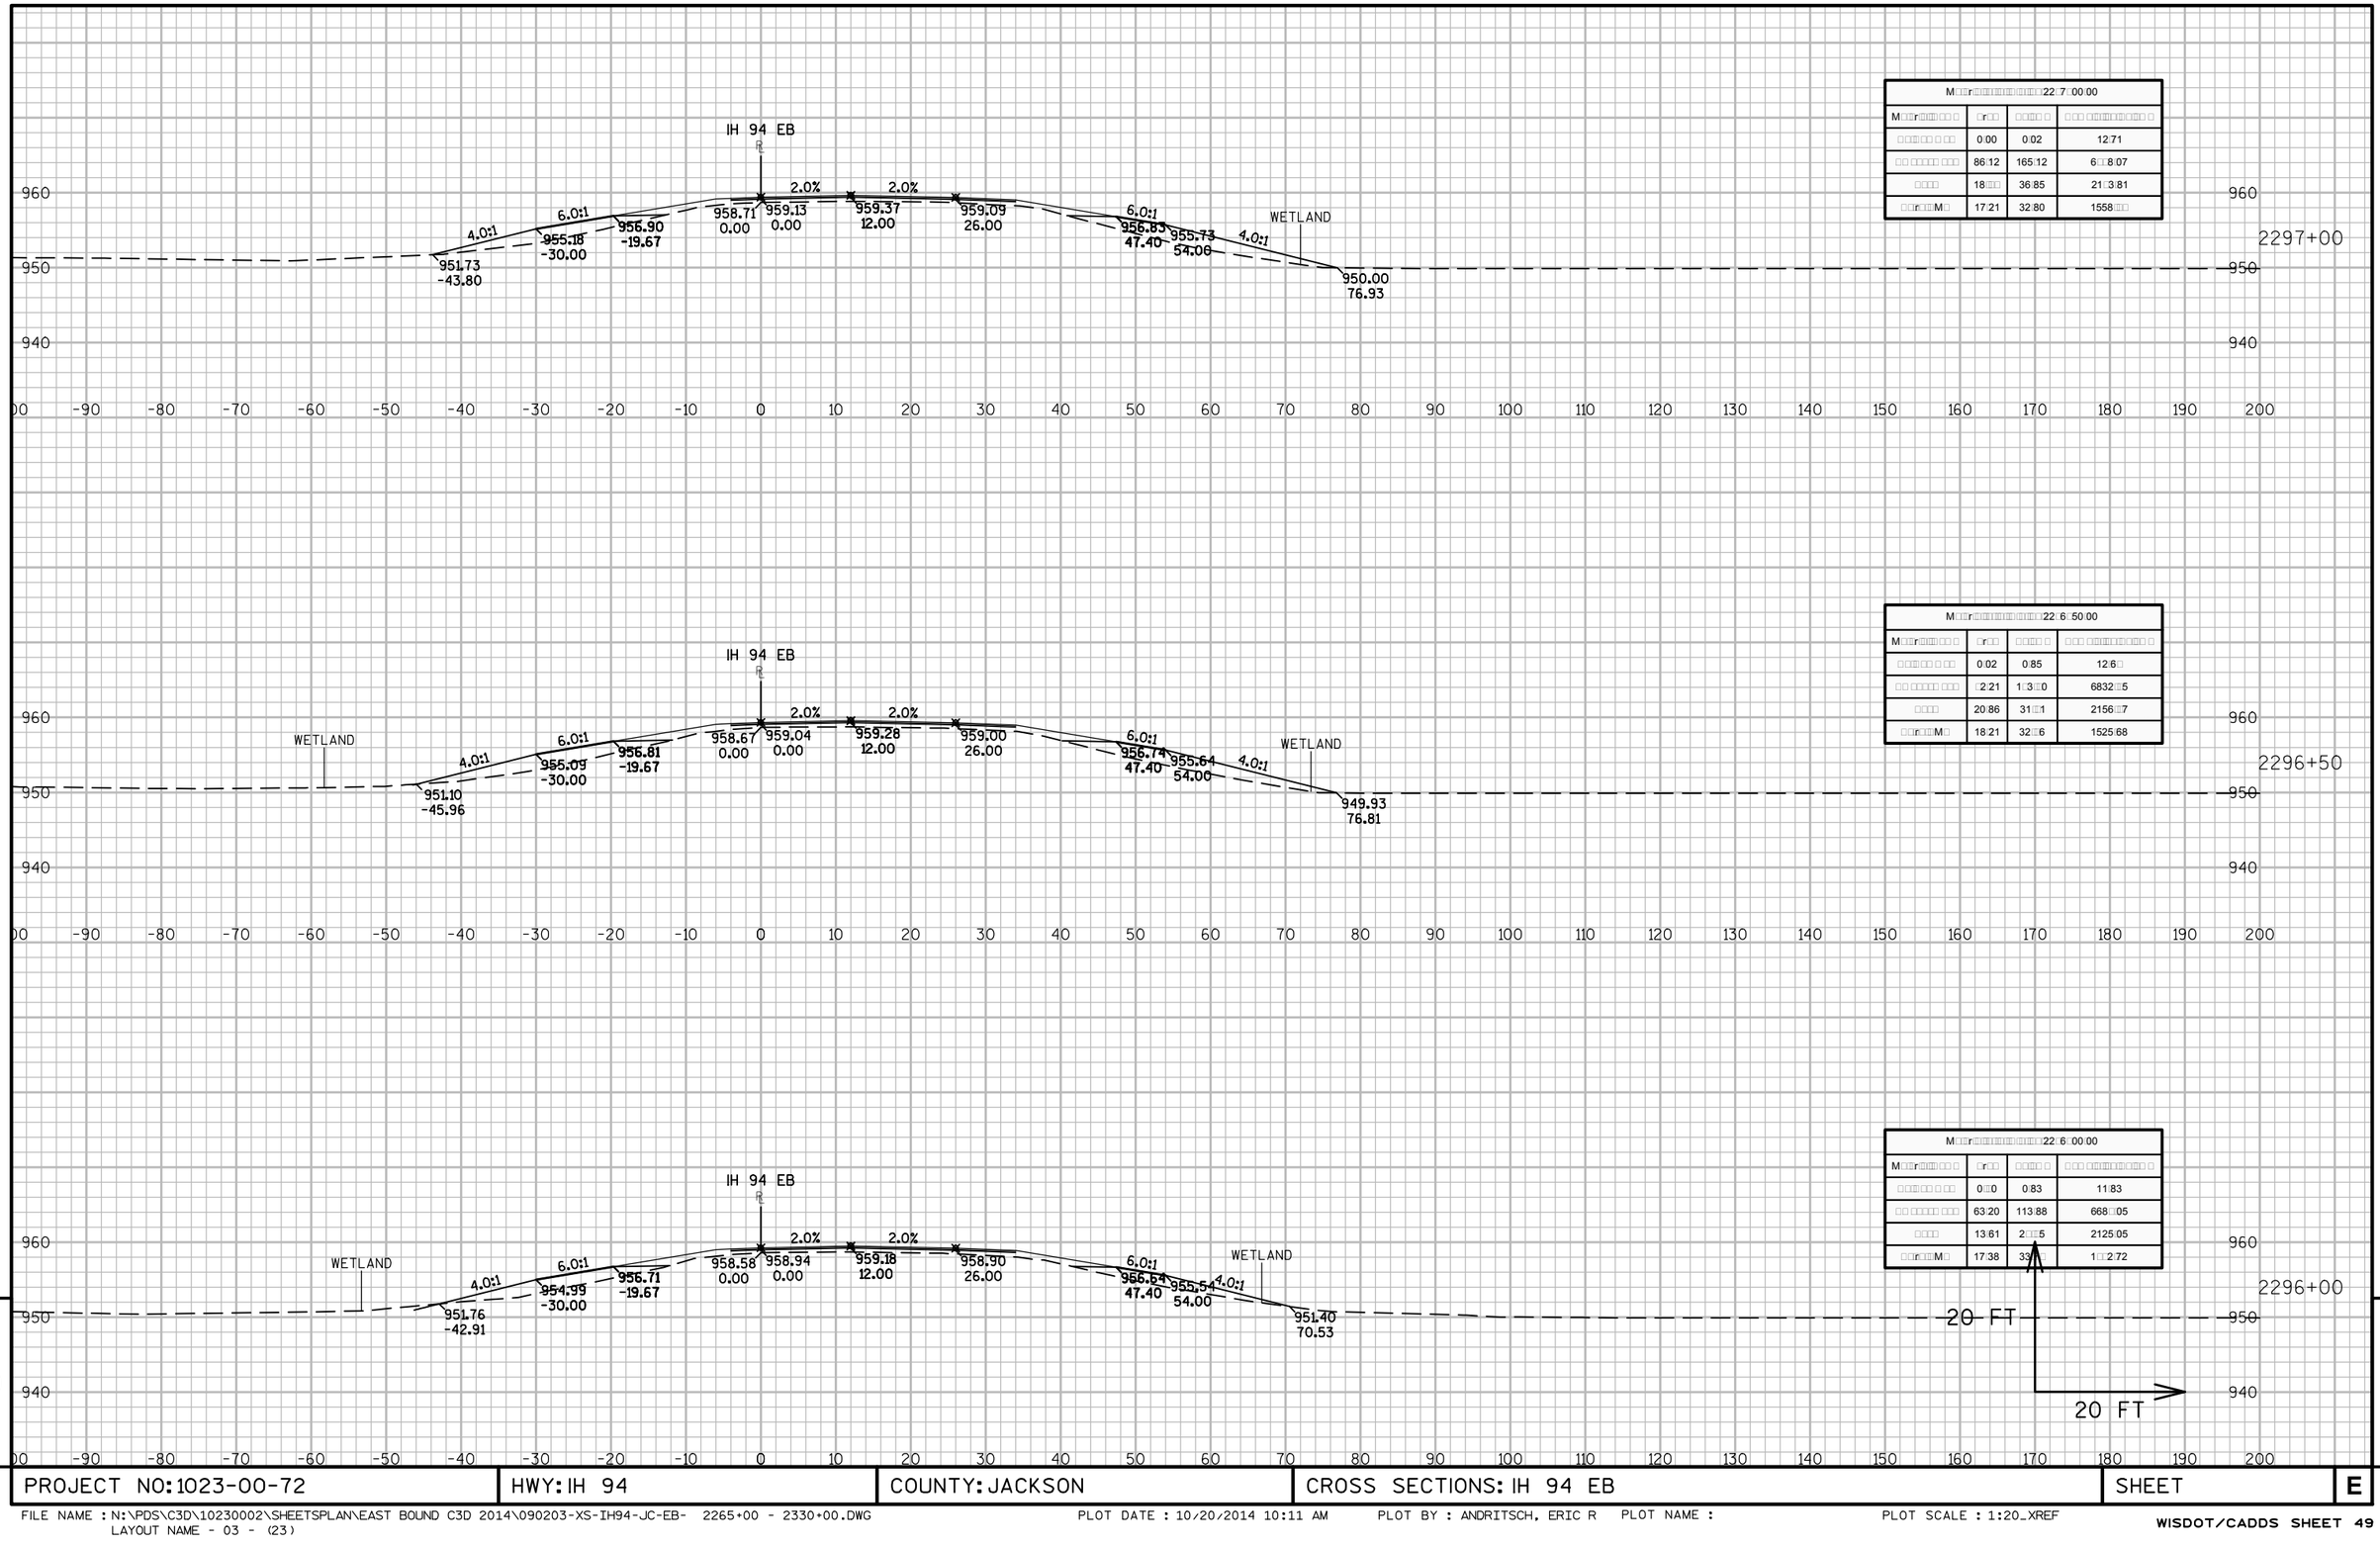

M□□r□□□□□□□□□□□□□□□□22:7:00:00			
M□□r□□□□ □□ □	□r□□	□□□□ □	□□□ □□□□□□□□□ □
□□□□□□ □ □□	0:00	0:02	12:71
□□ □□□□□ □□□	86:12	165:12	6□□8:07
□□□□	18:□□	36:85	21□3:81
□□r□□□M□	17:21	32:80	1558:□□

M□□r□□□□□□□□□□□□□□□□22:6:50:00			
M□□r□□□□ □□ □	□r□□	□□□□ □	□□□ □□□□□□□□□ □
□□□□□□ □ □□	0:02	0:85	12:6□
□□ □□□□□ □□□	□2:21	1□3□□0	6832:□5
□□□□	20:86	31□□1	2156:□7
□□r□□□M□	18:21	32:□6	1525:68

M□□r□□□□□□□□□□□□□□□□22:6:00:00			
M□□r□□□□ □□ □	□r□□	□□□□ □	□□□ □□□□□□□□□ □
□□□□□□ □ □□	0□□0	0:83	11:83
□□ □□□□□ □□□	63:20	113:88	668:□05
□□□□	13:61	2□□5	2125:05
□□r□□□M□	17:38	33□	1□□2:72

9

9

PROJECT NO: 1023-00-72	HWY: IH 94	COUNTY: JACKSON	CROSS SECTIONS: IH 94 EB	SHEET	E

FILE NAME : N:\PDS\C3D\10230002\SHEETSPLAN\EAST BOUND C3D 2014\090203-XS-IH94-JC-EB- 2265+00 - 2330+00.DWG
LAYOUT NAME - 03 - (23)

PLOT DATE : 10/20/2014 10:11 AM PLOT BY : ANDRITSCH, ERIC R PLOT NAME : PLOT SCALE : 1:20_XREF

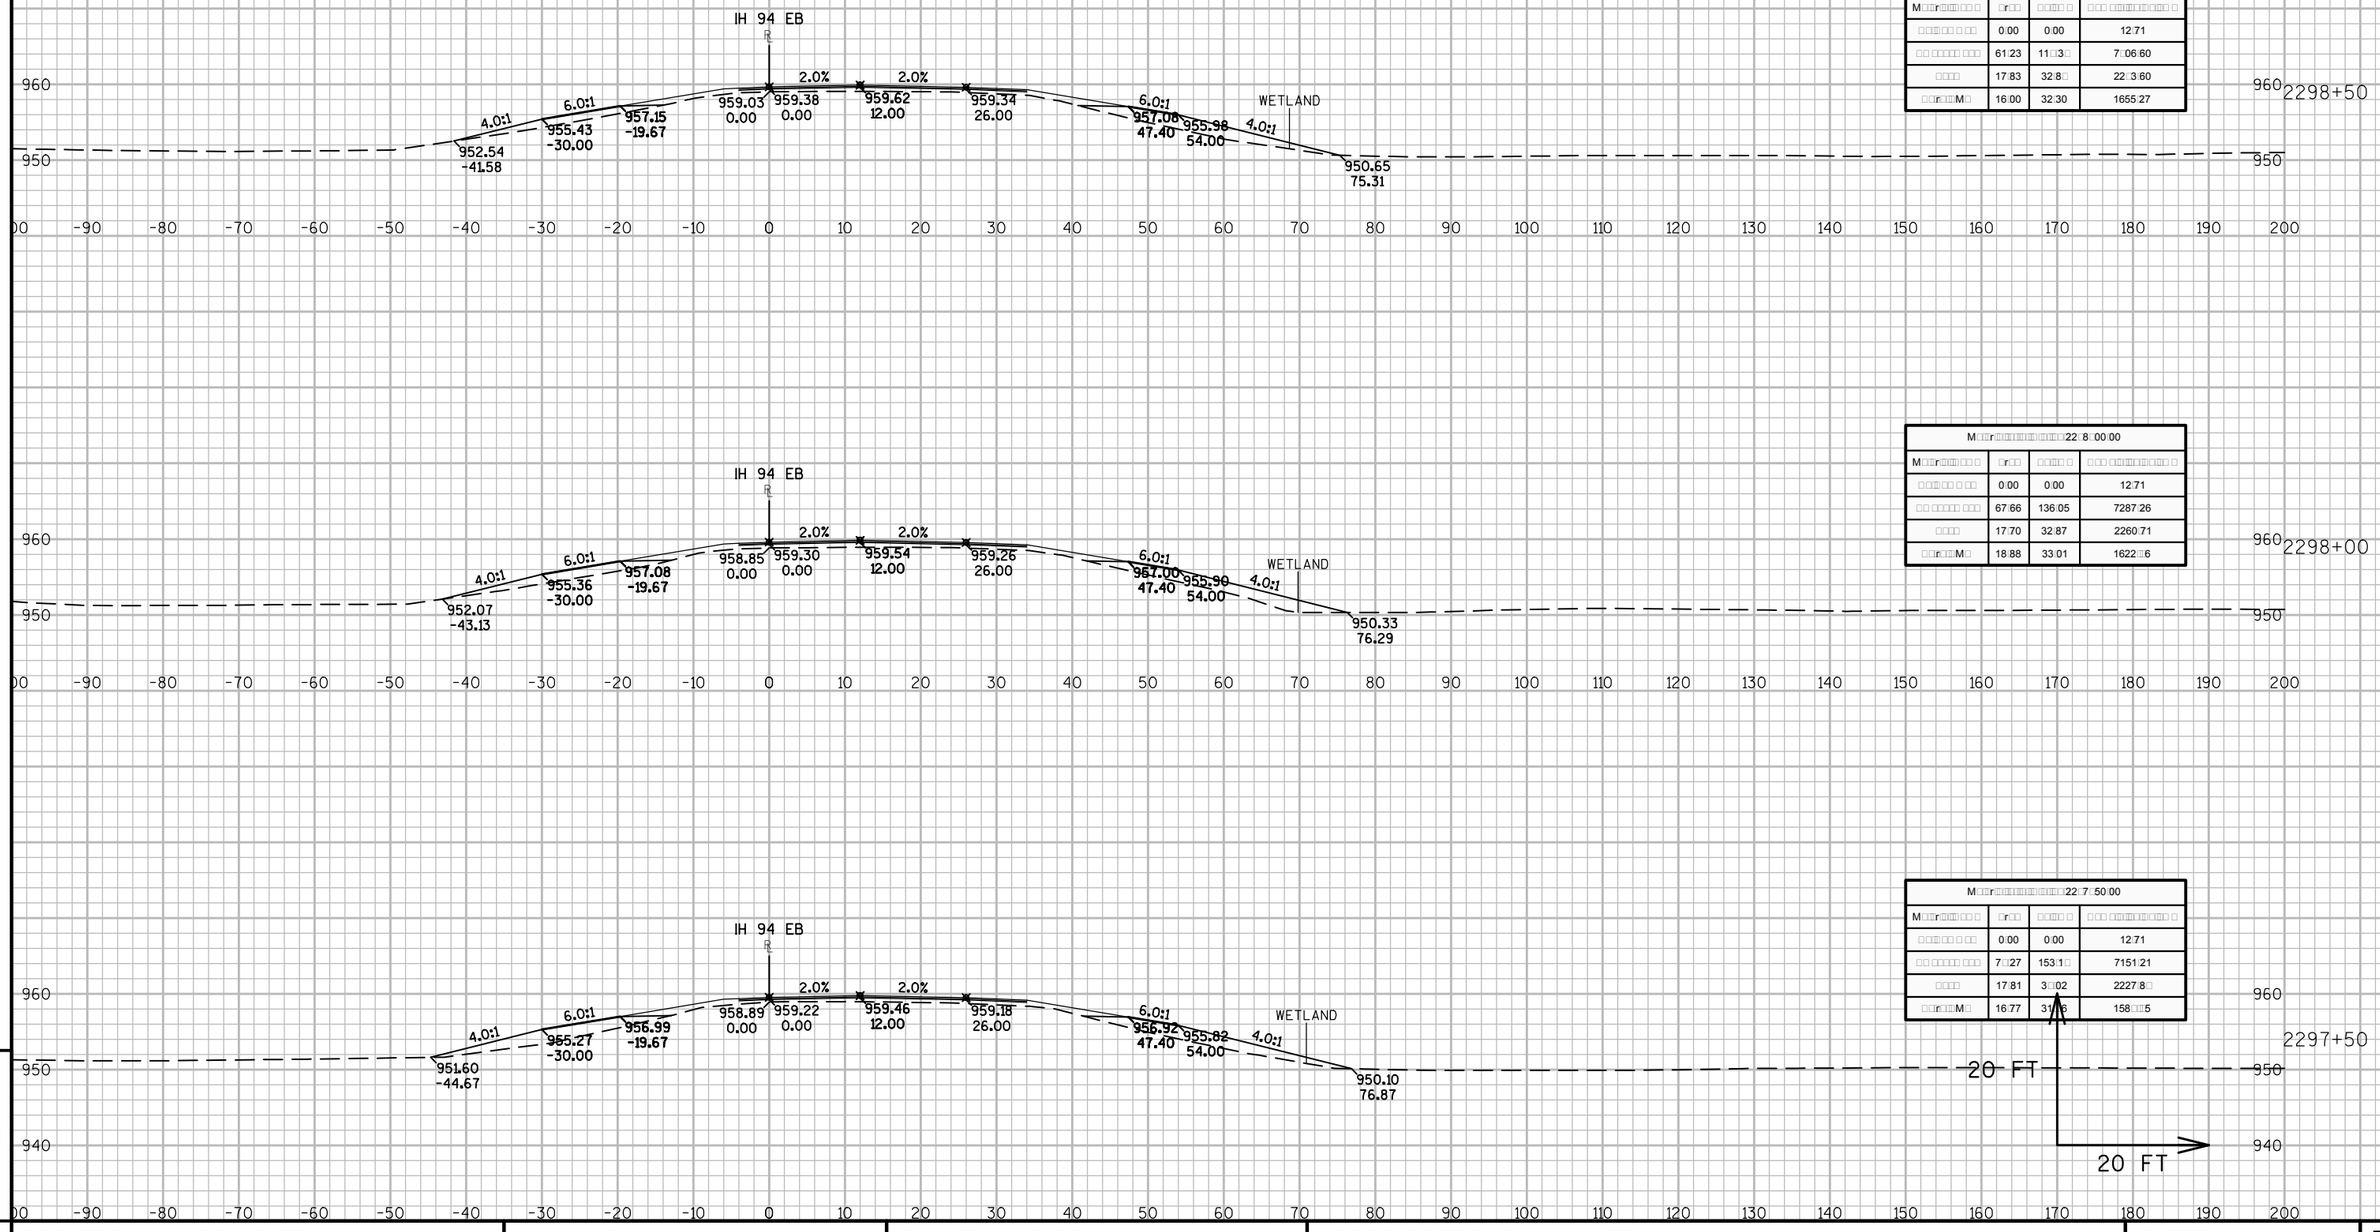

M□□r□□□□□□□□□□□□□□□□22□8□50:00			
M□□r□□□□□□ □	□r□□	□□□□□ □	□□□ □□□□□□□□□□□ □
□□□□□□ □ □□□	0:00	0:00	12:71
□□ □□□□□ □□□	61:23	11□□3□	7□06:60
□□□□	17:83	32:8□	22□3:60
□□r□□M□	16:00	32:30	1655:27

M□□r□□□□□□□□□□□□□□□□22□8□00:00			
M□□r□□□□□□ □	□r□□	□□□□□ □	□□□ □□□□□□□□□□□ □
□□□□□□ □ □□□	0:00	0:00	12:71
□□ □□□□□ □□□	67:66	136:05	7287:26
□□□□	17:70	32:87	2260:71
□□r□□M□	18:88	33:01	1622□6

M□□r□□□□□□□□□□□□□□□□22□7□50:00			
M□□r□□□□□□ □	□r□□	□□□□□ □	□□□ □□□□□□□□□□□ □
□□□□□□ □ □□□	0:00	0:00	12:71
□□ □□□□□ □□□	7□27	153:1□	7151:21
□□□□	17:81	3□02	2227:8□
□□r□□M□	16:77	31□8	158□□5

9

9

PROJECT NO: 1023-00-72	HWY: IH 94	COUNTY: JACKSON	CROSS SECTIONS: IH 94 EB	SHEET	E

FILE NAME : N:\PDS\C3D\10230002\SHEETSPLAN\EAST BOUND C3D 2014\090203-XS-IH94-JC-EB- 2265+00 - 2330+00.DWG
LAYOUT NAME - 03 - (24)

PLOT DATE : 10/20/2014 10:11 AM PLOT BY : ANDRITSCH, ERIC R PLOT NAME : PLOT SCALE : 1:20_XREF

M□□r□□□□□□□□□□□□□□□□2300□00:00			
M□□r□□□□□□□ □	□r□□	□□□□□ □	□□□ □□□□□□□□□□□ □
□□□□□□ □ □□	0:00	0:00	12:71
□□ □□□□□ □□□	66:□7	128:32	7778:07
□□□□	17:0□	31:□8	238:□2□
□□r□□□M□	13:1□	2□:66	1733:73

M□□r□□□□□□□□□□□□□□□□22□□□50:00			
M□□r□□□□□□□ □	□r□□	□□□□□ □	□□□ □□□□□□□□□□□ □
□□□□□□ □ □□	0:00	0:00	12:71
□□ □□□□□ □□□	71:61	126:3□	76□□:76
□□□□	17:□□	31:68	2357:26
□□r□□□M□	13:50	25:7□	170□:07

M□□r□□□□□□□□□□□□□□□□22□□□00:00			
M□□r□□□□□□□ □	□r□□	□□□□□ □	□□□ □□□□□□□□□□□ □
□□□□□□ □ □□	0:00	0:00	12:71
□□ □□□□□ □□□	6□:8□	116:77	7523:37
□□□□	16:78	31:□□	2325:5□
□□r□□□M□	1□:30	28:06	1683:33

9

9

PROJECT NO:1023-00-72	HWY: IH 94	COUNTY: JACKSON	CROSS SECTIONS: IH 94 EB	SHEET	E

FILE NAME : N:\PDS\C3D\10230002\SHEETSPLAN\EAST BOUND C3D 2014\090203-XS-IH94-JC-EB- 2265+00 - 2330+00.DWG
LAYOUT NAME - 03 - (25)

PLOT DATE : 10/20/2014 10:11 AM PLOT BY : ANDRITSCH, ERIC R PLOT NAME : PLOT SCALE : 1:20_XREF

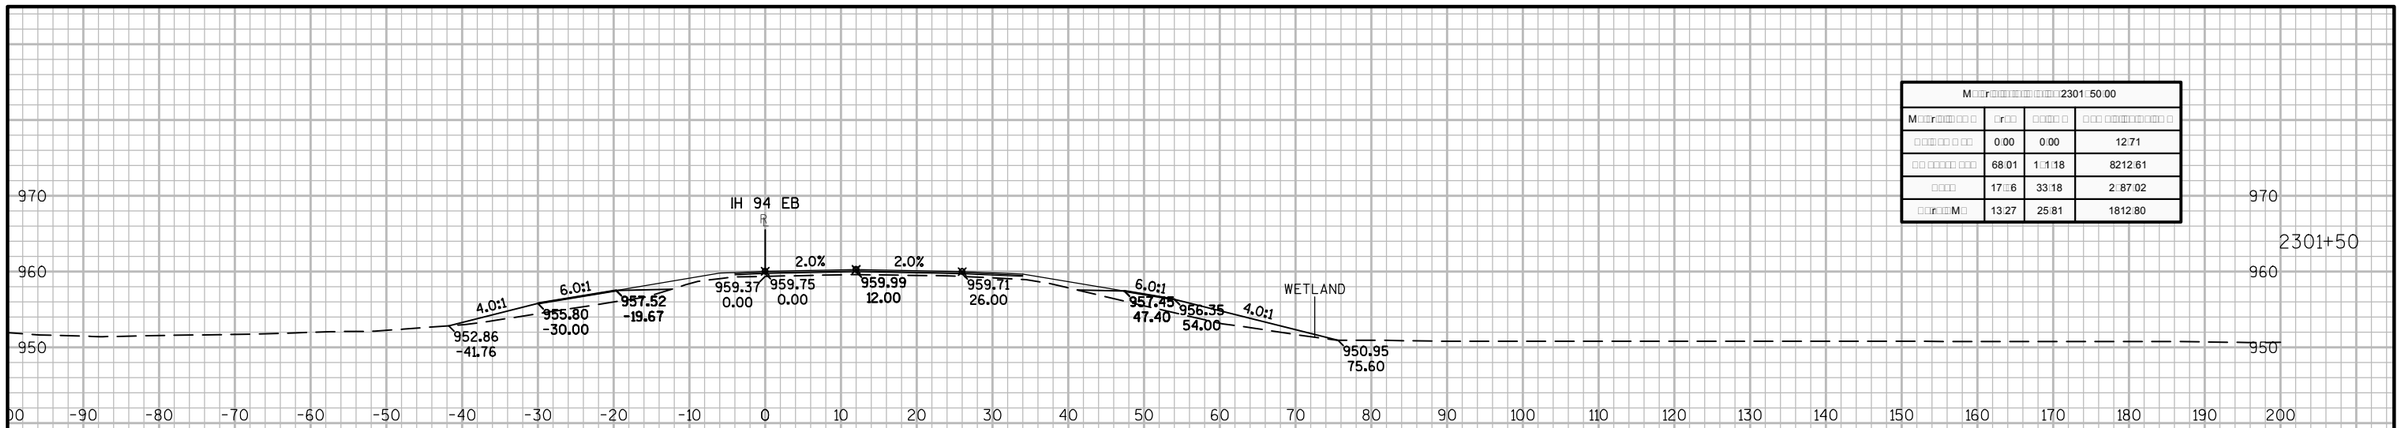

M□□r□□□□□□□□□□□□□□□□2301□50.00			
M□□r□□□□□□□ □ □□	□r□□	□□□□□ □	□ □□□ □□□□□□□□□□□□ □
□ □□□□□□ □ □□	0.00	0.00	12.71
□□ □□□□□□ □□□	68.01	1□1.18	8212.61
□□□□	17□□6	33.18	2□87.02
□□r□□□M□	13.27	25.81	1812.80

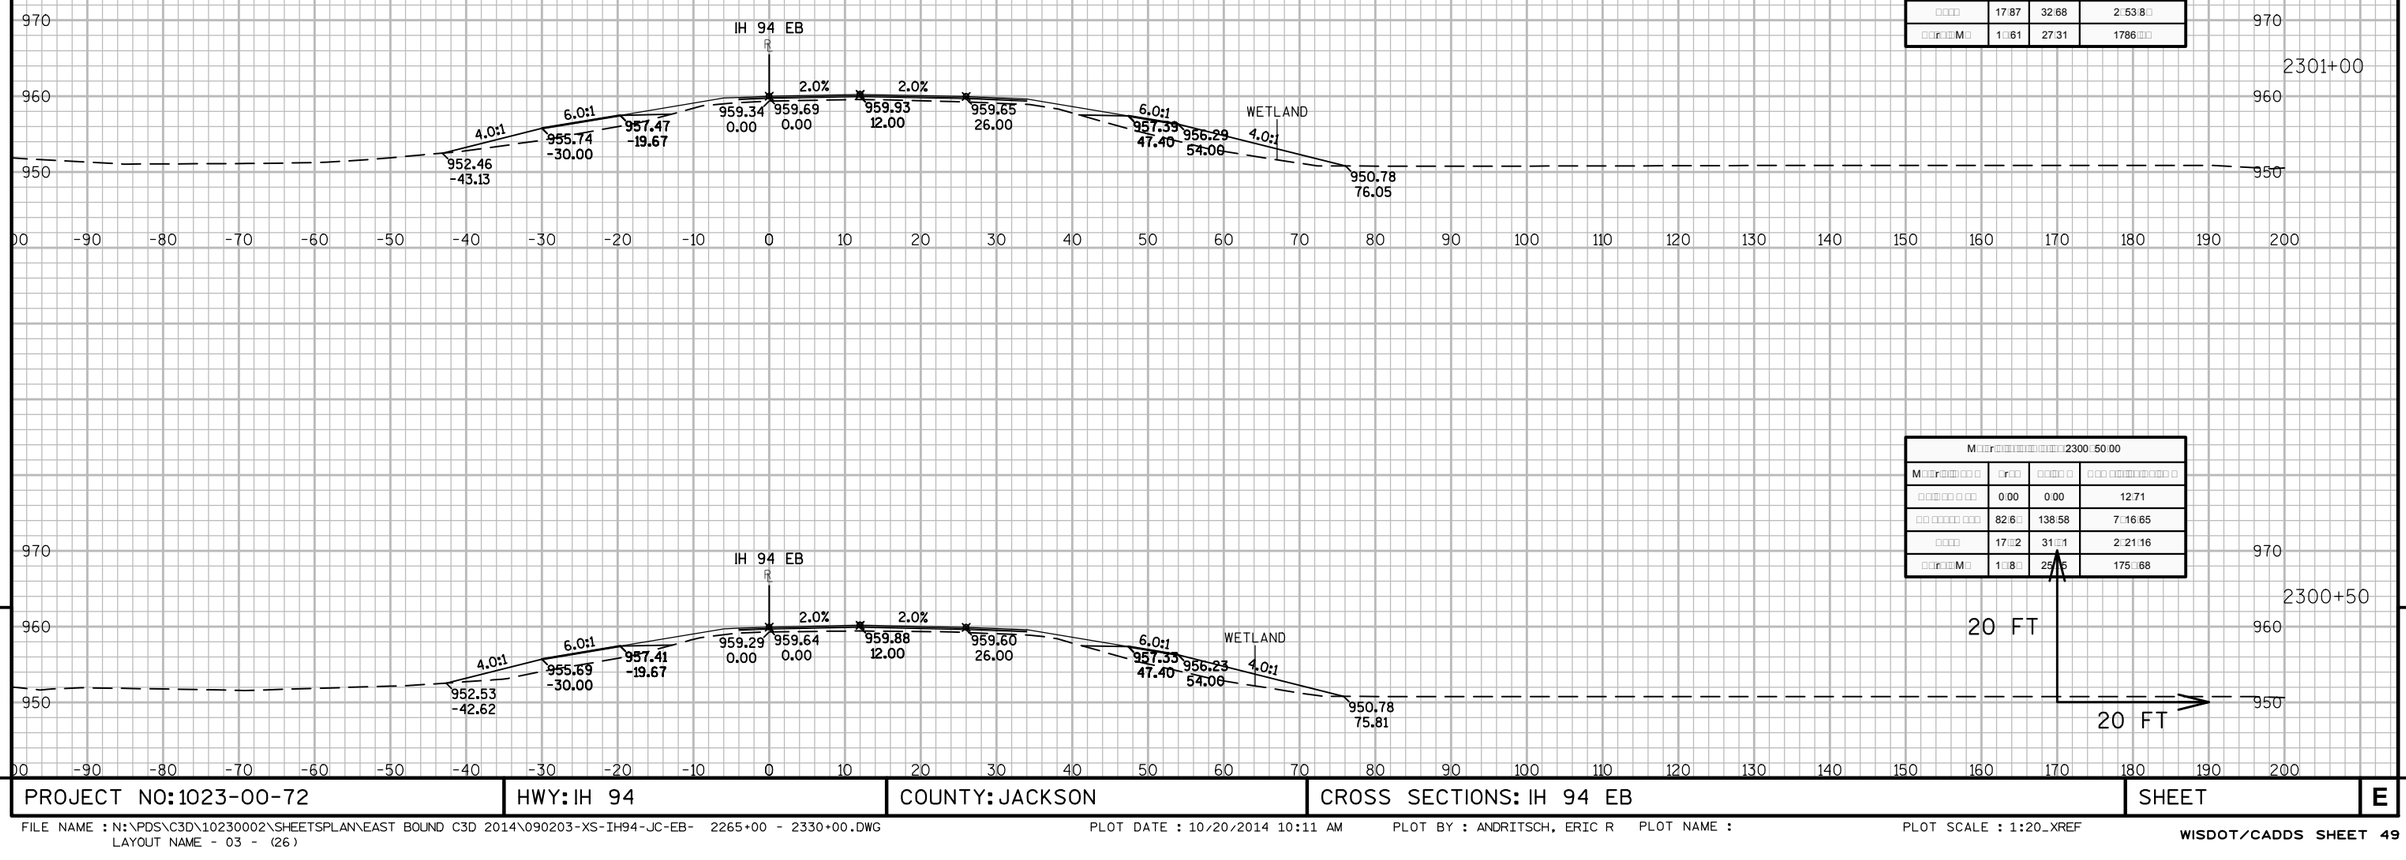

M□□r□□□□□□□□□□□□□□□□2301□00.00			
M□□r□□□□□□□ □ □□	□r□□	□□□□□ □	□ □□□ □□□□□□□□□□□□ □
□ □□□□□□ □ □□	0.00	0.00	12.71
□□ □□□□□□ □□□	8□□□7	15□78	8071□□3
□□□□	17.87	32.68	2□53.8□
□□r□□□M□	1□.61	27.31	1786□□□

M□□r□□□□□□□□□□□□□□□□2300□50.00			
M□□r□□□□□□□ □ □□	□r□□	□□□□□ □	□ □□□ □□□□□□□□□□□□ □
□ □□□□□□ □ □□	0.00	0.00	12.71
□□ □□□□□□ □□□	82.6□	138.58	7□16.65
□□□□	17□□2	31□□1	2□21.16
□□r□□□M□	1□.8□	25.76	175.□68

9

9

PROJECT NO: 1023-00-72	HWY: IH 94	COUNTY: JACKSON	CROSS SECTIONS: IH 94 EB	SHEET	E

FILE NAME : N:\PDS\C3D\10230002\SHEETSPLAN\EAST BOUND C3D 2014\090203-XS-IH94-JC-EB- 2265+00 - 2330+00.DWG
LAYOUT NAME - 03 - (26)

PLOT DATE : 10/20/2014 10:11 AM PLOT BY : ANDRITSCH, ERIC R PLOT NAME : PLOT SCALE : 1:20_XREF

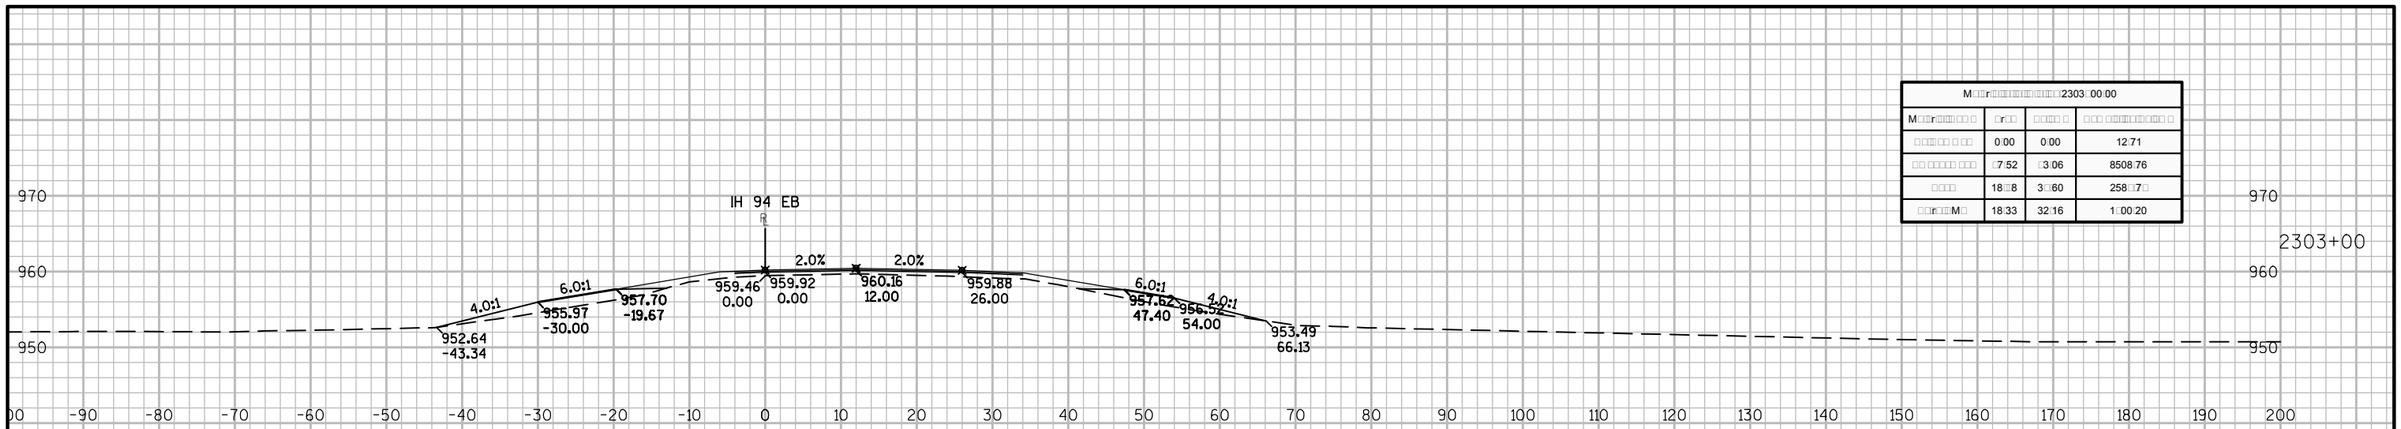

M□□r□□□□□□□□□□□□□□2303□00.00			
M□□r□□□□ □□ □	□r□□	□□□□ □	□□□ □□□□□□□□□ □
□□□□□□ □ □□	0.00	0.00	12.71
□□ □□□□□ □□□	□7.52	□3.06	8508.76
□□□□	18.□8	3.□60	258.□7□
□□r□□□M□	18.33	32.16	1□00.20

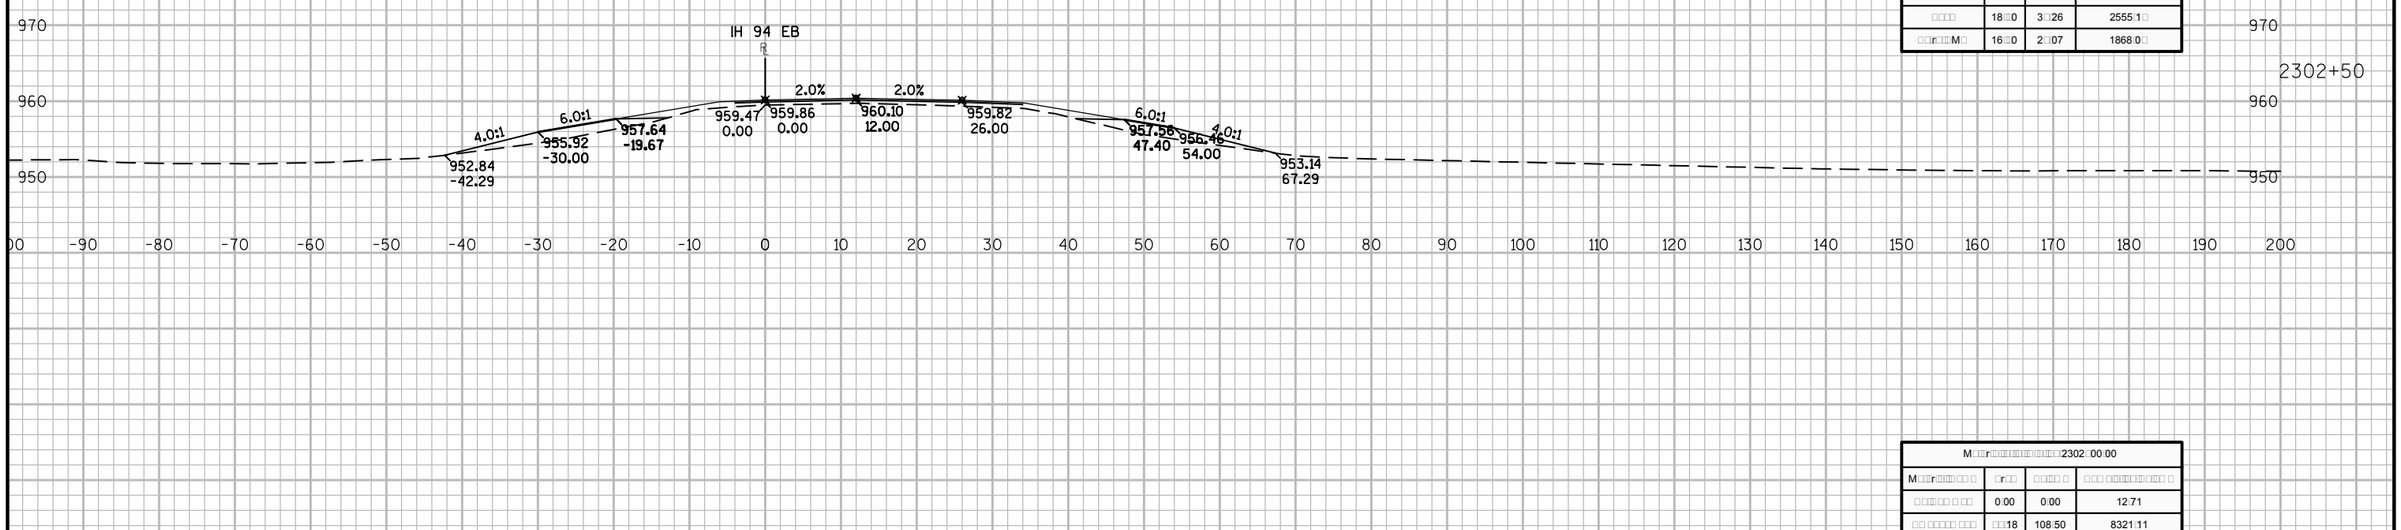

M□□r□□□□□□□□□□□□□□2302□50.00			
M□□r□□□□ □□ □	□r□□	□□□□ □	□□□ □□□□□□□□□ □
□□□□□□ □ □□	0.00	0.00	12.71
□□ □□□□□ □□□	52.□8	□□5□	8□15.70
□□□□	18.□0	3.□26	2555.1□
□□r□□□M□	16.□0	2.□07	1868.0□

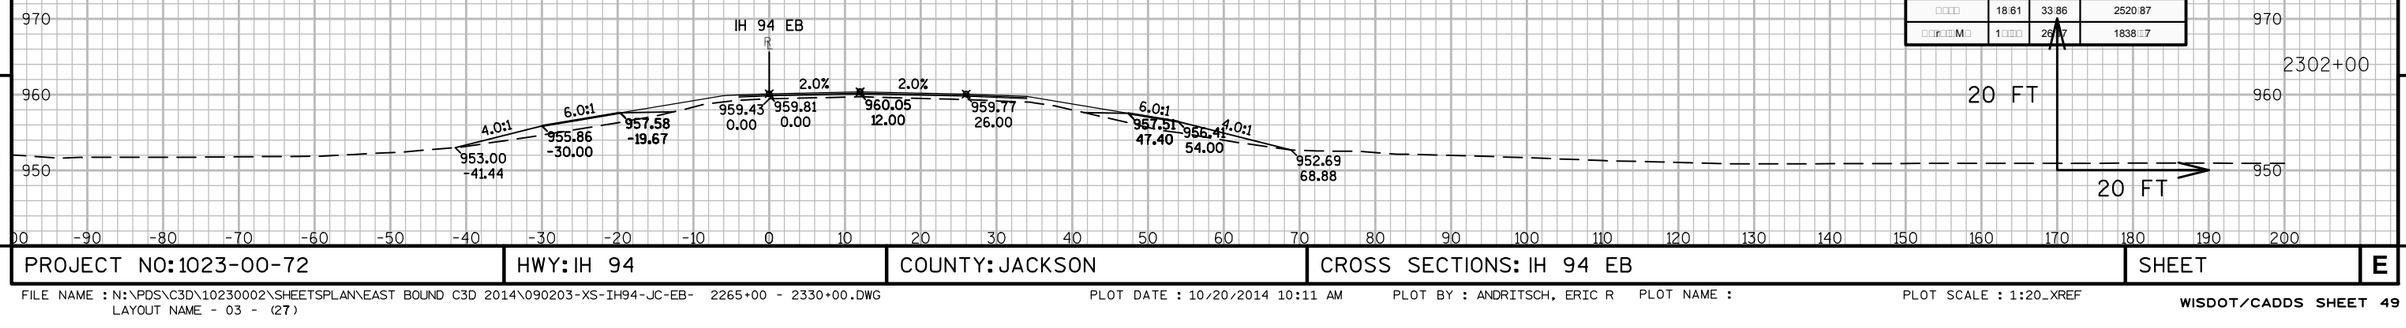

M□□r□□□□□□□□□□□□□□2302□00.00			
M□□r□□□□ □□ □	□r□□	□□□□ □	□□□ □□□□□□□□□ □
□□□□□□ □ □□	0.00	0.00	12.71
□□ □□□□□ □□□	□□18	108.50	8321.11
□□□□	18.61	33.86	2520.87
□□r□□□M□	1□□□□	26.□7	1838.□7

9

9

PROJECT NO: 1023-00-72	HWY: IH 94	COUNTY: JACKSON	CROSS SECTIONS: IH 94 EB	SHEET	E

FILE NAME : N:\PDS\C3D\10230002\SHEETSPLAN\EAST BOUND C3D 2014\090203-XS-IH94-JC-EB- 2265+00 - 2330+00.DWG
LAYOUT NAME - 03 - (27)
PLOT DATE : 10/20/2014 10:11 AM PLOT BY : ANDRITSCH, ERIC R PLOT NAME : PLOT SCALE : 1:20_XREF

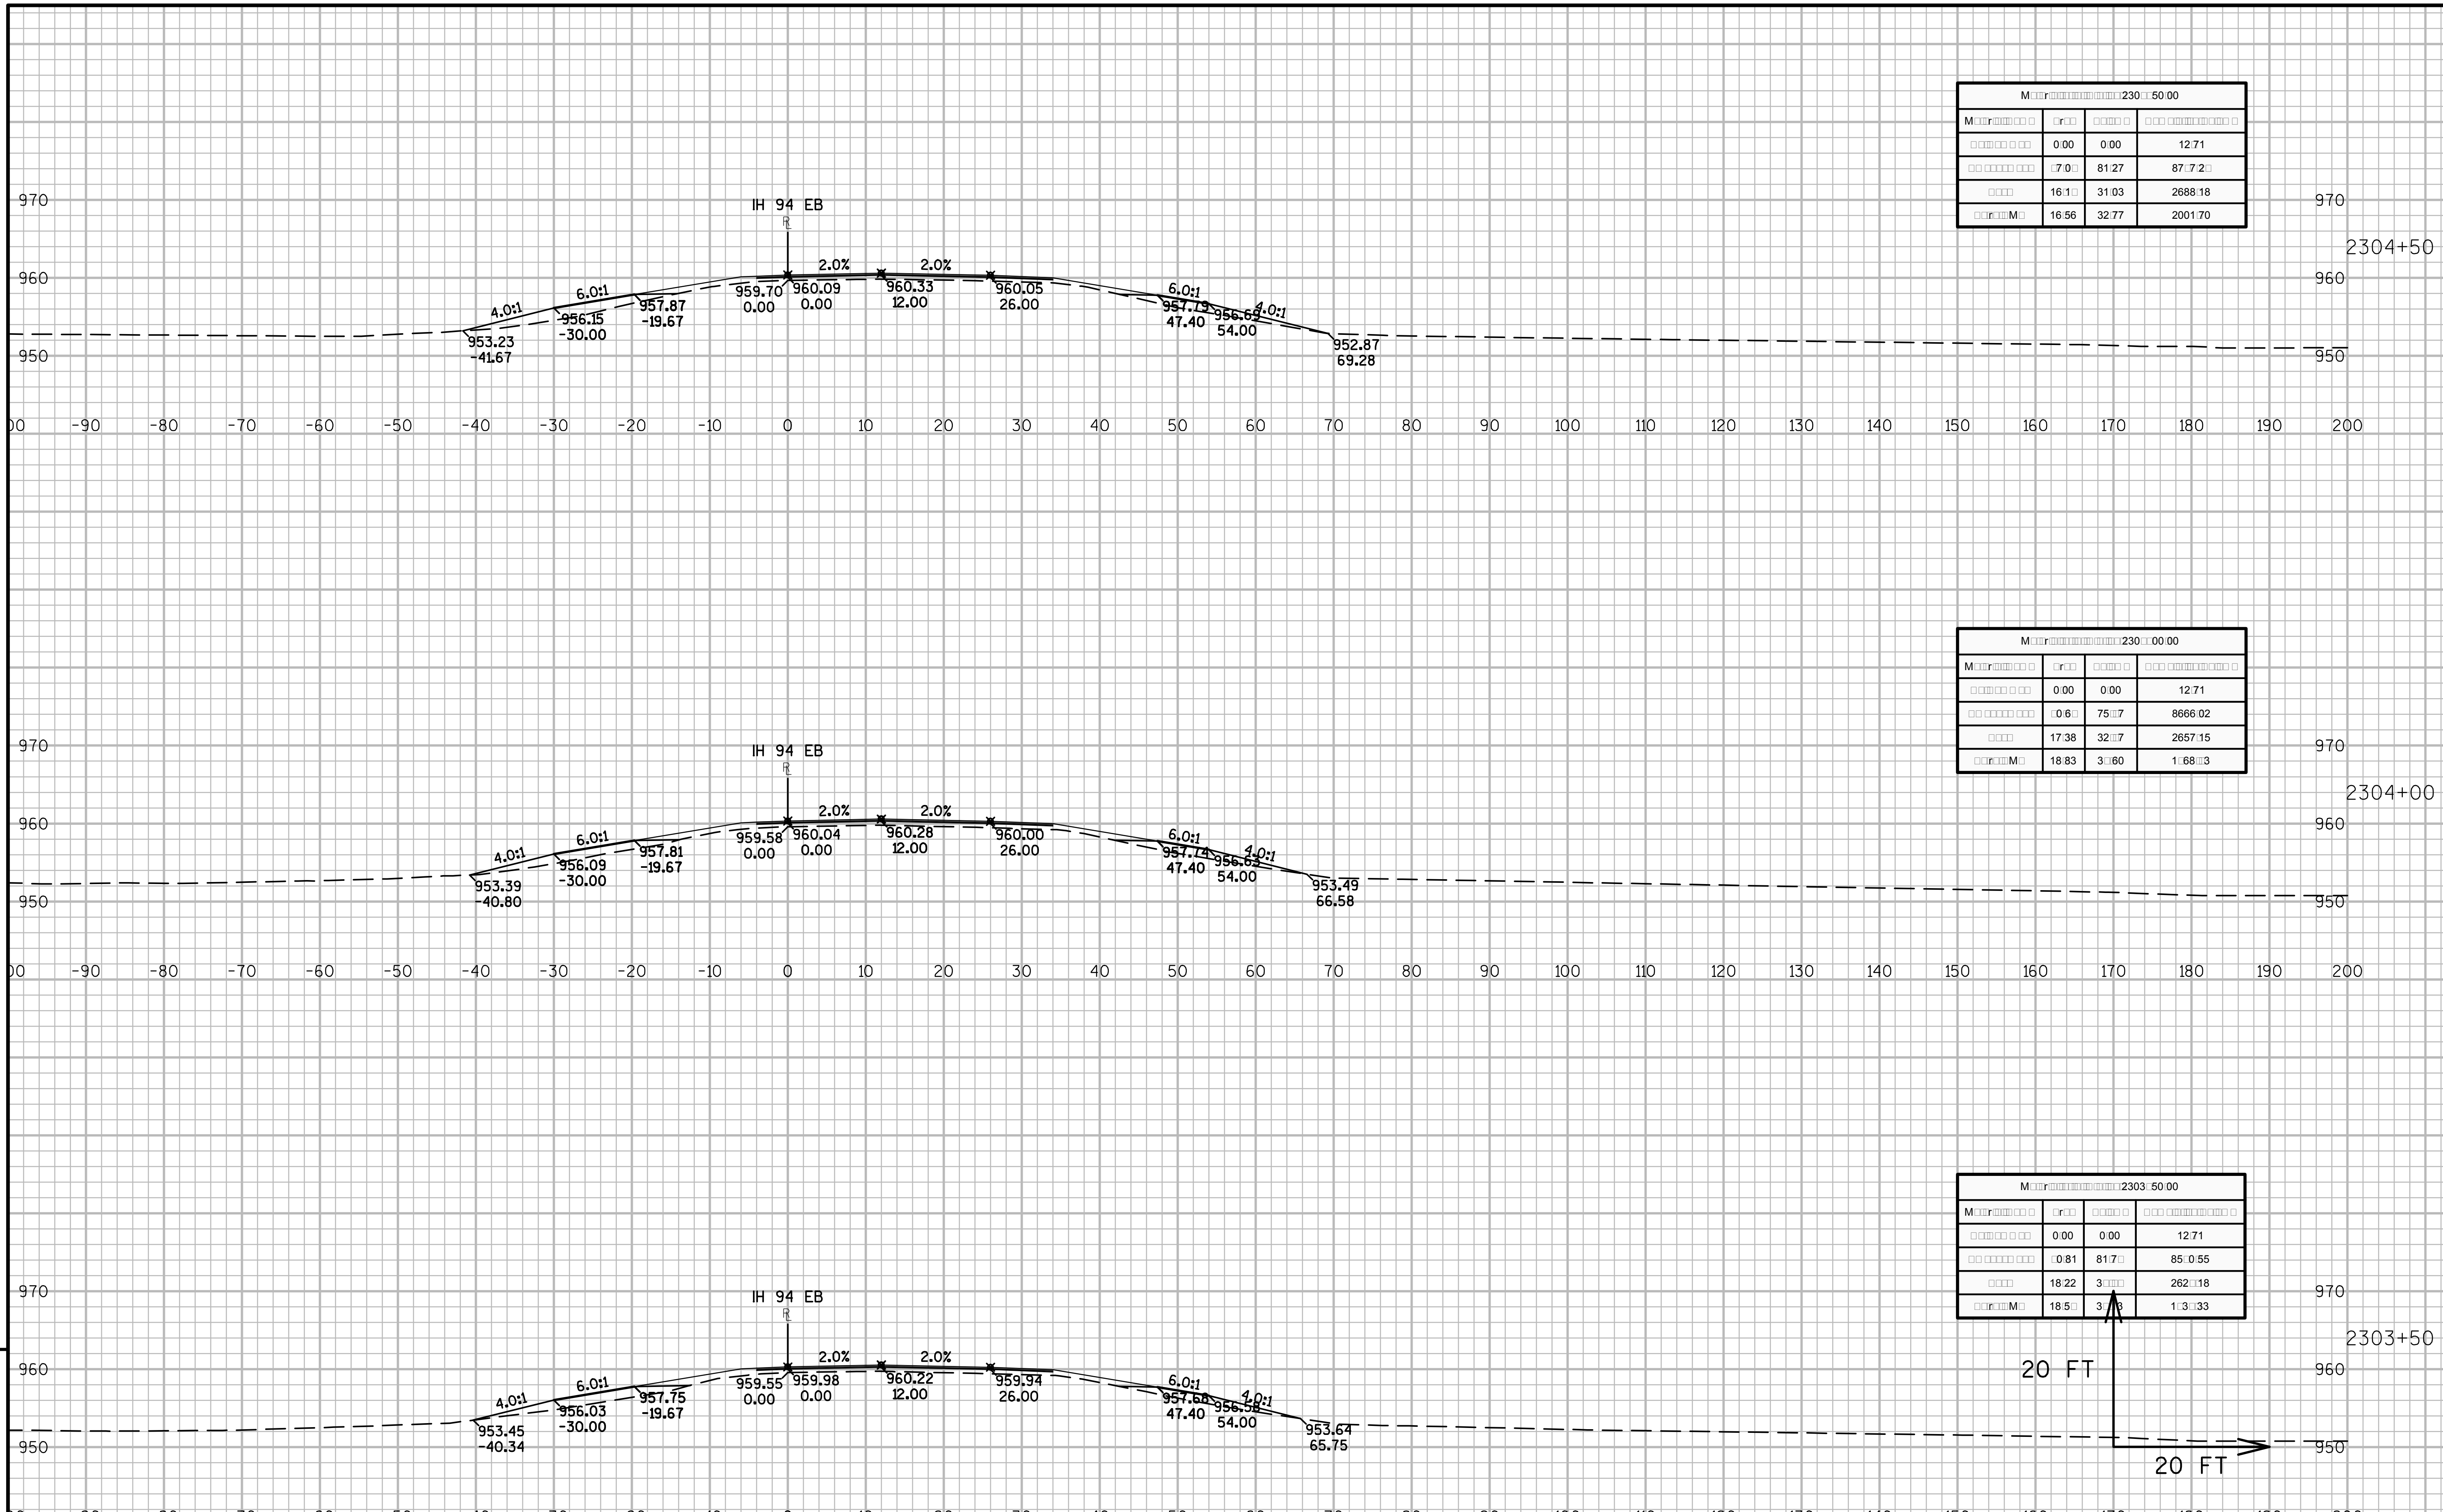

9 9

PROJECT NO:1023-00-72	HWY:IH 94	COUNTY:JACKSON	CROSS SECTIONS: IH 94 EB	SHEET	E

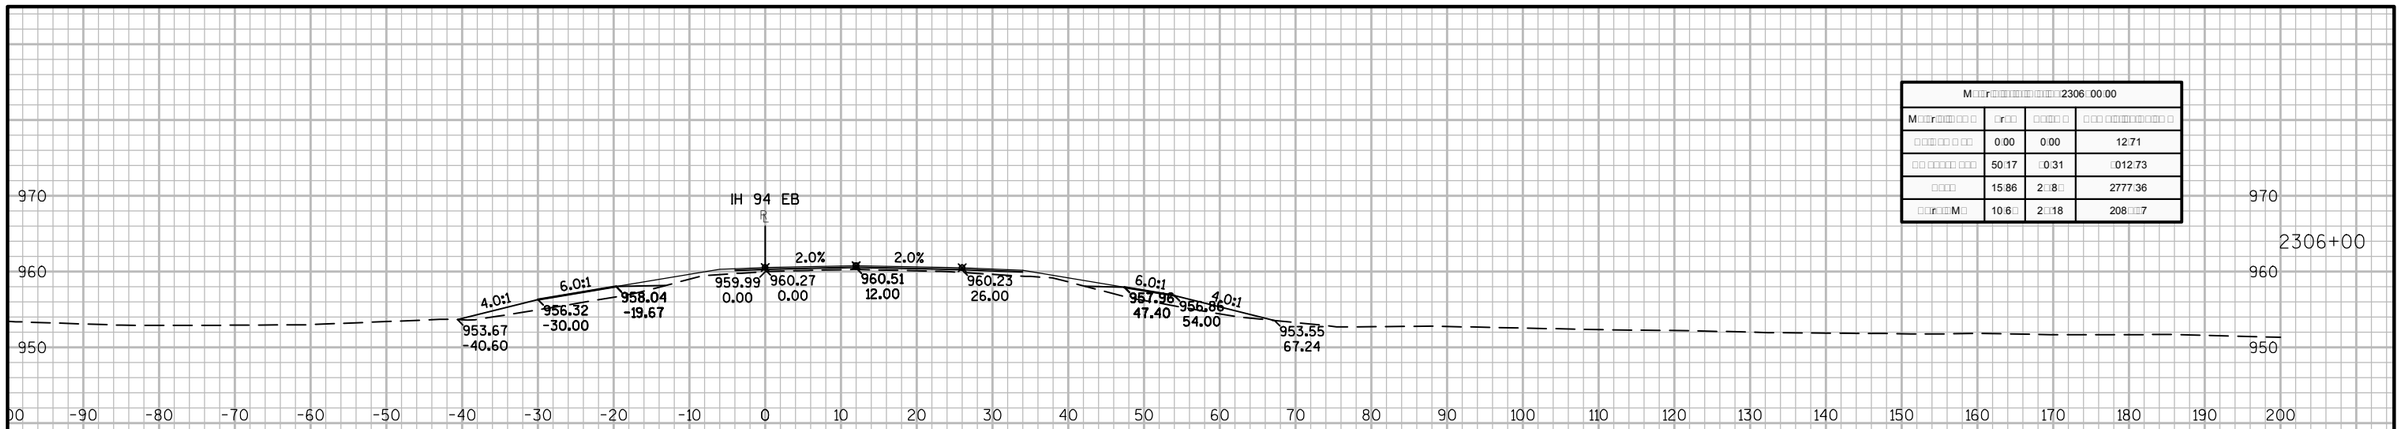

M□□r□□□□□□□□□□□□□□□2306: 00:00			
M□□r□□□□ □□ □□	□r□□	□□□□ □	□□□ □□□□□□□□□ □
□□□□□□ □□	0:00	0:00	12:71
□□ □□□□□ □□□	50:17	□0:31	□012:73
□□□□	15:86	2□:8□	2777:36
□□r□□M□	10:6□	2□:18	208:□□7

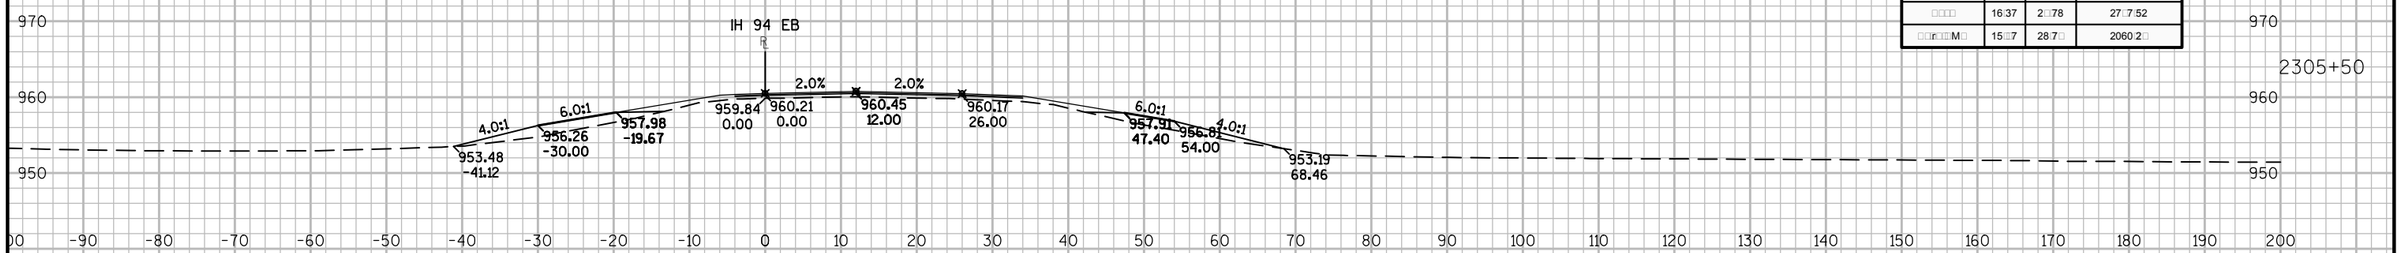

M□□r□□□□□□□□□□□□□□□2305: 50:00			
M□□r□□□□ □□ □□	□r□□	□□□□ □	□□□ □□□□□□□□□ □
□□□□□□ □□	0:00	0:00	12:71
□□ □□□□□ □□□	□7:37	87:6□	8□22:□2
□□□□	16:37	2□:78	27□7:52
□□r□□M□	15:□7	28:7□	2060:2□

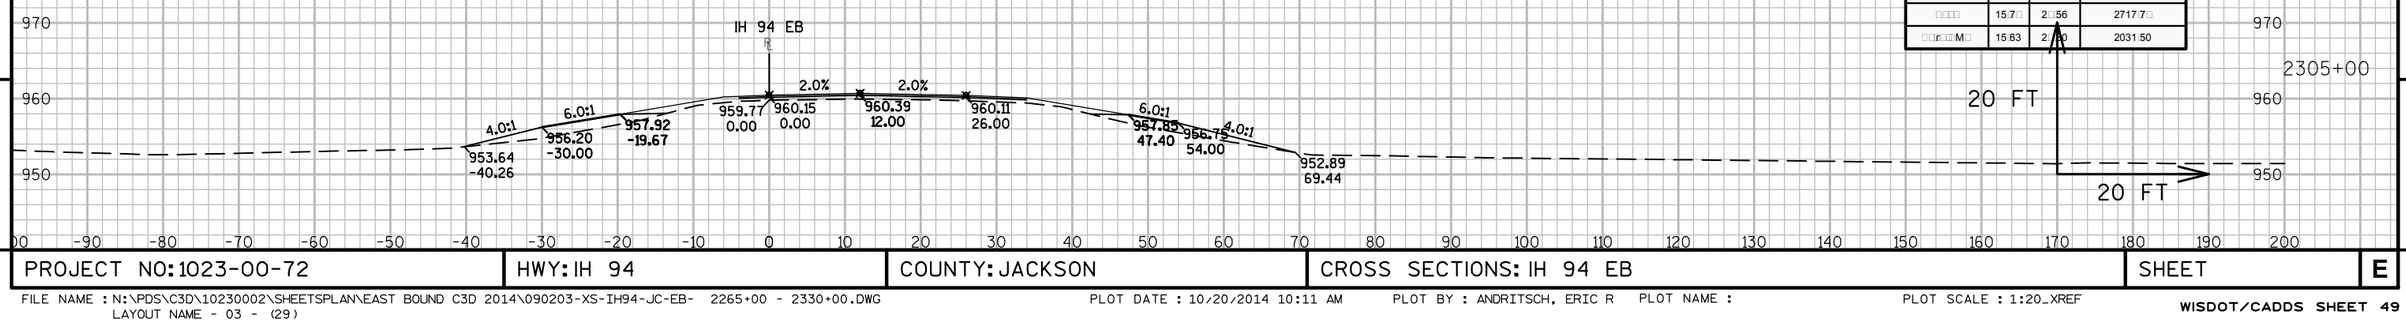

M□□r□□□□□□□□□□□□□□□2305: 00:00			
M□□r□□□□ □□ □□	□r□□	□□□□ □	□□□ □□□□□□□□□ □
□□□□□□ □□	0:00	0:00	12:71
□□ □□□□□ □□□	□7:3□	87:□□	883:□73
□□□□	15:7□	2□:56	2717:7□
□□r□□M□	15:63	2□:□0	2031:50

9 9

PROJECT NO: 1023-00-72	HWY: IH 94	COUNTY: JACKSON	CROSS SECTIONS: IH 94 EB	SHEET	E

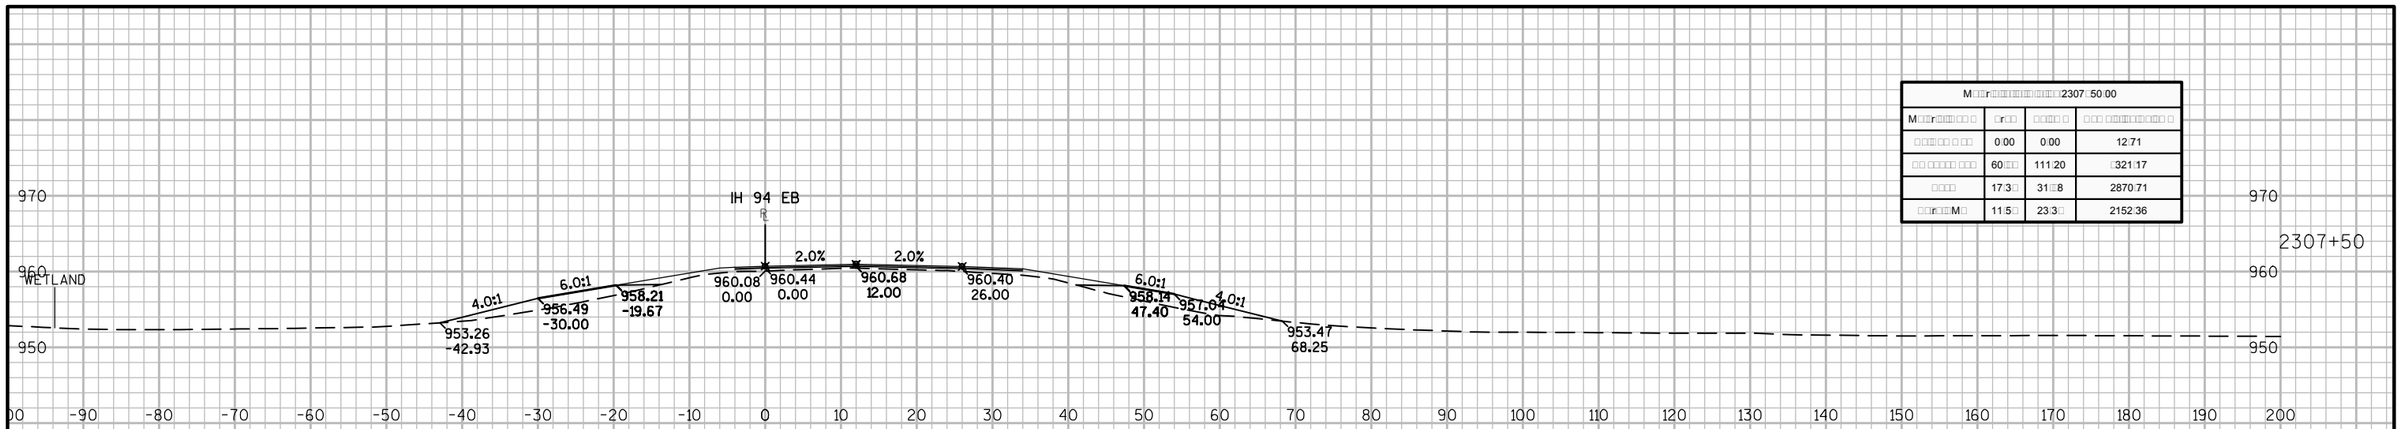

M□□r□□□□□□□□□□□□□2307□50.00			
M□□r□□□□ □ □□	□r□□	□□□□ □	□□□ □□□□□□□□ □
□□□□□ □ □□	0.00	0.00	12.71
□□ □□□□□ □□□	60□□□	111.20	□321.17
□□□□	17.3□	31□□8	2870.71
□□r□□M□	11.5□	23.3□	2152.36

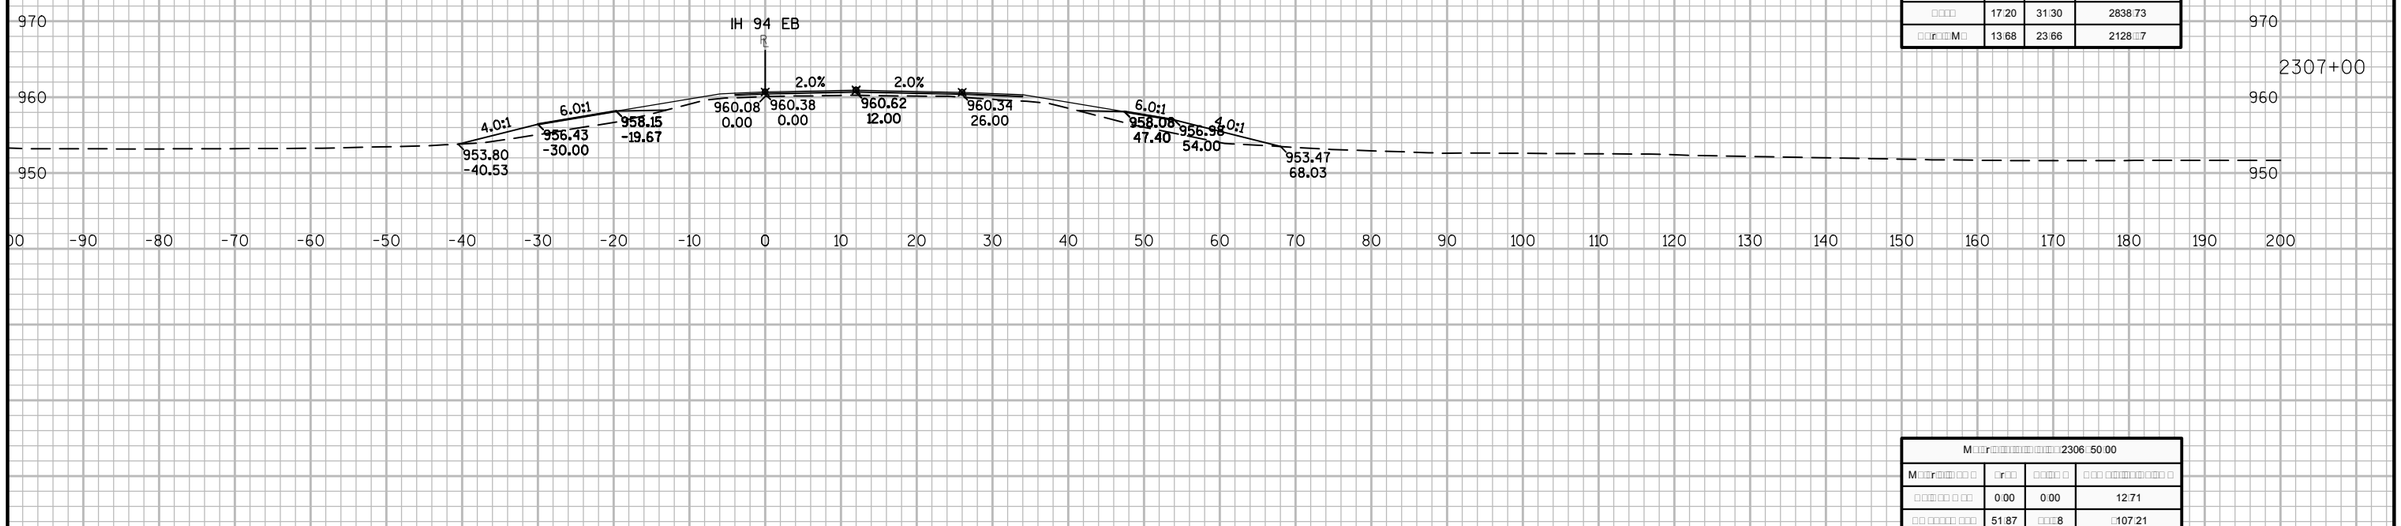

M□□r□□□□□□□□□□□□□2307□00.00			
M□□r□□□□ □ □□	□r□□	□□□□ □	□□□ □□□□□□□□ □
□□□□□ □ □□	0.00	0.00	12.71
□□ □□□□□ □□□	5□.11	102.76	□20.□□7
□□□□	17.20	31.30	2838.73
□□r□□M□	13.68	23.66	2128.□7

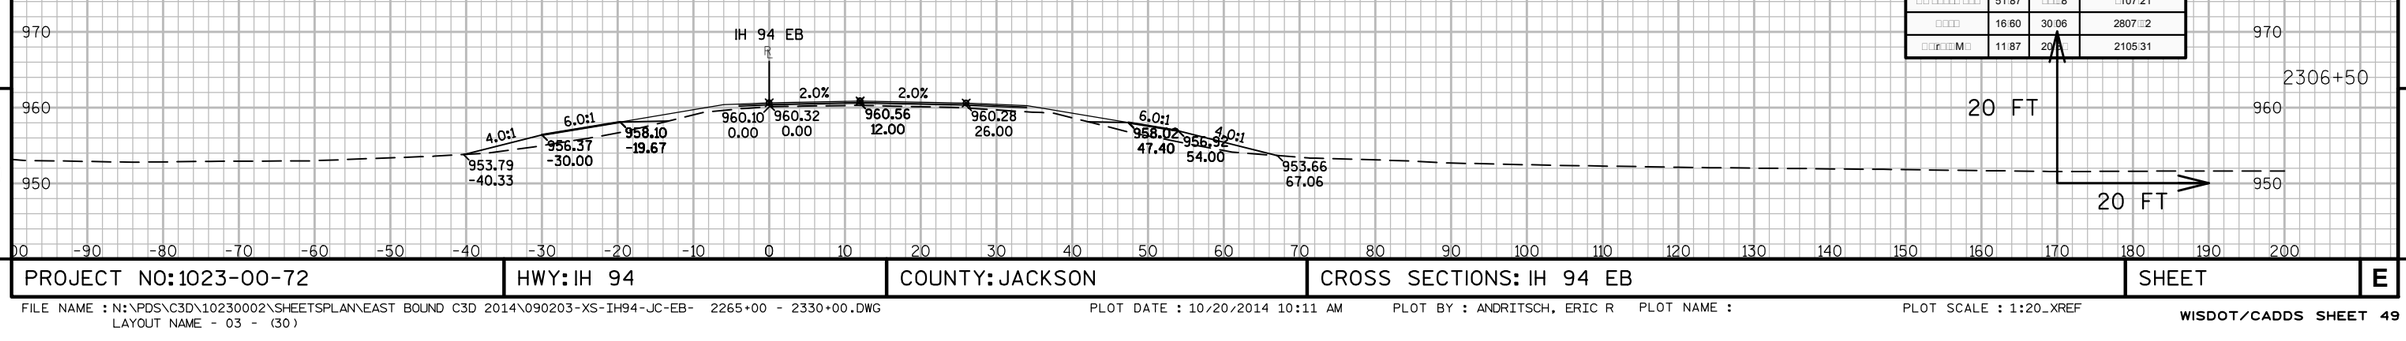

M□□r□□□□□□□□□□□□□2306□50.00			
M□□r□□□□ □ □□	□r□□	□□□□ □	□□□ □□□□□□□□ □
□□□□□ □ □□	0.00	0.00	12.71
□□ □□□□□ □□□	51.87	□□□□8	□107.21
□□□□	16.60	30.06	2807.□2
□□r□□M□	11.87	20□□	2105.31

9 9

PROJECT NO: 1023-00-72	HWY: IH 94	COUNTY: JACKSON	CROSS SECTIONS: IH 94 EB	SHEET	E

FILE NAME : N:\PDS\C3D\10230002\SHEETSPLAN\EAST BOUND C3D 2014\090203-XS-IH94-JC-EB- 2265+00 - 2330+00.DWG
LAYOUT NAME - 03 - (30)
PLOT DATE : 10/20/2014 10:11 AM PLOT BY : ANDRITSCH, ERIC R PLOT NAME : PLOT SCALE : 1:20_XREF

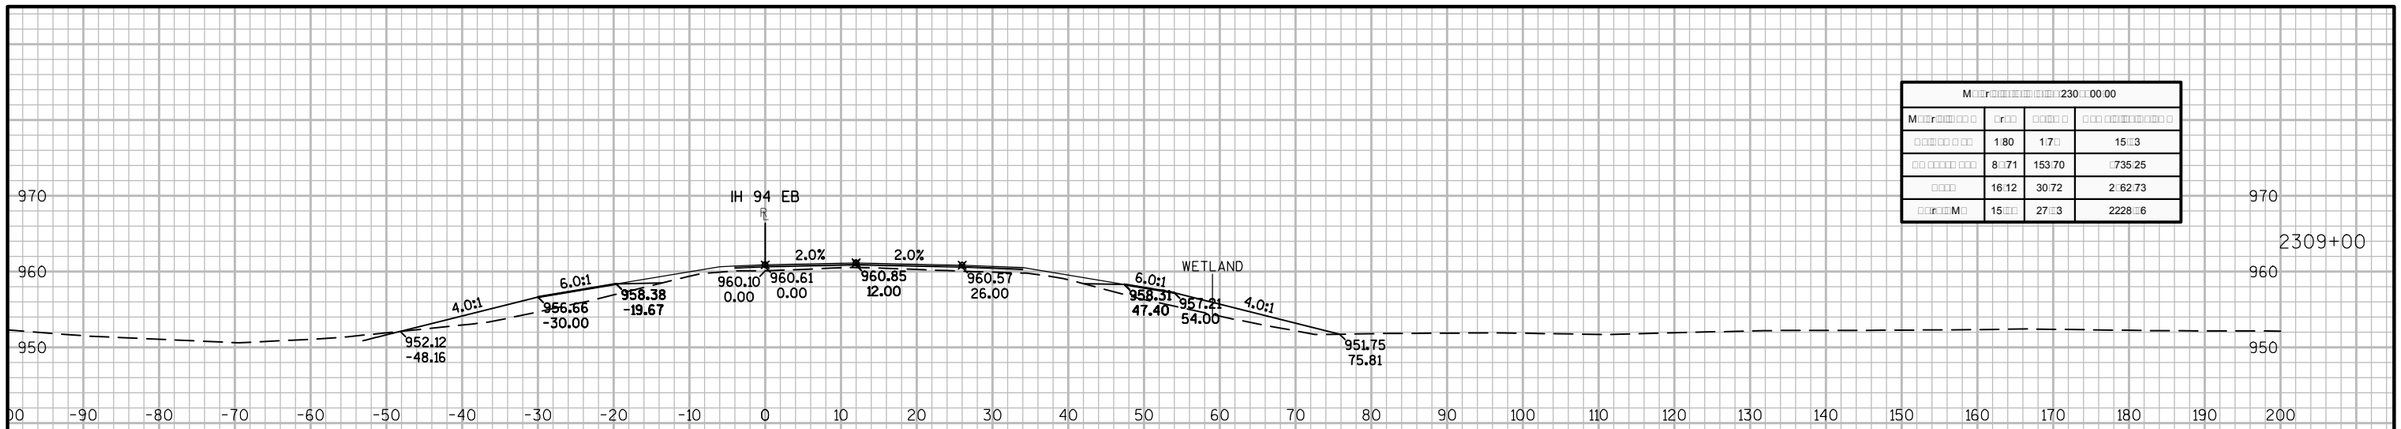
IH 94 EB
2.0%
2.0%
WETLAND
4.0:1
6.0:1
6.0:1
4.0:1
952.12
-48.16
956.66
-30.00
958.38
-19.67
960.10
0.00
960.61
0.00
960.85
12.00
960.57
26.00
958.31
47.40
957.21
54.00
951.75
75.81
970
960
950
2309+00

| M□□r□□□

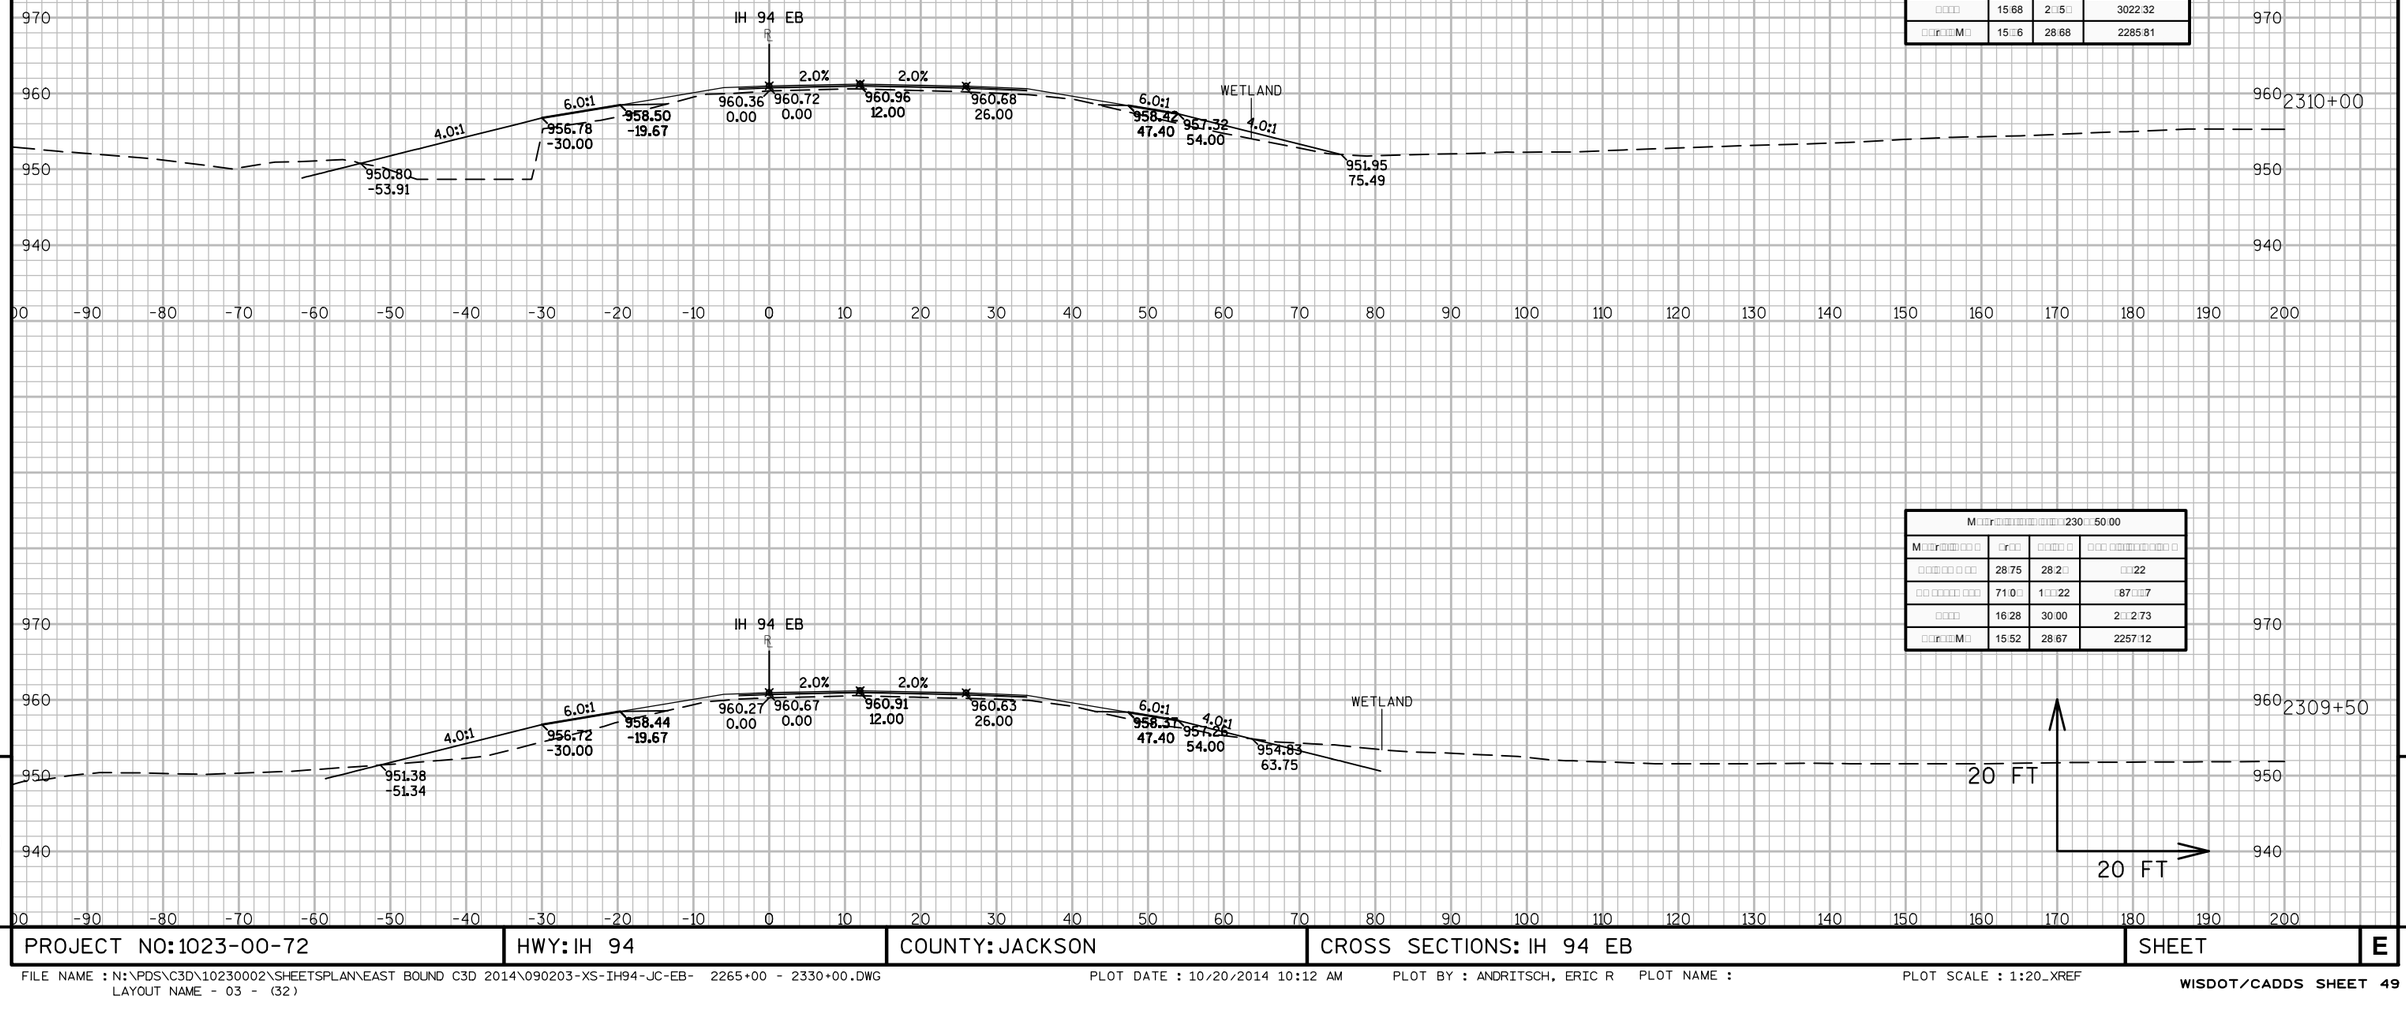

M□□r□□□□□□□□□□□□□□2310□00.00			
M□□r□□□□□□□□	□r□□	□□□□ □	□□□ □□□□□□□□□□
□□□□□□ □ □□	10□06	35□□□	80□16
□□ □□□□□□ □□□	155□71	20□□□6	1008□□□3
□□□□	15□68	2□□5□	3022□32
□□□r□□M□	15□□6	28□68	2285□81

M□□r□□□□□□□□□□□□□□230□□50.00			
M□□r□□□□□□□□	□r□□	□□□□ □	□□□ □□□□□□□□□□
□□□□□□ □ □□	28□75	28□2□	□□22
□□ □□□□□□ □□□	71□0□	1□□□22	□87□□7
□□□□	16□28	30□00	2□□2□73
□□□r□□□M□	15□52	28□67	2257□12

PROJECT NO: 1023-00-72	HWY: IH 94	COUNTY: JACKSON	CROSS SECTIONS: IH 94 EB	SHEET	E

FILE NAME : N:\PDS\C3D\10230002\SHEETSPLAN\EAST BOUND C3D 2014\090203-XS-IH94-JC-EB- 2265+00 - 2330+00.DWG
LAYOUT NAME - 03 - (32)

PLOT DATE : 10/20/2014 10:12 AM PLOT BY : ANDRITSCH, ERIC R PLOT NAME : PLOT SCALE : 1:20_XREF

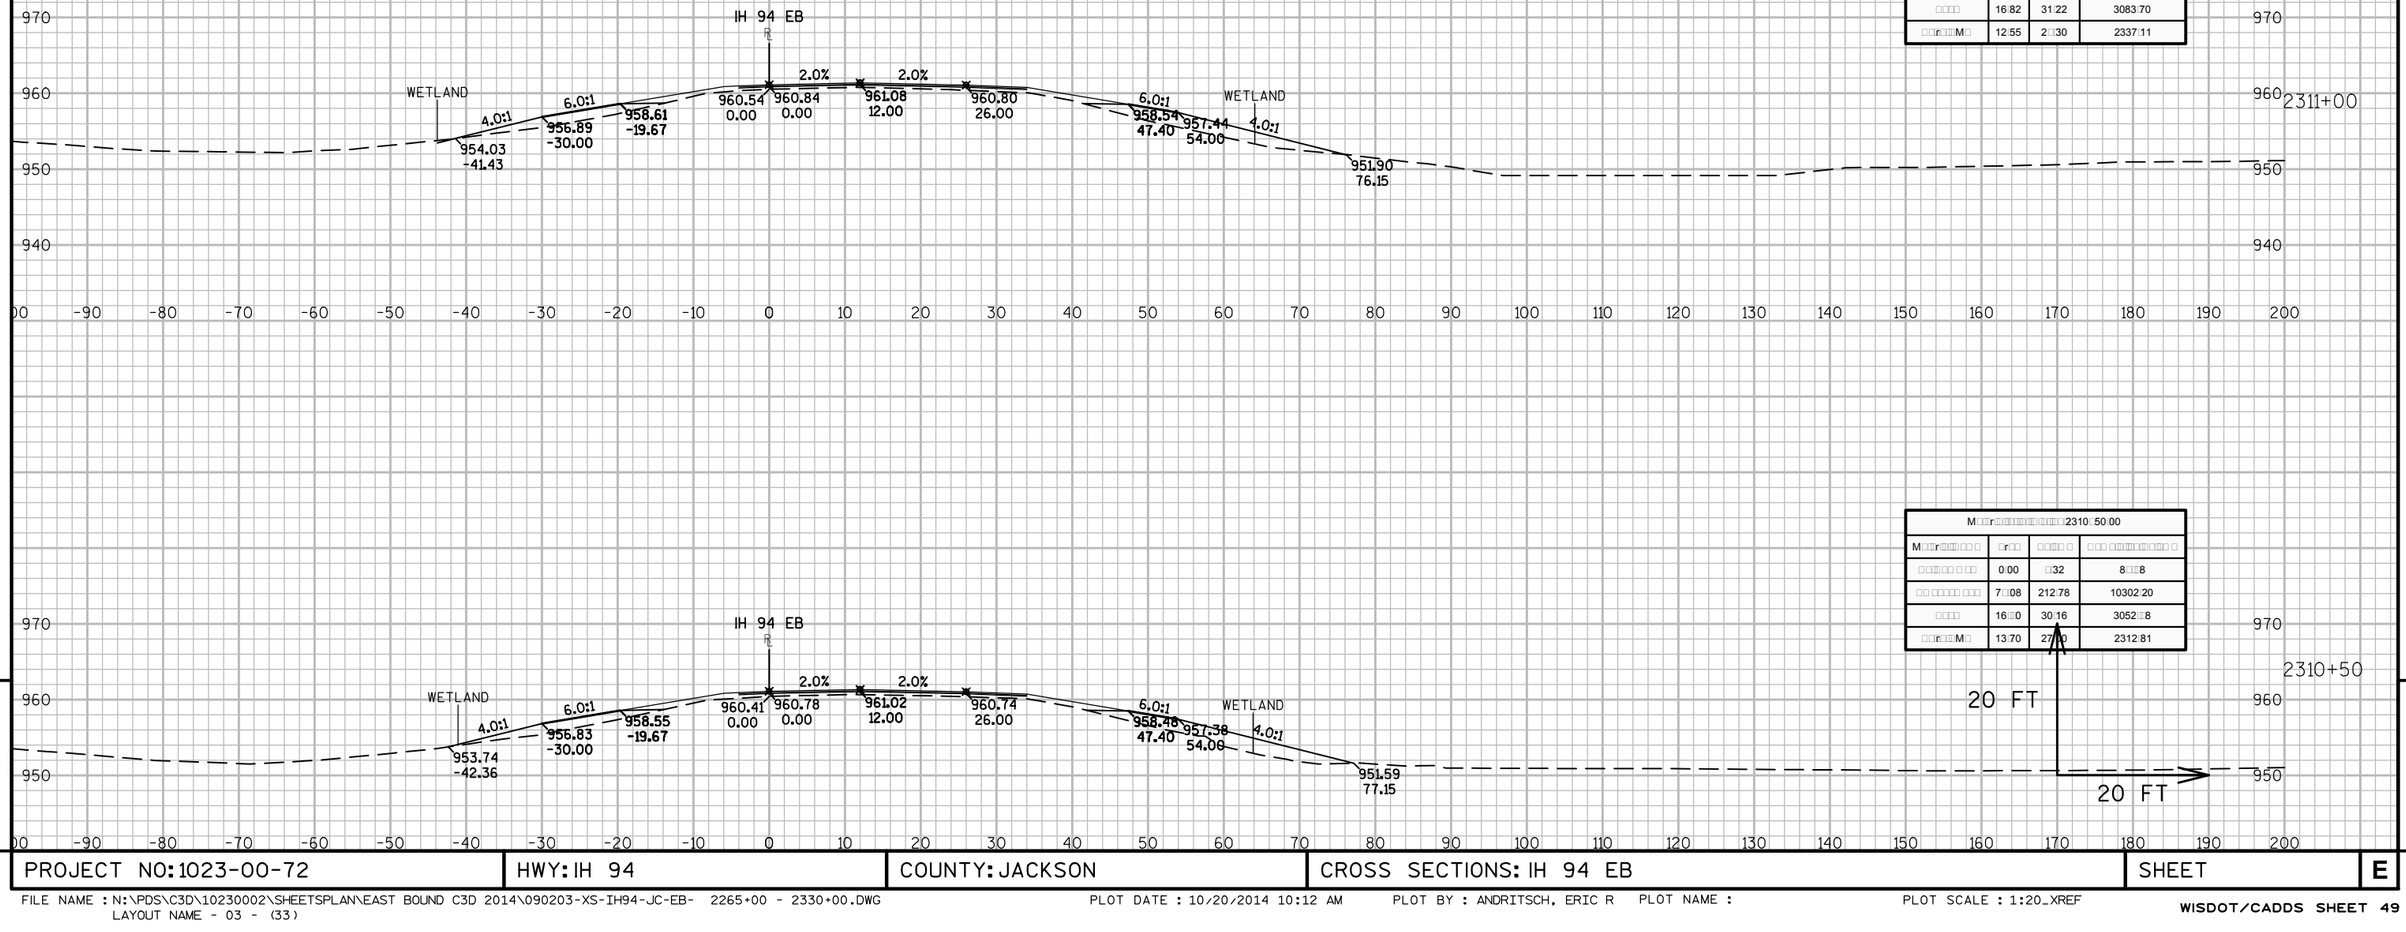

M□□r□□□□□□□□□□□□□2311□00.00			
M□□r□□□□□□	□r□□	□□□□ □	□□□ □□□□□□□□□ □
□□□□□□ □ □□	0.36	0.33	8□□82
□□ □□□□□ □□□	70.27	133.66	10□35.87
□□□□	16.82	31.22	3083.70
□□r□□M□	12.55	2□.30	2337.11

M□□r□□□□□□□□□□□□□2310□50.00			
M□□r□□□□□□	□r□□	□□□□ □	□□□ □□□□□□□□□ □
□□□□□□ □ □□	0.00	□32	8□□8
□□ □□□□□ □□□	7□.08	212.78	10302.20
□□□□	16□.0	30.16	3052□.8
□□r□□M□	13.70	27.00	2312.81

9

9

PROJECT NO: 1023-00-72	HWY: IH 94	COUNTY: JACKSON	CROSS SECTIONS: IH 94 EB	SHEET	E

FILE NAME : N:\PDS\C3D\10230002\SHEETSPLAN\EAST BOUND C3D 2014\090203-XS-IH94-JC-EB- 2265+00 - 2330+00.DWG
LAYOUT NAME - 03 - (33)
PLOT DATE : 10/20/2014 10:12 AM PLOT BY : ANDRITSCH, ERIC R PLOT NAME : PLOT SCALE : 1:20_XREF

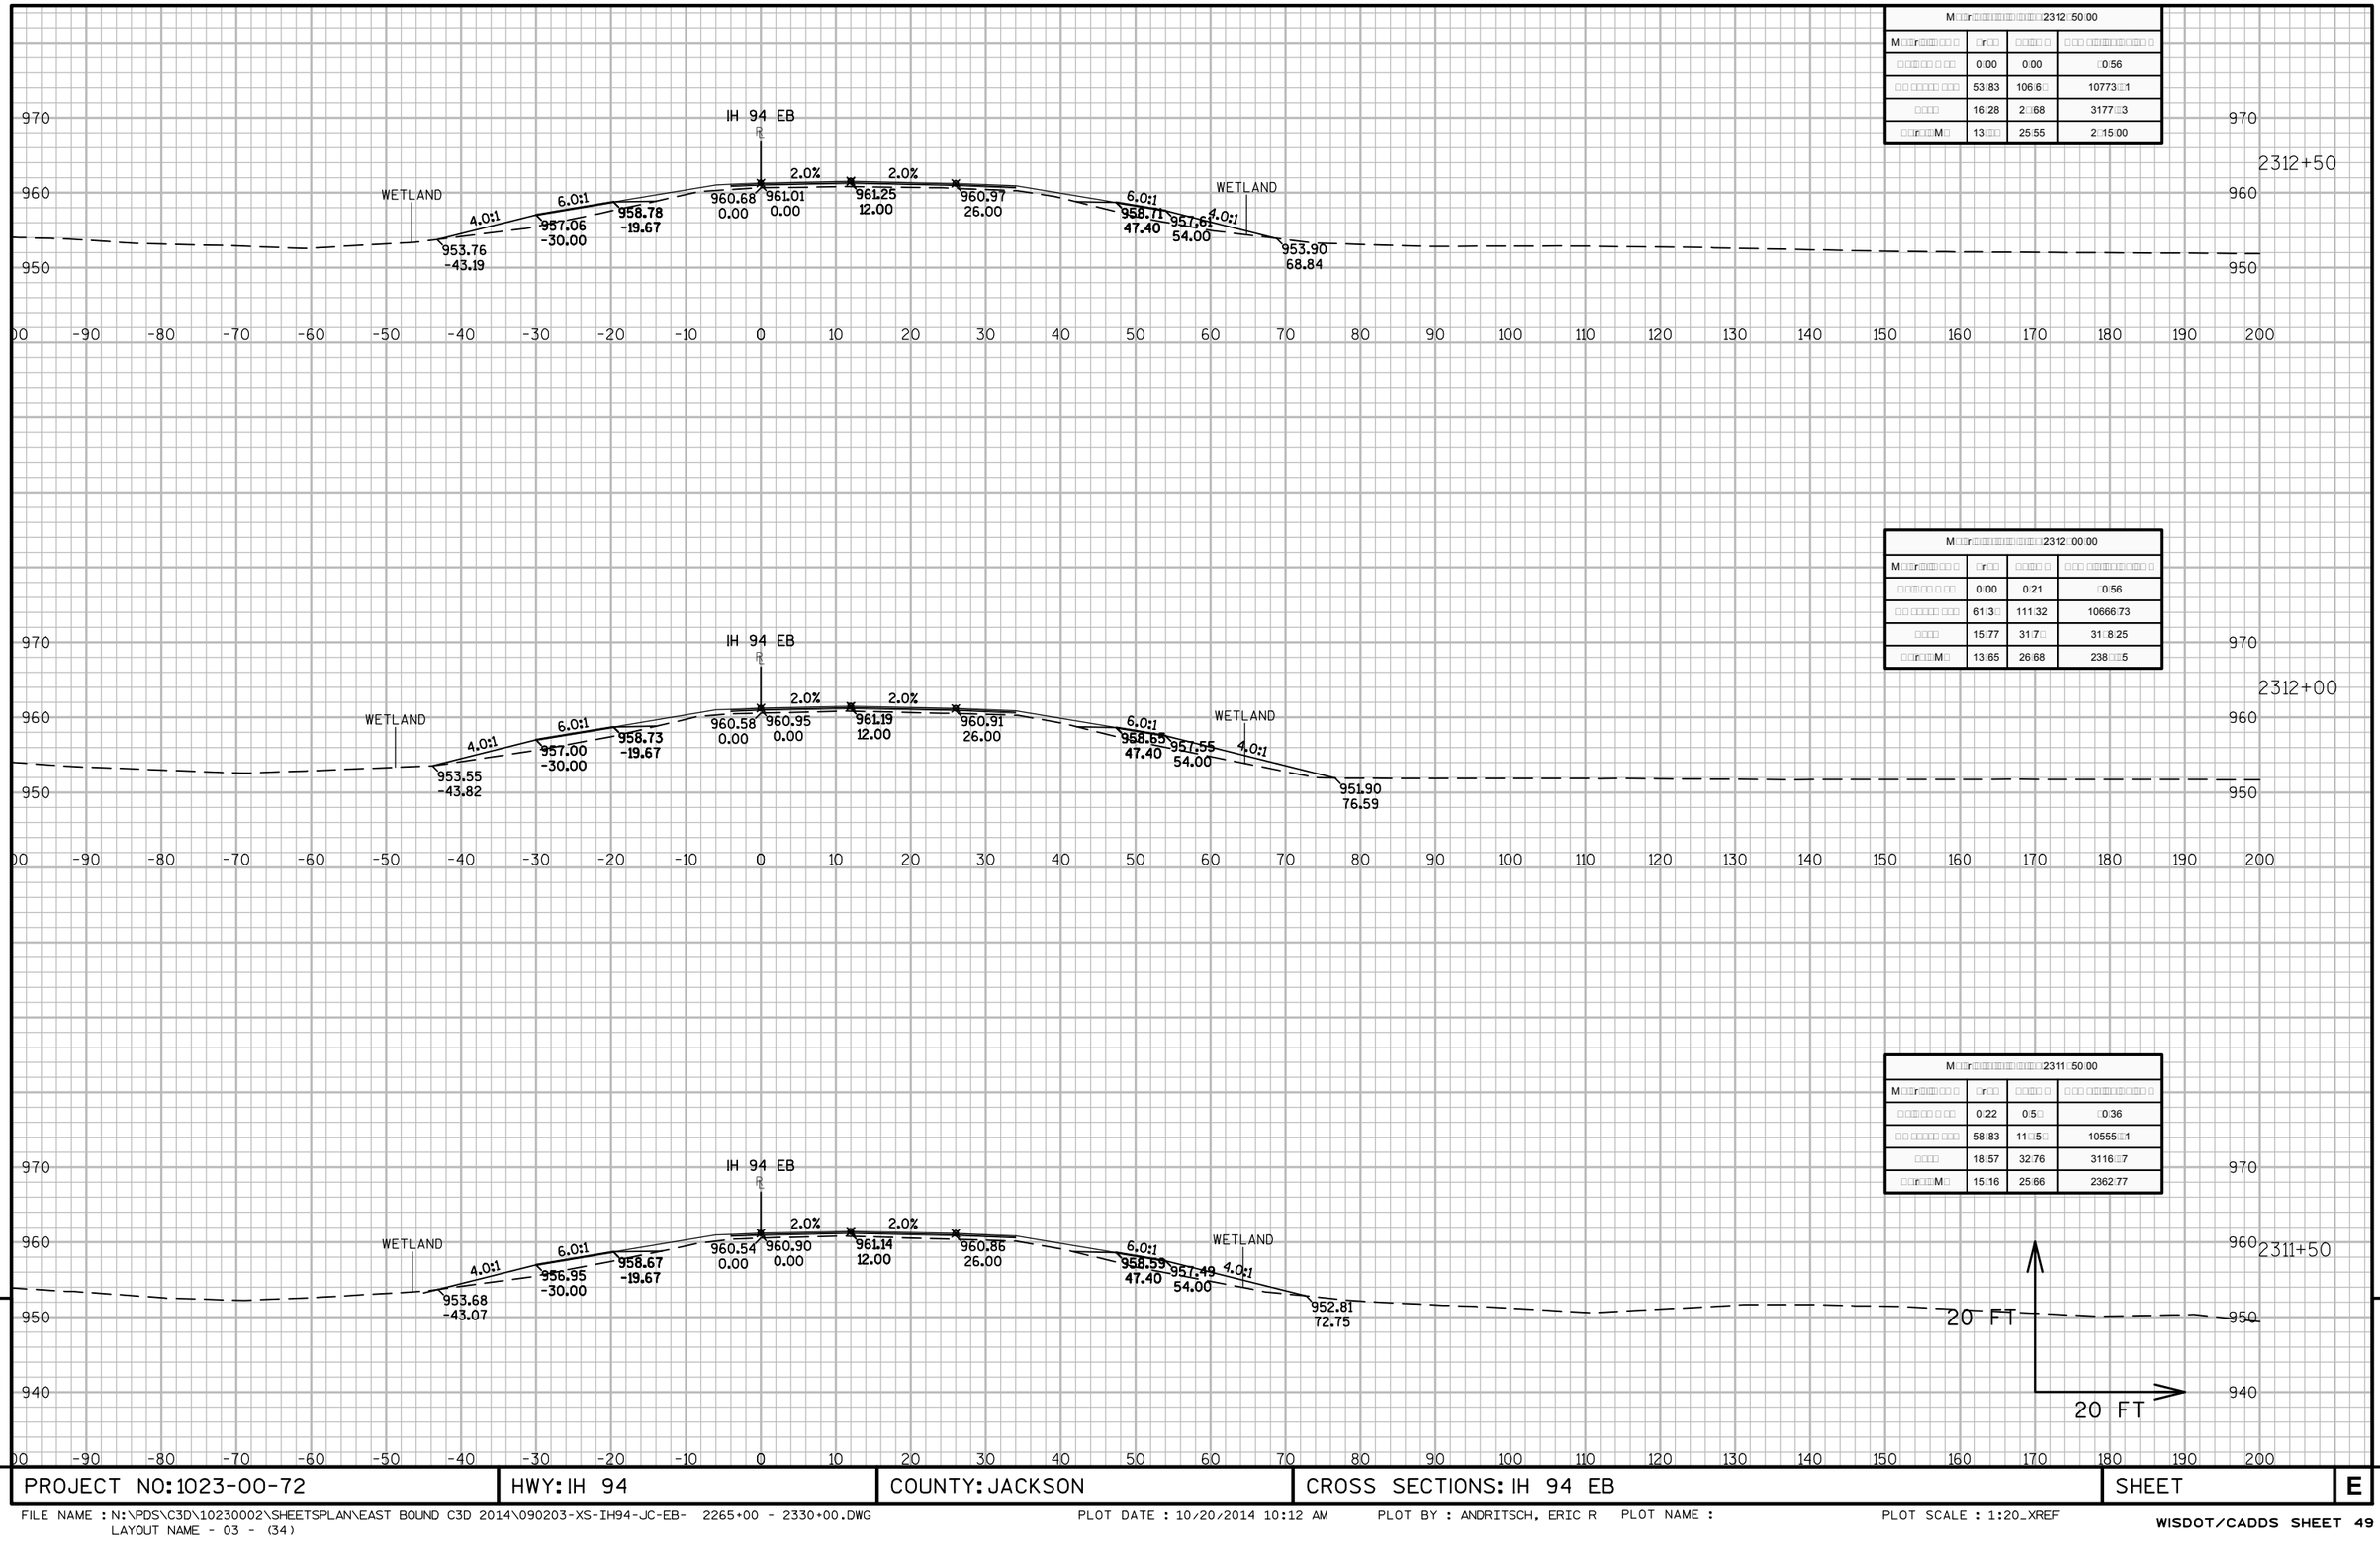

M□□r□□□□□□□□□□□□□□2312□50.00			
M□□r□□□□□□	□r□□	□□□□ □	□□□ □□□□□□□□□ □
□□□□□□ □ □□	0.00	0.00	□0.56
□□ □□□□□ □□□	53.83	106.6□	10773□□1
□□□□	16.28	2□.68	3177□□3
□□r□□□M□	13.□□	25.55	2□.15.00

M□□r□□□□□□□□□□□□□□2312□00.00			
M□□r□□□□□□	□r□□	□□□□ □	□□□ □□□□□□□□□ □
□□□□□□ □ □□	0.00	0.21	□0.56
□□ □□□□□ □□□	61.3□	111.32	10666.73
□□□□	15.77	31.7□	31□8.25
□□r□□□M□	13.65	26.68	238□□□5

M□□r□□□□□□□□□□□□□□2311□50.00			
M□□r□□□□□□	□r□□	□□□□ □	□□□ □□□□□□□□□ □
□□□□□□ □ □□	0.22	0.5□	□0.36
□□ □□□□□ □□□	58.83	11□.5□	10555□□1
□□□□	18.57	32.76	3116□□7
□□r□□□M□	15.16	25.66	2362.77

9

9

PROJECT NO: 1023-00-72	HWY: IH 94	COUNTY: JACKSON	CROSS SECTIONS: IH 94 EB	SHEET	E

FILE NAME : N:\PDS\C3D\10230002\SHEETSPLAN\EAST BOUND C3D 2014\090203-XS-IH94-JC-EB- 2265+00 - 2330+00.DWG
LAYOUT NAME - 03 - (34)

PLOT DATE : 10/20/2014 10:12 AM PLOT BY : ANDRITSCH, ERIC R PLOT NAME : PLOT SCALE : 1:20_XREF

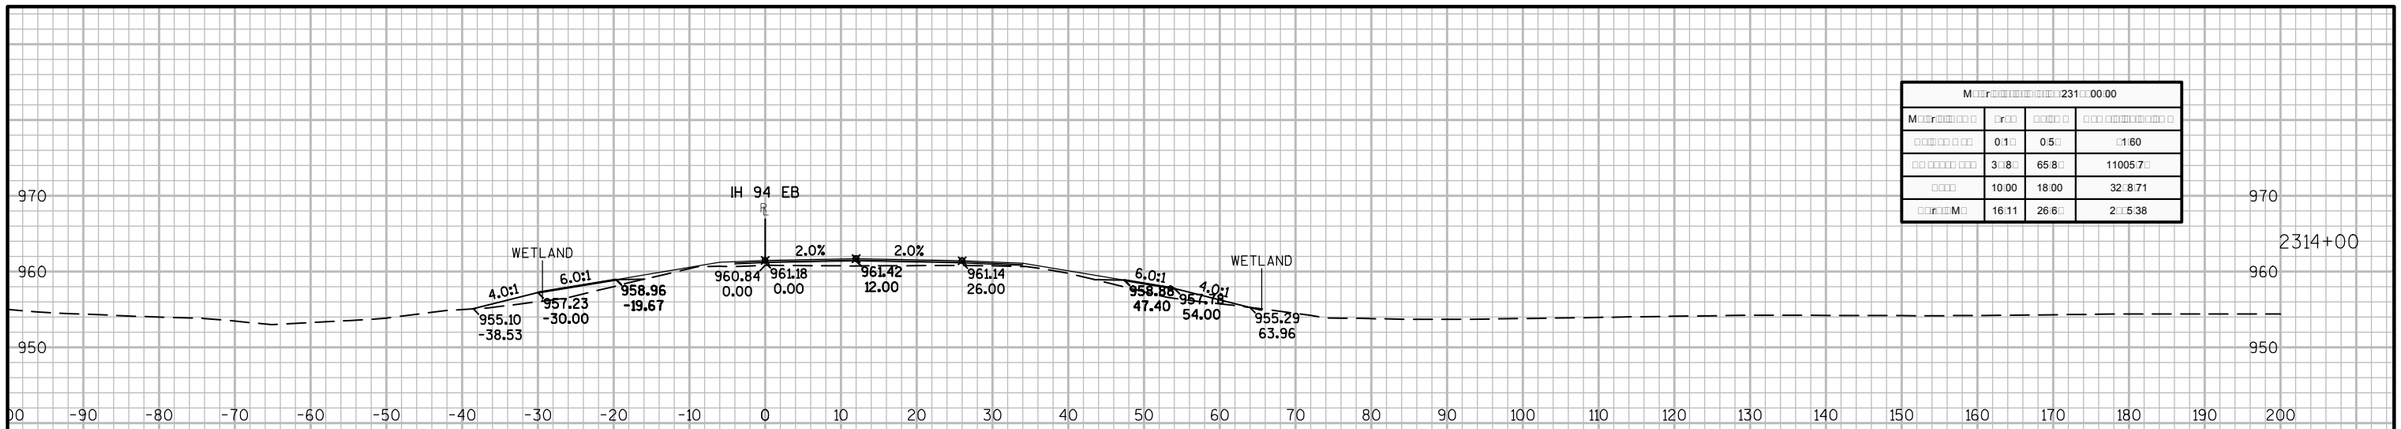

M□□r□□□□□□□□□□□□□□□□□□□231□□00.00			
M□□r□□□□ □ □□	□r□□	□□□□ □	□ □□ □□□□□□□□□□ □
□ □□□□□ □ □□	0□1□	0□5□	□1□60
□□ □□□□□ □□□	3□□8□	65□8□	11005□7□
□□□□	10□00	18□00	32□8□71
□□r□□□M□	16□11	26□6□	2□□5□38

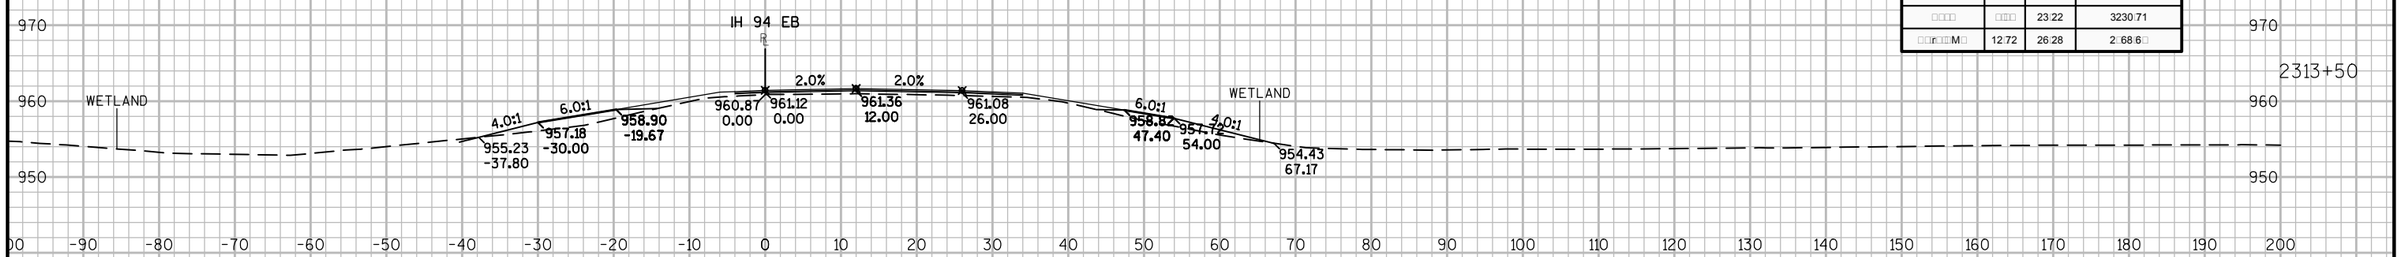

M□□r□□□□□□□□□□□□□□□□□□2313□50.00			
M□□r□□□□ □ □□	□r□□	□□□□ □	□ □□ □□□□□□□□□□ □
□ □□□□□ □ □□	0□□□	0□□5	□1□02
□□ □□□□□ □□□	36□27	75□12	10□3□□□1
□□□□	□□□□	23□22	3230□71
□□r□□□M□	12□72	26□28	2□68□6□

M□□r□□□□□□□□□□□□□□□□□□2313□00.00			
M□□r□□□□ □ □□	□r□□	□□□□ □	□ □□ □□□□□□□□□□ □
□ □□□□□ □ □□	0.00	0□00	□0□56
□□ □□□□□ □□□	□□86	□1□38	1086□7□□
□□□□	15□6□	2□□56	3207□□□
□□r□□□M□	15□66	27□1	2□□2□□1

9

9

PROJECT NO: 1023-00-72	HWY: IH 94	COUNTY: JACKSON	CROSS SECTIONS: IH 94 EB	SHEET	E

FILE NAME : N:\PDS\C3D\10230002\SHEETSPLAN\EAST BOUND C3D 2014\090203-XS-IH94-JC-EB- 2265+00 - 2330+00.DWG
LAYOUT NAME - 03 - (35)
PLOT DATE : 10/20/2014 10:12 AM PLOT BY : ANDRITSCH, ERIC R PLOT NAME : PLOT SCALE : 1:20_XREF

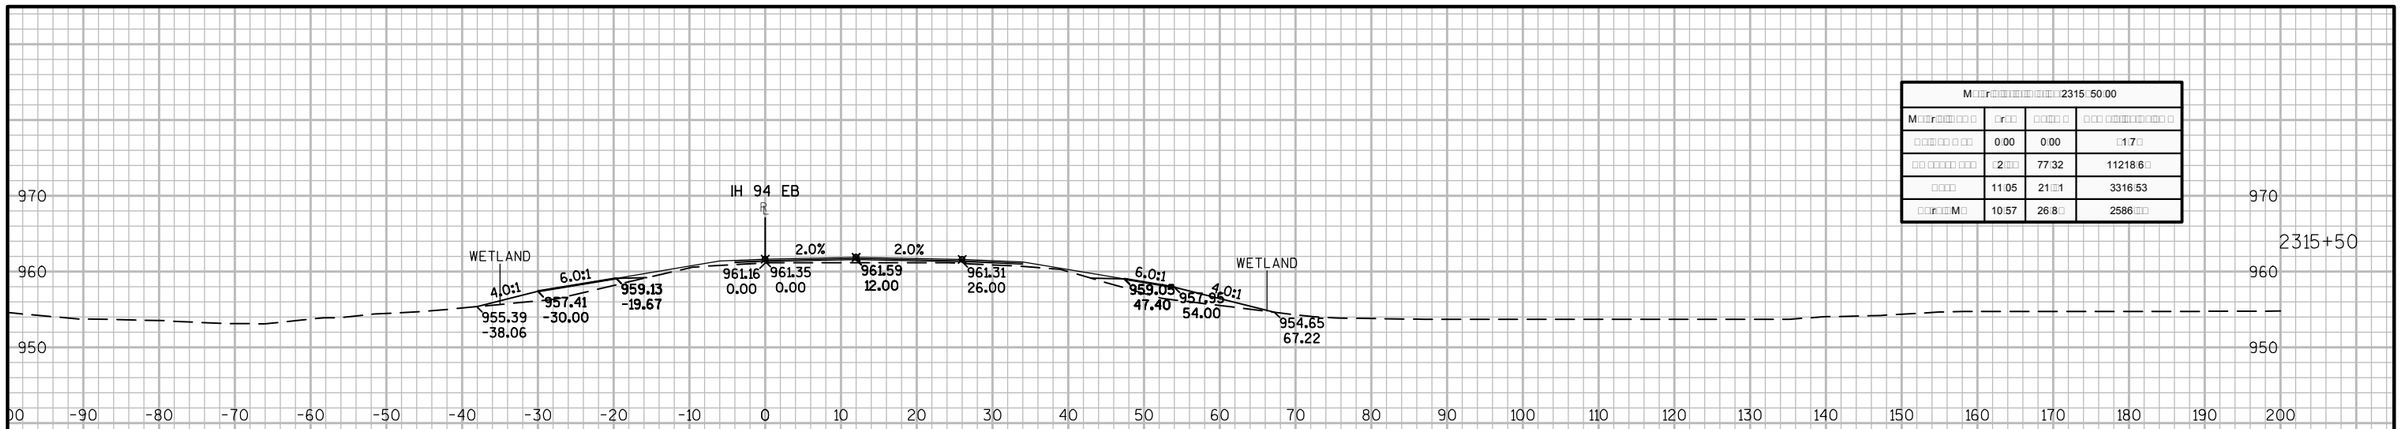

M□□r□□□□□□□□□□□□□2315: 50.00			
M□□r□□□ □□□ □	□r□□	□:□□□ □	□:□□ □□□□□□□□□□ □
□□□□□□ □ □□	0.00	0:00	□.7□
□□ □□□□□ □□□	□.2□□	77:32	11218.6□
□□□□	11.05	21:□1	3316.53
□□r□□M□	10.57	26:8□	2586.□□

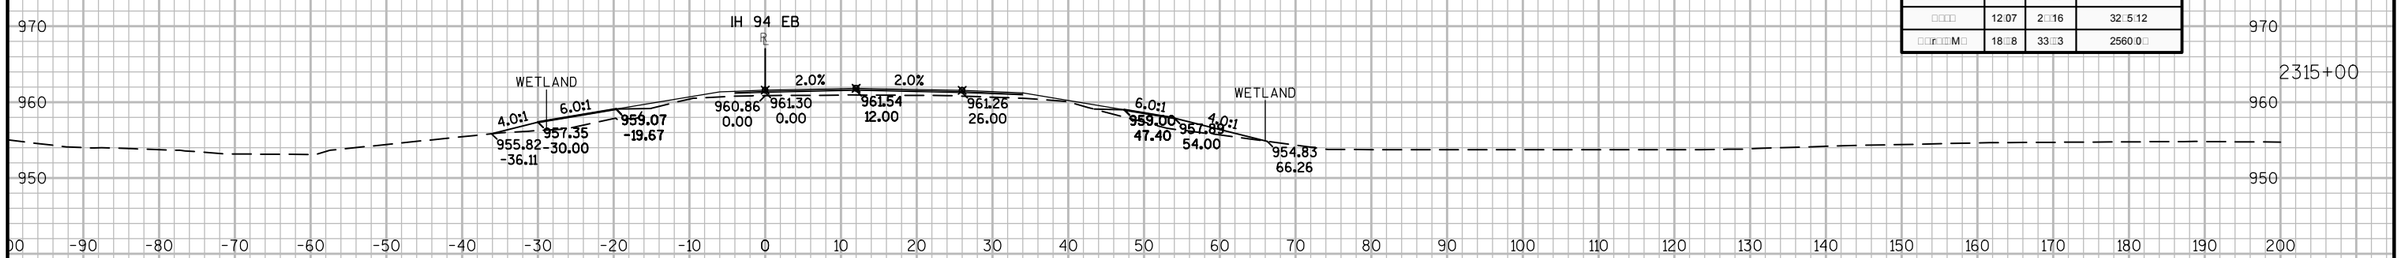

M□□r□□□□□□□□□□□□□2315: 00.00			
M□□r□□□ □□□ □	□r□□	□:□□□ □	□:□□ □□□□□□□□□□ □
□□□□□□ □ □□	0.00	0:00	□.7□
□□ □□□□□ □□□	□:0.56	70:□7	111:□1.37
□□□□	12.07	2:□16	32:□5.12
□□r□□M□	18:□8	33:□3	2560.0□

M□□r□□□□□□□□□□□□□231□□ 50.00			
M□□r□□□ □□□ □	□r□□	□:□□□ □	□:□□ □□□□□□□□□□ □
□□□□□□ □ □□	0.00	0:13	□.7□
□□ □□□□□ □□□	35:5□	65:17	11070.□1
□□□□	1□:02	22:25	3270.□6
□□r□□M□	17:62	31:□3	2526.61

9

9

PROJECT NO: 1023-00-72	HWY: IH 94	COUNTY: JACKSON	CROSS SECTIONS: IH 94 EB	SHEET	E

FILE NAME : N:\PDS\C3D\10230002\SHEETSPLAN\EAST BOUND C3D 2014\090203-XS-IH94-JC-EB- 2265+00 - 2330+00.DWG
LAYOUT NAME - 03 - (36)

PLOT DATE : 10/20/2014 10:12 AM PLOT BY : ANDRITSCH, ERIC R PLOT NAME : PLOT SCALE : 1:20_XREF

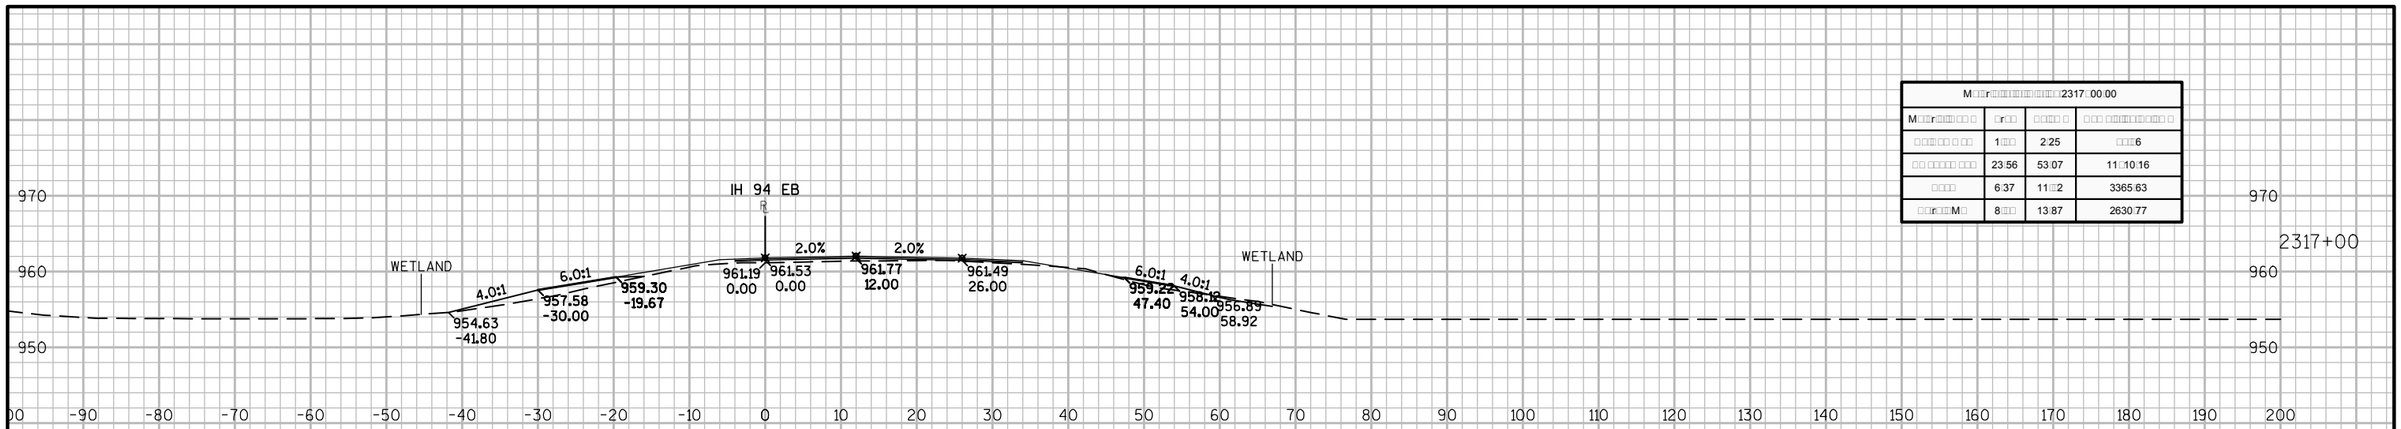

M□□r□□□□□□□□□□□□□□2317□00.00			
M□□r□□□□ □ □□	□r□□	□.□□□ □	□.□□ □□□□□□□□□□ □
□.□□□□□ □ □□	1□□□	2.25	□.□□6
□□ □□□□□ □□□	23.56	53.07	11□.10.16
□.□□□	6.37	11□.2	3365.63
□□r□.□□M□	8.□□	13.87	2630.77

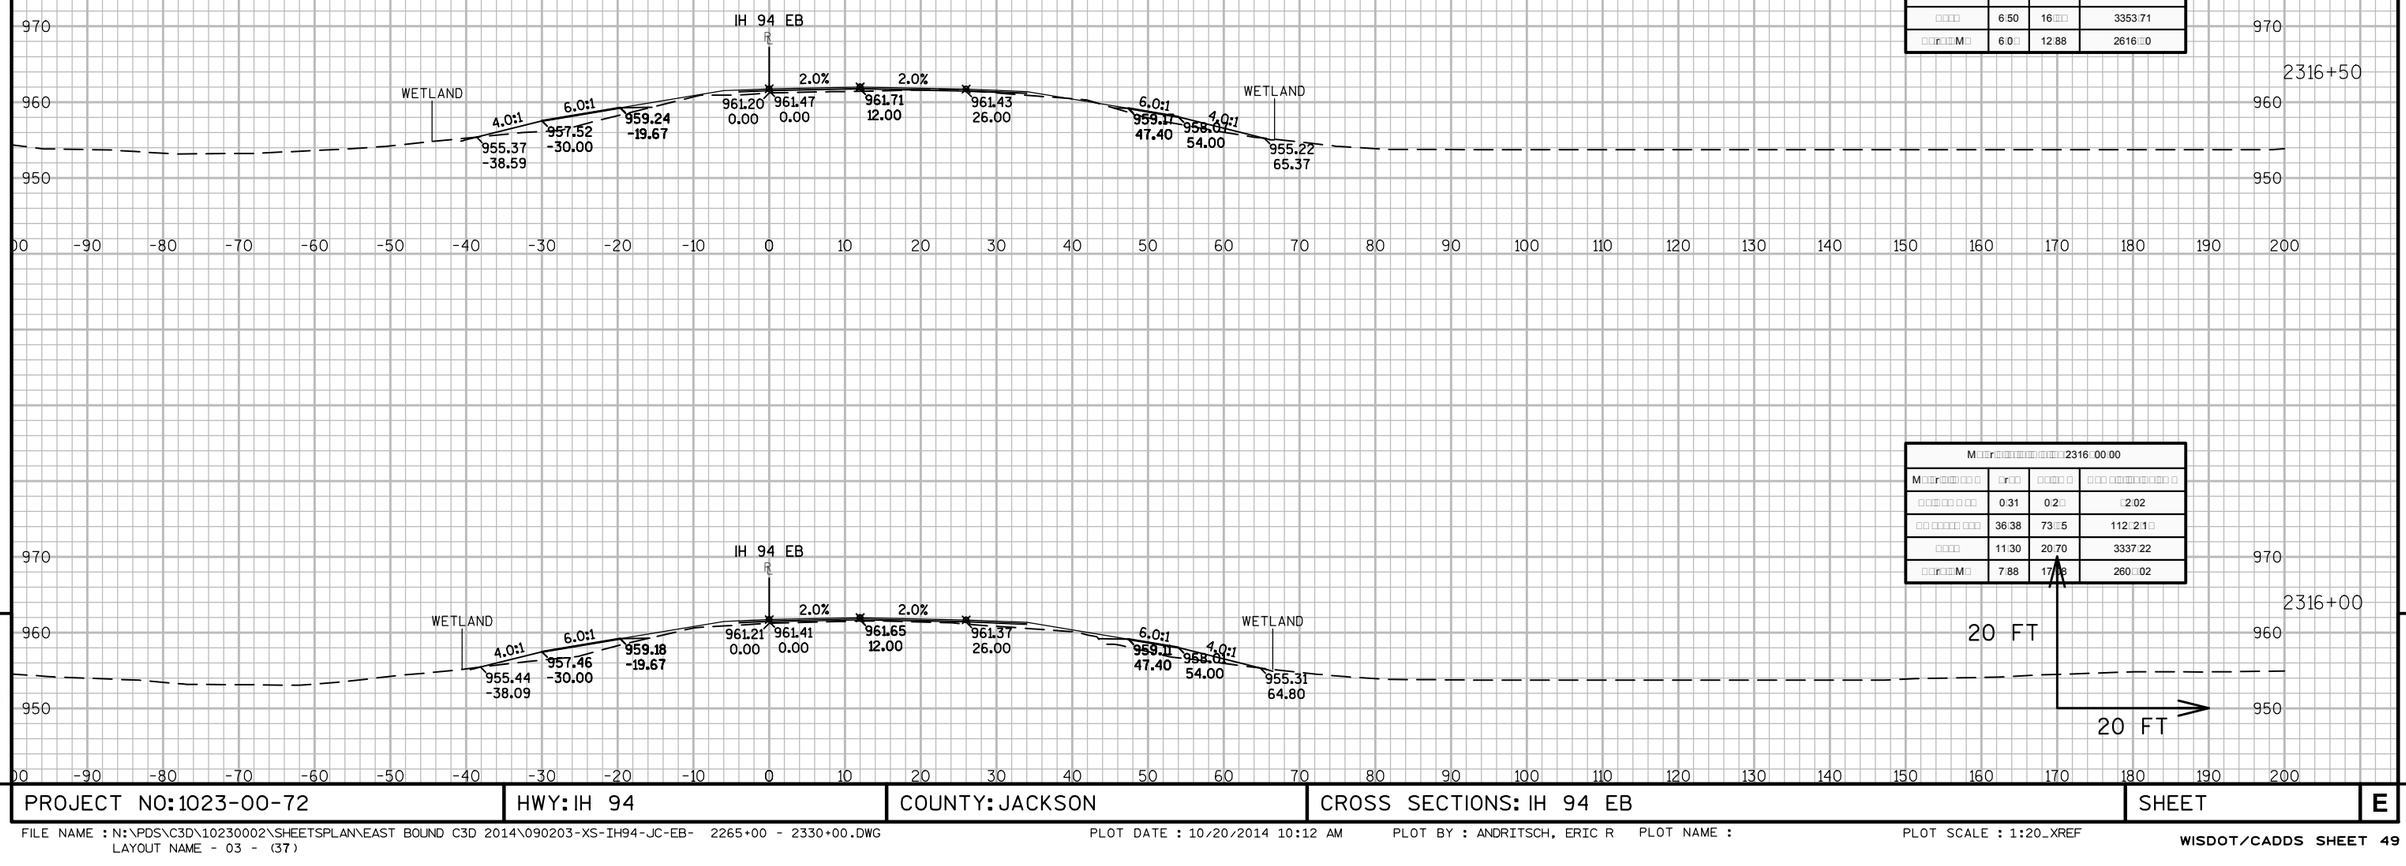

M□□r□□□□□□□□□□□□□□2316□50.00			
M□□r□□□□ □ □□	□r□□	0.□□	0.6□	□.2.71
□.□□□□□ □ □□	33.76	6.□□□	11357.08
□.□□□	6.50	16.□□	3353.71
□□r□.□□M□	6.0□	12.88	2616.□0

M□□r□□□□□□□□□□□□□□2316□00.00			
M□□r□□□□ □ □□	□r□□	□.□□□ □	□.□□ □□□□□□□□□□ □
□.□□□□□ □ □□	0.31	0.2□	□.2.02
□□ □□□□□ □□□	36.38	73.□5	112□.2.1□
□.□□□	11.30	20.70	3337.22
□□r□.□□M□	7.88	17.□8	260.□02

9

9

PROJECT NO: 1023-00-72	HWY: IH 94	COUNTY: JACKSON	CROSS SECTIONS: IH 94 EB	SHEET	E

FILE NAME : N:\PDS\C3D\10230002\SHEETSPLAN\EAST BOUND C3D 2014\090203-XS-IH94-JC-EB- 2265+00 - 2330+00.DWG
LAYOUT NAME - 03 - (37)
PLOT DATE : 10/20/2014 10:12 AM PLOT BY : ANDRITSCH, ERIC R PLOT NAME : PLOT SCALE : 1:20_XREF

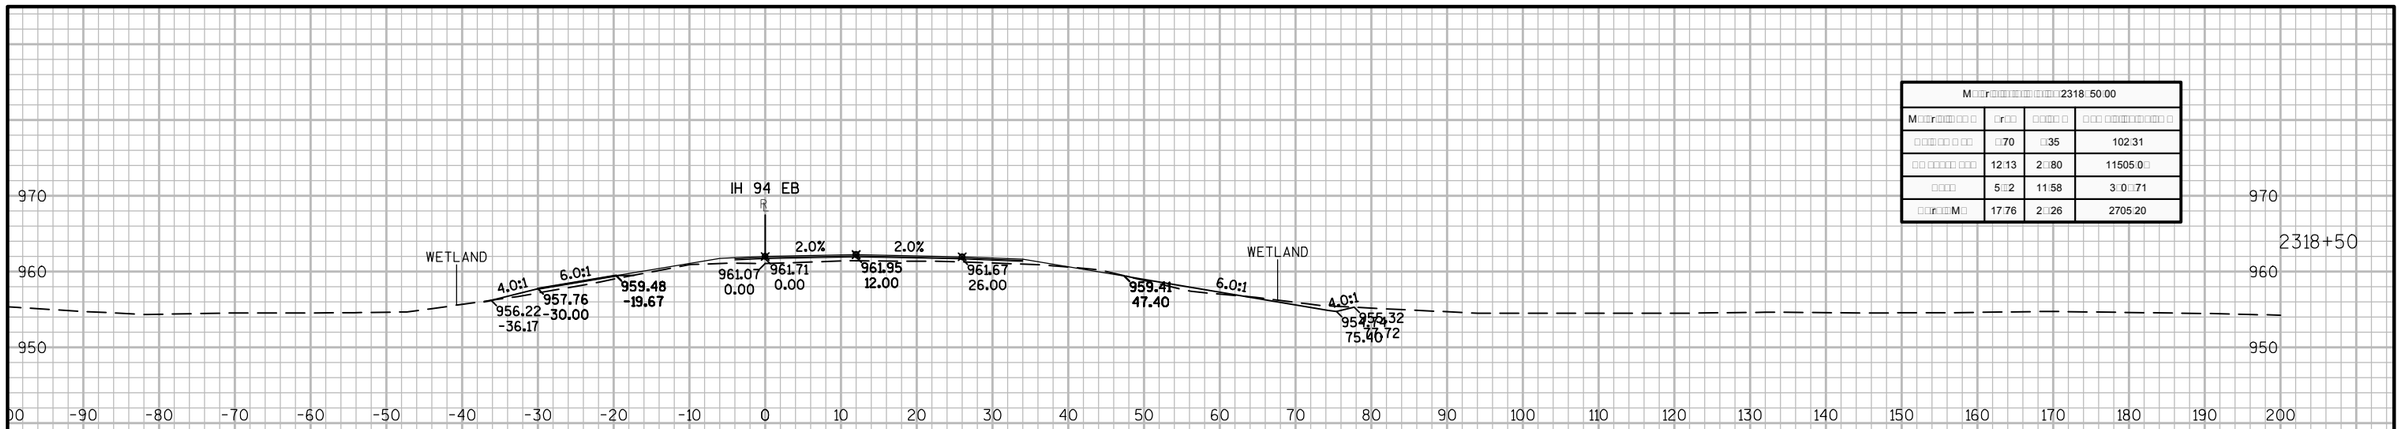

M□□r□□□□□□□□□□□□□□□□2318□50.00			
M□□r□□□□□□ □ □□	□r□□	□□□□ □	□□□ □□□□□□□□□□ □
□□□□□□ □ □□	□70	□35	102□31
□□ □□□□□□ □□□	12□13	2□□80	11505□0□
□□□□	5□□2	11□58	3□0□□71
□□r□□M□	17□76	2□□26	2705□20

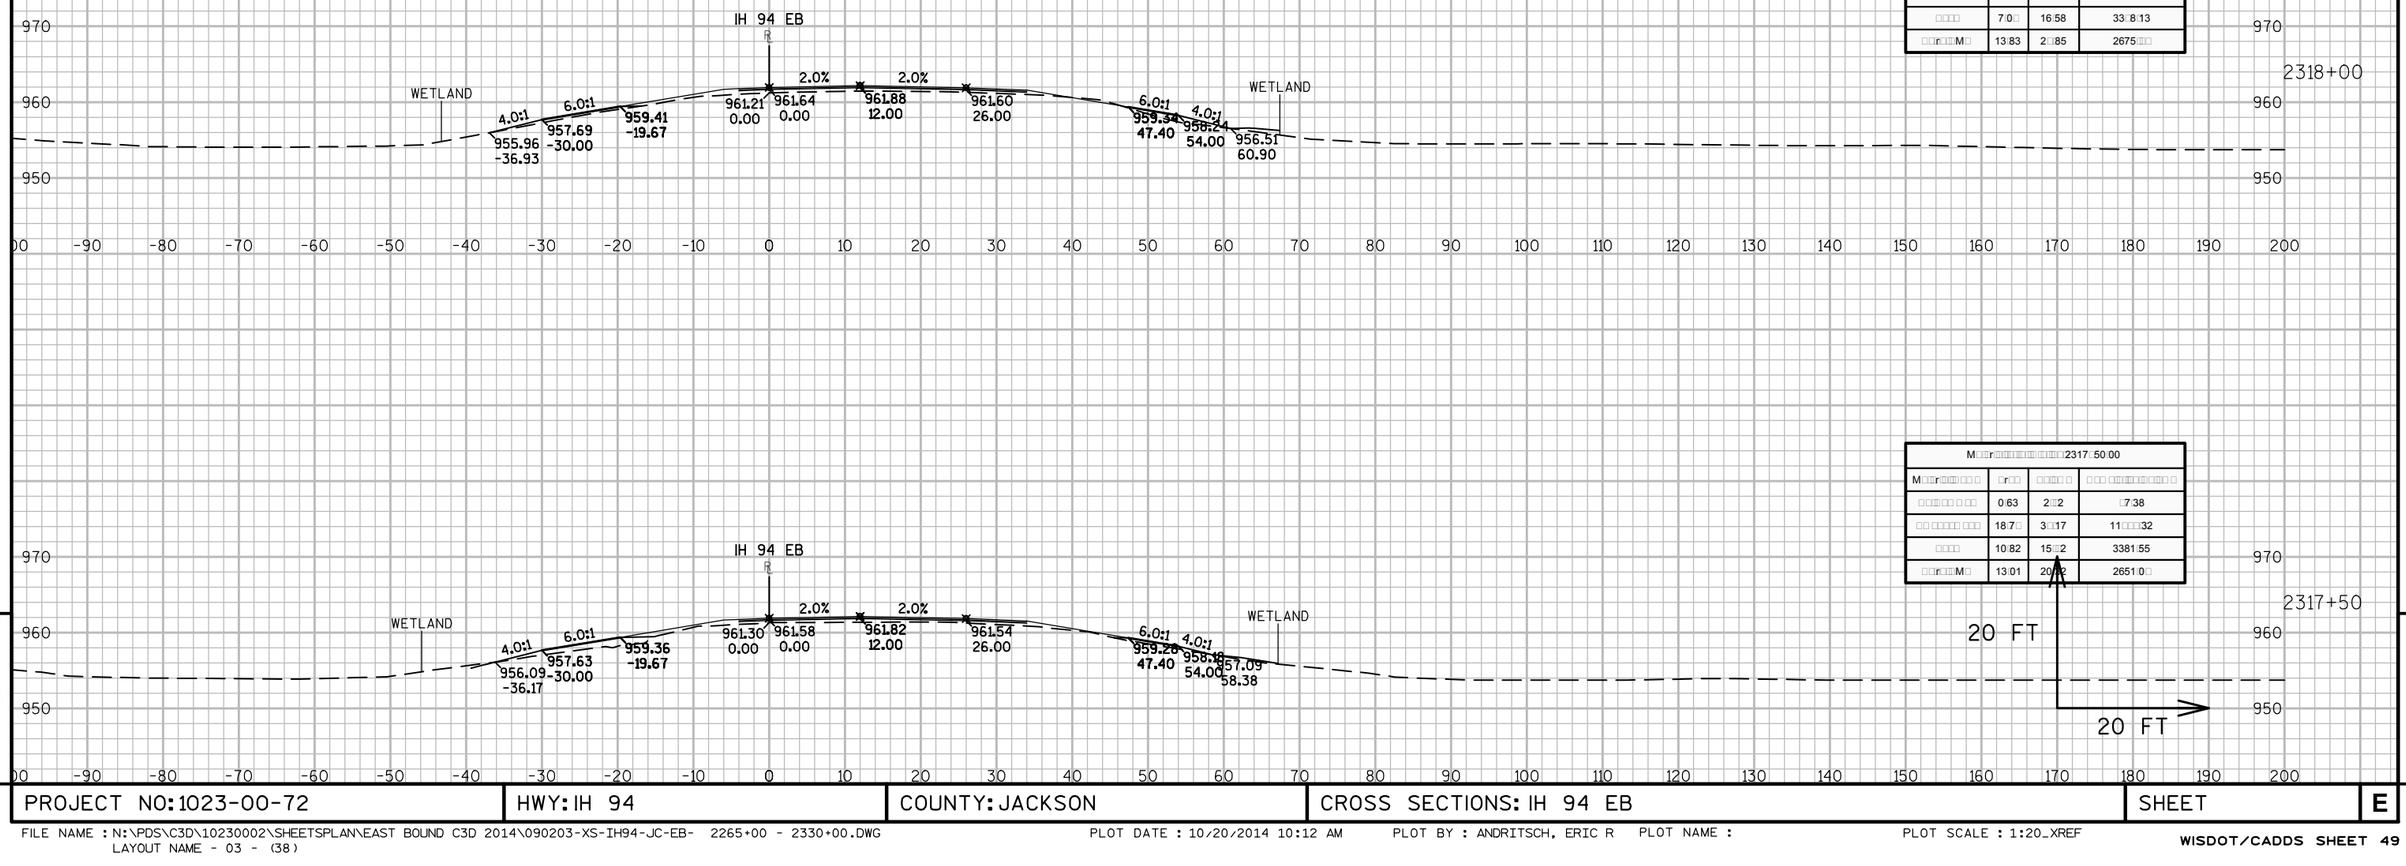

M□□r□□□□□□□□□□□□□□□□2318□00.00			
M□□r□□□□□□ □ □□	□r□□	□□□□ □	□□□ □□□□□□□□□□ □
□□□□□□ □ □□	0□00	0□58	□7□□6
□□ □□□□□□ □□□	1□□66	30□□2	11□80□2□
□□□□	7□0□	16□58	33□8□13
□□r□□M□	13□83	2□□85	2675□□□

M□□r□□□□□□□□□□□□□□□□2317□50.00			
M□□r□□□□□□ □ □□	□r□□	□□□□ □	□□□ □□□□□□□□□□ □
□□□□□□ □ □□	0□63	2□□2	□7□38
□□ □□□□□□ □□□	18□7□	3□□17	11□□□32
□□□□	10□82	15□□2	3381□55
□□r□□M□	13□01	20□□	2651□0□

9

9

PROJECT NO: 1023-00-72	HWY: IH 94	COUNTY: JACKSON	CROSS SECTIONS: IH 94 EB	SHEET	E

FILE NAME : N:\PDS\C3D\10230002\SHEETSPLAN\EAST BOUND C3D 2014\090203-XS-IH94-JC-EB- 2265+00 - 2330+00.DWG
LAYOUT NAME - 03 - (38)

PLOT DATE : 10/20/2014 10:12 AM PLOT BY : ANDRITSCH, ERIC R PLOT NAME : PLOT SCALE : 1:20_XREF

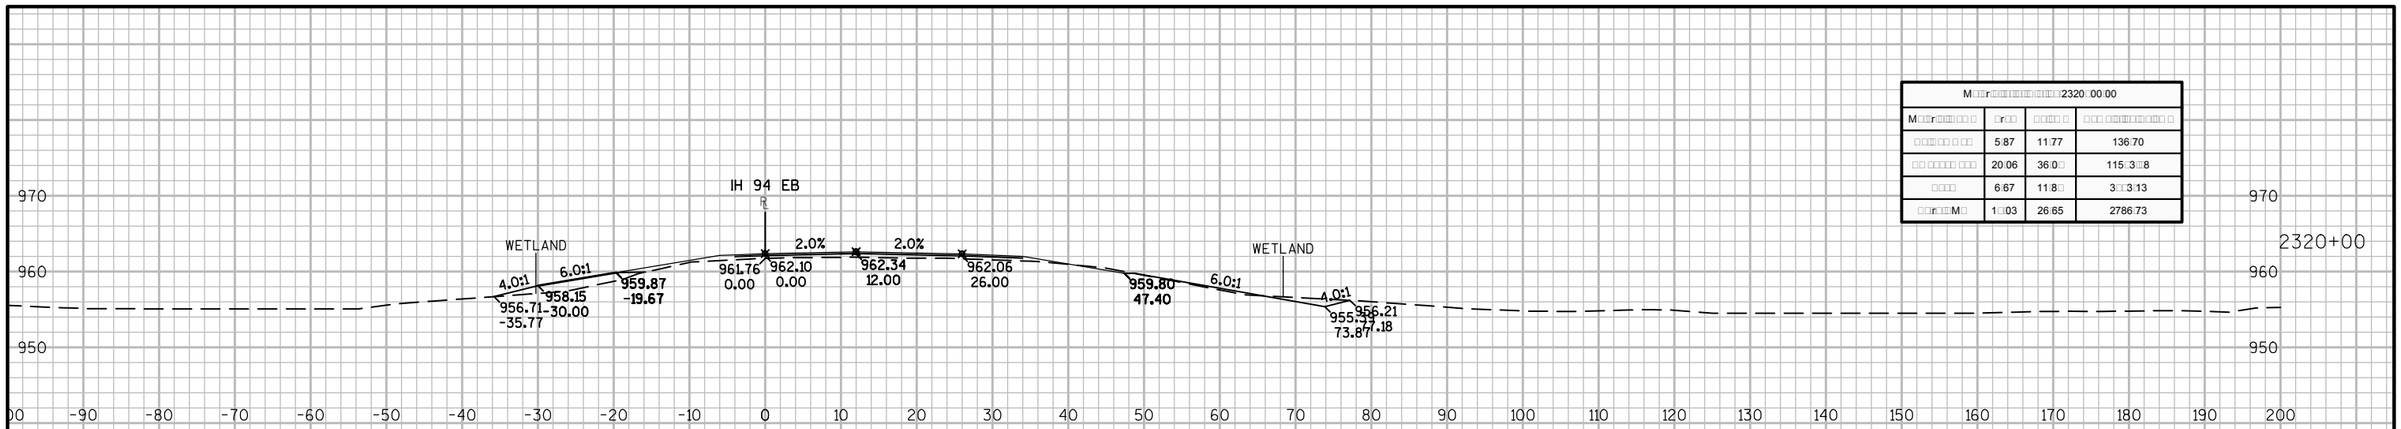

M□□r□□□□□□□□□□□□□2320□00:00			
M□□r□□□□ □□	□r□□	□□□□ □	□□□ □□□□□□□□□ □
□□□□□□ □ □□	5□87	11□77	136□70
□□ □□□□□ □□□	20□06	36□0□	115□3□□8
□□□□	6□67	11□8□	3□□3□13
□□r□□M□	1□□03	26□65	2786□73

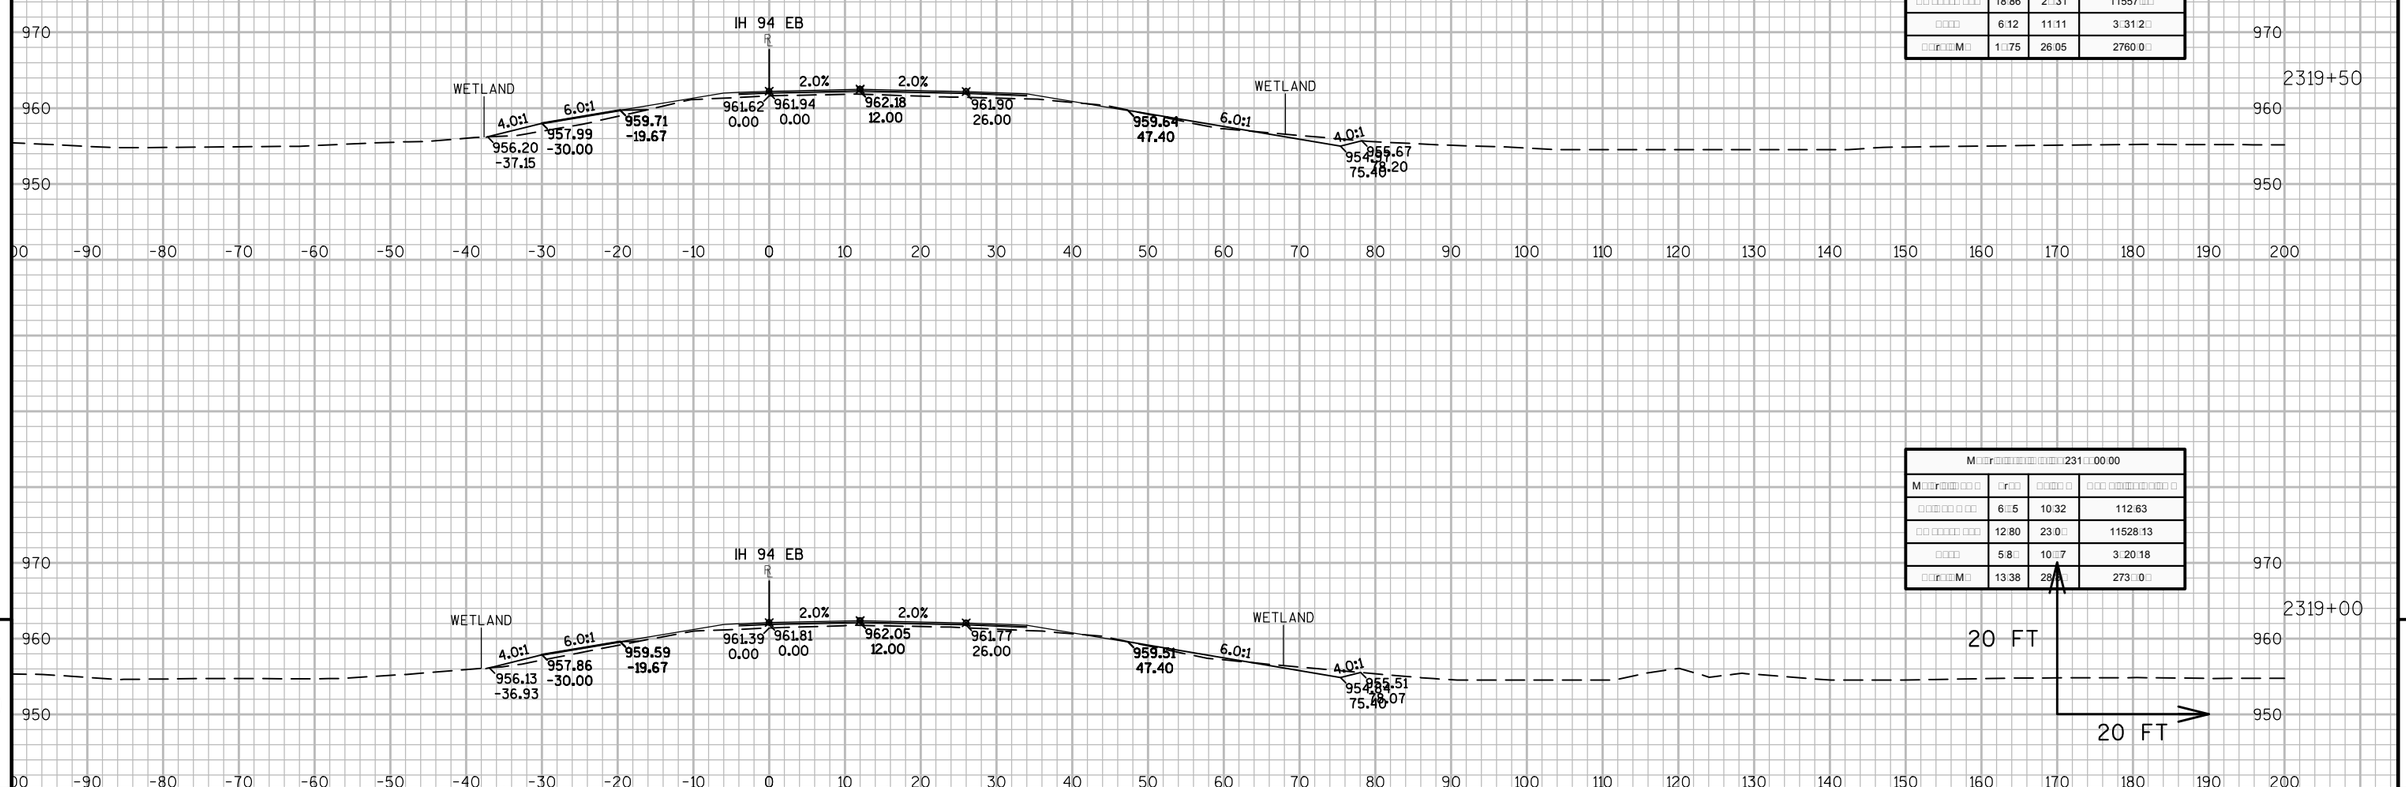

M□□r□□□□□□□□□□□□□231□□50:00			
M□□r□□□□ □□	□r□□	□□□□ □	□□□ □□□□□□□□□ □
□□□□□□ □ □□	6□83	12□30	12□□□3
□□ □□□□□ □□□	18□86	2□□31	11557□□□
□□□□	6□12	11□11	3□31□2□
□□r□□M□	1□□75	26□05	2760□0□

M□□r□□□□□□□□□□□□□231□□00:00			
M□□r□□□□ □□	□r□□	□□□□ □	□□□ □□□□□□□□□ □
□□□□□□ □ □□	6□□5	10□32	112□63
□□ □□□□□ □□□	12□80	23□0□	11528□13
□□□□	5□8□	10□□7	3□20□18
□□r□□M□	13□38	28□□	273□□0□

9

9

PROJECT NO: 1023-00-72	HWY: IH 94	COUNTY: JACKSON	CROSS SECTIONS: IH 94 EB	SHEET	E

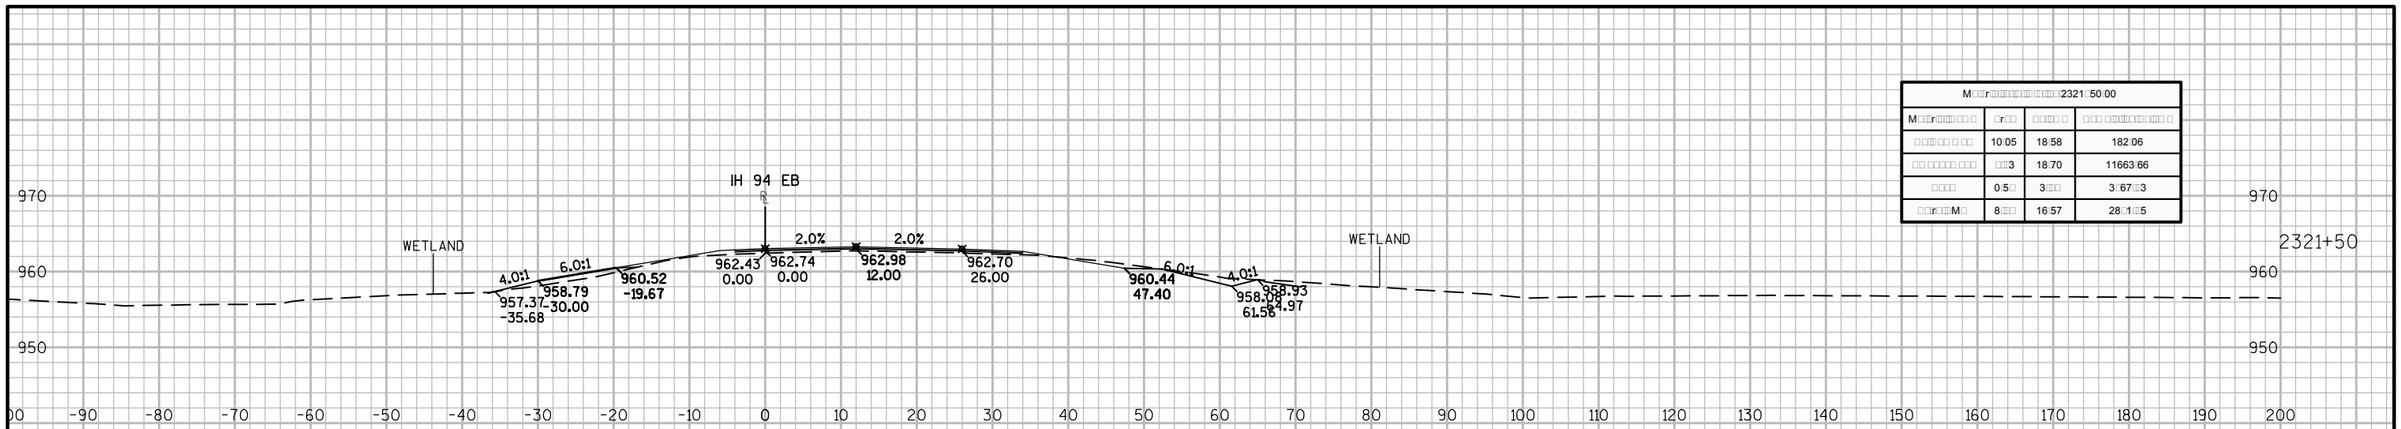

M□□r□□□□□□□□□□□□□□□□2321□50.00			
M□□r□□□□□□□ □□ □	□r□□	□□□□ □	□□□ □□□□□□□□□□ □
□□□□□□ □ □□	10:05	18:58	182.06
□□ □□□□□□ □□□	□□3	18:70	11663.66
□□□□	0:5□	3:□□	3:67□□3
□□r□□□M□	8□□	16:57	28□1□□5

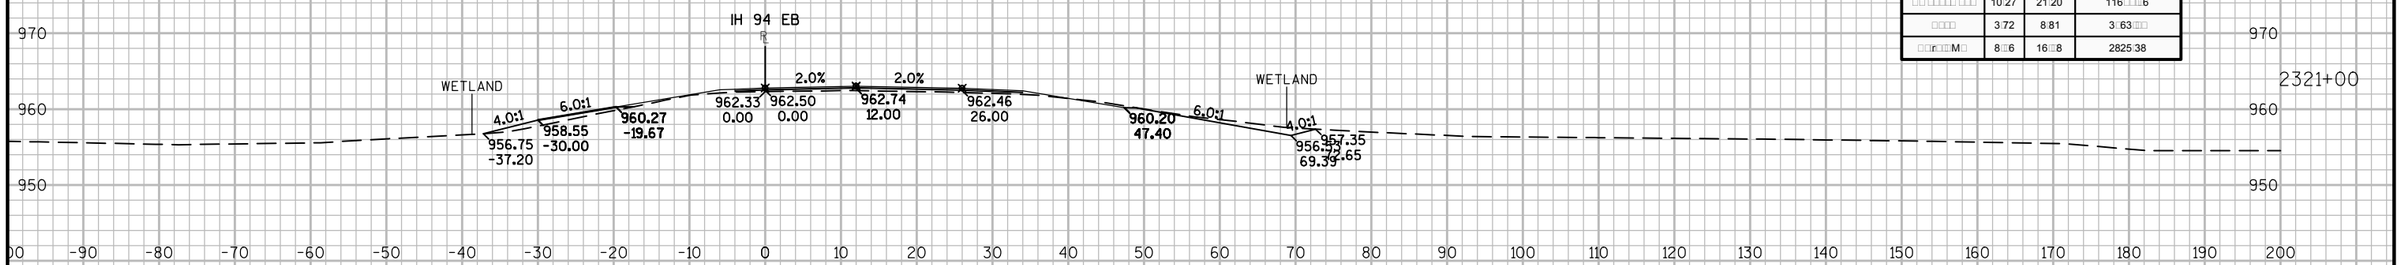

M□□r□□□□□□□□□□□□□□□□2321□00.00			
M□□r□□□□□□□ □□ □	□r□□	□□□□ □	□□□ □□□□□□□□□□ □
□□□□□□ □ □□	10:01	15:31	163.□□
□□ □□□□□□ □□□	10:27	21:20	116□□□6
□□□□	3:72	8:81	3:63□□
□□r□□□M□	8□6	16□8	2825.38

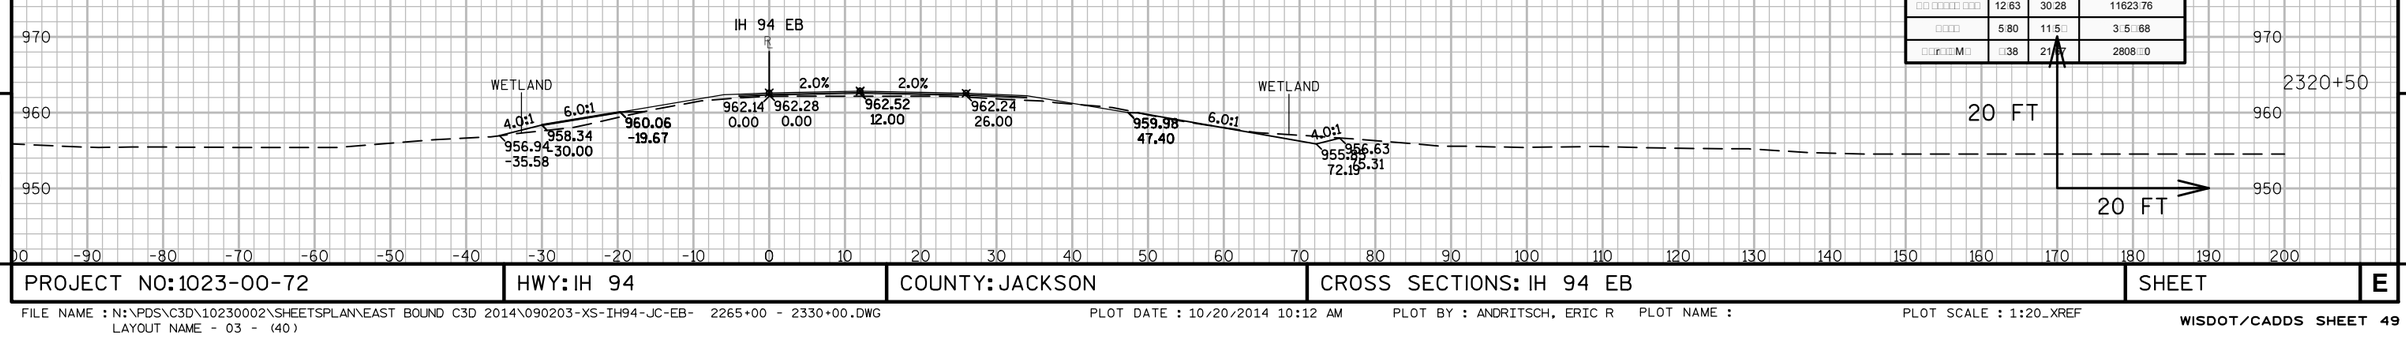

M□□r□□□□□□□□□□□□□□□□2320□50.00			
M□□r□□□□□□□ □□ □	□r□□	□□□□ □	□□□ □□□□□□□□□□ □
□□□□□□ □ □□	6:52	11□8	1□8:18
□□ □□□□□□ □□□	12:63	30:28	11623.76
□□□□	5:80	11:5□	3:5□68
□□r□□□M□	□38	21□7	2808□0

9

9

PROJECT NO: 1023-00-72	HWY: IH 94	COUNTY: JACKSON	CROSS SECTIONS: IH 94 EB	SHEET	E

FILE NAME : N:\PDS\C3D\10230002\SHEETSPLAN\EAST BOUND C3D 2014\090203-XS-IH94-JC-EB- 2265+00 - 2330+00.DWG
LAYOUT NAME - 03 - (40)
PLOT DATE : 10/20/2014 10:12 AM PLOT BY : ANDRITSCH, ERIC R PLOT NAME : PLOT SCALE : 1:20_XREF

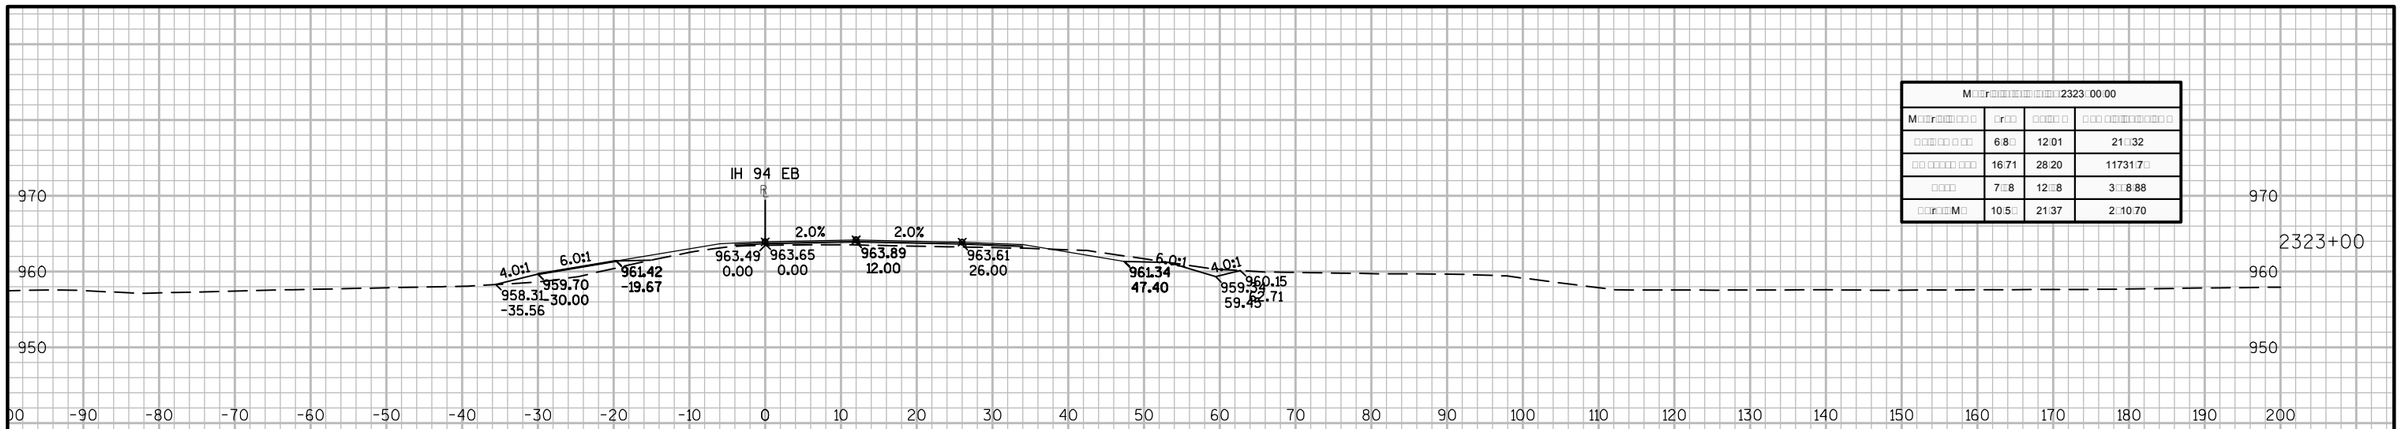

M□□r□□□□□□□□□□□□□□□2323□00.00			
M□□r□□□□□□□ □	□r□□	□□□□ □	□□□ □□□□□□□□□□ □
□□□□□□ □ □□	6□8□	12□01	21□□32
□□ □□□□□□ □□□	16□71	28□20	11731□7□
□□□□	7□□8	12□□8	3□□8□88
□□r□□□M□	10□5□	21□37	2□10□70

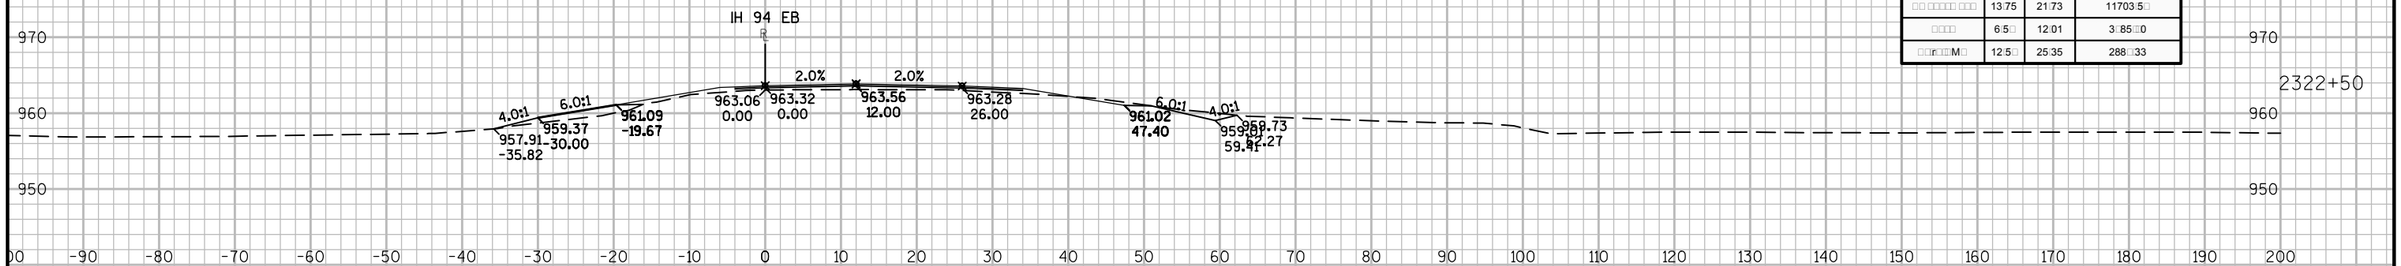

M□□r□□□□□□□□□□□□□□□2322□50.00			
M□□r□□□□□□□ □	□r□□	□□□□ □	□□□ □□□□□□□□□□ □
□□□□□□ □ □□	6□13	10□81	207□32
□□ □□□□□□ □□□	13□75	21□73	11703□5□
□□□□	6□5□	12□01	3□85□□0
□□r□□□M□	12□5□	25□35	288□□33

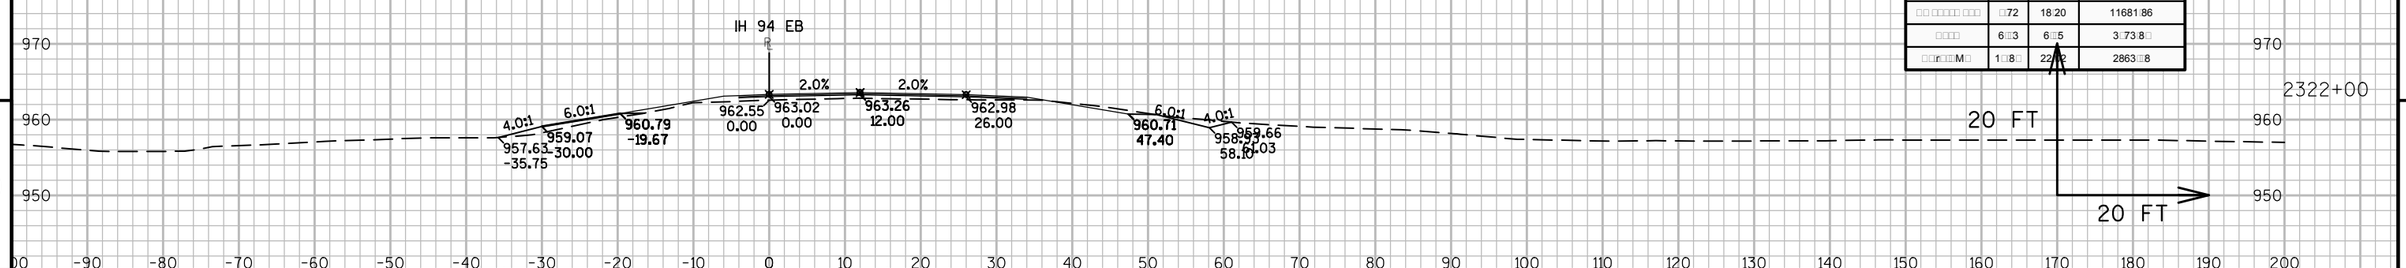

M□□r□□□□□□□□□□□□□□□2322□00.00			
M□□r□□□□□□□ □	□r□□	□□□□ □	□□□ □□□□□□□□□□ □
□□□□□□ □ □□	5□55	1□□□□	1□6□50
□□ □□□□□□ □□□	□72	18□20	11681□86
□□□□	6□□3	6□□5	3□73□8□□
□□r□□□M□	1□□8□	22□□	2863□□8

9

9

PROJECT NO: 1023-00-72	HWY: IH 94	COUNTY: JACKSON	CROSS SECTIONS: IH 94 EB	SHEET	E

FILE NAME : N:\PDS\C3D\10230002\SHEETSPLAN\EAST BOUND C3D 2014\090203-XS-IH94-JC-EB- 2265+00 - 2330+00.DWG
LAYOUT NAME - 03 - (41)
PLOT DATE : 10/20/2014 10:12 AM PLOT BY : ANDRITSCH, ERIC R PLOT NAME : PLOT SCALE : 1:20_XREF

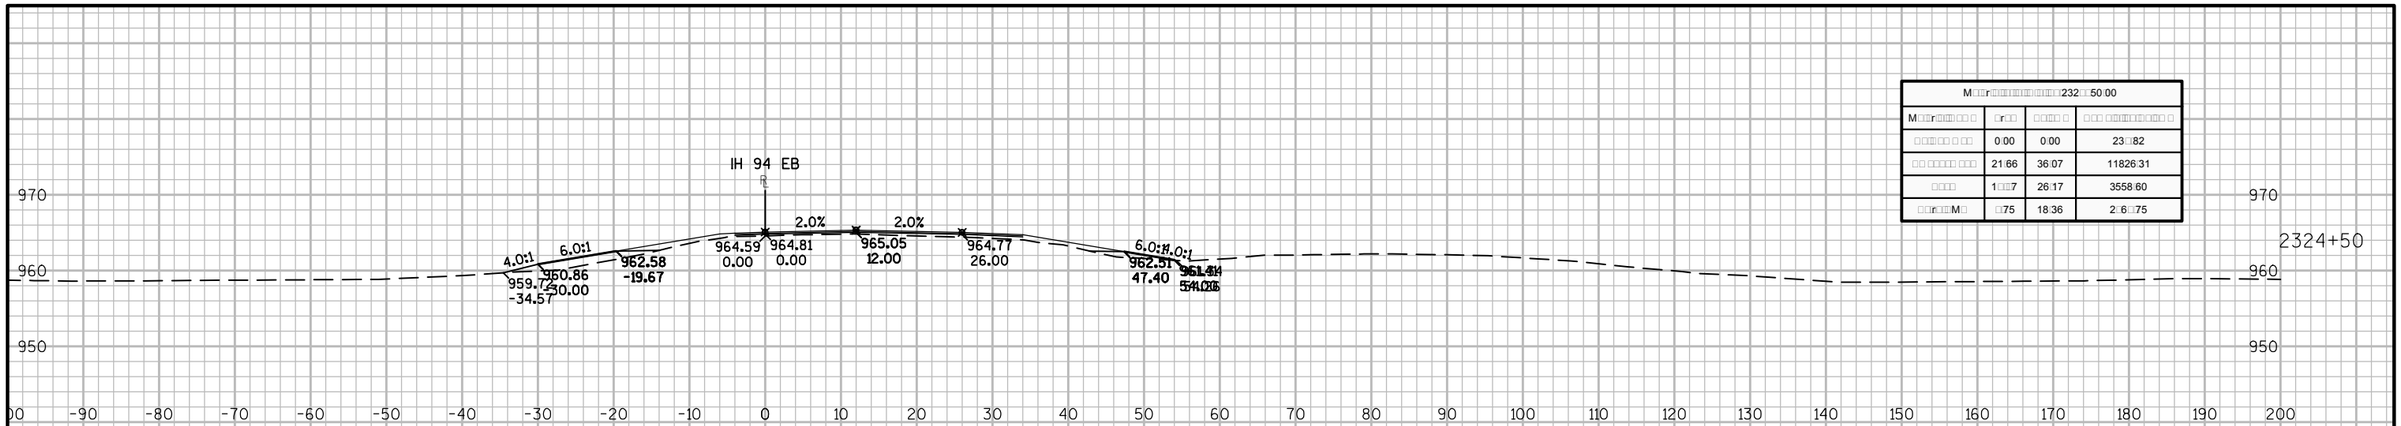

M□□r□□□□□□□□□□□□□□□□232□□50.00			
M□□r□□□□ □□	□r□□	□□□□ □	□□□ □□□□□□□□□□ □
□□□□□□ □ □□	0.00	0.00	23□82
□□ □□□□□ □□□	21.66	36.07	11826.31
□□□□	1□□7	26.17	3558.60
□□r□□□M□	□75	18.36	2□6□75

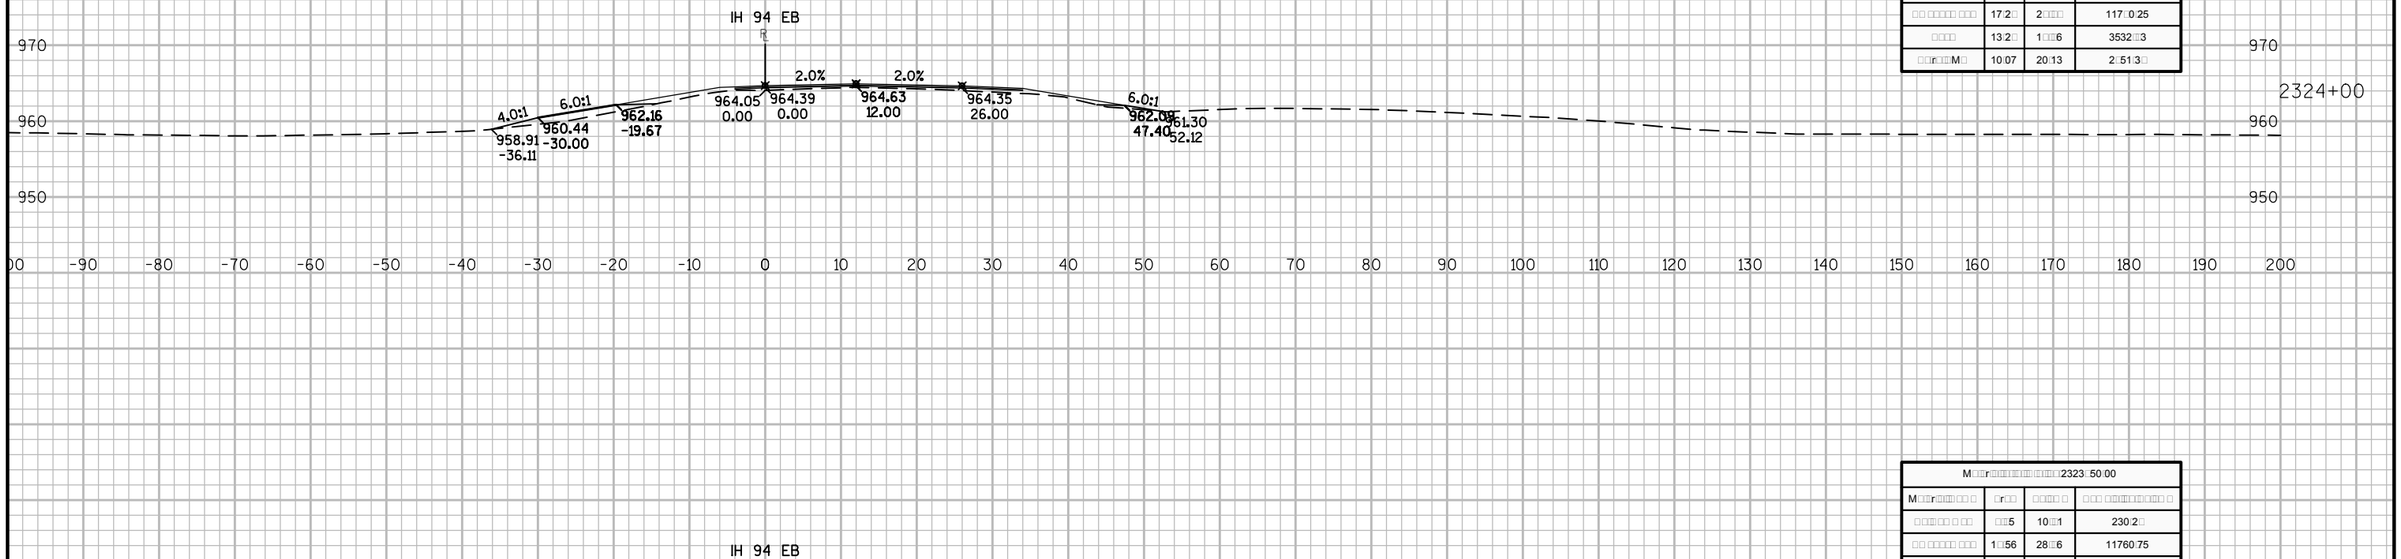

M□□r□□□□□□□□□□□□□□□□232□□00.00			
M□□r□□□□ □□	□r□□	□□□□ □	□□□ □□□□□□□□□□ □
□□□□□□ □ □□	0.00	□58	23□82
□□ □□□□□ □□□	17.2□	2□□□	117□0.25
□□□□	13.2□	1□□6	3532□3
□□r□□□M□	10.07	20.13	2□51.3□

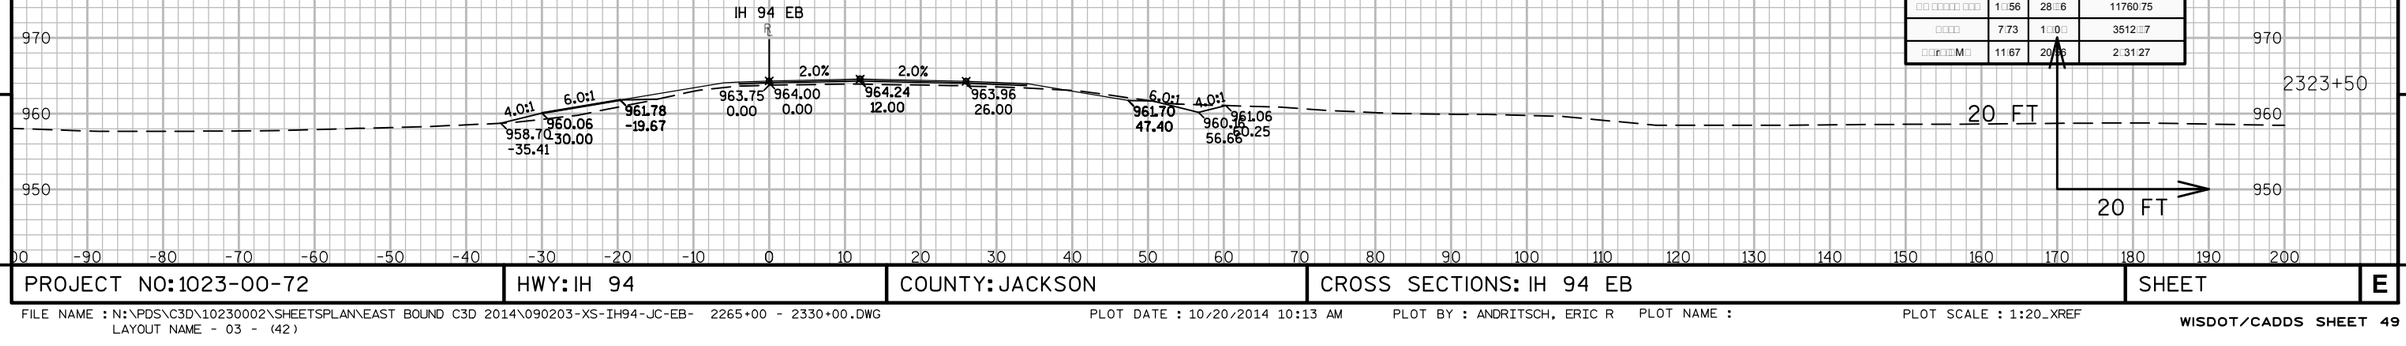

M□□r□□□□□□□□□□□□□□□□2323□50.00			
M□□r□□□□ □□	□r□□	□□□□ □	□□□ □□□□□□□□□□ □
□□□□□□ □ □□	□□5	10□□1	230.2□
□□ □□□□□ □□□	1□56	28□□6	11760.75
□□□□	7.73	1□0□	3512□7
□□r□□□M□	11.67	20.□8	2□31.27

9

9

PROJECT NO: 1023-00-72	HWY: IH 94	COUNTY: JACKSON	CROSS SECTIONS: IH 94 EB	SHEET	E

FILE NAME : N:\PDS\C3D\10230002\SHEETSPLAN\EAST BOUND C3D 2014\090203-XS-IH94-JC-EB- 2265+00 - 2330+00.DWG
LAYOUT NAME - 03 - (42)
PLOT DATE : 10/20/2014 10:13 AM PLOT BY : ANDRITSCH, ERIC R PLOT NAME : PLOT SCALE : 1:20_XREF

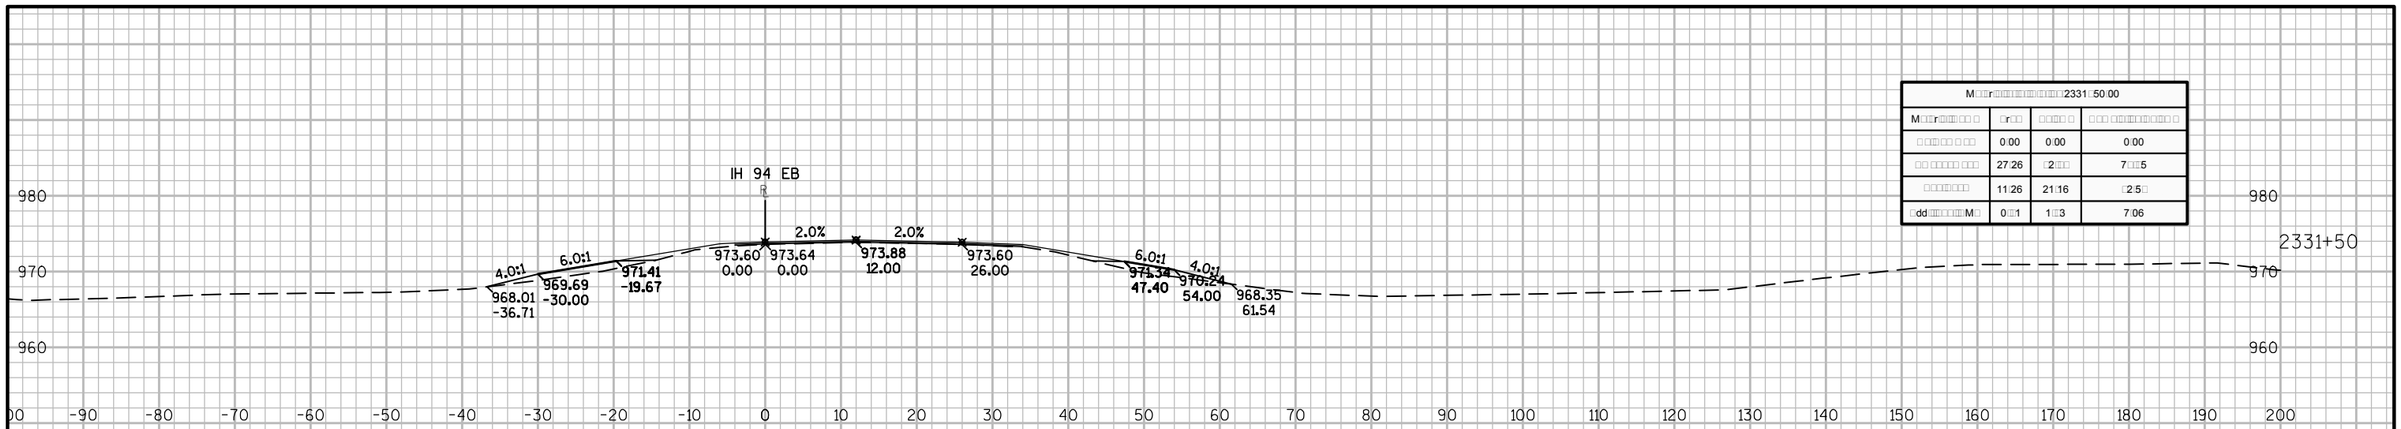

M□□r□□□□□□□□□□□□□□□□2331□50.00			
M□□r□□□□ □ □	□r□□	□ □□□ □	□ □□ □□□□□□□□□□ □
□ □□□□ □ □□	0.00	0.00	0.00
□□ □□□□□ □□□	27.26	□2□□	7□□5
□□□□□□□	11.26	21.16	□2.5□
□dd□□□□□□□M□	0□□1	1□□3	7.06

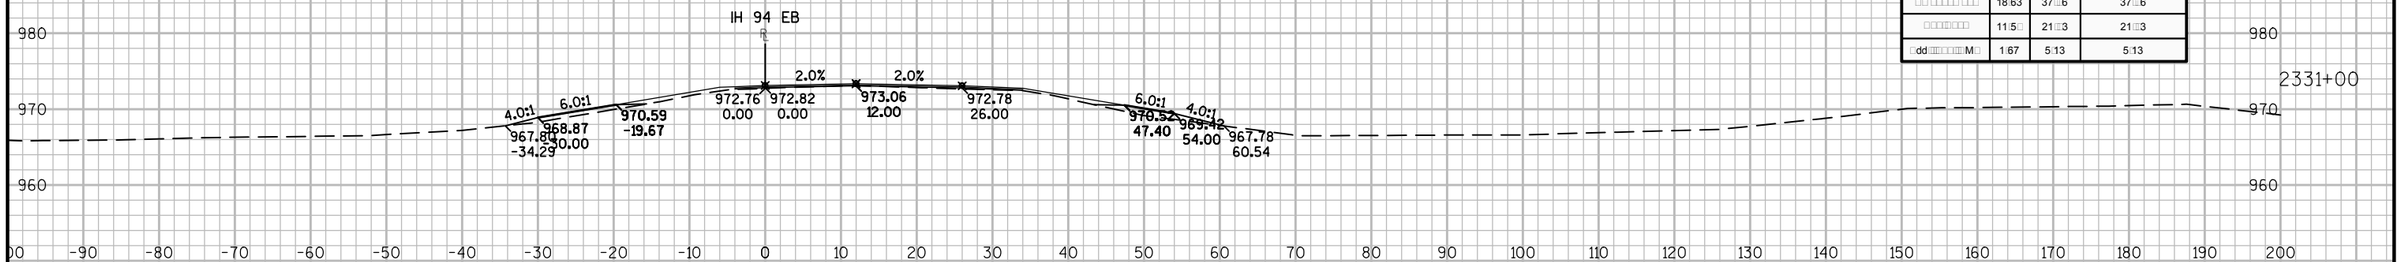

M□□r□□□□□□□□□□□□□□□□2331□00.00			
M□□r□□□□ □ □	□r□□	□ □□□ □	□ □□ □□□□□□□□□□ □
□ □□□□ □ □□	0.00	0.00	0.00
□□ □□□□□ □□□	18.63	37□□6	37□□6
□□□□□□□	11.5□	21□□3	21□□3
□dd□□□□□□□M□	1.67	5.13	5.13

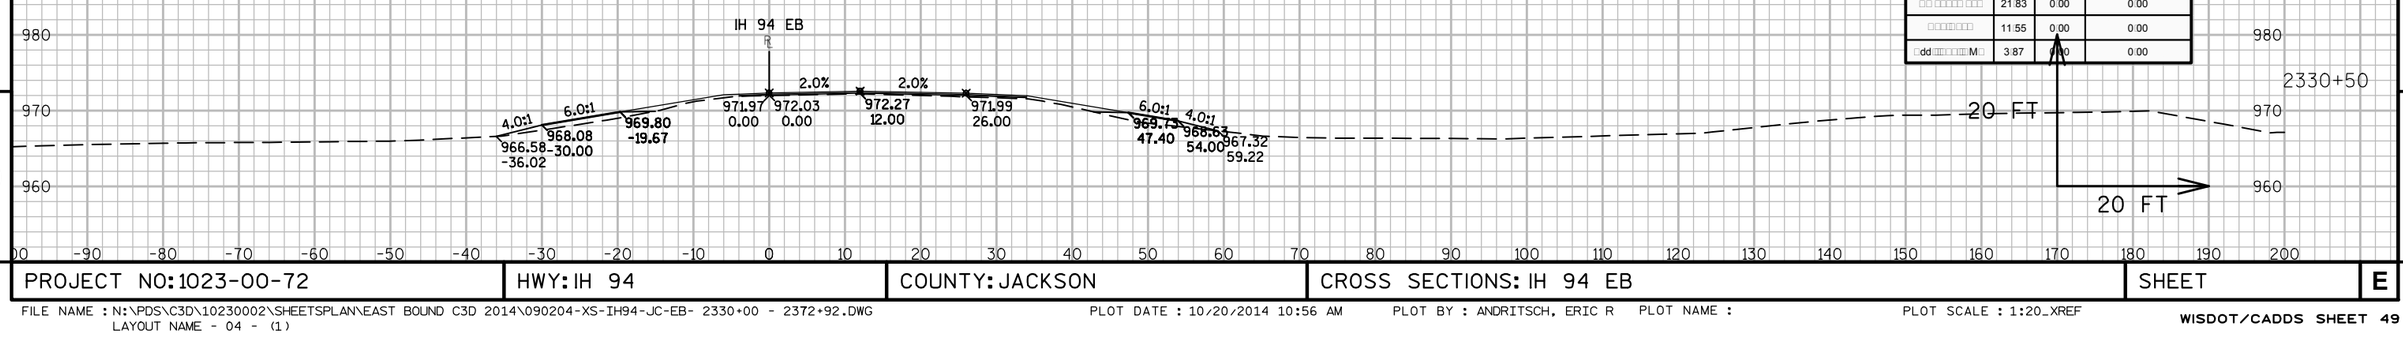

M□□r□□□□□□□□□□□□□□□□2330□50.00			
M□□r□□□□ □ □	□r□□	□ □□□ □	□ □□ □□□□□□□□□□ □
□ □□□□ □ □□	0.00	0.00	0.00
□□ □□□□□ □□□	21.83	0.00	0.00
□□□□□□□	11.55	0.00	0.00
□dd□□□□□□□M□	3.87	0.00	0.00

9

9

PROJECT NO: 1023-00-72	HWY: IH 94	COUNTY: JACKSON	CROSS SECTIONS: IH 94 EB	SHEET	E

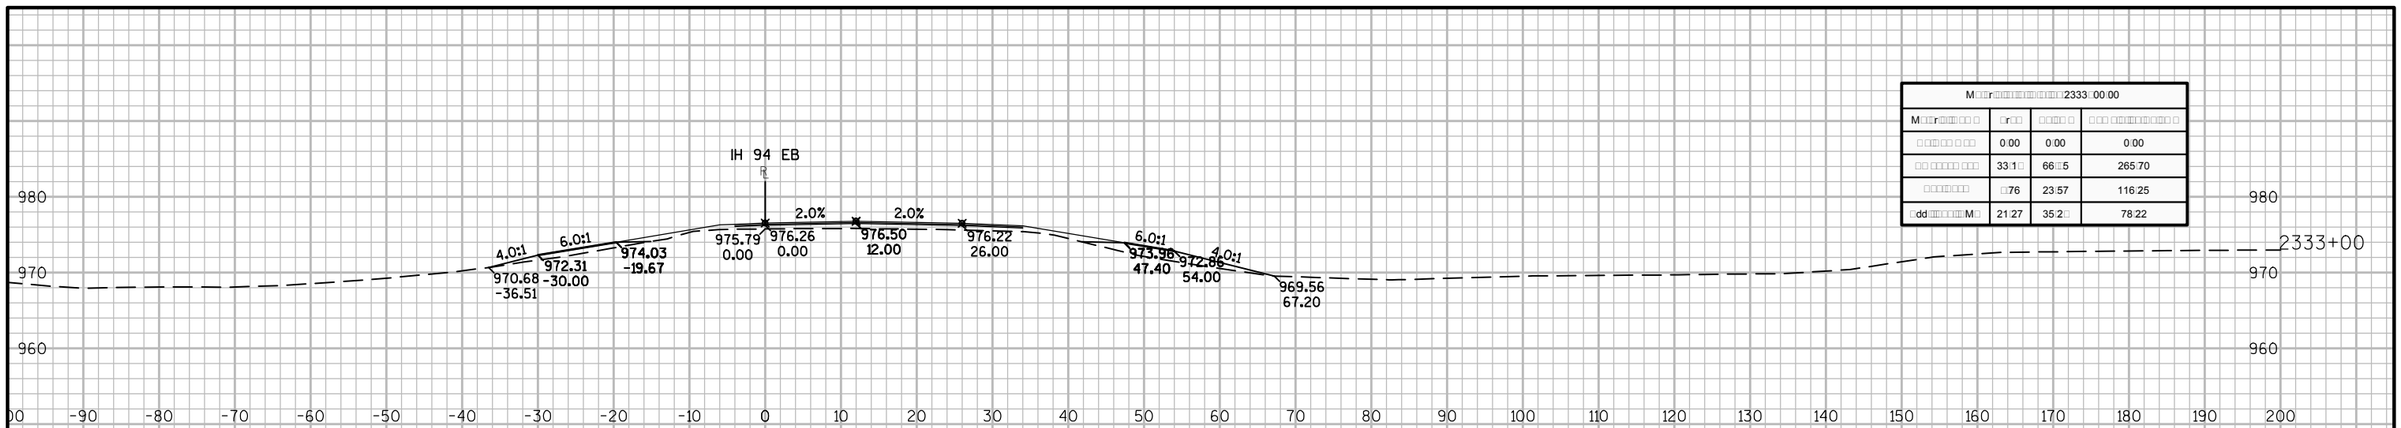

M□□r□□□□□□□□□□□□□□□□2333□00.00			
M□□r□□□□□ □ □	□r□□	□□□□ □	□ □□ □□□□□□□□□□ □
□ □□□ □□ □ □□	0.00	0.00	0.00
□□ □□□□□ □□□	33□1□	66□□5	265.70
□□□□□□□□	□76	23.57	116.25
□dd□□□□□□□M□	21.27	35.2□	78.22

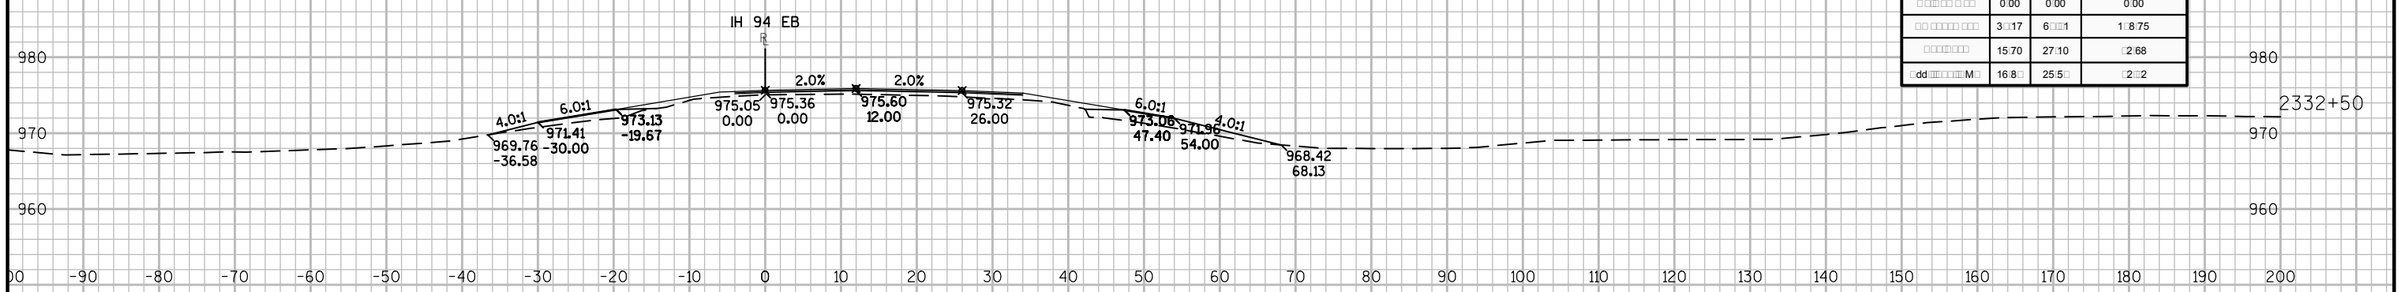

M□□r□□□□□□□□□□□□□□□□2332□50.00			
M□□r□□□□□ □ □	□r□□	□□□□ □	□ □□ □□□□□□□□□□ □
□ □□□ □□ □ □□	0.00	0.00	0.00
□□ □□□□□ □□□	3□17	6□□1	1□8.75
□□□□□□□□	15.70	27.10	□2.68
□dd□□□□□□□M□	16.8□	25.5□	□2□2

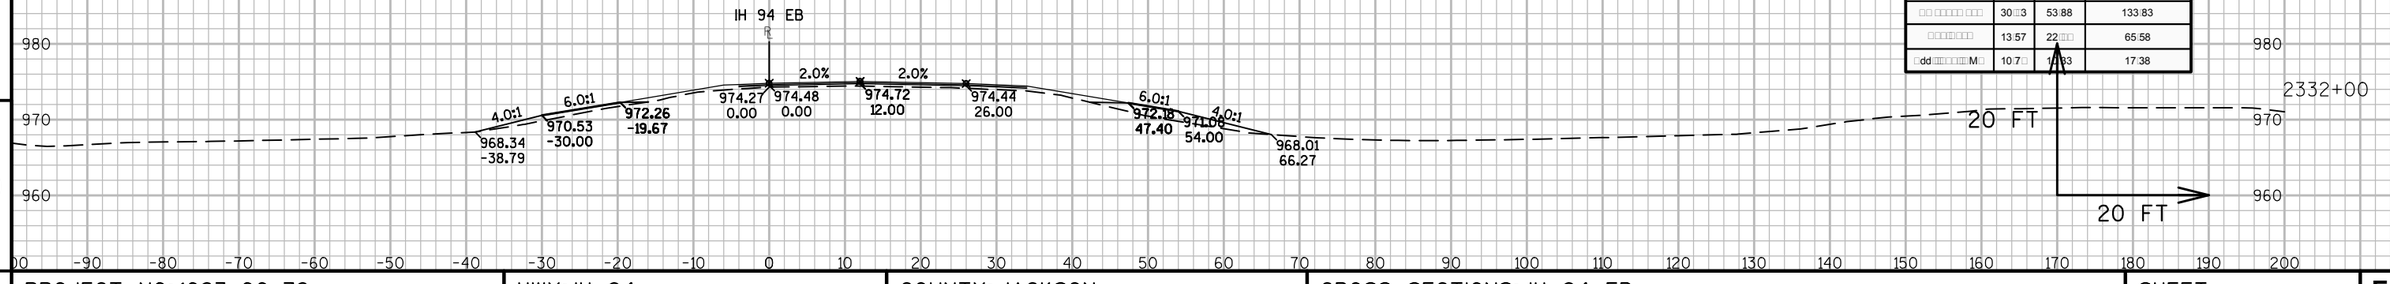

M□□r□□□□□□□□□□□□□□□□2332□00.00			
M□□r□□□□□ □ □	□r□□	□□□□ □	□ □□ □□□□□□□□□□ □
□ □□□ □□ □ □□	0.00	0.00	0.00
□□ □□□□□ □□□	30□3	53.88	133.83
□□□□□□□□	13.57	22□□	65.58
□dd□□□□□□□M□	10.7□	1□.83	17.38

9

9

PROJECT NO: 1023-00-72	HWY: IH 94	COUNTY: JACKSON	CROSS SECTIONS: IH 94 EB	SHEET	E

FILE NAME : N:\PDS\C3D\10230002\SHEETSPLAN\EAST BOUND C3D 2014\090204-XS-IH94-JC-EB- 2330+00 - 2372+92.DWG
LAYOUT NAME - 04 - (2)

PLOT DATE : 10/20/2014 10:56 AM PLOT BY : ANDRITSCH, ERIC R PLOT NAME : PLOT SCALE : 1:20_XREF

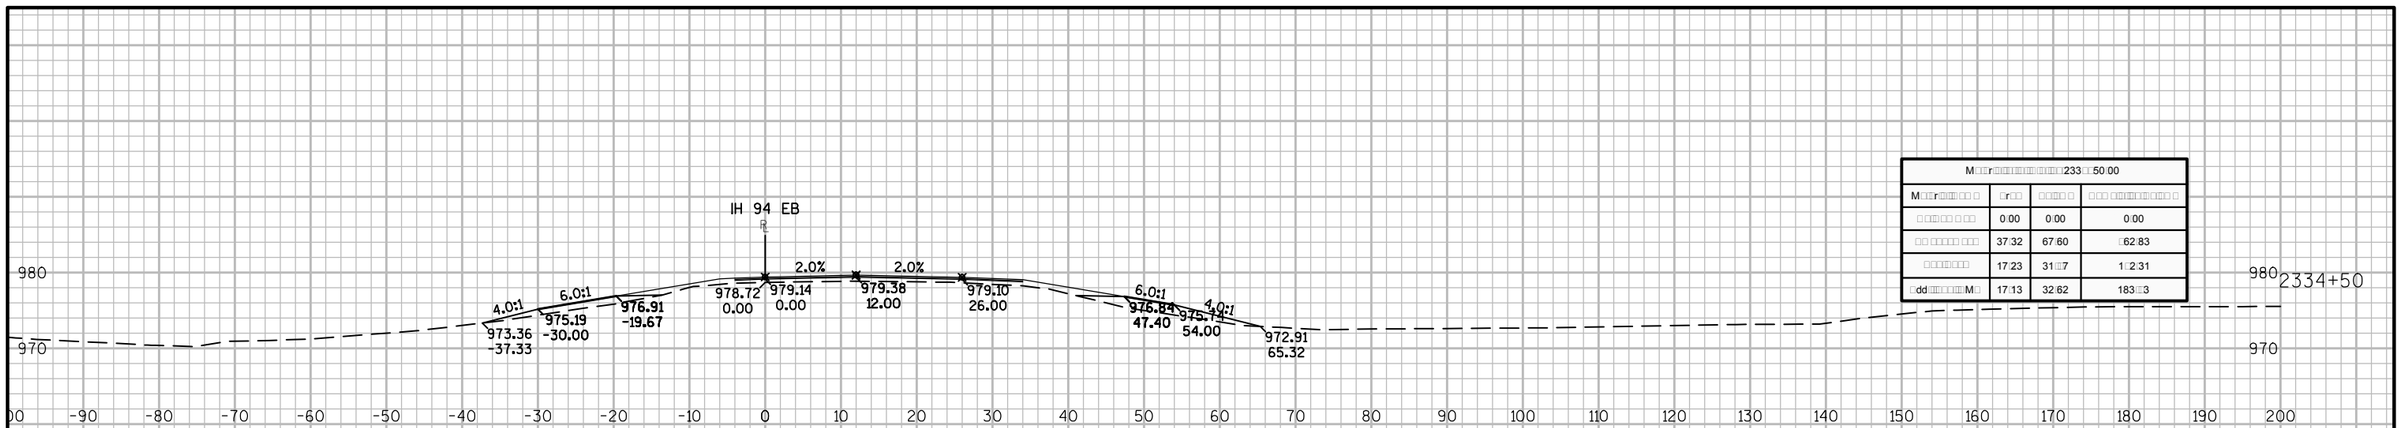
IH 94 EB
2.0%
2.0%
4.0:1
6.0:1
6.0:1
4.0:1
973.36
-37.33
975.19
-30.00
976.91
-19.67
978.72
0.00
979.14
0.00
979.38
12.00
979.10
26.00
976.84
47.40
975.17
54.00
972.91
65.32
980
970
960
2334+50

| M□□r□□□

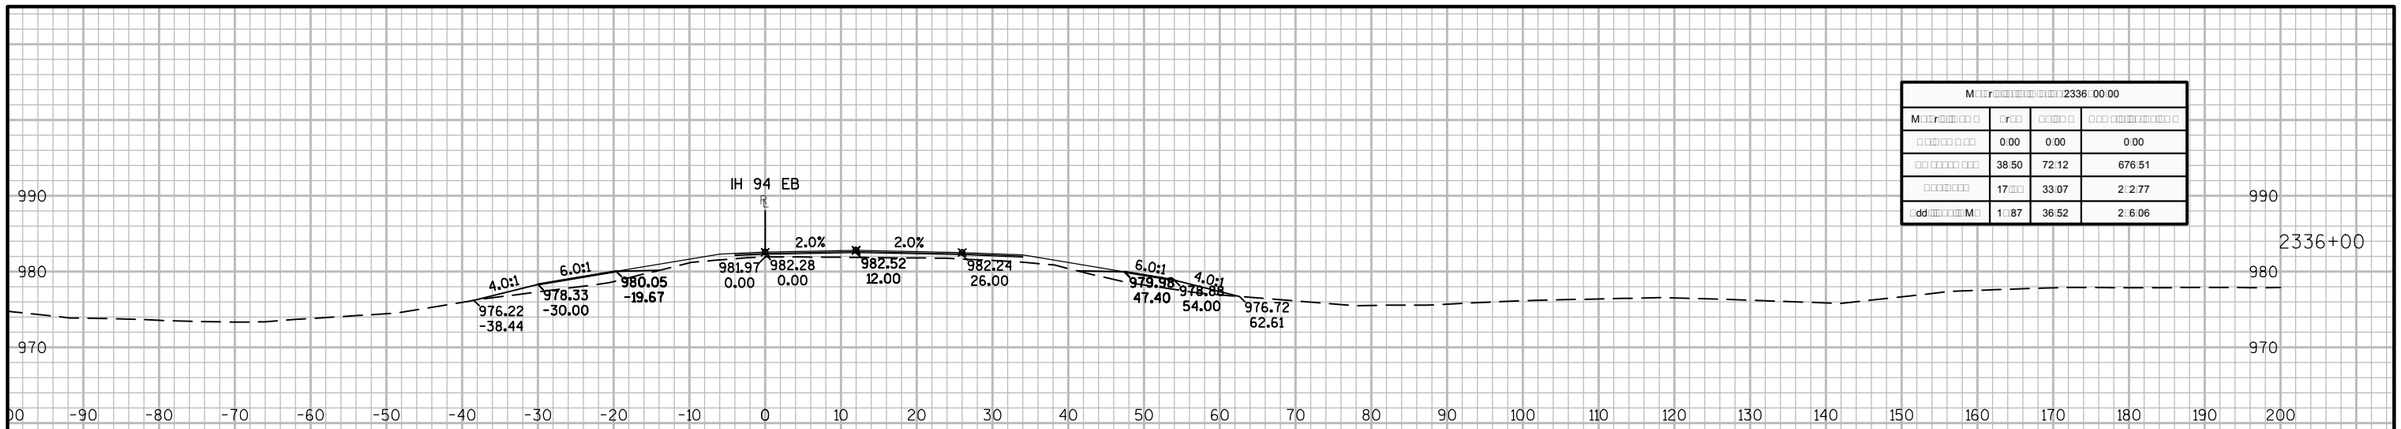

M□□r□□□□□□□□□□□□□□□□□□□□2336□00.00			
M□□r□□□□□□ □ □	□r□□	□□□□□ □	□□□ □□□□□□□□□□□ □
□ □□□□□ □ □□	0.00	0.00	0.00
□□ □□□□□ □□□	38.50	72.12	676.51
□□□□□□□□	17□□	33.07	2□2.77
□dd□□□□□□□□M□	1□.87	36.52	2□6.06

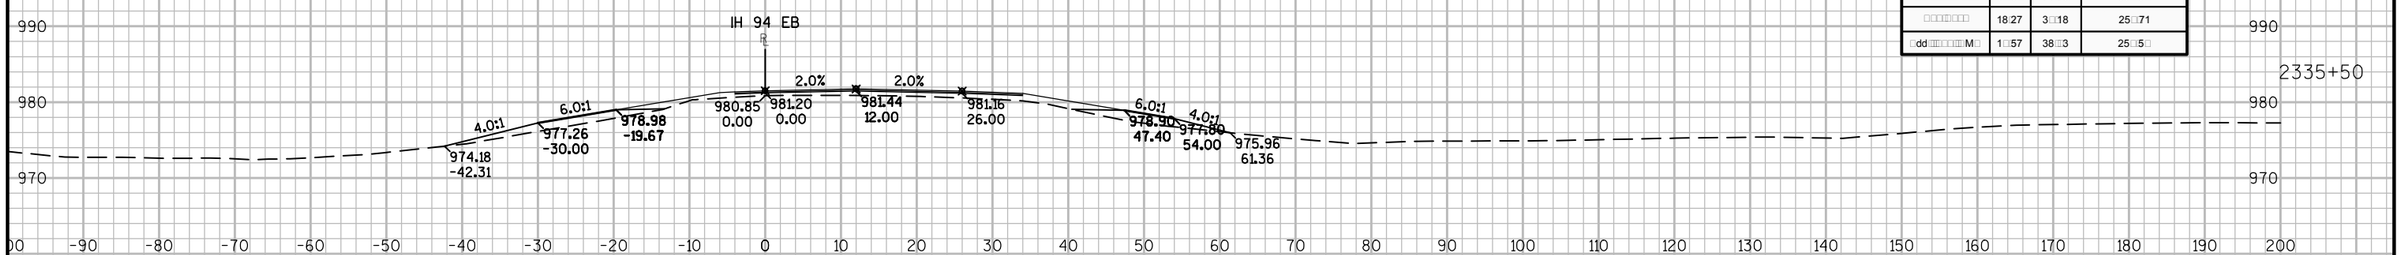

M□□r□□□□□□□□□□□□□□□□□□□□2335□50.00			
M□□r□□□□□□ □ □	□r□□	□□□□□ □	□□□ □□□□□□□□□□□ □
□ □□□□□ □ □□	0.00	0.00	0.00
□□ □□□□□ □□□	3□.3□	71.73	60□.3□
□□□□□□□□	18.27	3□.18	25□.71
□dd□□□□□□□□M□	1□.57	38□.3	25□.5□

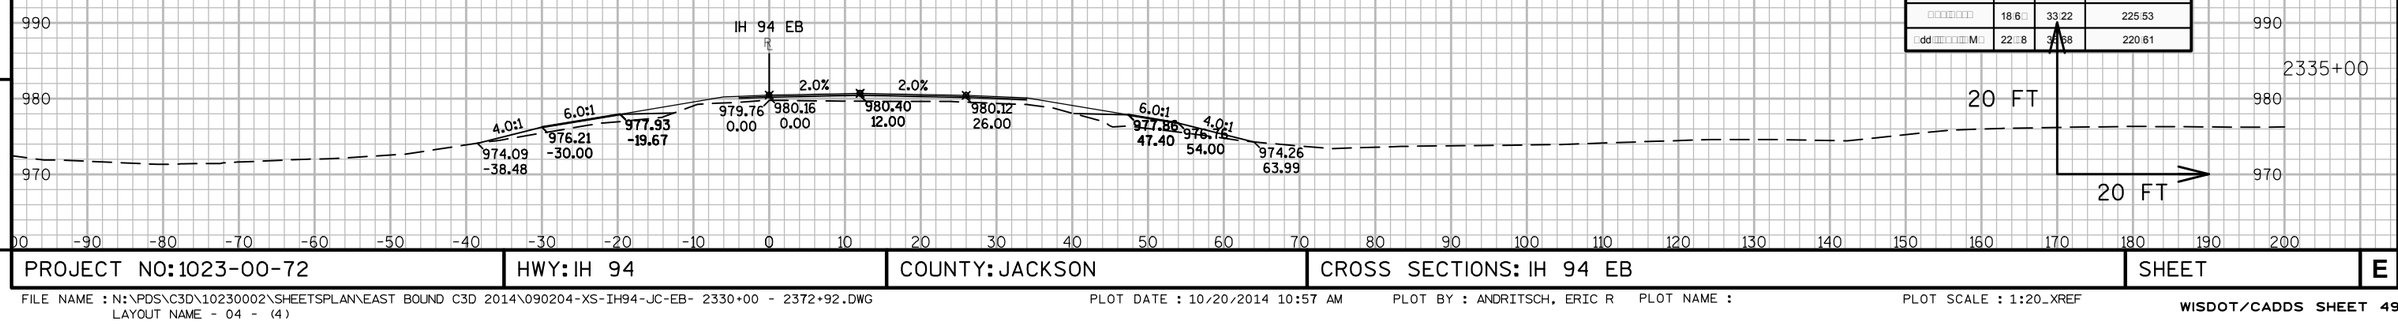

M□□r□□□□□□□□□□□□□□□□□□□□2335□00.00			
M□□r□□□□□□ □ □	□r□□	□□□□□ □	□□□ □□□□□□□□□□□ □
□ □□□□□ □ □□	0.00	0.00	0.00
□□ □□□□□ □□□	38.08	6□.82	532.65
□□□□□□□□	18.6□	33.22	225.53
□dd□□□□□□□□M□	22□.8	3□.88	220.61

9

9

PROJECT NO: 1023-00-72	HWY: IH 94	COUNTY: JACKSON	CROSS SECTIONS: IH 94 EB	SHEET	E

FILE NAME : N:\PDS\C3D\10230002\SHEETSPLAN\EAST BOUND C3D 2014\090204-XS-IH94-JC-EB- 2330+00 - 2372+92.DWG
LAYOUT NAME - 04 - (4)
PLOT DATE : 10/20/2014 10:57 AM PLOT BY : ANDRITSCH, ERIC R PLOT NAME : PLOT SCALE : 1:20_XREF

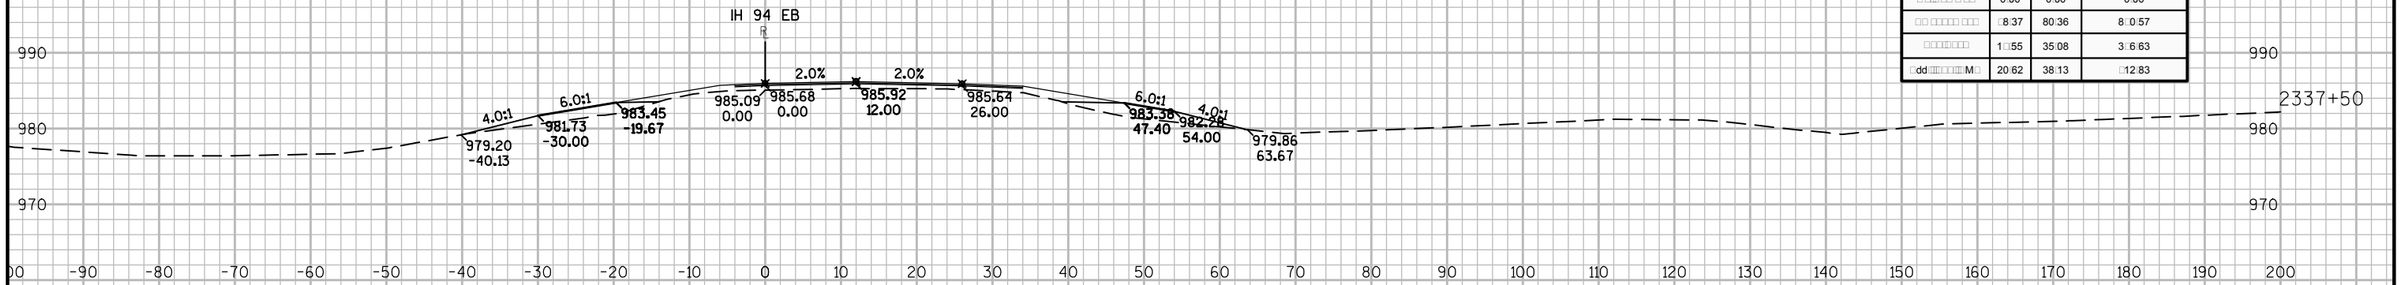

M[illegible]r[illegible] 2337+50.00			
M[illegible]r[illegible]	[illegible]r[illegible]	[illegible]	[illegible]
[illegible]	0.00	0.00	0.00
[illegible]	8.37	80.36	8.57
[illegible]	1.55	35.08	3.63
[illegible]M[illegible]	20.62	38.13	12.83

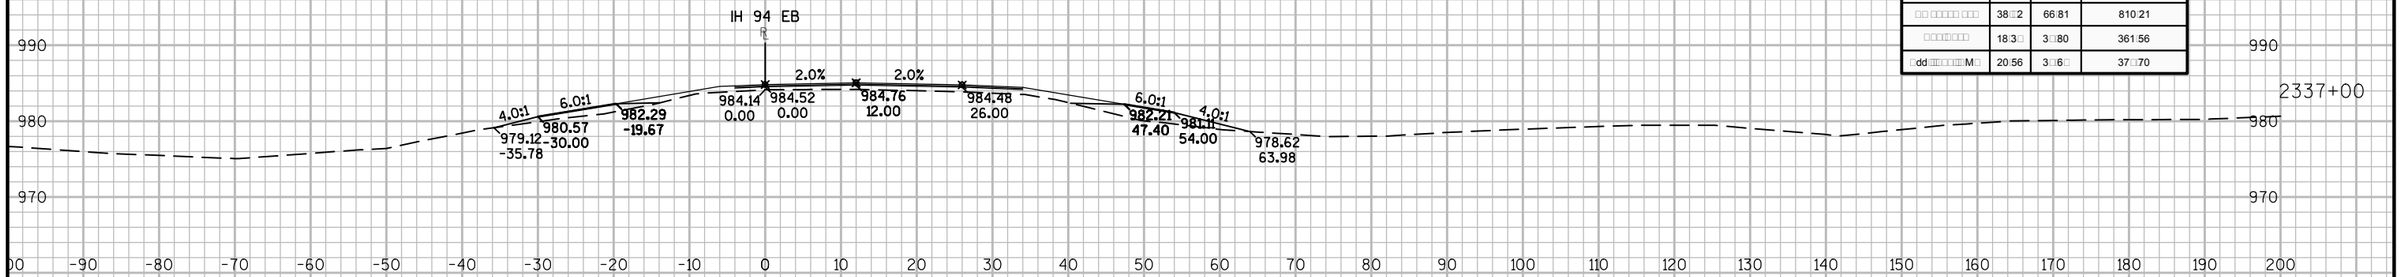

M[illegible]r[illegible] 2337+00.00			
M[illegible]r[illegible]	[illegible]r[illegible]	[illegible]	[illegible]
[illegible]	0.00	0.00	0.00
[illegible]	38.42	66.81	810.21
[illegible]	18.3[illegible]	3.[illegible]80	361.56
[illegible]M[illegible]	20.56	3.[illegible]6[illegible]	37.[illegible]70

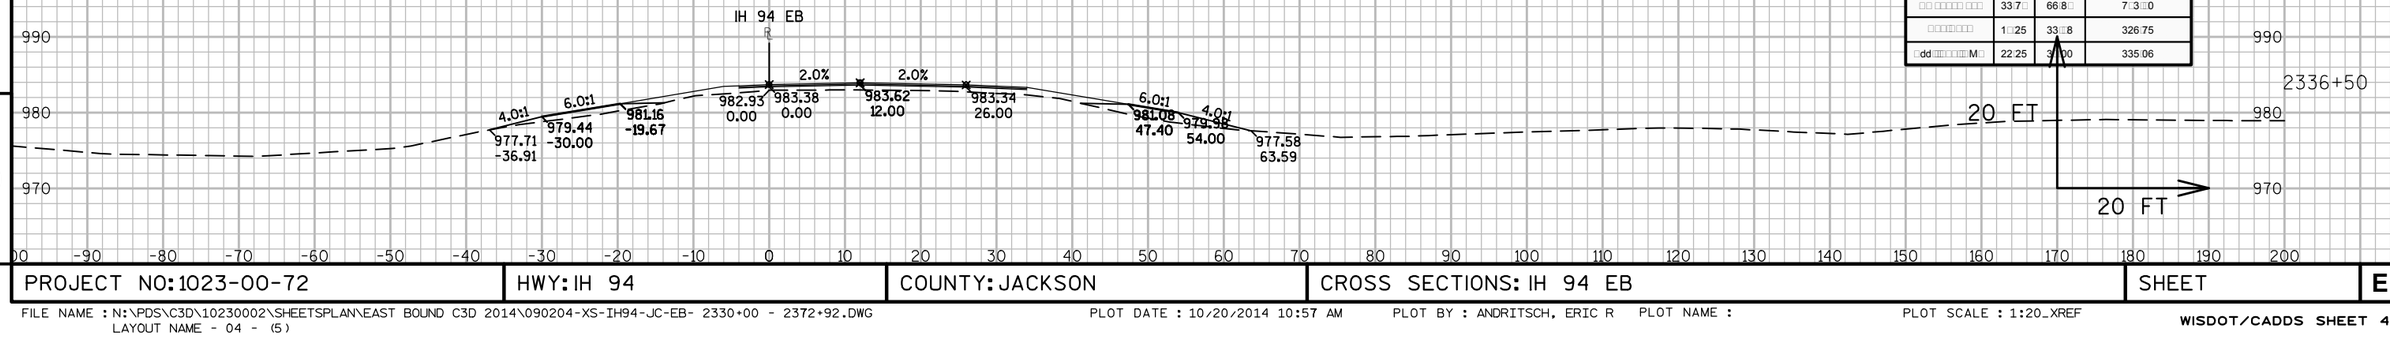

M[illegible]r[illegible] 2336.50.00			
M[illegible]r[illegible]	[illegible]r[illegible]	[illegible]	[illegible]
[illegible]	0.00	0.00	0.00
[illegible]	33.7[illegible]	66.8[illegible]	7.3[illegible]0
[illegible]	1.[illegible]25	33.[illegible]8	326.75
[illegible]M[illegible]	22.25	3[illegible]00	335.06

9 9

PROJECT NO: 1023-00-72	HWY: IH 94	COUNTY: JACKSON	CROSS SECTIONS: IH 94 EB	SHEET	E

FILE NAME : N:\PDS\C3D\10230002\SHEETSPLAN\EAST BOUND C3D 2014\090204-XS-IH94-JC-EB- 2330+00 - 2372+92.DWG
LAYOUT NAME - 04 - (5)

PLOT DATE : 10/20/2014 10:57 AM PLOT BY : ANDRITSCH, ERIC R PLOT NAME : PLOT SCALE : 1:20_XREF

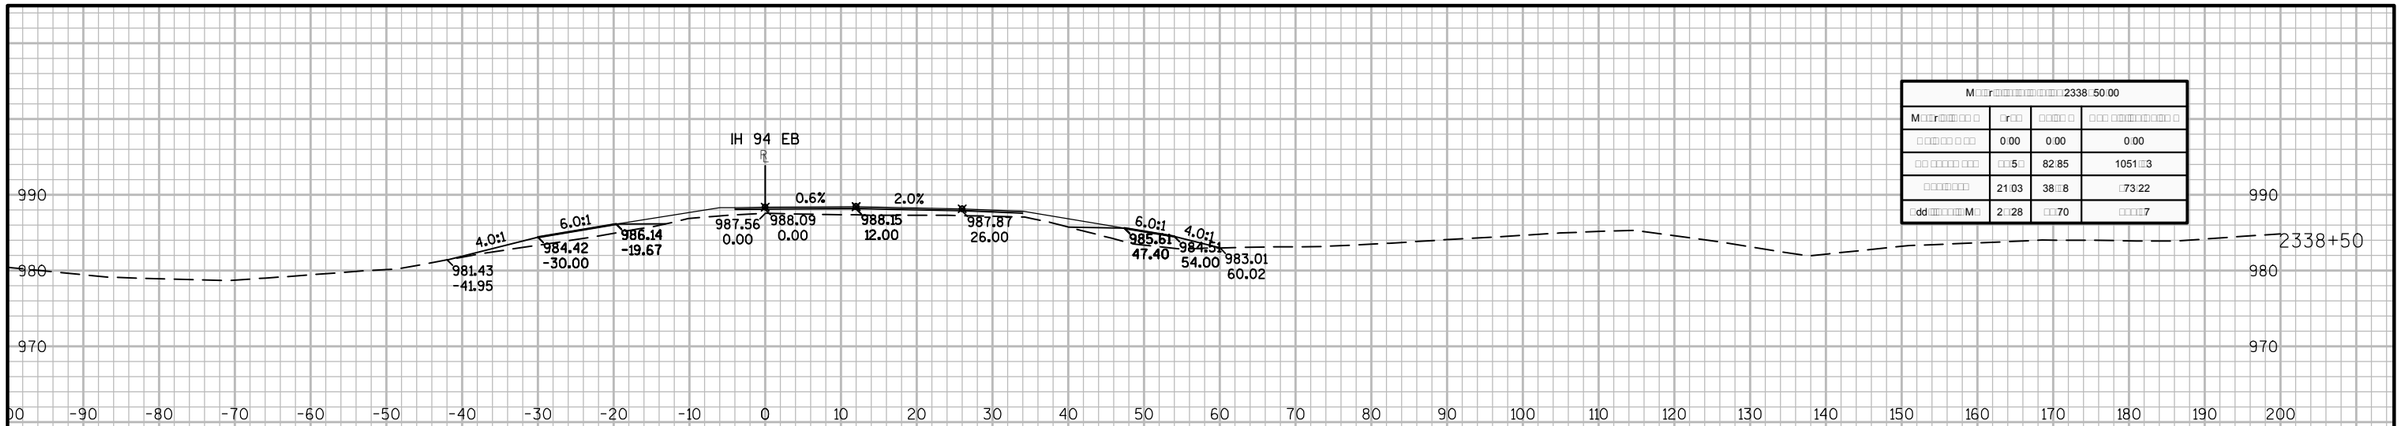

M□□r□□□□□□□□□□□□□□□□2338□50.00			
M□□r□□□□ □ □	□r□□	□□□□□ □	□□□ □□□□□□□□□□□ □
□ □□□□□ □ □□□	0.00	0.00	0.00
□□ □□□□□□ □□□	□□5□	82.85	1051□3
□□□□□□□□	21.03	38□8	□73.22
□dd□□□□□□□M□	2□.28	□□.70	□□□□7

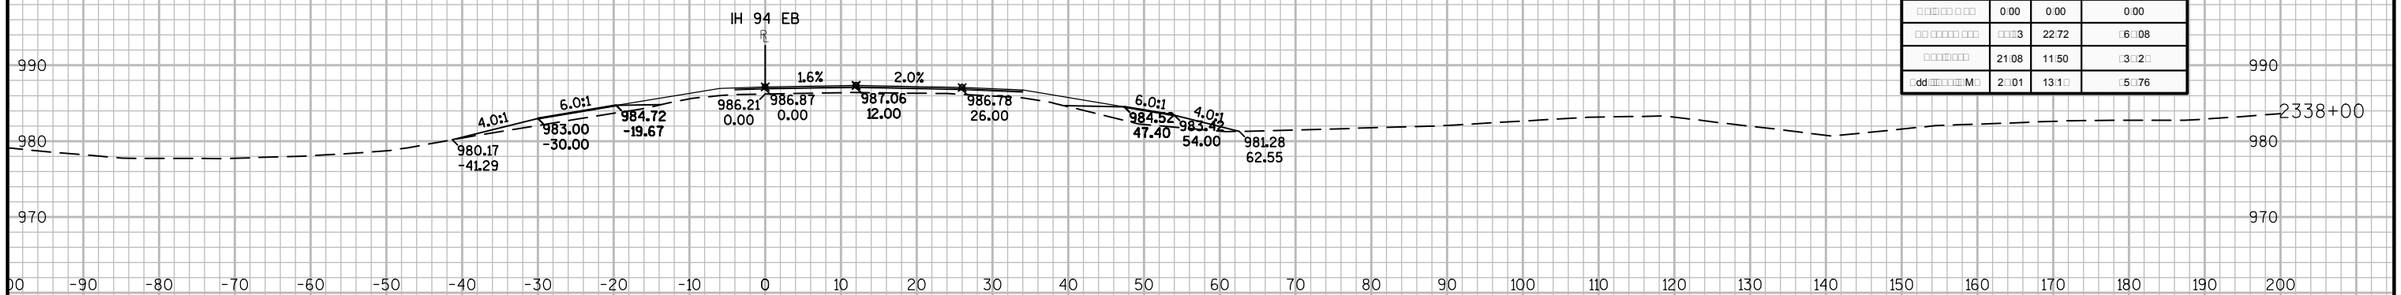

M□□r□□□□□□□□□□□□□□□□2338□00.00			
M□□r□□□□ □ □	□r□□	□□□□□ □	□□□ □□□□□□□□□□□ □
□ □□□□□ □ □□□	0.00	0.00	0.00
□□ □□□□□□ □□□	□□□3	22.72	□6□08
□□□□□□□□	21.08	11.50	□3□2□
□dd□□□□□□□M□	2□.01	13.1□	□5□76

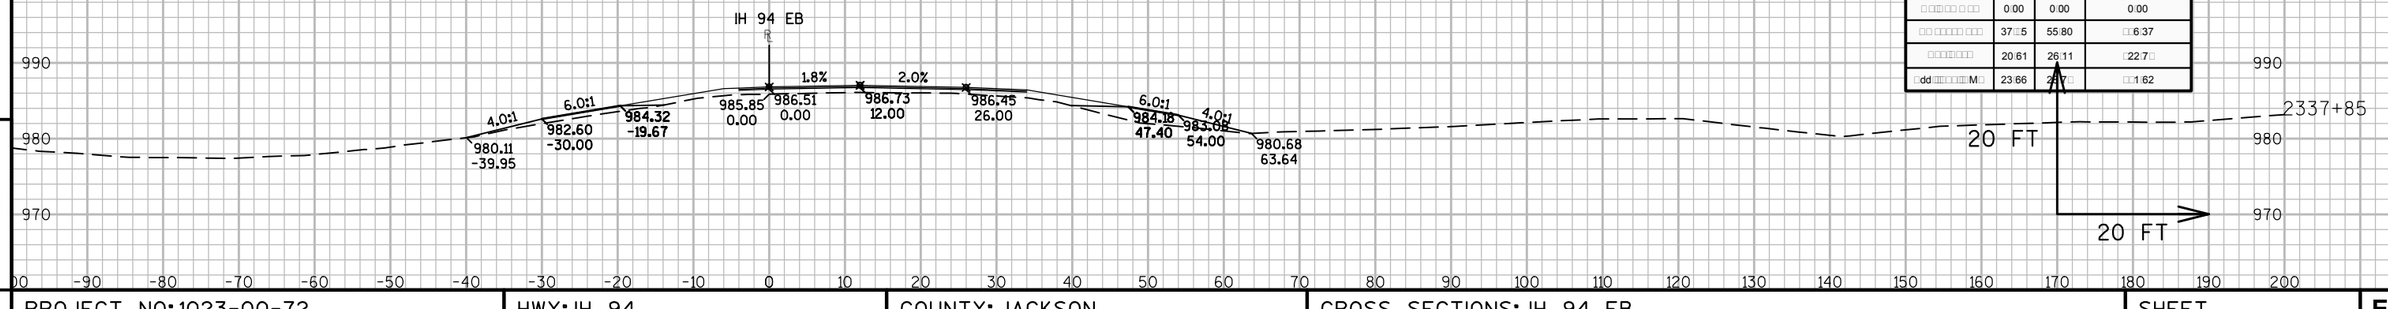

M□□r□□□□□□□□□□□□□□□□2337□85.11			
M□□r□□□□ □ □	□r□□	□□□□□ □	□□□ □□□□□□□□□□□ □
□ □□□□□ □ □□□	0.00	0.00	0.00
□□ □□□□□□ □□□	37□5	55.80	□6.37
□□□□□□□□	20.61	26.11	□22.7□
□dd□□□□□□□M□	23.66	2□.7□	□□1.62

9

9

PROJECT NO: 1023-00-72	HWY: IH 94	COUNTY: JACKSON	CROSS SECTIONS: IH 94 EB	SHEET	E

FILE NAME : N:\PDS\C3D\10230002\SHEETSPLAN\EAST BOUND C3D 2014\090204-XS-IH94-JC-EB- 2330+00 - 2372+92.DWG
LAYOUT NAME - 04 - (6)

PLOT DATE : 10/20/2014 10:57 AM PLOT BY : ANDRITSCH, ERIC R PLOT NAME : PLOT SCALE : 1:20_XREF

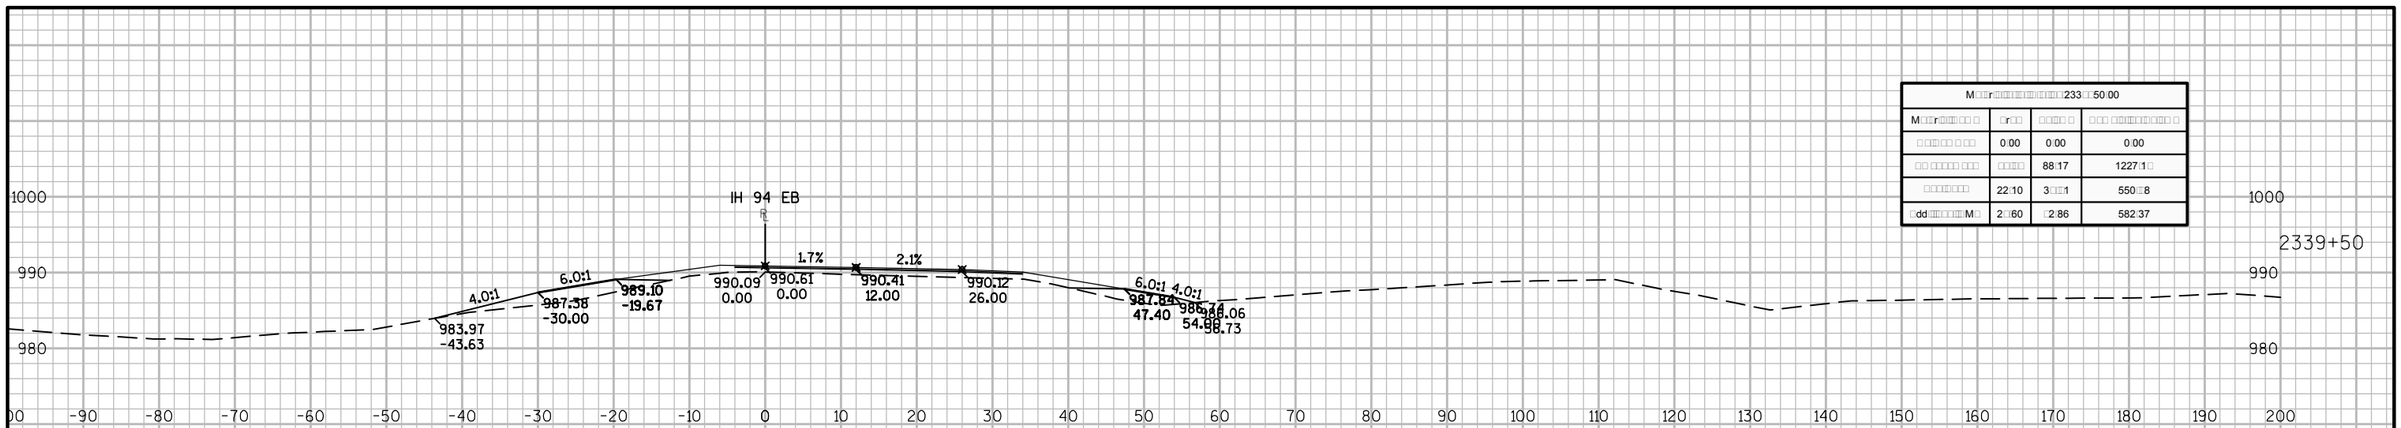
IH 94 EB
1.7%
2.1%
990.09
0.00
990.61
0.00
990.41
12.00
990.12
26.00
983.97
-43.63
987.58
-30.00
989.10
-19.67
987.84
47.40
985.14
54.00
984.06
58.73
6.0:1
4.0:1
1000
990
980
2339+50

| M□□r□□□

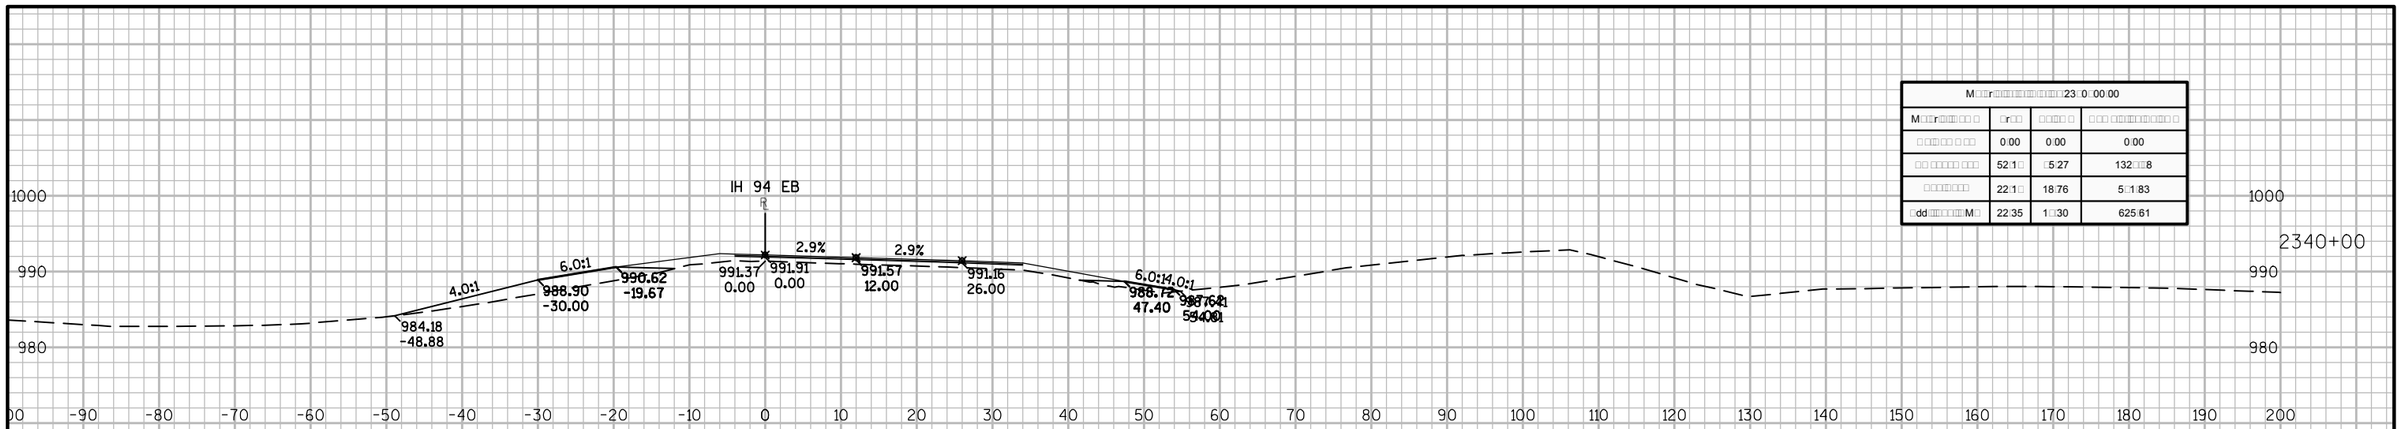
IH 94 EB
2340+00
1000
990
980
4.0:1
6.0:1
2.9%
984.18
-48.88
988.90
-30.00
990.62
-19.67
991.37
0.00
991.91
0.00
991.57
12.00
991.15
26.00
988.72
47.40
6.0:1
4.0:1
-90 -80 -70 -60 -50 -40 -30 -20 -10 0 10 20 30 40 50 60 70 80 90 100 110 120 130 140 150 160 170 180 190 200

| M□□r□□□

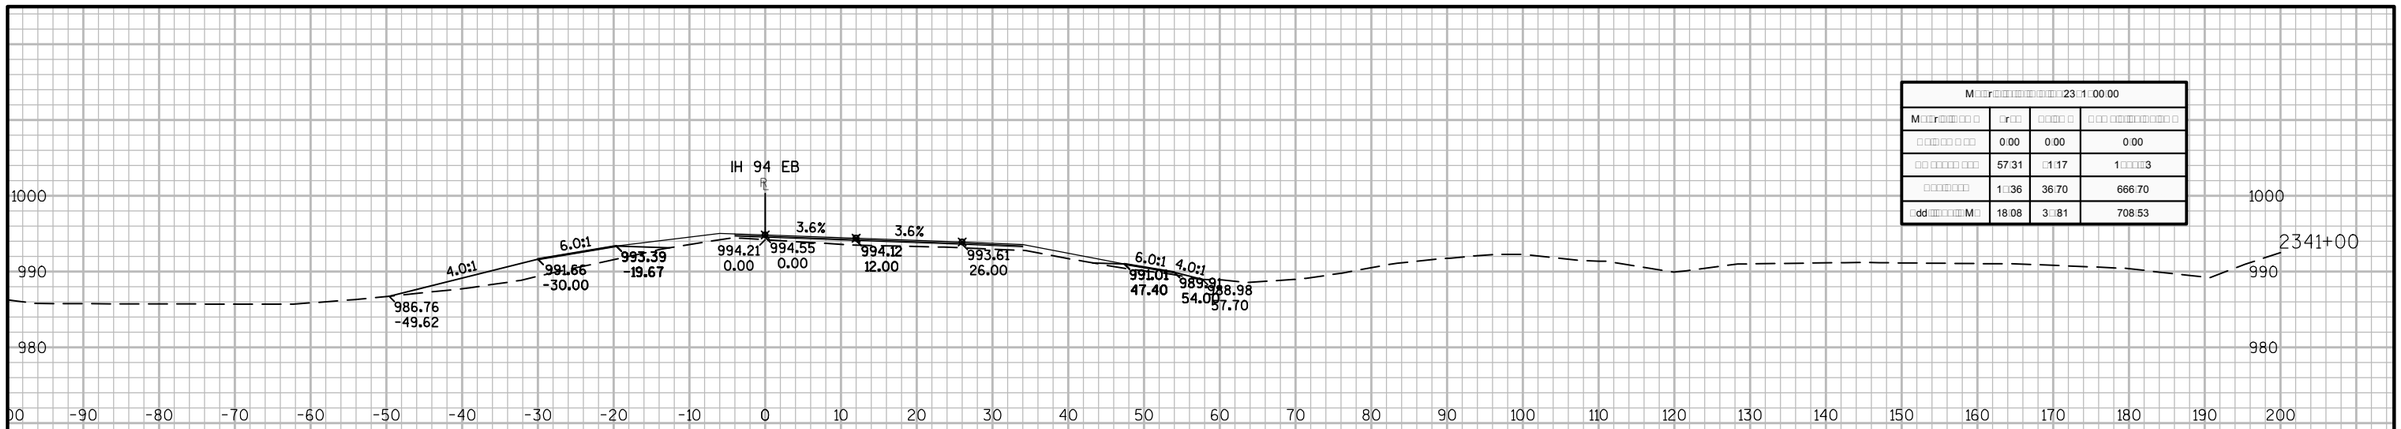

M□□r□□□□□□□□□□□□□□□□□23□1□00.00			
M□□r□□□□ □	□r□□	□□□□□ □	□ □□ □□□□□□□□□□ □
□ □□□□ □ □□	0.00	0.00	0.00
□□ □□□□□ □□□	57.31	□1.17	1□□□□3
□□□□□□□□	1□□36	36.70	666.70
□dd□□□□□□□M□	18.08	3□□81	708.53

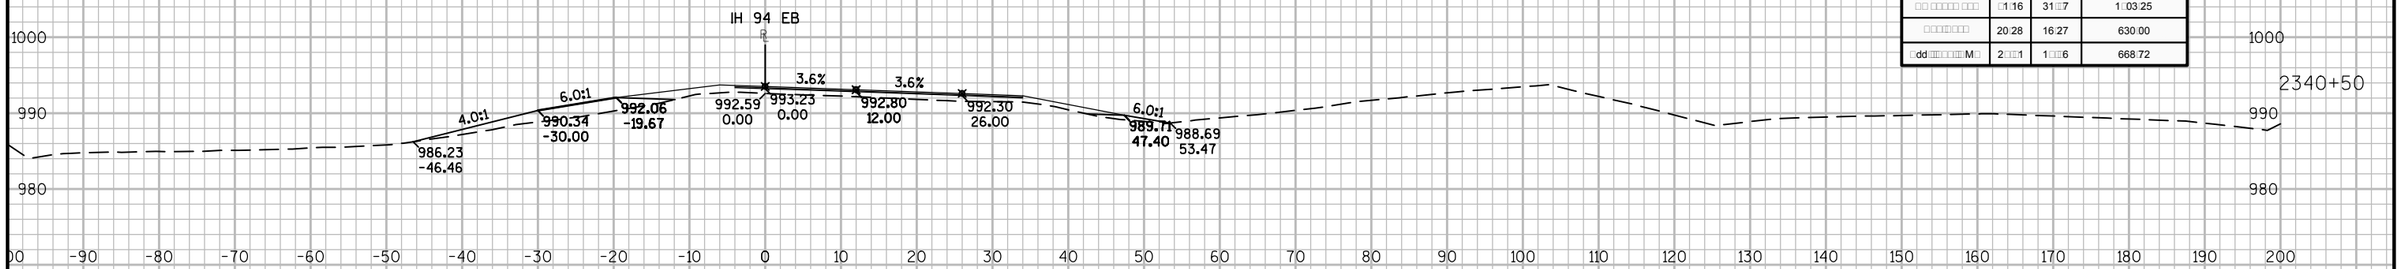

M□□r□□□□□□□□□□□□□□□□□23□0□50.00			
M□□r□□□□ □	□r□□	□□□□□ □	□ □□ □□□□□□□□□□ □
□ □□□□ □ □□	0.00	0.00	0.00
□□ □□□□□ □□□	□1.16	31□□7	1□03.25
□□□□□□□□	20.28	16.27	630.00
□dd□□□□□□□M□	2□□□1	1□□□6	668.72

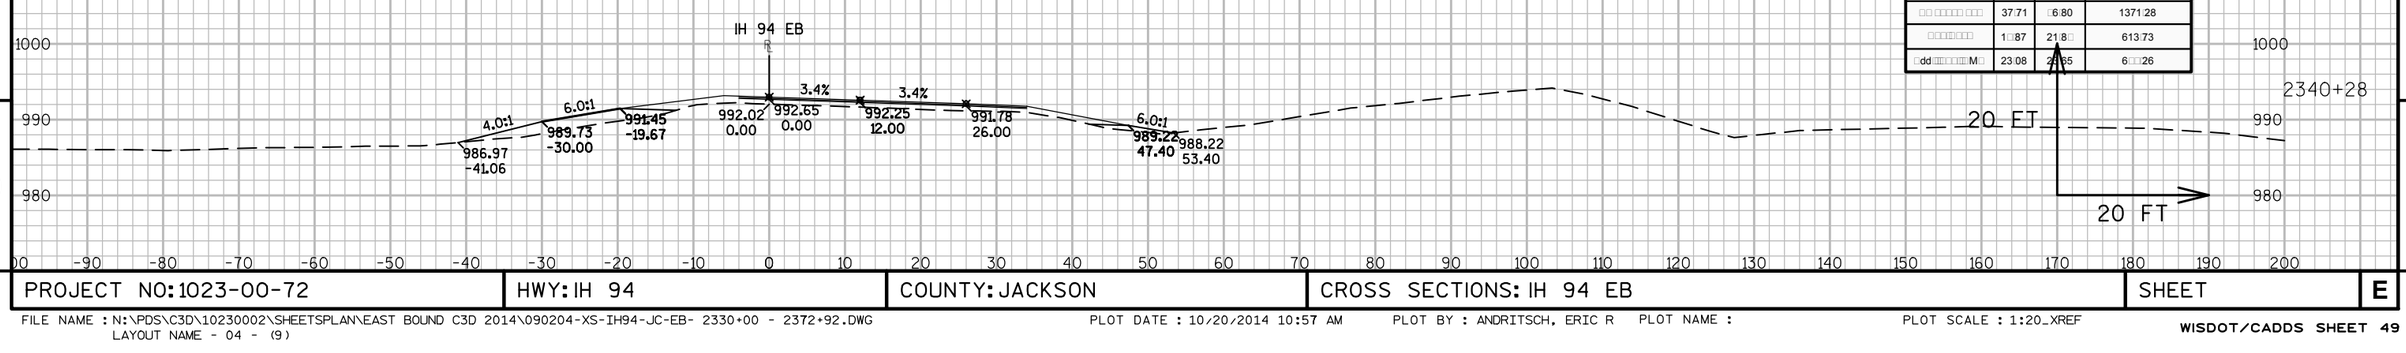

M□□r□□□□□□□□□□□□□□□□□23□0□28.11			
M□□r□□□□ □	□r□□	□□□□□ □	□ □□ □□□□□□□□□□ □
□ □□□□ □ □□	0.00	0.00	0.00
□□ □□□□□ □□□	37.71	□6.80	1371.28
□□□□□□□□	1□□87	21.8□	613.73
□dd□□□□□□□M□	23.08	2□□5	6□□□26

9

9

PROJECT NO: 1023-00-72	HWY: IH 94	COUNTY: JACKSON	CROSS SECTIONS: IH 94 EB	SHEET	E

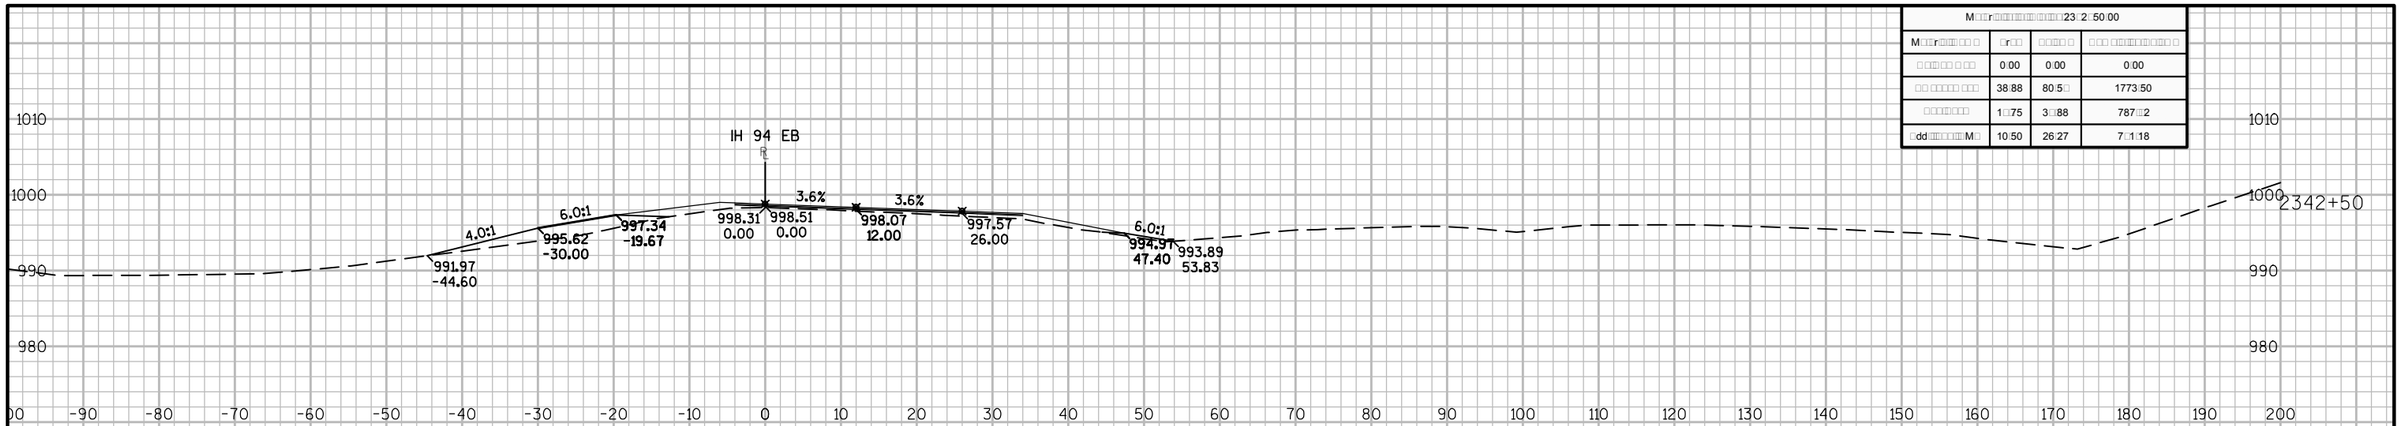

	0.00	0.00	0.00
	38.88	80.50	1773.50
	1.75	3.88	787.2
	10.50	26.27	7.1.18

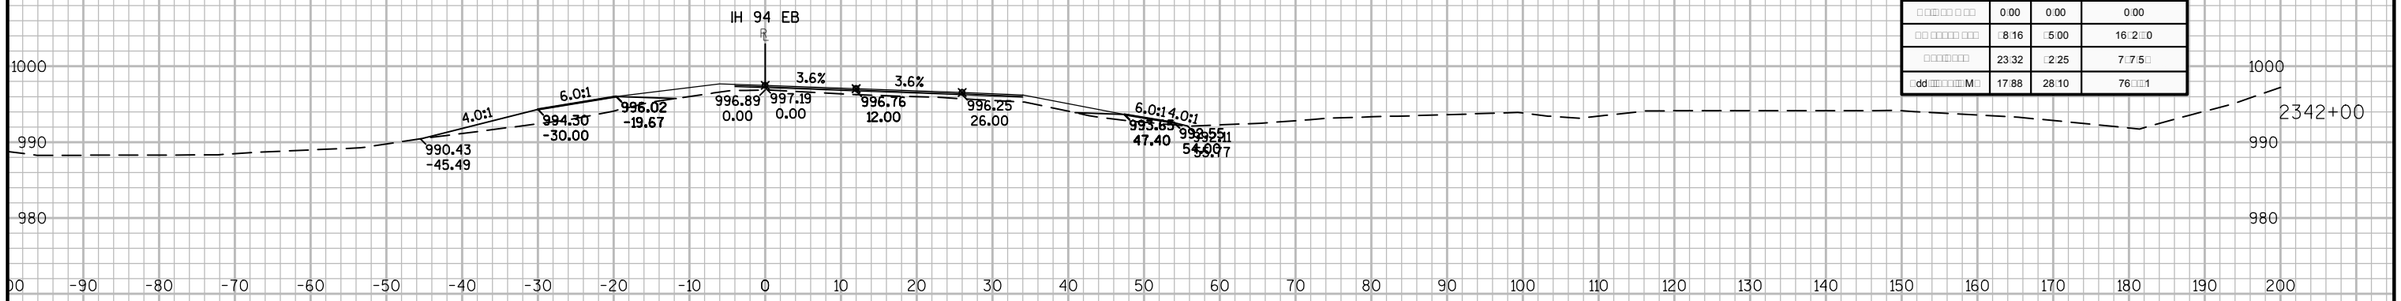

	0.00	0.00	0.00
	8.16	5.00	16.2.0
	23.32	2.25	7.7.5
	17.88	28.10	76.1

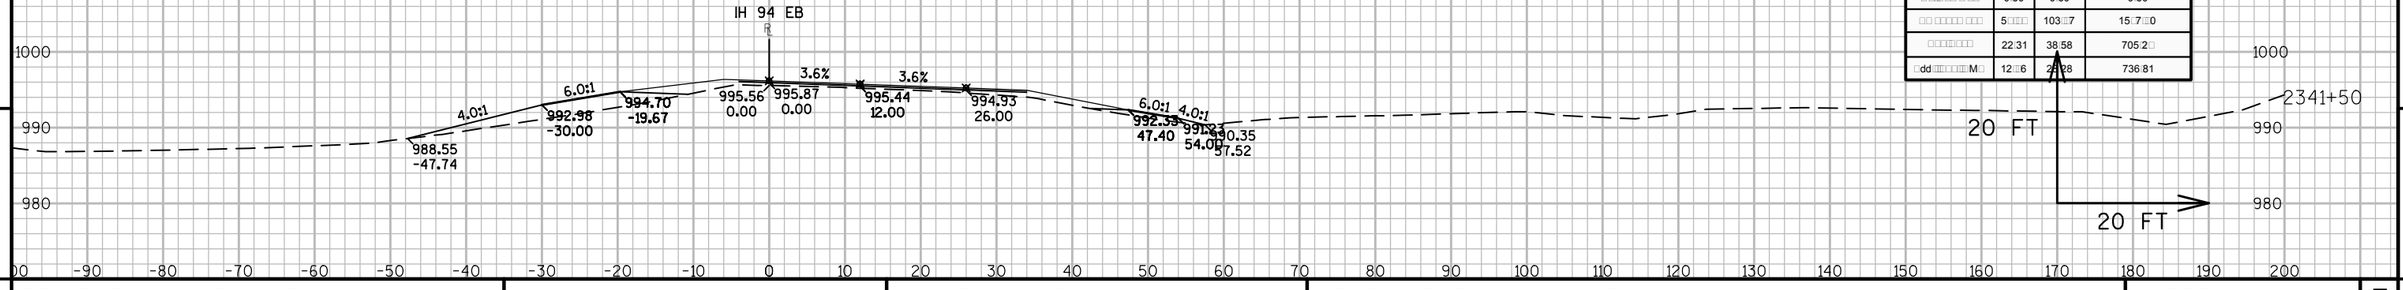

	0.00	0.00	0.00
	5.0	103.7	15.7.0
	22.31	38.58	705.2
	12.6	28.28	736.81

9

9

PROJECT NO: 1023-00-72	HWY: IH 94	COUNTY: JACKSON	CROSS SECTIONS: IH 94 EB	SHEET E

FILE NAME : N:\PDS\C3D\10230002\SHEETSPLAN\EAST BOUND C3D 2014\090204-XS-IH94-JC-EB- 2330+00 - 2372+92.DWG
LAYOUT NAME - 04 - (10)

PLOT DATE : 10/20/2014 10:57 AM PLOT BY : ANDRITSCH, ERIC R PLOT NAME : PLOT SCALE : 1:20_XREF

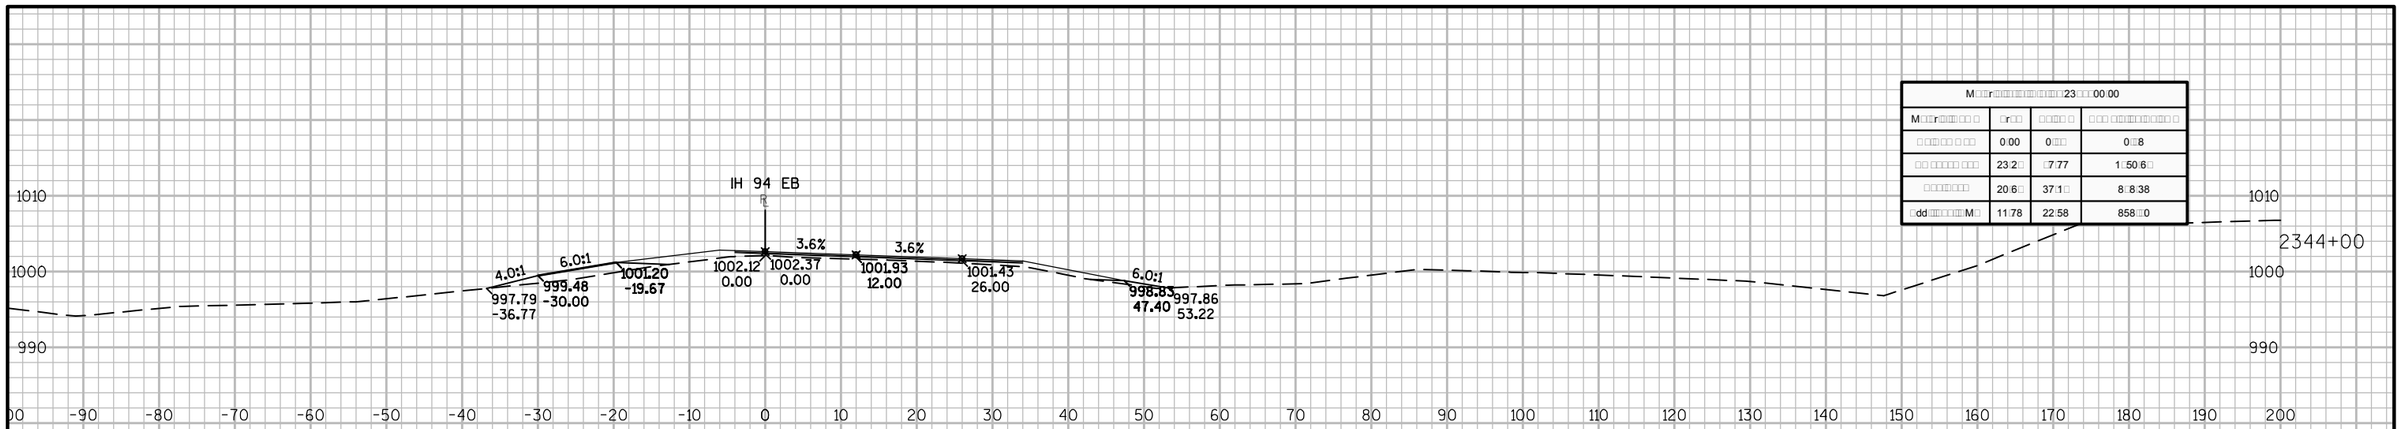

M□□r□□□□□□□□□□□□□□□□23□□□00:00			
M□□r□□□□□□ □ □	□r□□	□ □□□ □	□ □□ □□□□□□□□□□ □
□ □□□□□ □ □□	0:00	0□□□	0□□8
□□ □□□□□ □□□□	23:2□	□7:77	1□50:6□
□□□□□□□□	20:6□	37:1□	8□8:38
□dd□□□□□□□□M□	11:78	22:58	858□□0

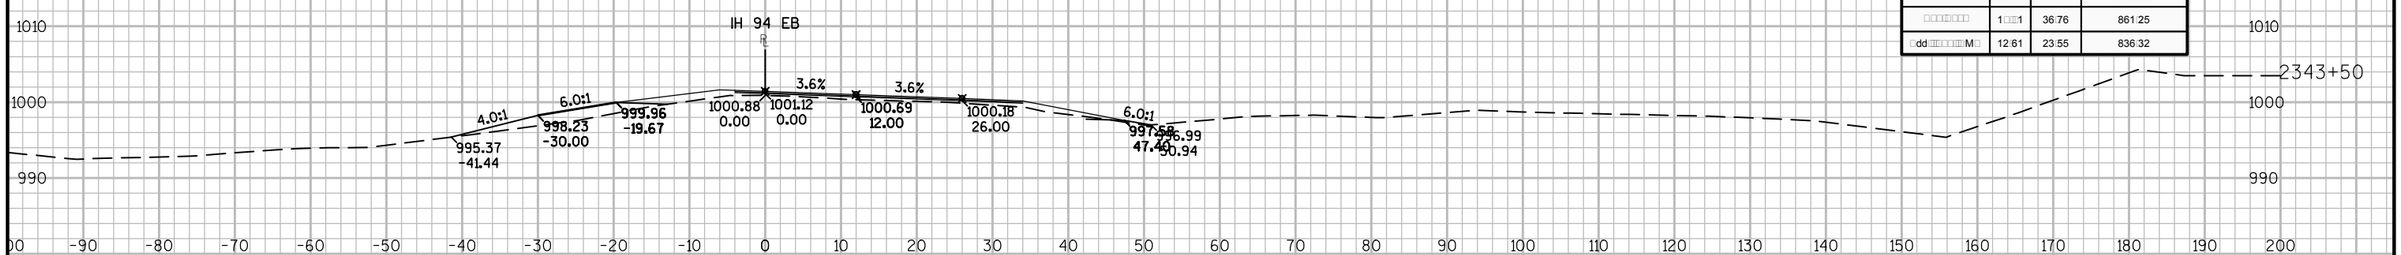

M□□r□□□□□□□□□□□□□□□□23□3□50:00			
M□□r□□□□□□ □ □	□r□□	□ □□□ □	□ □□ □□□□□□□□□□ □
□ □□□□□ □ □□	0:53	0□□□	0□□□
□□ □□□□□ □□□□	28:3□	5□□83	1□02□□2
□□□□□□□□	1□□□1	36:76	861:25
□dd□□□□□□□□M□	12:61	23:55	836:32

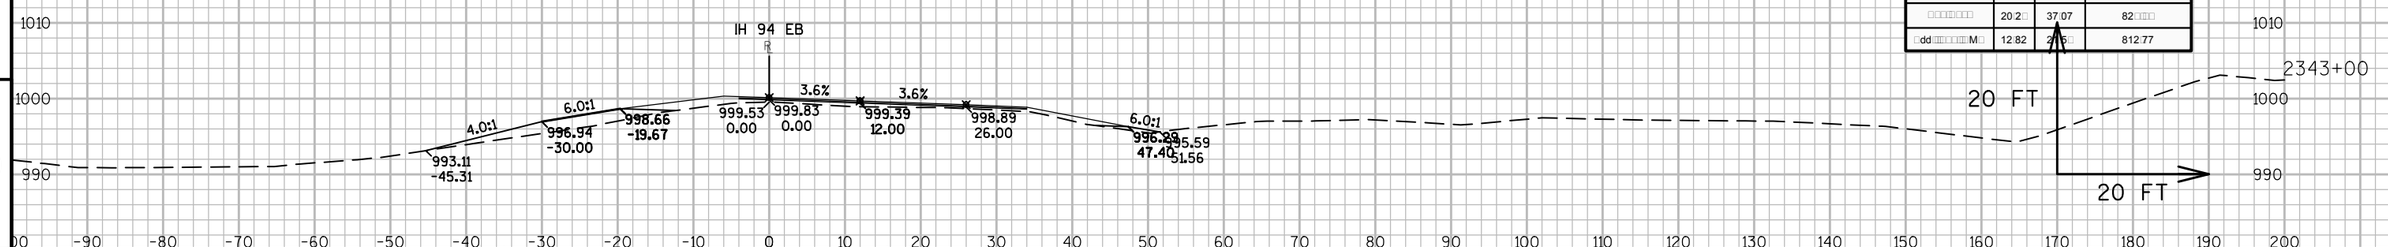

M□□r□□□□□□□□□□□□□□□□23□3□00:00			
M□□r□□□□□□ □ □	□r□□	□ □□□ □	□ □□ □□□□□□□□□□ □
□ □□□□□ □ □□	0:00	0:00	0:00
□□ □□□□□ □□□□	36:28	6□□5□	18□3:0□
□□□□□□□□	20:2□	37:07	82□□□□
□dd□□□□□□□□M□	12:82	2□:6□	812:77

9 9

PROJECT NO: 1023-00-72	HWY: IH 94	COUNTY: JACKSON	CROSS SECTIONS: IH 94 EB	SHEET	E

FILE NAME : N:\PDS\C3D\10230002\SHEETSPLAN\EAST BOUND C3D 2014\090204-XS-IH94-JC-EB- 2330+00 - 2372+92.DWG
LAYOUT NAME - 04 - (11)
PLOT DATE : 10/20/2014 10:57 AM PLOT BY : ANDRITSCH, ERIC R PLOT NAME : PLOT SCALE : 1:20_XREF

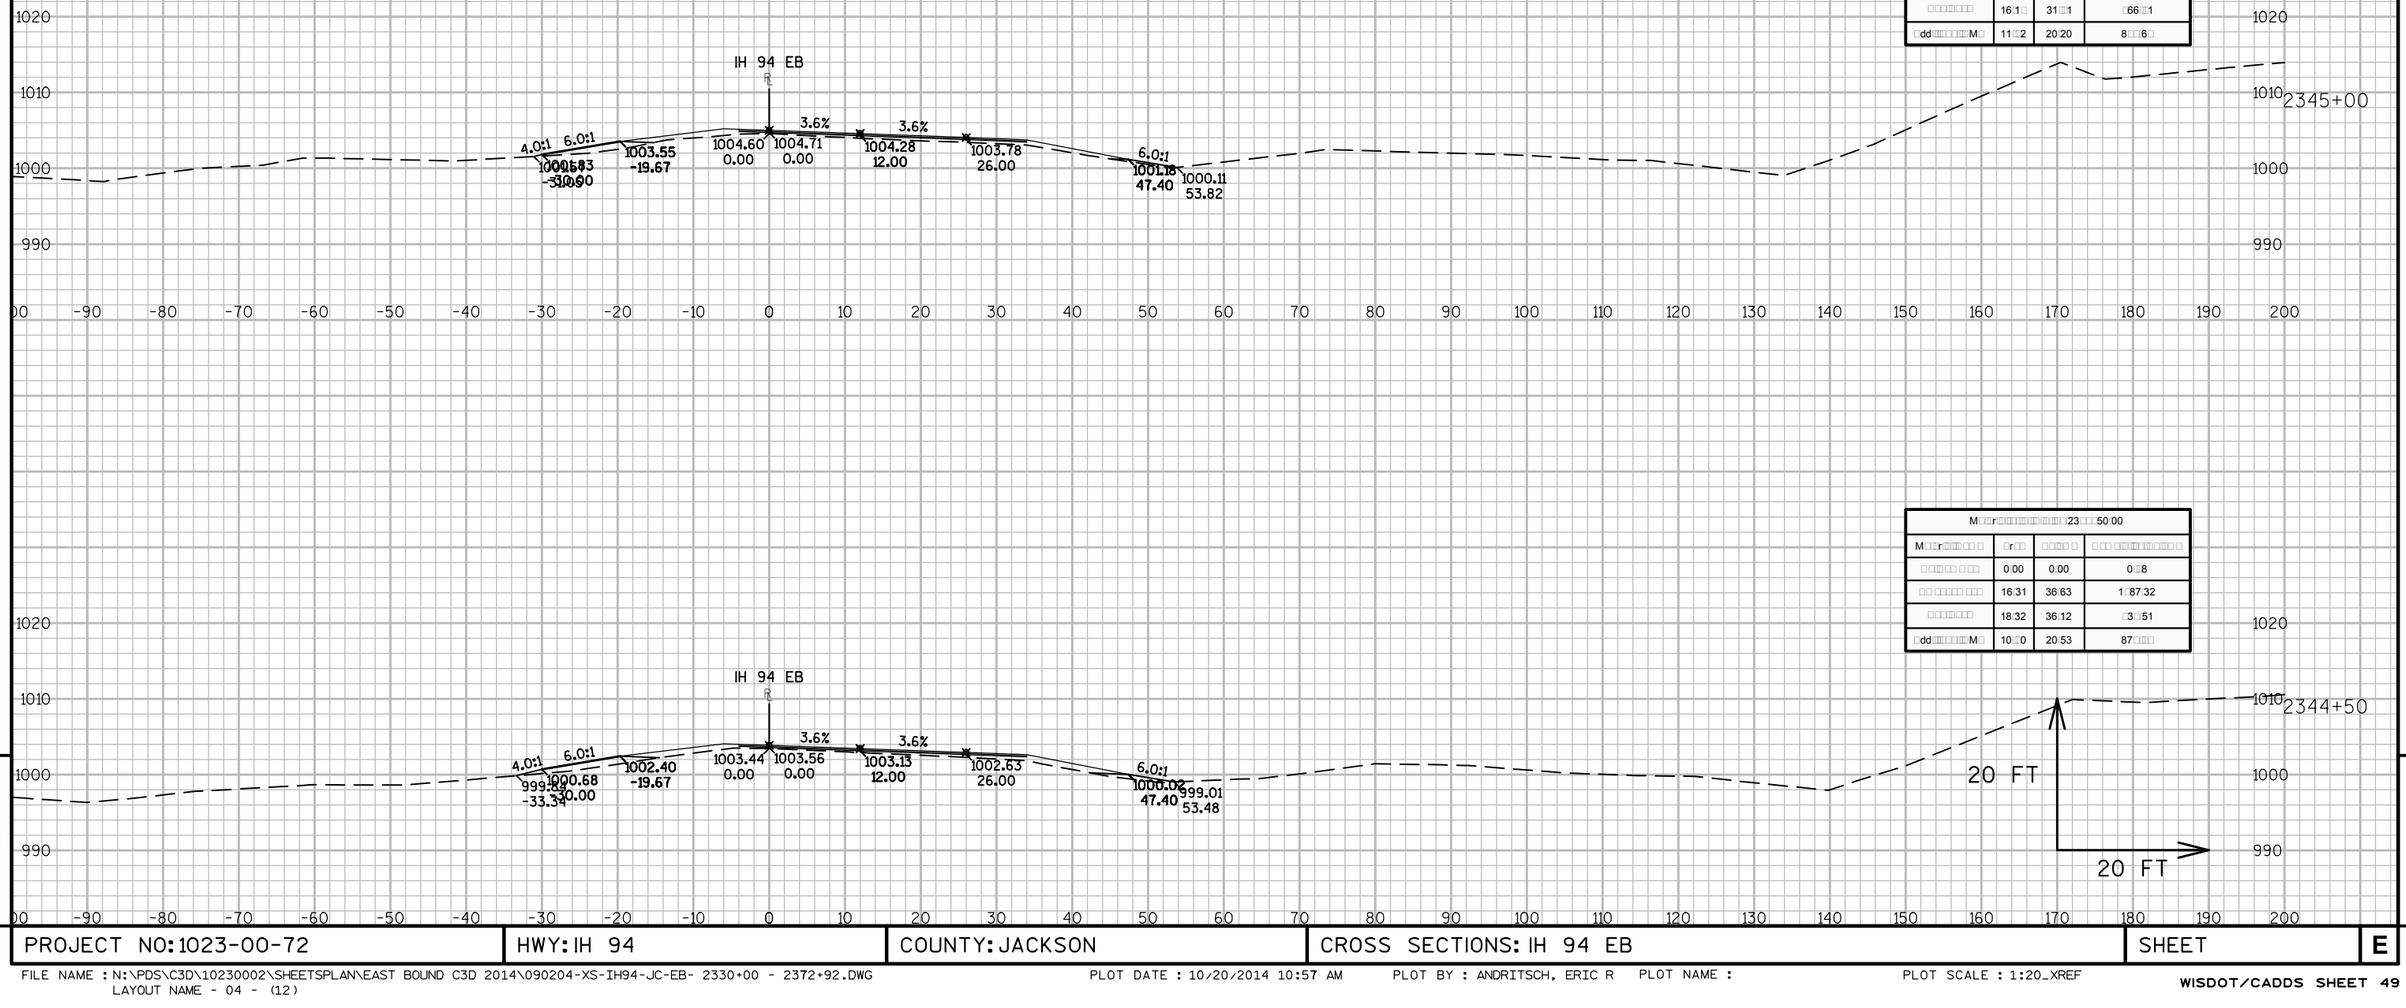

M□□r□□□□□□□□□□□□□□□□□□□□□□□□□□23□5□00.00			
M□□r□□□□□□□ □ □	□r□□	□□□□□ □	□ □□ □□□□□□□□□□□ □
□ □□□□□ □ □□	0□00	0□00	0□□8
□□ □□□□□ □□□	11□3□	25□60	2012□□2
□□□□□□□□	16□1□	31 □□1	□66□□1
□dd□□□□□□□□M□	11□□2	20□20	8□□□6□□

M□□r□□□□□□□□□□□□□□□□□□□□□□□□□□23□□□50.00			
M□□r□□□□□□□ □ □	□r□□	□□□□□ □	□ □□ □□□□□□□□□□□ □
□ □□□□□ □ □□	0□00	0□00	0□□8
□□ □□□□□ □□□	16□31	36□63	1□87□32
□□□□□□□□	18□32	36□12	□3□□51
□dd□□□□□□□□M□	10□□0	20□53	87□□□□

9

9

PROJECT NO: 1023-00-72	HWY: IH 94	COUNTY: JACKSON	CROSS SECTIONS: IH 94 EB	SHEET	E

FILE NAME : N:\PDS\C3D\10230002\SHEETSPLAN\EAST BOUND C3D 2014\090204-XS-IH94-JC-EB- 2330+00 - 2372+92.DWG
LAYOUT NAME - 04 - (12)

PLOT DATE : 10/20/2014 10:57 AM PLOT BY : ANDRITSCH, ERIC R PLOT NAME : PLOT SCALE : 1:20_XREF

M□□r□□□□□□□□□□□□□□□□23□6□00.00			
M□□r□□□□□□ □□ □	□r□□	□□□□ □	□ □□ □□□□□□□□□□ □
□ □□□□□ □ □□	□□□1	□1:58	□2:56
□□ □□□□□ □□□	11:10	16:5□	20□6:23
□□□□□□□	□85	17:38	1006□□
□dd□□□□□□□M□	7:56	16□□8	□37:17

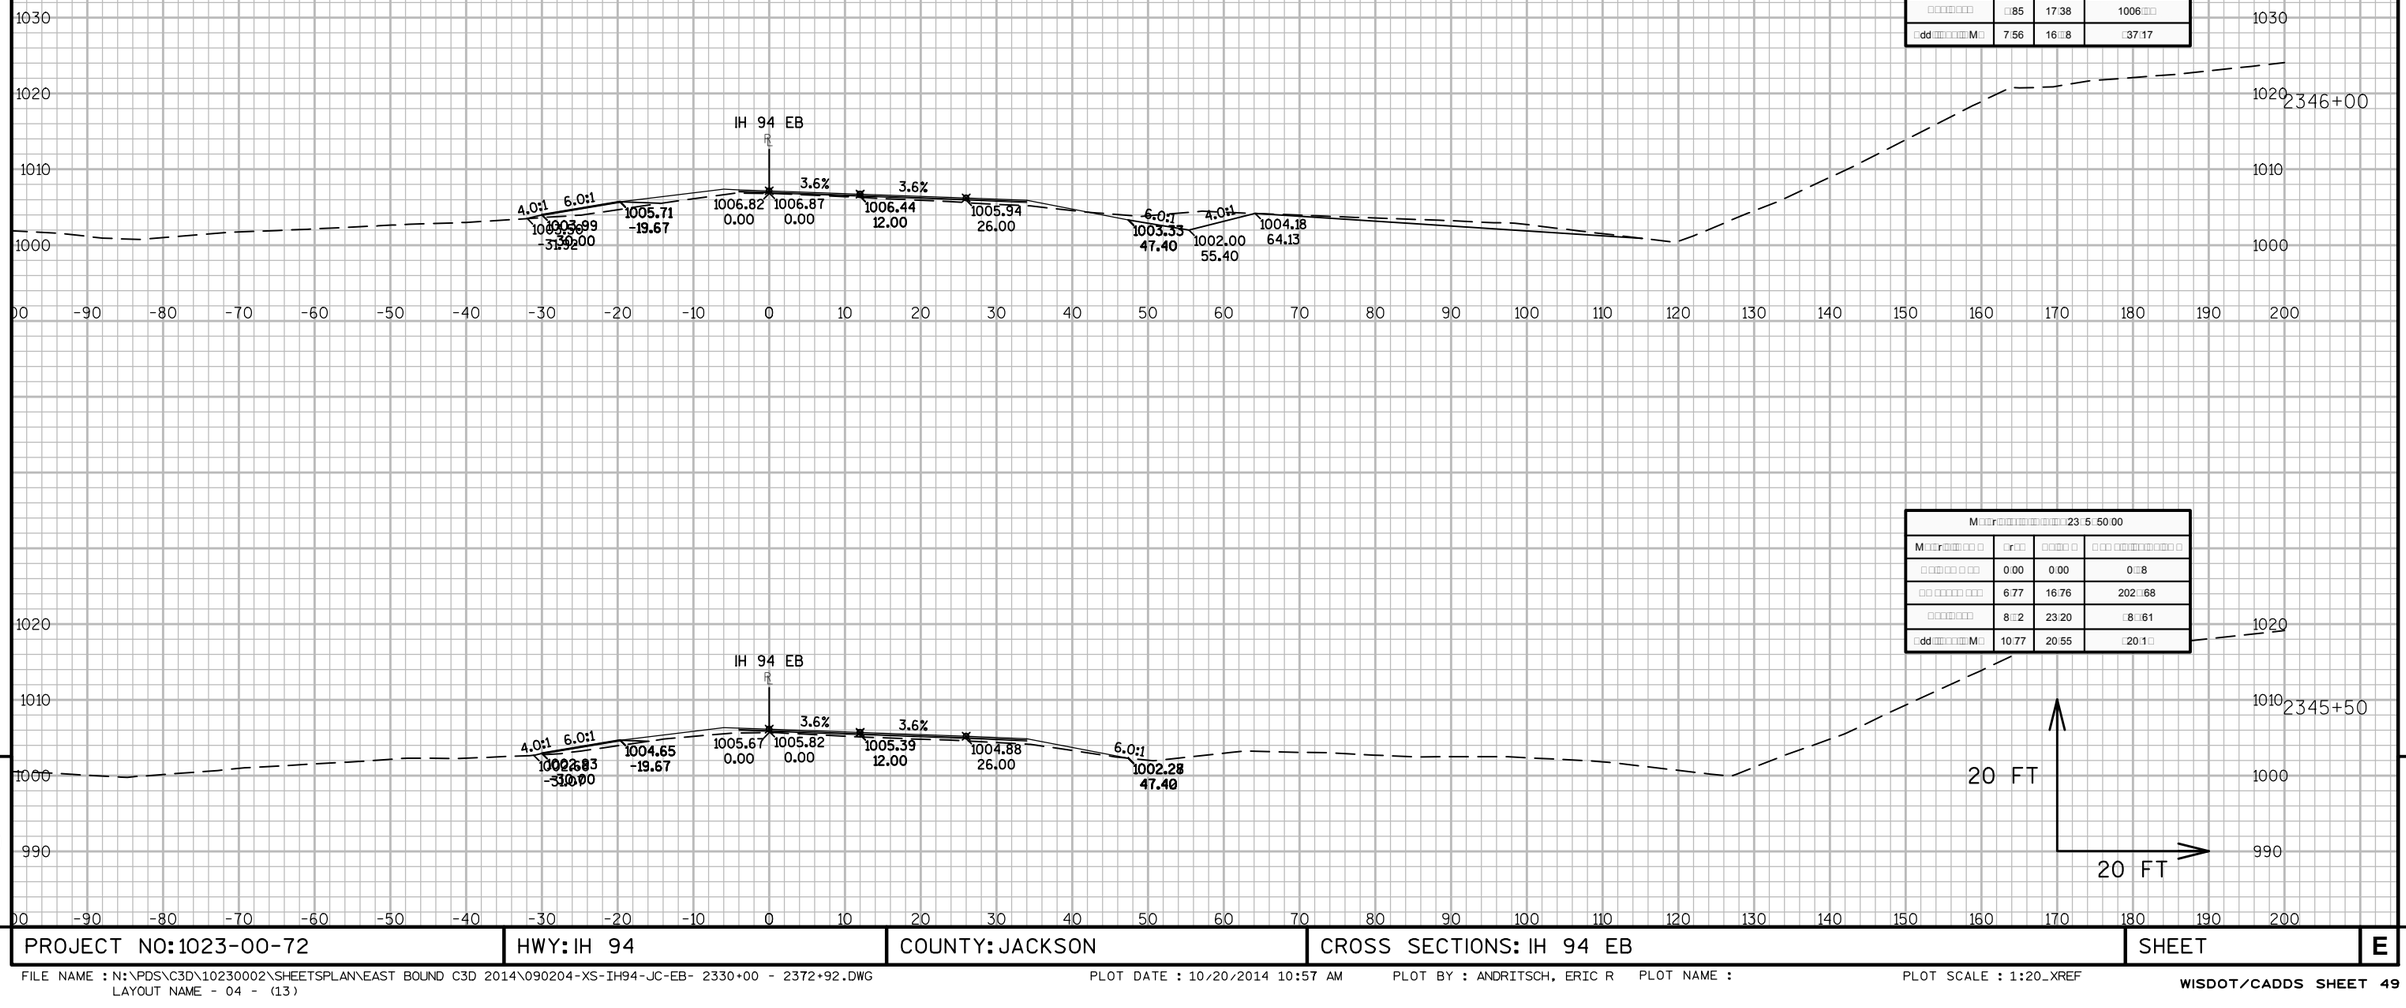

M□□r□□□□□□□□□□□□□□□□23□5□50.00			
M□□r□□□□□□ □□ □	□r□□	□□□□ □	□ □□ □□□□□□□□□□ □
□ □□□□□ □ □□	0:00	0:00	0□□8
□□ □□□□□ □□□	6:77	16:76	202□68
□□□□□□□	8□□2	23:20	□8□61
□dd□□□□□□□M□	10:77	20:55	□20:1□

9

9

PROJECT NO: 1023-00-72	HWY: IH 94	COUNTY: JACKSON	CROSS SECTIONS: IH 94 EB	SHEET	E

FILE NAME : N:\PDS\C3D\10230002\SHEETSPLAN\EAST BOUND C3D 2014\090204-XS-IH94-JC-EB- 2330+00 - 2372+92.DWG
LAYOUT NAME - 04 - (13)

PLOT DATE : 10/20/2014 10:57 AM PLOT BY : ANDRITSCH, ERIC R PLOT NAME : PLOT SCALE : 1:20_XREF

M□□r□□□□□□□□□□□□23□7□00.00			
M□□r□□□□ □ □	□r□□	□□□□ □	□ □□ □□□□□□□□□ □
□ □□□□ □ □□□	15□67	□3□51	156□65
□□ □□□□□ □□□	10□8□	20□61	2087□6□
□□□□□□□	8□01	18□0□	10□□□87
□dd□□□□□□□M□	5□65	15□6□	□70□22

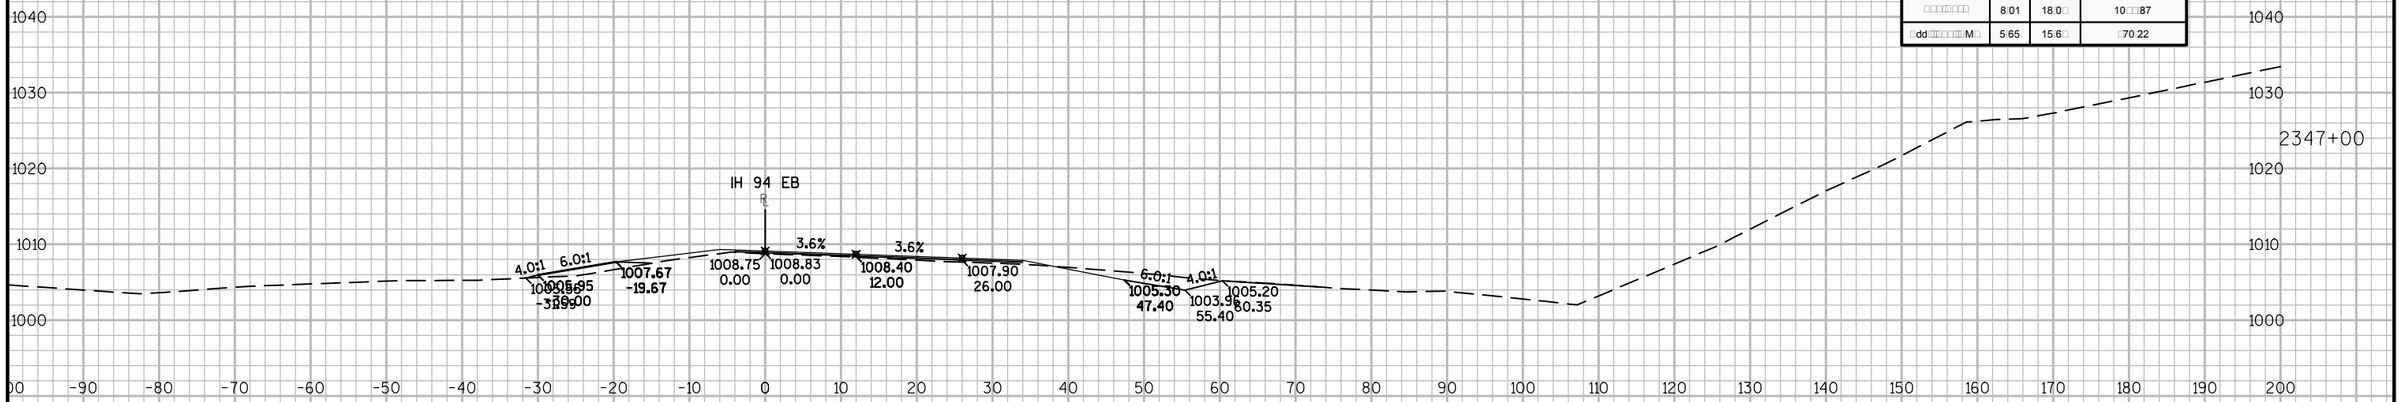

M□□r□□□□□□□□□□□□23□6□50.00			
M□□r□□□□ □ □	□r□□	□□□□ □	□ □□ □□□□□□□□□ □
□ □□□□ □ □□□	31□32	70□58	113□1□
□□ □□□□□ □□□	11□37	20□81	2067.03
□□□□□□□	11□52	1□□7□	1026.78
□dd□□□□□□□M□	11□2□	17□□1	□5□□58

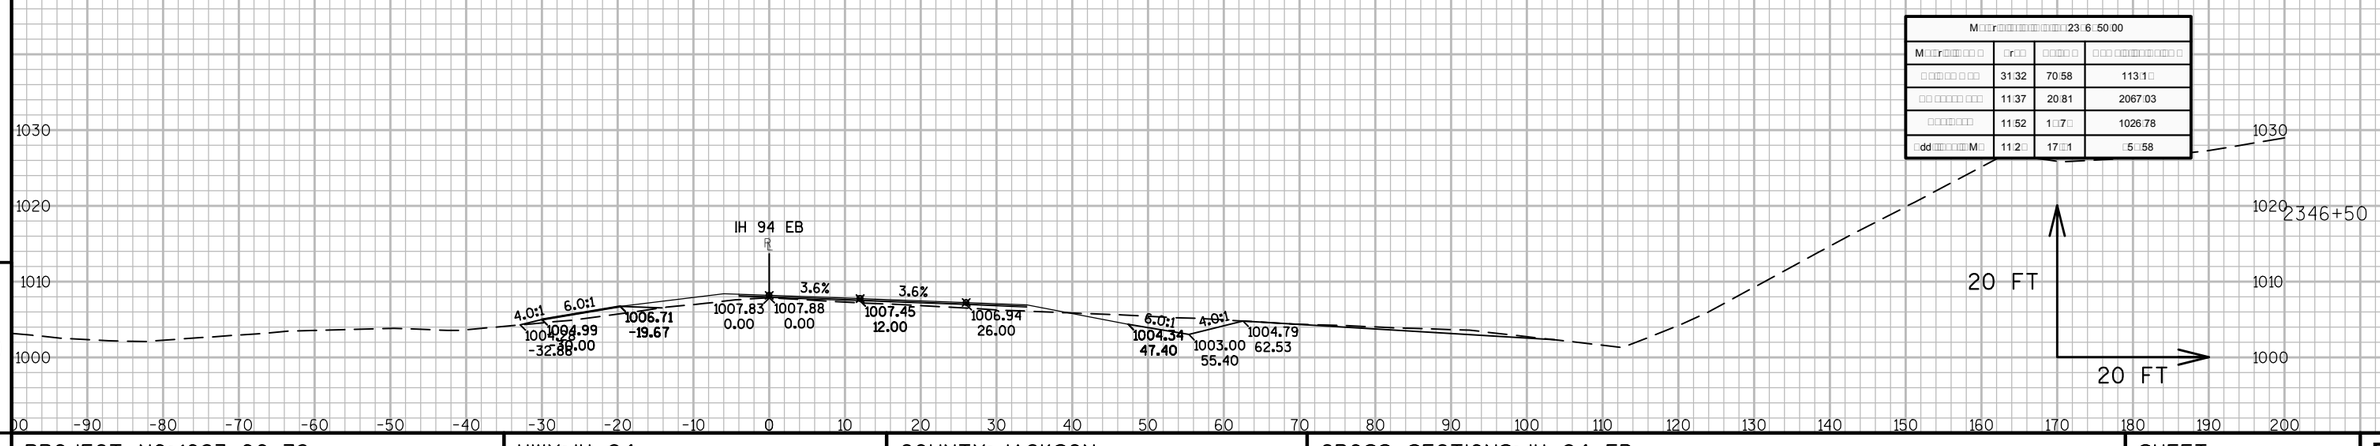

9

9

PROJECT NO: 1023-00-72	HWY: IH 94	COUNTY: JACKSON	CROSS SECTIONS: IH 94 EB	SHEET	E

FILE NAME : N:\PDS\C3D\10230002\SHEETSPLAN\EAST BOUND C3D 2014\090204-XS-IH94-JC-EB- 2330+00 - 2372+92.DWG
LAYOUT NAME - 04 - (14)
PLOT DATE : 10/20/2014 10:58 AM PLOT BY : ANDRITSCH, ERIC R PLOT NAME : PLOT SCALE : 1:20_XREF

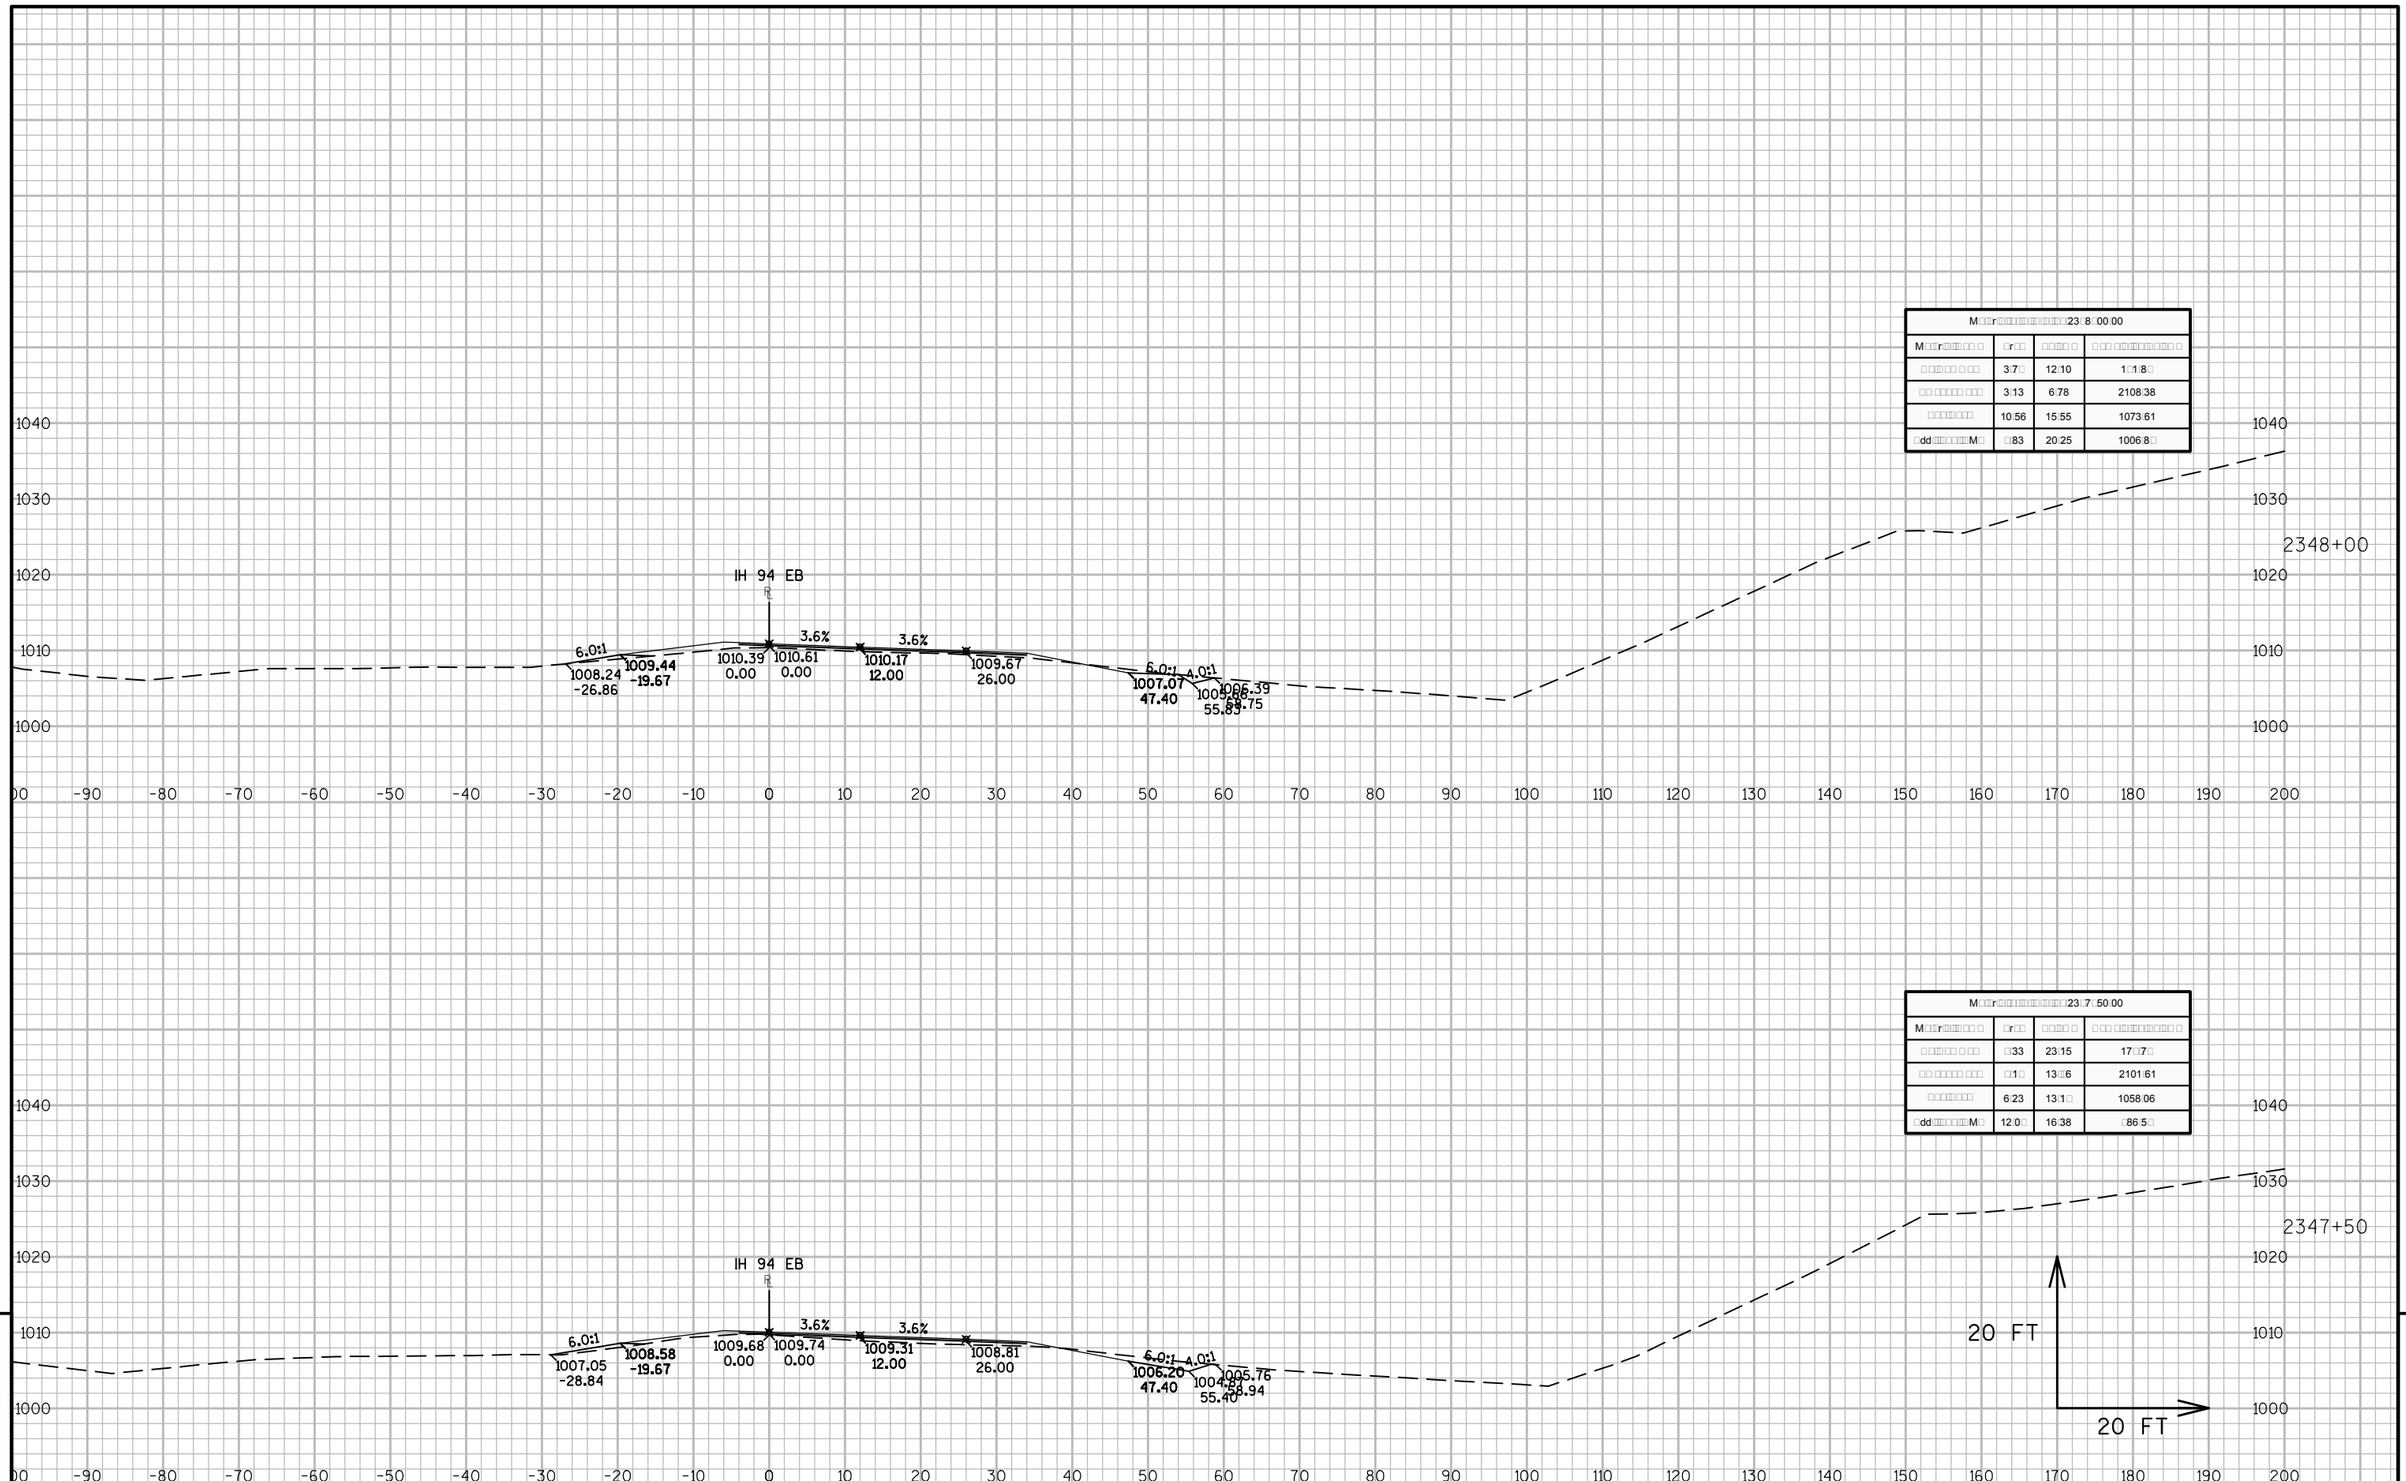

M□□r□□□□□□□□□□□□□□□□□□□□□□□□□23□8□00.00			
M□□r□□□□□□□□ □□	□r□□	□□□□□ □	□ □□ □□□□□□□□□□□□□ □
□ □□□□□□ □ □□	3□7□	12□10	1□□1□8□□
□□ □□□□□□ □□□	3□13	6□78	2108□38
□□□□□□□□	10□56	15□55	1073□61
□dd□□□□□□□□M□	□83	20□25	1006□8□□

M□□r□□□□□□□□□□□□□□□□□□□□□□□□□23□7□50.00			
M□□r□□□□□□□□ □□	□r□□	□□□□□ □	□ □□ □□□□□□□□□□□□□ □
□ □□□□□□ □ □□	□33	23□15	17□□7□□
□□ □□□□□□ □□□	□1□□	13□□6	2101□61
□□□□□□□□	6□23	13□1□□	1058□06
□dd□□□□□□□□M□	12□0□□	16□38	□86□5□□

9

9

PROJECT NO: 1023-00-72	HWY: IH 94	COUNTY: JACKSON	CROSS SECTIONS: IH 94 EB	SHEET	E

FILE NAME : N:\PDS\C3D\10230002\SHEETSPLAN\EAST BOUND C3D 2014\090204-XS-IH94-JC-EB- 2330+00 - 2372+92.DWG
LAYOUT NAME - 04 - (15)
PLOT DATE : 10/20/2014 10:58 AM PLOT BY : ANDRITSCH, ERIC R PLOT NAME : PLOT SCALE : 1:20_XREF

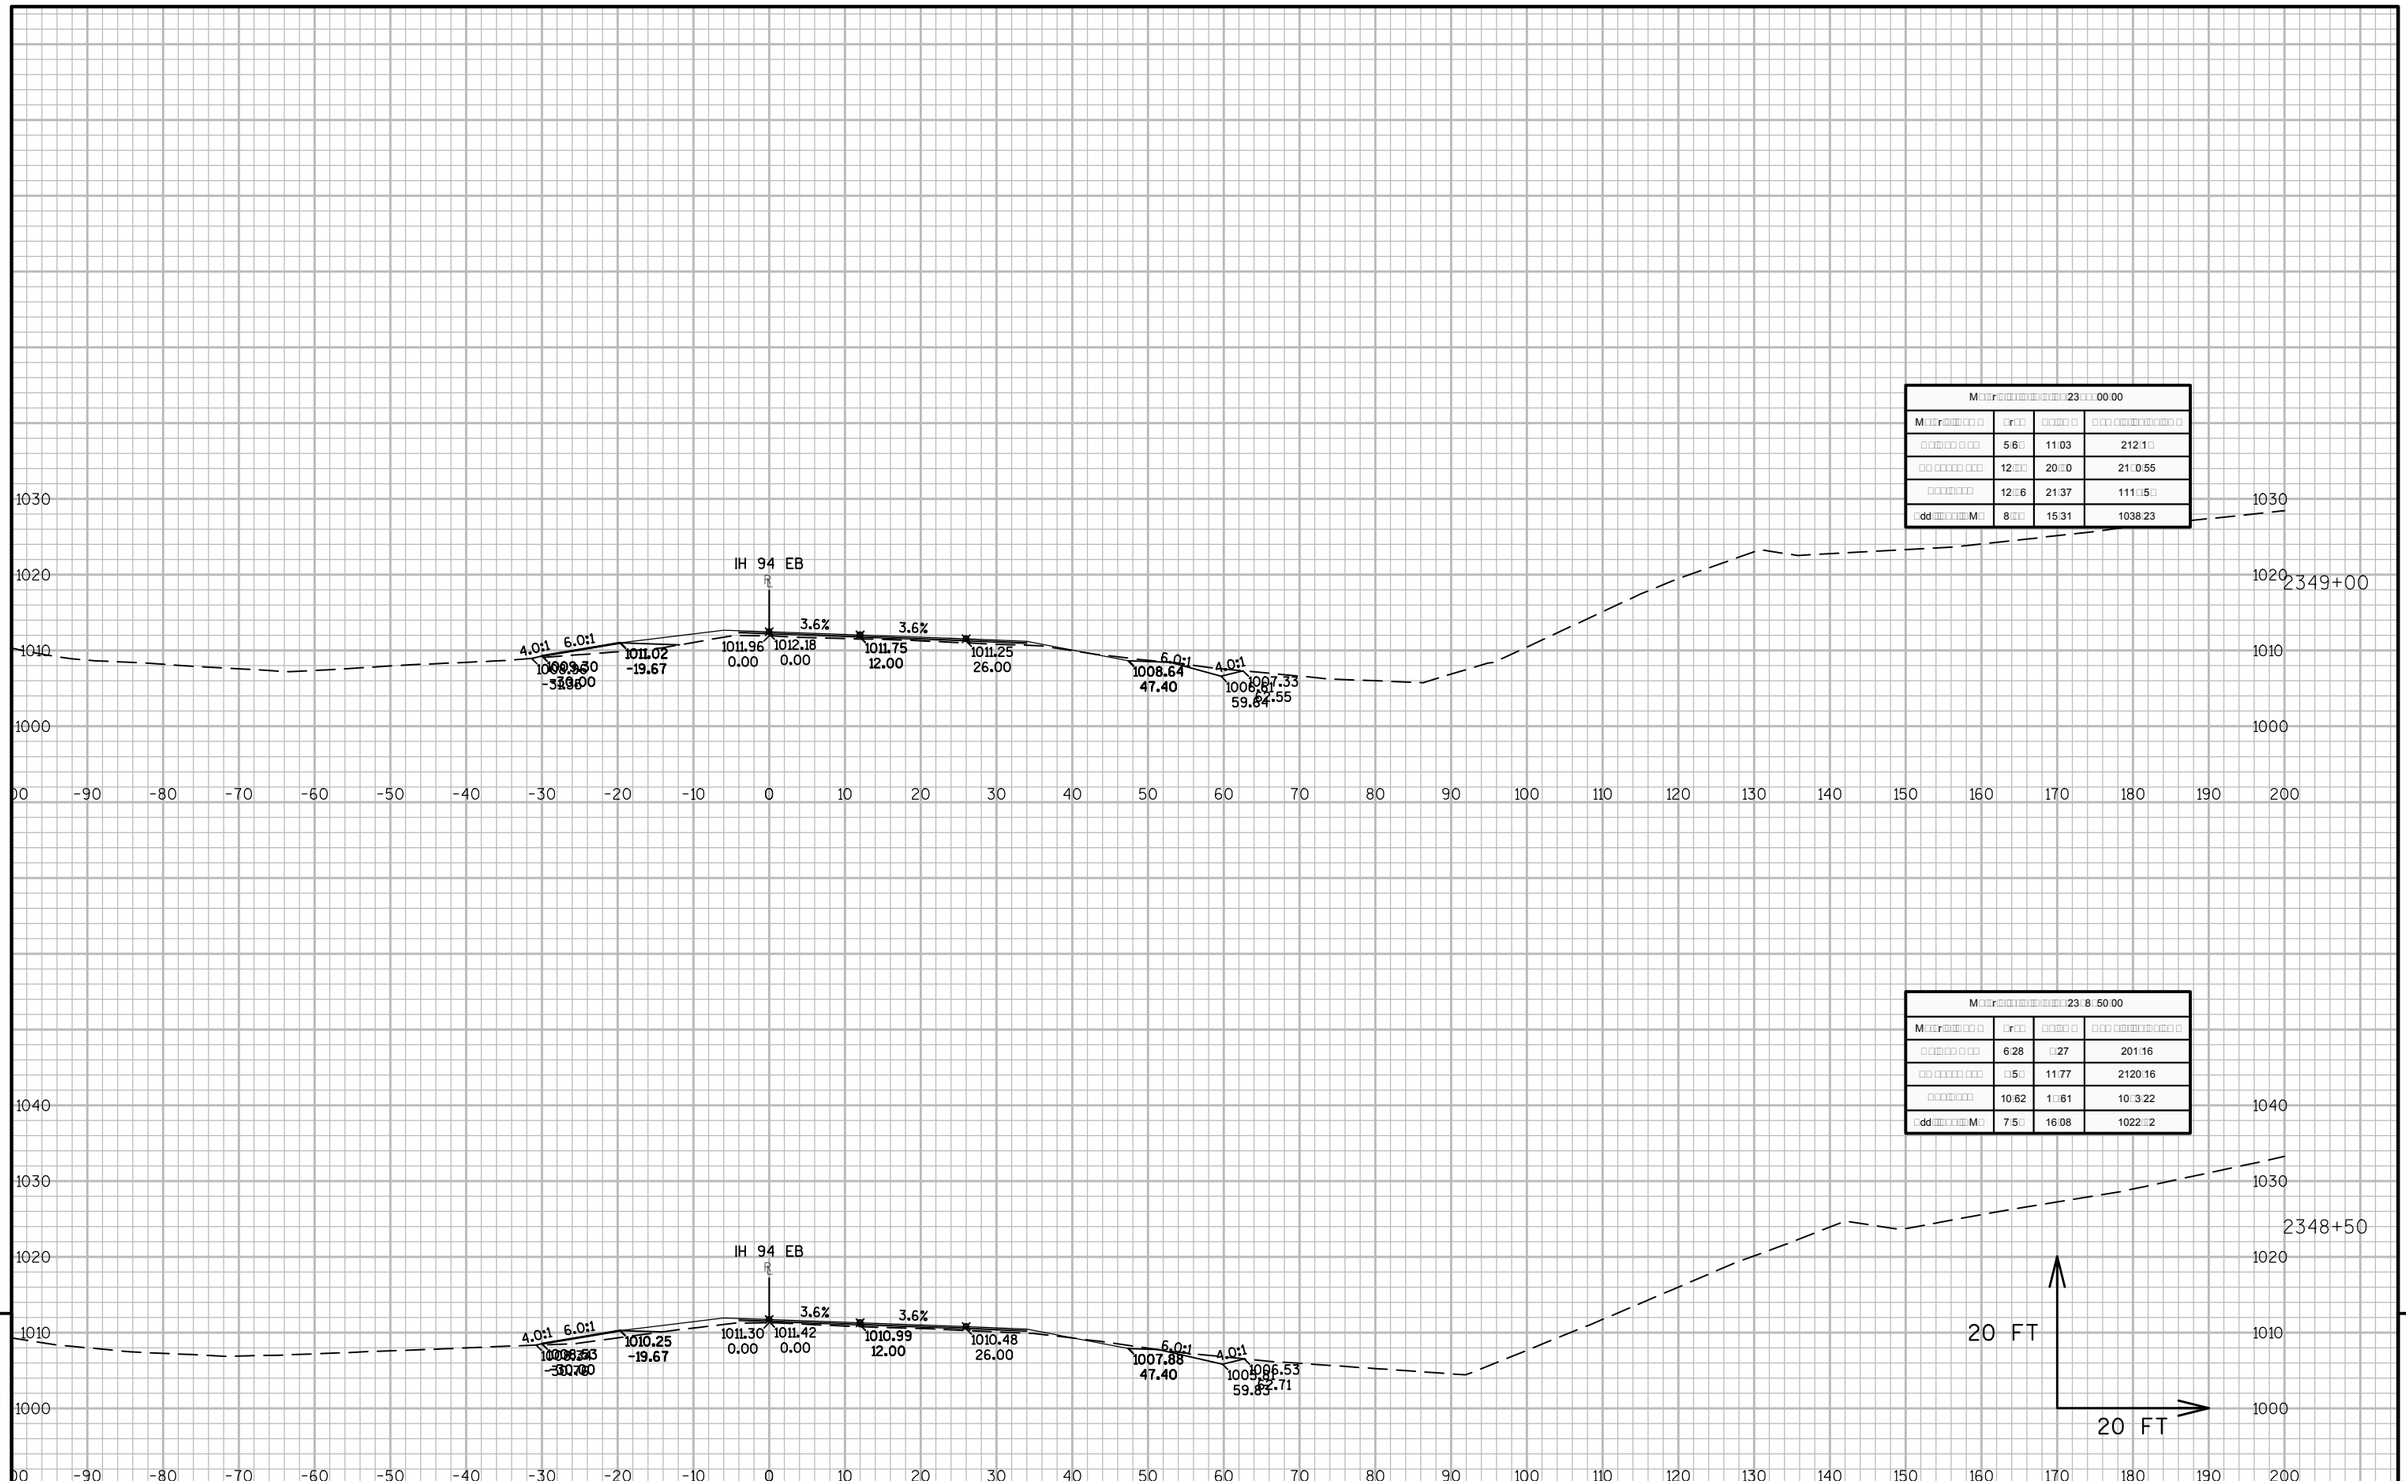

PROJECT NO: 1023-00-72	HWY: IH 94	COUNTY: JACKSON	CROSS SECTIONS: IH 94 EB	SHEET	E

FILE NAME : N:\PDS\C3D\10230002\SHEETSPLAN\EAST BOUND C3D 2014\090204-XS-IH94-JC-EB- 2330+00 - 2372+92.DWG
LAYOUT NAME - 04 - (16)

PLOT DATE : 10/20/2014 10:58 AM PLOT BY : ANDRITSCH, ERIC R PLOT NAME : PLOT SCALE : 1:20_XREF

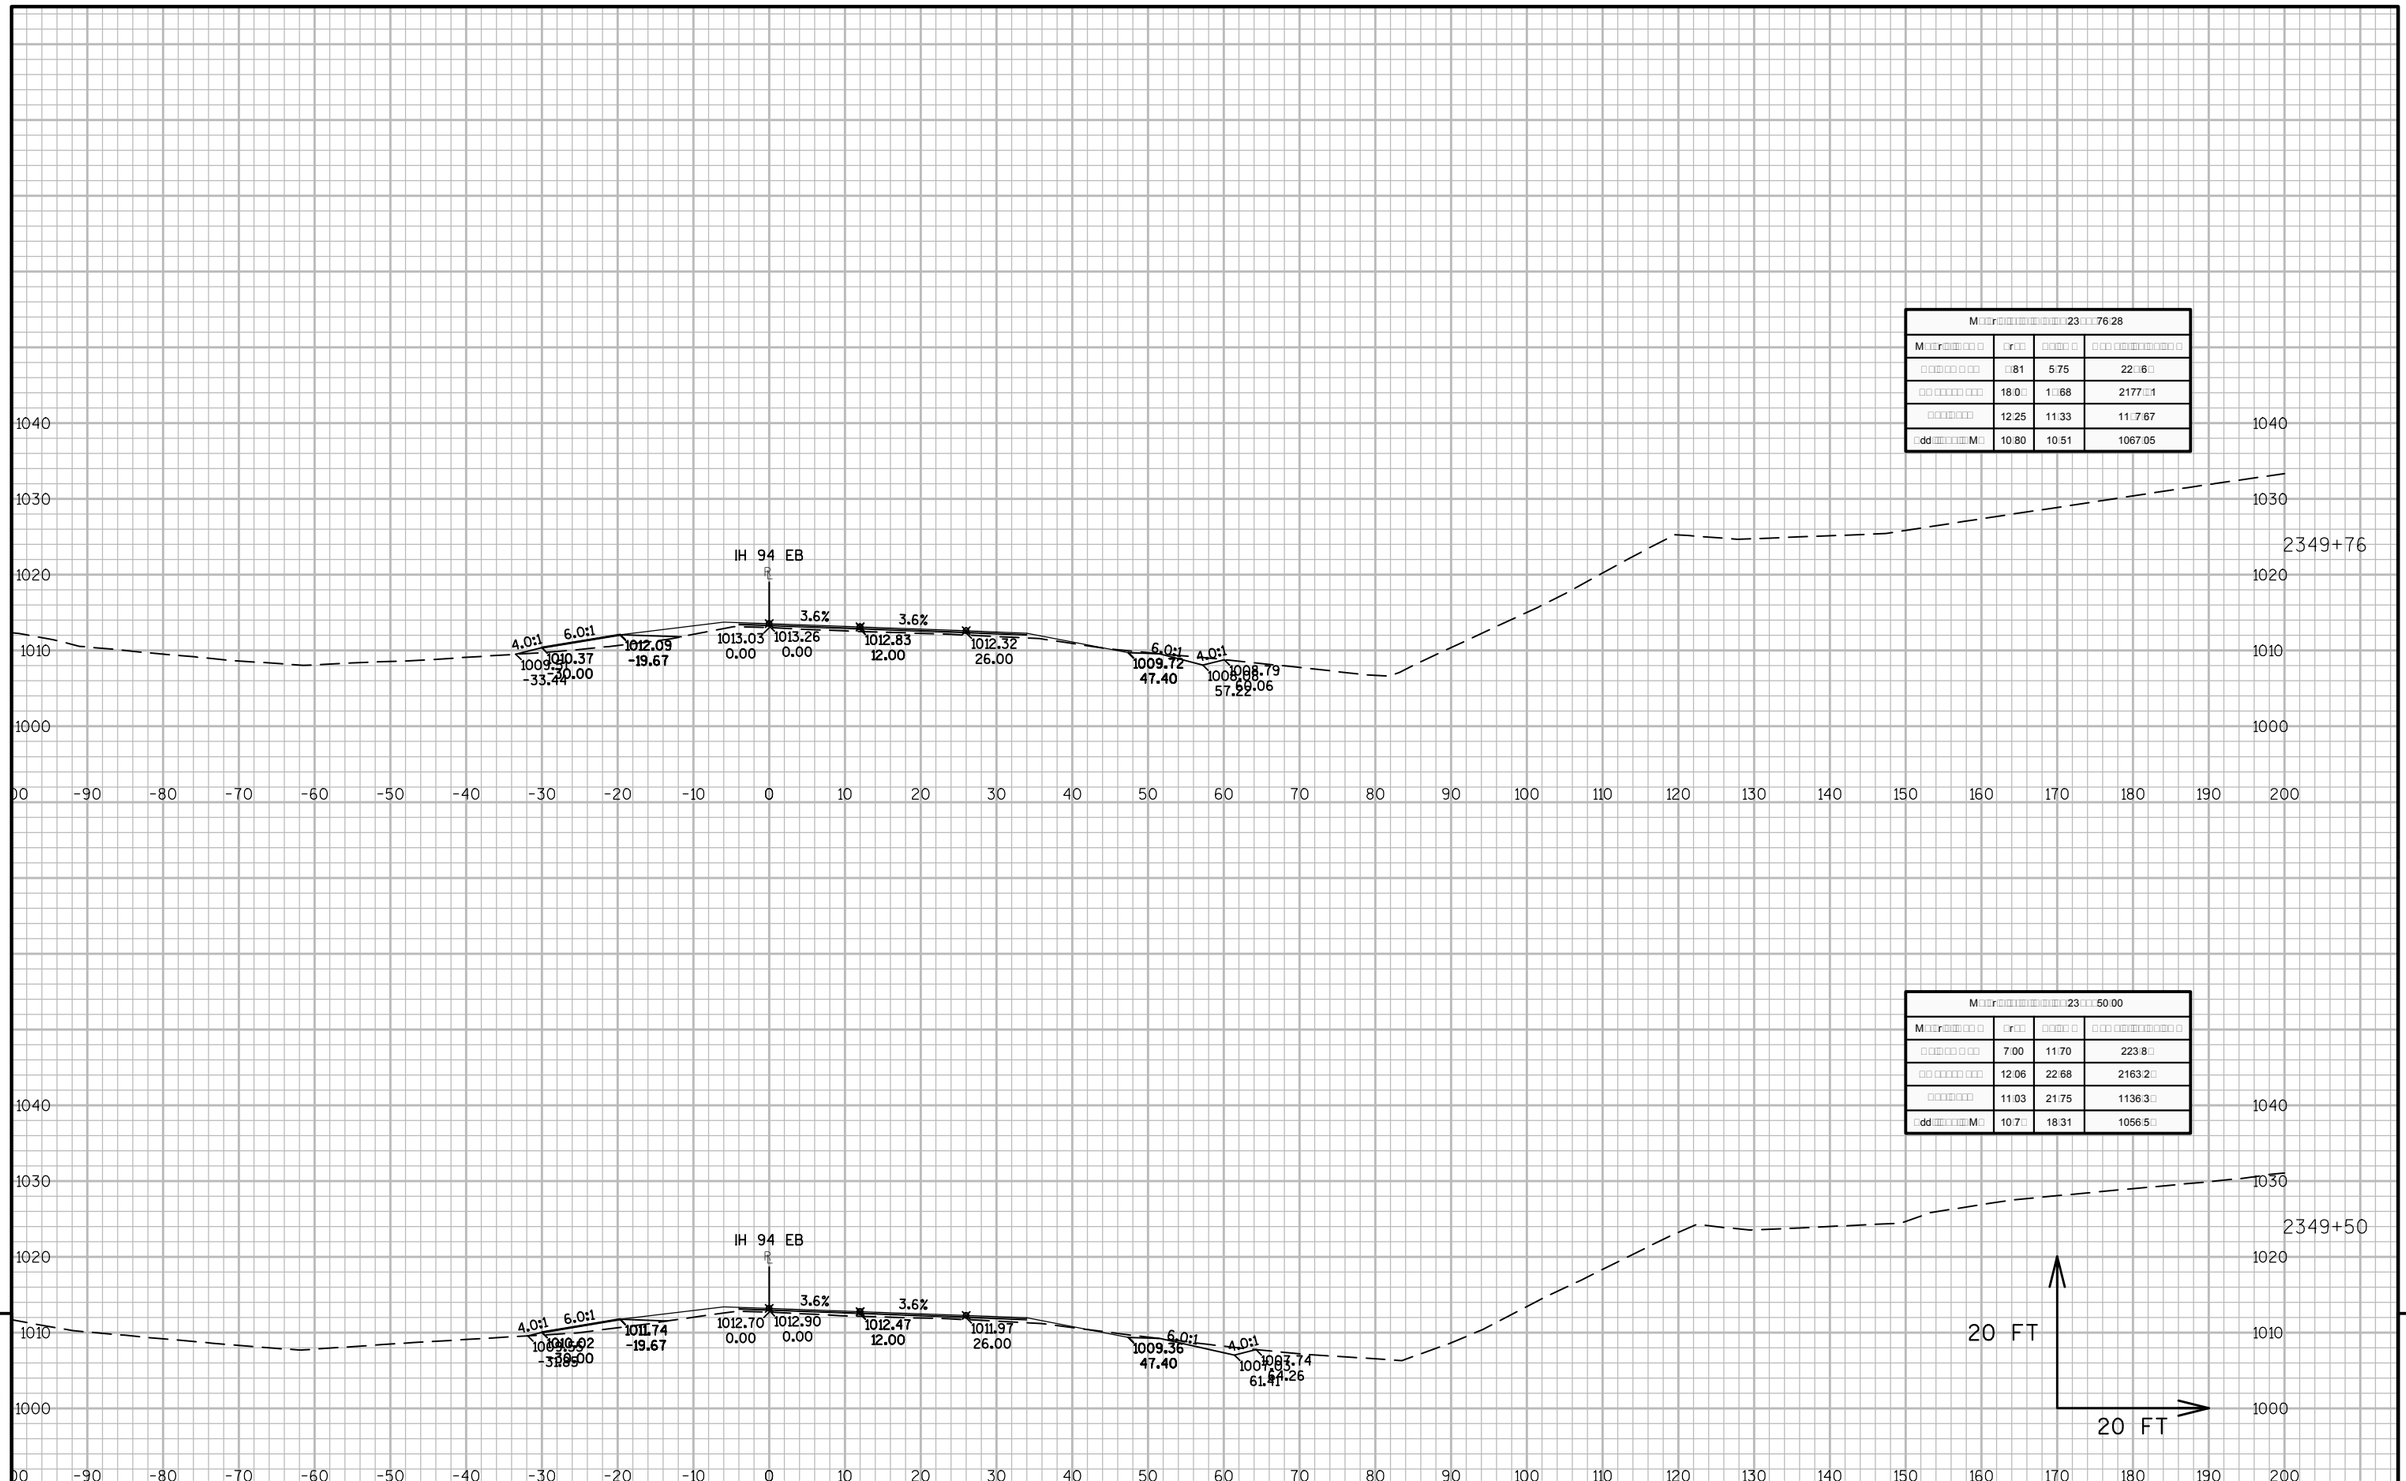

M□□r□□□□□□□□□□□□□□□□□□□□□□□□□□□□□□□□□□□23□□□76:28			
M□□r□□□□□□□□□□□□□□□□	□r□□	□□□□□□	□ □□ □□□□□□□□□□□□□□□□
□ □□□□□□ □ □□□	□81	5:75	22□□6□□
□□ □□□□□□ □□□□	18:0□	1□□68	2177□□1
□□□□□□□□□	12:25	11:33	11□7:67
□dd□□□□□□□□□□M□	10:80	10:51	1067:05

M□□r□□□□□□□□□□□□□□□□□□□□□□□□□□□□□□□□□□□23□□□50:00			
M□□r□□□□□□□□□□□□□□□□	□r□□	□□□□□□	□ □□ □□□□□□□□□□□□□□□□
□ □□□□□□ □ □□□	7:00	11:70	223:8□□
□□ □□□□□□ □□□□	12:06	22:68	2163:2□□
□□□□□□□□□	11:03	21:75	1136:3□□
□dd□□□□□□□□□□M□	10:7□	18:31	1056:5□□

PROJECT NO: 1023-00-72	HWY: IH 94	COUNTY: JACKSON	CROSS SECTIONS: IH 94 EB	SHEET	E

FILE NAME : N:\PDS\C3D\10230002\SHEETSPLAN\EAST BOUND C3D 2014\090204-XS-IH94-JC-EB- 2330+00 - 2372+92.DWG
LAYOUT NAME - 04 - (17)

PLOT DATE : 10/20/2014 10:58 AM PLOT BY : ANDRITSCH, ERIC R PLOT NAME : PLOT SCALE : 1:20_XREF

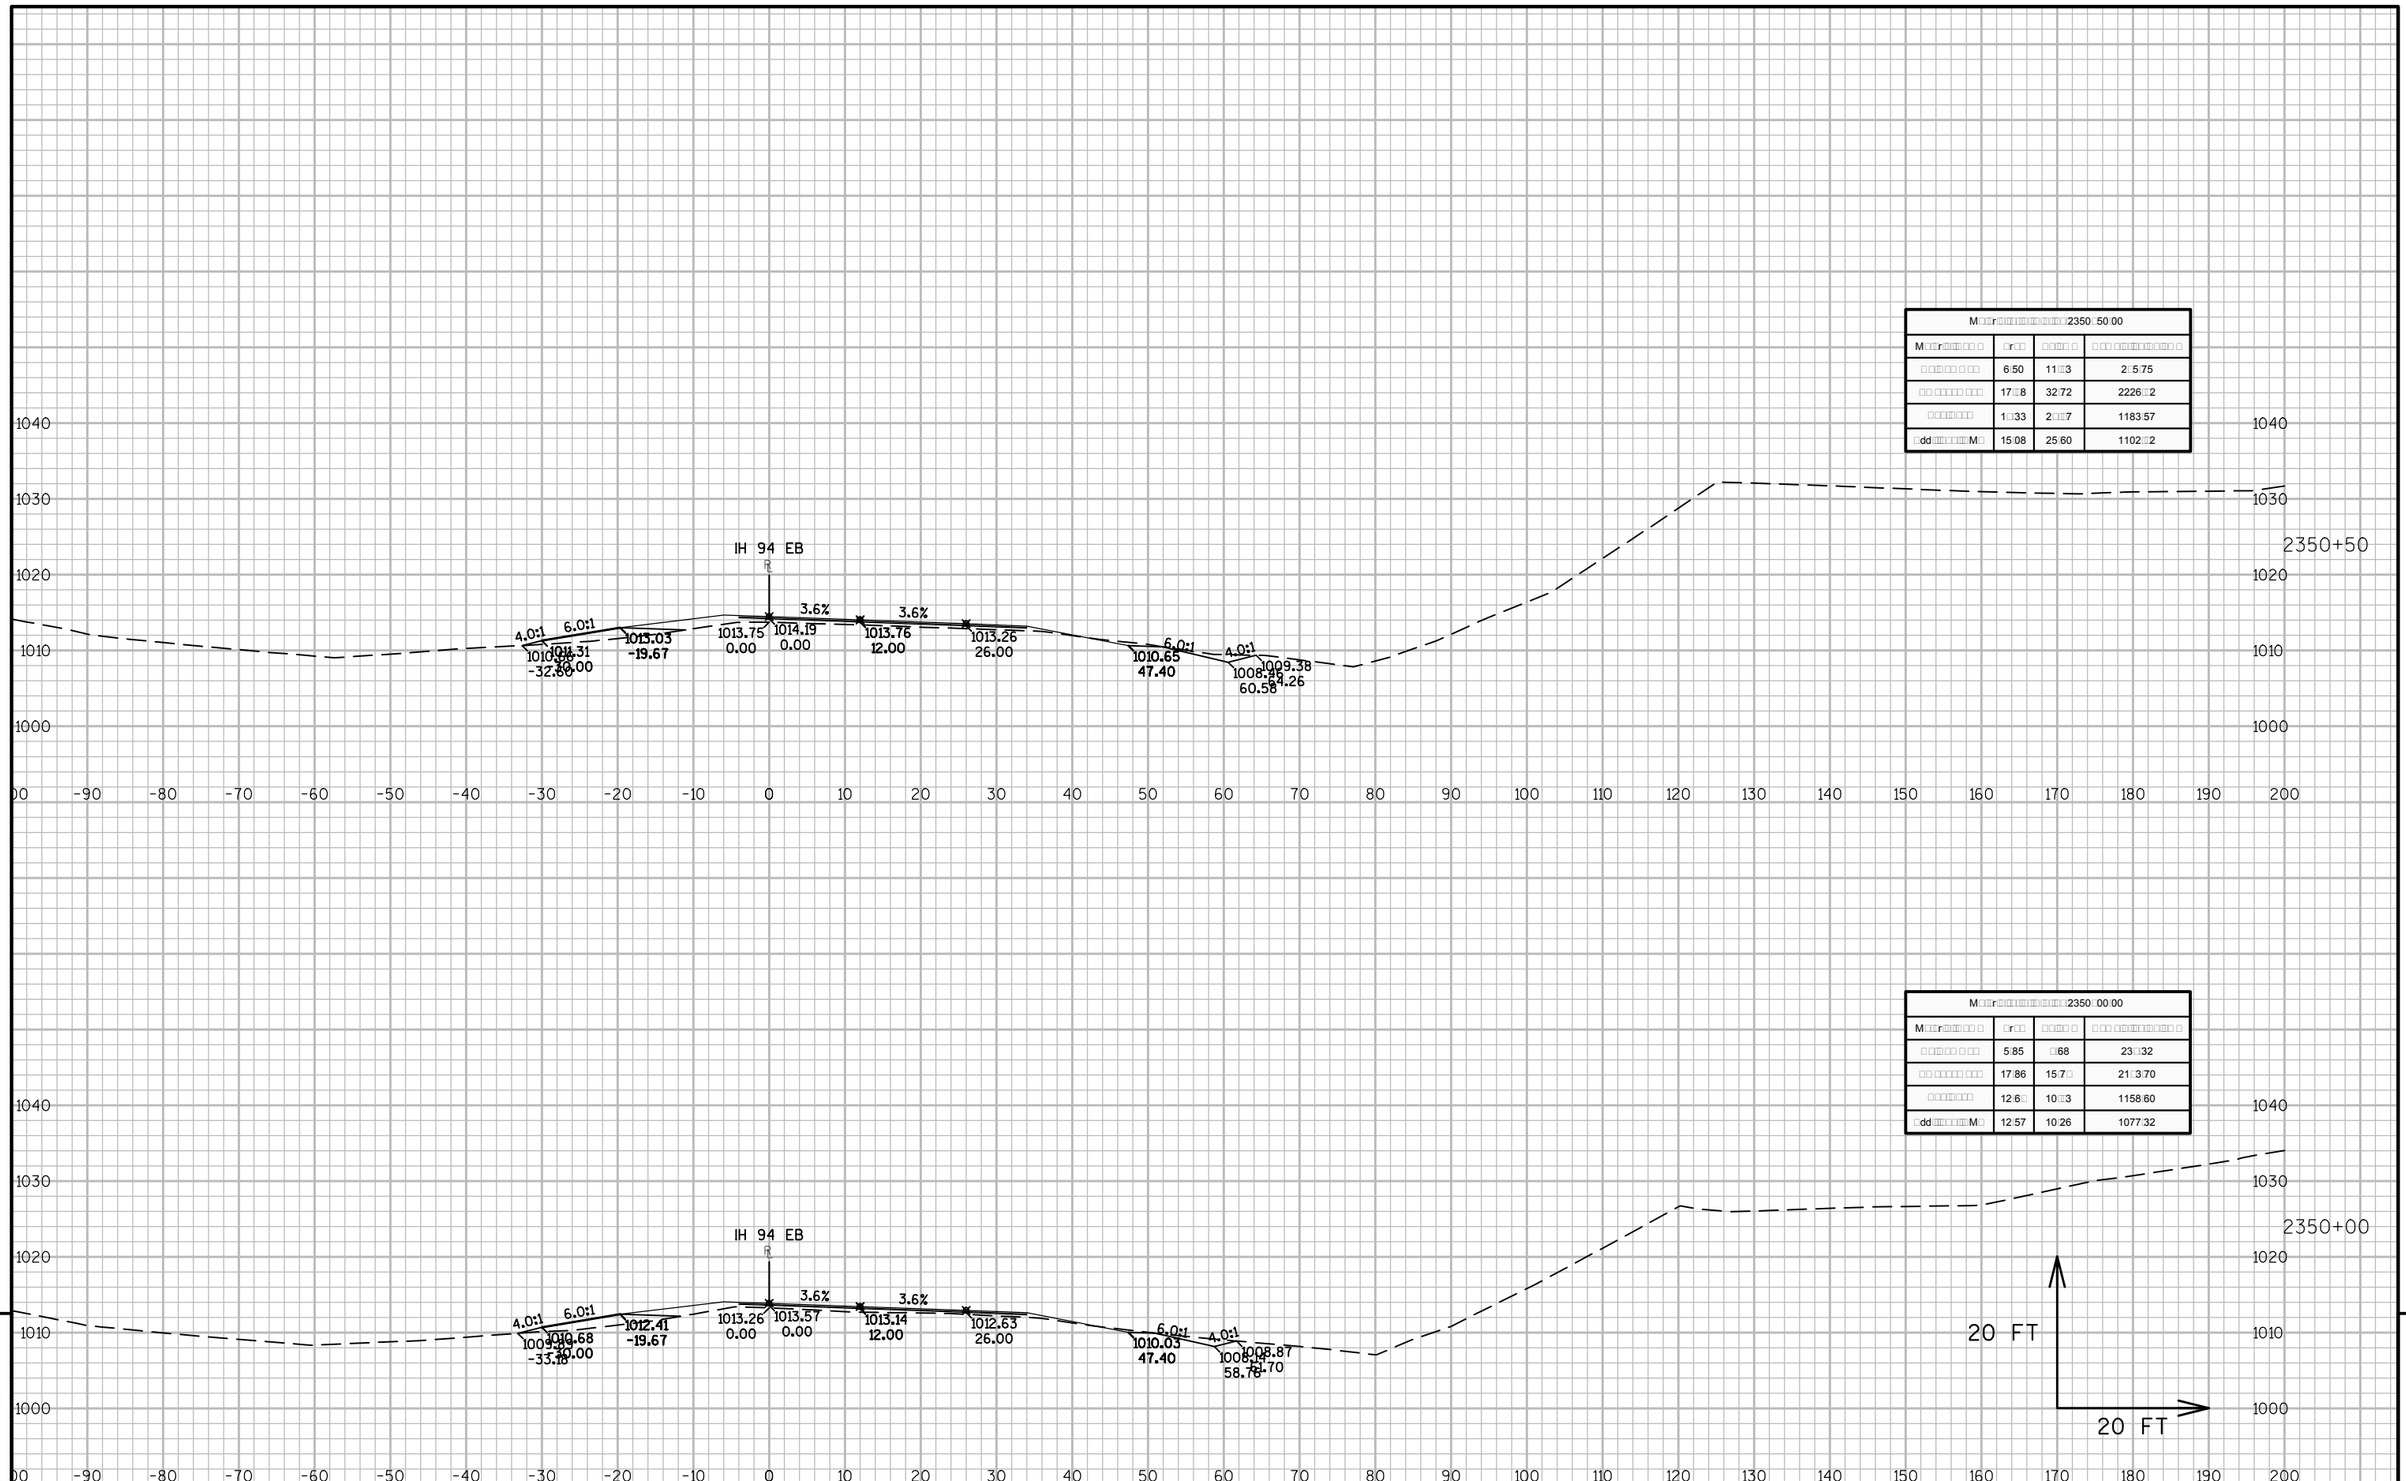

PROJECT NO: 1023-00-72	HWY: IH 94	COUNTY: JACKSON	CROSS SECTIONS: IH 94 EB	SHEET	E

FILE NAME : N:\PDS\C3D\10230002\SHEETSPLAN\EAST BOUND C3D 2014\090204-XS-IH94-JC-EB- 2330+00 - 2372+92.DWG
LAYOUT NAME - 04 - (18)

PLOT DATE : 10/20/2014 10:58 AM PLOT BY : ANDRITSCH, ERIC R PLOT NAME : PLOT SCALE : 1:20_XREF

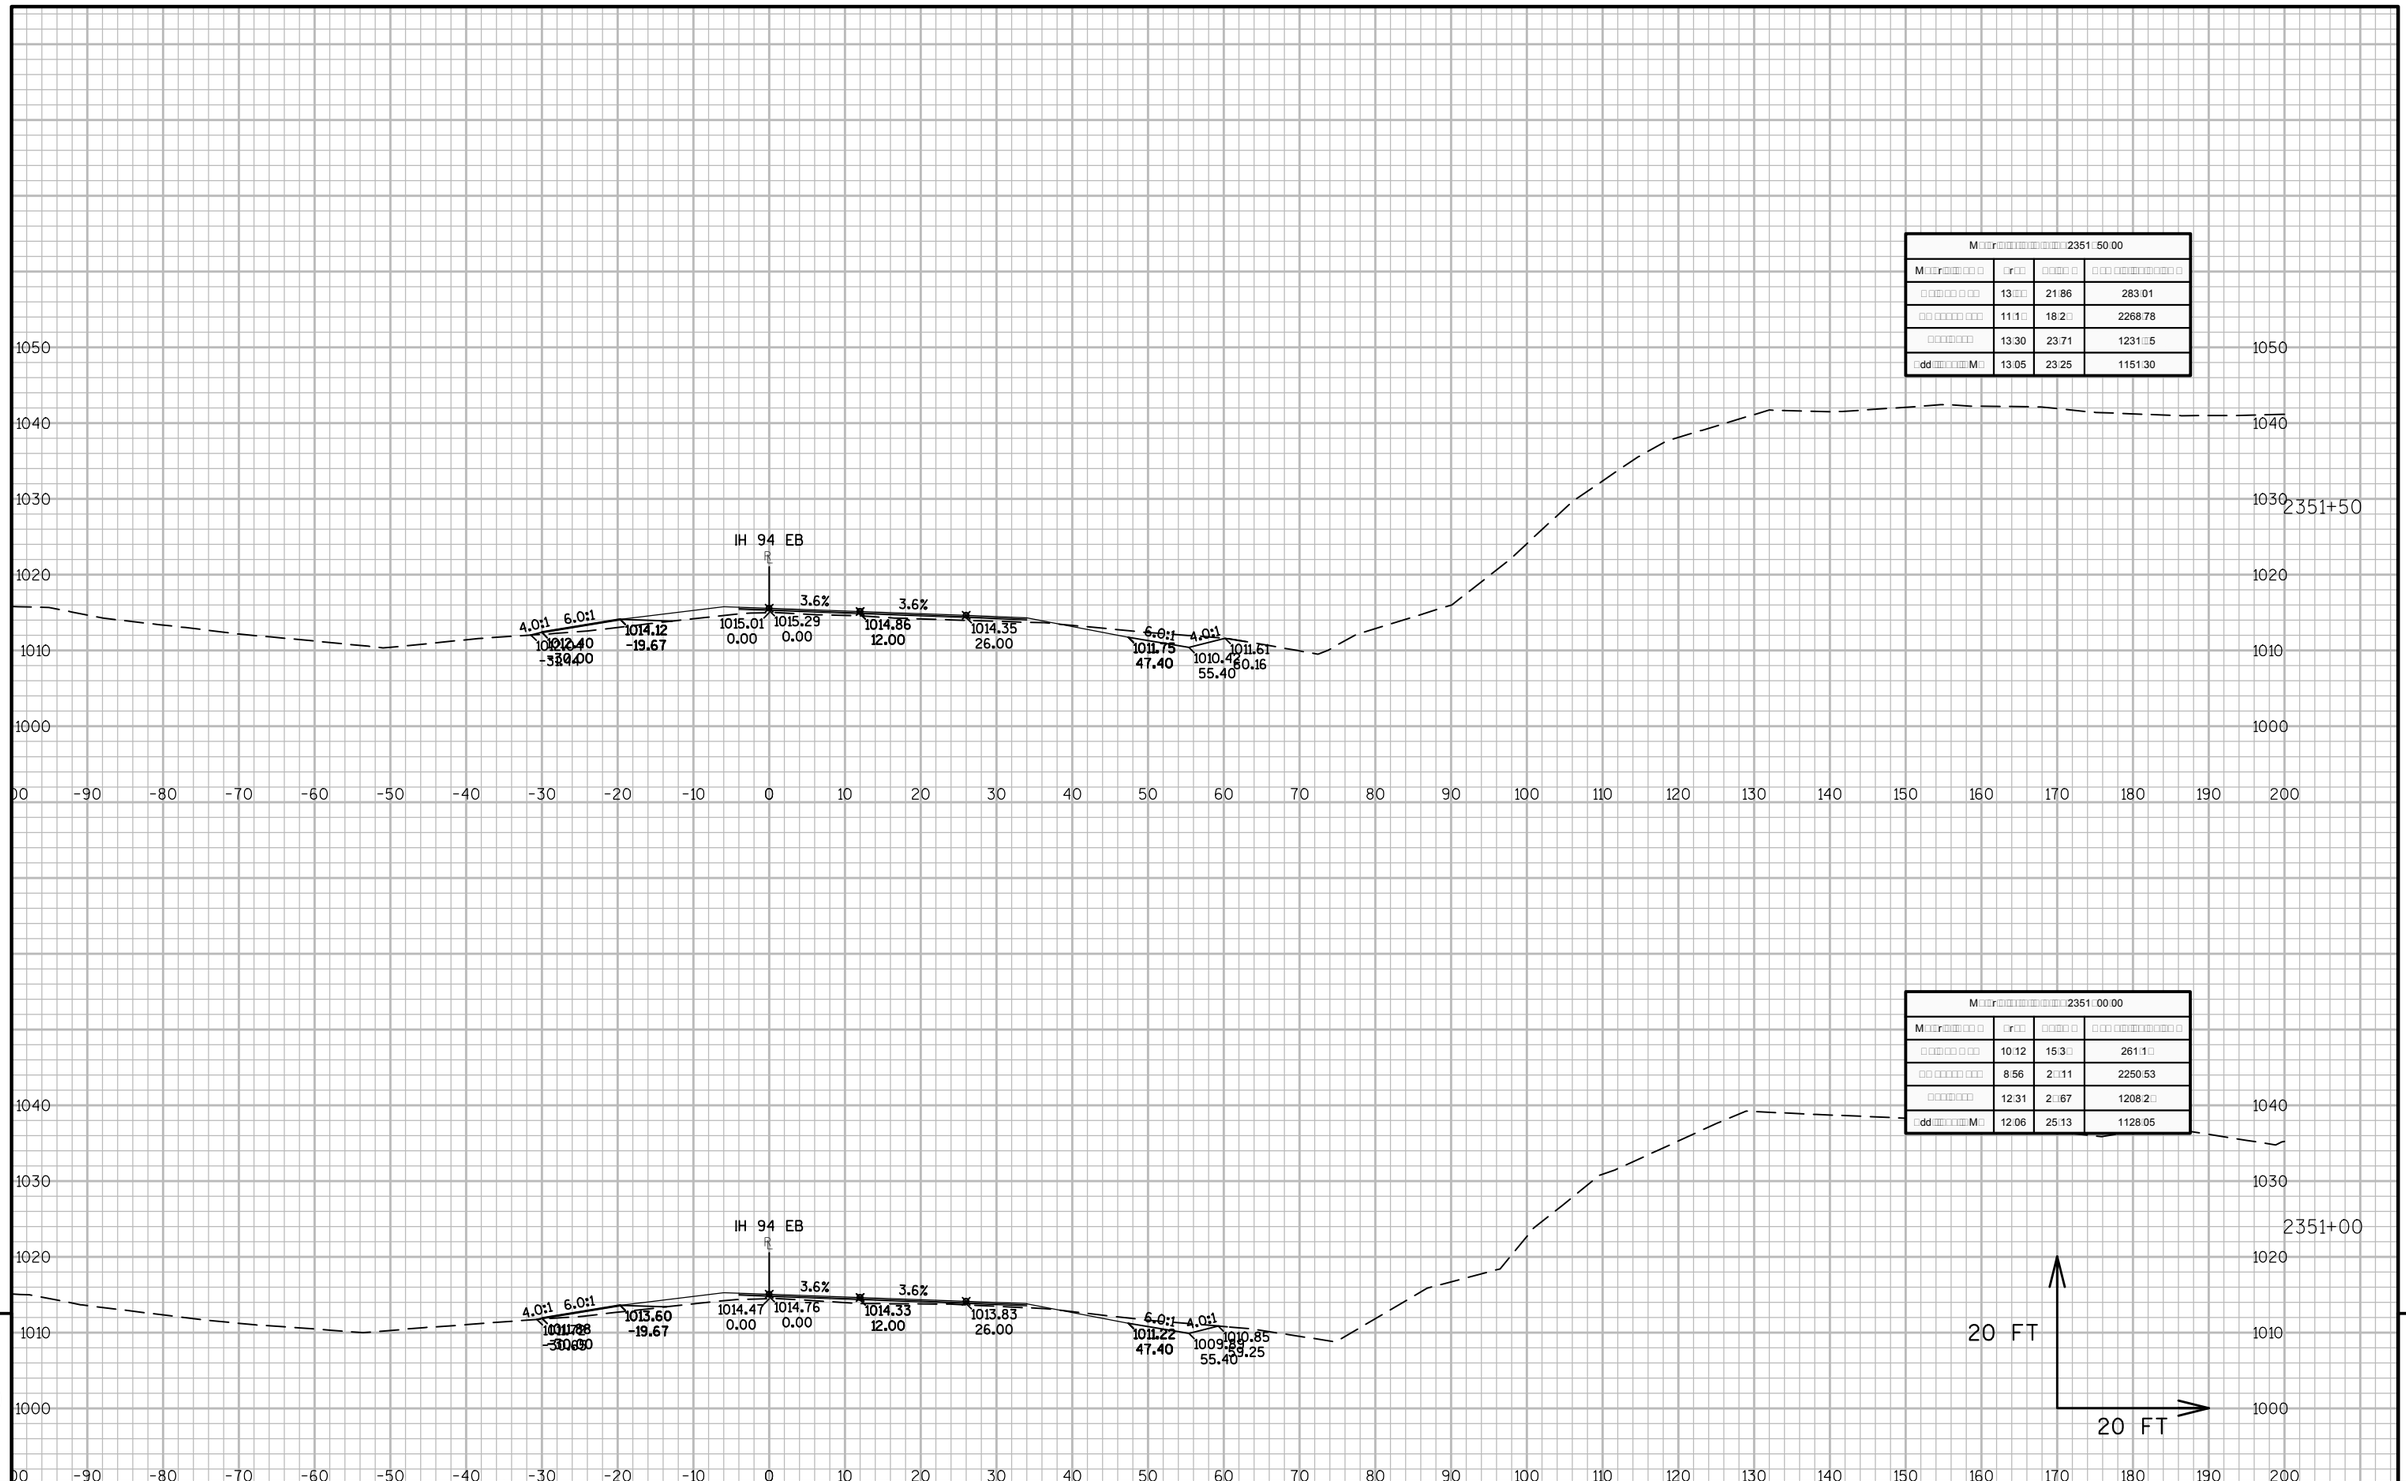

M[illegible]r[illegible]	[illegible]r[illegible]	[illegible]	[illegible]
[illegible]	13:[illegible]	21:86	283:01
[illegible]	11:1[illegible]	18:2[illegible]	2268:78
[illegible]	13:30	23:71	1231[illegible]5
[illegible]dd[illegible]M[illegible]	13:05	23:25	1151:30

M[illegible]r[illegible]	[illegible]r[illegible]	[illegible]	[illegible]
[illegible]	10:12	15:3[illegible]	261:1[illegible]
[illegible]	8:56	2[illegible]:11	2250:53
[illegible]	12:31	2[illegible]:67	1208:2[illegible]
[illegible]dd[illegible]M[illegible]	12:06	25:13	1128:05

9

9

PROJECT NO: 1023-00-72	HWY: IH 94	COUNTY: JACKSON	CROSS SECTIONS: IH 94 EB	SHEET	E

FILE NAME : N:\PDS\C3D\10230002\SHEETSPLAN\EAST BOUND C3D 2014\090204-XS-IH94-JC-EB- 2330+00 - 2372+92.DWG
LAYOUT NAME - 04 - (19)

PLOT DATE : 10/20/2014 10:58 AM PLOT BY : ANDRITSCH, ERIC R PLOT NAME : PLOT SCALE : 1:20_XREF

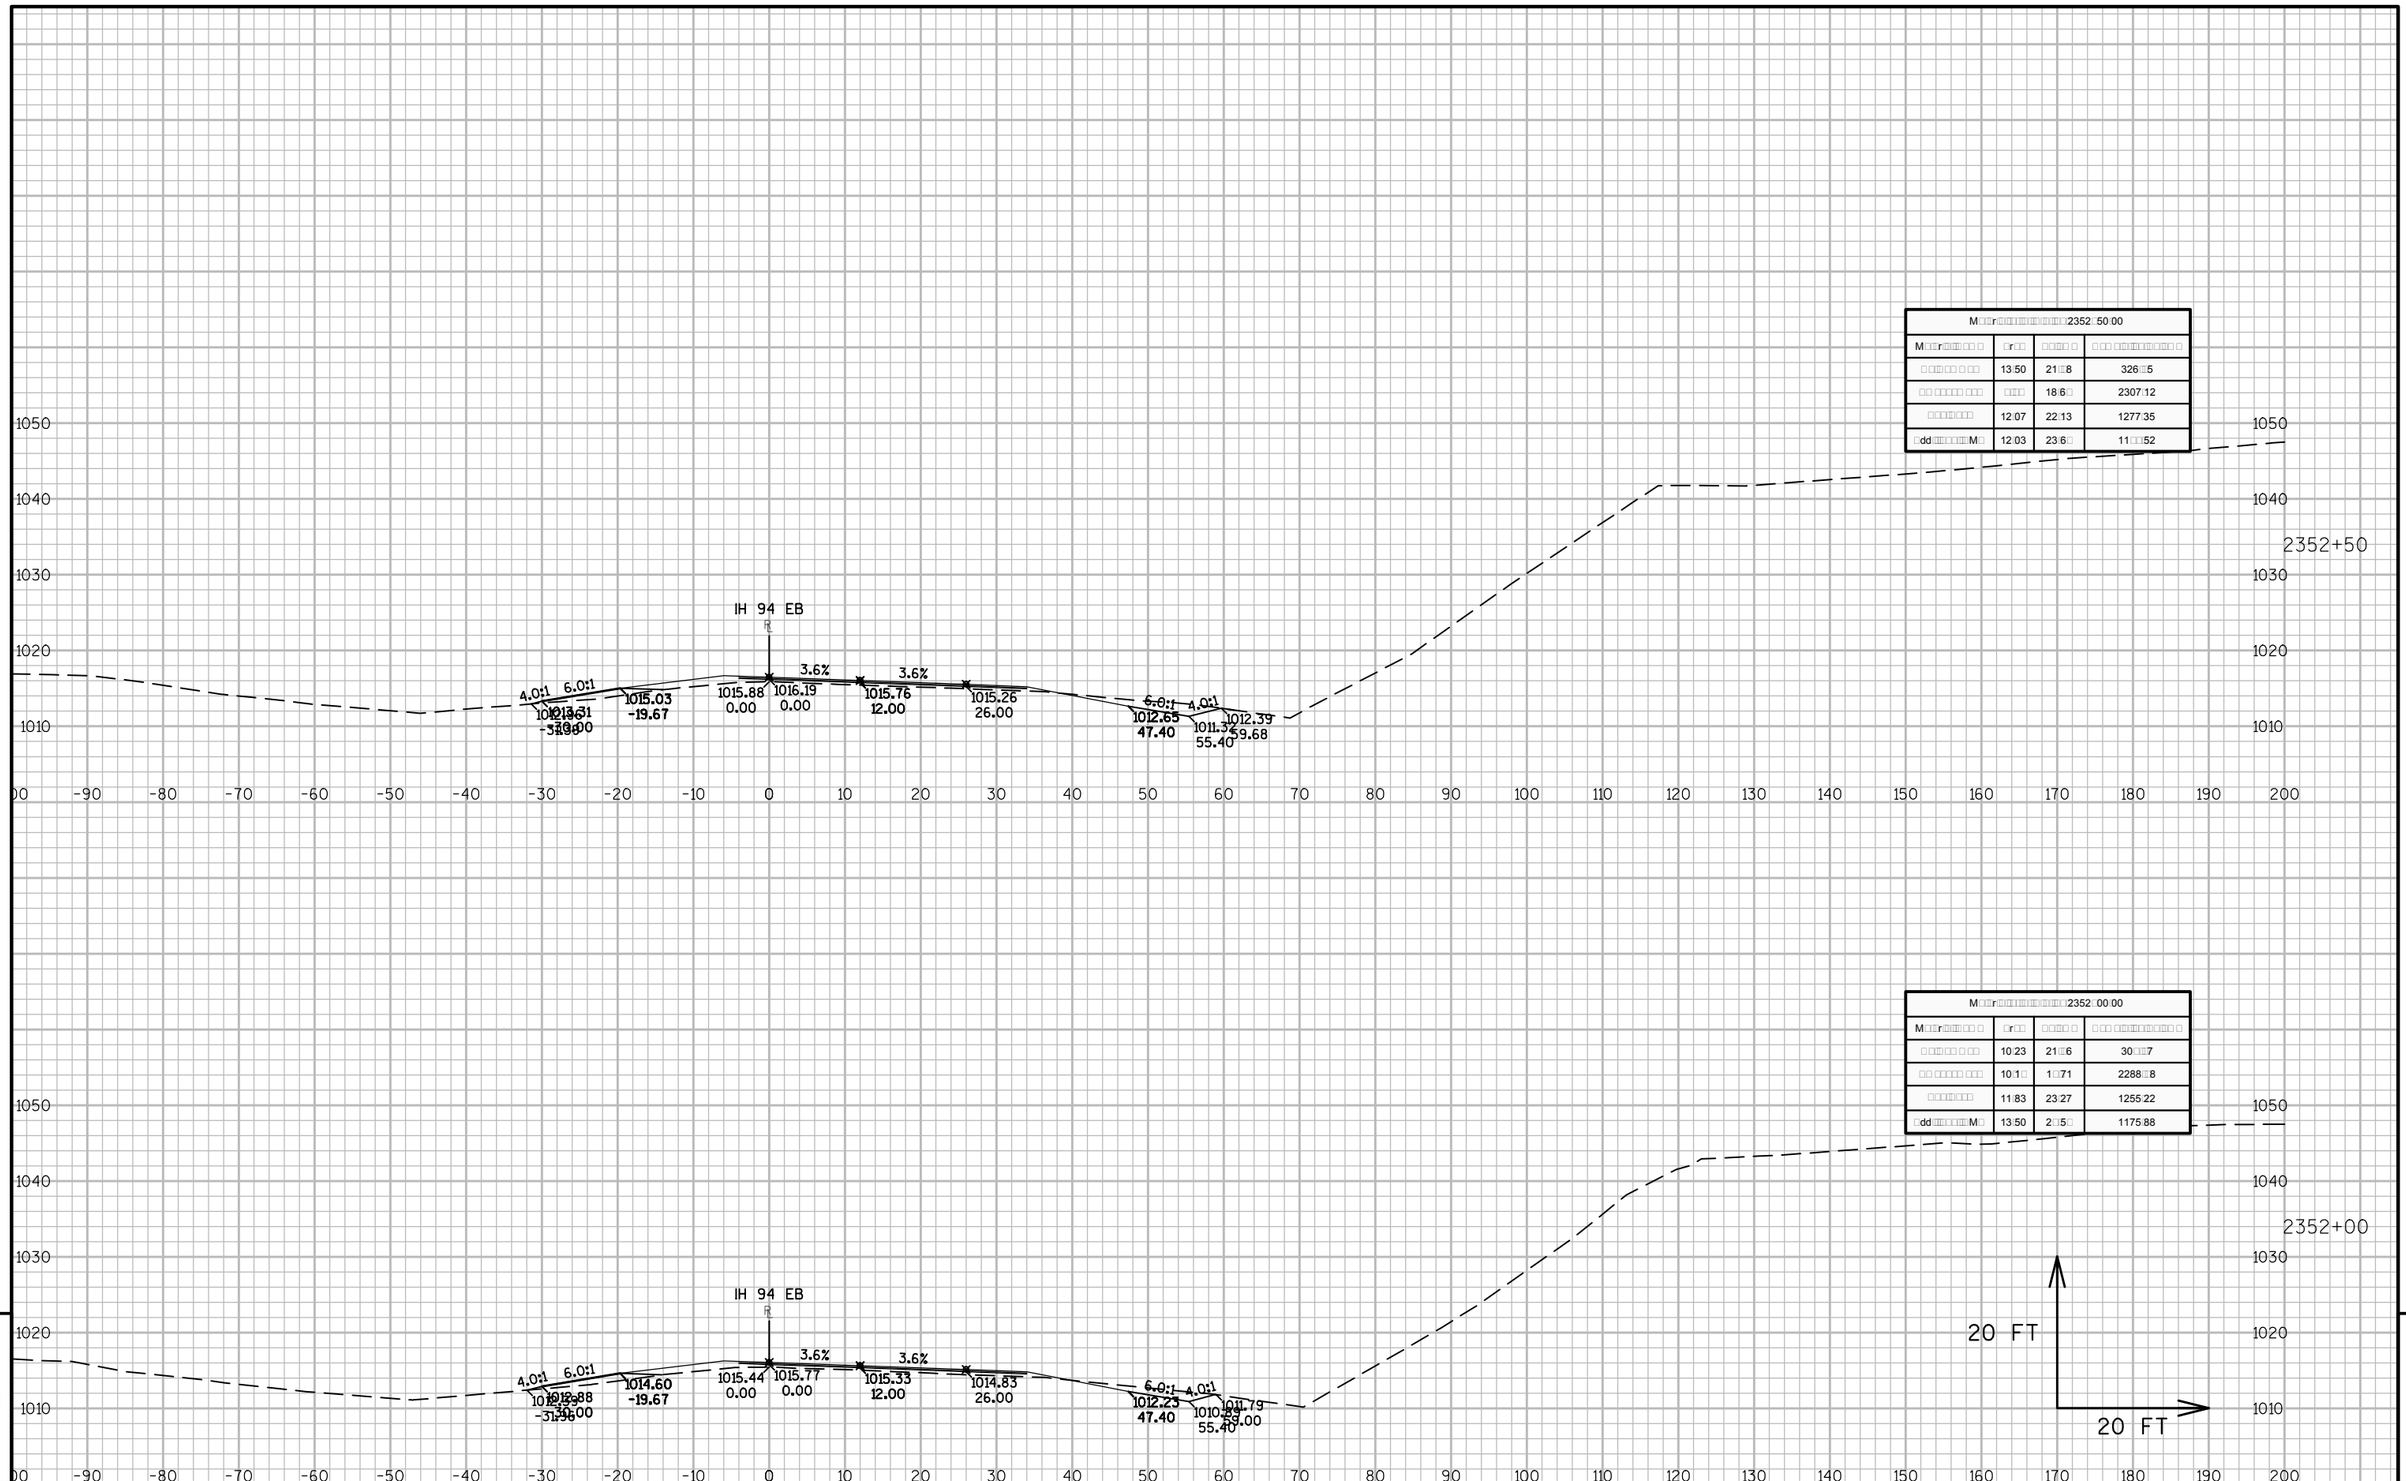

M□□r□□□□□□□□□□□□□□□□□2352□50.00			
M□□r□□□□□□ □ □	□r□□	□□□□□ □	□ □□ □□□□□□□□□□□ □
□ □□□□□ □ □□	13:50	21□8	326□□5
□□ □□□□□□ □□□	□□□□	18:6□	2307:12
□□□□□□□□	12:07	22:13	1277:35
□dd□□□□□□□□M□	12:03	23:6□	11□□52

M□□r□□□□□□□□□□□□□□□□□2352□00.00			
M□□r□□□□□□ □ □	□r□□	□□□□□ □	□ □□ □□□□□□□□□□□ □
□ □□□□□ □ □□	10:23	21□6	30□□□7
□□ □□□□□□ □□□	10:1□	1□:71	2288□□8
□□□□□□□□	11:83	23:27	1255:22
□dd□□□□□□□□M□	13:50	2□:5□	1175:88

9

9

PROJECT NO: 1023-00-72	HWY: IH 94	COUNTY: JACKSON	CROSS SECTIONS: IH 94 EB	SHEET	E

FILE NAME : N:\PDS\C3D\10230002\SHEETSPLAN\EAST BOUND C3D 2014\090204-XS-IH94-JC-EB- 2330+00 - 2372+92.DWG
LAYOUT NAME - 04 - (20)

PLOT DATE : 10/20/2014 10:58 AM PLOT BY : ANDRITSCH, ERIC R PLOT NAME : PLOT SCALE : 1:20_XREF

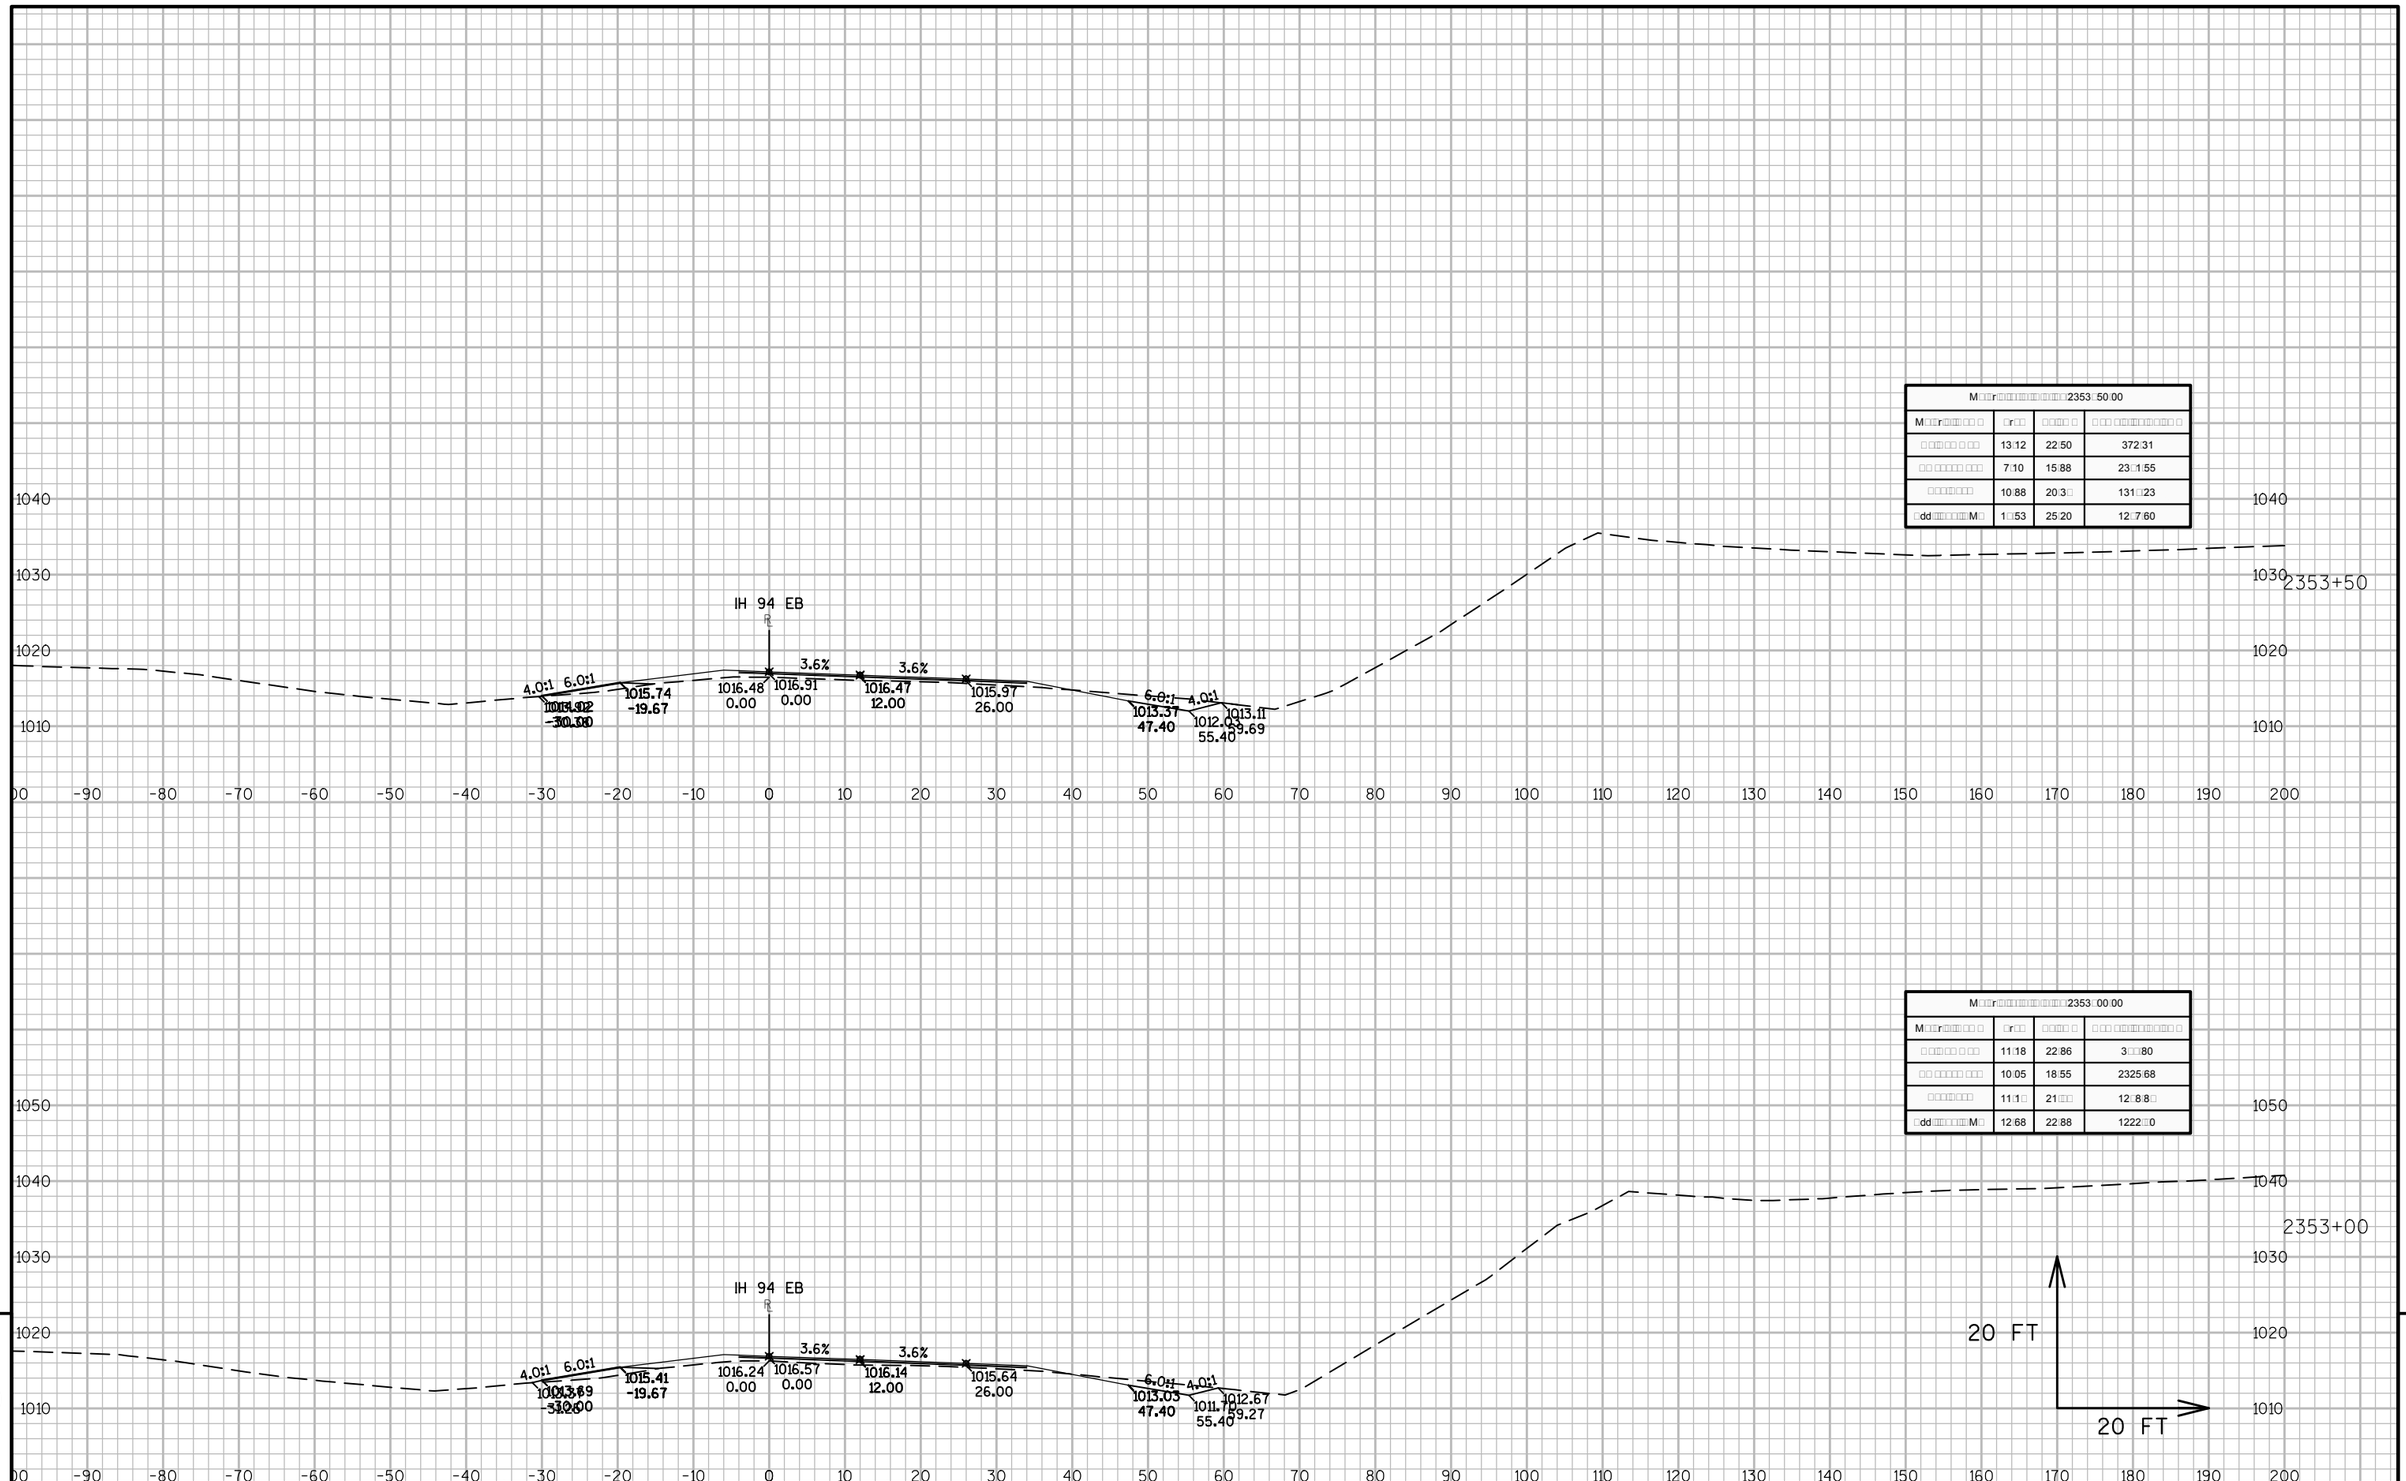

M□□r□□□□□□□□□□□□2353□50.00			
M□□r□□□□□□ □□ □	□r□□	□□□□ □	□ □□ □□□□□□□□□□ □
□ □□□□□ □ □□□	13□12	22□50	372□31
□□ □□□□□ □□□	7□10	15□88	23□1□55
□□□□□□□□	10□88	20□3□	131□□23
□dd□□□□□□□M□	1□□53	25□20	12□7□60

M□□r□□□□□□□□□□□□2353□00.00			
M□□r□□□□□□ □□ □	□r□□	□□□□ □	□ □□ □□□□□□□□□□ □
□ □□□□□ □ □□□	11□18	22□86	3□□□80
□□ □□□□□ □□□	10□05	18□55	2325□68
□□□□□□□□	11□1□	21□□□	12□8□8□
□dd□□□□□□□M□	12□68	22□88	1222□□0

9

9

PROJECT NO: 1023-00-72	HWY: IH 94	COUNTY: JACKSON	CROSS SECTIONS: IH 94 EB	SHEET	E

FILE NAME : N:\PDS\C3D\10230002\SHEETSPLAN\EAST BOUND C3D 2014\090204-XS-IH94-JC-EB- 2330+00 - 2372+92.DWG
LAYOUT NAME - 04 - (21)

PLOT DATE : 10/20/2014 10:58 AM PLOT BY : ANDRITSCH, ERIC R PLOT NAME : PLOT SCALE : 1:20_XREF

M□□r□□□□□□□□□□□□□□□□□□□□2355□00.00			
M□□r□□□□□ □ □	□r□□	□□□□□ □	□ □□ □□□□□□□□□□ □
□ □□□□□ □ □□□	□□5	17:6□	□35:56
□□ □□□□□□ □□□	16:07	27:16	2□08:03
□□□□□□□□	11□6	22:66	138□02
□dd□□□□□□□□M□	15:71	27:2□	1322.52

M□□r□□□□□□□□□□□□□□□□□□□□235□□50.00			
M□□r□□□□□ □ □	□r□□	□□□□□ □	□ □□ □□□□□□□□□□ □
□ □□□□□ □ □□□	□60	21:18	□17□2
□□ □□□□□□ □□□	13:27	22:52	2380.87
□□□□□□□□	12:50	21:82	1361.36
□dd□□□□□□□□M□	13:71	23□6	12□5.27

M□□r□□□□□□□□□□□□□□□□□□□□235□□00.00			
M□□r□□□□□ □ □	□r□□	□□□□□ □	□ □□ □□□□□□□□□□ □
□ □□□□□ □ □□□	13:27	2□□□	3□6.7□
□□ □□□□□□ □□□	11:05	16:80	2358:35
□□□□□□□□	11:06	20:31	133□5□
□dd□□□□□□□□M□	11:62	2□22	1271:82

9

9

PROJECT NO: 1023-00-72	HWY: IH 94	COUNTY: JACKSON	CROSS SECTIONS: IH 94 EB	SHEET	E

FILE NAME : N:\PDS\C3D\10230002\SHEETSPLAN\EAST BOUND C3D 2014\090204-XS-IH94-JC-EB- 2330+00 - 2372+92.DWG
LAYOUT NAME - 04 - (22)

PLOT DATE : 10/20/2014 10:58 AM PLOT BY : ANDRITSCH, ERIC R PLOT NAME : PLOT SCALE : 1:20_XREF

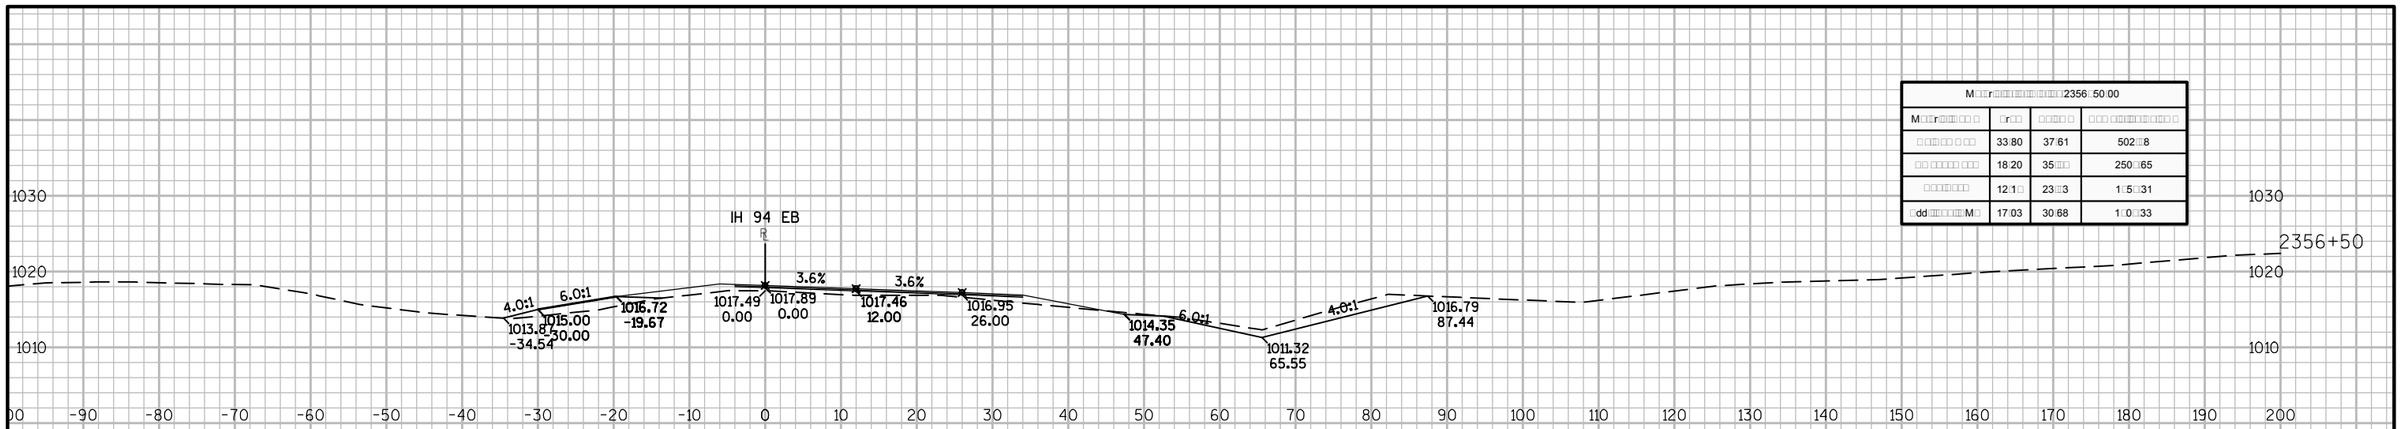

M□□r□□□□□□□□□□□□□□□□□□□□2356□50.00			
M□□r□□□□□ □ □	□r□□	□□□□□ □	□ □□ □□□□□□□□□□□ □
□ □□□□□ □ □□□	33□80	37□61	502□□8
□□ □□□□□□ □□□□	18□20	35□□□	250□□65
□□□□□□□□	12□1□	23□□3	1□5□□31
□dd□□□□□□□□M□	17□03	30□68	1□0□□33

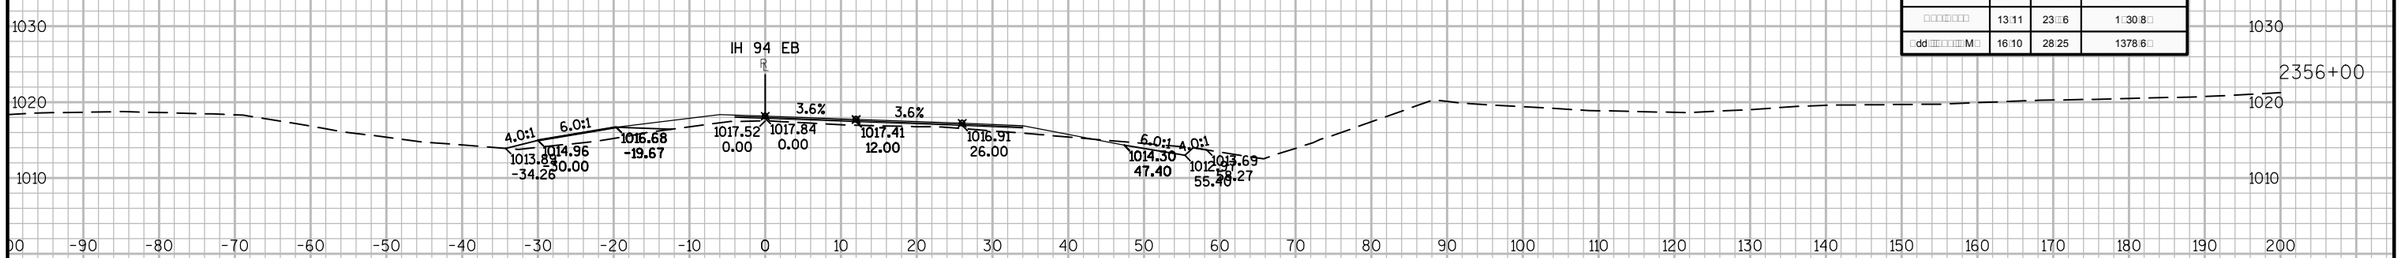

M□□r□□□□□□□□□□□□□□□□□□□□2356□00.00			
M□□r□□□□□ □ □	□r□□	□□□□□ □	□ □□ □□□□□□□□□□□ □
□ □□□□□ □ □□□	6□82	13□□□	□6□□87
□□ □□□□□□ □□□□	20□13	3□□□□	2□7□□16
□□□□□□□□	13□11	23□□6	1□30□8□□
□dd□□□□□□□□M□	16□10	28□25	1378□6□□

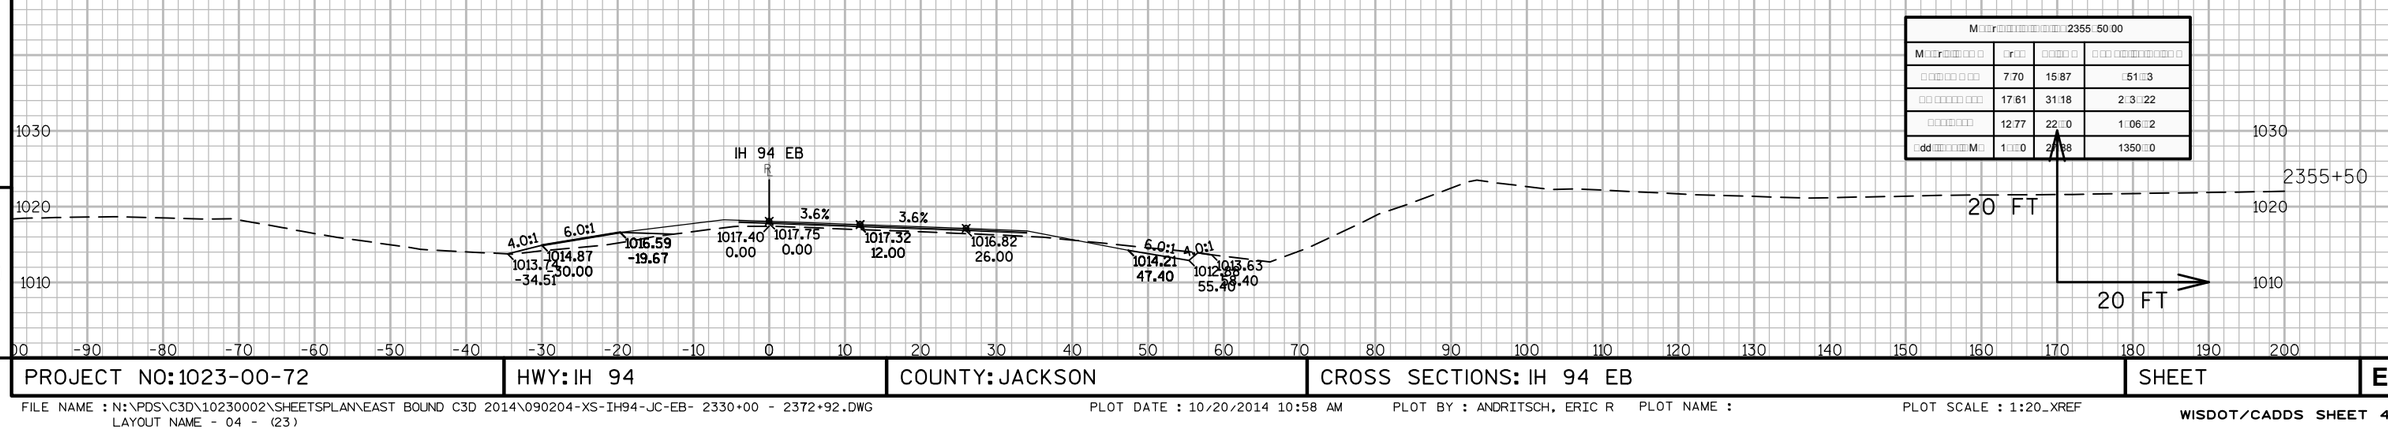

M□□r□□□□□□□□□□□□□□□□□□□□2355□50.00			
M□□r□□□□□ □ □	□r□□	□□□□□ □	□ □□ □□□□□□□□□□□ □
□ □□□□□ □ □□□	7□70	15□87	□51□□3
□□ □□□□□□ □□□□	17□61	31□18	2□3□□22
□□□□□□□□	12□77	22□□0	1□06□□2
□dd□□□□□□□□M□	1□□□0	2□□8	1350□□0

9

9

PROJECT NO: 1023-00-72	HWY: IH 94	COUNTY: JACKSON	CROSS SECTIONS: IH 94 EB	SHEET	E

FILE NAME : N:\PDS\C3D\10230002\SHEETSPLAN\EAST BOUND C3D 2014\090204-XS-IH94-JC-EB- 2330+00 - 2372+92.DWG
LAYOUT NAME - 04 - (23)

PLOT DATE : 10/20/2014 10:58 AM PLOT BY : ANDRITSCH, ERIC R PLOT NAME : PLOT SCALE : 1:20_XREF

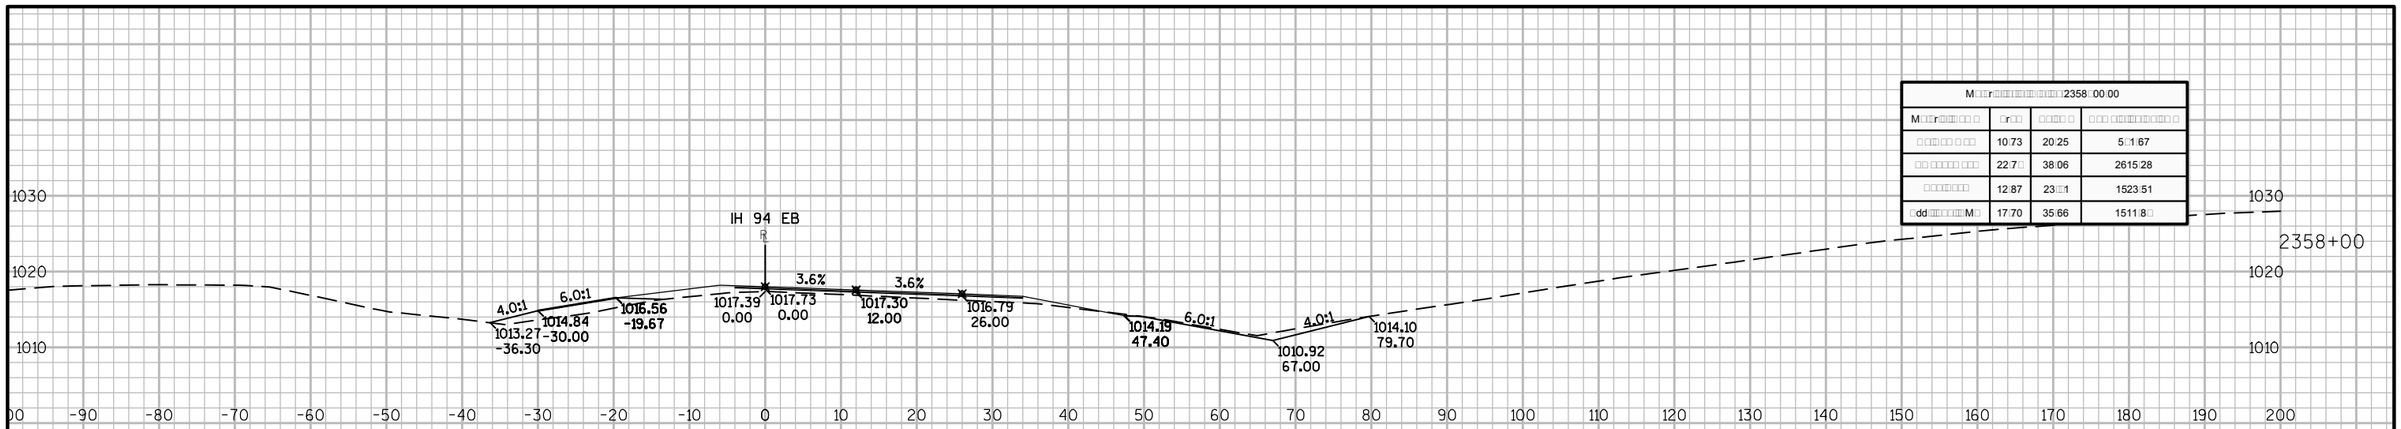

M□□r□□□□□□□□□□□□□□□□□□□□2358□00.00			
M□□r□□□□□ □ □	□r□□	□□□□ □	□ □□ □□□□□□□□□ □
□ □□□ □□ □ □□	10□73	20□25	5□1□67
□□ □□□□□ □□□	22□7□	38□06	2615□28
□□□□□□□	12□87	23□□1	1523□51
□dd□□□□□□□M□	17□70	35□66	1511□8□

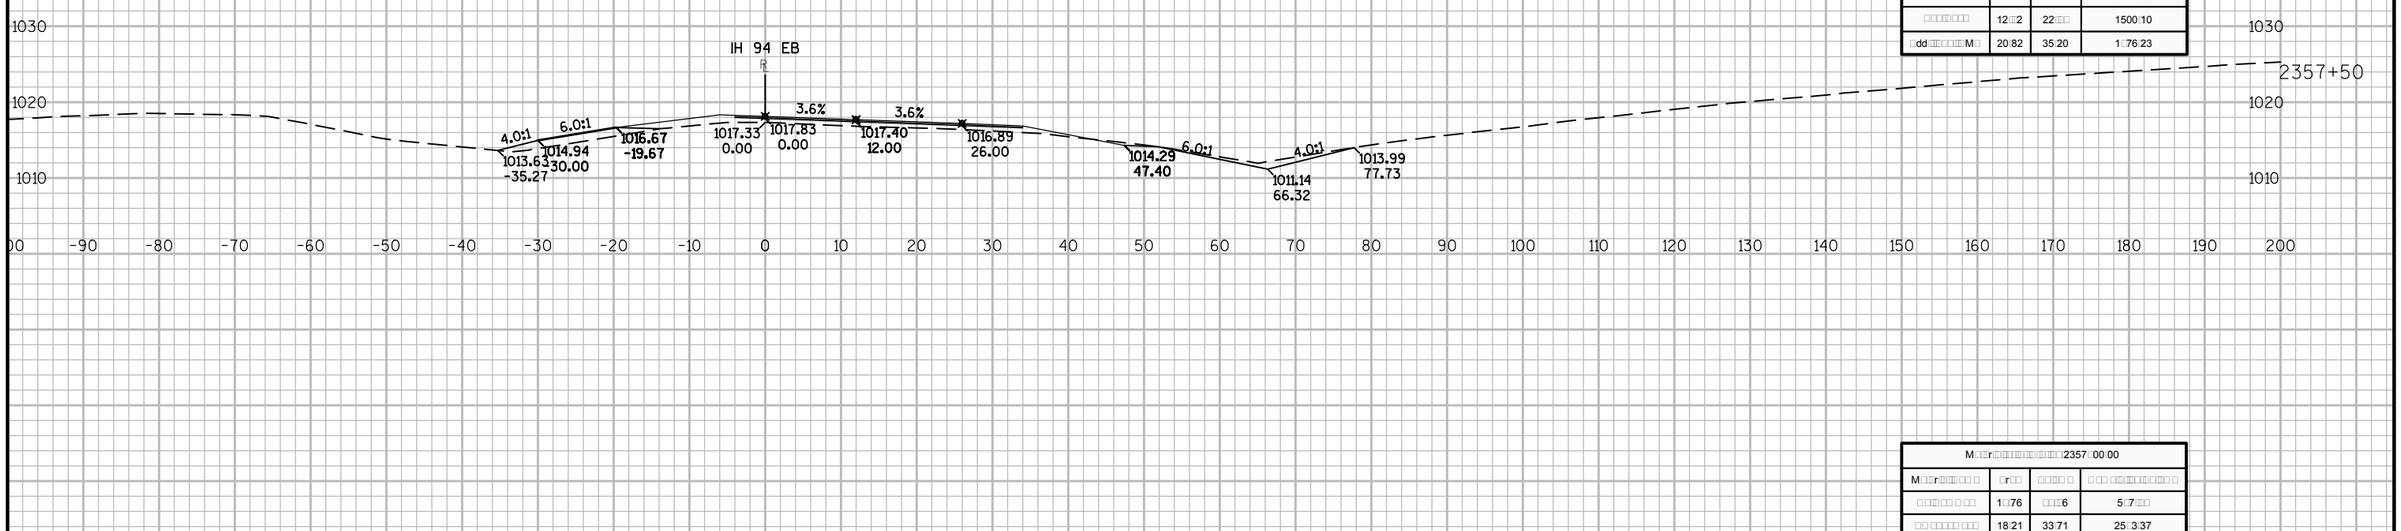

M□□r□□□□□□□□□□□□□□□□□□□□2357□50.00			
M□□r□□□□□ □ □	□r□□	□□□□ □	□ □□ □□□□□□□□□ □
□ □□□ □□ □ □□	11□1□	23□□7	571□□2
□□ □□□□□ □□□	18□36	33□85	2577□22
□□□□□□□	12□□2	22□□□	1500□10
□dd□□□□□□□M□	20□82	35□20	1□76□23

M□□r□□□□□□□□□□□□□□□□□□□□2357□00.00			
M□□r□□□□□ □ □	□r□□	□□□□ □	□ □□ □□□□□□□□□ □
□ □□□ □□ □ □□	1□□76	□□□□6	5□7□□□
□□ □□□□□ □□□	18□21	33□71	25□3□37
□□□□□□□	12□□2	22□7□	1□77□10
□dd□□□□□□□M□	17□20	3□□70	1□□1□03

9

9

PROJECT NO: 1023-00-72	HWY: IH 94	COUNTY: JACKSON	CROSS SECTIONS: IH 94 EB	SHEET	E

FILE NAME : N:\PDS\C3D\10230002\SHEETSPLAN\EAST BOUND C3D 2014\090204-XS-IH94-JC-EB- 2330+00 - 2372+92.DWG
LAYOUT NAME - 04 - (24)
PLOT DATE : 10/20/2014 10:58 AM PLOT BY : ANDRITSCH, ERIC R PLOT NAME : PLOT SCALE : 1:20_XREF

M□□r□□□□□□□□□□□□□235□□00.00			
M□□r□□□□□□ □ □	□r□□	□□□□□ □	□□□ □□□□□□□□□□□ □
□ □□□□□ □ □□	13□87	2□.□□□	6□8□75
□□ □□□□□ □□□	26□66	□7□61	2706□86
□□□□□□□□	13□□1	1□□70	1552□□1
□dd□□□□□□□M□	1□□1□	28□23	1571□60

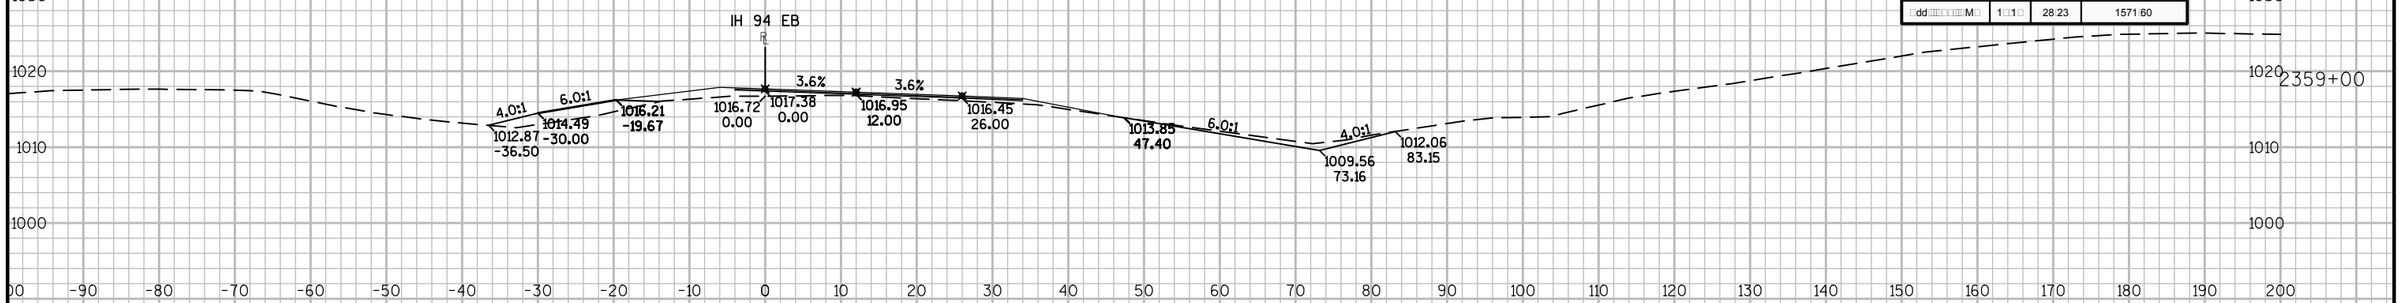

M□□r□□□□□□□□□□□□□2358□50.00			
M□□r□□□□□□ □ □	□r□□	□□□□□ □	□□□ □□□□□□□□□□□ □
□ □□□□□ □ □□	18□52	27□0□	618□75
□□ □□□□□ □□□	2□□76	□3□□8	265□□26
□□□□□□□□	2□□7	1□□20	1537□71
□dd□□□□□□□M□	16□2□	3□□7	15□3□37

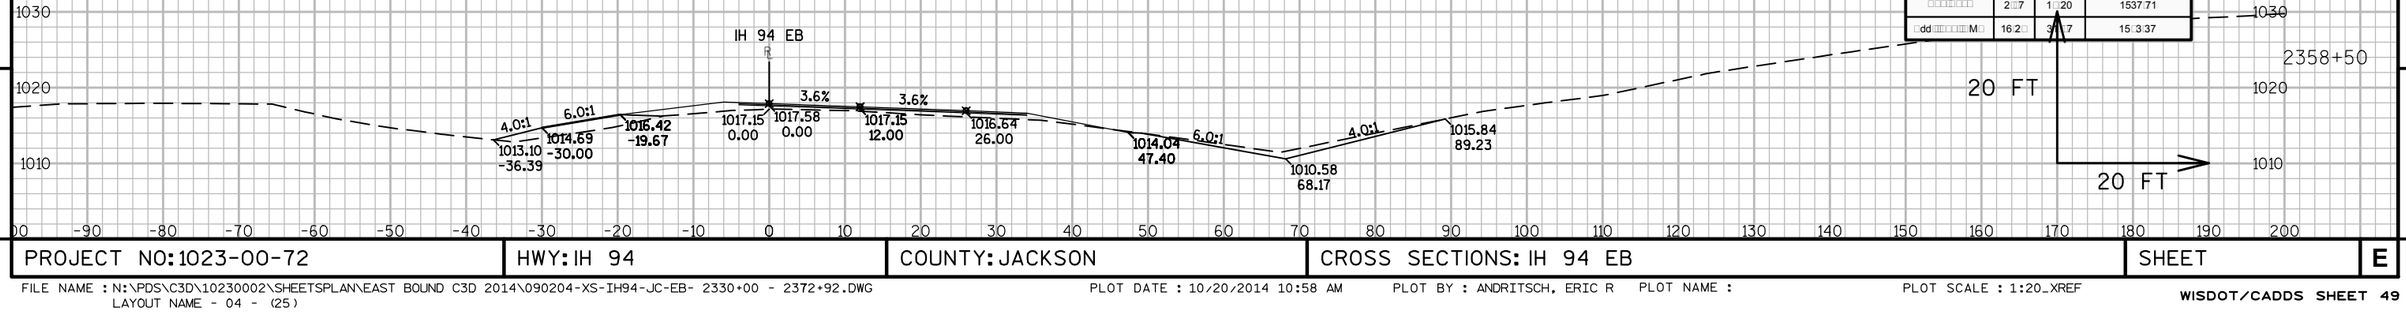

9 9

PROJECT NO: 1023-00-72	HWY: IH 94	COUNTY: JACKSON	CROSS SECTIONS: IH 94 EB	SHEET	E

FILE NAME : N:\PDS\C3D\10230002\SHEETSPLAN\EAST BOUND C3D 2014\090204-XS-IH94-JC-EB- 2330+00 - 2372+92.DWG
LAYOUT NAME - 04 - (25)

PLOT DATE : 10/20/2014 10:58 AM PLOT BY : ANDRITSCH, ERIC R PLOT NAME : PLOT SCALE : 1:20_XREF

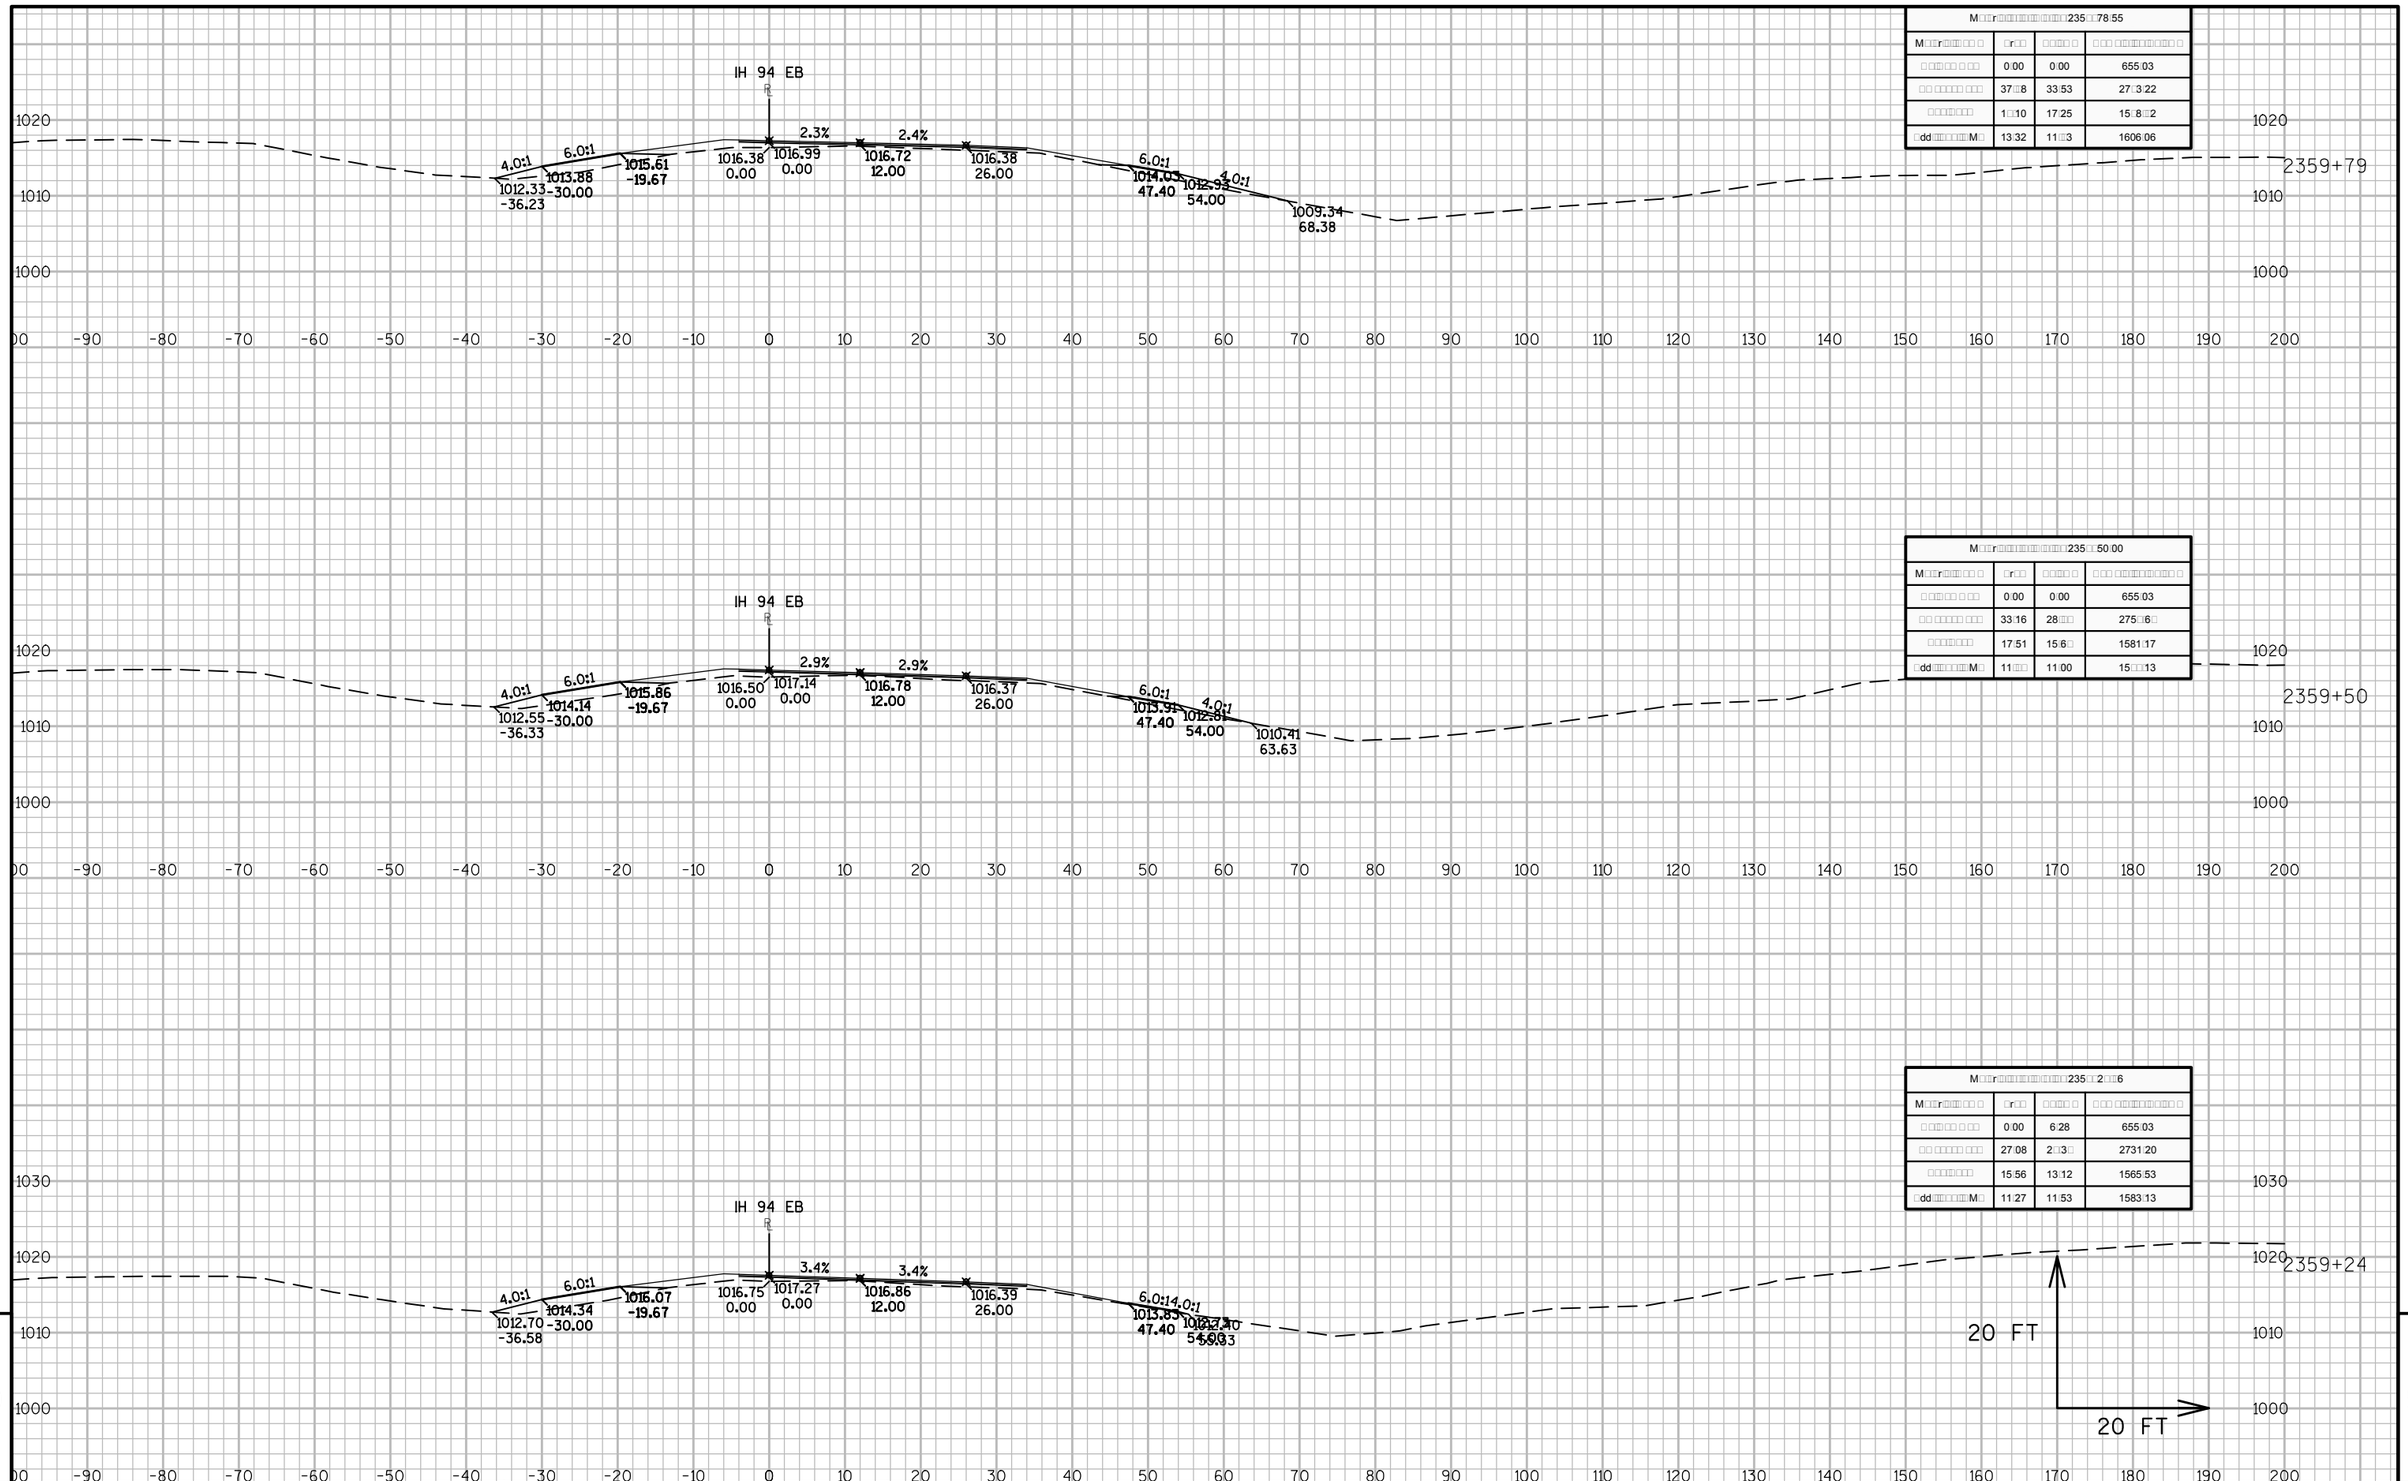
IH 94 EB
2359+79
4.0:1
6.0:1
1012.33
-30.00
-36.23
1013.85
1015.61
-19.67
1016.38
0.00
1016.99
0.00
2.3%
2.4%
1016.72
12.00
1016.38
26.00
6.0:1
1014.03
47.40
4.0:1
1012.93
54.00
1009.34
68.38
IH 94 EB
2359+50
4.0:1
6.0:1
1012.55
-30.00
-36.33
1014.14
1015.86
-19.67
1016.50
0.00
1017.14
0.00
2.9%
2.9%
1016.78
12.00
1016.37
26.00
6.0:1
1013.91
47.40
4.0:1
1012.81
54.00
1010.41
63.63
IH 94 EB
2359+24
4.0:1
6.0:1
1012.70
-30.00
-36.58
1014.34
1016.07
-19.67
1016.75
0.00
1017.27
0.00
3.4%
3.4%
1016.86
12.00
1016.39
26.00
6.0:1
1013.85
47.40
20 FT
20 FT

| M□□r□□□

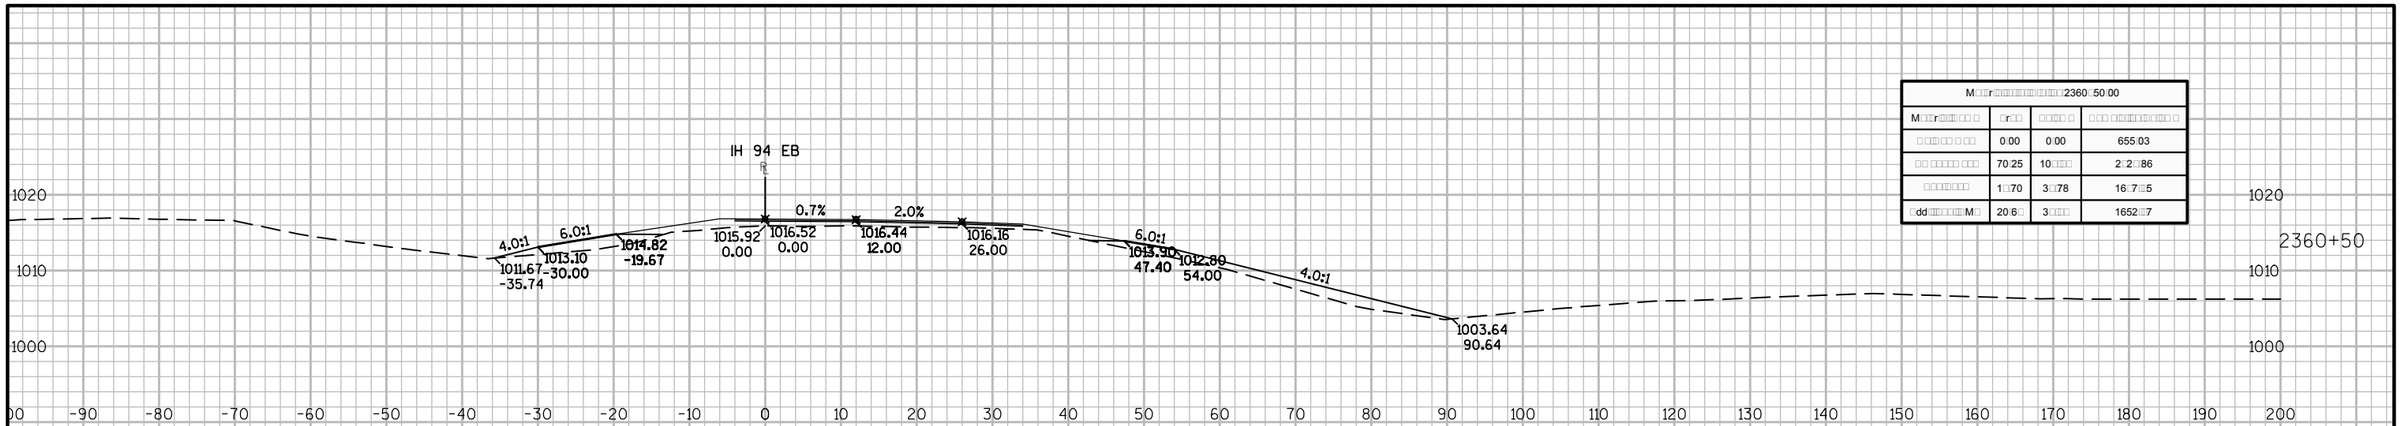

M□□r□□□□□□□□□□□□□□□□□2360□50.00			
M□□r□□□□ □ □□	□r□□	□□□□ □	□□ □□□□□□□□□ □
□ □□□□ □ □□	0:00	0:00	655:03
□□ □□□□□ □□□	70:25	10□□□	2□2□86
□□□□□□□	1□□70	3□78	16:7□5
□dd□□□□□□□M□	20:6□	3□□□	1652□7

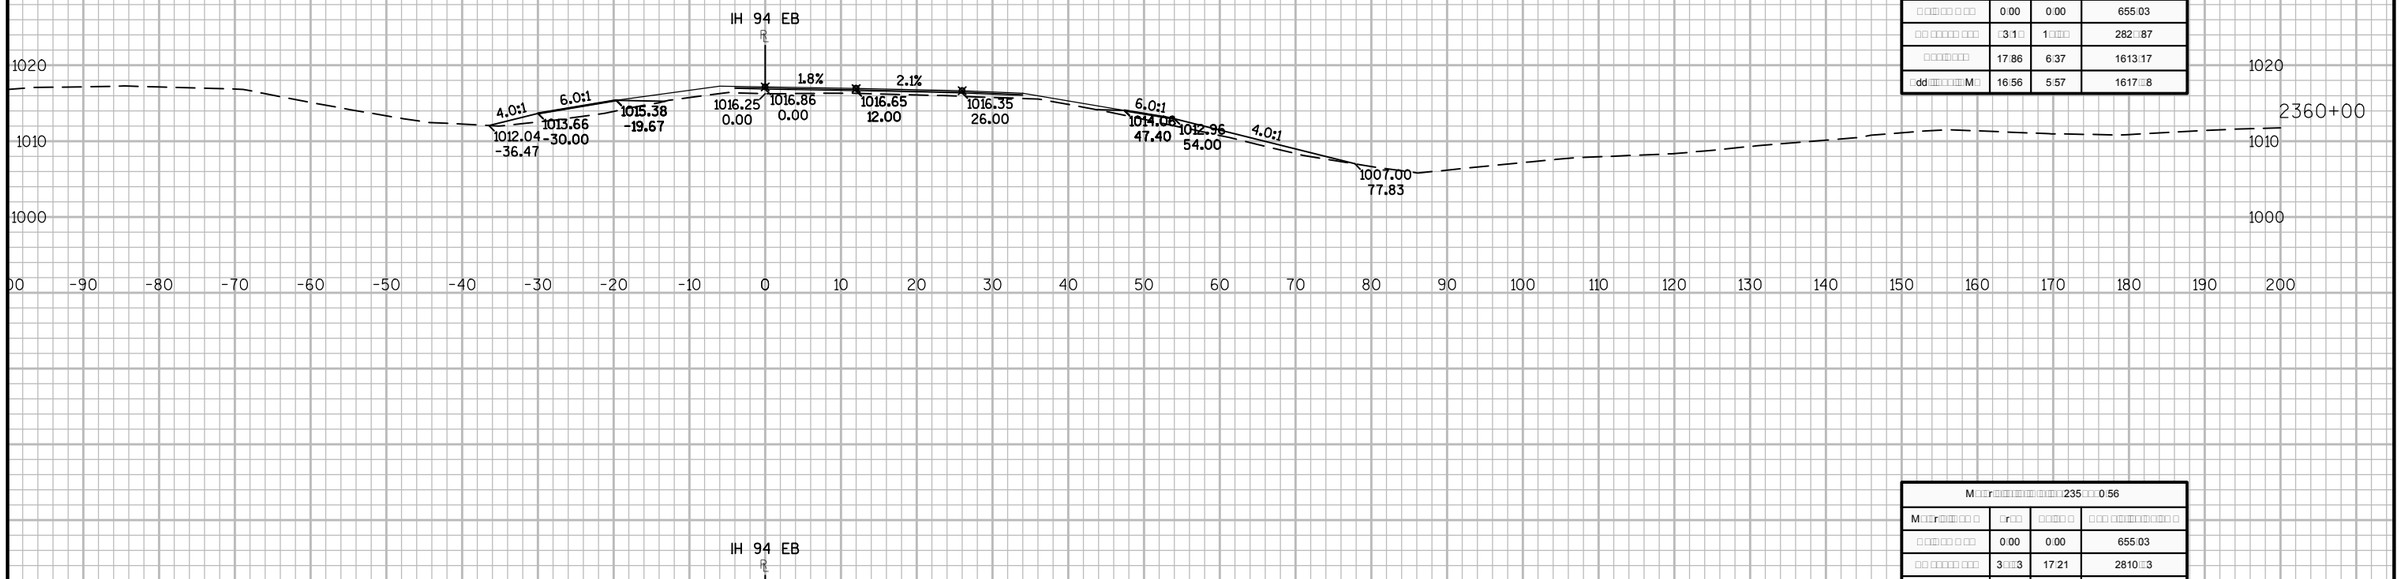

M□□r□□□□□□□□□□□□□□□□□2360□00.00			
M□□r□□□□ □ □□	□r□□	□□□□ □	□□ □□□□□□□□□ □
□ □□□□ □ □□	0:00	0:00	655:03
□□ □□□□□ □□□	□3:1□	1□□□□	282□87
□□□□□□□	17:86	6:37	1613:17
□dd□□□□□□□M□	16:56	5:57	1617□8

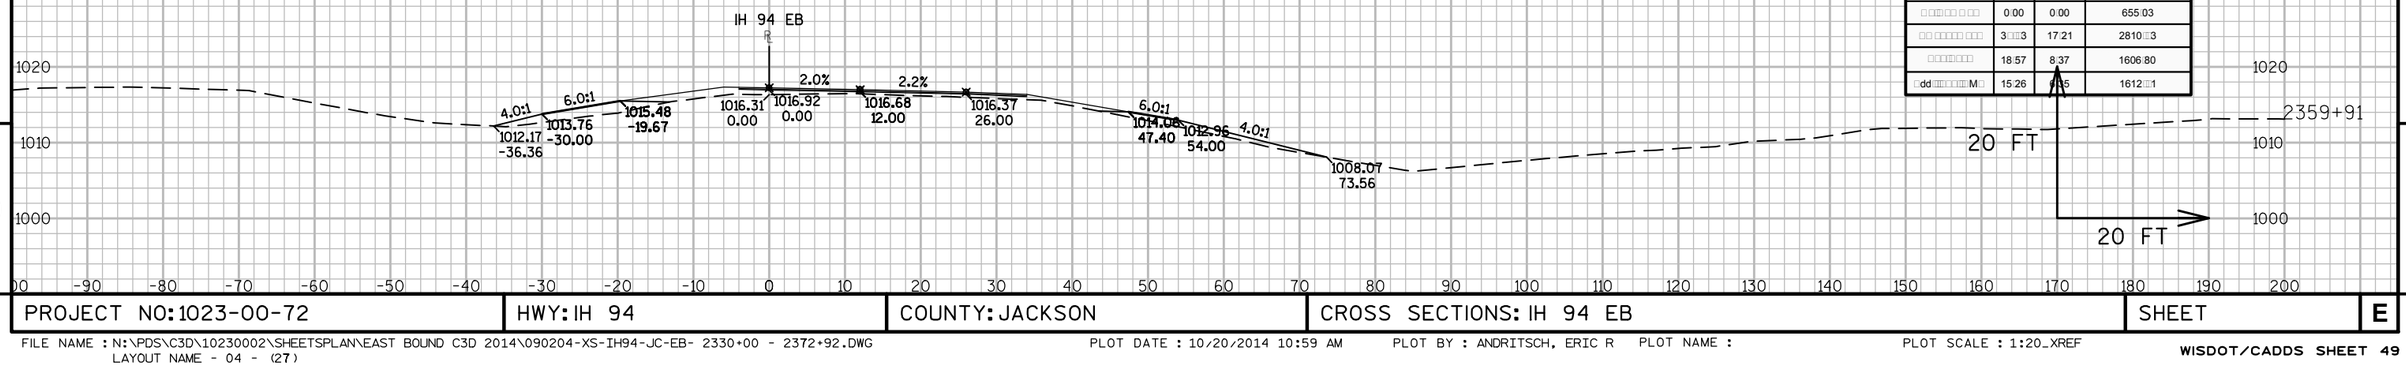

M□□r□□□□□□□□□□□□□□□□□235□□□0:56			
M□□r□□□□ □ □□	□r□□	□□□□ □	□□ □□□□□□□□□ □
□ □□□□ □ □□	0:00	0:00	655:03
□□ □□□□□ □□□	3□□3	17:21	2810□3
□□□□□□□	18:57	8:37	1606:80
□dd□□□□□□□M□	15:26	6:35	1612□1

9

9

PROJECT NO: 1023-00-72	HWY: IH 94	COUNTY: JACKSON	CROSS SECTIONS: IH 94 EB	SHEET	E

FILE NAME : N:\PDS\C3D\10230002\SHEETSPLAN\EAST BOUND C3D 2014\090204-XS-IH94-JC-EB- 2330+00 - 2372+92.DWG
LAYOUT NAME - 04 - (27)

PLOT DATE : 10/20/2014 10:59 AM PLOT BY : ANDRITSCH, ERIC R PLOT NAME : PLOT SCALE : 1:20_XREF

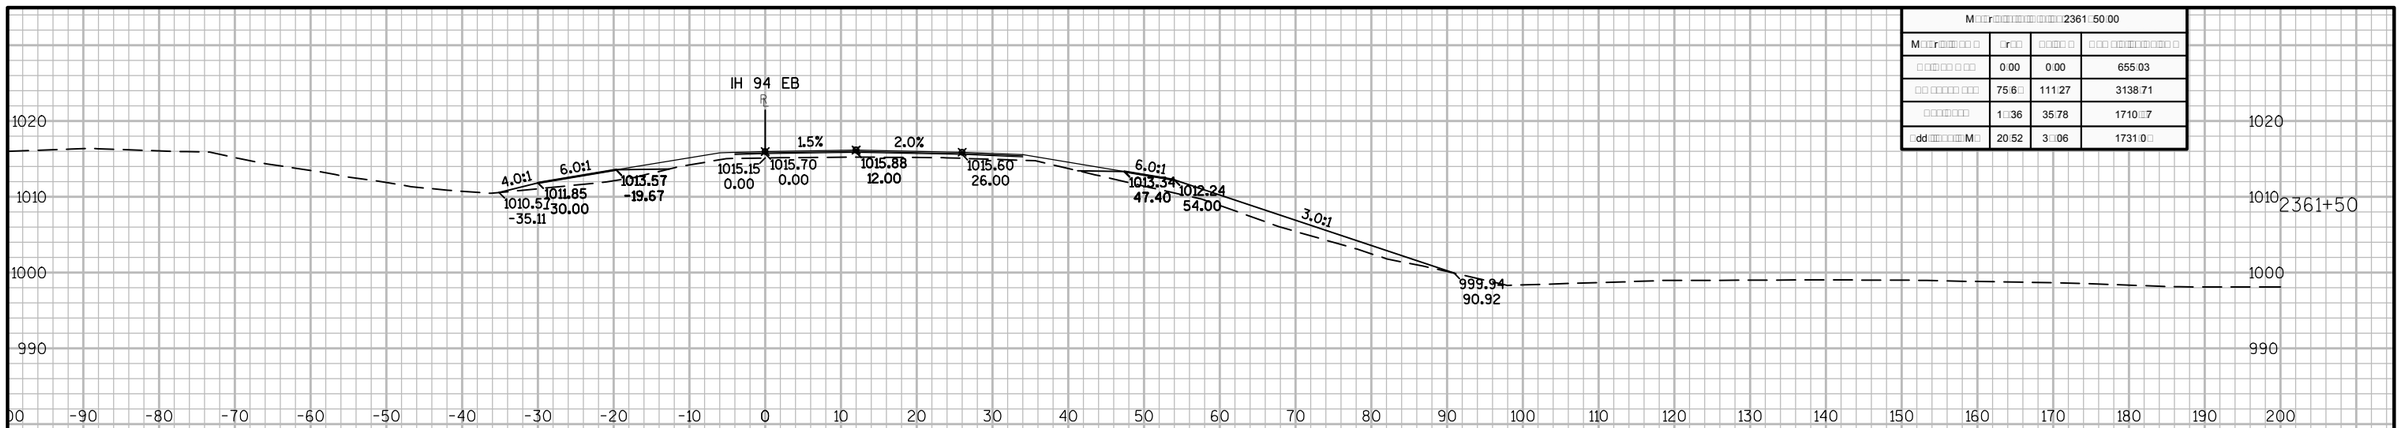

M□□r□□□□□□□□□□□□□□□2361□50.00			
M□□r□□□□□ □ □	□r□□	□ □□□ □	□ □□ □□□□□□□□□□□ □ □
□ □□□□□ □ □□	0.00	0.00	655.03
□□ □□□□□ □□□	75.6□	111.27	3138.71
□ □ □ □ □ □	1□.36	35.78	1710.□7
□dd□□□□□□□□M□	20.52	3□.06	1731.0□

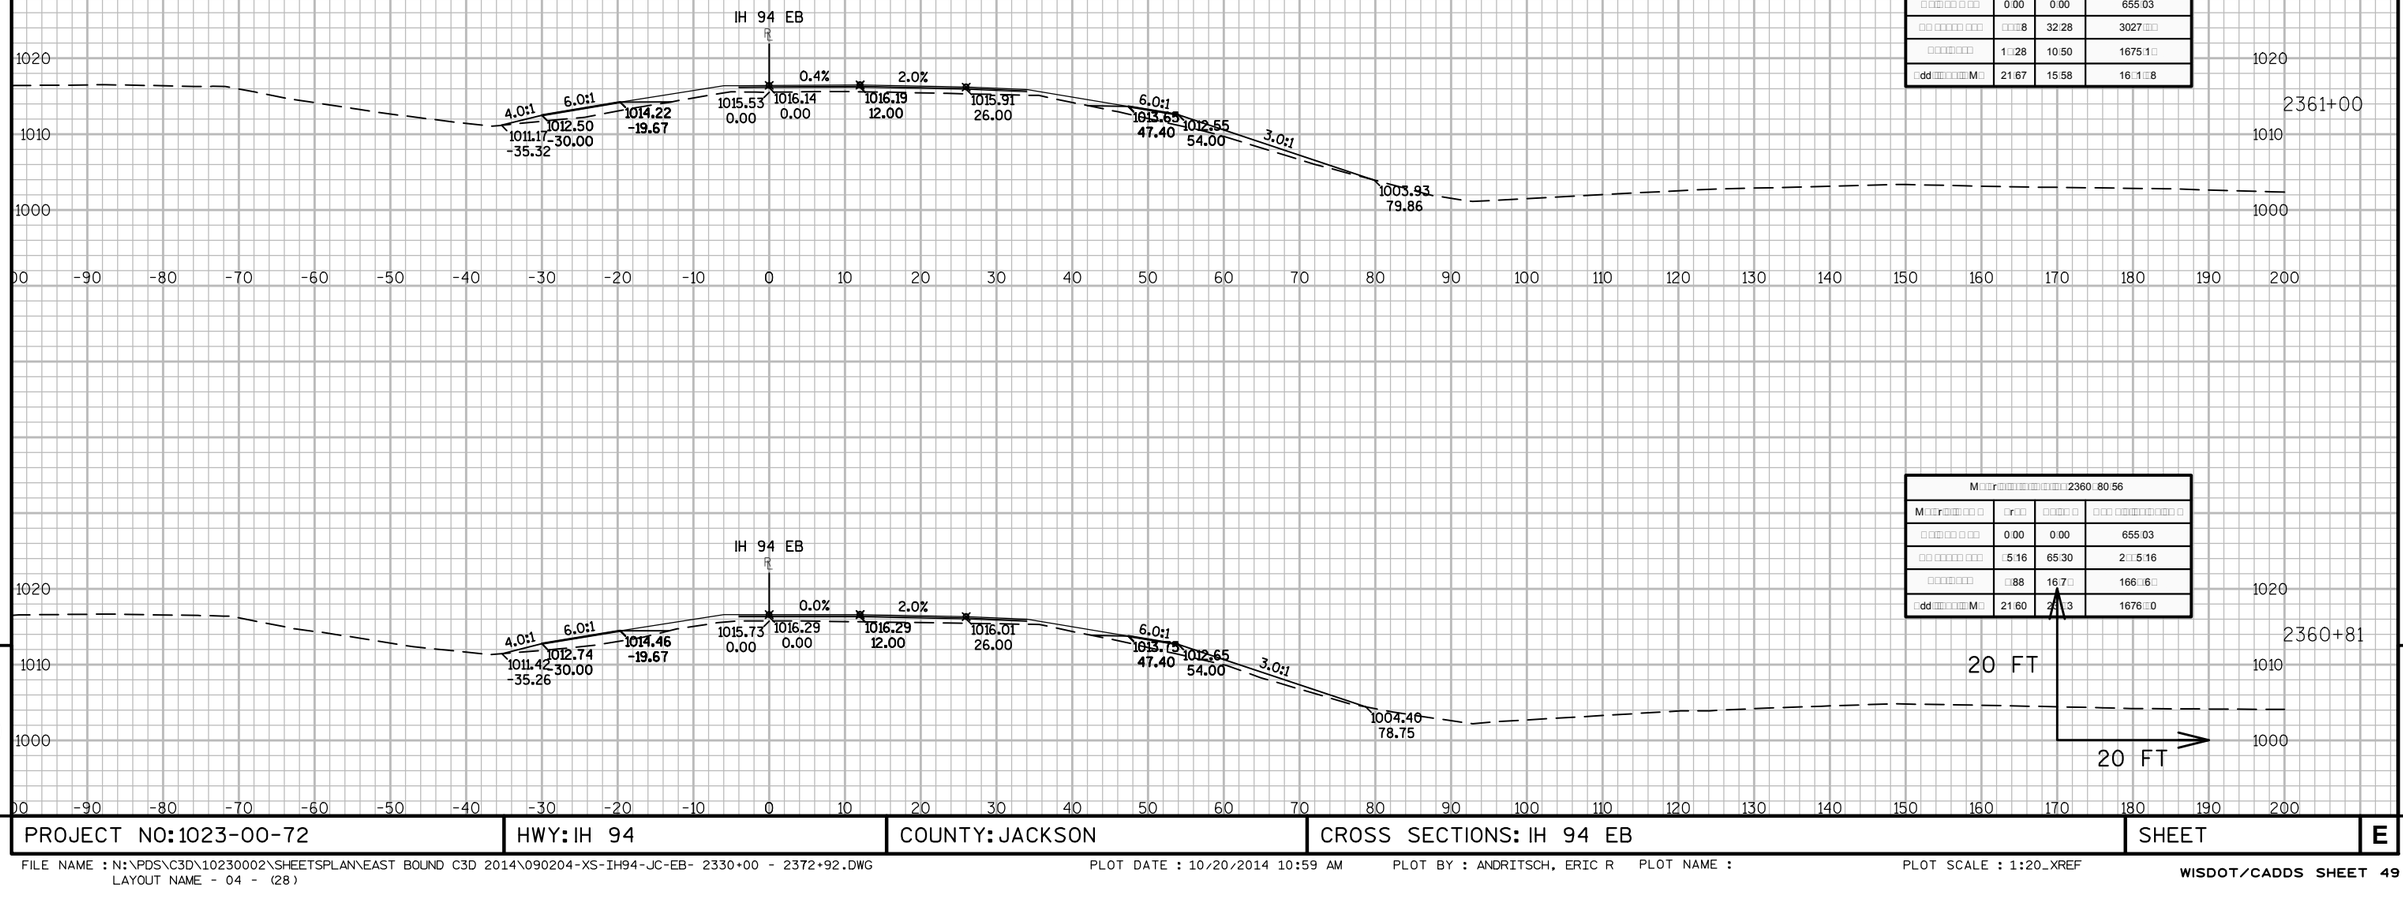

M□□r□□□□□□□□□□□□□□□2361□00.00			
M□□r□□□□□ □ □	□r□□	□ □□□ □	□ □□ □□□□□□□□□□□ □ □
□ □□□□□ □ □□	0.00	0.00	655.03
□□ □□□□□ □□□	□□□8	32.28	3027.□□
□ □ □ □ □ □	1□.28	10.50	1675.1□
□dd□□□□□□□□M□	21.67	15.58	16□.1□8

M□□r□□□□□□□□□□□□□□□2360□80.56			
M□□r□□□□□ □ □	□r□□	□ □□□ □	□ □□ □□□□□□□□□□□ □ □
□ □□□□□ □ □□	0.00	0.00	655.03
□□ □□□□□ □□□	□5.16	65.30	2□□.5.16
□ □ □ □ □ □	□.88	16.7□	166.□6□
□dd□□□□□□□□M□	21.60	2□.□3	1676.□0

9

9

PROJECT NO: 1023-00-72	HWY: IH 94	COUNTY: JACKSON	CROSS SECTIONS: IH 94 EB	SHEET	E

FILE NAME : N:\PDS\C3D\10230002\SHEETSPLAN\EAST BOUND C3D 2014\090204-XS-IH94-JC-EB- 2330+00 - 2372+92.DWG
LAYOUT NAME - 04 - (28)
PLOT DATE : 10/20/2014 10:59 AM PLOT BY : ANDRITSCH, ERIC R PLOT NAME : PLOT SCALE : 1:20_XREF

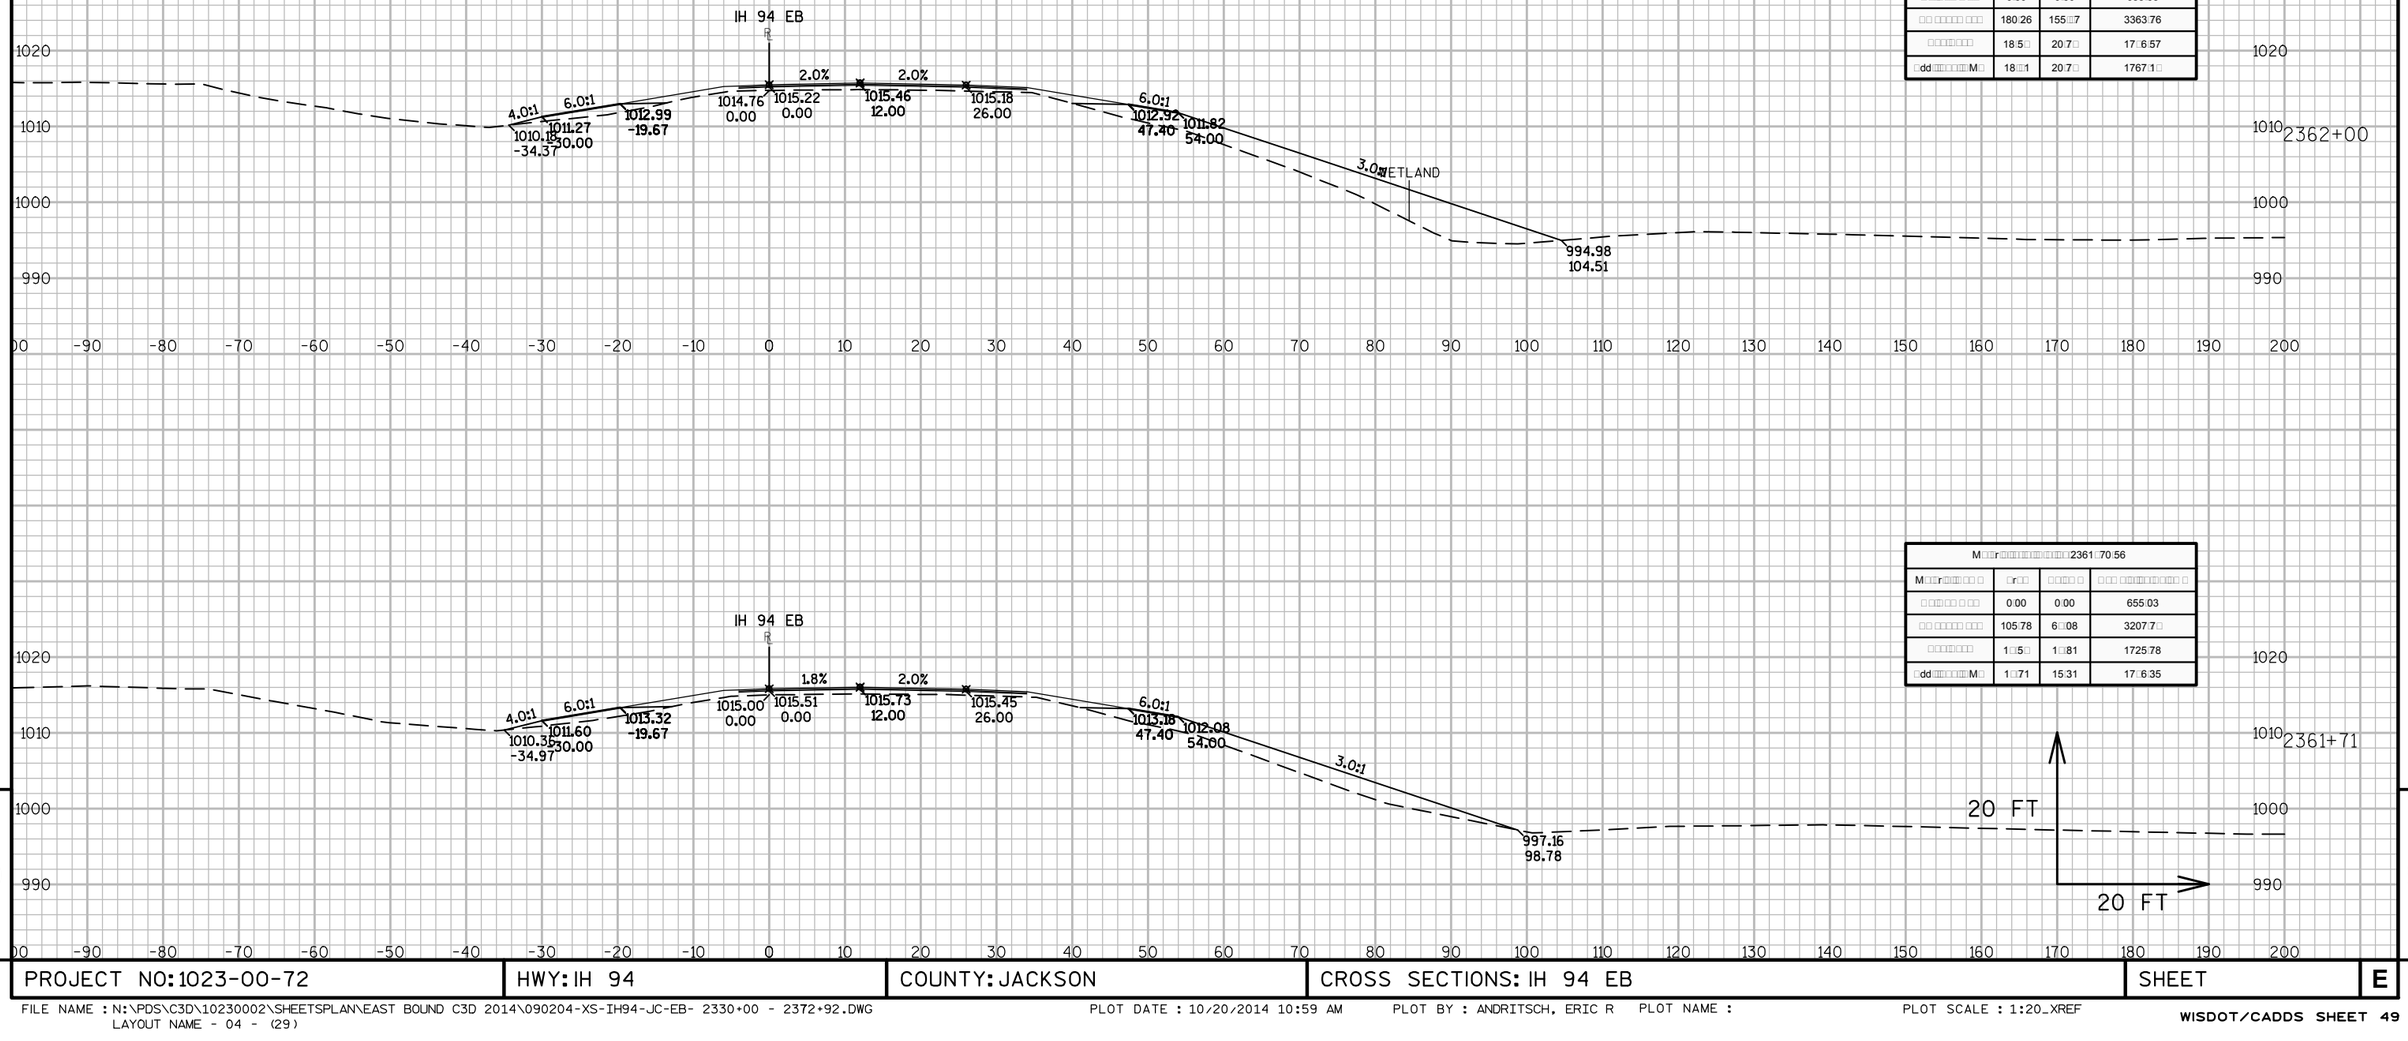

M□□r□□□□□□□□□□□□□□□□□□□□□□□□□2362□00.00			
M□□r□□□□□□□ □ □	□r□□	□□□□□ □	□ □□ □□□□□□□□□□□ □
□ □□□□□□ □ □□	0.00	0.00	655.03
□□ □□□□□ □□□	180.26	155□7	3363.76
□□□□□□□□	18.5□	20.7□	17□6.57
□dd□□□□□□□□M□	18□□1	20.7□	1767.1□

M□□r□□□□□□□□□□□□□□□□□□□□□□□□□2361□70.56			
M□□r□□□□□□□ □ □	□r□□	□□□□□ □	□ □□ □□□□□□□□□□□ □
□ □□□□□□ □ □□	0.00	0.00	655.03
□□ □□□□□ □□□	105.78	6□08	3207.7□
□□□□□□□□	1□5□	1□81	1725.78
□dd□□□□□□□□M□	1□71	15.31	17□6.35

9

9

PROJECT NO: 1023-00-72	HWY: IH 94	COUNTY: JACKSON	CROSS SECTIONS: IH 94 EB	SHEET	E

FILE NAME : N:\PDS\C3D\10230002\SHEETSPLAN\EAST BOUND C3D 2014\090204-XS-IH94-JC-EB- 2330+00 - 2372+92.DWG
LAYOUT NAME - 04 - (29)

PLOT DATE : 10/20/2014 10:59 AM PLOT BY : ANDRITSCH, ERIC R PLOT NAME : PLOT SCALE : 1:20_XREF

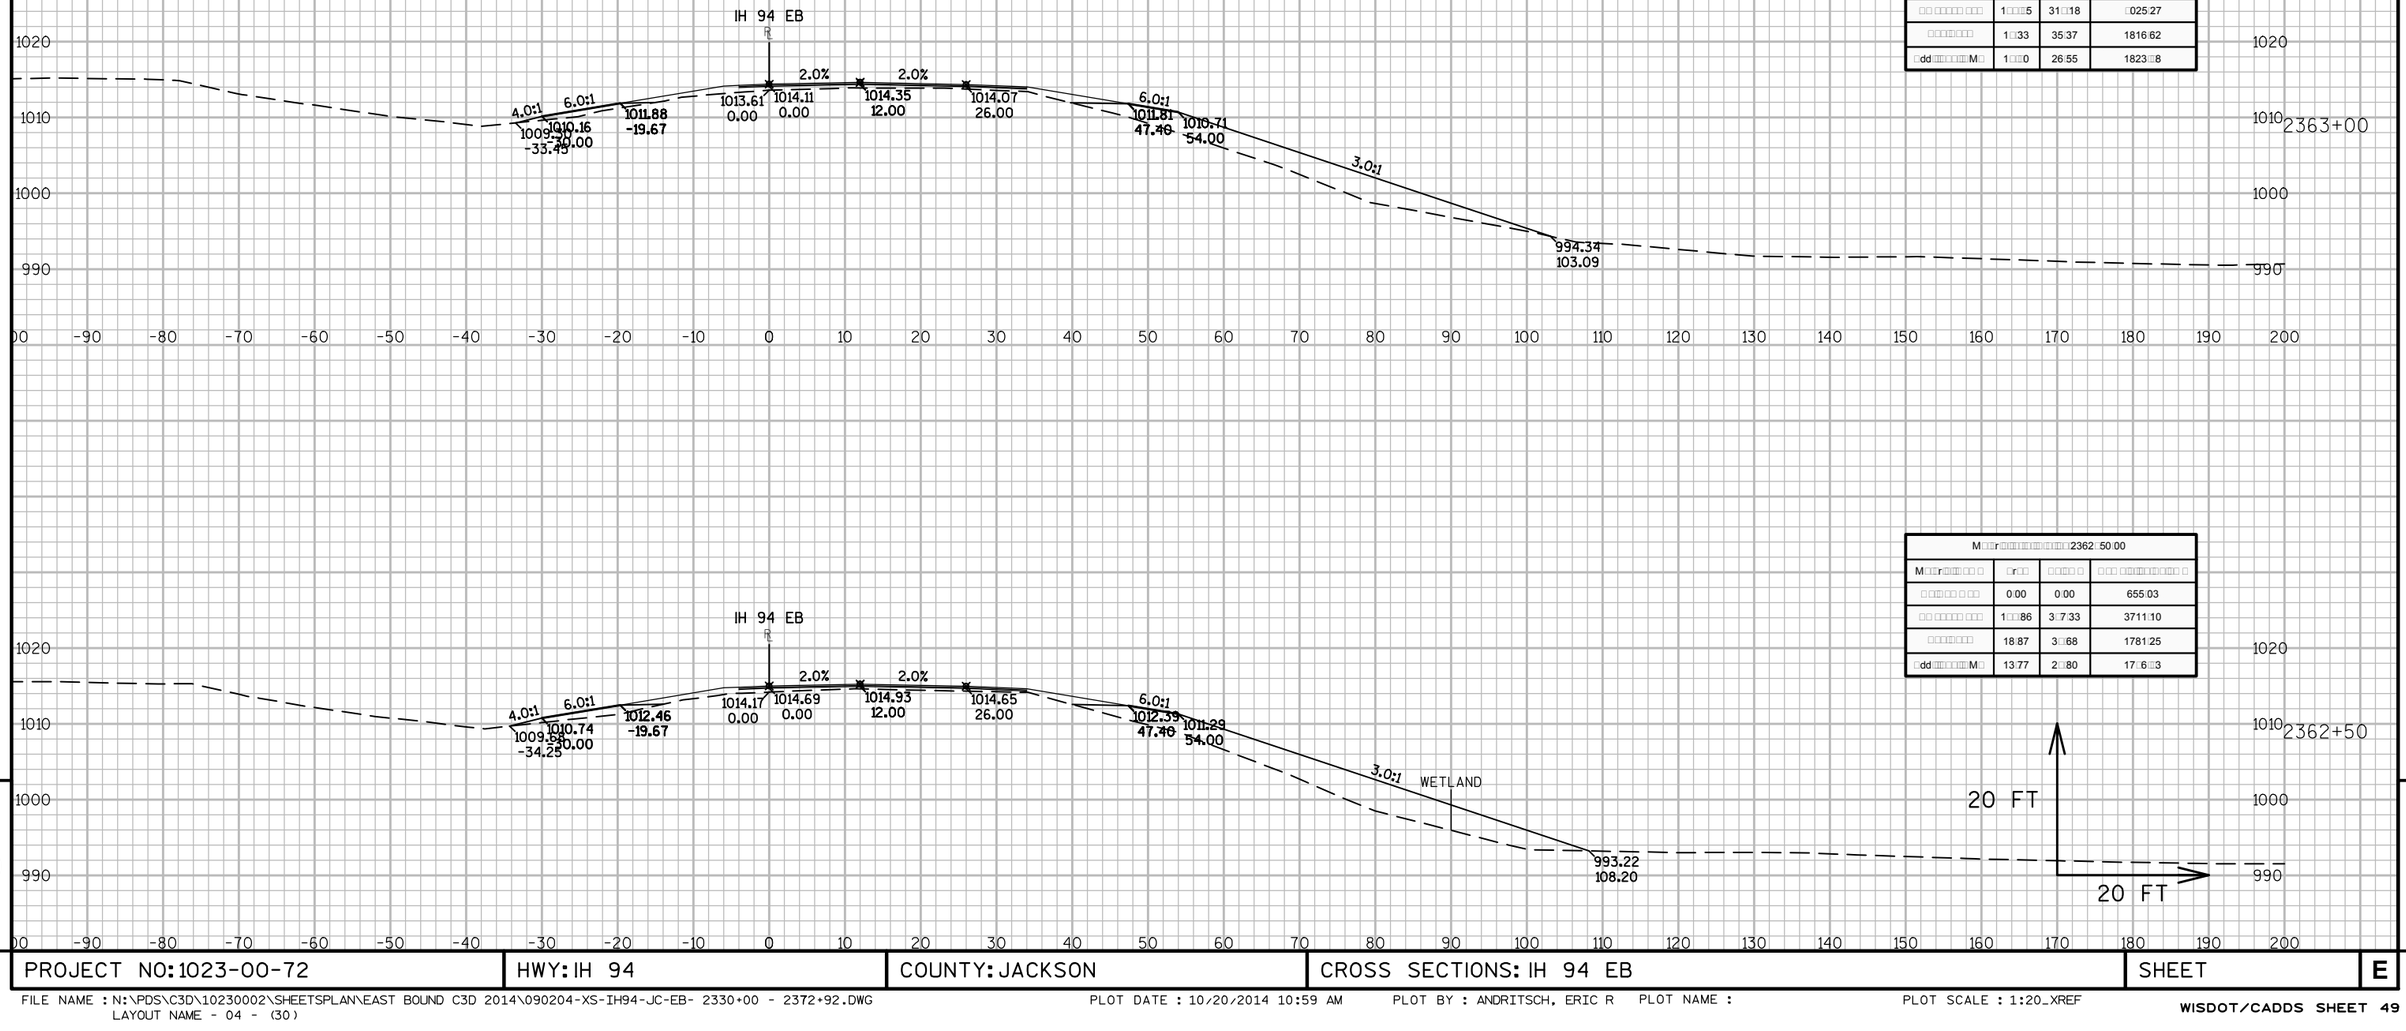

M□□r□□□□□□□□□□□□□□□□□□□□2363□00.00			
M□□r□□□□□□ □ □	□r□□	□ □□□□ □	□ □□ □□□□□□□□□□ □
□ □□□□□ □ □□	0.00	0.00	655.03
□□ □□□□□ □□□	1□□□5	31□□18	□025.27
□□□□□□□□	1□□33	35.37	1816.62
□dd□□□□□□□□M□	1□□□0	26.55	1823.□8

M□□r□□□□□□□□□□□□□□□□□□□□2362□50.00			
M□□r□□□□□□ □ □	□r□□	□ □□□□ □	□ □□ □□□□□□□□□□ □
□ □□□□□ □ □□	0.00	0.00	655.03
□□ □□□□□ □□□	1□□□86	3□7.33	3711.10
□□□□□□□□	18.87	3□.68	1781.25
□dd□□□□□□□□M□	13.77	2□.80	17□6□3

PROJECT NO: 1023-00-72	HWY: IH 94	COUNTY: JACKSON	CROSS SECTIONS: IH 94 EB	SHEET	E

FILE NAME : N:\PDS\C3D\10230002\SHEETSPLAN\EAST BOUND C3D 2014\090204-XS-IH94-JC-EB- 2330+00 - 2372+92.DWG
LAYOUT NAME - 04 - (30)

PLOT DATE : 10/20/2014 10:59 AM PLOT BY : ANDRITSCH, ERIC R PLOT NAME : PLOT SCALE : 1:20_XREF

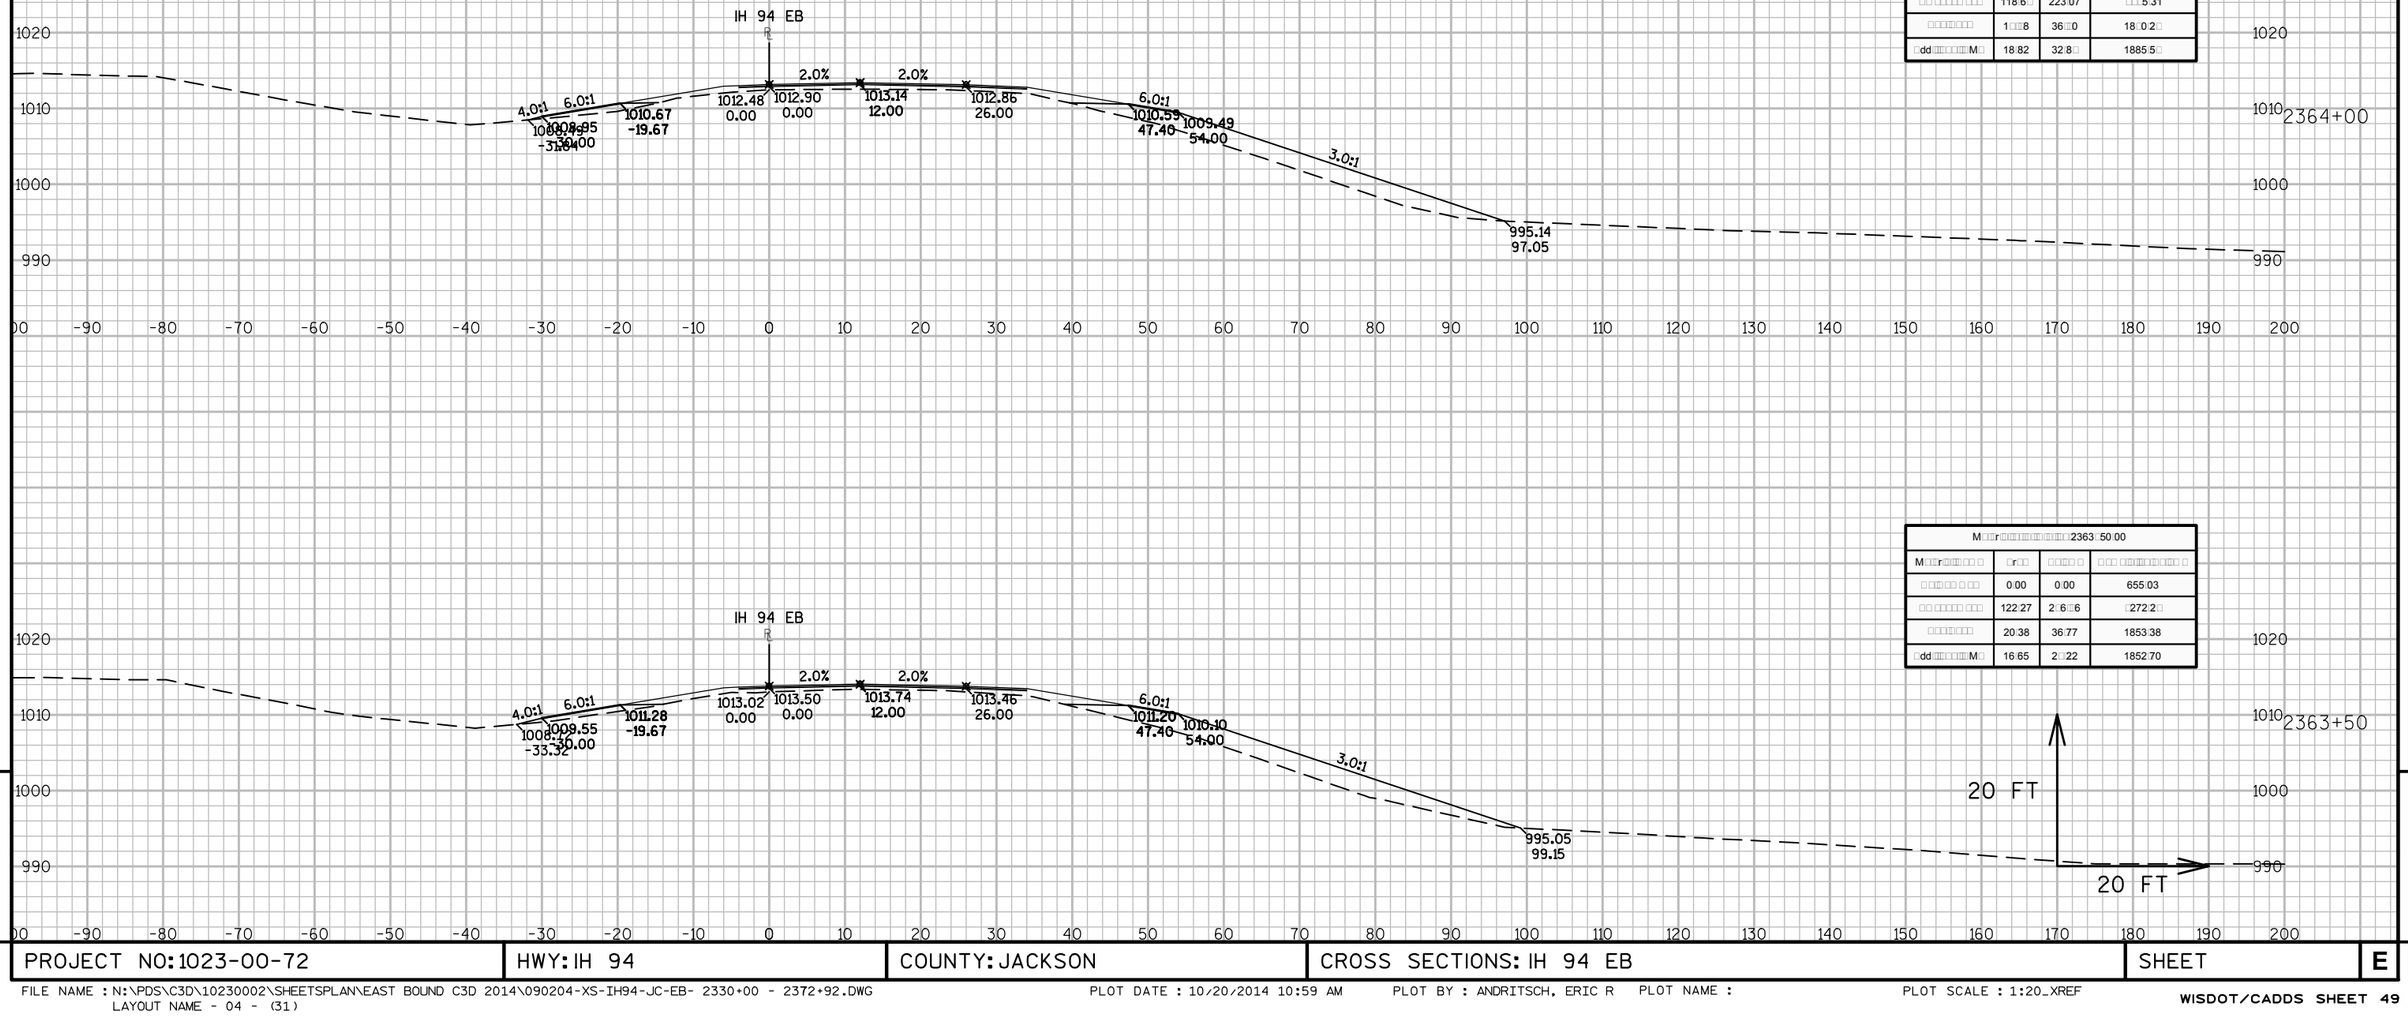

M□□r□□□□□□□□□□□□□□□□□□□□236□□00.00			
M□□r□□□□□ □ □	□r□□	□ □□□□ □	□ □□ □□□□□□□□□□□ □
□ □□□□□ □ □□□	0.00	0.00	655.03
□□ □□□□□ □□□	118.6□	223.07	□□□.5.31
□□□□□□□□	1□□□.8	36.□0	18.□0.2□
□dd□□□□□□□□M□	18.82	32.8□	1885.5□

M□□r□□□□□□□□□□□□□□□□□□□□2363.50.00			
M□□r□□□□□ □ □	□r□□	□ □□□□ □	□ □□ □□□□□□□□□□□ □
□ □□□□□ □ □□□	0.00	0.00	655.03
□□ □□□□□ □□□	122.27	2.6□6	□272.2□
□□□□□□□□	20.38	36.77	1853.38
□dd□□□□□□□□M□	16.65	2.□22	1852.70

9

9

PROJECT NO: 1023-00-72	HWY: IH 94	COUNTY: JACKSON	CROSS SECTIONS: IH 94 EB	SHEET	E

FILE NAME : N:\PDS\C3D\10230002\SHEETSPLAN\EAST BOUND C3D 2014\090204-XS-IH94-JC-EB- 2330+00 - 2372+92.DWG
LAYOUT NAME - 04 - (31)

PLOT DATE : 10/20/2014 10:59 AM PLOT BY : ANDRITSCH, ERIC R PLOT NAME : PLOT SCALE : 1:20_XREF

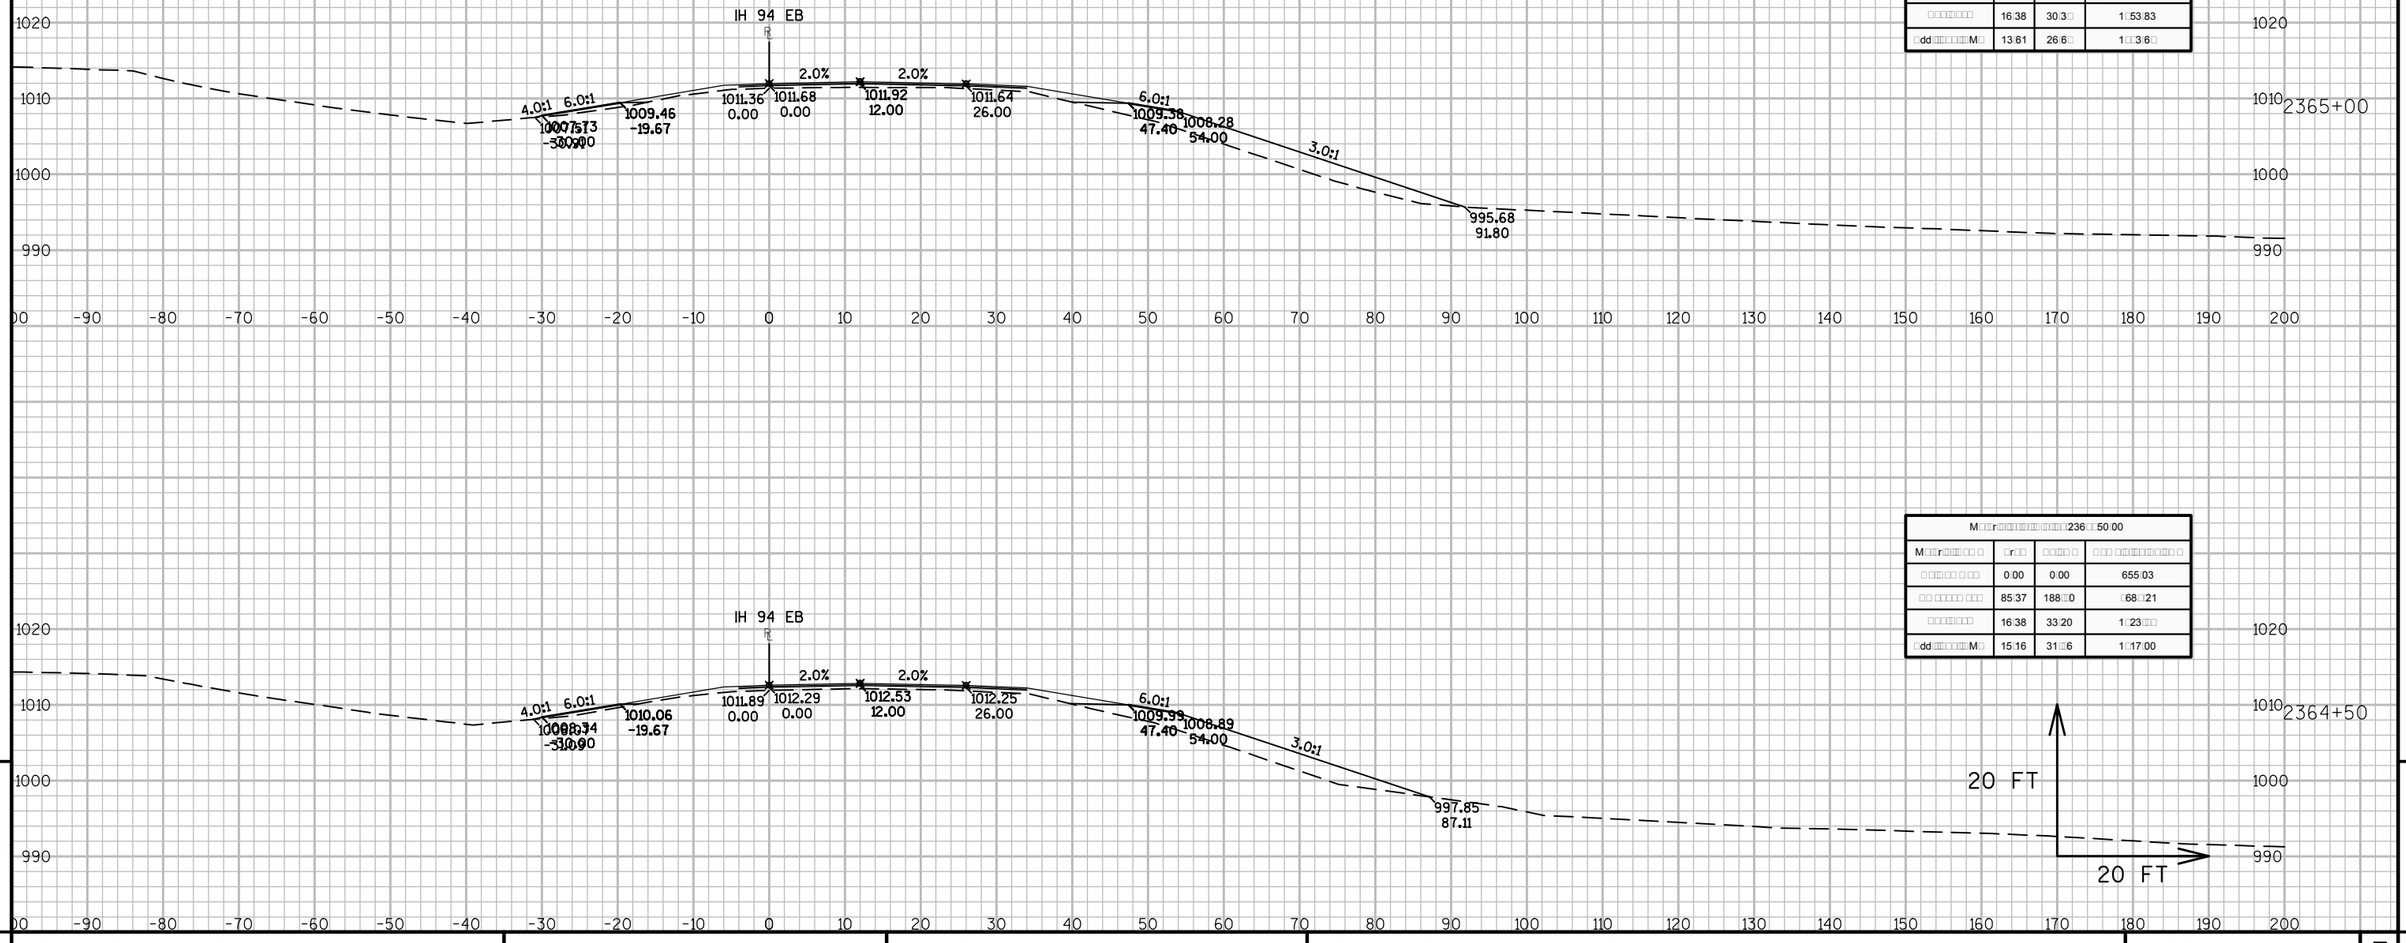

M□□r□□□□□□□□□□□□□□□□□□□□2365□00.00			
M□□r□□□□□□ □ □	□r□□	□□□□□ □	□ □□ □□□□□□□□□□□□ □
□ □□□□□ □ □□□	0□00	0□00	655□03
□□ □□□□□ □□□	□7□03	168□88	□853□0□
□□□□□□□□	16□38	30□3□	1□53□83
□dd□□□□□□□M□	13□61	26□6□	1□□3□6□

M□□r□□□□□□□□□□□□□□□□□□□□236□□50.00			
M□□r□□□□□□ □ □	□r□□	□□□□□ □	□ □□ □□□□□□□□□□□□ □
□ □□□□□ □ □□□	0□00	0□00	655□03
□□ □□□□□ □□□	85□37	188□□0	□68□□21
□□□□□□□□	16□38	33□20	1□23□□□
□dd□□□□□□□M□	15□16	31□□6	1□17□00

9

9

PROJECT NO: 1023-00-72	HWY: IH 94	COUNTY: JACKSON	CROSS SECTIONS: IH 94 EB	SHEET	E

FILE NAME : N:\PDS\C3D\10230002\SHEETSPLAN\EAST BOUND C3D 2014\090204-XS-IH94-JC-EB- 2330+00 - 2372+92.DWG
LAYOUT NAME - 04 - (32)

PLOT DATE : 10/20/2014 10:59 AM PLOT BY : ANDRITSCH, ERIC R PLOT NAME : PLOT SCALE : 1:20_XREF

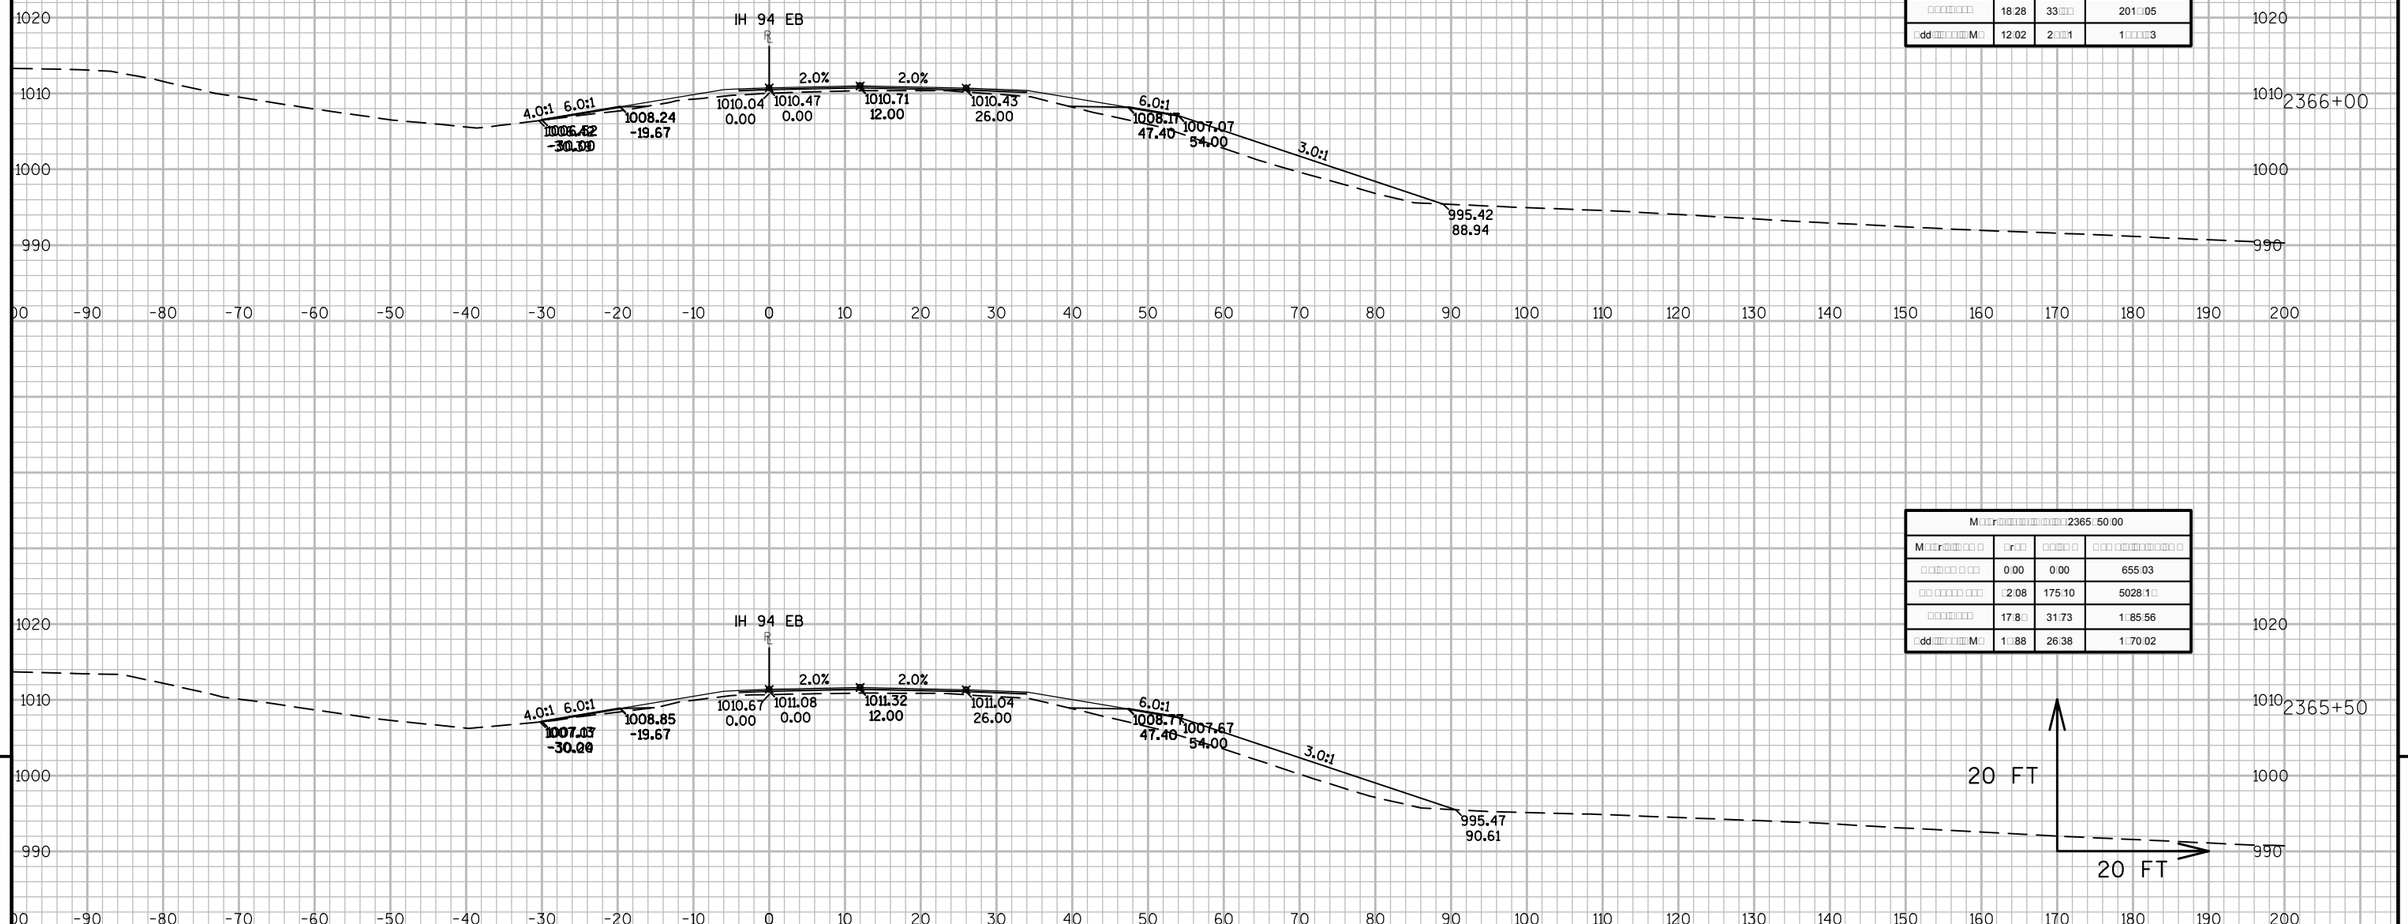

M□□r□□□□□□□□□□□□□□□□□2366□00.00			
M□□r□□□□□□ □ □	□r□□	□□□□□ □	□ □□ □□□□□□□□□□□ □
□ □□□□□ □ □□□	0□00	0□00	655□03
□□ □□□□□ □□□	86□58	165□□3	51□3□61
□□□□□□□□	18□28	33□□□	201□□05
□dd□□□□□□□□M□	12□02	2□□□1	1□□□□□3

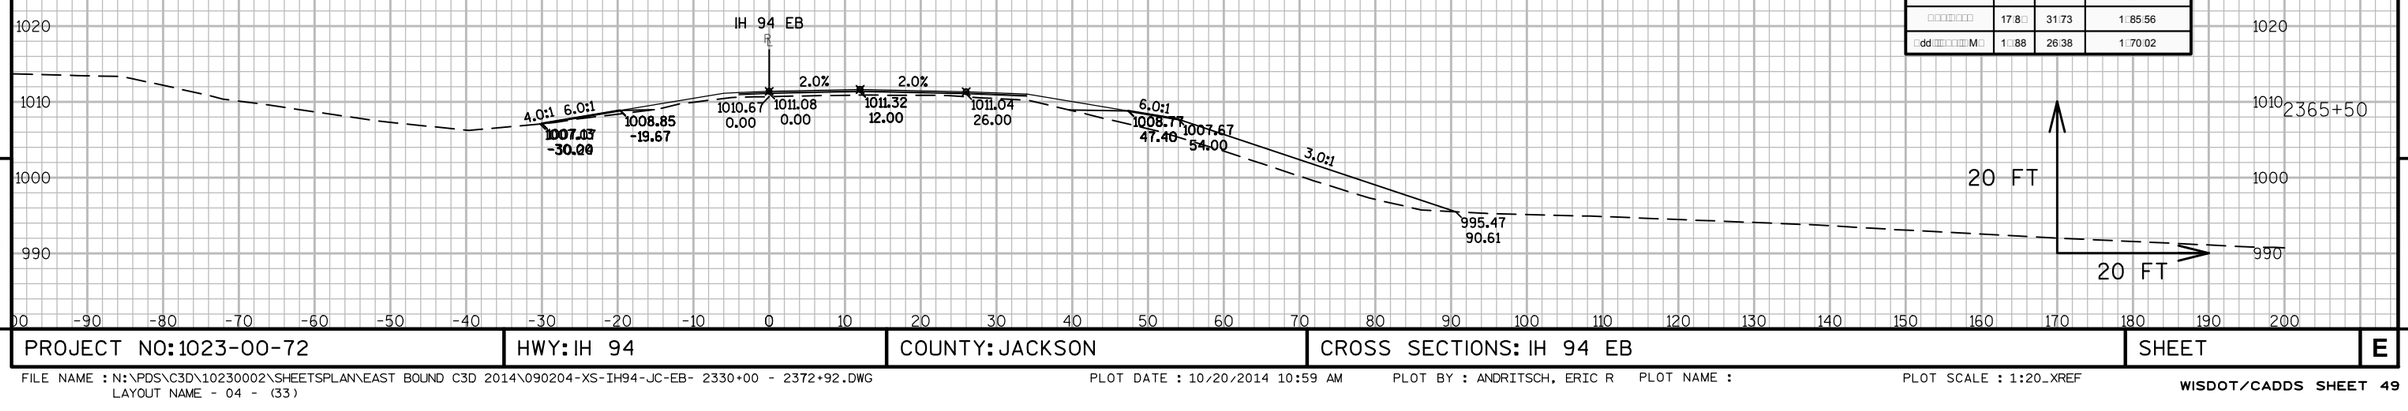

M□□r□□□□□□□□□□□□□□□□□2365□50.00			
M□□r□□□□□□ □ □	□r□□	□□□□□ □	□ □□ □□□□□□□□□□□ □
□ □□□□□ □ □□□	0□00	0□00	655□03
□□ □□□□□ □□□	□2□08	175□10	5028□1□
□□□□□□□□	17□8□	31□73	1□85□56
□dd□□□□□□□□M□	1□□88	26□38	1□70□02

9

9

PROJECT NO: 1023-00-72	HWY: IH 94	COUNTY: JACKSON	CROSS SECTIONS: IH 94 EB	SHEET	E

FILE NAME : N:\PDS\C3D\10230002\SHEETSPLAN\EAST BOUND C3D 2014\090204-XS-IH94-JC-EB- 2330+00 - 2372+92.DWG
LAYOUT NAME - 04 - (33)
PLOT DATE : 10/20/2014 10:59 AM PLOT BY : ANDRITSCH, ERIC R PLOT NAME : PLOT SCALE : 1:20_XREF

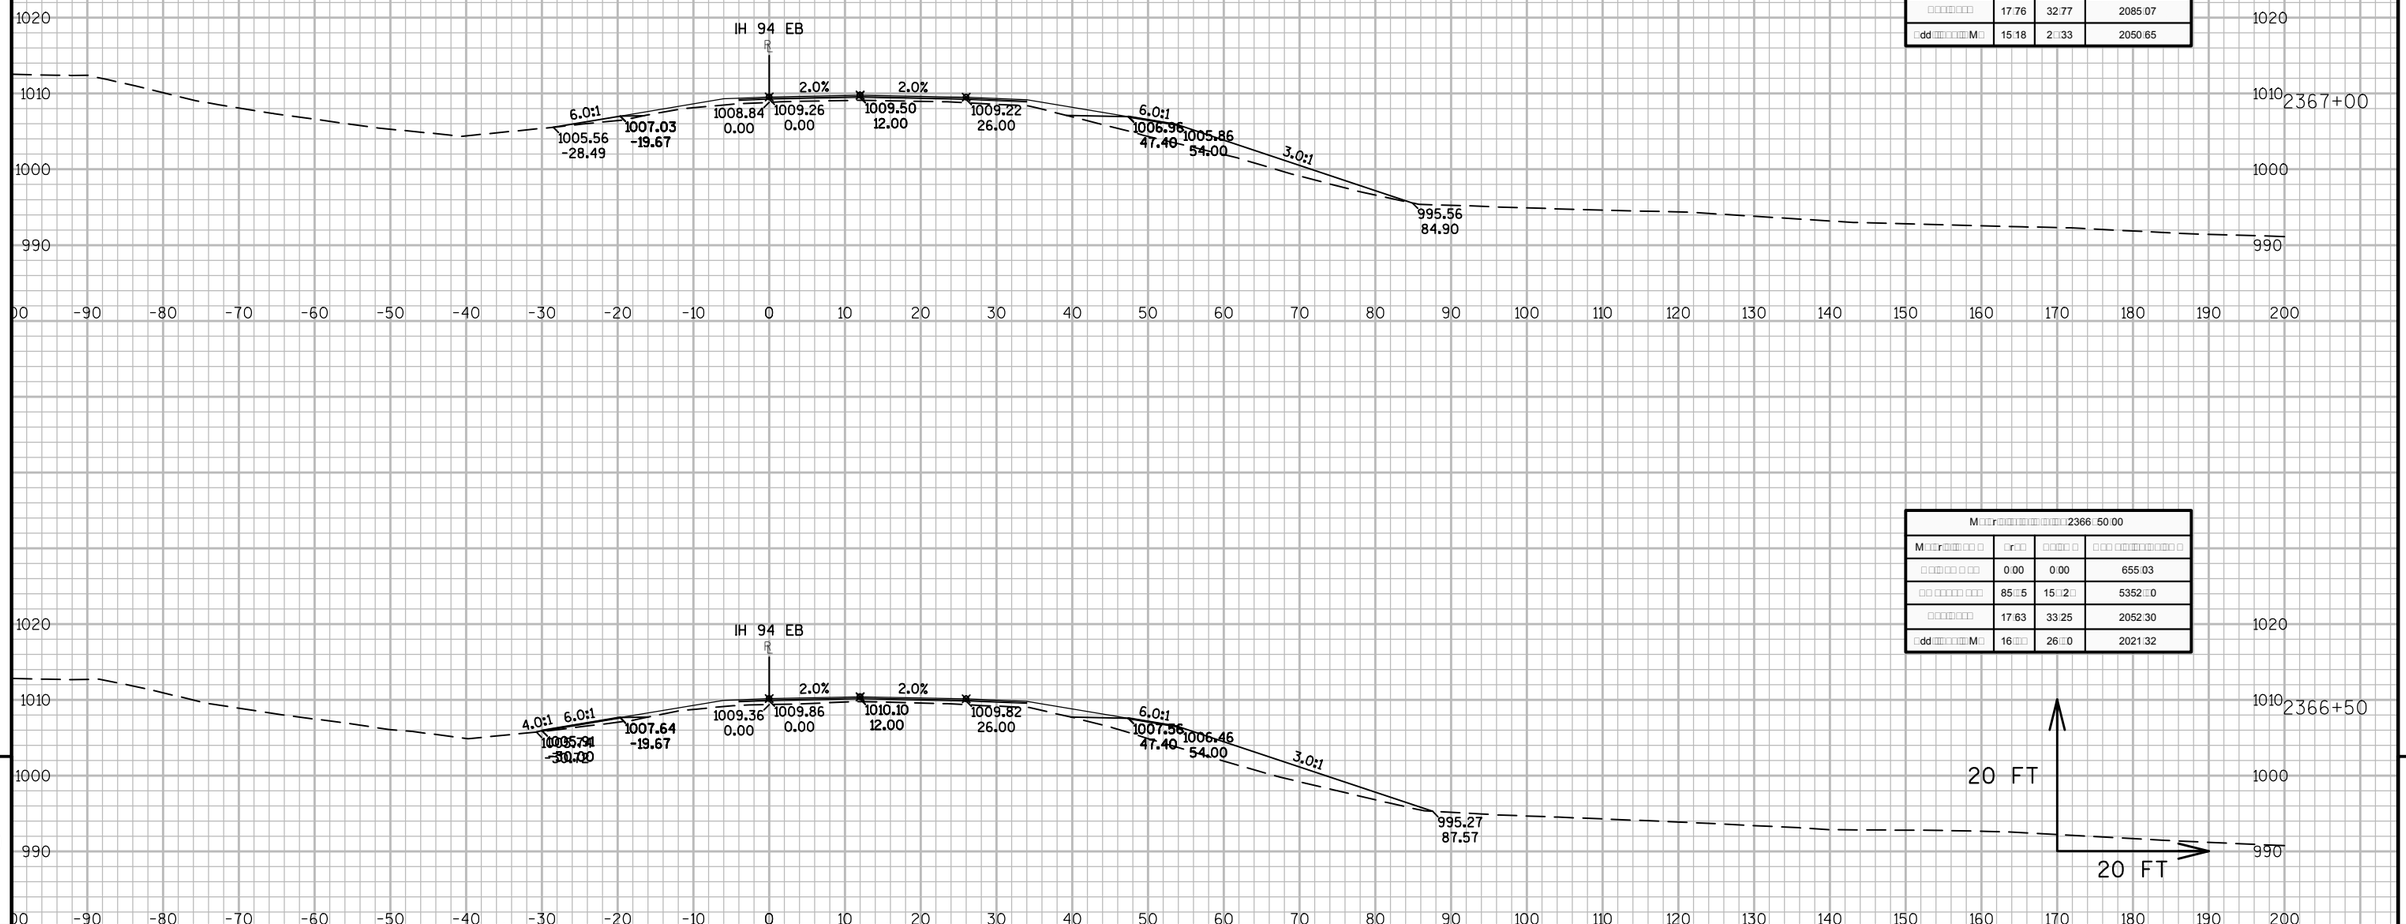

M□□r□□□□□□□□□□□□□□□□□□□□2367□00.00			
M□□r□□□□□□ □ □	□r□□	□□□□□ □	□ □□ □□□□□□□□□□□□ □
□ □□□□□ □ □□□	0.00	0.00	655.03
□□ □□□□□□ □□□	67.35	1□.1□8	5□□□.3□
□□□□□□□□	17.76	32.77	2085.07
□dd□□□□□□□□M□	15.18	2□.33	2050.65

M□□r□□□□□□□□□□□□□□□□□□□□2366□50.00			
M□□r□□□□□□ □ □	□r□□	□□□□□ □	□ □□ □□□□□□□□□□□□ □
□ □□□□□ □ □□□	0.00	0.00	655.03
□□ □□□□□□ □□□	85□□5	15□□2□	5352□□0
□□□□□□□□	17.63	33.25	2052.30
□dd□□□□□□□□M□	16□□□	26□□0	2021.32

9

9

PROJECT NO: 1023-00-72	HWY: IH 94	COUNTY: JACKSON	CROSS SECTIONS: IH 94 EB	SHEET	E

FILE NAME : N:\PDS\C3D\10230002\SHEETSPLAN\EAST BOUND C3D 2014\090204-XS-IH94-JC-EB- 2330+00 - 2372+92.DWG
LAYOUT NAME - 04 - (34)
PLOT DATE : 10/20/2014 10:59 AM PLOT BY : ANDRITSCH, ERIC R PLOT NAME : PLOT SCALE : 1:20_XREF

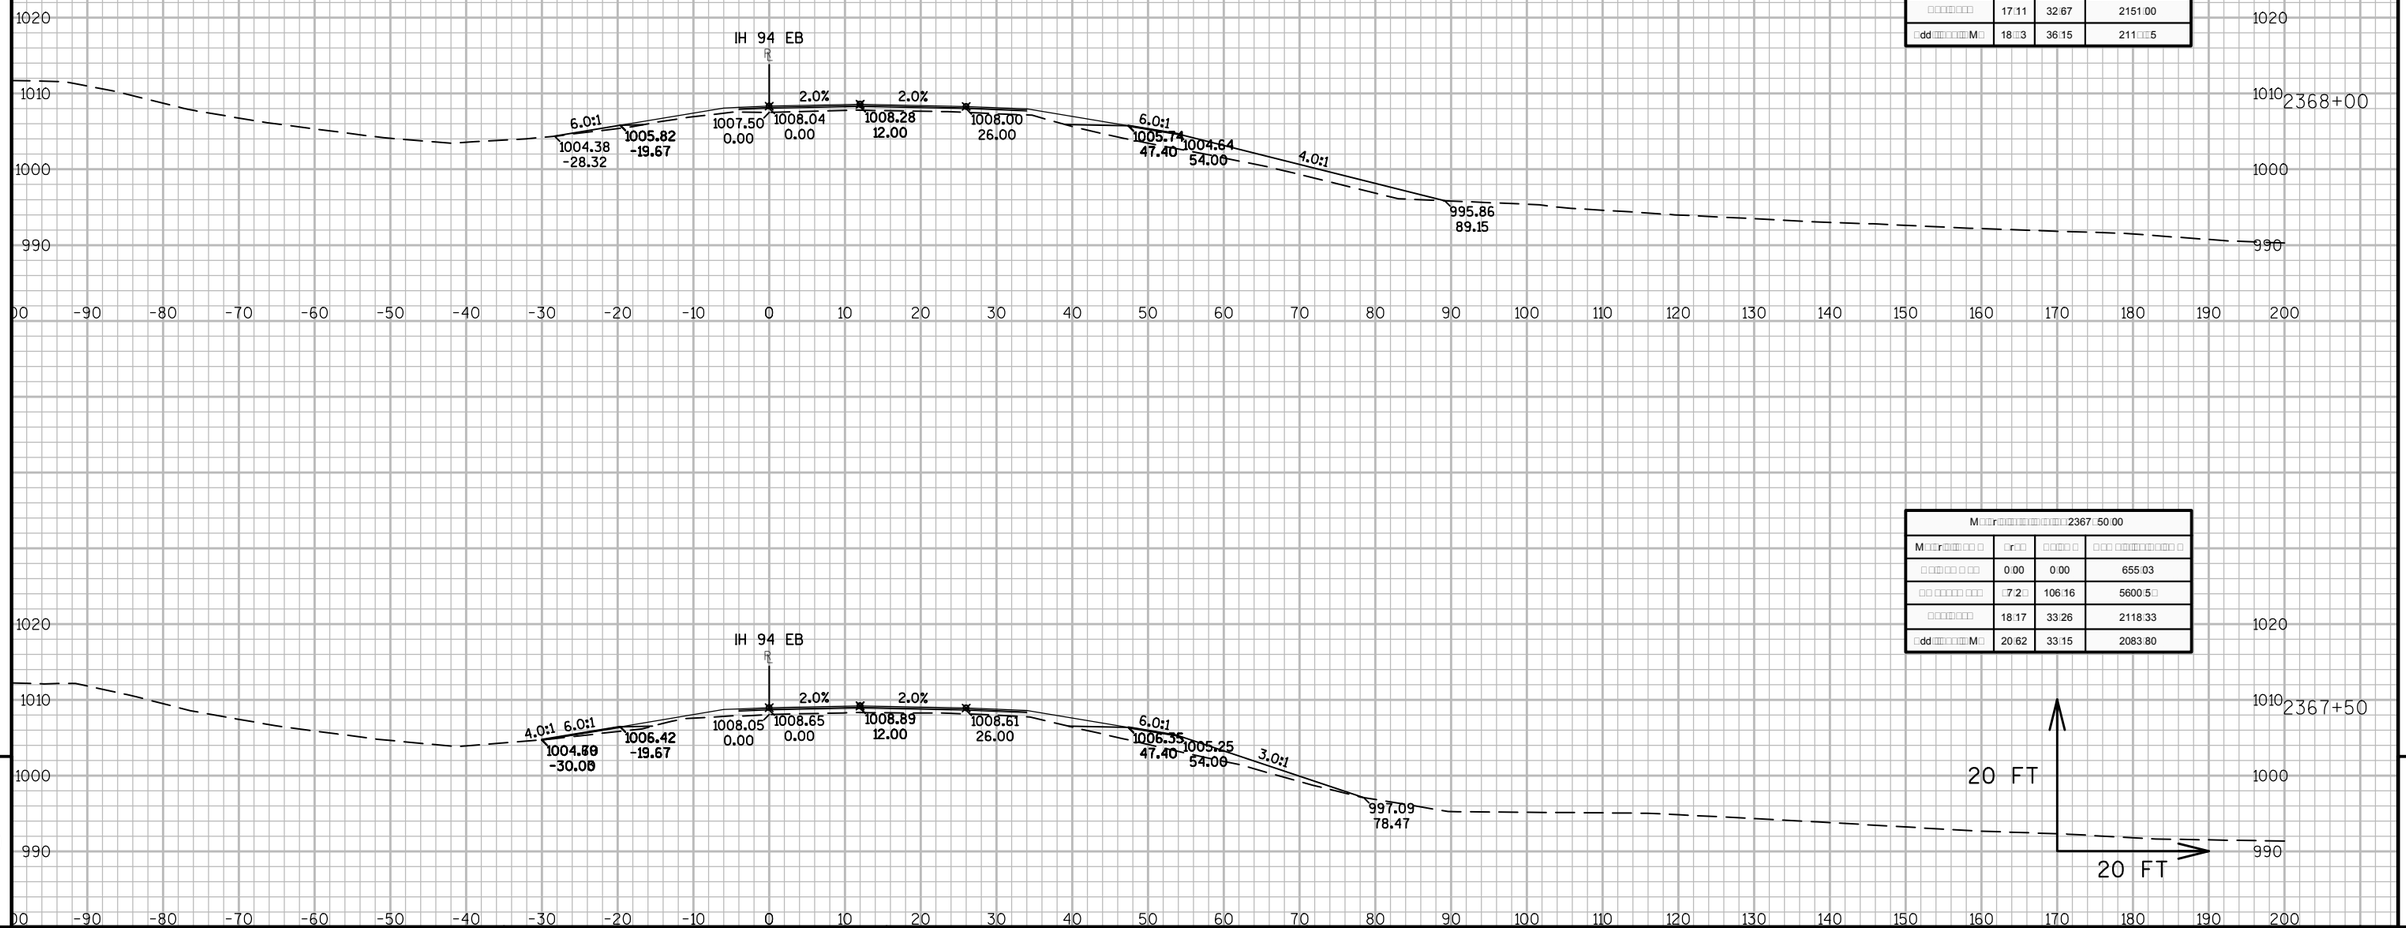
IH 94 EB
R
6.0:1
1004.38
-28.32
1005.82
-19.67
1007.50
0.00
1008.04
0.00
2.0%
2.0%
1008.28
12.00
1008.00
26.00
6.0:1
1005.74
47.40
1004.64
54.00
4.0:1
995.86
89.15
1020
1010
1000
990
2368+00
-90 -80 -70 -60 -50 -40 -30 -20 -10 0 10 20 30 40 50 60 70 80 90 100 110 120 130 140 150 160 170 180 190 200
IH 94 EB
R
4.0:1
6.0:1
1004.89
-30.00
1006.42
-19.67
1008.05
0.00
1008.65
0.00
2.0%
2.0%
1008.89
12.00
1008.61
26.00
6.0:1
1006.35
47.40
1005.25
54.00
3.0:1
997.09
78.47
1020
1010
1000
990
2367+50
-90 -80 -70 -60 -50 -40 -30 -20 -10 0 10 20 30 40 50 60 70 80 90 100 110 120 130 140 150 160 170 180 190 200
20 FT
20 FT

| M□□r□□□

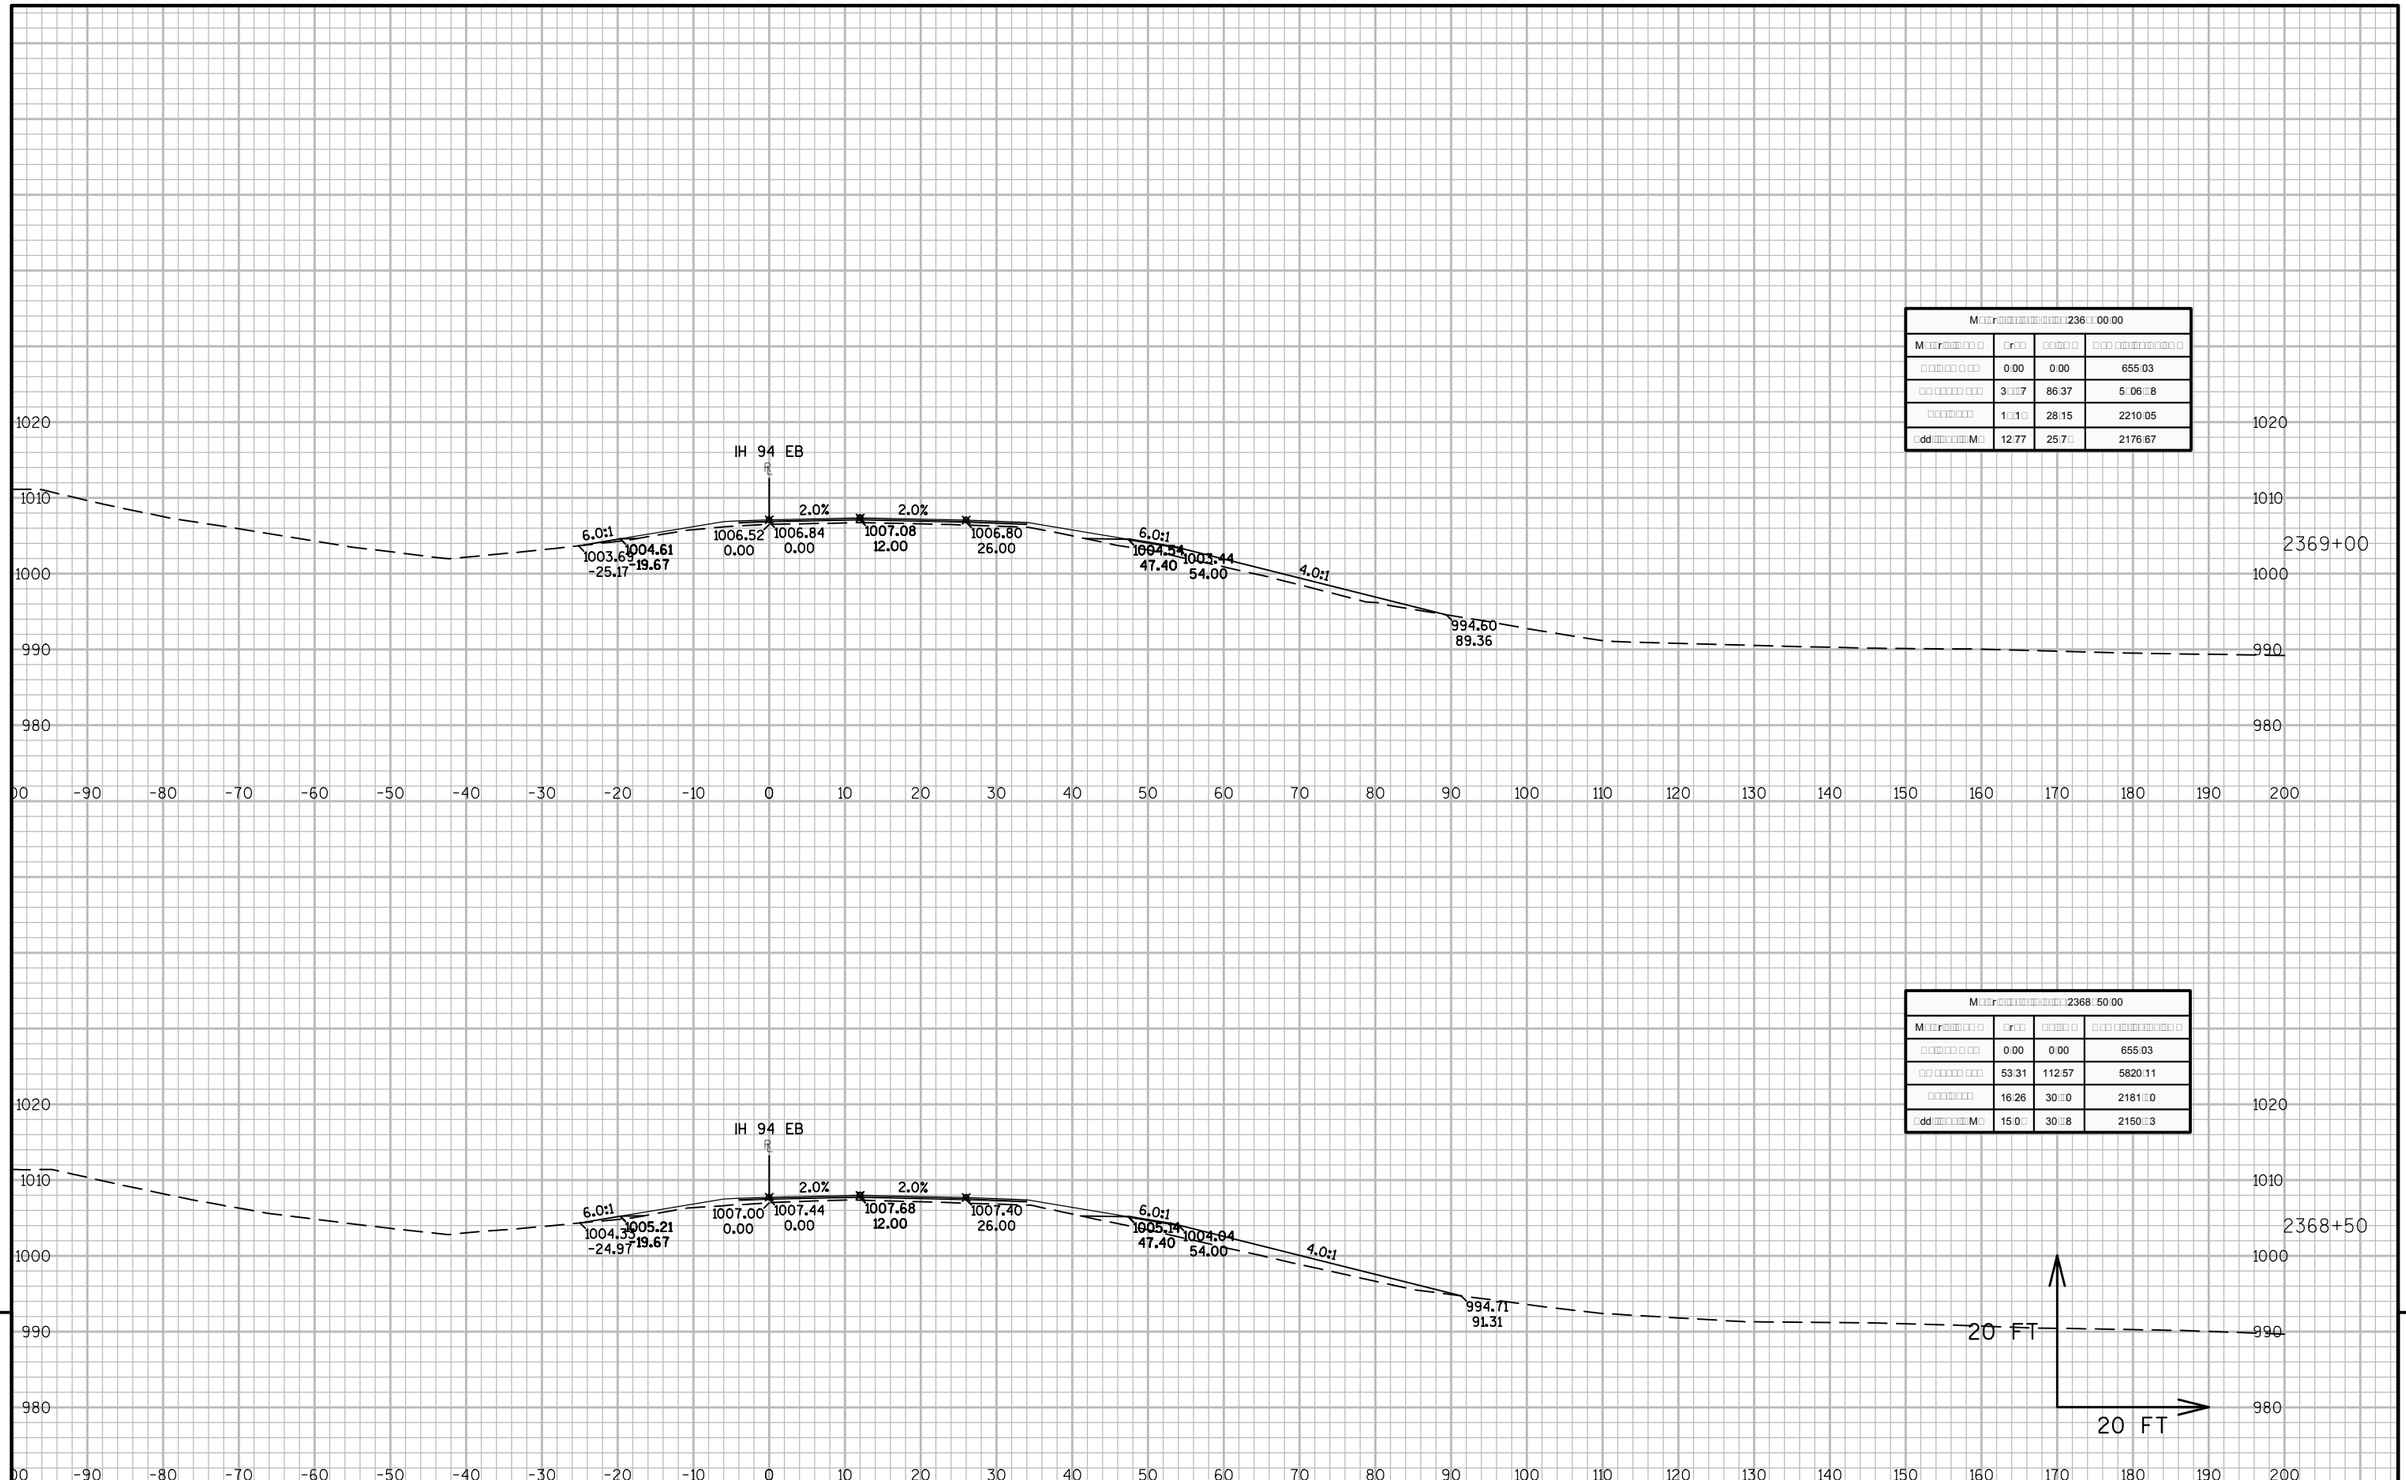

M[illegible]r[illegible]236[illegible]00.00			
M[illegible]r[illegible]	[illegible]r[illegible]	[illegible]	[illegible]
[illegible]	0.00	0.00	655.03
[illegible]	3[illegible]7	86.37	5[illegible]8
[illegible]	1[illegible]1[illegible]	28.15	2210.05
[illegible]M[illegible]	12.77	25.7[illegible]	2176.67

M[illegible]r[illegible]2368.50.00			
M[illegible]r[illegible]	[illegible]r[illegible]	[illegible]	[illegible]
[illegible]	0.00	0.00	655.03
[illegible]	53.31	112.57	5820.11
[illegible]	16.26	30[illegible]0	2181[illegible]0
[illegible]M[illegible]	15.0[illegible]	30[illegible]8	2150[illegible]3

9

9

PROJECT NO: 1023-00-72	HWY: IH 94	COUNTY: JACKSON	CROSS SECTIONS: IH 94 EB	SHEET	E

FILE NAME : N:\PDS\C3D\10230002\SHEETSPLAN\EAST BOUND C3D 2014\090204-XS-IH94-JC-EB- 2330+00 - 2372+92.DWG
LAYOUT NAME - 04 - (36)

PLOT DATE : 10/20/2014 10:59 AM PLOT BY : ANDRITSCH, ERIC R PLOT NAME : PLOT SCALE : 1:20_XREF

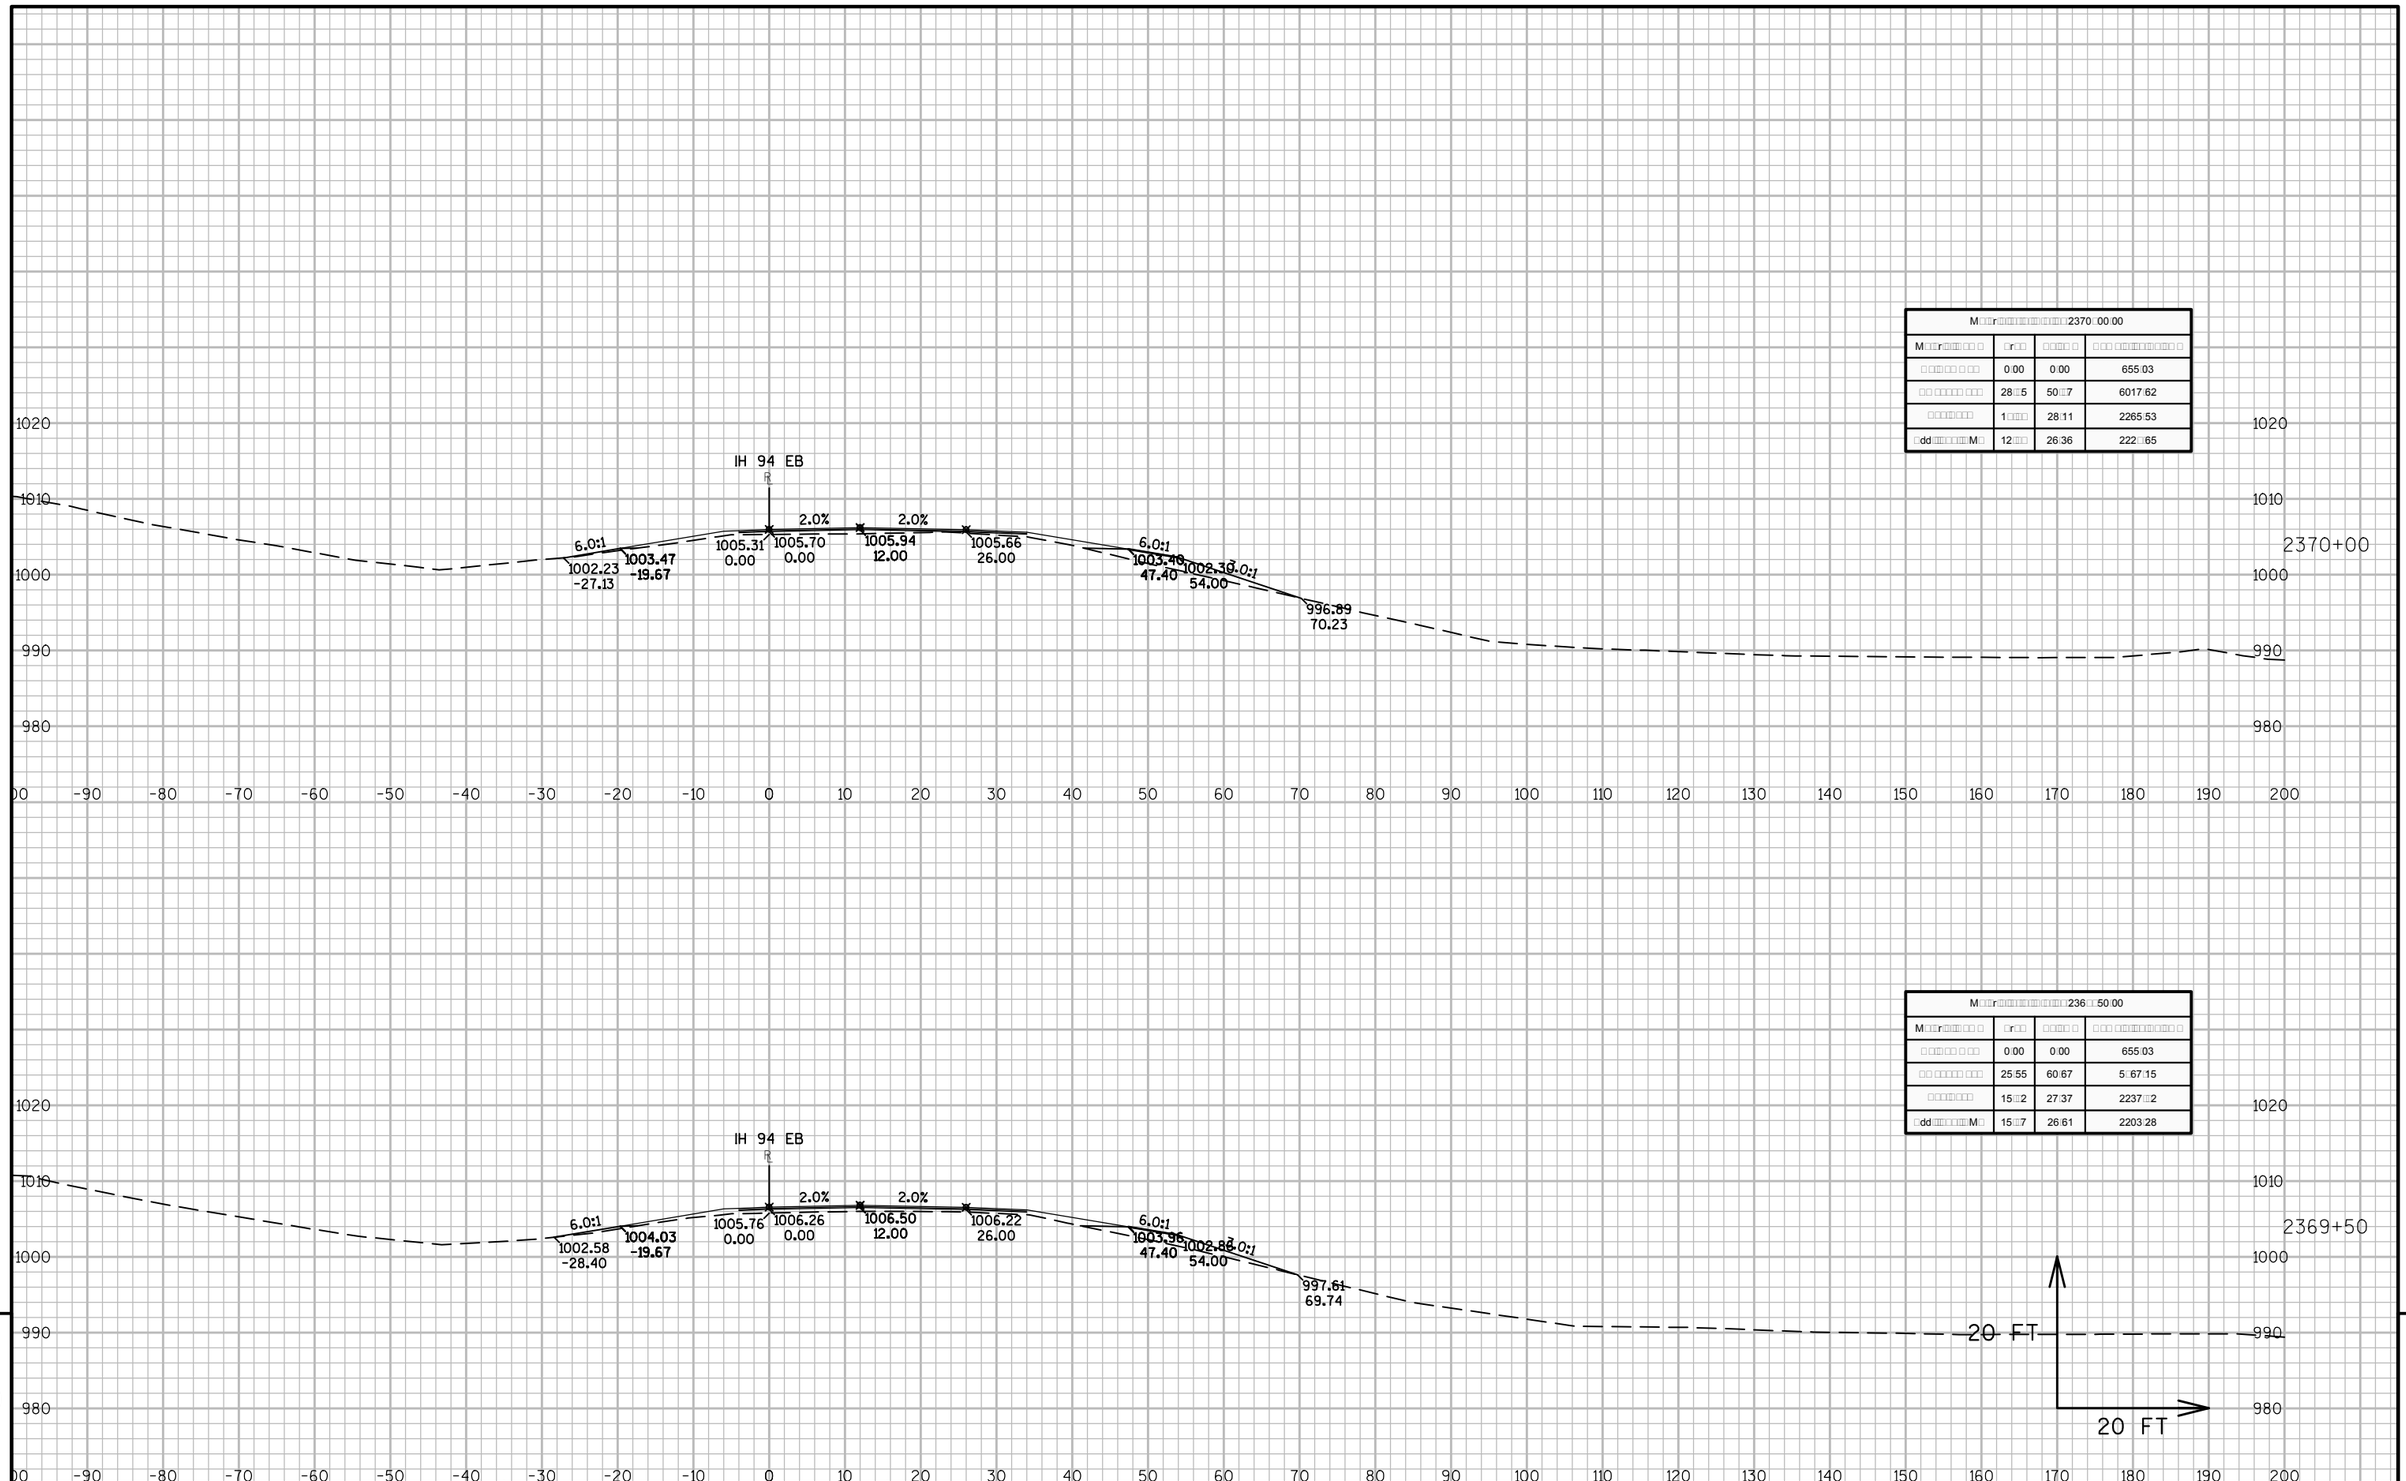

M□□r□□□□□□□□□□□□□□□□□□□□□□□□□2370□00.00			
M□□r□□□□□□ □ □□	□r□□	□□□□ □	□ □□ □□□□□□□□□□□□ □
□ □□□□ □□ □ □□	0.00	0.00	655.03
□□ □□□□□□ □□□	28□□5	50□□7	6017.62
□□□□□□□□	1□□□□	28.11	2265.53
□dd□□□□□□□□□M□	12□□□	26.36	222□.65

M□□r□□□□□□□□□□□□□□□□□□□□□□□□□236□□50.00			
M□□r□□□□□□ □ □□	□r□□	□□□□ □	□ □□ □□□□□□□□□□□□ □
□ □□□□ □□ □ □□	0.00	0.00	655.03
□□ □□□□□□ □□□	25.55	60.67	5□67.15
□□□□□□□□	15□□2	27.37	2237□□2
□dd□□□□□□□□□M□	15□□7	26.61	2203.28

PROJECT NO: 1023-00-72	HWY: IH 94	COUNTY: JACKSON	CROSS SECTIONS: IH 94 EB	SHEET	E

FILE NAME : N:\PDS\C3D\10230002\SHEETSPLAN\EAST BOUND C3D 2014\090204-XS-IH94-JC-EB- 2330+00 - 2372+92.DWG
LAYOUT NAME - 04 - (37)

PLOT DATE : 10/20/2014 10:59 AM PLOT BY : ANDRITSCH, ERIC R PLOT NAME : PLOT SCALE : 1:20_XREF

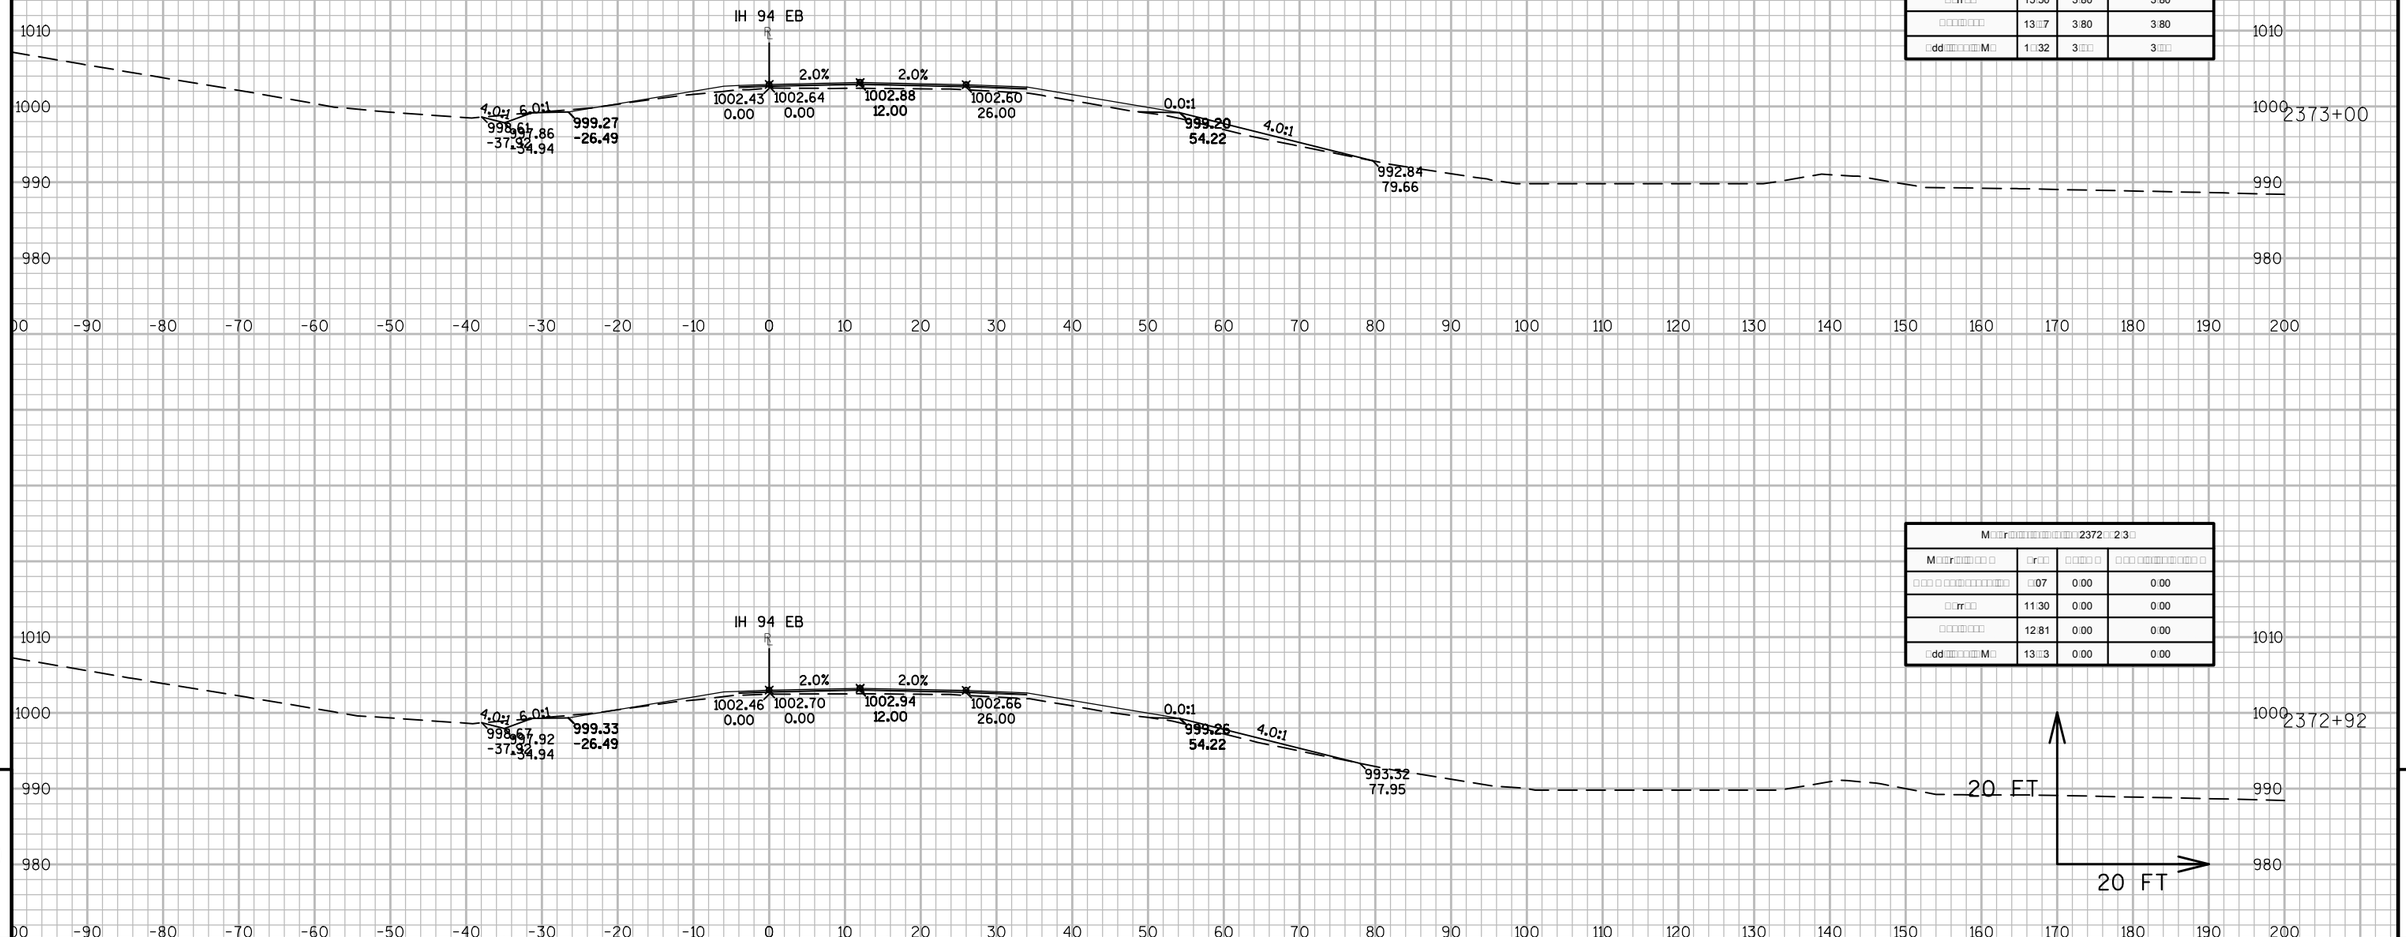

M□□r□□□□□□□□□□□□□2373□00:00			
M□□r□□□□□□ □	□r□□	□□□□ □	□□□ □□□□□□□□□ □
□□□ □ □□□□□□□□□□□	□0□	1□15	1□15
□□r□□	15□50	3□80	3□80
□□□□□□□	13□7	3□80	3□80
□dd□□□□□□□M□	1□32	3□□	3□□

M□□r□□□□□□□□□□□□□2372□□2□3□			
M□□r□□□□□□ □	□r□□	□□□□ □	□□□ □□□□□□□□□ □
□□□ □ □□□□□□□□□□□	□07	0□00	0□00
□□r□□	11□30	0□00	0□00
□□□□□□□	12□81	0□00	0□00
□dd□□□□□□□M□	13□□3	0□00	0□00

9

9

PROJECT NO: 1023-06-73	HWY: IH 94	COUNTY: MONROE	CROSS SECTIONS: IH 94 EB	SHEET	E

FILE NAME : N:\PDS\C3D\10230603\SHEETSPLAN\EAST BOUND C3D 2014\090201-XS-IH94-MON-EB- 2372+92 - 2438+00.DWG
LAYOUT NAME - 01 - (1)

PLOT DATE : 10/20/2014 10:18 AM PLOT BY : ANDRITSCH, ERIC R PLOT NAME : PLOT SCALE : 1:20_XREF

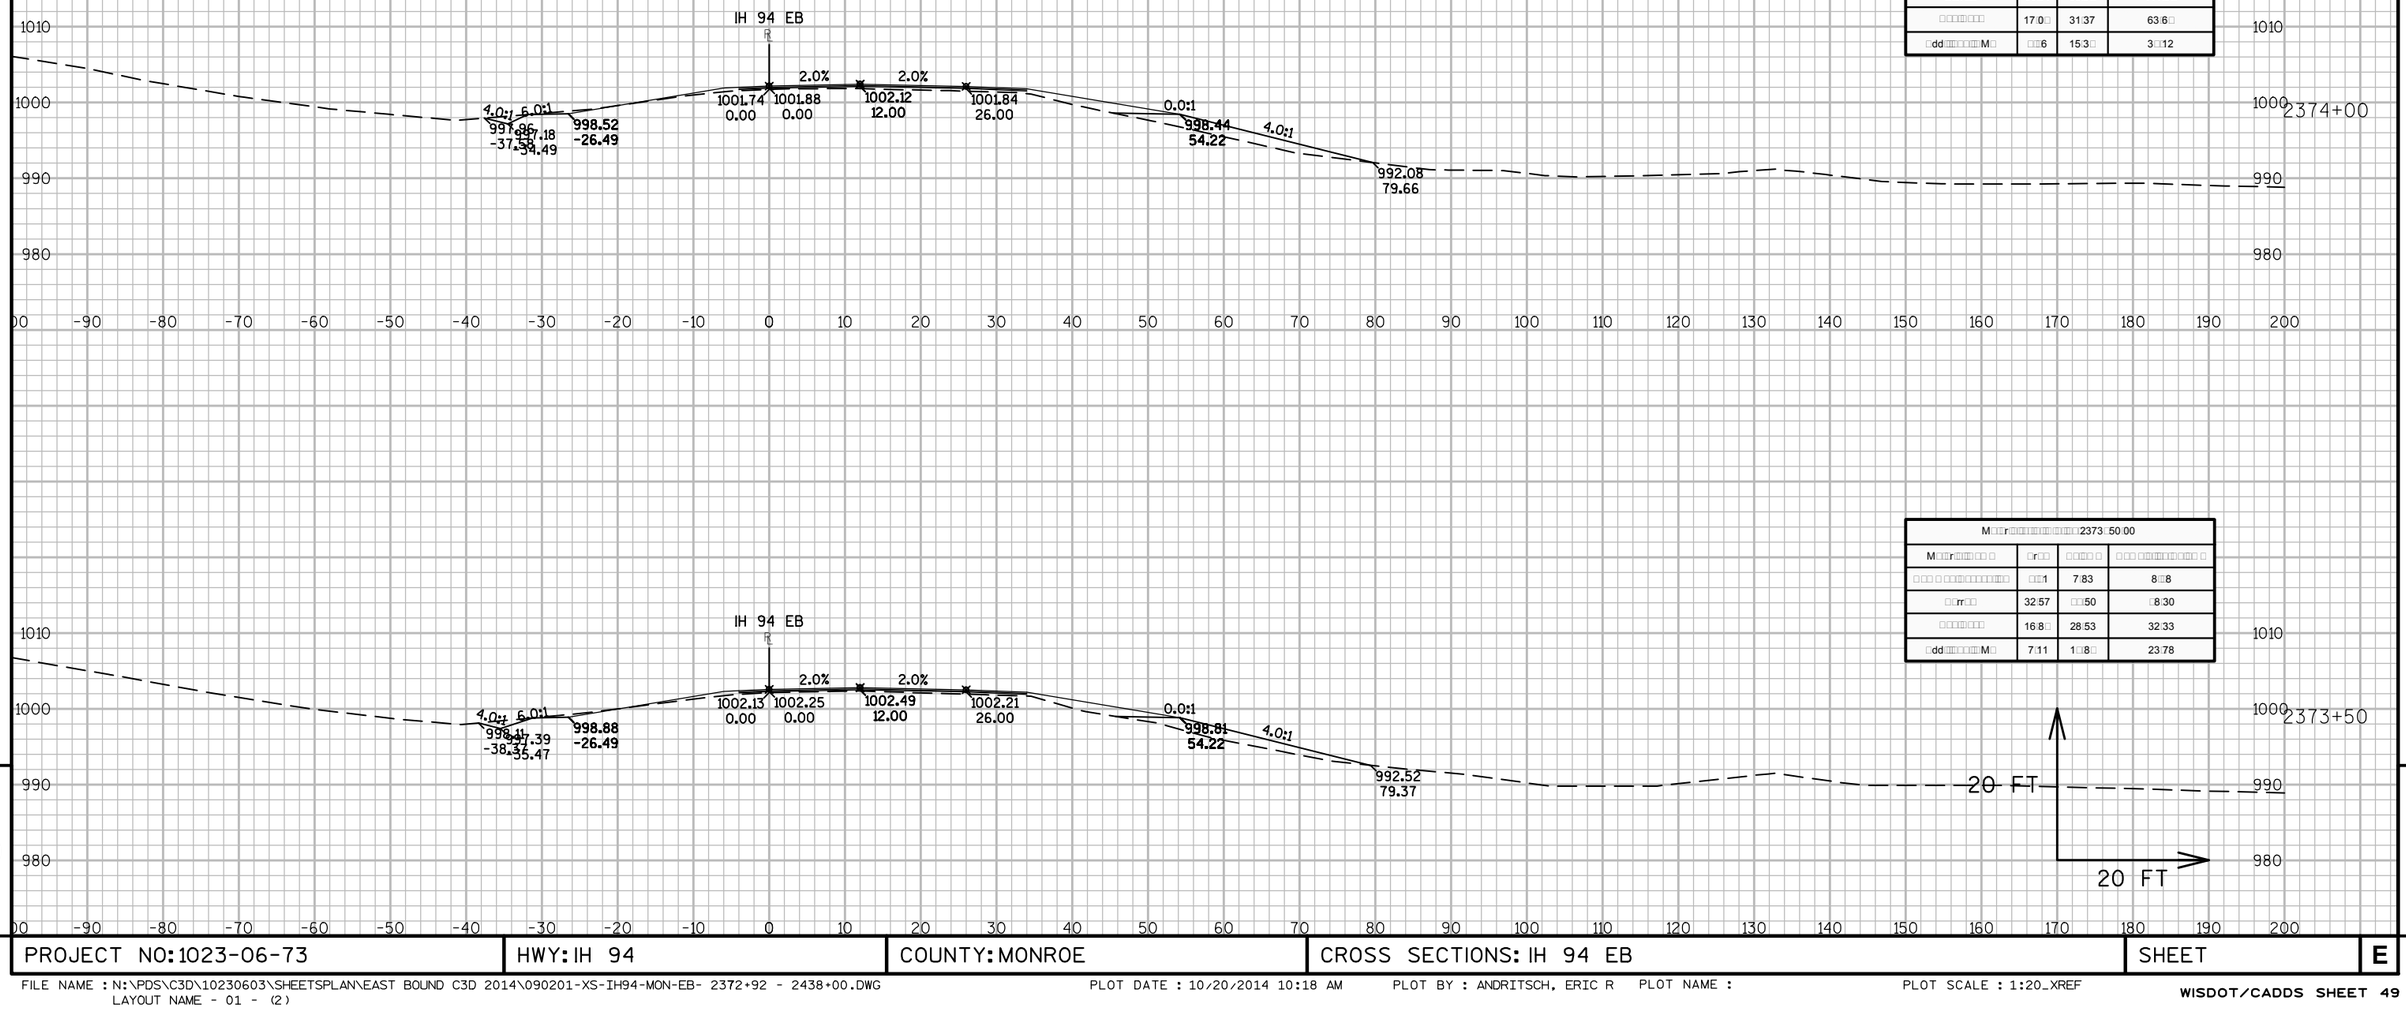

M□□r□□□□□□□□□□□□□□□□□□□□237□□00:00			
M□□r□□□□□□ □ □	□r□□	□ □□□ □	□ □ □ □□□□□□□□□□□ □
□ □ □ □ □□□□□□□□□□□□□	3:81	7:61	16:5□
□□rr□□	36:11	63:5□	111:8□
□□□□□□□□	17:0□	31:37	63:6□
□dd□□□□□□□□M□	□□6	15:3□	3□□12

M□□r□□□□□□□□□□□□□□□□□□□□2373□50:00			
M□□r□□□□□□ □ □	□r□□	□ □□□ □	□ □ □ □□□□□□□□□□□ □
□ □ □ □ □□□□□□□□□□□□□	□□1	7:83	8□8
□□rr□□	32:57	□□50	□8:30
□□□□□□□□	16:8□	28:53	32:33
□dd□□□□□□□□M□	7:11	1□8□	23:78

9

9

PROJECT NO: 1023-06-73	HWY: IH 94	COUNTY: MONROE	CROSS SECTIONS: IH 94 EB	SHEET	E

FILE NAME : N:\PDS\C3D\10230603\SHEETSPLAN\EAST BOUND C3D 2014\090201-XS-IH94-MON-EB- 2372+92 - 2438+00.DWG
LAYOUT NAME - 01 - (2)

PLOT DATE : 10/20/2014 10:18 AM PLOT BY : ANDRITSCH, ERIC R PLOT NAME : PLOT SCALE : 1:20_XREF

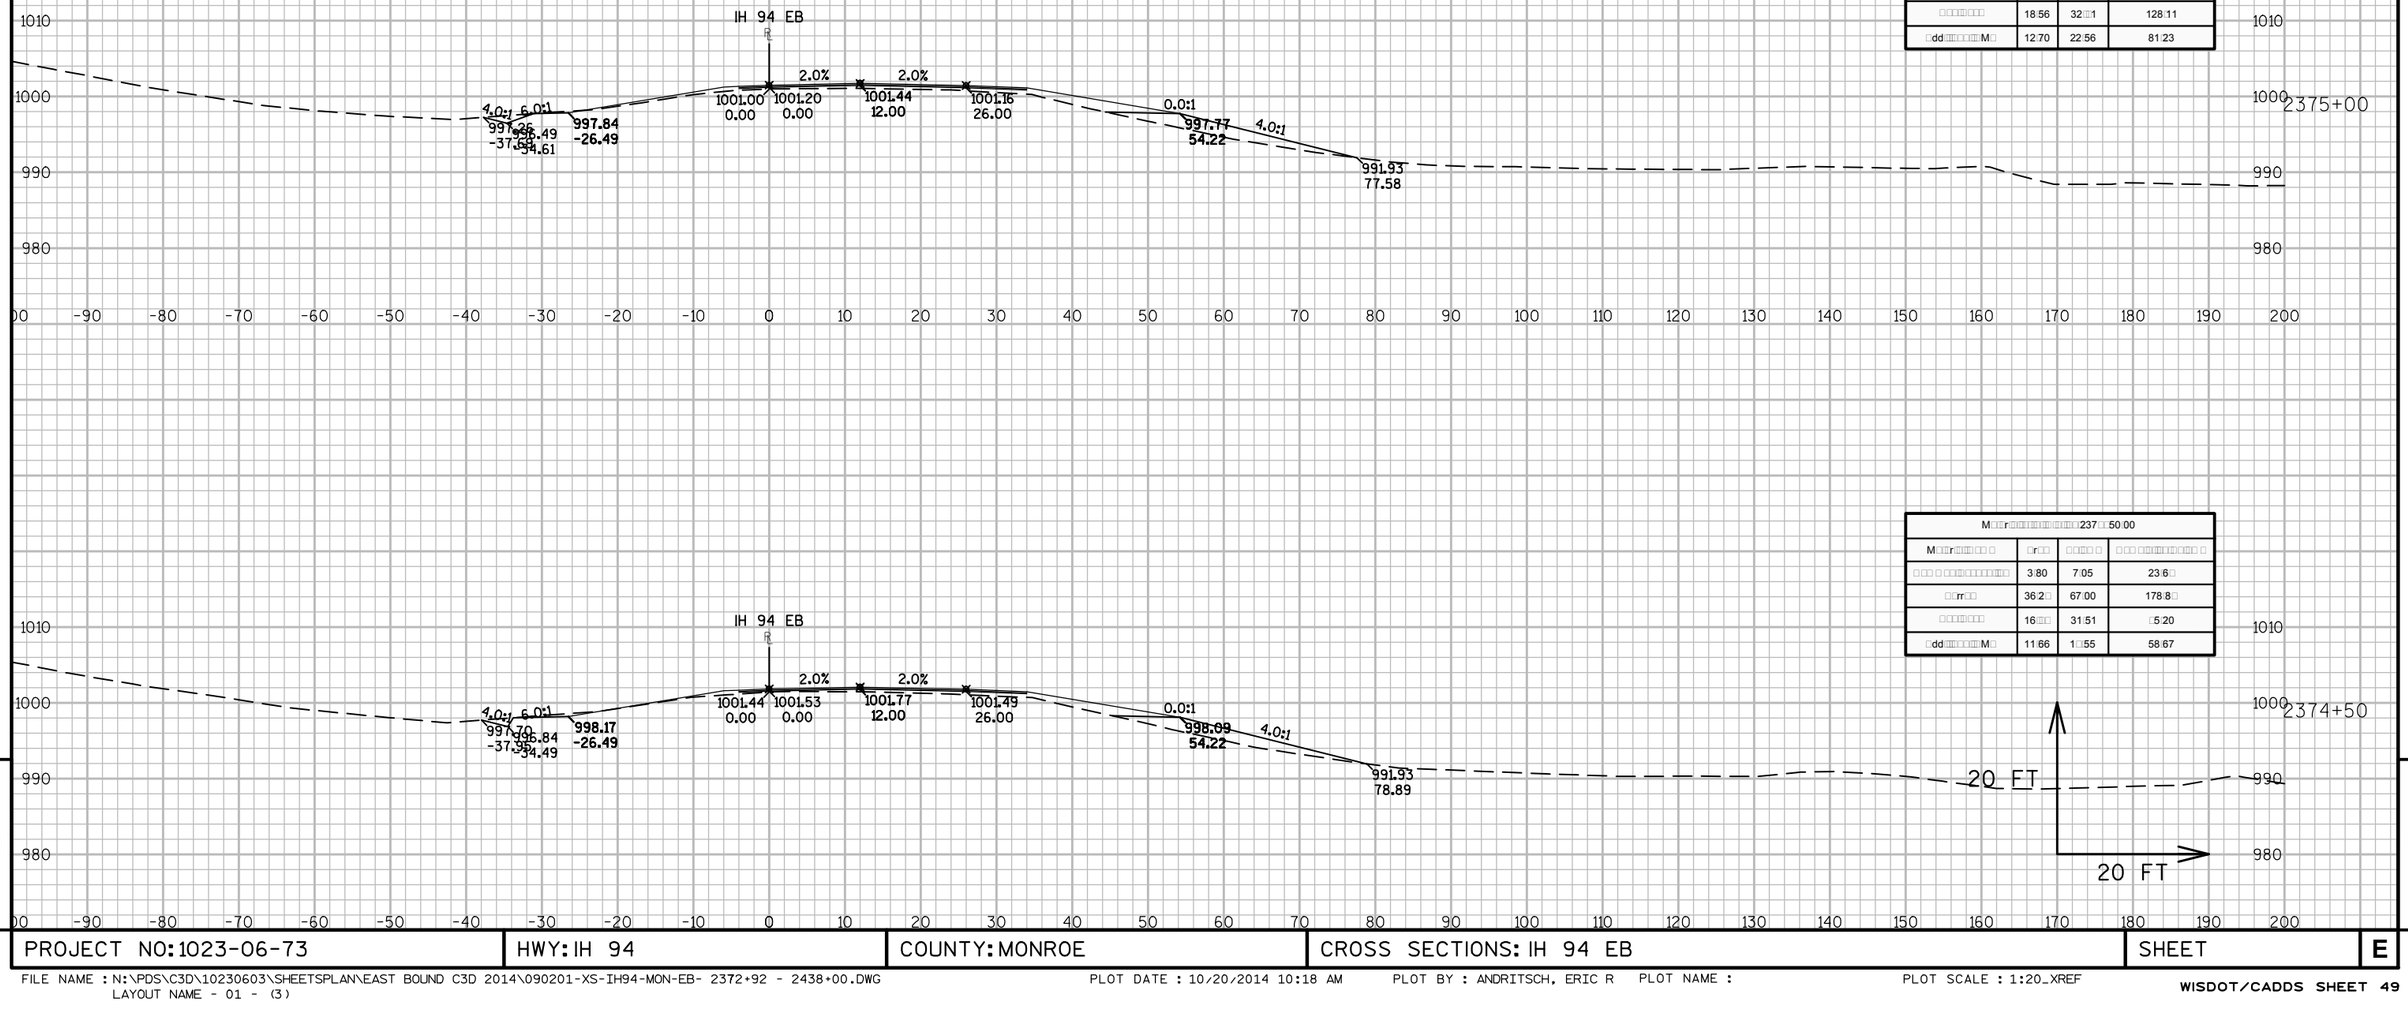

M□□r□□□□□□□□□□□□□□□□2375+00.00			
M□□r□□□□□□ □	□r□□	□□□□ □	□ □□ □□□□□□□□□□ □
□ □□ □ □□□□□□□□□□□□	3:85	7:0□	30:73
□□rr□□	36:2□	67:11	2□6:00
□□□□□□□	18:56	32□□1	128:11
□dd□□□□□□□M□	12:70	22:56	81:23

M□□r□□□□□□□□□□□□□□□□237□□50.00			
M□□r□□□□□□ □	□r□□	□□□□ □	□ □□ □□□□□□□□□□ □
□ □□ □ □□□□□□□□□□□□	3:80	7:05	23:6□
□□rr□□	36:2□	67:00	178:8□
□□□□□□□	16□□	31:51	□5:20
□dd□□□□□□□M□	11:66	1□□55	58:67

9

9

PROJECT NO: 1023-06-73	HWY: IH 94	COUNTY: MONROE	CROSS SECTIONS: IH 94 EB	SHEET	E

FILE NAME : N:\PDS\C3D\10230603\SHEETSPLAN\EAST BOUND C3D 2014\090201-XS-IH94-MON-EB- 2372+92 - 2438+00.DWG
LAYOUT NAME - 01 - (3)

PLOT DATE : 10/20/2014 10:18 AM PLOT BY : ANDRITSCH, ERIC R PLOT NAME : PLOT SCALE : 1:20_XREF

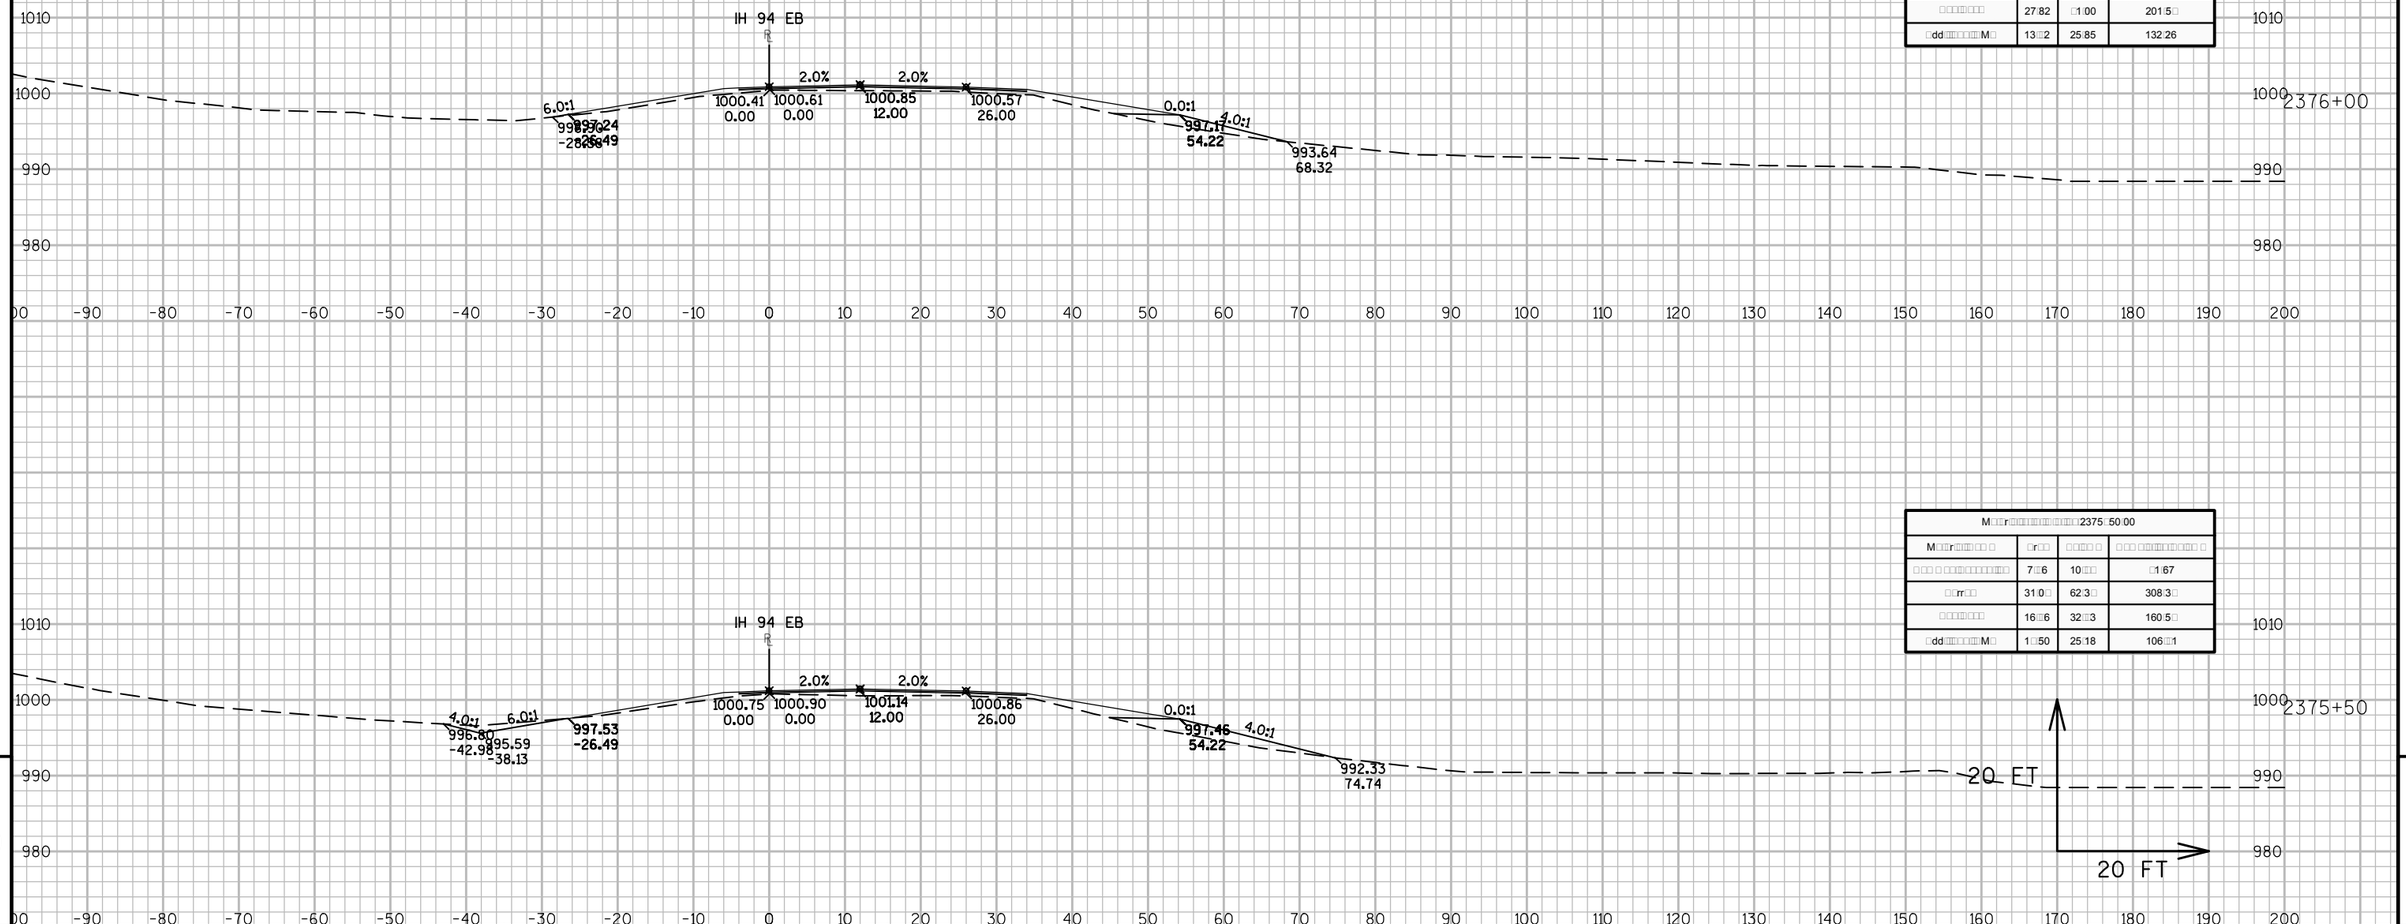

M□□r□□□□□□□□□□□□□□□□2376□00.00			
M□□r□□□□□□ □	□r□□	□□□□ □	□ □□□ □□□□□□□□□□□ □
□ □□ □ □□□□□□□□□□□□	0□00	7□37	□□0□
□□rr□□	18□72	□6□12	35□□7
□□□□□□□□	27□82	□1□00	201□5□
□dd□□□□□□□□M□	13□□2	25□85	132□26

M□□r□□□□□□□□□□□□□□□□2375□50.00			
M□□r□□□□□□ □	□r□□	□□□□ □	□ □□□ □□□□□□□□□□□ □
□ □□ □ □□□□□□□□□□□□	7□□6	10□□□	□1□67
□□rr□□	31□0□	62□3□□	308□3□
□□□□□□□□	16□□6	32□□3	160□5□
□dd□□□□□□□□M□	1□□50	25□18	106□□1

PROJECT NO: 1023-06-73	HWY: IH 94	COUNTY: MONROE	CROSS SECTIONS: IH 94 EB	SHEET	E

FILE NAME : N:\PDS\C3D\10230603\SHEETSPLAN\EAST BOUND C3D 2014\090201-XS-IH94-MON-EB- 2372+92 - 2438+00.DWG
LAYOUT NAME - 01 - (4)

PLOT DATE : 10/20/2014 10:18 AM PLOT BY : ANDRITSCH, ERIC R PLOT NAME : PLOT SCALE : 1:20_XREF

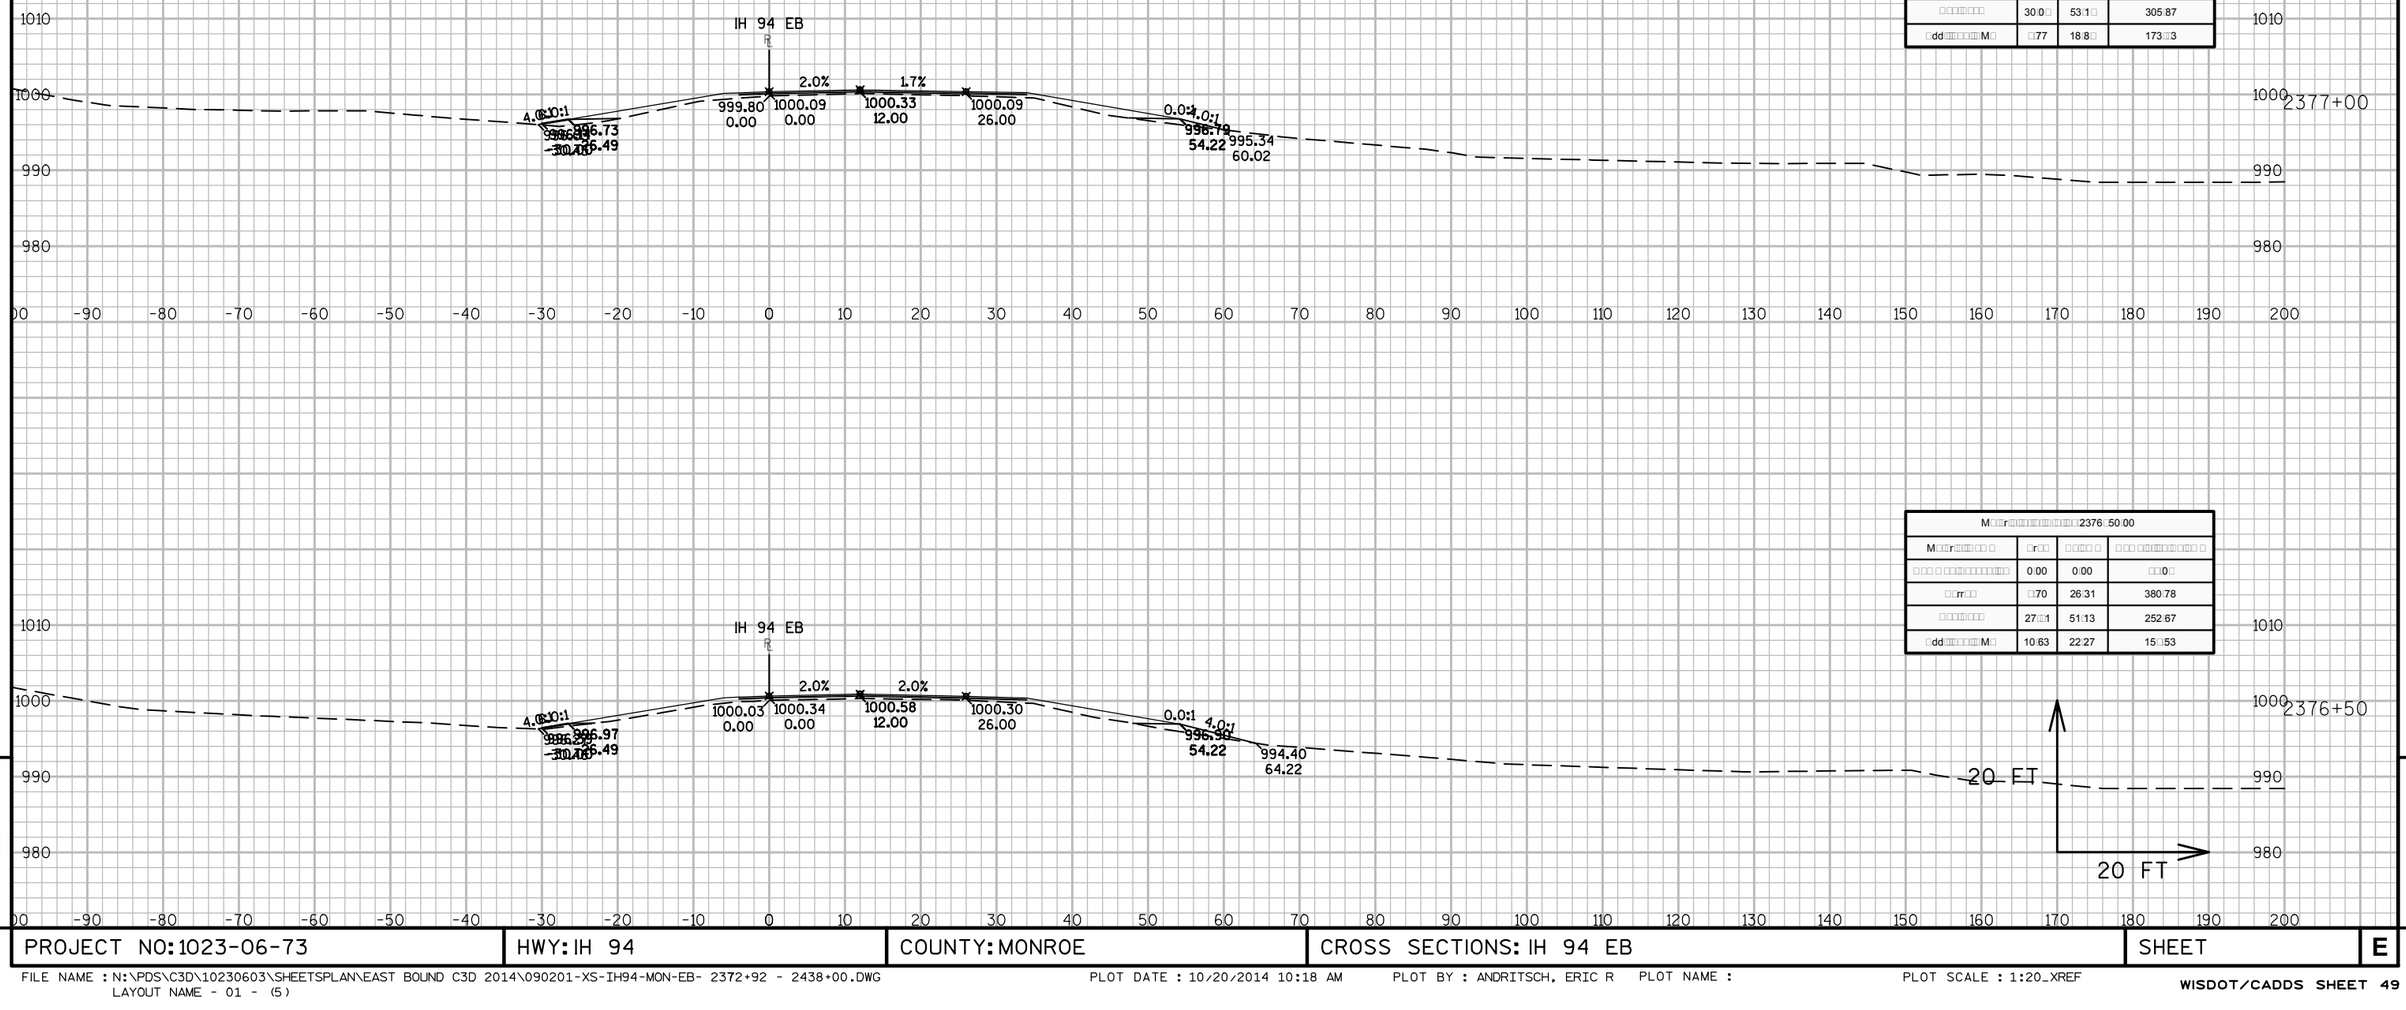

M□□r□□□□□□□□□□□□□□□□□□□□2377+00.00			
M□□r□□□□□□ □	□r□□	□□□□ □	□□□ □□□□□□□□□□ □
□□□ □ □□□□□□□□□□□□	0.00	0.00	□□0□
□□rr□□	10.07	18.31	3□□□0□
□□□□□□□□	30.0□	53.1□	305.87
□dd□□□□□□□□M□	□77	18.8□	173.□3

M□□r□□□□□□□□□□□□□□□□□□□□2376+50.00			
M□□r□□□□□□ □	□r□□	□□□□ □	□□□ □□□□□□□□□□ □
□□□ □ □□□□□□□□□□□□	0.00	0.00	□□0□
□□rr□□	□70	26.31	380.78
□□□□□□□□	27.□1	51.13	252.67
□dd□□□□□□□□M□	10.63	22.27	15.□53

9

9

PROJECT NO: 1023-06-73	HWY: IH 94	COUNTY: MONROE	CROSS SECTIONS: IH 94 EB	SHEET	E

FILE NAME : N:\PDS\C3D\10230603\SHEETSPLAN\EAST BOUND C3D 2014\090201-XS-IH94-MON-EB- 2372+92 - 2438+00.DWG
LAYOUT NAME - 01 - (5)

PLOT DATE : 10/20/2014 10:18 AM PLOT BY : ANDRITSCH, ERIC R PLOT NAME : PLOT SCALE : 1:20_XREF

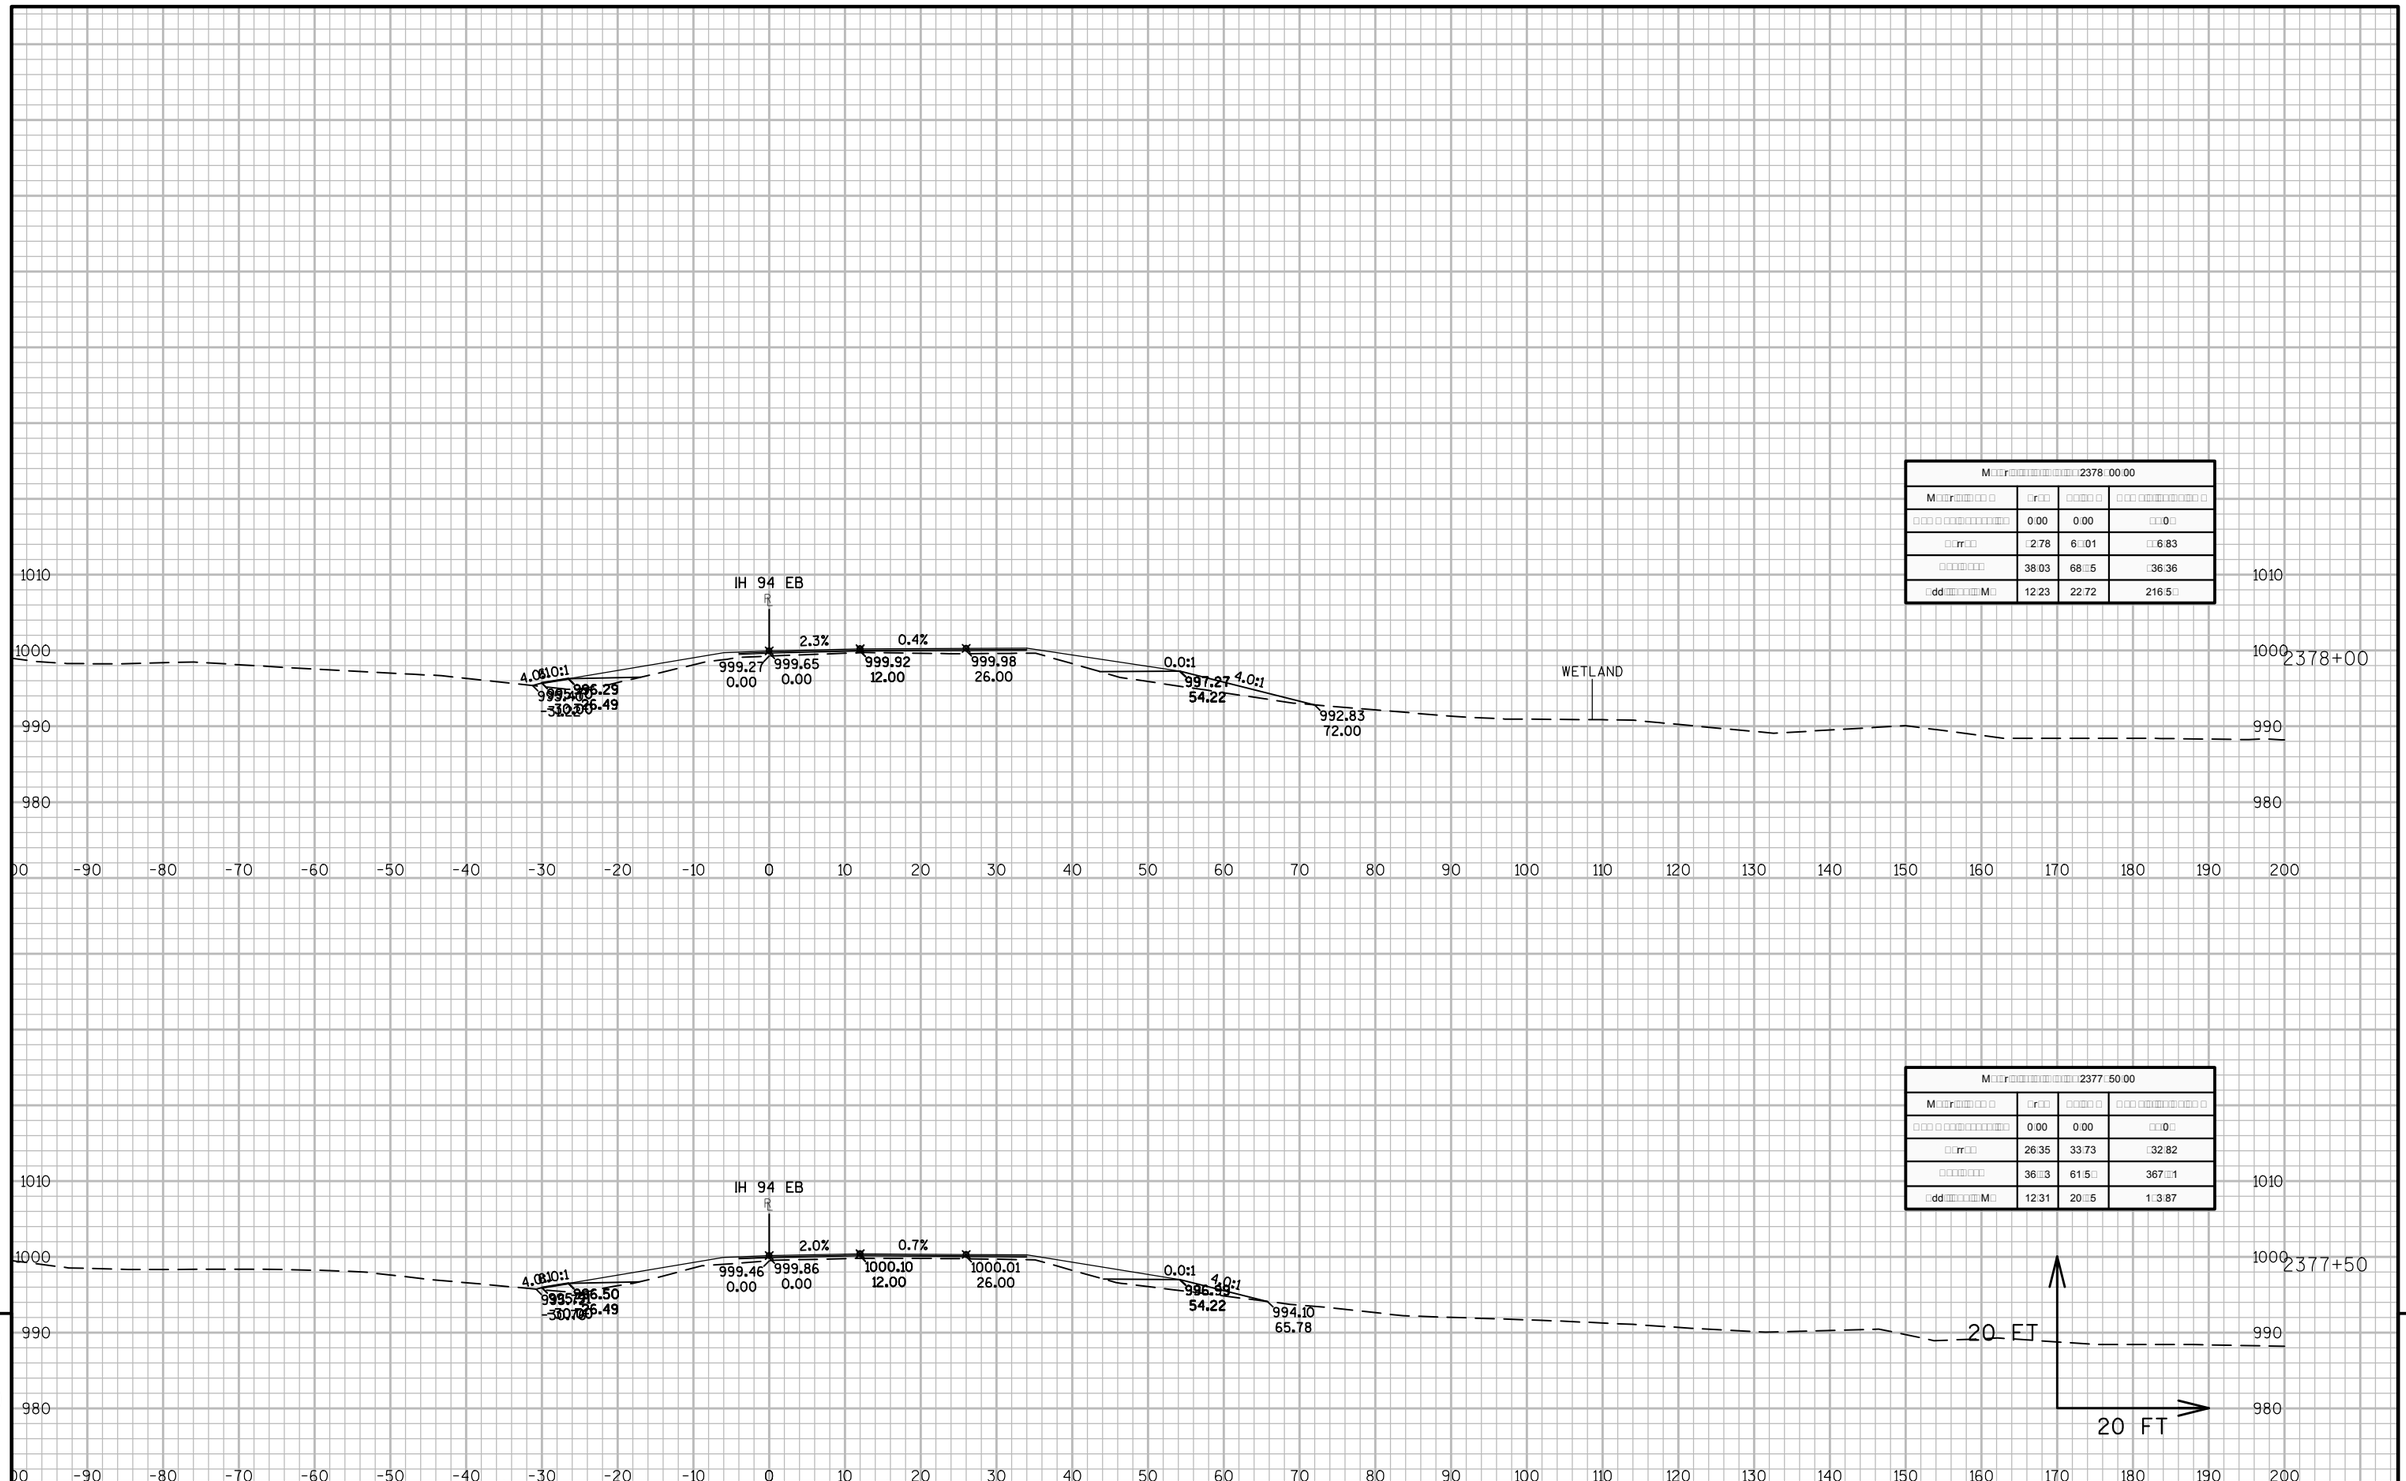

M□□r□□□□□□□□□□□□□□□□2378+00.00			
M□□r□□□□□□ □	□r□□	□□□□ □	□ □□ □□□□□□□□□□ □
□ □□ □ □□□□□□□□□□□□	0.00	0.00	□□0□
□□rr□□	2.78	6□.01	□□6.83
□□□□□□□	38.03	68□.5	□36.36
□dd□□□□□□□M□	12.23	22.72	216.5□

M□□r□□□□□□□□□□□□□□□□2377+50.00			
M□□r□□□□□□ □	□r□□	□□□□ □	□ □□ □□□□□□□□□□ □
□ □□ □ □□□□□□□□□□□□	0.00	0.00	□□0□
□□rr□□	26.35	33.73	□32.82
□□□□□□□	36□.3	61.5□	367□.1
□dd□□□□□□□M□	12.31	20□.5	1□3.87

PROJECT NO: 1023-06-73	HWY: IH 94	COUNTY: MONROE	CROSS SECTIONS: IH 94 EB	SHEET	E

FILE NAME : N:\PDS\C3D\10230603\SHEETSPLAN\EAST BOUND C3D 2014\090201-XS-IH94-MON-EB- 2372+92 - 2438+00.DWG
LAYOUT NAME - 01 - (6)

PLOT DATE : 10/20/2014 10:18 AM PLOT BY : ANDRITSCH, ERIC R PLOT NAME : PLOT SCALE : 1:20_XREF

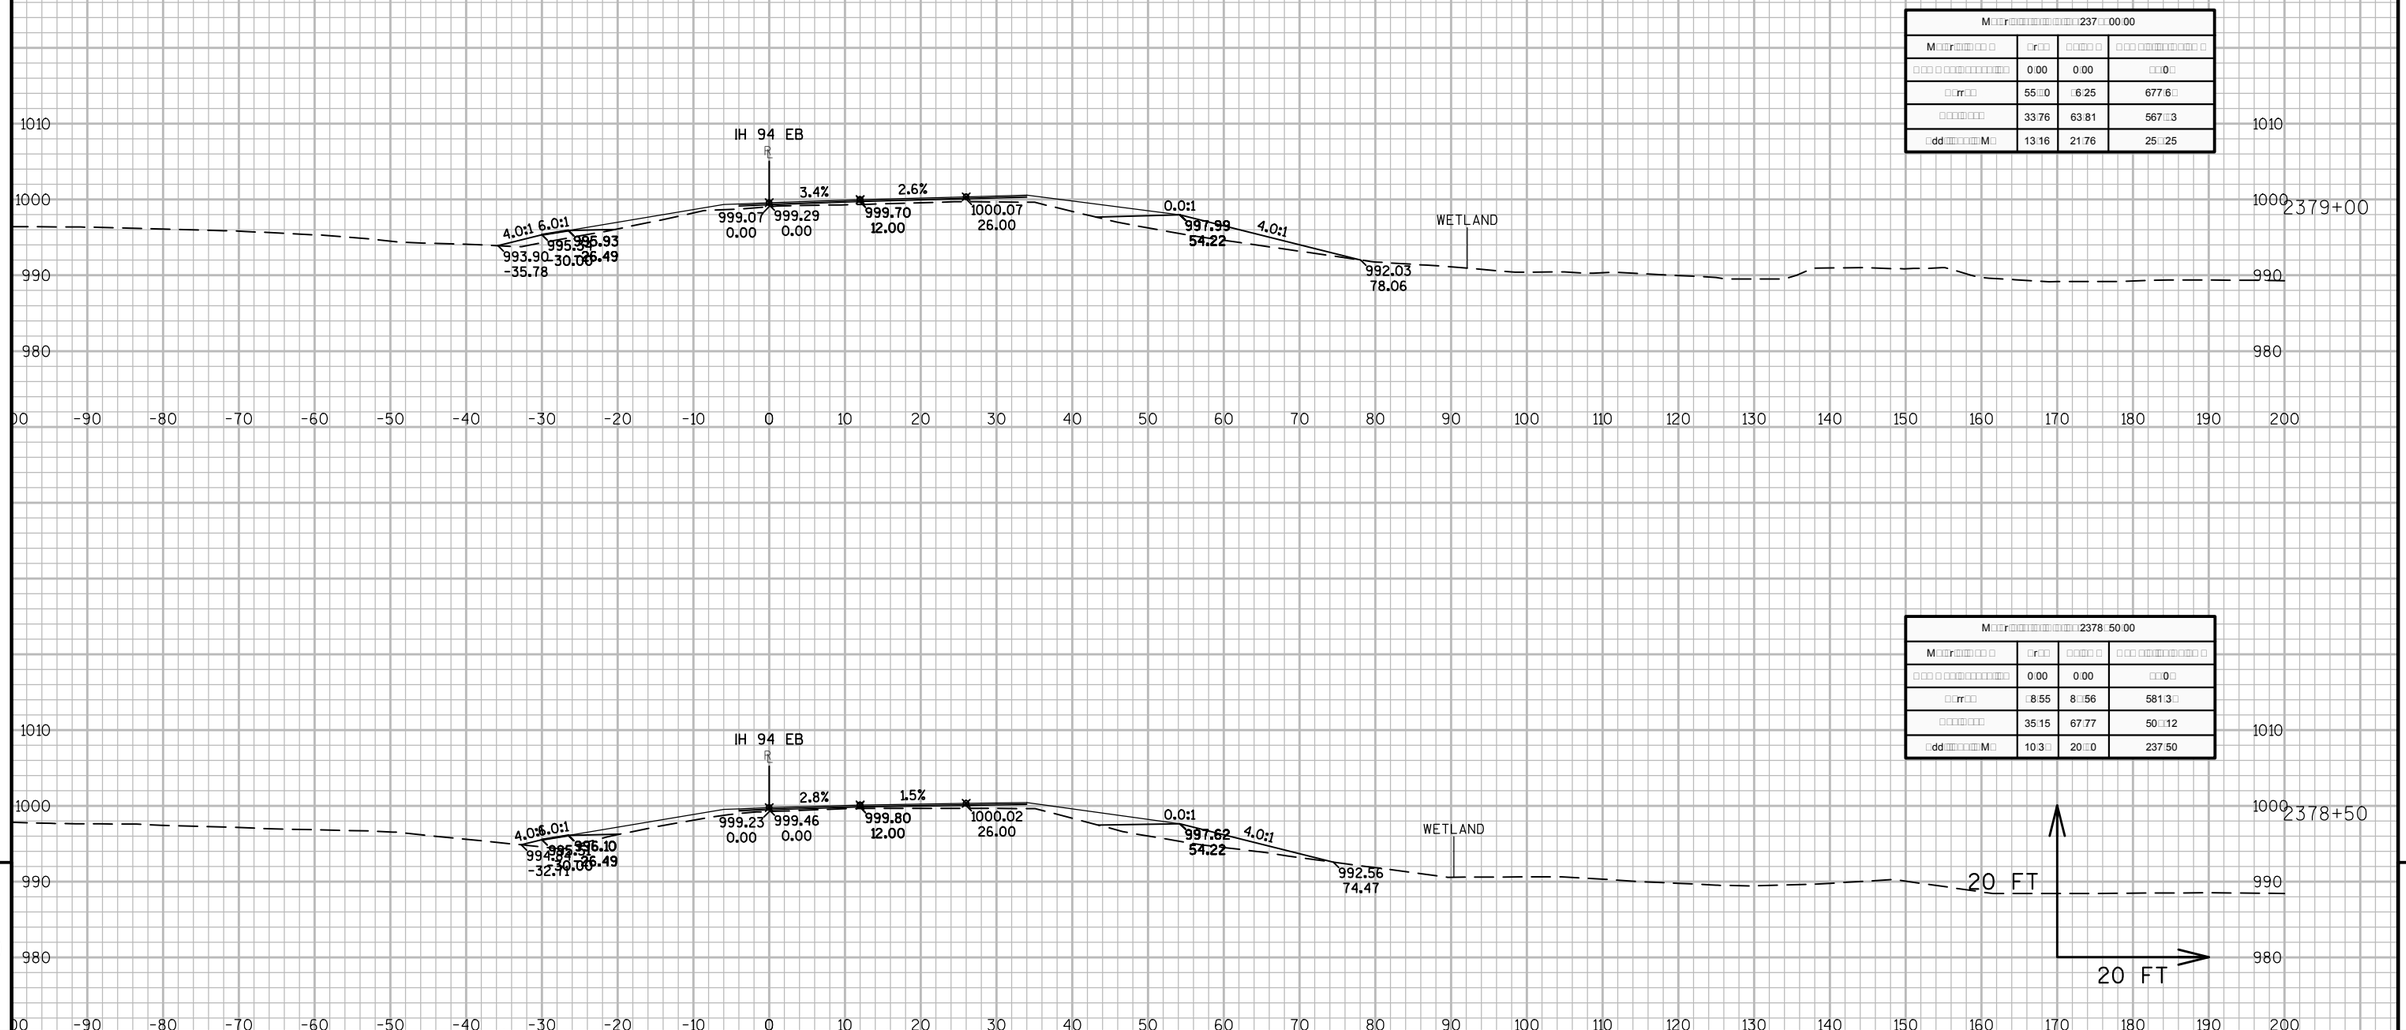

M□□r□□□□□□□□□□□□□□□□□□□□237□□00:00			
M□□r□□□□□□□ □	□r□□	□□□□ □	□□□ □□□□□□□□□□ □
□□□ □ □□□□□□□□□□□□	0:00	0:00	□□0□
□□rr□□	55□0	□6:25	677:6□
□□□□□□□□	33:76	63:81	567□3
□dd□□□□□□□□M□	13:16	21:76	25□25

M□□r□□□□□□□□□□□□□□□□□□□□2378□50:00			
M□□r□□□□□□□ □	□r□□	□□□□ □	□□□ □□□□□□□□□□ □
□□□ □ □□□□□□□□□□□□	0:00	0:00	□□0□
□□rr□□	□8:55	8□56	581:3□
□□□□□□□□	35:15	67:77	50□12
□dd□□□□□□□□M□	10:3□	20□0	237:50

PROJECT NO: 1023-06-73	HWY: IH 94	COUNTY: MONROE	CROSS SECTIONS: IH 94 EB	SHEET	E

FILE NAME : N:\PDS\C3D\10230603\SHEETSPLAN\EAST BOUND C3D 2014\090201-XS-IH94-MON-EB- 2372+92 - 2438+00.DWG
LAYOUT NAME - 01 - (7)

PLOT DATE : 10/20/2014 10:18 AM PLOT BY : ANDRITSCH, ERIC R PLOT NAME : PLOT SCALE : 1:20_XREF

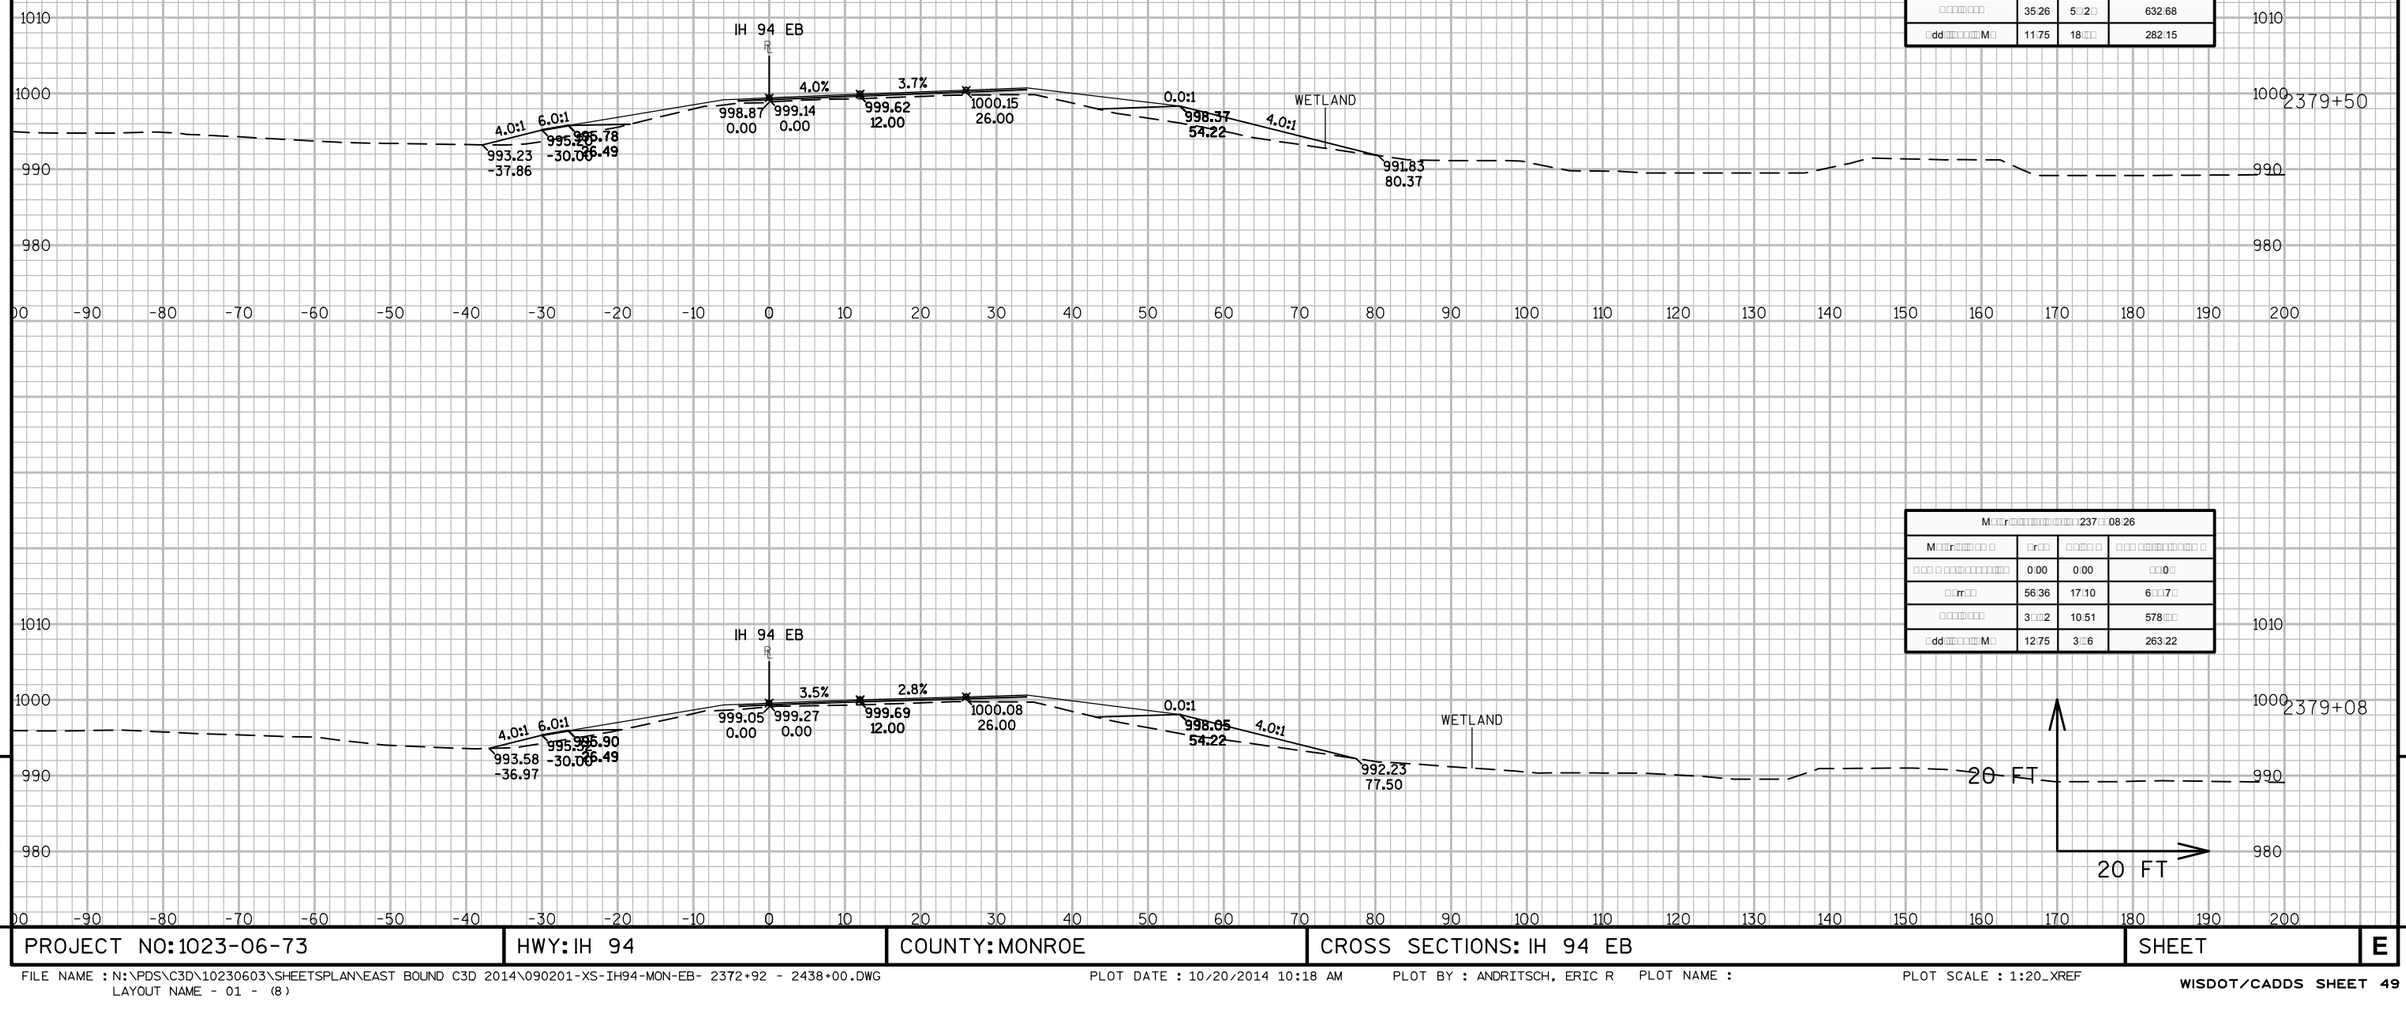

M□□r□□□□□□□□□□□□□□□□□237□□50:00			
M□□r□□□□□□ □	□r□□	□□□□ □	□ □□□ □□□□□□□□□□□ □
□ □□ □ □□□□□□□□□□□□	0:00	0:00	□□0□
□□rr□□	65:66	□□32	78□06
□□□□□□□	35:26	5□2□	632:68
□dd□□□□□□□M□	11:75	18□□	282:15

M□□r□□□□□□□□□□□□□□□□□237□□08:26			
M□□r□□□□□□ □	□r□□	□□□□ □	□ □□□ □□□□□□□□□□□ □
□ □□ □ □□□□□□□□□□□□	0:00	0:00	□□0□
□□rr□□	56:36	17:10	6□□□7□
□□□□□□□	3□□2	10:51	578□□
□dd□□□□□□□M□	12:75	3□6	263:22

9

9

PROJECT NO: 1023-06-73	HWY: IH 94	COUNTY: MONROE	CROSS SECTIONS: IH 94 EB	SHEET	E

FILE NAME : N:\PDS\C3D\10230603\SHEETSPLAN\EAST BOUND C3D 2014\090201-XS-IH94-MON-EB- 2372+92 - 2438+00.DWG
LAYOUT NAME - 01 - (8)

PLOT DATE : 10/20/2014 10:18 AM PLOT BY : ANDRITSCH, ERIC R PLOT NAME : PLOT SCALE : 1:20_XREF

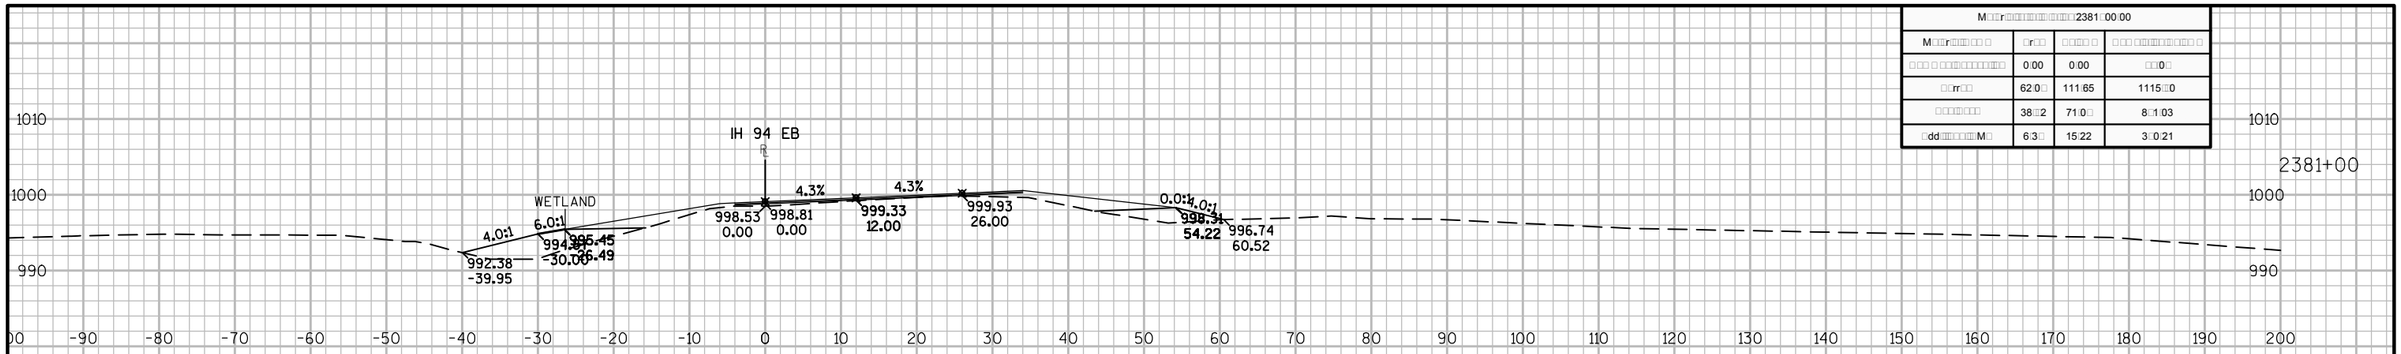

M□□r□□□□□□□□□□□□□□□2381□00.00			
M□□r□□□□□□□ □	□r□□	□□□□ □	□□□ □□□□□□□□□□ □
□□□ □ □□□□□□□□□□□□	0:00	0:00	□□0□
□□rr□□	62:0□	111:65	1115□□0
□□□□□□□□	38□□2	71:0□	8□1:03
□dd□□□□□□□M□	6:3□	15:22	3□0:21

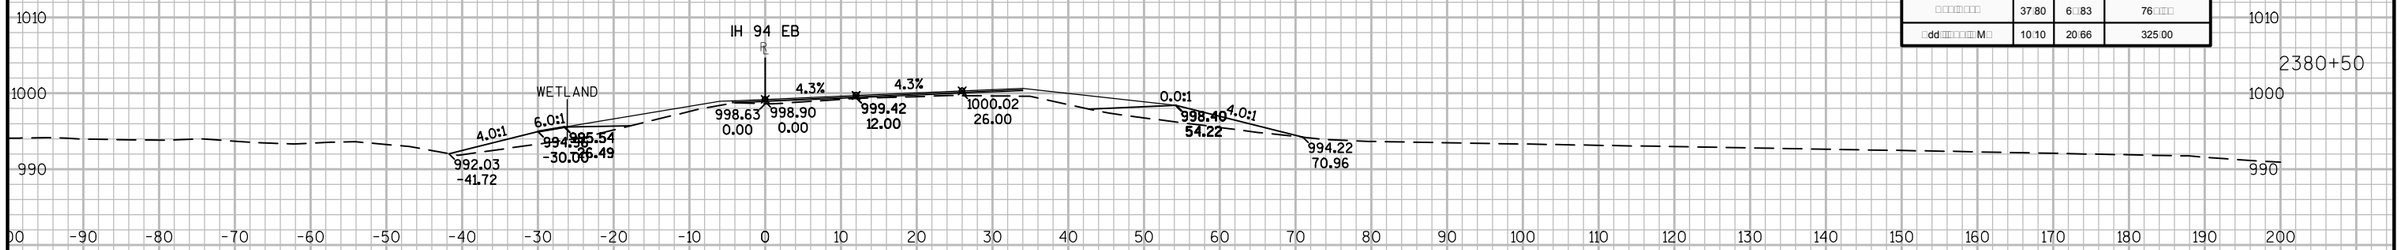

M□□r□□□□□□□□□□□□□□□2380□50.00			
M□□r□□□□□□□ □	□r□□	□□□□ □	□□□ □□□□□□□□□□ □
□□□ □ □□□□□□□□□□□□	0:00	0:00	□□0□
□□rr□□	58:50	10□□03	1003:75
□□□□□□□□	37:80	6□:83	76□□□
□dd□□□□□□□M□	10:10	20:66	325:00

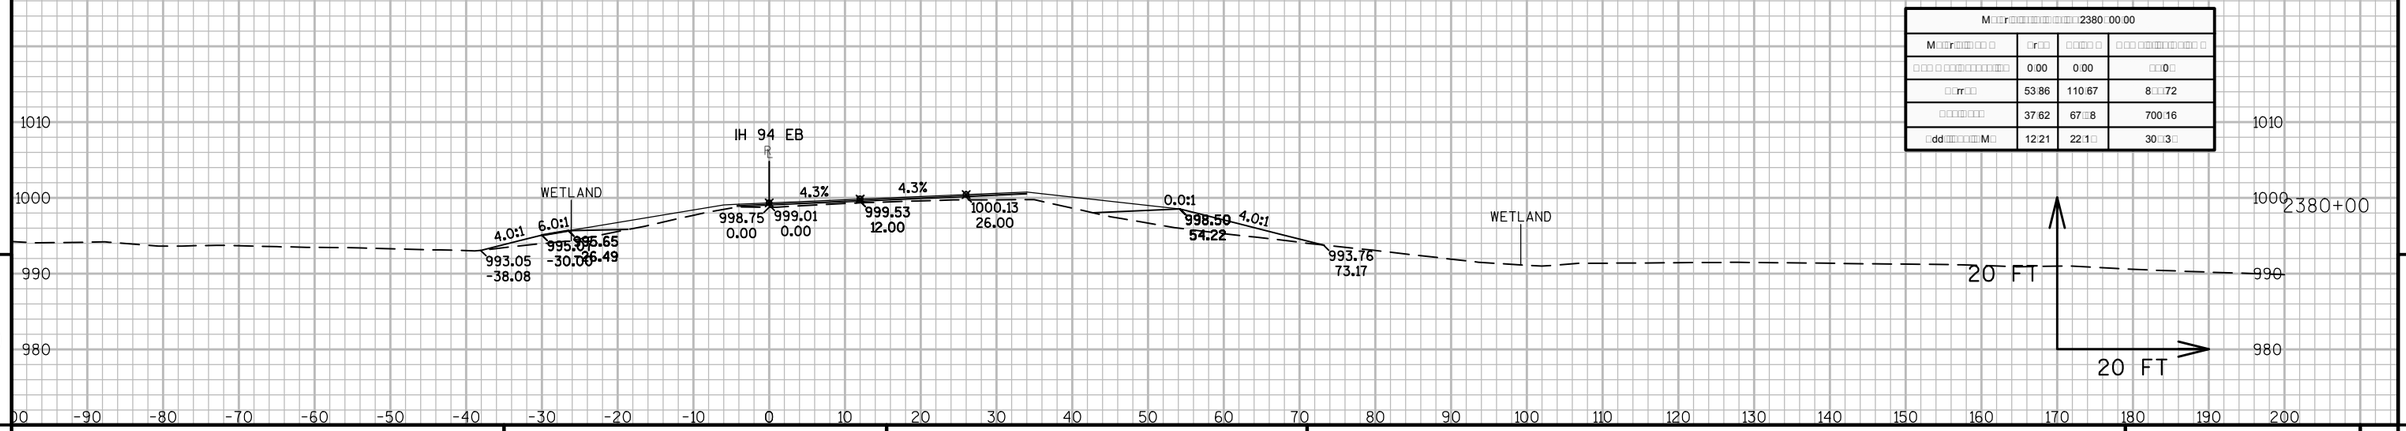

M□□r□□□□□□□□□□□□□□□2380□00.00			
M□□r□□□□□□□ □	□r□□	□□□□ □	□□□ □□□□□□□□□□ □
□□□ □ □□□□□□□□□□□□	0:00	0:00	□□0□
□□rr□□	53:86	110:67	8□□72
□□□□□□□□	37:62	67□8	700:16
□dd□□□□□□□M□	12:21	22:1□	30□3□

9

9

PROJECT NO: 1023-06-73	HWY: IH 94	COUNTY: MONROE	CROSS SECTIONS: IH 94 EB	SHEET	E

FILE NAME : N:\PDS\C3D\10230603\SHEETSPLAN\EAST BOUND C3D 2014\090201-XS-IH94-MON-EB- 2372+92 - 2438+00.DWG
LAYOUT NAME - 01 - (9)

PLOT DATE : 10/20/2014 10:18 AM PLOT BY : ANDRITSCH, ERIC R PLOT NAME : PLOT SCALE : 1:20_XREF

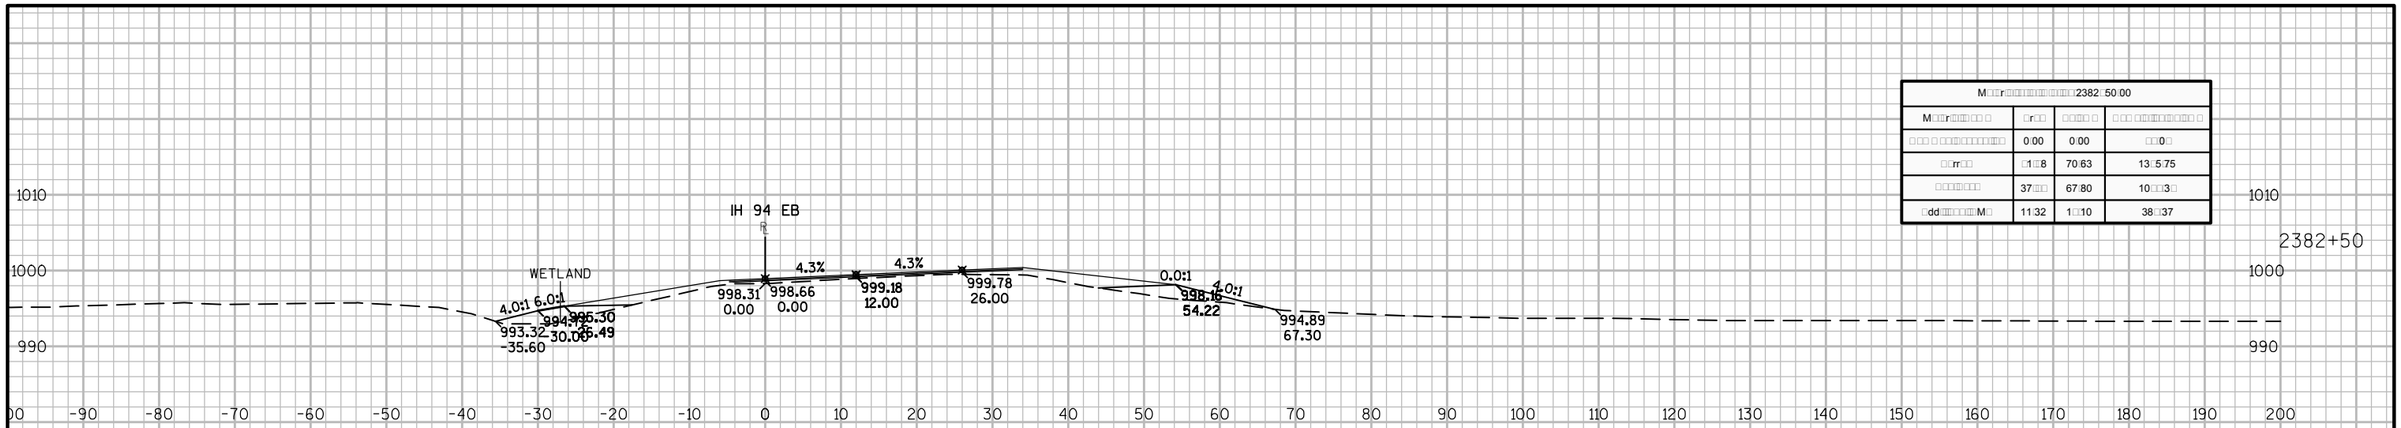

M□□r□□□□□□□□□□□□□□□□2382□50.00			
M□□r□□□□□□ □	□r□□	□□□□ □	□ □□ □□□□□□□□□□ □
□□□ □ □□□□□□□□□□□	0.00	0.00	□□0□
□□rn□□	□1□8	70.63	13□5.75
□□□□□□□	37□□	67.80	10□□3□
□dd□□□□□□□M□	11.32	1□□10	38□37

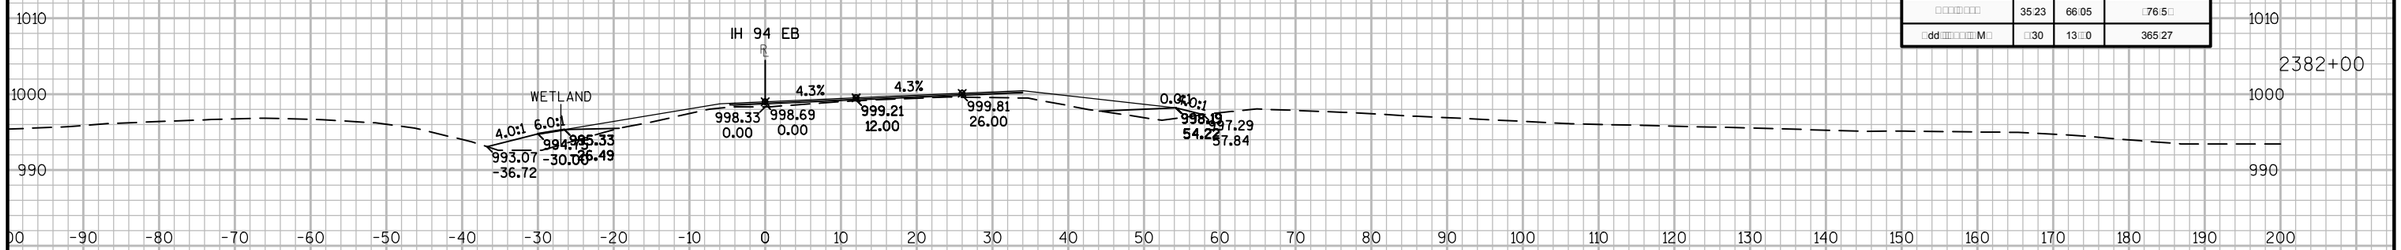

M□□r□□□□□□□□□□□□□□□□2382□00.00			
M□□r□□□□□□ □	□r□□	□□□□ □	□ □□ □□□□□□□□□□ □
□□□ □ □□□□□□□□□□□	0.00	0.00	□□0□
□□rn□□	3□30	67.00	1275.12
□□□□□□□	35.23	66.05	□76.5□
□dd□□□□□□□M□	□30	13□□0	365.27

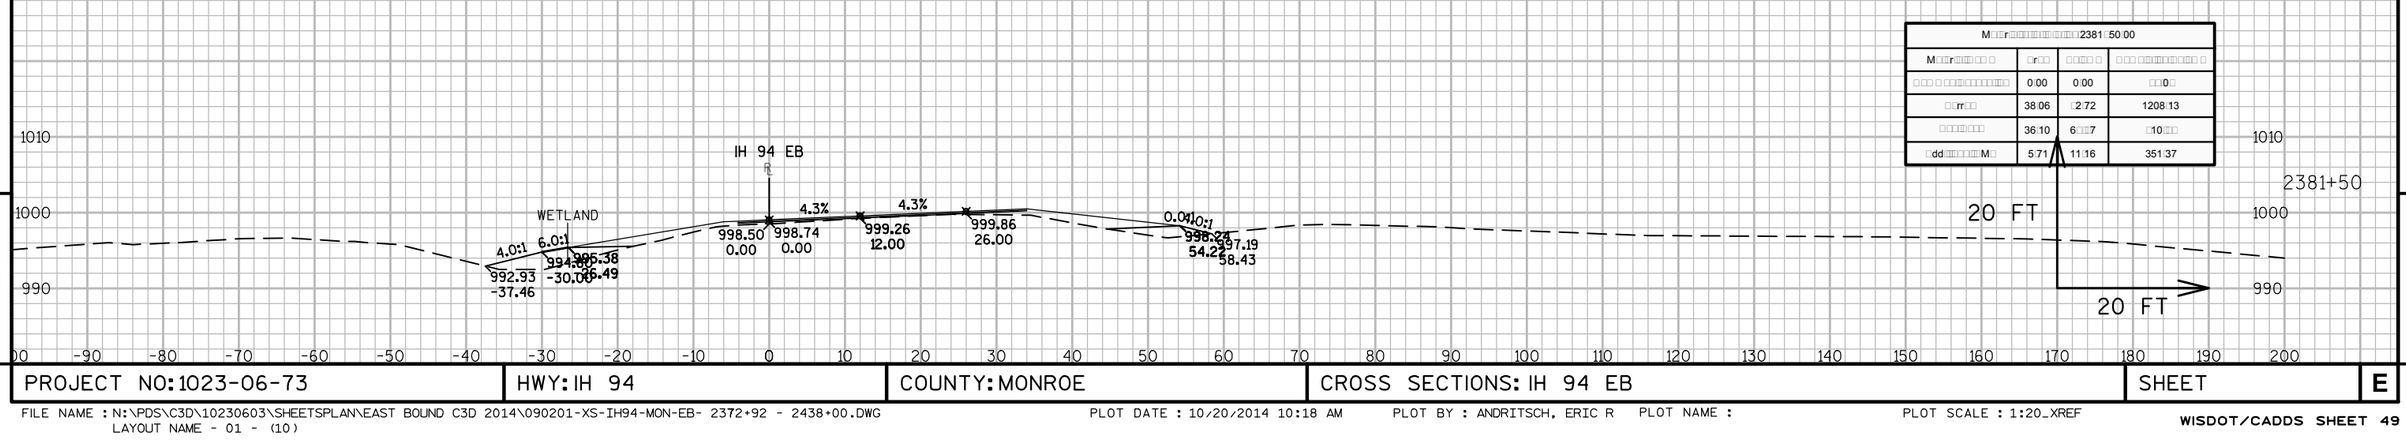

M□□r□□□□□□□□□□□□□□□□2381□50.00			
M□□r□□□□□□ □	□r□□	□□□□ □	□ □□ □□□□□□□□□□ □
□□□ □ □□□□□□□□□□□	0.00	0.00	□□0□
□□rn□□	38.06	□2.72	1208.13
□□□□□□□	36.10	6□□7	□10□□
□dd□□□□□□□M□	5.71	11.16	351.37

9

9

PROJECT NO: 1023-06-73	HWY: IH 94	COUNTY: MONROE	CROSS SECTIONS: IH 94 EB	SHEET	E

FILE NAME : N:\PDS\C3D\10230603\SHEETSPLAN\EAST BOUND C3D 2014\090201-XS-IH94-MON-EB- 2372+92 - 2438+00.DWG
LAYOUT NAME - 01 - (10)

PLOT DATE : 10/20/2014 10:18 AM PLOT BY : ANDRITSCH, ERIC R PLOT NAME : PLOT SCALE : 1:20_XREF

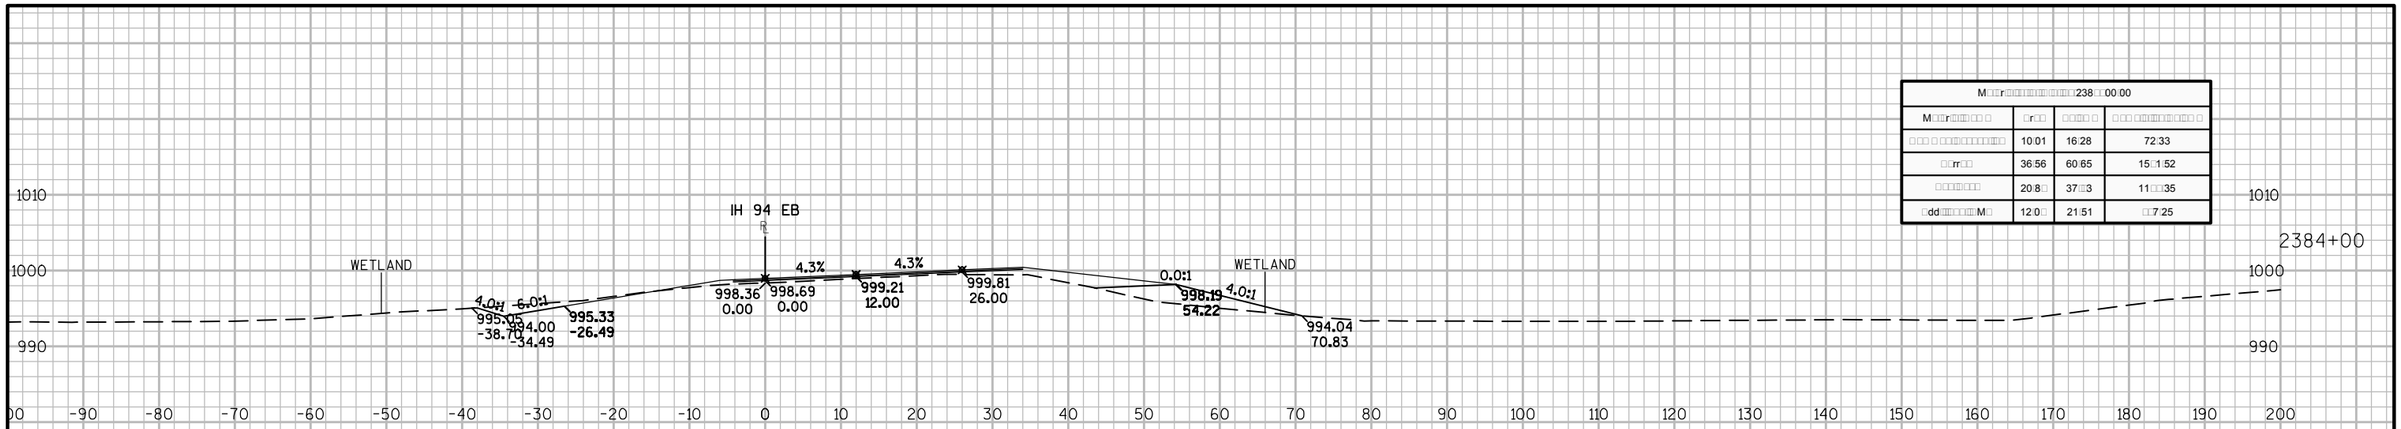
IH 94 EB
WETLAND
WETLAND
4.0H
6.0:1
4.0:1
4.3%
4.3%
0.0:1
998.36
0.00
998.69
0.00
999.21
12.00
999.81
26.00
998.19
54.22
995.05
-38.70
994.00
-34.49
995.33
-26.49
994.04
70.83
2384+00
1010
1000
990

| M□□r□□□

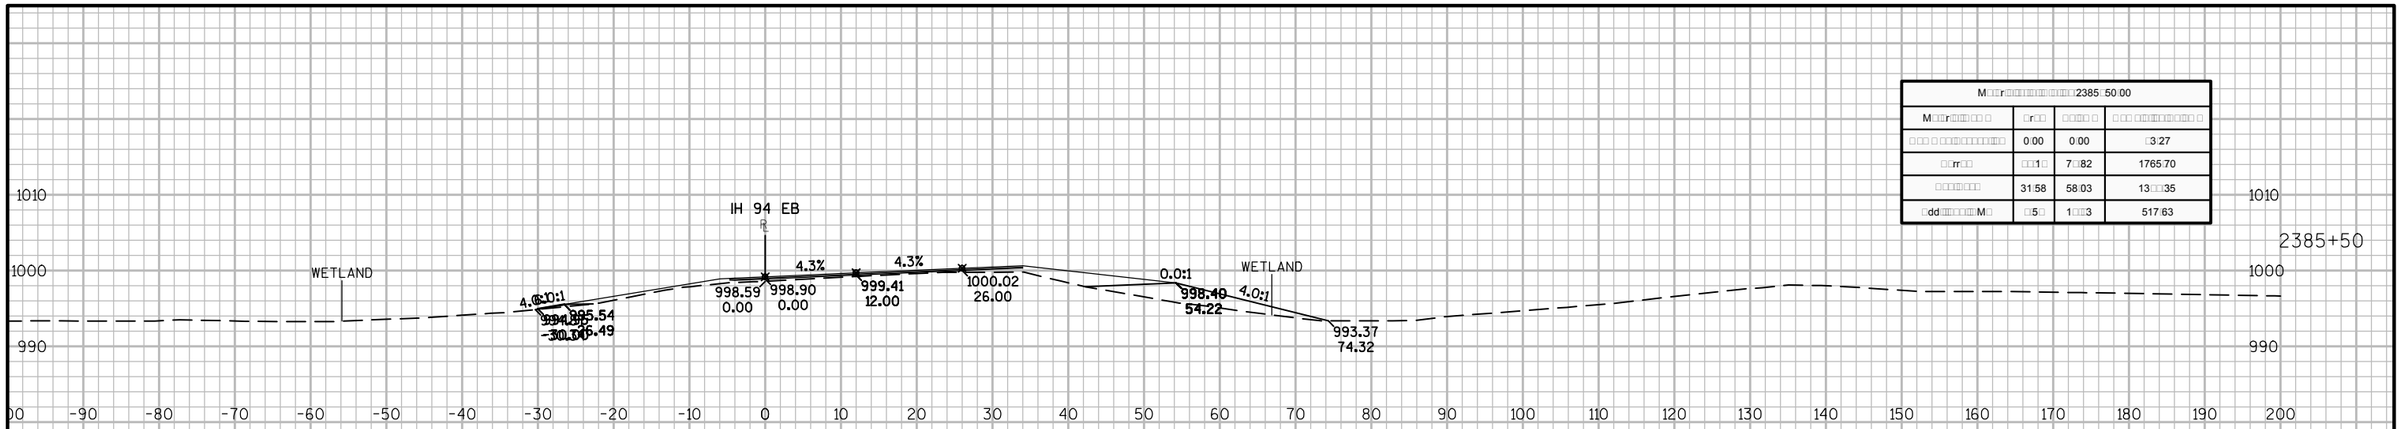

M□□r□□□□□□□□□□□□□□2385□50.00			
M□□r□□□□□□ □	□r□□	□□□□ □	□□□ □□□□□□□□□ □
□□□ □ □□□□□□□□□□□	0.00	0.00	□3.27
□□rr□□	□□1□	7□□82	1765.70
□□□□□□□	31.58	58.03	13□□□35
□dd□□□□□□□M□	□5□	1□□□3	517.63

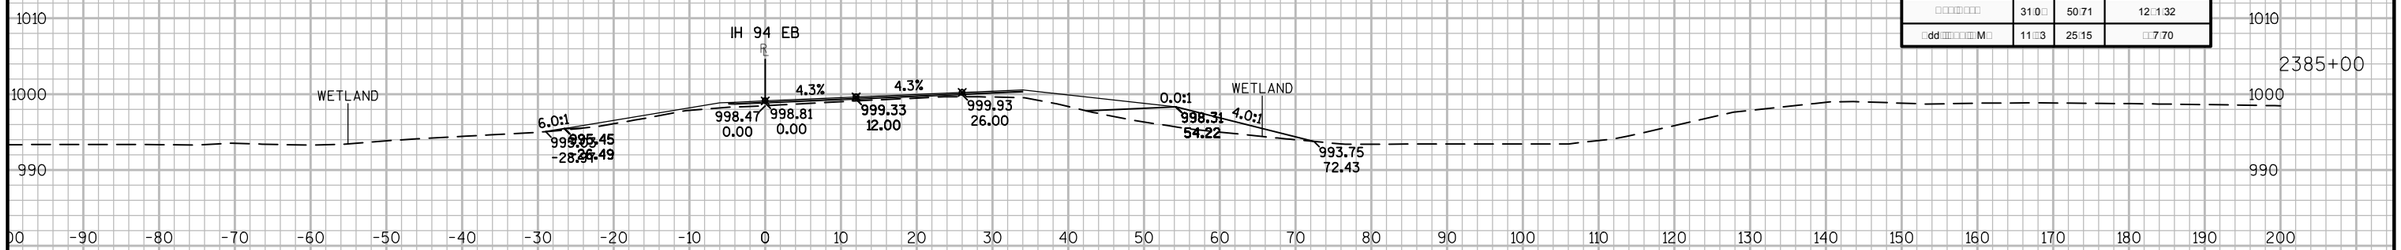

M□□r□□□□□□□□□□□□□□2385□00.00			
M□□r□□□□□□ □	□r□□	□□□□ □	□□□ □□□□□□□□□ □
□□□ □ □□□□□□□□□□□	0.00	5.83	□3.27
□□rr□□	□2.02	7□□71	1685.88
□□□□□□□	31.0□	50.71	12□□1.32
□dd□□□□□□□M□	11□□3	25.15	□□7.70

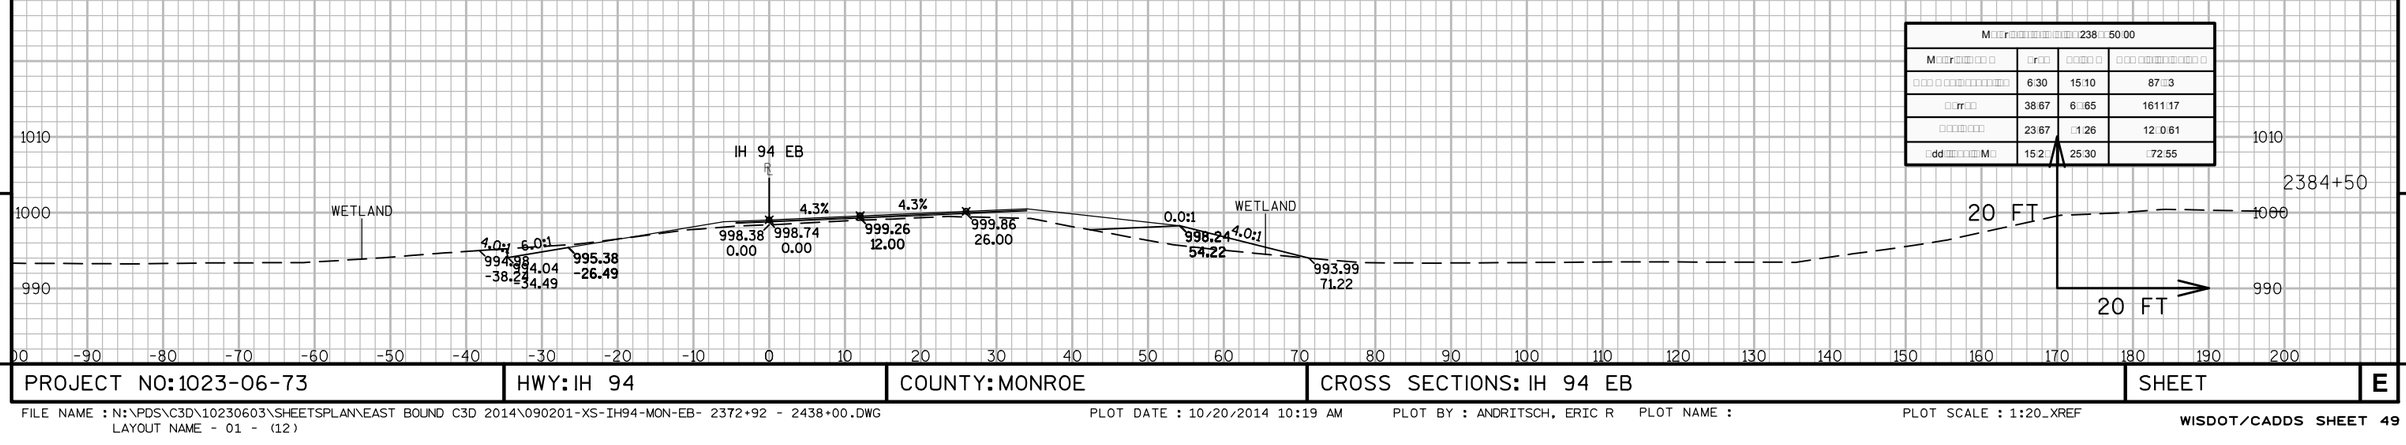

M□□r□□□□□□□□□□□□□□2384□□50.00			
M□□r□□□□□□ □	□r□□	□□□□ □	□□□ □□□□□□□□□ □
□□□ □ □□□□□□□□□□□	6.30	15.10	87.□3
□□rr□□	38.67	6□.65	1611.17
□□□□□□□	23.67	□1.26	12□0.61
□dd□□□□□□□M□	15.2□	25.30	□72.55

PROJECT NO: 1023-06-73	HWY: IH 94	COUNTY: MONROE	CROSS SECTIONS: IH 94 EB	SHEET	E

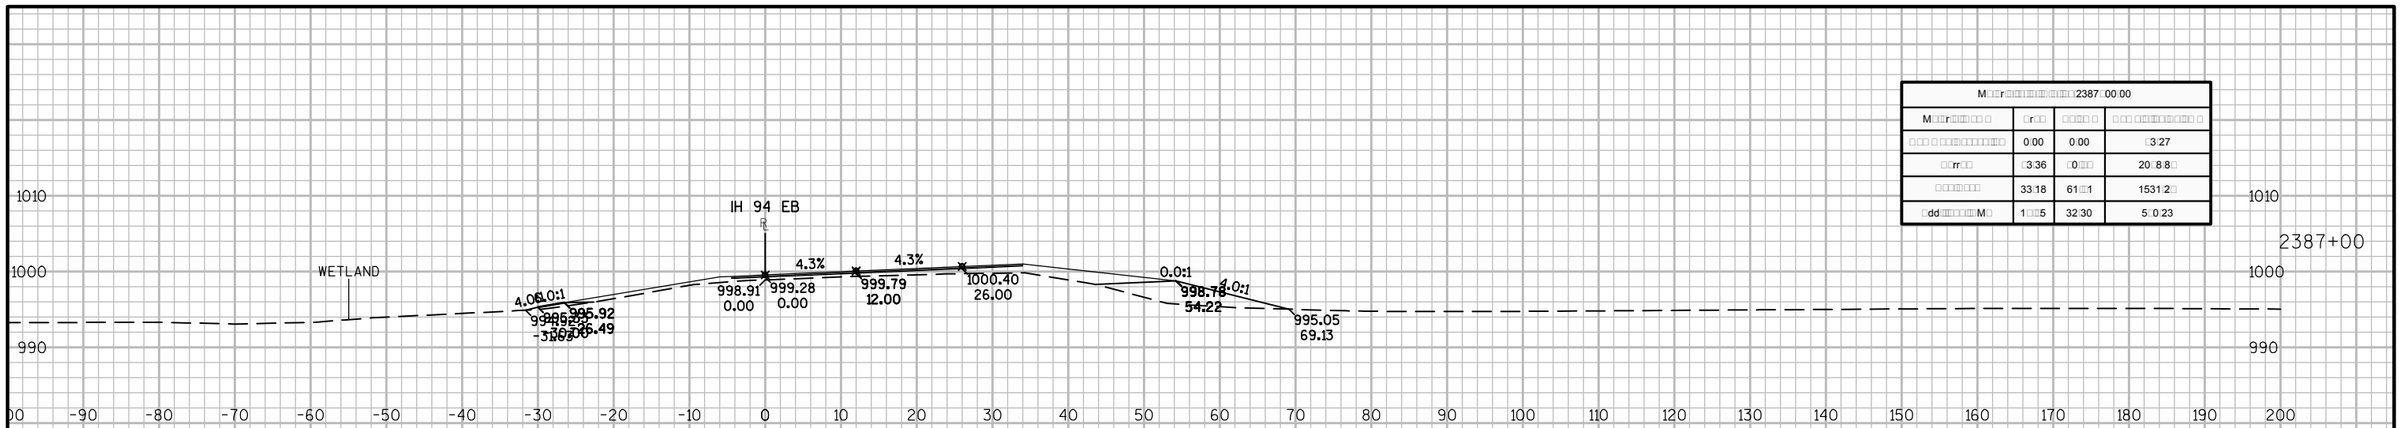

M□□r□□□□□□□□□□□□□□□□2387+00.00			
M□□r□□□□□□ □	□r□□	□□□□ □	□ □□ □□□□□□□□□ □
□□□ □ □□□□□□□□□□□□	0.00	0.00	□3.27
□□rr□□	□3.36	□0□□□	20□8.8□
□□□□□□□□	33.18	61□□1	1531.2□
□dd□□□□□□□□M□	1□□□5	32.30	5□0.23

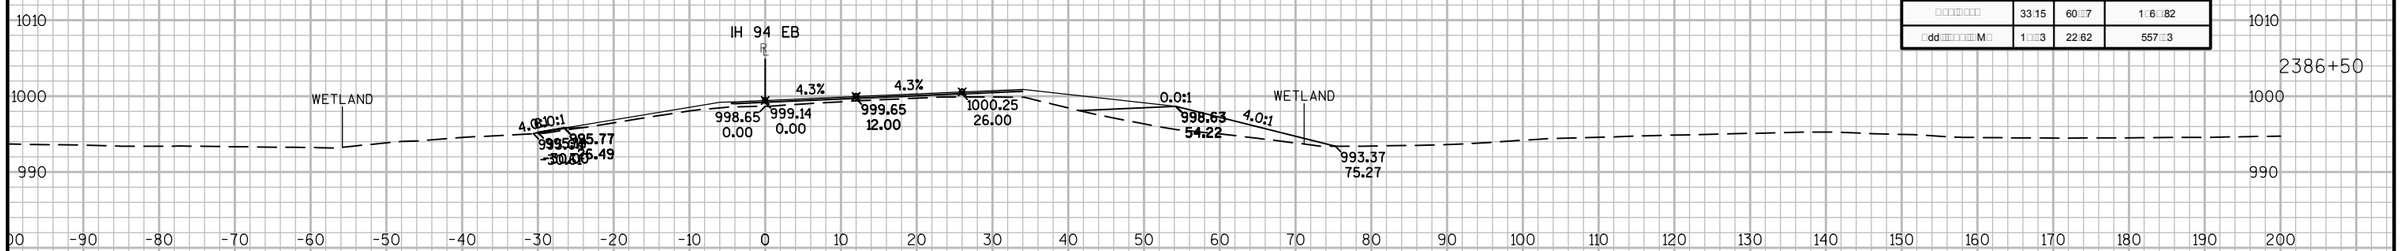

M□□r□□□□□□□□□□□□□□□□2386+50.00			
M□□r□□□□□□ □	□r□□	□□□□ □	□ □□ □□□□□□□□□ □
□□□ □ □□□□□□□□□□□□	0.00	0.00	□3.27
□□rr□□	5□.36	101.03	1□58.35
□□□□□□□□	33.15	60□□7	1□6.□82
□dd□□□□□□□□M□	1□□□3	22.62	557□3

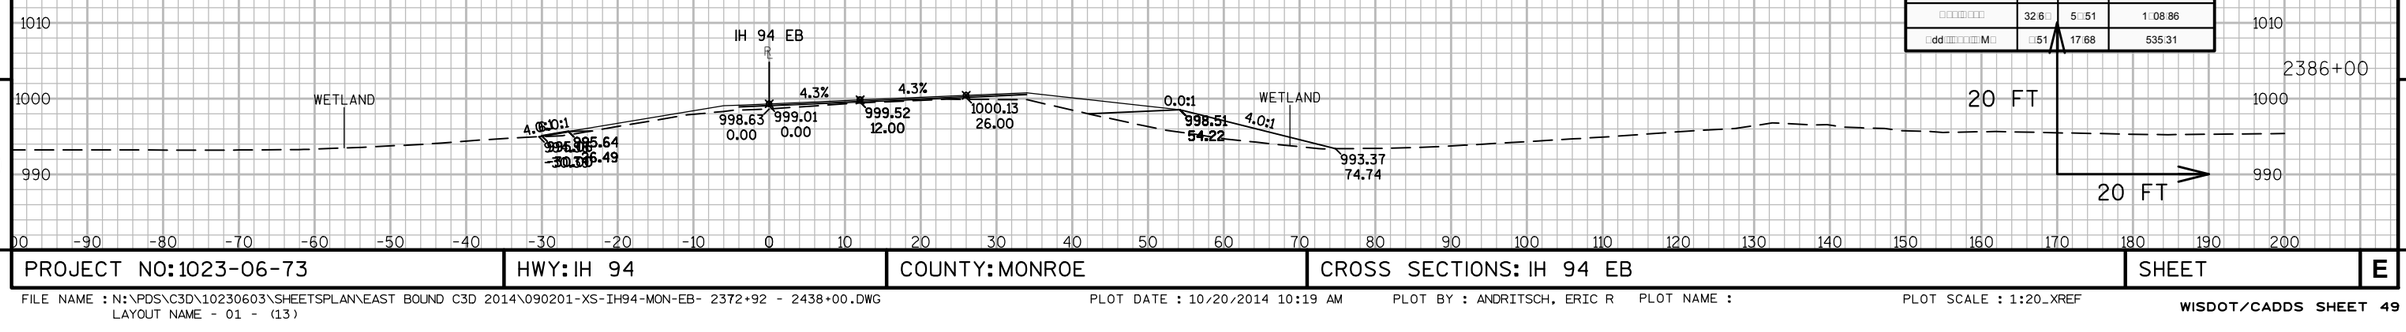

M□□r□□□□□□□□□□□□□□□□2386+00.00			
M□□r□□□□□□ □	□r□□	□□□□ □	□ □□ □□□□□□□□□ □
□□□ □ □□□□□□□□□□□□	0.00	0.00	□3.27
□□rr□□	5□.76	□1.62	1857.31
□□□□□□□□	32.6□	5□.51	1□08.86
□dd□□□□□□□□M□	□51	17.68	535.31

9 9

PROJECT NO: 1023-06-73	HWY: IH 94	COUNTY: MONROE	CROSS SECTIONS: IH 94 EB	SHEET	E

FILE NAME : N:\PDS\C3D\10230603\SHEETSPLAN\EAST BOUND C3D 2014\090201-XS-IH94-MON-EB- 2372+92 - 2438+00.DWG
LAYOUT NAME - 01 - (13)

PLOT DATE : 10/20/2014 10:19 AM PLOT BY : ANDRITSCH, ERIC R PLOT NAME : PLOT SCALE : 1:20_XREF

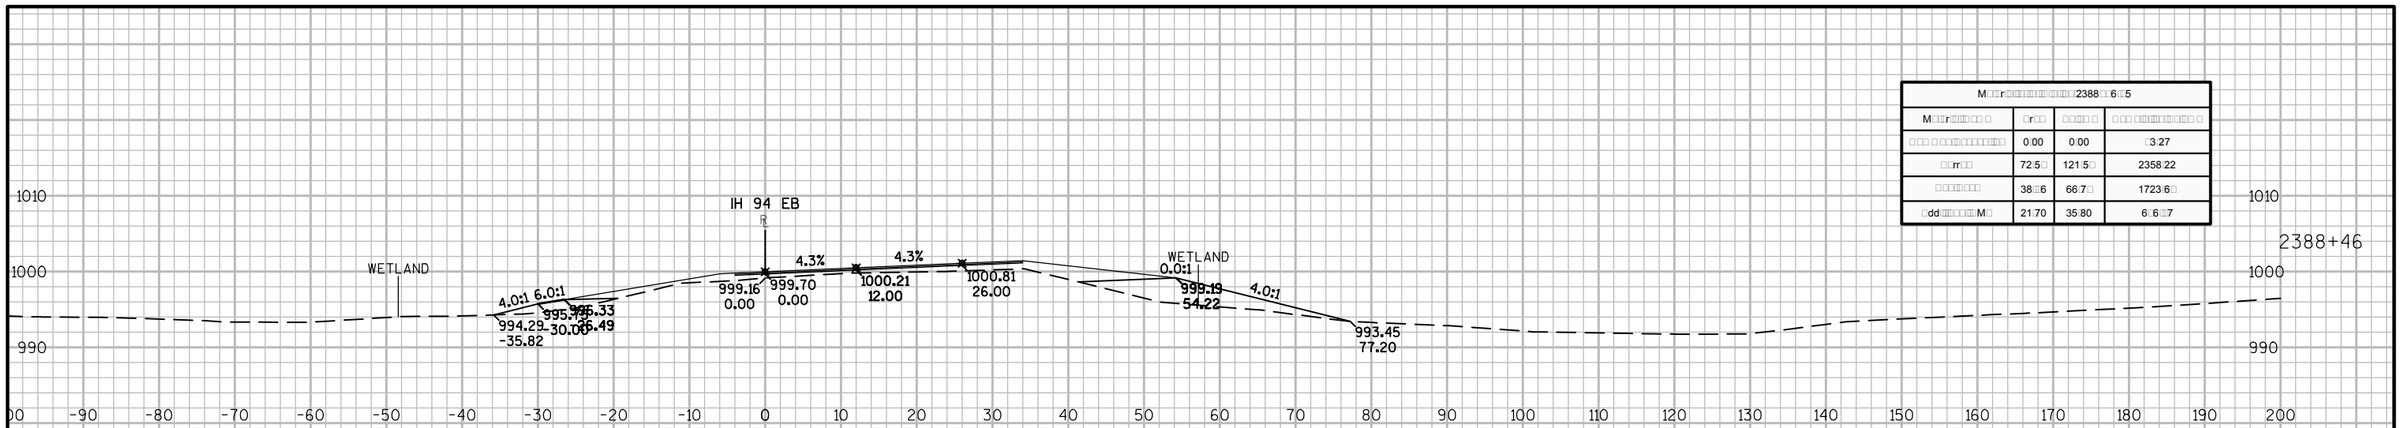

M□□r□□□□□□□□□□□□□□□2388□□6□□5			
M□□□r□□□□□□□ □ □	□r□□	□□□□□ □	□ □□□ □□□□□□□□□□□ □
□ □□ □ □□□□□□□□□□□□	0:00	0:00	□3:27
□□rr□□	72:5□	121:5□	2358:22
□□□□□□□□	38□6	66:7□	1723:6□
□dd□□□□□□□□M□	21:70	35:80	6□6□□7

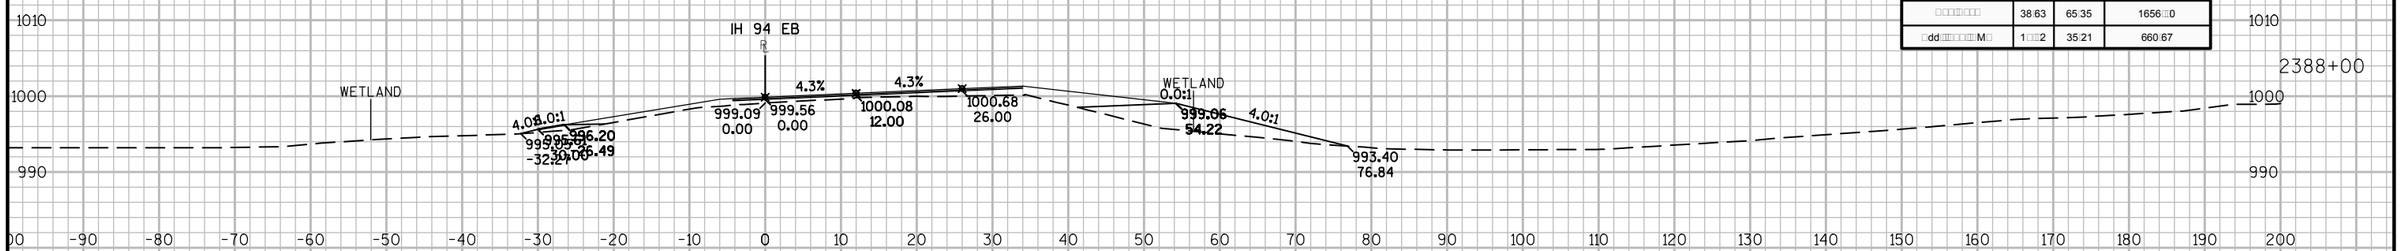

M□□r□□□□□□□□□□□□□□□2388□00:00			
M□□□r□□□□□□□ □ □	□r□□	□□□□□ □	□ □□□ □□□□□□□□□□□ □
□ □□ □ □□□□□□□□□□□□	0:00	0:00	□3:27
□□rr□□	68:82	105:68	2236:63
□□□□□□□□	38:63	65:35	1656□□0
□dd□□□□□□□□M□	1□□2	35:21	660:67

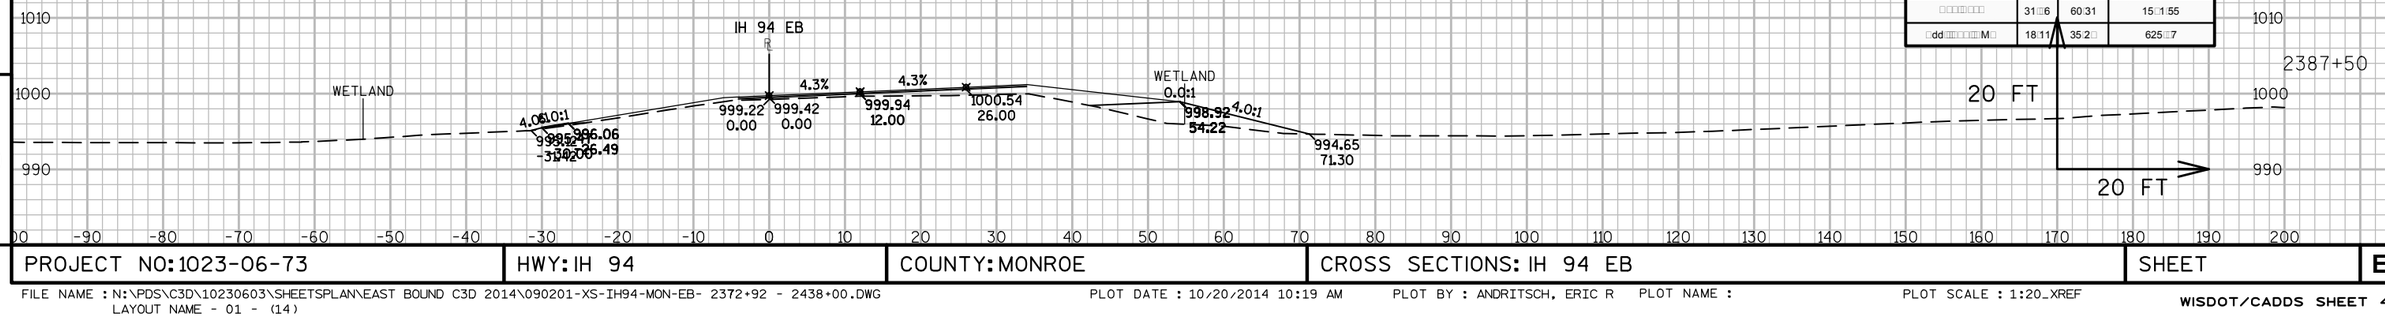

M□□r□□□□□□□□□□□□□□□2387□50:00			
M□□□r□□□□□□□ □ □	□r□□	□□□□□ □	□ □□□ □□□□□□□□□□□ □
□ □□ □ □□□□□□□□□□□□	0:00	0:00	□3:27
□□rr□□	5:31	82:11	2130□□□
□□□□□□□□	31□6	60:31	15□□1:55
□dd□□□□□□□□M□	18:11	35:2□	625□□7

9 9

PROJECT NO: 1023-06-73	HWY: IH 94	COUNTY: MONROE	CROSS SECTIONS: IH 94 EB	SHEET	E

FILE NAME : N:\PDS\C3D\10230603\SHEETSPLAN\EAST BOUND C3D 2014\090201-XS-IH94-MON-EB- 2372+92 - 2438+00.DWG
LAYOUT NAME - 01 - (14)
PLOT DATE : 10/20/2014 10:19 AM PLOT BY : ANDRITSCH, ERIC R PLOT NAME : PLOT SCALE : 1:20_XREF

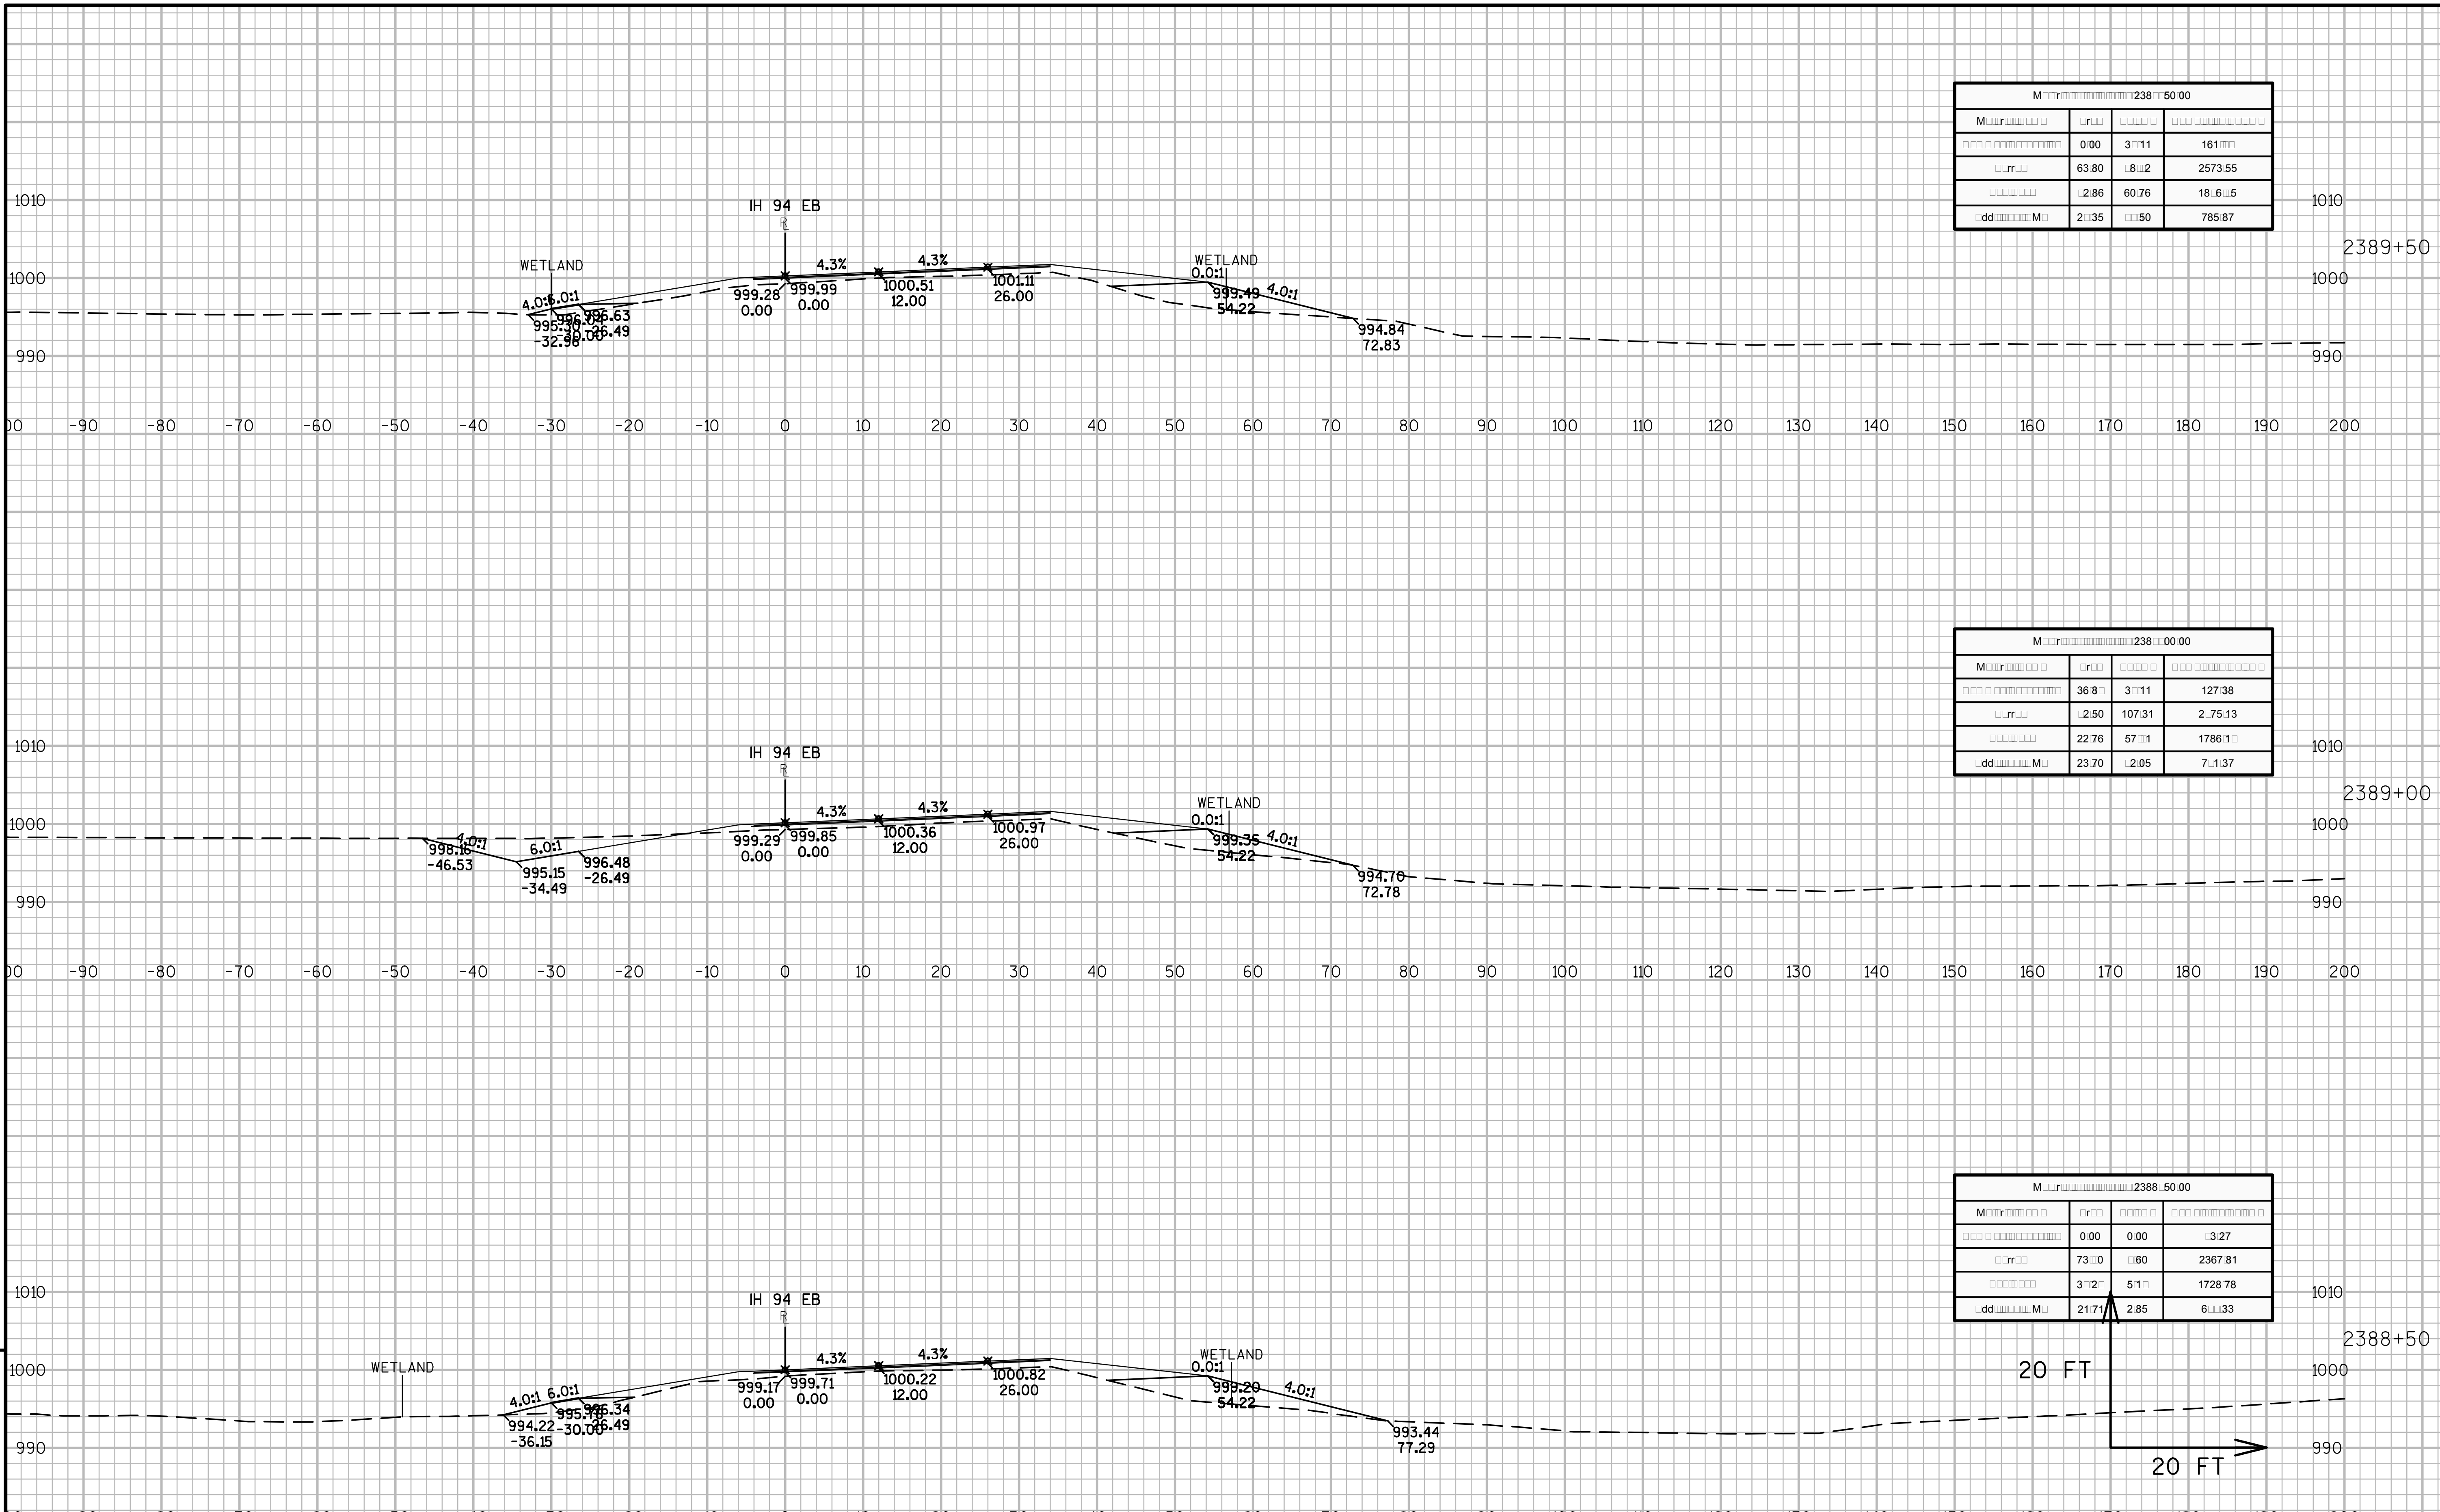

[illegible]			
[illegible]	[illegible]	[illegible]	[illegible]
[illegible]	0.00	[illegible]	[illegible]
[illegible]	63.80	[illegible]	2573.55
[illegible]	[illegible]	60.76	[illegible]
[illegible]	[illegible]	[illegible]	785.87

[illegible]			
[illegible]	[illegible]	[illegible]	[illegible]
[illegible]	[illegible]	[illegible]	127.38
[illegible]	[illegible]	107.31	[illegible]
[illegible]	22.76	[illegible]	[illegible]
[illegible]	23.70	[illegible]	[illegible]

[illegible]			
[illegible]	[illegible]	[illegible]	[illegible]
[illegible]	0.00	0.00	[illegible]
[illegible]	[illegible]	[illegible]	2367.81
[illegible]	[illegible]	[illegible]	1728.78
[illegible]	21.71	2.85	[illegible]

9

9

PROJECT NO:1023-06-73 | HWY:IH 94 | COUNTY:MONROE | CROSS SECTIONS: IH 94 EB | SHEET | E

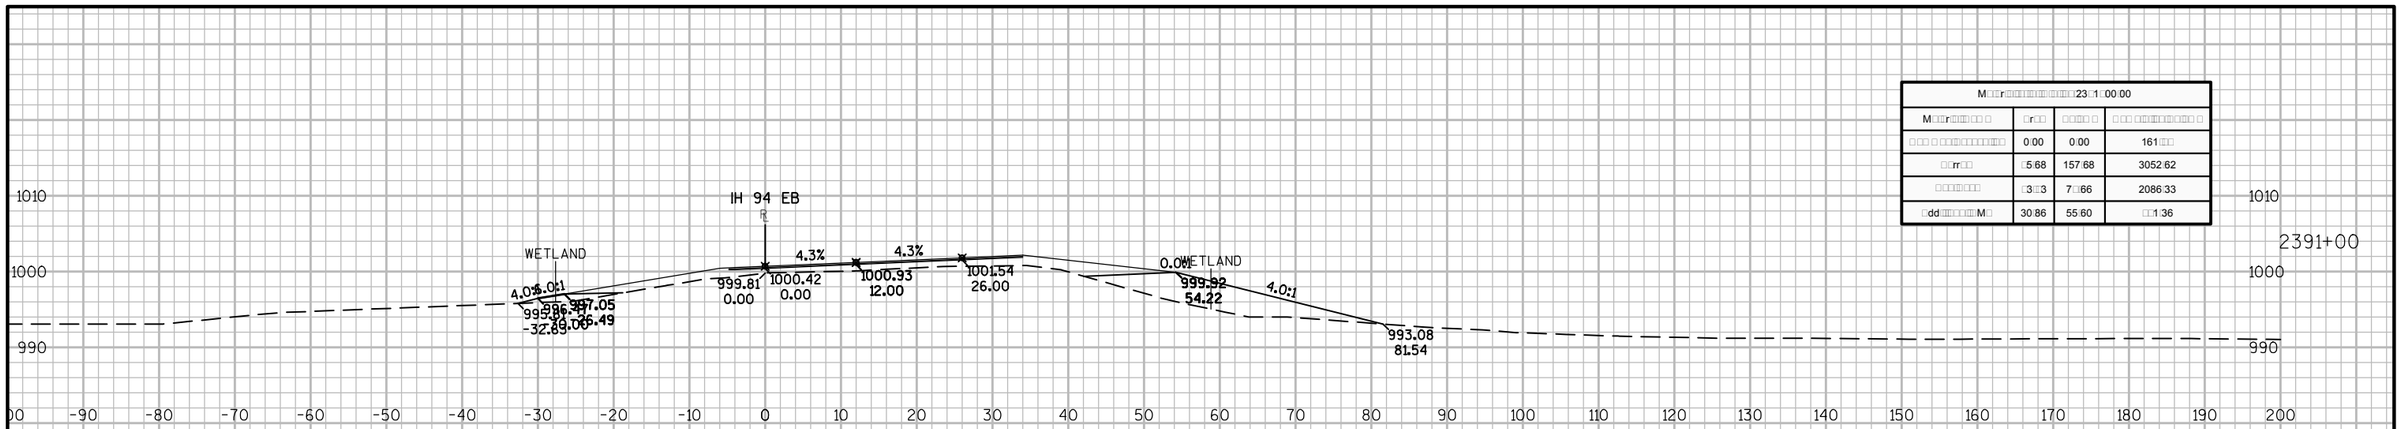

M□□r□□□□□□□□□□□□□□□□23□1□00:00			
M□□r□□□□□□ □	□r□□	□□□□ □	□ □□ □□□□□□□□□ □
□□□ □ □□□□□□□□□□□	0:00	0:00	161□□□
□□rr□□	□5:68	157:68	3052:62
□□□□□□□	□3□□3	7□□66	2086:33
□dd□□□□□□□M□	30:86	55:60	□□1:36

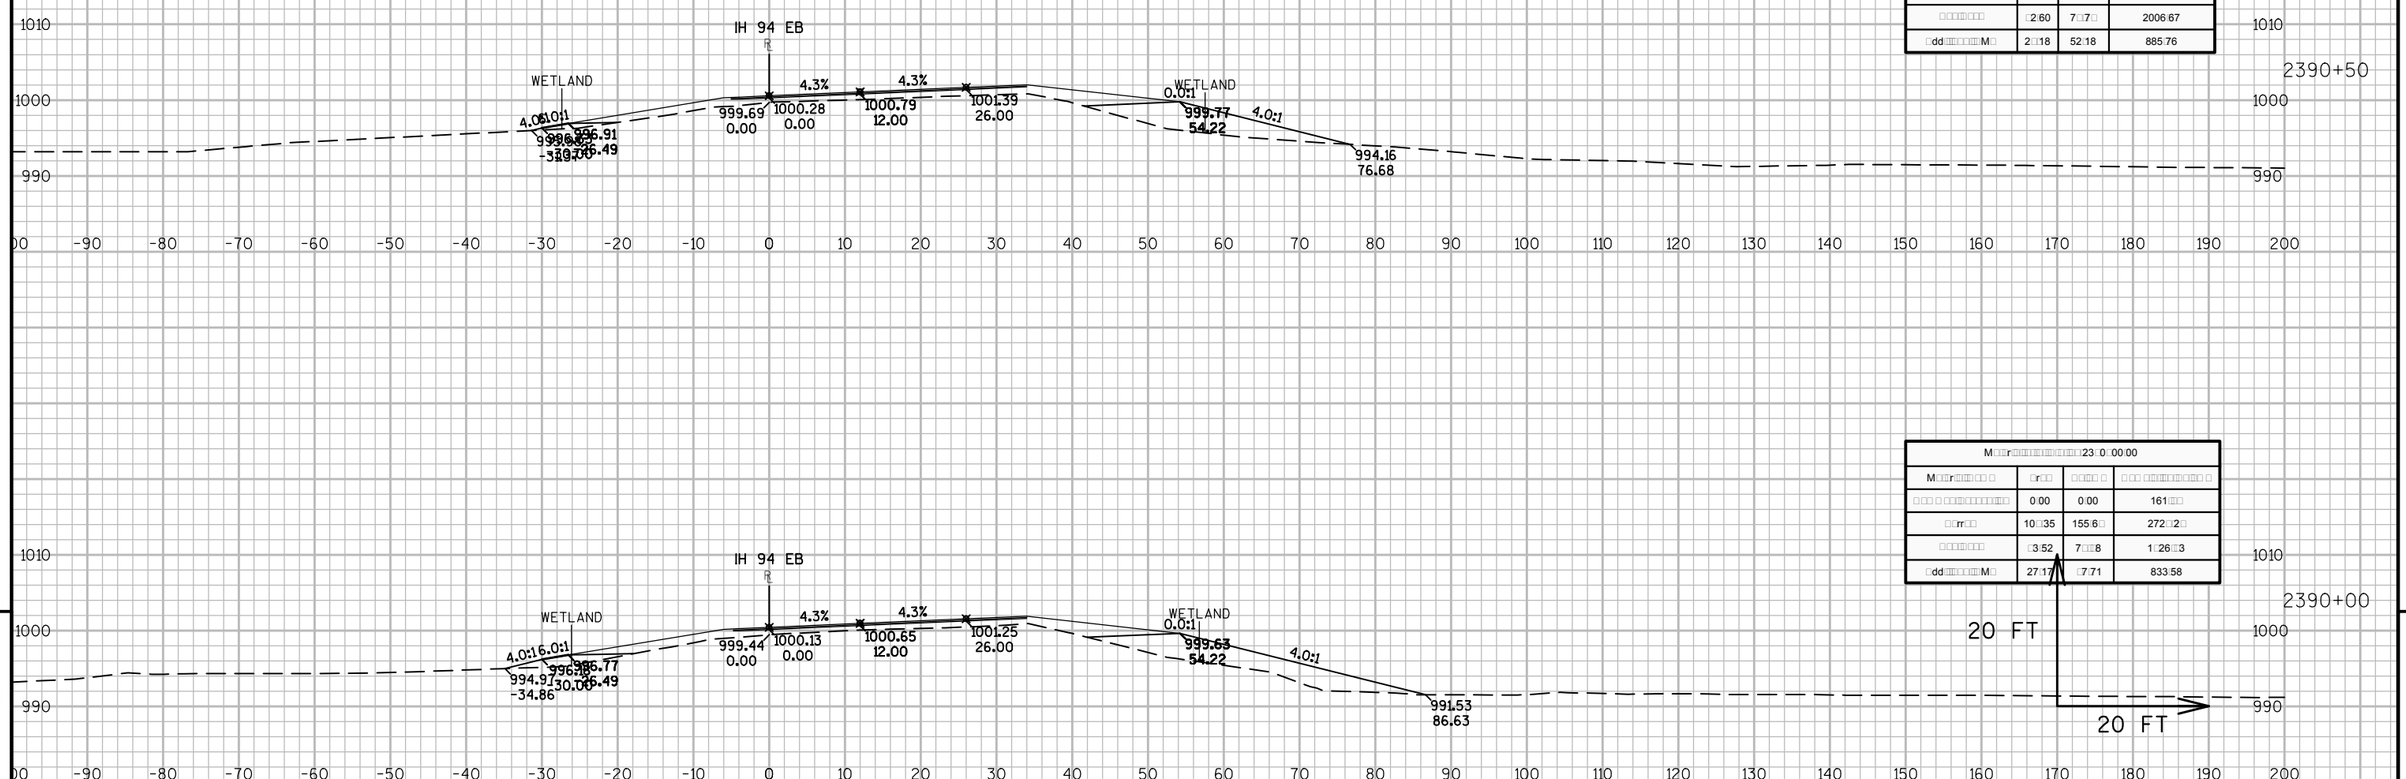

M□□r□□□□□□□□□□□□□□□□23□0□50:00			
M□□r□□□□□□ □	□r□□	□□□□ □	□ □□ □□□□□□□□□ □
□□□ □ □□□□□□□□□□□	0:00	0:00	161□□□
□□rr□□	7□□61	165:70	28□□□□
□□□□□□□	□2:60	7□□7□□	2006:67
□dd□□□□□□□M□	2□□18	52:18	885:76

M□□r□□□□□□□□□□□□□□□□23□0□00:00			
M□□r□□□□□□ □	□r□□	□□□□ □	□ □□ □□□□□□□□□ □
□□□ □ □□□□□□□□□□□	0:00	0:00	161□□□
□□rr□□	10□□35	155:6□	272□□2□
□□□□□□□	□3:52	7□□□8	1□26□□3
□dd□□□□□□□M□	27:17	□7:71	833:58

9

9

PROJECT NO: 1023-06-73	HWY: IH 94	COUNTY: MONROE	CROSS SECTIONS: IH 94 EB	SHEET	E

FILE NAME : N:\PDS\C3D\10230603\SHEETSPLAN\EAST BOUND C3D 2014\090201-XS-IH94-MON-EB- 2372+92 - 2438+00.DWG
LAYOUT NAME - 01 - (16)

PLOT DATE : 10/20/2014 10:19 AM PLOT BY : ANDRITSCH, ERIC R PLOT NAME : PLOT SCALE : 1:20_XREF

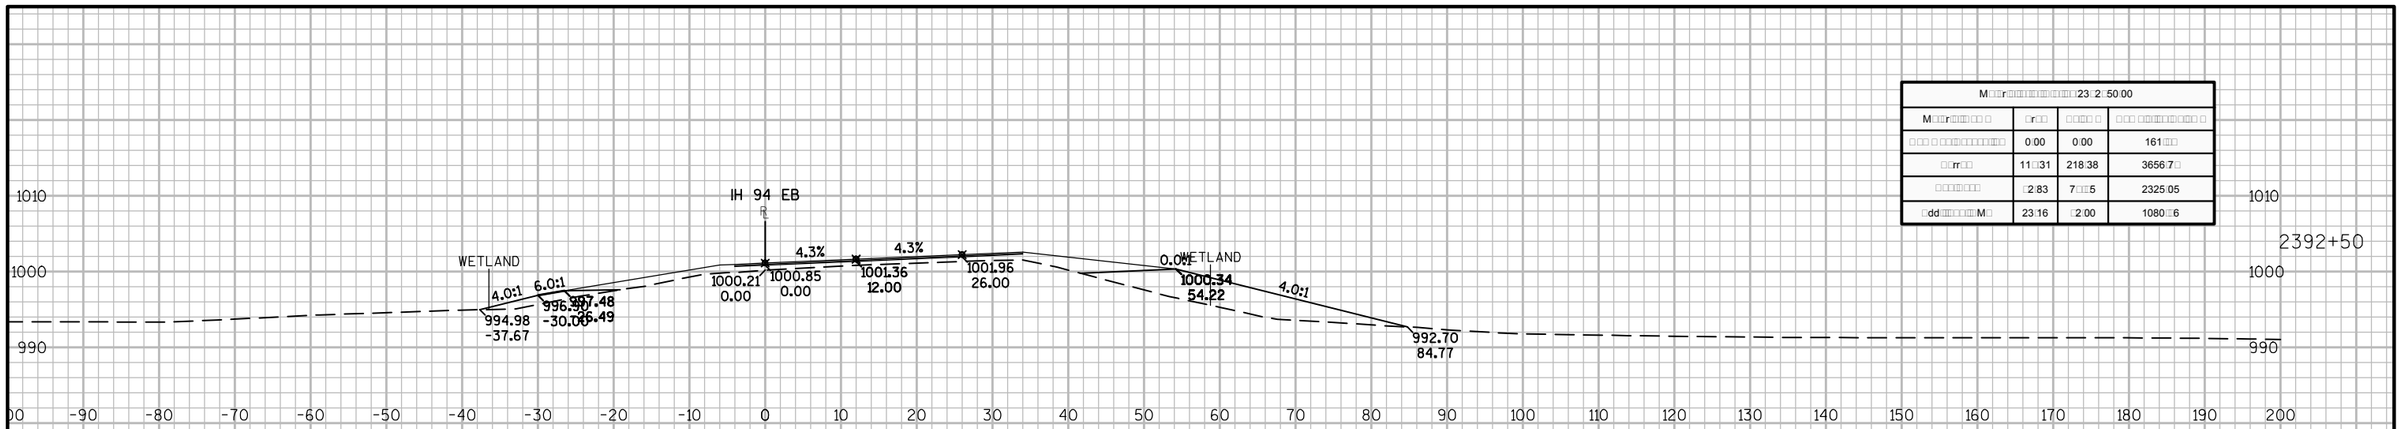

M□□r□□□□□□□□□□□□□□□□23□2□50:00			
M□□r□□□□□□□ □	□r□□	□□□□ □	□ □□ □□□□□□□□□□ □
□□□ □ □□□□□□□□□□□□	0:00	0:00	161□□
□□rr□□	11□31	218:38	3656:7□
□□□□□□□□	□2:83	7□□5	2325:05
□dd□□□□□□□M□	23:16	□2:00	1080□6

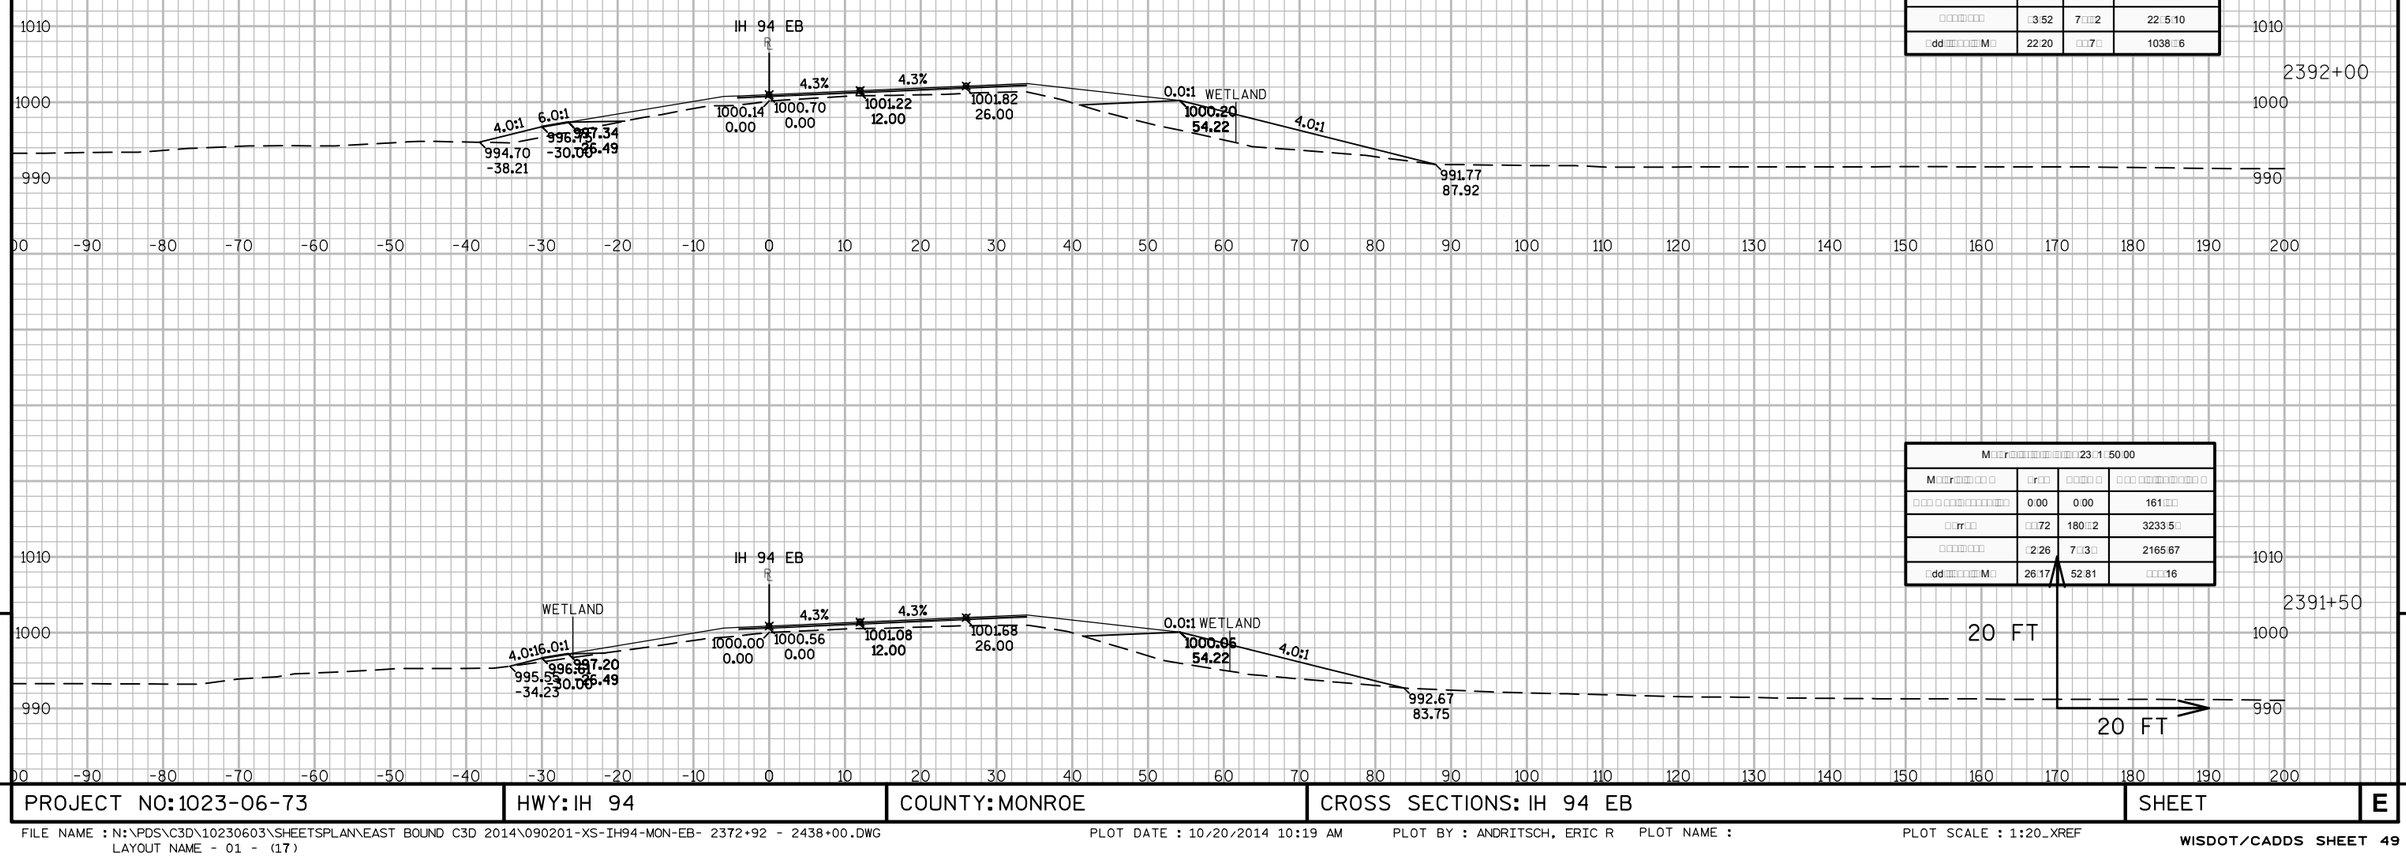

M□□r□□□□□□□□□□□□□□□□23□2□00:00			
M□□r□□□□□□□ □	□r□□	□□□□ □	□ □□ □□□□□□□□□□ □
□□□ □ □□□□□□□□□□□□	0:00	0:00	161□□
□□rr□□	121:5□	20□87	3□38□1
□□□□□□□□	□3:52	7□□2	22□5:10
□dd□□□□□□□M□	22:20	□□7□	1038□6

M□□r□□□□□□□□□□□□□□□□23□1□50:00			
M□□r□□□□□□□ □	□r□□	□□□□ □	□ □□ □□□□□□□□□□ □
□□□ □ □□□□□□□□□□□□	0:00	0:00	161□□
□□rr□□	□□72	180□2	3233:5□
□□□□□□□□	□2:26	7□□3□	2165:67
□dd□□□□□□□M□	26:17	52:81	□□□16

9

9

PROJECT NO: 1023-06-73	HWY: IH 94	COUNTY: MONROE	CROSS SECTIONS: IH 94 EB	SHEET	E

FILE NAME : N:\PDS\C3D\10230603\SHEETSPLAN\EAST BOUND C3D 2014\090201-XS-IH94-MON-EB- 2372+92 - 2438+00.DWG
LAYOUT NAME - 01 - (17)

PLOT DATE : 10/20/2014 10:19 AM PLOT BY : ANDRITSCH, ERIC R PLOT NAME : PLOT SCALE : 1:20_XREF

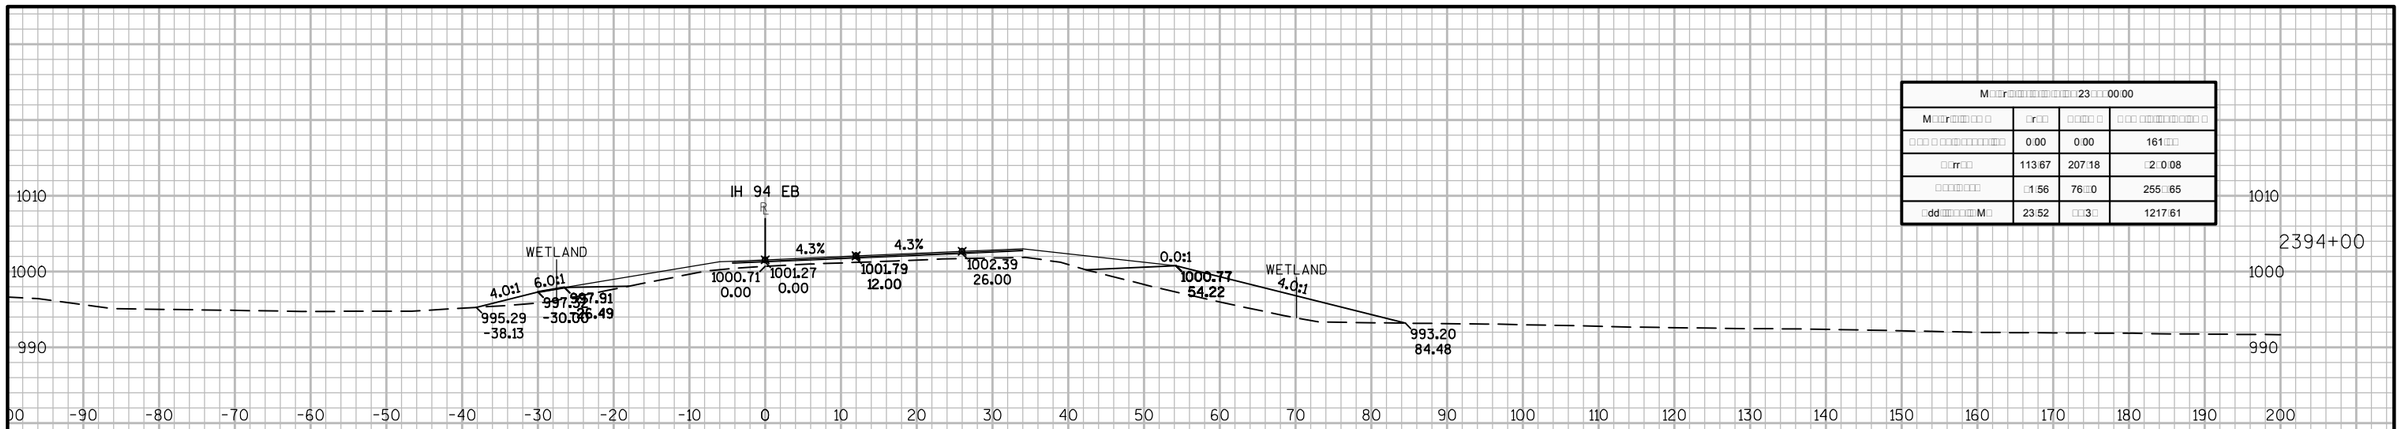

M□□r□□□□□□□□□□□□□□□□23□□□00:00			
M□□r□□□□□□□ □	□r□□	□□□□ □	□ □□ □□□□□□□□□□ □
□□□ □ □□□□□□□□□□□	0:00	0:00	161□□□
□□rr□□	113:67	207:18	□2□0:08
□□□□□□□□	□1:56	76□0	255□:65
□dd□□□□□□□M□	23:52	□□3□	1217:61

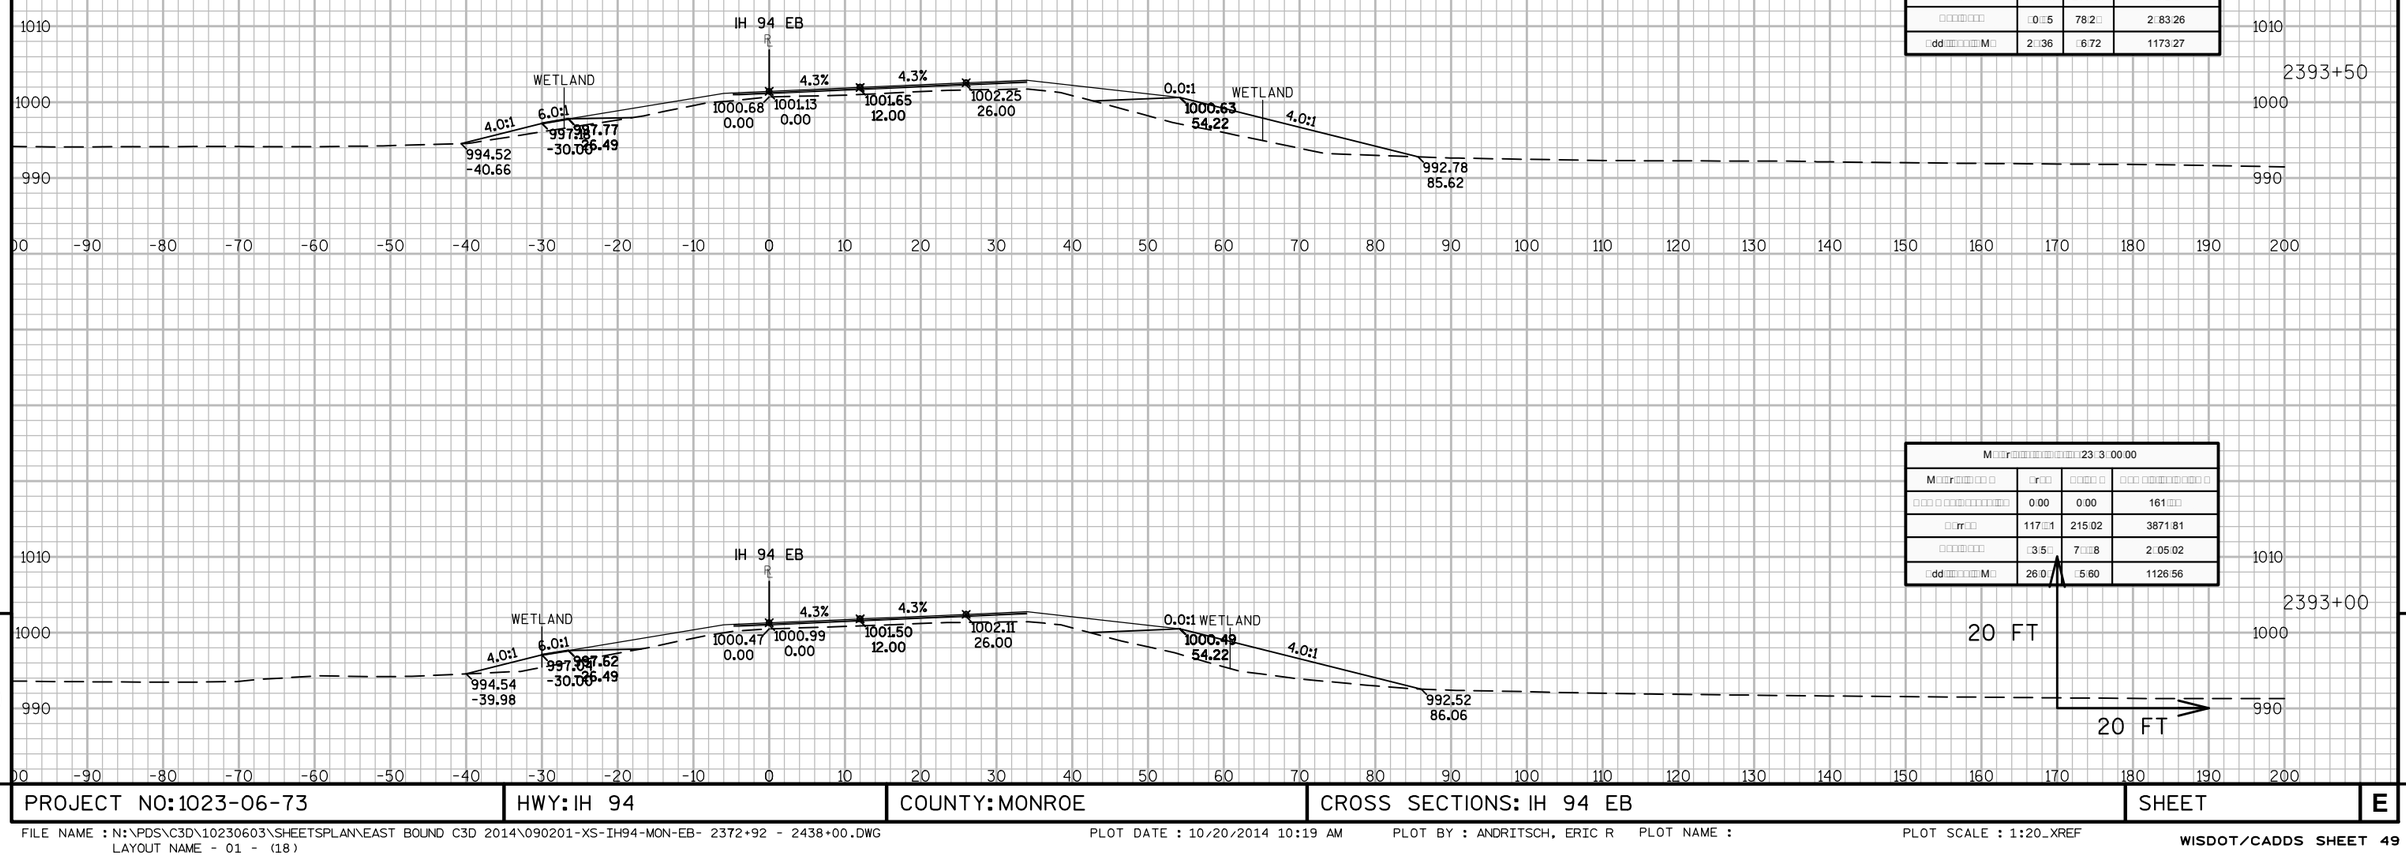

M□□r□□□□□□□□□□□□□□□□23□3□50:00			
M□□r□□□□□□□ □	□r□□	□□□□ □	□ □□ □□□□□□□□□□ □
□□□ □ □□□□□□□□□□□	0:00	0:00	161□□□
□□rr□□	110:08	211:10	□082□0
□□□□□□□□	□0□5	78:2□	2□83:26
□dd□□□□□□□M□	2□36	□6:72	1173:27

M□□r□□□□□□□□□□□□□□□□23□3□00:00			
M□□r□□□□□□□ □	□r□□	□□□□ □	□ □□ □□□□□□□□□□ □
□□□ □ □□□□□□□□□□□	0:00	0:00	161□□□
□□rr□□	117□□1	215:02	3871:81
□□□□□□□□	□3:5□	7□□□8	2□05:02
□dd□□□□□□□M□	26:0	□5:60	1126:56

9

9

PROJECT NO: 1023-06-73	HWY: IH 94	COUNTY: MONROE	CROSS SECTIONS: IH 94 EB	SHEET	E

FILE NAME : N:\PDS\C3D\10230603\SHEETSPLAN\EAST BOUND C3D 2014\090201-XS-IH94-MON-EB- 2372+92 - 2438+00.DWG
LAYOUT NAME - 01 - (18)

PLOT DATE : 10/20/2014 10:19 AM PLOT BY : ANDRITSCH, ERIC R PLOT NAME : PLOT SCALE : 1:20_XREF

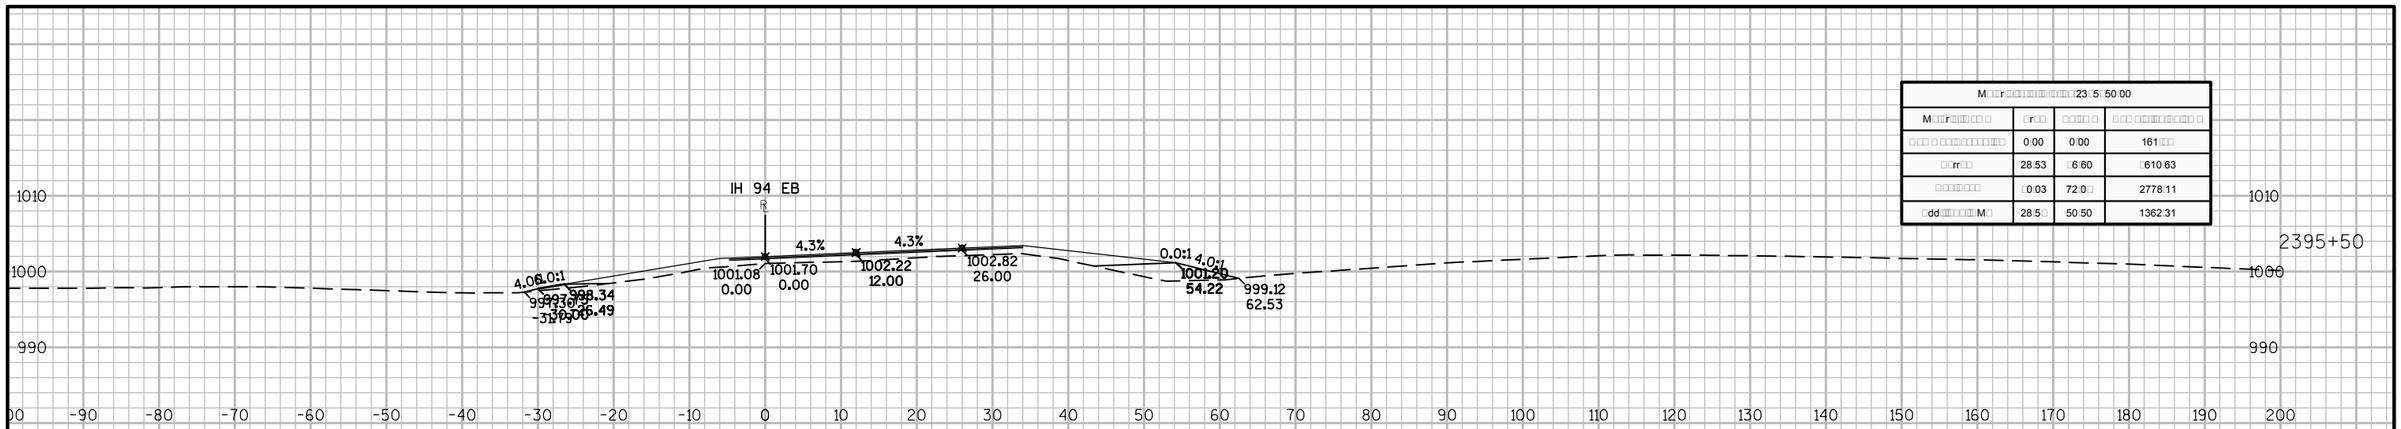

M□□r□□□□□□□□□□□□□□□23□5□50:00			
M□□□r□□□□□□ □ □	□r□□	□□□□ □	□ □□ □□□□□□□□□□ □
□□□ □ □□□□□□□□□□□	0:00	0:00	161□□□
□□rr□□	28:53	□6:60	□610:63
□□□□□□□□	□0:03	72:0□	2778:11
□dd□□□□□□□M□	28:5□	50:50	1362:31

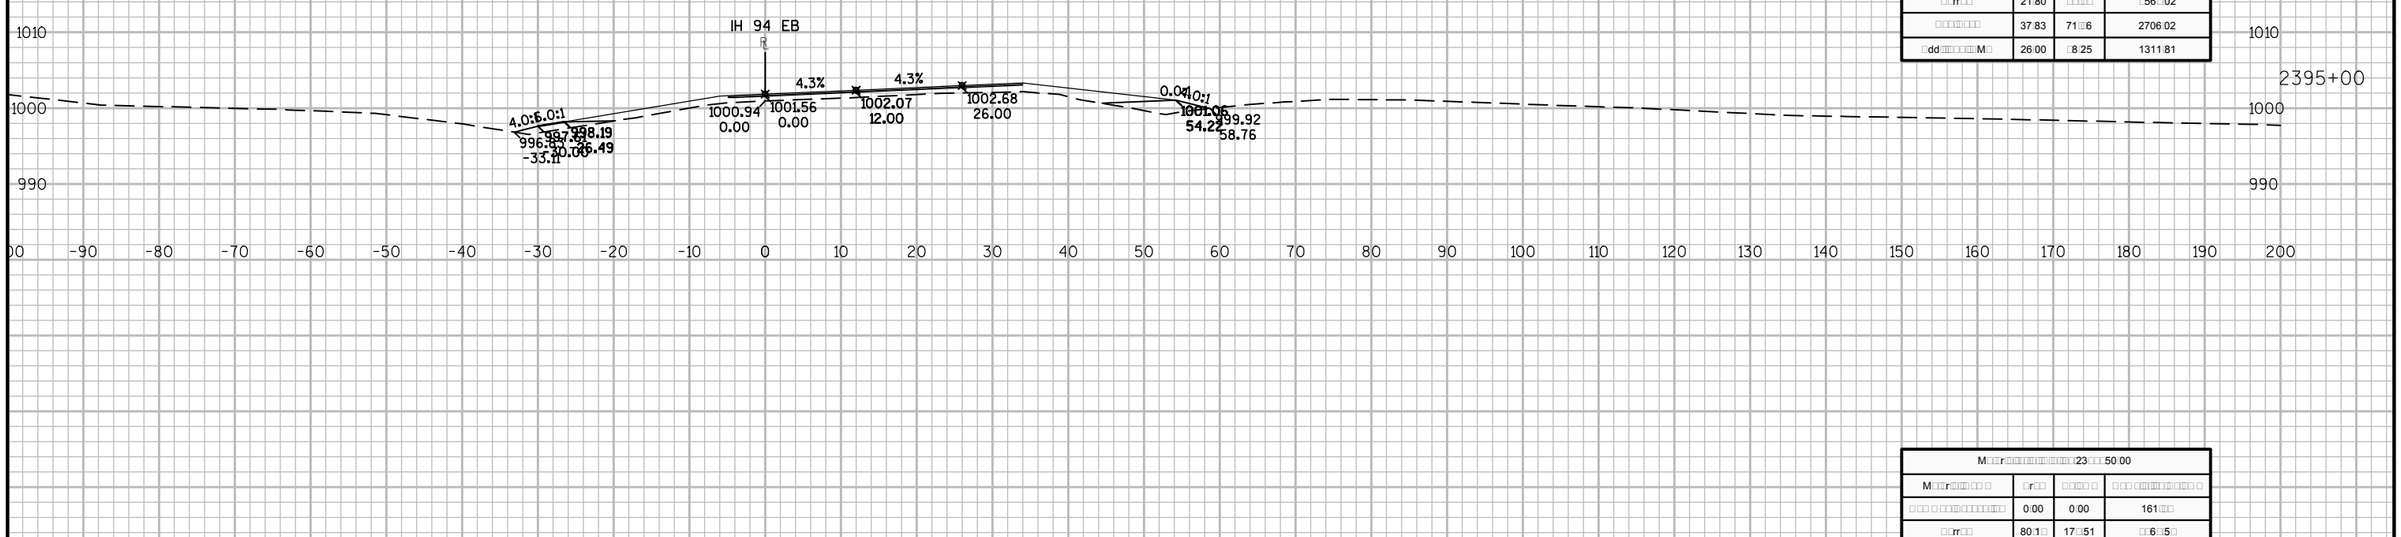

M□□r□□□□□□□□□□□□□□□23□5□00:00			
M□□□r□□□□□□ □ □	□r□□	□□□□ □	□ □□ □□□□□□□□□□ □
□□□ □ □□□□□□□□□□□	0:00	0:00	161□□□
□□rr□□	21:80	□□□□□	□56□02
□□□□□□□□	37:83	71□□6	2706:02
□dd□□□□□□□M□	26:00	□8:25	1311:81

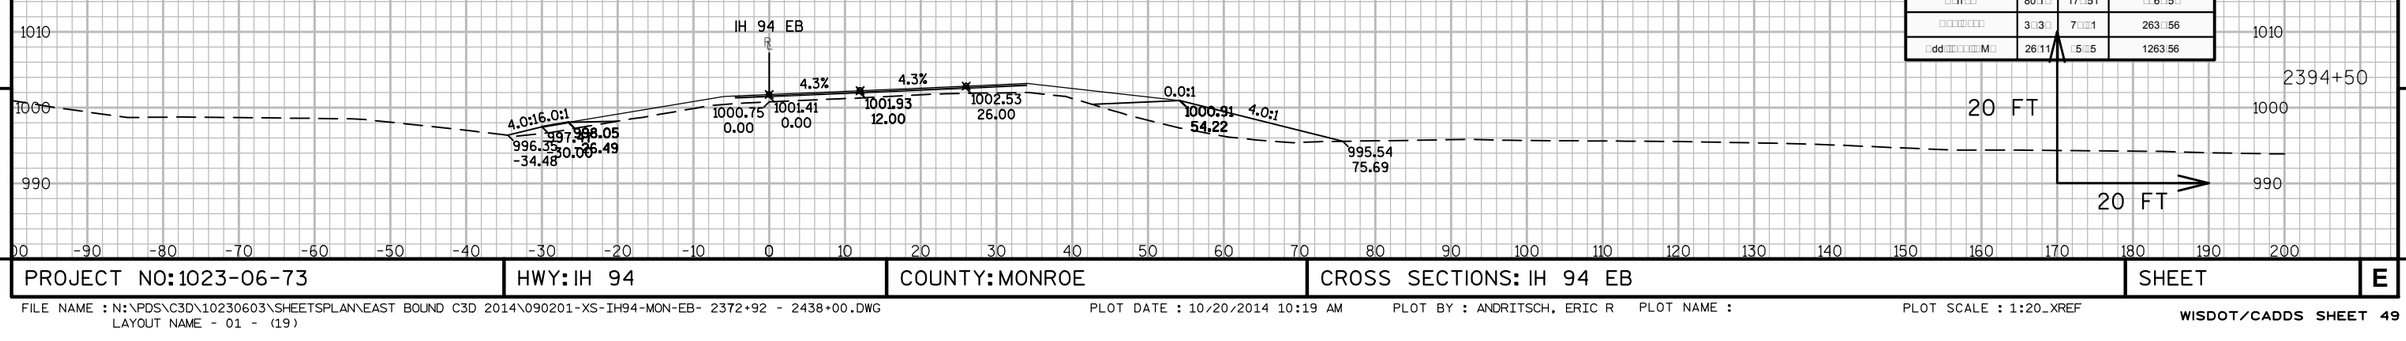

M□□r□□□□□□□□□□□□□□□23□□□50:00			
M□□□r□□□□□□ □ □	□r□□	□□□□ □	□ □□ □□□□□□□□□□ □
□□□ □ □□□□□□□□□□□	0:00	0:00	161□□□
□□rr□□	80:1□	17□51	□□6□5□
□□□□□□□□	3□3□	7□□□1	263□56
□dd□□□□□□□M□	26:11	□5□□5	1263:56

9 9

PROJECT NO: 1023-06-73 | HWY: IH 94 | COUNTY: MONROE | CROSS SECTIONS: IH 94 EB | SHEET E

FILE NAME : N:\PDS\C3D\10230603\SHEETSPLAN\EAST BOUND C3D 2014\090201-XS-IH94-MON-EB- 2372+92 - 2438+00.DWG
LAYOUT NAME - 01 - (19)
PLOT DATE : 10/20/2014 10:19 AM PLOT BY : ANDRITSCH, ERIC R PLOT NAME : PLOT SCALE : 1:20_XREF

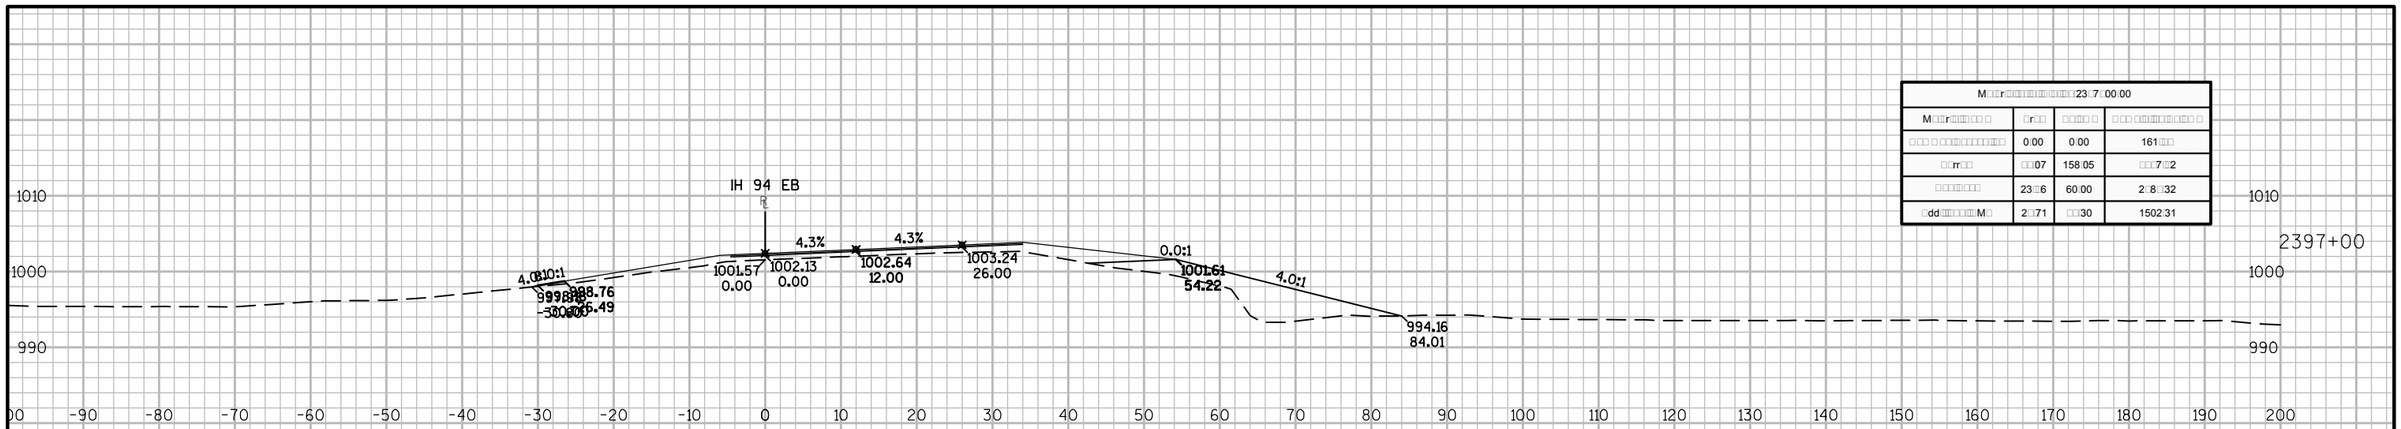

M□□r□□□□□□□□□□□□□□□□23□7□00.00			
M□□r□□□□□□ □	□r□□	□□□□ □	□ □□ □□□□□□□□□ □
□□□ □ □□□□□□□□□□□	0.00	0.00	161.□□
□□rr□□	□□07	158.05	□□□7□□2
□□□□□□□□	23□□6	60.00	2□.8□.32
□dd□□□□□□□M□	2□71	□□30	1502.31

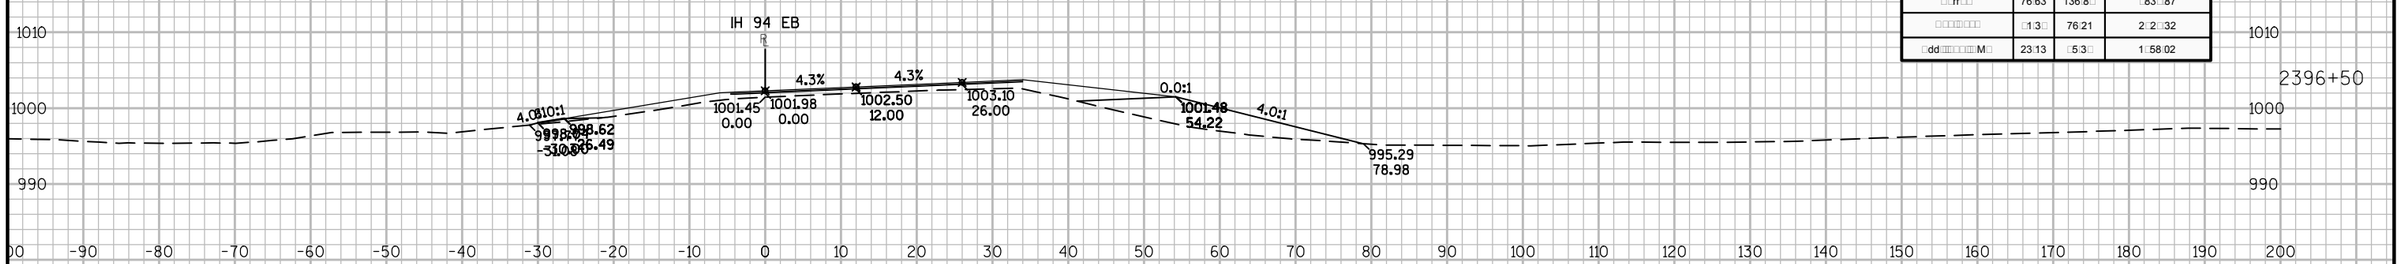

M□□r□□□□□□□□□□□□□□□□23□6□50.00			
M□□r□□□□□□ □	□r□□	□□□□ □	□ □□ □□□□□□□□□ □
□□□ □ □□□□□□□□□□□	0.00	0.00	161.□□
□□rr□□	76.63	136.8□	□83.□87
□□□□□□□□	□1.3□	76.21	2□.2□.32
□dd□□□□□□□M□	23.13	□5.3□	1□58.02

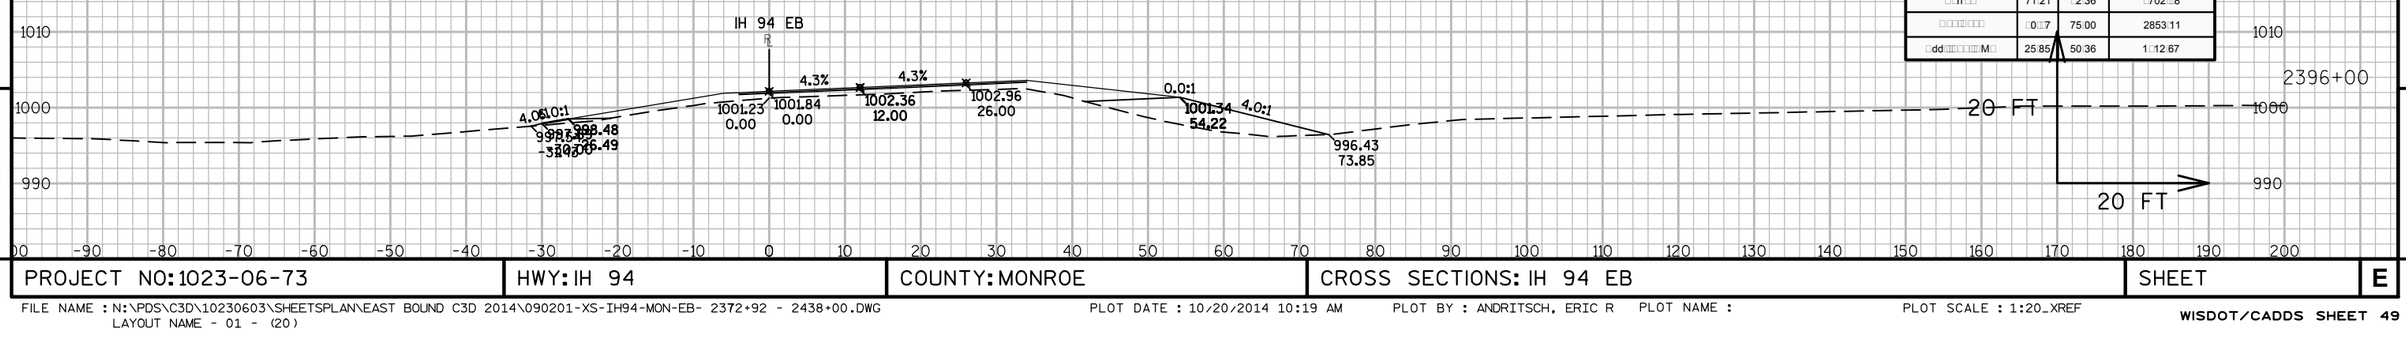

M□□r□□□□□□□□□□□□□□□□23□6□00.00			
M□□r□□□□□□ □	□r□□	□□□□ □	□ □□ □□□□□□□□□ □
□□□ □ □□□□□□□□□□□	0.00	0.00	161.□□
□□rr□□	71.21	□2.36	□702.□8
□□□□□□□□	□0□□7	75.00	2853.11
□dd□□□□□□□M□	25.85	50.36	1□12.67

9 9

PROJECT NO: 1023-06-73	HWY: IH 94	COUNTY: MONROE	CROSS SECTIONS: IH 94 EB	SHEET	E

FILE NAME : N:\PDS\C3D\10230603\SHEETSPLAN\EAST BOUND C3D 2014\090201-XS-IH94-MON-EB- 2372+92 - 2438+00.DWG
LAYOUT NAME - 01 - (20)
PLOT DATE : 10/20/2014 10:19 AM PLOT BY : ANDRITSCH, ERIC R PLOT NAME : PLOT SCALE : 1:20_XREF

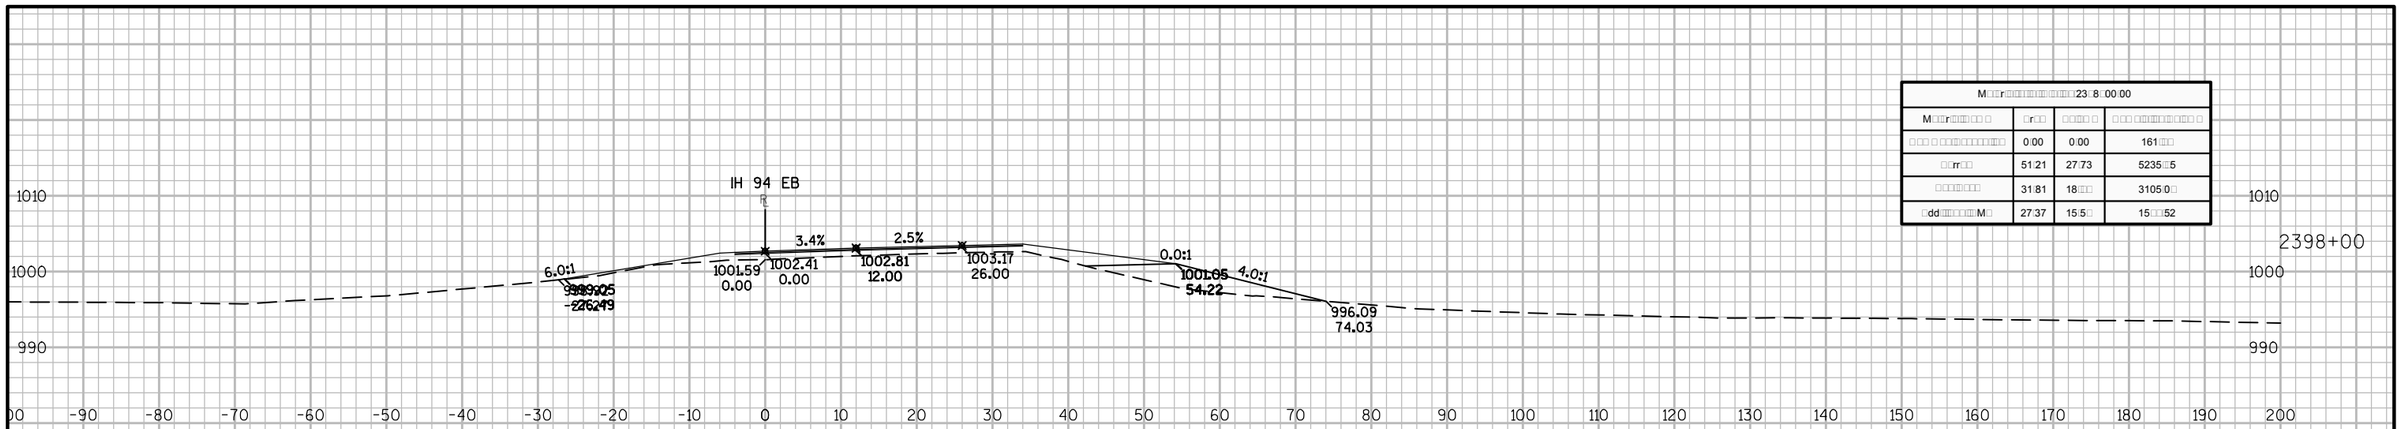

M□□r□□□□□□□□□□□□□□□□23□8□00:00			
M□□□r□□□□□□□ □ □	□r□□	□□□□□ □	□ □□ □□□□□□□□□□□ □
□□□ □ □□□□□□□□□□□□	0:00	0:00	161□□□
□□rr□□	51:21	27:73	5235□□5
□□□□□□□□	31:81	18□□□	3105:0□
□dd□□□□□□□□M□	27:37	15:5□	15□□□52

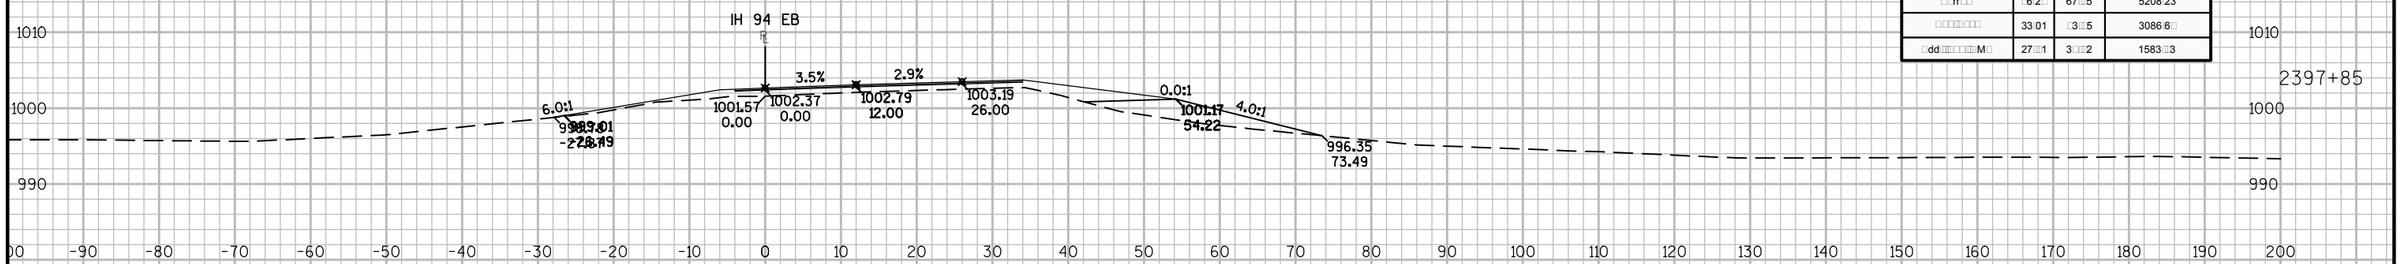

M□□r□□□□□□□□□□□□□□□□23□7□8□6□			
M□□□r□□□□□□□ □ □	□r□□	□□□□□ □	□ □□ □□□□□□□□□□□ □
□□□ □ □□□□□□□□□□□□	0:00	0:00	161□□□
□□rr□□	□6:2□	67□□5	5208:23
□□□□□□□□	33:01	□3□□5	3086:6□
□dd□□□□□□□□M□	27□□1	3□□□2	1583□□3

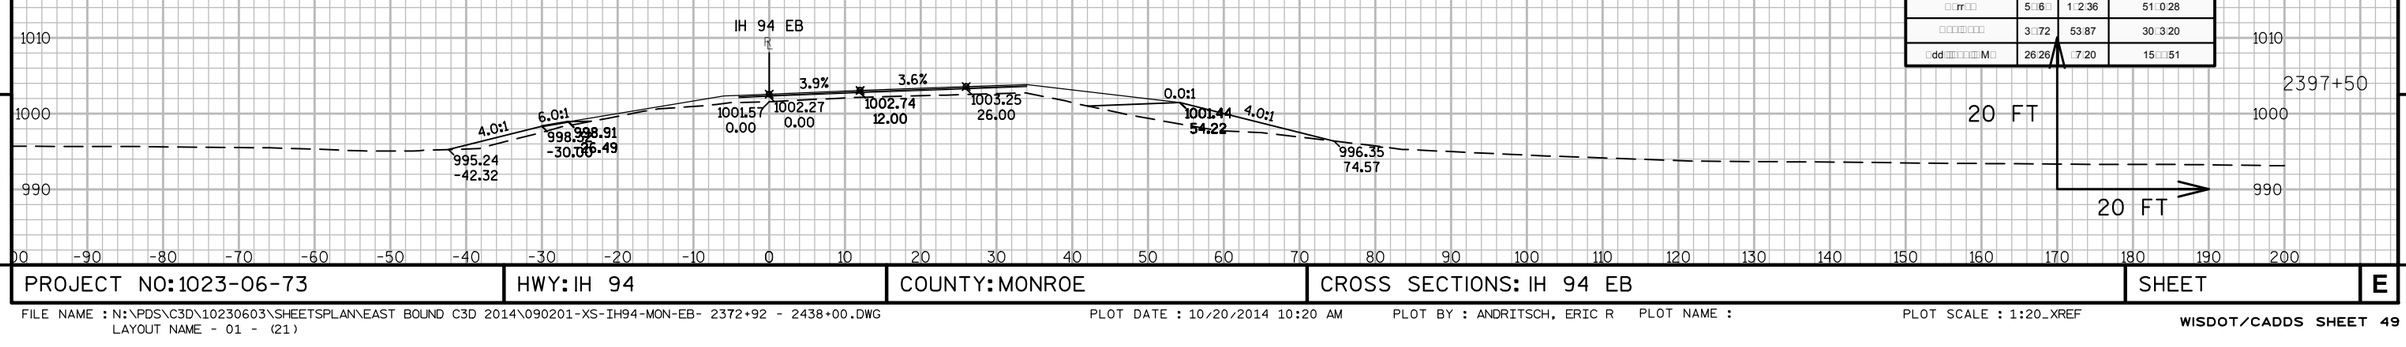

M□□r□□□□□□□□□□□□□□□□23□7□50:00			
M□□□r□□□□□□□ □ □	□r□□	□□□□□ □	□ □□ □□□□□□□□□□□ □
□□□ □ □□□□□□□□□□□□	0:00	0:00	161□□□
□□rr□□	5□6□	1□2:36	51□0:28
□□□□□□□□	3□72	53:87	30□3:20
□dd□□□□□□□□M□	26:26	□7:20	15□□51

20 FT

20 FT

9

9

PROJECT NO: 1023-06-73	HWY: IH 94	COUNTY: MONROE	CROSS SECTIONS: IH 94 EB	SHEET	E

FILE NAME : N:\PDS\C3D\10230603\SHEETSPLAN\EAST BOUND C3D 2014\090201-XS-IH94-MON-EB- 2372+92 - 2438+00.DWG
LAYOUT NAME - 01 - (21)
PLOT DATE : 10/20/2014 10:20 AM PLOT BY : ANDRITSCH, ERIC R PLOT NAME : PLOT SCALE : 1:20_XREF

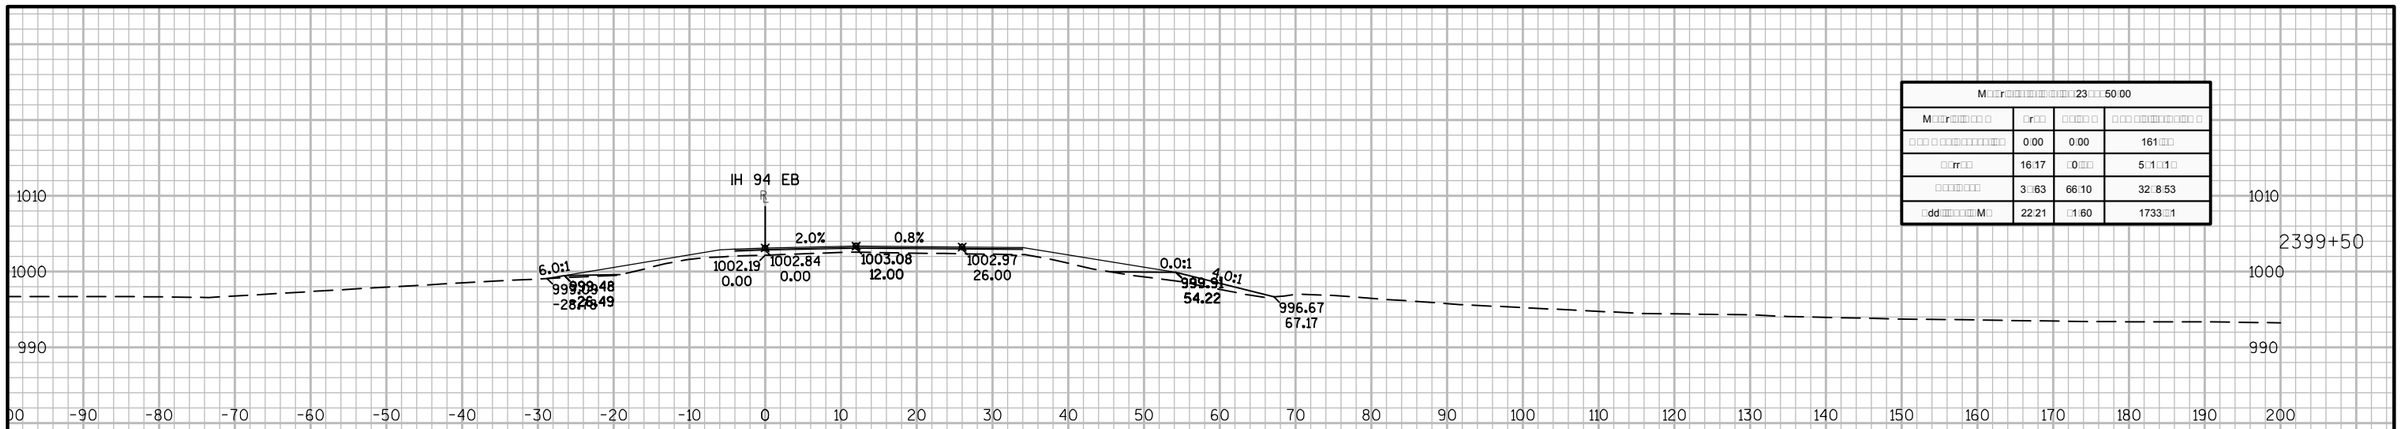

M□□r□□□□□□□□□□□□□□23□□□50:00			
M□□□r□□□□□□ □	□r□□	□□□□ □	□ □□ □□□□□□□□□□ □
□□□ □ □□□□□□□□□□□□	0:00	0:00	161□□□
□□rr□□	16:17	□0□□□	5□1□□1□
□□□□□□□□	3□63	66:10	32□8:53
□dd□□□□□□□□M□	22:21	□1:60	1733□□1

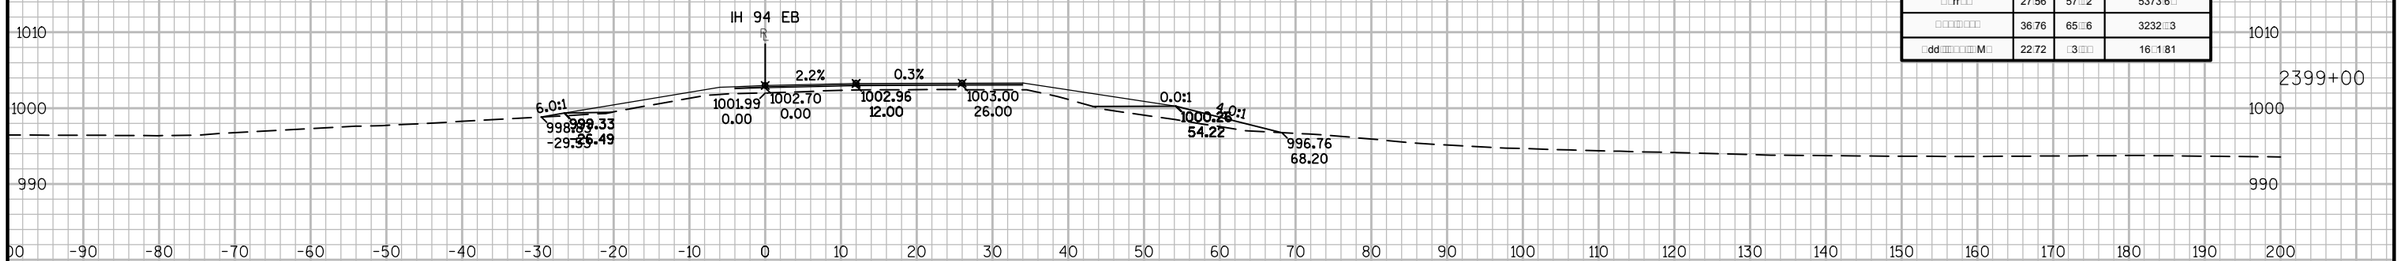

M□□r□□□□□□□□□□□□□□23□□□00:00			
M□□□r□□□□□□ □	□r□□	□□□□ □	□ □□ □□□□□□□□□□ □
□□□ □ □□□□□□□□□□□□	0:00	0:00	161□□□
□□rr□□	27:56	57□□2	5373:6□
□□□□□□□□	36:76	65□□6	3232□□3
□dd□□□□□□□□M□	22:72	□3□□□	16□1:81

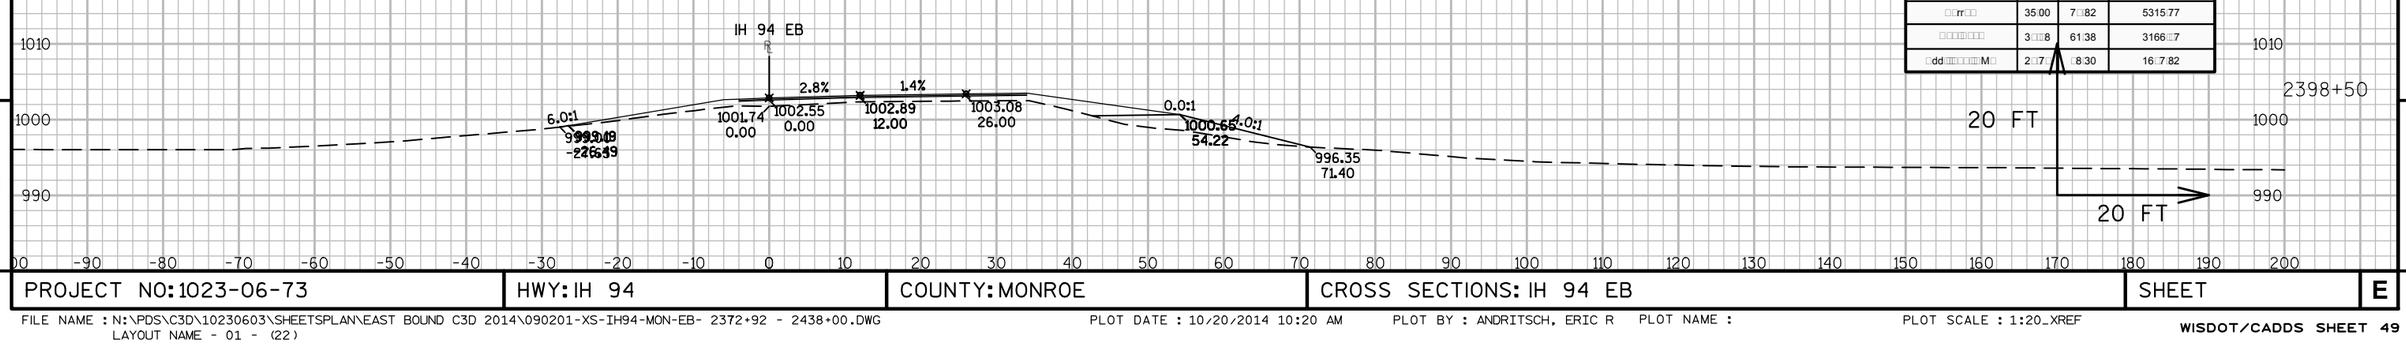

M□□r□□□□□□□□□□□□□□23□8□50:00			
M□□□r□□□□□□ □	□r□□	□□□□ □	□ □□ □□□□□□□□□□ □
□□□ □ □□□□□□□□□□□□	0:00	0:00	161□□□
□□rr□□	35:00	7□□82	5315:77
□□□□□□□□	3□□8	61:38	3166□□7
□dd□□□□□□□□M□	2□□7:	□8:30	16□7:82

9

9

PROJECT NO: 1023-06-73	HWY: IH 94	COUNTY: MONROE	CROSS SECTIONS: IH 94 EB	SHEET	E

FILE NAME : N:\PDS\C3D\10230603\SHEETSPLAN\EAST BOUND C3D 2014\090201-XS-IH94-MON-EB- 2372+92 - 2438+00.DWG
LAYOUT NAME - 01 - (22)

PLOT DATE : 10/20/2014 10:20 AM PLOT BY : ANDRITSCH, ERIC R PLOT NAME : PLOT SCALE : 1:20_XREF

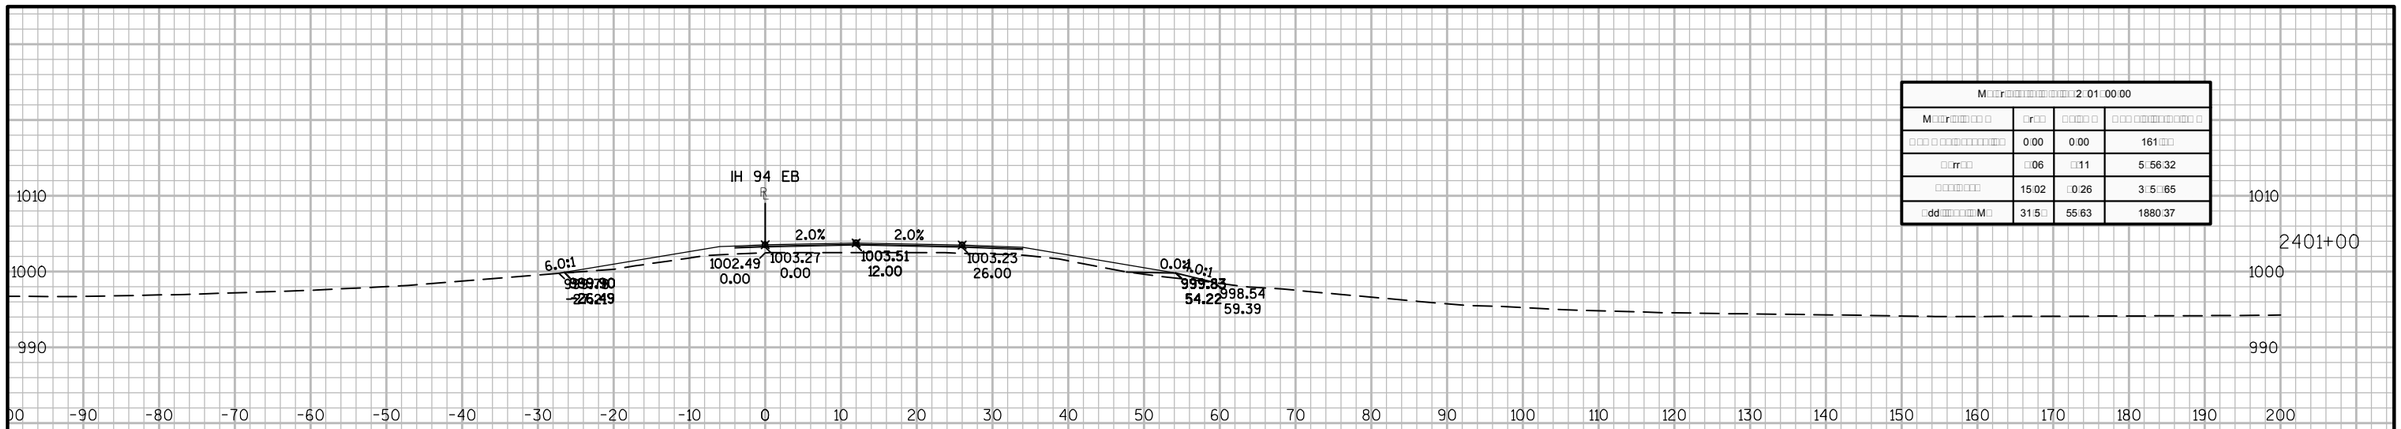

M□□r□□□□□□□□□□□□□□□□2:01:00.00			
M□□r□□□□□□ □	□r□□	□:□□□ □	□ □□ □□□□□□□□□□ □
□□□ □ □□□□□□□□□□□□	0:00	0:00	161□□□
□□r□□	□06	□11	5□56:32
□□□□□□□	15:02	□0:26	3□5□□65
□dd□□□□□□□M□	31:5□	55:63	1880:37

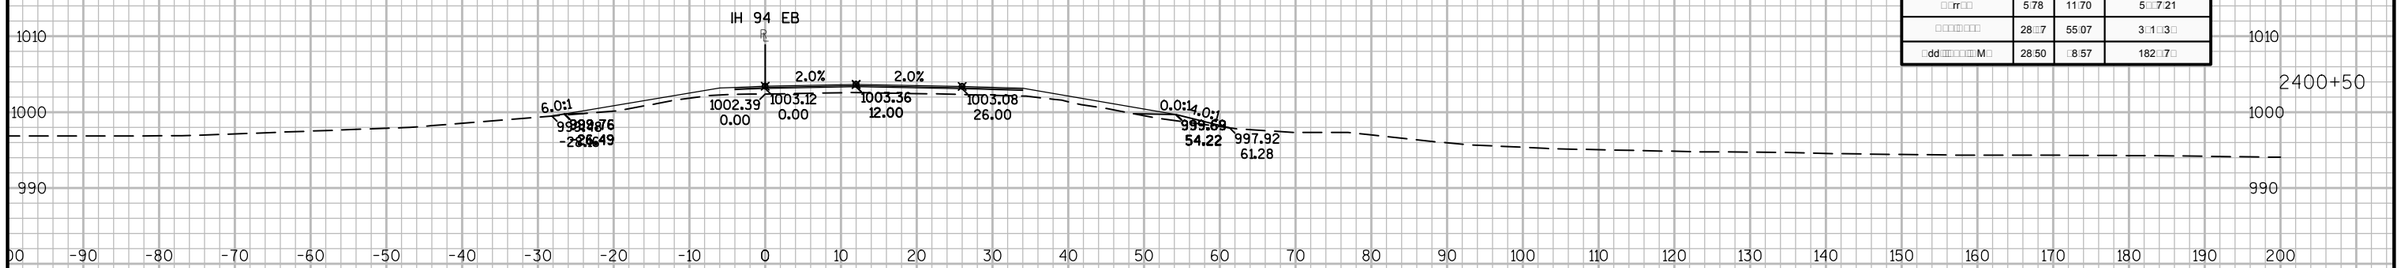

M□□r□□□□□□□□□□□□□□□□2:00:50.00			
M□□r□□□□□□ □	□r□□	□:□□□ □	□ □□ □□□□□□□□□□ □
□□□ □ □□□□□□□□□□□□	0:00	0:00	161□□□
□□r□□	5:78	11:70	5□□7:21
□□□□□□□	28□□7	55:07	3□1□3□
□dd□□□□□□□M□	28:50	□8:57	182□□7□

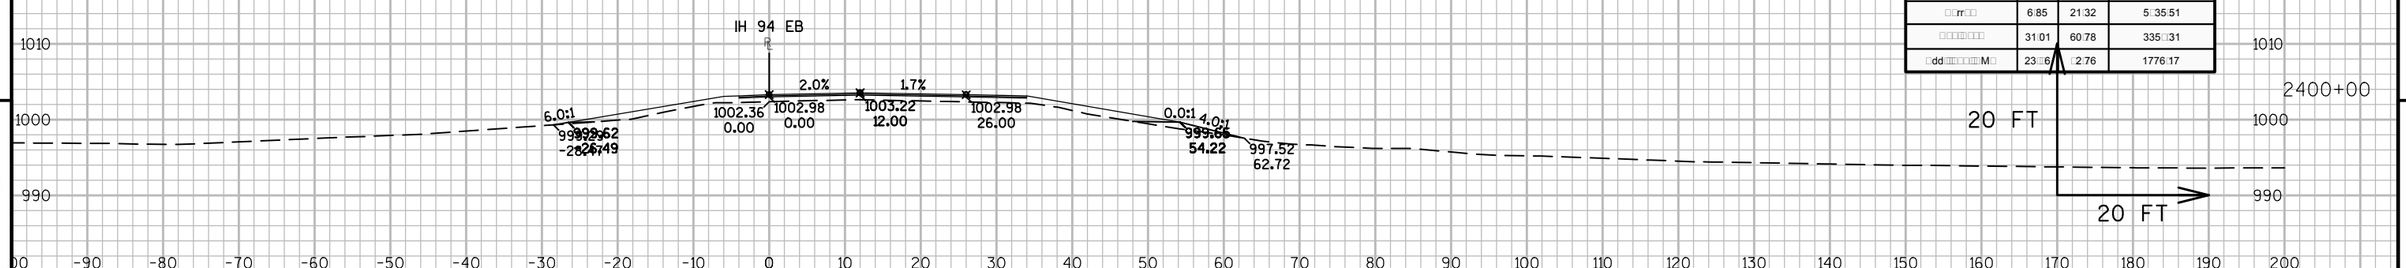

M□□r□□□□□□□□□□□□□□□□2:00:00.00			
M□□r□□□□□□ □	□r□□	□:□□□ □	□ □□ □□□□□□□□□□ □
□□□ □ □□□□□□□□□□□□	0:00	0:00	161□□□
□□r□□	6:85	21:32	5□35:51
□□□□□□□	31:01	60:78	335□31
□dd□□□□□□□M□	23□□6	□2:76	1776:17

9 9

PROJECT NO: 1023-06-73	HWY: IH 94	COUNTY: MONROE	CROSS SECTIONS: IH 94 EB	SHEET	E

FILE NAME : N:\PDS\C3D\10230603\SHEETSPLAN\EAST BOUND C3D 2014\090201-XS-IH94-MON-EB- 2372+92 - 2438+00.DWG
LAYOUT NAME - 01 - (23)
PLOT DATE : 10/20/2014 10:20 AM PLOT BY : ANDRITSCH, ERIC R PLOT NAME : PLOT SCALE : 1:20_XREF

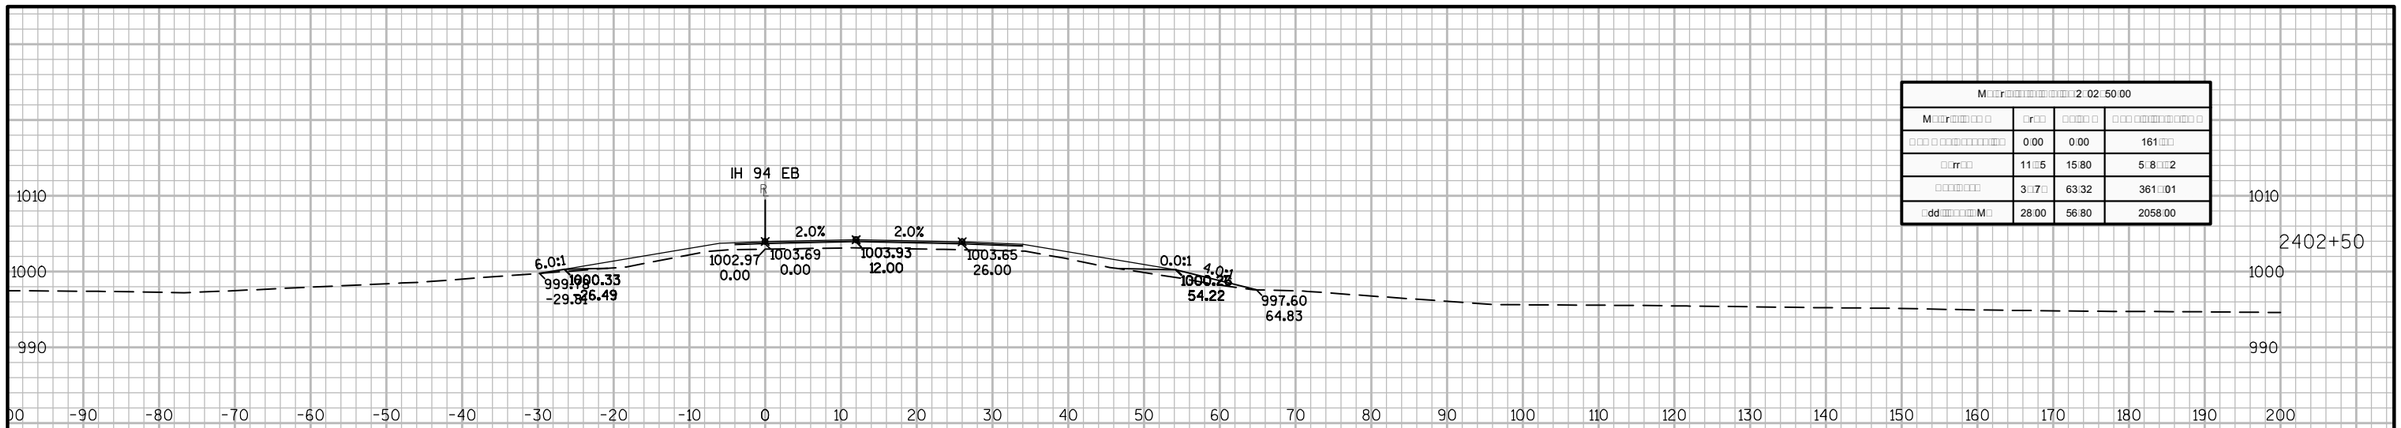

M□□r□□□□□□□□□□□□□□□□2:02:50:00			
M□□r□□□□□□ □	□r□□	□□□□ □	□ □□ □□□□□□□□□□ □
□□□ □ □□□□□□□□□□□	0:00	0:00	161□□□
□□rr□□	11□5	15:80	5□8□□2
□□□□□□□	3□7□	63:32	361□01
□dd□□□□□□□M□	28:00	56:80	2058:00

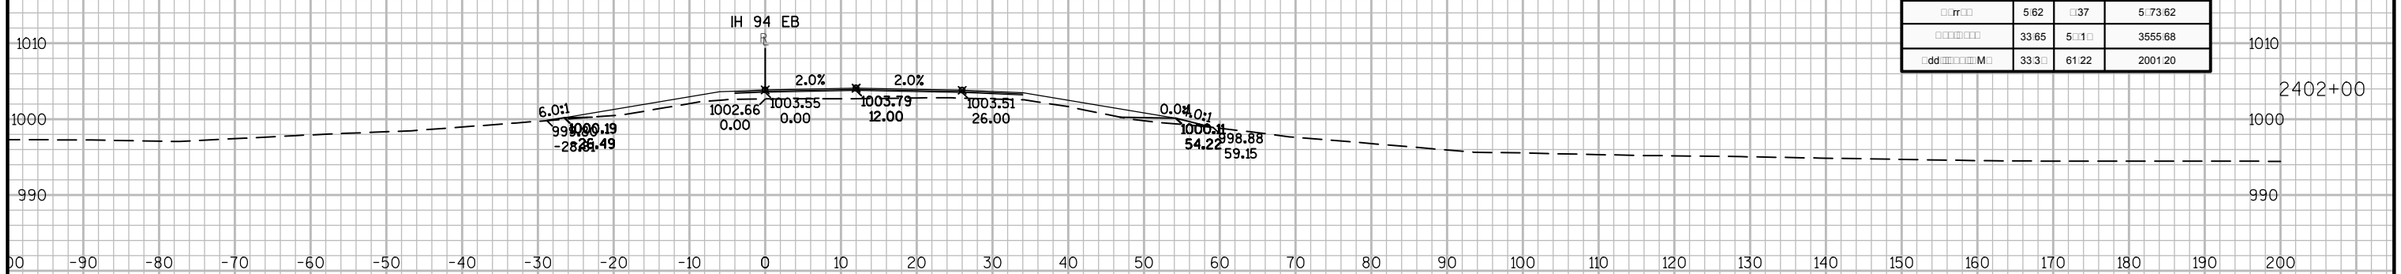

M□□r□□□□□□□□□□□□□□□□2:02:00:00			
M□□r□□□□□□ □	□r□□	□□□□ □	□ □□ □□□□□□□□□□ □
□□□ □ □□□□□□□□□□□	0:00	0:00	161□□□
□□rr□□	5:62	□37	5□73:62
□□□□□□□	33:65	5□□1□	3555:68
□dd□□□□□□□M□	33:3□	61:22	2001:20

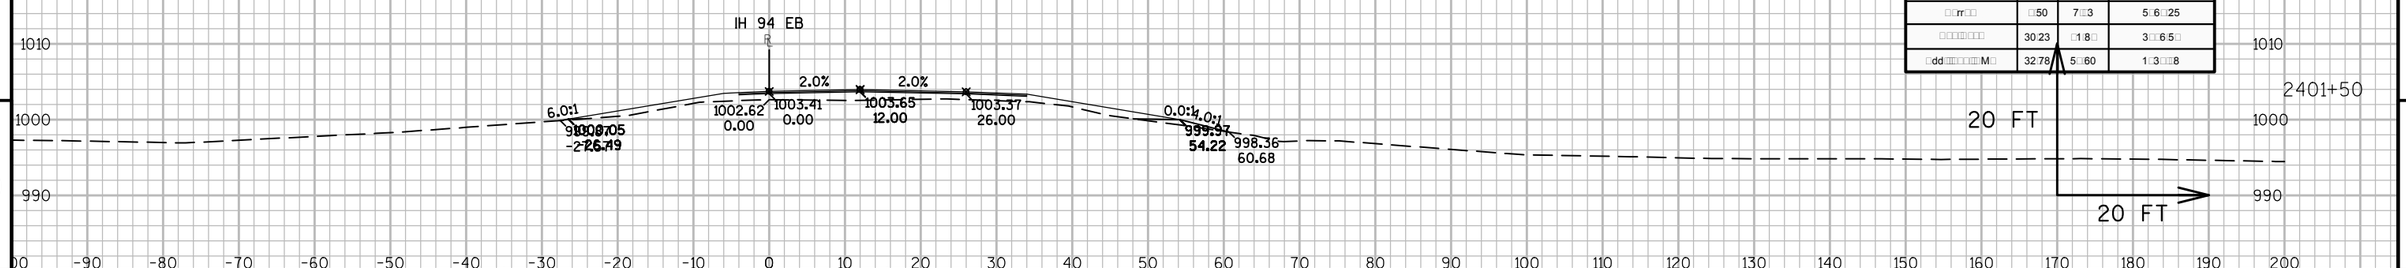

M□□r□□□□□□□□□□□□□□□□2:01:50:00			
M□□r□□□□□□ □	□r□□	□□□□ □	□ □□ □□□□□□□□□□ □
□□□ □ □□□□□□□□□□□	0:00	0:00	161□□□
□□rr□□	□50	7□□3	5□6□25
□□□□□□□	30:23	□18□	3□□6:5□
□dd□□□□□□□M□	32:78	5□□60	1□3□□8

PROJECT NO: 1023-06-73	HWY: IH 94	COUNTY: MONROE	CROSS SECTIONS: IH 94 EB	SHEET	E

FILE NAME : N:\PDS\C3D\10230603\SHEETSPLAN\EAST BOUND C3D 2014\090201-XS-IH94-MON-EB- 2372+92 - 2438+00.DWG
LAYOUT NAME - 01 - (24)

PLOT DATE : 10/20/2014 10:20 AM PLOT BY : ANDRITSCH, ERIC R PLOT NAME : PLOT SCALE : 1:20_XREF

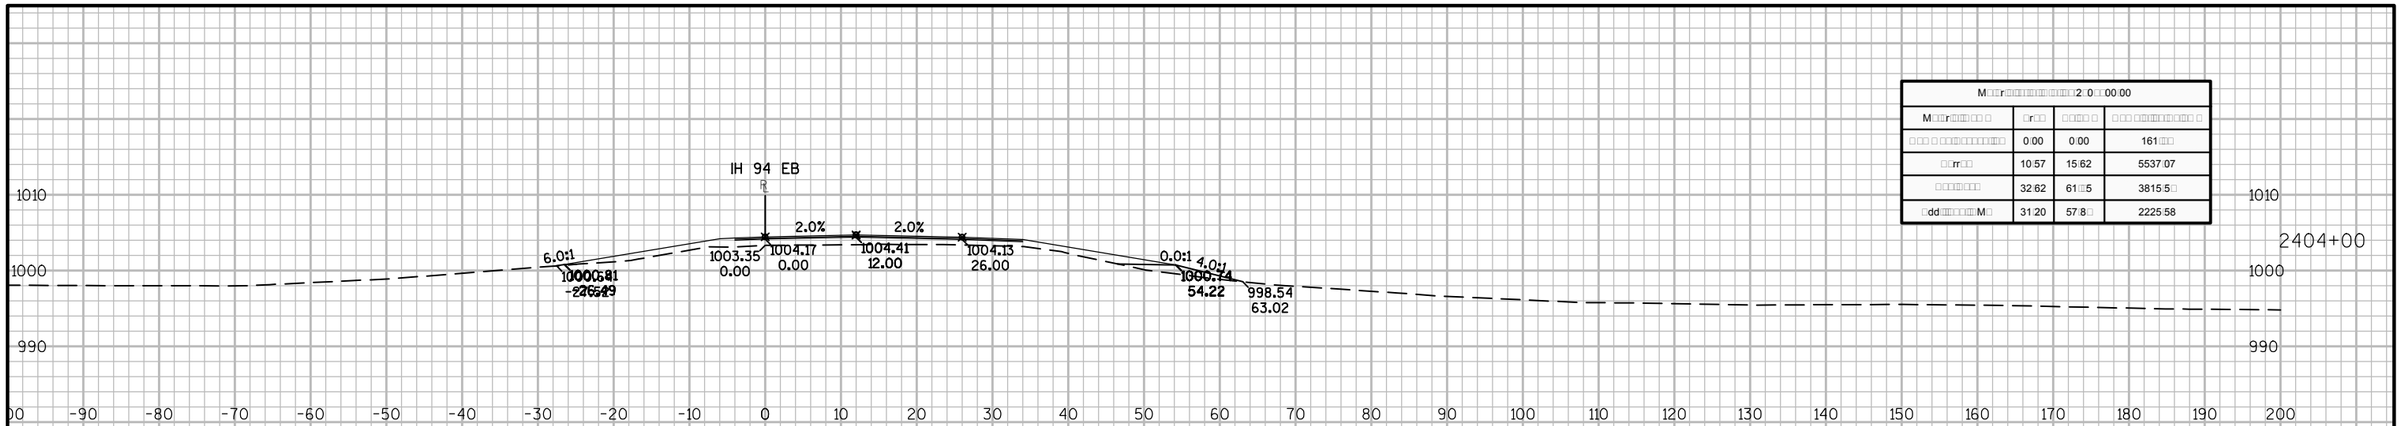

M□□r□□□□□□□□□□□□□□□□2:0□:00.00			
M□□r□□□□□□ □	□r□□	□□□□ □	□ □□ □□□□□□□□□□ □
□□□ □ □□□□□□□□□□□	0:00	0:00	161□□□
□□rr□□	10:57	15:62	5537:07
□□□□□□□	32:62	61□□5	3815:5□
□dd□□□□□□□M□	31:20	57:8□	2225:58

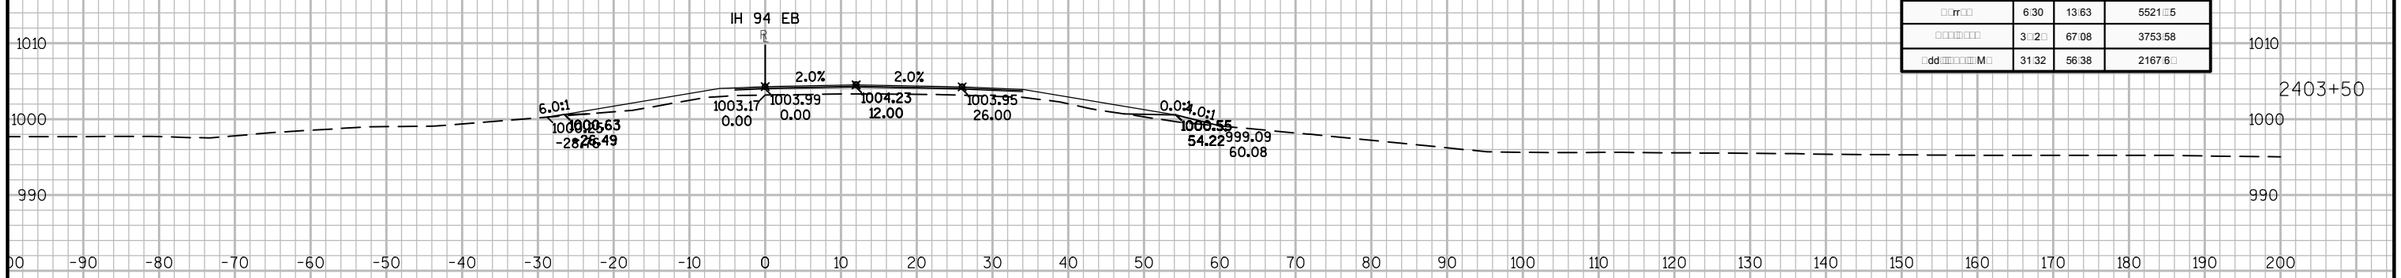

M□□r□□□□□□□□□□□□□□□□2:03:50.00			
M□□r□□□□□□ □	□r□□	□□□□ □	□ □□ □□□□□□□□□□ □
□□□ □ □□□□□□□□□□□	0:00	0:00	161□□□
□□rr□□	6:30	13:63	5521□□5
□□□□□□□	3□:2□	67:08	3753:58
□dd□□□□□□□M□	31:32	56:38	2167:6□

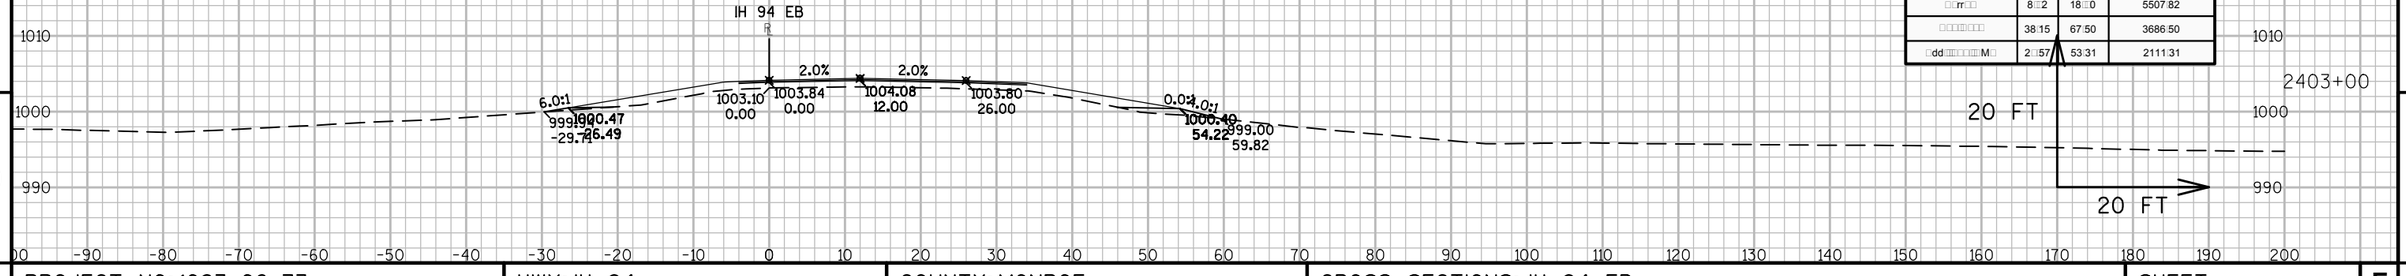

M□□r□□□□□□□□□□□□□□□□2:03:00.00			
M□□r□□□□□□ □	□r□□	□□□□ □	□ □□ □□□□□□□□□□ □
□□□ □ □□□□□□□□□□□	0:00	0:00	161□□□
□□rr□□	8□:2	18□:0	5507:82
□□□□□□□	38:15	67:50	3686:50
□dd□□□□□□□M□	2□:57	53:31	2111:31

9

9

PROJECT NO: 1023-06-73	HWY: IH 94	COUNTY: MONROE	CROSS SECTIONS: IH 94 EB	SHEET	E

FILE NAME : N:\PDS\C3D\10230603\SHEETSPLAN\EAST BOUND C3D 2014\090201-XS-IH94-MON-EB- 2372+92 - 2438+00.DWG
LAYOUT NAME - 01 - (25)

PLOT DATE : 10/20/2014 10:20 AM PLOT BY : ANDRITSCH, ERIC R PLOT NAME : PLOT SCALE : 1:20_XREF

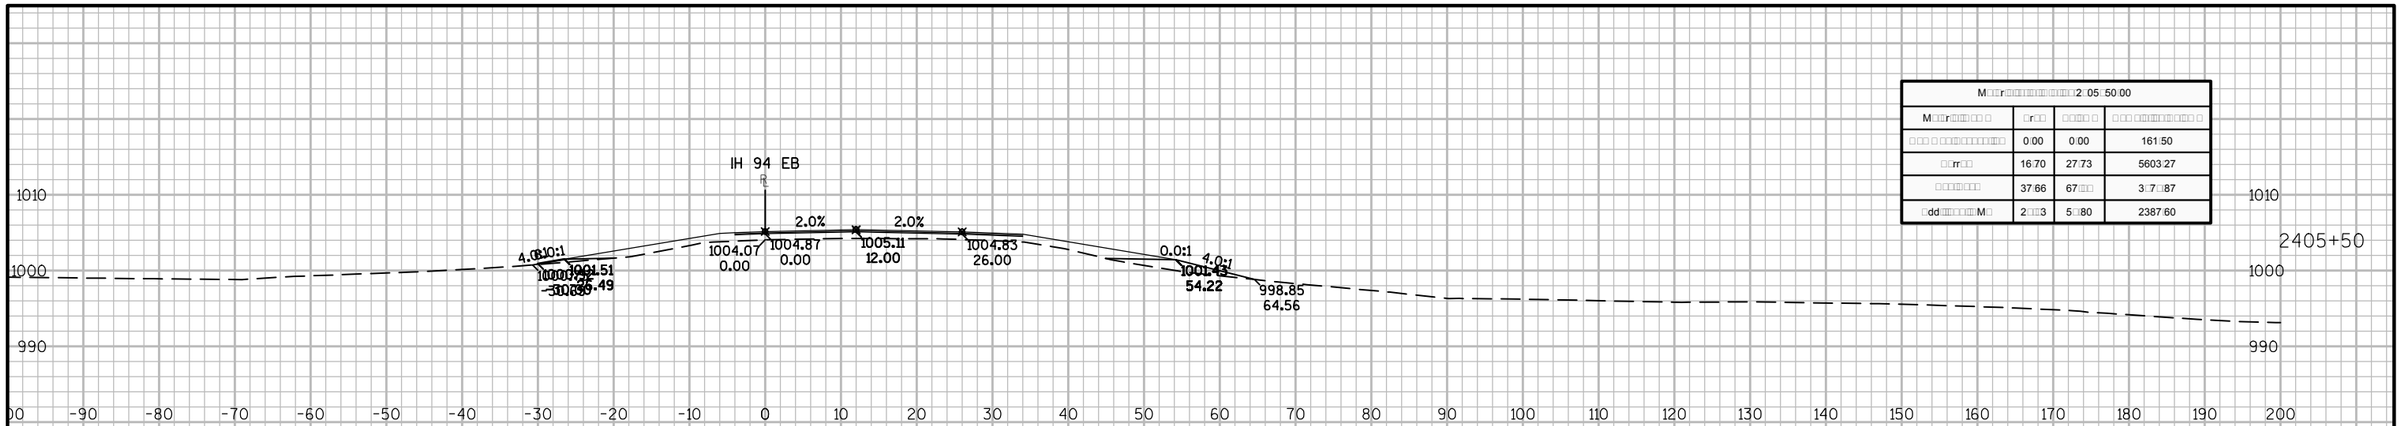

M□□r□□□□□□□□□□□□□□□□2□05□50:00			
M□□r□□□□□□□ □ □	□r□□	□□□□ □	□ □ □ □□□□□□□□□□□ □
□ □ □ □ □□□□□□□□□□□□	0:00	0:00	161:50
□□rr□□	16:70	27:73	5603:27
□□□□□□□□	37:66	67□□□	3□7□□87
□dd□□□□□□□□M□	2□□3	5□□80	2387:60

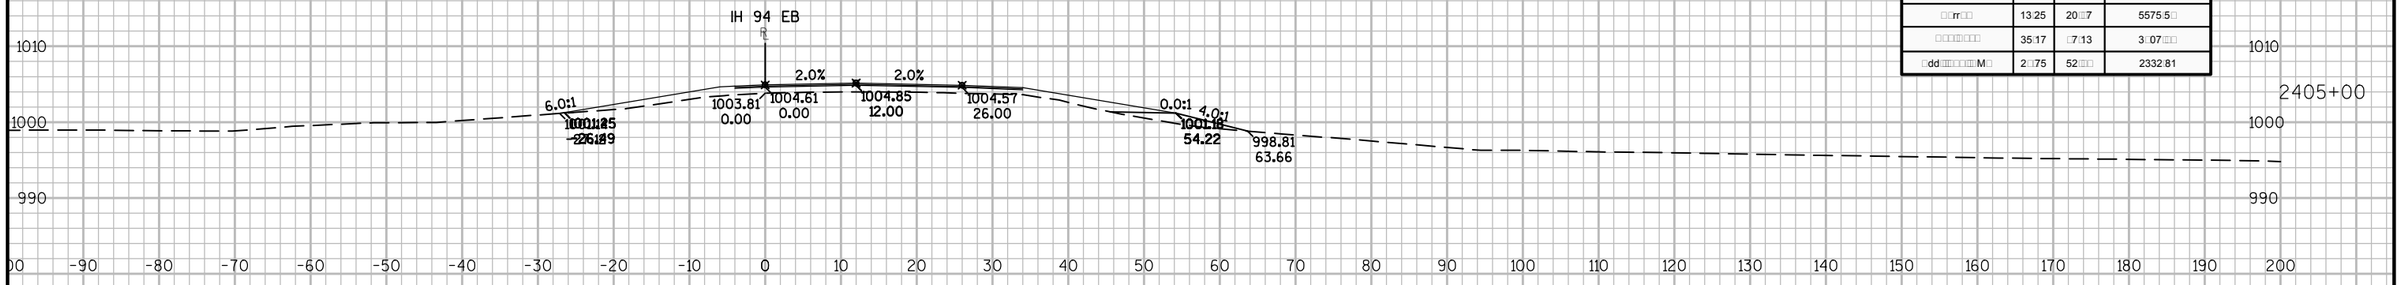

M□□r□□□□□□□□□□□□□□□□2□05□00:00			
M□□r□□□□□□□ □ □	□r□□	□□□□ □	□ □ □ □□□□□□□□□□□ □
□ □ □ □ □□□□□□□□□□□□	0:00	0:00	161:50
□□rr□□	13:25	20□□7	5575:5□
□□□□□□□□	35:17	□7:13	3□07□□
□dd□□□□□□□□M□	2□75	52□□□	2332:81

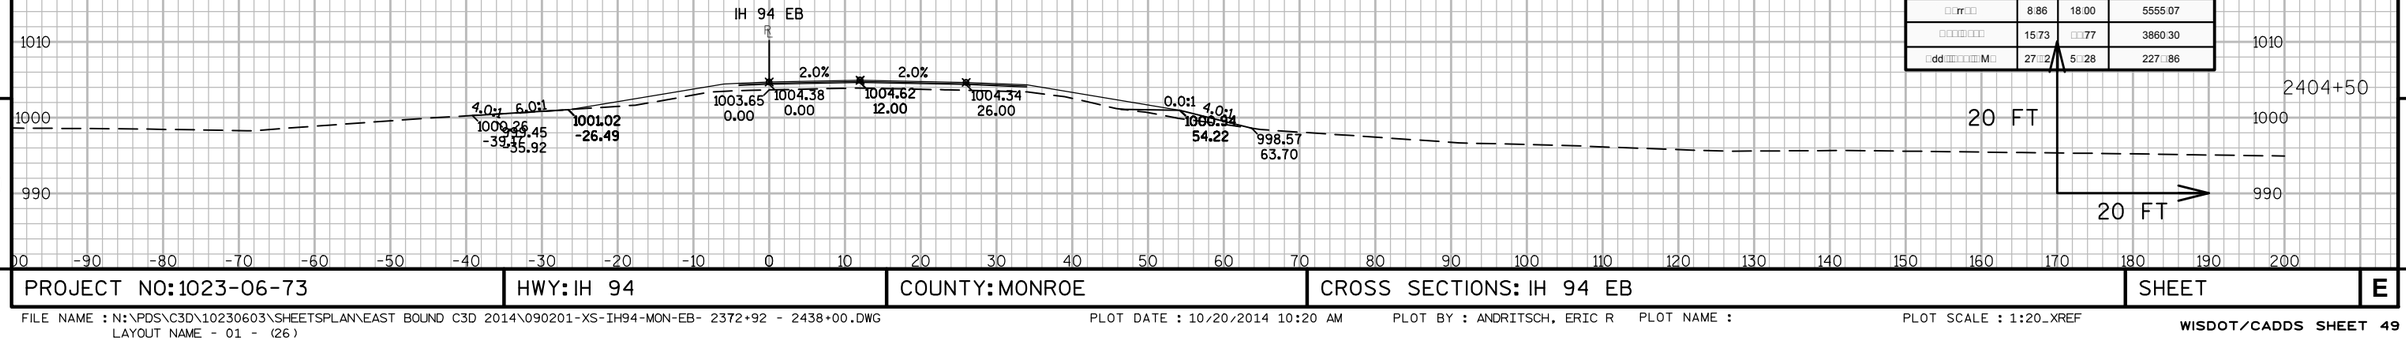

M□□r□□□□□□□□□□□□□□□□2□0□□50:00			
M□□r□□□□□□□ □ □	□r□□	□□□□ □	□ □ □ □□□□□□□□□□□ □
□ □ □ □ □□□□□□□□□□□□	0:00	0:00	161:50
□□rr□□	8:86	18:00	5555:07
□□□□□□□□	15:73	□□□77	3860:30
□dd□□□□□□□□M□	27□□2	5□□28	227□□86

9

9

PROJECT NO: 1023-06-73	HWY: IH 94	COUNTY: MONROE	CROSS SECTIONS: IH 94 EB	SHEET	E

FILE NAME : N:\PDS\C3D\10230603\SHEETSPLAN\EAST BOUND C3D 2014\090201-XS-IH94-MON-EB- 2372+92 - 2438+00.DWG
LAYOUT NAME - 01 - (26)

PLOT DATE : 10/20/2014 10:20 AM PLOT BY : ANDRITSCH, ERIC R PLOT NAME : PLOT SCALE : 1:20_XREF

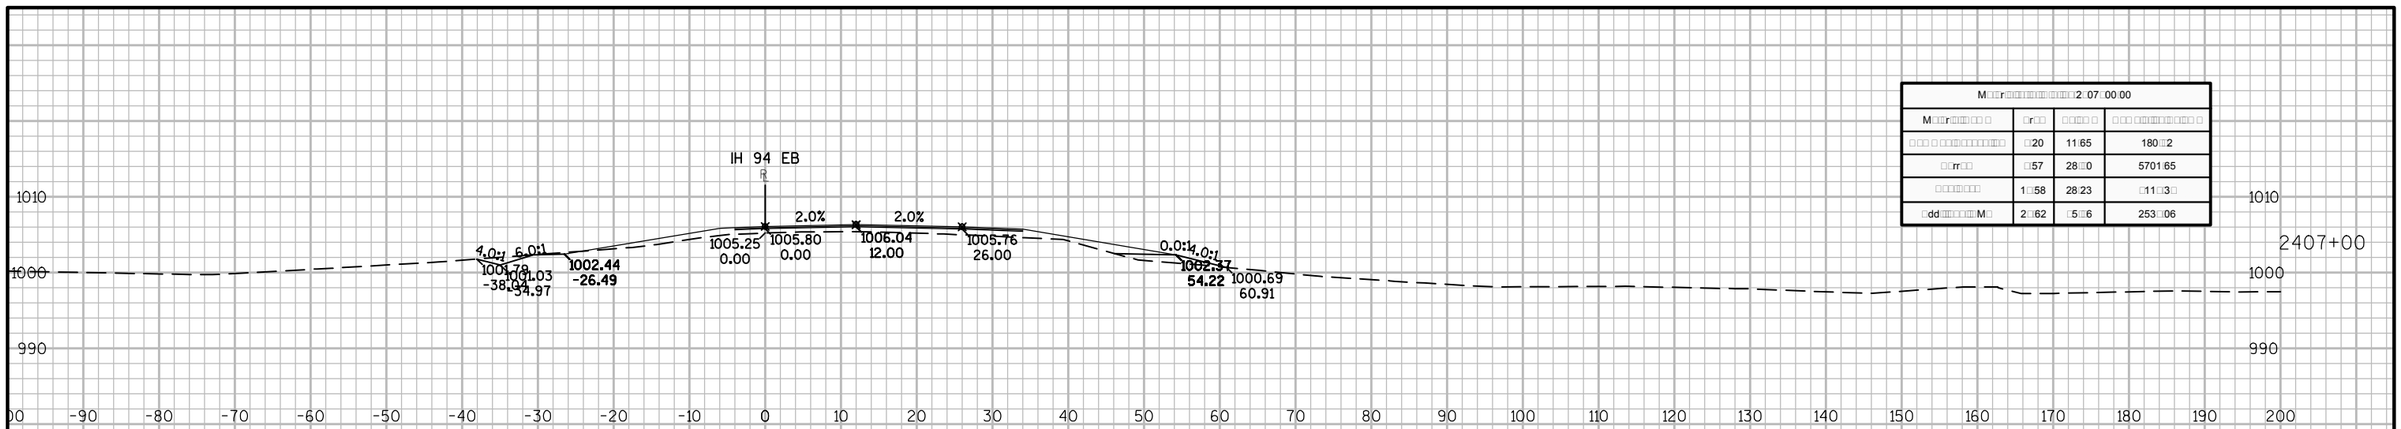

M□□r□□□□□□□□□□□□□□□□□2:07:00.00			
M□□r□□□□□□ □	□r□□	□□□□ □	□ □□ □□□□□□□□□ □
□□□ □ □□□□□□□□□□□	□20	11□65	180□□2
□□rr□□	□57	28□□0	5701□65
□□□□□□□□	1□58	28□23	□11□3□
□dd□□□□□□□M□	2□62	□5□□6	253□□06

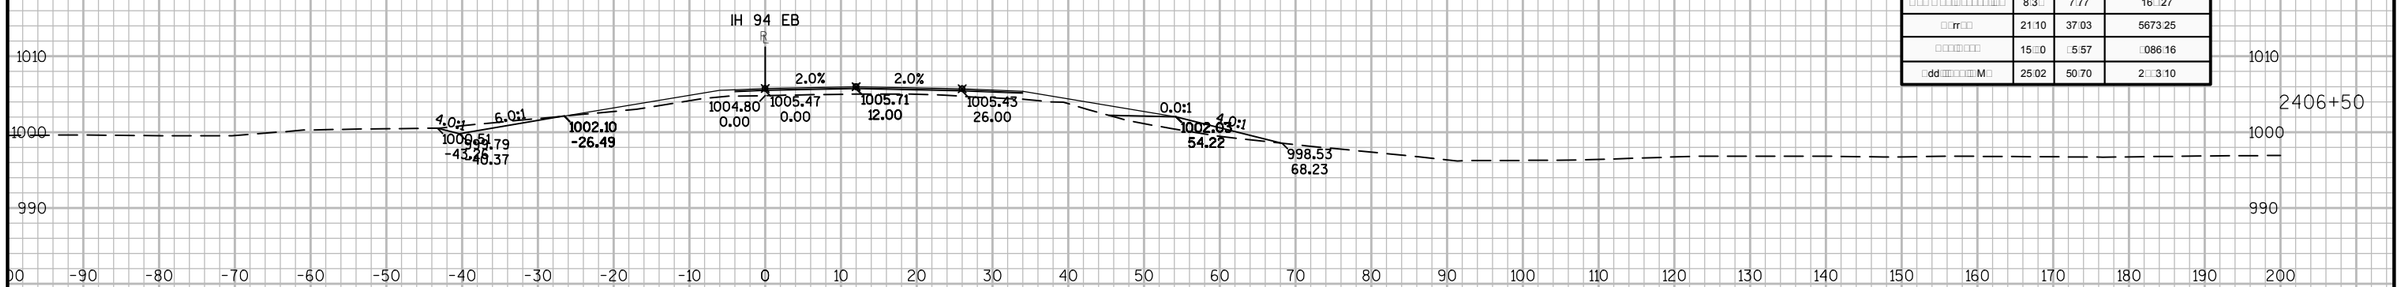

M□□r□□□□□□□□□□□□□□□□□2:06:50.00			
M□□r□□□□□□ □	□r□□	□□□□ □	□ □□ □□□□□□□□□ □
□□□ □ □□□□□□□□□□□	8□3□	7□77	16□□27
□□rr□□	21□10	37□03	5673□25
□□□□□□□□	15□□0	□5□57	□086□16
□dd□□□□□□□M□	25□02	50□70	2□□3□10

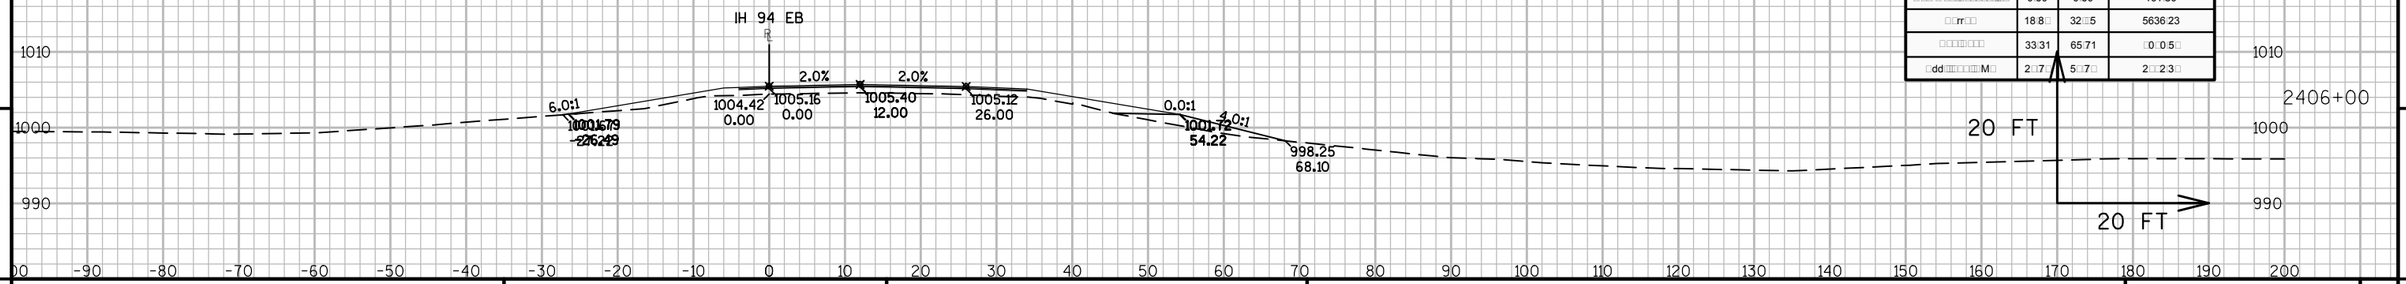

M□□r□□□□□□□□□□□□□□□□□2:06:00.00			
M□□r□□□□□□ □	□r□□	□□□□ □	□ □□ □□□□□□□□□ □
□□□ □ □□□□□□□□□□□	0□00	0□00	161□50
□□rr□□	18□8□	32□□5	5636□23
□□□□□□□□	33□31	65□71	□0□0□5□
□dd□□□□□□□M□	2□□7	5□□7□	2□□2□3□

9

9

PROJECT NO: 1023-06-73	HWY: IH 94	COUNTY: MONROE	CROSS SECTIONS: IH 94 EB	SHEET	E

FILE NAME : N:\PDS\C3D\10230603\SHEETSPLAN\EAST BOUND C3D 2014\090201-XS-IH94-MON-EB- 2372+92 - 2438+00.DWG
LAYOUT NAME - 01 - (27)

PLOT DATE : 10/20/2014 10:20 AM PLOT BY : ANDRITSCH, ERIC R PLOT NAME : PLOT SCALE : 1:20_XREF

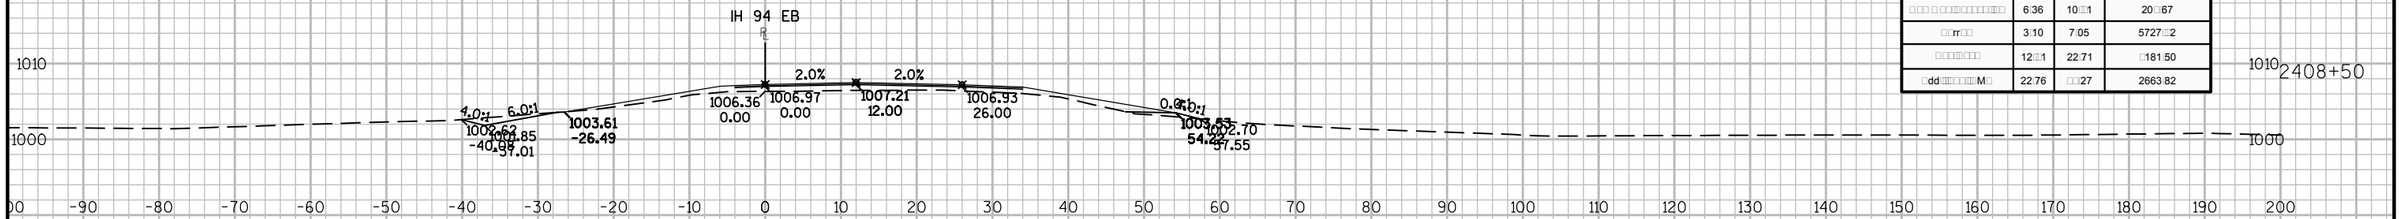

M□□r□□□□□□□□□□□□□□□□2:08:50.00			
M□□r□□□□□□□□ □	□r□□	□:□□□ □	□ □□□ □□□□□□□□□□□□ □
□ □□ □ □□□□□□□□□□□□	6:36	10□□1	20□67
□□rr□□	3:10	7:05	5727□□2
□□□□□□□□	12□□1	22:71	□181:50
□dd□□□□□□□□M□	22:76	□□27	2663:82

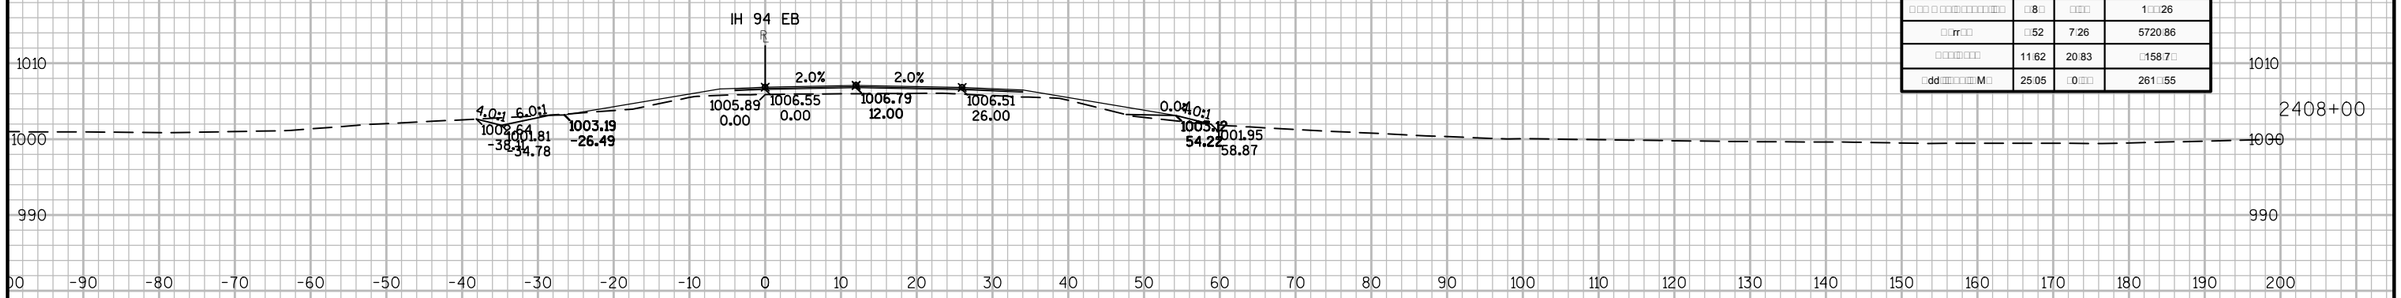

M□□r□□□□□□□□□□□□□□□□2:08:00.00			
M□□r□□□□□□□□ □	□r□□	□:□□□ □	□ □□□ □□□□□□□□□□□□ □
□ □□ □ □□□□□□□□□□□□	□8□	□□□:□	1□□26
□□rr□□	□52	7:26	5720:86
□□□□□□□□	11:62	20:83	□158:7□
□dd□□□□□□□□M□	25:05	□0:□□	261□55

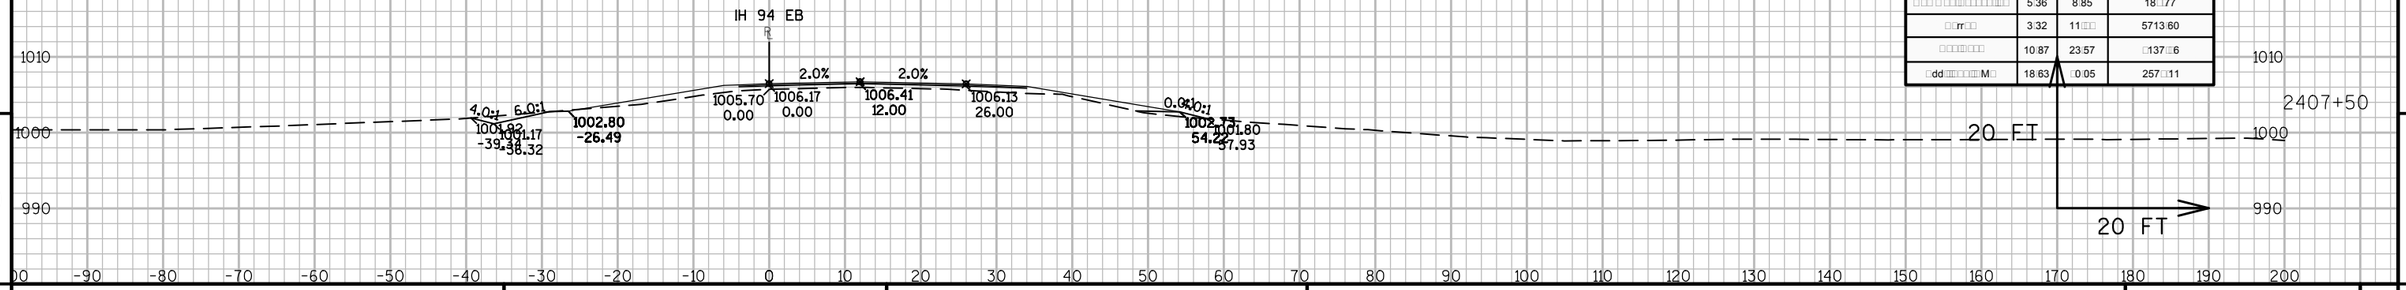

M□□r□□□□□□□□□□□□□□□□2:07:50.00			
M□□r□□□□□□□□ □	□r□□	□:□□□ □	□ □□□ □□□□□□□□□□□□ □
□ □□ □ □□□□□□□□□□□□	5:36	8:85	18□77
□□rr□□	3:32	11□□□	5713:60
□□□□□□□□	10:87	23:57	□137□6
□dd□□□□□□□□M□	18:63	□0:05	257□11

9

9

PROJECT NO: 1023-06-73	HWY: IH 94	COUNTY: MONROE	CROSS SECTIONS: IH 94 EB	SHEET	E

FILE NAME : N:\PDS\C3D\10230603\SHEETSPLAN\EAST BOUND C3D 2014\090201-XS-IH94-MON-EB- 2372+92 - 2438+00.DWG
LAYOUT NAME - 01 - (28)

PLOT DATE : 10/20/2014 10:20 AM PLOT BY : ANDRITSCH, ERIC R PLOT NAME : PLOT SCALE : 1:20_XREF

M□□r□□□□□□□□□□□□□□□□2□10□00.00			
M□□r□□□□□□ □	□r□□	□ □□□□ □	□ □ □ □□□□□□□□□□ □
□ □ □ □ □□□□□□□□□□□□	□8□	11□3□	2□□0.8□
□□rr□□	2□82	3□□6	5738.25
□□□□□□□□	12□02	11□13	□230.0□
□dd□□□□□□□M□	1□□10	35□67	277□□7□

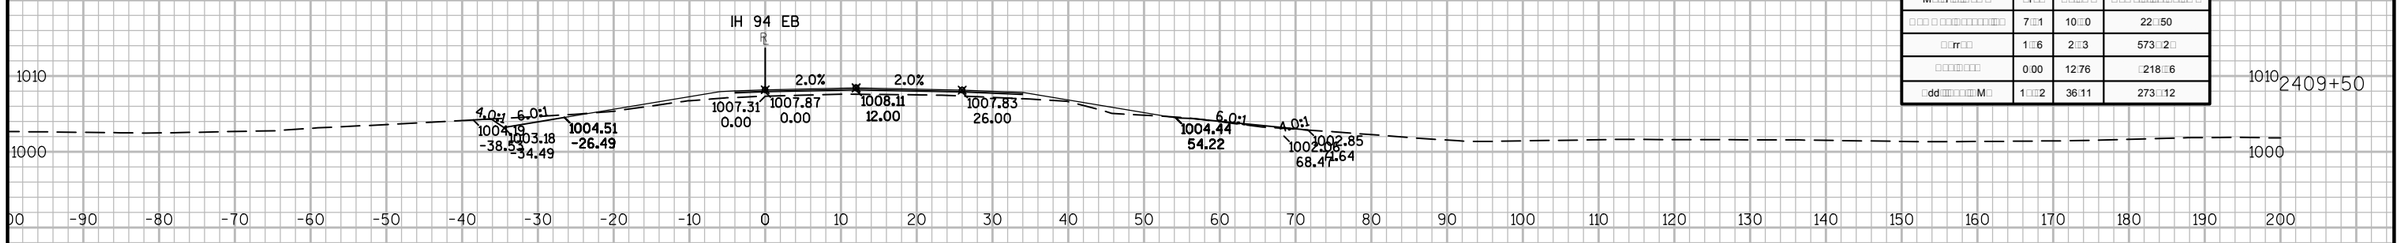

M□□r□□□□□□□□□□□□□□□□2□0□□50.00			
M□□r□□□□□□ □	□r□□	□ □□□□ □	□ □ □ □□□□□□□□□□ □
□ □ □ □ □□□□□□□□□□□□	7□□1	10□□0	22□□50
□□rr□□	1□□6	2□□3	573□□2□
□□□□□□□□	0□00	12□76	□218□□6
□dd□□□□□□□M□	1□□□2	36□11	273□□12

M□□r□□□□□□□□□□□□□□□□2□0□□00.00			
M□□r□□□□□□ □	□r□□	□ □□□□ □	□ □ □ □□□□□□□□□□ □
□ □ □ □ □□□□□□□□□□□□	3□83	□□□3	21□□10
□□rr□□	1□17	3□□5	5731□86
□□□□□□□□	1□□78	2□□71	□206□21
□dd□□□□□□□M□	1□□57	3□□20	2703□02

9

9

PROJECT NO: 1023-06-73	HWY: IH 94	COUNTY: MONROE	CROSS SECTIONS: IH 94 EB	SHEET	E

FILE NAME : N:\PDS\C3D\10230603\SHEETSPLAN\EAST BOUND C3D 2014\090201-XS-IH94-MON-EB- 2372+92 - 2438+00.DWG
LAYOUT NAME - 01 - (29)
PLOT DATE : 10/20/2014 10:20 AM PLOT BY : ANDRITSCH, ERIC R PLOT NAME : PLOT SCALE : 1:20_XREF

M□□r□□□□□□□□□□□□□□2□11□50:00			
M□□r□□□□□ □	□r□□	□ □□□□ □	□ □□ □□□□□□□□□□ □
□□□ □ □□□□□□□□□□□	7□□6	1□□08	280□06
□□rr□□	3□□3	3□□5	57□7□17
□□□□□□□	10□□2	18□2□	□287□□0
□dd□□□□□□M□	13□32	2□□61	2862□□

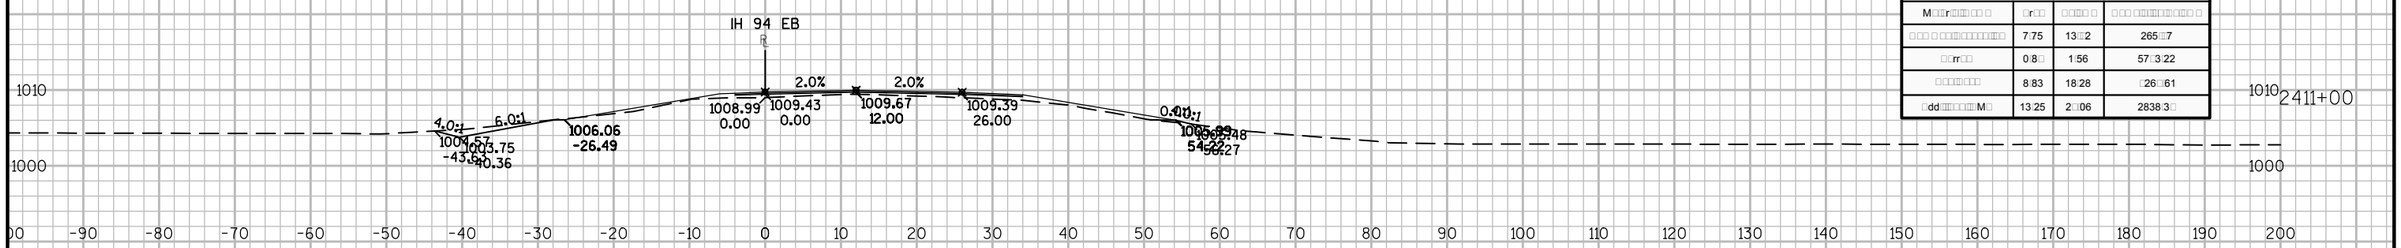

M□□r□□□□□□□□□□□□□□2□11□00:00			
M□□r□□□□□ □	□r□□	□ □□□□ □	□ □□ □□□□□□□□□□ □
□□□ □ □□□□□□□□□□□	7□75	13□□2	265□□7
□□rr□□	0□8□	1□56	57□3□22
□□□□□□□	8□83	18□28	□26□□61
□dd□□□□□□M□	13□25	2□□06	2838□3□

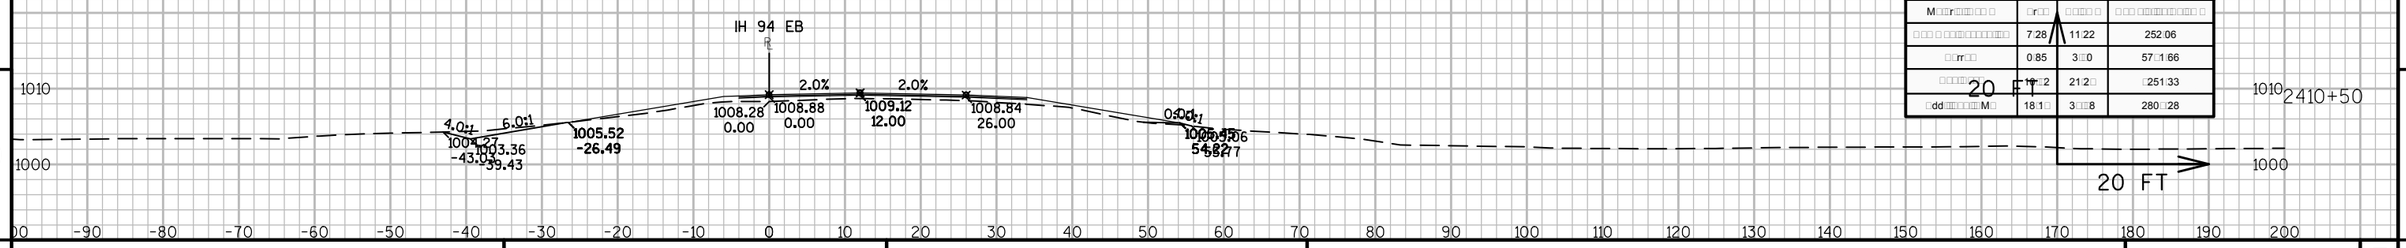

M□□r□□□□□□□□□□□□□□2□10□50:00			
M□□r□□□□□ □	□r□□	□ □□□□ □	□ □□ □□□□□□□□□□ □
□□□ □ □□□□□□□□□□□	7□28	11□22	252□06
□□rr□□	0□85	3□□0	57□1□66
□□□□□□□	10□□2	21□2□	□251□33
□dd□□□□□□M□	18□1□	3□□□8	280□□28

9

9

PROJECT NO: 1023-06-73	HWY: IH 94	COUNTY: MONROE	CROSS SECTIONS: IH 94 EB	SHEET	E

FILE NAME : N:\PDS\C3D\10230603\SHEETSPLAN\EAST BOUND C3D 2014\090201-XS-IH94-MON-EB- 2372+92 - 2438+00.DWG
LAYOUT NAME - 01 - (30)

PLOT DATE : 10/20/2014 10:21 AM PLOT BY : ANDRITSCH, ERIC R PLOT NAME : PLOT SCALE : 1:20_XREF

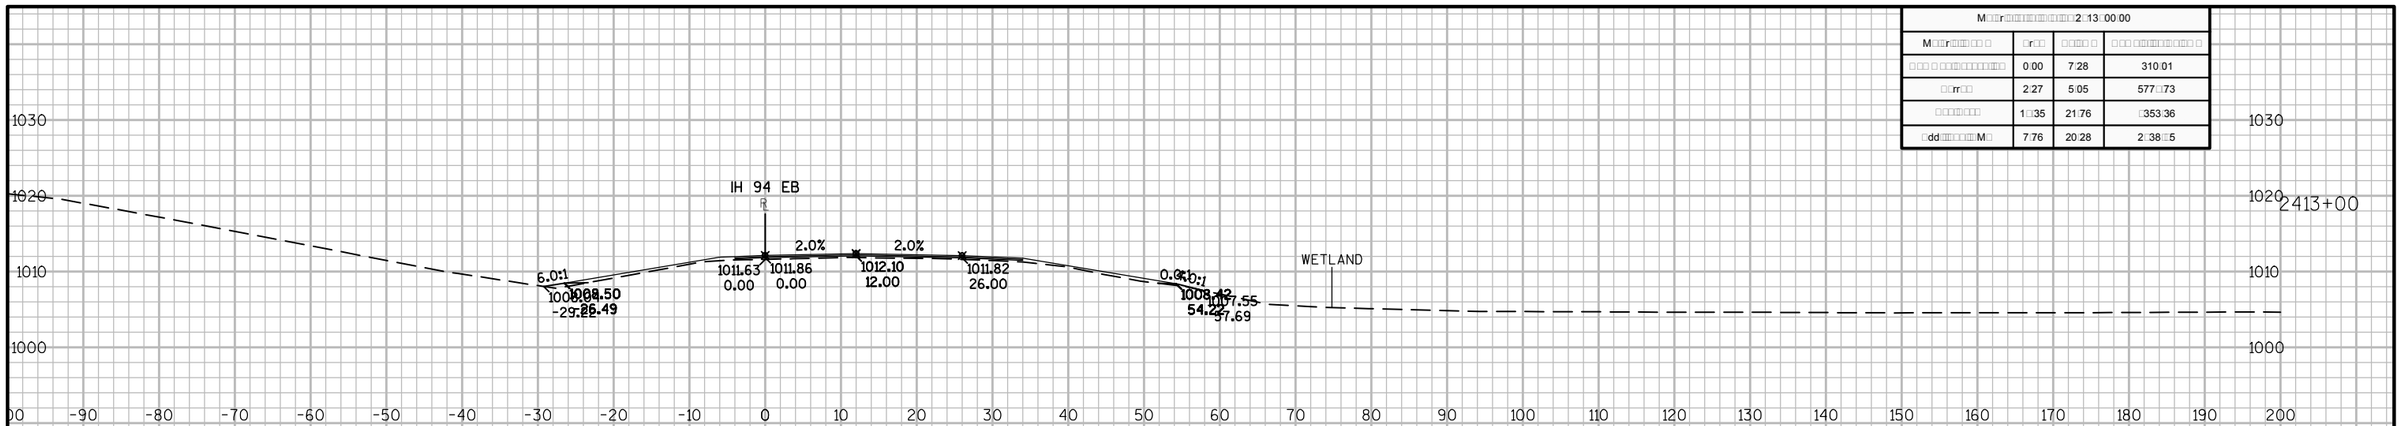

M□□r□□□□□□□□□□□□□□□2:13:00.00			
M□□r□□□□□□ □	□r□□	□:□□□ □	□ □□ □□□□□□□□□□ □
□□□ □ □□□□□□□□□□□□	0:00	7:28	310:01
□□rr□□	2:27	5:05	577.□73
□□□□□□□	1□:35	21:76	□353:36
□dd□□□□□□□M□	7:76	20:28	2□:38:□5

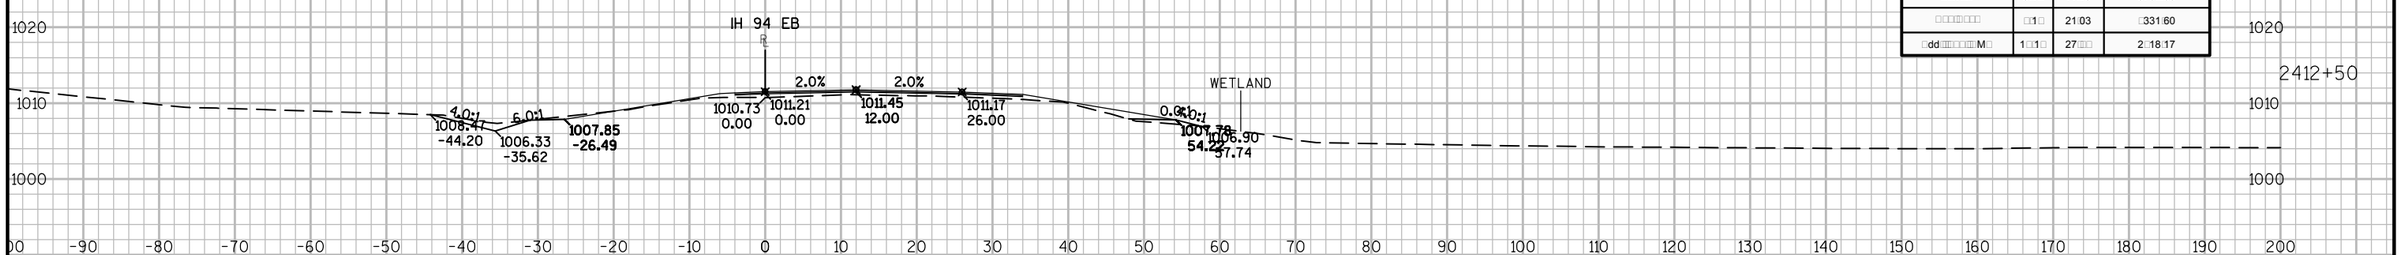

M□□r□□□□□□□□□□□□□□□2:12:50.00			
M□□r□□□□□□ □	□r□□	□:□□□ □	□ □□ □□□□□□□□□□ □
□□□ □ □□□□□□□□□□□□	7:87	11:53	302:73
□□rr□□	3:1□	11:15	576.□68
□□□□□□□	□1□	21:03	□331:60
□dd□□□□□□□M□	1□:1□	27:□□	2□:18:17

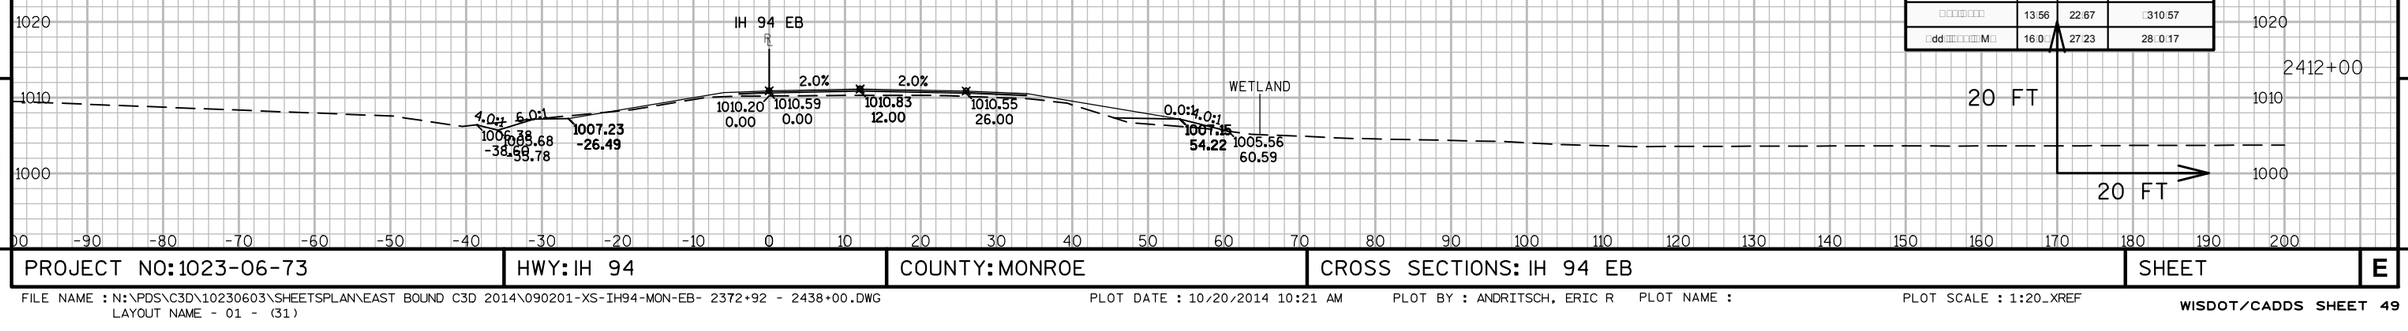

M□□r□□□□□□□□□□□□□□□2:12:00.00			
M□□r□□□□□□ □	□r□□	□:□□□ □	□ □□ □□□□□□□□□□ □
□□□ □ □□□□□□□□□□□□	□58	11:15	2□:1:20
□□rr□□	8:85	11:37	5758:5□
□□□□□□□	13:56	22:67	□310:57
□dd□□□□□□□M□	16:0□	27:23	28□:0:17

9 9

PROJECT NO: 1023-06-73	HWY: IH 94	COUNTY: MONROE	CROSS SECTIONS: IH 94 EB	SHEET	E

FILE NAME : N:\PDS\C3D\10230603\SHEETSPLAN\EAST BOUND C3D 2014\090201-XS-IH94-MON-EB- 2372+92 - 2438+00.DWG
LAYOUT NAME - 01 - (31)
PLOT DATE : 10/20/2014 10:21 AM PLOT BY : ANDRITSCH, ERIC R PLOT NAME : PLOT SCALE : 1:20_XREF

M□□r□□□□□□□□□□□□□□□□□□□□2□1□□00:00			
M□□r□□□□□□ □	□r□□	□□□□ □	□ □□ □□□□□□□□□□ □
□ □□ □ □□□□□□□□□□□□	0:00	0:00	310:01
□□rr□□	26:26	38:15	5828:81
□□□□□□□	26:66	□□□15	□□30:27
□dd□□□□□□□□M□	6:16	10□□8	2□61□□0

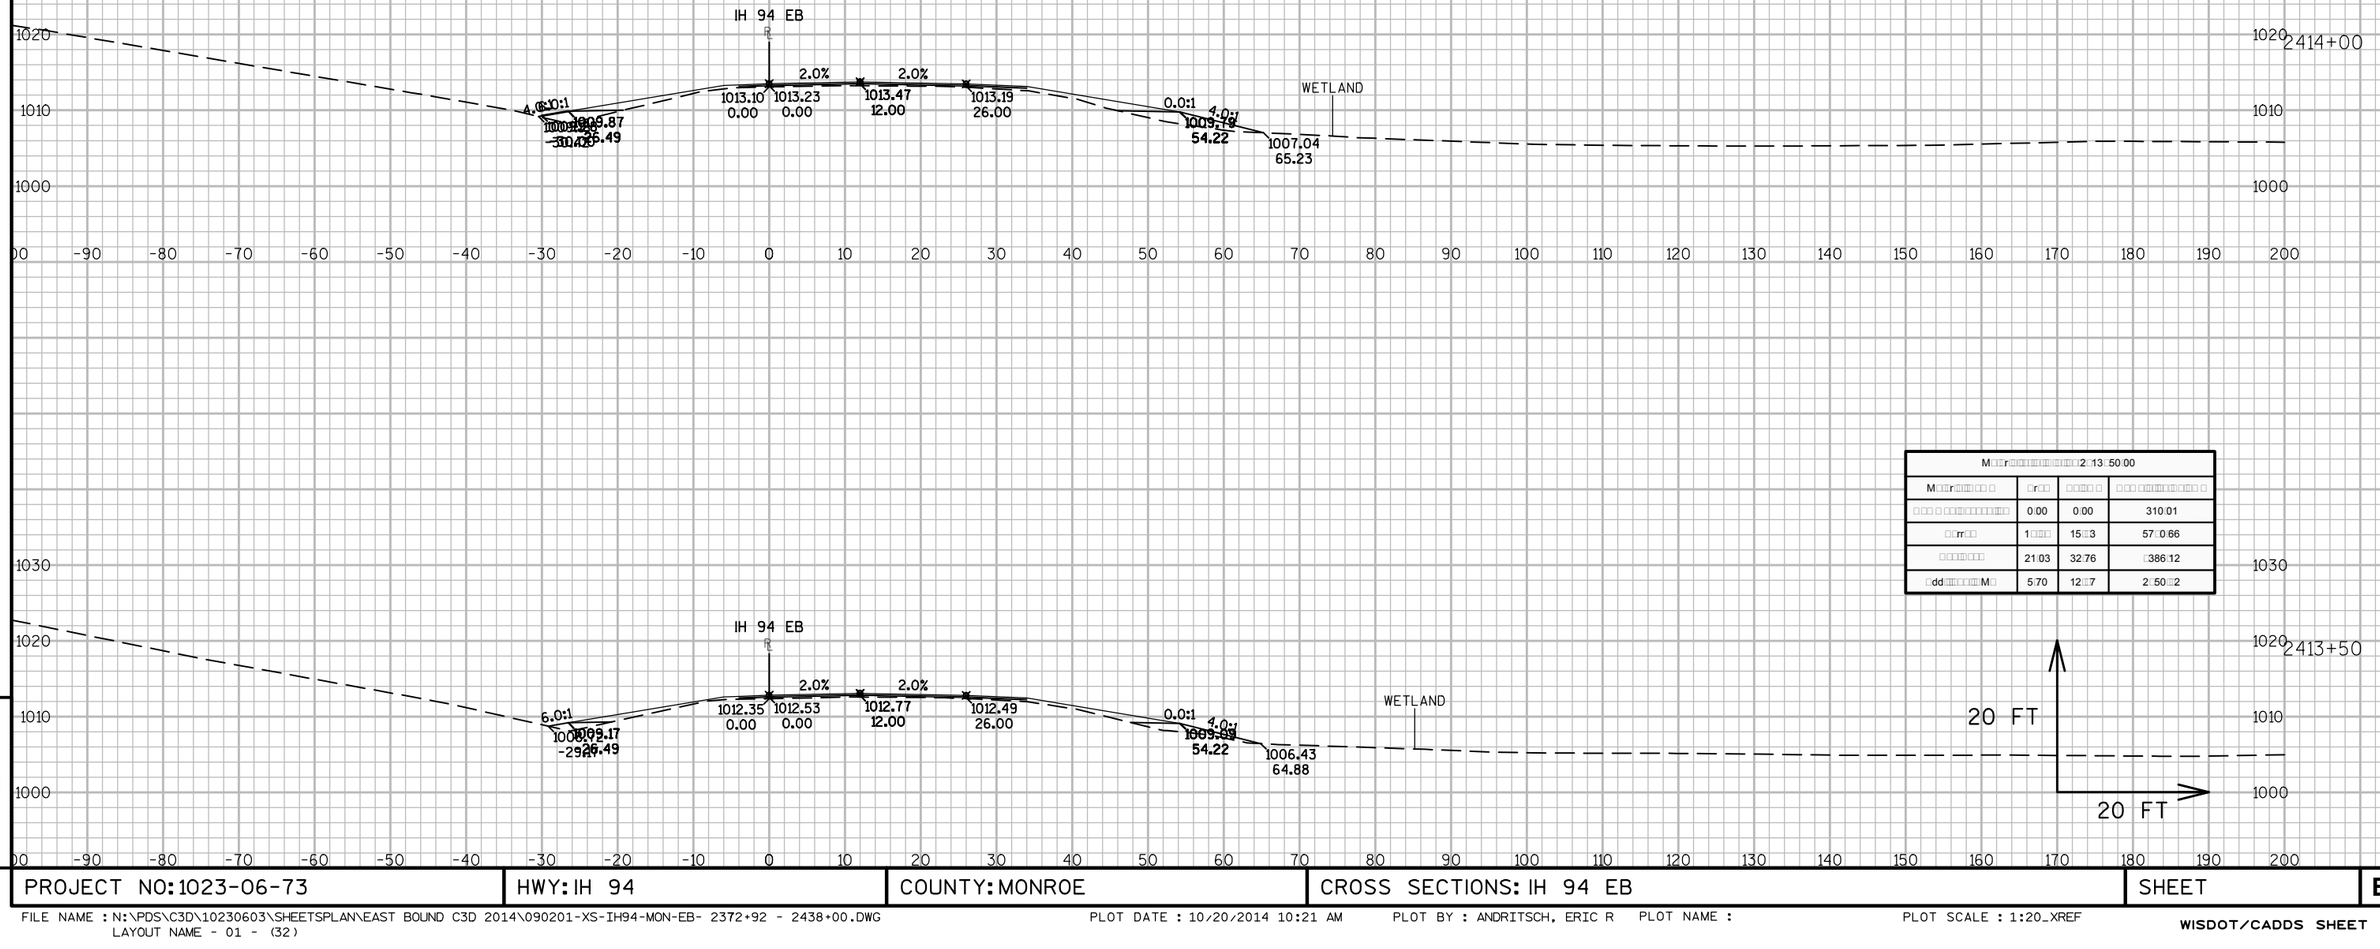

M□□□r□□□□□□□□□□□□□□□□□□□□2□13□50:00			
M□□□r□□□□□□ □	□r□□	□□□□ □	□ □□ □□□□□□□□□□ □
□ □□ □ □□□□□□□□□□□□	0:00	0:00	310:01
□□rr□□	1□□□□	15□□3	57□0:66
□□□□□□□□	21:03	32:76	□386:12
□dd□□□□□□□□M□	5:70	12□□7	2□50□□2

9

9

PROJECT NO: 1023-06-73	HWY: IH 94	COUNTY: MONROE	CROSS SECTIONS: IH 94 EB	SHEET	E

FILE NAME : N:\PDS\C3D\10230603\SHEETSPLAN\EAST BOUND C3D 2014\090201-XS-IH94-MON-EB- 2372+92 - 2438+00.DWG
LAYOUT NAME - 01 - (32)

PLOT DATE : 10/20/2014 10:21 AM PLOT BY : ANDRITSCH, ERIC R PLOT NAME : PLOT SCALE : 1:20_XREF

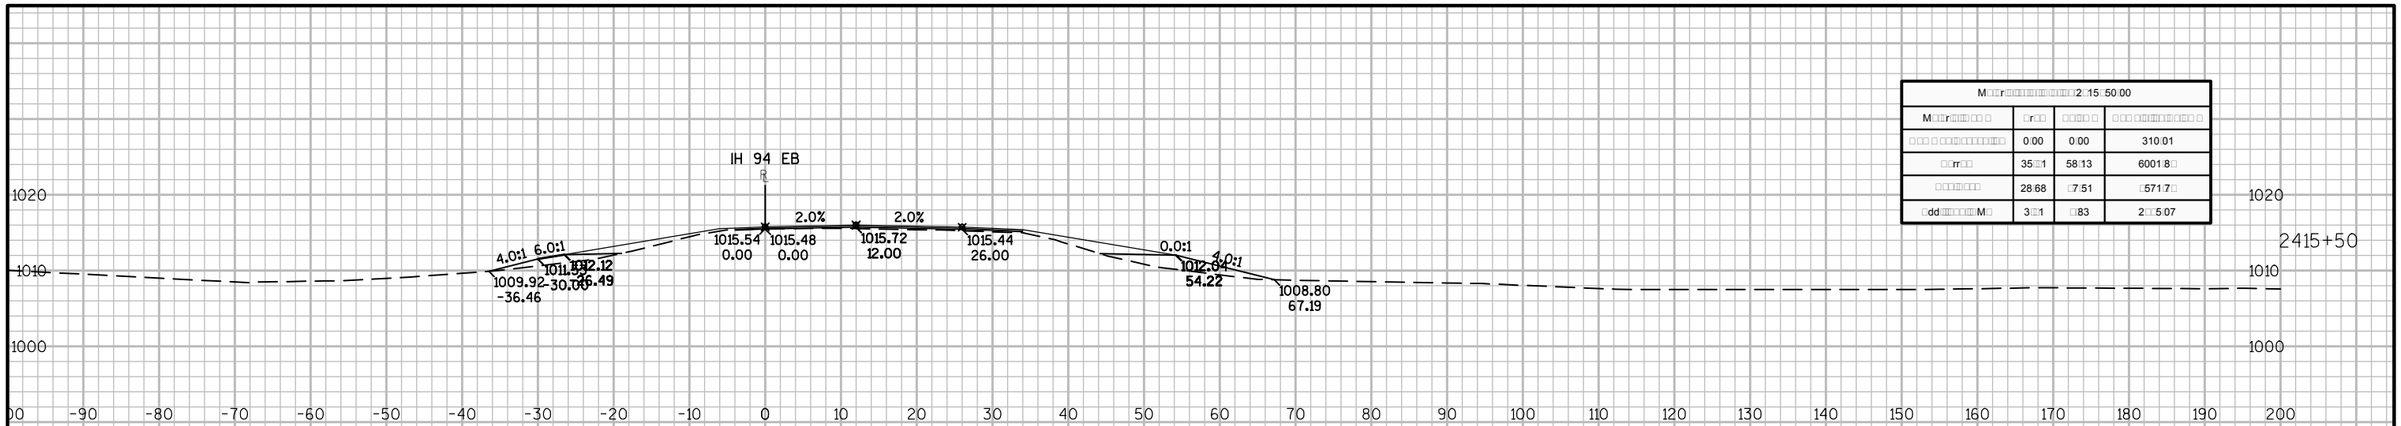
IH 94 EB
2.0%
2.0%
4.0:1
6.0:1
1015.54
0.00
1015.48
0.00
1015.72
12.00
1015.44
26.00
0.0:1
4.0:1
1012.64
54.22
1009.92
-36.46
1008.80
67.19
2415+50
1020
1010
1000
-90 -80 -70 -60 -50 -40 -30 -20 -10 0 10 20 30 40 50 60 70 80 90 100 110 120 130 140 150 160 170 180 190 200

| M□□r□□□

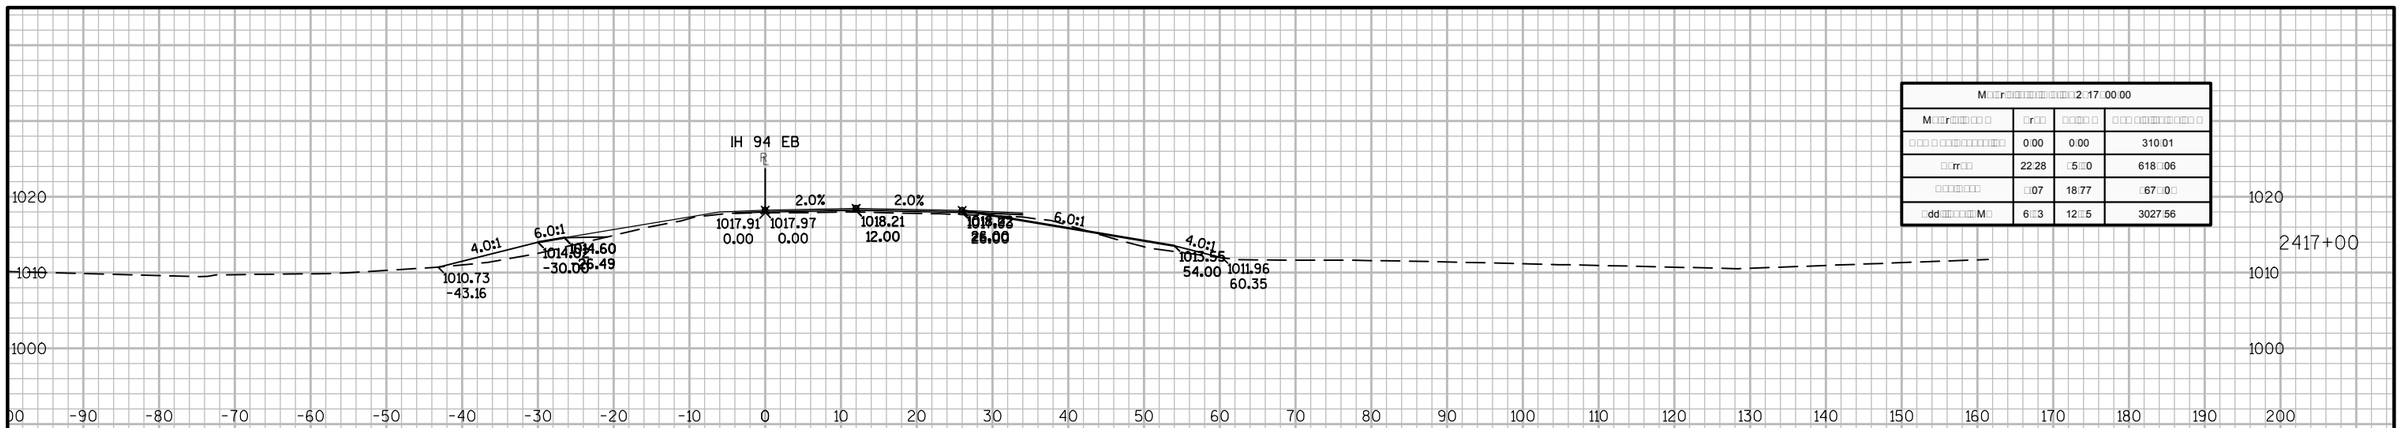

M□□r□□□□□□□□□□□□□□□□□2□17□00.00			
M□□r□□□□□□ □	□r□□	□□□□ □	□ □□ □□□□□□□□□ □
□□□ □ □□□□□□□□□□	0.00	0.00	310.01
□□rr□□	22.28	□5□□0	618□.06
□□□□□□□	□.07	18.77	□67□□0□
□dd□□□□□□□M□	6□□3	12□□5	3027.56

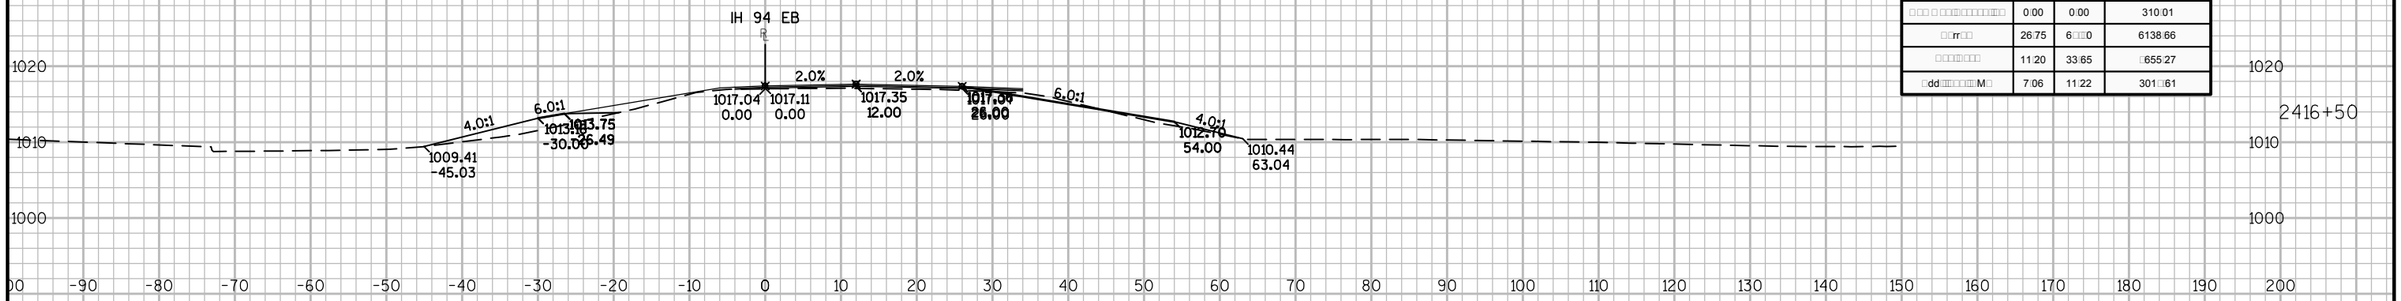

M□□r□□□□□□□□□□□□□□□□□2□16□50.00			
M□□r□□□□□□ □	□r□□	□□□□ □	□ □□ □□□□□□□□□ □
□□□ □ □□□□□□□□□□	0.00	0.00	310.01
□□rr□□	26.75	6□□□0	6138.66
□□□□□□□	11.20	33.65	□655.27
□dd□□□□□□□M□	7.06	11.22	301□.61

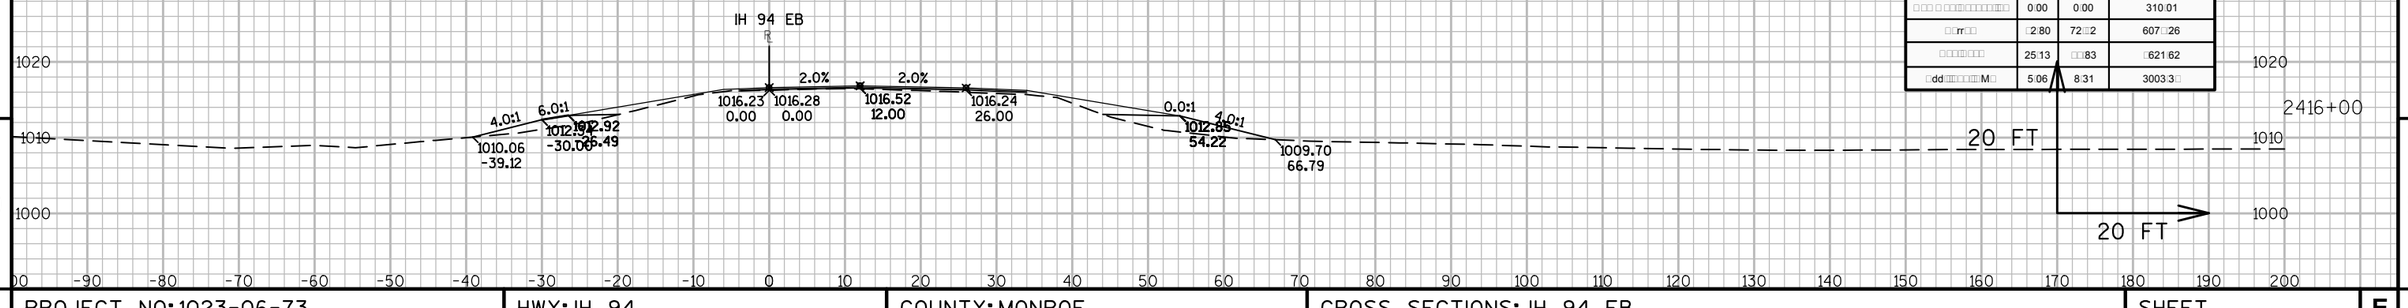

M□□r□□□□□□□□□□□□□□□□□2□16□00.00			
M□□r□□□□□□ □	□r□□	□□□□ □	□ □□ □□□□□□□□□ □
□□□ □ □□□□□□□□□□	0.00	0.00	310.01
□□rr□□	□2.80	72□□2	607□.26
□□□□□□□	25.13	□□□83	□621.62
□dd□□□□□□□M□	5.06	8.31	3003.3□

9

9

PROJECT NO: 1023-06-73	HWY: IH 94	COUNTY: MONROE	CROSS SECTIONS: IH 94 EB	SHEET	E

FILE NAME : N:\PDS\C3D\10230603\SHEETSPLAN\EAST BOUND C3D 2014\090201-XS-IH94-MON-EB- 2372+92 - 2438+00.DWG
LAYOUT NAME - 01 - (34)

PLOT DATE : 10/20/2014 10:21 AM PLOT BY : ANDRITSCH, ERIC R PLOT NAME : PLOT SCALE : 1:20_XREF

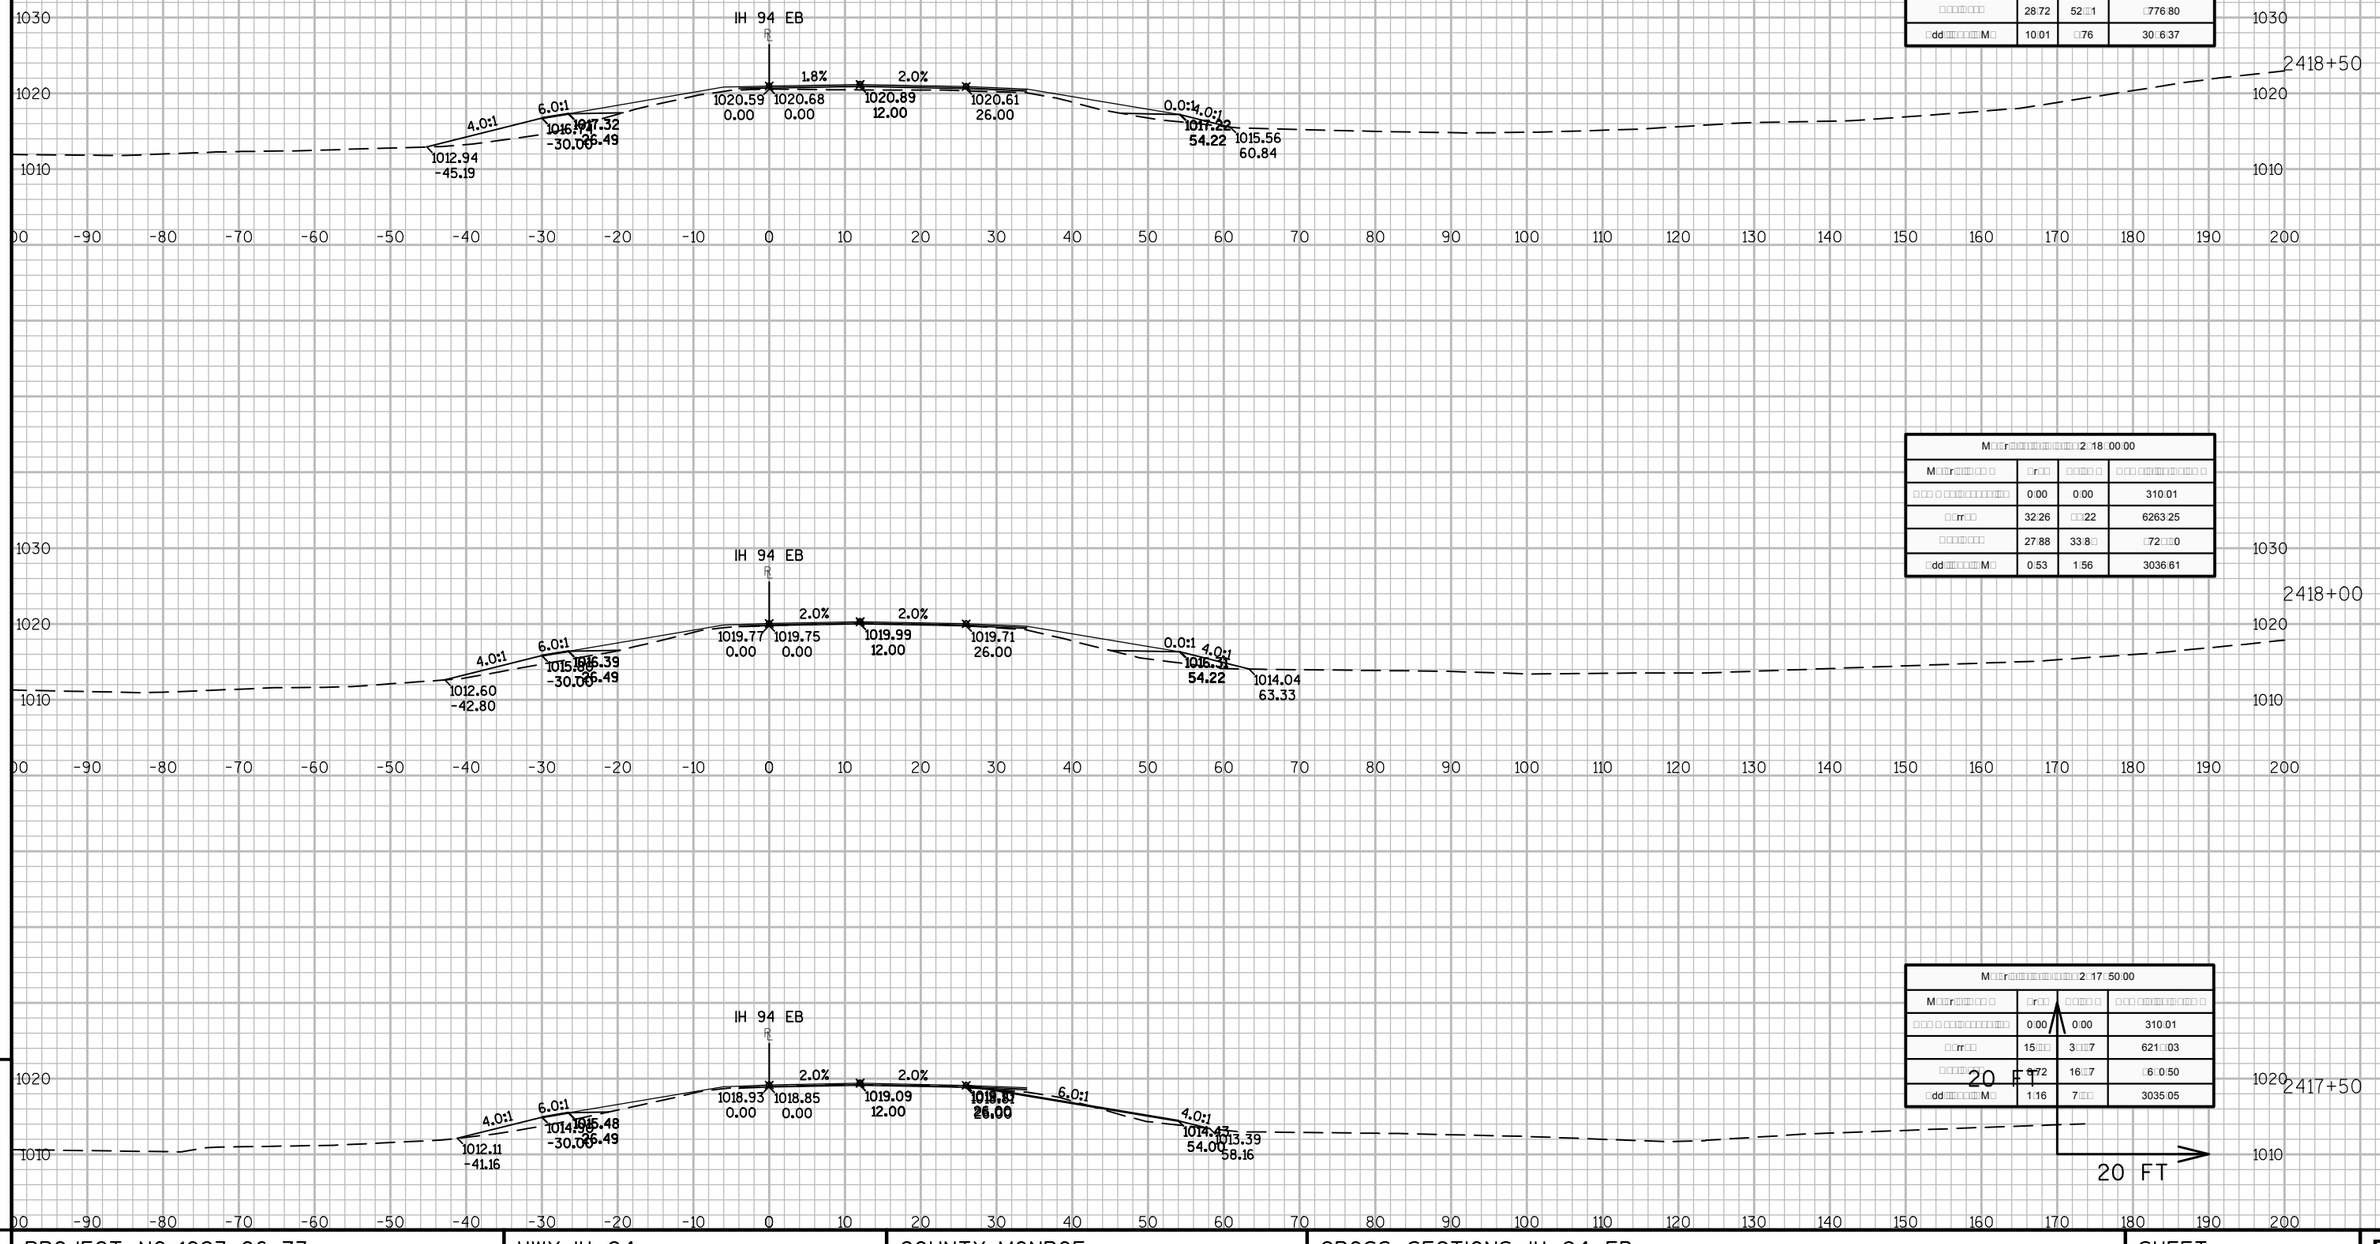

M□□r□□□□□□□□□□□□□□□□□□□□□□□□□□□□2□18□50.00			
M□□r□□□□□□□□ □	□r□□	□□□□□ □	□□□ □□□□□□□□□□□□ □
□□□ □ □□□□□□□□□□□□□	0.00	0.00	310.01
□□rr□□	□0.01	66.□2	6330.17
□□□□□□□□	28.72	52.□1	□776.80
□dd□□□□□□□□M□	10.01	□76	30.□6.37

M□□r□□□□□□□□□□□□□□□□□□□□□□□□□□□□2□18□00.00			
M□□r□□□□□□□□ □	□r□□	□□□□□ □	□□□ □□□□□□□□□□□□ □
□□□ □ □□□□□□□□□□□□□	0.00	0.00	310.01
□□rr□□	32.26	□□22	6263.25
□□□□□□□□	27.88	33.8□	□72.□□0
□dd□□□□□□□□M□	0.53	1.56	3036.61

M□□r□□□□□□□□□□□□□□□□□□□□□□□□□□□□2□17□50.00			
M□□r□□□□□□□□ □	□r□□	□□□□□ □	□□□ □□□□□□□□□□□□ □
□□□ □ □□□□□□□□□□□□□	0.00	0.00	310.01
□□rr□□	15.□□	3.□□7	621.□03
□□□□□□□□	9.72	16.□7	□6.□0.50
□dd□□□□□□□□M□	1.16	7□□	3035.05

9

9

PROJECT NO: 1023-06-73	HWY: IH 94	COUNTY: MONROE	CROSS SECTIONS: IH 94 EB	SHEET	E

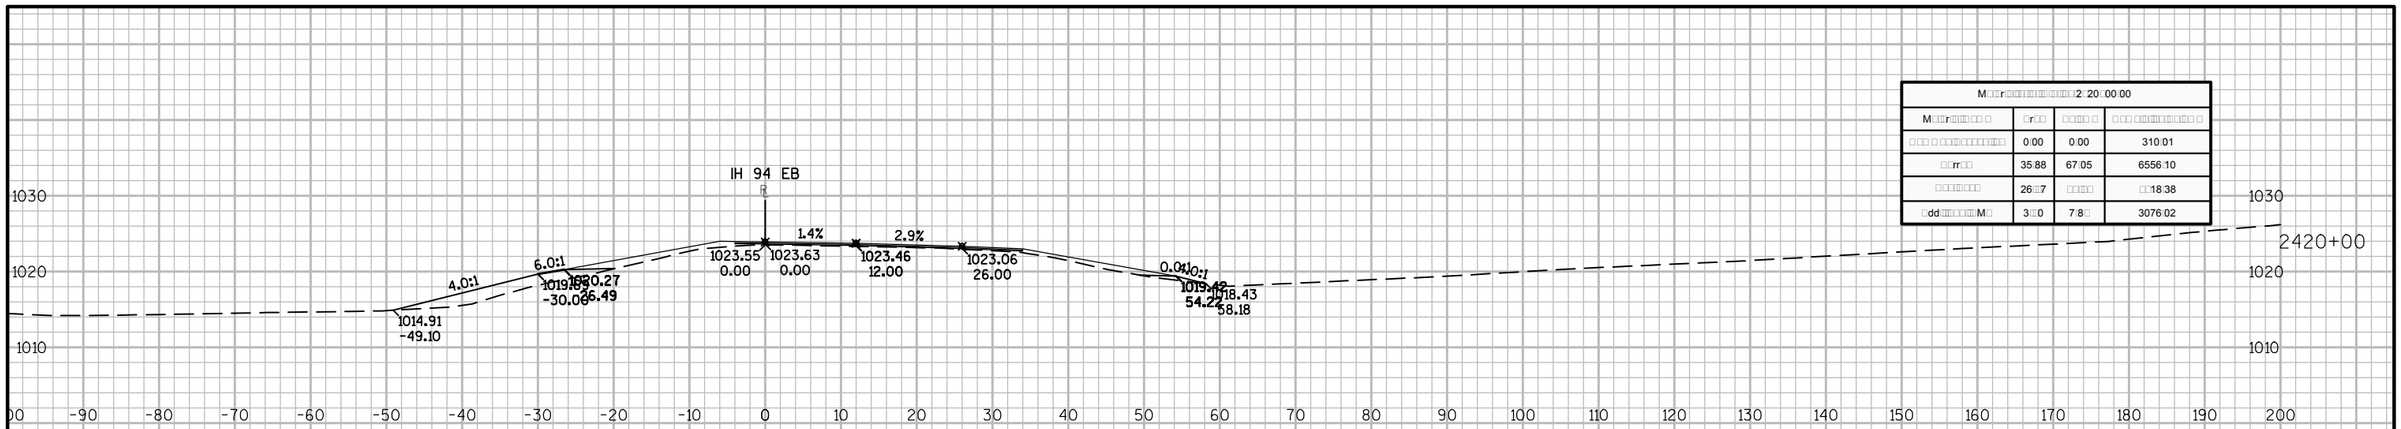

M□□r□□□□□□□□□□□□□□□□2:20:00.00			
M□□r□□□□□□ □	□r□□	□□□□ □	□ □□ □□□□□□□□□□ □
□□□ □ □□□□□□□□□□□	0:00	0:00	310:01
□□rr□□	35:88	67:05	6556:10
□□□□□□□	26□7	□□□□	□□18:38
□dd□□□□□□M□	3□0	7:8□	3076:02

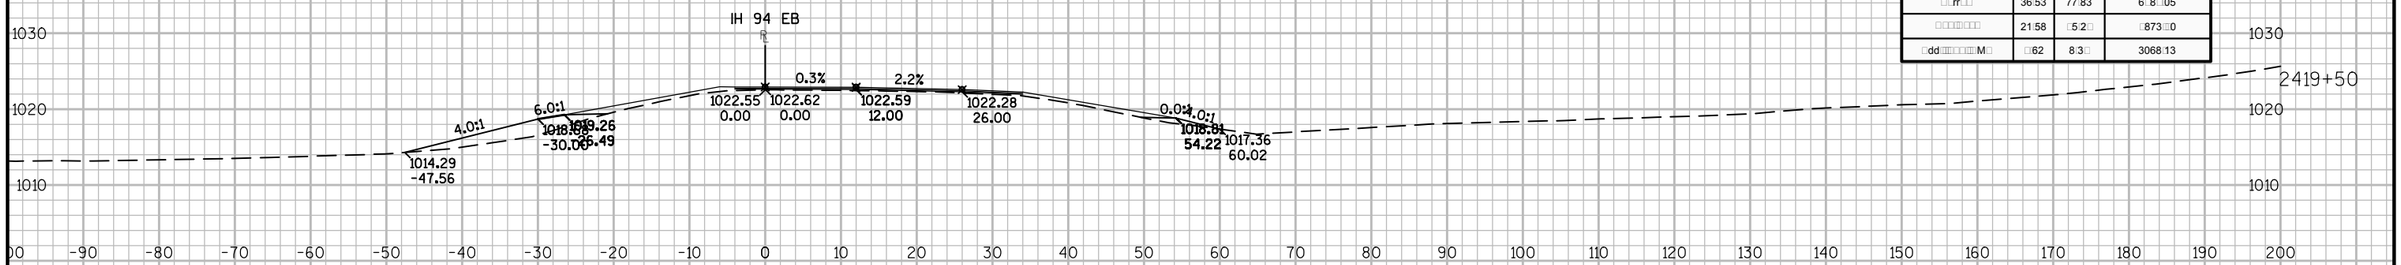

M□□r□□□□□□□□□□□□□□□□2:1□:50.00			
M□□r□□□□□□ □	□r□□	□□□□ □	□ □□ □□□□□□□□□□ □
□□□ □ □□□□□□□□□□□	0:00	0:00	310:01
□□rr□□	36:53	77:83	6□8□05
□□□□□□□	21:58	□5:2□	□873□0
□dd□□□□□□M□	□62	8:3□	3068:13

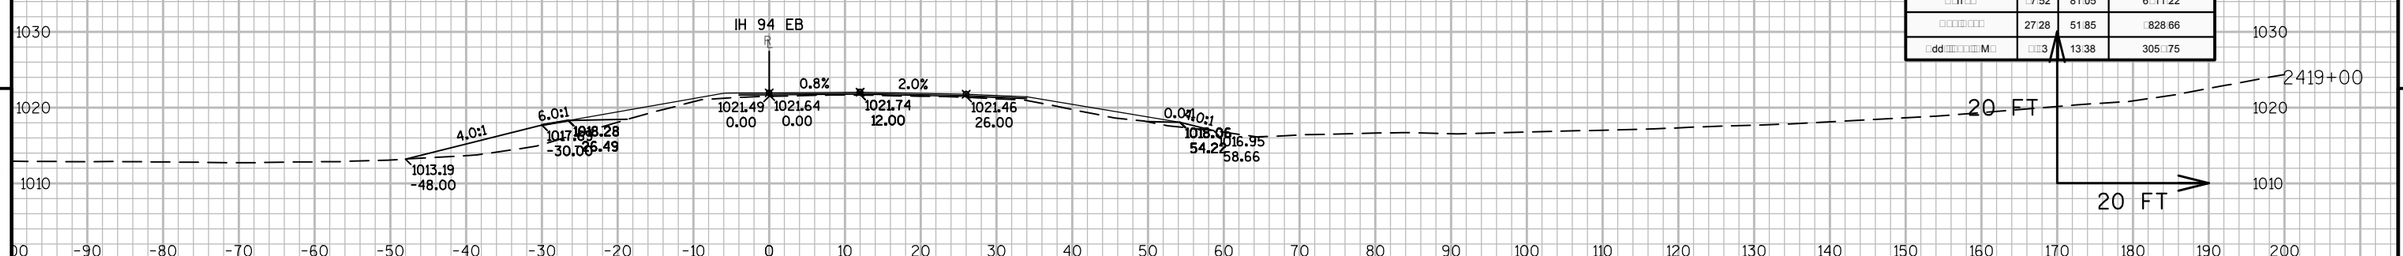

M□□r□□□□□□□□□□□□□□□□2:1□:00.00			
M□□r□□□□□□ □	□r□□	□□□□ □	□ □□ □□□□□□□□□□ □
□□□ □ □□□□□□□□□□□	0:00	0:00	310:01
□□rr□□	□7:52	81:05	6□11:22
□□□□□□□	27:28	51:85	□828:66
□dd□□□□□□M□	□□3	13:38	305□75

9

9

PROJECT NO: 1023-06-73	HWY: IH 94	COUNTY: MONROE	CROSS SECTIONS: IH 94 EB	SHEET	E

FILE NAME : N:\PDS\C3D\10230603\SHEETSPLAN\EAST BOUND C3D 2014\090201-XS-IH94-MON-EB- 2372+92 - 2438+00.DWG
LAYOUT NAME - 01 - (36)

PLOT DATE : 10/20/2014 10:21 AM PLOT BY : ANDRITSCH, ERIC R PLOT NAME : PLOT SCALE : 1:20_XREF

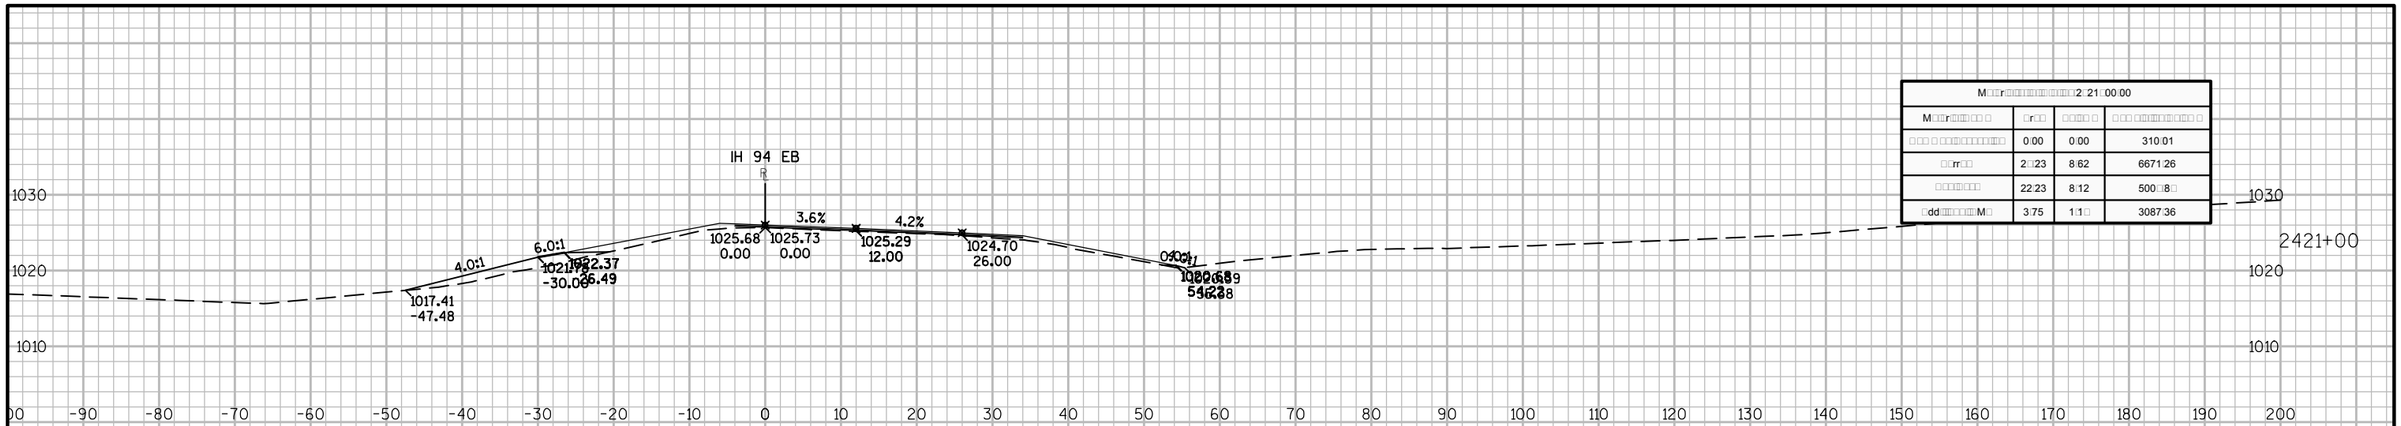

M□□r□□□□□□□□□□□□□□□□2:21:00.00			
M□□r□□□□□□□ □	□r□□	□□□□ □	□ □□ □□□□□□□□□□ □
□□□ □ □□□□□□□□□□□	0:00	0:00	310:01
□□rr□□	2□:23	8:62	6671:26
□□□□□□□□	22:23	8:12	500□:8□
□dd□□□□□□□M□	3:75	1:1□	3087:36

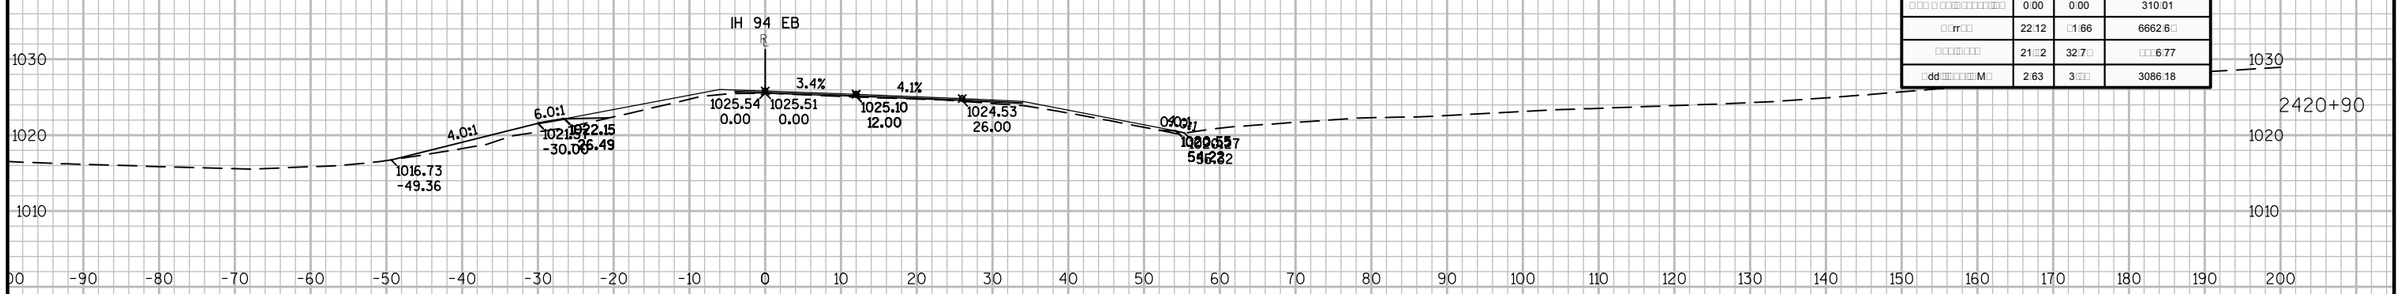

M□□r□□□□□□□□□□□□□□□□2:20:8□□5			
M□□r□□□□□□□ □	□r□□	□□□□ □	□ □□ □□□□□□□□□□ □
□□□ □ □□□□□□□□□□□	0:00	0:00	310:01
□□rr□□	22:12	□1:66	6662:6□
□□□□□□□□	21□:2	32:7□	□□□6:77
□dd□□□□□□□M□	2:63	3□□□	3086:18

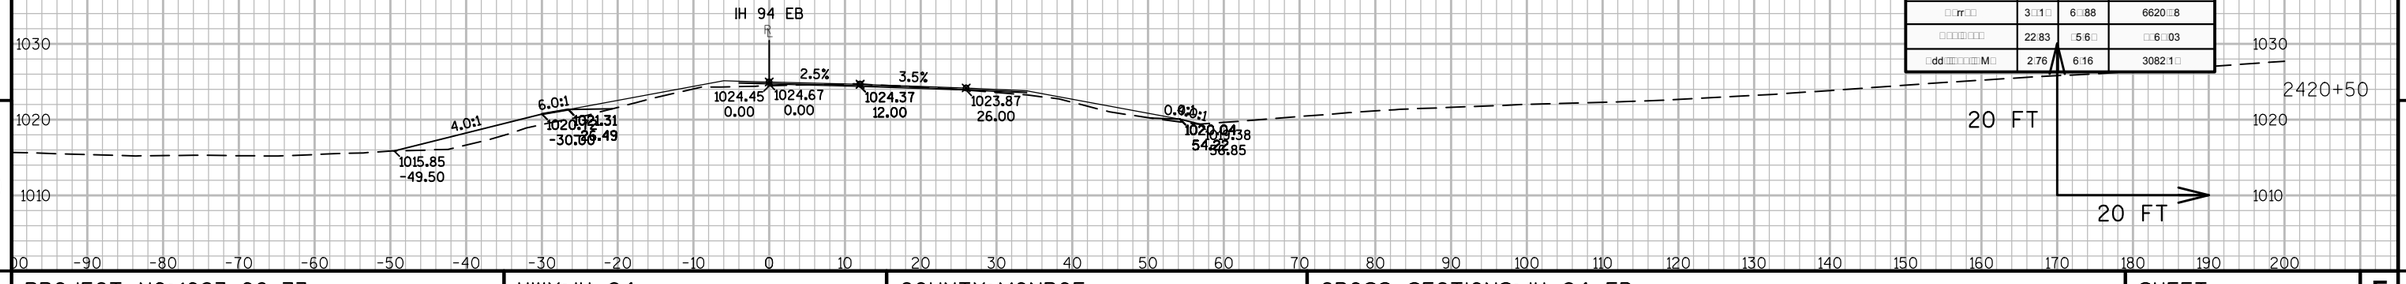

M□□r□□□□□□□□□□□□□□□□2:20:50:00			
M□□r□□□□□□□ □	□r□□	□□□□ □	□ □□ □□□□□□□□□□ □
□□□ □ □□□□□□□□□□□	0:00	0:00	310:01
□□rr□□	3□□1□	6□:88	6620□:8
□□□□□□□□	22:83	□5:6□	□□6□:03
□dd□□□□□□□M□	2:76	6:16	3082:1□

9

9

PROJECT NO: 1023-06-73	HWY: IH 94	COUNTY: MONROE	CROSS SECTIONS: IH 94 EB	SHEET	E

FILE NAME : N:\PDS\C3D\10230603\SHEETSPLAN\EAST BOUND C3D 2014\090201-XS-IH94-MON-EB- 2372+92 - 2438+00.DWG
LAYOUT NAME - 01 - (37)

PLOT DATE : 10/20/2014 10:21 AM PLOT BY : ANDRITSCH, ERIC R PLOT NAME : PLOT SCALE : 1:20_XREF

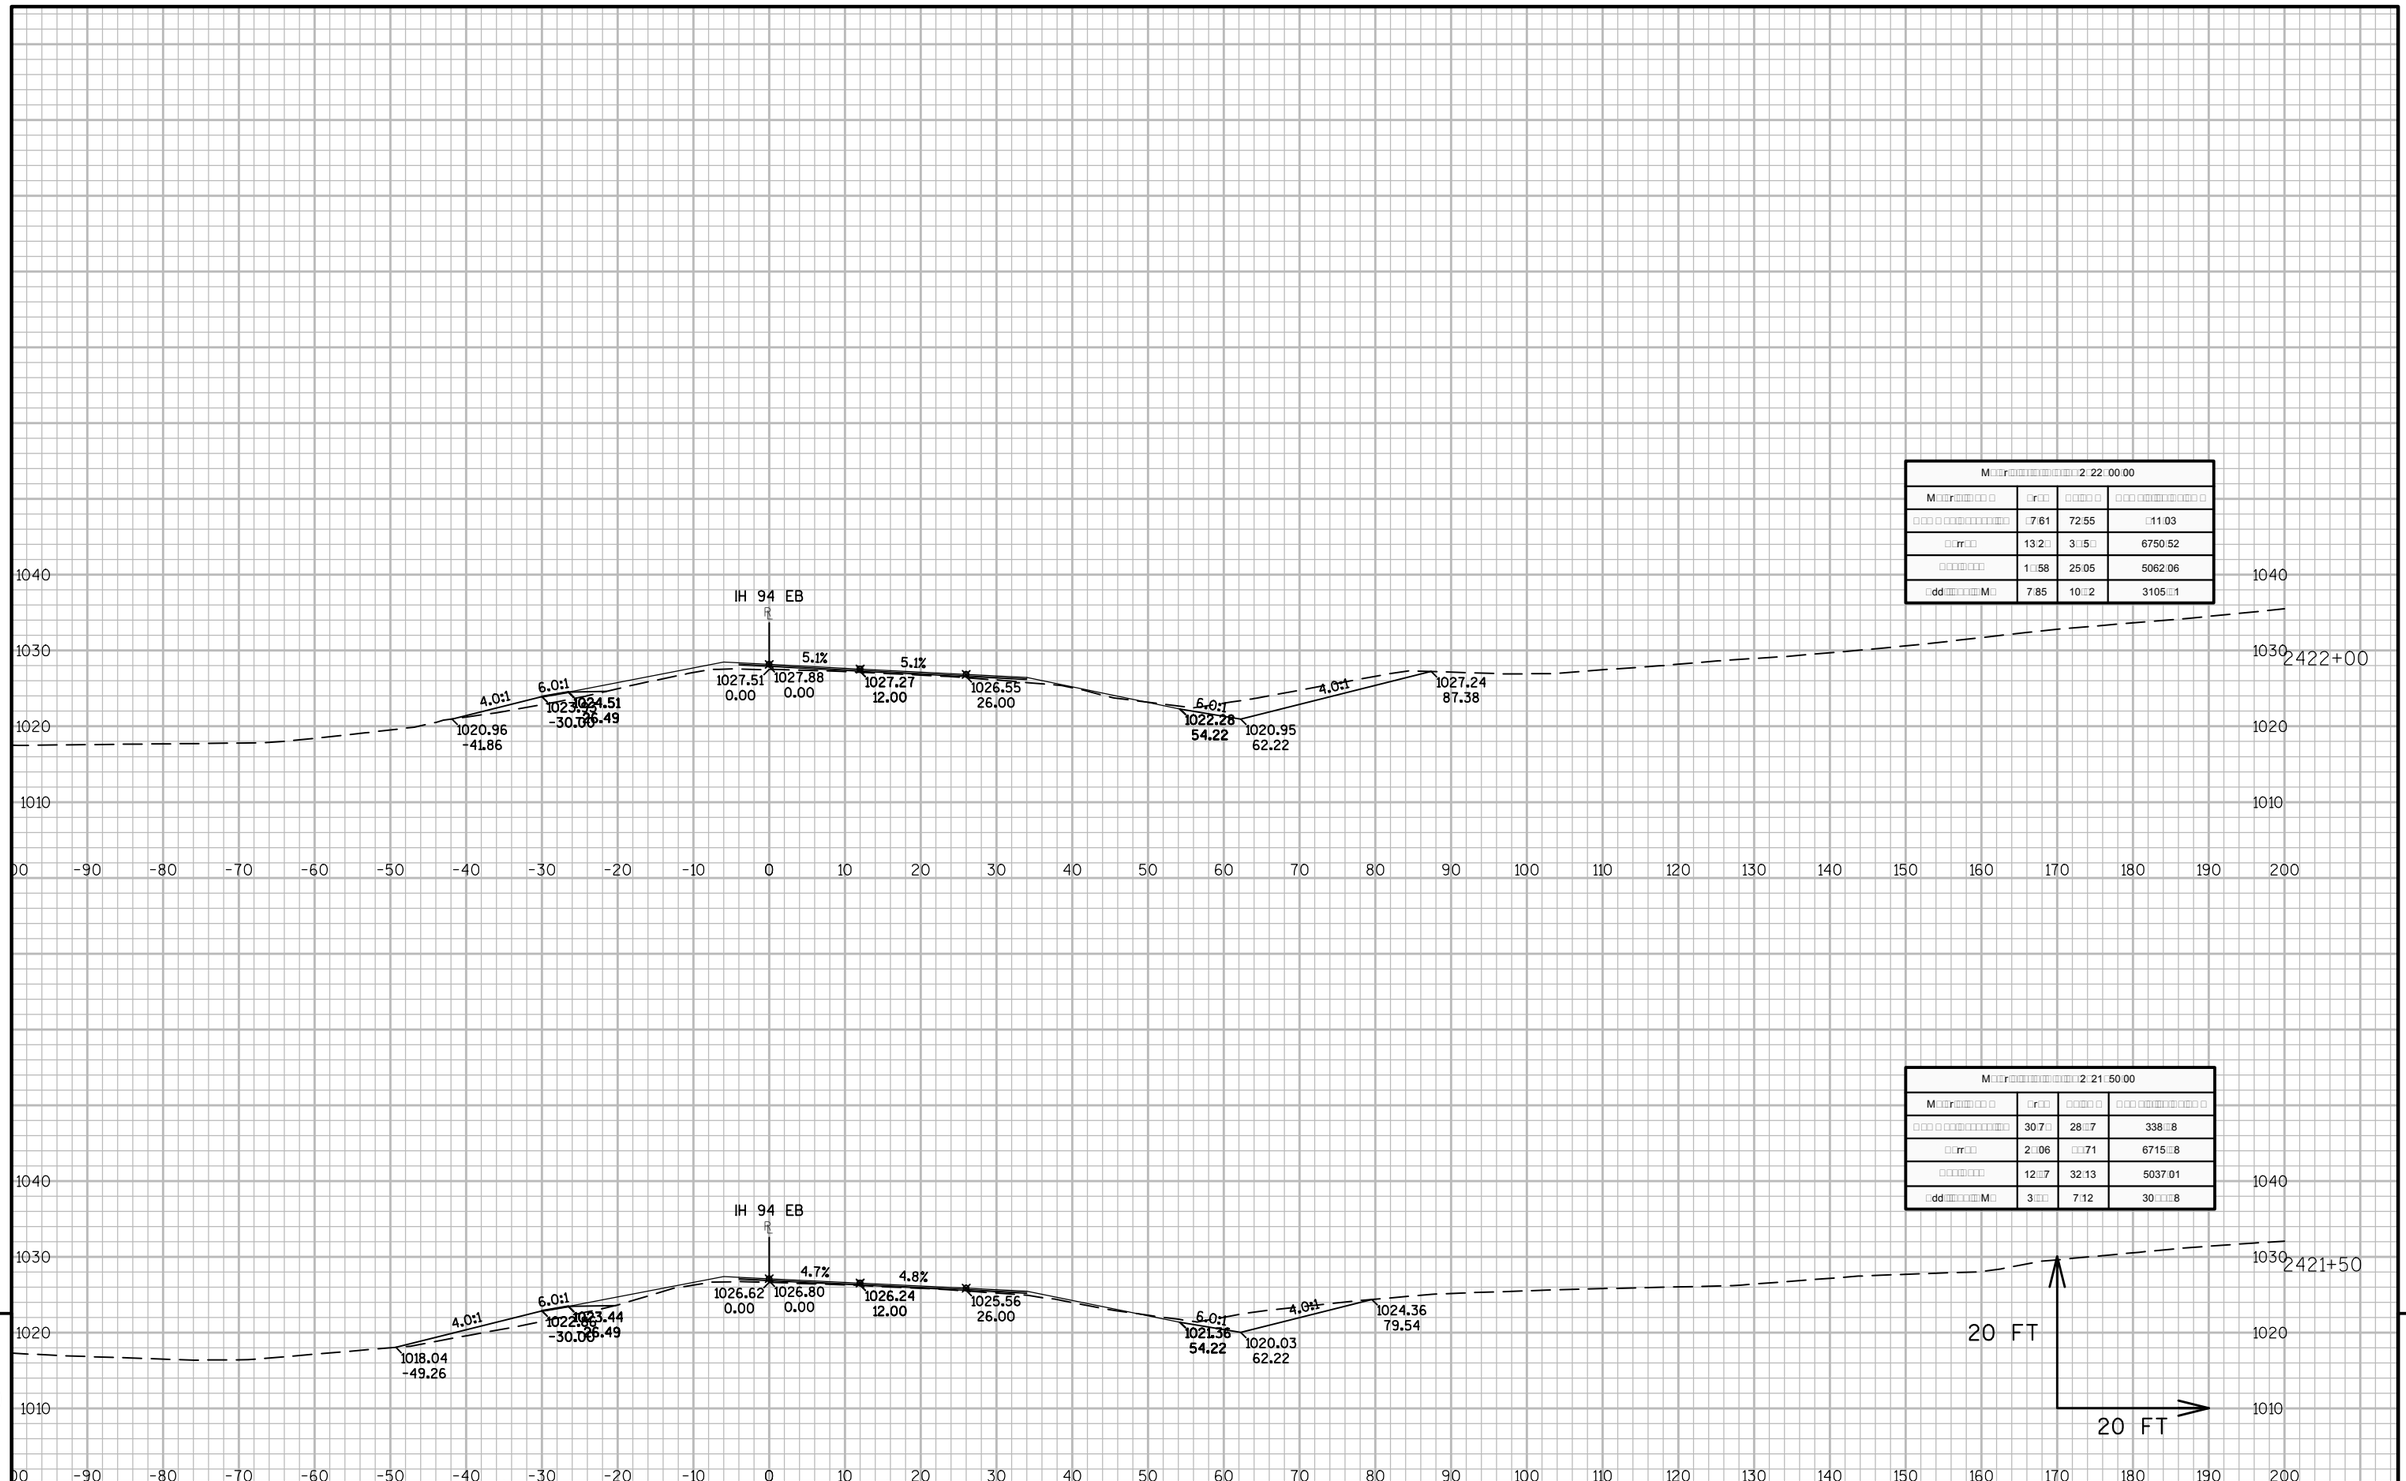

M□□r□□□□□□□□□□□□□□□2:22:00.00			
M□□r□□□□□□ □	□r□□	□□□□ □	□□□ □□□□□□□□□□ □
□□□ □ □□□□□□□□□□□□	□7:61	72:55	□11:03
□□rr□□	13:2□	3□□5□	6750:52
□□□□□□□	1□:58	25:05	5062:06
□dd□□□□□□□M□	7:85	10□□2	3105□□1

M□□r□□□□□□□□□□□□□□□2:21:50.00			
M□□r□□□□□□ □	□r□□	□□□□ □	□□□ □□□□□□□□□□ □
□□□ □ □□□□□□□□□□□□	30:7□	28□□7	338□□8
□□rr□□	2□:06	□□:71	6715□□8
□□□□□□□	12□□7	32:13	5037:01
□dd□□□□□□□M□	3□□□	7:12	30□□□8

PROJECT NO: 1023-06-73	HWY: IH 94	COUNTY: MONROE	CROSS SECTIONS: IH 94 EB	SHEET	E

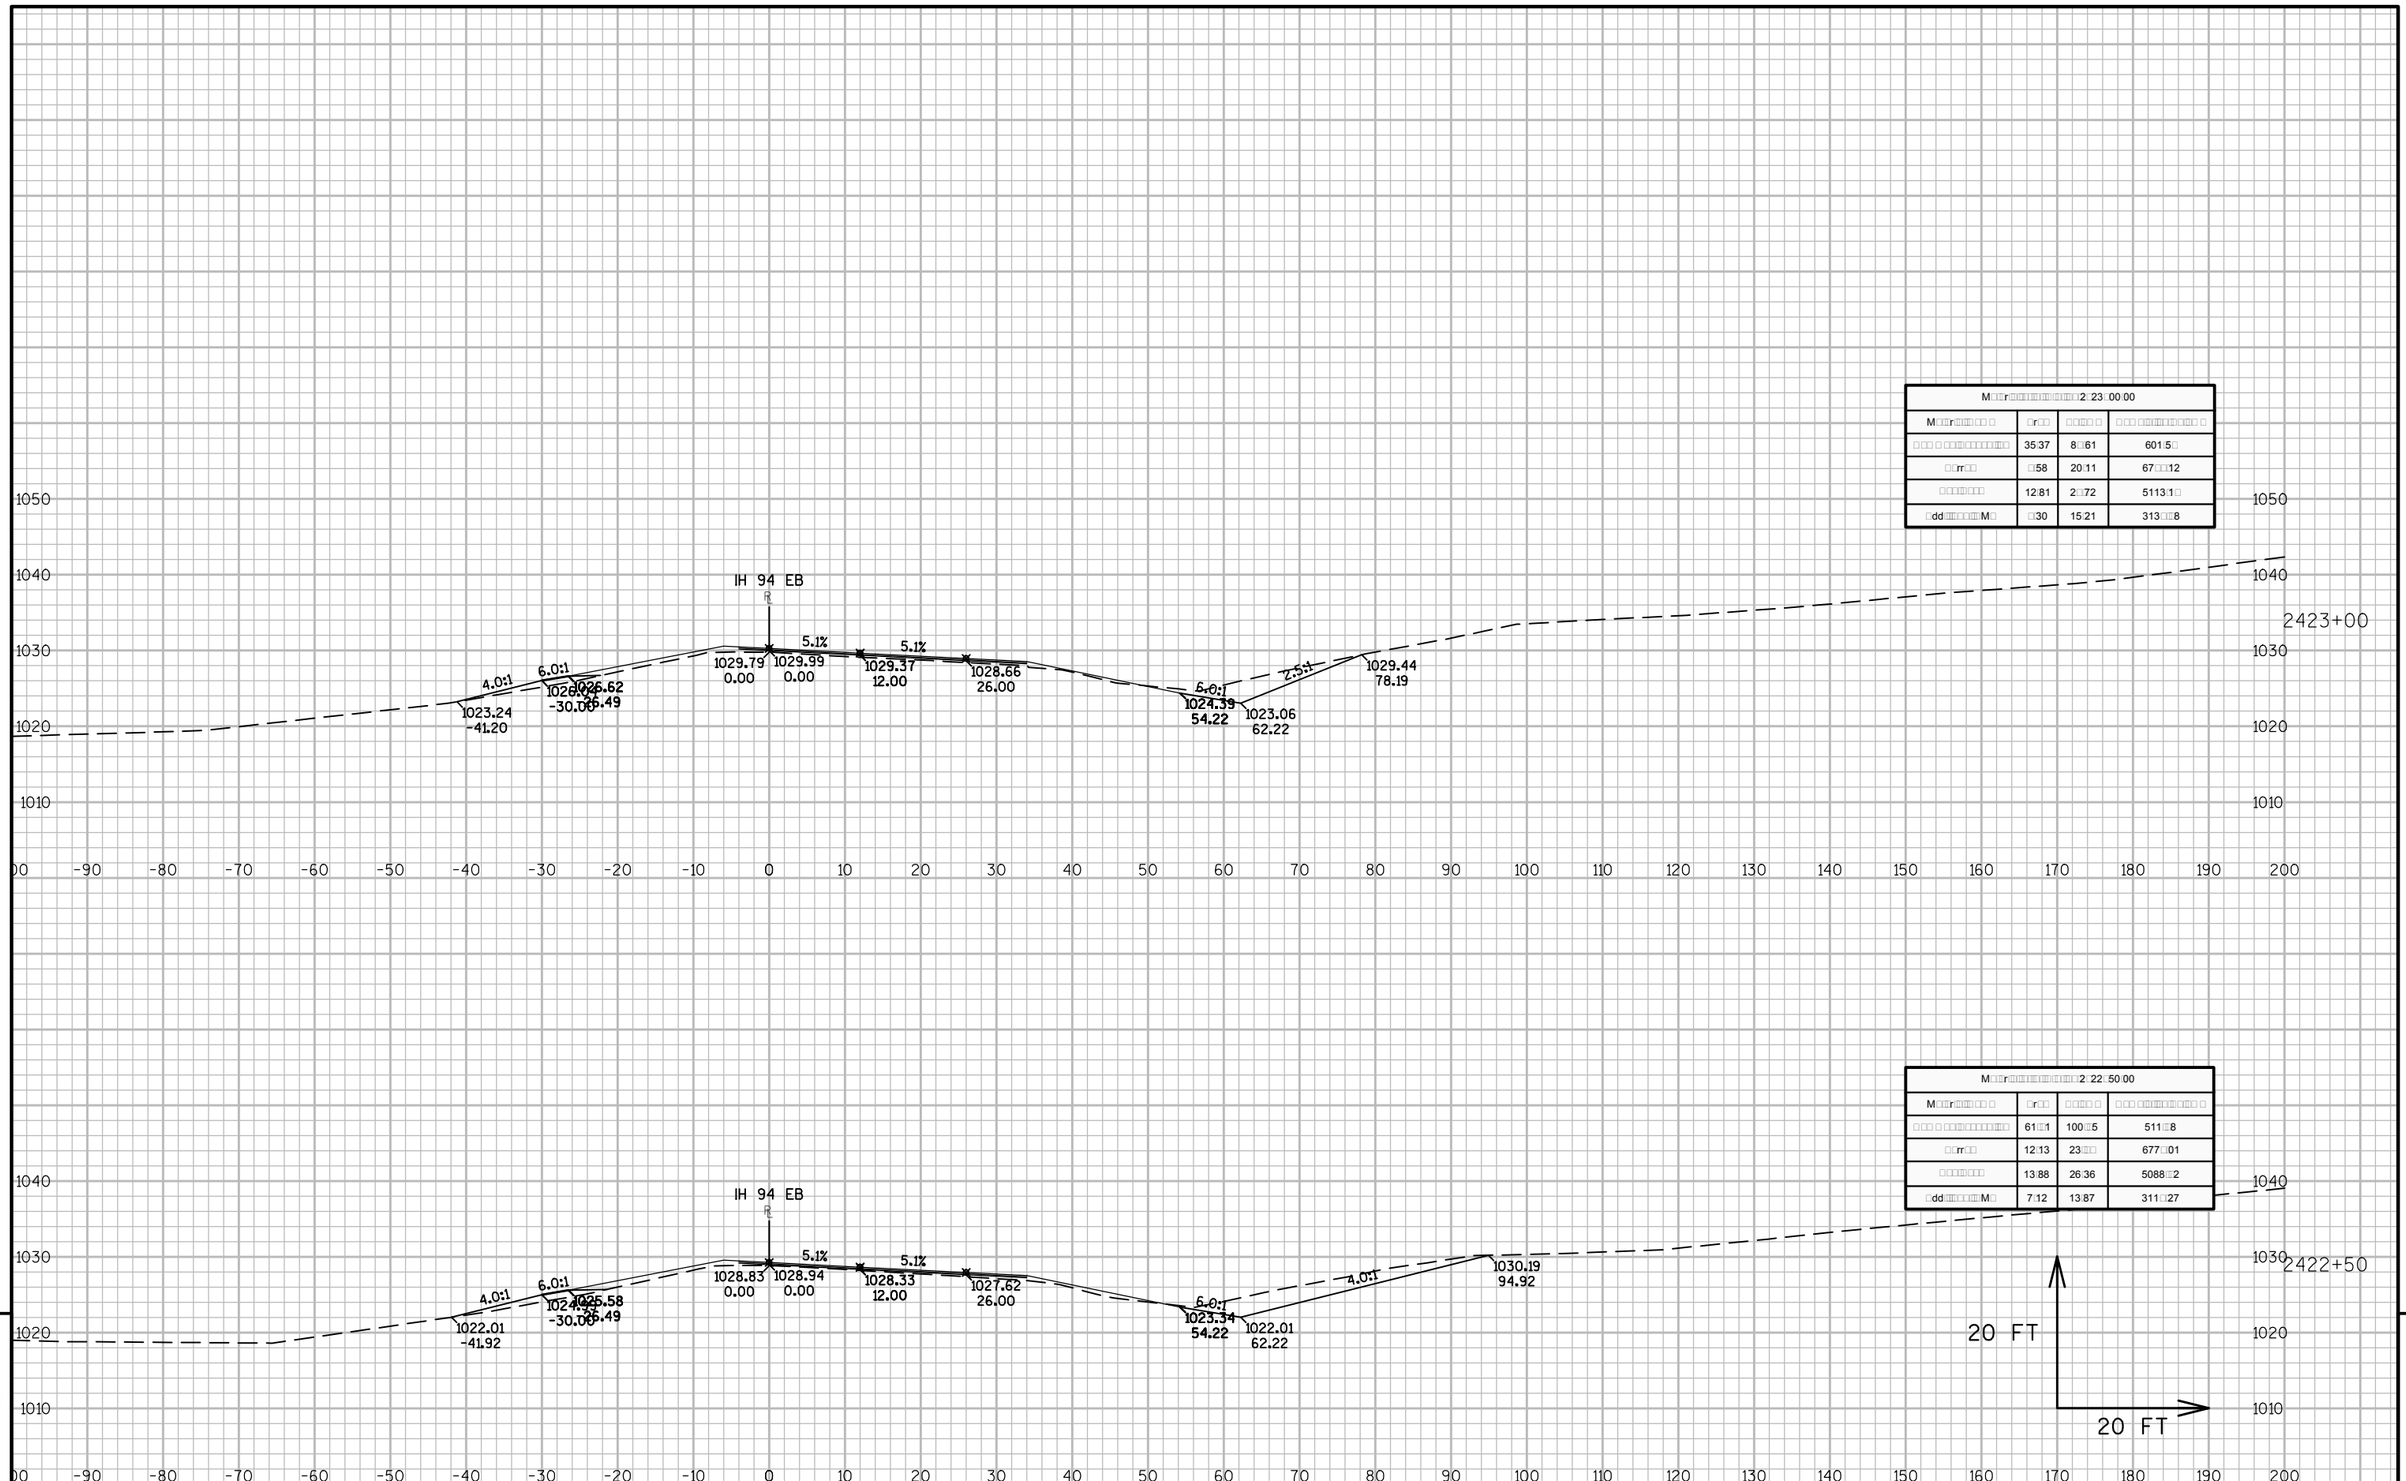

M□□r□□□□□□□□□□□□□□□□2:23:00.00			
M□□r□□□□□□ □	□r□□	□□□□ □	□ □ □ □□□□□□□□□□□ □
□ □□ □ □□□□□□□□□□□□	35:37	8□61	601.5□
□□rr□□	□58	20:11	67□□12
□□□□□□□□	12:81	2□72	5113.1□
□dd□□□□□□□M□	□30	15:21	313□□8

M□□r□□□□□□□□□□□□□□□□2:22:50.00			
M□□r□□□□□□ □	□r□□	□□□□ □	□ □ □ □□□□□□□□□□□ □
□ □□ □ □□□□□□□□□□□□	61□1	100□5	511□8
□□rr□□	12:13	23□□	677□01
□□□□□□□□	13:88	26:36	5088□2
□dd□□□□□□□M□	7:12	13:87	311□27

9 9

PROJECT NO: 1023-06-73	HWY: IH 94	COUNTY: MONROE	CROSS SECTIONS: IH 94 EB	SHEET	E

FILE NAME : N:\PDS\C3D\10230603\SHEETSPLAN\EAST BOUND C3D 2014\090201-XS-IH94-MON-EB- 2372+92 - 2438+00.DWG
LAYOUT NAME - 01 - (39)

PLOT DATE : 10/20/2014 10:21 AM PLOT BY : ANDRITSCH, ERIC R PLOT NAME : PLOT SCALE : 1:20_XREF

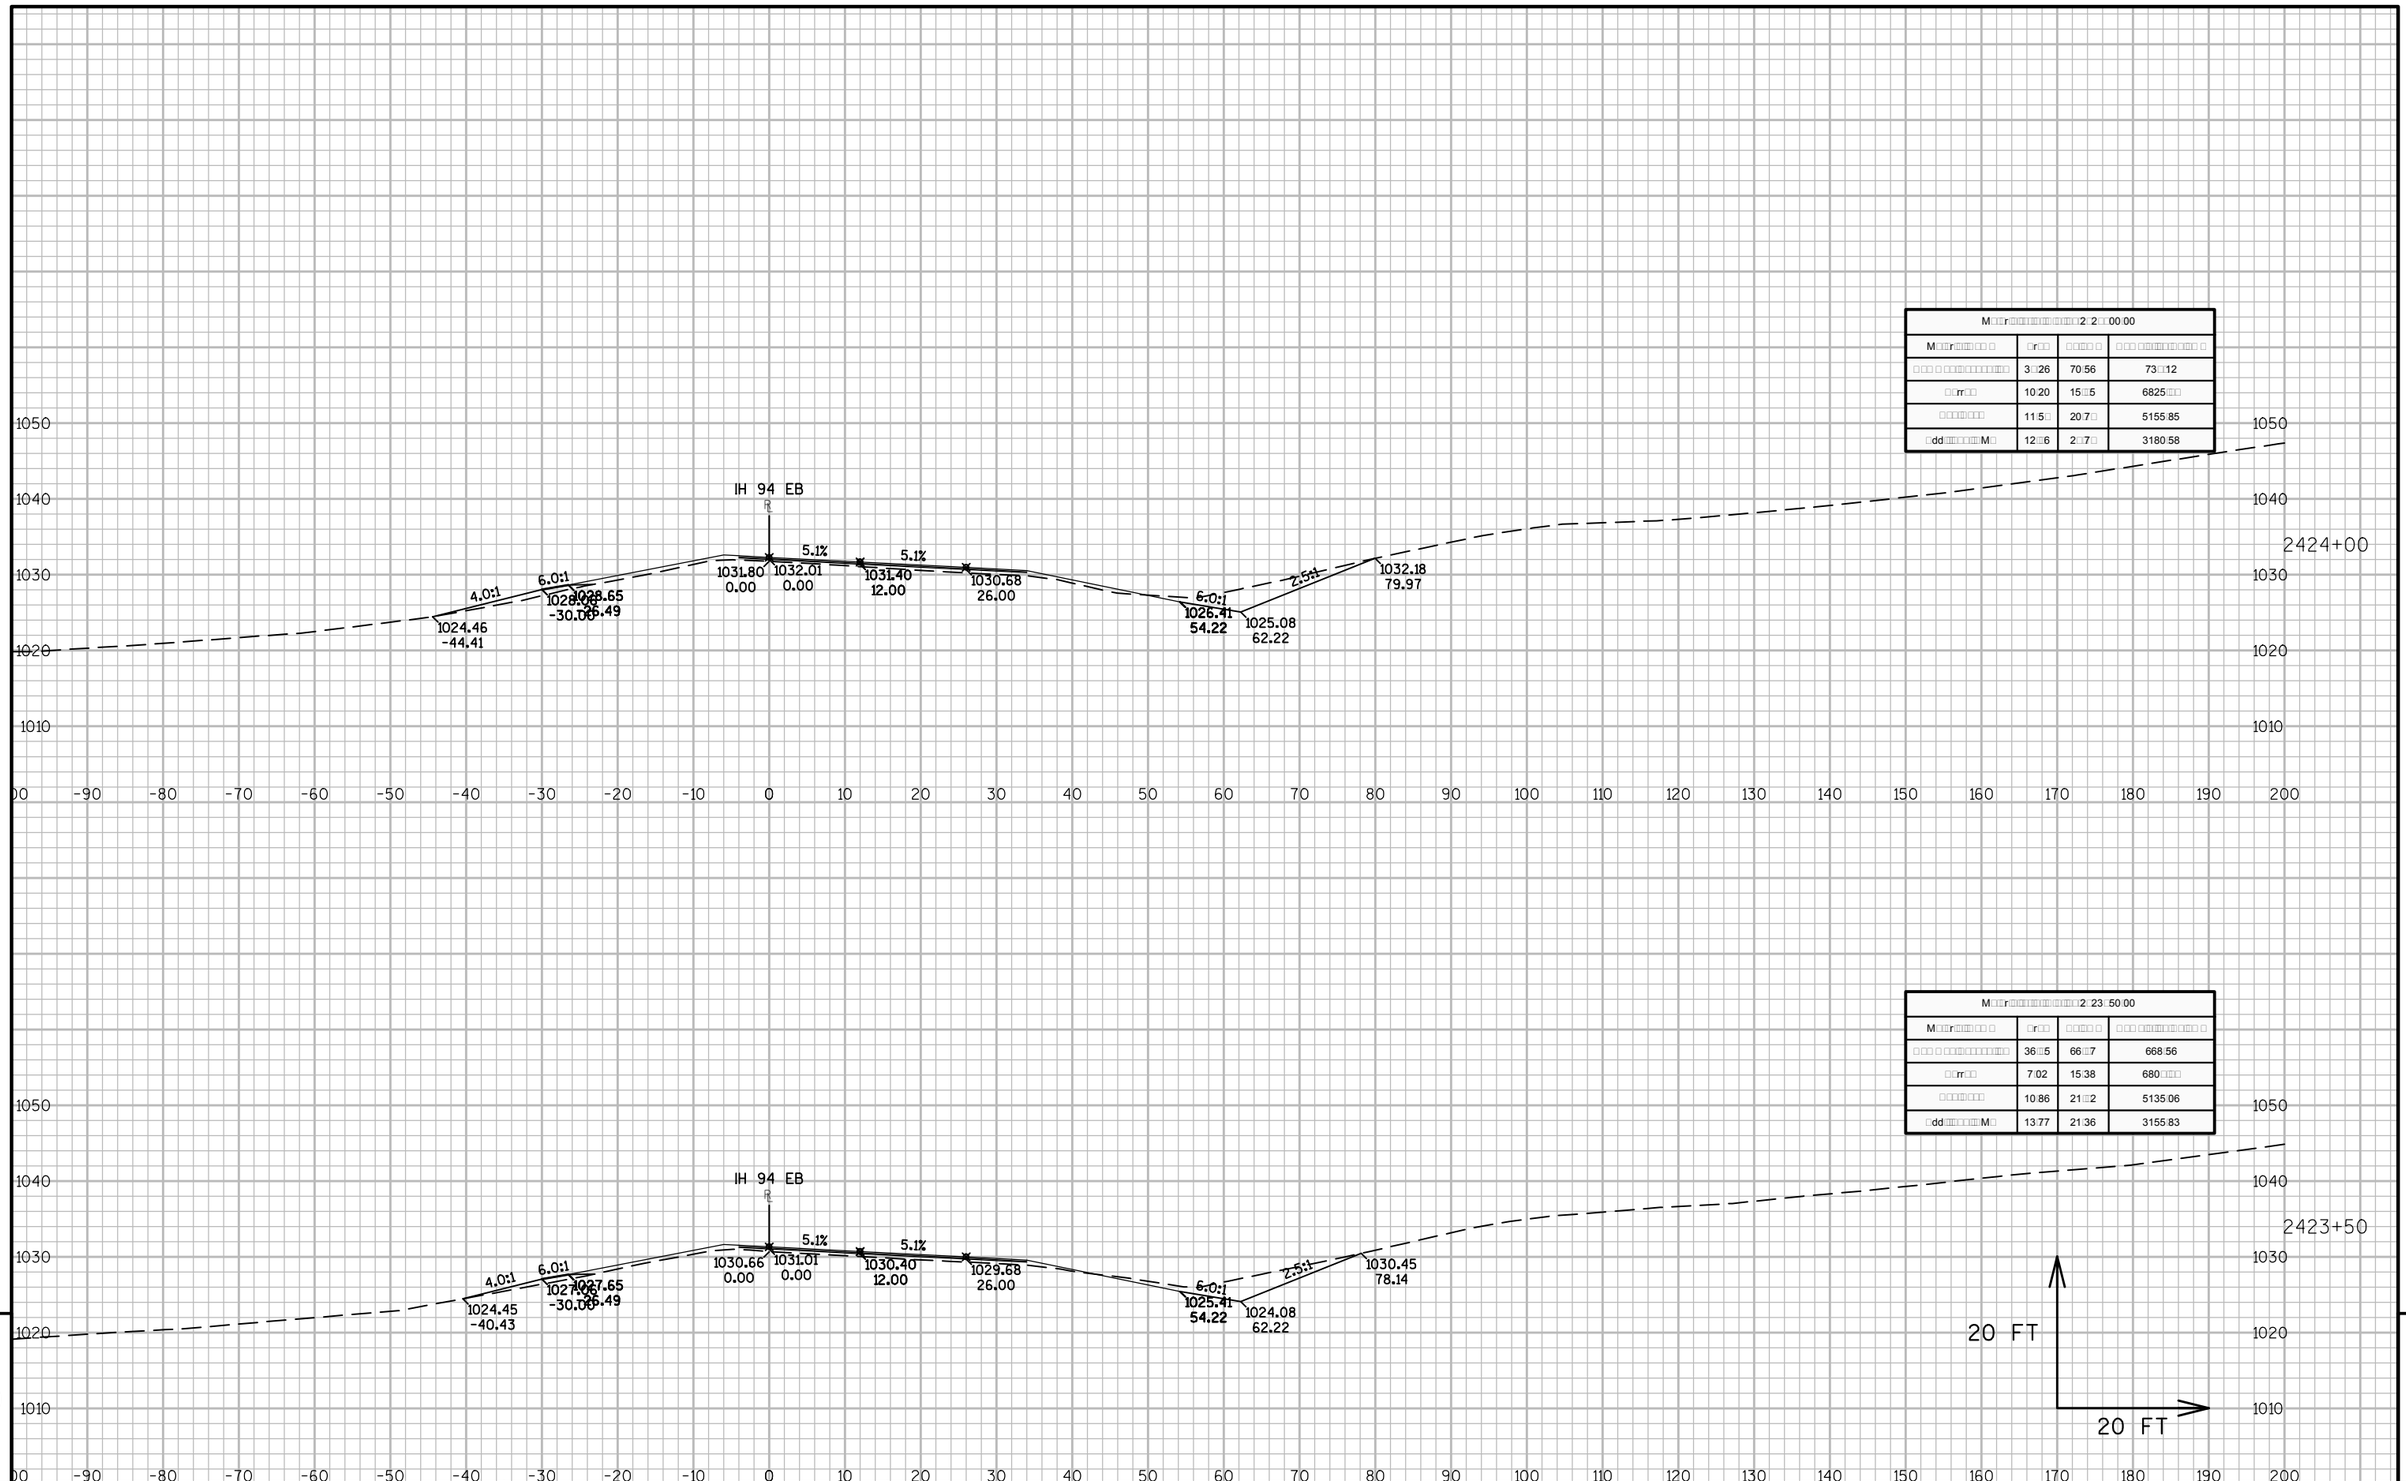

PROJECT NO: 1023-06-73	HWY: IH 94	COUNTY: MONROE	CROSS SECTIONS: IH 94 EB	SHEET	E

FILE NAME : N:\PDS\C3D\10230603\SHEETSPLAN\EAST BOUND C3D 2014\090201-XS-IH94-MON-EB- 2372+92 - 2438+00.DWG
LAYOUT NAME - 01 - (40)
PLOT DATE : 10/20/2014 10:22 AM PLOT BY : ANDRITSCH, ERIC R PLOT NAME : PLOT SCALE : 1:20_XREF

M□□r□□□□□□□□□□□□□2+25+00.00			
M□□r□□□□□□ □	□r□□	□□□□ □	□ □□ □□□□□□□□□ □
□ □□ □ □□□□□□□□□□□	□1□1□	75+31	887+6
□□rr□□	6+8	11+85	6852+12
□□□□□□□	1+11	26+18	5205+88
□dd□□□□□□M□	13+31	23+73	3227+70

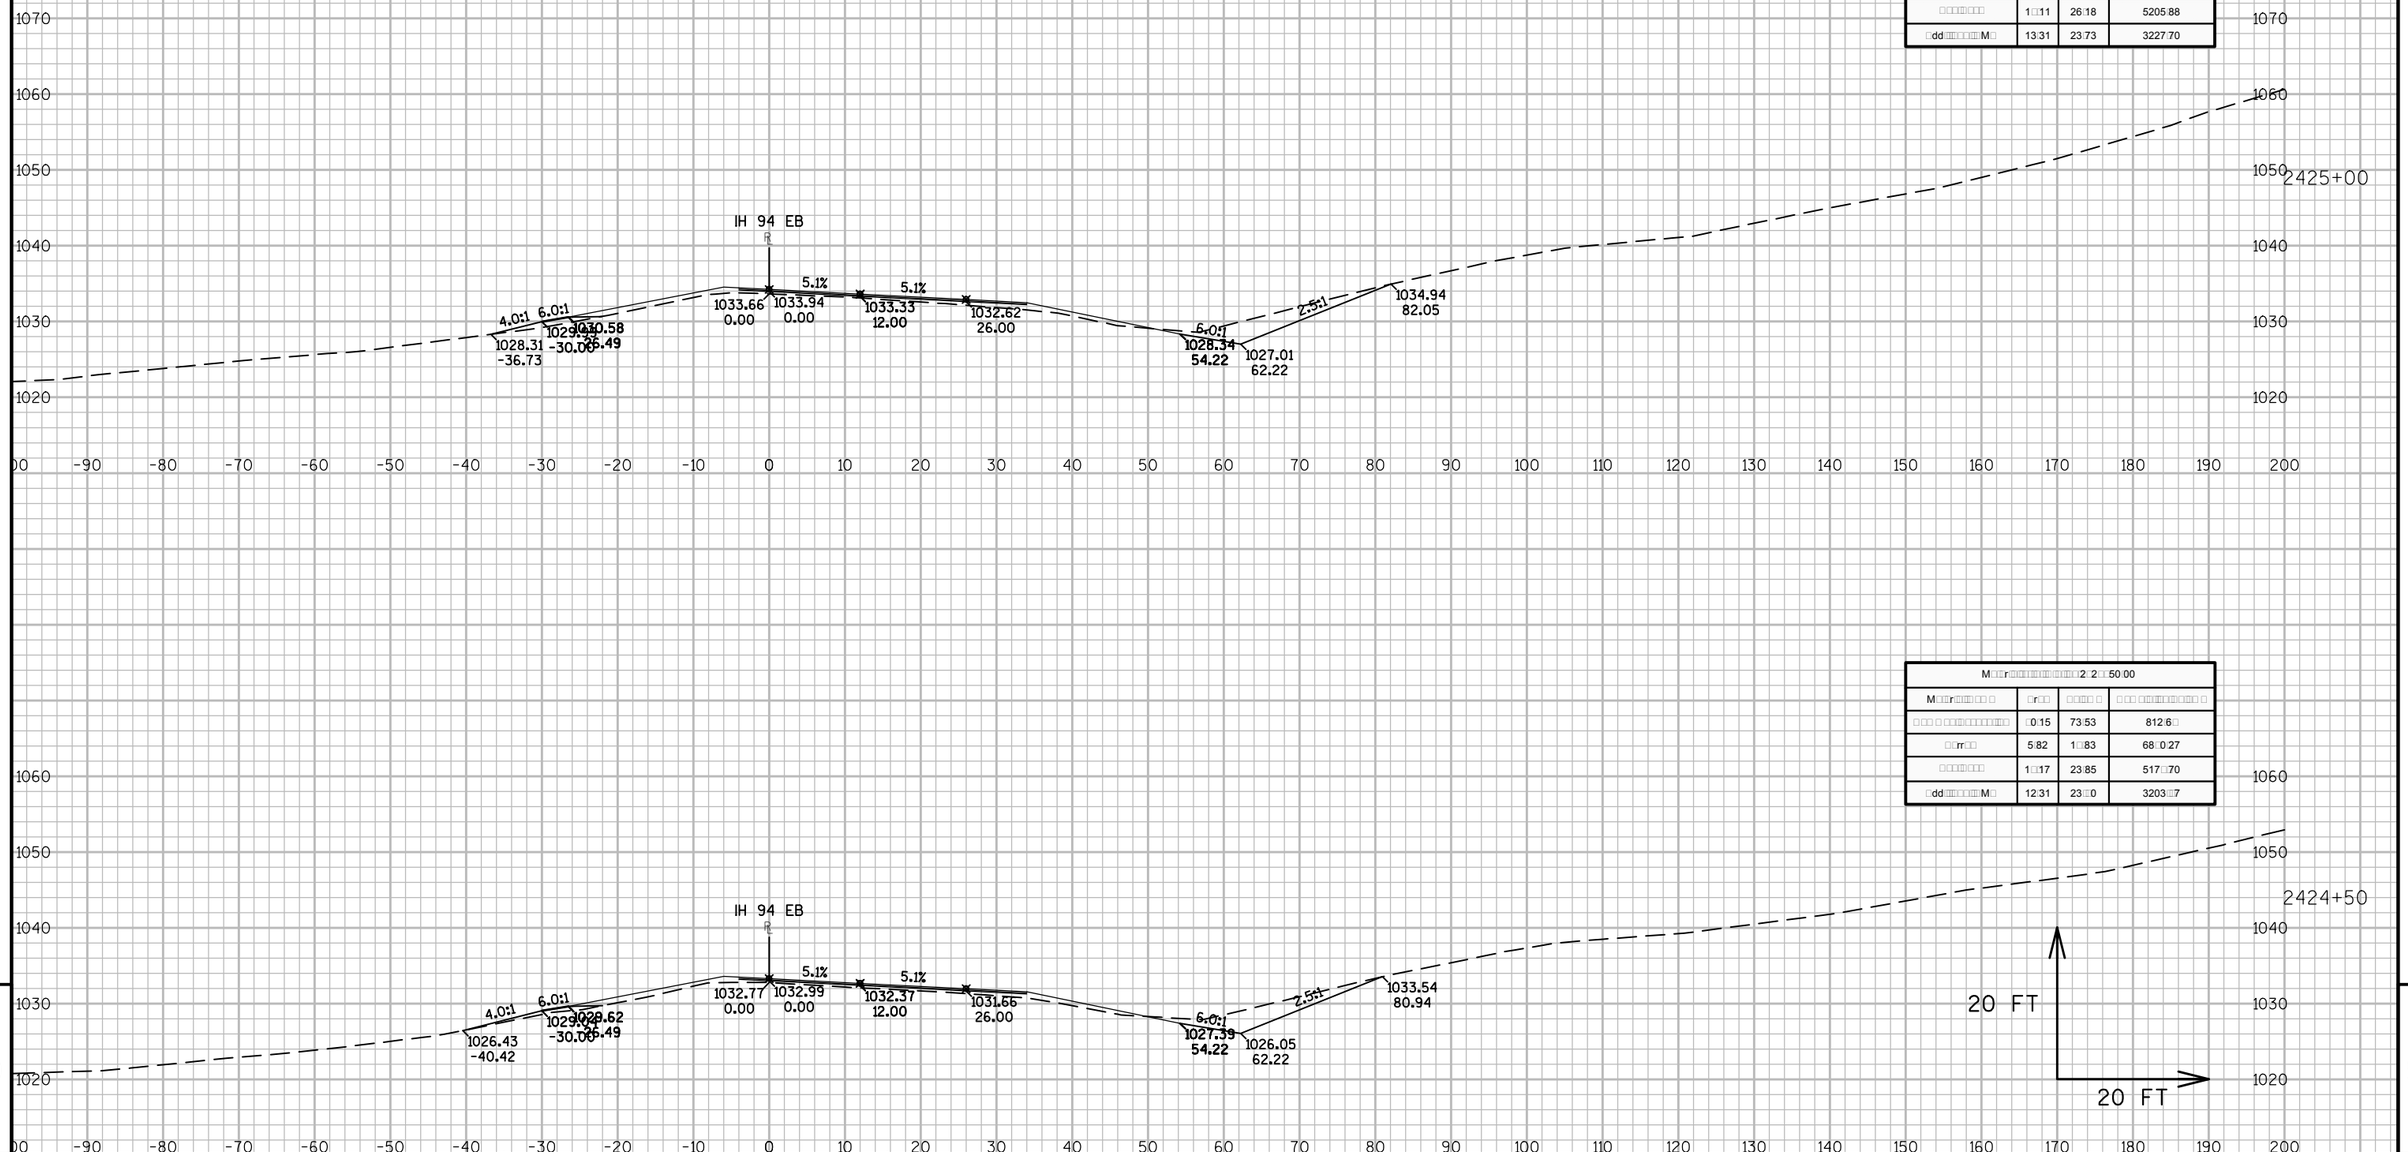

M□□r□□□□□□□□□□□□□2+2□+50.00			
M□□r□□□□□□ □	□r□□	□□□□ □	□ □□ □□□□□□□□□ □
□ □□ □ □□□□□□□□□□□	□0.15	73+53	812+6□
□□rr□□	5+82	1□+83	68□+0.27
□□□□□□□	1□+17	23+85	517□+70
□dd□□□□□□M□	12+31	23+□0	3203+□7

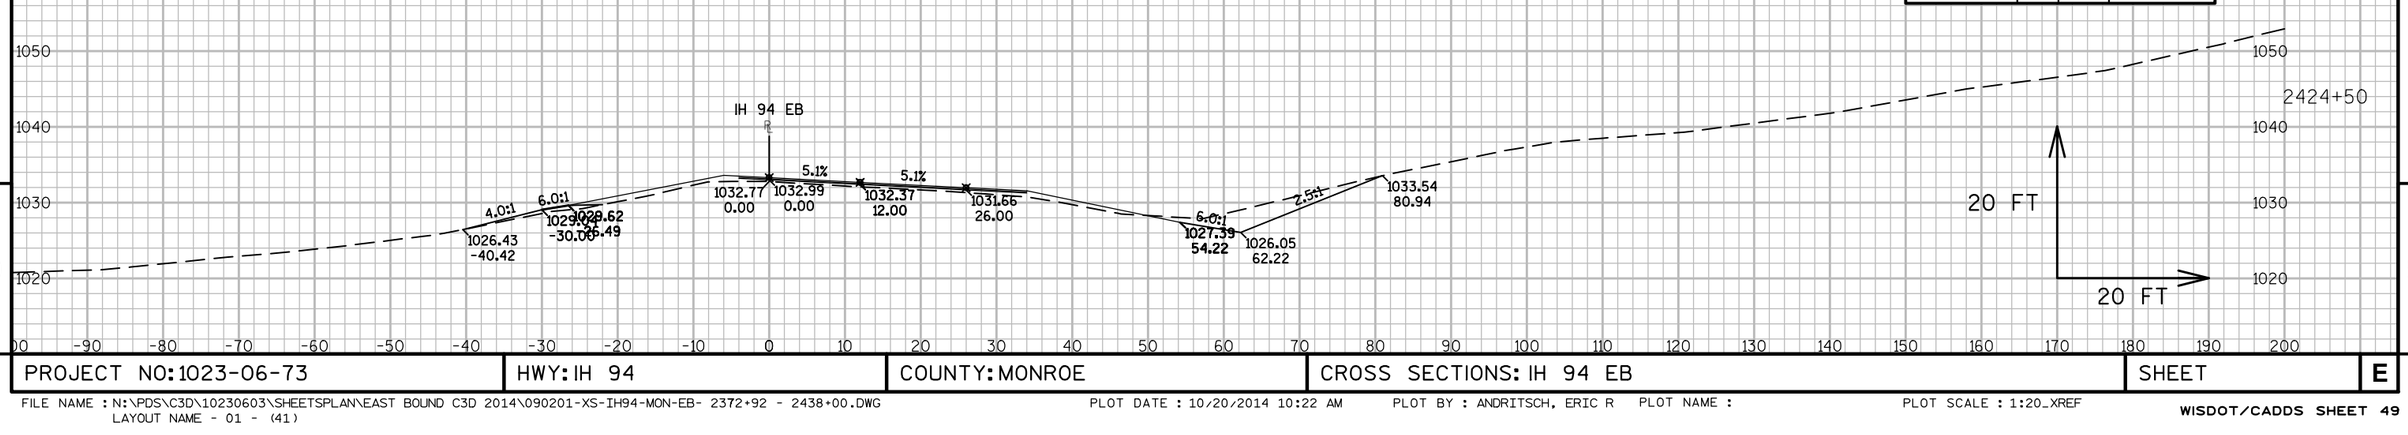

9

9

PROJECT NO: 1023-06-73	HWY: IH 94	COUNTY: MONROE	CROSS SECTIONS: IH 94 EB	SHEET	E

FILE NAME : N:\PDS\C3D\10230603\SHEETSPLAN\EAST BOUND C3D 2014\090201-XS-IH94-MON-EB- 2372+92 - 2438+00.DWG
LAYOUT NAME - 01 - (41)
PLOT DATE : 10/20/2014 10:22 AM PLOT BY : ANDRITSCH, ERIC R PLOT NAME : PLOT SCALE : 1:20_XREF

M□□r□□□□□□□□□□□□□□□□2:26:00.00			
M□□r□□□□□□□□ □	□r□□	□ □□□□ □	□ □□ □□□□□□□□□□□ □
□ □□ □ □□□□□□□□□□□□	□3:0□	76□□□	10□0:22
□□rr□□	□2□	13:32	6876:63
□□□□□□□□	16:63	2□:2□	5262:02
□dd□□□□□□□M□	17:18	32□□7	32□0:05

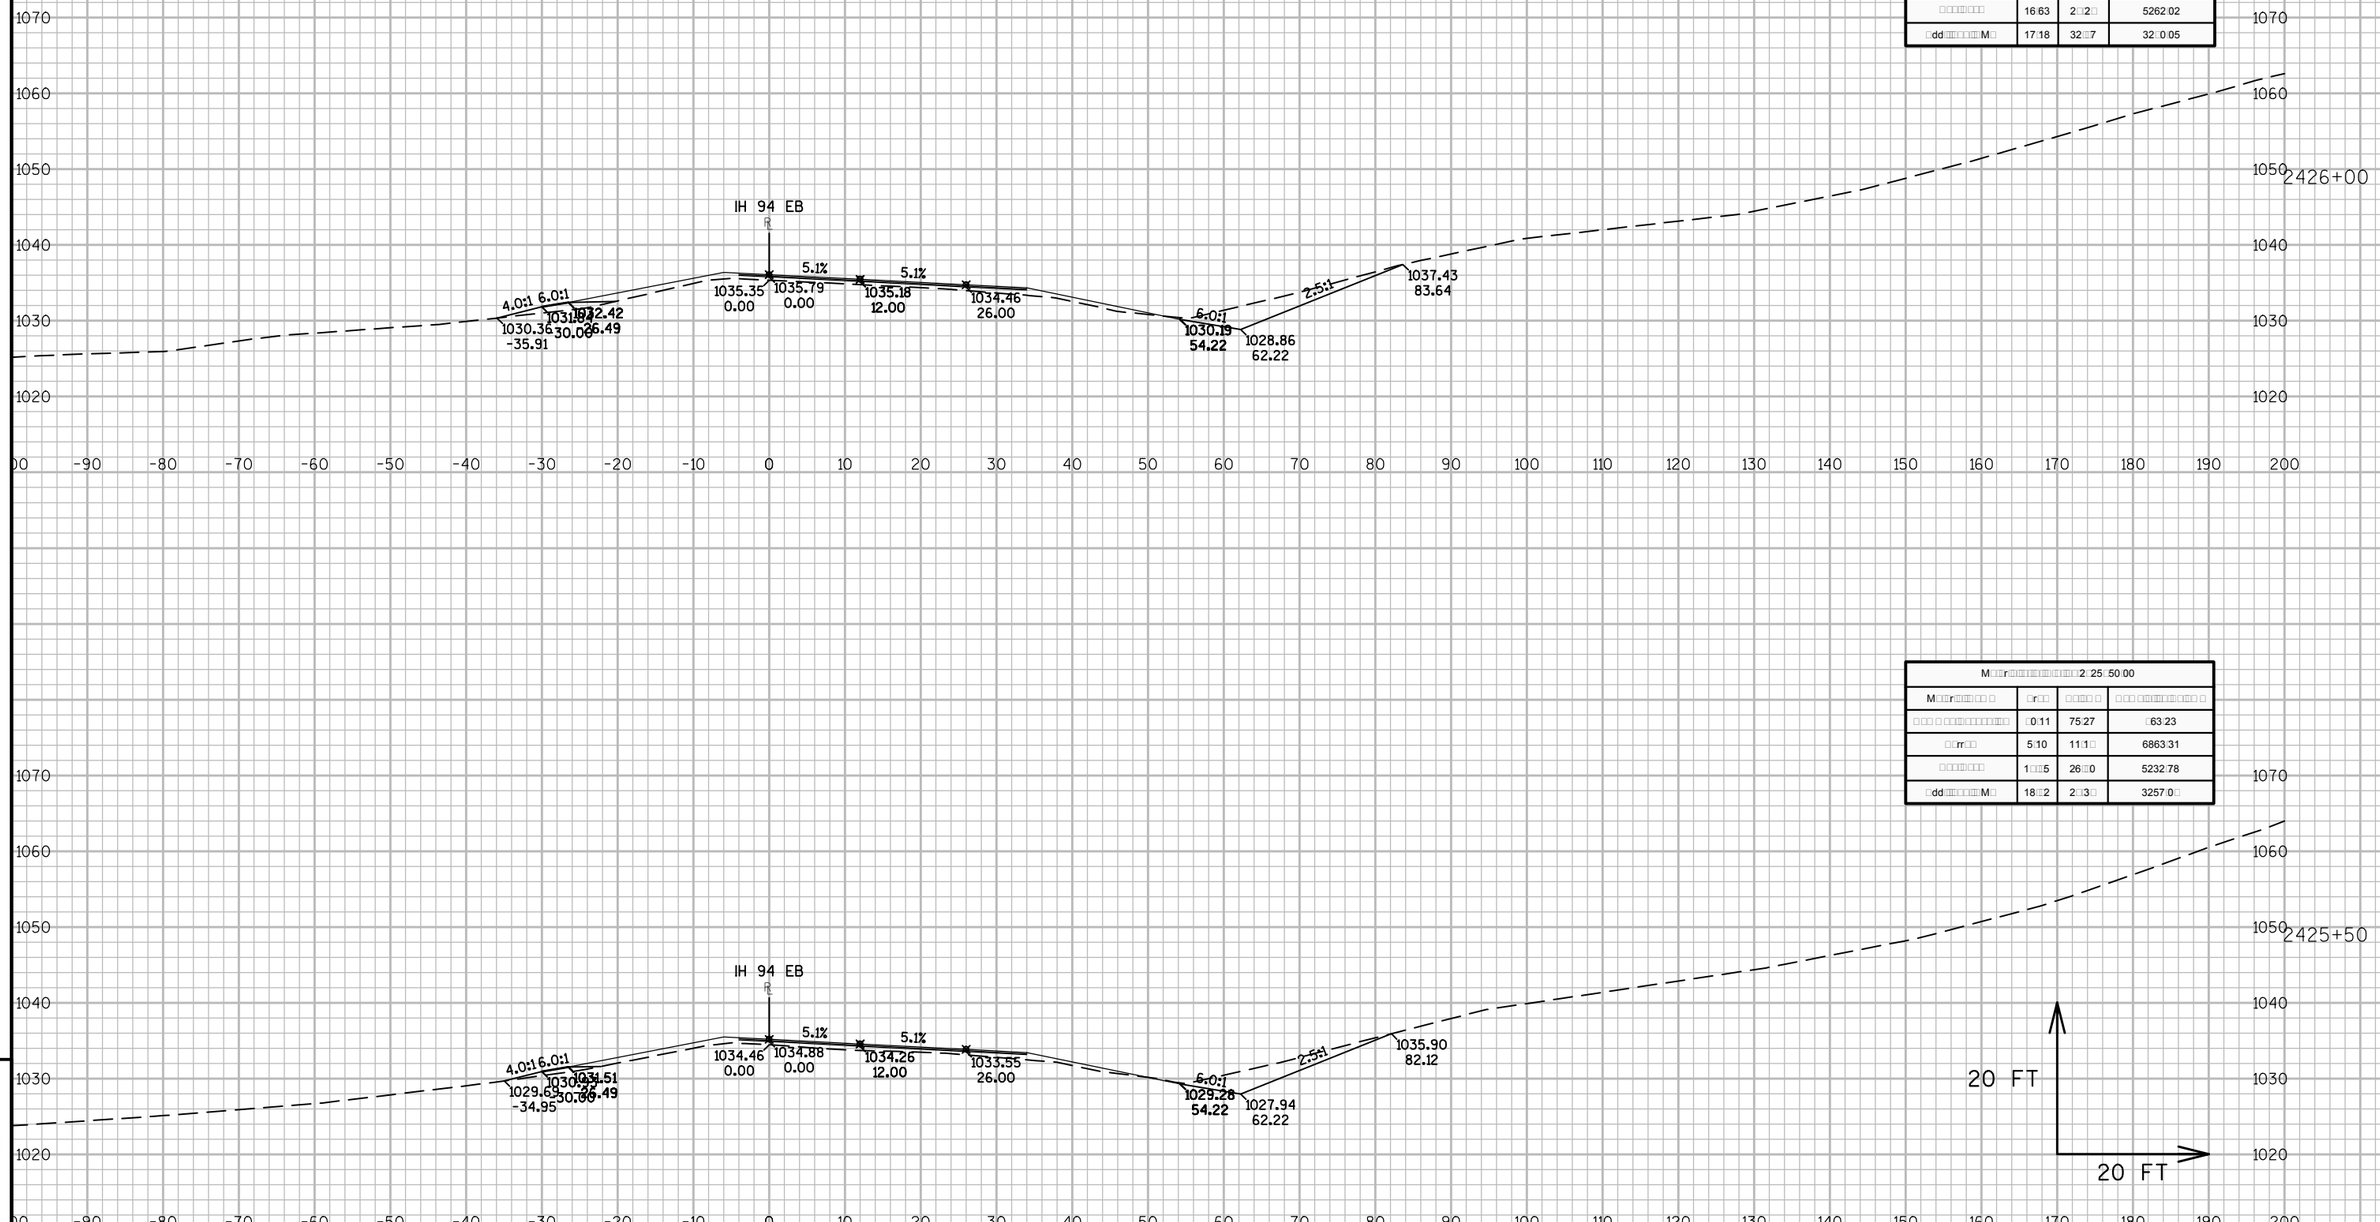

M□□r□□□□□□□□□□□□□□□□2:25:50.00			
M□□r□□□□□□□□ □	□r□□	□ □□□□ □	□ □□ □□□□□□□□□□□ □
□ □□ □ □□□□□□□□□□□□	0:11	75:27	□63:23
□□rr□□	5:10	11:1□	6863:31
□□□□□□□□	1□□5	26□□0	5232:78
□dd□□□□□□□M□	18□2	2□:3□	3257:0□

9

9

PROJECT NO: 1023-06-73	HWY: IH 94	COUNTY: MONROE	CROSS SECTIONS: IH 94 EB	SHEET	E

FILE NAME : N:\PDS\C3D\10230603\SHEETSPLAN\EAST BOUND C3D 2014\090201-XS-IH94-MON-EB- 2372+92 - 2438+00.DWG
LAYOUT NAME - 01 - (42)

PLOT DATE : 10/20/2014 10:22 AM PLOT BY : ANDRITSCH, ERIC R PLOT NAME : PLOT SCALE : 1:20_XREF

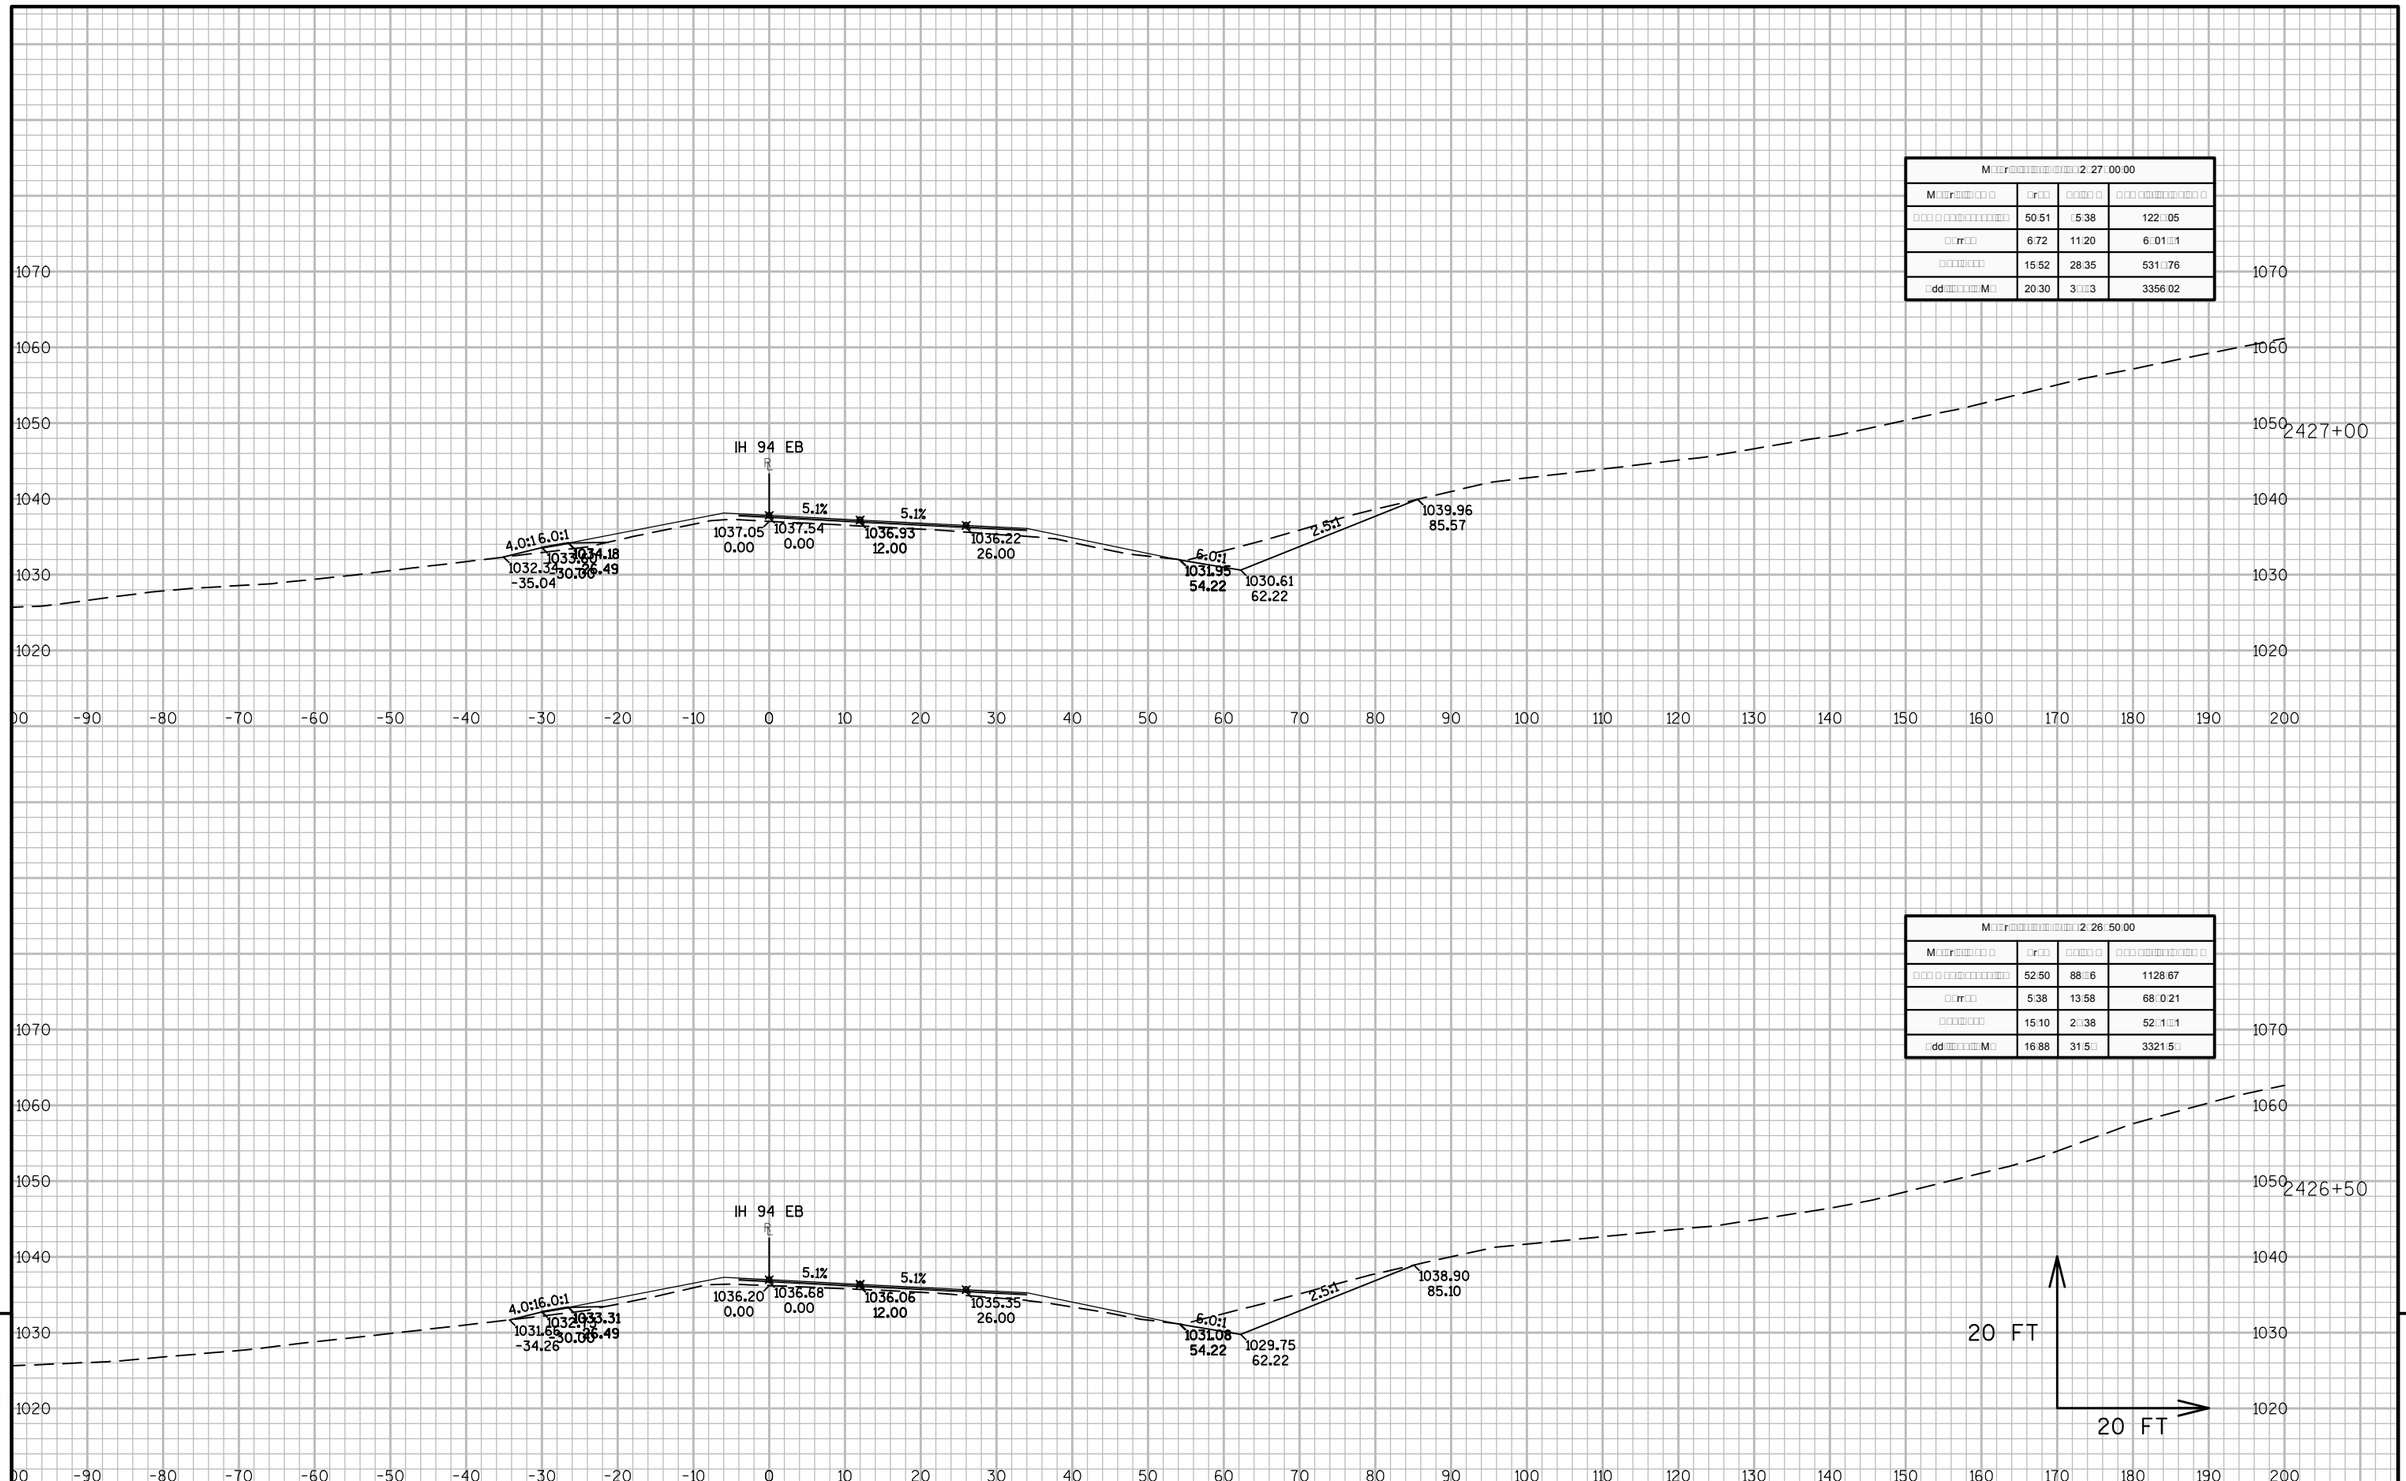

M□□r□□□□□□□□□□□□□□□□2:27:00.00			
M□□r□□□□□□□□ □	□r□□	□□□□□ □	□ □□ □□□□□□□□□□□□ □
□ □□ □ □□□□□□□□□□□□□	50:51	□5:38	122□□05
□□rr□□	6:72	11:20	6□01□□1
□□□□□□□□	15:52	28:35	531□□76
□dd□□□□□□□M□	20:30	3□□□3	3356:02

M□□r□□□□□□□□□□□□□□□□2:26:50.00			
M□□r□□□□□□□□ □	□r□□	□ □□□□ □	□ □□ □□□□□□□□□□□□ □
□ □□ □ □□□□□□□□□□□□□	52:50	88□□6	1128:67
□□rr□□	5:38	13:58	68□0:21
□□□□□□□□	15:10	2□□38	52□1□□1
□dd□□□□□□□M□	16:88	31:5□	3321:5□

9

9

PROJECT NO: 1023-06-73	HWY: IH 94	COUNTY: MONROE	CROSS SECTIONS: IH 94 EB	SHEET	E

FILE NAME : N:\PDS\C3D\10230603\SHEETSPLAN\EAST BOUND C3D 2014\090201-XS-IH94-MON-EB- 2372+92 - 2438+00.DWG
LAYOUT NAME - 01 - (43)

PLOT DATE : 10/20/2014 10:22 AM PLOT BY : ANDRITSCH, ERIC R PLOT NAME : PLOT SCALE : 1:20_XREF

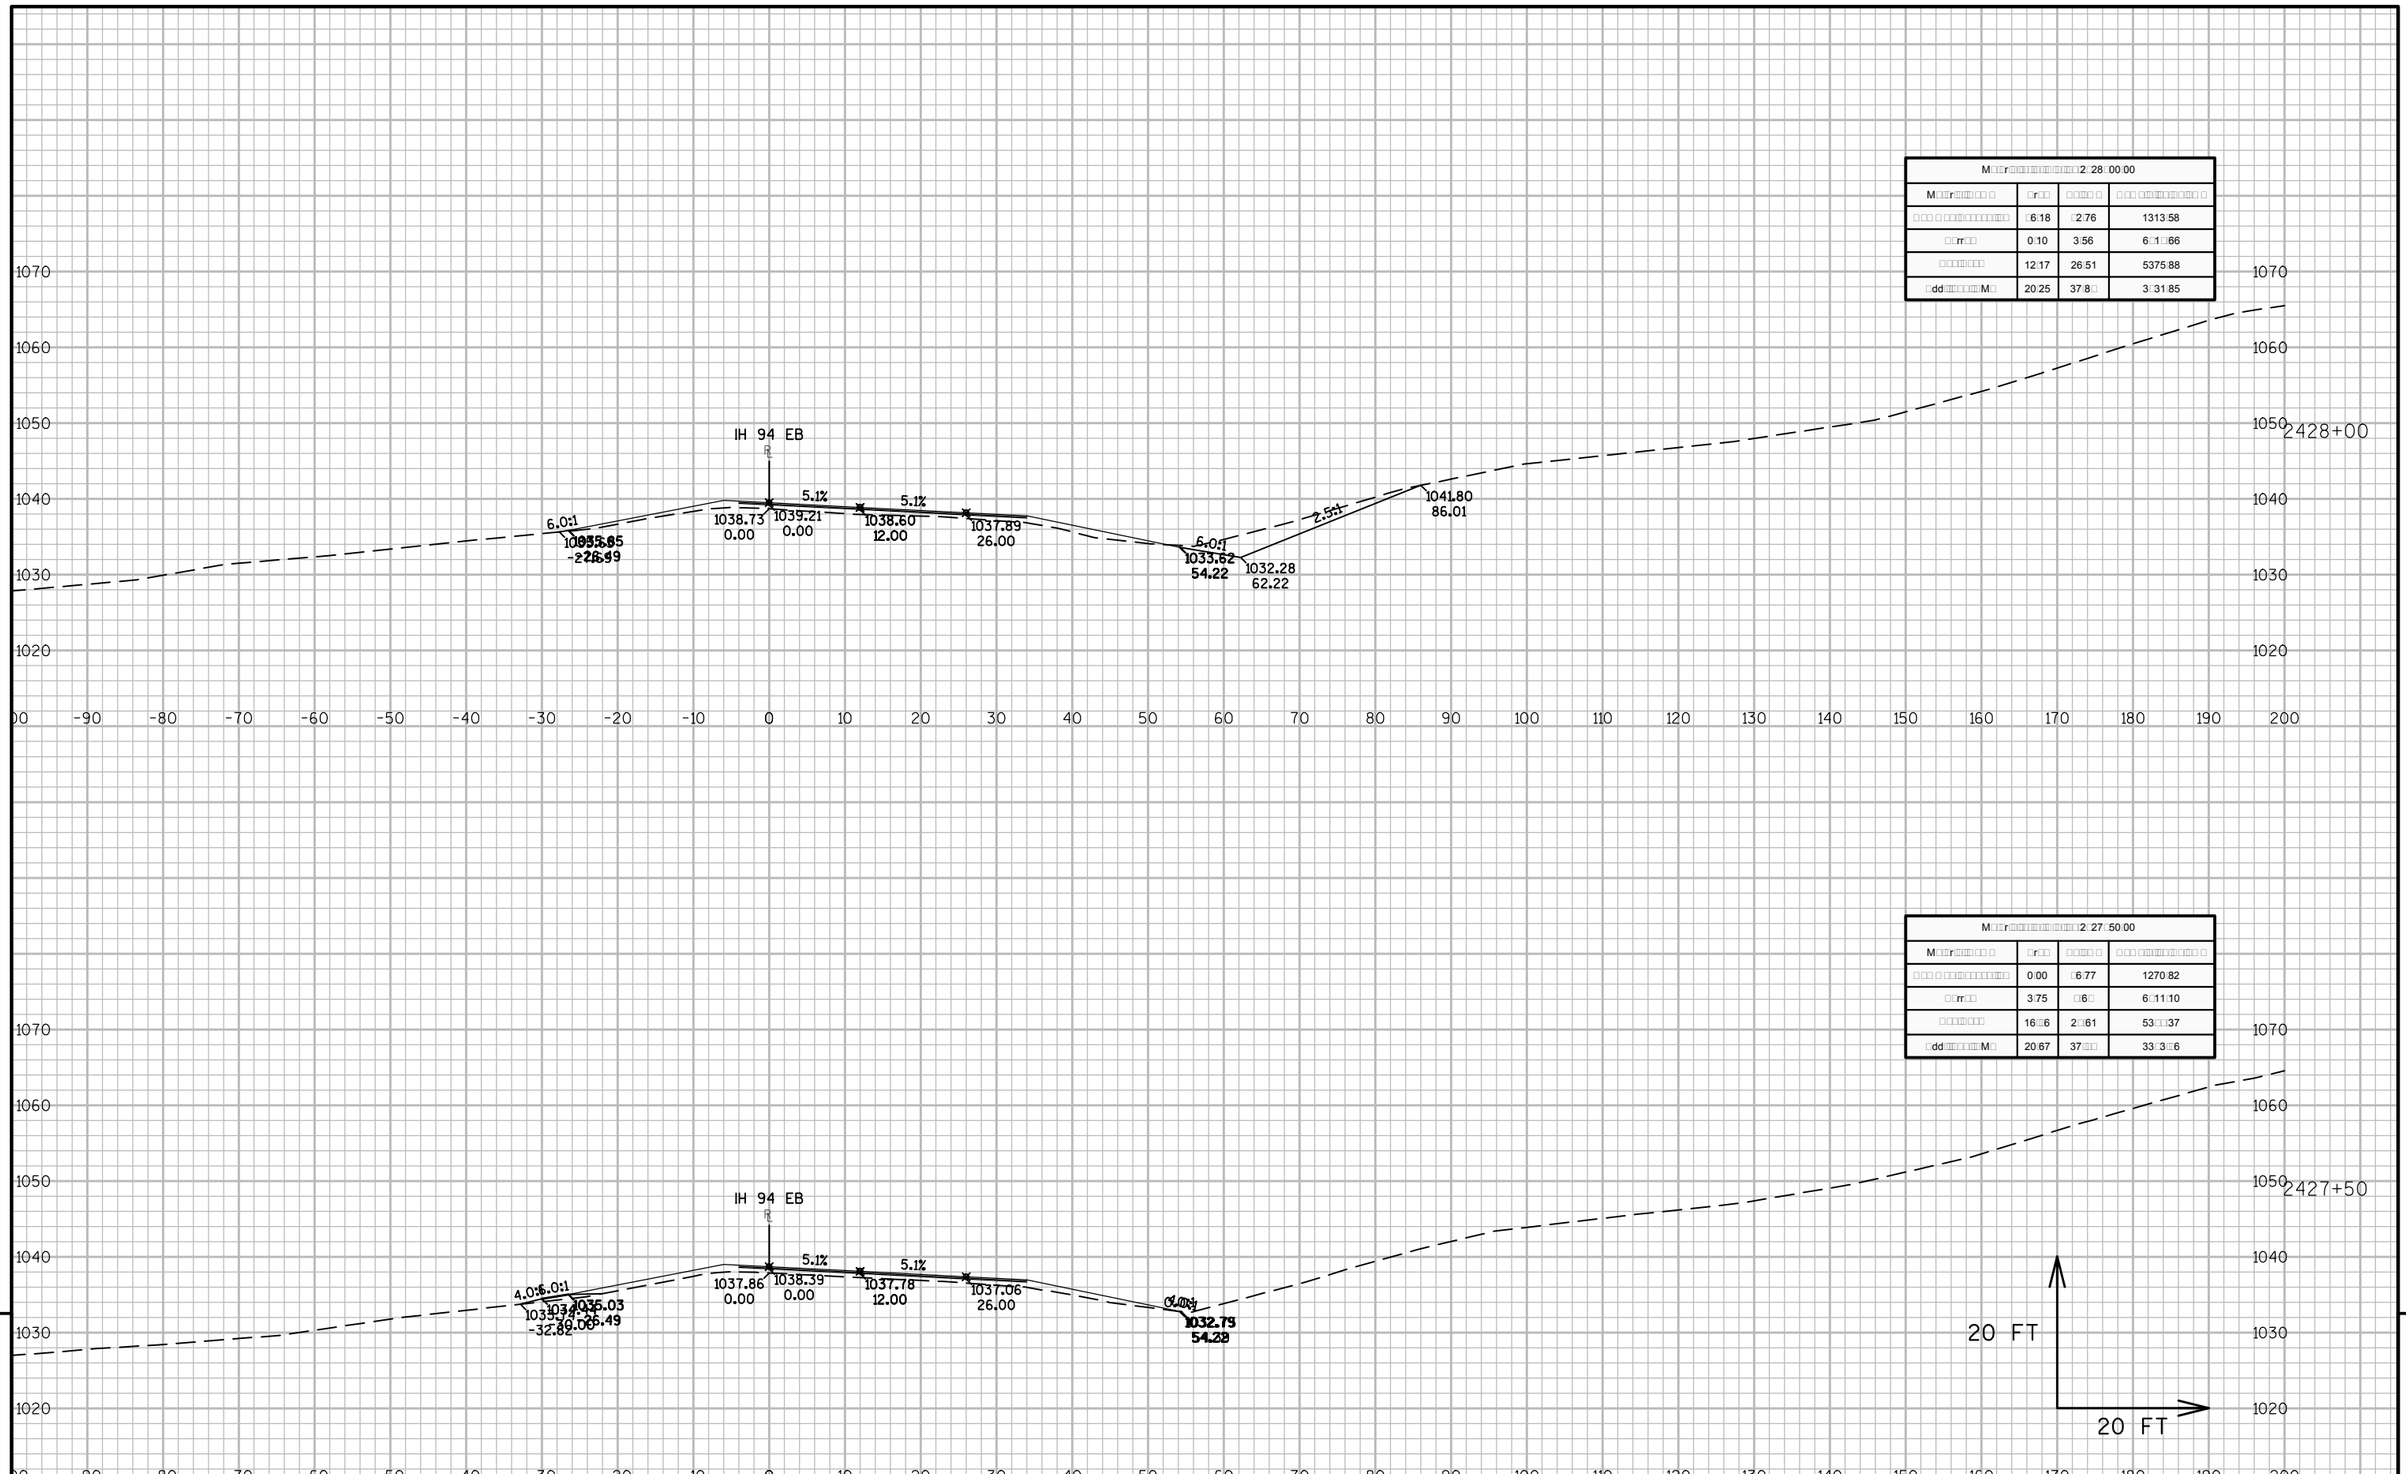

M□□r□□□□□□□□□□□□□□□□2:28:00.00			
M□□r□□□□□□ □	□r□□	□□□□ □	□ □□ □□□□□□□□□□ □
□ □□ □ □□□□□□□□□□□□	□6:18	□2:76	1313.58
□□rr□□	0:10	3:56	6□1□66
□□□□□□□□	12:17	26:51	5375.88
□dd□□□□□□□M□	20:25	37:8□	3□31.85

M□□r□□□□□□□□□□□□□□□□2:27:50.00			
M□□r□□□□□□ □	□r□□	□□□□ □	□ □□ □□□□□□□□□□ □
□ □□ □ □□□□□□□□□□□□	0:00	□6:77	1270.82
□□rr□□	3:75	□6□	6□11.10
□□□□□□□□	16□□6	2□□61	53□□□37
□dd□□□□□□□M□	20:67	37□□□	33□3□□6

9

9

PROJECT NO: 1023-06-73	HWY: IH 94	COUNTY: MONROE	CROSS SECTIONS: IH 94 EB	SHEET	E

FILE NAME : N:\PDS\C3D\10230603\SHEETSPLAN\EAST BOUND C3D 2014\090201-XS-IH94-MON-EB- 2372+92 - 2438+00.DWG
LAYOUT NAME - 01 - (44)

PLOT DATE : 10/20/2014 10:22 AM PLOT BY : ANDRITSCH, ERIC R PLOT NAME : PLOT SCALE : 1:20_XREF

| M□□r□□□

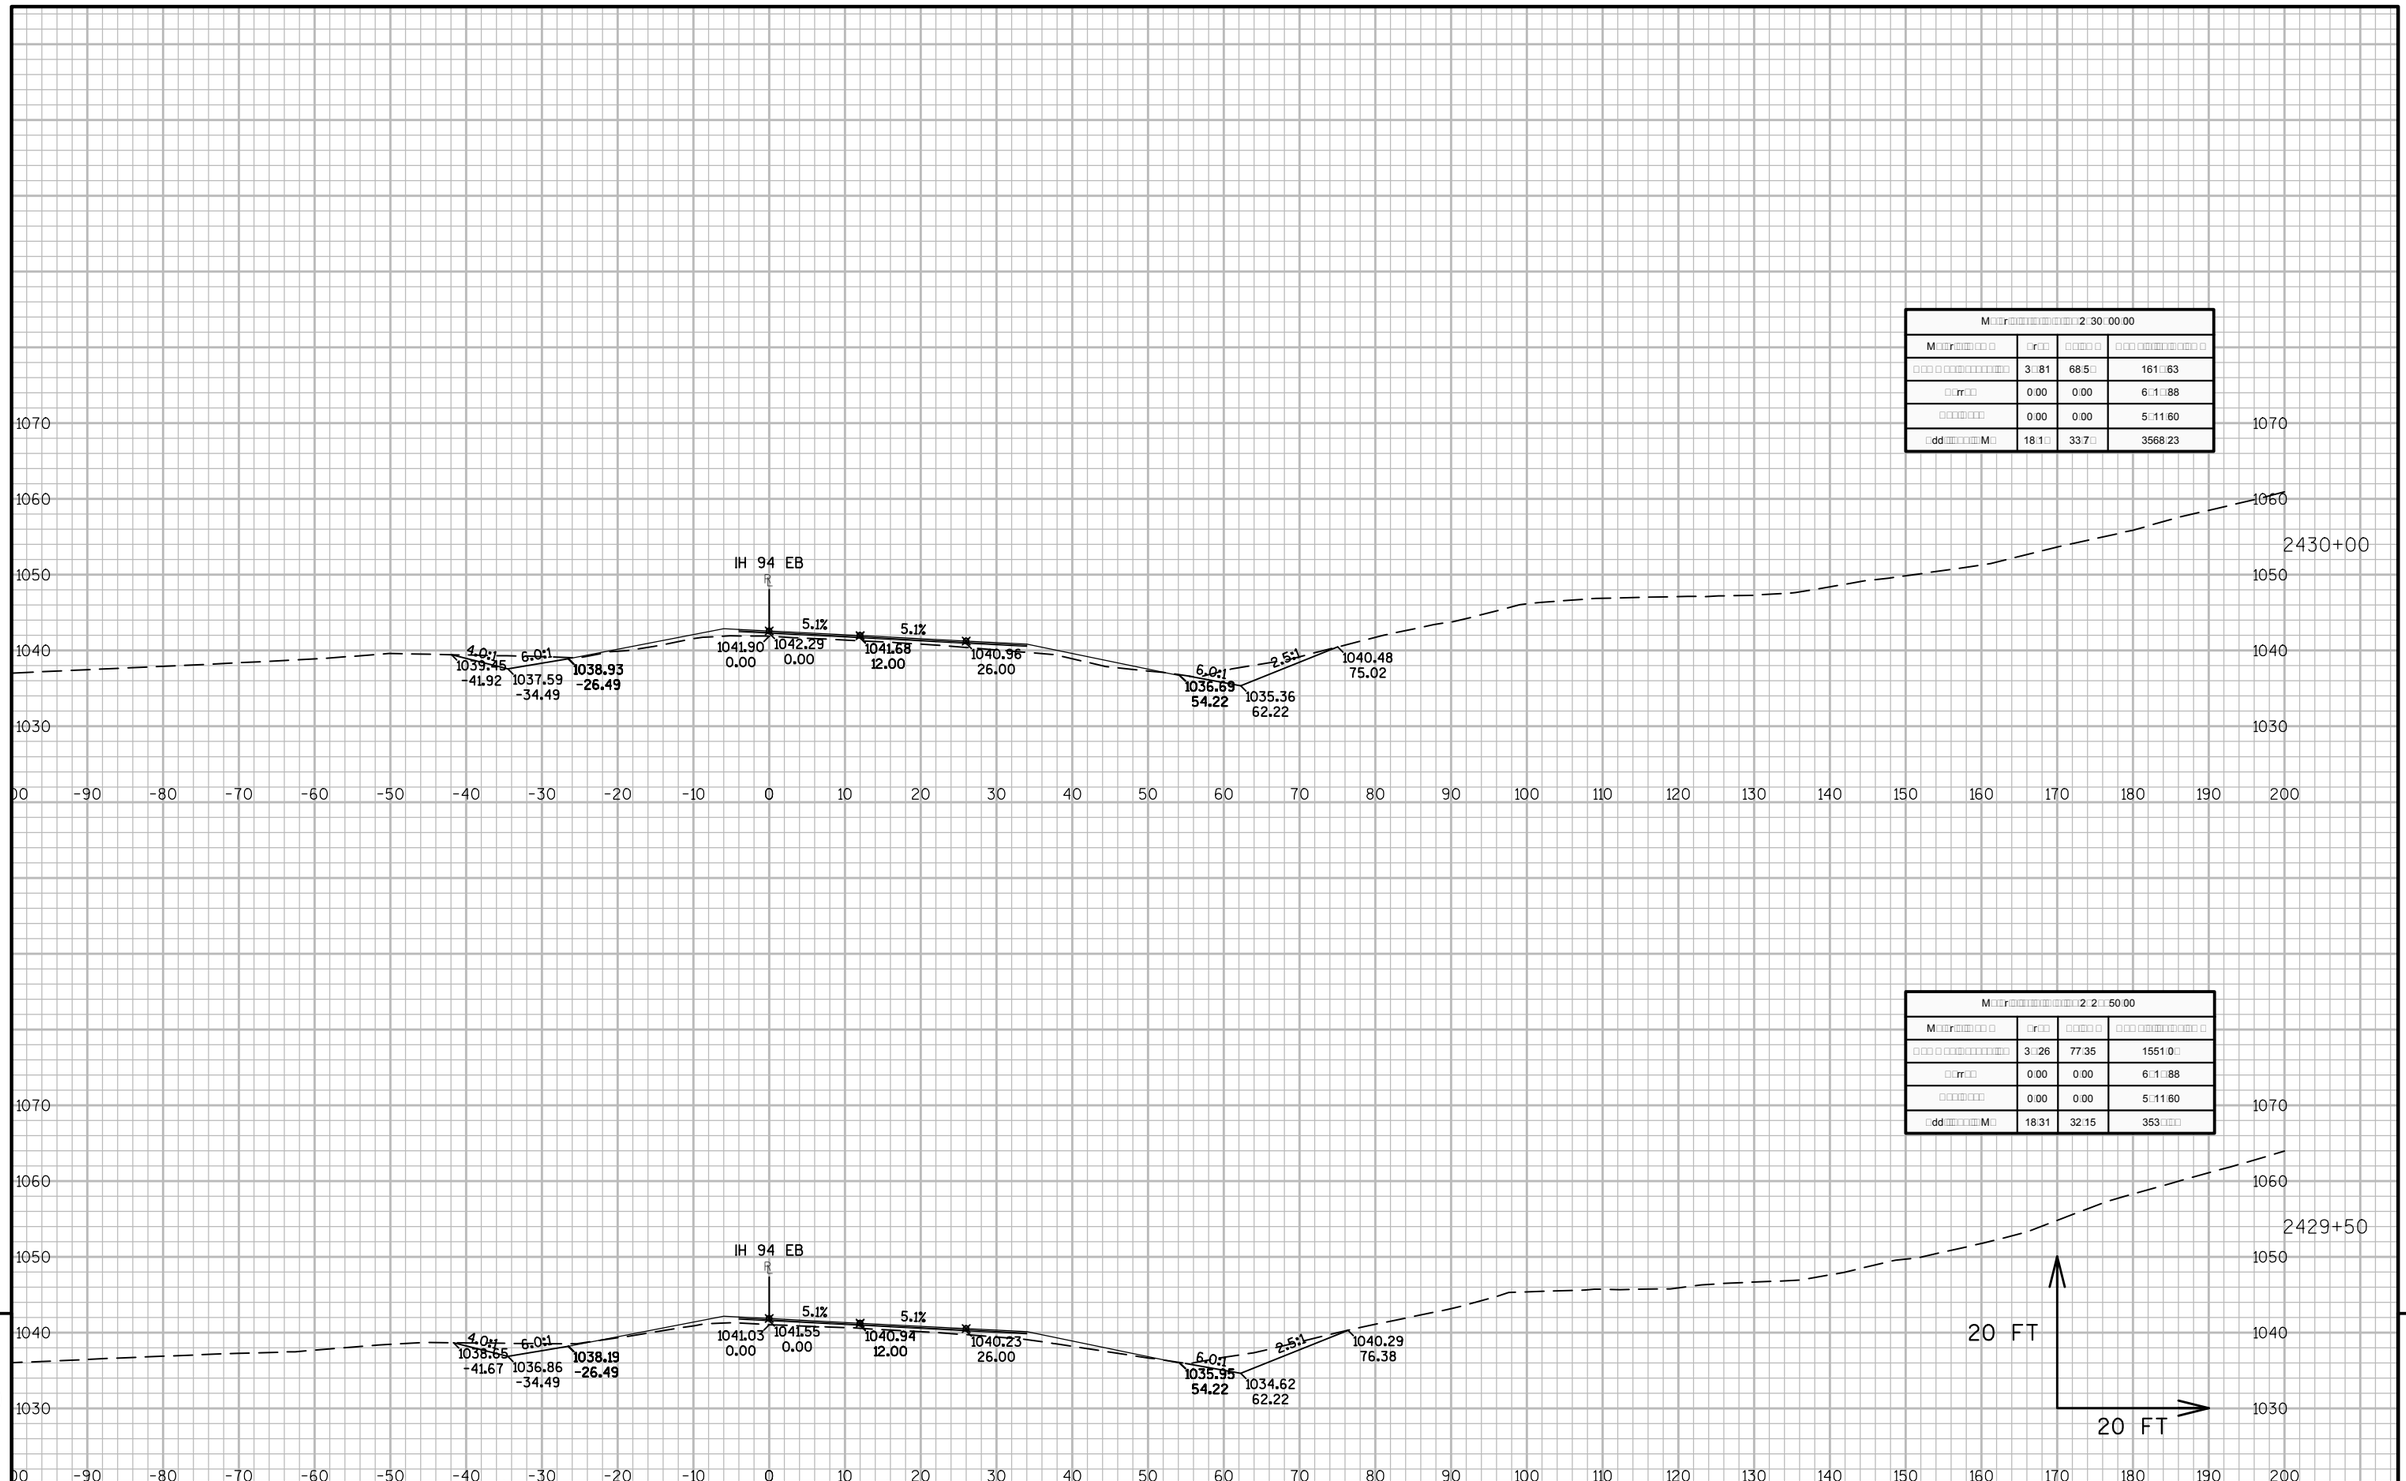

9

PROJECT NO: 1023-06-73	HWY: IH 94	COUNTY: MONROE	CROSS SECTIONS: IH 94 EB	SHEET	E

9

FILE NAME : N:\PDS\C3D\10230603\SHEETSPLAN\EAST BOUND C3D 2014\090201-XS-IH94-MON-EB- 2372+92 - 2438+00.DWG
LAYOUT NAME - 01 - (46)

PLOT DATE : 10/20/2014 10:22 AM PLOT BY : ANDRITSCH, ERIC R PLOT NAME : PLOT SCALE : 1:20_XREF

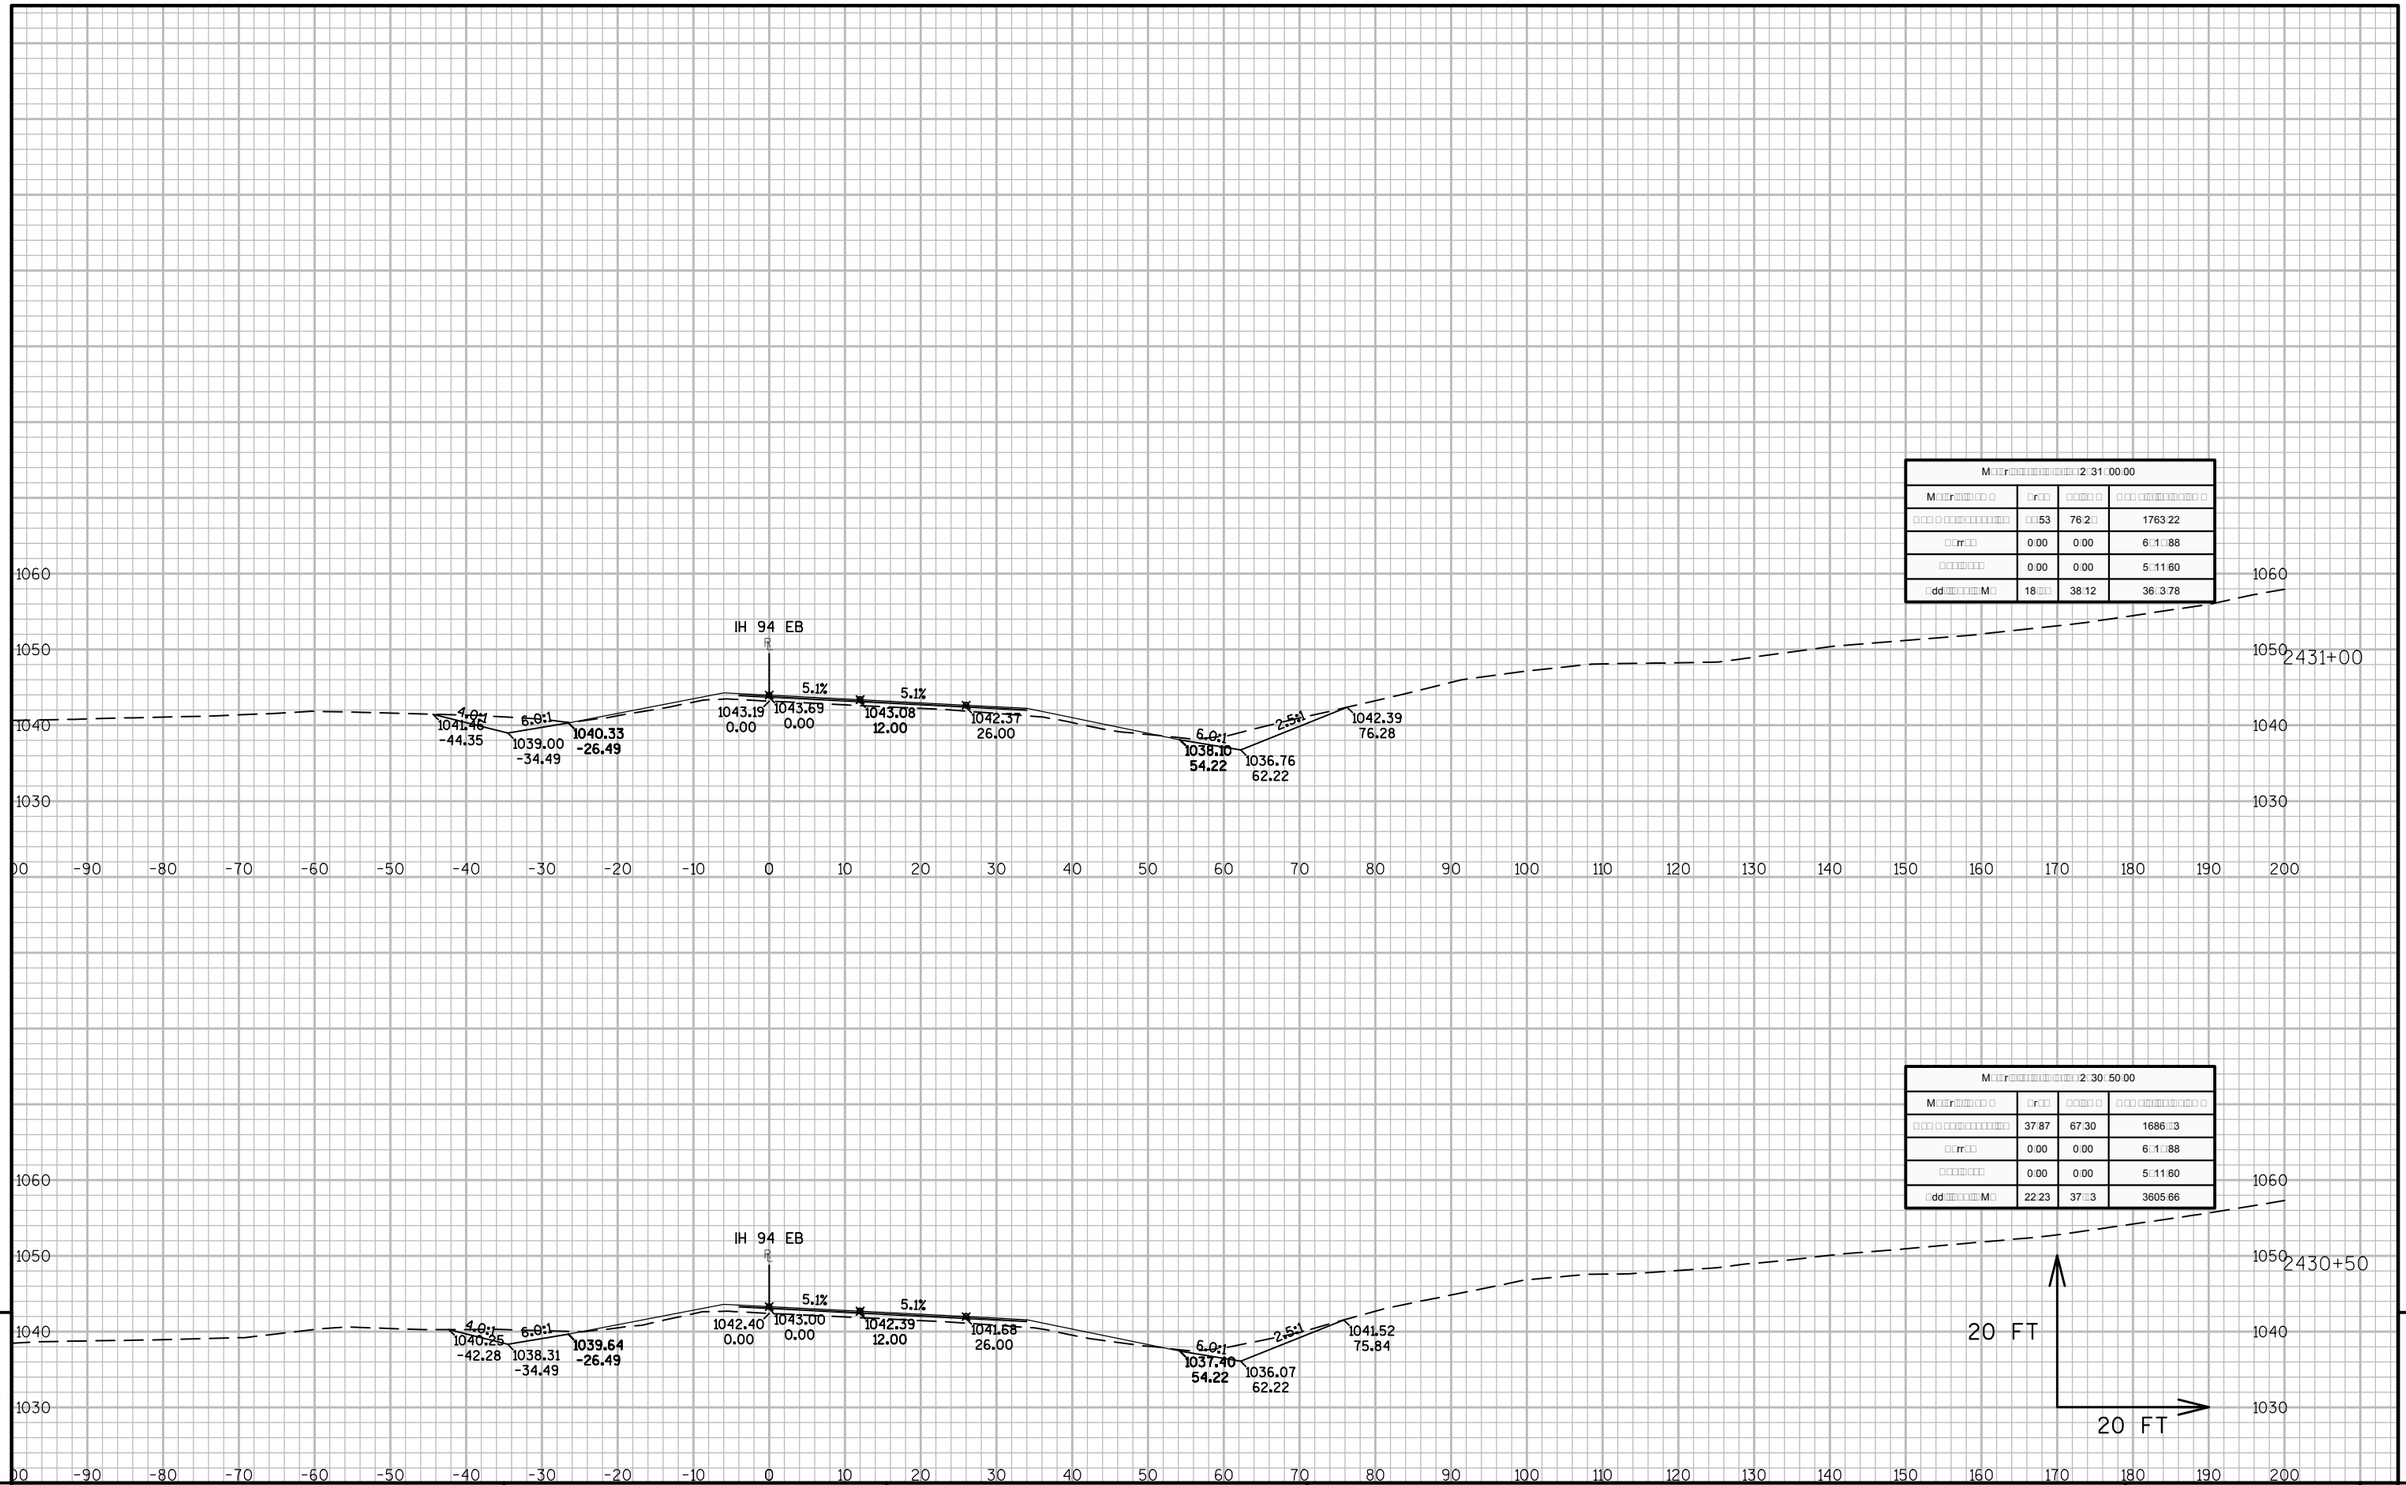
IH 94 EB
1043.19
0.00
1043.69
0.00
1043.08
12.00
1042.37
26.00
5.1%
5.1%
4.0:1
6.0:1
1041.46
-44.35
1039.00
-34.49
1040.33
-26.49
6.0:1
2.5:1
1038.10
54.22
1036.76
62.22
1042.39
76.28
2431+00
1060
1050
1040
1030
-90
-80
-70
-60
-50
-40
-30
-20
-10
0
10
20
30
40
50
60
70
80
90
100
110
120
130
140
150
160
170
180
190
200

| M□□r□□□

M□□r□□□□□□□□□□□□□□□□□□□□2+32+00.00			
M□□r□□□□□□□ □ □	□r□□	□□□□ □	□ □ □ □□□□□□□□□□□□ □
□ □□ □ □□□□□□□□□□□□□	□□7□	81.85	1+26.73
□□rr□□	0.00	0.00	6+1□.88
□□□□□□□□	0.00	0.00	5+11.60
□dd□□□□□□□□M□	1+83	35+6	3713.88

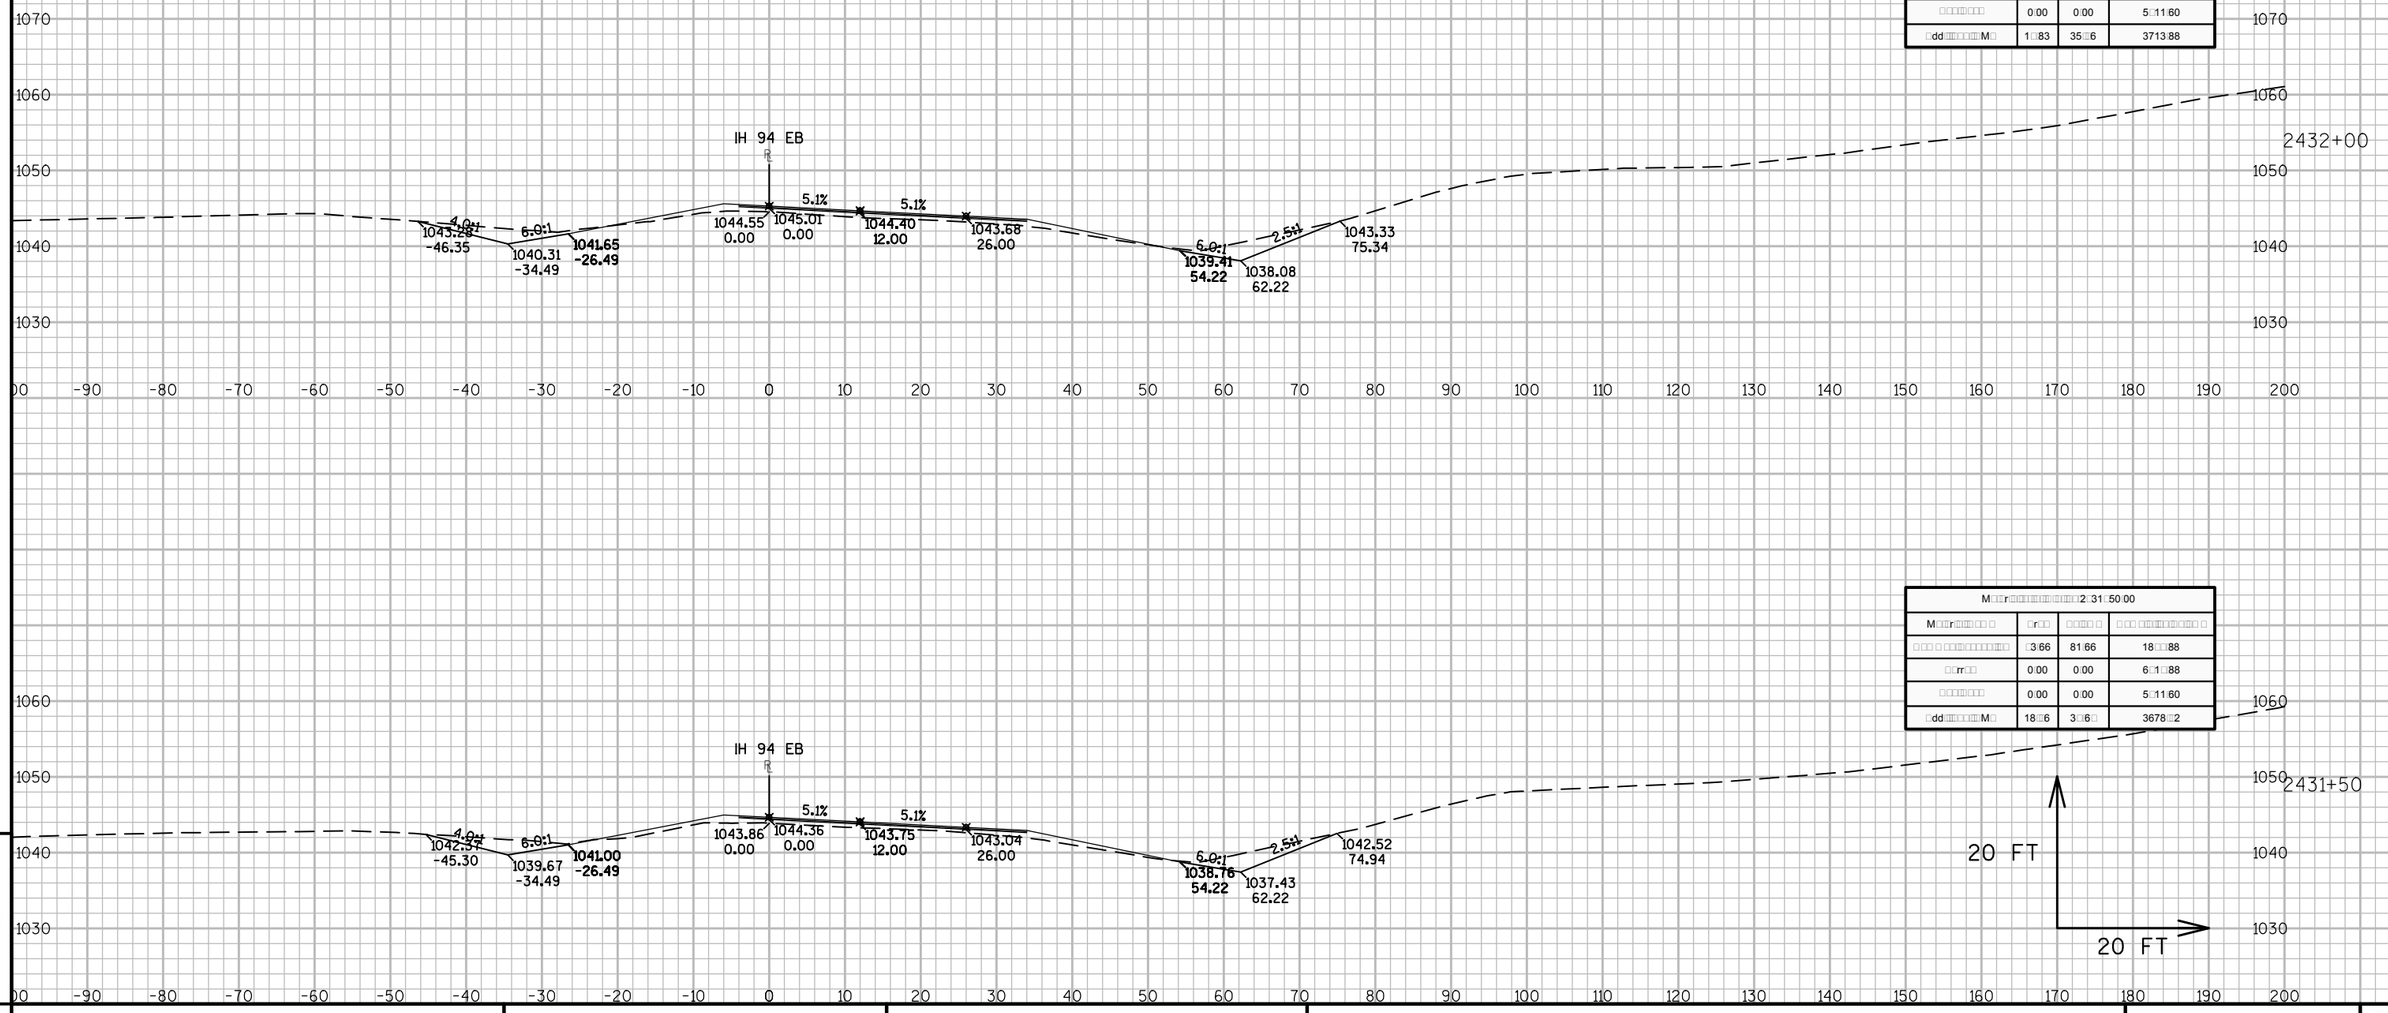

M□□r□□□□□□□□□□□□□□□□□□□□2+31+50.00			
M□□r□□□□□□□ □ □	□r□□	□□□□ □	□ □ □ □□□□□□□□□□□□ □
□ □□ □ □□□□□□□□□□□□□	□3/66	81.66	18+□□.88
□□rr□□	0.00	0.00	6+1□.88
□□□□□□□□	0.00	0.00	5+11.60
□dd□□□□□□□□M□	18+□6	3+□6+□	3678+□2

9

9

PROJECT NO: 1023-06-73	HWY: IH 94	COUNTY: MONROE	CROSS SECTIONS: IH 94 EB	SHEET	E

FILE NAME : N:\PDS\C3D\10230603\SHEETSPLAN\EAST BOUND C3D 2014\090201-XS-IH94-MON-EB- 2372+92 - 2438+00.DWG
LAYOUT NAME - 01 - (48)

PLOT DATE : 10/20/2014 10:22 AM PLOT BY : ANDRITSCH, ERIC R PLOT NAME : PLOT SCALE : 1:20_XREF

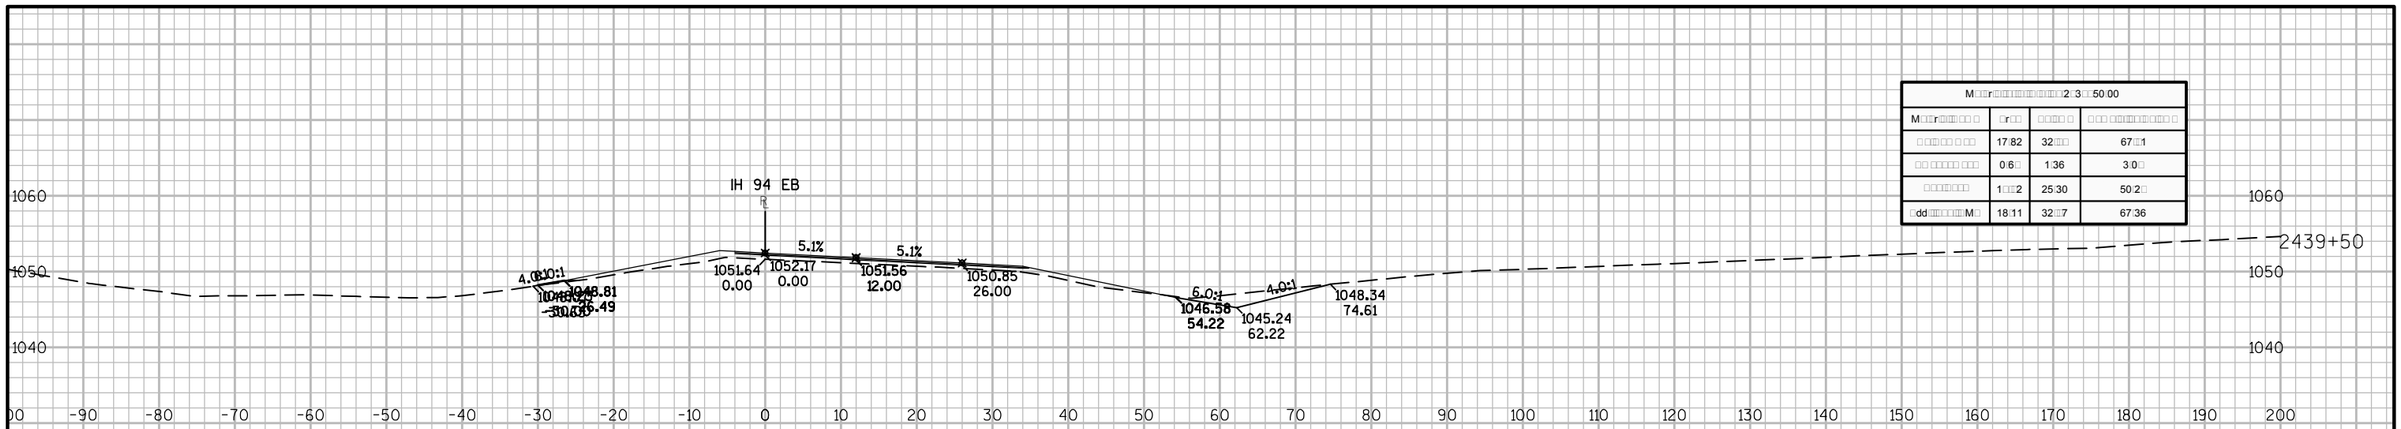
IH 94 EB
1060
1050
1040
5.1%
5.1%
4.0:1
5.0:1
4.0:1
1051.64
0.00
1052.17
0.00
1051.56
12.00
1050.85
26.00
1046.56
54.22
1045.24
62.22
1048.34
74.61
2439+50
-90 -80 -70 -60 -50 -40 -30 -20 -10 0 10 20 30 40 50 60 70 80 90 100 110 120 130 140 150 160 170 180 190 200

| M□□r□□□

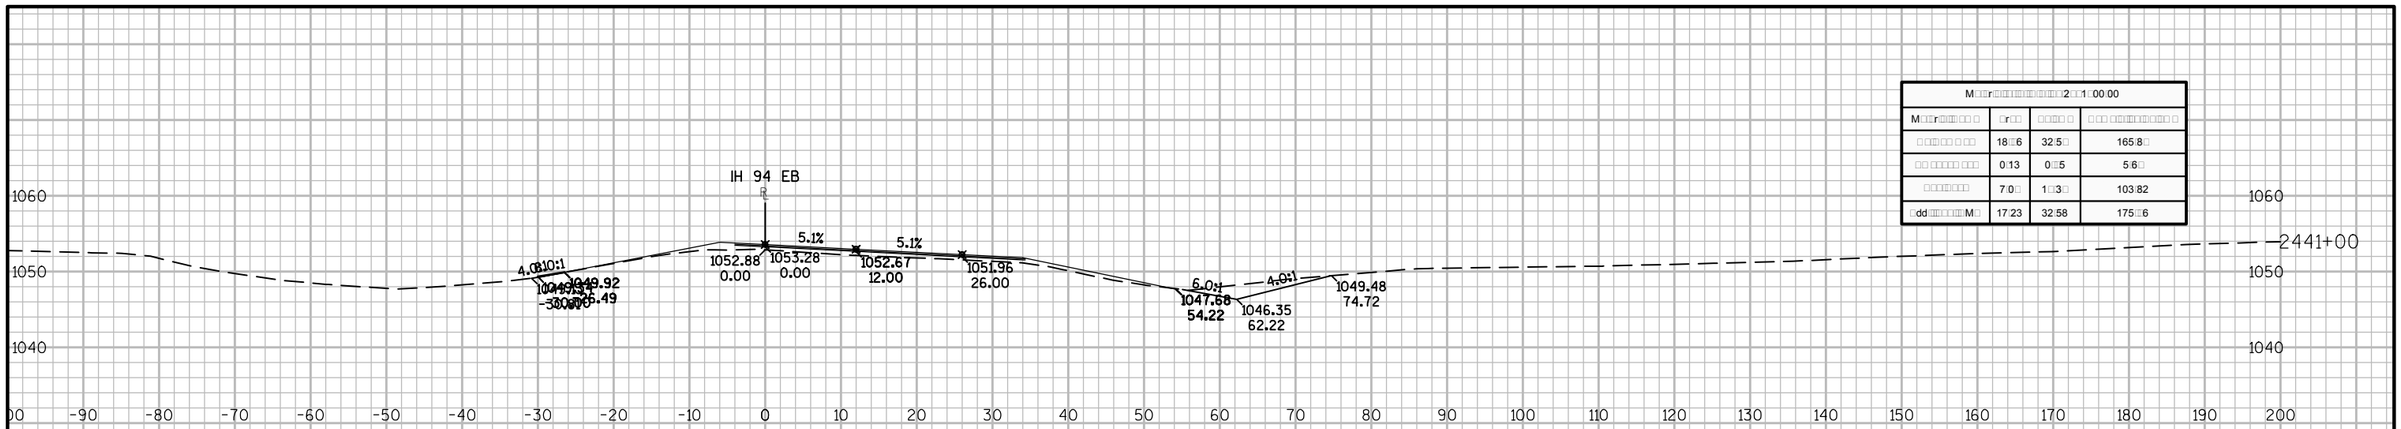
IH 94 EB
5.1%
5.1%
1052.88
0.00
1053.28
0.00
1052.67
12.00
1051.96
26.00
6.0:1
4.0:1
1047.68
54.22
1046.35
62.22
1049.48
74.72
2441+00

| M□□r□□□

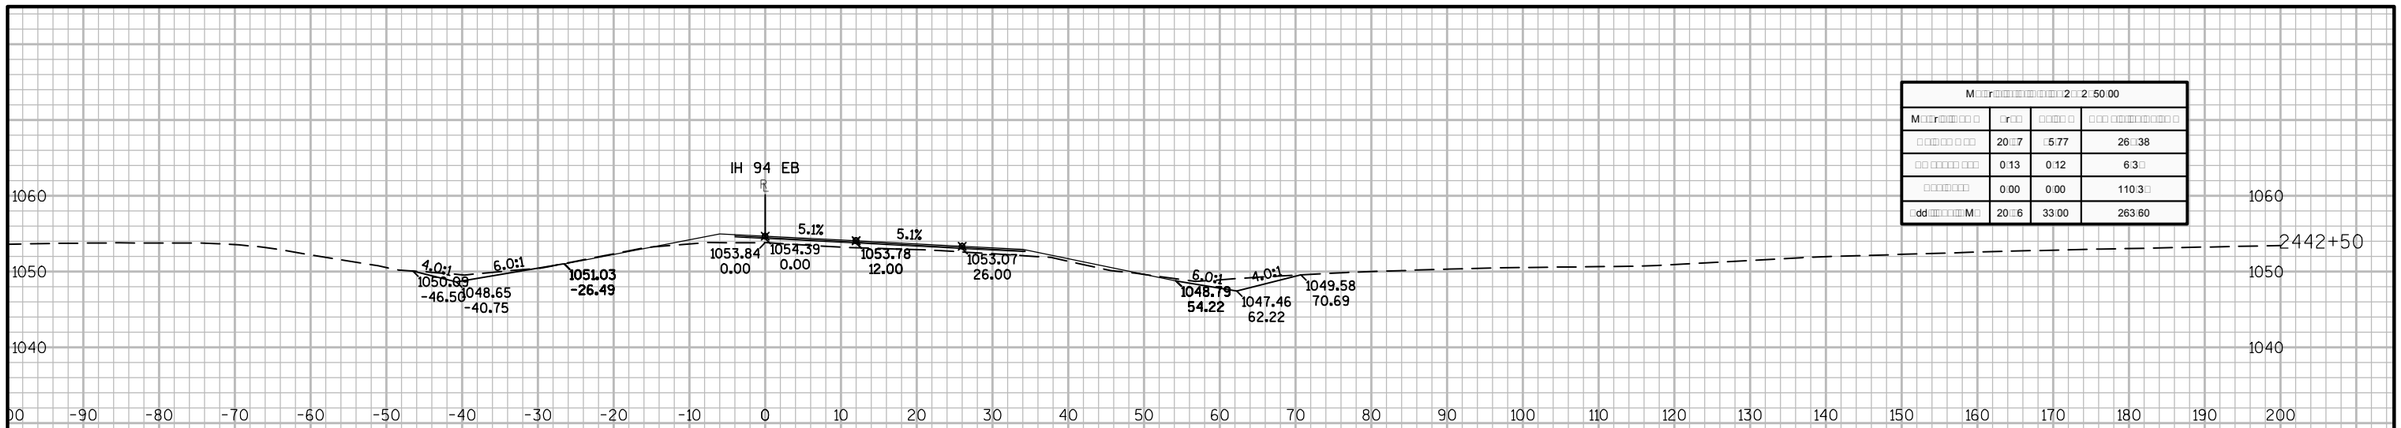
IH 94 EB
R
5.1%
5.1%
4.0:1
6.0:1
6.0:1
4.0:1
1050.66
-46.59
1048.65
-40.75
1051.03
-26.49
1053.84
0.00
1054.39
0.00
1053.78
12.00
1053.07
26.00
1048.79
54.22
1047.46
62.22
1049.58
70.69
1060
1050
1040
2442+50
-90 -80 -70 -60 -50 -40 -30 -20 -10 0 10 20 30 40 50 60 70 80 90 100 110 120 130 140 150 160 170 180 190 200

| M□□r□□□

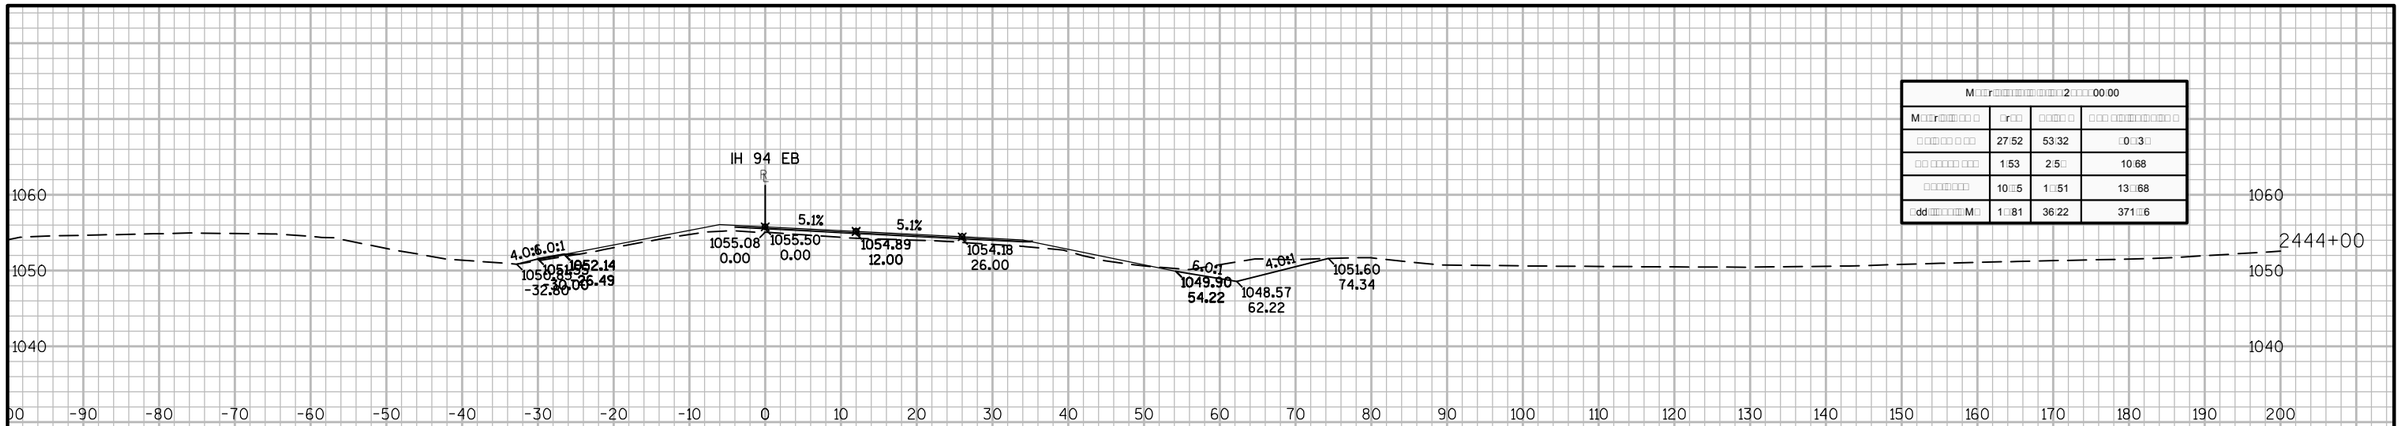
IH 94 EB
1060
1050
1040
4.0:1
6.0:1
5.1%
1055.08
0.00
1055.50
0.00
1054.89
12.00
1054.18
26.00
1049.90
54.22
1048.57
62.22
1051.60
74.34
2444+00
-90 -80 -70 -60 -50 -40 -30 -20 -10 0 10 20 30 40 50 60 70 80 90 100 110 120 130 140 150 160 170 180 190 200

| M□□r□□□

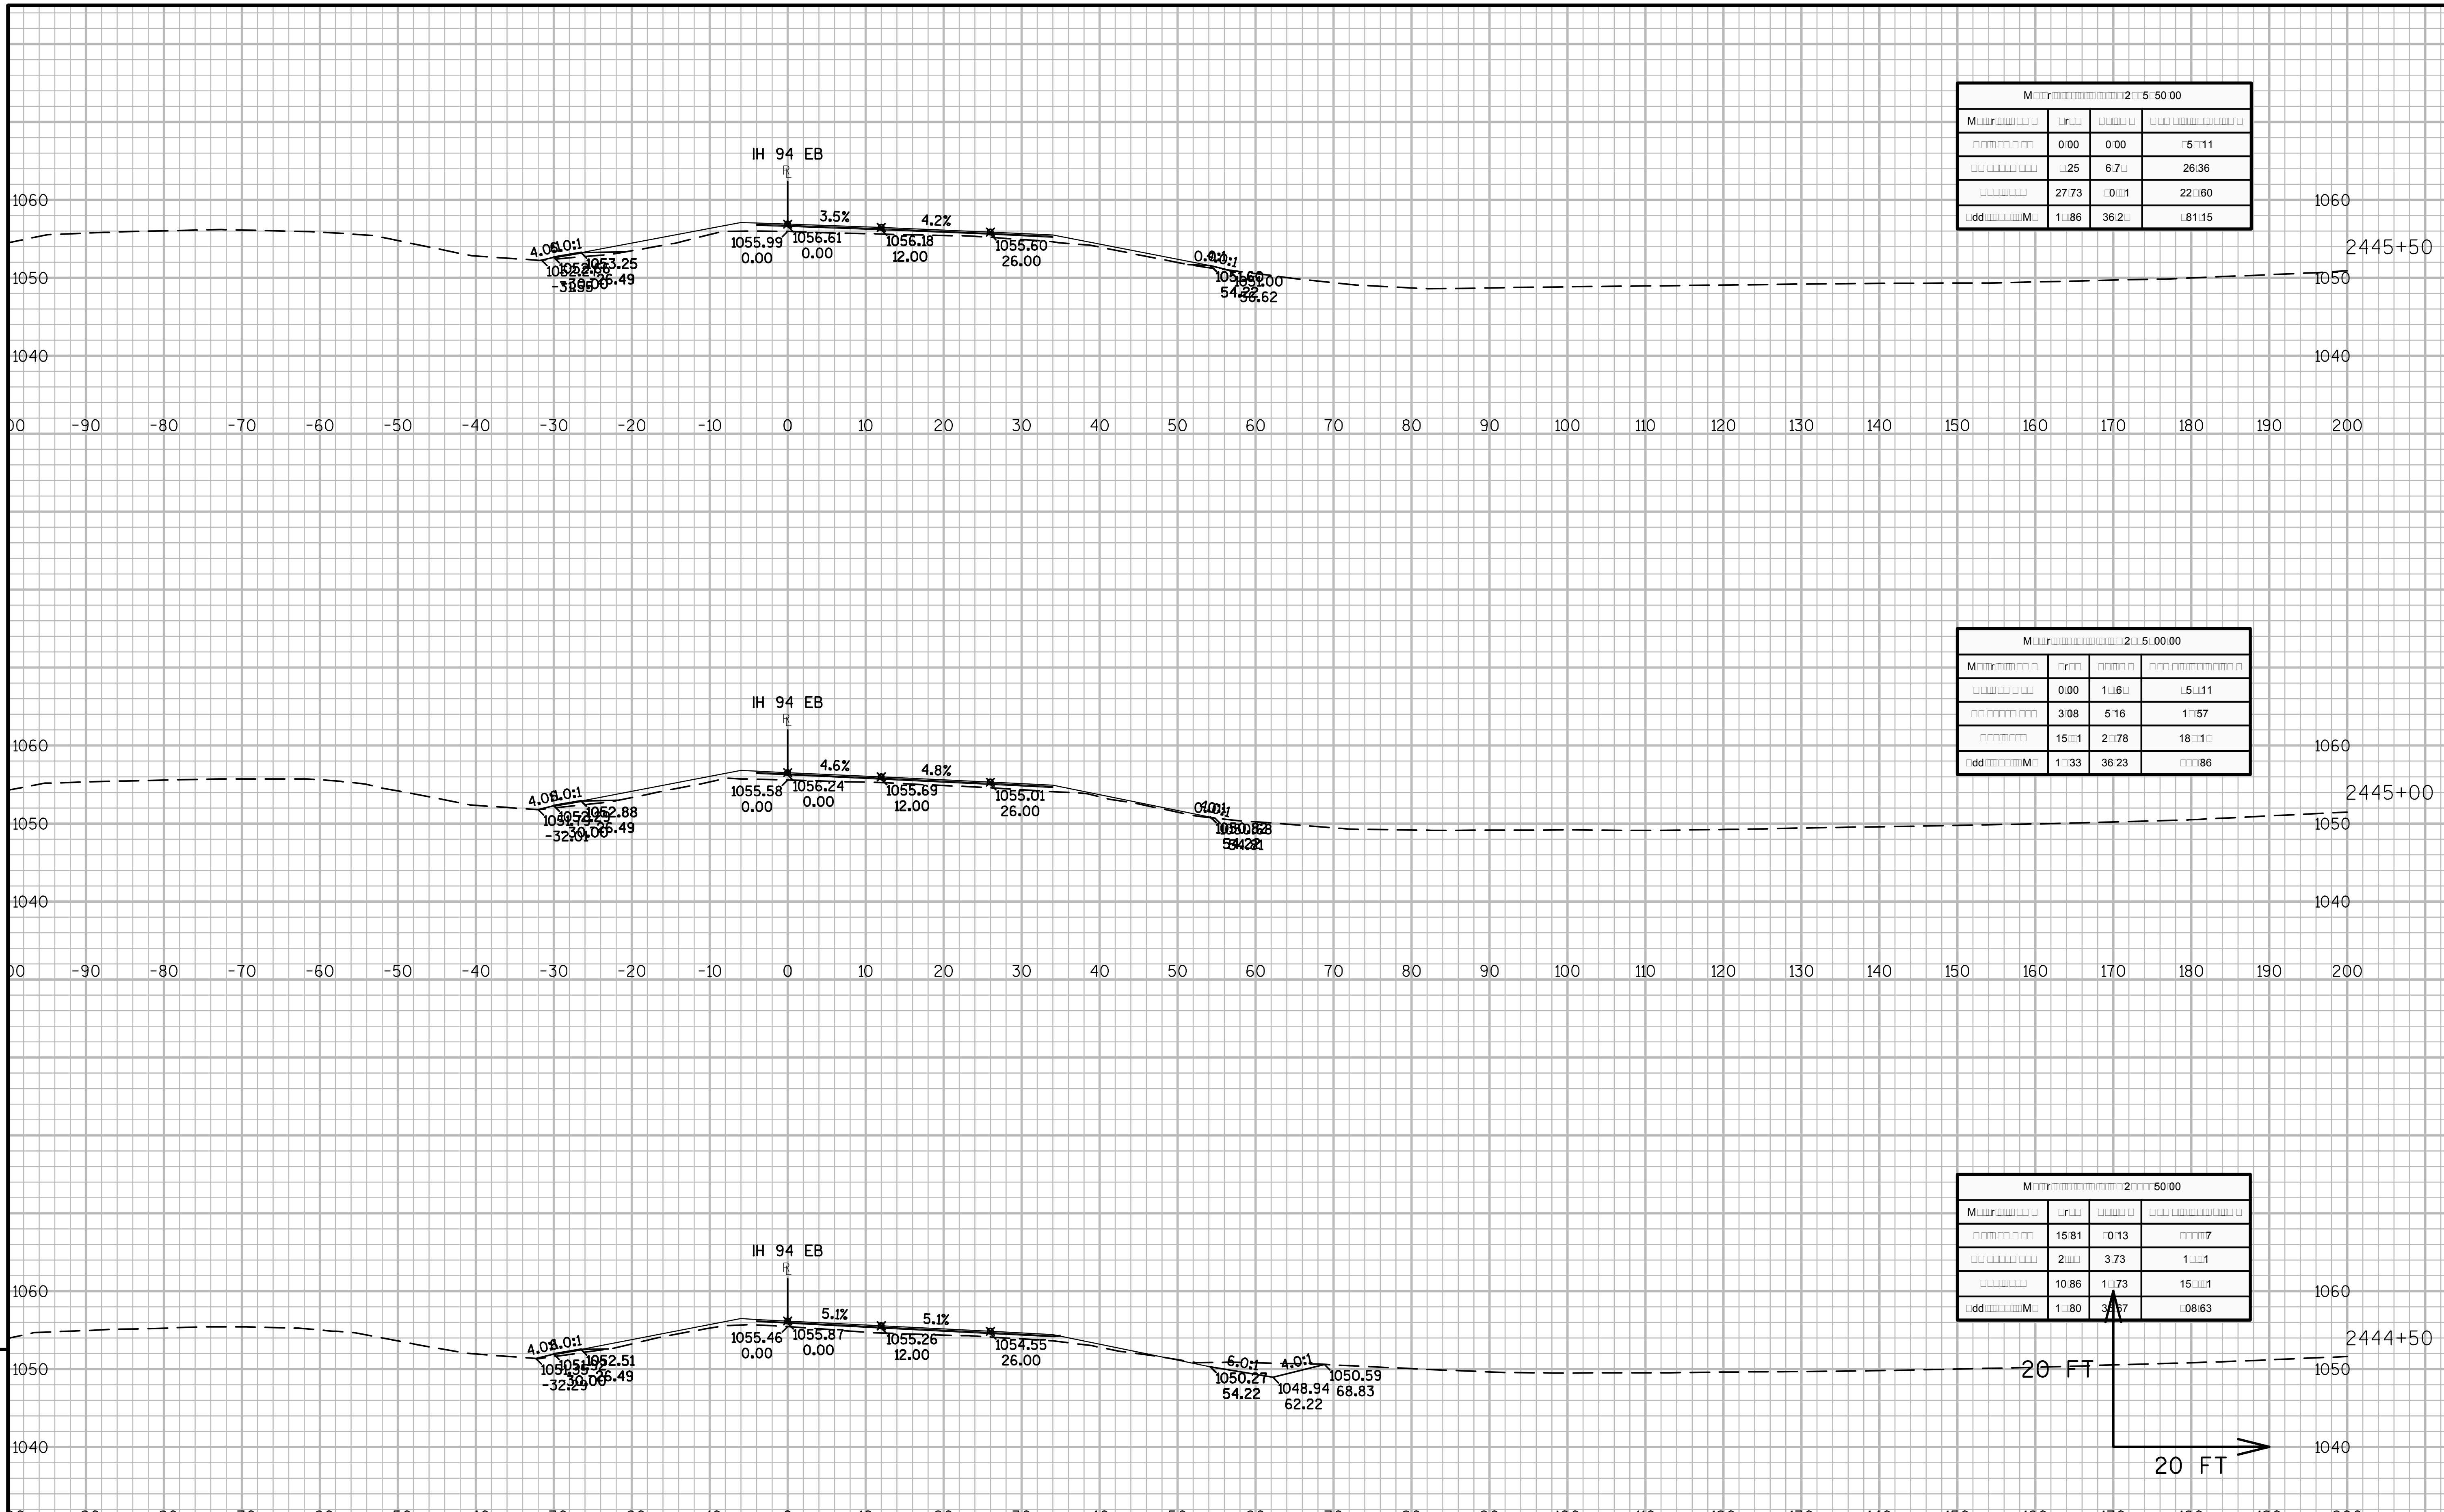

9

PROJECT NO:1023-06-73	HWY:IH 94	COUNTY:MONROE	CROSS SECTIONS: IH 94 EB	SHEET	E

FILE NAME : N:\PDS\C3D\10230603\SHEETSPLAN\EAST BOUND C3D 2014\090202-XS-IH94-MON-EB- 2438+00 - 2500+00.DWG
LAYOUT NAME - 02 - (5)
PLOT DATE : 10/20/2014 10:49 AM PLOT BY : ANDRITSCH, ERIC R PLOT NAME : PLOT SCALE : 1:20_XREF

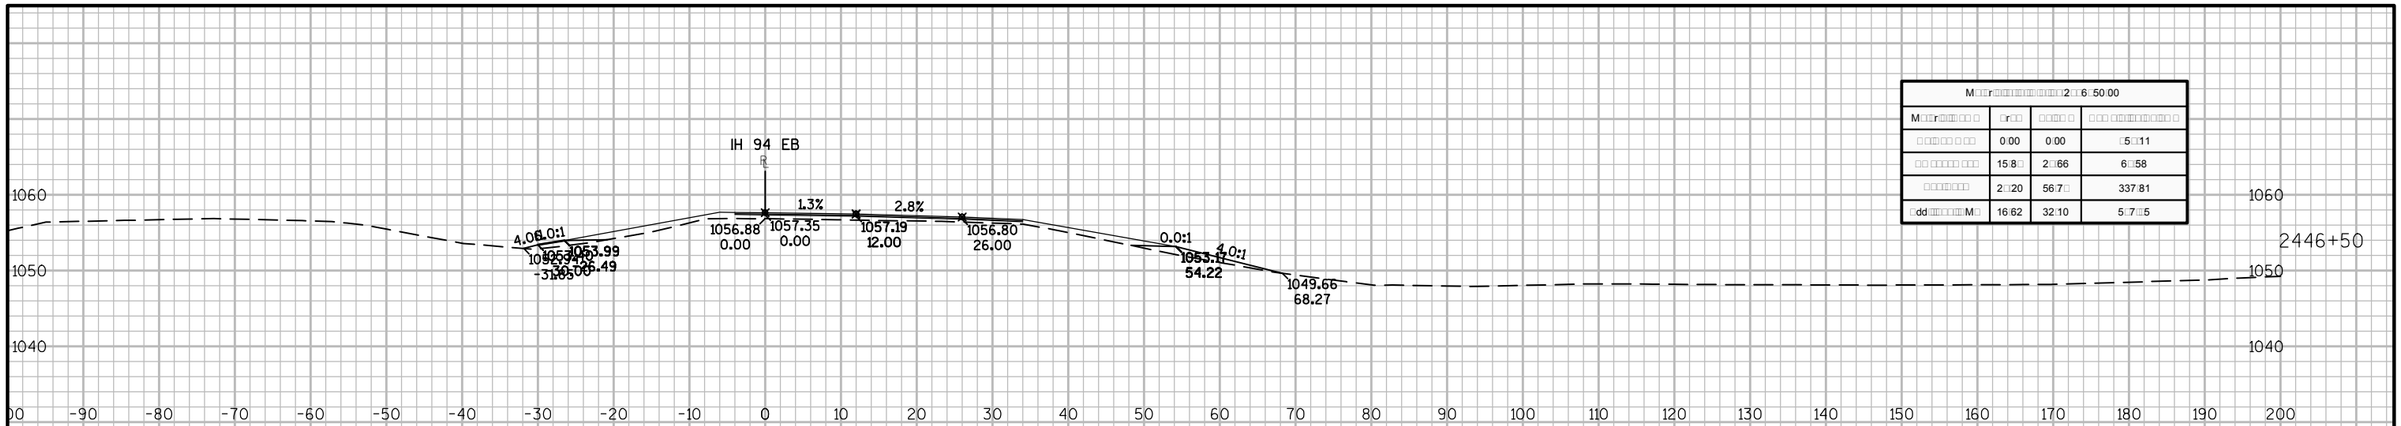
IH 94 EB
1.3%
2.8%
4.0
0.0:1
1056.88
0.00
1057.35
0.00
1057.19
12.00
1056.80
26.00
0.0:1
4.0:1
1053.12
54.22
1049.66
68.27
2446+50
1060
1050
1040
-90 -80 -70 -60 -50 -40 -30 -20 -10 0 10 20 30 40 50 60 70 80 90 100 110 120 130 140 150 160 170 180 190 200

| M□□r□□□

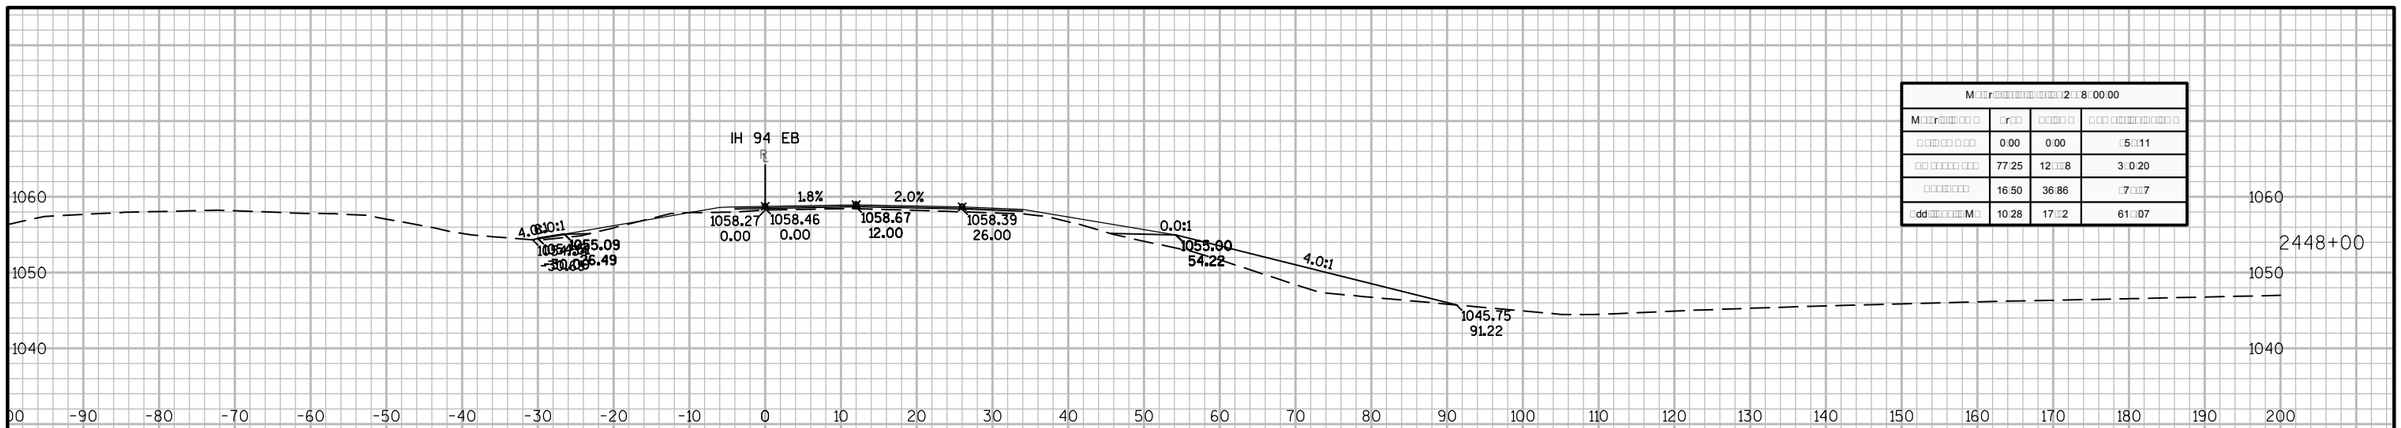
IH 94 EB
1.8%
2.0%
4.0:1
0.0:1
4.0:1
1058.27
0.00
1058.46
0.00
1058.67
12.00
1058.39
26.00
1055.00
54.22
1045.75
91.22
1055.09
26.49
1060
1050
1040
2448+00
-90 -80 -70 -60 -50 -40 -30 -20 -10 0 10 20 30 40 50 60 70 80 90 100 110 120 130 140 150 160 170 180 190 200

| M□□r□□□

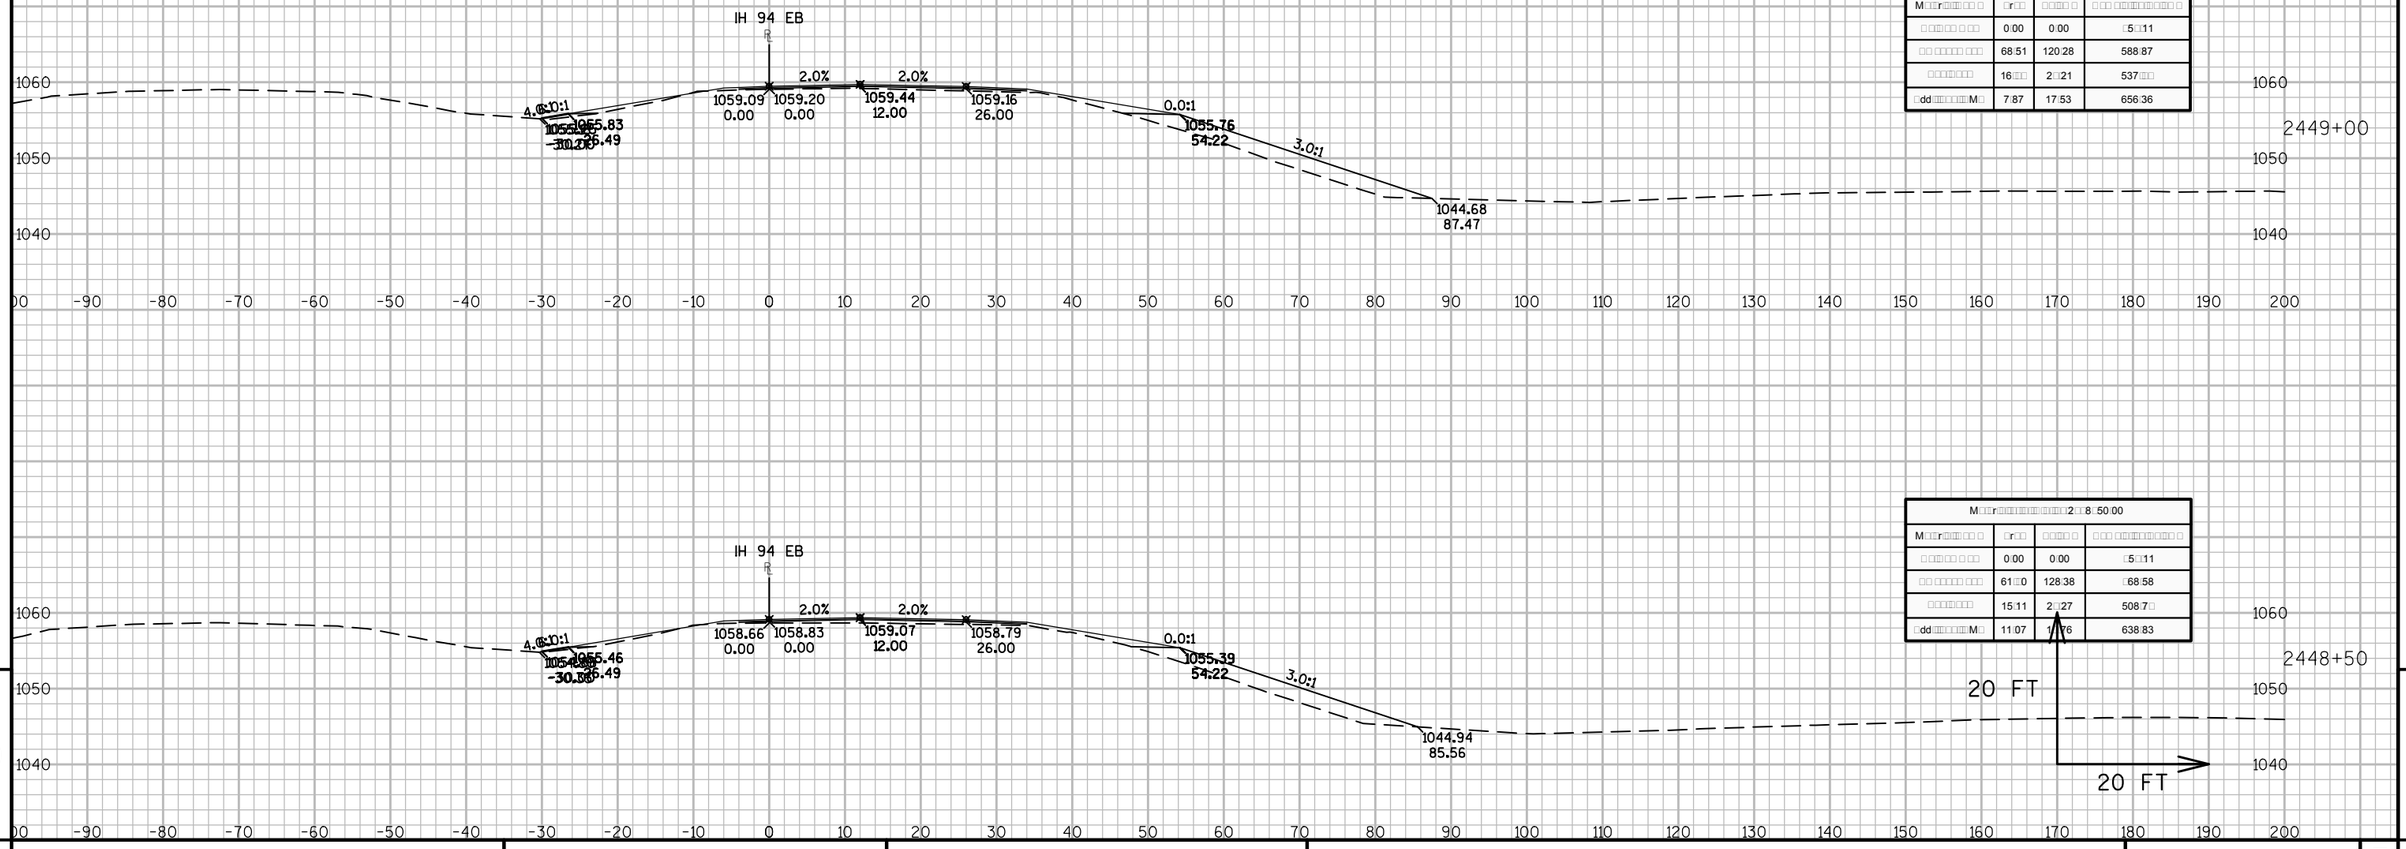

M□□r□□□□□□□□□□□□□□□□2□□□□00:00			
M□□r□□□□ □ □	□r□□	□□□□ □	□ □□ □□□□□□□□□□ □
□□□□□□ □ □□	0:00	0:00	□5□□11
□□ □□□□□ □□□	68:51	120:28	588:87
□□□□□□□□	16□□	2□□21	537□□
□dd□□□□□□□□M□	7:87	17:53	656:36

M□□r□□□□□□□□□□□□□□□□2□□8□50:00			
M□□r□□□□ □ □	□r□□	□□□□ □	□ □□ □□□□□□□□□□ □
□□□□□□ □ □□	0:00	0:00	□5□□11
□□ □□□□□ □□□	61□□0	128:38	□68:58
□□□□□□□□	15:11	2□27	508:7□
□dd□□□□□□□□M□	11:07	1□76	638:83

9

9

PROJECT NO:1023-06-73	HWY: IH 94	COUNTY: MONROE	CROSS SECTIONS: IH 94 EB	SHEET	E

FILE NAME : N:\PDS\C3D\10230603\SHEETSPLAN\EAST BOUND C3D 2014\090202-XS-IH94-MON-EB- 2438+00 - 2500+00.DWG
LAYOUT NAME - 02 - (8)

PLOT DATE : 10/20/2014 10:50 AM PLOT BY : ANDRITSCH, ERIC R PLOT NAME : PLOT SCALE : 1:20_XREF

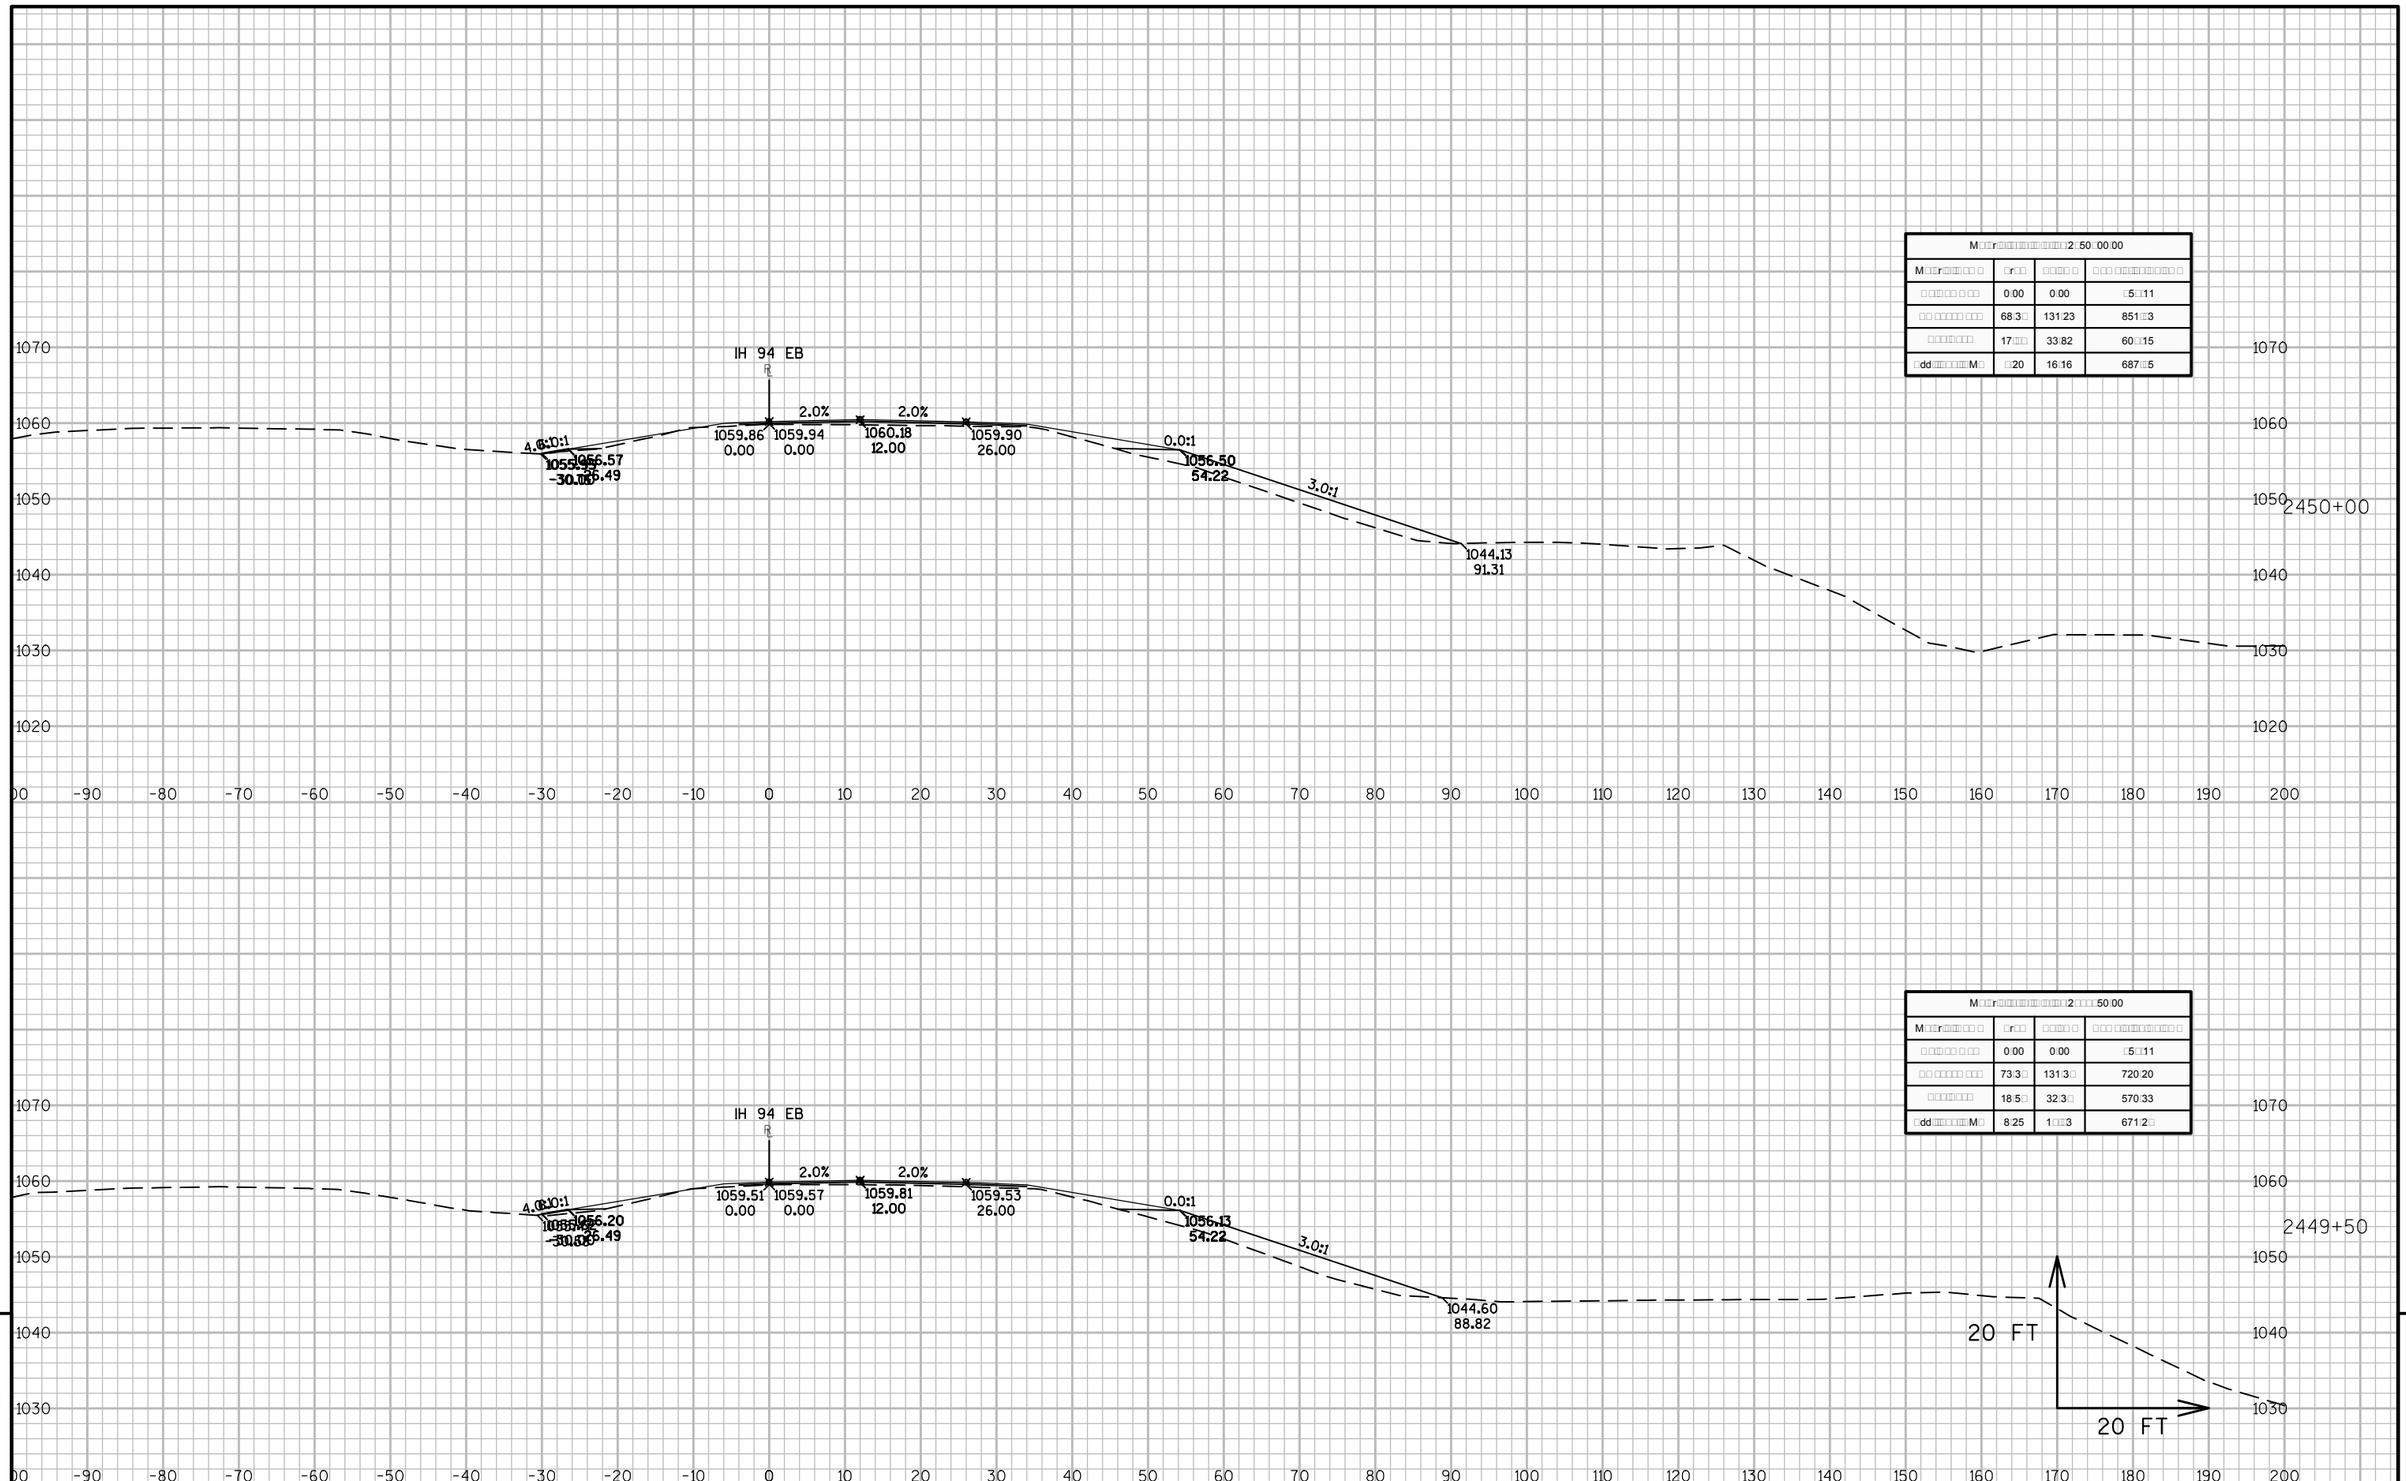
IH 94 EB
2.0%
2.0%
4.0%
3.0:1
0.0:1
1059.86
0.00
1059.94
0.00
1060.18
12.00
1059.90
26.00
1056.57
1044.13
91.31
2450+00
IH 94 EB
2.0%
2.0%
1059.51
0.00
1059.57
0.00
1059.81
12.00
1059.53
26.00
1056.20
1044.60
88.82
2449+50
20 FT
20 FT
1070
1060
1050
1040
1030
1020

| M□□r□□□

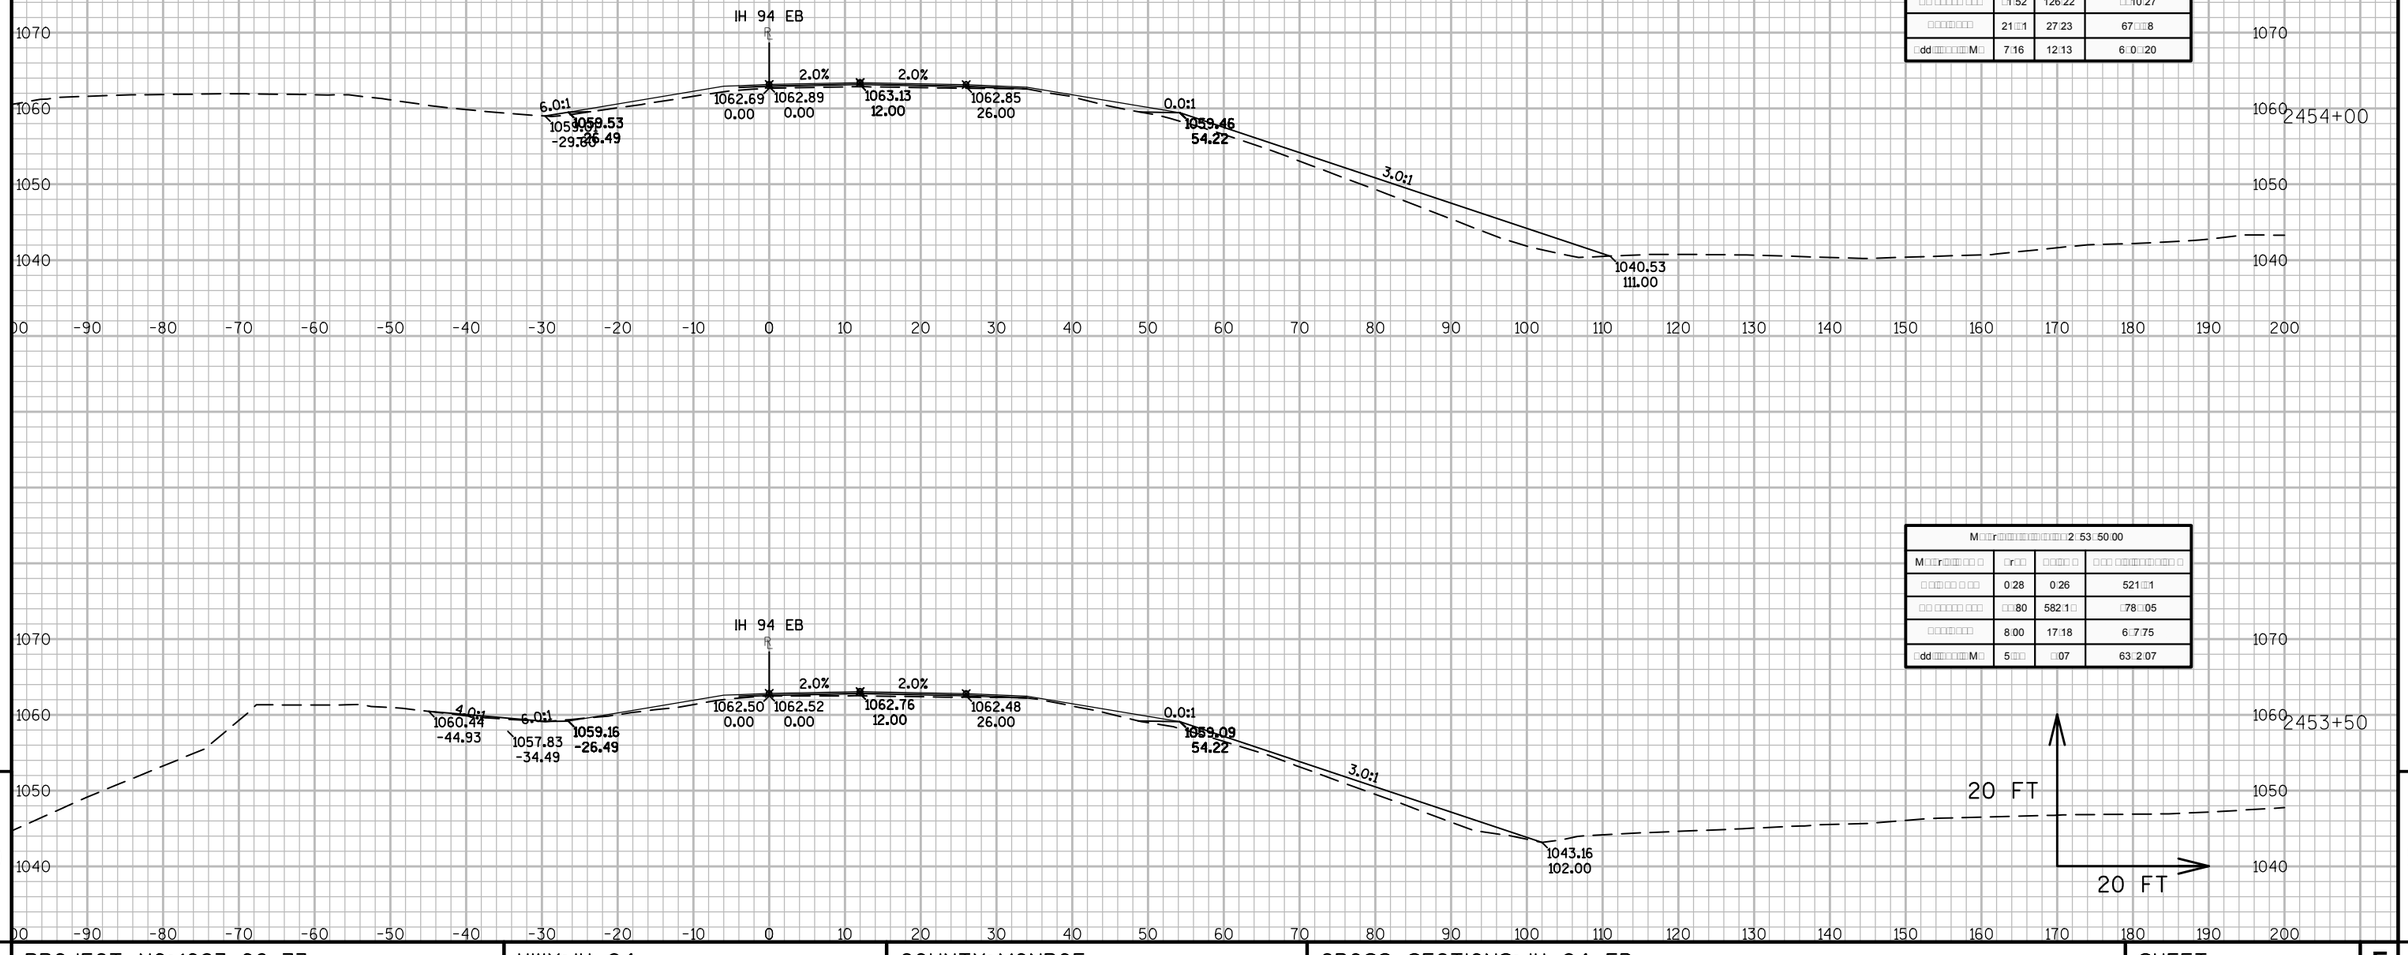
IH 94 EB
℄
2.0%
2.0%
6.0:1
4.0:1
6.0:1
0.0:1
3.0:1
1062.69
0.00
1062.89
0.00
1063.13
12.00
1062.85
26.00
1059.53
-26.49
1060.44
-44.93
1057.83
-34.49
1059.16
-26.49
1062.50
0.00
1062.52
0.00
1062.76
12.00
1062.48
26.00
1059.46
54.22
1059.09
54.22
1040.53
111.00
1043.16
102.00
1070
1060
1050
1040
2454+00
2453+50
20 FT
20 FT

| M□□r□□□

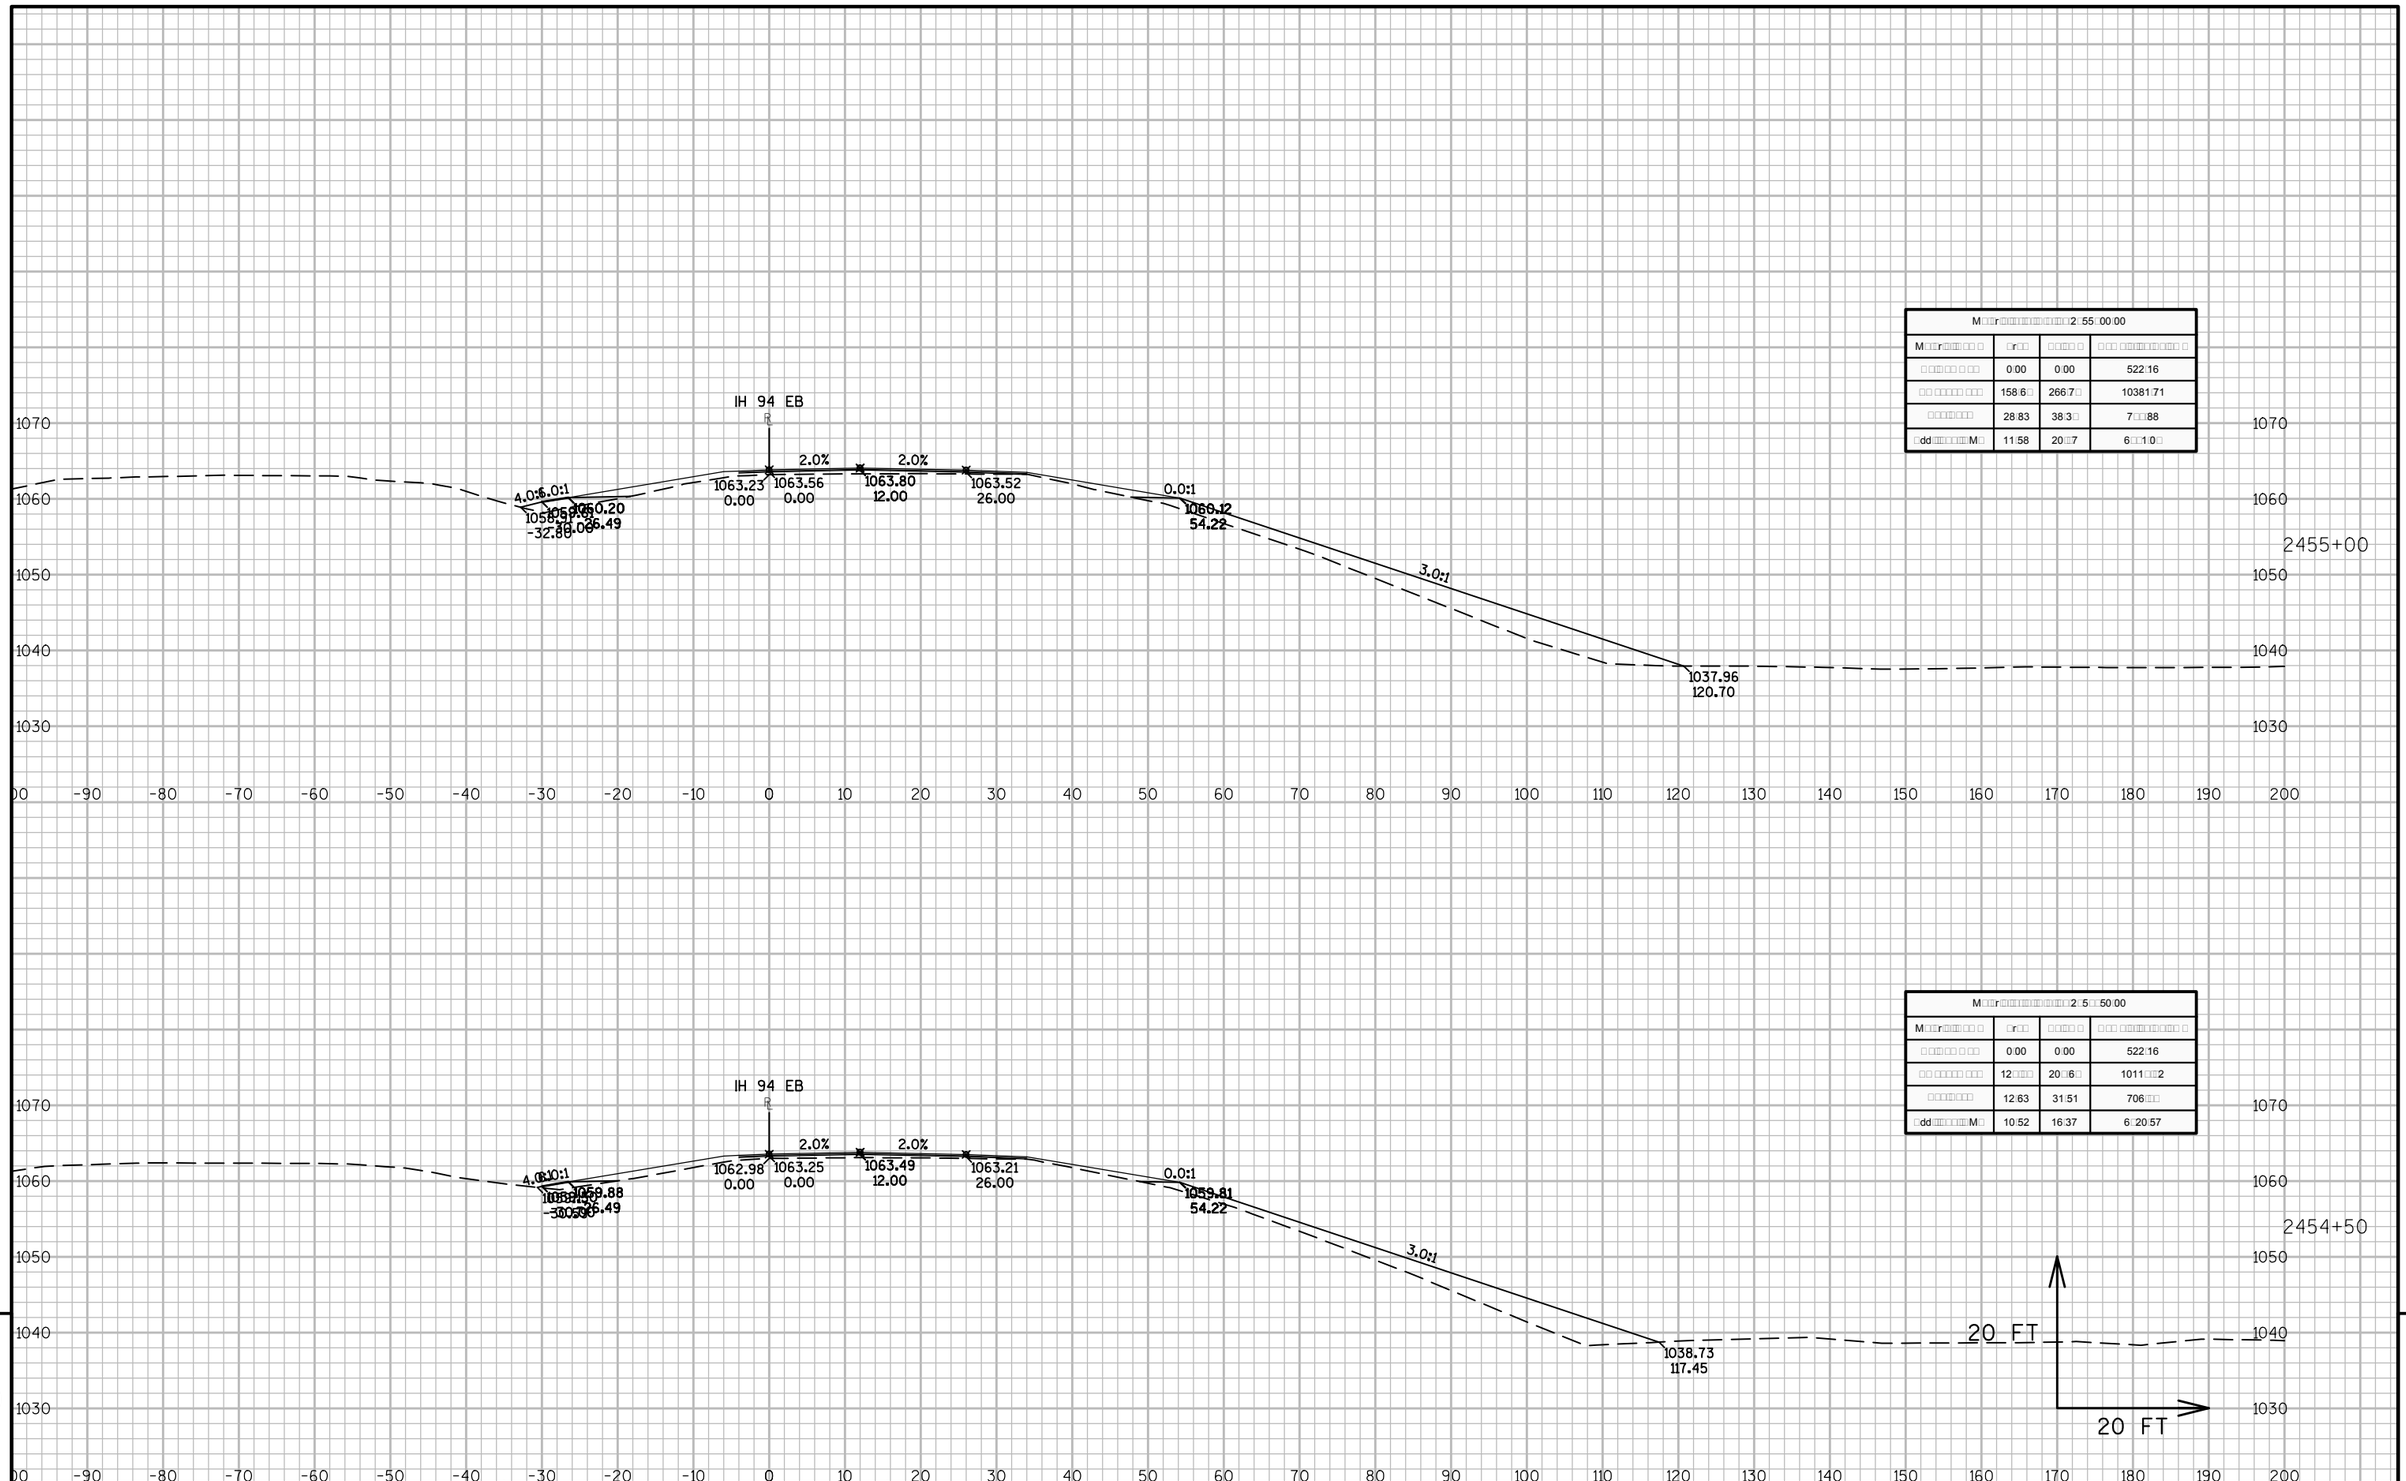

PROJECT NO: 1023-06-73	HWY: IH 94	COUNTY: MONROE	CROSS SECTIONS: IH 94 EB	SHEET	E

FILE NAME : N:\PDS\C3D\10230603\SHEETSPLAN\EAST BOUND C3D 2014\090202-XS-IH94-MON-EB- 2438+00 - 2500+00.DWG
LAYOUT NAME - 02 - (14)
PLOT DATE : 10/20/2014 10:50 AM PLOT BY : ANDRITSCH, ERIC R PLOT NAME : PLOT SCALE : 1:20_XREF

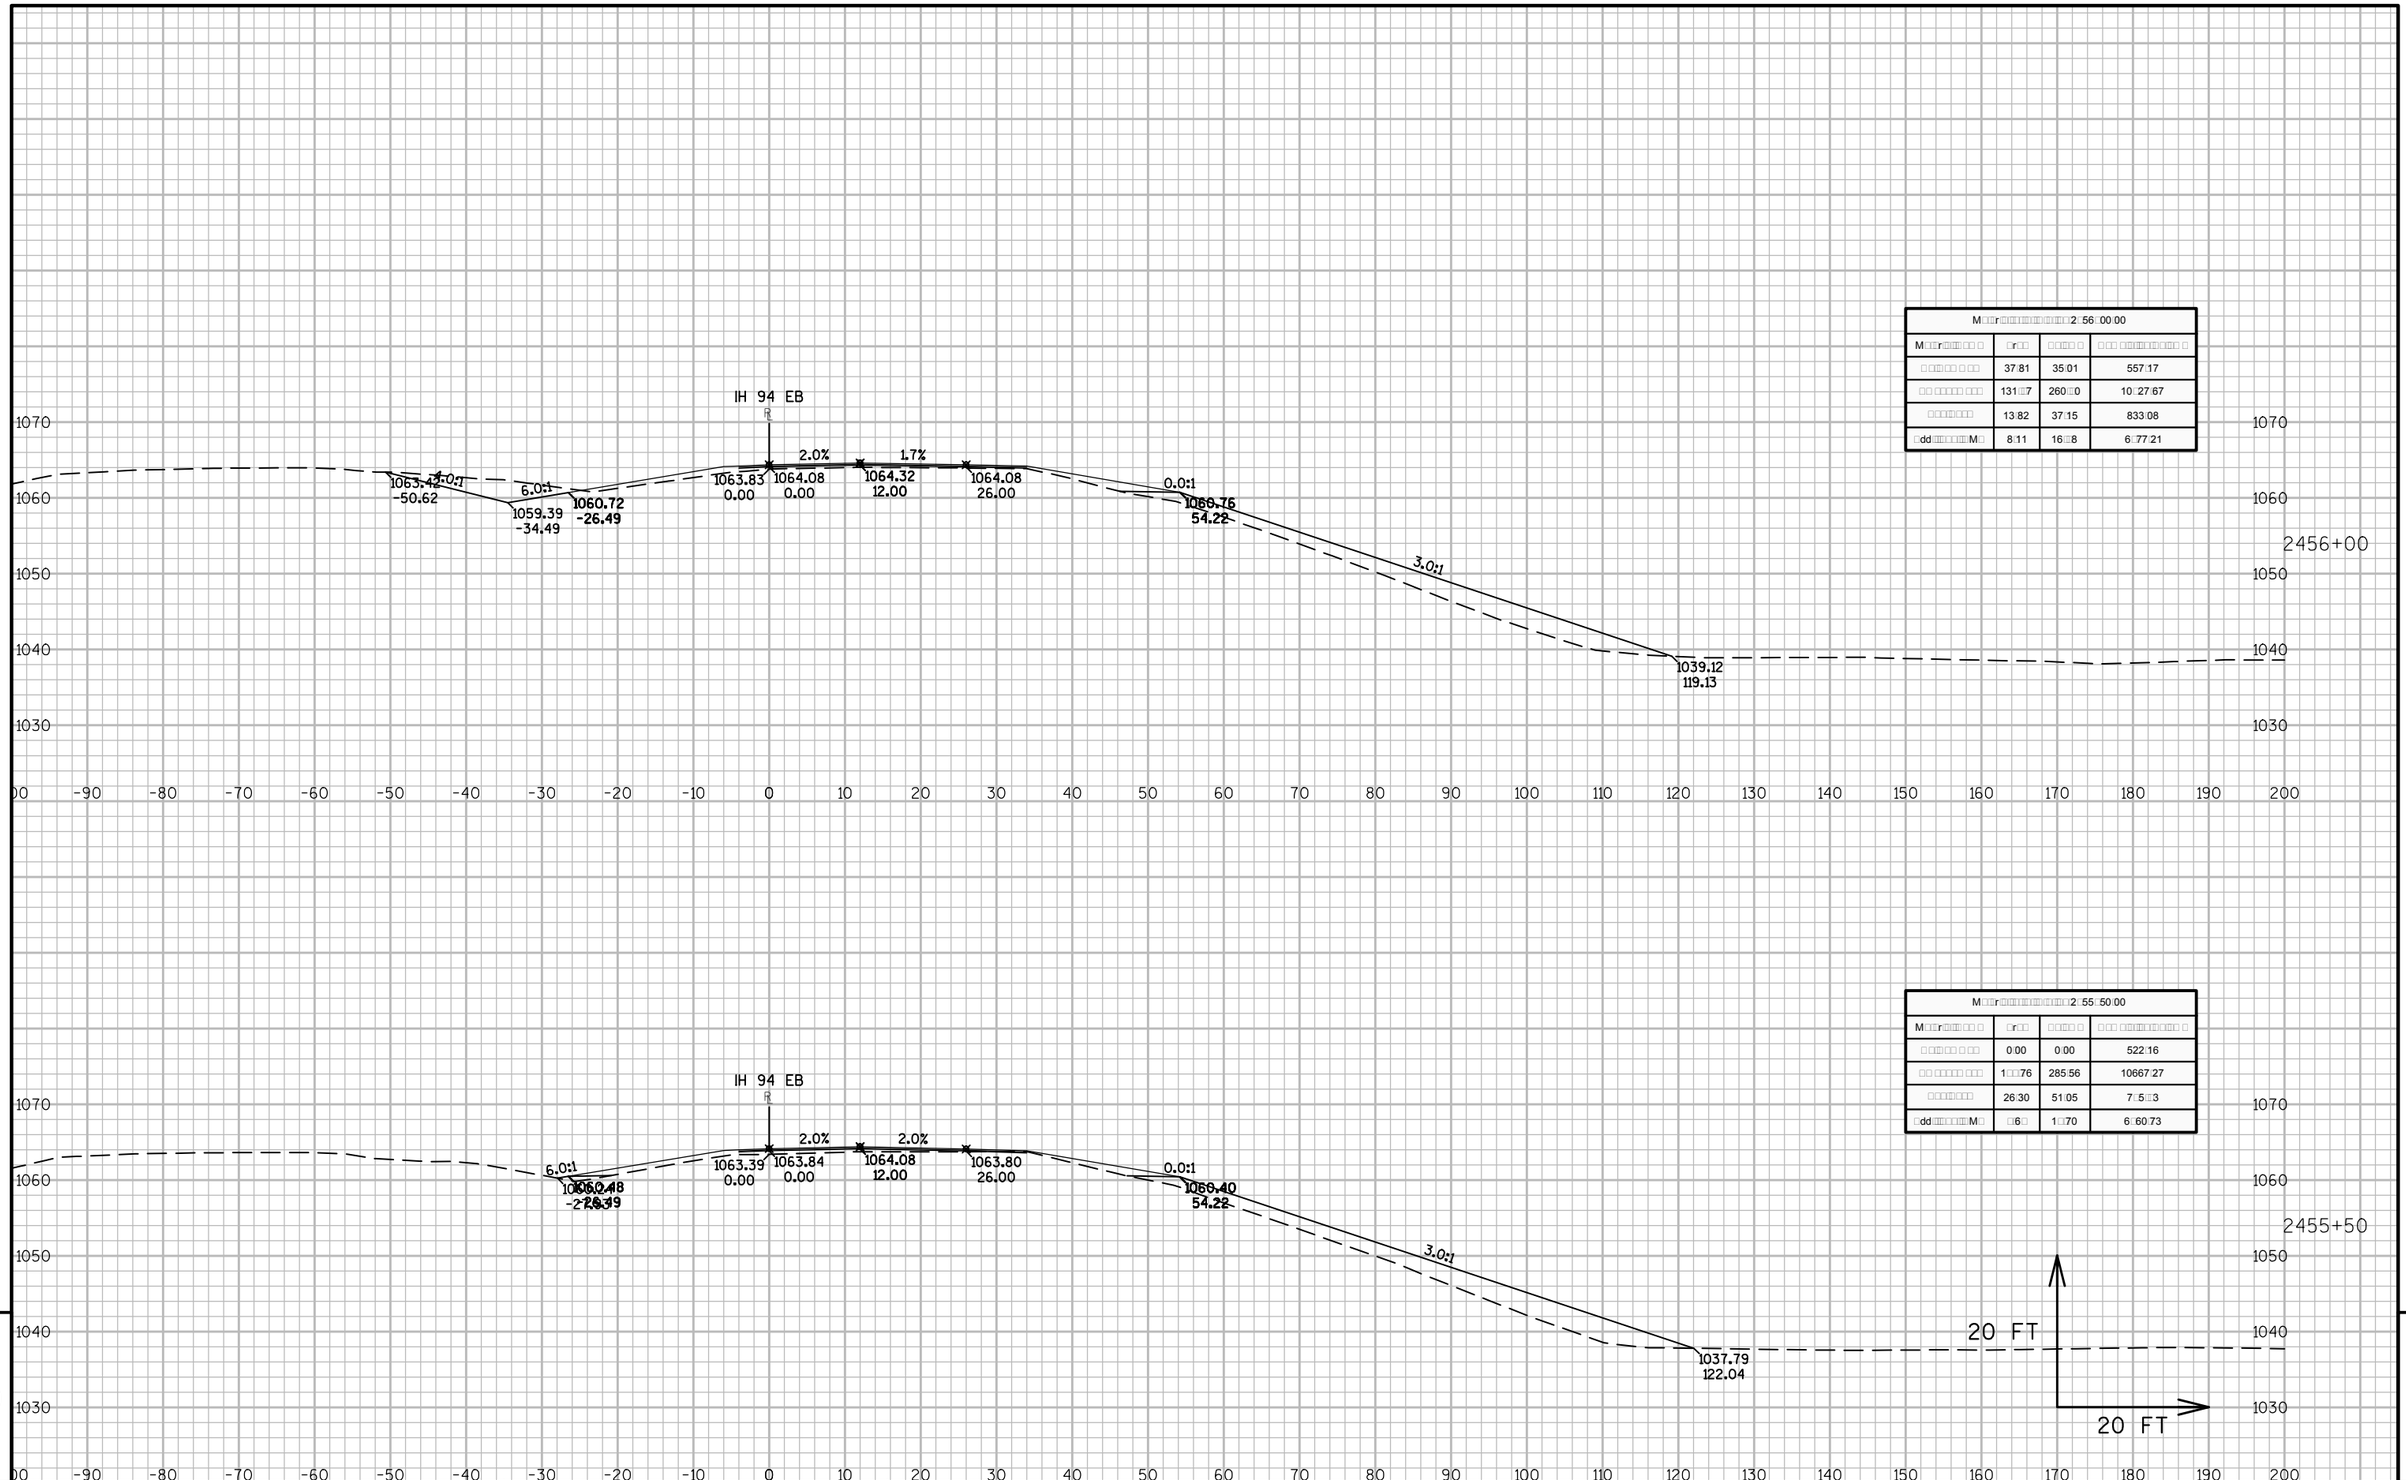

M□□r□□□□□□□□□□□□□□□□□□□□2:56:00.00			
M□□r□□□□□□□ □	□r□□	□□□□ □	□□ □□□□□□□□□□ □
□ □□□□ □ □□	37.81	35.01	557.17
□□ □□□□□□ □□□	131.□7	260.□0	10:27.67
□□□□□□□□	13.82	37.15	833.08
□dd□□□□□□□□M□	8.11	16.□8	6:77.21

M□□r□□□□□□□□□□□□□□□□□□□□2:55:50.00			
M□□r□□□□□□□ □	□r□□	□□□□ □	□□ □□□□□□□□□□ □
□ □□□□ □ □□	0.00	0.00	522.16
□□ □□□□□□ □□□	1□□.76	285.56	10667.27
□□□□□□□□	26.30	51.05	7:5□.3
□dd□□□□□□□□M□	□6.□	1□.70	6:60.73

9

9

PROJECT NO: 1023-06-73	HWY: IH 94	COUNTY: MONROE	CROSS SECTIONS: IH 94 EB	SHEET	E

FILE NAME : N:\PDS\C3D\10230603\SHEETSPLAN\EAST BOUND C3D 2014\090202-XS-IH94-MON-EB- 2438+00 - 2500+00.DWG
LAYOUT NAME - 02 - (15)
PLOT DATE : 10/20/2014 10:50 AM PLOT BY : ANDRITSCH, ERIC R PLOT NAME : PLOT SCALE : 1:20_XREF

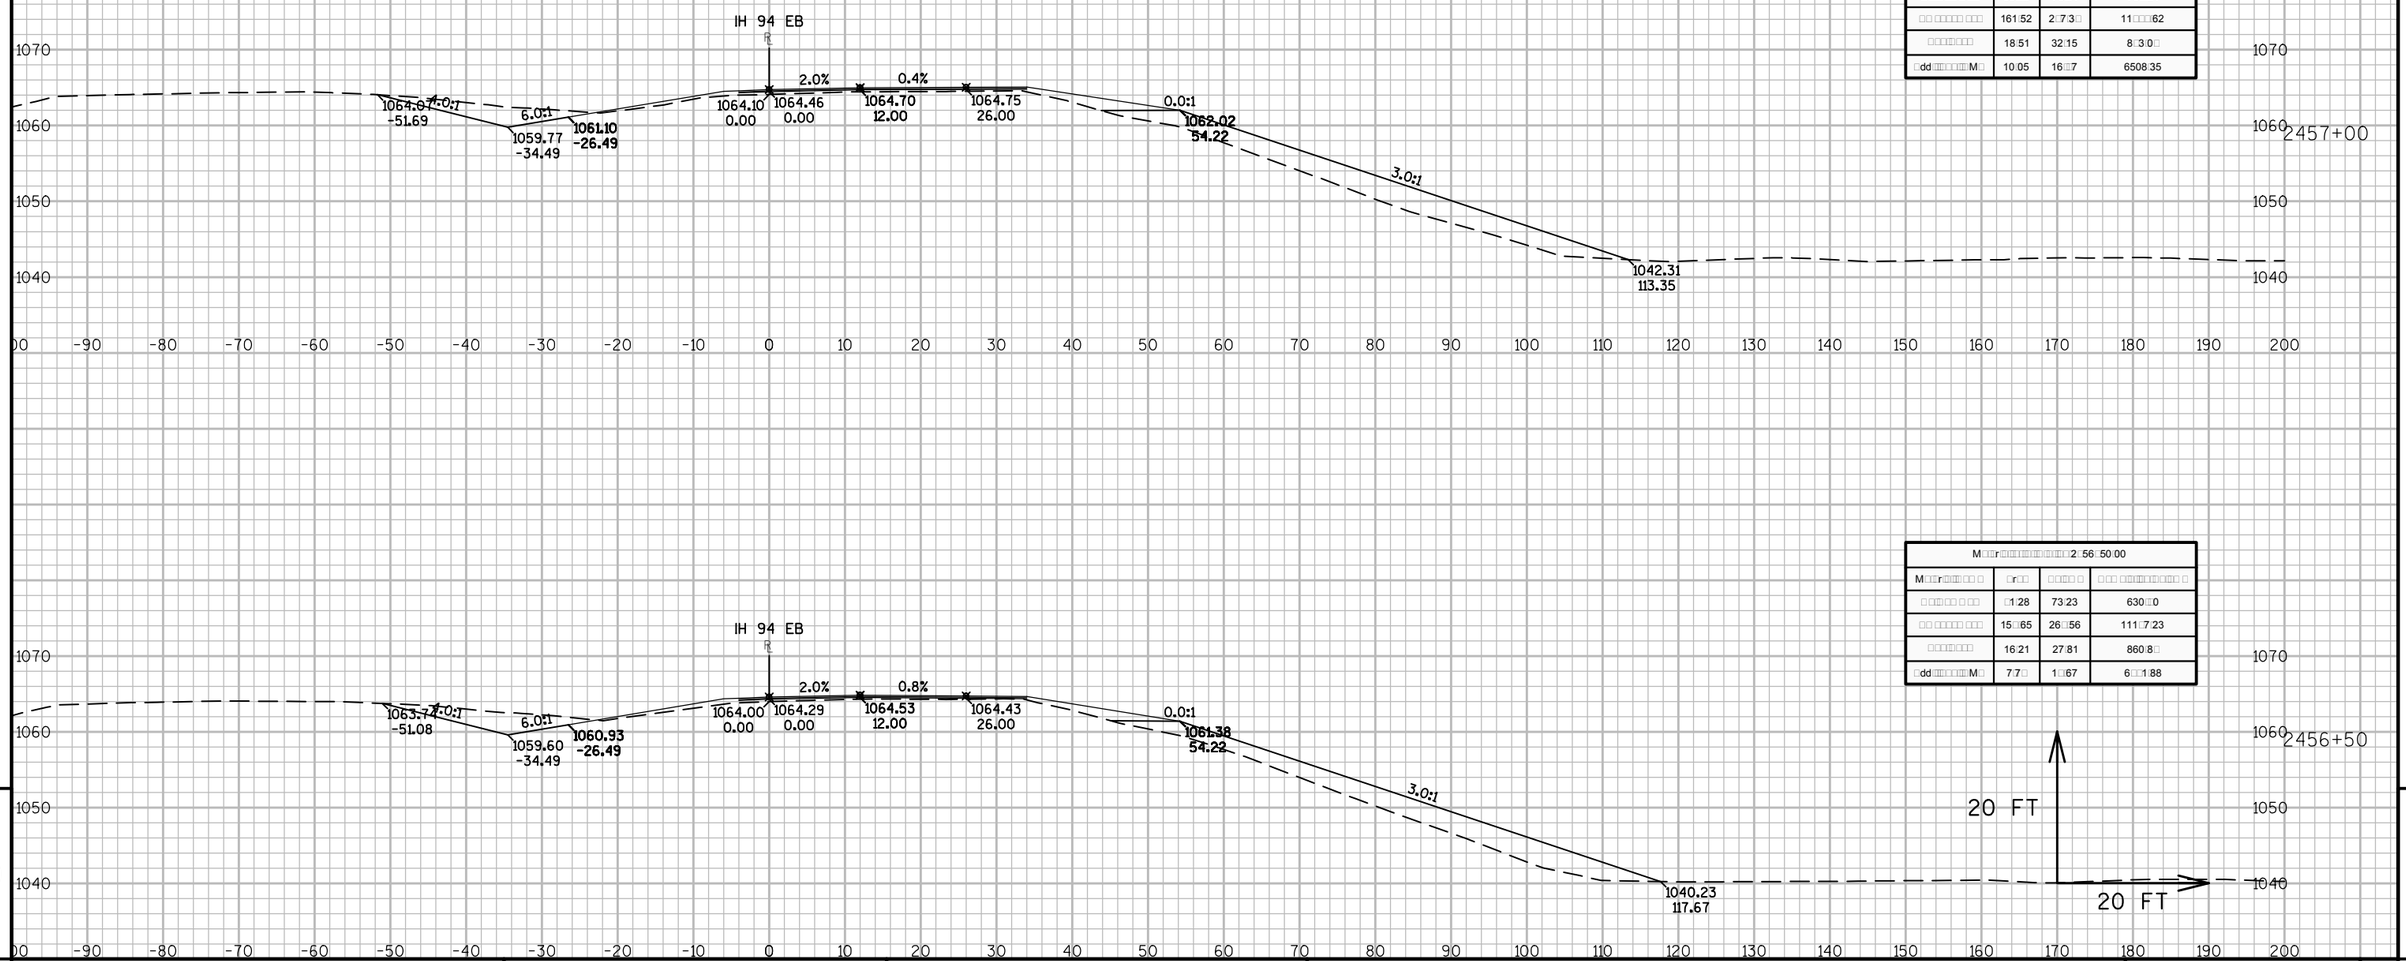
IH 94 EB
1064.07
-51.69
4.0:1
6.0:1
1059.77
-34.49
1061.10
-26.49
1064.10
0.00
1064.46
0.00
2.0%
1064.70
12.00
0.4%
1064.75
26.00
0.0:1
1062.02
54.22
3.0:1
1042.31
113.35
2457+00
1063.74
-51.08
4.0:1
6.0:1
1059.60
-34.49
1060.93
-26.49
1064.00
0.00
1064.29
0.00
2.0%
1064.53
12.00
0.8%
1064.43
26.00
0.0:1
1061.38
54.22
3.0:1
1040.23
117.67
2456+50
20 FT
20 FT
1070
1060
1050
1040
-90
-80
-70
-60
-50
-40
-30
-20
-10
0
10
20
30
40
50
60
70
80
90
100
110
120
130
140
150
160
170
180
190
200

| M□□r□□□

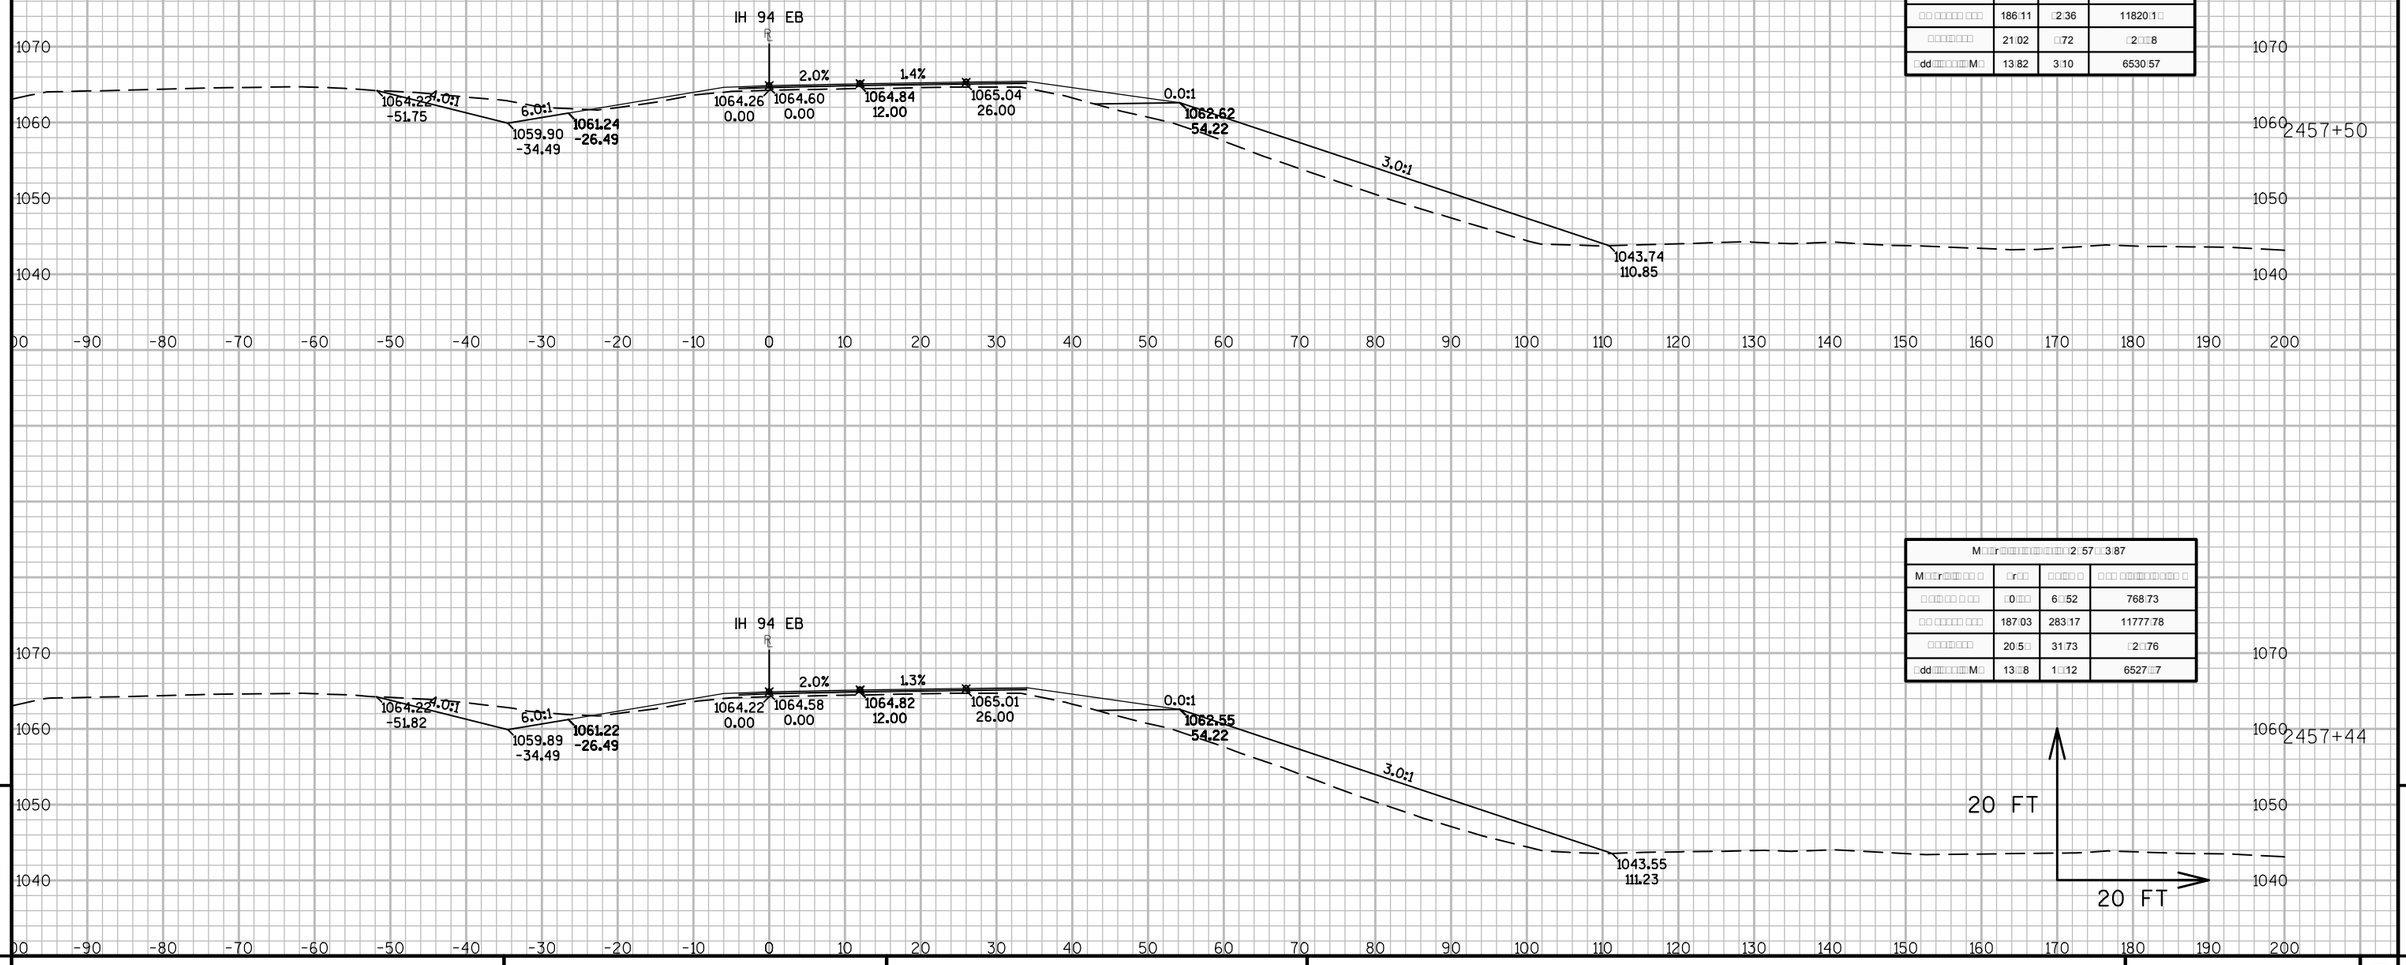
IH 94 EB
2.0%
1.4%
4.0:1
6.0:1
0.0:1
3.0:1
1064.22
-51.75
1059.90
-34.49
1061.24
-26.49
1064.26
0.00
1064.60
0.00
1064.84
12.00
1065.04
26.00
1062.62
54.22
1043.74
110.85
1070
1060
1050
1040
-90
-80
-70
-60
-50
-40
-30
-20
-10
0
10
20
30
40
50
60
70
80
90
100
110
120
130
140
150
160
170
180
190
200
2457+50

| M□□r□□□

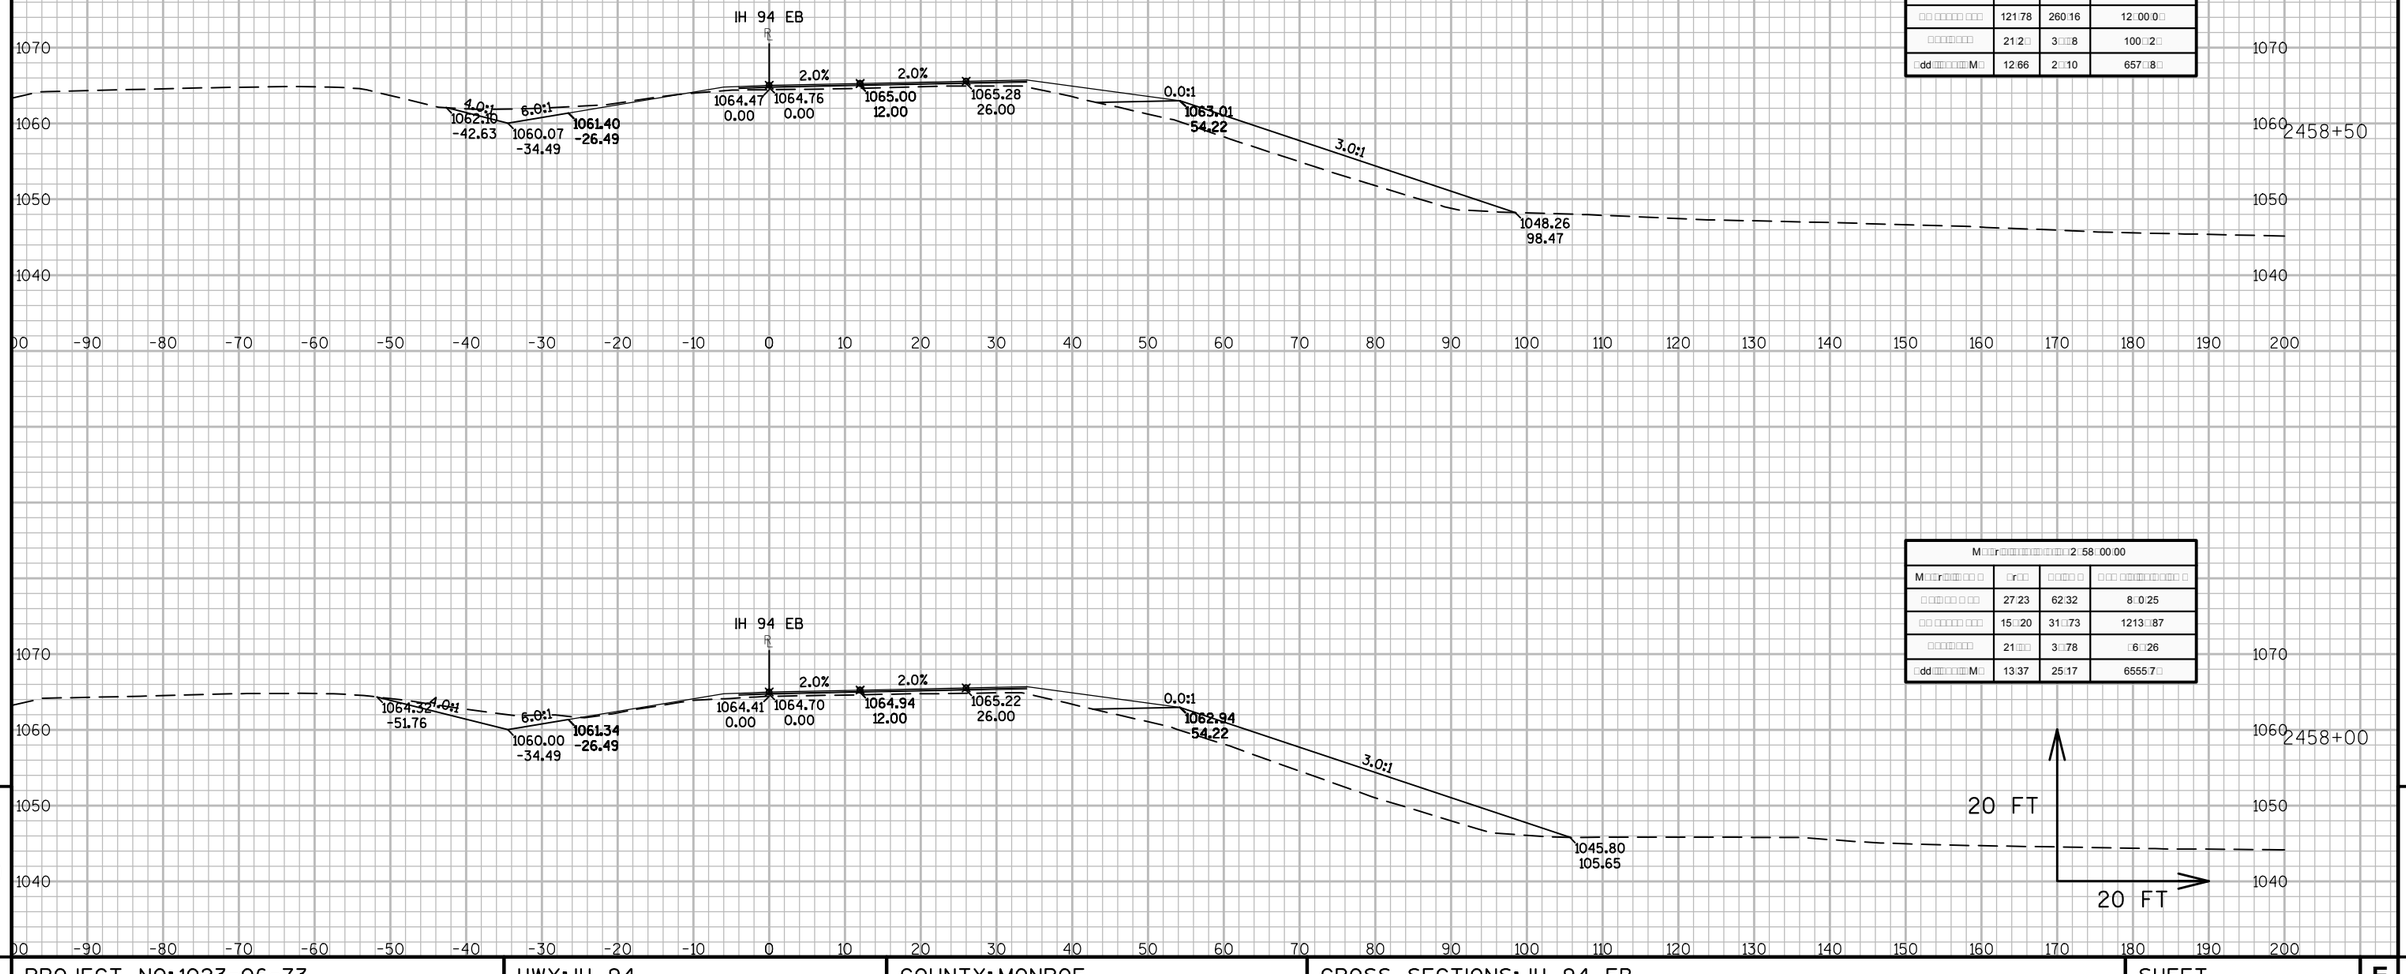
IH 94 EB
R
2.0%
2.0%
4.0:1
6.0:1
3.0:1
0.0:1
1062.10
-42.63
1060.07
-34.49
1061.40
-26.49
1064.47
0.00
1064.76
0.00
1065.00
12.00
1065.28
26.00
1063.01
54.22
1048.26
98.47
1064.32
-51.76
1060.00
-34.49
1061.34
-26.49
1064.41
0.00
1064.70
0.00
1064.94
12.00
1065.22
26.00
1062.94
54.22
1045.80
105.65
20 FT
20 FT
2458+50
2458+00
1070
1060
1050
1040
-90
-80
-70
-60
-50
-40
-30
-20
-10
0
10
20
30
40
50
60
70
80
90
100
110
120
130
140
150
160
170
180
190
200

| M□□r□□□

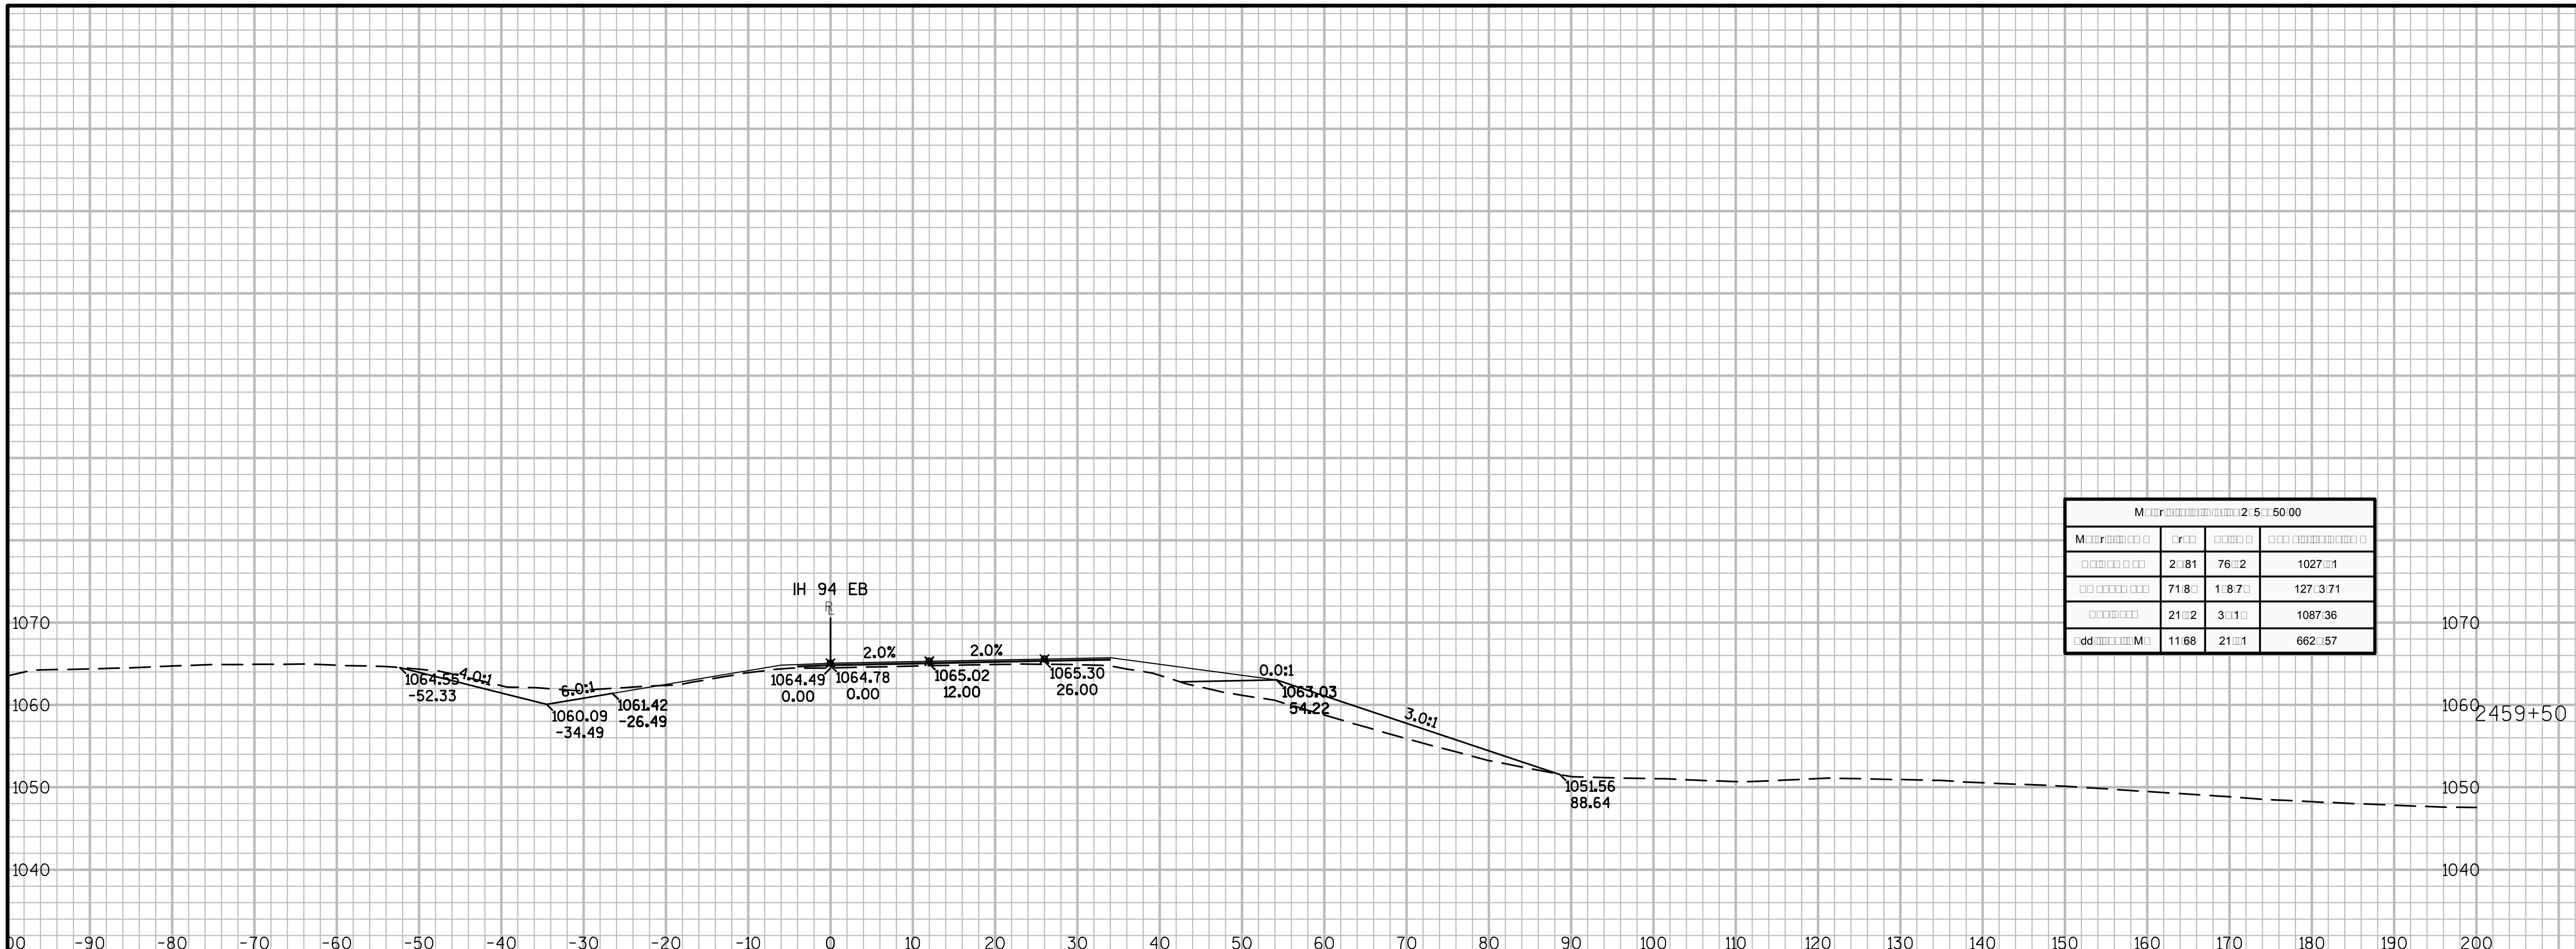

M[illegible]r[illegible] 2[illegible]5[illegible]50[illegible]00			
M[illegible]r[illegible]	[illegible]r[illegible]	[illegible]	[illegible]
[illegible]	2[illegible]81	76[illegible]2	1027[illegible]1
[illegible]	71[illegible]8[illegible]	1[illegible]8[illegible]7[illegible]	127[illegible]3[illegible]71
[illegible]	21[illegible]2	3[illegible]1[illegible]	1087[illegible]36
[illegible]dd[illegible]M[illegible]	11[illegible]68	21[illegible]1	662[illegible]57

M[illegible]r[illegible] 2[illegible]5[illegible]00[illegible]00			
M[illegible]r[illegible]	[illegible]r[illegible]	[illegible]	[illegible]
[illegible]	57[illegible]73	6[illegible]	[illegible]50[illegible]
[illegible]	88[illegible]75	1[illegible]3	125[illegible]7
[illegible]	20[illegible]85	38[illegible]7	10[illegible]8[illegible]22
[illegible]dd[illegible]M[illegible]	11[illegible]8	22[illegible]81	6602[illegible]66

9

9

PROJECT NO: 1023-06-73	HWY: IH 94	COUNTY: MONROE	CROSS SECTIONS: IH 94 EB	SHEET	E

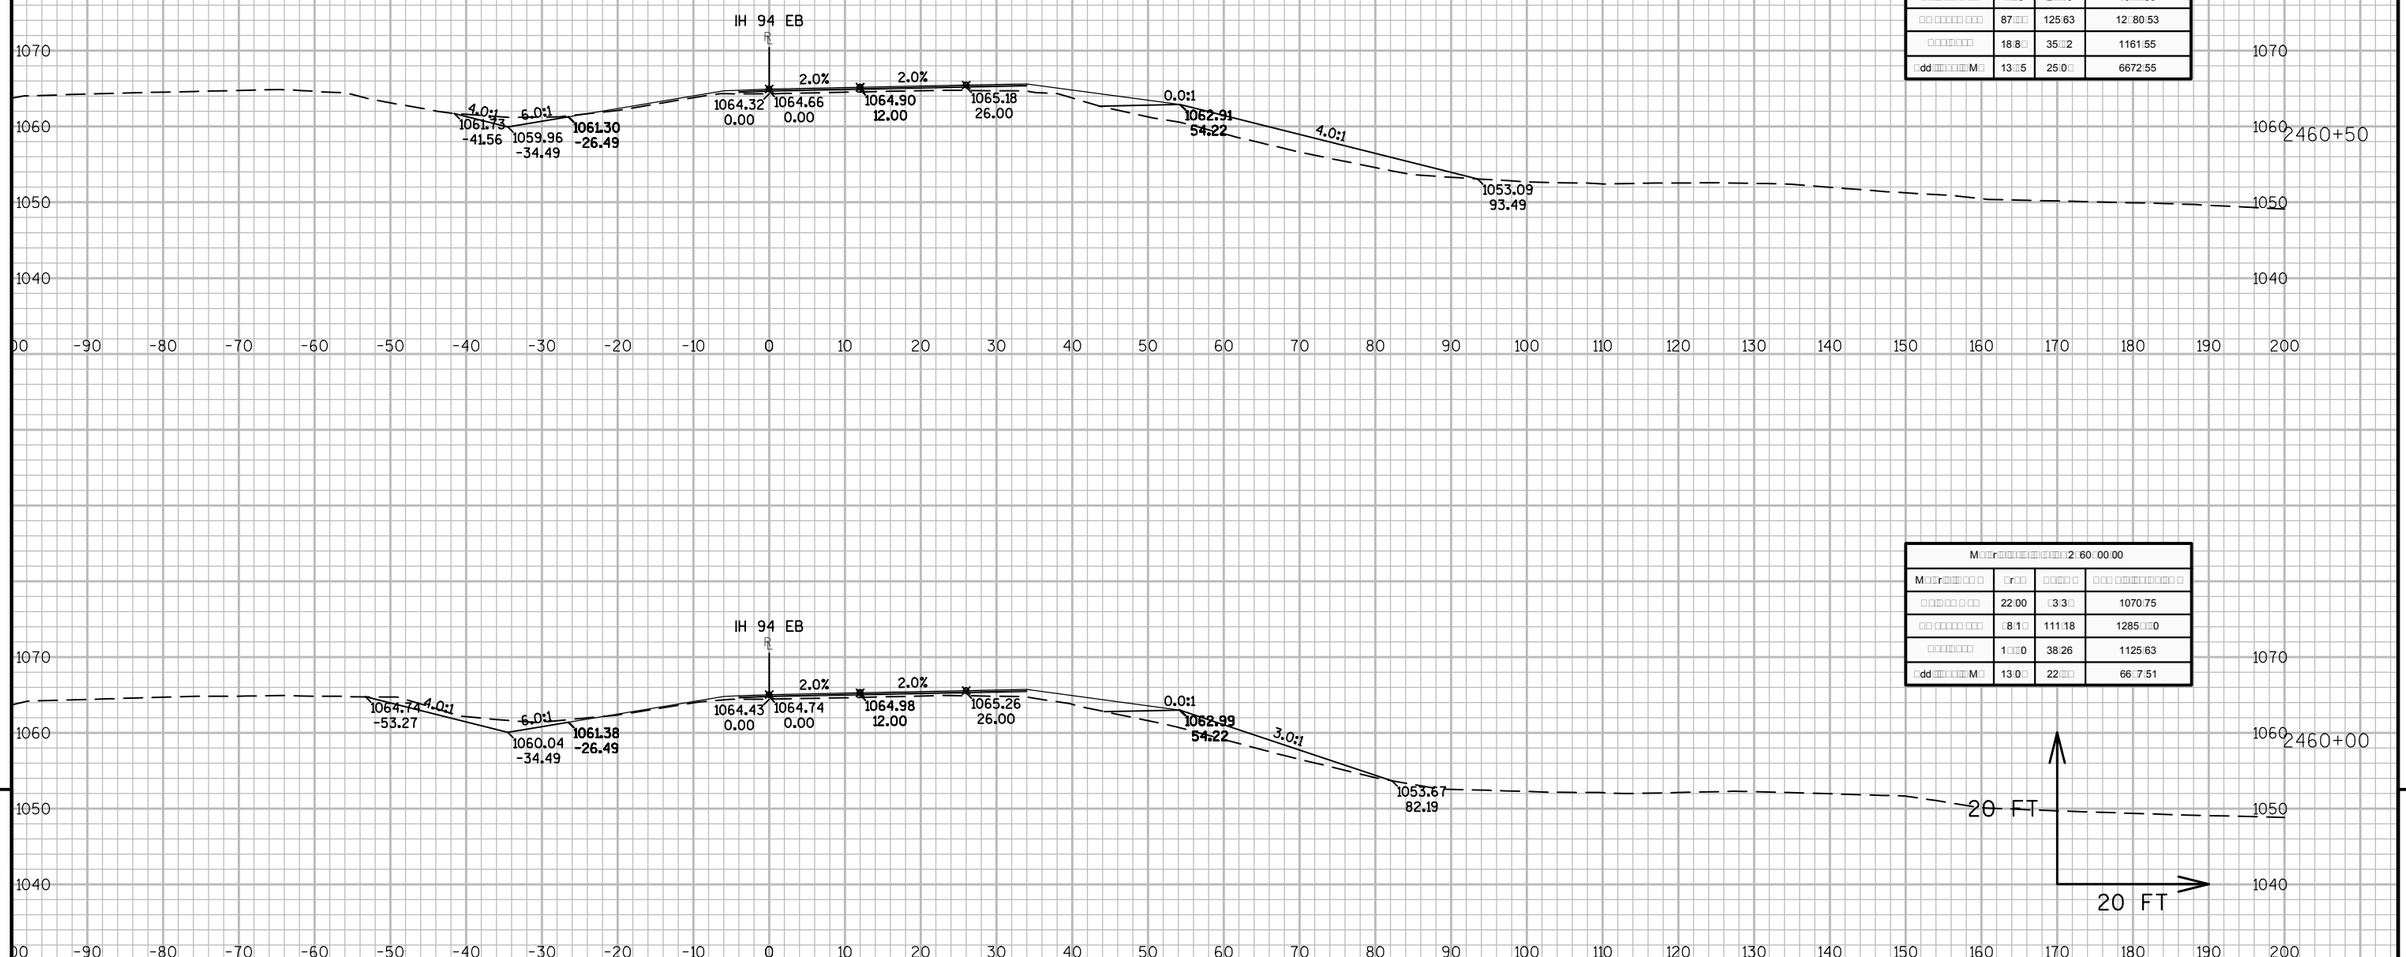
IH 94 EB
2.0%
2.0%
4.0:1
6.0:1
0.0:1
4.0:1
1064.32
0.00
1064.66
0.00
1064.90
12.00
1065.18
26.00
1061.73
-41.56
1059.96
-34.49
1061.30
-26.49
1062.91
54.22
1053.09
93.49
2460+50
1070
1060
1050
1040
-90
-80
-70
-60
-50
-40
-30
-20
-10
0
10
20
30
40
50
60
70
80
90
100
110
120
130
140
150
160
170
180
190
200

| M□□r□□□

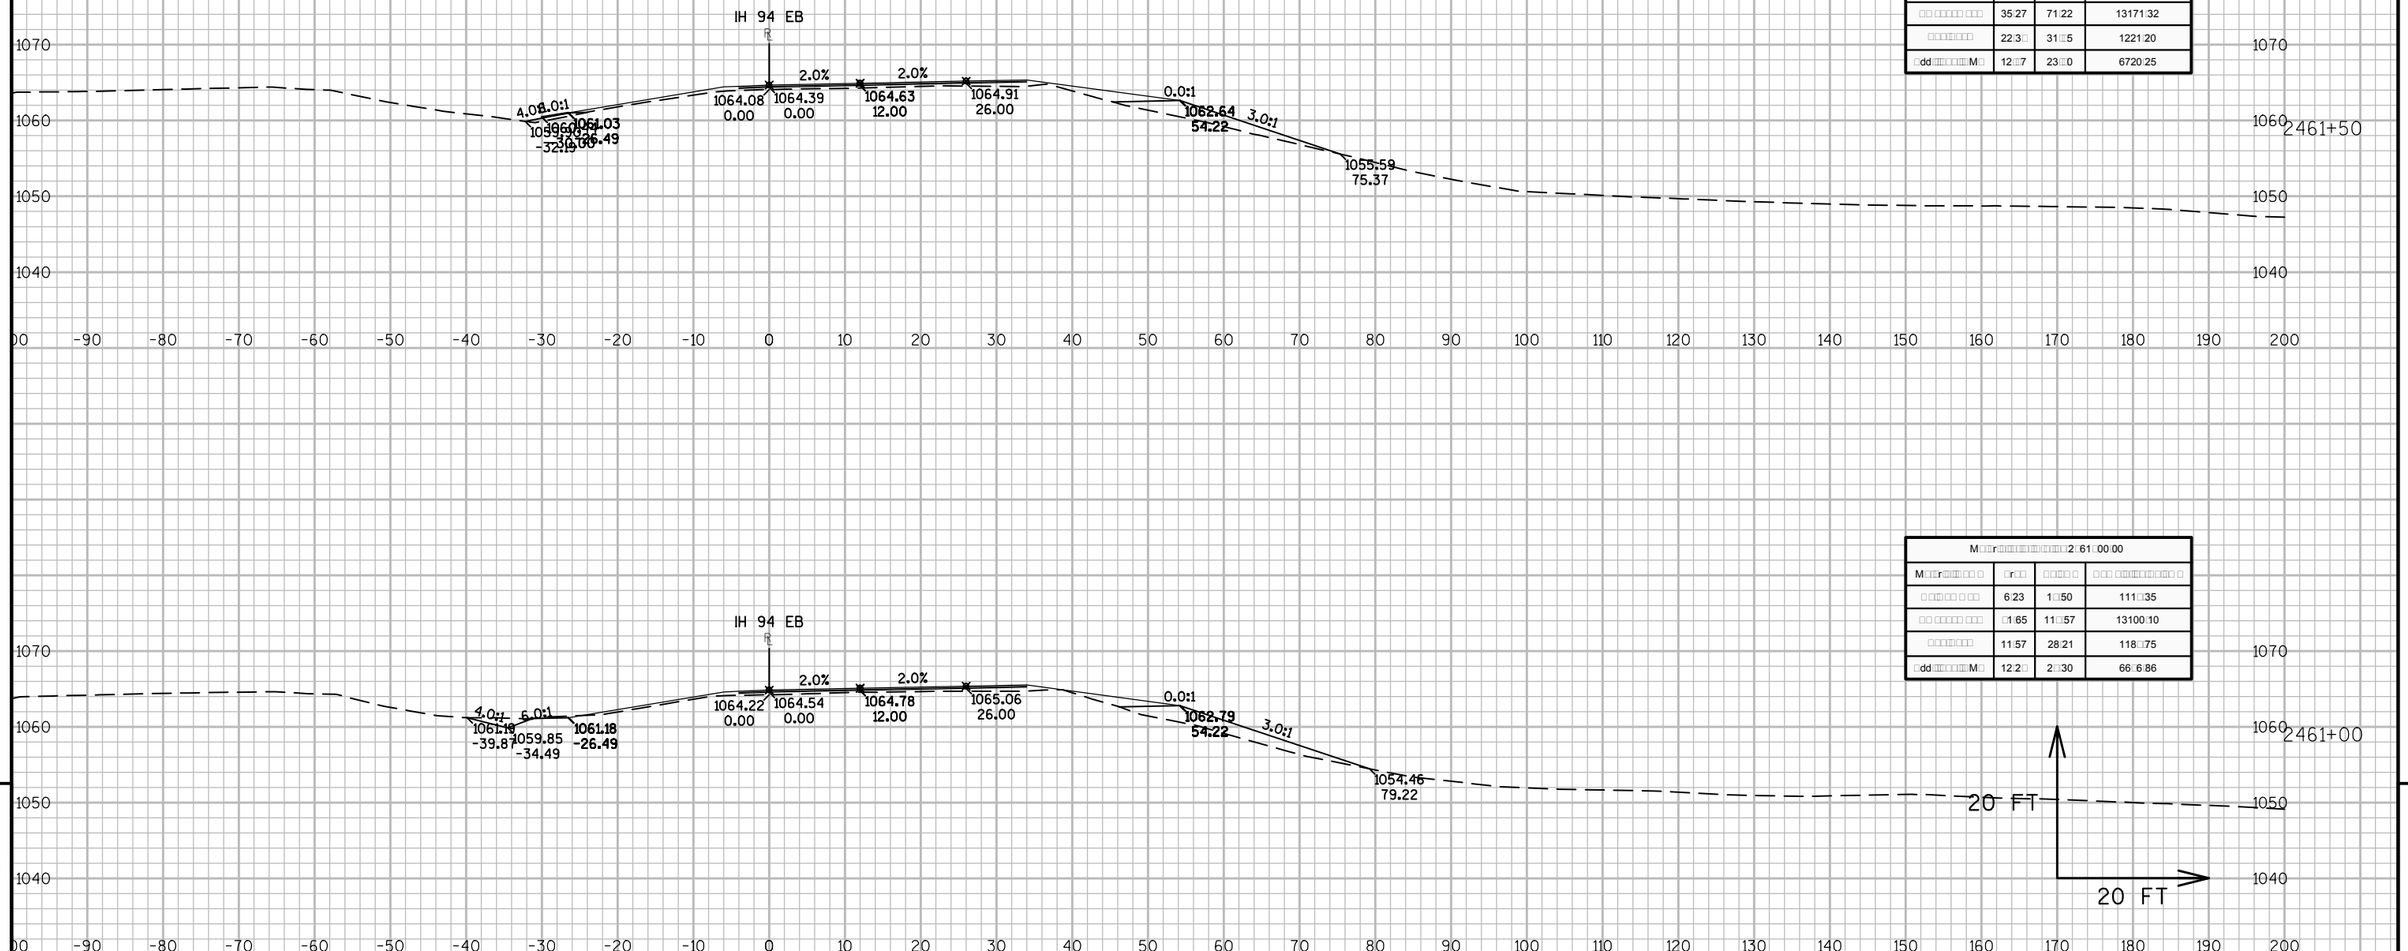

M□□r□□□□□□□□□□□□□□□□□□□□□□□□□2□61□50.00			
M□□r□□□□□□ □ □	□r□□	□□□□ □	□ □□ □□□□□□□□□□□ □
□ □□□□ □ □□	0.00	5.77	1120.12
□□ □□□□□ □□□	35.27	71.22	13171.32
□□□□□□□	22.3□	31.□5	1221.20
□dd□□□□□□□□M□	12.□7	23.□0	6720.25

M□□r□□□□□□□□□□□□□□□□□□□□□□□□□2□61□00.00			
M□□r□□□□□□ □ □	□r□□	□□□□ □	□ □□ □□□□□□□□□□□ □
□ □□□□ □ □□	6.23	1.□50	111.□35
□□ □□□□□ □□□	□1.65	11.□57	13100.10
□□□□□□□	11.57	28.21	118.□75
□dd□□□□□□□□M□	12.2□	2.□30	66.6.86

9

9

PROJECT NO: 1023-06-73	HWY: IH 94	COUNTY: MONROE	CROSS SECTIONS: IH 94 EB	SHEET	E

FILE NAME : N:\PDS\C3D\10230603\SHEETSPLAN\EAST BOUND C3D 2014\090202-XS-IH94-MON-EB- 2438+00 - 2500+00.DWG
LAYOUT NAME - 02 - (21)

PLOT DATE : 10/20/2014 10:51 AM PLOT BY : ANDRITSCH, ERIC R PLOT NAME : PLOT SCALE : 1:20_XREF

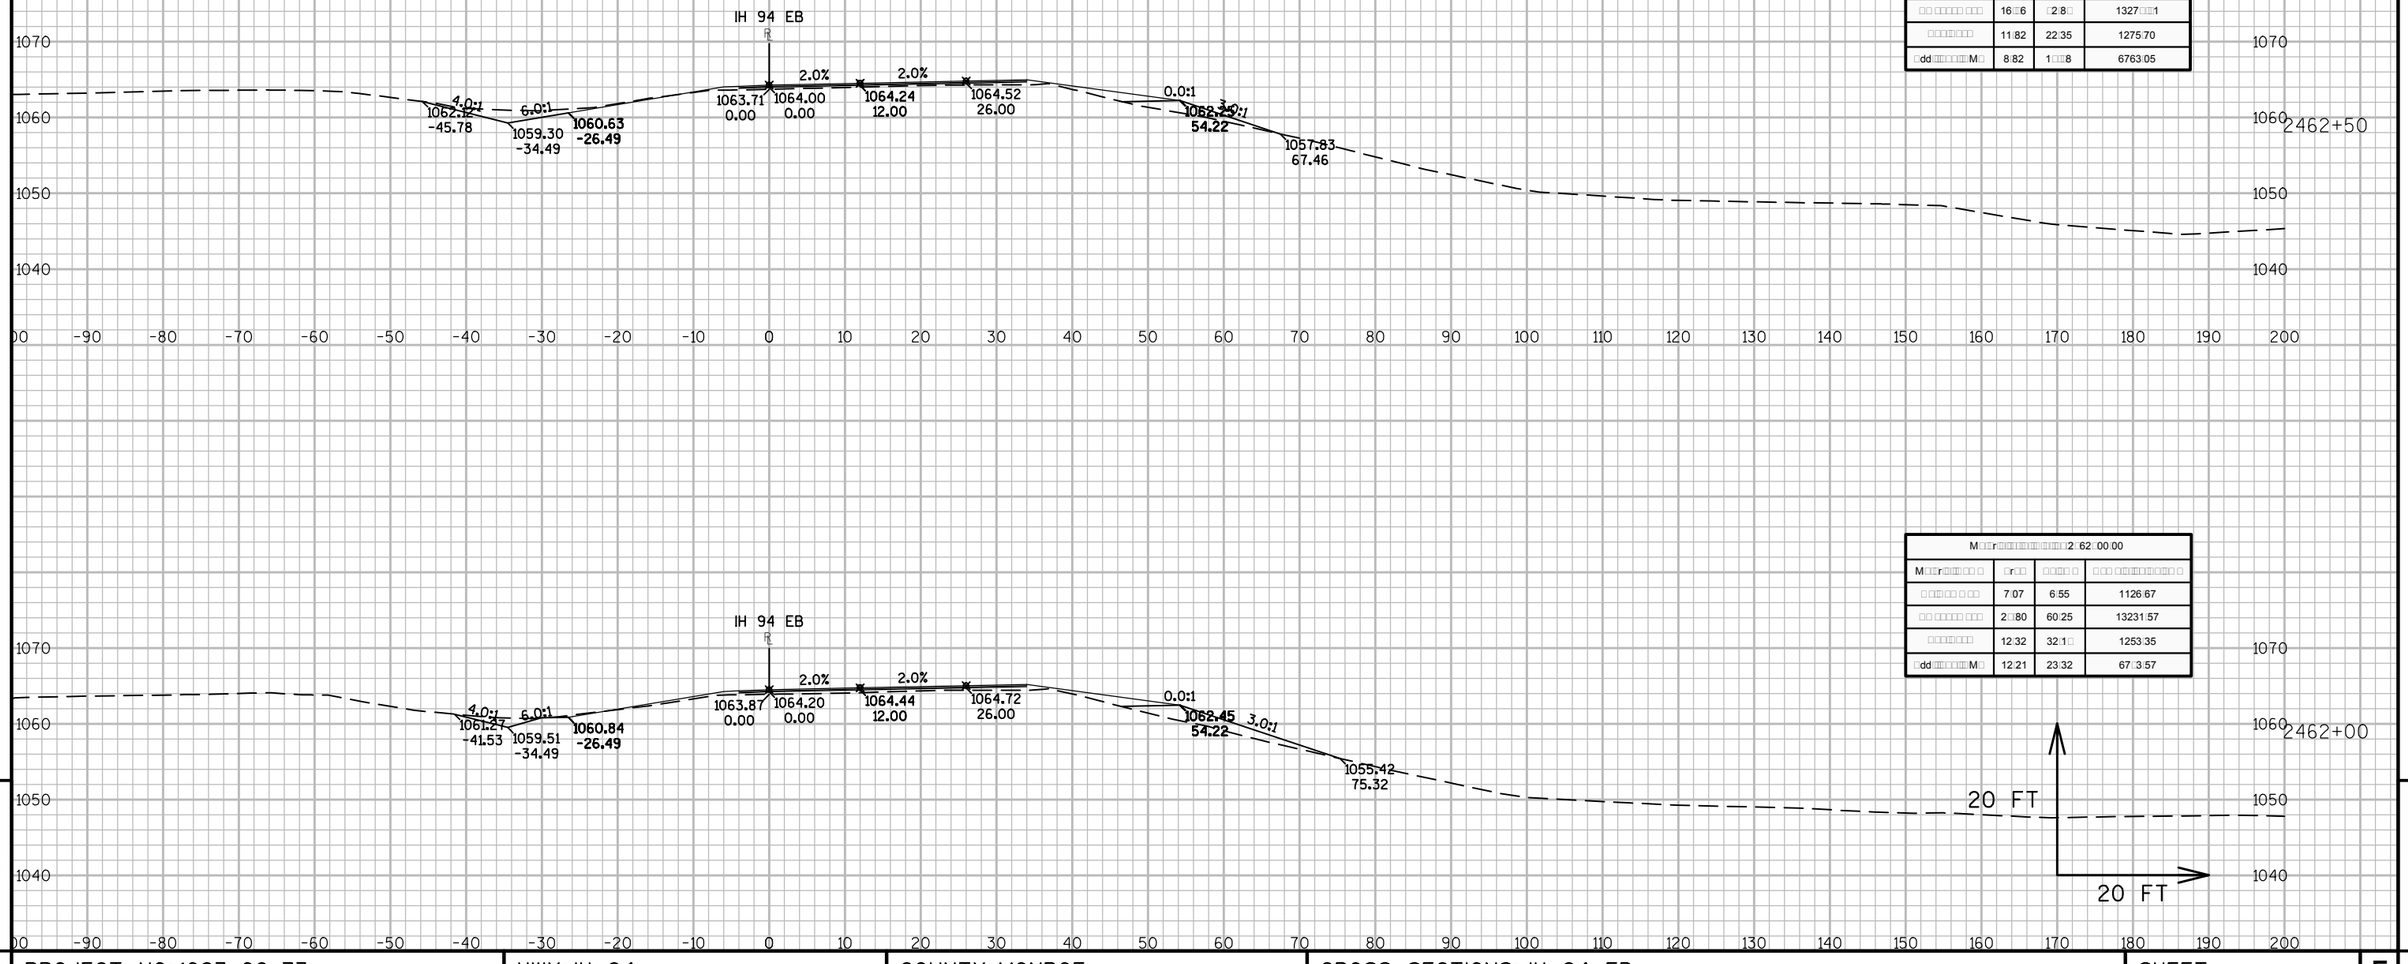

M□□r□□□□□□□□□□□□□□□□□□□□2□62□50.00			
M□□r□□□□□□□ □	□r□□	□□□□□ □	□ □□ □□□□□□□□□□ □
□ □□□□□ □ □□	15□57	20□□6	11□7□63
□□ □□□□□□ □□□	16□□6	□2□8□	1327□□□1
□□□□□□□□	11□82	22□35	1275□70
□dd□□□□□□□□M□	8□82	1□□□8	6763□05

M□□r□□□□□□□□□□□□□□□□□□□□2□62□00.00			
M□□r□□□□□□□ □	□r□□	□□□□□ □	□ □□ □□□□□□□□□□ □
□ □□□□□ □ □□	7□07	6□55	1126□67
□□ □□□□□□ □□□	2□□80	60□25	13231□57
□□□□□□□□	12□32	32□1□	1253□35
□dd□□□□□□□□M□	12□21	23□32	67□3□57

9

9

PROJECT NO: 1023-06-73	HWY: IH 94	COUNTY: MONROE	CROSS SECTIONS: IH 94 EB	SHEET	E

FILE NAME : N:\PDS\C3D\10230603\SHEETSPLAN\EAST BOUND C3D 2014\090202-XS-IH94-MON-EB- 2438+00 - 2500+00.DWG
LAYOUT NAME - 02 - (22)

PLOT DATE : 10/20/2014 10:51 AM PLOT BY : ANDRITSCH, ERIC R PLOT NAME : PLOT SCALE : 1:20_XREF

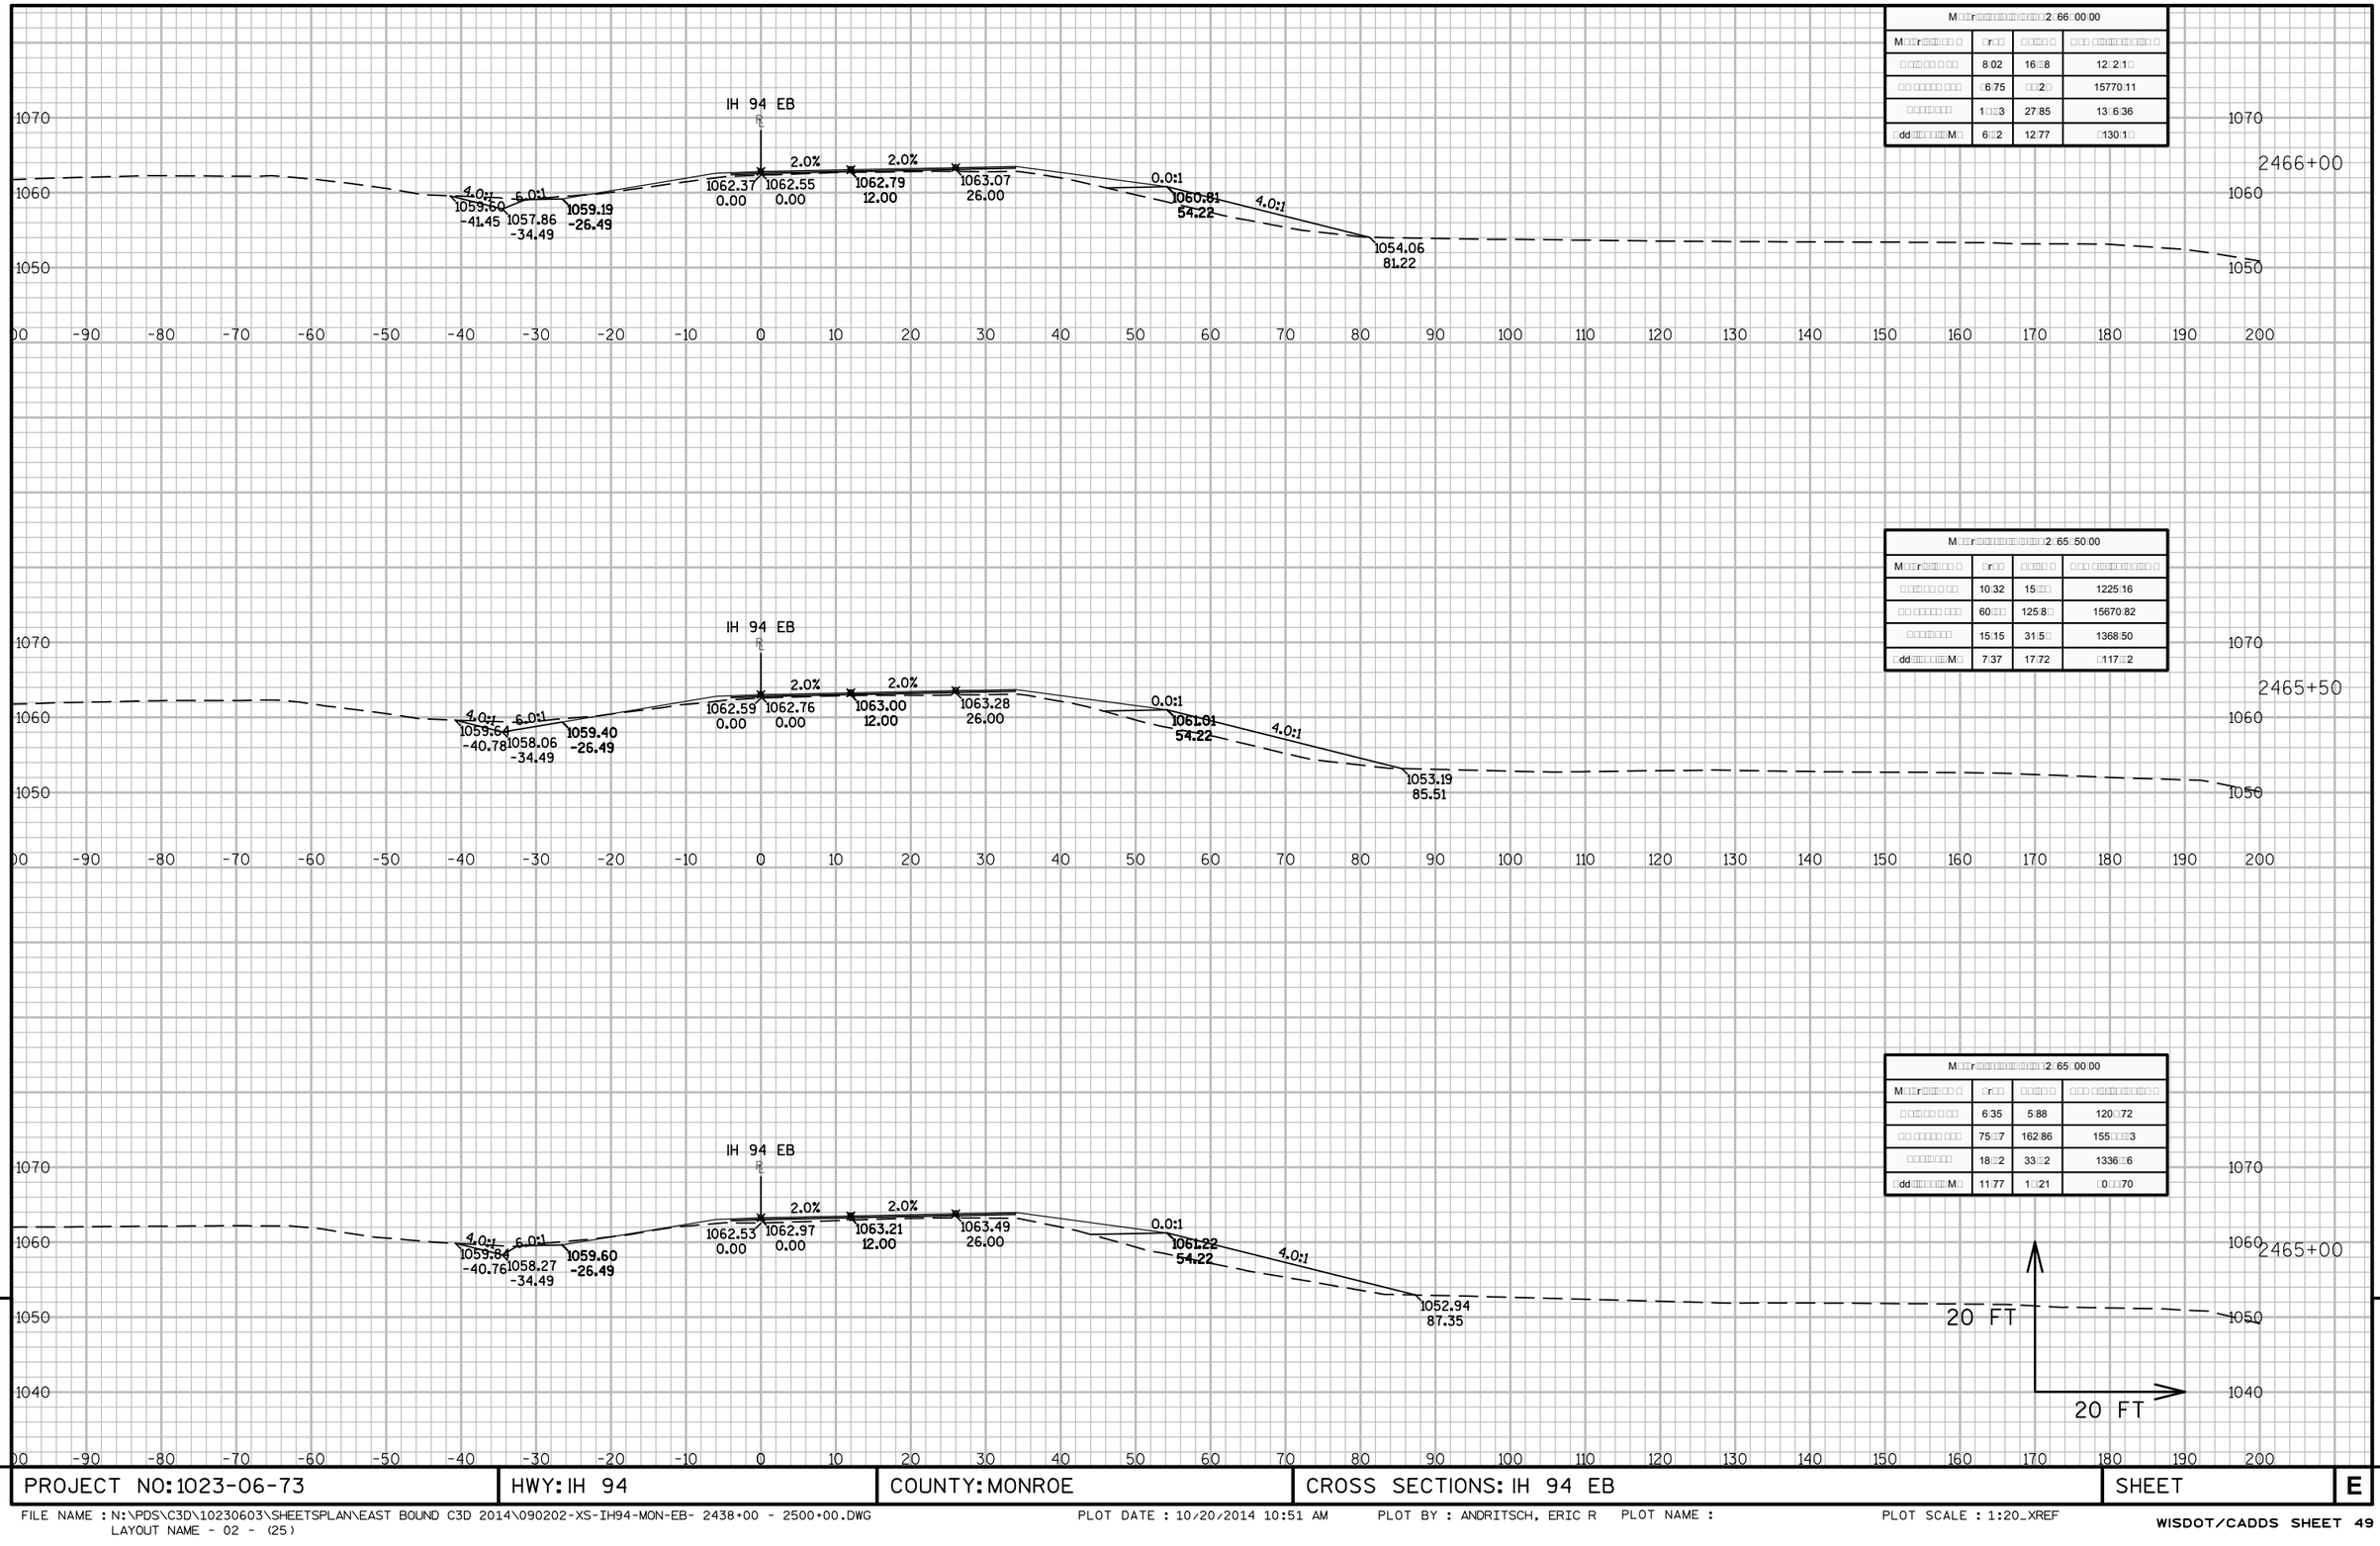

	8:02	16□8	12□2:1□
	6:75	□□2□	15770:11
	1□□3	27:85	13□6:36
	6□□2	12:77	□130:1□

	10:32	15□□	1225:16
	60□□	125:8□	15670:82
	15:15	31:5□	1368:50
	7:37	17:72	□117□2

	6:35	5:88	120□72
	75□7	162:86	155□□□3
	18□2	33□2	1336□6
	11:77	1□21	□0□□70

9

9

PROJECT NO: 1023-06-73	HWY: IH 94	COUNTY: MONROE	CROSS SECTIONS: IH 94 EB	SHEET E

FILE NAME : N:\PDS\C3D\10230603\SHEETSPLAN\EAST BOUND C3D 2014\090202-XS-IH94-MON-EB- 2438+00 - 2500+00.DWG
LAYOUT NAME - 02 - (25)

PLOT DATE : 10/20/2014 10:51 AM PLOT BY : ANDRITSCH, ERIC R PLOT NAME : PLOT SCALE : 1:20_XREF

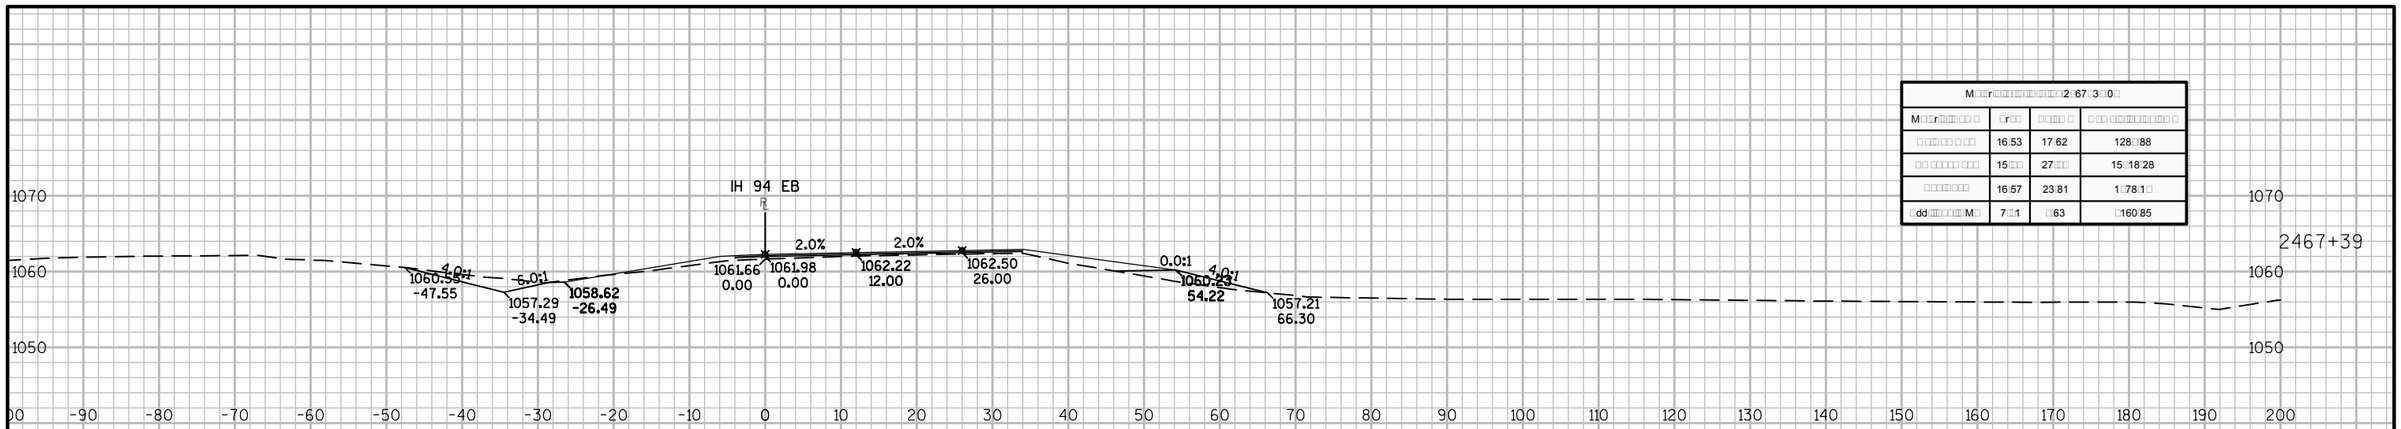
IH 94 EB
2.0%
2.0%
4.0:1
6.0:1
0.0:1
4.0:1
1060.55
-47.55
1057.29
-34.49
1058.62
-26.49
1061.66
0.00
1061.98
0.00
1062.22
12.00
1062.50
26.00
1060.29
54.22
1057.21
66.30
1070
1060
1050
2467+39
-90 -80 -70 -60 -50 -40 -30 -20 -10 0 10 20 30 40 50 60 70 80 90 100 110 120 130 140 150 160 170 180 190 200

| M□□r□□□

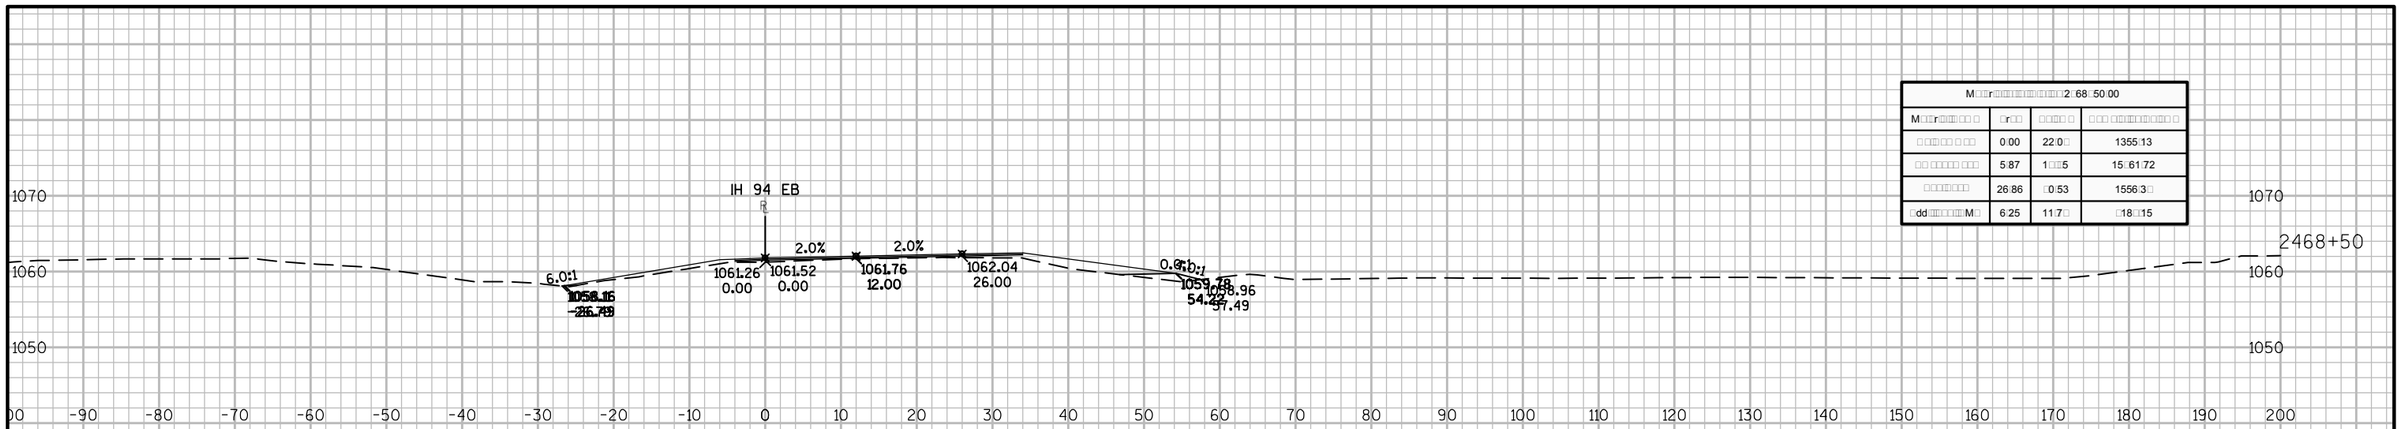
IH 94 EB
2.0%
2.0%
6.0:1
0.0:1
1061.26
0.00
1061.52
0.00
1061.76
12.00
1062.04
26.00
2468+50
1070
1060
1050

| M□□r□□□

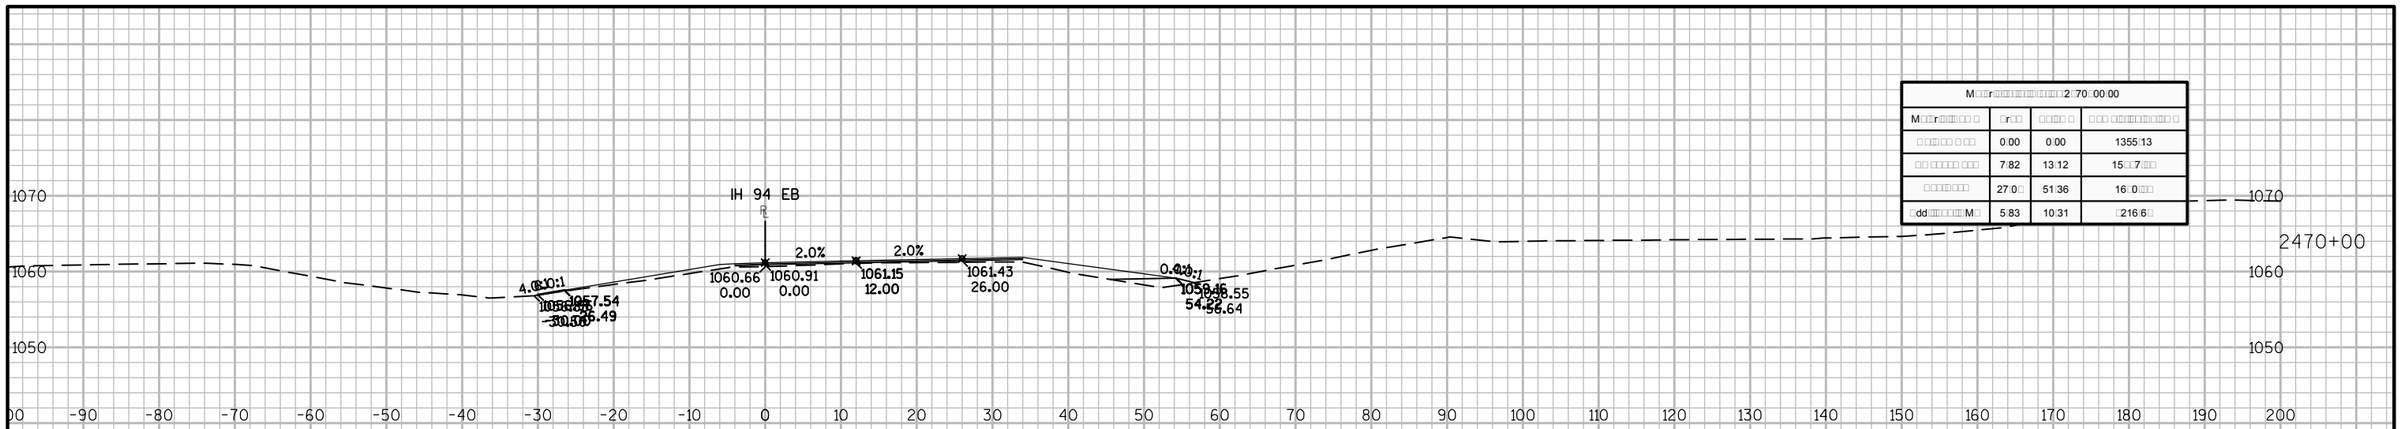
IH 94 EB
2.0%
2.0%
1060.66
0.00
1060.91
0.00
1061.15
12.00
1061.43
26.00
1070
1060
1050
2470+00
-90 -80 -70 -60 -50 -40 -30 -20 -10 0 10 20 30 40 50 60 70 80 90 100 110 120 130 140 150 160 170 180 190 200

| M□□r□□□

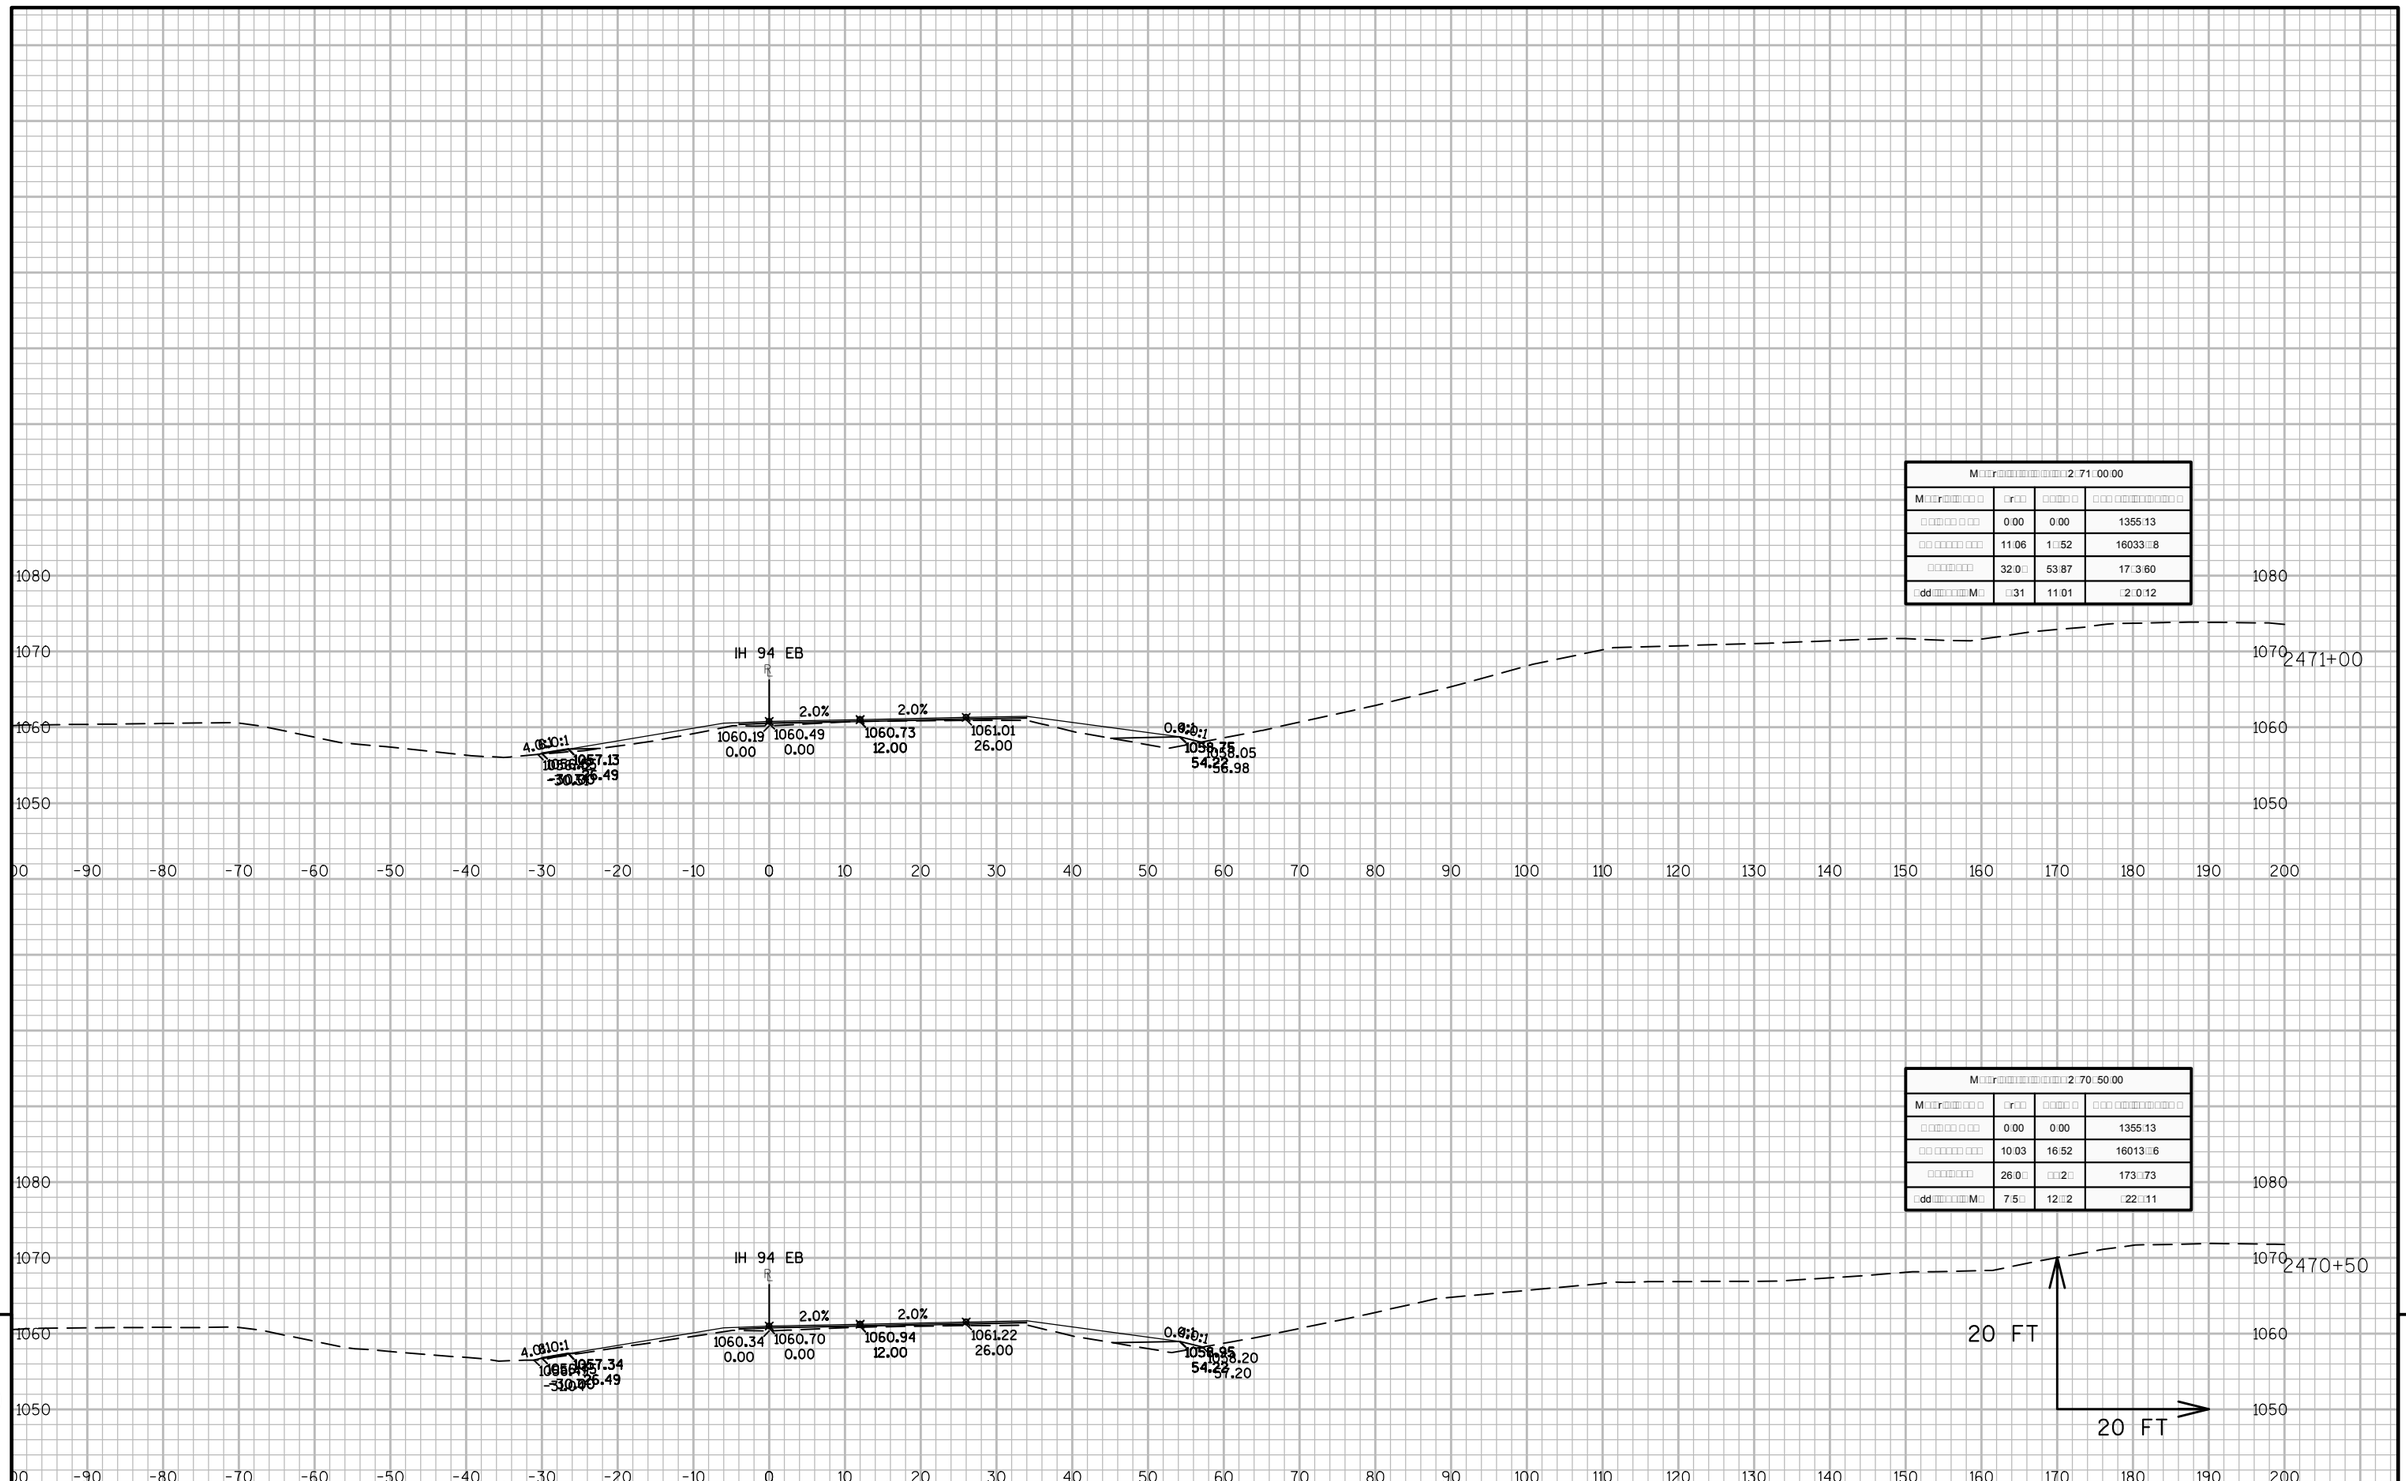
IH 94 EB
2.0%
2.0%
1060.19
0.00
1060.49
0.00
1060.73
12.00
1061.01
26.00
2471+00
1060.34
0.00
1060.70
0.00
1060.94
12.00
1061.22
26.00
2470+50
20 FT
20 FT
1080
1070
1060
1050
-90
-80
-70
-60
-50
-40
-30
-20
-10
0
10
20
30
40
50
60
70
80
90
100
110
120
130
140
150
160
170
180
190
200

| M□□r□□□

| M□□r□□□

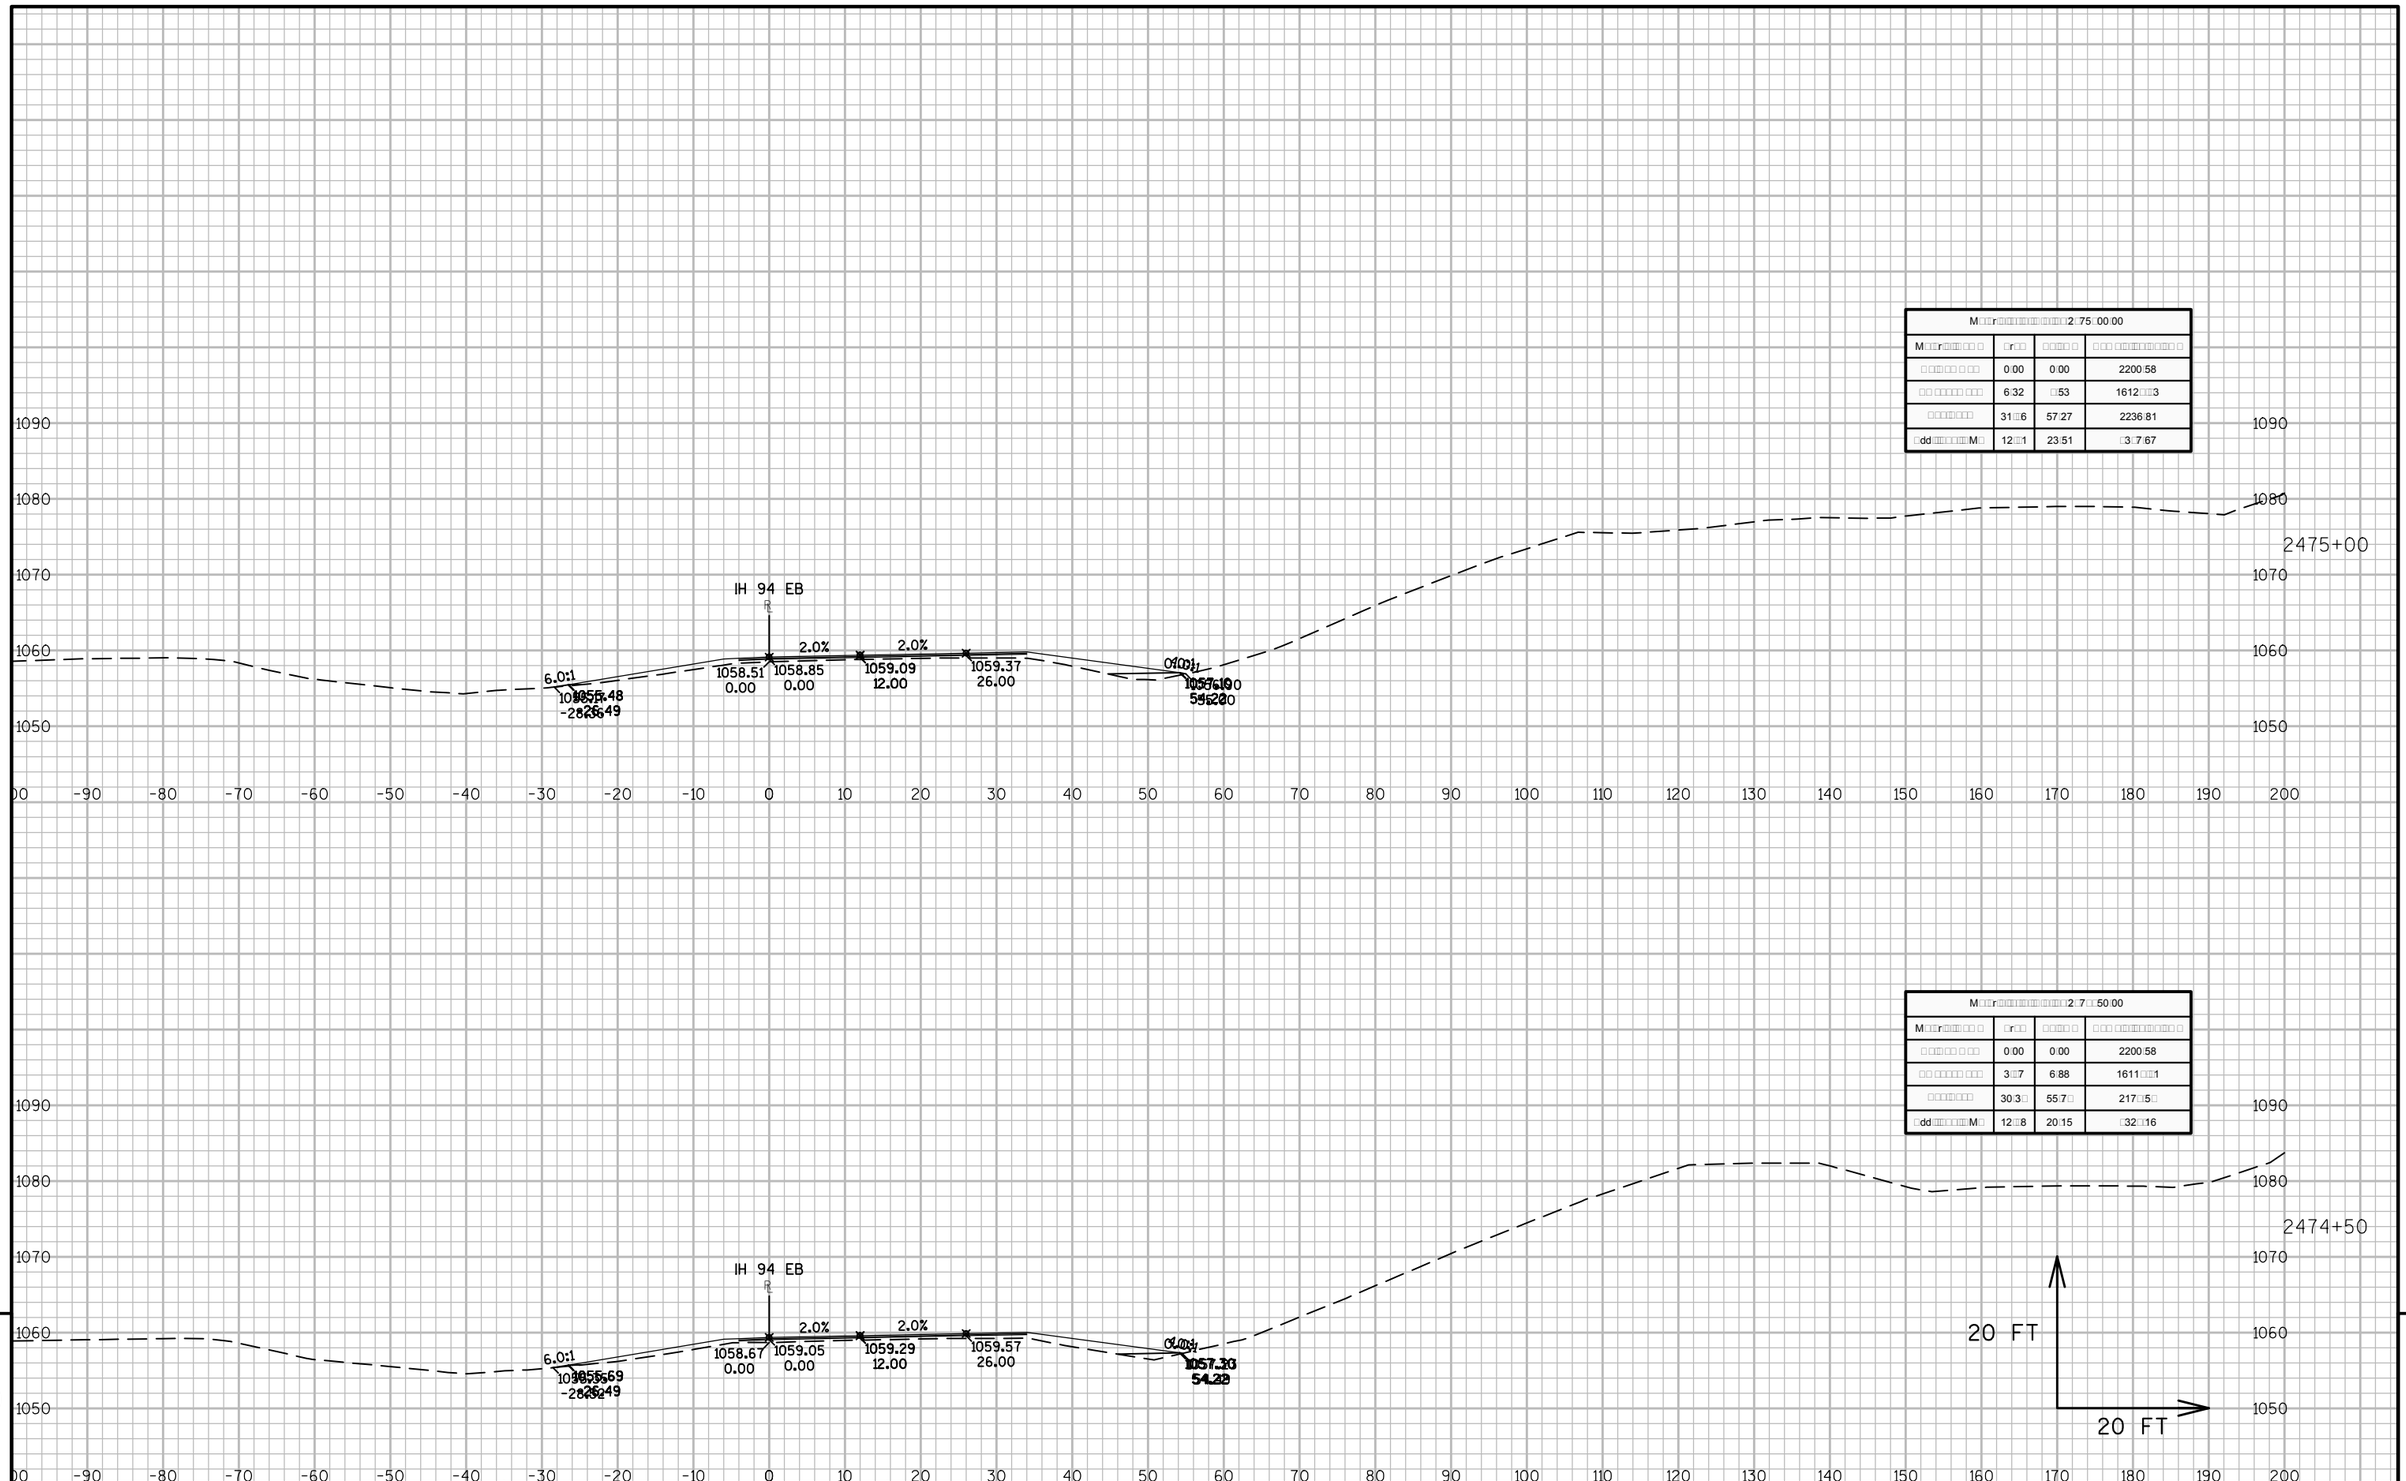
IH 94 EB
2475+00
2474+50
6.0:1
2.0%
2.0%
1058.51
0.00
1058.85
0.00
1059.09
12.00
1059.37
26.00
1058.67
0.00
1059.05
0.00
1059.29
12.00
1059.57
26.00
20 FT
20 FT
1090
1080
1070
1060
1050

| M□□r□□□

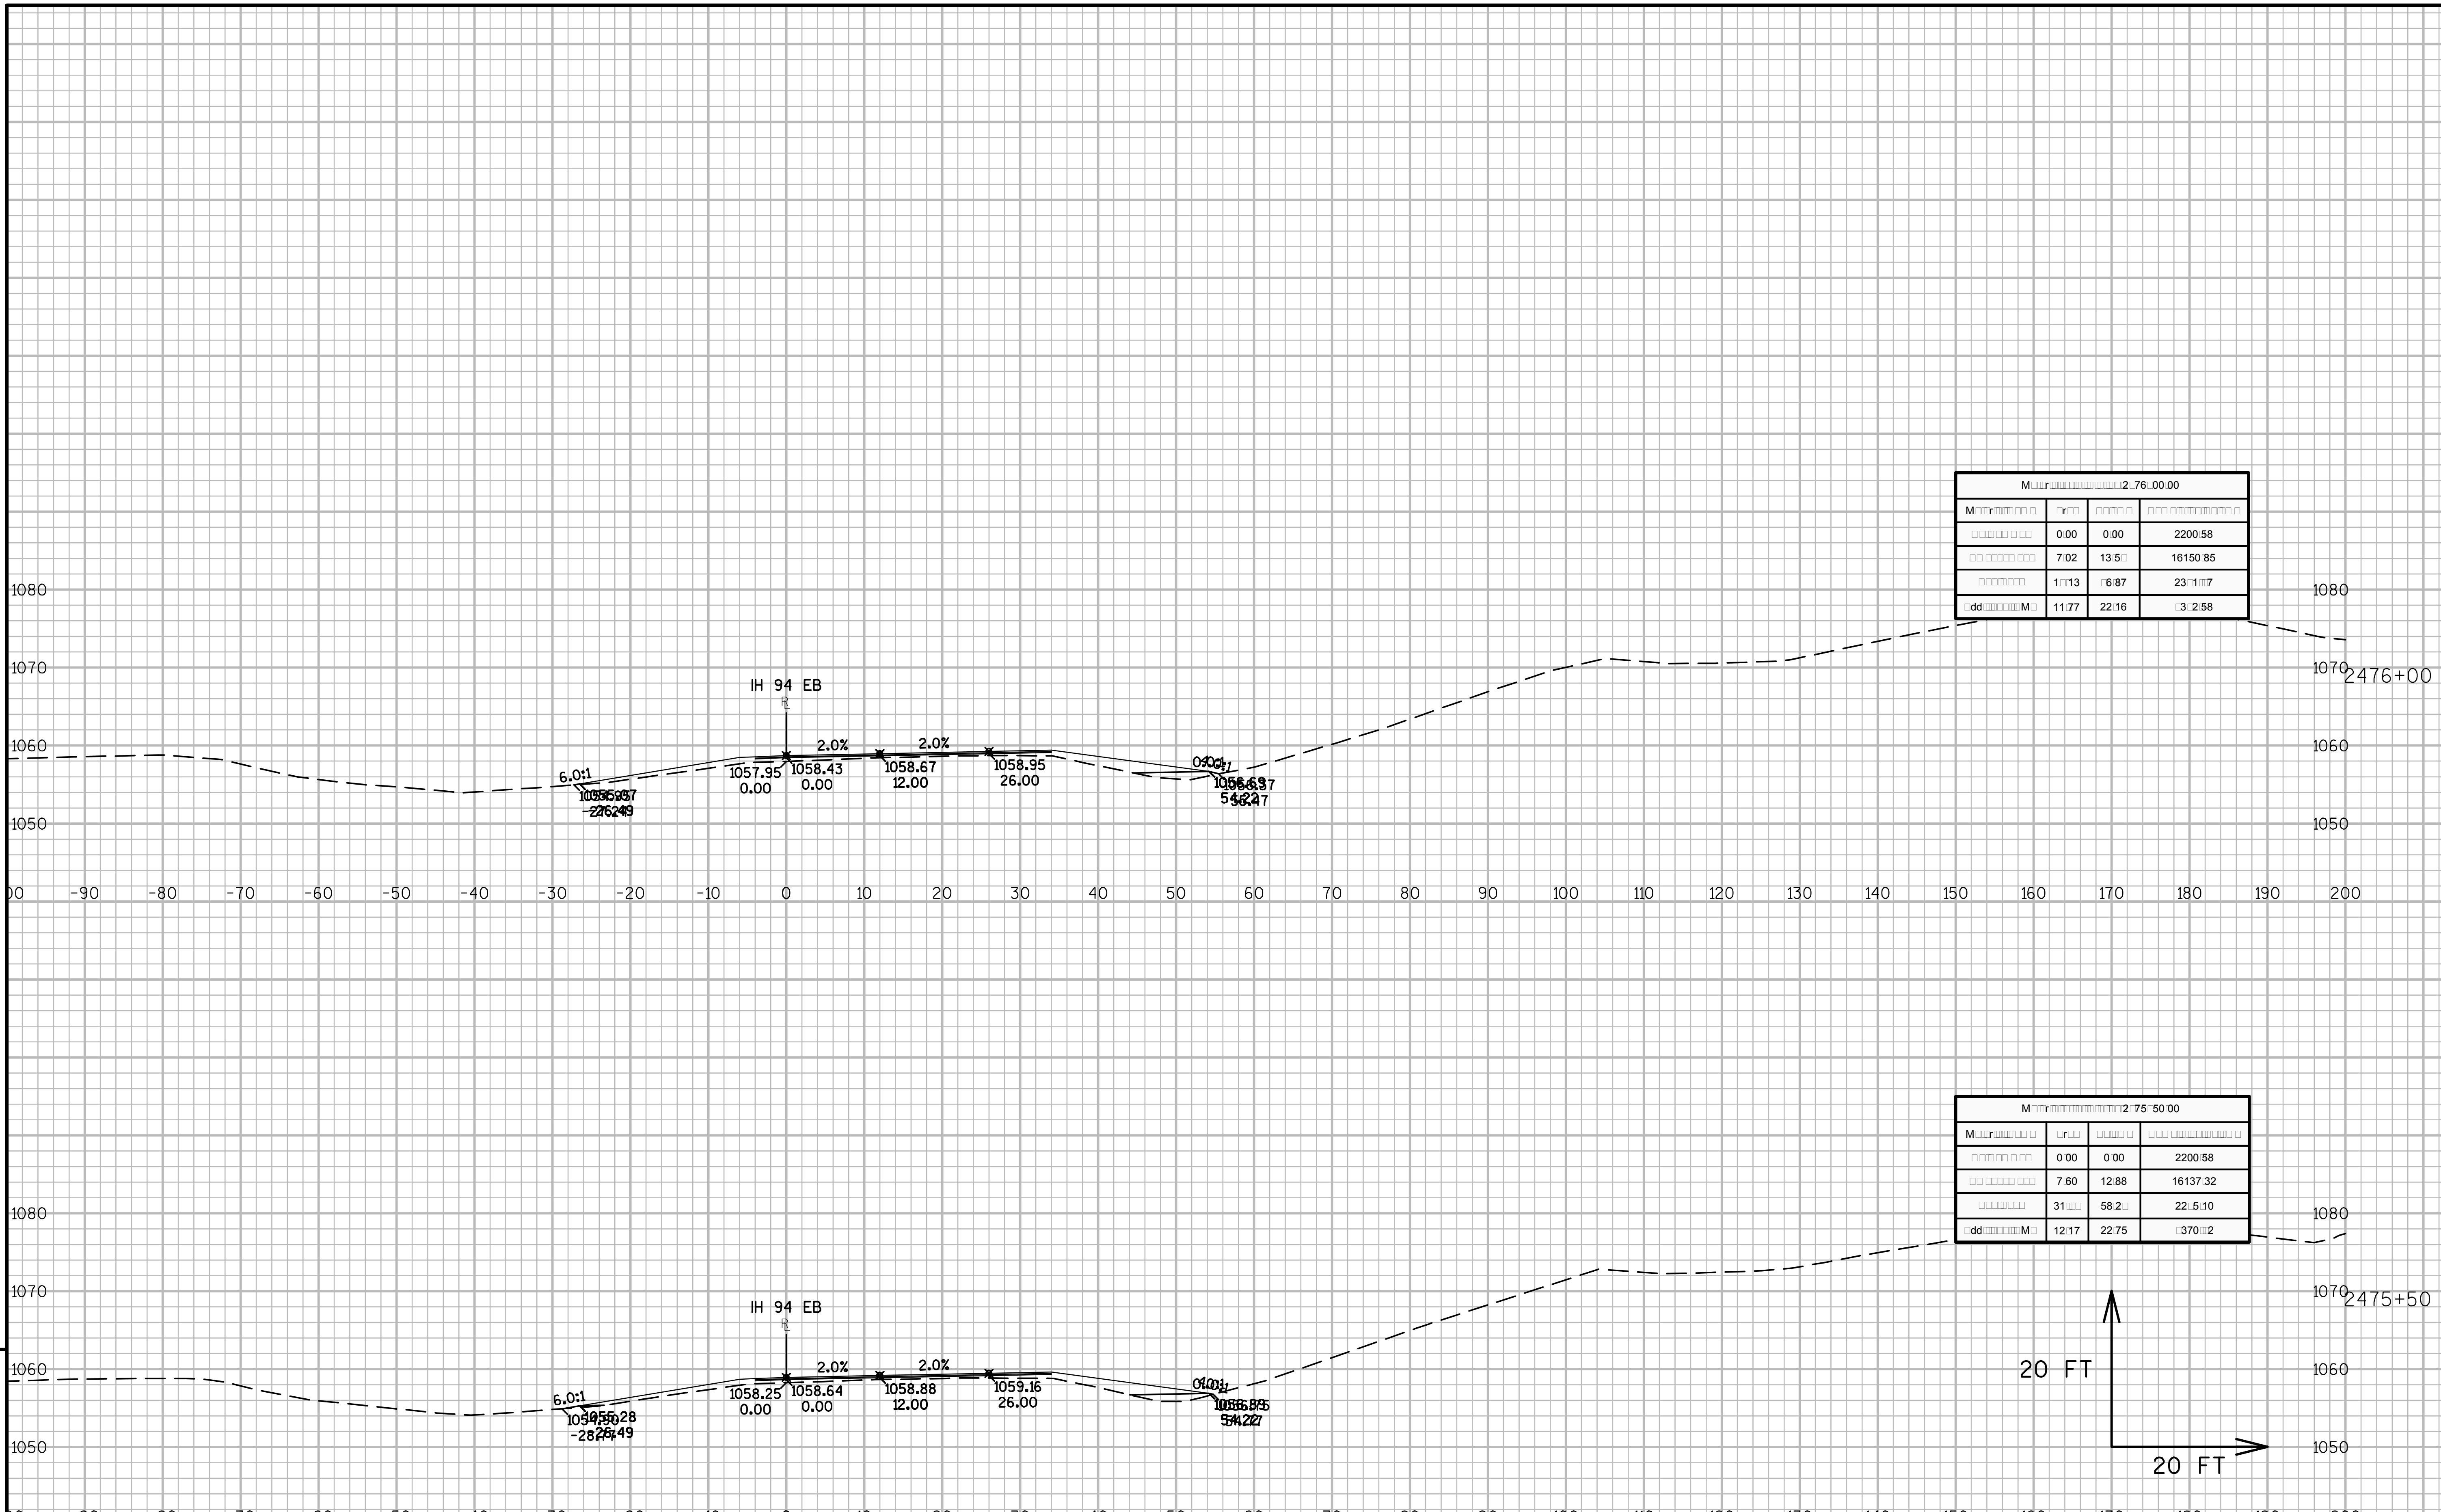

9

9

PROJECT NO:1023-06-73	HWY:IH 94	COUNTY:MONROE	CROSS SECTIONS: IH 94 EB	SHEET	E

FILE NAME : N:\PDS\C3D\10230603\SHEETSPLAN\EAST BOUND C3D 2014\090202-XS-IH94-MON-EB- 2438+00 - 2500+00.DWG
LAYOUT NAME - 02 - (34)
PLOT DATE : 10/20/2014 10:52 AM PLOT BY : ANDRITSCH, ERIC R PLOT NAME : PLOT SCALE : 1:20_XREF

| M□□r□□□

| M□□r□□□

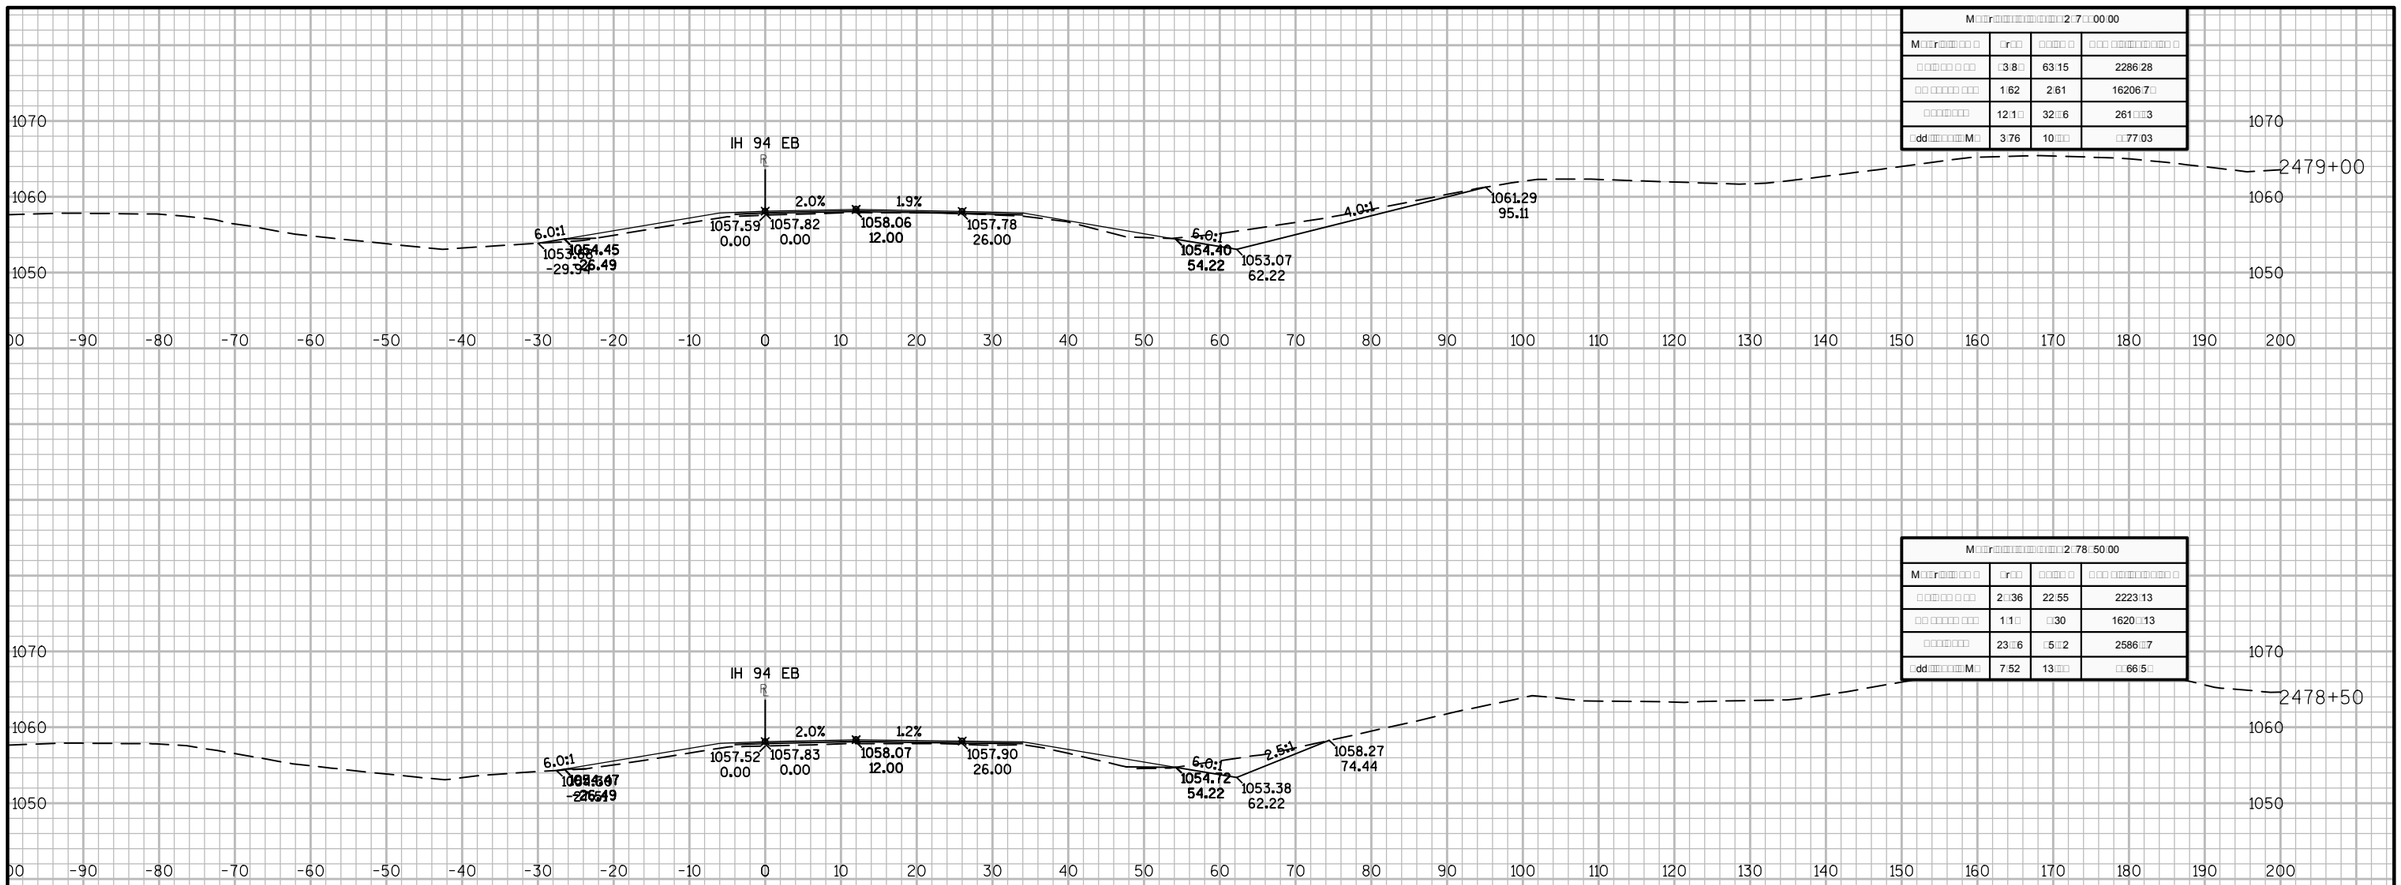

M□□r□□□□□□□□□□□□□□□□□□□□□□□□□□□□2□7□□00.00			
M□□r□□□□□□ □ □□	□r□□	□□.□□□ □	□□□ □□□□□□□□□□□□ □
□ □□□□□ □ □□□	□3□8□	63□15	2286□28
□□ □□□□□□ □□□□	1□62	2□61	16206□7□
□□□□□□□□□	12□1□□	32□□6	261□□□3
□dd□□□□□□□□□M□	3□76	10□□□	□□77□03

M□□r□□□□□□□□□□□□□□□□□□□□□□□□□□□□2□78□50.00			
M□□r□□□□□□ □ □□	□r□□	□□.□□□ □	□□□ □□□□□□□□□□□□ □
□ □□□□□ □ □□□	2□□36	22□55	2223□13
□□ □□□□□□ □□□□	1□1□□	□□30	1620□□13
□□□□□□□□□	23□□6	□5□□2	2586□□7
□dd□□□□□□□□□M□	7□52	13□□□	□□66□5□

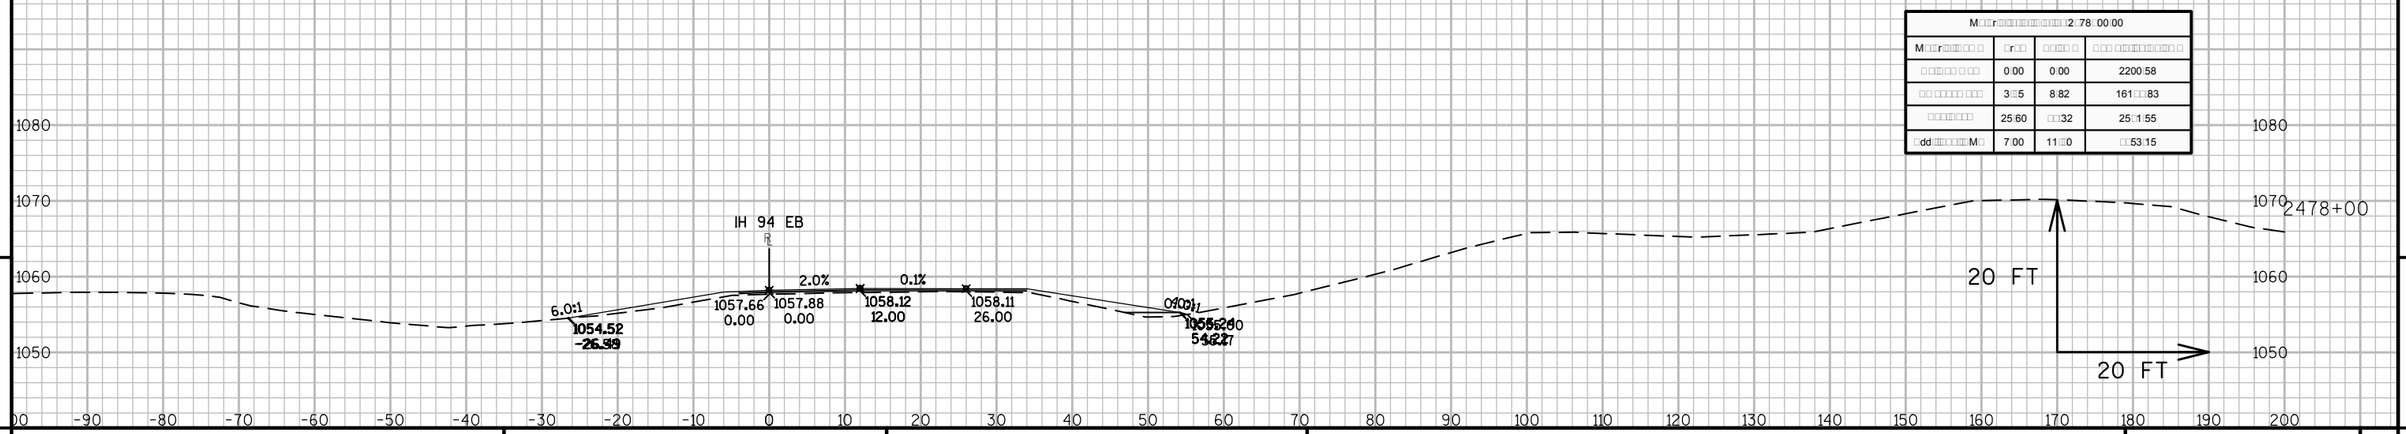

M□□r□□□□□□□□□□□□□□□□□□□□□□□□□□□□2□78□00.00			
M□□r□□□□□□ □ □□	□r□□	□□.□□□ □	□□□ □□□□□□□□□□□□ □
□ □□□□□ □ □□□	0□00	0□00	2200□58
□□ □□□□□□ □□□□	3□□5	8□82	161□□□83
□□□□□□□□□	25□60	□□32	25□1□55
□dd□□□□□□□□□M□	7□00	11□□0	□□53□15

9

9

PROJECT NO: 1023-06-73	HWY: IH 94	COUNTY: MONROE	CROSS SECTIONS: IH 94 EB	SHEET	E

FILE NAME : N:\PDS\C3D\10230603\SHEETSPLAN\EAST BOUND C3D 2014\090202-XS-IH94-MON-EB- 2438+00 - 2500+00.DWG
LAYOUT NAME - 02 - (37)

PLOT DATE : 10/20/2014 10:52 AM PLOT BY : ANDRITSCH, ERIC R PLOT NAME : PLOT SCALE : 1:20_XREF

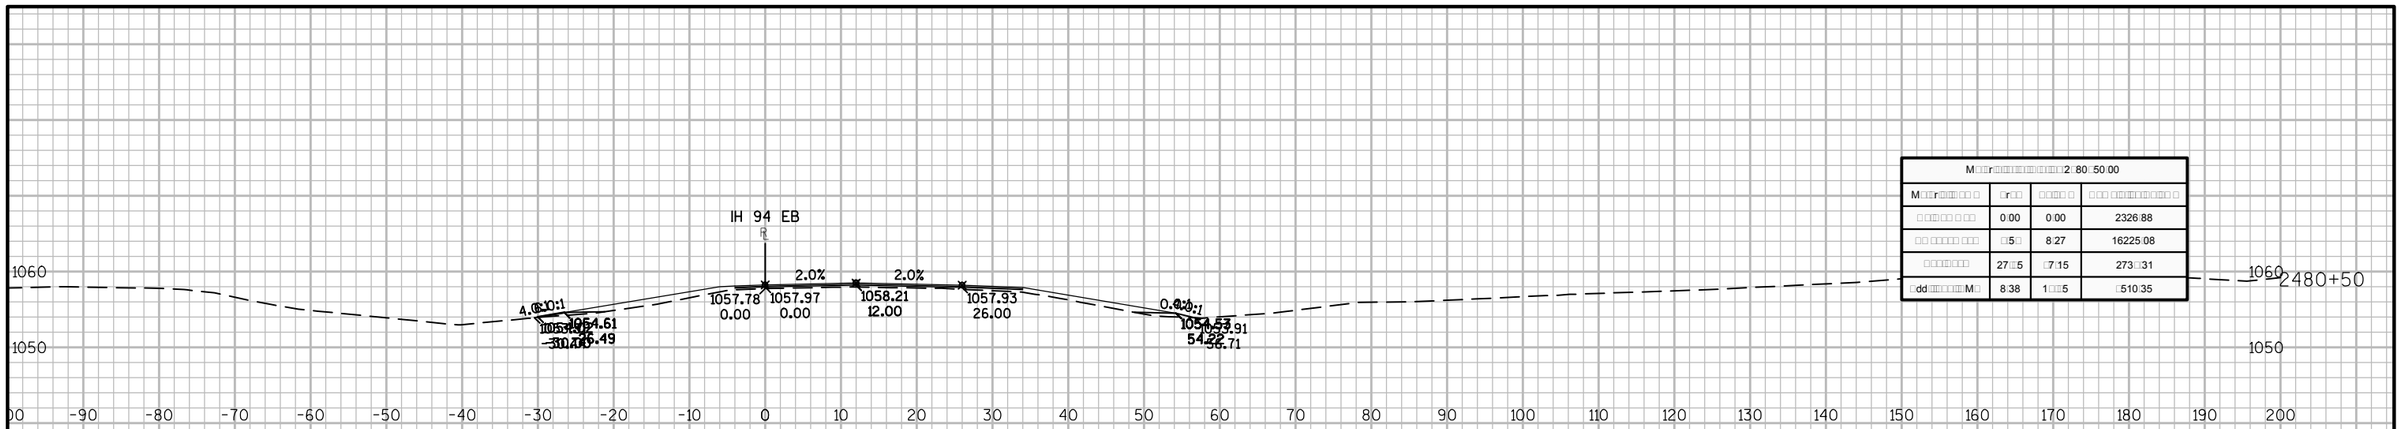
IH 94 EB
2.0%
2.0%
1057.78
0.00
1057.97
0.00
1058.21
12.00
1057.93
26.00
1060
1050
2480+50
-90 -80 -70 -60 -50 -40 -30 -20 -10 0 10 20 30 40 50 60 70 80 90 100 110 120 130 140 150 160 170 180 190 200

| M□□r□□□

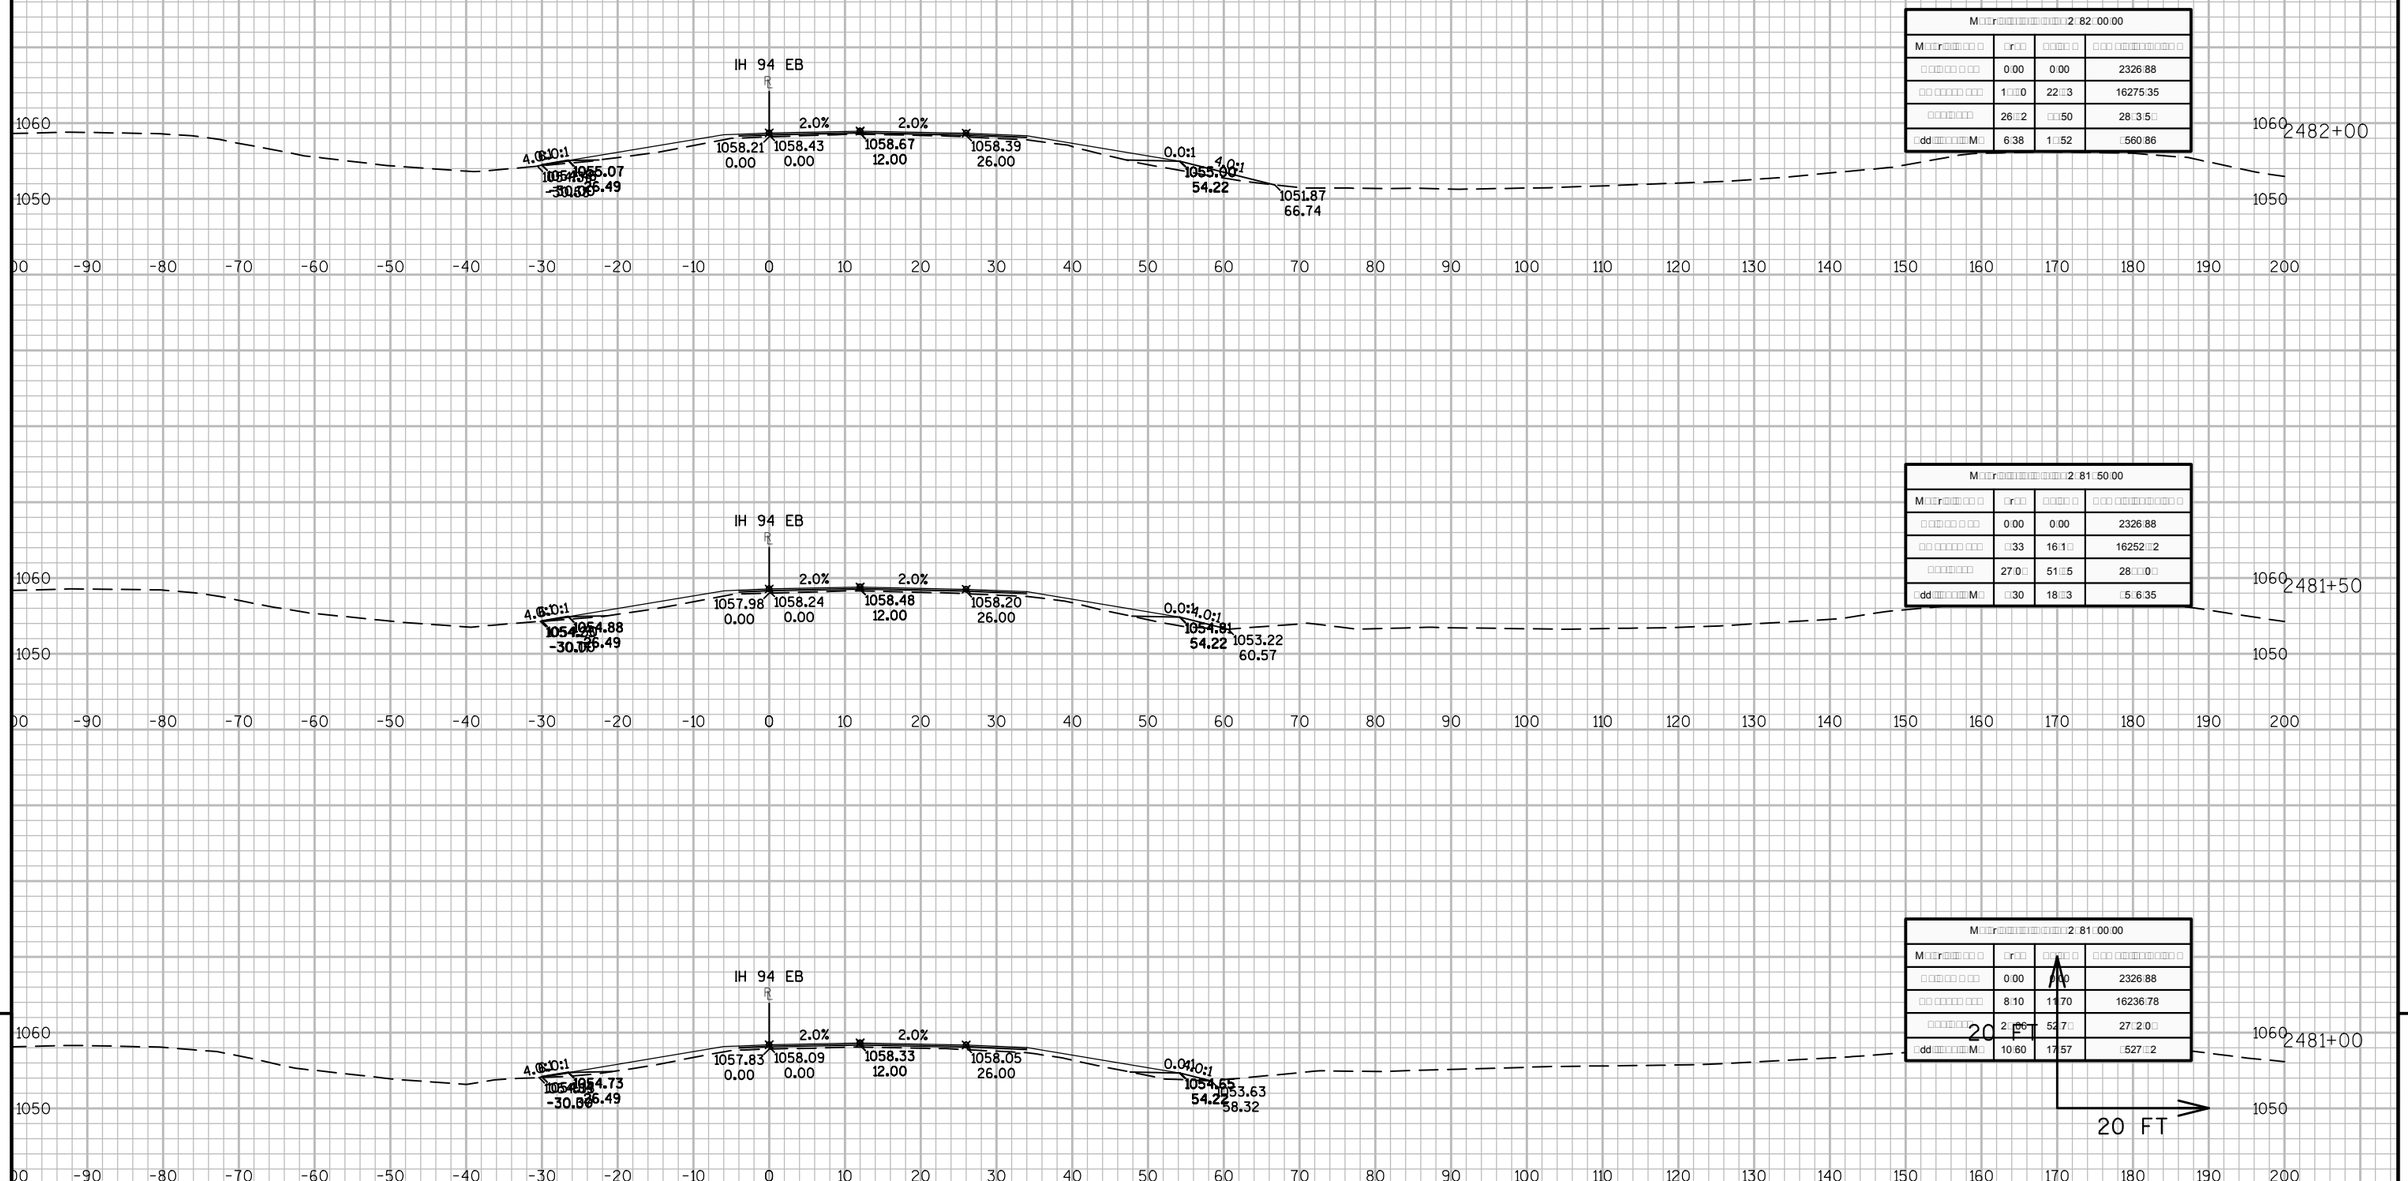

0:00	0:00	2326.88	
1:00	22:03	16275.35	
26:02	00:50	28:35:00	
6:38	1:00:52	560.86	

0:00	0:00	2326.88	
00:33	16:10	16252:02	
27:00	51:05	28:00:00	
00:30	18:03	5:06:35	

0:00	0:00	2326.88	
8:10	11:10	16236:78	
2:06	52:00	27:20:00	
10:60	17:57	527:02	

20 FT

20 FT

9

9

PROJECT NO: 1023-06-73	HWY: IH 94	COUNTY: MONROE	CROSS SECTIONS: IH 94 EB	SHEET E

FILE NAME : N:\PDS\C3D\10230603\SHEETSPLAN\EAST BOUND C3D 2014\090202-XS-IH94-MON-EB- 2438+00 - 2500+00.DWG
LAYOUT NAME - 02 - (39)

PLOT DATE : 10/20/2014 10:53 AM PLOT BY : ANDRITSCH, ERIC R PLOT NAME : PLOT SCALE : 1:20_XREF

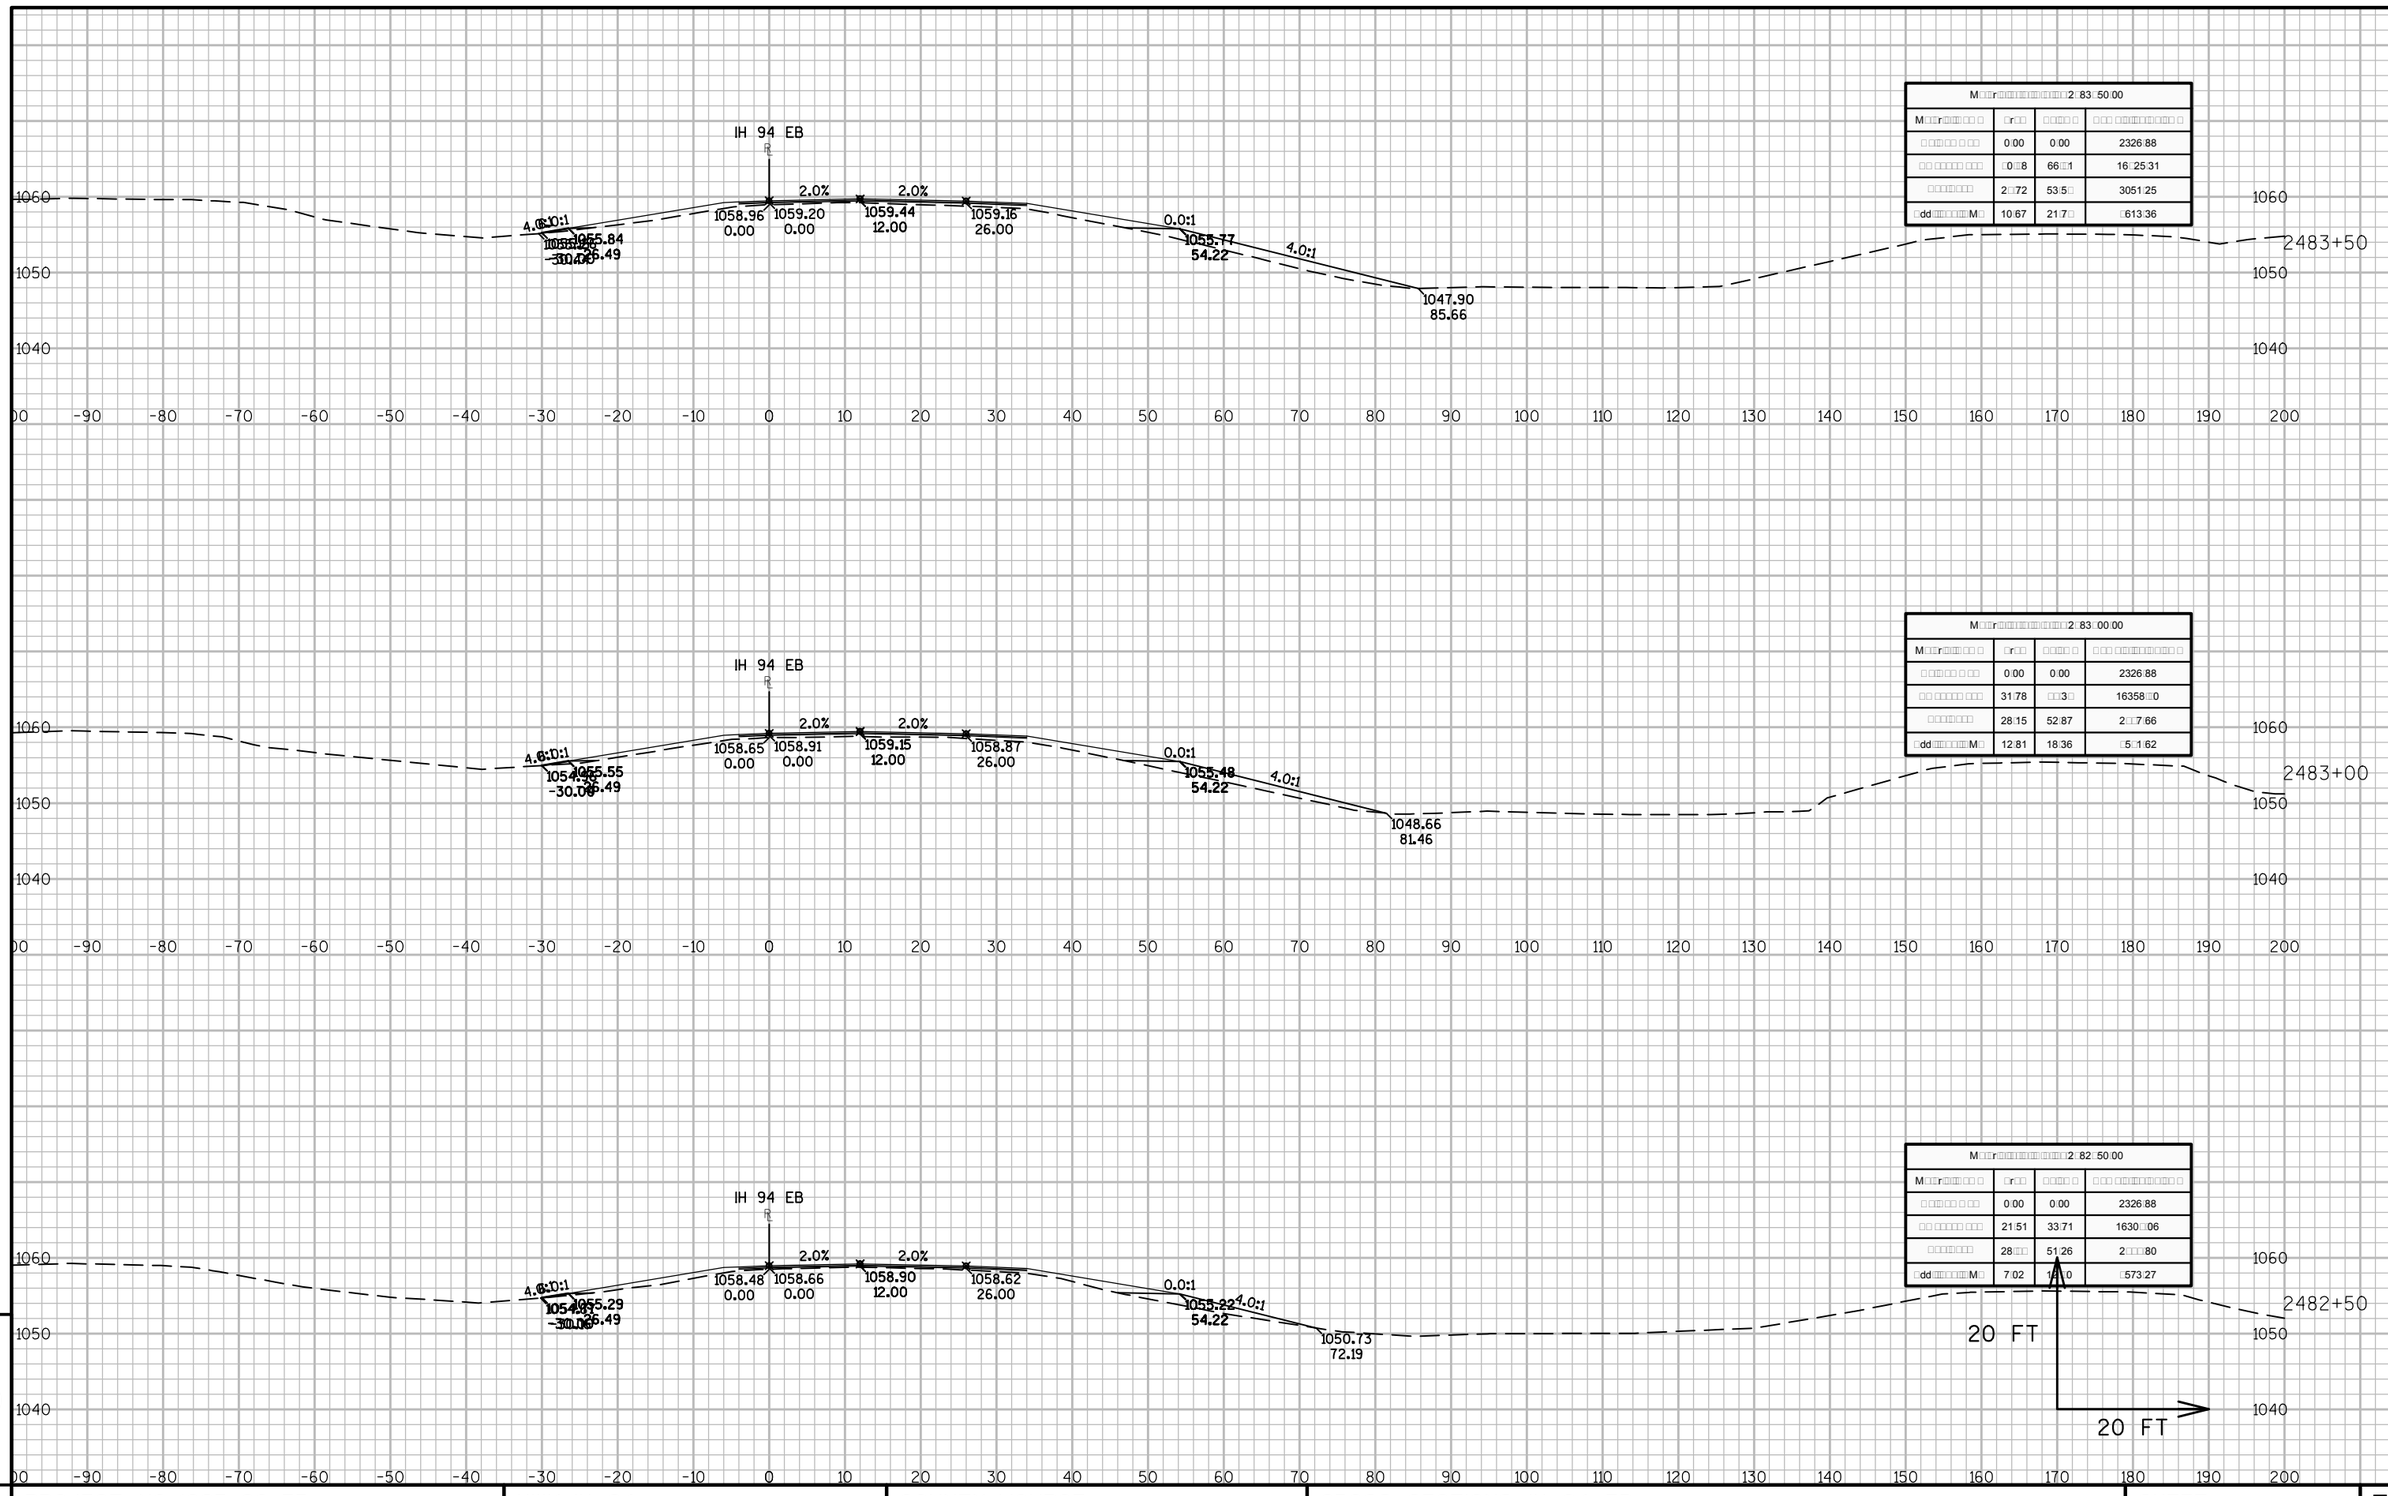

M	r			
	r	0:00	0:00	2326:88
		0:00	66:1	16:25:31
		2:72	53:5	3051:25
M		10:67	21:7	613:36

M	r			
	r	0:00	0:00	2326:88
		31:78	3	16358:0
		28:15	52:87	2:7:66
M		12:81	18:36	5:1:62

M	r			
	r	0:00	0:00	2326:88
		21:51	33:71	1630:06
		28	51:26	2:80
M		7:02	1 :0	573:27

9

9

PROJECT NO: 1023-06-73 | HWY: IH 94 | COUNTY: MONROE | CROSS SECTIONS: IH 94 EB | SHEET E

FILE NAME : N:\PDS\C3D\10230603\SHEETSPLAN\EAST BOUND C3D 2014\090202-XS-IH94-MON-EB- 2438+00 - 2500+00.DWG
LAYOUT NAME - 02 - (40)

PLOT DATE : 10/20/2014 10:53 AM PLOT BY : ANDRITSCH, ERIC R PLOT NAME : PLOT SCALE : 1:20_XREF

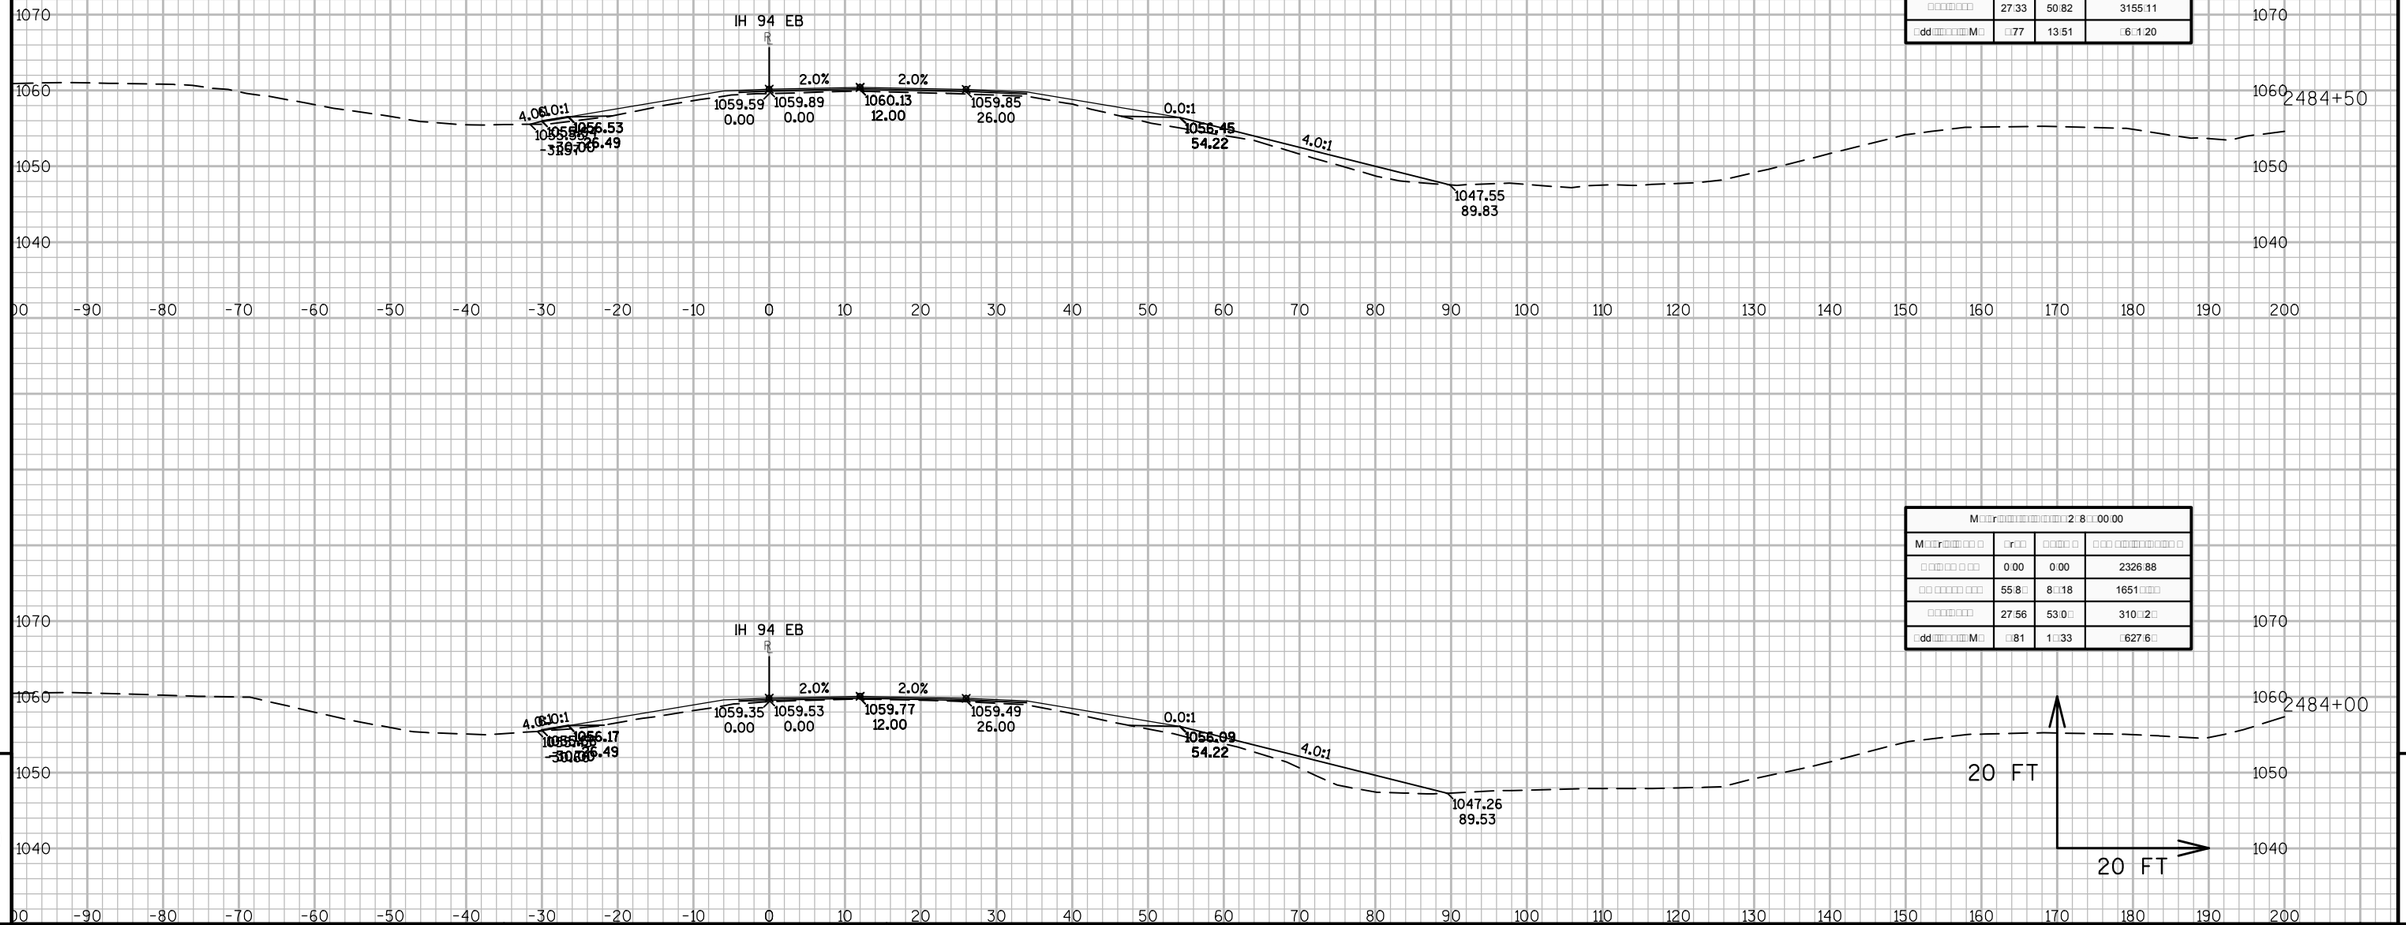
IH 94 EB
R
2.0%
2.0%
1059.59
0.00
1059.89
0.00
1060.13
12.00
1059.85
26.00
4.0:1
0.0:1
1056.45
54.22
4.0:1
1047.55
89.83
2484+50
1070
1060
1050
1040
-90
-80
-70
-60
-50
-40
-30
-20
-10
0
10
20
30
40
50
60
70
80
90
100
110
120
130
140
150
160
170
180
190
200
IH 94 EB
R
2.0%
2.0%
1059.35
0.00
1059.53
0.00
1059.77
12.00
1059.49
26.00
0.0:1
1056.09
54.22
4.0:1
1047.26
89.53
2484+00
20 FT
20 FT

| M□□r□□□

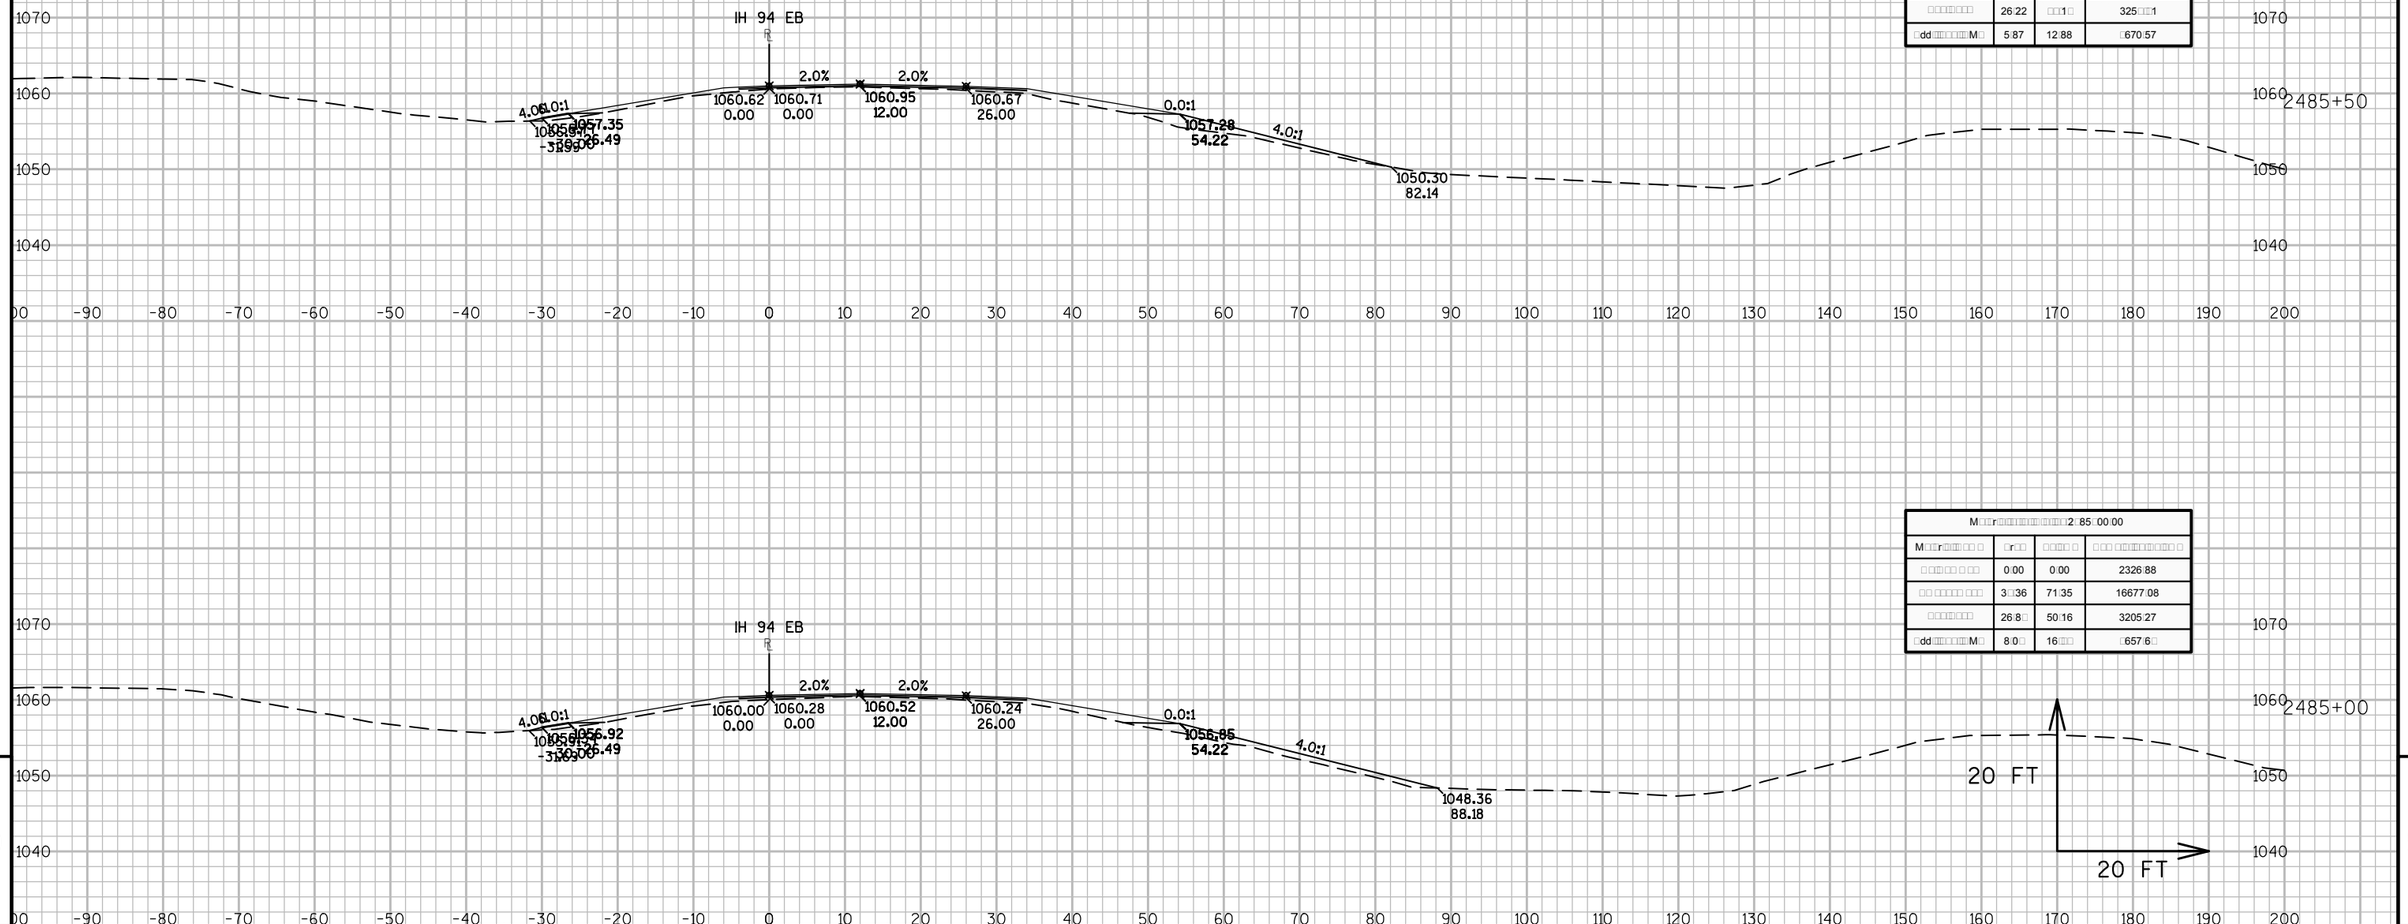
IH 94 EB
2.0%
2.0%
1060.62
0.00
1060.71
0.00
1060.95
12.00
1060.67
26.00
4.0:1
0.0:1
1057.28
54.22
4.0:1
1050.30
82.14
2485+50
1070
1060
1050
1040
IH 94 EB
2.0%
2.0%
1060.00
0.00
1060.28
0.00
1060.52
12.00
1060.24
26.00
4.0:1
0.0:1
1056.85
54.22
4.0:1
1048.36
88.18
2485+00
20 FT
20 FT

| M□□r□□□

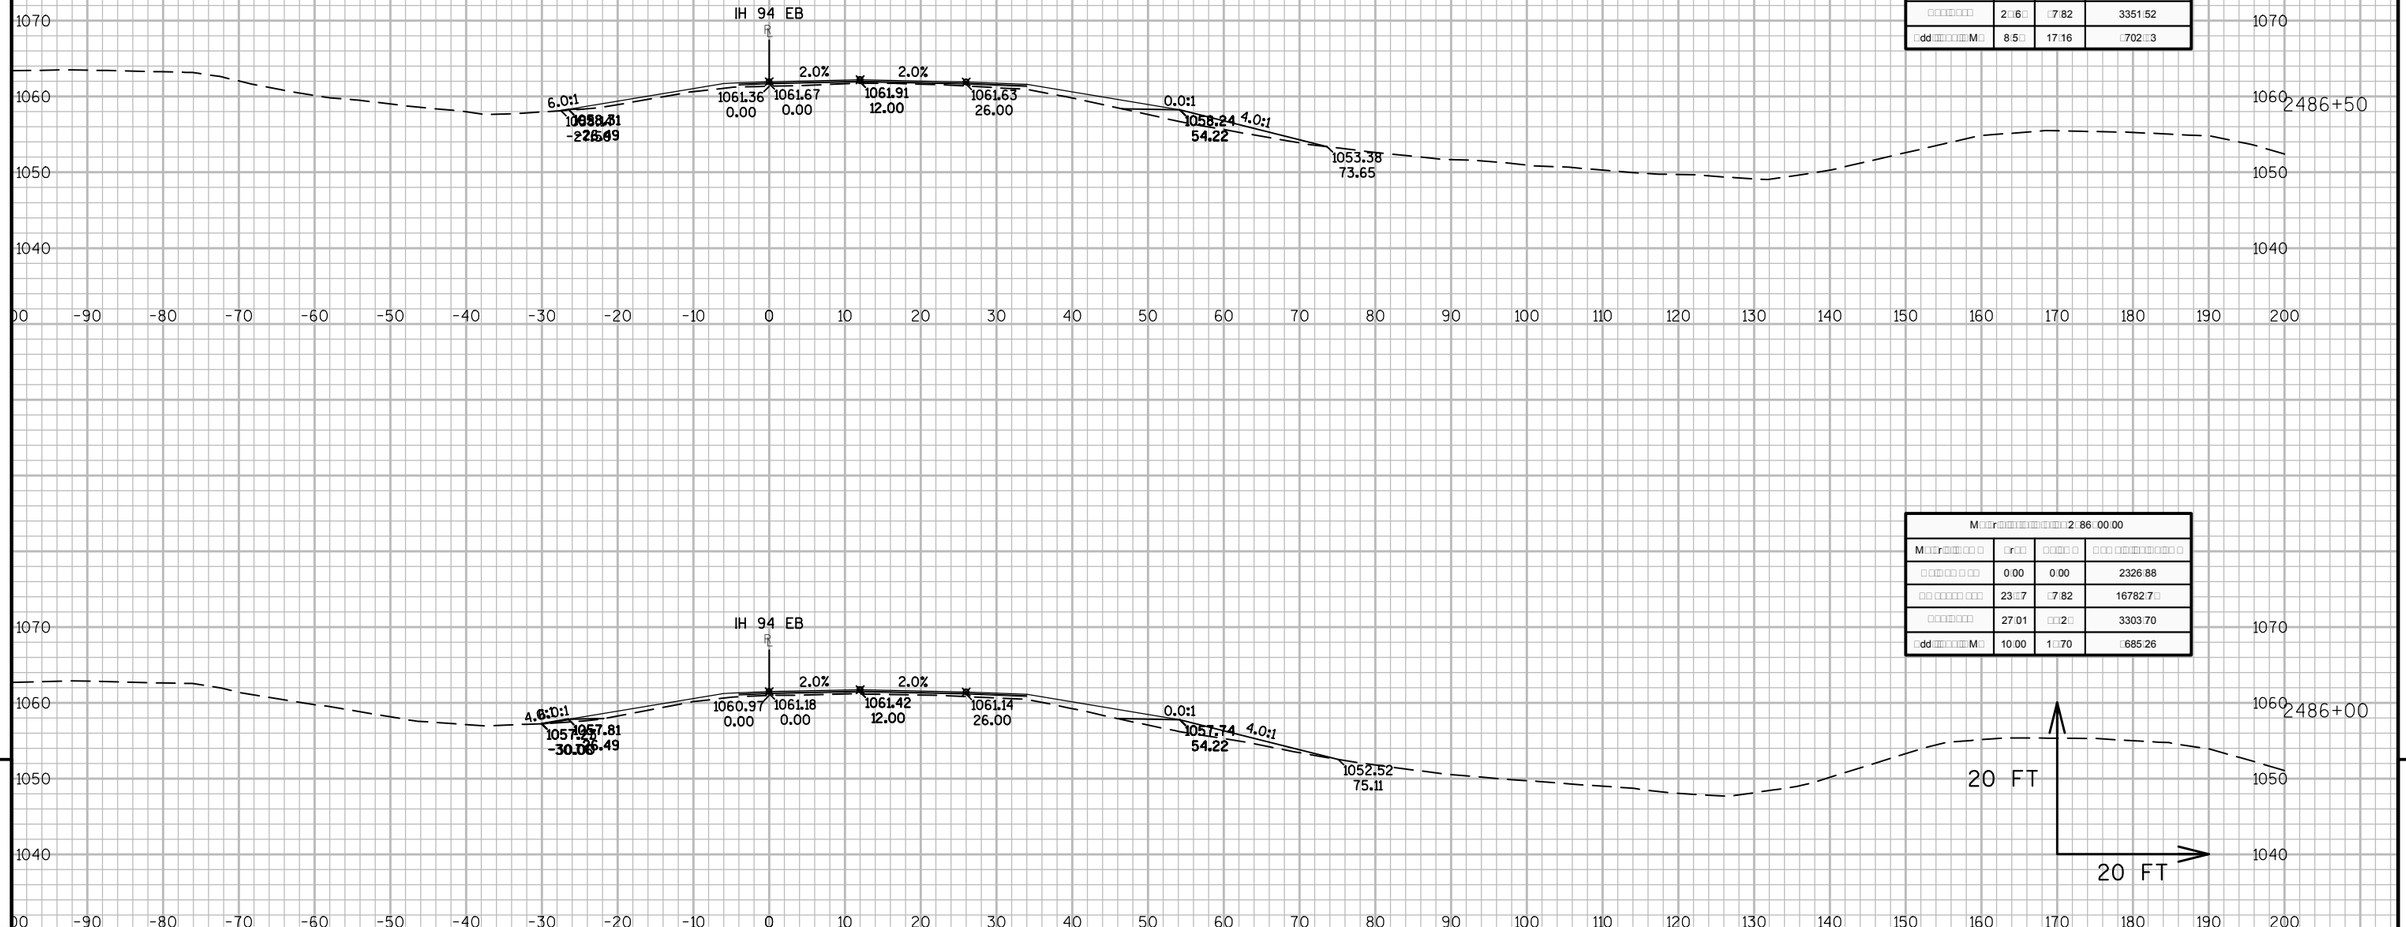
IH 94 EB
2.0%
2.0%
6.0:1
4.0:1
0.0:1
1061.36
0.00
1061.67
0.00
1061.91
12.00
1061.63
26.00
1058.24
54.22
1053.38
73.65
2486+50
IH 94 EB
4.0:1
4.0:1
0.0:1
1060.97
0.00
1061.18
0.00
1061.42
12.00
1061.14
26.00
1057.74
54.22
1052.52
75.11
2486+00
20 FT
20 FT
1070
1060
1050
1040
-90
-80
-70
-60
-50
-40
-30
-20
-10
0
10
20
30
40
50
60
70
80
90
100
110
120
130
140
150
160
170
180
190
200

| M□□r□□□

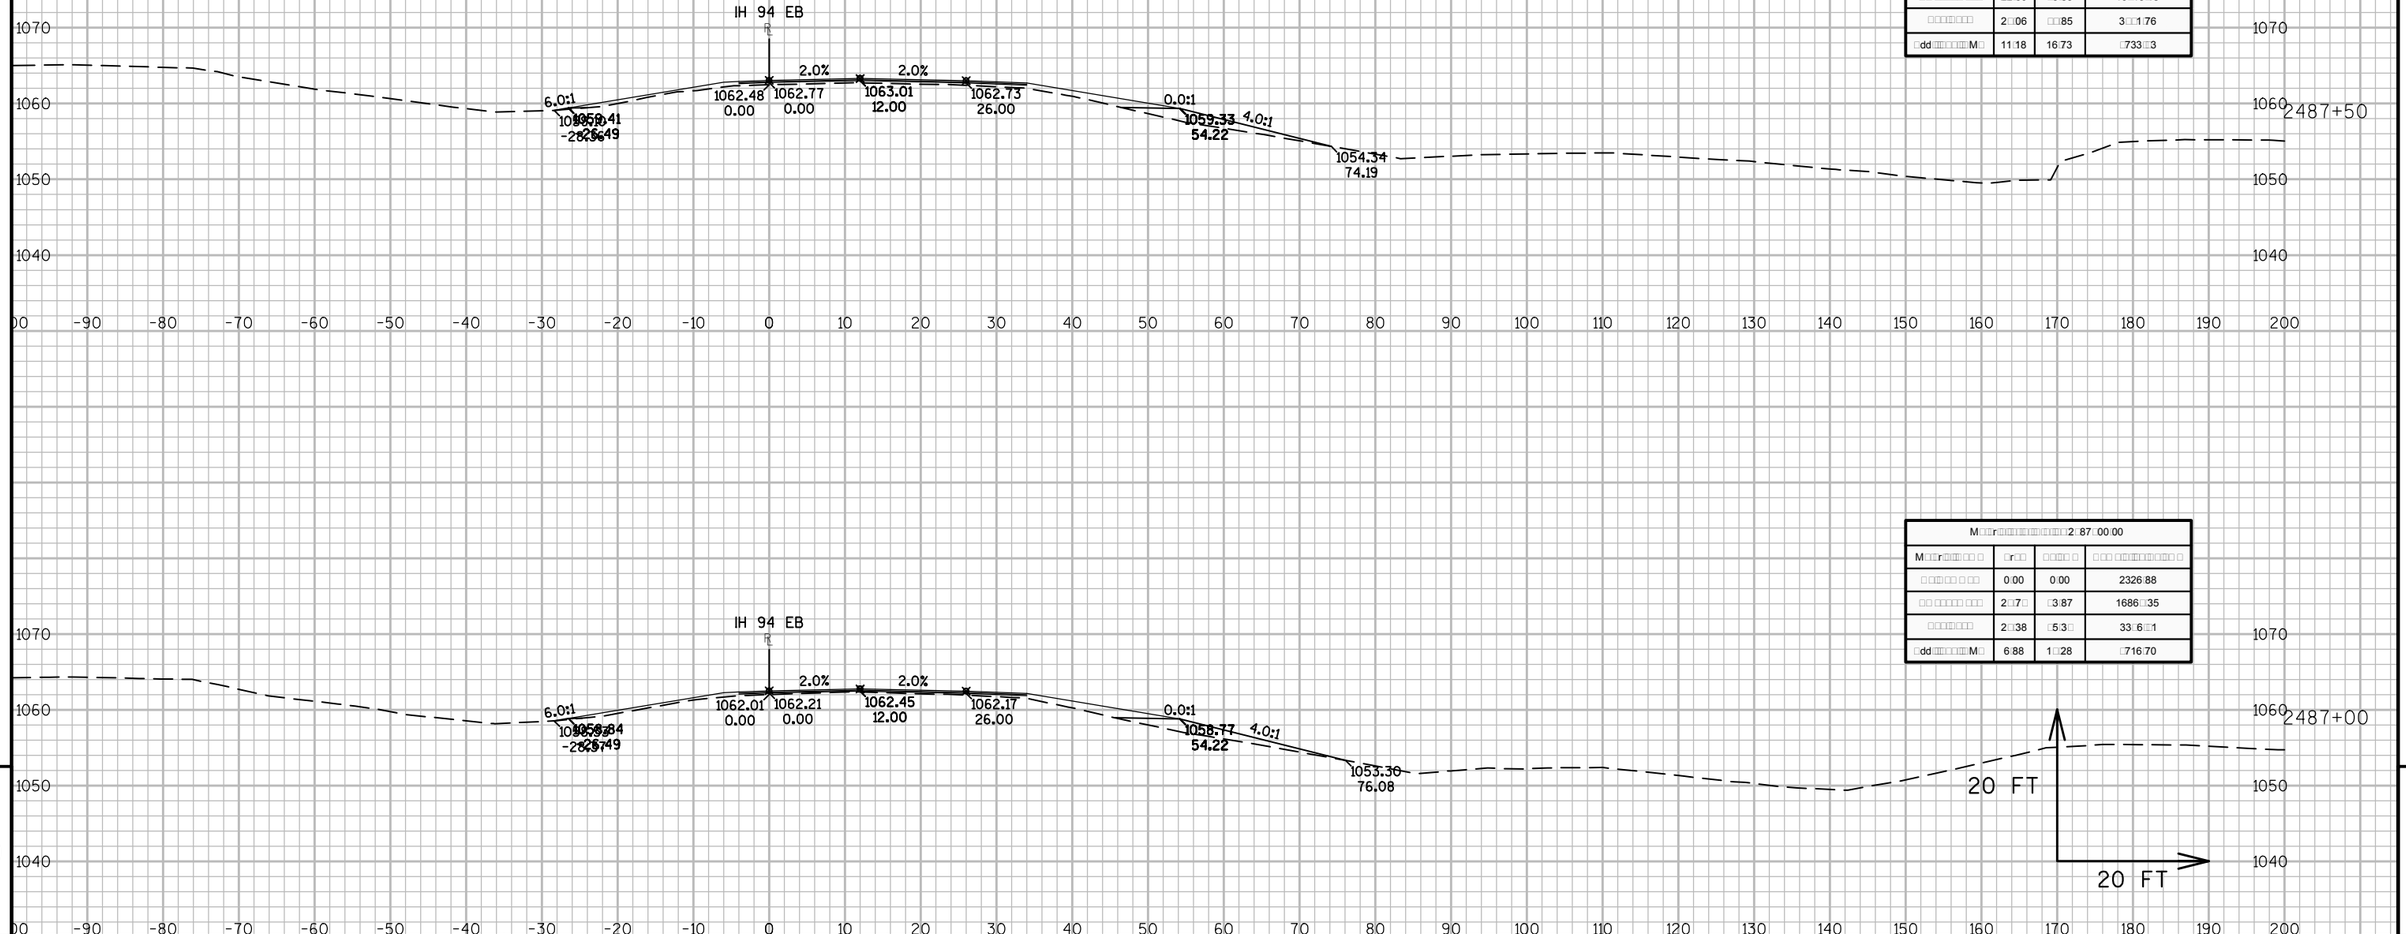
IH 94 EB
2.0%
2.0%
6.0:1
0.0:1
4.0:1
1062.48
0.00
1062.77
0.00
1063.01
12.00
1062.73
26.00
1059.33
54.22
1054.34
74.19
1062.01
0.00
1062.21
0.00
1062.45
12.00
1062.17
26.00
1058.77
54.22
1053.30
76.08
20 FT
20 FT
2487+50
2487+00
1070
1060
1050
1040
-90
-80
-70
-60
-50
-40
-30
-20
-10
0
10
20
30
40
50
60
70
80
90
100
110
120
130
140
150
160
170
180
190
200

| M□□r□□□

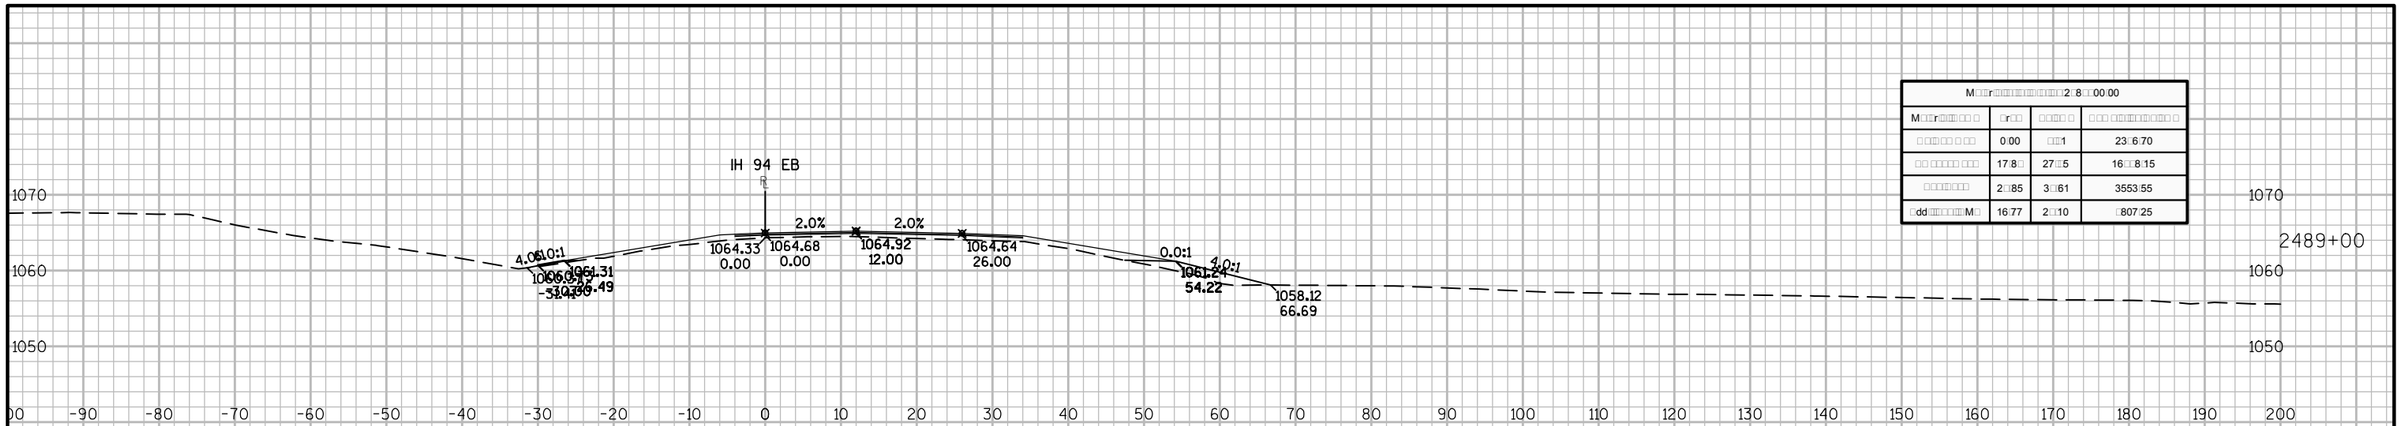

	0:00		23:6:70
	17:8	27 5	16 8:15
	2 85	3 61	3553:55
	16:77	2 10	807:25

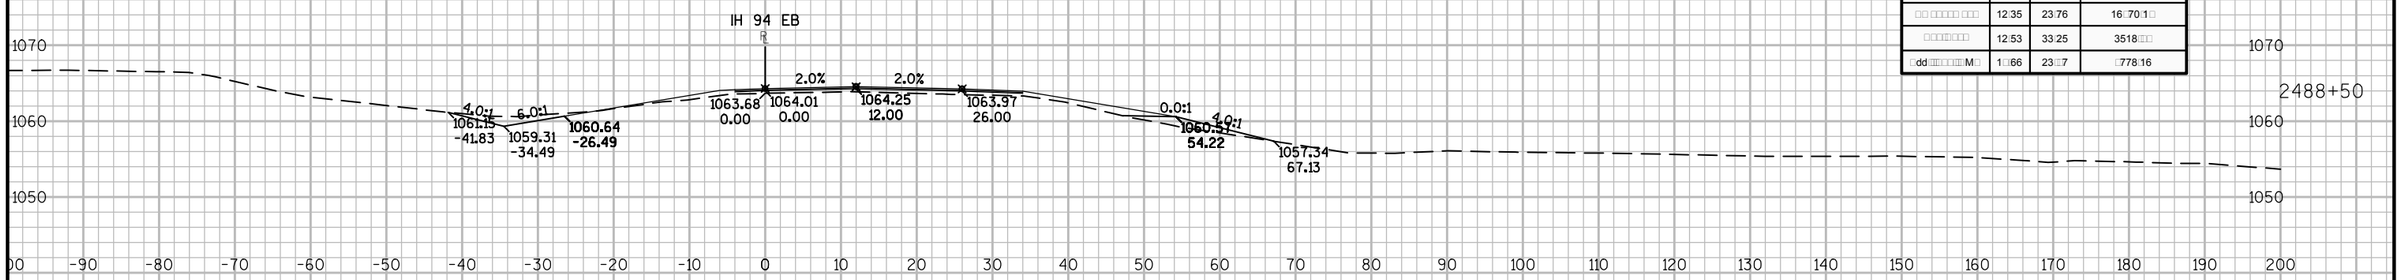

	10:71		2336:7
	12:35	23:76	16:70:1
	12:53	33:25	3518
	1 66	23 7	778:16

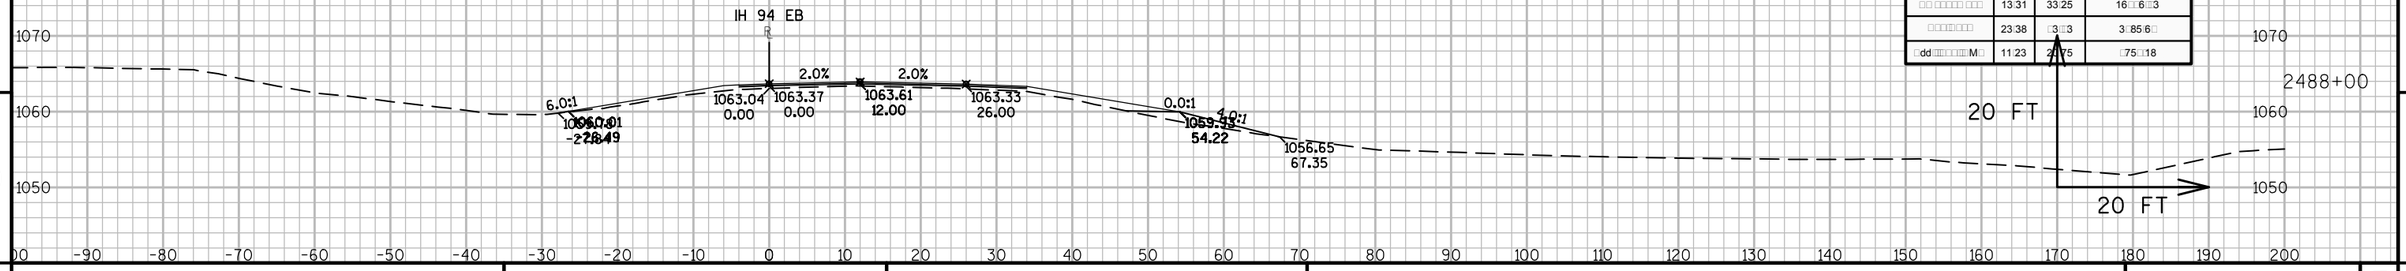

	0:00	0:00	2326:88
	13:31	33:25	16 6 3
	23:38	3 3	3 85:6
	11:23	2 75	75 18

9

9

PROJECT NO:1023-06-73	HWY: IH 94	COUNTY: MONROE	CROSS SECTIONS: IH 94 EB	SHEET E

FILE NAME : N:\PDS\C3D\10230603\SHEETSPLAN\EAST BOUND C3D 2014\090202-XS-IH94-MON-EB- 2438+00 - 2500+00.DWG
LAYOUT NAME - 02 - (45)

PLOT DATE : 10/20/2014 10:53 AM PLOT BY : ANDRITSCH, ERIC R PLOT NAME : PLOT SCALE : 1:20_XREF

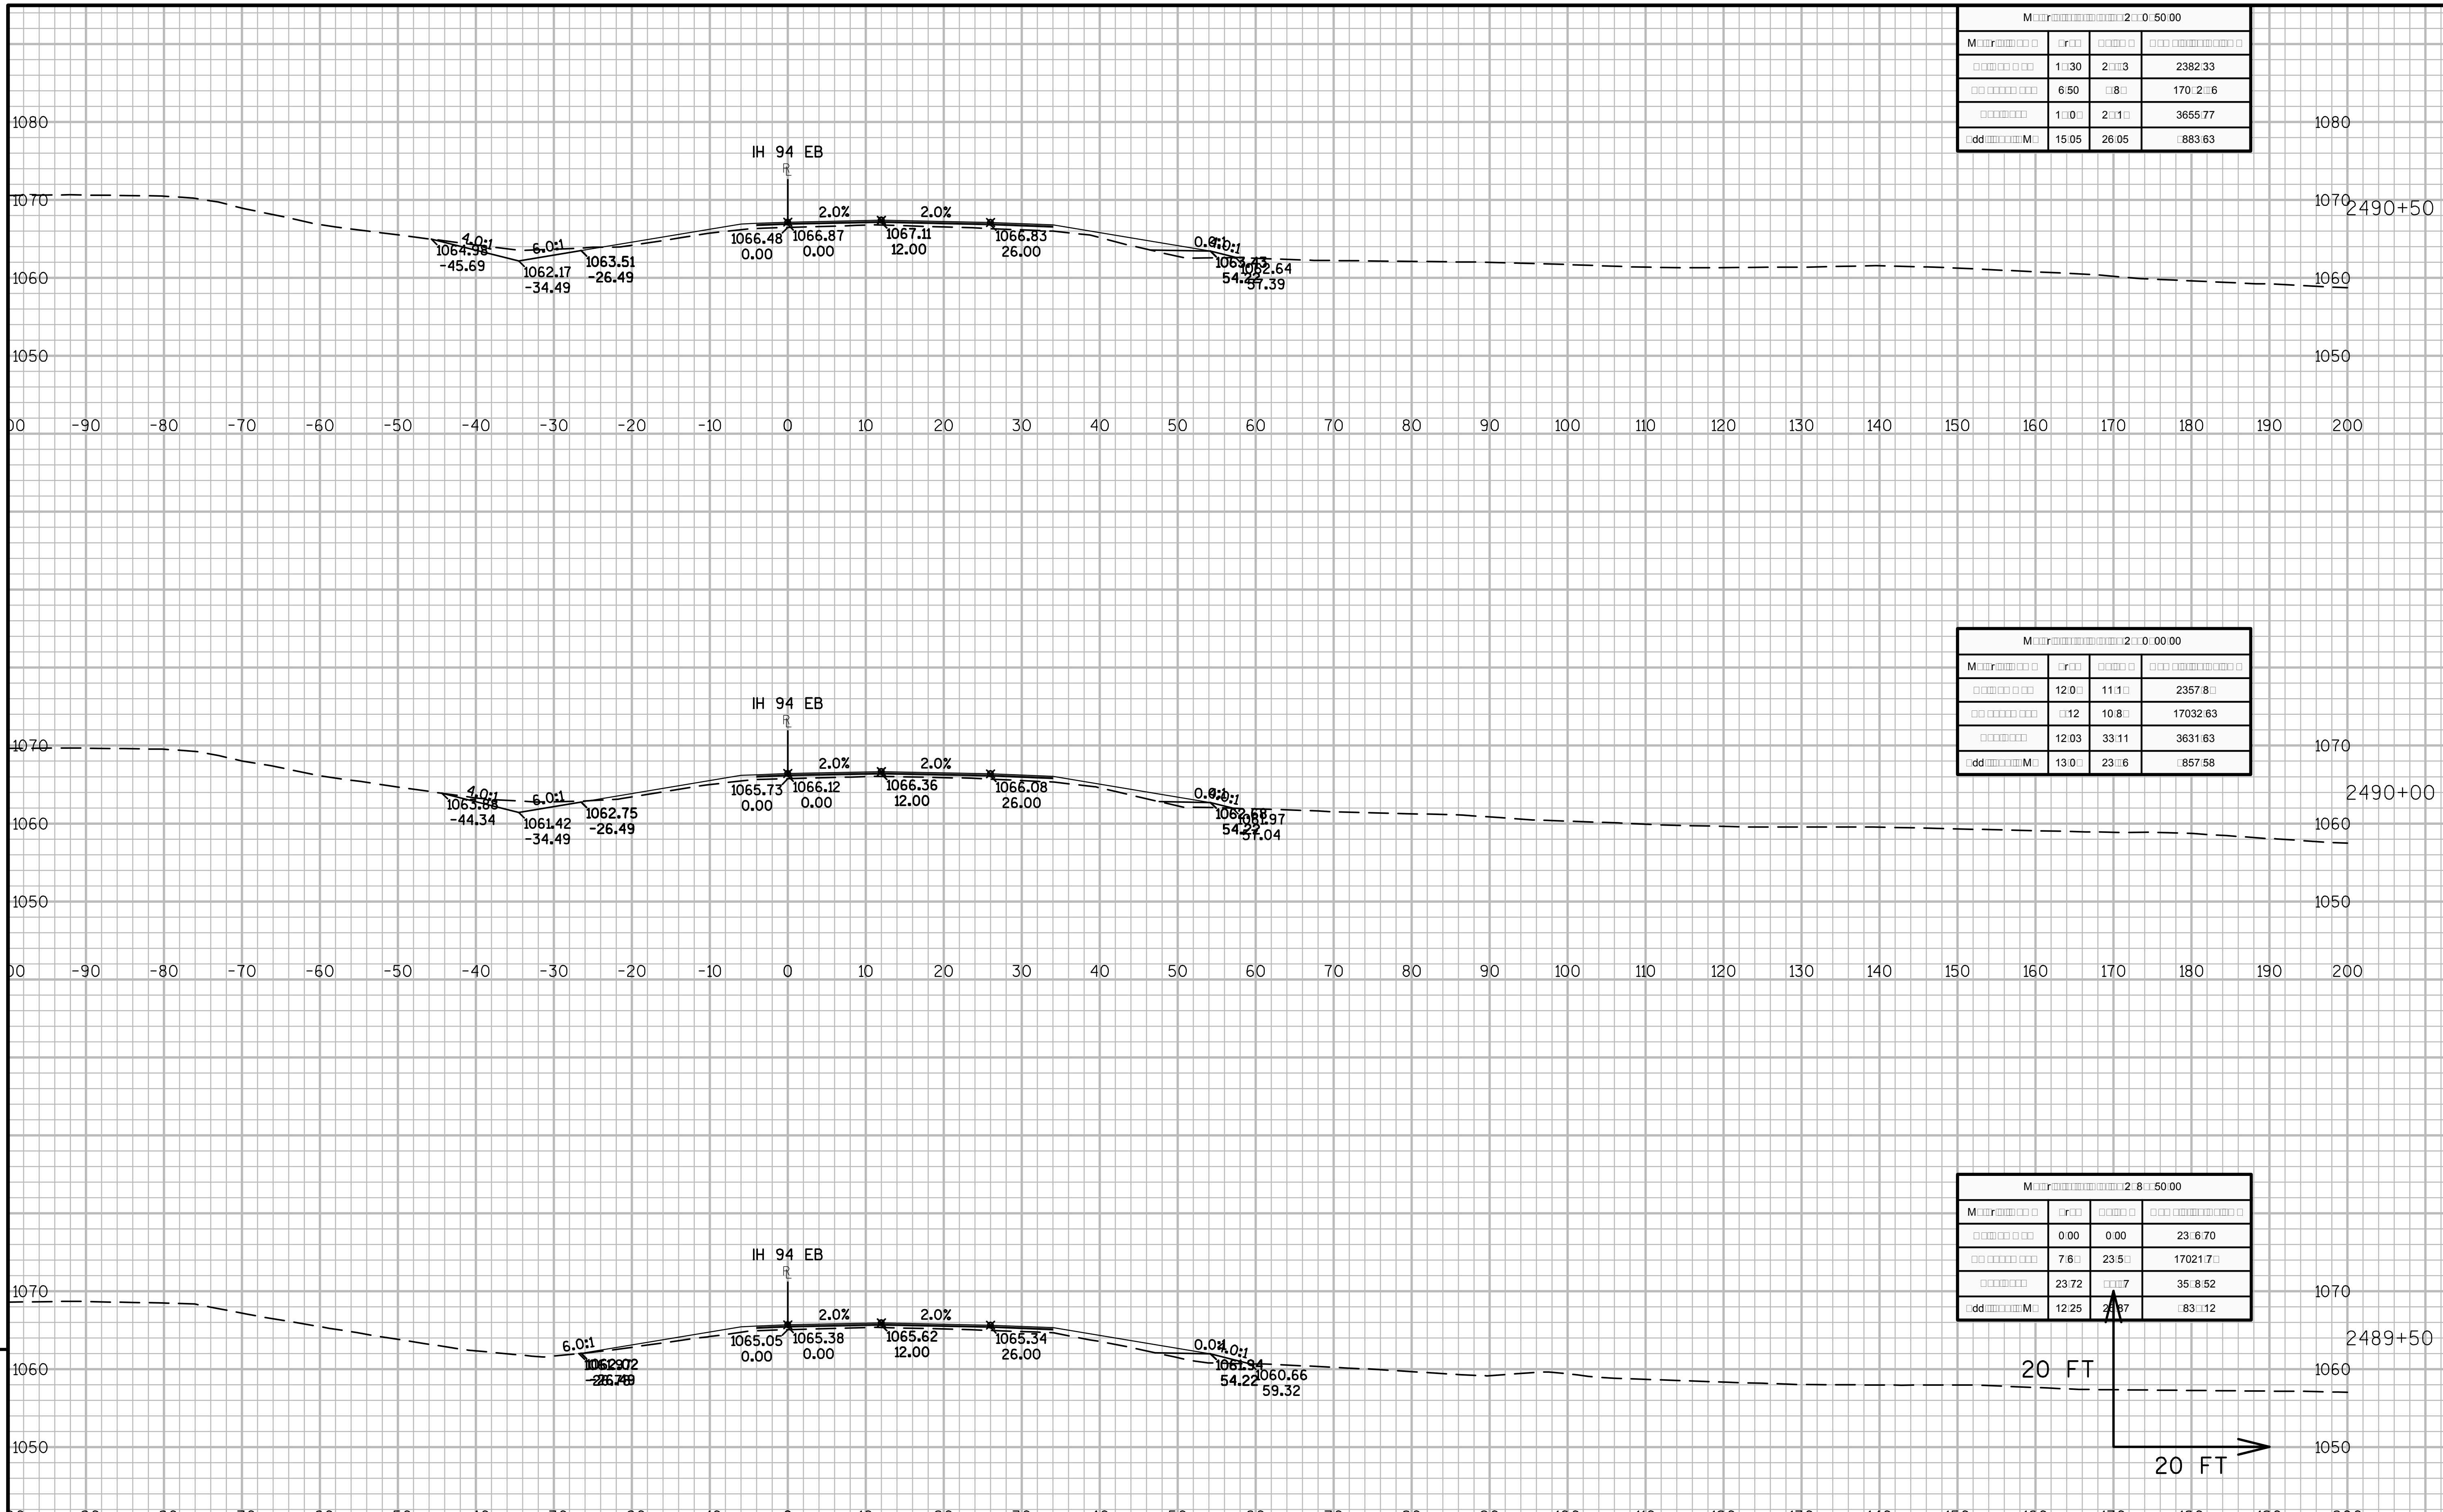

M[illegible]r[illegible]2[illegible]0[illegible]50[illegible]00			
M[illegible]r[illegible]	[illegible]r[illegible]	[illegible]	[illegible]
[illegible]	1[illegible]30	2[illegible]3	2382[illegible]33
[illegible]	6[illegible]50	[illegible]8[illegible]	170[illegible]2[illegible]6
[illegible]	1[illegible]0[illegible]	2[illegible]1[illegible]	3655[illegible]77
[illegible]dd[illegible]M[illegible]	15[illegible]05	26[illegible]05	[illegible]883[illegible]63

M[illegible]r[illegible]2[illegible]0[illegible]00[illegible]00			
M[illegible]r[illegible]	[illegible]r[illegible]	[illegible]	[illegible]
[illegible]	12[illegible]0[illegible]	11[illegible]1[illegible]	2357[illegible]8[illegible]
[illegible]	[illegible]12	10[illegible]8[illegible]	17032[illegible]63
[illegible]	12[illegible]03	33[illegible]11	3631[illegible]63
[illegible]dd[illegible]M[illegible]	13[illegible]0[illegible]	23[illegible]6	[illegible]857[illegible]58

M[illegible]r[illegible]2[illegible]8[illegible]50[illegible]00			
M[illegible]r[illegible]	[illegible]r[illegible]	[illegible]	[illegible]
[illegible]	0[illegible]00	0[illegible]00	23[illegible]6[illegible]70
[illegible]	7[illegible]6[illegible]	23[illegible]5[illegible]	17021[illegible]7[illegible]
[illegible]	23[illegible]72	[illegible]7	35[illegible]8[illegible]52
[illegible]dd[illegible]M[illegible]	12[illegible]25	2[illegible]87	[illegible]83[illegible]12

9

9

PROJECT NO:1023-06-73	HWY:IH 94	COUNTY:MONROE	CROSS SECTIONS: IH 94 EB	SHEET	E

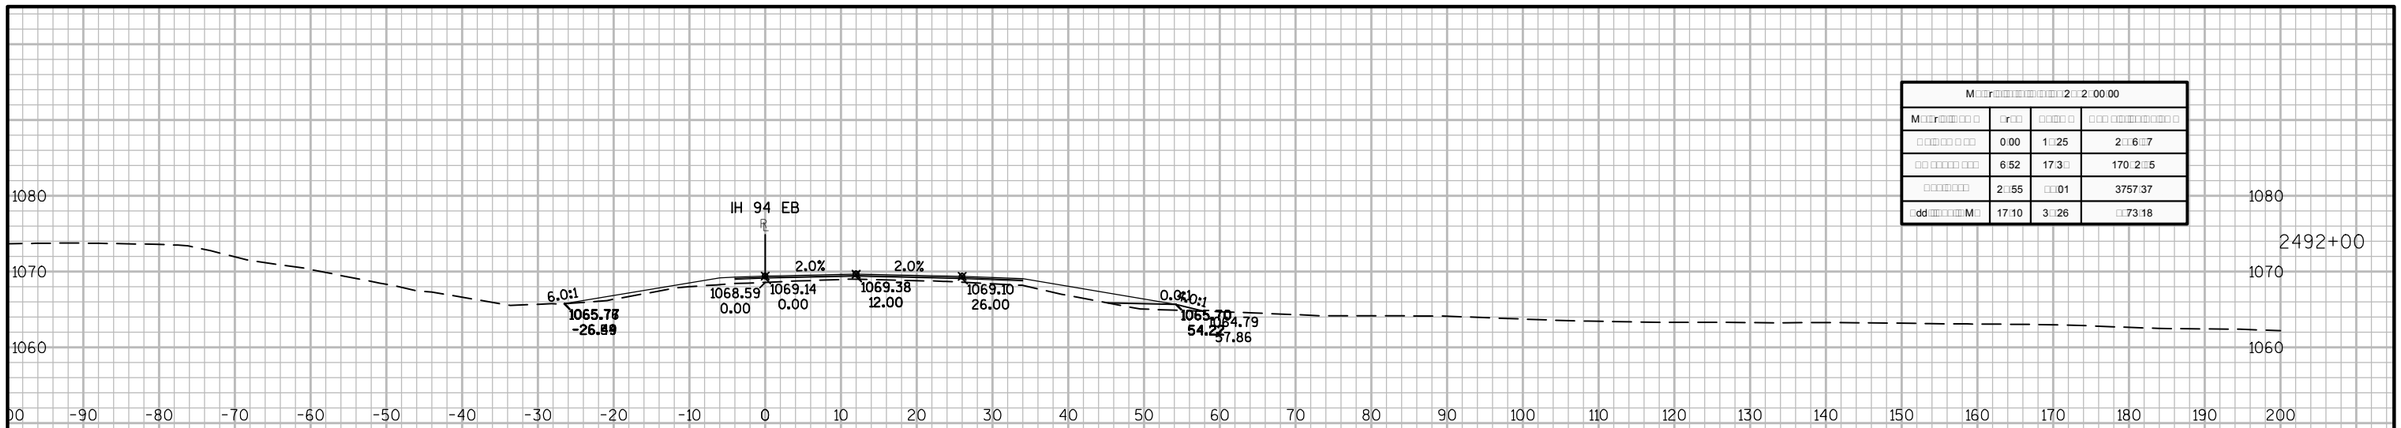
IH 94 EB
2.0%
2.0%
6.0:1
4.0:1
1068.59
0.00
1069.14
0.00
1069.38
12.00
1069.10
26.00
1065.75
54.22
1064.79
57.86
2492+00
1080
1070
1060

| M□□r□□□

M□□r□□□□□□□□□□□□2501□00.00			
M□□r□□□□□□□ □	□r□□	□□□□□	□□□ □□□□□□□□□□
□ □□□□ □ □□	0.00	0.00	0.00
□□ □□□□□ □□□	0.13	3.00	3.00
□□□□□□□	27.05	5□.0□	5□.0□
□dd□□□□□□M□	18.31	35.20	35.20

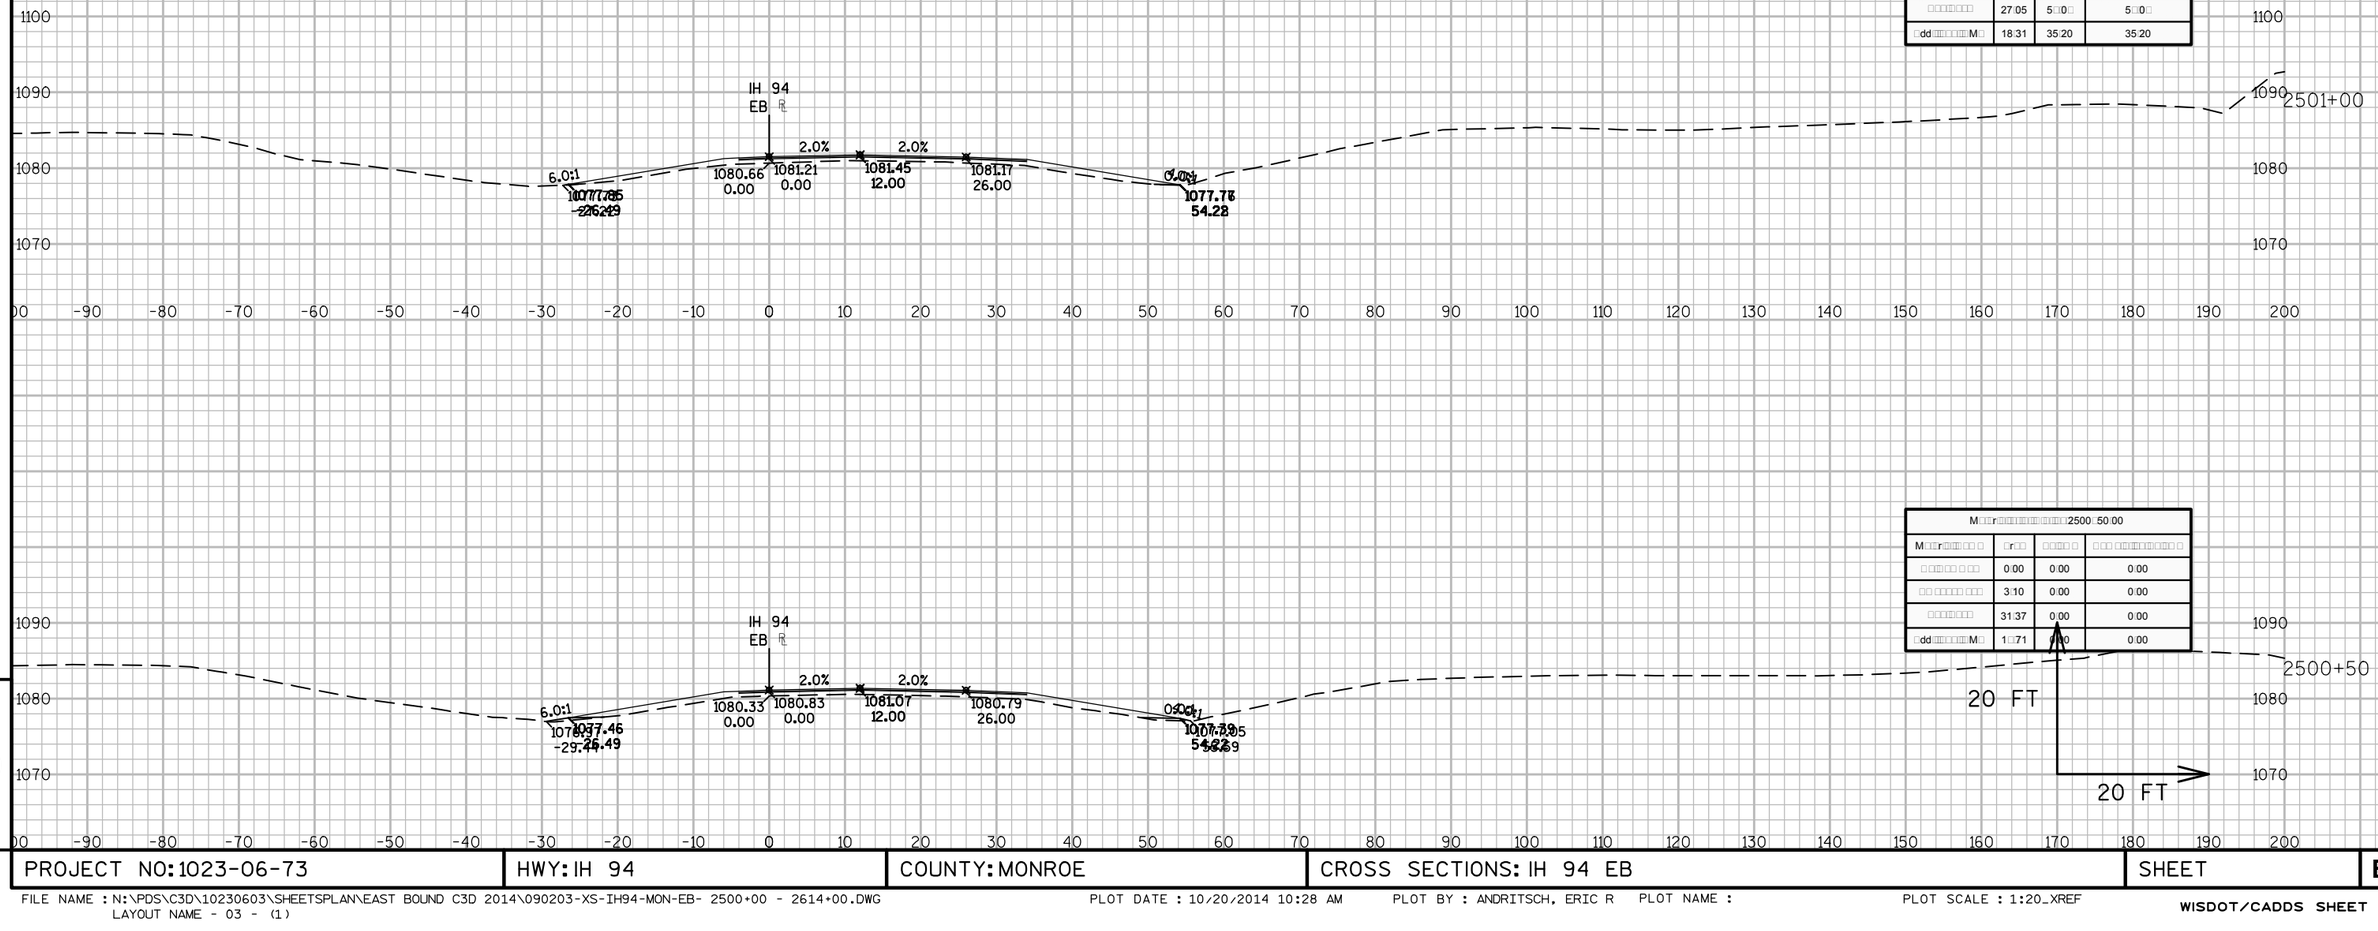

M□□r□□□□□□□□□□□□2500□50.00			
M□□r□□□□□□□ □	□r□□	□□□□□ □	□ □□ □□□□□□□□□□□□ □
□ □□□□ □ □□	0.00	0.00	0.00
□□ □□□□□ □□□	3.10	0.00	0.00
□□□□□□□	31.37	0.00	0.00
□dd□□□□□□M□	1□.71	0.00	0.00

9

9

PROJECT NO: 1023-06-73	HWY: IH 94	COUNTY: MONROE	CROSS SECTIONS: IH 94 EB	SHEET	E

FILE NAME : N:\PDS\C3D\10230603\SHEETSPLAN\EAST BOUND C3D 2014\090203-XS-IH94-MON-EB- 2500+00 - 2614+00.DWG
LAYOUT NAME - 03 - (1)

PLOT DATE : 10/20/2014 10:28 AM PLOT BY : ANDRITSCH, ERIC R PLOT NAME : PLOT SCALE : 1:20_XREF

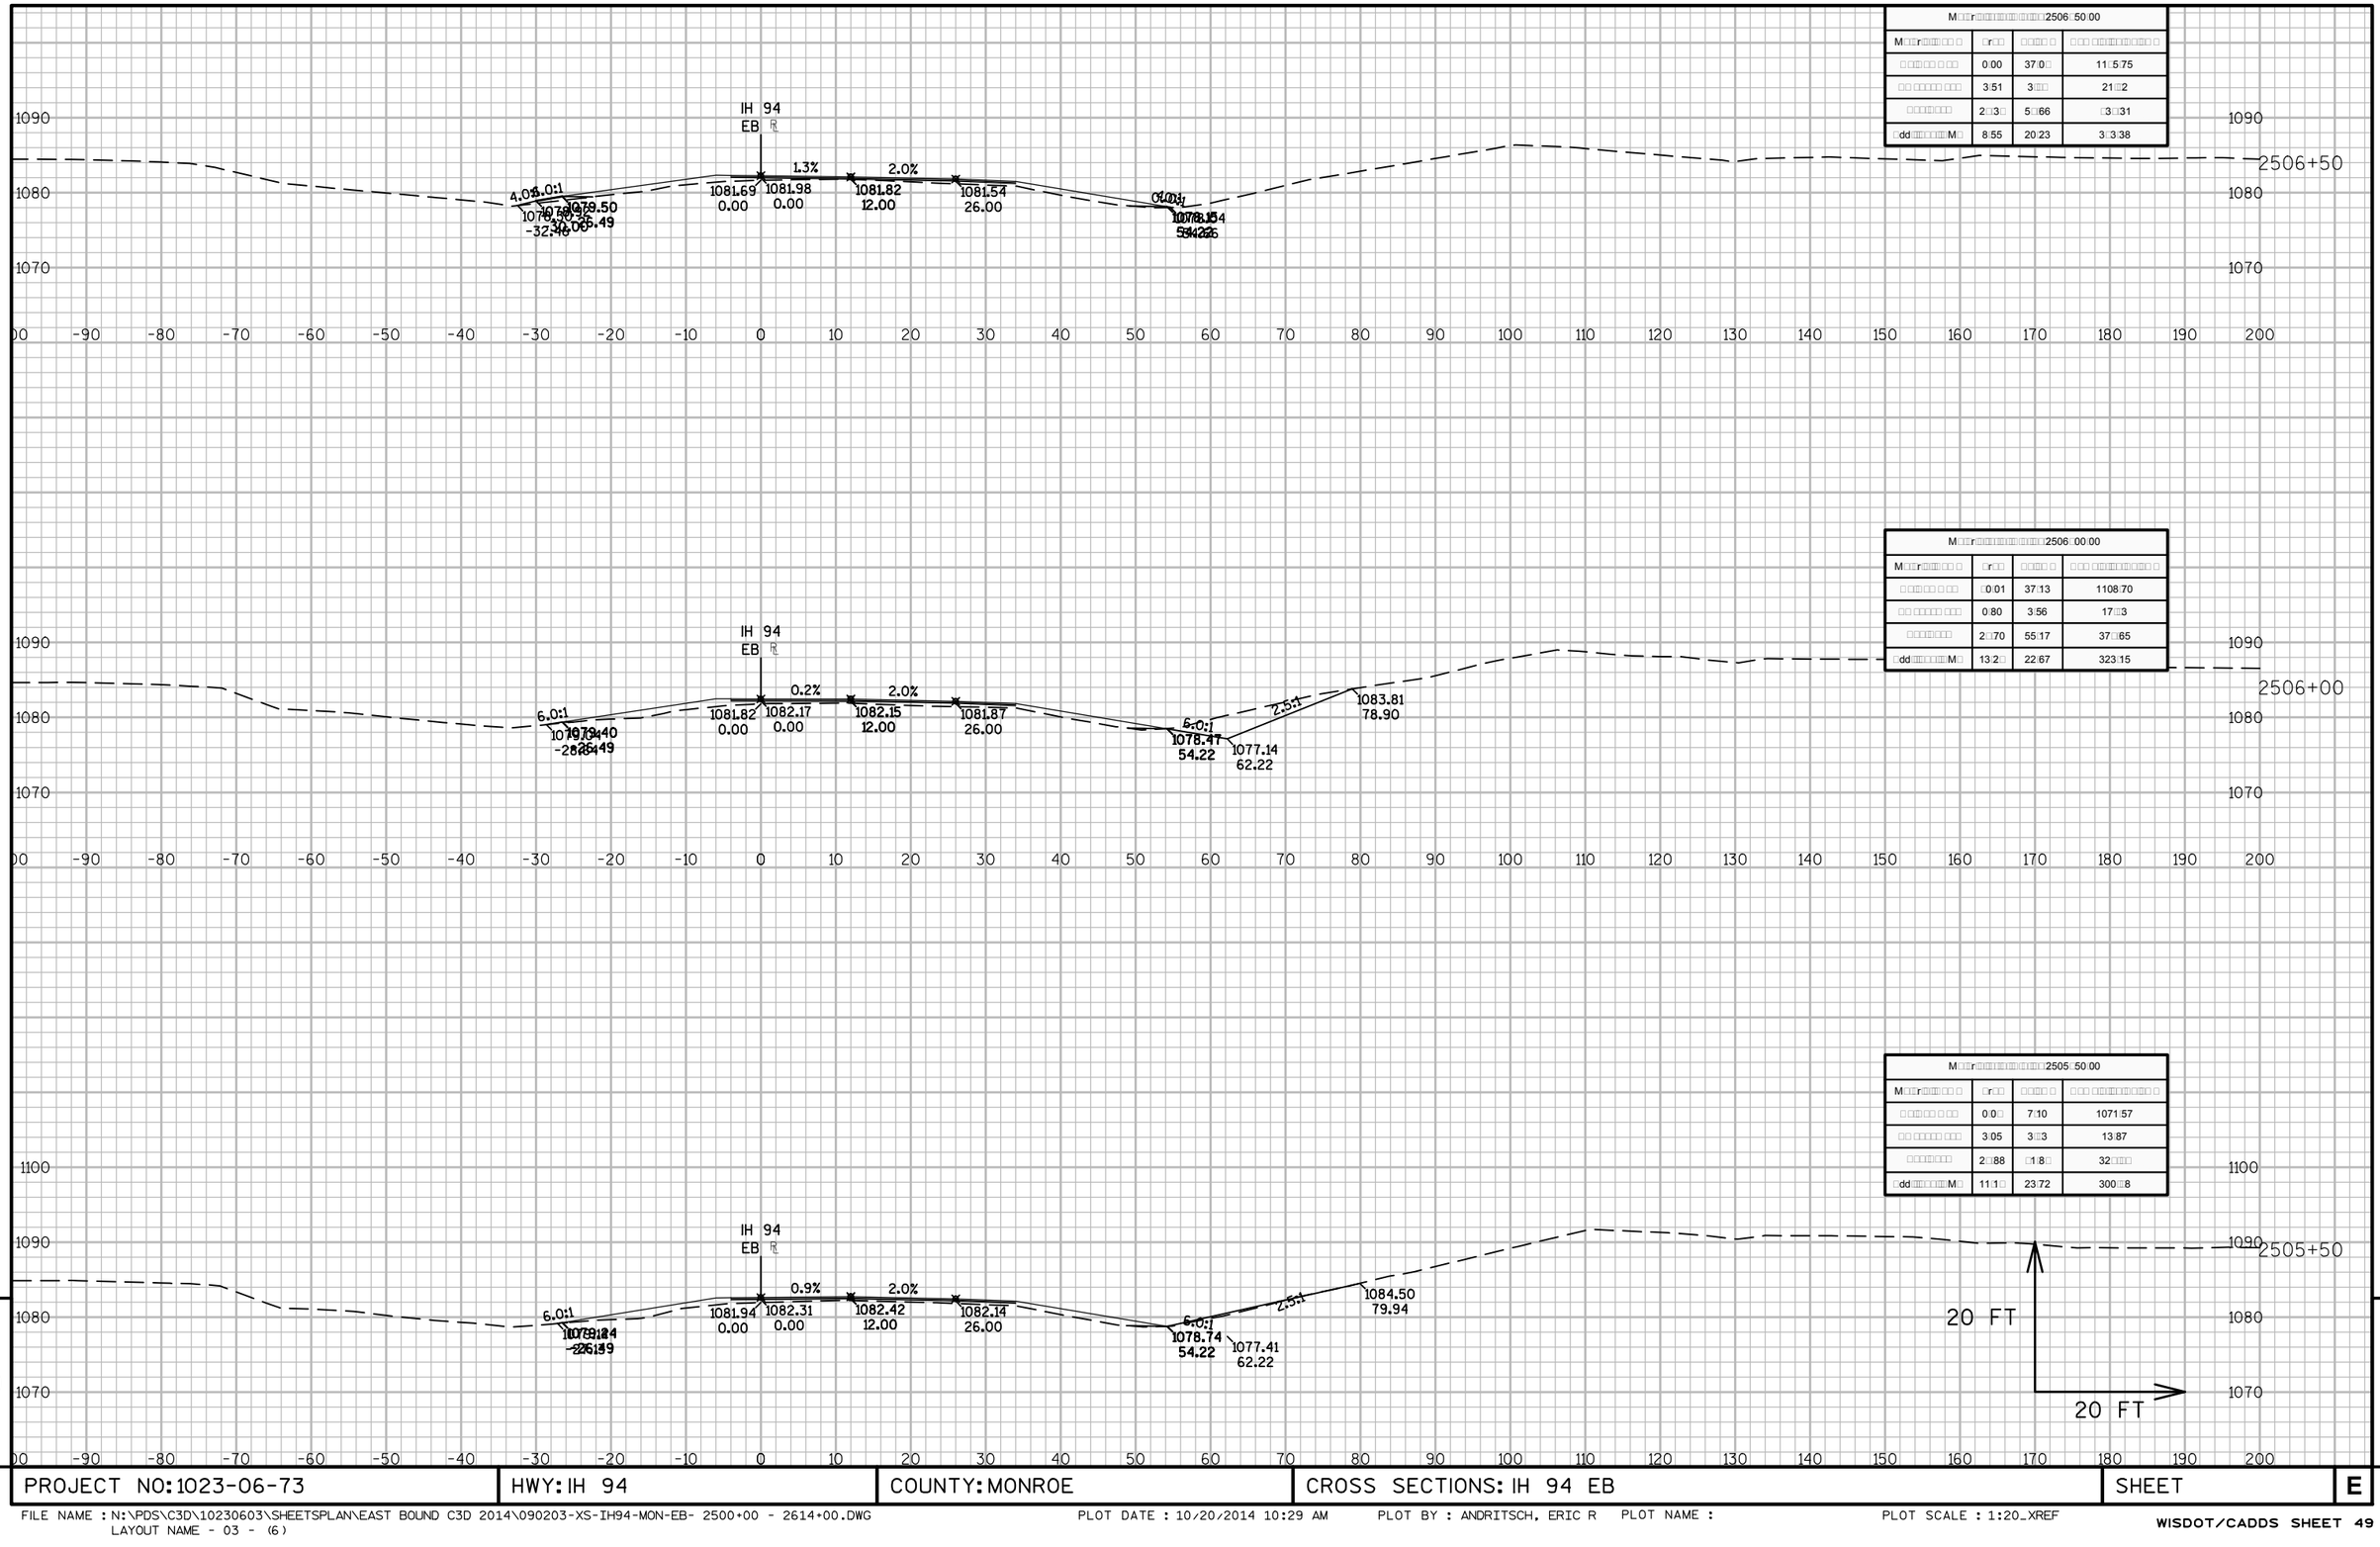

M□□r□□□□□□□□□□□□□□□□□2506□50.00			
M□□r□□□□□□ □ □	□r□□	□□□□□ □	□ □□ □□□□□□□□□□□ □ □
□ □□□□□ □ □□□	0.00	37.0□	11□5.75
□□ □□□□□ □□□	3.51	3□□□	21□□2
□ □ □ □ □ □ □ □	2□□3□	5□.66	□3□.31
□dd □□□□□□□□□M□	8.55	20.23	3□3.38

M□□r□□□□□□□□□□□□□□□□□2506□00.00			
M□□r□□□□□□ □ □	□r□□	□□□□□ □	□ □□ □□□□□□□□□□□ □ □
□ □□□□□ □ □□□	□0.01	37.13	1108.70
□□ □□□□□ □□□	0.80	3.56	17□□3
□ □ □ □ □ □ □ □	2□.70	55.17	37□.65
□dd □□□□□□□□□M□	13.2□	22.67	323.15

M□□r□□□□□□□□□□□□□□□□□2505□50.00			
M□□r□□□□□□ □ □	□r□□	□□□□□ □	□ □□ □□□□□□□□□□□ □ □
□ □□□□□ □ □□□	0.0□	7.10	1071.57
□□ □□□□□ □□□	3.05	3□□3	13.87
□ □ □ □ □ □ □ □	2□.88	□1.8□	32□□□□
□dd □□□□□□□□□M□	11.1□	23.72	300□.8

9

9

PROJECT NO: 1023-06-73 | HWY: IH 94 | COUNTY: MONROE | CROSS SECTIONS: IH 94 EB | SHEET | E

FILE NAME : N:\PDS\C3D\10230603\SHEETSPLAN\EAST BOUND C3D 2014\090203-XS-IH94-MON-EB- 2500+00 - 2614+00.DWG
LAYOUT NAME - 03 - (6)

PLOT DATE : 10/20/2014 10:29 AM PLOT BY : ANDRITSCH, ERIC R PLOT NAME : PLOT SCALE : 1:20_XREF

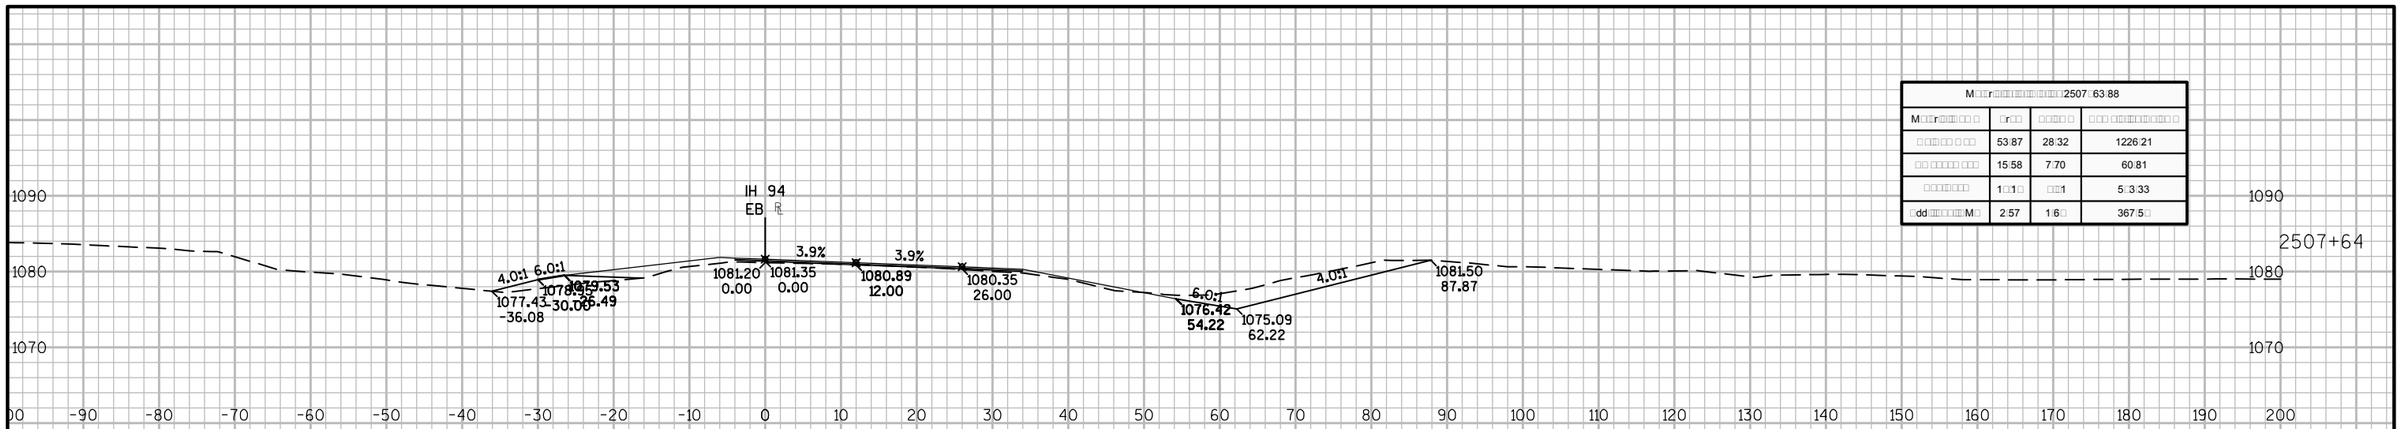
IH 94
EB
2507+64
1090
1080
1070
3.9%
3.9%
4.0:1
6.0:1
1077.43
-36.08
1078.42
-30.00
1079.53
-26.49
1081.20
0.00
1081.35
0.00
1080.89
12.00
1080.35
26.00
6.0:1
1076.42
54.22
1075.09
62.22
4.0:1
1081.50
87.87
-90 -80 -70 -60 -50 -40 -30 -20 -10 0 10 20 30 40 50 60 70 80 90 100 110 120 130 140 150 160 170 180 190 200

| M□□r□□□

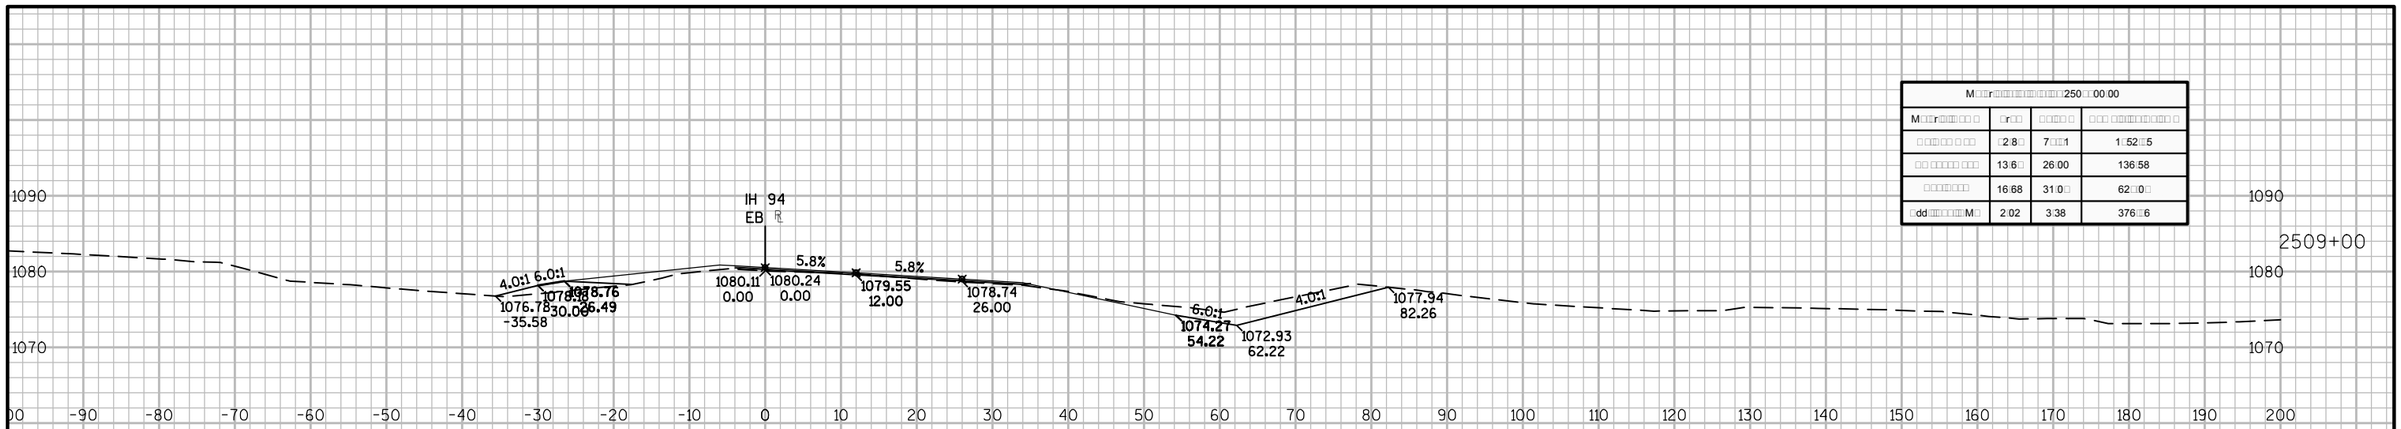
IH 94
EB
1090
1080
1070
2509+00
4.0:1
6.0:1
5.8%
5.8%
4.0:1
6.0:1
1076.78
-35.58
1078.76
30.00
1078.76
56.49
1080.11
0.00
1080.24
0.00
1079.55
12.00
1078.74
26.00
1074.27
54.22
1072.93
62.22
1077.94
82.26
-90 -80 -70 -60 -50 -40 -30 -20 -10 0 10 20 30 40 50 60 70 80 90 100 110 120 130 140 150 160 170 180 190 200

| M□□r□□□

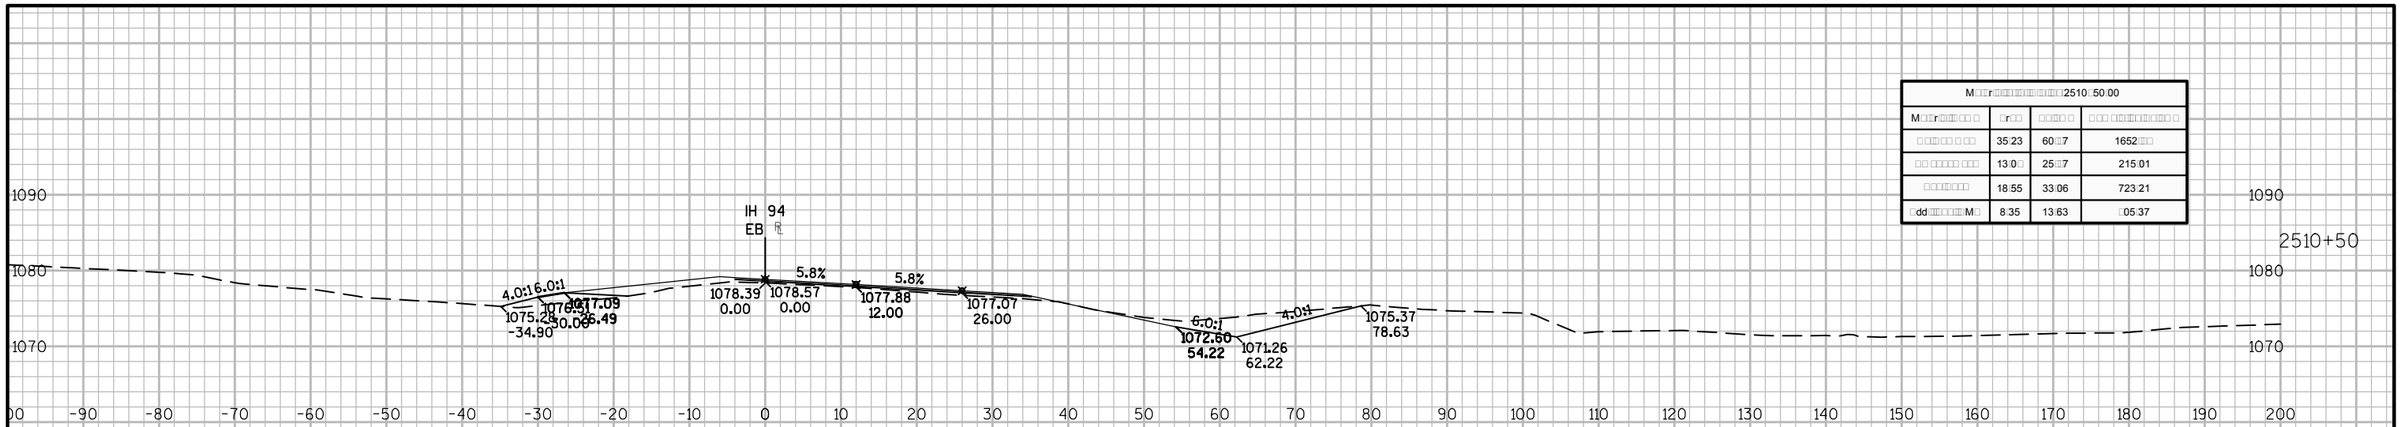

M□□r□□□□□□□□□□□□□□□□□□□□2510□50.00			
M□□r□□□□ □ □	□r□□	□□□□ □	□ □□ □□□□□□□□□□ □
□ □□□ □□ □ □□	35□23	60□□7	1652□□□
□□ □□□□□ □□□	13□0□	25□□7	215□01
□□□□□□□□	18□55	33□06	723□21
□dd□□□□□□□M□	8□35	13□63	□05□37

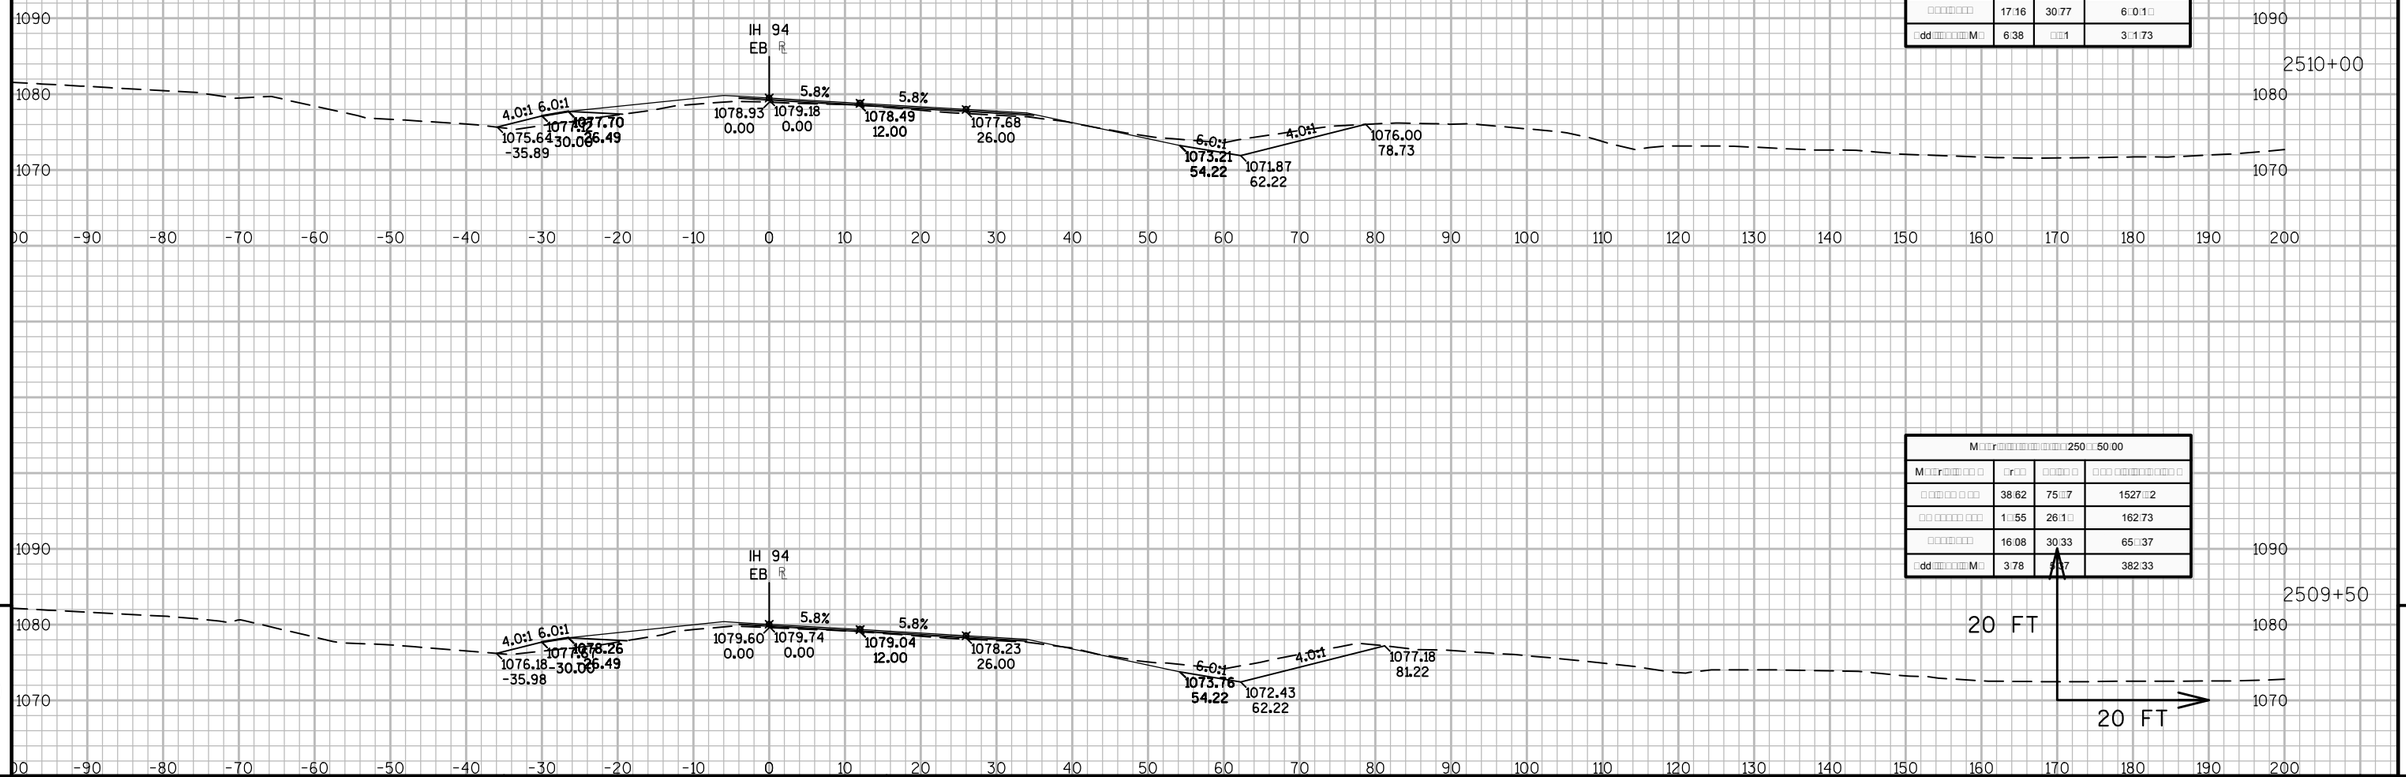

M□□r□□□□□□□□□□□□□□□□□□□□2510□00.00			
□ □□□ □□ □ □□	30□61	6□□10	15□2□02
□□ □□□□□ □□□	1□□□1	26□81	18□□5□
□□□□□□□□	17□16	30□77	6□0□1□
□dd□□□□□□□M□	6□38	□□□1	3□1□73

M□□r□□□□□□□□□□□□□□□□□□□□250□□50.00			
M□□r□□□□ □ □	□r□□	□□□□ □	□ □□ □□□□□□□□□□ □
□ □□□ □□ □ □□	38□62	75□□7	1527□□2
□□ □□□□□ □□□	1□□55	26□1□	162□73
□□□□□□□□	16□08	30□33	65□□37
□dd□□□□□□□M□	3□78	□□7	382□33

9

9

PROJECT NO: 1023-06-73 | HWY: IH 94 | COUNTY: MONROE | CROSS SECTIONS: IH 94 EB | SHEET | E

FILE NAME : N:\PDS\C3D\10230603\SHEETSPLAN\EAST BOUND C3D 2014\090203-XS-IH94-MON-EB- 2500+00 - 2614+00.DWG
LAYOUT NAME - 03 - (9)

PLOT DATE : 10/20/2014 10:29 AM PLOT BY : ANDRITSCH, ERIC R PLOT NAME : PLOT SCALE : 1:20_XREF

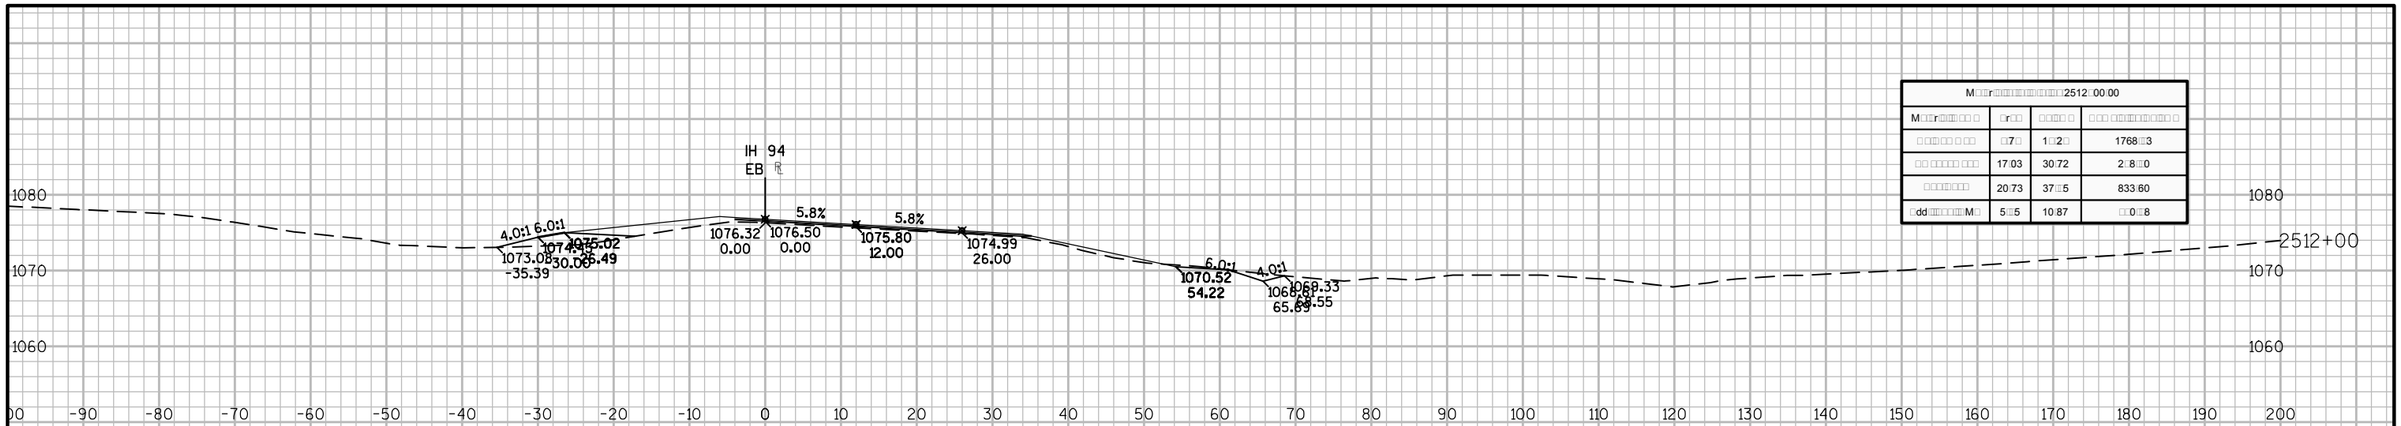

M□□r□□□□□□□□□□□□□□□□□□□□□□□□2512□00.00			
M□□r□□□□□□□□ □□ □	□r□□	□□□□□ □	□□□ □□□□□□□□□□□□ □
□ □□□□□□ □ □□□	□7□	1□□2□	1768□□3
□□ □□□□□□ □□□□	17□03	30□72	2□8□□0
□□□□□□□□□	20□73	37□□5	833□60
□dd□□□□□□□□M□	5□□5	10□87	□□0□□8

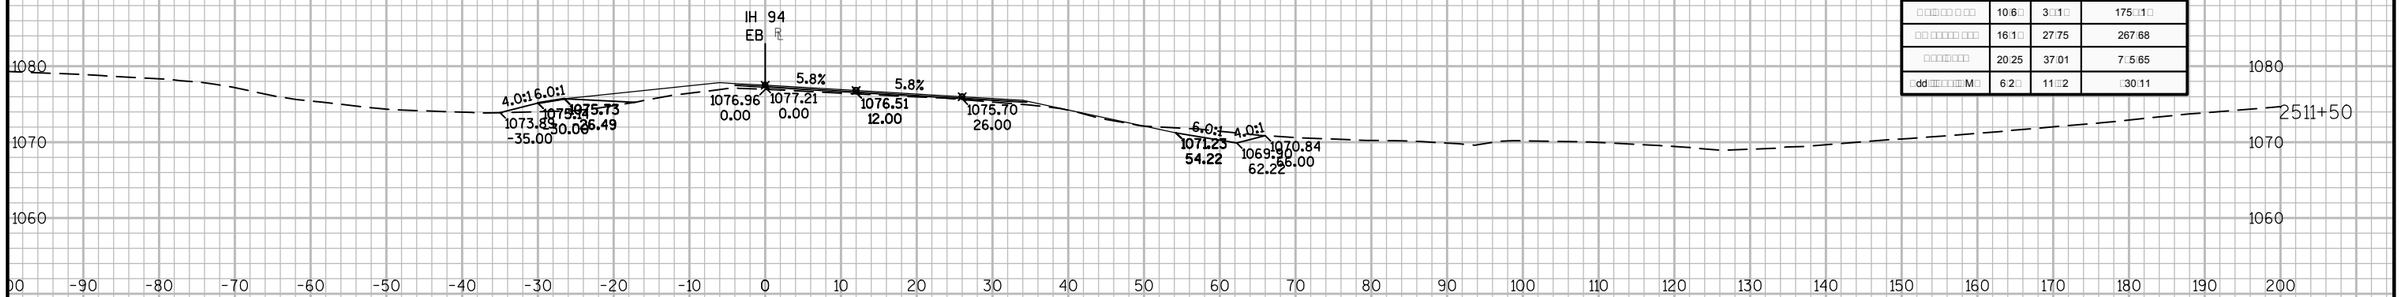

M□□r□□□□□□□□□□□□□□□□□□□□□□□□2511□50.00			
M□□r□□□□□□□□ □□ □	□r□□	□□□□□ □	□□□ □□□□□□□□□□□□ □
□ □□□□□□ □ □□□	10□6□	3□□1□	175□□1□
□□ □□□□□□ □□□□	16□1□	27□75	267□68
□□□□□□□□□	20□25	37□01	7□5□65
□dd□□□□□□□□M□	6□2□	11□□2	□30□11

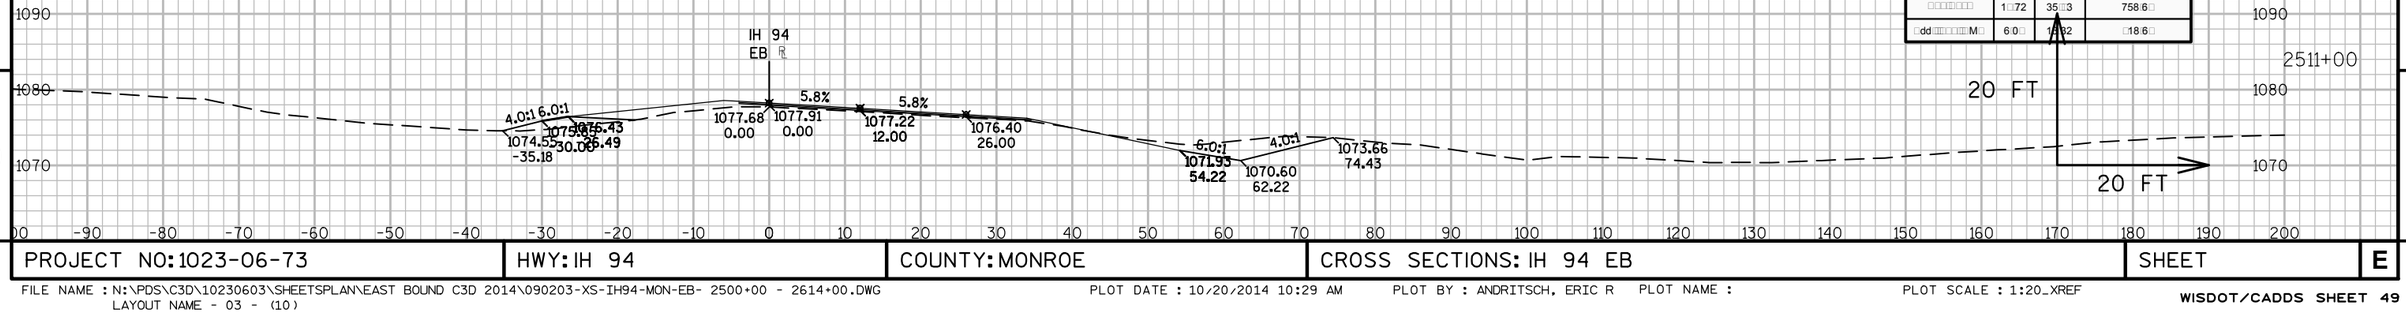

M□□r□□□□□□□□□□□□□□□□□□□□□□□□2511□00.00			
M□□r□□□□□□□□ □□ □	□r□□	□□□□□ □	□□□ □□□□□□□□□□□□ □
□ □□□□□□ □ □□□	31□6□	61□□6	171□□□5
□□ □□□□□□ □□□□	13□83	2□□□3	23□□□3
□□□□□□□□□	1□□72	35□□3	758□6□
□dd□□□□□□□□M□	6□0□	15□82	□18□6□

9

9

PROJECT NO: 1023-06-73	HWY: IH 94	COUNTY: MONROE	CROSS SECTIONS: IH 94 EB	SHEET	E

FILE NAME : N:\PDS\C3D\10230603\SHEETSPLAN\EAST BOUND C3D 2014\090203-XS-IH94-MON-EB- 2500+00 - 2614+00.DWG
LAYOUT NAME - 03 - (10)

PLOT DATE : 10/20/2014 10:29 AM PLOT BY : ANDRITSCH, ERIC R PLOT NAME : PLOT SCALE : 1:20_XREF

M□□r□□□□□□□□□□□2513□00.00			
M□□r□□□□□□ □	□r□□	□□□□ □	□ □□ □□□□□□□□□ □
□ □□□□ □ □□	11□2□	1□□87	1802□20
□□ □□□□□ □□□	23□25	38□13	368□□0
□□□□□□□□	22□6□	27□6□	887□06
□dd□□□□□□M□	12□35	1□□□2	□73□□3

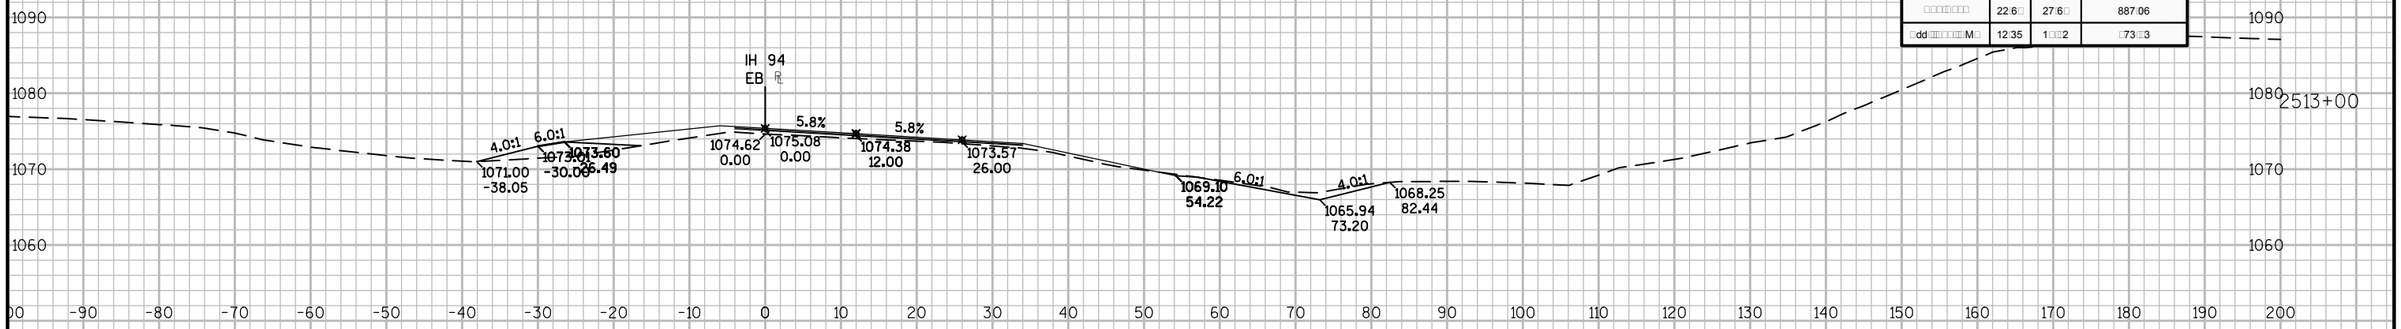

M□□r□□□□□□□□□□□2512□50.00			
M□□r□□□□□□ □	□r□□	□□□□ □	□ □□ □□□□□□□□□ □
□ □□□□ □ □□	10□22	13□□0	1782□33
□□ □□□□□ □□□	17□□3	32□37	330□77
□□□□□□□□	7□16	25□82	85□□2
□dd□□□□□□M□	8□62	1□□03	□5□□01

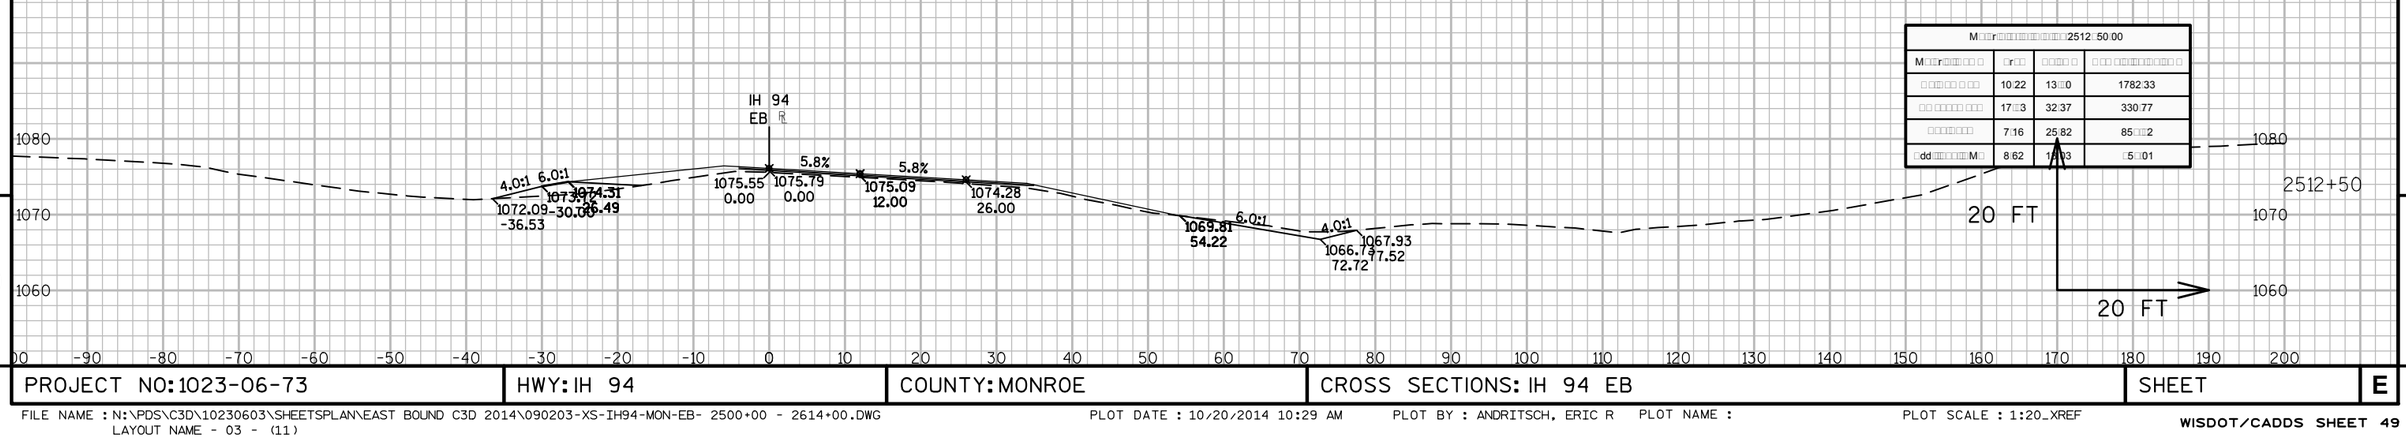

9

9

PROJECT NO: 1023-06-73	HWY: IH 94	COUNTY: MONROE	CROSS SECTIONS: IH 94 EB	SHEET	E

FILE NAME : N:\PDS\C3D\10230603\SHEETSPLAN\EAST BOUND C3D 2014\090203-XS-IH94-MON-EB- 2500+00 - 2614+00.DWG
LAYOUT NAME - 03 - (11)

PLOT DATE : 10/20/2014 10:29 AM PLOT BY : ANDRITSCH, ERIC R PLOT NAME : PLOT SCALE : 1:20_XREF

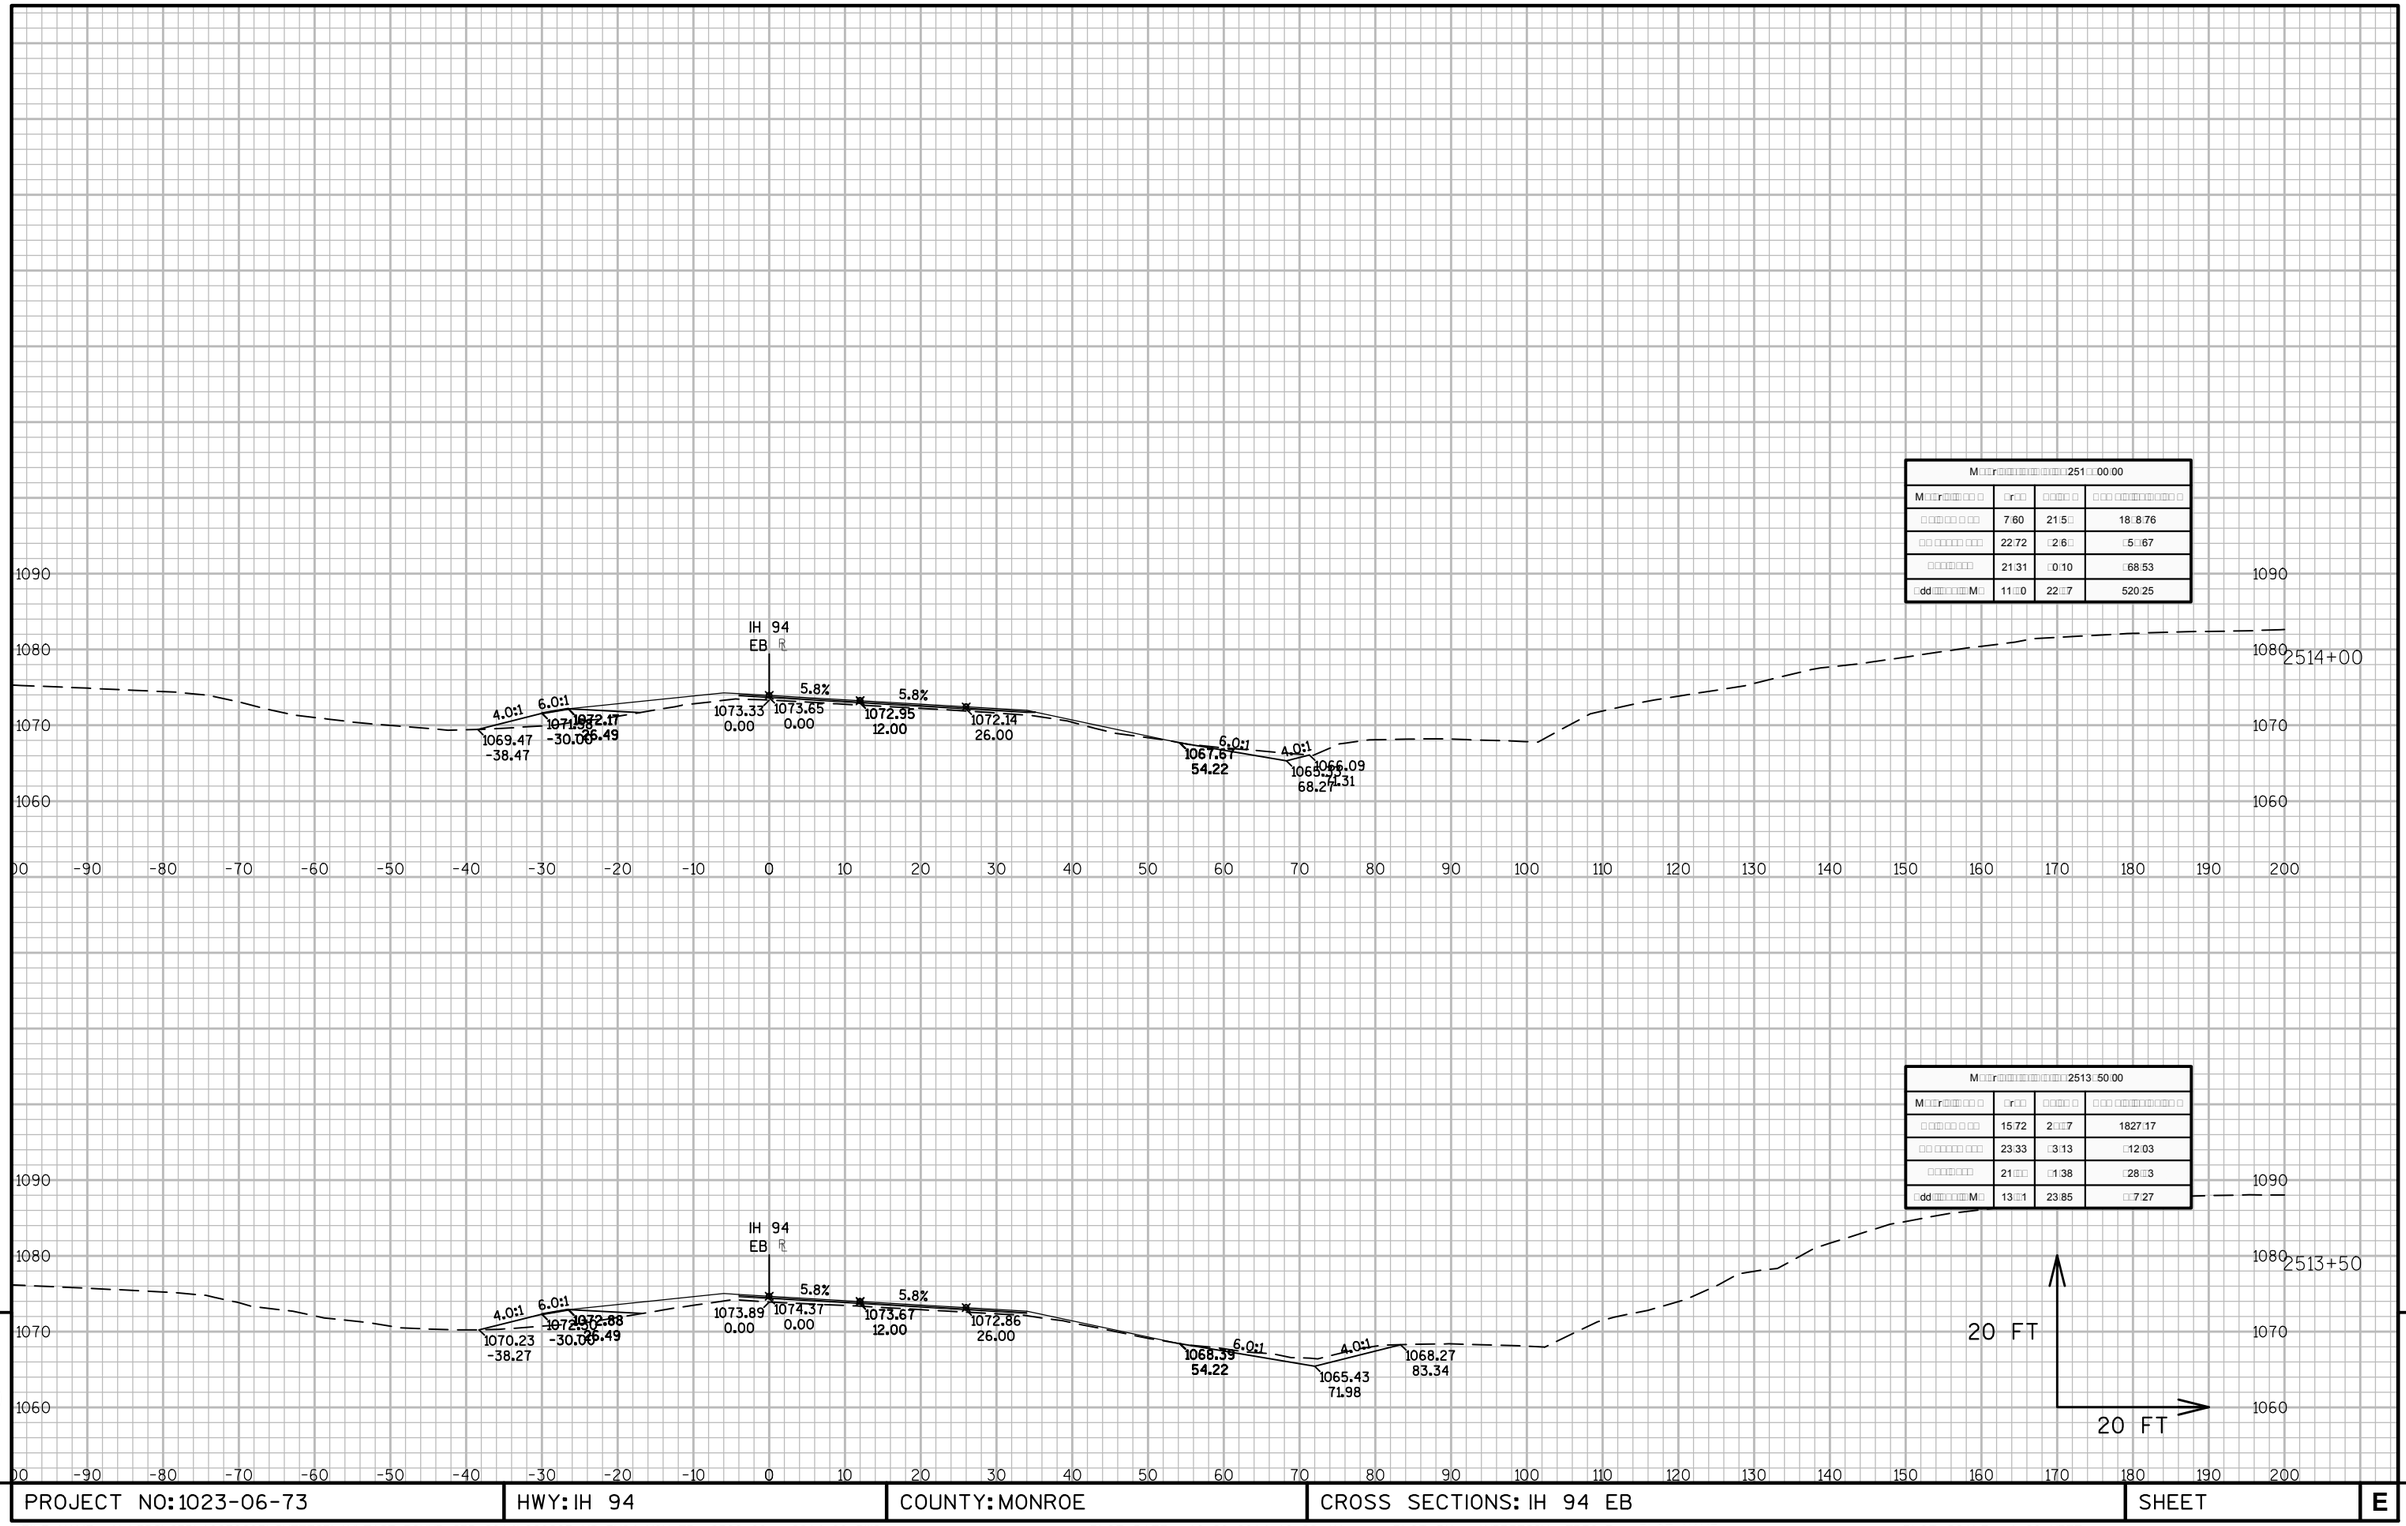
IH 94
EB
5.8%
5.8%
4.0:1
6.0:1
6.0:1
4.0:1
1069.47
-38.47
1071.88
-30.00
1072.17
-26.49
1073.33
0.00
1073.65
0.00
1072.95
12.00
1072.14
26.00
1067.67
54.22
1066.09
68.27
1065.23
71.31
1090
1080
1070
1060
2514+00
-90 -80 -70 -60 -50 -40 -30 -20 -10 0 10 20 30 40 50 60 70 80 90 100 110 120 130 140 150 160 170 180 190 200
IH 94
EB
5.8%
5.8%
4.0:1
6.0:1
6.0:1
4.0:1
1070.23
-38.27
1072.88
-30.00
1072.86
-26.49
1073.89
0.00
1074.37
0.00
1073.67
12.00
1072.86
26.00
1068.35
54.22
1065.43
71.98
1068.27
83.34
1090
1080
1070
1060
2513+50
20 FT
20 FT
-90 -80 -70 -60 -50 -40 -30 -20 -10 0 10 20 30 40 50 60 70 80 90 100 110 120 130 140 150 160 170 180 190 200

| M□□r□□□

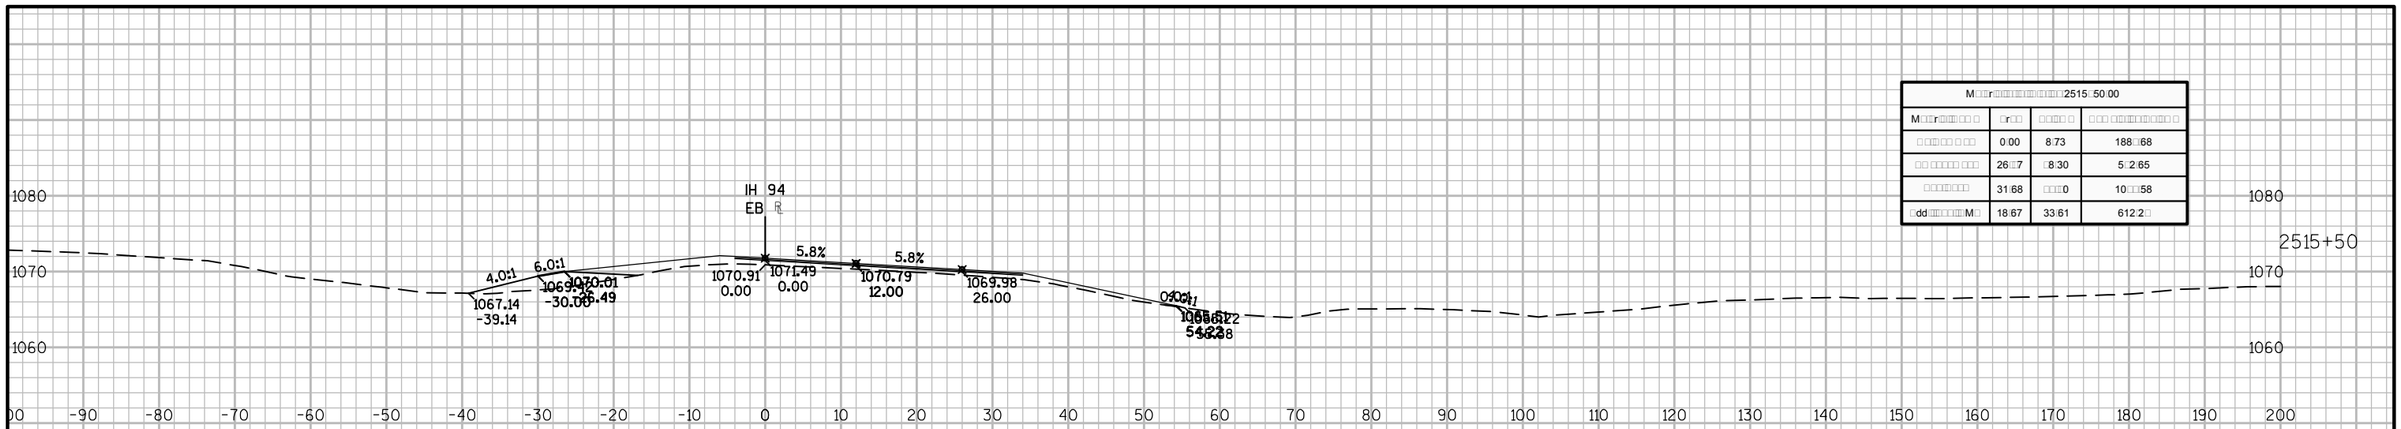

M□□r□□□□□□□□□□□□□□□□□2515□50.00			
M□□r□□□□□ □ □	□r□□	□□□□ □	□ □□ □□□□□□□□□ □
□ □□□ □□ □ □□	0.00	8.73	188.68
□□ □□□□□ □□□	26□7	□8.30	5□2.65
□□□□□□□□	31.68	□□□0	10□□58
□dd□□□□□□□M□	18.67	33.61	612.2□

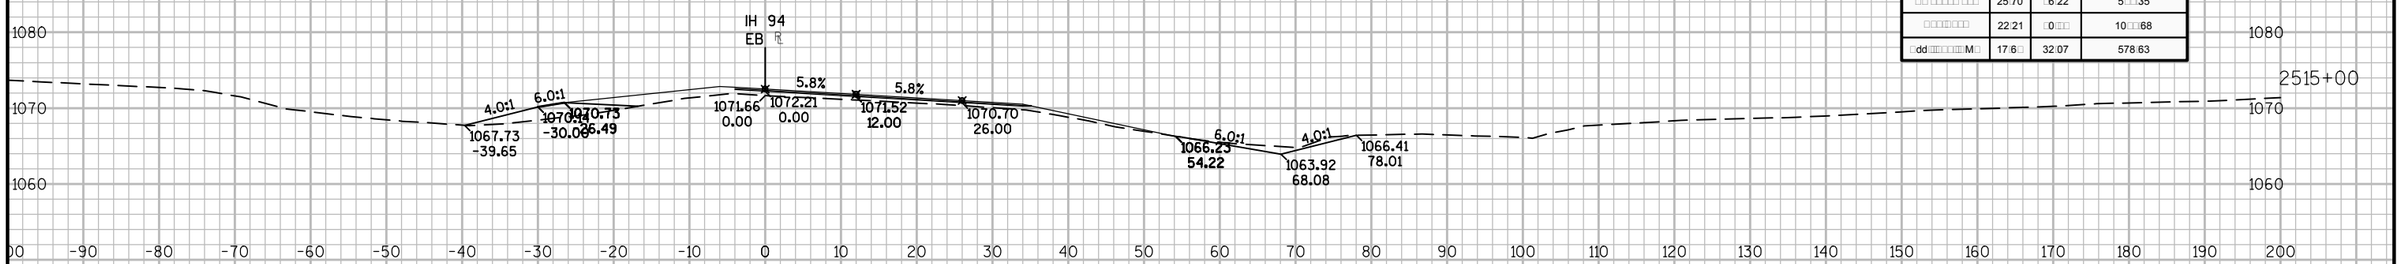

M□□r□□□□□□□□□□□□□□□□□2515□00.00			
M□□r□□□□□ □ □	□r□□	□□□□ □	□ □□ □□□□□□□□□ □
□ □□□ □□ □ □□	□□2	1□□□	1875□□5
□□ □□□□□ □□□	25.70	□6.22	5□□35
□□□□□□□□	22.21	□0.□□	10□□68
□dd□□□□□□□M□	17.6□	32.07	578.63

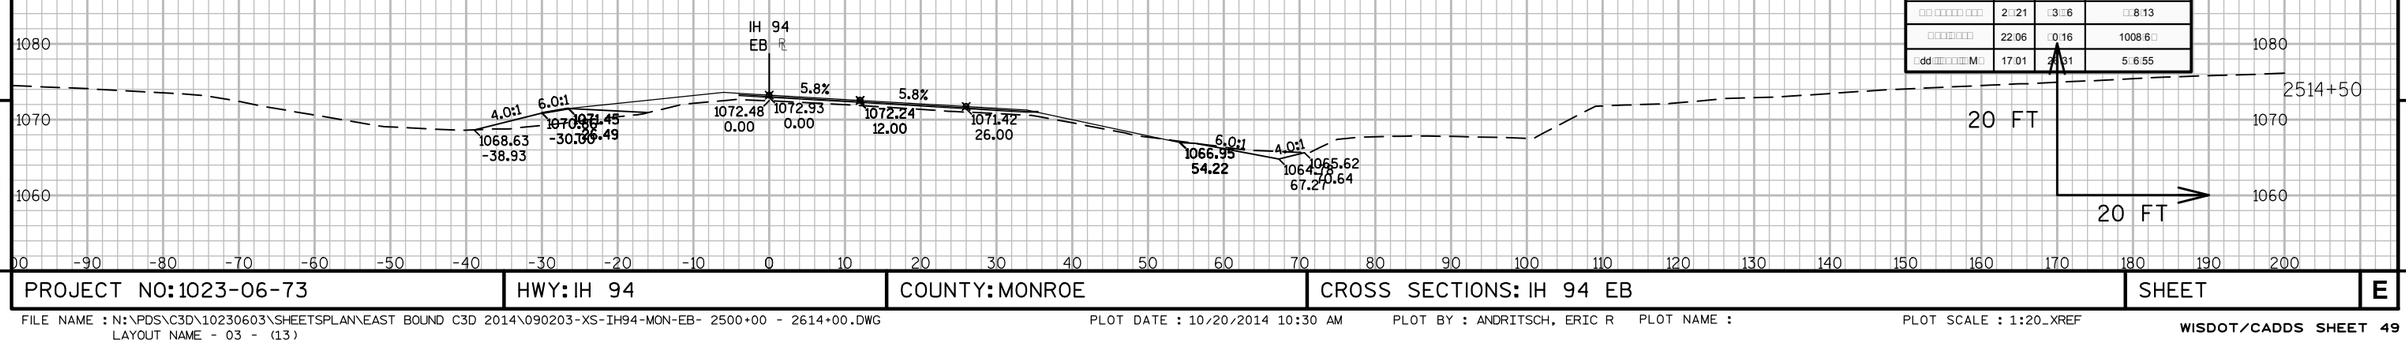

M□□r□□□□□□□□□□□□□□□□□251□□50.00			
M□□r□□□□□ □ □	□r□□	□□□□ □	□ □□ □□□□□□□□□ □
□ □□□ □□ □ □□	6.17	12.75	1861.51
□□ □□□□□ □□□	2□21	□3□6	□□8.13
□□□□□□□□	22.06	□0.16	1008.6□
□dd□□□□□□□M□	17.01	2□.31	5□6.55

9

9

PROJECT NO: 1023-06-73	HWY: IH 94	COUNTY: MONROE	CROSS SECTIONS: IH 94 EB	SHEET	E

FILE NAME : N:\PDS\C3D\10230603\SHEETSPLAN\EAST BOUND C3D 2014\090203-XS-IH94-MON-EB- 2500+00 - 2614+00.DWG
LAYOUT NAME - 03 - (13)
PLOT DATE : 10/20/2014 10:30 AM PLOT BY : ANDRITSCH, ERIC R PLOT NAME : PLOT SCALE : 1:20_XREF

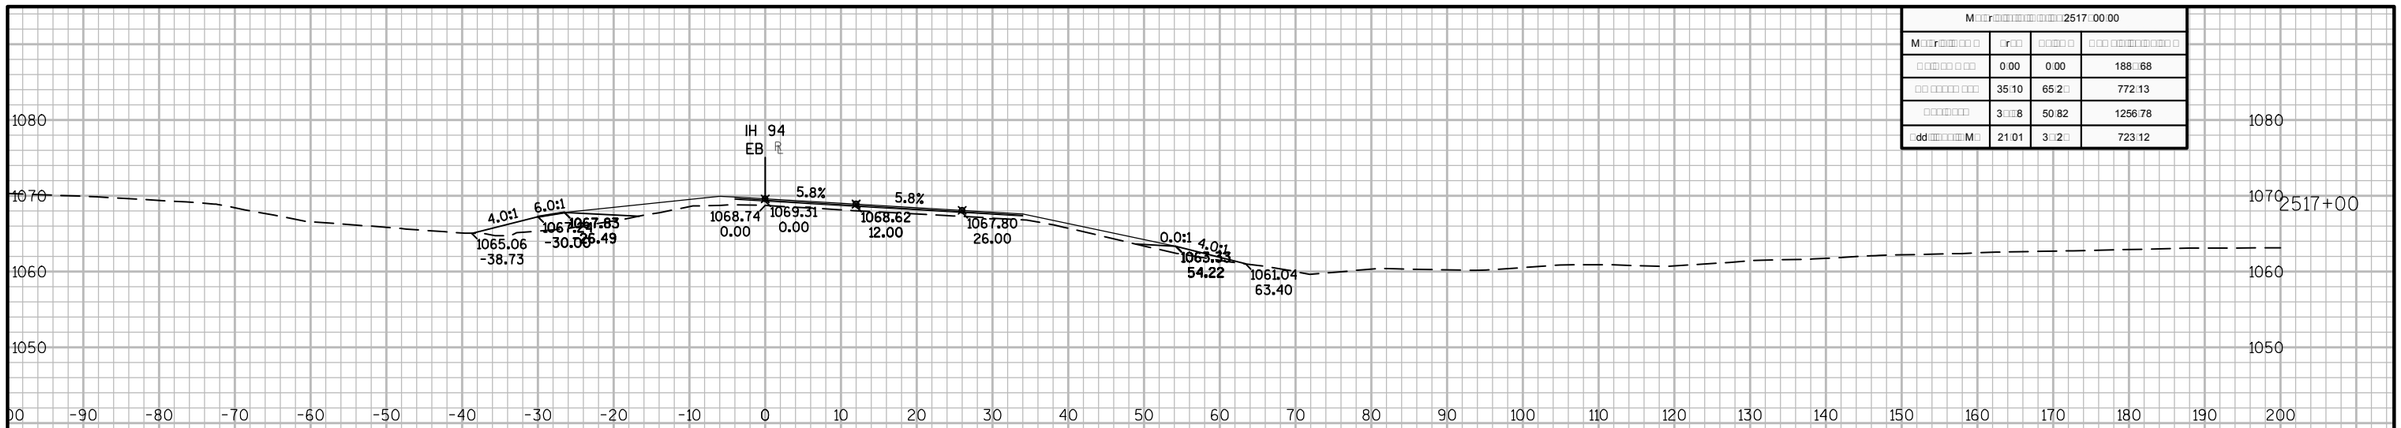

M□□r□□□□□□□□□□□□□□□□□2517□00.00			
M□□r□□□□□□ □ □	□r□□	□□□□□ □	□ □□ □□□□□□□□□□ □
□ □□□□□ □ □□	0□00	0□00	188□□68
□□ □□□□□ □□□	35□10	65□2□	772□13
□□□□□□□□	3□□□8	50□82	1256□78
□dd□□□□□□□□M□	21□01	3□□2□	723□12

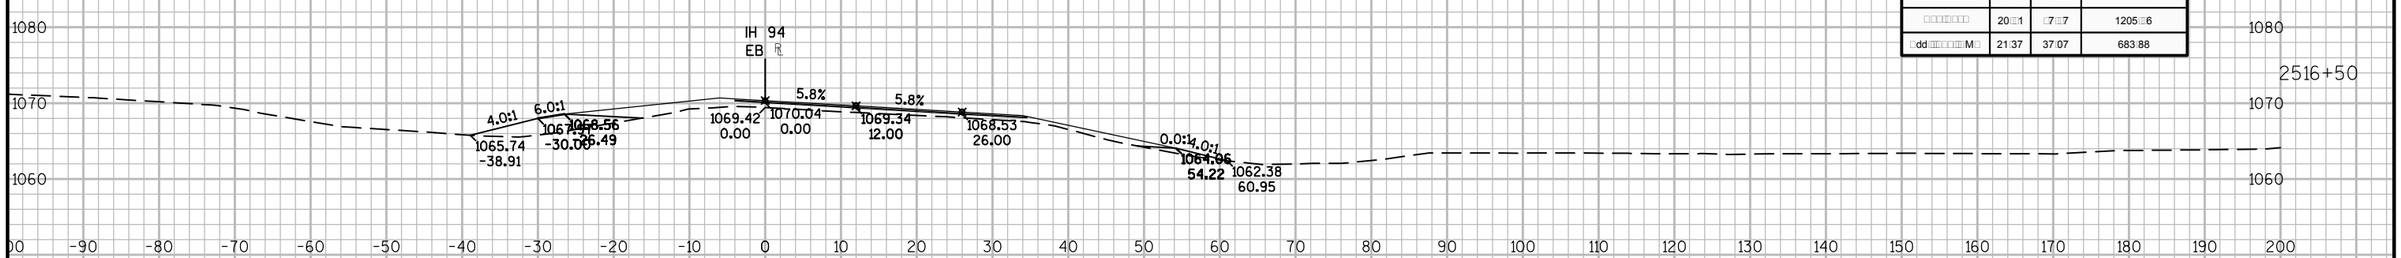

M□□r□□□□□□□□□□□□□□□□□2516□50.00			
M□□r□□□□□□ □ □	□r□□	□□□□□ □	□ □□ □□□□□□□□□□ □
□ □□□□□ □ □□	0□00	0□00	188□□68
□□ □□□□□ □□□	35□37	61□2□	706□88
□□□□□□□□	20□□1	□7□□7	1205□□6
□dd□□□□□□□□M□	21□37	37□07	683□88

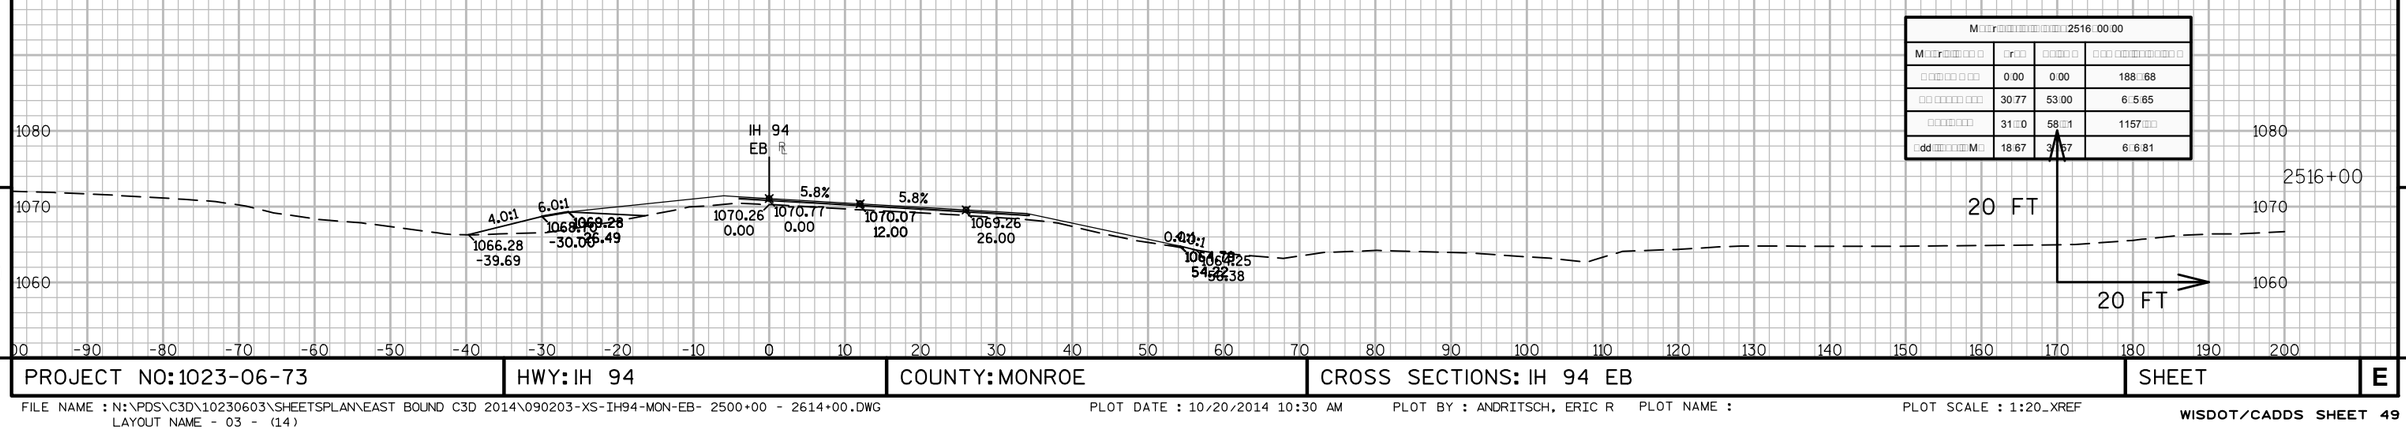

M□□r□□□□□□□□□□□□□□□□□2516□00.00			
M□□r□□□□□□ □ □	□r□□	□□□□□ □	□ □□ □□□□□□□□□□ □
□ □□□□□ □ □□	0□00	0□00	188□□68
□□ □□□□□ □□□	30□77	53□00	6□5□65
□□□□□□□□	31□□0	58□□1	1157□□□
□dd□□□□□□□□M□	18□67	3□□67	6□6□81

9

9

PROJECT NO: 1023-06-73	HWY: IH 94	COUNTY: MONROE	CROSS SECTIONS: IH 94 EB	SHEET	E

FILE NAME : N:\PDS\C3D\10230603\SHEETSPLAN\EAST BOUND C3D 2014\090203-XS-IH94-MON-EB- 2500+00 - 2614+00.DWG
LAYOUT NAME - 03 - (14)

PLOT DATE : 10/20/2014 10:30 AM PLOT BY : ANDRITSCH, ERIC R PLOT NAME : PLOT SCALE : 1:20_XREF

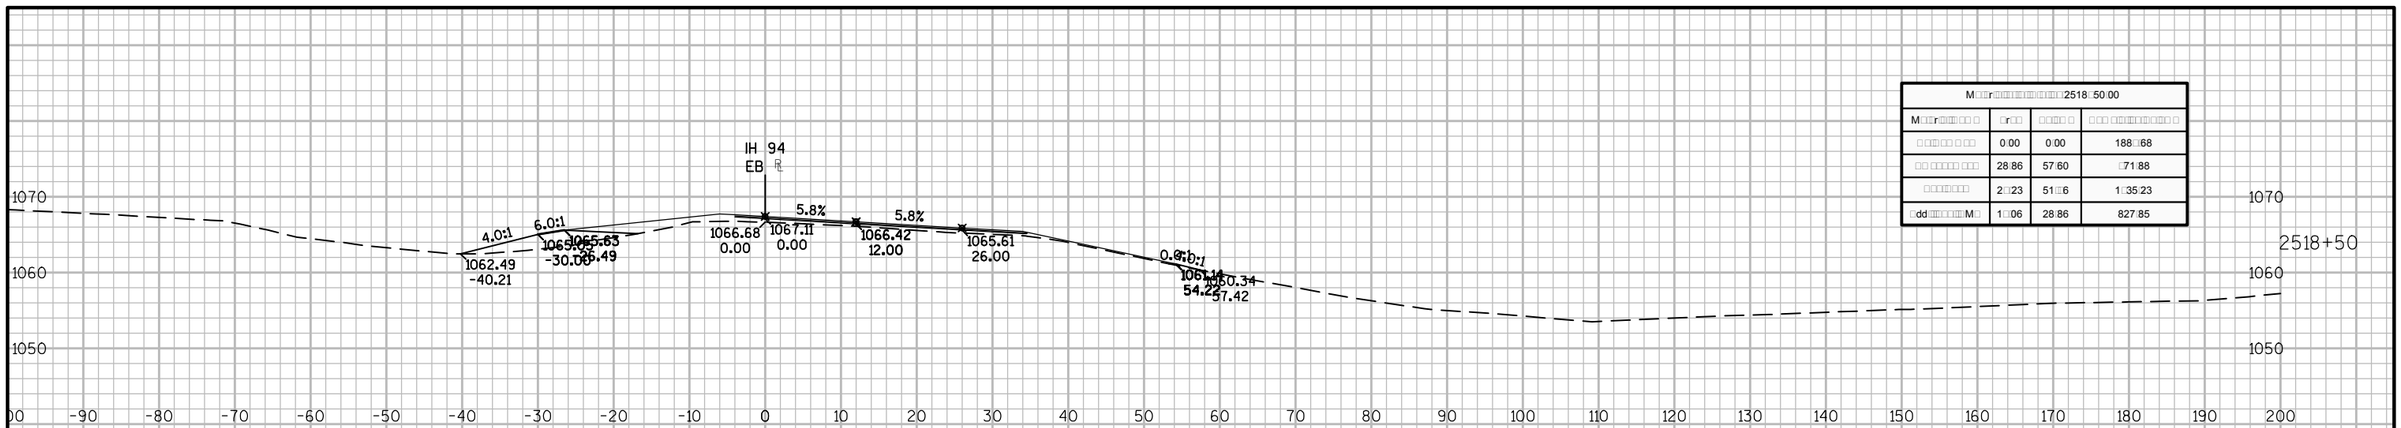

M□□r□□□□□□□□□□□□□□□□□2518□50.00			
M□□r□□□□□ □ □	□r□□	□□□□ □	□□□ □□□□□□□□□□ □
□ □□□□□ □ □□	0.00	0.00	188.□68
□□ □□□□□ □□□	28.86	57.60	□71.88
□□□□□□□□	2.□23	51.□6	1.□35.23
□dd□□□□□□□□M□	1.□06	28.86	827.85

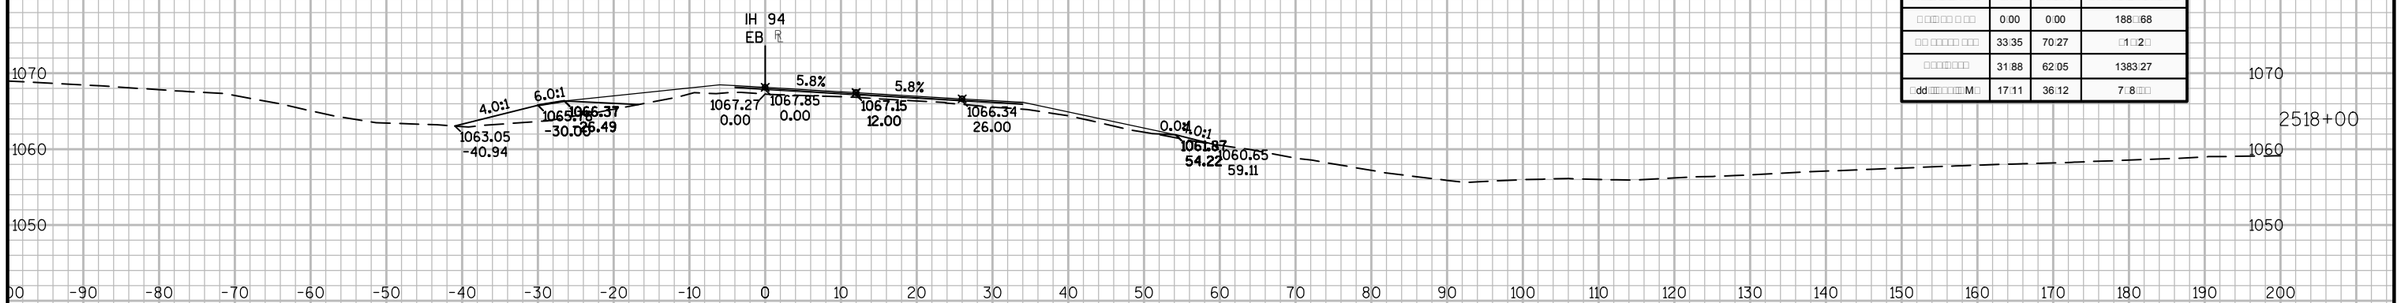

M□□r□□□□□□□□□□□□□□□□□2518□00.00			
M□□r□□□□□ □ □	□r□□	□□□□ □	□□□ □□□□□□□□□□ □
□ □□□□□ □ □□	0.00	0.00	188.□68
□□ □□□□□ □□□	33.35	70.27	□1.□2.□
□□□□□□□□	31.88	62.05	1383.27
□dd□□□□□□□□M□	17.11	36.12	7.□8.□□

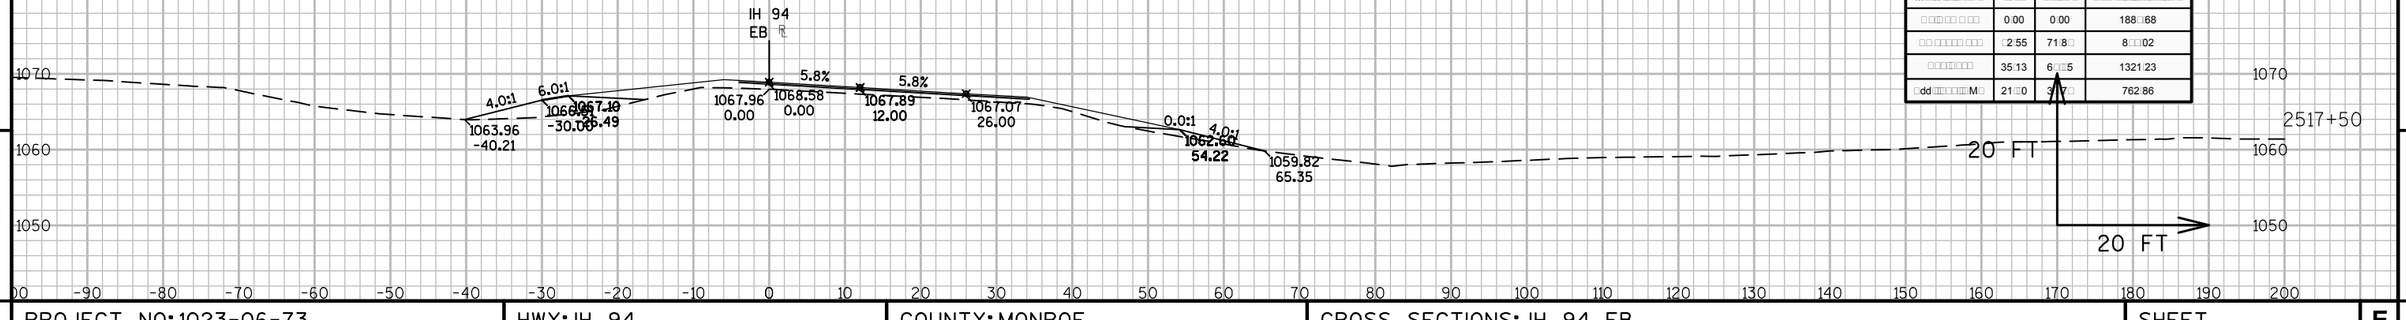

M□□r□□□□□□□□□□□□□□□□□2517□50.00			
M□□r□□□□□ □ □	□r□□	□□□□ □	□□□ □□□□□□□□□□ □
□ □□□□□ □ □□	0.00	0.00	188.□68
□□ □□□□□ □□□	□2.55	71.8□	8□.□02
□□□□□□□□	35.13	6□.□5	1321.23
□dd□□□□□□□□M□	21.□0	3□.7□	762.86

9

9

PROJECT NO: 1023-06-73	HWY: IH 94	COUNTY: MONROE	CROSS SECTIONS: IH 94 EB	SHEET	E

FILE NAME : N:\PDS\C3D\10230603\SHEETSPLAN\EAST BOUND C3D 2014\090203-XS-IH94-MON-EB- 2500+00 - 2614+00.DWG
LAYOUT NAME - 03 - (15)

PLOT DATE : 10/20/2014 10:30 AM PLOT BY : ANDRITSCH, ERIC R PLOT NAME : PLOT SCALE : 1:20_XREF

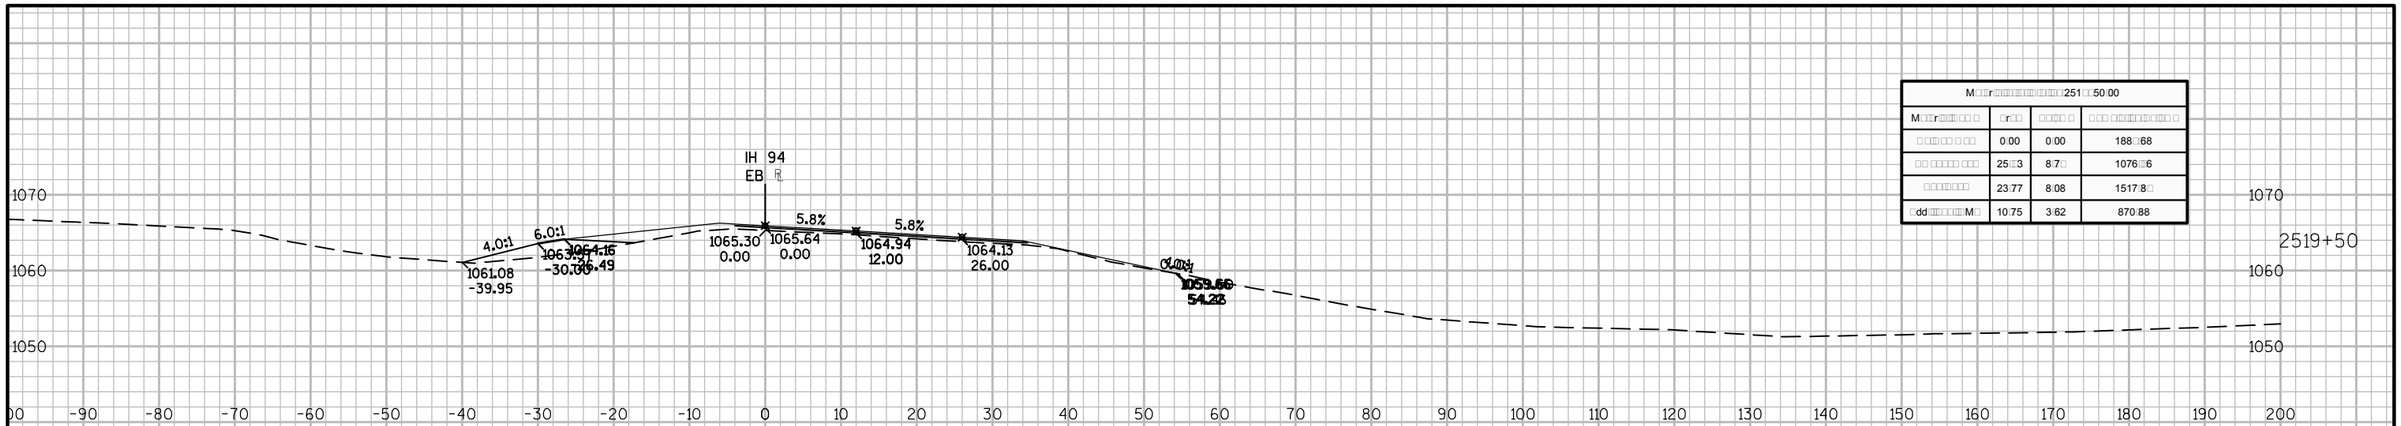
IH 94
EB
1070
1060
1050
4.0:1
6.0:1
5.8%
5.8%
1061.08
-39.95
1065.30
0.00
1065.64
0.00
1064.94
12.00
1064.13
26.00
2519+50
-90 -80 -70 -60 -50 -40 -30 -20 -10 0 10 20 30 40 50 60 70 80 90 100 110 120 130 140 150 160 170 180 190 200

| M□□r□□□

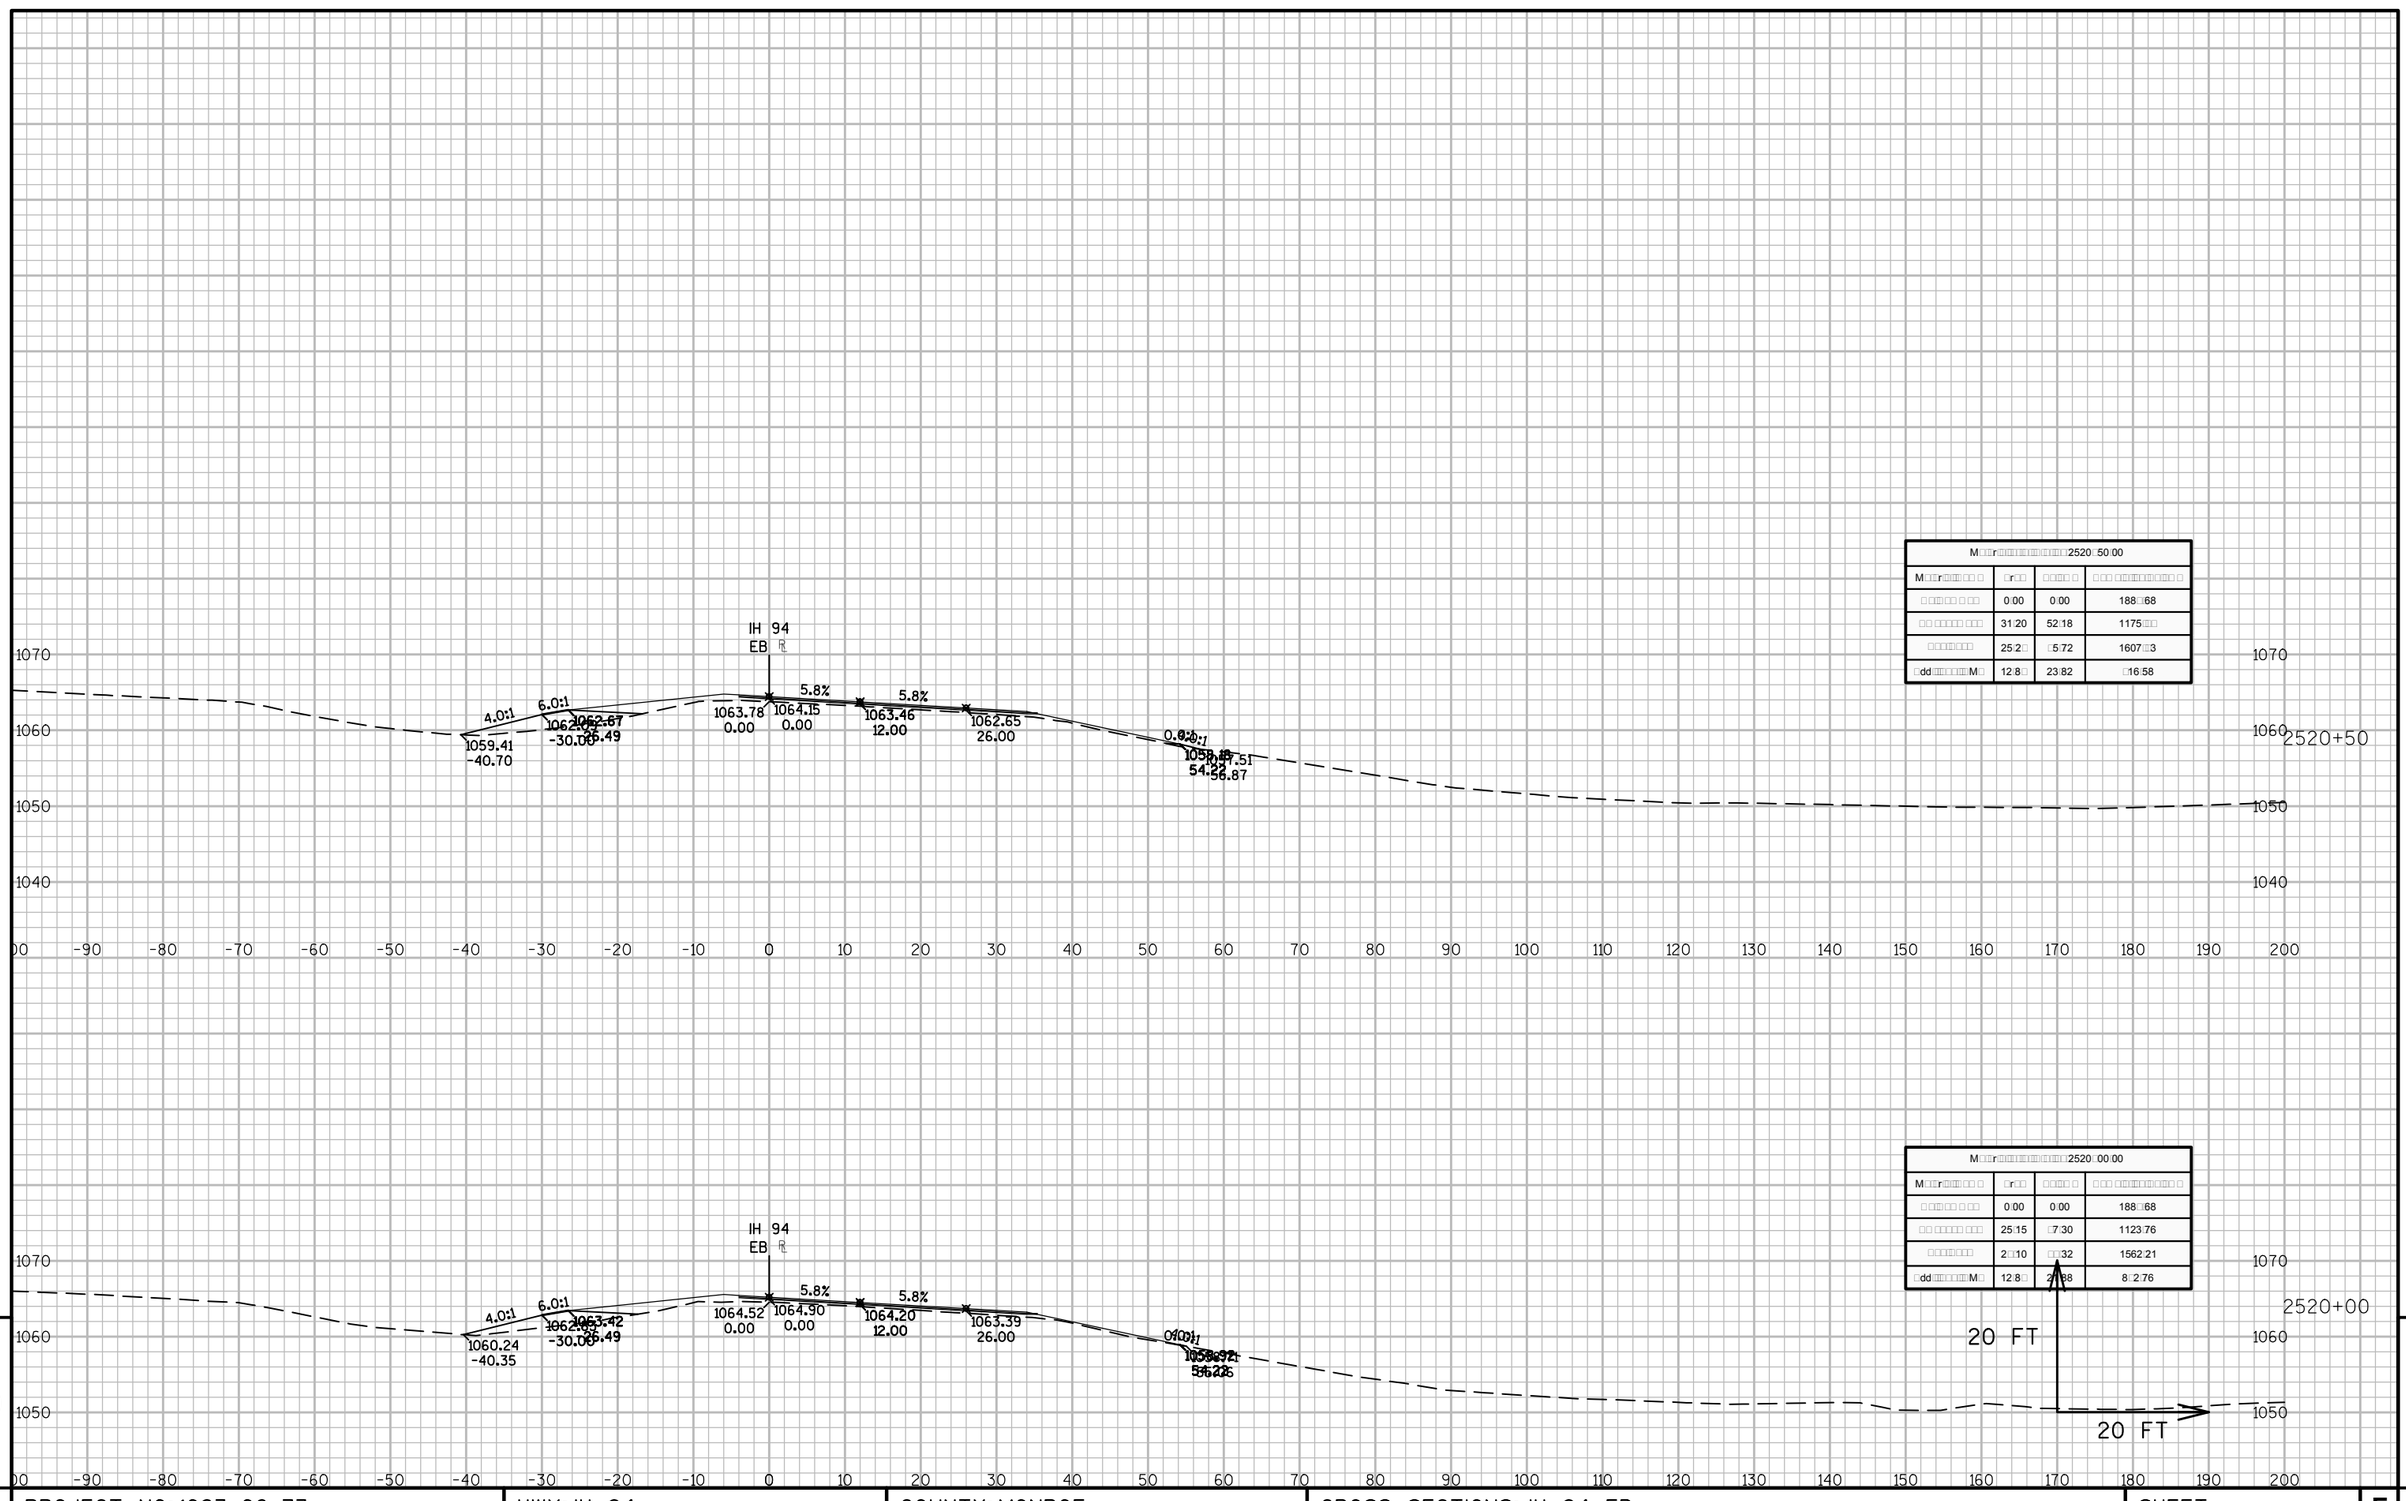

M□□r□□□□□□□□□□□□□2520□50.00			
M□□r□□□□□□ □	□r□□	□□□□ □	□□□ □□□□□□□□□□ □
□ □□□□ □ □□	0.00	0.00	188.□68
□□ □□□□□ □□□	31.20	52.18	1175.□□
□□□□□□□	25.2□	□5.72	1607.□3
□dd□□□□□□□M□	12.8□	23.82	□16.58

M□□r□□□□□□□□□□□□□2520□00.00			
M□□r□□□□□□ □	□r□□	□□□□ □	□□□ □□□□□□□□□□ □
□ □□□□ □ □□	0.00	0.00	188.□68
□□ □□□□□ □□□	25.15	□7.30	1123.76
□□□□□□□	2□.10	□□.32	1562.21
□dd□□□□□□□M□	12.8□	2□.88	8□2.76

PROJECT NO: 1023-06-73	HWY: IH 94	COUNTY: MONROE	CROSS SECTIONS: IH 94 EB	SHEET	E

FILE NAME : N:\PDS\C3D\10230603\SHEETSPLAN\EAST BOUND C3D 2014\090203-XS-IH94-MON-EB- 2500+00 - 2614+00.DWG
LAYOUT NAME - 03 - (17)

PLOT DATE : 10/20/2014 10:30 AM PLOT BY : ANDRITSCH, ERIC R PLOT NAME : PLOT SCALE : 1:20_XREF

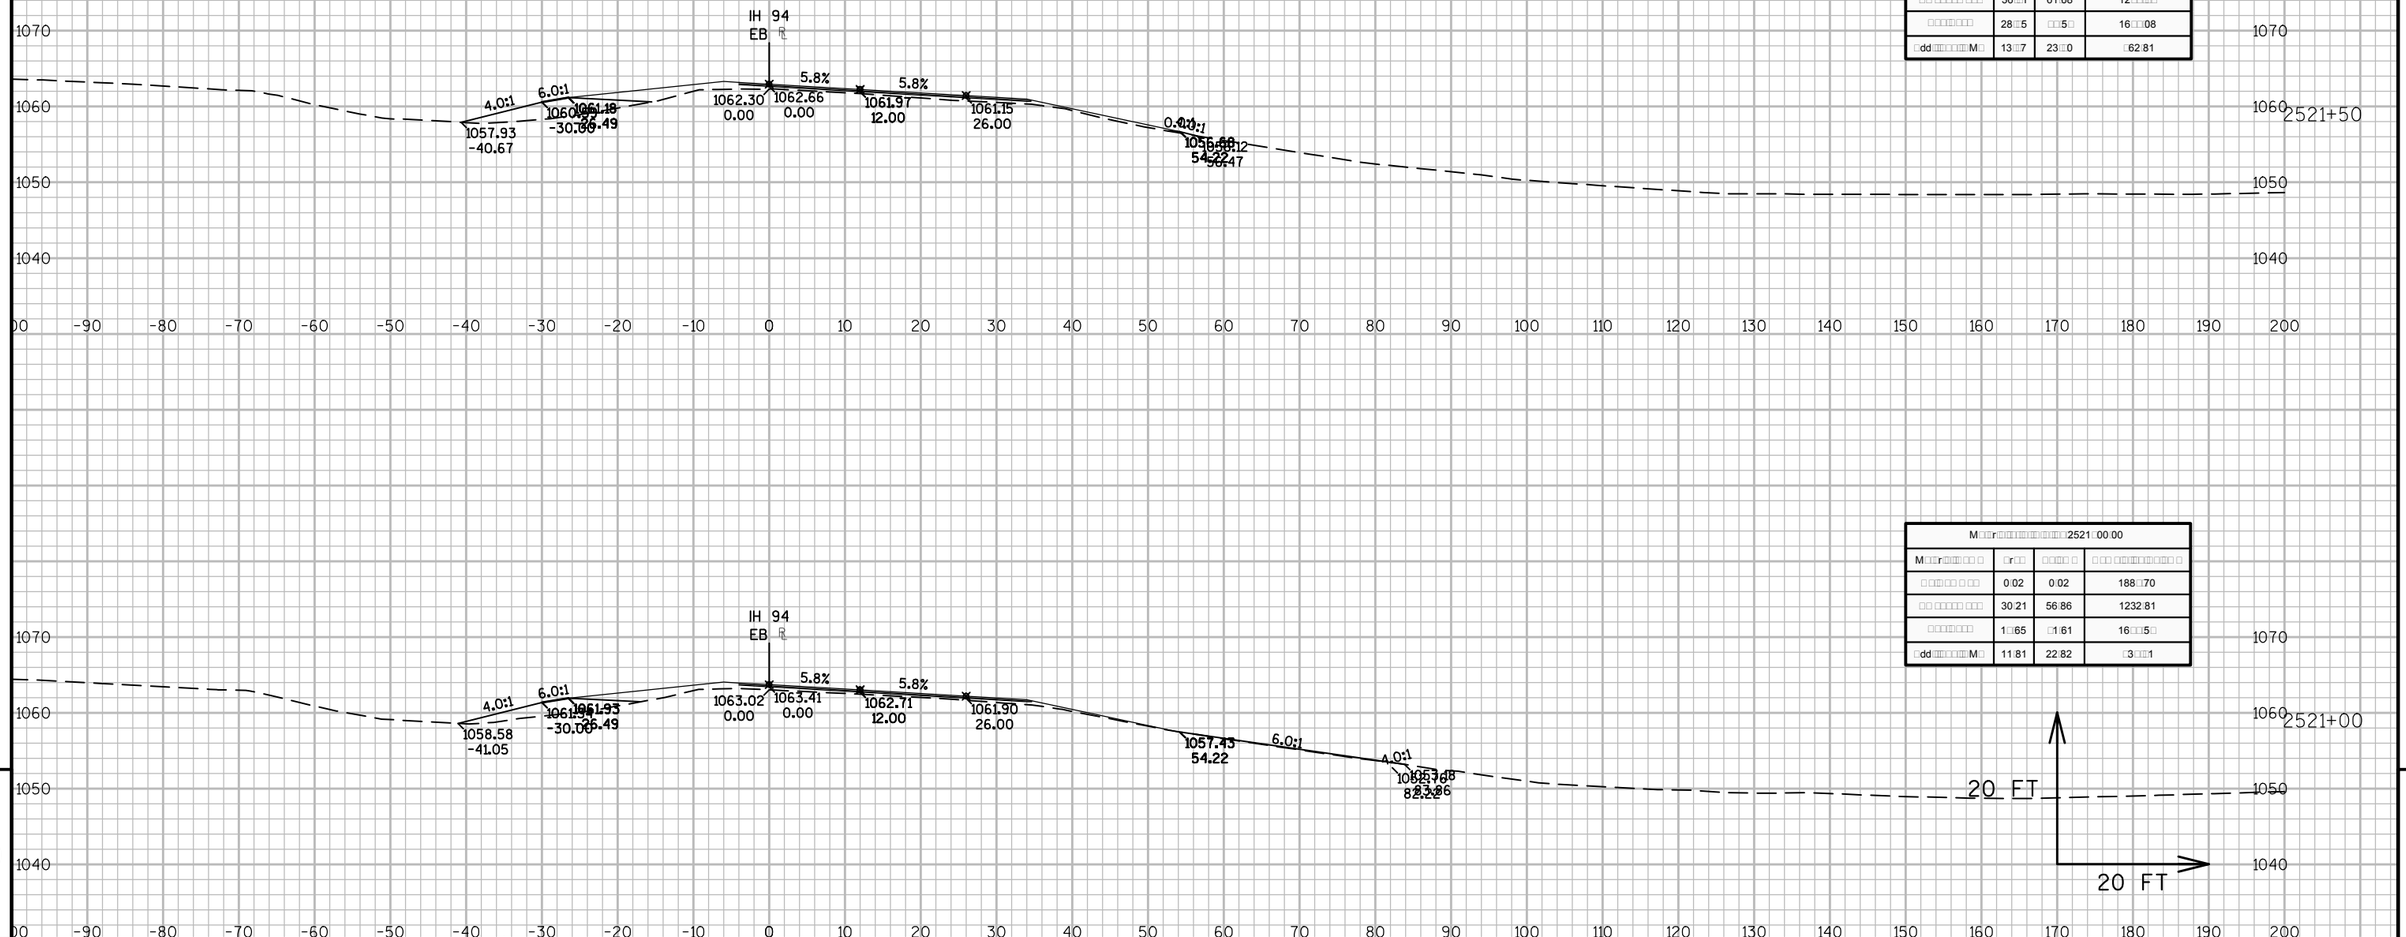
IH 94
EB
4.0:1
6.0:1
5.8%
5.8%
1062.30
0.00
1062.66
0.00
1061.97
12.00
1061.15
26.00
1057.93
-40.67
-30.00
0.00
54.22
IH 94
EB
4.0:1
6.0:1
5.8%
5.8%
1063.02
0.00
1063.41
0.00
1062.71
12.00
1061.90
26.00
1058.58
-41.05
-30.00
1057.43
54.22
6.0:1
4.0:1
20 FT
20 FT
2521+50
2521+00
1070
1060
1050
1040
-90
-80
-70
-60
-50
-40
-30
-20
-10
0
10
20
30
40
50
60
70
80
90
100
110
120
130
140
150
160
170
180
190
200

| M□□r□□□

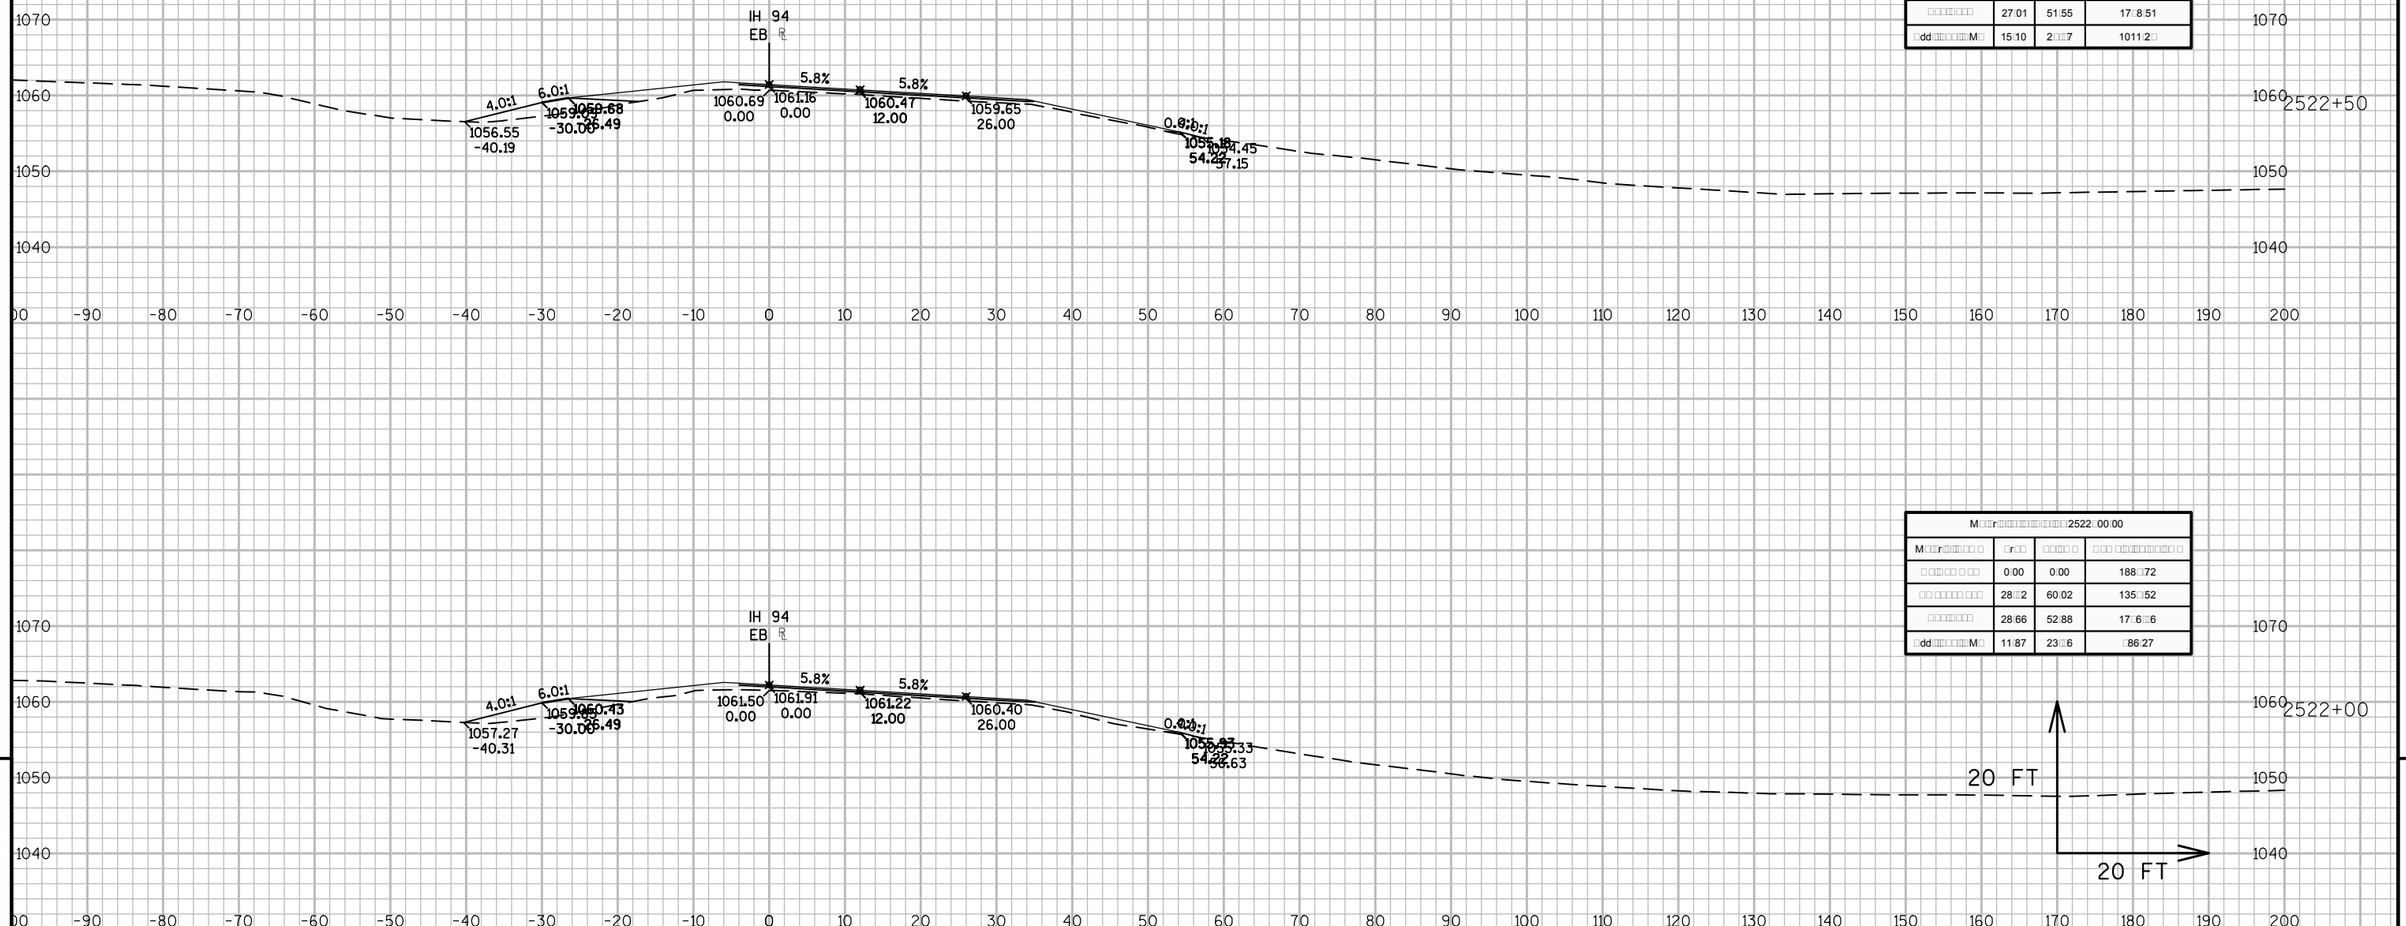

M□□r□□□□□□□□□□□□□□□□□2522□50.00			
M□□r□□□□□□ □ □	□r□□	□□□□□ □	□ □□ □□□□□□□□□□□ □
□ □□□□□ □ □□	0:00	0:00	188□72
□□ □□□□□ □□□	27:87	52:11	1□06:63
□□□□□□□□	27:01	51:55	17□8:51
□dd□□□□□□□□M□	15:10	2□□7	1011:2□

M□□r□□□□□□□□□□□□□□□□□2522□00.00			
M□□r□□□□□□ □ □	□r□□	□□□□□ □	□ □□ □□□□□□□□□□□ □
□ □□□□□ □ □□	0:00	0:00	188□72
□□ □□□□□ □□□	28□2	60:02	135□52
□□□□□□□□	28:66	52:88	17□6□6
□dd□□□□□□□□M□	11:87	23□6	□86:27

PROJECT NO: 1023-06-73	HWY: IH 94	COUNTY: MONROE	CROSS SECTIONS: IH 94 EB	SHEET	E

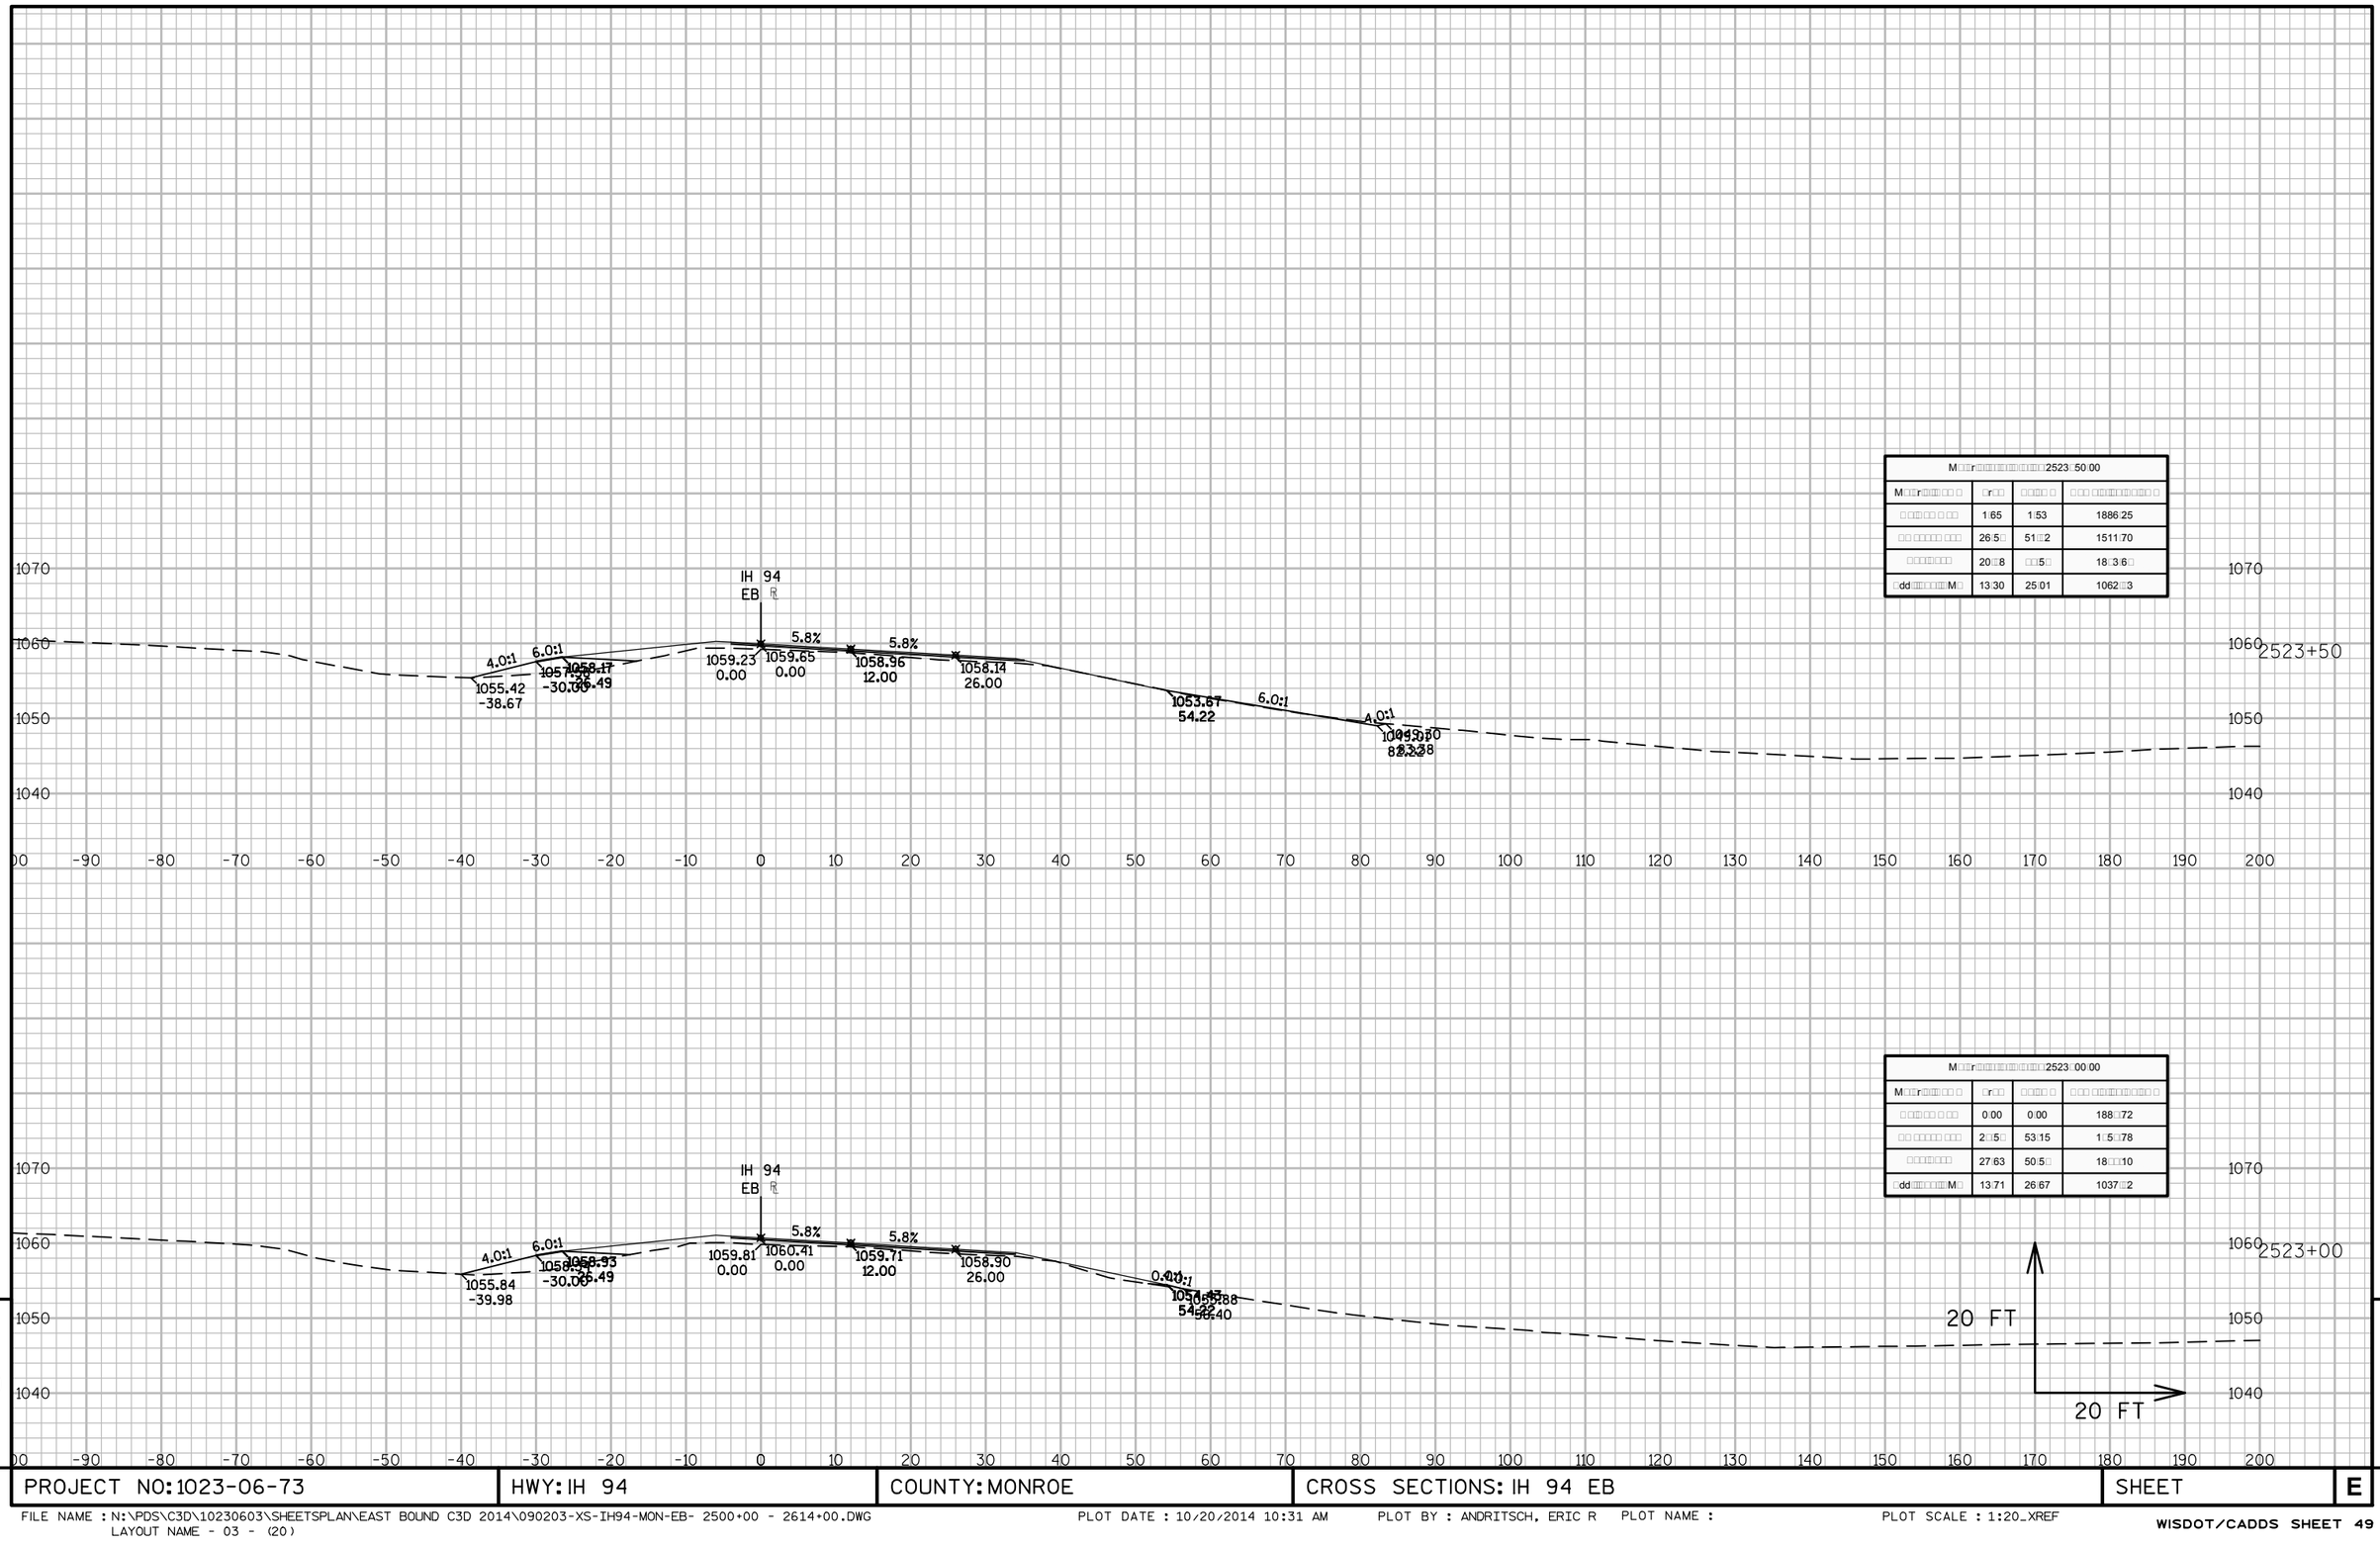
IH 94
EB
4.0:1
6.0:1
5.8%
5.8%
1055.42
-38.67
1059.23
0.00
1059.65
0.00
1058.96
12.00
1058.14
26.00
1053.67
54.22
6.0:1
4.0:1
1070
1060
1050
1040
2523+50
-90 -80 -70 -60 -50 -40 -30 -20 -10 0 10 20 30 40 50 60 70 80 90 100 110 120 130 140 150 160 170 180 190 200
IH 94
EB
4.0:1
6.0:1
5.8%
5.8%
1055.84
-39.98
1059.81
0.00
1060.41
0.00
1059.71
12.00
1058.90
26.00
2523+00
20 FT
20 FT

| M□□r□□□

M□□r□□□□□□□□□□□□□252□□50.00			
M□□r□□□□□□ □ □	□r□□	□□□□□ □	□ □□□ □□□□□□□□□□□ □ □
□ □□□□ □□ □ □□	0.00	2.12	18□2.01
□□ □□□□□ □□□	13.8□	30.21	1583.8□
□□□□□□□□	2□.0□	37.76	1□65.87
□dd□□□□□□□M□	12.02	25.80	1115.71

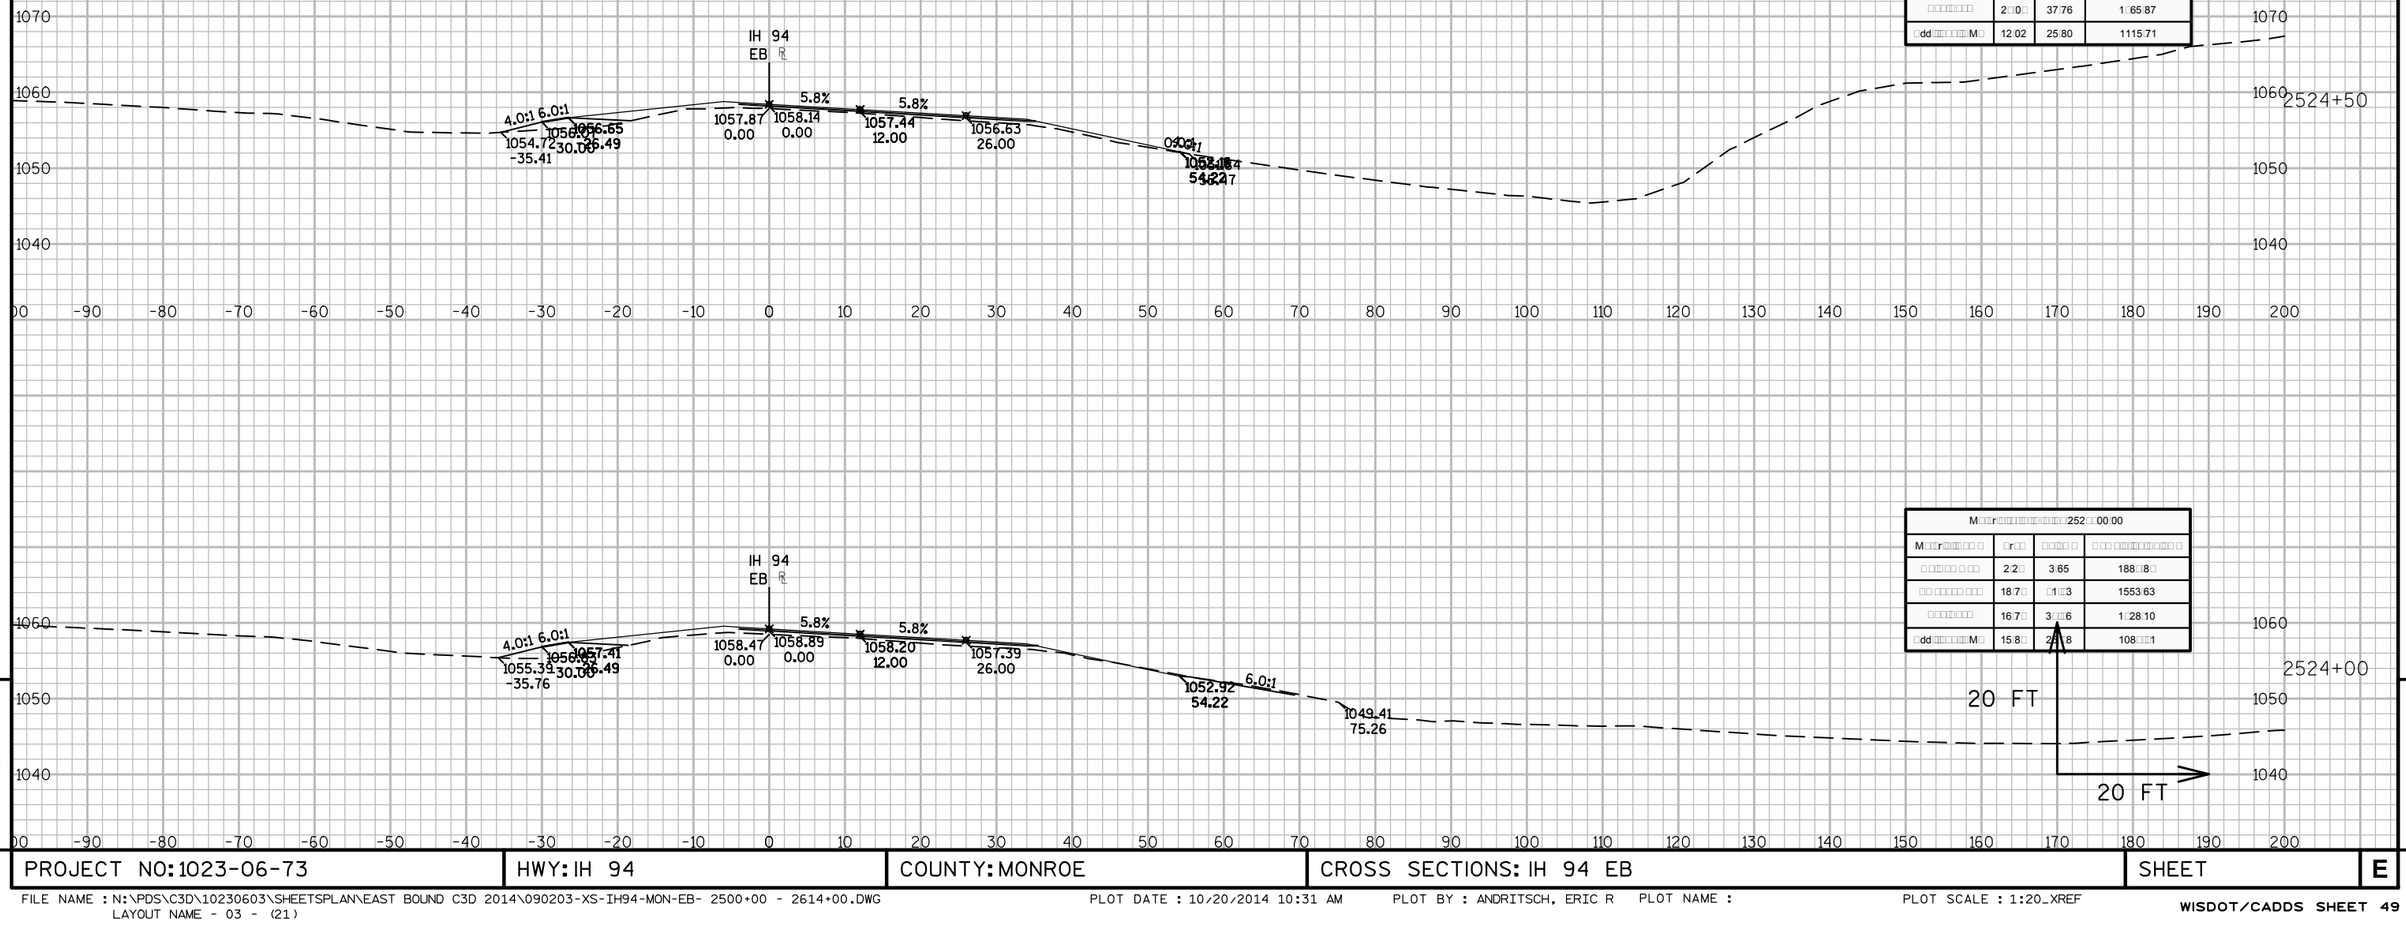

M□□r□□□□□□□□□□□□□252□□00.00			
M□□r□□□□□□ □ □	□r□□	□□□□□ □	□ □□□ □□□□□□□□□□□ □ □
□ □□□□ □□ □ □□	2.2□	3.65	188.□8□
□□ □□□□□ □□□	18.7□	□1□□3	1553.63
□□□□□□□□	16.7□	3□□□6	1□28.10
□dd□□□□□□□M□	15.8□	2□.□8	108.□□1

PROJECT NO: 1023-06-73	HWY: IH 94	COUNTY: MONROE	CROSS SECTIONS: IH 94 EB	SHEET	E

FILE NAME : N:\PDS\C3D\10230603\SHEETSPLAN\EAST BOUND C3D 2014\090203-XS-IH94-MON-EB- 2500+00 - 2614+00.DWG
LAYOUT NAME - 03 - (21)

PLOT DATE : 10/20/2014 10:31 AM PLOT BY : ANDRITSCH, ERIC R PLOT NAME : PLOT SCALE : 1:20_XREF

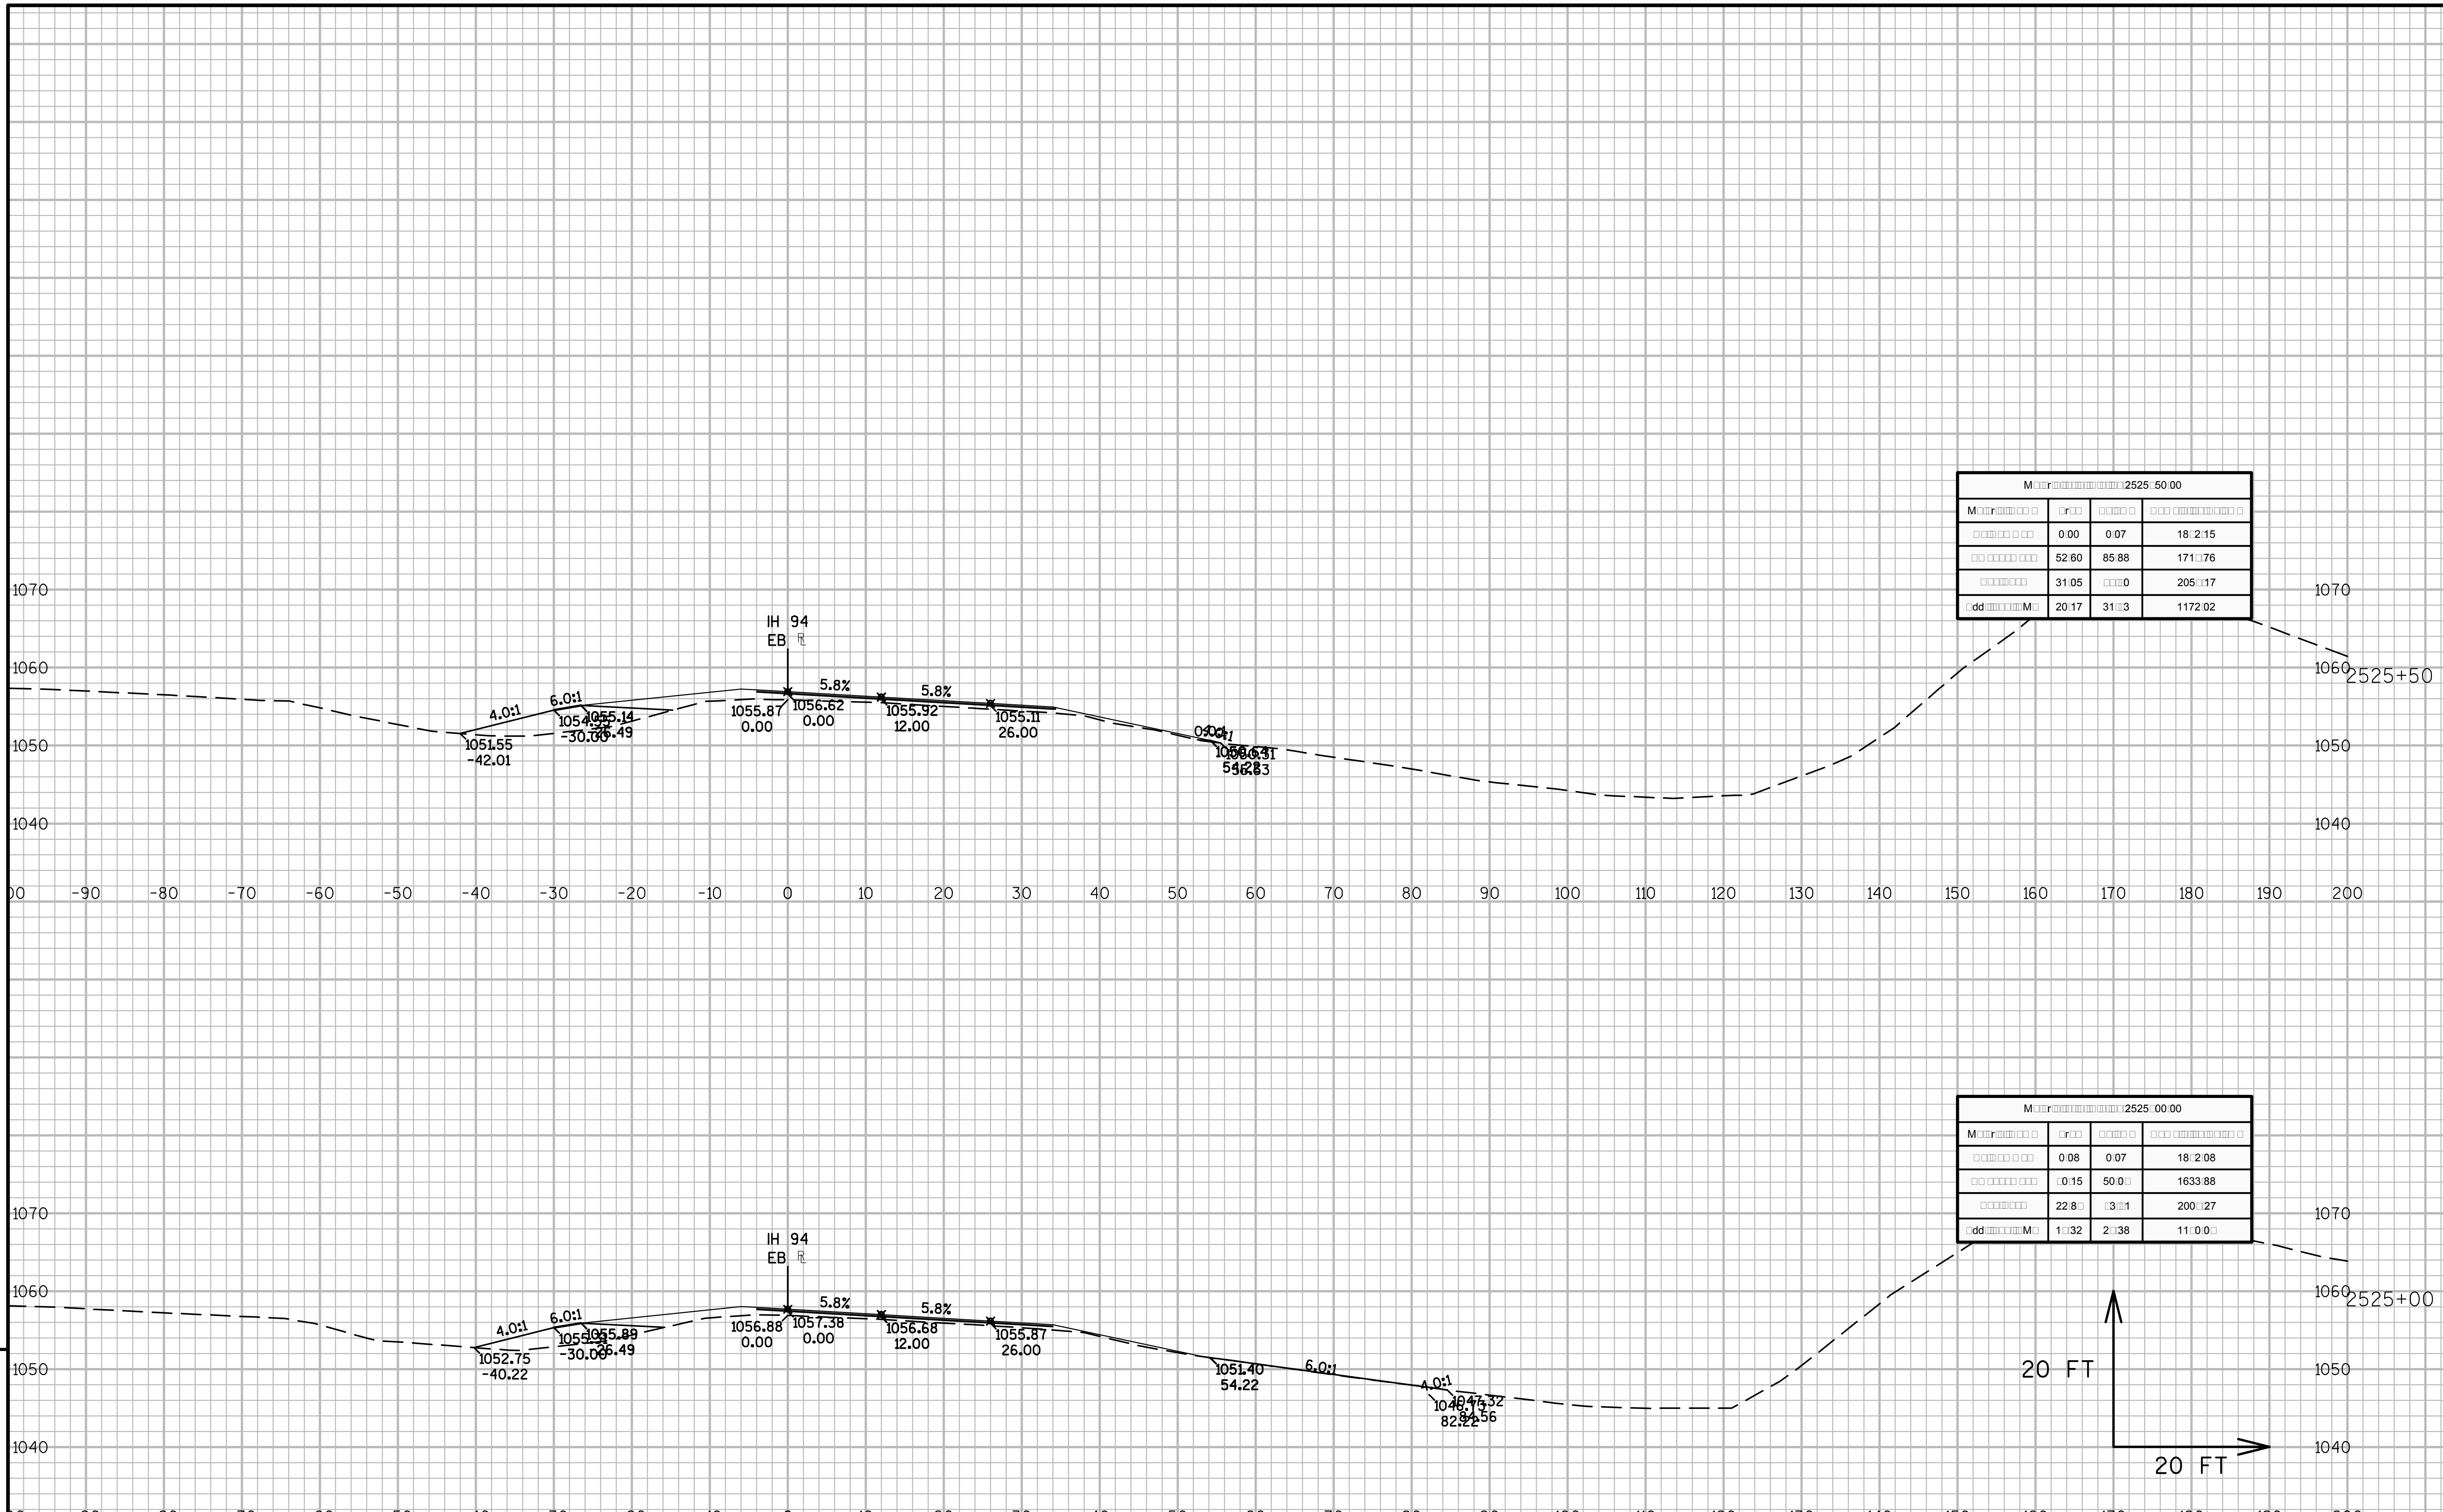

9

9

PROJECT NO:1023-06-73	HWY: IH 94	COUNTY: MONROE	CROSS SECTIONS: IH 94 EB	SHEET	E

FILE NAME : N:\PDS\C3D\10230603\SHEETSPLAN\EAST BOUND C3D 2014\090203-XS-IH94-MON-EB- 2500+00 - 2614+00.DWG
LAYOUT NAME - 03 - (22)
PLOT DATE : 10/20/2014 10:31 AM PLOT BY : ANDRITSCH, ERIC R PLOT NAME : PLOT SCALE : 1:20_XREF

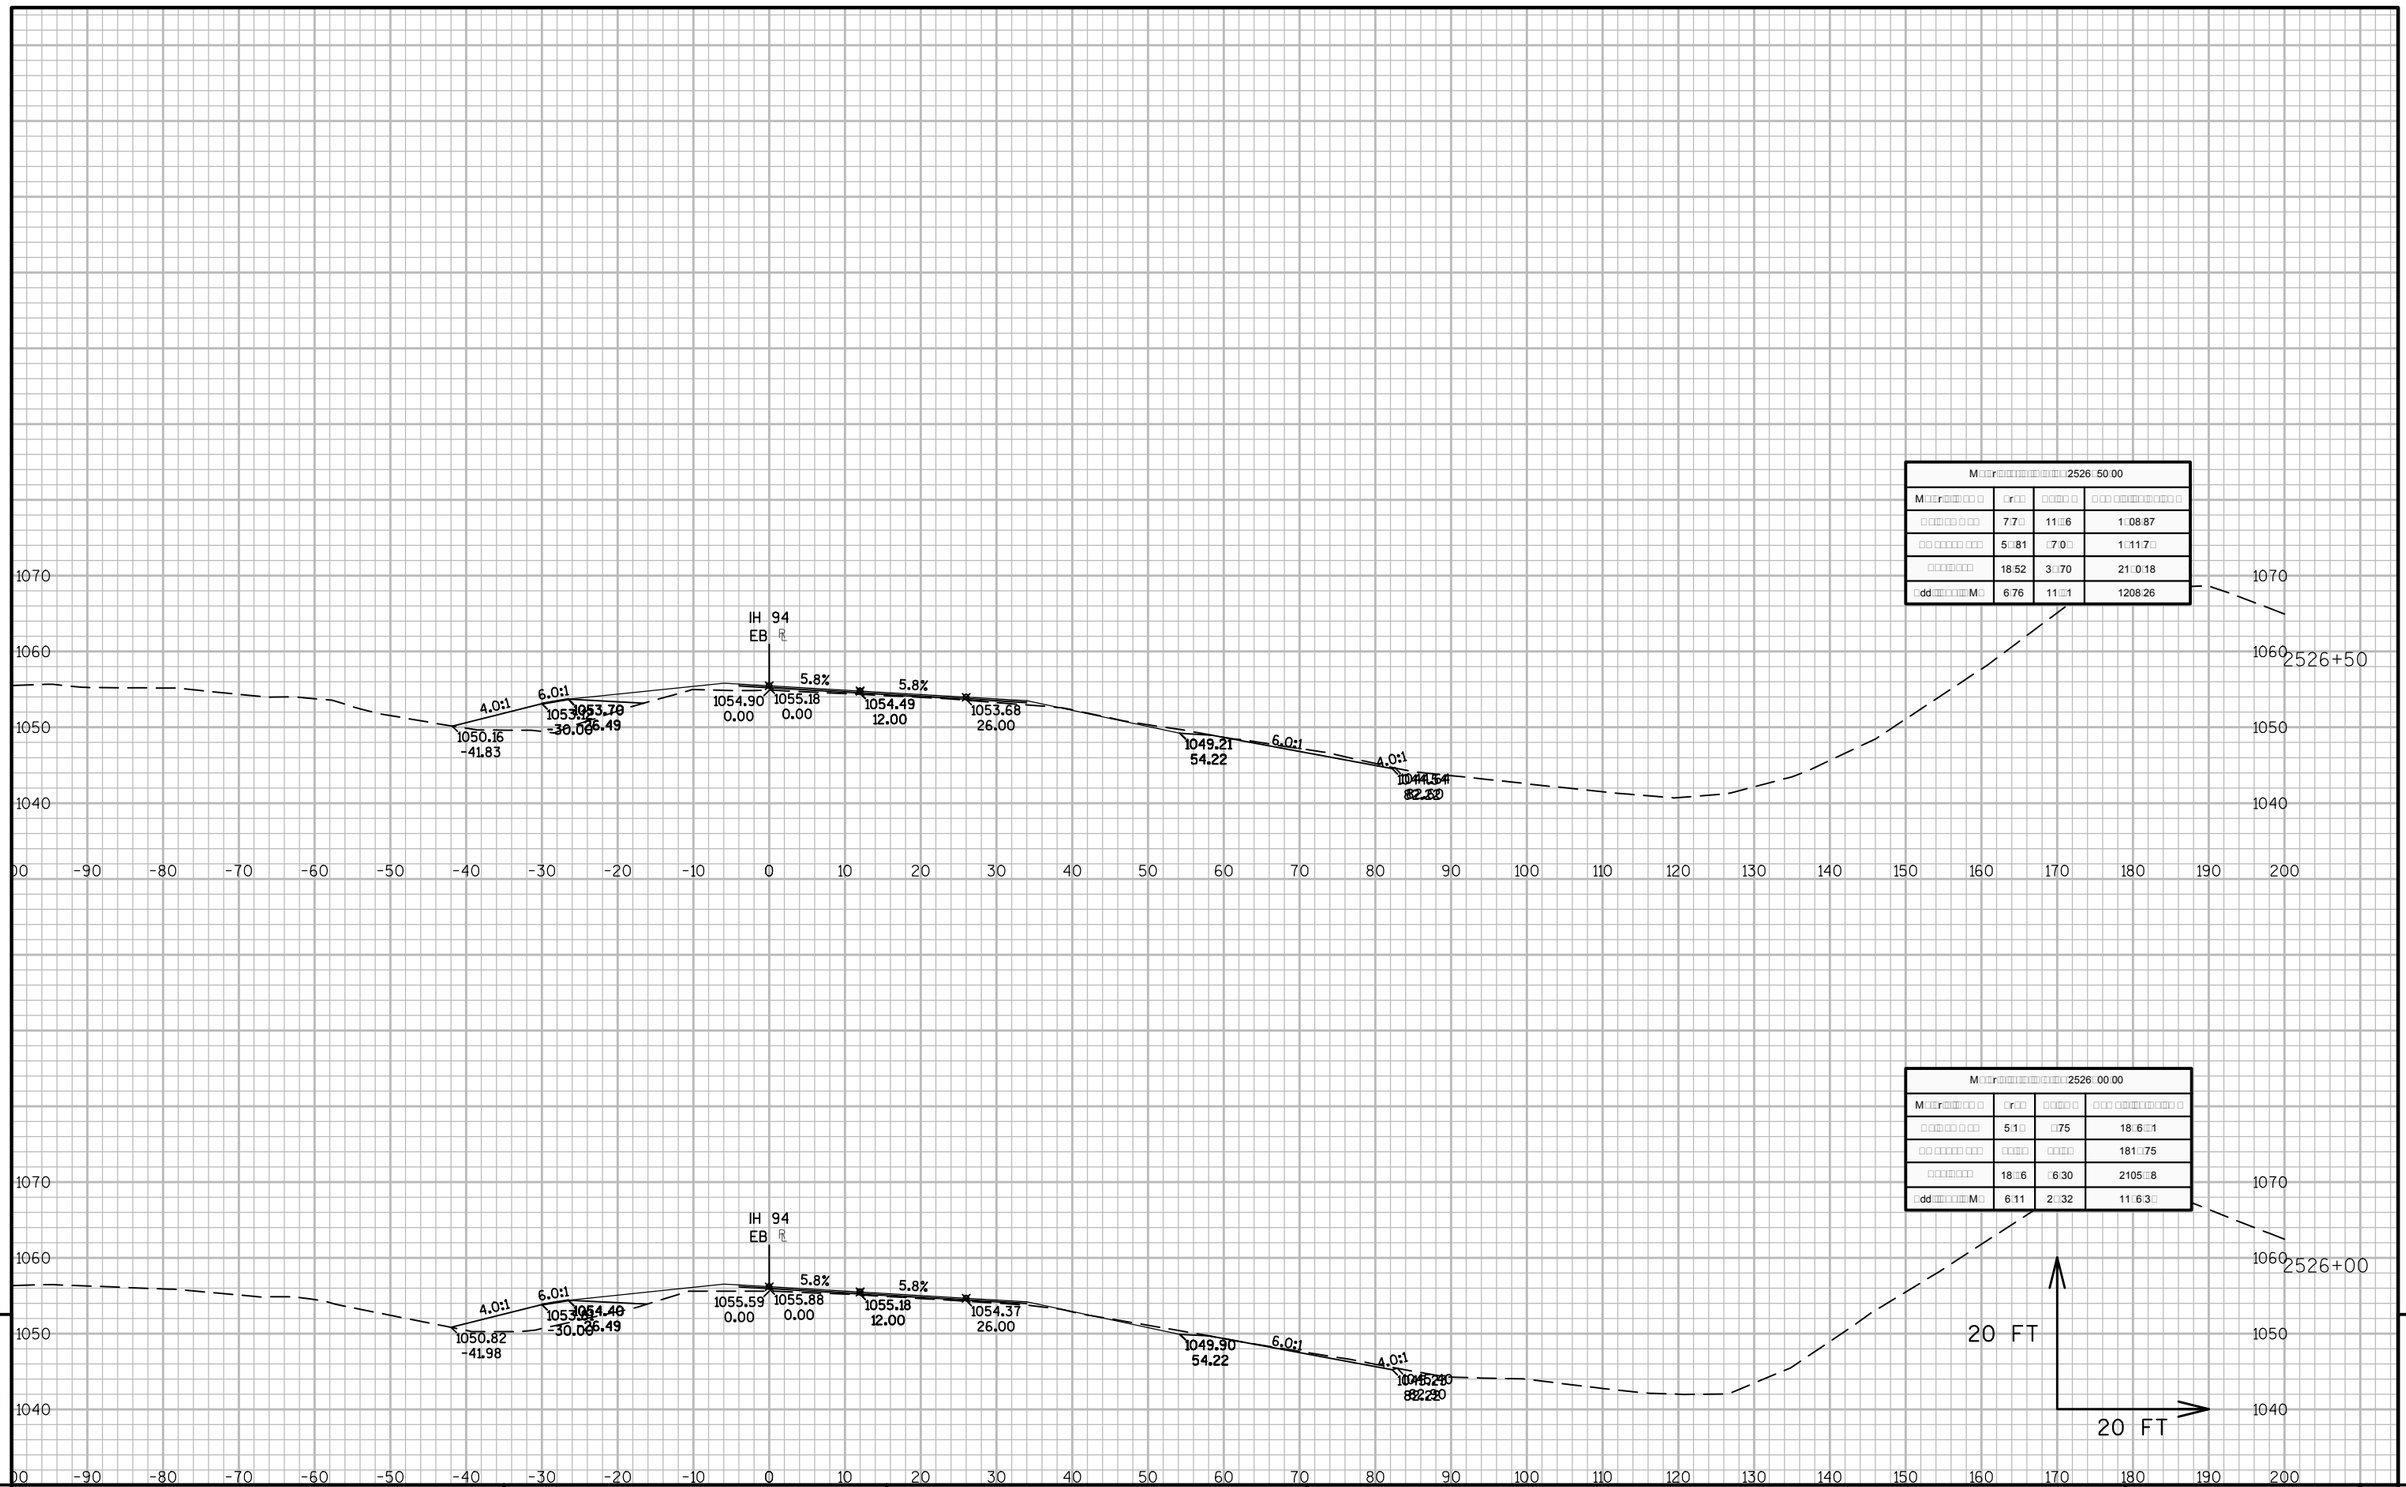
IH 94
EB
1050.16
-41.83
1054.90
0.00
1055.18
0.00
1054.49
12.00
1053.68
26.00
1049.21
54.22
4.0:1
6.0:1
5.8%
5.8%
1070
1060
1050
1040
2526+50
-90
-80
-70
-60
-50
-40
-30
-20
-10
0
10
20
30
40
50
60
70
80
90
100
110
120
130
140
150
160
170
180
190
200

| M□□r□□□

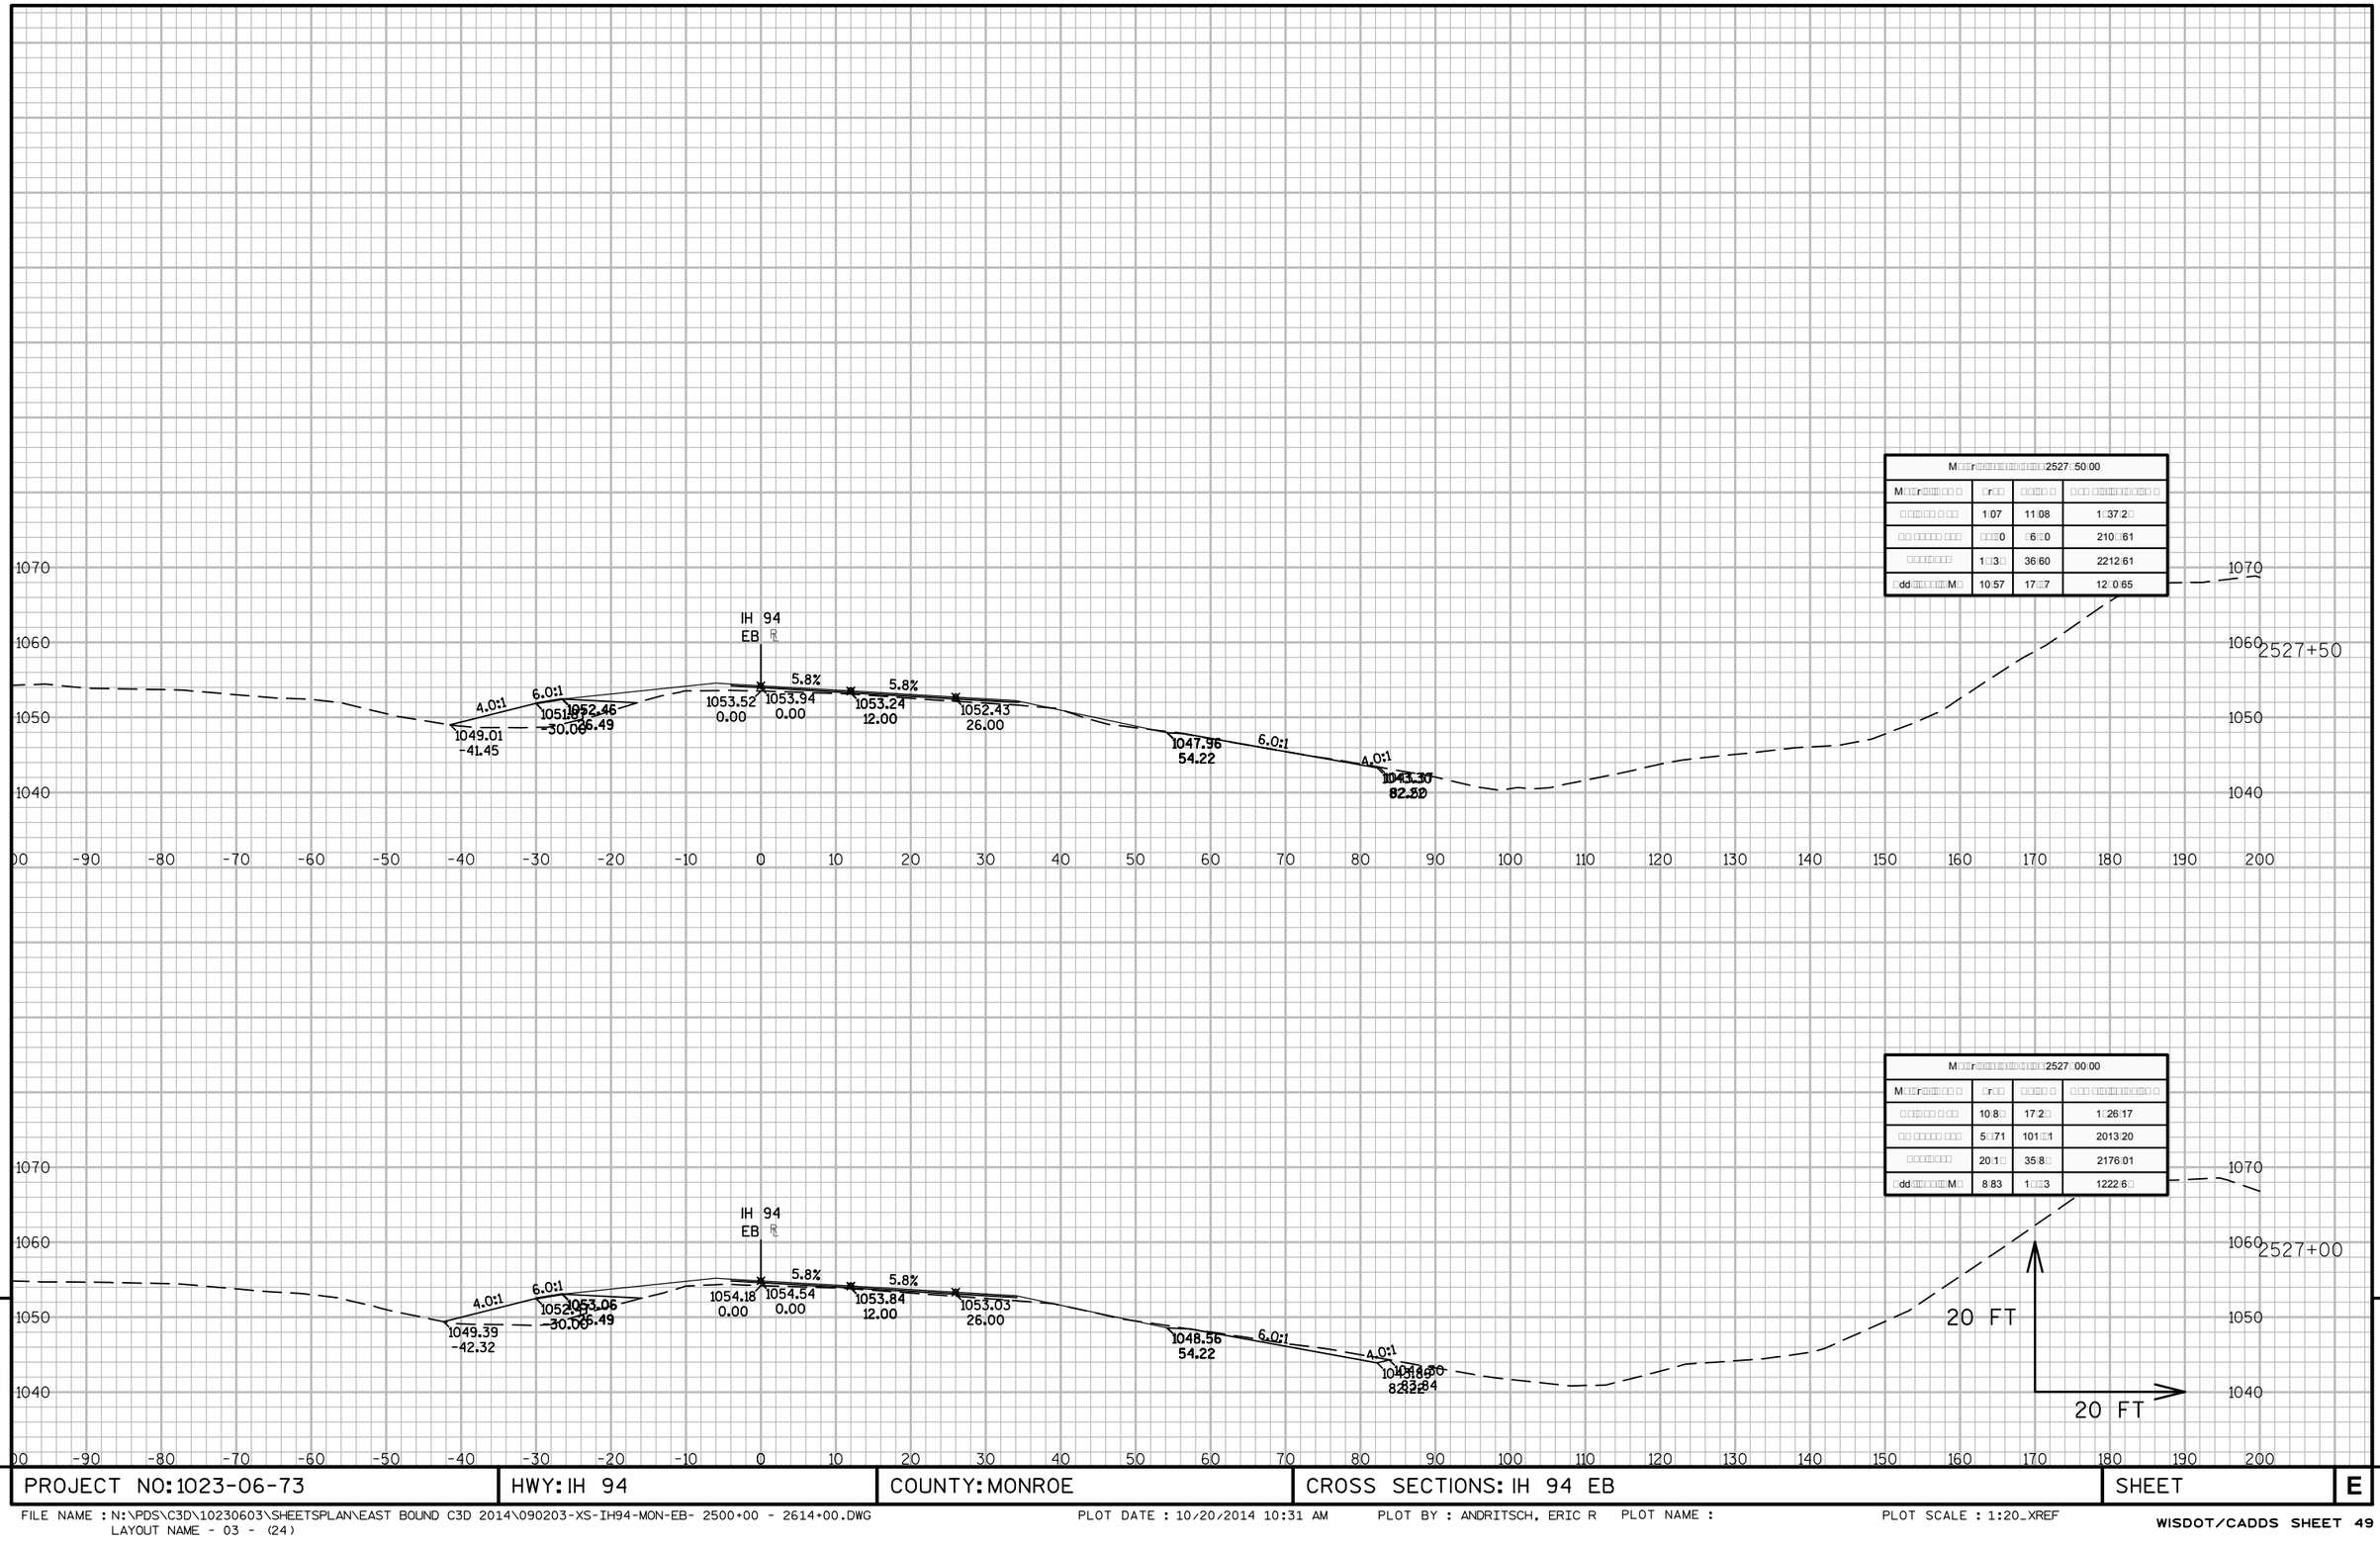

PROJECT NO: 1023-06-73	HWY: IH 94	COUNTY: MONROE	CROSS SECTIONS: IH 94 EB	SHEET	E

FILE NAME : N:\PDS\C3D\10230603\SHEETSPLAN\EAST BOUND C3D 2014\090203-XS-IH94-MON-EB- 2500+00 - 2614+00.DWG
LAYOUT NAME - 03 - (24)

PLOT DATE : 10/20/2014 10:31 AM PLOT BY : ANDRITSCH, ERIC R PLOT NAME : PLOT SCALE : 1:20_XREF

WISDOT/CADDS SHEET 49

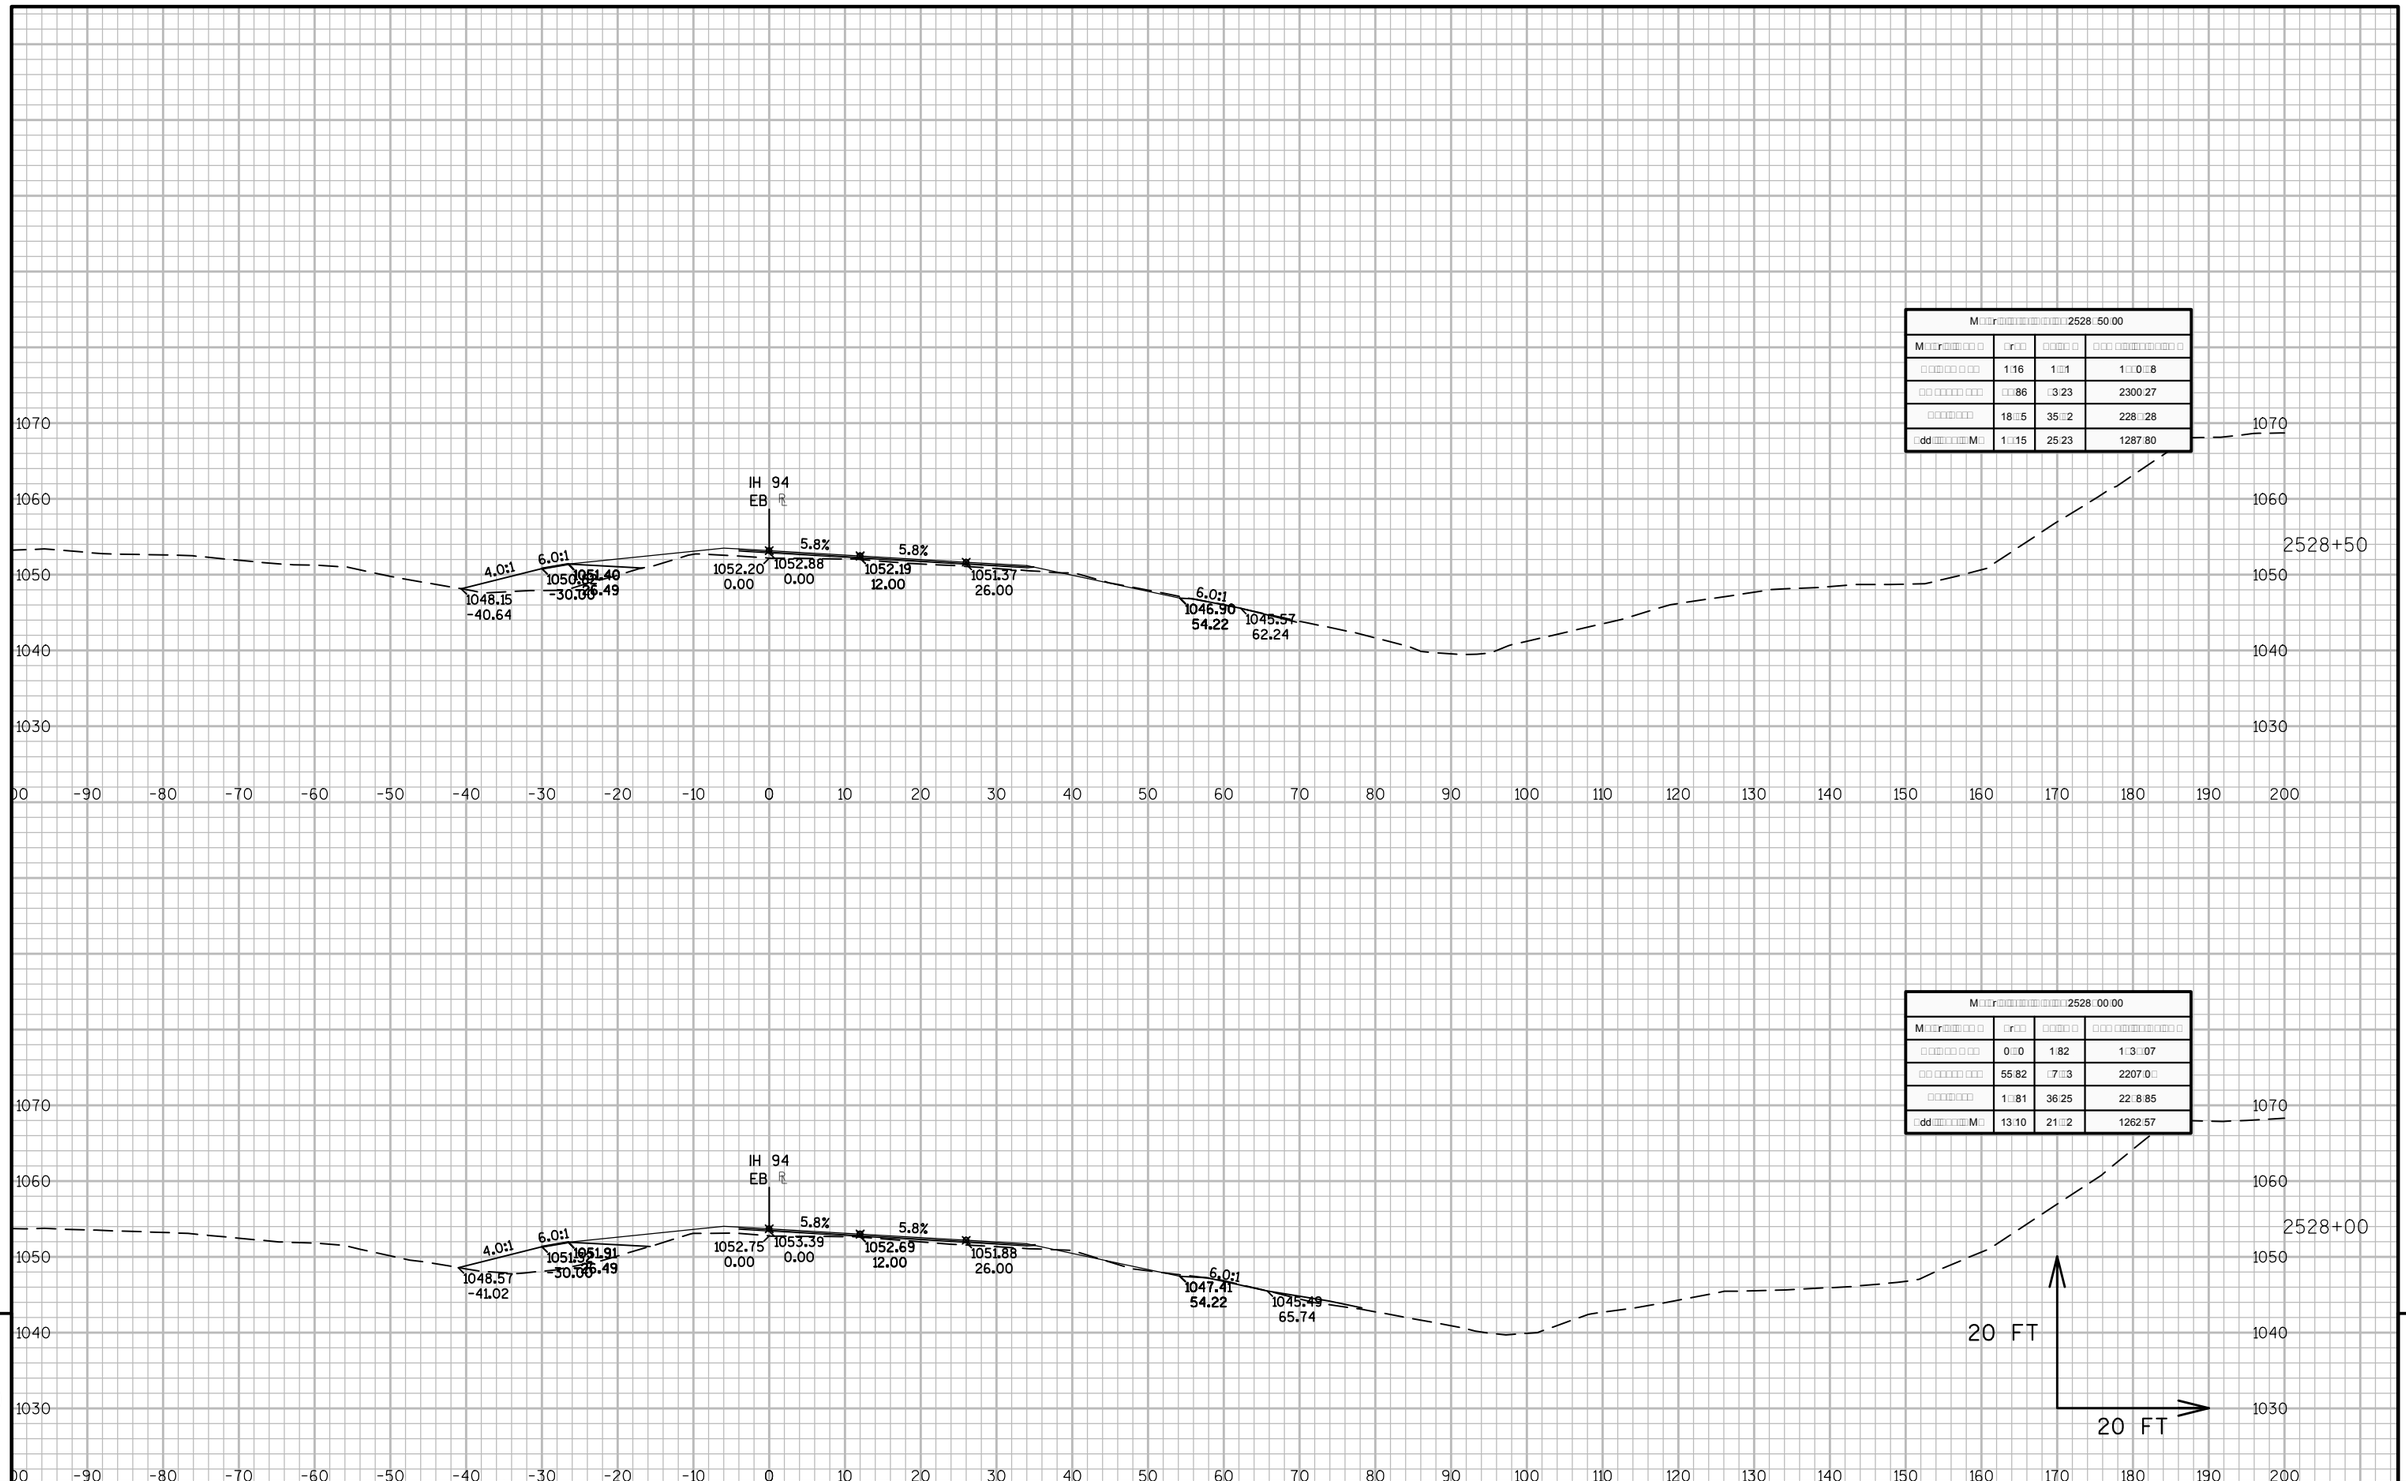

PROJECT NO: 1023-06-73	HWY: IH 94	COUNTY: MONROE	CROSS SECTIONS: IH 94 EB	SHEET	E

FILE NAME : N:\PDS\C3D\10230603\SHEETSPLAN\EAST BOUND C3D 2014\090203-XS-IH94-MON-EB- 2500+00 - 2614+00.DWG
LAYOUT NAME - 03 - (25)
PLOT DATE : 10/20/2014 10:31 AM PLOT BY : ANDRITSCH, ERIC R PLOT NAME : PLOT SCALE : 1:20_XREF

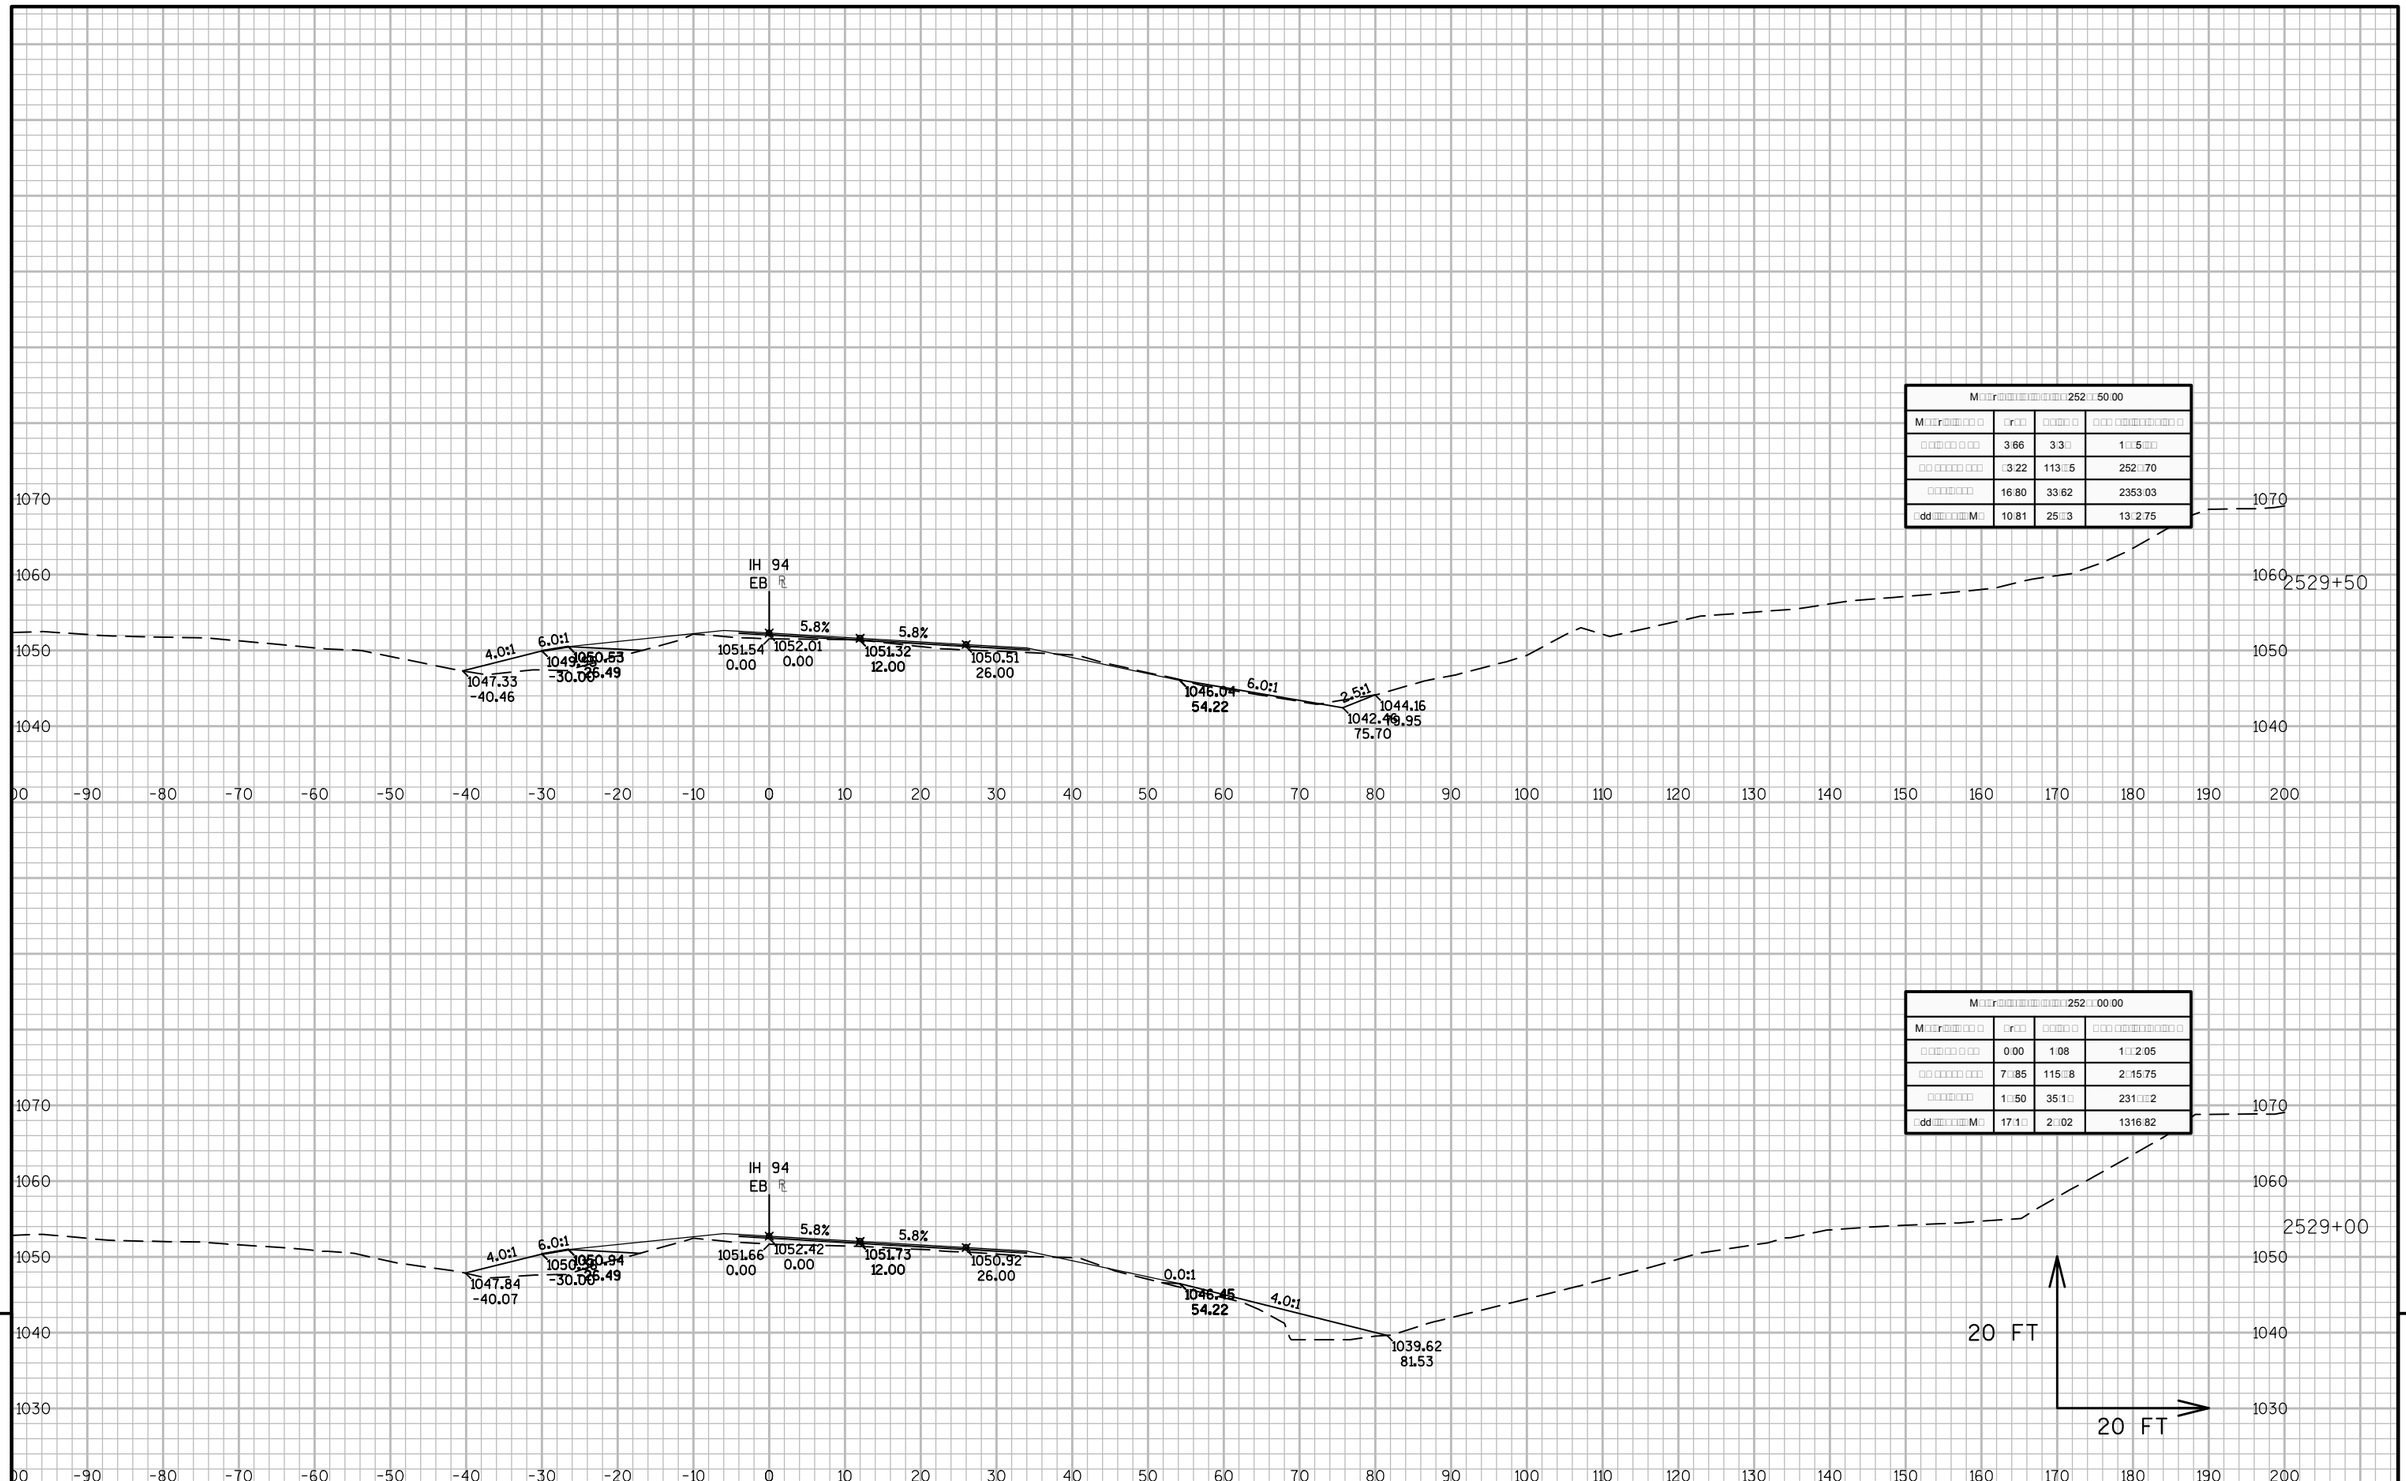

M□□r□□□□□□□□□□□□□□□□252□□50.00			
M□□r□□□□□□ □□ □	□r□□	□□□□ □	□ □□ □□□□□□□□□□□□ □
□ □□□□□□ □ □□□	3.66	3.3□	1□□.5□□
□□ □□□□□□ □□□	□3.22	113.□5	252.□70
□□□□□□□□	16.80	33.62	2353.03
□dd□□□□□□□□M□	10.81	25.□3	13□2.75

M□□r□□□□□□□□□□□□□□□□252□□00.00			
M□□r□□□□□□ □□ □	□r□□	□□□□ □	□ □□ □□□□□□□□□□□□ □
□ □□□□□□ □ □□□	0.00	1.08	1□□2.05
□□ □□□□□□ □□□	7□.85	115.□8	2□15.75
□□□□□□□□	1□.50	35.1□	231.□□2
□dd□□□□□□□□M□	17.1□	2□.02	1316.82

PROJECT NO: 1023-06-73	HWY: IH 94	COUNTY: MONROE	CROSS SECTIONS: IH 94 EB	SHEET	E

FILE NAME : N:\PDS\C3D\10230603\SHEETSPLAN\EAST BOUND C3D 2014\090203-XS-IH94-MON-EB- 2500+00 - 2614+00.DWG
LAYOUT NAME - 03 - (26)

PLOT DATE : 10/20/2014 10:32 AM PLOT BY : ANDRITSCH, ERIC R PLOT NAME : PLOT SCALE : 1:20_XREF

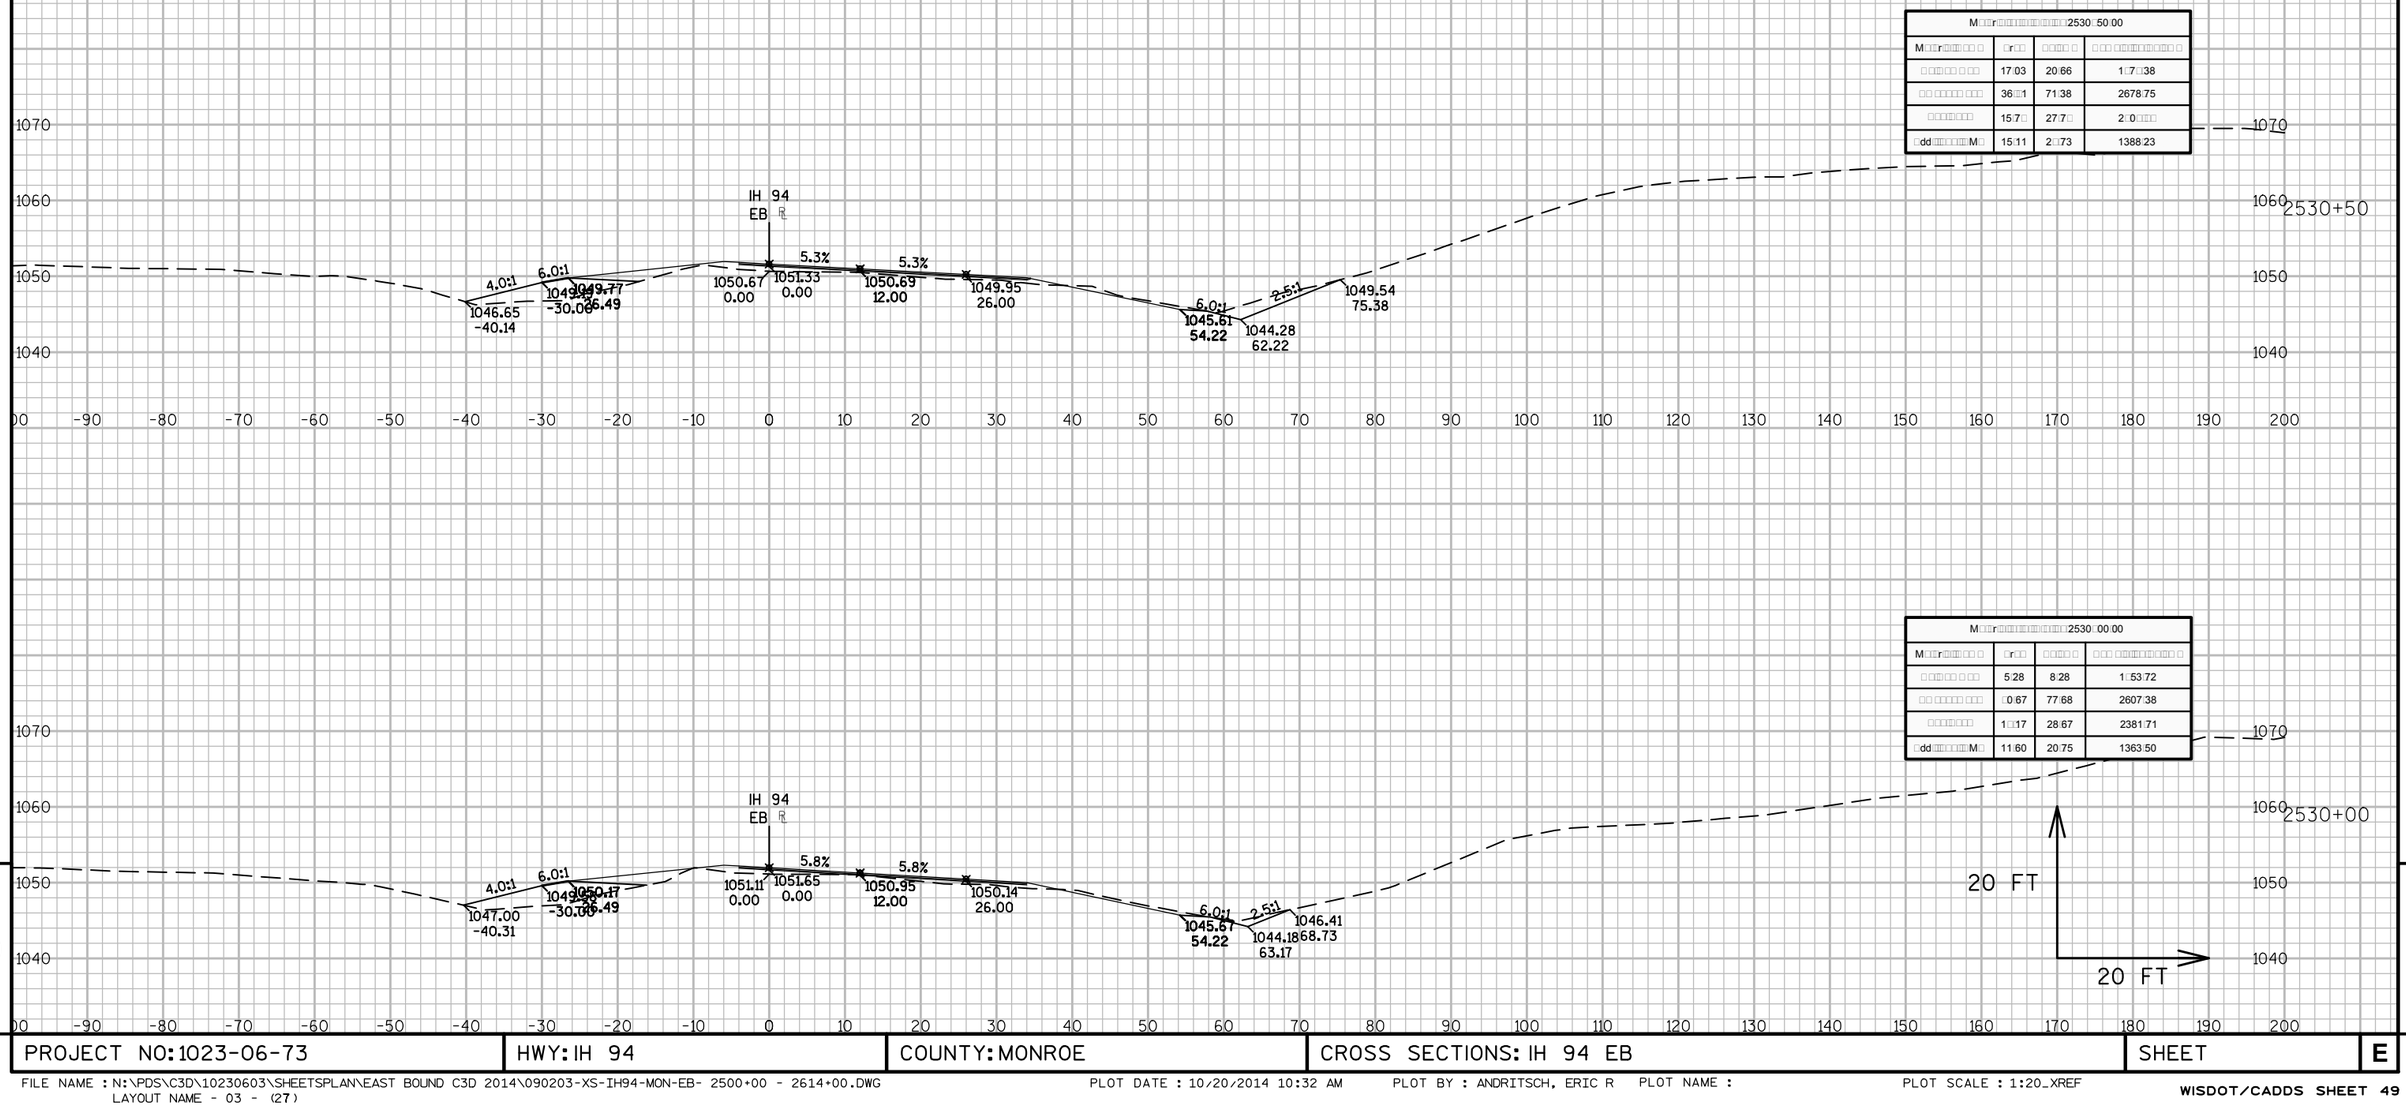
IH 94
EB
5.3%
5.3%
4.0:1
6.0:1
2.5:1
1046.65
-40.14
1050.67
0.00
1051.33
0.00
1050.69
12.00
1049.95
26.00
1045.61
54.22
1044.28
62.22
1049.54
75.38
2530+50
IH 94
EB
5.8%
5.8%
4.0:1
6.0:1
2.5:1
1047.00
-40.31
1051.11
0.00
1051.65
0.00
1050.95
12.00
1050.14
26.00
1045.67
54.22
1044.18
63.17
1046.41
68.73
2530+00
20 FT
20 FT

| M□□r□□□

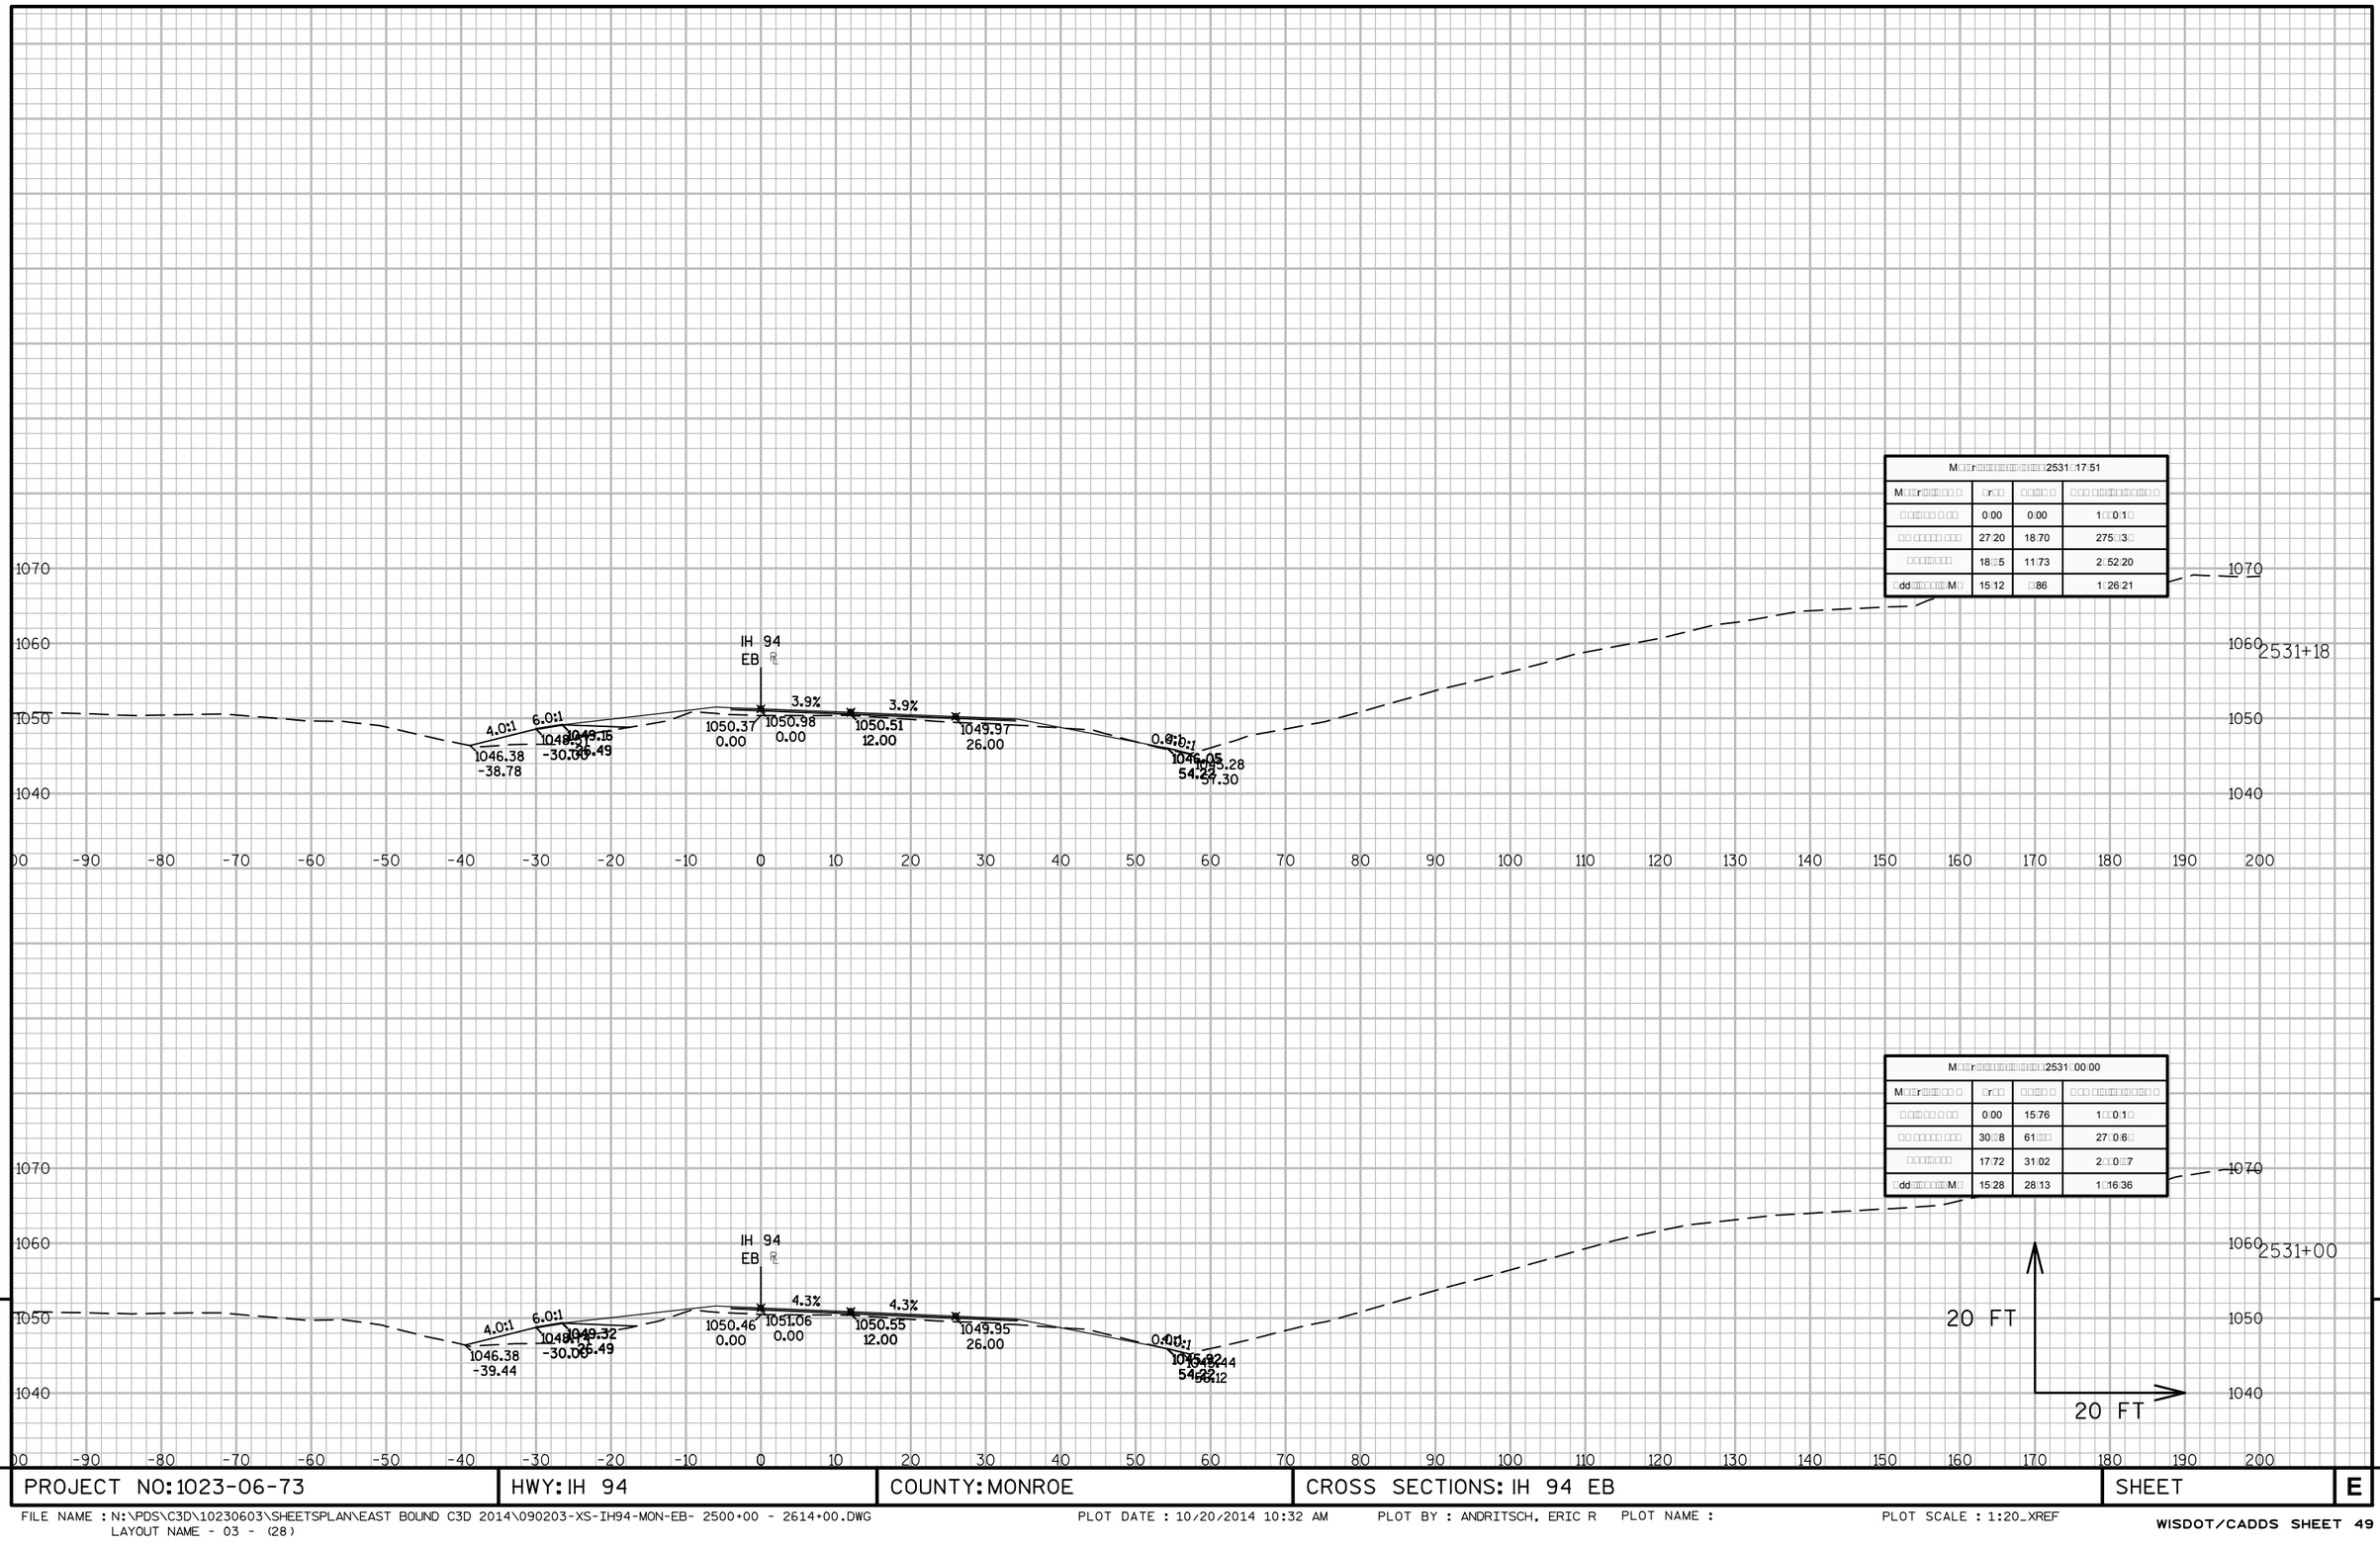
IH 94
EB
4.0:1
6.0:1
3.9%
1046.38
-38.78
1050.37
0.00
1050.98
0.00
1050.51
12.00
1049.97
26.00
0.0:1
1046.05
54.22
1053.28
57.30
2531+18
IH 94
EB
4.0:1
6.0:1
4.3%
1046.38
-39.44
1050.46
0.00
1051.06
0.00
1050.55
12.00
1049.95
26.00
0.0:1
2531+00
20 FT
20 FT

| M□□r□□□

M□□r□□□□□□□□□□□□□□□□2532□00.00			
M□□r□□□□ □ □	□r□□	□ □□□ □	□ □□ □□□□□□□□□ □
□ □□ □□ □ □□	0.00	0.00	1□□0.1□
□□ □□□□□ □□□	25□□3	□8.36	28□0.25
□□□□□□□□	22.6□	37.8□	2512.18
□dd□□□□□□□□M□	1□□□7	31.5□	1□.75□□1

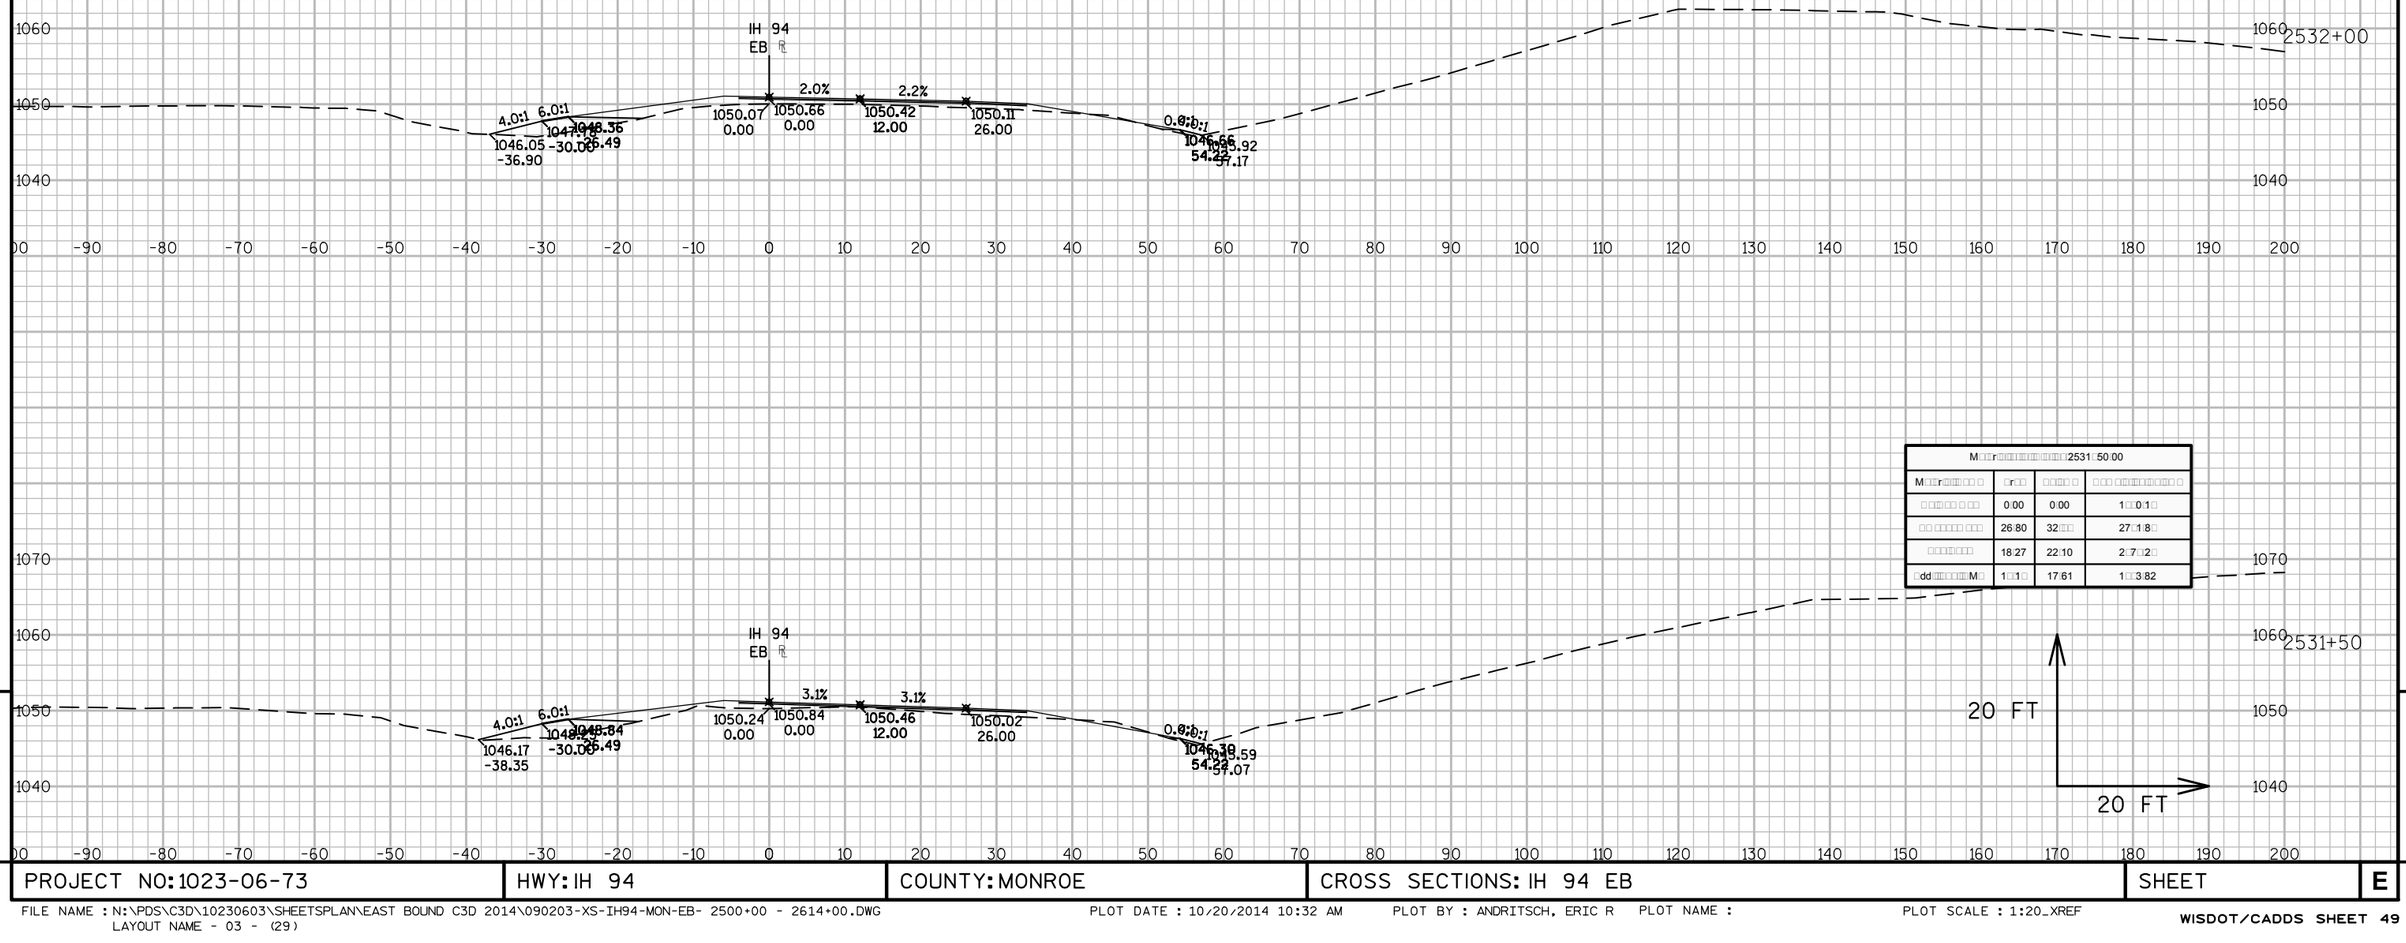

M□□r□□□□□□□□□□□□□□□□2531□50.00			
M□□r□□□□ □ □	□r□□	□ □□□ □	□ □□ □□□□□□□□□ □
□ □□ □□ □ □□	0.00	0.00	1□□0.1□
□□ □□□□□ □□□	26.80	32□□□	27□1.8□
□□□□□□□□	18.27	22.10	2□7□□2□
□dd□□□□□□□□M□	1□□1□	17.61	1□□3.82

9

9

PROJECT NO: 1023-06-73	HWY: IH 94	COUNTY: MONROE	CROSS SECTIONS: IH 94 EB	SHEET	E

FILE NAME : N:\PDS\C3D\10230603\SHEETSPLAN\EAST BOUND C3D 2014\090203-XS-IH94-MON-EB- 2500+00 - 2614+00.DWG
LAYOUT NAME - 03 - (29)

PLOT DATE : 10/20/2014 10:32 AM PLOT BY : ANDRITSCH, ERIC R PLOT NAME : PLOT SCALE : 1:20_XREF

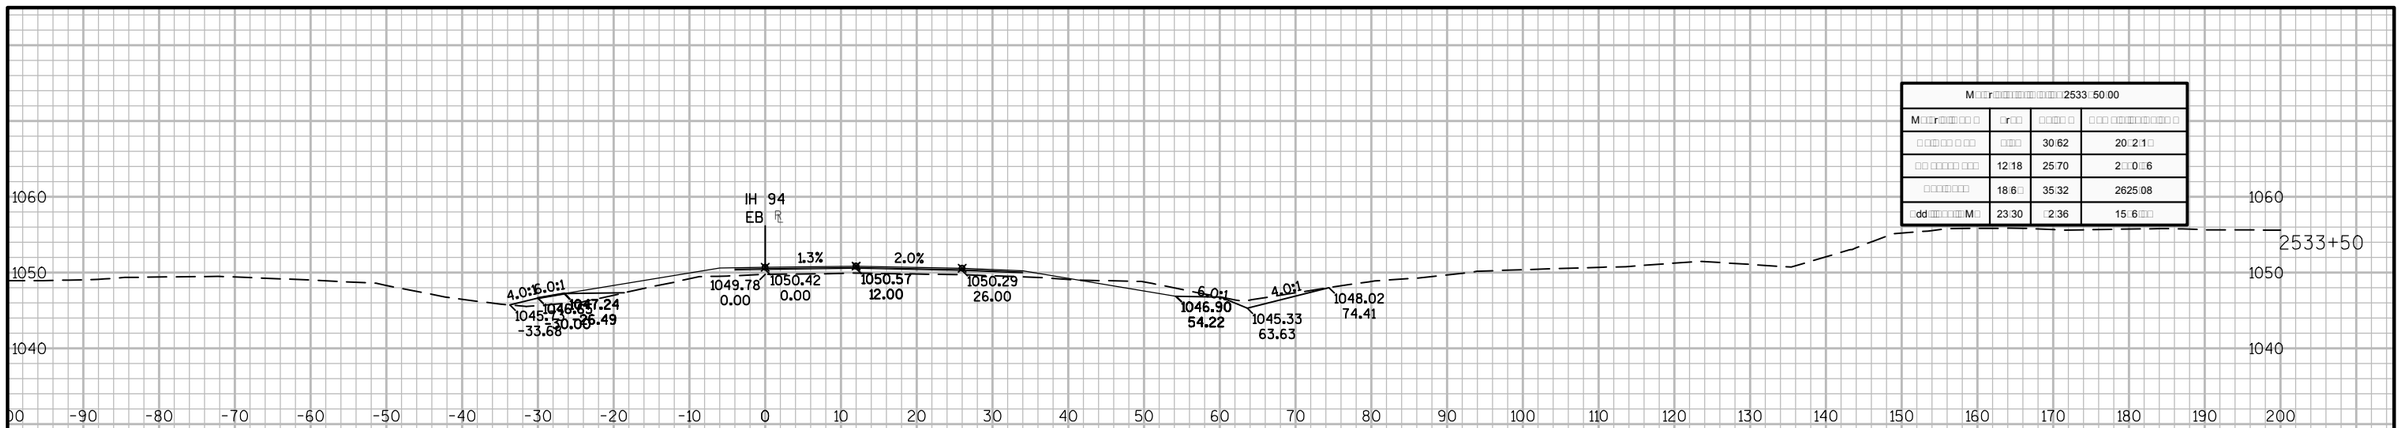

M□□r□□□□□□□□□□□□□□□□□□□□2533□50.00			
M□□r□□□□□□ □ □□	□r□□	□□□□□ □	□ □□ □□□□□□□□□□□□ □
□ □□□□□□ □ □□	□□□□	30□62	20□2□1□□
□□ □□□□□□ □□□□	12□18	25□70	2□□0□□6
□□□□□□□□□	18□6□	35□32	2625□08
□dd□□□□□□□□M□	23□30	□2□36	15□6□□□

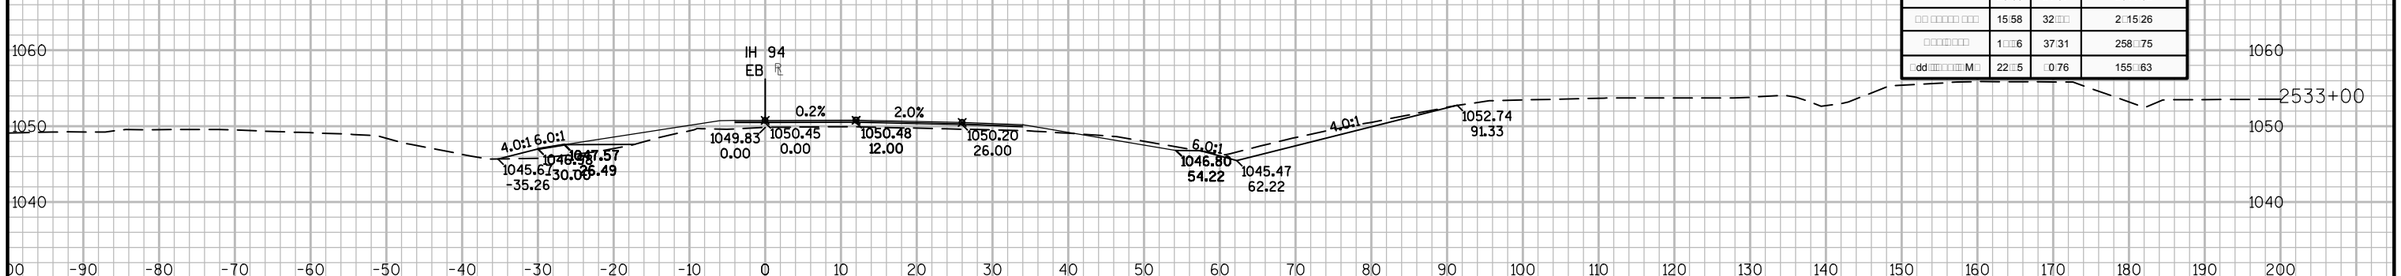

M□□r□□□□□□□□□□□□□□□□□□□□2533□00.00			
M□□r□□□□□□ □ □□	□r□□	□□□□□ □	□ □□ □□□□□□□□□□□□ □
□ □□□□□□ □ □□	23□08	21□37	2011□52
□□ □□□□□□ □□□□	15□58	32□□□	2□15□26
□□□□□□□□□	1□□□6	37□31	258□□75
□dd□□□□□□□□M□	22□□5	□0□76	155□□63

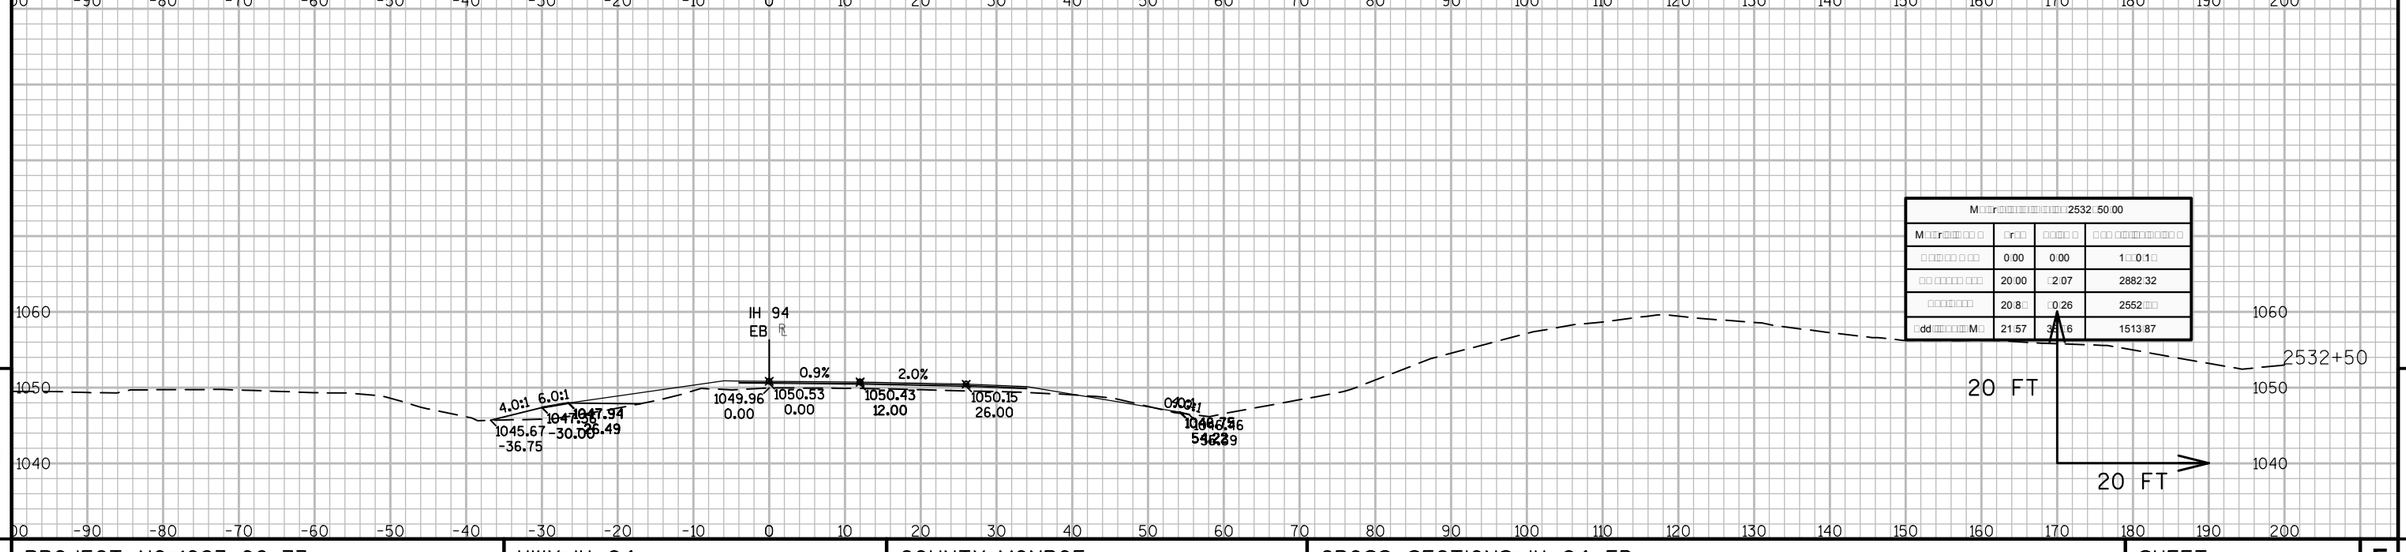

M□□r□□□□□□□□□□□□□□□□□□□□2532□50.00			
M□□r□□□□□□ □ □□	□r□□	□□□□□ □	□ □□ □□□□□□□□□□□□ □
□ □□□□□□ □ □□	0□00	0□00	1□□0□1□□
□□ □□□□□□ □□□□	20□00	□2□07	2882□32
□□□□□□□□□	20□8□	□0□26	2552□□□
□dd□□□□□□□□M□	21□57	3□□6	1513□87

9 9

PROJECT NO: 1023-06-73	HWY: IH 94	COUNTY: MONROE	CROSS SECTIONS: IH 94 EB	SHEET	E

FILE NAME : N:\PDS\C3D\10230603\SHEETSPLAN\EAST BOUND C3D 2014\090203-XS-IH94-MON-EB- 2500+00 - 2614+00.DWG
LAYOUT NAME - 03 - (30)

PLOT DATE : 10/20/2014 10:32 AM PLOT BY : ANDRITSCH, ERIC R PLOT NAME : PLOT SCALE : 1:20_XREF

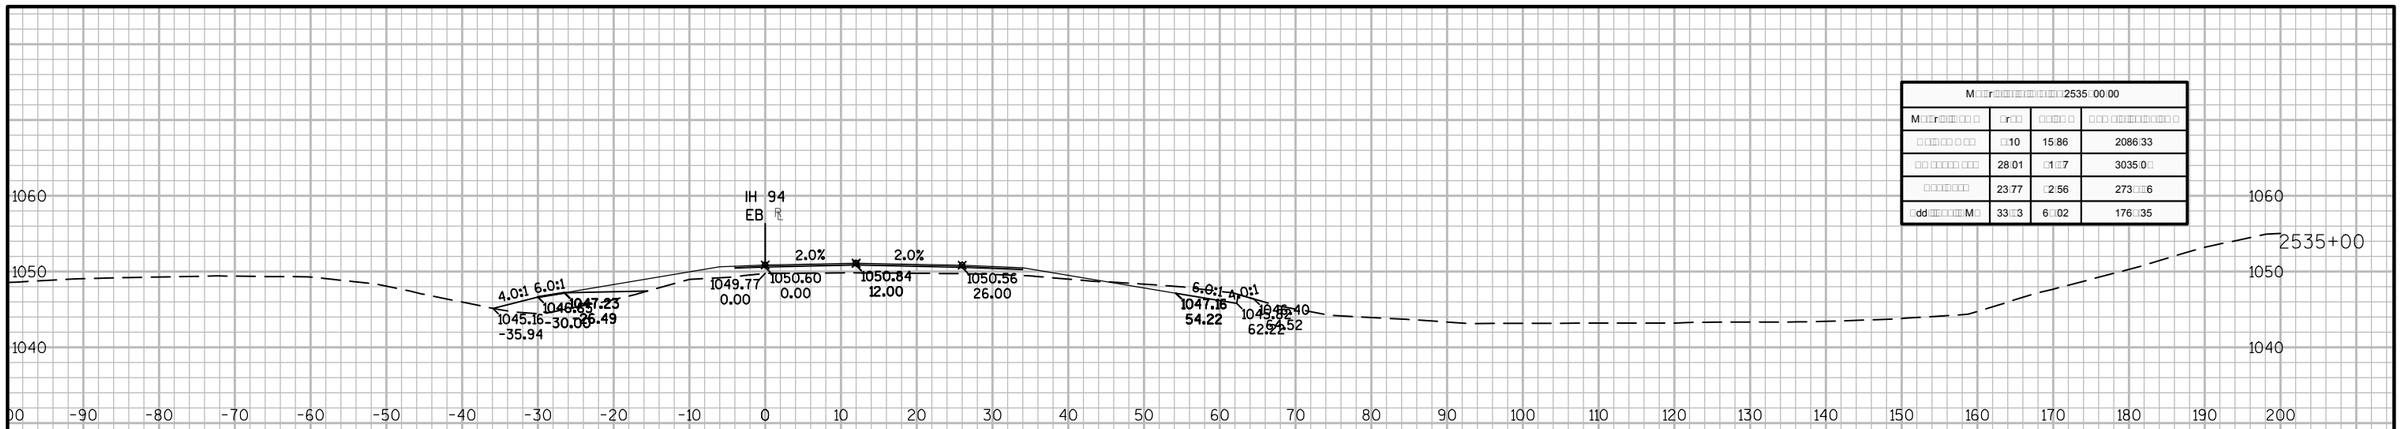
IH 94
EB
2.0%
2.0%
4.0:1
6.0:1
6.0:1
4.0:1
1049.77
0.00
1050.60
0.00
1050.84
12.00
1050.56
26.00
1045.16
-35.94
1047.16
54.22
2535+00
1060
1050
1040

| M□□r□□□

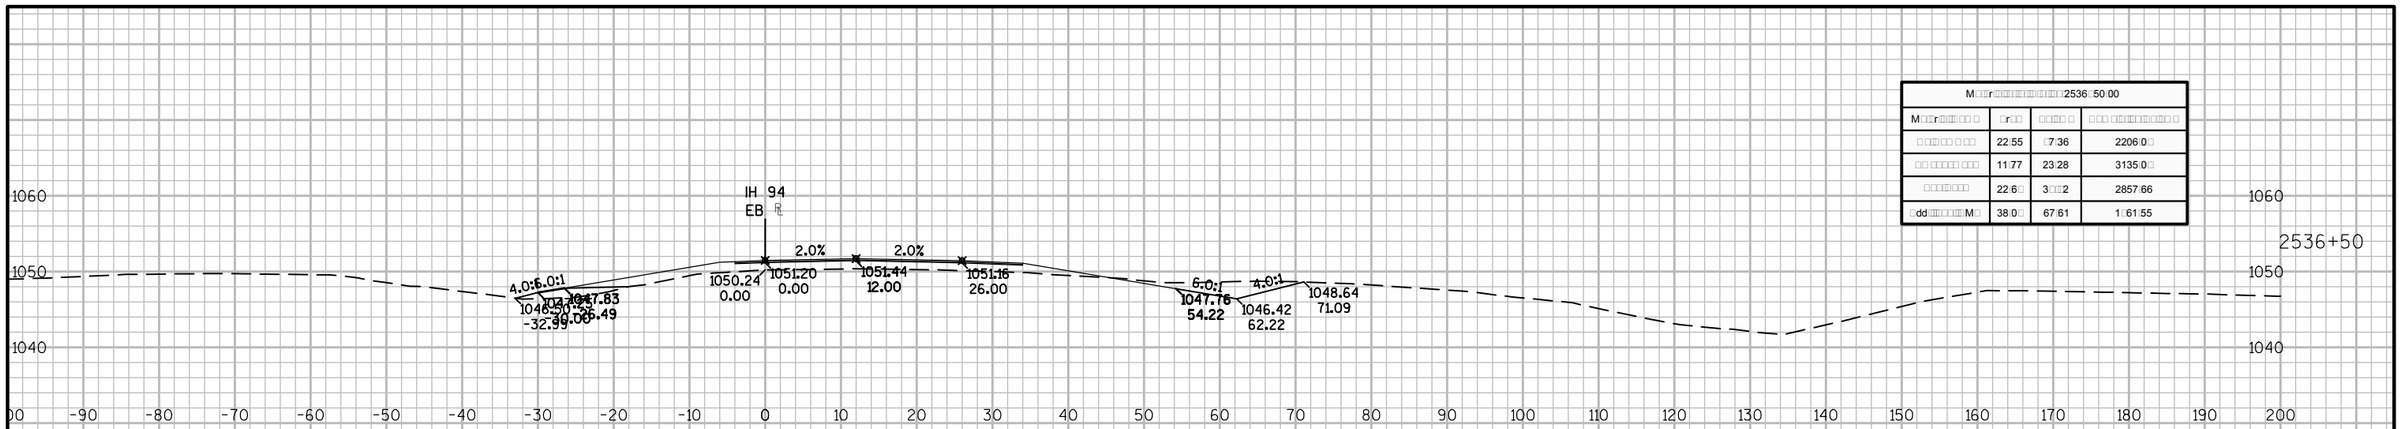

M□□r□□□□□□□□□□□□□□□□□□□□2536□50.00			
M□□r□□□□□□ □ □	□r□□	□□□□ □	□ □□ □□□□□□□□□□ □
□ □□□□□ □ □□	22□55	□7□36	2206□0□
□□ □□□□□□ □□□	11□77	23□28	3135□0□
□□□□□□□	22□6□	3□□2	2857□66
□dd□□□□□□□M□	38□0□	67□61	1□61□55

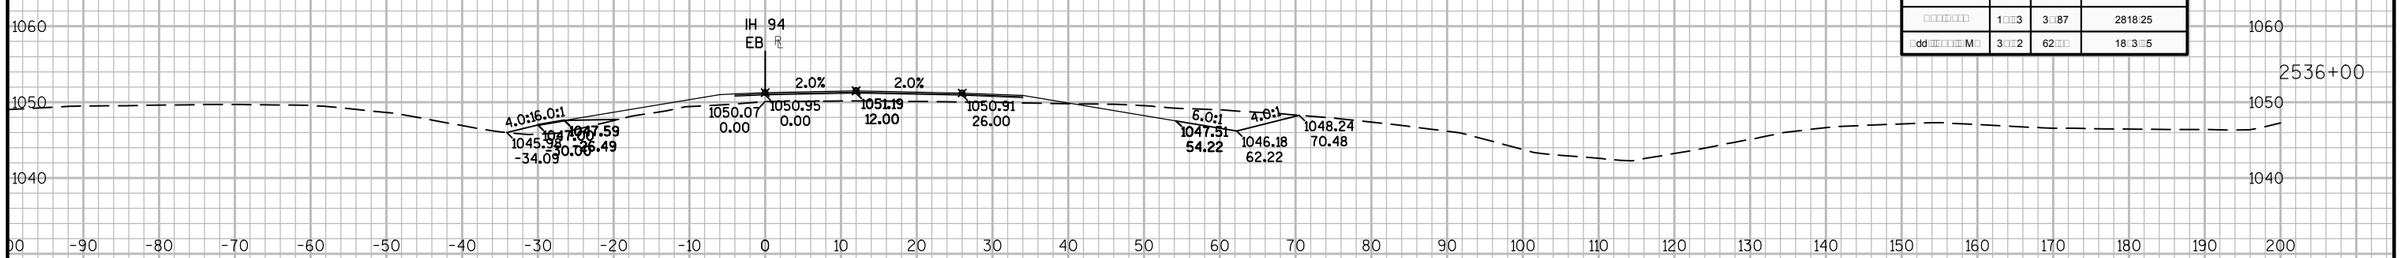

M□□r□□□□□□□□□□□□□□□□□□□□2536□00.00			
M□□r□□□□□□ □ □	□r□□	□□□□ □	□ □□ □□□□□□□□□□ □
□ □□□□□ □ □□	28□60	□5□23	2158□73
□□ □□□□□□ □□□	13□37	31□61	3111□81
□□□□□□□	1□□□3	3□□87	2818□25
□dd□□□□□□□M□	3□□□2	62□□□	18□3□□5

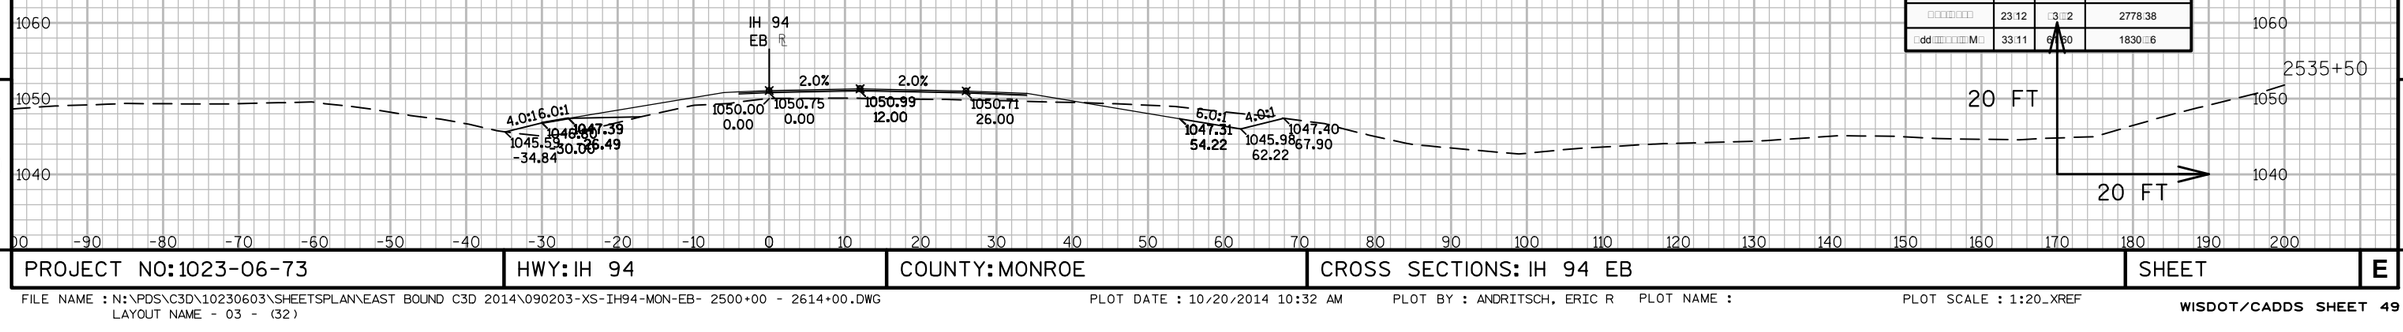

M□□r□□□□□□□□□□□□□□□□□□□□2535□50.00			
M□□r□□□□□□ □ □	□r□□	□□□□ □	□ □□ □□□□□□□□□□ □
□ □□□□□ □ □□	20□25	27□17	2113□50
□□ □□□□□□ □□□	20□76	□5□16	3080□20
□□□□□□□	23□12	□3□□2	2778□38
□dd□□□□□□□M□	33□11	6□□60	1830□□6

9

9

PROJECT NO: 1023-06-73	HWY: IH 94	COUNTY: MONROE	CROSS SECTIONS: IH 94 EB	SHEET	E

FILE NAME : N:\PDS\C3D\10230603\SHEETSPLAN\EAST BOUND C3D 2014\090203-XS-IH94-MON-EB- 2500+00 - 2614+00.DWG
LAYOUT NAME - 03 - (32)

PLOT DATE : 10/20/2014 10:32 AM PLOT BY : ANDRITSCH, ERIC R PLOT NAME : PLOT SCALE : 1:20_XREF

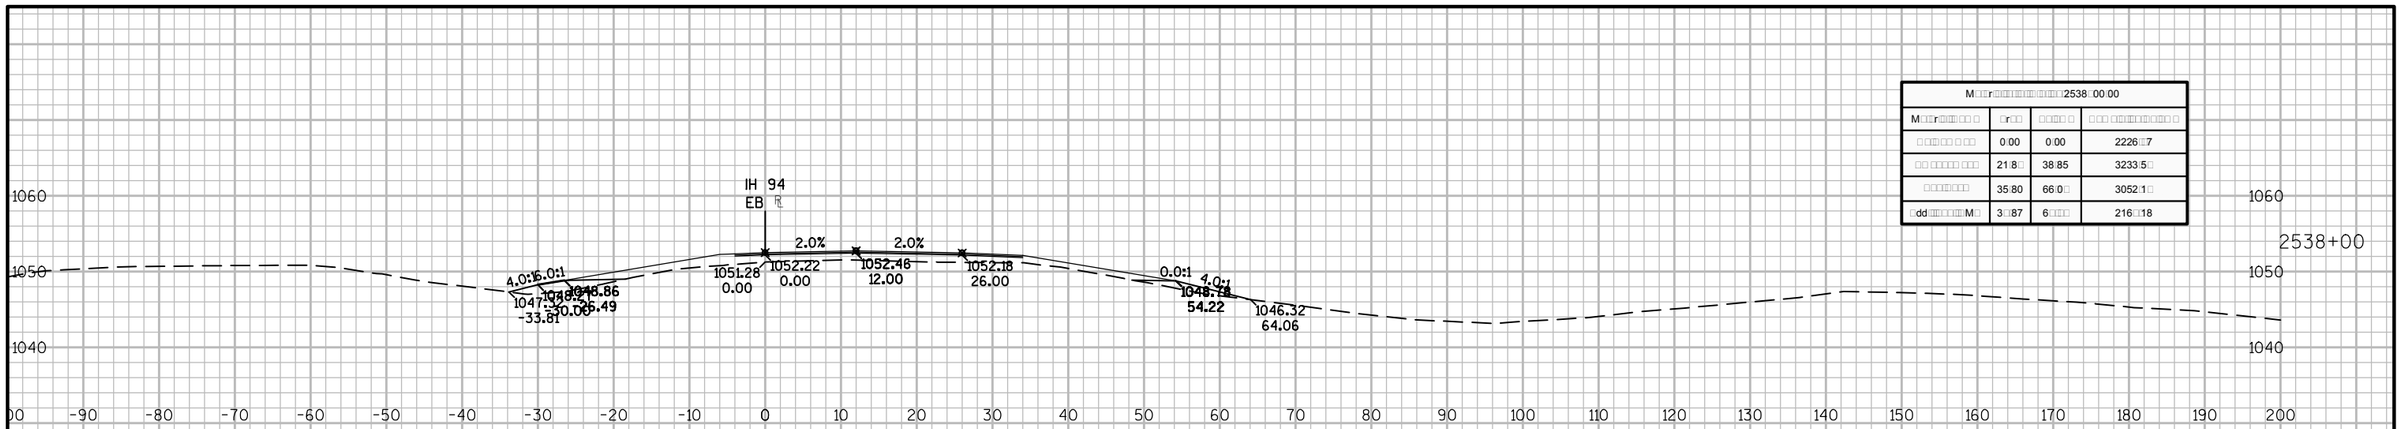

M□□r□□□□□□□□□□□□□□□□□□□□□□□□2538□00.00			
M□□r□□□□□□□□ □ □	□r□□	□□□□□ □	□ □□ □□□□□□□□□□□□ □
□ □□□□□□ □ □□□	0□00	0□00	2226□□7
□□ □□□□□□ □□□□	21□8□	38□85	3233□5□
□□□□□□□□□	35□80	66□0□	3052□1□
□dd□□□□□□□□□M□	3□□87	6□□□□	216□□18

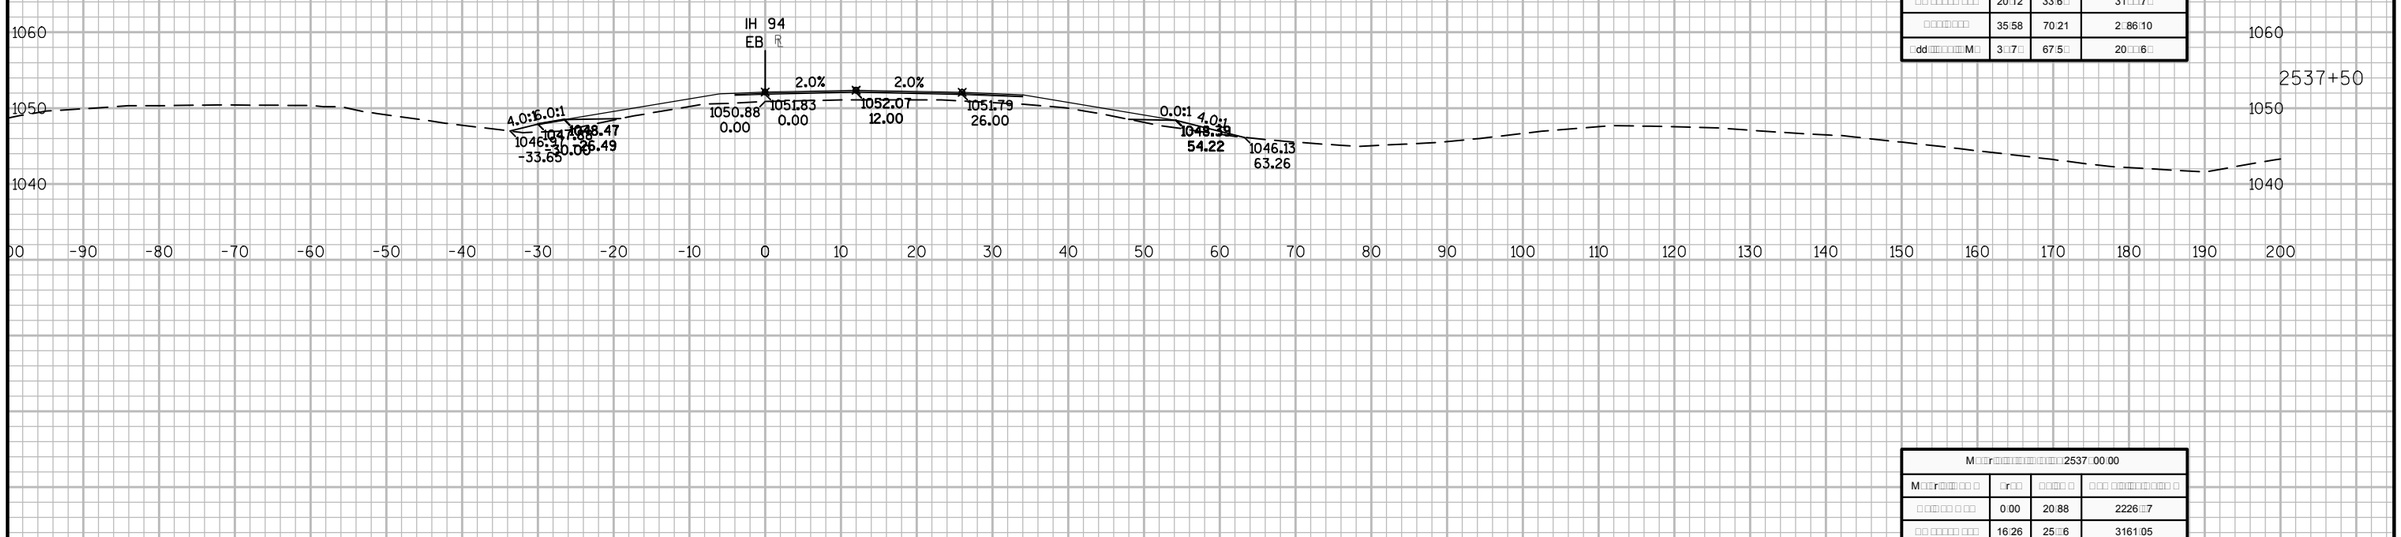

M□□r□□□□□□□□□□□□□□□□□□□□□□□□2537□50.00			
M□□r□□□□□□□□ □ □	□r□□	□□□□□ □	□ □□ □□□□□□□□□□□□ □
□ □□□□□□ □ □□□	0□00	0□00	2226□□7
□□ □□□□□□ □□□□	20□12	33□6□	31□□□7□
□□□□□□□□□	35□58	70□21	2□86□10
□dd□□□□□□□□□M□	3□□7□	67□5□	20□□□6□

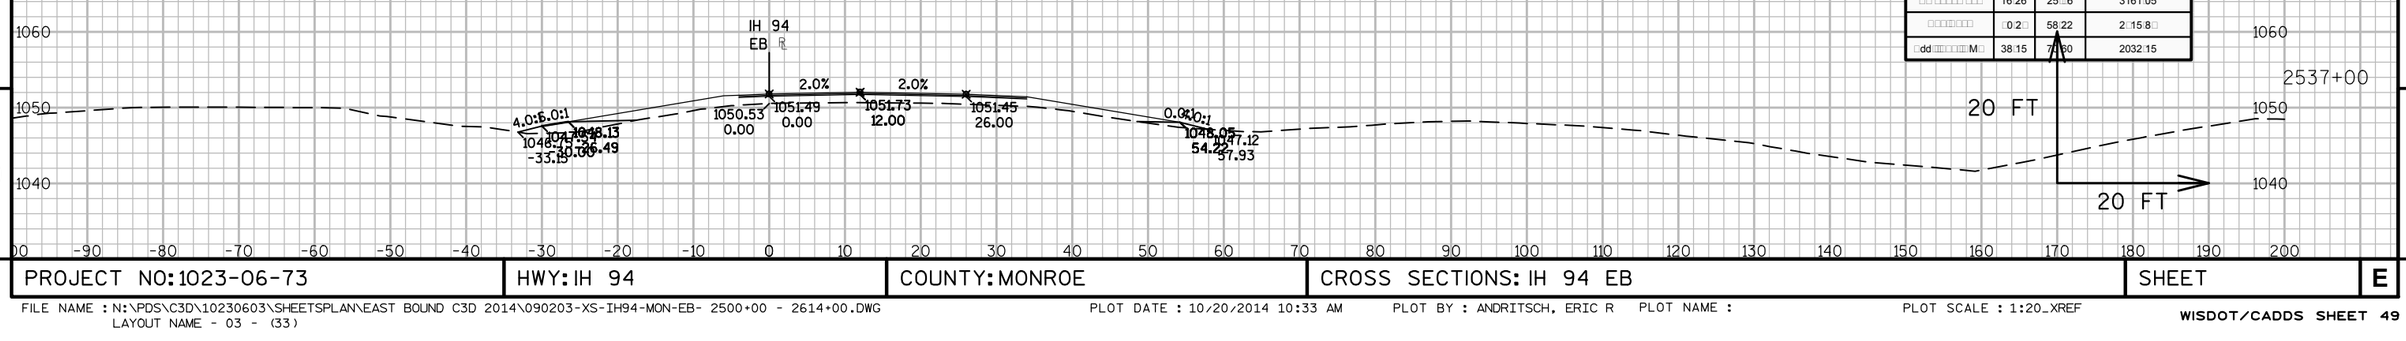

M□□r□□□□□□□□□□□□□□□□□□□□□□□□2537□00.00			
M□□r□□□□□□□□ □ □	□r□□	□□□□□ □	□ □□ □□□□□□□□□□□□ □
□ □□□□□□ □ □□□	0□00	20□88	2226□□7
□□ □□□□□□ □□□□	16□26	25□□6	3161□05
□□□□□□□□□	□0□2□	58□22	2□15□8□
□dd□□□□□□□□□M□	38□15	7□□60	2032□15

9

9

PROJECT NO: 1023-06-73	HWY: IH 94	COUNTY: MONROE	CROSS SECTIONS: IH 94 EB	SHEET	E

FILE NAME : N:\PDS\C3D\10230603\SHEETSPLAN\EAST BOUND C3D 2014\090203-XS-IH94-MON-EB- 2500+00 - 2614+00.DWG
LAYOUT NAME - 03 - (33)

PLOT DATE : 10/20/2014 10:33 AM PLOT BY : ANDRITSCH, ERIC R PLOT NAME : PLOT SCALE : 1:20_XREF

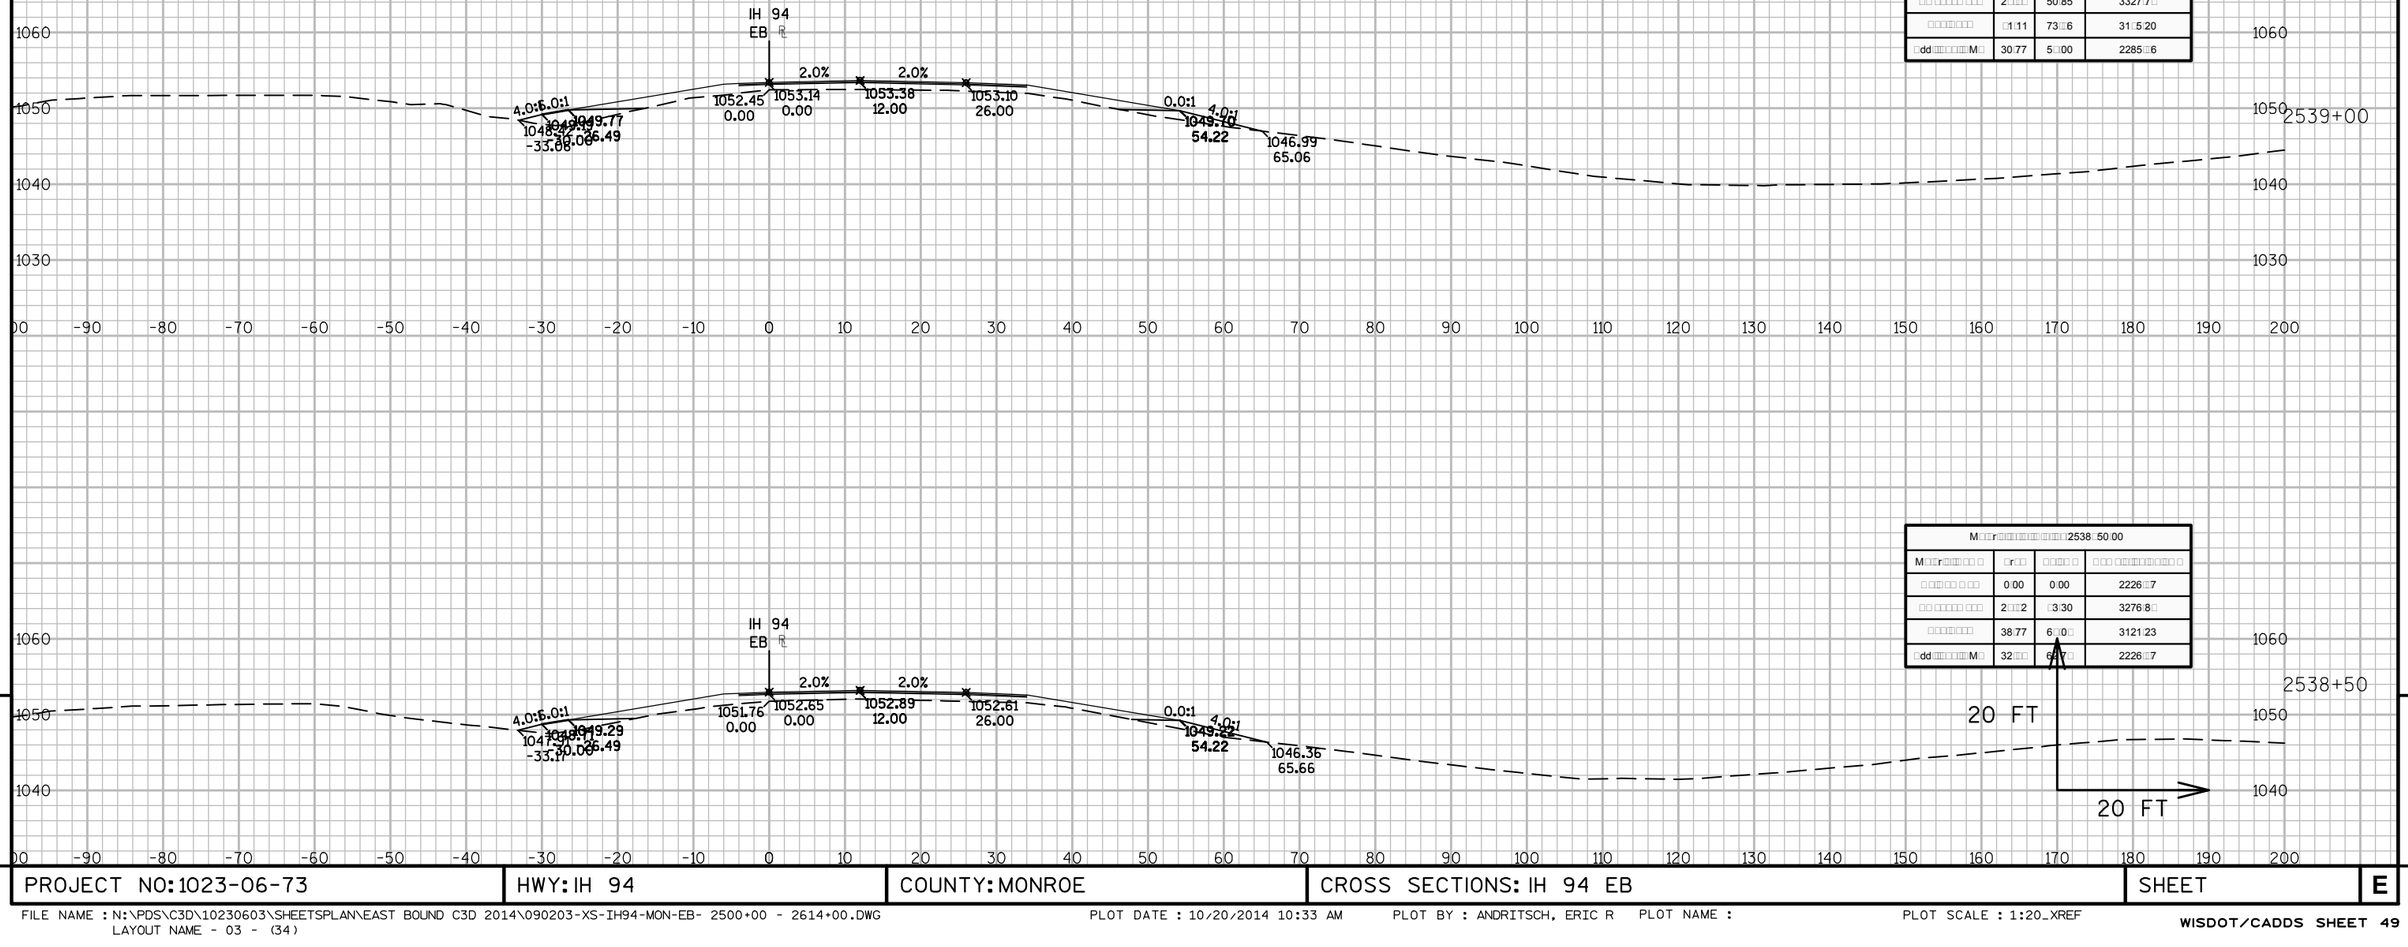
IH 94
EB
2.0%
2.0%
4.0:1
6.0:1
0.0:1
4.0:1
1052.45
0.00
1053.14
0.00
1053.38
12.00
1053.10
26.00
1049.22
54.22
1046.99
65.06
-33.88
26.49
2539+00
IH 94
EB
2.0%
2.0%
1051.76
0.00
1052.65
0.00
1052.89
12.00
1052.61
26.00
1049.22
54.22
1046.36
65.66
-33.11
26.49
2538+50
20 FT
20 FT

| M□□r□□□

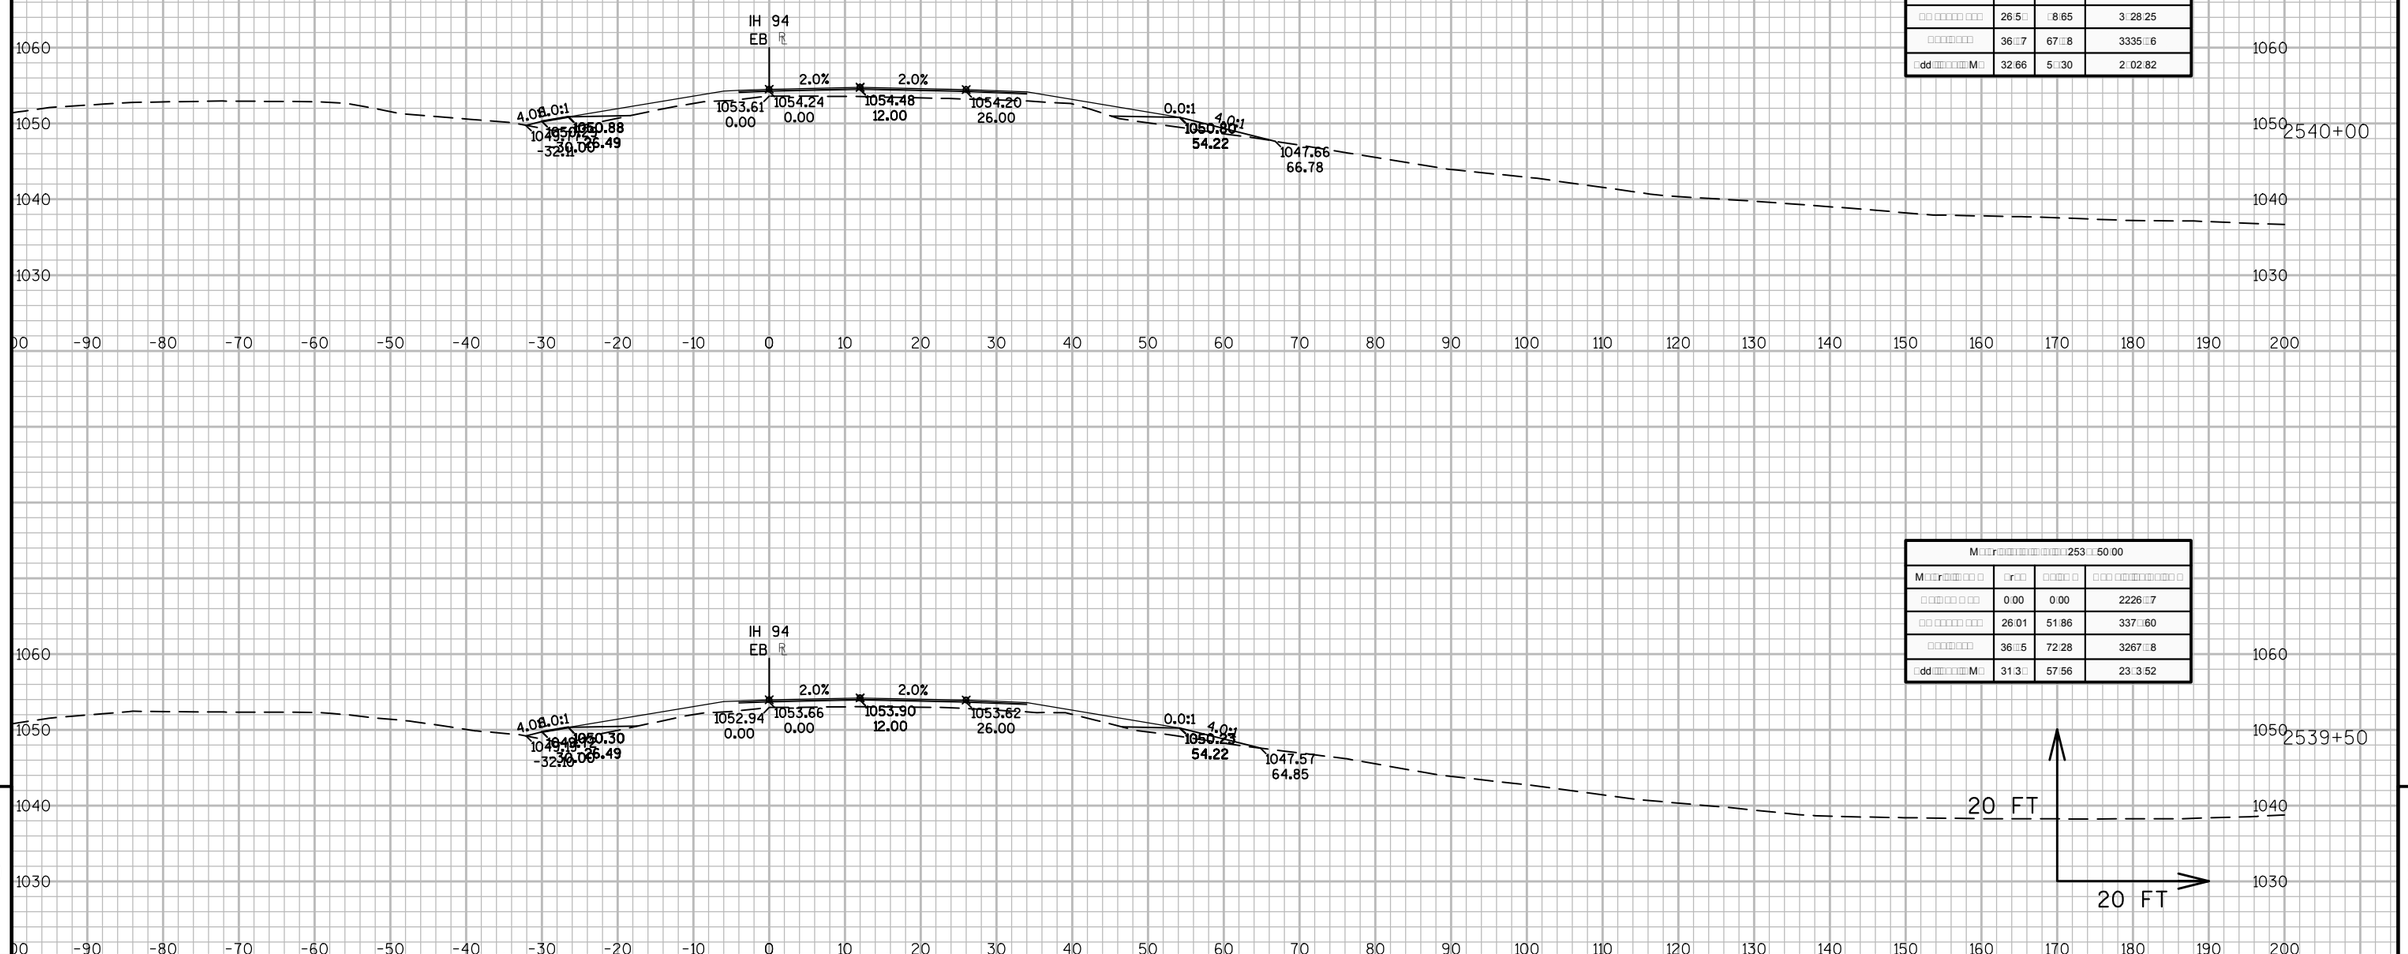

M□□r□□□□□□□□□□□□□□□□□□□□□□□□□□25□0□00.00			
M□□r□□□□□□□□ □	□r□□	□□□□□ □	□ □□ □□□□□□□□□□□□ □
□ □□□□□□ □ □□	0□00	0□00	2226□□7
□□ □□□□□□ □□□	26□5□	□8□65	3□28□25
□□□□□□□□	36□□7	67□□8	3335□□6
□dd□□□□□□□□□M□	32□66	5□□30	2□02□82

M□□r□□□□□□□□□□□□□□□□□□□□□□□□□□253□□50.00			
M□□r□□□□□□□□ □	□r□□	□□□□□ □	□ □□ □□□□□□□□□□□□ □
□ □□□□□□ □ □□	0□00	0□00	2226□□7
□□ □□□□□□ □□□	26□01	51□86	337□□60
□□□□□□□□	36□□5	72□28	3267□□8
□dd□□□□□□□□□M□	31□3□	57□56	23□3□52

9

9

PROJECT NO: 1023-06-73	HWY: IH 94	COUNTY: MONROE	CROSS SECTIONS: IH 94 EB	SHEET	E

FILE NAME : N:\PDS\C3D\10230603\SHEETSPLAN\EAST BOUND C3D 2014\090203-XS-IH94-MON-EB- 2500+00 - 2614+00.DWG
LAYOUT NAME - 03 - (35)

PLOT DATE : 10/20/2014 10:33 AM PLOT BY : ANDRITSCH, ERIC R PLOT NAME : PLOT SCALE : 1:20_XREF

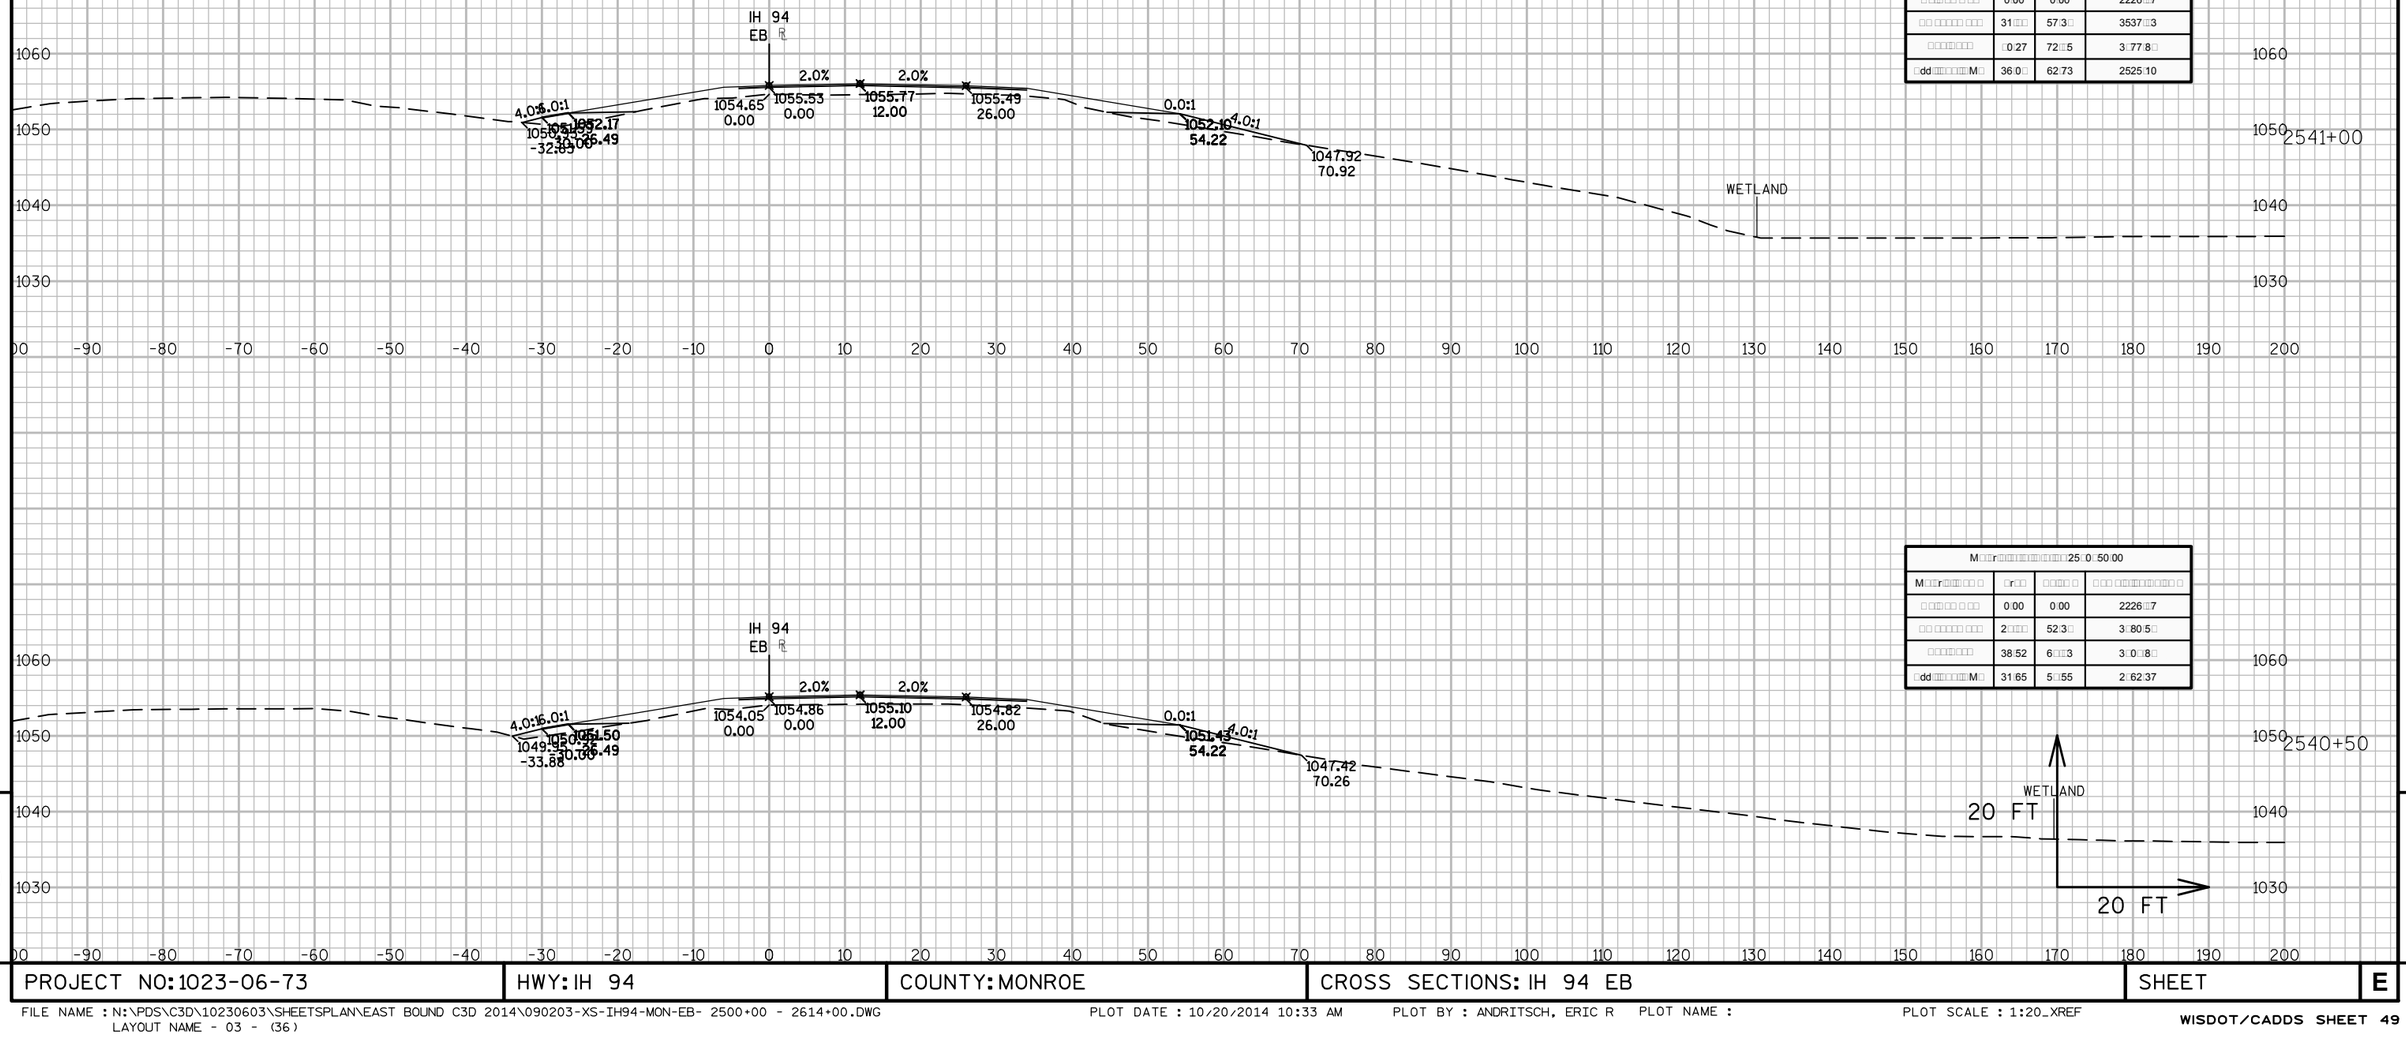

M□□r□□□□□□□□□□□□□□□□□□□□□□□□□□□□□□□□□□□25□1□00.00			
M□□r□□□□□□□□ □	□r□□	□□□□□ □	□□□ □□□□□□□□□□□□ □
□ □□□□□□ □ □□	0□00	0□00	2226□□7
□□ □□□□□□ □□□	31□□□	57□3□	3537□□3
□□□□□□□□	□0□27	72□□5	3□77□8□
□dd□□□□□□□□M□	36□0□	62□73	2525□10

M□□r□□□□□□□□□□□□□□□□□□□□□□□□□□□□□□□□□□□25□0□50.00			
M□□r□□□□□□□□ □	□r□□	□□□□□ □	□□□ □□□□□□□□□□□□ □
□ □□□□□□ □ □□	0□00	0□00	2226□□7
□□ □□□□□□ □□□	2□□□□	52□3□	3□80□5□
□□□□□□□□	38□52	6□□□3	3□0□□8□
□dd□□□□□□□□M□	31□65	5□□55	2□62□37

9

9

PROJECT NO: 1023-06-73	HWY: IH 94	COUNTY: MONROE	CROSS SECTIONS: IH 94 EB	SHEET	E

FILE NAME : N:\PDS\C3D\10230603\SHEETSPLAN\EAST BOUND C3D 2014\090203-XS-IH94-MON-EB- 2500+00 - 2614+00.DWG
LAYOUT NAME - 03 - (36)

PLOT DATE : 10/20/2014 10:33 AM PLOT BY : ANDRITSCH, ERIC R PLOT NAME : PLOT SCALE : 1:20_XREF

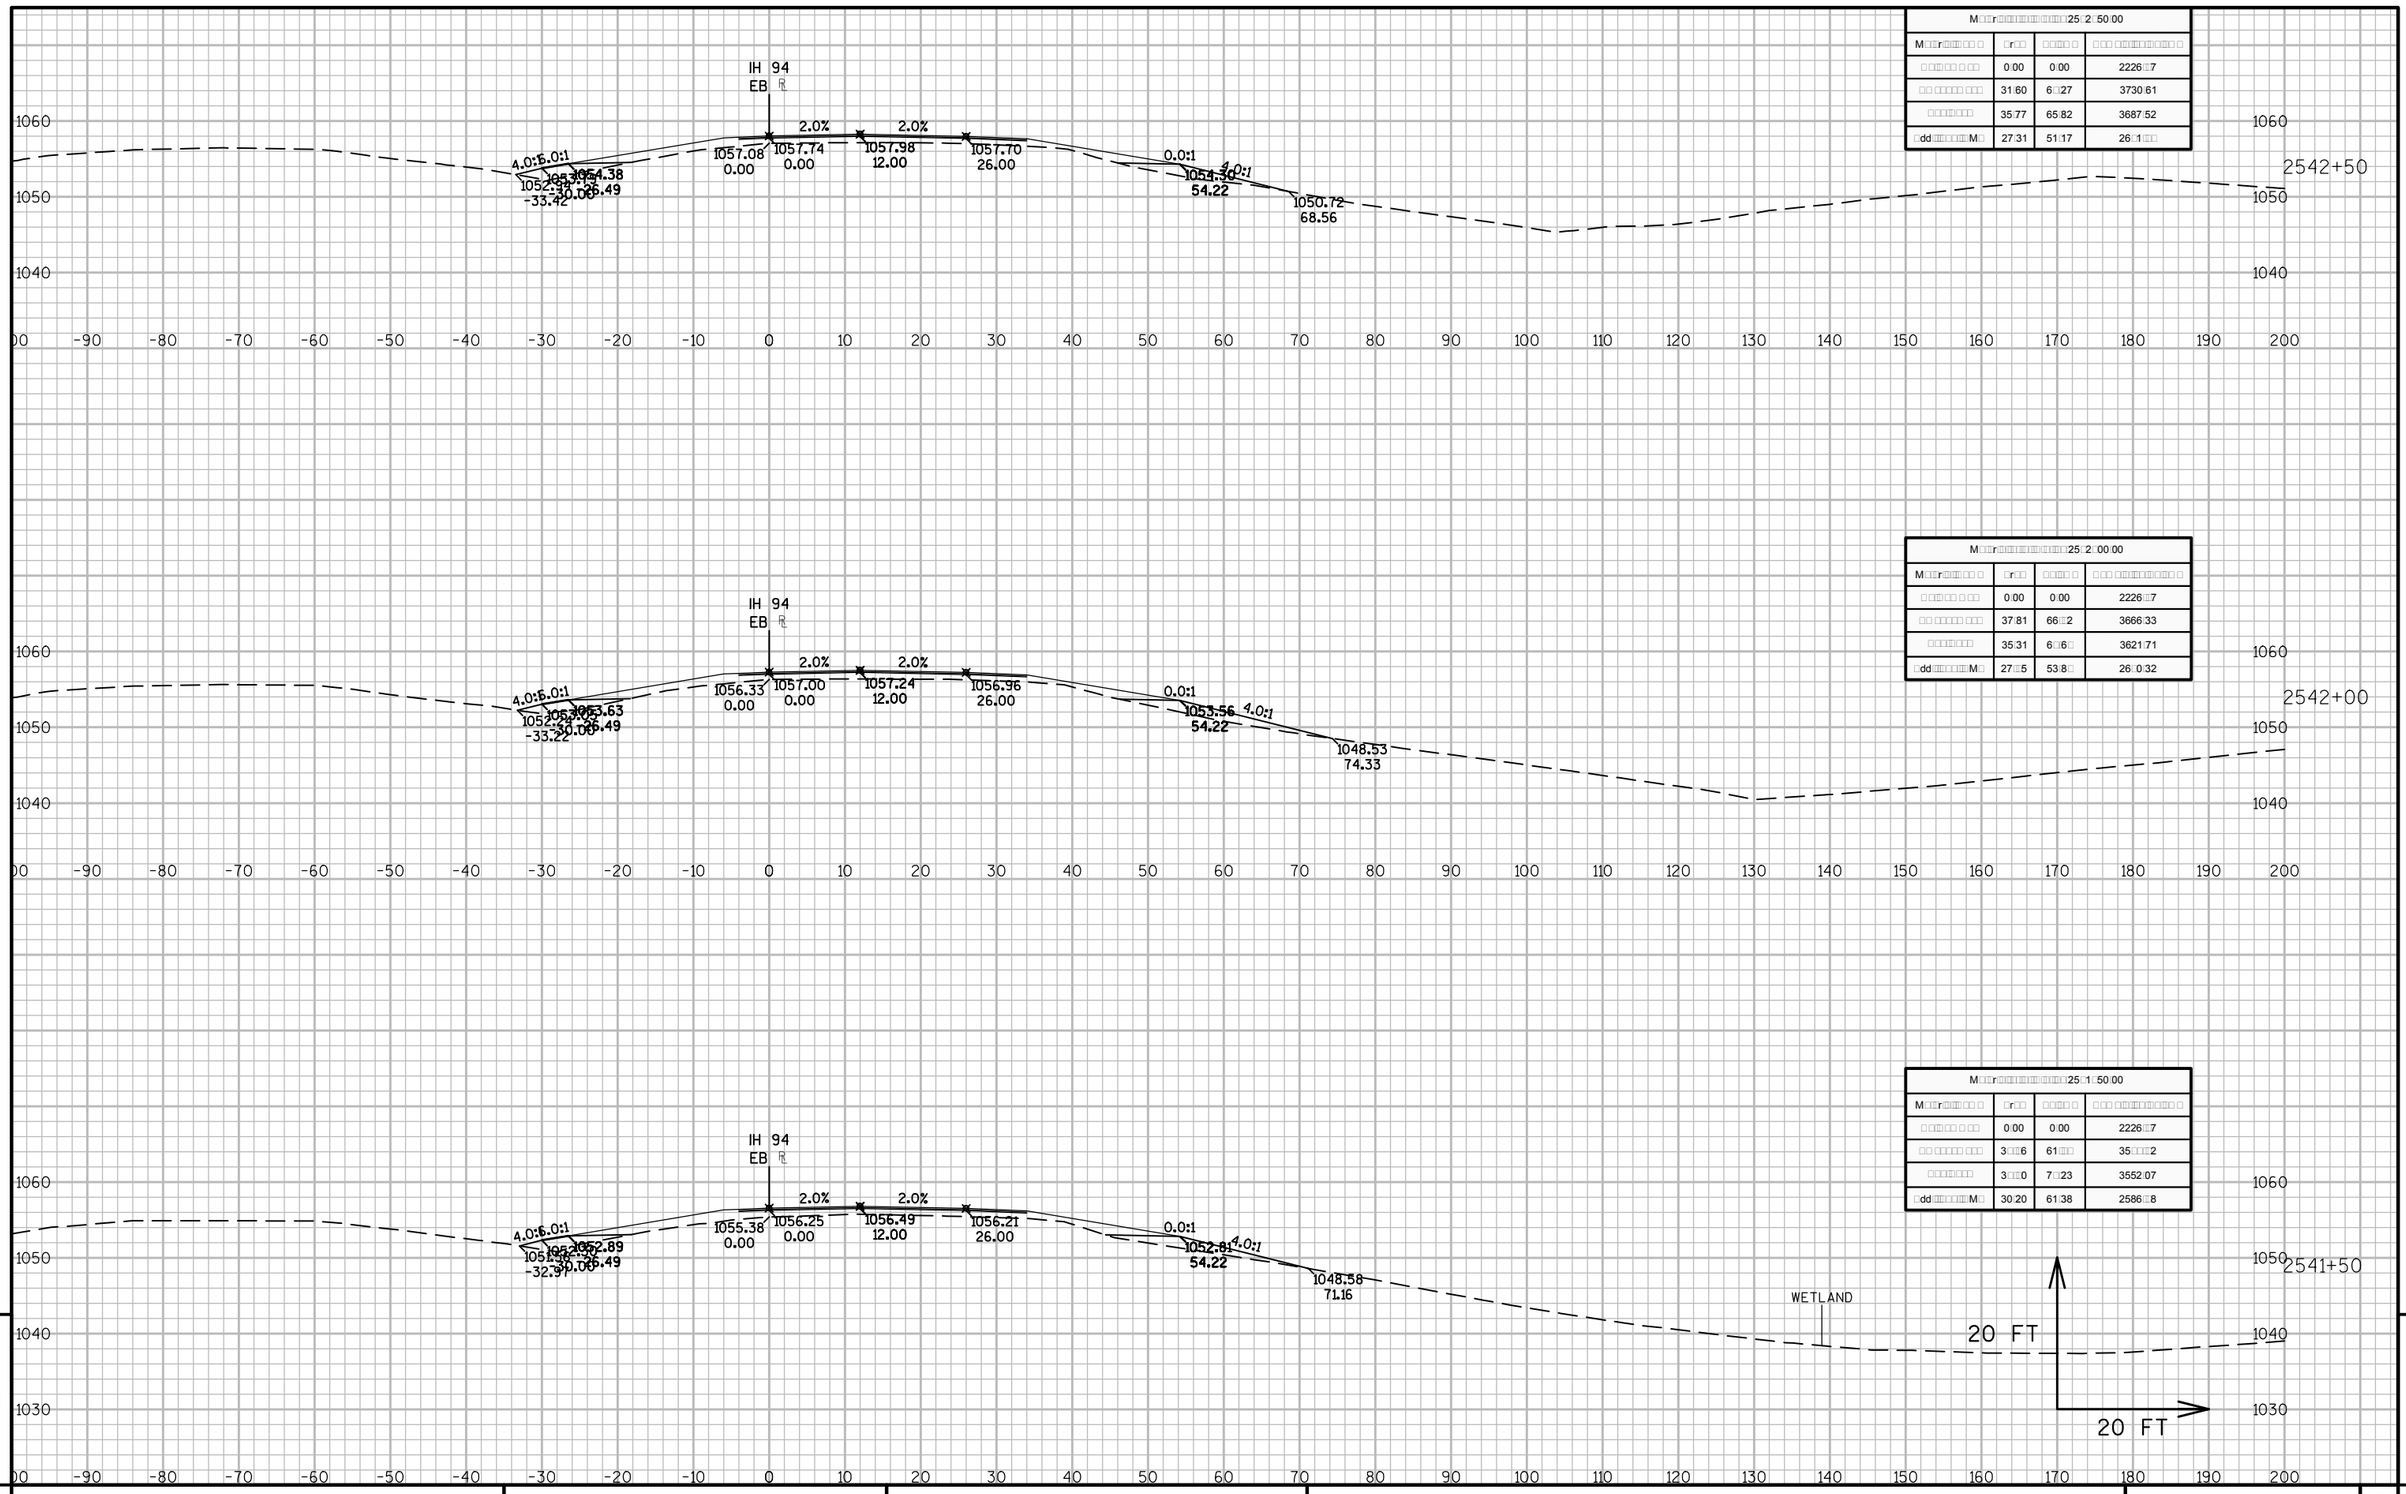
IH 94
EB
2.0%
2.0%
4.0:1
6.0:1
0.0:1
4.0:1
1057.08
0.00
1057.74
0.00
1057.98
12.00
1057.70
26.00
1054.38
-26.49
-33.42
-30.06
1054.30
54.22
1050.72
68.56
1056.33
0.00
1057.00
0.00
1057.24
12.00
1056.96
26.00
1053.63
-26.49
-33.22
-30.06
1053.56
54.22
1048.53
74.33
1055.38
0.00
1056.25
0.00
1056.49
12.00
1056.21
26.00
1052.89
-26.49
-32.97
-30.06
1052.81
54.22
1048.58
71.16
WETLAND
20 FT
20 FT
2542+50
2542+00
2541+50
1060
1050
1040
1030
-90
-80
-70
-60
-50
-40
-30
-20
-10
0
10
20
30
40
50
60
70
80
90
100
110
120
130
140
150
160
170
180
190
200

| M□□r□□□

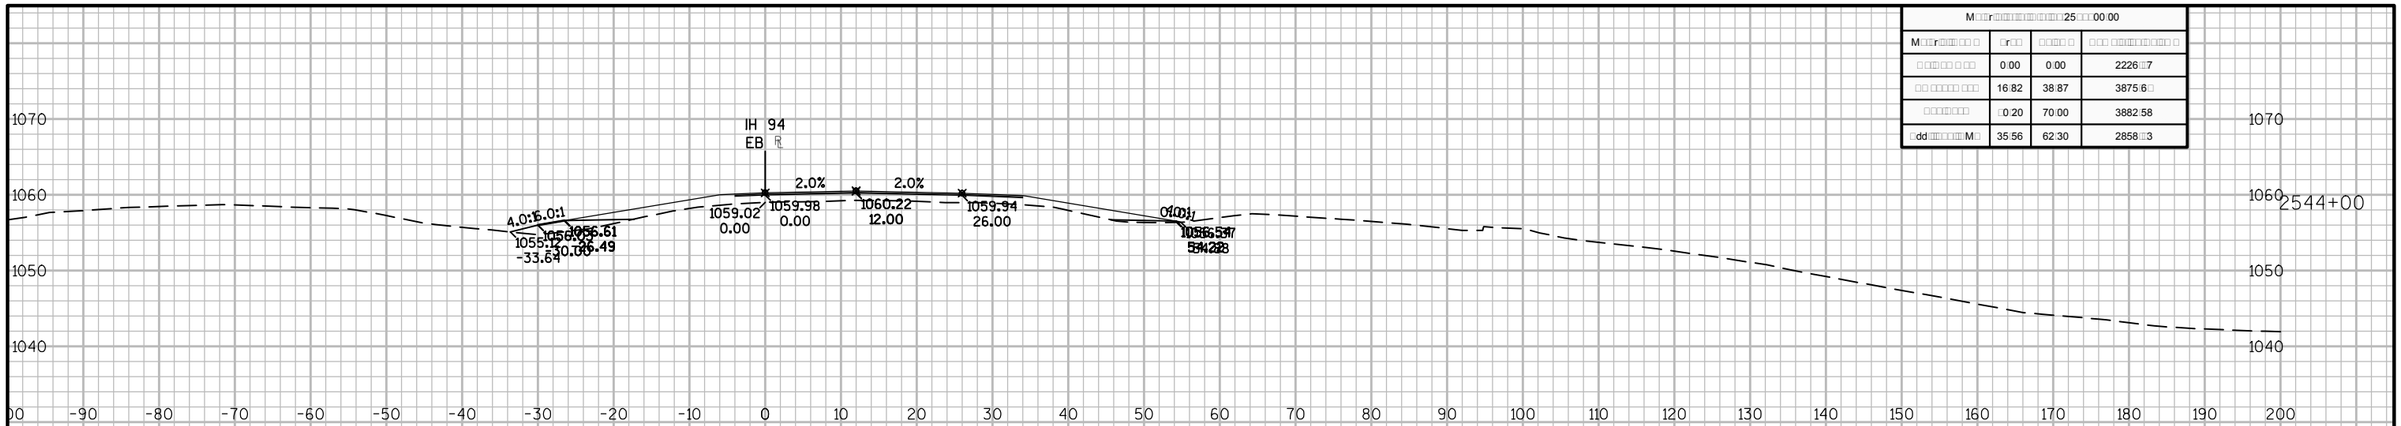
IH 94
EB
2.0%
2.0%
1059.02
0.00
1059.98
0.00
1060.22
12.00
1059.94
26.00
4.0:1
6.0:1
-33.64
0.0:1
4.0:1
2544+00
1070
1060
1050
1040

| M□□r□□□

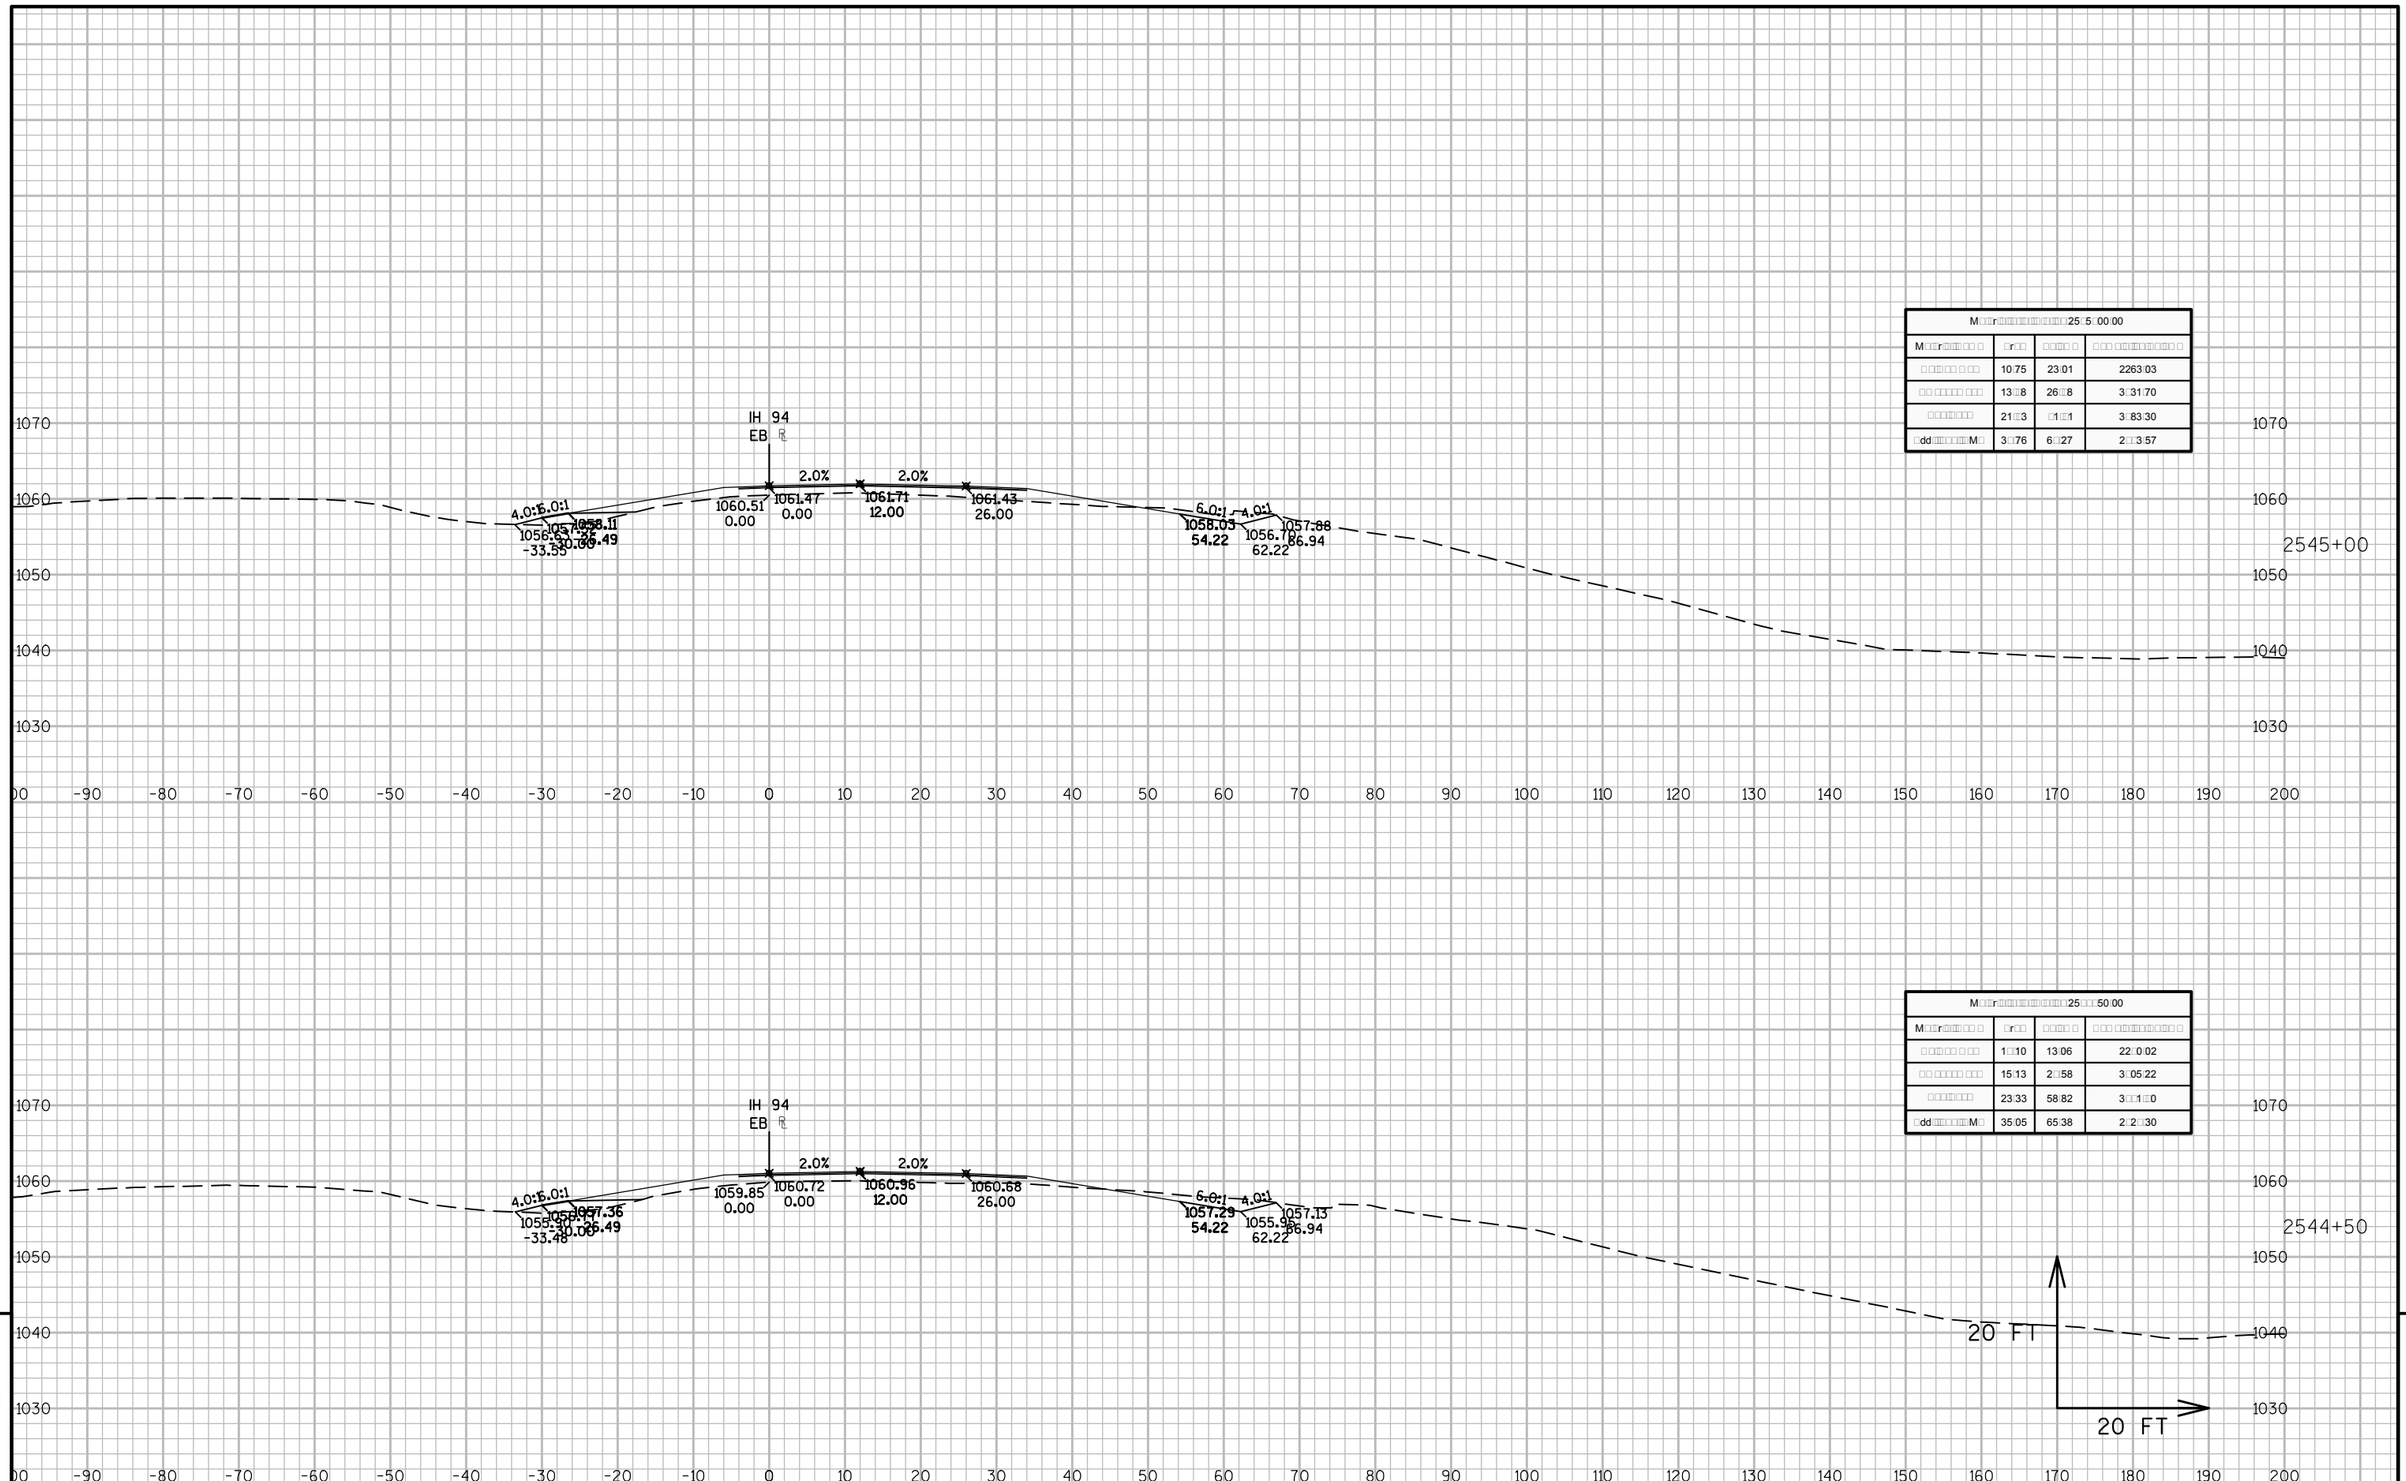

M□□r□□□□□□□□□□□□□□□□□□□□□□□□25□5□00.00			
M□□r□□□□□□□ □ □	□r□□	□□□□□ □	□ □□ □□□□□□□□□□□□□ □
□ □□□□□□ □ □□	10□75	23□01	2263□03
□□ □□□□□□ □□□□	13□□8	26□□8	3□31□70
□□□□□□□□	21□□3	□1□□1	3□83□30
□dd□□□□□□□□M□	3□□76	6□□27	2□□3□57

M□□r□□□□□□□□□□□□□□□□□□□□□□□□25□□□50.00			
M□□r□□□□□□□ □ □	□r□□	□□□□□ □	□ □□ □□□□□□□□□□□□□ □
□ □□□□□□ □ □□	1□□10	13□06	22□0□02
□□ □□□□□□ □□□□	15□13	2□□58	3□05□22
□□□□□□□□	23□33	58□82	3□□1□□0
□dd□□□□□□□□M□	35□05	65□38	2□2□□30

PROJECT NO: 1023-06-73	HWY: IH 94	COUNTY: MONROE	CROSS SECTIONS: IH 94 EB	SHEET	E

FILE NAME : N:\PDS\C3D\10230603\SHEETSPLAN\EAST BOUND C3D 2014\090203-XS-IH94-MON-EB- 2500+00 - 2614+00.DWG
LAYOUT NAME - 03 - (39)

PLOT DATE : 10/20/2014 10:33 AM PLOT BY : ANDRITSCH, ERIC R PLOT NAME : PLOT SCALE : 1:20_XREF

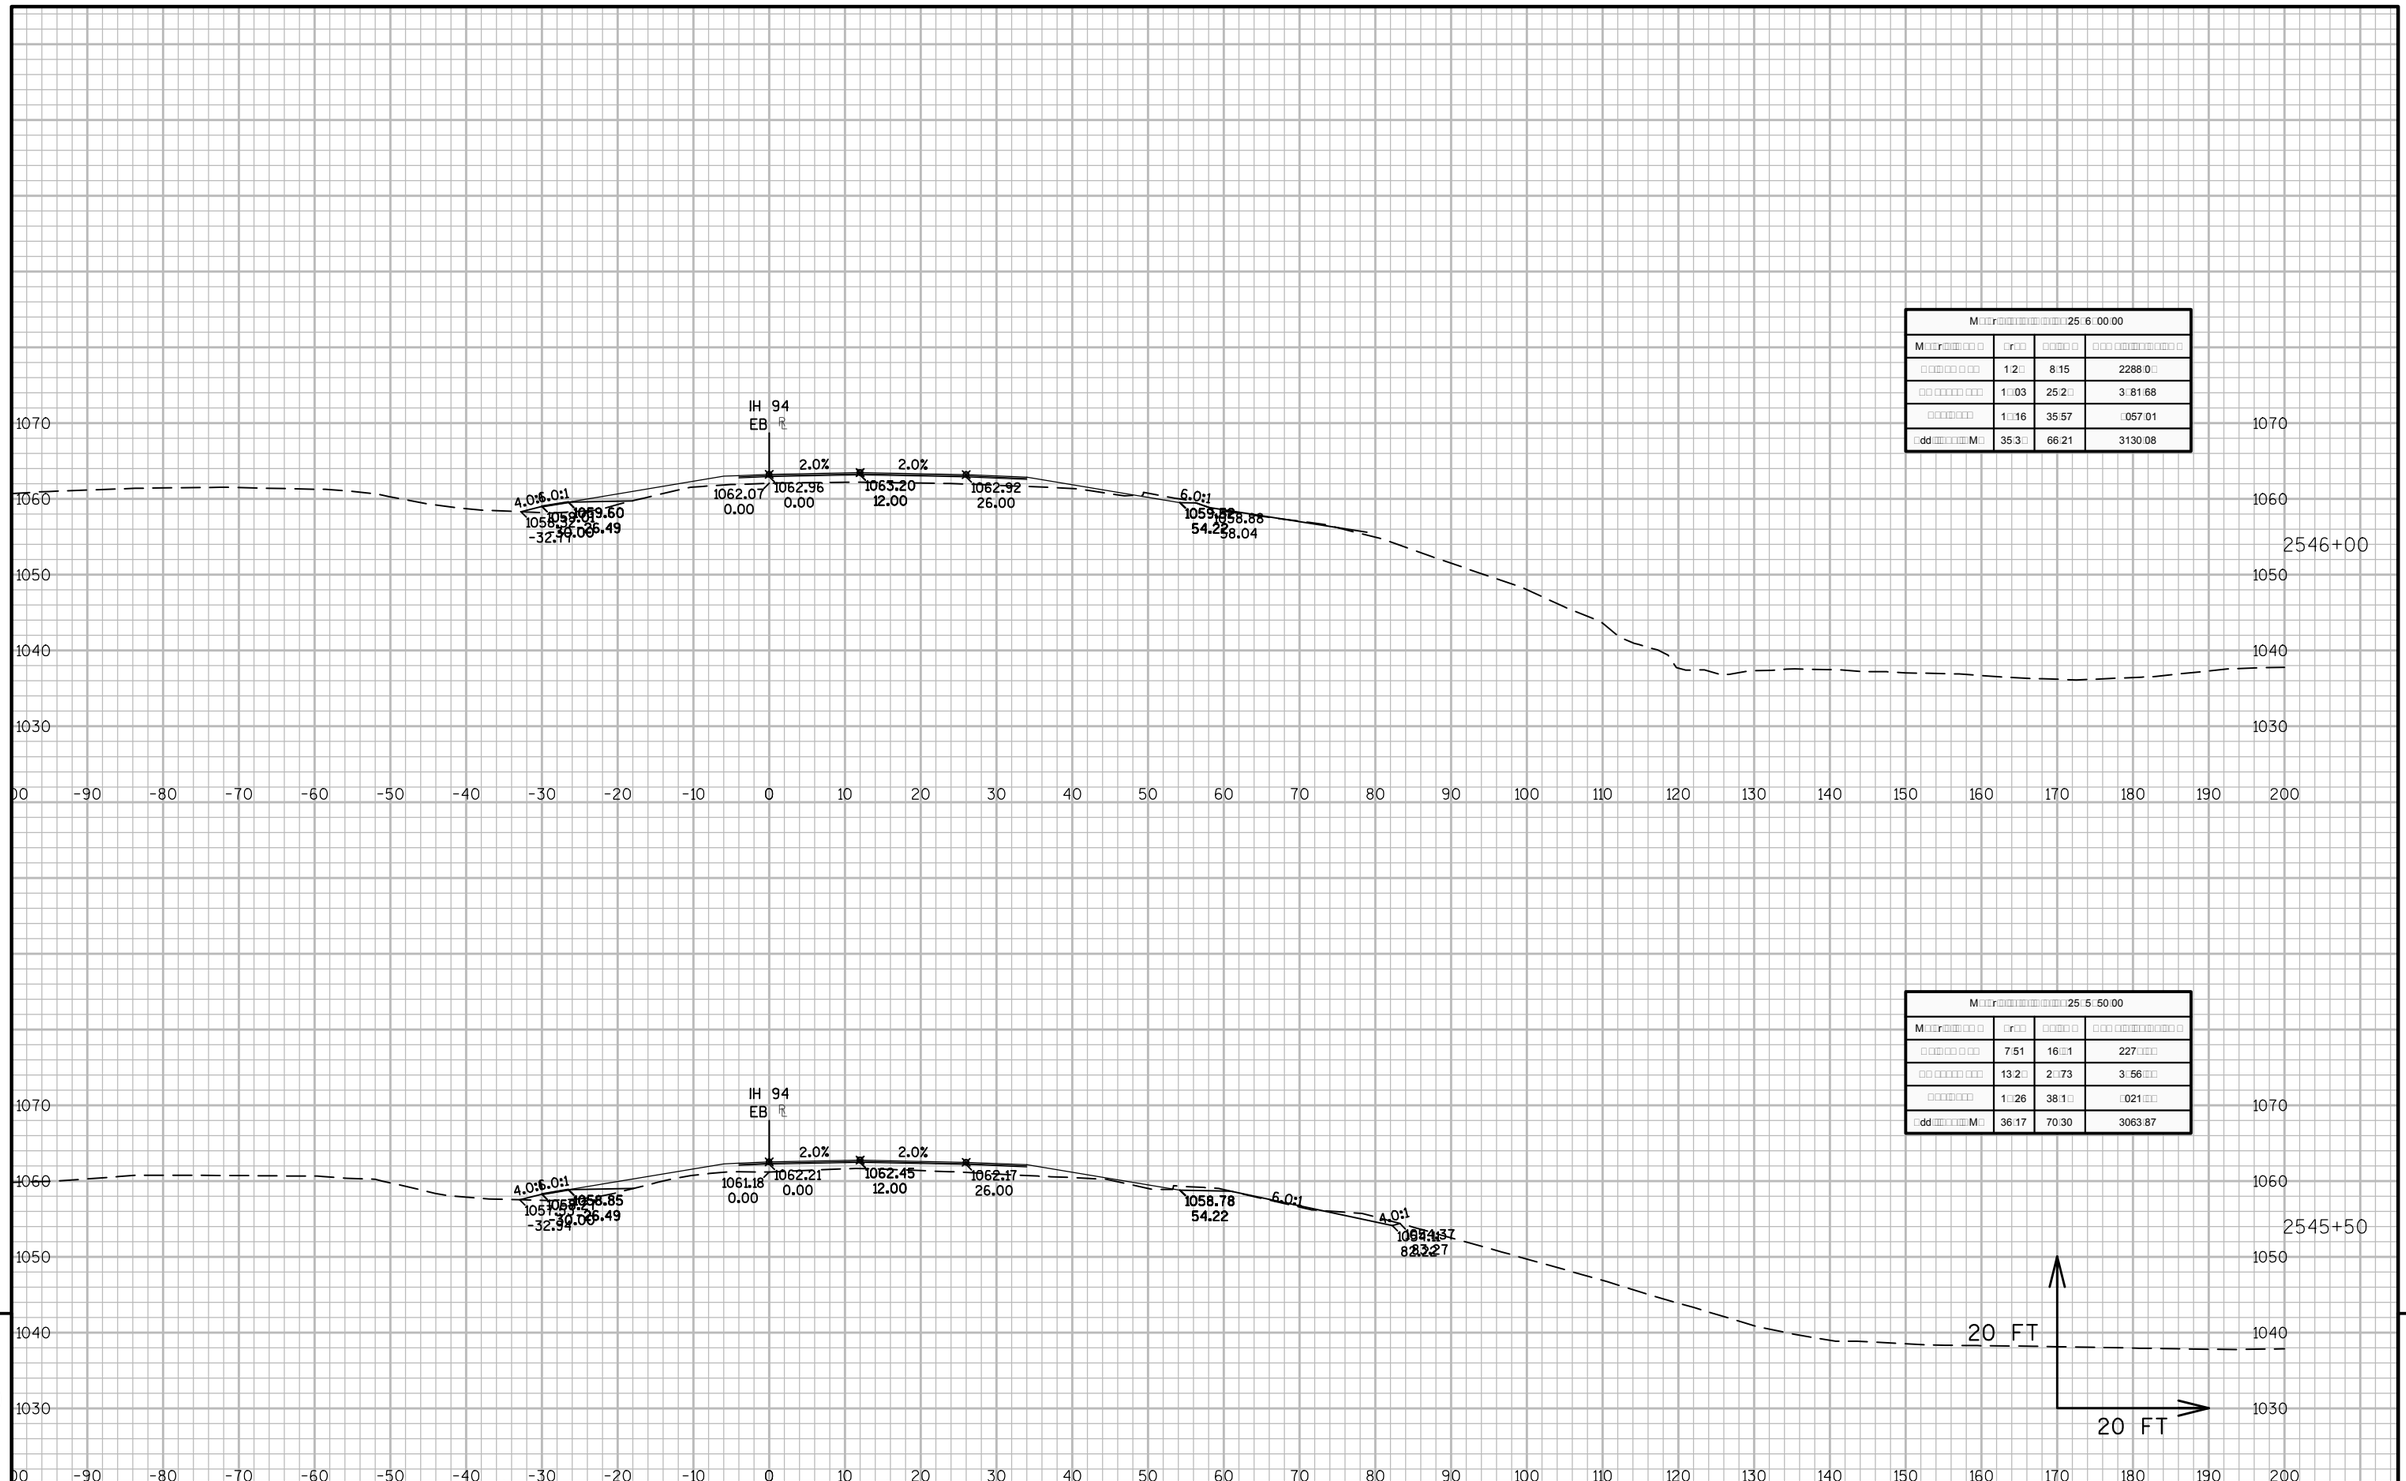

M□□r□□□□□□□□□□□□□□□□□□□□□□□□□□□□25□6□00.00			
M□□r□□□□□□□□ □	□r□□	□□□□ □	□ □□ □□□□□□□□□□□□ □
□ □□□□□□ □ □□	1□2□	8□15	2288□0□□
□□ □□□□□□ □□□	1□□03	25□2□□	3□81□68
□□□□□□□□	1□□16	35□57	□057□01
□dd□□□□□□□□M□	35□3□	66□21	3130□08

M□□r□□□□□□□□□□□□□□□□□□□□□□□□□□□□25□5□50.00			
M□□r□□□□□□□□ □	□r□□	□□□□ □	□ □□ □□□□□□□□□□□□ □
□ □□□□□□ □ □□	7□51	16□□1	227□□□□
□□ □□□□□□ □□□	13□2□	2□□73	3□56□□□
□□□□□□□□	1□□26	38□1□□	□021□□□
□dd□□□□□□□□M□	36□17	70□30	3063□87

PROJECT NO: 1023-06-73	HWY: IH 94	COUNTY: MONROE	CROSS SECTIONS: IH 94 EB	SHEET	E

FILE NAME : N:\PDS\C3D\10230603\SHEETSPLAN\EAST BOUND C3D 2014\090203-XS-IH94-MON-EB- 2500+00 - 2614+00.DWG
LAYOUT NAME - 03 - (40)

PLOT DATE : 10/20/2014 10:34 AM PLOT BY : ANDRITSCH, ERIC R PLOT NAME : PLOT SCALE : 1:20_XREF

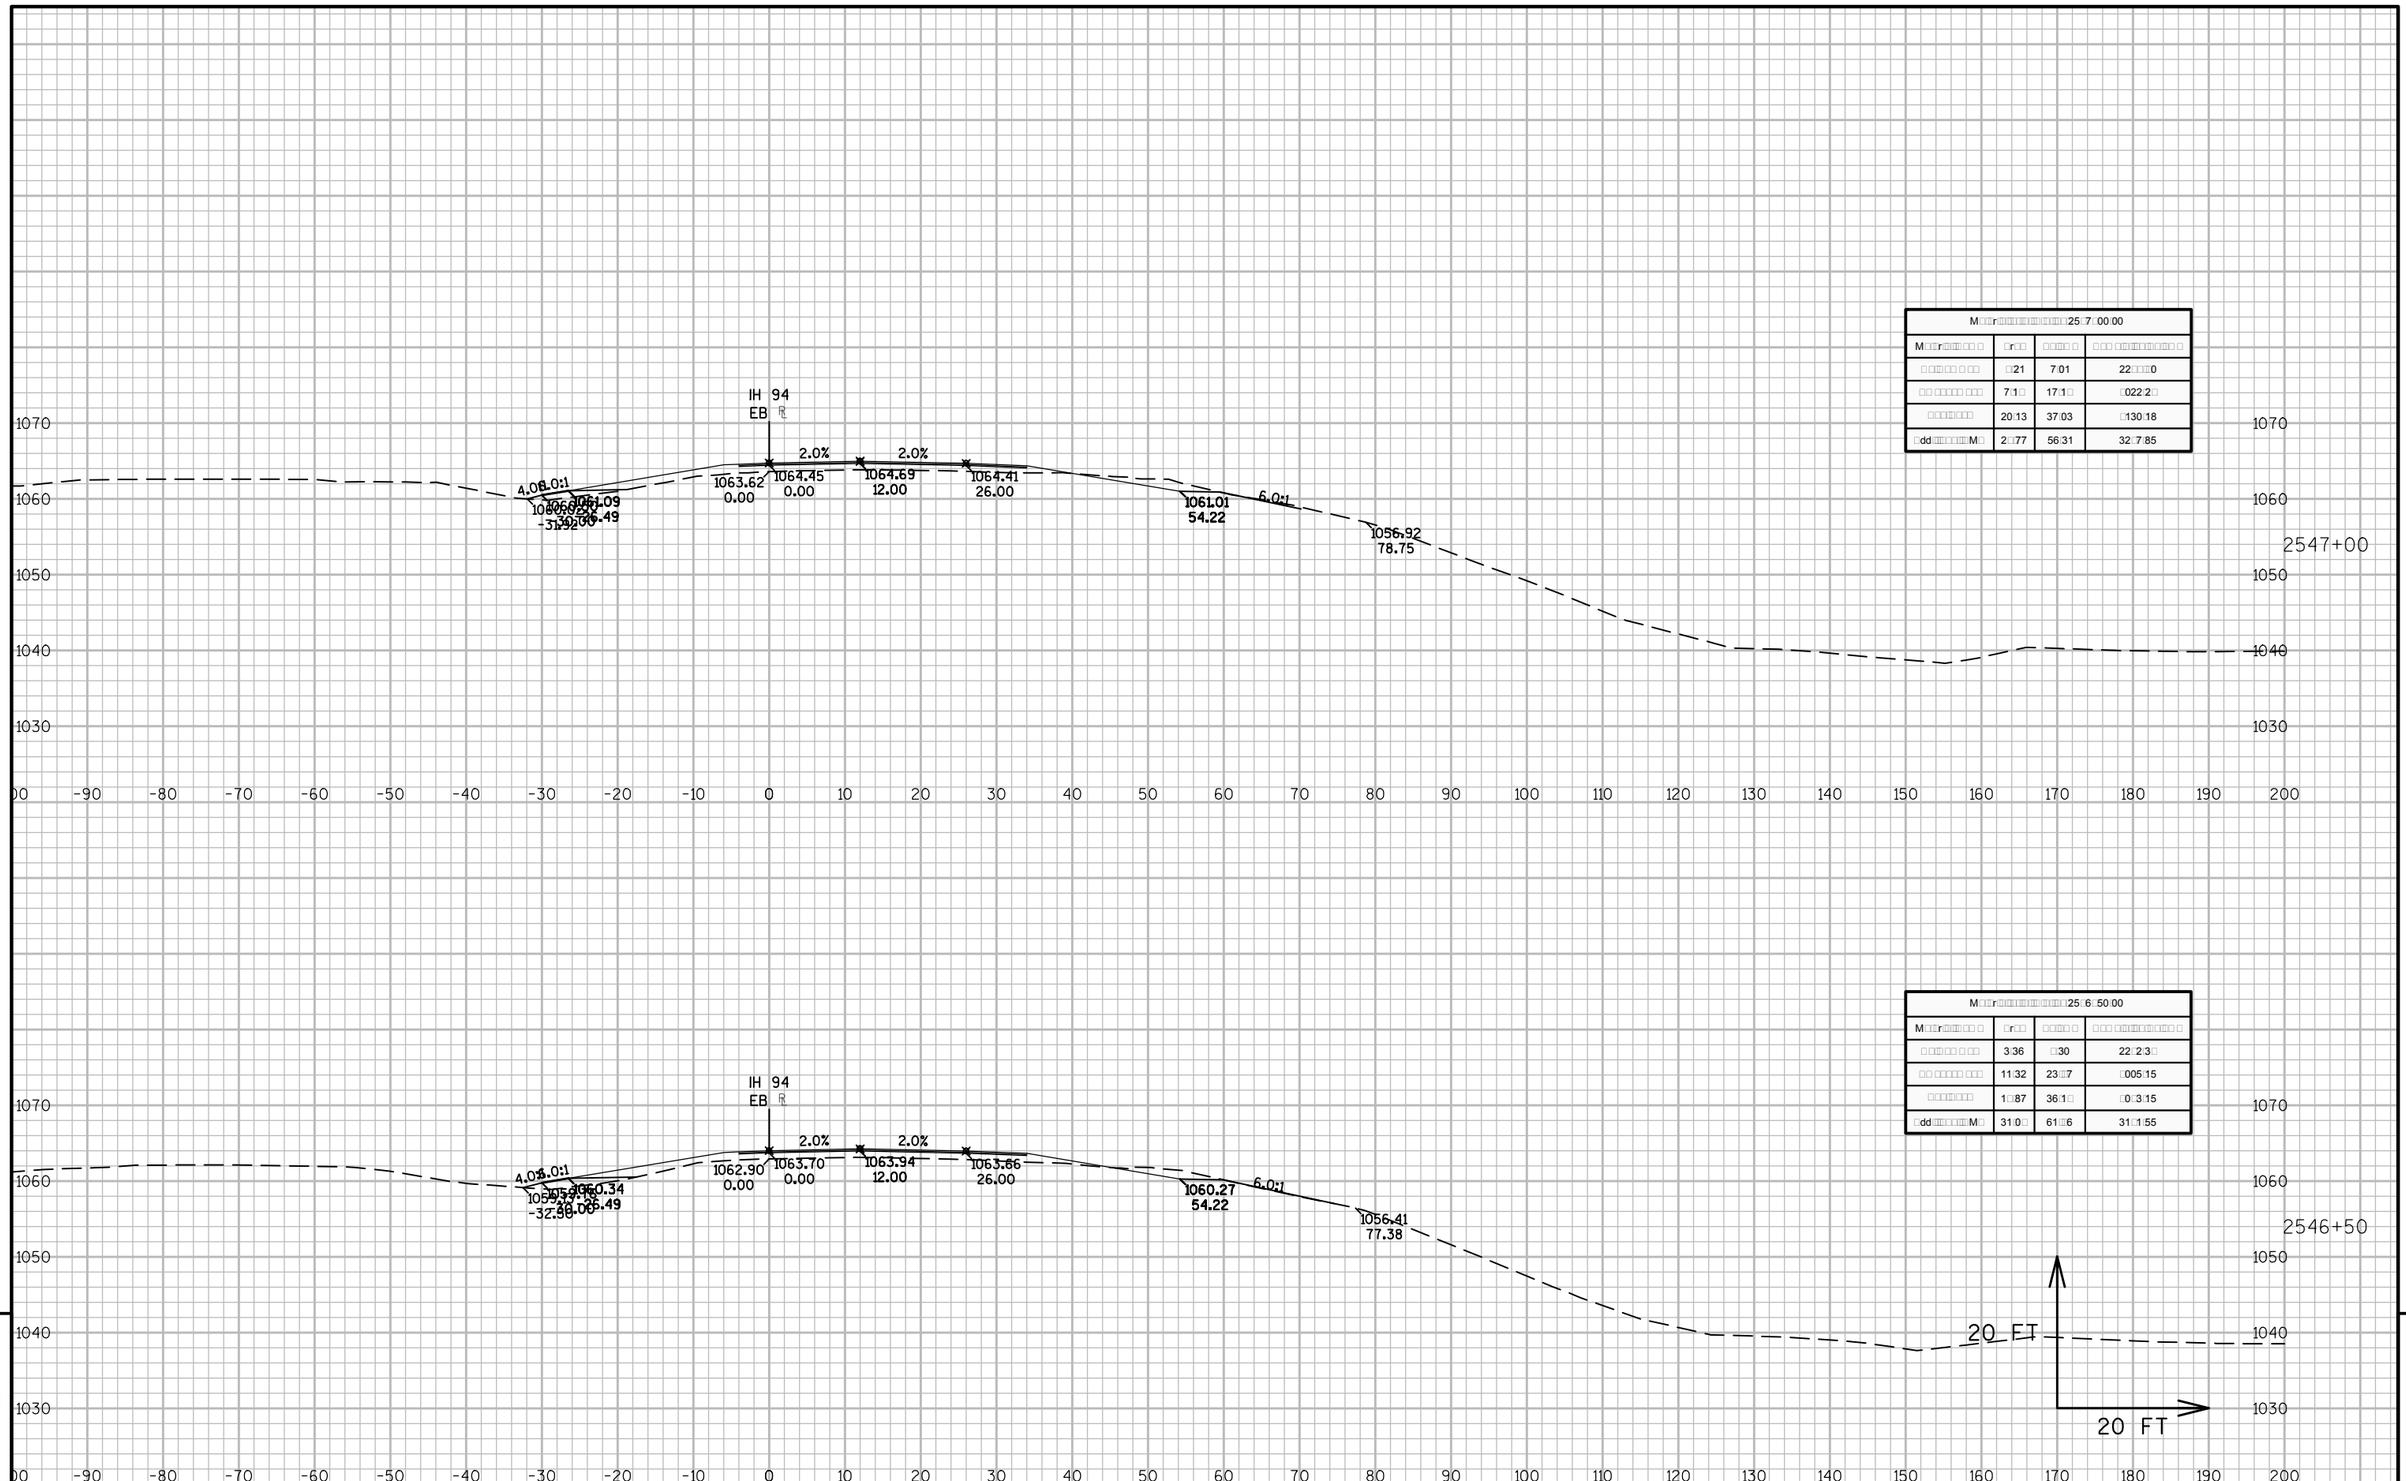

M□□r□□□□□□□□□□□□□□□□□□□□25□7□00.00			
M□□r□□□□□□□□ □	□r□□	□□□□ □	□ □□ □□□□□□□□□□□□ □
□ □□□□□□ □ □□	□21	7□01	22□□□□0
□□ □□□□□□ □□□	7□1□	17□1□	□022□2□
□□□□□□□□	20□13	37□03	□130□18
□dd□□□□□□□□M□	2□□77	56□31	32□7□85

M□□r□□□□□□□□□□□□□□□□□□□□25□6□50.00			
M□□r□□□□□□□□ □	□r□□	□□□□ □	□ □□ □□□□□□□□□□□□ □
□ □□□□□□ □ □□	3□36	□30	22□2□3□
□□ □□□□□□ □□□	11□32	23□□7	□005□15
□□□□□□□□	1□□87	36□1□	□0□3□15
□dd□□□□□□□□M□	31□0□	61□□6	31□1□55

PROJECT NO: 1023-06-73	HWY: IH 94	COUNTY: MONROE	CROSS SECTIONS: IH 94 EB	SHEET	E

FILE NAME : N:\PDS\C3D\10230603\SHEETSPLAN\EAST BOUND C3D 2014\090203-XS-IH94-MON-EB- 2500+00 - 2614+00.DWG
LAYOUT NAME - 03 - (41)

PLOT DATE : 10/20/2014 10:34 AM PLOT BY : ANDRITSCH, ERIC R PLOT NAME : PLOT SCALE : 1:20_XREF

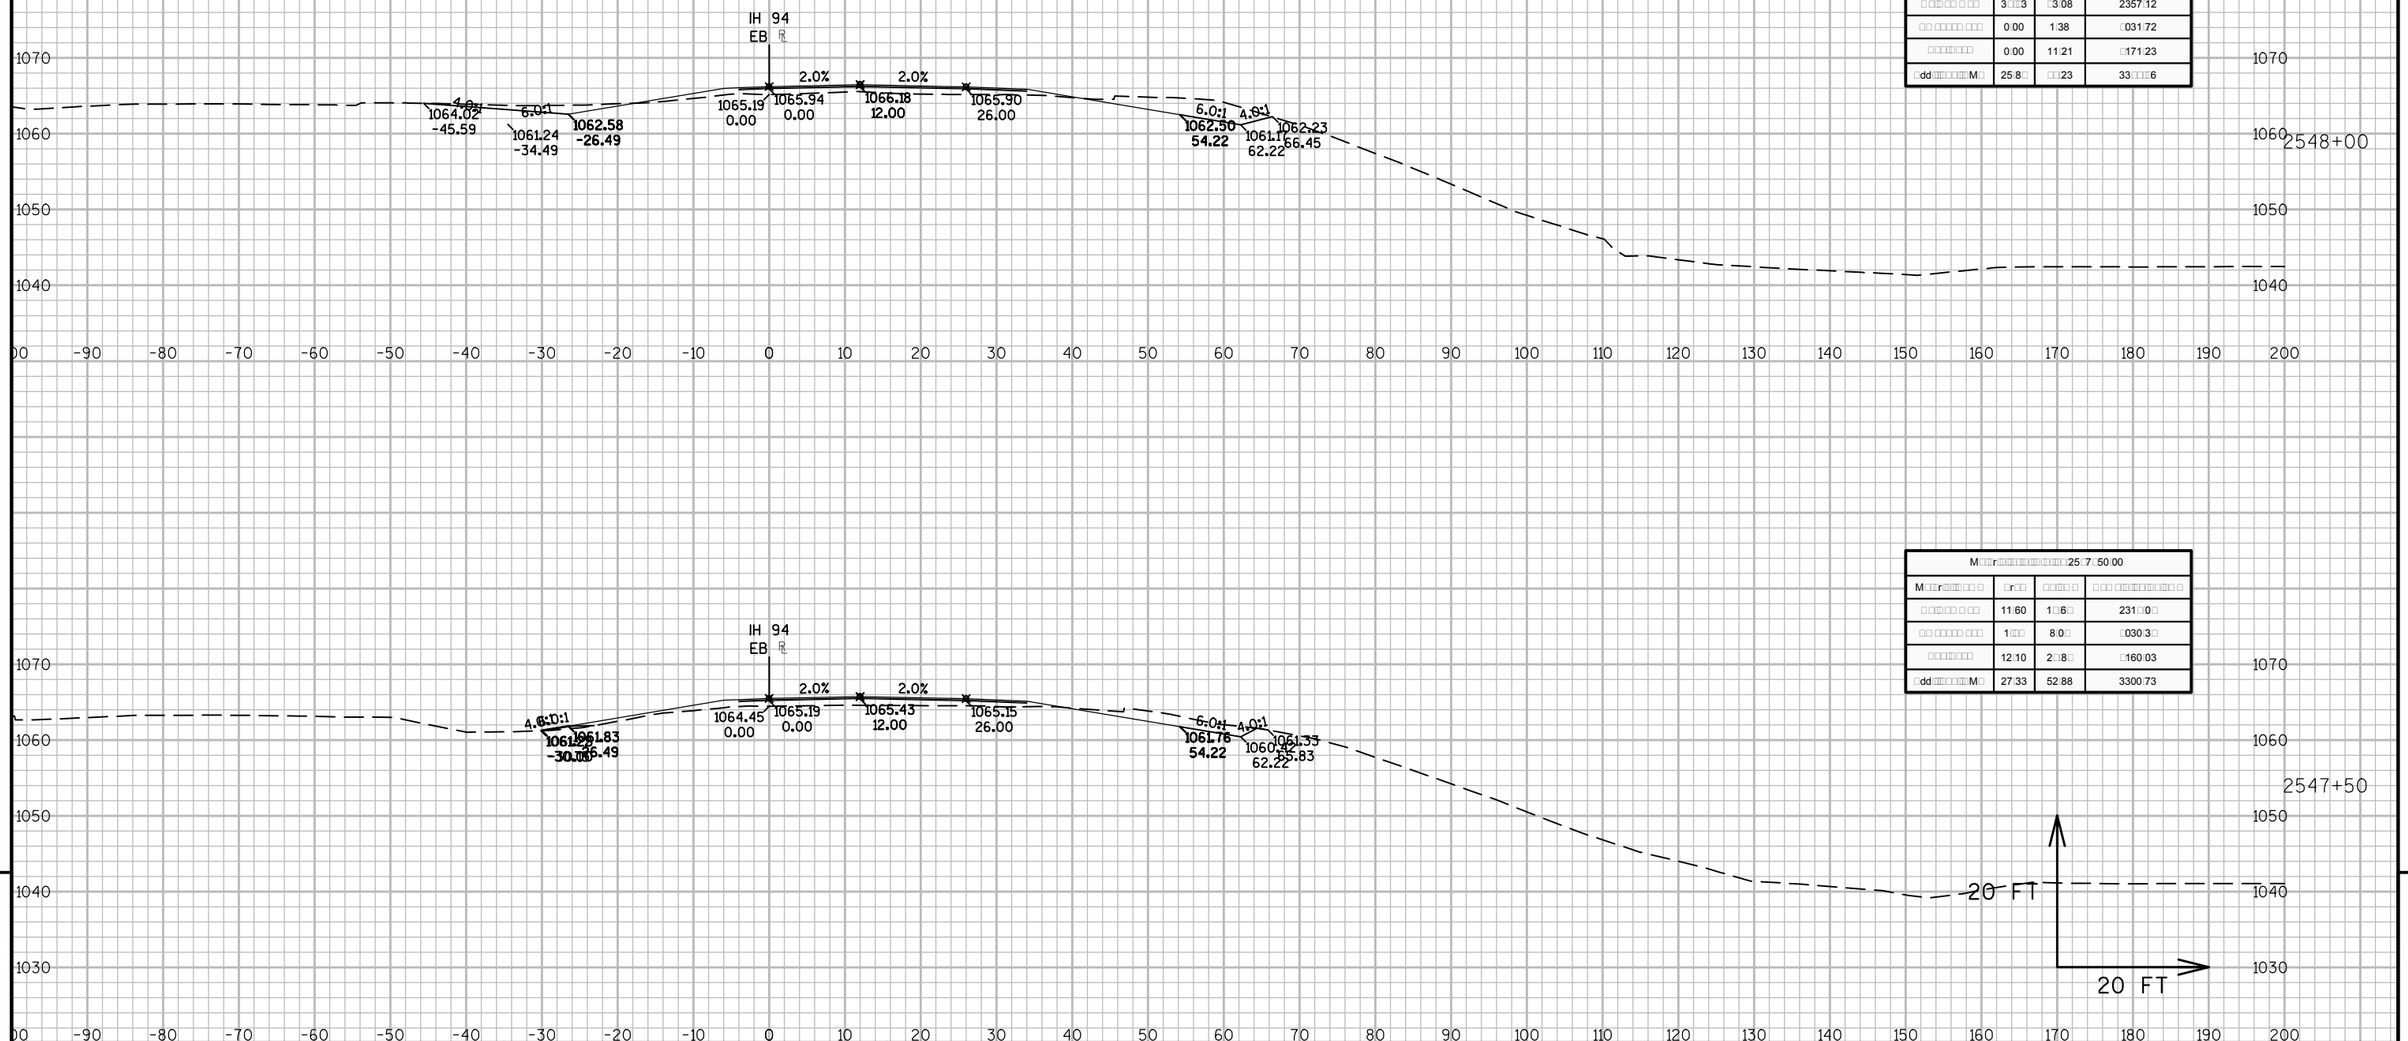

M□□r□□□□□□□□□□□□□□□□□□□□25□8□00.00			
M□□r□□□□□□□□ □ □ □	□r□□	□□□□ □	□ □□ □□□□□□□□□□□□□ □
□ □□□□□□ □ □□□	3□□3	□3□08	2357.12
□□ □□□□□□ □□□	0□00	1□38	□031.72
□□□□□□□□	0□00	11□21	□171.23
□dd□□□□□□□□M□	25□8□	□□23	33□□□6

M□□r□□□□□□□□□□□□□□□□□□□□25□7□50.00			
M□□r□□□□□□□□ □ □ □	□r□□	□□□□ □	□ □□ □□□□□□□□□□□□□ □
□ □□□□□□ □ □□□	11□60	1□□6□	231□□0□
□□ □□□□□□ □□□	1□□□	8□0□	□030□3□
□□□□□□□□	12□10	2□□8□	□160□03
□dd□□□□□□□□M□	27□33	52□88	3300.73

9

9

PROJECT NO: 1023-06-73	HWY: IH 94	COUNTY: MONROE	CROSS SECTIONS: IH 94 EB	SHEET	E

FILE NAME : N:\PDS\C3D\10230603\SHEETSPLAN\EAST BOUND C3D 2014\090203-XS-IH94-MON-EB- 2500+00 - 2614+00.DWG
LAYOUT NAME - 03 - (42)

PLOT DATE : 10/20/2014 10:34 AM PLOT BY : ANDRITSCH, ERIC R PLOT NAME : PLOT SCALE : 1:20_XREF

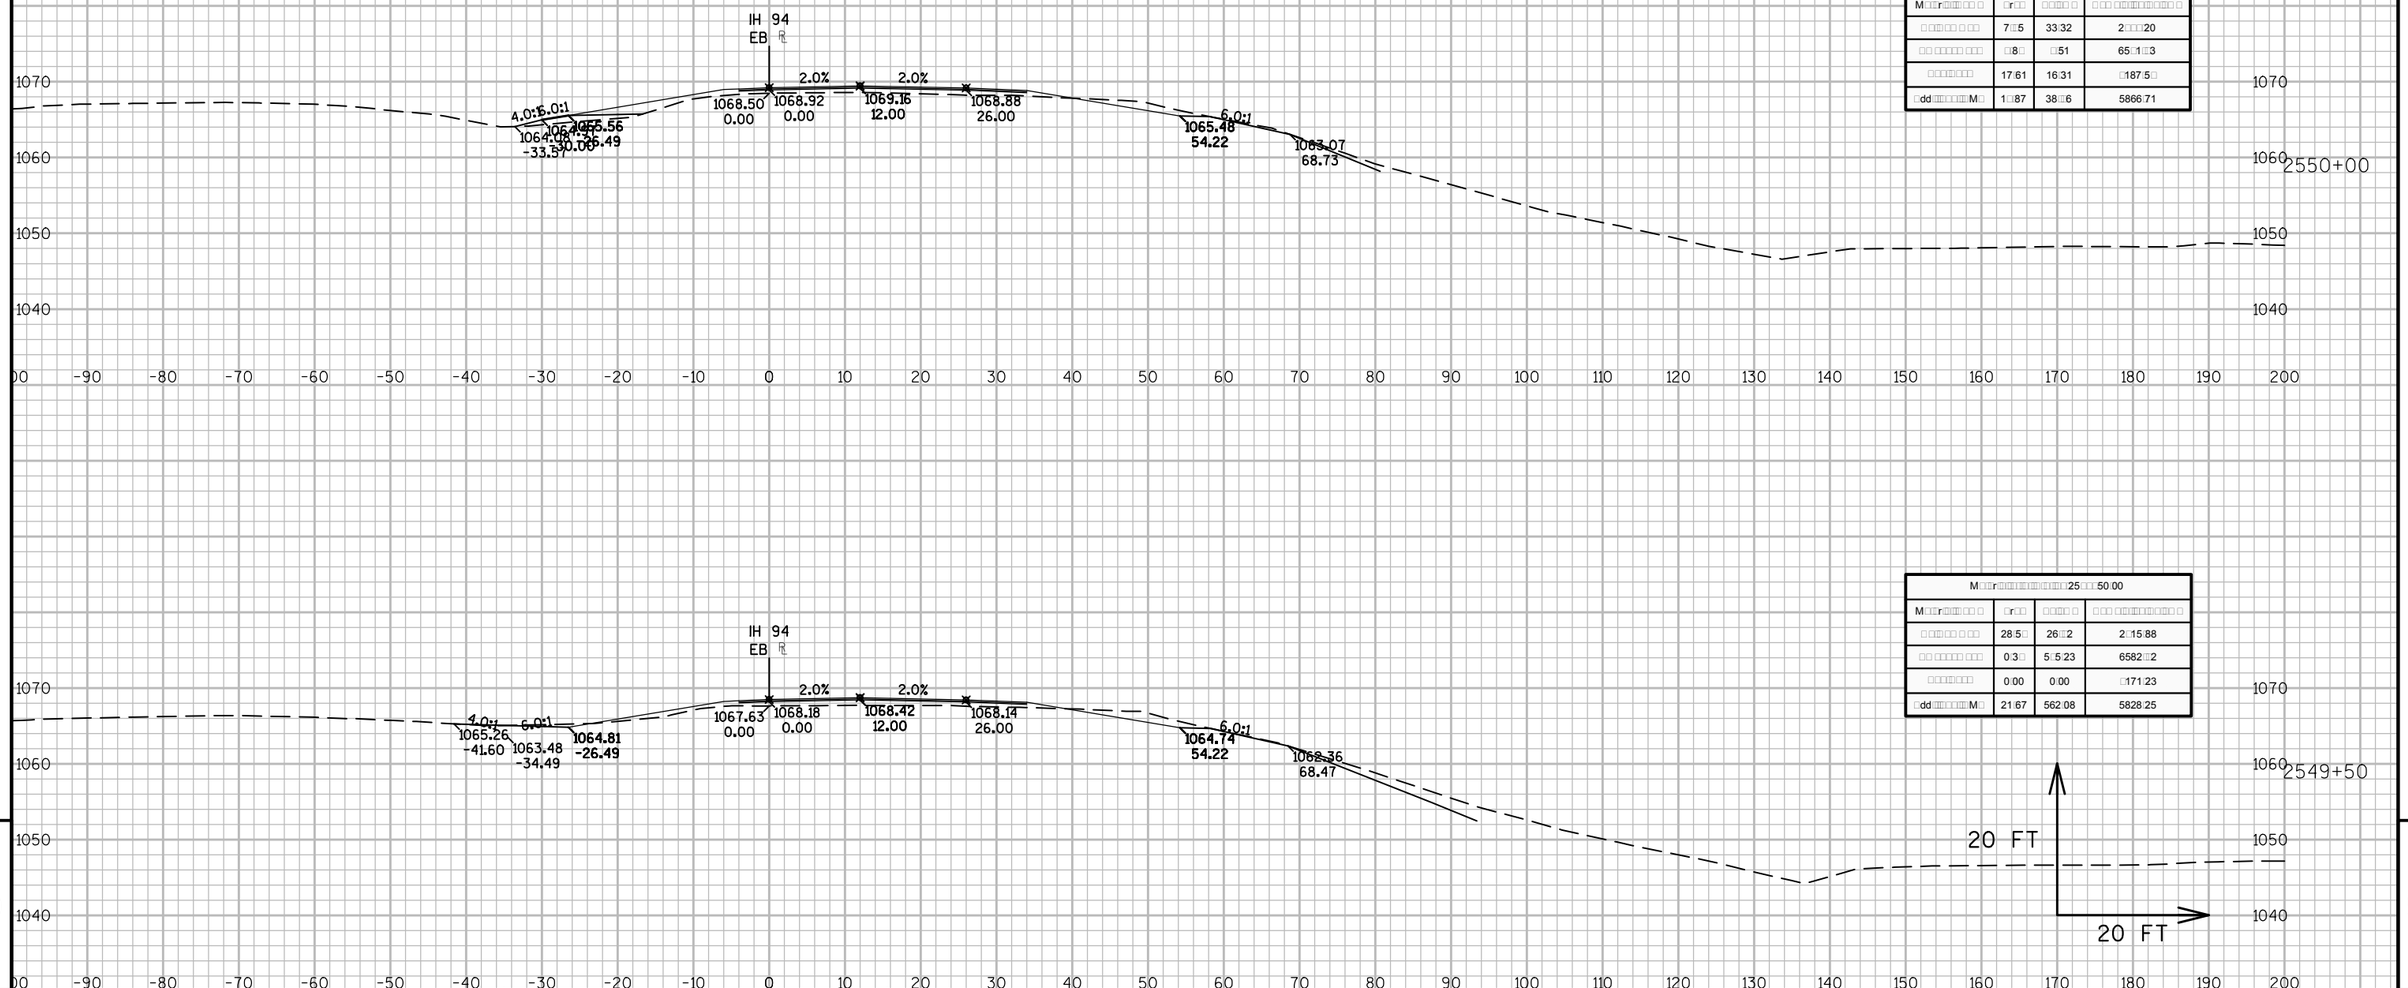

M□□r□□□□□□□□□□□□□□□□□□□□2550□00.00			
M□□r□□□□□□ □ □	□r□□	□□□□□ □	□ □□ □□□□□□□□□□ □
□ □□□ □□ □ □□	7□□5	33□32	2□□□□20
□□ □□□□□□ □□□	□8□	□51	65□1□3
□□□□□□□□	17□61	16□31	□187□5□
□dd□□□□□□□□M□	1□□87	38□□6	5866□71

M□□r□□□□□□□□□□□□□□□□□□□□25□□□50.00			
M□□r□□□□□□ □ □	□r□□	□□□□□ □	□ □□ □□□□□□□□□□ □
□ □□□ □□ □ □□	28□5□	26□□2	2□□15□88
□□ □□□□□□ □□□	0□3□	5□5□23	6582□□2
□□□□□□□□	0□00	0□00	□171□23
□dd□□□□□□□□M□	21□67	562□08	5828□25

9

9

PROJECT NO: 1023-06-73	HWY: IH 94	COUNTY: MONROE	CROSS SECTIONS: IH 94 EB	SHEET	E

FILE NAME : N:\PDS\C3D\10230603\SHEETSPLAN\EAST BOUND C3D 2014\090203-XS-IH94-MON-EB- 2500+00 - 2614+00.DWG
LAYOUT NAME - 03 - (44)

PLOT DATE : 10/20/2014 10:34 AM PLOT BY : ANDRITSCH, ERIC R PLOT NAME : PLOT SCALE : 1:20_XREF

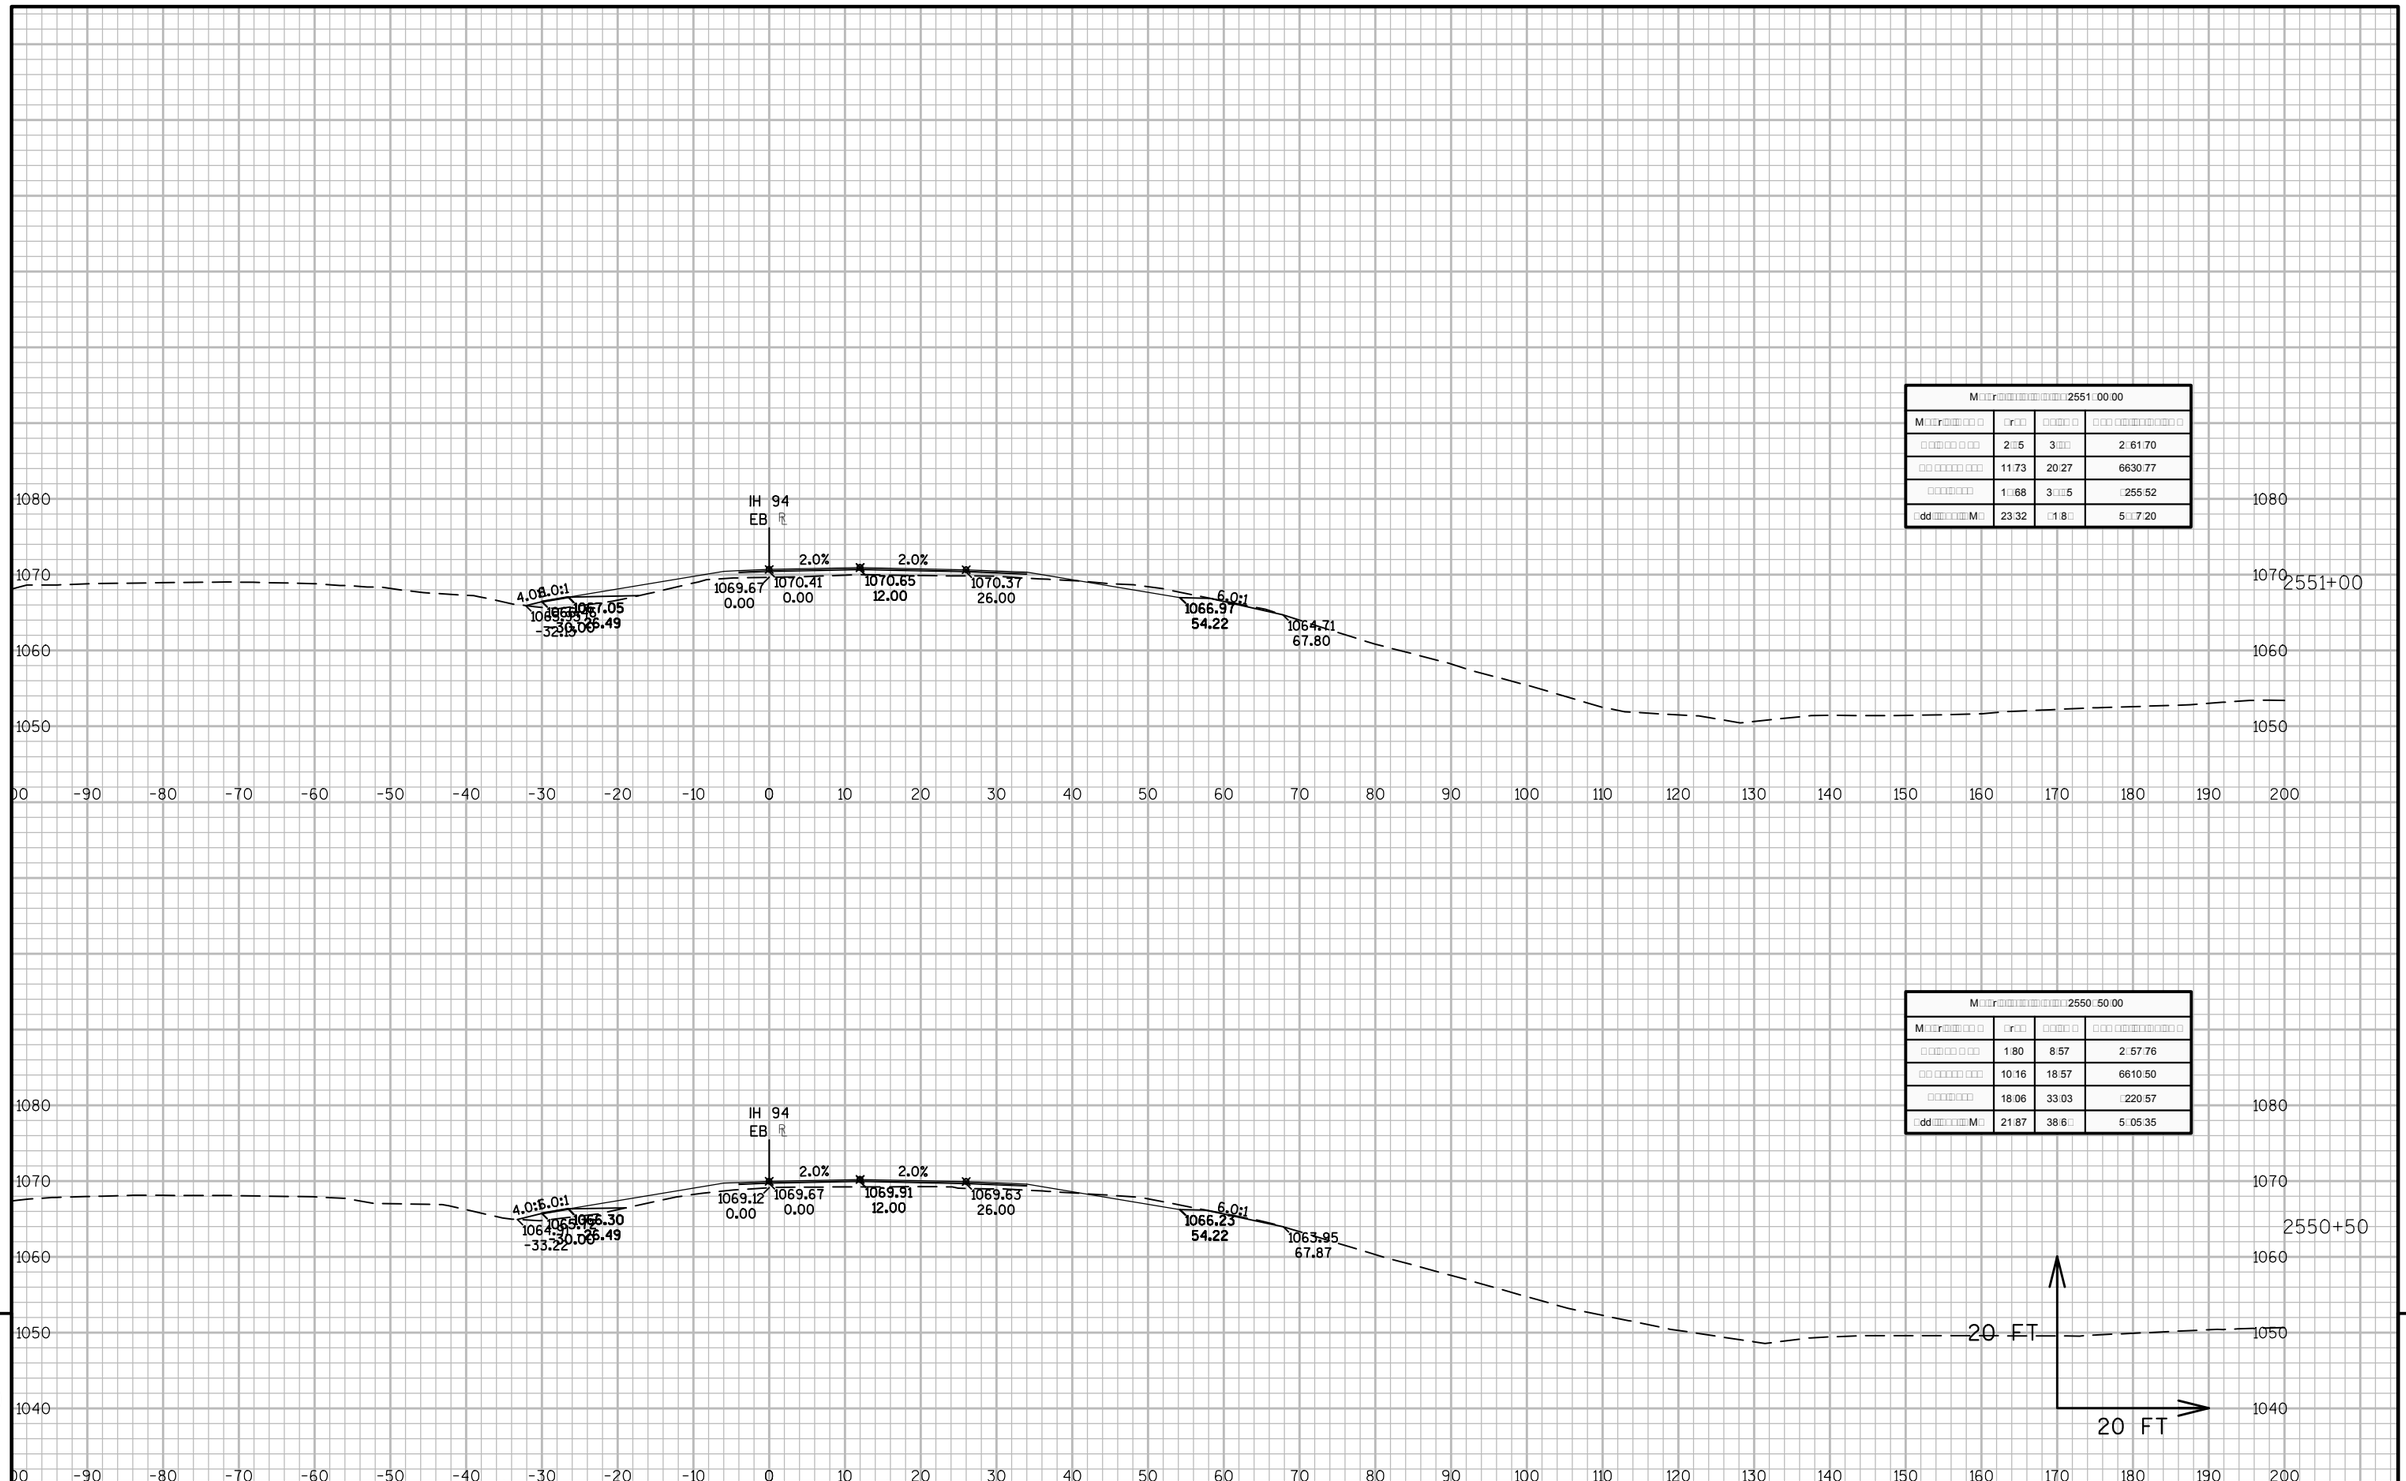

M□□r□□□□□□□□□□□□□2551□00.00			
M□□r□□□□□□ □ □	□r□□	□□□□ □	□ □□ □□□□□□□□□□□ □
□ □□□□□ □ □□□	2□□5	3□□□	2□61.70
□□ □□□□□ □□□	11□73	20□27	6630.77
□□□□□□□□	1□□68	3□□□5	□255.52
□dd□□□□□□□M□	23□32	□18□	5□□7.20

M□□r□□□□□□□□□□□□□2550□50.00			
M□□r□□□□□□ □ □	□r□□	□□□□ □	□ □□ □□□□□□□□□□□ □
□ □□□□□ □ □□□	1□80	8□57	2□57.76
□□ □□□□□ □□□	10□16	18□57	6610.50
□□□□□□□□	18□06	33□03	□220.57
□dd□□□□□□□M□	21□87	38□6□	5□05.35

9

9

PROJECT NO: 1023-06-73	HWY: IH 94	COUNTY: MONROE	CROSS SECTIONS: IH 94 EB	SHEET	E

FILE NAME : N:\PDS\C3D\10230603\SHEETSPLAN\EAST BOUND C3D 2014\090203-XS-IH94-MON-EB- 2500+00 - 2614+00.DWG
LAYOUT NAME - 03 - (45)

PLOT DATE : 10/20/2014 10:34 AM PLOT BY : ANDRITSCH, ERIC R PLOT NAME : PLOT SCALE : 1:20_XREF

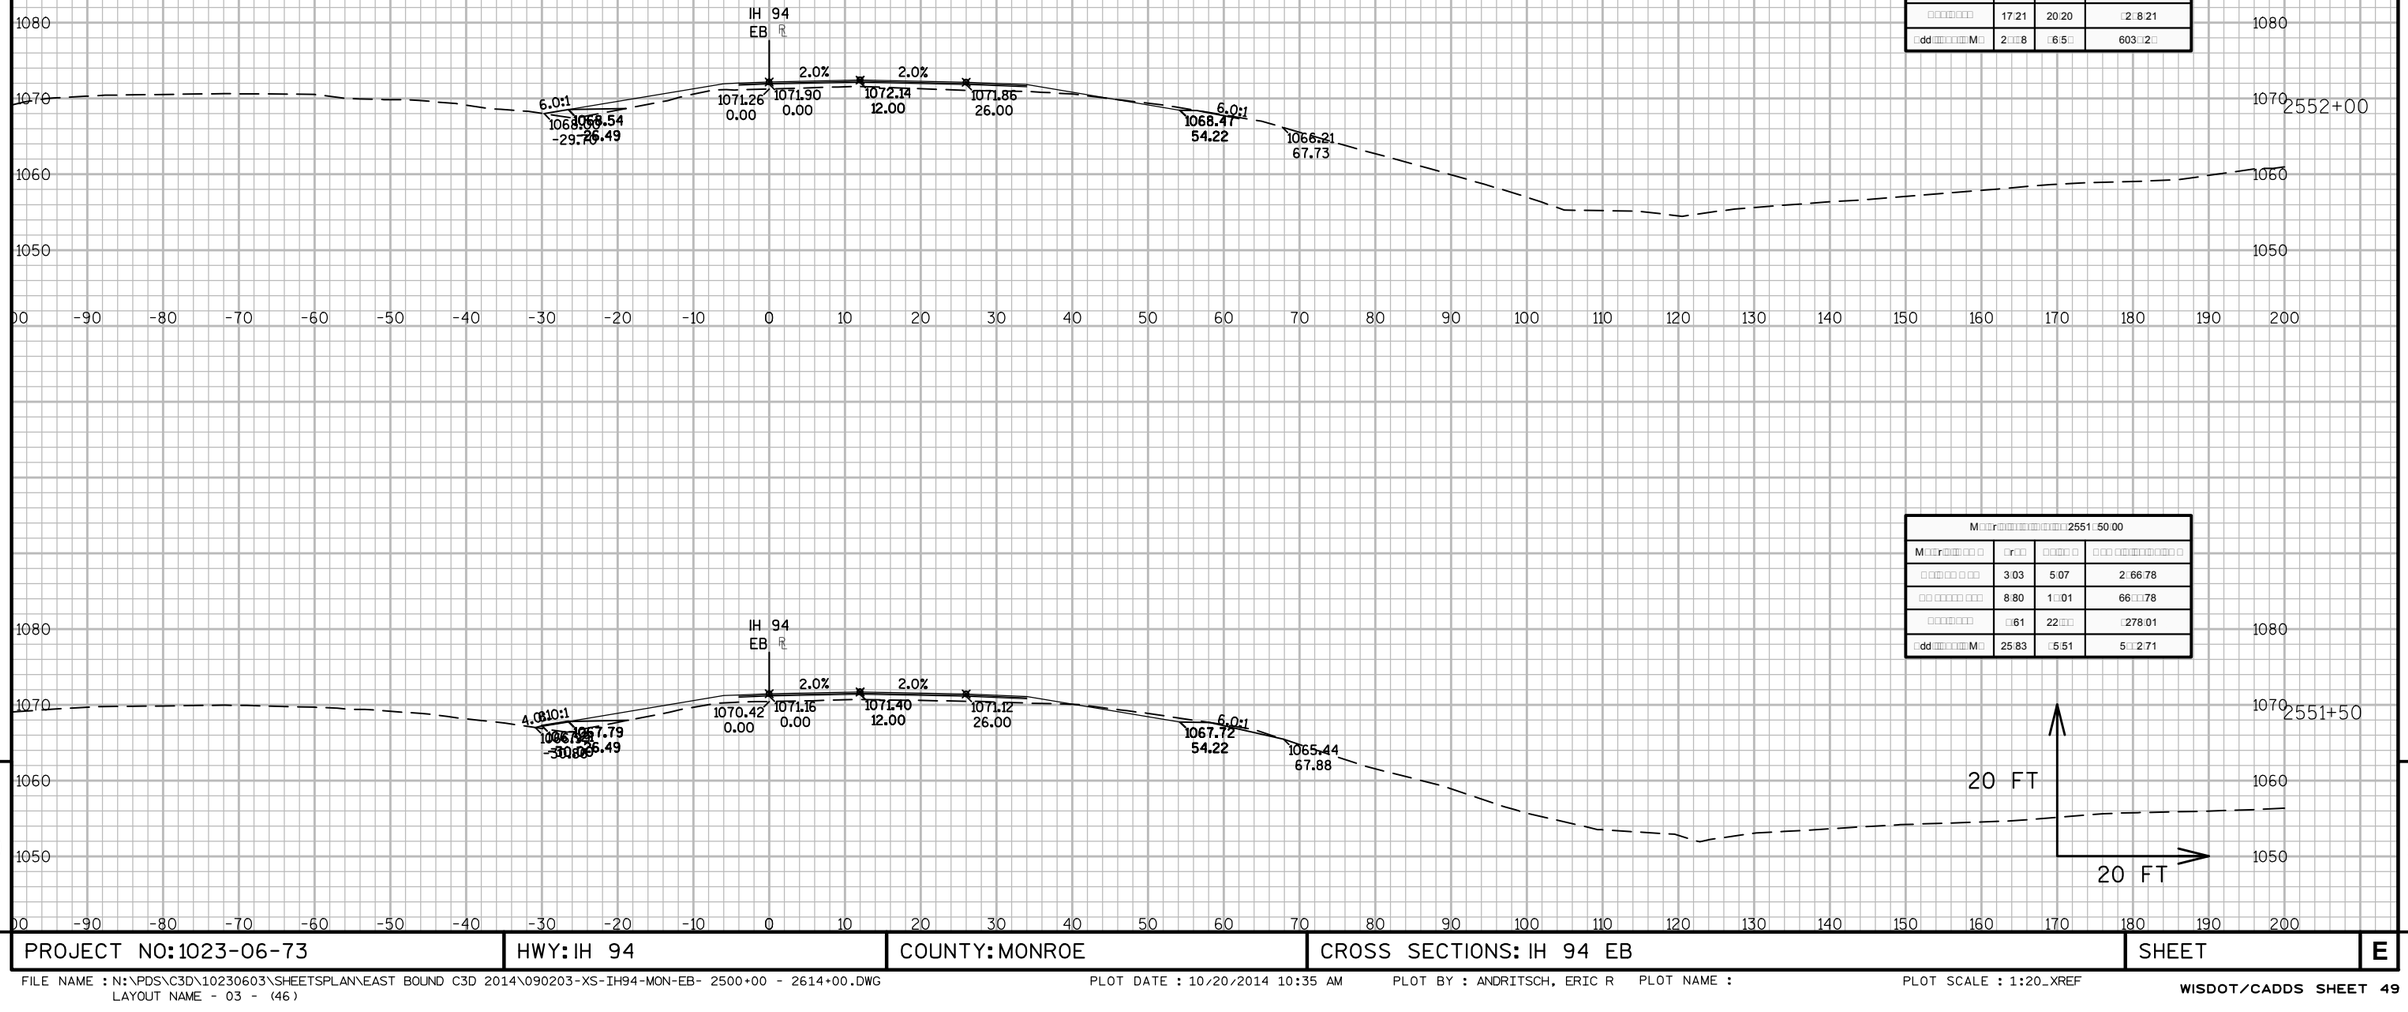

M□□r□□□□□□□□□□□□□□□□2552□00.00			
M□□r□□□□□ □ □	□r□□	□□□□□ □	□ □□ □□□□□□□□□□ □
□ □□□□□ □ □□	0□8□	3□58	2□70□35
□□ □□□□□ □□□	6□□3	1□□11	6663□8□
□□□□□□□□	17□21	20□20	□2□8□21
□dd□□□□□□□M□	2□□□8	□6□5□	603□□2□

M□□r□□□□□□□□□□□□□□□□2551□50.00			
M□□r□□□□□ □ □	□r□□	□□□□□ □	□ □□ □□□□□□□□□□ □
□ □□□□□ □ □□	3□03	5□07	2□66□78
□□ □□□□□ □□□	8□80	1□□01	66□□78
□□□□□□□□	□61	22□□□	□278□01
□dd□□□□□□□M□	25□83	□5□51	5□□2□71

9

9

PROJECT NO: 1023-06-73	HWY: IH 94	COUNTY: MONROE	CROSS SECTIONS: IH 94 EB	SHEET	E

FILE NAME : N:\PDS\C3D\10230603\SHEETSPLAN\EAST BOUND C3D 2014\090203-XS-IH94-MON-EB- 2500+00 - 2614+00.DWG
LAYOUT NAME - 03 - (46)

PLOT DATE : 10/20/2014 10:35 AM PLOT BY : ANDRITSCH, ERIC R PLOT NAME : PLOT SCALE : 1:20_XREF

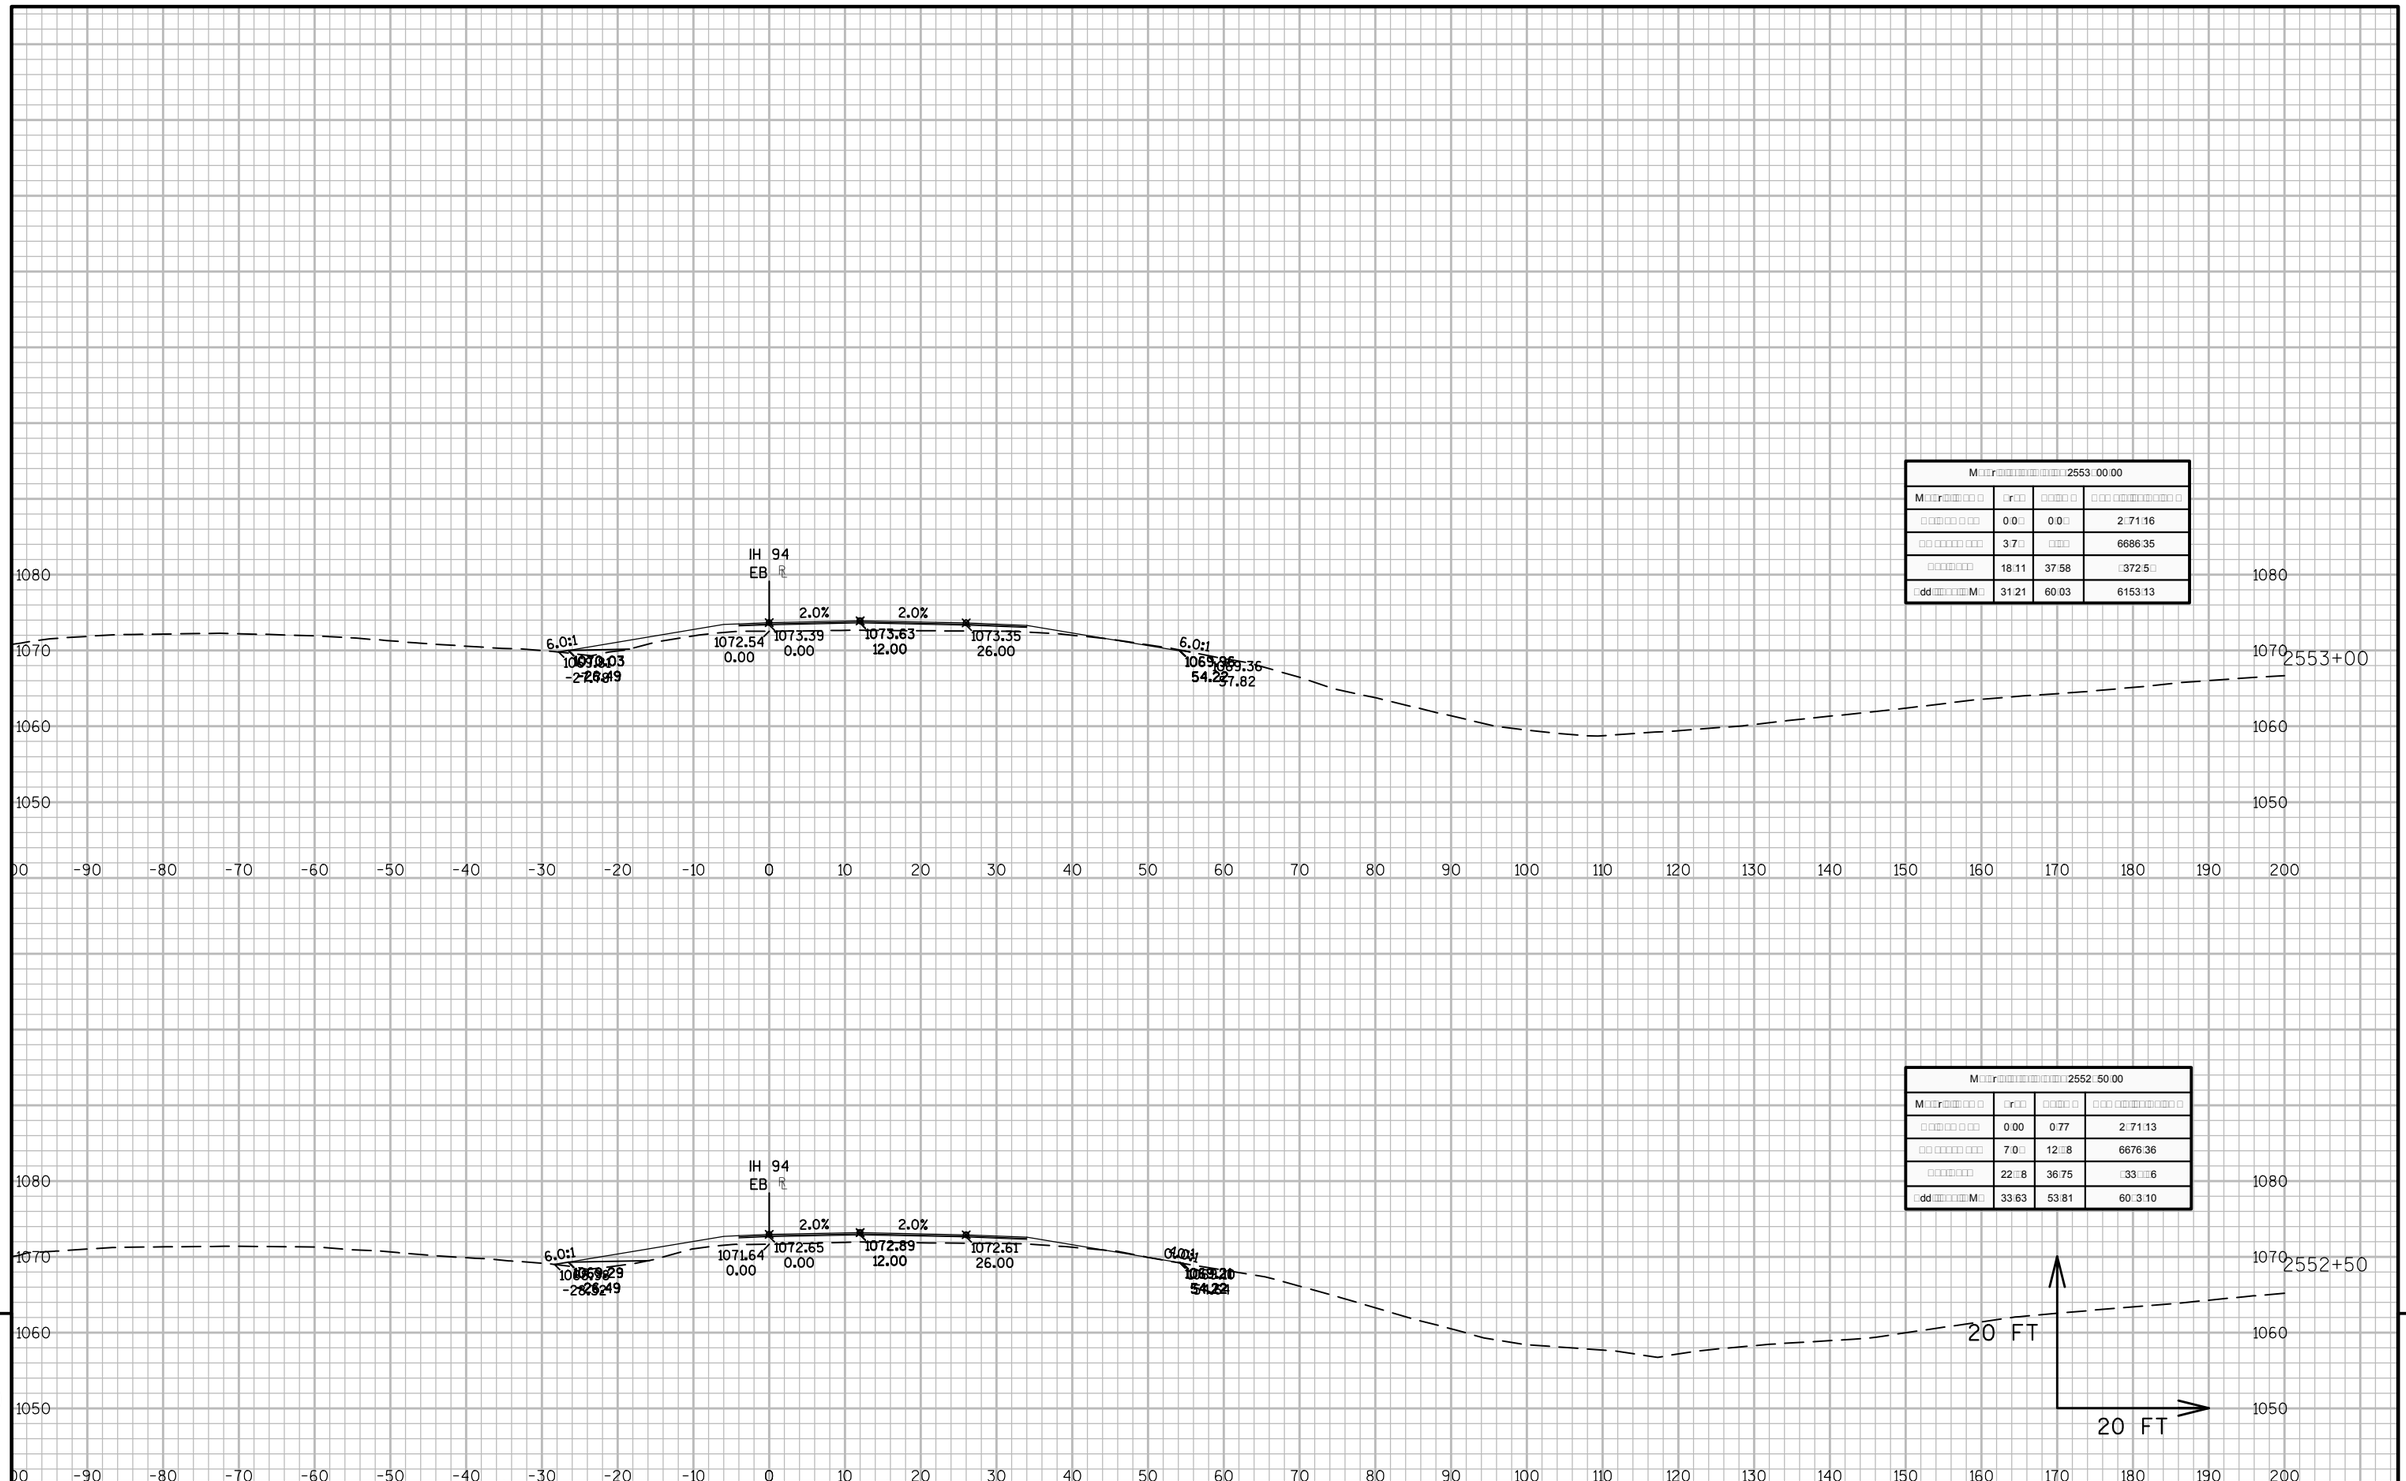

M□□r□□□□□□□□□□□□□□□□□2553□00.00			
M□□r□□□□□□ □ □□	□r□□	□.□□□ □	□ □□ □□□□□□□□□□ □
□ □□□□□ □ □□	0.0□	0.0□	2□71.16
□□ □□□□□ □□□	3.7□	□□□□	6686.35
□□□□□□□□	18.11	37.58	□372.5□
□dd□□□□□□□□M□	31.21	60.03	6153.13

M□□r□□□□□□□□□□□□□□□□□2552□50.00			
M□□r□□□□□□ □ □□	□r□□	□.□□□ □	□ □□ □□□□□□□□□□ □
□ □□□□□ □ □□	0.00	0.77	2□71.13
□□ □□□□□ □□□	7.0□	12.□8	6676.36
□□□□□□□□	22.□8	36.75	□33.□□6
□dd□□□□□□□□M□	33.63	53.81	60□3.10

9

9

PROJECT NO: 1023-06-73	HWY: IH 94	COUNTY: MONROE	CROSS SECTIONS: IH 94 EB	SHEET	E

FILE NAME : N:\PDS\C3D\10230603\SHEETSPLAN\EAST BOUND C3D 2014\090203-XS-IH94-MON-EB- 2500+00 - 2614+00.DWG
LAYOUT NAME - 03 - (47)

PLOT DATE : 10/20/2014 10:35 AM PLOT BY : ANDRITSCH, ERIC R PLOT NAME : PLOT SCALE : 1:20_XREF

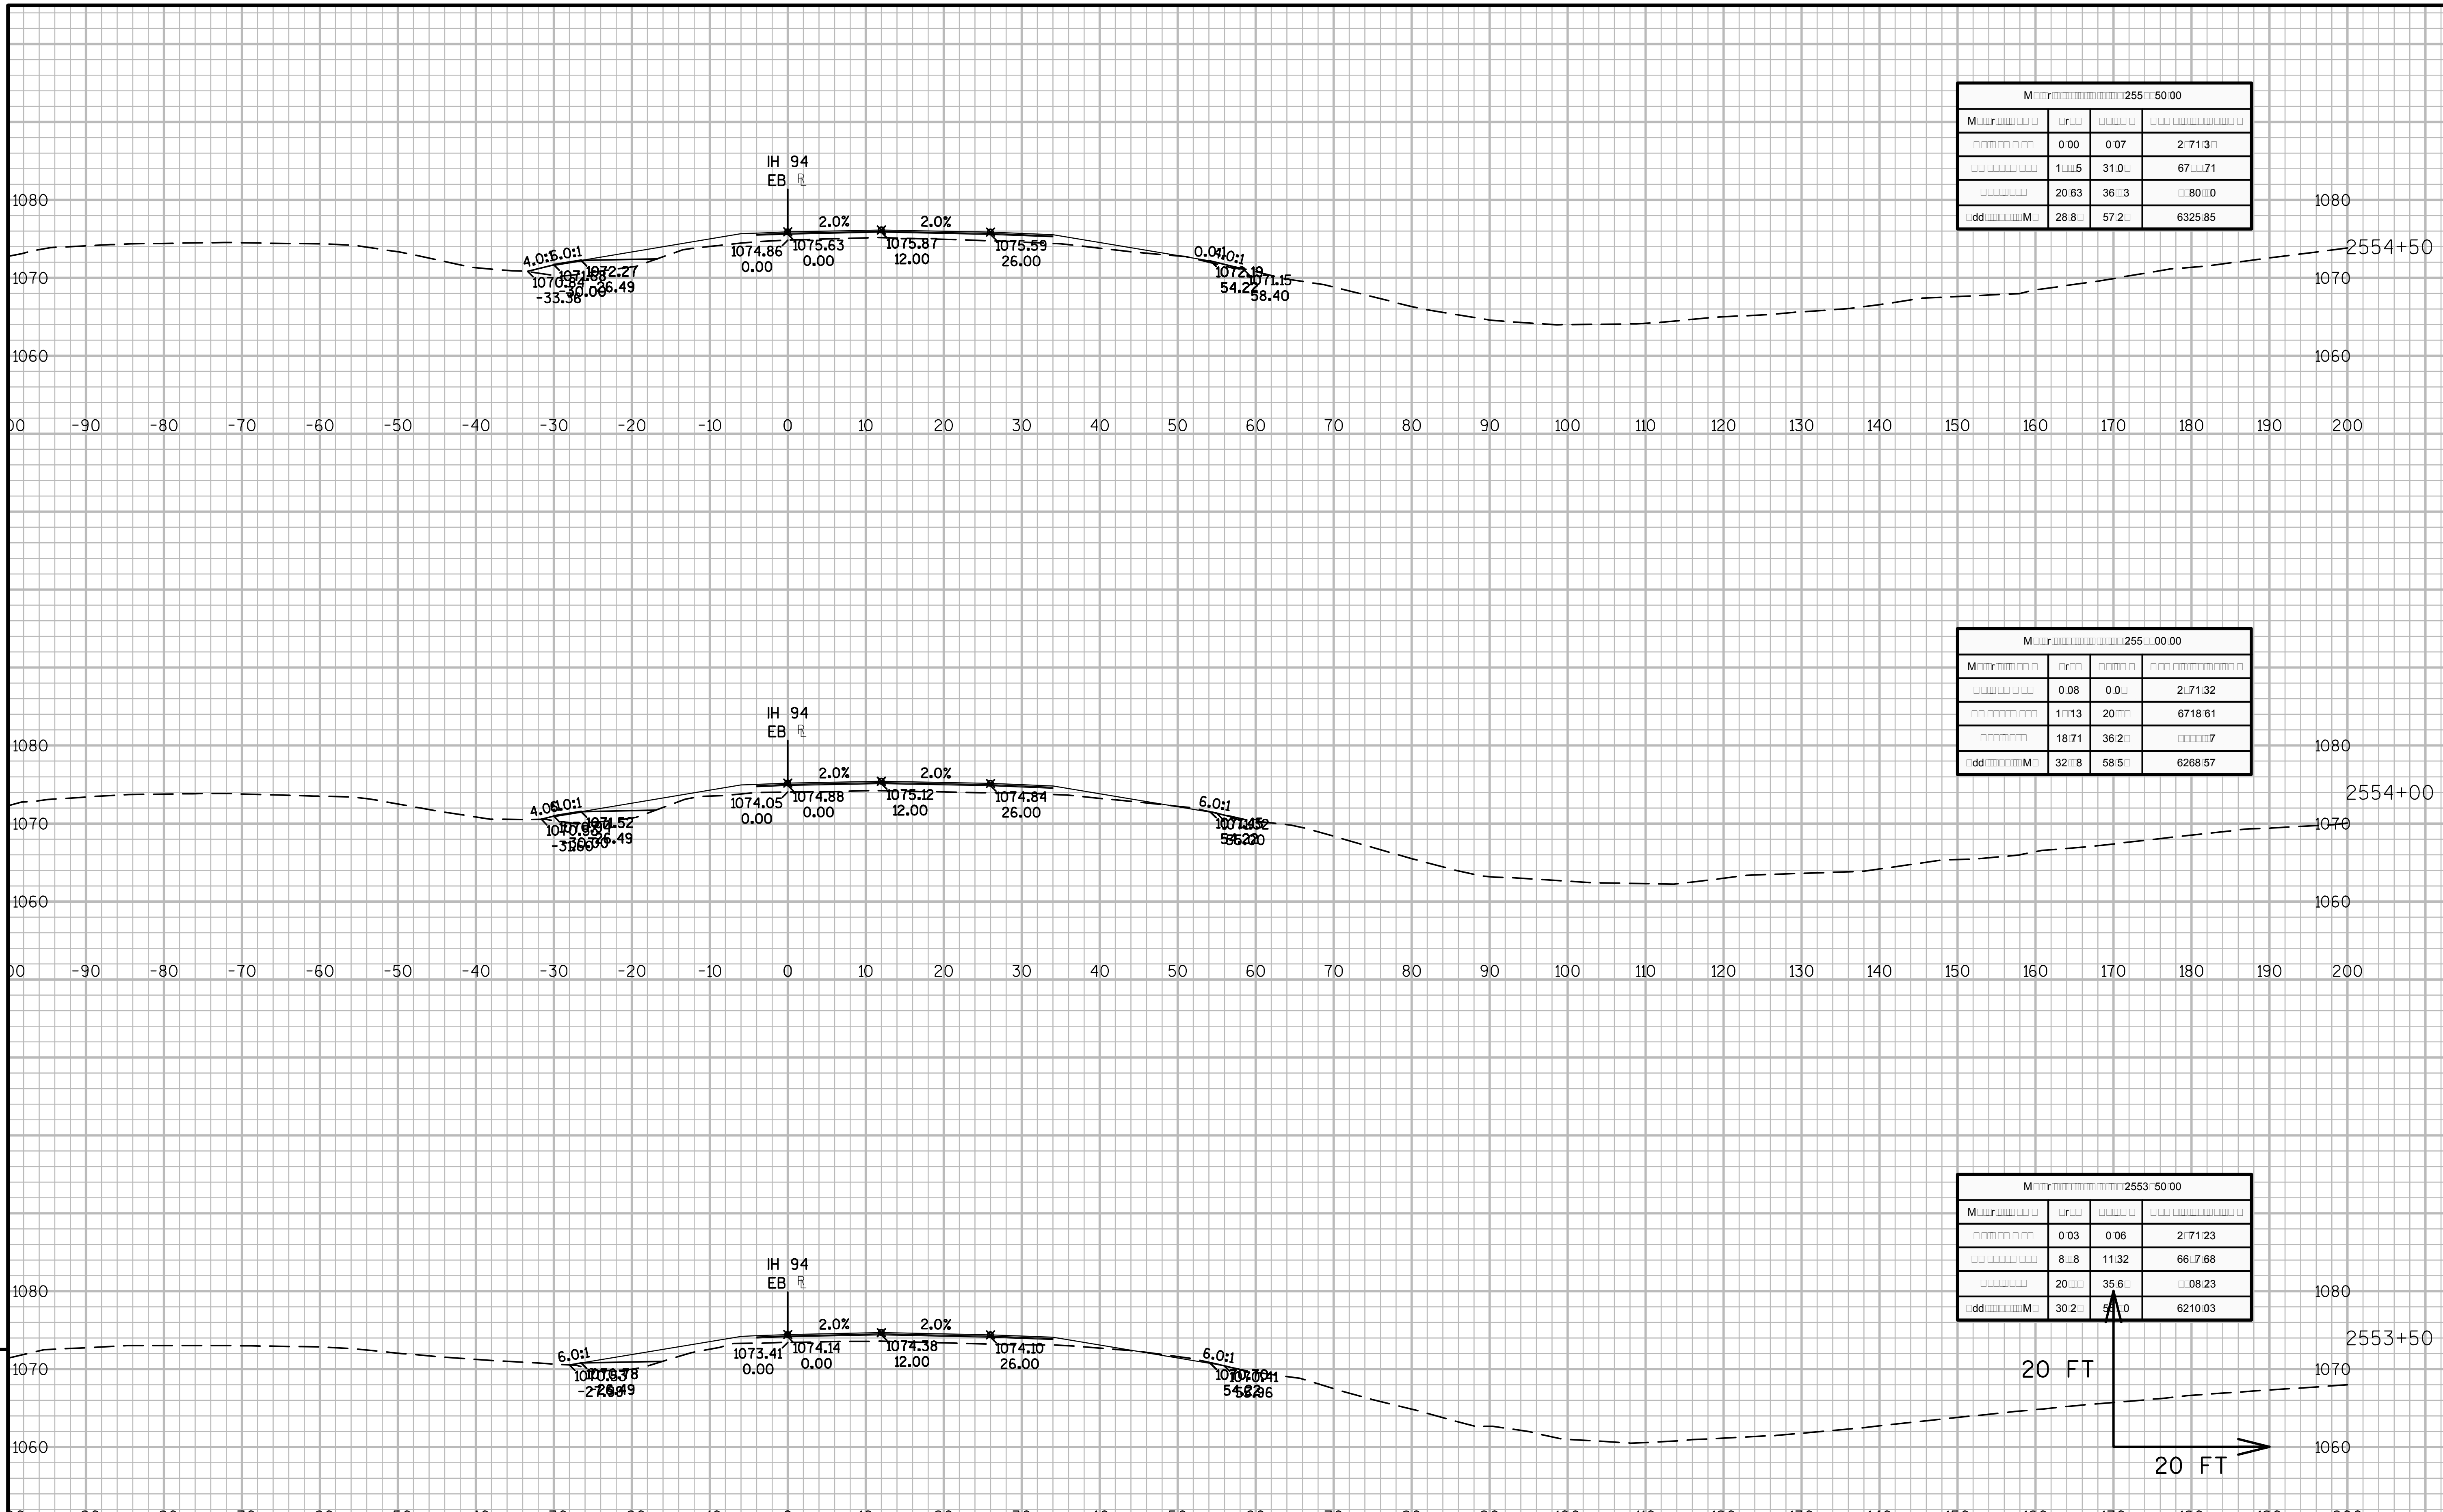

9

9

PROJECT NO:1023-06-73	HWY:IH 94	COUNTY:MONROE	CROSS SECTIONS: IH 94 EB	SHEET	E

FILE NAME : N:\PDS\C3D\10230603\SHEETSPLAN\EAST BOUND C3D 2014\090203-XS-IH94-MON-EB- 2500+00 - 2614+00.DWG
LAYOUT NAME - 03 - (48)
PLOT DATE : 10/20/2014 10:35 AM PLOT BY : ANDRITSCH, ERIC R PLOT NAME : PLOT SCALE : 1:20_XREF

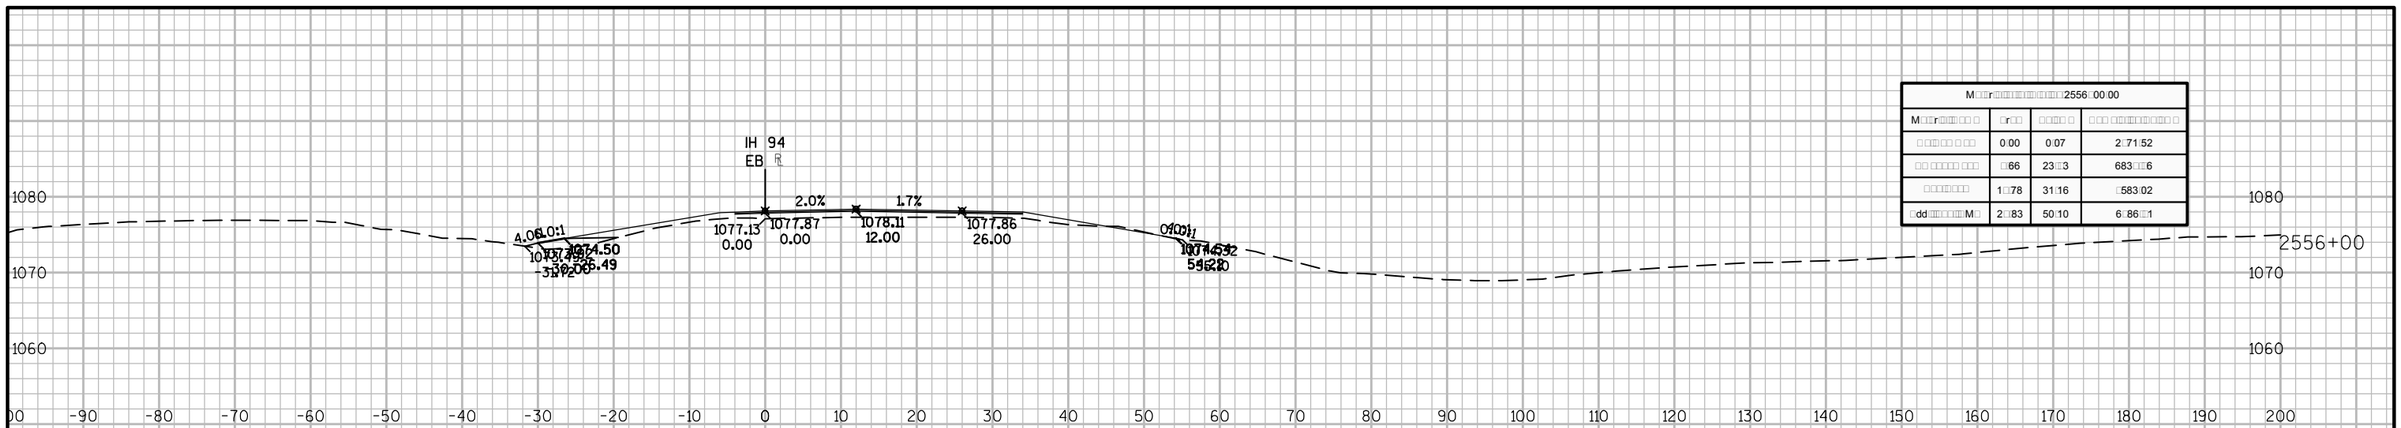

M□□r□□□□□□□□□□□□□□□□□□□□2556□00.00			
M□□r□□□□□ □ □□	□r□□	□□□□□ □	□□□ □□□□□□□□□□□ □
□ □□□□□ □ □□	0:00	0:07	2□71:52
□□ □□□□□□ □□□	□66	23□3	683□□6
□□□□□□□□	1□78	31:16	□583:02
□dd□□□□□□□□M□	2□83	50:10	6□86□□1

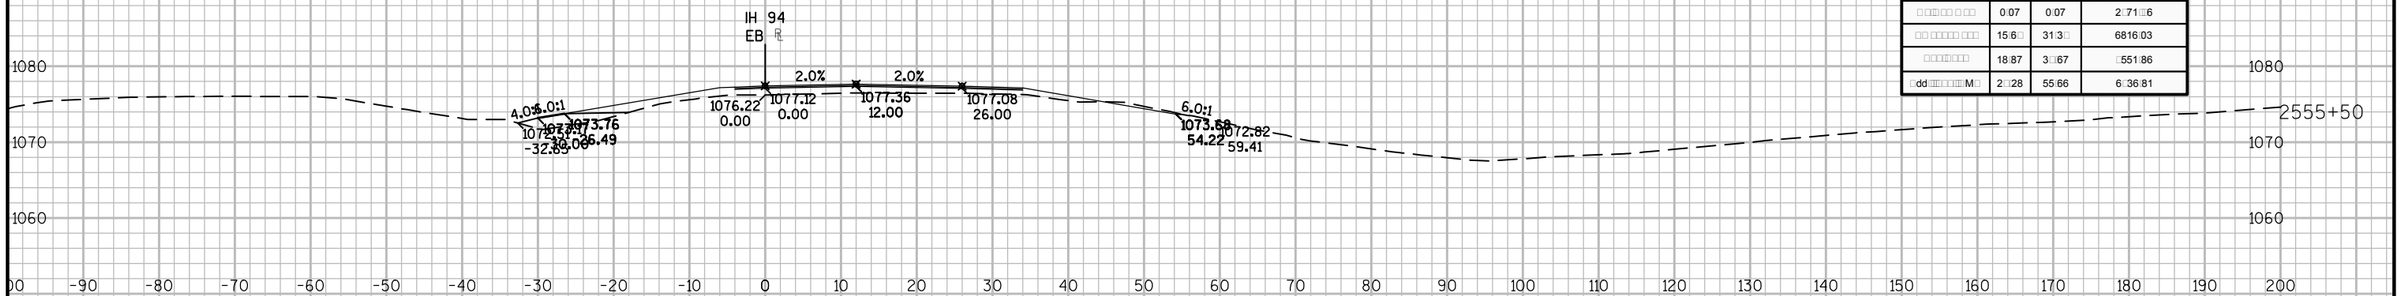

M□□r□□□□□□□□□□□□□□□□□□□□2555□50.00			
M□□r□□□□□ □ □□	□r□□	□□□□□ □	□□□ □□□□□□□□□□□ □
□ □□□□□ □ □□	0:07	0:07	2□71□□6
□□ □□□□□□ □□□	15:6□	31:3□	6816:03
□□□□□□□□	18:87	3□:67	□551:86
□dd□□□□□□□□M□	2□:28	55:66	6□36:81

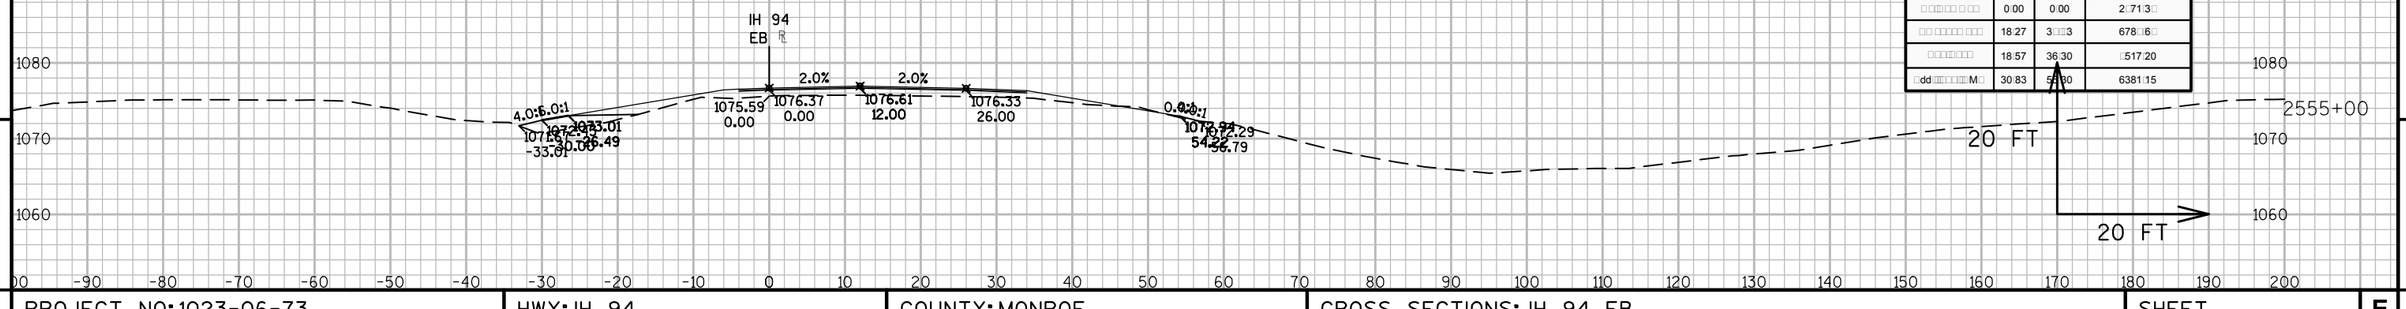

M□□r□□□□□□□□□□□□□□□□□□□□2555□00.00			
M□□r□□□□□ □ □□	□r□□	□□□□□ □	□□□ □□□□□□□□□□□ □
□ □□□□□ □ □□	0:00	0:00	2□71:3□
□□ □□□□□□ □□□	18:27	3□□3	678□6□
□□□□□□□□	18:57	36:30	□517:20
□dd□□□□□□□□M□	30:83	55:30	6381:15

9

9

PROJECT NO:1023-06-73	HWY: IH 94	COUNTY: MONROE	CROSS SECTIONS: IH 94 EB	SHEET	E

FILE NAME : N:\PDS\C3D\10230603\SHEETSPLAN\EAST BOUND C3D 2014\090203-XS-IH94-MON-EB- 2500+00 - 2614+00.DWG
LAYOUT NAME - 03 - (49)

PLOT DATE : 10/20/2014 10:35 AM PLOT BY : ANDRITSCH, ERIC R PLOT NAME : PLOT SCALE : 1:20_XREF

WISDOT/CADDS SHEET 49

M□□r□□□□□□□□□□□2557□00.00			
M□□r□□□□□□ □	□r□□	□□□□□	□□□ □□□□□□□□□□
□ □□□ □□ □ □□	0.00	1□□0	2□7□33
□□ □□□□□ □□□	□7.01	□7.06	68□□□01
□□□□□□□□	37.05	35□□0	□633.20
□dd□□□□□□□M□	27.06	□□□□	6583.72

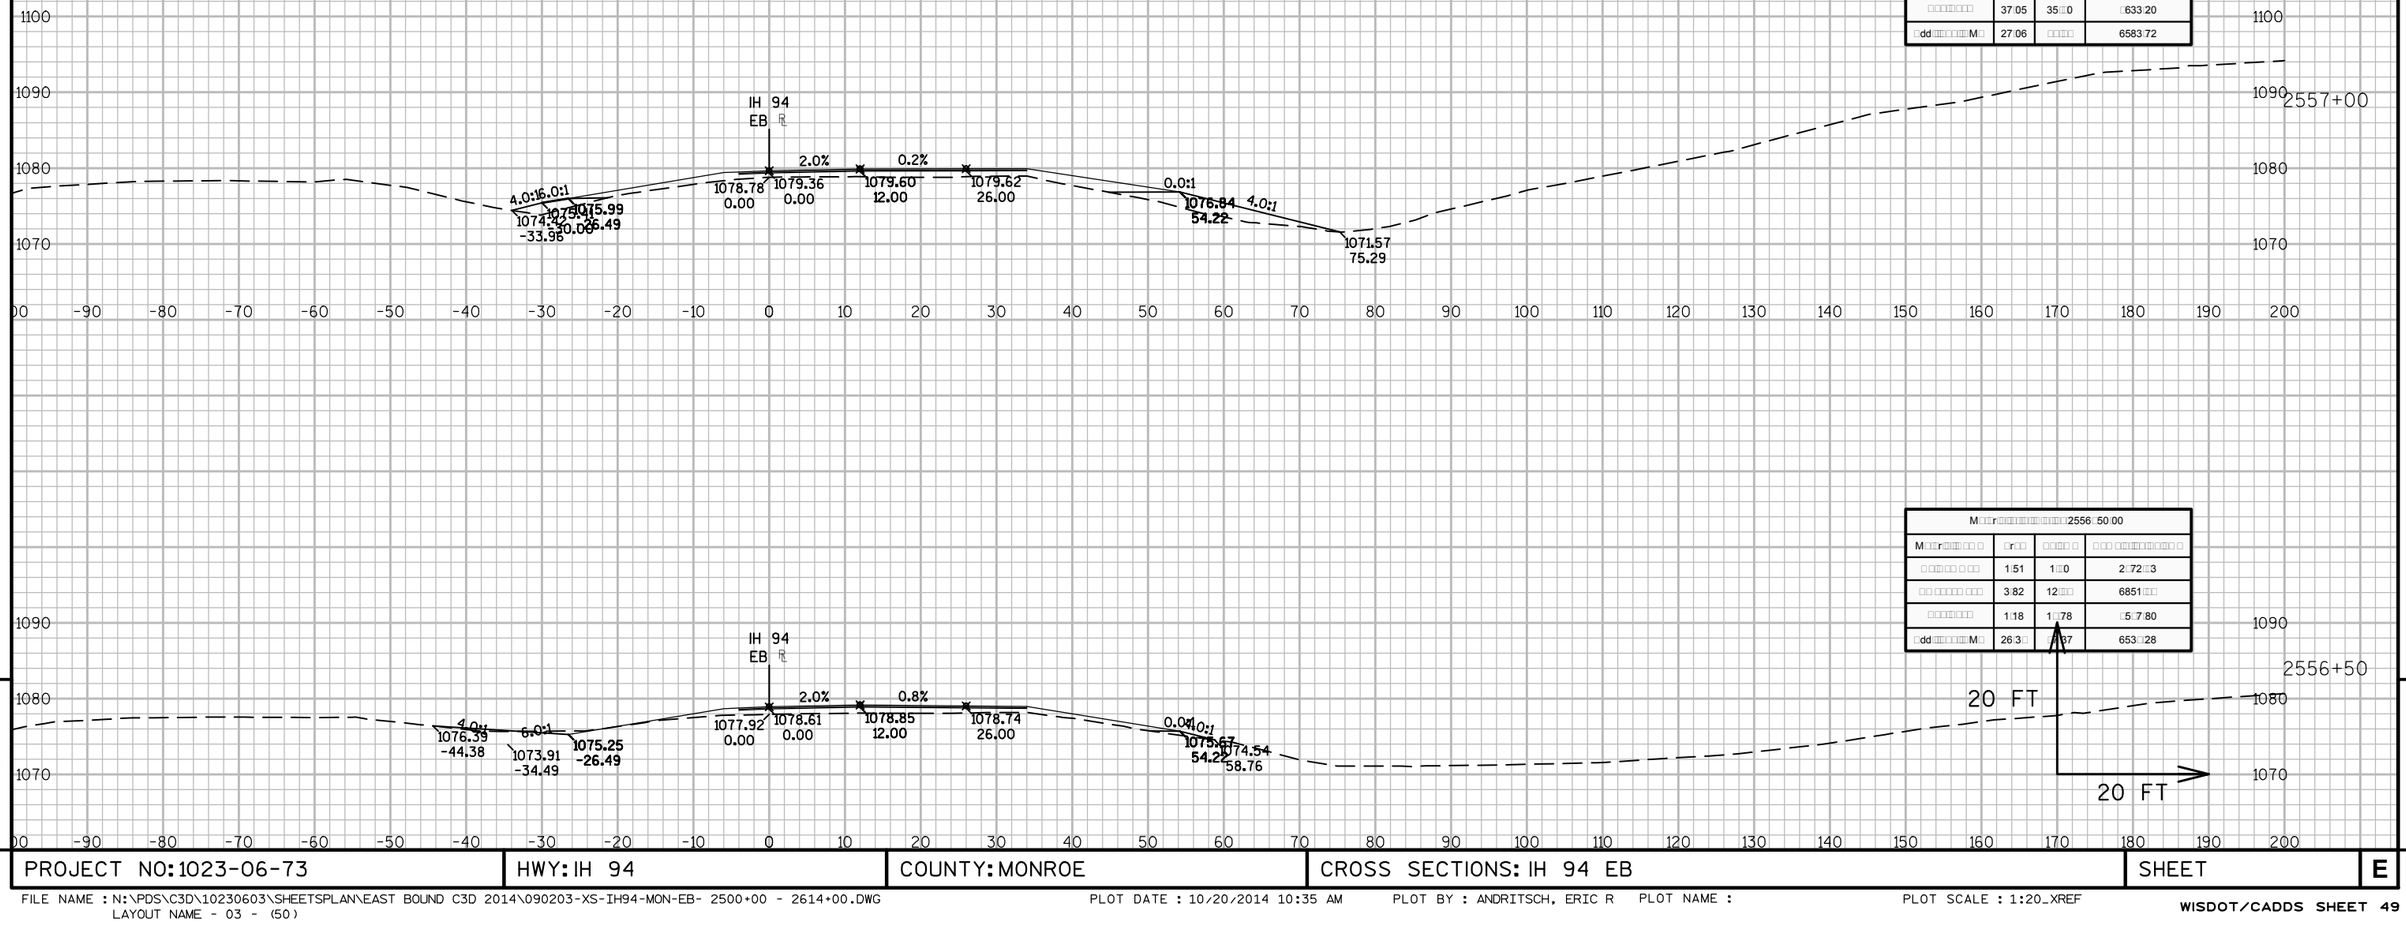

M□□r□□□□□□□□□□□2556□50.00			
M□□r□□□□□□ □	□r□□	□□□□□ □	□□□ □□□□□□□□□□
□ □□□ □□ □ □□	1.51	1□□0	2□72□3
□□ □□□□□ □□□	3.82	12□□□	6851□□□
□□□□□□□□	1.18	1□□78	□5□7.80
□dd□□□□□□□M□	26.3□	□.87	653□.28

9

9

PROJECT NO: 1023-06-73	HWY: IH 94	COUNTY: MONROE	CROSS SECTIONS: IH 94 EB	SHEET	E

FILE NAME : N:\PDS\C3D\10230603\SHEETSPLAN\EAST BOUND C3D 2014\090203-XS-IH94-MON-EB- 2500+00 - 2614+00.DWG
LAYOUT NAME - 03 - (50)

PLOT DATE : 10/20/2014 10:35 AM PLOT BY : ANDRITSCH, ERIC R PLOT NAME : PLOT SCALE : 1:20_XREF

| M□□□r□□□

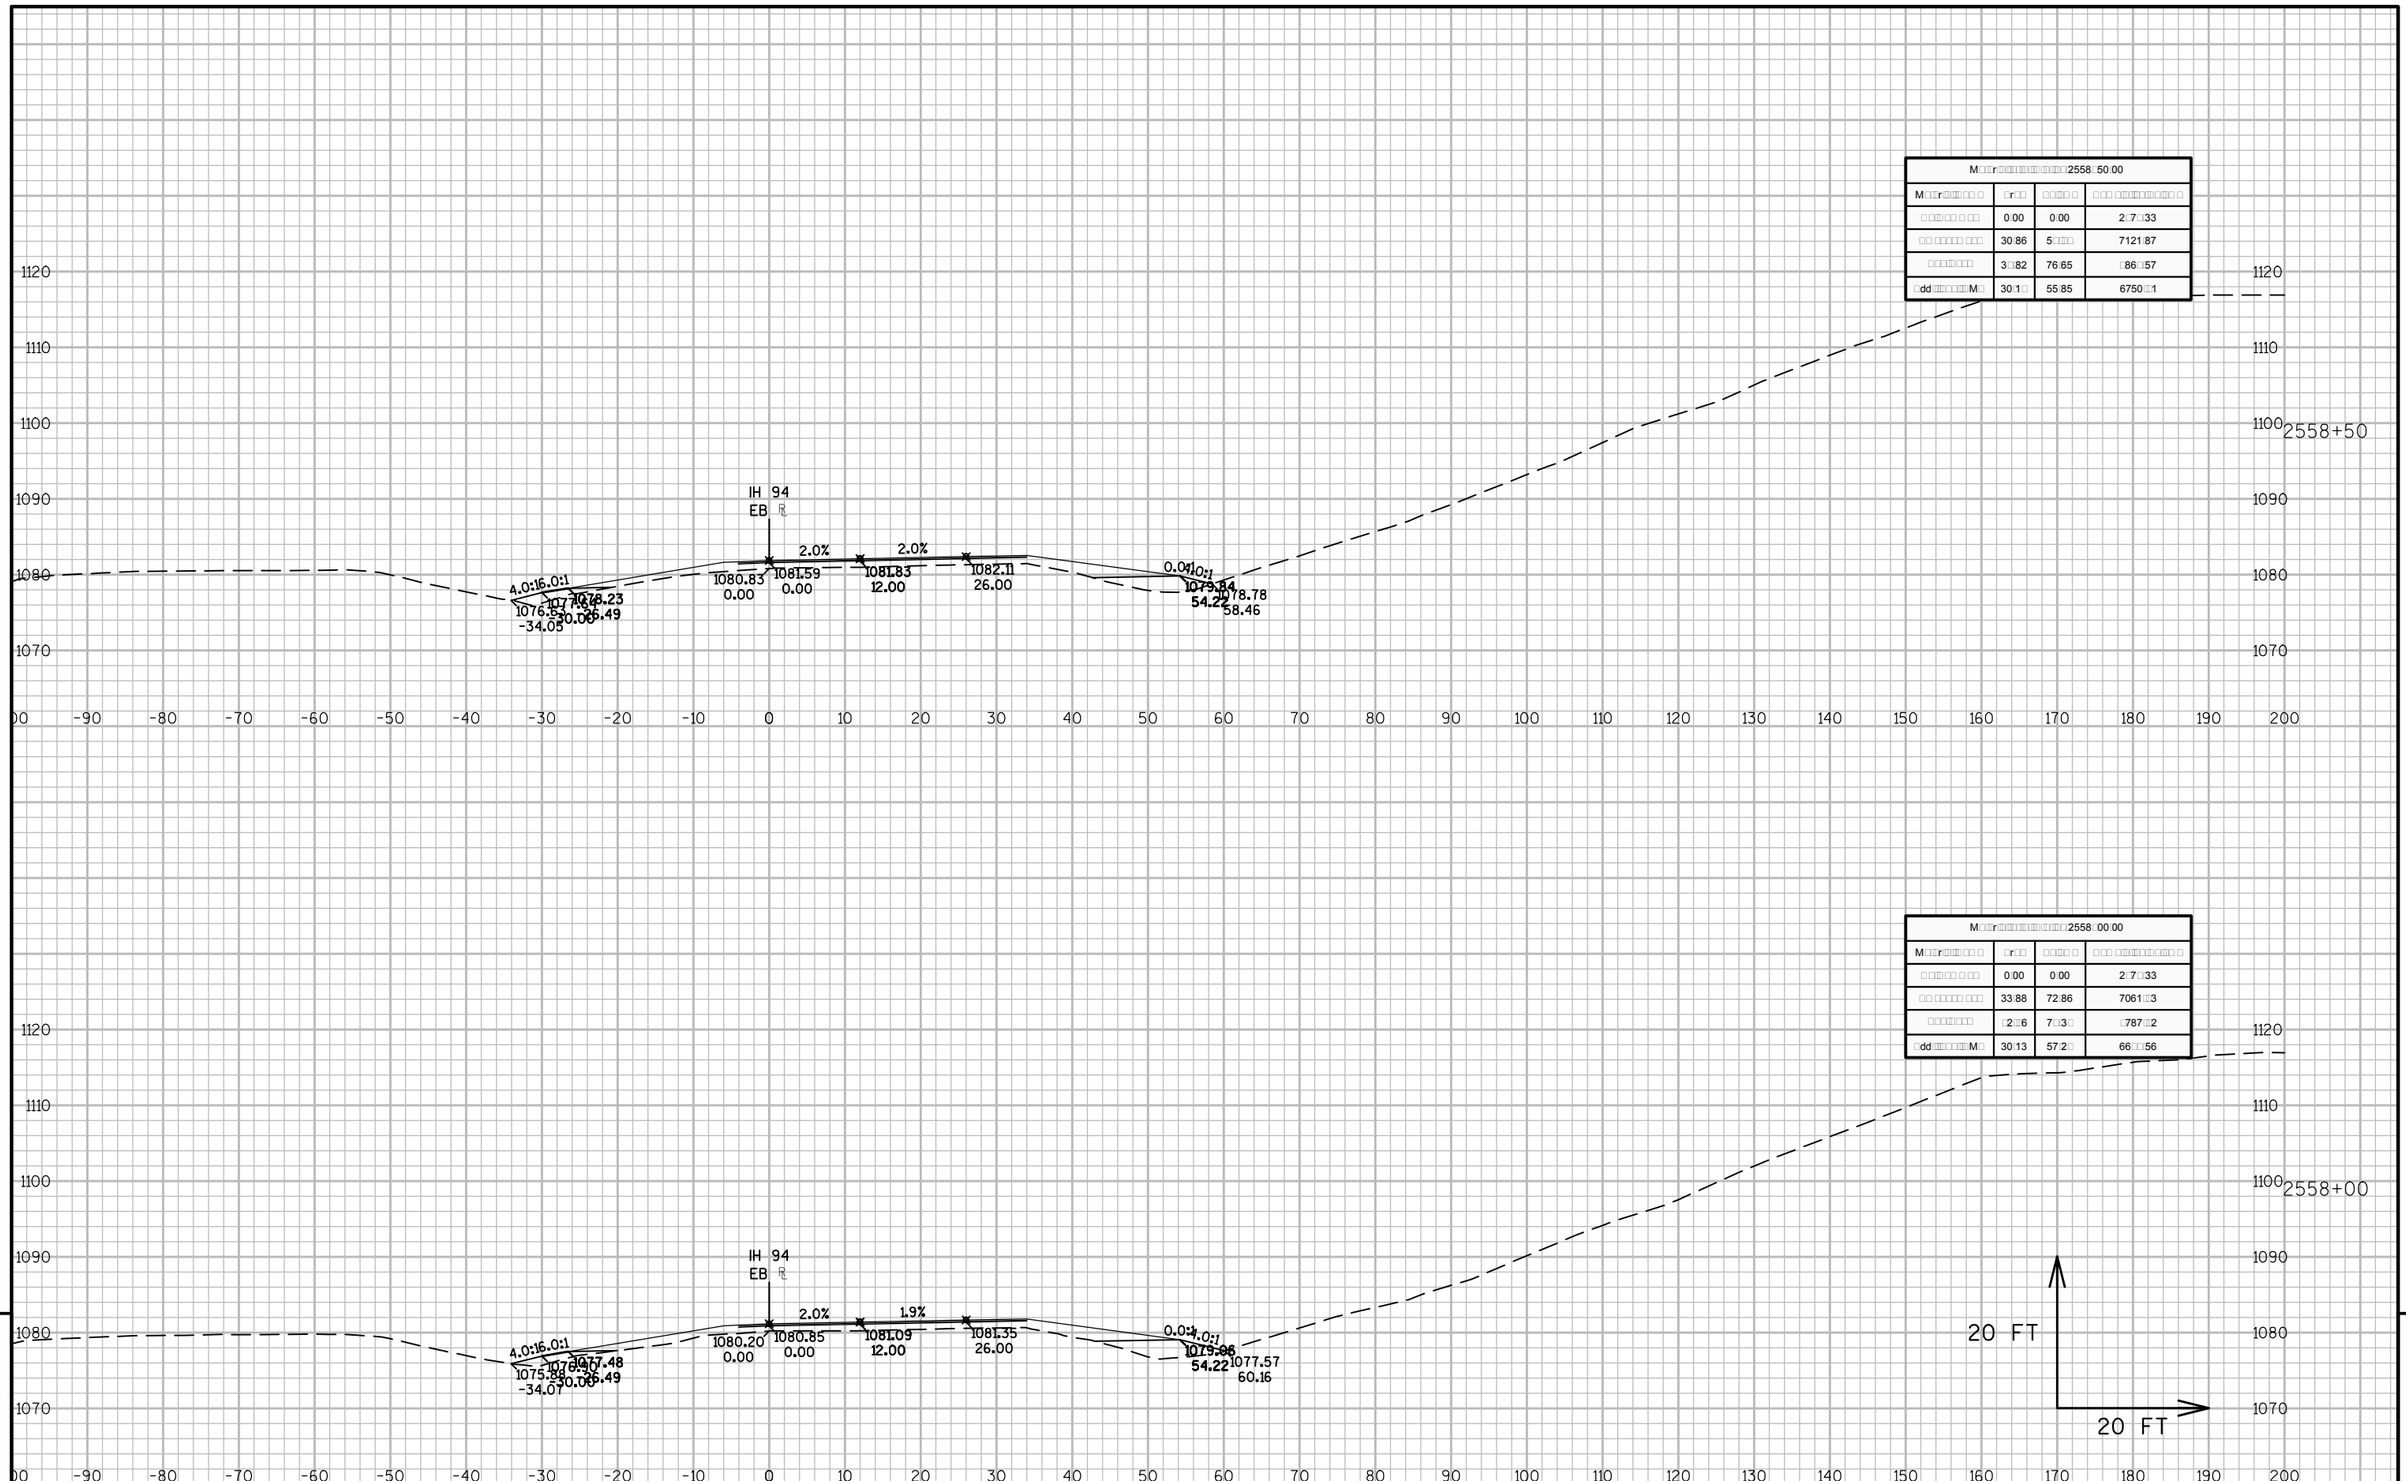

M□□r□□□□□□□□□□□□□□□□□□□□2558□50.00			
M□□r□□□□□□ □ □	□r□□	□□□□□ □	□ □□ □□□□□□□□□□□□ □
□ □□□□□ □ □□□	0.00	0.00	2□7□.33
□□ □□□□□ □□□	30.86	5□.□□	7121.87
□□□□□□□□	3□.82	76.65	□86.□57
□dd□□□□□□□□M□	30.1□	55.85	6750.□1

M□□r□□□□□□□□□□□□□□□□□□□□2558□00.00			
M□□r□□□□□□ □ □	□r□□	□□□□□ □	□ □□ □□□□□□□□□□□□ □
□ □□□□□ □ □□□	0.00	0.00	2□7□.33
□□ □□□□□ □□□	33.88	72.86	7061.□3
□□□□□□□□	□2.□6	7□.3□	□787.□2
□dd□□□□□□□□M□	30.13	57.2□	66□□.56

9

9

PROJECT NO: 1023-06-73	HWY: IH 94	COUNTY: MONROE	CROSS SECTIONS: IH 94 EB	SHEET	E

FILE NAME : N:\PDS\C3D\10230603\SHEETSPLAN\EAST BOUND C3D 2014\090203-XS-IH94-MON-EB- 2500+00 - 2614+00.DWG
LAYOUT NAME - 03 - (52)
PLOT DATE : 10/20/2014 10:35 AM PLOT BY : ANDRITSCH, ERIC R PLOT NAME : PLOT SCALE : 1:20_XREF

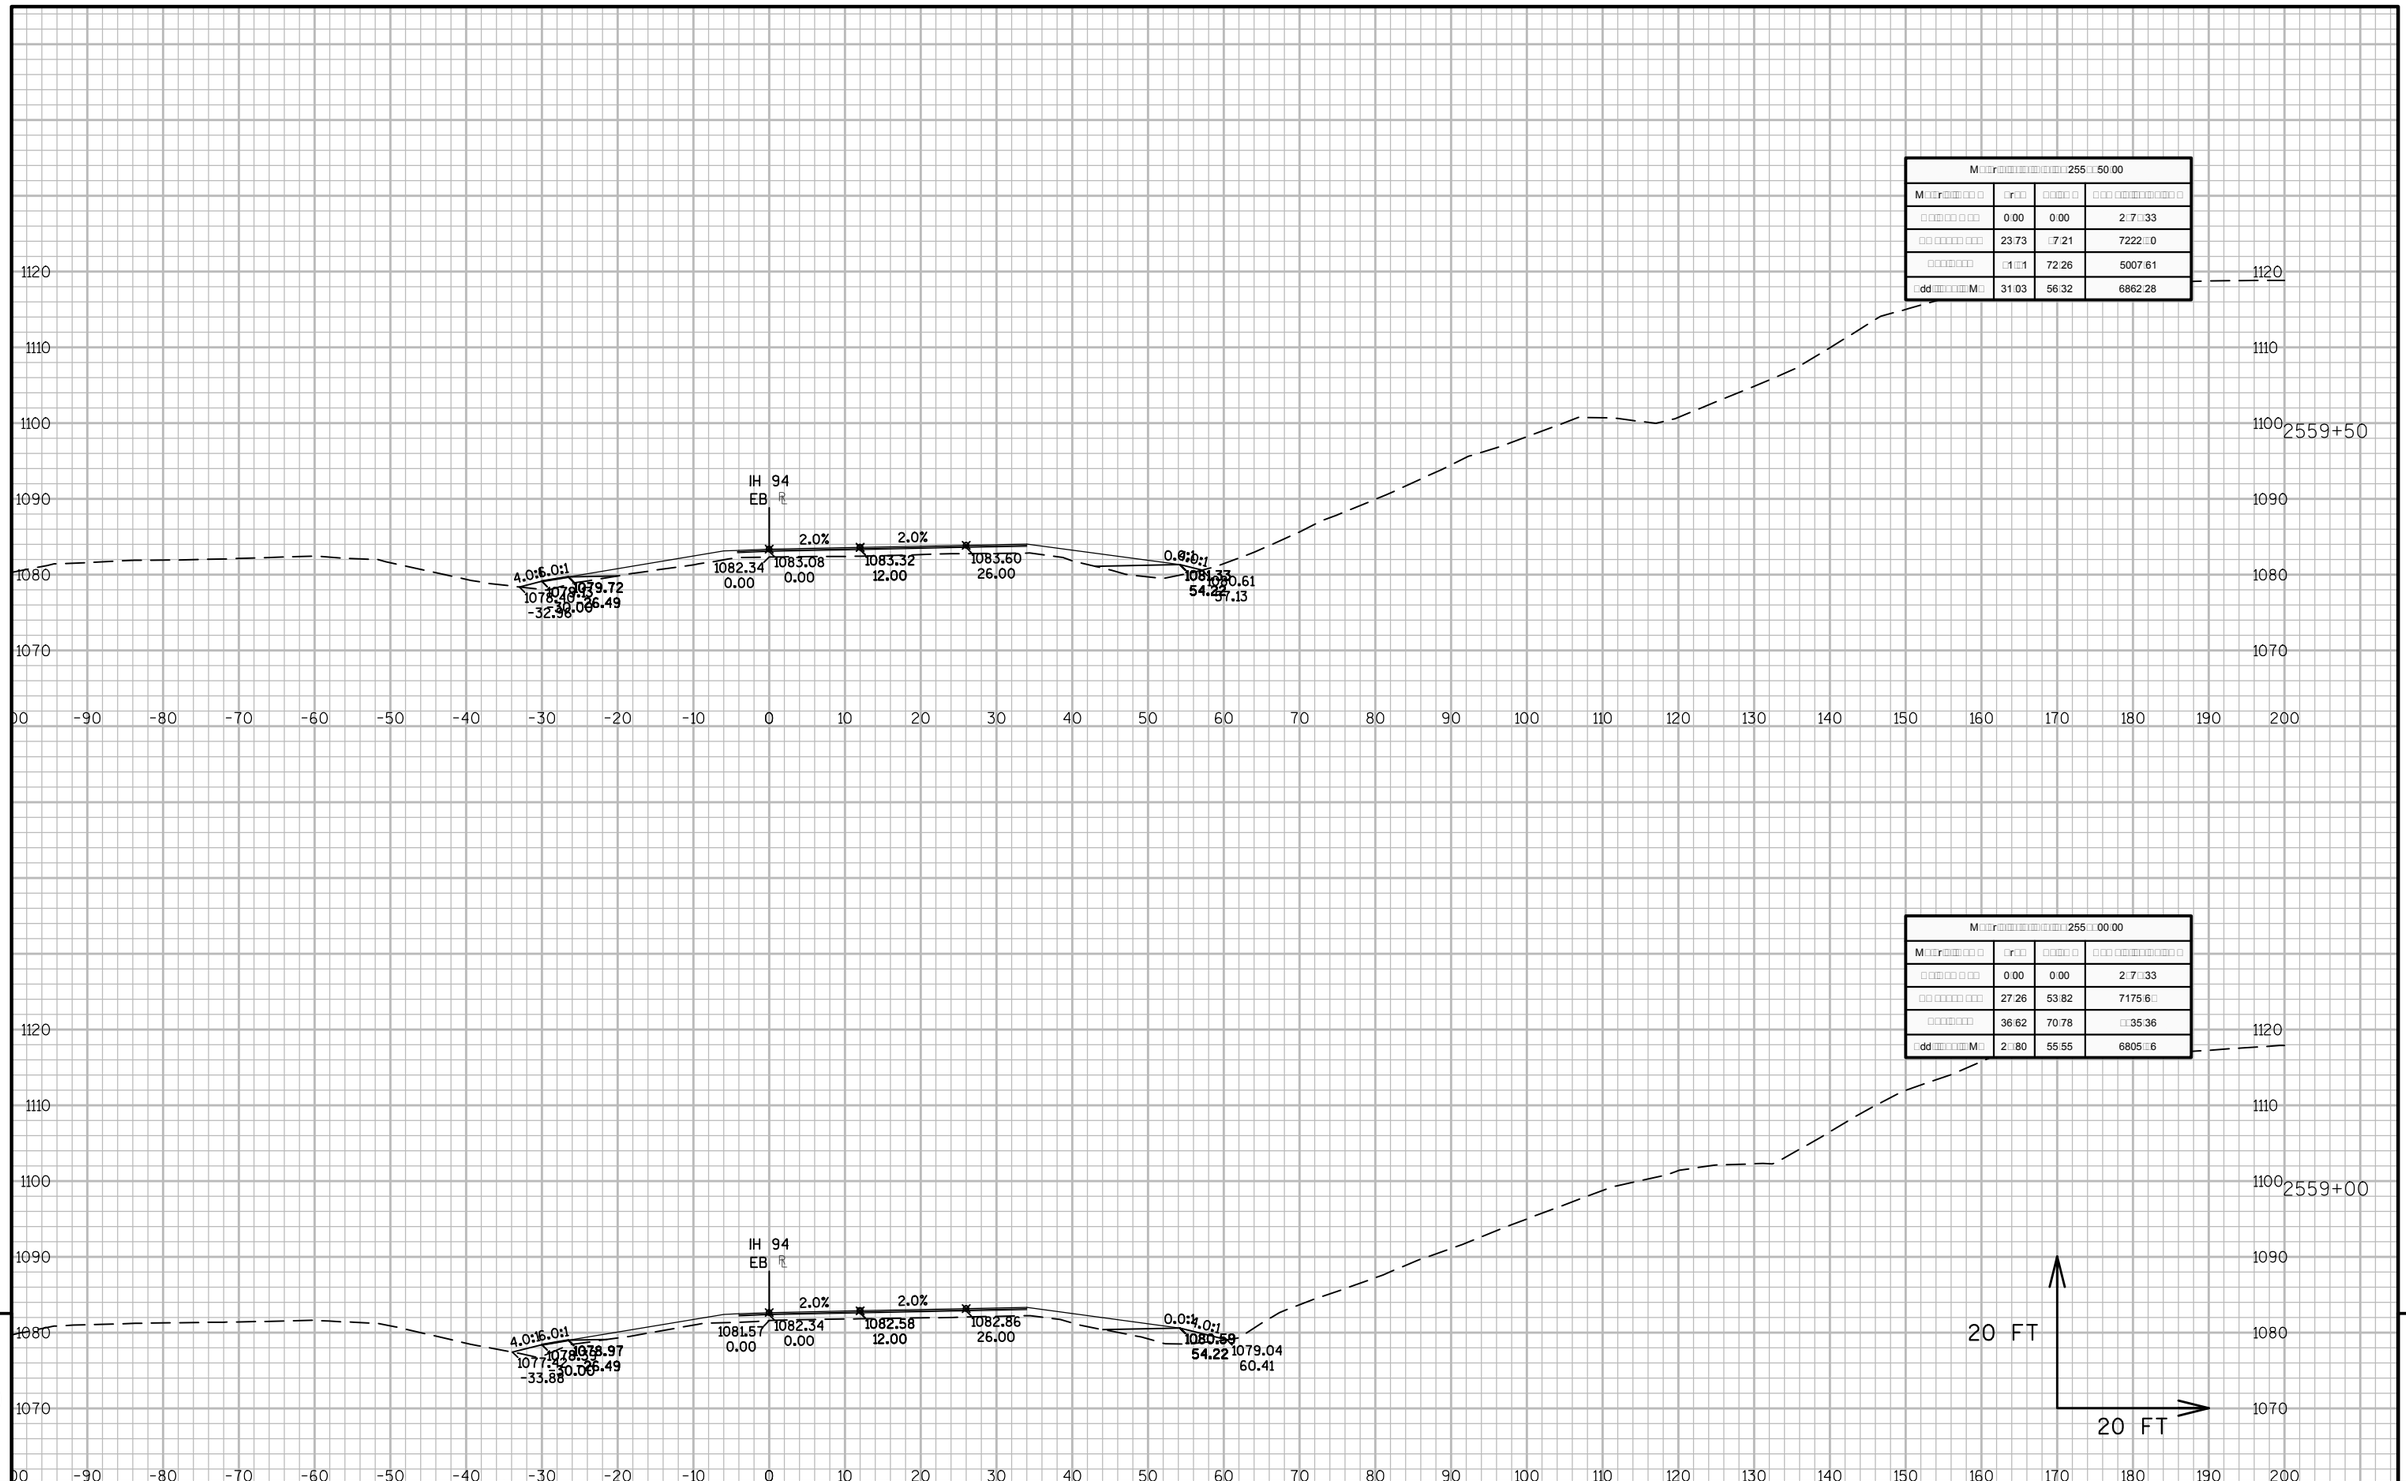

PROJECT NO: 1023-06-73	HWY: IH 94	COUNTY: MONROE	CROSS SECTIONS: IH 94 EB	SHEET	E

FILE NAME : N:\PDS\C3D\10230603\SHEETSPLAN\EAST BOUND C3D 2014\090203-XS-IH94-MON-EB- 2500+00 - 2614+00.DWG
LAYOUT NAME - 03 - (53)

PLOT DATE : 10/20/2014 10:36 AM PLOT BY : ANDRITSCH, ERIC R PLOT NAME : PLOT SCALE : 1:20_XREF

M□□r□□□□□□□□□□□□□□□□□□□□2560□50.00			
M□□r□□□□□□ □ □	□r□□	□□□□□ □	□ □□ □□□□□□□□□□□□ □
□ □□□□□ □ □□□	0.00	0.00	2□7□□33
□□ □□□□□□ □□□	22.0□	□2□2	7310.28
□□□□□□□	□2.35	78.11	5162□□6
□dd□□□□□□□□M□	33.12	58.78	6□77□□1

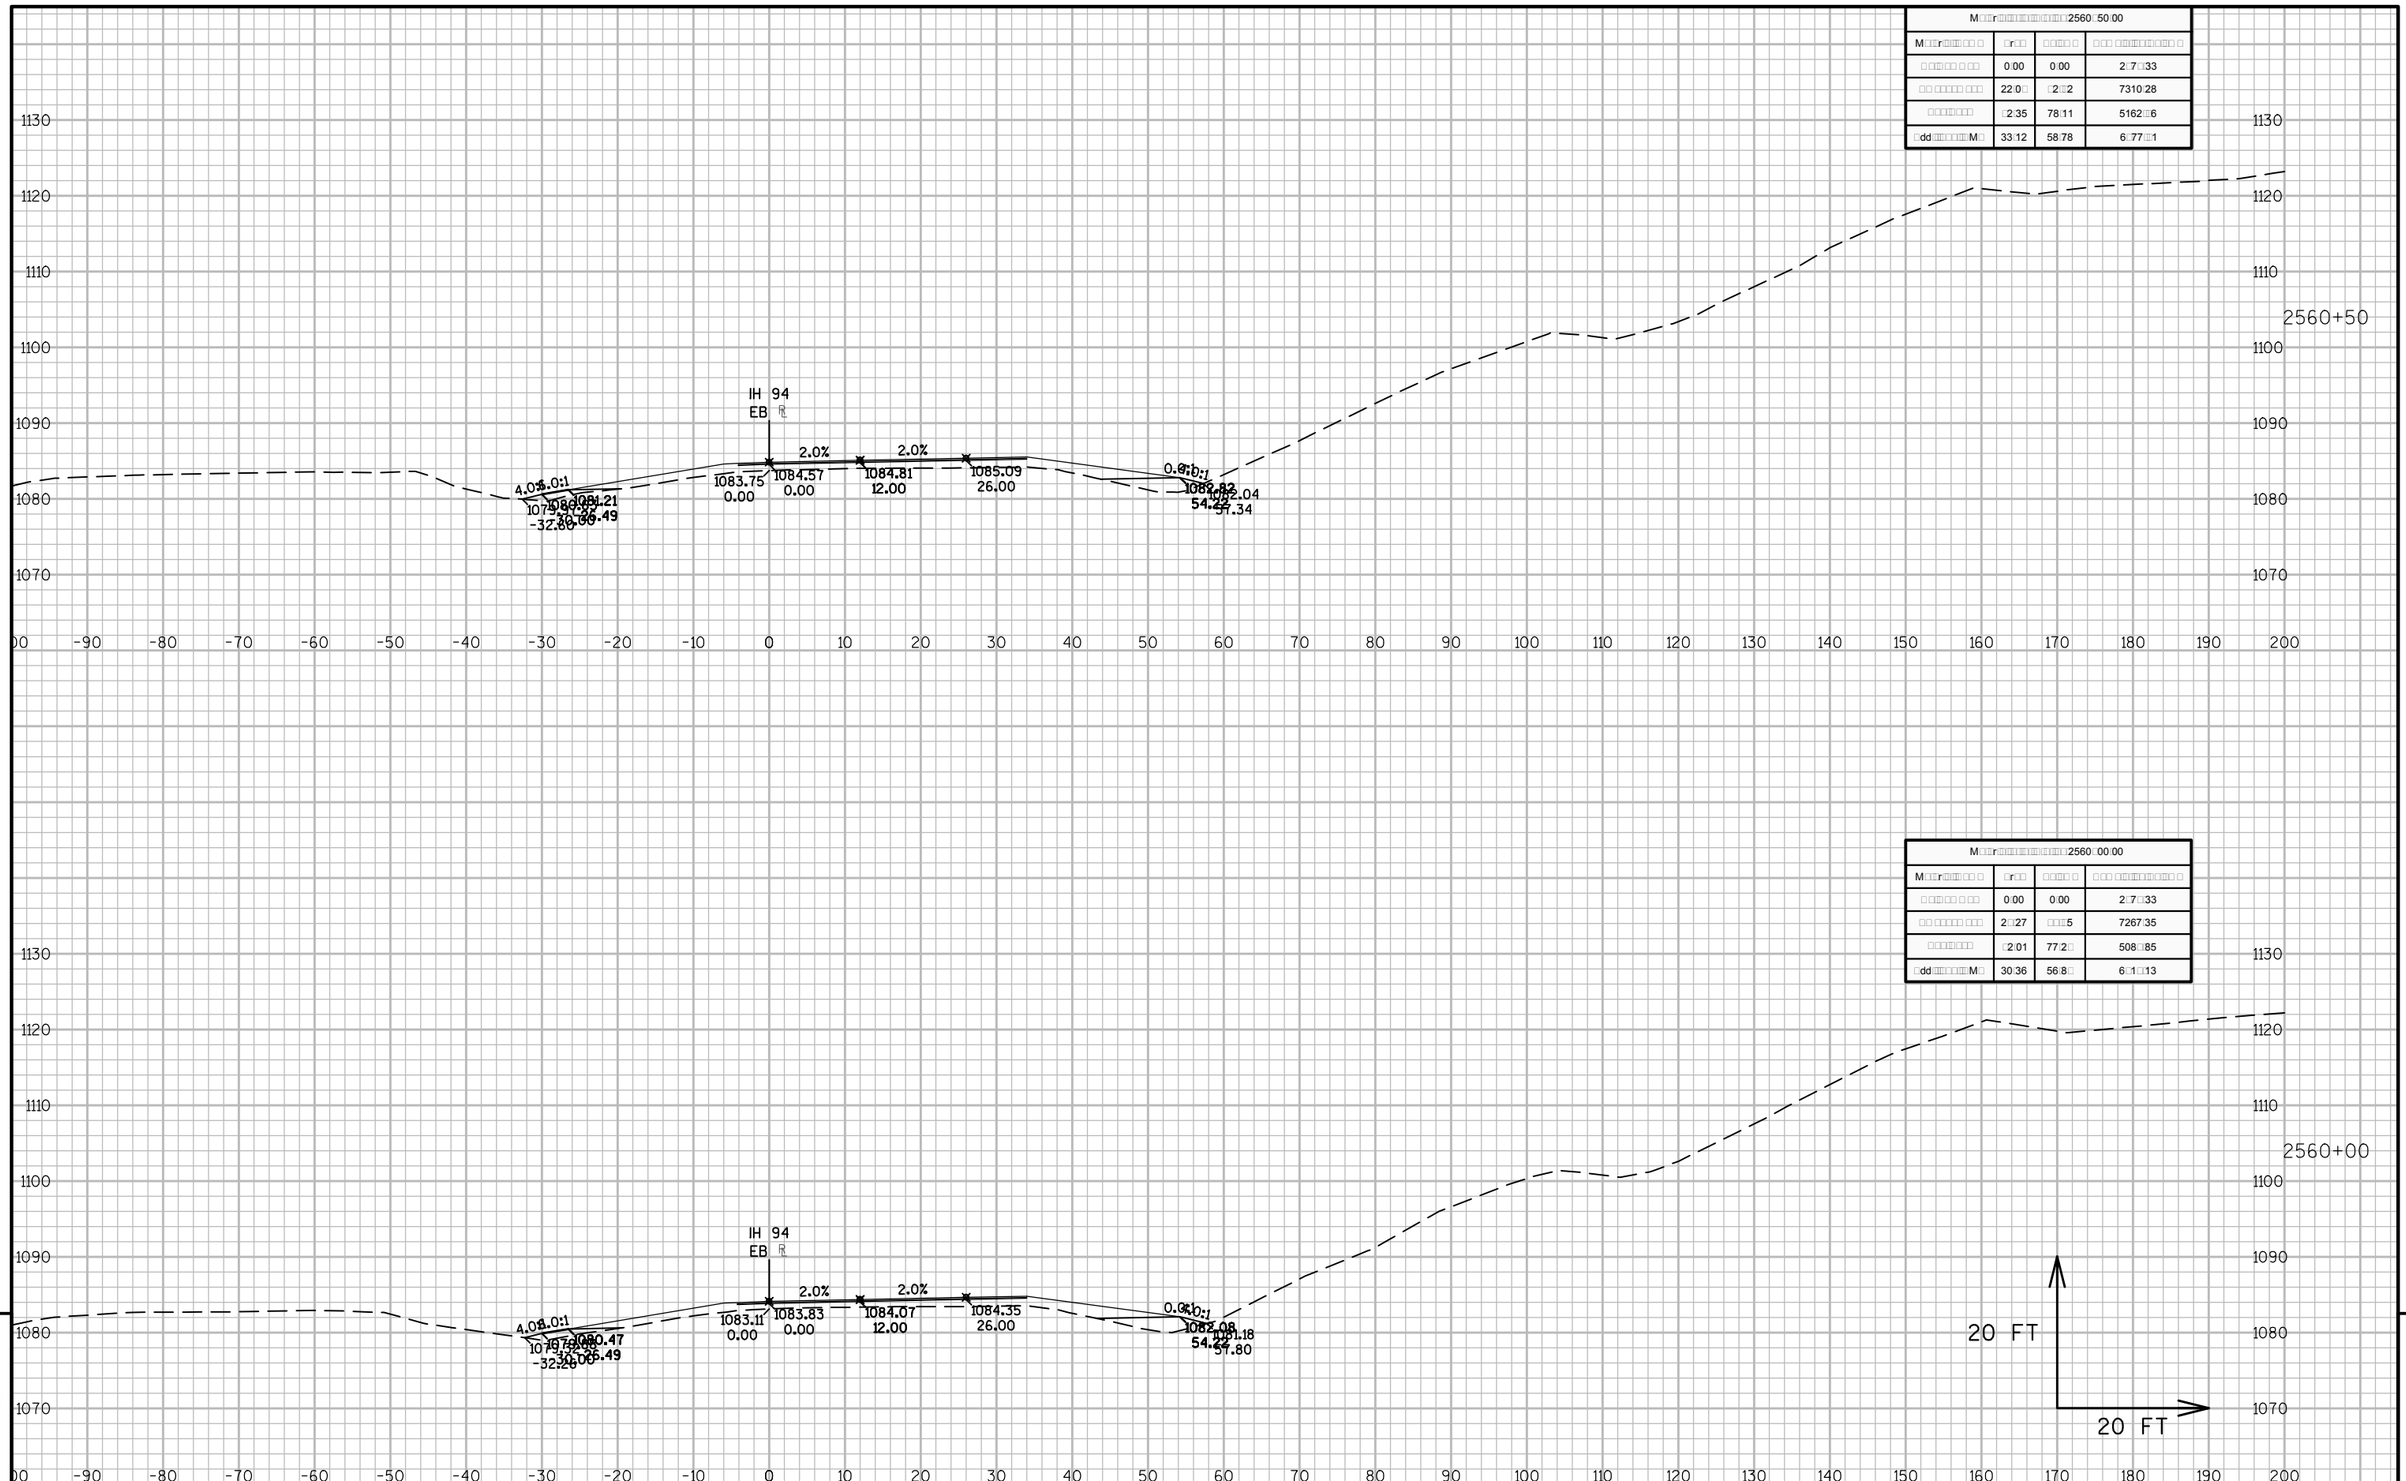

PROJECT NO: 1023-06-73	HWY: IH 94	COUNTY: MONROE	CROSS SECTIONS: IH 94 EB	SHEET	E

FILE NAME : N:\PDS\C3D\10230603\SHEETSPLAN\EAST BOUND C3D 2014\090203-XS-IH94-MON-EB- 2500+00 - 2614+00.DWG
LAYOUT NAME - 03 - (54)

PLOT DATE : 10/20/2014 10:36 AM PLOT BY : ANDRITSCH, ERIC R PLOT NAME : PLOT SCALE : 1:20_XREF

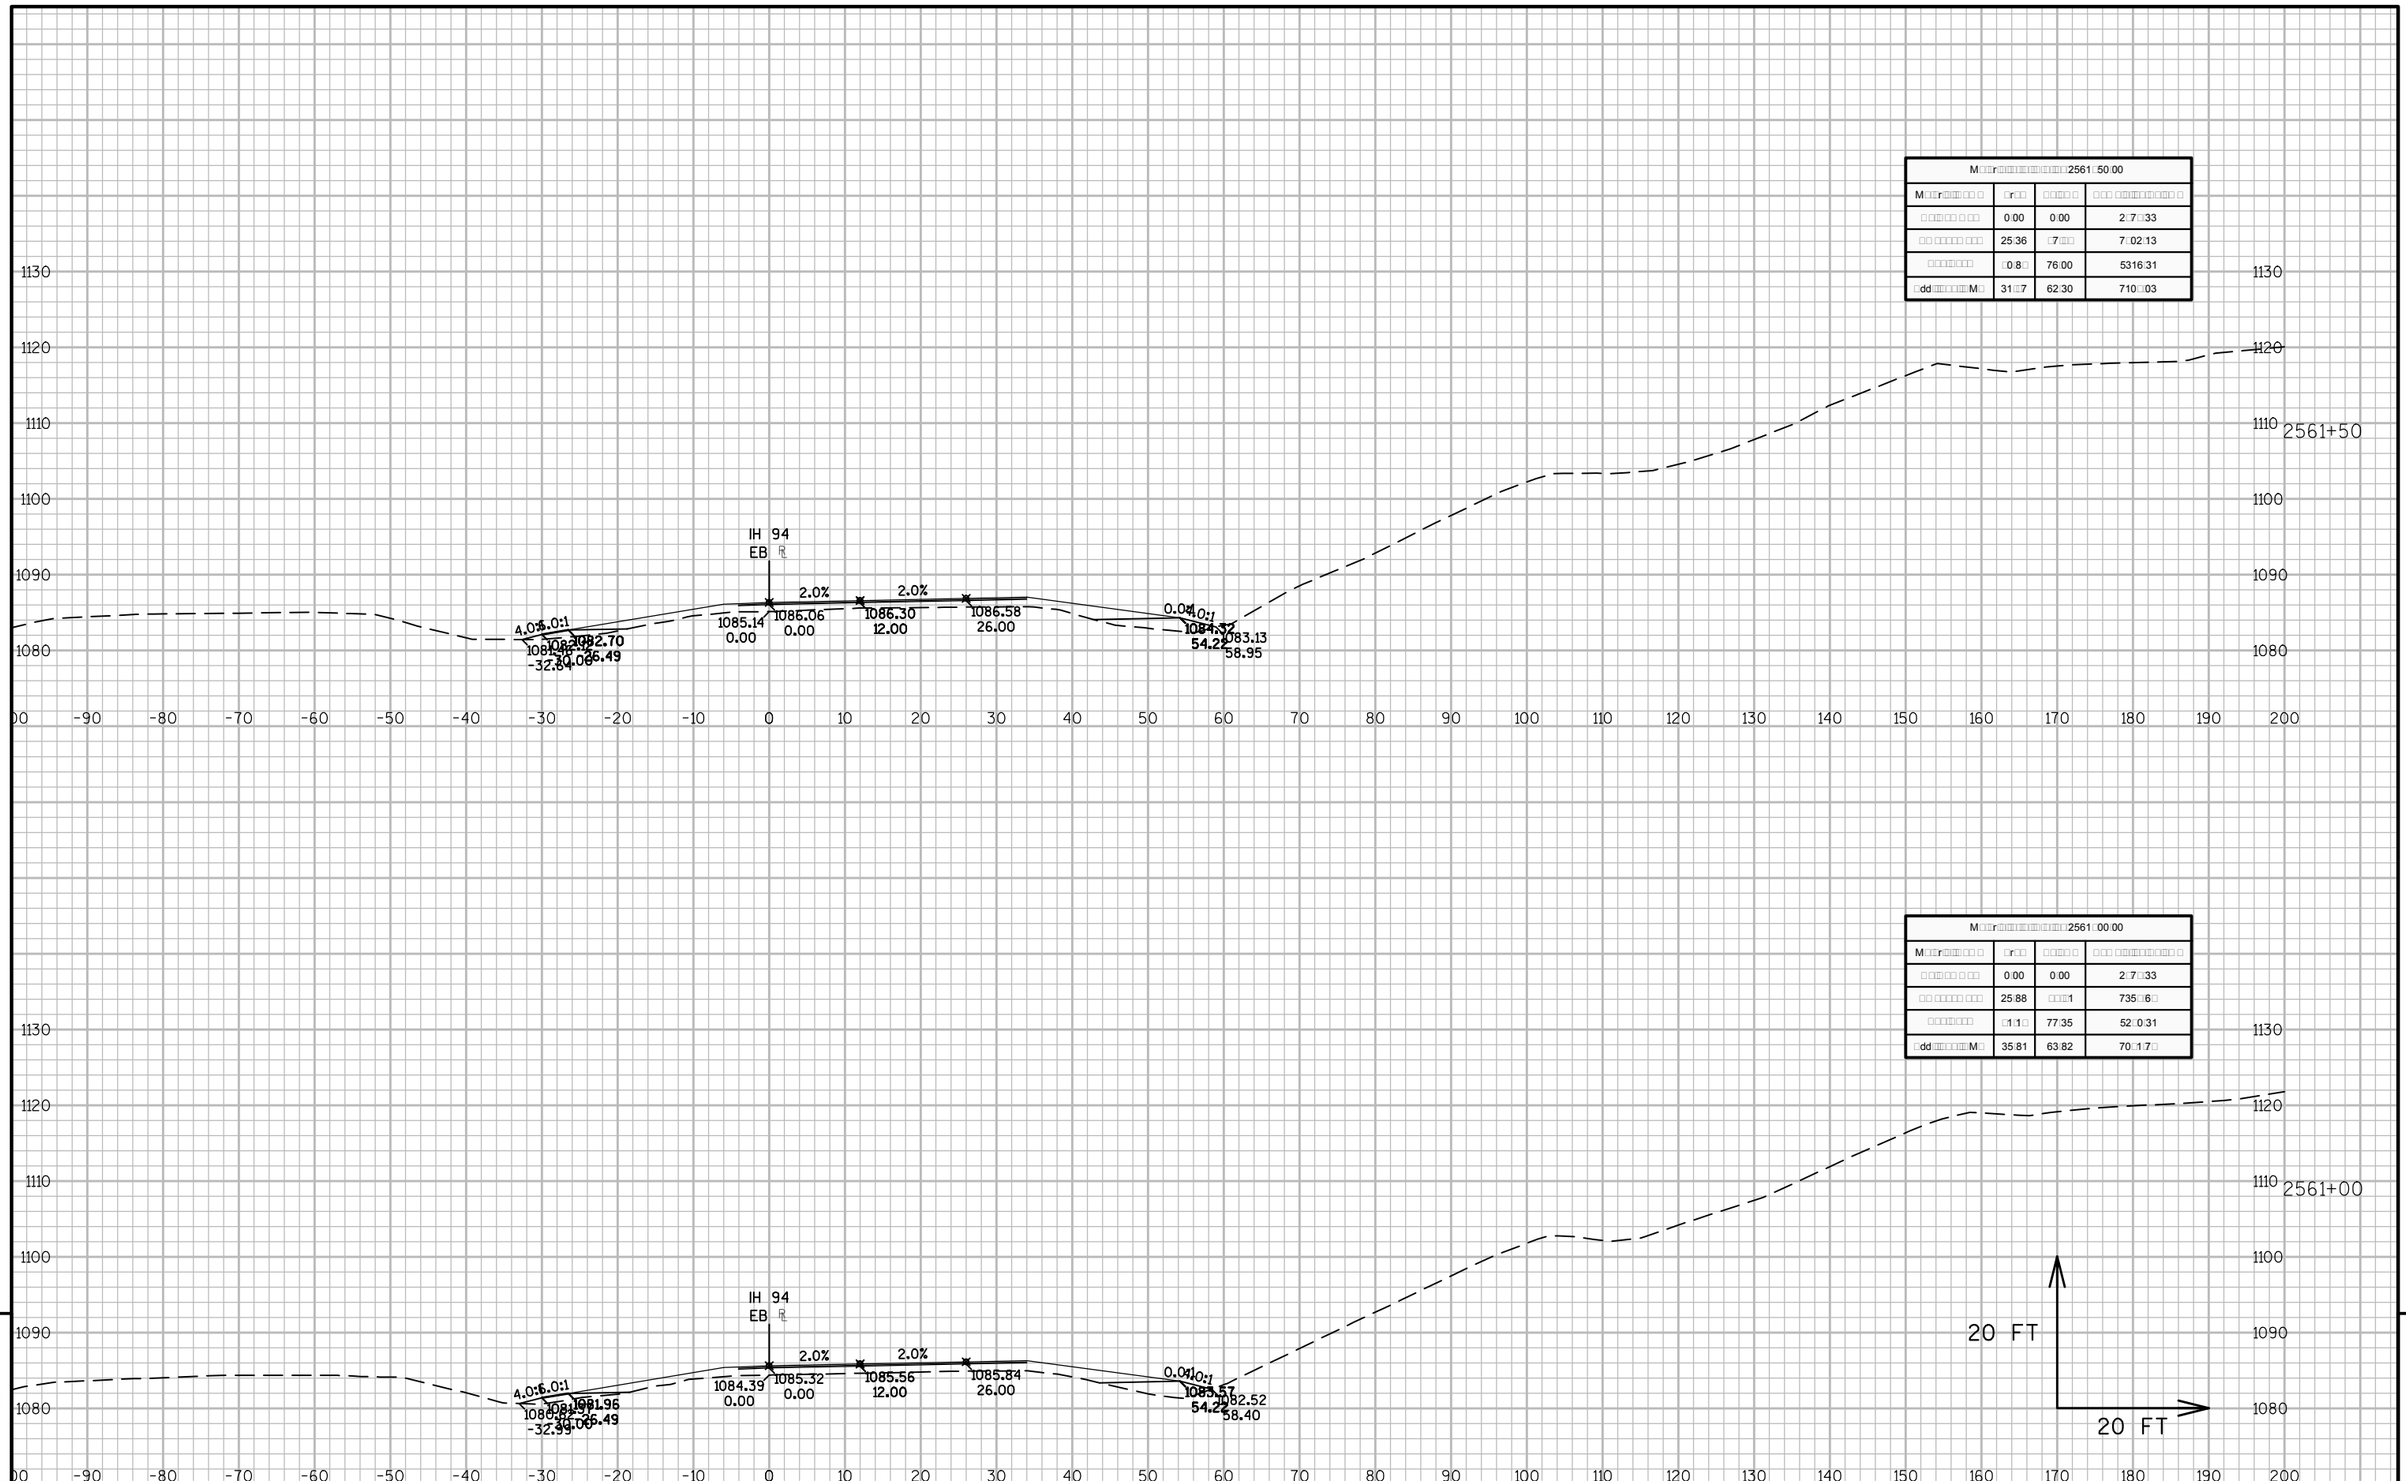

PROJECT NO: 1023-06-73	HWY: IH 94	COUNTY: MONROE	CROSS SECTIONS: IH 94 EB	SHEET	E

FILE NAME : N:\PDS\C3D\10230603\SHEETSPLAN\EAST BOUND C3D 2014\090203-XS-IH94-MON-EB- 2500+00 - 2614+00.DWG
LAYOUT NAME - 03 - (55)

PLOT DATE : 10/20/2014 10:36 AM PLOT BY : ANDRITSCH, ERIC R PLOT NAME : PLOT SCALE : 1:20_XREF

M□□r□□□□□□□□□□□□□□□□2562□50.00			
M□□r□□□□□□ □ □	□r□□	□□□□ □	□□ □□□□□□□□□□ □
□ □□□□□□ □ □□	0.00	0.00	2□7□33
□□ □□□□□ □□□	1□36	3□55	7□86.78
□□□□□□□	□1:20	76.63	5□6□28
□dd□□□□□□□M□	27.82	56□5	7221.32

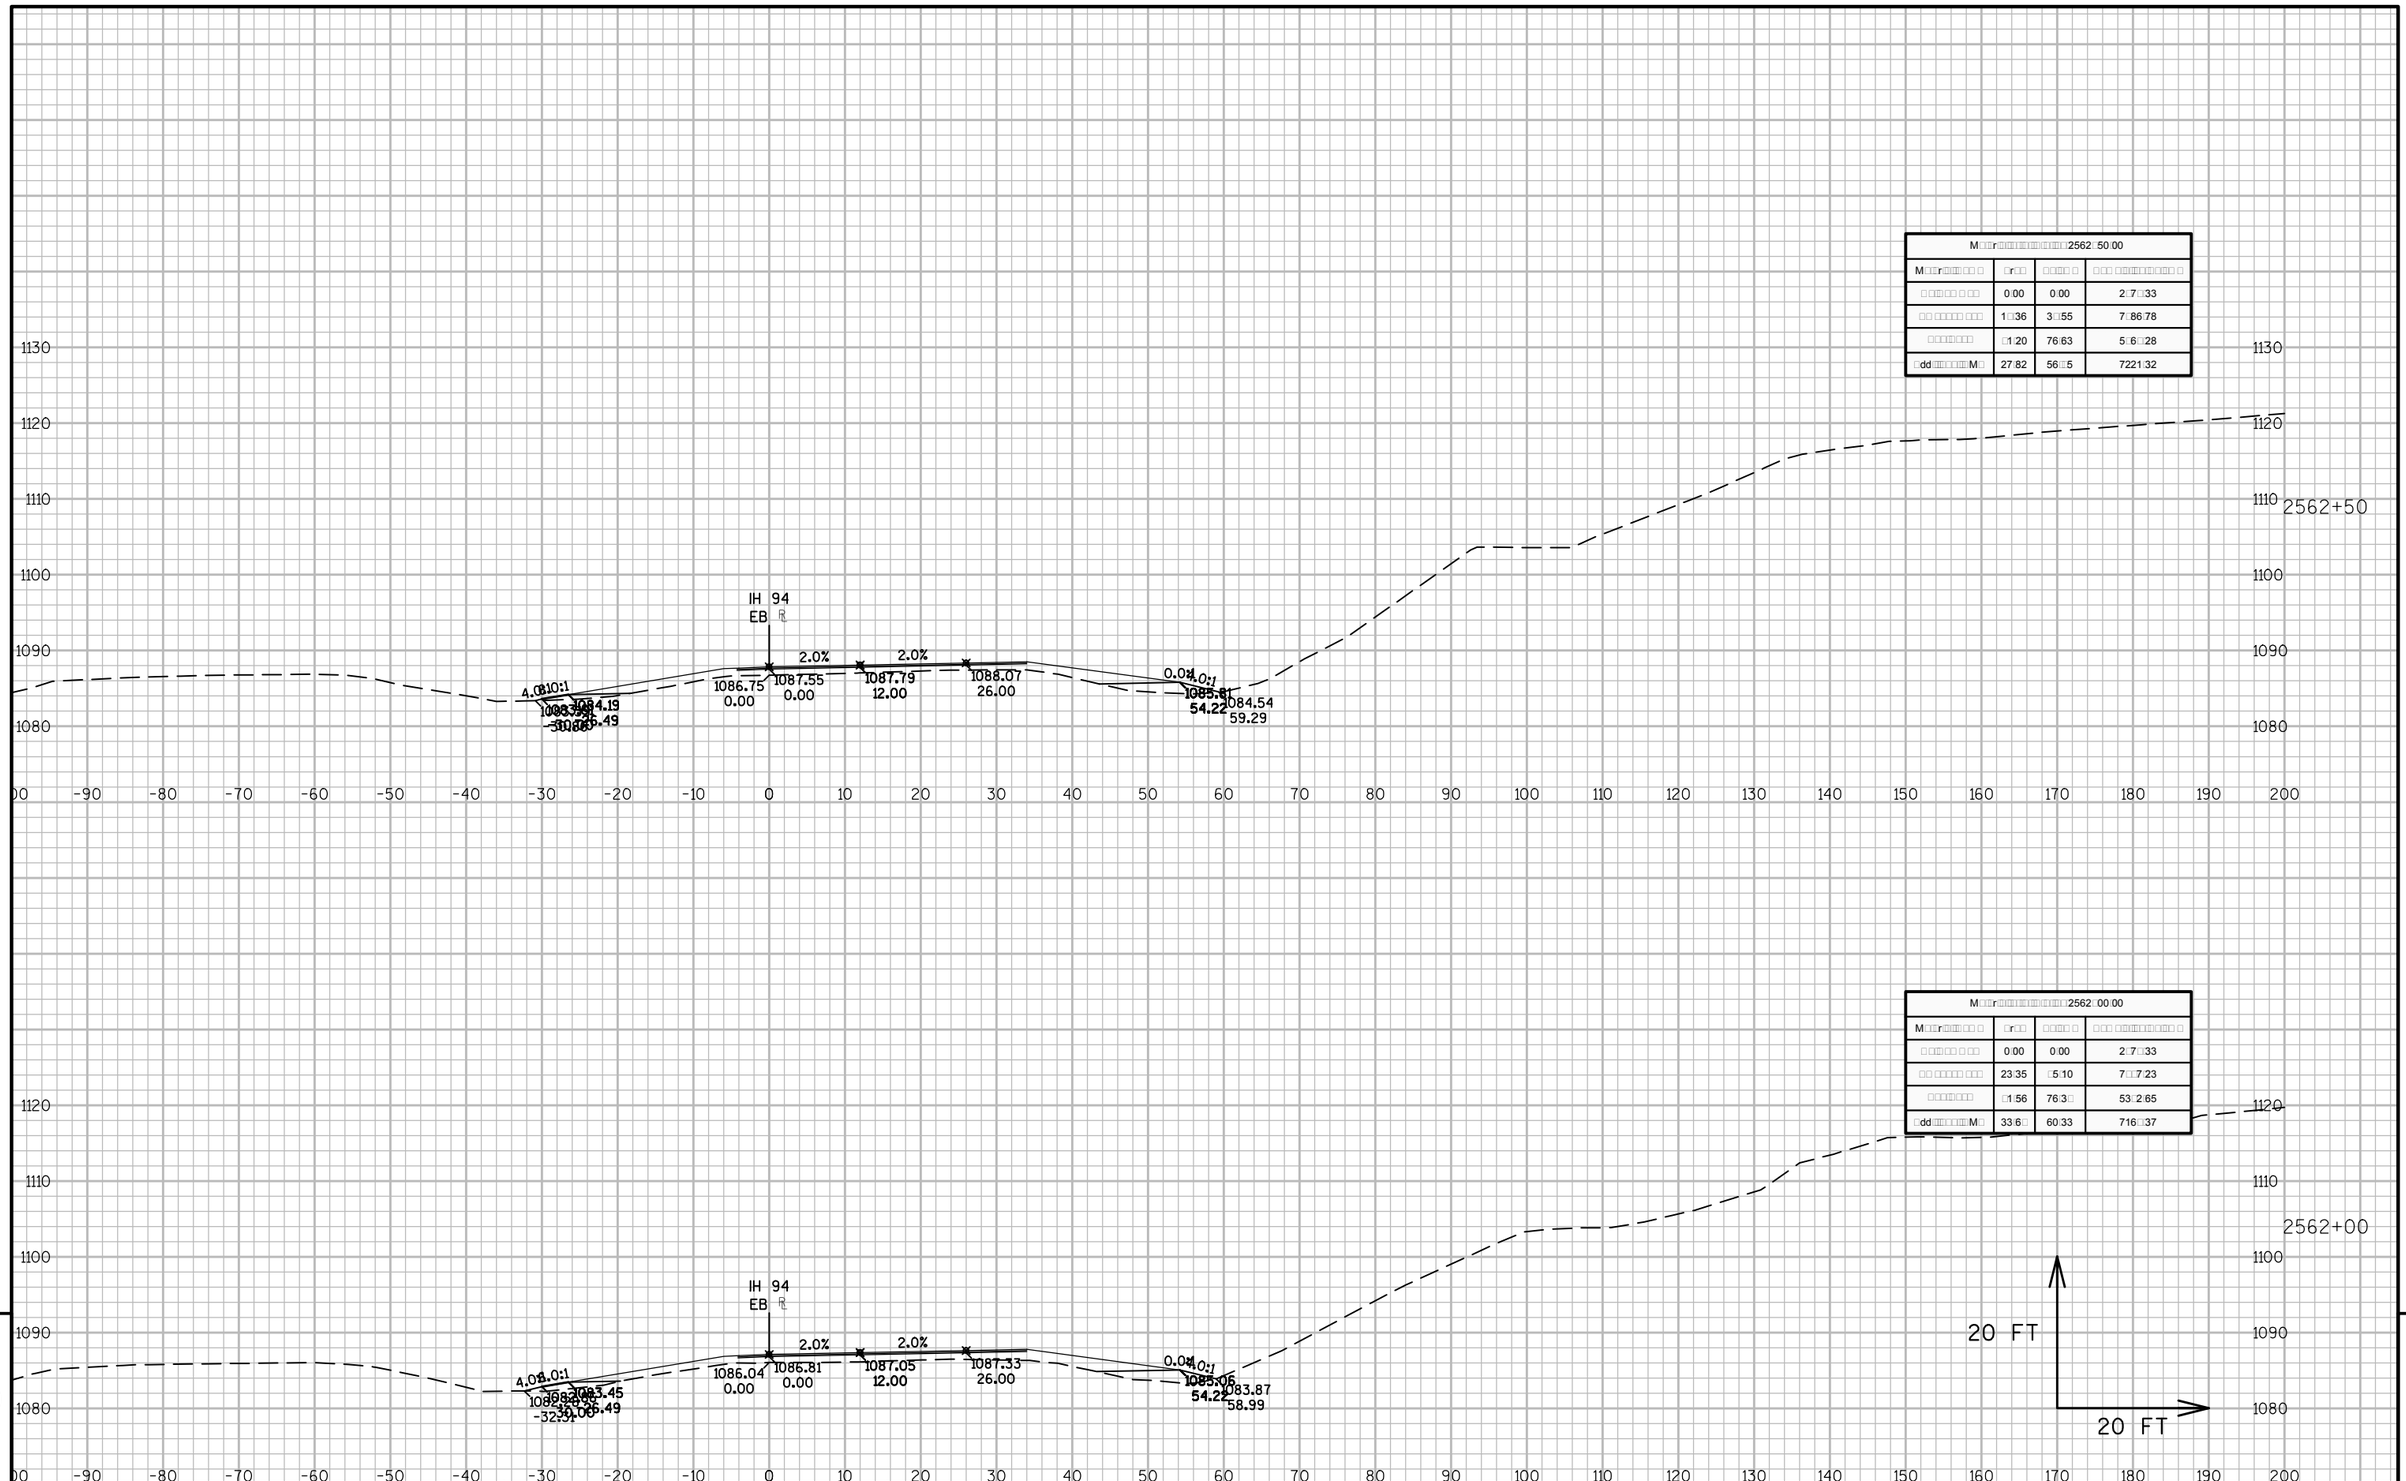

M□□r□□□□□□□□□□□□□□□□2562□00.00			
M□□r□□□□□□ □ □	□r□□	□□□□ □	□□ □□□□□□□□□□ □
□ □□□□□□ □ □□	0.00	0.00	2□7□33
□□ □□□□□ □□□	23.35	□5.10	7□□7.23
□□□□□□□	□1:56	76.3□	53□2.65
□dd□□□□□□□M□	33.6□	60.33	716□.37

9

9

PROJECT NO: 1023-06-73	HWY: IH 94	COUNTY: MONROE	CROSS SECTIONS: IH 94 EB	SHEET	E

FILE NAME : N:\PDS\C3D\10230603\SHEETSPLAN\EAST BOUND C3D 2014\090203-XS-IH94-MON-EB- 2500+00 - 2614+00.DWG
LAYOUT NAME - 03 - (56)

PLOT DATE : 10/20/2014 10:36 AM PLOT BY : ANDRITSCH, ERIC R PLOT NAME : PLOT SCALE : 1:20_XREF

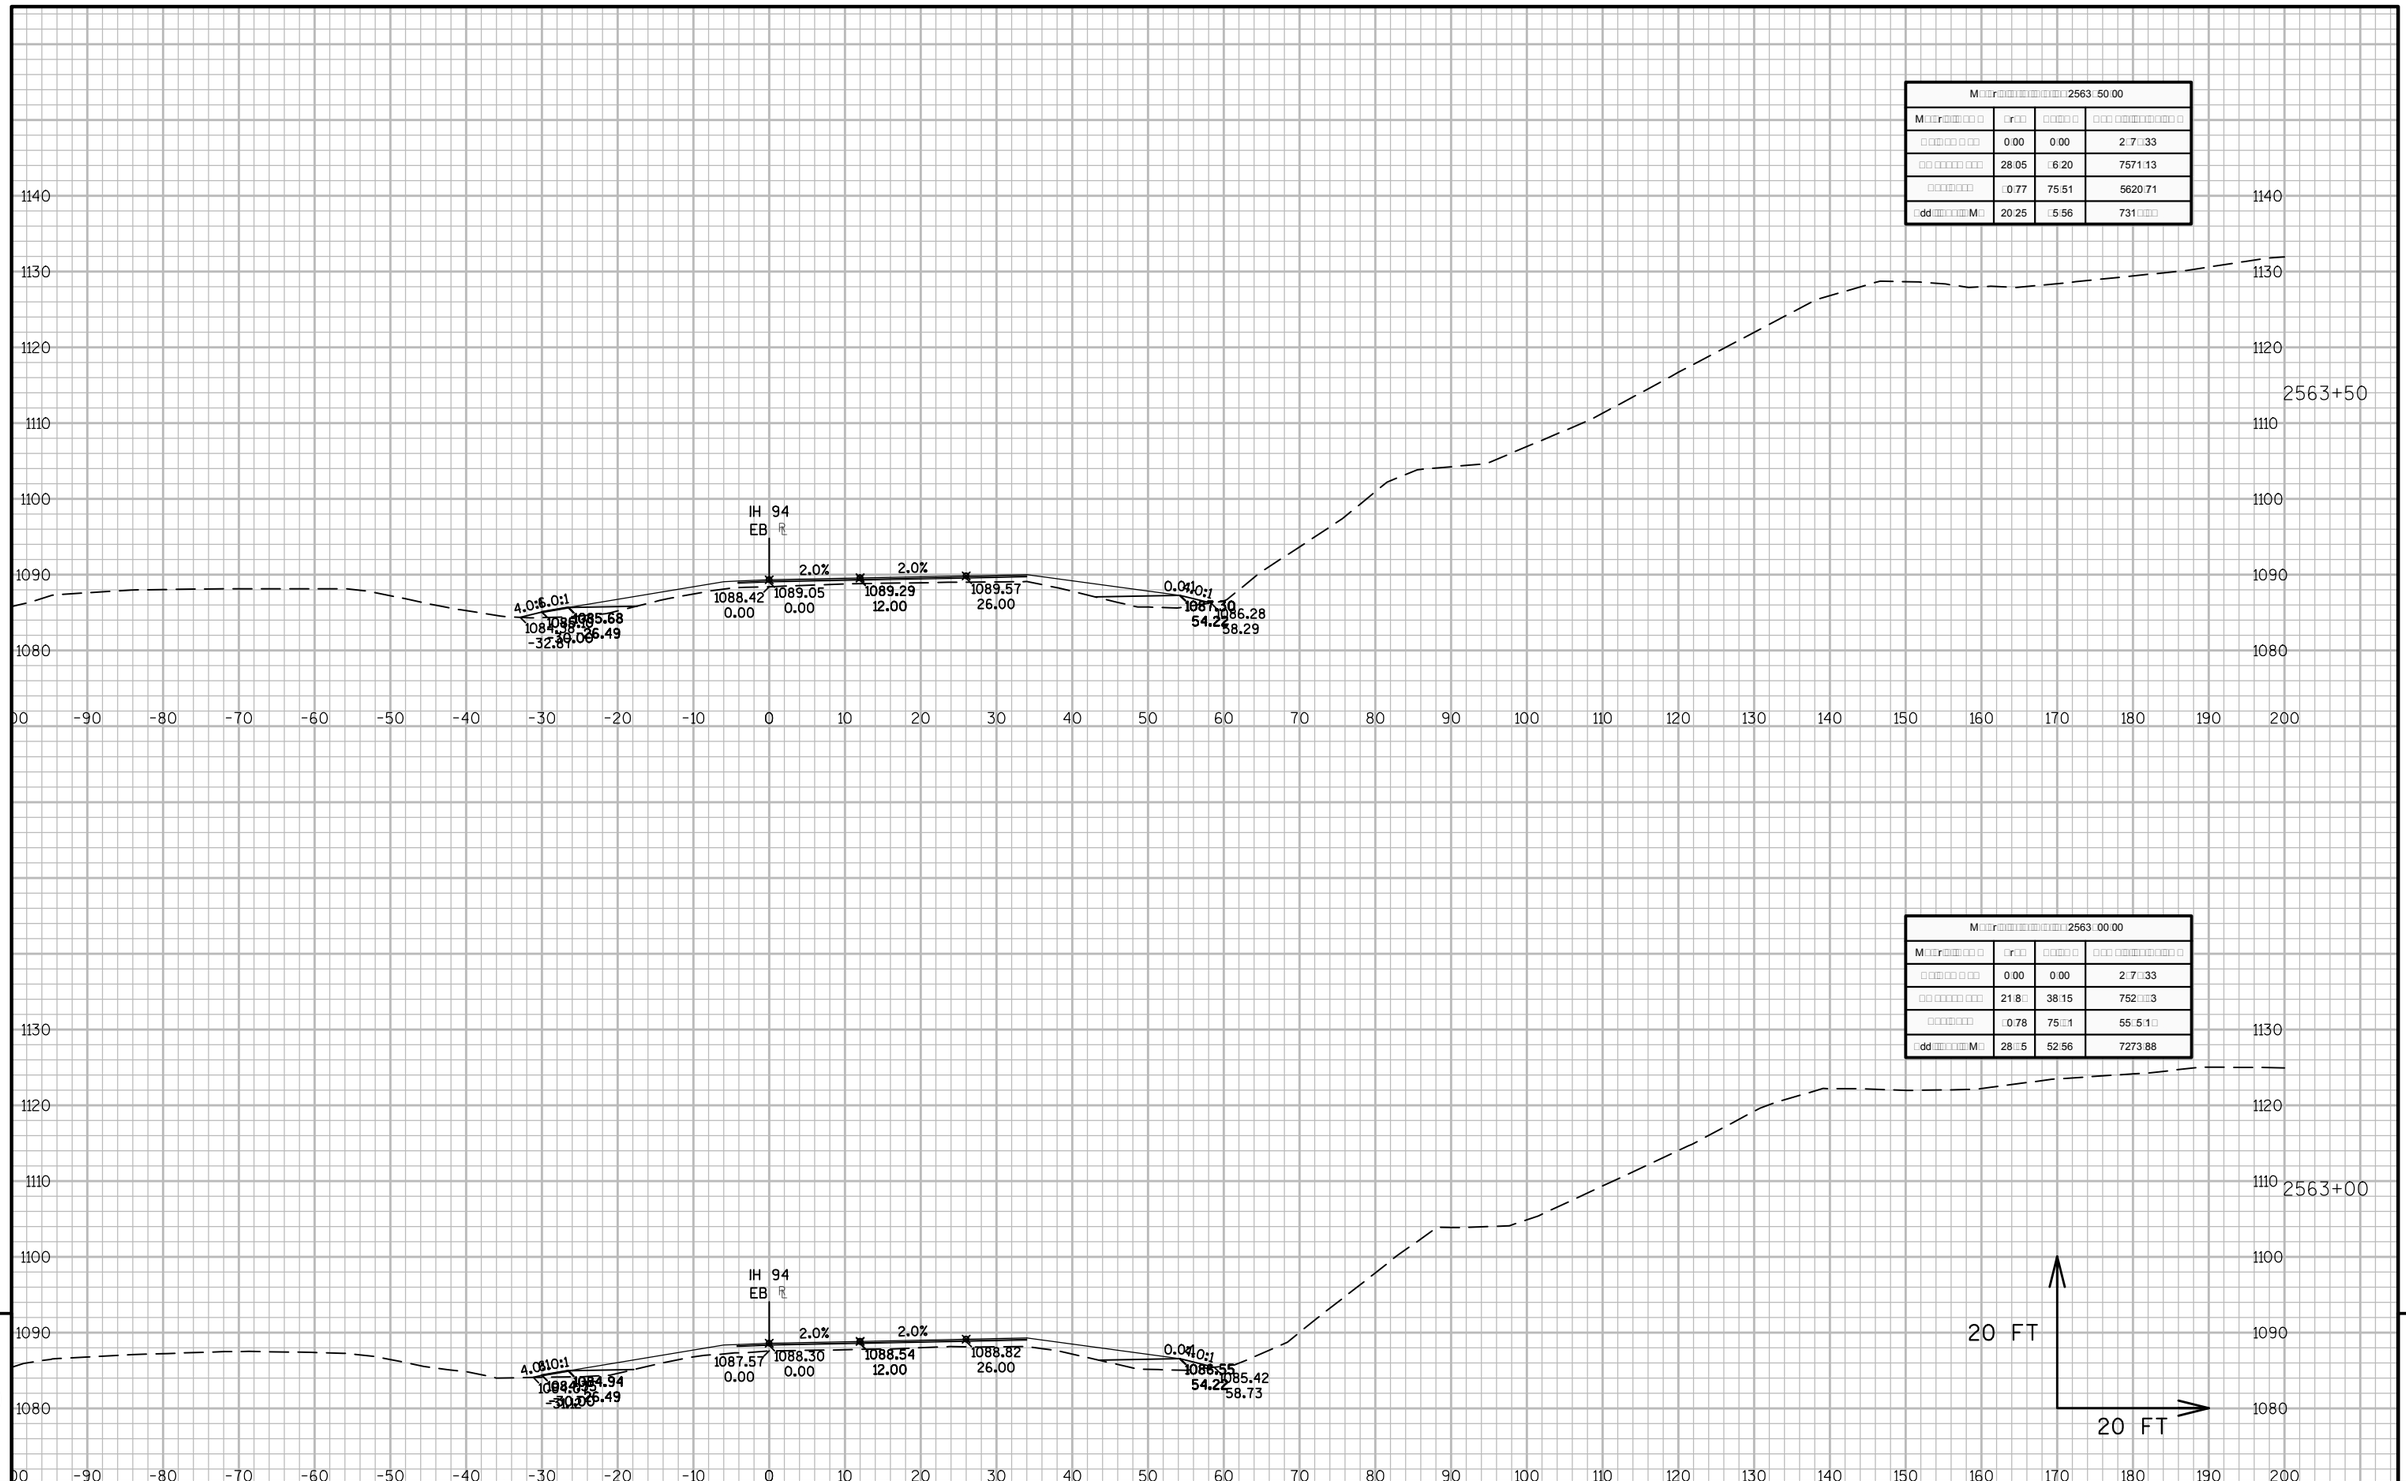

PROJECT NO: 1023-06-73	HWY: IH 94	COUNTY: MONROE	CROSS SECTIONS: IH 94 EB	SHEET	E

FILE NAME : N:\PDS\C3D\10230603\SHEETSPLAN\EAST BOUND C3D 2014\090203-XS-IH94-MON-EB- 2500+00 - 2614+00.DWG
LAYOUT NAME - 03 - (57)
PLOT DATE : 10/20/2014 10:36 AM PLOT BY : ANDRITSCH, ERIC R PLOT NAME : PLOT SCALE : 1:20_XREF

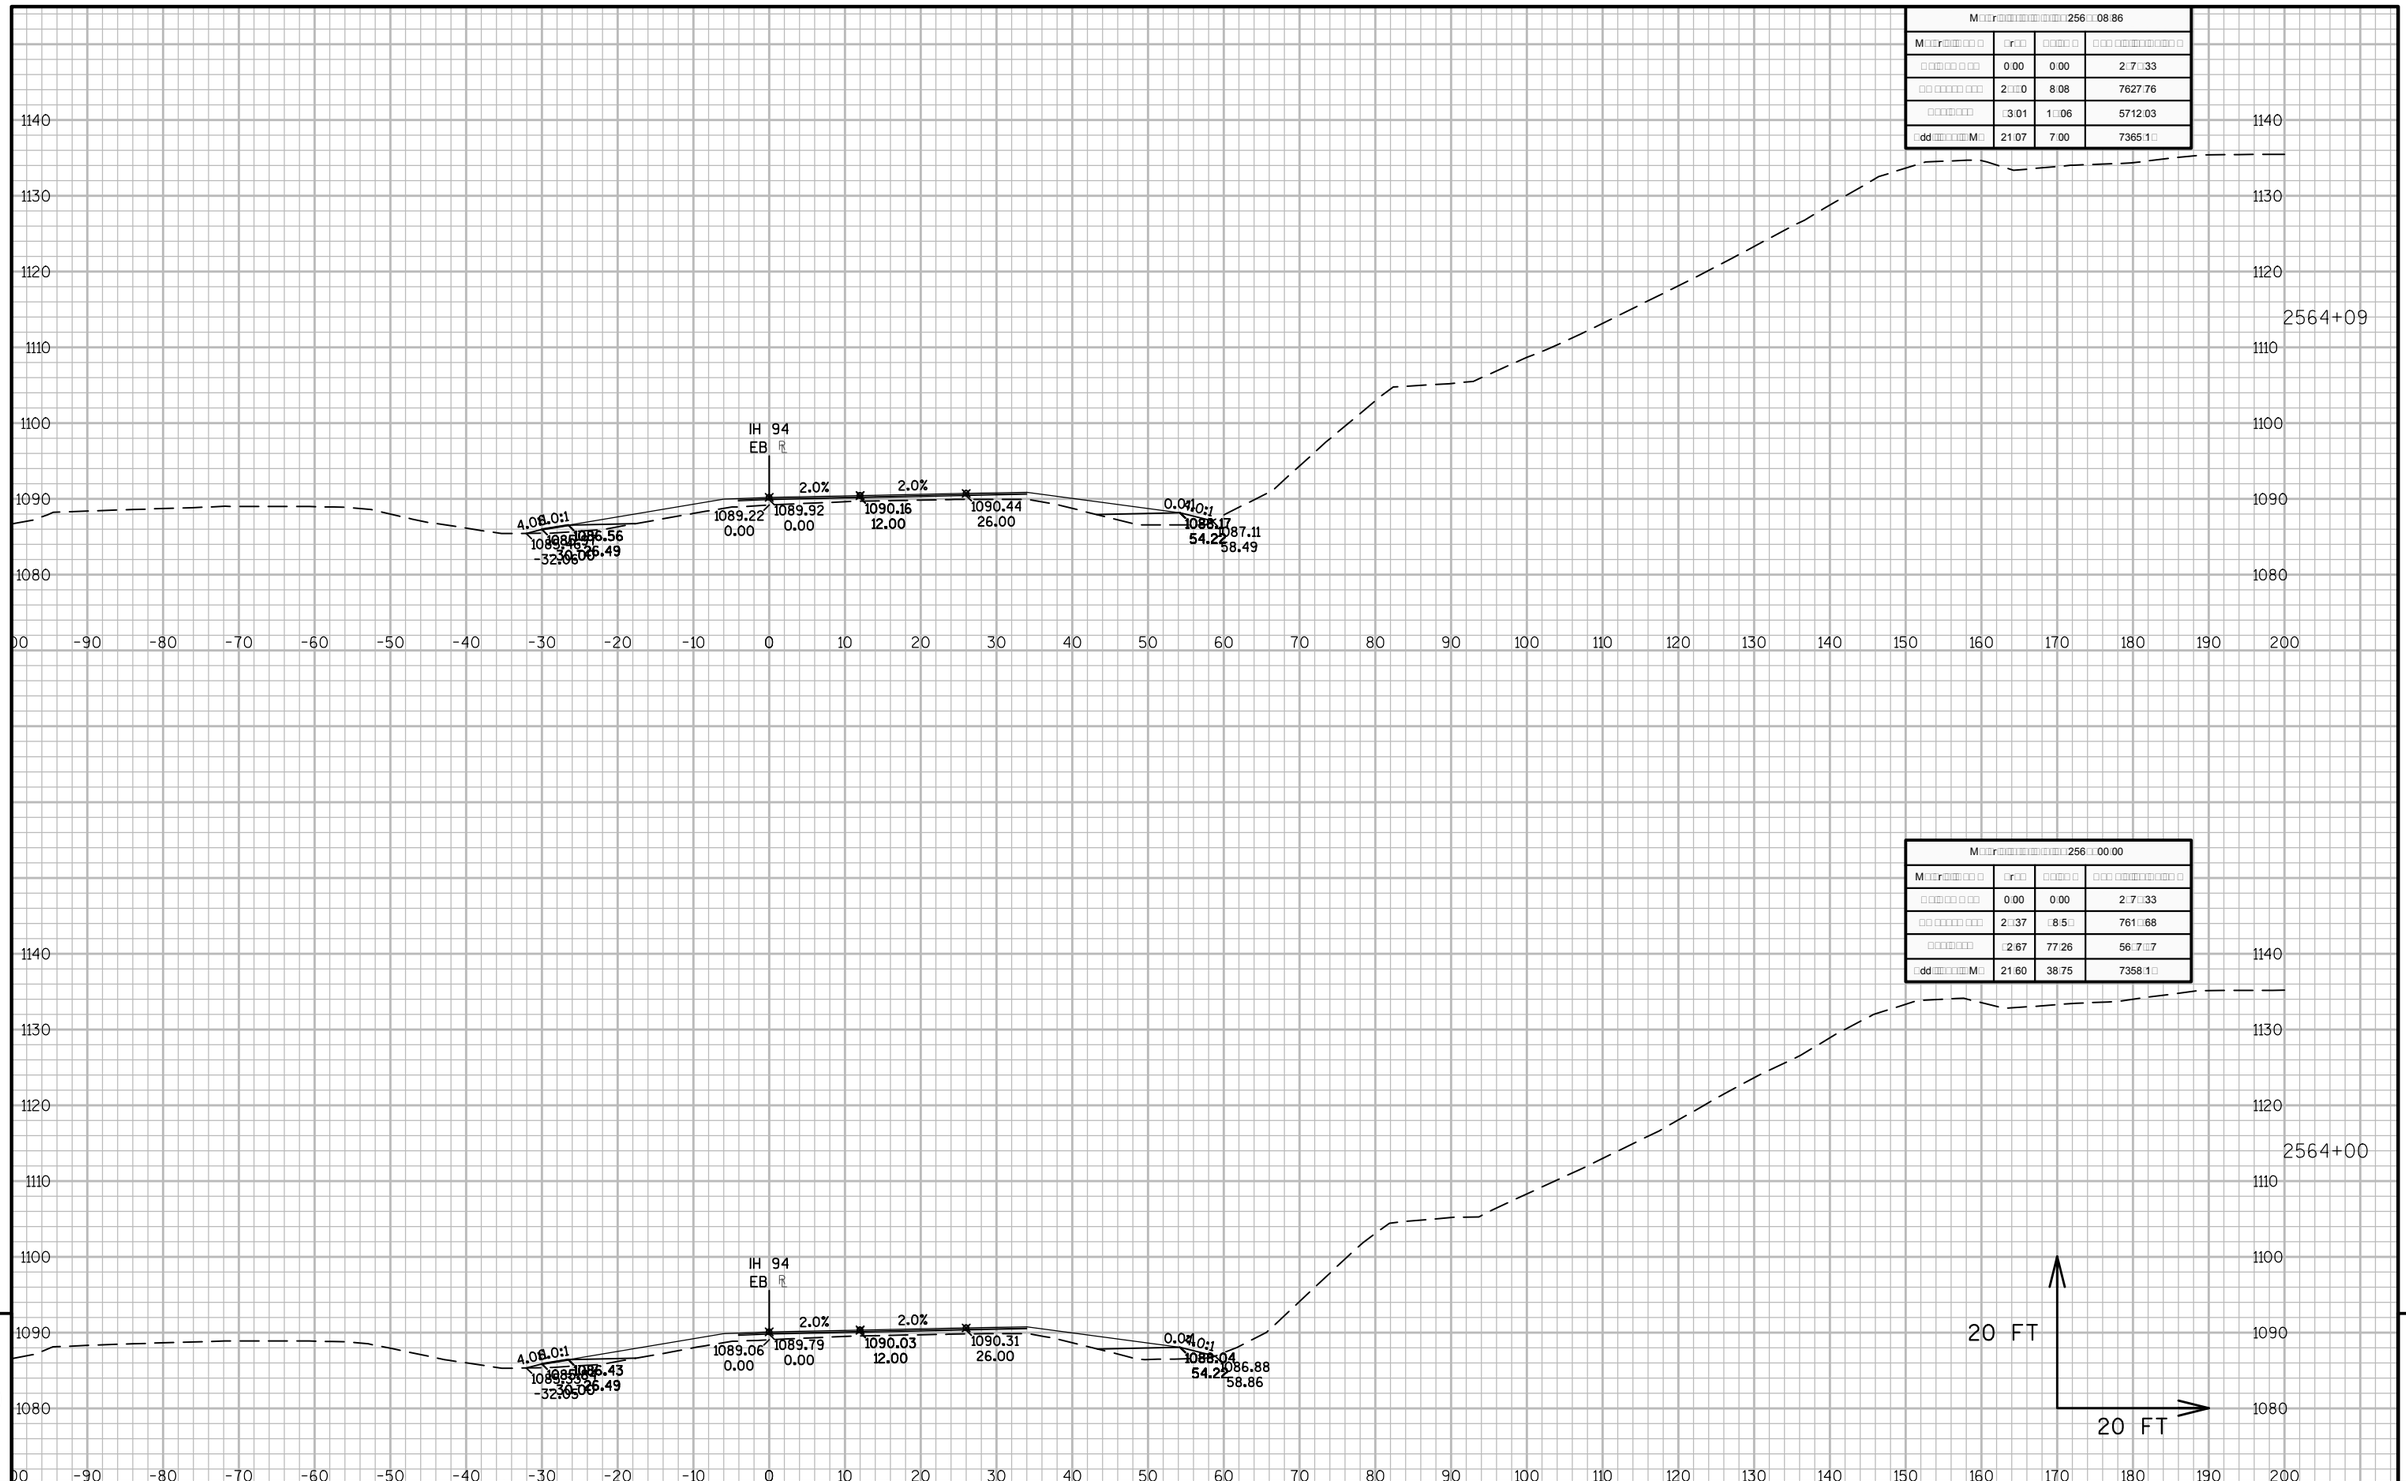

0:00	0:00	2:7□33
2□□0	8:08	7627.76
□3:01	1□□06	5712:03
21:07	7:00	7365:1□

0:00	0:00	2:7□33
2□□37	□8:5□	761□□68
□2:67	77:26	56□7□□7
21:60	38:75	7358:1□

9

9

PROJECT NO: 1023-06-73	HWY: IH 94	COUNTY: MONROE	CROSS SECTIONS: IH 94 EB	SHEET	E

FILE NAME : N:\PDS\C3D\10230603\SHEETSPLAN\EAST BOUND C3D 2014\090203-XS-IH94-MON-EB- 2500+00 - 2614+00.DWG
LAYOUT NAME - 03 - (58)

PLOT DATE : 10/20/2014 10:36 AM PLOT BY : ANDRITSCH, ERIC R PLOT NAME : PLOT SCALE : 1:20_XREF

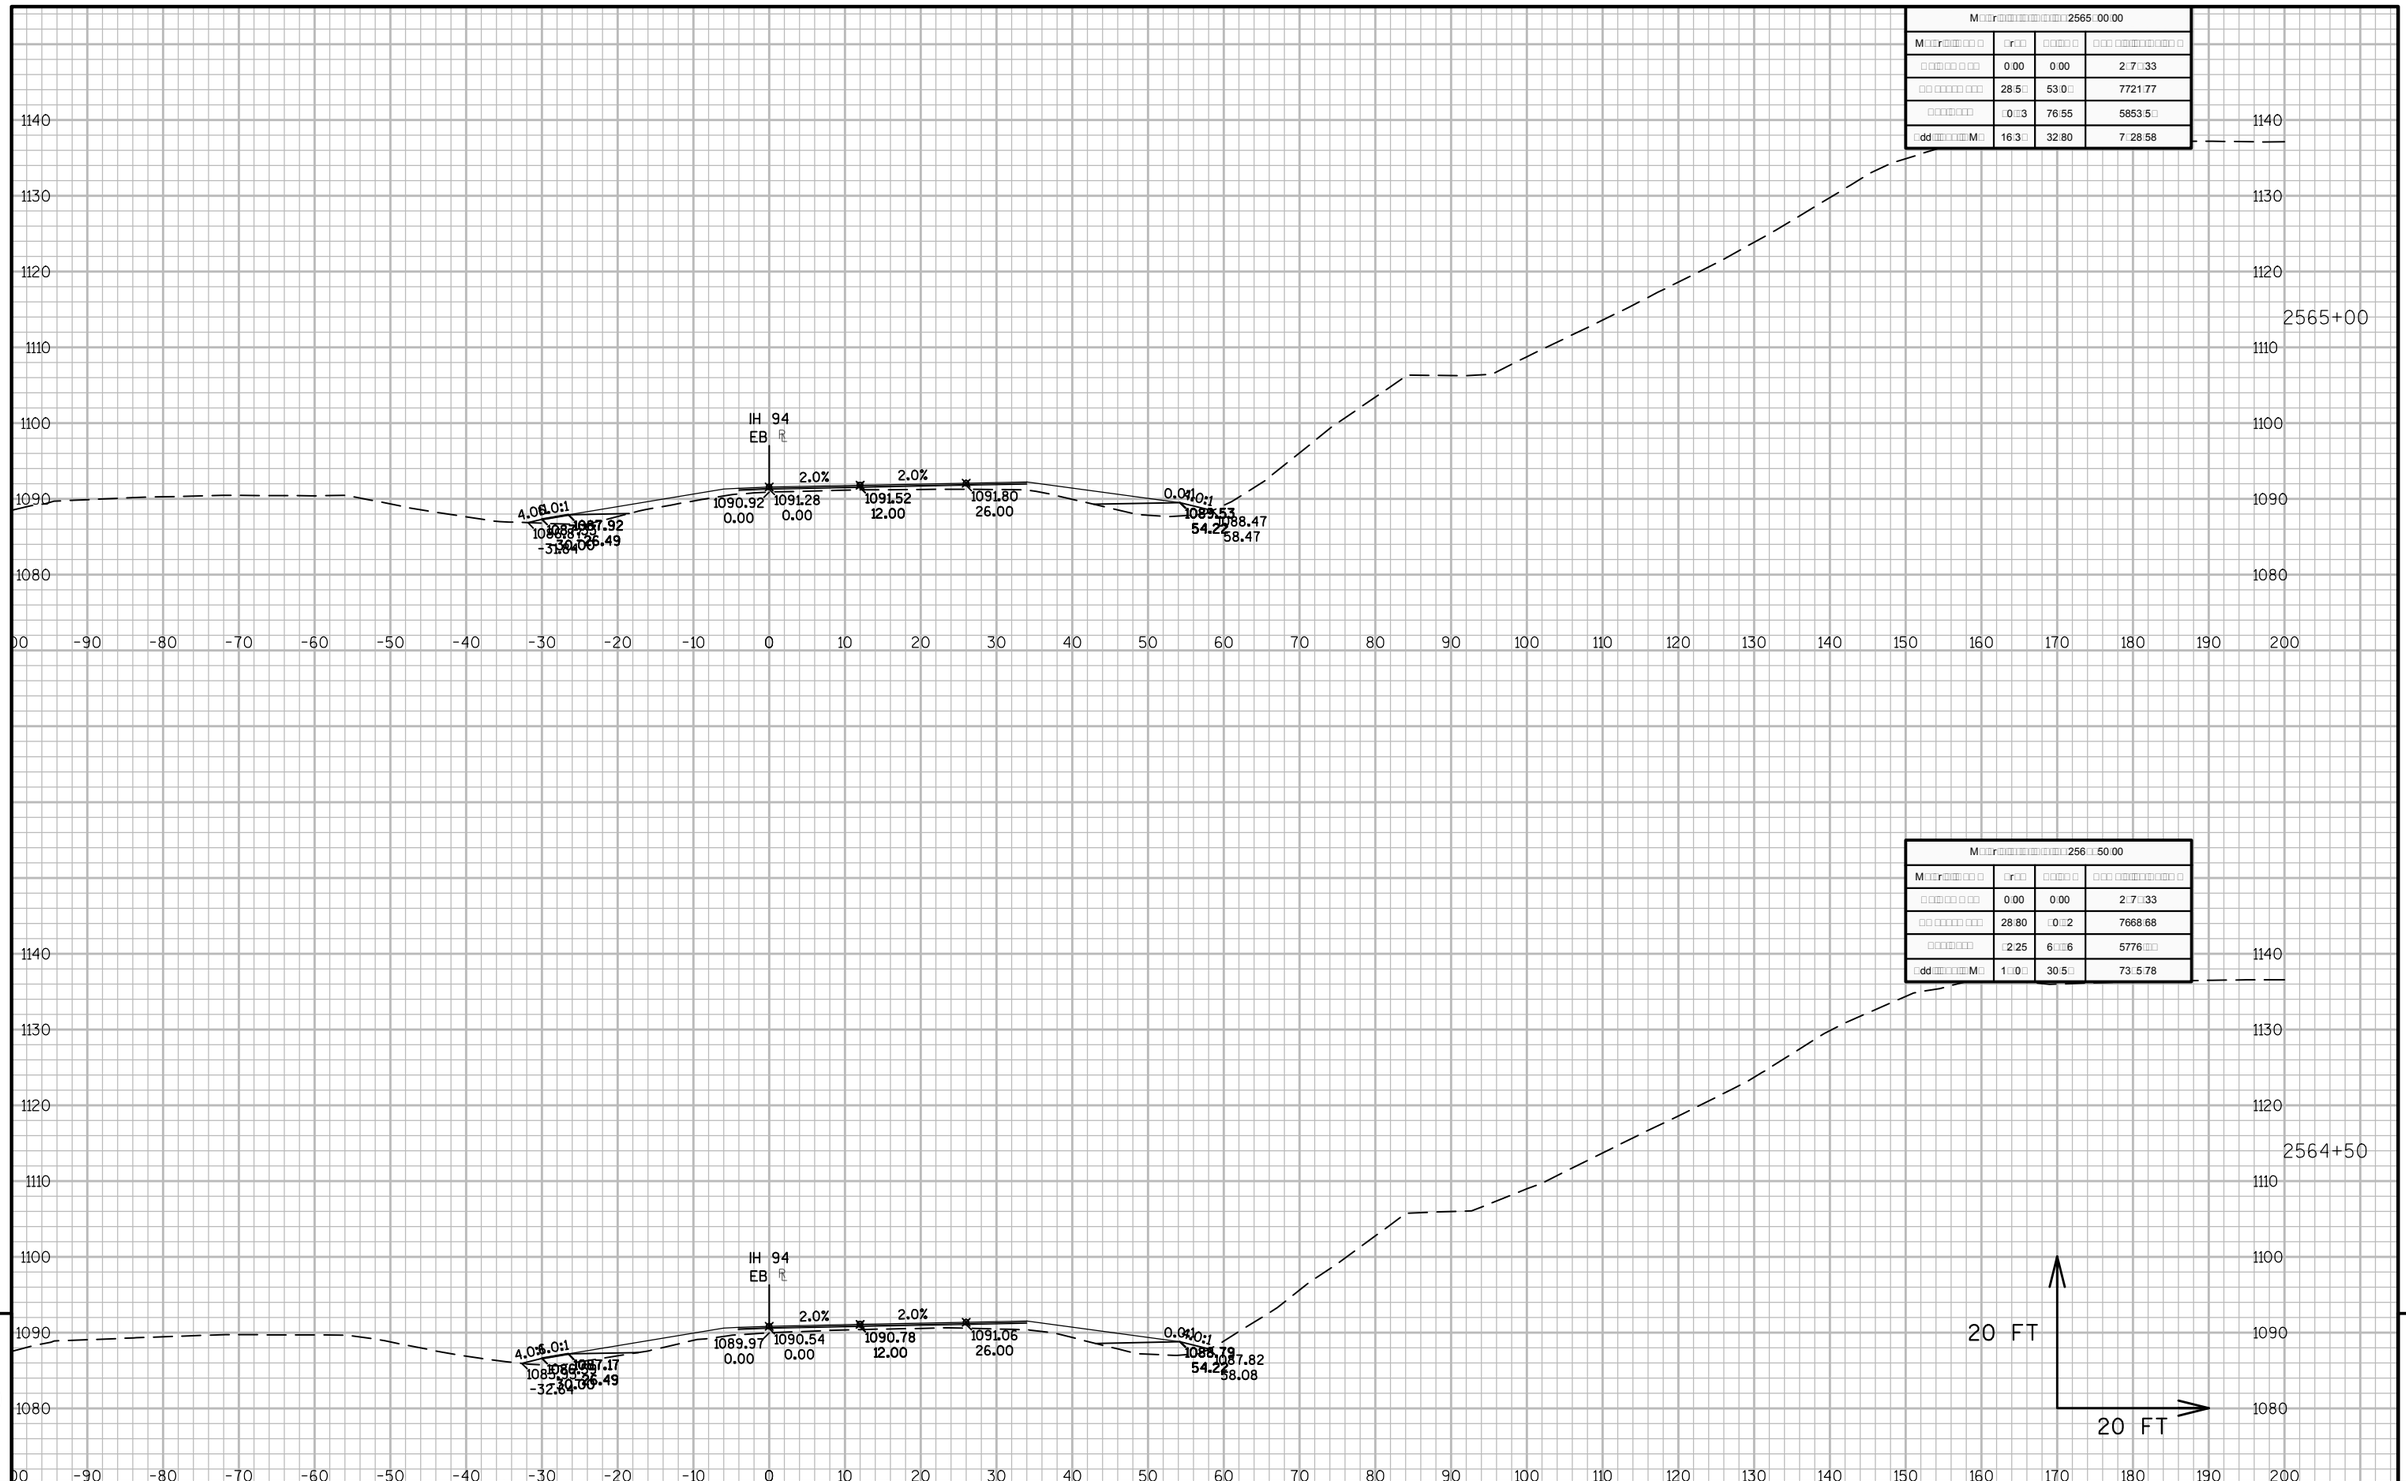

	0.00	0.00	2+77.33
	28+55.00	53+01.77	7721.77
	0+03	76+55	5853+55
	16+30.00	32+80	7+28+58

	0.00	0.00	2+77.33
	28+80	0+02	7668.68
	2+25	6+06	5776.00
	1+00.00	30+50	73+ 5.78

9

9

PROJECT NO: 1023-06-73	HWY: IH 94	COUNTY: MONROE	CROSS SECTIONS: IH 94 EB	SHEET	E

FILE NAME : N:\PDS\C3D\10230603\SHEETSPLAN\EAST BOUND C3D 2014\090203-XS-IH94-MON-EB- 2500+00 - 2614+00.DWG
LAYOUT NAME - 03 - (59)

PLOT DATE : 10/20/2014 10:36 AM PLOT BY : ANDRITSCH, ERIC R PLOT NAME : PLOT SCALE : 1:20_XREF

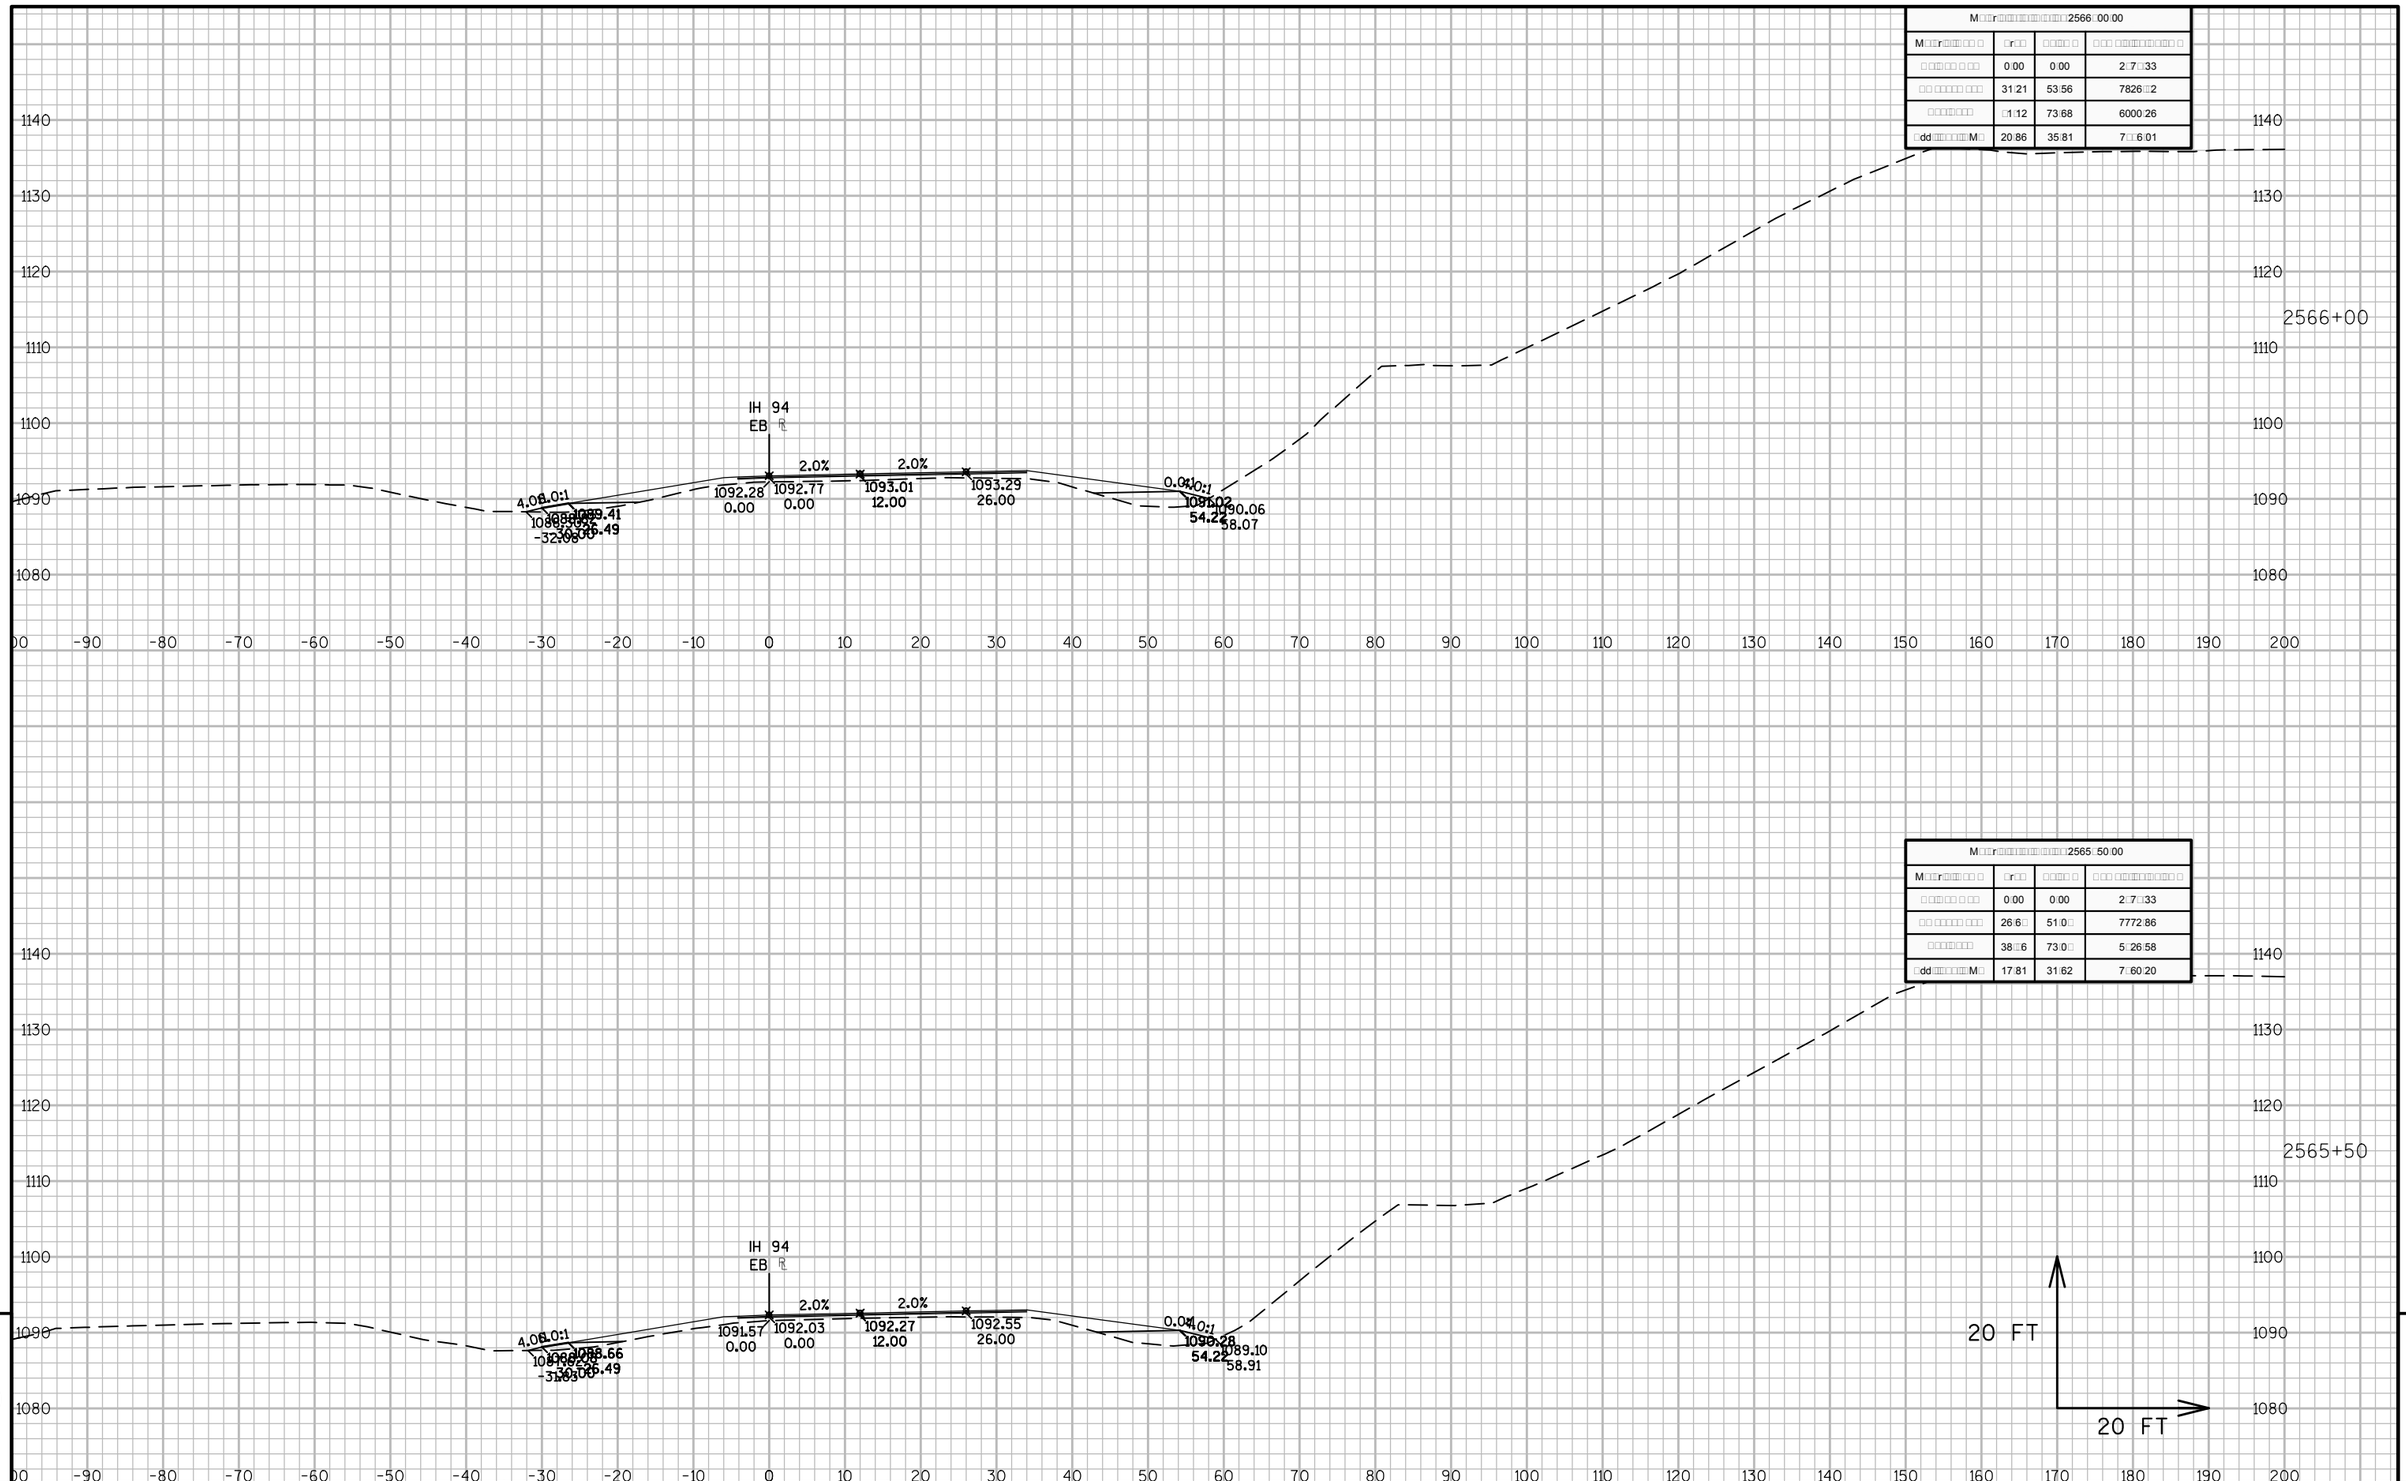

PROJECT NO: 1023-06-73	HWY: IH 94	COUNTY: MONROE	CROSS SECTIONS: IH 94 EB	SHEET	E

FILE NAME : N:\PDS\C3D\10230603\SHEETSPLAN\EAST BOUND C3D 2014\090203-XS-IH94-MON-EB- 2500+00 - 2614+00.DWG
LAYOUT NAME - 03 - (60)

PLOT DATE : 10/20/2014 10:37 AM PLOT BY : ANDRITSCH, ERIC R PLOT NAME : PLOT SCALE : 1:20_XREF

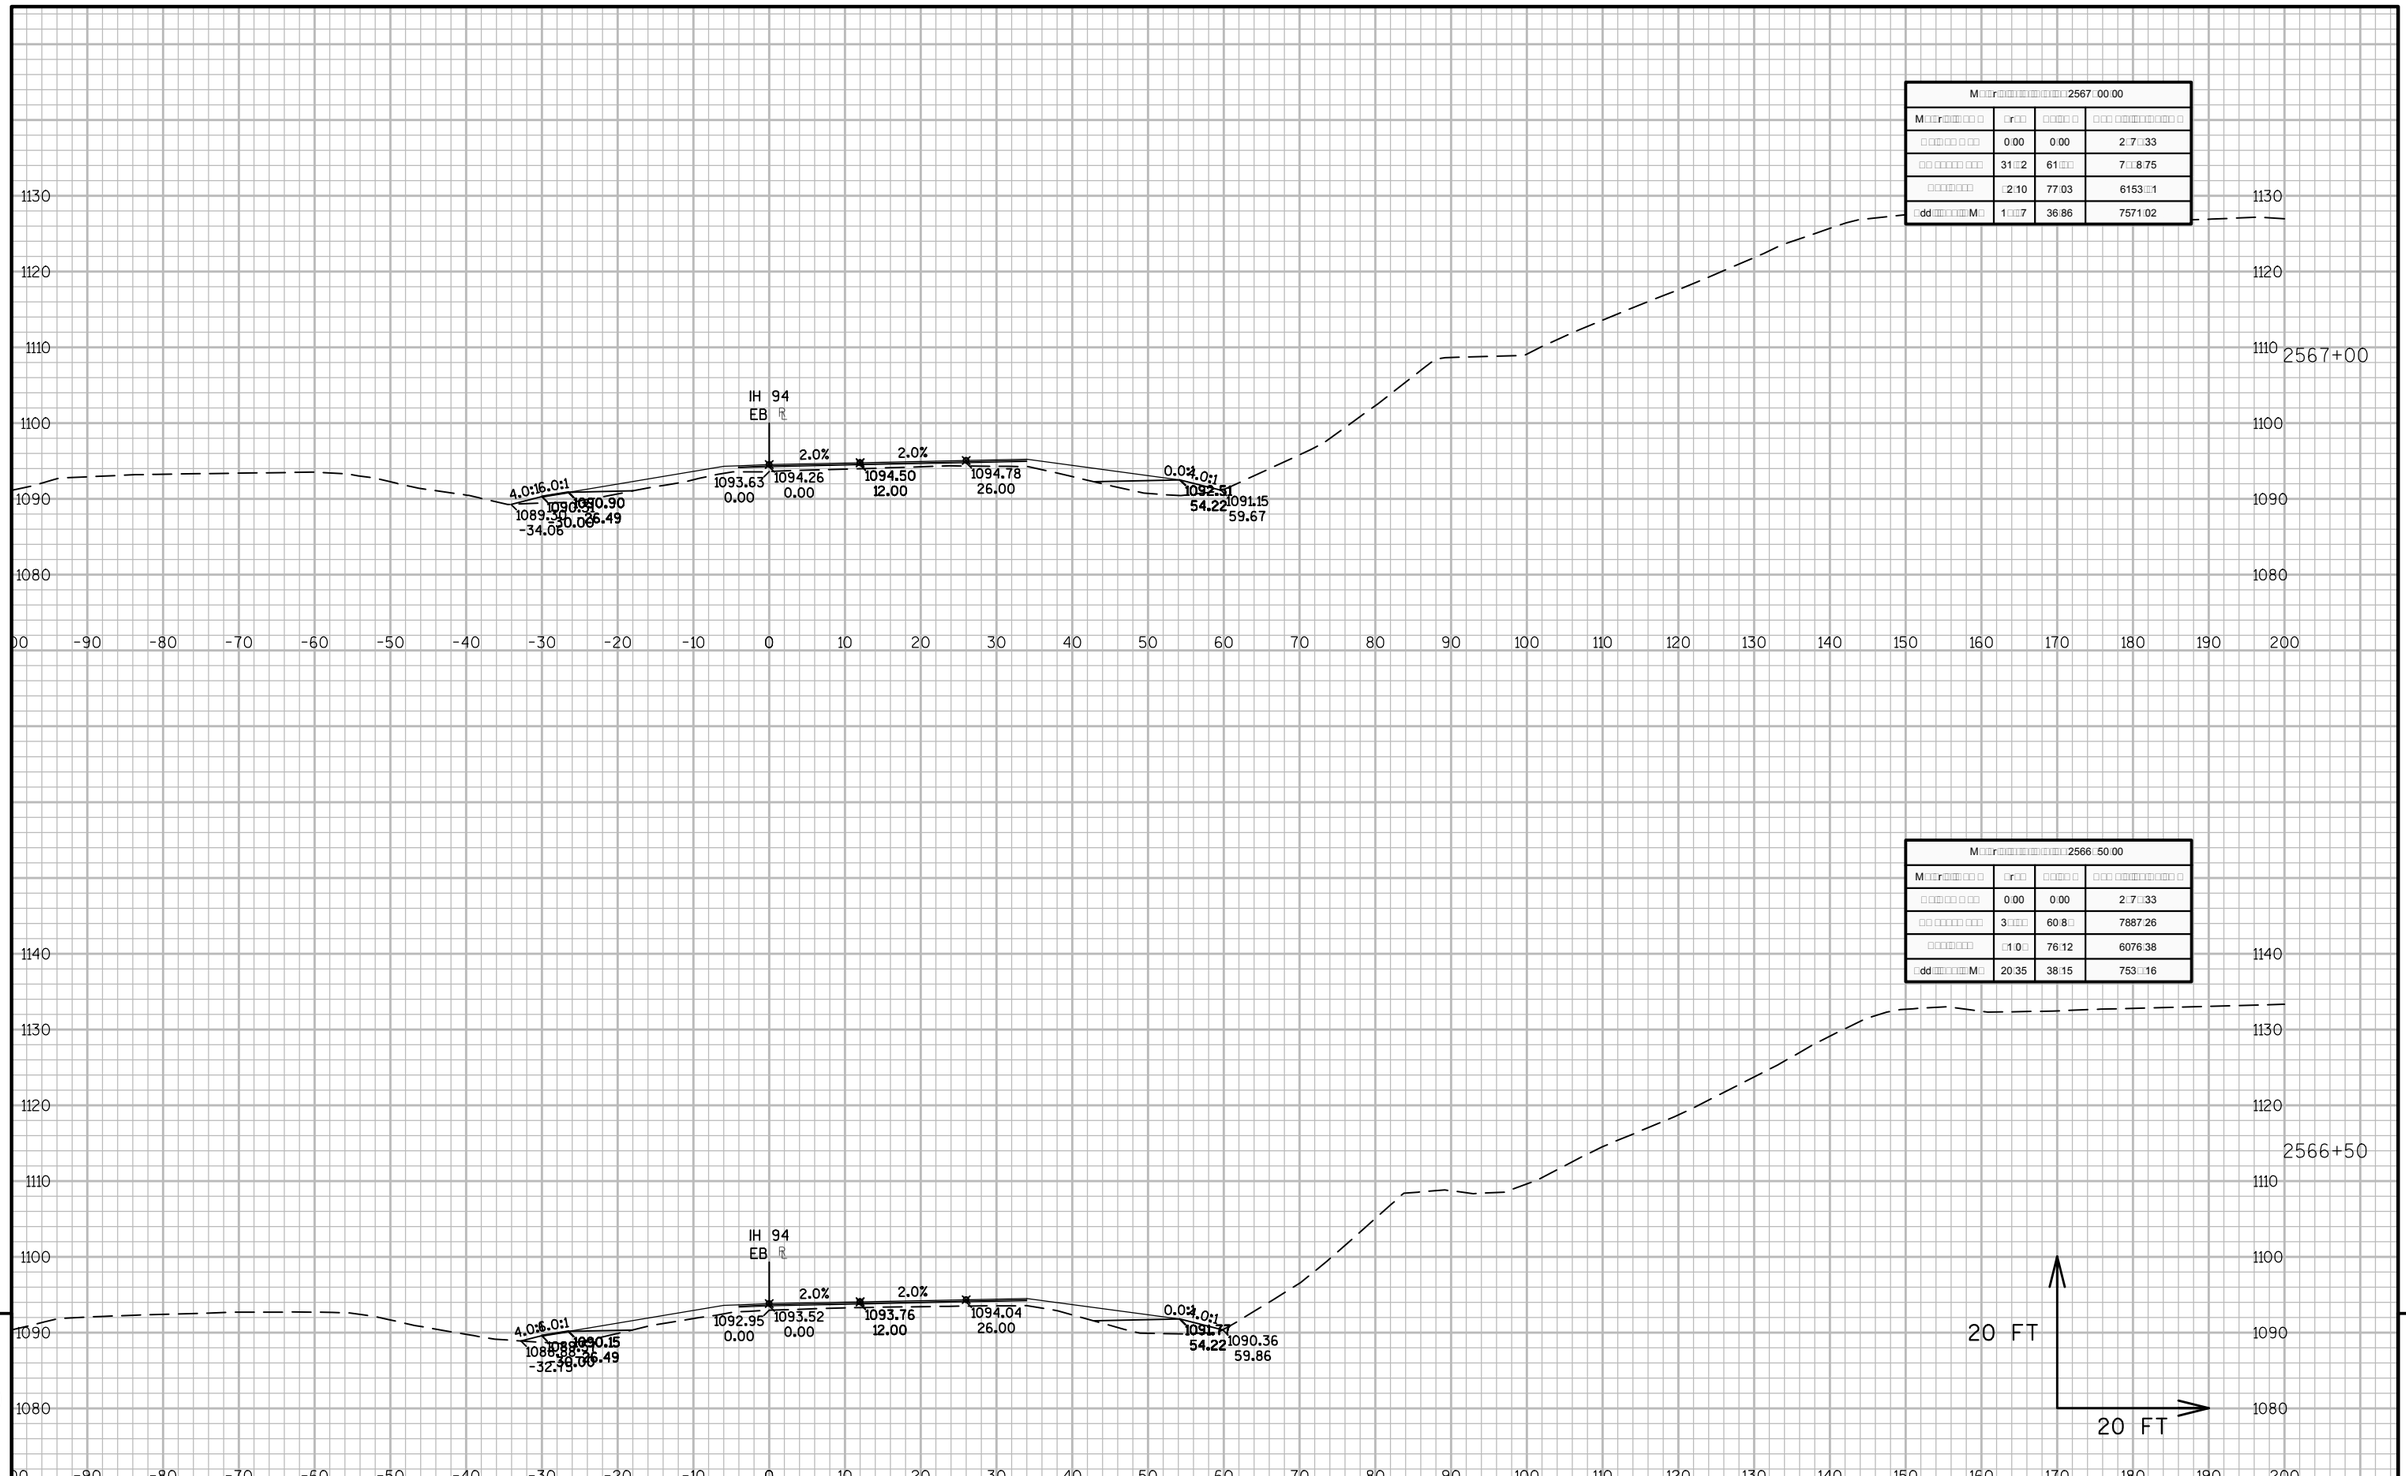

M□□r□□□□□□□□□□□□□□□□2567□00.00			
M□□r□□□□□□ □	□r□□	□□□□ □	□□□ □□□□□□□□□□ □
□ □□□□ □ □□	0.00	0.00	2□7□33
□□ □□□□□ □□□	31□2	61□□	7□□8.75
□□□□□□□	□2.10	77.03	6153□1
□dd□□□□□□□M□	1□□7	36.86	7571.02

M□□r□□□□□□□□□□□□□□□□2566□50.00			
M□□r□□□□□□ □	□r□□	□□□□ □	□□□ □□□□□□□□□□ □
□ □□□□ □ □□	0.00	0.00	2□7□33
□□ □□□□□ □□□	3□□□	60.8□	7887.26
□□□□□□□	□1.0□	76.12	6076.38
□dd□□□□□□□M□	20.35	38.15	753□.16

PROJECT NO: 1023-06-73	HWY: IH 94	COUNTY: MONROE	CROSS SECTIONS: IH 94 EB	SHEET	E

FILE NAME : N:\PDS\C3D\10230603\SHEETSPLAN\EAST BOUND C3D 2014\090203-XS-IH94-MON-EB- 2500+00 - 2614+00.DWG
LAYOUT NAME - 03 - (61)

PLOT DATE : 10/20/2014 10:37 AM PLOT BY : ANDRITSCH, ERIC R PLOT NAME : PLOT SCALE : 1:20_XREF

M□□r□□□□□□□□□□□□□□□□2568□00.00			
M□□r□□□□□□□ □ □	□r□□	□□□□ □	□ □□ □□□□□□□□□□□ □
□ □□□ □□ □ □□	0.00	0.00	2□7□□33
□□ □□□□□ □□□	25□□6	53.70	8062.1□
□□□□□□□□	□2.5□	78□□3	630□□87
□dd□□□□□□□□M□	22.06	38□□6	76□5.53

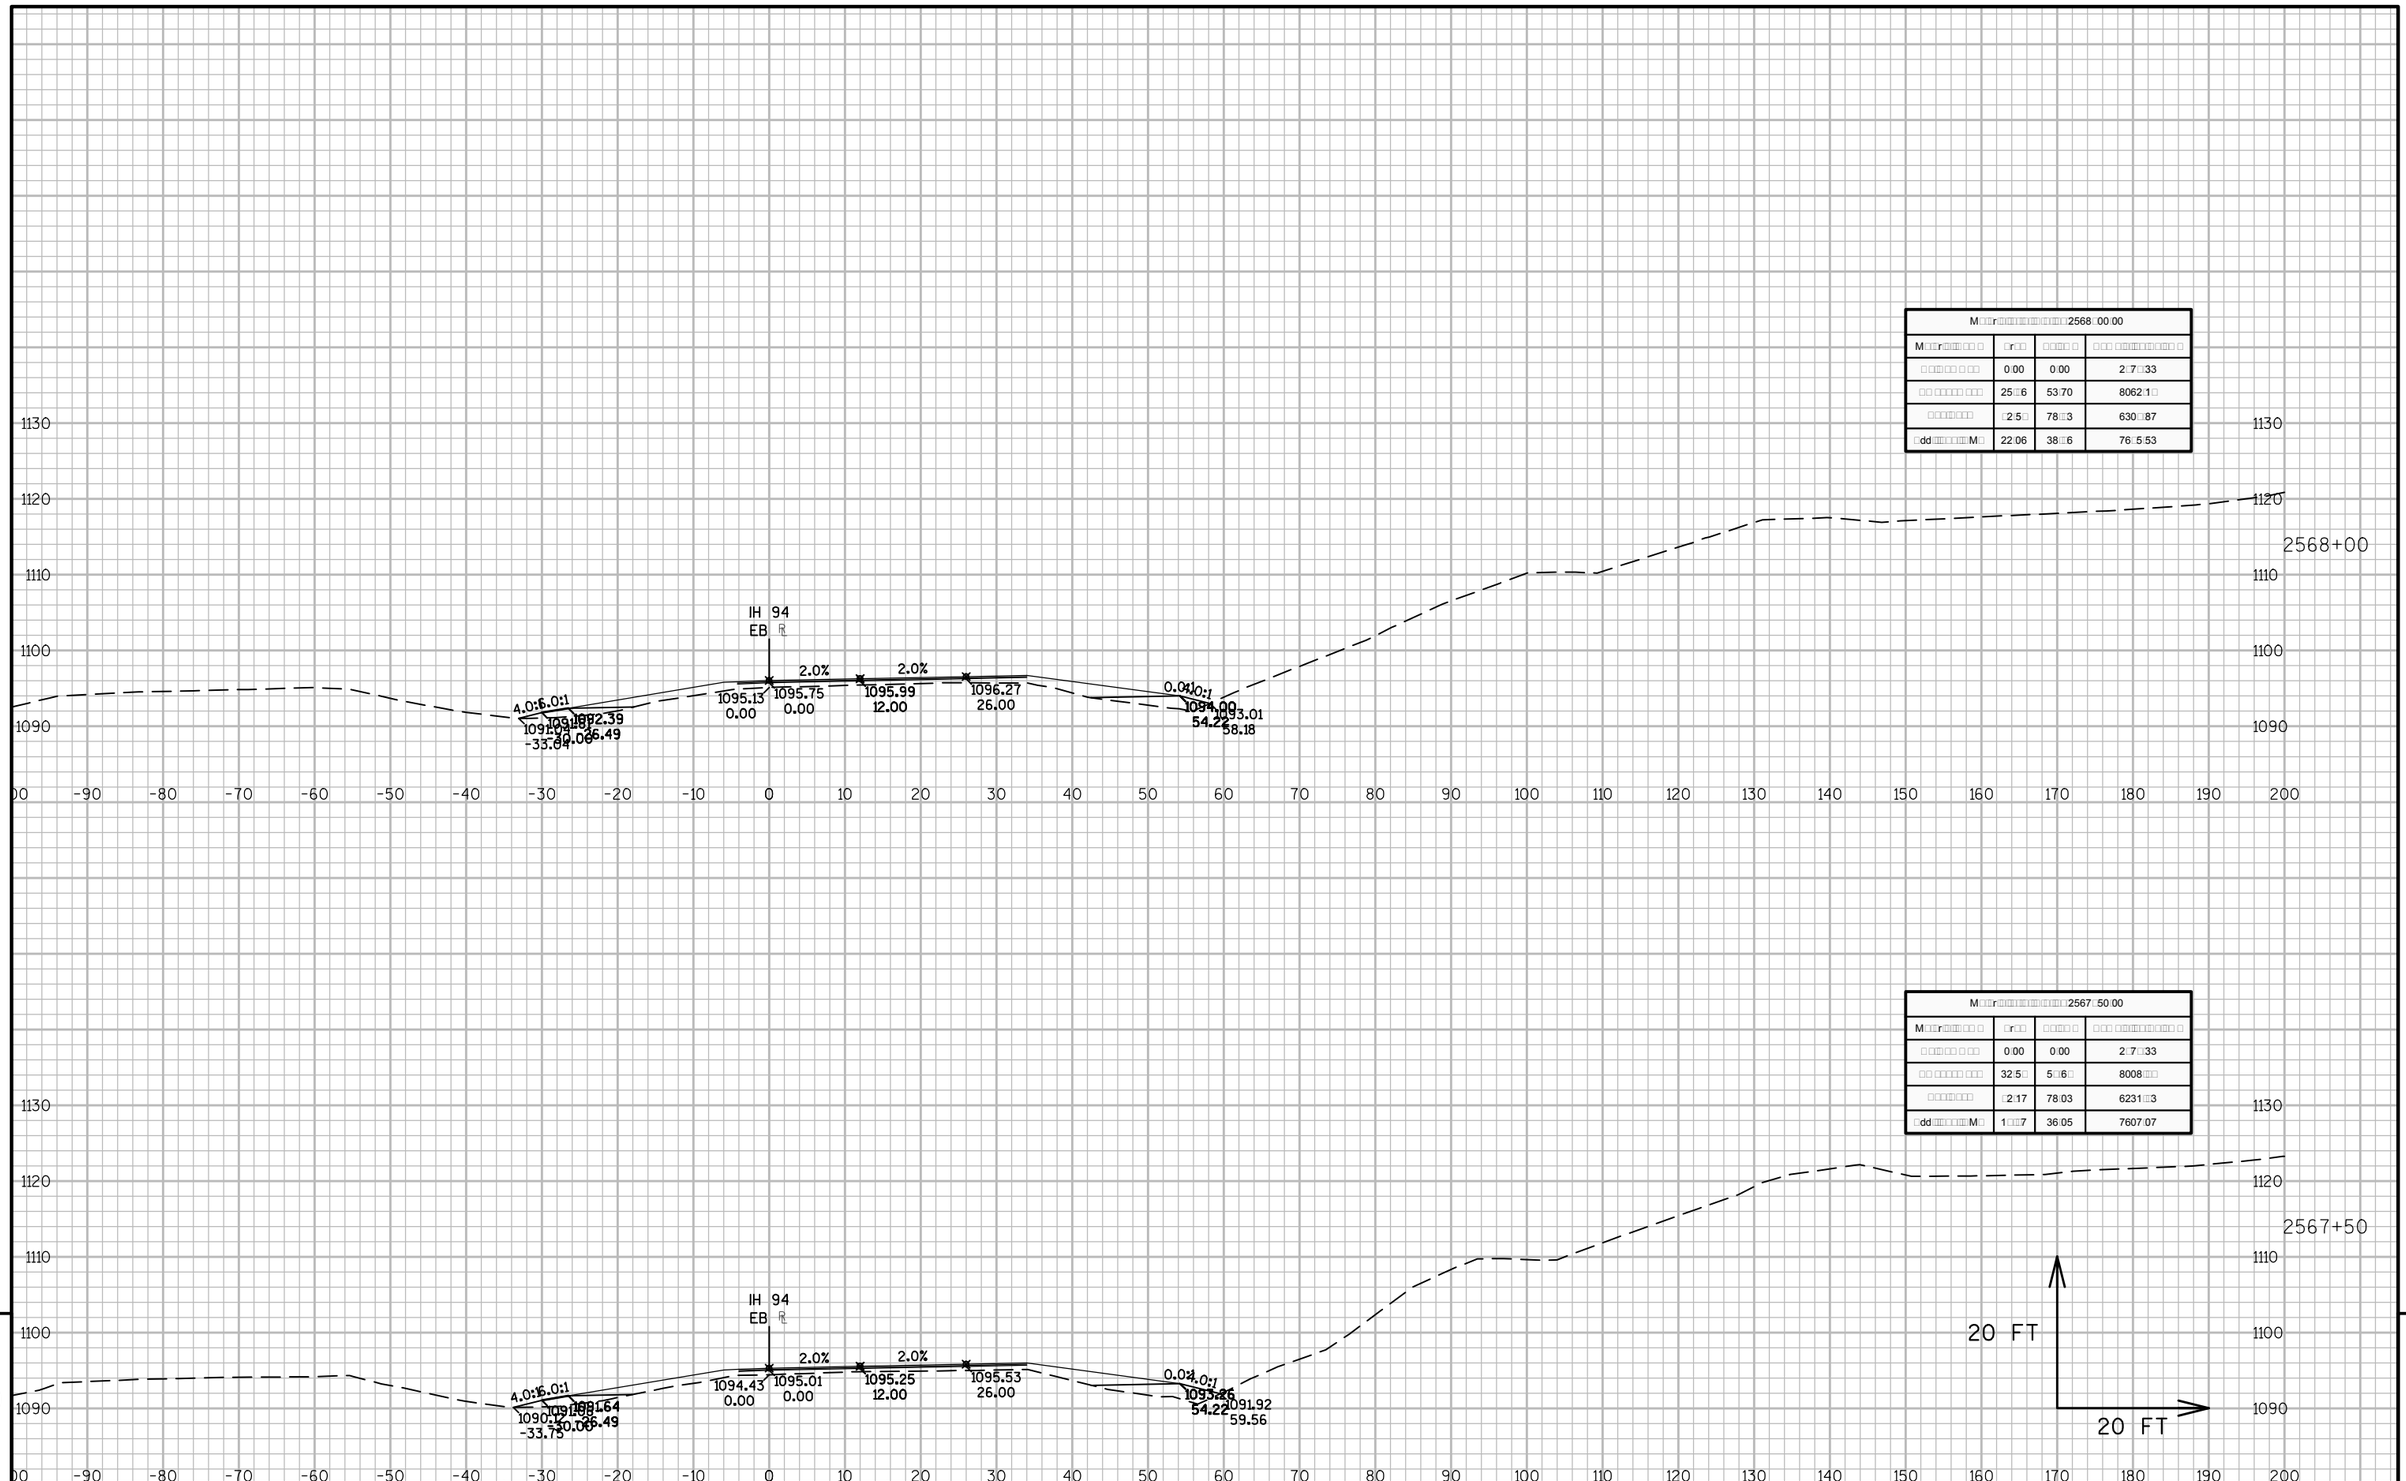

M□□r□□□□□□□□□□□□□□□□2567□50.00			
M□□r□□□□□□□ □ □	□r□□	□□□□ □	□ □□ □□□□□□□□□□□ □
□ □□□ □□ □ □□	0.00	0.00	2□7□□33
□□ □□□□□ □□□	32.5□	5□6□	8008□□
□□□□□□□□	□2.17	78.03	6231□3
□dd□□□□□□□□M□	1□□□7	36.05	7607.07

9

9

PROJECT NO: 1023-06-73	HWY: IH 94	COUNTY: MONROE	CROSS SECTIONS: IH 94 EB	SHEET	E

FILE NAME : N:\PDS\C3D\10230603\SHEETSPLAN\EAST BOUND C3D 2014\090203-XS-IH94-MON-EB- 2500+00 - 2614+00.DWG
LAYOUT NAME - 03 - (62)

PLOT DATE : 10/20/2014 10:37 AM PLOT BY : ANDRITSCH, ERIC R PLOT NAME : PLOT SCALE : 1:20_XREF

M□□r□□□□□□□□□□□□□□□□□256□□00.00			
M□□r□□□□□ □ □	□r□□	□.□□□ □	□.□□ □□□□□□□□□□ □
□.□□□.□□ □.□□	0.00	0.00	2.7□.33
□.□ □.□□□□ □.□□	21.15	3□.32	81□□.76
□.□□□.□□□	38.88	5□.□□	6□32.1□
□dd□□□□□□□□M□	17.□□	3□.78	7718.□2

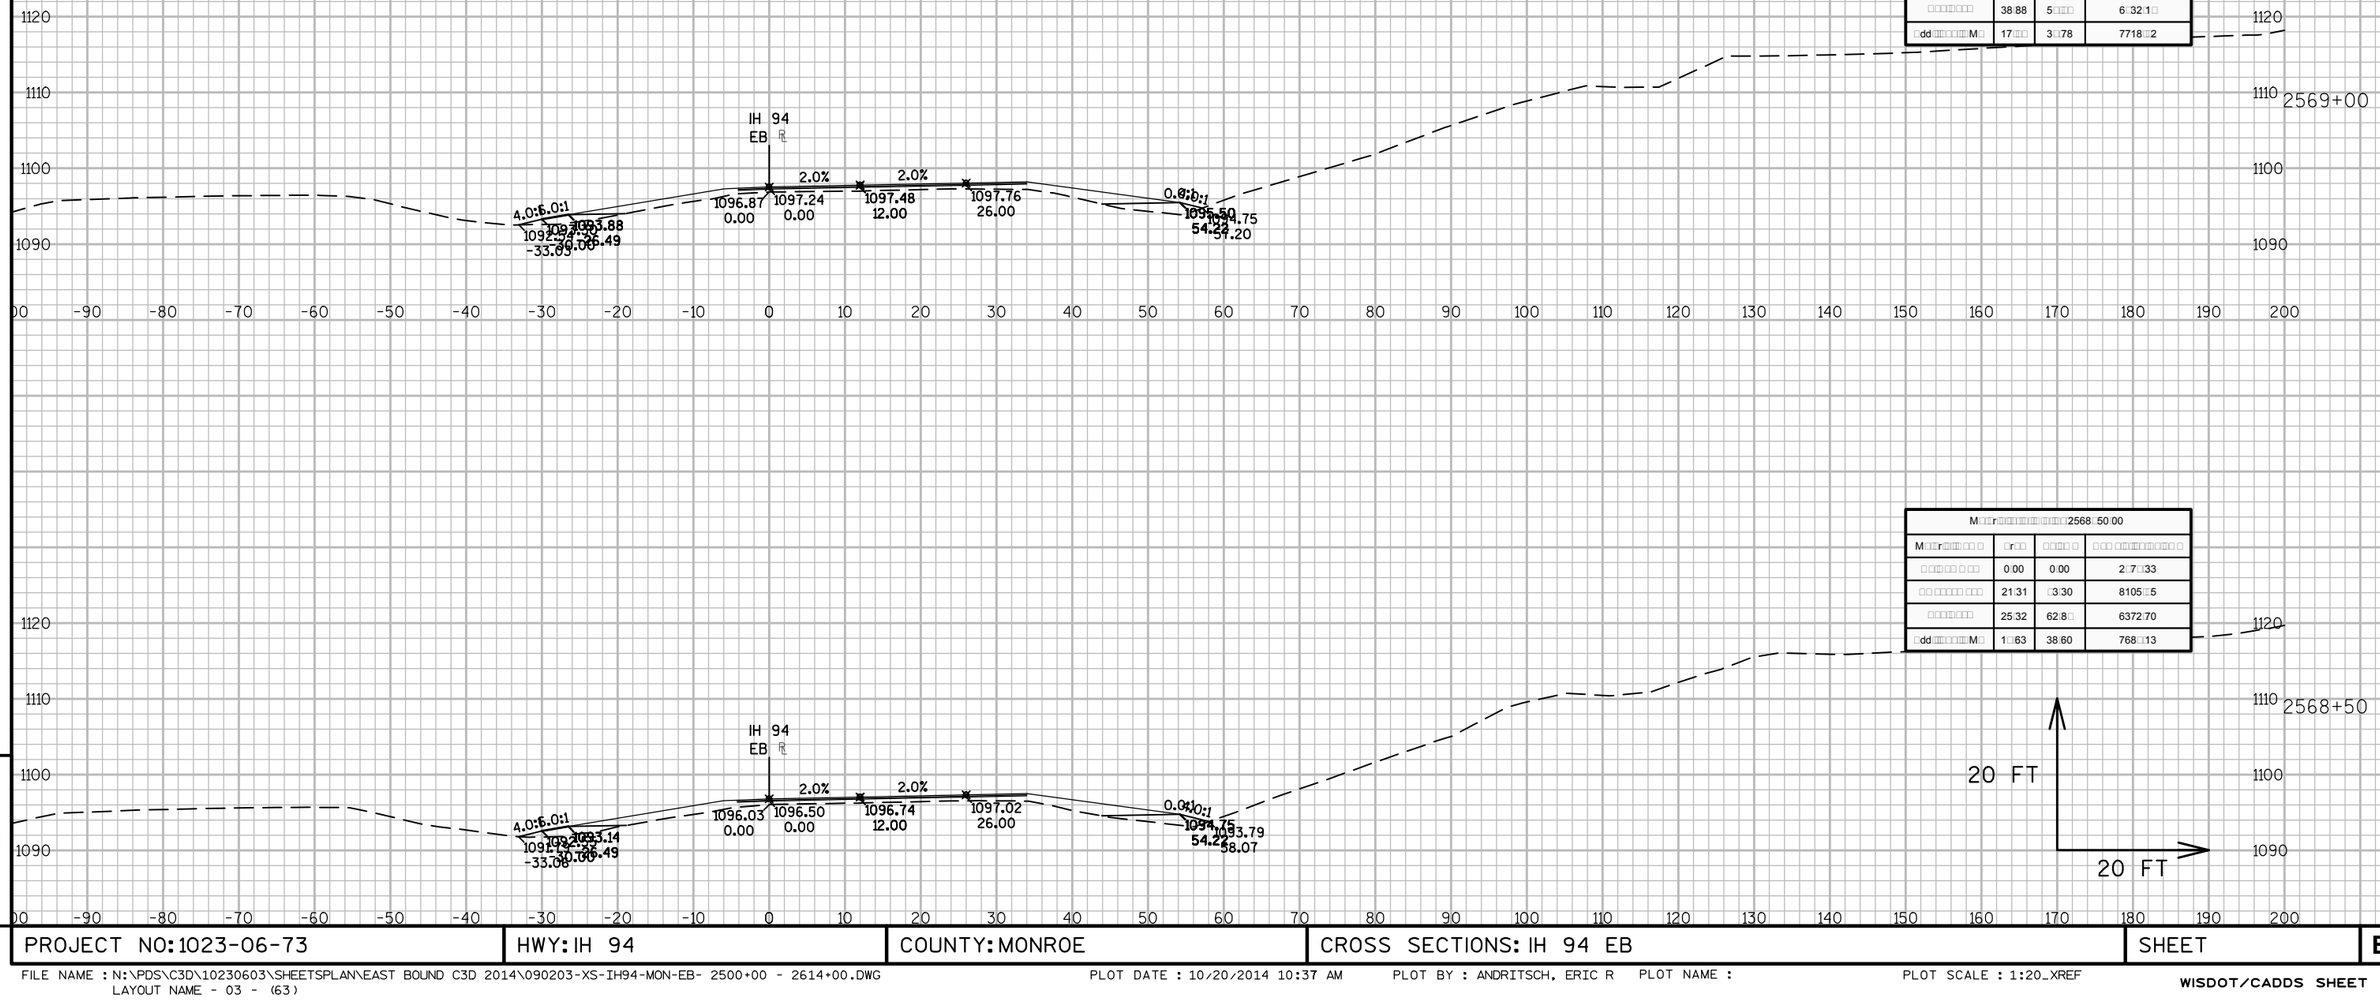

M□□r□□□□□□□□□□□□□□□□2568□50.00			
M□□r□□□□□ □ □	□r□□	□.□□□ □	□.□□ □□□□□□□□□□ □
□.□□□.□□ □.□□	0.00	0.00	2.7□.33
□.□ □.□□□□ □.□□	21.31	□3.30	8105.□5
□.□□□.□□□	25.32	62.8□	6372.70
□dd□□□□□□□□M□	1□.63	38.60	768.□13

9

9

PROJECT NO: 1023-06-73	HWY: IH 94	COUNTY: MONROE	CROSS SECTIONS: IH 94 EB	SHEET	E

FILE NAME : N:\PDS\C3D\10230603\SHEETSPLAN\EAST BOUND C3D 2014\090203-XS-IH94-MON-EB- 2500+00 - 2614+00.DWG
LAYOUT NAME - 03 - (63)

PLOT DATE : 10/20/2014 10:37 AM PLOT BY : ANDRITSCH, ERIC R PLOT NAME : PLOT SCALE : 1:20_XREF

M□□r□□□□□□□□□□□□□□□□□2570□00.00			
M□□r□□□□ □ □	□r□□	□□□□ □	□ □□ □□□□□□□□□ □
□ □□□ □□ □ □□	0.00	0.00	2□7□33
□□ □□□□□ □□□	2□75	□3/5□	8228.61
□□□□□□□	□2.71	7□□0□	6586.68
□dd□□□□□□□□M□	23.81	□3.1□	77□□76

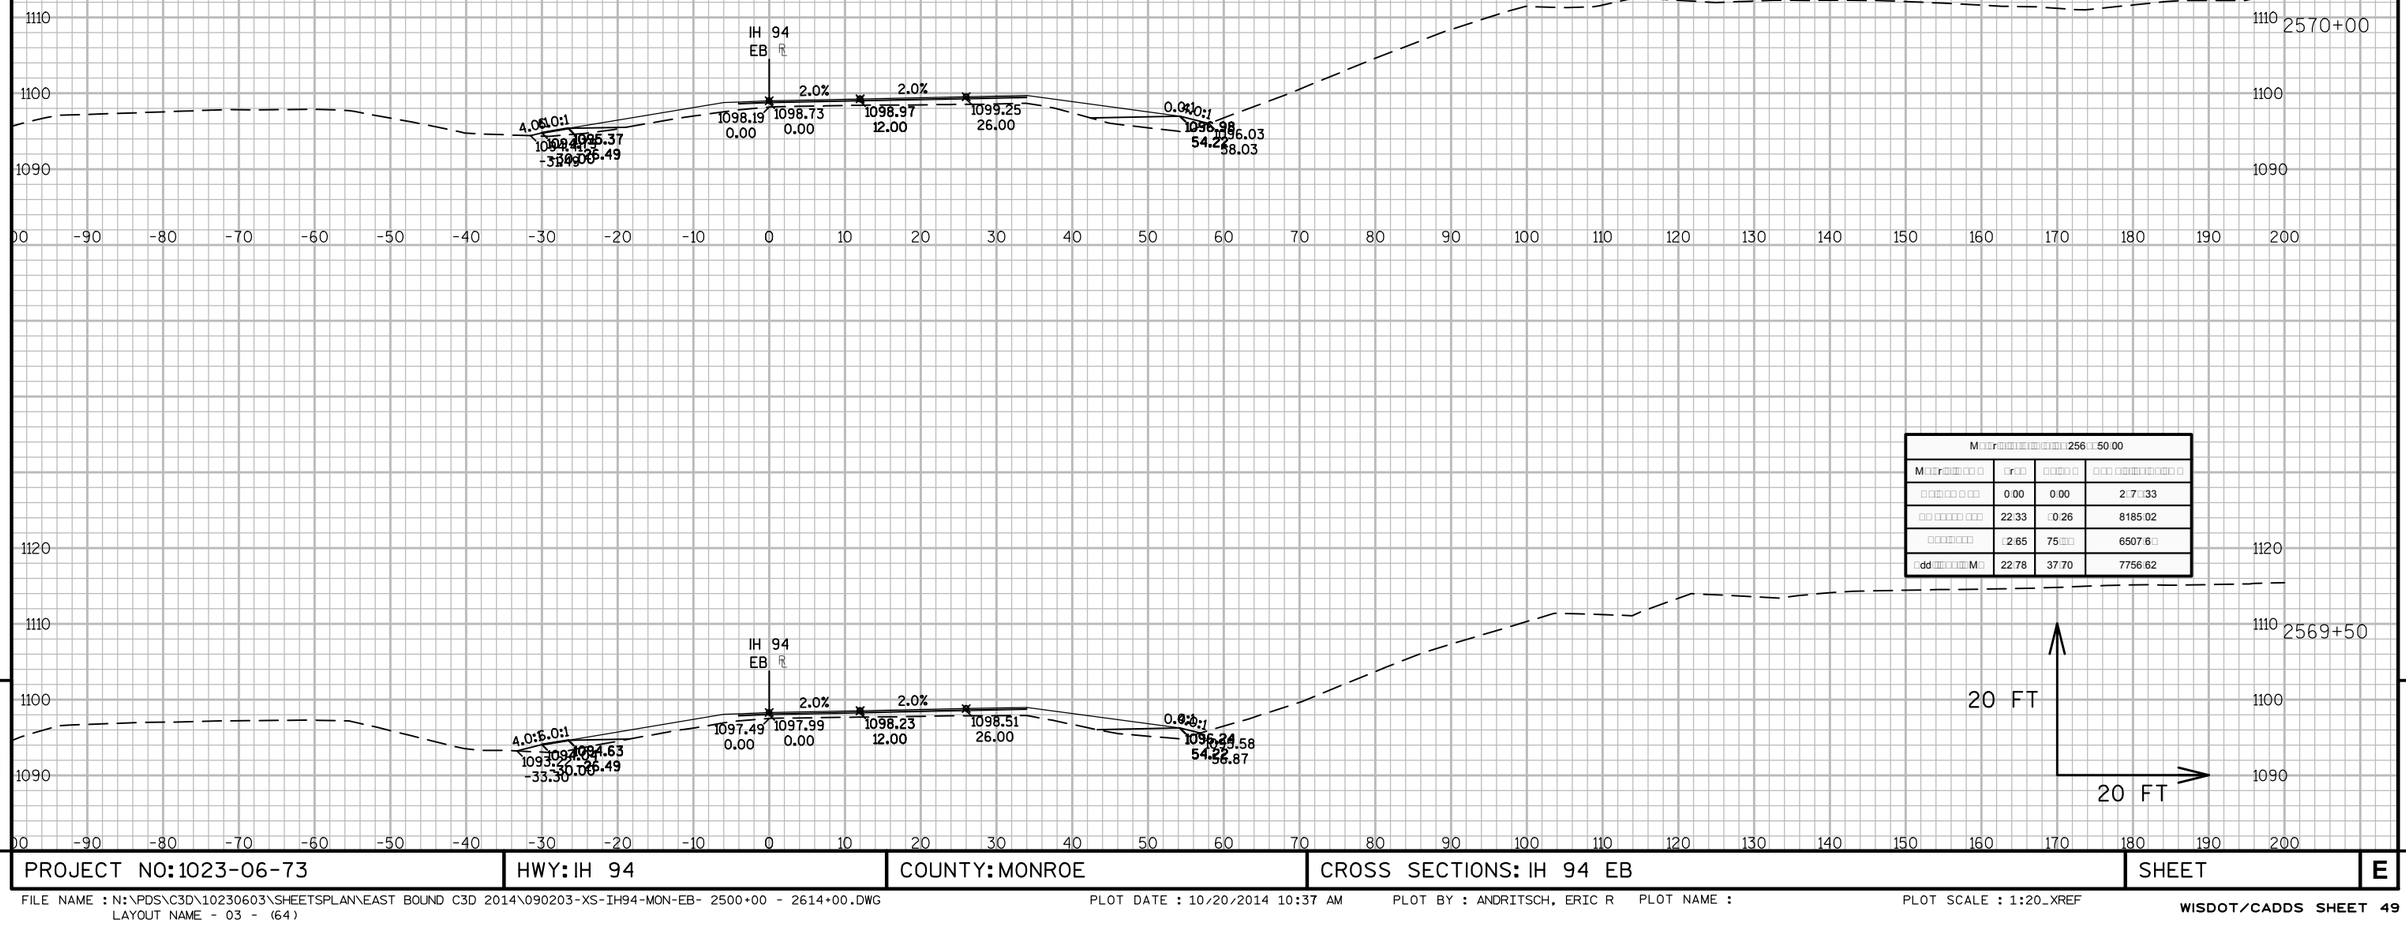

M□□r□□□□□□□□□□□□□□□□□256□□50.00			
M□□r□□□□ □ □	□r□□	□□□□ □	□ □□ □□□□□□□□□ □
□ □□□ □□ □ □□	0.00	0.00	2□7□33
□□ □□□□□ □□□	22.33	□0.26	8185.02
□□□□□□□	□2.65	75□□	6507.6□
□dd□□□□□□□□M□	22.78	37.70	7756.62

20 FT
20 FT

9 9

PROJECT NO: 1023-06-73	HWY: IH 94	COUNTY: MONROE	CROSS SECTIONS: IH 94 EB	SHEET	E

FILE NAME : N:\PDS\C3D\10230603\SHEETSPLAN\EAST BOUND C3D 2014\090203-XS-IH94-MON-EB- 2500+00 - 2614+00.DWG
LAYOUT NAME - 03 - (64)

PLOT DATE : 10/20/2014 10:37 AM PLOT BY : ANDRITSCH, ERIC R PLOT NAME : PLOT SCALE : 1:20_XREF

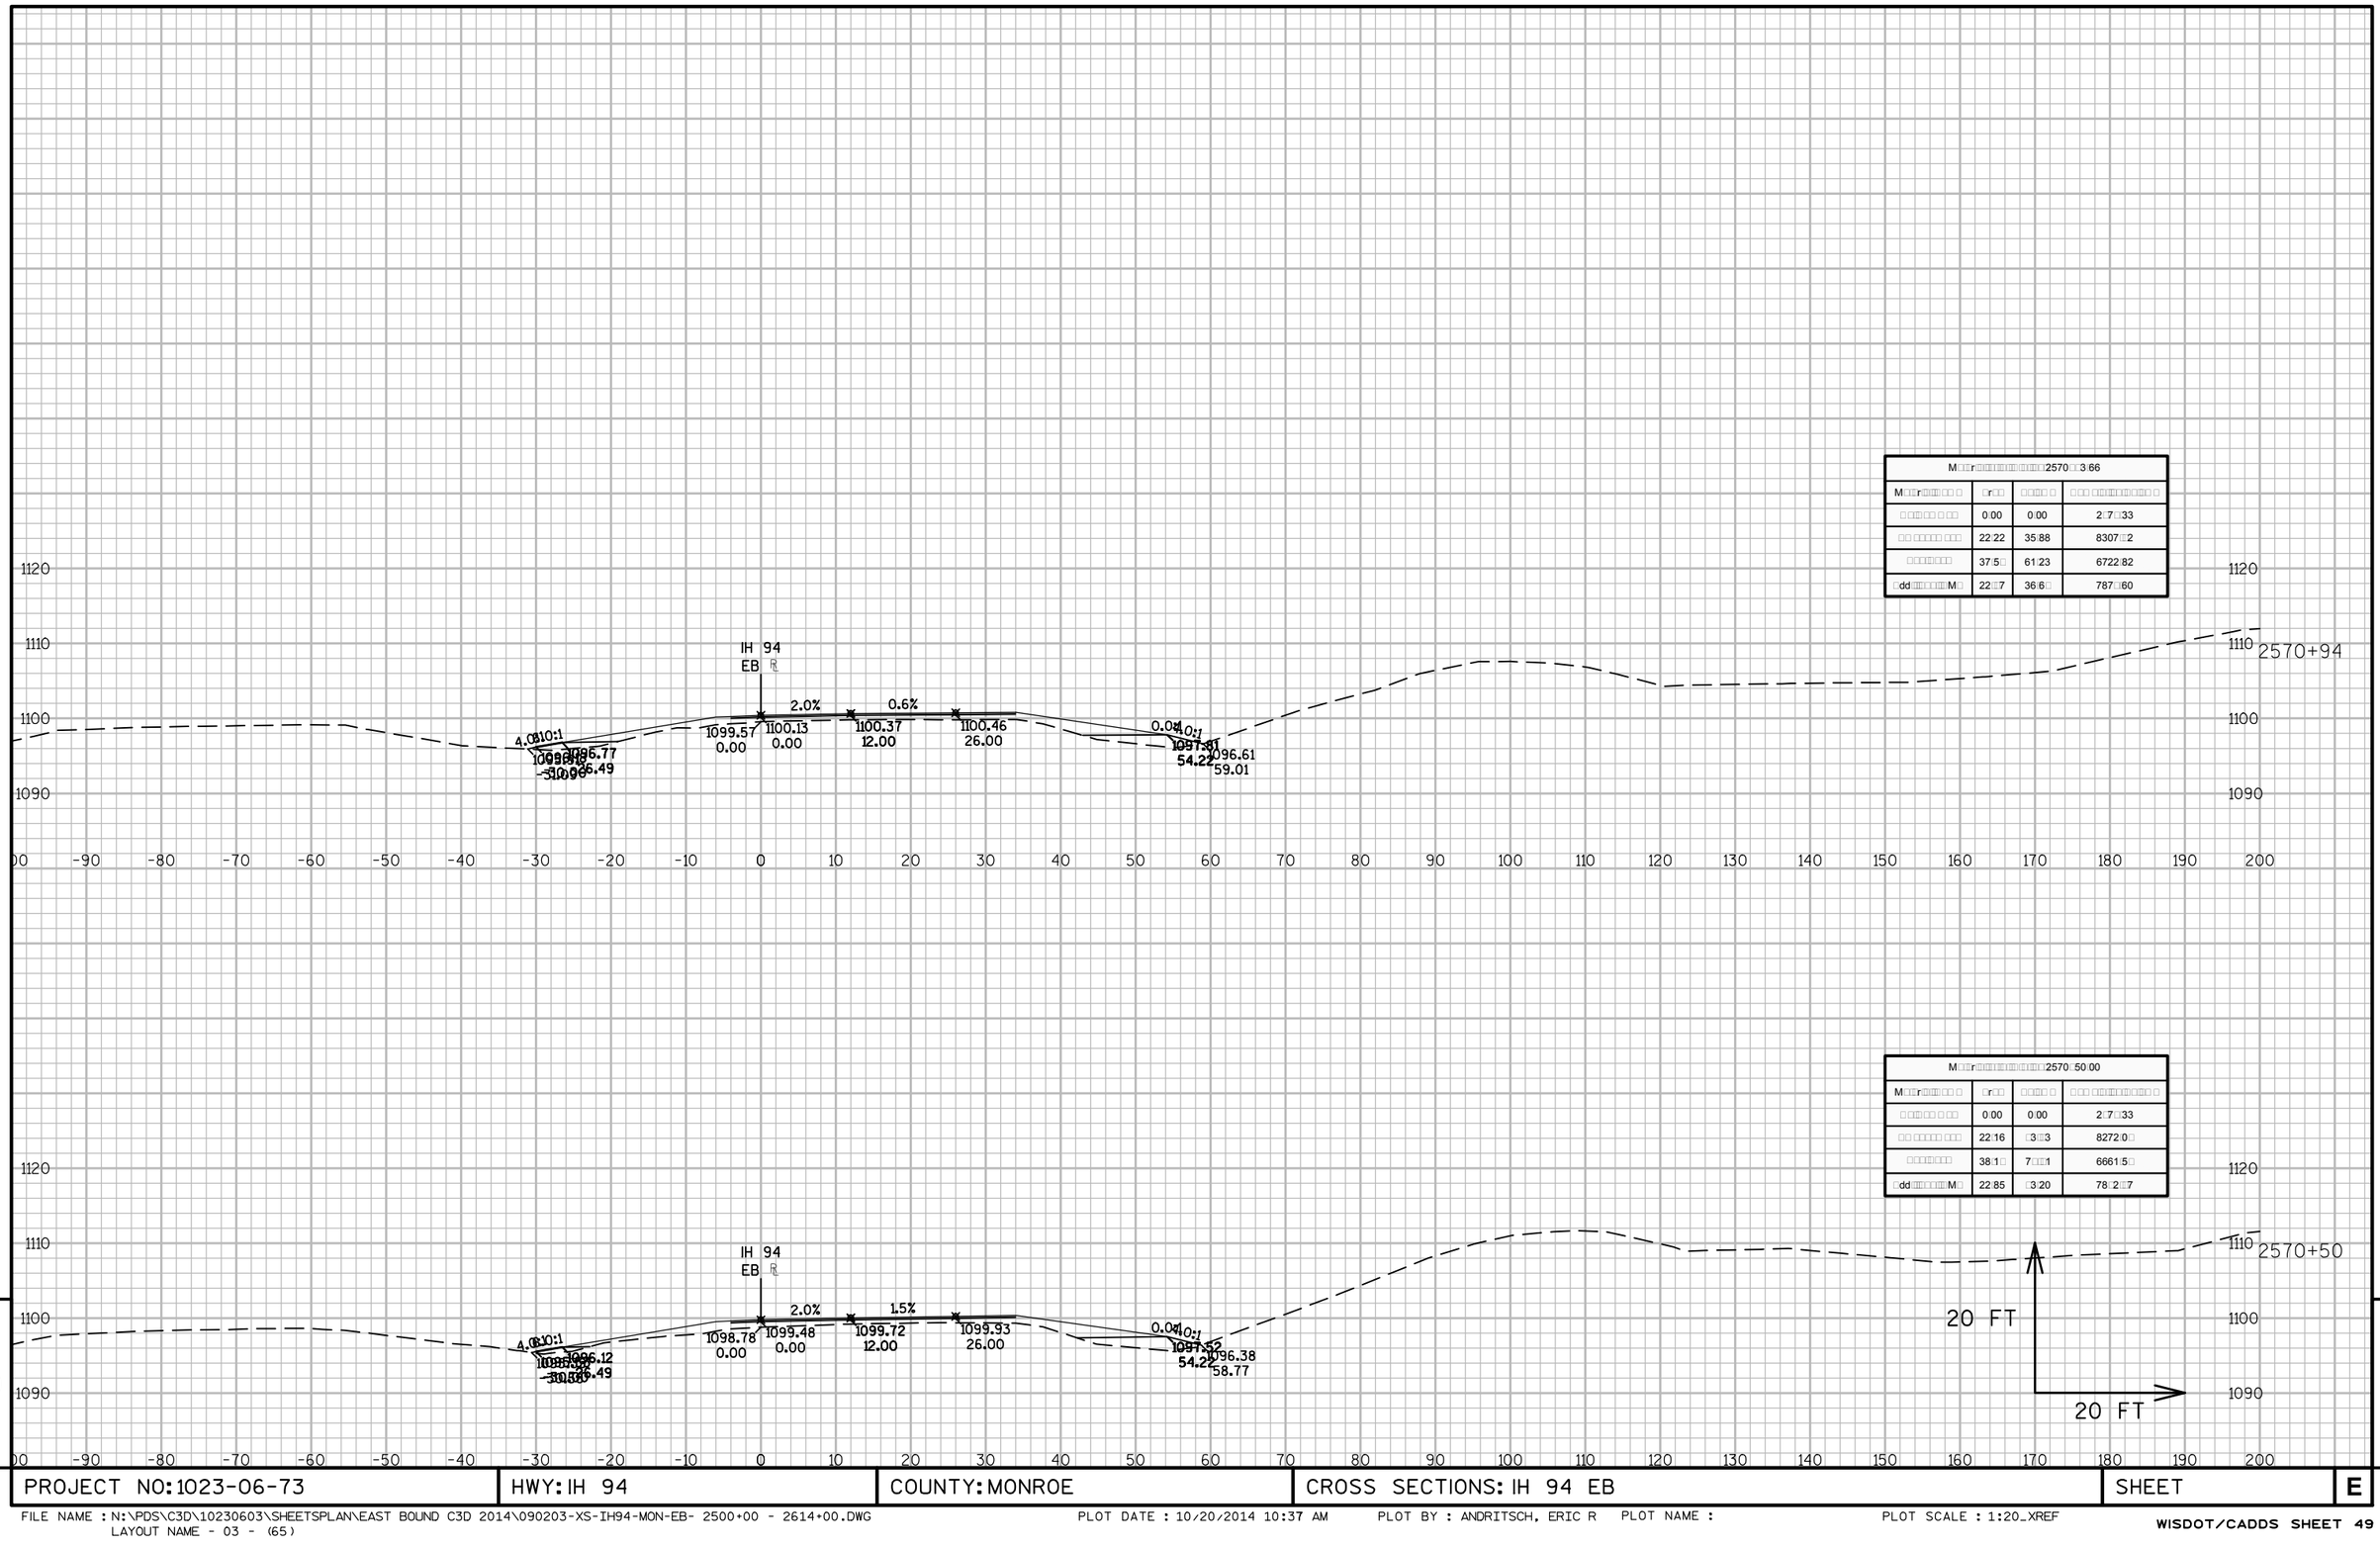
IH 94
EB
2.0%
0.6%
4.0%
10:1
0.0%
1099.57
0.00
1100.13
0.00
1100.37
12.00
1100.46
26.00
1097.81
54.22
1096.61
59.01
2570+94
1120
1110
1100
1090
IH 94
EB
2.0%
1.5%
4.0%
10:1
0.0%
1098.78
0.00
1099.48
0.00
1099.72
12.00
1099.93
26.00
1097.52
54.22
1096.38
58.77
2570+50
20 FT
20 FT

| M□□r□□□

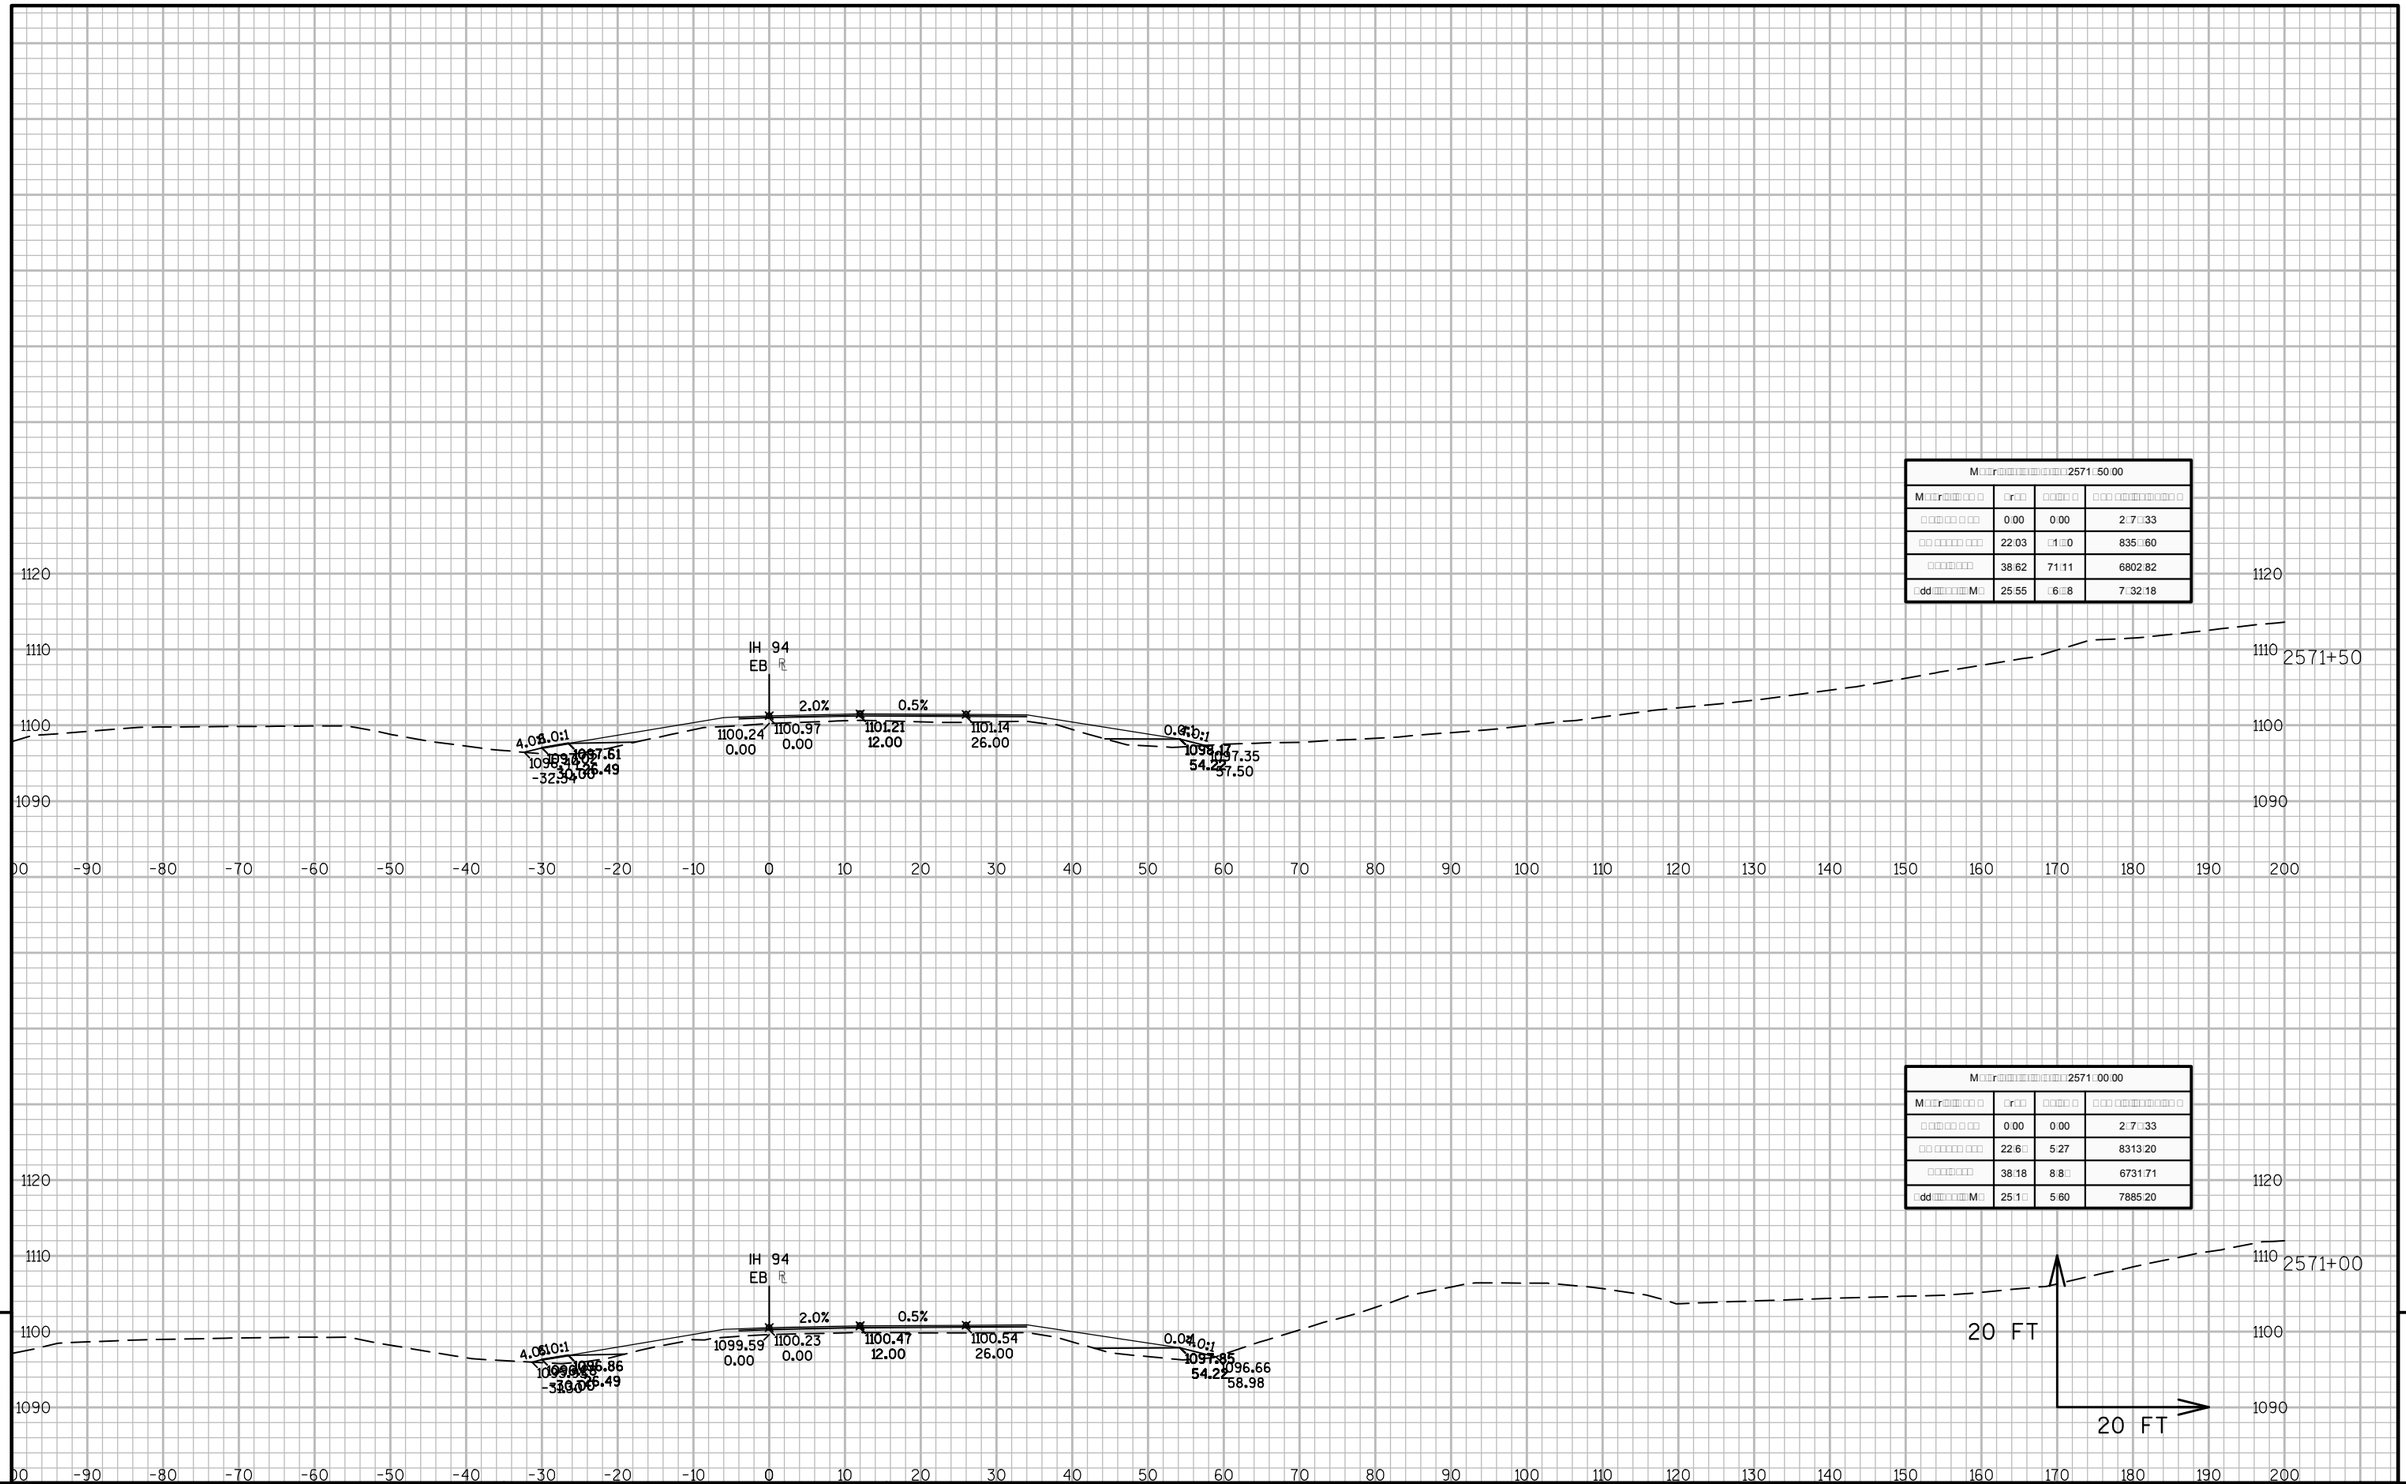

M□□r□□□□□□□□□□□□□□□□□□□□2571□50.00			
M□□r□□□□□□ □ □	□r□□	□□□□□ □	□ □□ □□□□□□□□□□ □
□ □□□□□ □ □□	0.00	0.00	2□7□33
□□ □□□□□ □□□	22.03	□1□0	835□60
□□□□□□□□	38.62	71.11	6802.82
□dd□□□□□□□□M□	25.55	□6□8	7□32.18

M□□r□□□□□□□□□□□□□□□□□□□□2571□00.00			
M□□r□□□□□□ □ □	□r□□	□□□□□ □	□ □□ □□□□□□□□□□ □
□ □□□□□ □ □□	0.00	0.00	2□7□33
□□ □□□□□ □□□	22.6□	5.27	8313.20
□□□□□□□□	38.18	8.8□	6731.71
□dd□□□□□□□□M□	25.1□	5.60	7885.20

9

9

PROJECT NO: 1023-06-73	HWY: IH 94	COUNTY: MONROE	CROSS SECTIONS: IH 94 EB	SHEET	E

FILE NAME : N:\PDS\C3D\10230603\SHEETSPLAN\EAST BOUND C3D 2014\090203-XS-IH94-MON-EB- 2500+00 - 2614+00.DWG
LAYOUT NAME - 03 - (66)

PLOT DATE : 10/20/2014 10:37 AM PLOT BY : ANDRITSCH, ERIC R PLOT NAME : PLOT SCALE : 1:20_XREF

M□□r□□□□□□□□□□□□□□□□2572□50.00			
M□□r□□□□□□ □ □	□r□□	□□□□□ □	□ □□ □□□□□□□□□□□□ □ □
□ □□□□□ □ □□	0.00	0.00	2□7□33
□□ □□□□□ □□□	25.71	□3□7	8□38.13
□□□□□□□□	37.15	68.66	6□□1.50
□dd□□□□□□□M□	28.10	□□□5	802□72

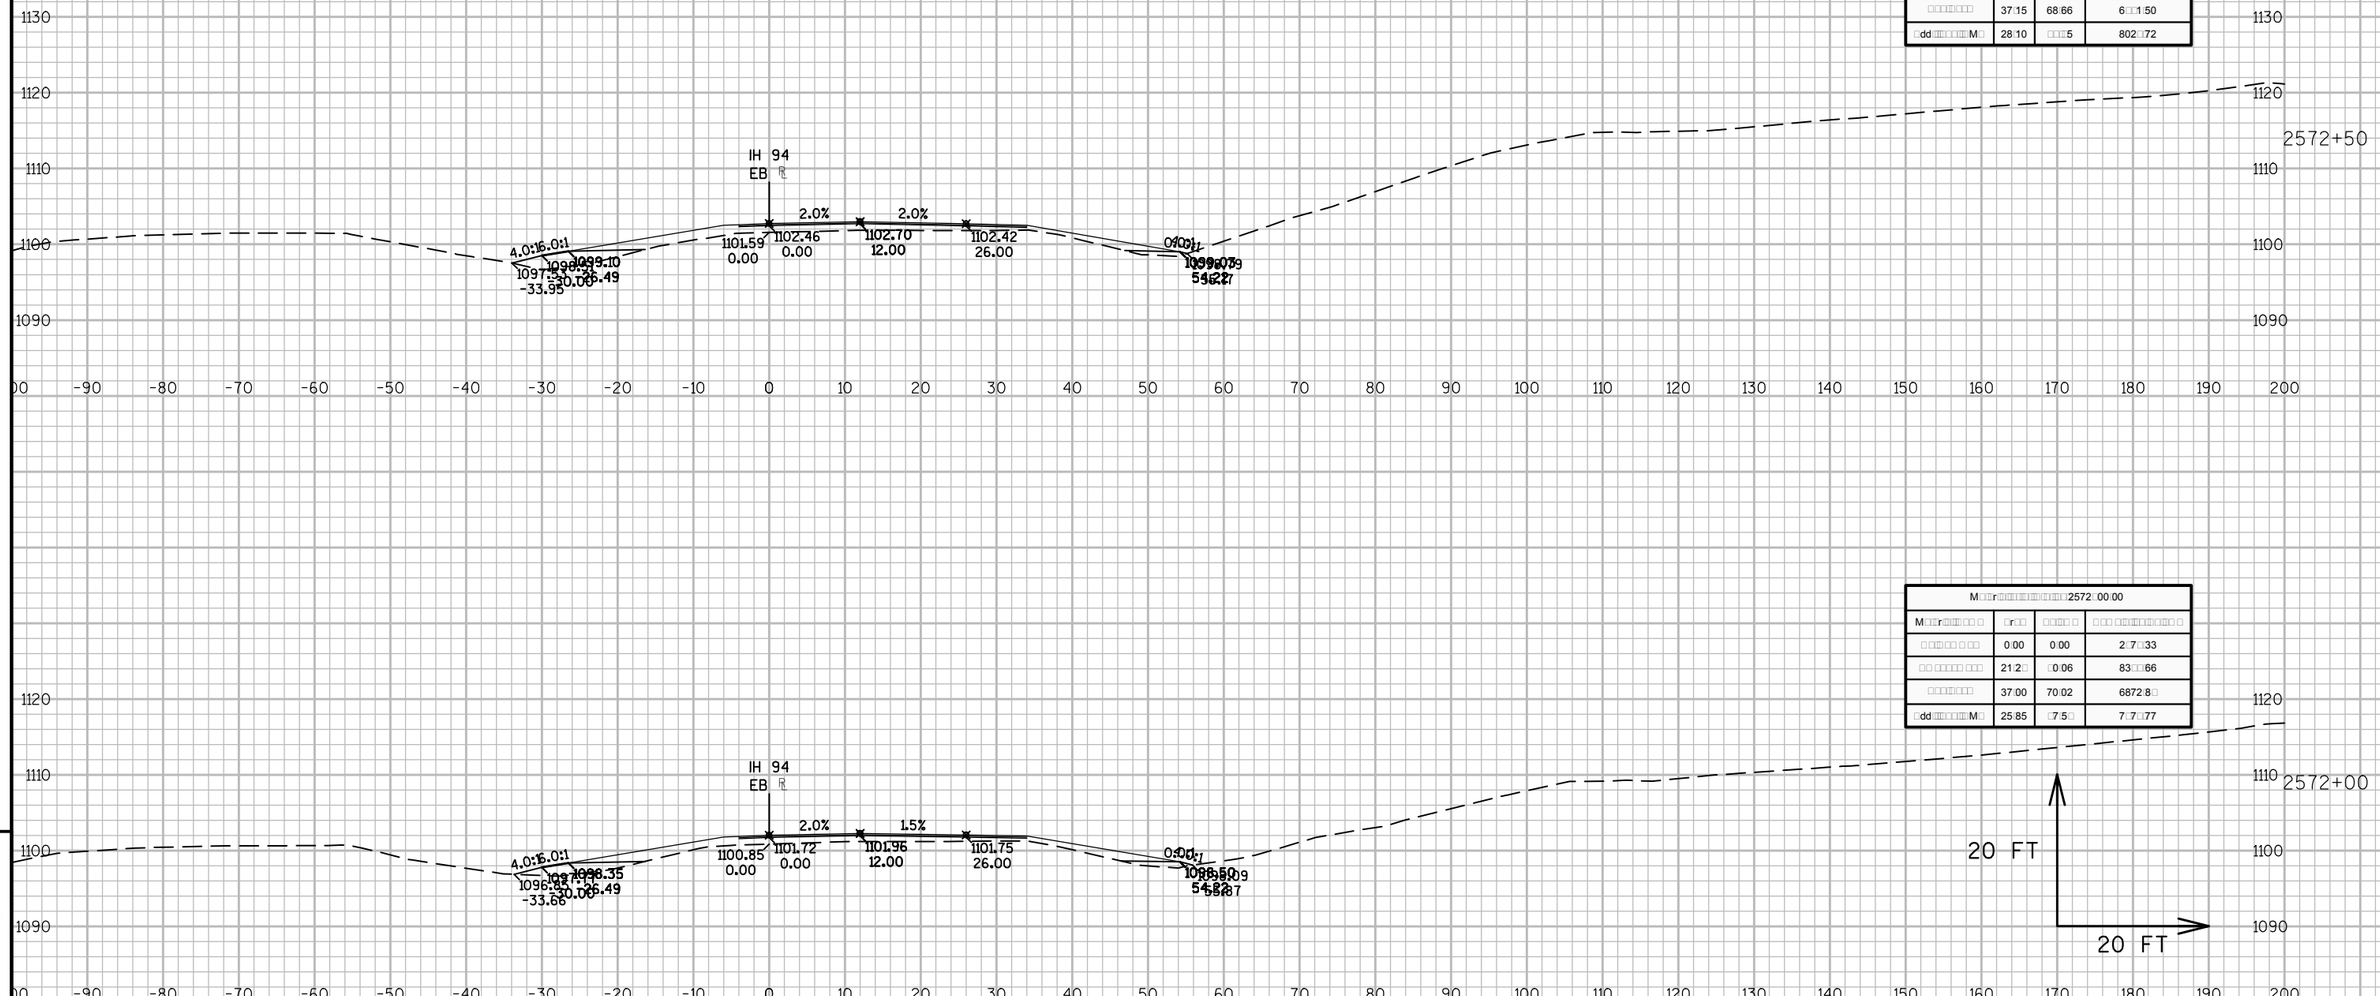

M□□r□□□□□□□□□□□□□□□□2572□50.00			
M□□r□□□□□□ □ □	□r□□	□□□□□ □	□ □□ □□□□□□□□□□□□ □ □
□ □□□□□ □ □□	0.00	0.00	2□7□33
□□ □□□□□ □□□	25.71	□3□7	8□38.13
□□□□□□□□	37.15	68.66	6□□1.50
□dd□□□□□□□M□	28.10	□□□5	802□72

M□□r□□□□□□□□□□□□□□□□2572□00.00			
M□□r□□□□□□ □ □	□r□□	□□□□□ □	□ □□ □□□□□□□□□□□□ □ □
□ □□□□□ □ □□	0.00	0.00	2□7□33
□□ □□□□□ □□□	21.2□	□0.06	83□□66
□□□□□□□□	37.00	70.02	6872.8□
□dd□□□□□□□M□	25.85	□7.5□	7□7□77

9

9

PROJECT NO: 1023-06-73	HWY: IH 94	COUNTY: MONROE	CROSS SECTIONS: IH 94 EB	SHEET	E

FILE NAME : N:\PDS\C3D\10230603\SHEETSPLAN\EAST BOUND C3D 2014\090203-XS-IH94-MON-EB- 2500+00 - 2614+00.DWG
LAYOUT NAME - 03 - (67)

PLOT DATE : 10/20/2014 10:38 AM PLOT BY : ANDRITSCH, ERIC R PLOT NAME : PLOT SCALE : 1:20_XREF

M□□r□□□□□□□□□□□□□□□□257□□50.00			
M□□r□□□□□□ □	□r□□	□□□□ □	□ □□ □□□□□□□□□□ □
□ □□□□ □ □□	0.00	0.00	2777.72
□□ □□□□□ □□□	1□□1	36.77	85.7□□
□□□□□□□	37□□7	71.86	722.□83
□dd□□□□□□□M□	31.27	51.58	82□1.26

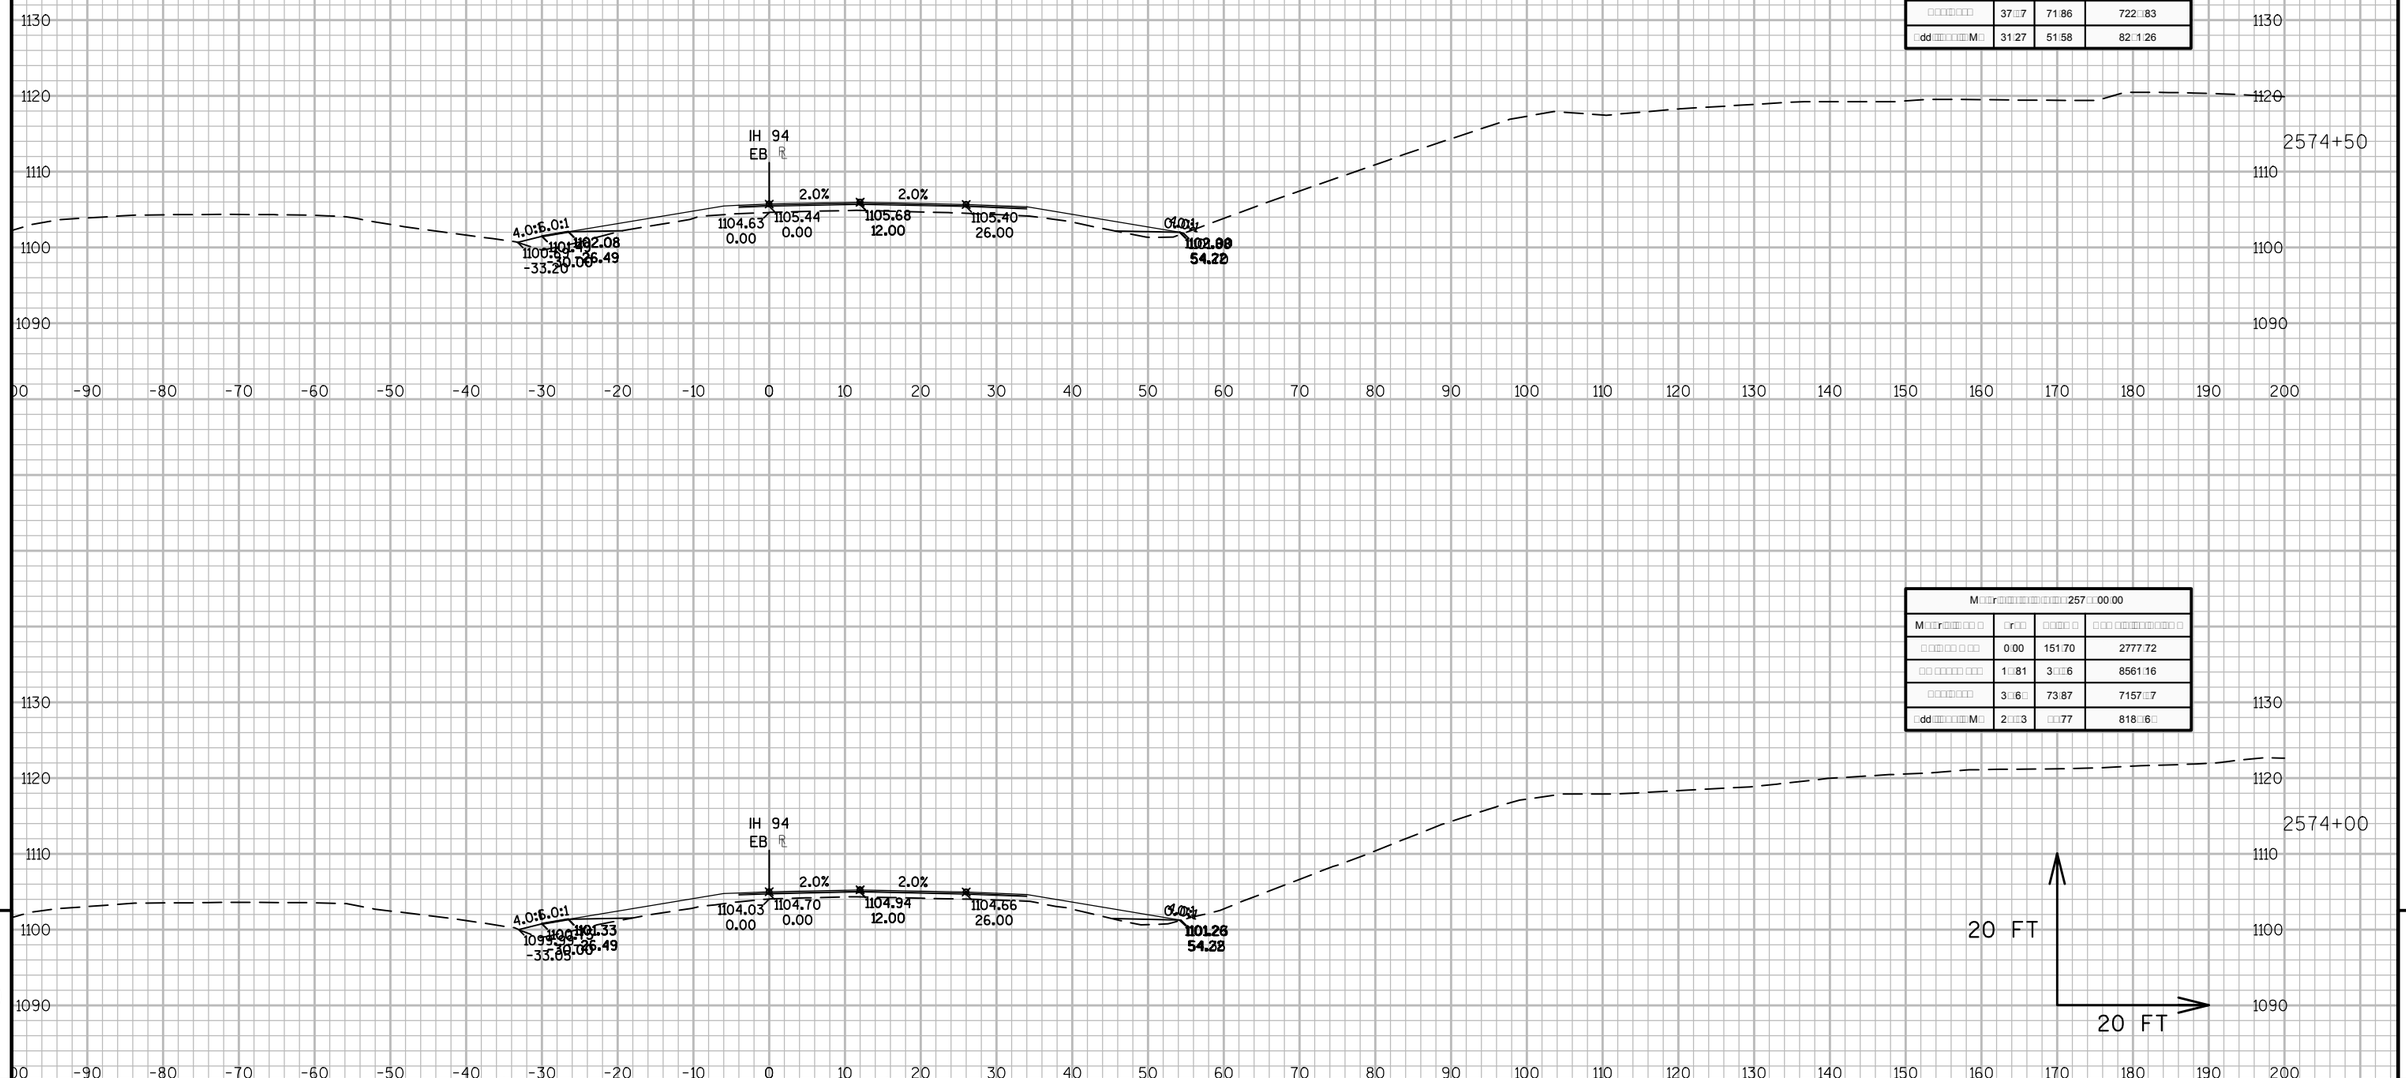

M□□r□□□□□□□□□□□□□□□□257□□00.00			
M□□r□□□□□□ □	□r□□	□□□□ □	□ □□ □□□□□□□□□□ □
□ □□□□ □ □□	0.00	151.70	2777.72
□□ □□□□□ □□□	1□□81	3□□6	8561.16
□□□□□□□	3□□6□	73.87	7157□7
□dd□□□□□□□M□	2□□3	□□77	818□6□

9

9

PROJECT NO: 1023-06-73	HWY: IH 94	COUNTY: MONROE	CROSS SECTIONS: IH 94 EB	SHEET	E

FILE NAME : N:\PDS\C3D\10230603\SHEETSPLAN\EAST BOUND C3D 2014\090203-XS-IH94-MON-EB- 2500+00 - 2614+00.DWG
LAYOUT NAME - 03 - (69)
PLOT DATE : 10/20/2014 10:38 AM PLOT BY : ANDRITSCH, ERIC R PLOT NAME : PLOT SCALE : 1:20_XREF

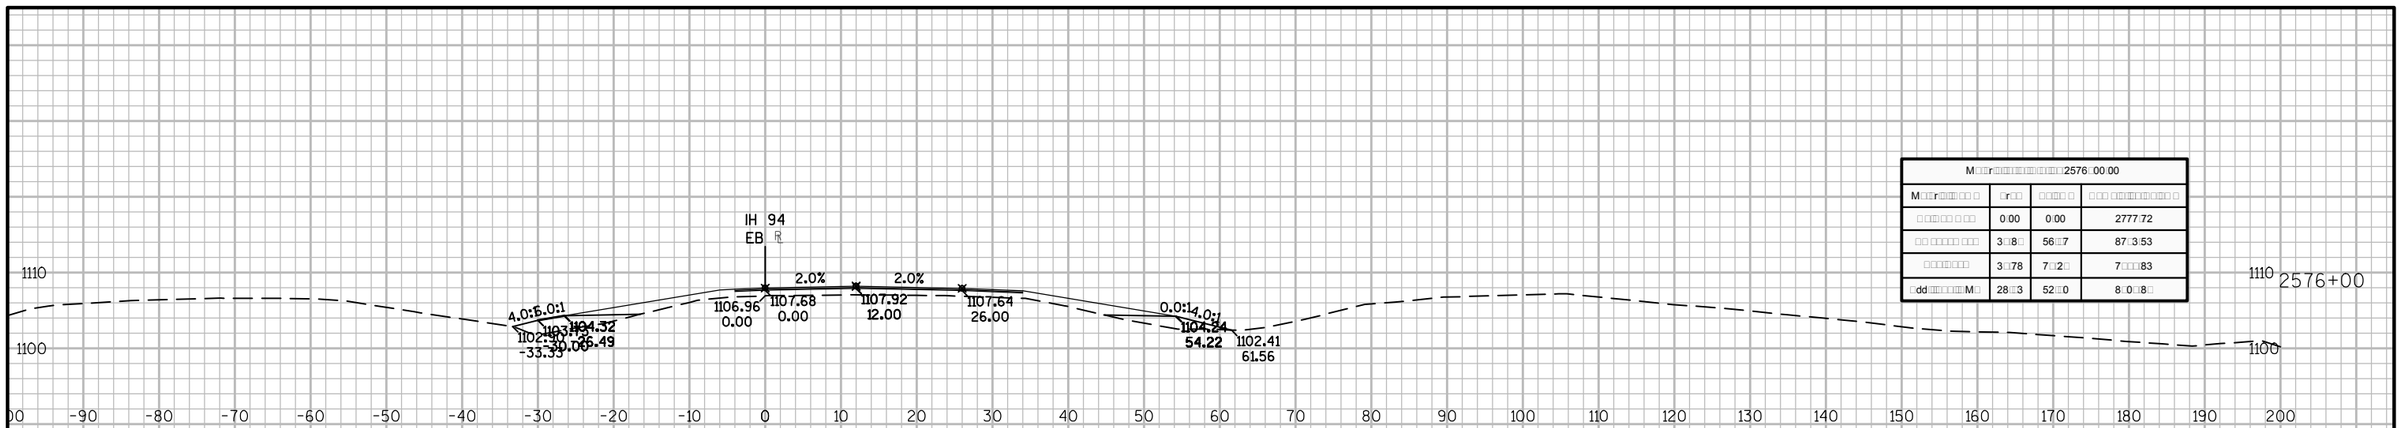

M□□r□□□□□□□□□□□□□□□□2576□00.00			
M□□r□□□□□ □ □	□r□□	□□□□ □	□□□ □□□□□□□□□□ □
□ □□□□ □ □□	0.00	0.00	2777.72
□□ □□□□□ □□□	3□.8□	56□7	87□3.53
□□□□□□□□	3□.78	7□.2□	7□□□.83
□dd□□□□□□□M□	28□3	52□0	8□0□8□

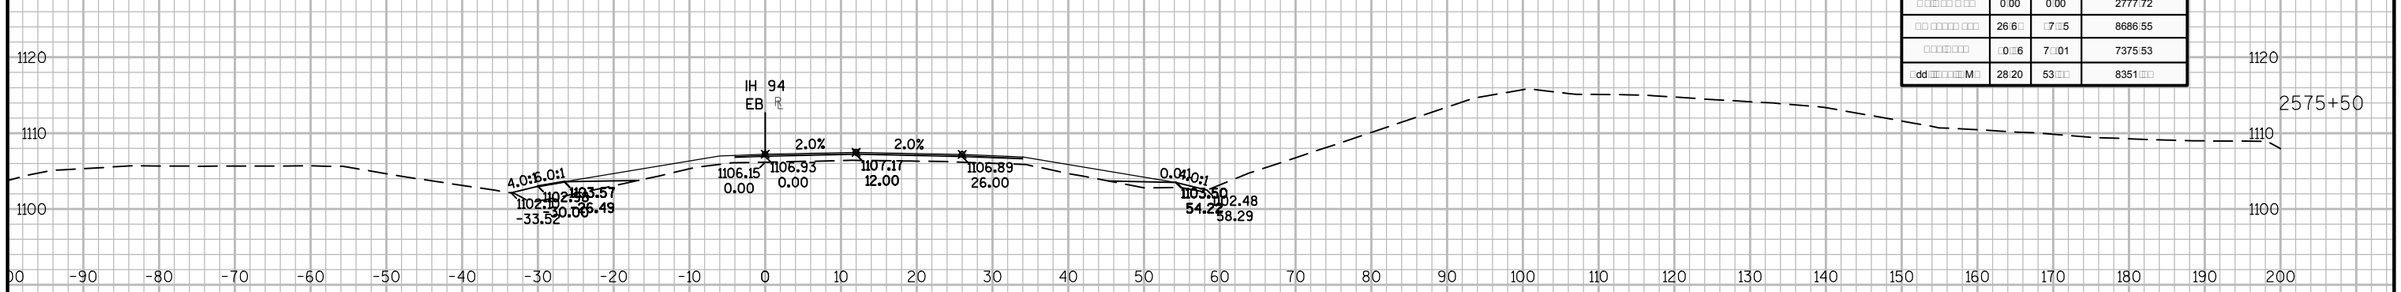

M□□r□□□□□□□□□□□□□□□□2575□50.00			
M□□r□□□□□ □ □	□r□□	□□□□ □	□□□ □□□□□□□□□□ □
□ □□□□ □ □□	0.00	0.00	2777.72
□□ □□□□□ □□□	26.6□	□7□5	8686.55
□□□□□□□□	□0□6	7□.01	7375.53
□dd□□□□□□□M□	28.20	53□□	8351□□□

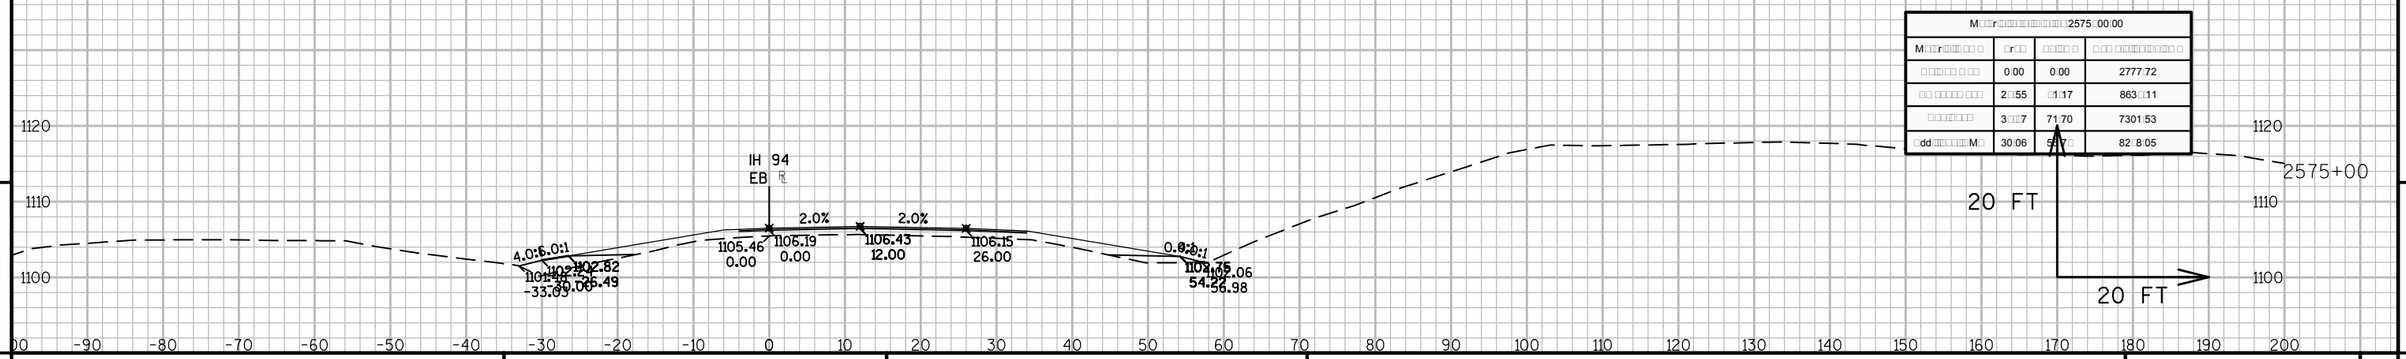

M□□r□□□□□□□□□□□□□□□□2575□00.00			
M□□r□□□□□ □ □	□r□□	□□□□ □	□□□ □□□□□□□□□□ □
□ □□□□ □ □□	0.00	0.00	2777.72
□□ □□□□□ □□□	2□.55	□1.17	863□.11
□□□□□□□□	3□□7	71.70	7301.53
□dd□□□□□□□M□	30.06	59.7□	82□8.05

9

9

PROJECT NO: 1023-06-73	HWY: IH 94	COUNTY: MONROE	CROSS SECTIONS: IH 94 EB	SHEET	E

FILE NAME : N:\PDS\C3D\10230603\SHEETSPLAN\EAST BOUND C3D 2014\090203-XS-IH94-MON-EB- 2500+00 - 2614+00.DWG
LAYOUT NAME - 03 - (70)

PLOT DATE : 10/20/2014 10:38 AM PLOT BY : ANDRITSCH, ERIC R PLOT NAME : PLOT SCALE : 1:20_XREF

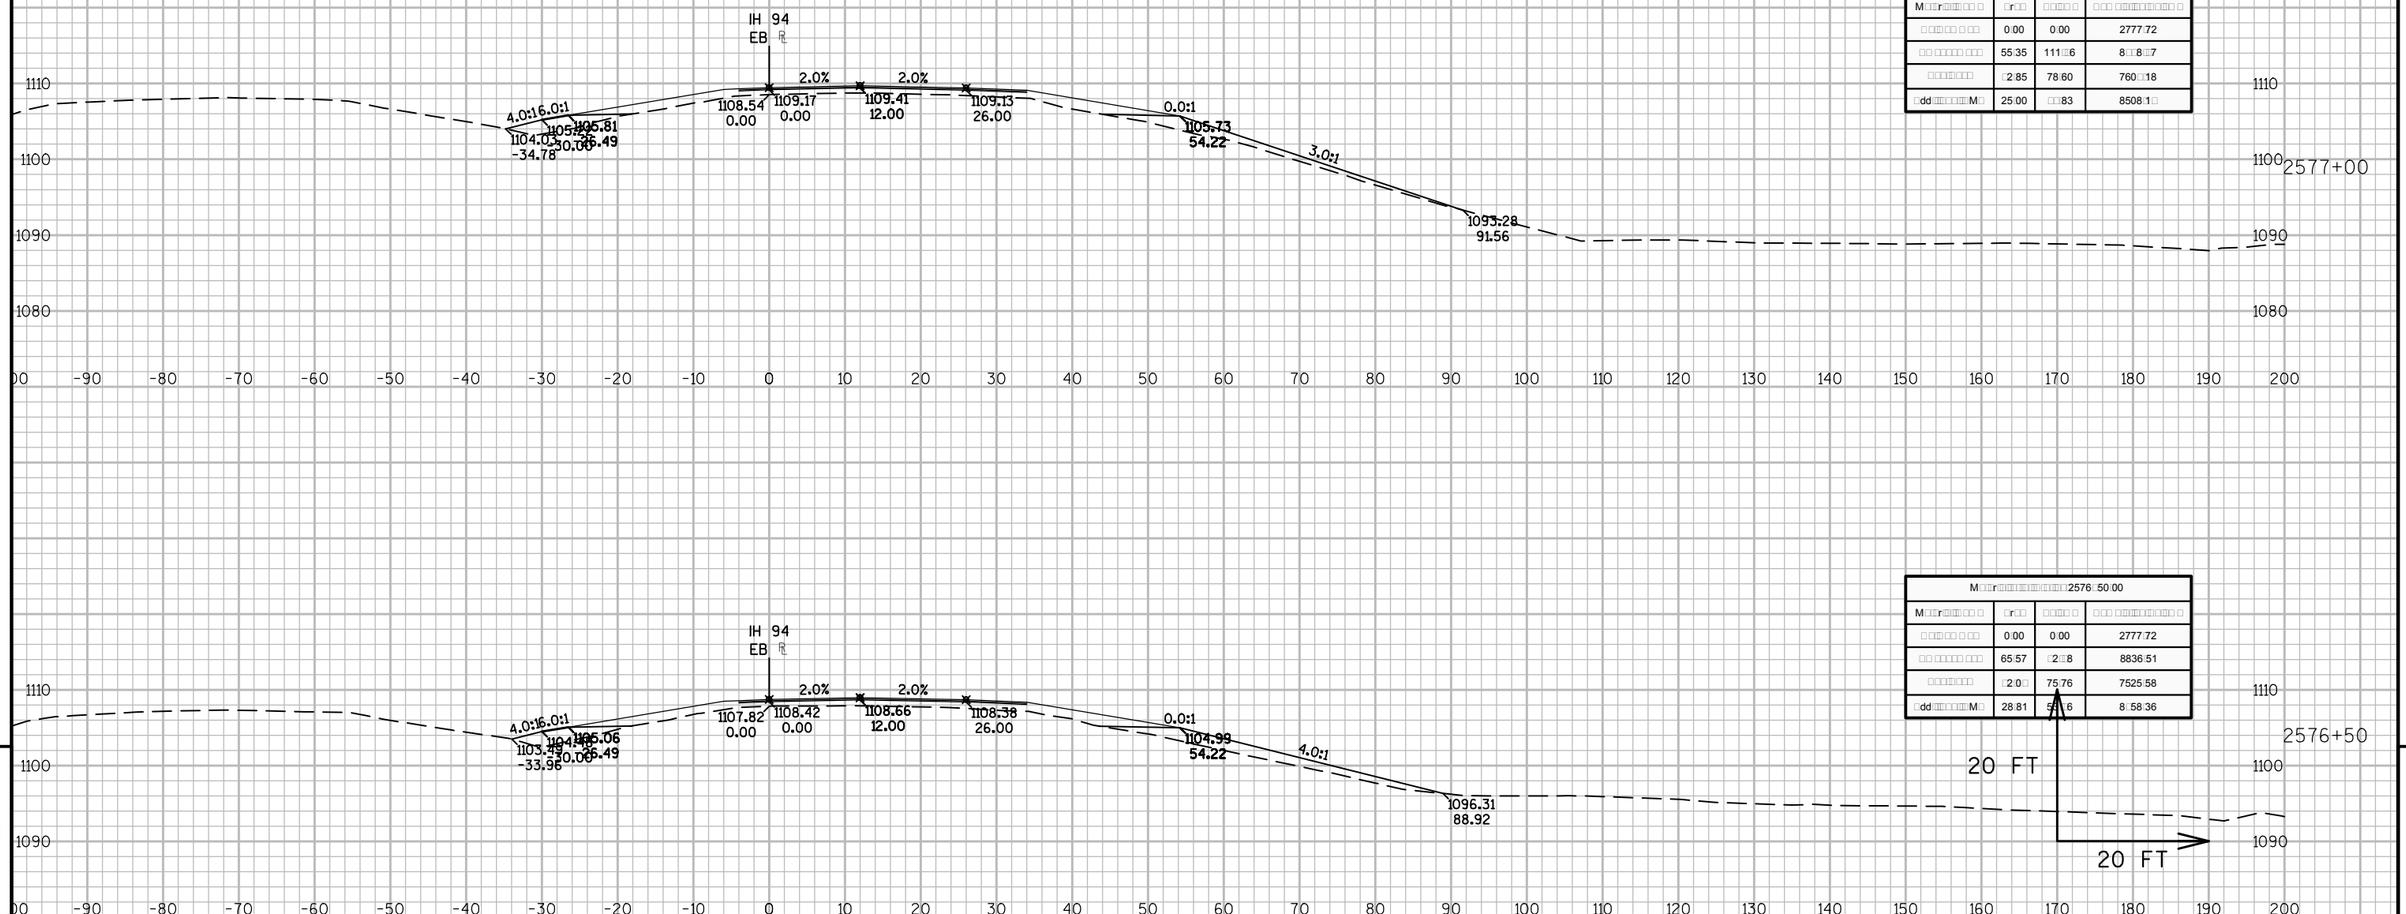

M□□r□□□□□□□□□□□□□□□□2577□00.00			
M□□r□□□□□□ □ □	□r□□	□□□□□ □	□□□ □□□□□□□□□□ □
□ □□□□□ □ □□□	0□00	0□00	2777□72
□□ □□□□□ □□□	55□35	111□□6	8□□8□7
□□□□□□□□	□2□85	78□60	760□□18
□dd□□□□□□□M□	25□00	□□83	8508□1□

M□□r□□□□□□□□□□□□□□□□2576□50.00			
M□□r□□□□□□ □ □	□r□□	□□□□□ □	□□□ □□□□□□□□□□ □
□ □□□□□ □ □□□	0□00	0□00	2777□72
□□ □□□□□ □□□	65□57	□2□□8	8836□51
□□□□□□□□	□2□0□	75□76	7525□58
□dd□□□□□□□M□	28□81	5□□6	8□58□36

9

9

PROJECT NO: 1023-06-73	HWY: IH 94	COUNTY: MONROE	CROSS SECTIONS: IH 94 EB	SHEET	E

FILE NAME : N:\PDS\C3D\10230603\SHEETSPLAN\EAST BOUND C3D 2014\090203-XS-IH94-MON-EB- 2500+00 - 2614+00.DWG
LAYOUT NAME - 03 - (71)

PLOT DATE : 10/20/2014 10:38 AM PLOT BY : ANDRITSCH, ERIC R PLOT NAME : PLOT SCALE : 1:20_XREF

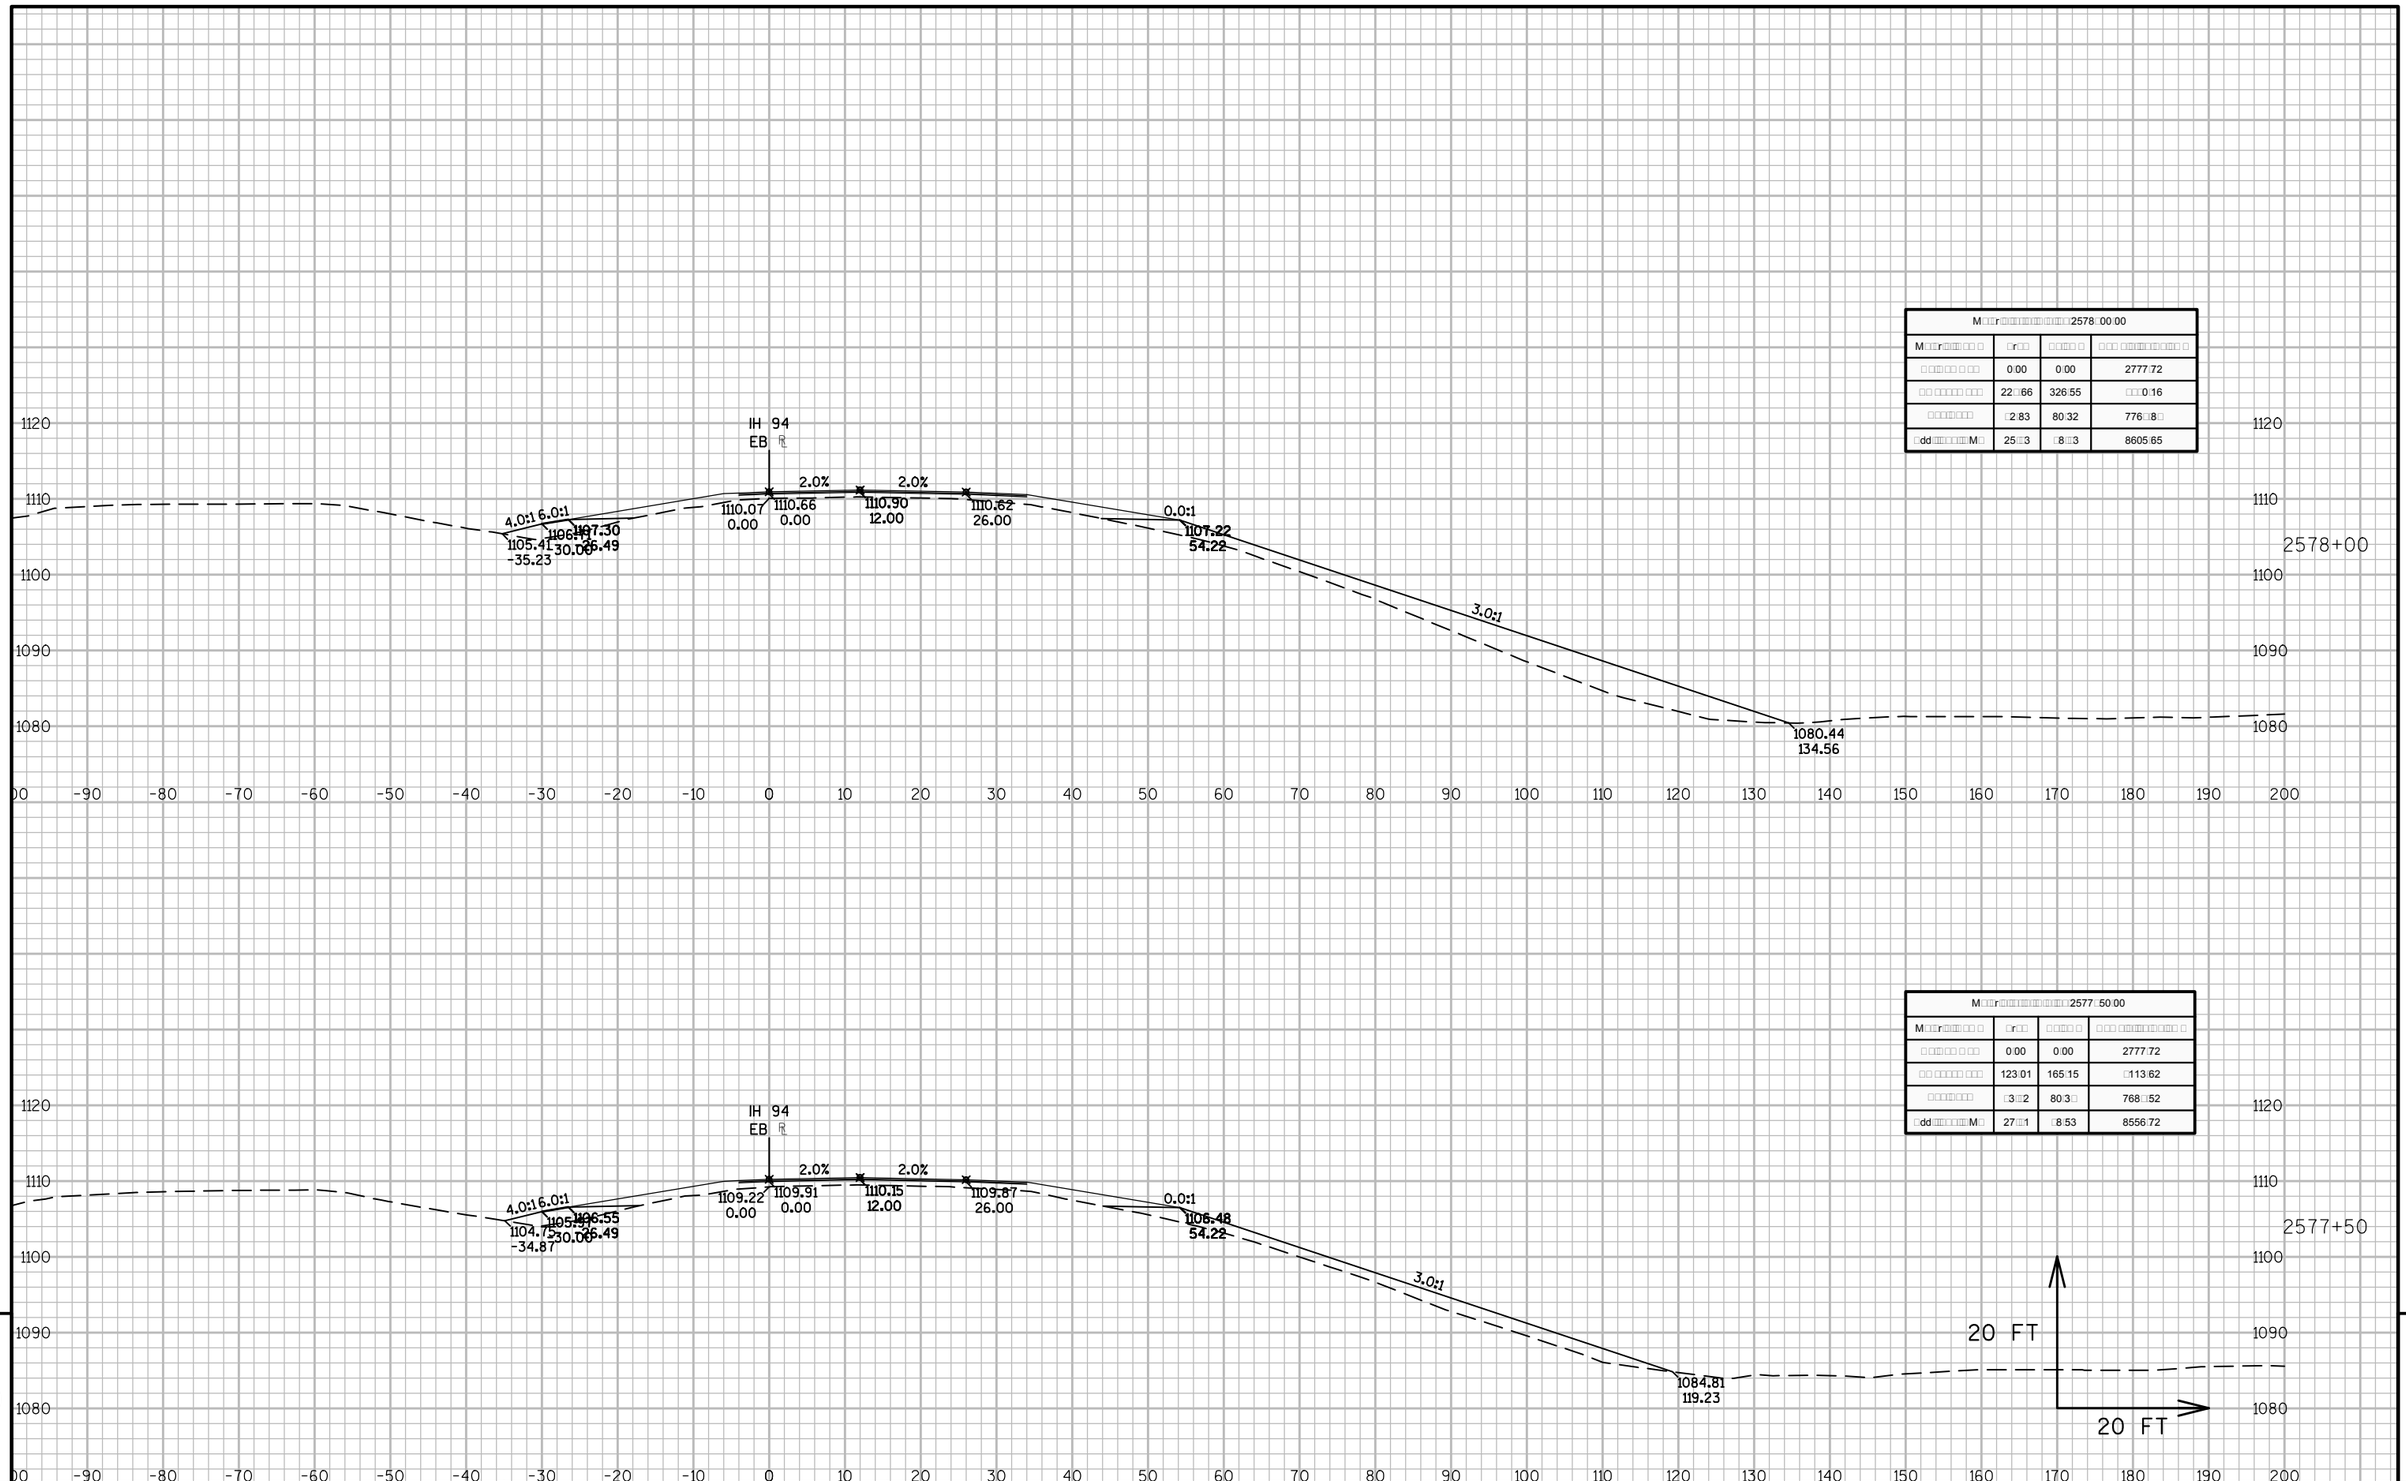

M□□r□□□□□□□□□□□□□□□□□□□□2578□00.00			
M□□r□□□□□□ □ □□	□r□□	□□□□ □	□□□ □□□□□□□□□□ □
□ □□□□□□ □ □□	0.00	0.00	2777.72
□□ □□□□□□ □□□	22□.66	326.55	□□□.0.16
□□□□□□□□	□2.83	80.32	776□.8□
□dd□□□□□□□□M□	25□.3	□8□.3	8605.65

M□□r□□□□□□□□□□□□□□□□□□□□2577□50.00			
M□□r□□□□□□ □ □□	□r□□	□□□□ □	□□□ □□□□□□□□□□ □
□ □□□□□□ □ □□	0.00	0.00	2777.72
□□ □□□□□□ □□□	123.01	165.15	□113.62
□□□□□□□□	□3□.2	80.3□	768□.52
□dd□□□□□□□□M□	27□.1	□8.53	8556.72

PROJECT NO: 1023-06-73	HWY: IH 94	COUNTY: MONROE	CROSS SECTIONS: IH 94 EB	SHEET	E

FILE NAME : N:\PDS\C3D\10230603\SHEETSPLAN\EAST BOUND C3D 2014\090203-XS-IH94-MON-EB- 2500+00 - 2614+00.DWG
LAYOUT NAME - 03 - (72)

PLOT DATE : 10/20/2014 10:38 AM PLOT BY : ANDRITSCH, ERIC R PLOT NAME : PLOT SCALE : 1:20_XREF

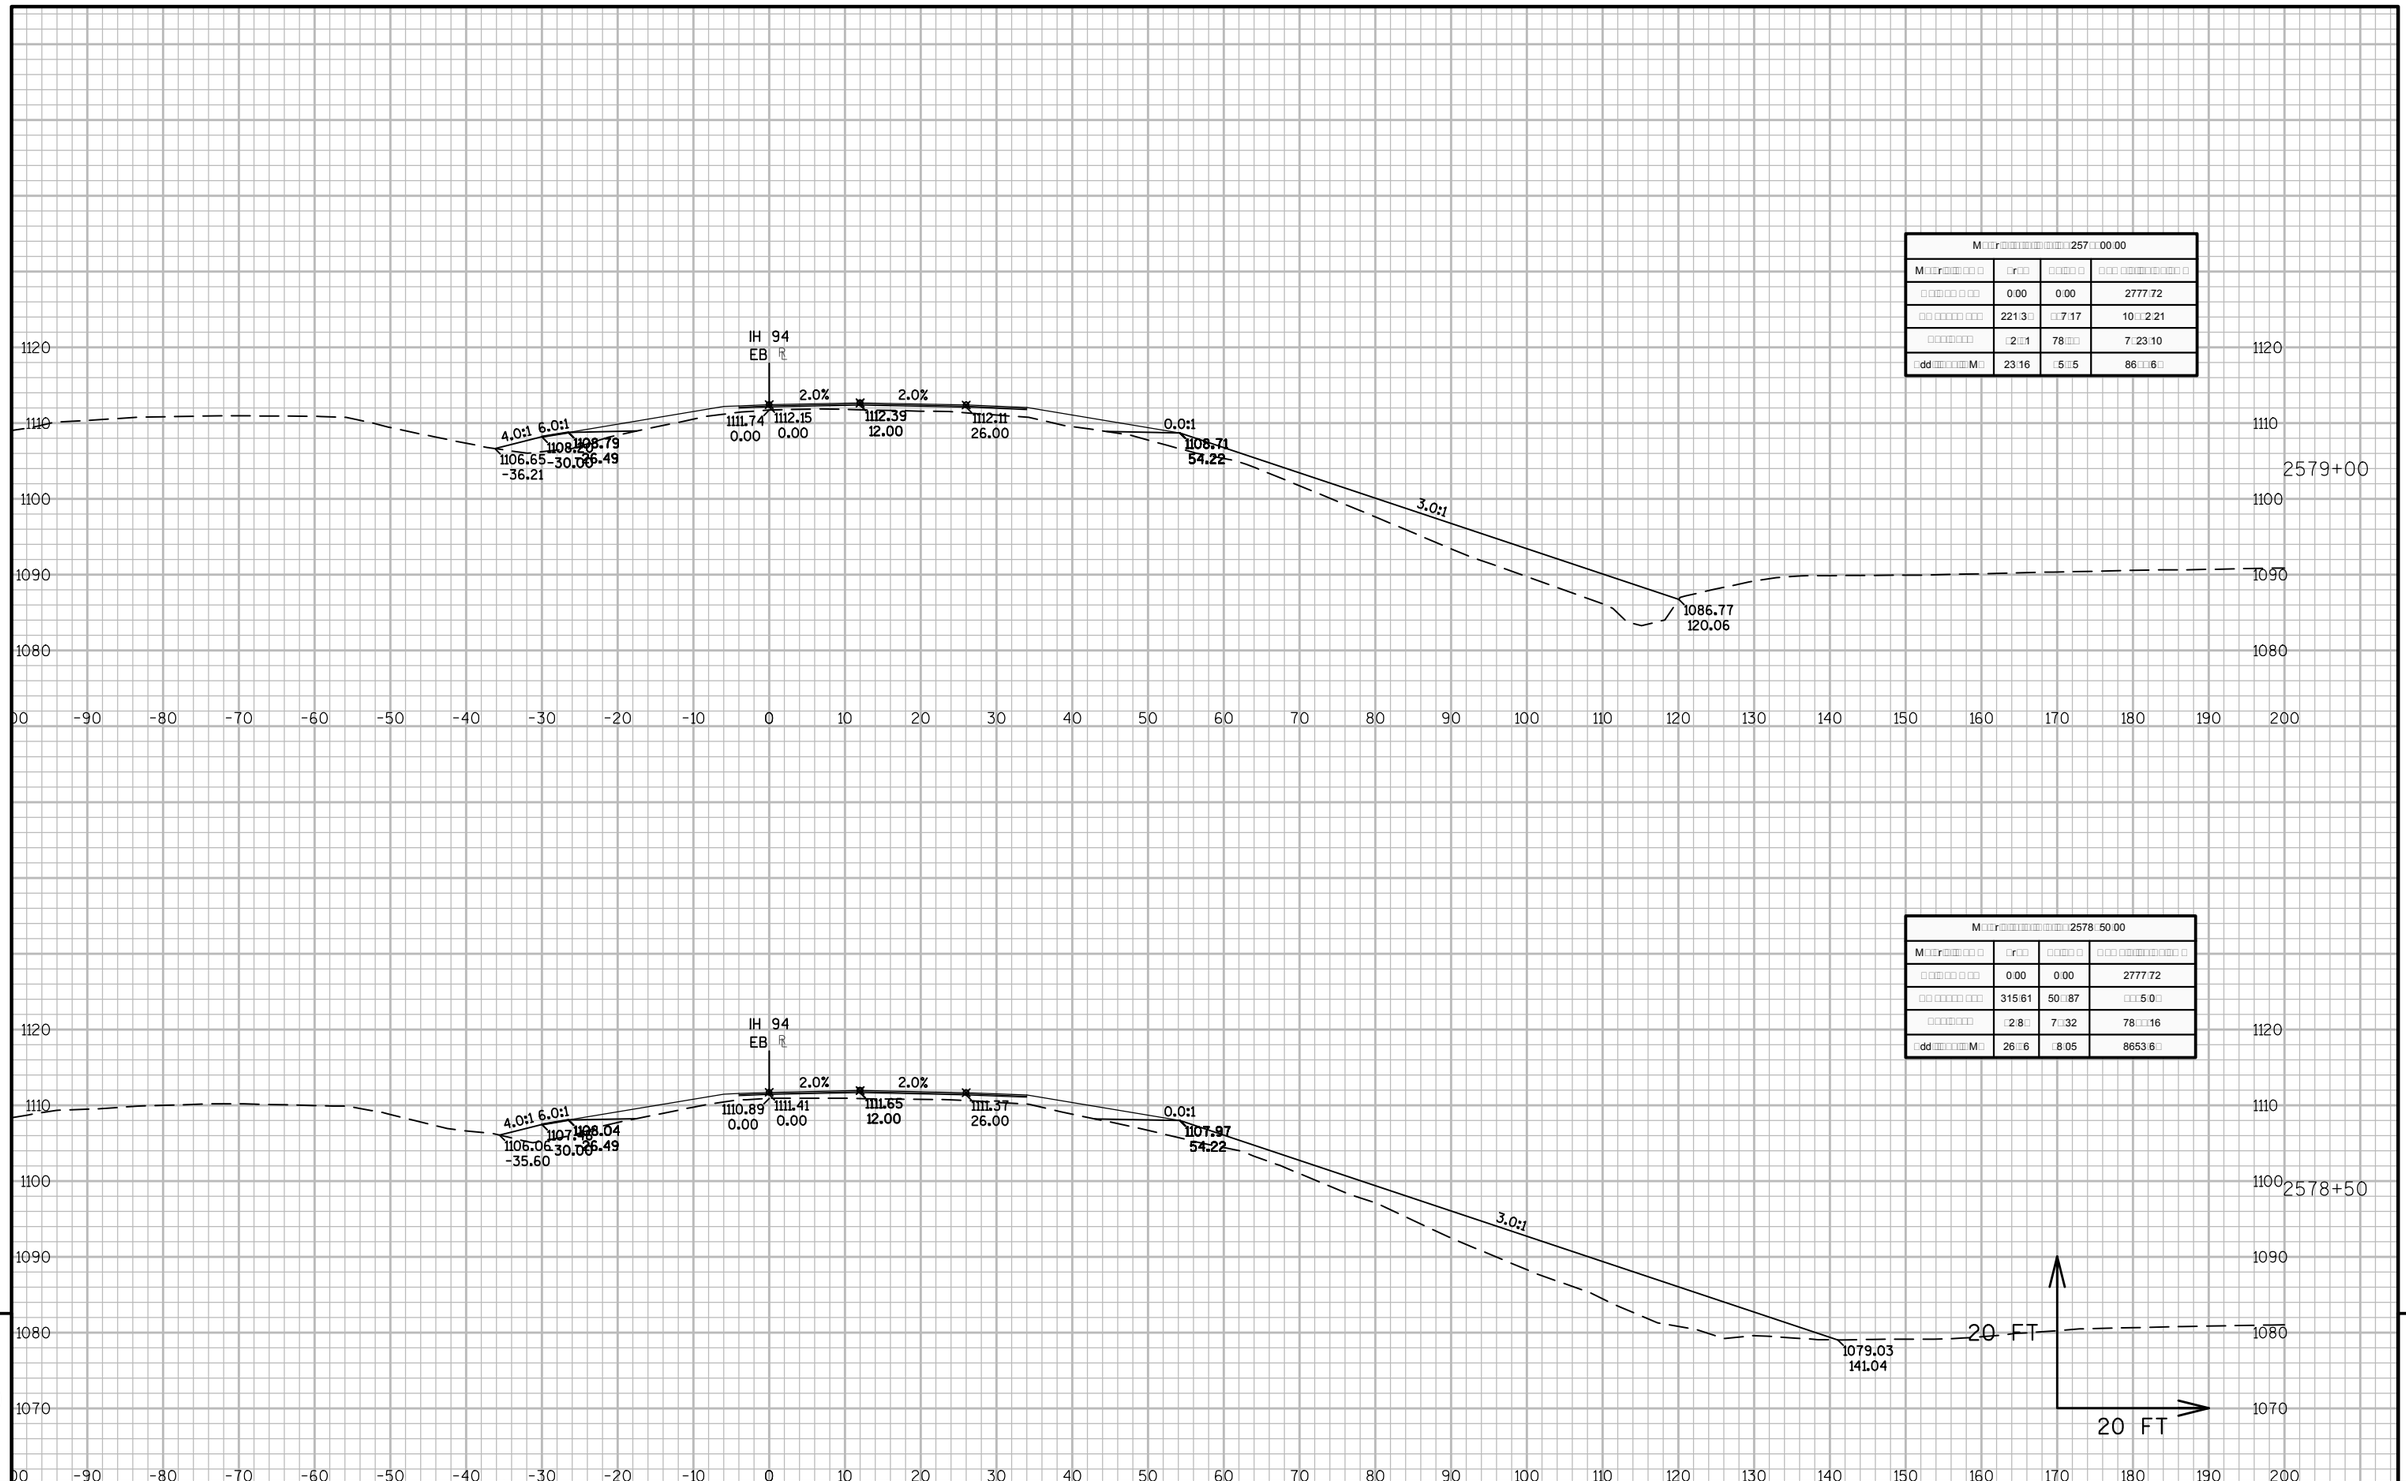
IH 94
EB
2.0%
2.0%
4.0:1
6.0:1
0.0:1
3.0:1
1111.74
0.00
1112.15
0.00
1112.39
12.00
1112.11
26.00
1106.65
-36.21
1108.79
-30.00
26.49
1108.71
54.22
1086.77
120.06
2579+00
1120
1110
1100
1090
1080
-90
-80
-70
-60
-50
-40
-30
-20
-10
0
10
20
30
40
50
60
70
80
90
100
110
120
130
140
150
160
170
180
190
200

| M□□r□□□

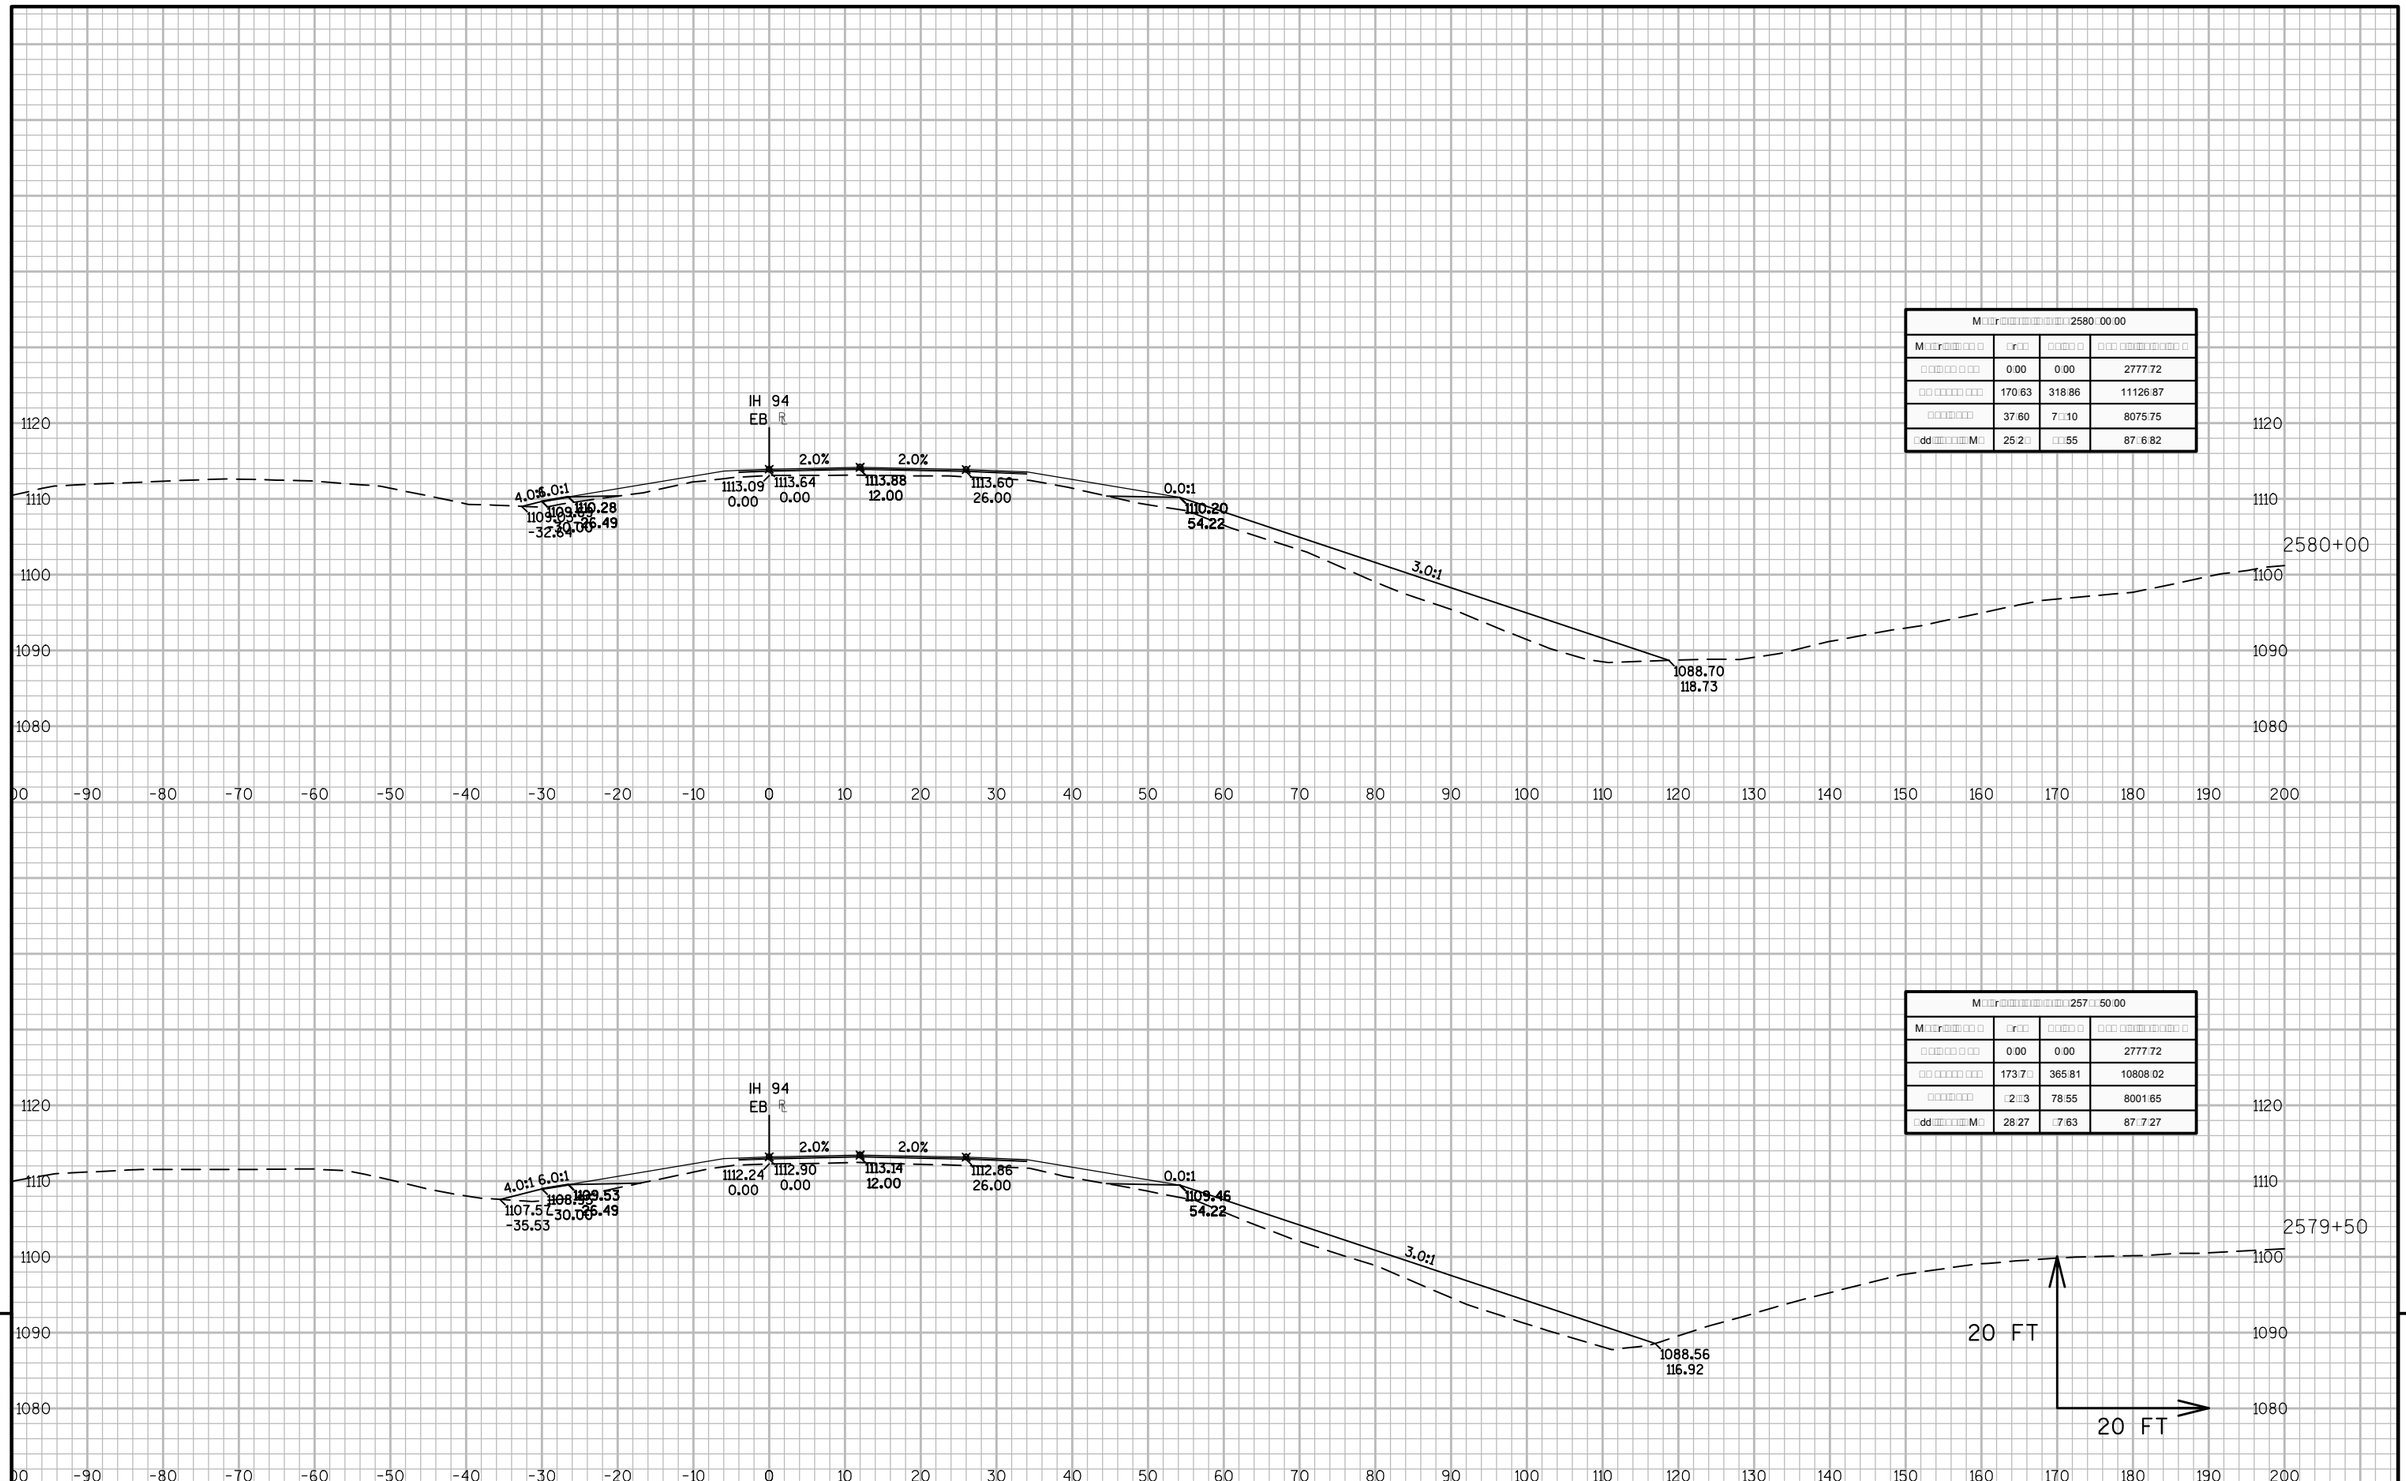

M□□r□□□□□□□□□□□□□□□□□□□□2580□00.00			
M□□r□□□□□□ □	□r□□	□□□□ □	□□ □□□□□□□□□□ □
□ □□□□ □ □□	0.00	0.00	2777.72
□□ □□□□□ □□□	170.63	318.86	11126.87
□□□□□□□	37.60	7□.10	8075.75
□dd□□□□□□□M□	25.2□	□□.55	87□6.82

M□□r□□□□□□□□□□□□□□□□□□□□257□□50.00			
M□□r□□□□□□ □	□r□□	□□□□ □	□□ □□□□□□□□□□ □
□ □□□□ □ □□	0.00	0.00	2777.72
□□ □□□□□ □□□	173.7□	365.81	10808.02
□□□□□□□	□2□□3	78.55	8001.65
□dd□□□□□□□M□	28.27	□7.63	87□7.27

9

9

PROJECT NO: 1023-06-73	HWY: IH 94	COUNTY: MONROE	CROSS SECTIONS: IH 94 EB	SHEET	E

FILE NAME : N:\PDS\C3D\10230603\SHEETSPLAN\EAST BOUND C3D 2014\090203-XS-IH94-MON-EB- 2500+00 - 2614+00.DWG
LAYOUT NAME - 03 - (74)
PLOT DATE : 10/20/2014 10:39 AM PLOT BY : ANDRITSCH, ERIC R PLOT NAME : PLOT SCALE : 1:20_XREF

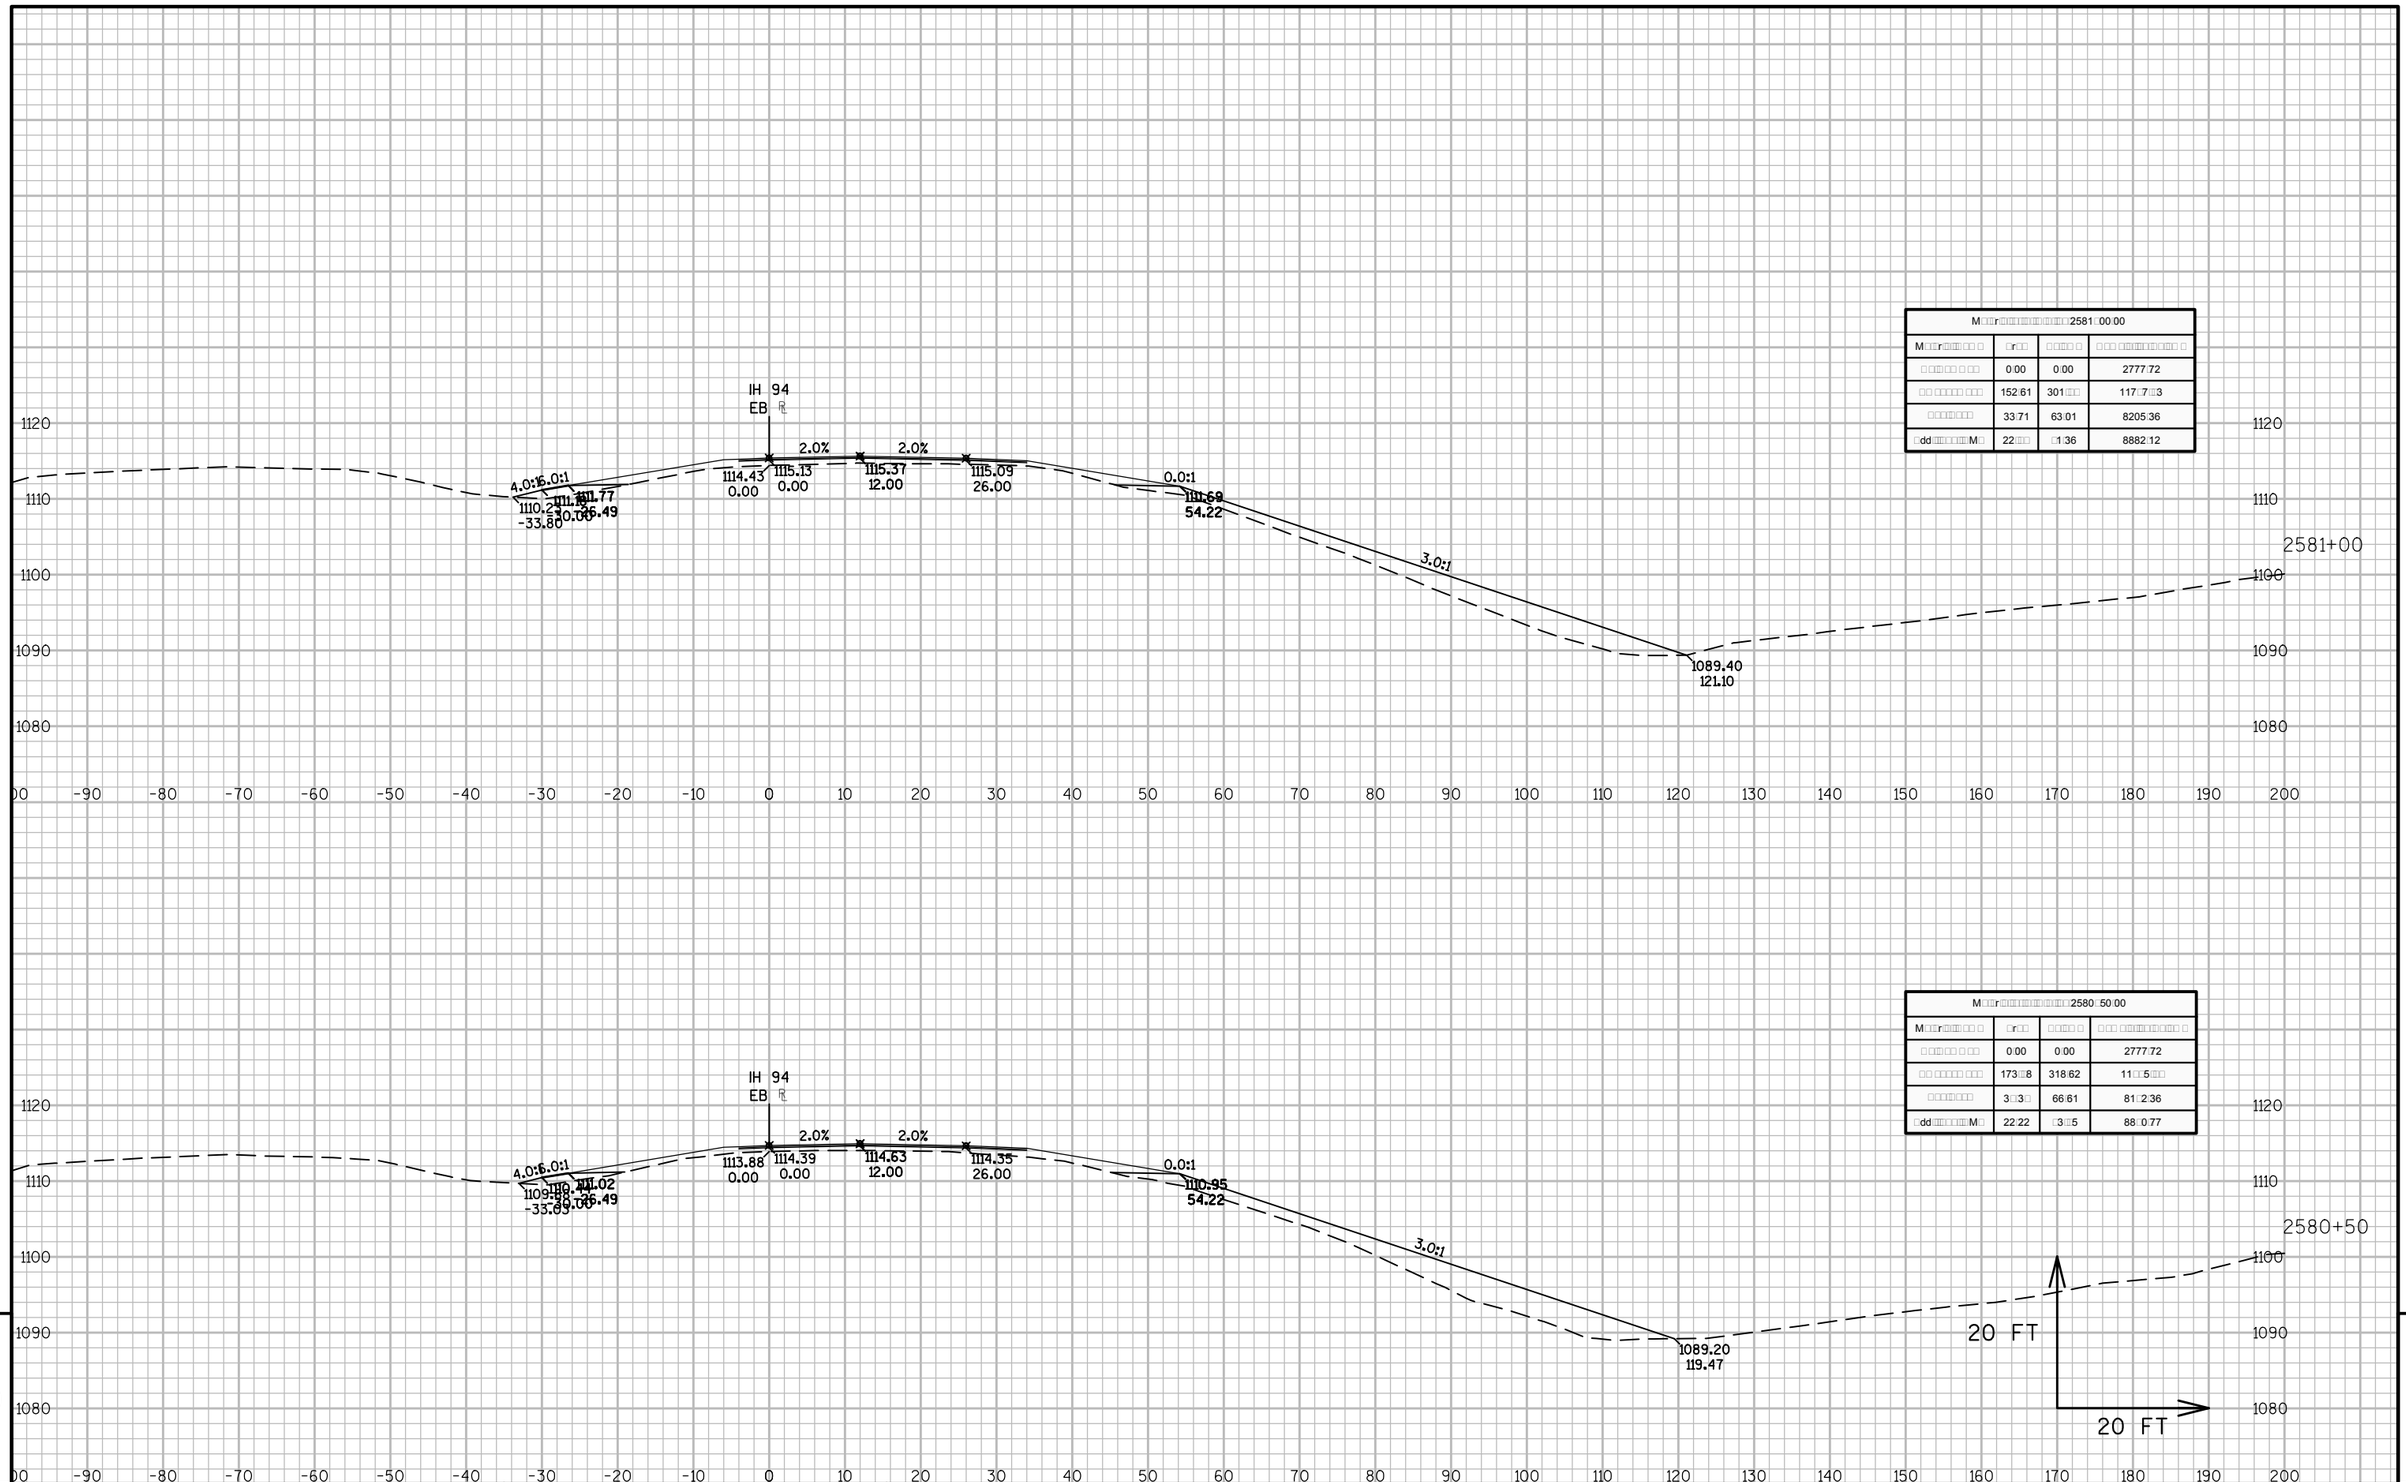

M□□r□□□□□□□□□□□□□□□□□2581□00.00			
M□□r□□□□□□ □	□r□□	□□□□ □	□□□ □□□□□□□□□□ □
□ □□□ □□ □ □□	0.00	0.00	2777.72
□□ □□□□□ □□□	152.61	301□□	117.7□3
□□□□□□□	33.71	63.01	8205.36
□dd□□□□□□□M□	22□□	□1.36	8882.12

M□□r□□□□□□□□□□□□□□□□□2580□50.00			
M□□r□□□□□□ □	□r□□	□□□□ □	□□□ □□□□□□□□□□ □
□ □□□ □□ □ □□	0.00	0.00	2777.72
□□ □□□□□ □□□	173□□8	318.62	11□□5□□□
□□□□□□□	3□□3□□	66.61	81□2.36
□dd□□□□□□□M□	22.22	□3□□5	88□0.77

9

9

PROJECT NO: 1023-06-73	HWY: IH 94	COUNTY: MONROE	CROSS SECTIONS: IH 94 EB	SHEET	E

FILE NAME : N:\PDS\C3D\10230603\SHEETSPLAN\EAST BOUND C3D 2014\090203-XS-IH94-MON-EB- 2500+00 - 2614+00.DWG
LAYOUT NAME - 03 - (75)

PLOT DATE : 10/20/2014 10:39 AM PLOT BY : ANDRITSCH, ERIC R PLOT NAME : PLOT SCALE : 1:20_XREF

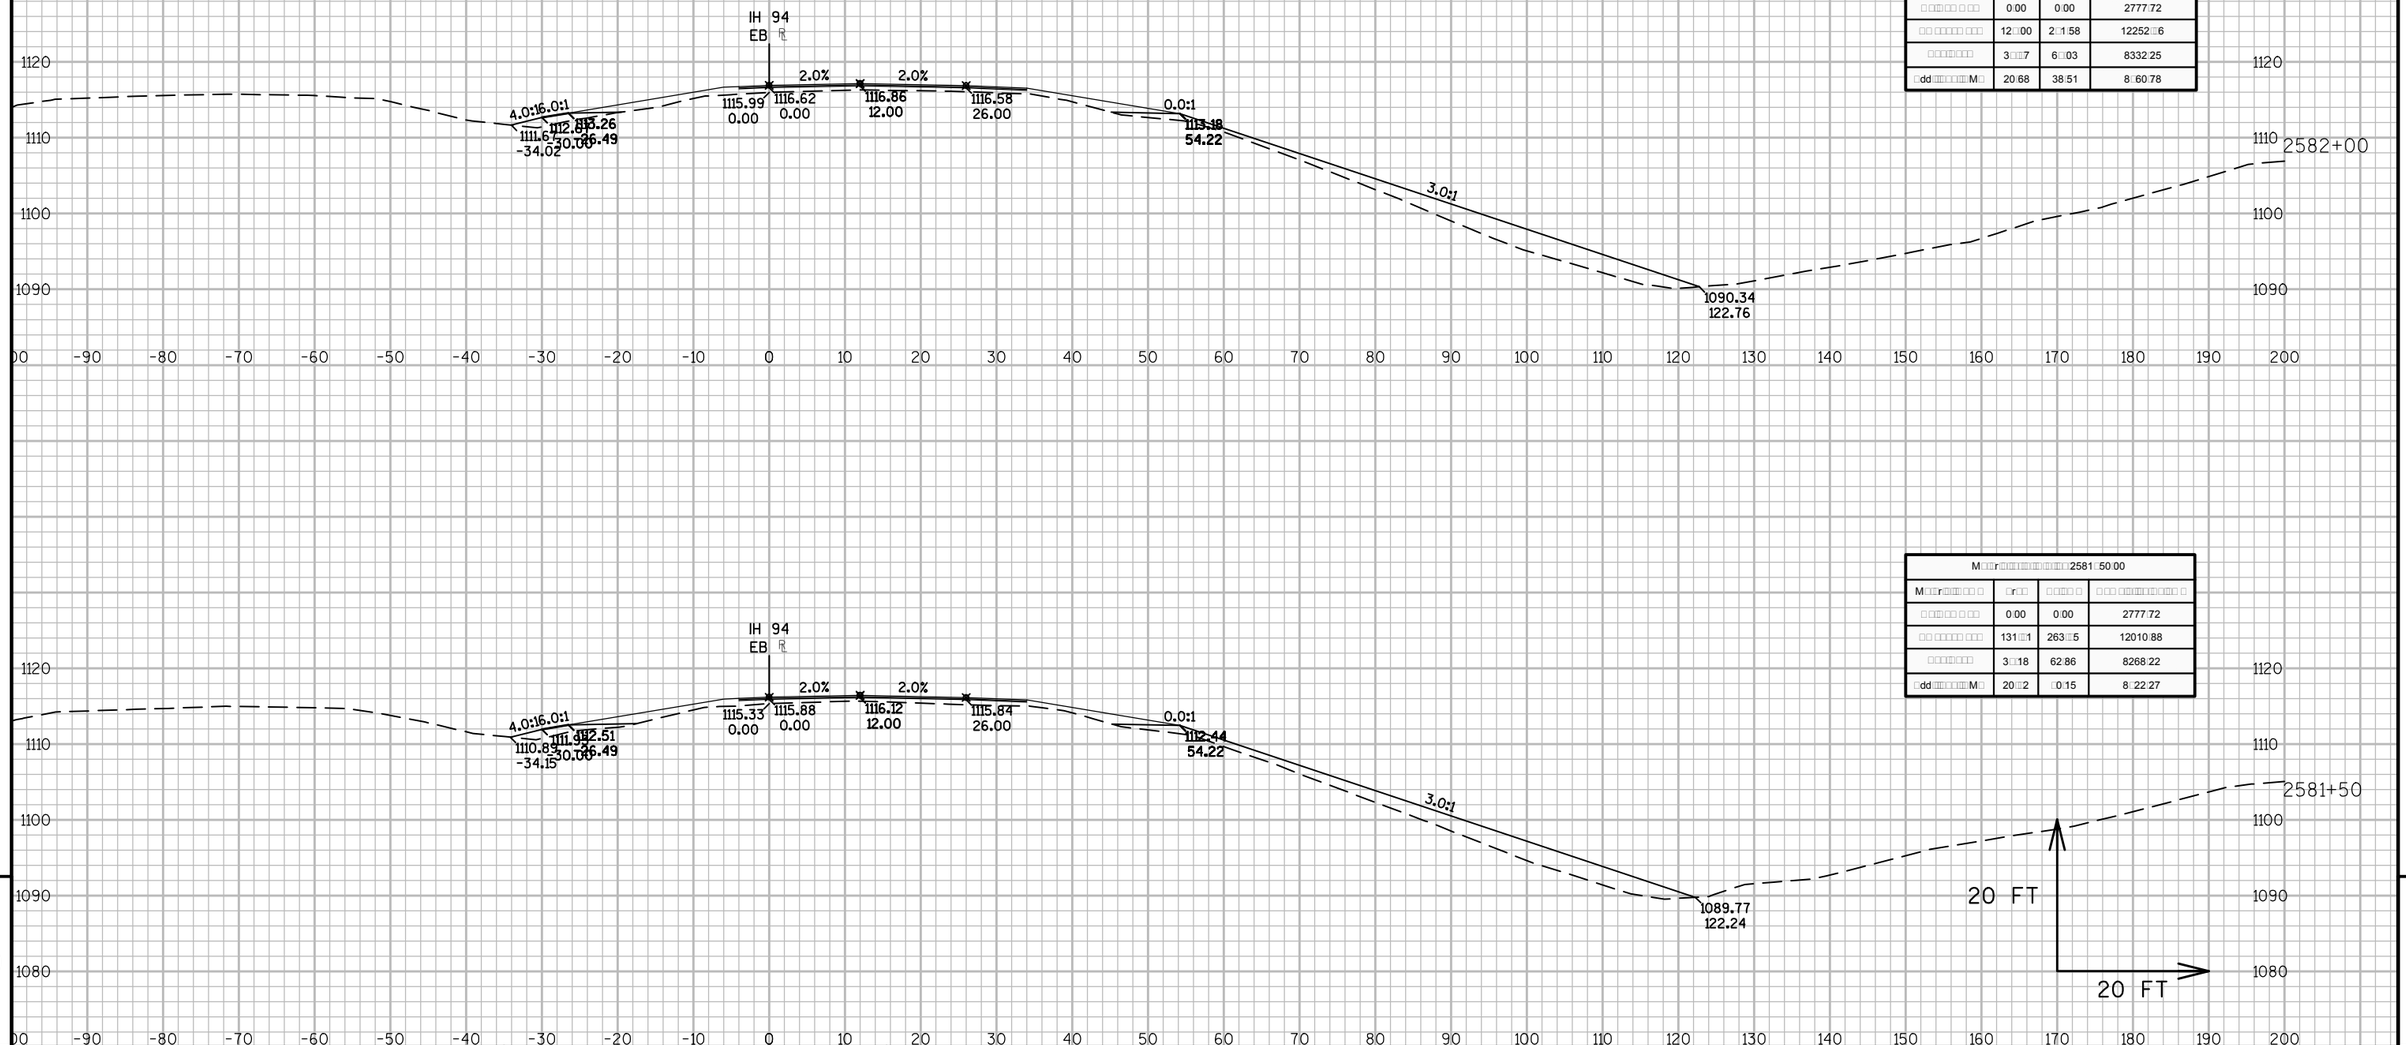

M□□r□□□□□□□□□□□□□2582□00.00			
M□□r□□□□□□ □ □	□r□□	□□□□ □	□ □ □ □□□□□□□□□ □
□ □□□□□ □ □□□	0□00	0□00	2777□72
□□ □□□□□ □□□	12□□00	2□1□58	12252□□6
□□□□□□□□	3□□□7	6□□03	8332□25
□dd□□□□□□□M□	20□68	38□51	8□60□78

M□□r□□□□□□□□□□□□□2581□50.00			
M□□r□□□□□□ □ □	□r□□	□□□□ □	□ □ □ □□□□□□□□□ □
□ □□□□□ □ □□□	0□00	0□00	2777□72
□□ □□□□□ □□□	131□□1	263□□5	12010□88
□□□□□□□□	3□□18	62□86	8268□22
□dd□□□□□□□M□	20□□2	□0□15	8□22□27

9

9

PROJECT NO: 1023-06-73	HWY: IH 94	COUNTY: MONROE	CROSS SECTIONS: IH 94 EB	SHEET	E

FILE NAME : N:\PDS\C3D\10230603\SHEETSPLAN\EAST BOUND C3D 2014\090203-XS-IH94-MON-EB- 2500+00 - 2614+00.DWG
LAYOUT NAME - 03 - (76)
PLOT DATE : 10/20/2014 10:39 AM PLOT BY : ANDRITSCH, ERIC R PLOT NAME : PLOT SCALE : 1:20_XREF

M□□r□□□□□□□□□□□□□□□□□□□□2583□00.00			
M□□r□□□□□□ □ □	□r□□	□.□□□ □	□ □□ □□□□□□□□□□ □
□ □□□□□ □ □□	0.00	0.00	2777.72
□□ □□□□□ □□□	100.0□	17.□□2	1262.□13
□□□□□□□	30.56	57.62	8□51.57
□dd□□□□□□□□M□	16.□7	3.□23	□033.1□

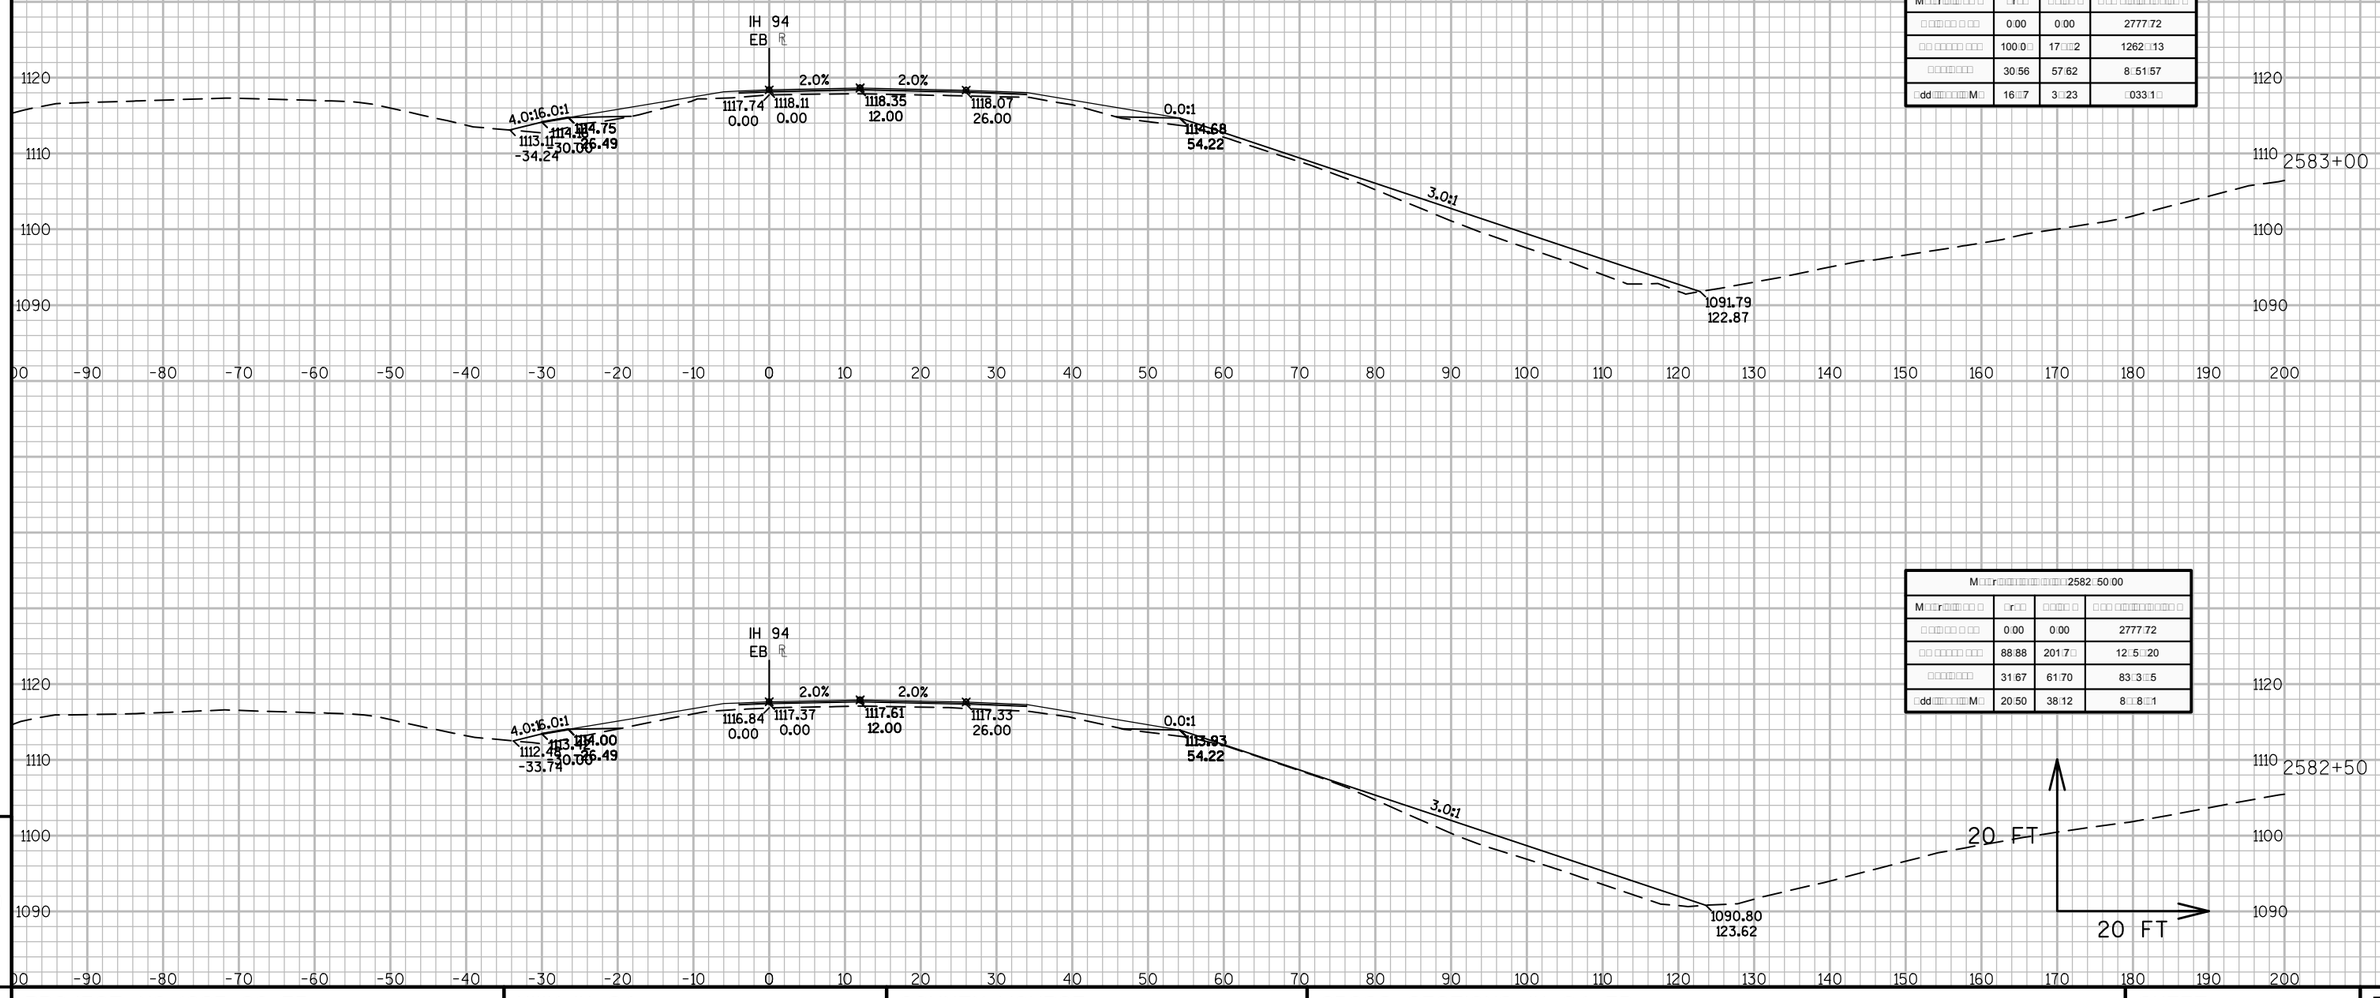

M□□r□□□□□□□□□□□□□□□□□□□□2582□50.00			
M□□r□□□□□□ □ □	□r□□	□.□□□ □	□ □□ □□□□□□□□□□ □
□ □□□□□ □ □□	0.00	0.00	2777.72
□□ □□□□□ □□□	88.88	201.7□	12□5□.20
□□□□□□□	31.67	61.70	83□3□.5
□dd□□□□□□□□M□	20.50	38.12	8□□.8□.1

9

9

PROJECT NO: 1023-06-73	HWY: IH 94	COUNTY: MONROE	CROSS SECTIONS: IH 94 EB	SHEET	E

FILE NAME : N:\PDS\C3D\10230603\SHEETSPLAN\EAST BOUND C3D 2014\090203-XS-IH94-MON-EB- 2500+00 - 2614+00.DWG
LAYOUT NAME - 03 - (77)

PLOT DATE : 10/20/2014 10:39 AM PLOT BY : ANDRITSCH, ERIC R PLOT NAME : PLOT SCALE : 1:20_XREF

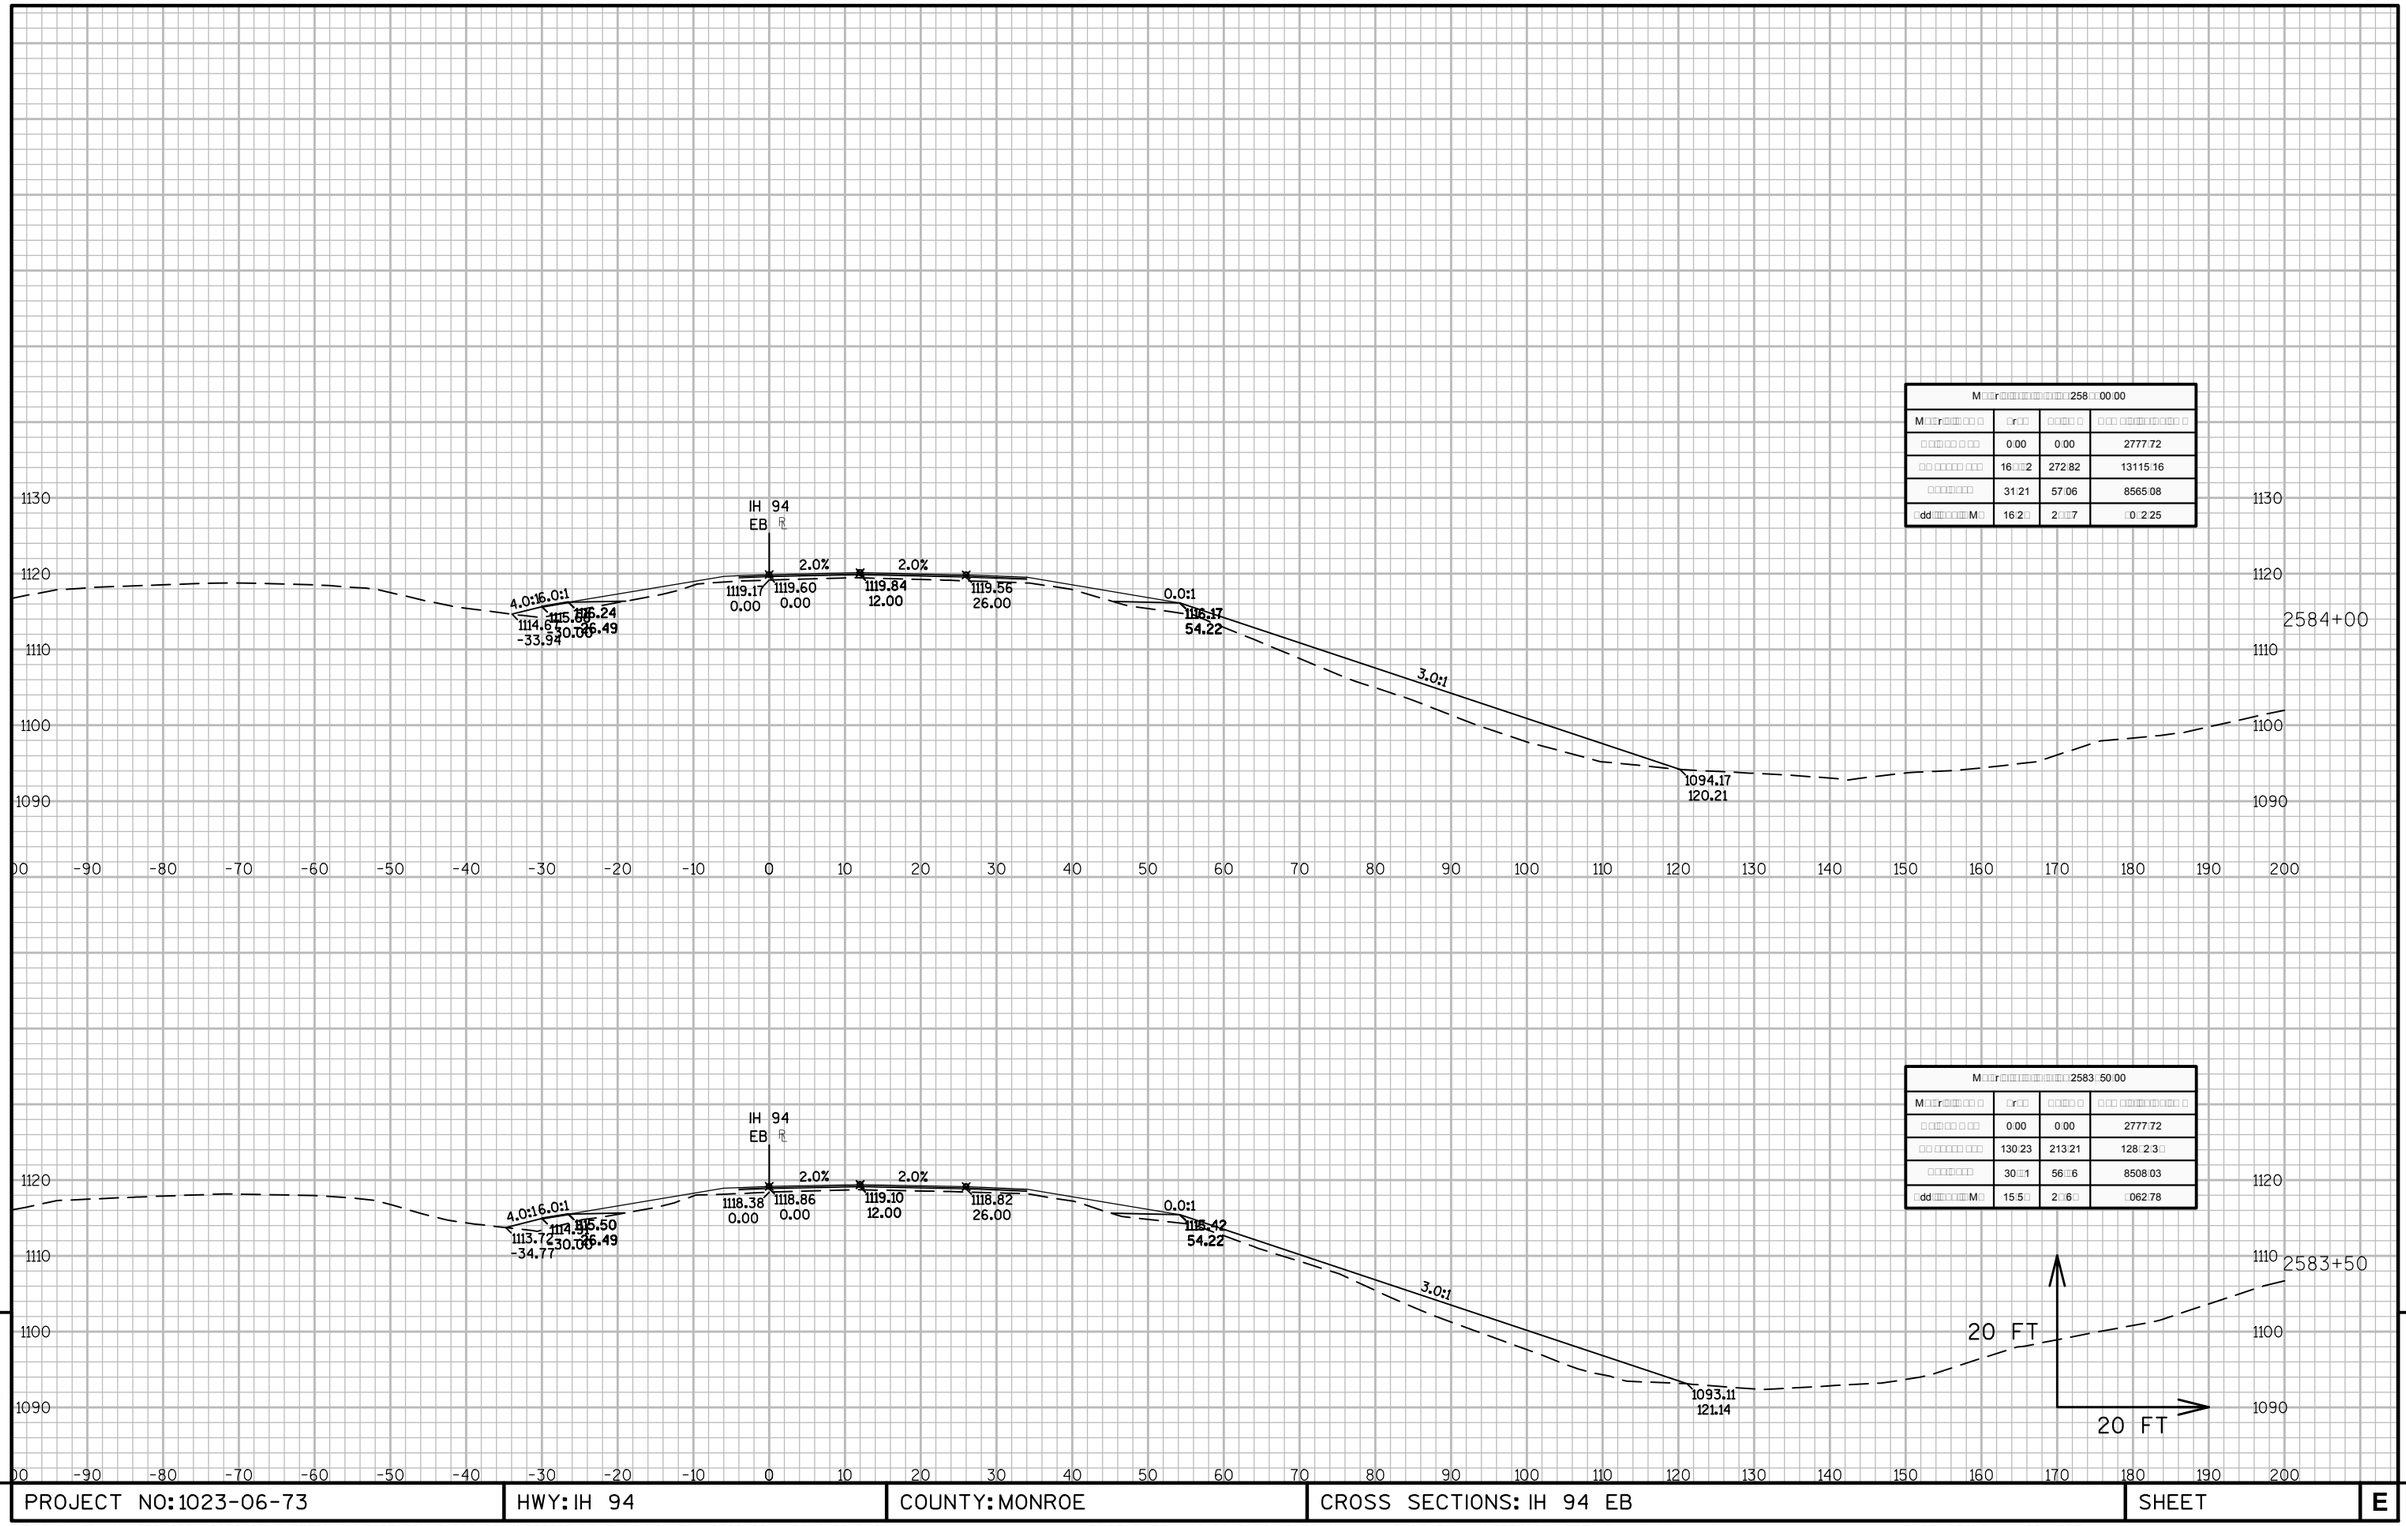
IH 94
EB
2.0%
2.0%
4.0:1
6.0:1
0.0:1
3.0:1
1119.17
0.00
1119.60
0.00
1119.84
12.00
1119.56
26.00
1116.17
54.22
1114.65
-33.94
1115.50
30.00
1115.49
1094.17
120.21
1130
1120
1110
1100
1090
2584+00
IH 94
EB
2.0%
2.0%
4.0:1
6.0:1
0.0:1
3.0:1
1118.38
0.00
1118.86
0.00
1119.10
12.00
1118.82
26.00
1118.42
54.22
1113.72
-34.77
1114.50
30.00
1114.49
1093.11
121.14
2583+50
20 FT
20 FT
-90
-80
-70
-60
-50
-40
-30
-20
-10
0
10
20
30
40
50
60
70
80
90
100
110
120
130
140
150
160
170
180
190
200

| M□□r□□□

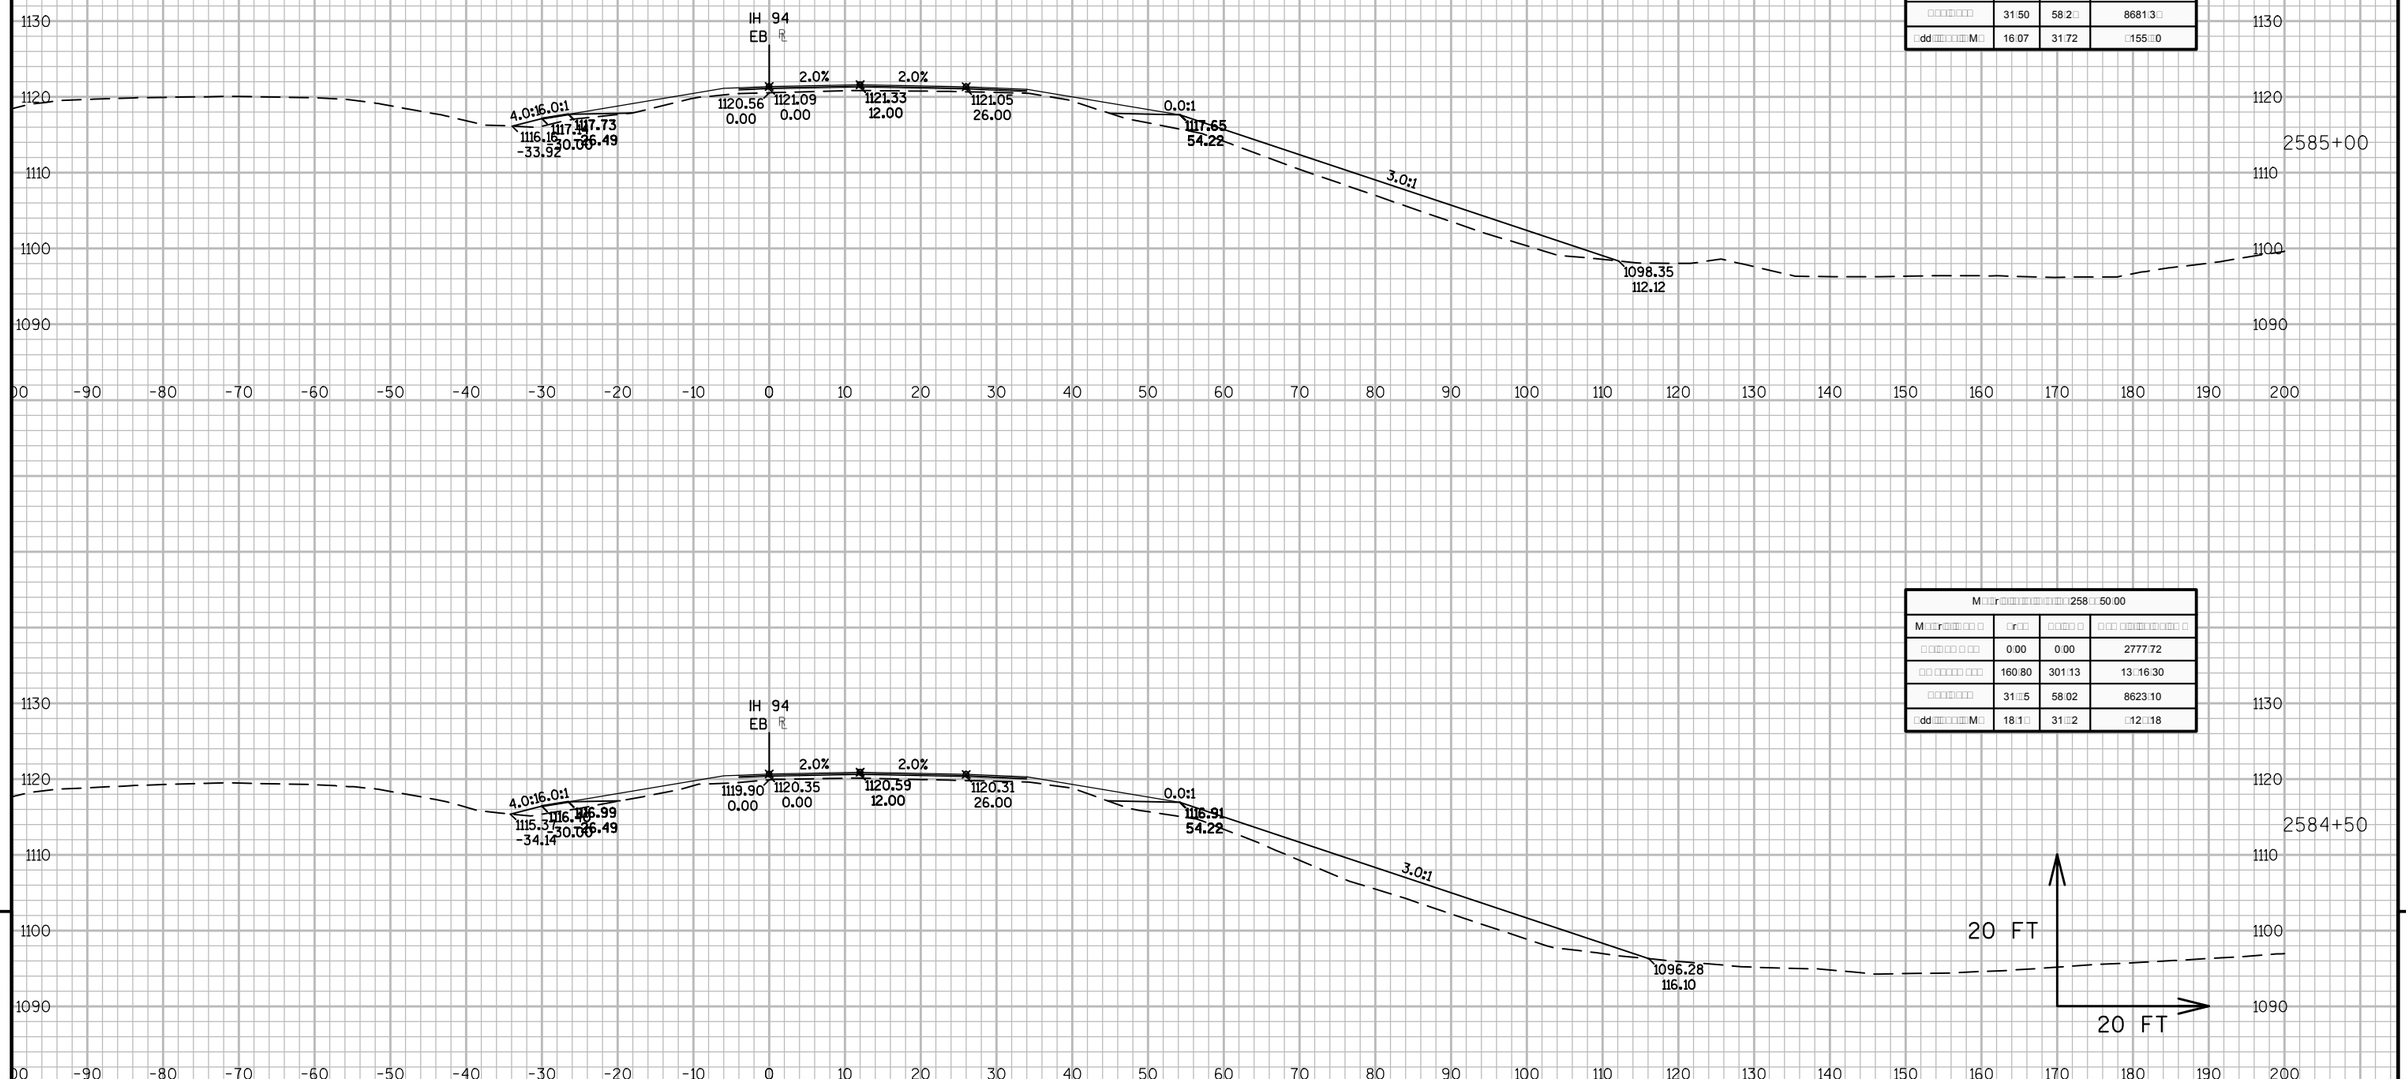
IH 94
EB
2.0%
2.0%
4.0:1
6.0:1
0.0:1
3.0:1
1120.56
0.00
1121.09
0.00
1121.33
12.00
1121.05
26.00
1117.65
54.22
1098.35
112.12
2585+00
IH 94
EB
2.0%
2.0%
1119.90
0.00
1120.35
0.00
1120.59
12.00
1120.31
26.00
1116.91
54.22
1096.28
116.10
2584+50
20 FT
20 FT
1130
1120
1110
1100
1090
-90
-80
-70
-60
-50
-40
-30
-20
-10
0
10
20
30
40
50
60
70
80
90
100
110
120
130
140
150
160
170
180
190
200

| M□□r□□□

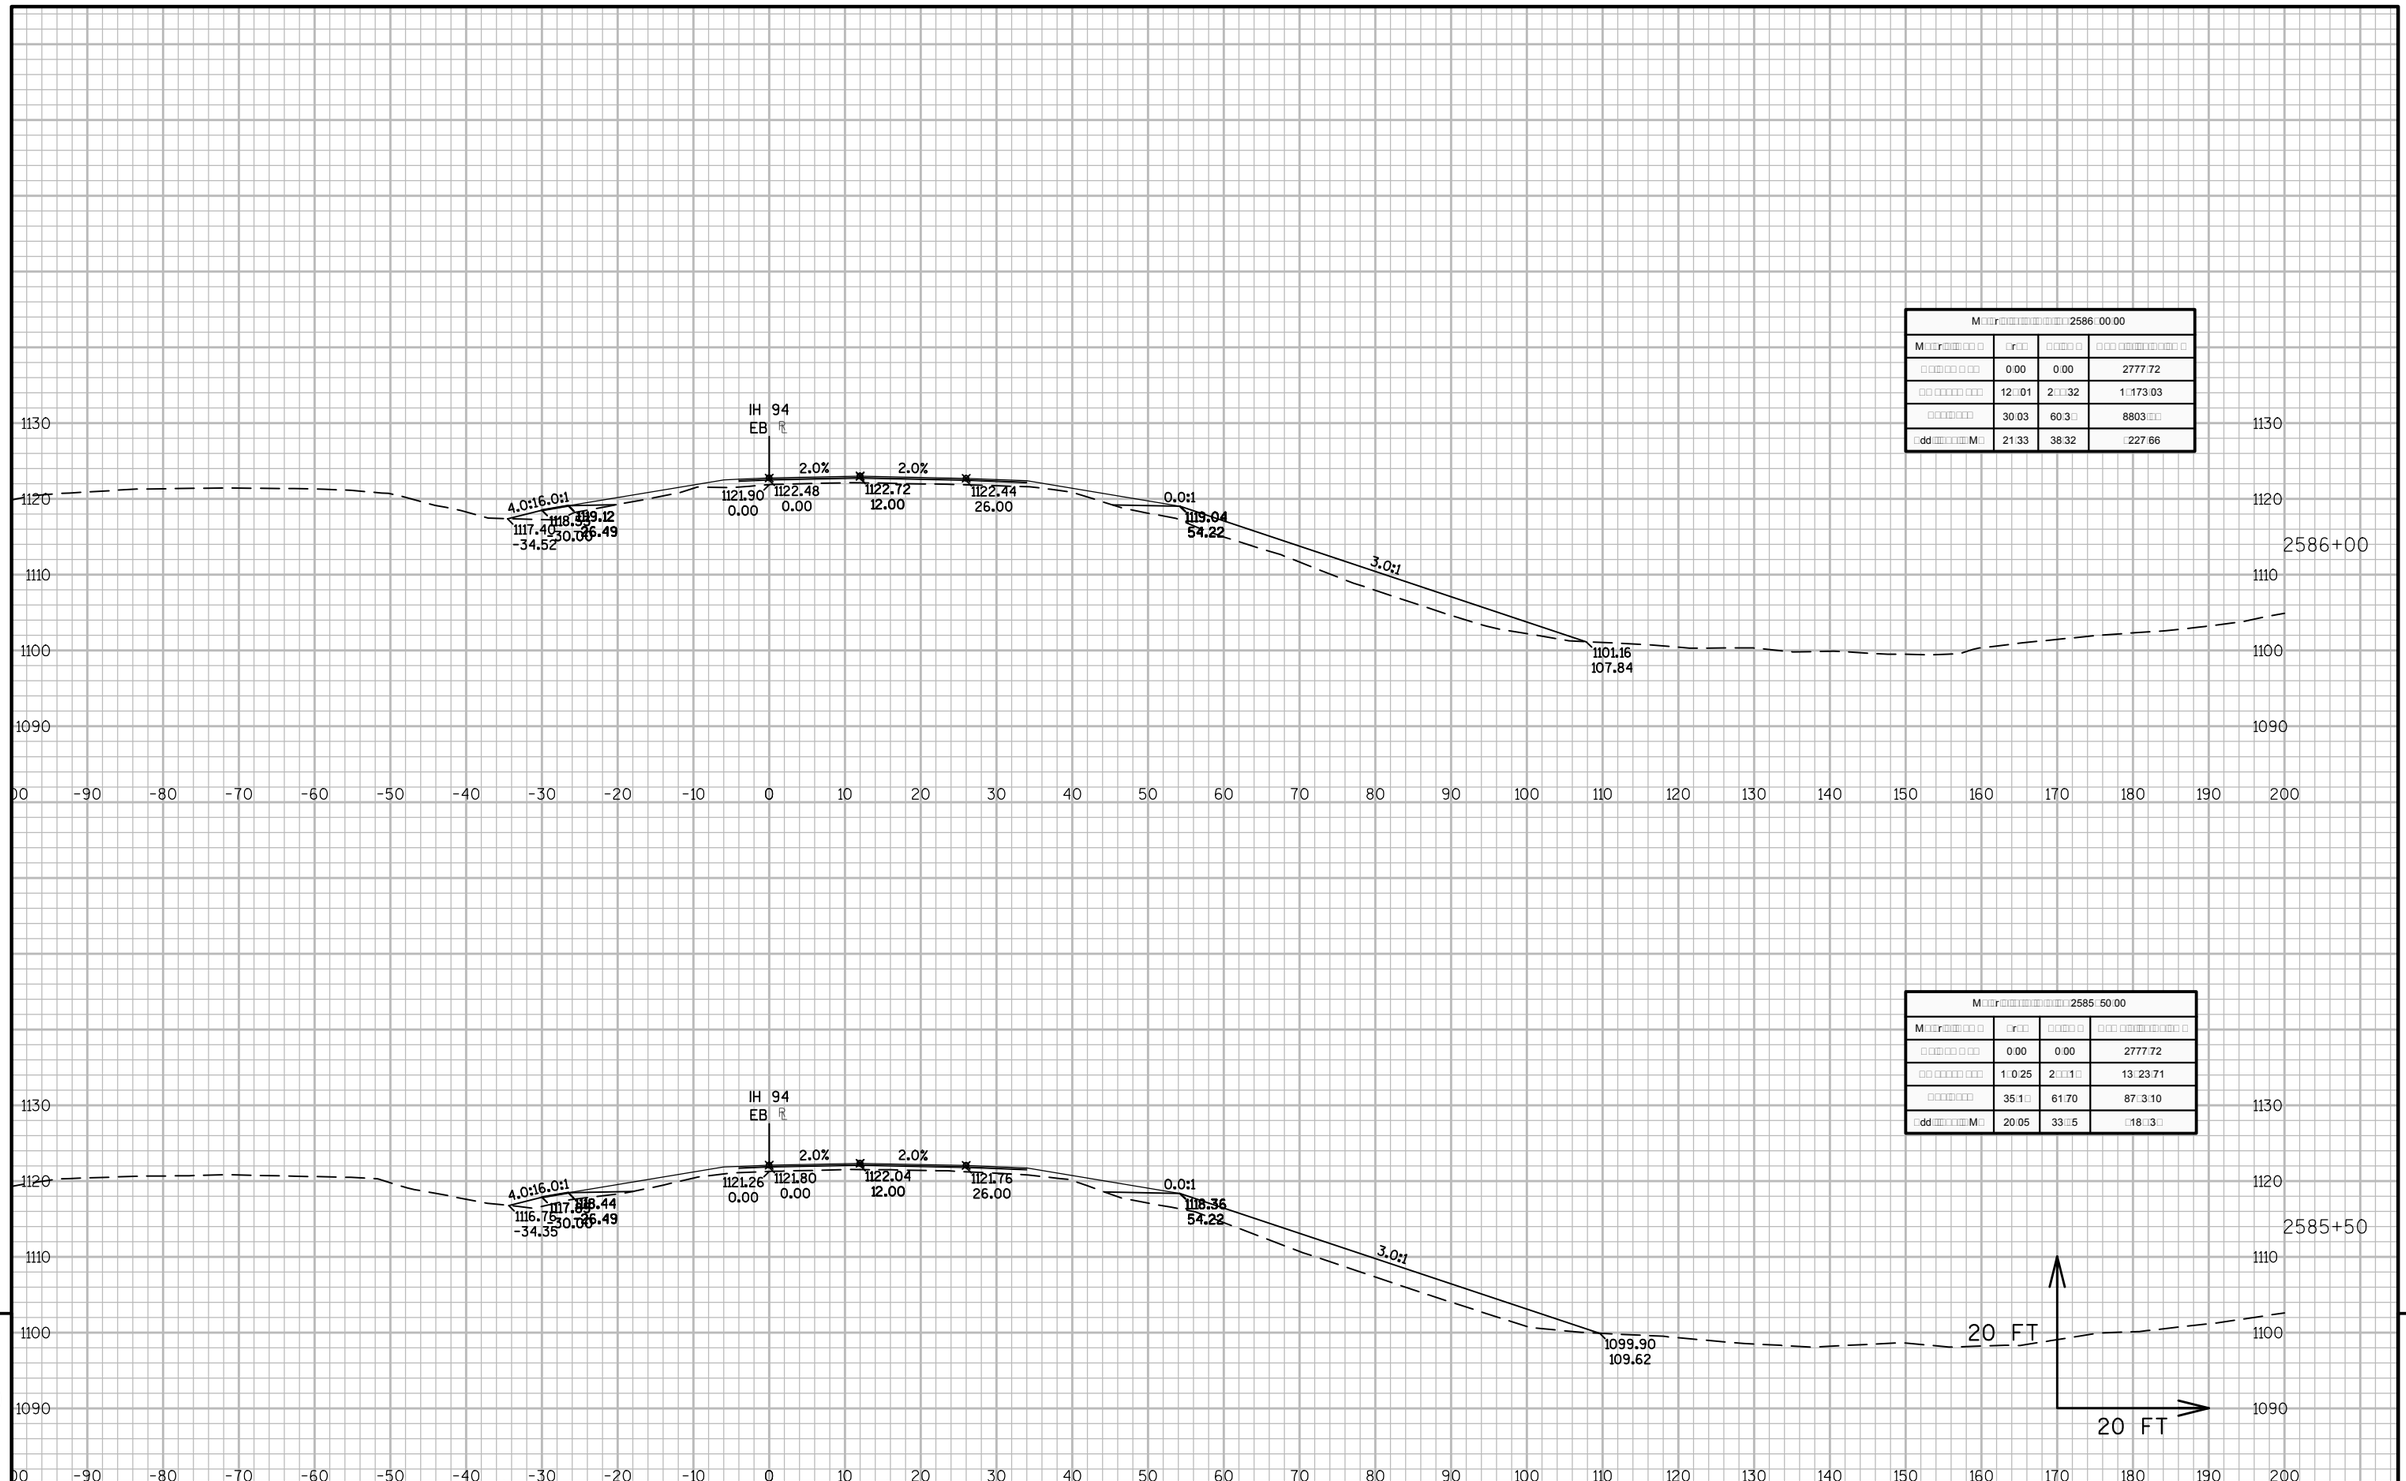

M□□r□□□□□□□□□□□□□□□□□□□□2586□00.00			
M□□r□□□□□□ □ □	□r□□	□ □□□□ □	□ □□ □□□□□□□□□□□ □
□ □□□□□ □ □□	0.00	0.00	2777.72
□□ □□□□□□ □□□	12□.01	2□□.32	1□173.03
□□□□□□□□	30.03	60.3□	8803.□□
□dd□□□□□□□M□	21.33	38.32	□227.66

M□□r□□□□□□□□□□□□□□□□□□□□2585□50.00			
M□□r□□□□□□ □ □	□r□□	□ □□□□ □	□ □□ □□□□□□□□□□□ □
□ □□□□□ □ □□	0.00	0.00	2777.72
□□ □□□□□□ □□□	1□0.25	2□□1□	13□23.71
□□□□□□□□	35.1□	61.70	87□3.10
□dd□□□□□□□M□	20.05	33.□5	□18.□3□

PROJECT NO: 1023-06-73	HWY: IH 94	COUNTY: MONROE	CROSS SECTIONS: IH 94 EB	SHEET	E

FILE NAME : N:\PDS\C3D\10230603\SHEETSPLAN\EAST BOUND C3D 2014\090203-XS-IH94-MON-EB- 2500+00 - 2614+00.DWG
LAYOUT NAME - 03 - (80)

PLOT DATE : 10/20/2014 10:40 AM PLOT BY : ANDRITSCH, ERIC R PLOT NAME : PLOT SCALE : 1:20_XREF

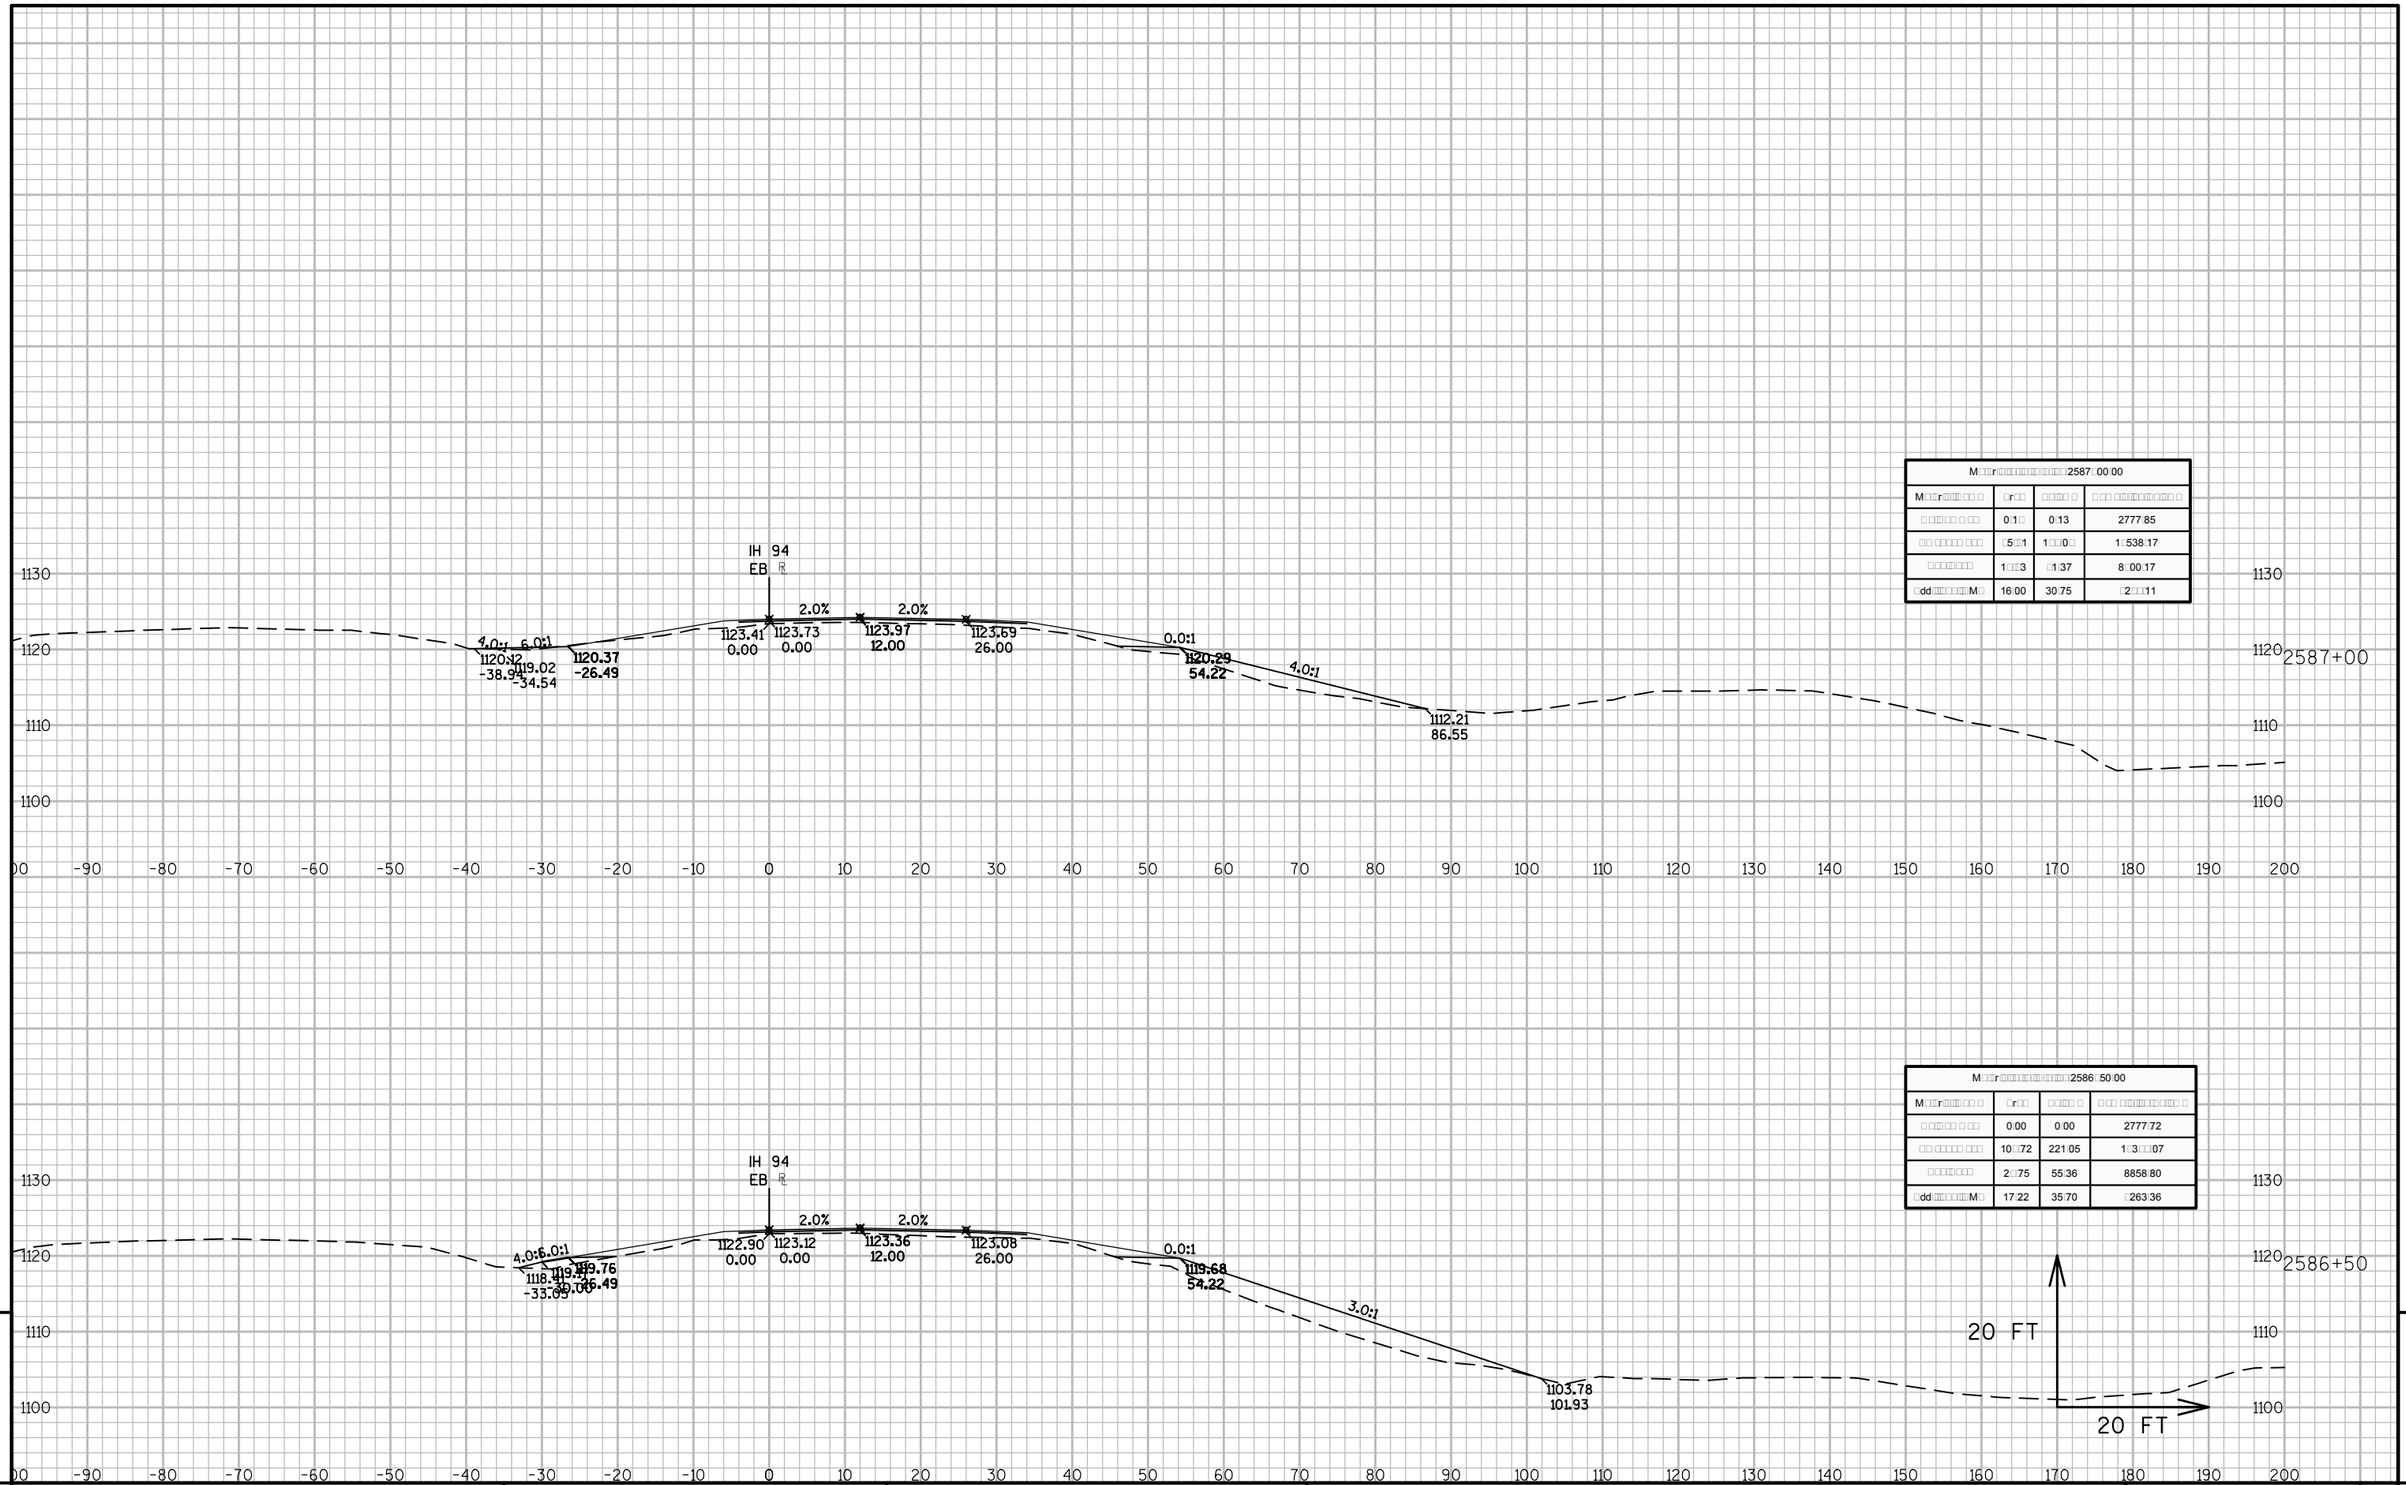
IH 94
EB
2.0%
2.0%
4.0:1
6.0:1
4.0:1
0.0:1
3.0:1
1123.41
0.00
1123.73
0.00
1123.97
12.00
1123.69
26.00
1120.37
-26.49
1120.29
54.22
1112.21
86.55
1122.90
0.00
1123.12
0.00
1123.36
12.00
1123.08
26.00
1119.68
54.22
1103.78
101.93
20 FT
20 FT
2587+00
2586+50
1130
1120
1110
1100
-90
-80
-70
-60
-50
-40
-30
-20
-10
0
10
20
30
40
50
60
70
80
90
100
110
120
130
140
150
160
170
180
190
200

| M□□r□□□

M□□r□□□□□□□□□□□□2588□00.00			
M□□r□□□□□□ □ □	□r□□	□□□□ □	□□□ □□□□□□□□□□ □
□ □□□□ □□ □ □□	0□00	0□00	2777□□□
□□ □□□□□ □□□	□□□	1□□66	1□601□26
□□□□□□□□	2□□22	50□63	8□88□1□
□dd□□□□□□□M□	1□□67	36□00	□362□70

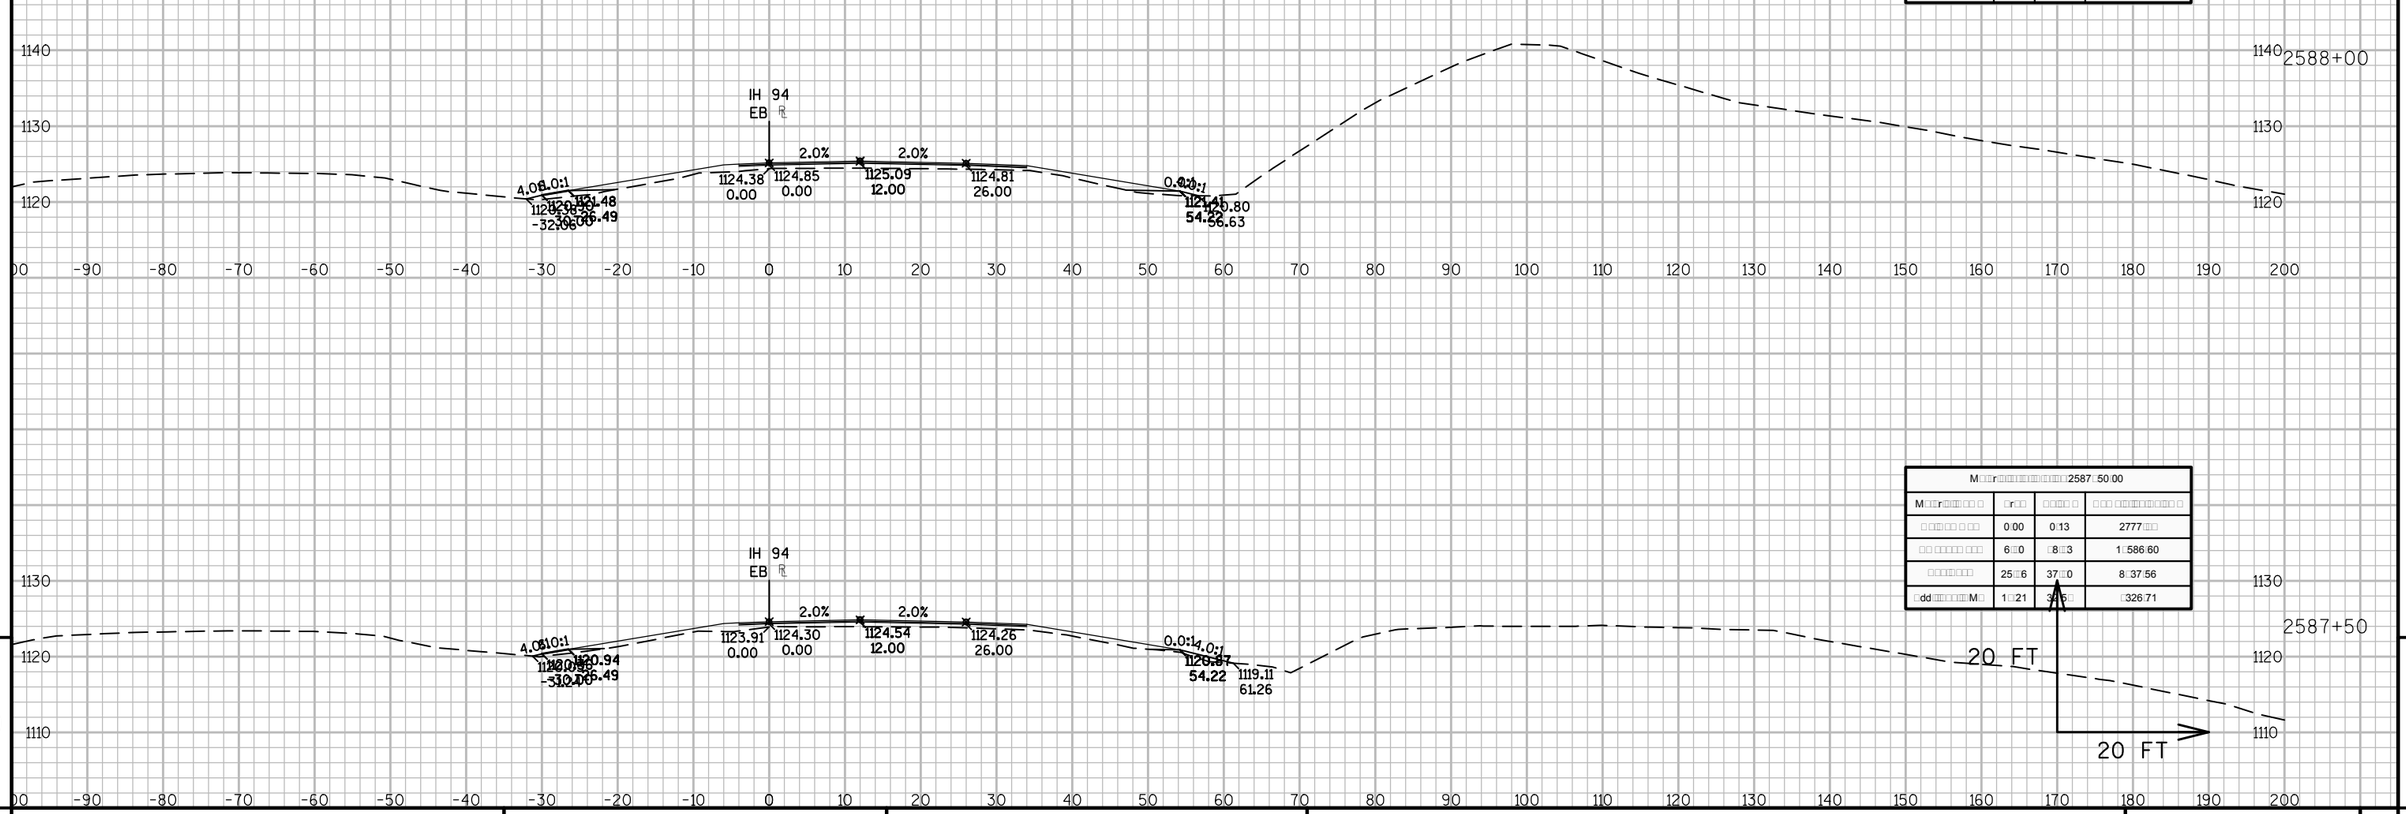

M□□r□□□□□□□□□□□□2587□50.00			
M□□r□□□□□□ □ □	□r□□	□□□□ □	□□□ □□□□□□□□□□ □
□ □□□□ □□ □ □□	0□00	0□13	2777□□□
□□ □□□□□ □□□	6□□0	□8□□3	1□586□60
□□□□□□□□	25□□6	37□□0	8□37□56
□dd□□□□□□□M□	1□□21	3□□5□	□326□71

9

9

PROJECT NO: 1023-06-73	HWY: IH 94	COUNTY: MONROE	CROSS SECTIONS: IH 94 EB	SHEET	E

FILE NAME : N:\PDS\C3D\10230603\SHEETSPLAN\EAST BOUND C3D 2014\090203-XS-IH94-MON-EB- 2500+00 - 2614+00.DWG
LAYOUT NAME - 03 - (82)

PLOT DATE : 10/20/2014 10:40 AM PLOT BY : ANDRITSCH, ERIC R PLOT NAME : PLOT SCALE : 1:20_XREF

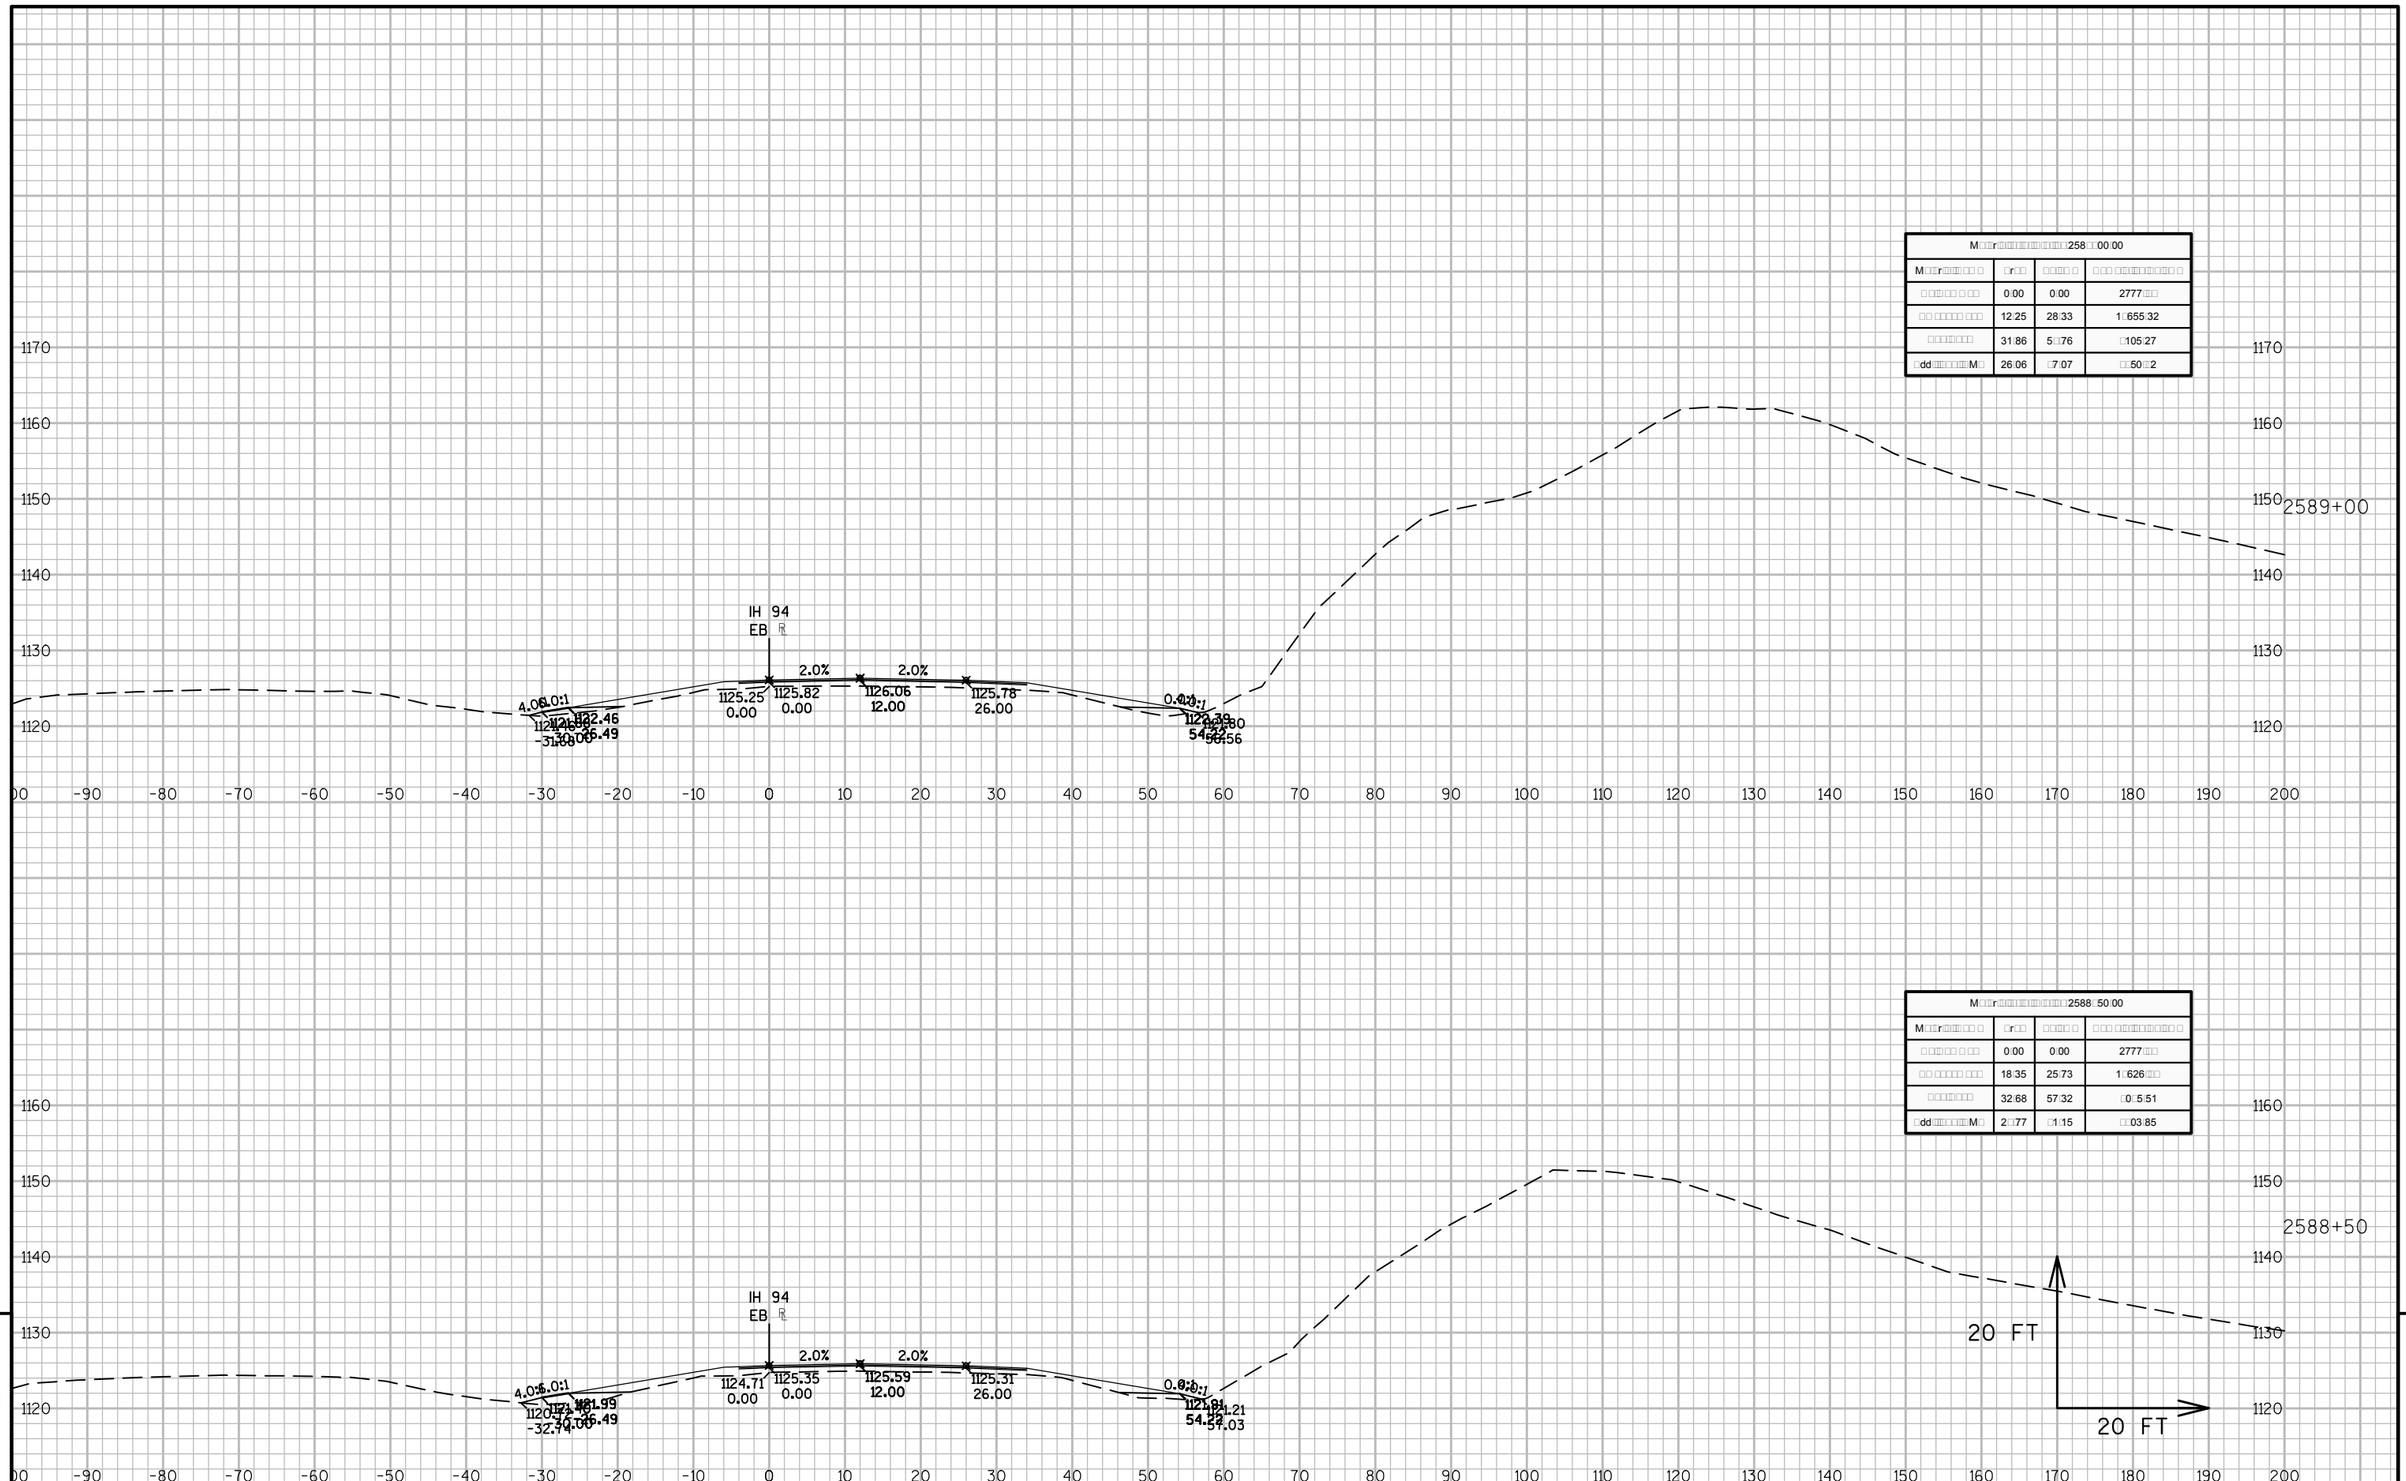
IH 94
EB
2.0%
2.0%
4.0%
6.0:1
0.0%
0.0:1
1125.25
0.00
1125.82
0.00
1126.06
12.00
1125.78
26.00
1124.71
0.00
1125.35
0.00
1125.59
12.00
1125.31
26.00
2589+00
2588+50
20 FT
20 FT
1170
1160
1150
1140
1130
1120
-90
-80
-70
-60
-50
-40
-30
-20
-10
0
10
20
30
40
50
60
70
80
90
100
110
120
130
140
150
160
170
180
190
200

| M□□r□□□

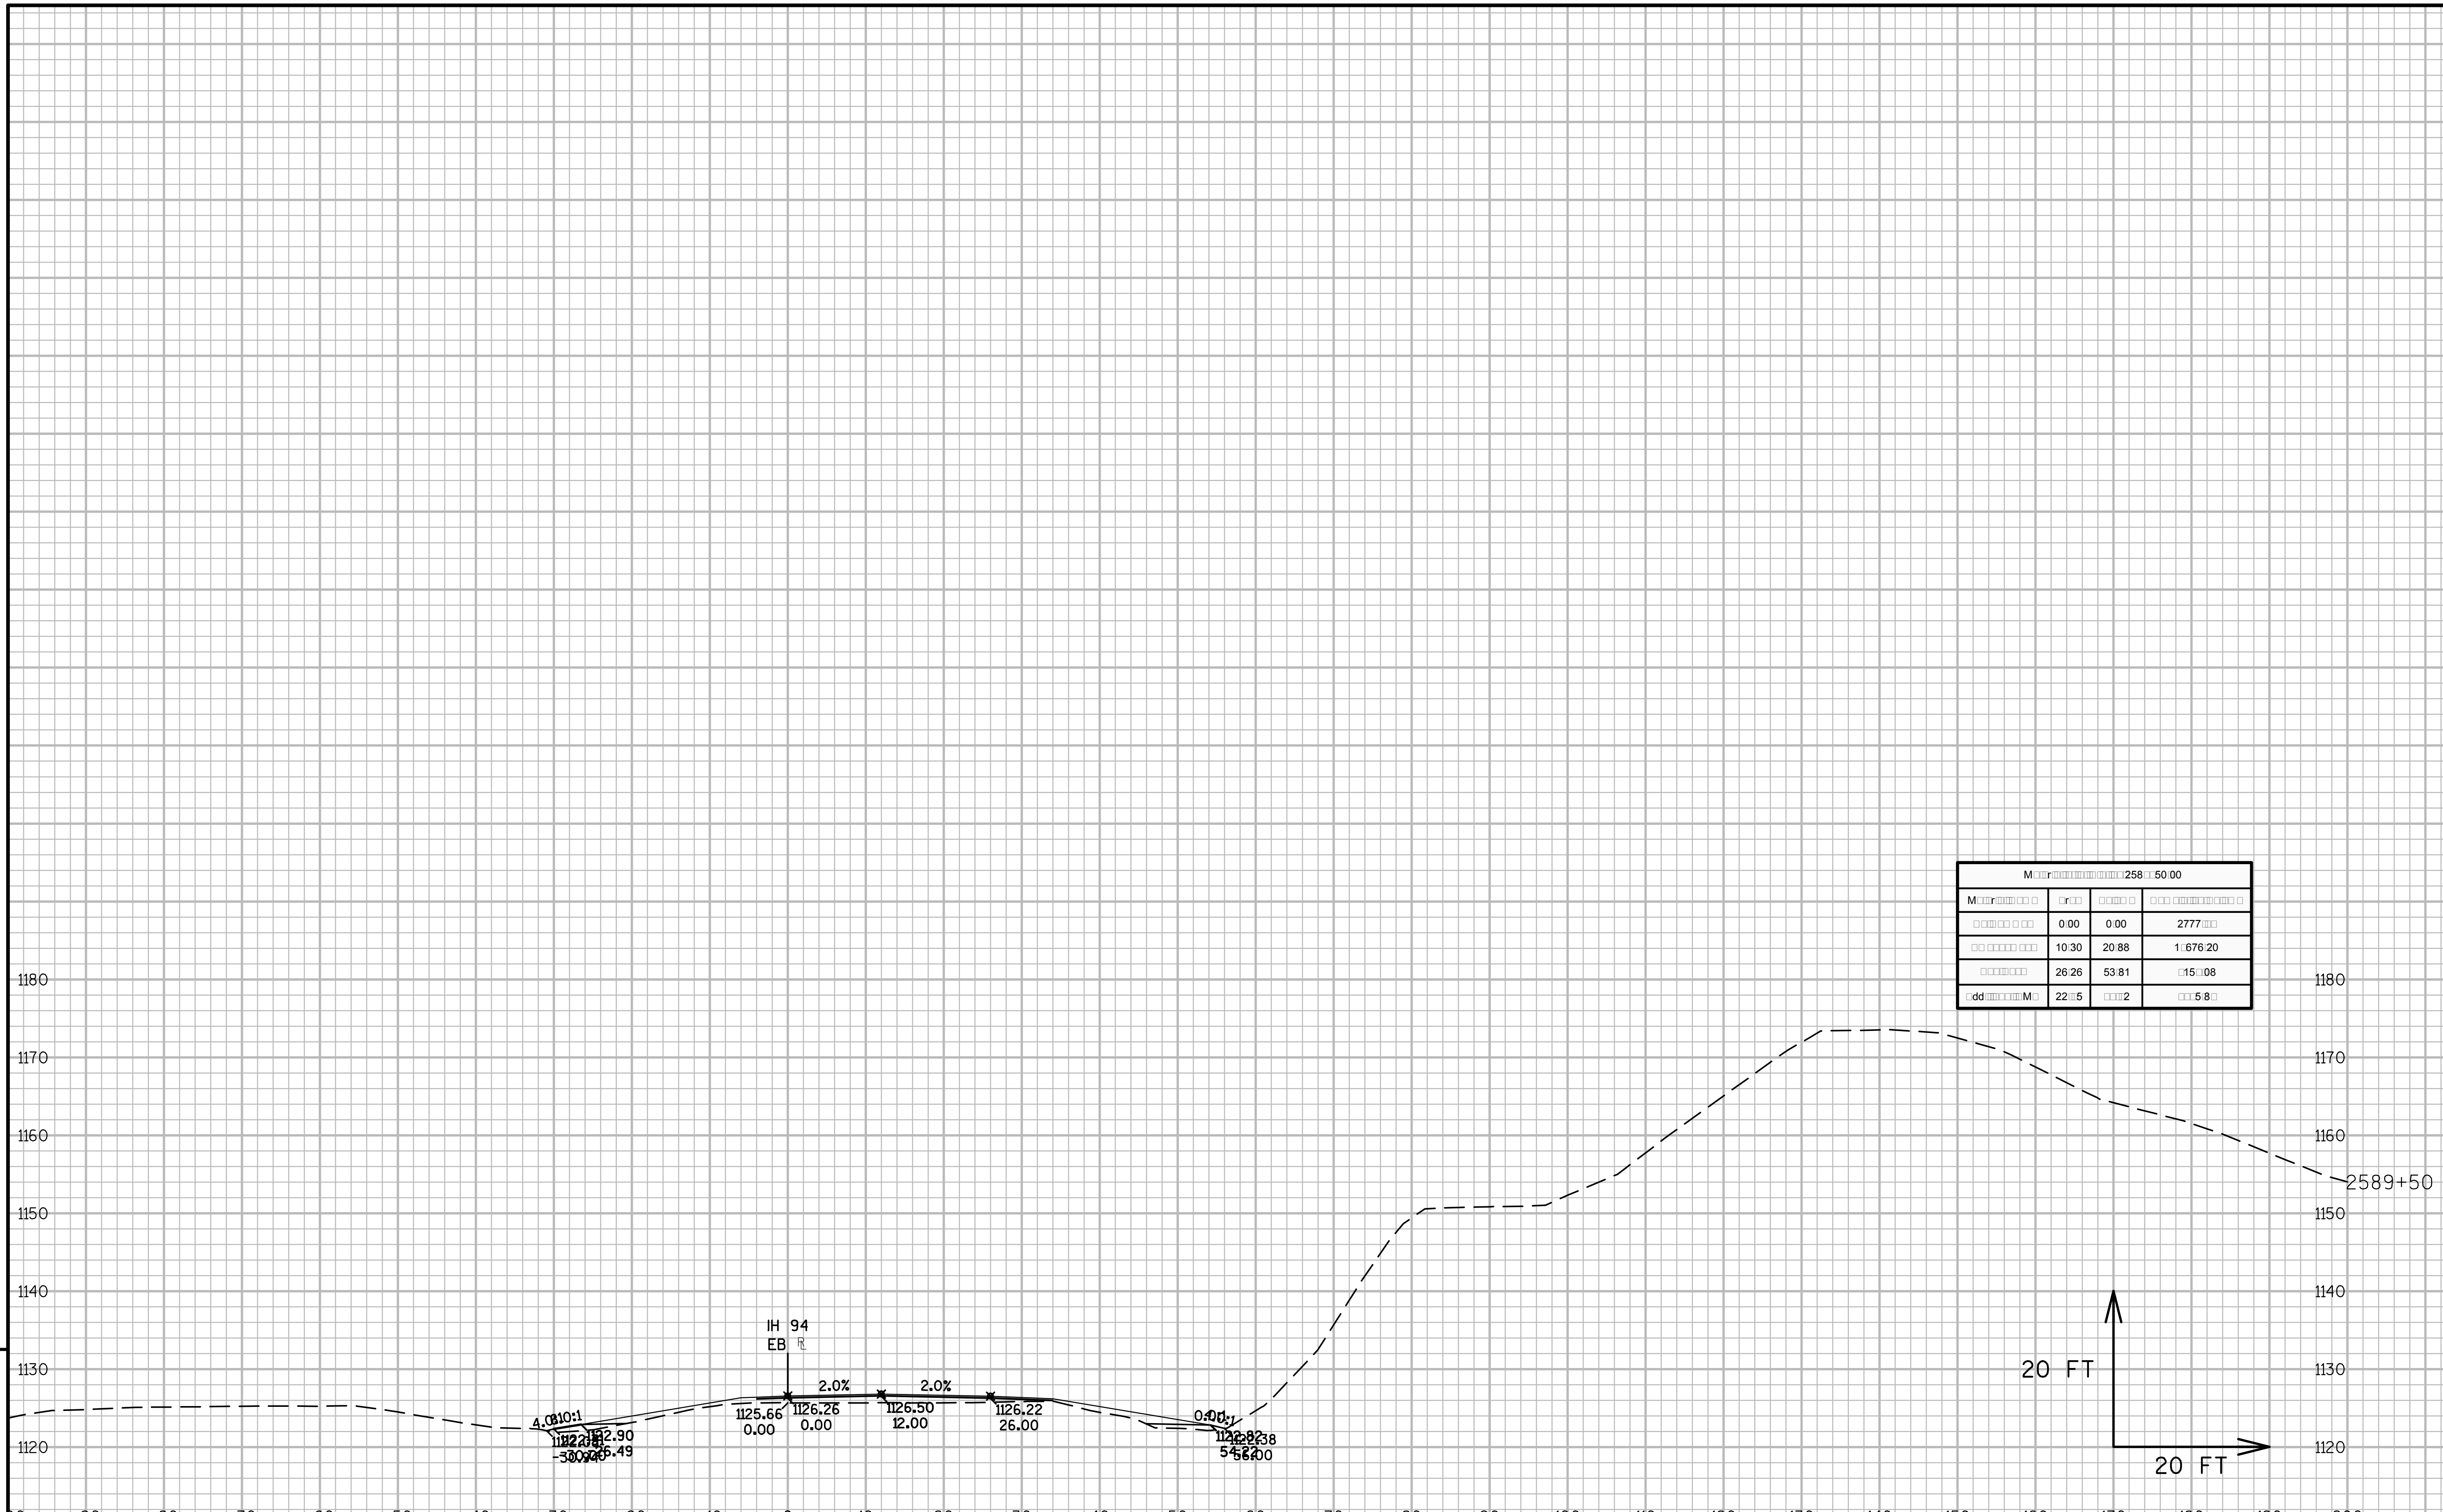

M[illegible]r[illegible] 258[illegible]50[illegible]00			
M[illegible]r[illegible]	[illegible]r[illegible]	[illegible]	[illegible]
[illegible]	0.00	0.00	2777[illegible]
[illegible]	10.30	20.88	1[illegible]676.20
[illegible]	26.26	53.81	[illegible]15[illegible]08
[illegible]dd[illegible]M[illegible]	22[illegible]5	[illegible]2	[illegible]5[illegible]8[illegible]

9

9

PROJECT NO:1023-06-73	HWY:IH 94	COUNTY:MONROE	CROSS SECTIONS: IH 94 EB	SHEET	E

FILE NAME : N:\PDS\C3D\10230603\SHEETSPLAN\EAST BOUND C3D 2014\090203-XS-IH94-MON-EB- 2500+00 - 2614+00.DWG
LAYOUT NAME - 03 - (84)

PLOT DATE : 10/20/2014 10:40 AM PLOT BY : ANDRITSCH, ERIC R PLOT NAME : PLOT SCALE : 1:20_XREF

M□□r□□□□□□□□□□□□□25□0□00:00			
M□□r□□□□□□□ □ □	□r□□	□□□□ □	□ □□ □□□□□□□□□□ □ □
□ □□□□□ □ □□	0:00	0:00	2777□□□
□□ □□□□□ □□□	8□□□	17:82	1□6□□□01
□□□□□□□□	30:07	52:16	□211:2□
□dd□□□□□□□M□	20:25	3□□5□	□535:38

IH 94 EB

2.0% 2.0%

1126.12 0.00 | 1126.67 0.00 | 1126.91 12.00 | 1126.63 26.00

20 FT

20 FT

2590+00

PROJECT NO: 1023-06-73	HWY: IH 94	COUNTY: MONROE	CROSS SECTIONS: IH 94 EB	SHEET	E

FILE NAME : N:\PDS\C3D\10230603\SHEETSPLAN\EAST BOUND C3D 2014\090203-XS-IH94-MON-EB- 2500+00 - 2614+00.DWG
LAYOUT NAME - 03 - (85)

PLOT DATE : 10/20/2014 10:40 AM PLOT BY : ANDRITSCH, ERIC R PLOT NAME : PLOT SCALE : 1:20_XREF

M□□r□□□□□□□□□□□□□□□□25□0□50.00			
M□□r□□□□□ □ □	□r□□	□□□□ □	□ □□ □□□□□□□□□ □
□ □□□□ □ □□□	0.00	0.00	2777.□□
□□ □□□□□ □□□	8.72	16.35	1□710.36
□□□□□□□	28.30	5□.05	□265.2□
□dd□□□□□□□M□	23.07	□0.10	□575□8

1190
1180
1170
1160
1150
1140
1130
1120

2590+50

IH 94
EB

2.0%
2.0%

1126.46
0.00
1127.04
0.00
1127.28
12.00
1127.00
26.00

4.0
10:1
4.0
10:1

20 FT
20 FT

-100 -90 -80 -70 -60 -50 -40 -30 -20 -10 0 10 20 30 40 50 60 70 80 90 100 110 120 130 140 150 160 170 180 190 200

9

9

PROJECT NO: 1023-06-73	HWY: IH 94	COUNTY: MONROE	CROSS SECTIONS: IH 94 EB	SHEET	E

FILE NAME : N:\PDS\C3D\10230603\SHEETSPLAN\EAST BOUND C3D 2014\090203-XS-IH94-MON-EB- 2500+00 - 2614+00.DWG
LAYOUT NAME - 03 - (86)

PLOT DATE : 10/20/2014 10:40 AM PLOT BY : ANDRITSCH, ERIC R PLOT NAME : PLOT SCALE : 1:20_XREF

M□□r□□□□□□□□□□□□□□□□□□□□□□□□25□1□00.00			
M□□r□□□□ □ □	□r□□	□□□□□ □	□ □□ □□□□□□□□□□□□ □
□ □□□□□□ □ □□□	0.00	0.00	2777.□□
□□ □□□□□ □□□	7.63	15.1□	1□725.51
□□□□□□□□	28.27	52.38	□317.67
□dd□□□□□□□□M□	21.□3	□1.67	□617.15

1200
1190
1180
1170
1160
1150
1140
1130
1120

2591+00

IH 94
EB

2.0%
2.0%

1126.82
0.00
1127.37
0.00
1127.51
12.00
1127.33
26.00

20 FT
20 FT

-90 -80 -70 -60 -50 -40 -30 -20 -10 0 10 20 30 40 50 60 70 80 90 100 110 120 130 140 150 160 170 180 190 200

9

9

PROJECT NO: 1023-06-73	HWY: IH 94	COUNTY: MONROE	CROSS SECTIONS: IH 94 EB	SHEET	E

FILE NAME : N:\PDS\C3D\10230603\SHEETSPLAN\EAST BOUND C3D 2014\090203-XS-IH94-MON-EB- 2500+00 - 2614+00.DWG
LAYOUT NAME - 03 - (87)

PLOT DATE : 10/20/2014 10:41 AM PLOT BY : ANDRITSCH, ERIC R PLOT NAME : PLOT SCALE : 1:20_XREF

M□□r□□□□□□□□□□□□□□□□□□□□□□□□25□1□50.00			
M□□r□□□□ □ □	□r□□	□□□□□ □	□ □□ □□□□□□□□□□□ □
□ □□□□□ □ □□□	0.00	0.00	2777.□□
□□ □□□□□ □□□	7.1□	13.72	1□73.□23
□□□□□□□□	31.3□	55.2□	□372.□2
dd□□□□□□□M□	21.2□	3.□□7	□657.12

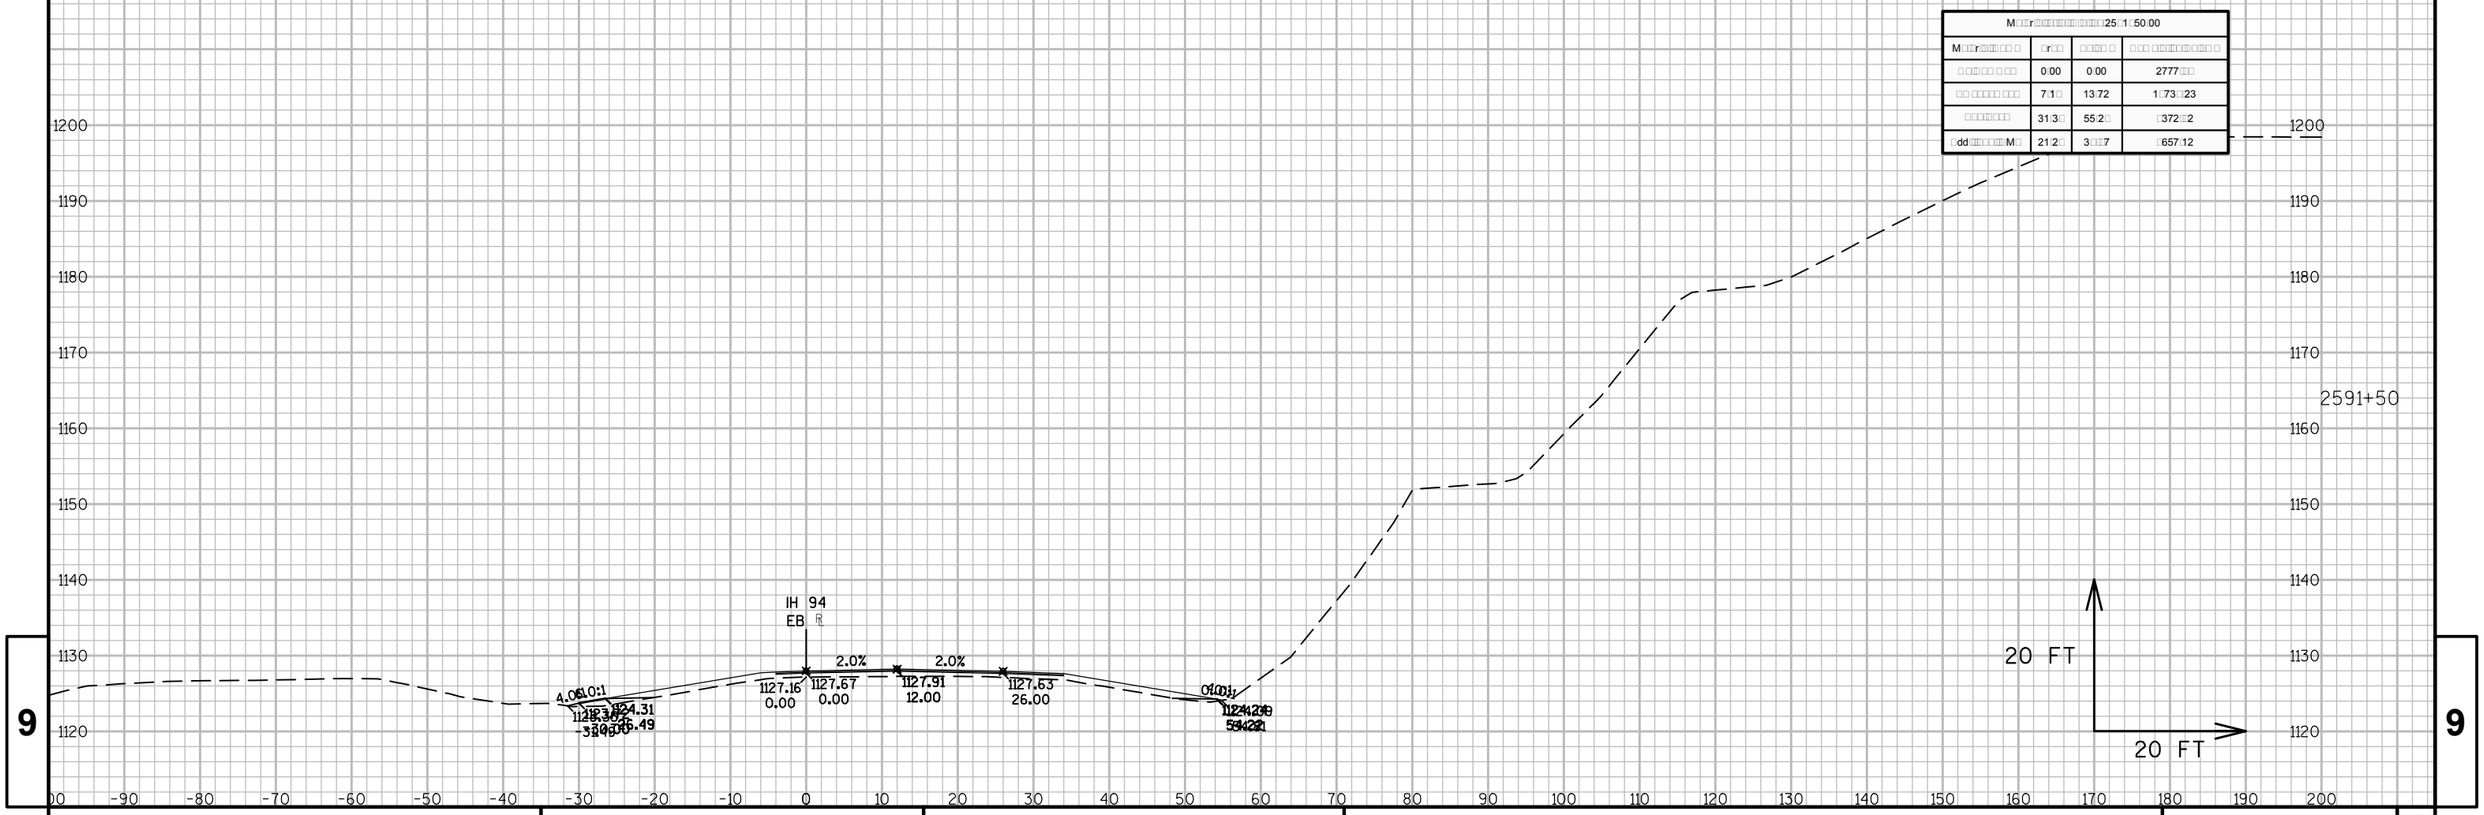

9

9

PROJECT NO: 1023-06-73	HWY: IH 94	COUNTY: MONROE	CROSS SECTIONS: IH 94 EB	SHEET	E

FILE NAME : N:\PDS\C3D\10230603\SHEETSPLAN\EAST BOUND C3D 2014\090203-XS-IH94-MON-EB- 2500+00 - 2614+00.DWG
LAYOUT NAME - 03 - (88)

PLOT DATE : 10/20/2014 10:41 AM PLOT BY : ANDRITSCH, ERIC R PLOT NAME : PLOT SCALE : 1:20_XREF

M□□r□□□□□□□□□□□□□□□□□□□□25□2□00.00			
M□□r□□□□□ □ □	□r□□	□ □□□ □	□ □□ □□□□□□□□□□□□ □
□ □□ □□ □ □□	0.00	0.00	2777.□□
□□ □□□□□ □□□	7.8□	13.□6	1□753.1□
□□□□□□□□	31.□3	58.16	□31.08
□dd□□□□□□□M□	20.63	38.76	□6.5.88

1210

1200

1190

1180

1170

1160

1150

1140

1130

1120

2592+00

IH 94
EB

2.0%

2.0%

4.0

1:0

1:0

1127.52
0.00

1127.94
0.00

1128.18
12.00

1127.90
26.00

1124.58

1124.50

20 FT

20 FT

-90 -80 -70 -60 -50 -40 -30 -20 -10 0 10 20 30 40 50 60 70 80 90 100 110 120 130 140 150 160 170 180 190 200

9

9

PROJECT NO: 1023-06-73	HWY: IH 94	COUNTY: MONROE	CROSS SECTIONS: IH 94 EB	SHEET	E

FILE NAME : N:\PDS\C3D\10230603\SHEETSPLAN\EAST BOUND C3D 2014\090203-XS-IH94-MON-EB- 2500+00 - 2614+00.DWG
LAYOUT NAME - 03 - (89)

PLOT DATE : 10/20/2014 10:41 AM PLOT BY : ANDRITSCH, ERIC R PLOT NAME : PLOT SCALE : 1:20_XREF

| M□□r□□□

| M□□□r□□□

M□□r□□□□□□□□□□□25□3□50.00			
M□□r□□□□□□ □□	□r□□	□.□□□□	□□□ □□□□□□□□□□
□ □□□□ □□ □ □□	0.00	0.00	2777.□□
□□ □□□□□ □□□	8.21	18.□□	1□811.63
□□□□□□□□	30.87	55.68	□60.□2□
□dd□□□□□□□M□	18.85	38.87	□810.□1

1220

1210

1200

1190

1180

1170

1160

1150

1140

1130

1120

IH 94
EB

2.0%

2.0%

4.0%

1.0:1

1128.02
0.00

1128.54
0.00

1128.78
12.00

1128.50
26.00

2593+50

20 FT

20 FT

-90 -80 -70 -60 -50 -40 -30 -20 -10 0 10 20 30 40 50 60 70 80 90 100 110 120 130 140 150 160 170 180 190 200

9

9

PROJECT NO: 1023-06-73	HWY: IH 94	COUNTY: MONROE	CROSS SECTIONS: IH 94 EB	SHEET	E

FILE NAME : N:\PDS\C3D\10230603\SHEETSPLAN\EAST BOUND C3D 2014\090203-XS-IH94-MON-EB- 2500+00 - 2614+00.DWG
LAYOUT NAME - 03 - (92)

PLOT DATE : 10/20/2014 10:41 AM PLOT BY : ANDRITSCH, ERIC R PLOT NAME : PLOT SCALE : 1:20_XREF

| M□□□r□□□

M□□r□□□□□□□□□□□□□□□□25□□□50.00			
M□□r□□□□□ □ □	□r□□	□.□□□ □	□ □□ □□□□□□□□□□□ □
□□ □□□□□ □□□	6.2□	10.58	1□83.□61
□□□□□□□□	28.06	52.□5	□712.75
□dd□□□□□□□M□	20.16	3.□□6	□87.□62

1210

1200

1190

1180

1170

1160

1150

1140

1130

1120

2594+50

IH 94
EB

2.0%

2.0%

4.0%

-5.0:1

-32.89

1128.28
0.00

1128.77
0.00

1129.01
12.00

1128.73
26.00

20 FT

20 FT

-90 -80 -70 -60 -50 -40 -30 -20 -10 0 10 20 30 40 50 60 70 80 90 100 110 120 130 140 150 160 170 180 190 200

9

9

PROJECT NO: 1023-06-73	HWY: IH 94	COUNTY: MONROE	CROSS SECTIONS: IH 94 EB	SHEET	E

FILE NAME : N:\PDS\C3D\10230603\SHEETSPLAN\EAST BOUND C3D 2014\090203-XS-IH94-MON-EB- 2500+00 - 2614+00.DWG
LAYOUT NAME - 03 - (94)

PLOT DATE : 10/20/2014 10:42 AM PLOT BY : ANDRITSCH, ERIC R PLOT NAME : PLOT SCALE : 1:20_XREF

M□□r□□□□□□□□□□□□□□□□□□□□□□□□25□5□00.00			
M□□r□□□□□□ □ □	□r□□	□□□□□ □	□ □□ □□□□□□□□□□□□ □
□□□□□□□ □ □□□	0□00	0□00	2777□□□
□□ □□□□□ □□□	5□60	10□□6	1□8□5□58
□□□□□□□□	23□87	□8□0□	□760□83
□dd□□□□□□□M□	20□18	37□36	□□16□□8

1200
1190
1180
1170
1160
1150
1140
1130
1120

2595+00

IH 94
EB R

4.0:6.0:1
1124.86
1125.46
1124.71
1125.36
-32.89
30.00
1128.49

1128.36
0.00
1128.83
0.00
2.0%
1129.07
12.00
2.0%
1128.79
26.00

1125.33
54.27

20 FT
20 FT

-100 -90 -80 -70 -60 -50 -40 -30 -20 -10 0 10 20 30 40 50 60 70 80 90 100 110 120 130 140 150 160 170 180 190 200

9

9

PROJECT NO: 1023-06-73	HWY: IH 94	COUNTY: MONROE	CROSS SECTIONS: IH 94 EB	SHEET	E

FILE NAME : N:\PDS\C3D\10230603\SHEETSPLAN\EAST BOUND C3D 2014\090203-XS-IH94-MON-EB- 2500+00 - 2614+00.DWG
LAYOUT NAME - 03 - (95)

PLOT DATE : 10/20/2014 10:42 AM PLOT BY : ANDRITSCH, ERIC R PLOT NAME : PLOT SCALE : 1:20_XREF

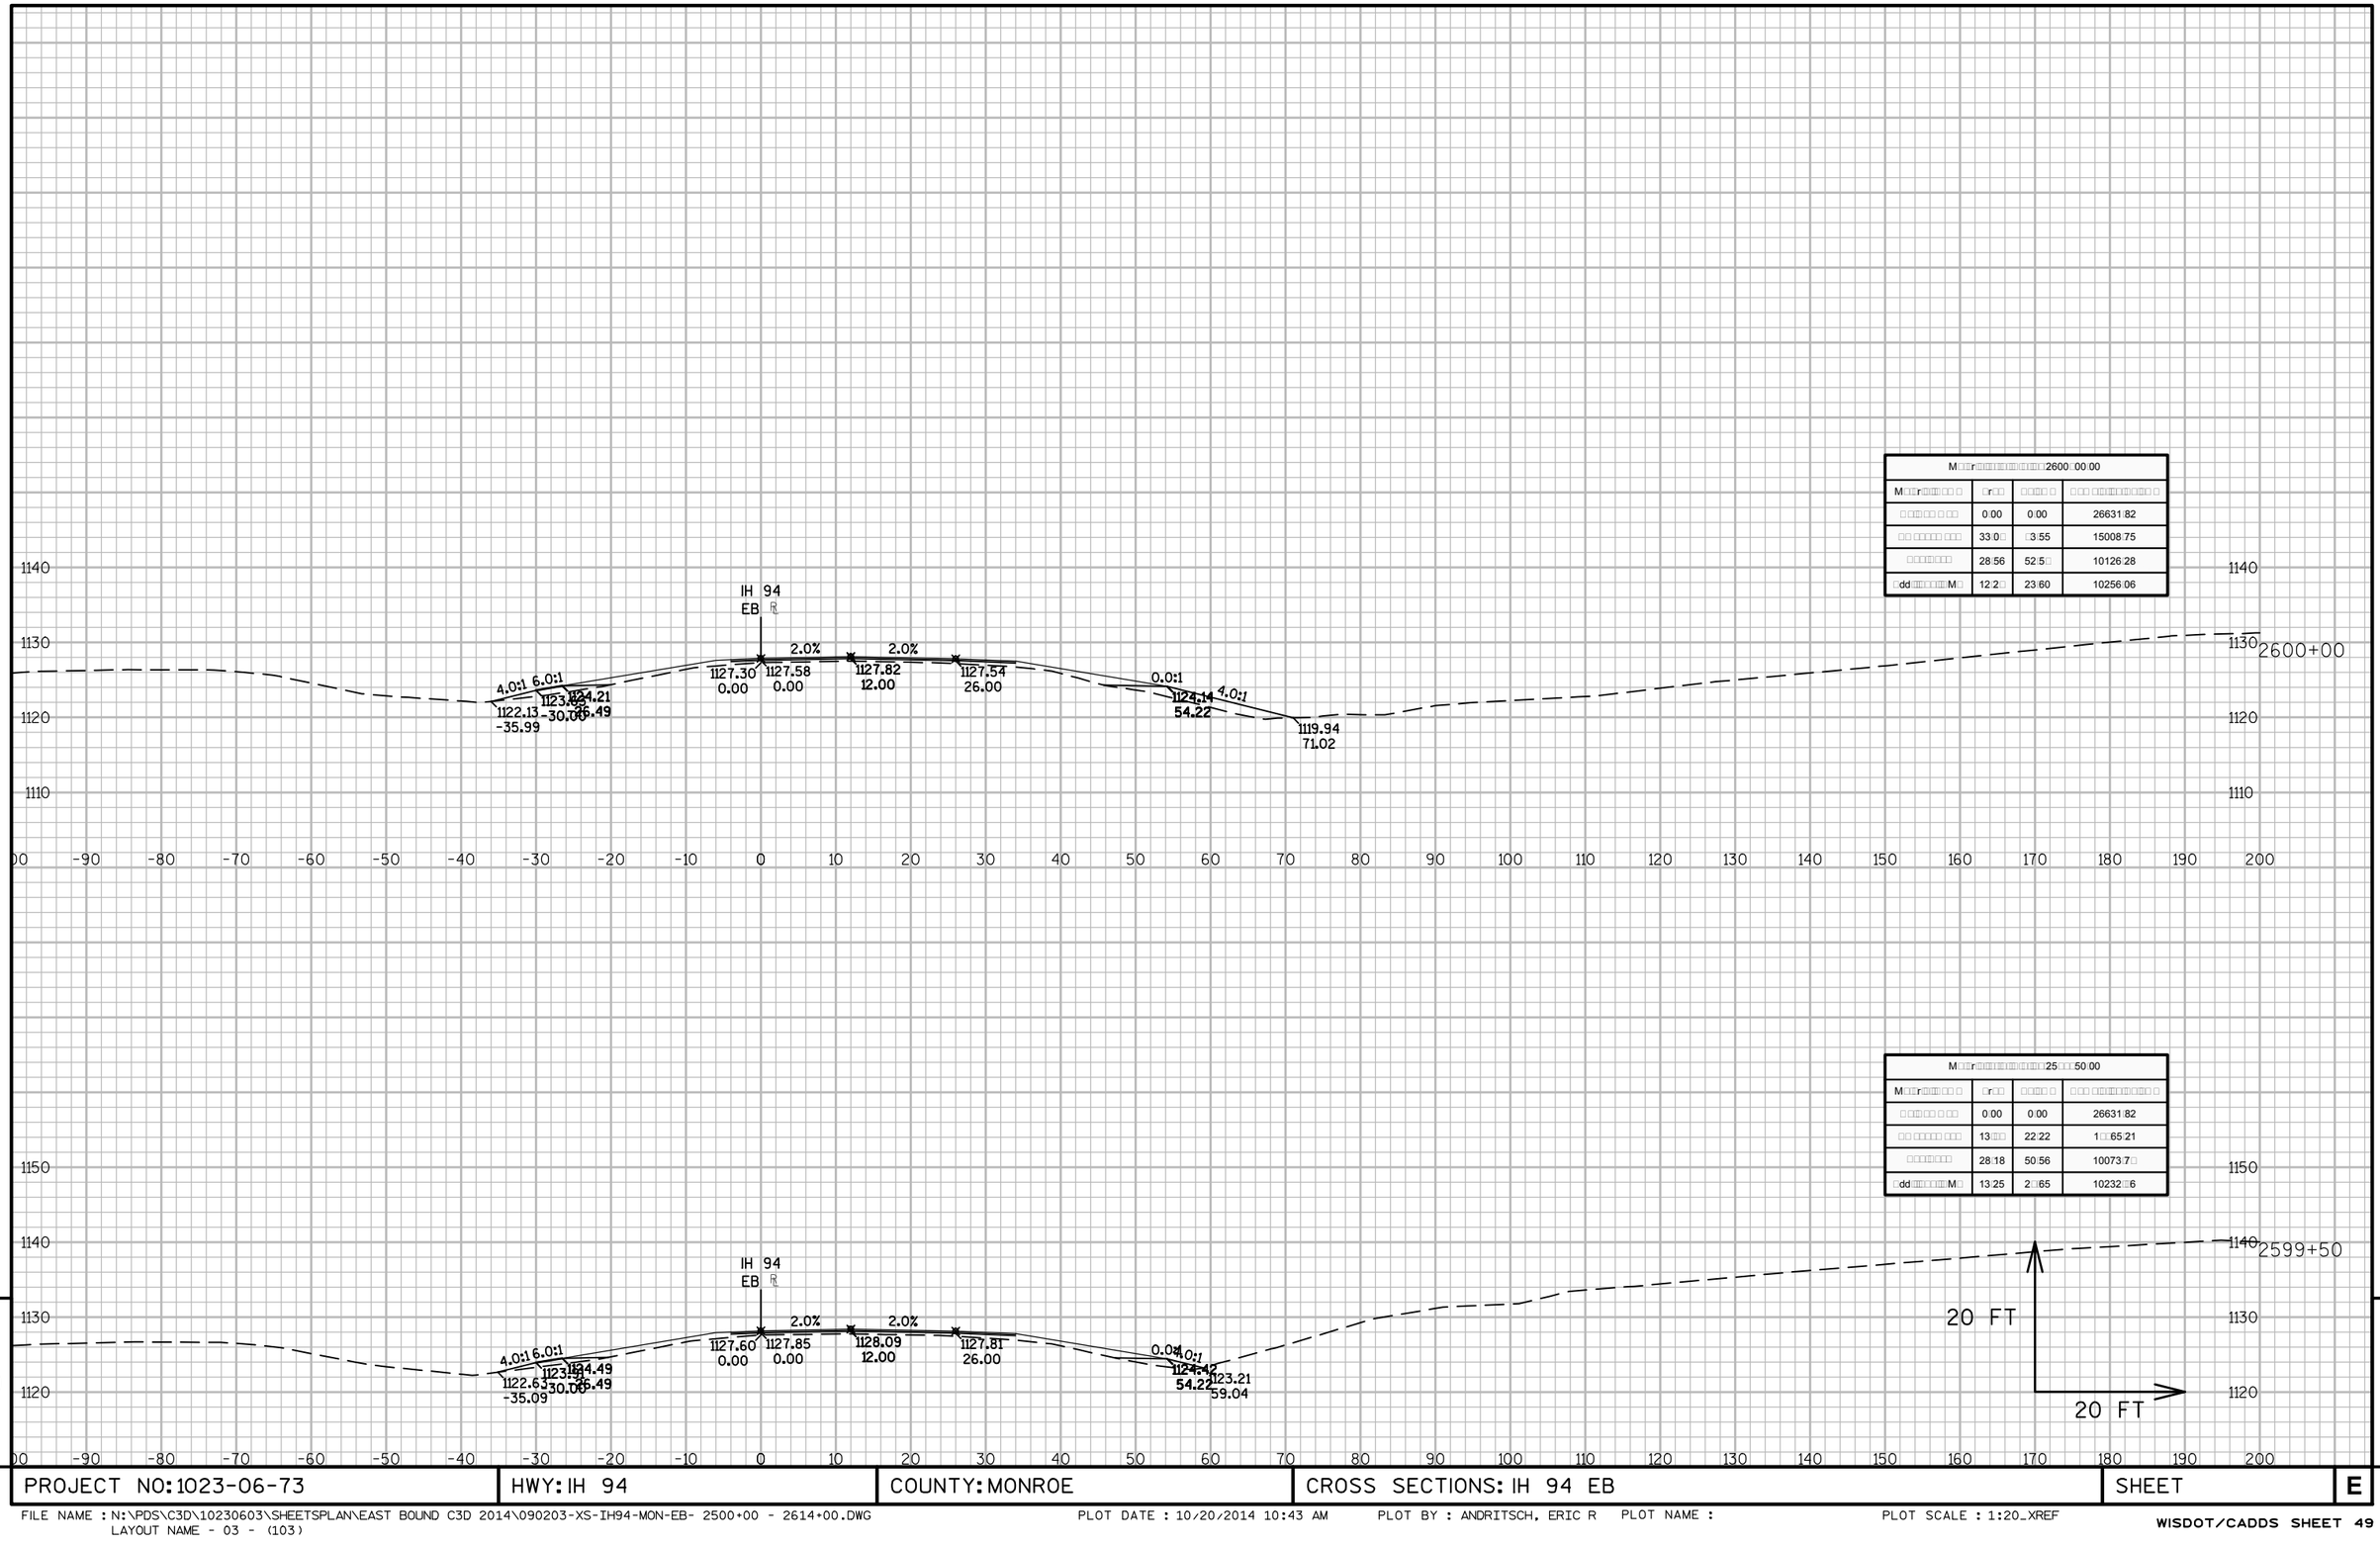

M□□r□□□□□□□□□□□□□□□□□2600□00.00			
M□□r□□□□□□ □ □	□r□□	□□□□ □	□ □□ □□□□□□□□□□ □
□ □□□□ □ □□□	0□00	0□00	26631□82
□□ □□□□□ □□□	33□0□	□3□55	15008□75
□□□□□□□□	28□56	52□5□	10126□28
□dd□□□□□□□□M□	12□2□	23□60	10256□06

M□□r□□□□□□□□□□□□□□□□□25□□□50.00			
M□□r□□□□□□ □ □	□r□□	□□□□ □	□ □□ □□□□□□□□□□ □
□ □□□□ □ □□□	0□00	0□00	26631□82
□□ □□□□□ □□□	13□□□	22□22	1□□65□21
□□□□□□□□	28□18	50□56	10073□7□
□dd□□□□□□□□M□	13□25	2□□65	10232□□6

PROJECT NO: 1023-06-73	HWY: IH 94	COUNTY: MONROE	CROSS SECTIONS: IH 94 EB	SHEET	E

FILE NAME : N:\PDS\C3D\10230603\SHEETSPLAN\EAST BOUND C3D 2014\090203-XS-IH94-MON-EB- 2500+00 - 2614+00.DWG
LAYOUT NAME - 03 - (103)

PLOT DATE : 10/20/2014 10:43 AM PLOT BY : ANDRITSCH, ERIC R PLOT NAME : PLOT SCALE : 1:20_XREF