PROJECT ID: 8110-02-72

WITH:

COUNTY: St. Croix

ORDER OF SHEETS

Section No.	1	Title
Section No.	2	Typical Sections and Details
Section No.	3	Estimate of Quantities
Section No.	3	Miscellaneous Quantities
Section No.	4	Right of Way Plat
Section No.	5	Plan and Profile
Section No.	6	Standard Detail Drawings
Section No.	7	Sign Plates
Section No.	8	Structure Plans
Section No.	9	Computer Earthwork Data
Section No.	9	Cross Sections

TOTAL SHEETS =



N

DESIGN DESIGNATION

A.A.D.T.	2015	=	36,900
A.A.D.T.	2025	=	44,300
D.H.V.		=	6,125
D.D.		=	68/32
T.		=	9.2%
DESIGN SPEED		=	70 MPH
ESALS		=	12,300,500

CONVENTIONAL SYMBOLS

PLAN

- CORPORATE LIMITS
- PROPERTY LINE
- LOT LINE
- LIMITED HIGHWAY EASEMENT
- EXISTING RIGHT OF WAY
- PROPOSED OR NEW R/W LINE
- SLOPE INTERCEPT
- REFERENCE LINE
- EXISTING CULVERT
- PROPOSED CULVERT (Box or Pipe)
- COMBUSTIBLE FLUIDS (CAUTION)
- MARSH AREA
- WOODED OR SHRUB AREA

PROFILE

- GRADE LINE
- ORIGINAL GROUND
- MARSH OR ROCK PROFILE (To be noted as such) (ROCK)
- SPECIAL DITCH (LABEL)
- GRADE ELEVATION (95.36)
- CULVERT (Profile View)

UTILITIES

- ELECTRIC (E)
- FIBER OPTIC (FO)
- GAS (G)
- SANITARY SEWER (SAN)
- STORM SEWER (SS)
- TELEPHONE (T)
- WATER (W)
- UTILITY PEDESTAL
- POWER POLE
- TELEPHONE POLE

STATE OF WISCONSIN
DEPARTMENT OF TRANSPORTATION

PLAN OF PROPOSED IMPROVEMENT

STATE PROJECT	FEDERAL PROJECT	
	PROJECT	CONTRACT
8110-02-72		

STILLWATER - SOMERSET

CTH E TO 150TH AV,B55-0226,C55-0035,C55-0036

STH 64

St. Croix

STATE PROJECT NUMBER
8110-02-72


TRANS 220 Project Plan for design of utility facility alterations or relocations.

END PROJECT STH 64 8110-02-72
STA 308+38.27
X=512775.6899
Y=380326.1638

BEGIN PROJECT STH 64 8110-02-72
STA 200+00.00
X=504726.9571
Y=375097.3562

BEGIN CTH E
STA 5+00.00
X=502299.3999
Y=371890.8590

END CTH E
STA 62+45.89
X=507637.7209
Y=373566.2640

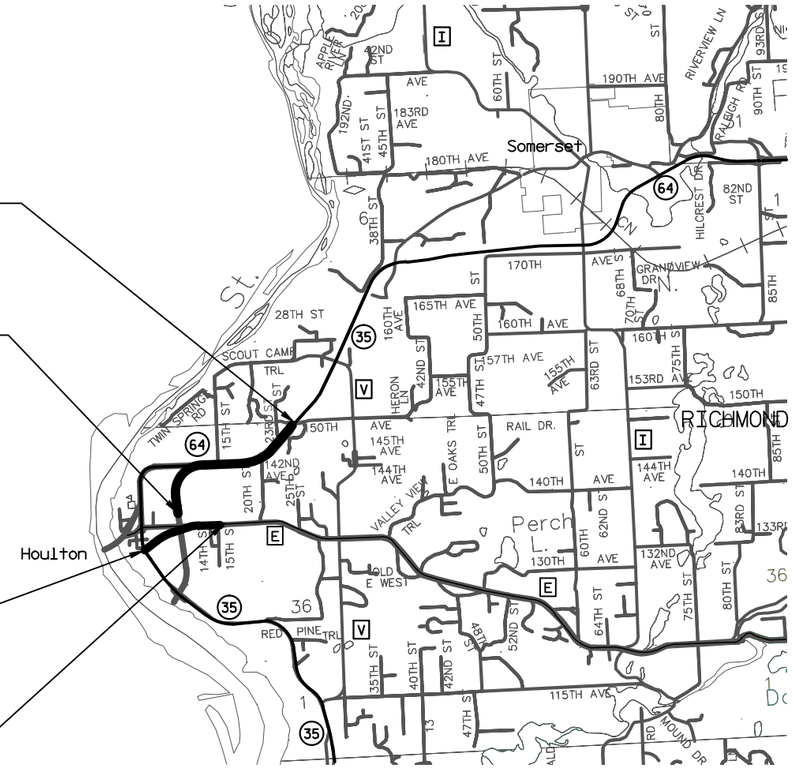

LAYOUT
SCALE 0 2 MI.

TOTAL NET LENGTH OF CENTERLINE = 3.3 MILES

HORIZONTAL POSITIONS SHOWN ON THIS PLAN ARE WISCONSIN COUNTY COORDINATES, ST. CROIX COUNTY, NAD83 (91), IN U.S. SURVEY FEET. VALUES ARE GRID COORDINATES, GRID BEARINGS, AND GRID DISTANCES. GRID DISTANCES MAY BE USED AS GROUND DISTANCES.

STATE OF WISCONSIN
DEPARTMENT OF TRANSPORTATION

PREPARED BY

Surveyor	NW REGION EAU CLAIRE
Designer	ERIC ANDRITSCH
Project Manager	BETH CUNNINGHAM P.E.
Regional Examiner	DANIEL OJIBWAY
Regional Supervisor	TIMOTHY MASON P.E.
C.O. Examiner	CO EXAMINER


APPROVED FOR THE DEPARTMENT

DATE:_____ _____
(Signature)

E

2

APPROVED FOR DESIGN OF UTILITY ADJUSTMENTS

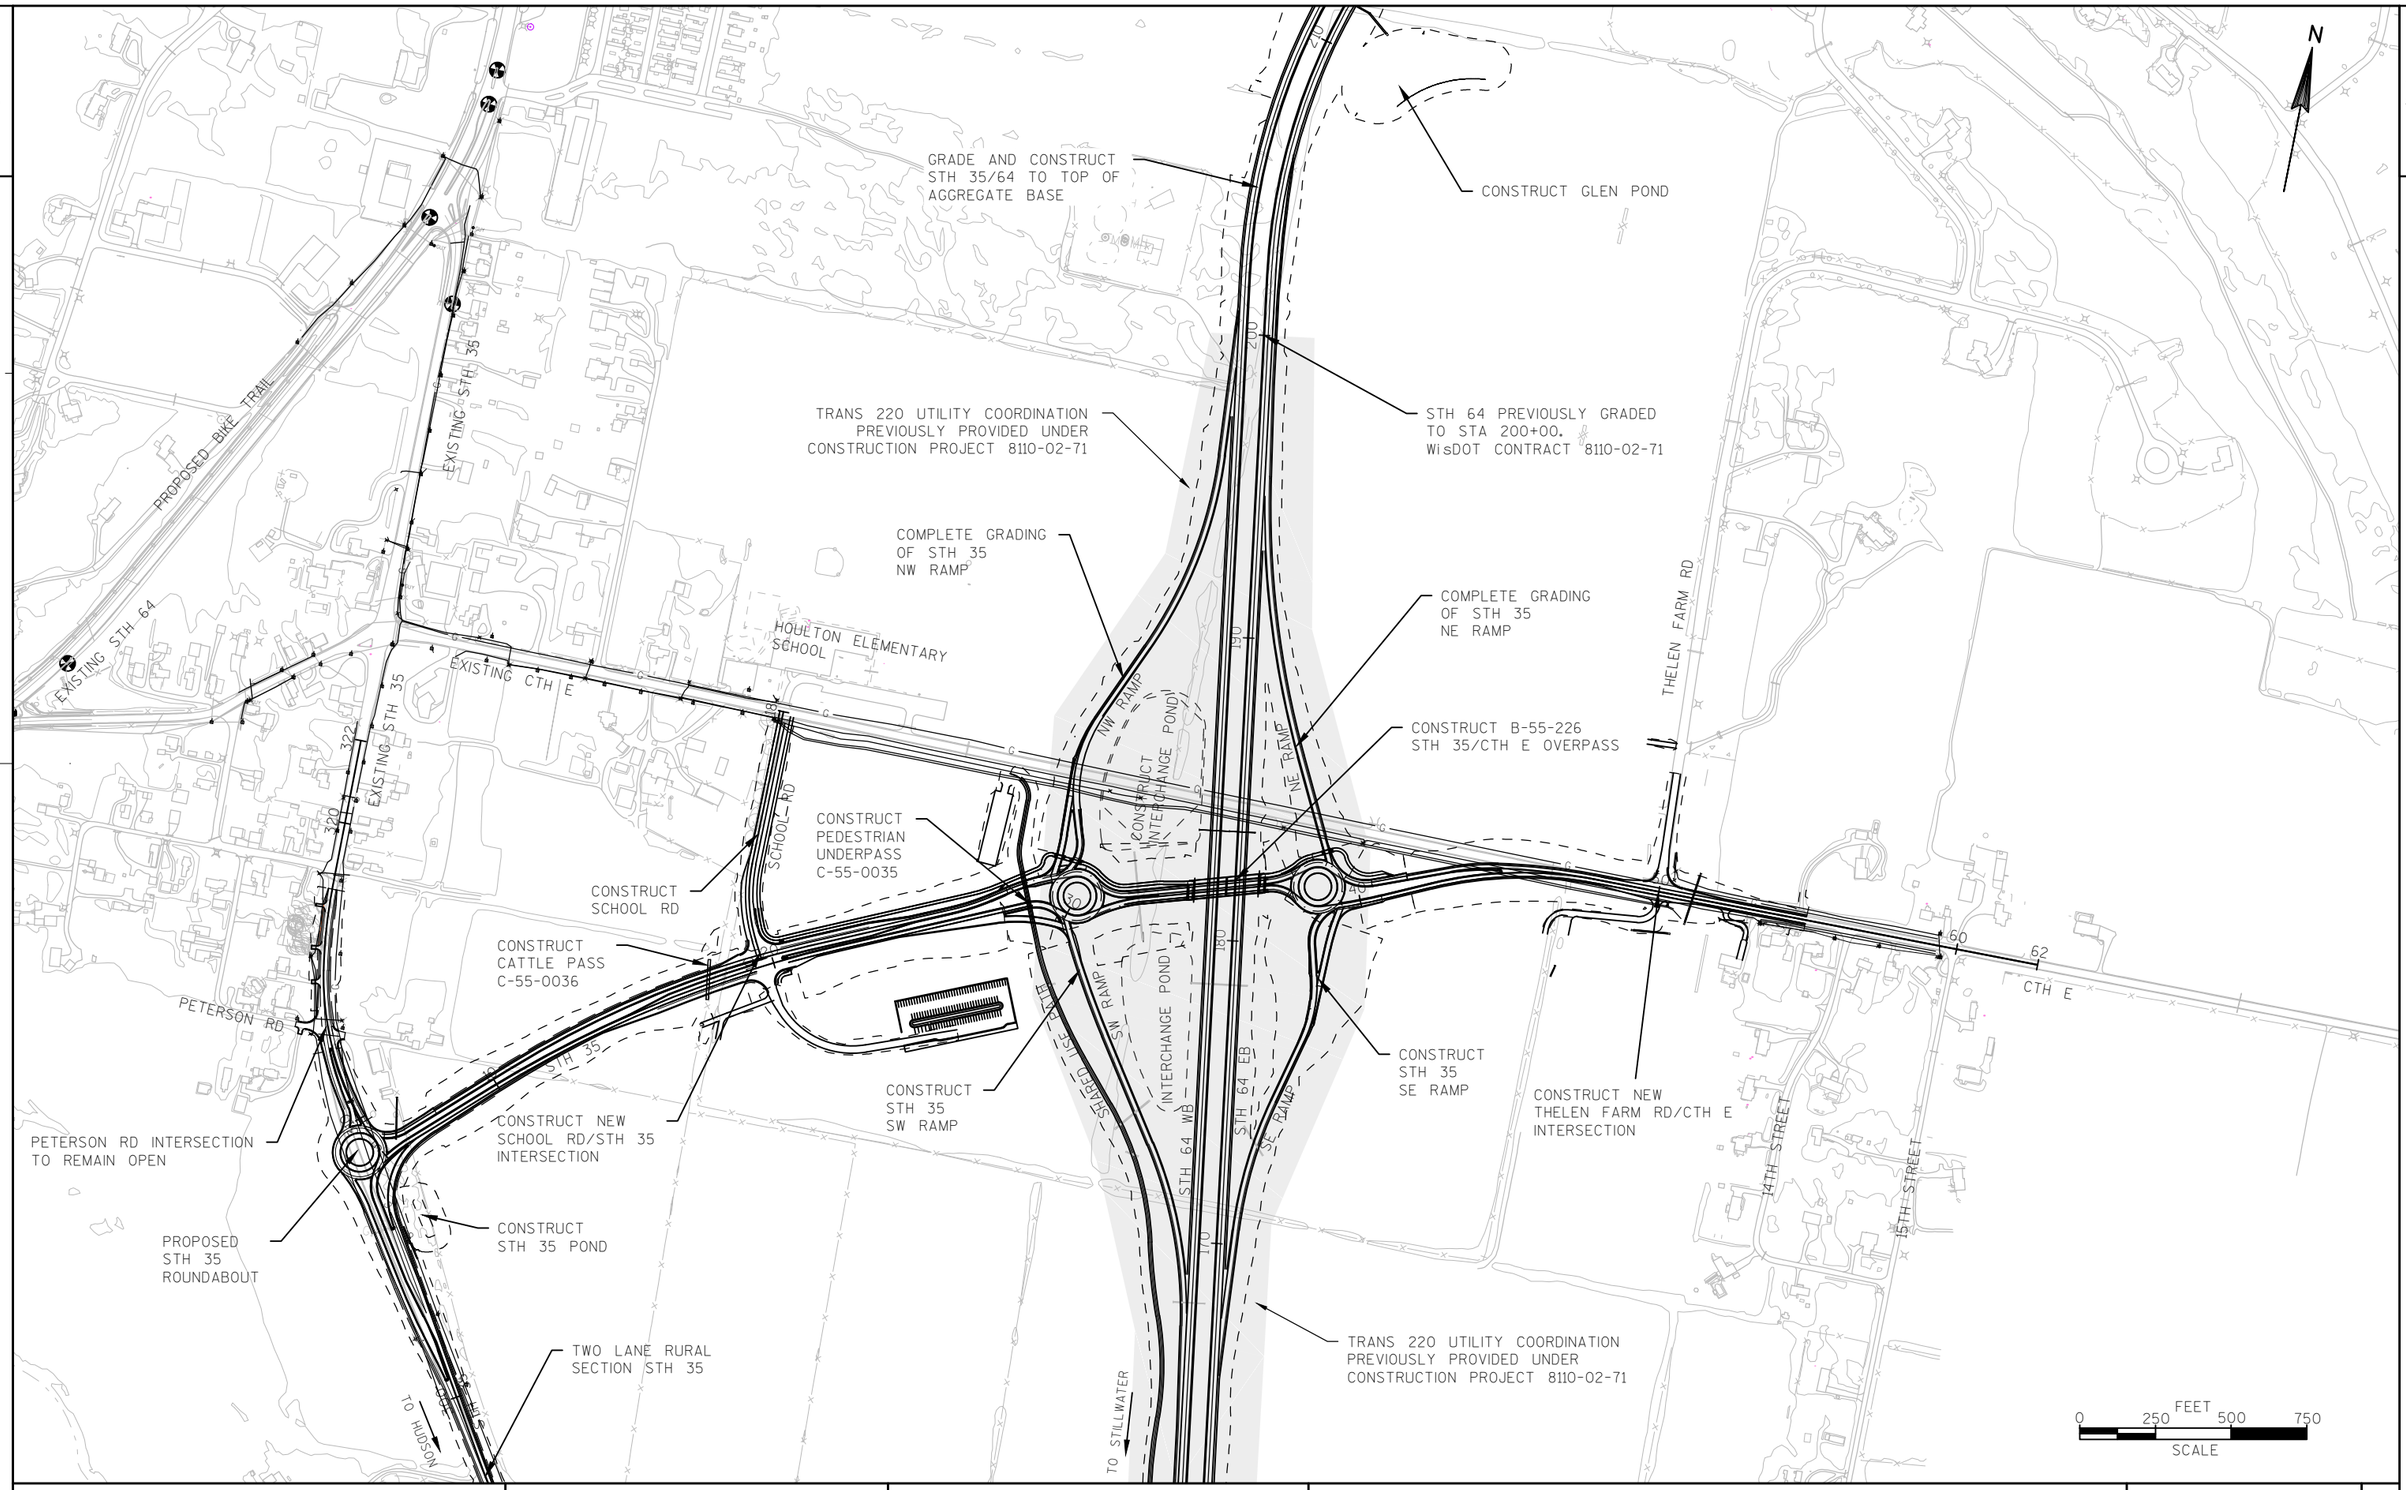

PROJECT NO: 8110-02-72	HWY: STH 64	COUNTY: ST. CROIX	PROJECT OVERVIEW	SHEET _____	E

FILE NAME : N:\PDS\C3D\81100201\SHEETSPLAN\8110-02-72\1078\020201_OV_72.DWG PLOT DATE : 3/4/2014 3:31 PM PLOT BY : PETERSON, ANDREW W PLOT NAME : _____ PLOT SCALE : 1" = 500'_XREF
WISDOT/CADDS SHEET 42

2

N

END CONSTRUCTION

150TH AVE.

TO SOMERSET

23RD ST

WETLAND

WETLAND

WETLAND

20TH ST

CONSTRUCT NEW ANDERSEN SCOUT CAMP RD/ FRONTAGE RD A INTERSECTION

CONSTRUCT FRONTAGE RD B

EXISTING STH 64 TO CONNECT INTO FRONTAGE RD A/ ANDERSEN SCOUT CAMP RD

FRONTAGE ROAD B 250

FRONTAGE RD A 240

CONSTRUCT FRONTAGE RD A

FRONTAGE RD C

EXISTING STH64

CONSTRUCT FRONTAGE RD C

EXISTING STH 64/ ANDERSEN SCOUT CAMP RD INTERSECTION TO BE REMOVED

CONSTRUCT STH 64 WB LANES TO TOP OF AGGREGATE BASE

EXISTING STH 64/ SETTLER'S WAY INTERSECTION TO BE REMOVED

SETTLER'S WAY

EXISTING 20TH ST/STH 64 INTERSECTION TO BE REMOVED

CONSTRUCT STH 35/64 EB LANES TO TOP OF AGGREGATE BASE

0 250 500 750 FEET


SCALE

PROJECT NO: 8110-02-72	HWY: STH 64	COUNTY: ST. CROIX	PROJECT OVERVIEW	SHEET _____	E

FILE NAME : N:\PDS\C3D\81100201\SHEETSPLAN\8110-02-72\1078\020201_OV_72.DWG PLOT DATE : 3/4/2014 3:32 PM PLOT BY : PETERSON, ANDREW W PLOT NAME : ---------- PLOT SCALE : 1" = 500'_XREF

APPROVED FOR DESIGN OF UTILITY ADJUSTMENTS

2

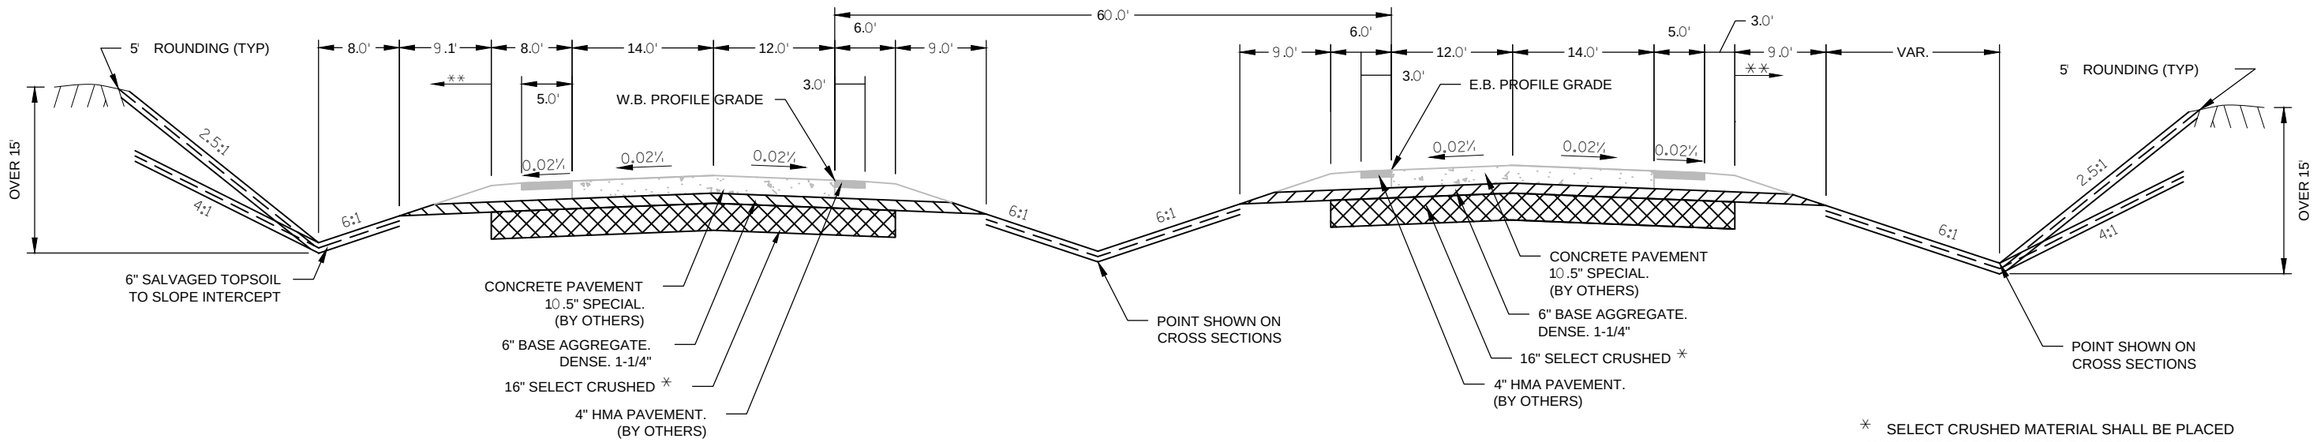

FINISHED TYPICAL SECTION
STH 64


APPROXIMATE LIMITS
STA 140+25 - STA 307+54

* SELECT CRUSHED MATERIAL SHALL BE PLACED WITHIN TOP OF SHOULDER POINTS WHEN IN CUT.

** SEE EROSION CONTROL PLAN FOR SEEDING, FERTILIZING, MULCHING, AND EROSION MAT

APPROVED FOR DESIGN OF UTILITY ADJUSTMENTS

PROJECT NO: 8110-02-72	HWY: STH 64	COUNTY: ST. CROIX	FINISHED TYPICAL SECTION: STH 64	SHEET _____	E

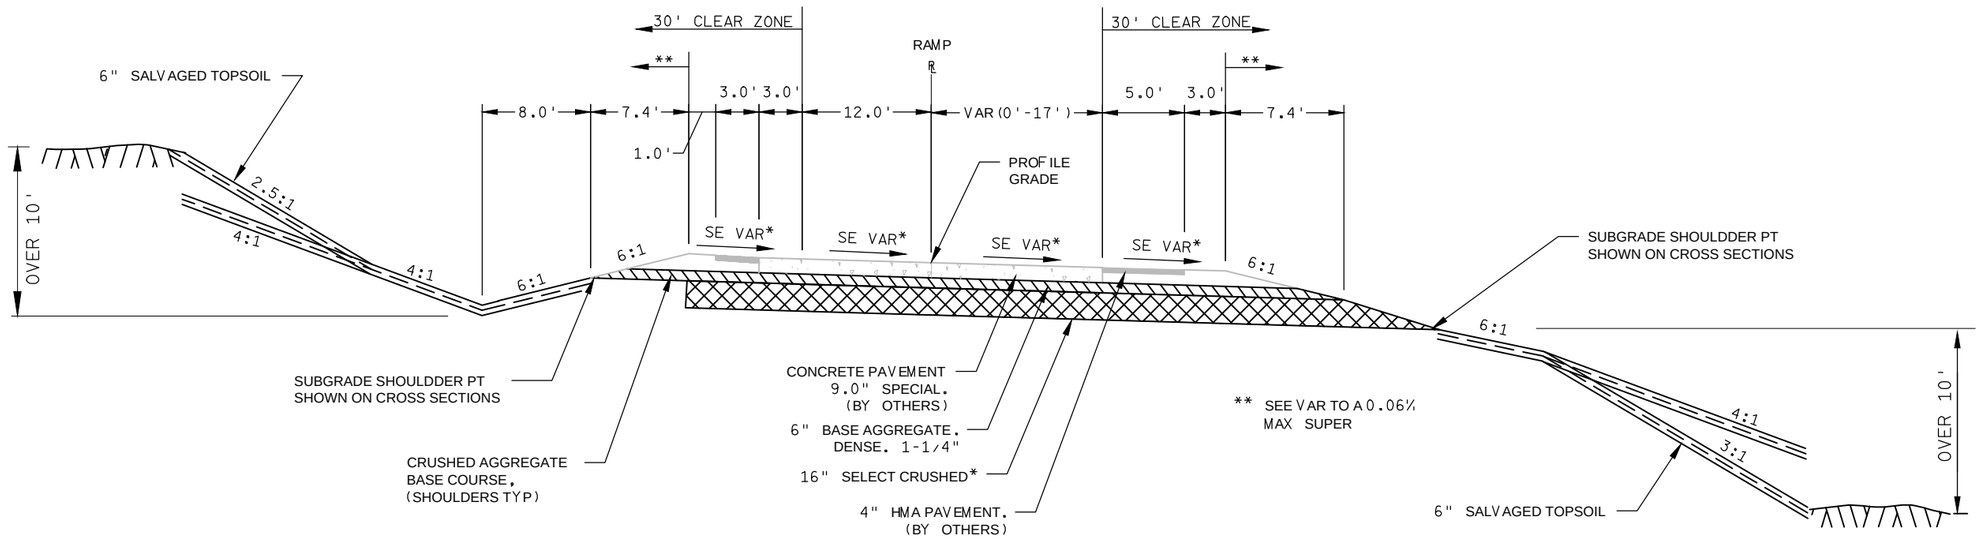

* RELIEF TRENCH REQUIRED. SEE CONSTRUCTION DETAIL.

** SEE EROSION CONTROL PLAN FOR EROSION MAT.
SEE CONSTRUCTION DETAIL FOR FINISHING ITEMS

FINISHED TYPICAL SECTION

STH 35 SE RAMP

APPROXIMATE LIMITS:
STA 167+67 - STA 175+75

STH 35 SW RAMP

APPROXIMATE LIMITS:
STA 166+75 - STA 176+00


STH 35 NW RAMP

APPROXIMATE LIMITS:
STA 194+00 - STA 198+77

PROJECT NO: 8110-02-72	HWY: STH 64	COUNTY: ST. CROIX	FINISHED TYPICAL SECTION: RAMPS	SHEET _____	E

FILE NAME : N:\PDS\C3D\81100201\SHEETSPLAN\8110-02-72\1078\020310_TS_FIN_72.DWG PLOT DATE : 2/24/2014 11:32 AM PLOT BY : PETERSON, ANDREW W PLOT NAME : _____ PLOT SCALE : 1IN:15 FT

APPROVED FOR DESIGN OF UTILITY ADJUSTMENTS

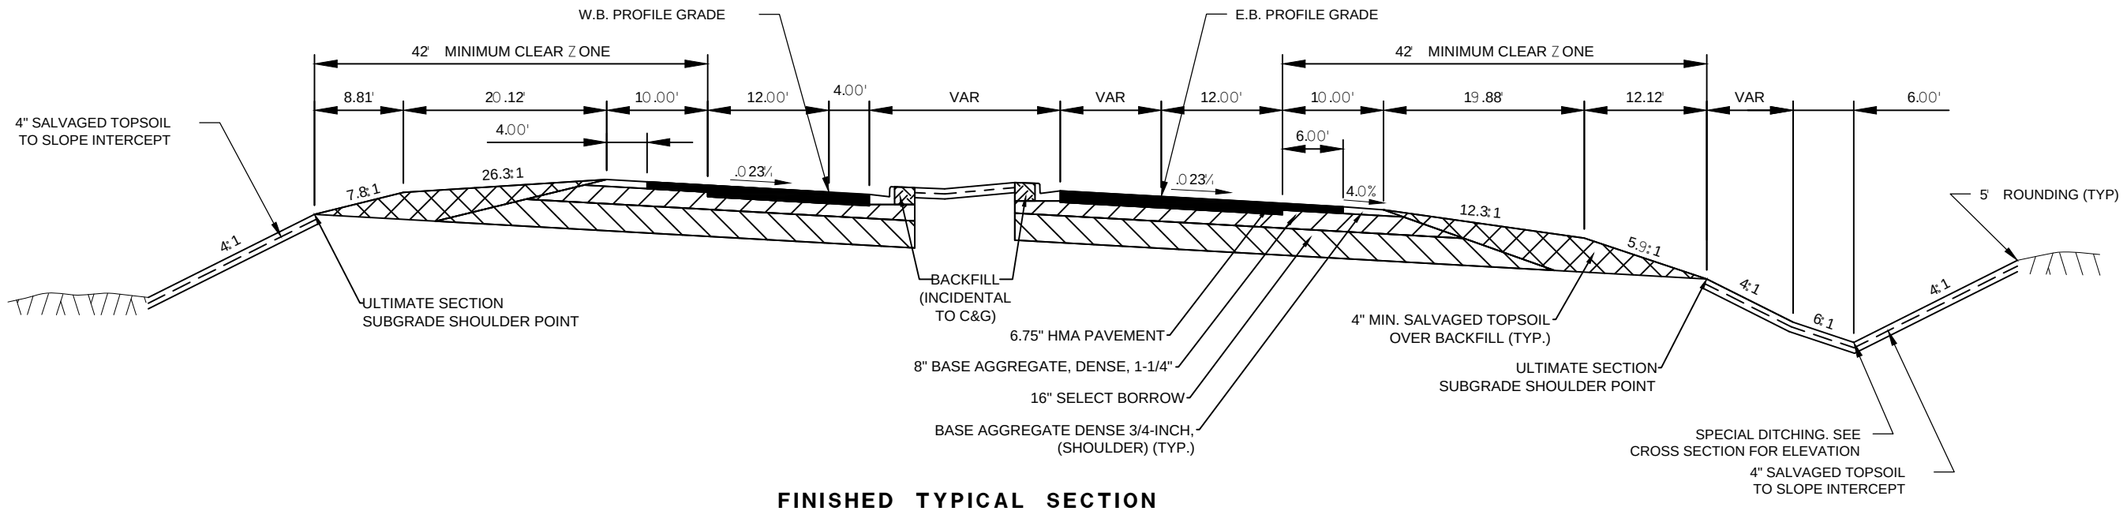

FINISHED TYPICAL SECTION
STH 35


APPROXIMATE LIMITS
STA 14+29 - STA 18+50

APPROVED FOR DESIGN OF UTILITY ADJUSTMENTS

PROJECT NO: 8110-02-72	HWY: STH 64	COUNTY: ST. CROIX	FINISHED TYPICAL SECTION: STH 35	SHEET _____	E

2

APPROVED FOR DESIGN OF UTILITY ADJUSTMENTS

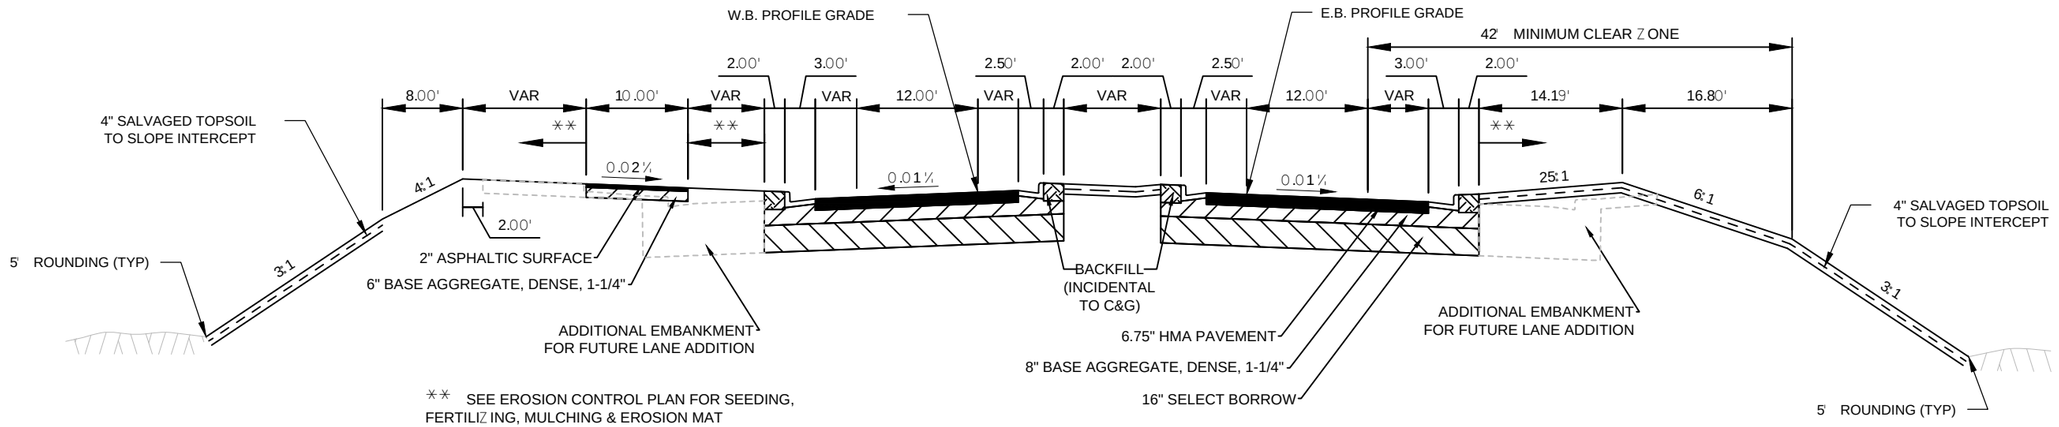


FINISHED TYPICAL SECTION
STH 35

WEST ROUNDABOUT APPROACH


PROJECT NO: 8110-02-72	HWY: STH 64	COUNTY: ST. CROIX	FINISHED TYPICAL SECTION: STH 35	SHEET _____	E

FILE NAME : N:\PDS\C3D\81100201\SHEETSPLAN\8110-02-72\1078\020310_TS_FIN_72.DWG PLOT DATE : 2/24/2014 11:32 AM PLOT BY : PETERSON, ANDREW W PLOT NAME : _____ PLOT SCALE : 1IN:15 FT

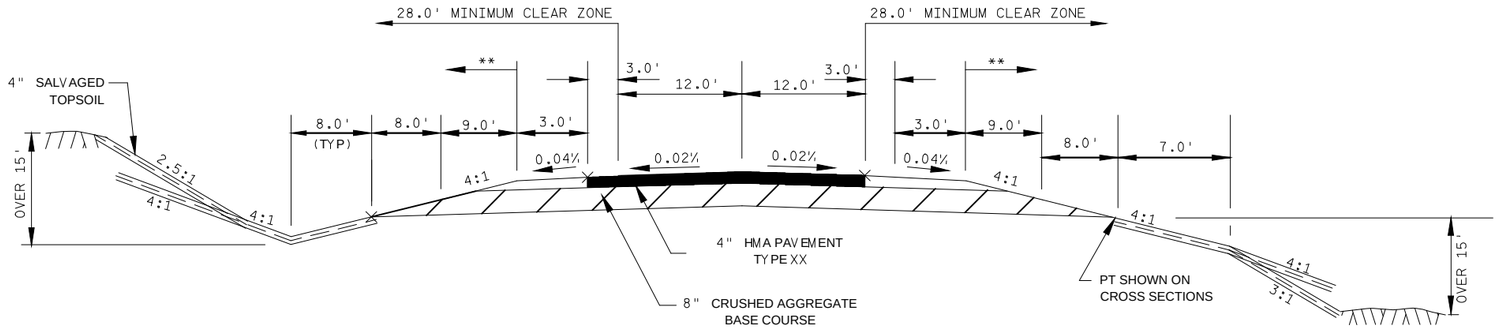

** SEE EROSION CONTROL PLAN FOR SEEDING, FERTILIZING, MULCHING, AND EROSION MAT

FINISHED TYPICAL SECTION
13TH STREET

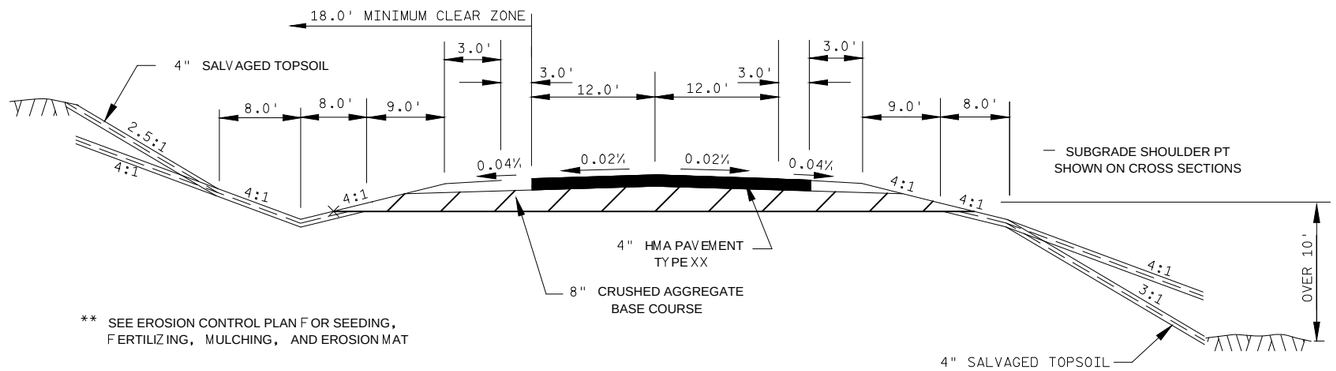


** SEE EROSION CONTROL PLAN FOR SEEDING, FERTILIZING, MULCHING, AND EROSION MAT

FINISHED TYPICAL TANGENT SECTION
SCHOOL ROAD


APPROXIMATE LIMITS
STA 14+44.00 - STA 17+06.90

APPROVED FOR DESIGN OF UTILITY ADJUSTMENTS

PROJECT NO: 8110-02-72	HWY: STH 64	COUNTY: ST. CROIX	FINISHED TYPICAL SECTION: 13TH STREET AND SCHOOL ROAD	SHEET _____	E

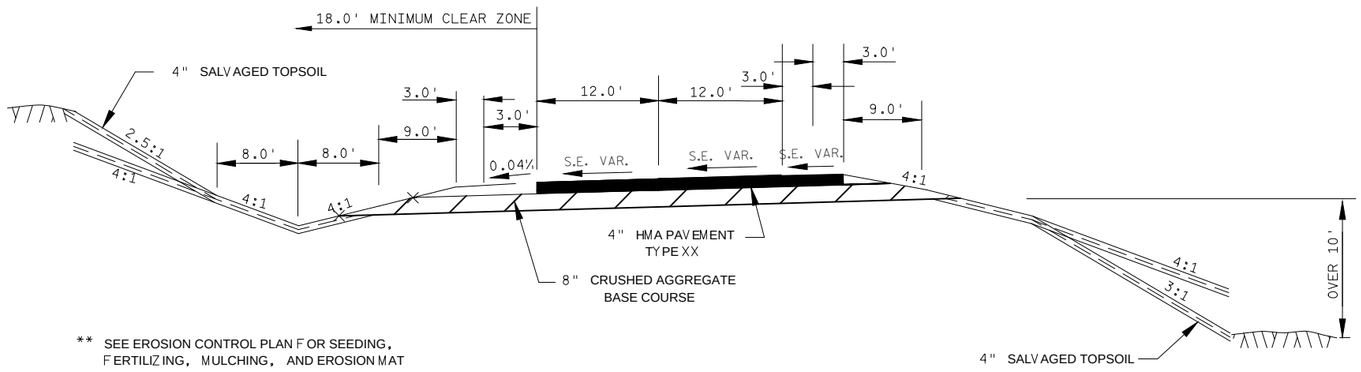

FINISHED TYPICAL SUPERELEVAED SECTION
WISC. N. FRONTAGE ROAD 1
WISC. N. FRONTAGE ROAD 2
WISC. S. FRONTAGE ROAD

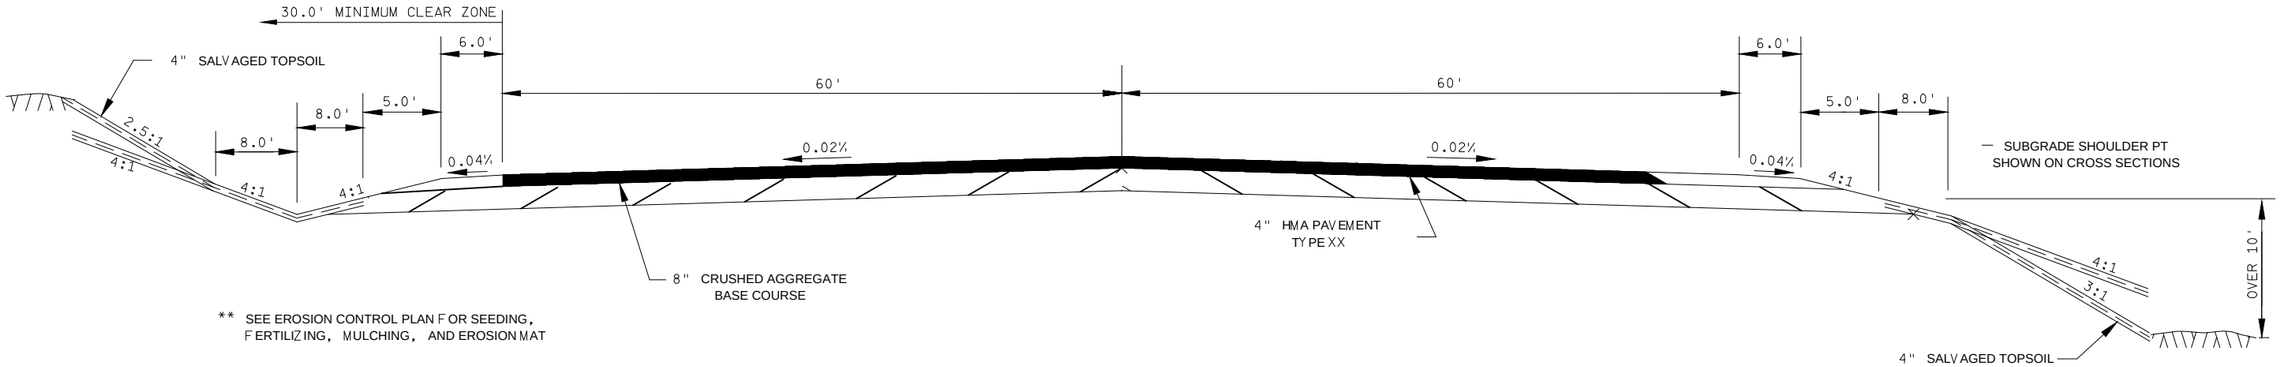


FINISHED TYPICAL TANGENT SECTION
TOWN ROAD A (OLD CTH E) - CULDISAC

APPROXIMATE LIMITS
STA 160+42


PROJECT NO: 8110-02-72	HWY: STH 64	COUNTY: ST. CROIX	FINISHED TYPICAL SECTION: FRONTAGE ROADS AND CULDISAC	SHEET _____	E

APPROVED FOR DESIGN OF UTILITY ADJUSTMENTS

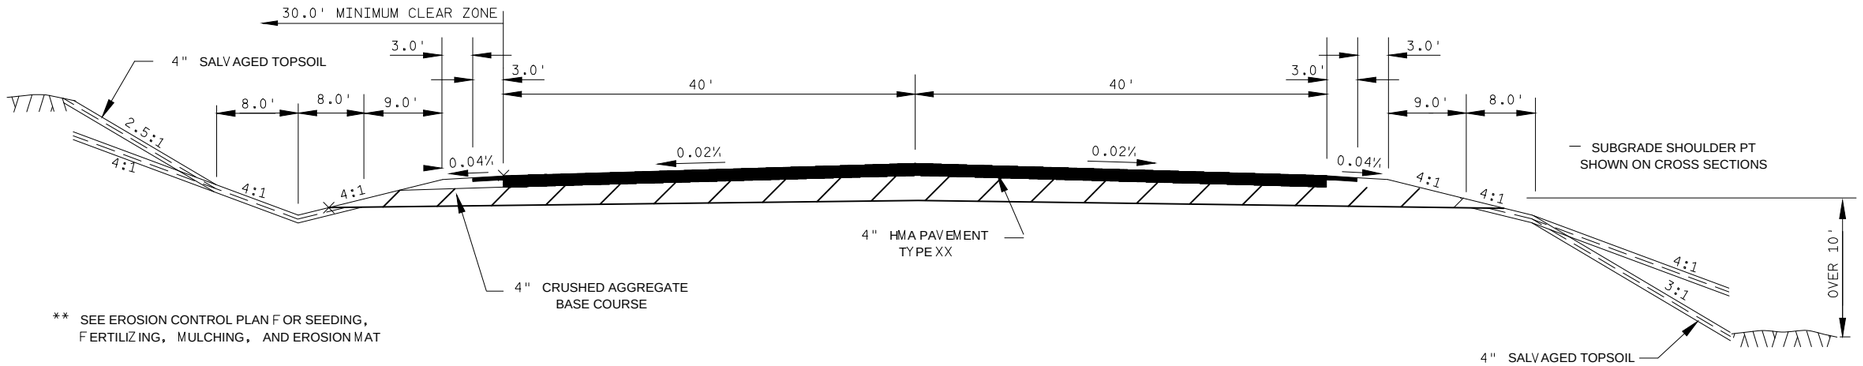

FINISHED TYPICAL TANGENT SECTION
WISC. N. FRONTAGE ROAD 2 - CULDISAC


APPROXIMATE LIMITS
STA 133+50

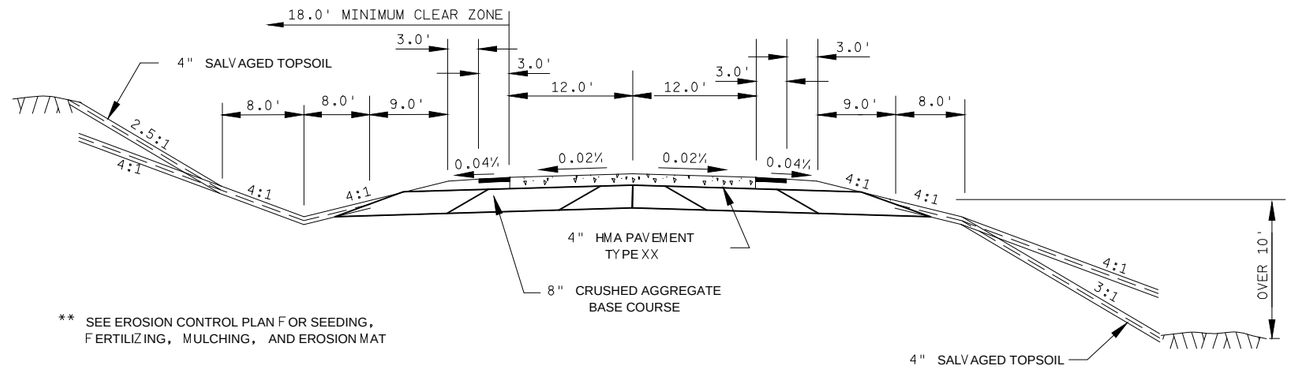

FINISHED TYPICAL SECTION
WISC. N. FRONTAGE ROAD 1
WISC. N. FRONTAGE ROAD 2

APPROVED FOR DESIGN OF UTILITY ADJUSTMENTS

PROJECT NO: 8110-02-72	HWY: STH 64	COUNTY: ST. CROIX	FINISHED TYPICAL SECTION: FRONTAGE ROAD	SHEET _____	E

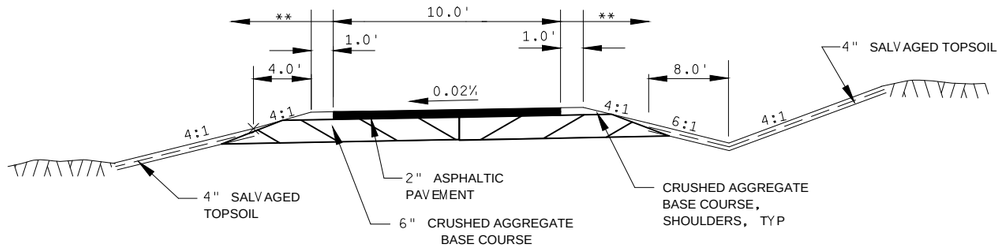

** SEE EROSION CONTROL PLAN FOR EMAT. USE TEMPORARY SEED, FERTILIZER AND MULCH.

FINISHED TYPICAL SECTION
BIKE/WALKING PATH

APPROVED FOR DESIGN OF UTILITY ADJUSTMENTS


STATE OF WISCONSIN
DEPARTMENT OF TRANSPORTATION


TRANSPORTATION PROJECT PLAT TITLE SHEET

PROJECT NO. 8110-02-21

STILLWATER - SOMERSET
ST. CROIX RIVER BRIDGE APPROACH (WI)

STH 64
ST. CROIX COUNTY

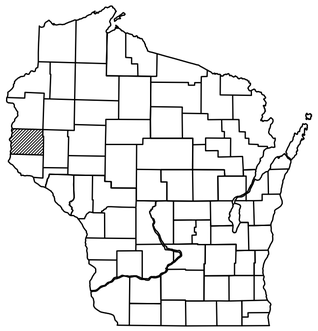

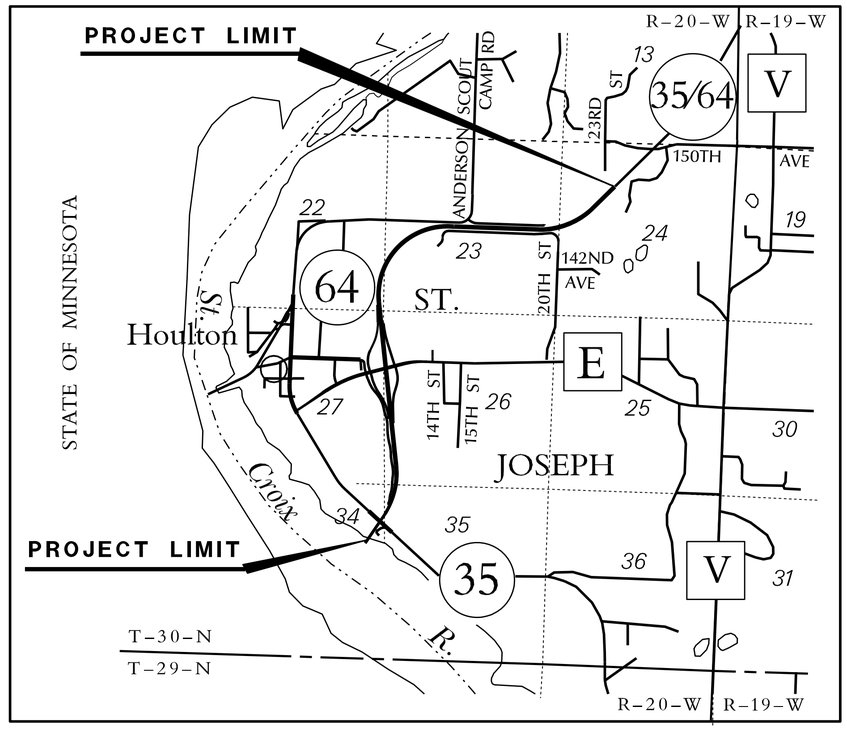

LAYOUT
SCALE 0 0.5 MI.

NOTES:

COORDINATES AND BEARINGS SHOWN ON THIS PLAT ARE REFERENCED TO THE WISCONSIN COUNTY COORDINATE SYSTEM, ST. CROIX COUNTY ZONE, NAD83 (91) ADJUSTMENT. THE COORDINATES SHOWN ARE GRID COORDINATES AND ARE TO BE USED AS GRID OR GROUND VALUES ON THIS PLAT.

RIGHT-OF-WAY MONUMENTS ARE TYPE 2 (TYPICALLY ¾" X 24" REBAR WITH A WDOT CAP) AND WILL BE PLACED PRIOR TO THE COMPLETION OF THE PROJECT.

RIGHT-OF-WAY BOUNDARIES ARE DEFINED WITH COURSES OF THE PERIMETER OF THE HIGHWAY LANDS REFERENCED TO THE U.S. PUBLIC LAND SURVEY SYSTEM OR OTHER "SURVEYS OF PUBLIC RECORD".

THE POINTS ALONG RIGHT OF WAY OR SHEET BOUNDARIES, WHICH ARE DESIGNATED WITH A 'TIE' PREFIX NUMBER HAVE BEEN CREATED FOR THE PURPOSE OF SHOWING A CLOSED TRAVERSE. THE POINTS ARE INTENDED TO BE ON PLSS LINES OR REFERENCE LINES, BUT ARE NOT INTENDED TO DEFINE THESE LINES AND THESE POINTS WILL NOT BE MONUMENTED IN THE FIELD.

PROPERTY LINES SHOWN ON THIS PLAT ARE DRAWN FROM DATA DERIVED FROM MAPS AND DOCUMENTS OF PUBLIC RECORD AND/OR EXISTING OCCUPATIONAL LINES. THIS PLAT MAY NOT BE A TRUE REPRESENTATION OF EXISTING PROPERTY LINES, EXCLUDING RIGHT-OF-WAY LINES, AND SHOULD NOT BE USED AS A SUBSTITUTE FOR AN ACCURATE FIELD SURVEY.

EXISTING HIGHWAY RIGHT-OF-WAY SHOWN HEREIN IS BASED ON THE FOLLOWING POINTS OF REFERENCE: EXISTING HIGHWAY RIGHT-OF-WAY FOR STH 35/STH 64 ESTABLISHED FROM PREVIOUS PROJECTS DJ NO. 6031 (1930), NO. 6189 (1932), NO. 6425 (1942), T028-2(22) (1967), 1559-1-21 (1978), 8080-08-21 (1987) AND 1550-00-21 (1996). EXISTING HIGHWAY RIGHT-OF-WAY FOR SIDE ROADS ESTABLISHED FROM CENTERLINE OF EXISTING PAVEMENTS AND WISCONSIN STATE STATUTE 82.31.

A **TEMPORARY LIMITED EASEMENT** (TLE) IS A RIGHT FOR CONSTRUCTION PURPOSES, AS DEFINED HEREIN, INCLUDING THE RIGHT TO OPERATE NECESSARY EQUIPMENT THEREON AND THE RIGHT OF INGRESS AND EGRESS, AS LONG AS REQUIRED FOR SUCH PUBLIC PURPOSE, INCLUDING THE RIGHT TO PRESERVE, PROTECT, REMOVE, OR PLANT THEREON ANY VEGETATION THAT THE HIGHWAY AUTHORITIES MAY DEEM NECESSARY OR DESIRABLE. ALL TLES EXPIRE AT THE COMPLETION OF THE CONSTRUCTION PROJECT FOR WHICH THIS INSTRUMENT IS GIVEN.

A **PERMANENT LIMITED EASEMENT** (PLE) IS A RIGHT FOR CONSTRUCTION AND MAINTENANCE PURPOSES, AS DEFINED HEREIN, INCLUDING THE RIGHT TO OPERATE NECESSARY EQUIPMENT THEREON AND THE RIGHT OF INGRESS AND EGRESS, AS LONG AS REQUIRED FOR SUCH PUBLIC PURPOSE, INCLUDING THE RIGHT TO PRESERVE, PROTECT, REMOVE, OR PLANT THEREON ANY VEGETATION THAT THE HIGHWAY AUTHORITIES MAY DEEM NECESSARY OR DESIRABLE. BUT WITHOUT PREJUDICE TO THE OWNER'S RIGHT TO MAKE OR CONSTRUCT IMPROVEMENT ON SAID LANDS OR TO FLATTEN THE SLOPES, PROVIDING SAID ACTIVITIES WILL NOT IMPAIR OR OTHERWISE ADVERSELY AFFECT THE HIGHWAY FACILITIES.

A **HIGHWAY EASEMENT** (HE) IS AN EASEMENT FOR HIGHWAY PURPOSES, AS LONG AS SO USED, INCLUDING THE RIGHT TO PRESERVE, PROTECT, REMOVE OR PLANT THEREON ANY VEGETATION THAT THE HIGHWAY AUTHORITIES MAY DEEM NECESSARY OR DESIRABLE.

DIMENSIONING FOR THE NEW RIGHT-OF-WAY IS MEASURED ALONG AND PERPENDICULAR TO NEW REFERENCE LINES.

CONVENTIONAL ABBREVIATIONS

ACCESS POINT/ DRIVEWAY CONNECTION	AP	RECORDED AS	(100')
		REFERENCE LINE	R/L
ACCESS RIGHTS	AR	RELEASE OF RIGHTS	ROR
ACRES	AC.	REMAINING	REM.
AND OTHERS	ET.AL.	RIGHT-OF-WAY	R/W
CENTERLINE	C/L	SECTION	SEC.
CERTIFIED SURVEY MAP	CSM	STATION	STA.
CORNER	COR.	TEMPORARY LIMITED EASEMENT	TLE
DOCUMENT	DOC.	VOLUME	V.
EASEMENT	EASE.	**CURVE DATA**	
HIGHWAY EASEMENT	H.E.	LONG CHORD	LCH
LAND CONTRACT	LC	LONG CHORD BEARING	LCB
MONUMENT	MON.	RADIUS	R
PAGE	P.	DEGREE OF CURVE	D
PERMANENT LIMITED EASEMENT	PLE	CENTRAL ANGLE OR DELTA	DELTA
PROPERTY LINE	PL	LENGTH OF CURVE	L
PUBLIC LAND SURVEY SYSTEM	PLSS	TANGENT	TAN

CONVENTIONAL SYMBOLS

FOUND IRON PIPE/PIN	LP (1" UNLESS NOTED)	PROPOSED R/W LINE	
		EXISTING H.E. LINE	
R/W MONUMENT	•(SET)	PROPERTY LINE	
R/W STANDARD	▲(SET)	LOT & TIE LINES	
SIGN	SIGN	SLOPE INTERCEPTS	
SECTION CORNER MONUMENT		CORPORATE LIMITS	
SECTION CORNER SYMBOL		ACCESS RESTRICTED (BY PREVIOUS ACQUISITION/CONTROL)	
FEE (HATCH VARIES)		ACCESS RESTRICTED (BY ACQUISITION)	
TEMPORARY LIMITED EASEMENT		NO ACCESS (BY STATUTORY AUTHORITY)	
PERMANENT LIMITED EASEMENT		SECTION LINE	
R/W BOUNDARY POINT	RWB20	QUARTER LINE	
PARCEL NUMBER	102	SIXTEENTH LINE	
UTILITY PARCEL NUMBER	92	EXISTING CENTERLINE	
SIGN NUMBER (OFF PREMISE)	21-	PROPOSED REFERENCE LINE	
BUILDING		PARALLEL OFFSET	

CONVENTIONAL UTILITY SYMBOLS

WATER	W	
GAS	G	
TELEPHONE	T	
OVERHEAD	OH	
TRANSMISSION LINES ELECTRIC	E	
CABLE TELEVISION	TV	
FIBER OPTIC	FO	
SANITARY SEWER	SAN	
STORM SEWER	SS	
	NON COMPENSABLE	COMPENSABLE
POWER POLE		
TELEPHONE POLE		
TELEPHONE PEDESTAL		
ELECTRIC TOWER		

RESERVED FOR REGISTER OF DEEDS
PROJECT NUMBER 8110-02-21 - 4.01
SHEET 2 OF 2
AMENDMENT NO:

FILE NAME : p:\PDS\Projects\81100201_STH64_Stillwater Bridge\RW PLATS\DGN_PDF\TPP Sheets\81100201_TPP_Title.dgn DATE : 05-SEP-2012 09:28 PLOT BY : dotdza PLOT NAME : PLOT SCALE : 100.000000:1.000000
APPRAISAL PLAT DATE : 09/05/2012

REFER TO THE TITLE SHEET, RECORDED IN THE OFFICE OF THE REGISTER OF DEEDS, IN ST. CROIX COUNTY, AS SHEET 2 OF 2 OF DOCUMENT NO. 963270 OF TPP'S FOR ADDITIONAL INFORMATION.

ORIGINAL ACCESS CONTROL ALONG STH 64/35 ESTABLISHED BY STATUTES 84.09 AND 84.295 AS DEPICTED ON PREVIOUS PROJECT 1550-00-21 (1996).

*NON-MONUMENTED RIGHT OF WAY PURCHASED ON PREVIOUS PROJECT 1550-00-21 ADJUSTED TO FIT PLSS LINES AND HIGHWAY EASEMENTS ON RECORD.

PLSS TIE TABLE			
FROM	TO	BEARING	DIST.
SEC2621	OTR2611	N 00°16'08" E	2653.27'
OTR2611	SIX2714	N 89°55'17" W	1331.40'
SIX2714	CEN2713	N 89°55'17" W	1331.40'
CEN2713	TIE301	S 89°55'17" E	902.97'

UTILITY EASEMENTS	
PARCEL	DOCUMENT / V&PG
5	283568 / V 421, PG 298-99

TRANSPORTATION PROJECT PLAT NO: 8110-02-21 - 4.03

PART OF LOTS 1 AND 2 OF C.S.M. 8-2388 AND PART OF GOV'T LOT 4, ALL IN SECTION 27, T 30 N, R 20 W, TOWN OF ST. JOSEPH, ST. CROIX COUNTY, WISCONSIN.

RELOCATION ORDER STH 64 STILLWATER-SOMERSET (ST. CROIX RIVER BRIDGE APPROACH (WI)) ST. CROIX COUNTY


TO PROPERLY ESTABLISH, LAY OUT, WIDEN, ENLARGE, EXTEND, CONSTRUCT, RECONSTRUCT, IMPROVE, OR MAINTAIN A PORTION OF THE HIGHWAY DESIGNATED ABOVE, THE STATE OF WISCONSIN DEPARTMENT OF TRANSPORTATION DEEMS IT NECESSARY TO RELOCATE OR CHANGE SAID HIGHWAY AND ACQUIRE CERTAIN LANDS AND INTERESTS OR RIGHTS IN LANDS FOR THE ABOVE PROJECT.

TO EFFECT THIS CHANGE, PURSUANT TO AUTHORITY GRANTED UNDER SECTION 84.02 (3) AND 84.09, WISCONSIN STATUTES, THE DEPARTMENT OF TRANSPORTATION HEREBY ORDERS THAT:
1. THAT PORTION OF SAID HIGHWAY AS SHOWN ON THIS PLAT IS LAID OUT AND ESTABLISHED TO THE LINES AND WIDTHS AS SO SHOWN FOR THE ABOVE PROJECT.
2. THE LANDS OR INTERESTS OR RIGHTS IN LANDS AS SHOWN ON THIS PLAT ARE REQUIRED BY THE DEPARTMENT FOR THE ABOVE PROJECT AND SHALL BE ACQUIRED IN THE NAME OF THE STATE OF WISCONSIN, PURSUANT TO THE PROVISIONS OF SECTION 84.09 (1) OR (2), WISCONSIN STATUTES.

ACCEPTED FOR RECORDING AND FILING IN THE OFFICE OF THE REGISTER OF DEEDS IN ST. CROIX COUNTY, WISCONSIN AT 1:19PM ON 3/25/2013 AS DOCUMENT # 975508 AND FILED IN TPP 1, PAGE 94

BETH PABST
SIGNATURE OF REGISTER OF DEEDS

RESERVED FOR REGISTER OF DEEDS
PROJECT NUMBER 8110-02-21-4.03
AMENDMENT NO:

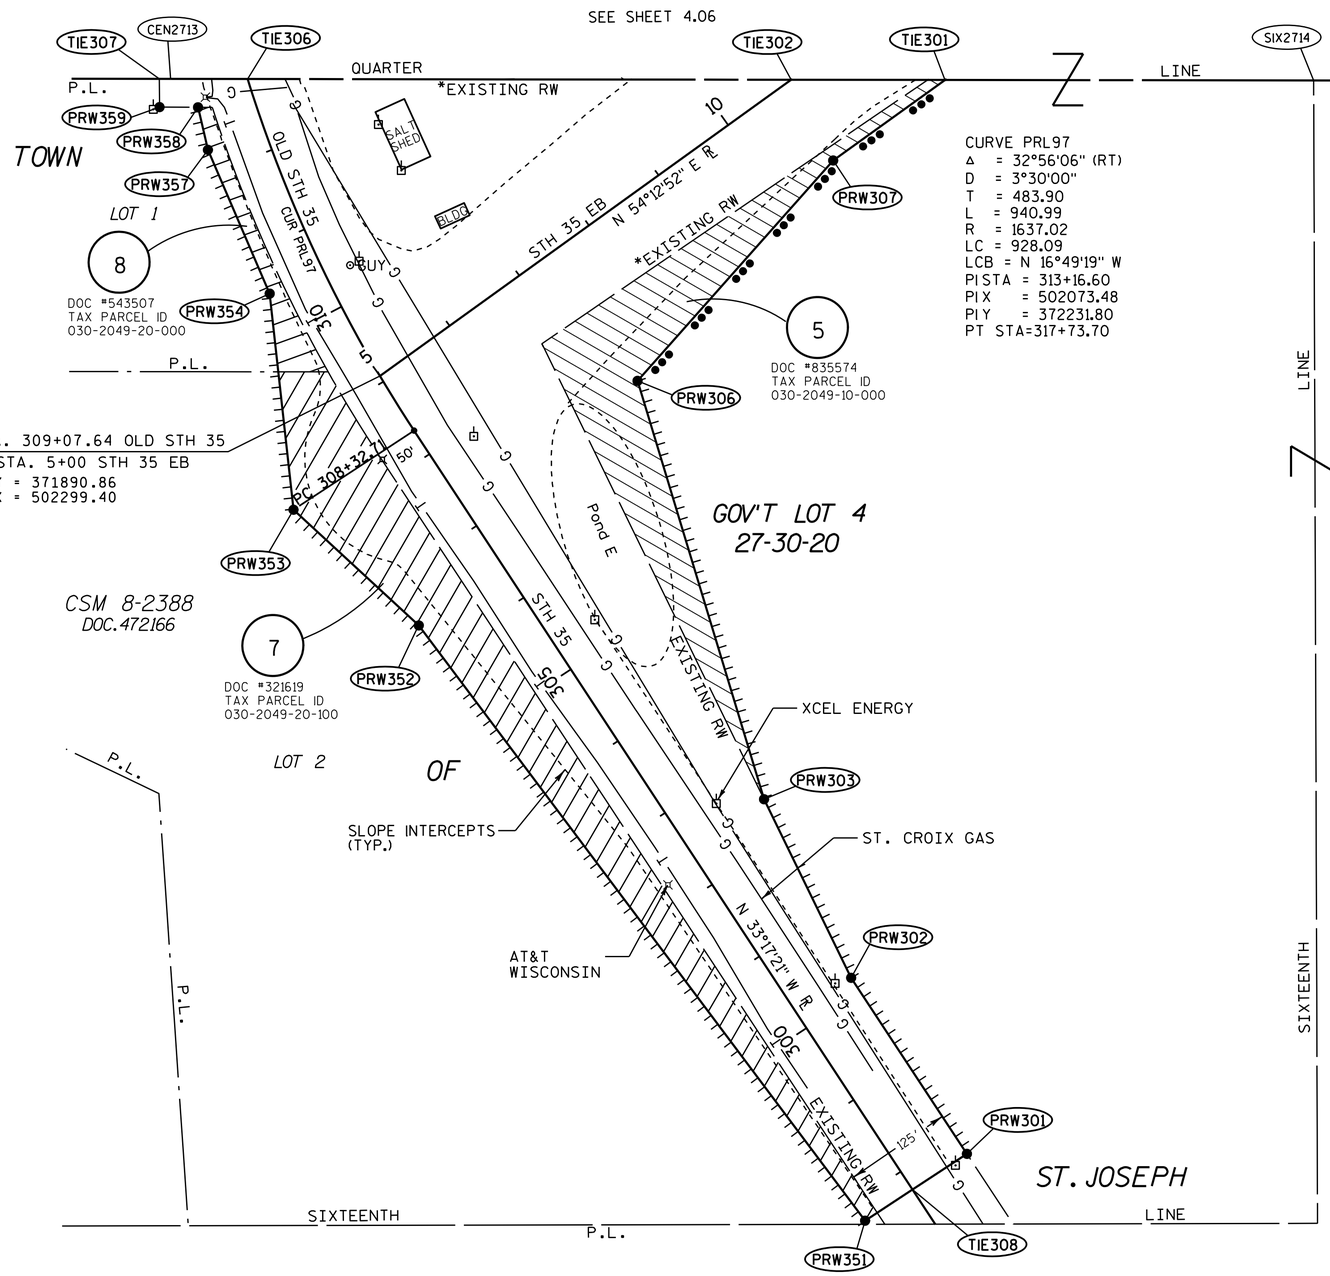

SCHEDULE OF LANDS & INTERESTS REQUIRED

OWNER'S NAMES ARE SHOWN FOR REFERENCE PURPOSES ONLY AND ARE SUBJECT TO CHANGE PRIOR TO THE TRANSFER OF LAND INTERESTS TO THE DEPARTMENT.

PARCEL NUMBER	OWNER(S)	INTEREST REQUIRED	R/W ACRES OR (S.F.) REQUIRED			PLE, TLE ACRES OR (SF)
			NEW	EXISTING	TOTAL	
5	MARY M. GILBERT	FEE,AR	1.11	0.00	1.11	-.--
7	VIRGINIA R. SCHNEIDER ET-AL	FEE,AR	1.54	0.00	1.54	-.--
8	DAVID P. SCHNEIDER	FEE,AR	0.18	0.00	0.18	-.--

POINT TABLE - STA. OFFSET & COORDS.				
POINT #	STATION	DIST.	Y (N)	X (E)
STH 35 EB				
PRW306	7+40.00	180.00'	371885.18	502599.35
PRW307	10+75.00	105.00'	372141.91	502827.25
TIE302	10+90.23	0.00'	372236.00	502778.20
TIE301	12+35.47	105.00'	372235.75	502957.42
OLD STH 35				
PRW351	297+75.00	-66.00'	370906.93	502864.45
TIE308	297+75.00	0.00'	370943.16	502919.62
PRW301	297+75.00	75.83'	370984.78	502983.01
PRW302	300+20.41	75.62'	371189.80	502848.13
PRW303	302+50.00	105.01'	371397.85	502746.69
PRW352	306+40.00	-120.00'	371600.36	502344.54
PRW353	308+32.71	-168.00'	371735.10	502198.64
PRW354	310+50.00	-68.00'	371986.84	502170.92
PRW357	312+25.00	-70.00'	372154.34	502098.96
PRW358	312+73.65	-65.00'	372203.92	502087.45
PRW359	312+86.76	-107.71'	372204.14	502042.57
TIE306	312+87.30	0.00'	372236.86	502145.18
CEN2713	313+12.87	-85.77'	372236.99	502055.49
TIE307	313+16.40	-98.38'	372237.00	502042.35

COURSE TABLE			
FROM	TO	BEARING	DIST.
TIE308	PRW351	S 56°42'39" W	66.00'
PRW351	PRW352	N 36°51'41" W	866.68'
PRW352	PRW353	N 47°16'33" W	198.60'
PRW353	PRW354	N 06°17'05" W	253.27'
PRW354	PRW357	N 23°14'57" W	182.30'
PRW357	PRW358	N 13°04'15" W	50.90'
PRW358	PRW359	N 89°43'11" W	44.88'
PRW359	TIE307	N 00°23'07" W	32.86'
TIE307	CEN2713	S 89°55'41" E	13.14'
CEN2713	TIE306	S 89°55'17" E	89.69'
TIE306	TIE302	S 89°55'17" E	633.02'
TIE302	TIE301	S 89°55'17" E	179.22'
TIE301	PRW307	S 54°12'52" W	160.47'
PRW307	PRW306	S 41°35'43" W	343.29'
PRW306	PRW303	S 16°49'20" E	509.12'
PRW303	PRW302	S 25°59'40" E	231.47'
PRW302	PRW301	S 33°20'21" E	245.41'
PRW301	TIE308	S 56°42'39" W	75.83'

SCALE, FEET
0 100 200

I HEREBY CERTIFY THAT THIS PLAT MEETS ALL REQUIREMENTS OF SECTION 84.095, WISCONSIN STATUTES. THIS PLAT WAS PREPARED BY OR UNDER THE DIRECTION OF

DANIEL ANDERSON — PRINTED NAME
SIGNATURE — 03/20/2013 DATE

THIS PLAT AND RELOCATION ORDER ARE APPROVED FOR THE WISCONSIN DEPARTMENT OF TRANSPORTATION

MICHAEL PILLER — PRINTED NAME
SIGNATURE — 03/20/2013 DATE

FILE NAME : p:\PDS\Projects\81100201_STH64_Stillwater Bridge\RW PLATS\DGN_PDF\TPP Sheets\81100221040[illegible] Date: 20-MAR-2013 14:34 PLOT BY : dotdza PLOT NAME : PLOT SCALE : 100.000000:1.000000
APPRAISAL PLAT DATE : 03/20/2013

TRANSPORTATION PROJECT PLAT NO: 8110-02-21 - 4.06

PART OF LOT 3, BLOCK 9, PLAT OF HOULTON AND THE SW 1/4 OF THE NE 1/4,
ALL IN SECTION 27, T 30 N, R 20 W, TOWN OF ST. JOSEPH, ST. CROIX COUNTY, WISCONSIN.

RELOCATION ORDER STH 64 STILLWATER-SOMERSET (ST. CROIX RIVER BRIDGE APPROACH (WI)) ST. CROIX COUNTY

TO PROPERLY ESTABLISH, LAY OUT, WIDEN, ENLARGE, EXTEND, CONSTRUCT, RECONSTRUCT, IMPROVE, OR MAINTAIN A PORTION OF THE HIGHWAY DESIGNATED ABOVE, THE STATE OF WISCONSIN DEPARTMENT OF TRANSPORTATION DEEMS IT NECESSARY TO RELOCATE OR CHANGE SAID HIGHWAY AND ACQUIRE CERTAIN LANDS AND INTERESTS OR RIGHTS IN LANDS FOR THE ABOVE PROJECT.

TO EFFECT THIS CHANGE, PURSUANT TO AUTHORITY GRANTED UNDER SECTION 84.02 (3) AND 84.09, WISCONSIN STATUTES, THE DEPARTMENT OF TRANSPORTATION HEREBY ORDERS THAT:
1. THAT PORTION OF SAID HIGHWAY AS SHOWN ON THIS PLAT IS LAID OUT AND ESTABLISHED TO THE LINES AND WIDTHS AS SO SHOWN FOR THE ABOVE PROJECT.
2. THE LANDS OR INTERESTS OR RIGHTS IN LANDS AS SHOWN ON THIS PLAT ARE REQUIRED BY THE DEPARTMENT FOR THE ABOVE PROJECT AND SHALL BE ACQUIRED IN THE NAME OF THE STATE OF WISCONSIN, PURSUANT TO THE PROVISIONS OF SECTION 84.09 (1) OR (2), WISCONSIN STATUTES.

ACCEPTED FOR RECORDING AND FILING IN THE OFFICE OF THE REGISTER OF DEEDS IN ST. CROIX COUNTY, WISCONSIN AT 1:19PM ON 3/25/2013 AS DOCUMENT # 975509 AND FILED IN TPP 1, PAGE 95


BETH PABST
SIGNATURE OF REGISTER OF DEEDS

RESERVED FOR REGISTER OF DEEDS
PROJECT NUMBER 8110-02-21-4.06
AMENDMENT NO:

SCHEDULE OF LANDS & INTERESTS REQUIRED

OWNER'S NAMES ARE SHOWN FOR REFERENCE PURPOSES ONLY AND ARE SUBJECT TO CHANGE PRIOR TO THE TRANSFER OF LAND INTERESTS TO THE DEPARTMENT.


PARCEL NUMBER	OWNER (S)	INTEREST REQUIRED	R/W ACRES OR (S.F.) REQUIRED			PLE, TLE ACRES OR (SF)
			NEW	EXISTING	TOTAL	
5	MARY M. GILBERT	FEE,AR,TLE	0.62	0.00	0.62	0.62
12	EDWARD GILLSTROM	FEE	0.08	0.00	0.08	-.--

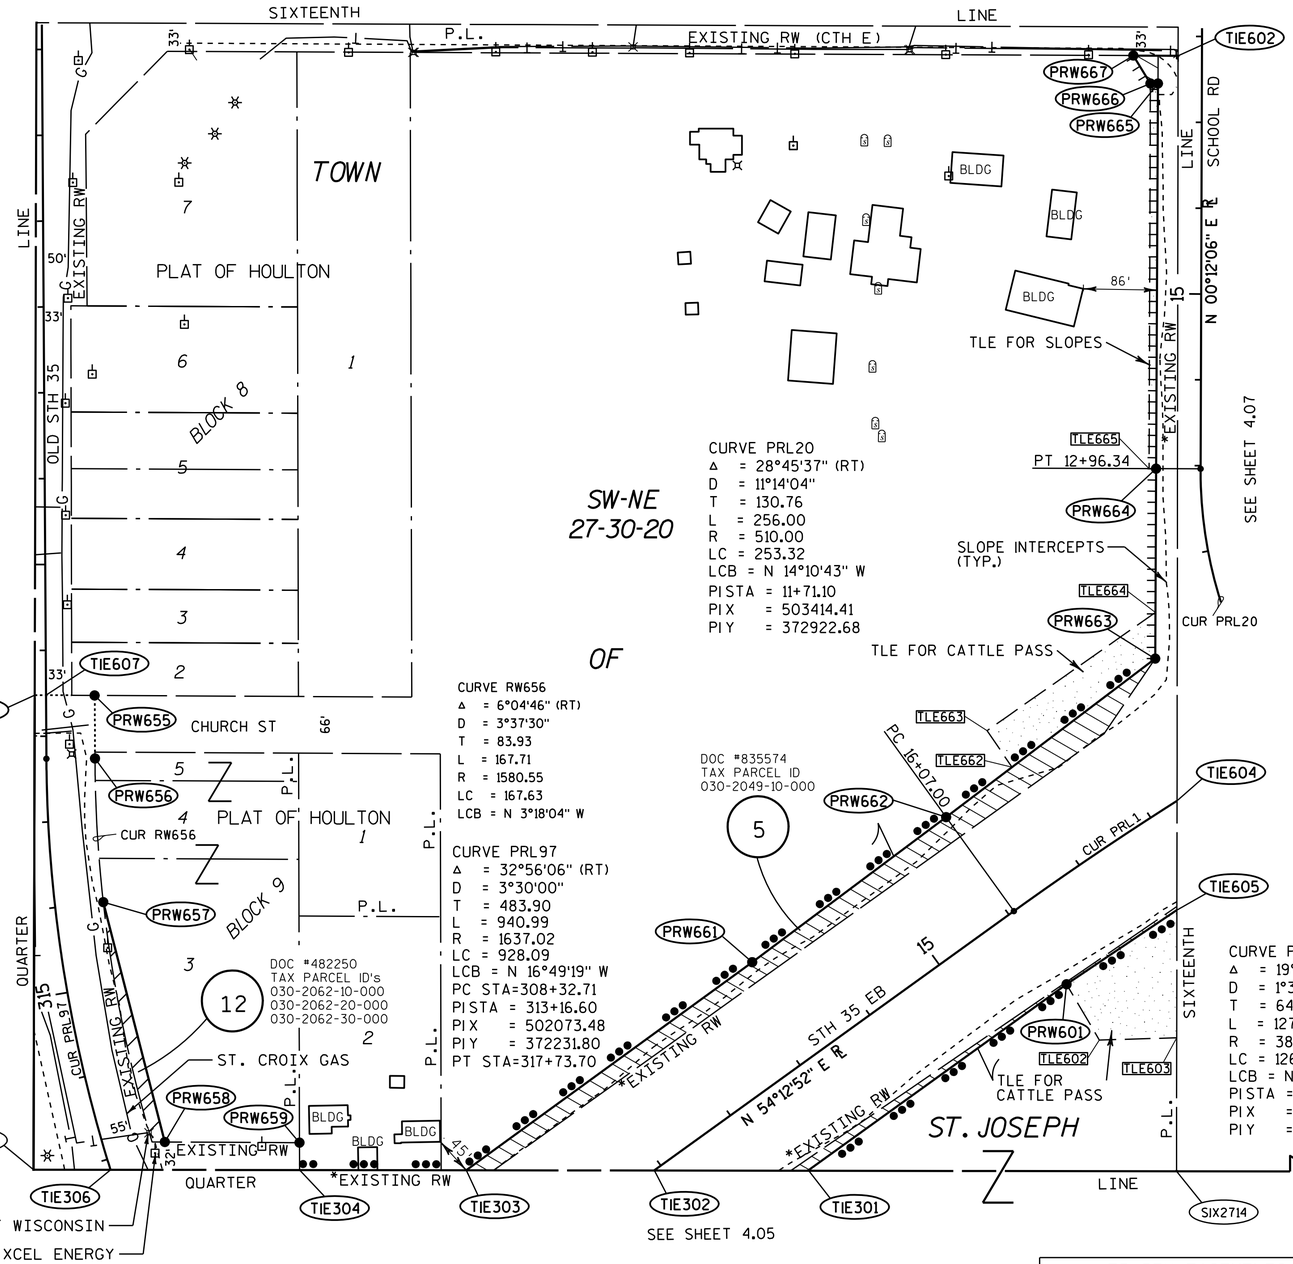


GN

COURSE TABLE			
FROM	TO	BEARING	DIST.
CEN2713	TIE606	N 00°08'30" E	552.81'
TIE606	TIE607	S 89°42'54" E	13.17'
TIE607	PRW655	S 89°42'54" E	56.61'
PRW655	PRW656	S 00°21'16" E	73.42'
CURVE RW656			
PRW657	PRW658	S 14°23'27" E	288.45'
PRW658	PRW659	S 89°43'23" E	156.85'
PRW659	TIE304	S 00°09'01" E	31.96'
TIE304	TIE306	N 89°55'17" W	220.18'
TIE306	CEN2713	N 89°55'17" W	89.69'
TIE303	PRW661	N 53°57'11" E	412.00'
PRW661	PRW662	N 53°11'55" E	282.04'
PRW662	PRW663	N 52°49'47" E	305.69'
PRW663	PRW664	N 00°16'13" E	221.23'
PRW664	PRW665	N 00°16'13" E	448.66'
PRW665	PRW666	N 89°47'54" W	8.78'
PRW666	PRW667	N 31°26'14" W	38.13'
PRW667	TIE602	S 89°41'55" E	52.12'
TIE602	TIE604	S 00°04'44" W	867.86'
TIE604	TIE605	S 00°04'44" W	127.25'
TIE605	PRW601	S 56°04'11" W	154.87'
PRW601	TIE301	S 54°12'52" W	371.53'
TIE301	TIE302	N 89°55'17" W	179.22'
TIE302	TIE303	N 89°55'17" W	218.68'

PLSS TIE TABLE			
FROM	TO	BEARING	DIST.
SEC2225	QTR2611	S 00°00'54" W	2659.13'
QTR2611	SIX2714	N 89°55'17" W	1331.40'
SIX2714	CEN2713	N 89°55'17" W	1331.40'
CEN2713	TIE303	S 89°55'17" E	504.02'

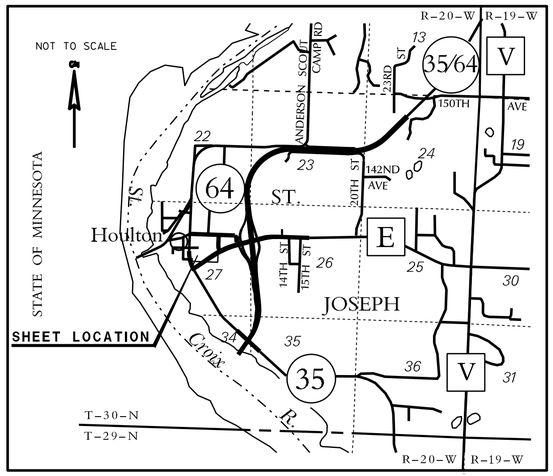

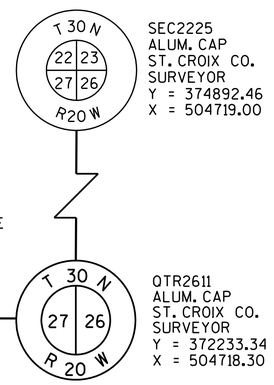

POINT TABLE - STA. OFFSET & COORDS.				
POINT #	STATION	DIST.	Y (N)	X (E)
STH 35 EB				
TIE303	9+13.00	-128.12'	372236.30	502559.52
TIE302	10+90.23	0.00'	372236.00	502778.20
TIE301	12+35.47	105.00'	372235.75	502957.42
PRW661	13+25.00	-130.00'	372478.74	502892.63
TLE602	16+00.00	180.00'	372388.07	503296.99
PRW662	16+07.00	-135.00'	372647.69	503118.47
PRW601	16+07.00	105.00'	372453.00	503258.81
TLE603	16+78.94	230.00'	372390.62	503387.12
TLE663	17+00.00	-190.00'	372748.43	503166.19
TLE662	17+00.00	-138.50'	372705.93	503195.28
TIE605	17+66.29	106.79'	372539.45	503387.31
TIE604	18+36.48	0.00'	372666.70	503387.49
PRW663	19+01.04	-154.16'	372832.39	503362.06
TLE664	19+27.86	-200.00'	372886.14	503362.34
OLD STH 35				
TIE304	312+11.58	208.51'	372236.56	502365.36
PRW659	312+46.29	219.06'	372268.53	502365.28
TIE306	312+87.30	0.00'	372236.86	502145.18
PRW658	312+99.89	70.00'	372269.28	502208.43
CEN2713	313+12.87	-85.77'	372236.99	502055.49
PRW657	316+00.00	56.33'	372548.68	502136.75
PRW656	317+73.70	56.60'	372716.03	502127.09
TIE606	318+47.90	-13.17'	372789.80	502056.86
TIE607	318+47.75	0.00'	372789.73	502070.03
PRW655	318+47.12	56.60'	372789.45	502126.64
SCHOOL RD				
TLE665	12+96.34	-60.00'	373053.65	503354.87
PRW664	12+96.34	-51.76'	373053.62	503363.10
PRW665	17+45.00	-51.22'	373502.27	503365.22
PRW666	17+45.00	-60.00'	373502.30	503356.44
TIE602	17+77.37	-27.88'	373534.56	503388.68
PRW667	17+77.46	-80.00'	373534.83	503336.56

UTILITY EASEMENTS	
PARCEL	DOCUMENT / V&PG
5	319253 / V 504,PG 620
5	283568/ V 421,PG 298-99

SCALE, FEET
0 100 200

REFER TO THE TITLE SHEET, RECORDED IN THE OFFICE OF THE REGISTER OF DEEDS, IN ST. CROIX COUNTY, AS SHEET 2 OF 2 OF DOCUMENT NO. 963270 OF TPP'S FOR ADDITIONAL INFORMATION.

ORIGINAL ACCESS CONTROL ALONG STH 64/35 ESTABLISHED BY STATUTES 84.09 AND 84.295 AS DEPICTED ON PREVIOUS PROJECT 1550-00-21 (1996).

*NON-MONUMENTED RIGHT OF WAY PURCHASED ON PREVIOUS PROJECT 1550-00-21 ADJUSTED TO FIT PLSS LINES AND HIGHWAY EASEMENTS ON RECORD.

I HEREBY CERTIFY THAT THIS PLAT MEETS ALL REQUIREMENTS OF SECTION 84.095, WISCONSIN STATUTES. THIS PLAT WAS PREPARED BY OR UNDER THE DIRECTION OF

DANIEL ANDERSON — PRINTED NAME
SIGNATURE — 03/20/2013 DATE

THIS PLAT AND RELOCATION ORDER ARE APPROVED FOR THE WISCONSIN DEPARTMENT OF TRANSPORTATION

MICHAEL PILLER — PRINTED NAME
SIGNATURE — 03/20/2013 DATE

FILE NAME : p:\PDS\Projects\81100201_STH64_Stillwater Bridge\RW PLATS\DGN_PDF\TPP Sheets\8110021104.dgn
PLOT DATE : 20-MAR-2013 14:24
PLOT BY : dotdza
PLOT NAME :
PLOT SCALE : 100.000000:1.000000
APPRAISAL PLAT DATE : 03/20/2013

TRANSPORTATION PROJECT PLAT NO: 8110-02-21 - 4.08 AMENDMENT NO. 1

AMENDS PARCEL 13 OF TPP 8110-02-21-4.08, RECORDED AS DOCUMENT 964034. BEING PART OF THE SW 1/4 OF THE NW 1/4 OF SECTION 26, T 30 N, R 20 W, TOWN OF ST. JOSEPH, ST. CROIX COUNTY, WISCONSIN.

RELOCATION ORDER STH 64 STILLWATER-SOMERSET (ST. CROIX RIVER BRIDGE APPROACH (WI)) ST. CROIX COUNTY

TO PROPERLY ESTABLISH, LAY OUT, WIDEN, ENLARGE, EXTEND, CONSTRUCT, RECONSTRUCT, IMPROVE, OR MAINTAIN A PORTION OF THE HIGHWAY DESIGNATED ABOVE, THE STATE OF WISCONSIN DEPARTMENT OF TRANSPORTATION DEEMS IT NECESSARY TO RELOCATE OR CHANGE SAID HIGHWAY AND ACQUIRE CERTAIN LANDS AND INTERESTS OR RIGHTS IN LANDS FOR THE ABOVE PROJECT.

TO EFFECT THIS CHANGE, PURSUANT TO AUTHORITY GRANTED UNDER SECTION 84.02 (3) AND 84.09, WISCONSIN STATUTES, THE DEPARTMENT OF TRANSPORTATION HEREBY ORDERS THAT:

1. THAT PORTION OF SAID HIGHWAY AS SHOWN ON THIS PLAT IS LAID OUT AND ESTABLISHED TO THE LINES AND WIDTHS AS SO SHOWN FOR THE ABOVE PROJECT.
2. THE LANDS OR INTERESTS OR RIGHTS IN LANDS AS SHOWN ON THIS PLAT ARE REQUIRED BY THE DEPARTMENT FOR THE ABOVE PROJECT AND SHALL BE ACQUIRED IN THE NAME OF THE STATE OF WISCONSIN, PURSUANT TO THE PROVISIONS OF SECTION 84.09 (1) OR (2), WISCONSIN STATUTES.

ACCEPTED FOR RECORDING AND FILING IN THE OFFICE OF THE REGISTER OF DEEDS IN ST. CROIX COUNTY, WISCONSIN AT 3:12 PM ON 12/17/2012 AS DOCUMENT # 969636 AND FILED IN VOL TPP1, PG. 86

BETH PABST
SIGNATURE OF REGISTER OF DEEDS

RESERVED FOR REGISTER OF DEEDS
PROJECT NUMBER 8110-02-21-4.08
AMENDMENT NO: 1

SEC2225
ALUM. CAP
ST. CROIX CO. SURVEYOR
Y = 374892.46
X = 504719.00

T 30 N
22 23
27 26
R 20 W

GN

AT&T WISCONSIN

SEE SHEET 4.12

TIE801 SIX2606 SIXTEENTH LINE SIX2607 TIE802

45

CUR PRL2

40

P.C. 41+28.52

CTH "E" EB
N 73°17'57" E R

TLE FOR DRIVEWAY

TIE803

EXISTING RW

TLE801 TLE802 TLE803

PRW806 PRW807

SEE SHEET 4.09

LINE

TOWN

LINE

35

STH 35 EB

STA. 181+79.18 STH 64 EB
= STA. 35+67.86 CTH "E"
Y = 373296.05
X = 504992.81

TIE702

180

N 08°23'44" W R

EXISTING RW

SEE SHEET 4.07

SECTION

OF

SW-NW
26-30-20

PRW803

SLOPE INTERCEPTS (TYP.)

175 STH 64 EB

PRW802

13

DOC #368215
TAX PARCEL ID
030-2043-60-000

PRW757

PRW801

SIXTEENTH

P.L.

ST. JOSEPH

QTR2611
ALUM. CAP
ST. CROIX CO.
SURVEYOR
X = 504718.30
Y = 372233.34

T 30 N
27 26
R 20 W

QUARTER

P.L.


LINE

TIE403 TIE404

SEE SHEET 4.04

CURVE PRL2
Δ = 16°12'48" (RT)
D = 2°30'00"
T = 326.45
L = 648.53
R = 2291.83
LC = 646.37
LCB = N 81°24'20" E
PI STA = 44+54.97
PI X = 505842.50
PI Y = 373550.98

POINT TABLE - STATION AND OUT		
POINT #	STATION	DIST.
STH 64 EB		
TIE404	170+83.53	164.75'
TIE403	171+07.04	0.00'
QTR2611	171+67.94	-426.74'
PRW801	173+00.00	190.00'
PRW757	173+48.76	-400.00'
PRW802	175+00.00	295.00'
PRW803	177+06.31	371.41'
TIE801	184+49.27	0.00'
SIX2606	184+83.20	-232.26'
CTH E		
TIE702	32+81.52	0.00'
PRW806	42+27.46	201.70'
PRW807	44+54.97	189.10'
TIE803	46+39.63	162.87'
TIE802	46+51.20	0.00'
SIX2607	46+52.22	-15.56
TLE801	46+05.00	168.89'
TLE802	46+05.00	215.00'
TLE803	46+35.54	215.00'

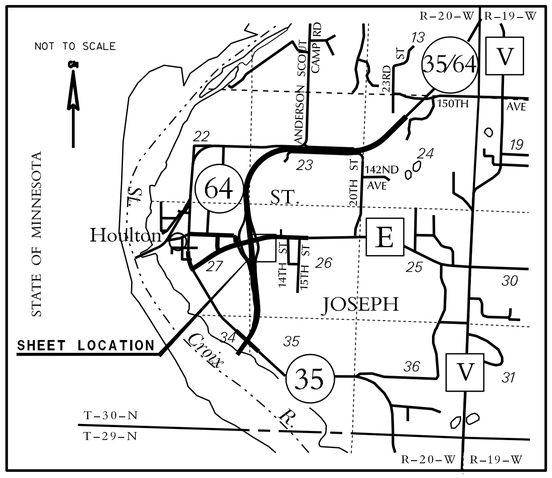

SCHEDULE OF LANDS & INTERESTS REQUIRED

OWNER'S NAMES ARE SHOWN FOR REFERENCE PURPOSES ONLY AND ARE SUBJECT TO CHANGE PRIOR TO THE TRANSFER OF LAND INTERESTS TO THE DEPARTMENT.

PARCEL NUMBER	OWNER (S)	INTEREST REQUIRED	R/W ACRES OR (S.F.) REQUIRED			PLE, TLE ACRES OR (SF)
			NEW	EXISTING	TOTAL	
13	RICHARD E. & VERONICA DURAND	FEE,AR,TLE	9.22	0.00	9.22	0.03

COURSE TABLE			
FROM	TO	BEARING	DIST.
QTR2611	PRW757	N 00°00'54" E	182.78'
PRW757	TIE702	N 00°00'54" E	797.64'
TIE702	SIX2606	N 00°00'54" E	349.14'
SIX2606	TIE801	N 89°54'59" E	234.73'
TIE801	SIX2607	N 89°54'59" E	1089.85'
SIX2607	TIE802	S 00°08'31" W	15.59'
TIE802	TIE803	S 00°08'31" W	163.25'
TIE803	PRW807	S 75°01'38" W	172.44'
PRW807	PRW806	S 75°09'13" W	208.40'
PRW806	PRW803	S 31°11'04" W	474.06'
PRW803	PRW802	S 11°55'38" W	220.00'
PRW802	PRW801	S 19°18'14" W	225.89'
PRW801	TIE404	S 01°44'28" E	217.94'
TIE404	TIE403	S 89°43'34" W	166.41'
TIE403	QTR2611	S 89°43'34" W	431.06'

PLS TIE TABLE			
FROM	TO	BEARING	DIST.
QTR2611	SEC2225	N 00°00'54" E	2659.13'
SEC2225	SIX2606	S 00°00'54" W	1329.56'

SCALE, FEET
0 100 200

REFER TO THE TITLE SHEET, RECORDED IN THE OFFICE OF THE REGISTER OF DEEDS, IN ST. CROIX COUNTY, AS SHEET 2 OF 2 OF DOCUMENT NO. 963270 OF TPP'S FOR ADDITIONAL INFORMATION.

ORIGINAL ACCESS CONTROL ALONG STH 64/35 ESTABLISHED BY STATUTES 84.09 AND 84.295 AS DEPICTED ON PREVIOUS PROJECT 1550-00-21 (1996).

I HEREBY CERTIFY THAT THIS PLAT MEETS ALL REQUIREMENTS OF SECTION 84.095, WISCONSIN STATUTES. THIS PLAT WAS PREPARED BY OR UNDER THE DIRECTION OF

DANIEL ANDERSON — PRINTED NAME
SIGNATURE — 12/12/2012 DATE

THIS PLAT AND RELOCATION ORDER ARE APPROVED FOR THE WISCONSIN DEPARTMENT OF TRANSPORTATION

MICHAEL PILLER — PRINTED NAME
SIGNATURE — 12/12/2012 DATE

FILE NAME : p:\PDS\Projects\81100201_STH64_Stillwater Bridge\RW PLATS\DGN_PDF\TPP Sheets\81100221040815.dgn PLOT DATE : 12-DEC-2012 10:37 PLOT BY : dotdza PLOT NAME : PLOT SCALE : 100.000000:1.000000
APPRAISAL PLAT DATE : 12/12/2012

TRANSPORTATION PROJECT PLAT NO: 8110-02-21-4.09 AMENDMENT NO. 1

AMENDS PARCELS 14, 16, AND 19 OF TRANSPORTATION PROJECT PLAT 8110-02-21-4.09, RECORDED AS DOCUMENT NUMBER 973556 IN VOLUME 1, PAGE 92 OF TRANSPORTATION PROJECT PLATS, BEING PART OF THE SE 1/4 OF THE NW 1/4, AND PART OF LOT 1, C.S.M. 5-1352, LOCATED IN THE NE 1/4 OF THE NW 1/4, ALL IN SECTION 26, T 30 N, R 20 W, TOWN OF ST. JOSEPH, ST. CROIX COUNTY, WISCONSIN.

RELOCATION ORDER STH 64 STILLWATER-SOMERSET (ST. CROIX RIVER BRIDGE APPROACH (WI)) ST. CROIX COUNTY

TO PROPERLY ESTABLISH, LAY OUT, WIDEN, ENLARGE, EXTEND, CONSTRUCT, RECONSTRUCT, IMPROVE, OR MAINTAIN A PORTION OF THE HIGHWAY DESIGNATED ABOVE, THE STATE OF WISCONSIN DEPARTMENT OF TRANSPORTATION DEEMS IT NECESSARY TO RELOCATE OR CHANGE SAID HIGHWAY AND ACQUIRE CERTAIN LANDS AND INTERESTS OR RIGHTS IN LANDS FOR THE ABOVE PROJECT.

TO EFFECT THIS CHANGE, PURSUANT TO AUTHORITY GRANTED UNDER SECTION 84.02 (3) AND 84.09, WISCONSIN STATUTES, THE DEPARTMENT OF TRANSPORTATION HEREBY ORDERS THAT:
1. THAT PORTION OF SAID HIGHWAY AS SHOWN ON THIS PLAT IS LAID OUT AND ESTABLISHED TO THE LINES AND WIDTHS AS SO SHOWN FOR THE ABOVE PROJECT.
2. THE LANDS OR INTERESTS OR RIGHTS IN LANDS AS SHOWN ON THIS PLAT ARE REQUIRED BY THE DEPARTMENT FOR THE ABOVE PROJECT AND SHALL BE ACQUIRED IN THE NAME OF THE STATE OF WISCONSIN, PURSUANT TO THE PROVISIONS OF SECTION 84.09 (1) OR (2), WISCONSIN STATUTES.

989463
BETH PABST
REGISTER OF DEEDS
ST. CROIX CO., WI
RECEIVED FOR RECORD
11/22/2013 10:22 AM
EXEMPT #
PAGES: 1

**The above recording information verifies that this document has been electronically recorded & returned to the submitter

RESERVED FOR REGISTER OF DEEDS
PROJECT NUMBER 8110-02-21-4.09
AMENDMENT NO: 1

SCHEDULE OF LANDS & INTERESTS REQUIRED


OWNER'S NAMES ARE SHOWN FOR REFERENCE PURPOSES ONLY AND ARE SUBJECT TO CHANGE PRIOR TO THE TRANSFER OF LAND INTERESTS TO THE DEPARTMENT.

PARCEL NUMBER	OWNER (S)	INTEREST REQUIRED	R/W ACRES OR (S.F.) REQUIRED			PLE, TLE ACRES OR (SF)
			NEW	EXISTING	TOTAL	
14	MARTHA J. SEVERSON	FEE,AR,TLE	0.49	0.00	0.49	0.03
16	SHIRLEY A. KUNZE-PLAHN	FEE,AR,TLE	0.14	0.00	0.14	0.12
17	AMANDA J. FAGERLUND	FEE,TLE	0.02	0.02	0.04	0.07
18	EDWARD & MARY GILLSTROM	FEE,AR,TLE	0.50	0.00	0.50	0.17
19	JEFFREY K. & VIRGINIA RENEAU	FEE,AR,TLE	0.21	0.00	0.21	0.18

UTILITY INTERESTS REQUIRED		
UTILITY NUMBER	OWNERS	INTEREST REQUIRED
20	ST CROIX ELECTRIC COOPERATIVE	RELEASE OF RIGHTS
30	AT&T WISCONSIN	RELEASE OF RIGHTS

ALIGNMENT DATA
(THELAN FARM RD.)

PI STA 80+00.00=STA 49+74.76 CTH E
Y=373555.44 X=506366.64
PI STA 85+10.51
Y=374065.31 X=506341.02

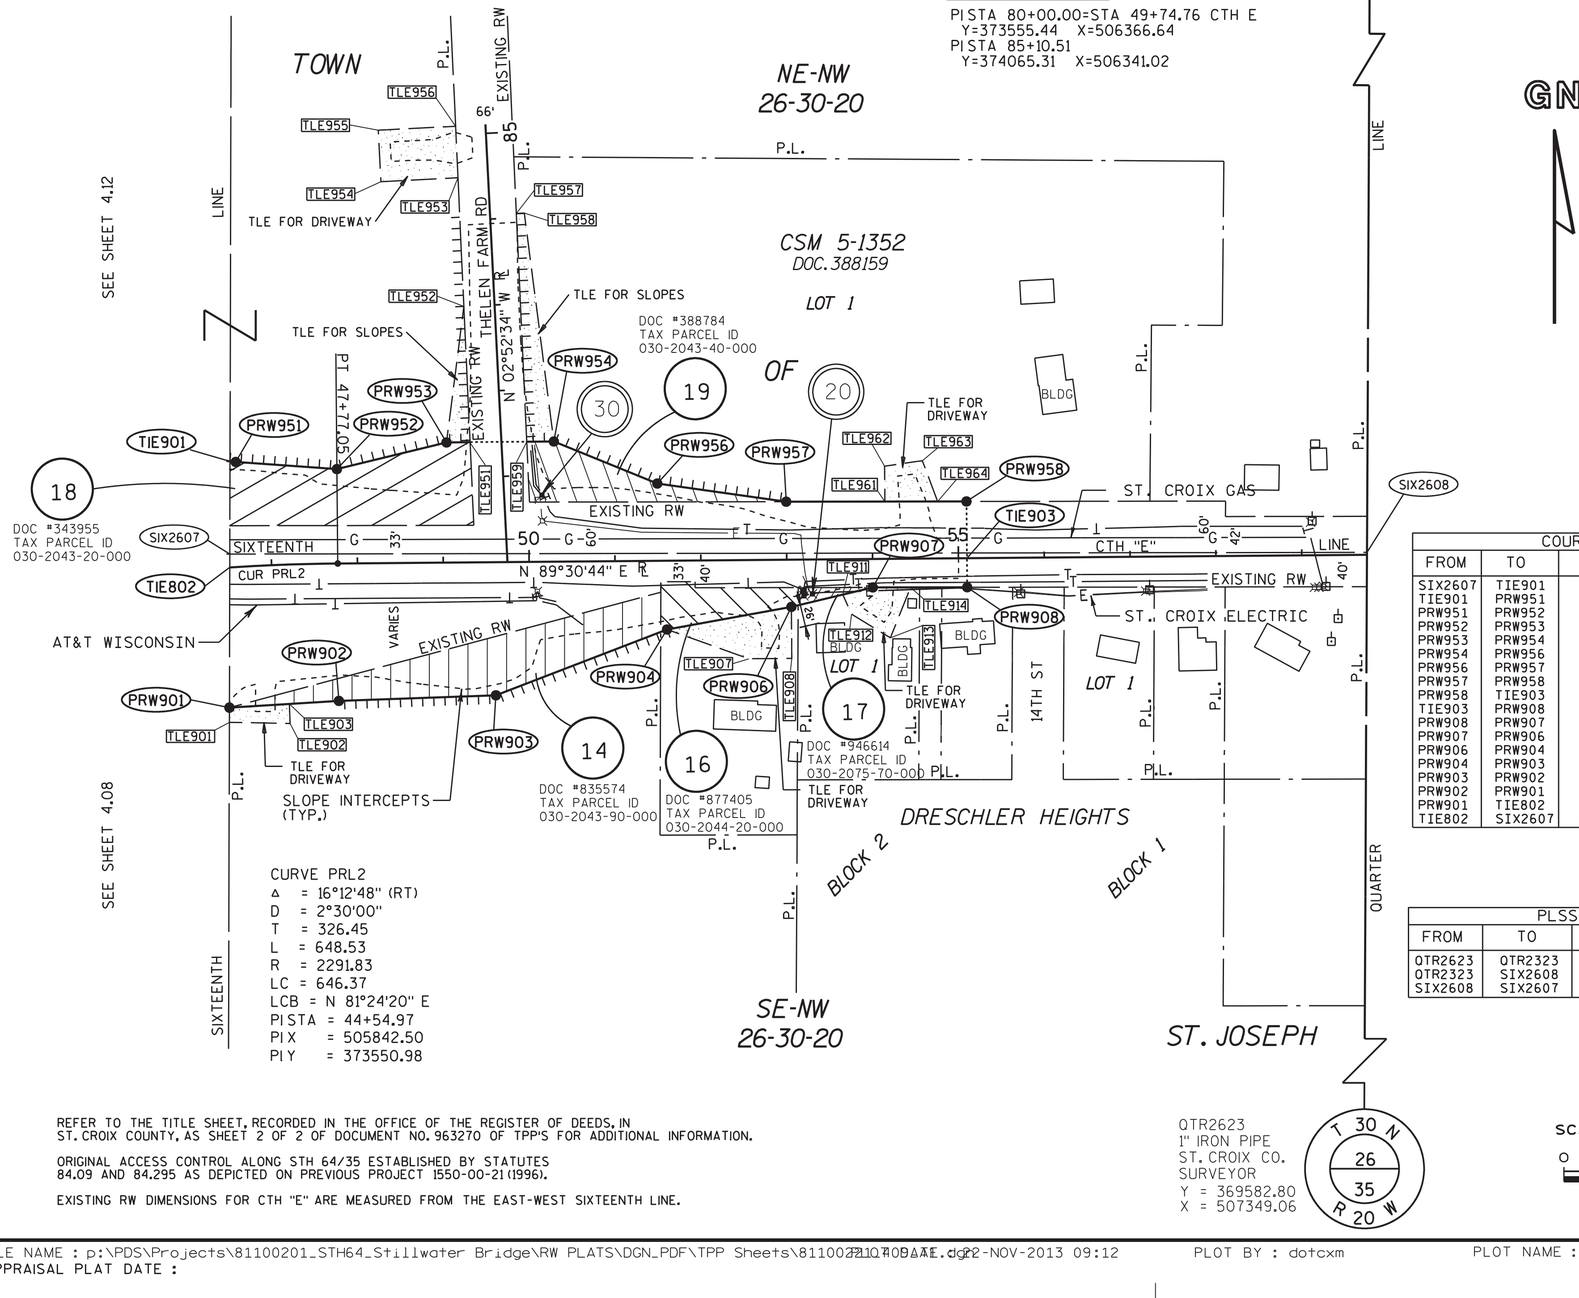


CURVE PRL2
Δ = 16°12'48" (RT)
D = 2°30'00"
T = 326.45
L = 648.53
R = 2291.83
LC = 646.37
LCB = N 81°24'20" E
PI STA = 44+54.97
PI X = 505842.50
PI Y = 373550.98

T 30 N
23
26
R 20 W

QTR2323
ALUM. CAP
ST. CROIX CO.
SURVEYOR
Y = 374887.55
X = 507374.01

GN

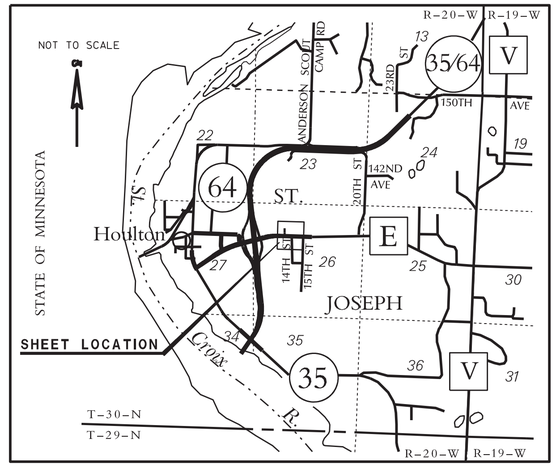

POINT TABLE - STA. OFFSET & COORDS.				
POINT #	STATION	DIST.	Y (N)	X (E)
CTH E				
TLE901	49+38.30	180.00'	373368.81	506042.73
PRW901	46+39.63	162.87'	373385.99	506042.78
TIE802	46+51.20	0.00'	373549.24	506043.19
SIX2607	46+52.22	-15.56'	373564.83	506043.22
TIE901	46+58.93	-123.33'	373672.82	506043.49
PRW951	46+65.16	-122.19'	373672.07	506050.12
TLE902	47+15.00	185.00'	373367.51	506113.48
TLE903	47+15.00	162.24'	373390.25	506112.68
PRW902	47+77.05	160.00	373393.77	506170.30
PRW952	47+77.05	-110.00'	373663.76	506168.00
PRW903	49+60.00	155.00'	373400.33	506353.20
TLE955	48+37.00	-283.00'	373837.26	506226.47
TLE954	48+41.00	-232.60'	373786.90	506230.90
PRW953	49+05.00	-140.00'	373694.85	506295.69
TLE951	49+32.38	-140.00'	373695.08	506323.07
TLE959	49+98.42	-140.00'	373695.64	506389.11
PRW954	50+30.00	-140.00'	373695.91	506420.68
PRW956	51+50.00	-90.00'	373646.93	506541.11
PRW904	51+60.00	80.00'	373477.02	506552.55
TLE907	52+55.00	115.00'	373442.83	506647.85
PRW957	53+00.00	-67.57'	373625.78	506691.29
PRW906	53+05.00	55.00'	373503.26	506697.33
TLE908	53+05.00	115.00'	373443.26	506697.85
TLE911	53+65.00	41.19'	373517.57	506757.21
TLE912	53+75.00	64.00'	373494.85	506767.41
PRW907	54+00.00	33.14'	373525.92	506792.15
TLE962	54+15.00	-108.00'	373667.19	506805.94
TLE961	54+15.00	-66.76'	373625.95	506806.29
TLE913	54+20.00	92.00'	373467.24	506816.65
TLE914	54+44.00	33.45'	373525.99	506836.15
TLE963	54+59.00	-114.00'	373673.56	506849.89
TLE964	54+76.50	-66.32'	373626.03	506867.80
PRW958	55+10.00	-66.08'	373626.08	506901.30
TIE903	55+10.00	0.00'	373560.00	506901.86
PRW908	55+10.00	33.92'	373526.08	506902.15
SIX2608	59+75.98	-2.80'	373566.76	507367.80
THELEN FARM RD				
TLE952	83+00.00	-35.80'	373853.27	506315.84
TLE957	84+05.00	30.68'	373961.47	506376.96
TLE958	84+05.00	40.00'	373961.94	506386.27
TLE953	84+50.00	-35.12'	374003.12	506308.99
TLE954	84+50.00	-125.00'	373998.61	506219.22
TLE955	85+10.00	-125.00'	374058.53	506216.21
TLE956	85+10.00	-34.84'	374063.05	506306.25

COURSE TABLE			
FROM	TO	BEARING	DIST.
SIX2607	TIE901	N 00°08'31" E	107.99'
TIE901	PRW951	S 83°33'31" E	6.67'
PRW951	PRW952	S 85°57'57" E	118.17'
PRW952	PRW953	N 76°19'00" E	131.42'
PRW953	PRW954	N 89°30'44" E	125.00'
PRW954	PRW956	S 67°52'04" E	130.00'
PRW956	PRW957	S 81°58'59" E	151.67'
PRW957	PRW958	N 89°55'04" E	210.01'
PRW958	TIE903	S 00°29'16" E	66.08'
TIE903	PRW908	S 00°29'16" E	33.92'
PRW908	PRW907	S 89°54'56" W	110.00'
PRW907	PRW906	S 76°33'19" W	97.48'
PRW906	PRW904	S 79°43'48" W	147.14'
PRW904	PRW903	S 68°57'23" W	213.60'
PRW903	PRW902	S 87°56'49" W	183.02'
PRW902	PRW901	S 86°30'29" W	127.75'
PRW901	TIE802	N 00°08'31" E	163.25'
TIE802	SIX2607	N 00°08'31" E	15.59'

PLSS TIE TABLE			
FROM	TO	BEARING	DIST.
QTR2623	QTR2323	N 00°16'10" E	5304.82'
QTR2323	SIX2608	S 00°16'10" W	1320.81'
SIX2608	SIX2607	S 89°54'59" W	1324.58'

REFER TO THE TITLE SHEET, RECORDED IN THE OFFICE OF THE REGISTER OF DEEDS, IN ST. CROIX COUNTY, AS SHEET 2 OF 2 OF DOCUMENT NO. 963270 OF TPP'S FOR ADDITIONAL INFORMATION.

ORIGINAL ACCESS CONTROL ALONG STH 64/35 ESTABLISHED BY STATUTES 84.09 AND 84.295 AS DEPICTED ON PREVIOUS PROJECT 1550-00-21 (1996).

EXISTING RW DIMENSIONS FOR CTH "E" ARE MEASURED FROM THE EAST-WEST SIXTEENTH LINE.

QTR2623
1" IRON PIPE
ST. CROIX CO.
SURVEYOR
Y = 369582.80
X = 507349.06

T 30 N
26
35
R 20 W

SCALE, FEET
0 100 200

I HEREBY CERTIFY THAT THIS PLAT MEETS ALL REQUIREMENTS OF SECTION 84.095, WISCONSIN STATUTES. THIS PLAT WAS PREPARED BY OR UNDER THE DIRECTION OF

CHRISTINA MARTIN — PRINTED NAME
Christina Martin — SIGNATURE
11/22/2013 — DATE

THIS PLAT AND RELOCATION ORDER ARE APPROVED FOR THE WISCONSIN DEPARTMENT OF TRANSPORTATION

MICHAEL PILLER — PRINTED NAME
Michael Piller — SIGNATURE
11/22/2013 — DATE

FILE NAME : p:\PDS\Projects\81100201_STH64_Stillwater Bridge\RW PLATS\DGN_PDF\TPP Sheets\81100221047.dgn
PLOT DATE : 22-NOV-2013 09:12
PLOT BY : dotcxm
PLOT NAME :
PLOT SCALE : 100.000000:1.000000
APPRAISAL PLAT DATE :

TRANSPORTATION PROJECT PLAT NO: 8110-02-21 - 4.11

LOCATED IN THE NE 1/4 OF THE NE 1/4 OF SECTION 27, T 30 N, R 20 W,
TOWN OF ST. JOSEPH, ST. CROIX COUNTY, WISCONSIN.

STH 64 STILLWATER-SOMERSET (ST. CROIX RIVER BRIDGE APPROACH (WI)) ST. CROIX COUNTY

THE STATE OF WISCONSIN HAS DEEMED IT NECESSARY TO MONUMENT RIGHT-OF-WAY INTERESTS PREVIOUSLY ACQUIRED UNDER SECTIONS 82.01, 82.31(1), 82.31(2), AND 84.09 OF THE WISCONSIN STATE STATUTES AND DOES HEREBY CERTIFY THE DEPARTMENT OF TRANSPORTATION HAS SURVEYED THE HIGHWAY RIGHT-OF-WAY; THAT THIS PLAT IS A TRUE AND CORRECT REPRESENTATION OF THE EXTERIOR BOUNDARIES OF THE LAND SURVEYED AND SHOWS ACCURATE MEASUREMENTS THEREOF.

ACCEPTED FOR RECORDING AND FILING IN THE OFFICE OF THE REGISTER OF DEEDS IN ST. CROIX COUNTY, WISCONSIN AT 2:49PM ON February 19, 2013 AS DOCUMENT * 973554 AND FILED IN VOL. TPP 1, PG. 90

BETH PABST
SIGNATURE OF REGISTER OF DEEDS

RESERVED FOR REGISTER OF DEEDS
PROJECT NUMBER 8110-02-21-4.11
AMENDMENT NO:


REFER TO THE TITLE SHEET, RECORDED IN THE OFFICE OF THE REGISTER OF DEEDS, IN ST. CROIX COUNTY, AS SHEET 2 OF 2 OF DOCUMENT NO. 963270 OF TPP'S FOR ADDITIONAL INFORMATION.


ORIGINAL ACCESS CONTROL ALONG STH 64/35 ESTABLISHED BY STATUTES 84.09 AND 84.295 AS DEPICTED ON PREVIOUS PROJECT 1550-00-21 (1996).

*NON-MONUMENTED RIGHT OF WAY PURCHASED ON PREVIOUS PROJECT 1550-00-21 IN 1996 AND IS RECORDED IN THE OFFICE OF THE REGISTER OF DEEDS, IN ST. CROIX COUNTY, AS DOCUMENT 549027. EXISTING RIGHT OF WAY IS ADJUSTED TO FIT PLSS LINES AND HIGHWAY EASEMENTS ON RECORD.

EXISTING RIGHT OF WAY DIMENSIONS FOR CTH "E" ARE MEASURED FROM THE EAST-WEST SIXTEENTH LINE.

GN

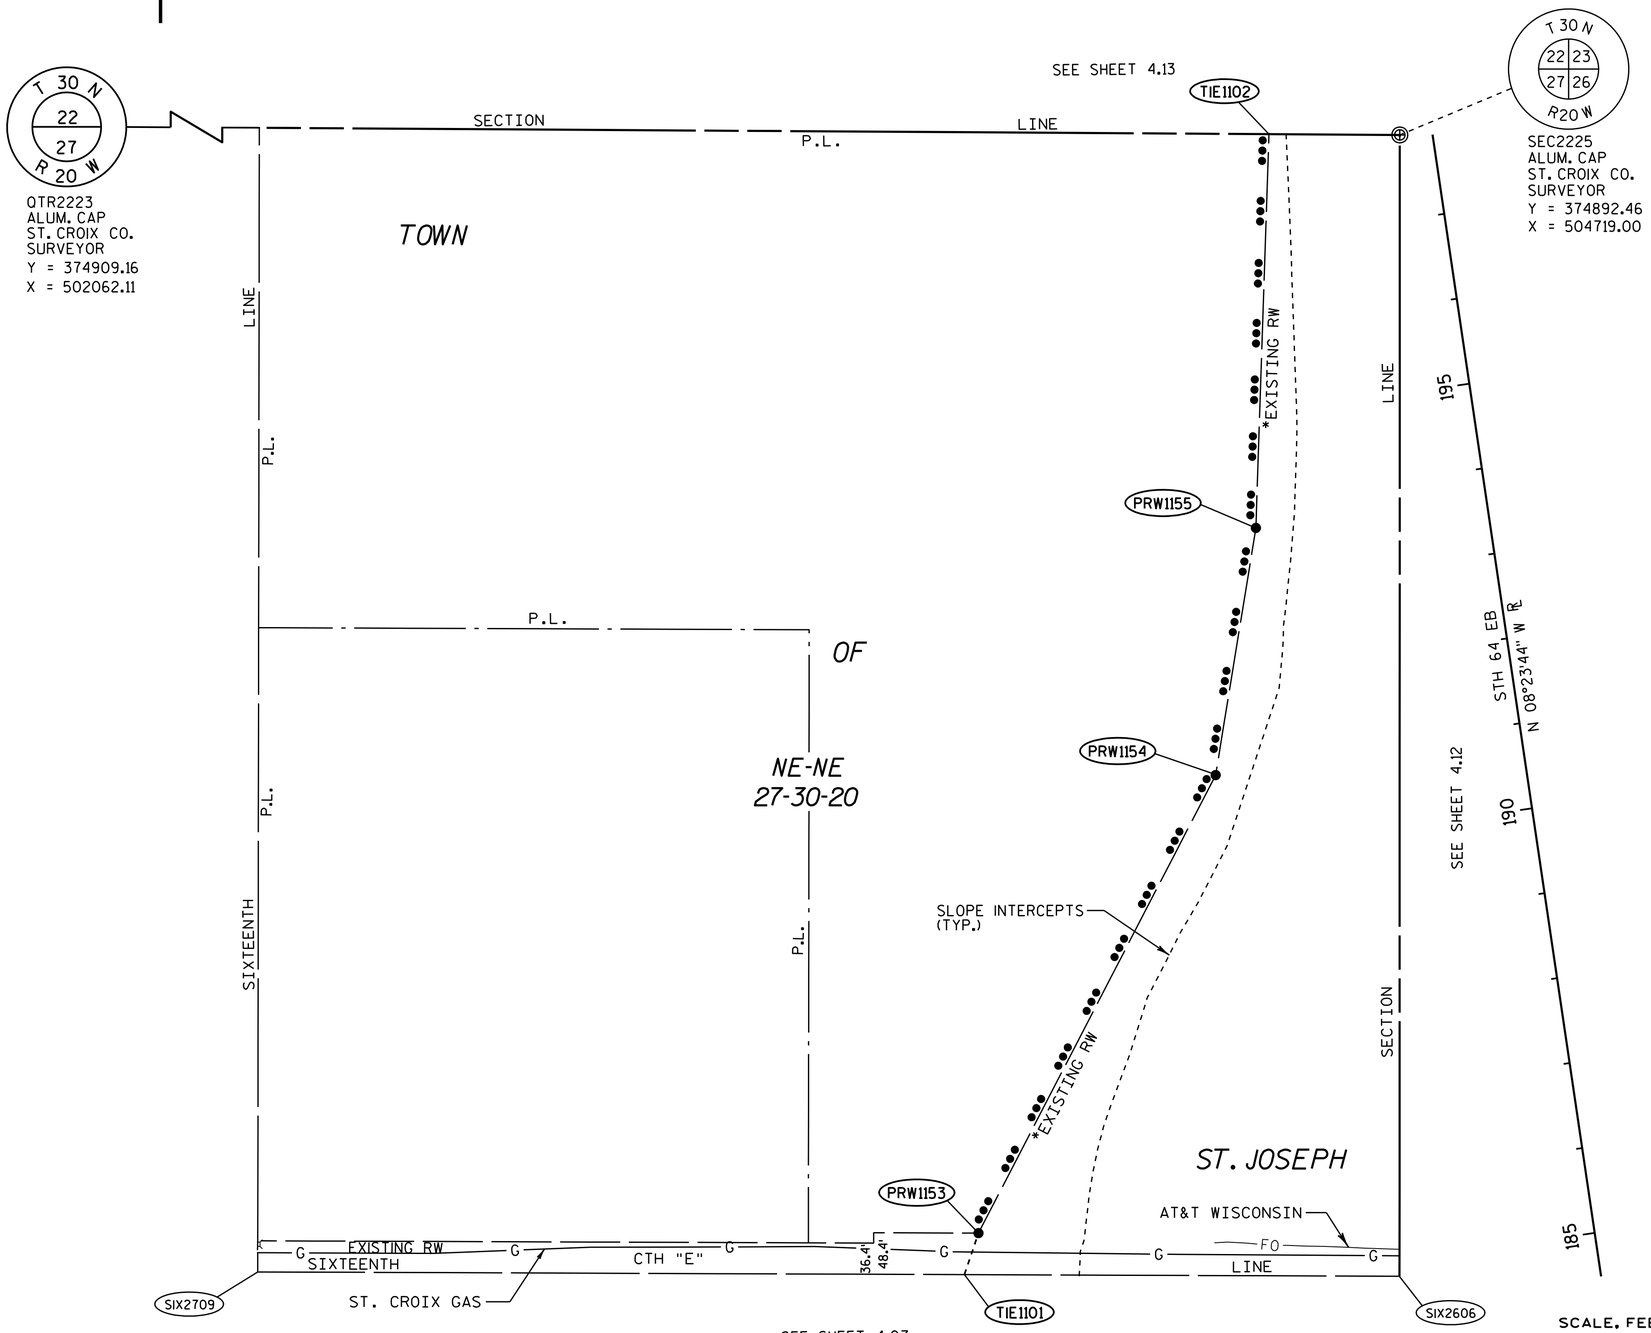

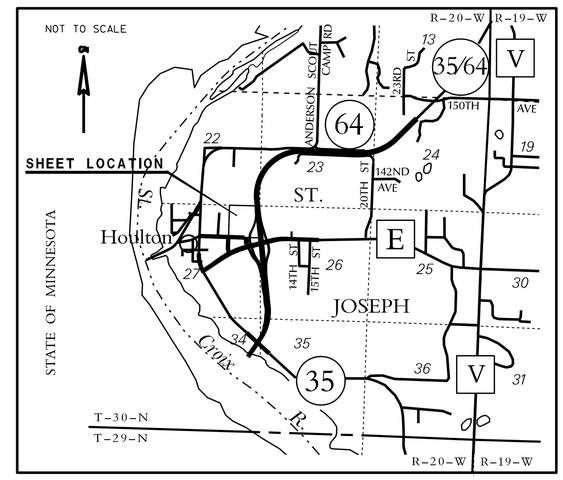

COURSE TABLE			
FROM	TO	BEARING	DIST.
SEC2225	SIX2606	S 00°00'54" W	1329.56'
SIX2606	TIE1101	N 89°46'51" W	506.80'
TIE1101	PRW1153	N 18°39'33" E	51.03'
PRW1153	PRW1154	N 27°22'31" E	600.90'
PRW1154	PRW1155	N 09°14'56" E	291.66'
PRW1155	TIE1102	N 01°53'40" E	459.01'
TIE1102	SEC2225	S 89°38'24" E	152.47'

POINT TABLE - STA. OFFSET & COORDS.				
POINT #	STATION	DIST.	Y (N)	X (E)
STH 64 EB				
SIX2606	184+83.20	-232.26'	373562.90	504718.65
TIE1101	185+59.12	-733.35'	373564.84	504211.85
PRW1153	186+04.56	-710.14'	373613.18	504228.17
PRW1154	190+92.11	-358.88'	374146.80	504504.48
PRW1155	193+70.05	-270.48'	374434.66	504551.36
SEC2225	197+98.47	-37.79'	374892.46	504719.00
TIE1102	198+21.67	-188.48'	374893.42	504566.53

PLSS TIE TABLE			
FROM	TO	BEARING	DIST.
SEC2225	SIX2606	S 00°00'54" W	1329.56'
SIX2606	SIX2709	N 89°46'51" W	1329.93'
SIX2709	TIE1101	S 89°46'51" E	823.13'

SCALE, FEET
0 100 200

I HEREBY CERTIFY THAT THIS PLAT MEETS ALL REQUIREMENTS OF SECTION 84.095, WISCONSIN STATUTES. THIS PLAT WAS PREPARED BY OR UNDER THE DIRECTION OF

DANIEL ANDERSON — PRINTED NAME
SIGNATURE — 02/12/2013 DATE

THIS PLAT IS APPROVED FOR THE WISCONSIN DEPARTMENT OF TRANSPORTATION

MICHAEL PILLER — PRINTED NAME
SIGNATURE — 02/12/2013 DATE

FILE NAME : p:\PDS\Projects\81100201_STH64_Stillwater Bridge\RW PLATS\DGN_PDF\TPP Sheets\8110021104.dgn DATE: 12-FEB-2013 09:48 PLOT BY : dotdza PLOT NAME : PLOT SCALE : 100.000000:1.000000
APPRAISAL PLAT DATE : 02/12/2013

TRANSPORTATION PROJECT PLAT NO: 8110-02-21-4.12 AMENDMENT NO. 1

AMENDS PARCEL 18 OF TRANSPORTATION PROJECT PLAT 8110-02-21-4.12, RECORDED AS DOCUMENT NUMBER 964035 IN VOLUME 1, PAGE 84 OF TRANSPORTATION PROJECT PLATS.

PART OF THE NW 1/4 OF THE NW 1/4 OF SECTION 26, T 30 N, R 20 W,
TOWN OF ST. JOSEPH, ST. CROIX COUNTY, WISCONSIN.

RELOCATION ORDER STH 64 STILLWATER-SOMERSET (ST. CROIX RIVER BRIDGE APPROACH (WI)) ST. CROIX COUNTY

TO PROPERLY ESTABLISH, LAY OUT, WIDEN, ENLARGE, EXTEND, CONSTRUCT, RECONSTRUCT, IMPROVE, OR MAINTAIN A PORTION OF THE HIGHWAY DESIGNATED ABOVE, THE STATE OF WISCONSIN DEPARTMENT OF TRANSPORTATION DEEMS IT NECESSARY TO RELOCATE OR CHANGE SAID HIGHWAY AND ACQUIRE CERTAIN LANDS AND INTERESTS OR RIGHTS IN LANDS FOR THE ABOVE PROJECT.

TO EFFECT THIS CHANGE, PURSUANT TO AUTHORITY GRANTED UNDER SECTION 84.02 (3) AND 84.09, WISCONSIN STATUTES, THE DEPARTMENT OF TRANSPORTATION HEREBY ORDERS THAT:
1. THAT PORTION OF SAID HIGHWAY AS SHOWN ON THIS PLAT IS LAID OUT AND ESTABLISHED TO THE LINES AND WIDTHS AS SO SHOWN FOR THE ABOVE PROJECT.
2. THE LANDS OR INTERESTS OR RIGHTS IN LANDS AS SHOWN ON THIS PLAT ARE REQUIRED BY THE DEPARTMENT FOR THE ABOVE PROJECT AND SHALL BE ACQUIRED IN THE NAME OF THE STATE OF WISCONSIN, PURSUANT TO THE PROVISIONS OF SECTION 84.09 (1) OR (2), WISCONSIN STATUTES.

ACCEPTED FOR RECORDING AND FILING IN THE OFFICE OF THE REGISTER OF DEEDS IN ST. CROIX COUNTY, WISCONSIN AT 3:12PM ON 12/17/2012 AS DOCUMENT # 969637 AND FILED IN VOL TPP1, PG. 87


BETH PABST
SIGNATURE OF REGISTER OF DEEDS


RESERVED FOR REGISTER OF DEEDS
PROJECT NUMBER 8110-02-21-4.12
AMENDMENT NO: 1

SCHEDULE OF LANDS & INTERESTS REQUIRED

OWNER'S NAMES ARE SHOWN FOR REFERENCE PURPOSES ONLY AND ARE SUBJECT TO CHANGE PRIOR TO THE TRANSFER OF LAND INTERESTS TO THE DEPARTMENT.

PARCEL NUMBER	OWNER (S)	INTEREST REQUIRED	R/W ACRES OR (S.F.) REQUIRED			PLE, TLE ACRES OR (SF)
			NEW	EXISTING	TOTAL	
18	EDWARD & MARY GILLSTROM	FEE,AR	10.63	0.32	10.95	-.--

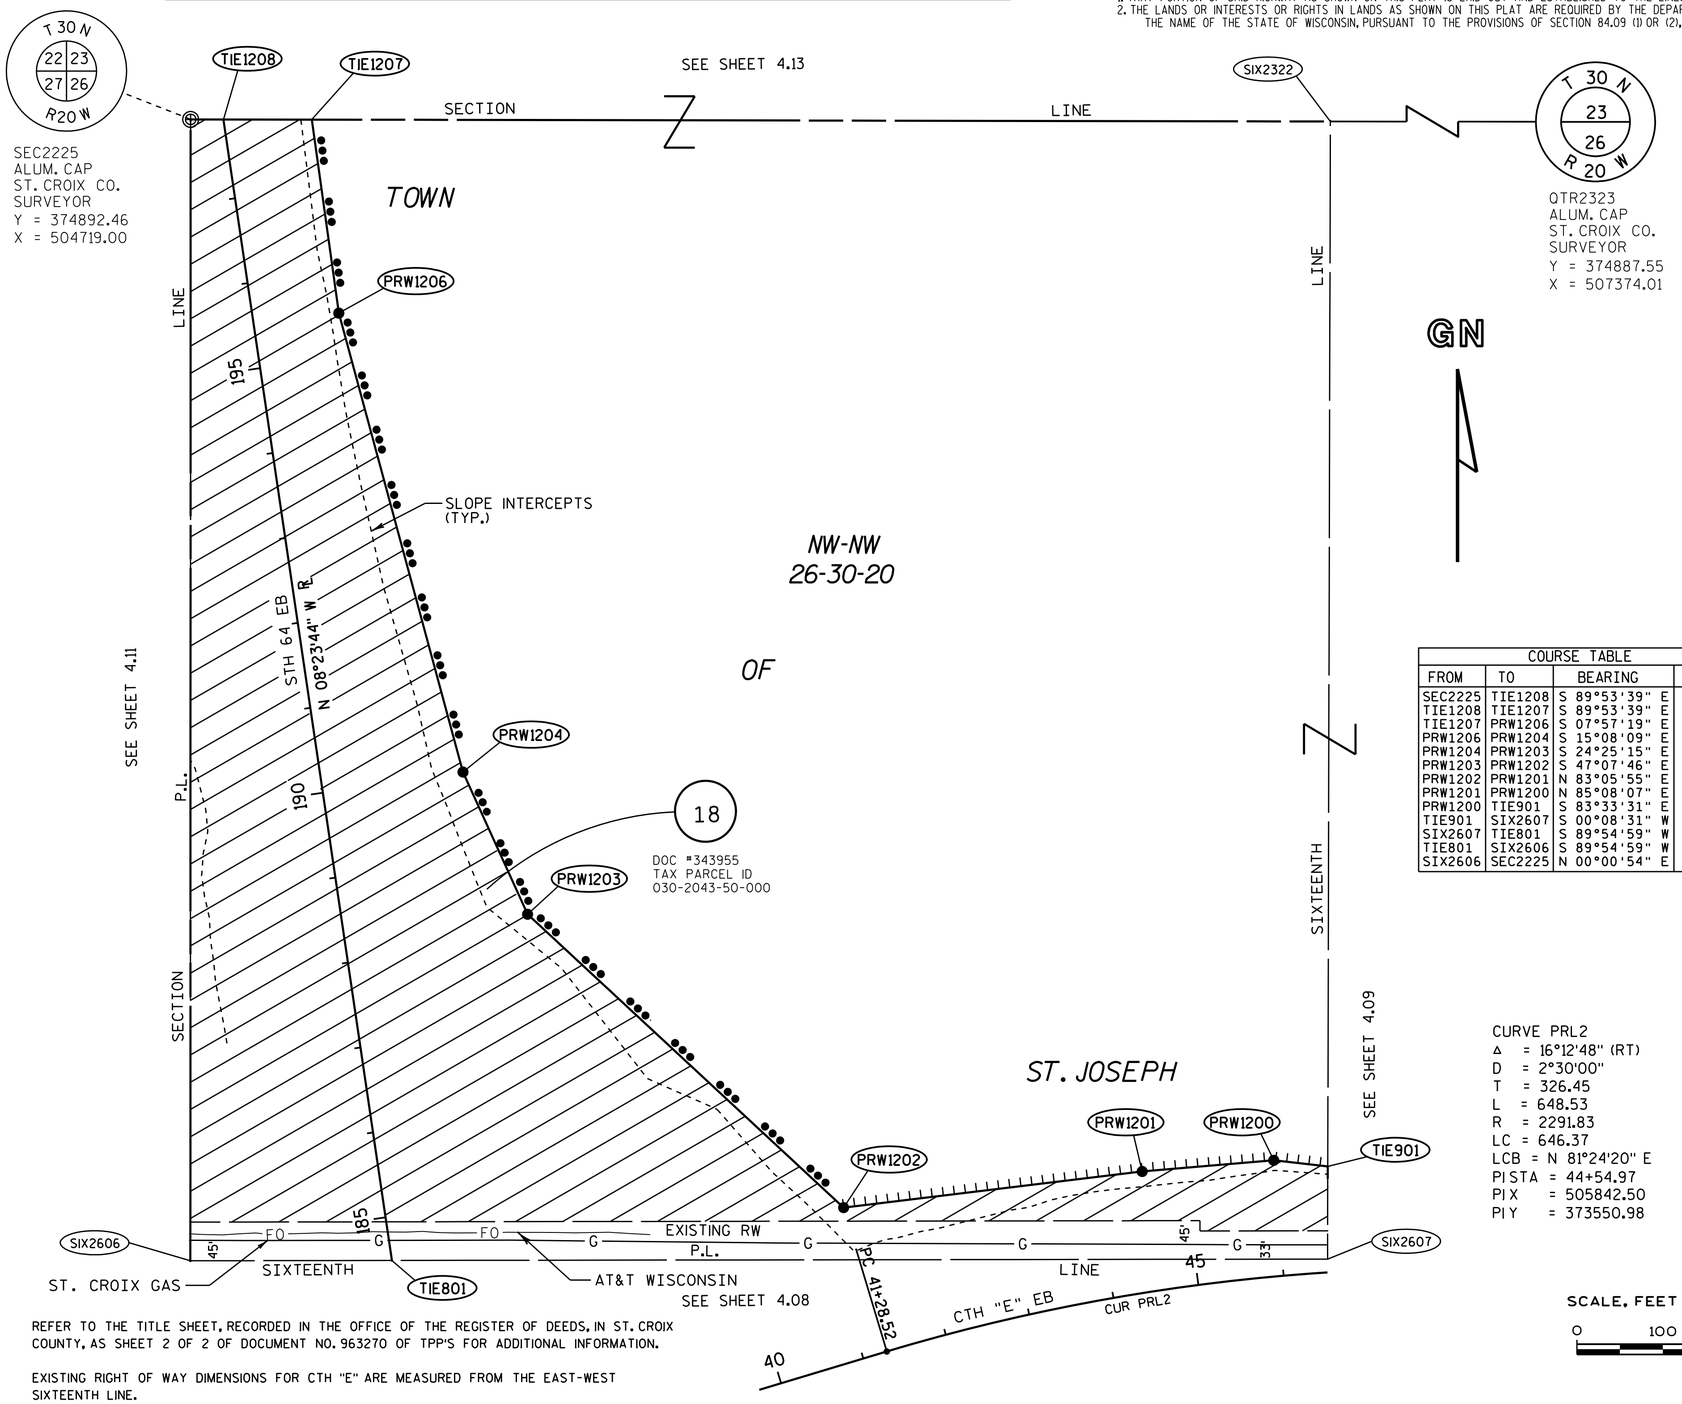

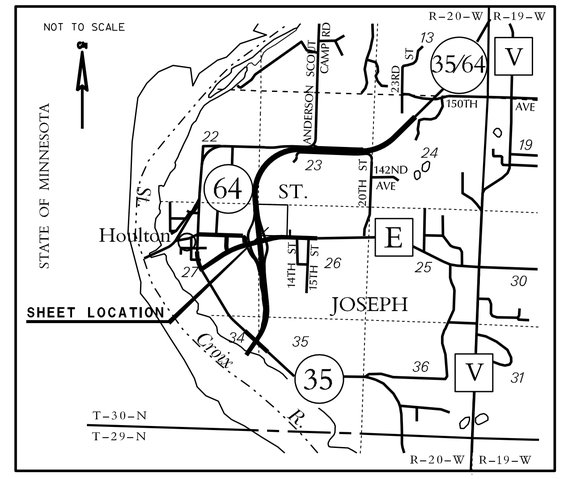

COURSE TABLE			
FROM	TO	BEARING	DIST.
SEC2225	TIE1208	S 89°53'39" E	38.21'
TIE1208	TIE1207	S 89°53'39" E	102.88'
TIE1207	PRW1206	S 07°57'19" E	227.61'
PRW1206	PRW1204	S 15°08'09" E	553.83'
PRW1204	PRW1203	S 24°25'15" E	181.92'
PRW1203	PRW1202	S 47°07'46" E	502.29'
PRW1202	PRW1201	N 83°05'55" E	350.33'
PRW1201	PRW1200	N 85°08'07" E	153.79'
PRW1200	TIE901	S 83°33'31" E	63.33'
TIE901	SIX2607	S 00°08'31" W	107.99'
SIX2607	TIE801	S 89°54'59" W	1089.85'
TIE801	SIX2606	S 89°54'59" W	234.73'
SIX2606	SEC2225	N 00°00'54" E	1329.56'

POINT TABLE - STA. OFF. & COORDS.				
POINT #	STATION	DIST.	Y (N)	X (E)
STH 64 EB				
TIE801	184+49.27	0.00'	373563.24	504953.38
SIX2606	184+83.20	-232.26'	373562.90	504718.65
PRW1203	188+25.15	215.22'	373966.52	505111.41
PRW1204	190+00.00	165.00'	374132.16	505036.20
PRW1206	195+50.00	100.00'	374666.78	504891.59
TIE1207	197+77.61	101.75'	374892.20	504860.09
TIE1208	197+92.82	0.00'	374892.39	504757.21
SEC2225	197+98.47	-37.79'	374892.46	504719.00
CTH E EB				
PRW1202	41+28.52	-175.00'	373624.79	505479.53
PRW1201	44+54.97	-140.00'	373666.88	505827.33
PRW1200	46+00.00	-135.00'	373679.93	505980.56
SIX2607	46+52.22	-15.56'	373564.83	506043.22
TIE901	46+58.93	-123.33'	373672.82	506043.49

PLS TIE TABLE			
FROM	TO	BEARING	DIST.
SEC2225	QTR2323	S 89°53'39" E	2655.02'
QTR2323	SIX2322	N 89°53'39" W	1327.51'
SIX2322	TIE1207	N 89°53'39" W	1195.30'
TIE1207	SEC2225	N 89°53'39" W	132.21'

CURVE PRL2
Δ = 16°12'48" (RT)
D = 2°30'00"
T = 326.45
L = 648.53
R = 2291.83
LC = 646.37
LCB = N 81°24'20" E
PISTA = 44+54.97
PIX = 505842.50
PIY = 373550.98

SCALE, FEET
0 100 200

REFER TO THE TITLE SHEET, RECORDED IN THE OFFICE OF THE REGISTER OF DEEDS, IN ST. CROIX COUNTY, AS SHEET 2 OF 2 OF DOCUMENT NO. 963270 OF TPP'S FOR ADDITIONAL INFORMATION.

EXISTING RIGHT OF WAY DIMENSIONS FOR CTH "E" ARE MEASURED FROM THE EAST-WEST SIXTEENTH LINE.

I HEREBY CERTIFY THAT THIS PLAT MEETS ALL REQUIREMENTS OF SECTION 84.095, WISCONSIN STATUTES. THIS PLAT WAS PREPARED BY OR UNDER THE DIRECTION OF

DANIEL ANDERSON — PRINTED NAME
SIGNATURE — 12/12/2012 DATE

THIS PLAT AND RELOCATION ORDER ARE APPROVED FOR THE WISCONSIN DEPARTMENT OF TRANSPORTATION

MICHAEL PILLER — PRINTED NAME
SIGNATURE — 12/12/2012 DATE

FILE NAME : p:\PDS\Projects\81100201_STH64_Stillwater Bridge\RW PLATS\DGN_PDF\TPP Sheets\8110021210712AAE.dgn 12-DEC-2012 10:22 PLOT BY : dotdza PLOT NAME : PLOT SCALE : 100.000000:1.000000
APPRAISAL PLAT DATE : 12/12/2012

TRANSPORTATION PROJECT PLAT NO: 8110-02-21 - 4.13

PART OF THE SE ¼ OF THE SE ¼ OF SECTION 22 AND THE SW ¼ OF THE SW ¼ OF SECTION 23, ALL IN T 30 N, R 20 W, TOWN OF ST. JOSEPH, ST. CROIX COUNTY, WISCONSIN.

RELOCATION ORDER STH 64 STILLWATER-SOMERSET (ST. CROIX RIVER BRIDGE APPROACH (WI)) ST. CROIX COUNTY

TO PROPERLY ESTABLISH, LAY OUT, WIDEN, ENLARGE, EXTEND, CONSTRUCT, RECONSTRUCT, IMPROVE, OR MAINTAIN A PORTION OF THE HIGHWAY DESIGNATED ABOVE, THE STATE OF WISCONSIN DEPARTMENT OF TRANSPORTATION DEEMS IT NECESSARY TO RELOCATE OR CHANGE SAID HIGHWAY AND ACQUIRE CERTAIN LANDS AND INTERESTS OR RIGHTS IN LANDS FOR THE ABOVE PROJECT.


TO EFFECT THIS CHANGE, PURSUANT TO AUTHORITY GRANTED UNDER SECTION 84.02 (3) AND 84.09, WISCONSIN STATUTES, THE DEPARTMENT OF TRANSPORTATION HEREBY ORDERS THAT:
1. THAT PORTION OF SAID HIGHWAY AS SHOWN ON THIS PLAT IS LAID OUT AND ESTABLISHED TO THE LINES AND WIDTHS AS SO SHOWN FOR THE ABOVE PROJECT.
2. THE LANDS OR INTERESTS OR RIGHTS IN LANDS AS SHOWN ON THIS PLAT ARE REQUIRED BY THE DEPARTMENT FOR THE ABOVE PROJECT AND SHALL BE ACQUIRED IN THE NAME OF THE STATE OF WISCONSIN, PURSUANT TO THE PROVISIONS OF SECTION 84.09 (1) OR (2), WISCONSIN STATUTES.

ACCEPTED FOR RECORDING AND FILING IN THE OFFICE OF THE REGISTER OF DEEDS IN ST. CROIX COUNTY, WISCONSIN AT 2:49PM ON February 19, 2013 AS DOCUMENT # 973555 AND FILED IN VOL. TPP 1, PG. 91

BETH PABST
SIGNATURE OF REGISTER OF DEEDS


RESERVED FOR REGISTER OF DEEDS
PROJECT NUMBER 8110-02-21-4.13
AMENDMENT NO:

PLSS TIE TABLE			
FROM	TO	BEARING	DIST.
SEC2225	SIX2216	N 00°17'26" W	1327.52'
SEC2225	OTR2223	N 89°38'24" W	2656.94'
OTR2223	TIE1102	S 89°38'24" E	2504.47'

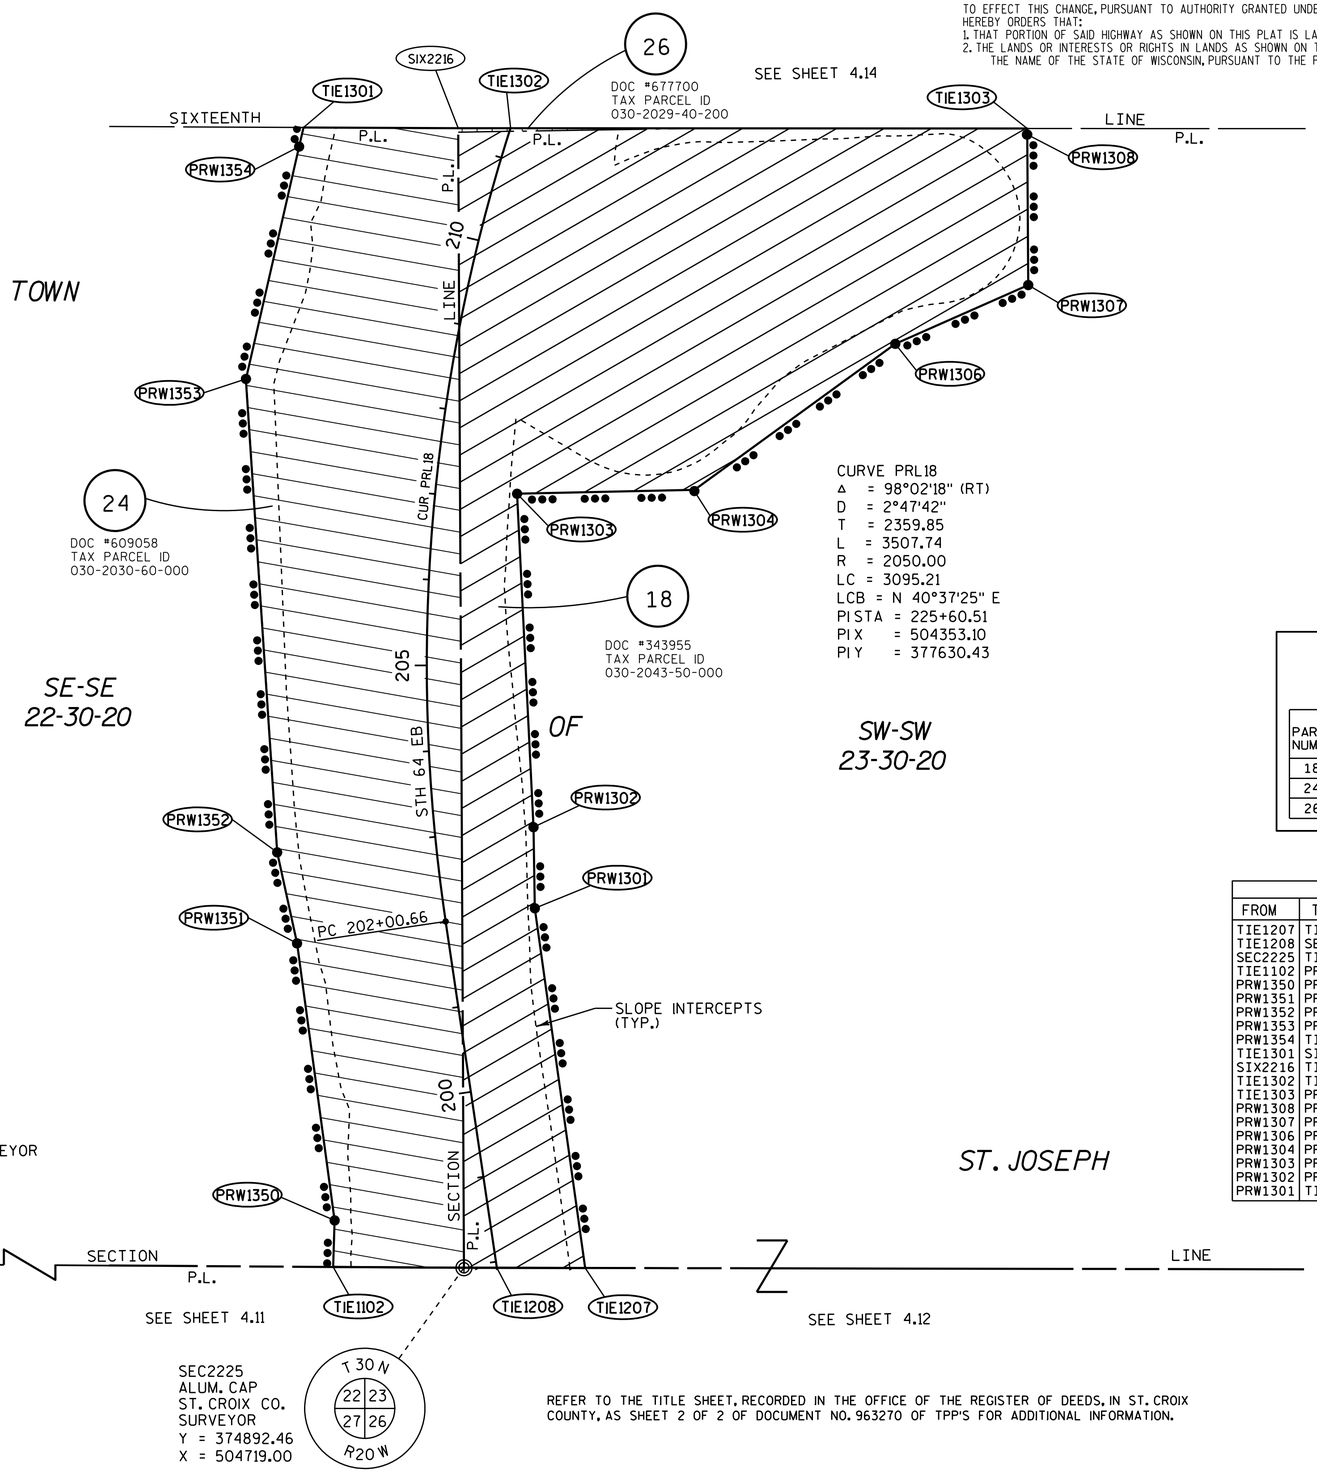

CURVE PRL18
Δ = 98°02'18" (RT)
D = 2°47'42"
T = 2359.85
L = 3507.74
R = 2050.00
LC = 3095.21
LCB = N 40°37'25" E
PISTA = 225+60.51
PIX = 504353.10
PIY = 377630.43

GN

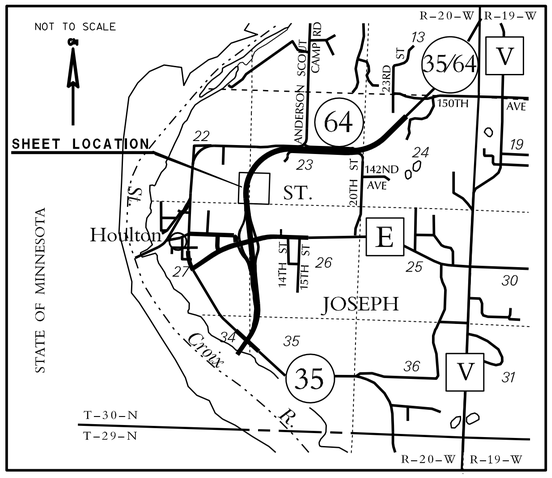

SCHEDULE OF LANDS & INTERESTS REQUIRED

OWNER'S NAMES ARE SHOWN FOR REFERENCE PURPOSES ONLY AND ARE SUBJECT TO CHANGE PRIOR TO THE TRANSFER OF LAND INTERESTS TO THE DEPARTMENT.

PARCEL NUMBER	OWNER (S)	INTEREST REQUIRED	R/W ACRES OR (S.F.) REQUIRED			PLE, TLE ACRES OR (SF)
			NEW	EXISTING	TOTAL	
18	EDWARD & MARY GILLSTROM	FEE	7.16	0.00	7.16	-.--
24	ST. CROIX MEADOWS, INC.	FEE	6.33	0.00	6.33	-.--
26	PETER C.& BRIDGET, PAUL H. LENTZ	FEE	0.02	0.00	0.02	-.--

COURSE TABLE			
FROM	TO	BEARING	DIST.
TIE1207	TIE1208	N 89°53'39" W	102.88'
TIE1208	SEC2225	N 89°53'39" W	38.21'
SEC2225	TIE1102	N 89°38'24" W	152.47'
TIE1102	PRW1350	N 01°53'40" E	54.20'
PRW1350	PRW1351	N 07°43'36" W	325.68'
PRW1351	PRW1352	N 12°17'37" W	108.51'
PRW1352	PRW1353	N 03°47'22" W	552.09'
PRW1353	PRW1354	N 12°52'36" E	278.23'
PRW1354	TIE1301	N 12°52'36" E	22.97'
TIE1301	SIX2216	S 89°43'20" E	180.20'
SIX2216	TIE1302	S 89°57'58" E	60.94'
TIE1302	TIE1303	S 89°57'58" E	601.85'
TIE1303	PRW1308	S 00°22'22" E	7.02'
PRW1308	PRW1307	S 00°22'22" E	175.33'
PRW1307	PRW1306	S 66°08'19" W	169.35'
PRW1306	PRW1304	S 53°58'34" W	289.09'
PRW1304	PRW1303	S 88°43'33" W	206.78'
PRW1303	PRW1302	S 02°49'23" E	388.86'
PRW1302	PRW1301	S 00°56'13" E	94.53'
PRW1301	TIE1207	S 07°57'19" E	423.07'

POINT TABLE - STA. OFFSET & COORDS.				
POINT #	STATION	DIST.	Y (N)	X (E)
STH 64 EB				
TIE1207	197+77.61	101.75'	374892.20	504860.09
TIE1208	197+92.82	0.00'	374892.39	504757.21
SEC2225	197+98.47	-37.79'	374892.46	504719.00
TIE1102	198+21.67	-188.48'	374893.42	504566.53
PRW1350	198+75.00	-178.80'	374947.59	504568.32
PRW1351	202+00.66	-175.00'	375270.31	504524.53
PRW1301	202+00.66	105.00'	375311.20	504801.53
PRW1352	203+00.00	-185.00'	375376.34	504501.43
PRW1302	203+00.00	115.00'	375405.71	504799.99
PRW1303	207+10.00	95.00'	375794.10	504780.84
PRW1304	207+40.00	300.00'	375798.70	504987.56
PRW1353	208+00.00	-235.00'	375927.22	504464.94
PRW1306	210+00.00	500.00'	375968.72	505221.37
PRW1354	210+50.00	-230.00'	376198.45	504526.95
TIE1301	210+70.62	-231.10'	376220.84	504532.06
SIX2216	211+17.87	-58.14'	376219.97	504712.26
TIE1302	211+35.90	0.00'	376219.93	504773.21
PRW1307	211+50.00	630.00'	376037.23	505376.25
PRW1308	213+80.00	565.00'	376212.56	505375.11
TIE1303	213+88.77	562.03'	376219.57	505375.06

REFER TO THE TITLE SHEET, RECORDED IN THE OFFICE OF THE REGISTER OF DEEDS, IN ST. CROIX COUNTY, AS SHEET 2 OF 2 OF DOCUMENT NO. 963270 OF TPP'S FOR ADDITIONAL INFORMATION.

SCALE, FEET
0 100 200

I HEREBY CERTIFY THAT THIS PLAT MEETS ALL REQUIREMENTS OF SECTION 84.095, WISCONSIN STATUTES. THIS PLAT WAS PREPARED BY OR UNDER THE DIRECTION OF

DANIEL ANDERSON — PRINTED NAME
SIGNATURE — 02/12/2013 DATE

THIS PLAT AND RELOCATION ORDER ARE APPROVED FOR THE WISCONSIN DEPARTMENT OF TRANSPORTATION

MICHAEL PILLER — PRINTED NAME
SIGNATURE — 02/12/2013 DATE

FILE NAME : p:\PDS\Projects\81100201_STH64_Stillwater Bridge\RW PLATS\DGN_PDF\TPP Sheets\81100221041315.dgn PLOT DATE : 12-FEB-2013 09:49 PLOT BY : dotdza PLOT NAME : PLOT SCALE : 100.000000:1.000000
APPRAISAL PLAT DATE : 02/12/2013

TRANSPORTATION PROJECT PLAT NO: 8110-02-21-4.14 AMENDMENT NO. 1

AMENDS PARCEL 32 OF TRANSPORTATION PROJECT PLAT 8110-02-21-4.14, RECORDED AS DOCUMENT NUMBER 973747 IN VOLUME 1, PAGE 93 OF TRANSPORTATION PROJECT PLATS, BEING PART OF LOTS 42, 43, 45, & OUTLOT 2 OF SETTLER'S GLEN, PART OF THE NE 1/4 OF THE SE 1/4 OF SECTION 22, AND PART OF THE NW 1/4 OF THE SW 1/4 AND THE SW 1/4 OF THE NW 1/4 OF SECTION 23, ALL IN T 30 N, R 20 W, TOWN OF ST. JOSEPH, ST. CROIX COUNTY, WISCONSIN.

RELOCATION ORDER STH 64 STILLWATER-SOMERSET (ST. CROIX RIVER BRIDGE APPROACH (WI)) ST. CROIX COUNTY

TO PROPERLY ESTABLISH, LAY OUT, WIDEN, ENLARGE, EXTEND, CONSTRUCT, RECONSTRUCT, IMPROVE, OR MAINTAIN A PORTION OF THE HIGHWAY DESIGNATED ABOVE, THE STATE OF WISCONSIN DEPARTMENT OF TRANSPORTATION DEEMS IT NECESSARY TO RELOCATE OR CHANGE SAID HIGHWAY AND ACQUIRE CERTAIN LANDS AND INTERESTS OR RIGHTS IN LANDS FOR THE ABOVE PROJECT.

TO EFFECT THIS CHANGE, PURSUANT TO AUTHORITY GRANTED UNDER SECTION 84.02 (3) AND 84.09, WISCONSIN STATUTES, THE DEPARTMENT OF TRANSPORTATION HEREBY ORDERS THAT:

1. THAT PORTION OF SAID HIGHWAY AS SHOWN ON THIS PLAT IS LAID OUT AND ESTABLISHED TO THE LINES AND WIDTHS AS SO SHOWN FOR THE ABOVE PROJECT.
2. THE LANDS OR INTERESTS OR RIGHTS IN LANDS AS SHOWN ON THIS PLAT ARE REQUIRED BY THE DEPARTMENT FOR THE ABOVE PROJECT AND SHALL BE ACQUIRED IN THE NAME OF THE STATE OF WISCONSIN, PURSUANT TO THE PROVISIONS OF SECTION 84.09 (1) OR (2), WISCONSIN STATUTES.

988267
BETH PABST
REGISTER OF DEEDS
ST. CROIX CO., WI
RECEIVED FOR RECORD
10/29/2013 09:57 AM
EXEMPT #
PAGES: 1

****The above recording information verifies that this document has been electronically recorded & returned to the submitter**

RESERVED FOR REGISTER OF DEEDS
PROJECT NUMBER 8110-02-21-4.14
AMENDMENT NO: 1

POINT TABLE - STA. OFFSET & COORDS.				
POINT #	STATION	DIST.	Y (N)	X (E)
FRONTAGE ROAD "A"				
PRW1463	218+00.00	51.94'	377495.30	504828.96
TIE1403	218+00.00	0.00'	377547.25	504829.23
PRW1464	218+00.00	-48.05'	377595.29	504829.47
TLE1451	220+50.00	51.79'	377494.19	505078.96
TLE1452	220+50.00	70.00'	377475.99	505078.87
TLE1454	222+50.00	55.33'	377493.29	505282.04
TLE1453	222+50.00	70.00'	377478.64	505282.80
TLE1461	222+60.00	-44.24'	377593.26	505286.66
PRW1465	223+41.16	-37.85'	377592.85	505366.55
TLE1462	223+50.00	-110.00'	377665.48	505368.19
PRW1459	224+00.00	69.32'	377492.60	505436.89
TLE1463	224+75.00	-100.00'	377670.49	505487.52
TLE1464	224+85.00	-55.58'	377628.11	505503.97
PRW1466	225+50.00	-60.50'	377643.89	505565.45
PRW1467	226+70.51	-80.00'	377687.89	505675.23
PRW1468	229+25.00	-80.00'	377749.13	505922.24
TLE1469	230+00.00	-122.50'	377808.43	505984.81
TIE1406	230+24.52	0.00'	377695.44	506038.09
TIE1404	230+44.11	-80.00'	377777.80	506037.85

PLSS TIE TABLE			
FROM	TO	BEARING	DIST.
SEC2225	QTR2215	N 00°17'26" W	2655.04'
QTR2215	SIX2216	S 00°17'26" E	1327.52'
SIX2216	TIE1402	N 00°17'26" W	386.51'
TIE1402	QTR2215	N 00°17'26" W	941.01'

QTR2215
RAIL ROAD SPIKE
ST. CROIX CO.
SURVEYOR
Y = 377547.47
X = 504705.53

SEC2225
ALUM. CAP
ST. CROIX CO.
SURVEYOR
Y = 374892.46
X = 504719.00

T 30 N, R 20 W; SECTIONS 22, 23, 27, 26

CURVE PRL58
Δ = 14°12'50" (LT)
D = 2°36'16"
T = 274.30
L = 545.78
R = 2200.00
LC = 544.39
LCB = N 83°10'54" E
PI STA = 223+99.03
PI X = 505428.25
PI Y = 377544.23

SW-NW
23-30-20

NE-SE
22-30-20

NW-SW
23-30-20

TOWN

ST. CROIX ELECTRIC

AT&T WISCONSIN

TLE FOR DRIVEWAY

TLE FOR BERM

TLE FOR SLOPES

MIDWEST NATURAL GAS

OLD STH 64

EXISTING RW

QUARTER LINE

S 89°42'41" E R

FRONTAGE ROAD "A"

N 76°04'29" E R

*EXISTING RW

CUR PRL58

CUR PRW1412

CUR PRL18

CUR PRW1411

PC 221+24.73

PI 226+70.51

OUTLOT 2

LOT 45

LOT 43

LOT 42

LOT 41

LOT 40

SETTLER'S GLEN

STH 64 EB

SLOPE INTERCEPTS (TYP.)

SECTION LINE

SIXTEENTH LINE

P.L.

OH

G

100'

220'

225'

230'

215'

DOC #677700
TAX PARCEL ID
030-2029-40-200

DOC #700569
TAX PARCEL ID
030-2031-45-998

DOC #391324
TAX PARCEL ID
030-2031-80-000

DOC #937429
TAX PARCEL ID
030-2131-45-000

DOC #843285
TAX PARCEL ID
030-2131-43-000

DOC #828981
TAX PARCEL ID
030-2131-42-000

CURVE PRW1412
Δ = 15°50'35" (RT)
D = 3°05'28"
T = 257.91
L = 512.54
R = 1853.57
LC = 510.91
LCB = N 60°51'27" E
PI X = 505798.53
PI Y = 377313.02

CURVE PRW1411
Δ = 27°17'11" (RT)
D = 3°05'26"
T = 449.98
L = 882.88
R = 1853.87
LC = 874.56
LCB = N 39°17'28" E
PI X = 505233.66
PI Y = 376886.36

CURVE PRL18
Δ = 98°02'18" (RT)
D = 2°47'42"
T = 2359.85
L = 3507.74
R = 2050.00
LC = 3095.21
LCB = N 40°37'25" E
PC STA = 202+00.66
PI STA = 225+60.51
PI X = 504353.10
PI Y = 377630.43
PT STA = 237+08.40

PRW1463, PRW1464, PRW1465, PRW1466, PRW1467, PRW1468, PRW1469, PRW1459, PRW1458, PRW1457, PRW1456, PRW1454, PRW1453, PRW1452, PRW1412, PRW1411, PRW1145

TIE1403, TIE1404, TIE1406, SIX2312, TIE1407, TIE1408, TIE1403, TIE1402, TIE1401, TIE1301, SIX2216, TIE1302, TIE1401

TLE1451, TLE1452, TLE1453, TLE1454, TLE1461, TLE1462, TLE1463, TLE1464, TLE1469, TLE1403, TLE1402, TLE1401

SEE SHEET 4.15


SEE SHEET 4.13

REFER TO THE TITLE SHEET, RECORDED IN THE OFFICE OF THE REGISTER OF DEEDS, IN ST. CROIX COUNTY, AS SHEET 2 OF 2 OF DOCUMENT NO. 963270 OF TPP'S FOR ADDITIONAL INFORMATION.

ORIGINAL ACCESS CONTROL ALONG STH 64/35 ESTABLISHED BY STATUTES 84.09 AND 84.295 AS DEPICTED ON PREVIOUS PROJECT 1550-00-21 (1996).

*NON-MONUMENTED RIGHT OF WAY PURCHASED ON PREVIOUS PROJECT 1550-00-21 ADJUSTED TO FIT PLSS LINES AND HIGHWAY EASEMENTS ON RECORD.

SCALE, FEET
0 100 200

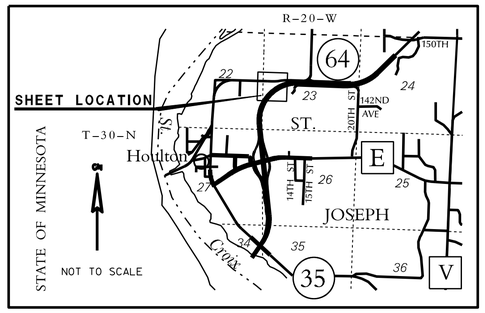

OTHER DOCUMENT INFORMATION	
PARCEL	TYPE/DOCUMENT OR VOL & PAGE
26, 27	ACCESS COVENANT / DOC#523661
27,29,31	TRANS 233 COV. / DOC#695732
28, 29	JOINT DRIVEWAY EASE./ DOC#727056

UTILITY EASEMENT INFORMATION		
PARCEL	COMPANY NAME	DOCUMENT/VOL&PG
26,27,28,29,31	ST. CROIX ELECTRIC COOP.	193087A/VOL 256,PG 174

SCHEDULE OF LANDS & INTERESTS REQUIRED

OWNER'S NAMES ARE SHOWN FOR REFERENCE PURPOSES ONLY AND ARE SUBJECT TO CHANGE PRIOR TO THE TRANSFER OF LAND INTERESTS TO THE DEPARTMENT.

PARCEL NUMBER	OWNER (S)	INTEREST REQUIRED	R/W ACRES OR (S.F.) REQUIRED			PLE, TLE ACRES OR (SF)
			NEW	EXISTING	TOTAL	
26	PETER C.& BRIDGET, PAUL H. LENTZ	FEE,TLE	6.37	0.00	6.37	0.08
27	ST. JOSEPH DEVELOPMENT CORP.	FEE	7.62	0.00	7.62	-.--
28	RICHARD E. & JILL KOSTYNICK	TLE	0.00	0.00	0.00	0.03
29	LEE SIGNATURE HOMES LLC	TLE	0.00	0.00	0.00	0.07
31	DREW BAILLARGEON & RACHEL CROAK	TLE	0.00	0.00	0.00	0.15
32	LORNA MONTAGNE & NORMA SINGER	FEE,TLE	0.14	0.00	0.14	0.35

COURSE TABLE			
FROM	TO	BEARING	DIST.
SIX2216	TIE1301	N 89°43'20" W	180.20'
TIE1301	PRW1451	N 19°22'19" E	255.05'
PRW1451	TIE1402	N 32°51'00" E	172.62'
TIE1402	PRW1452	N 32°51'00" E	324.17'
PRW1452	PRW1453	N 38°18'12" E	241.67'
PRW1453	PRW1454	N 00°17'14" W	177.54'
PRW1454	PRW1456	S 89°41'29" E	137.69'
PRW1456	PRW1457	N 44°04'22" E	168.80'
PRW1457	PRW1458	N 63°54'22" E	157.53'
PRW1458	PRW1459	N 05°17'42" E	57.04'
PRW1459	PRW1463	N 89°44'45" W	607.93'
PRW1463	TIE1403	N 00°17'19" E	51.94'
TIE1403	PRW1464	N 00°17'19" E	48.05'
PRW1464	PRW1465	S 89°44'20" E	537.09'
PRW1465	PRW1466	N 75°36'25" E	205.35'
PRW1466	PRW1467	N 68°09'32" E	118.26'
PRW1467	PRW1468	N 76°04'29" E	254.49'
PRW1468	TIE1404	N 76°04'29" E	119.11'
TIE1404	TIE1406	S 00°10'08" E	82.36'
TIE1406	SIX2312	S 00°10'08" E	147.08'
SIX2312	TIE1407	S 00°10'19" E	21.74'
TIE1407	TIE1408	S 00°10'19" E	120.23'
CURVE PRW1412			
CURVE PRW1411			
PRW1411	TIE1401	S 00°17'07" E	260.95'
TIE1401	TIE1302	N 89°57'58" W	266.99'
TIE1302	SIX2216	N 89°57'58" W	60.94'

POINT TABLE - STA. OFFSET & COORDS.				
POINT #	STATION	DIST.	Y (N)	X (E)
STH 64 EB				
TIE1301	210+70.62	-231.10'	376220.84	504532.06
SIX2216	211+17.87	-58.14'	376219.97	504712.26
TIE1302	211+35.90	0.00'	376219.93	504773.21
TIE1401	212+28.55	252.50'	376219.77	505040.19
PRW1451	213+00.00	-230.00'	376461.45	504616.66
TIE1402	214+54.45	-204.88'	376606.47	504710.30
PRW1411	214+92.09	144.89'	376480.72	505038.89
PRW1452	217+50.00	-193.12'	376878.80	504886.15
PRW1453	219+71.03	-191.82'	377068.45	505035.94
PRW1454	220+86.68	-312.92'	377245.99	505035.05
PRW1456	221+73.25	-215.91'	377245.25	505172.74
PRW1457	223+25.00	-230.00'	377366.52	505290.15
PRW1458	224+65.00	-200.00'	377435.81	505431.63
PRW1412	224+35.00	120.06'	377157.58	505592.72
PRW1459	224+65.00	-215.00'	377448.08	505423.00
TLE1401	227+50.00	139.30'	377295.45	505853.98
TLE1402	228+25.00	145.00'	377321.03	505919.17
TLE1403	229+66.00	143.23'	377374.03	506039.05
TIE1408	229+78.23	112.98'	377406.38	506038.95
TIE1407	230+20.52	0.00'	377526.61	506038.59
SIX2312	230+27.68	-20.52'	377548.35	506038.52

I HEREBY CERTIFY THAT THIS PLAT MEETS ALL REQUIREMENTS OF SECTION 84.095, WISCONSIN STATUTES. THIS PLAT WAS PREPARED BY OR UNDER THE DIRECTION OF

CHRISTINA MARTIN — PRINTED NAME
SIGNATURE
10/24/2013 — DATE

THIS PLAT AND RELOCATION ORDER ARE APPROVED FOR THE WISCONSIN DEPARTMENT OF TRANSPORTATION

MICHAEL PILLER — PRINTED NAME
SIGNATURE
10/24/2013 — DATE

FILE NAME : p:\PDS\Projects\81100201_STH64_Stillwater Bridge\RW PLATS\DGN_PDF\plot\81100221_414_PLAT.dgn
PLOT DATE : 24-OCT-2013 13:55
PLOT BY : dotcxm
PLOT NAME :
PLOT SCALE : 100.000000:1.000000
APPRAISAL PLAT DATE :

TRANSPORTATION PROJECT PLAT NO: 8110-02-21-4.15

PART OF LOT 45 & OUTLOT 2, SETTLER'S GLEN, PART OF LOT A, C.S.M. 4-944, AND PART OF THE NE 1/4 OF THE SW 1/4 AND THE SE 1/4 OF THE NW 1/4, ALL IN SECTION 23, T 30 N, R 20 W, TOWN OF ST. JOSEPH, ST. CROIX COUNTY, WISCONSIN.

RELOCATION ORDER STH 64 STILLWATER-SOMERSET (ST. CROIX RIVER BRIDGE APPROACH (WI)) ST. CROIX COUNTY

TO PROPERLY ESTABLISH, LAY OUT, WIDEN, ENLARGE, EXTEND, CONSTRUCT, RECONSTRUCT, IMPROVE, OR MAINTAIN A PORTION OF THE HIGHWAY DESIGNATED ABOVE, THE STATE OF WISCONSIN DEPARTMENT OF TRANSPORTATION DEEMS IT NECESSARY TO RELOCATE OR CHANGE SAID HIGHWAY AND ACQUIRE CERTAIN LANDS AND INTERESTS OR RIGHTS IN LANDS FOR THE ABOVE PROJECT.

TO EFFECT THIS CHANGE, PURSUANT TO AUTHORITY GRANTED UNDER SECTION 84.02 (3), 84.09, AND 84.30, WISCONSIN STATUTES, THE DEPARTMENT OF TRANSPORTATION HEREBY ORDERS THAT:
1. THAT PORTION OF SAID HIGHWAY AS SHOWN ON THIS PLAT IS LAID OUT AND ESTABLISHED TO THE LINES AND WIDTHS AS SO SHOWN FOR THE ABOVE PROJECT.
2. THE LANDS OR INTERESTS OR RIGHTS IN LANDS AS SHOWN ON THIS PLAT ARE REQUIRED BY THE DEPARTMENT FOR THE ABOVE PROJECT AND SHALL BE ACQUIRED IN THE NAME OF THE STATE OF WISCONSIN, PURSUANT TO THE PROVISIONS OF SECTION 84.09 (1) OR (2), WISCONSIN STATUTES.

988332
BETH PABST
REGISTER OF DEEDS
ST. CROIX CO., WI
RECEIVED FOR RECORD
10/30/2013 08:00 AM
EXEMPT #
PAGES: 1

****The above recording information verifies that this document has been electronically recorded & returned to the submitter**

RESERVED FOR REGISTER OF DEEDS
PROJECT NUMBER 8110-02-21-4.15
AMENDMENT NO:

SCHEDULE OF LANDS & INTERESTS REQUIRED

OWNER'S NAMES ARE SHOWN FOR REFERENCE PURPOSES ONLY AND ARE SUBJECT TO CHANGE PRIOR TO THE TRANSFER OF LAND INTERESTS TO THE DEPARTMENT.

PARCEL NUMBER	OWNER (S)	INTEREST REQUIRED	R/W ACRES OR (S.F.) REQUIRED			PLE, TLE ACRES OR (SF)
			NEW	EXISTING	TOTAL	
27	ST. JOSEPH DEVELOPMENT CORP.	FEE	0.24	0.00	0.24	-.--
31	DREW BAILLARGEON & RACHEL CROAK	TLE	0.00	0.00	0.00	0.29
33	BARRY W. & JODI A. ANDERSON	FEE,TLE	0.12	0.00	0.12	0.13
34	KILBANE FAMILY INVESTMENT CO.	FEE,TLE	9.71	0.00	9.71	2.82

POINT TABLE - STA. OFFSET & COORDS.

POINT #	STATION	DIST.	Y (N)	X (E)
FRONTAGE ROAD "A"				
TIE1406	230+24.52	0.00'	377695.44	506038.09
TIE1404	230+44.11	-80.00'	377777.80	506037.85
TLE1551	230+75.00	-165.00'	377867.73	506047.38
TLE1552	231+86.47	-185.00'	377913.97	506150.76
PRW1551	231+86.47	-80.00'	377812.06	506176.03
TLE1553	233+50.00	-200.00'	377965.00	506321.71
TLE1554	233+60.00	-250.00'	378016.13	506324.28
TLE1556	234+00.00	-200.00'	377973.55	506375.57
TLE1555	234+05.00	-240.00'	378013.93	506375.23
TLE1557	235+00.00	-190.00'	377977.04	506484.81
PRW1552	235+00.00	-125.00'	377912.37	506491.35
TLE1558	236+60.00	-170.00'	377968.24	506658.77
PRW1553	237+08.40	-135.00'	377934.14	506711.11
TLE1559	238+60.00	-175.00'	377975.08	506862.45
PRW1554	239+82.55	-120.00'	377920.85	506985.34
TLE1560	241+00.00	-170.00'	377981.20	507048.84
PRW1556	241+50.00	-100.00'	377928.34	507104.73
TLE1561	243+00.00	-195.00'	378057.59	507121.68
PRW1557	243+50.00	-85.00'	378014.87	507227.59
PRW1558	245+00.00	-60.00'	378116.38	507297.16
TLE1562	245+00.00	-145.00'	378133.50	507213.90
PRW1559	246+63.65	-40.00'	378267.42	507323.73
ERW1562	246+63.65	-30.52'	378267.42	507333.21
TIE1501	246+63.65	0.00'	378267.42	507363.73
TIE1502	246+63.65	7.12'	378267.41	507370.85
TLE1563	247+50.00	-115.00'	378353.79	507248.75
TLE1564	248+75.00	-40.00'	378478.77	507323.77
PRW1561	248+75.00	-30.52'	378478.77	507333.25

UTILITY INTERESTS REQUIRED

UTILITY NUMBER	OWNERS	INTEREST REQUIRED
20	ST CROIX ELECTRIC COOPERATIVE	RELEASE OF RIGHTS
30	AT&T WISCONSIN	RELEASE OF RIGHTS

CURVE PRL18
Δ = 98°02'18" (RT)
D = 2°47'42"
T = 2359.85
L = 3507.74
R = 2050.00
LC = 3095.21
LCB = N 40°37'25" E
PC STA = 202+00.66
PI STA = 225+60.51
PI X = 504353.10
PI Y = 377630.43
PT STA = 237+08.40

OTR2215
RAIL ROAD SPIKE
ST. CROIX CO.
SURVEYOR
Y = 377547.47
X = 504705.53

CURVE PRL59
Δ = 13°34'05" (RT)
D = 2°35'59"
T = 262.19
L = 521.93
R = 2204.00
LC = 520.71
LCB= N 82°51'31" E
PI STA = 234+48.66
PI X = 506449.76
PI Y = 377797.51

CURVE PRL60
Δ = 89°37'56" (LT)
D = 15°04'40"
T = 377.57
L = 594.46
R = 380.00
LC = 535.67
LCB= N 44°49'36" E
PI STA = 243+60.11
PI X = 507363.65
PI Y = 377803.21

TOWN

SE-NW 23-30-20

DOC #43115
TAX PARCEL ID
030-2031-90-000

SLOPE INTERCEPTS (TYP.)

PT 245+77.01

ANDERSON SCOUT CAMP RD
N 00°00'38" E R

245 LINE

EXISTING RW

FRONTAGE ROAD "B"

SEE SHEET 4.16

GN

SCALE, FEET
0 100 200

SHEET LOCATION
NOT TO SCALE
R-20-W
T-30-N
STATE OF MINNESOTA
Houlton
JOSEPH
ST.
150TH
142ND AVE
20TH ST
14TH ST
15TH ST
Cross
64
E
V

UTILITY EASEMENT INFORMATION

PARCEL	COMPANY NAME	DOCUMENT/VOL&PG
27 & 31	ST. CROIX ELECTRIC COOP.	193087A/VOL 256,PG 174
33	ST. CROIX ELECTRIC COOP.	437625/VOL 811,PG 451
34	ST. CROIX ELECTRIC COOP.	DOCUMENT #906686

POINT TABLE - STA. OFFSET & COORDS.

POINT #	STATION	DIST.	Y (N)	X (E)
STH 64 EB				
TLE1403	229+66.00	143.23'	377374.03	506039.05
TIE1408	229+78.23	112.98'	377406.38	506038.95
TIE1407	230+20.52	0.00'	377526.61	506038.59
SIX2312	230+27.68	-20.52'	377548.35	506038.52
ERW1501	232+81.11	111.66'	377489.03	506312.77
TLE1502	233+00.00	135.00'	377469.91	506335.00
ERW1503	233+54.61	206.75'	377409.04	506397.84
TLE1503	233+67.41	147.31'	377469.61	506398.96
ERW1502	233+71.24	128.73'	377488.53	506399.31
CEN2313	243+66.41	100.01'	377549.24	507371.52
TIE1503	243+66.94	0.00'	377649.25	507371.43
FRONTAGE ROAD "C"				
TLE1507	232+70.75	-31.18'	377237.05	506470.77
TLE1506	233+42.04	-45.00'	377295.95	506467.30
ERW1505	233+41.23	-31.31'	377295.33	506480.99
ERW1506	233+41.48	34.62'	377295.65	506546.92
TLE1508	233+42.04	110.00'	377296.64	506622.30
TLE1509	234+02.08	110.00'	377356.67	506622.03
PRW1507	234+29.85	33.00'	377378.93	506546.68
PRW1508	234+29.85	55.00'	377375.64	506568.44
ERW1504	234+46.63	-37.90'	377409.42	506480.54
PRW1509	236+44.00	55.00'	377478.66	506663.39
TLE1505	234+43.62	-50.00'	377408.60	506467.90
ERW1507	239+31.89	60.52'	377477.40	506938.54
TIE1506	243+64.95	60.17'	377479.42	507371.59
TIE1504	243+65.12	0.00'	377539.59	507371.53
CEN2313	243+65.15	-9.65'	377549.24	507371.52

QTR2315
ALUM. CAP
ST. CROIX CO.
SURVEYOR
Y = 377551.01
X = 510027.19

CURVE PRW1501
Δ = 08°51'00" (LT)
D = 3°05'28"
T = 143.44
L = 286.31
R = 1853.57
LC = 286.02
LCB = S 73°12'14" W
PI X = 506172.66
PI Y = 377458.30

DOC #700569
TAX PARCEL ID
030-2031-45-998

DOC #937429
TAX PARCEL ID
030-2131-45-000

DOC #434145
TAX PARCEL ID
030-2032-30-000

LOT 45
LOT A
LOT B
LOT 44
LOT 1
OUTLOT 2
SETTLER'S GLEN
ST. JOSEPH
CSM 4-944
DOC #364329

PT 233+42.04
PT 230+50.73
PC 231+92.00
PC 231+86.47
PC 239+82.55
PT 237+08.40
PT 236+84.93
PC 234+02.08

CURVE PRW1509
Δ = 68°09'58" (LT)
D = 45°50'12"
T = 84.58
L = 148.72
R = 125.00
LC = 140.10
LCB = S 42°40'10" W
PI X = 506581.06
PI Y = 377459.27

CURVE PRL63
Δ = 42°58'59" (LT)
D = 28°38'52"
T = 78.75
L = 150.04
R = 200.00
LC = 146.55'
LCB= N 21°14'16" E
PI STA = 232+70.75
PI X = 506512.65
PI Y = 377217.40

CURVE PRL64
Δ = 90°02'02" (RT)
D = 31°49'52"
T = 180.11
L = 282.85
R = 180.00
LC = 254.63'
LCB= N 44°45'47" E
PI STA = 235+82.19
PI X = 506511.24
PI Y = 377536.29

NE-SW 23-30-20

SETTLER'S WAY
SETTLER'S GLEN
SIXTEENTH LINE
QUARTER LINE
EXISTING RW
FRONTAGE ROAD "A"
FRONTAGE ROAD "C"
STH 64, EB
CUR PRL59
CUR PRL60
CUR PRL18
CUR PRW1501
CUR PRW1509
CUR PRL63
CUR PRL64
N 89°38'34" E R
N 76°04'29" E R
N 89°46'48" E R
N 42°43'46" E R
N 00°15'14" W R
ST CROIX ELECTRIC
AT & T
MIDWEST NATURAL GAS CO.
TLE FOR DRIVEWAY
TLE FOR BERM
TLE FOR SLOPES
SEE SHEET 4.14
P.L.

COURSE TABLE

FROM	TO	BEARING	DIST.
SIX2312	TIE1406	N 00°10'08" W	147.08'
TIE1406	TIE1404	N 00°10'08" W	82.36'
TIE1404	PRW1551	N 76°04'29" E	142.36'
PRW1551	PRW1552	N 72°21'13" E	330.89'
PRW1552	PRW1553	N 84°20'30" E	220.84'
PRW1553	PRW1554	S 87°13'31" E	274.55'
PRW1554	PRW1556	N 86°24'30" E	119.62'
PRW1556	PRW1557	N 54°50'50" E	150.27'
PRW1557	PRW1558	N 34°25'15" E	123.06'
PRW1558	PRW1559	N 09°58'45" E	153.36'
PRW1559	PRW1561	N 02°34'39" E	211.56'
PRW1561	ERW1562	S 00°00'33" W	211.35'
ERW1562	TIE1501	S 89°59'22" E	30.52'
TIE1501	TIE1502	S 89°59'22" E	7.12'
TIE1502	TIE1503	S 00°03'13" E	618.16'
TIE1503	CEN2313	S 00°03'13" E	100.01'
CEN2313	TIE1504	S 00°03'13" E	9.65'
TIE1504	TIE1506	S 00°03'13" E	60.17'
TIE1506	ERW1507	S 89°44'00" W	433.05'
ERW1507	PRW1509	N 89°44'18" W	275.15'
CURVE PRW1509			
PRW1508	PRW1507	N 81°24'49" W	22.00'
PRW1507	ERW1506	S 00°10'02" E	83.28'
ERW1506	ERW1505	S 89°43'13" W	65.94'
ERW1505	ERW1504	N 00°13'32" W	114.10'
ERW1504	ERW1503	S 89°44'02" W	82.70'
ERW1503	ERW1502	N 01°03'36" E	79.51'
ERW1502	ERW1501	N 89°40'18" W	86.54'
CURVE PRW1501			
TIE1408	TIE1407	N 00°10'19" W	120.23'
TIE1407	SIX2312	N 00°10'19" W	21.74'

PLSS TIE TABLE

FROM	TO	BEARING	DIST.
QTR2315	QTR2215	S 89°57'43" W	5321.66'
QTR2215	SIX2312	N 89°57'43" E	1333.00'

OTHER DOCUMENT INFORMATION

PARCEL	TYPE/DOCUMENT OR VOL & PAGE
27	ACCESS COVENANT / DOC#523661
27 & 31	TRANS 233 COV. / DOC#695732
33	NON-EXCLUSIVE EASE/VOL 754,PG 399

REFER TO THE TITLE SHEET, RECORDED IN THE OFFICE OF THE REGISTER OF DEEDS IN ST. CROIX COUNTY, AS SHEET 2 OF 2 OF DOCUMENT NO. 963270 OF TPP'S FOR ADDITIONAL INFORMATION.

ORIGINAL ACCESS CONTROL ALONG STH 64/35 ESTABLISHED BY STATUTES 84.09 AND 84.295 AS DEPICTED ON PREVIOUS PROJECT 1550-00-21 (1996).

I HEREBY CERTIFY THAT THIS PLAT MEETS ALL REQUIREMENTS OF SECTION 84.095, WISCONSIN STATUTES. THIS PLAT WAS PREPARED BY OR UNDER THE DIRECTION OF

CHRISTINA MARTIN — PRINTED NAME — SIGNATURE — 10/24/2013 DATE

THIS PLAT AND RELOCATION ORDER ARE APPROVED FOR THE WISCONSIN DEPARTMENT OF TRANSPORTATION

MICHAEL PILLER — PRINTED NAME — SIGNATURE — 10/24/2013 DATE

FILE NAME : p:\PDS\Projects\81100201_STH64_Stillwater Bridge\RW PLATS\DGN_PDF\plot\81100221_415.dgn PLOT DATE : 24-OCT-2013 13:58 PLOT BY : dotcxm PLOT NAME : PLOT SCALE : 100.000000:1.000000
APPRAISAL PLAT DATE :

TRANSPORTATION PROJECT PLAT NO: 8110-02-21-4.16

PART OF THE NW ¼ OF THE SE ¼ AND THE SW ¼ OF THE NE ¼
OF SECTION 23, T 30 N, R 20 W, TOWN OF ST. JOSEPH, ST. CROIX COUNTY, WISCONSIN.

RELOCATION ORDER STH 64 STILLWATER-SOMERSET (ST. CROIX RIVER BRIDGE APPROACH (WI)) ST. CROIX COUNTY

TO PROPERLY ESTABLISH, LAY OUT, WIDEN, ENLARGE, EXTEND, CONSTRUCT, RECONSTRUCT, IMPROVE, OR MAINTAIN A PORTION OF THE HIGHWAY DESIGNATED ABOVE, THE STATE OF WISCONSIN DEPARTMENT OF TRANSPORTATION DEEMS IT NECESSARY TO RELOCATE OR CHANGE SAID HIGHWAY AND ACQUIRE CERTAIN LANDS AND INTERESTS OR RIGHTS IN LANDS FOR THE ABOVE PROJECT.

TO EFFECT THIS CHANGE, PURSUANT TO AUTHORITY GRANTED UNDER SECTION 84.02(3), 84.09, AND 84.30, WISCONSIN STATUTES, THE DEPARTMENT OF TRANSPORTATION HEREBY ORDERS THAT:
1. THAT PORTION OF SAID HIGHWAY AS SHOWN ON THIS PLAT IS LAID OUT AND ESTABLISHED TO THE LINES AND WIDTHS AS SO SHOWN FOR THE ABOVE PROJECT.
2. THE LANDS OR INTERESTS OR RIGHTS IN LANDS AS SHOWN ON THIS PLAT ARE REQUIRED BY THE DEPARTMENT FOR THE ABOVE PROJECT AND SHALL BE ACQUIRED IN THE NAME OF THE STATE OF WISCONSIN, PURSUANT TO THE PROVISIONS OF SECTION 84.09 (1) OR (2), WISCONSIN STATUTES.

988333
BETH PABST
REGISTER OF DEEDS
ST. CROIX CO., WI
RECEIVED FOR RECORD
10/30/2013 08:00 AM
EXEMPT #
PAGES: 1

**The above recording information verifies that this document has been electronically recorded & returned to the submitter

RESERVED FOR REGISTER OF DEEDS
PROJECT NUMBER 8110-02-21-4.16
AMENDMENT NO:

QTR1423
2" IRON PIPE
ST. CROIX CO.
SURVEYOR
Y = 380182.92
X = 507369.06

T 30 N
14 23
R 20 W

SCHEDULE OF LANDS & INTERESTS REQUIRED


OWNER'S NAMES ARE SHOWN FOR REFERENCE PURPOSES ONLY AND ARE SUBJECT TO CHANGE PRIOR TO THE TRANSFER OF LAND INTERESTS TO THE DEPARTMENT.

PARCEL NUMBER	OWNER (S)	INTEREST REQUIRED	R/W ACRES OR (S.F.) REQUIRED			PLE, TLE ACRES OR (SF)
			NEW	EXISTING	TOTAL	
41	LAWRENCE J. PLOURDE	FEE,TLE	2.74	0.00	2.74	0.08

UTILITY EASEMENT INFORMATION

PARCEL	COMPANY NAME	DOCUMENT/VOL&PG
41	ST. CROIX ELECTRIC COOP.	608901/VOL 1450,PG 202

GN

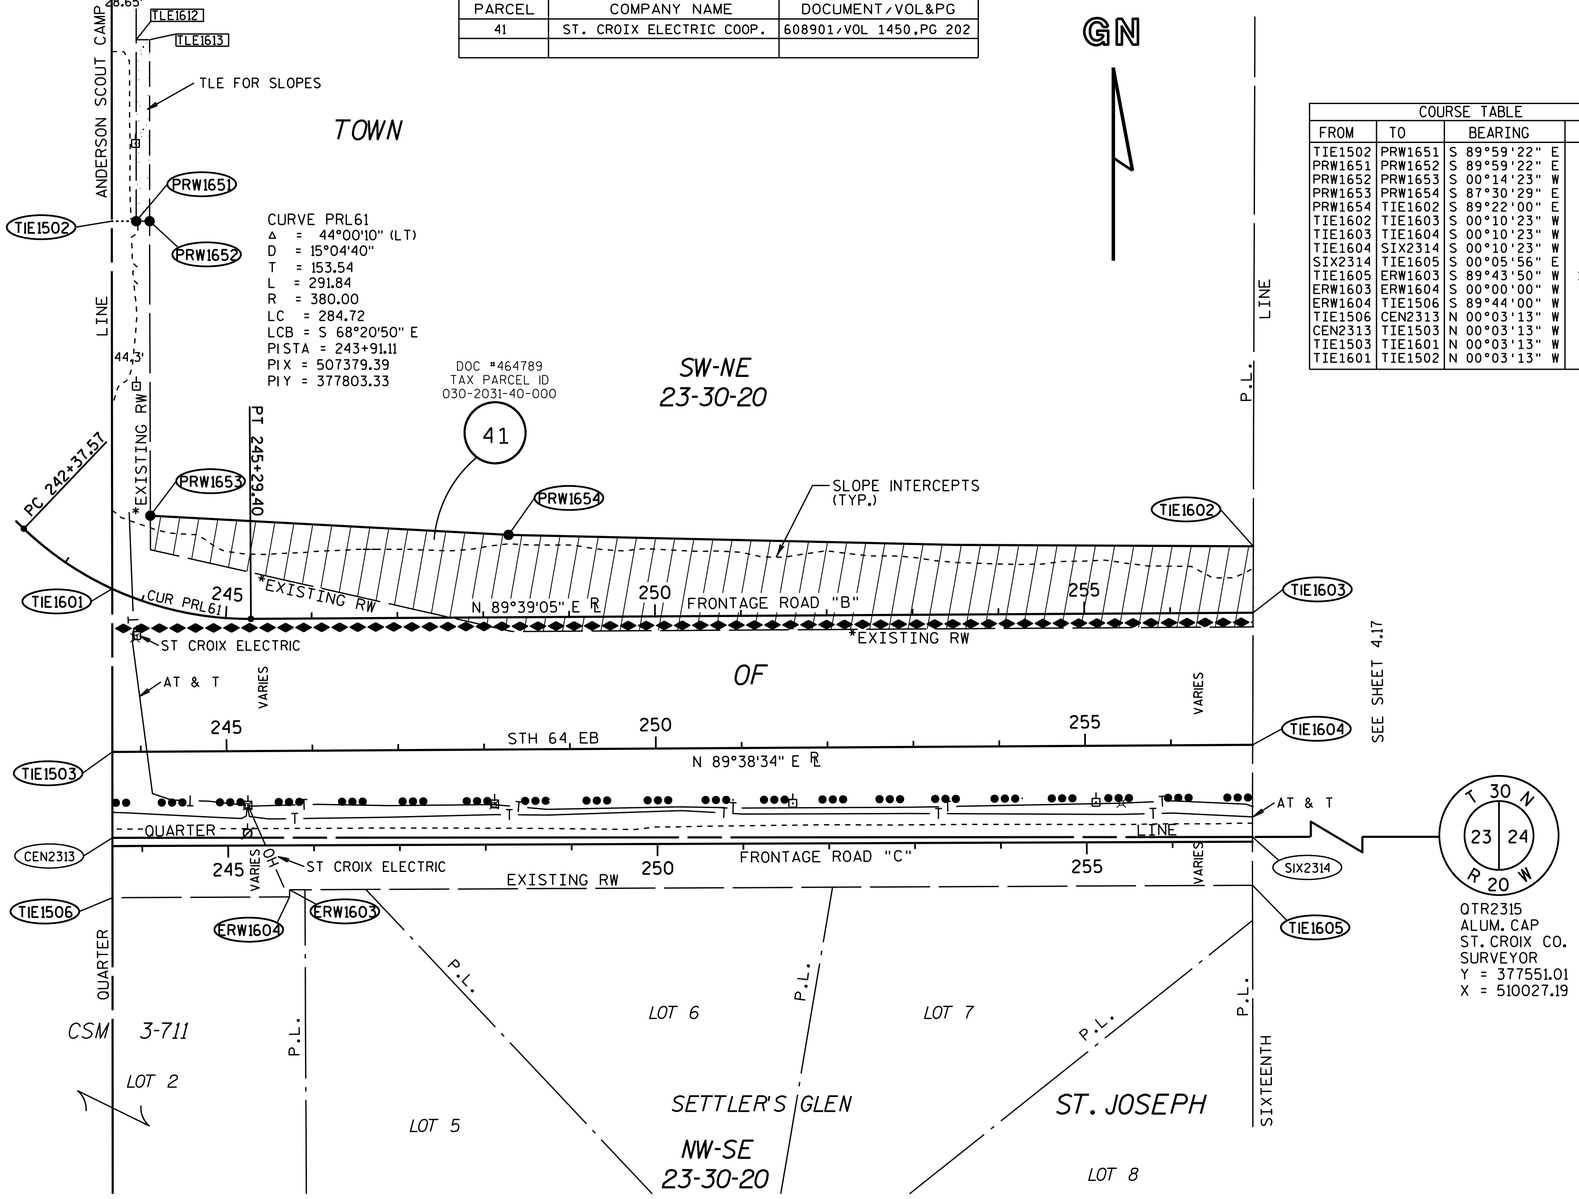


T 30 N
23 24
R 20 W

OTR2315
ALUM. CAP
ST. CROIX CO.
SURVEYOR
Y = 377551.01
X = 510027.19

COURSE TABLE			
FROM	TO	BEARING	DIST.
TIE1502	PRW1651	S 89°59'22" E	28.36'
PRW1651	PRW1652	S 89°59'22" E	15.62'
PRW1652	PRW1653	S 00°14'23" W	347.01'
PRW1653	PRW1654	S 87°30'29" E	419.94'
PRW1654	TIE1602	S 89°22'00" E	867.52'
TIE1602	TIE1603	S 00°10'23" W	81.18'
TIE1603	TIE1604	S 00°10'23" W	153.83'
TIE1604	SIX2314	S 00°10'23" W	107.41'
SIX2314	TIE1605	S 00°05'56" E	56.22'
TIE1605	ERW1603	S 89°43'50" W	1121.58'
ERW1603	ERW1604	S 00°00'00" W	8.25'
ERW1604	TIE1506	S 89°44'00" W	206.30'
TIE1506	CEN2313	N 00°03'13" W	69.82'
CEN2313	TIE1503	N 00°03'13" W	100.01'
TIE1503	TIE1601	N 00°03'13" W	190.04'
TIE1601	TIE1502	N 00°03'13" W	428.13'

NOT TO SCALE

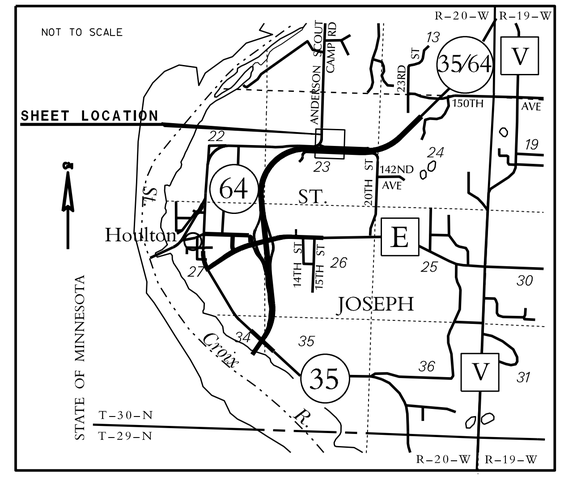

POINT TABLE - STA. OFFSET & COORDS.				
POINT #	STATION	DIST.	Y (N)	X (E)
STH 64 EB				
TIE1506	243+66.04	169.83'	377479.42	507371.59
CEN2313	243+66.41	100.01'	377549.24	507371.52
TIE1503	243+66.94	0.00'	377649.25	507371.43
ERW1604	245+72.34	170.15'	377480.38	507577.89
ERW1603	245+72.39	161.90'	377488.63	507577.89
TIE1605	256+93.97	163.63'	377493.91	508699.45
SIX2314	256+94.22	107.41'	377550.12	508699.35
TIE1604	256+95.21	0.00'	377657.54	508699.68
FRONTAGE ROAD "A"				
TIE1502	246+63.65	7.12'	378267.41	507370.85
PRW1651	246+63.65	35.48'	378267.41	507399.21
PRW1652	246+63.65	51.10'	378267.41	507414.83
TLE1612	248+75.00	35.48'	378478.76	507399.25
TLE1613	248+75.00	51.10'	378478.76	507414.87
FRONTAGE ROAD "B"				
TIE1601	243+62.64	0.00'	377839.29	507371.25
PRW1653	243+68.21	-91.27'	377920.39	507413.38
PRW1654	248+29.99	-96.05'	377902.14	507832.92
TIE1603	256+96.64	0.00'	377811.36	508700.14
TIE1602	256+97.38	-81.18'	377892.54	508700.39

PLSS TIE TABLE			
FROM	TO	BEARING	DIST.
QTR1423	TIE1502	S 00°03'13" E	1915.51'
TIE1502	CEN2313	S 00°03'13" E	718.17'
CEN2313	QTR2315	N 89°57'43" E	2655.67'
QTR2315	SIX2314	S 89°57'43" W	1327.83'

REFER TO THE TITLE SHEET, RECORDED IN THE OFFICE OF THE REGISTER OF DEEDS, IN ST. CROIX COUNTY, AS SHEET 2 OF 2 OF DOCUMENT NO. 963270 OF TPP'S FOR ADDITIONAL INFORMATION.

ORIGINAL ACCESS CONTROL ALONG STH 64/35 ESTABLISHED BY STATUTES 84.09 AND 84.295 AS DEPICTED ON PREVIOUS PROJECT 1550-00-21 (1996).

*NON-MONUMENTED RIGHT OF WAY PURCHASED ON PREVIOUS PROJECT 1550-00-21 ADJUSTED TO FIT PLSS LINES AND HIGHWAY EASEMENTS ON RECORD.

EXISTING RW DIMENSIONS FOR ANDERSON SCOUT CAMP RD. ARE MEASURED FROM THE NORTH-SOUTH QUARTER LINE.

SCALE, FEET
0 100 200

I HEREBY CERTIFY THAT THIS PLAT MEETS ALL REQUIREMENTS OF SECTION 84.095, WISCONSIN STATUTES. THIS PLAT WAS PREPARED BY OR UNDER THE DIRECTION OF

CHRISTINA MARTIN — PRINTED NAME
Christina Martin — SIGNATURE
10/24/2013 — DATE

THIS PLAT AND RELOCATION ORDER ARE APPROVED FOR THE WISCONSIN DEPARTMENT OF TRANSPORTATION

MICHAEL PILLER — PRINTED NAME
Michael Piller — SIGNATURE
10/24/2013 — DATE

FILE NAME : p:\PDS\Projects\81100201_STH64_Stillwater Bridge\RW PLATS\DGN_PDF\plot\81100221_416.dgn
PLOT DATE : 24-OCT-2013 14:01
PLOT BY : dotcxm
PLOT NAME :
PLOT SCALE : 100.000000:1.000000
APPRAISAL PLAT DATE :

TRANSPORTATION PROJECT PLAT NO: 8110-02-21-4.17

PART OF LOT 3, C.S.M. 11-3042 LOCATED IN AND INCLUDING PART OF THE SE 1/4 OF THE NE 1/4;
PART OF LOT 1, C.S.M. 12-3365 LOCATED IN AND INCLUDING PART OF THE NE 1/4 OF THE SE 1/4,
ALL IN SECTION 23, T 30 N, R 20 W, TOWN OF ST. JOSEPH, ST. CROIX COUNTY, WISCONSIN.

RELOCATION ORDER STH 64 STILLWATER-SOMERSET (ST. CROIX RIVER BRIDGE APPROACH (WI)) ST. CROIX COUNTY

TO PROPERLY ESTABLISH, LAY OUT, WIDEN, ENLARGE, EXTEND, CONSTRUCT, RECONSTRUCT, IMPROVE, OR MAINTAIN A PORTION OF THE HIGHWAY DESIGNATED ABOVE, THE STATE OF WISCONSIN DEPARTMENT OF TRANSPORTATION DEEMS IT NECESSARY TO RELOCATE OR CHANGE SAID HIGHWAY AND ACQUIRE CERTAIN LANDS AND INTERESTS OR RIGHTS IN LANDS FOR THE ABOVE PROJECT.

TO EFFECT THIS CHANGE, PURSUANT TO AUTHORITY GRANTED UNDER SECTION 84.02(3), 84.09, AND 84.30, WISCONSIN STATUTES, THE DEPARTMENT OF TRANSPORTATION HEREBY ORDERS THAT:
1. THAT PORTION OF SAID HIGHWAY AS SHOWN ON THIS PLAT IS LAID OUT AND ESTABLISHED TO THE LINES AND WIDTHS AS SO SHOWN FOR THE ABOVE PROJECT.
2. THE LANDS OR INTERESTS OR RIGHTS IN LANDS AS SHOWN ON THIS PLAT ARE REQUIRED BY THE DEPARTMENT FOR THE ABOVE PROJECT AND SHALL BE ACQUIRED IN THE NAME OF THE STATE OF WISCONSIN, PURSUANT TO THE PROVISIONS OF SECTION 84.09 (1) OR (2), WISCONSIN STATUTES.

988334
BETH PABST
REGISTER OF DEEDS
ST. CROIX CO., WI
RECEIVED FOR RECORD
10/30/2013 08:00 AM
EXEMPT #
PAGES: 1

****The above recording information verifies that this document has been electronically recorded & returned to the submitter**

RESERVED FOR REGISTER OF DEEDS
PROJECT NUMBER 8110-02-21-4.17
AMENDMENT NO:

SCHEDULE OF LANDS & INTERESTS REQUIRED

OWNER'S NAMES ARE SHOWN FOR REFERENCE PURPOSES ONLY AND ARE SUBJECT TO CHANGE PRIOR TO THE TRANSFER OF LAND INTERESTS TO THE DEPARTMENT.

PARCEL NUMBER	OWNER (S)	INTEREST REQUIRED	R/W ACRES OR (S.F.) REQUIRED			PLE, TLE ACRES OR (SF)
			NEW	EXISTING	TOTAL	
42	KEVIN G. & JANICE G. MOELTER	FEE	1.44	0.00	1.44	-.--
43	MARK J. SUTTER	FEE,AR,TLE	0.75	0.00	0.75	0.02
44	KELLY J. DALTON	TLE	0.00	0.00	0.00	0.22
46	KELLY J. DALTON	FEE,TLE	0.21	0.00	0.21	0.11
49	PATRICK T.& MARIANNE J. LEVERTY	TLE	0.00	0.00	0.00	0.07

COURSE TABLE			
FROM	TO	BEARING	DIST.
SIX2314	TIE1604	N 00°10'23" E	107.41'
TIE1604	TIE1602	N 00°10'23" E	235.01'
TIE1602	PRW1751	N 89°38'34" E	102.61'
PRW1751	PRW1752	N 89°38'34" E	570.68'
PRW1752	PRW1753	N 85°33'41" E	116.04'
PRW1753	PRW1754	N 60°53'43" E	97.27'
PRW1754	PRW1756	S 61°15'21" E	110.38'
PRW1756	PRW1757	S 08°34'18" E	56.89'
PRW1757	PRW1758	N 79°48'27" E	256.53'
PRW1758	TIE1701	N 58°31'37" E	109.66'
TIE1701	TIE1702	S 00°13'41" E	186.12'
TIE1702	QTR2315	S 00°13'41" E	209.23'
QTR2315	TIE1703	S 00°08'42" E	201.09'
TIE1703	TIE1704	S 89°35'24" W	9.65'
TIE1704	PRW1761	S 89°35'24" W	23.35'
PRW1761	PRW1762	S 89°35'24" W	11.65'
PRW1762	PRW1763	N 27°32'41" W	189.84'
PRW1763	ERW1705	S 89°57'41" W	619.54'
CURVE ERW1705			
ERW1706	TIE1605	S 89°43'45" W	227.98'
TIE1605	TIE1710	N 00°05'56" W	50.78'
TIE1710	SIX2314	N 00°05'56" W	5.44'

POINT TABLE - STA. OFFSET & COORDS.				
POINT #	STATION	DIST.	Y (N)	X (E)
STH 64 EB				
TIE1604	256+95.21	0.00'	377657.54	508699.68
TIE1602	256+97.39	-235.00'	377892.54	508700.39
PRW1751	258+00.00	-235.00'	377893.18	508803.00
PRW1752	263+70.68	-235.00'	377896.74	509373.67
PRW1753	265+00.00	-240.00'	377905.72	509489.36
PRW1754	266+00.00	-280.00'	377953.04	509574.35
TLE1754	266+60.00	-280.00'	377959.30	509626.66
TLE1755	266+65.00	-238.67'	377918.93	509636.55
PRW1756	267+00.00	-215.00'	377899.96	509671.13
PRW1757	267+00.00	-158.11'	377843.71	509679.60
PRW1758	269+75.00	-150.00'	377889.10	509932.09
TIE1702	270+31.59	-0.00'	377760.24	510026.36
TIE1701	270+89.27	-177.68'	377946.35	510025.61


T 30 N / R 20 W — 14 | 13 / 23 | 24

SEC1321
ALUM. CAP
ST. CROIX CO.
SURVEYOR
Y = 380203.06
X = 510016.63

CURVE CUR263
Δ = 46°33'29" (LT)
D = 2°29'40"
T = 988.26
L = 1866.54
R = 2297.03
LC = 1815.61
LCB= N 66°21'49" E
PC STA = 263+70.68
PI STA = 273+58.94
PI X = 510363.37
PI Y = 377667.91
PT STA = 282+37.22


GN

SHEET LOCATION
NOT TO SCALE

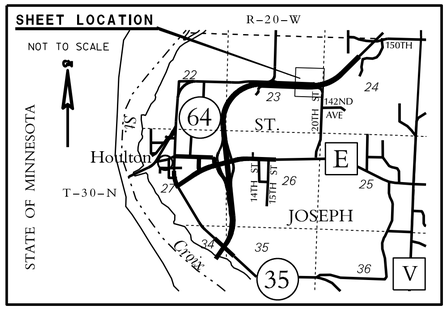

UTILITY EASEMENT INFORMATION		
PARCEL	COMPANY NAME	DOCUMENT/VOL&PG
42	ST. CROIX ELECTRIC COOP.	377326/VOL 645,PG 608
43	ST. CROIX ELECTRIC COOP.	429587/VOL 789,PG 347
44 & 46	ST. CROIX ELECTRIC COOP.	653540/VOL 1697,PG 420

POINT TABLE - STA. OFFSET & COORDS.				
POINT #	STATION	DIST.	Y (N)	X (E)
FRONTAGE ROAD "C"				
TIE1605	256+92.86	50.78'	377493.91	508699.45
TIE1710	256+92.96	0.00'	377544.69	508699.36
SIX2314	256+92.97	-5.44'	377550.12	508699.35
TLE1701	256+95.00	50.78'	377493.92	508701.60
TLE1702	257+00.00	60.00'	377484.72	508706.63
ERW1706	259+20.84	50.58'	377494.98	508927.43
TLE1703	261+56.58	60.00'	377486.47	509163.21
ERW1705	262+68.01	31.58'	377517.51	509275.72
TLE1704	264+65.00	46.93'	377517.60	509475.96
TLE1706	266+40.00	67.74'	377517.76	509652.58
TLE1707	266+60.00	110.00'	377478.19	509677.48
TLE1709	267+15.00	76.70'	377517.81	509728.11
TLE1708	267+15.00	115.00'	377479.79	509732.68
PRW1763	269+25.00	37.79'	377517.93	509895.26
OTR2315	269+90.91	-79.14'	377551.01	510027.19
TLE1718	270+83.00	-75.00'	377442.88	510078.92
TLE1717	270+83.00	-46.34'	377434.52	510051.51
TLE1716	271+55.22	-50.00'	377350.21	510068.05
TIE1703	271+55.22	-9.65'	377349.92	510027.70
TIE1704	271+55.22	0.00'	377349.85	510018.05
PRW1761	271+55.22	23.35'	377349.69	509994.70
PRW1762	271+55.22	35.00'	377349.60	509983.05
TLE1711	272+22.00	50.00'	377282.72	509968.53
TLE1715	272+80.00	-50.00'	377225.43	510068.94
TLE1714	272+80.00	-24.50'	377225.25	510043.44
TLE1713	272+80.00	23.93'	377224.91	509995.02
TLE1712	272+80.00	40.00'	377224.79	509978.95

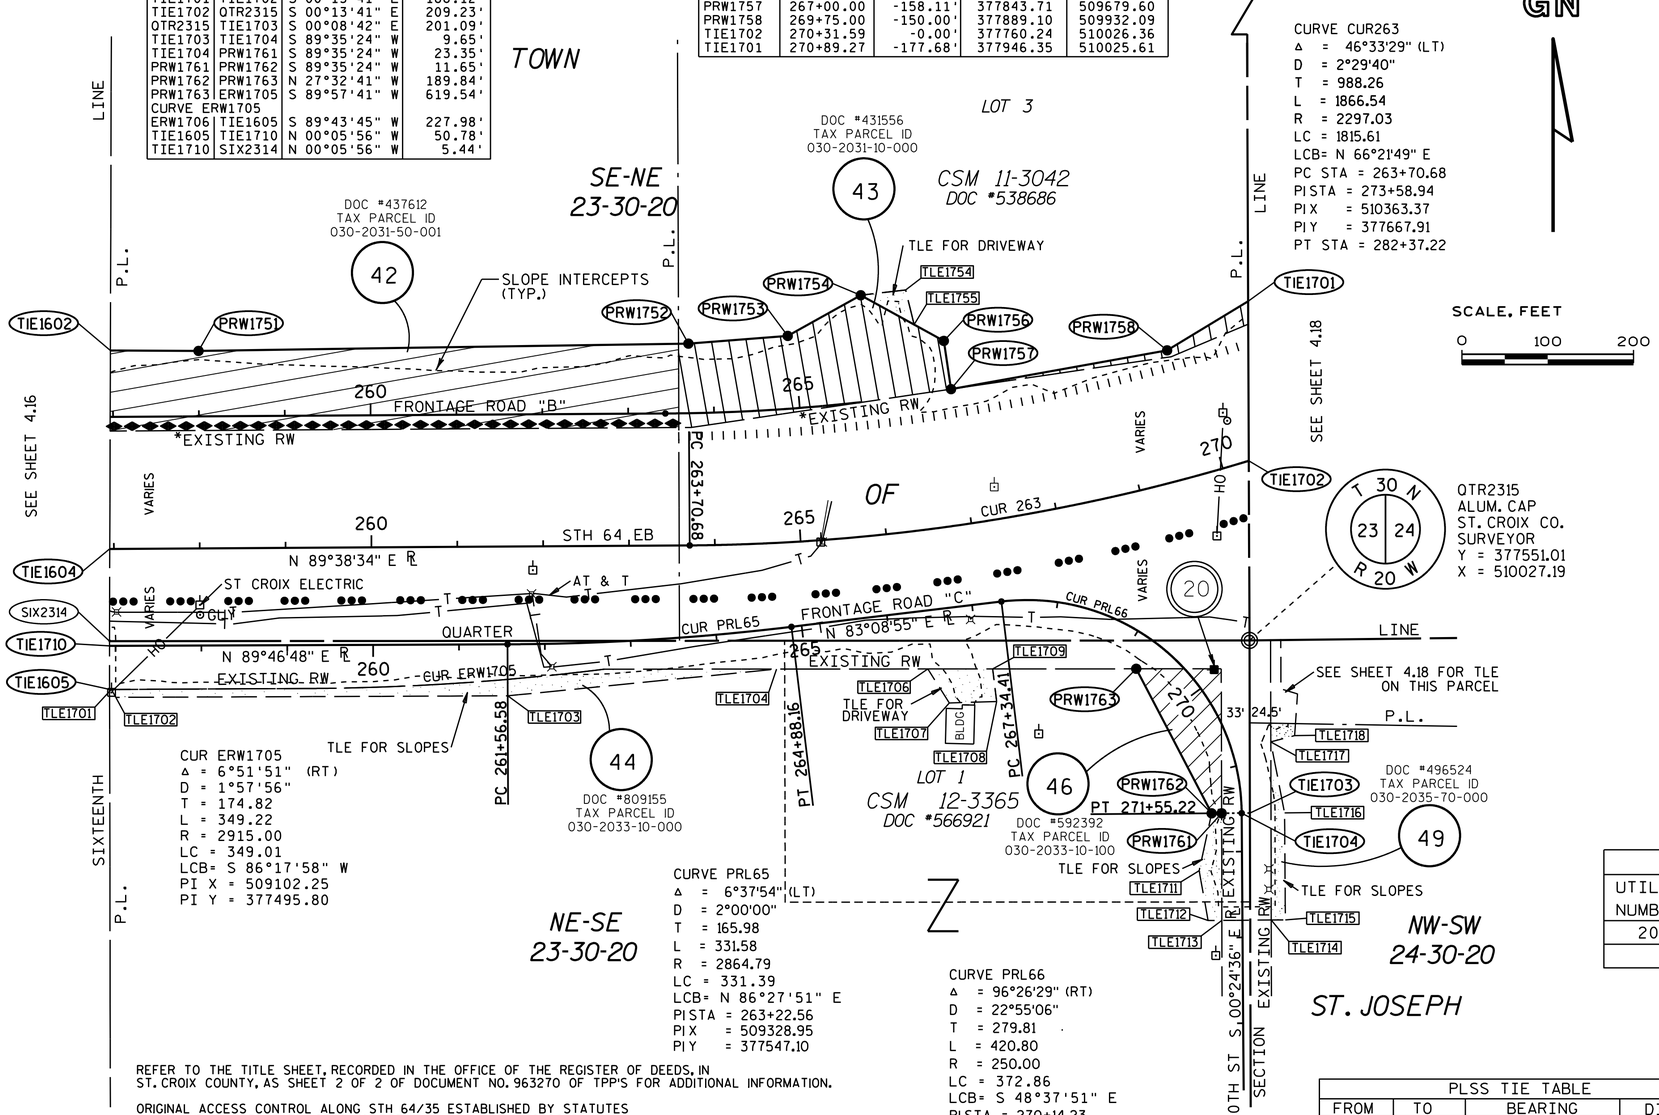

CUR ERW1705
Δ = 6°51'51" (RT)
D = 1°57'56"
T = 174.82
L = 349.22
R = 2915.00
LC = 349.01
LCB= S 86°17'58" W
PI X = 509102.25
PI Y = 377495.80

CURVE PRL65
Δ = 6°37'54" (LT)
D = 2°00'00"
T = 165.98
L = 331.58
R = 2864.79
LC = 331.39
LCB= N 86°27'51" E
PI STA = 263+22.56
PI X = 509328.95
PI Y = 377547.10

CURVE PRL66
Δ = 96°26'29" (RT)
D = 22°55'06"
T = 279.81
L = 420.80
R = 250.00
LC = 372.86
LCB= S 48°37'51" E
PI STA = 270+14.23
PI X = 510016.05
PI Y = 377629.66

T 30 N / R 20 W — 23 | 24

OTR2315
ALUM. CAP
ST. CROIX CO.
SURVEYOR
Y = 377551.01
X = 510027.19

SCALE, FEET
0 100 200

UTILITY INTERESTS REQUIRED		
UTILITY NUMBER	OWNERS	INTEREST REQUIRED
20	ST CROIX ELECTRIC COOPERATIVE	RELEASE OF RIGHTS

PLSS TIE TABLE			
FROM	TO	BEARING	DIST.
SEC1321	QTR2315	S 00°13'41" E	2652.08'
QTR2315	TIE1701	N 00°13'41" W	395.35'

REFER TO THE TITLE SHEET, RECORDED IN THE OFFICE OF THE REGISTER OF DEEDS, IN ST. CROIX COUNTY, AS SHEET 2 OF 2 OF DOCUMENT NO. 963270 OF TPP'S FOR ADDITIONAL INFORMATION.

ORIGINAL ACCESS CONTROL ALONG STH 64/35 ESTABLISHED BY STATUTES 84.09 AND 84.295 AS DEPICTED ON PREVIOUS PROJECT 1550-00-21 (1996).

*NON-MONUMENTED RIGHT OF WAY PURCHASED ON PREVIOUS PROJECT 1550-00-21 ADJUSTED TO FIT PLSS LINES AND HIGHWAY EASEMENTS ON RECORD.

EXISTING RW DIMENSIONS FOR 20TH STREET ARE MEASURED FROM THE SECTION LINE.

I HEREBY CERTIFY THAT THIS PLAT MEETS ALL REQUIREMENTS OF SECTION 84.095, WISCONSIN STATUTES. THIS PLAT WAS PREPARED BY OR UNDER THE DIRECTION OF

CHRISTINA MARTIN — PRINTED NAME — SIGNATURE — 10/24/2013 DATE

THIS PLAT AND RELOCATION ORDER ARE APPROVED FOR THE WISCONSIN DEPARTMENT OF TRANSPORTATION

MICHAEL PILLER — PRINTED NAME — SIGNATURE — 10/24/2013 DATE

FILE NAME : p:\PDS\Projects\81100201_STH64_Stillwater Bridge\RW PLATS\DGN_PDF\plot\81100221_417.dgn PLOT DATE : 24-OCT-2013 14:03 PLOT BY : dotcxm PLOT NAME : PLOT SCALE : 100.000000:1.000000
APPRAISAL PLAT DATE :

TRANSPORTATION PROJECT PLAT NO: 8110-02-21-4.18

PART OF LOTS 2, 3, & 4, C.S.M. 6-1613 LOCATED IN AND INCLUDING PART OF THE SW 1/4 OF THE NW 1/4; PART OF THE NW 1/4 OF THE SW 1/4, ALL IN SECTION 24, T 30 N, R 20 W, TOWN OF ST. JOSEPH, ST. CROIX COUNTY, WISCONSIN.

RELOCATION ORDER STH 64 STILLWATER-SOMERSET (ST. CROIX RIVER BRIDGE APPROACH (WI)) ST. CROIX COUNTY

TO PROPERLY ESTABLISH, LAY OUT, WIDEN, ENLARGE, EXTEND, CONSTRUCT, RECONSTRUCT, IMPROVE, OR MAINTAIN A PORTION OF THE HIGHWAY DESIGNATED ABOVE, THE STATE OF WISCONSIN DEPARTMENT OF TRANSPORTATION DEEMS IT NECESSARY TO RELOCATE OR CHANGE SAID HIGHWAY AND ACQUIRE CERTAIN LANDS AND INTERESTS OR RIGHTS IN LANDS FOR THE ABOVE PROJECT.


TO EFFECT THIS CHANGE, PURSUANT TO AUTHORITY GRANTED UNDER SECTION 84.02(3), 84.09, AND 84.30, WISCONSIN STATUTES, THE DEPARTMENT OF TRANSPORTATION HEREBY ORDERS THAT:
1. THAT PORTION OF SAID HIGHWAY AS SHOWN ON THIS PLAT IS LAID OUT AND ESTABLISHED TO THE LINES AND WIDTHS AS SO SHOWN FOR THE ABOVE PROJECT.
2. THE LANDS OR INTERESTS OR RIGHTS IN LANDS AS SHOWN ON THIS PLAT ARE REQUIRED BY THE DEPARTMENT FOR THE ABOVE PROJECT AND SHALL BE ACQUIRED IN THE NAME OF THE STATE OF WISCONSIN, PURSUANT TO THE PROVISIONS OF SECTION 84.09 (1) OR (2), WISCONSIN STATUTES.

989852
BETH PABST
REGISTER OF DEEDS
ST. CROIX CO., WI
RECEIVED FOR RECORD
12/03/2013 08:00 AM
EXEMPT #
PAGES: 1


****The above recording information verifies that this document has been electronically recorded & returned to the submitter**

RESERVED FOR REGISTER OF DEEDS
PROJECT NUMBER 8110-02-21-4.18
AMENDMENT NO:

UTILITY INTERESTS REQUIRED		
UTILITY NUMBER	OWNER	INTEREST REQUIRED
20	ST CROIX ELECTRIC COOPERATIVE	RELEASE OF RIGHTS
30	AT&T WISCONSIN	RELEASE OF RIGHTS

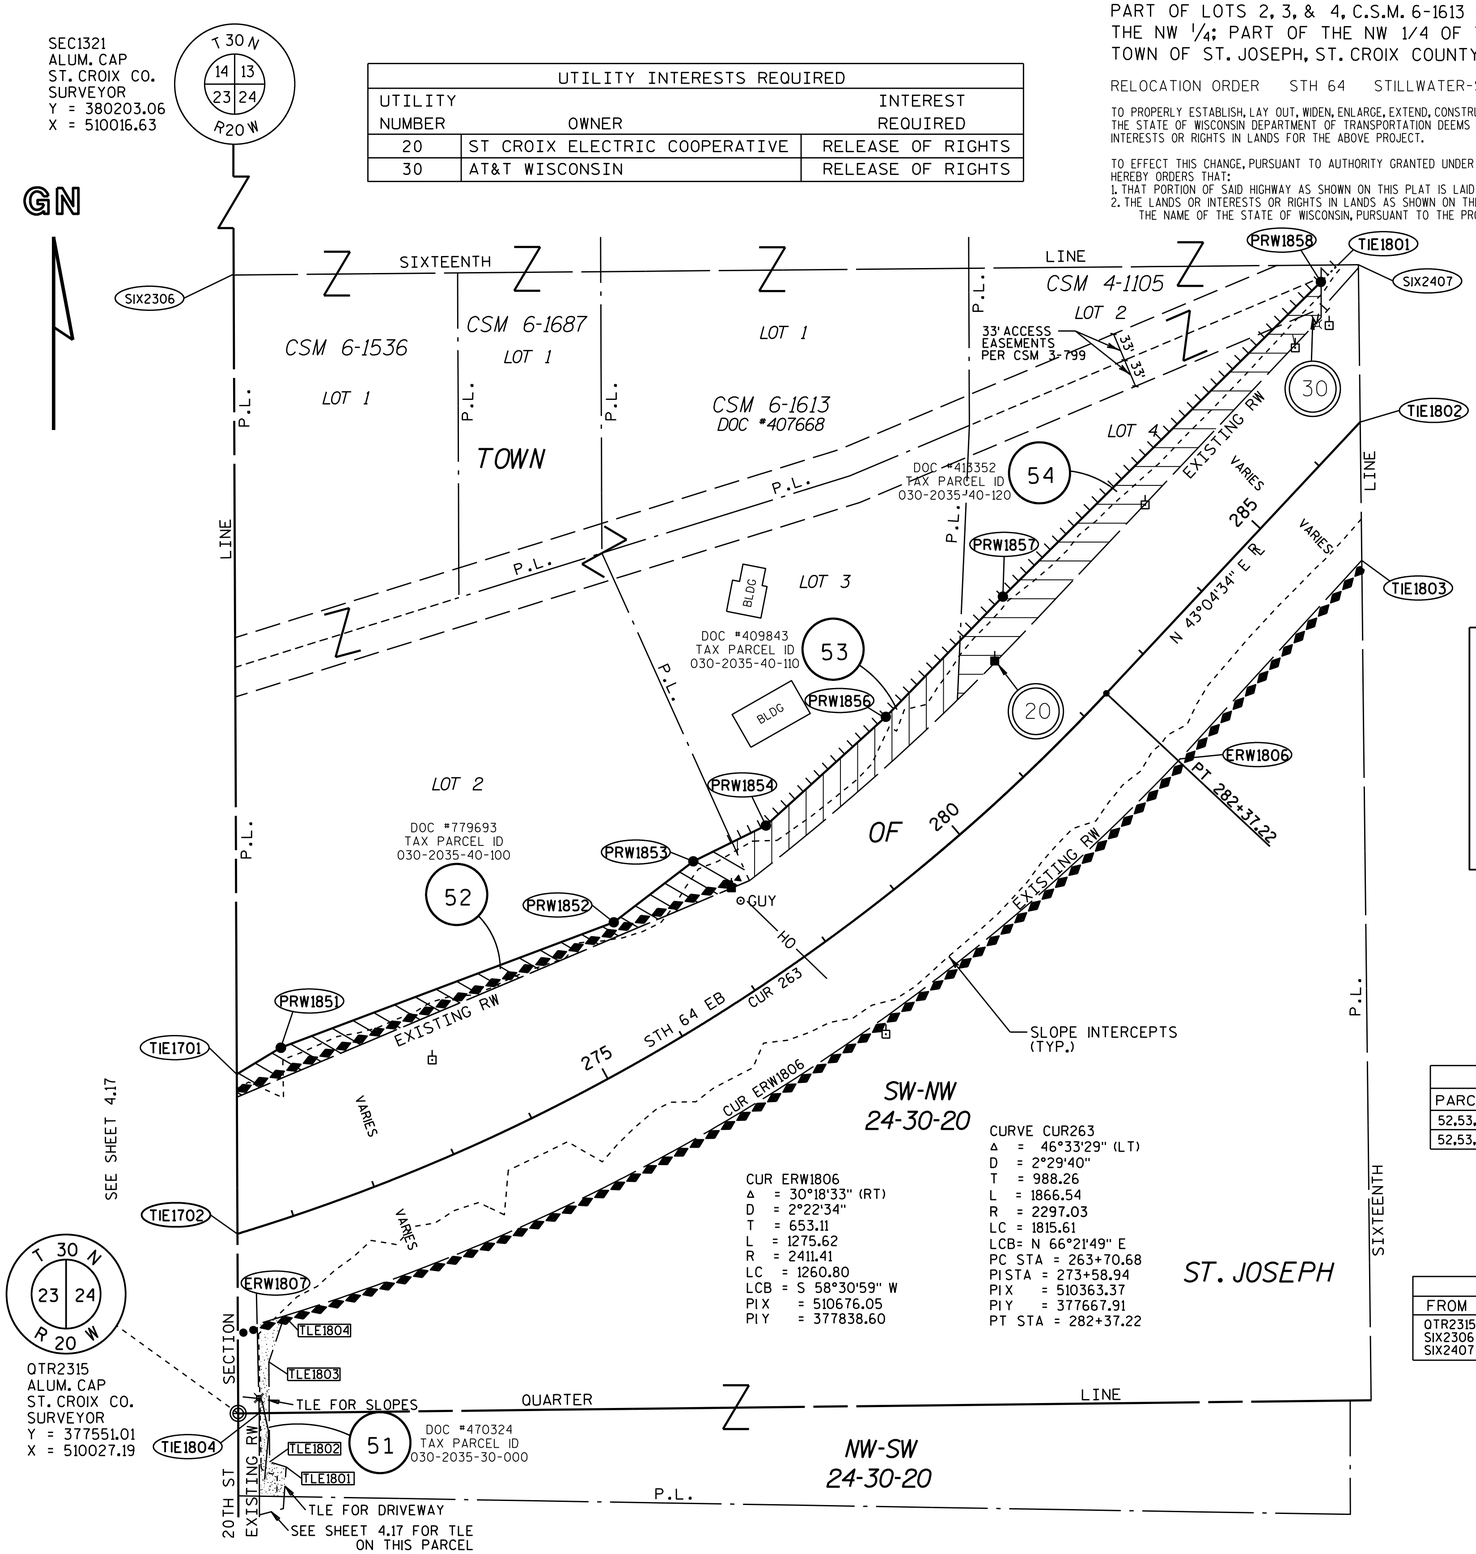

COURSE TABLE			
FROM	TO	BEARING	DIST.
OTR2315	TIE1702	N 00°13'41" W	209.23'
TIE1702	TIE1701	N 00°13'41" W	186.12'
TIE1701	PRW1851	N 58°31'37" E	57.21'
PRW1851	PRW1852	N 69°22'59" E	417.00'
PRW1852	PRW1853	N 52°30'24" E	116.71'
PRW1853	PRW1854	N 63°45'40" E	94.34'
PRW1854	PRW1856	N 47°48'19" E	186.71'
PRW1856	PRW1857	N 44°16'49" E	197.20'
PRW1857	PRW1858	N 45°17'21" E	519.16'
PRW1858	TIE1801	N 45°17'24" E	30.04'
TIE1801	SIX2407	N 89°28'39" E	23.79'
SIX2407	TIE1802	S 00°38'26" E	183.23'
TIE1802	TIE1803	S 00°38'26" E	161.19'
TIE1803	ERW1806	S 42°26'27" W	313.25'
CURVE ERW1806			
ERW1807	TIE1804	S 01°19'40" E	103.71'
TIE1804	OTR2315	S 89°20'11" W	24.50'

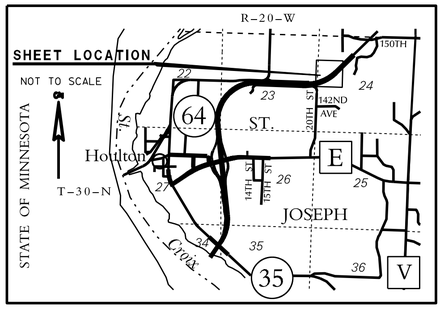

SCHEDULE OF LANDS & INTERESTS REQUIRED

OWNER'S NAMES ARE SHOWN FOR REFERENCE PURPOSES ONLY AND ARE SUBJECT TO CHANGE PRIOR TO THE TRANSFER OF LAND INTERESTS TO THE DEPARTMENT.

PARCEL NUMBER	OWNER(S)	INTEREST REQUIRED	R/W ACRES OR (S.F.) REQUIRED			PLE, TLE ACRES OR (SF)
			NEW	EXISTING	TOTAL	
51	DONALD B. BOUMEESTER	TLE	0.00	0.00	0.00	0.08
52	MICHAEL L. RIVARD LIVING TRUST	FEE	0.42	0.00	0.42	0.00
53	JOHN & MARGARET DEROSIER	FEE,AR	0.34	0.00	0.34	0.00
54	WILLIAM A. & MARGARET A. WEPPNER	FEE,AR	0.55	0.00	0.55	0.00

UTILITY EASEMENT INFORMATION		
PARCEL	COMPANY NAME	DOCUMENT/VOL&PG
52,53,54	ST. CROIX ELECTRIC COOP.	324008/VOL 516,PG 132
54	ST. CROIX ELECTRIC COOP.	379458/VOL 651,PG 182

OTHER DOCUMENT INFORMATION	
PARCEL	TYPE/DOCUMENT OR VOL & PAGE
52,53,54	PROTECTIVE COVENANT / DOC#354777
52,53,54	ING.-EGR. EASEMENTS / DOC#356780

PLSS TIE TABLE			
FROM	TO	BEARING	DIST.
OTR2315	SIX2306	N 00°13'41" W	1326.04'
SIX2306	SIX2407	N 89°28'38" E	1310.16'
SIX2407	TIE1801	S 89°28'39" W	23.79'

POINT TABLE - STA. OFFSET & COORDS.				
POINT #	STATION	DIST.	Y (N)	X (E)
STH 64 EB				
OTR2315	269+76.57	201.21'	377551.01	510027.19
ERW1807	270+23.41	107.41'	377654.97	510049.28
TLE1804	270+55.00	107.58'	377664.49	510080.95
TIE1702	270+31.59	0.00'	377760.24	510026.36
TIE1701	270+89.27	-177.68'	377946.35	510025.61
PRW1851	271+50.00	-190.00'	377976.22	510074.41
PRW1852	276+00.00	-155.00'	378123.06	510464.70
PRW1853	277+25.00	-165.00'	378194.09	510557.30
PRW1854	278+25.00	-150.00'	378235.80	510641.91
PRW1856	280+25.00	-160.00'	378361.20	510780.24
ERW1806	282+40.31	114.93'	378313.43	511124.48
PRW1857	282+37.22	-165.00'	378502.39	510917.92
TIE1803	285+53.54	111.41'	378544.60	511335.86
TIE1802	286+70.02	0.00'	378705.77	511334.06
PRW1858	287+56.00	-145.03'	378867.63	511286.87
TIE1801	287+86.02	-143.87'	378888.77	511308.22
SIX2407	288+02.43	-126.65'	378888.99	511332.02
FRONTAGE RD "C"				
TLE1803	269+75.00	-145.00'	377610.90	510062.92
TIE1804	270+01.57	-98.92'	377551.29	510051.68
TLE1802	270+42.00	-80.00'	377494.58	510063.75
TLE1801	270+52.00	-95.00'	377488.75	510083.07

REFER TO THE TITLE SHEET, RECORDED IN THE OFFICE OF THE REGISTER OF DEEDS, IN ST. CROIX COUNTY, AS SHEET 2 OF 2 OF DOCUMENT NO. 963270 OF TPP'S FOR ADDITIONAL INFORMATION.

ORIGINAL ACCESS CONTROL ALONG STH 64/35 ESTABLISHED BY STATUTES 84.09 AND 84.295 AS DEPICTED ON PREVIOUS PROJECT 1550-00-21 (1996).

SCALE, FEET
0 100 200

I HEREBY CERTIFY THAT THIS PLAT MEETS ALL REQUIREMENTS OF SECTION 84.095, WISCONSIN STATUTES. THIS PLAT WAS PREPARED BY OR UNDER THE DIRECTION OF

CHRISTINA MARTIN — PRINTED NAME
Christina Martin — SIGNATURE
12/02/2013 — DATE

THIS PLAT AND RELOCATION ORDER ARE APPROVED FOR THE WISCONSIN DEPARTMENT OF TRANSPORTATION

MICHAEL PILLER — PRINTED NAME
Michael Piller — SIGNATURE
12/02/2013 — DATE

FILE NAME : p:\PDS\Projects\81100201_STH64_Stillwater Bridge\RW PLATS\DGN_PDF\TPP Sheets\81100221041818.dgn | Date/Time: 02-DEC-2013 08:44 | PLOT BY : dotcxm | PLOT NAME : | PLOT SCALE : 100.000000:1.000000

PREVIOUS UTILITY COORDINATION
FROM STA 130+75 TO STA 200+00
UNDER CONSTRUCTION PROJECT 8110-02-71

PROPOSED R/W

SLOPE INTERCEPT

NW RAMP

STH 64 W.B.

STH 64 E.B.

NE RAMP

PC: 204+00.66

PROPOSED R/W

SLOPE INTERCEPT

PROPOSED R/W

SLOPE INTERCEPT

GLEN POND

PROPOSED R/W

N

FEET
0 100 200 300
SCALE

STH 64 E.B.

VPC STA 187+72.00S
VPC EL 877.56

HIGH POINT
STA 191+53.82
ELEV 878.705

VPT STA 194+72.00S
VPT EL 877.91

VPI STA 191+22.00S
VPI EL 879.66

VCL = 700.00
K = 636.36

PROPOSED PROFILE
ON REF LINE

EXISTING GROUND

-0.50%

VCL = 1000.00
K = 339.06

LOW POINT
STA 214+69.53
ELEV = 868.346

VPC STA 213+00.00S
VPC EL 868.77

EXISTING ELEVATION

PROPOSED ELEVATION

910.00 900.00 890.00 880.00 870.00 860.00 850.00 840.00 835.00

186 187 188 189 190 191 192 193 194 195 196 197 198 199 200 201 202 203 204 205 206 207 208 209 210 211 212 213 214 215 216

| | | |



5

STH 64 E.B.


5

APPROVED FOR DESIGN OF UTILITY ADJUSTMENTS


PROJECT NO: 8110-02-72	HWY: STH 64	COUNTY: ST. CROIX	PLAN AND PROFILE: STH 64 EASTBOUND	SHEET _____	E

FILE NAME : N:\PDS\C3D\81100201\SHEETSPLAN\8110-02-72\1078\050101_PP_64EB_72.DWG PLOT DATE : 3/4/2014 3:07 PM PLOT BY : PETERSON, ANDREW W PLOT NAME : _____ PLOT SCALE : 1" = 200'_XREF

WISDOT/CADDS SHEET 44

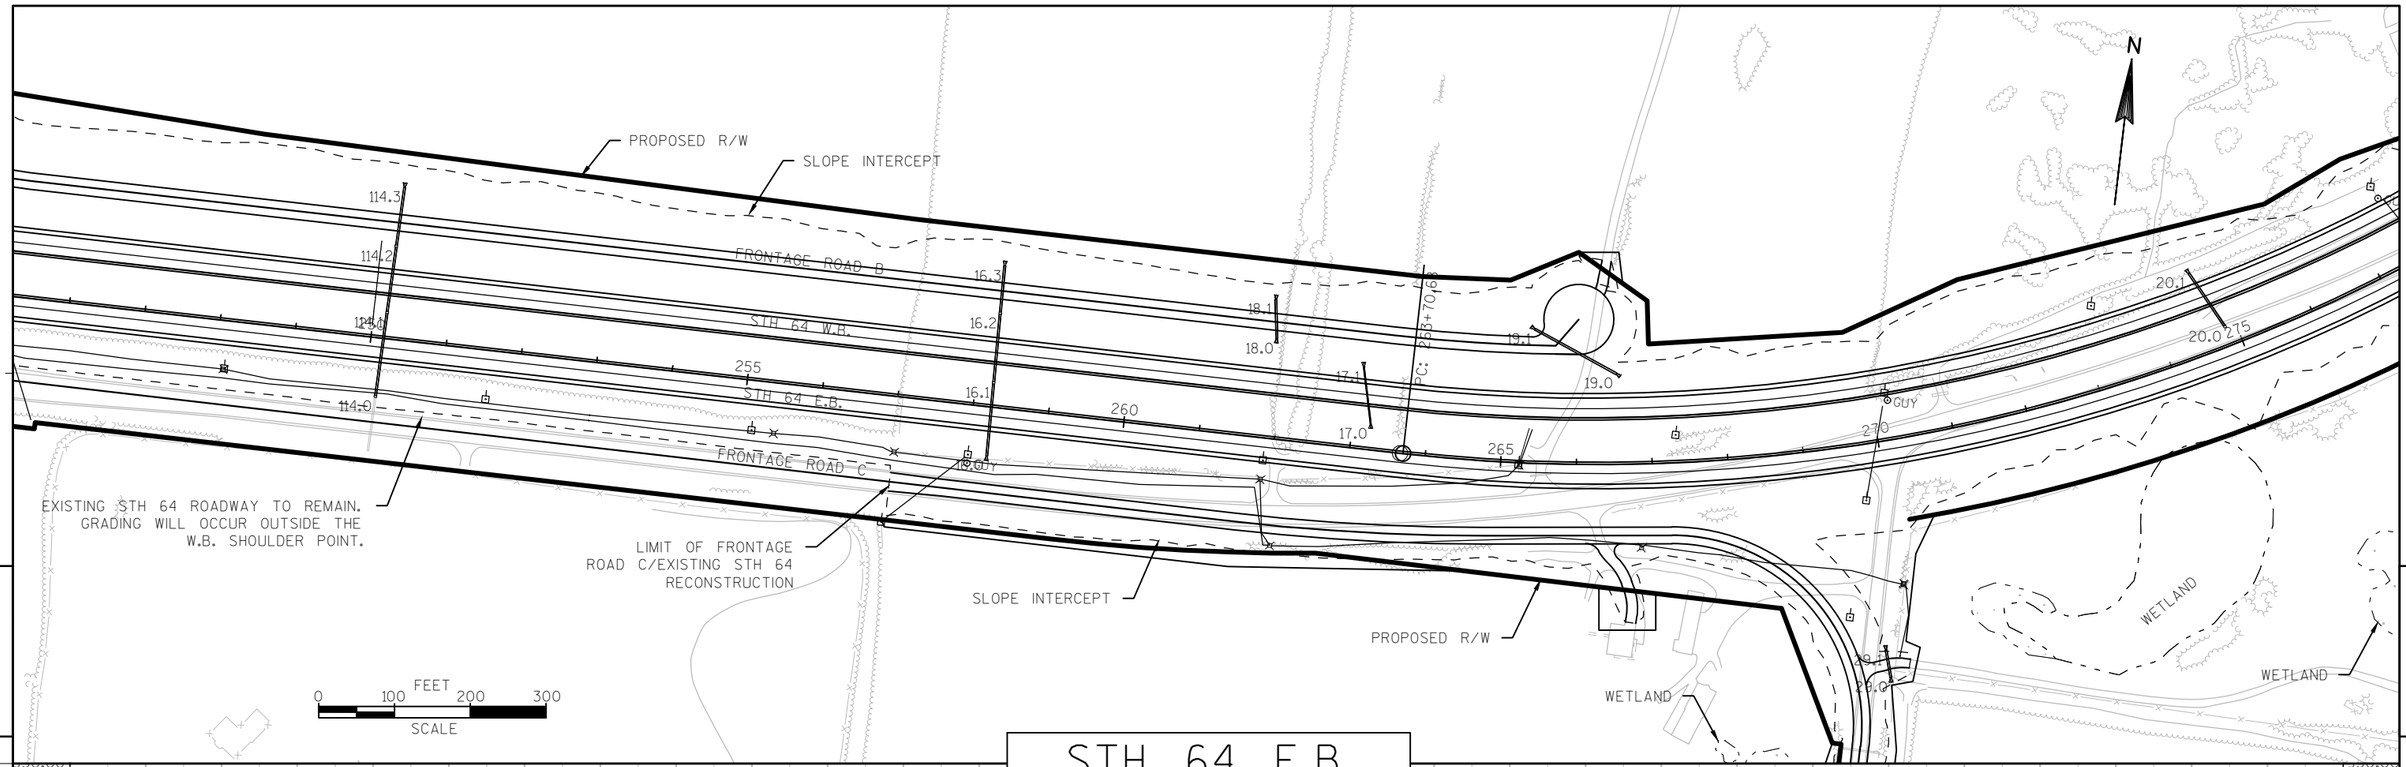


STH 64 E.B.

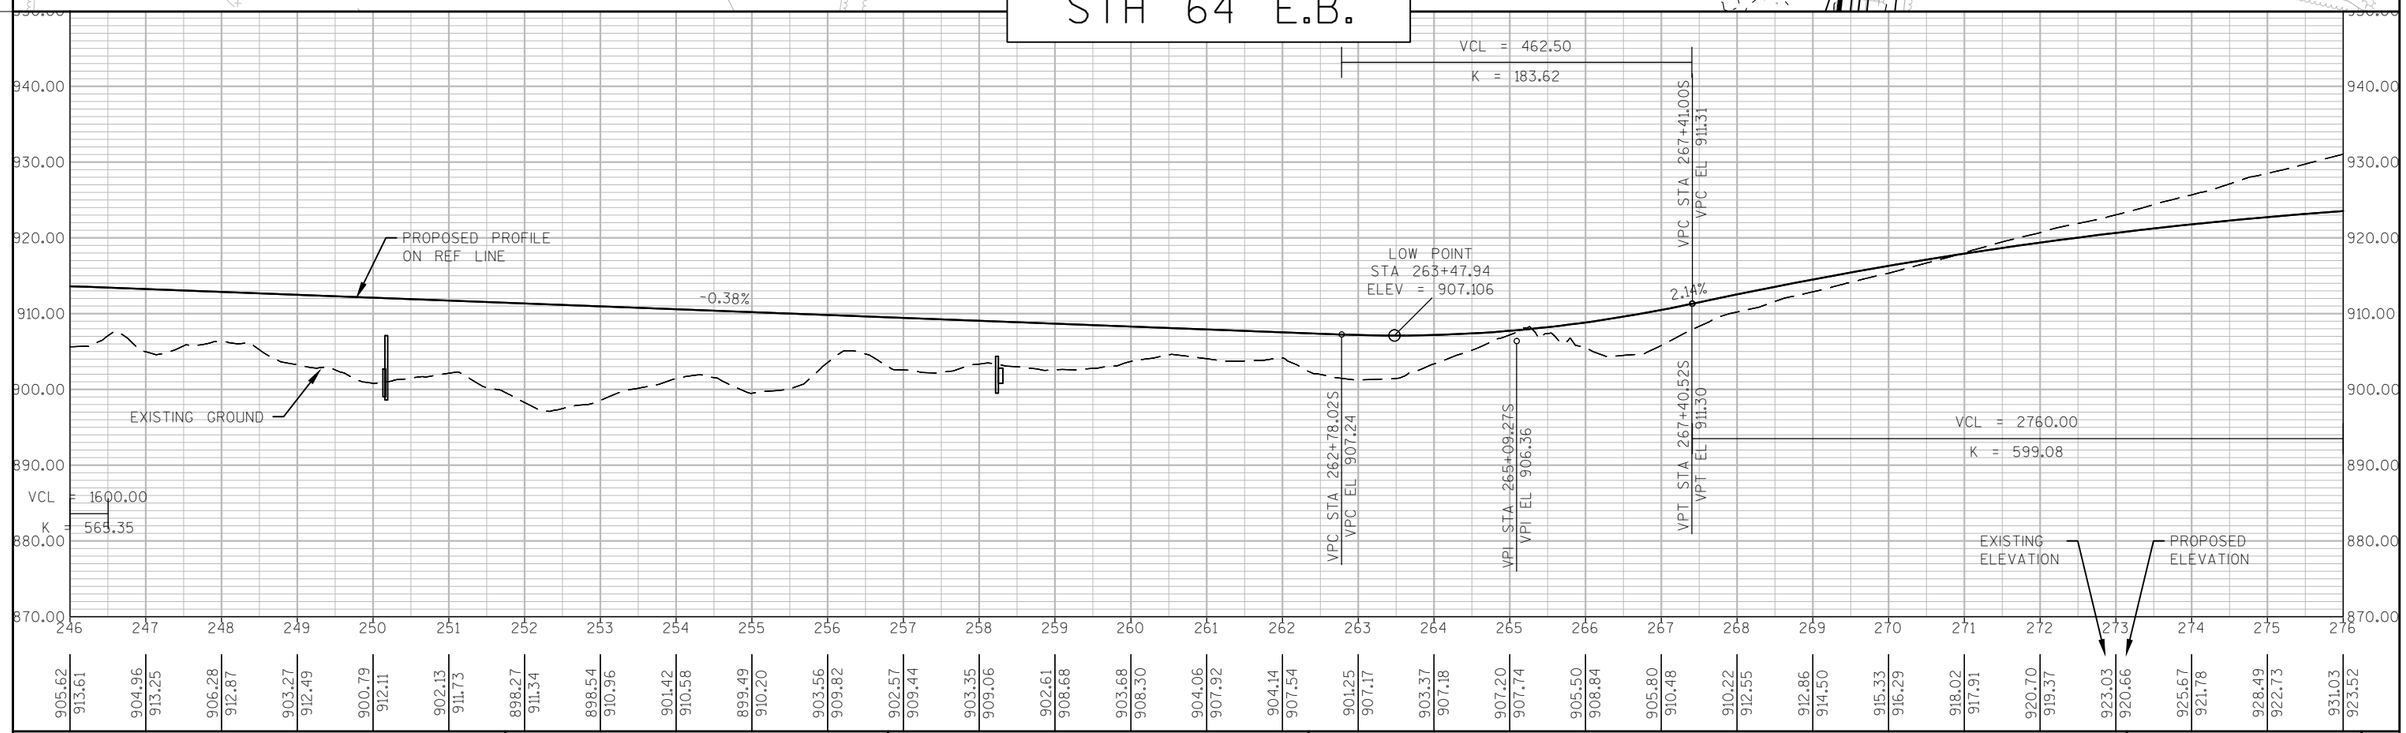

PROJECT NO: 8110-02-72	HWY: STH 64	COUNTY: ST. CROIX	PLAN AND PROFILE: STH 64 EASTBOUND	SHEET _____	E


APPROVED FOR DESIGN OF UTILITY ADJUSTMENTS

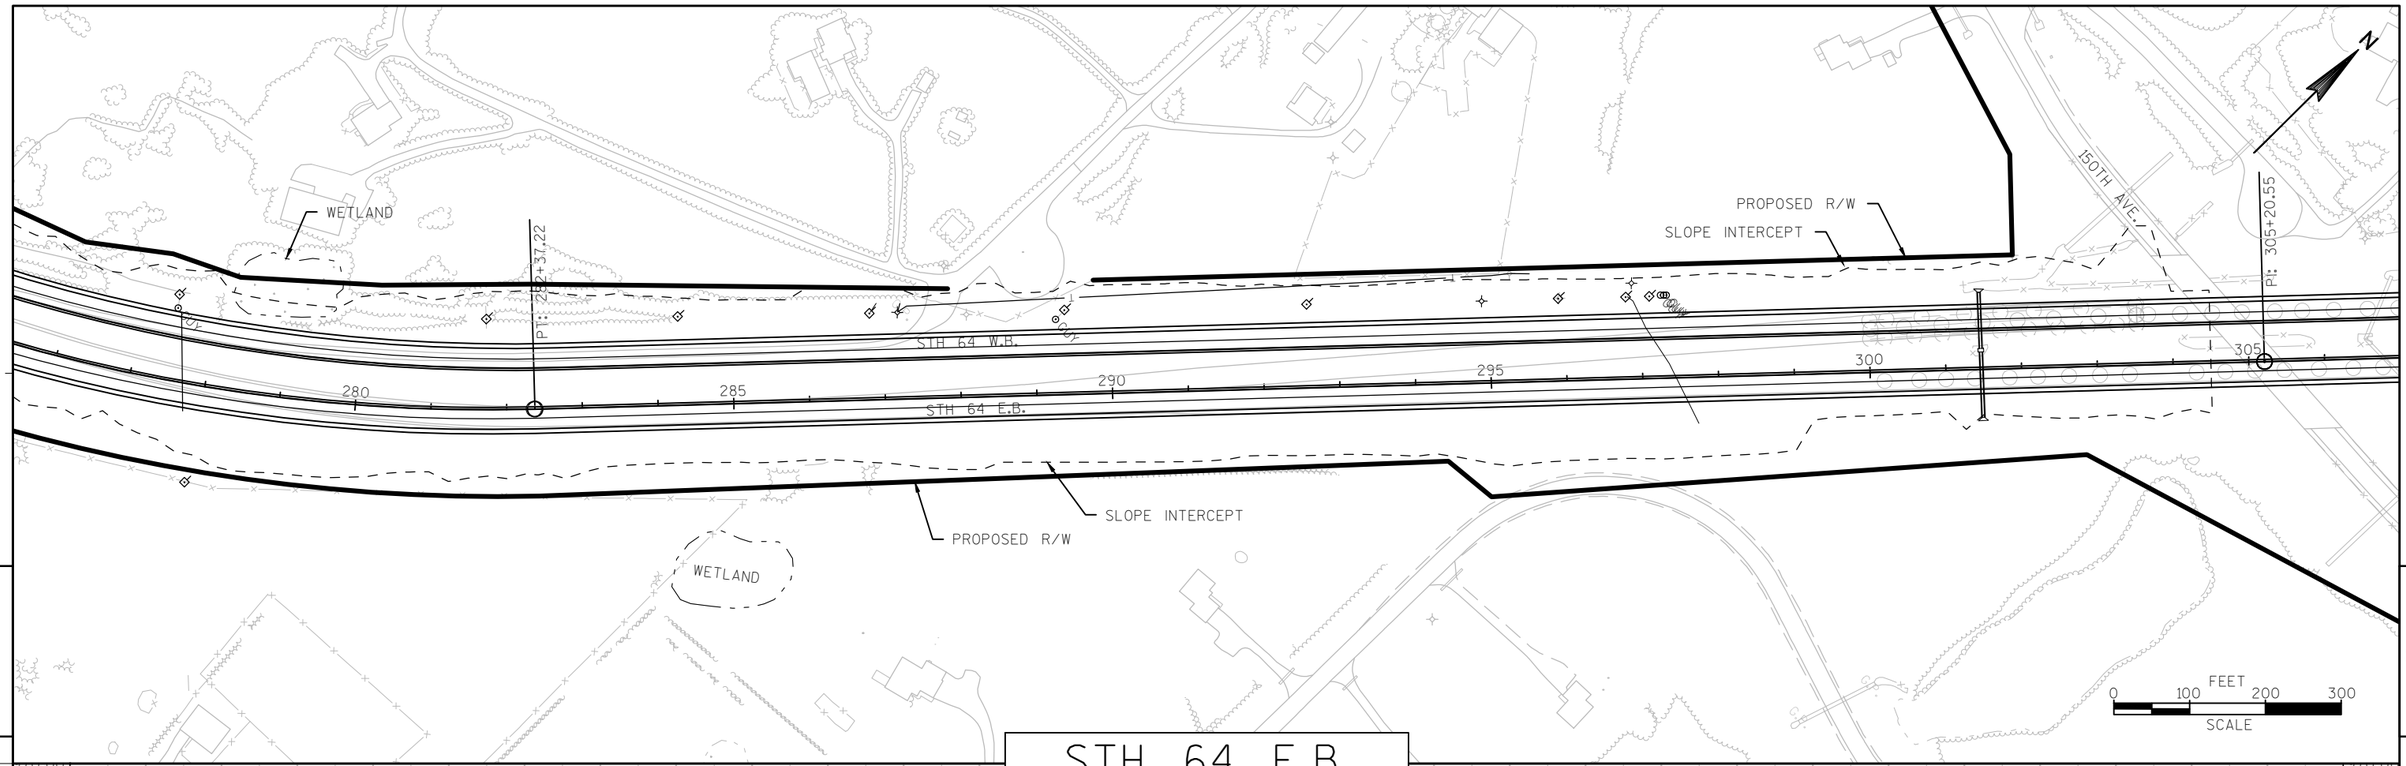

5


5

STH 64 E.B.

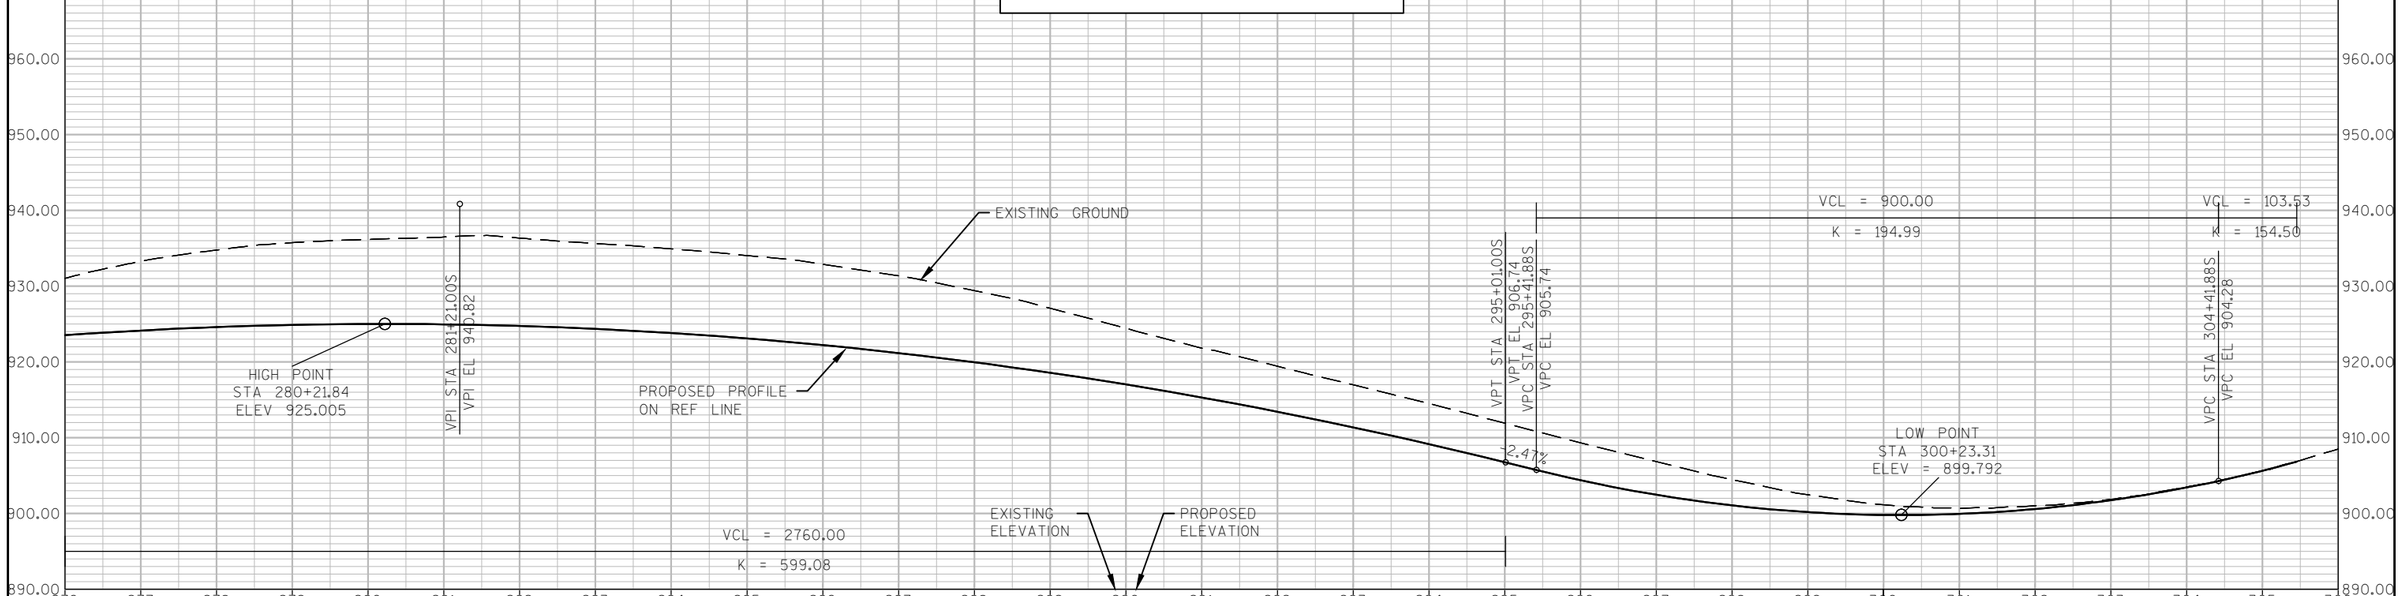

APPROVED FOR DESIGN OF UTILITY ADJUSTMENTS


PROJECT NO: 8110-02-72	HWY: STH 64	COUNTY: ST. CROIX	PLAN AND PROFILE: STH 64 EASTBOUND	SHEET _____	E

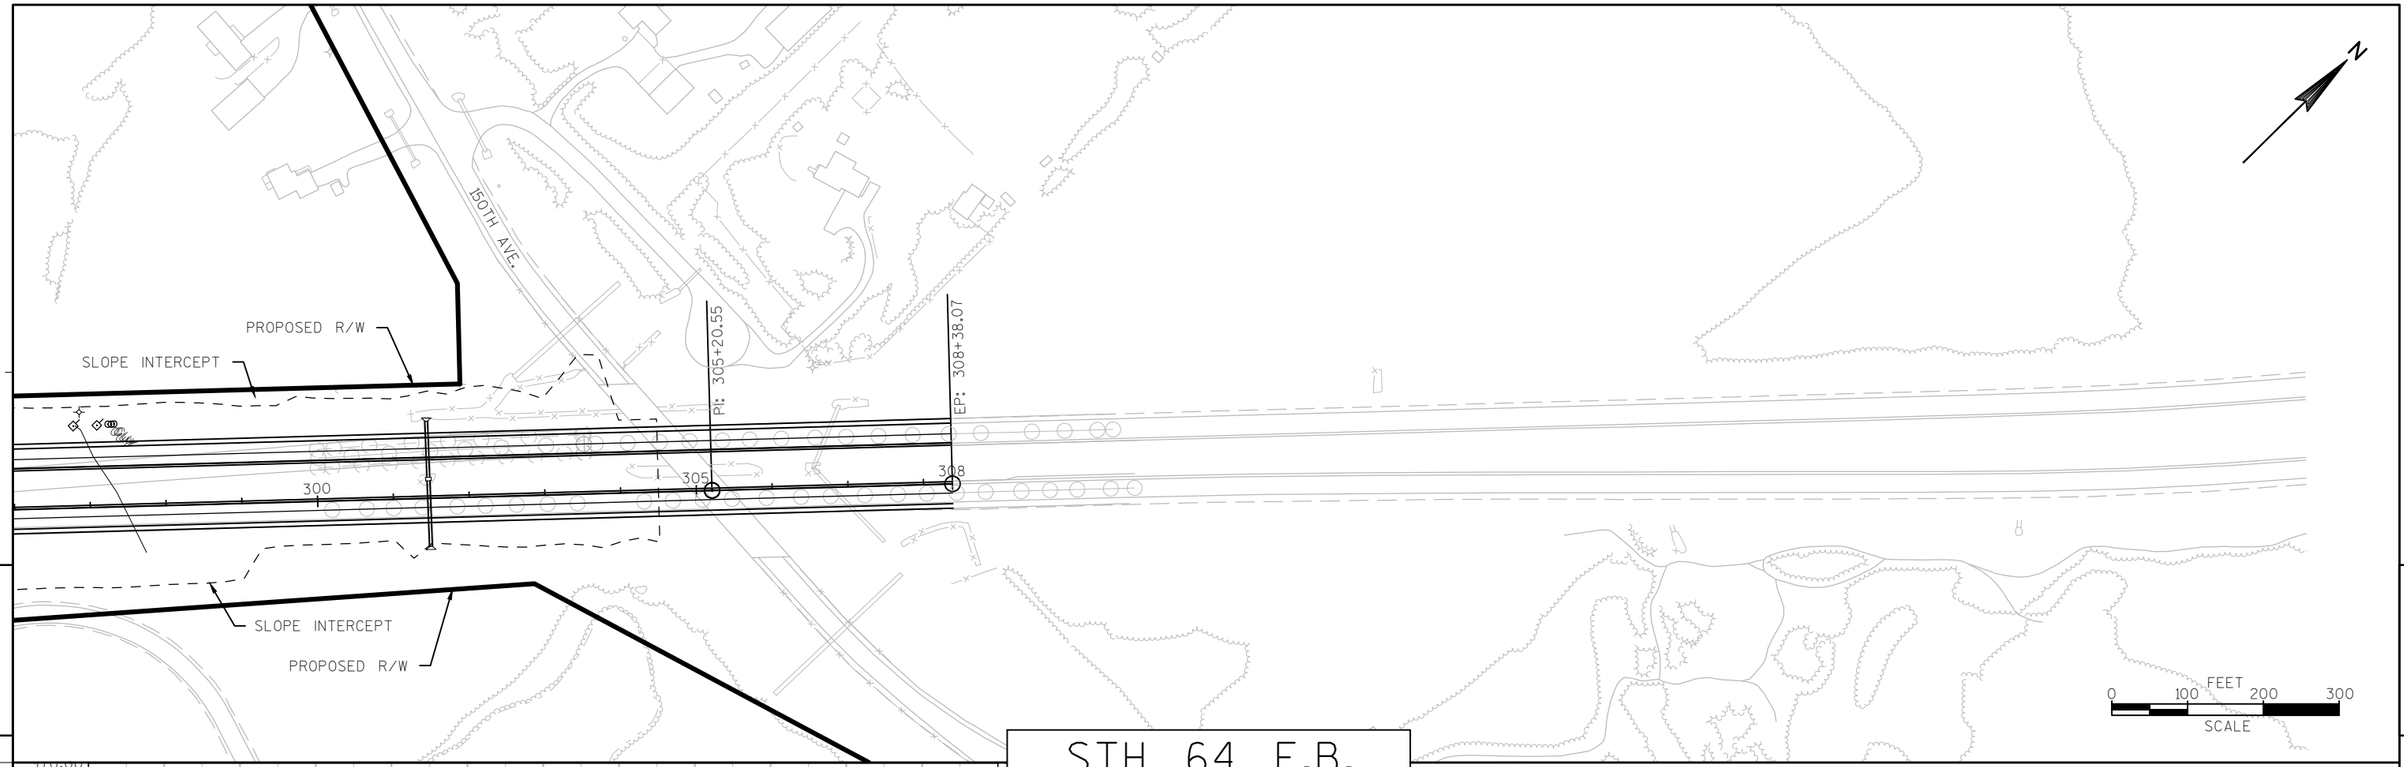

5


5

STH 64 E.B.

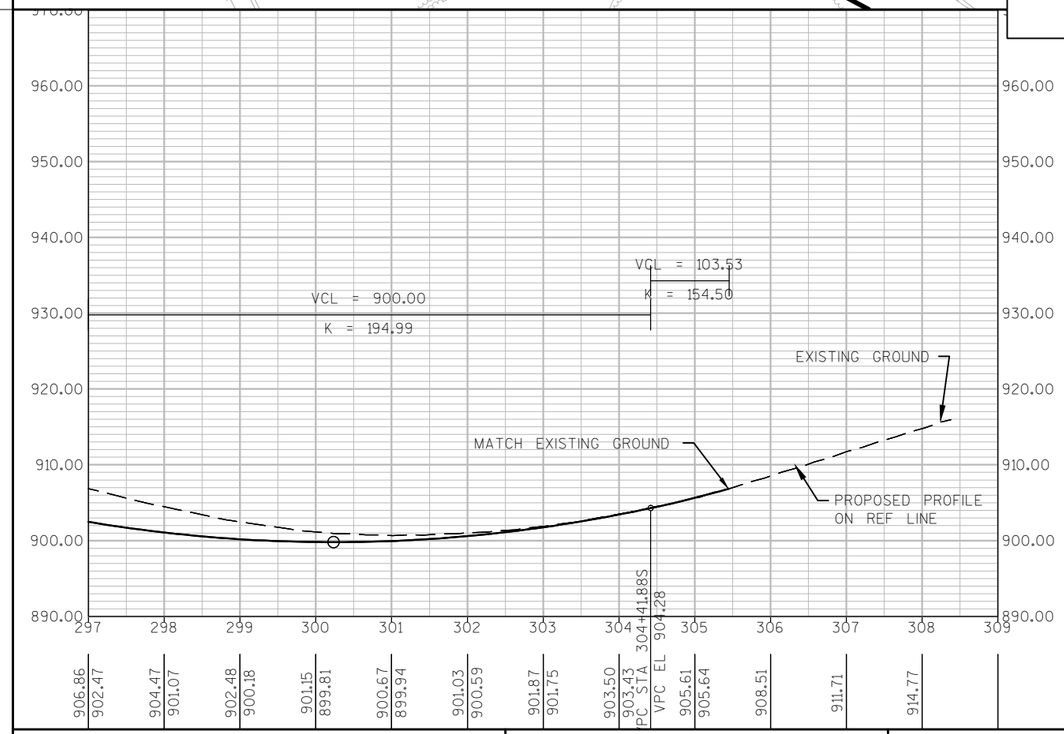


APPROVED FOR DESIGN OF UTILITY ADJUSTMENTS

PROJECT NO: 8110-02-72	HWY: STH 64	COUNTY: ST. CROIX	PLAN AND PROFILE: STH 64 EASTBOUND	SHEET _____	E

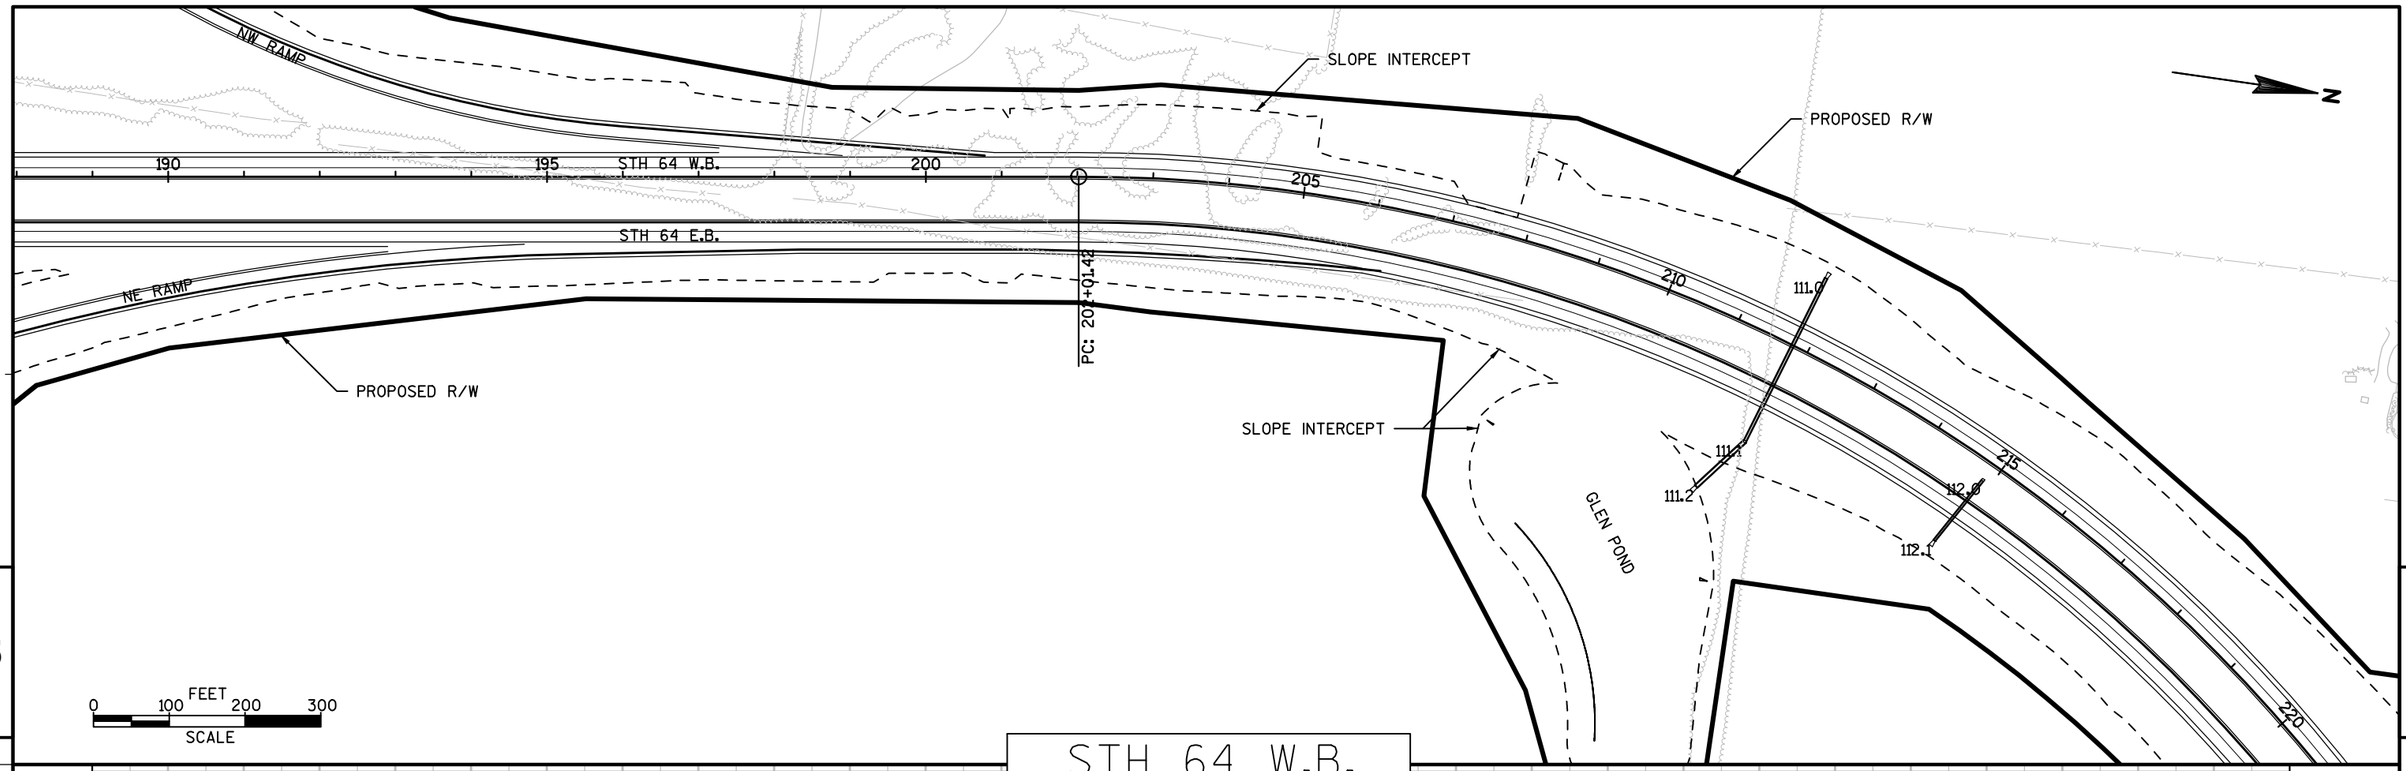

STH 64 W.B.

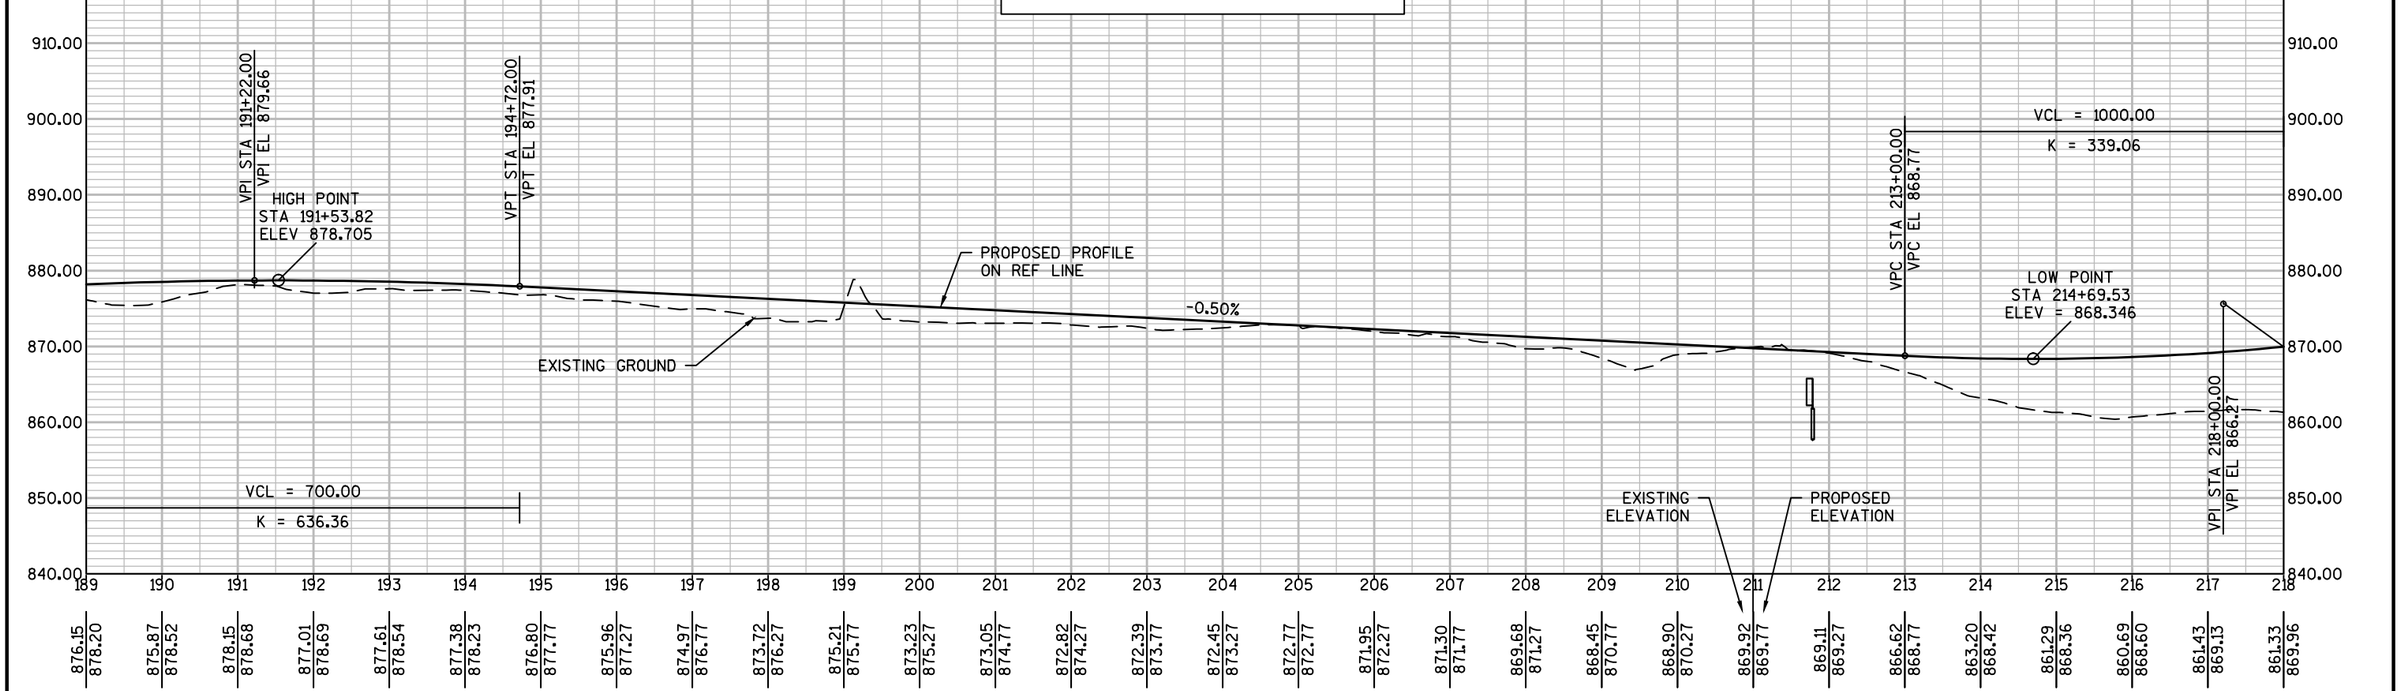


PROJECT NO: 8110-02-72	HWY: STH 64	COUNTY: ST. CROIX	PLAN AND PROFILE: STH 64 WESTBOUND	SHEET	E

APPROVED FOR DESIGN OF UTILITY ADJUSTMENTS




STH 64 W.B.

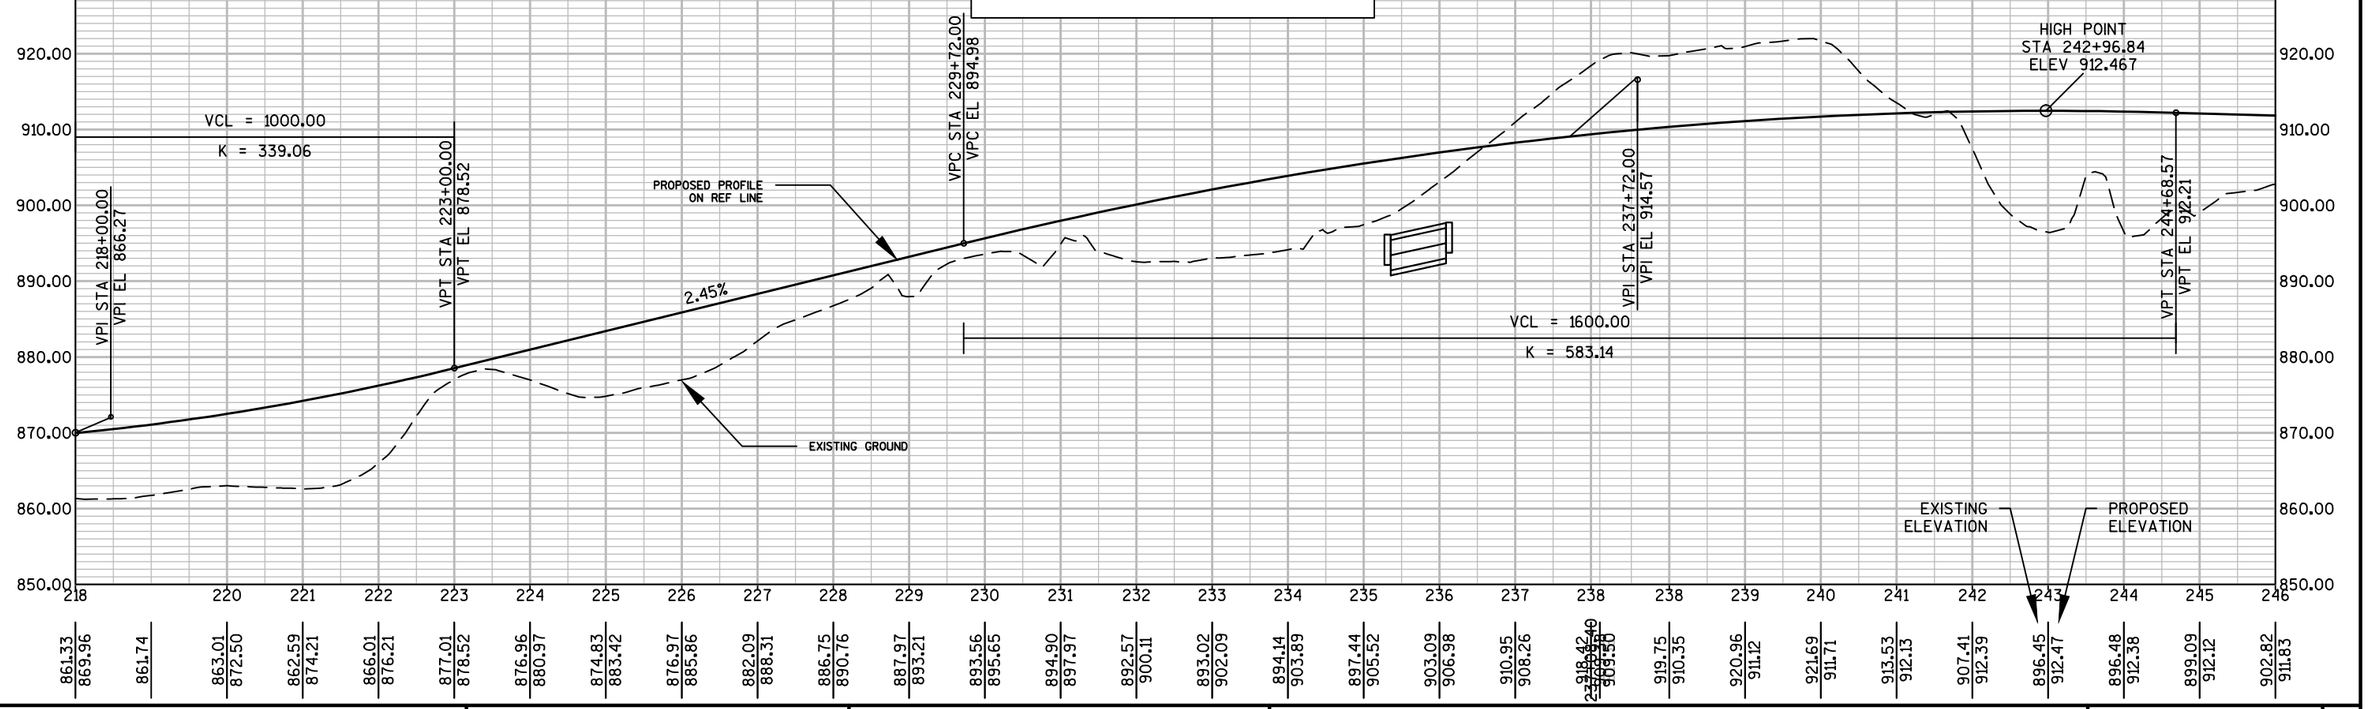


PROJECT NO: 8110-02-72	HWY: STH 64	COUNTY: ST. CROIX	PLAN AND PROFILE: STH 64 WESTBOUND	SHEET	E

FILE NAME : N:\PDS\C3D\81100201\SHEETSPLAN\8110-02-72\1078\050102_PP_64WB_72.DWG
PLOT DATE : 3/4/2014 2:55 PM
PLOT BY : PETERSON, ANDREW W PLOT NAME :
PLOT SCALE : 1" = 200'_XREF
WISDOT/CADDS SHEET 44

APPROVED FOR DESIGN OF UTILITY ADJUSTMENTS

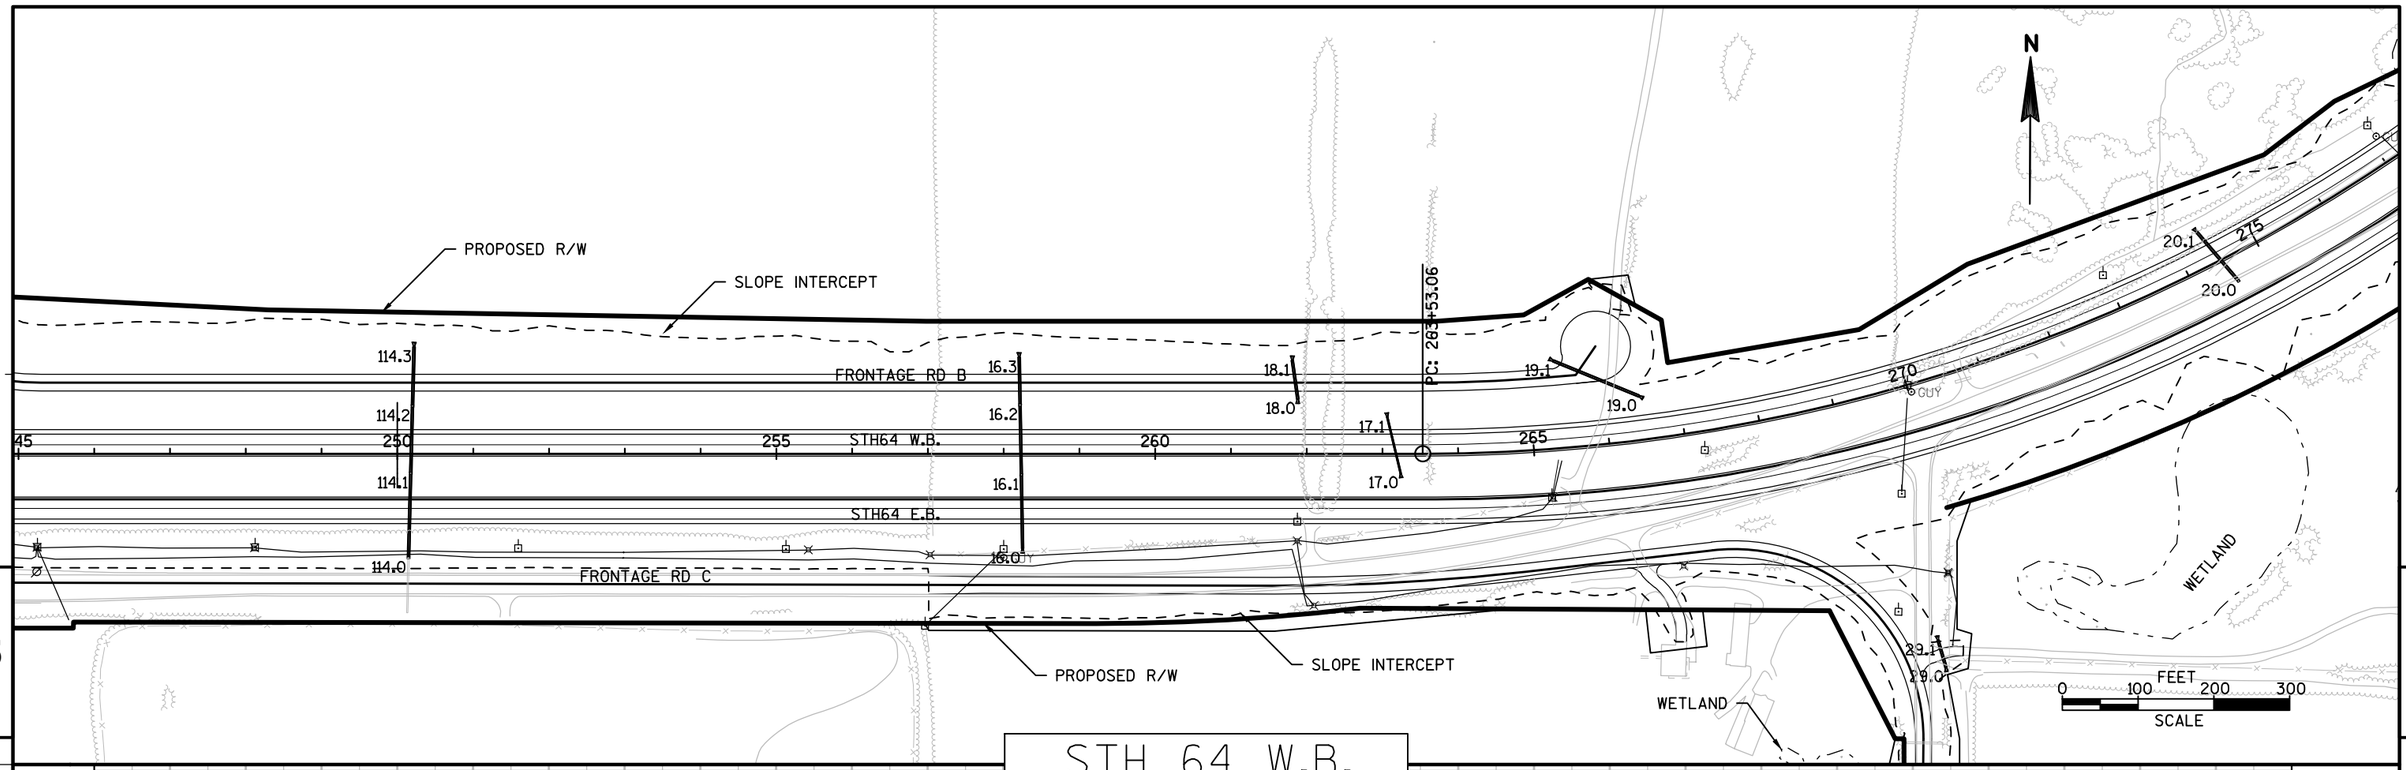


STH 64 W.B.

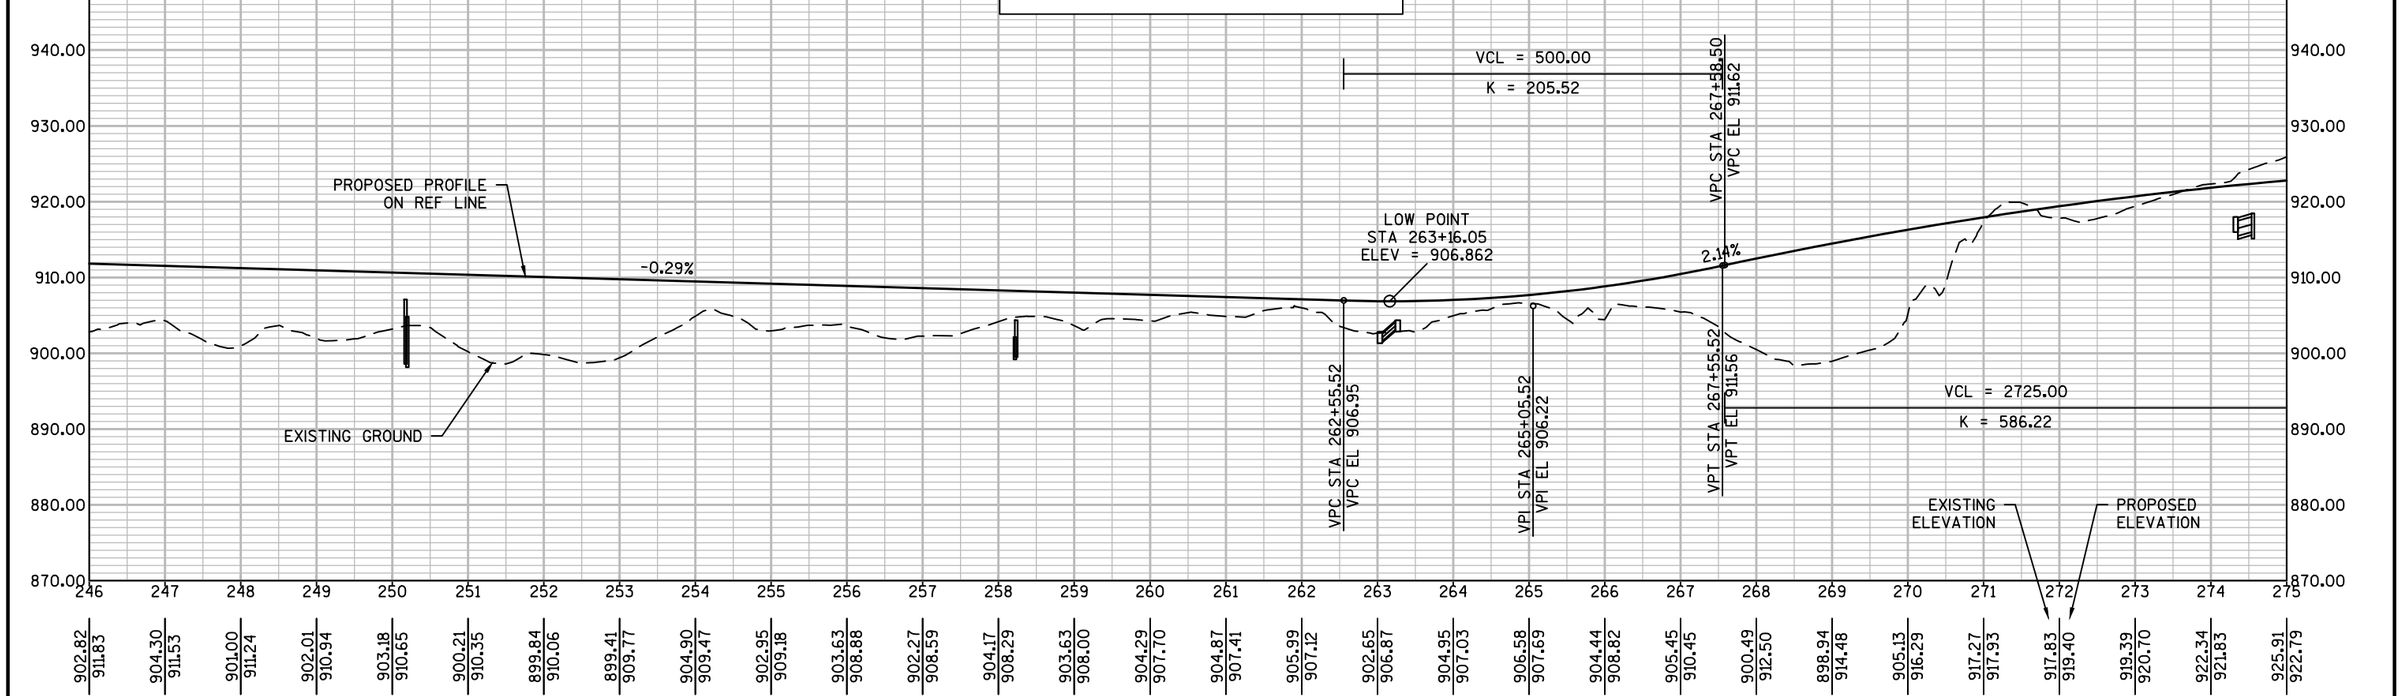


PROJECT NO: 8110-02-72	HWY: STH 64	COUNTY: ST. CROIX	PLAN AND PROFILE: STH 64 WESTBOUND	SHEET	E

APPROVED FOR DESIGN OF UTILITY ADJUSTMENTS

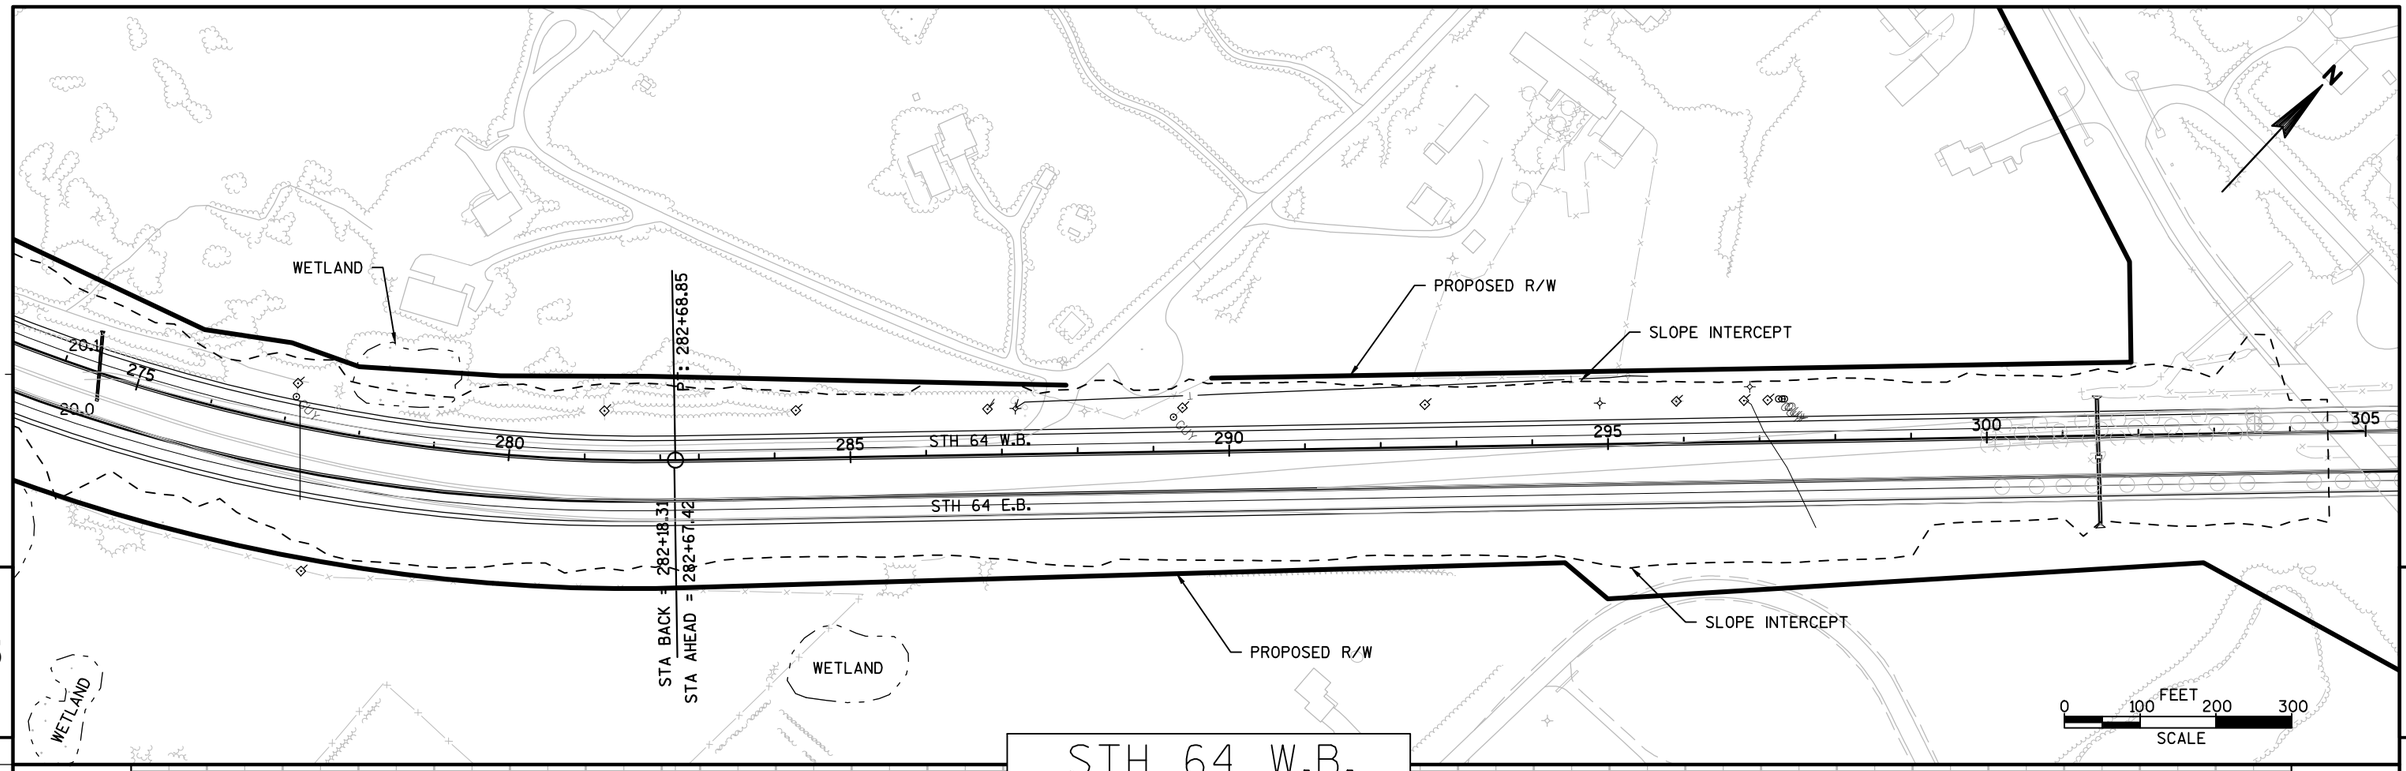


STH 64 W.B.

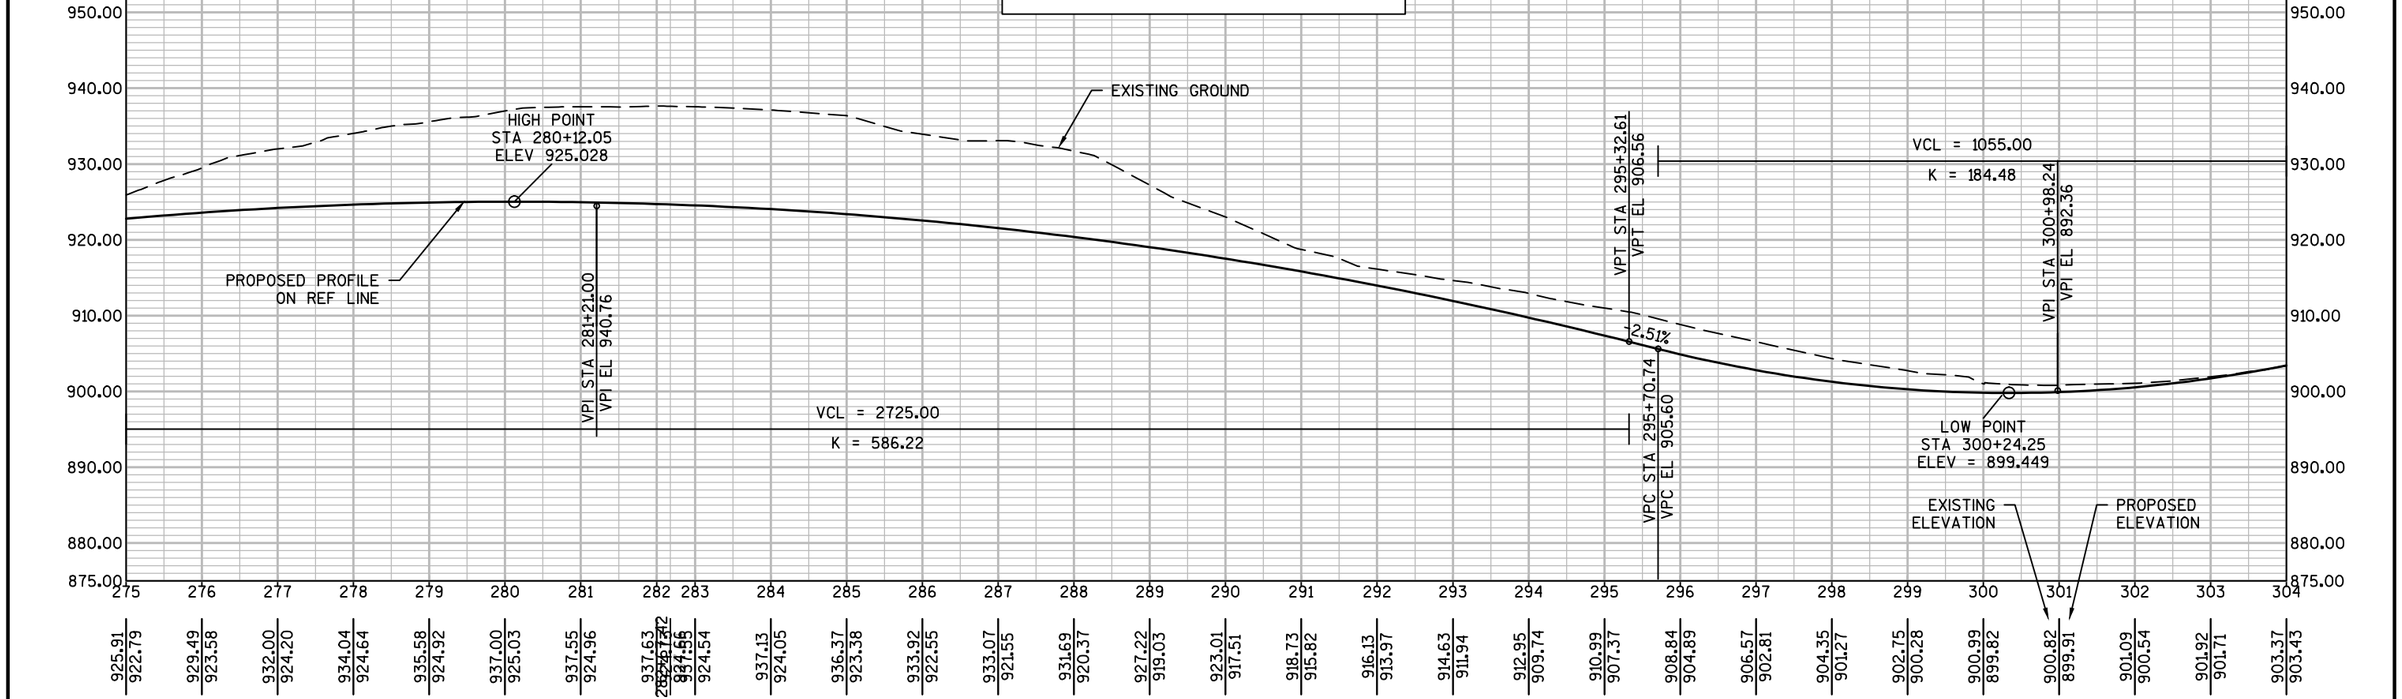

APPROVED FOR DESIGN OF UTILITY ADJUSTMENTS


PROJECT NO: 8110-02-72	HWY: STH 64	COUNTY: ST. CROIX	PLAN AND PROFILE: STH 64 WESTBOUND	SHEET	E

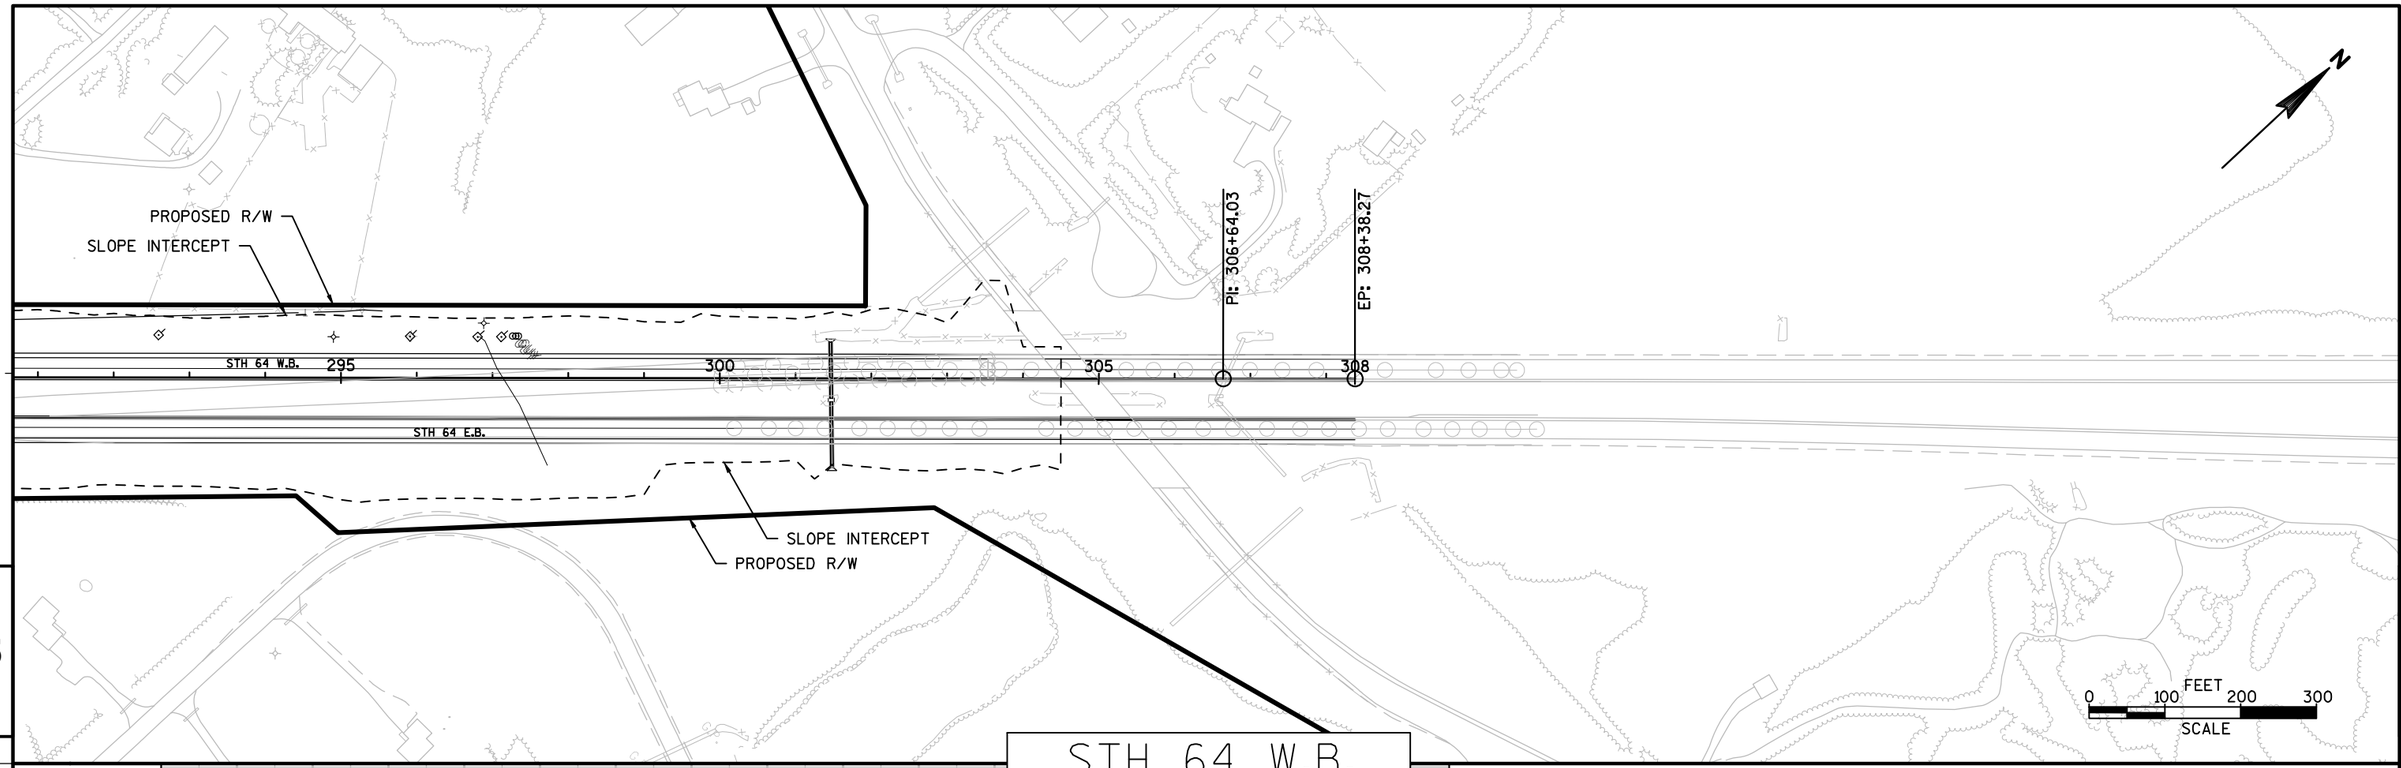

5

5


STH 64 W.B.

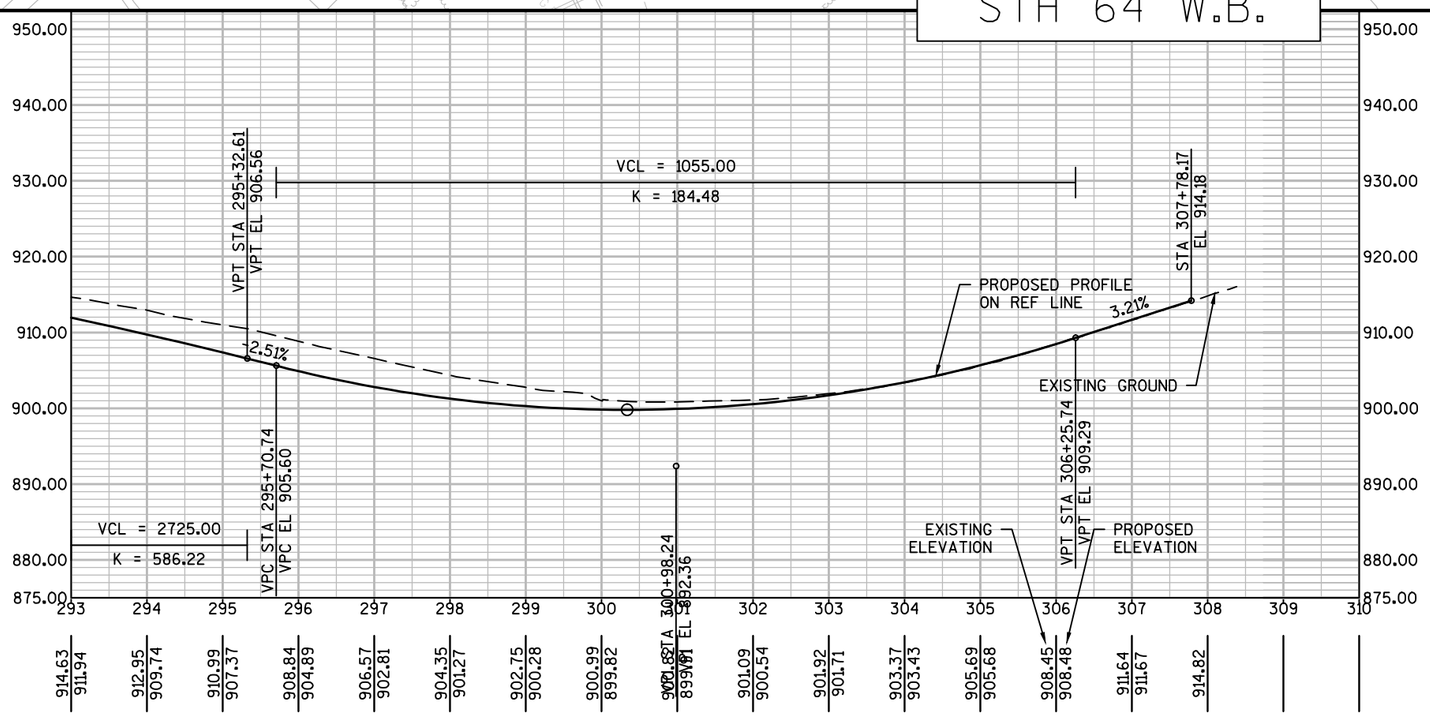


APPROVED FOR DESIGN OF UTILITY ADJUSTMENTS

PROJECT NO: 8110-02-72	HWY: STH 64	COUNTY: ST. CROIX	PLAN AND PROFILE: STH 64 WESTBOUND	SHEET	E

FILE NAME : N:\PDS\C3D\81100201\SHEETSPLAN\8110-02-72\1078\050102_PP_64WB_72.DWG PLOT DATE : 3/4/2014 2:56 PM PLOT BY : PETERSON, ANDREW W PLOT NAME : PLOT SCALE : 1" = 200'_XREF

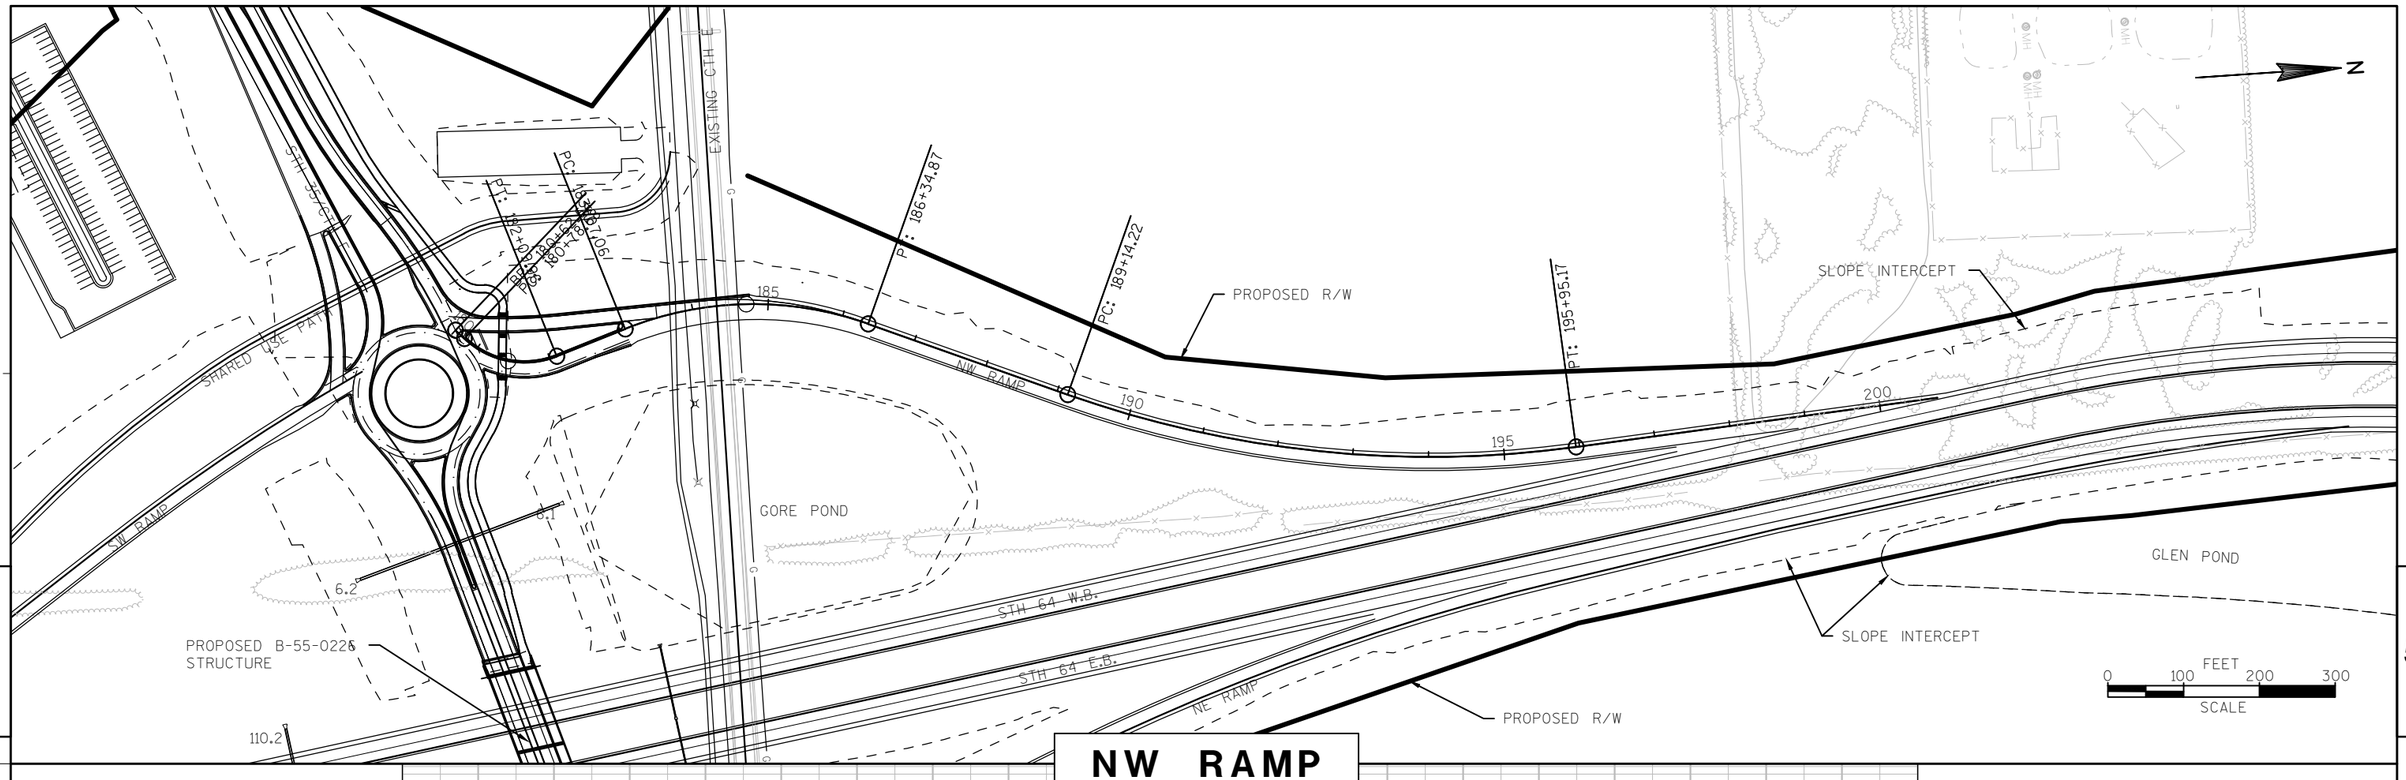


NW RAMP

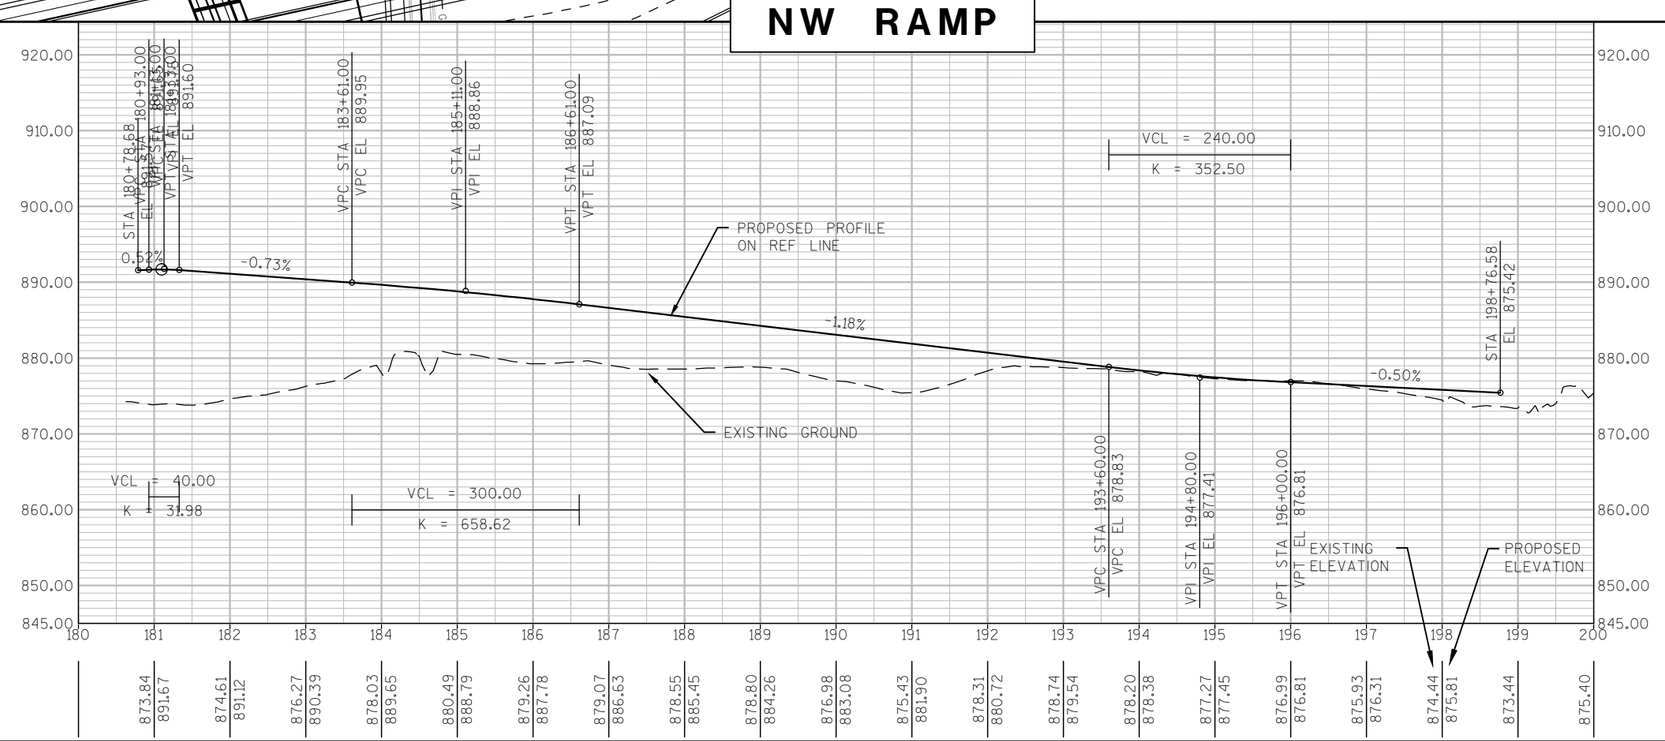

PROJECT NO: 8110-02-72	HWY: STH 64	COUNTY: ST. CROIX	PLAN AND PROFILE: STH 64 NORTHWEST RAMP	SHEET _____	E

APPROVED FOR DESIGN OF UTILITY ADJUSTMENTS

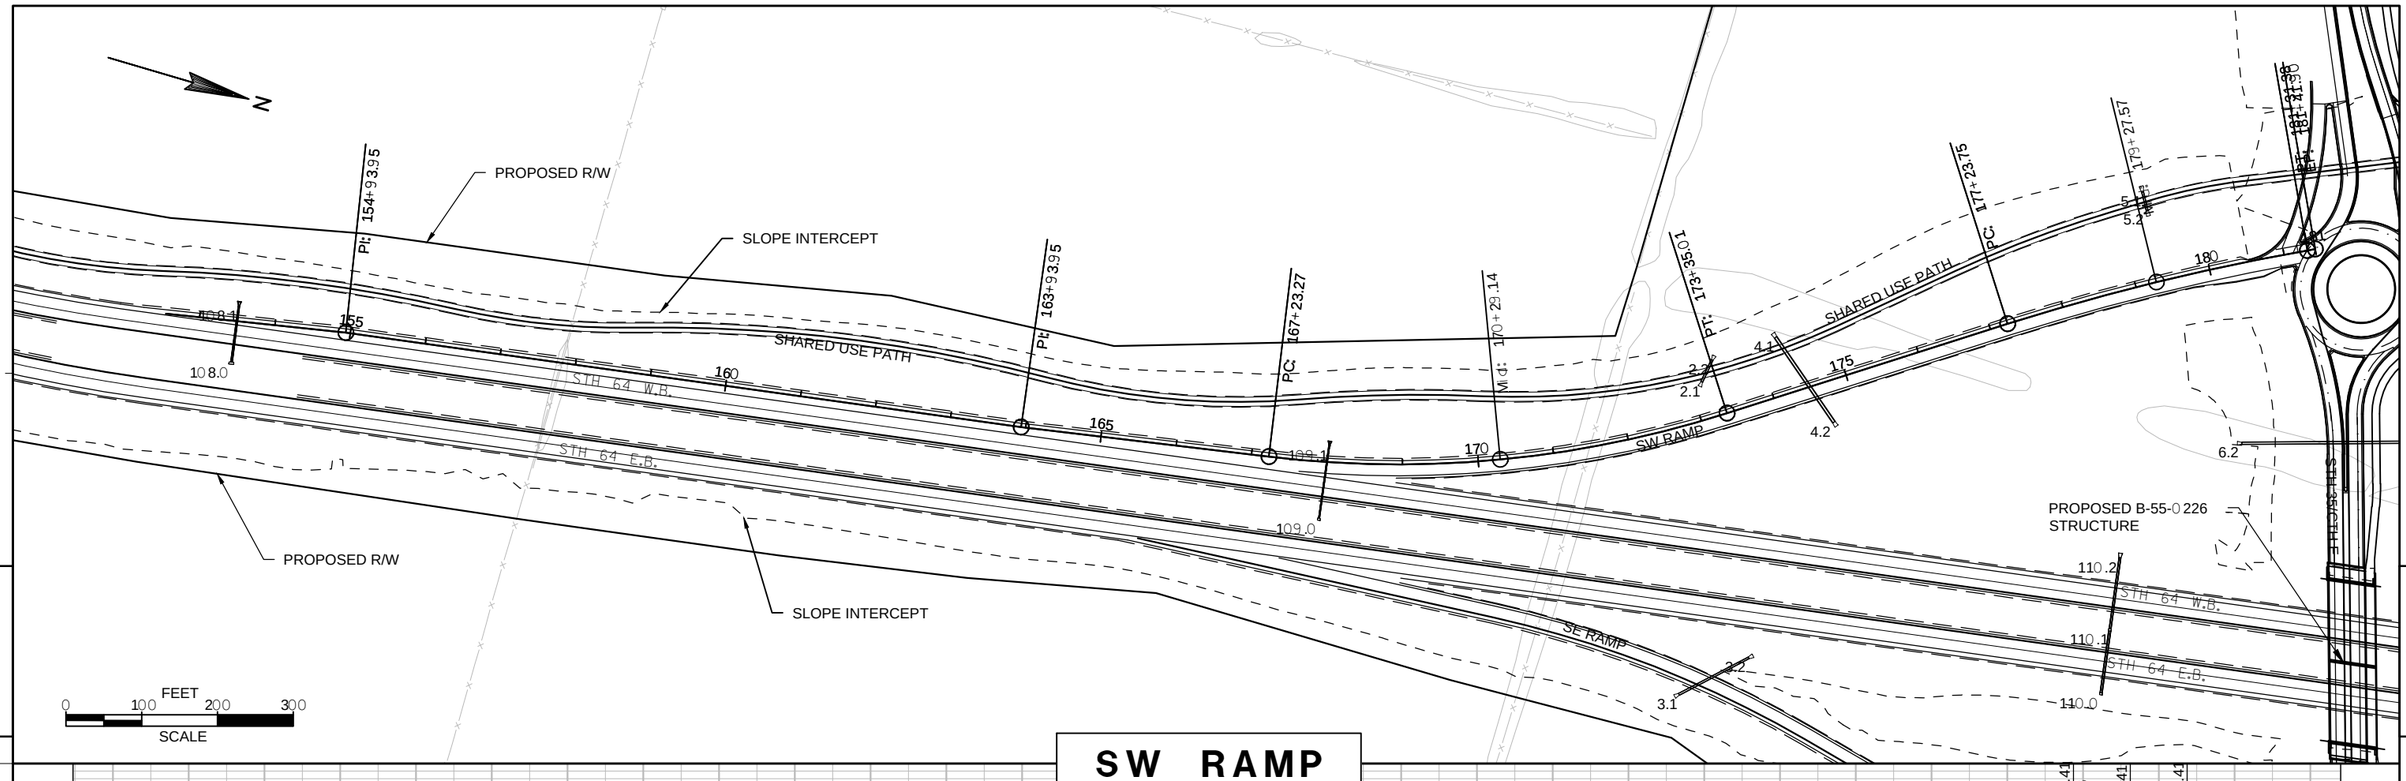


PROJECT NO: 8110-02-72	HWY: STH 64	COUNTY: ST. CROIX	PLAN AND PROFILE: STH 64 SOUTHWEST RAMP	SHEET _____ E


FILE NAME : N:\PDS\C3D\81100201\SHEETSPLAN\8110-02-72\1078\050111_PP_SWRAMP_72.DWG PLOT DATE : 2/24/2014 10:44 AM PLOT BY : PETERSON, ANDREW W PLOT NAME : _____ PLOT SCALE : 1" = 200' XREF

WISDOT/CADDS SHEET 44

APPROVED FOR PRELIMINARY ENGINEERING ONLY. UTILITY AND RIGHT OF WAY ADJUSTMENTS

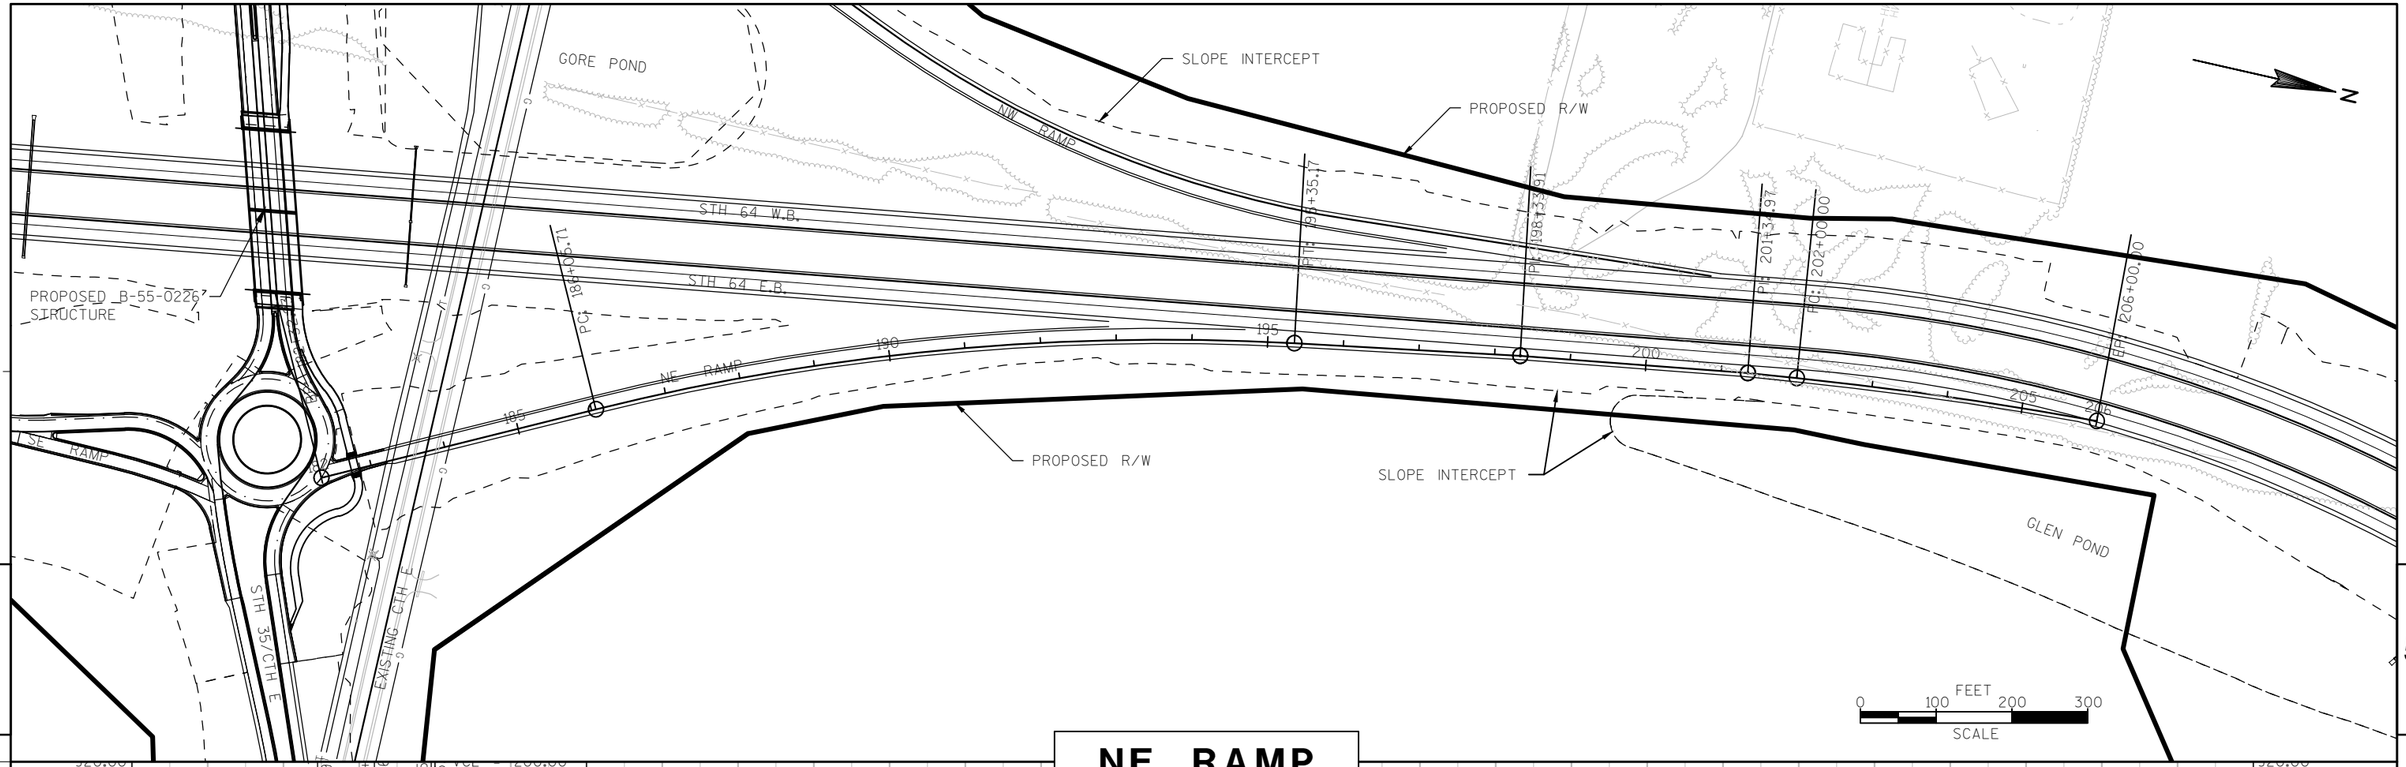


NE RAMP

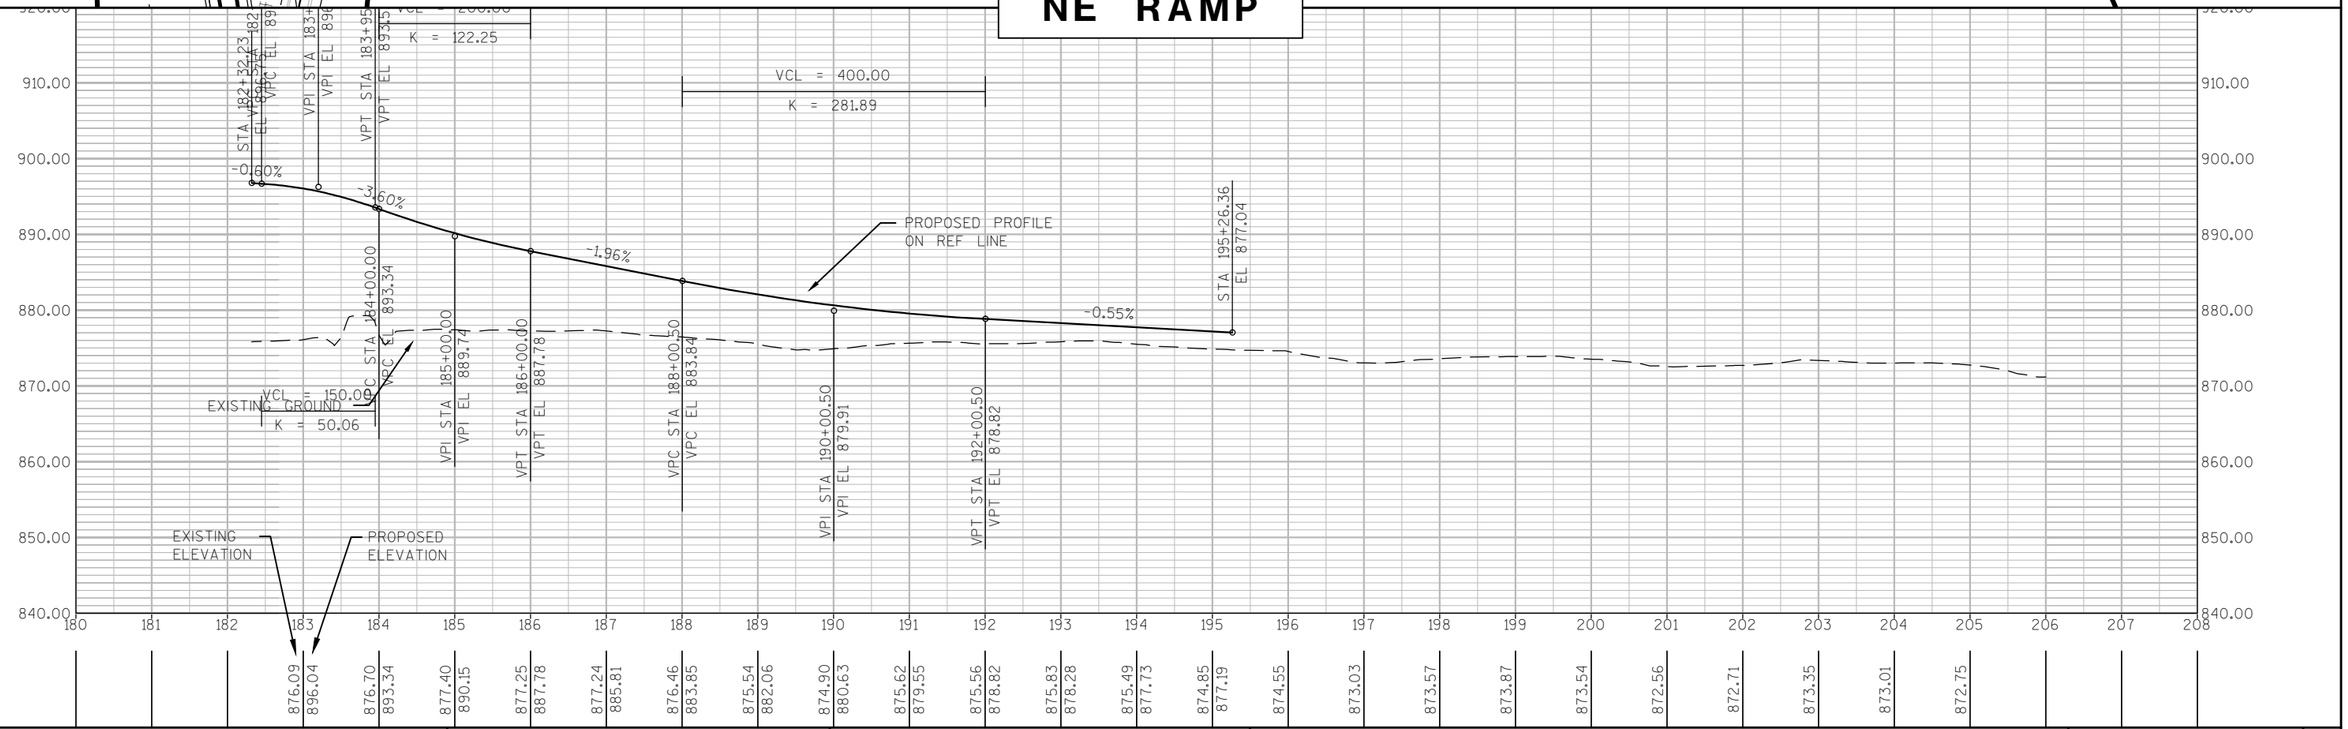


PROJECT NO: 8110-02-72	HWY: STH 64	COUNTY: ST. CROIX	PLAN AND PROFILE: STH 64 NORTHEAST RAMP	SHEET _____	E

FILE NAME : N:\PDS\C3D\81100201\SHEETSPLAN\8110-02-72\1078\050112_PP_NERAMP_72.DWG PLOT DATE : 2/26/2014 4:59 PM PLOT BY : PETERSON, ANDREW W PLOT NAME : _____ PLOT SCALE : 1" = 200'_XREF
WISDOT/CADDS SHEET 44

APPROVED FOR DESIGN OF UTILITY ADJUSTMENTS

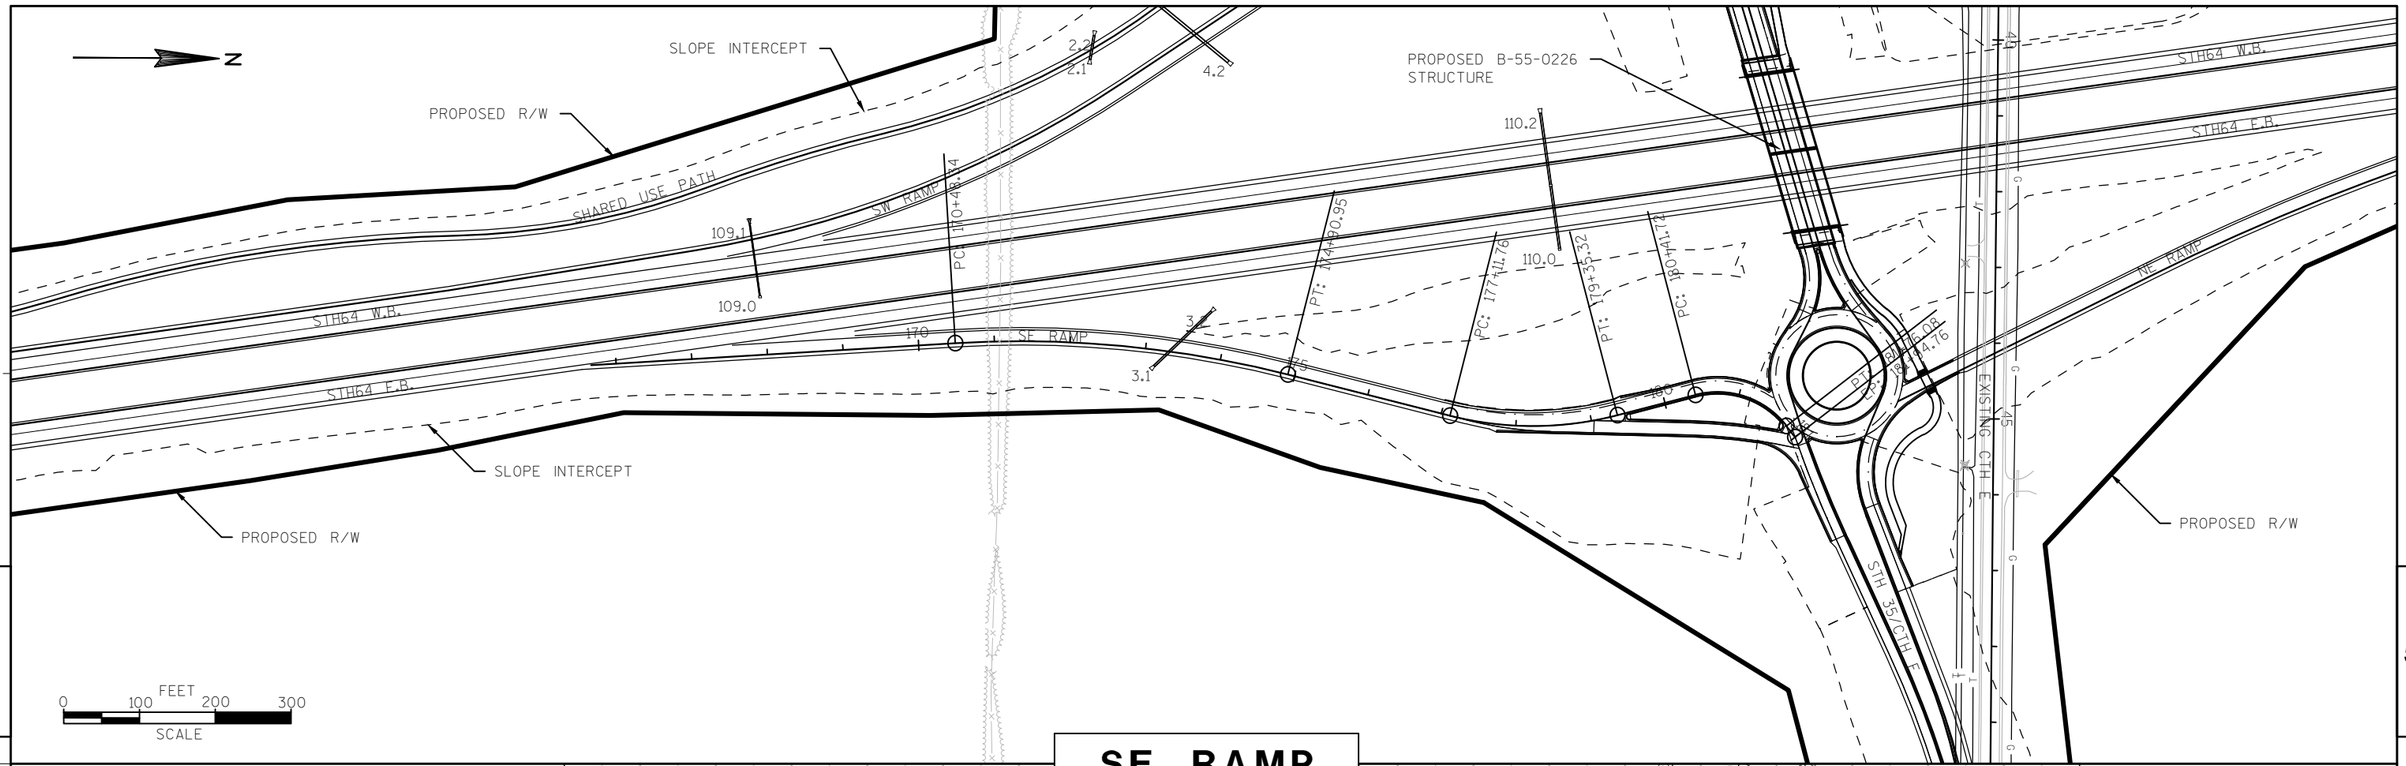

SE RAMP

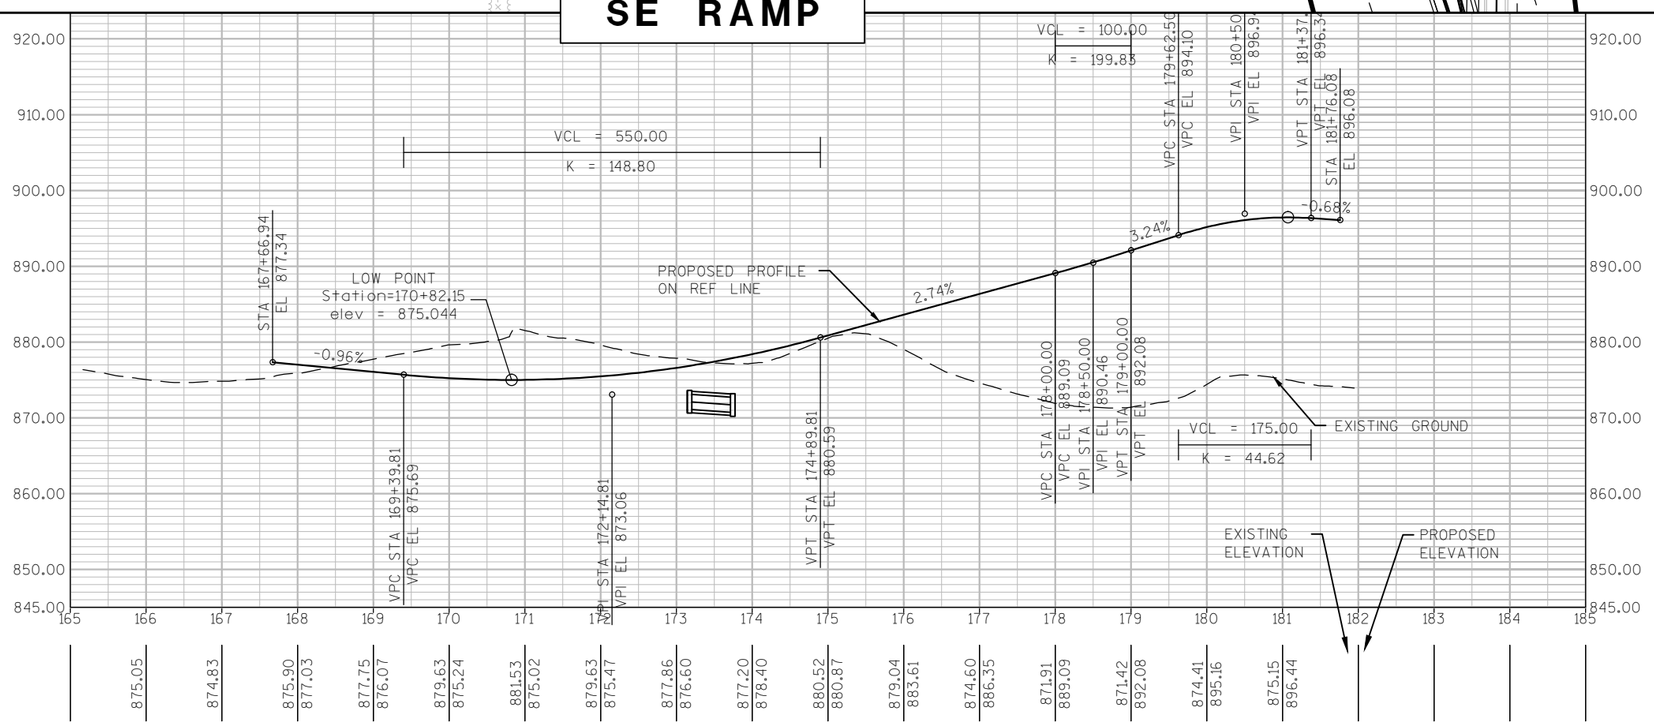


PROJECT NO: 8110-02-72	HWY: STH 64	COUNTY: ST. CROIX	PLAN AND PROFILE: STH 64 SOUTHEAST RAMP	SHEET _____	E

FILE NAME : N:\PDS\C3D\81100201\SHEETSPLAN\8110-02-72\1078\050113_PP_SERAMP_72.DWG PLOT DATE : 2/26/2014 5:21 PM PLOT BY : PETERSON, ANDREW W PLOT NAME : _____ PLOT SCALE : 1" = 200'_XREF

WISDOT/CADDS SHEET 44

APPROVED FOR DESIGN OF UTILITY ADJUSTMENTS

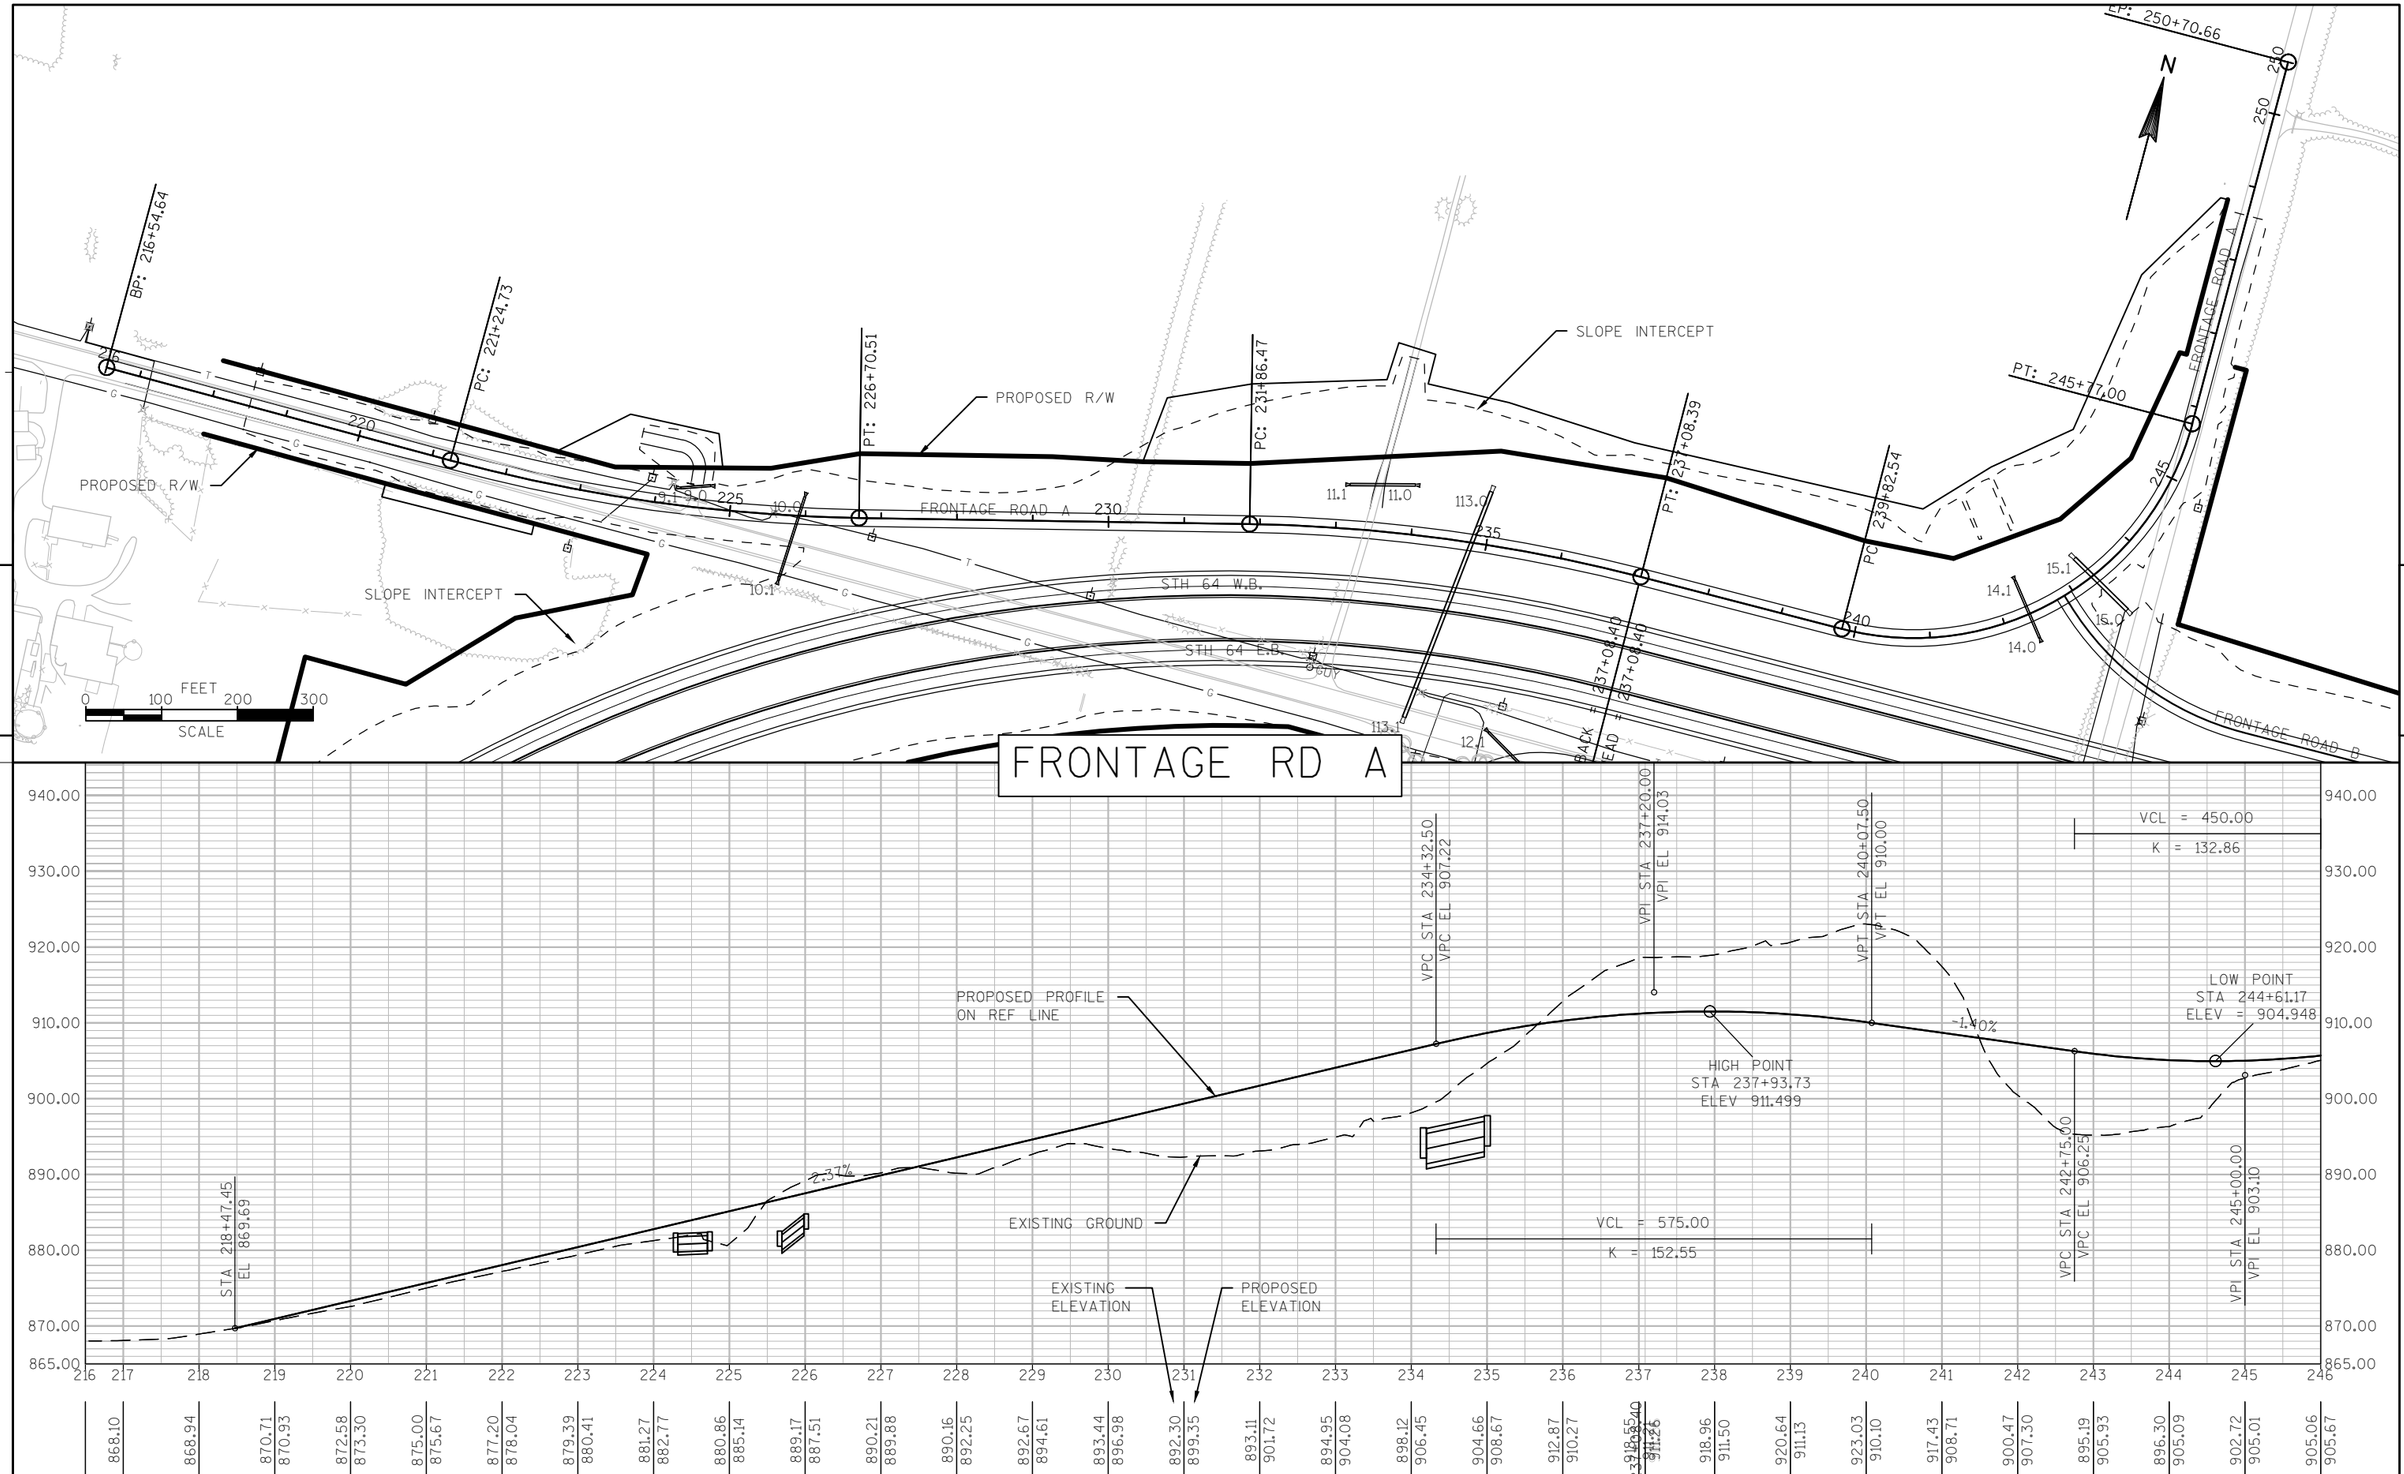


PROJECT NO: 8110-02-72	HWY: STH 64	COUNTY: ST. CROIX	PLAN AND PROFILE: FRONTAGE ROAD A	SHEET _____	E


FILE NAME : N:\PDS\C3D\81100201\SHEETSPLAN\8110-02-72\1078\050120_PP_FR-A_72.DWG PLOT DATE : 2/26/2014 5:27 PM PLOT BY : PETERSON, ANDREW W PLOT NAME : _____ PLOT SCALE : 1" = 200'_XREF

WISDOT/CADDS SHEET 44

APPROVED FOR DESIGN OF UTILITY ADJUSTMENTS

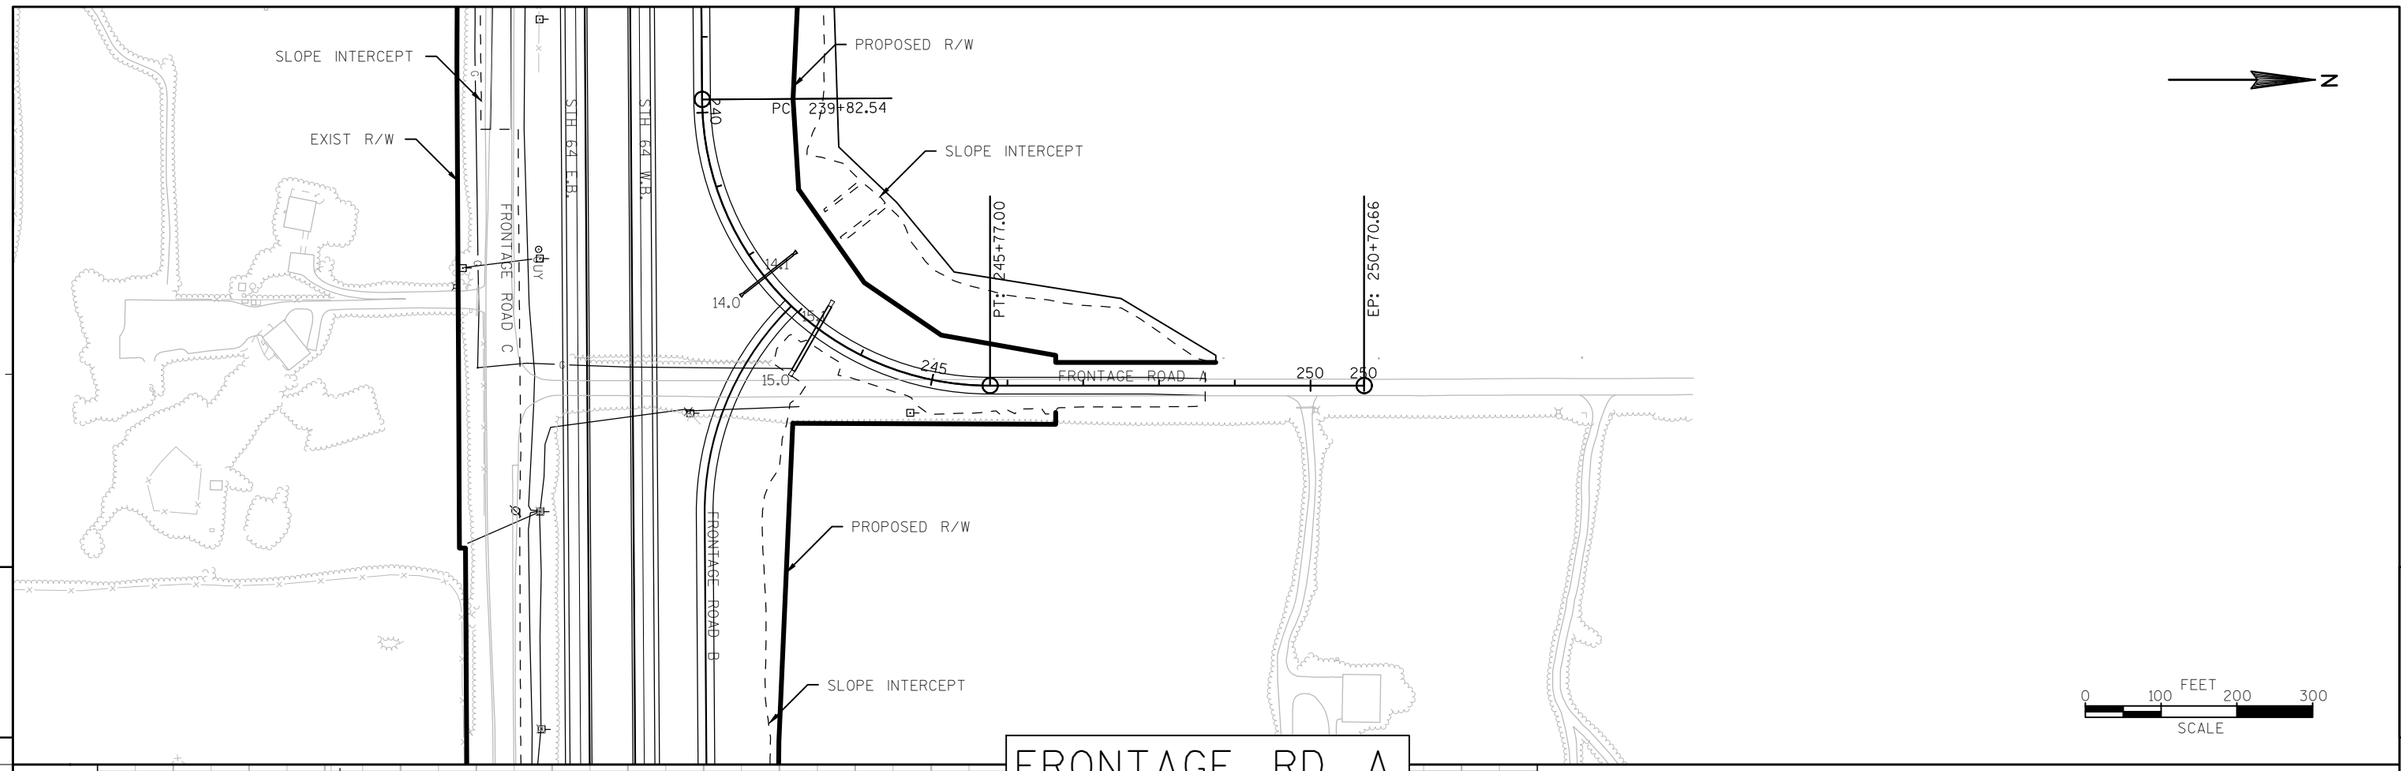


FRONTAGE RD A

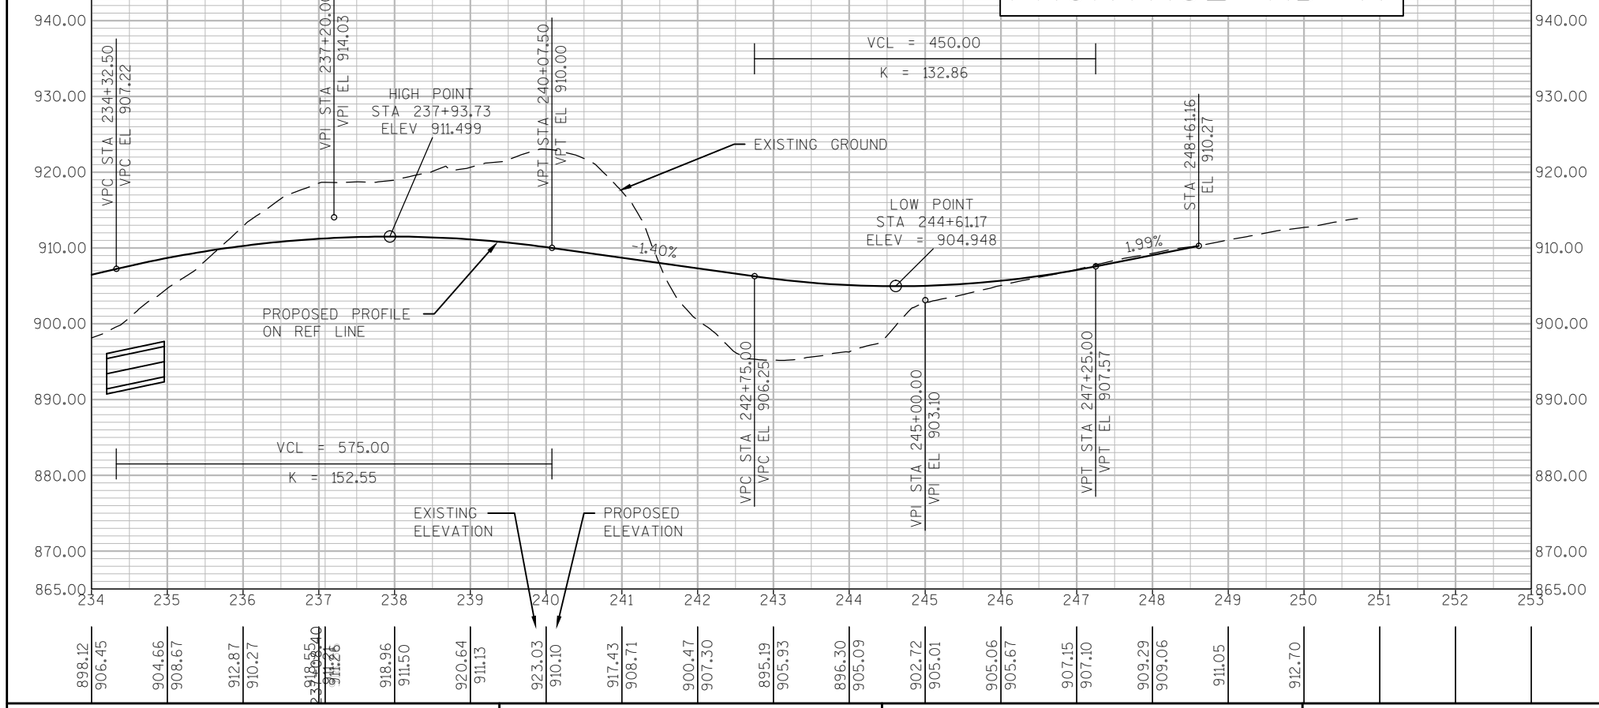


PROJECT NO: 8110-02-72	HWY: STH 64	COUNTY: ST. CROIX	PLAN AND PROFILE: FRONTAGE ROAD A	SHEET _____	E

APPROVED FOR DESIGN OF UTILITY ADJUSTMENTS

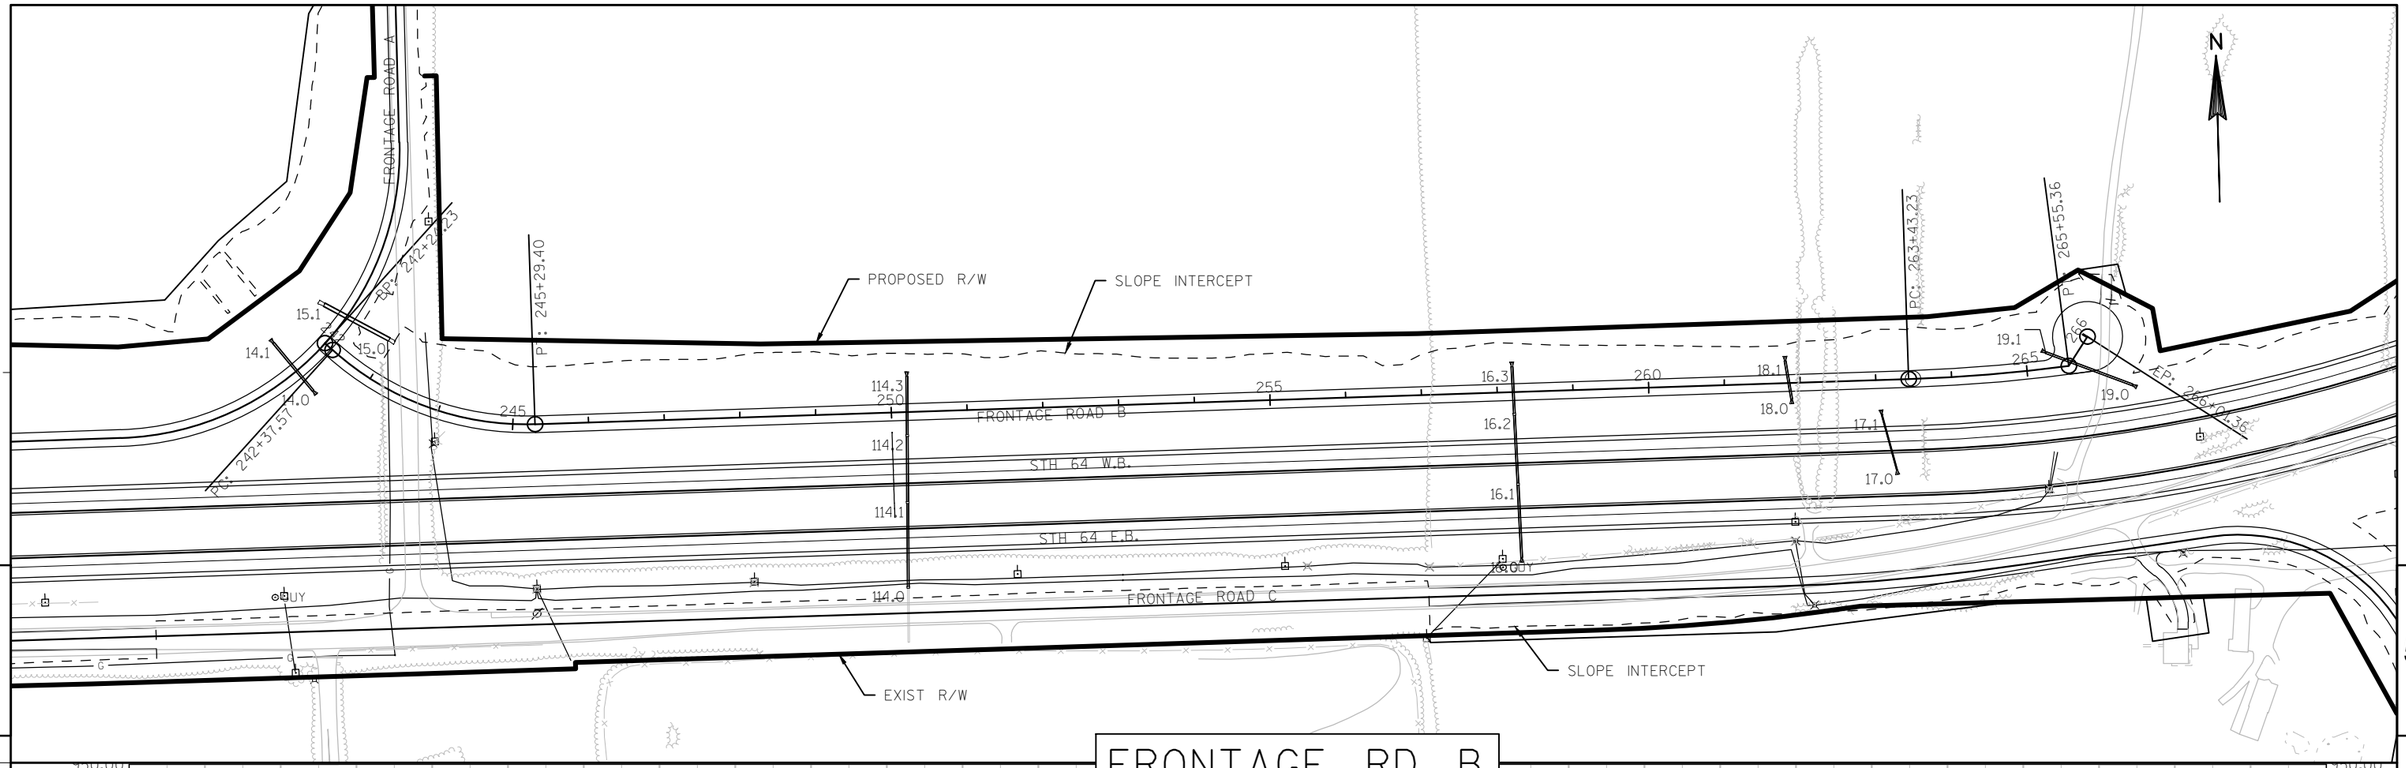

FRONTAGE RD B

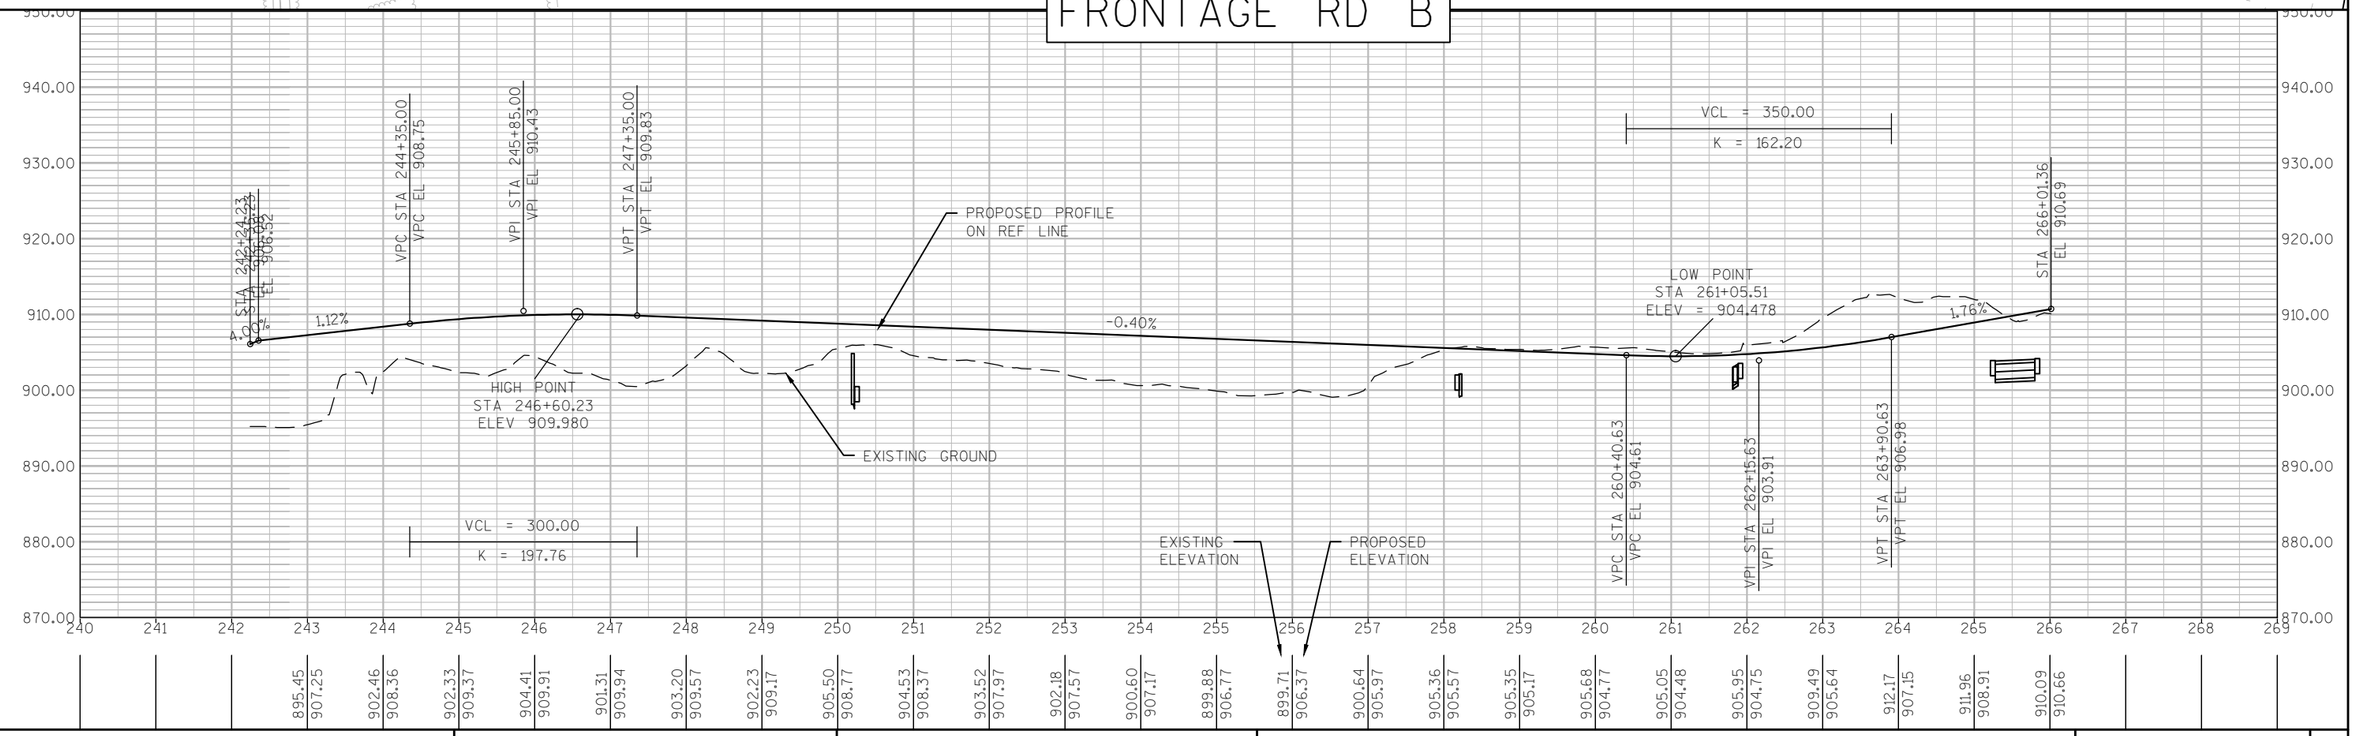

APPROVED FOR DESIGN OF UTILITY ADJUSTMENTS

PROJECT NO: 8110-02-72	HWY: STH 64	COUNTY: ST. CROIX	PLAN AND PROFILE: FRONTAGE ROAD B	SHEET _____	E

FRONTAGE ROAD A

FRONTAGE ROAD B

FRONTAGE ROAD C

STH 64 W.B.

STH 64 E.B.

PROPOSED R/W

SLOPE INTERCEPT

PC: 234+02.08

PT: 233+42.04

PT: 230+50.73

PC: 231+92.00

BP: 229+00.69

PT: 236+84.93

CONSTRUCTION GAP STA 240+19 - 257+00. EXISTING STH 64 WILL REMAIN AS FRONTAGE ROAD C. CHANGES OUTSIDE WESTBOUND SUBGRADE SHOULDER POINT ARE SHOWN ON CROSS SECTIONS

PC: 261+56.58

0 100 200 300 FEET

SCALE

N

5

5

FRONTAGE RD C

VPC STA 232+80.00
VPC EL 902.19

VPI STA 236+37.52
VPI EL 915.08

VPT STA 239+82.27
VPT EL 913.56

VPI STA 240+19.00
VPI EL 913.40

-0.44%

3.1%

PROPOSED PROFILE ON REF LINE

HIGH POINT
STA 237+69.64
ELEV 914.769

VCL = 689.50

K = 165.00

EXISTING ELEVATION

PROPOSED ELEVATION

EXISTING GROUND

VCL = 200.00

K = 290.36

VPC STA 257+00.00
EL 905.82

-0.11%

PROPOSED PROFILE ON REF LINE

LOW POINT
STA 259+54.91
ELEV = 904.711

VPC STA 257+65.85
VPC EL 905.75

VPI STA 258+65.85
VPI EL 905.64

VPT STA 259+65.85
VPT EL 906.22

950.00 940.00 930.00 920.00 910.00 900.00 890.00 880.00 870.00


230 231 232 233 234 235 236 237 238 239 240 241 242 243 244 245 246 247 248 249 250 251 252 253 254 255 256 257 258 259 260

890.79 892.99 897.88 902.46 902.46 904.93 905.85 905.98 908.64 909.18 910.82 912.39 913.35 912.87 913.72 913.34 913.48 913.04 912.77 911.97 911.18 910.64 909.80 909.24 908.41 907.83 907.11 906.49 906.00 905.22 905.16 905.41 905.97 905.82 905.82 905.81 905.74 905.67 905.92 906.23 906.42 906.71 906.71


APPROVED FOR DESIGN OF UTILITY ADJUSTMENTS

PROJECT NO: 8110-02-72	HWY: STH 64	COUNTY: ST. CROIX	PLAN AND PROFILE: FRONTAGE ROAD C	SHEET _____	E

FILE NAME : N:\PDS\C3D\81100201\SHEETSPLAN\8110-02-72\1078\050123_PP_FR-C_72.DWG PLOT DATE : 2/26/2014 5:49 PM PLOT BY : PETERSON, ANDREW W PLOT NAME : _____ PLOT SCALE : 1" = 200'_XREF

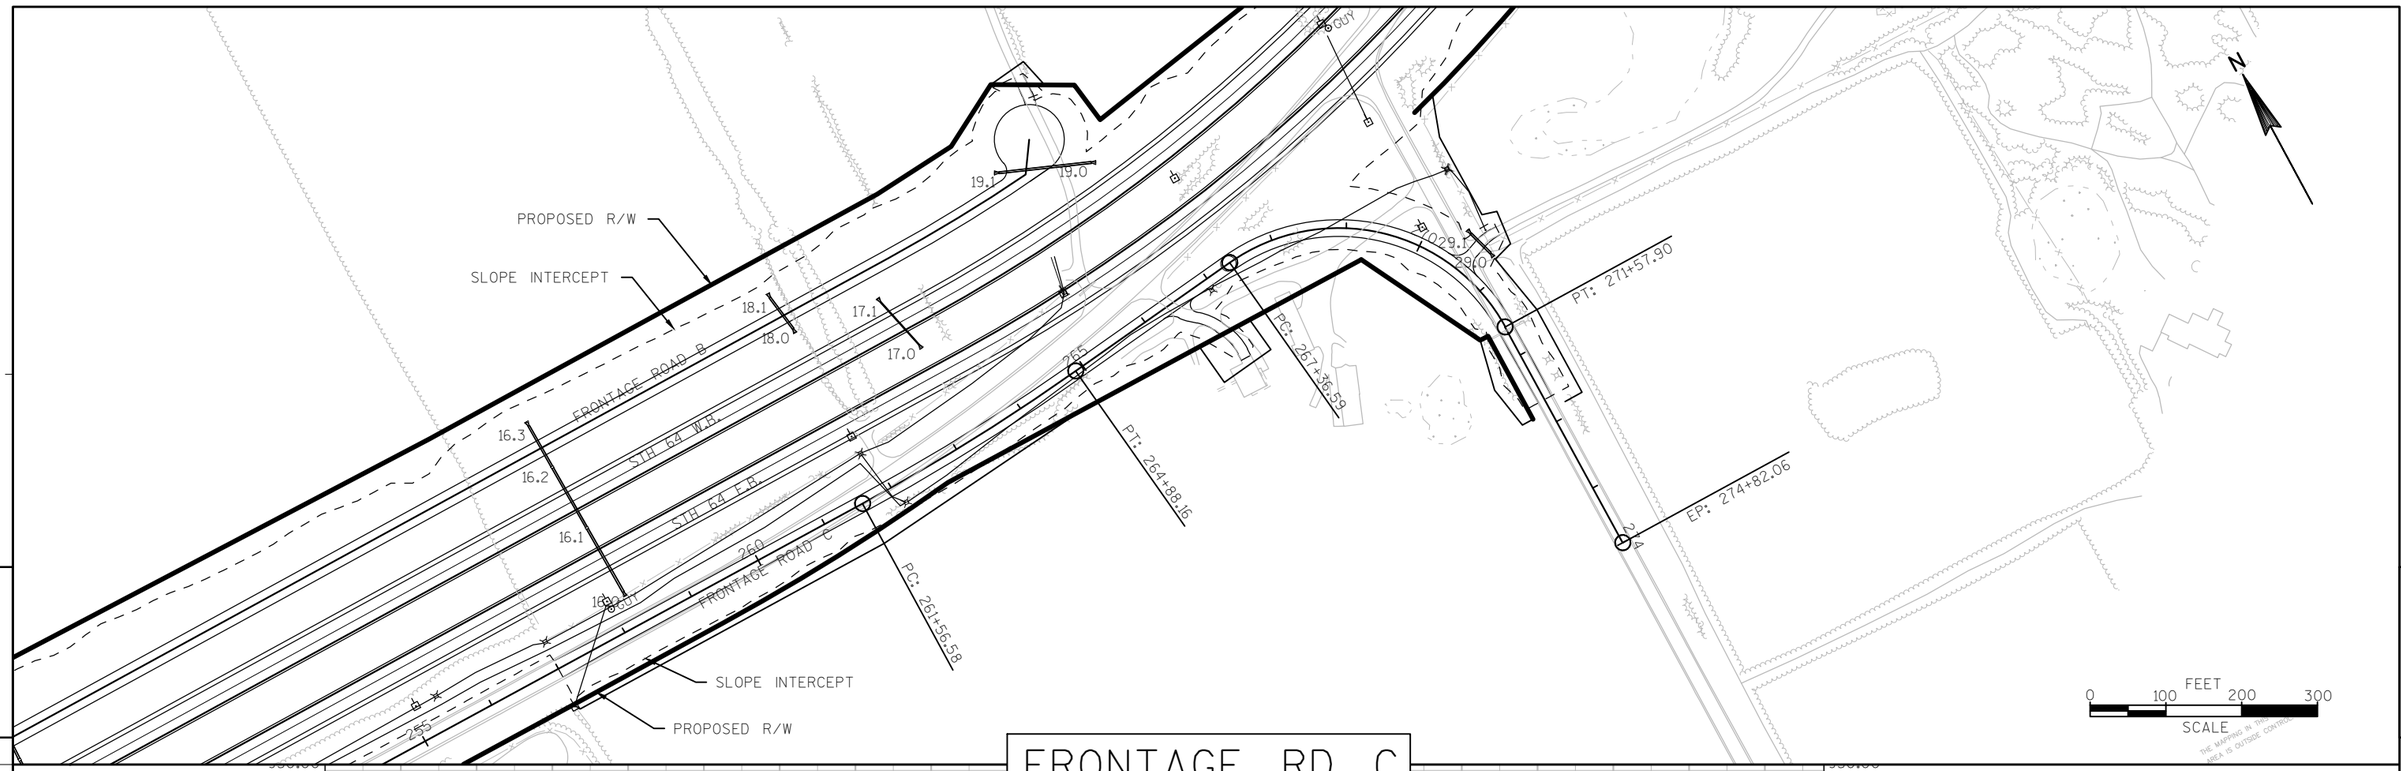

FRONTAGE RD C

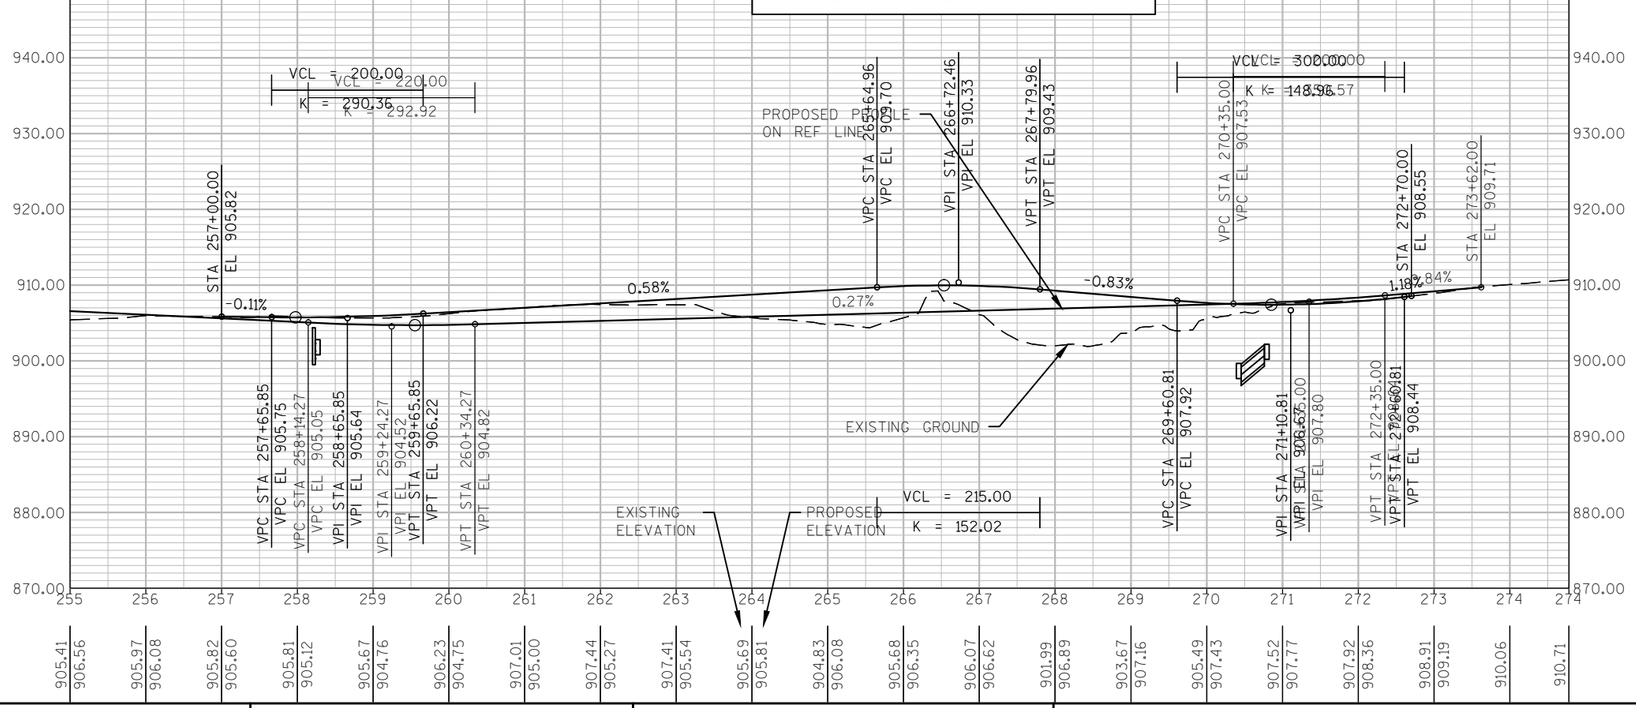


PROJECT NO: 8110-02-72	HWY: STH 64	COUNTY: ST. CROIX	PLAN AND PROFILE: FRONTAGE ROAD C	SHEET _____	E


FILE NAME : N:\PDS\C3D\81100201\SHEETSPLAN\8110-02-72\1078\050123_PP_FR-C_72.DWG PLOT DATE : 2/26/2014 5:49 PM PLOT BY : PETERSON, ANDREW W PLOT NAME : _____ PLOT SCALE : 1" = 200'_XREF

WISDOT/CADDS SHEET 44

APPROVED FOR DESIGN OF UTILITY ADJUSTMENTS

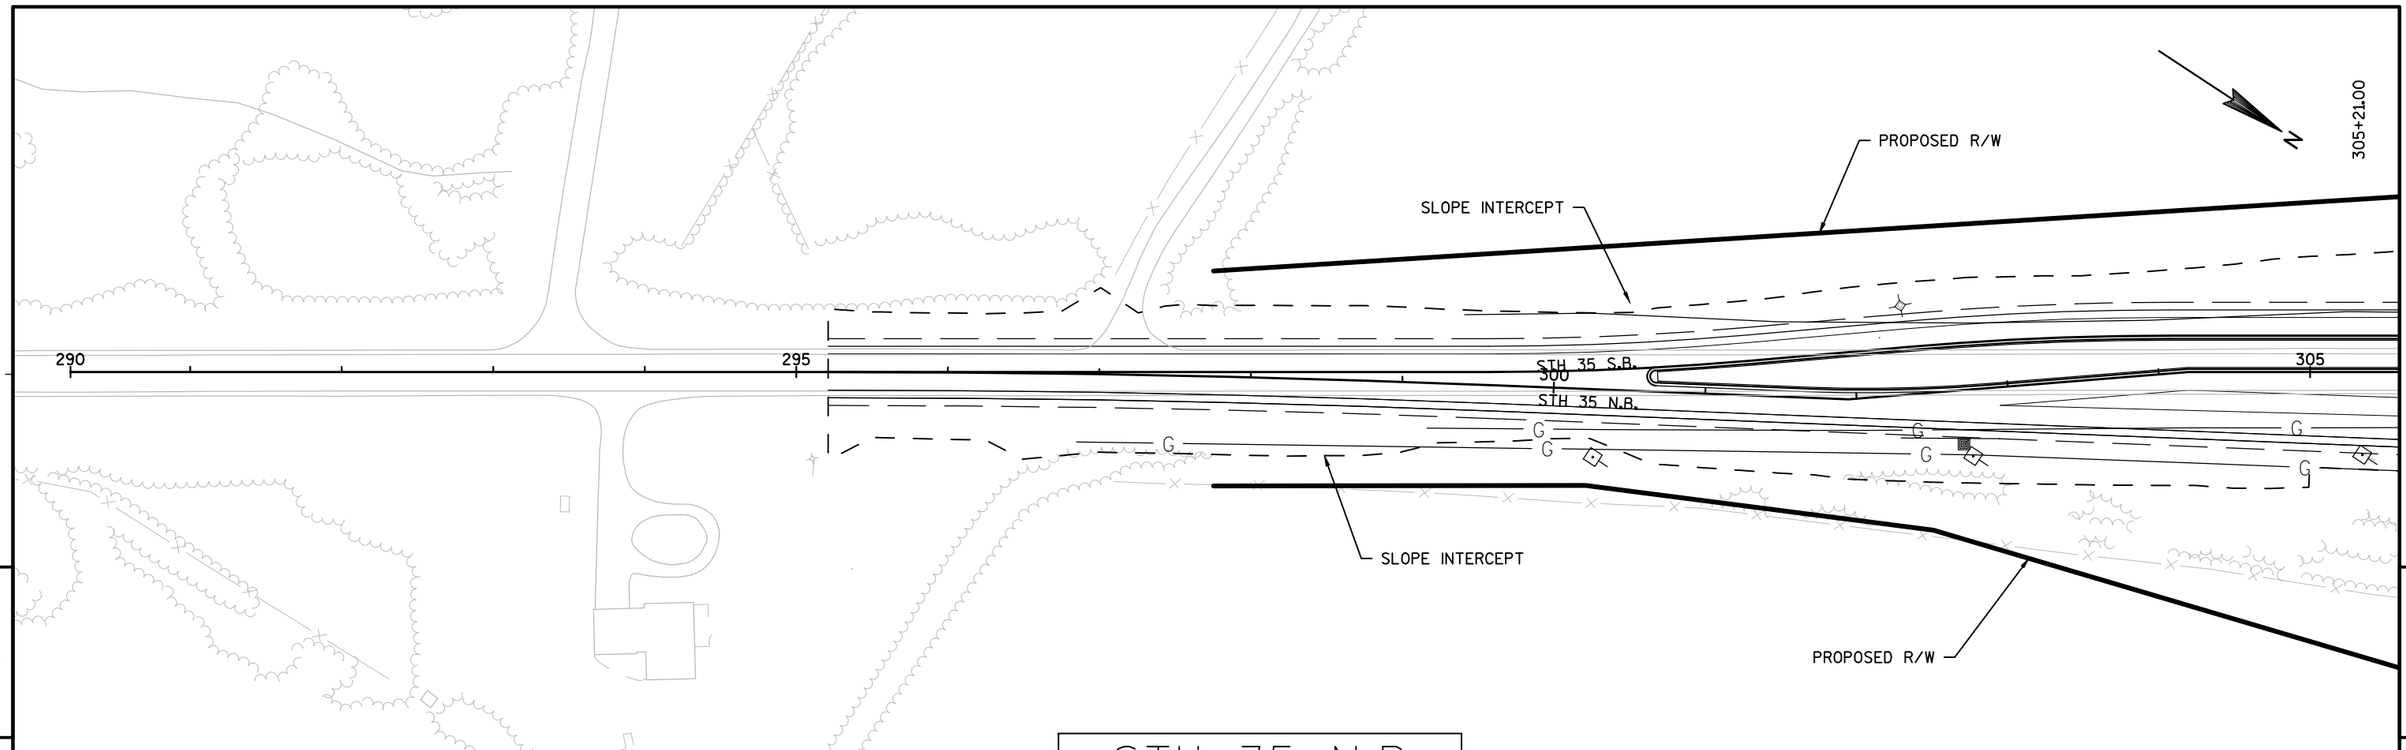

STH 35 N.B.

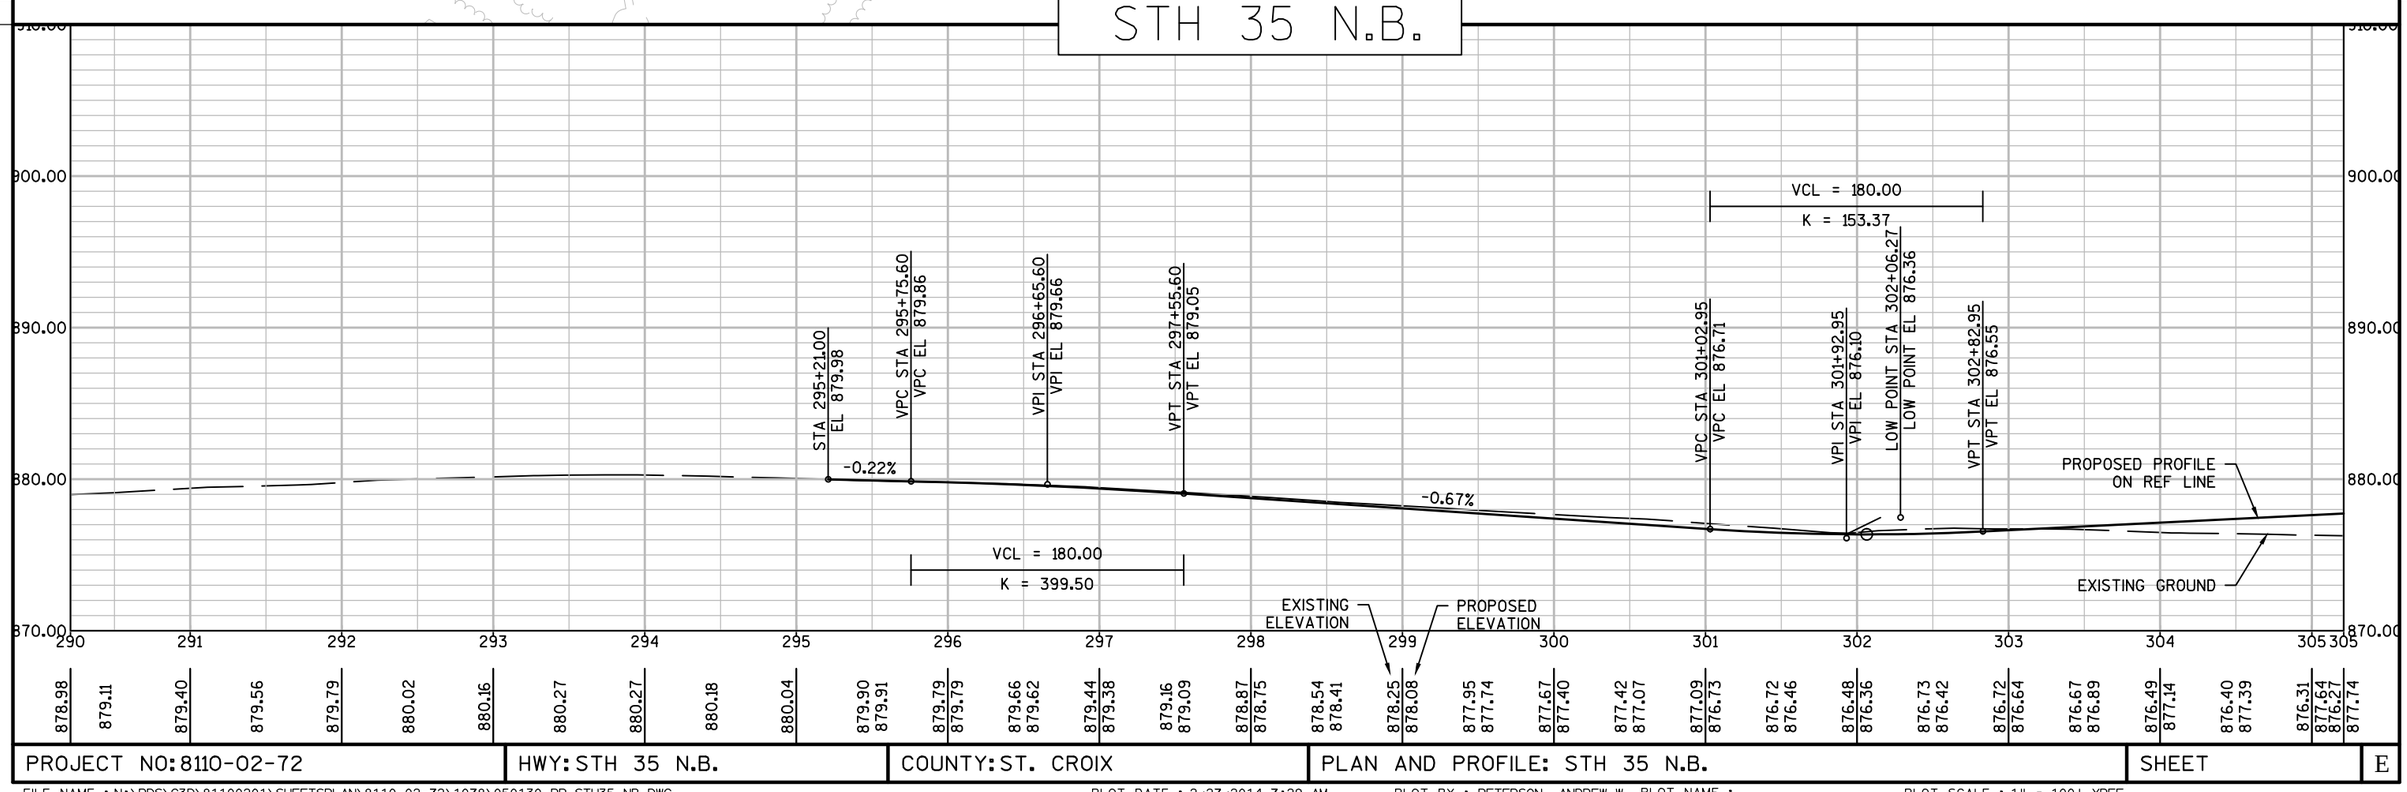

PROJECT NO: 8110-02-72	HWY: STH 35 N.B.	COUNTY: ST. CROIX	PLAN AND PROFILE: STH 35 N.B.	SHEET	E

FILE NAME : N:\PDS\C3D\81100201\SHEETSPLAN\8110-02-72\1078\050130_PP_STH35_NB.DWG PLOT DATE : 2/27/2014 7:29 AM PLOT BY : PETERSON, ANDREW W PLOT NAME : PLOT SCALE : 1" = 100'_XREF

WISDOT/CADDS SHEET 44

APPROVED FOR DESIGN OF UTILITY ADJUSTMENTS

PROPOSED R/W

SLOPE INTERCEPT

STH 35 S.B.

STH 35 N.B.

SLOPE INTERCEPT

SLOPE INTERCEPT

PROPOSED R/W

SLOPE INTERCEPT

PROPOSED R/W

N

5

5

STH 35 N.B.

900.00
890.00
880.00
870.00

STA 307+87.86
EL 879.08

VPC STA 309+75.00
VPC EL 880.58

HIGH POINT STA 309+93.10
HIGH POINT EL 880.63

VPI STA 310+35.00
VPI EL 880.91

VPT STA 310+95.00
VPT EL 879.09

VPC STA 310+99.50
VPC EL 878.95

VPI STA 311+97.00
VPI EL 876.00

VPT STA 312+94.50
VPT EL 875.51

VPC STA 316+40.00
VPC EL 873.78

LOW POINT STA 317+25.10
LOW POINT EL 873.57

VPI STA 317+40.00
VPI EL 873.28

VPT STA 318+40.00
VPT EL 873.96

STA 318+63.40
EL 874.11

STA 309+69.17
EL 880.55

VCL = 195.00
K = 77.17

VCL = 200.00
K = 169.82

VCL = 120.00
K = 33.65

0.50%
0.54%
-3.03%
-0.50%
0.68%

PROPOSED PROFILE ON REF LINE

EXISTING GROUND

EXISTING ELEVATION

PROPOSED ELEVATION

305 306 307 308 309 310 311 312 313 314 315 316 317 318 319 320


876.27 877.74 876.22 877.89 876.16 878.14 876.16 878.39 876.10 878.64 875.83 878.89 871.74 873.70 873.84 873.71 873.07 880.62 872.11 880.15 871.45 878.94 872.98 877.59 874.35 876.56 874.77 875.86 874.95 875.48 875.09 875.23 875.03 874.98 874.91 874.73 874.72 874.48 874.35 874.23 874.29 873.98 874.30 873.73 874.22 873.59 873.96 873.59 873.86 873.73 873.99 874.02 874.42 875.03 875.76

PROJECT NO: 8110-02-72	HWY: STH 35 N.B.	COUNTY: ST. CROIX	PLAN AND PROFILE: STH 35 N.B.	SHEET	E


FILE NAME : N:\PDS\C3D\81100201\SHEETSPLAN\8110-02-72\1078\050130_PP_STH35_NB.DWG PLOT DATE : 2/27/2014 7:29 AM PLOT BY : PETERSON, ANDREW W PLOT NAME : PLOT SCALE : 1" = 100'_XREF

WISDOT/CADDS SHEET 44

APPROVED FOR DESIGN OF UTILITY ADJUSTMENTS

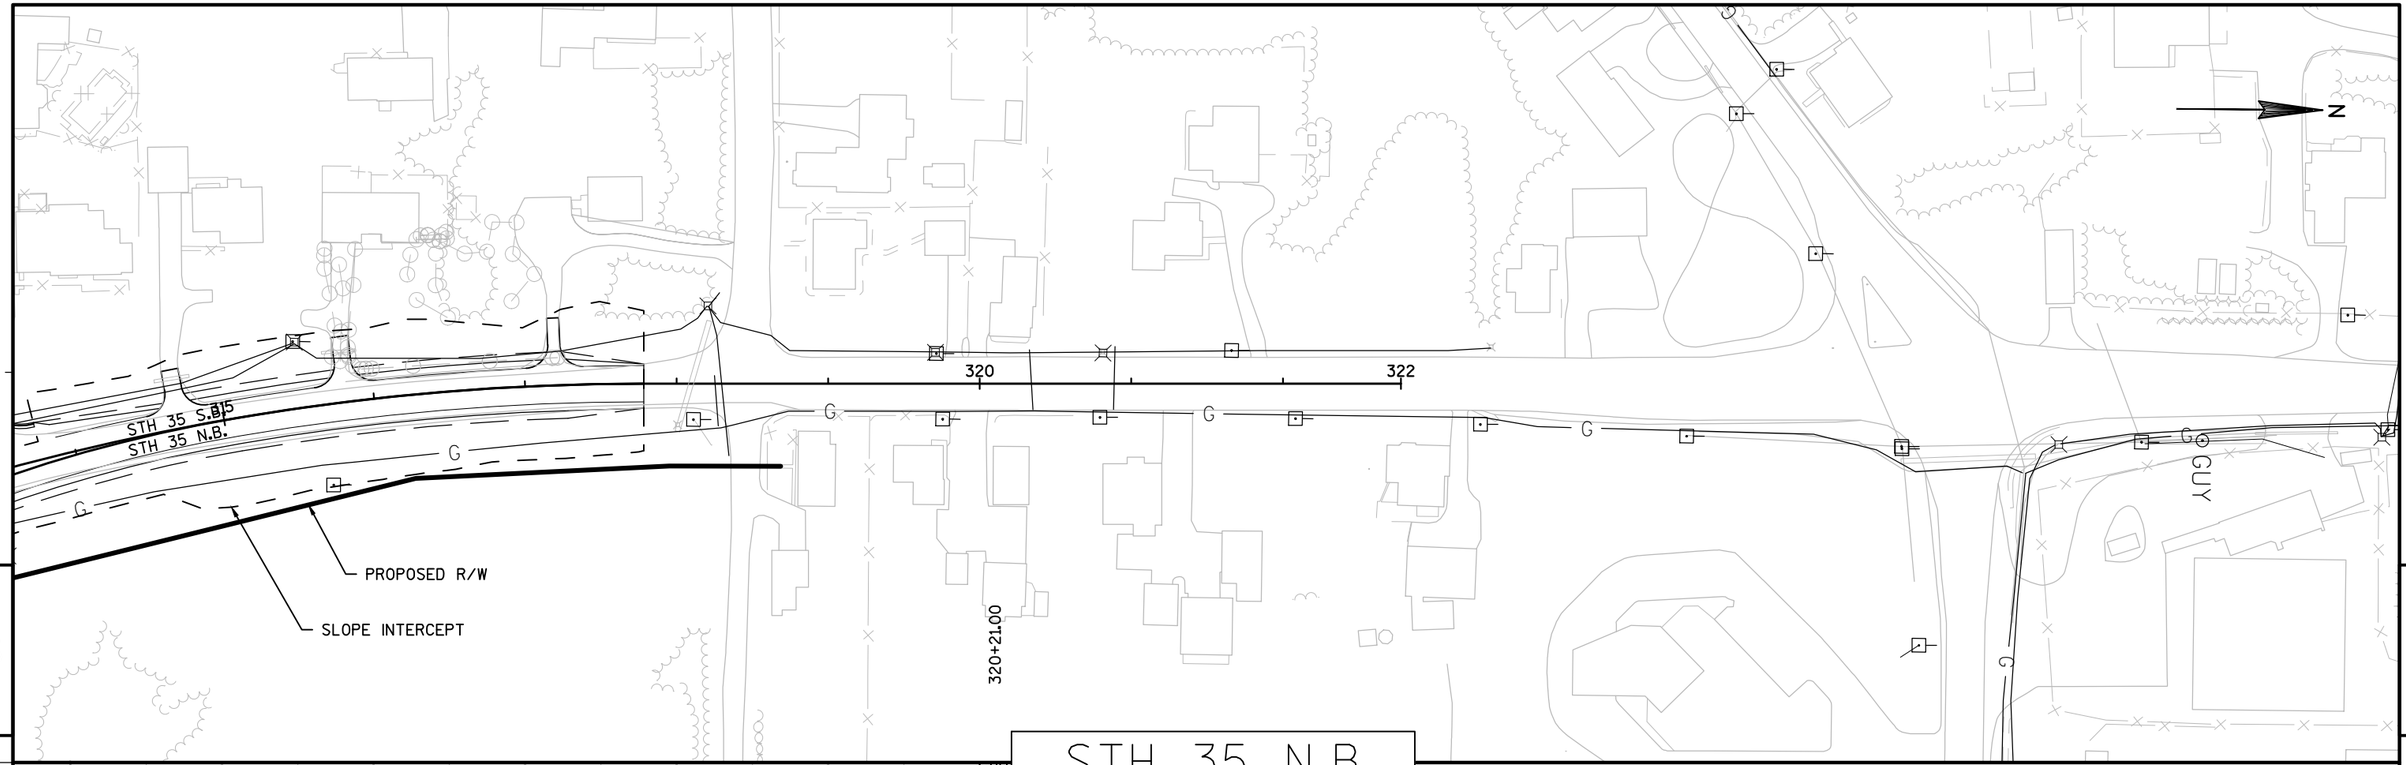


STH 35 N.B.

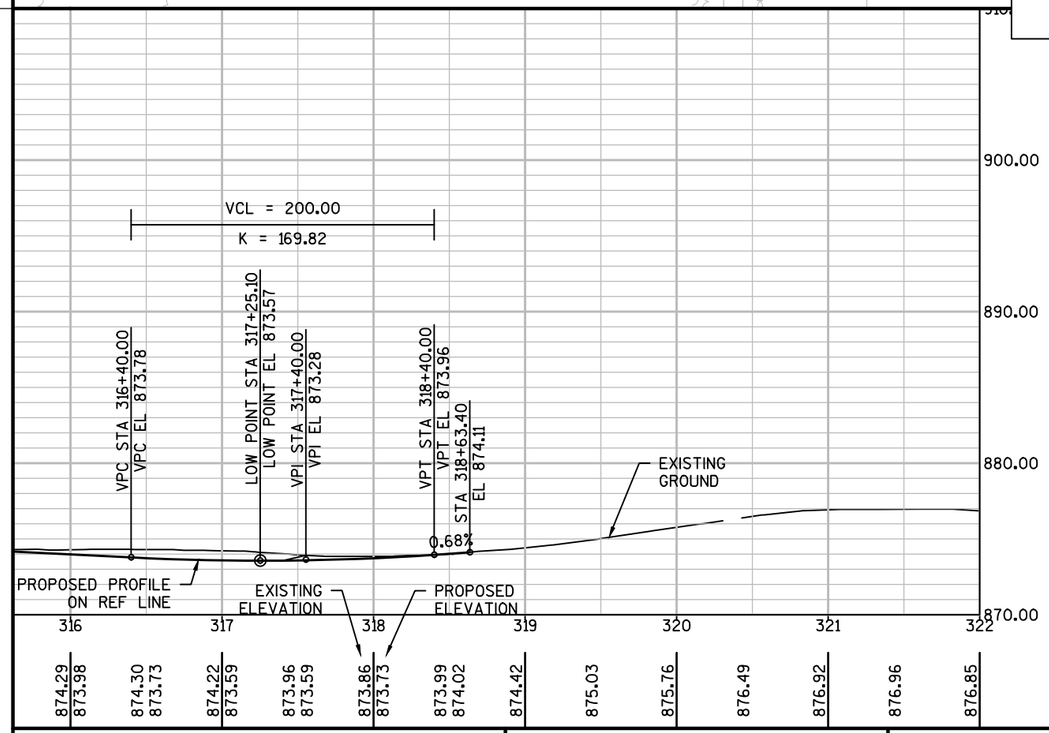


PROJECT NO: 8110-02-72	HWY: STH 35 N.B.	COUNTY: ST. CROIX	PLAN AND PROFILE: STH 35 N.B.	SHEET	E

FILE NAME : N:\PDS\C3D\81100201\SHEETSPLAN\8110-02-72\1078\050130_PP_STH35_NB.DWG PLOT DATE : 2/27/2014 7:29 AM PLOT BY : PETERSON, ANDREW W PLOT NAME : PLOT SCALE : 1" = 100'_XREF

APPROVED FOR DESIGN OF UTILITY ADJUSTMENTS

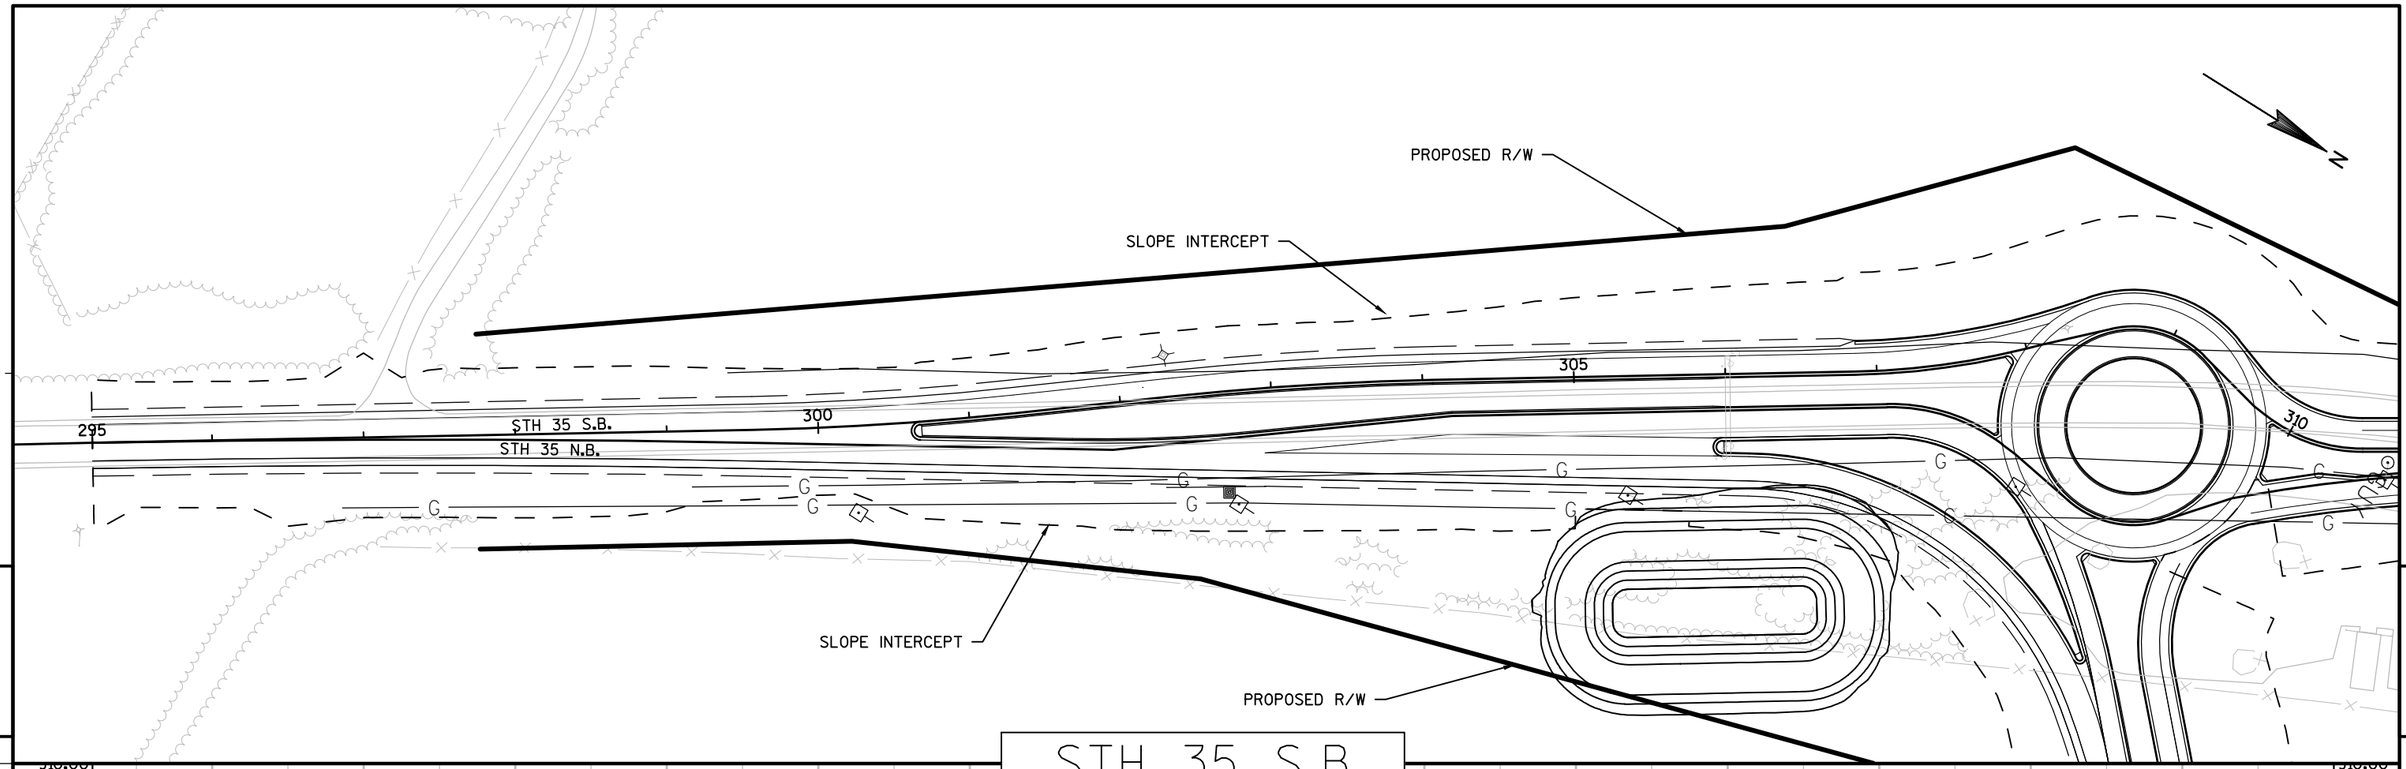

STH 35 S.B.

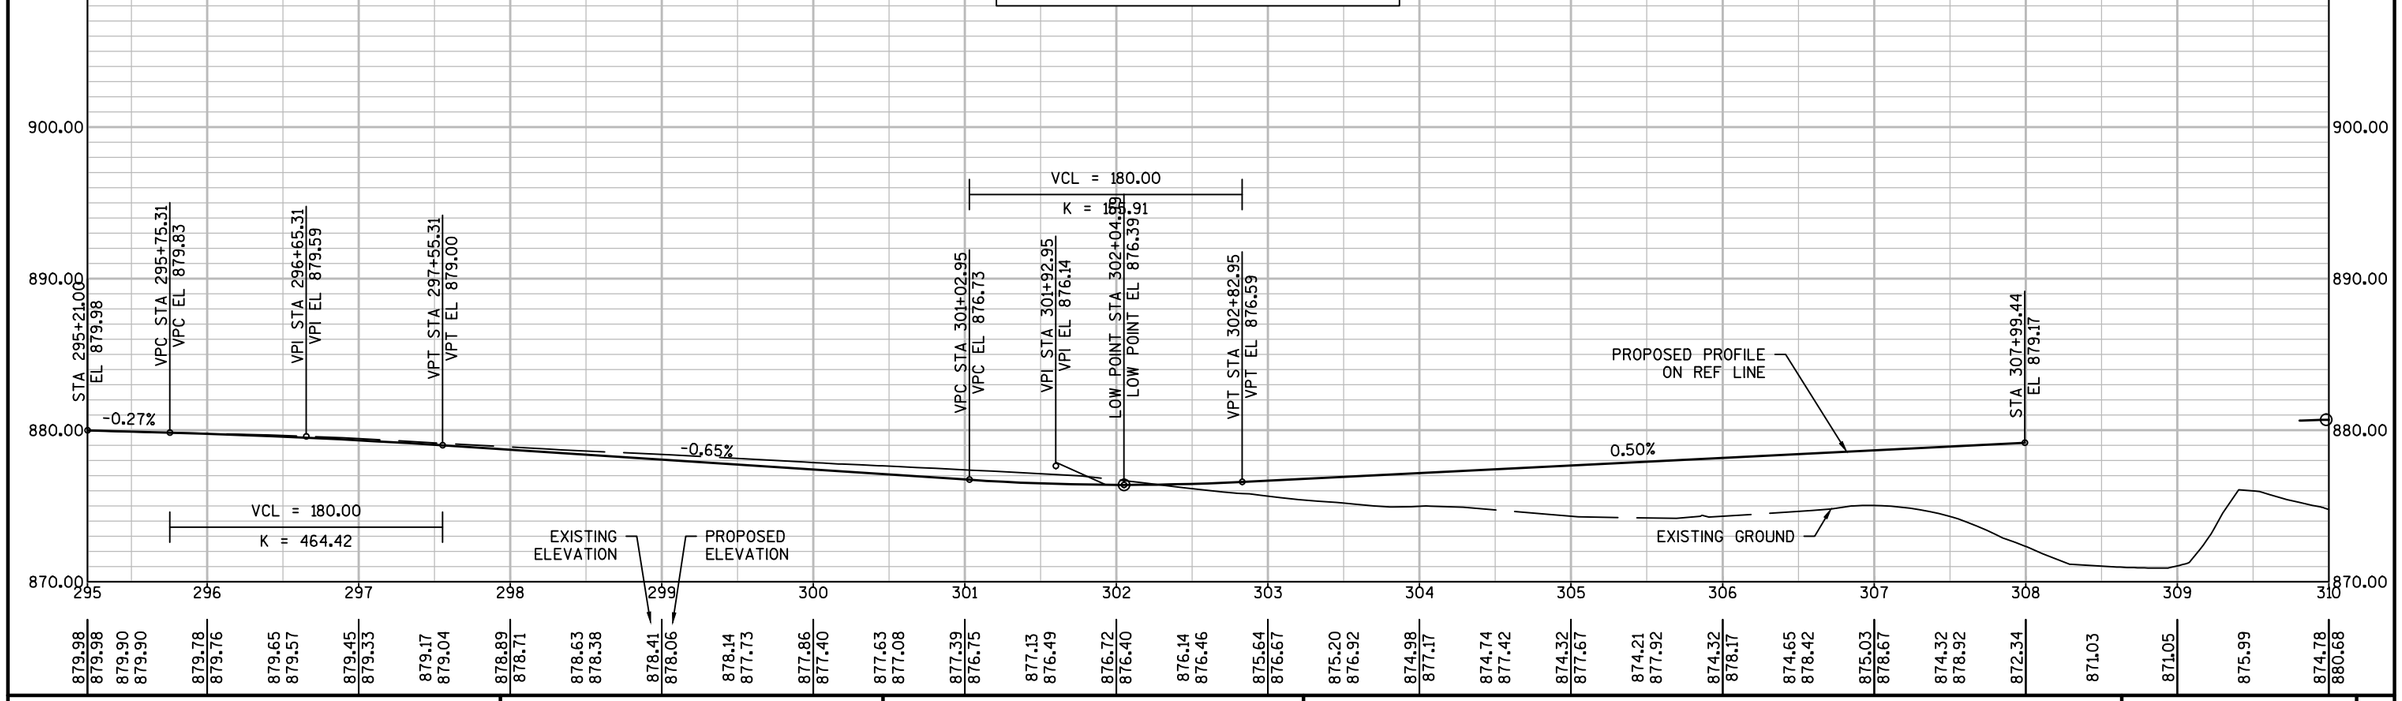

PROJECT NO: 8110-02-72	HWY: STH 35 S.B.	COUNTY: ST. CROIX	PLAN AND PROFILE: STH 35 S.B.	SHEET	E


FILE NAME : N:\PDS\C3D\81100201\SHEETSPLAN\8110-02-72\1078\050130_PP_STH35_SB.DWG PLOT DATE : 2/27/2014 7:39 AM PLOT BY : PETERSON, ANDREW W PLOT NAME : PLOT SCALE : 1" = 100'_XREF

WISDOT/CADDS SHEET 44

5

5


APPROVED FOR DESIGN OF UTILITY ADJUSTMENTS

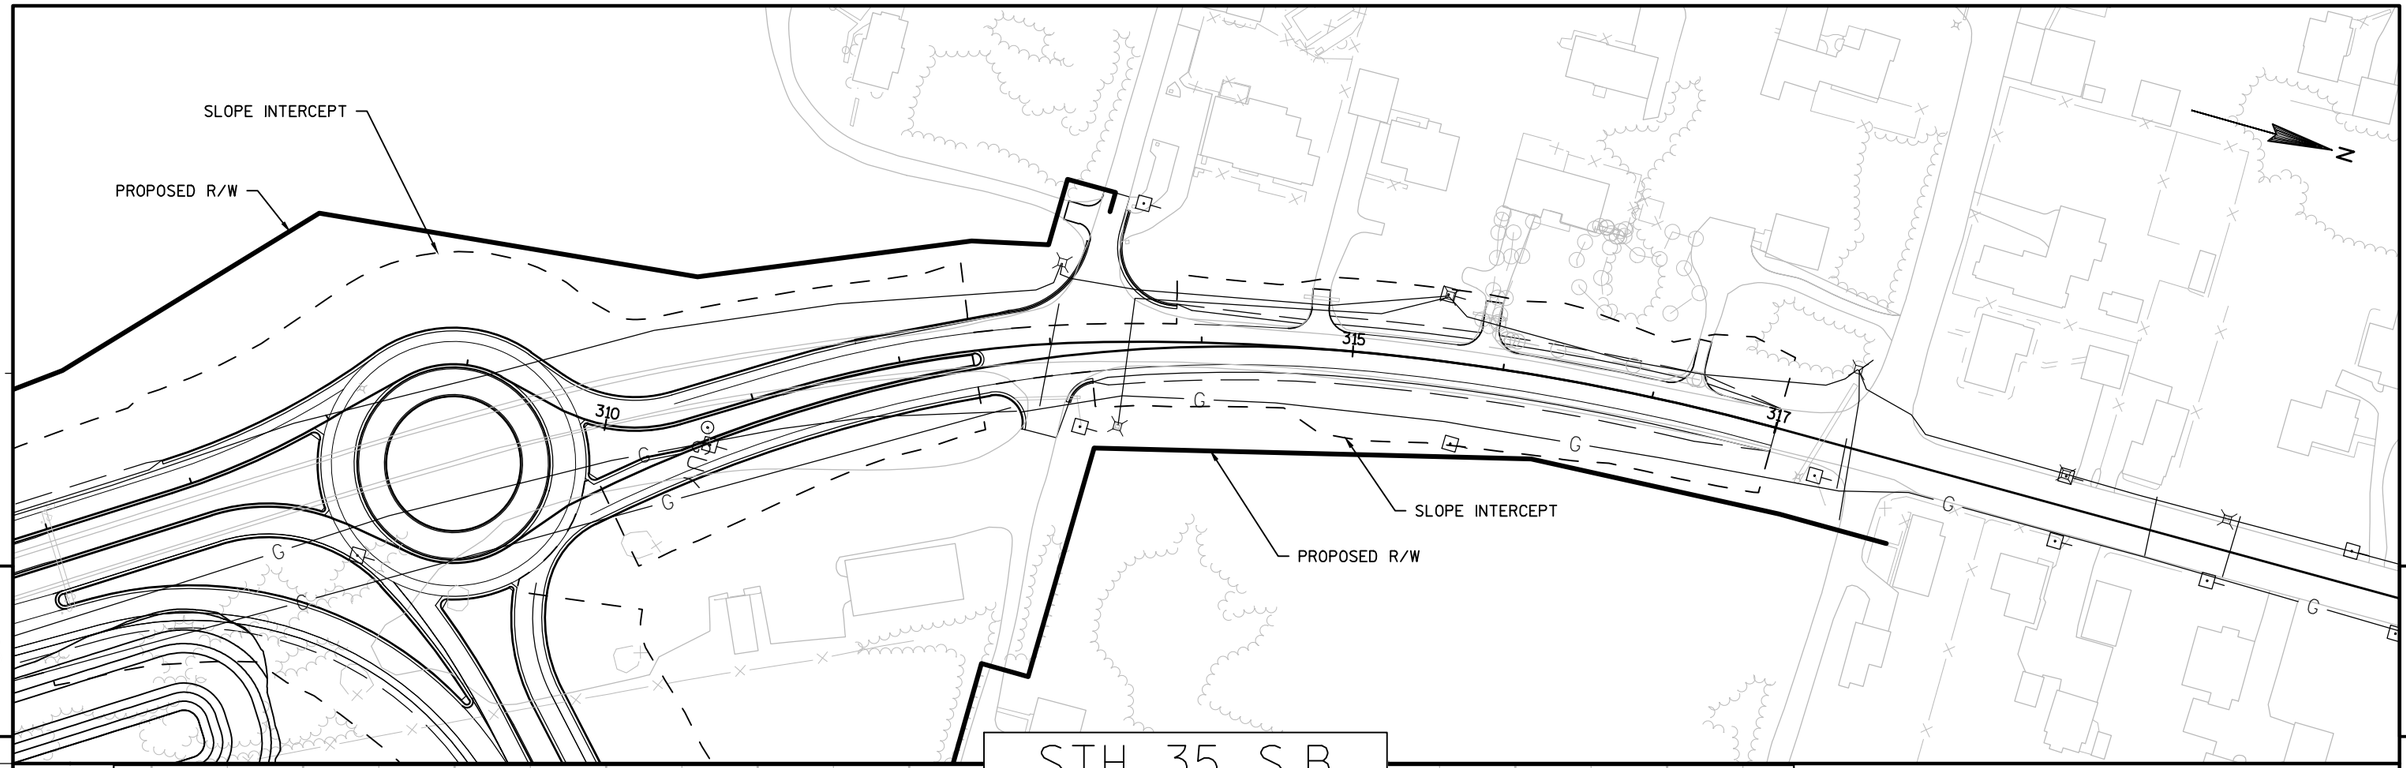

5


5

STH 35 S.B.

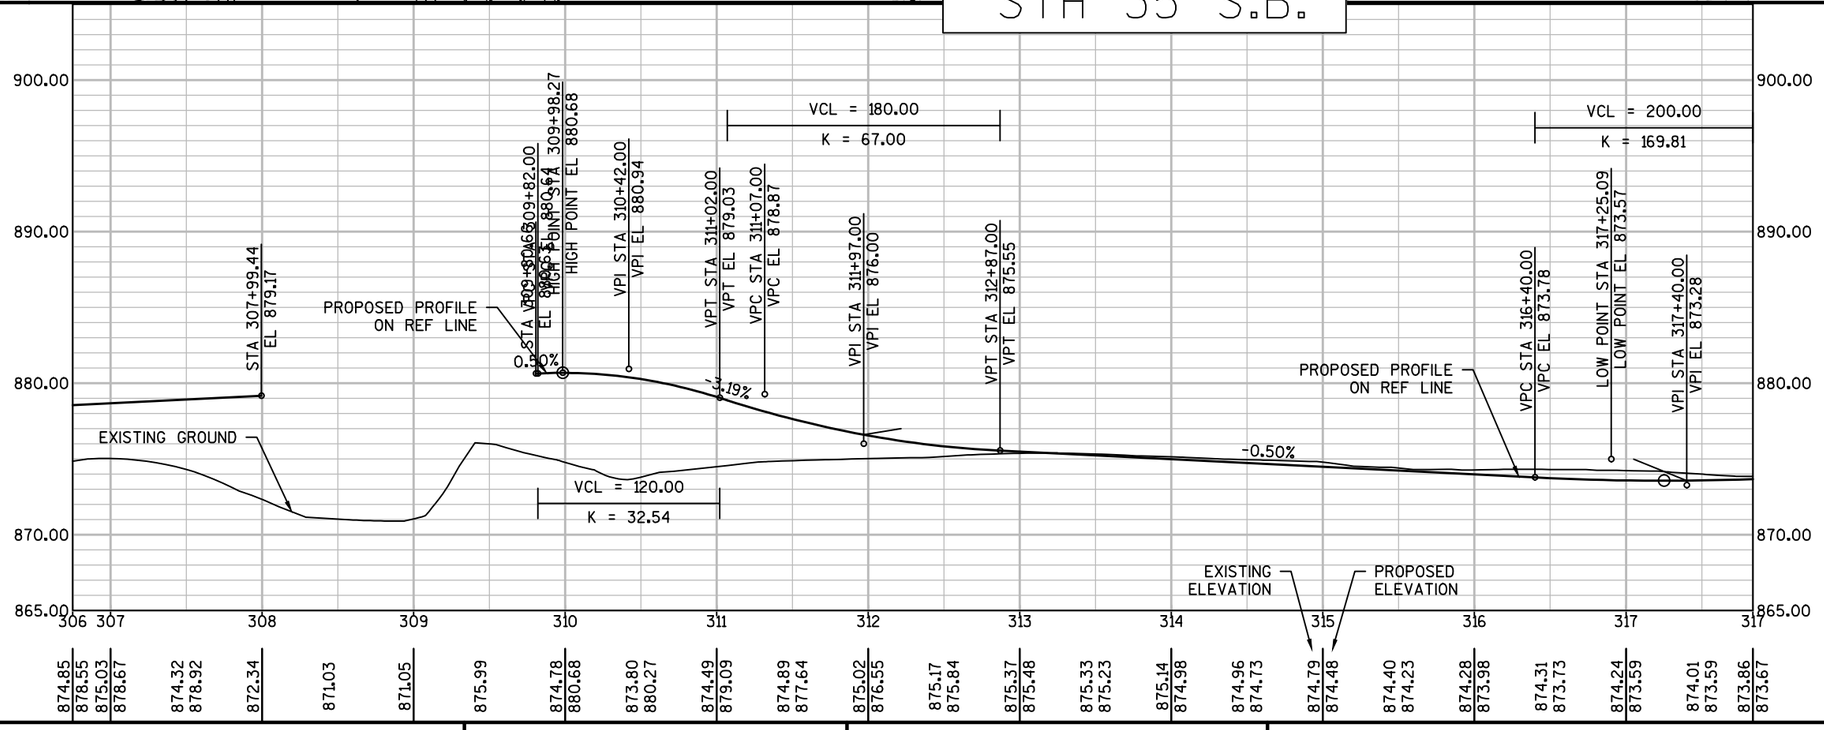

APPROVED FOR DESIGN OF UTILITY ADJUSTMENTS

PROJECT NO: 8110-02-72	HWY: STH 35 S.B.	COUNTY: ST. CROIX	PLAN AND PROFILE: STH 35 S.B.	SHEET	E

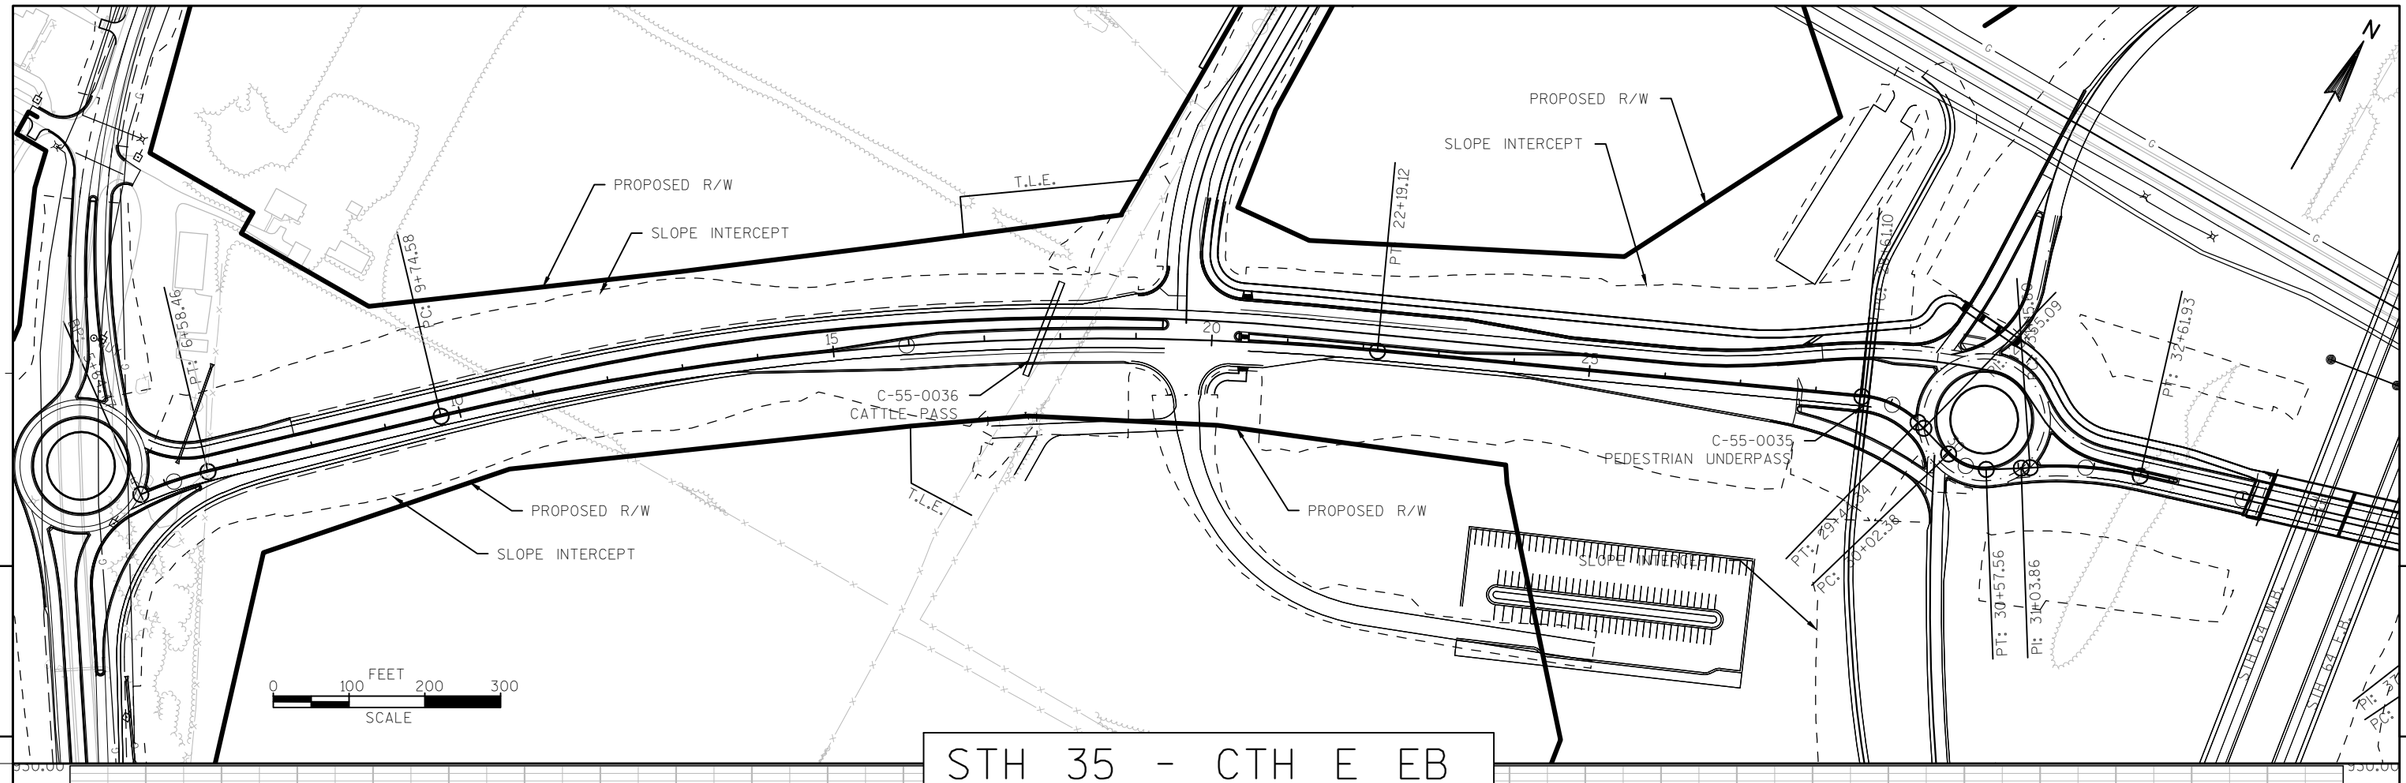


PROJECT NO: 8110-02-72	HWY: STH 64	COUNTY: ST. CROIX	PLAN AND PROFILE: STH 35 - CTH E EB	SHEET _____	E


FILE NAME : N:\PDS\C3D\81100201\SHEETSPLAN\8110-02-72\1078\050140_PP_STH35-CTH_E-EB_72.DWG PLOT DATE : 2/27/2014 7:55 AM PLOT BY : PETERSON, ANDREW W PLOT NAME : _____ PLOT SCALE : 1" = 200'_XREF

WISDOT/CADDS SHEET 44

APPROVED FOR DESIGN OF UTILITY ADJUSTMENTS

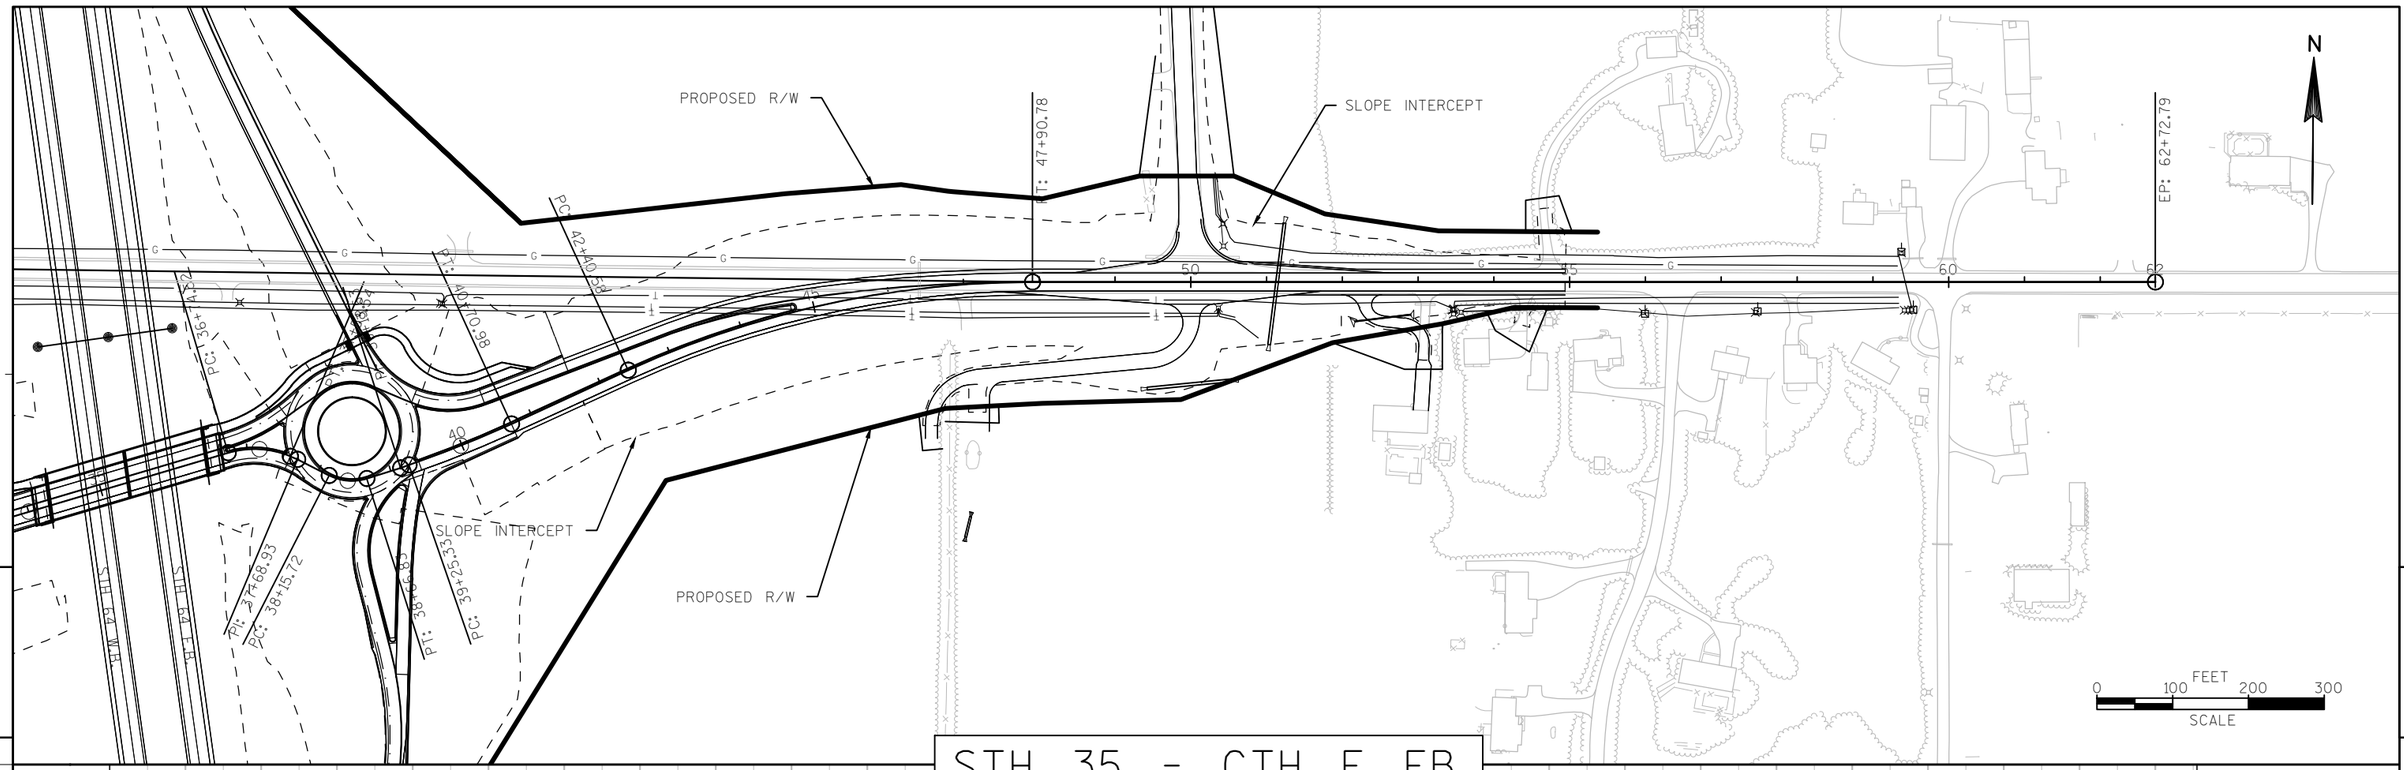

STH 35 - CTH E EB

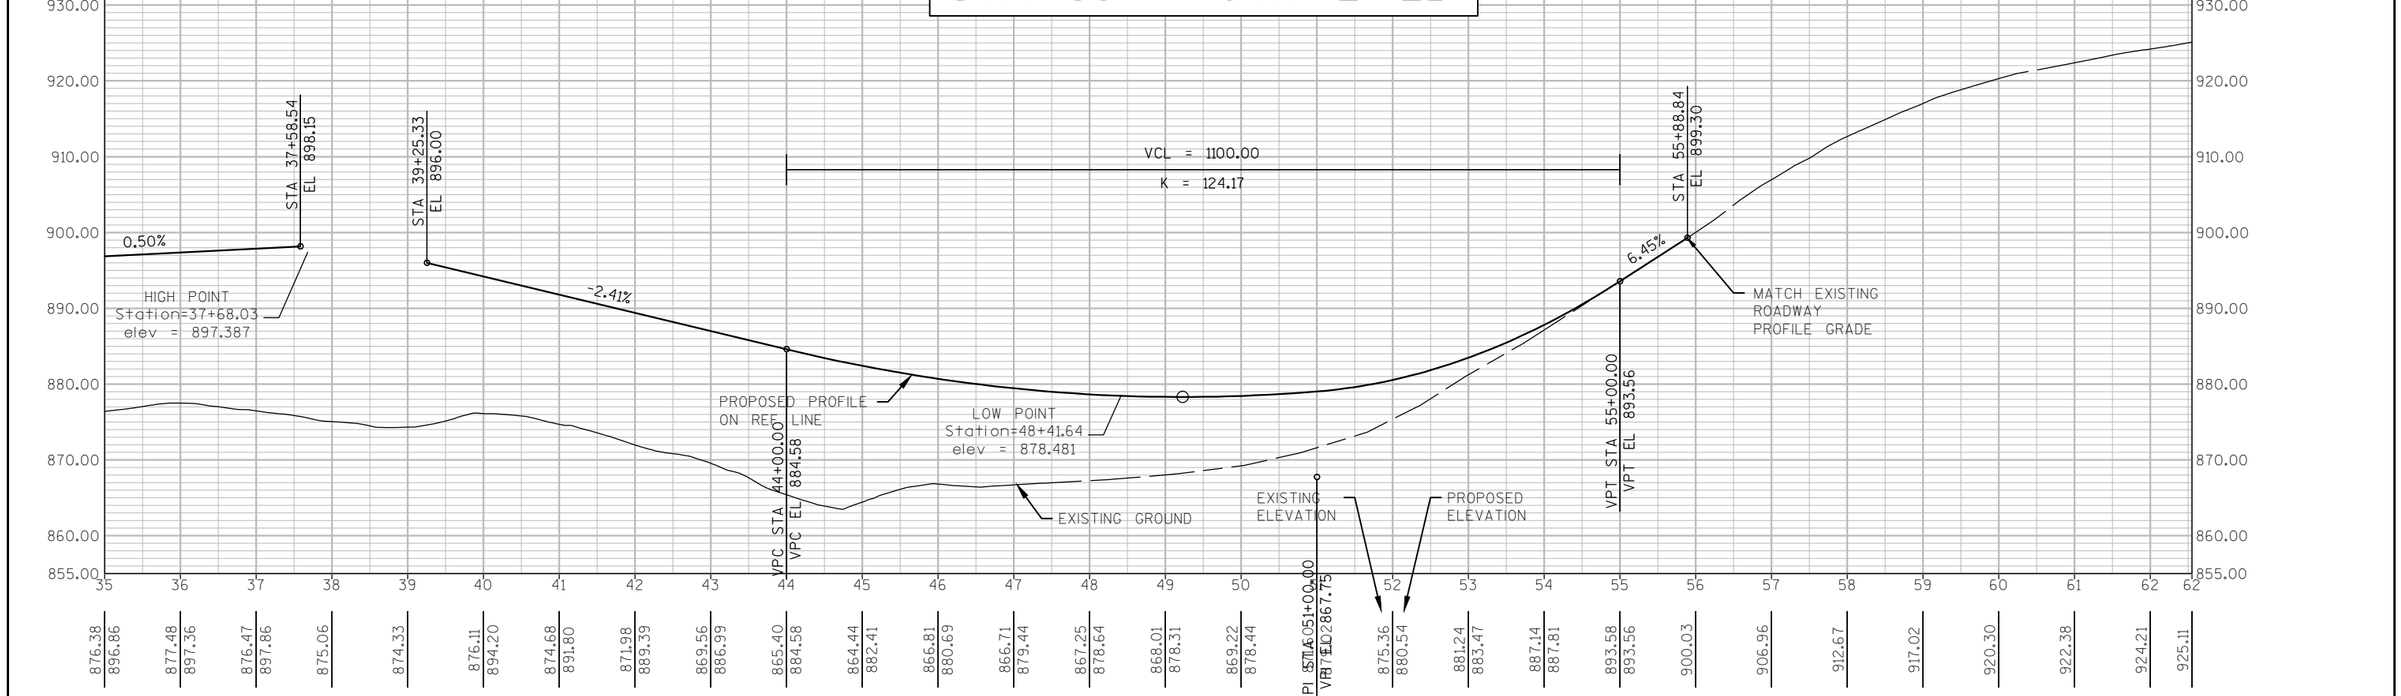


PROJECT NO: 8110-02-72	HWY: STH 64	COUNTY: ST. CROIX	PLAN AND PROFILE: STH 35 - CTH E EB	SHEET -----	E


FILE NAME : N:\PDS\C3D\81100201\SHEETSPLAN\8110-02-72\1078\050140_PP_STH35-CTH_E-EB_72.DWG PLOT DATE : 2/27/2014 7:56 AM PLOT BY : PETERSON, ANDREW W PLOT NAME : ---------- PLOT SCALE : 1" = 200'_XREF

WISDOT/CADDS SHEET 44

APPROVED FOR DESIGN OF UTILITY ADJUSTMENTS

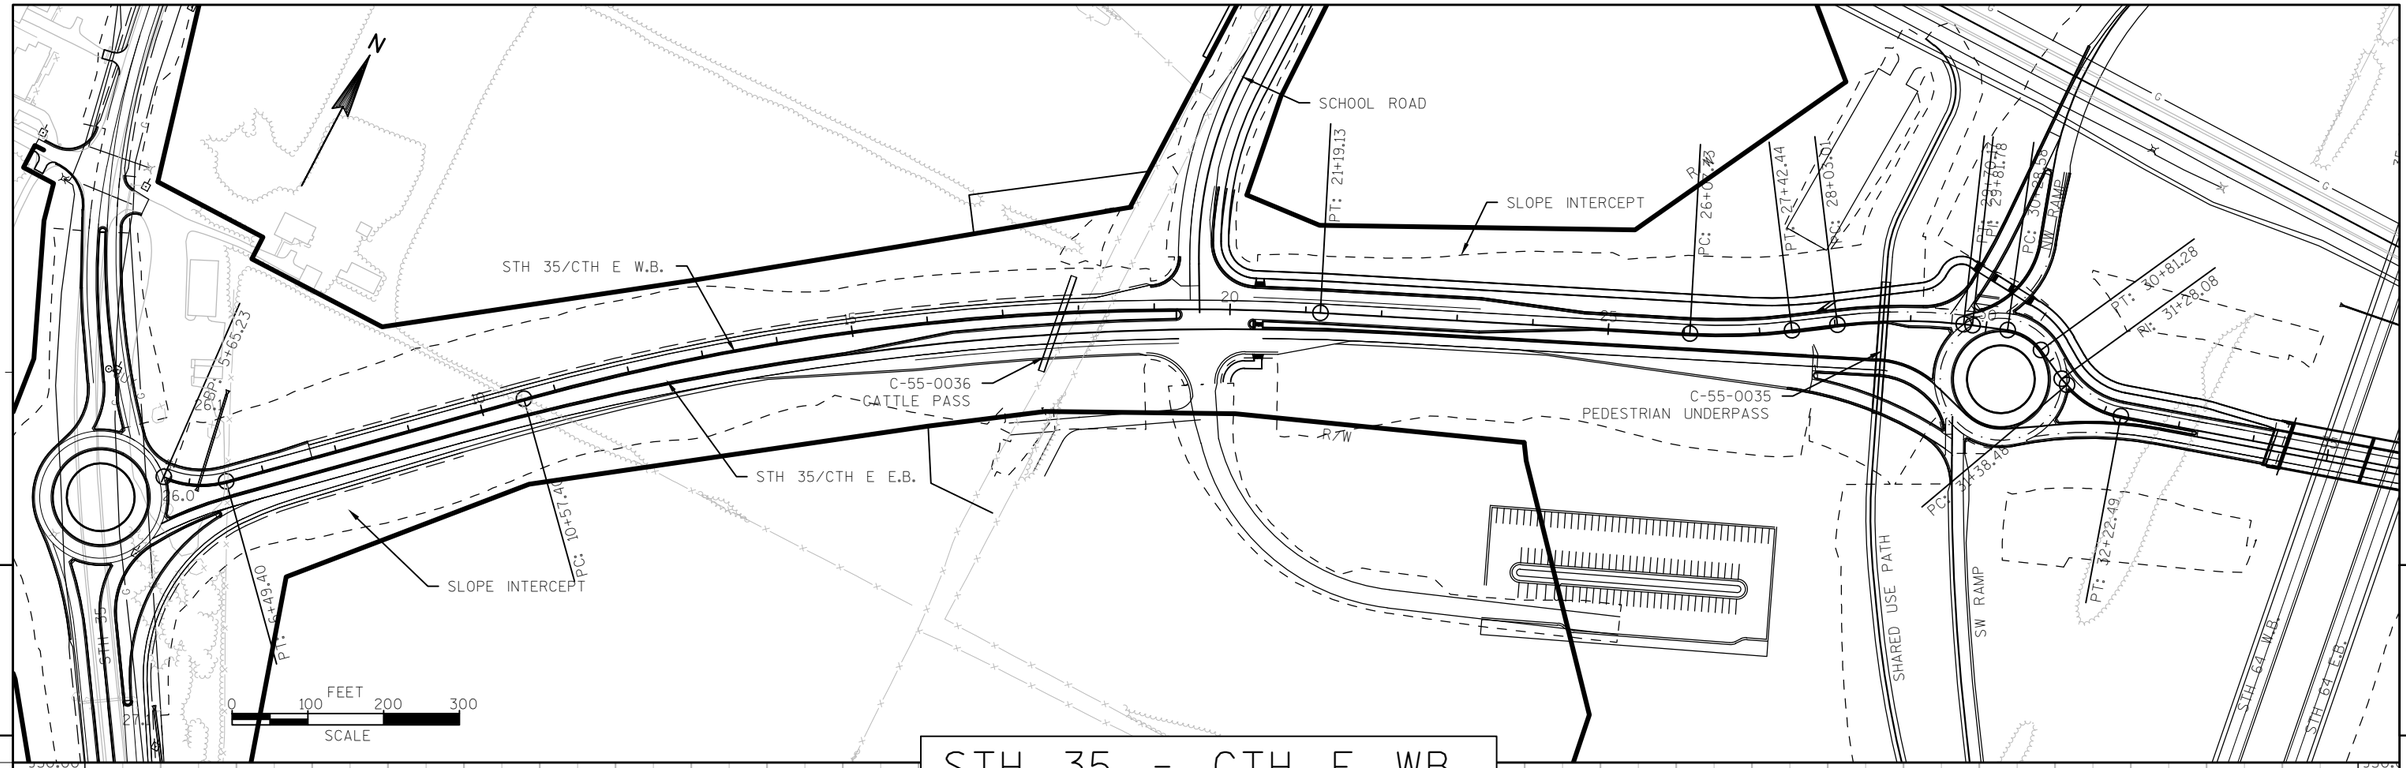

STH 35 - CTH E WB

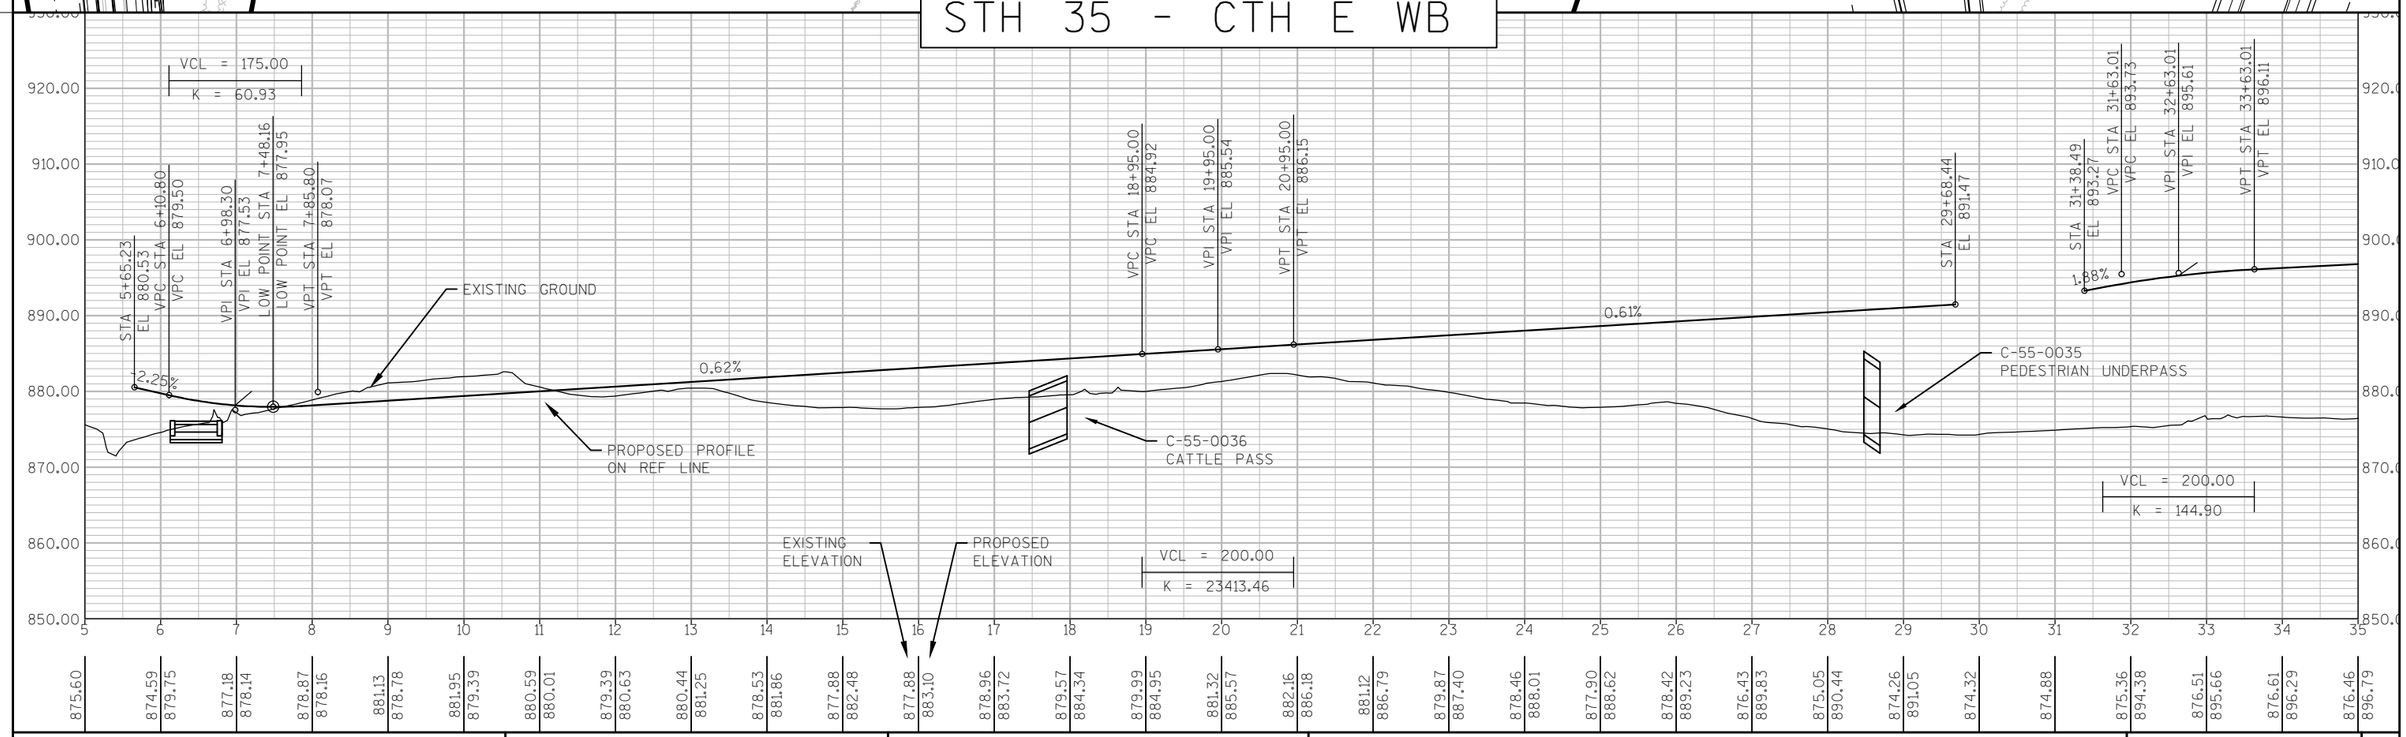


PROJECT NO: 8110-02-72	HWY: STH 64	COUNTY: ST. CROIX	PLAN AND PROFILE: STH 35 - CTH E WB	SHEET -----	E


FILE NAME : N:\PDS\C3D\81100201\SHEETSPLAN\8110-02-72\1078\050141_PP_STH35-CTH_E-WB_72.DWG PLOT DATE : 2/27/2014 8:35 AM PLOT BY : PETERSON, ANDREW W PLOT NAME : ---------- PLOT SCALE : 1" = 200'_XREF

WISDOT/CADDS SHEET 44

APPROVED FOR DESIGN OF UTILITY ADJUSTMENTS

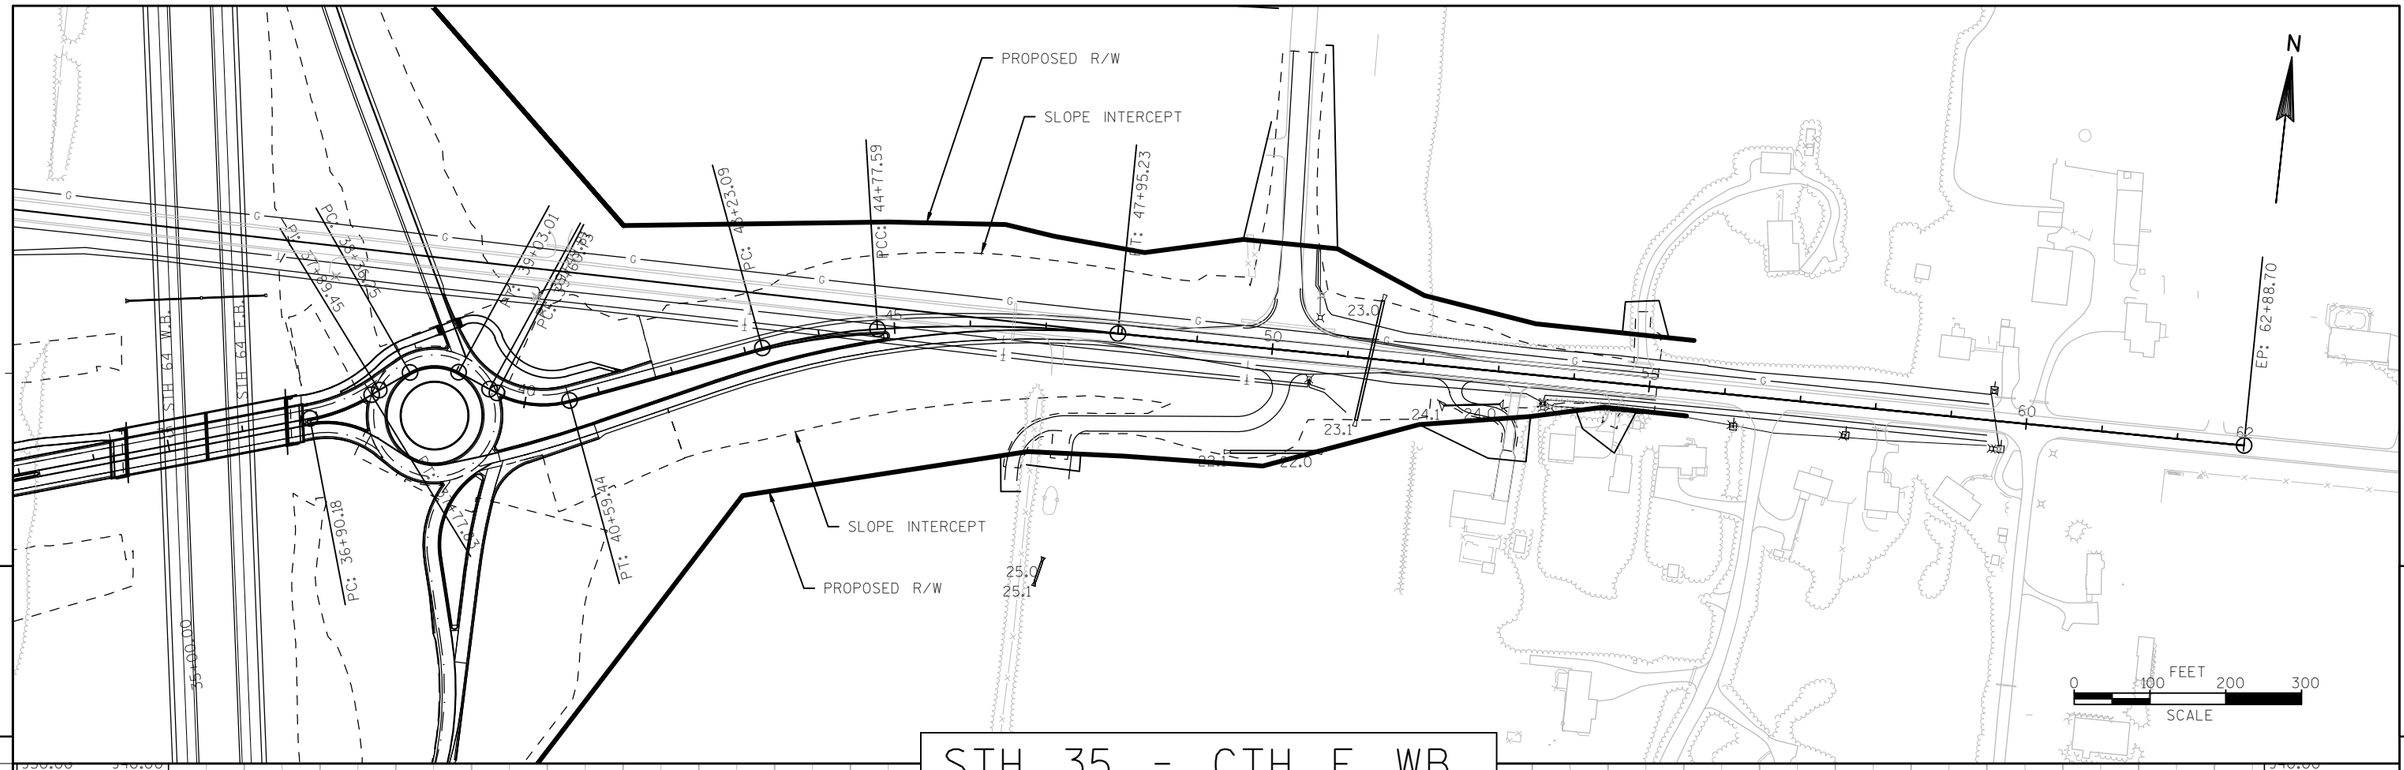


STH 35 - CTH E WB

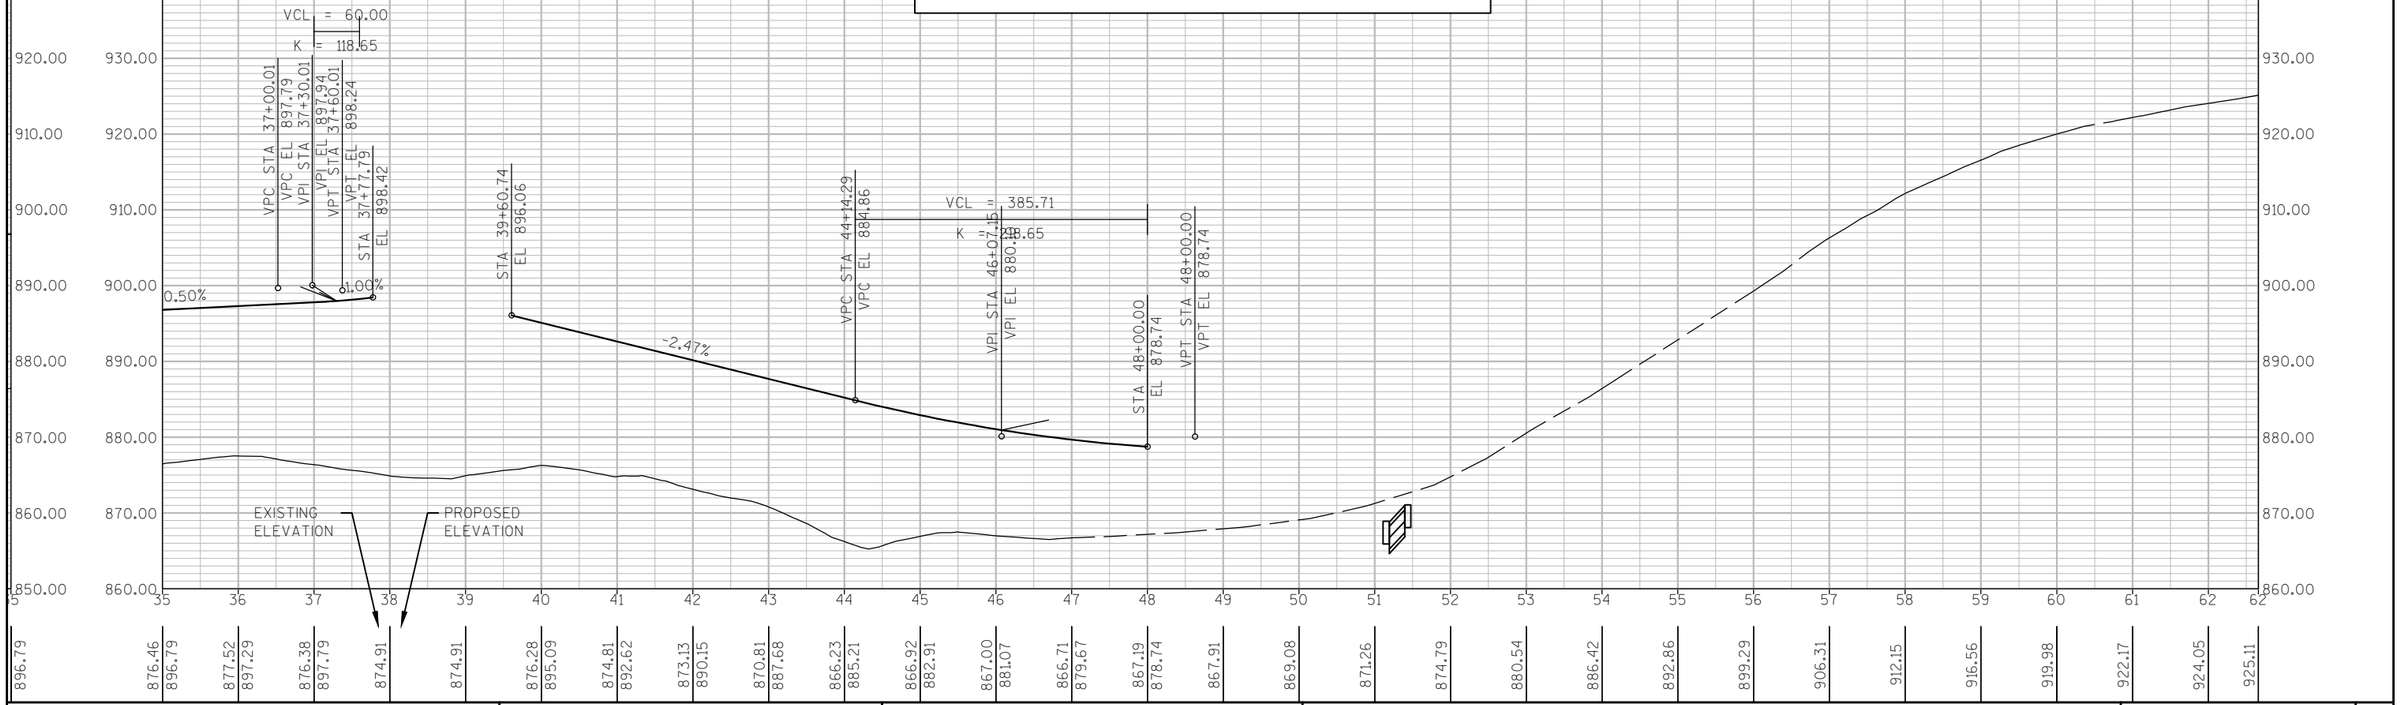


PROJECT NO: 8110-02-72	HWY: STH 64	COUNTY: ST. CROIX	PLAN AND PROFILE: STH 35 - CTH E WB	SHEET _____	E

FILE NAME : N:\PDS\C3D\81100201\SHEETSPLAN\8110-02-72\1078\050141_PP_STH35-CTH_E-WB_72.DWG PLOT DATE : 2/27/2014 8:35 AM PLOT BY : PETERSON, ANDREW W PLOT NAME : _____ PLOT SCALE : 1" = 200'_XREF
WISDOT/CADDS SHEET 44

APPROVED FOR DESIGN OF UTILITY ADJUSTMENTS

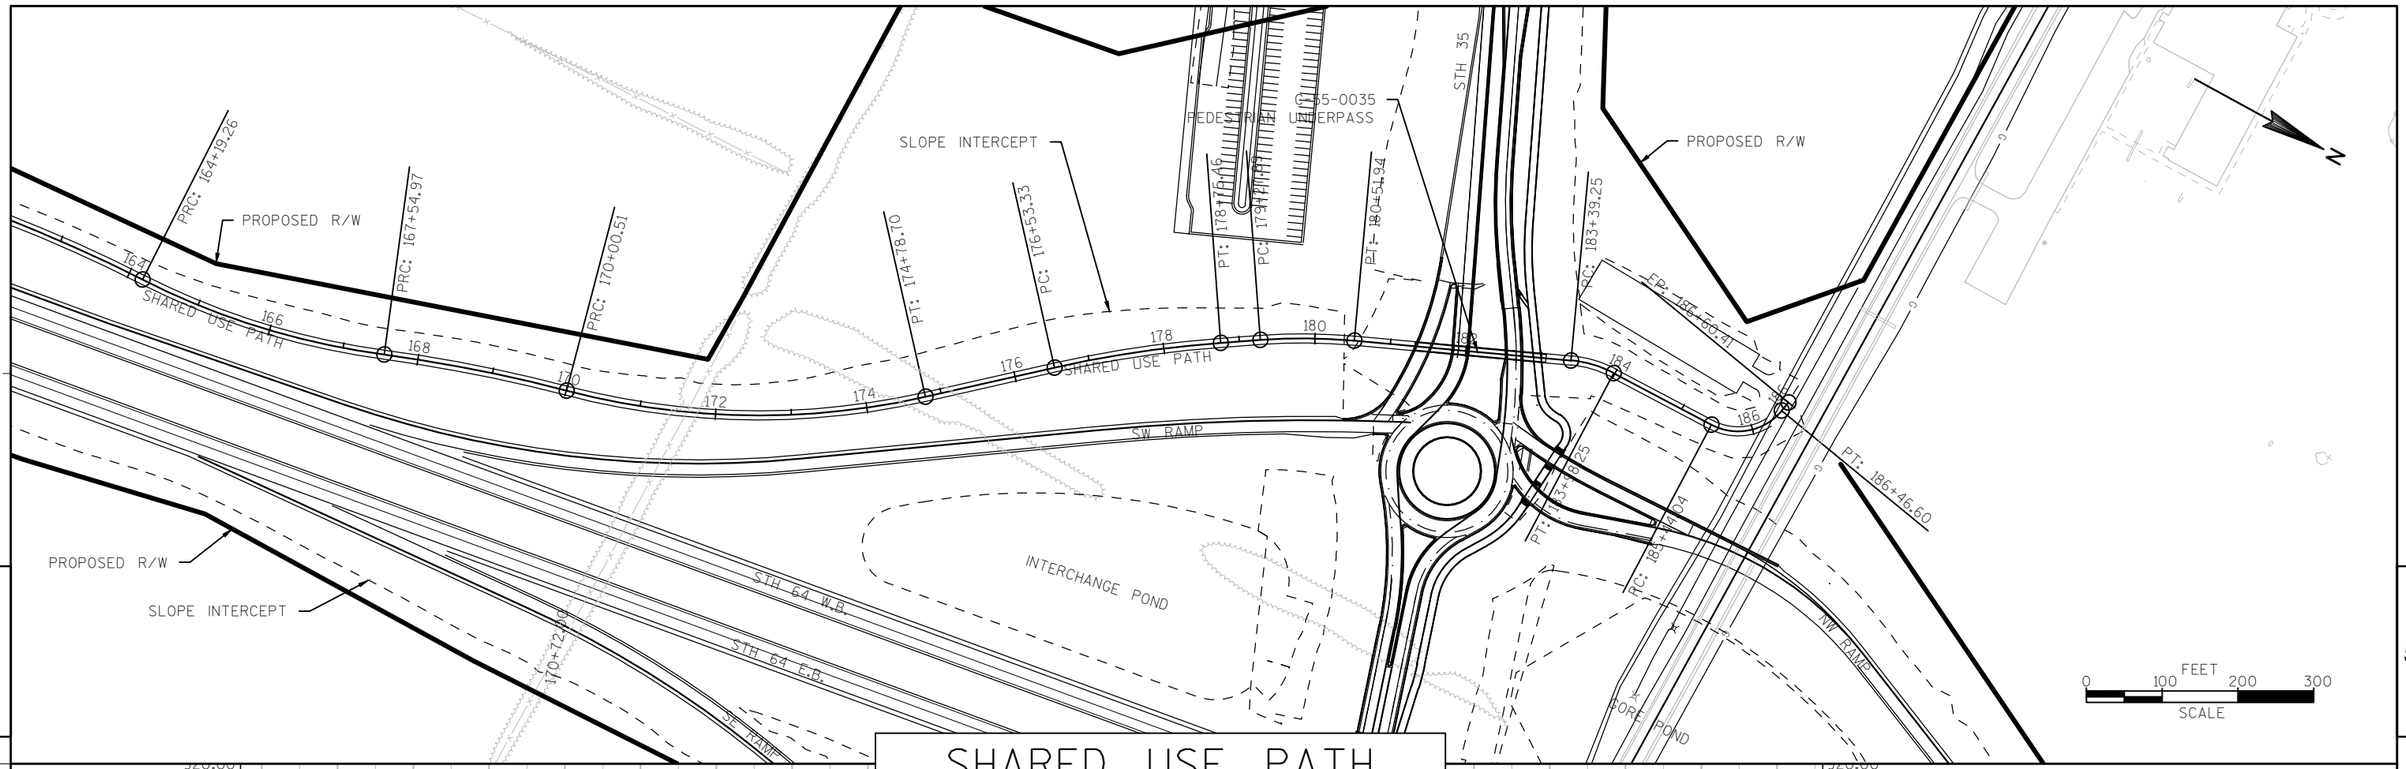

SHARED USE PATH

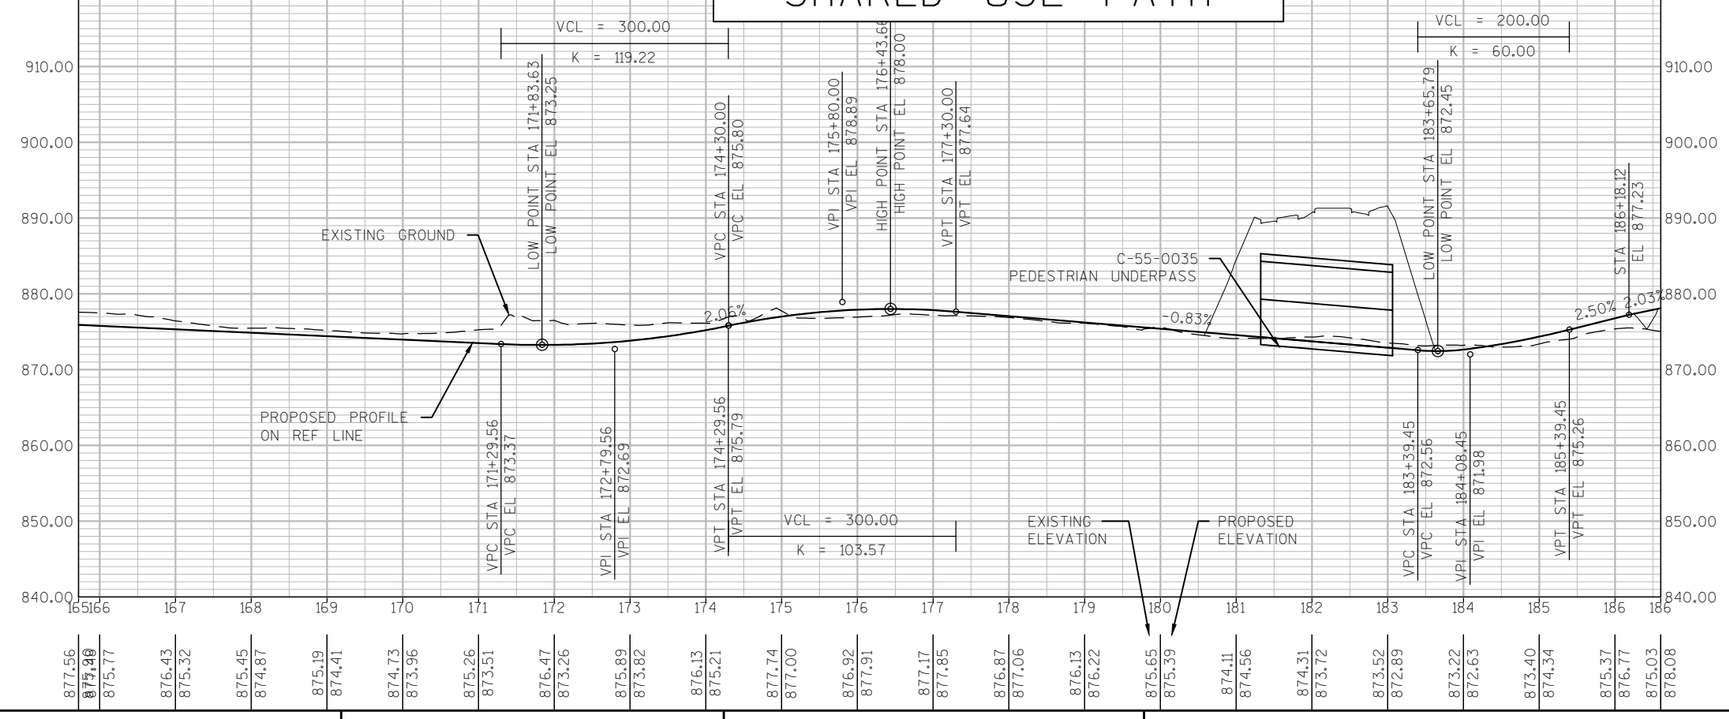


PROJECT NO: 8110-02-72	HWY: STH 64	COUNTY: ST. CROIX	PLAN AND PROFILE: SHARED USE PATH	SHEET _____	E

FILE NAME : N:\PDS\C3D\81100201\SHEETSPLAN\8110-02-72\1078\050145_PP_SHARED USE PATH_72.DWG PLOT DATE : 2/27/2014 9:33 AM PLOT BY : PETERSON, ANDREW W PLOT NAME : _____ PLOT SCALE : 1" = 200'_XREF


5

5

APPROVED FOR DESIGN OF UTILITY ADJUSTMENTS

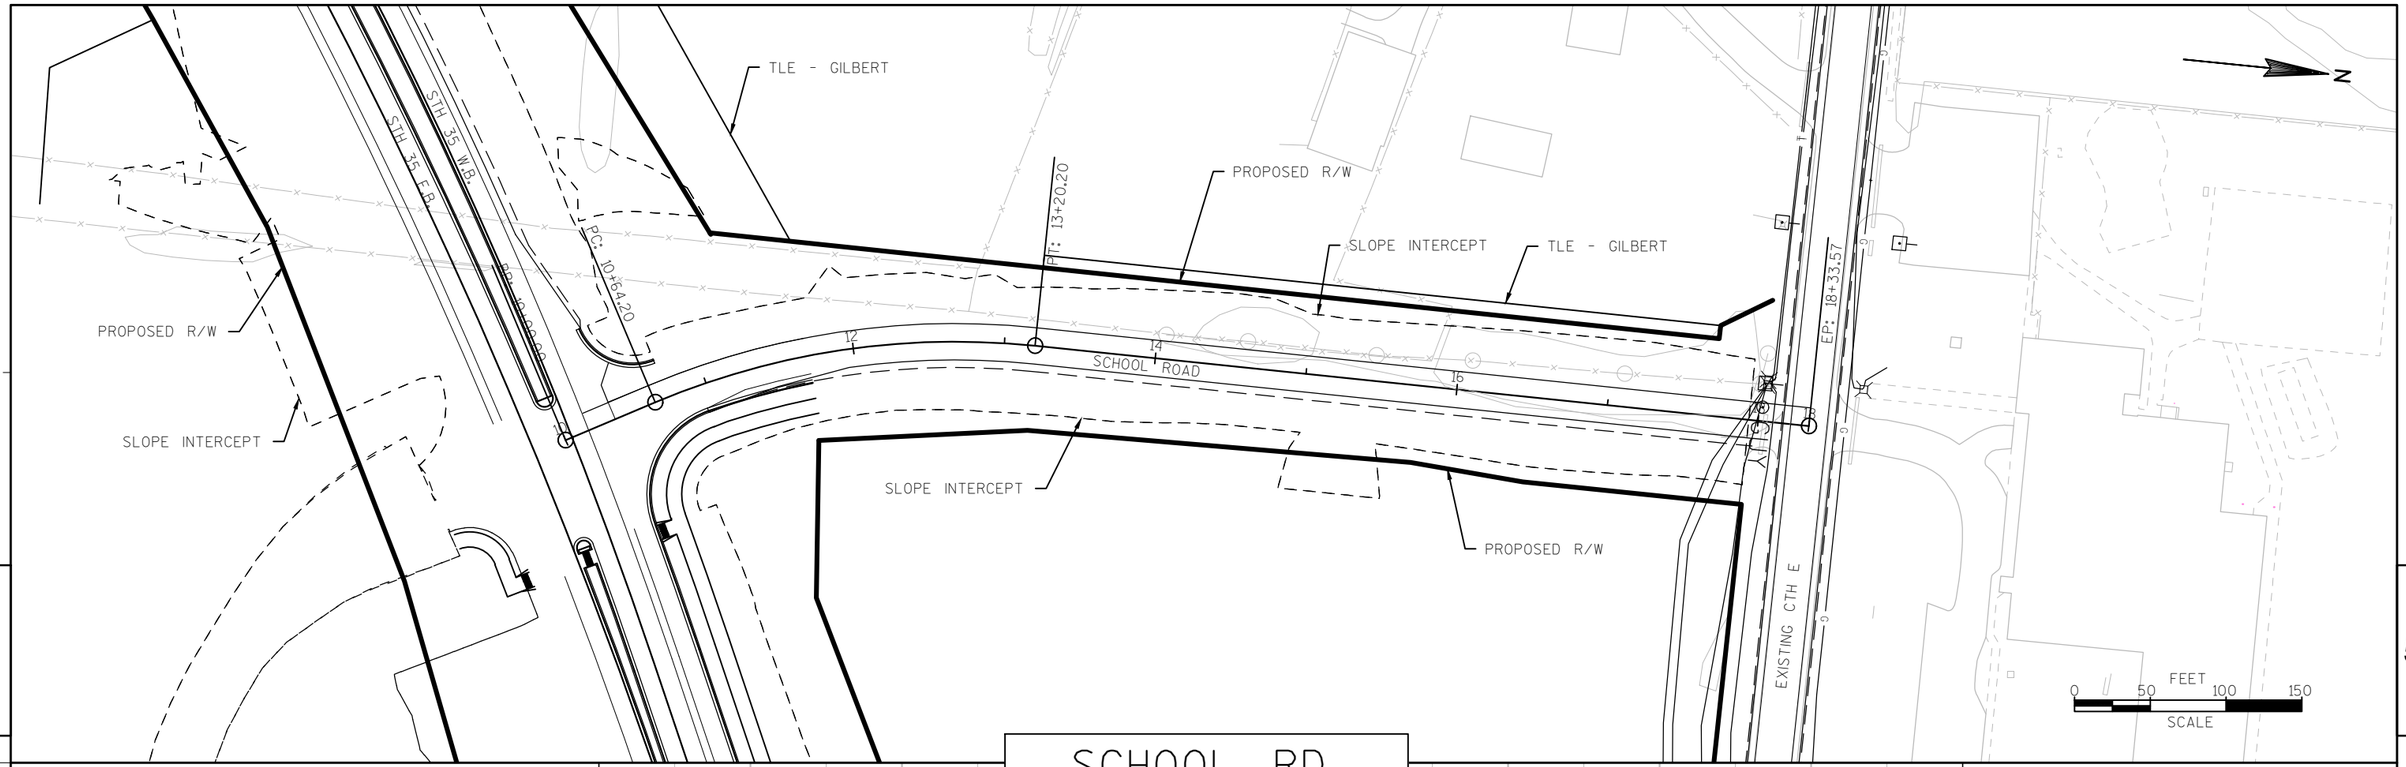


SCHOOL RD

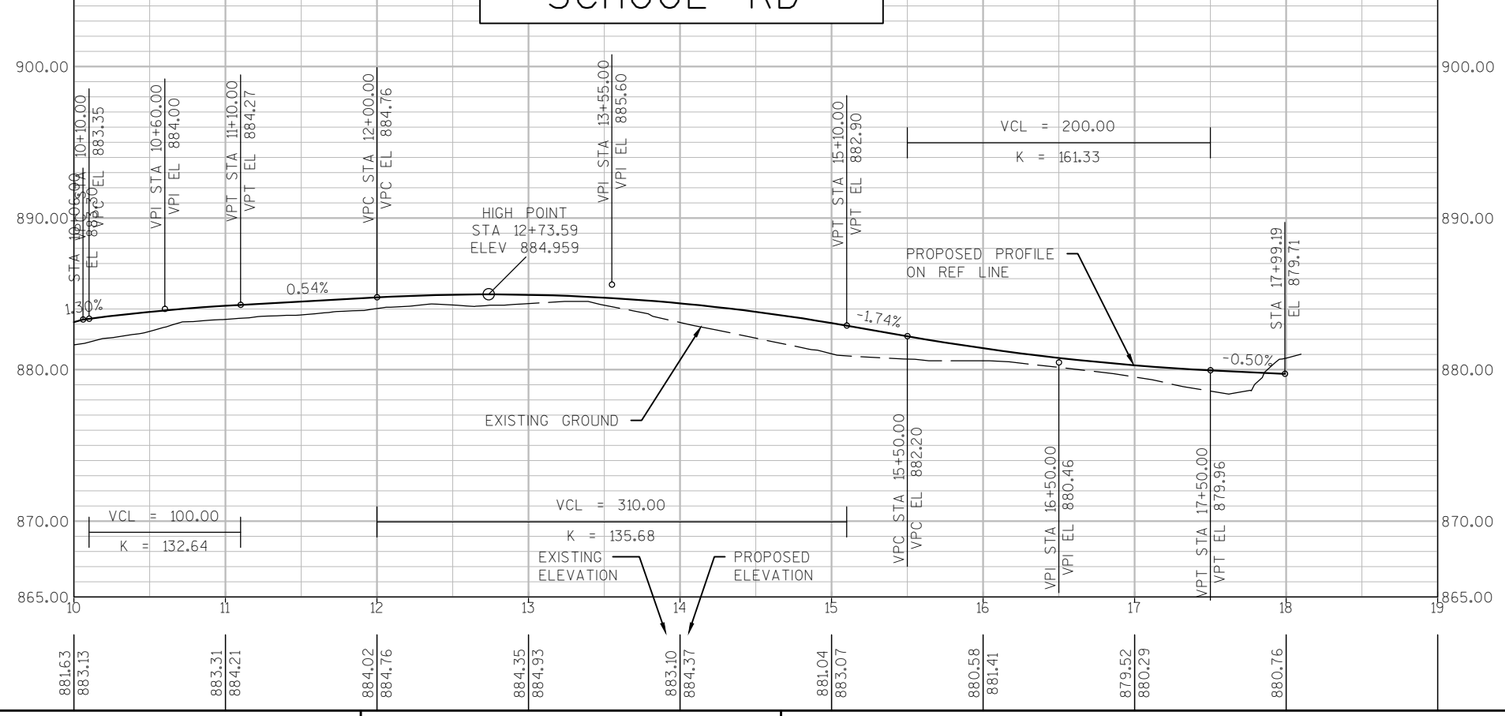

PROJECT NO: 8110-02-72	HWY: STH 64	COUNTY: ST. CROIX	PLAN AND PROFILE: SCHOOL ROAD	SHEET _____	E

FILE NAME : N:\PDS\C3D\81100201\SHEETSPLAN\8110-02-72\1078\050170_PP_SCHOOLRD_72.DWG PLOT DATE : 2/27/2014 9:10 AM PLOT BY : PETERSON, ANDREW W PLOT NAME : _____ PLOT SCALE : 1" = 100'_XREF

APPROVED FOR DESIGN OF UTILITY ADJUSTMENTS

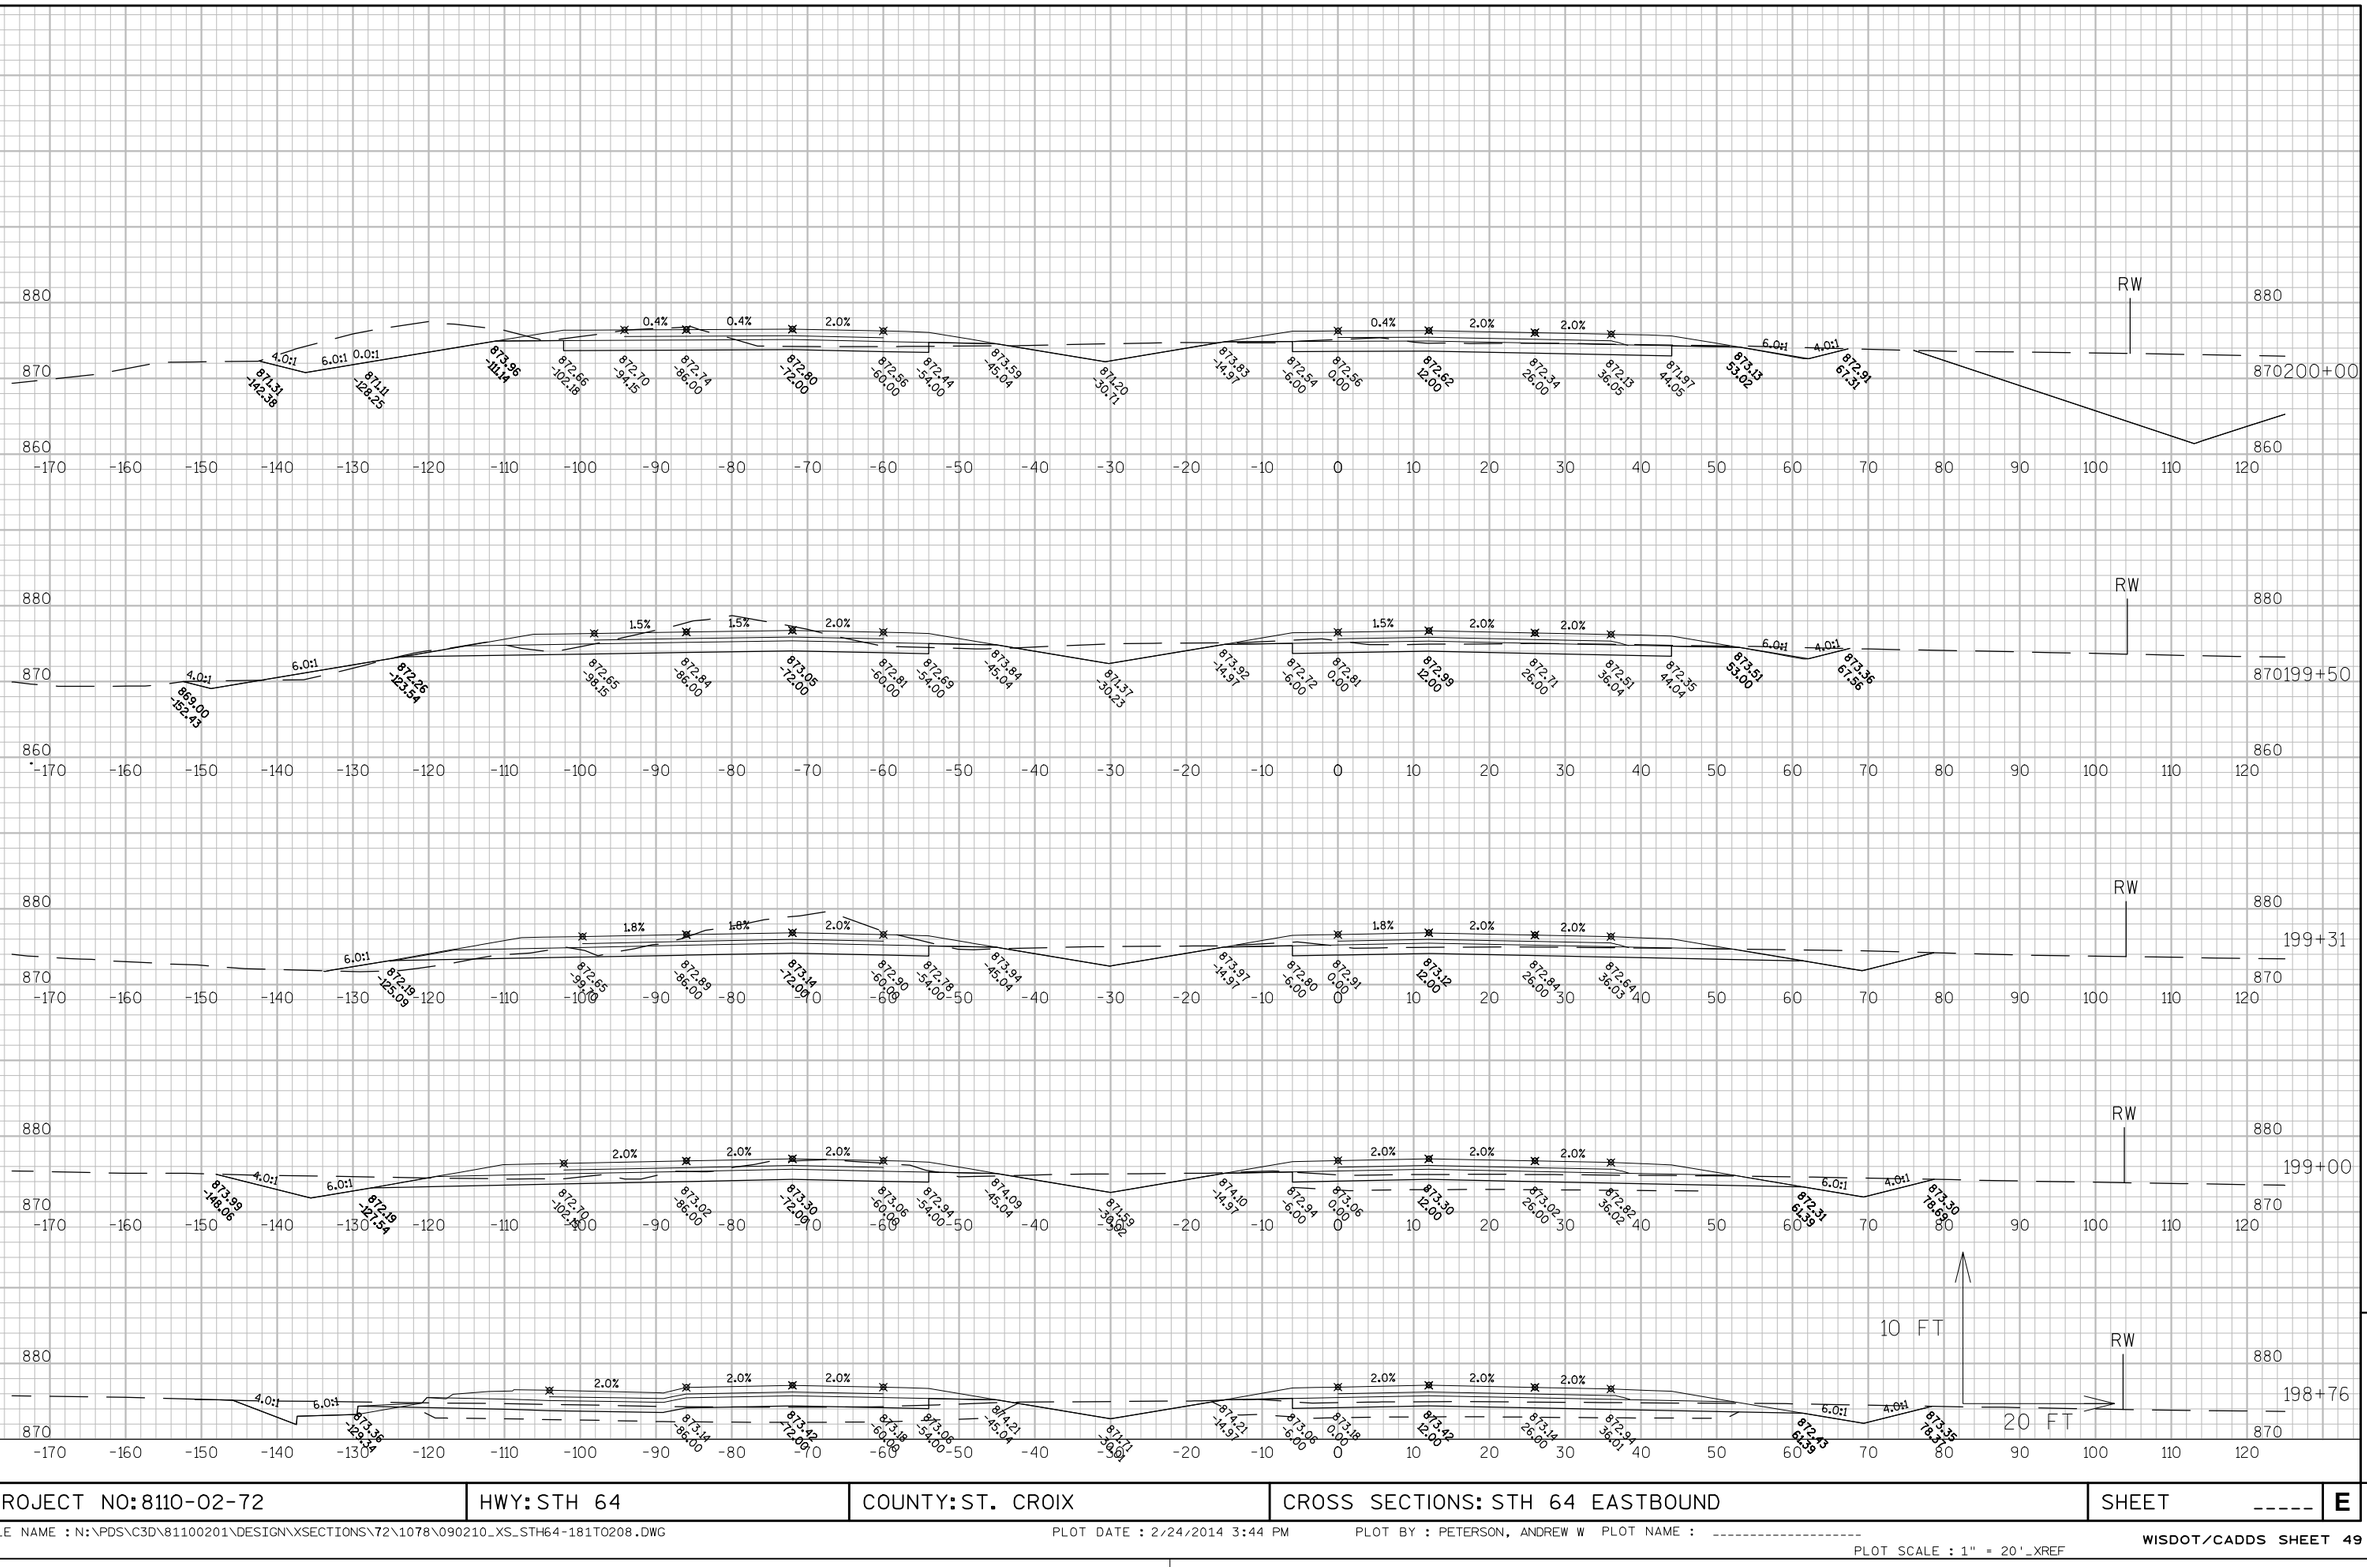

APPROVED FOR DESIGN OF UTILITY ADJUSTMENTS


9

9

PROJECT NO: 8110-02-72	HWY: STH 64	COUNTY: ST. CROIX	CROSS SECTIONS: STH 64 EASTBOUND	SHEET _____	E

FILE NAME : N:\PDS\C3D\81100201\DESIGN\XSECTIONS\72\1078\090210_XS_STH64-181TO208.DWG PLOT DATE : 2/24/2014 3:44 PM PLOT BY : PETERSON, ANDREW W PLOT NAME : _____ PLOT SCALE : 1" = 20'_XREF


WISDOT/CADDS SHEET 49

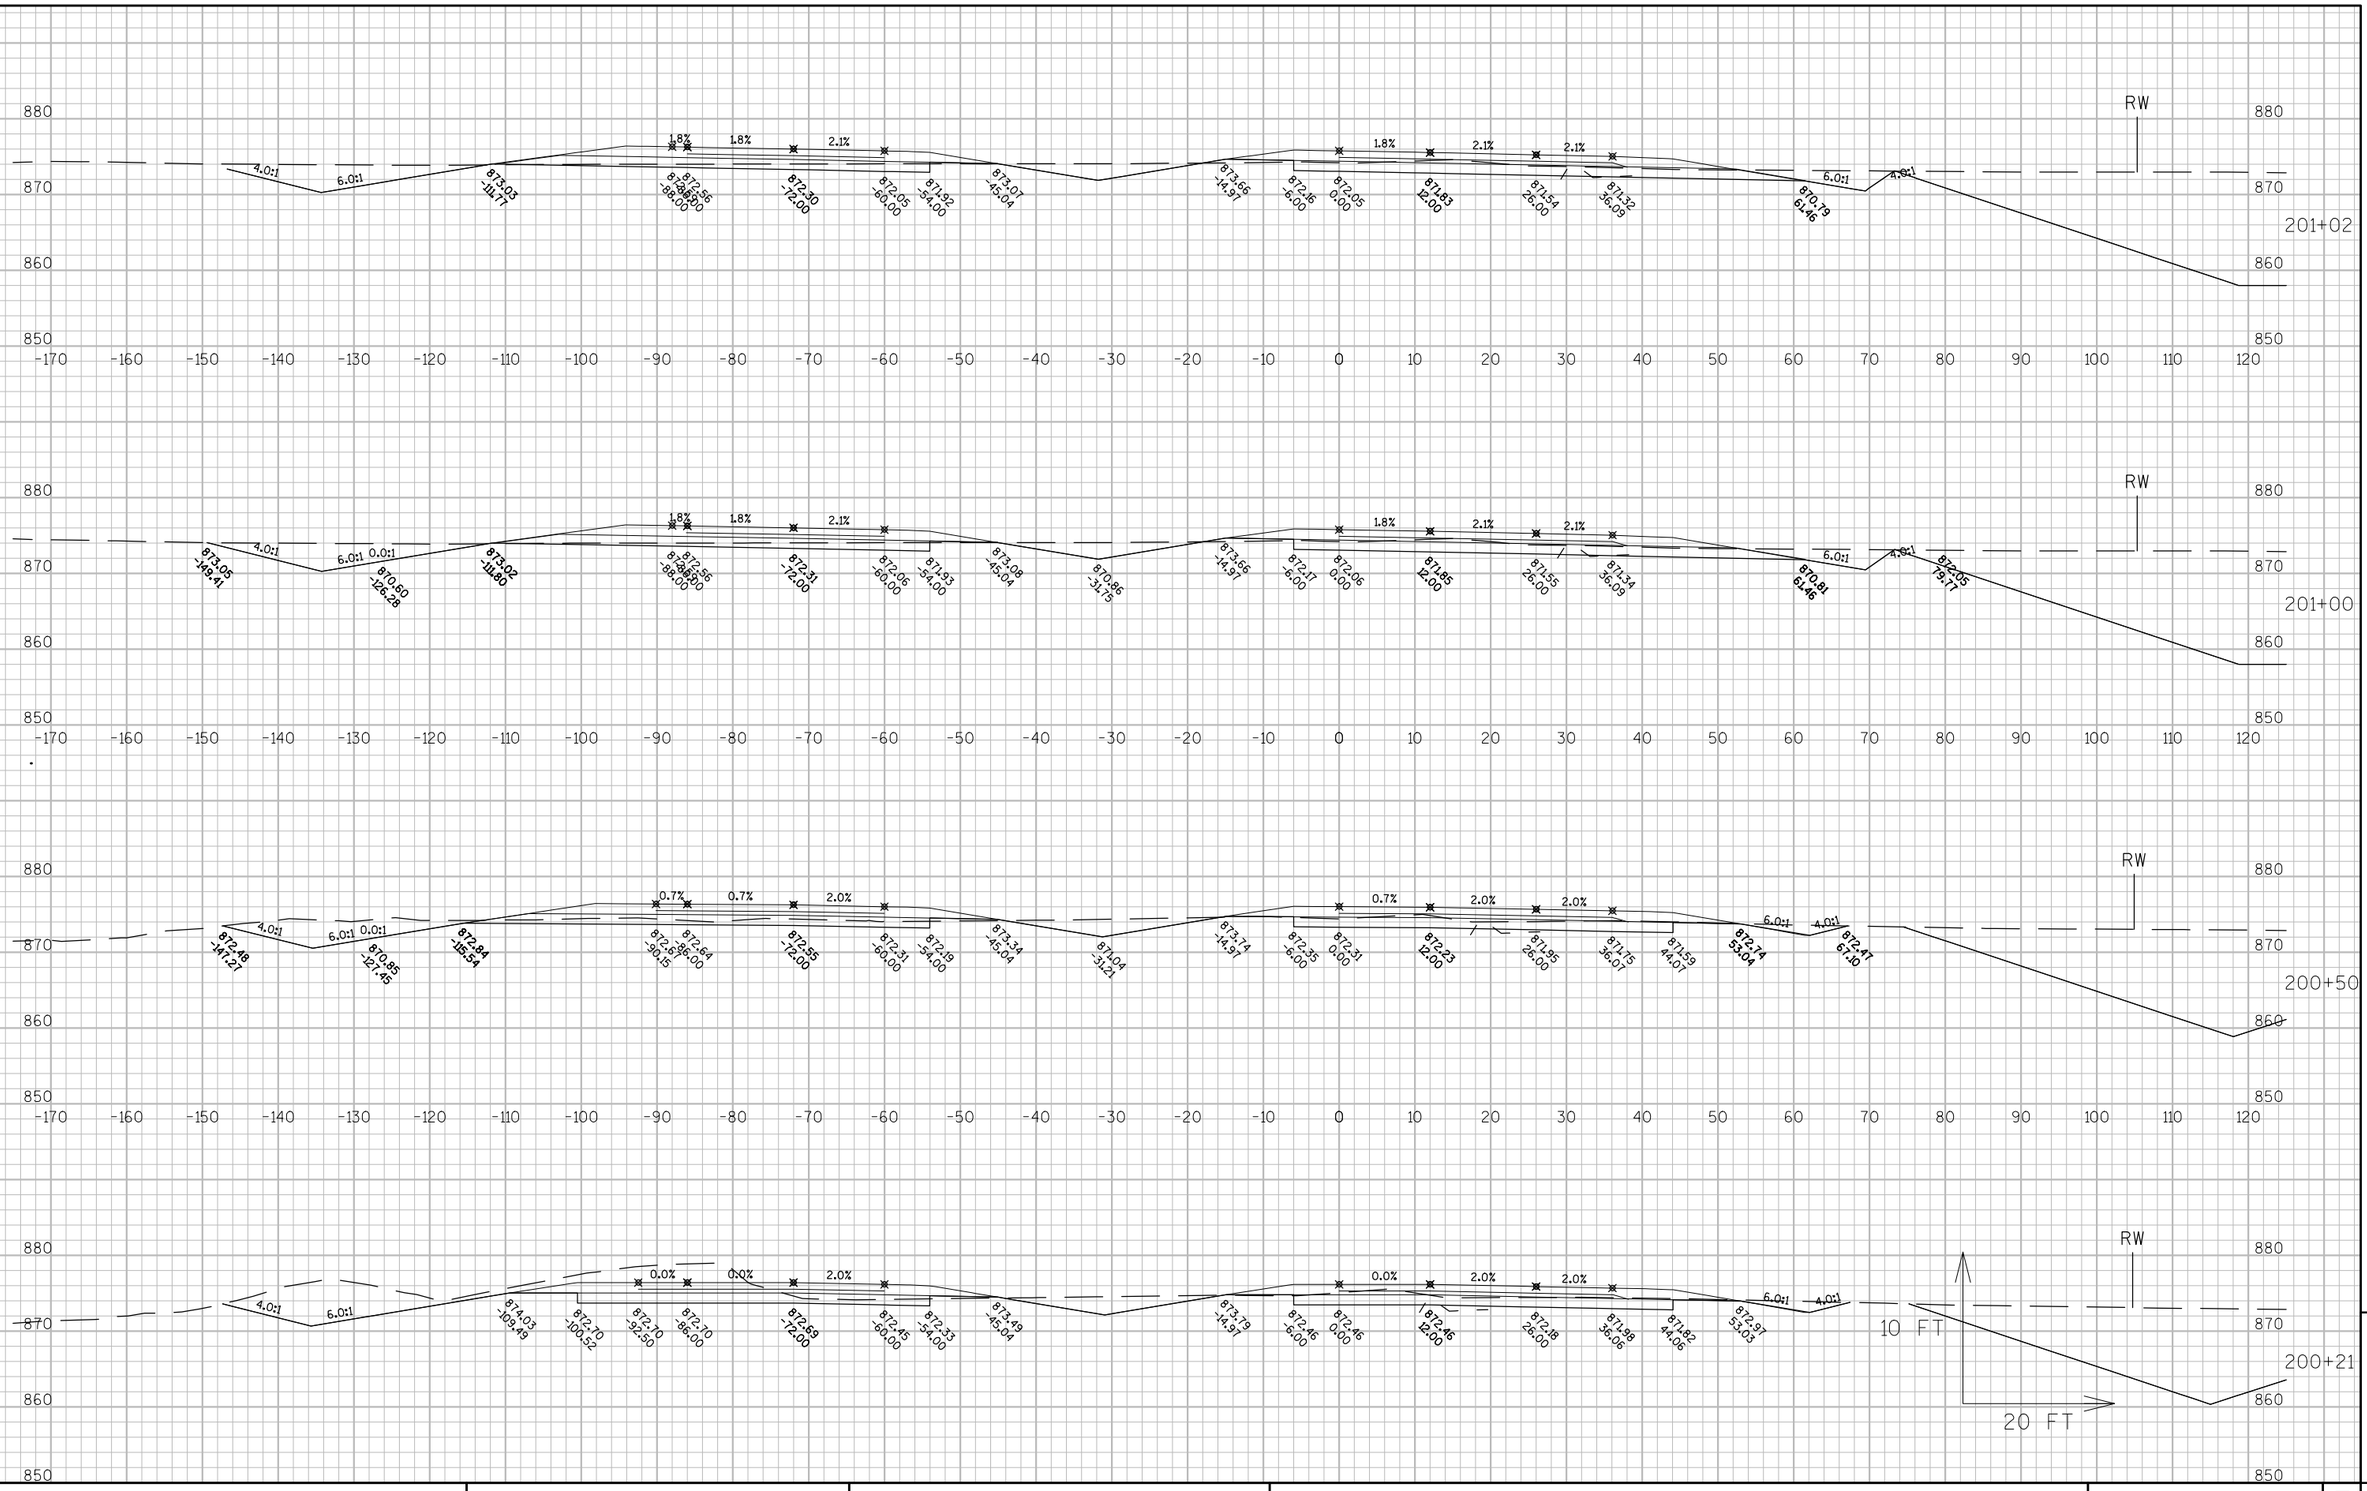

APPROVED FOR DESIGN OF UTILITY ADJUSTMENTS

9

PROJECT NO: 8110-02-72	HWY: STH 64	COUNTY: ST. CROIX	CROSS SECTIONS: STH 64 EASTBOUND	SHEET _____	E

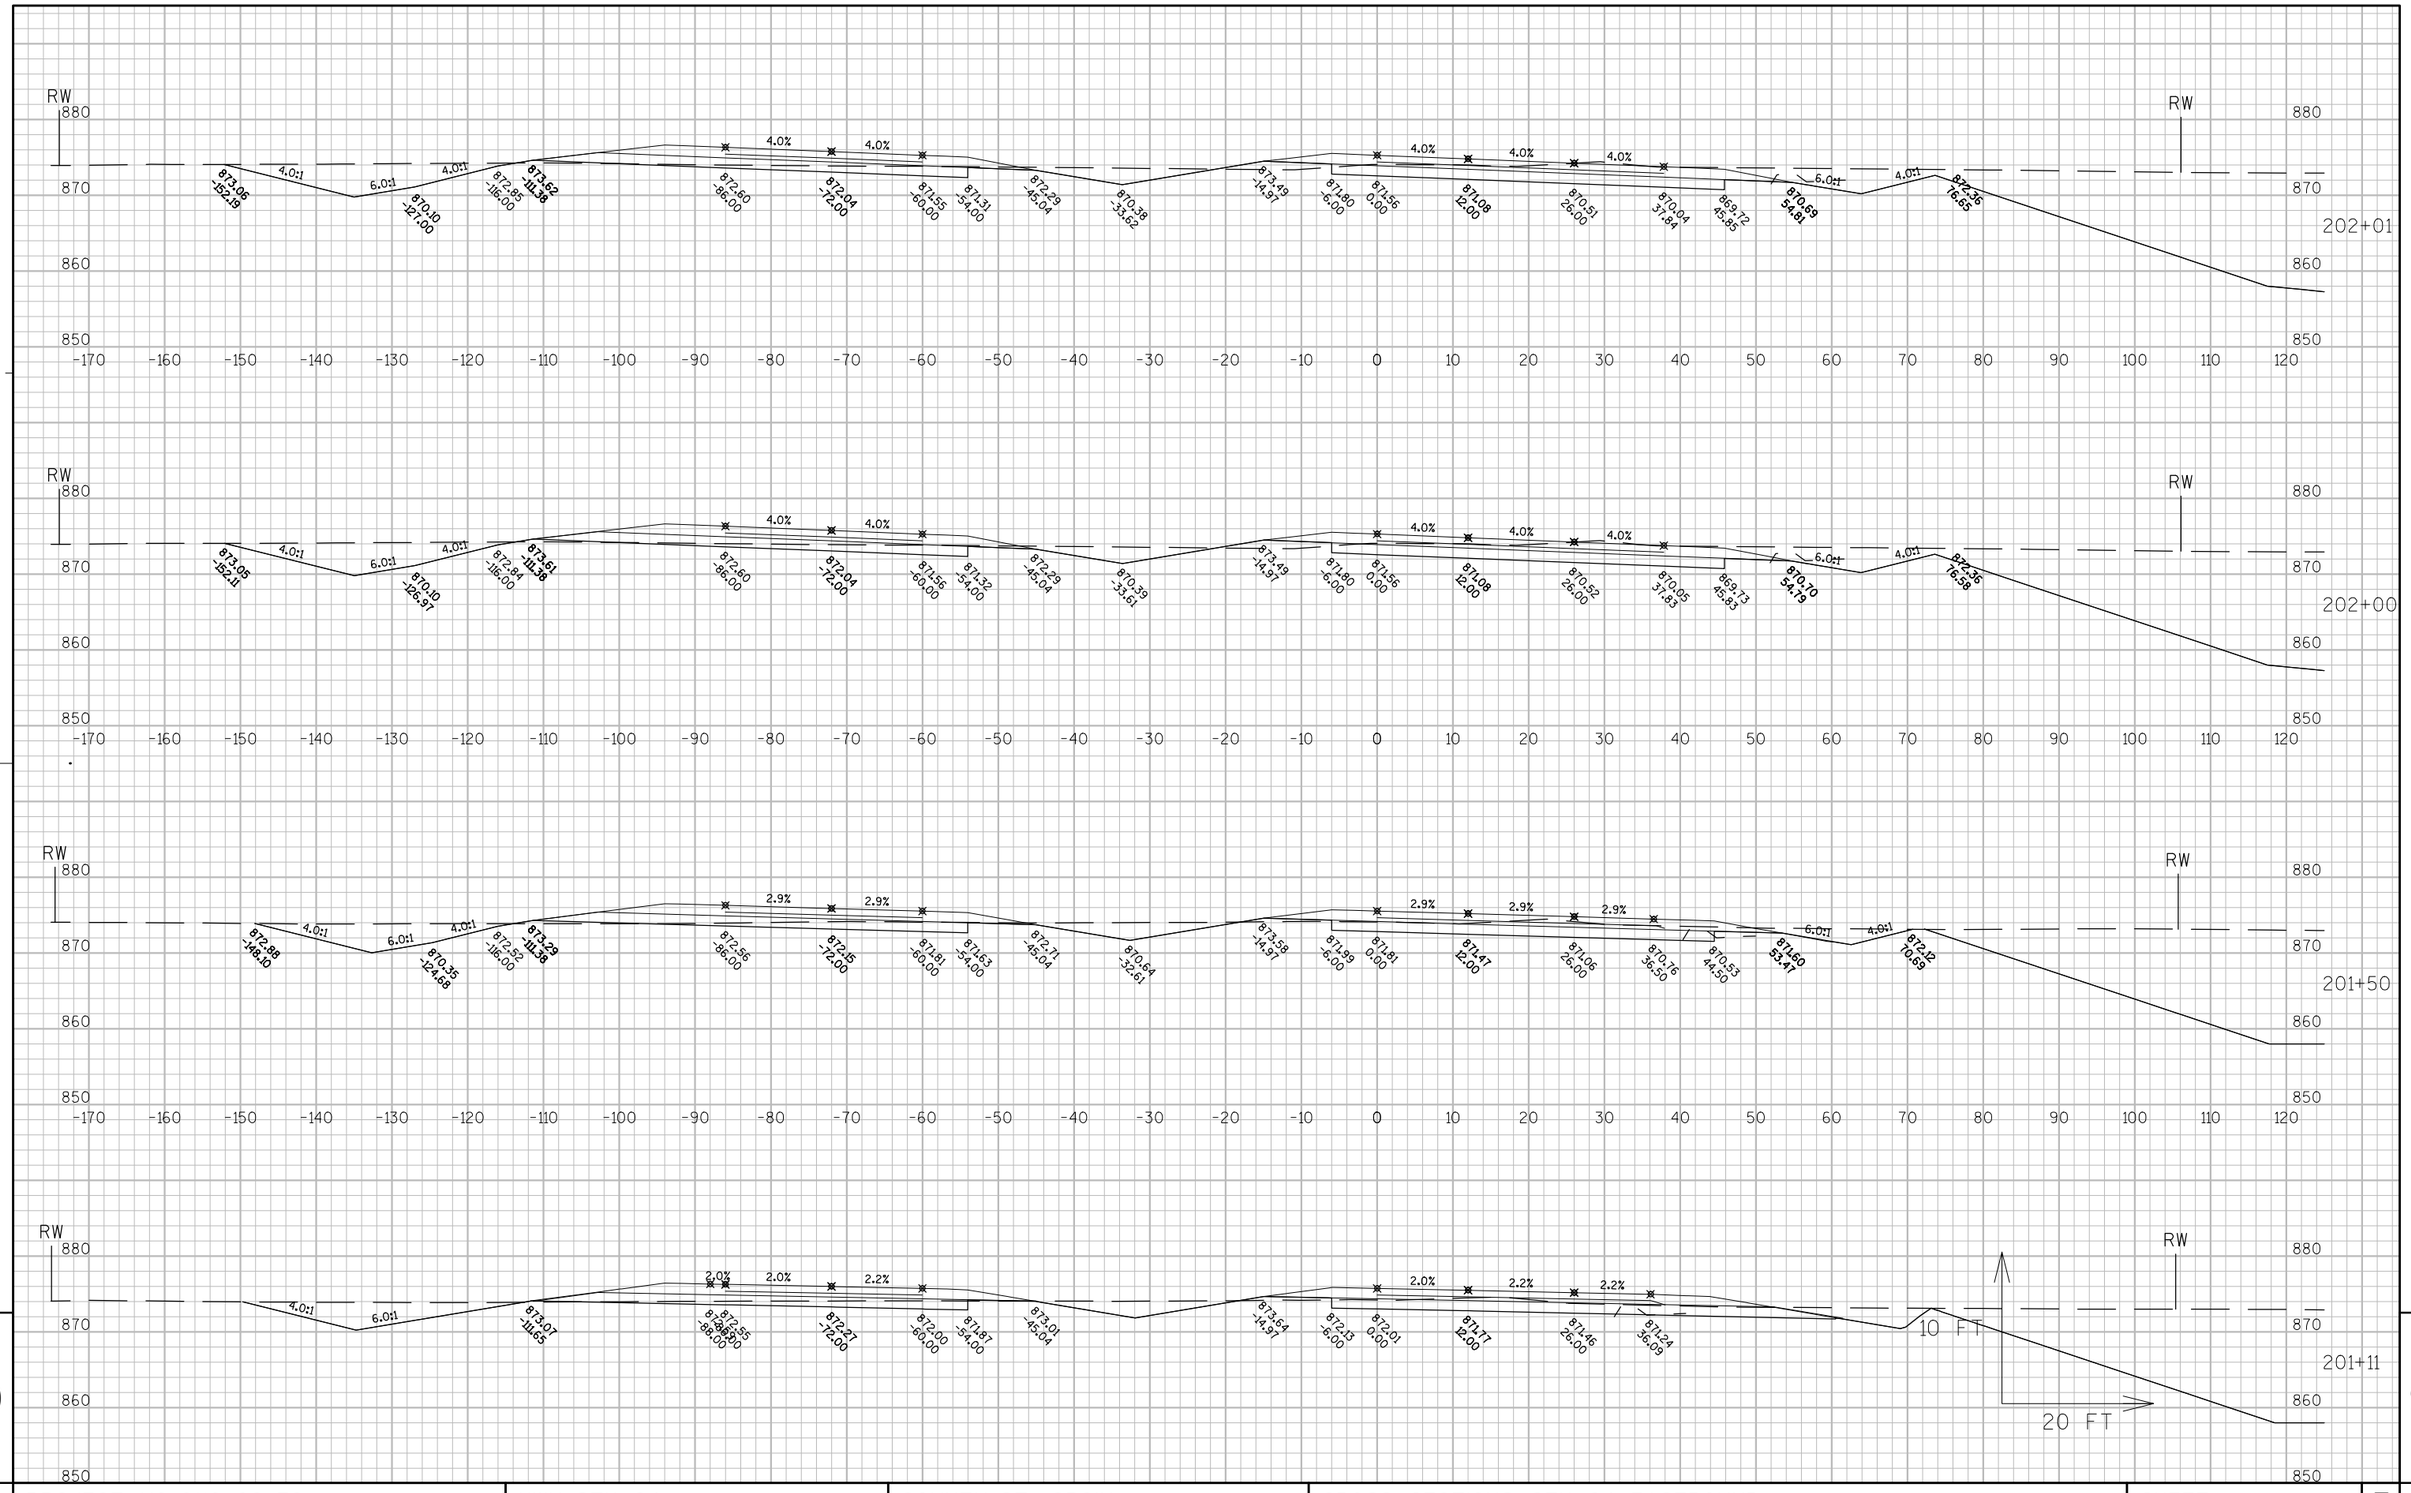

9


PROJECT NO: 8110-02-72	HWY: STH 64	COUNTY: ST. CROIX	CROSS SECTIONS: STH 64 EASTBOUND	SHEET _____	E

FILE NAME : N:\PDS\C3D\81100201\DESIGN\XSECTIONS\72\1078\090210_XS_STH64-181TO208.DWG PLOT DATE : 2/24/2014 3:45 PM PLOT BY : PETERSON, ANDREW W PLOT NAME : _____ PLOT SCALE : 1" = 20'_XREF

WISDOT/CADDS SHEET 49

APPROVED FOR DESIGN OF UTILITY ADJUSTMENTS

9

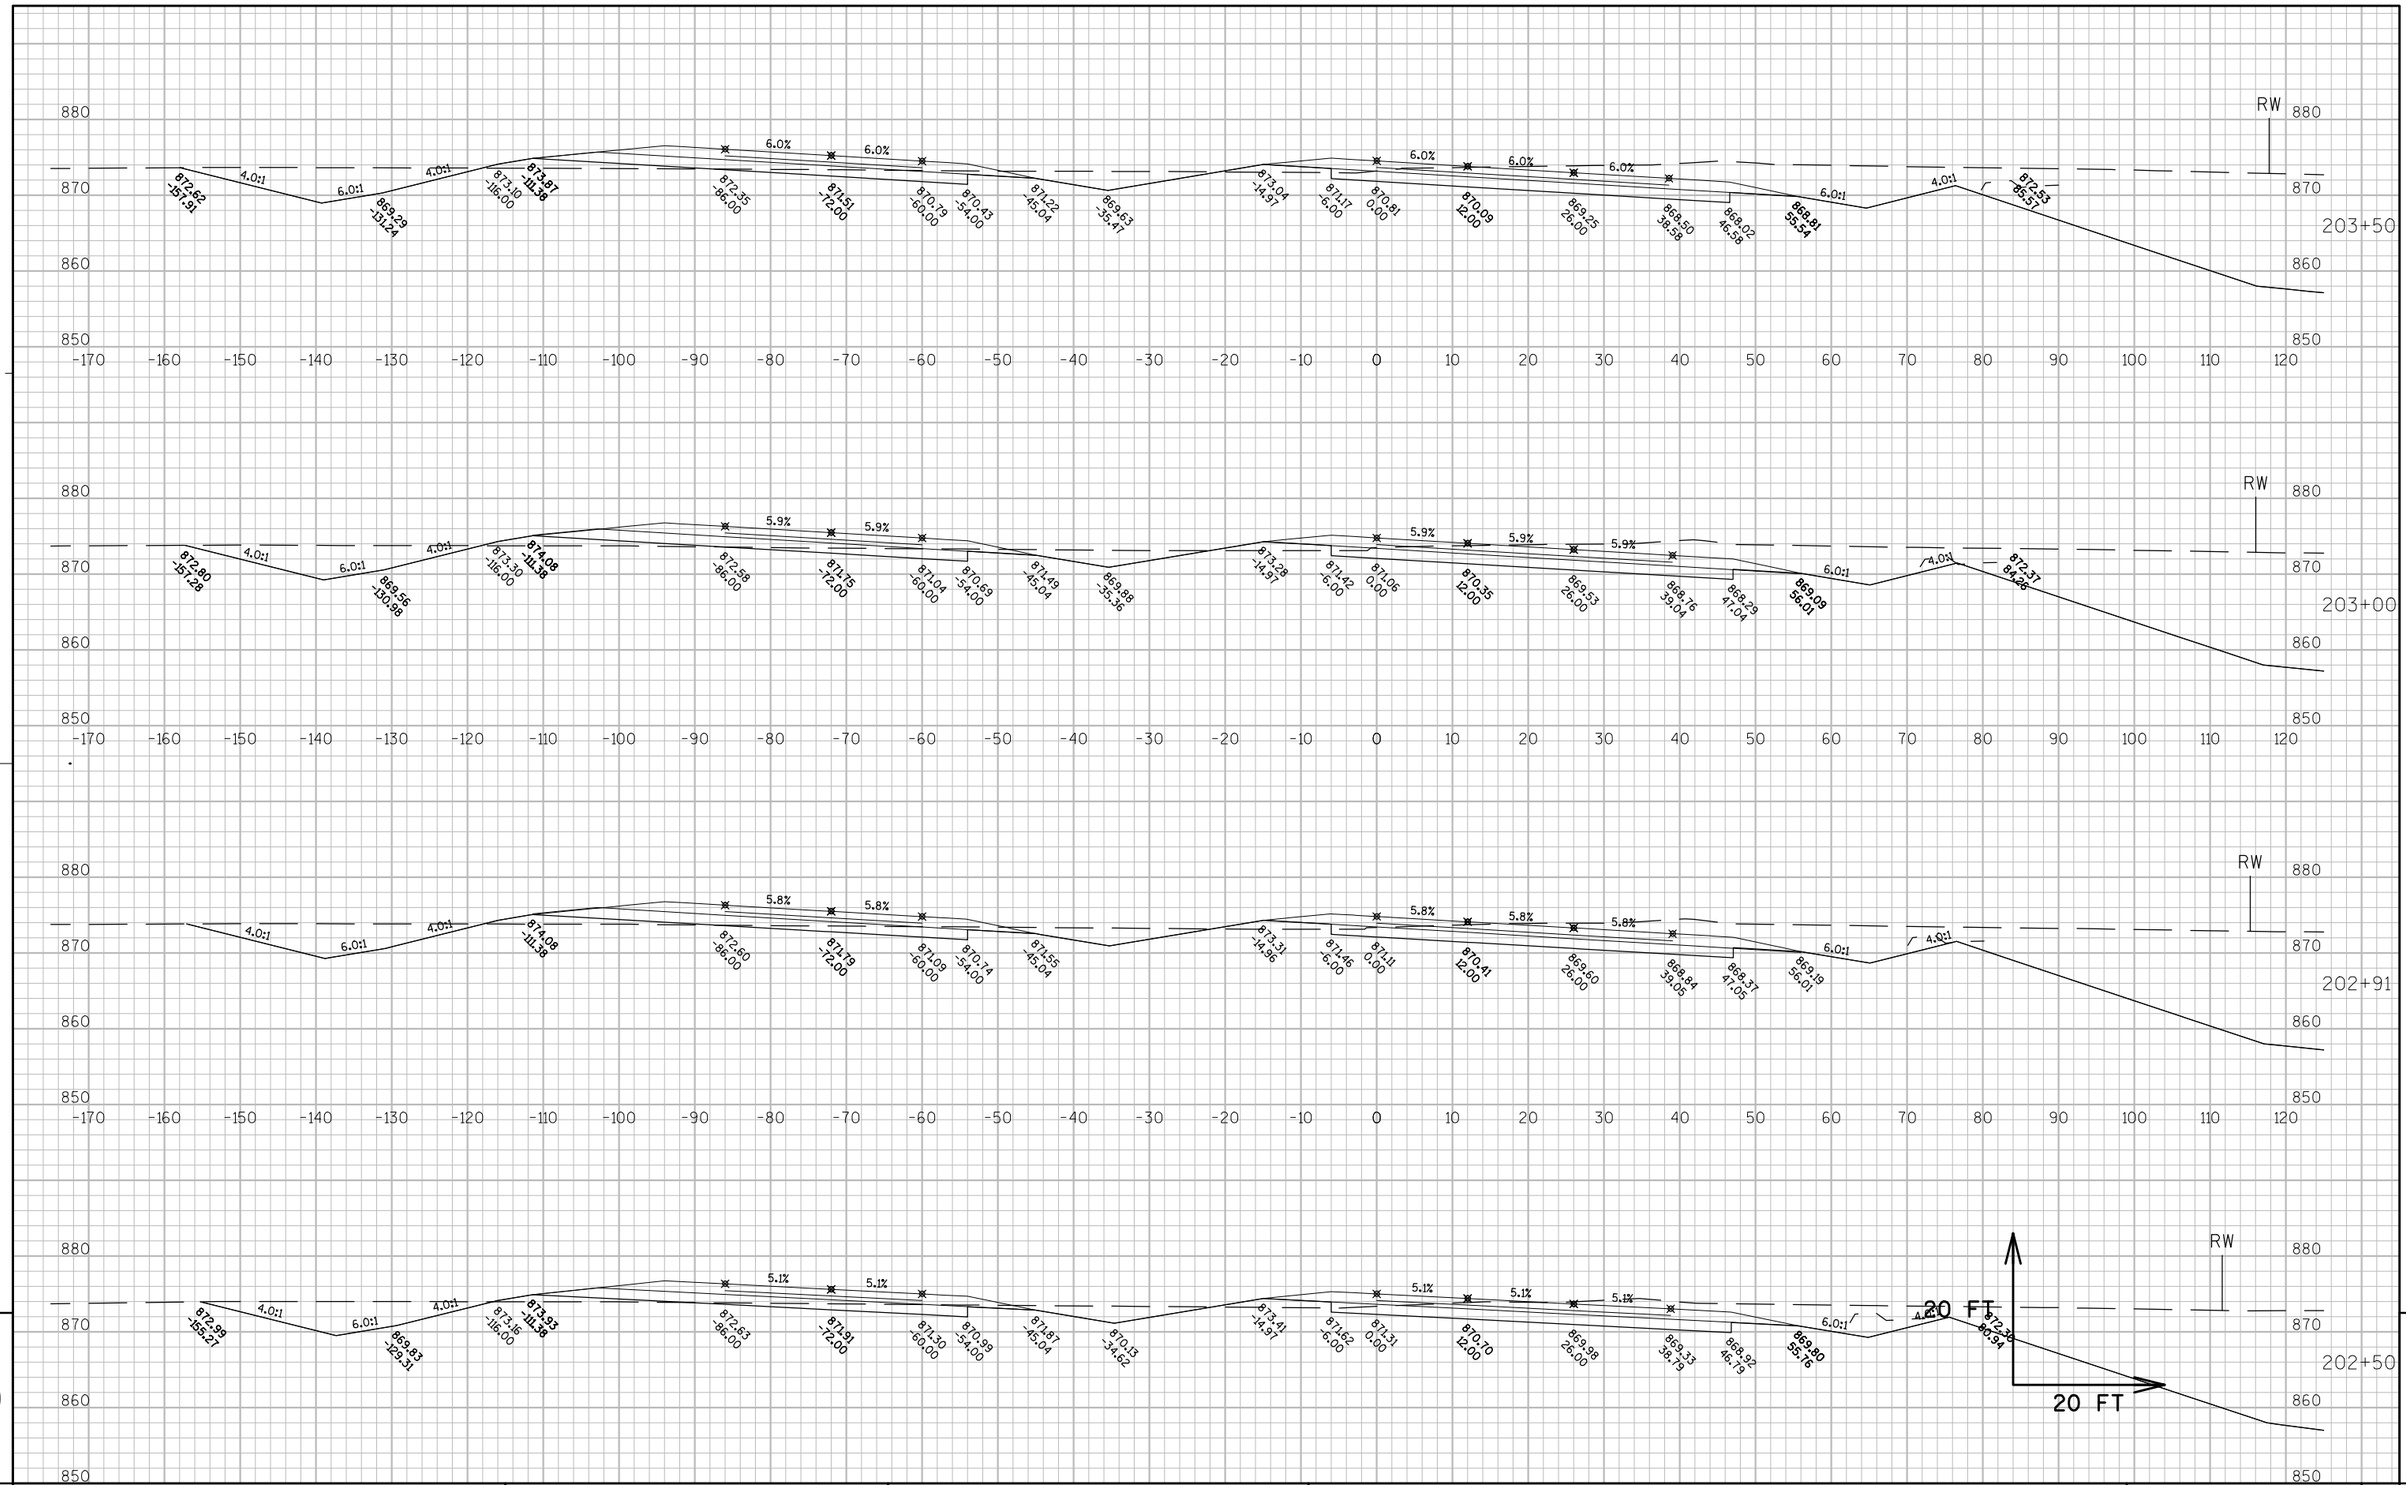


APPROVED FOR DESIGN OF UTILITY ADJUSTMENTS

9

9

PROJECT NO: 8110-02-72	HWY: STH 64	COUNTY: ST. CROIX	CROSS SECTIONS: STH 64 EASTBOUND	SHEET _____	E

FILE NAME : N:\PDS\C3D\81100201\DESIGN\XSECTIONS\72\1078\090210_XS_STH64-181TO208.DWG PLOT DATE : 2/24/2014 3:46 PM PLOT BY : PETERSON, ANDREW W PLOT NAME : _____ PLOT SCALE : 1" = 20'_XREF

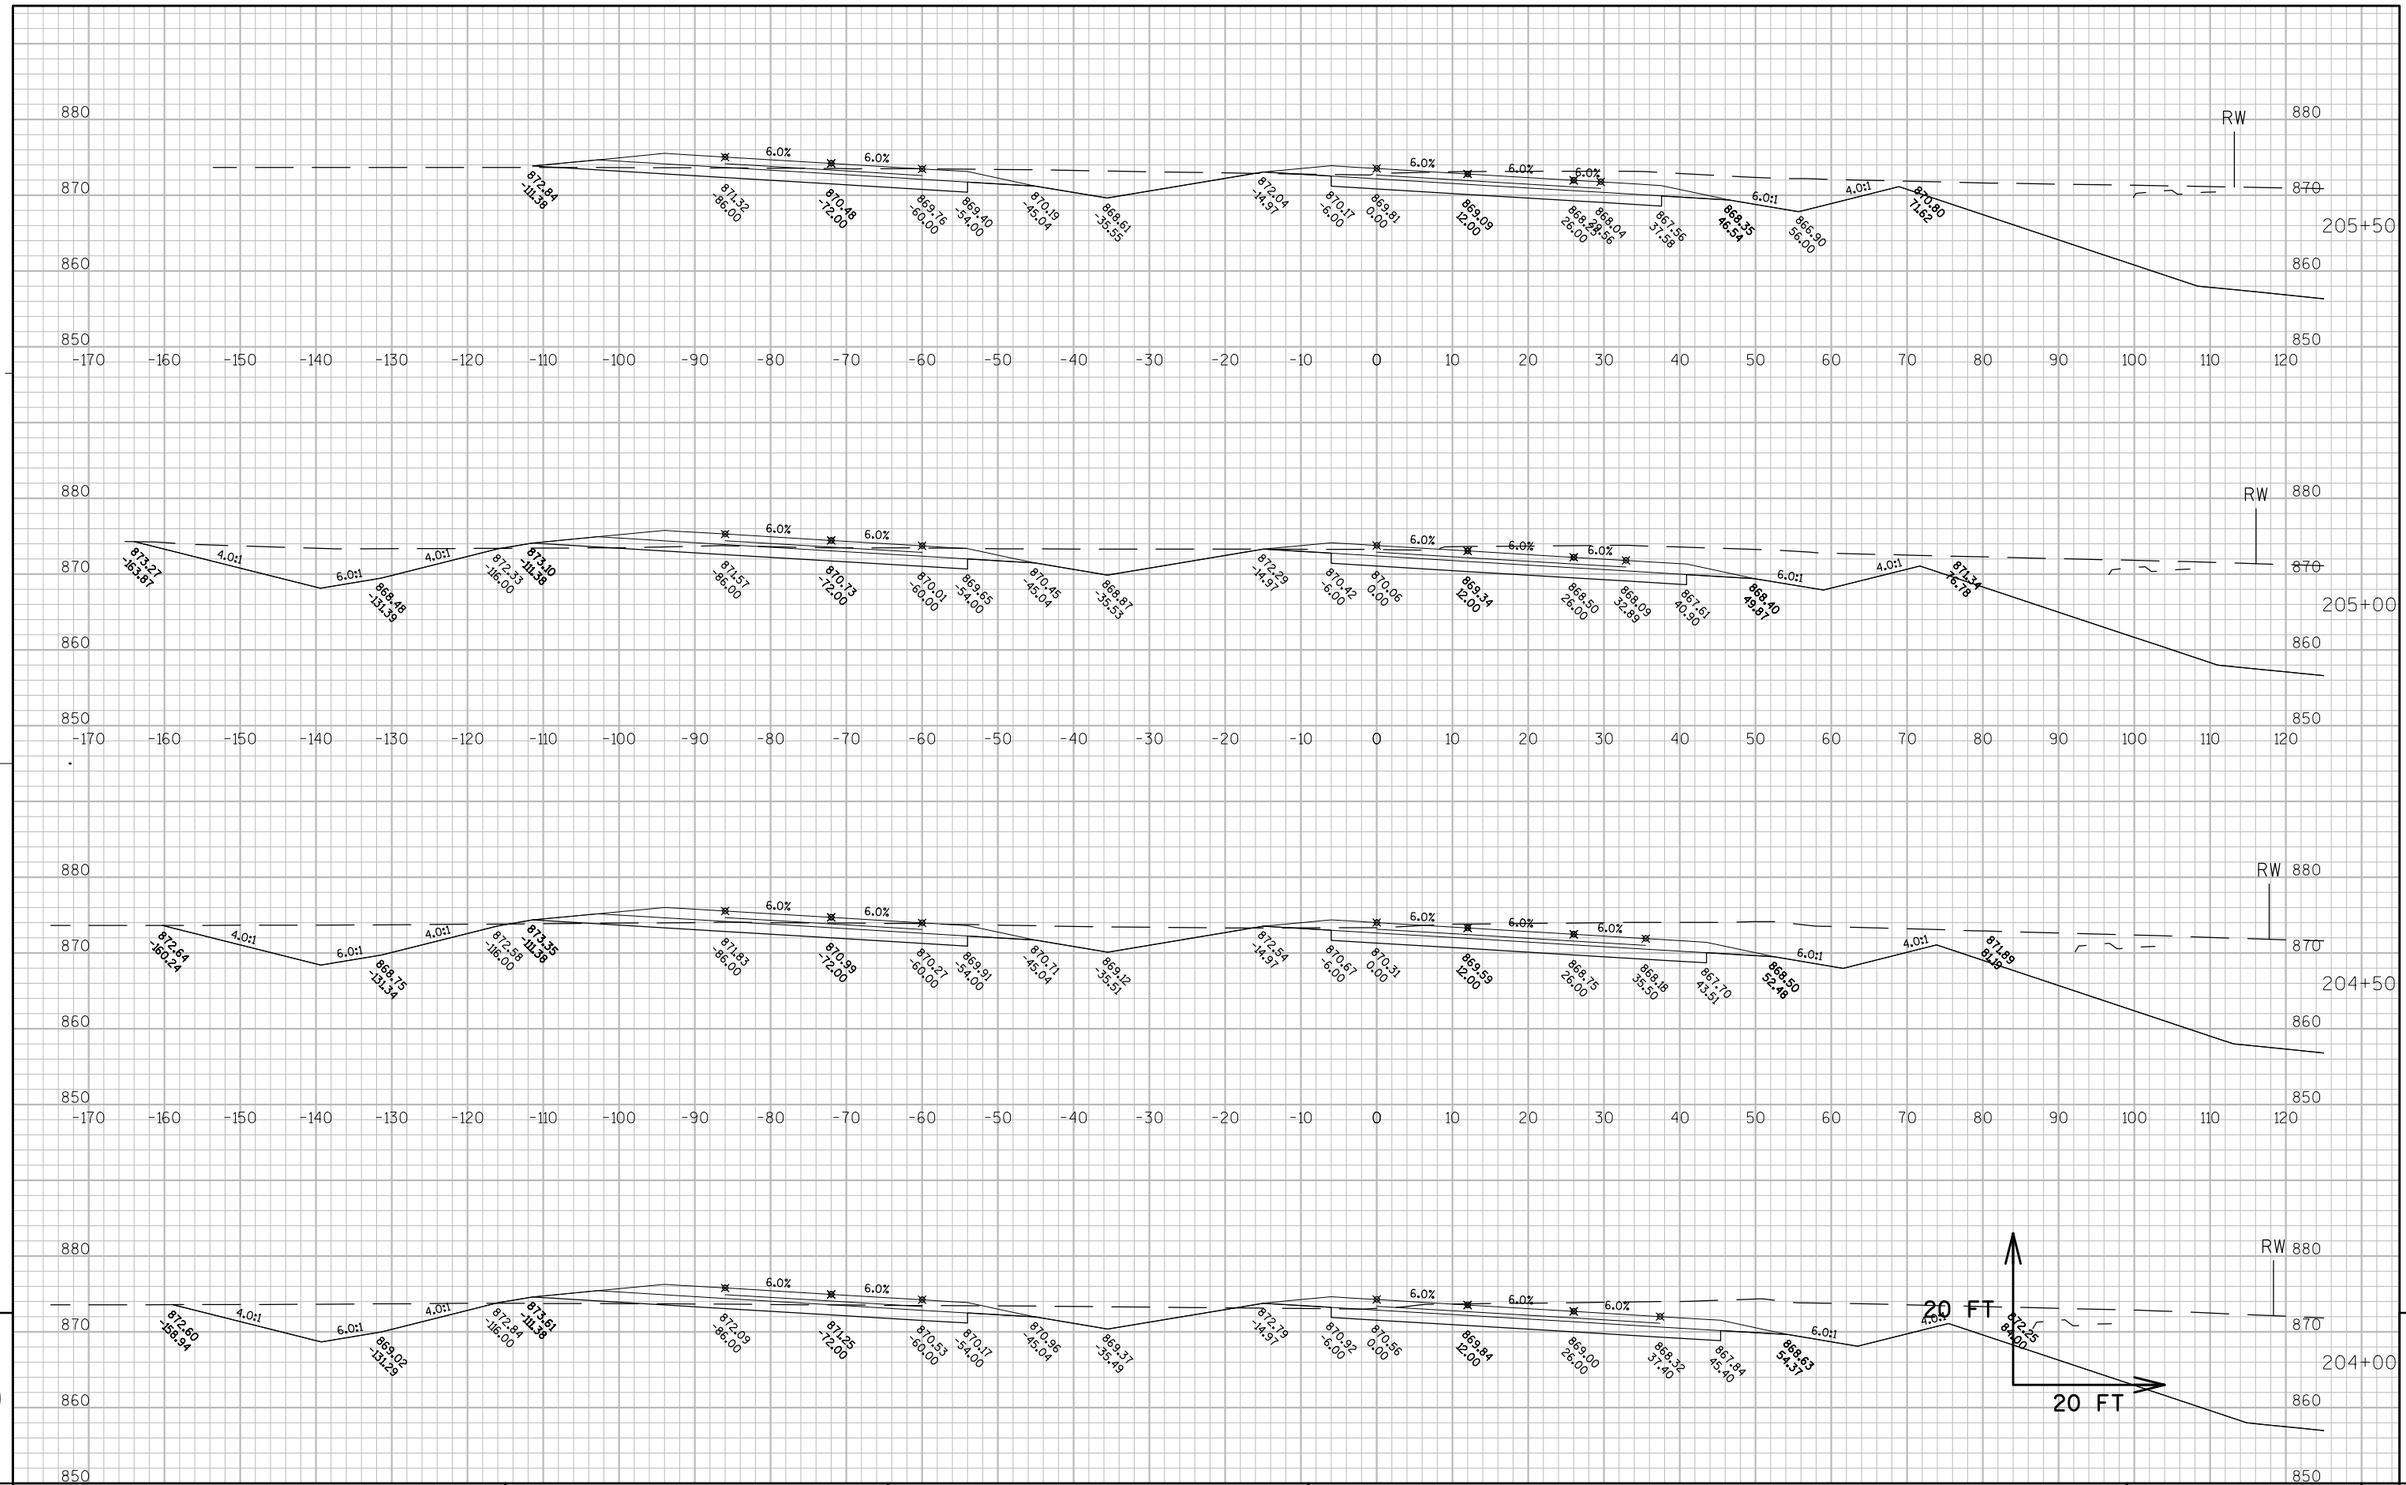

APPROVED FOR DESIGN OF UTILITY ADJUSTMENTS


9

9

PROJECT NO: 8110-02-72	HWY: STH 64	COUNTY: ST. CROIX	CROSS SECTIONS: STH 64 EASTBOUND	SHEET _____	E

FILE NAME : N:\PDS\C3D\81100201\DESIGN\XSECTIONS\72\1078\090210_XS_STH64-181TO208.DWG PLOT DATE : 2/24/2014 3:46 PM PLOT BY : PETERSON, ANDREW W PLOT NAME : _____ PLOT SCALE : 1" = 20'_XREF

WISDOT/CADDS SHEET 49

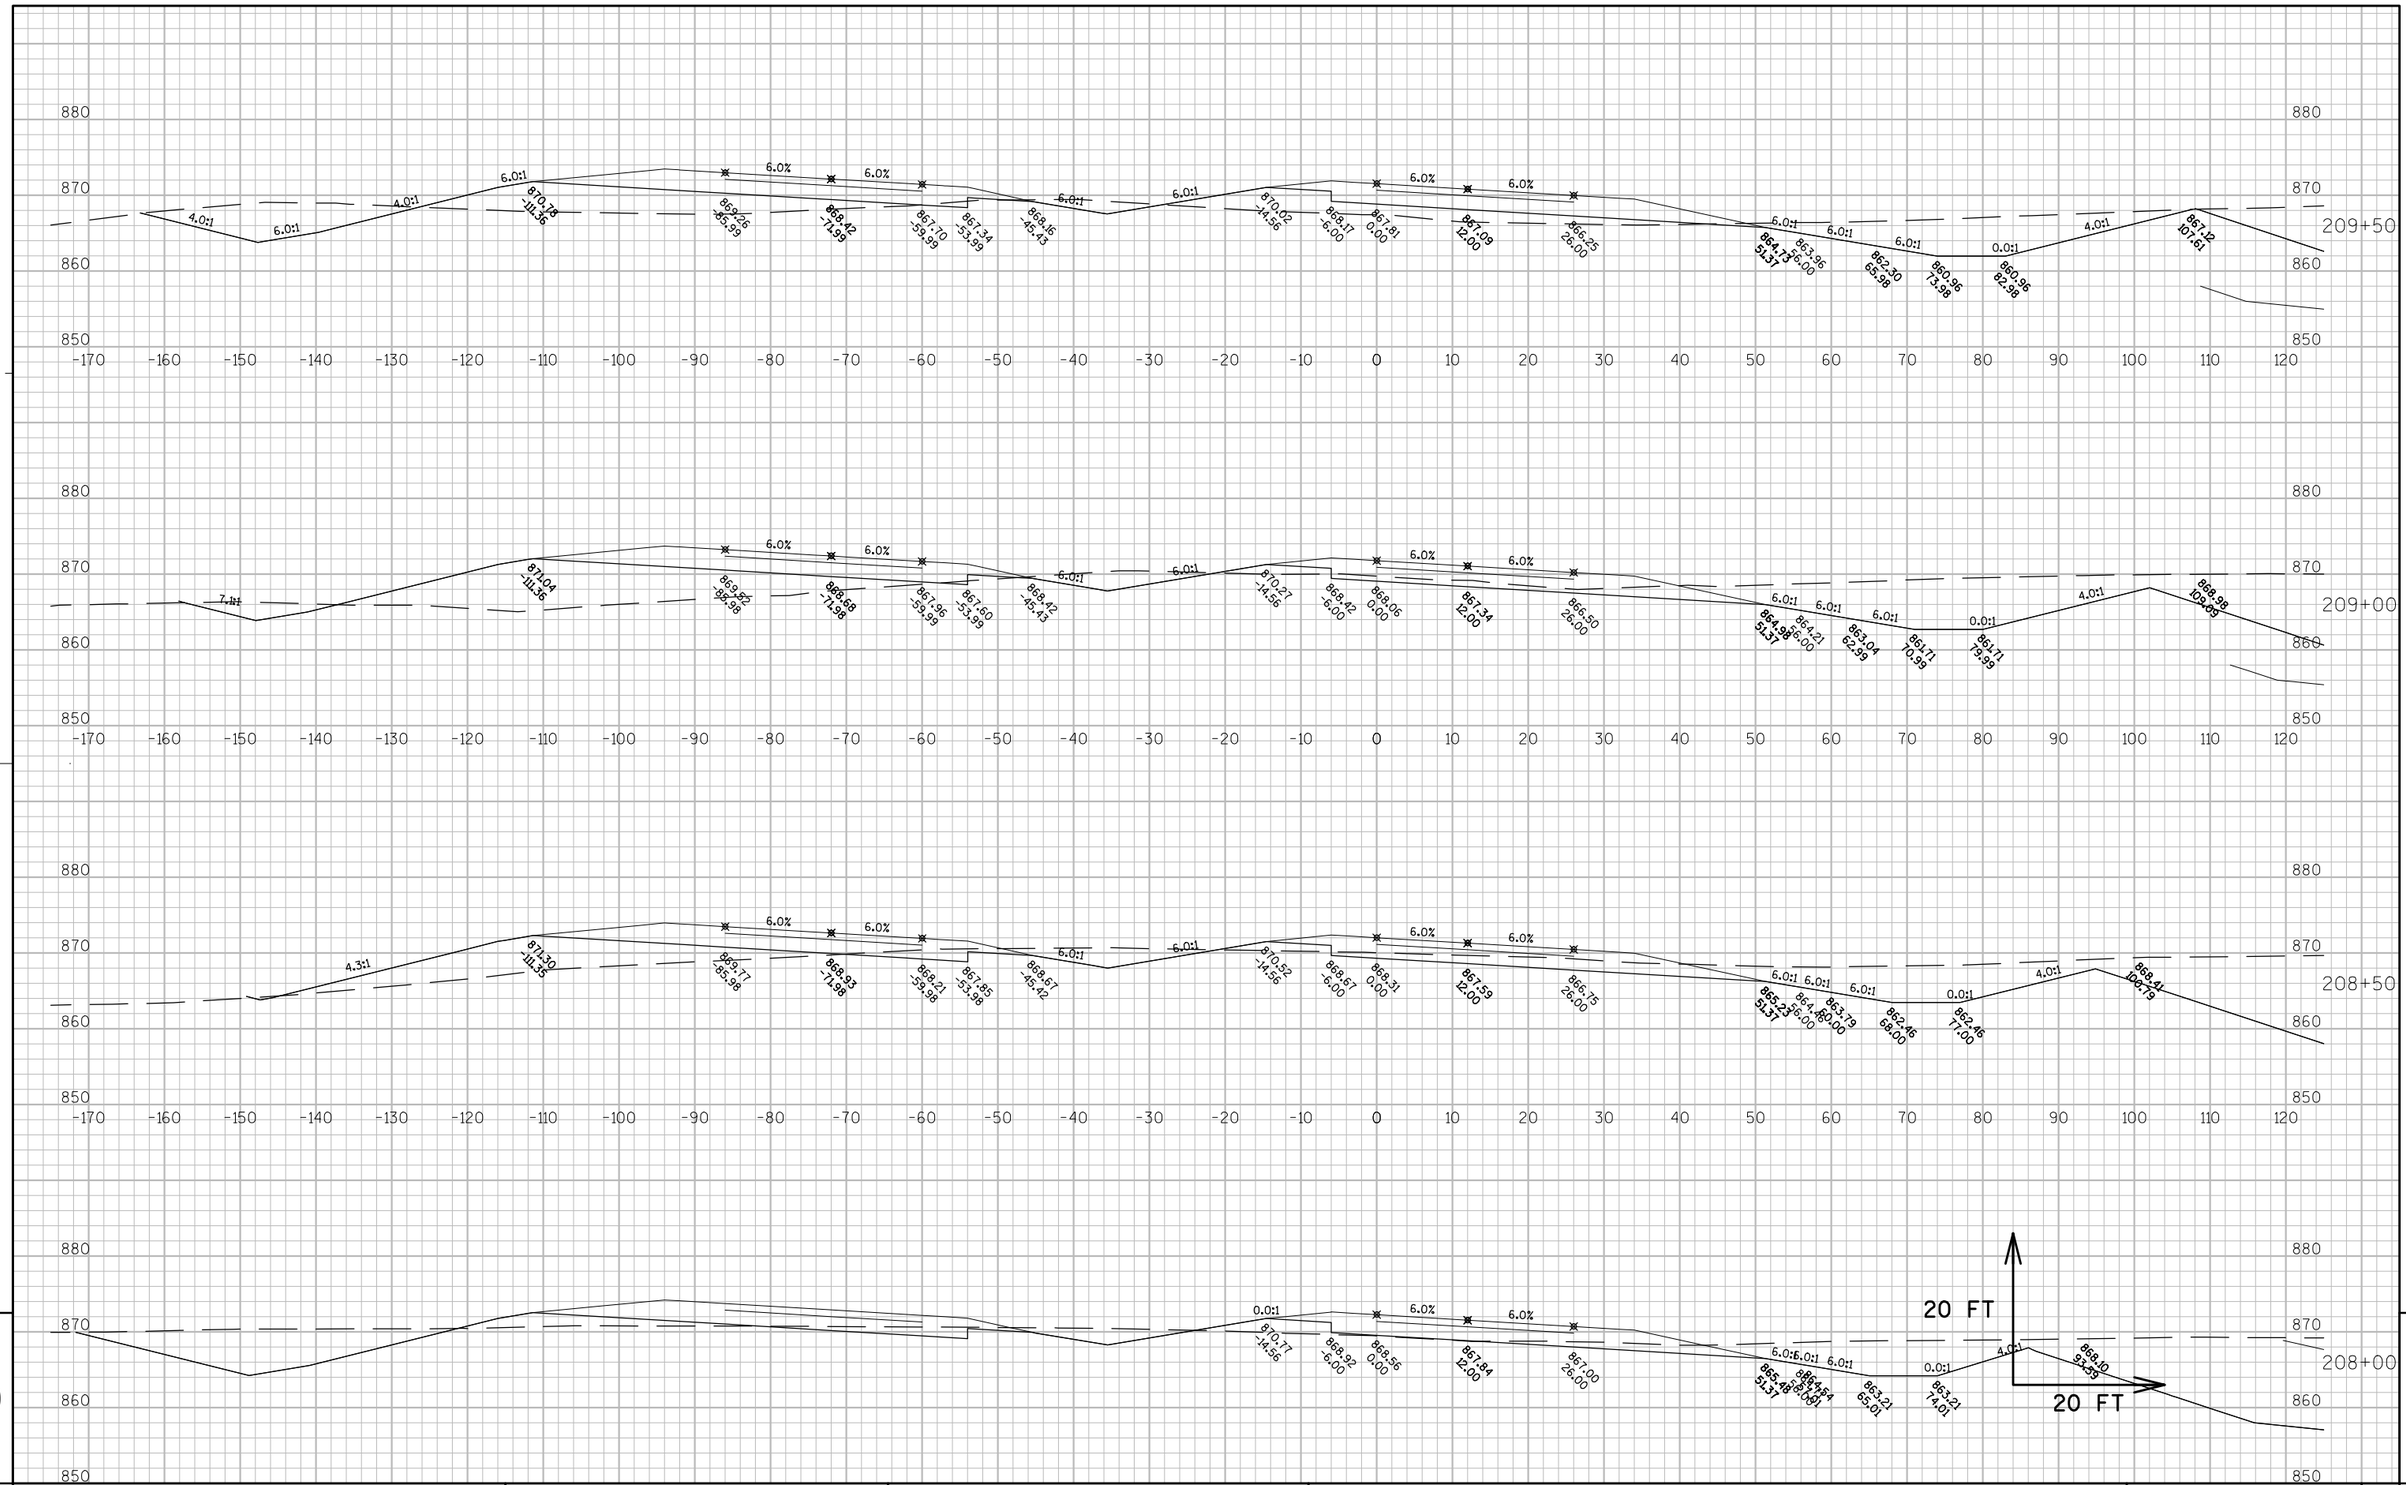

APPROVED FOR DESIGN OF UTILITY ADJUSTMENTS


9

9

PROJECT NO: 8110-02-72	HWY: STH 64	COUNTY: ST. CROIX	CROSS SECTIONS: STH 64 E.B.	SHEET _____	E

FILE NAME : N:\PDS\C3D\81100201\DESIGN\XSECTIONS\72\1078\090215_XS_STH64_208T0225.DWG PLOT DATE : 2/27/2014 10:57 AM PLOT BY : PETERSON, ANDREW W PLOT NAME : ---------- PLOT SCALE : 1:20_XREF

WISDOT/CADDS SHEET 49

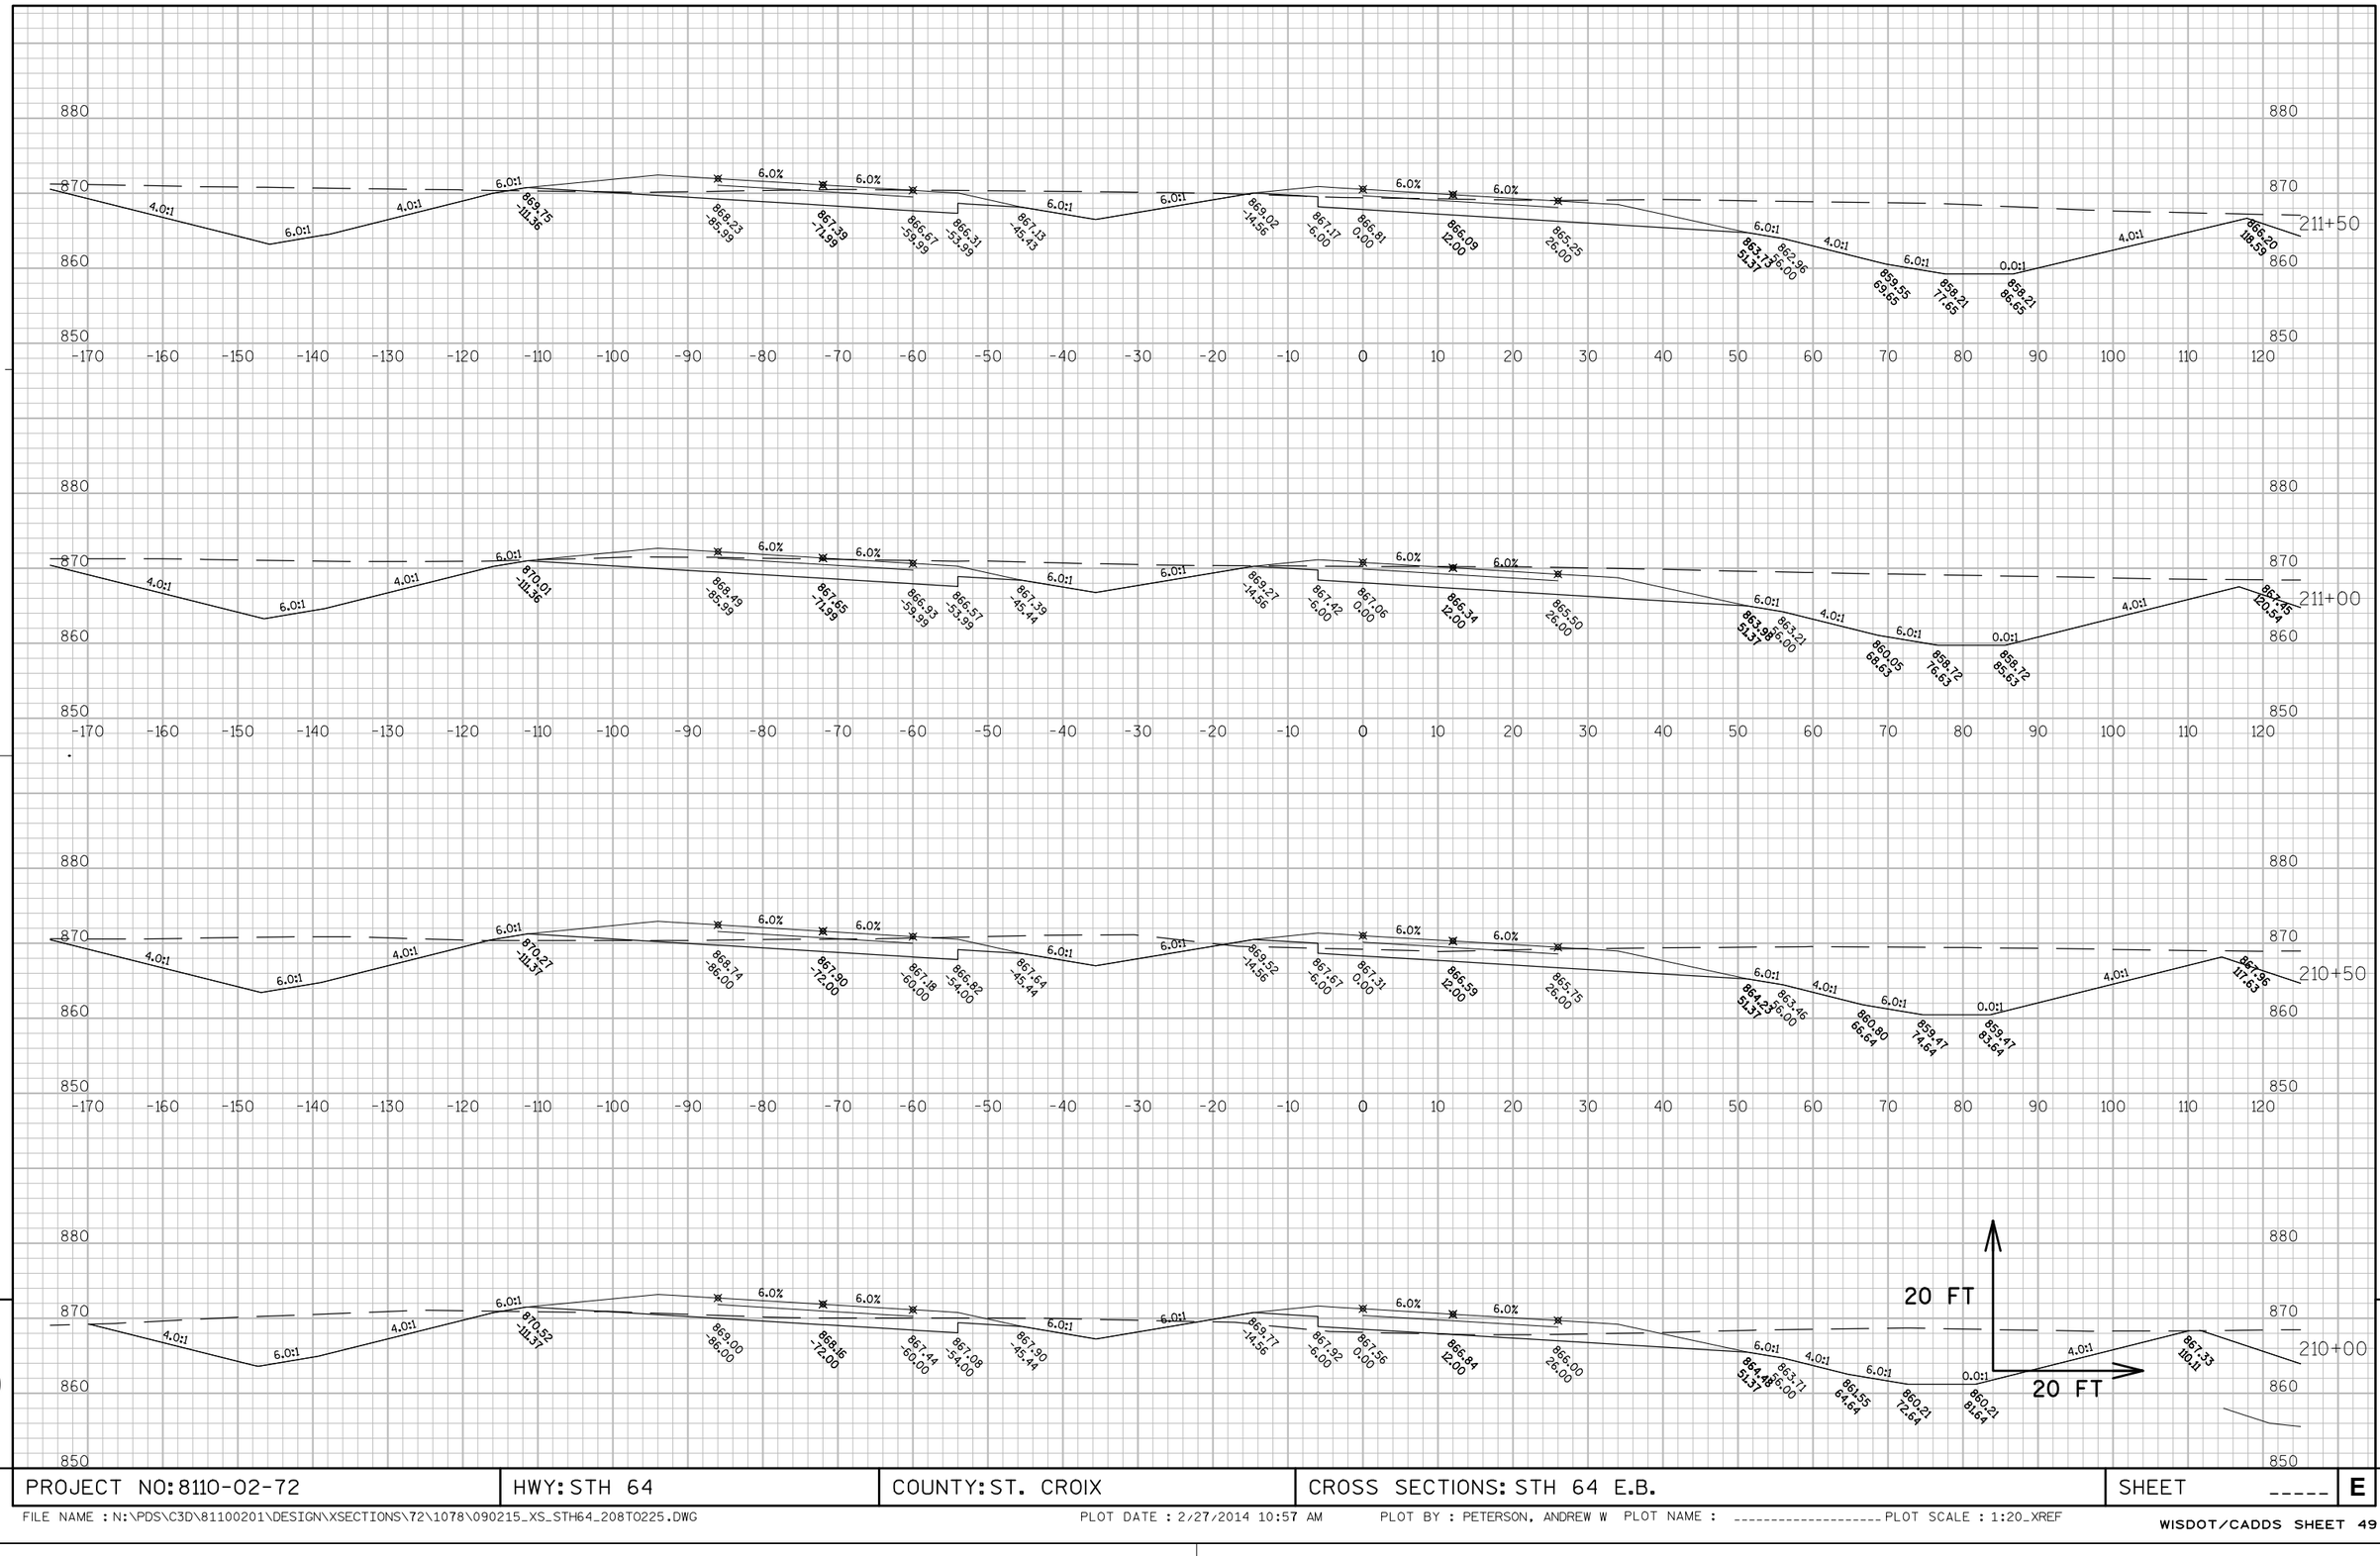

APPROVED FOR DESIGN OF UTILITY ADJUSTMENTS


9

9

PROJECT NO: 8110-02-72	HWY: STH 64	COUNTY: ST. CROIX	CROSS SECTIONS: STH 64 E.B.	SHEET _____	E

FILE NAME : N:\PDS\C3D\81100201\DESIGN\XSECTIONS\72\1078\090215_XS_STH64_208TO225.DWG PLOT DATE : 2/27/2014 10:57 AM PLOT BY : PETERSON, ANDREW W PLOT NAME : ---------- PLOT SCALE : 1:20_XREF

WISDOT/CADDS SHEET 49

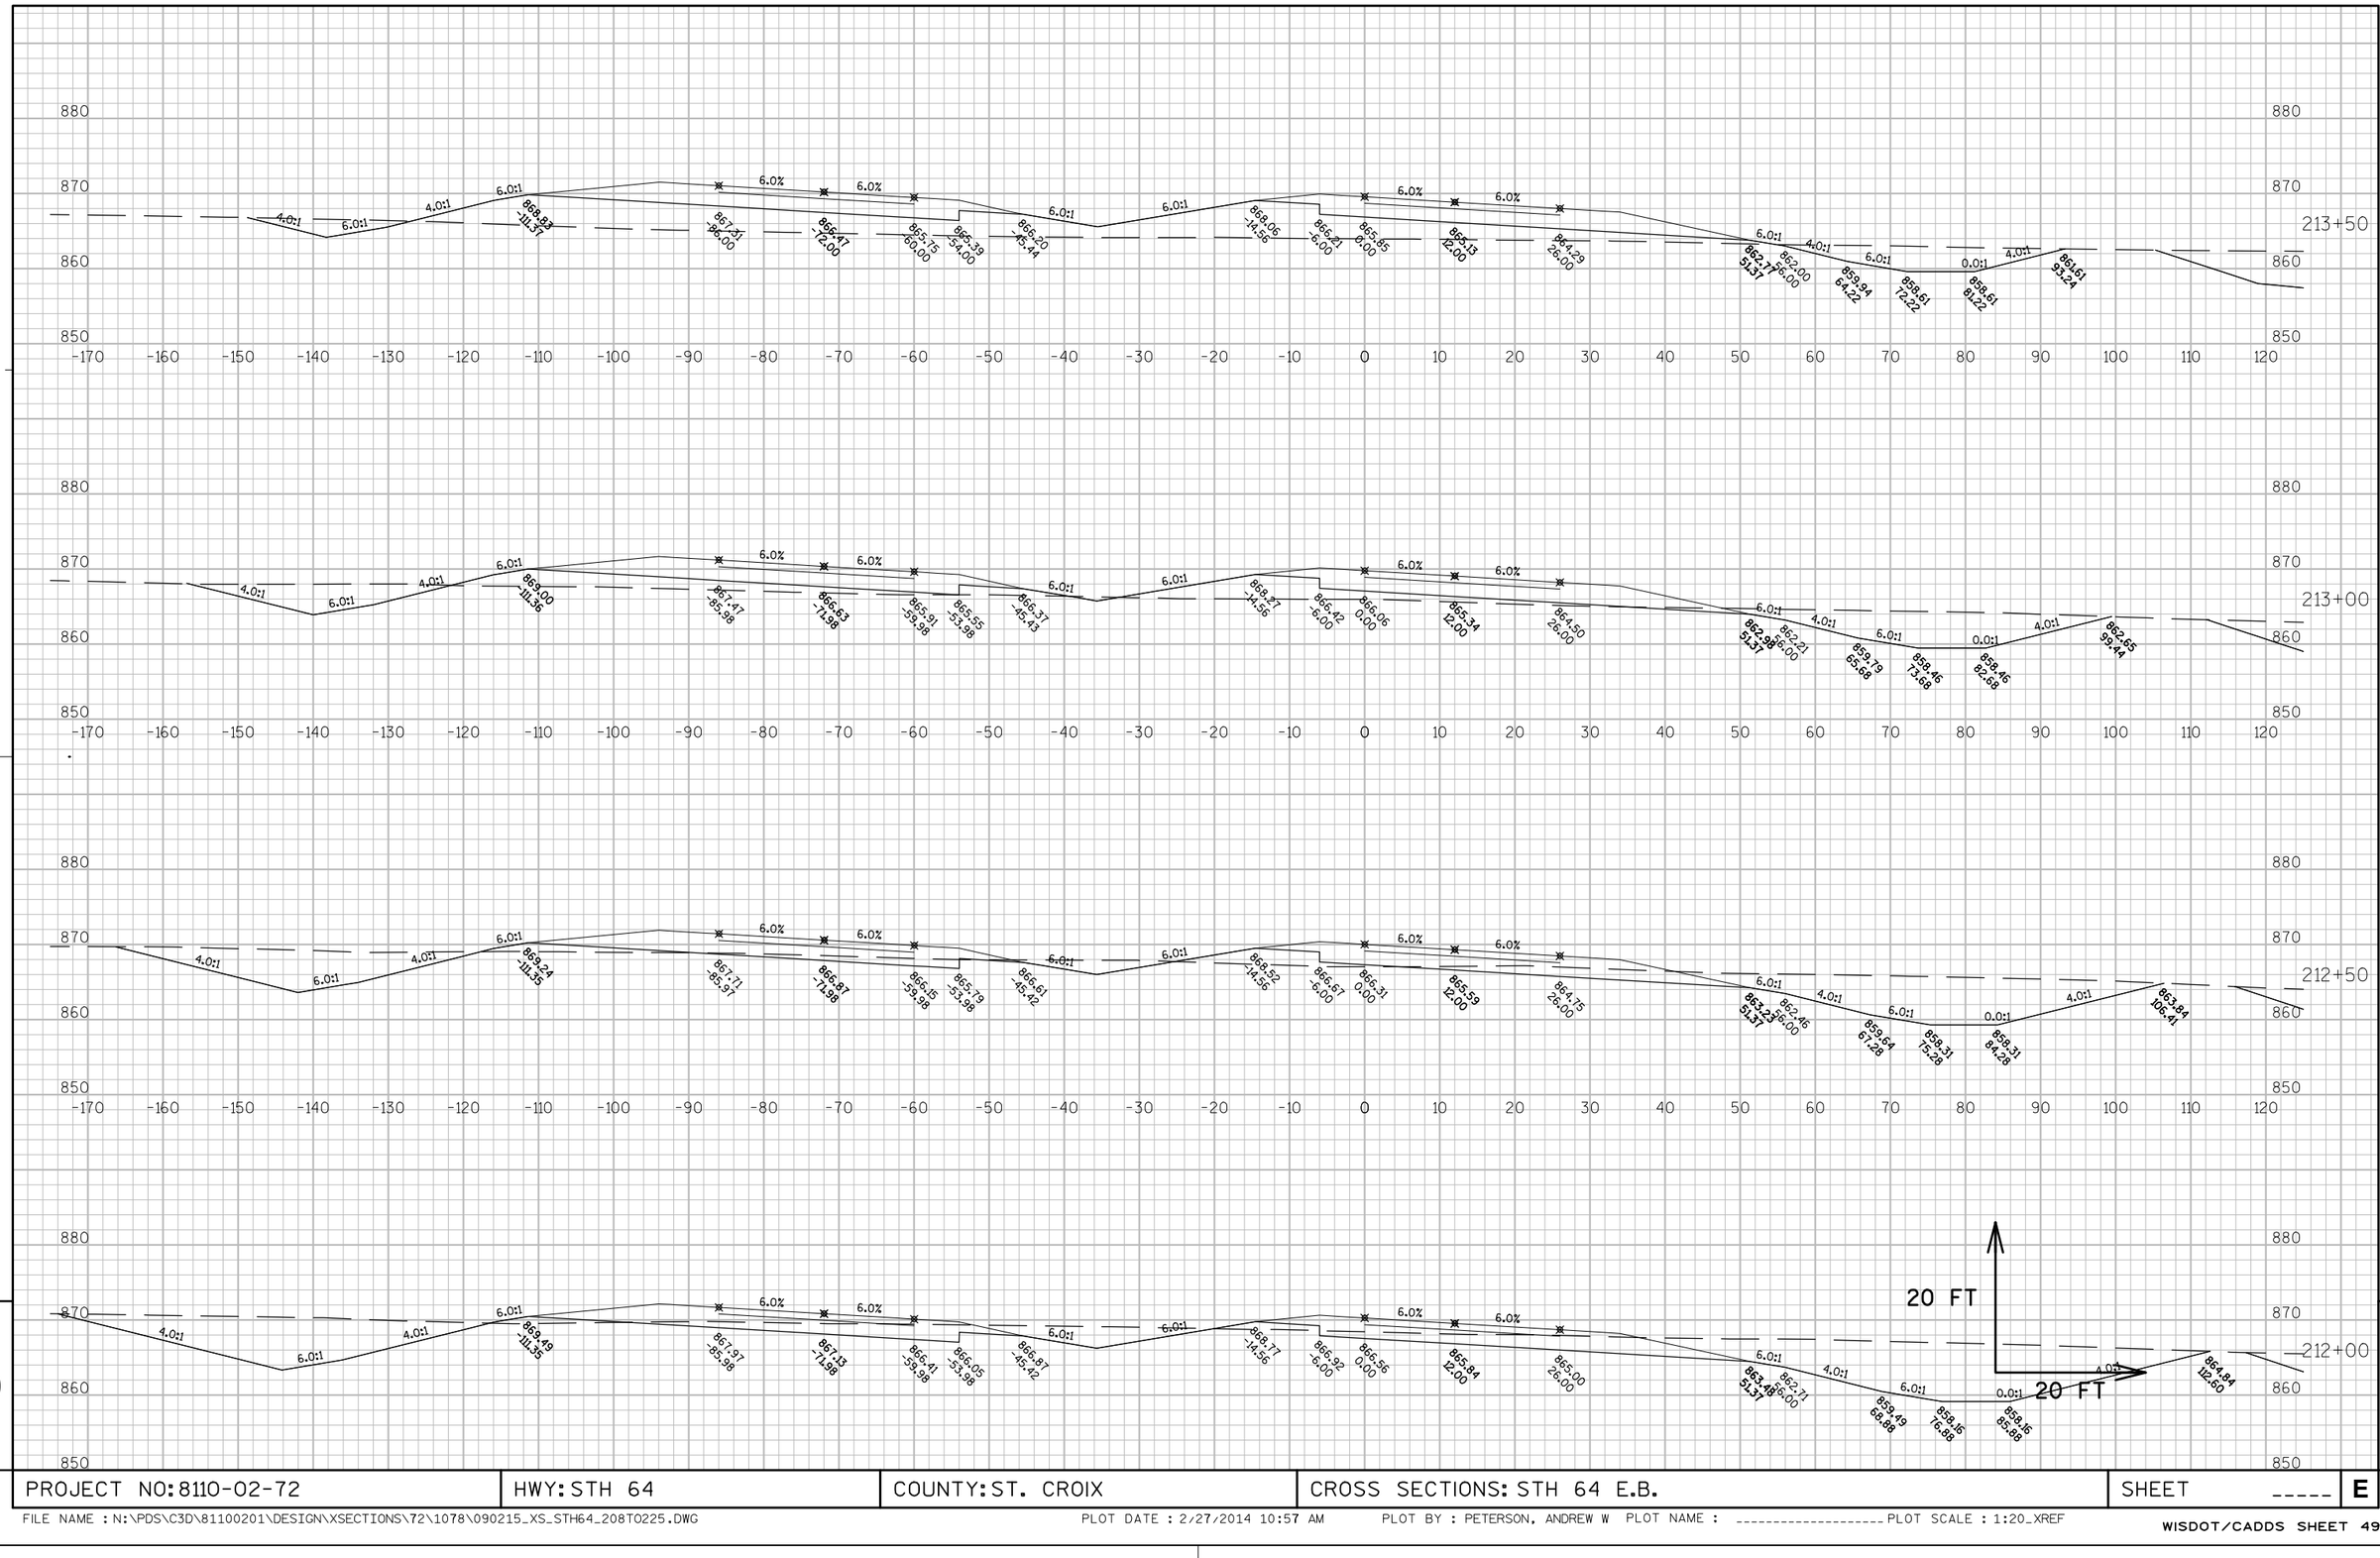

APPROVED FOR DESIGN OF UTILITY ADJUSTMENTS


9

9

PROJECT NO: 8110-02-72	HWY: STH 64	COUNTY: ST. CROIX	CROSS SECTIONS: STH 64 E.B.	SHEET _____	E

FILE NAME : N:\PDS\C3D\81100201\DESIGN\XSECTIONS\72\1078\090215_XS_STH64_208TO225.DWG PLOT DATE : 2/27/2014 10:57 AM PLOT BY : PETERSON, ANDREW W PLOT NAME : _____ PLOT SCALE : 1:20_XREF

WISDOT/CADDS SHEET 49

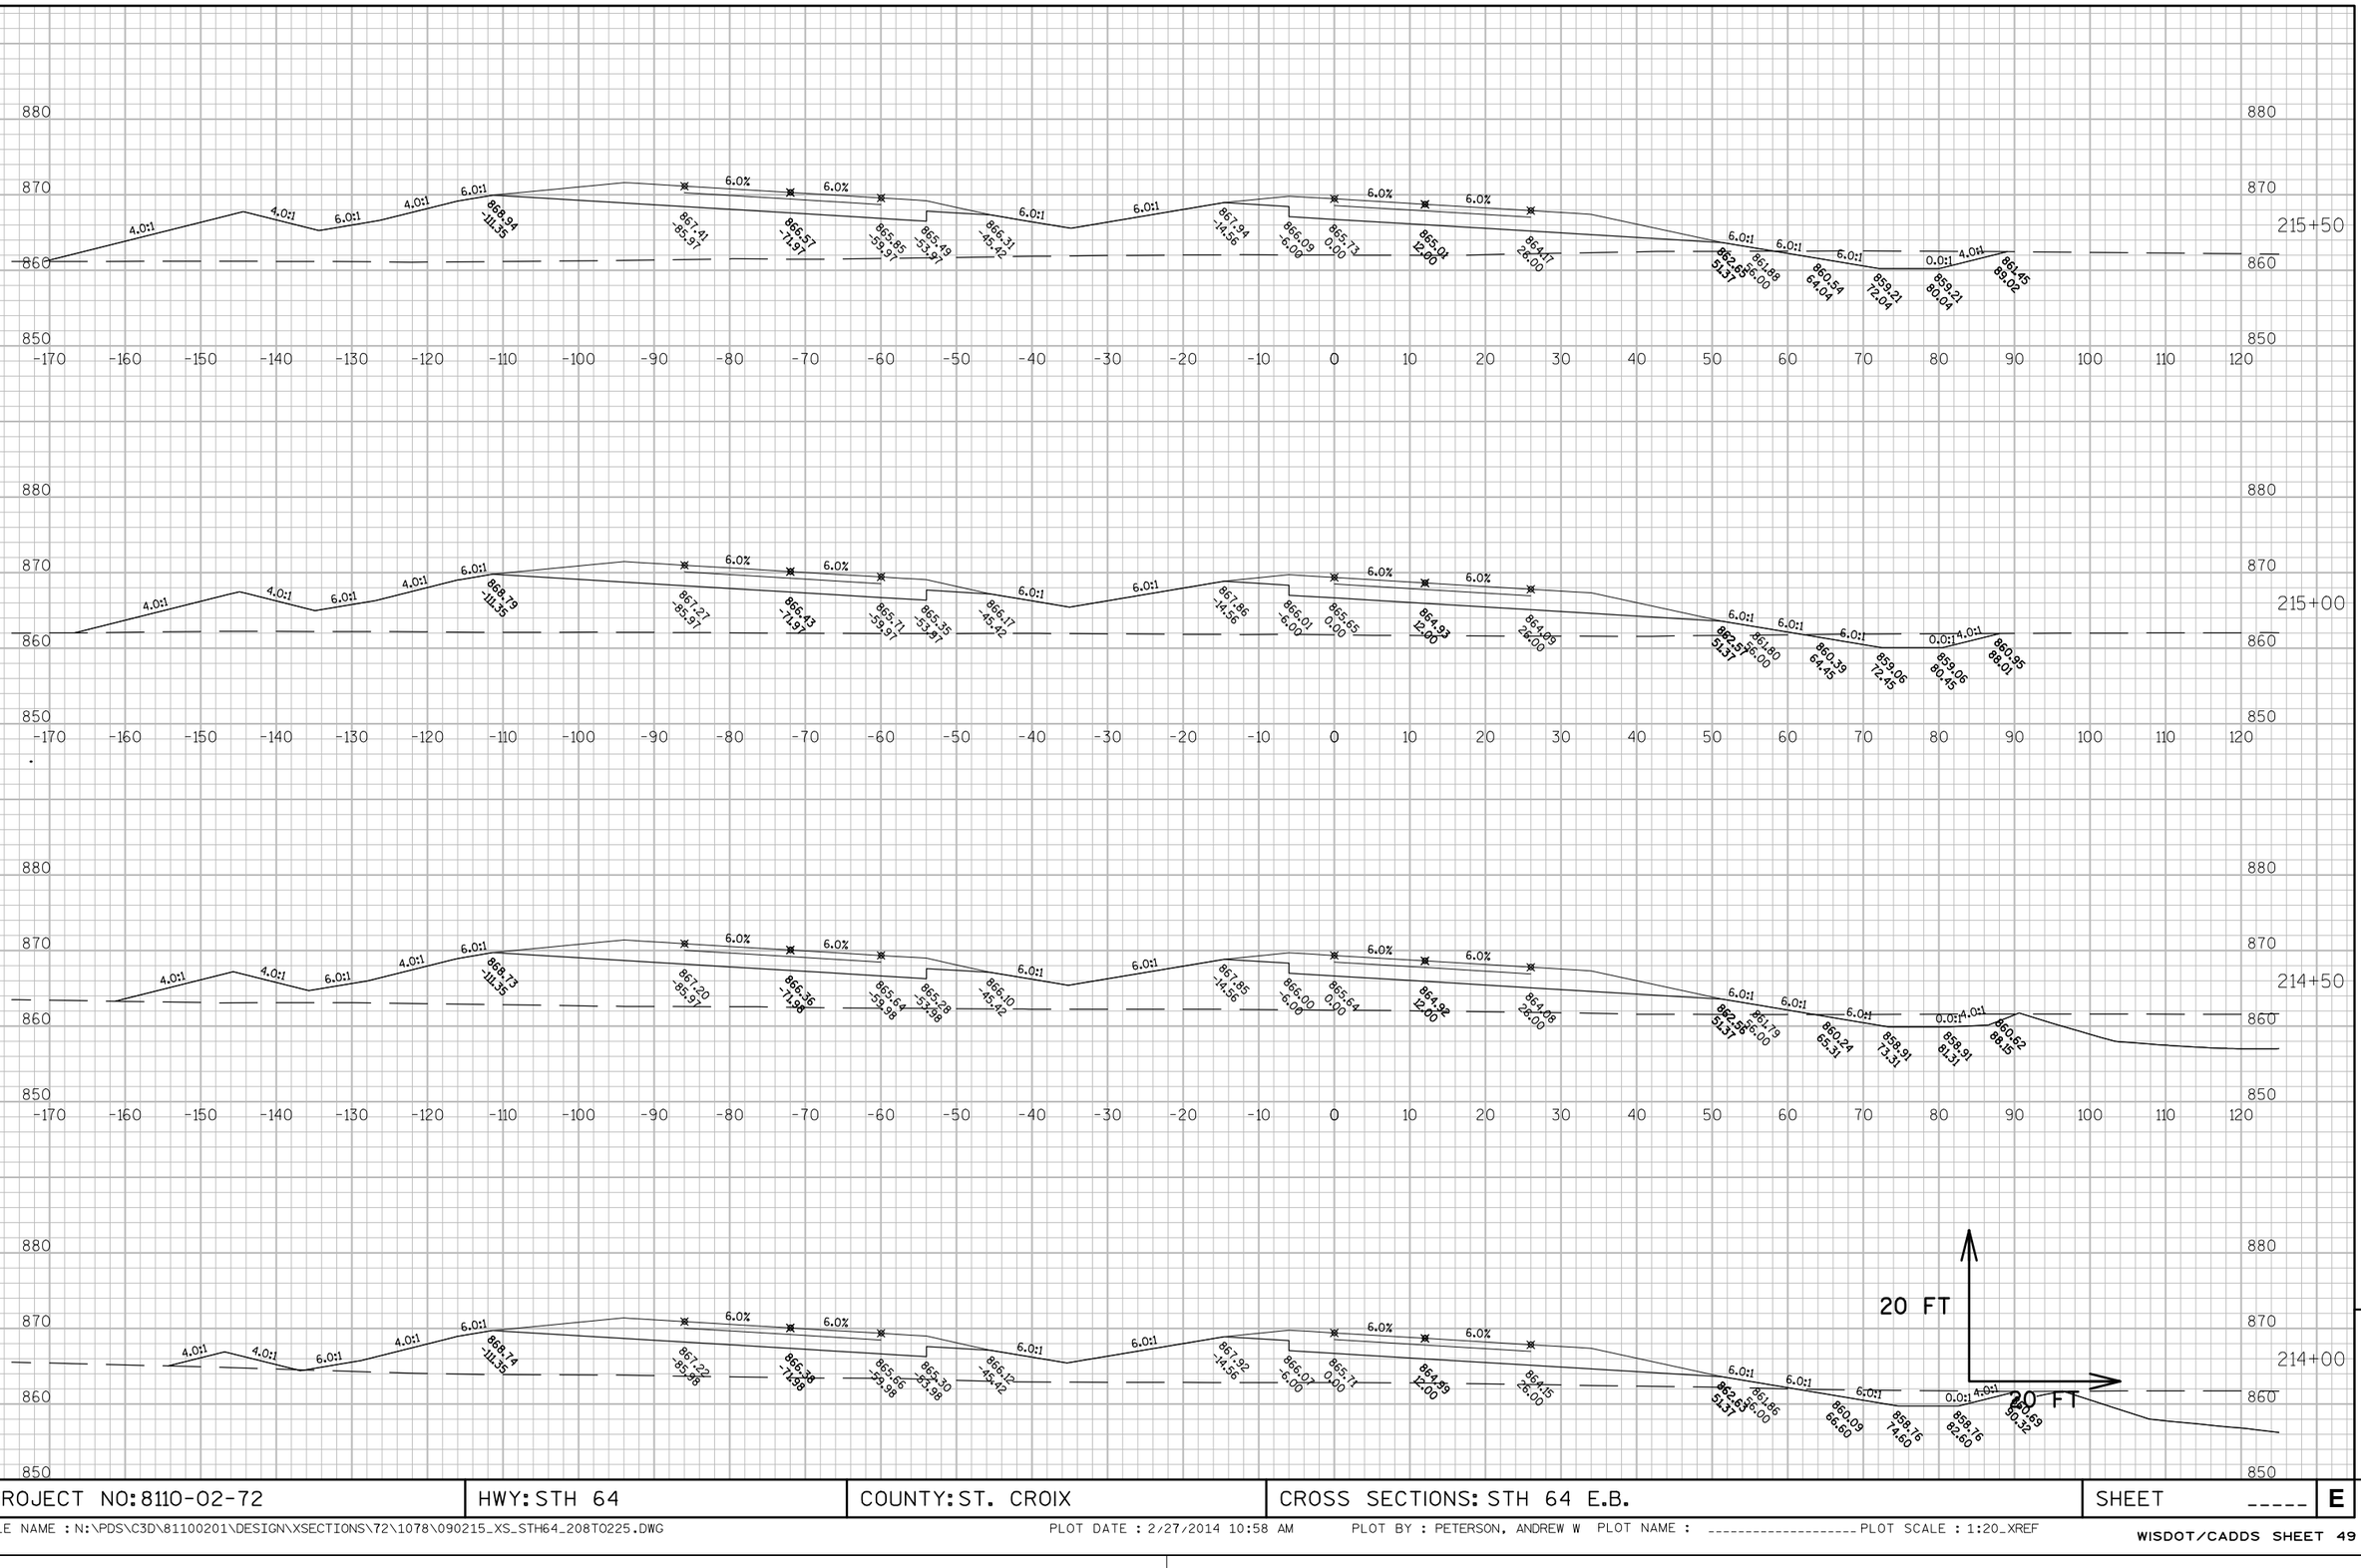


APPROVED FOR DESIGN OF UTILITY ADJUSTMENTS

9

9

PROJECT NO: 8110-02-72	HWY: STH 64	COUNTY: ST. CROIX	CROSS SECTIONS: STH 64 E.B.	SHEET _____	E

FILE NAME : N:\PDS\C3D\81100201\DESIGN\XSECTIONS\72\1078\090215_XS_STH64_208TO225.DWG PLOT DATE : 2/27/2014 10:58 AM PLOT BY : PETERSON, ANDREW W PLOT NAME : _____ PLOT SCALE : 1:20_XREF

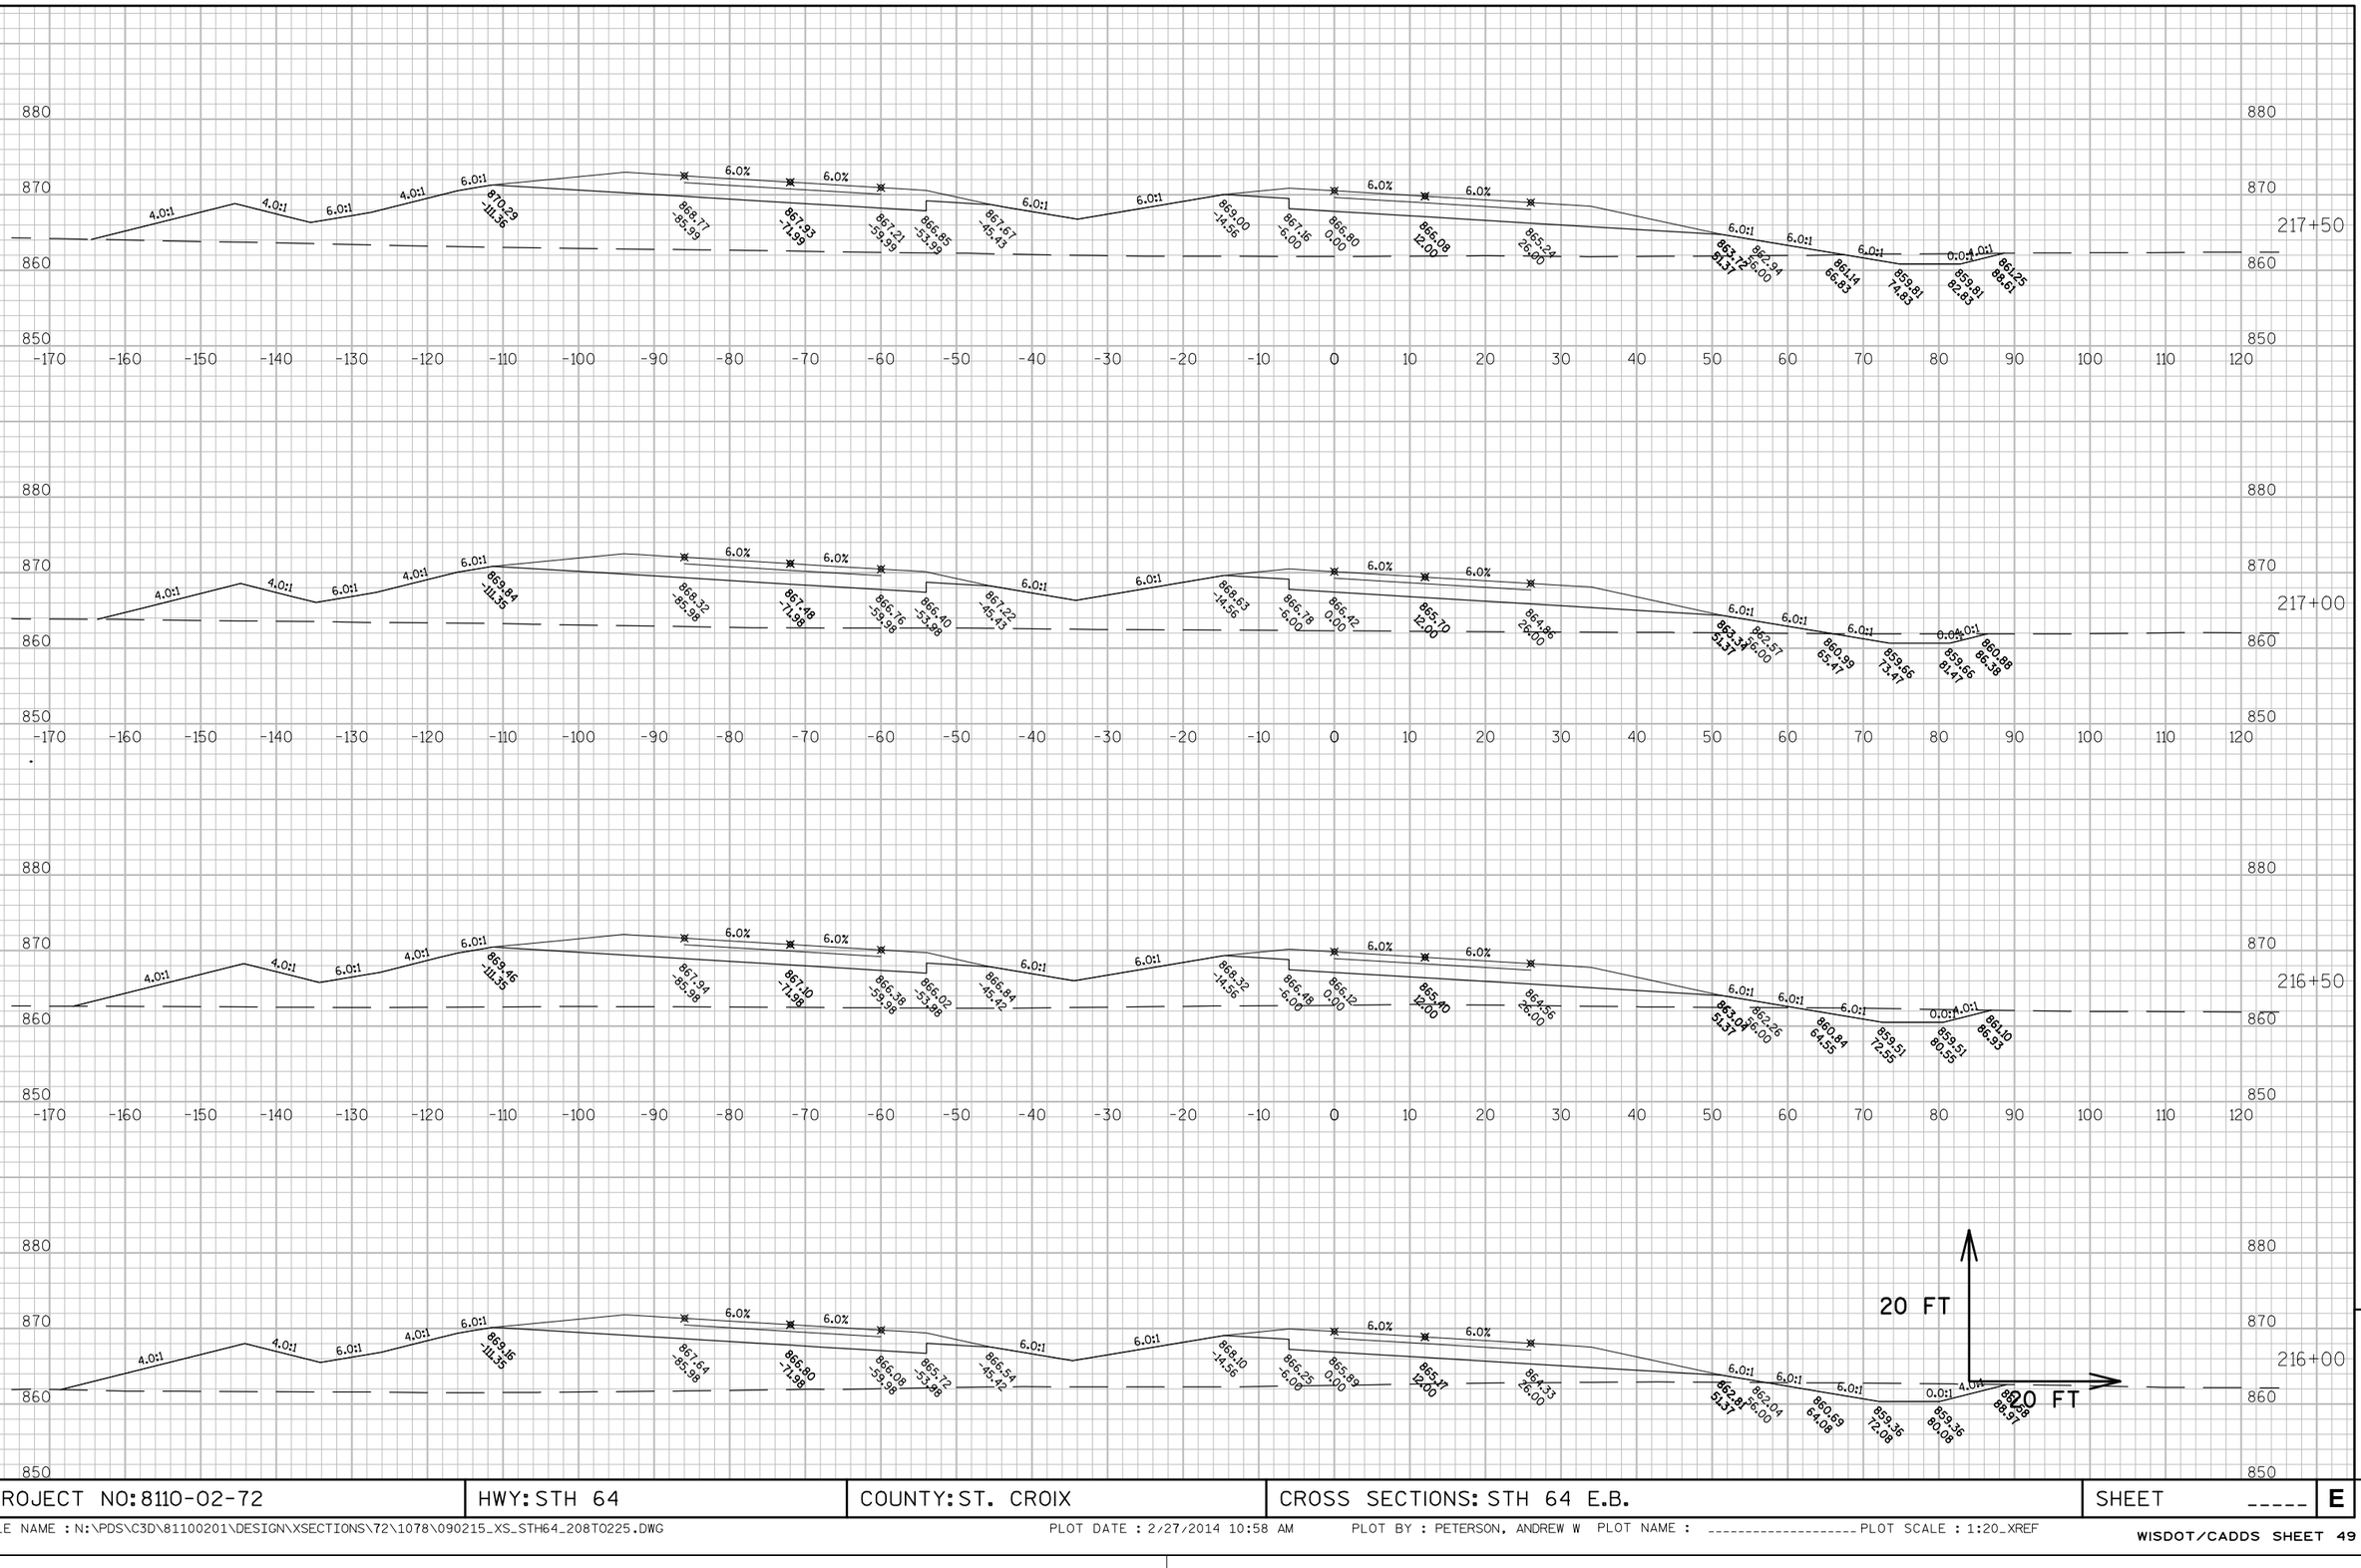

APPROVED FOR DESIGN OF UTILITY ADJUSTMENTS


9

9

PROJECT NO: 8110-02-72	HWY: STH 64	COUNTY: ST. CROIX	CROSS SECTIONS: STH 64 E.B.	SHEET _____	E

FILE NAME : N:\PDS\C3D\81100201\DESIGN\XSECTIONS\72\1078\090215_XS_STH64_208TO225.DWG PLOT DATE : 2/27/2014 10:58 AM PLOT BY : PETERSON, ANDREW W PLOT NAME : _____ PLOT SCALE : 1:20_XREF

WISDOT/CADDS SHEET 49

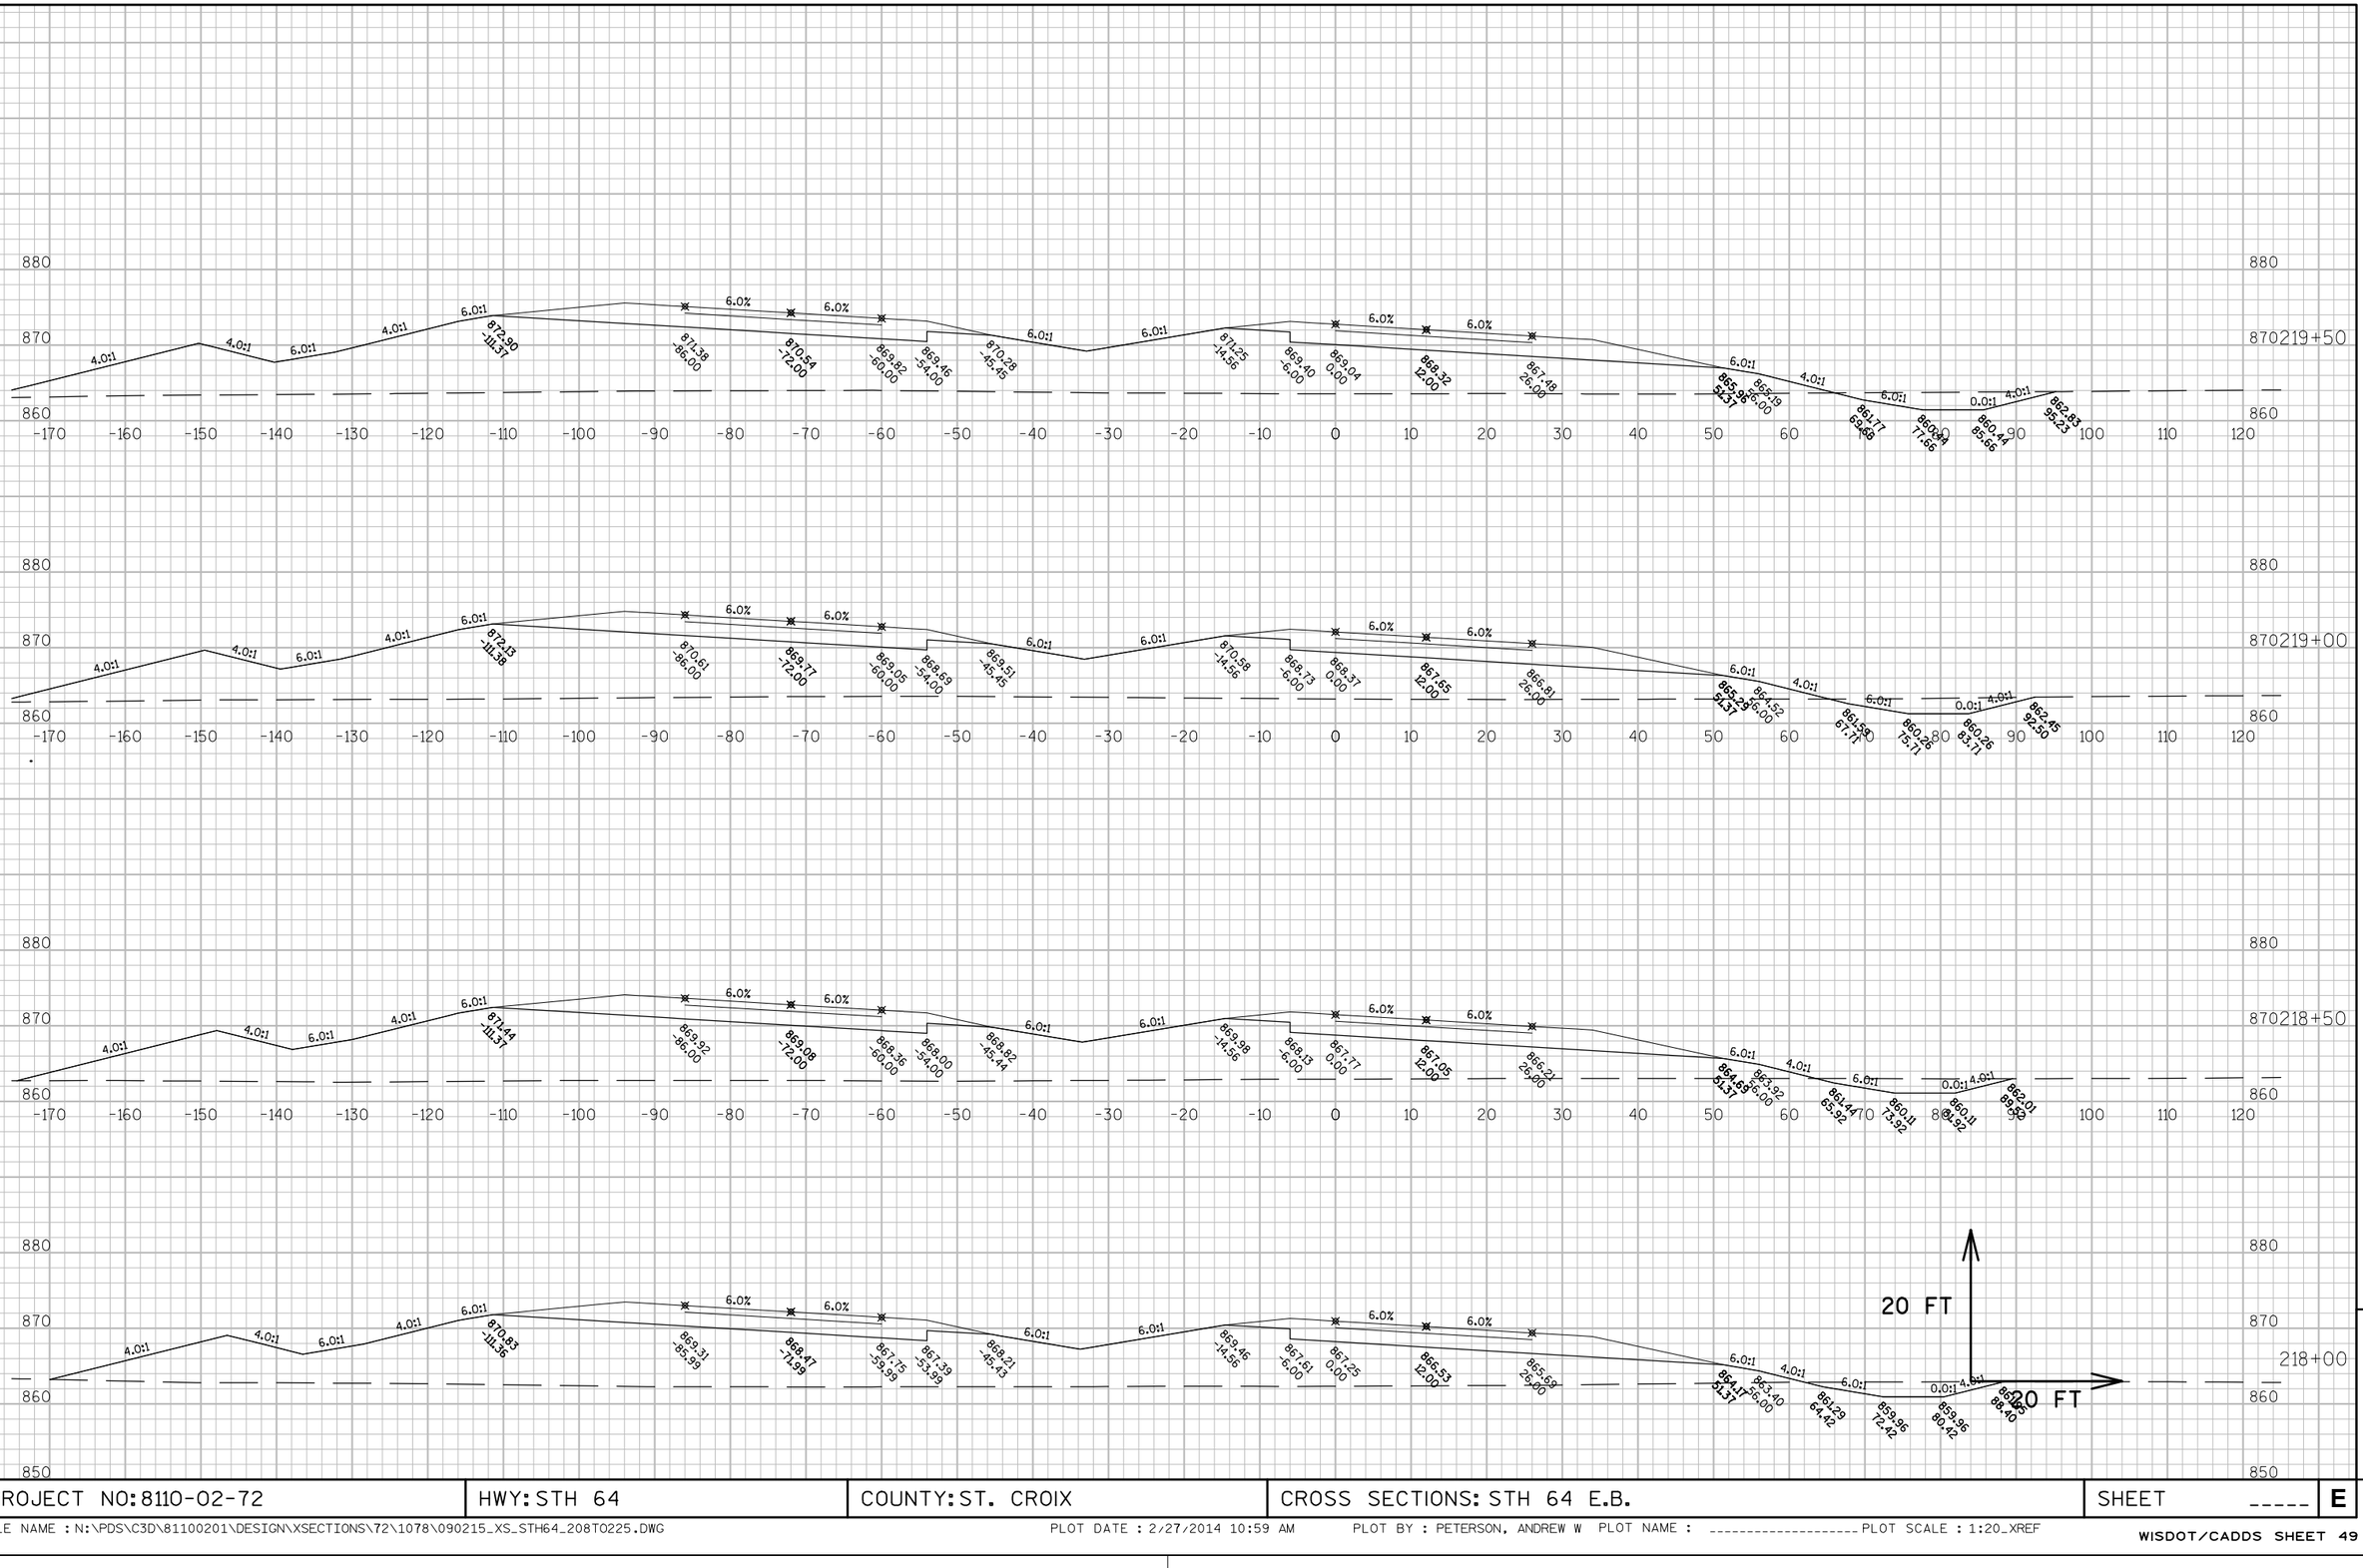


APPROVED FOR DESIGN OF UTILITY ADJUSTMENTS

9

9

PROJECT NO: 8110-02-72	HWY: STH 64	COUNTY: ST. CROIX	CROSS SECTIONS: STH 64 E.B.	SHEET _____	E

FILE NAME : N:\PDS\C3D\81100201\DESIGN\XSECTIONS\72\1078\090215_XS_STH64_208TO225.DWG PLOT DATE : 2/27/2014 10:59 AM PLOT BY : PETERSON, ANDREW W PLOT NAME : _____ PLOT SCALE : 1:20_XREF

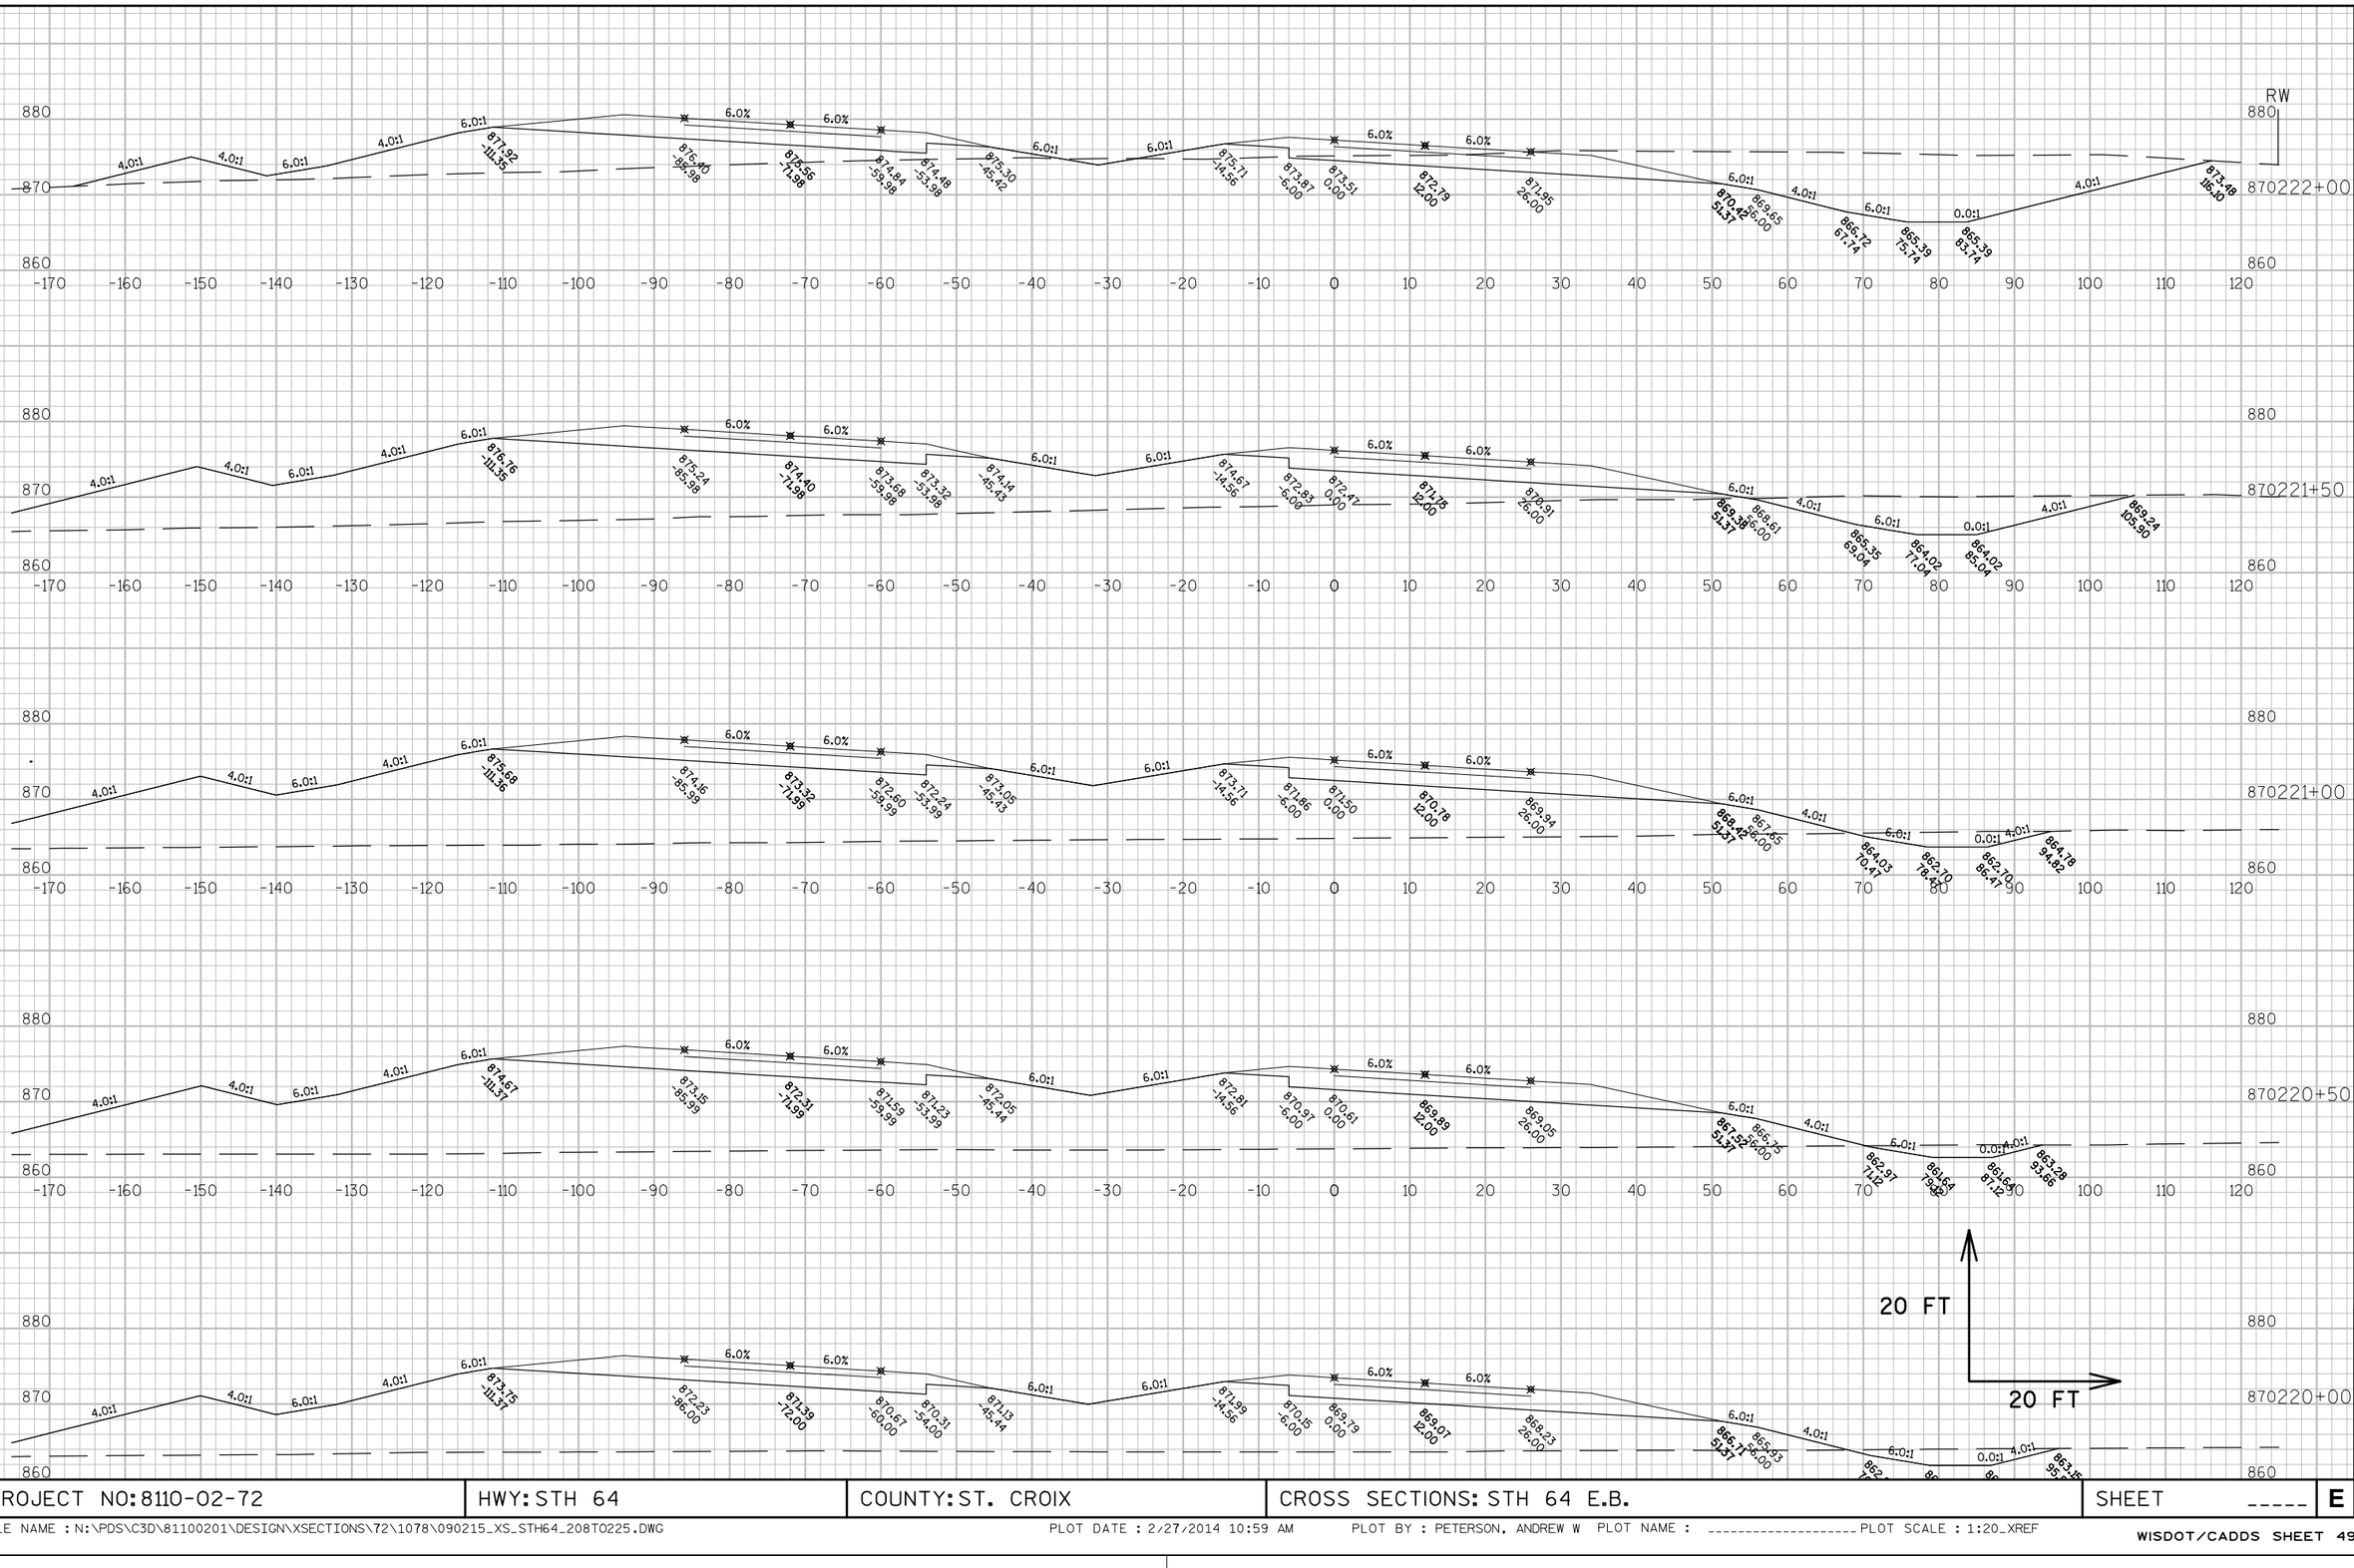


APPROVED FOR DESIGN OF UTILITY ADJUSTMENTS

9

9

PROJECT NO: 8110-02-72	HWY: STH 64	COUNTY: ST. CROIX	CROSS SECTIONS: STH 64 E.B.	SHEET -----	E

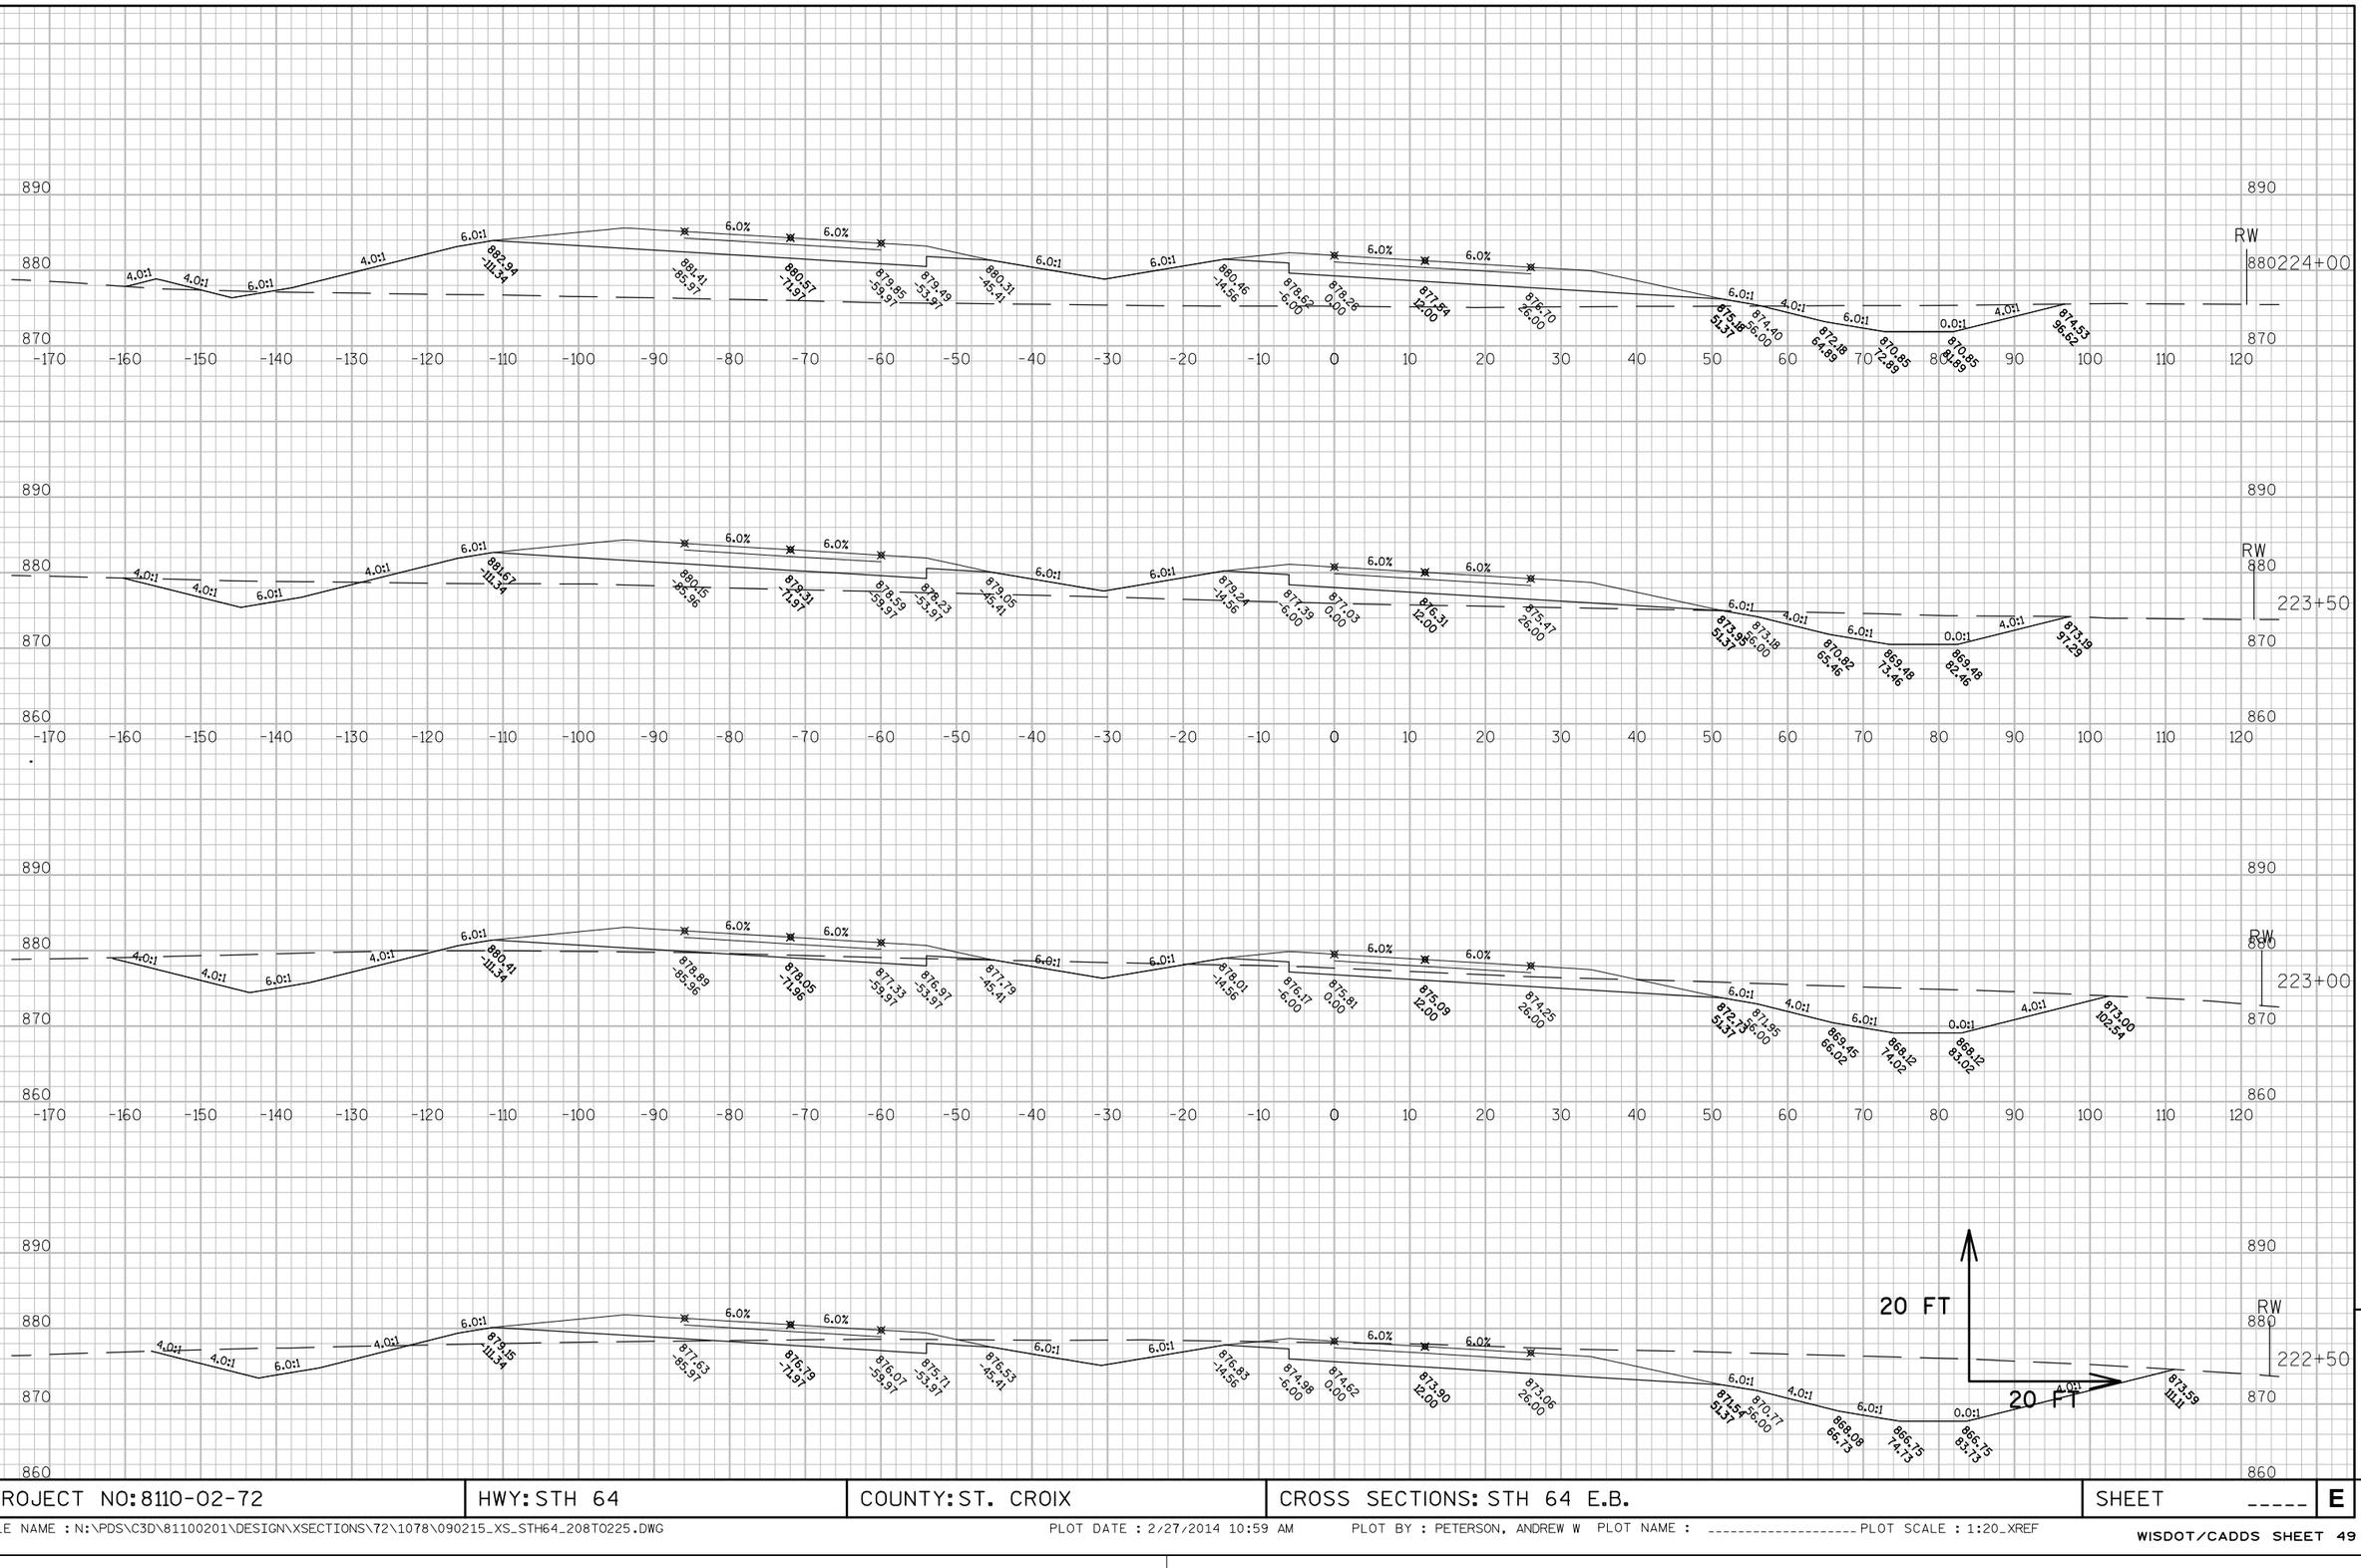

APPROVED FOR DESIGN OF UTILITY ADJUSTMENTS

9


9

PROJECT NO: 8110-02-72	HWY: STH 64	COUNTY: ST. CROIX	CROSS SECTIONS: STH 64 E.B.	SHEET _____	E

FILE NAME : N:\PDS\C3D\81100201\DESIGN\XSECTIONS\72\1078\090215_XS_STH64_208TO225.DWG PLOT DATE : 2/27/2014 10:59 AM PLOT BY : PETERSON, ANDREW W PLOT NAME : _____ PLOT SCALE : 1:20_XREF


WISDOT/CADDS SHEET 49

APPROVED FOR DESIGN OF UTILITY ADJUSTMENTS

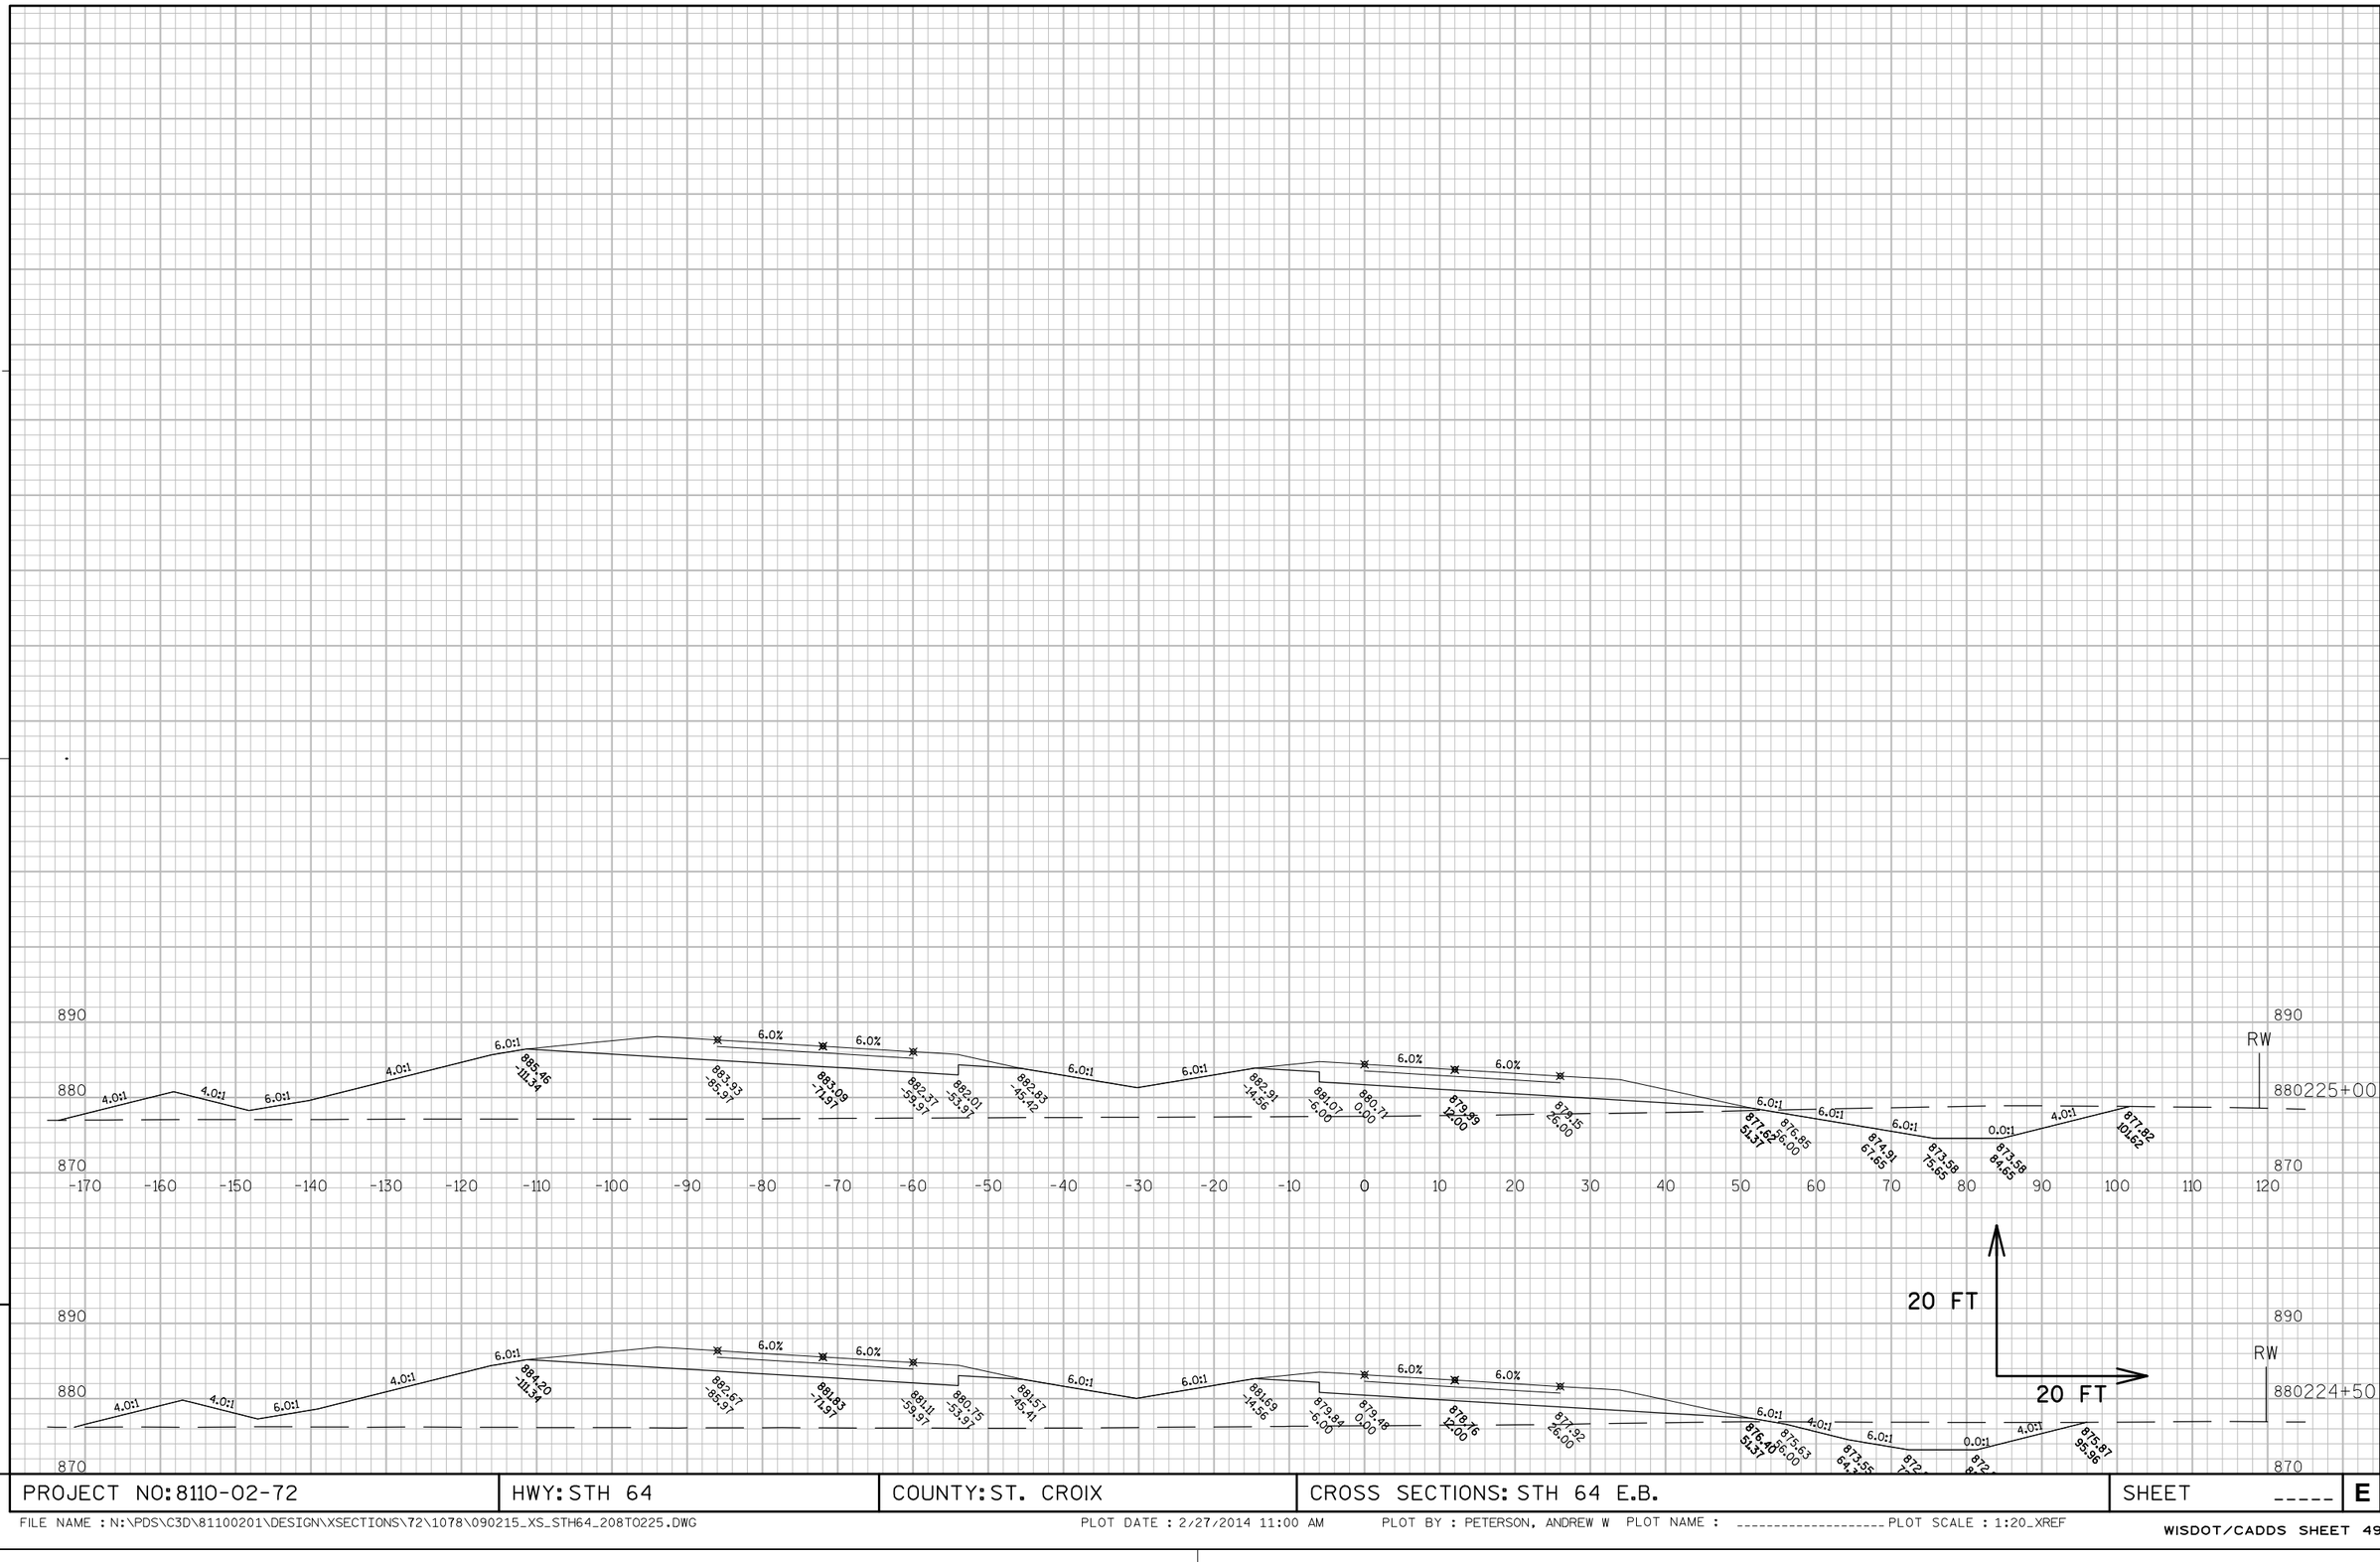

9 9

PROJECT NO: 8110-02-72	HWY: STH 64	COUNTY: ST. CROIX	CROSS SECTIONS: STH 64 E.B.	SHEET _____	E

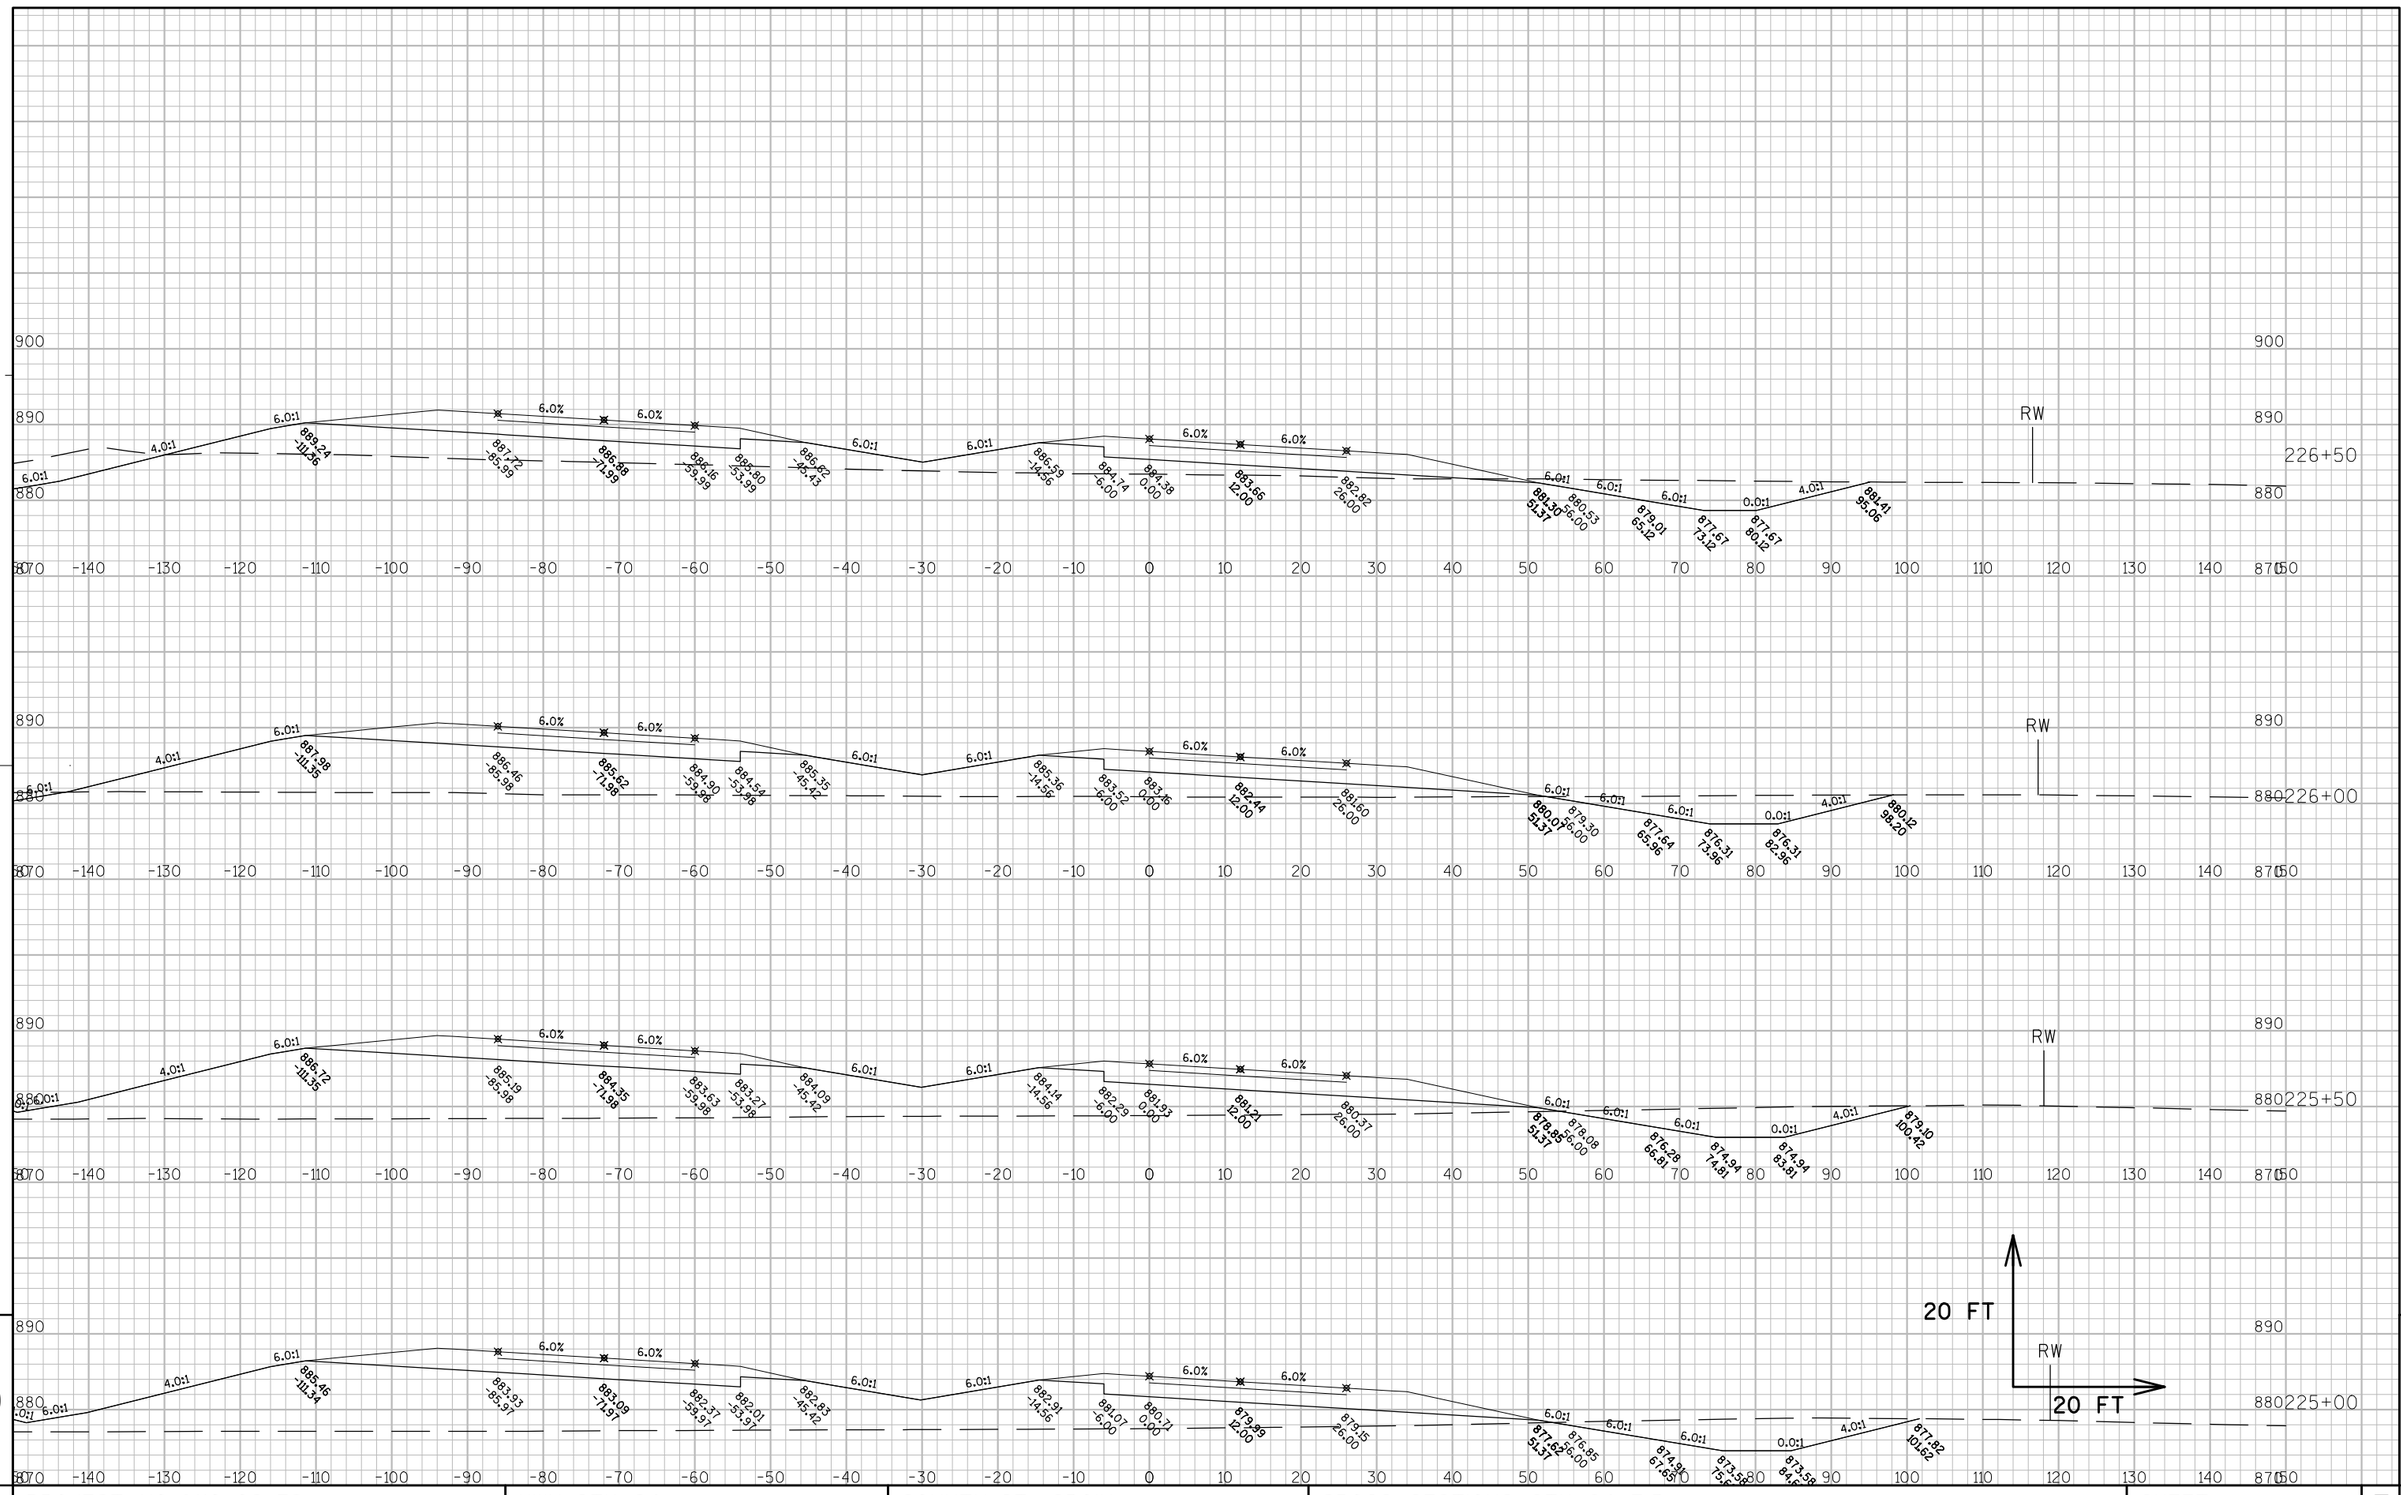

APPROVED FOR DESIGN OF UTILITY ADJUSTMENTS


9

9

PROJECT NO: 8110-02-72	HWY: STH 64	COUNTY: ST. CROIX	CROSS SECTIONS: STH 64 E.B.	SHEET _____	E

FILE NAME : N:\PDS\C3D\81100201\DESIGN\XSECTIONS\72\1078\090220_XS_STH64_EB-225TO250.DWG PLOT DATE : 2/27/2014 11:19 AM PLOT BY : PETERSON, ANDREW W PLOT NAME : _____ PLOT SCALE : 1:20_XREF

WISDOT/CADDS SHEET 49

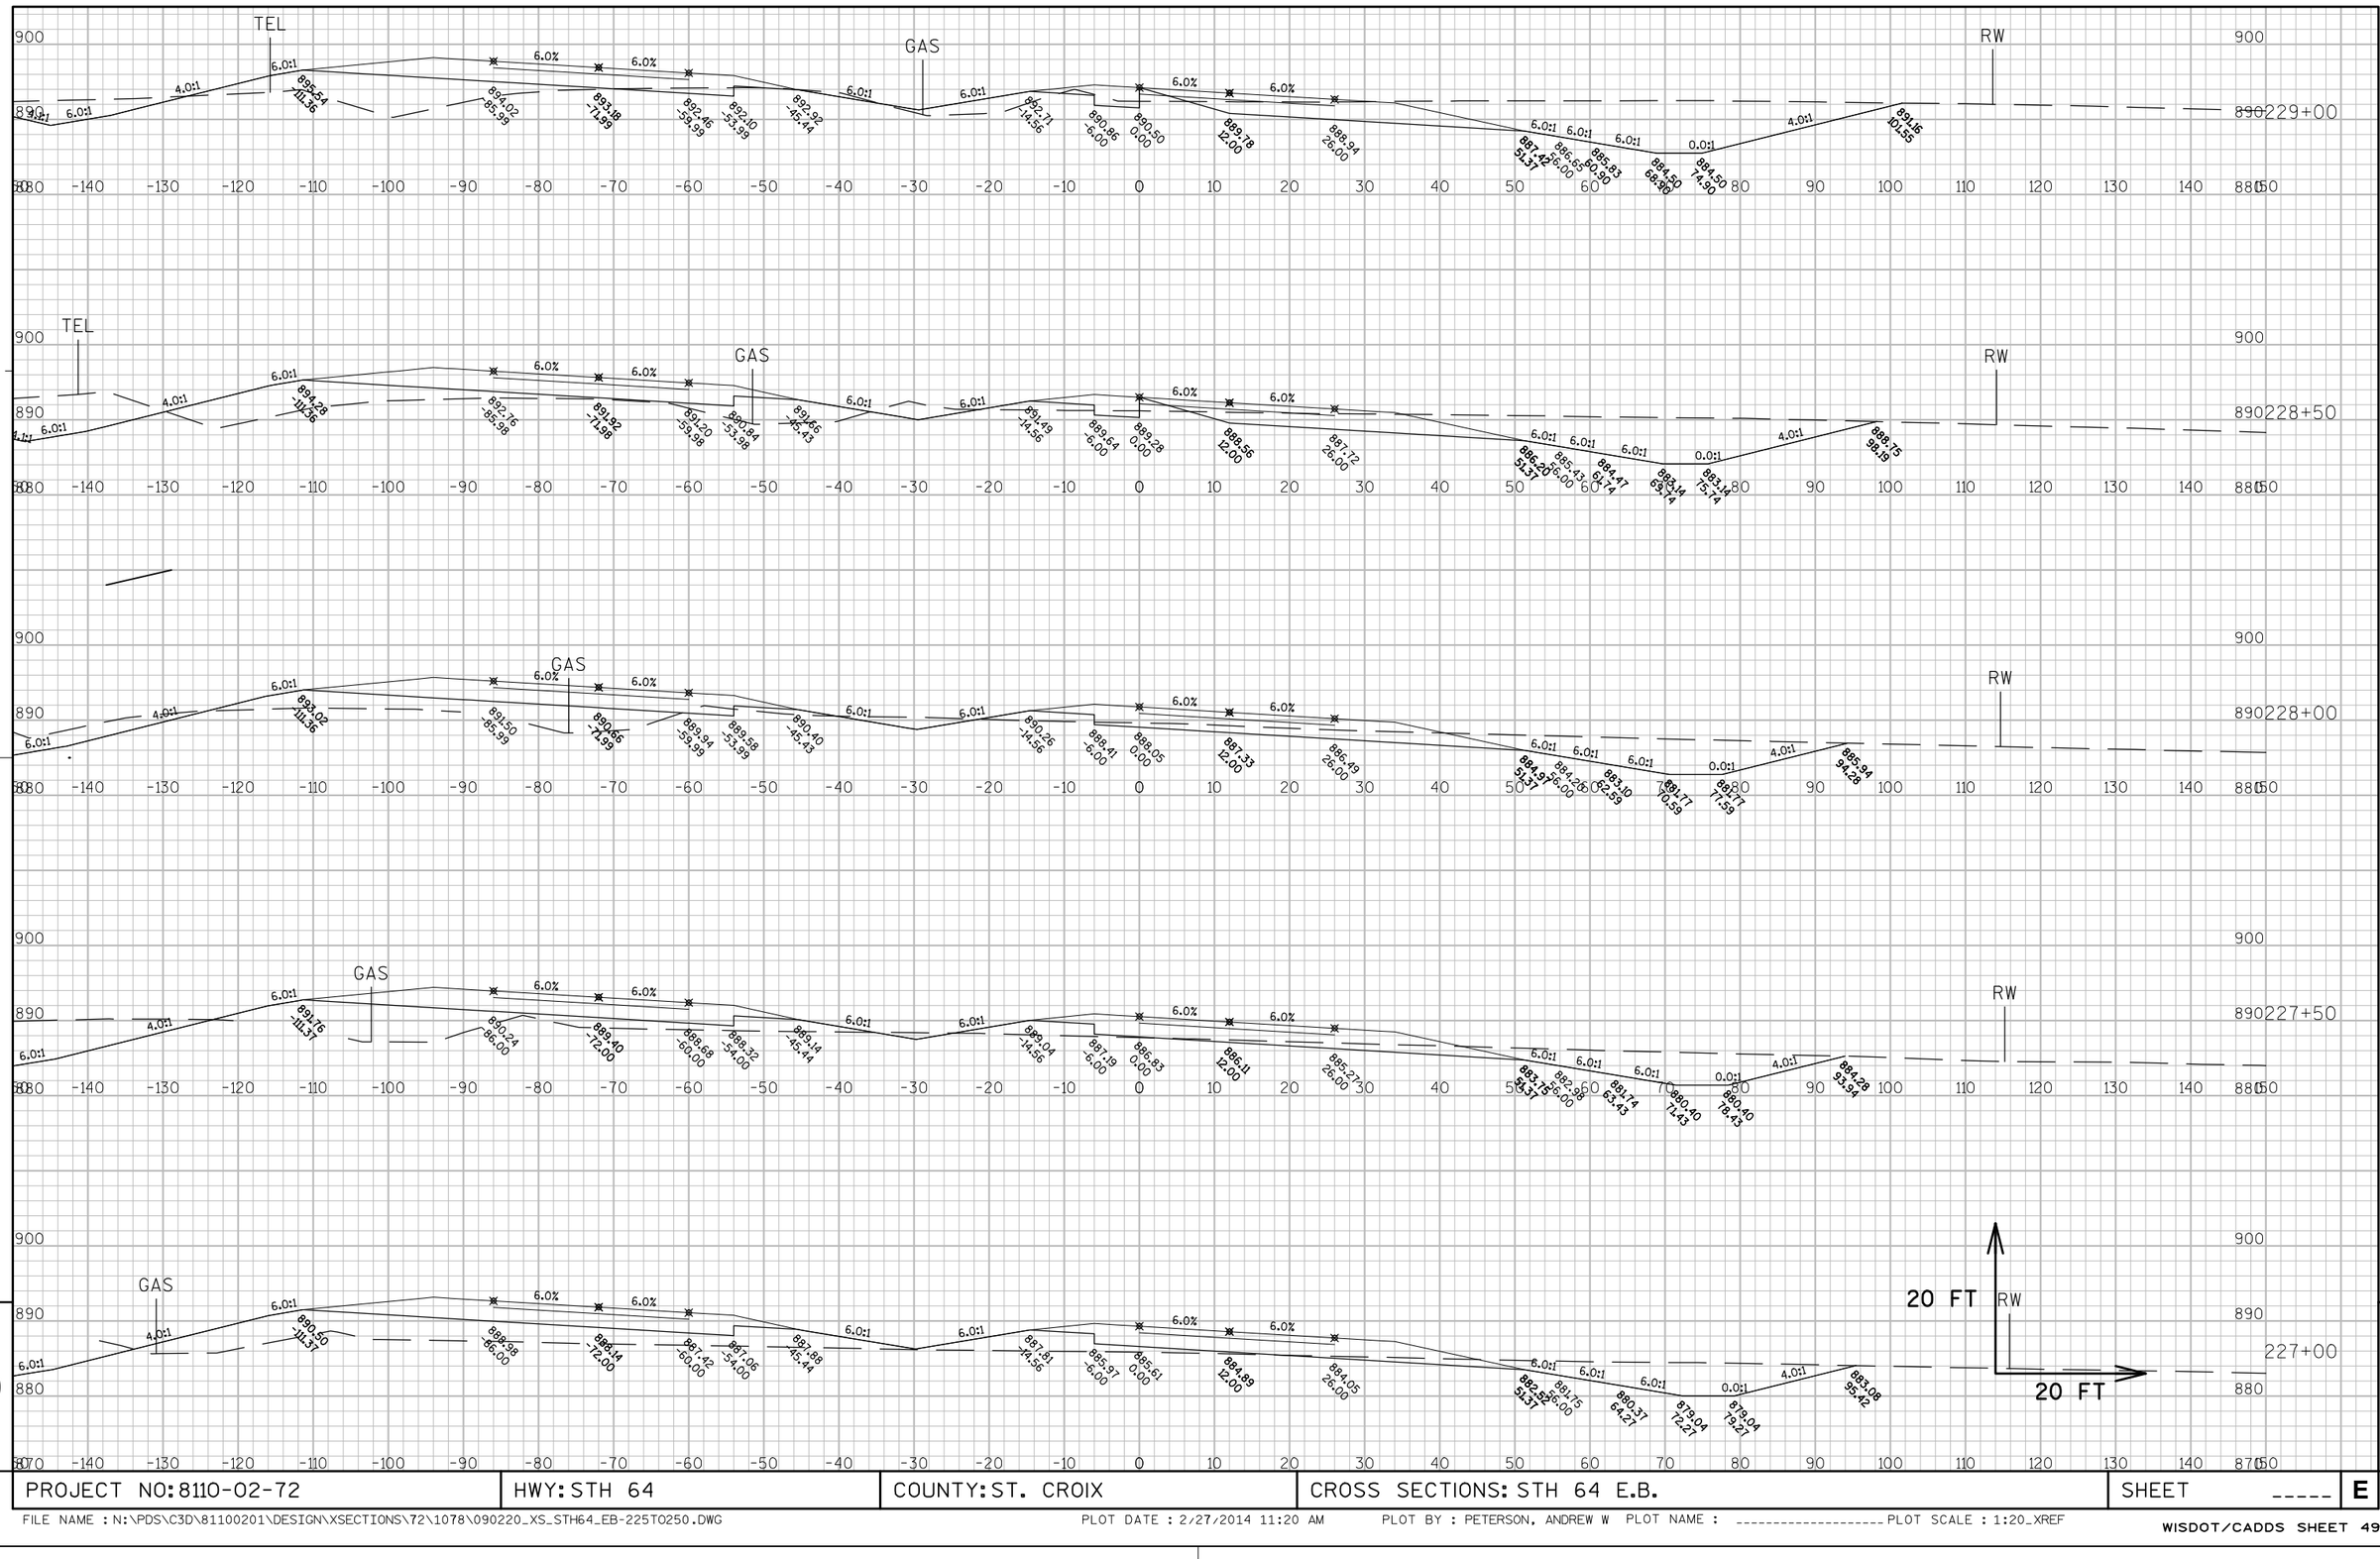


APPROVED FOR DESIGN OF UTILITY ADJUSTMENTS

9

9

PROJECT NO: 8110-02-72	HWY: STH 64	COUNTY: ST. CROIX	CROSS SECTIONS: STH 64 E.B.	SHEET _____	E

FILE NAME : N:\PDS\C3D\81100201\DESIGN\XSECTIONS\72\1078\090220_XS_STH64_EB-225TO250.DWG PLOT DATE : 2/27/2014 11:20 AM PLOT BY : PETERSON, ANDREW W PLOT NAME : _____ PLOT SCALE : 1:20_XREF

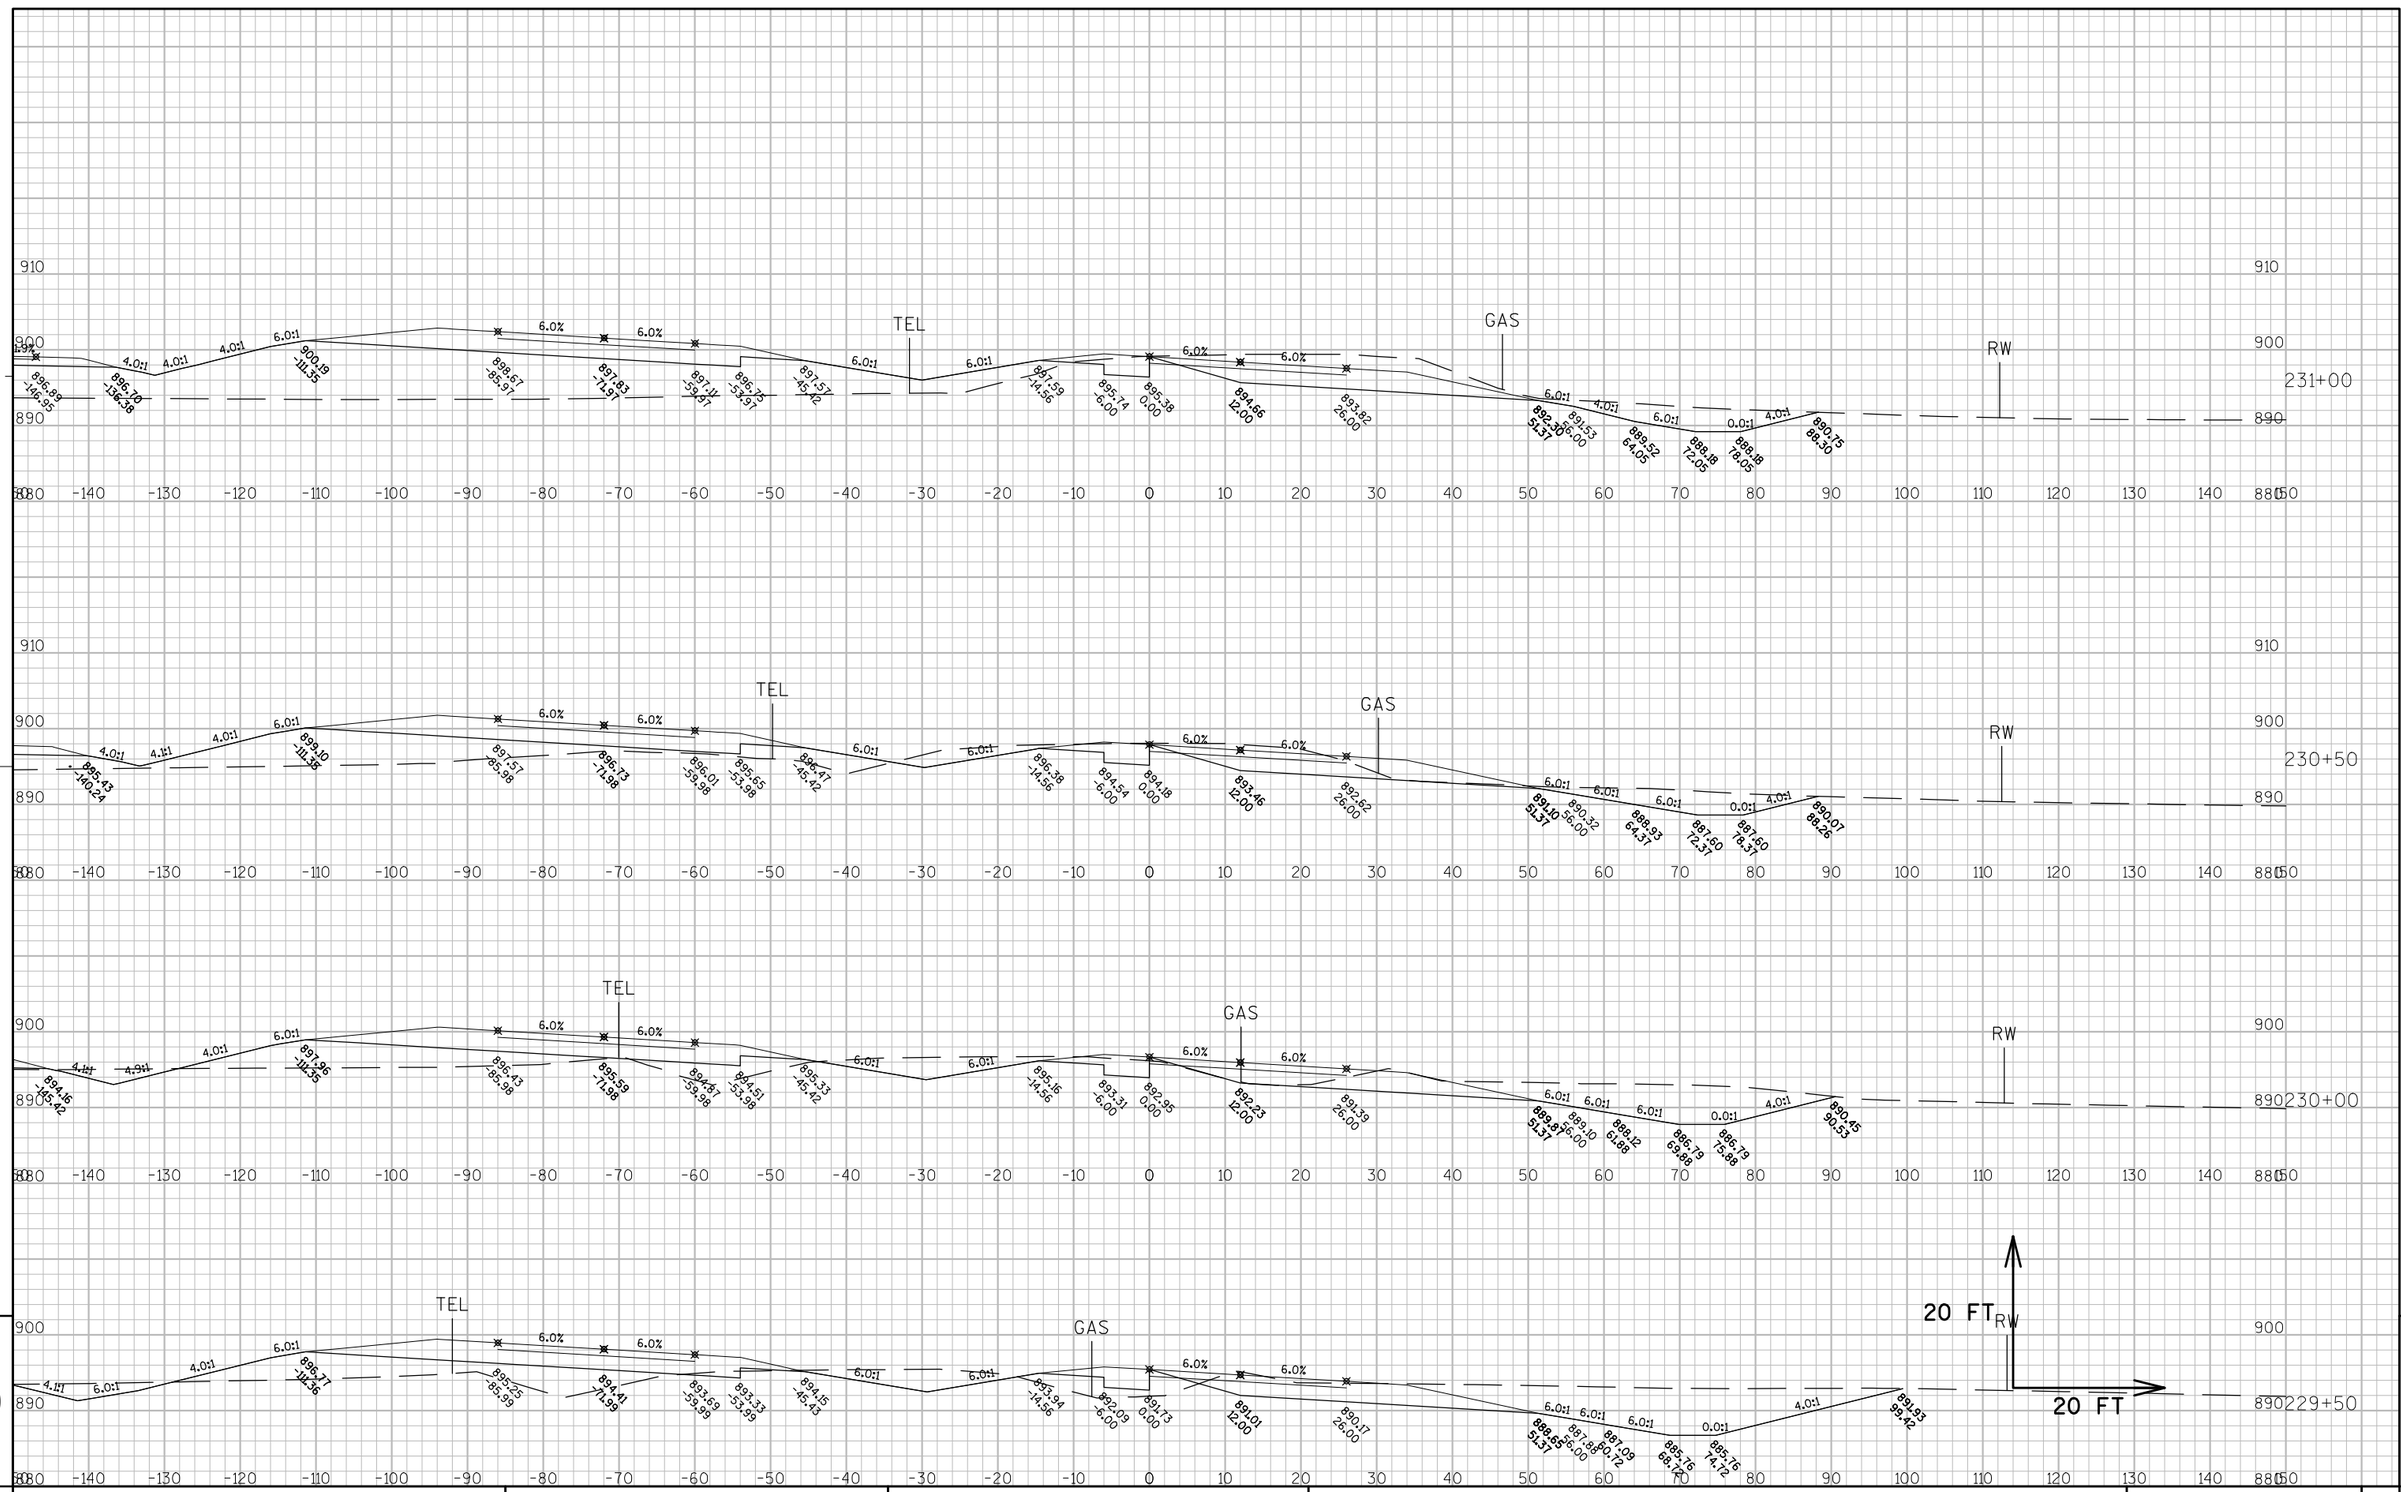

APPROVED FOR DESIGN OF UTILITY ADJUSTMENTS


9

9

PROJECT NO: 8110-02-72	HWY: STH 64	COUNTY: ST. CROIX	CROSS SECTIONS: STH 64 E.B.	SHEET -----	E

FILE NAME : N:\PDS\C3D\81100201\DESIGN\XSECTIONS\72\1078\090220_XS_STH64_EB-225TO250.DWG PLOT DATE : 2/27/2014 11:20 AM PLOT BY : PETERSON, ANDREW W PLOT NAME : ---------- PLOT SCALE : 1:20_XREF

WISDOT/CADDS SHEET 49

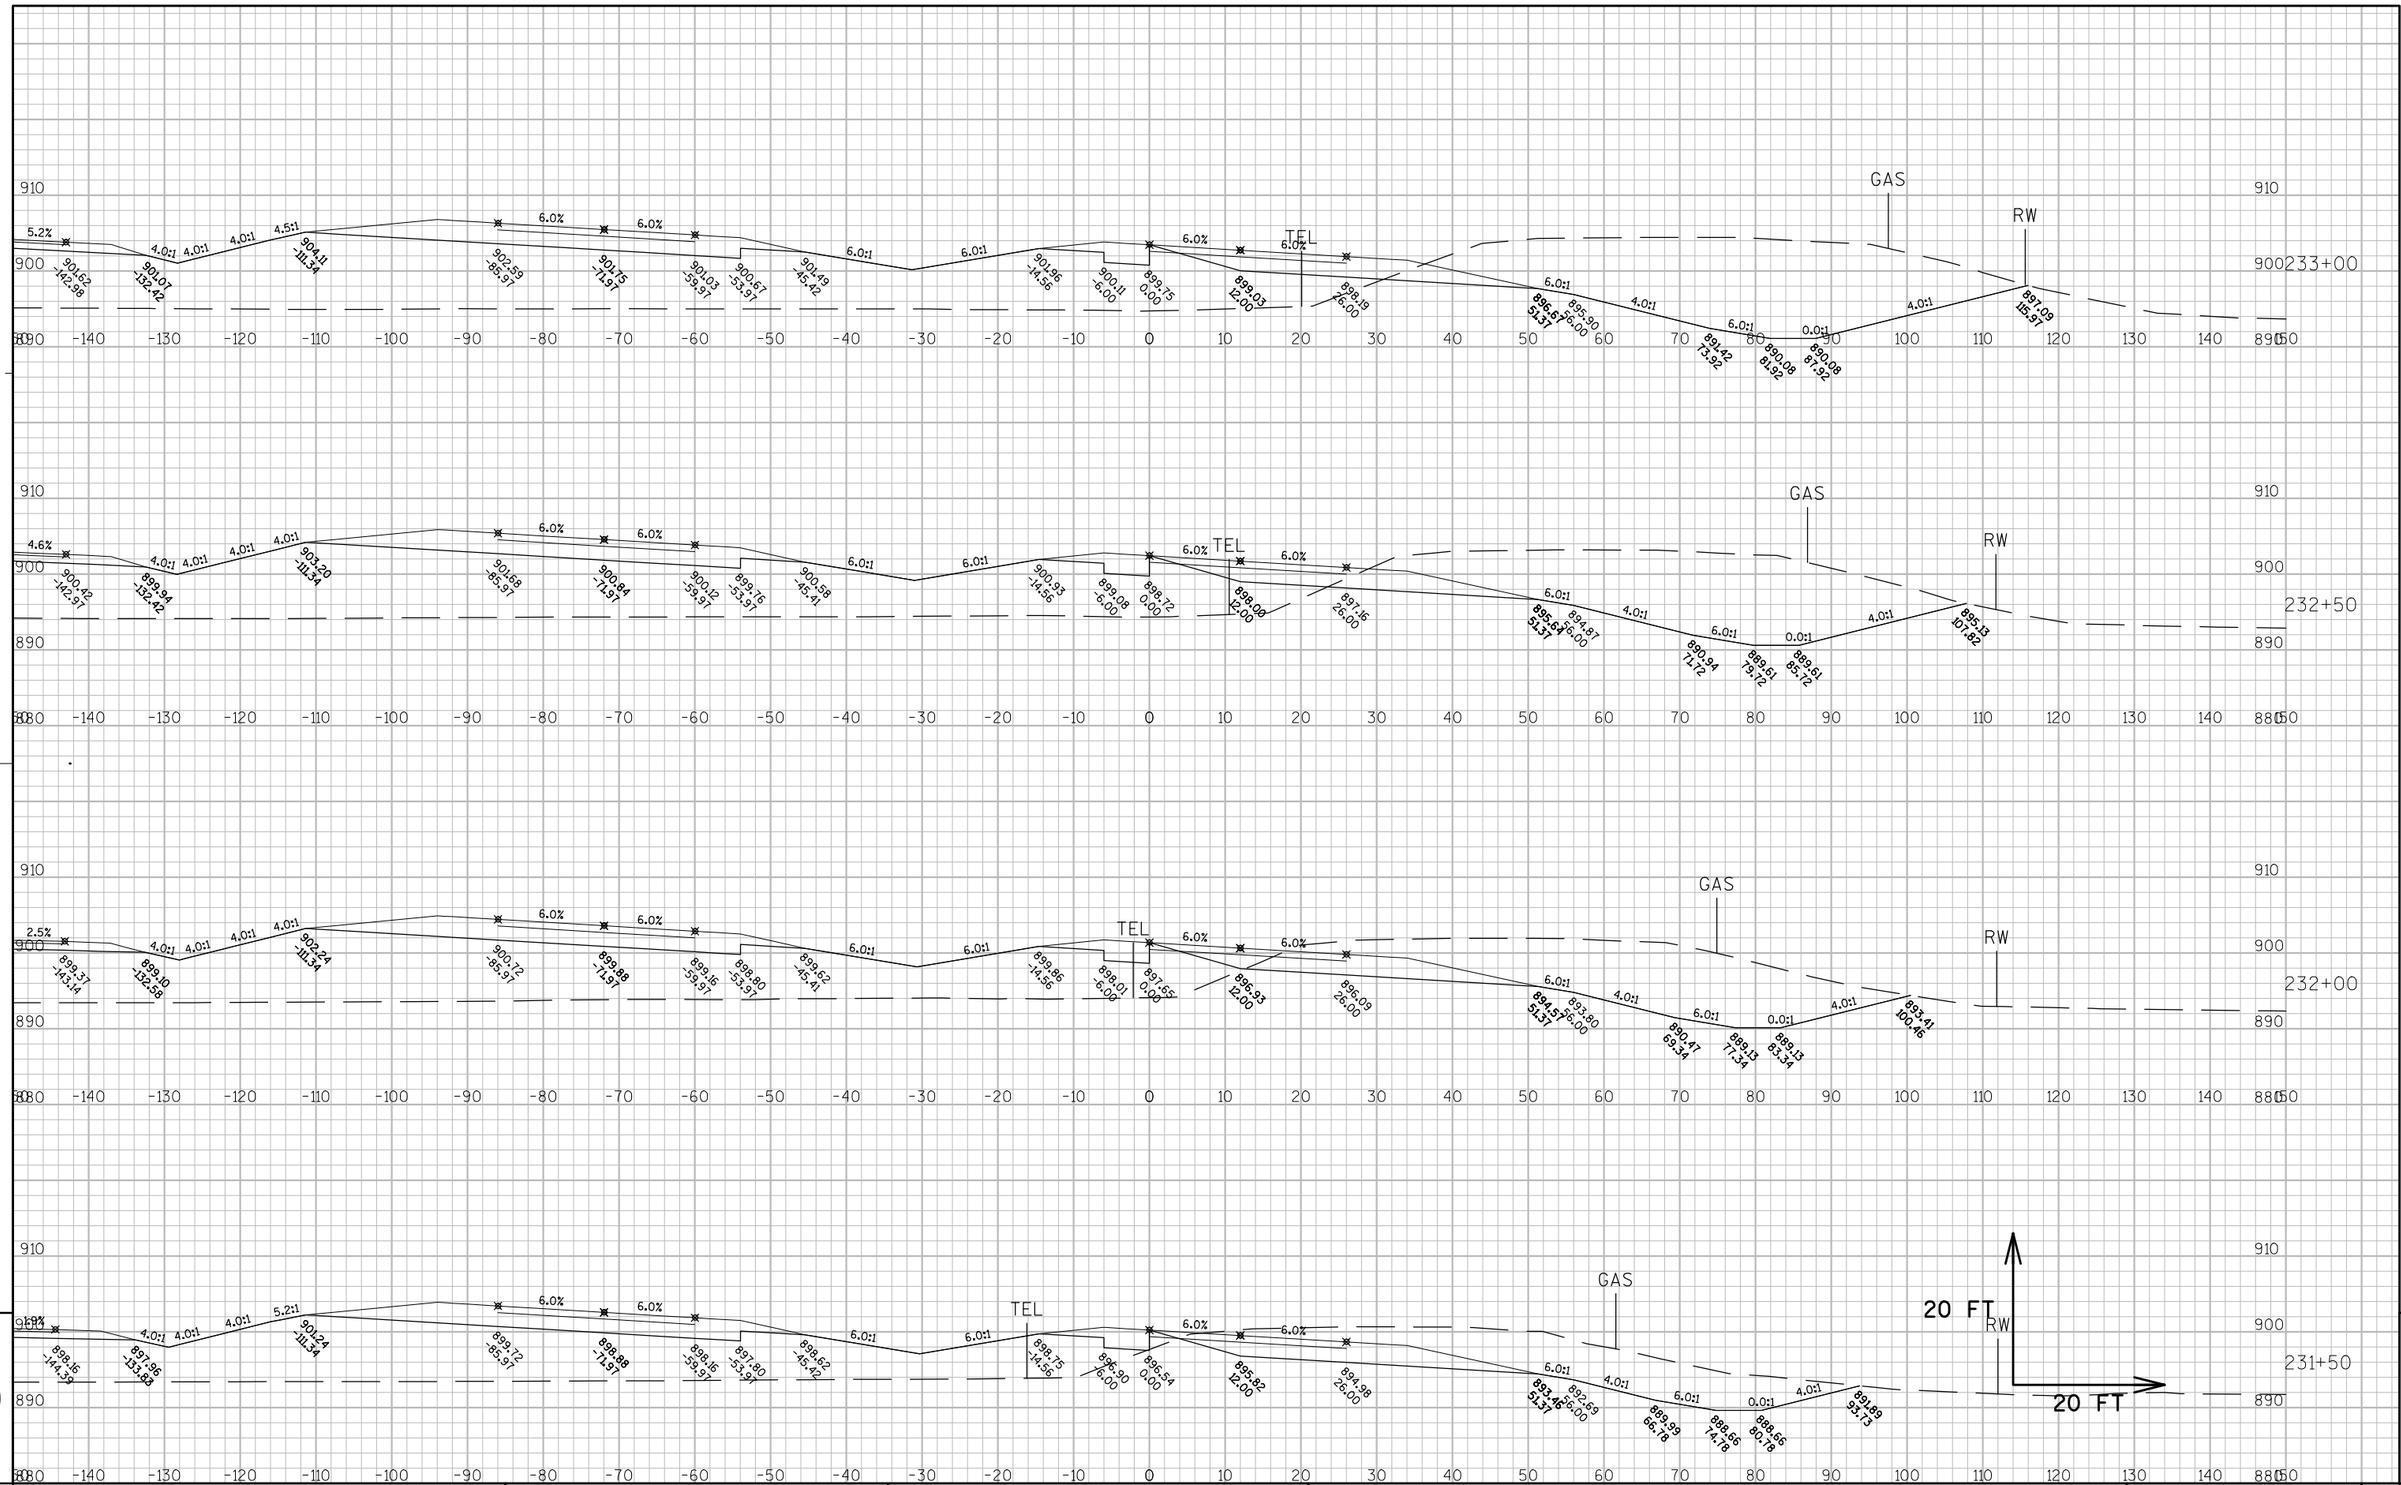

APPROVED FOR DESIGN OF UTILITY ADJUSTMENTS


9

9

PROJECT NO: 8110-02-72	HWY: STH 64	COUNTY: ST. CROIX	CROSS SECTIONS: STH 64 E.B.	SHEET _____	E

FILE NAME : N:\PDS\C3D\81100201\DESIGN\XSECTIONS\72\1078\090220_XS_STH64_EB-225TO250.DWG PLOT DATE : 2/27/2014 11:21 AM PLOT BY : PETERSON, ANDREW W PLOT NAME : ---------- PLOT SCALE : 1:20_XREF

WISDOT/CADDS SHEET 49

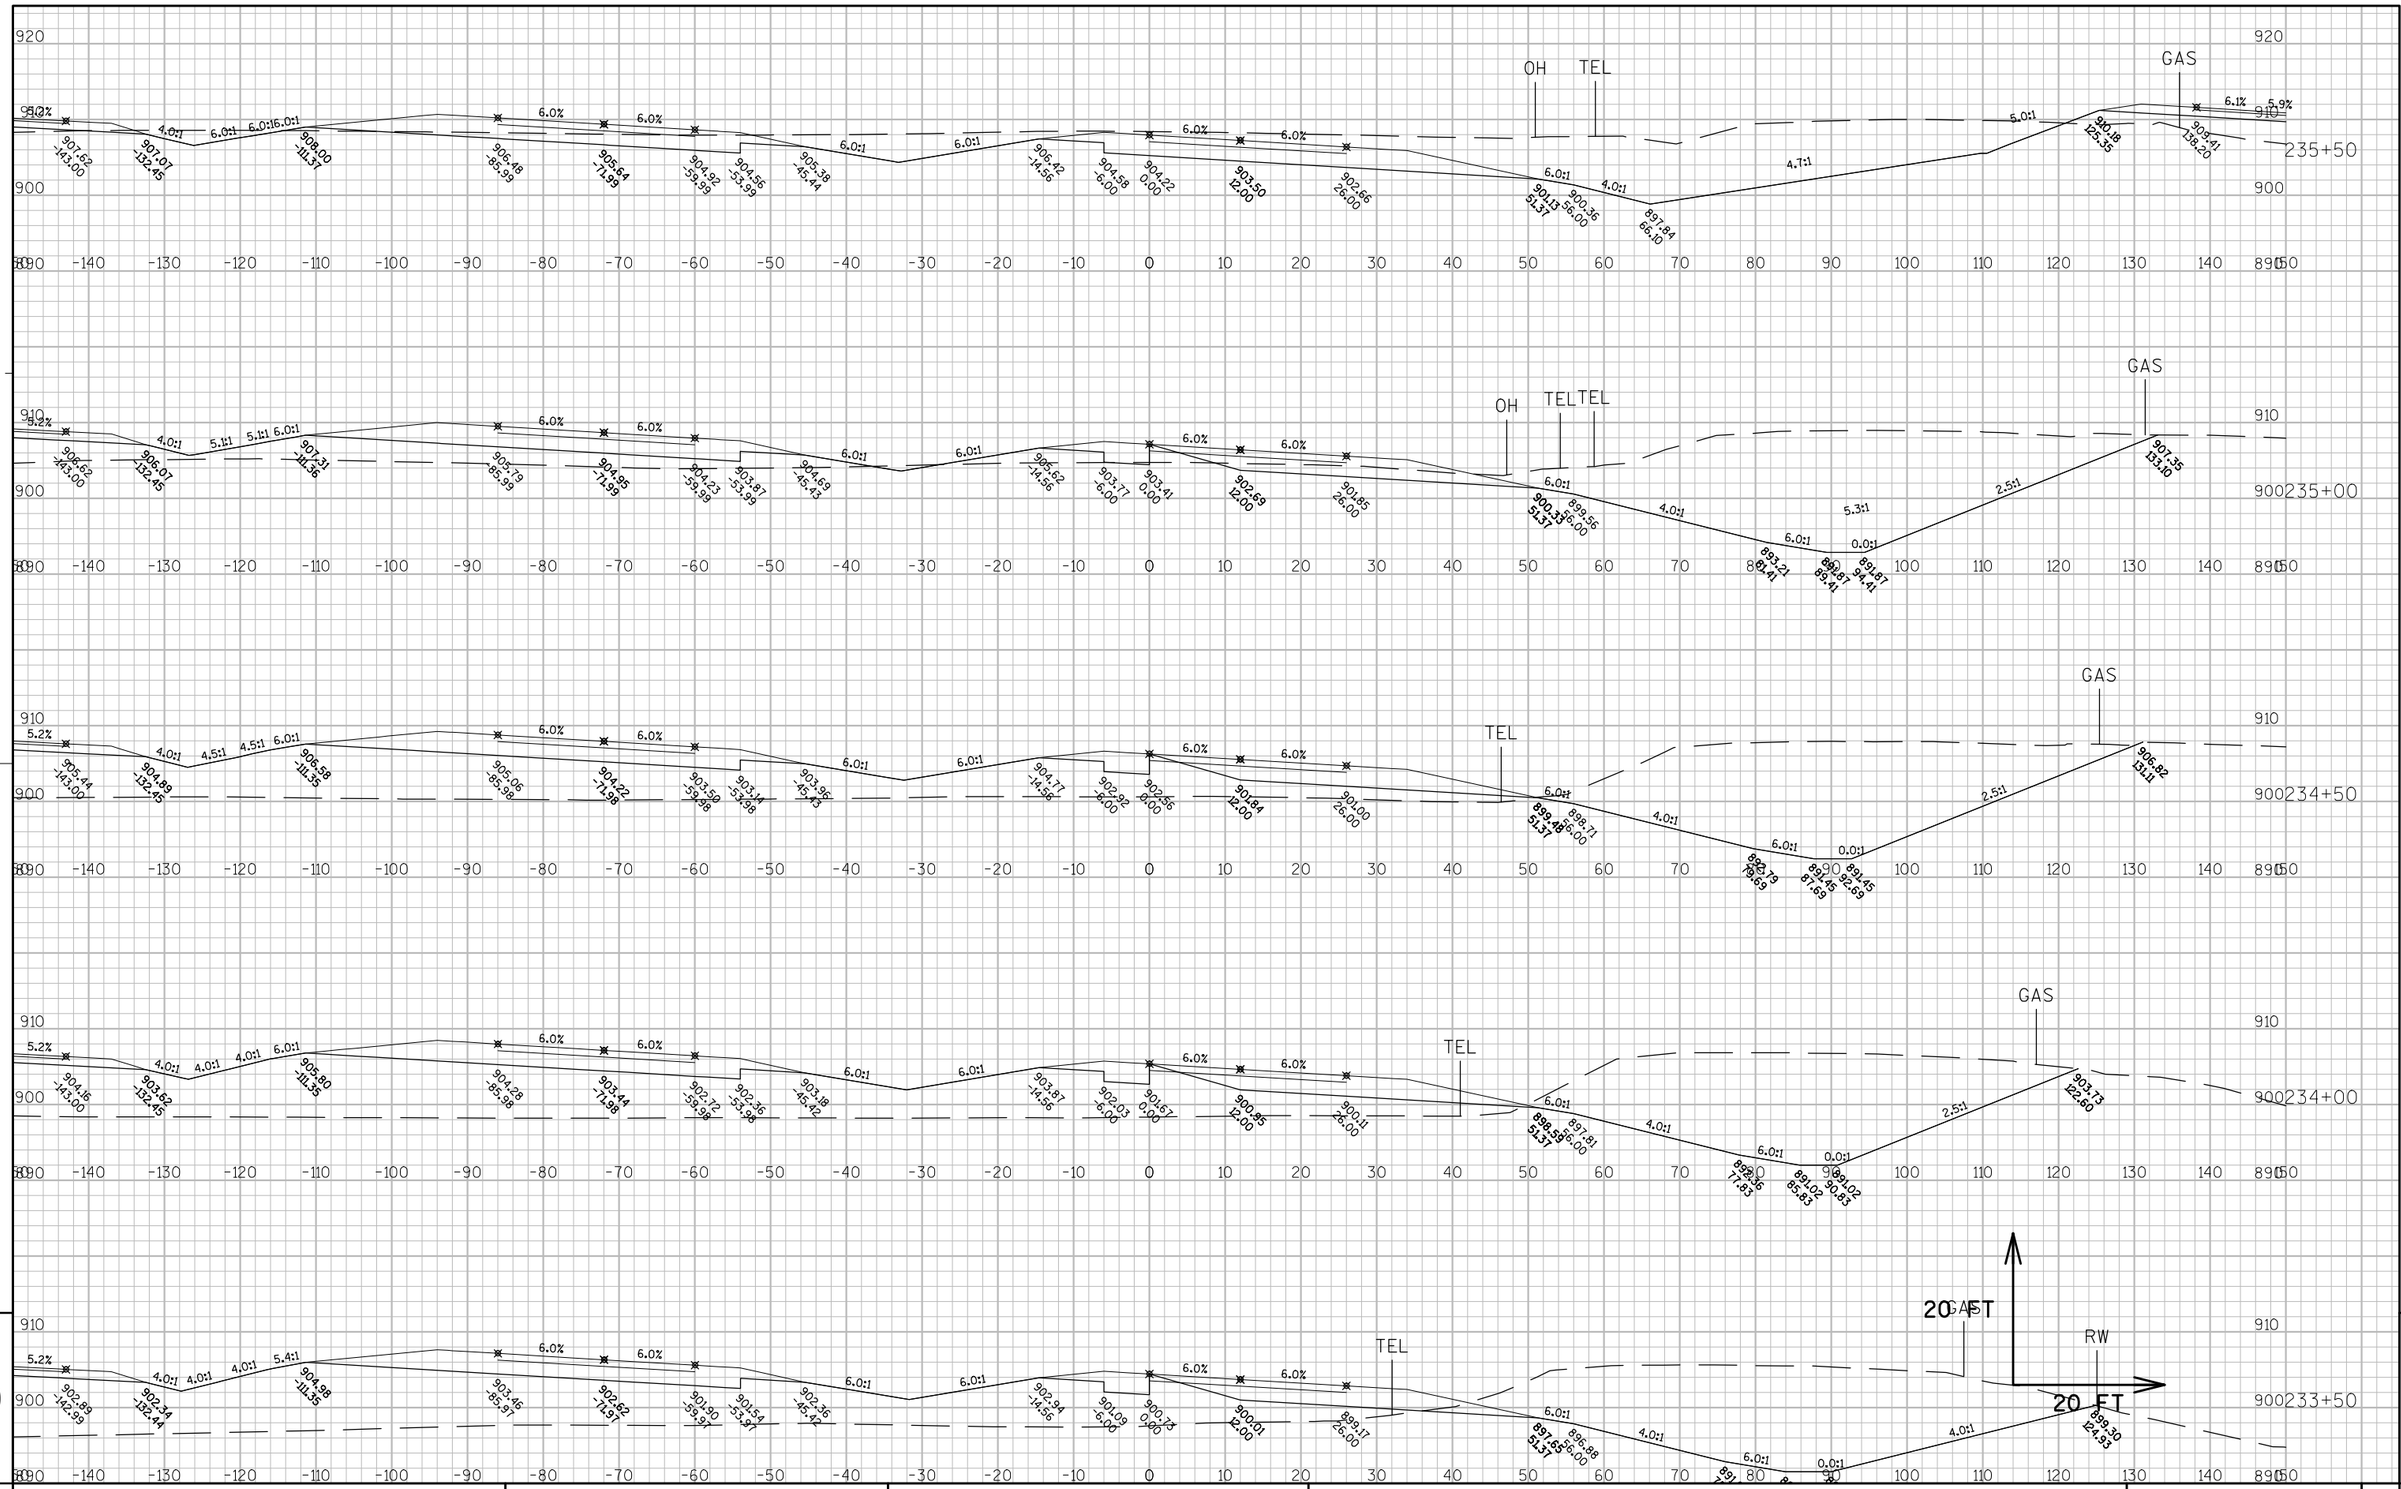


APPROVED FOR DESIGN OF UTILITY ADJUSTMENTS

PROJECT NO: 8110-02-72	HWY: STH 64	COUNTY: ST. CROIX	CROSS SECTIONS: STH 64 E.B.	SHEET -----	E

FILE NAME : N:\PDS\C3D\81100201\DESIGN\XSECTIONS\72\1078\090220_XS_STH64_EB-225TO250.DWG PLOT DATE : 2/27/2014 11:21 AM PLOT BY : PETERSON, ANDREW W PLOT NAME : ---------- PLOT SCALE : 1:20_XREF

WISDOT/CADDS SHEET 49

9 9

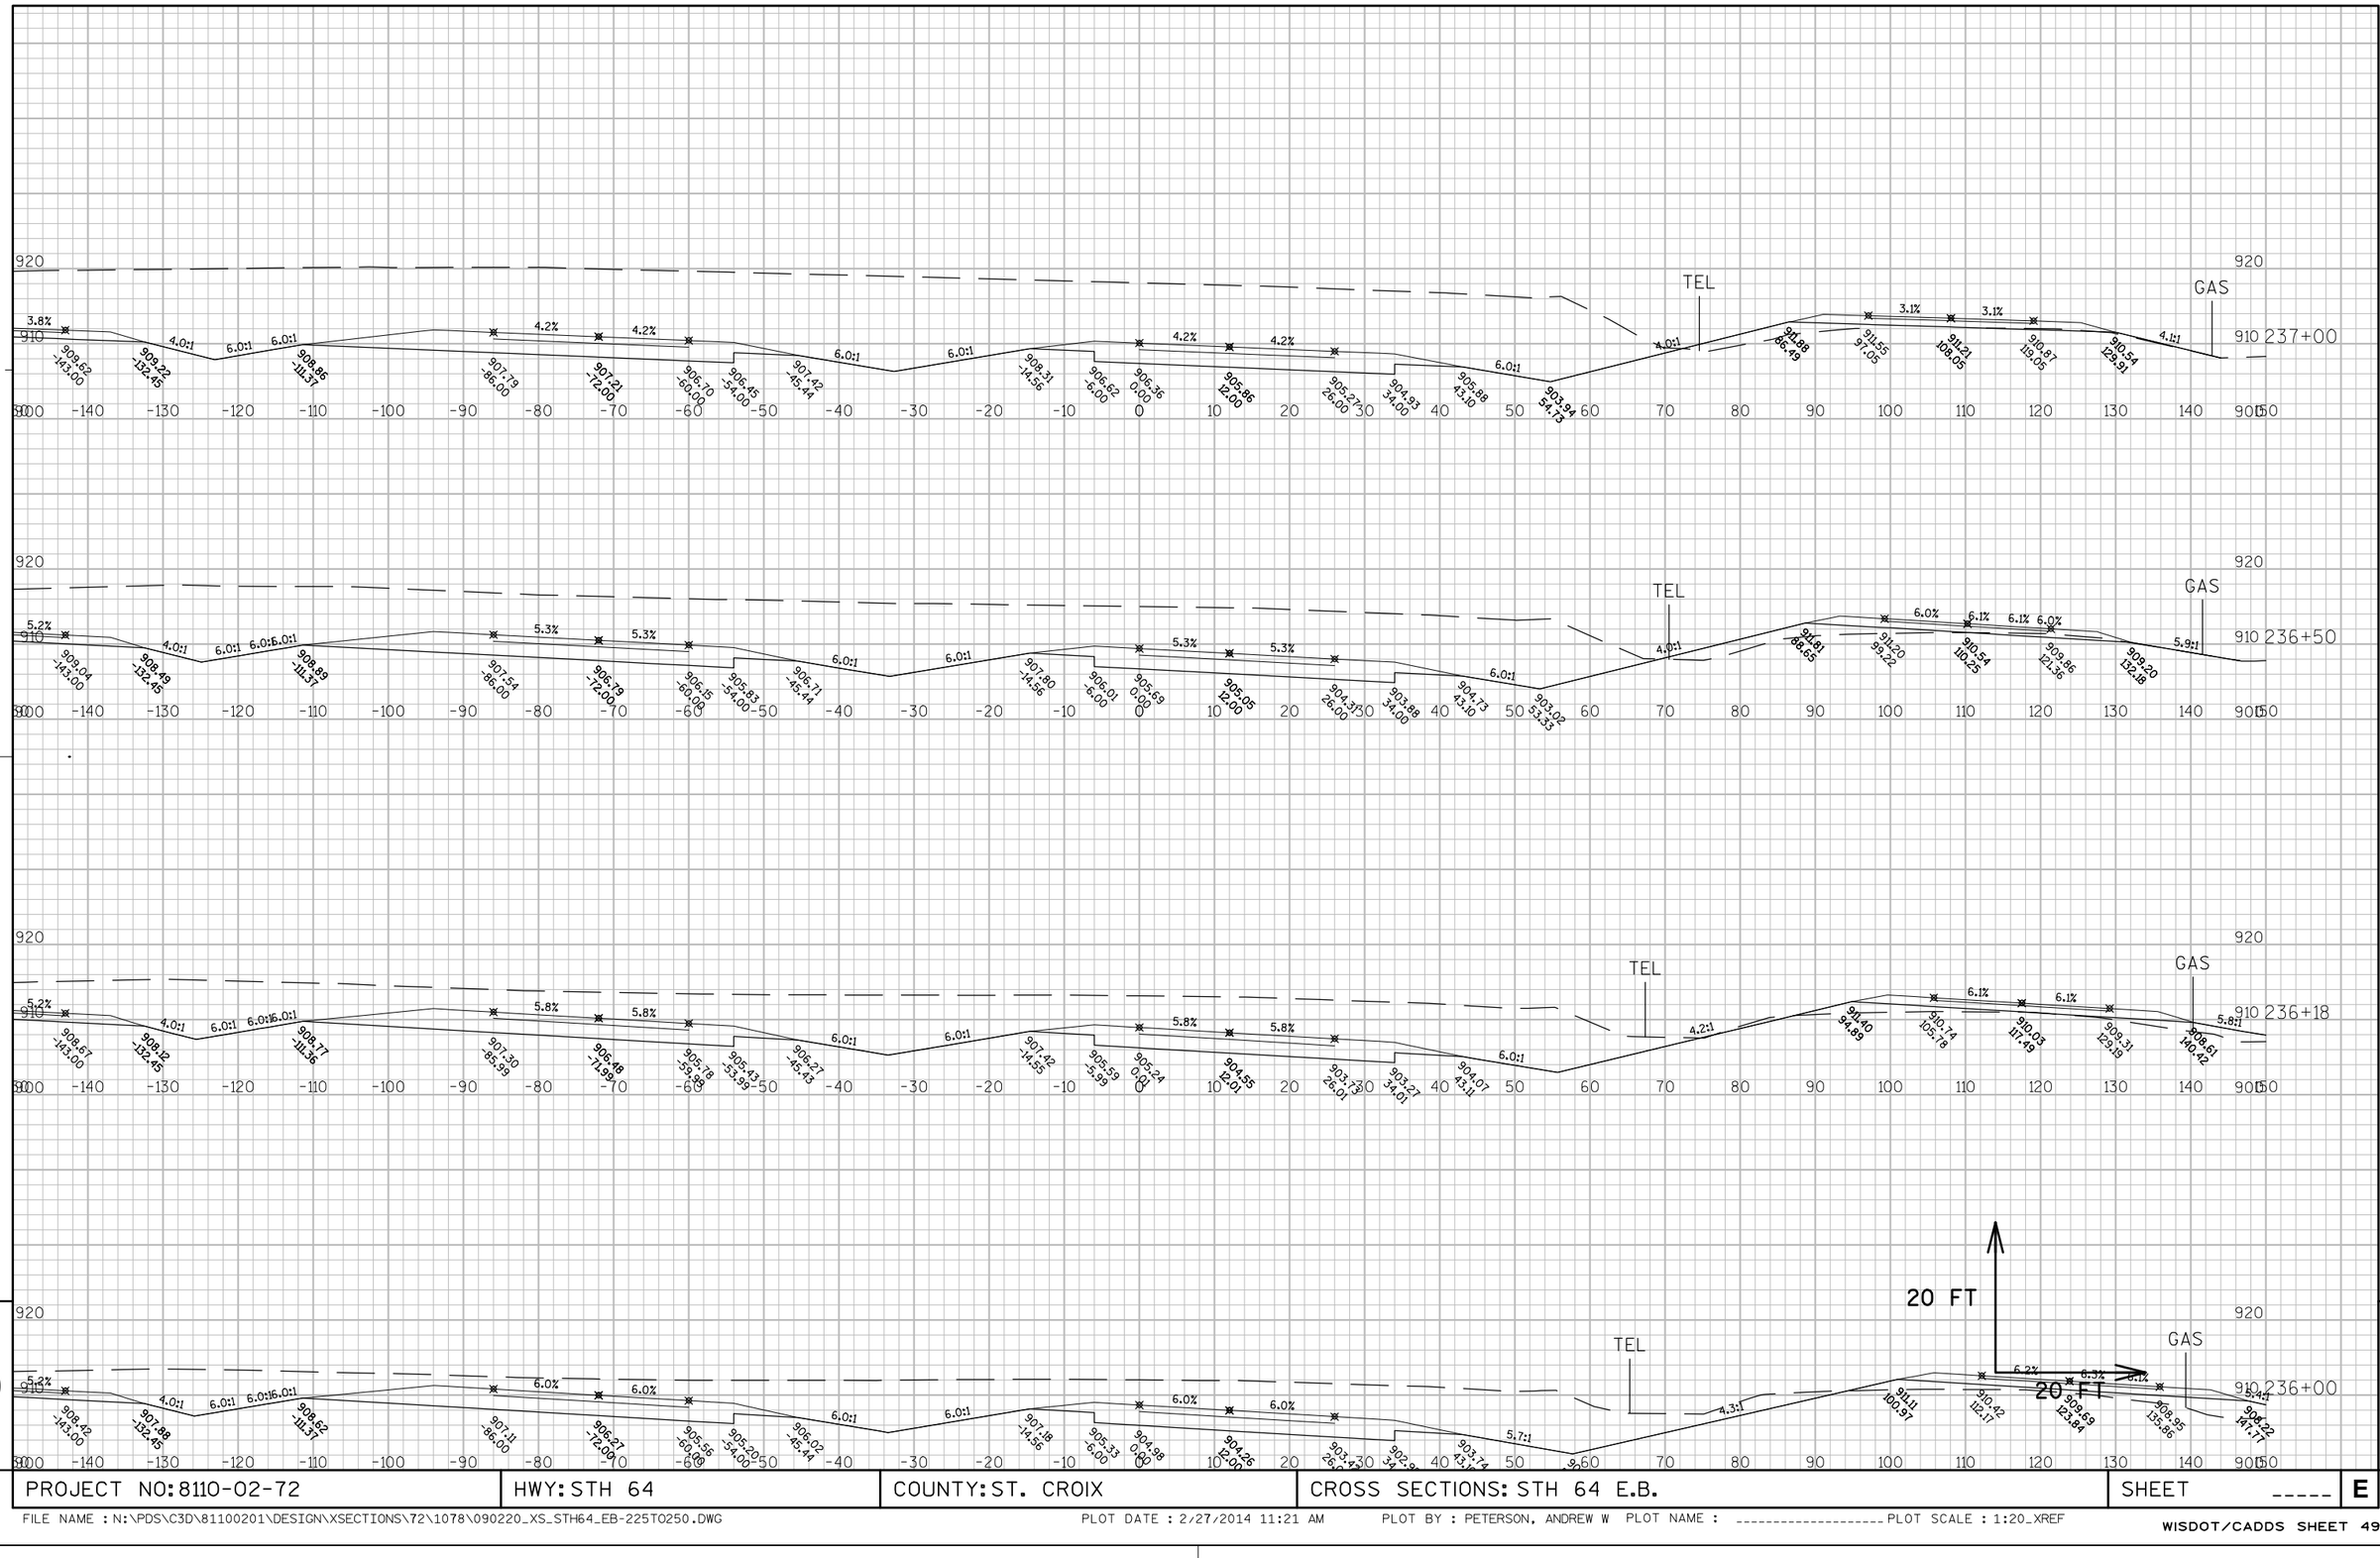


APPROVED FOR DESIGN OF UTILITY ADJUSTMENTS

9

PROJECT NO: 8110-02-72	HWY: STH 64	COUNTY: ST. CROIX	CROSS SECTIONS: STH 64 E.B.	SHEET _____	E

FILE NAME : N:\PDS\C3D\81100201\DESIGN\XSECTIONS\72\1078\090220_XS_STH64_EB-225TO250.DWG PLOT DATE : 2/27/2014 11:21 AM PLOT BY : PETERSON, ANDREW W PLOT NAME : ---------- PLOT SCALE : 1:20_XREF

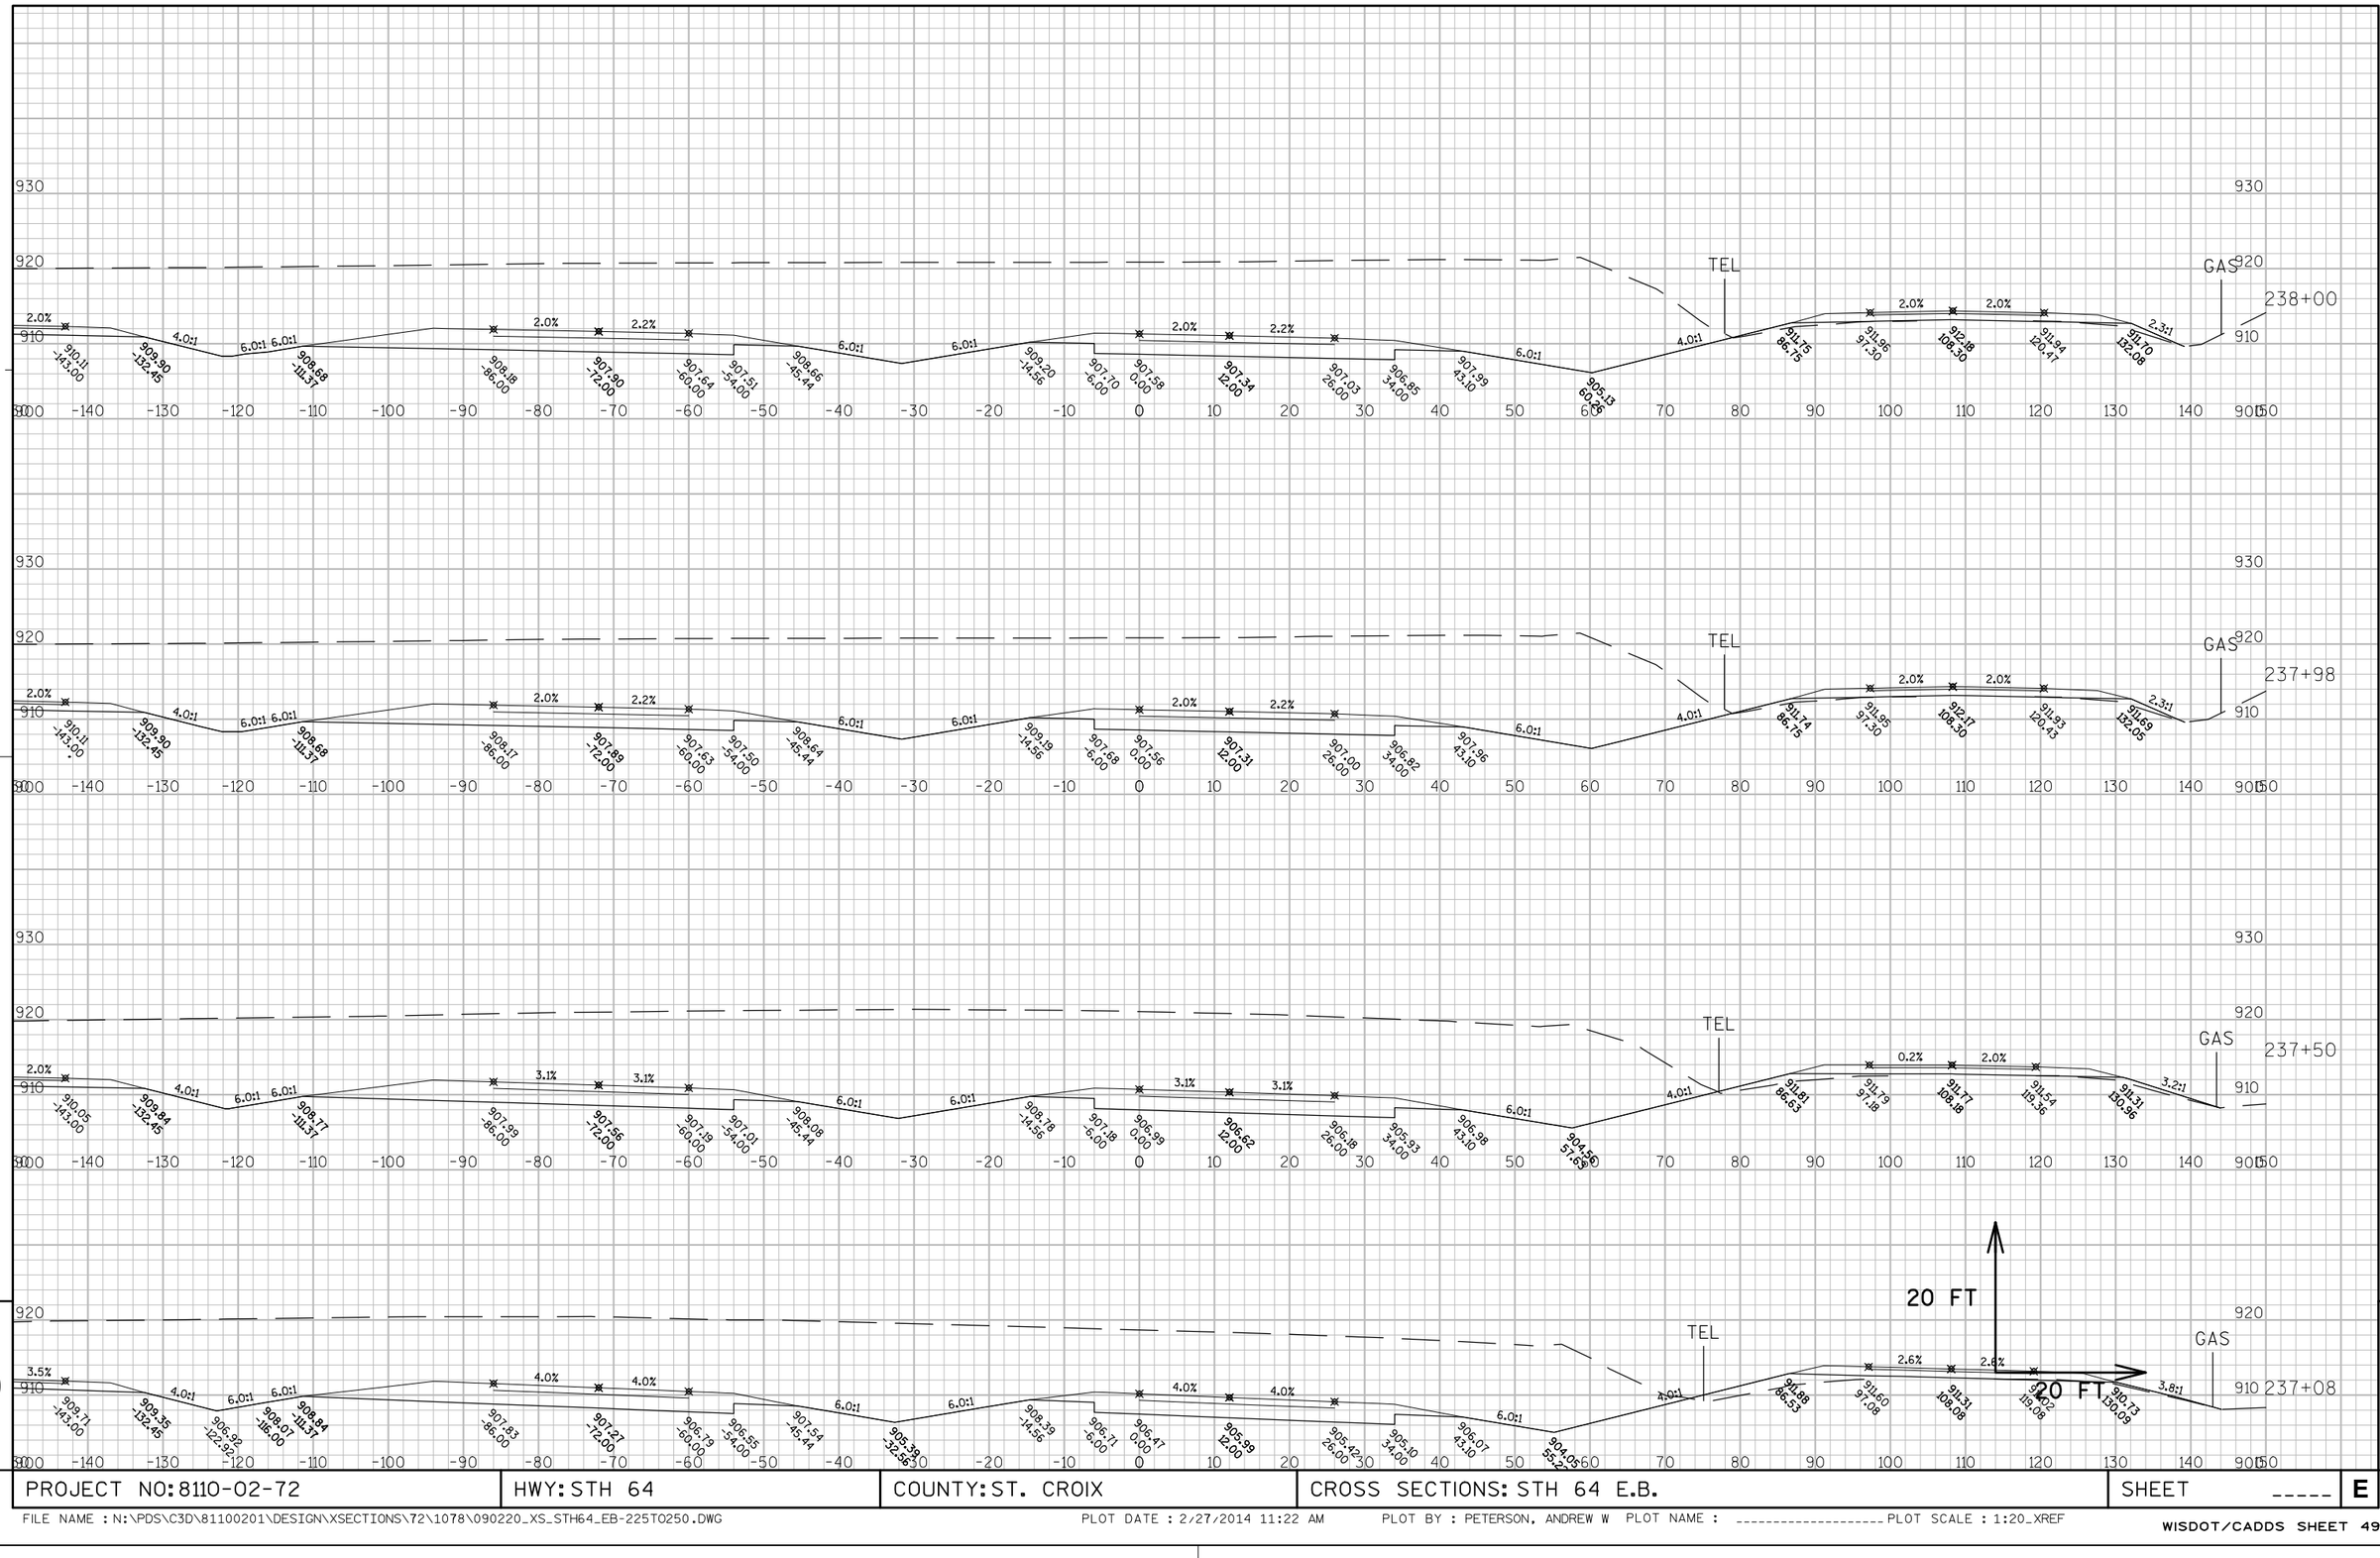


9	PROJECT NO: 8110-02-72	HWY: STH 64	COUNTY: ST. CROIX	CROSS SECTIONS: STH 64 E.B.	SHEET _____ E

FILE NAME : N:\PDS\C3D\81100201\DESIGN\XSECTIONS\72\1078\090220_XS_STH64_EB-225TO250.DWG PLOT DATE : 2/27/2014 11:22 AM PLOT BY : PETERSON, ANDREW W PLOT NAME : _____ PLOT SCALE : 1:20_XREF

WISDOT/CADDS SHEET 49

APPROVED FOR DESIGN OF UTILITY ADJUSTMENTS

9

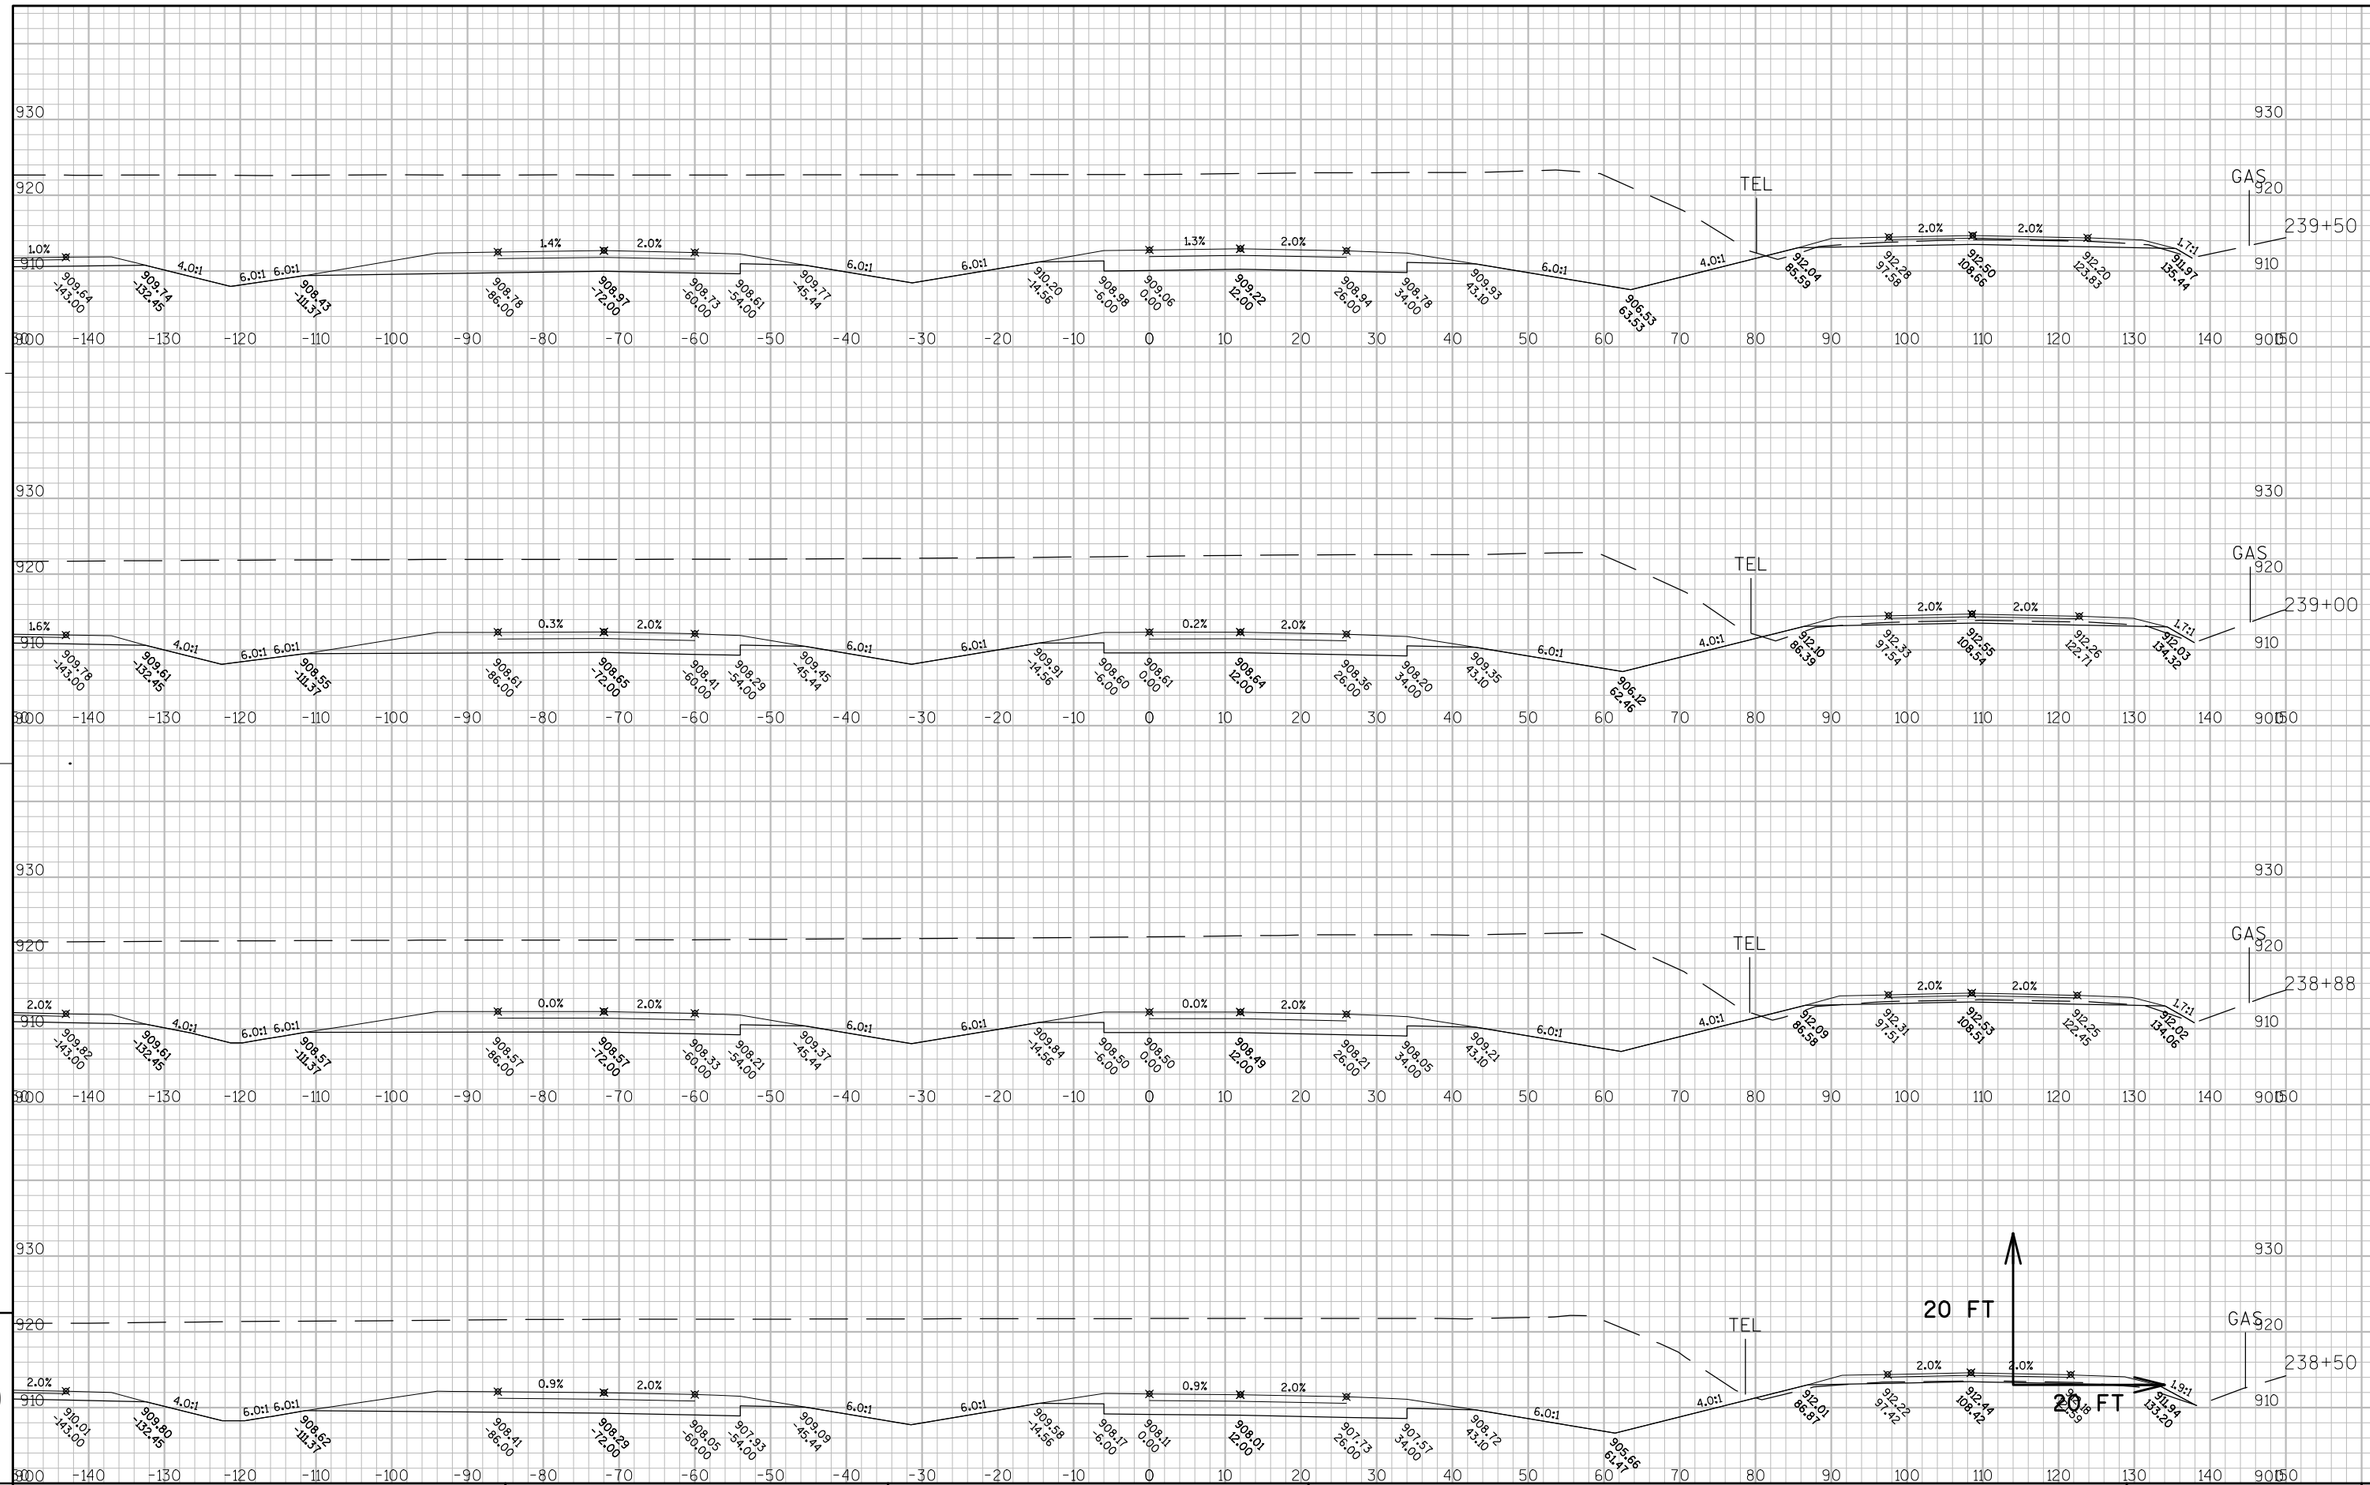

APPROVED FOR DESIGN OF UTILITY ADJUSTMENTS


9

9

PROJECT NO: 8110-02-72	HWY: STH 64	COUNTY: ST. CROIX	CROSS SECTIONS: STH 64 E.B.	SHEET _____	E

FILE NAME : N:\PDS\C3D\81100201\DESIGN\XSECTIONS\72\1078\090220_XS_STH64_EB-225TO250.DWG PLOT DATE : 2/27/2014 11:22 AM PLOT BY : PETERSON, ANDREW W PLOT NAME : ---------- PLOT SCALE : 1:20_XREF

WISDOT/CADDS SHEET 49

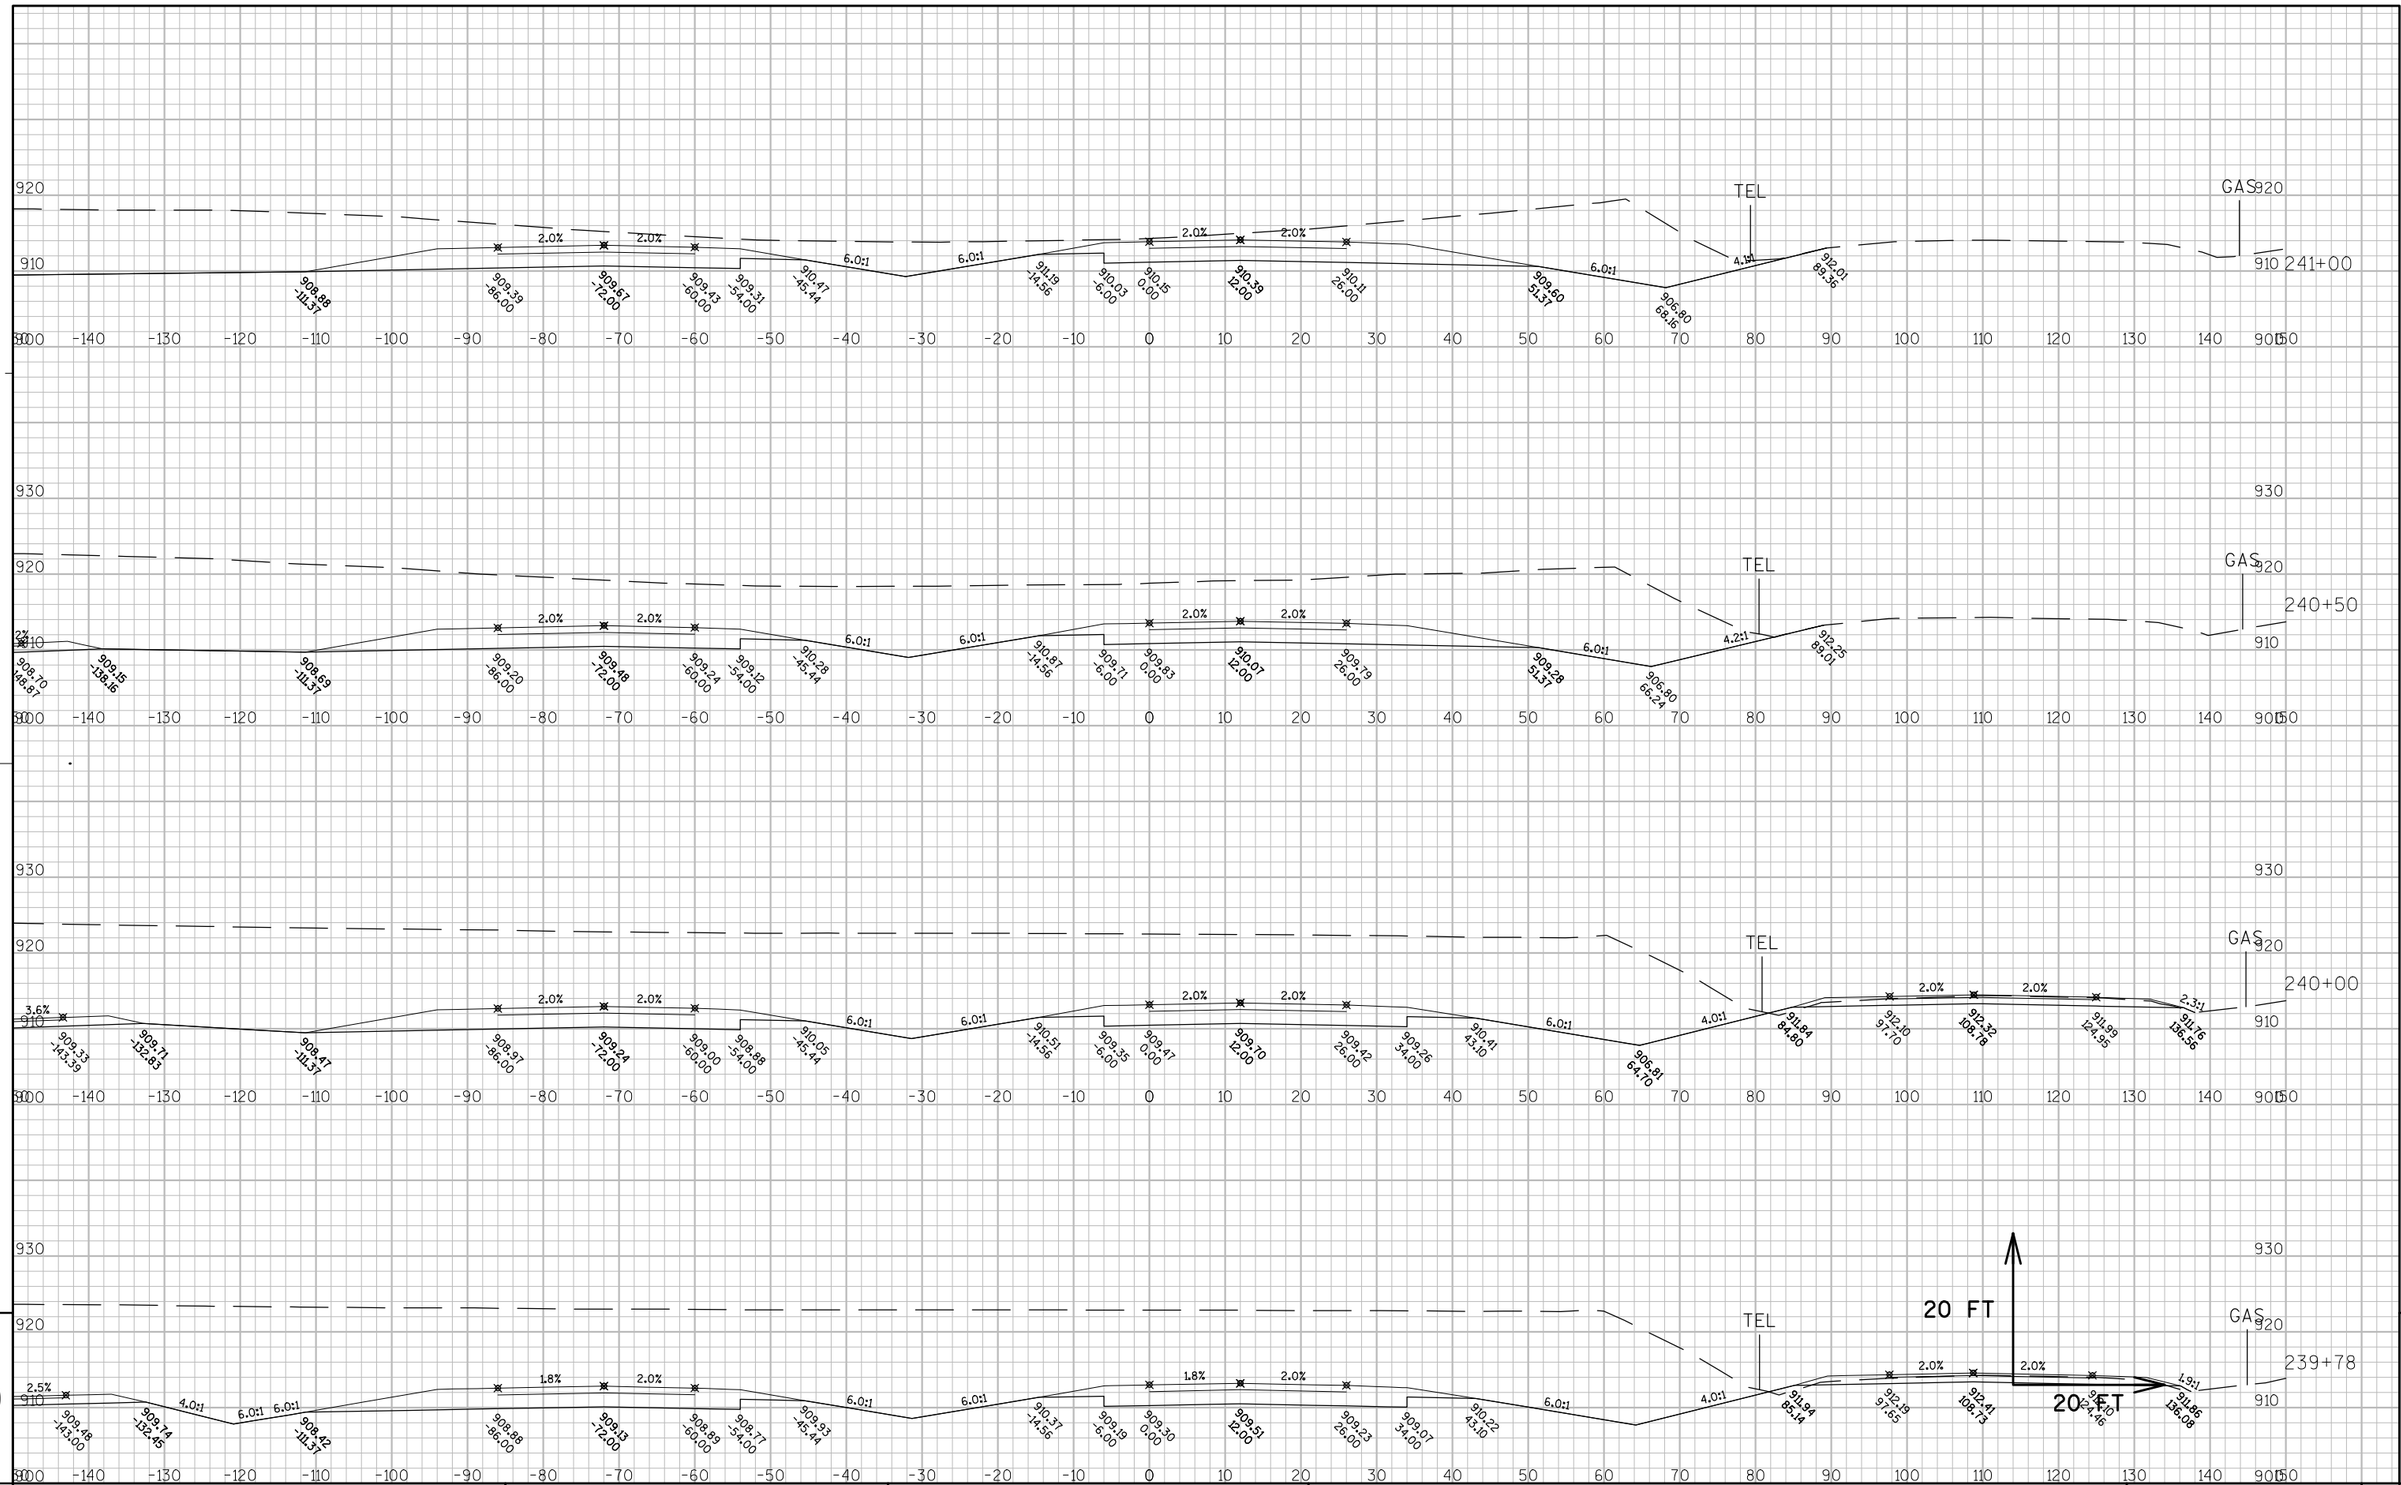

APPROVED FOR DESIGN OF UTILITY ADJUSTMENTS


9

9

PROJECT NO: 8110-02-72	HWY: STH 64	COUNTY: ST. CROIX	CROSS SECTIONS: STH 64 E.B.	SHEET _____	E

FILE NAME : N:\PDS\C3D\81100201\DESIGN\XSECTIONS\72\1078\090220_XS_STH64_EB-225TO250.DWG PLOT DATE : 2/27/2014 11:23 AM PLOT BY : PETERSON, ANDREW W PLOT NAME : ---------- PLOT SCALE : 1:20_XREF

WISDOT/CADDS SHEET 49

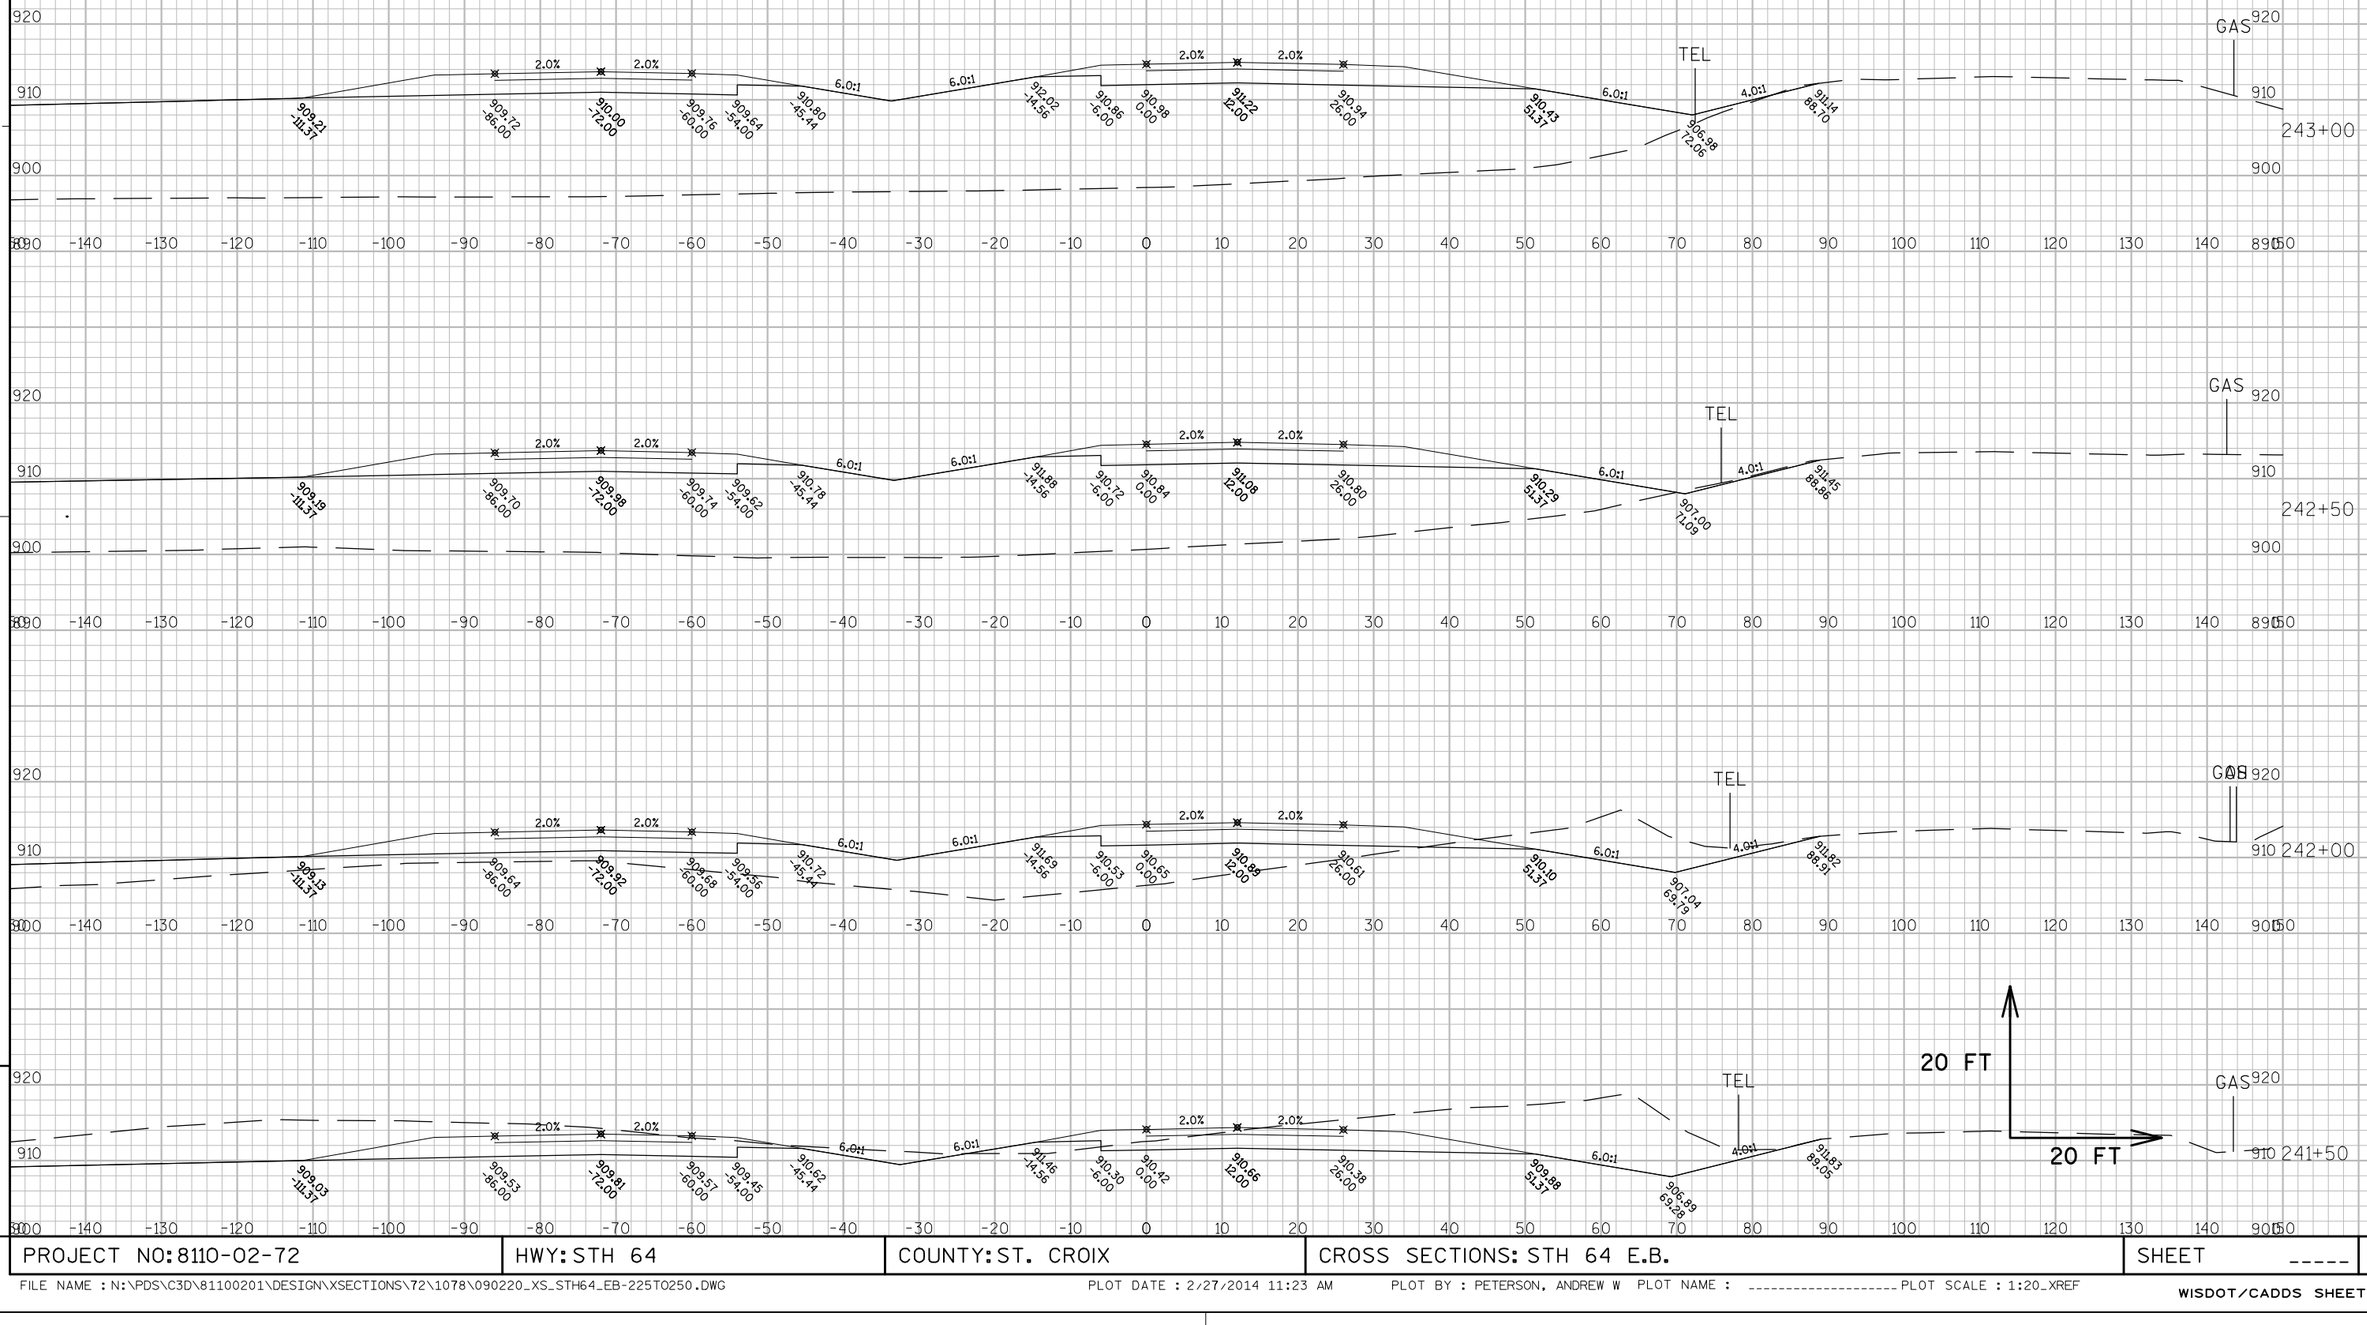


APPROVED FOR DESIGN OF UTILITY ADJUSTMENTS

9

9

PROJECT NO: 8110-02-72	HWY: STH 64	COUNTY: ST. CROIX	CROSS SECTIONS: STH 64 E.B.	SHEET _____	E

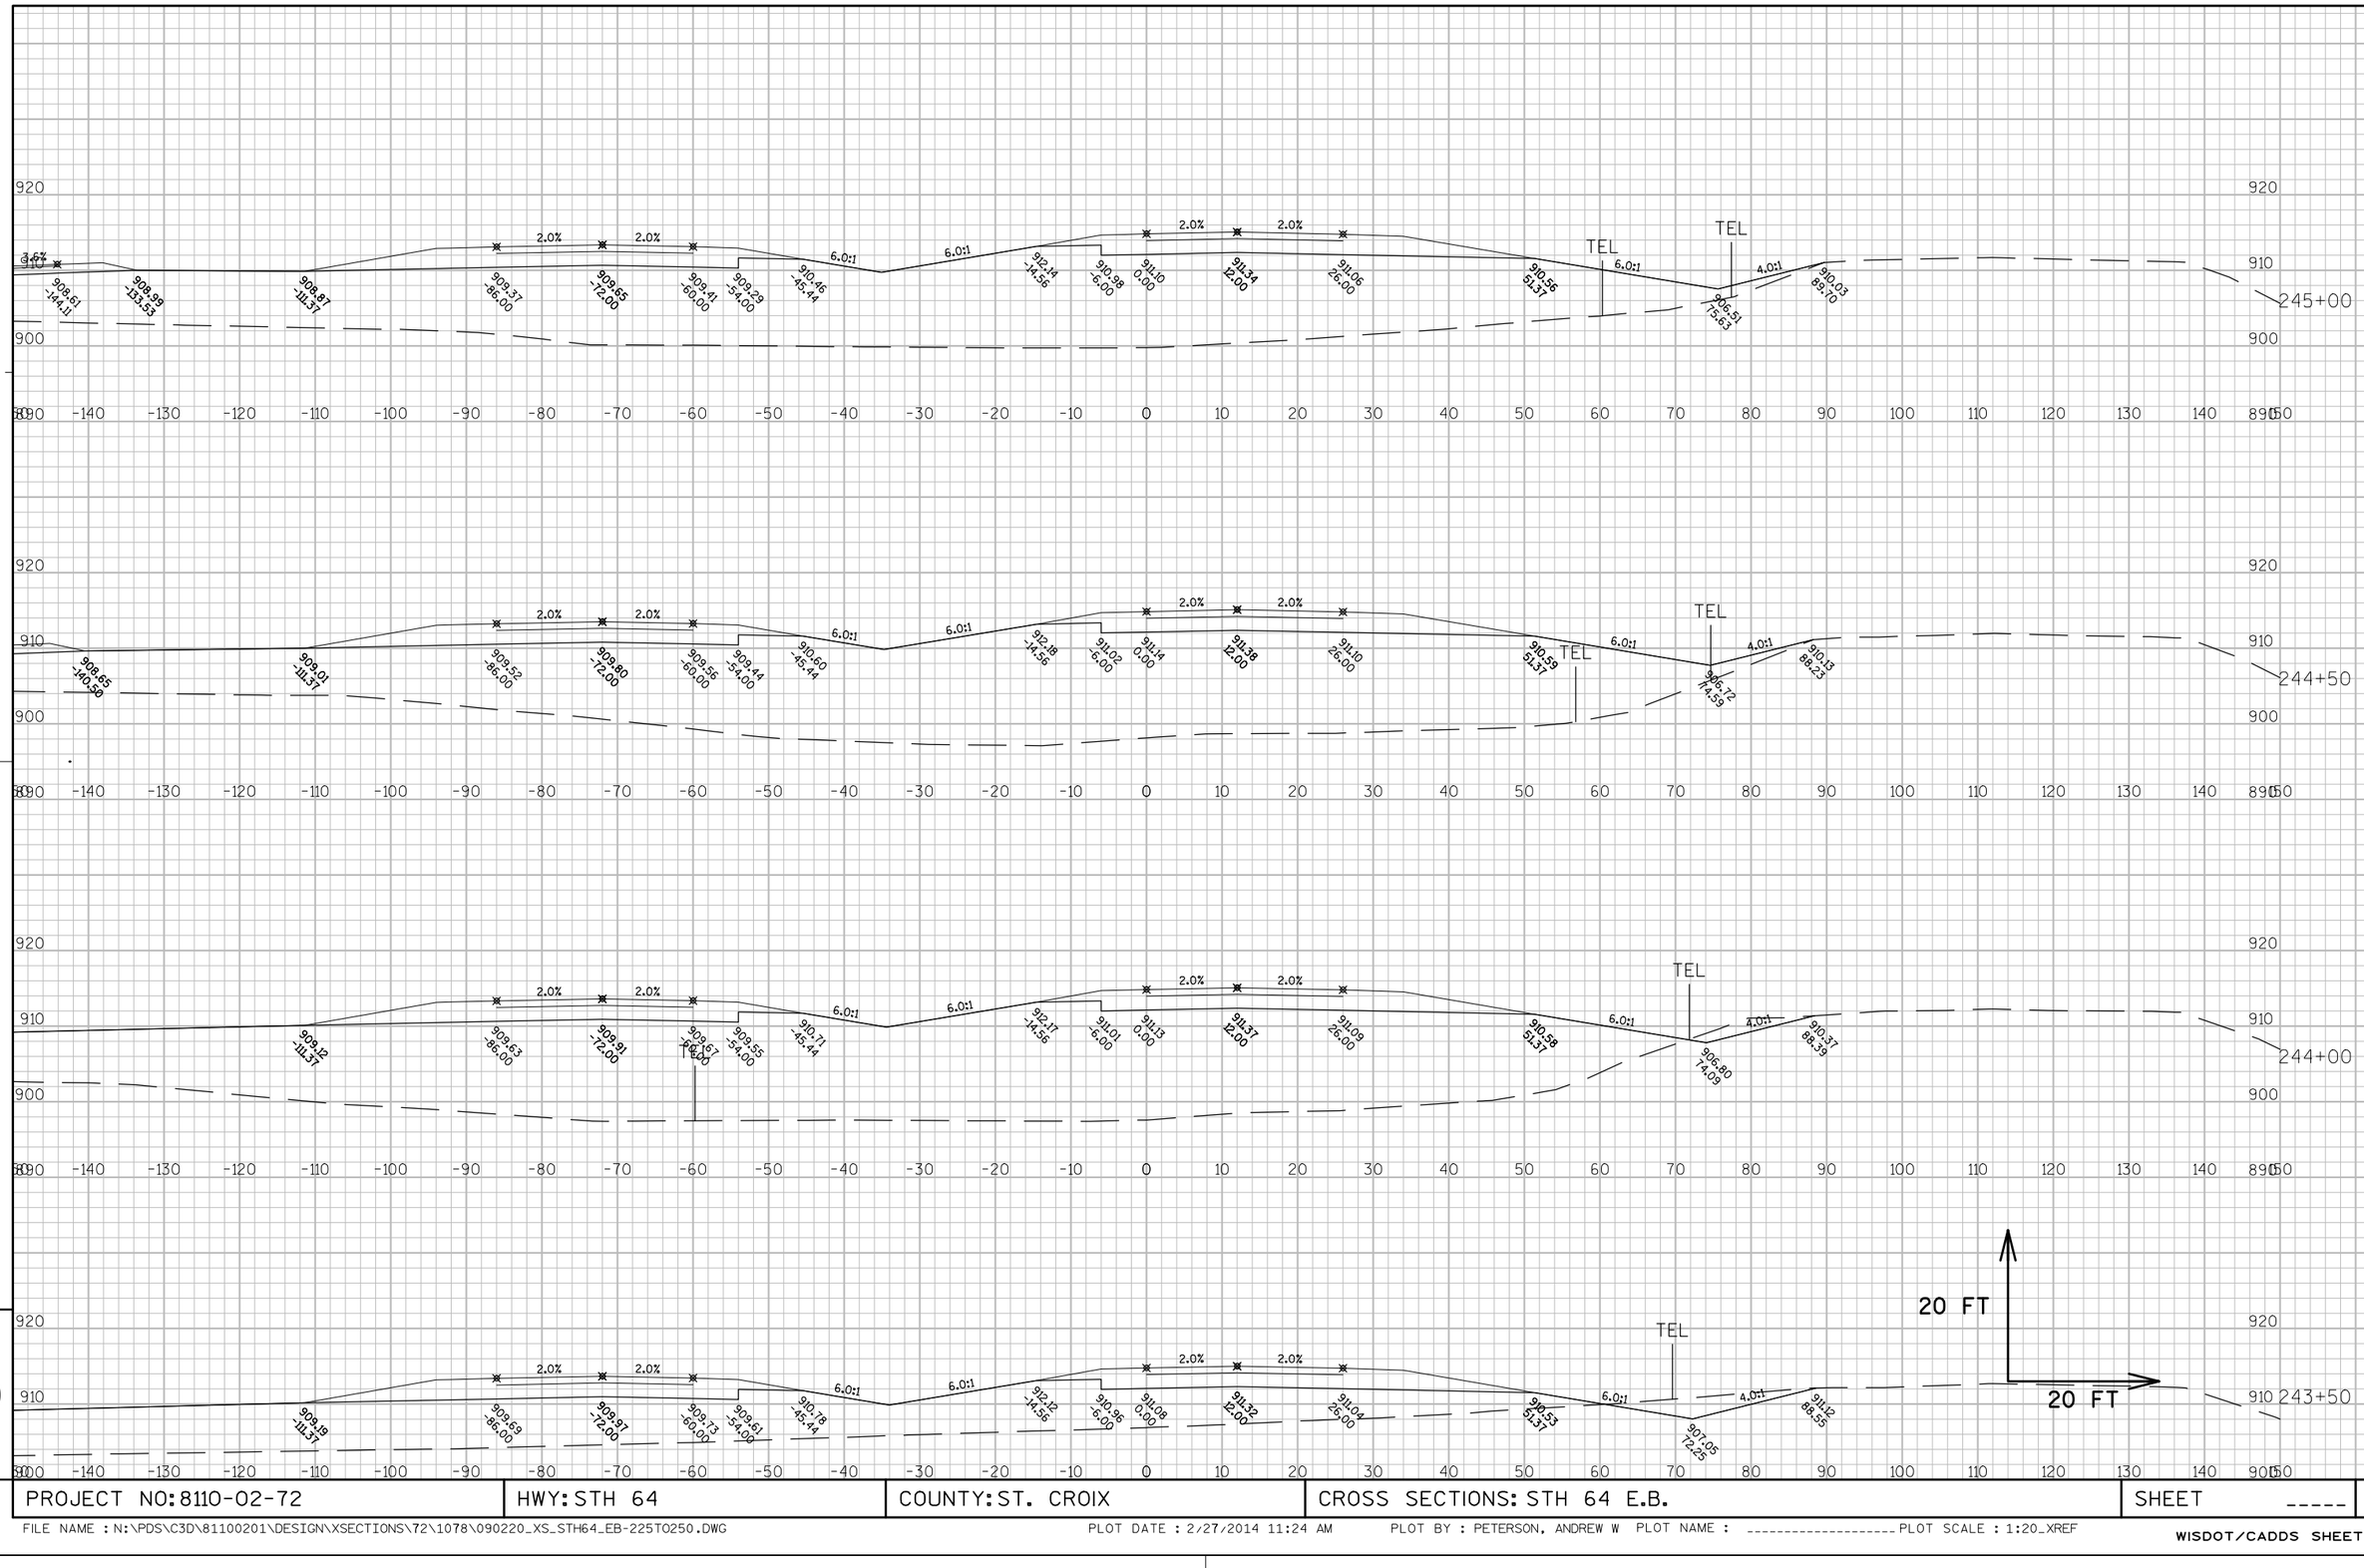


APPROVED FOR DESIGN OF UTILITY ADJUSTMENTS

9

9

PROJECT NO: 8110-02-72	HWY: STH 64	COUNTY: ST. CROIX	CROSS SECTIONS: STH 64 E.B.	SHEET _____	E

FILE NAME : N:\PDS\C3D\81100201\DESIGN\XSECTIONS\72\1078\090220_XS_STH64_EB-225TO250.DWG PLOT DATE : 2/27/2014 11:24 AM PLOT BY : PETERSON, ANDREW W PLOT NAME : ---------- PLOT SCALE : 1:20_XREF

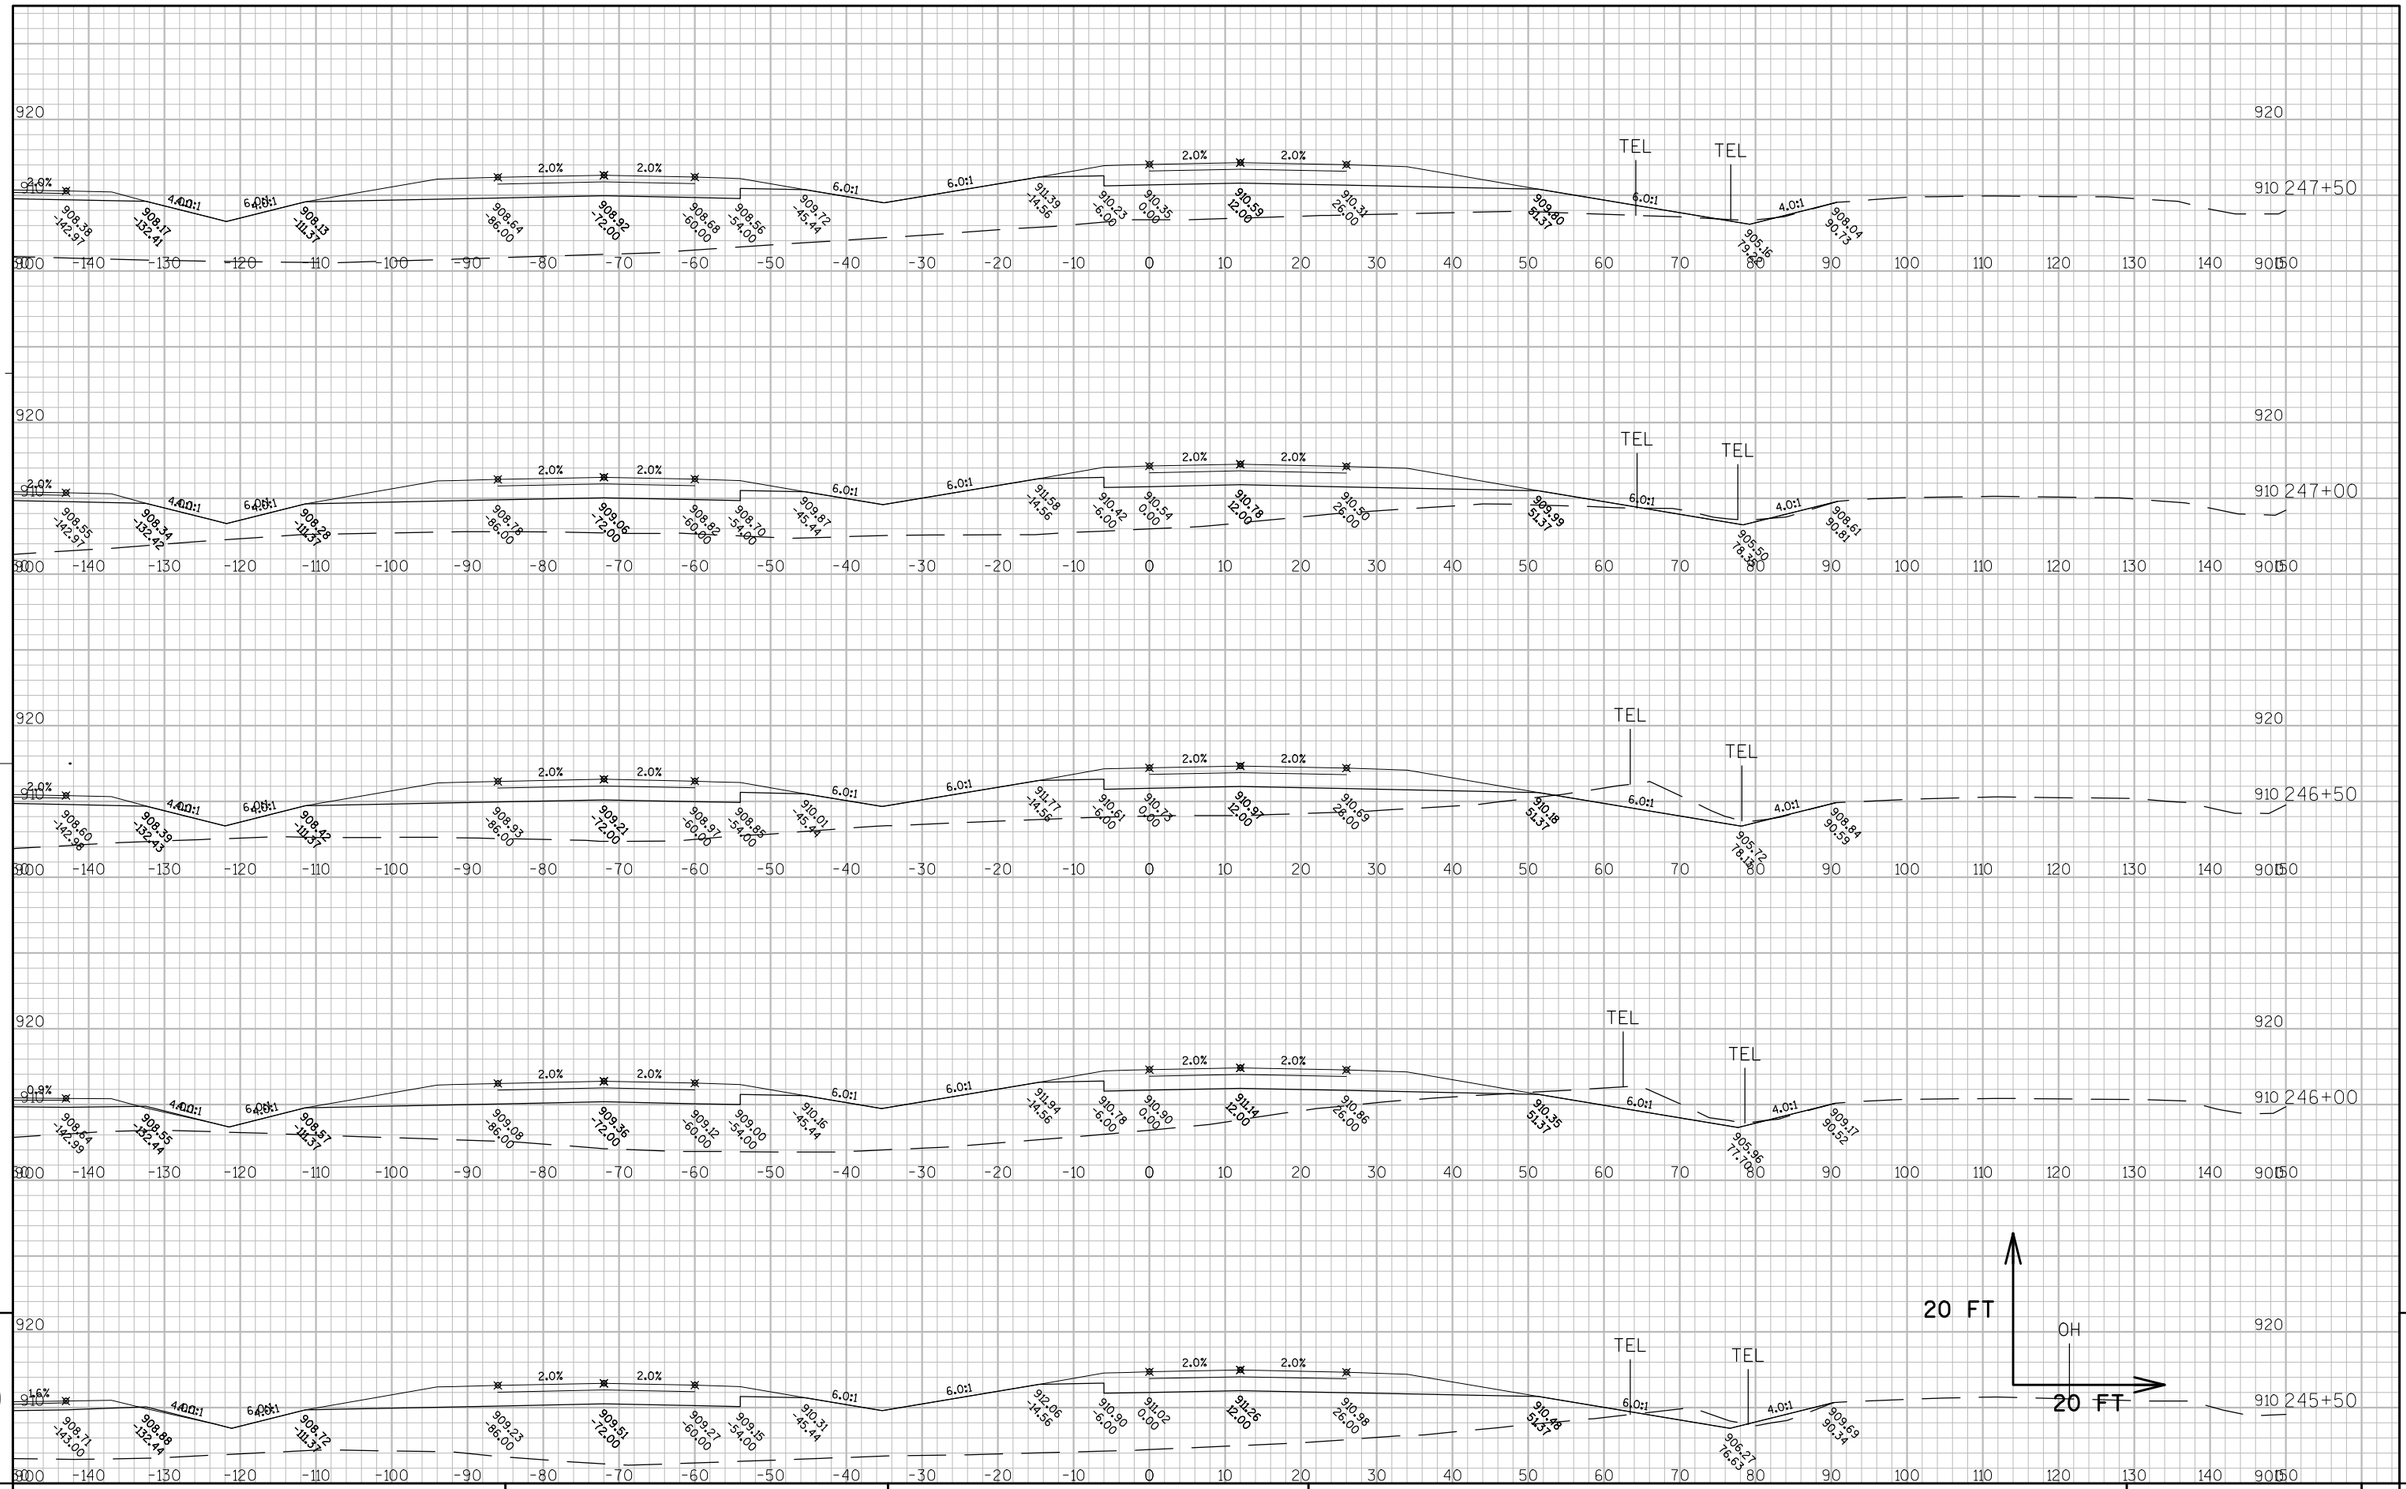


APPROVED FOR DESIGN OF UTILITY ADJUSTMENTS

9

9

PROJECT NO: 8110-02-72	HWY: STH 64	COUNTY: ST. CROIX	CROSS SECTIONS: STH 64 E.B.	SHEET _____	E

FILE NAME : N:\PDS\C3D\81100201\DESIGN\XSECTIONS\72\1078\090220_XS_STH64_EB-225TO250.DWG PLOT DATE : 2/27/2014 11:24 AM PLOT BY : PETERSON, ANDREW W PLOT NAME : _____ PLOT SCALE : 1:20_XREF

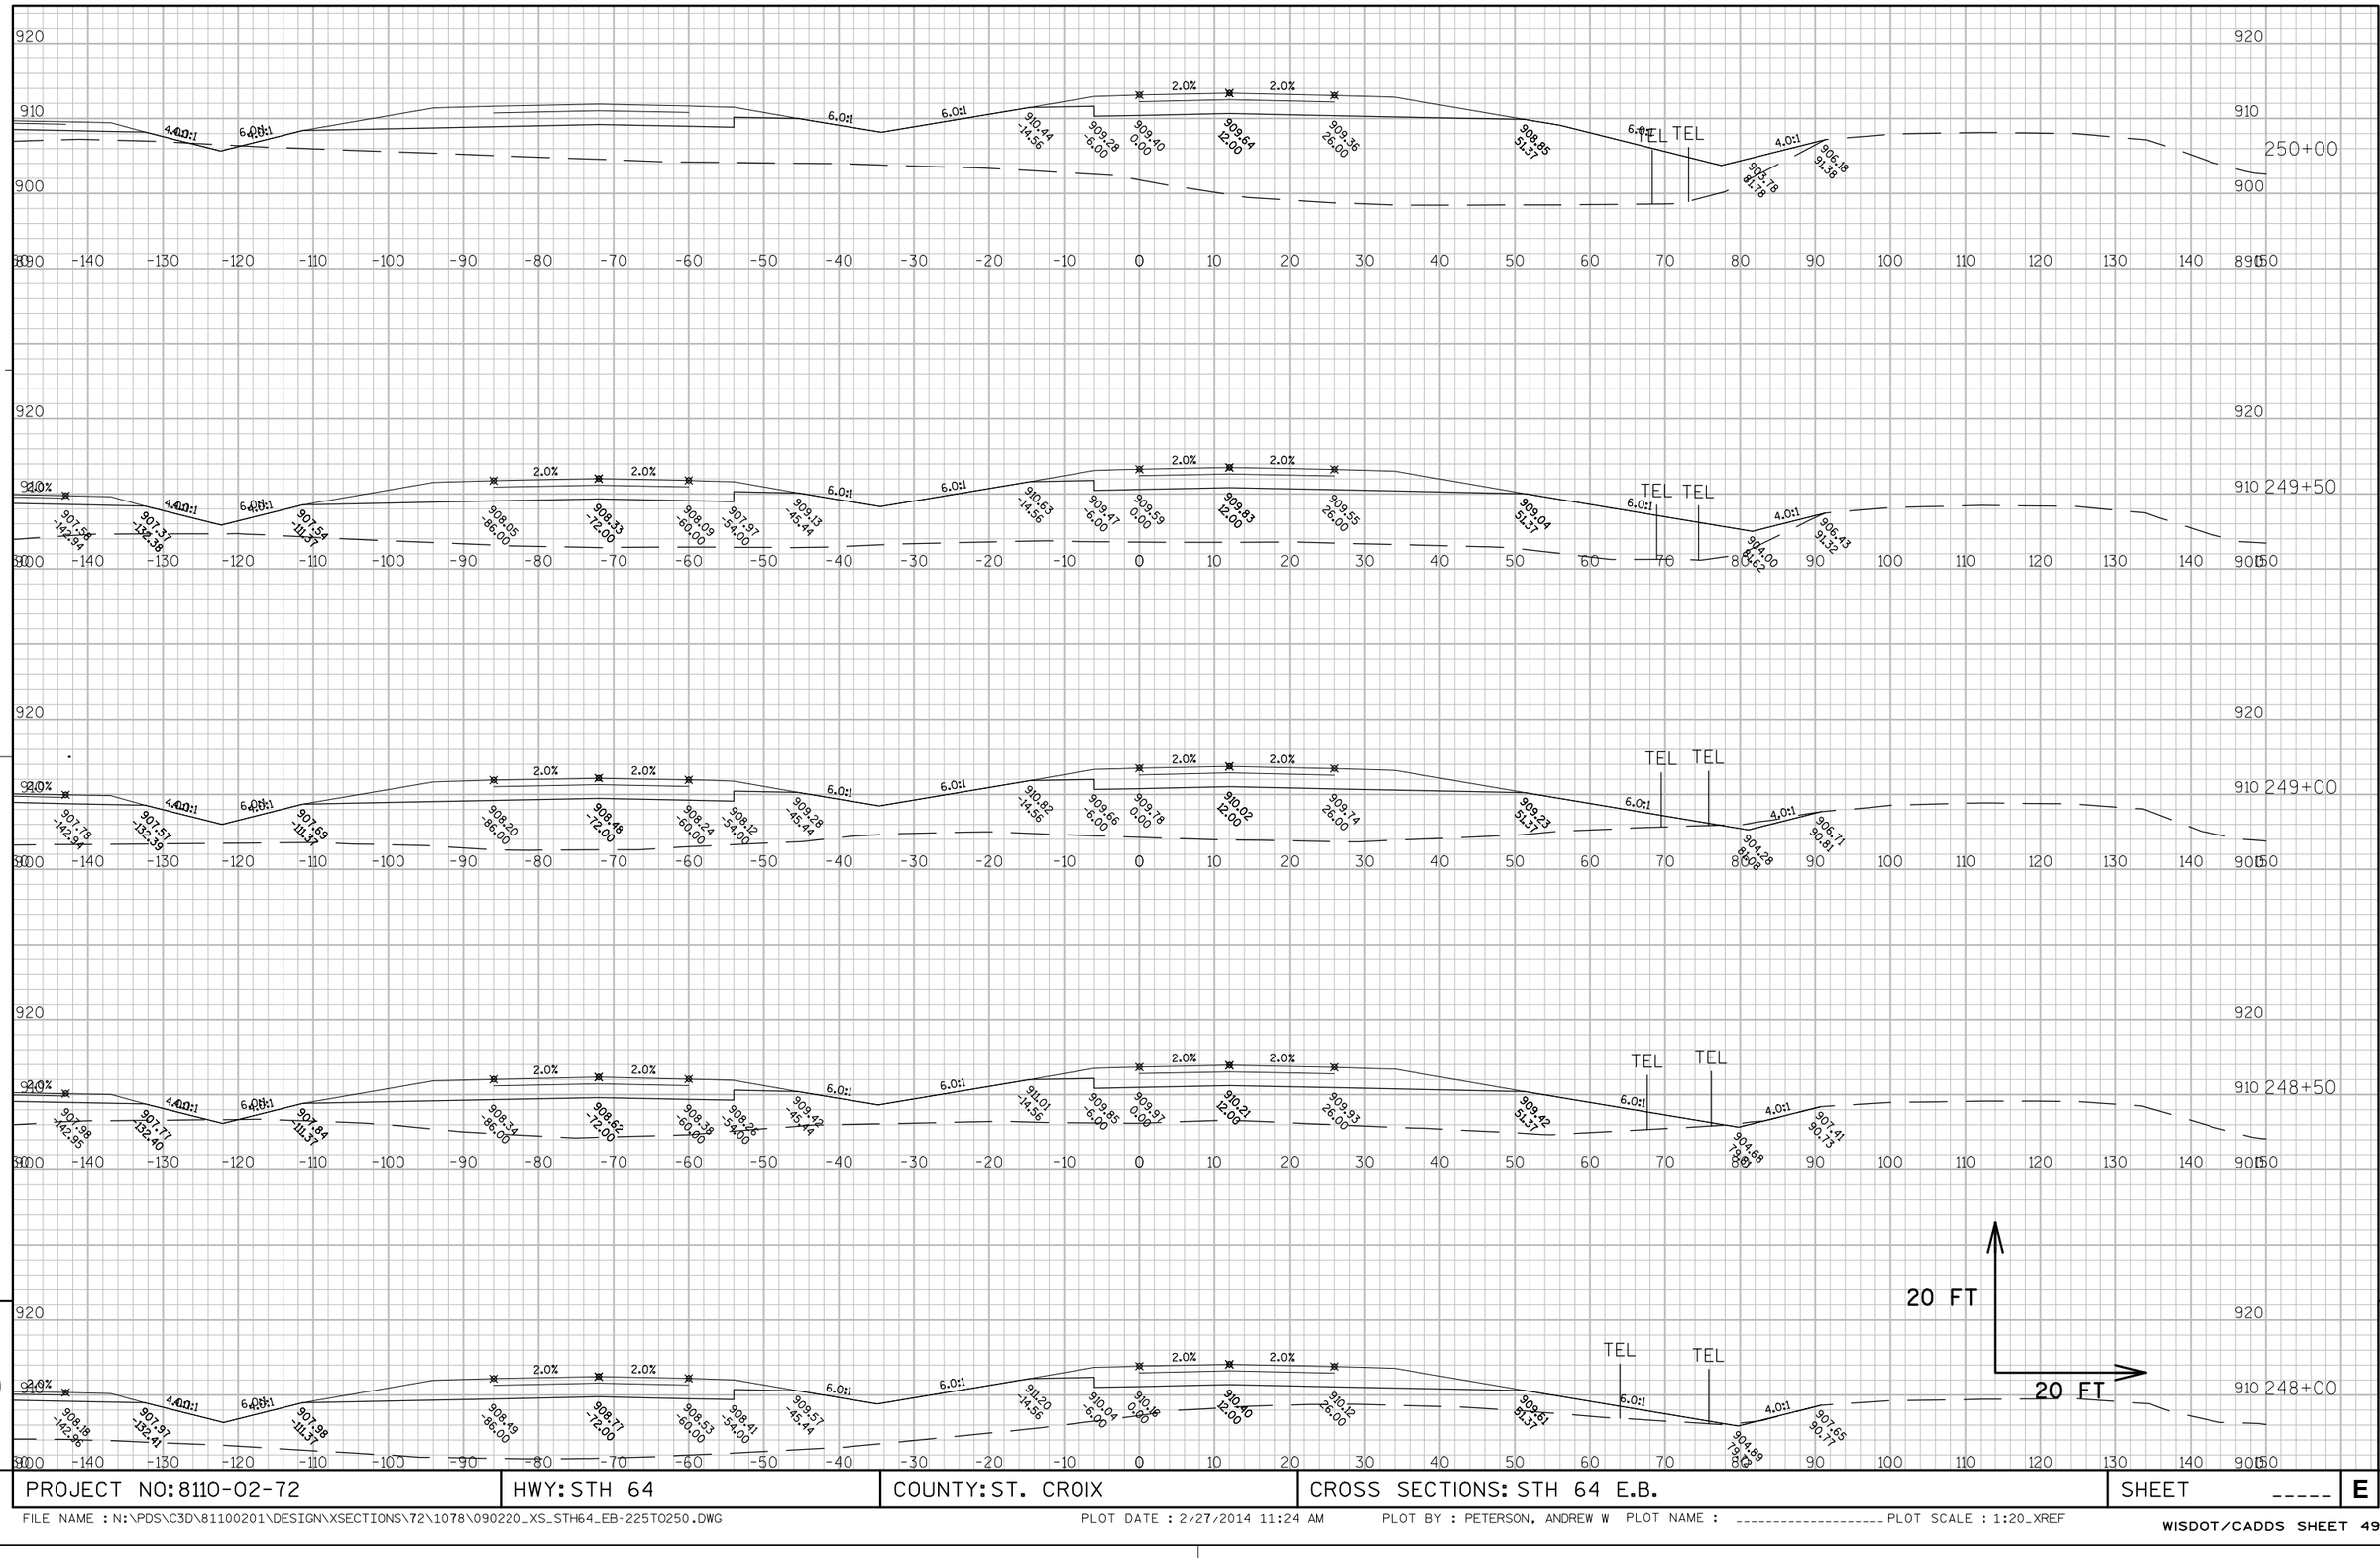

APPROVED FOR DESIGN OF UTILITY ADJUSTMENTS

PROJECT NO: 8110-02-72	HWY: STH 64	COUNTY: ST. CROIX	CROSS SECTIONS: STH 64 E.B.	SHEET _____	E

FILE NAME : N:\PDS\C3D\81100201\DESIGN\XSECTIONS\72\1078\090220_XS_STH64_EB-225TO250.DWG PLOT DATE : 2/27/2014 11:24 AM PLOT BY : PETERSON, ANDREW W PLOT NAME : _____ PLOT SCALE : 1:20_XREF

WISDOT/CADDS SHEET 49

9

9

APPROVED FOR DESIGN OF UTILITY ADJUSTMENTS


9

9

PROJECT NO: 8110-02-72	HWY: STH 64	COUNTY: ST. CROIX	CROSS SECTIONS: STH 64 E.B.	SHEET _____	E

FILE NAME : N:\PDS\C3D\81100201\DESIGN\XSECTIONS\72\1078\090230_XS_STH64_EB-250TO275.DWG PLOT DATE : 2/27/2014 1:21 PM PLOT BY : PETERSON, ANDREW W PLOT NAME : _____ PLOT SCALE : 1" = 20'_XREF

APPROVED FOR DESIGN OF UTILITY ADJUSTMENTS

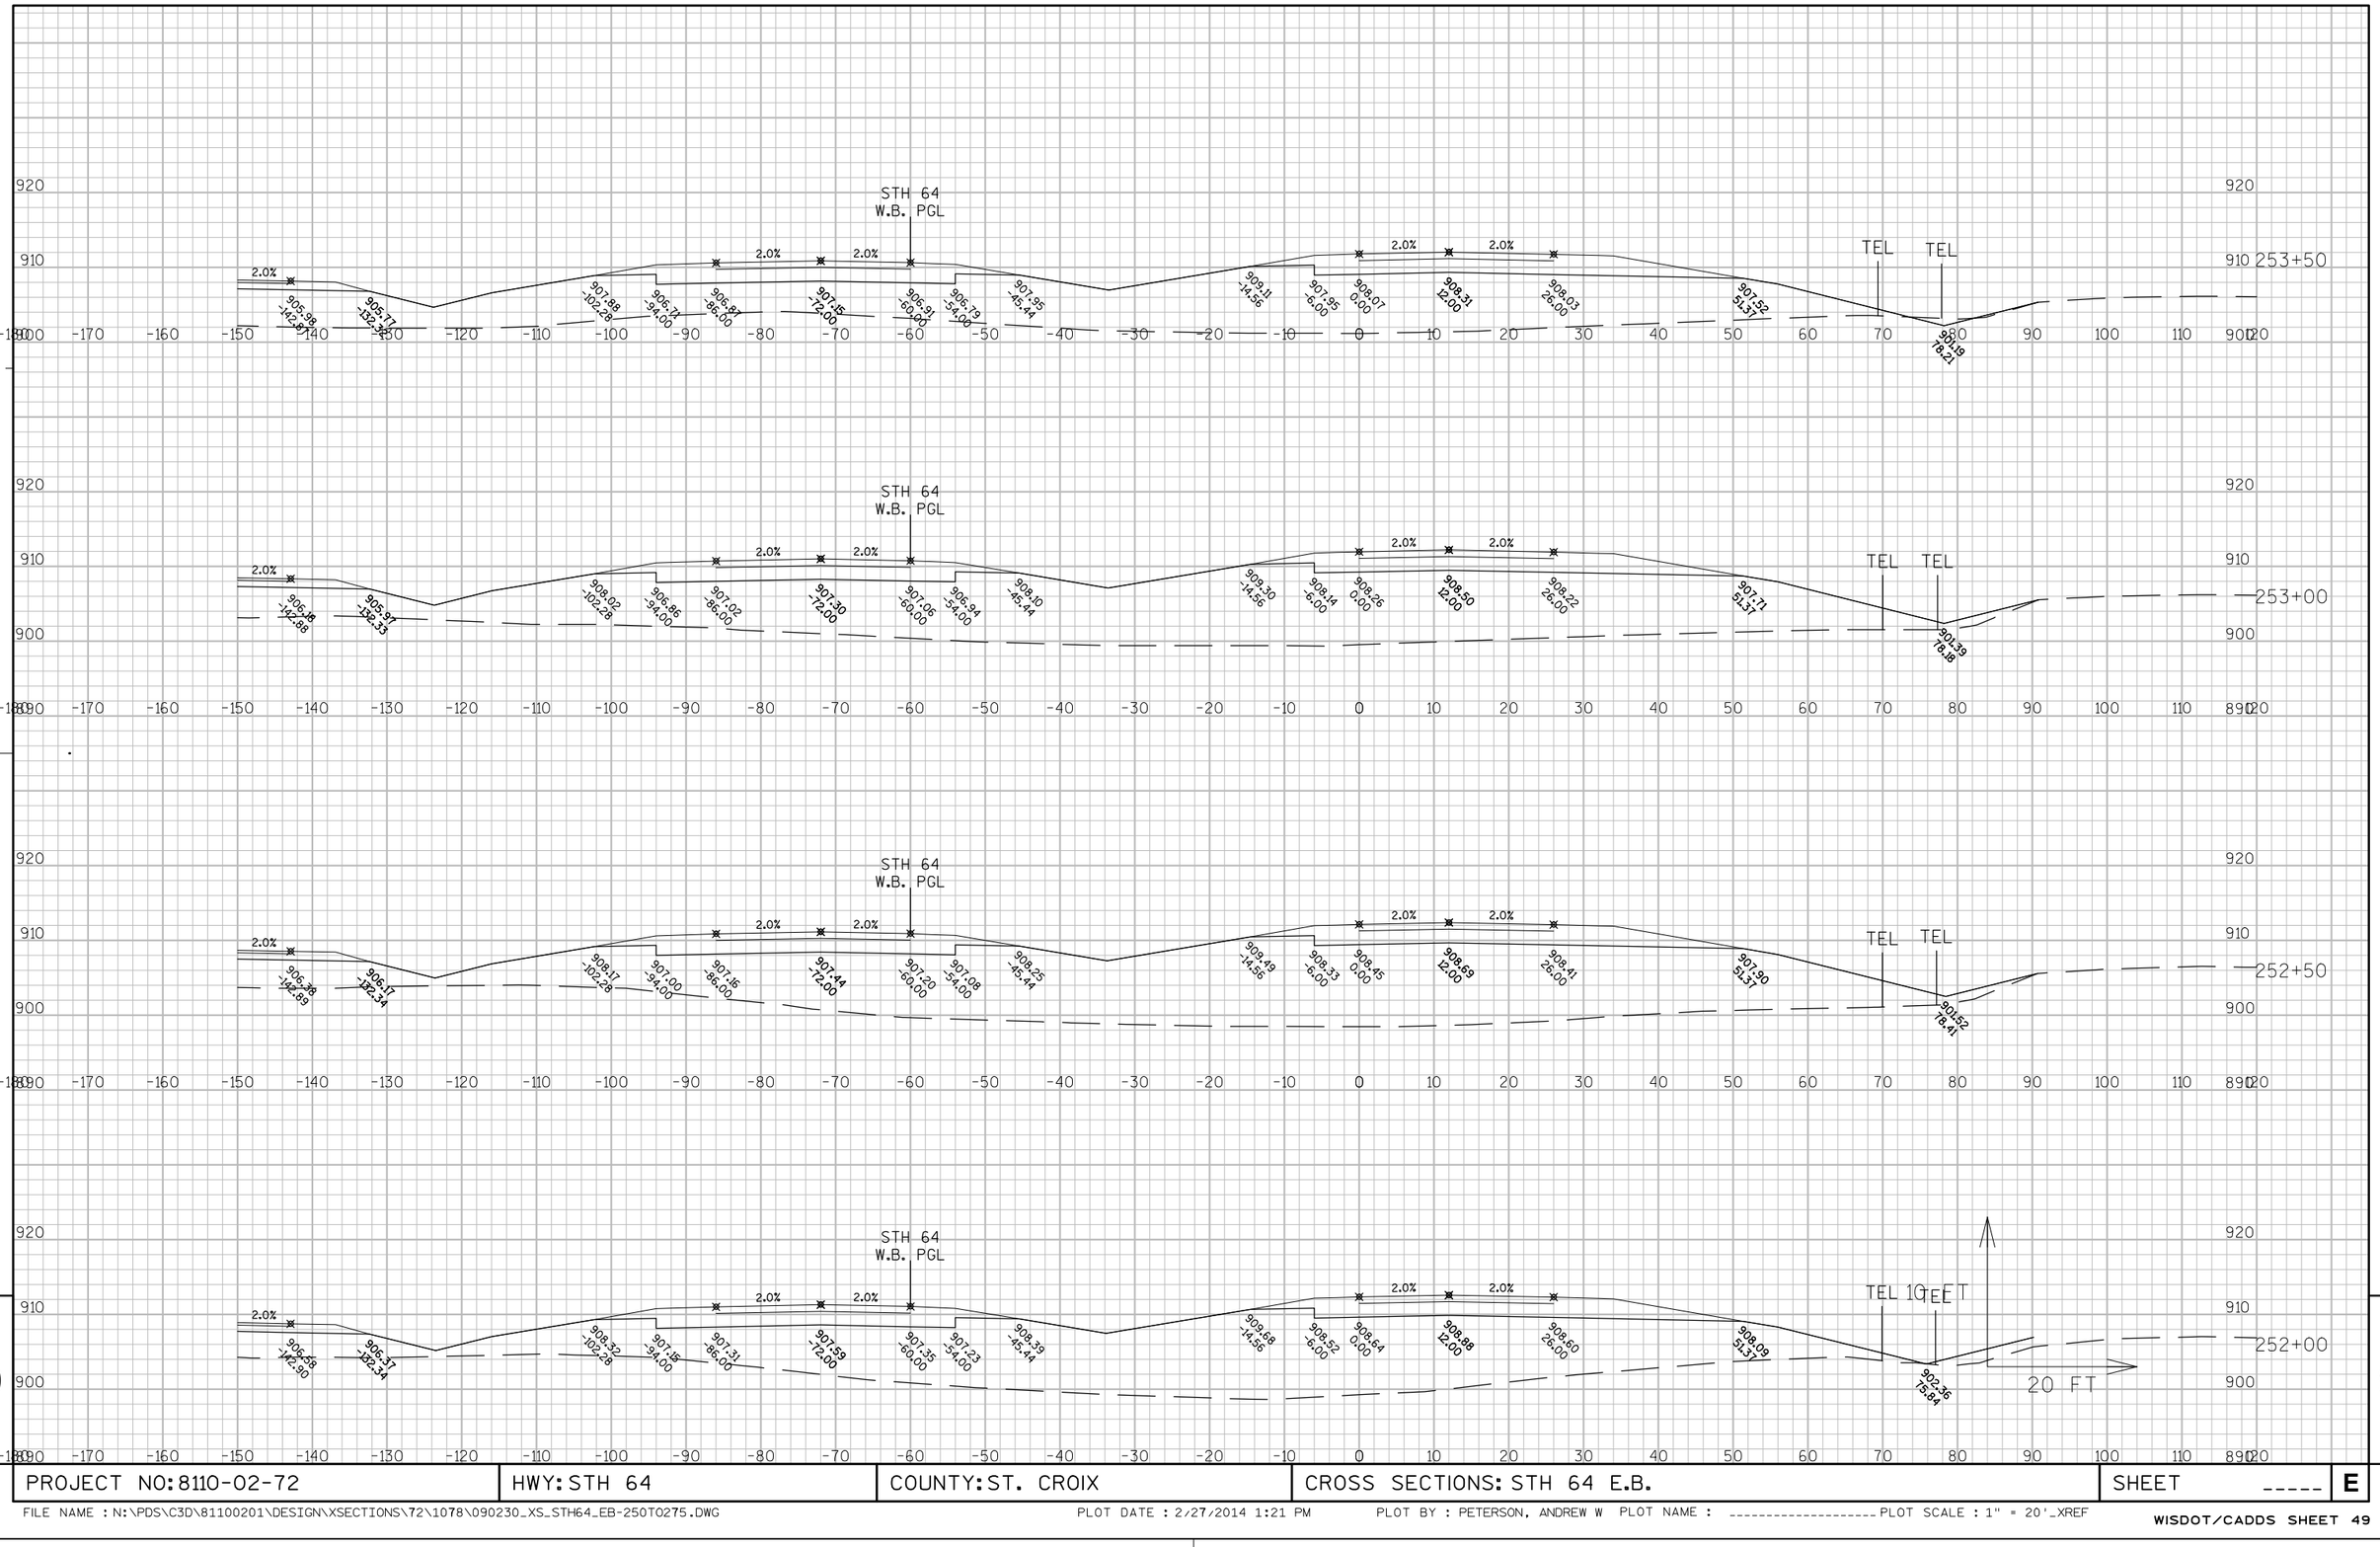


9

9

PROJECT NO: 8110-02-72	HWY: STH 64	COUNTY: ST. CROIX	CROSS SECTIONS: STH 64 E.B.	SHEET _____	E

FILE NAME : N:\PDS\C3D\81100201\DESIGN\XSECTIONS\72\1078\090230_XS_STH64_EB-250TO275.DWG PLOT DATE : 2/27/2014 1:21 PM PLOT BY : PETERSON, ANDREW W PLOT NAME : _____ PLOT SCALE : 1" = 20'_XREF

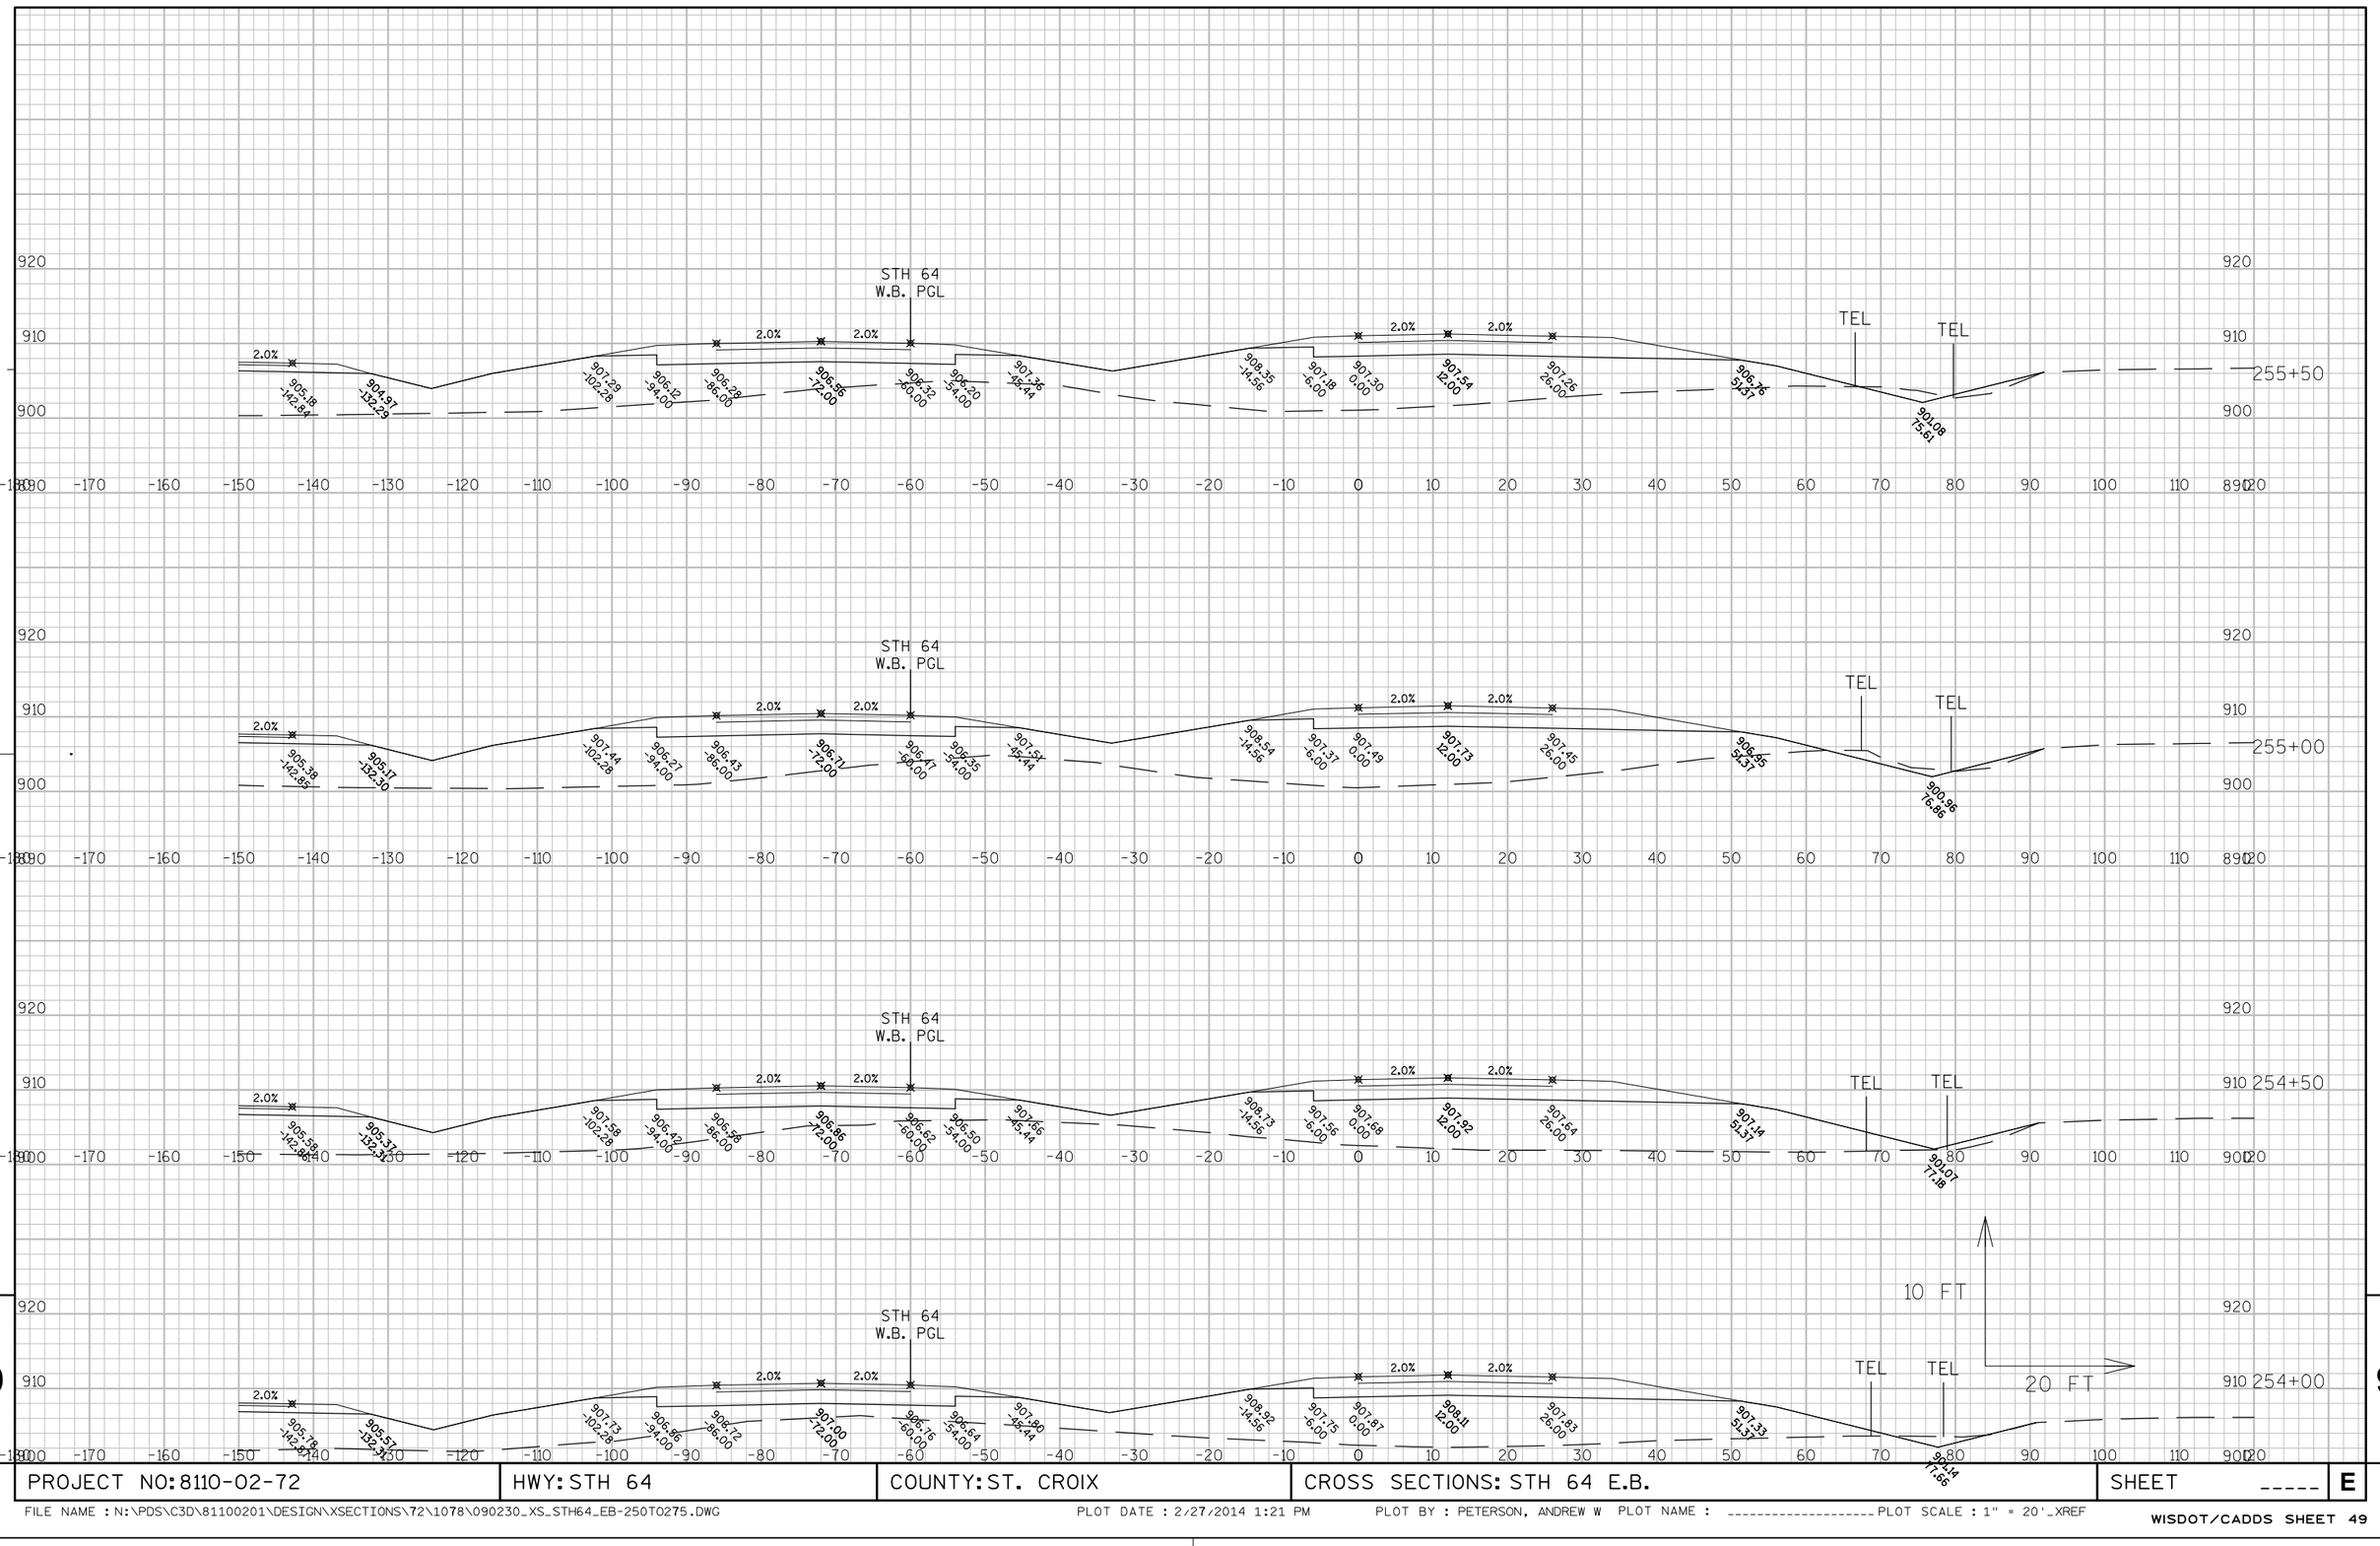

APPROVED FOR DESIGN OF UTILITY ADJUSTMENTS


9

9

PROJECT NO: 8110-02-72	HWY: STH 64	COUNTY: ST. CROIX	CROSS SECTIONS: STH 64 E.B.	SHEET _____	E

FILE NAME : N:\PDS\C3D\81100201\DESIGN\XSECTIONS\72\1078\090230_XS_STH64_EB-250TO275.DWG PLOT DATE : 2/27/2014 1:21 PM PLOT BY : PETERSON, ANDREW W PLOT NAME : _____ PLOT SCALE : 1" = 20'_XREF

WISDOT/CADDS SHEET 49

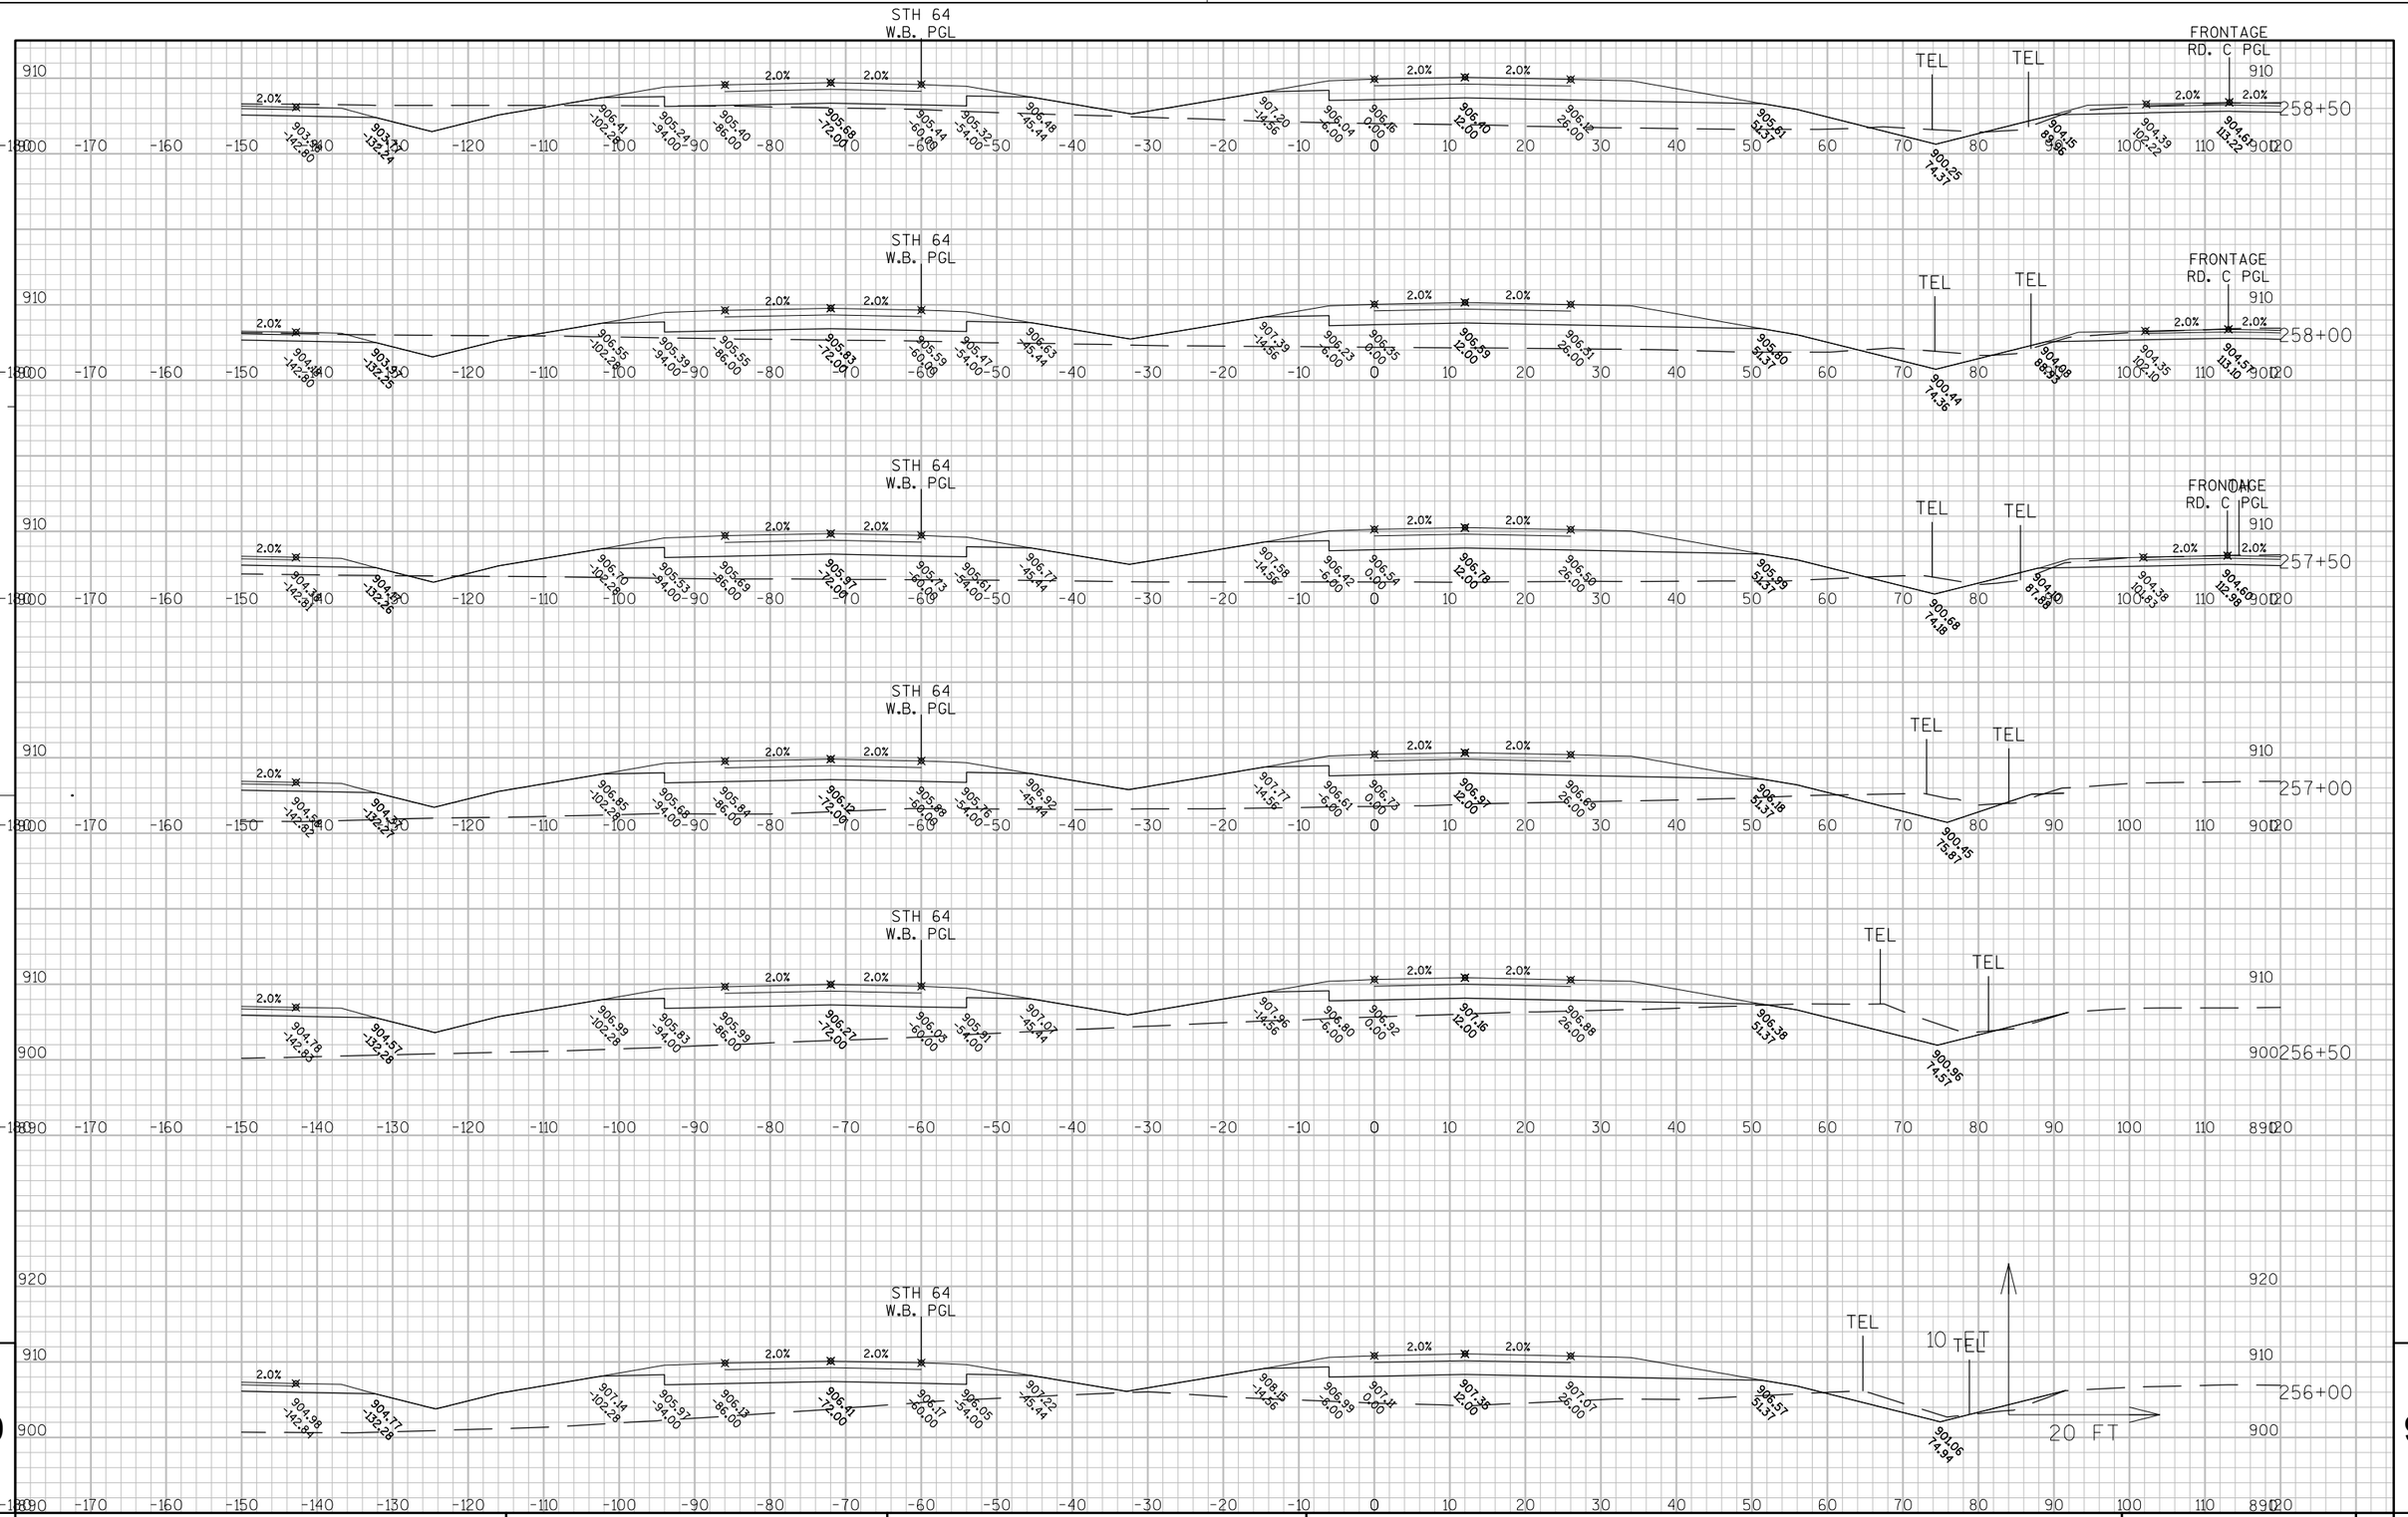

APPROVED FOR DESIGN OF UTILITY ADJUSTMENTS

9

9

PROJECT NO: 8110-02-72	HWY: STH 64	COUNTY: ST. CROIX	CROSS SECTIONS: STH 64 E.B.	SHEET _____	E

APPROVED FOR DESIGN OF UTILITY ADJUSTMENTS

STH 64 W.B. PGL

FRONTAGE RD. C PGL

TEL

TEL

261+50

261+01

261+00

260+50

260+00

259+50

259+00

10 FT

20 FT

PROJECT NO: 8110-02-72	HWY: STH 64	COUNTY: ST. CROIX	CROSS SECTIONS: STH 64 E.B.	SHEET _____	E

FILE NAME : N:\PDS\C3D\81100201\DESIGN\XSECTIONS\72\1078\090230_XS_STH64_EB-250TO275.DWG


PLOT DATE : 2/27/2014 1:22 PM

PLOT BY : PETERSON, ANDREW W PLOT NAME : _____ PLOT SCALE : 1" = 20'_XREF

WISDOT/CADDS SHEET 49

9

9

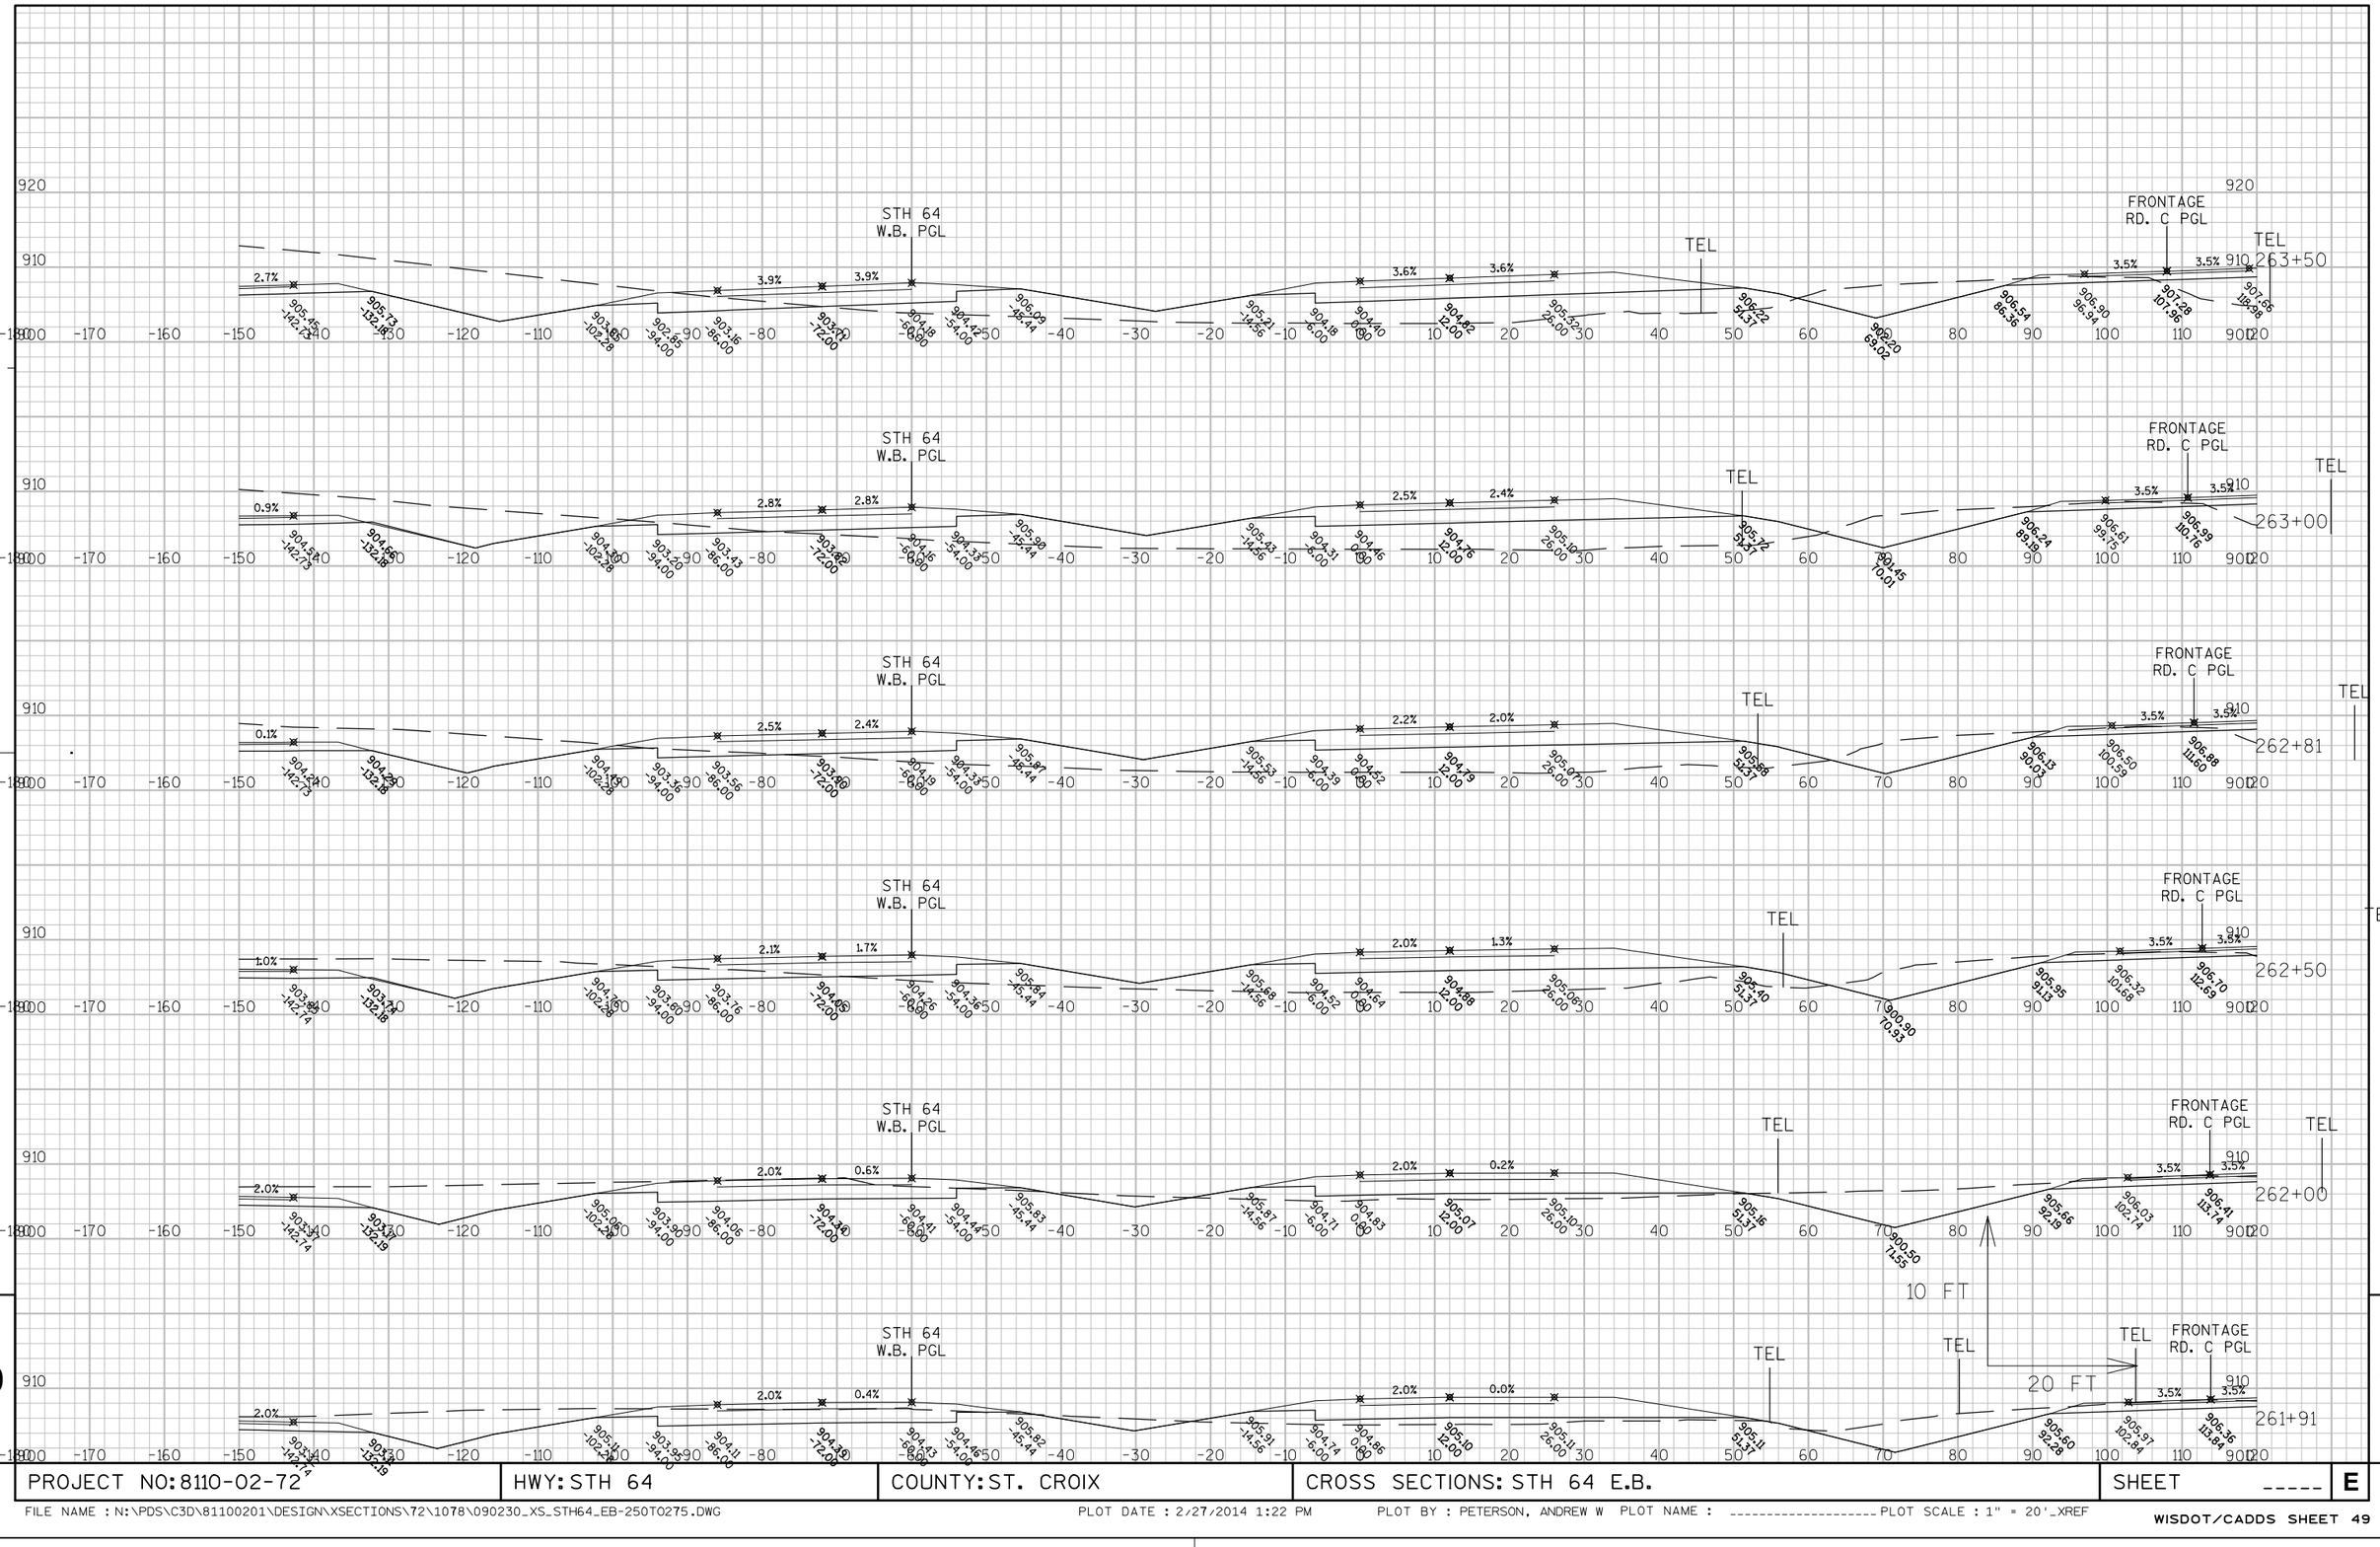

9

9


PROJECT NO: 8110-02-72	HWY: STH 64	COUNTY: ST. CROIX	CROSS SECTIONS: STH 64 E.B.	SHEET _____	E



9

9

PROJECT NO: 8110-02-72	HWY: STH 64	COUNTY: ST. CROIX	CROSS SECTIONS: STH 64 E.B.	SHEET _____	E

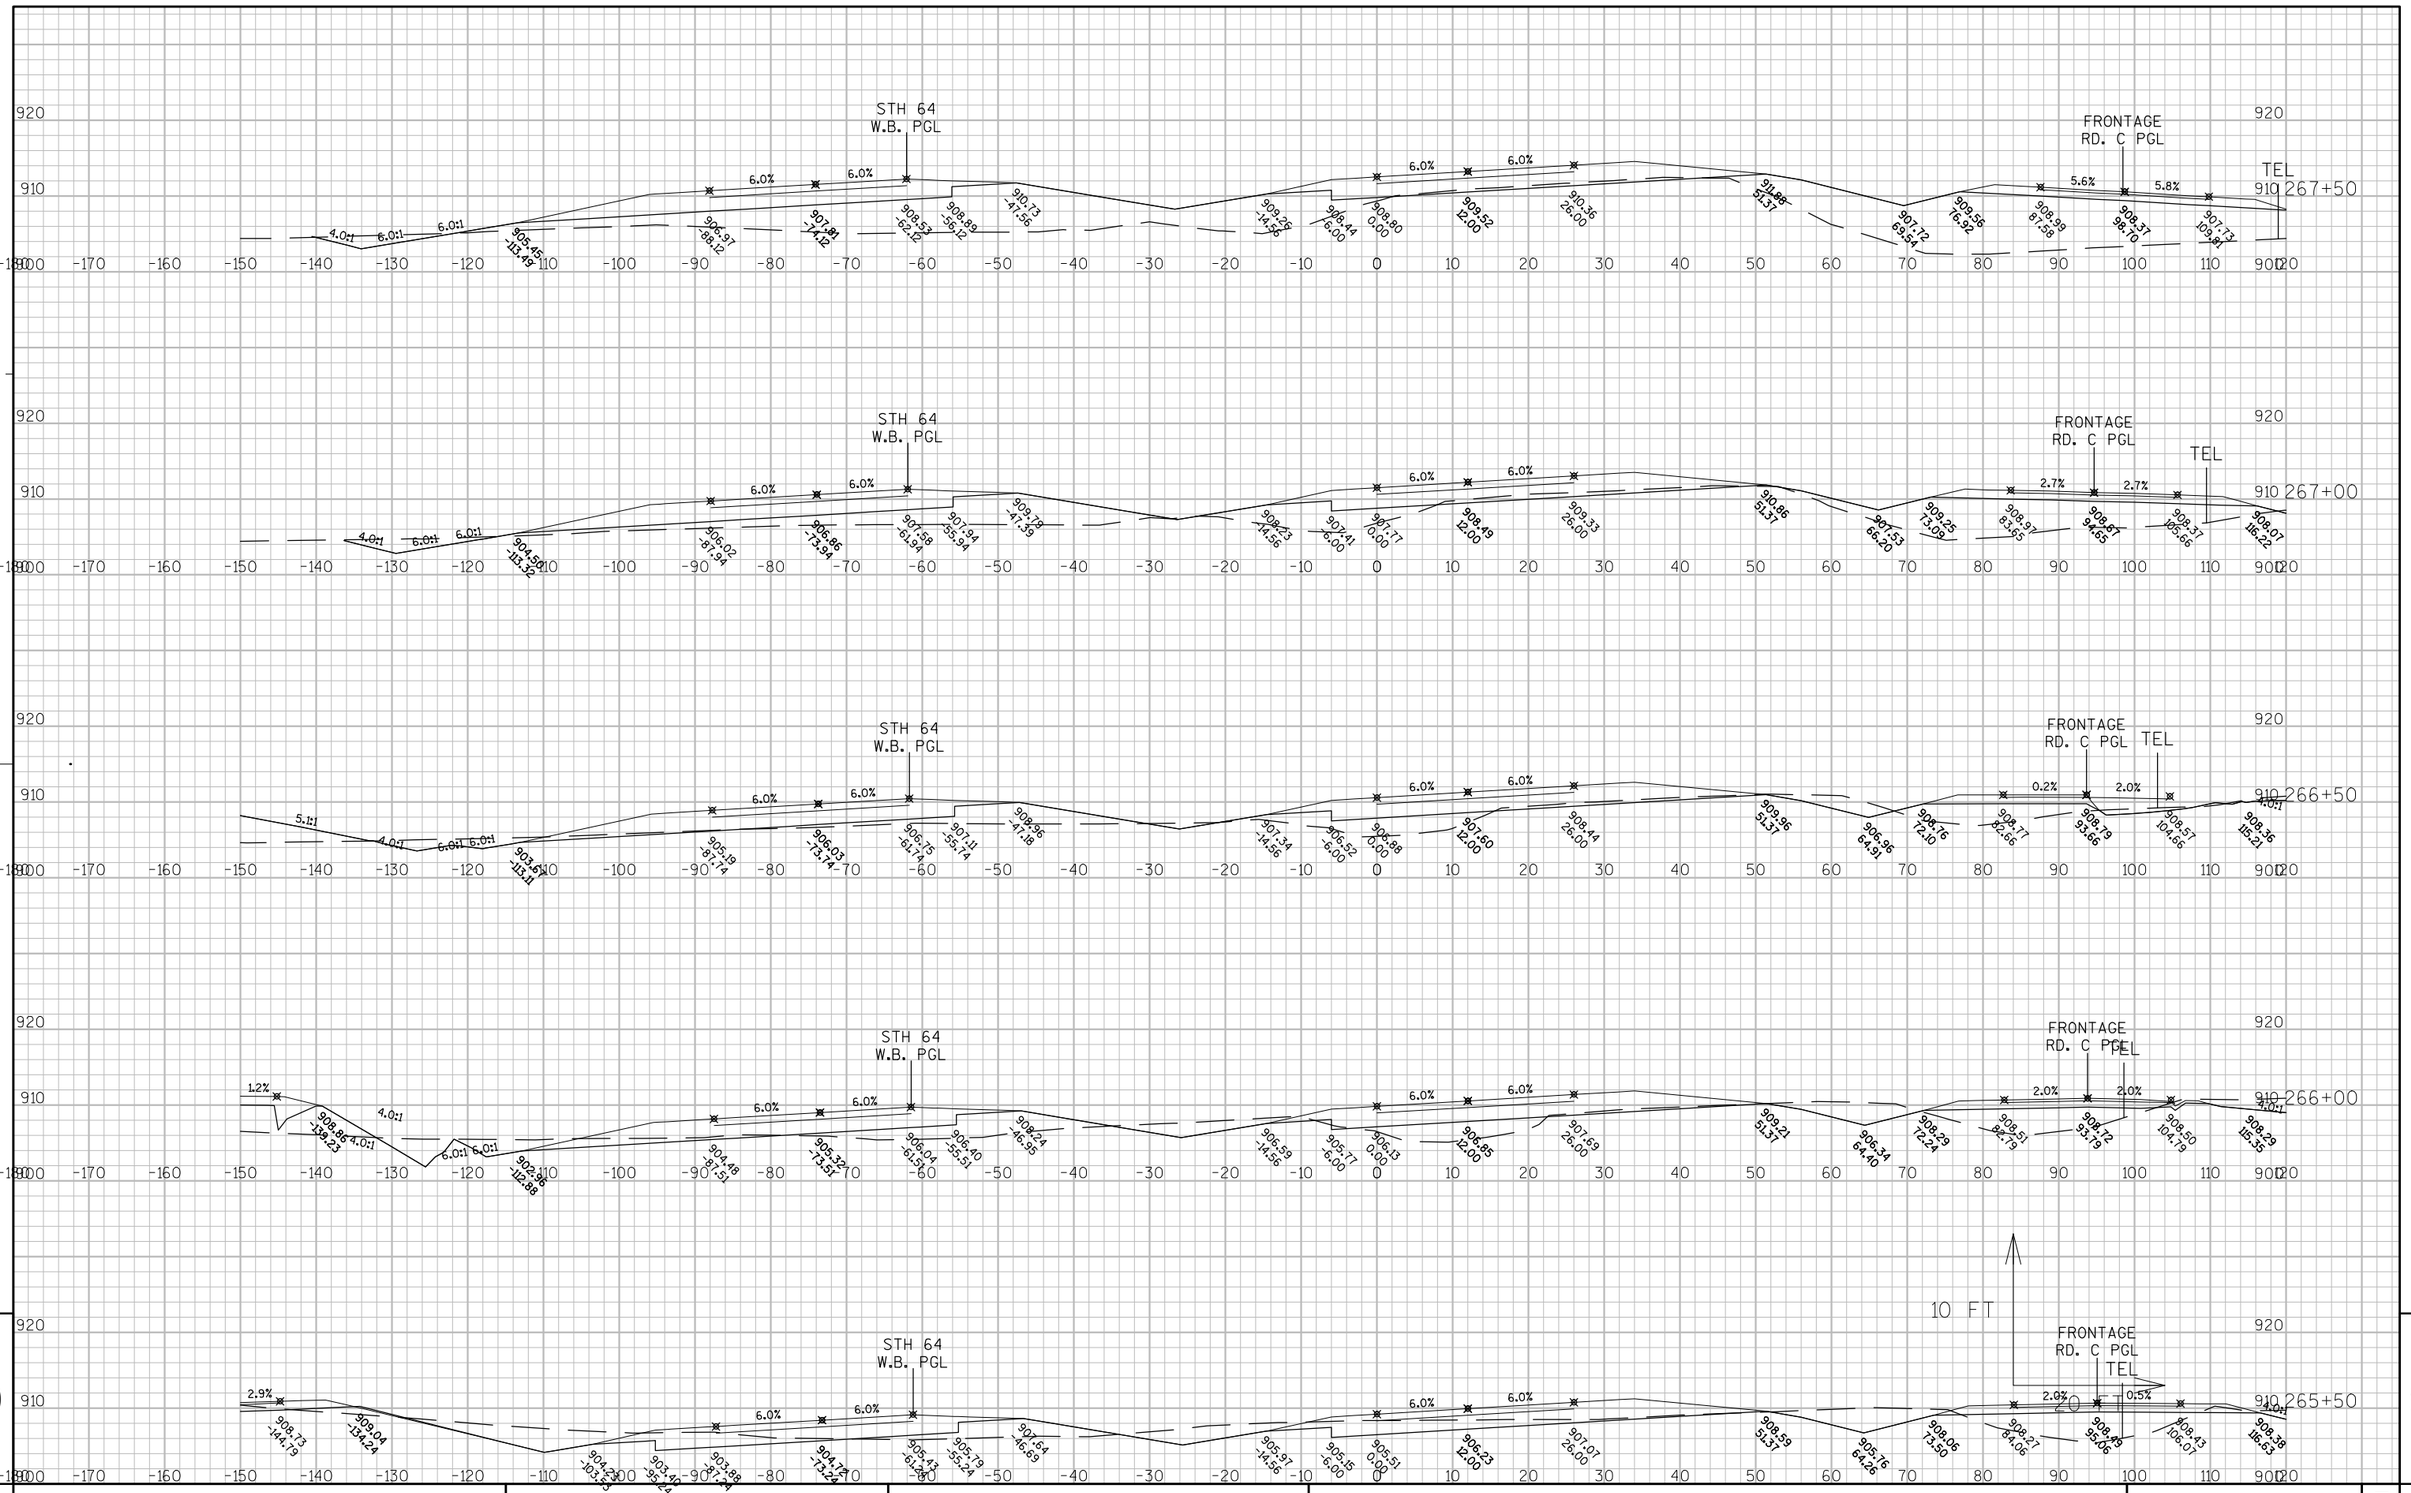


APPROVED FOR DESIGN OF UTILITY ADJUSTMENTS

9

9


PROJECT NO: 8110-02-72	HWY: STH 64	COUNTY: ST. CROIX	CROSS SECTIONS: STH 64 E.B.	SHEET _____	E

FILE NAME : N:\PDS\C3D\81100201\DESIGN\XSECTIONS\72\1078\090230_XS_STH64_EB-250TO275.DWG PLOT DATE : 2/27/2014 1:23 PM PLOT BY : PETERSON, ANDREW W PLOT NAME : _____ PLOT SCALE : 1" = 20'_XREF

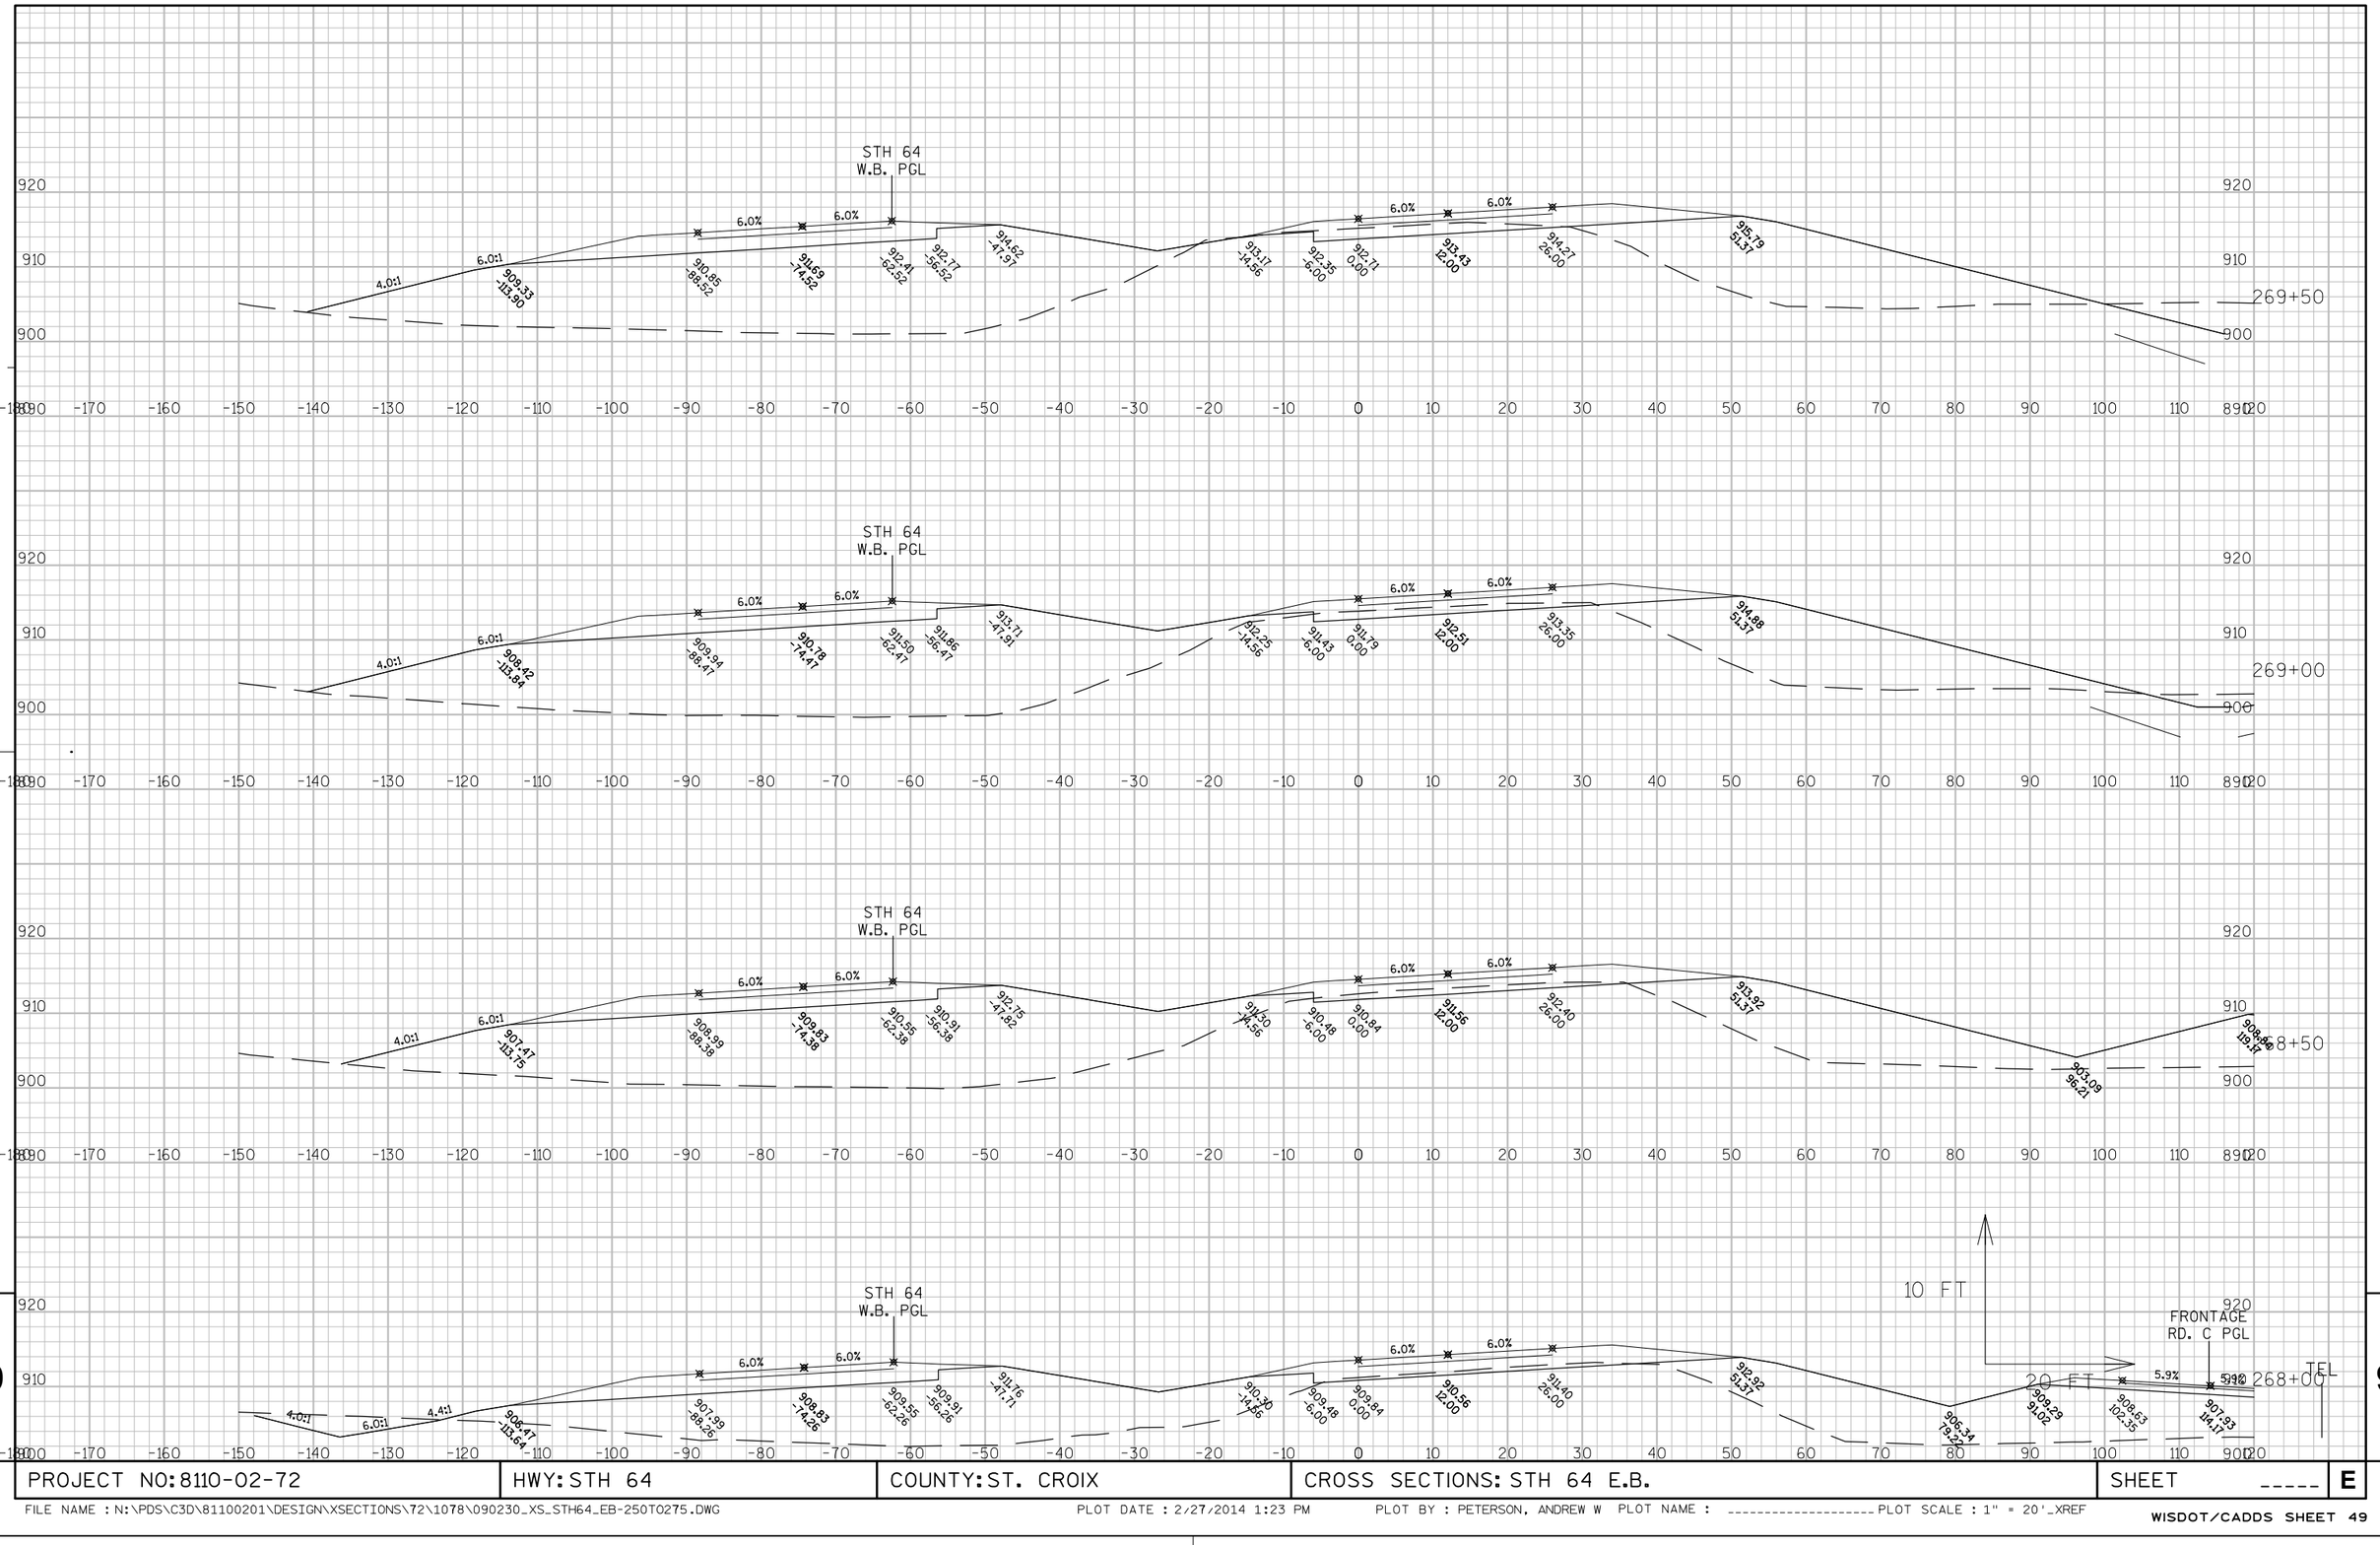

PROJECT NO: 8110-02-72	HWY: STH 64	COUNTY: ST. CROIX	CROSS SECTIONS: STH 64 E.B.	SHEET -----	E

FILE NAME : N:\PDS\C3D\81100201\DESIGN\XSECTIONS\72\1078\090230_XS_STH64_EB-250TO275.DWG PLOT DATE : 2/27/2014 1:23 PM PLOT BY : PETERSON, ANDREW W PLOT NAME : ---------- PLOT SCALE : 1" = 20'_XREF

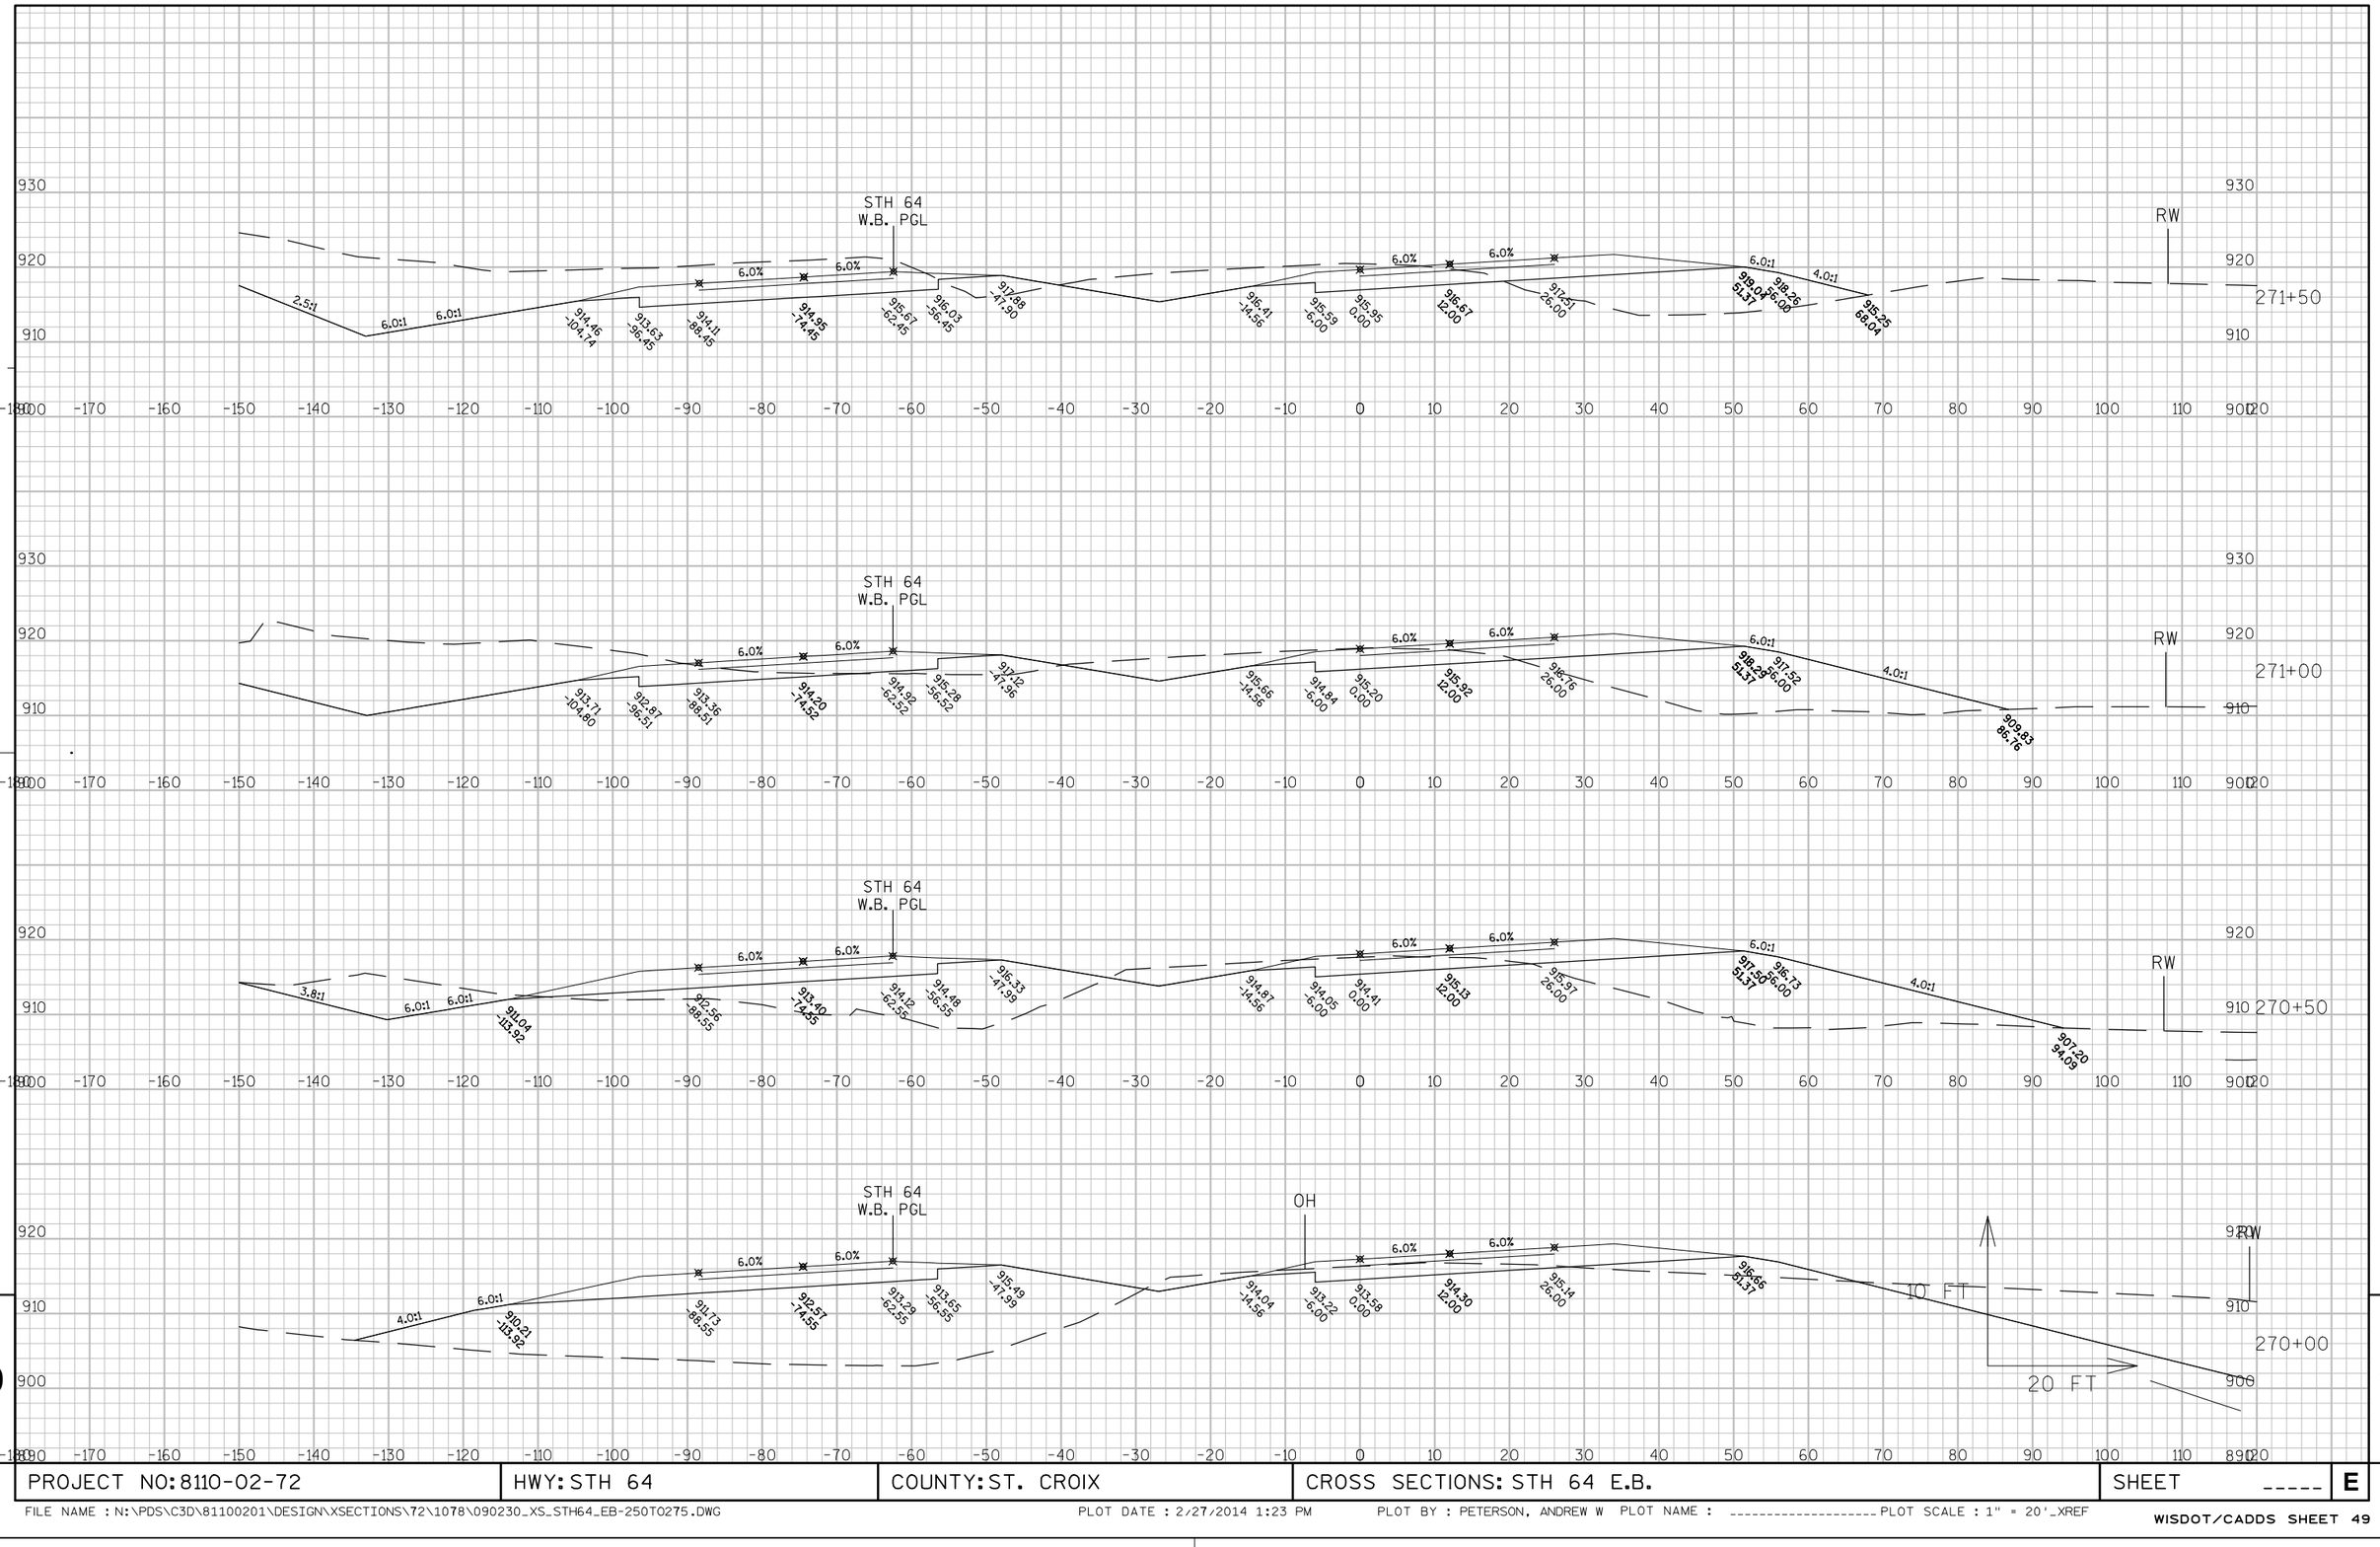


APPROVED FOR DESIGN OF UTILITY ADJUSTMENTS

9

9

PROJECT NO: 8110-02-72	HWY: STH 64	COUNTY: ST. CROIX	CROSS SECTIONS: STH 64 E.B.	SHEET _____	E

FILE NAME : N:\PDS\C3D\81100201\DESIGN\XSECTIONS\72\1078\090230_XS_STH64_EB-250TO275.DWG PLOT DATE : 2/27/2014 1:23 PM PLOT BY : PETERSON, ANDREW W PLOT NAME : _____ PLOT SCALE : 1" = 20'_XREF

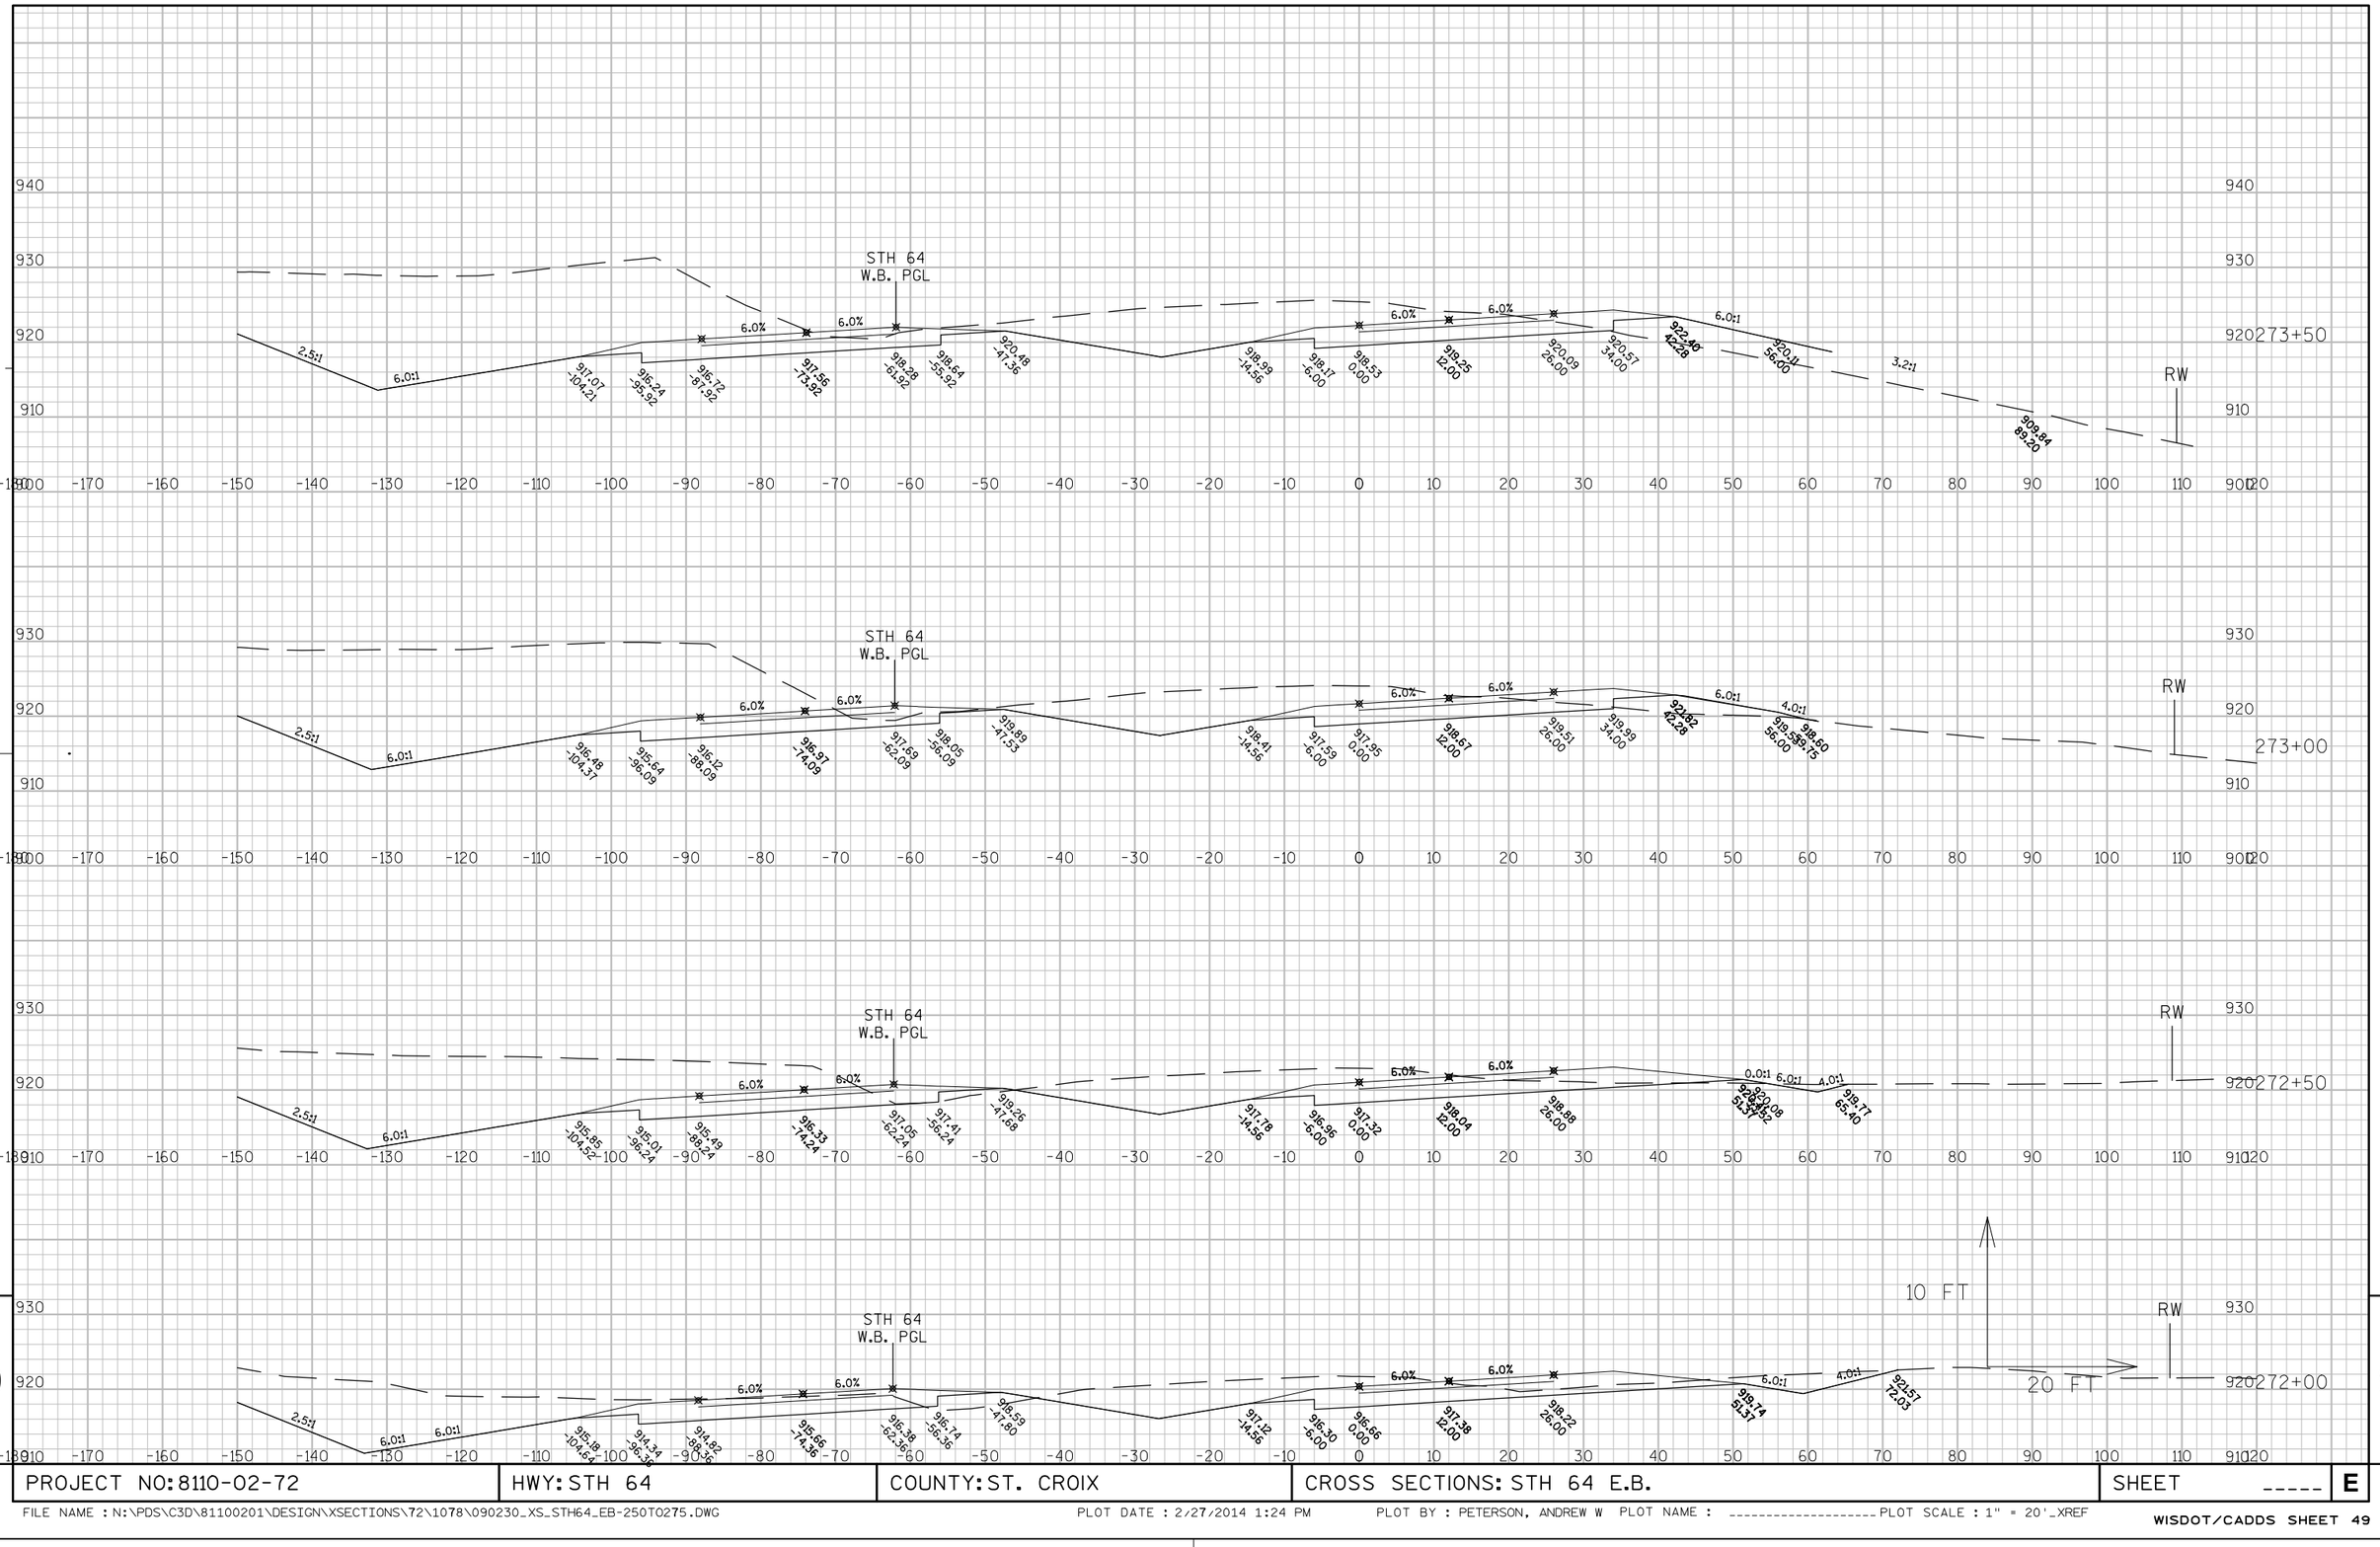

APPROVED FOR DESIGN OF UTILITY ADJUSTMENTS


9

9

PROJECT NO: 8110-02-72	HWY: STH 64	COUNTY: ST. CROIX	CROSS SECTIONS: STH 64 E.B.	SHEET _____	E

FILE NAME : N:\PDS\C3D\81100201\DESIGN\XSECTIONS\72\1078\090230_XS_STH64_EB-250TO275.DWG PLOT DATE : 2/27/2014 1:24 PM PLOT BY : PETERSON, ANDREW W PLOT NAME : _____ PLOT SCALE : 1" = 20'_XREF

WISDOT/CADDS SHEET 49

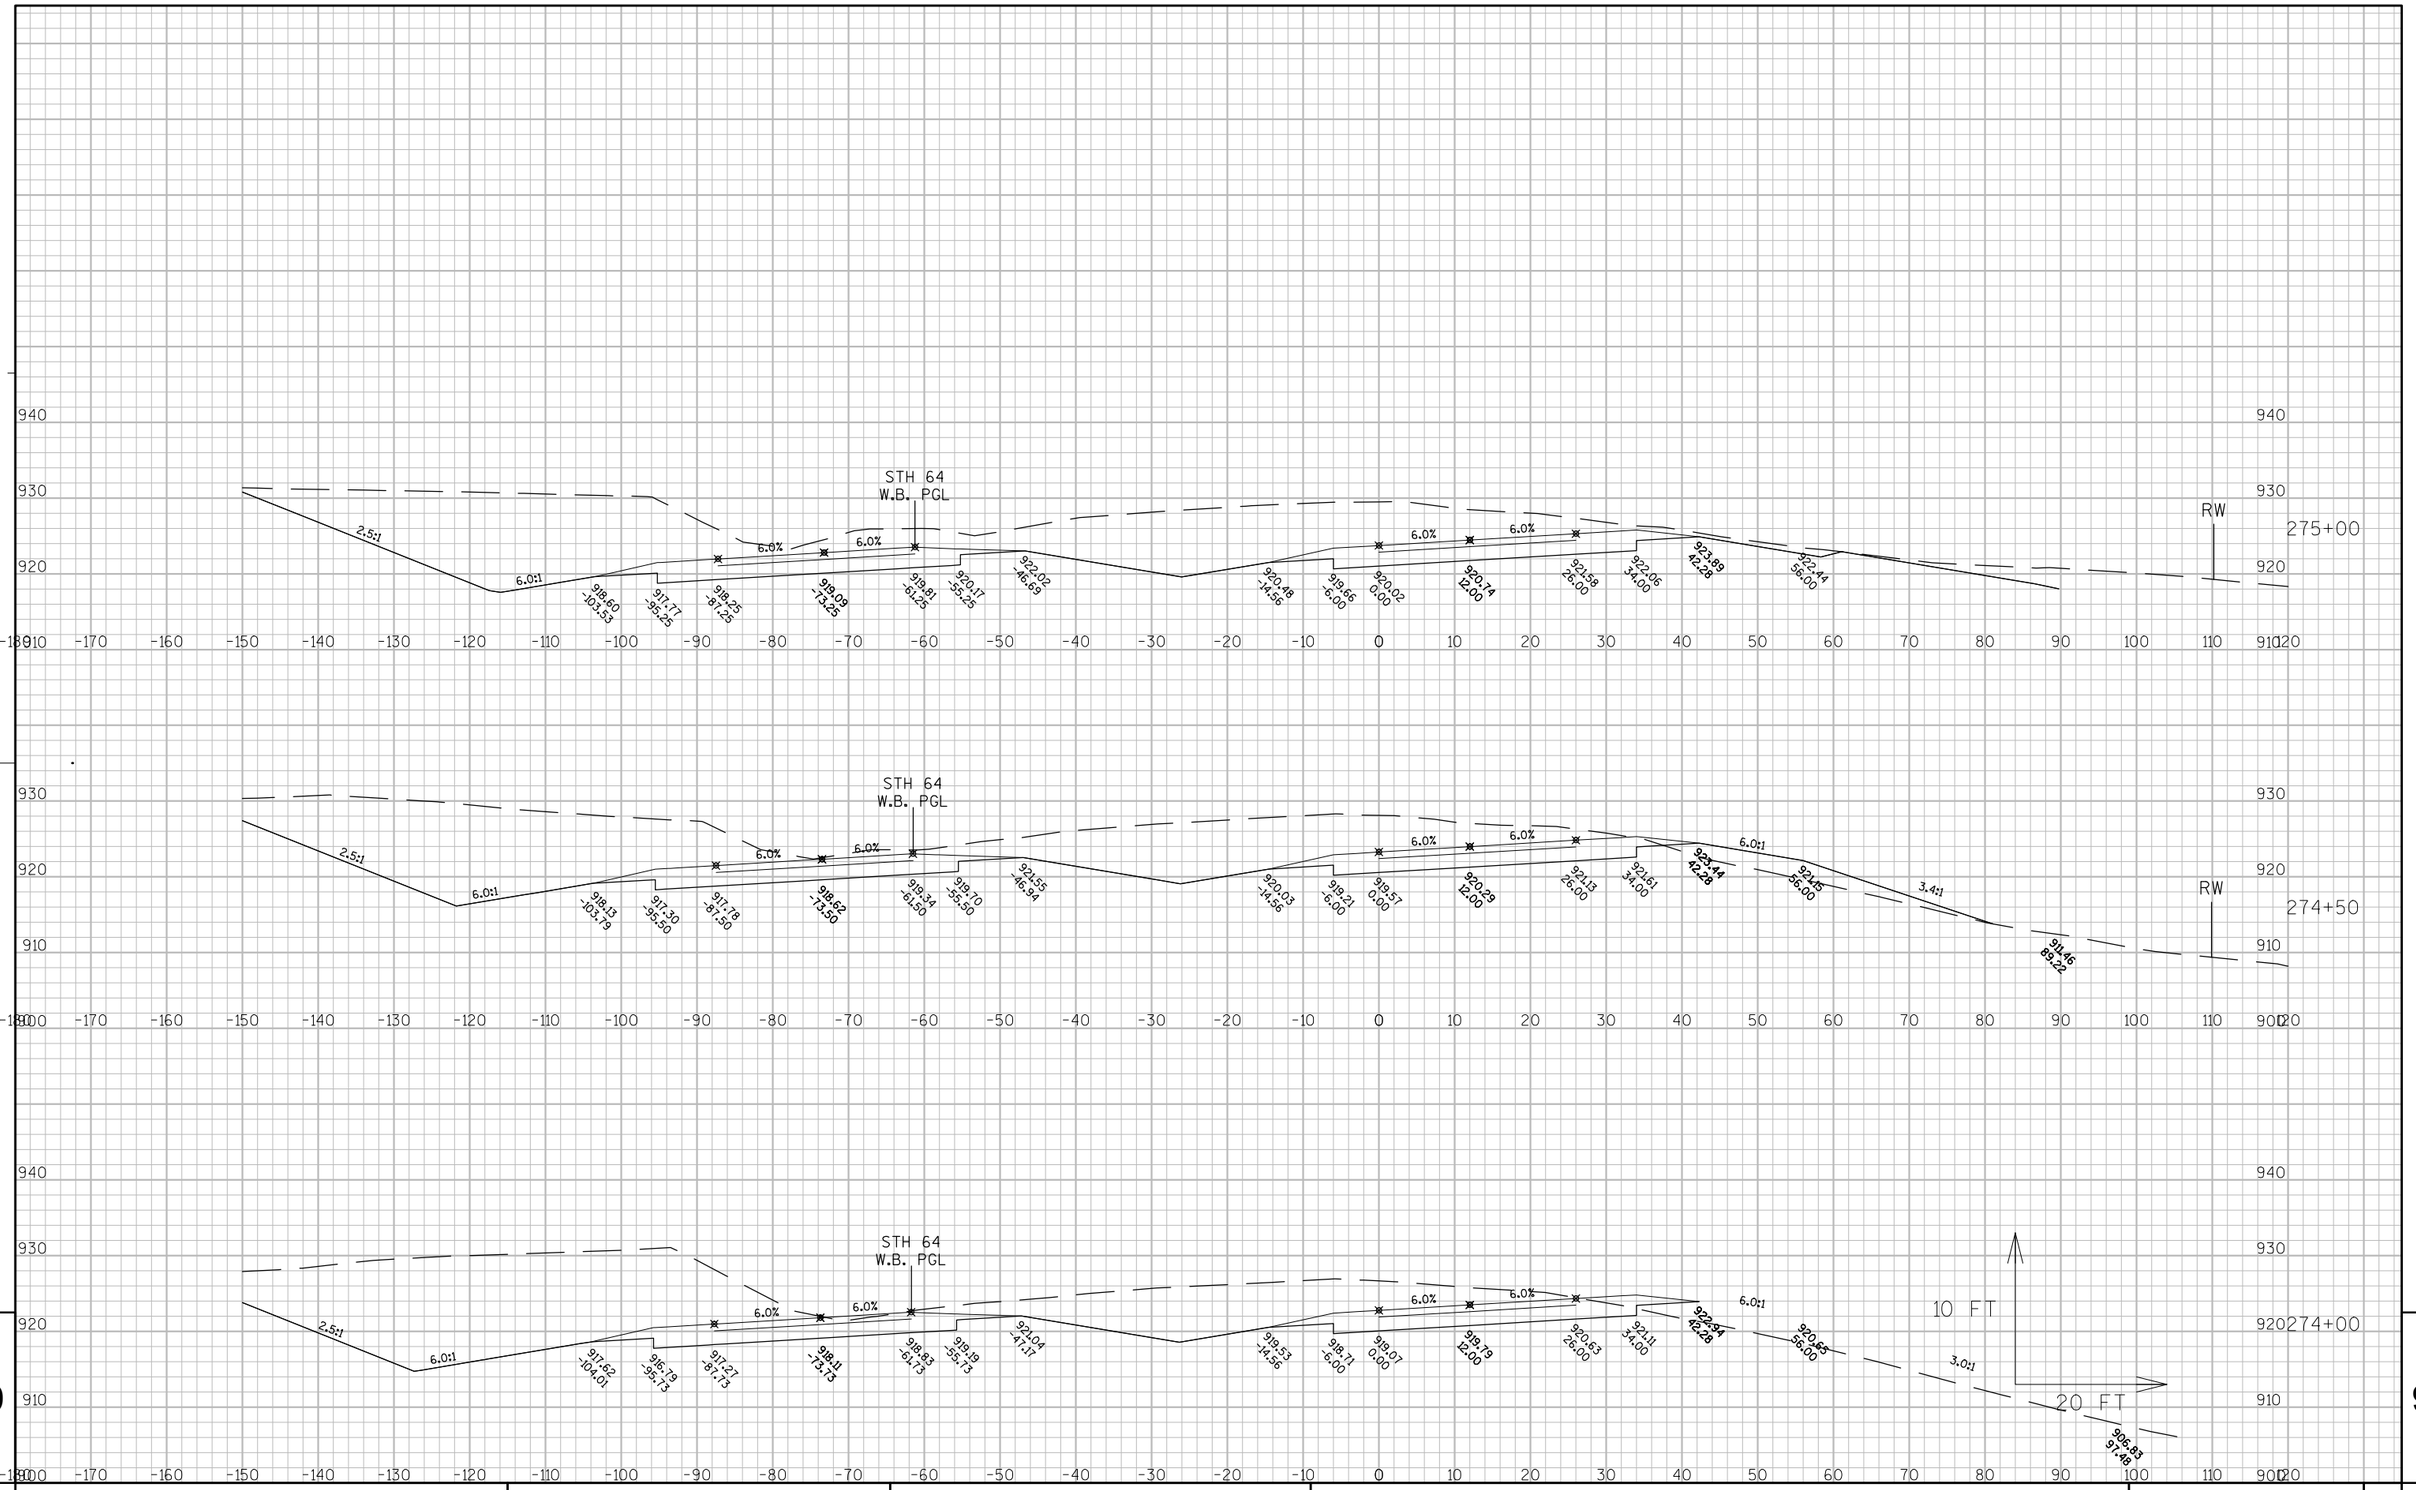


APPROVED FOR DESIGN OF UTILITY ADJUSTMENTS

9

9

PROJECT NO: 8110-02-72	HWY: STH 64	COUNTY: ST. CROIX	CROSS SECTIONS: STH 64 E.B.	SHEET _____	E

FILE NAME : N:\PDS\C3D\81100201\DESIGN\XSECTIONS\72\1078\090230_XS_STH64_EB-250T0275.DWG PLOT DATE : 2/27/2014 1:24 PM PLOT BY : PETERSON, ANDREW W PLOT NAME : _____ PLOT SCALE : 1" = 20'_XREF

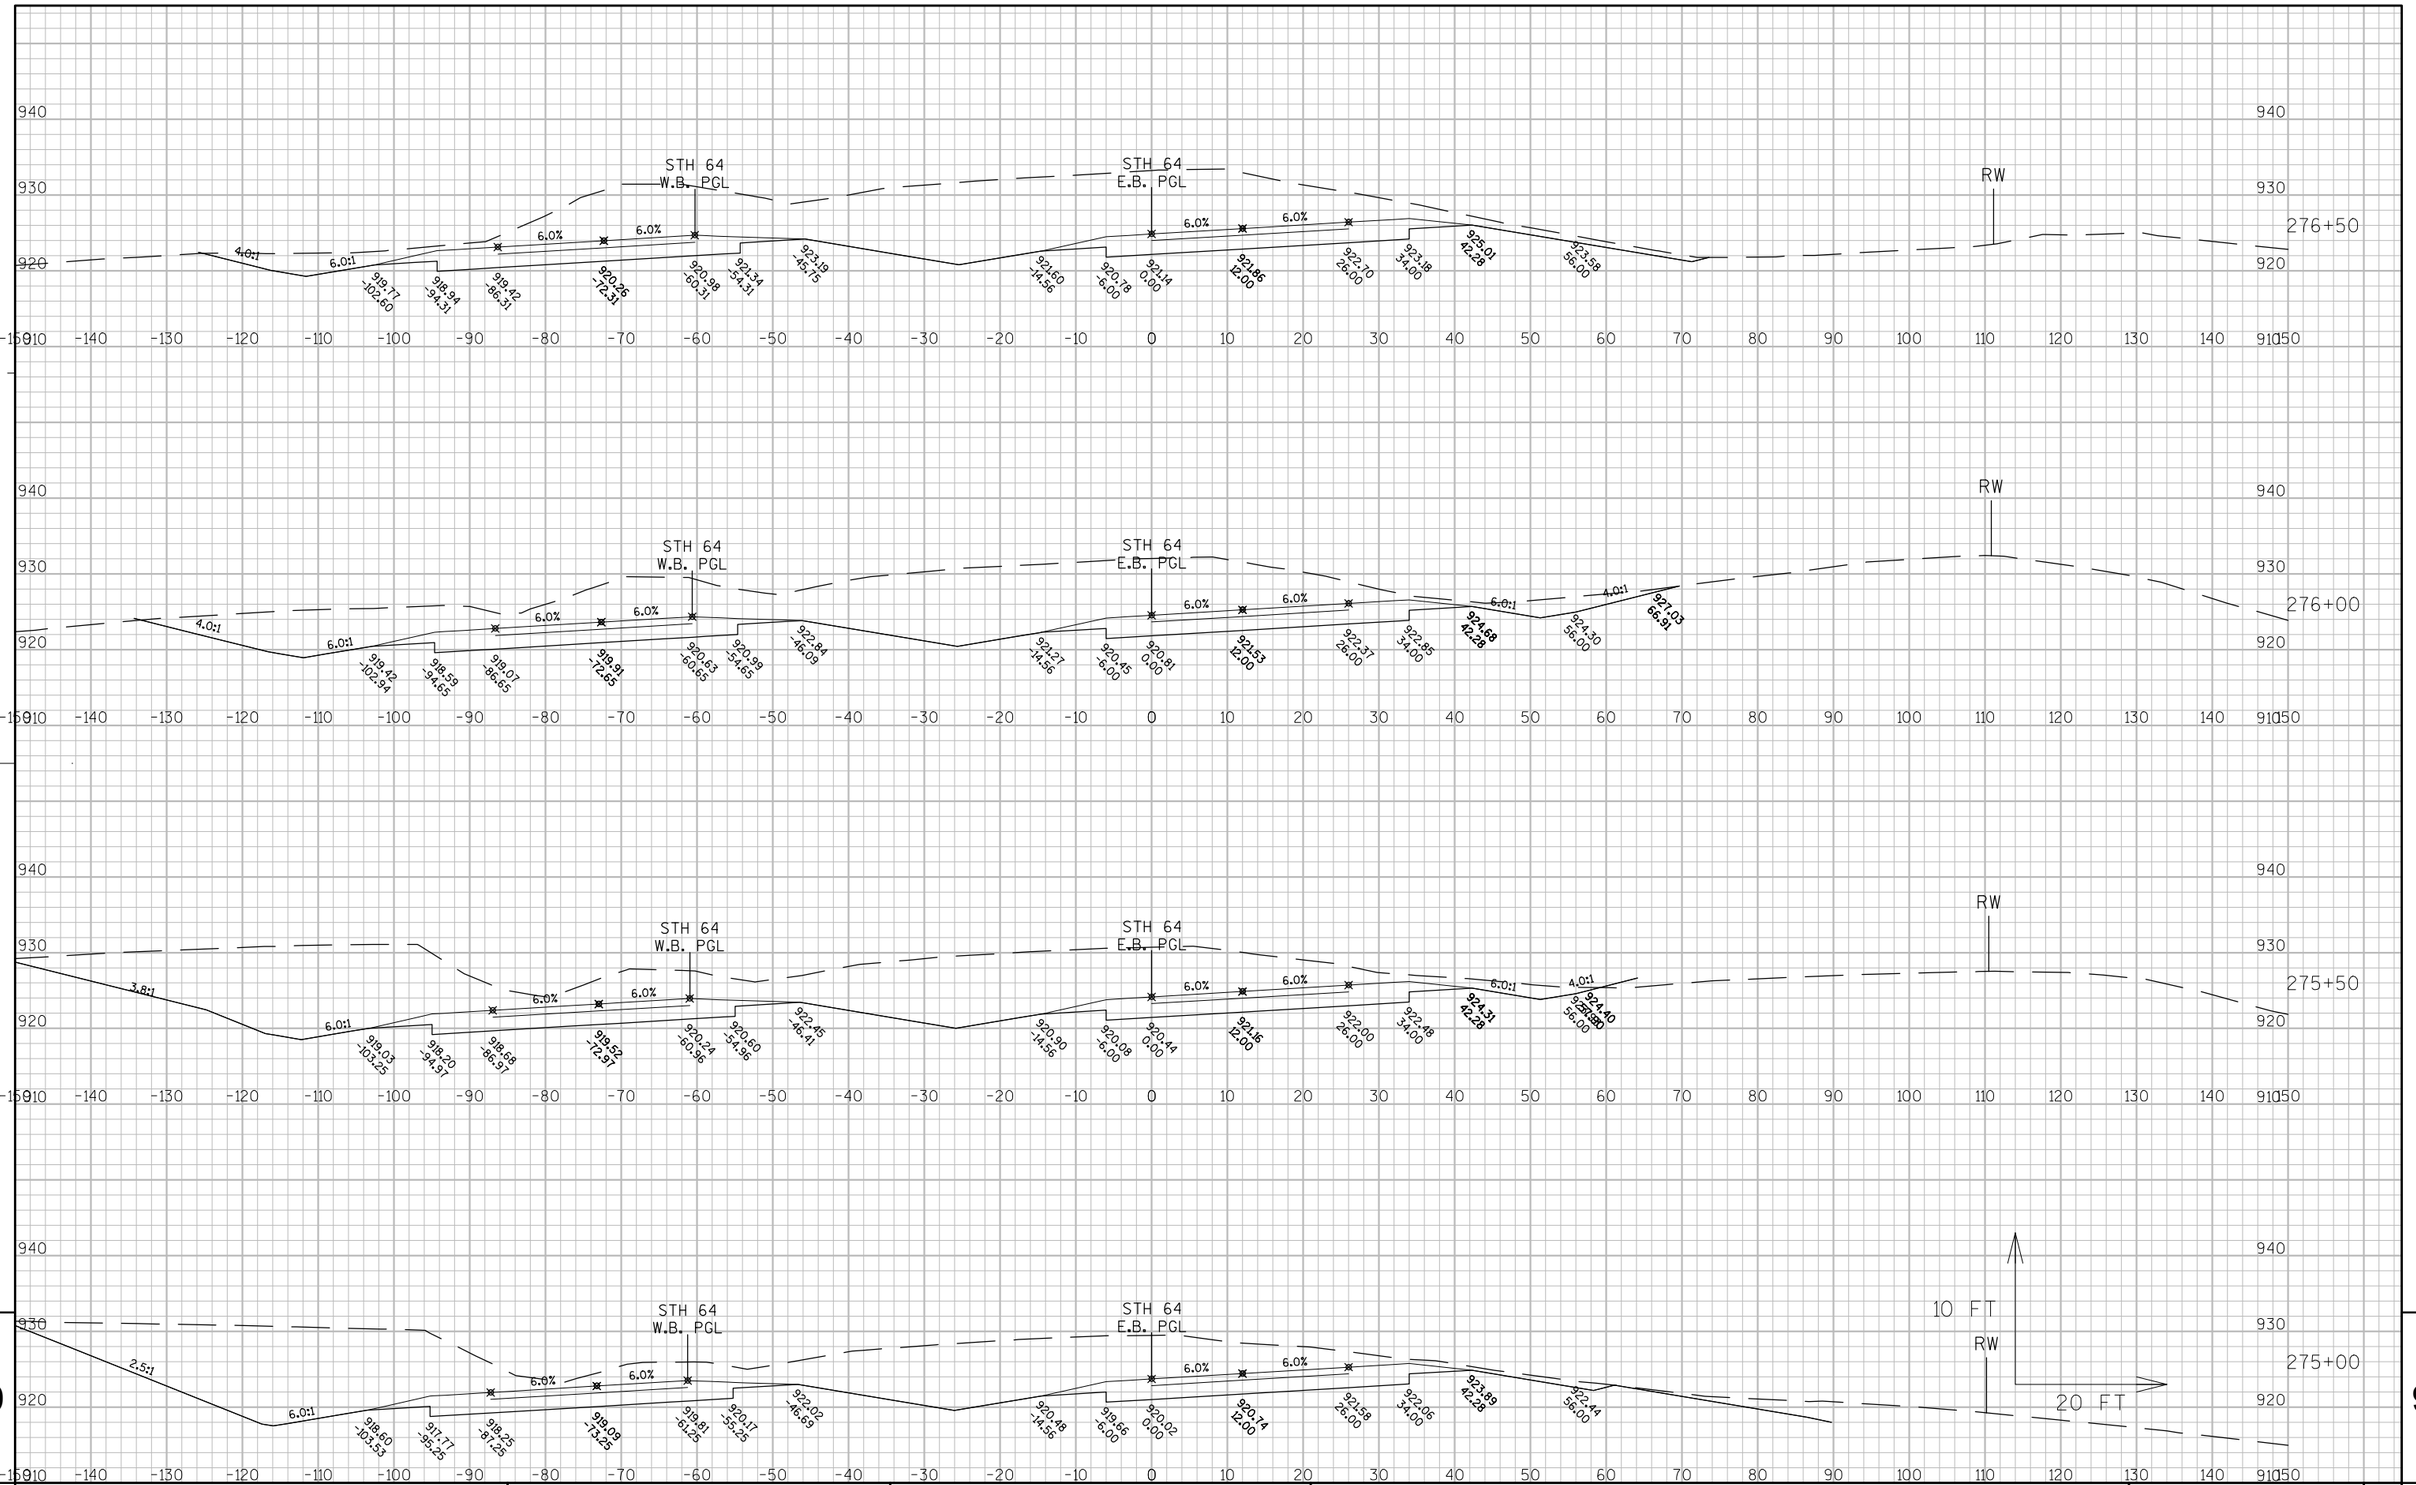


APPROVED FOR DESIGN OF UTILITY ADJUSTMENTS

9

PROJECT NO: 8110-02-72	HWY: STH 64	COUNTY: ST. CROIX	CROSS SECTIONS: STH 64 E.B.	SHEET _____	E


FILE NAME : N:\PDS\C3D\81100201\DESIGN\XSECTIONS\72\1078\090240_XS_STH64_EB-275TO308.DWG PLOT DATE : 2/27/2014 12:08 PM PLOT BY : PETERSON, ANDREW W PLOT NAME : _____ PLOT SCALE : 1:20_XREF

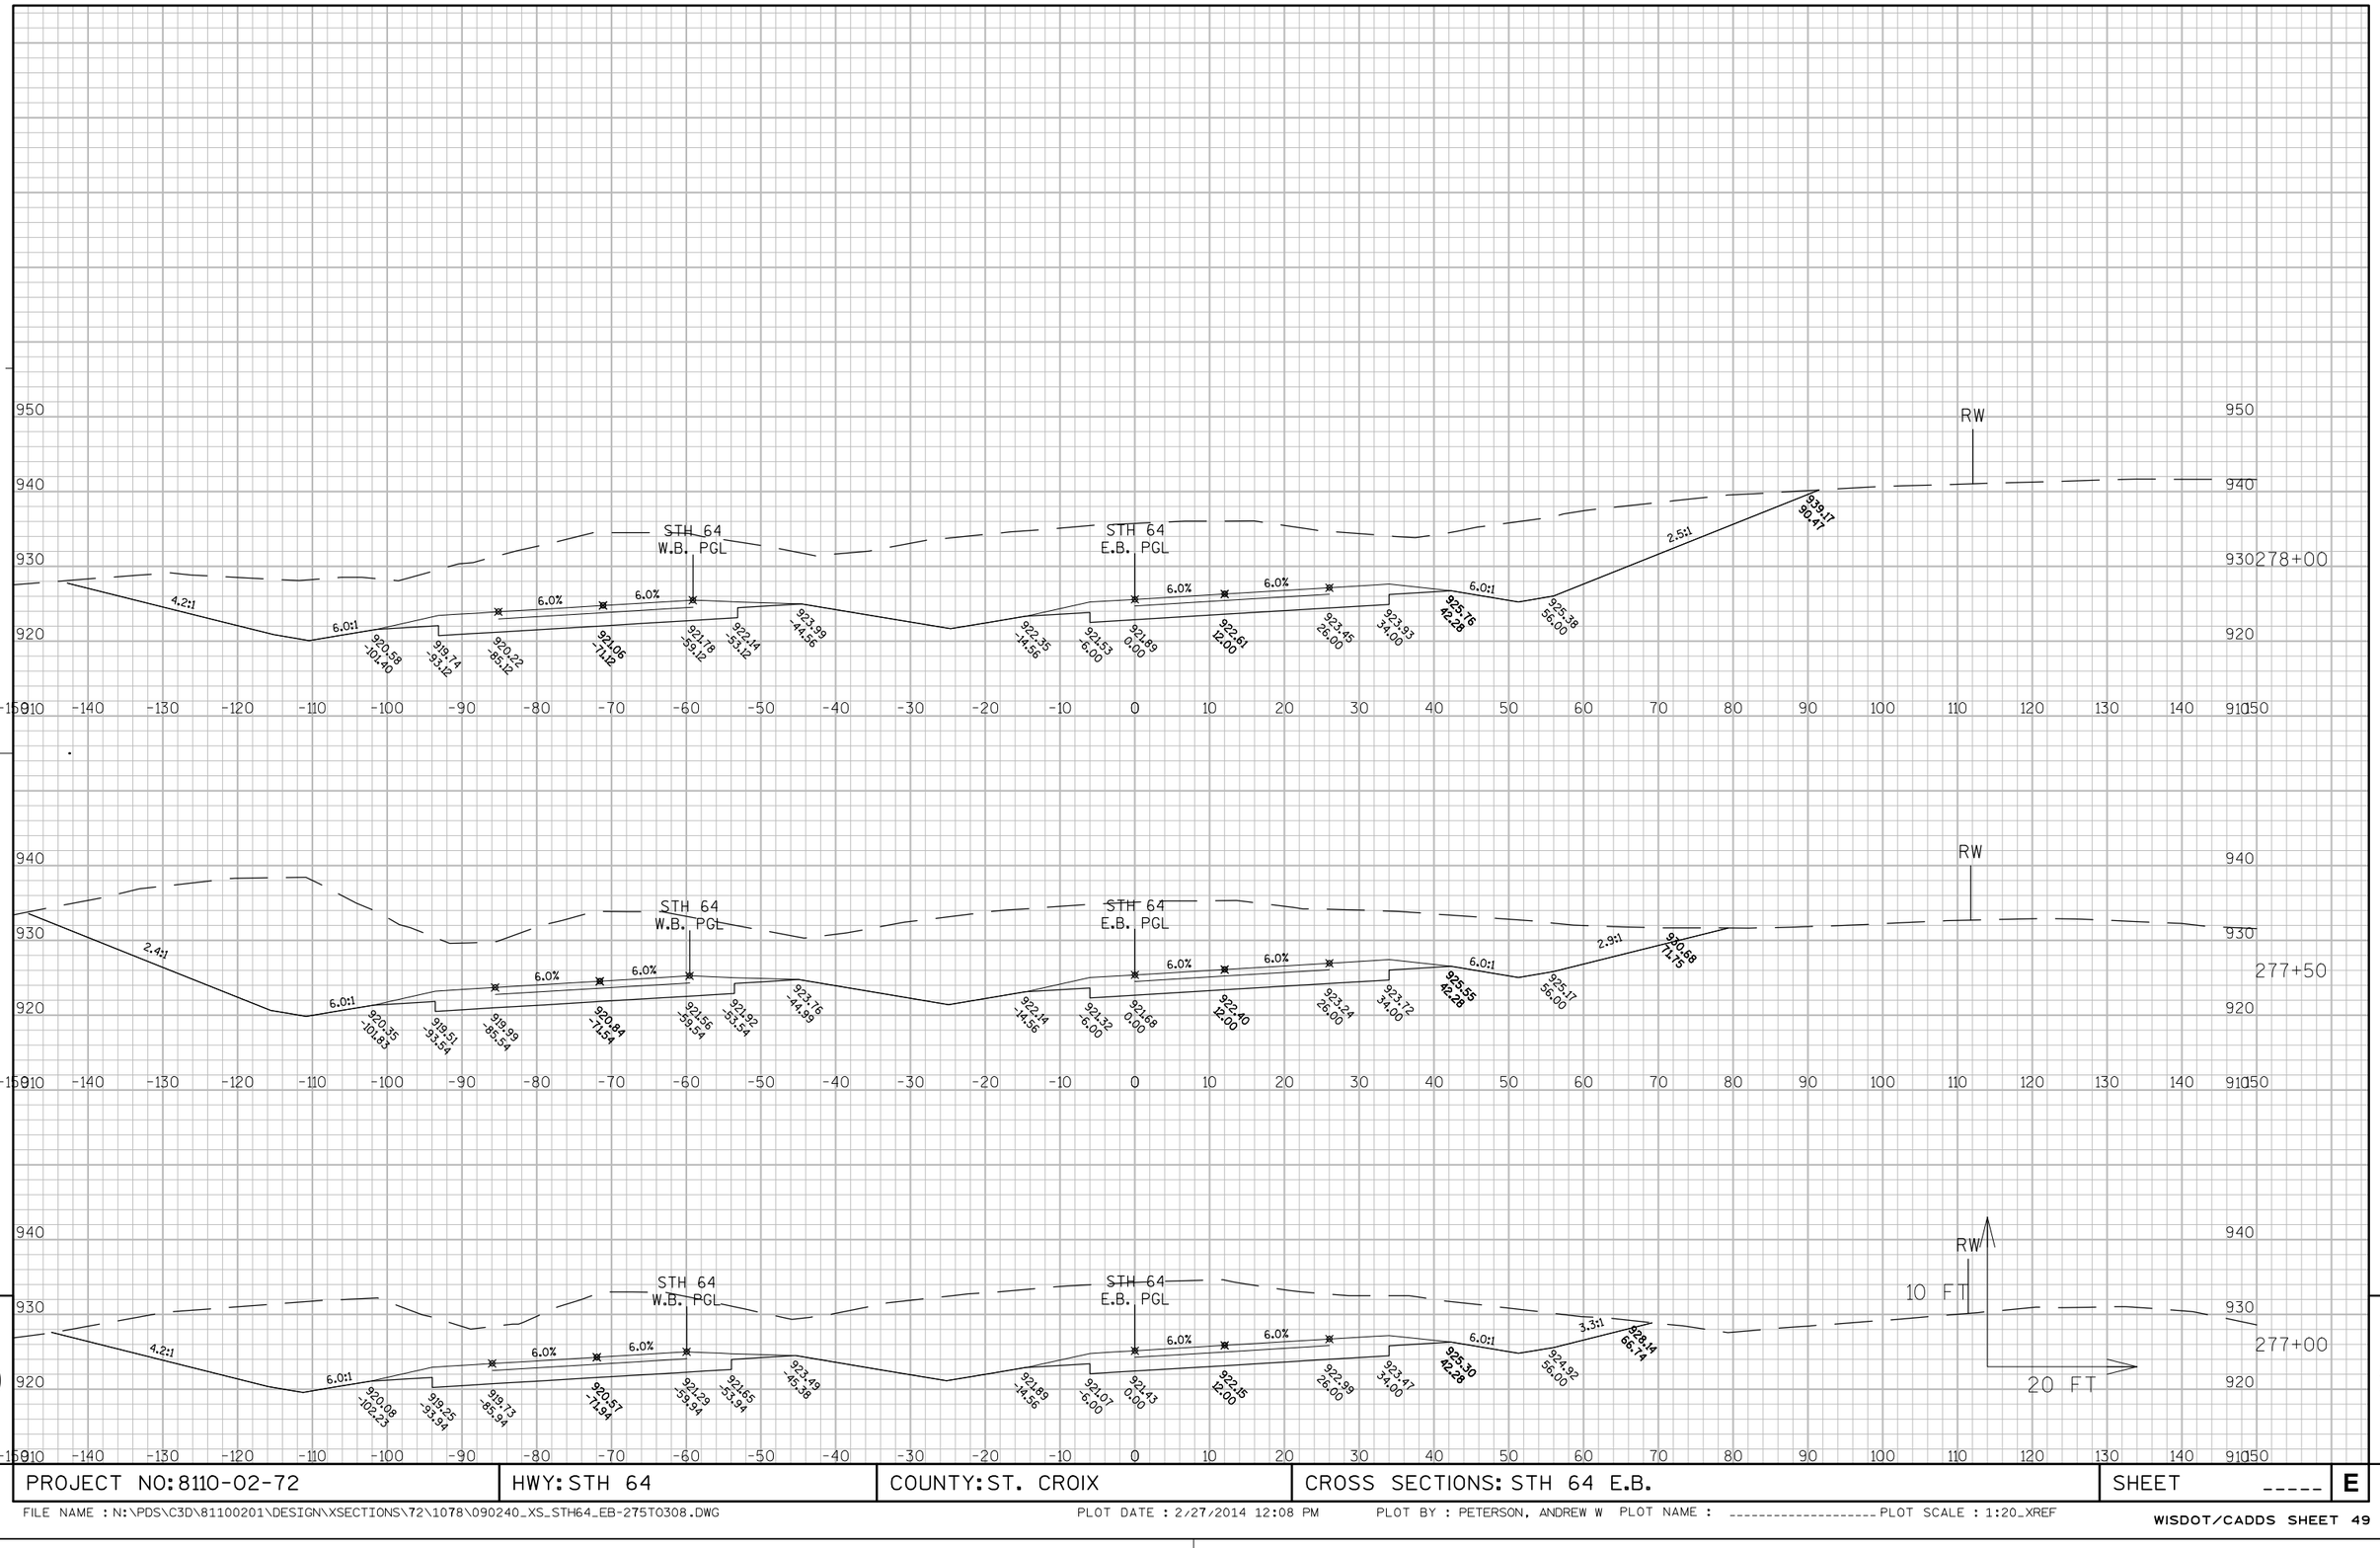



APPROVED FOR DESIGN OF UTILITY ADJUSTMENTS

PROJECT NO: 8110-02-72	HWY: STH 64	COUNTY: ST. CROIX	CROSS SECTIONS: STH 64 E.B.	SHEET _____	E

FILE NAME : N:\PDS\C3D\81100201\DESIGN\XSECTIONS\72\1078\090240_XS_STH64_EB-275TO308.DWG PLOT DATE : 2/27/2014 12:08 PM PLOT BY : PETERSON, ANDREW W PLOT NAME : _____ PLOT SCALE : 1:20_XREF

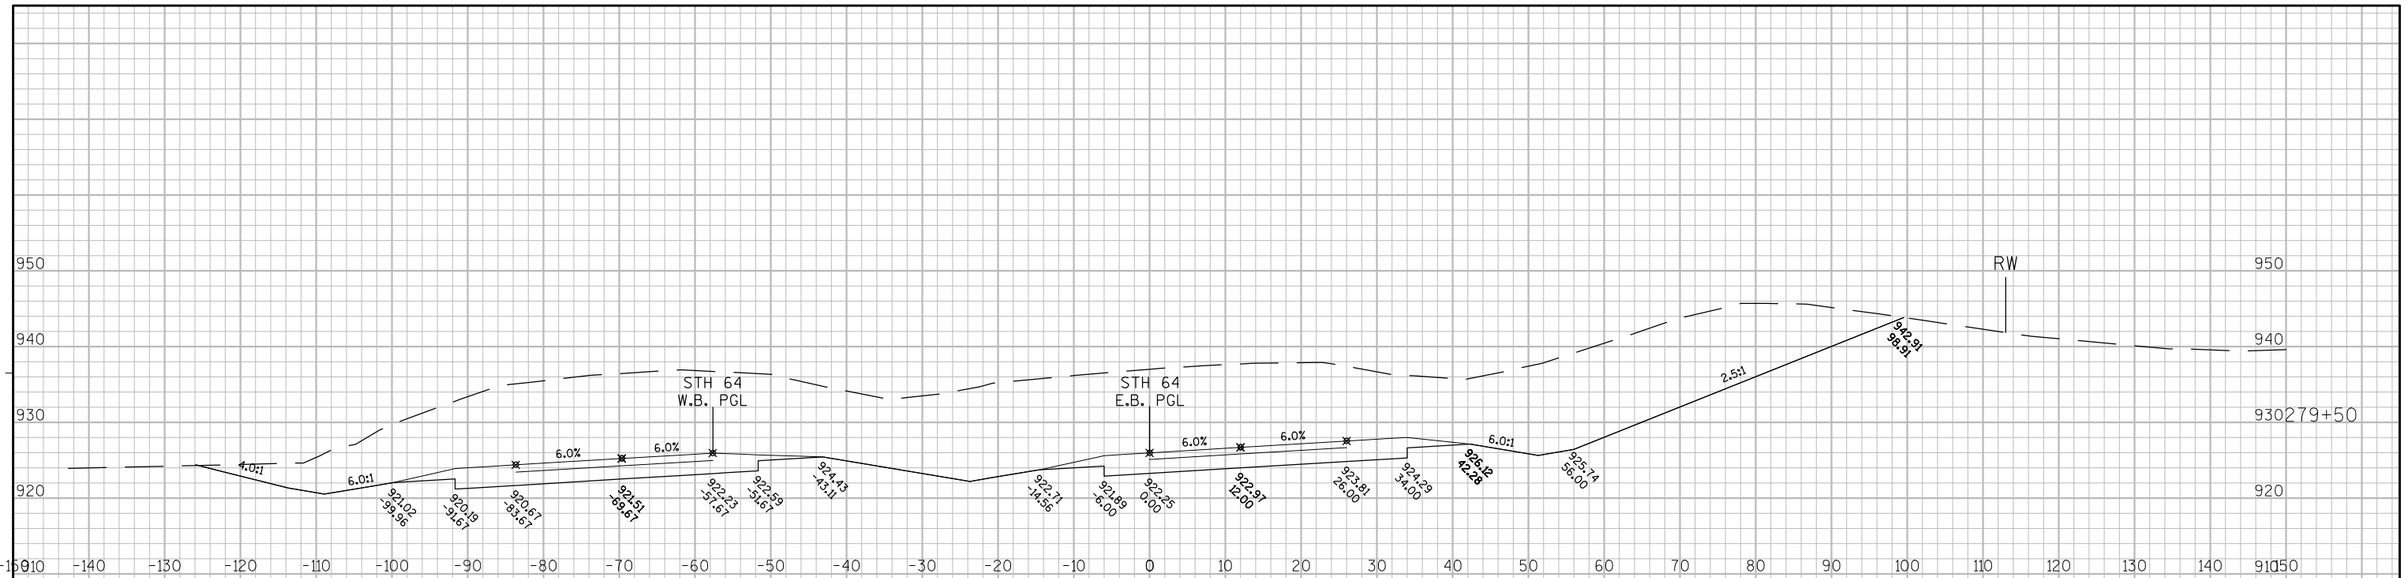

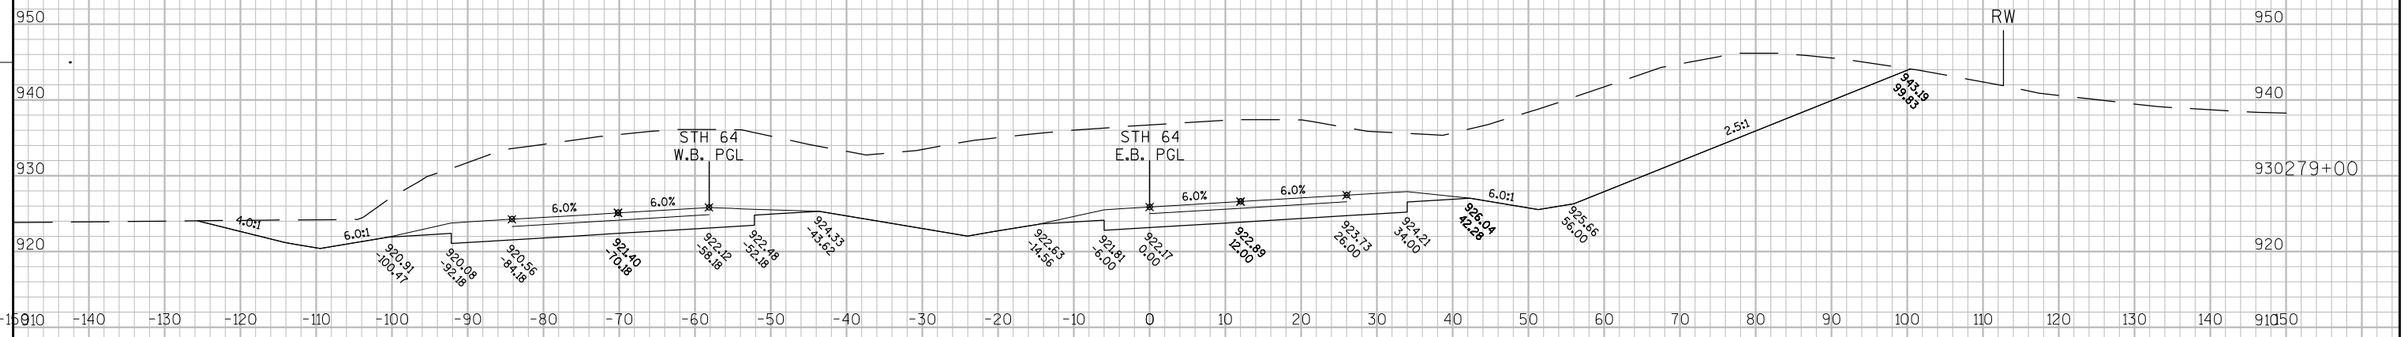

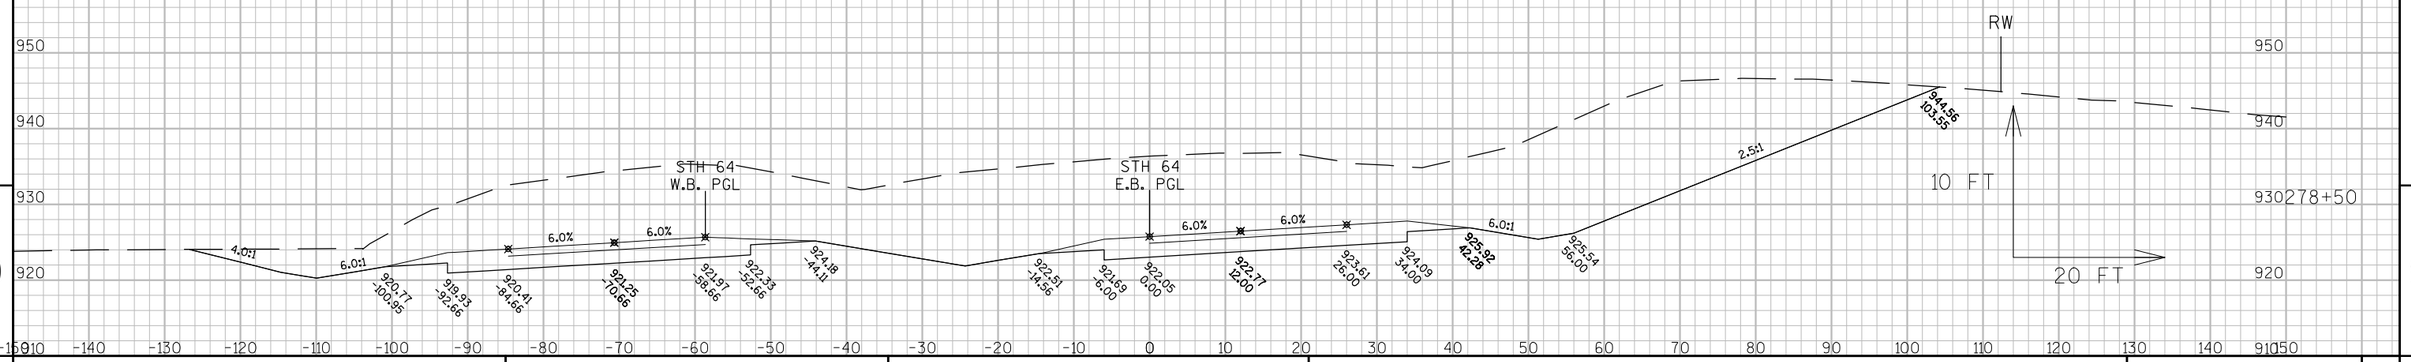


APPROVED FOR DESIGN OF UTILITY ADJUSTMENTS

9

9

PROJECT NO: 8110-02-72	HWY: STH 64	COUNTY: ST. CROIX	CROSS SECTIONS: STH 64 E.B.	SHEET _____	E

FILE NAME : N:\PDS\C3D\81100201\DESIGN\XSECTIONS\72\1078\090240_XS_STH64_EB-275TO308.DWG PLOT DATE : 2/27/2014 12:09 PM PLOT BY : PETERSON, ANDREW W PLOT NAME : _____ PLOT SCALE : 1:20_XREF

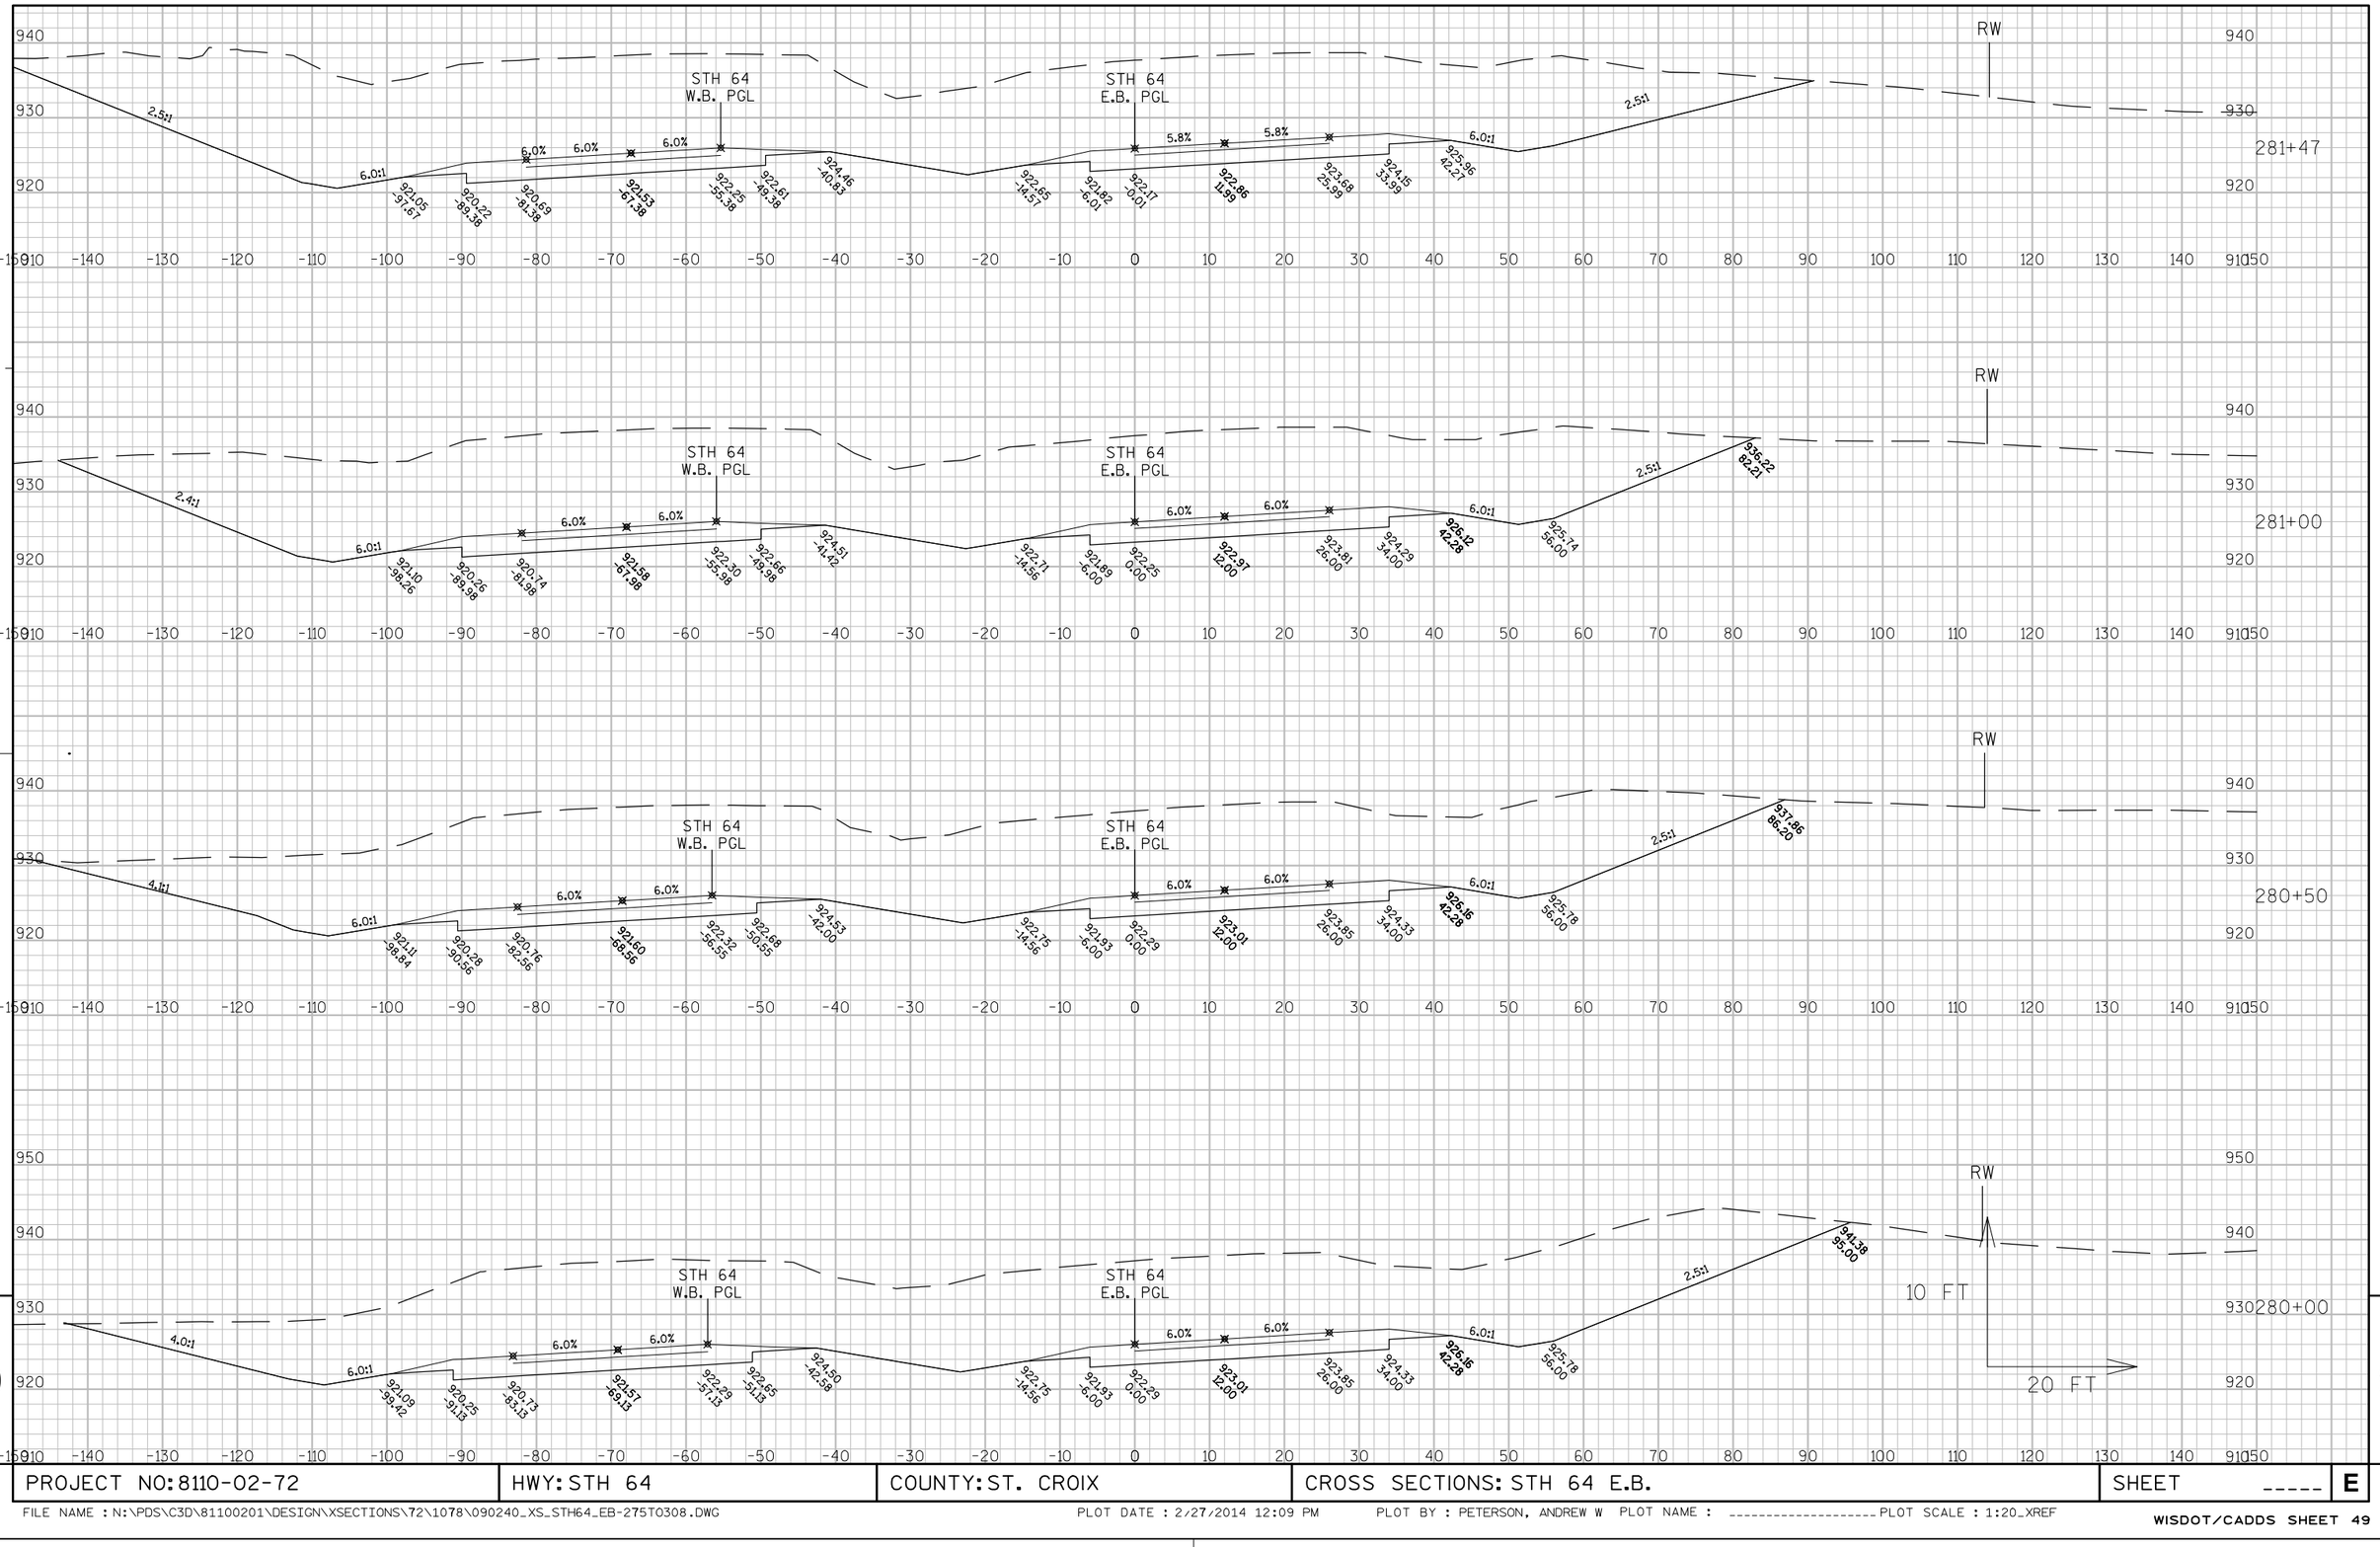

APPROVED FOR DESIGN OF UTILITY ADJUSTMENTS

PROJECT NO: 8110-02-72	HWY: STH 64	COUNTY: ST. CROIX	CROSS SECTIONS: STH 64 E.B.	SHEET -----	E

FILE NAME : N:\PDS\C3D\81100201\DESIGN\XSECTIONS\72\1078\090240_XS_STH64_EB-275T0308.DWG PLOT DATE : 2/27/2014 12:09 PM PLOT BY : PETERSON, ANDREW W PLOT NAME : _____ PLOT SCALE : 1:20_XREF


WISDOT/CADDS SHEET 49

APPROVED FOR DESIGN OF UTILITY ADJUSTMENTS

9

9

PROJECT NO: 8110-02-72	HWY: STH 64	COUNTY: ST. CROIX	CROSS SECTIONS: STH 64 E.B.	SHEET _____	E

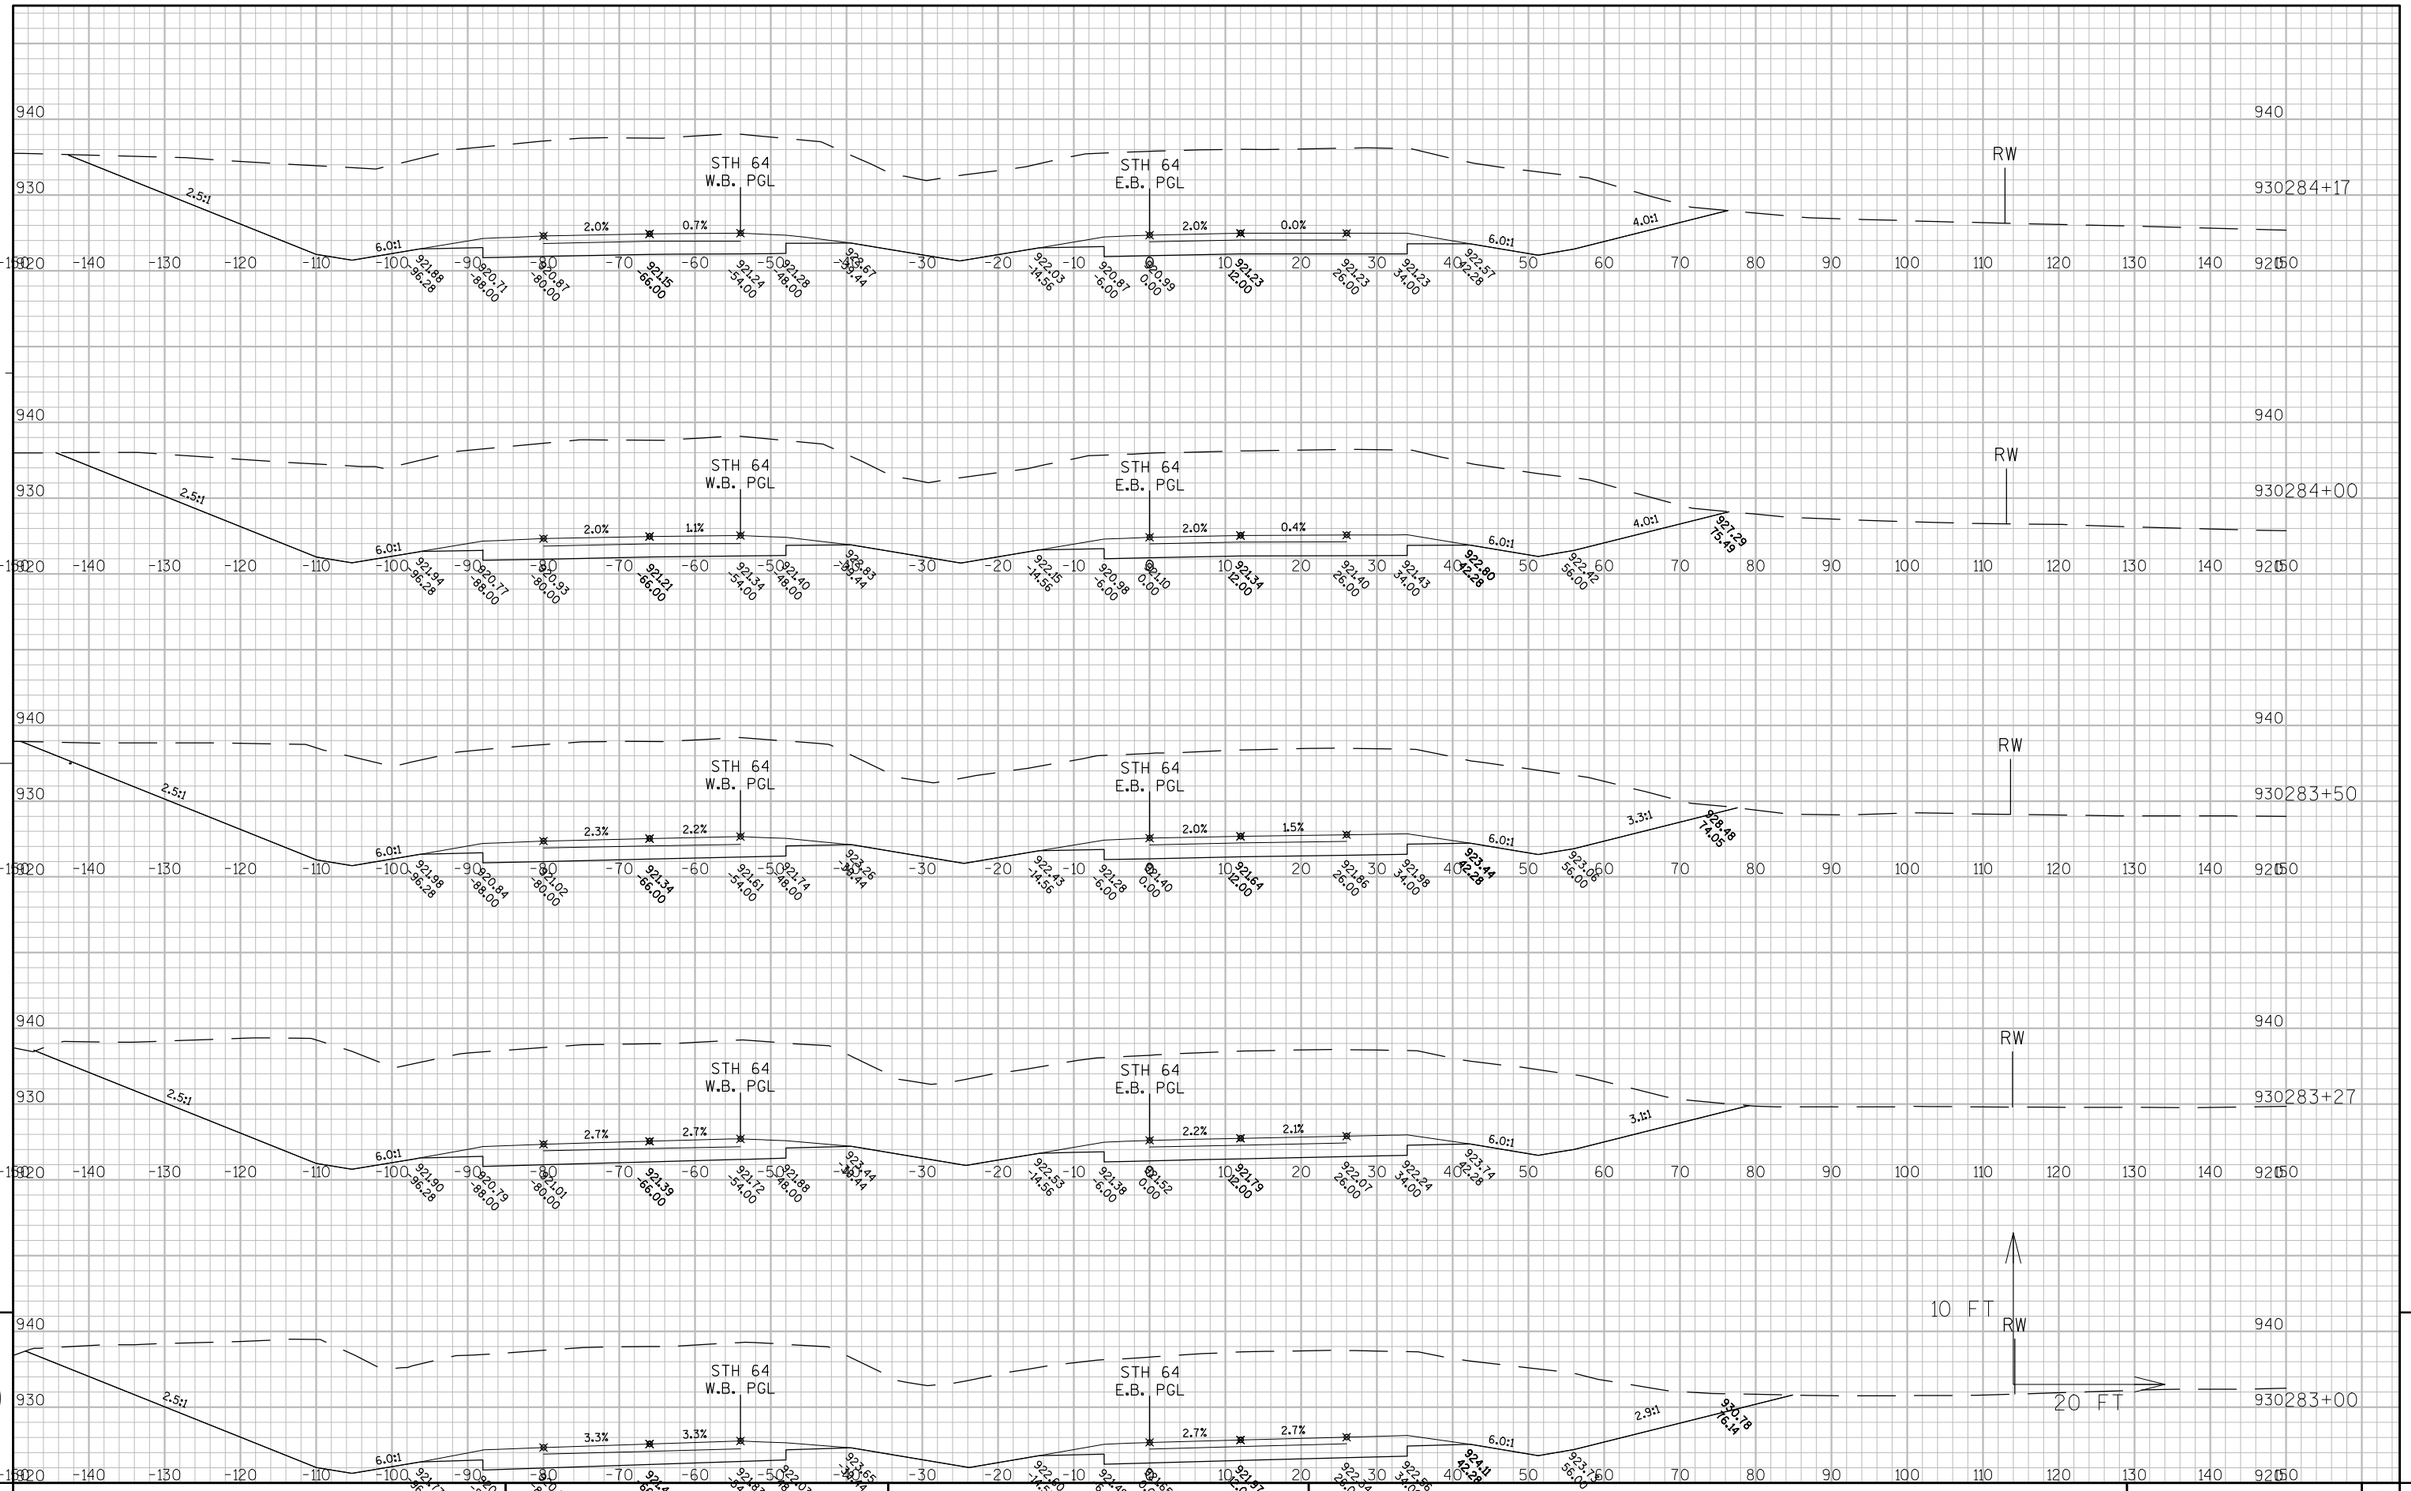


APPROVED FOR DESIGN OF UTILITY ADJUSTMENTS

9

9

PROJECT NO: 8110-02-72	HWY: STH 64	COUNTY: ST. CROIX	CROSS SECTIONS: STH 64 E.B.	SHEET _____	E

FILE NAME : N:\PDS\C3D\81100201\DESIGN\XSECTIONS\72\1078\090240_XS_STH64_EB-275TO308.DWG PLOT DATE : 2/27/2014 12:09 PM PLOT BY : PETERSON, ANDREW W PLOT NAME : _____ PLOT SCALE : 1:20_XREF

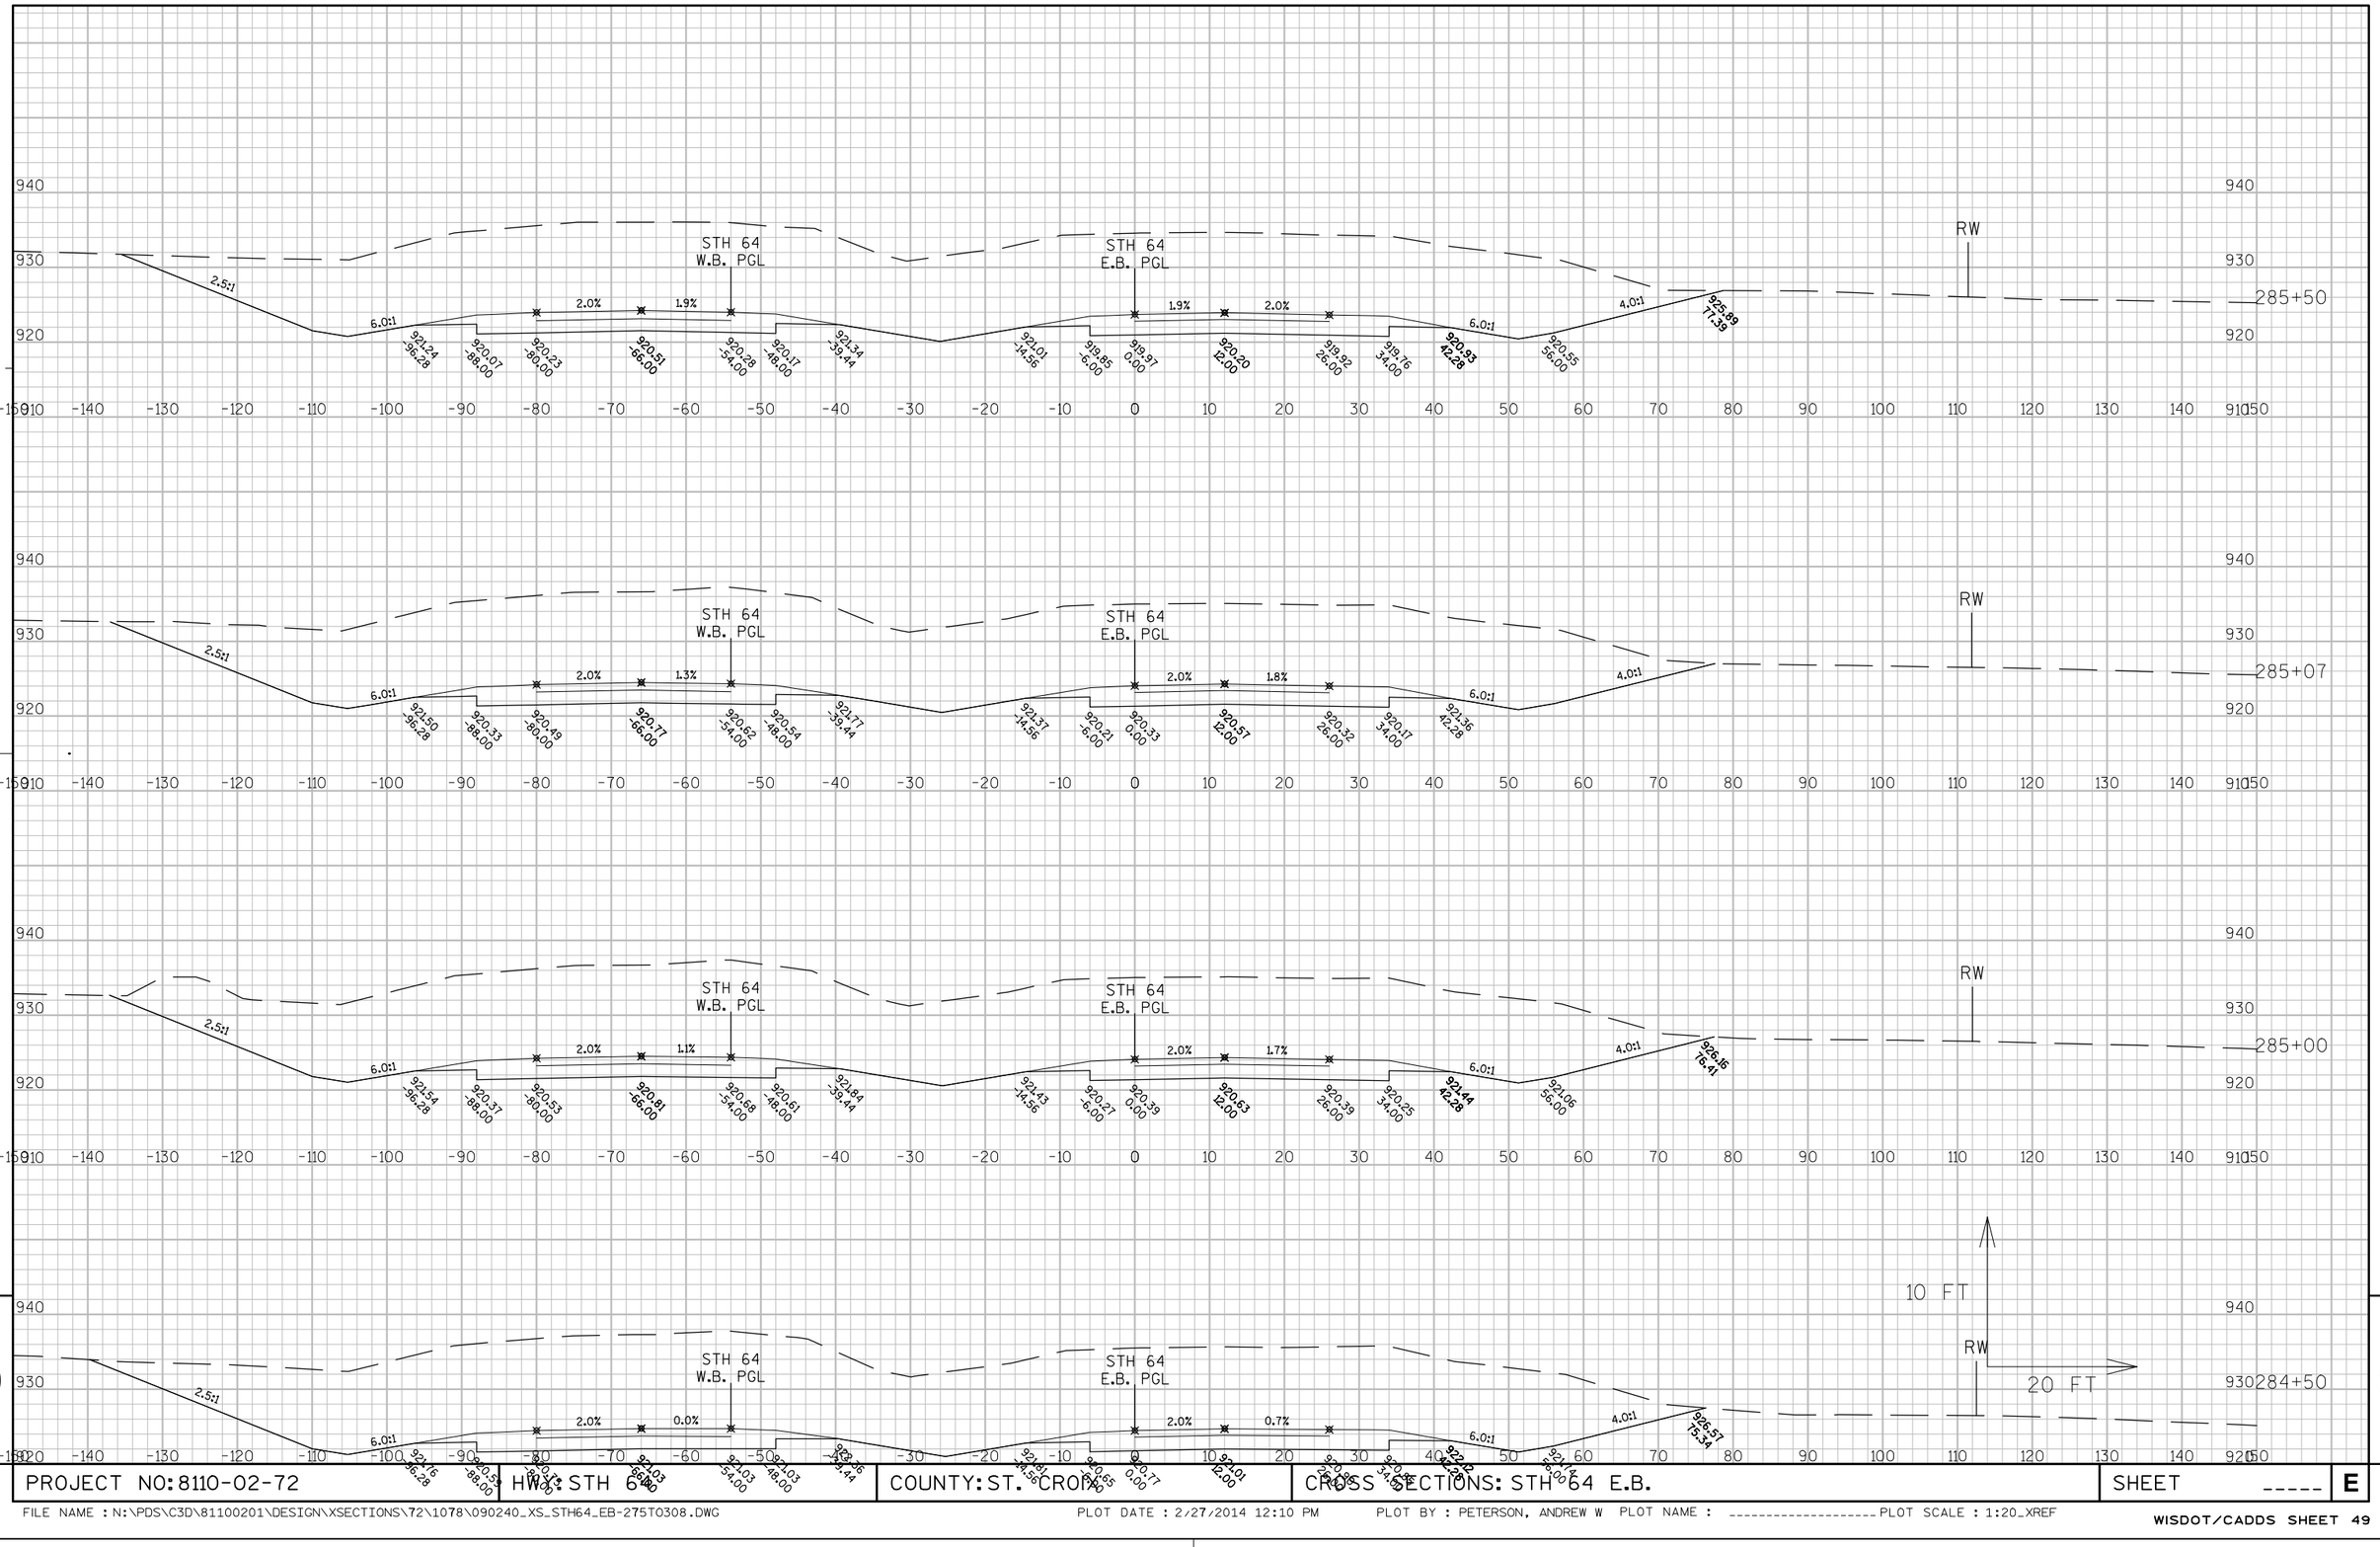


APPROVED FOR DESIGN OF UTILITY ADJUSTMENTS

9

9

PROJECT NO: 8110-02-72	HWY: STH 64	COUNTY: ST. CROIX	CROSS SECTIONS: STH 64 E.B.	SHEET -----	E

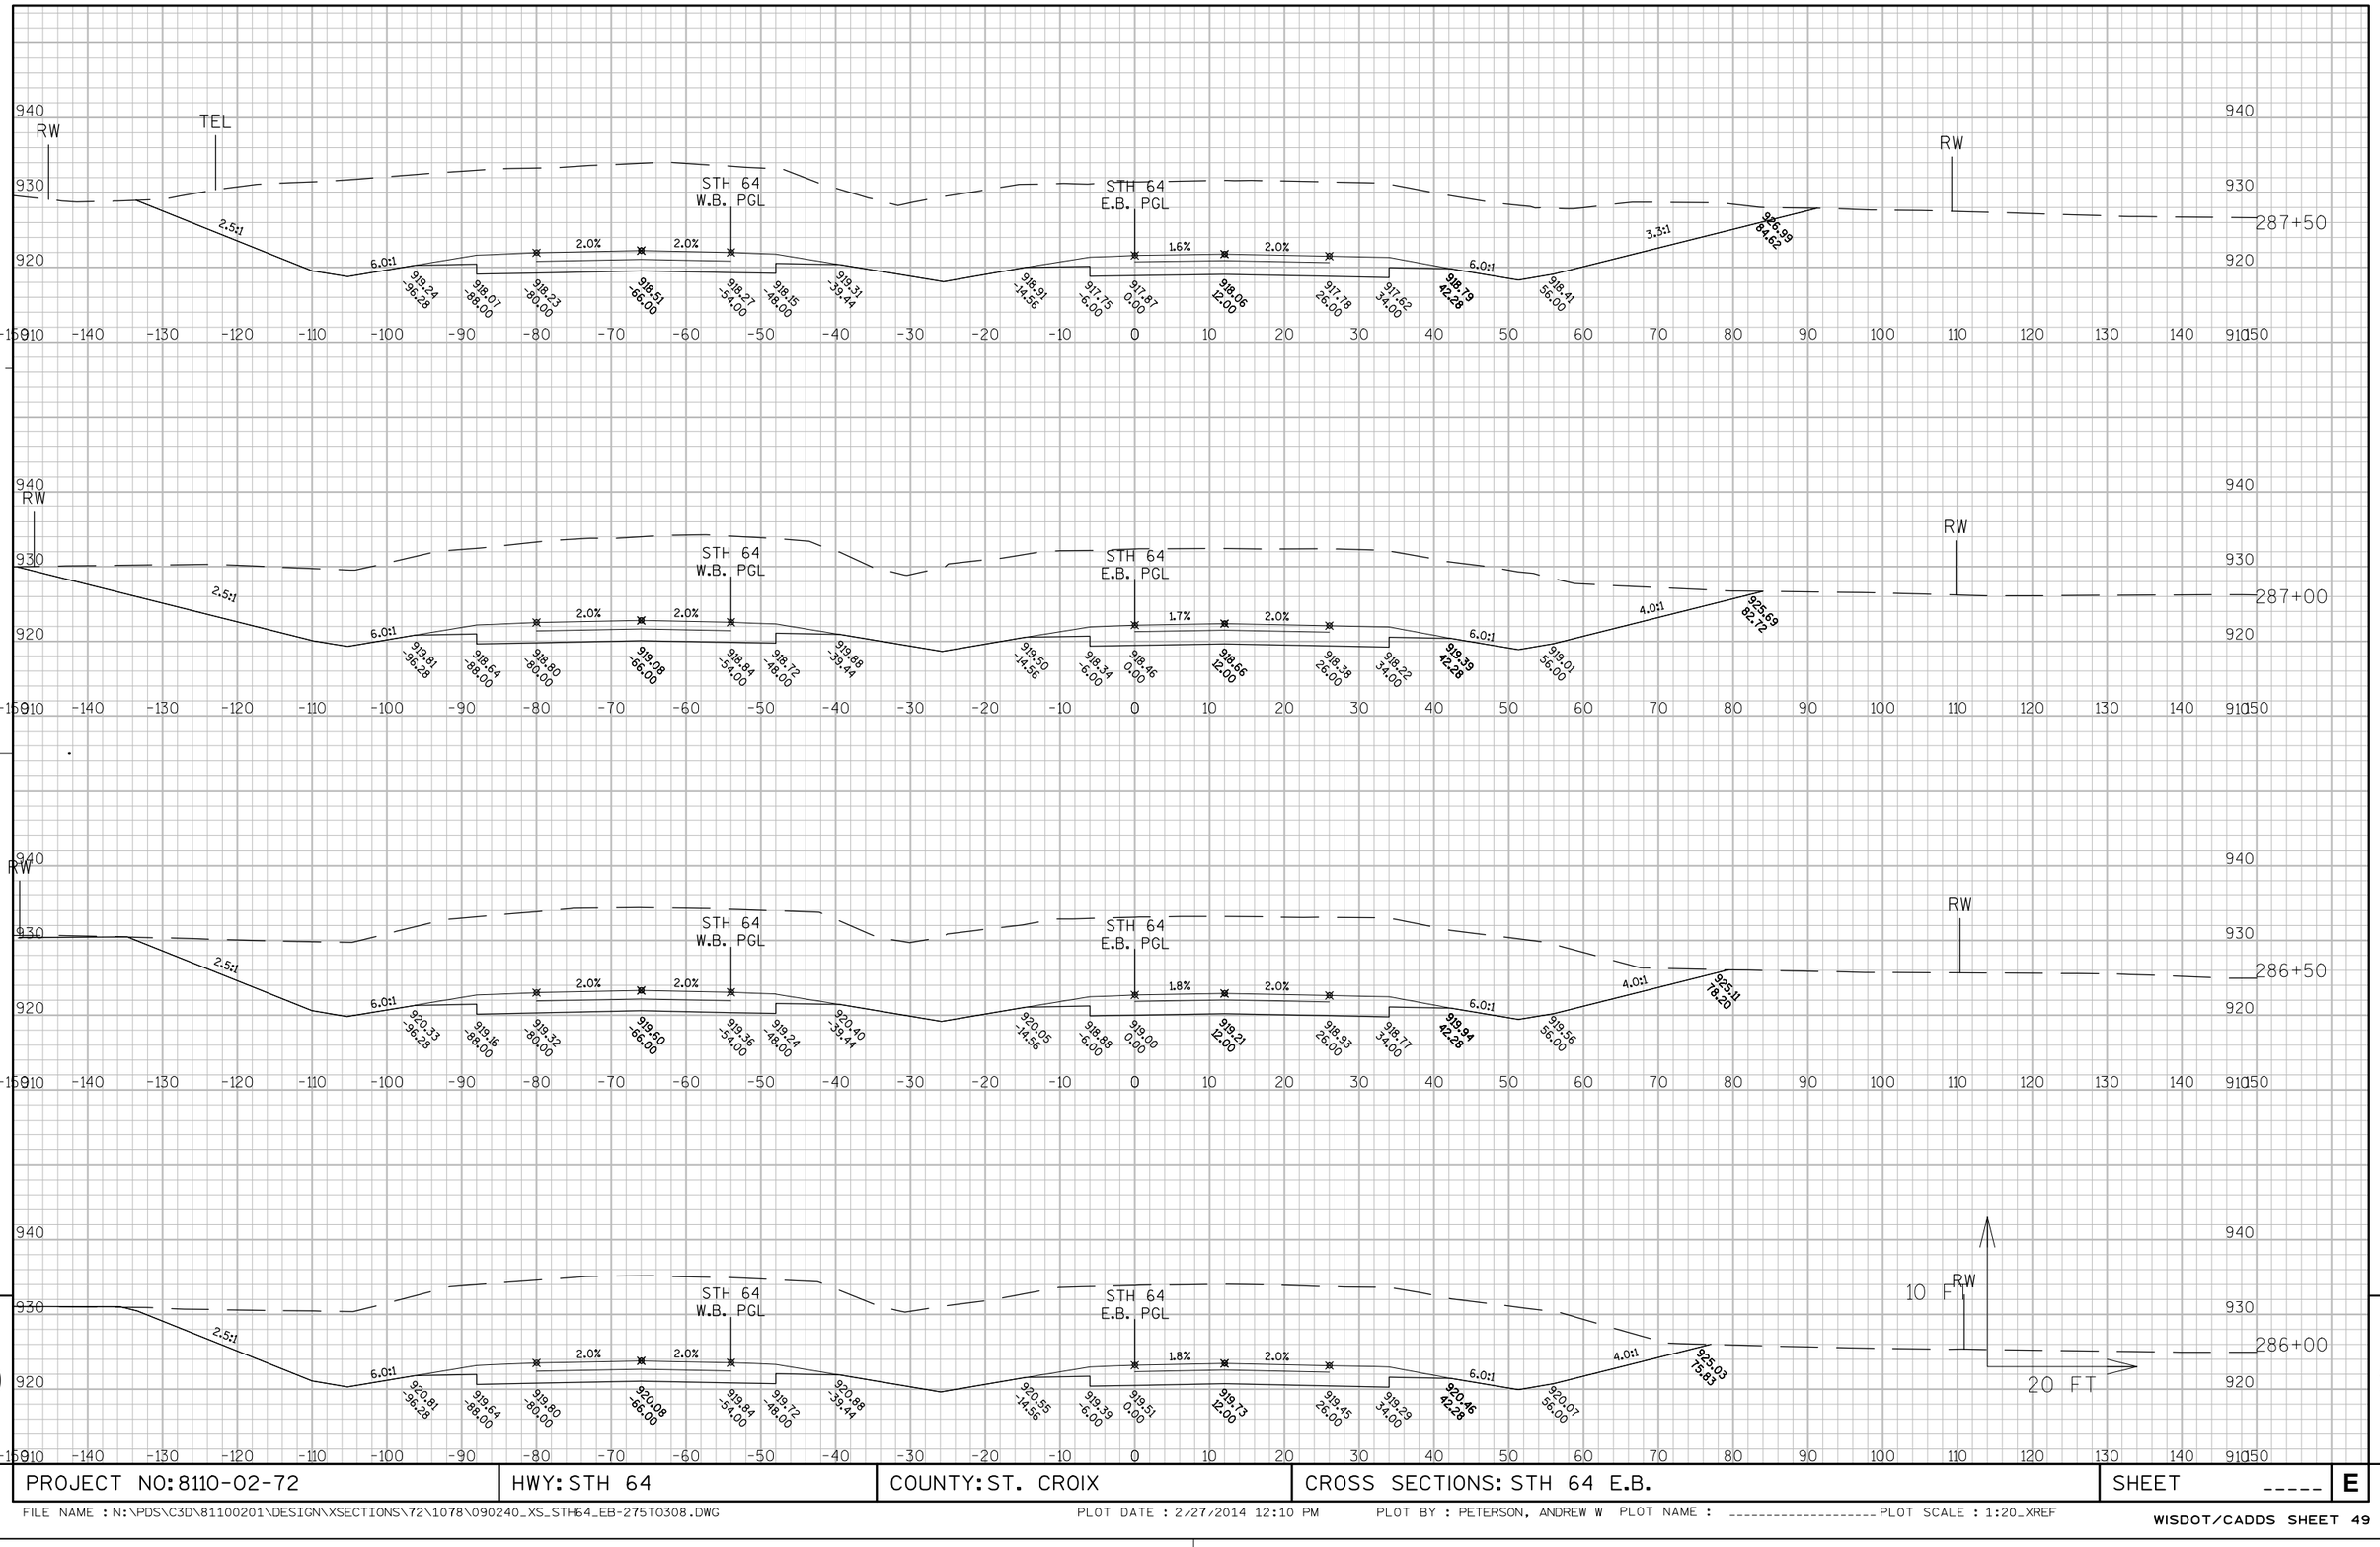


APPROVED FOR DESIGN OF UTILITY ADJUSTMENTS

9

9

PROJECT NO: 8110-02-72	HWY: STH 64	COUNTY: ST. CROIX	CROSS SECTIONS: STH 64 E.B.	SHEET _____	E

FILE NAME : N:\PDS\C3D\81100201\DESIGN\XSECTIONS\72\1078\090240_XS_STH64_EB-275TO308.DWG PLOT DATE : 2/27/2014 12:10 PM PLOT BY : PETERSON, ANDREW W PLOT NAME : _____ PLOT SCALE : 1:20_XREF

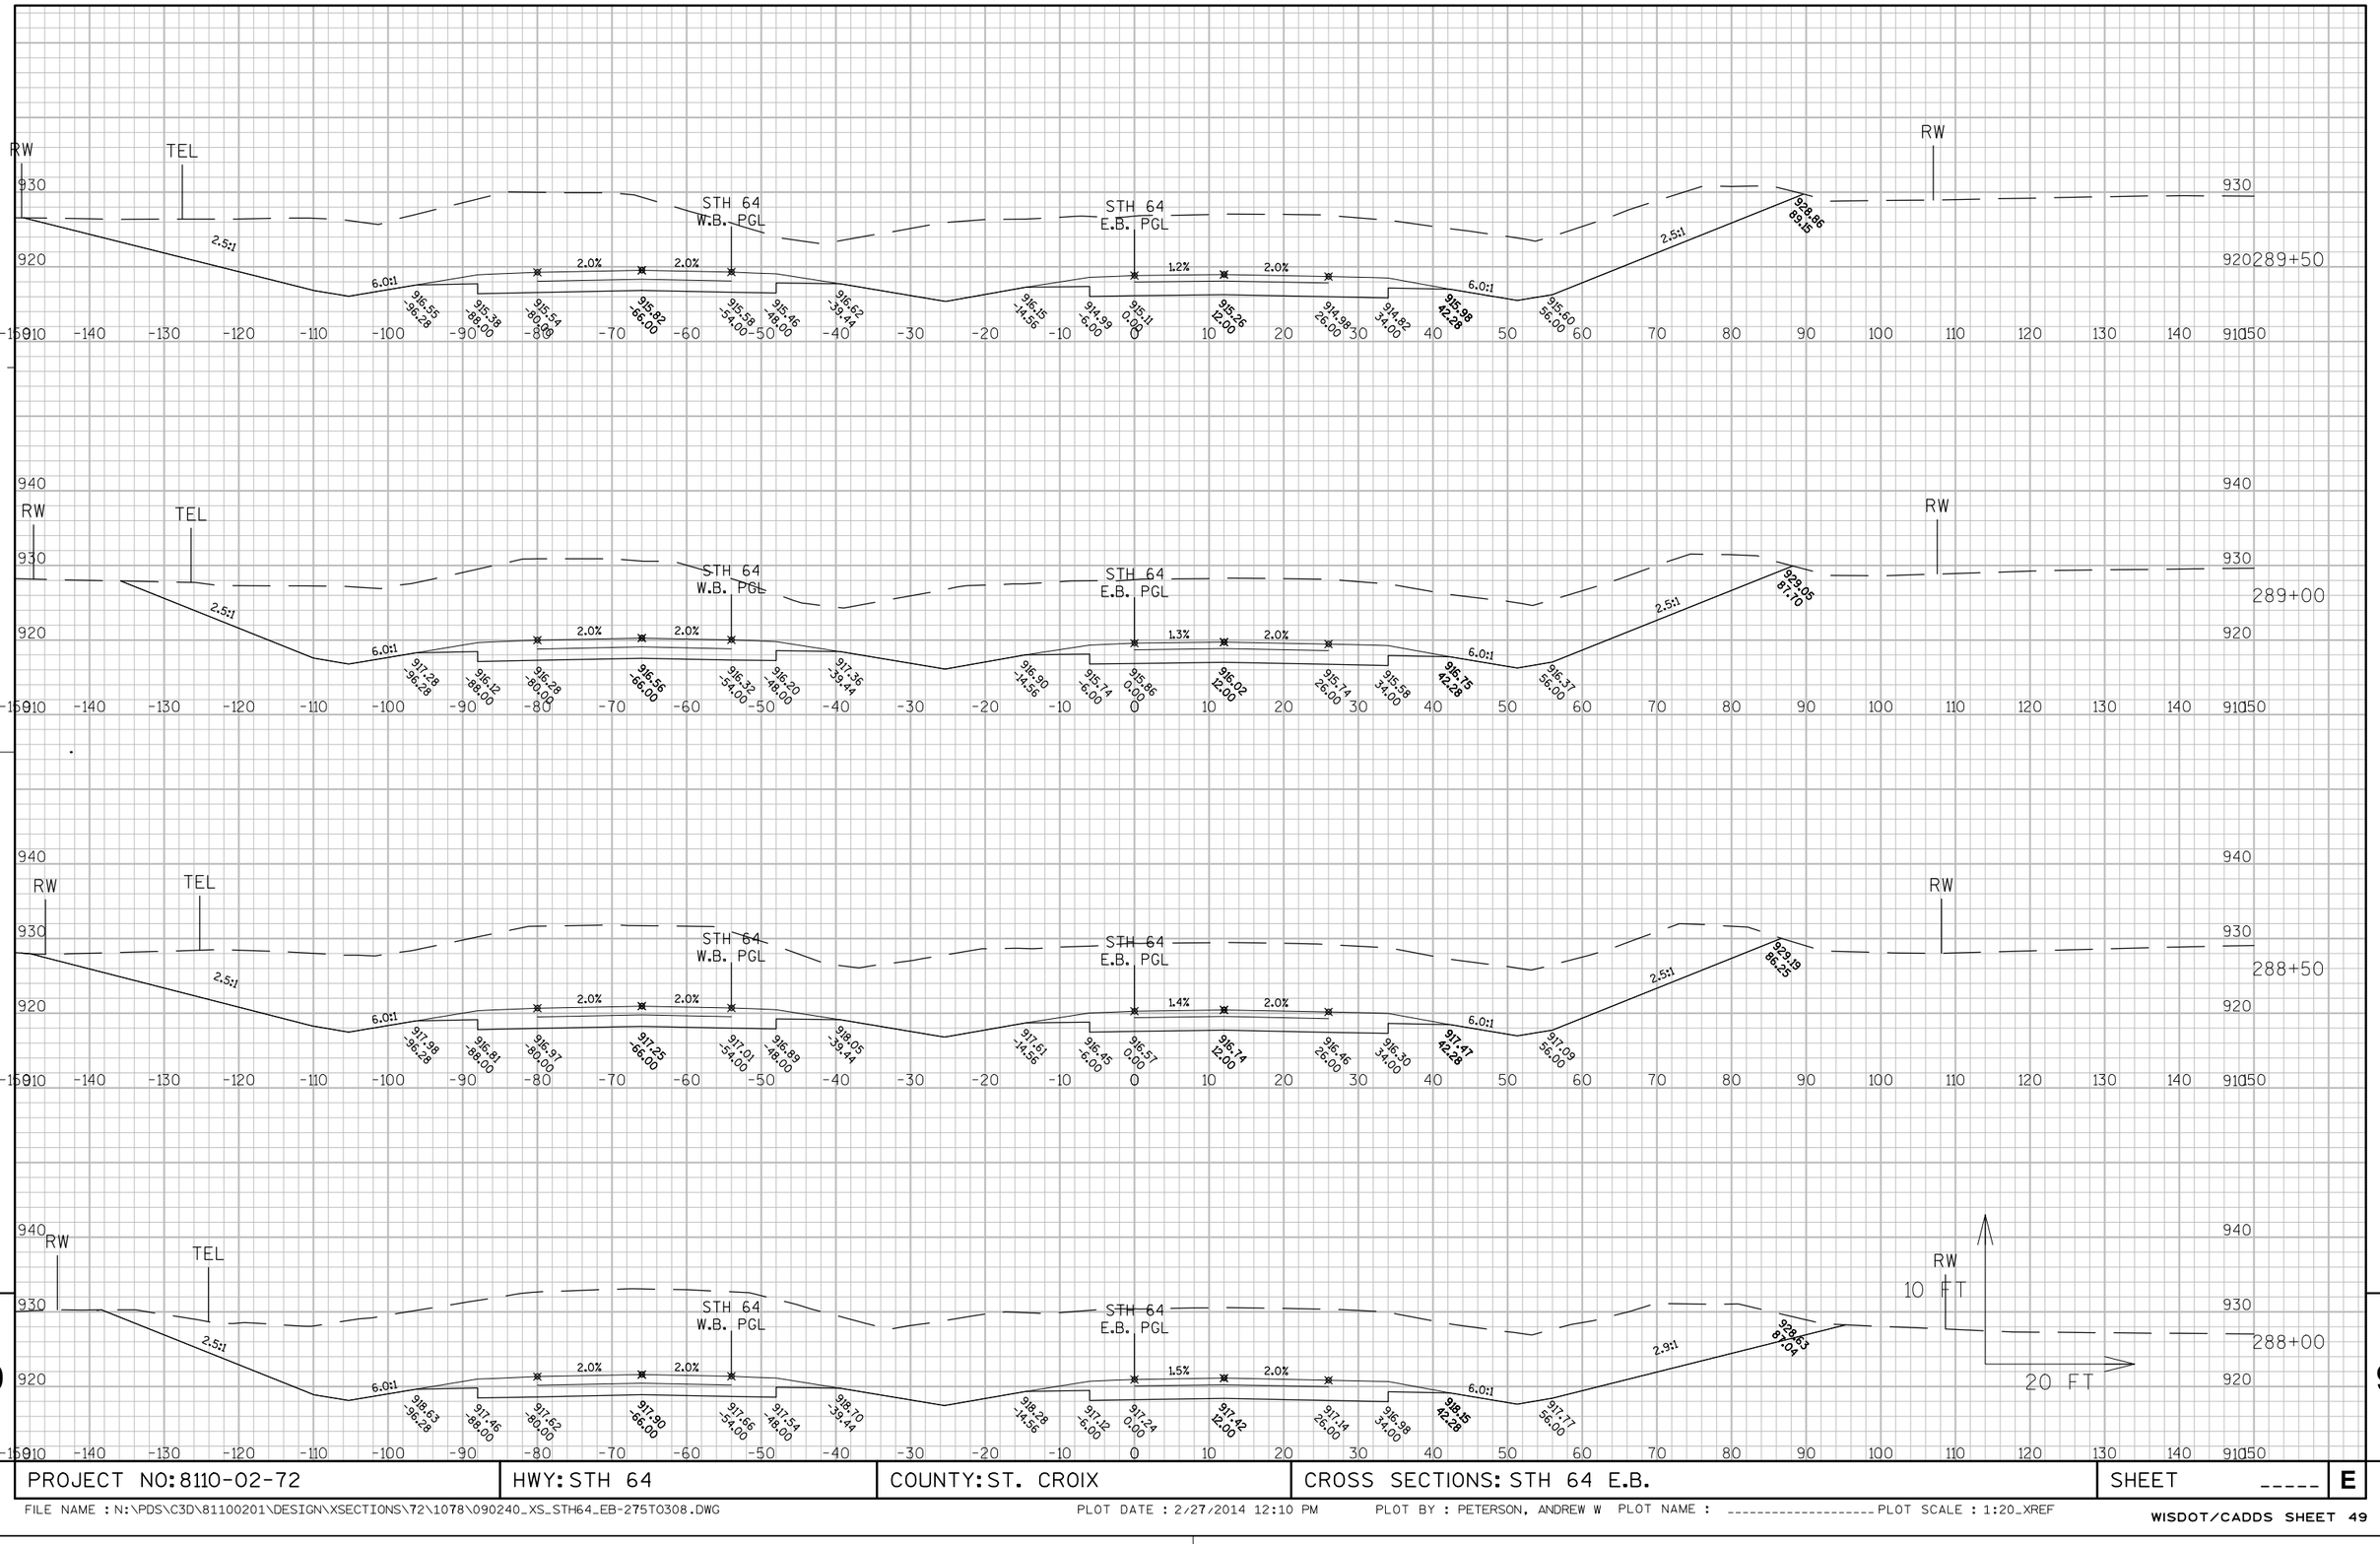


APPROVED FOR DESIGN OF UTILITY ADJUSTMENTS

9

9

PROJECT NO: 8110-02-72	HWY: STH 64	COUNTY: ST. CROIX	CROSS SECTIONS: STH 64 E.B.	SHEET _____	E

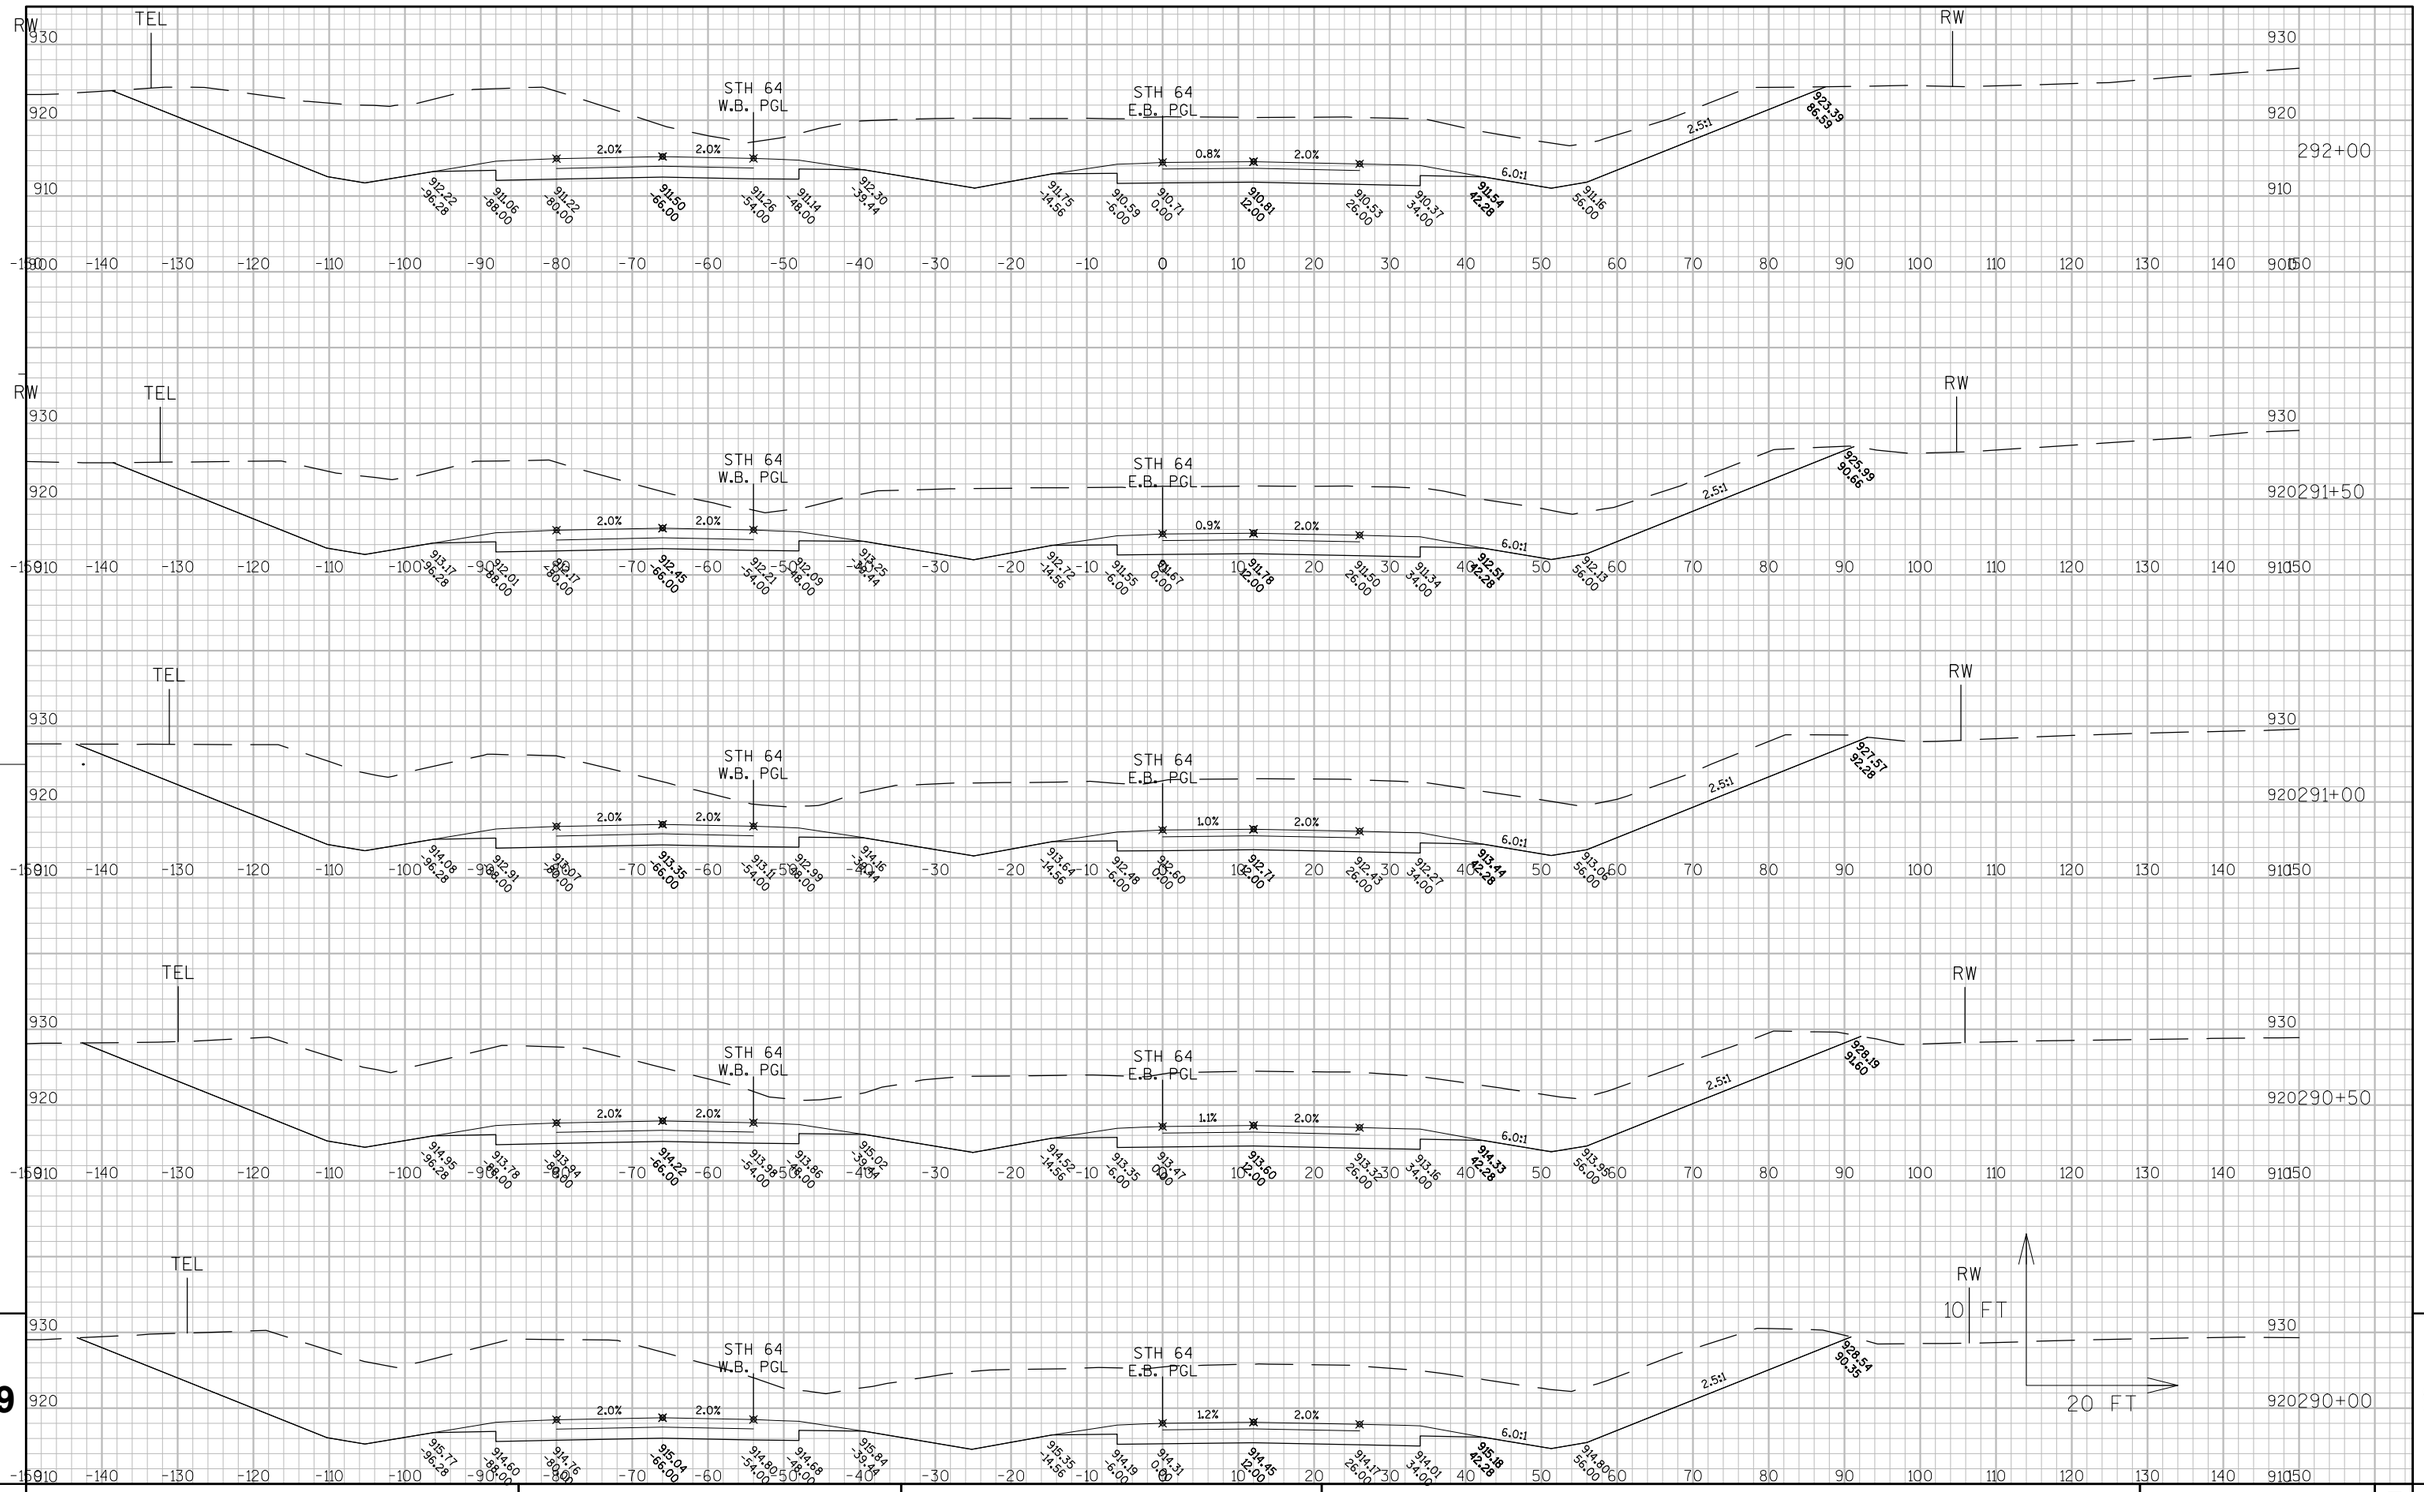

APPROVED FOR DESIGN OF UTILITY ADJUSTMENTS

9

PROJECT NO: 8110-02-72	HWY: STH 64	COUNTY: ST. CROIX	CROSS SECTIONS: STH 64 E.B.	SHEET -----	E

9


FILE NAME : N:\PDS\C3D\81100201\DESIGN\XSECTIONS\72\1078\090240_XS_STH64_EB-275TO308.DWG PLOT DATE : 2/27/2014 12:11 PM PLOT BY : PETERSON, ANDREW W PLOT NAME : ---------- PLOT SCALE : 1:20_XREF

APPROVED FOR DESIGN OF UTILITY ADJUSTMENTS

9

9

PROJECT NO: 8110-02-72	HWY: STH 64	COUNTY: ST. CROIX	CROSS SECTIONS: STH 64 E.B.	SHEET _____	E

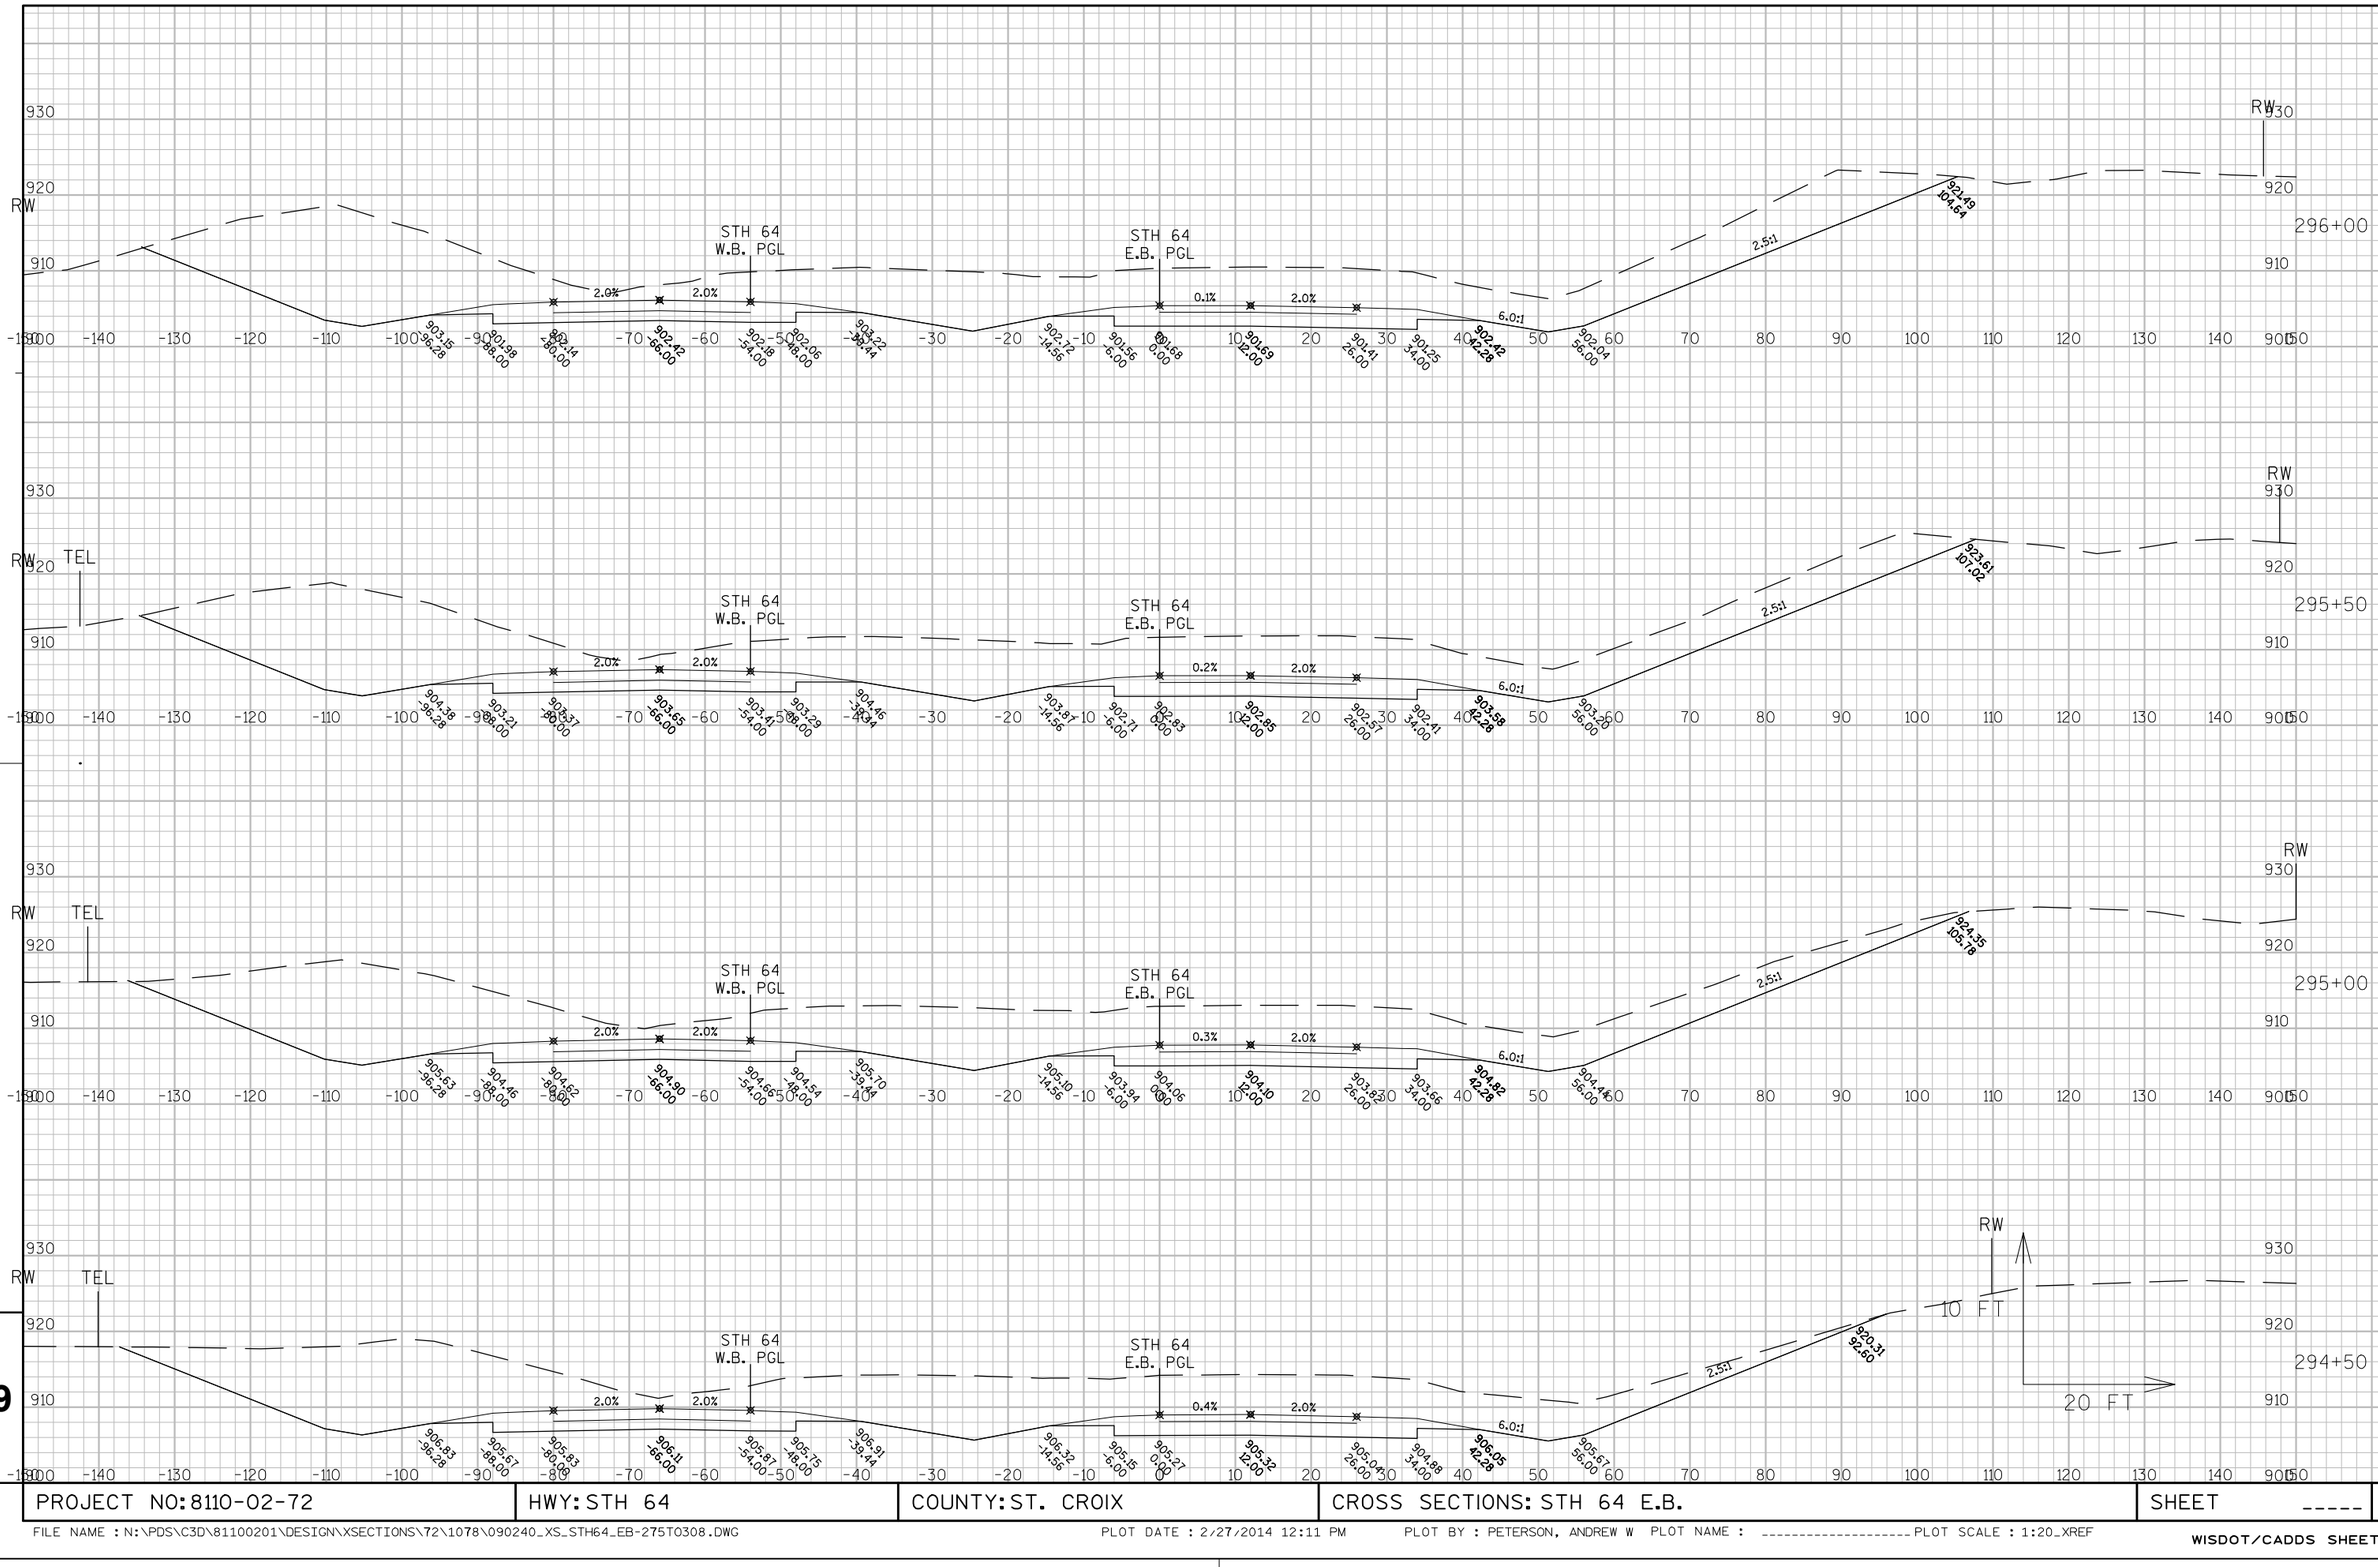


APPROVED FOR DESIGN OF UTILITY ADJUSTMENTS

9


9

PROJECT NO: 8110-02-72	HWY: STH 64	COUNTY: ST. CROIX	CROSS SECTIONS: STH 64 E.B.	SHEET _____	E

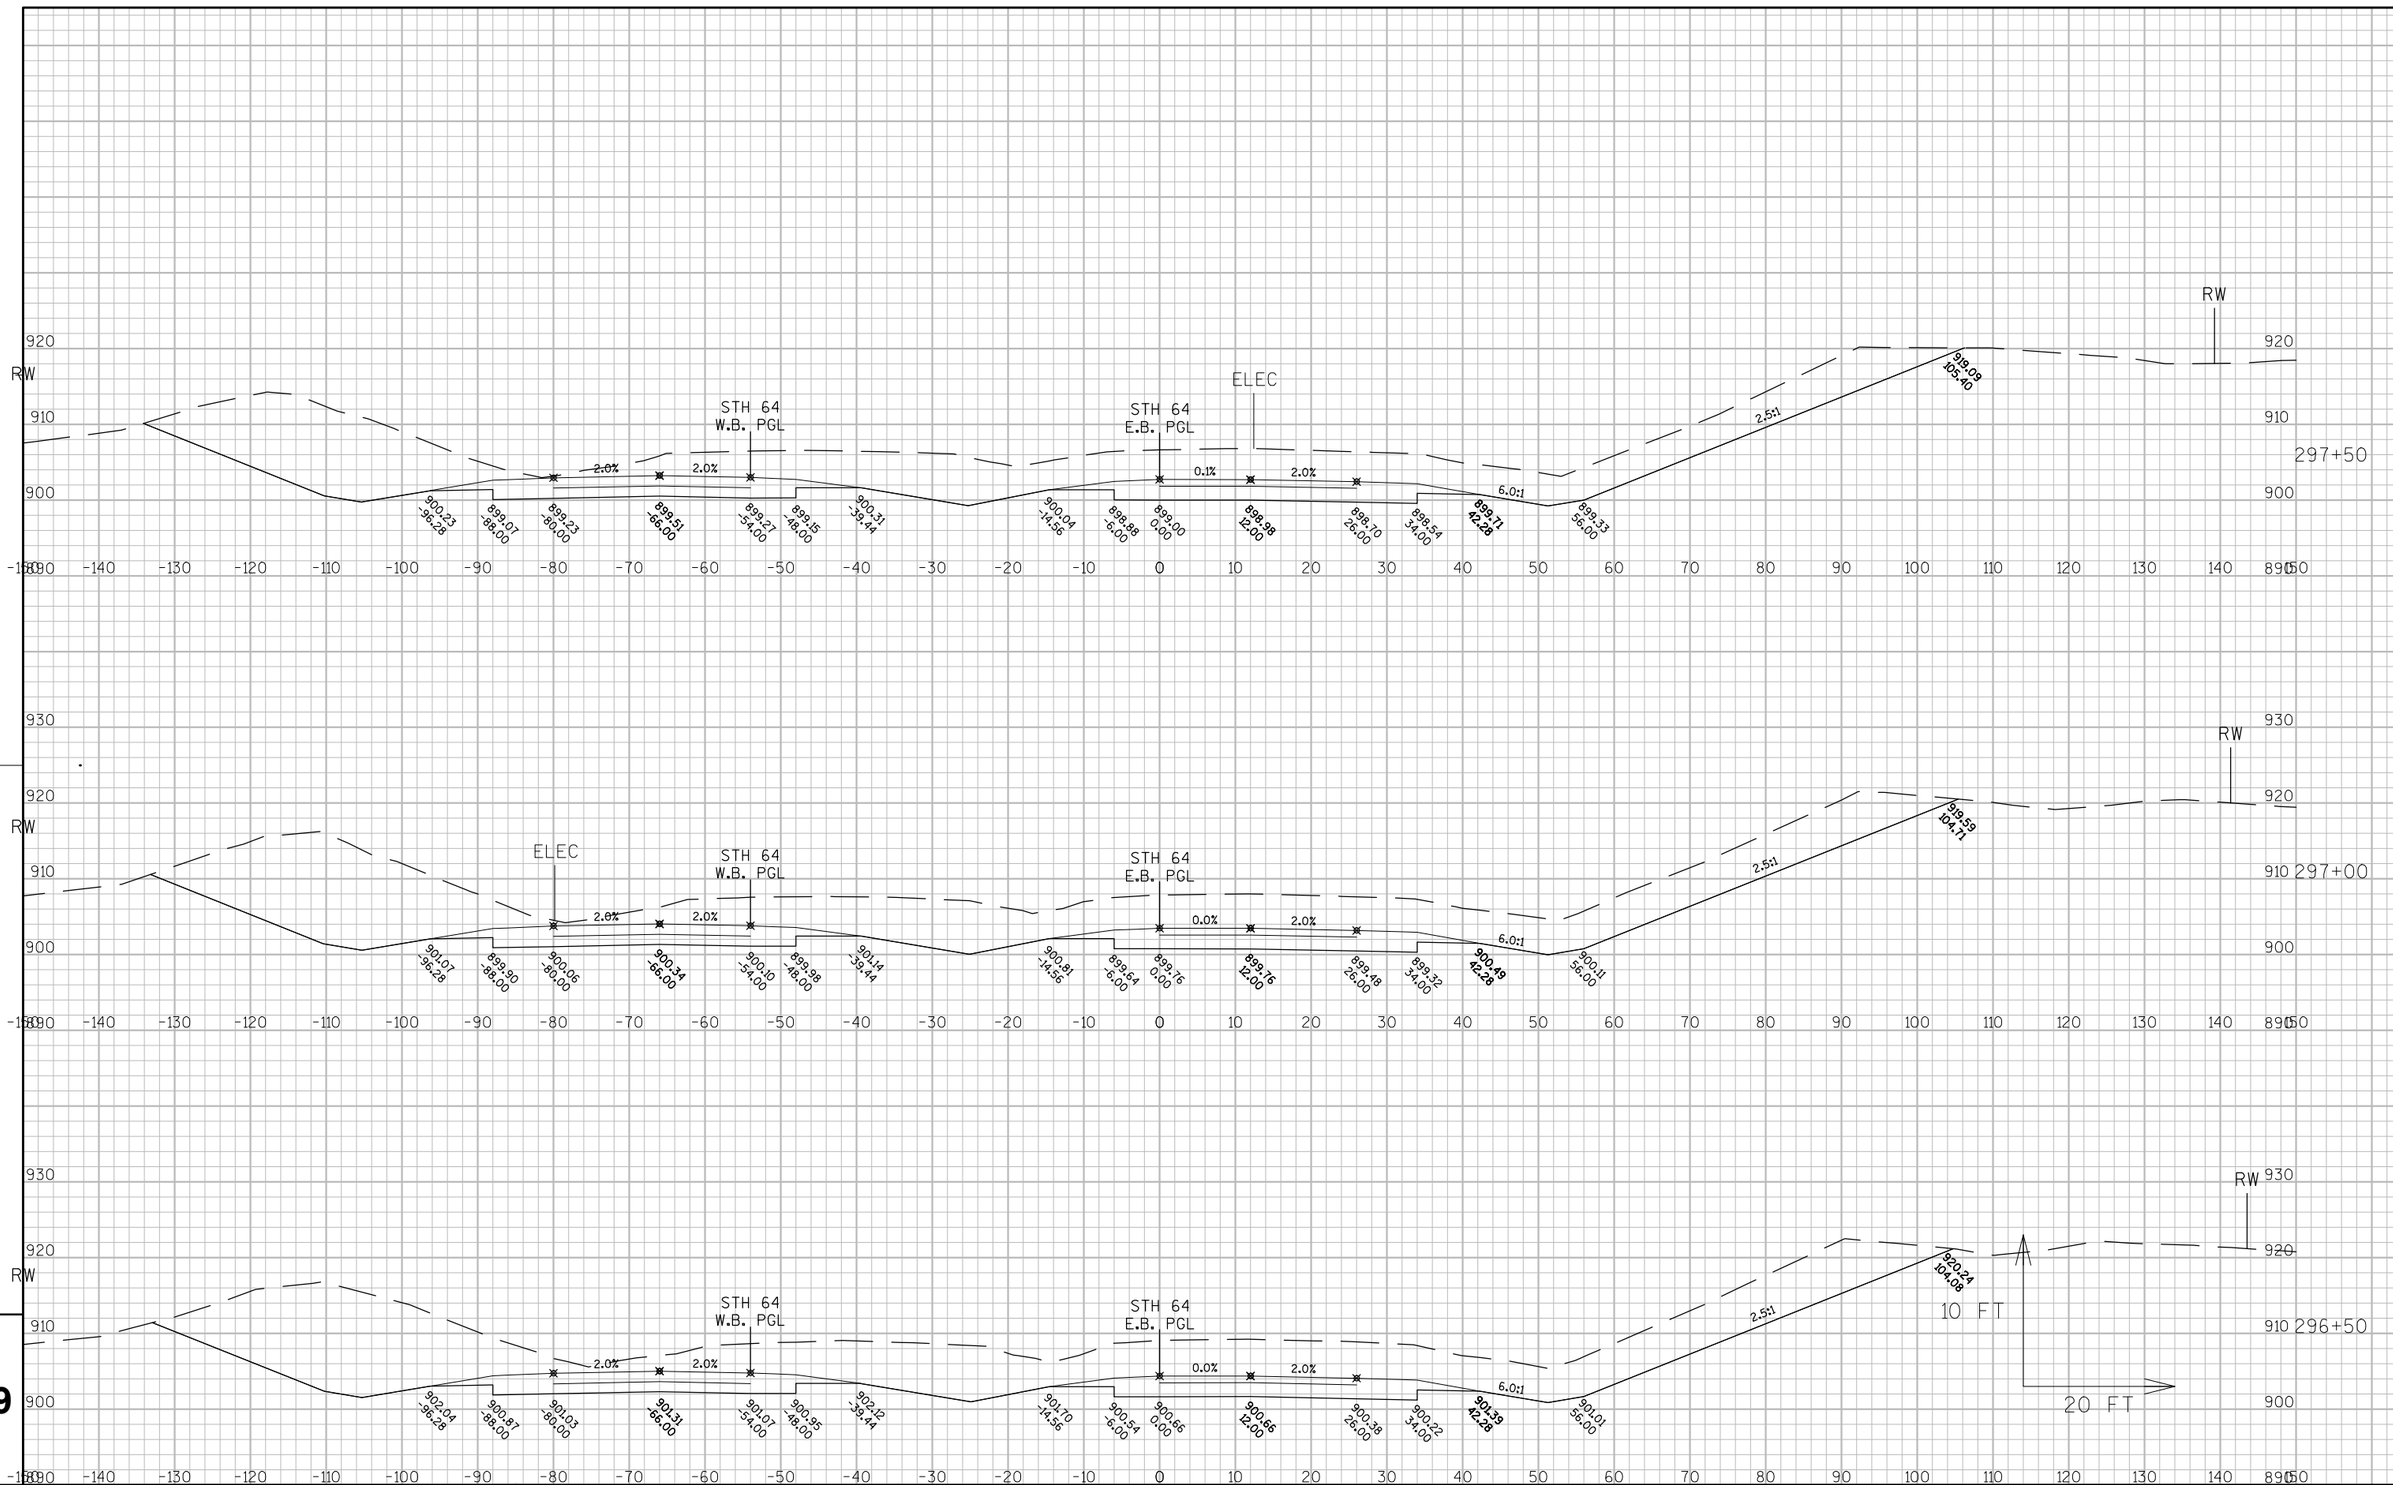

APPROVED FOR DESIGN OF UTILITY ADJUSTMENTS

PROJECT NO: 8110-02-72	HWY: STH 64	COUNTY: ST. CROIX	CROSS SECTIONS: STH 64 E.B.	SHEET _____	E

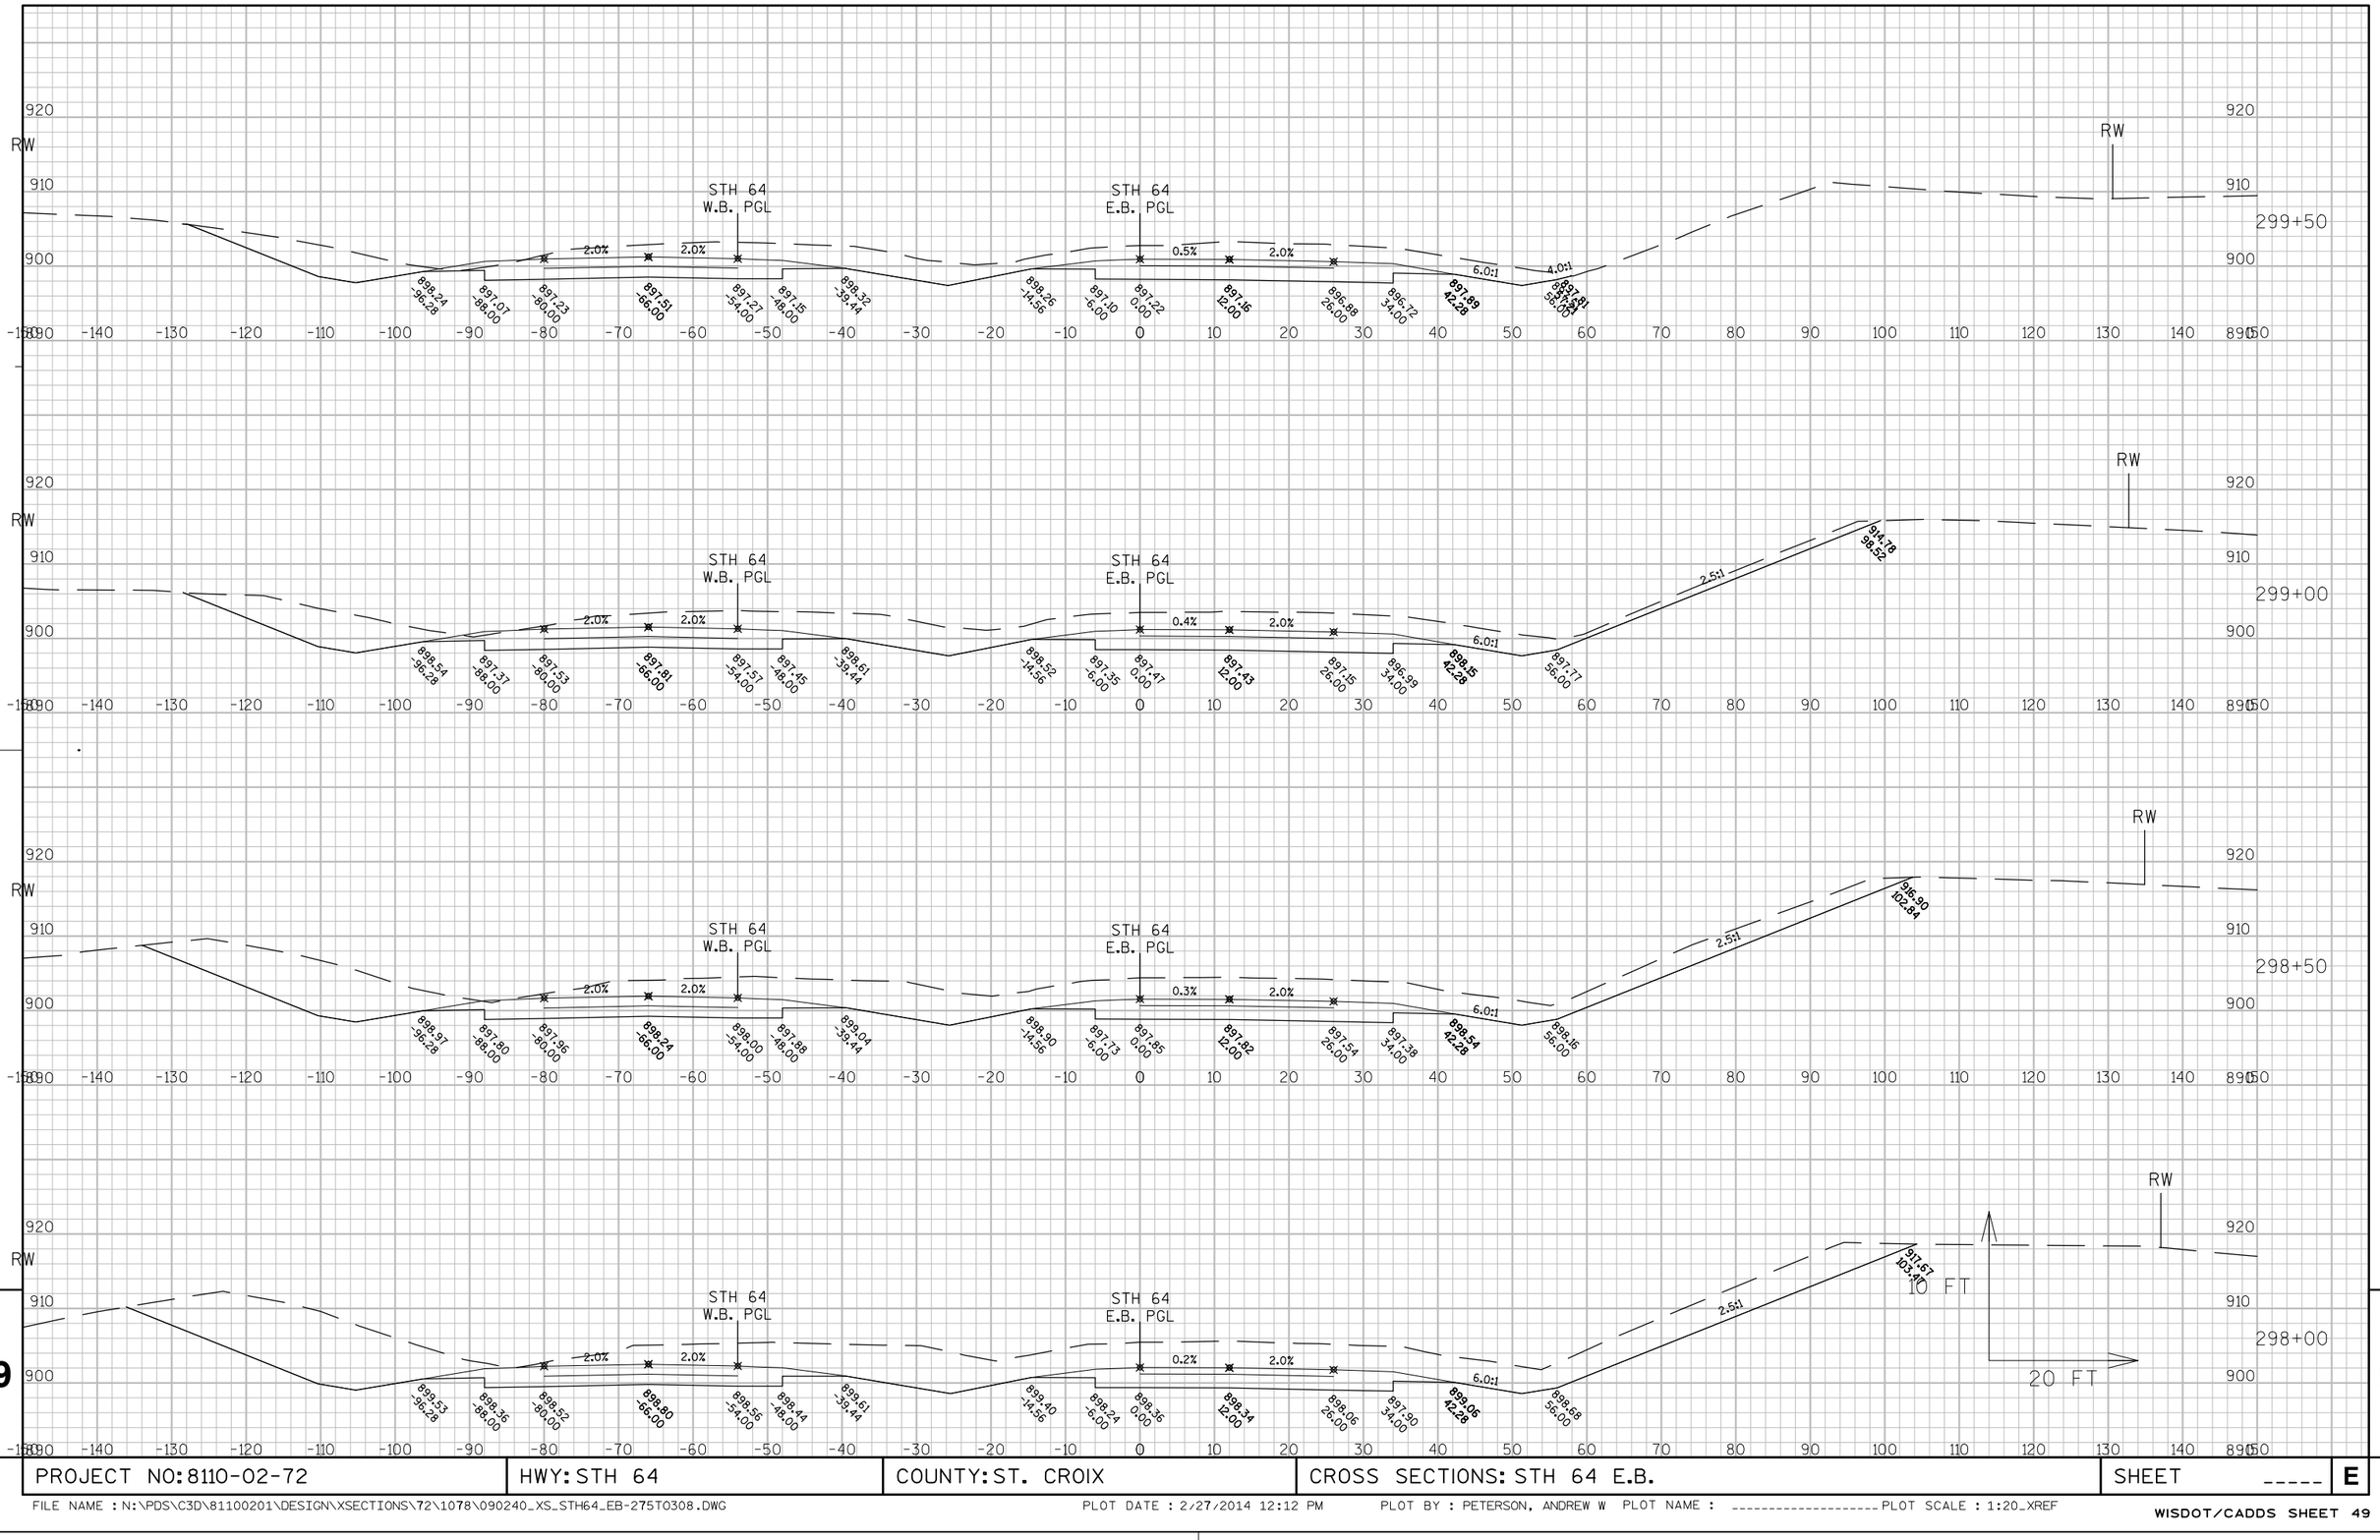


APPROVED FOR DESIGN OF UTILITY ADJUSTMENTS

9

9

PROJECT NO: 8110-02-72	HWY: STH 64	COUNTY: ST. CROIX	CROSS SECTIONS: STH 64 E.B.	SHEET -----	E

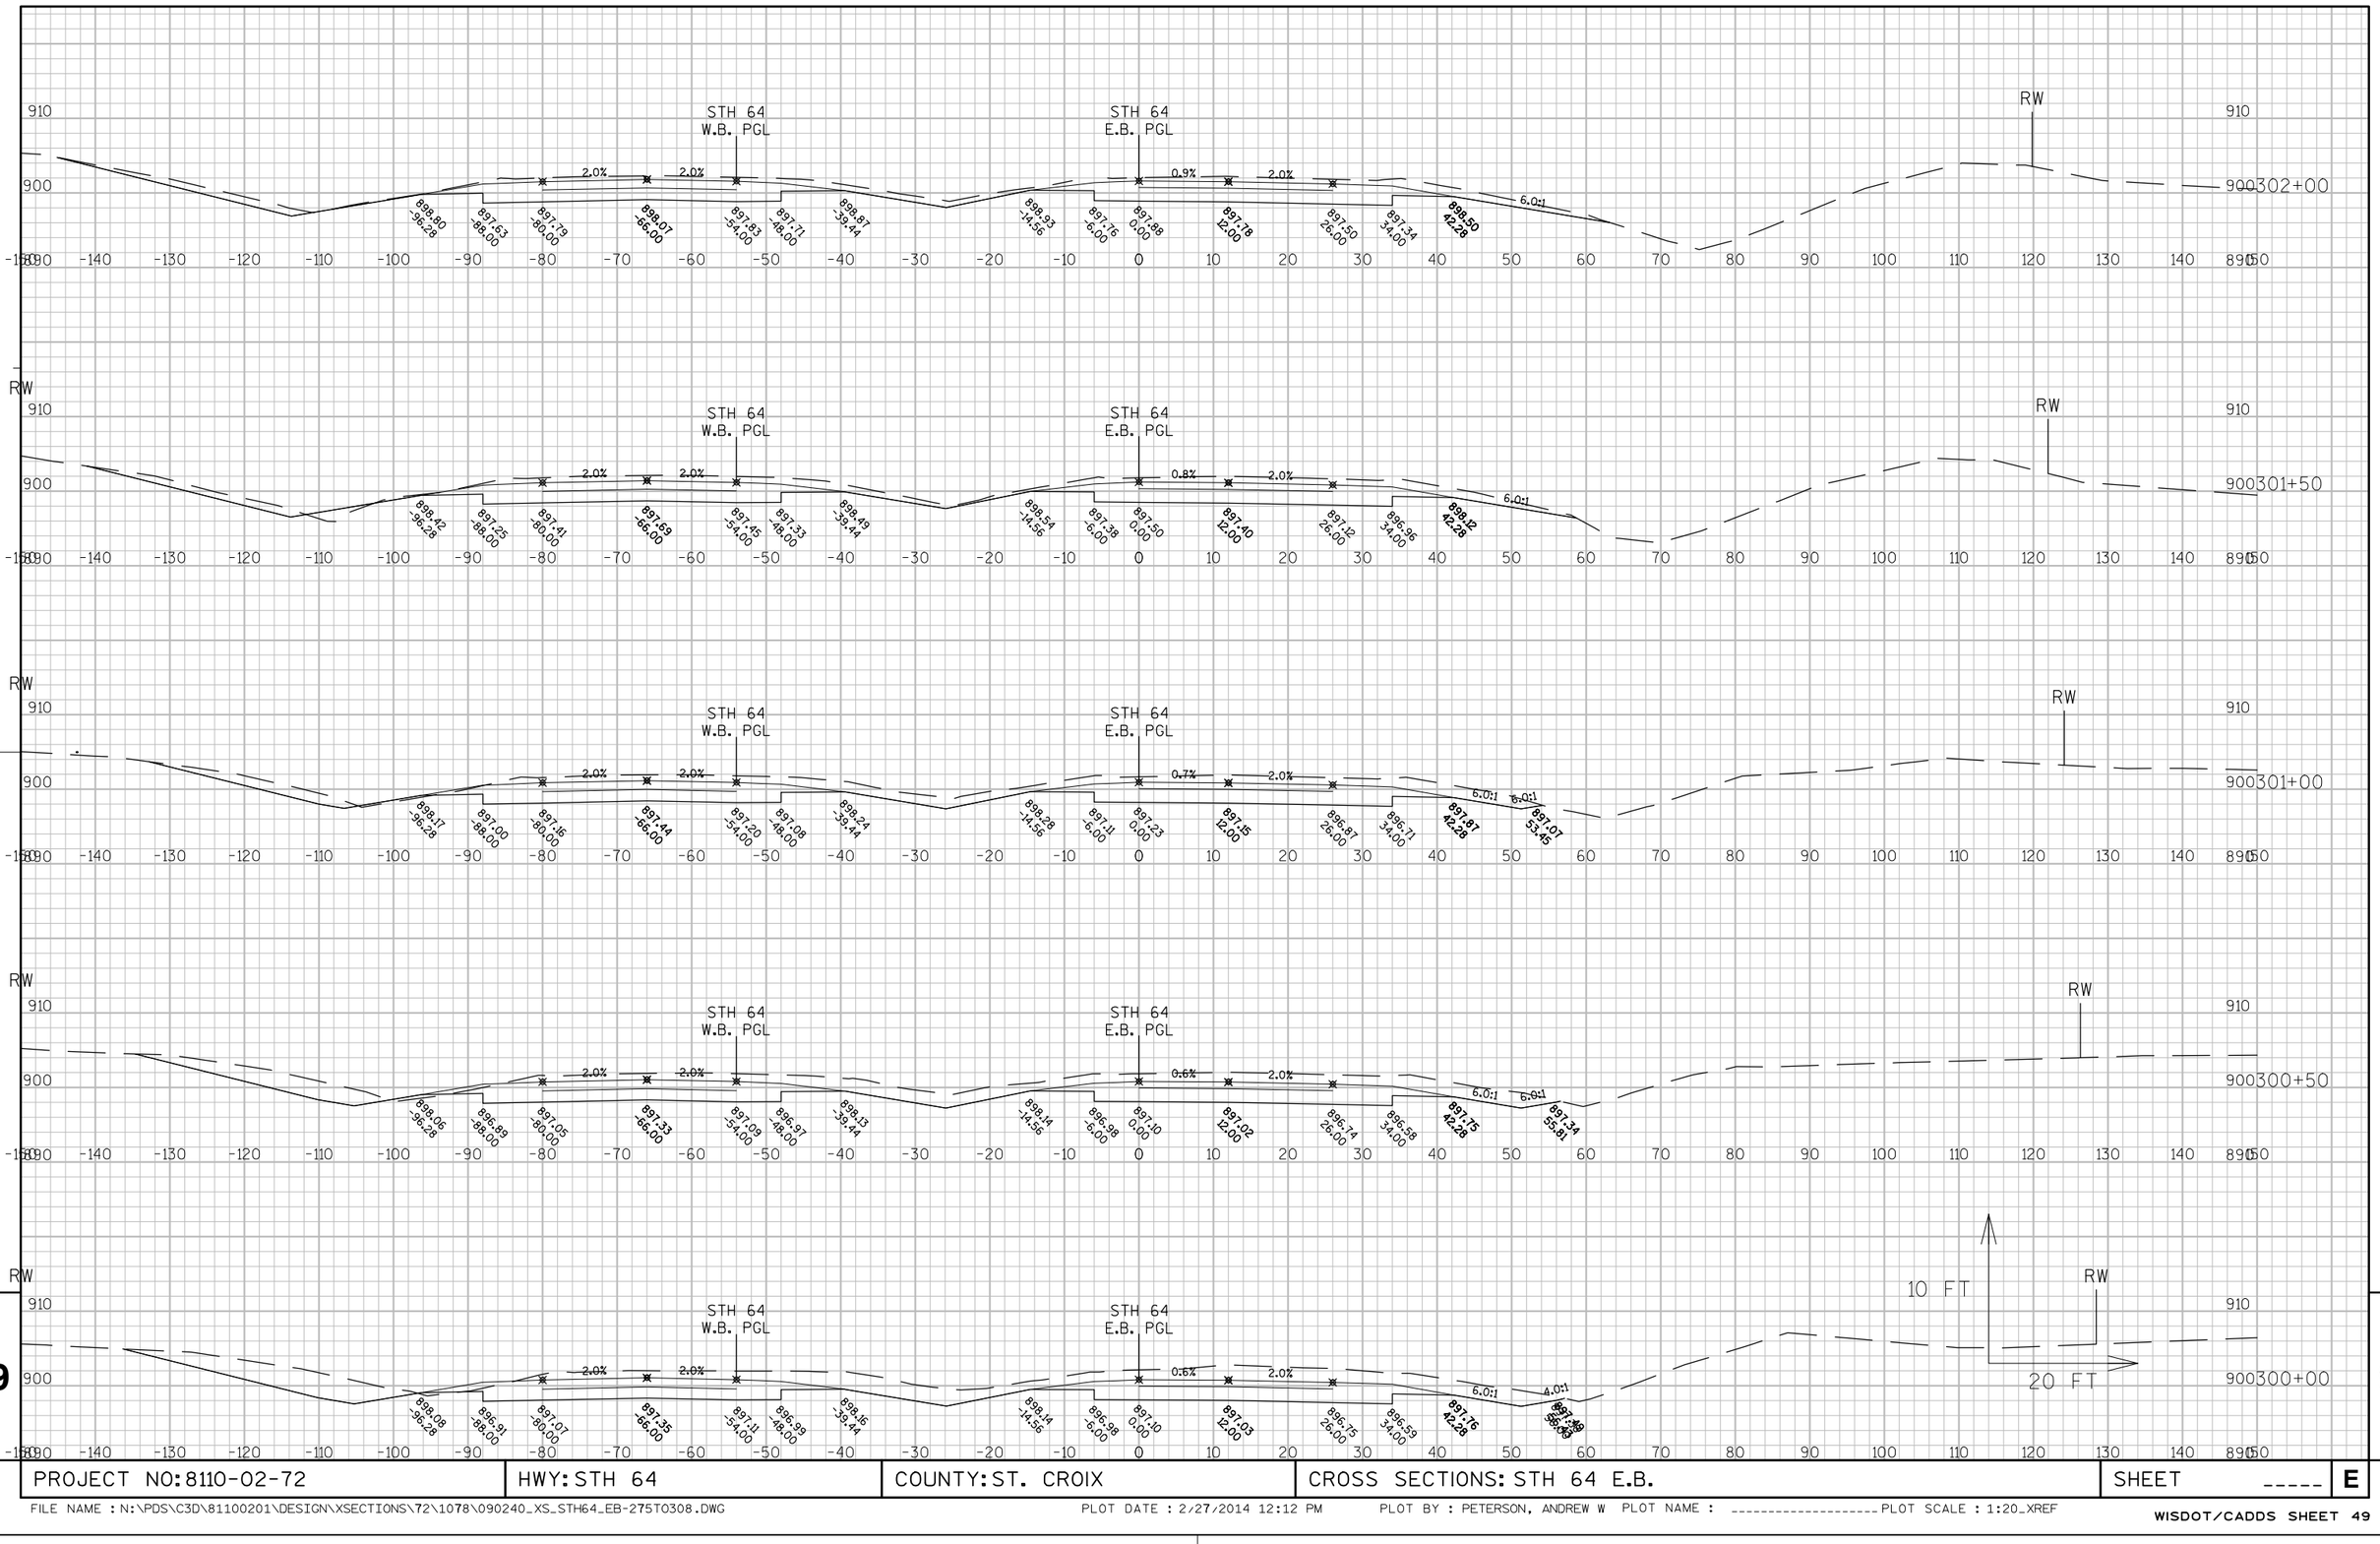


APPROVED FOR DESIGN OF UTILITY ADJUSTMENTS

9

9

PROJECT NO: 8110-02-72	HWY: STH 64	COUNTY: ST. CROIX	CROSS SECTIONS: STH 64 E.B.	SHEET _____	E

FILE NAME : N:\PDS\C3D\81100201\DESIGN\XSECTIONS\72\1078\090240_XS_STH64_EB-275T0308.DWG PLOT DATE : 2/27/2014 12:12 PM PLOT BY : PETERSON, ANDREW W PLOT NAME : _____ PLOT SCALE : 1:20_XREF

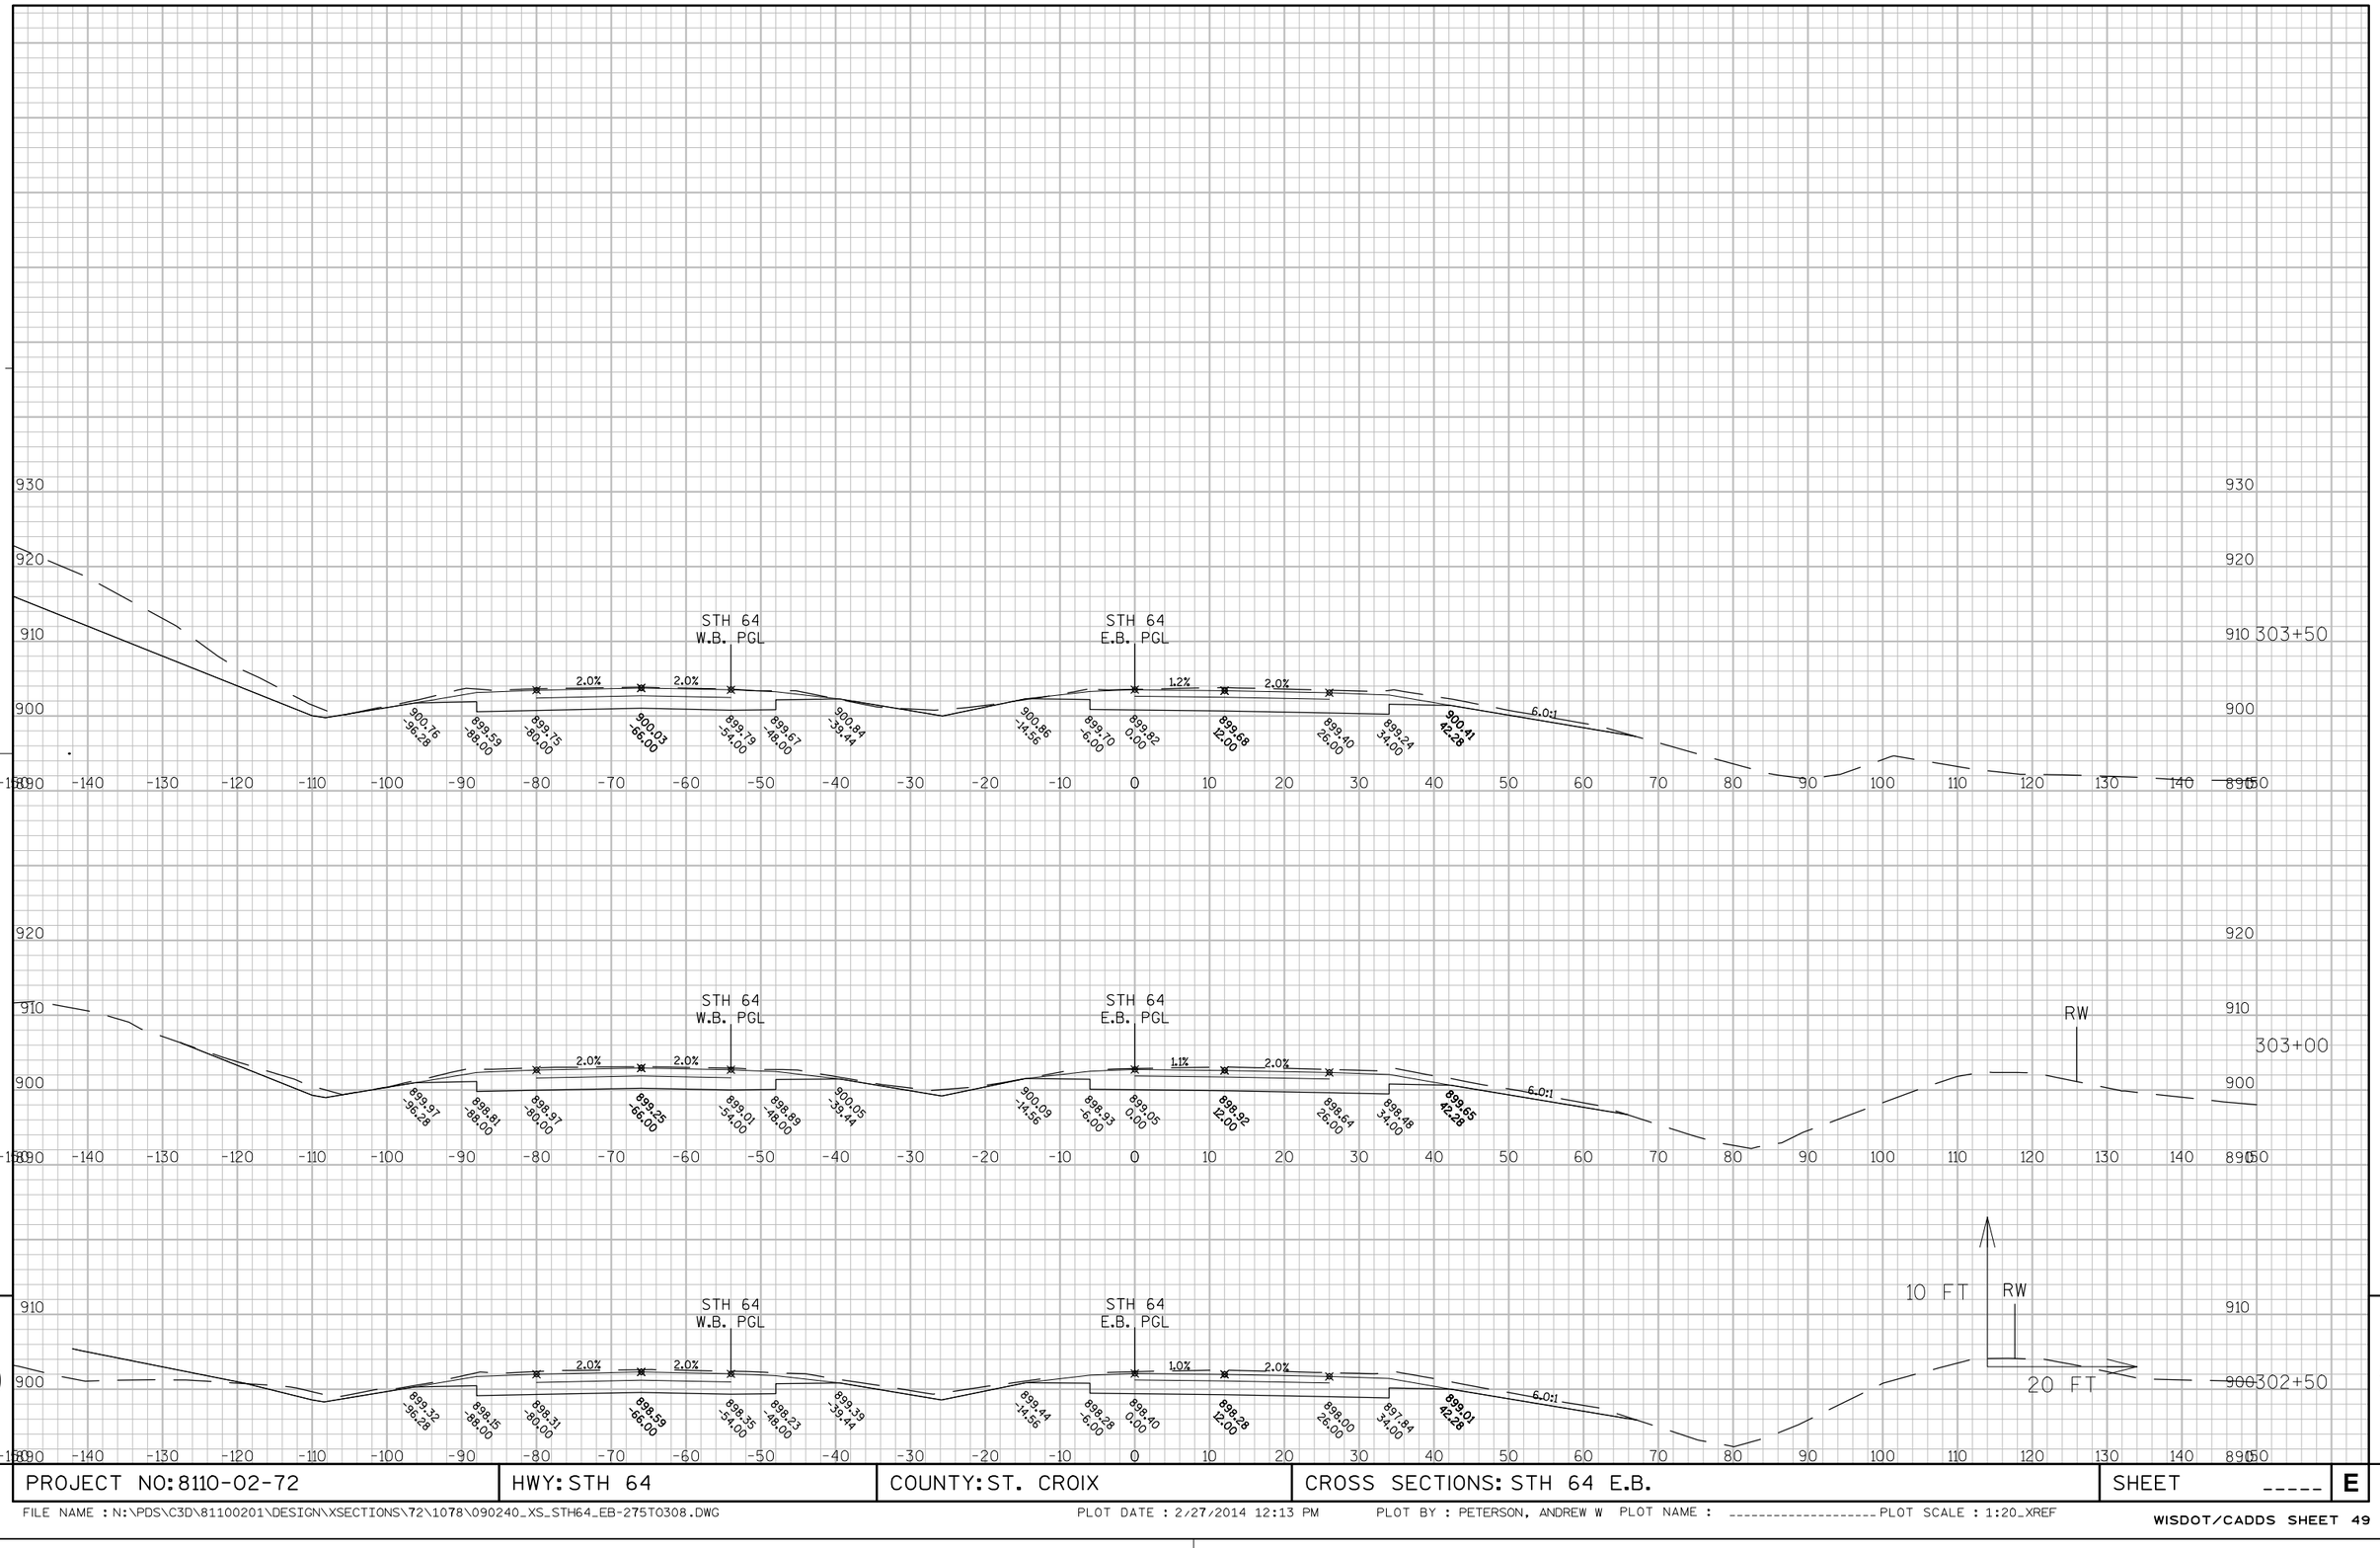


APPROVED FOR DESIGN OF UTILITY ADJUSTMENTS

9

9


PROJECT NO: 8110-02-72	HWY: STH 64	COUNTY: ST. CROIX	CROSS SECTIONS: STH 64 E.B.	SHEET _____	E

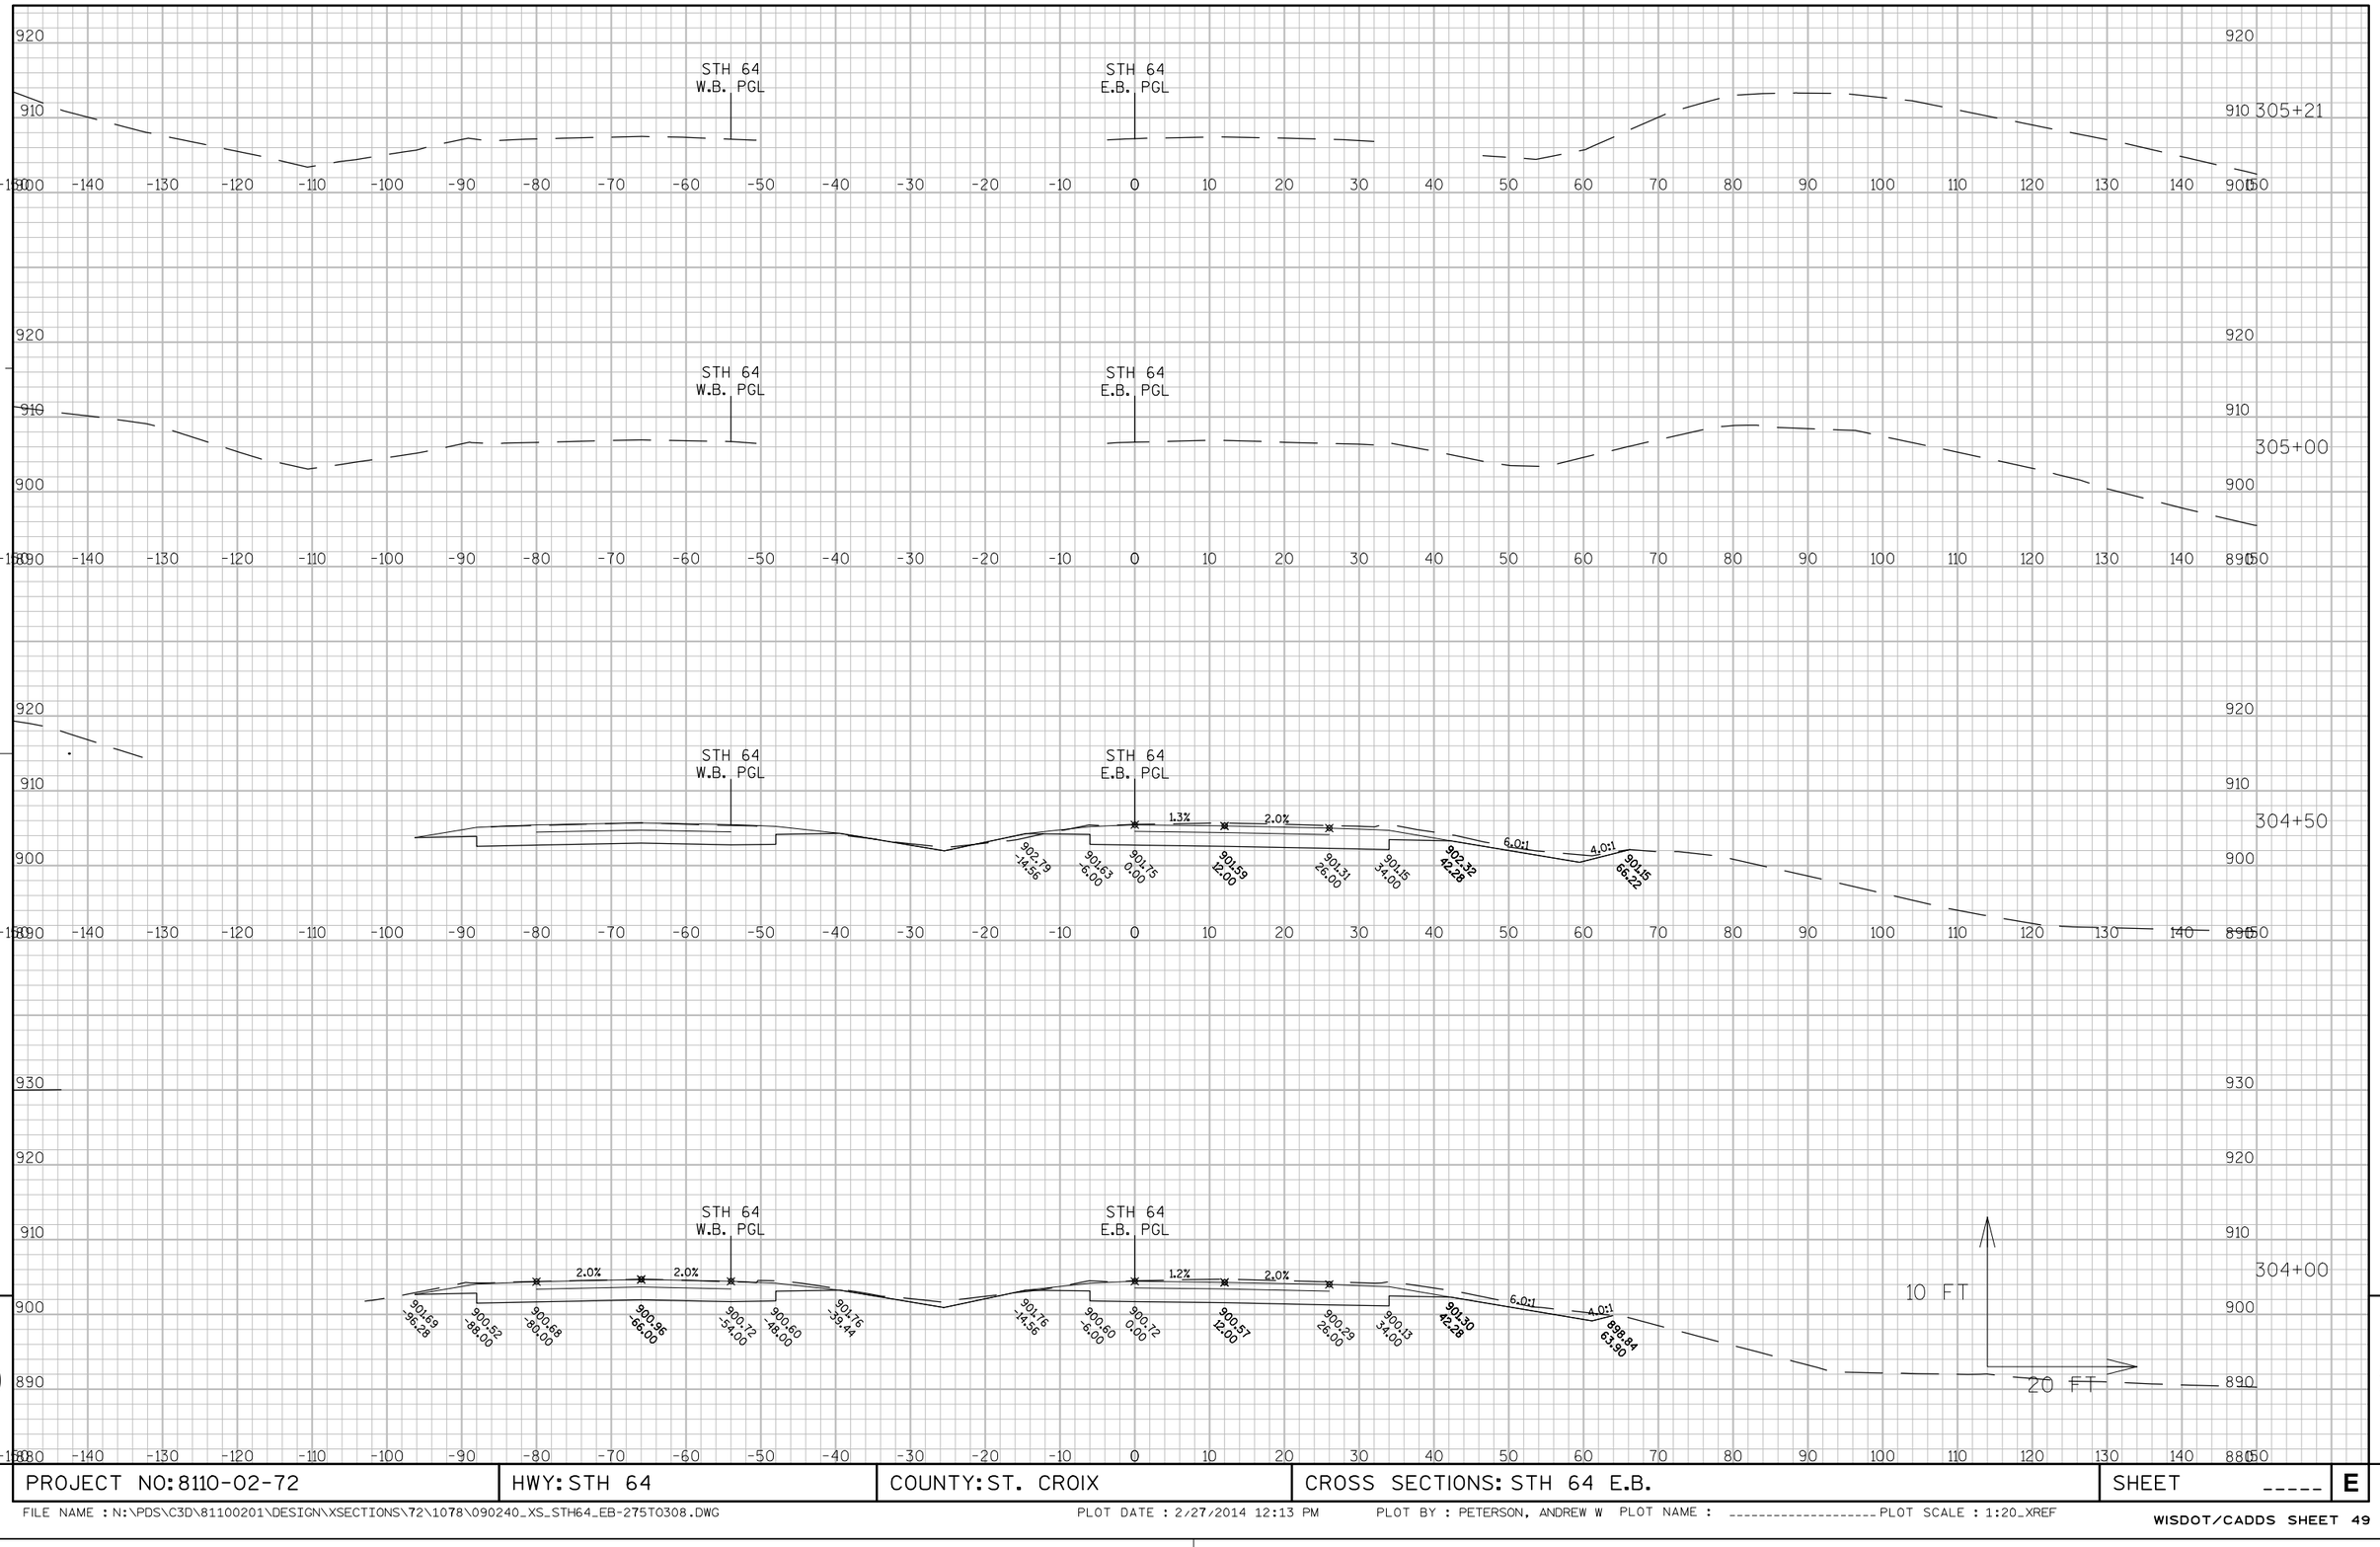

APPROVED FOR DESIGN OF UTILITY ADJUSTMENTS

PROJECT NO: 8110-02-72	HWY: STH 64	COUNTY: ST. CROIX	CROSS SECTIONS: STH 64 E.B.	SHEET _____	E

FILE NAME : N:\PDS\C3D\81100201\DESIGN\XSECTIONS\72\1078\090240_XS_STH64_EB-275TO308.DWG PLOT DATE : 2/27/2014 12:13 PM PLOT BY : PETERSON, ANDREW W PLOT NAME : _____ PLOT SCALE : 1:20_XREF

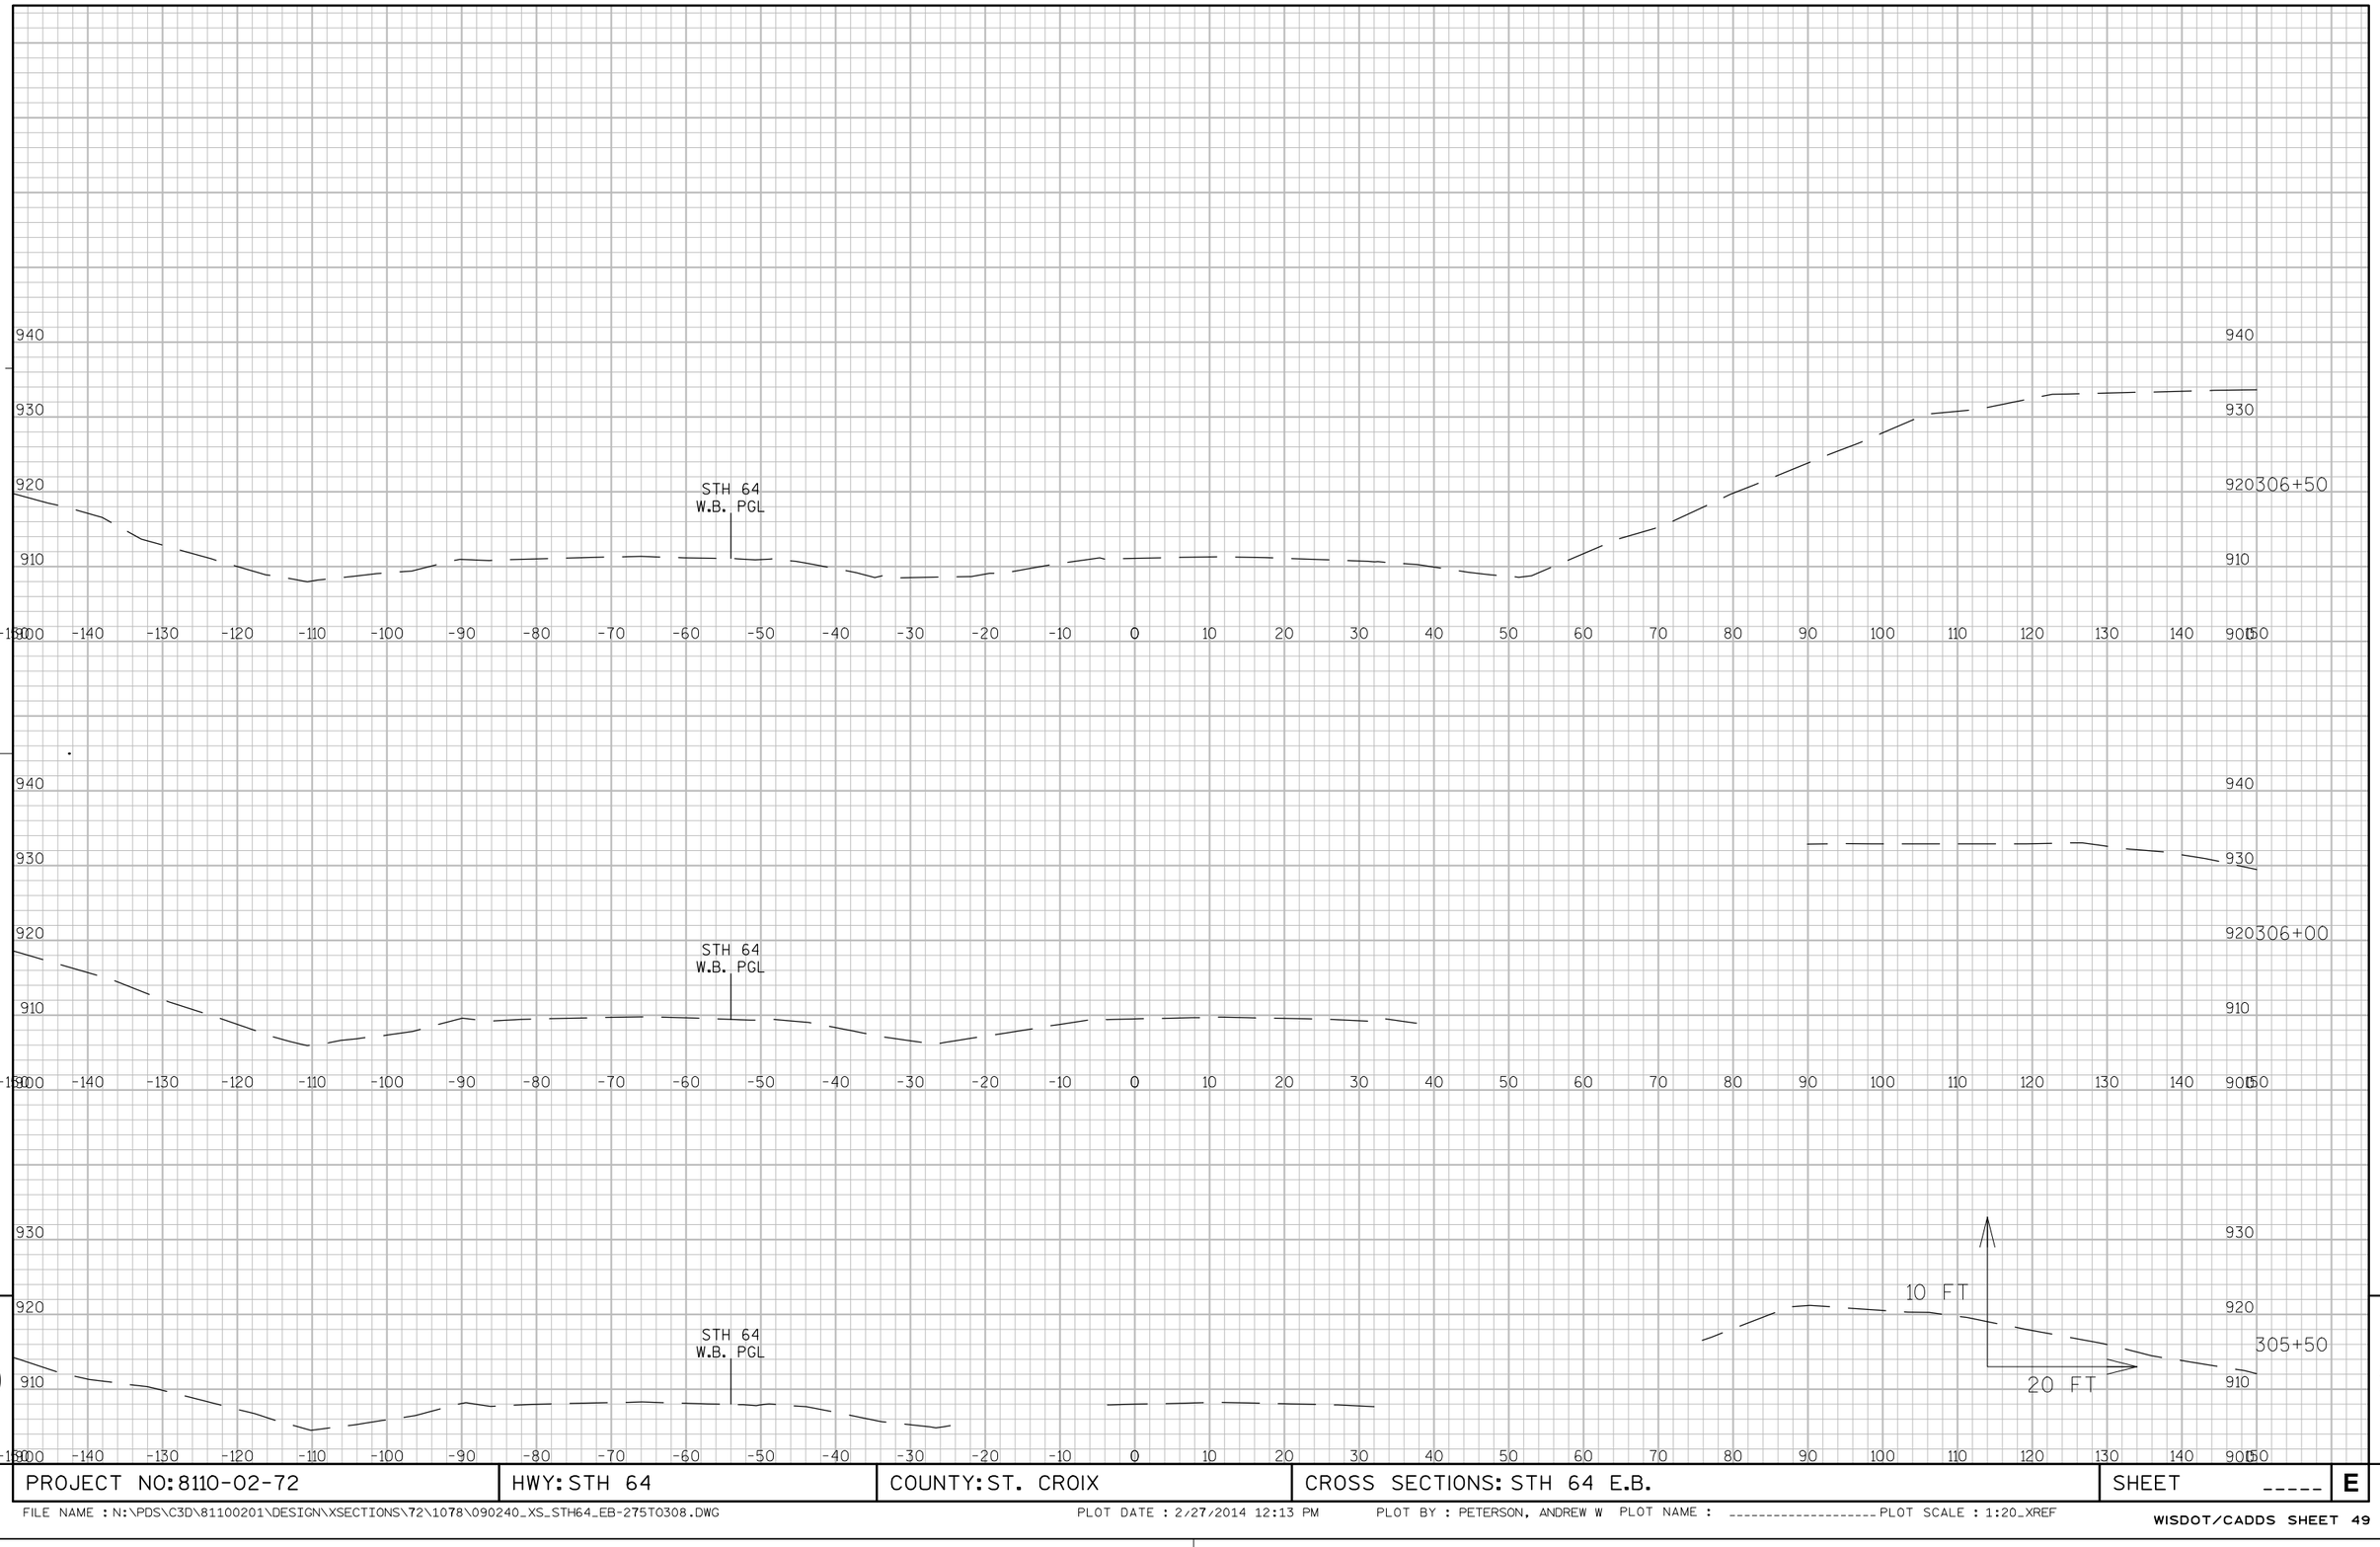


APPROVED FOR DESIGN OF UTILITY ADJUSTMENTS

9

9

PROJECT NO: 8110-02-72	HWY: STH 64	COUNTY: ST. CROIX	CROSS SECTIONS: STH 64 E.B.	SHEET _____	E

FILE NAME : N:\PDS\C3D\81100201\DESIGN\XSECTIONS\72\1078\090240_XS_STH64_EB-275TO308.DWG PLOT DATE : 2/27/2014 12:13 PM PLOT BY : PETERSON, ANDREW W PLOT NAME : _____ PLOT SCALE : 1:20_XREF

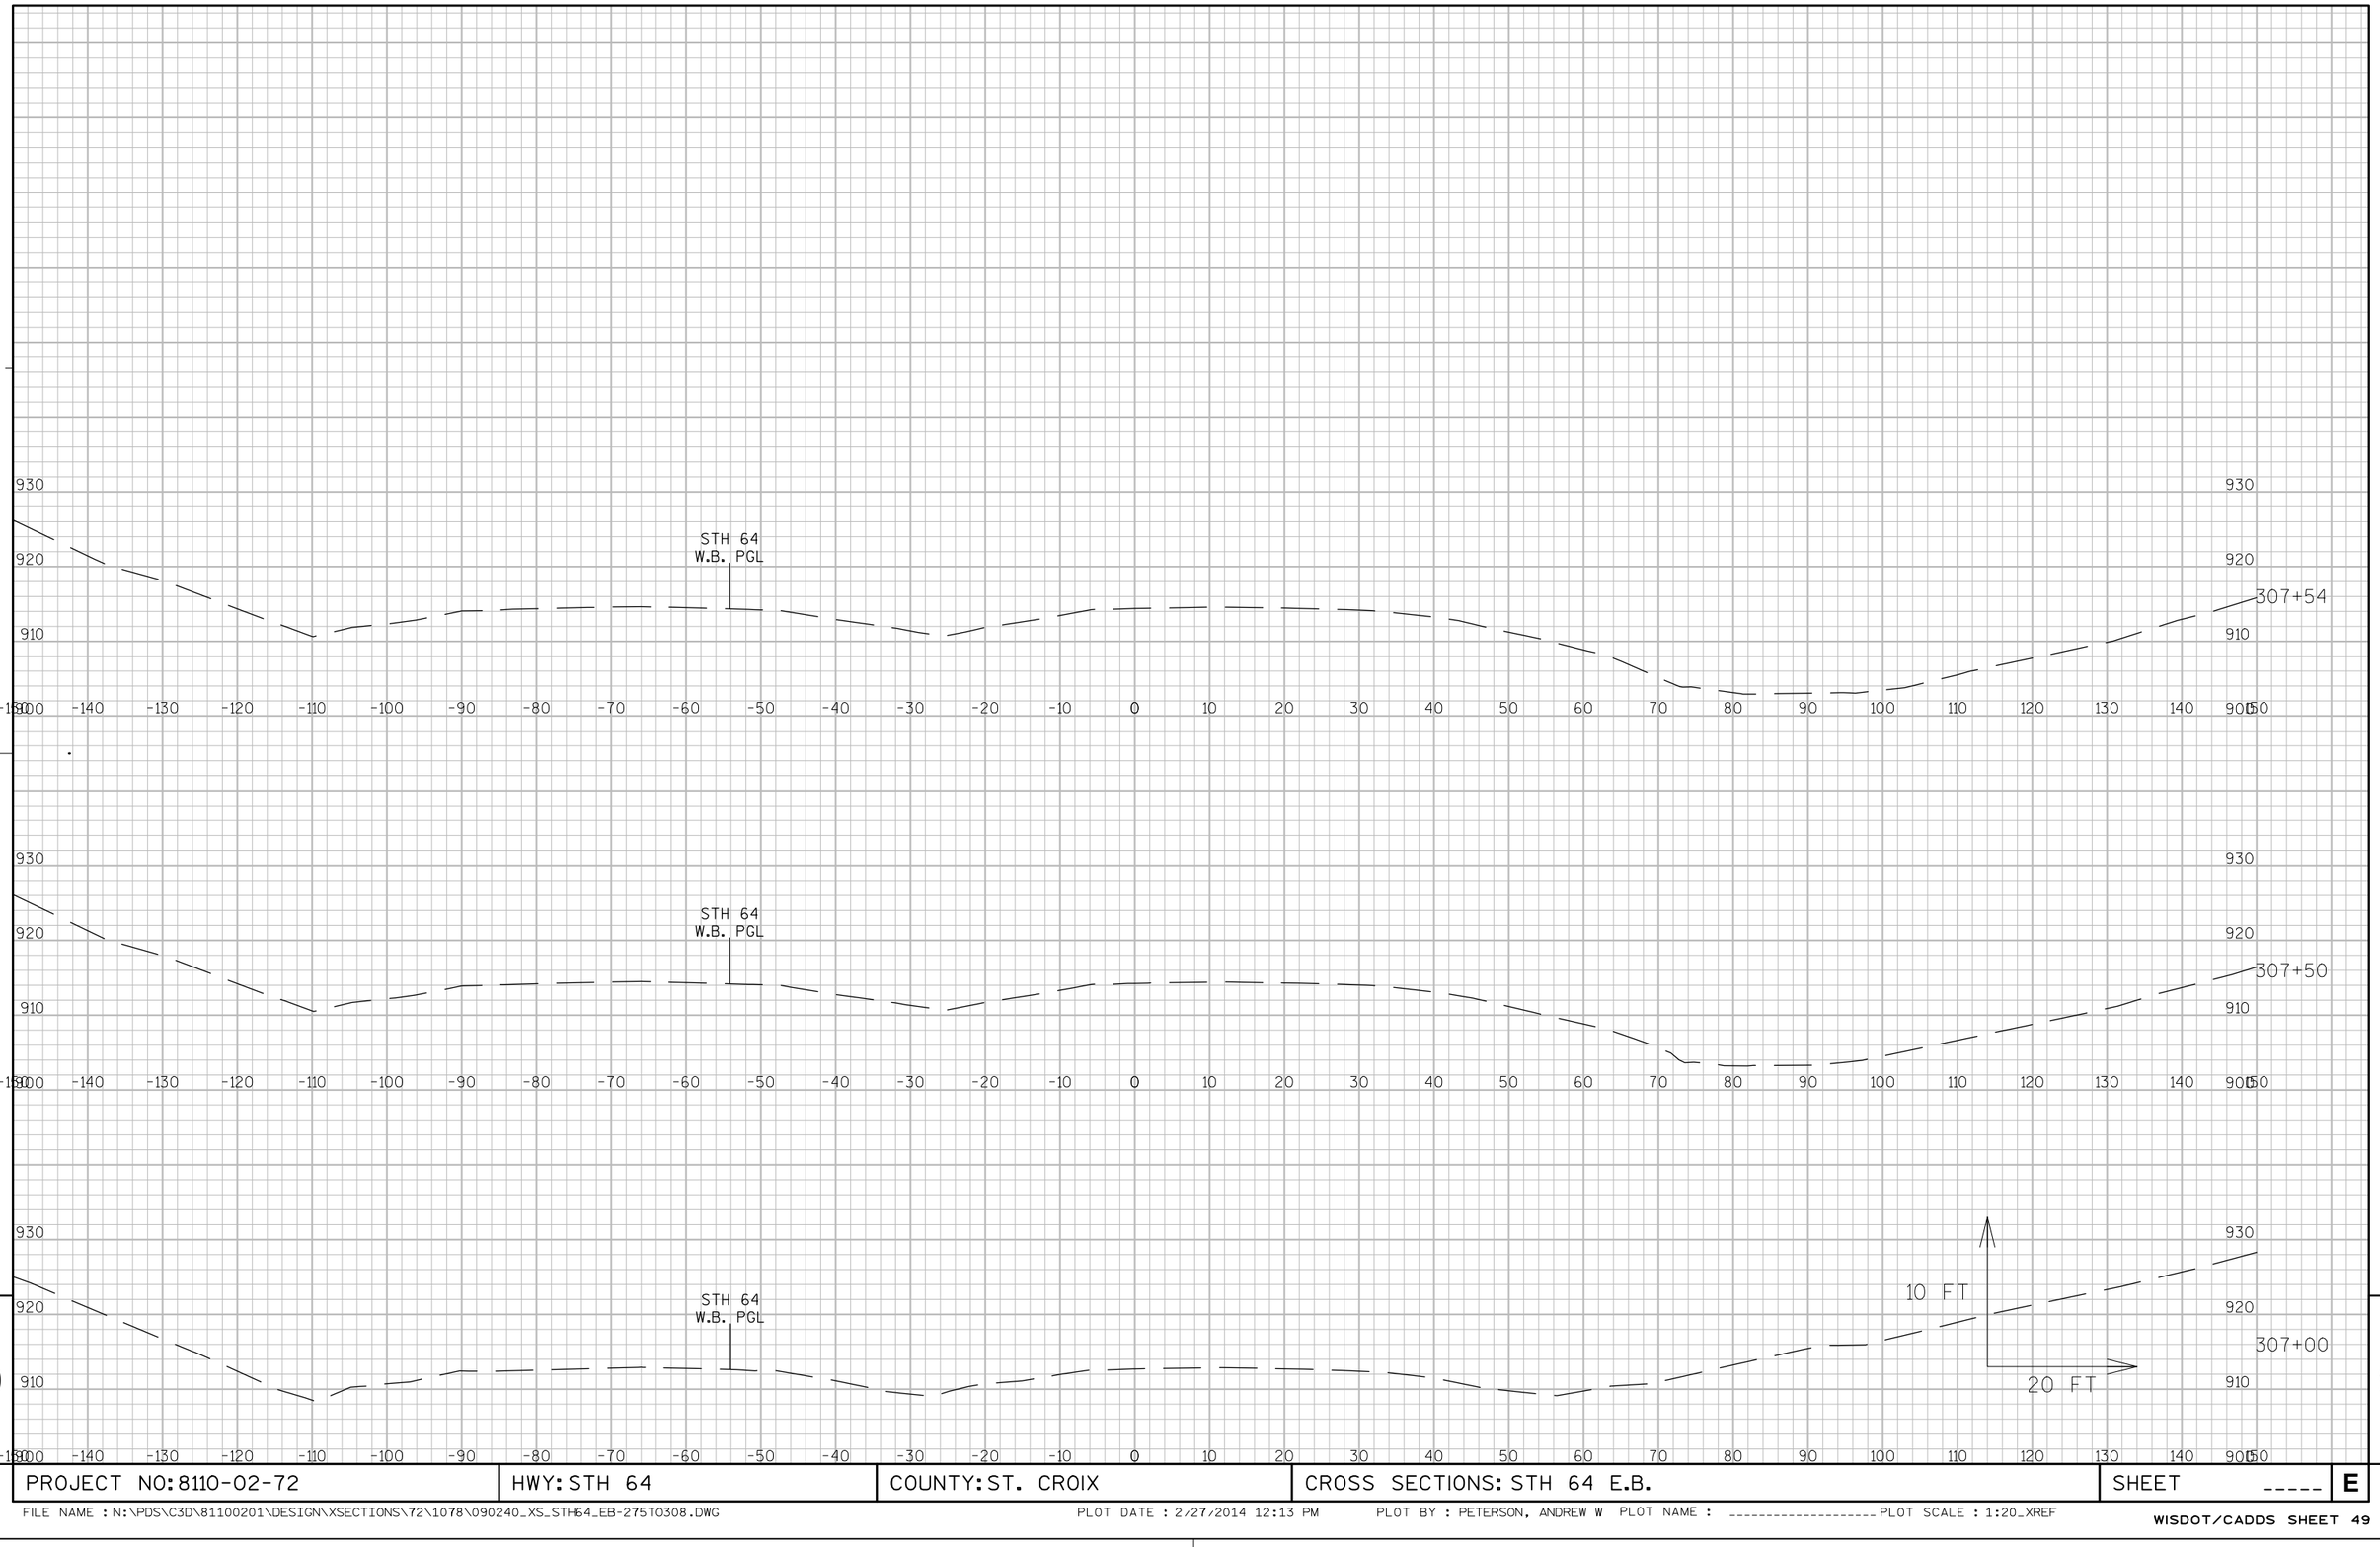


APPROVED FOR DESIGN OF UTILITY ADJUSTMENTS

9

9

PROJECT NO: 8110-02-72	HWY: STH 64	COUNTY: ST. CROIX	CROSS SECTIONS: STH 64 E.B.	SHEET _____	E

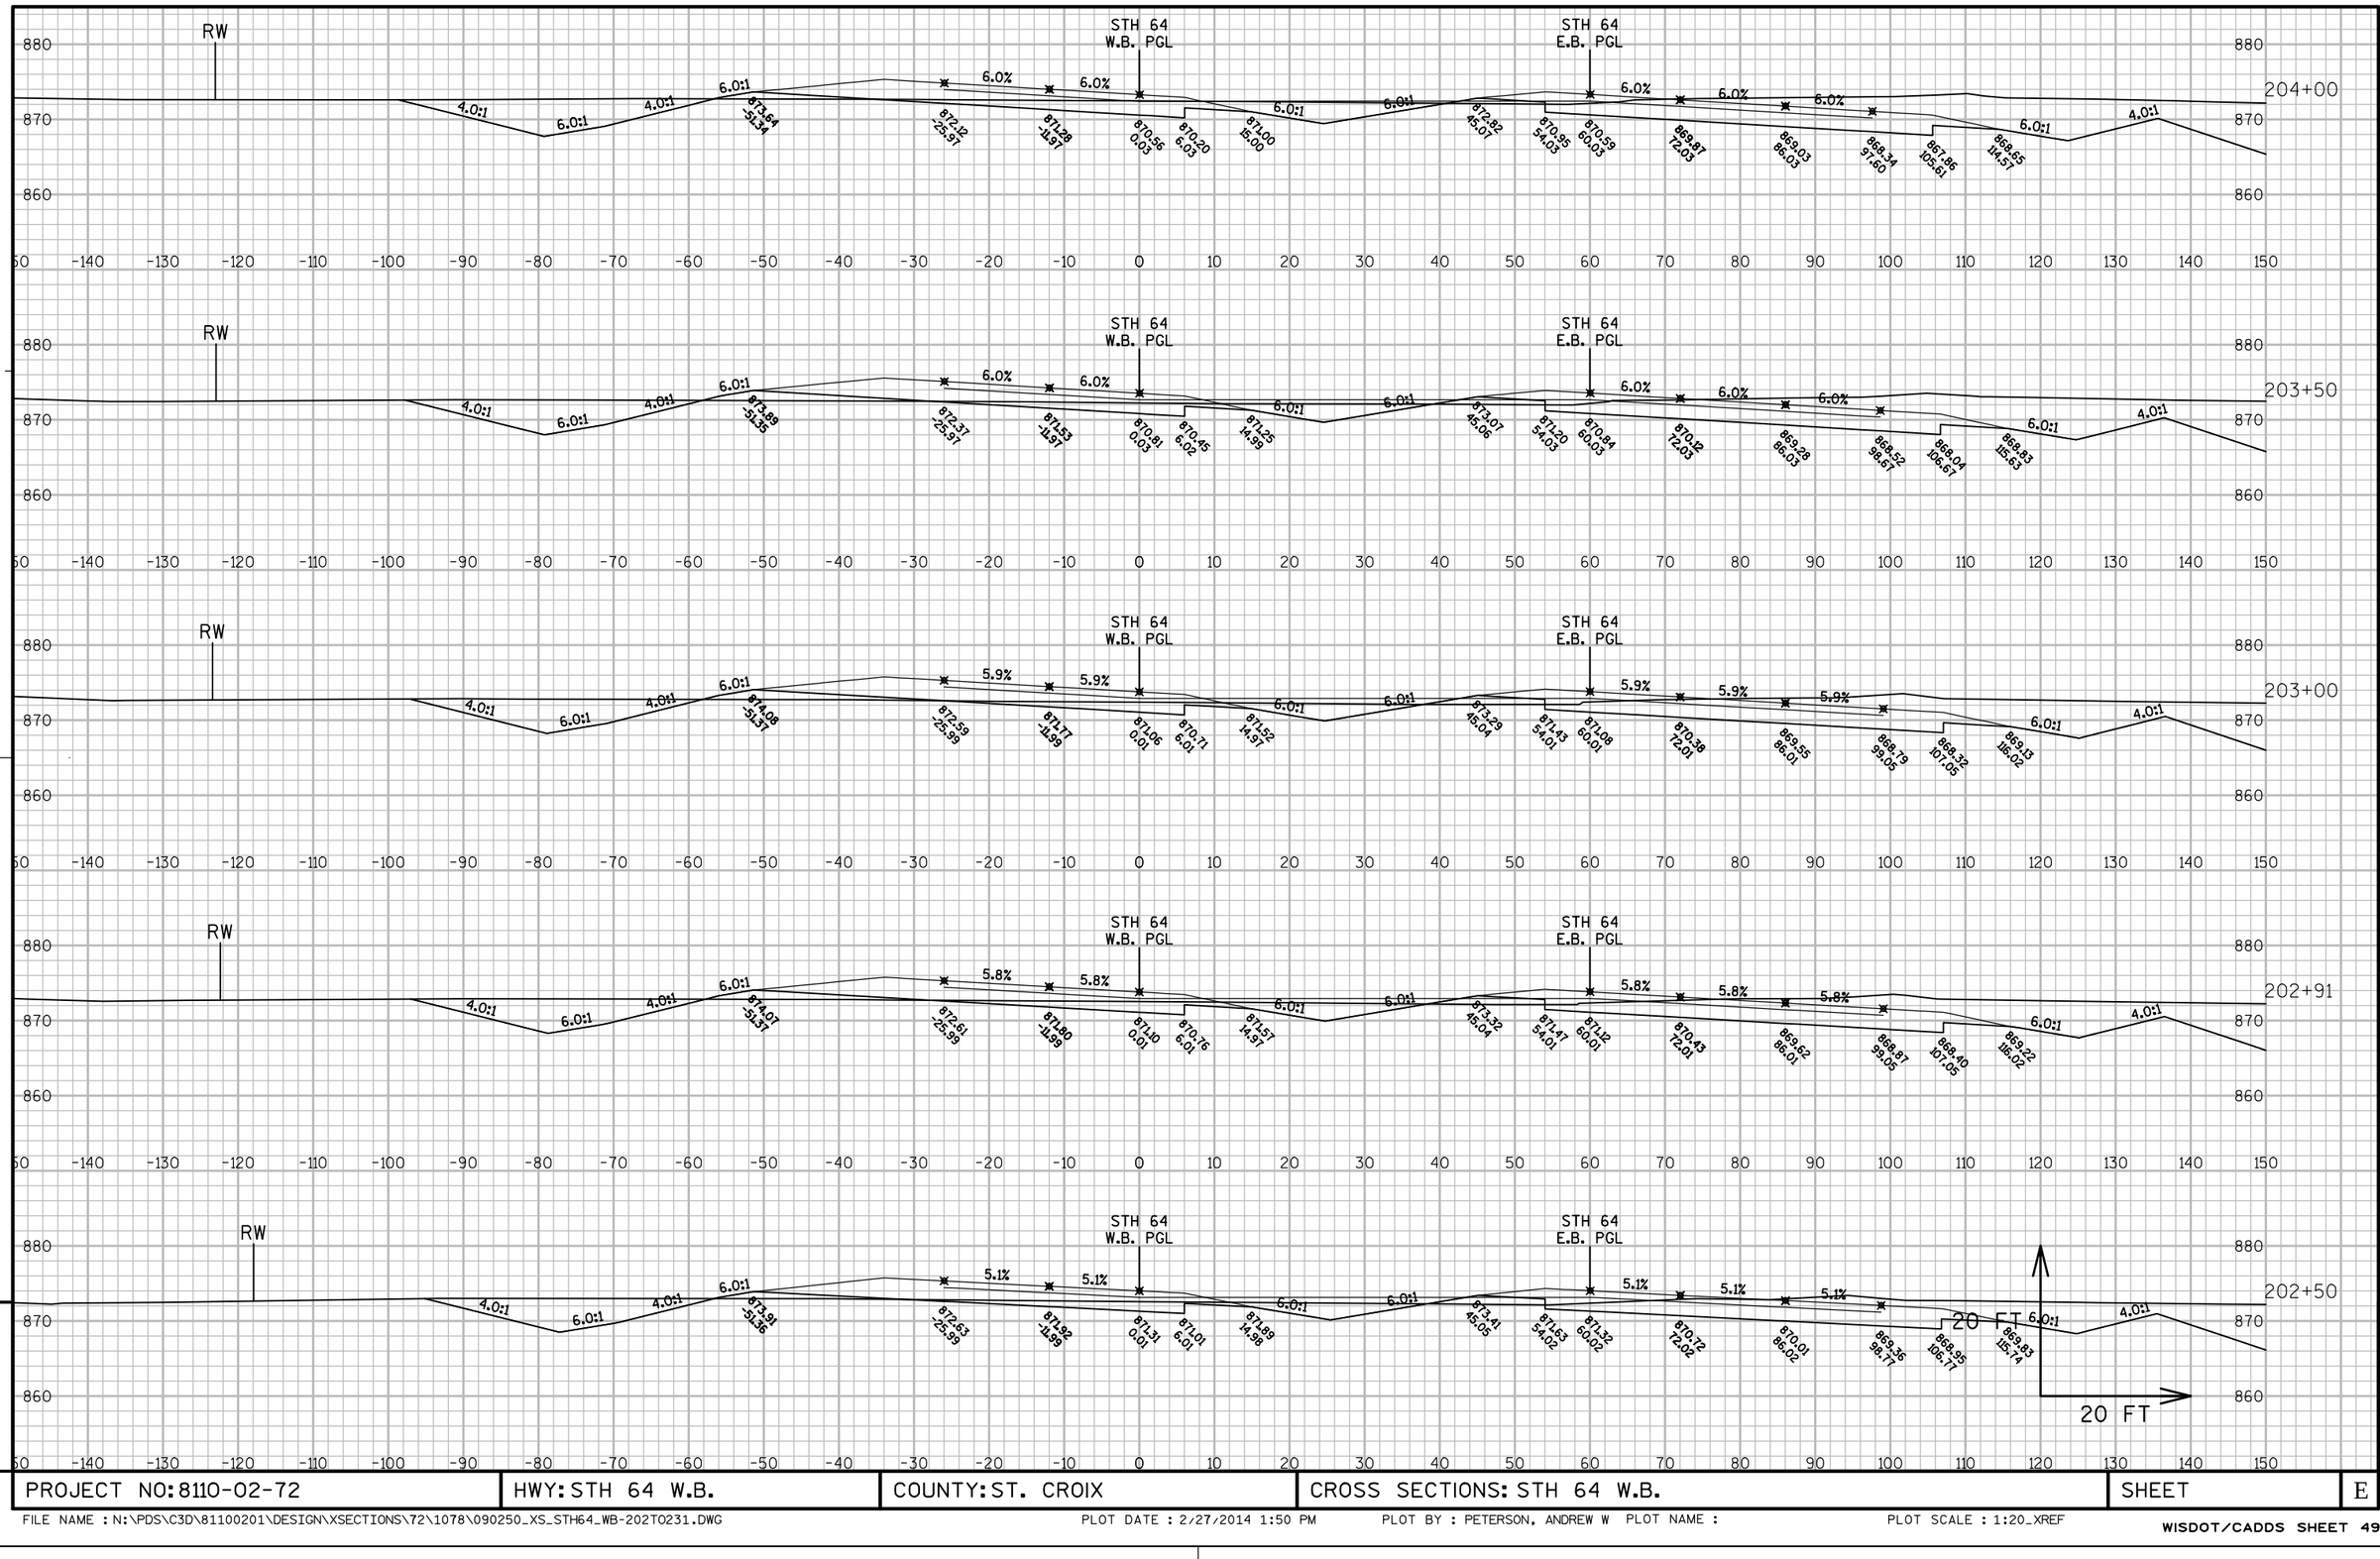


APPROVED FOR DESIGN OF UTILITY ADJUSTMENTS

9

9

PROJECT NO: 8110-02-72	HWY: STH 64 W.B.	COUNTY: ST. CROIX	CROSS SECTIONS: STH 64 W.B.	SHEET	E

FILE NAME : N:\PDS\C3D\81100201\DESIGN\XSECTIONS\72\1078\090250_XS_STH64_WB-202TO231.DWG PLOT DATE : 2/27/2014 1:50 PM PLOT BY : PETERSON, ANDREW W PLOT NAME : PLOT SCALE : 1:20_XREF

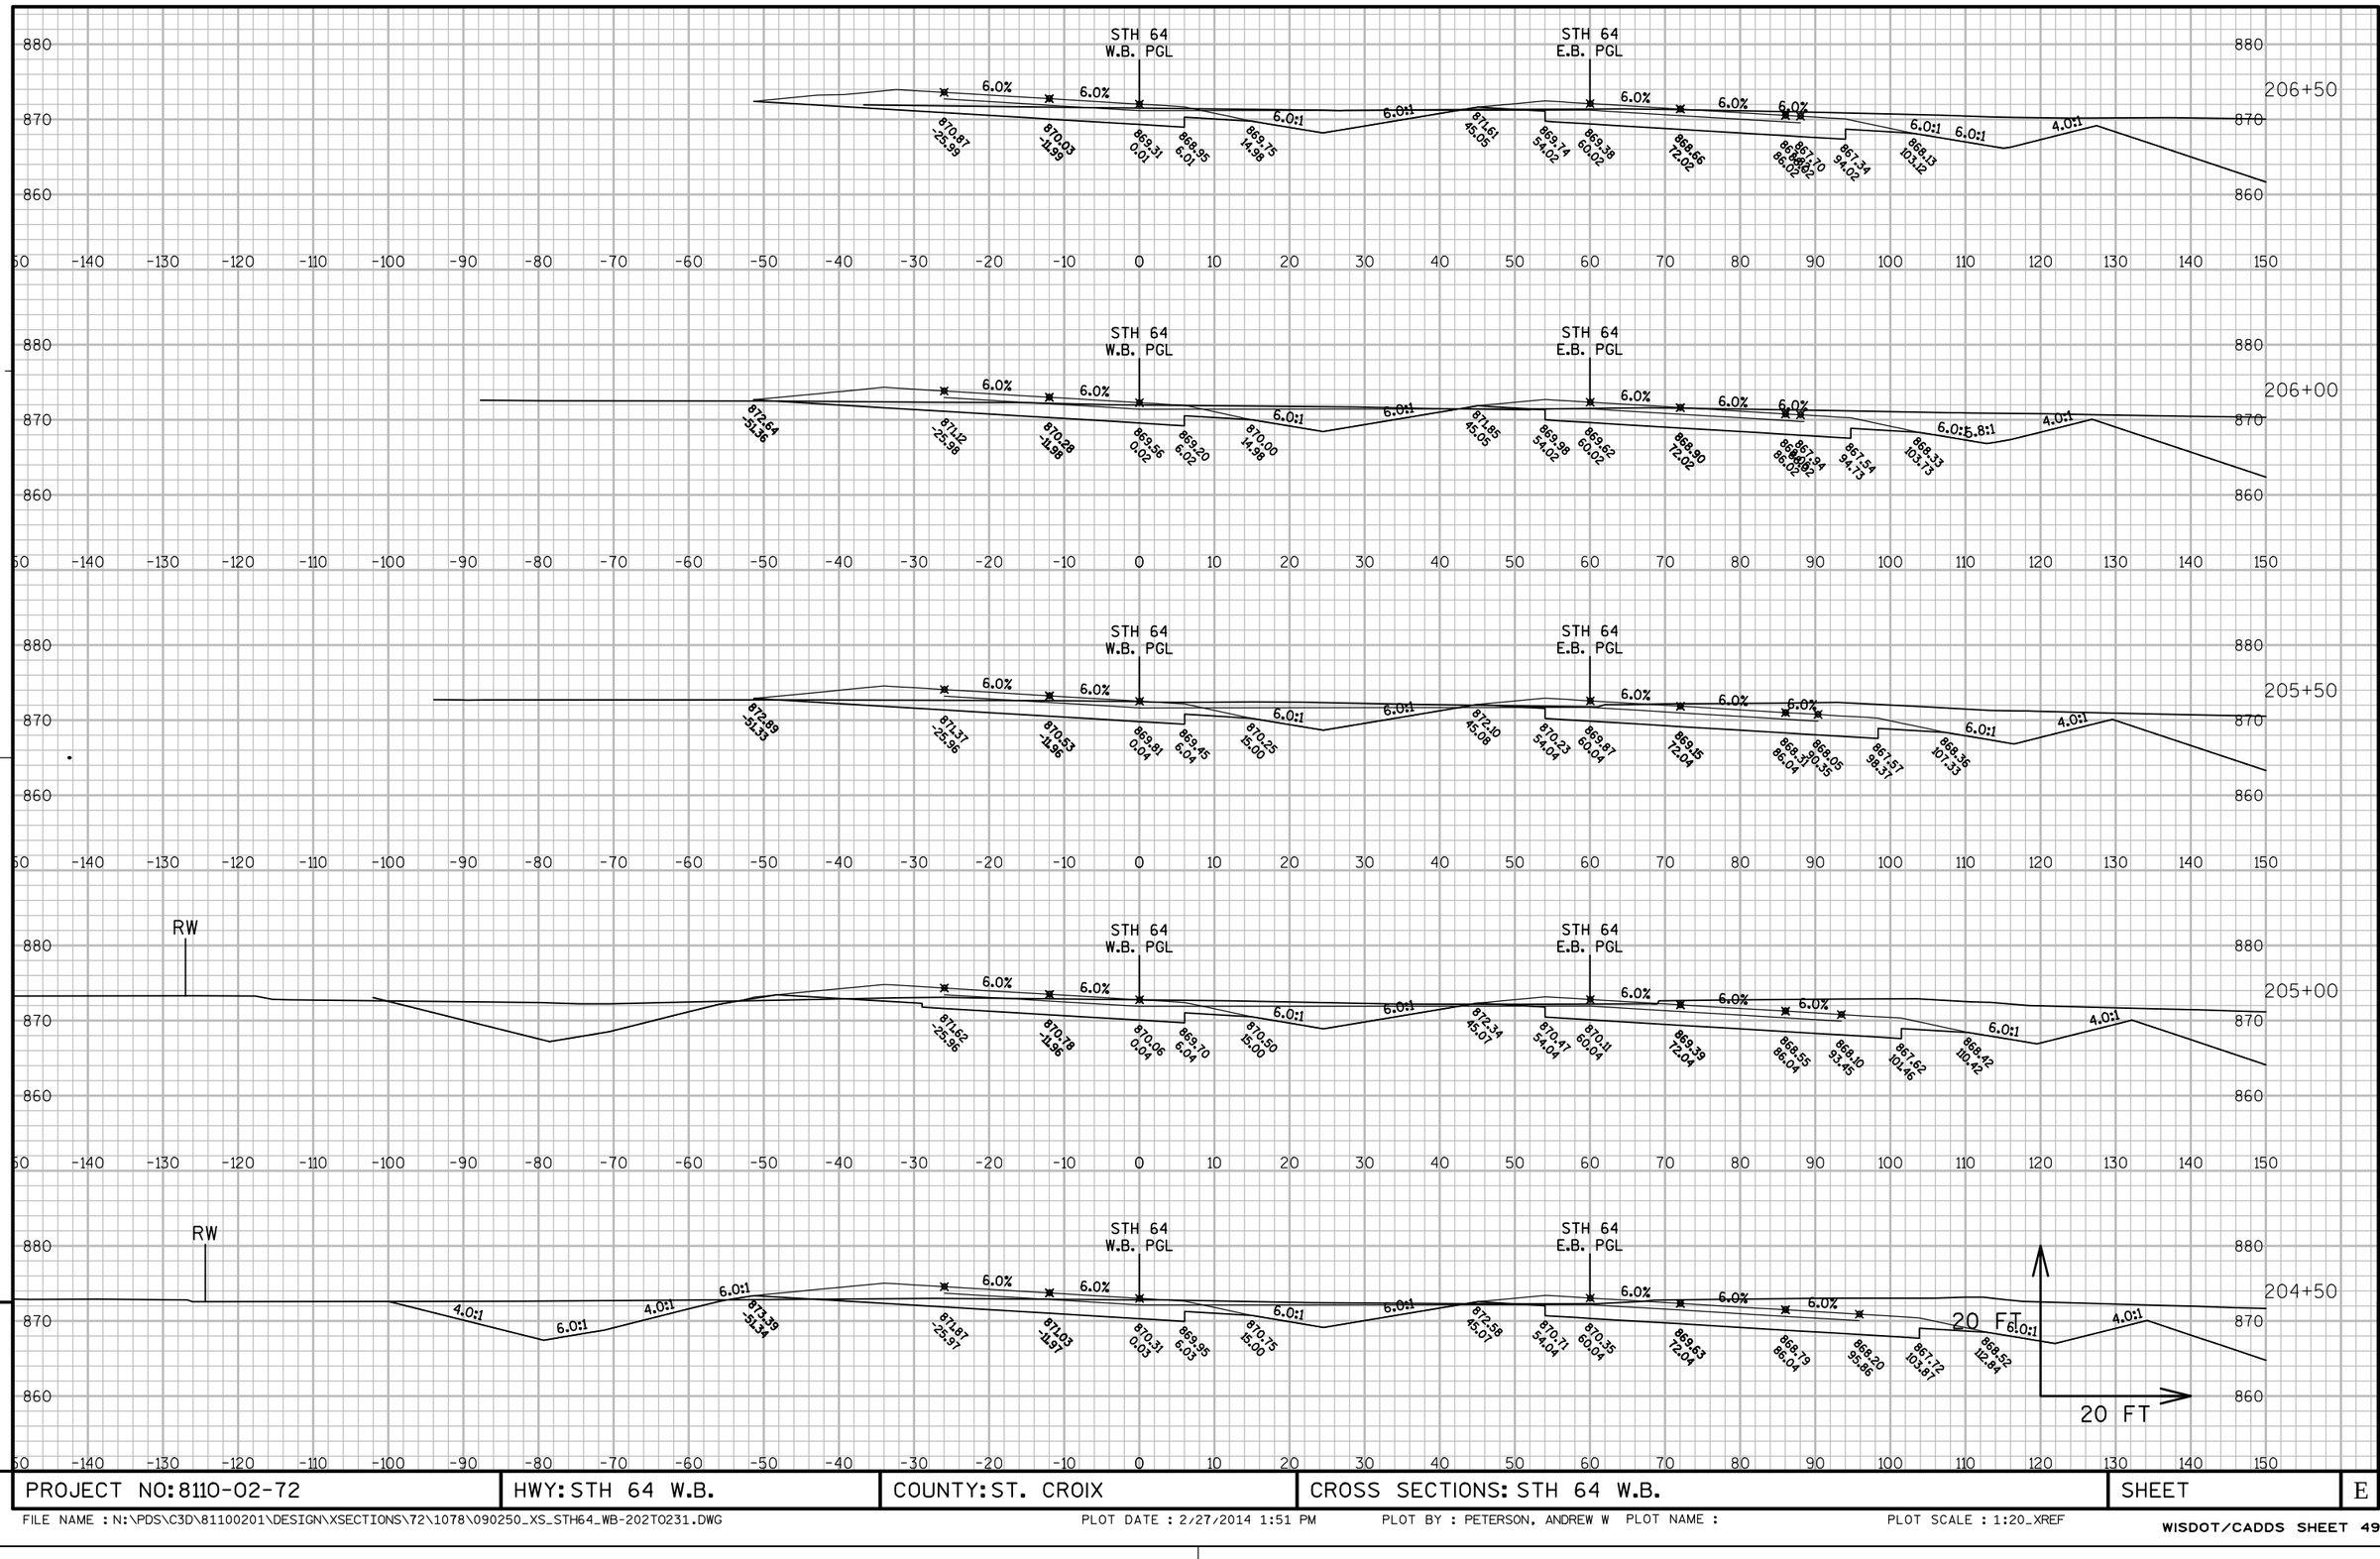


APPROVED FOR DESIGN OF UTILITY ADJUSTMENTS

9

PROJECT NO: 8110-02-72	HWY: STH 64 W.B.	COUNTY: ST. CROIX	CROSS SECTIONS: STH 64 W.B.	SHEET	E


FILE NAME : N:\PDS\C3D\81100201\DESIGN\XSECTIONS\72\1078\090250_XS_STH64_WB-202TO231.DWG PLOT DATE : 2/27/2014 1:51 PM PLOT BY : PETERSON, ANDREW W PLOT NAME : PLOT SCALE : 1:20_XREF

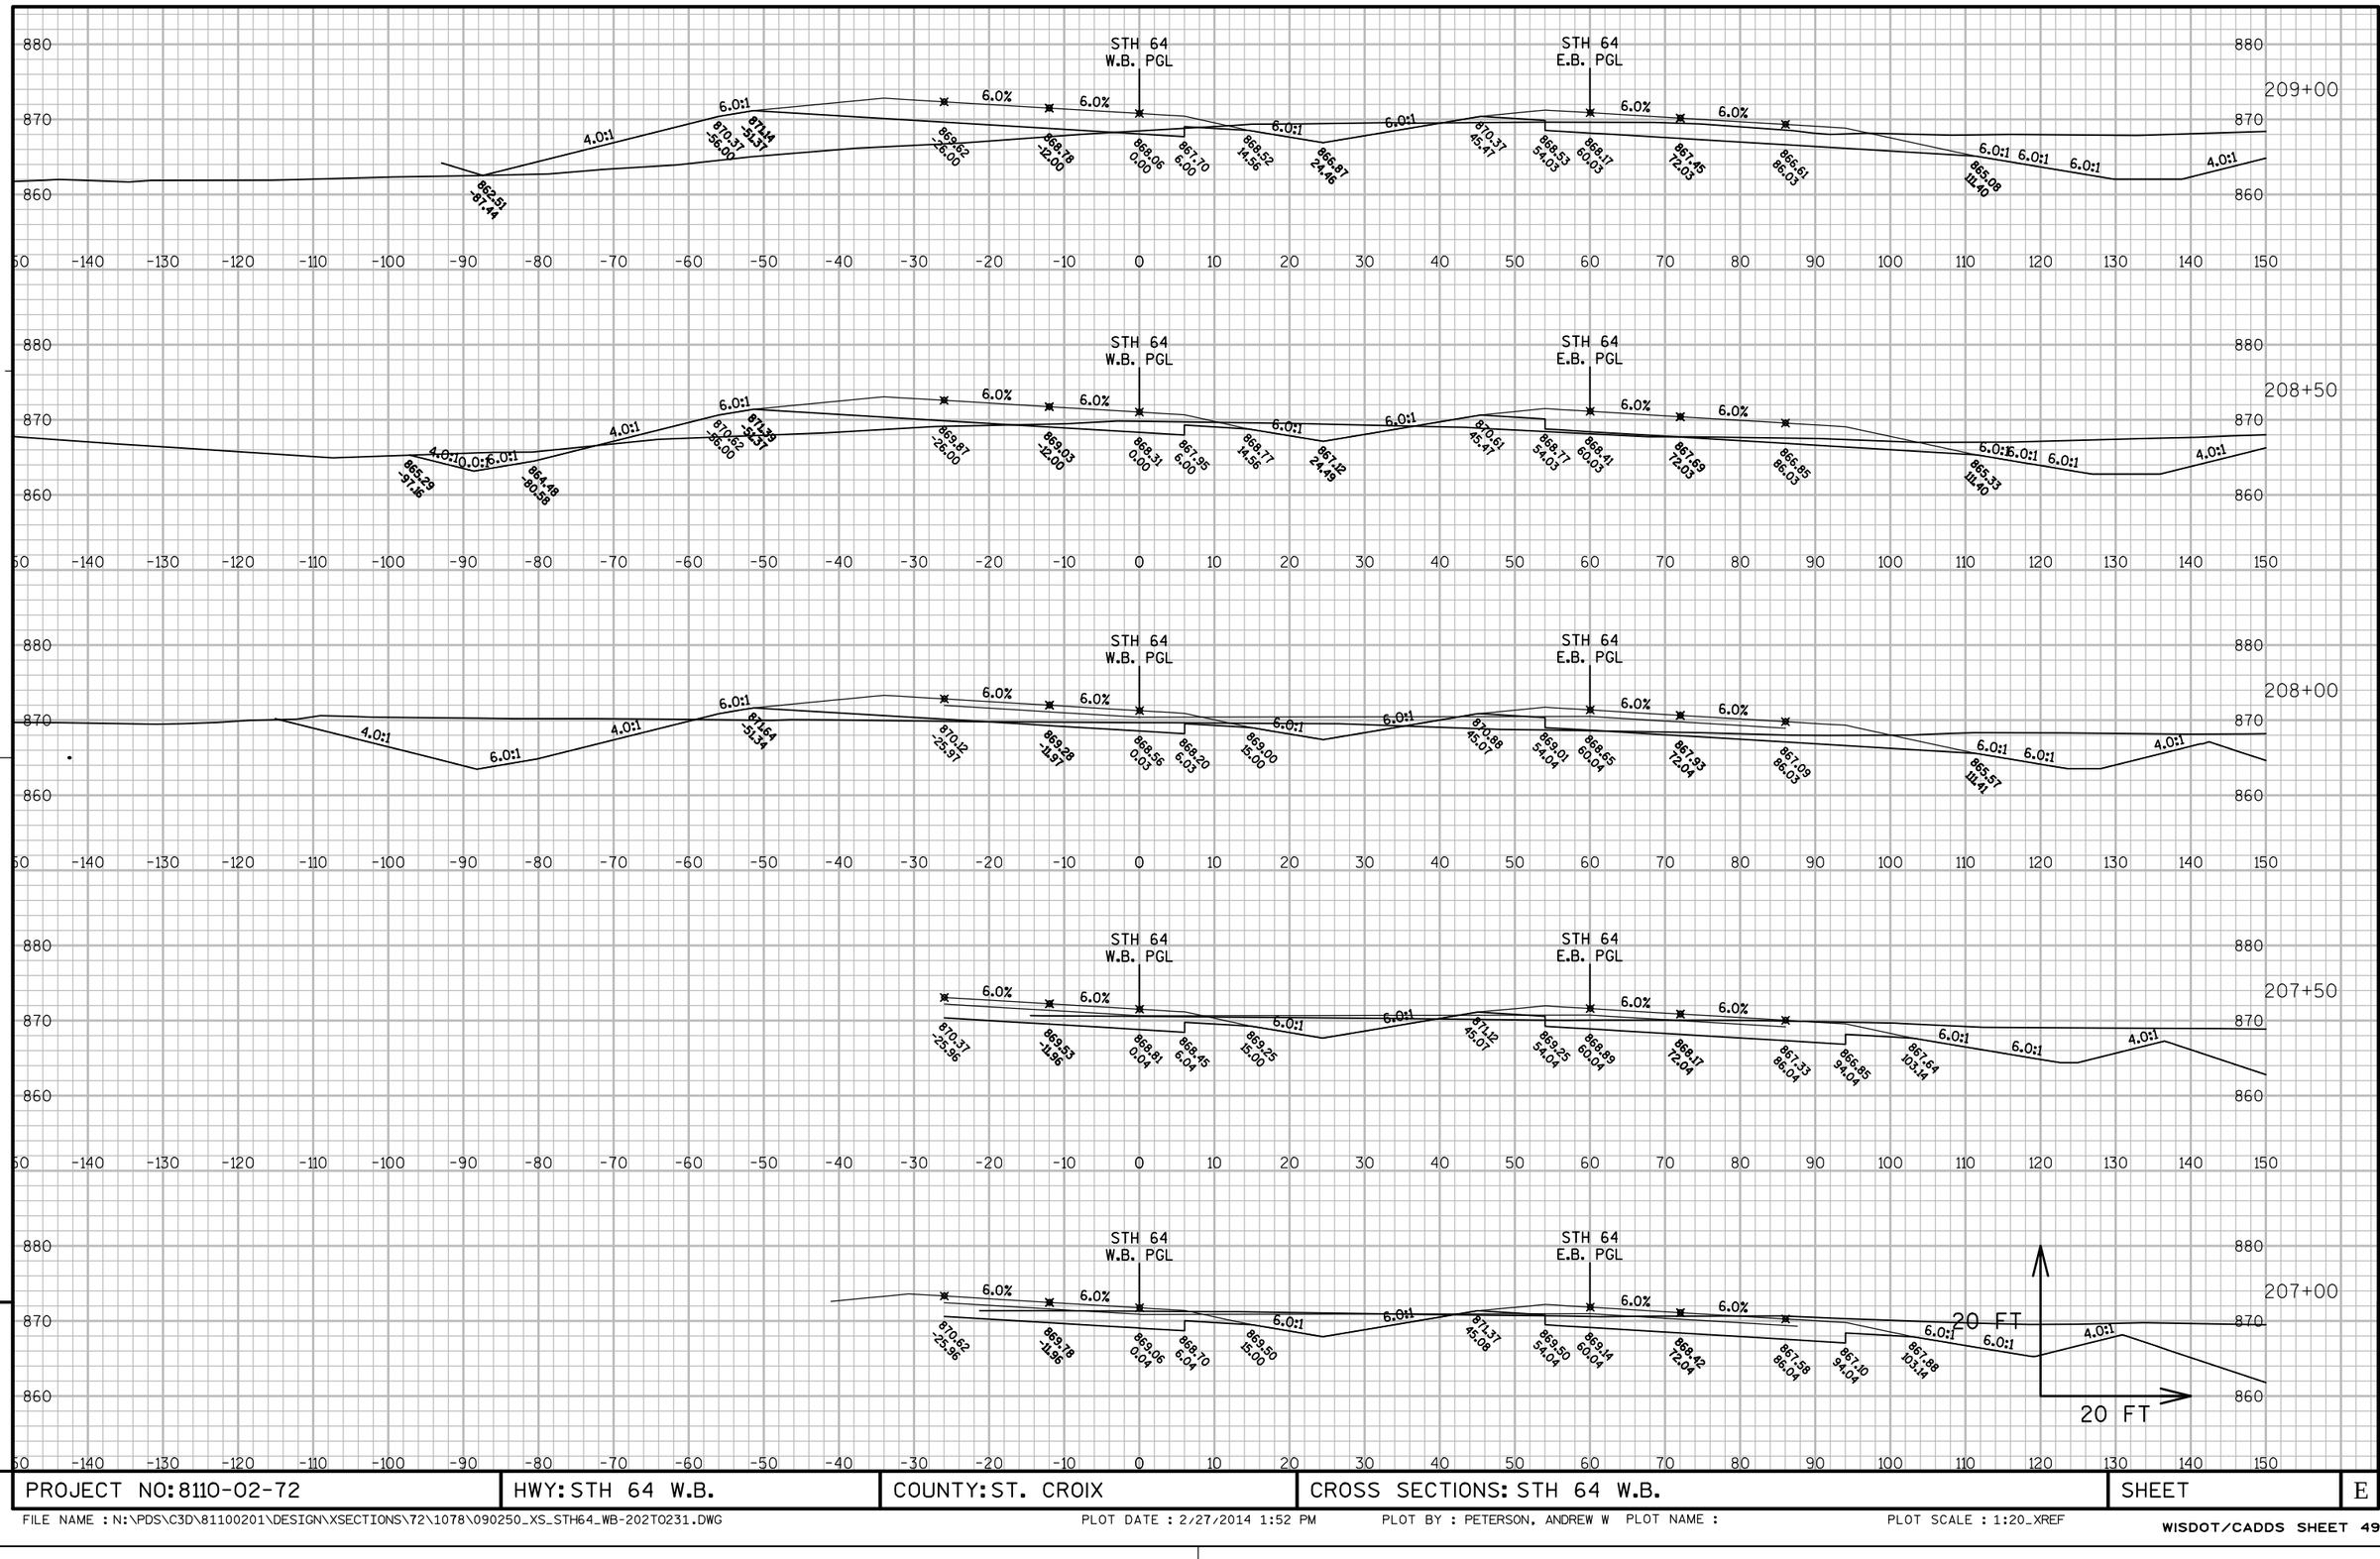

APPROVED FOR DESIGN OF UTILITY ADJUSTMENTS

9

PROJECT NO: 8110-02-72	HWY: STH 64 W.B.	COUNTY: ST. CROIX	CROSS SECTIONS: STH 64 W.B.	SHEET	E

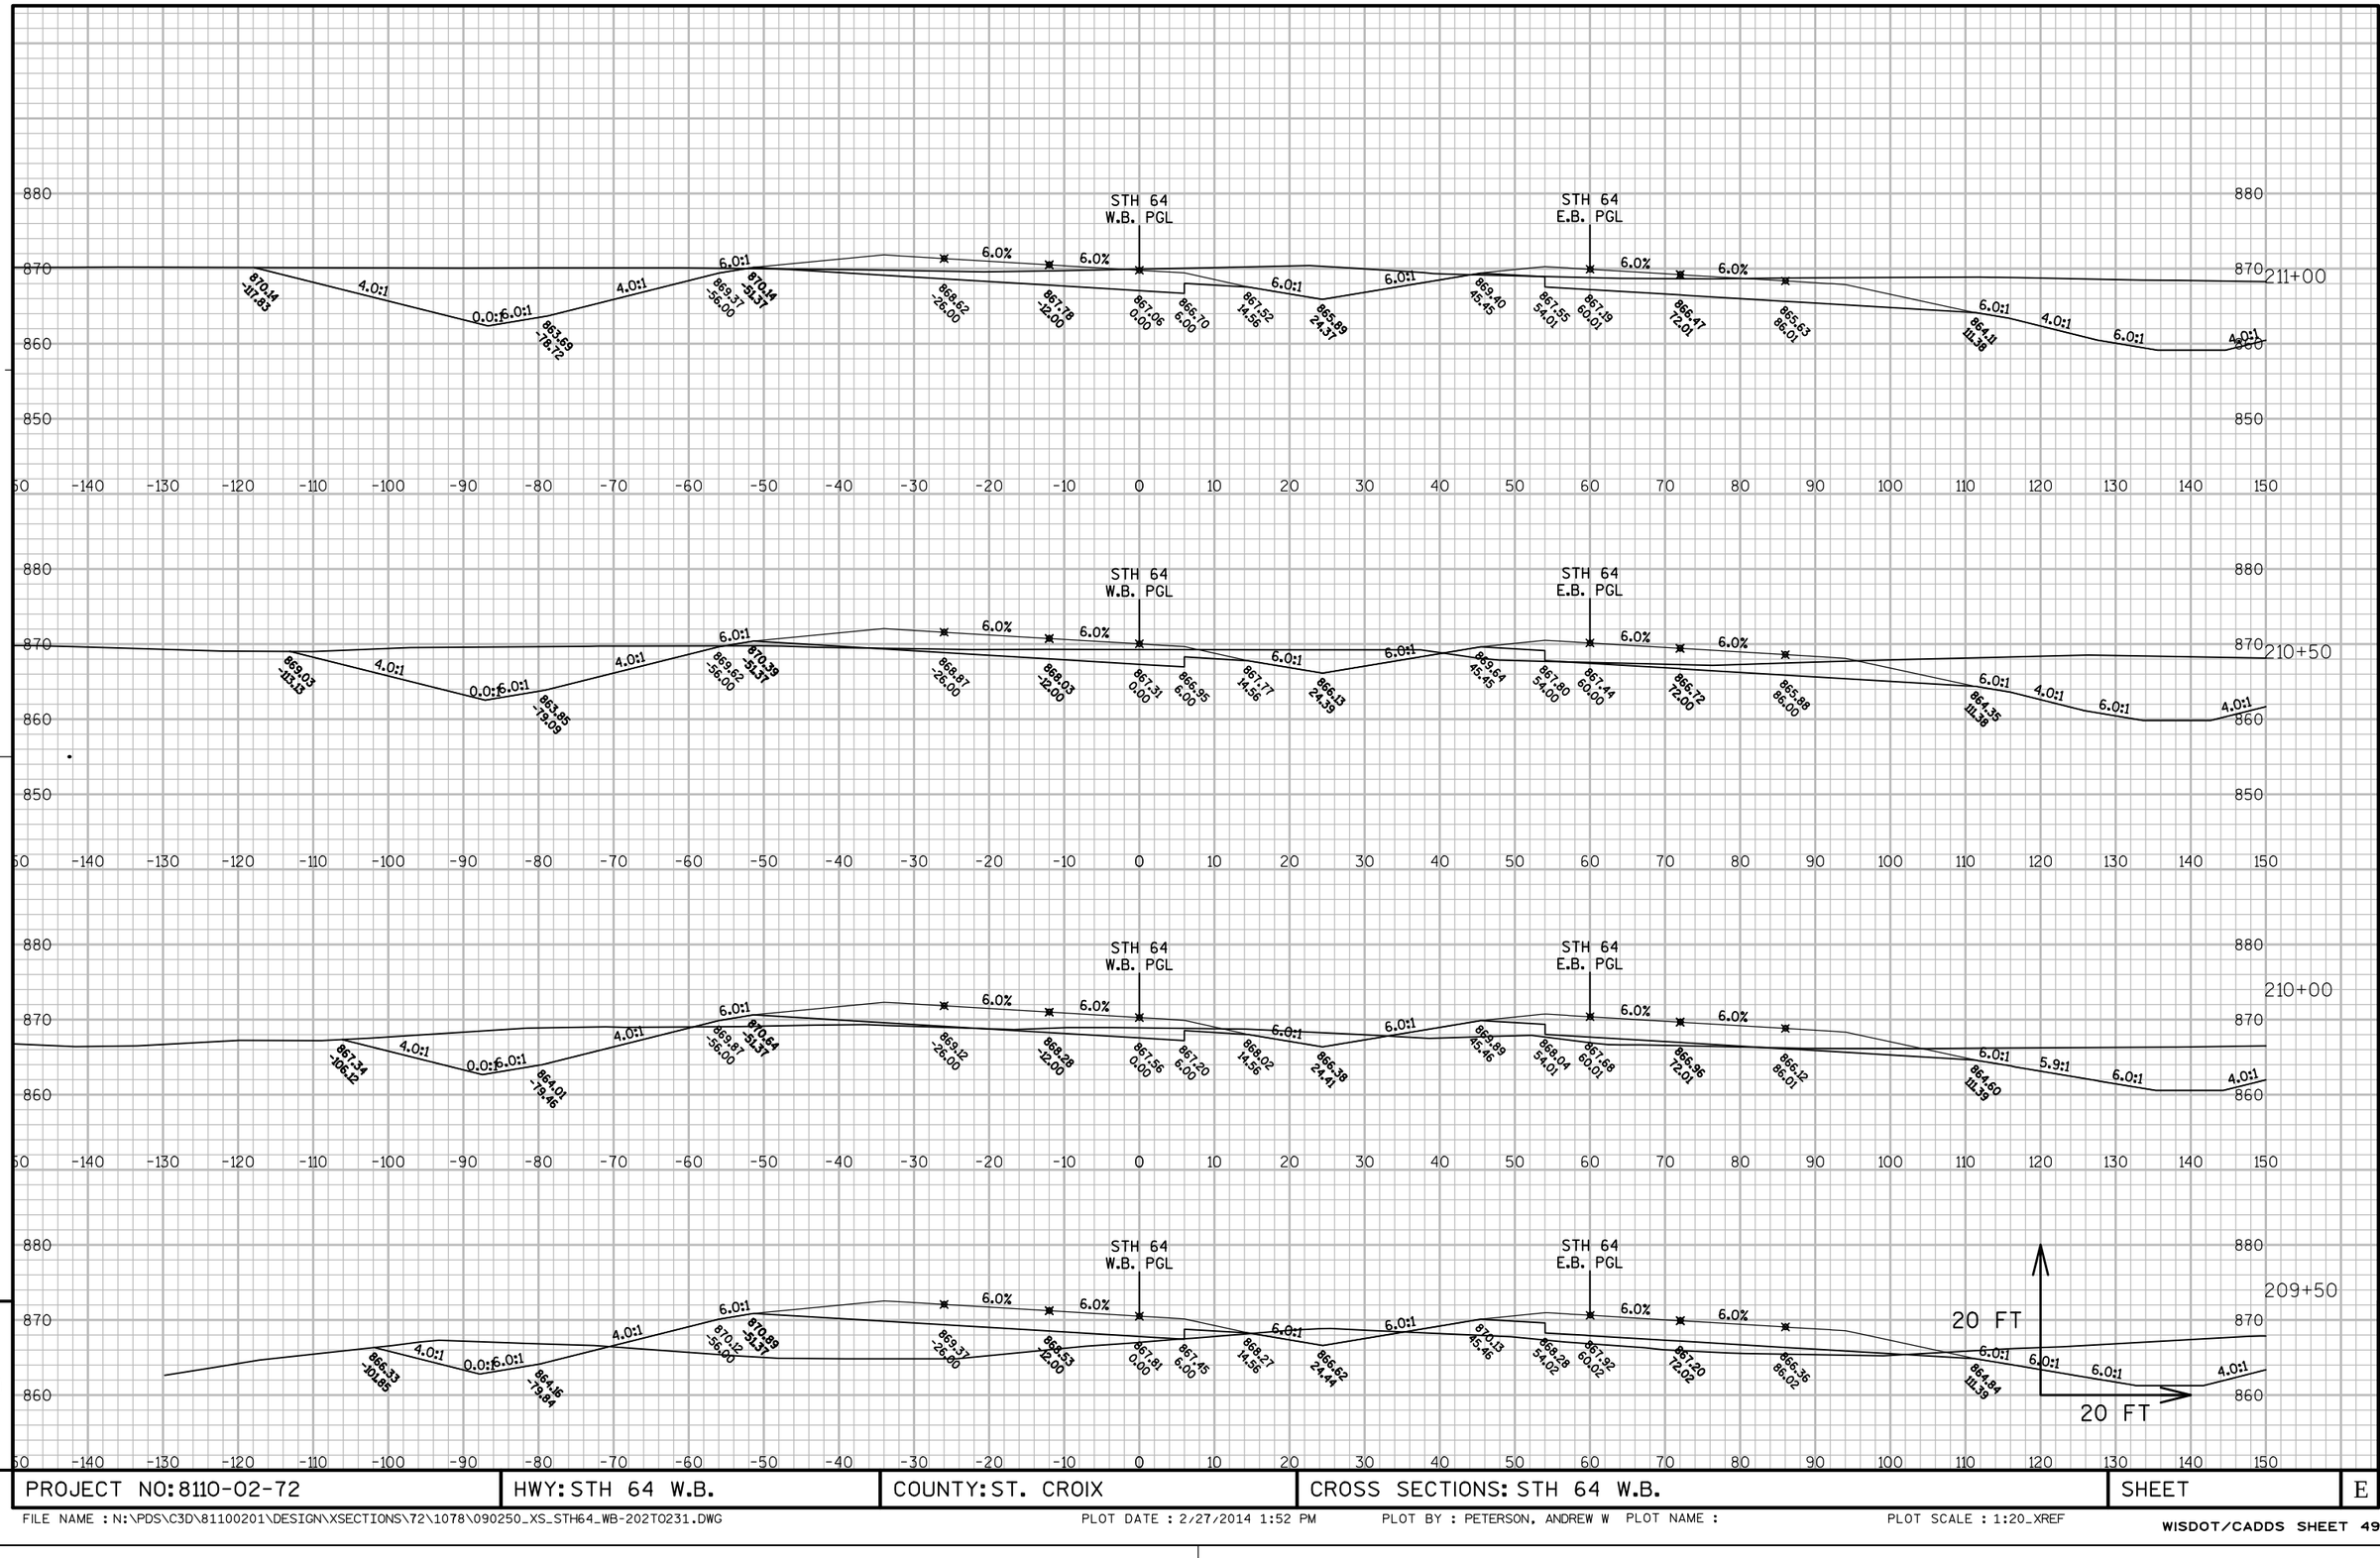


APPROVED FOR DESIGN OF UTILITY ADJUSTMENTS

9

9

PROJECT NO: 8110-02-72	HWY: STH 64 W.B.	COUNTY: ST. CROIX	CROSS SECTIONS: STH 64 W.B.	SHEET	E

FILE NAME : N:\PDS\C3D\81100201\DESIGN\XSECTIONS\72\1078\090250_XS_STH64_WB-202TO231.DWG PLOT DATE : 2/27/2014 1:52 PM PLOT BY : PETERSON, ANDREW W PLOT NAME : PLOT SCALE : 1:20_XREF

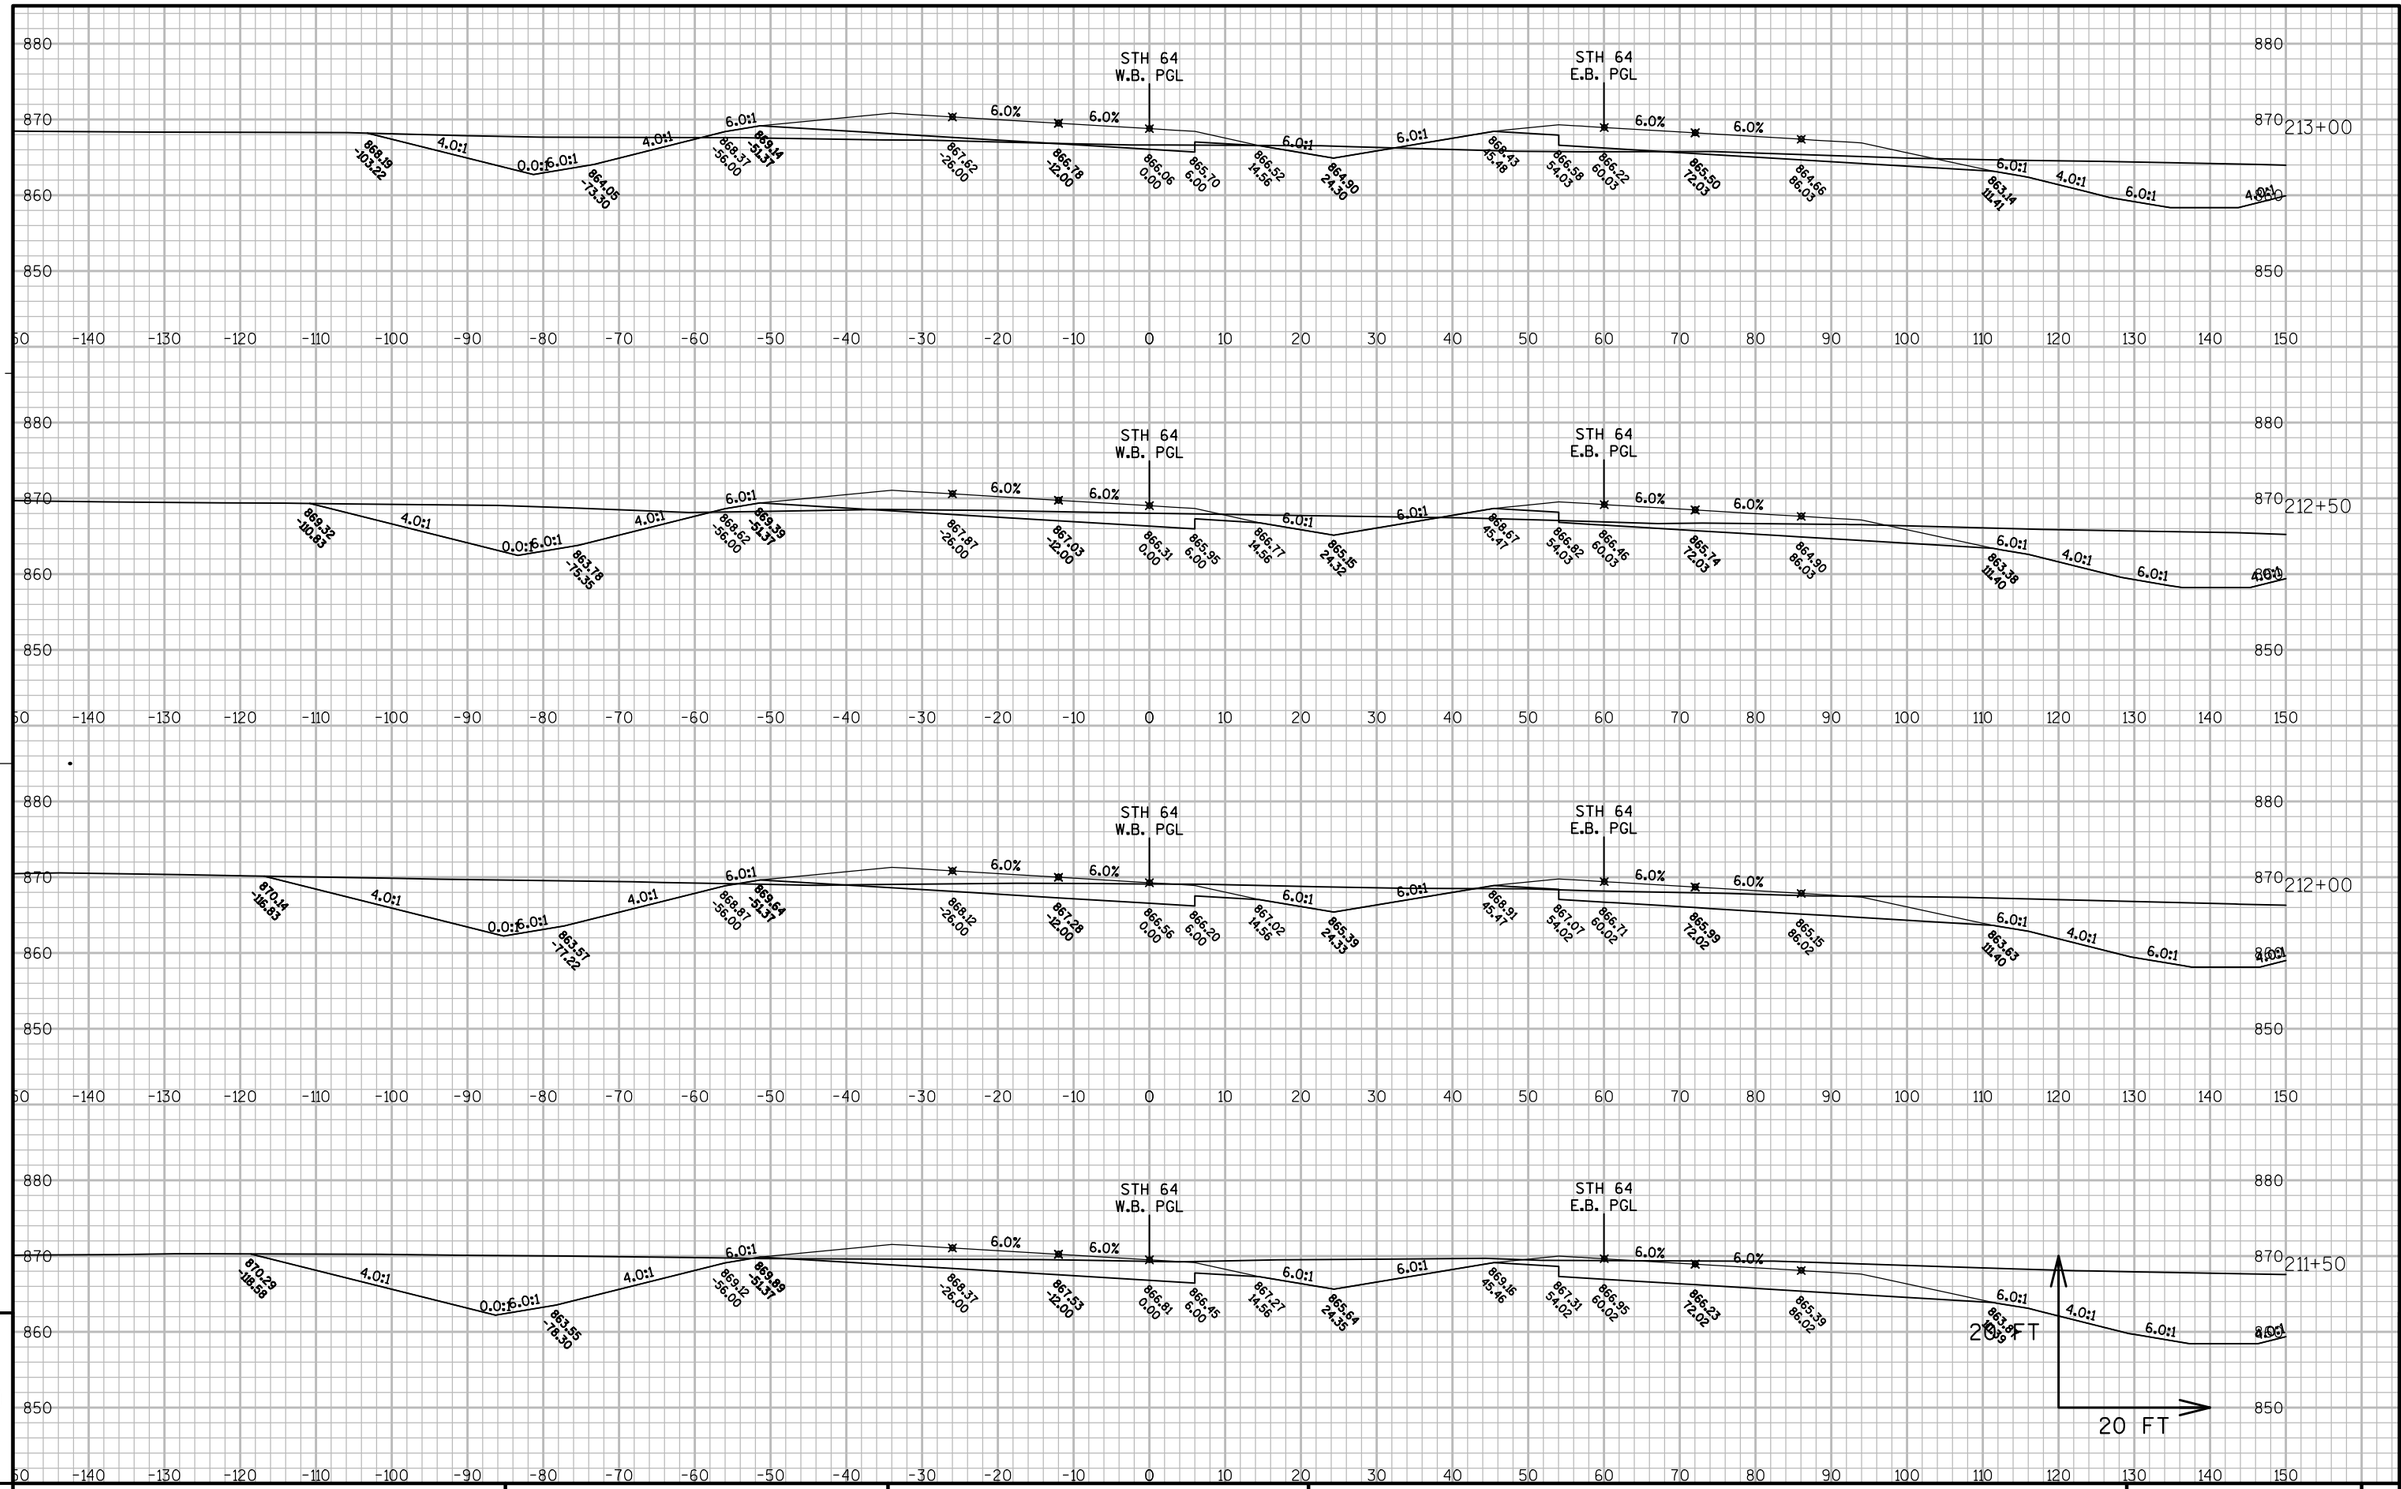


APPROVED FOR DESIGN OF UTILITY ADJUSTMENTS

9

9

PROJECT NO: 8110-02-72	HWY: STH 64 W.B.	COUNTY: ST. CROIX	CROSS SECTIONS: STH 64 W.B.	SHEET	E

FILE NAME : N:\PDS\C3D\81100201\DESIGN\XSECTIONS\72\1078\090250_XS_STH64_WB-202T0231.DWG PLOT DATE : 2/27/2014 1:53 PM PLOT BY : PETERSON, ANDREW W PLOT NAME : PLOT SCALE : 1:20_XREF

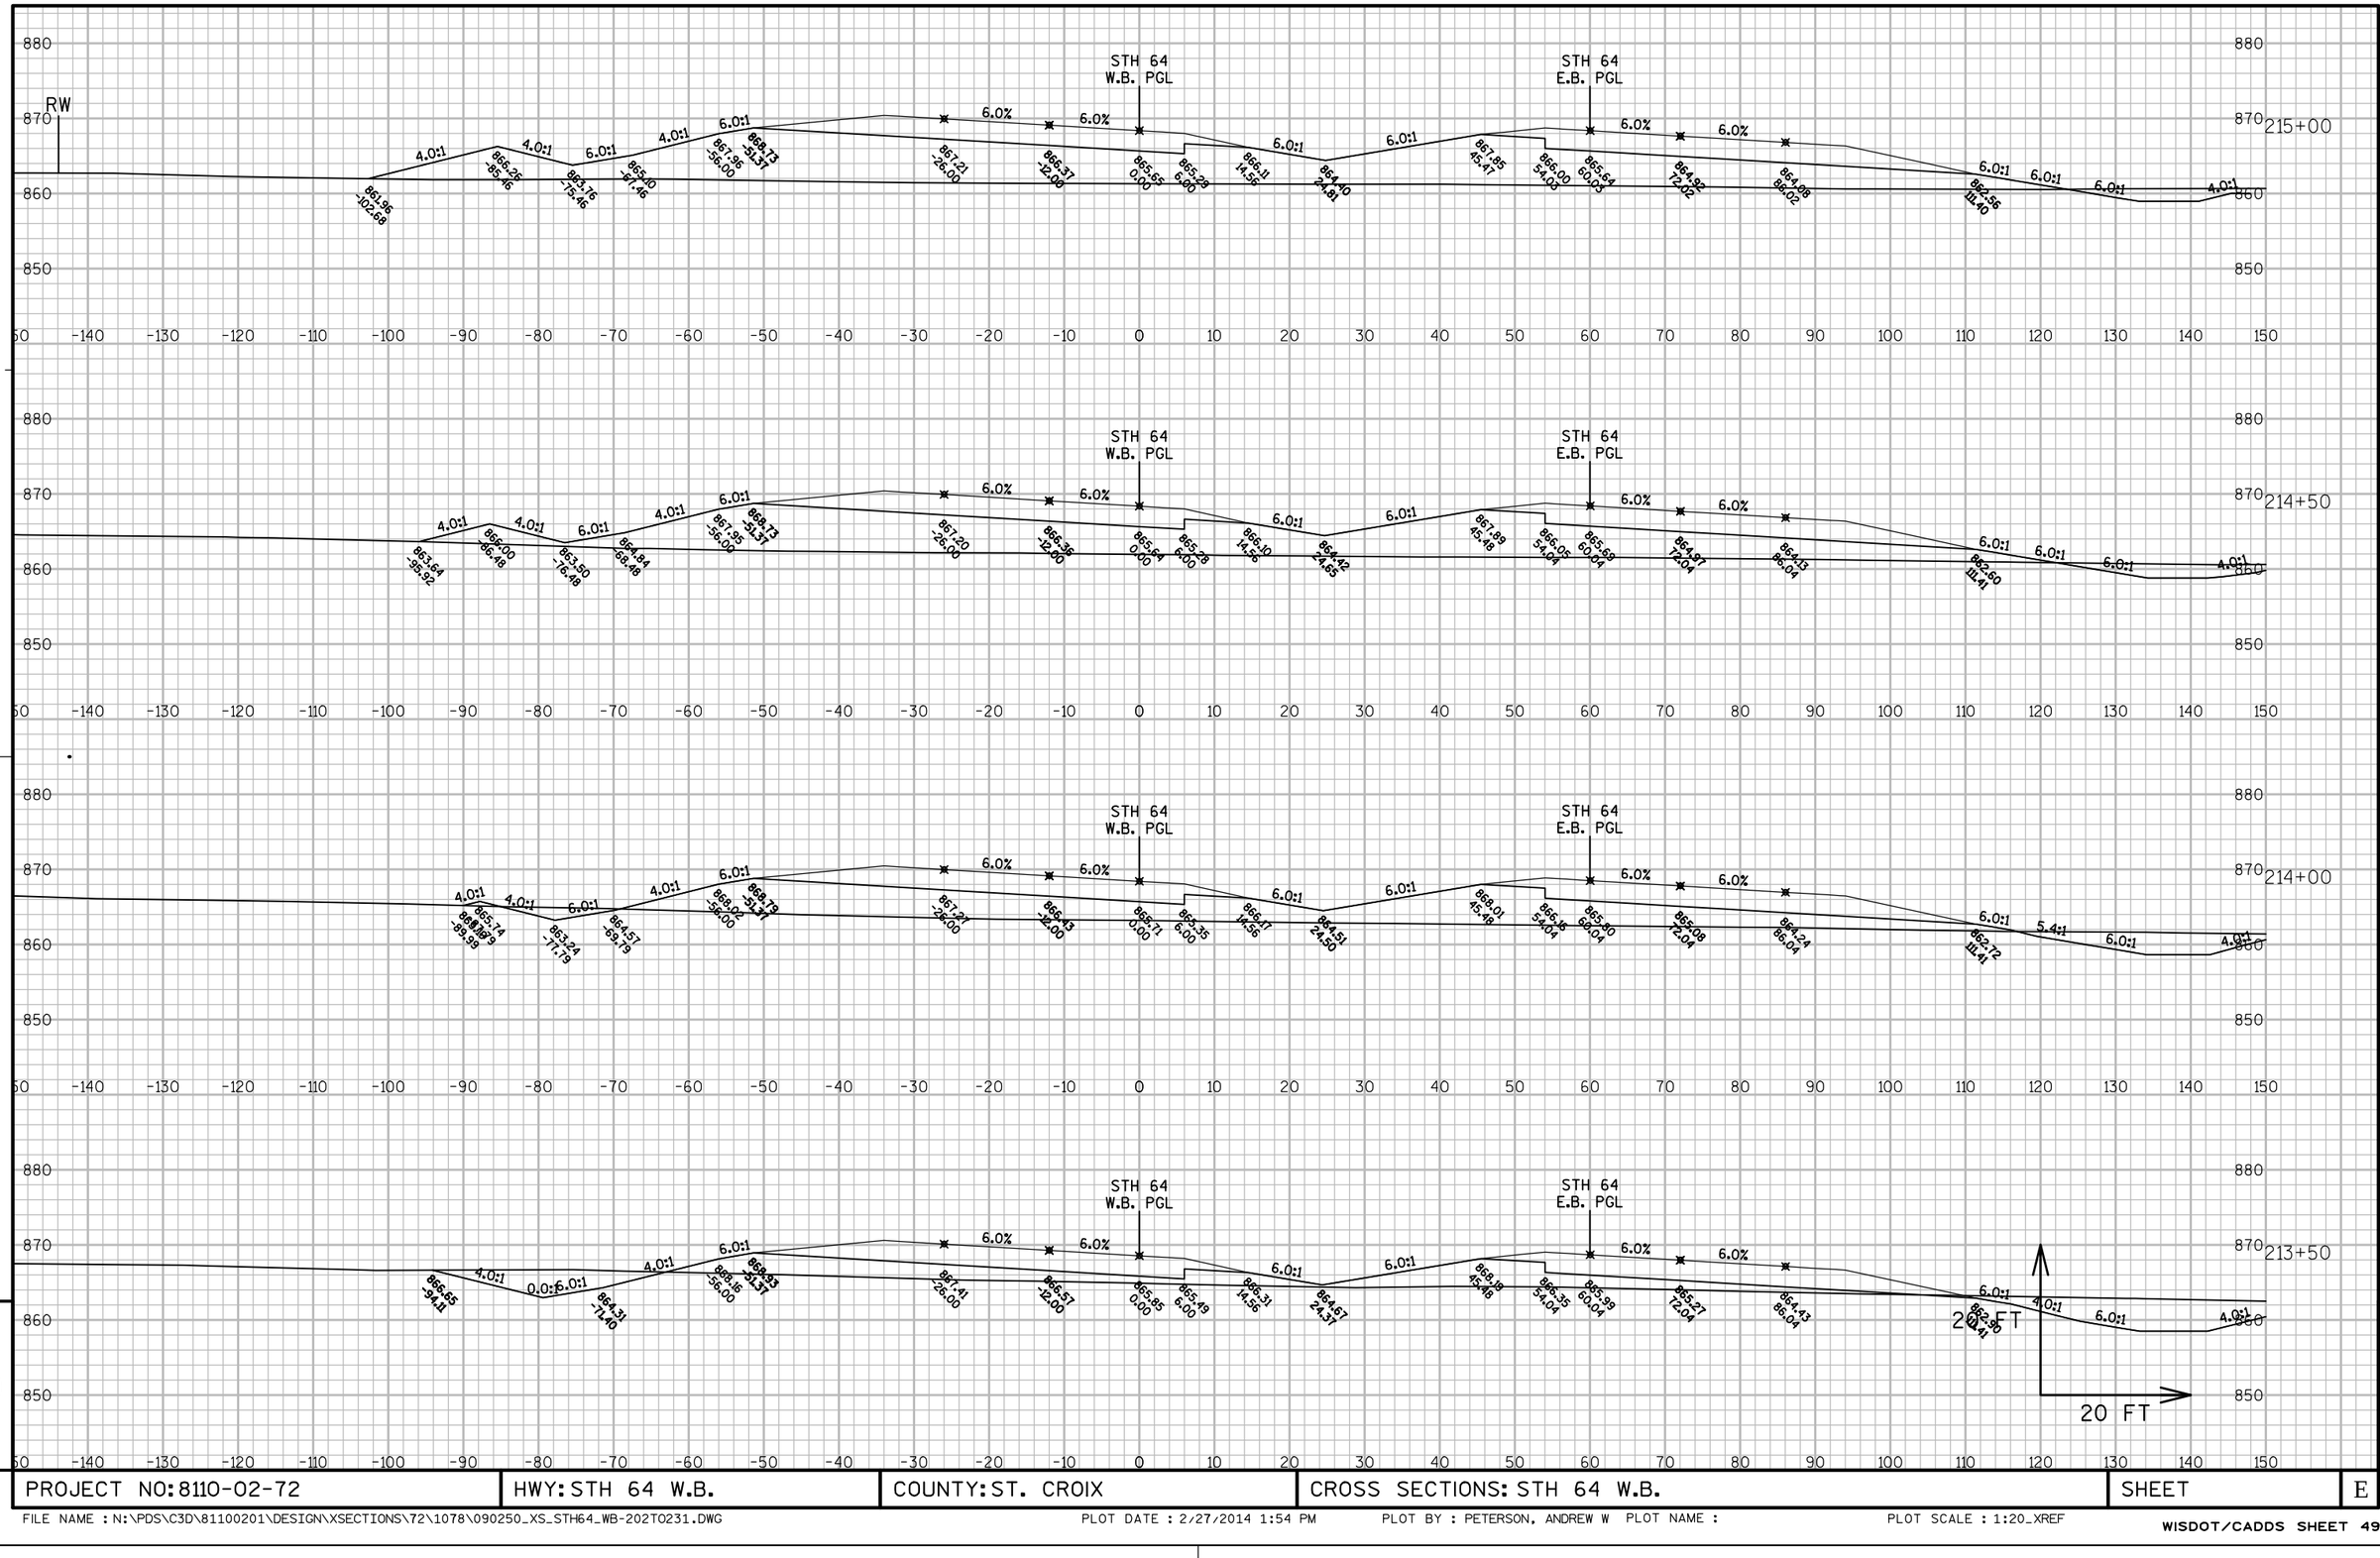


APPROVED FOR DESIGN OF UTILITY ADJUSTMENTS

9

9

PROJECT NO: 8110-02-72	HWY: STH 64 W.B.	COUNTY: ST. CROIX	CROSS SECTIONS: STH 64 W.B.	SHEET	E

FILE NAME : N:\PDS\C3D\81100201\DESIGN\XSECTIONS\72\1078\090250_XS_STH64_WB-202T0231.DWG PLOT DATE : 2/27/2014 1:54 PM PLOT BY : PETERSON, ANDREW W PLOT NAME : PLOT SCALE : 1:20_XREF

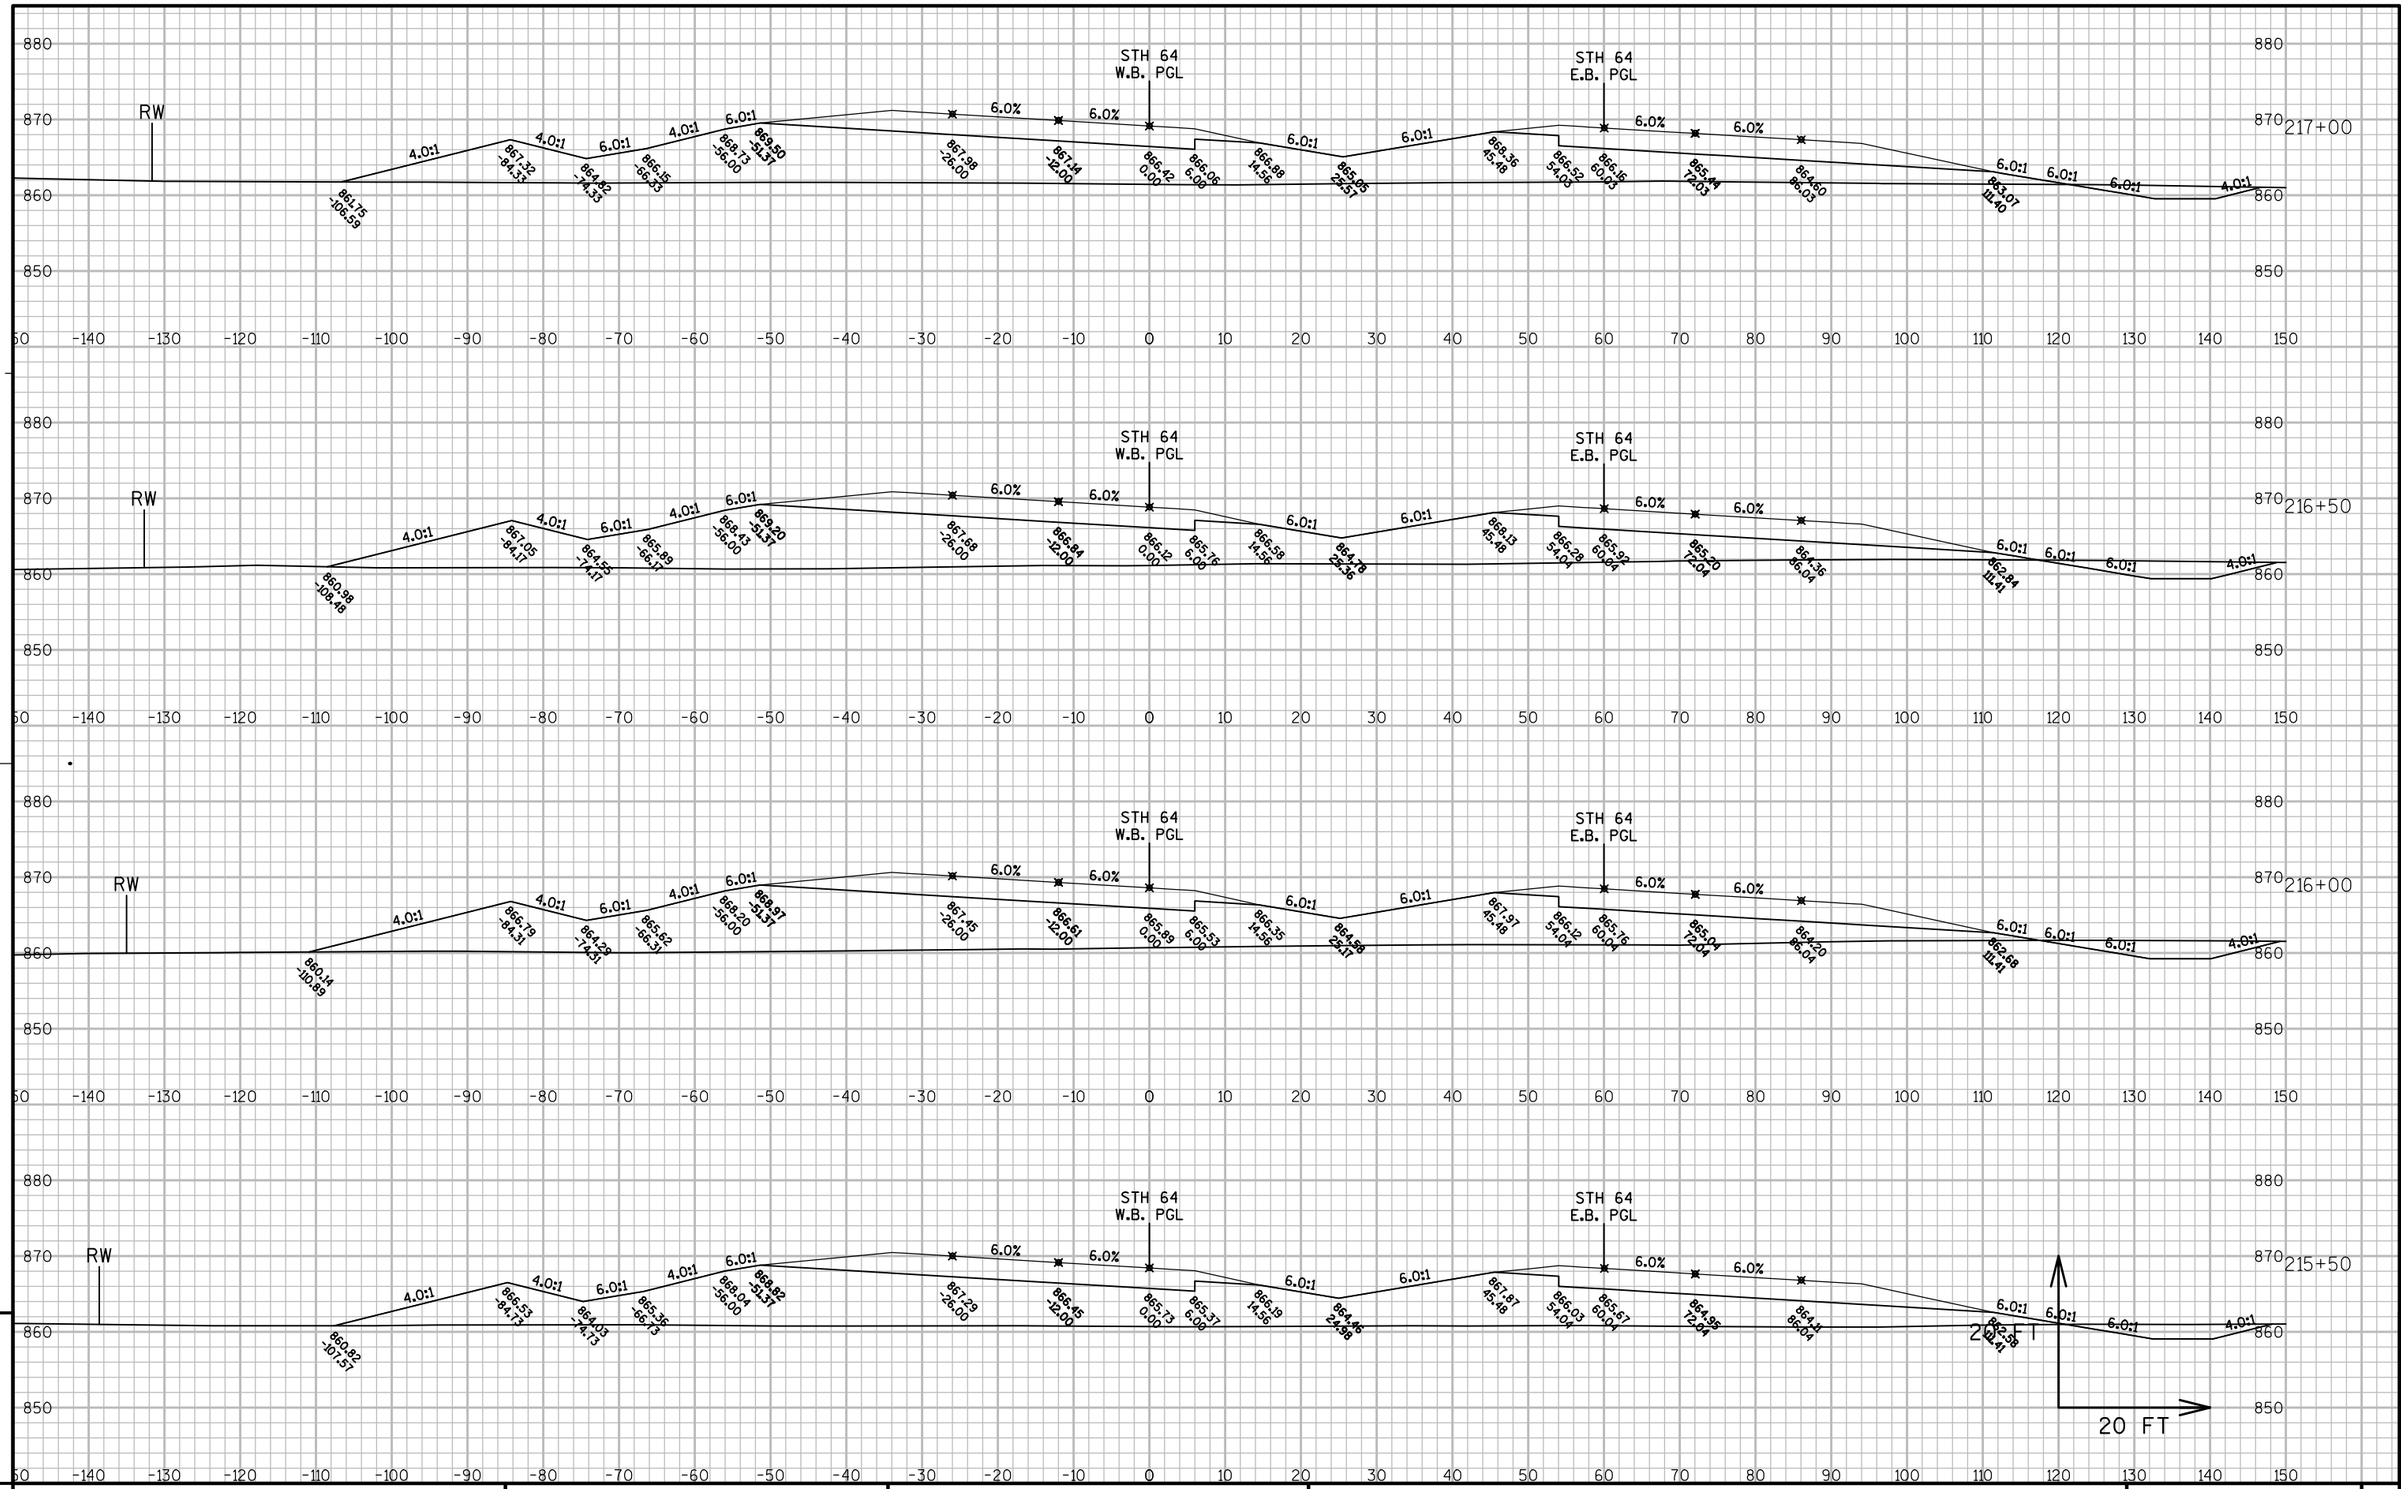


9

PROJECT NO: 8110-02-72	HWY: STH 64 W.B.	COUNTY: ST. CROIX	CROSS SECTIONS: STH 64 W.B.	SHEET	E

FILE NAME : N:\PDS\C3D\81100201\DESIGN\XSECTIONS\72\1078\090250_XS_STH64_WB-202TO231.DWG PLOT DATE : 2/27/2014 1:55 PM PLOT BY : PETERSON, ANDREW W PLOT NAME : PLOT SCALE : 1:20_XREF

WISDOT/CADDS SHEET 49

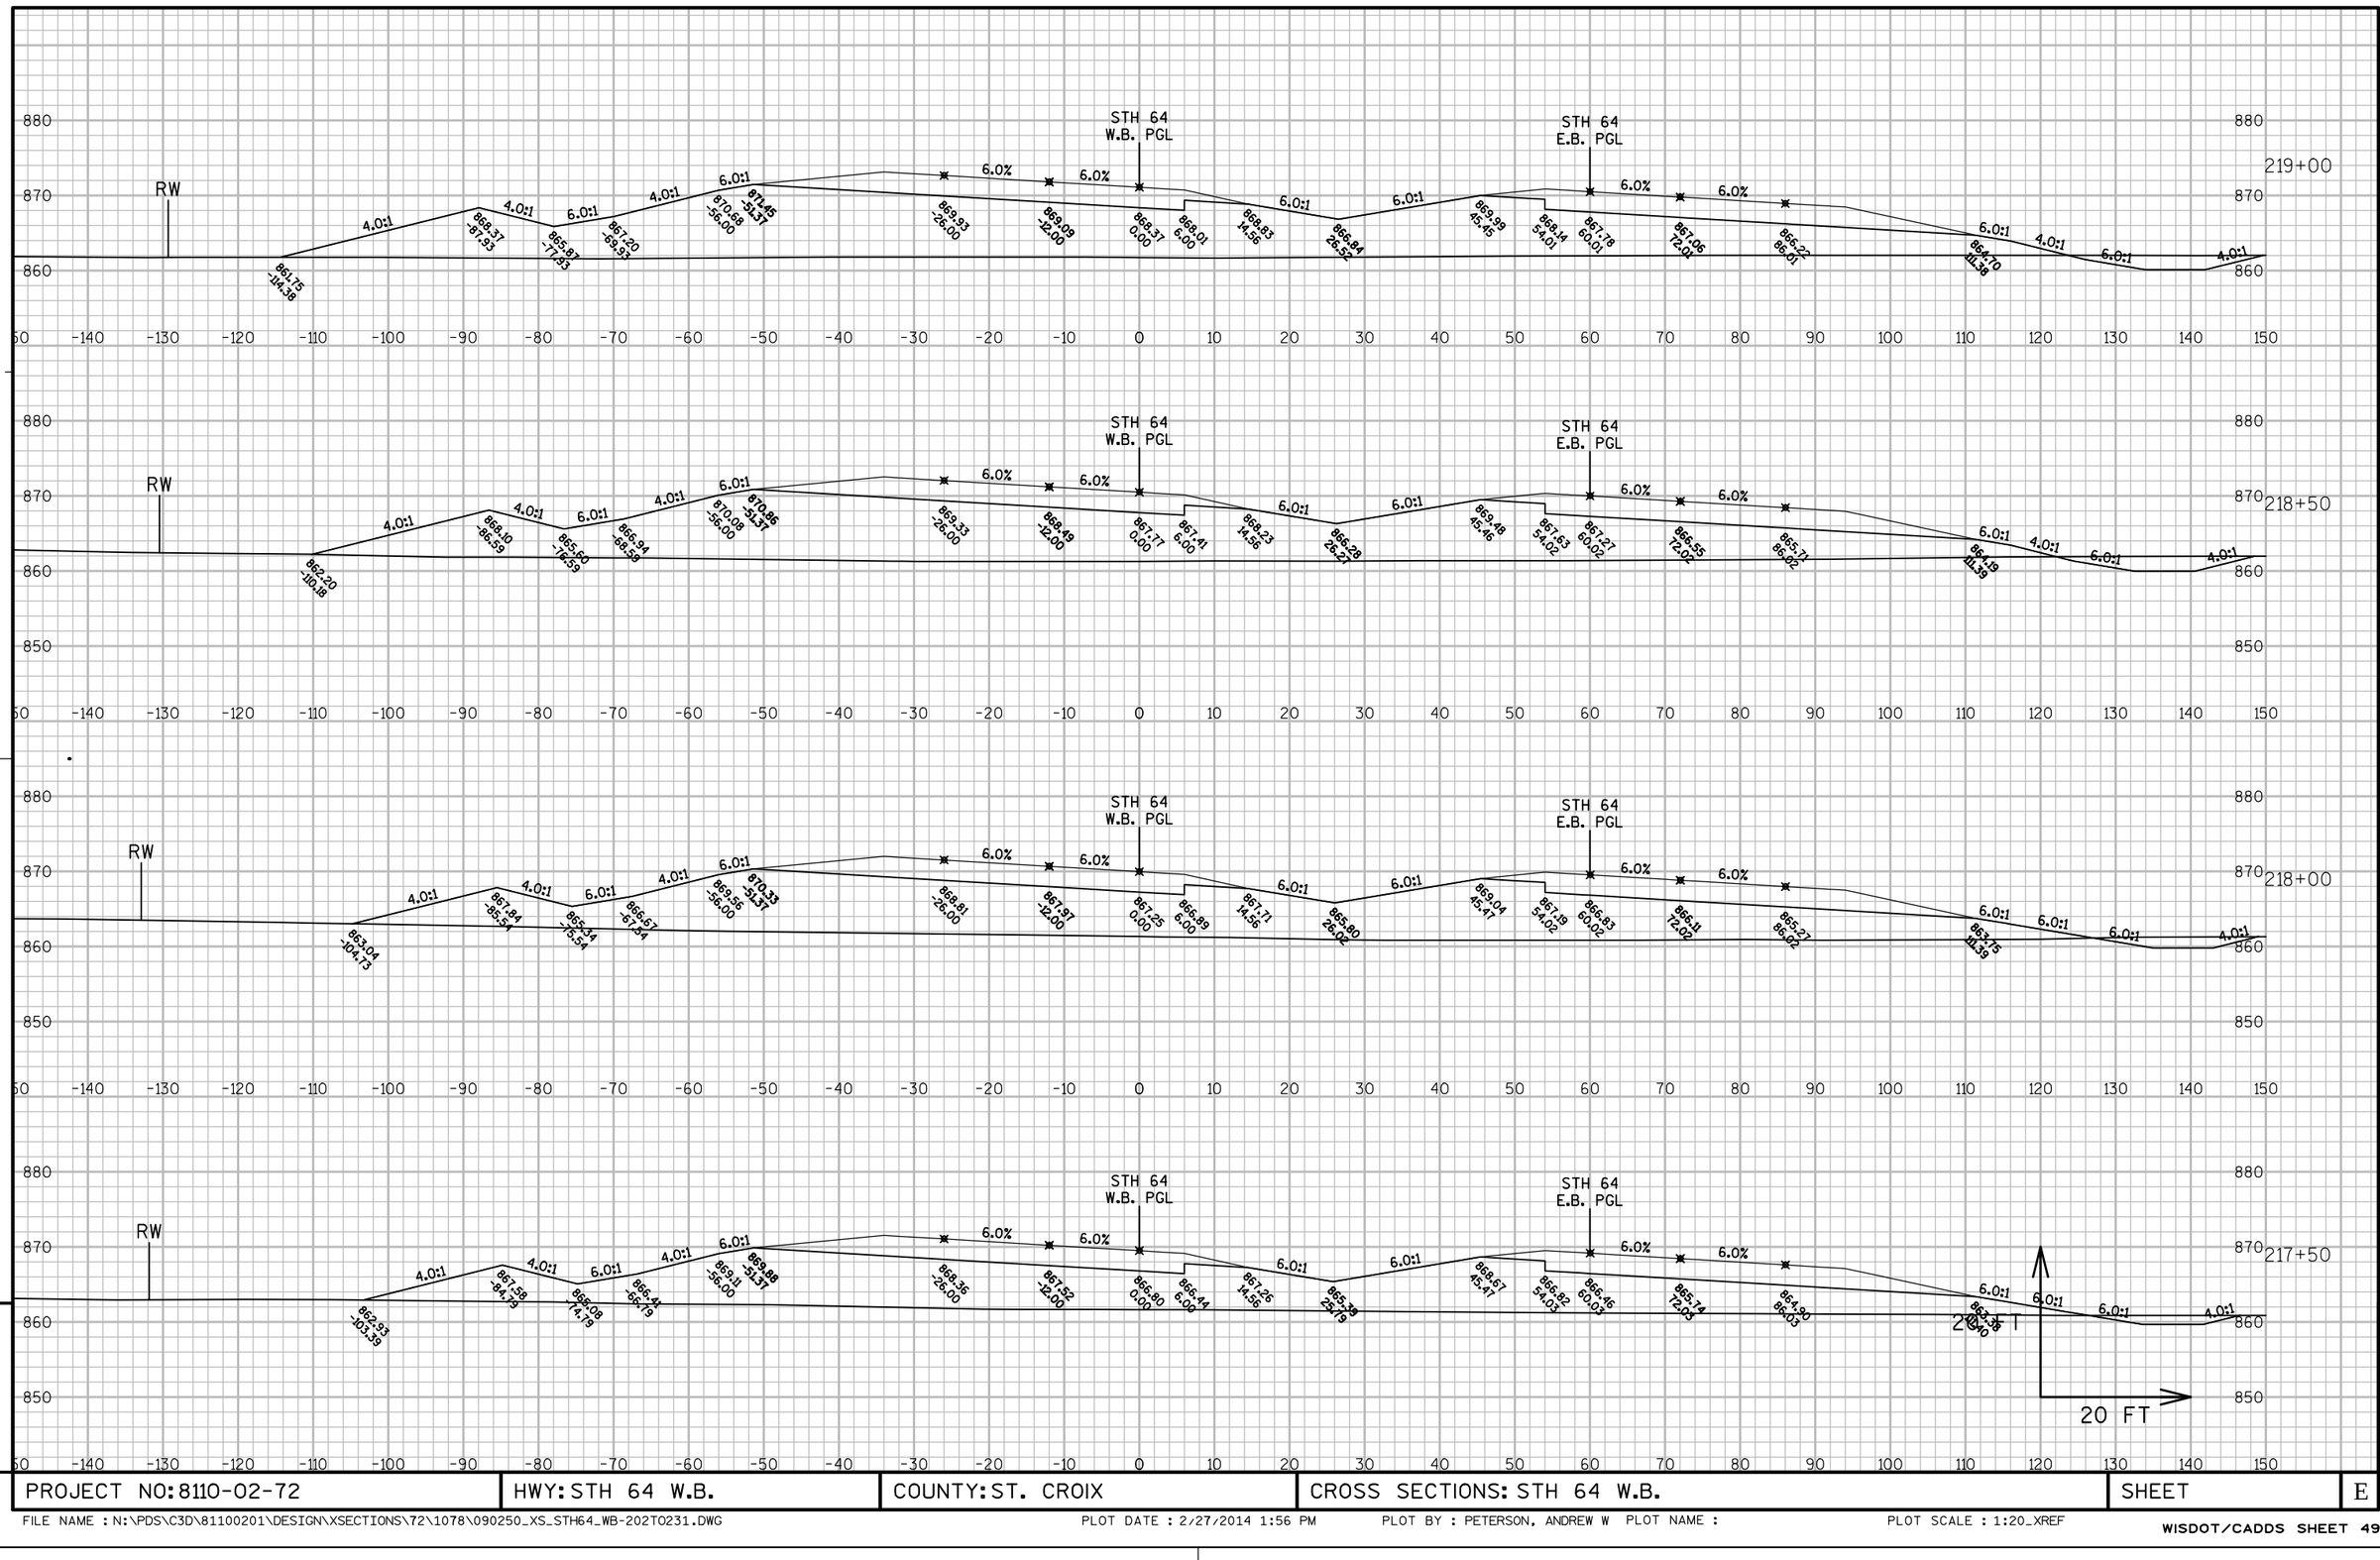

APPROVED FOR DESIGN OF UTILITY ADJUSTMENTS

PROJECT NO: 8110-02-72	HWY: STH 64 W.B.	COUNTY: ST. CROIX	CROSS SECTIONS: STH 64 W.B.	SHEET	E

FILE NAME : N:\PDS\C3D\81100201\DESIGN\XSECTIONS\72\1078\090250_XS_STH64_WB-202TO231.DWG PLOT DATE : 2/27/2014 1:56 PM PLOT BY : PETERSON, ANDREW W PLOT NAME : PLOT SCALE : 1:20_XREF


9

APPROVED FOR DESIGN OF UTILITY ADJUSTMENTS

9

9


PROJECT NO: 8110-02-72	HWY: STH 64 W.B.	COUNTY: ST. CROIX	CROSS SECTIONS: STH 64 W.B.	SHEET	E

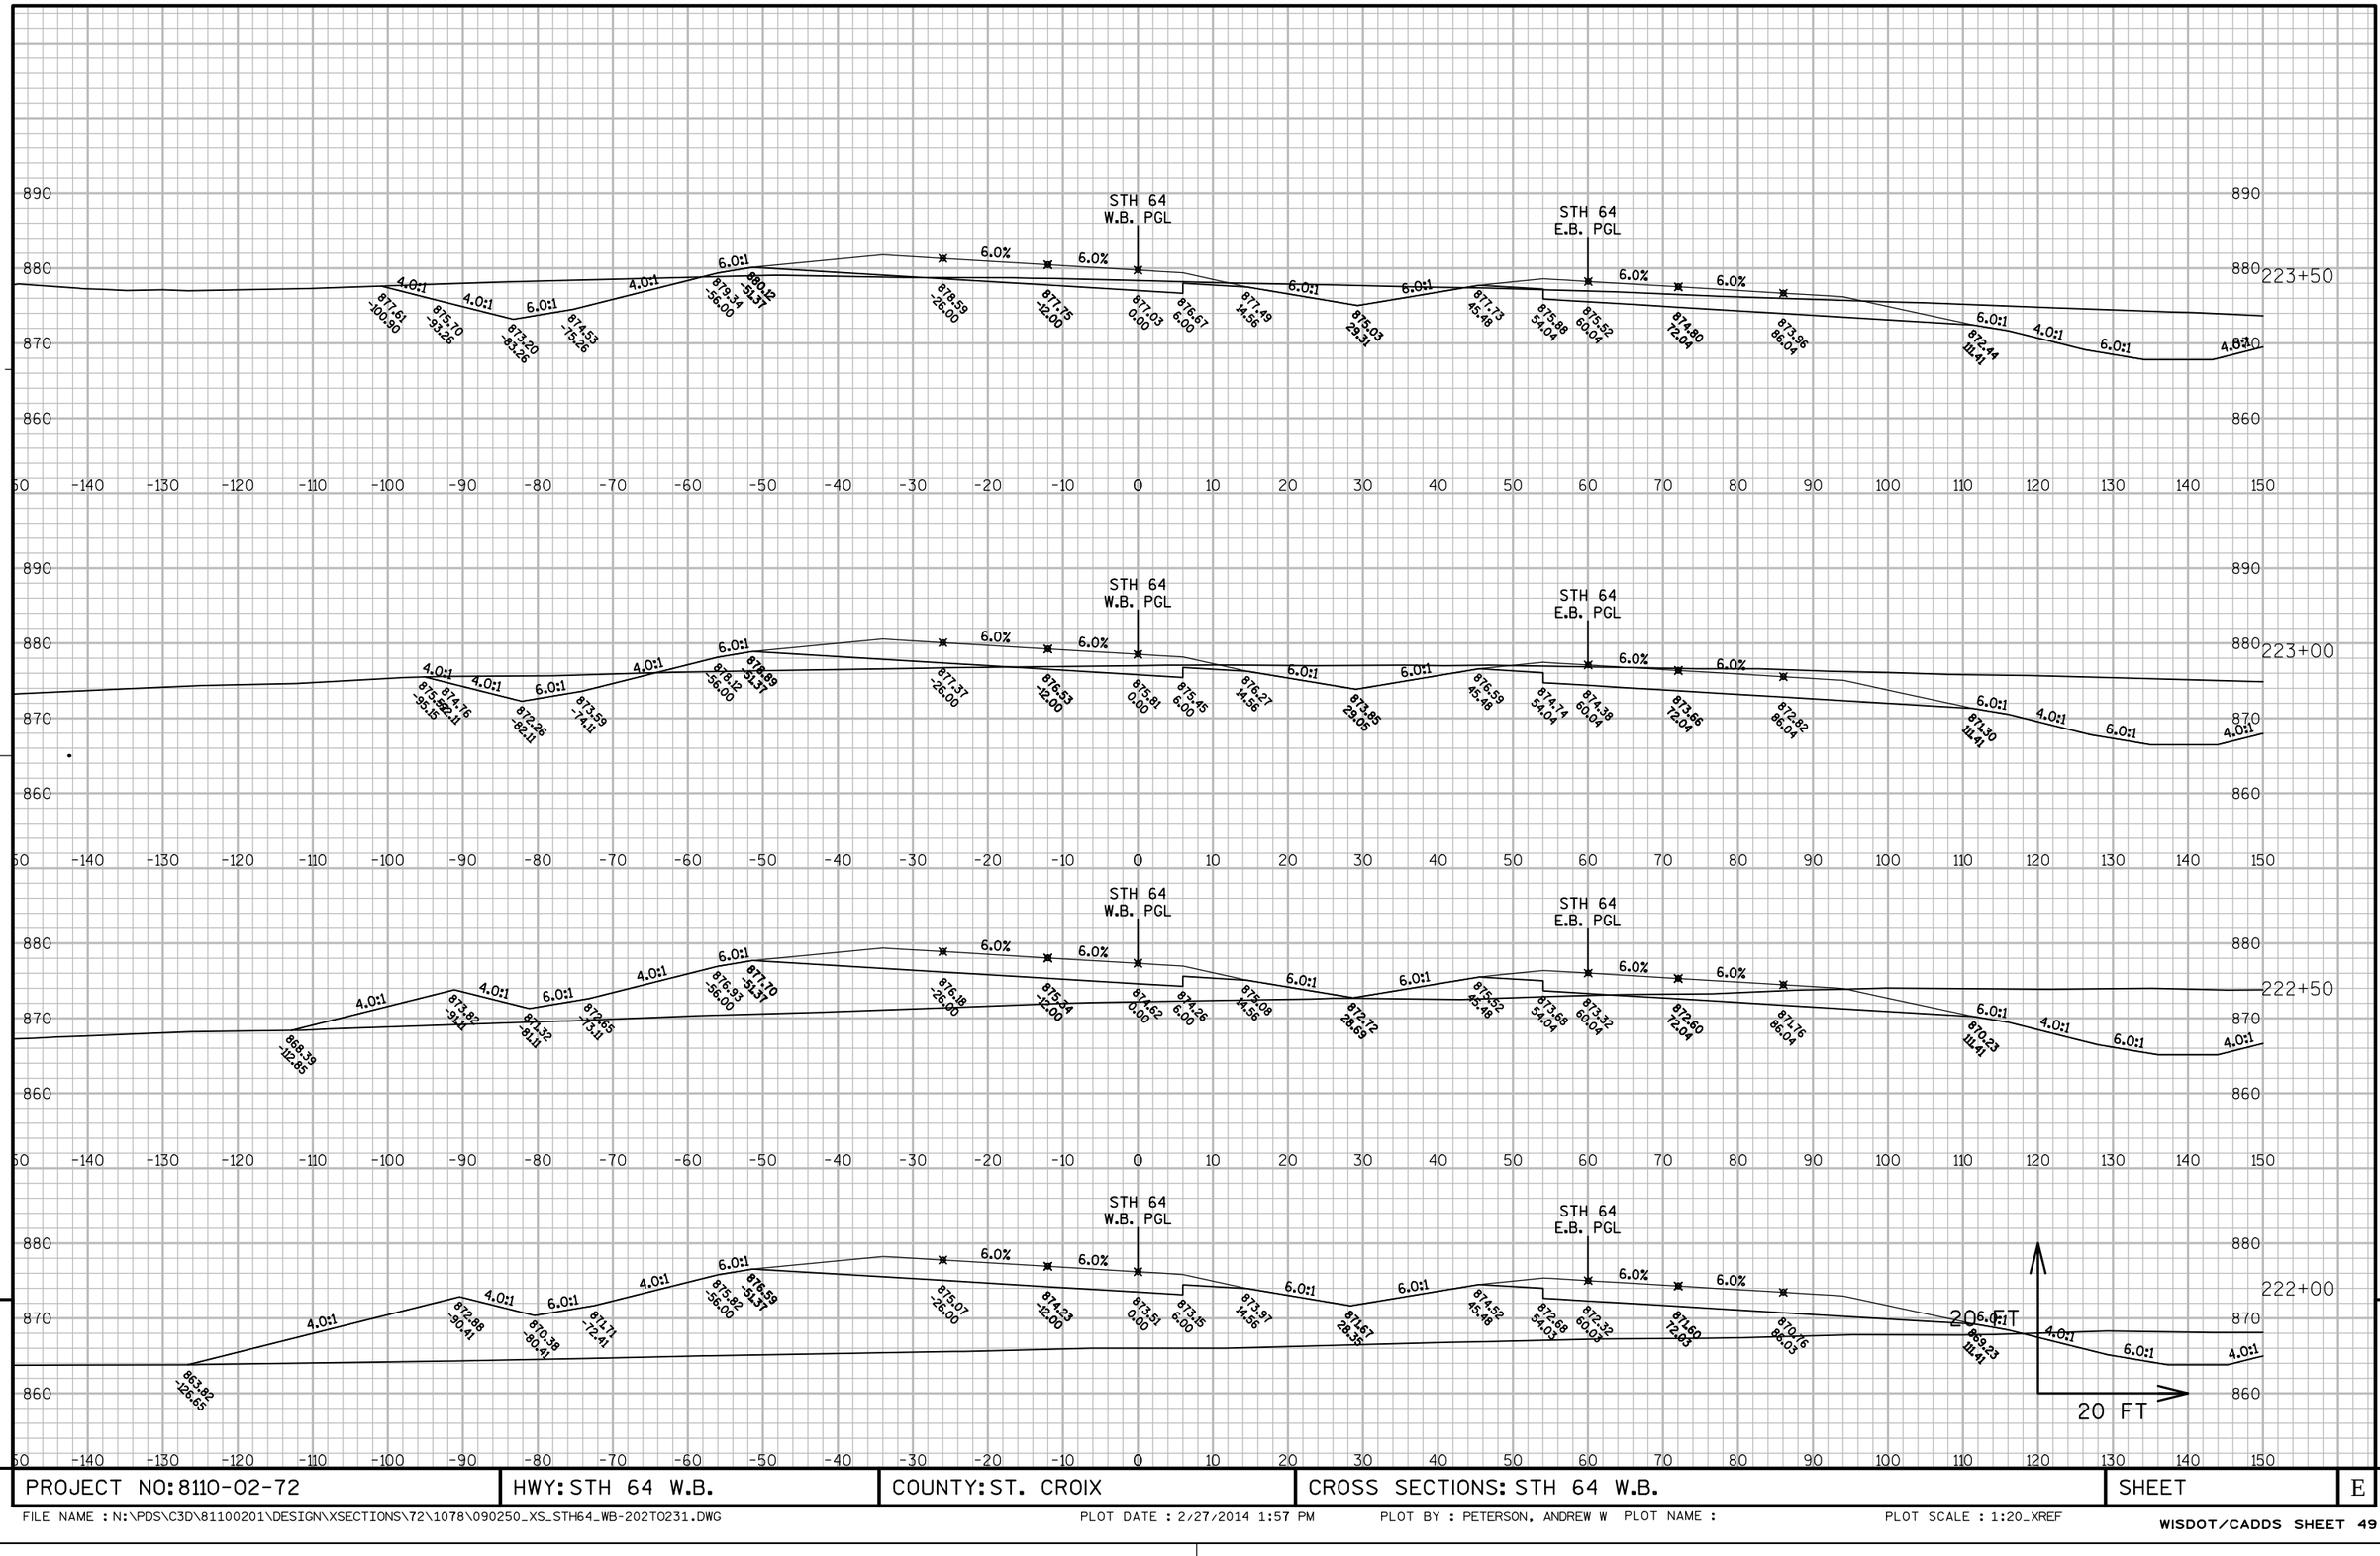

PROJECT NO: 8110-02-72	HWY: STH 64 W.B.	COUNTY: ST. CROIX	CROSS SECTIONS: STH 64 W.B.	SHEET	E

FILE NAME : N:\PDS\C3D\81100201\DESIGN\XSECTIONS\72\1078\090250_XS_STH64_WB-202T0231.DWG PLOT DATE : 2/27/2014 1:57 PM PLOT BY : PETERSON, ANDREW W PLOT NAME : PLOT SCALE : 1:20_XREF

9

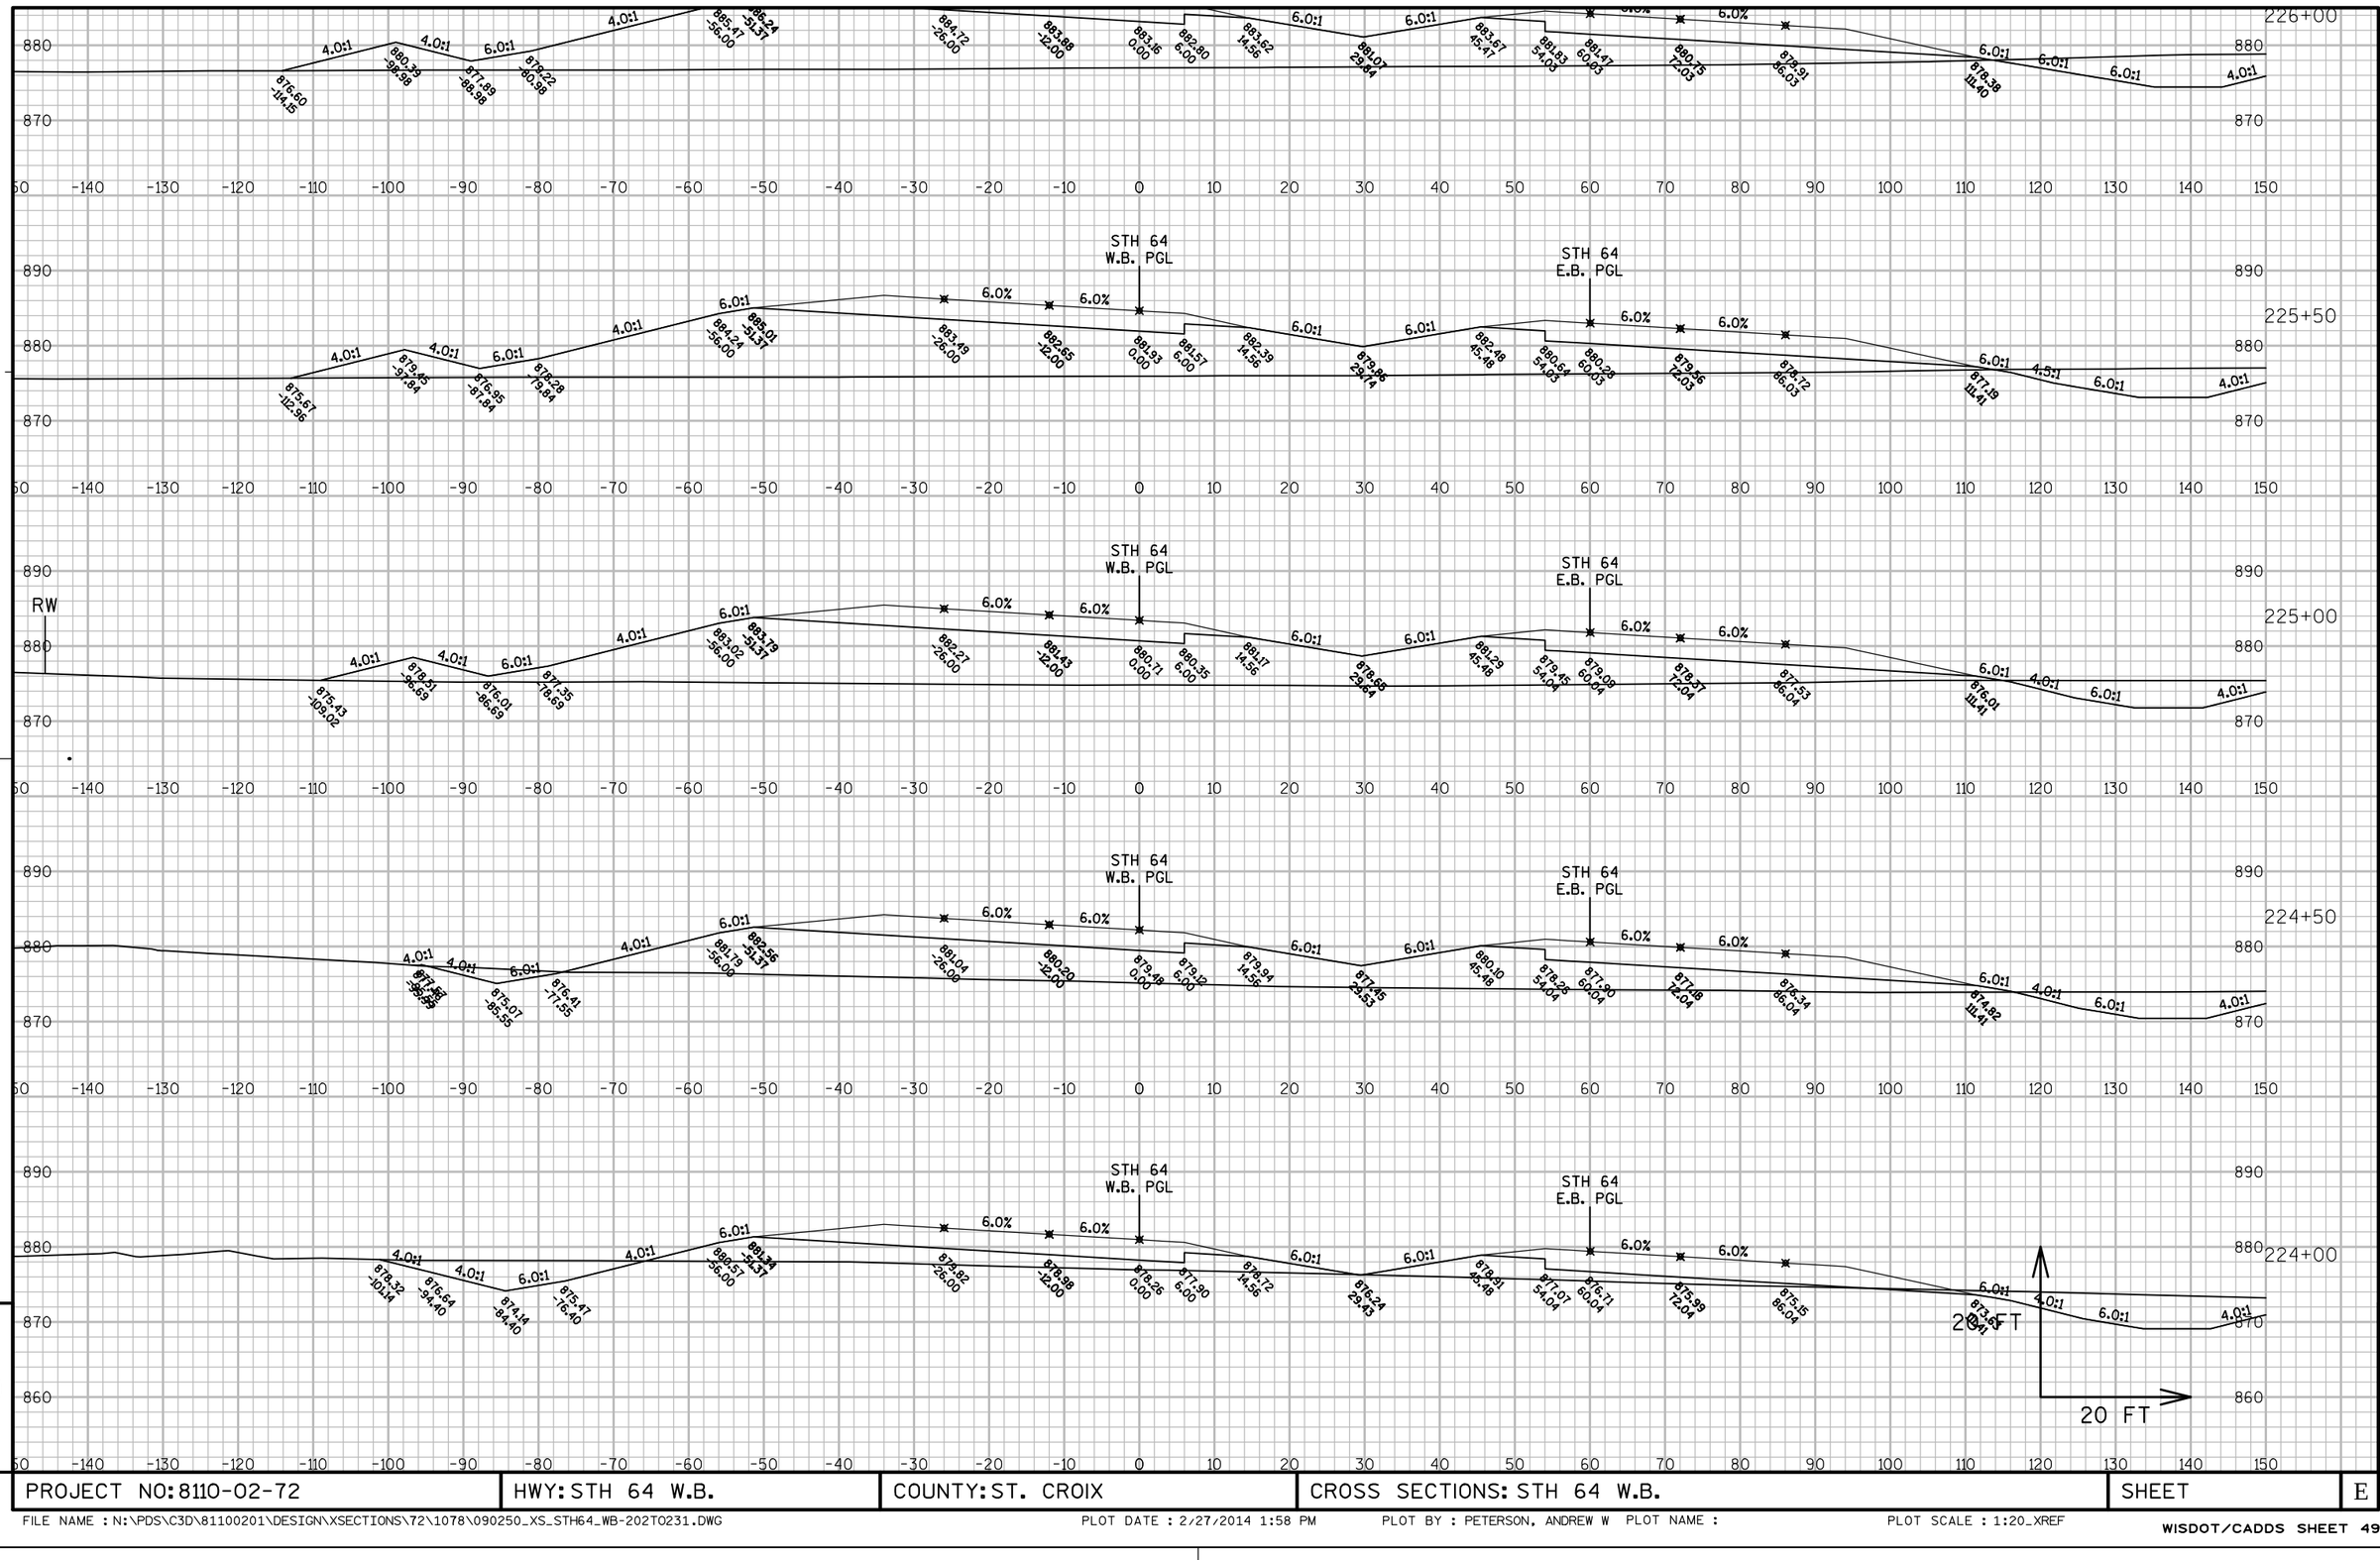


APPROVED FOR DESIGN OF UTILITY ADJUSTMENTS

9


9

PROJECT NO: 8110-02-72	HWY: STH 64 W.B.	COUNTY: ST. CROIX	CROSS SECTIONS: STH 64 W.B.	SHEET	E

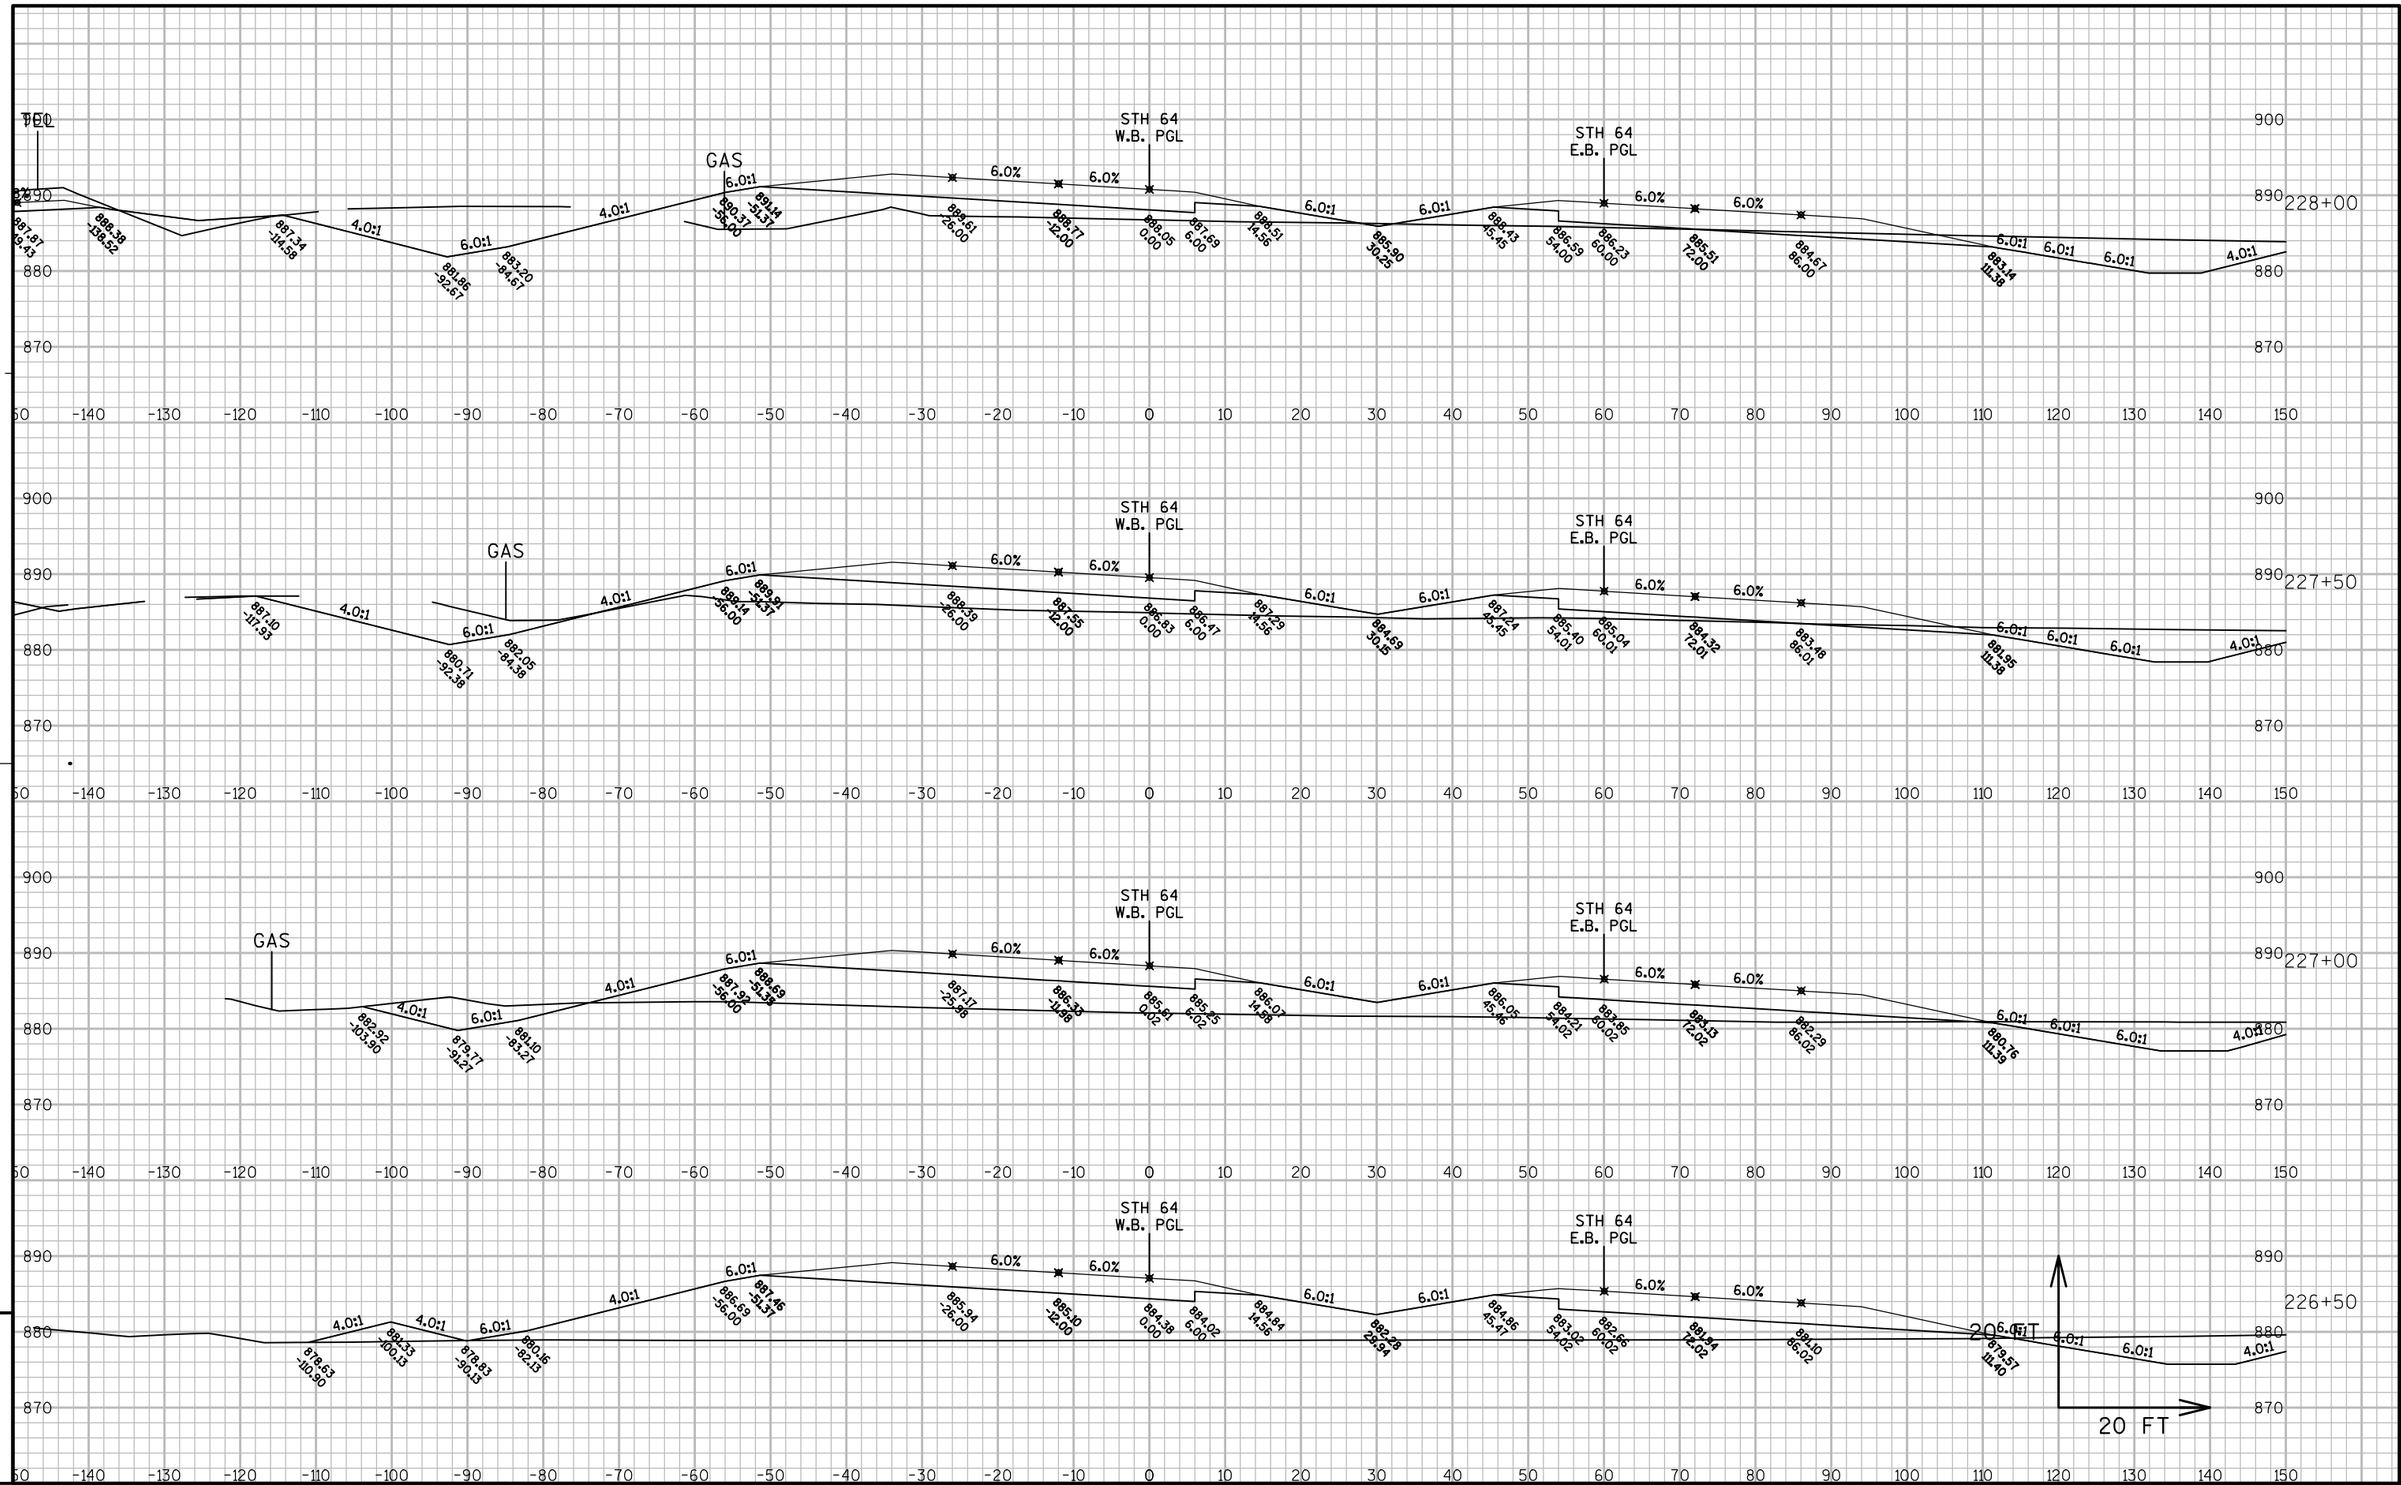

APPROVED FOR DESIGN OF UTILITY ADJUSTMENTS

PROJECT NO: 8110-02-72	HWY: STH 64 W.B.	COUNTY: ST. CROIX	CROSS SECTIONS: STH 64 W.B.	SHEET	E

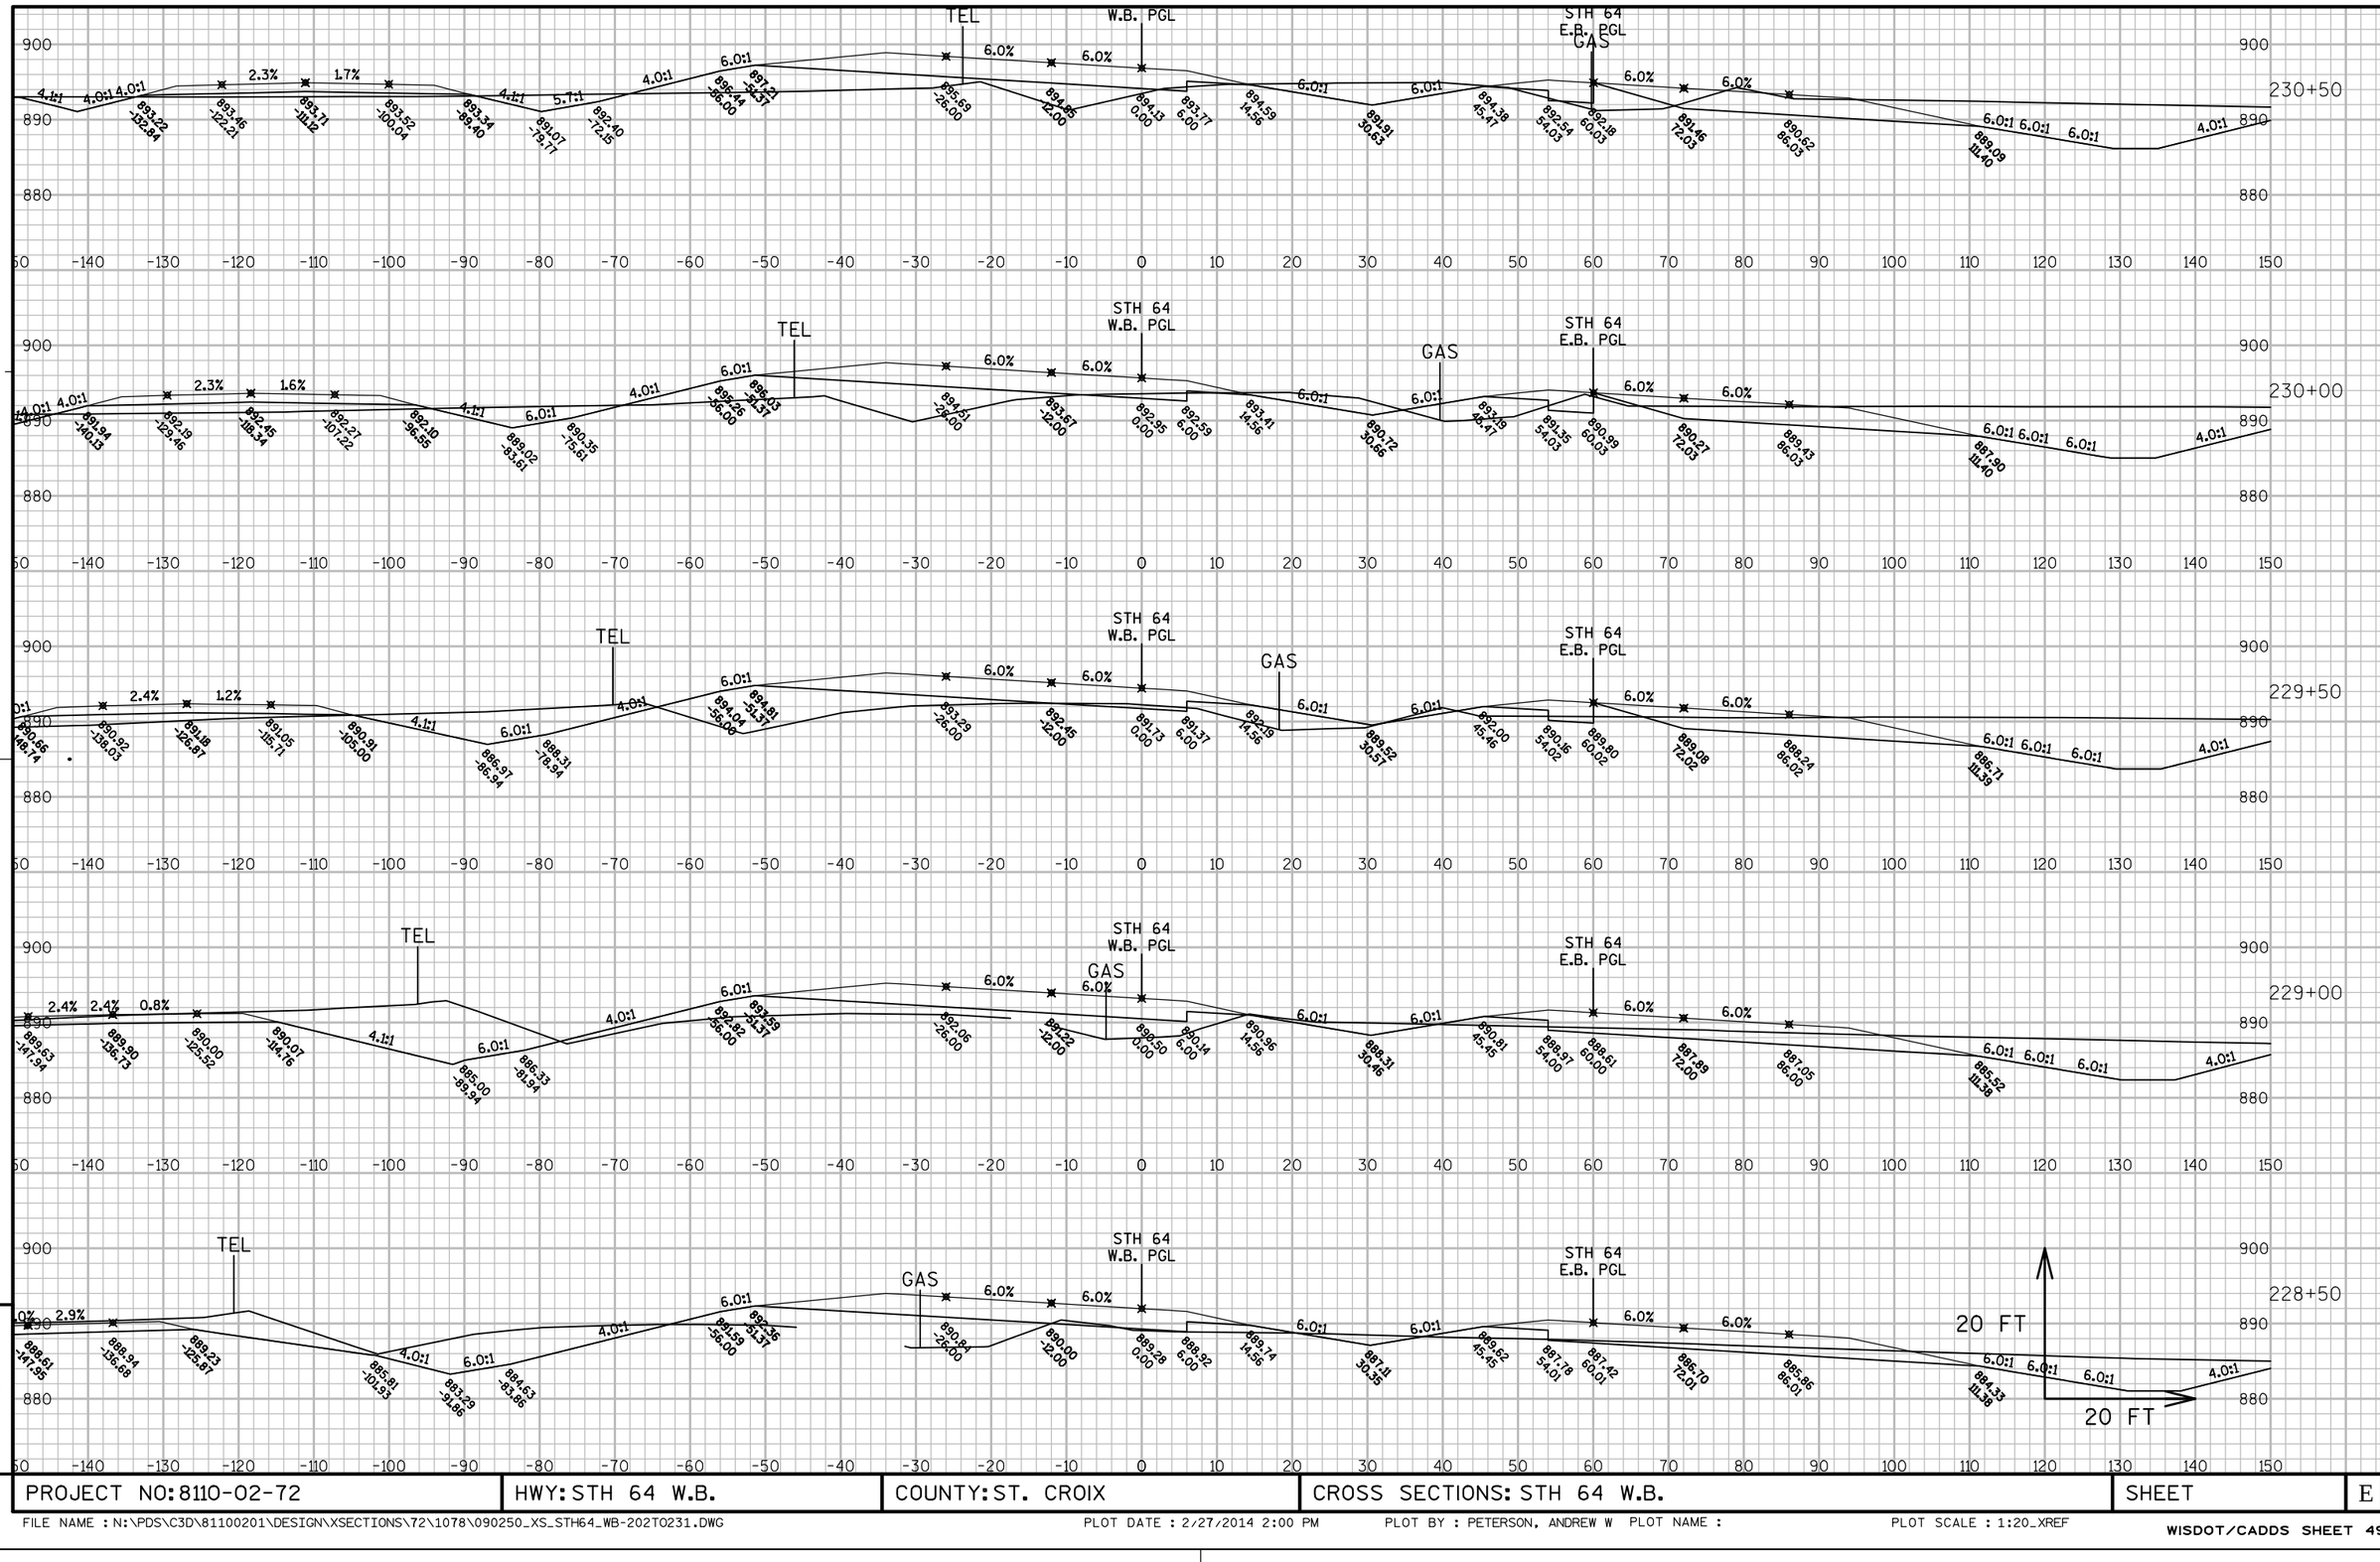

APPROVED FOR DESIGN OF UTILITY ADJUSTMENTS


9

9

PROJECT NO: 8110-02-72	HWY: STH 64 W.B.	COUNTY: ST. CROIX	CROSS SECTIONS: STH 64 W.B.	SHEET	E


FILE NAME : N:\PDS\C3D\81100201\DESIGN\XSECTIONS\72\1078\090250_XS_STH64_WB-202TO231.DWG PLOT DATE : 2/27/2014 2:00 PM PLOT BY : PETERSON, ANDREW W PLOT NAME : PLOT SCALE : 1:20_XREF

APPROVED FOR DESIGN OF UTILITY ADJUSTMENTS

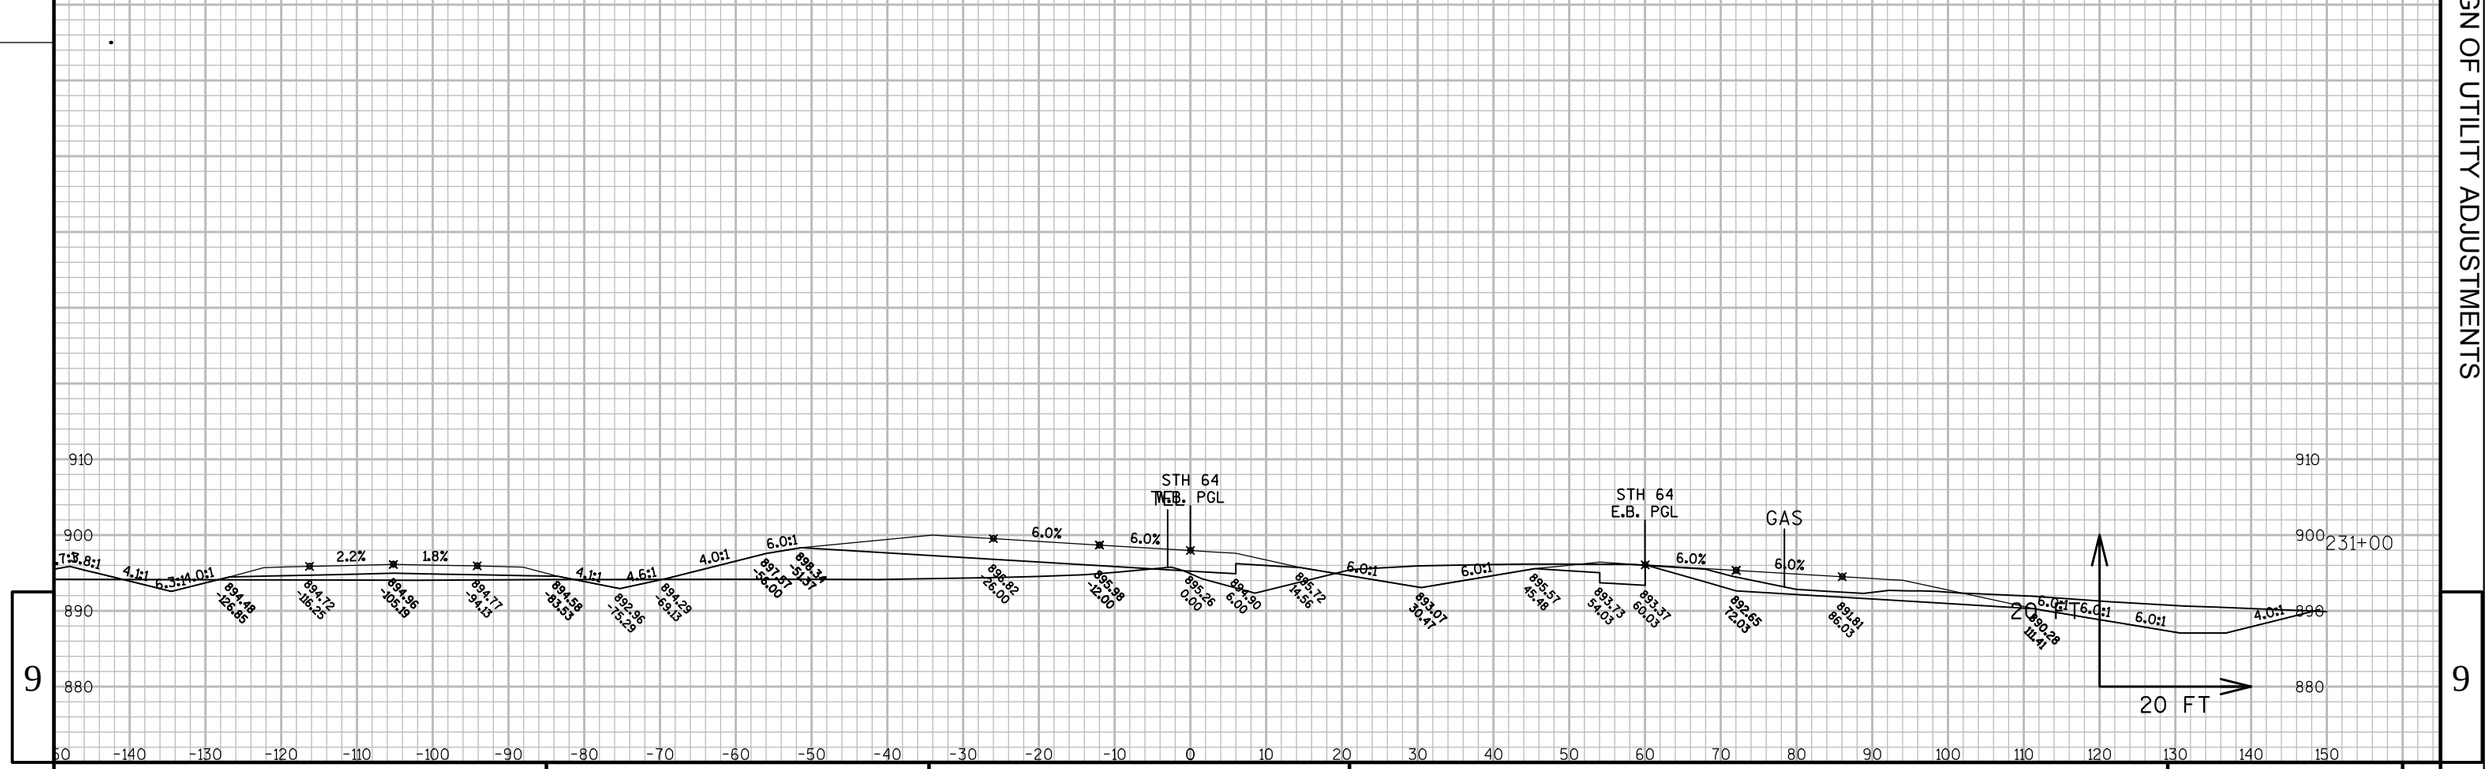

PROJECT NO: 8110-02-72	HWY: STH 64 W.B.	COUNTY: ST. CROIX	CROSS SECTIONS: STH 64 W.B.	SHEET	E

FILE NAME : N:\PDS\C3D\81100201\DESIGN\XSECTIONS\72\1078\090250_XS_STH64_WB-202TO231.DWG PLOT DATE : 2/27/2014 2:01 PM PLOT BY : PETERSON, ANDREW W PLOT NAME : PLOT SCALE : 1:20_XREF

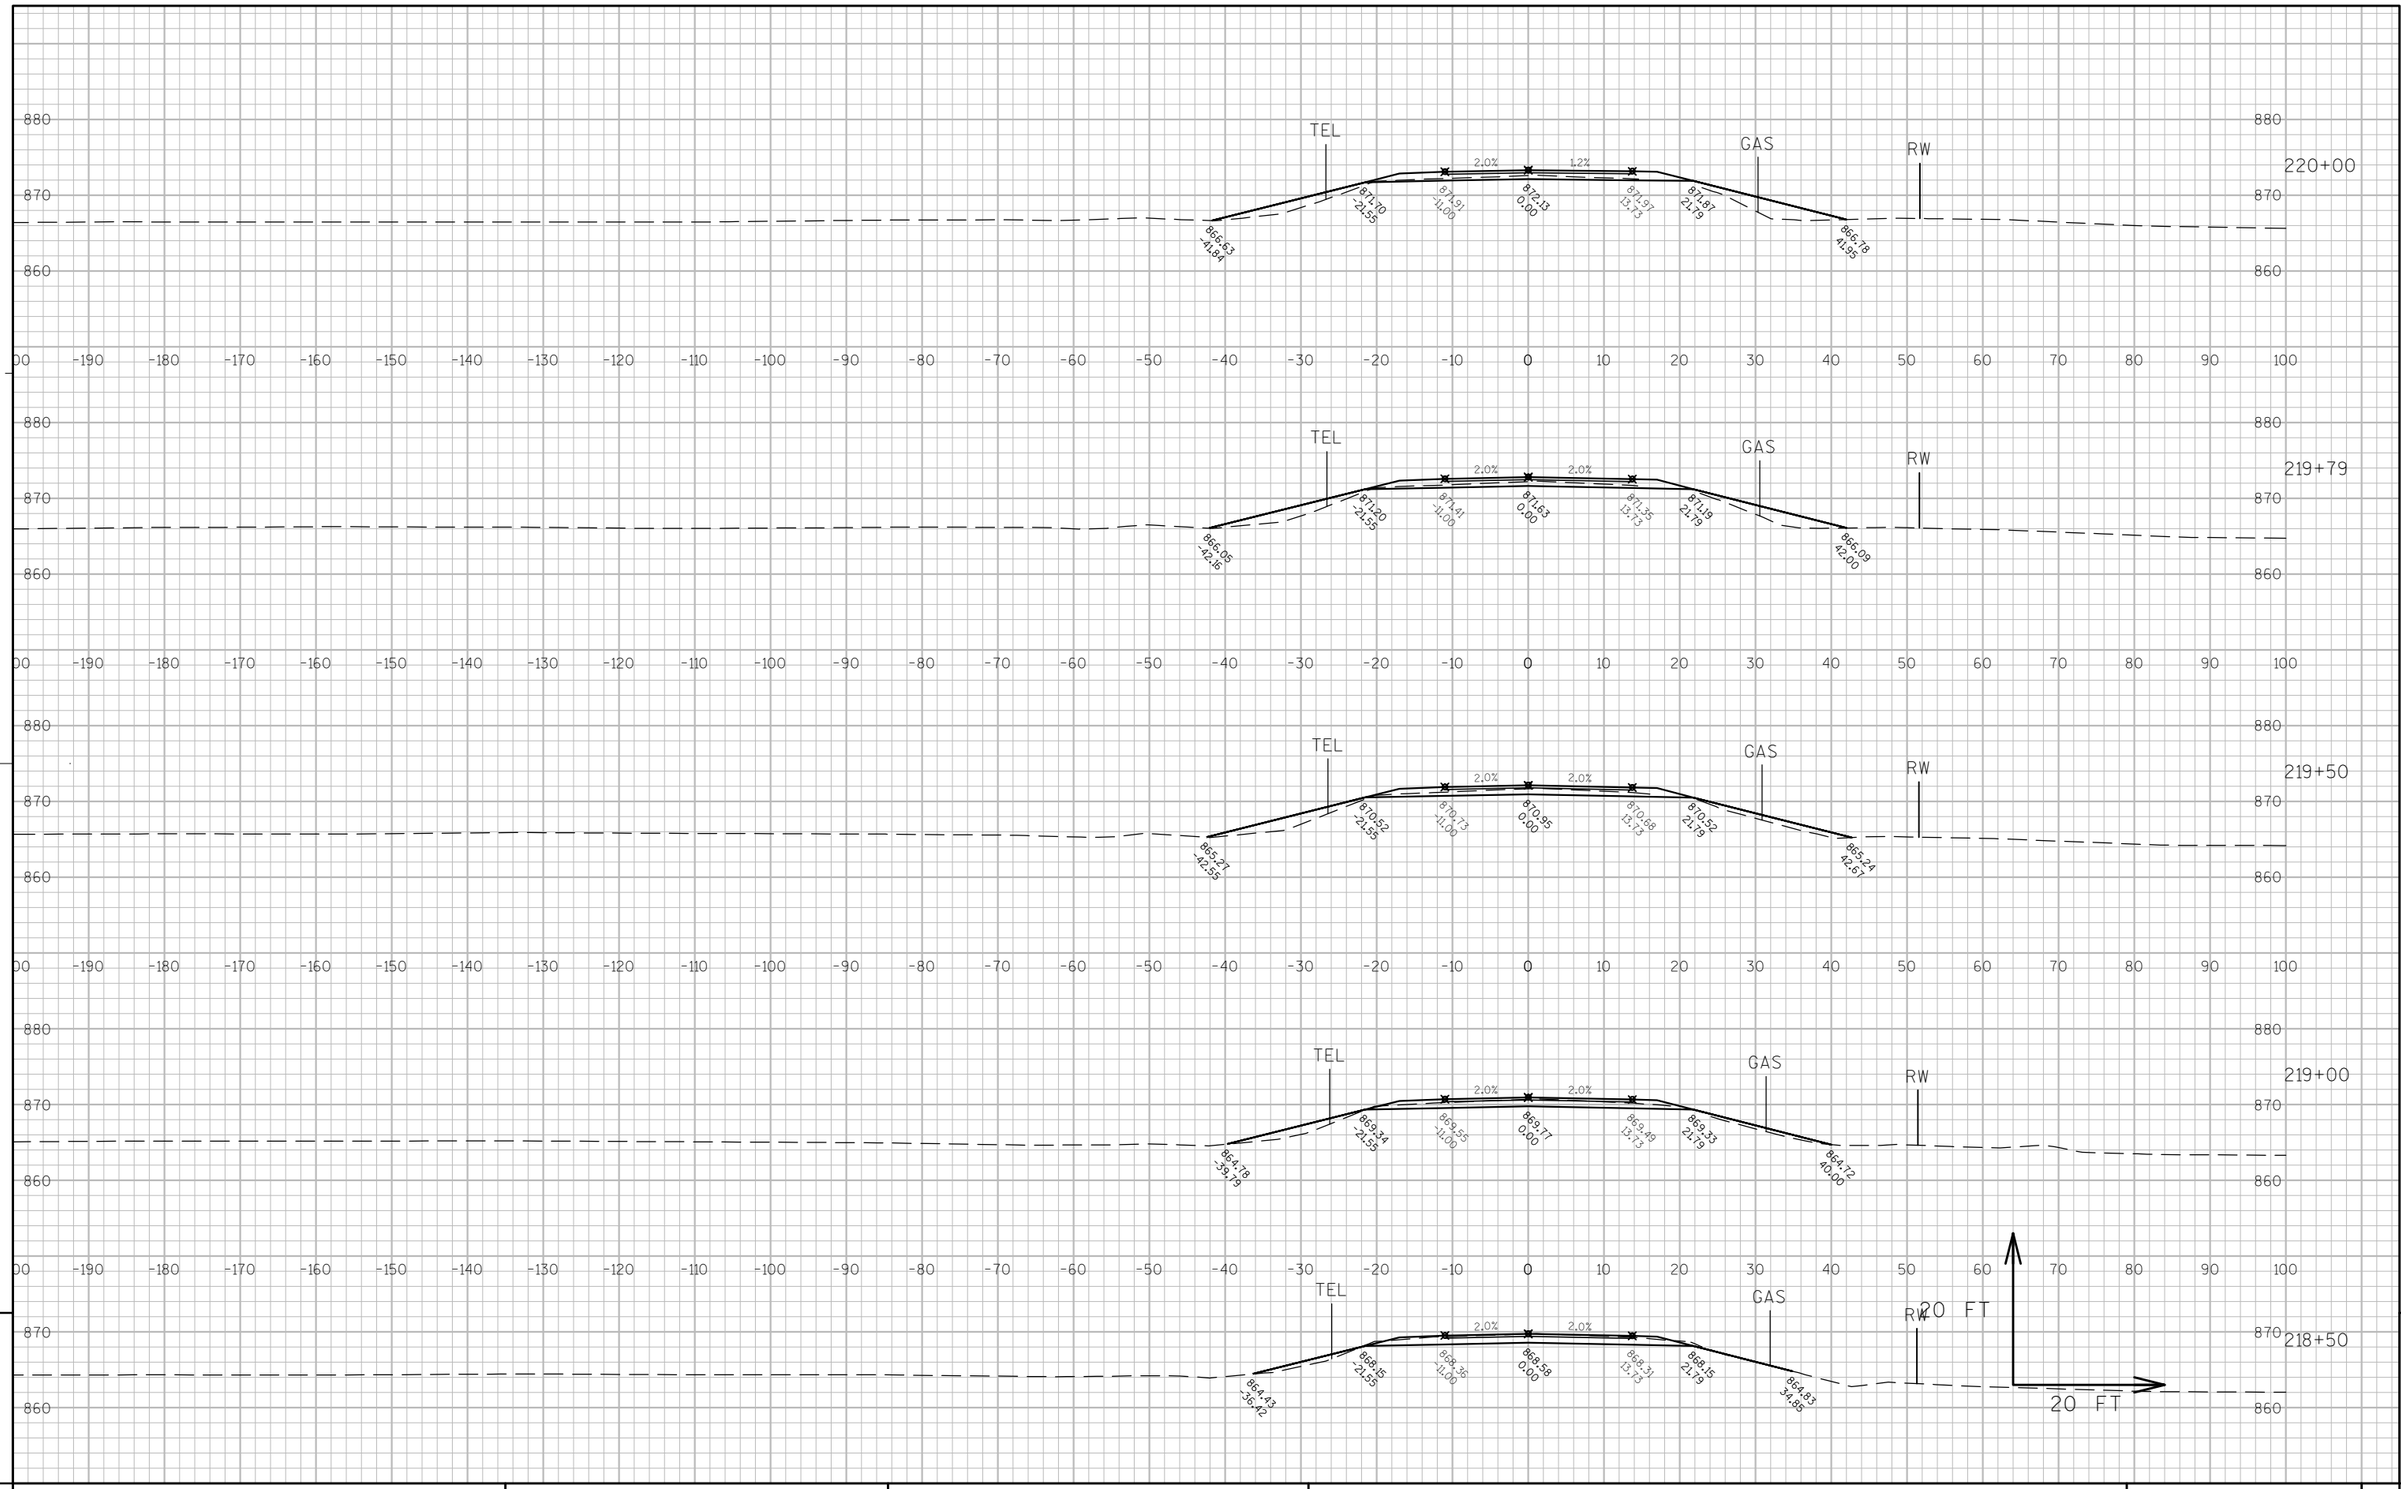


APPROVED FOR DESIGN OF UTILITY ADJUSTMENTS

9

9

PROJECT NO: 8110-02-72	HWY: STH 64	COUNTY: ST. CROIX	CROSS SECTIONS: FRONTAGE ROAD A	SHEET _____	E

FILE NAME : N:\PDS\C3D\81100201\DESIGN\XSECTIONS\72\1078\090261_XS_FR_RD-A.DWG PLOT DATE : 2/27/2014 10:29 AM PLOT BY : PETERSON, ANDREW W PLOT NAME : _____ PLOT SCALE : 1" = 20'_XREF

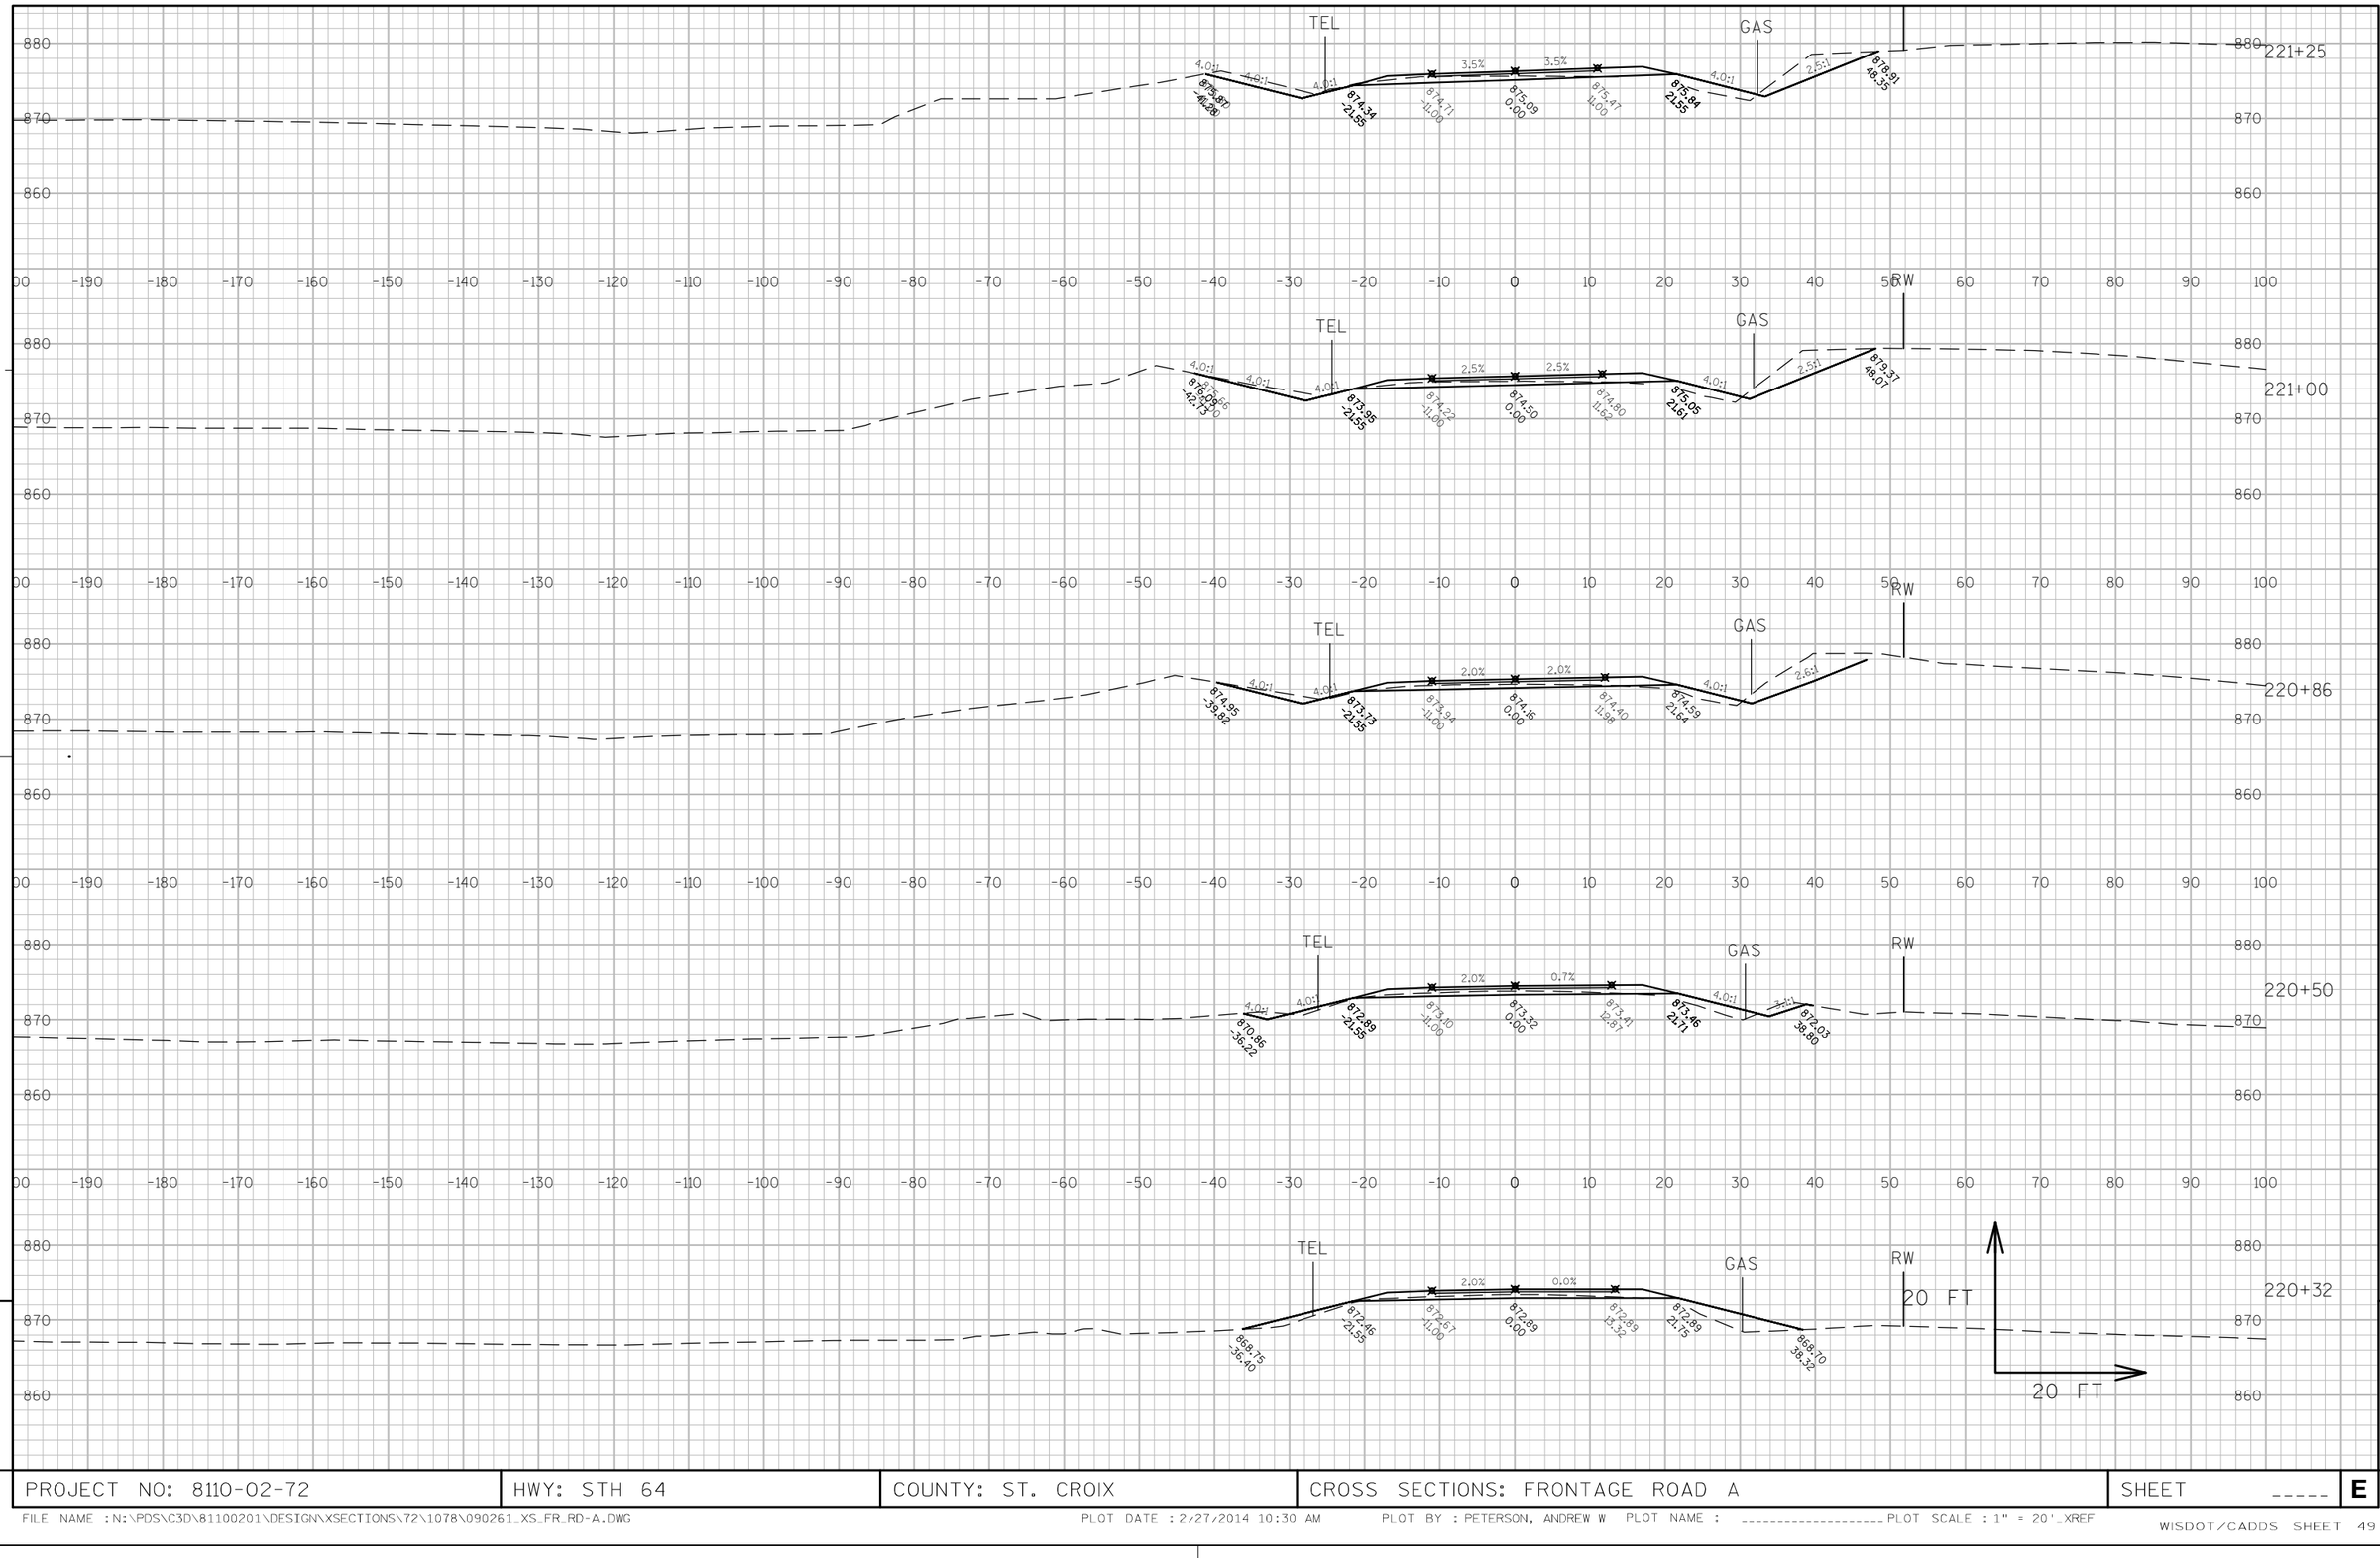

APPROVED FOR DESIGN OF UTILITY ADJUSTMENTS

9

9

PROJECT NO: 8110-02-72	HWY: STH 64	COUNTY: ST. CROIX	CROSS SECTIONS: FRONTAGE ROAD A	SHEET _____	E


APPROVED FOR DESIGN OF UTILITY ADJUSTMENTS

9

9

PROJECT NO: 8110-02-72	HWY: STH 64	COUNTY: ST. CROIX	CROSS SECTIONS: FRONTAGE ROAD A	SHEET _____	E

FILE NAME : N:\PDS\C3D\81100201\DESIGN\XSECTIONS\72\1078\090261_XS_FR_RD-A.DWG PLOT DATE : 2/27/2014 10:30 AM PLOT BY : PETERSON, ANDREW W PLOT NAME : ---------- PLOT SCALE : 1" = 20'_XREF

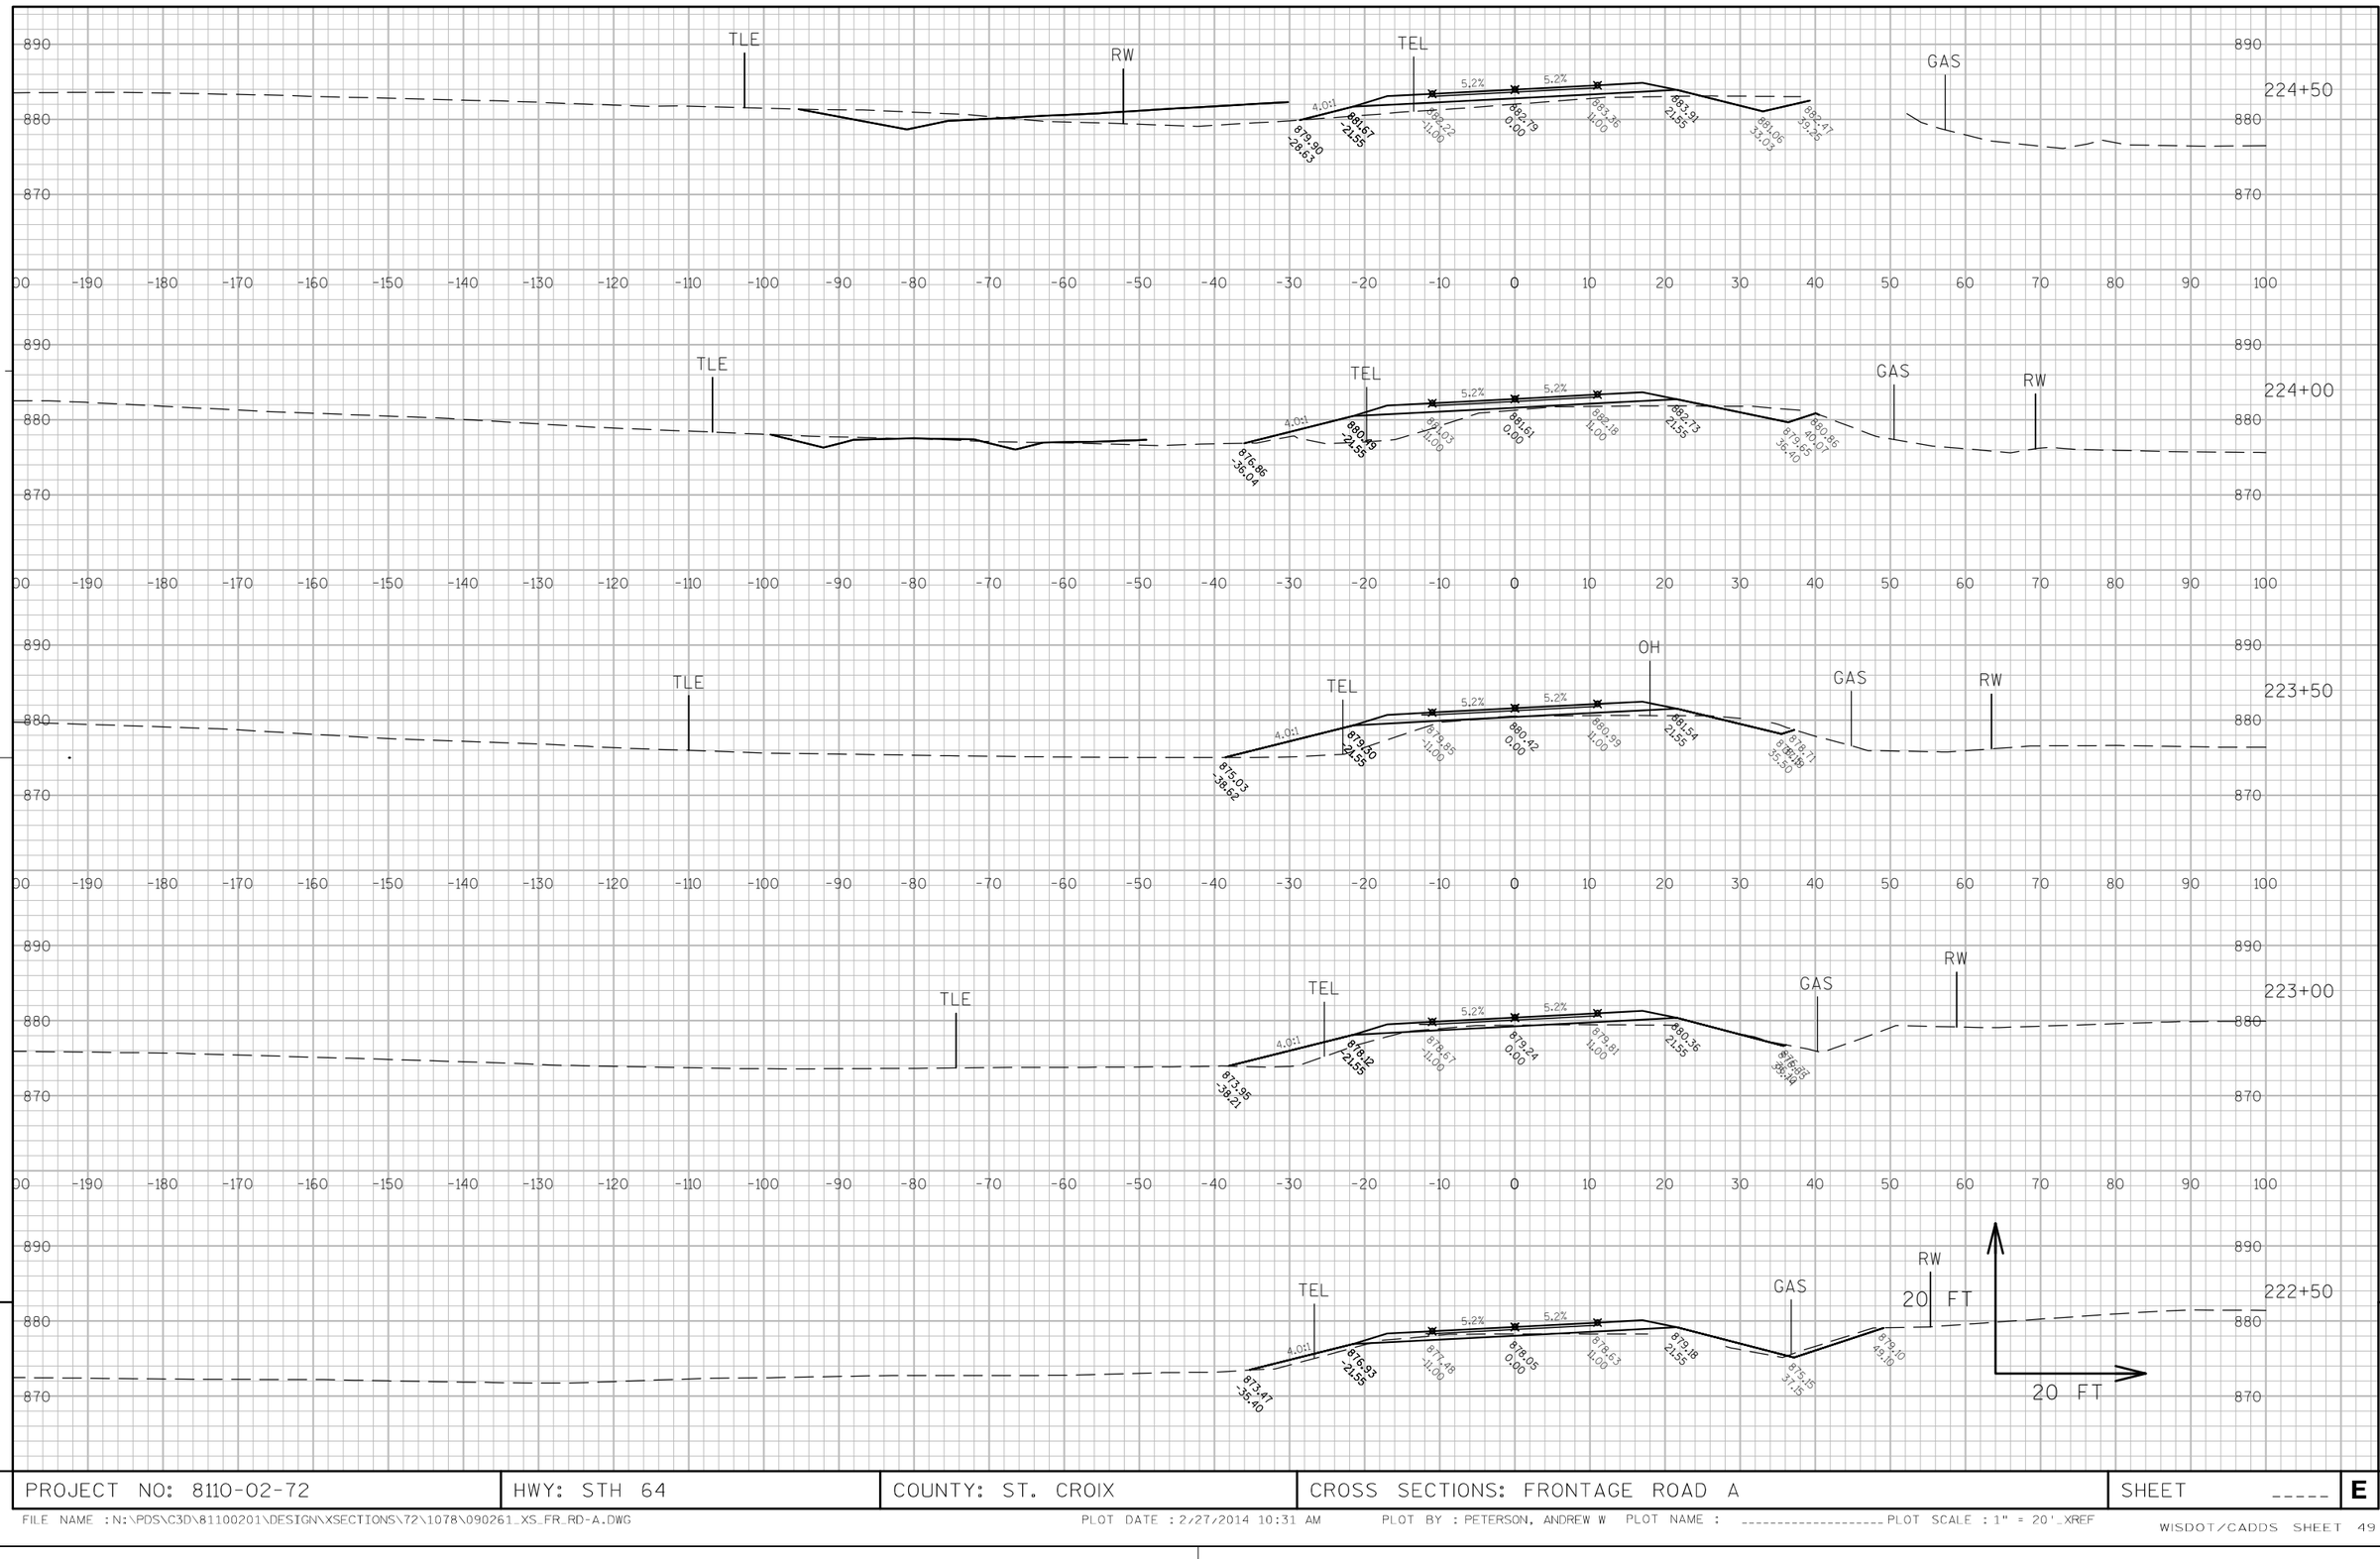


APPROVED FOR DESIGN OF UTILITY ADJUSTMENTS

9

9

PROJECT NO: 8110-02-72	HWY: STH 64	COUNTY: ST. CROIX	CROSS SECTIONS: FRONTAGE ROAD A	SHEET _____	E

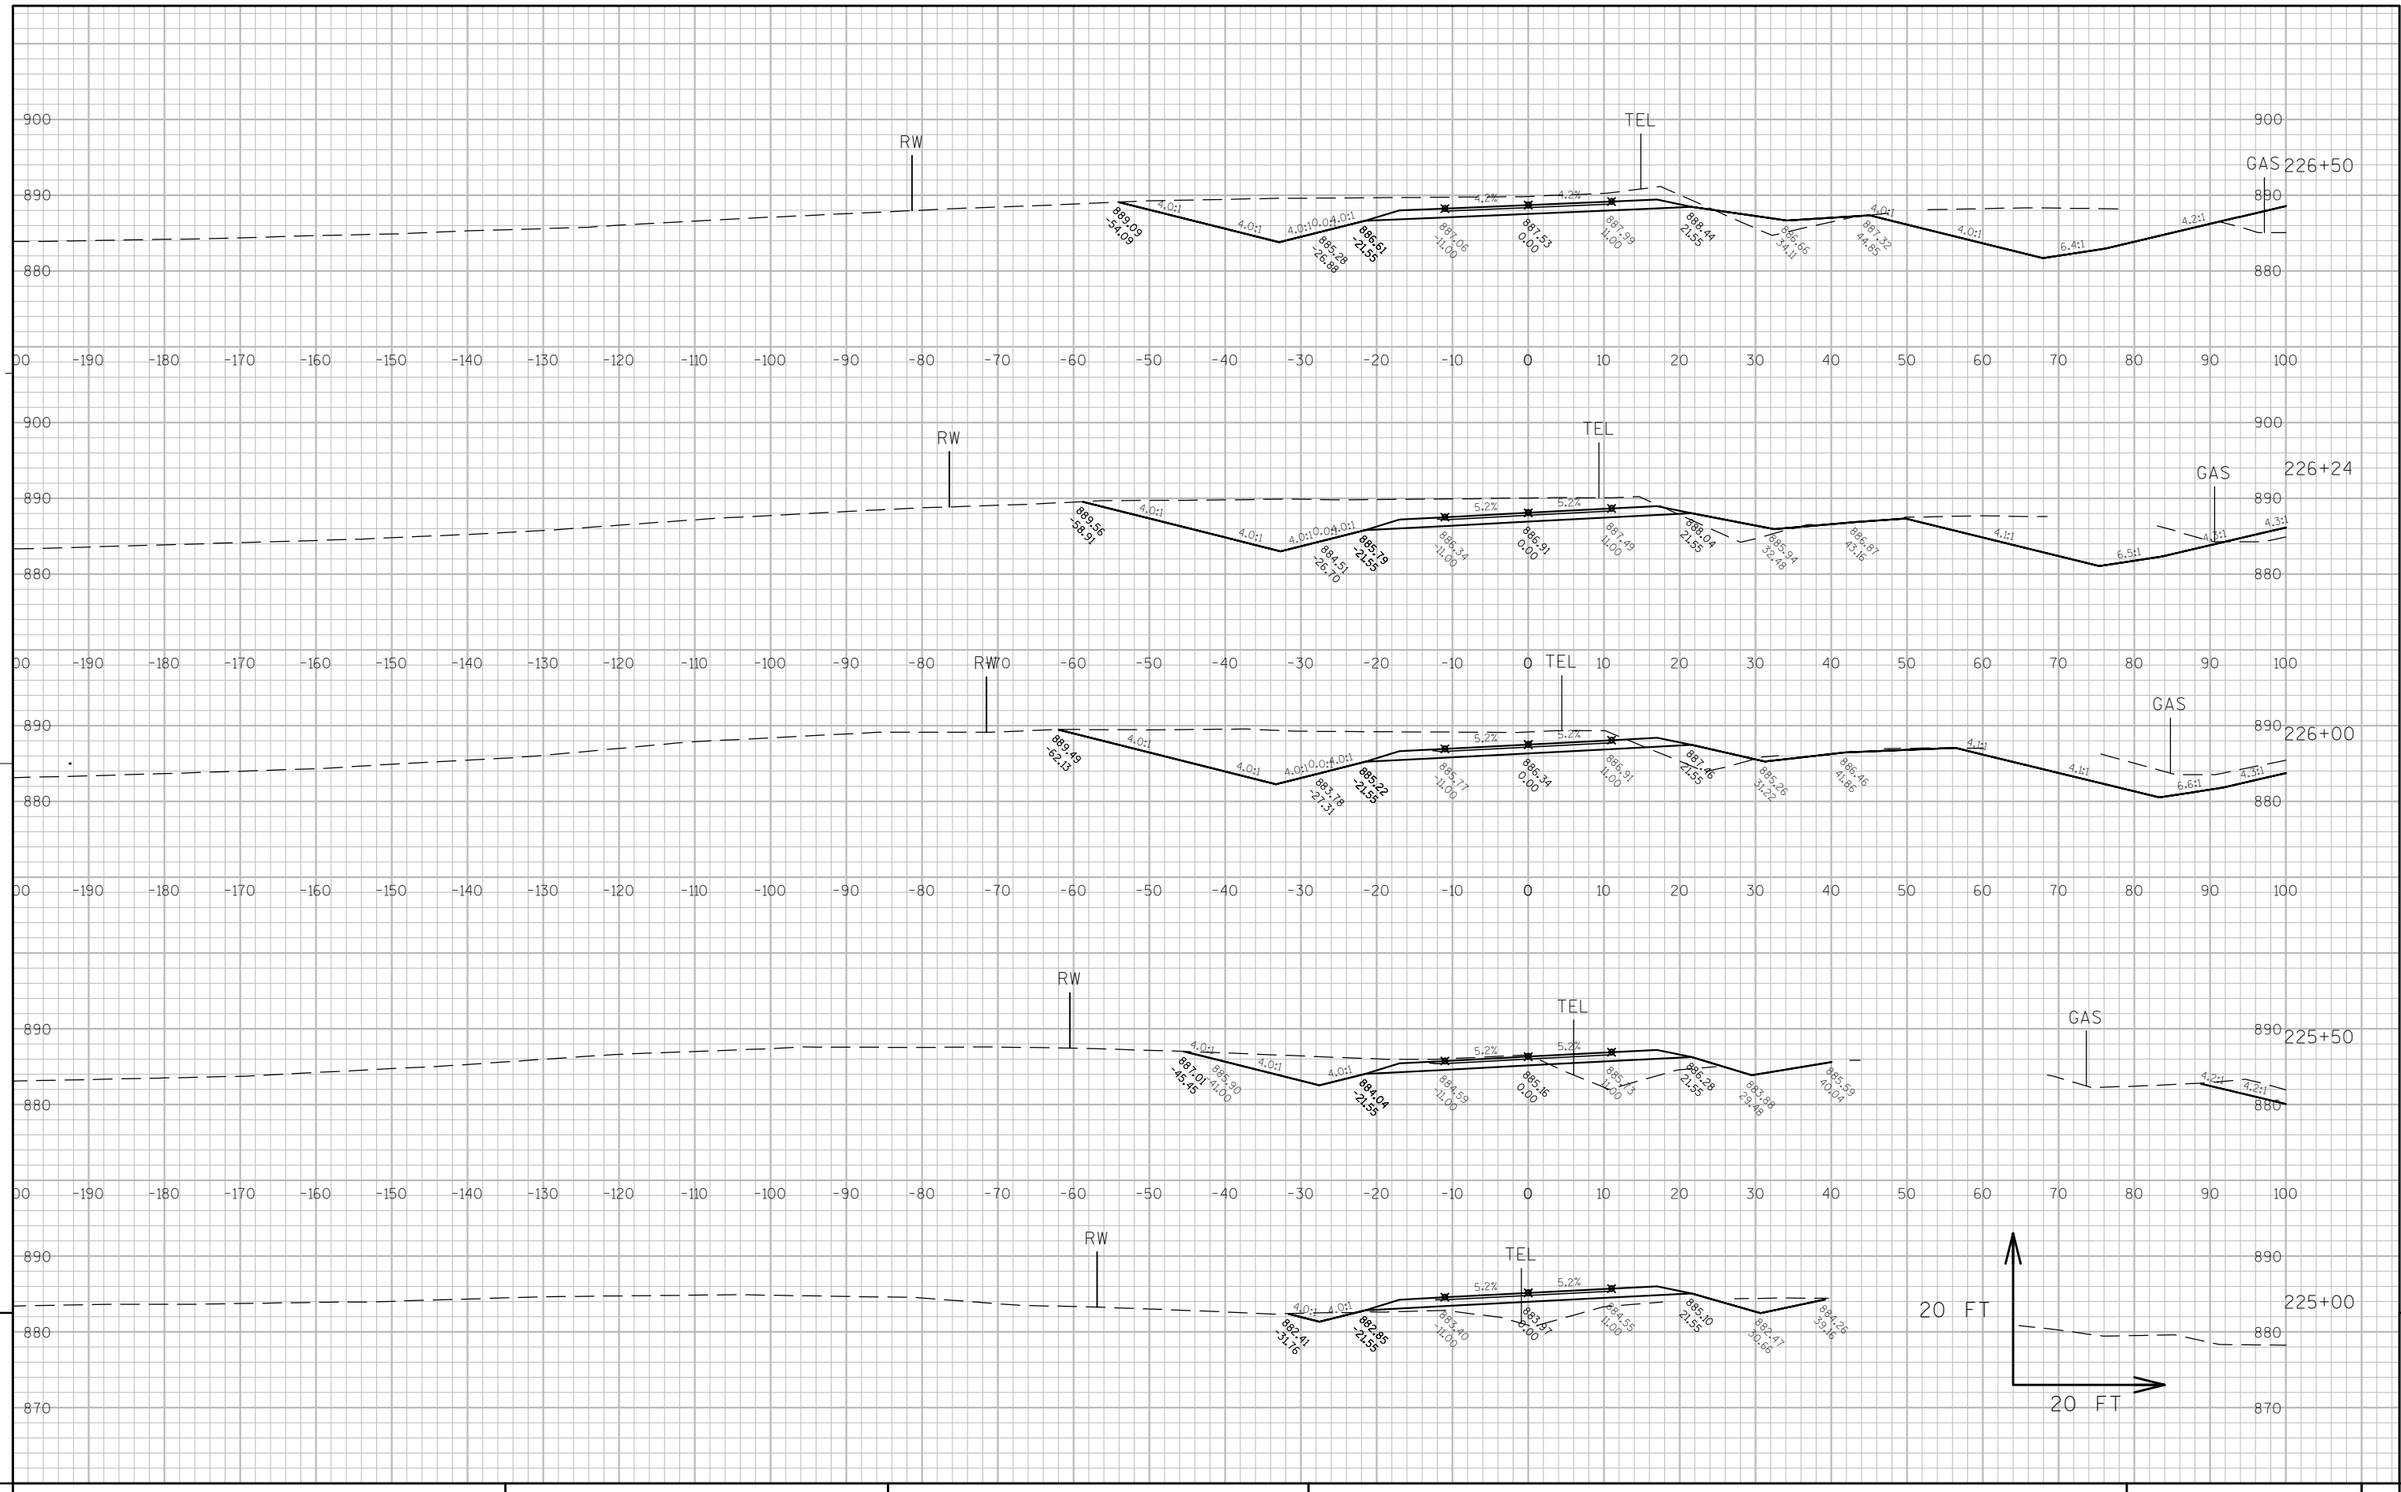

APPROVED FOR DESIGN OF UTILITY ADJUSTMENTS

9

9

PROJECT NO: 8110-02-72	HWY: STH 64	COUNTY: ST. CROIX	CROSS SECTIONS: FRONTAGE ROAD A	SHEET _____	E

FILE NAME : N:\PDS\C3D\81100201\DESIGN\XSECTIONS\72\1078\090261_XS_FR_RD-A.DWG PLOT DATE : 2/27/2014 10:31 AM PLOT BY : PETERSON, ANDREW W PLOT NAME : _____ PLOT SCALE : 1" = 20'_XREF




APPROVED FOR DESIGN OF UTILITY ADJUSTMENTS

9

9

PROJECT NO: 8110-02-72	HWY: STH 64	COUNTY: ST. CROIX	CROSS SECTIONS: FRONTAGE ROAD A	SHEET _____	E

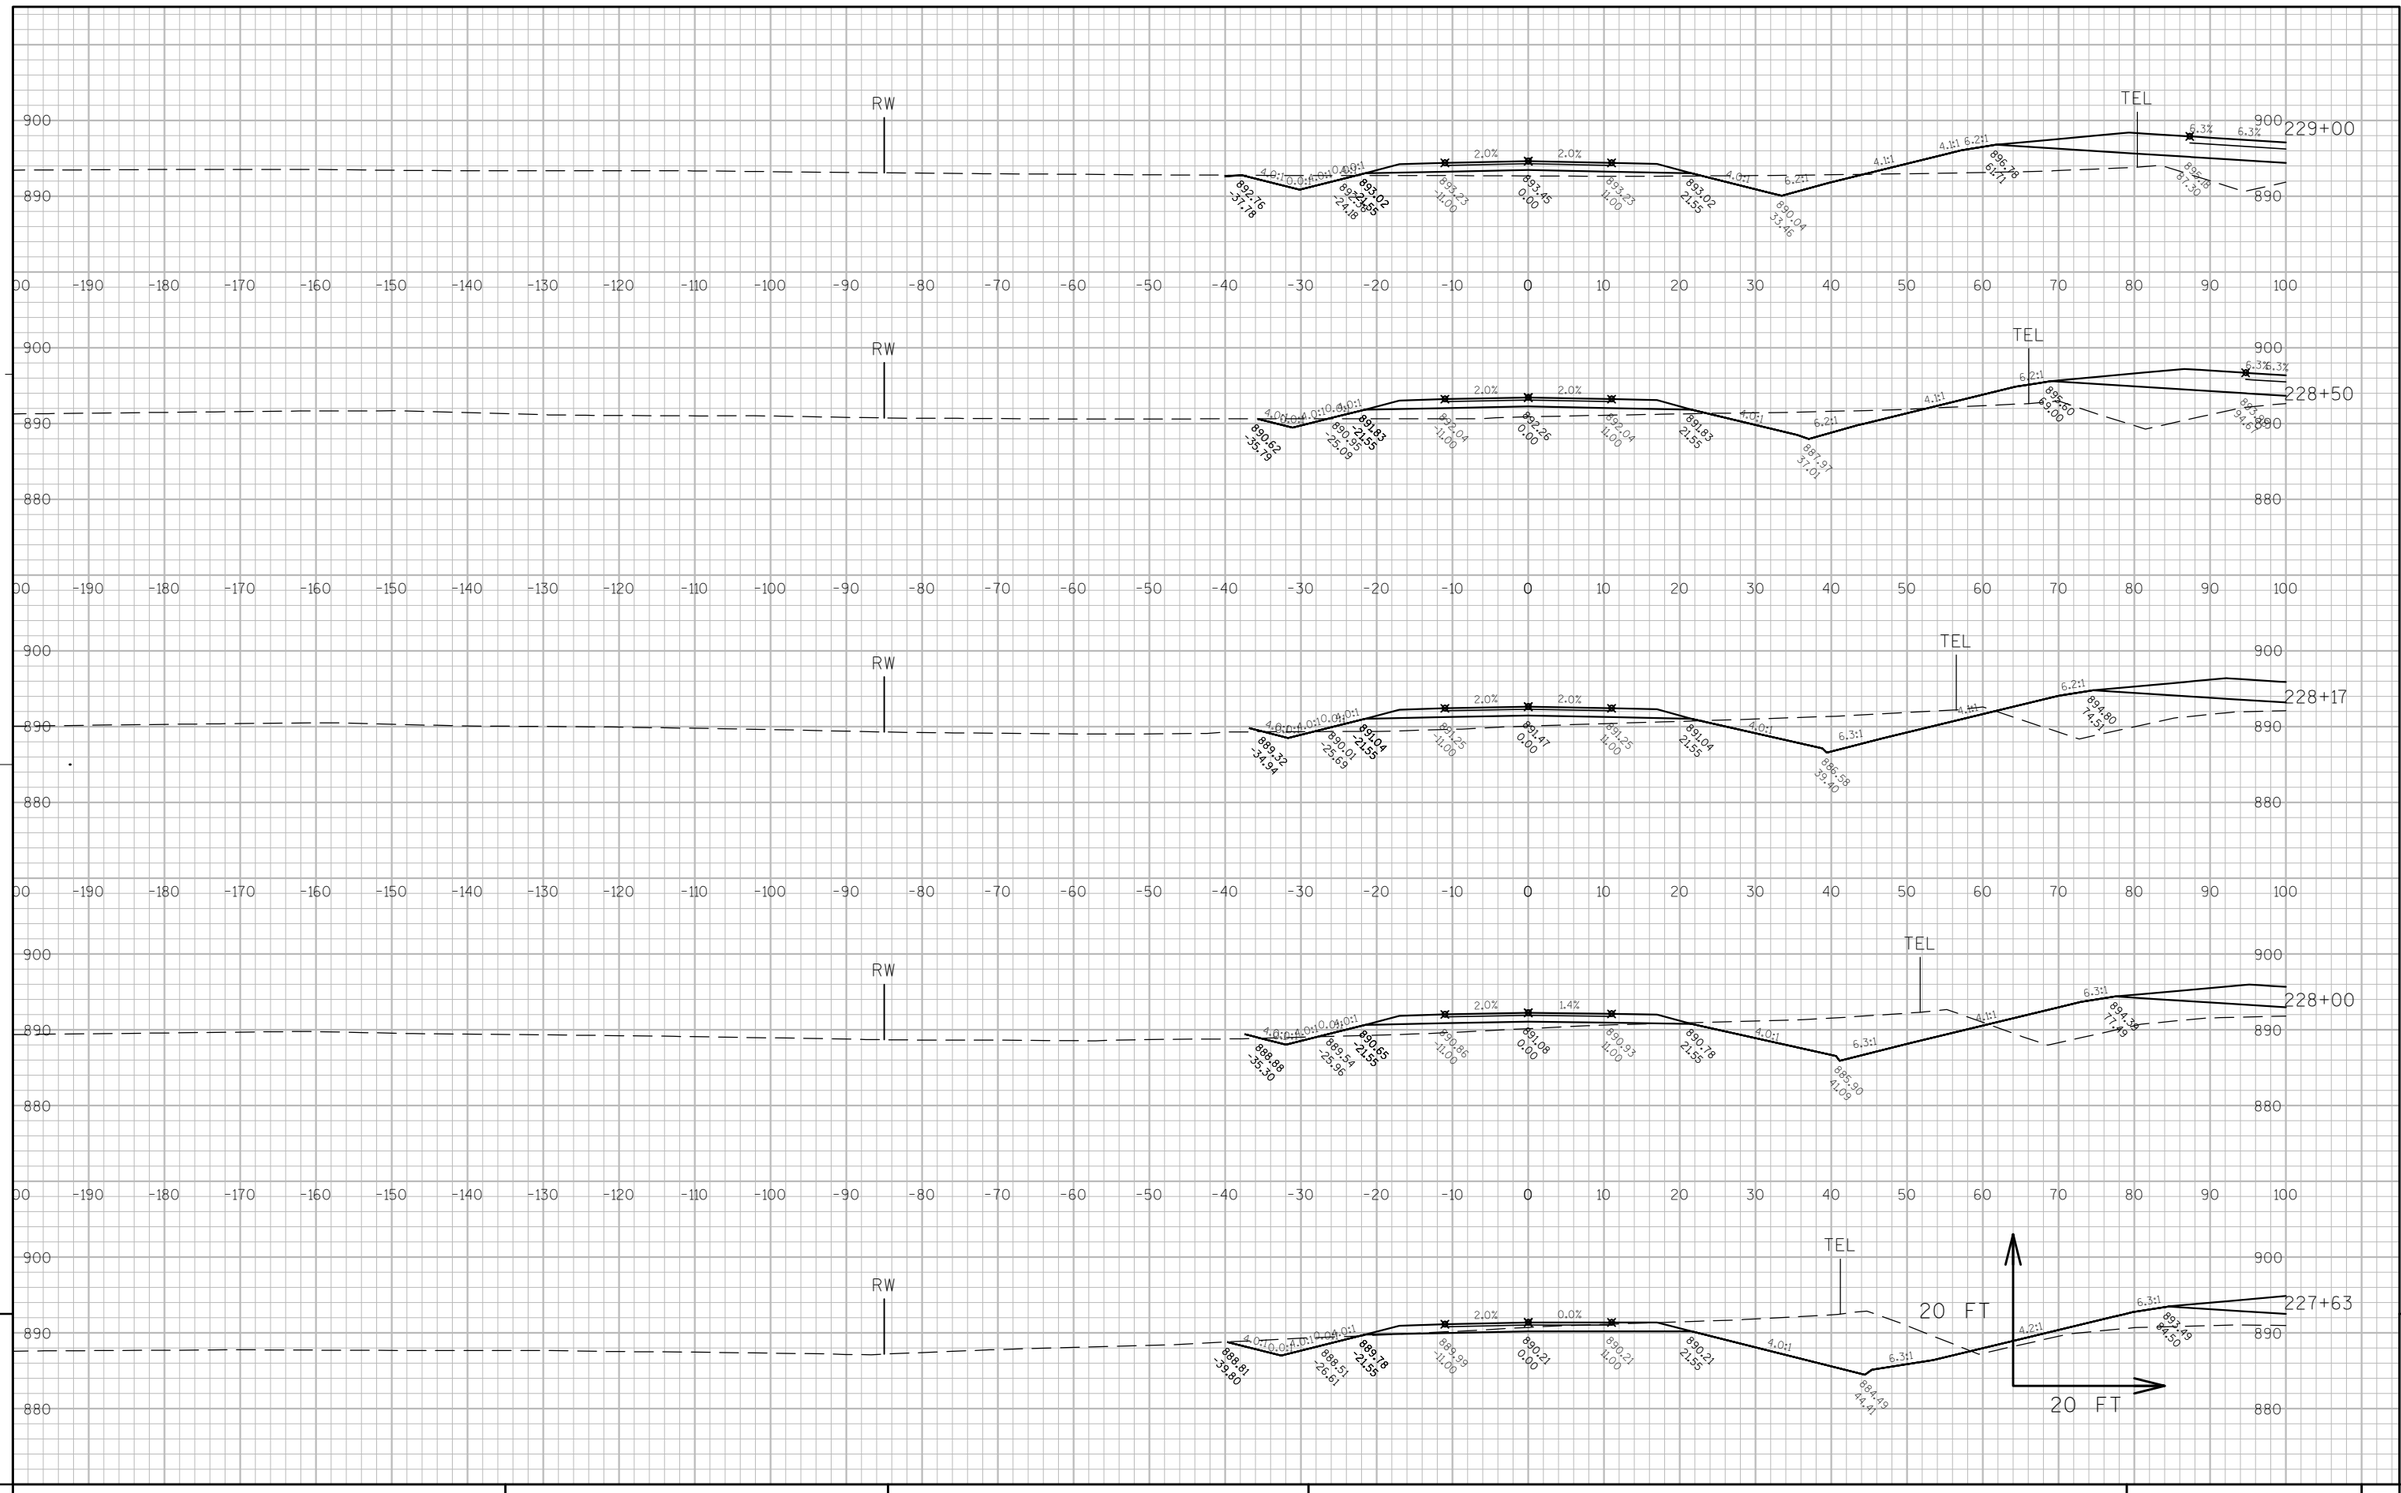


APPROVED FOR DESIGN OF UTILITY ADJUSTMENTS

9

9

PROJECT NO: 8110-02-72	HWY: STH 64	COUNTY: ST. CROIX	CROSS SECTIONS: FRONTAGE ROAD A	SHEET _____	E

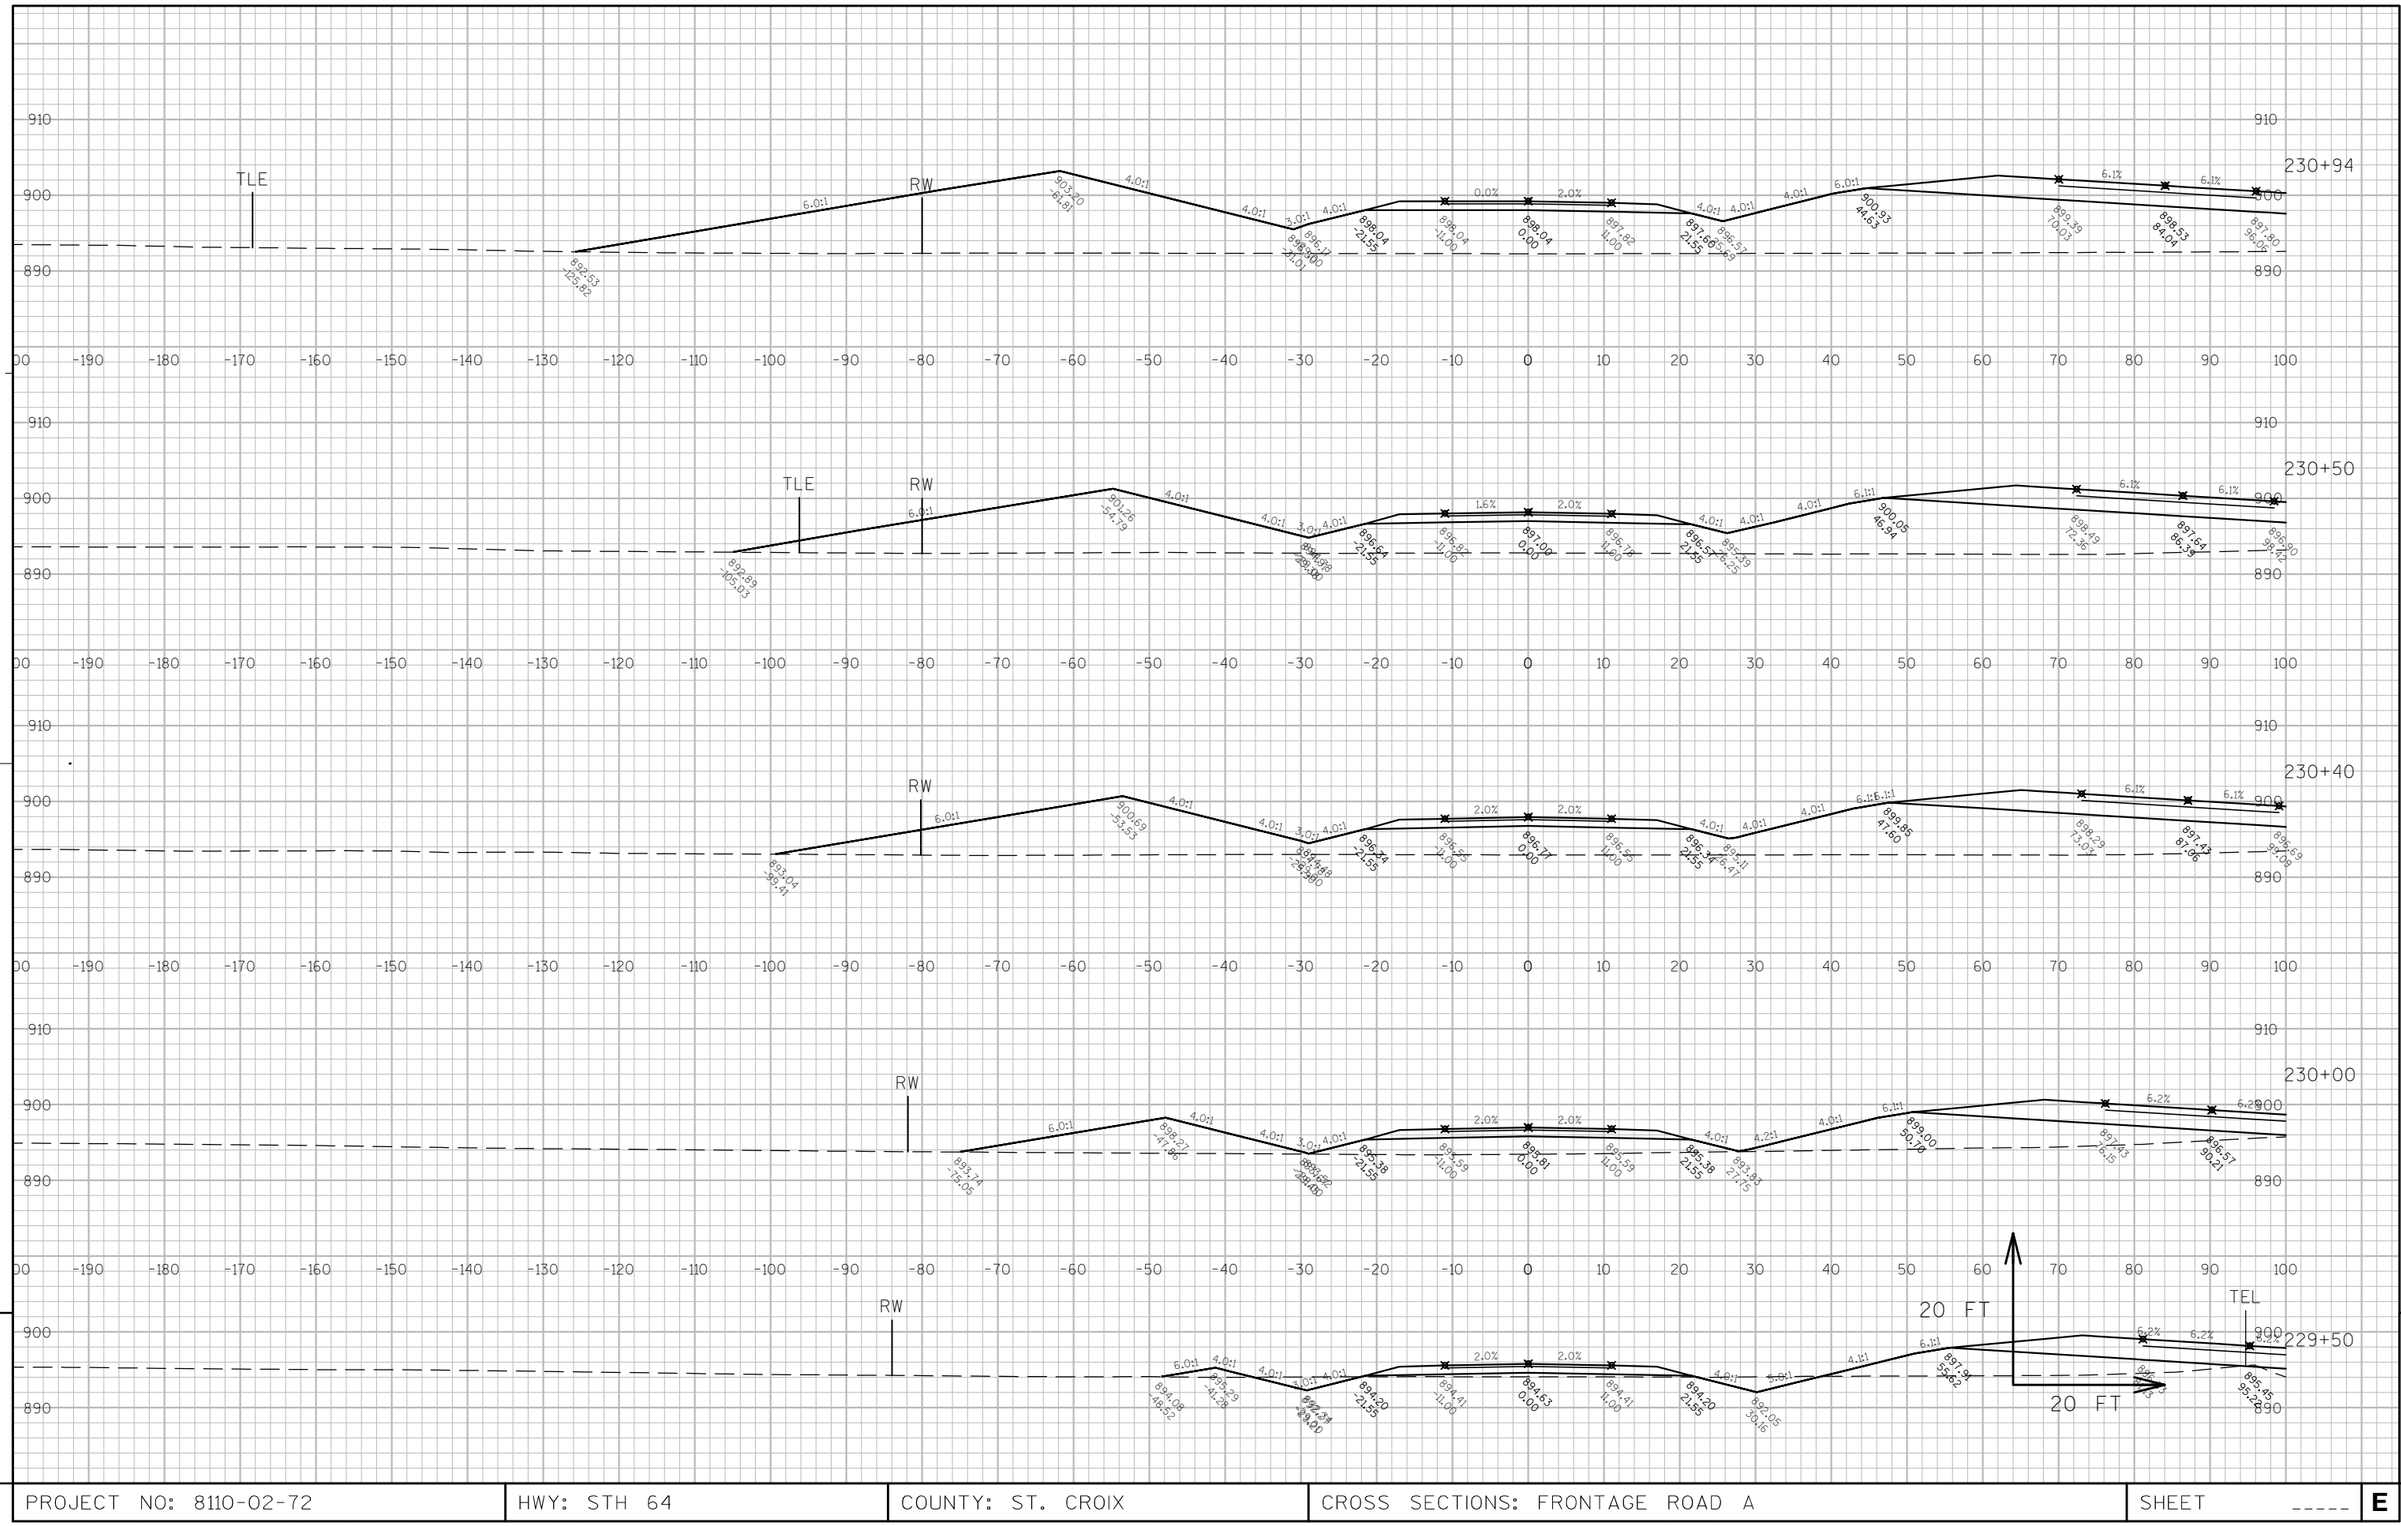


APPROVED FOR DESIGN OF UTILITY ADJUSTMENTS

9

9

PROJECT NO: 8110-02-72	HWY: STH 64	COUNTY: ST. CROIX	CROSS SECTIONS: FRONTAGE ROAD A	SHEET _____	E

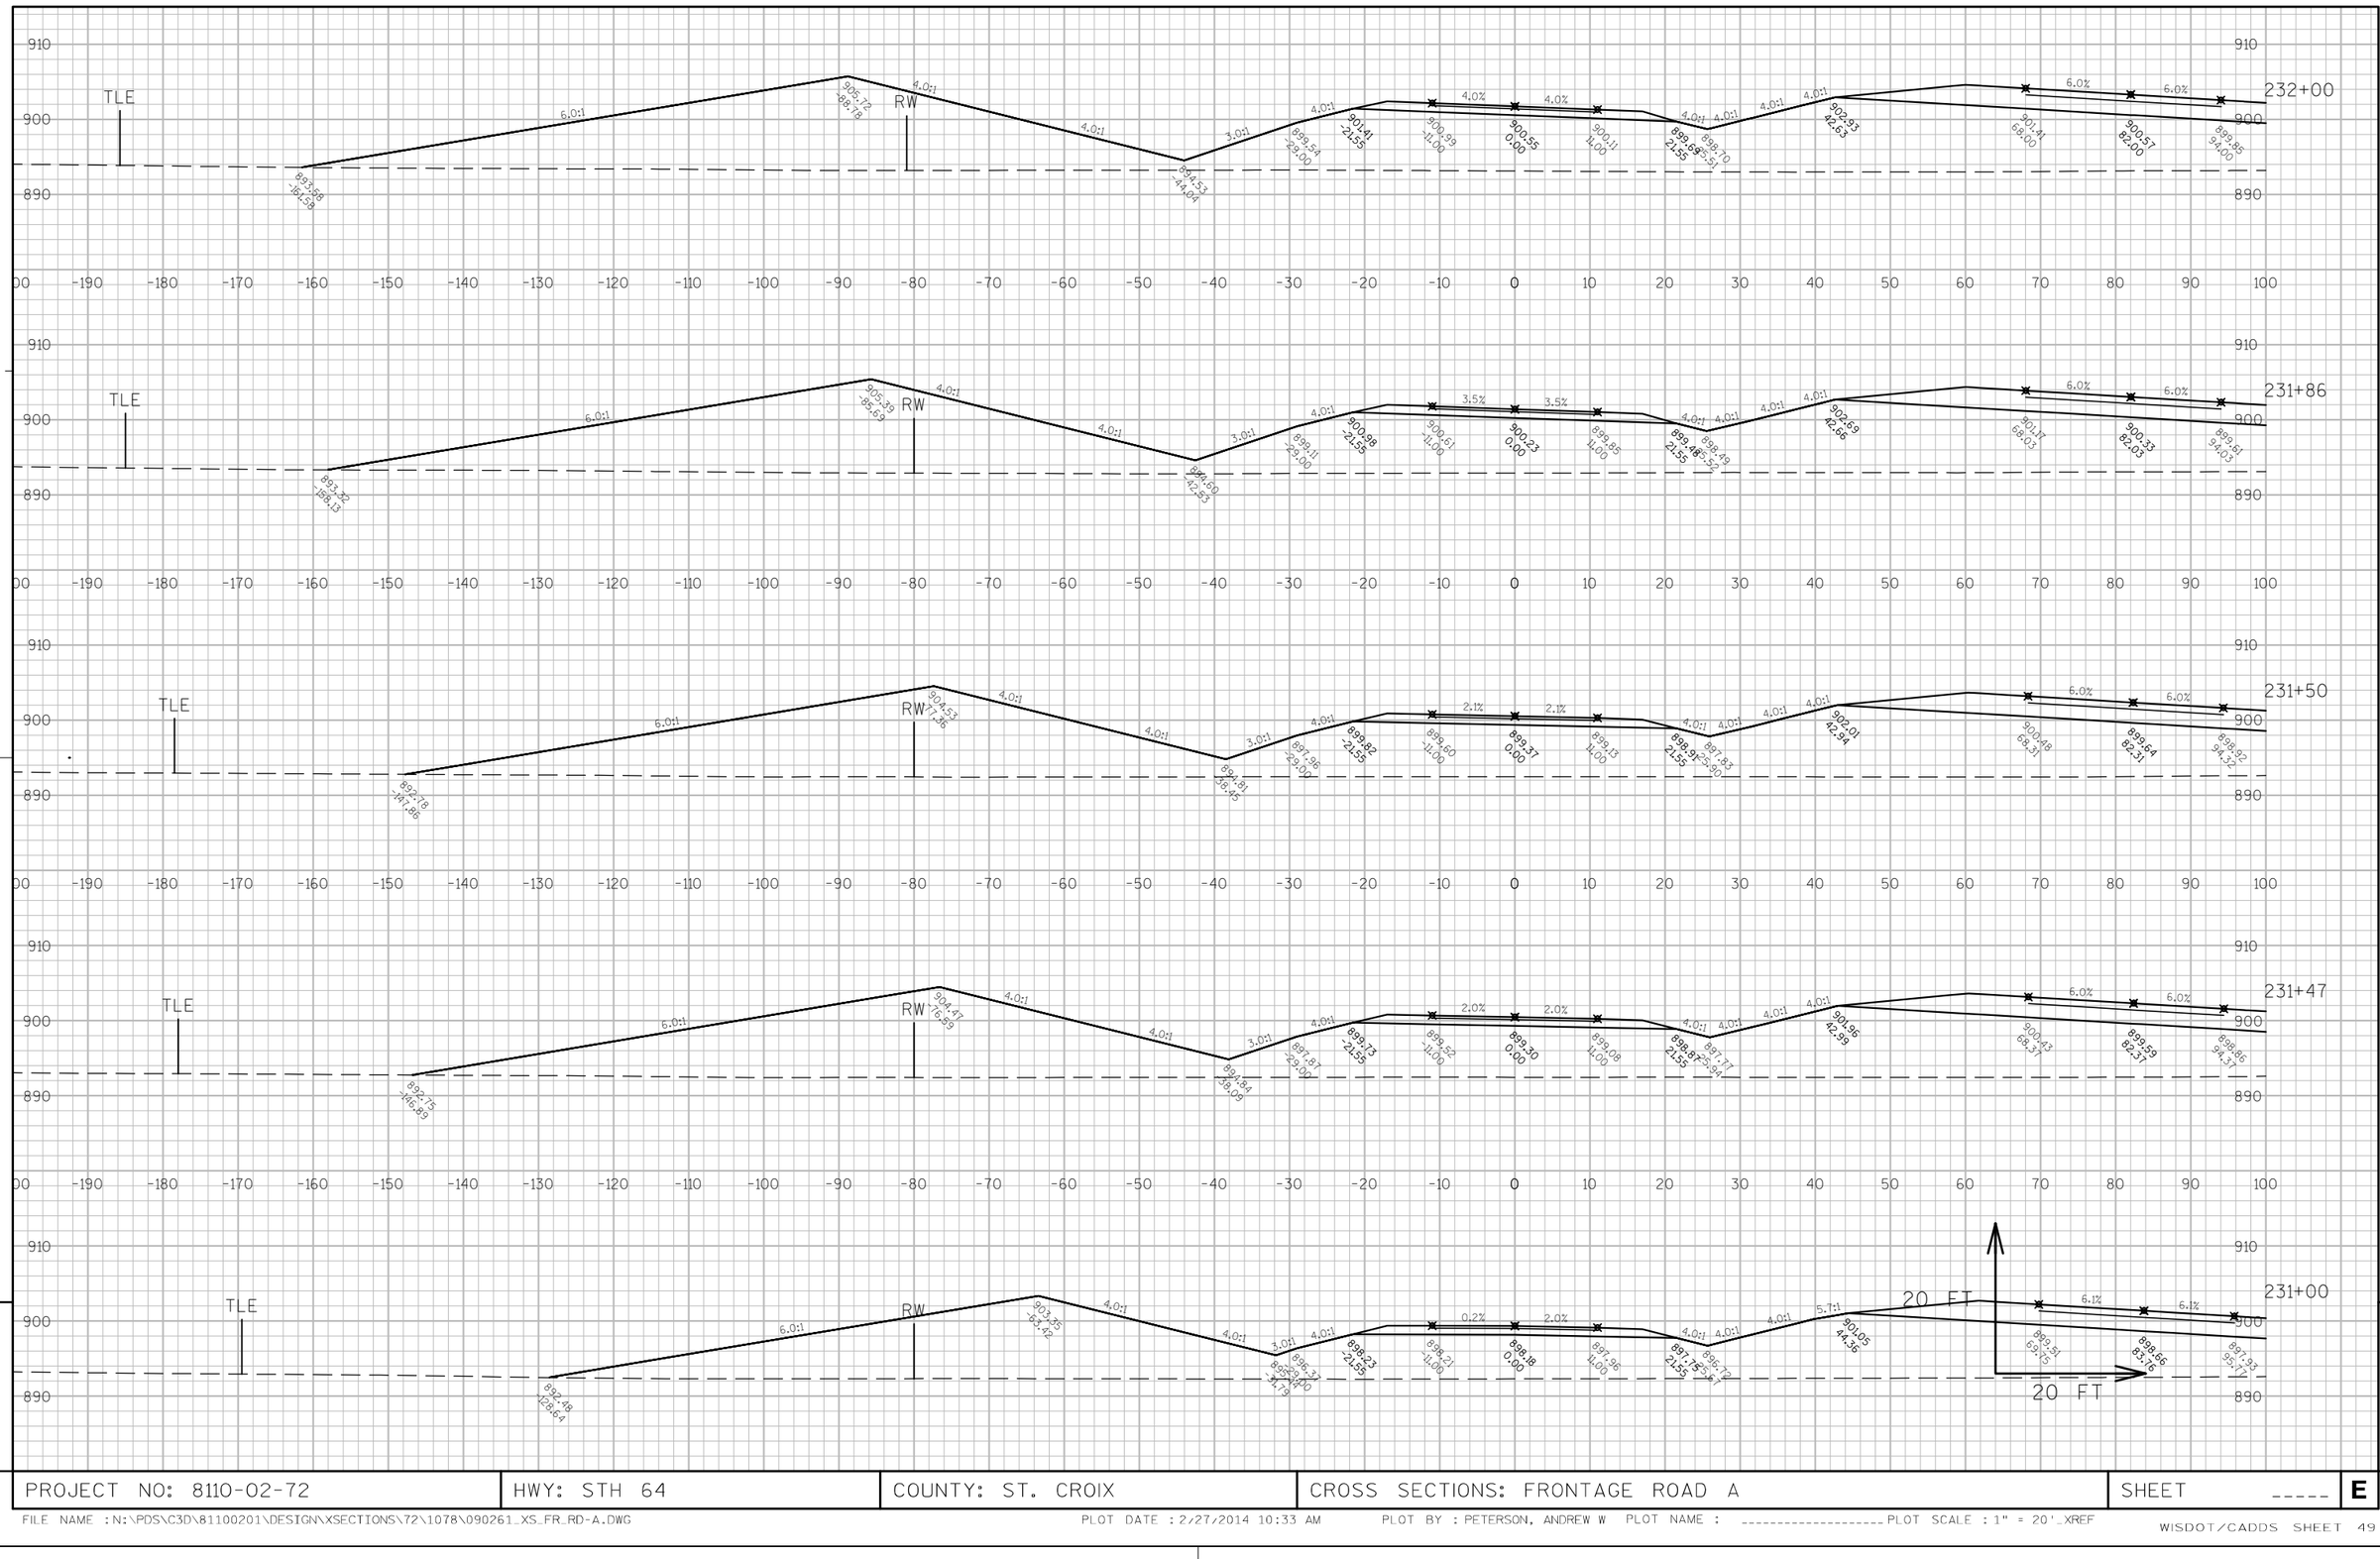


APPROVED FOR DESIGN OF UTILITY ADJUSTMENTS

9

9

PROJECT NO: 8110-02-72	HWY: STH 64	COUNTY: ST. CROIX	CROSS SECTIONS: FRONTAGE ROAD A	SHEET _____	E

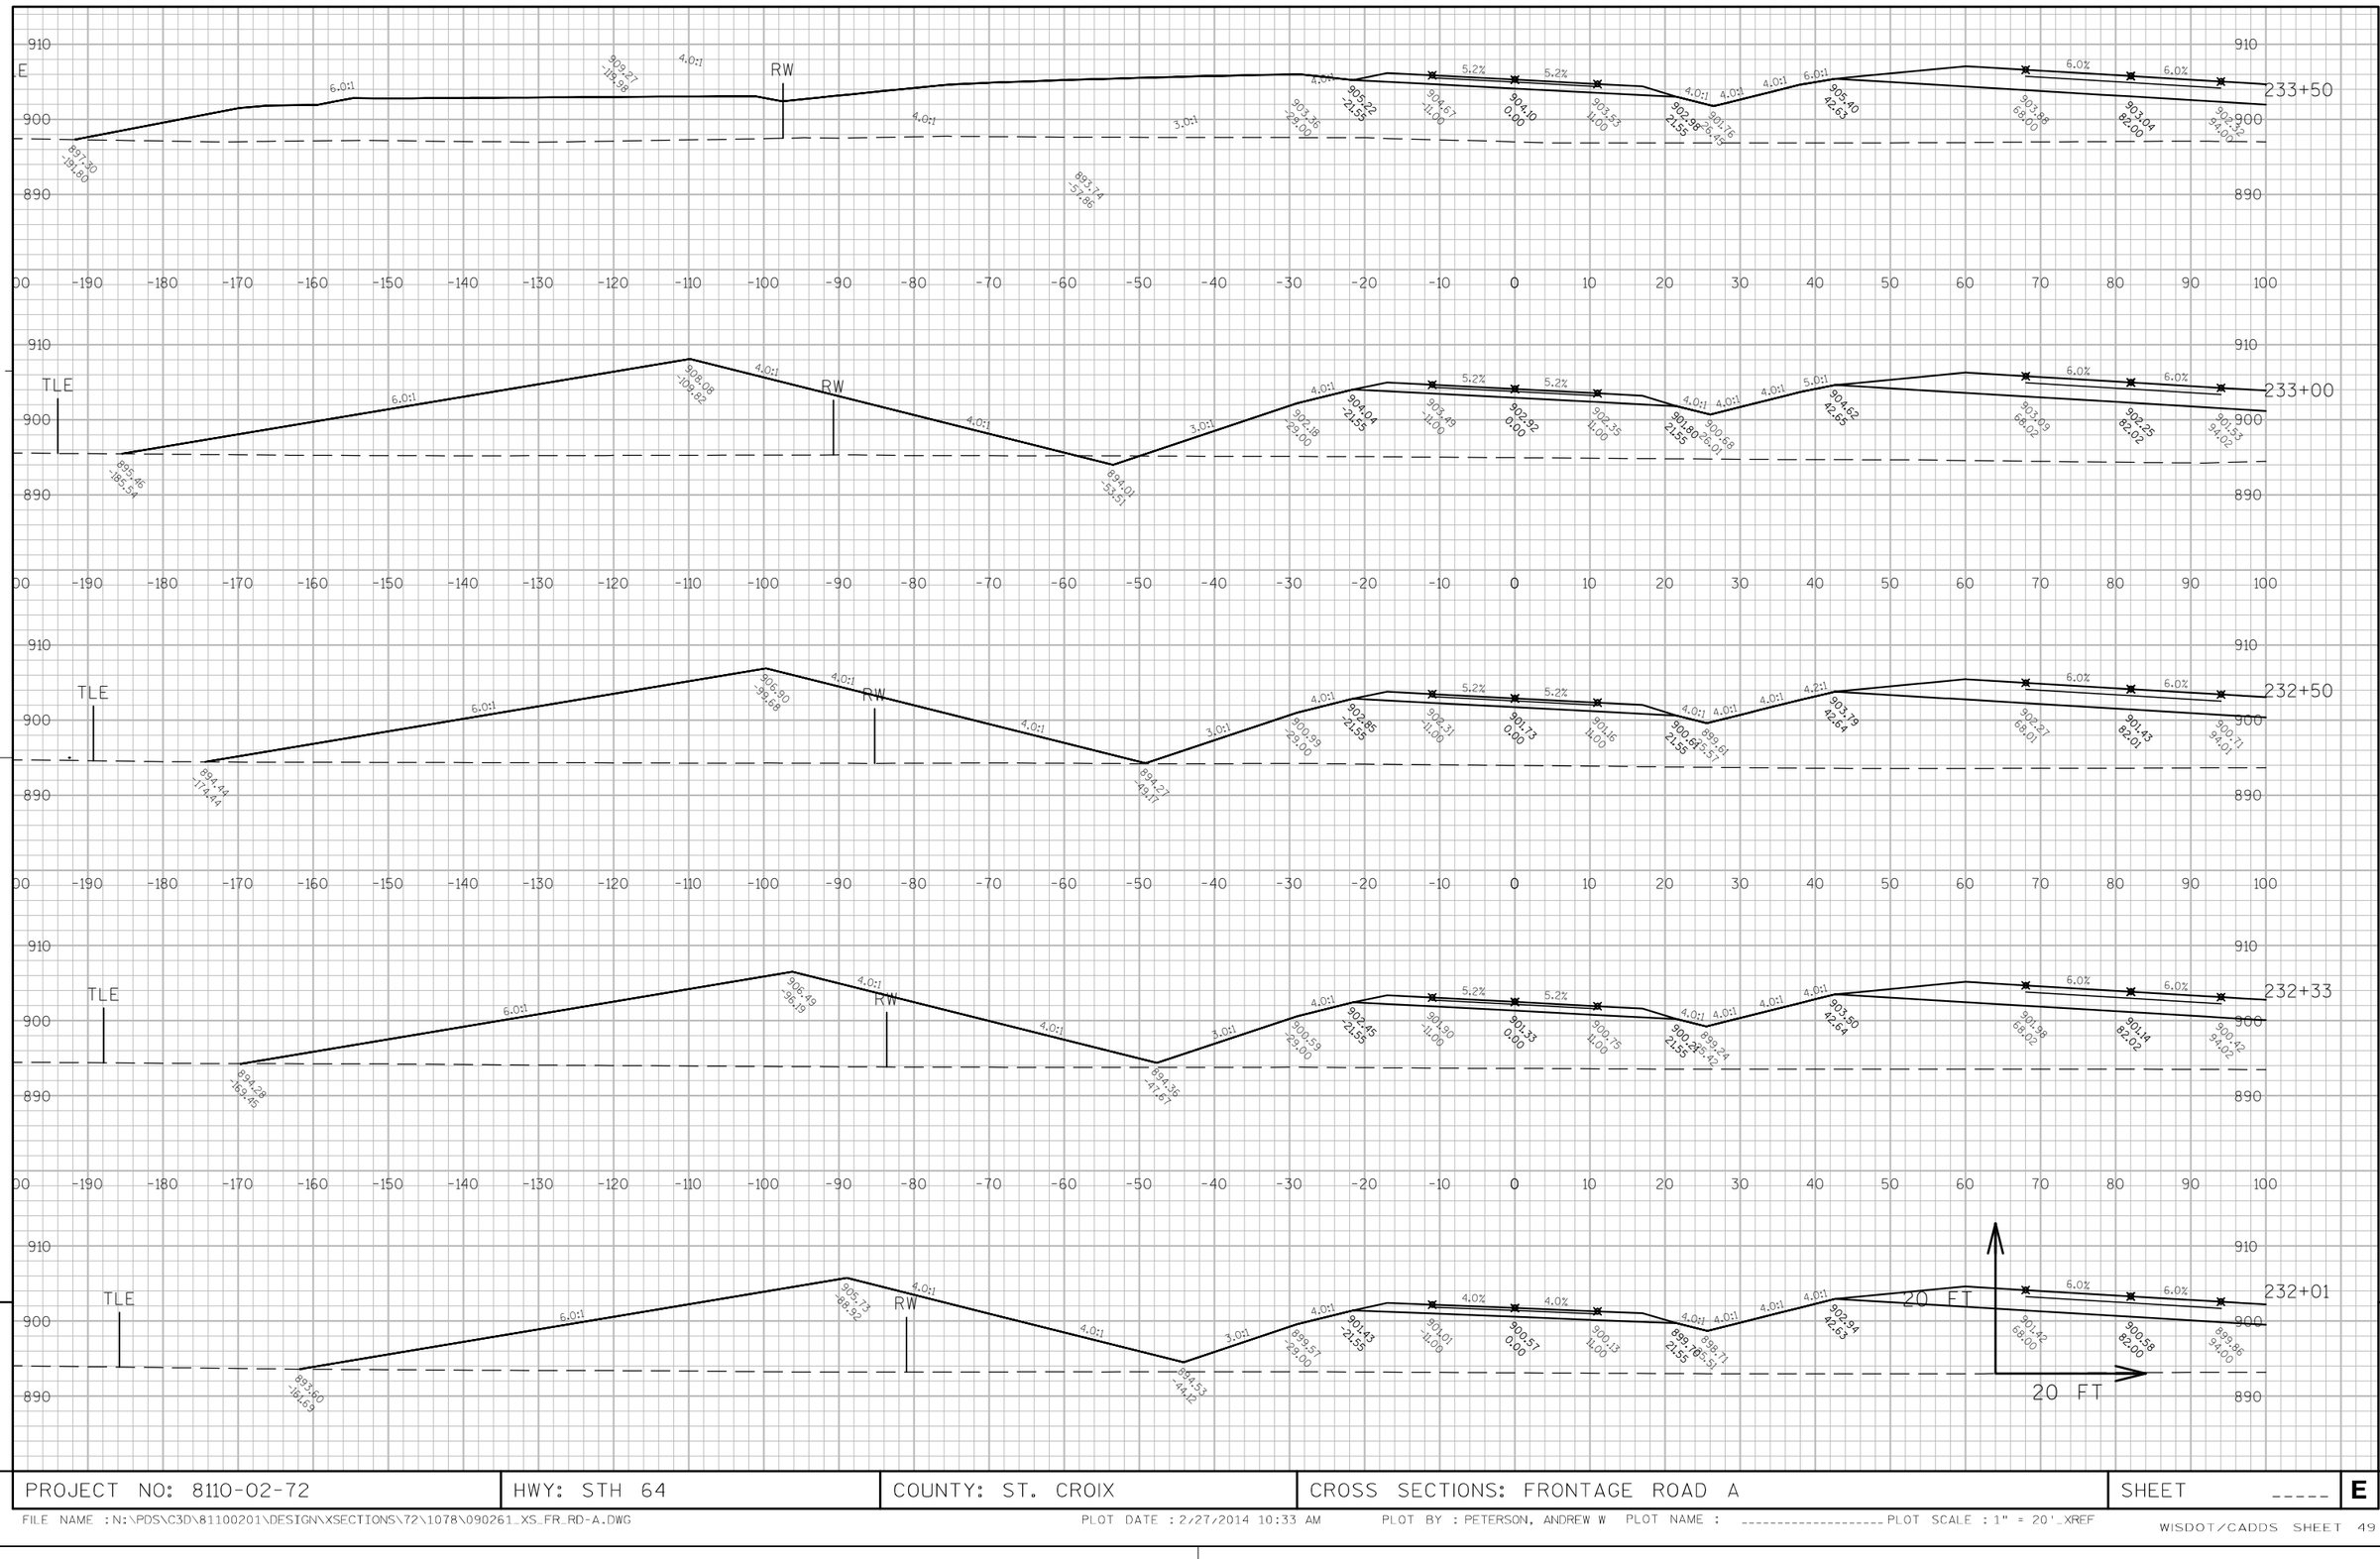


APPROVED FOR DESIGN OF UTILITY ADJUSTMENTS

9

9

PROJECT NO: 8110-02-72	HWY: STH 64	COUNTY: ST. CROIX	CROSS SECTIONS: FRONTAGE ROAD A	SHEET _____	E

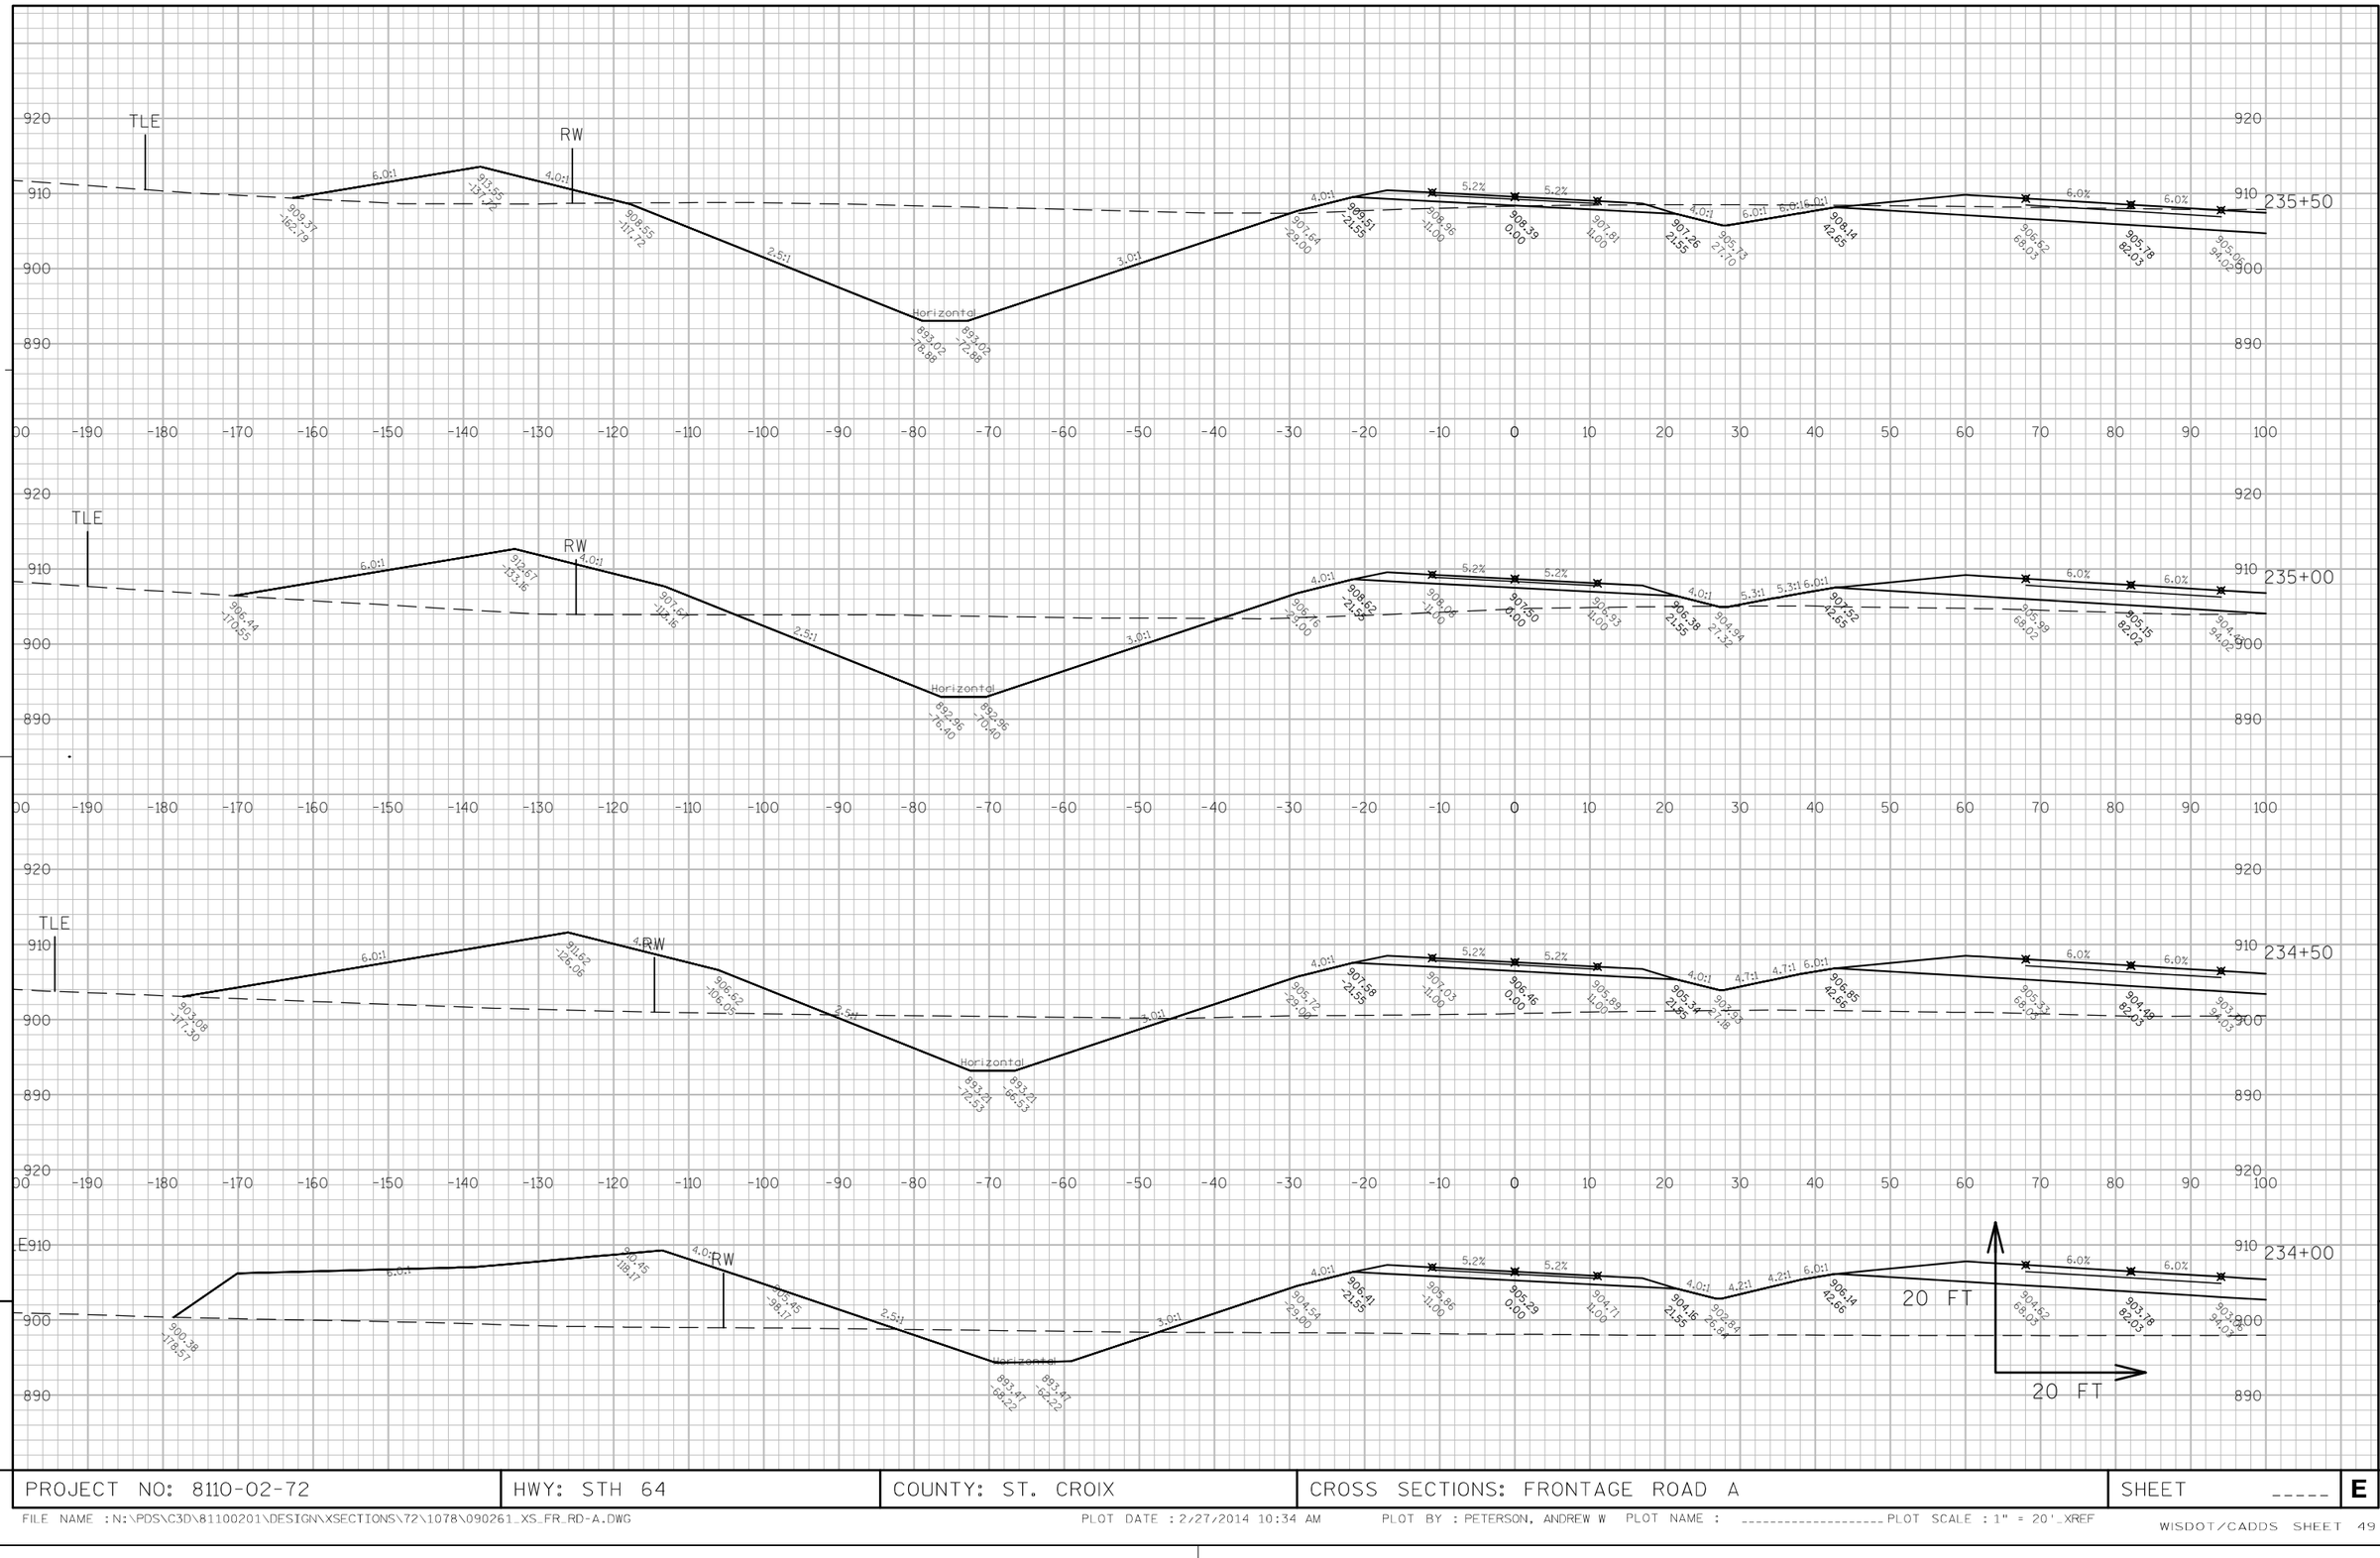

APPROVED FOR DESIGN OF UTILITY ADJUSTMENTS

9

9


PROJECT NO: 8110-02-72	HWY: STH 64	COUNTY: ST. CROIX	CROSS SECTIONS: FRONTAGE ROAD A	SHEET _____	E

APPROVED FOR DESIGN OF UTILITY ADJUSTMENTS

9

9

PROJECT NO: 8110-02-72	HWY: STH 64	COUNTY: ST. CROIX	CROSS SECTIONS: FRONTAGE ROAD A	SHEET _____	E

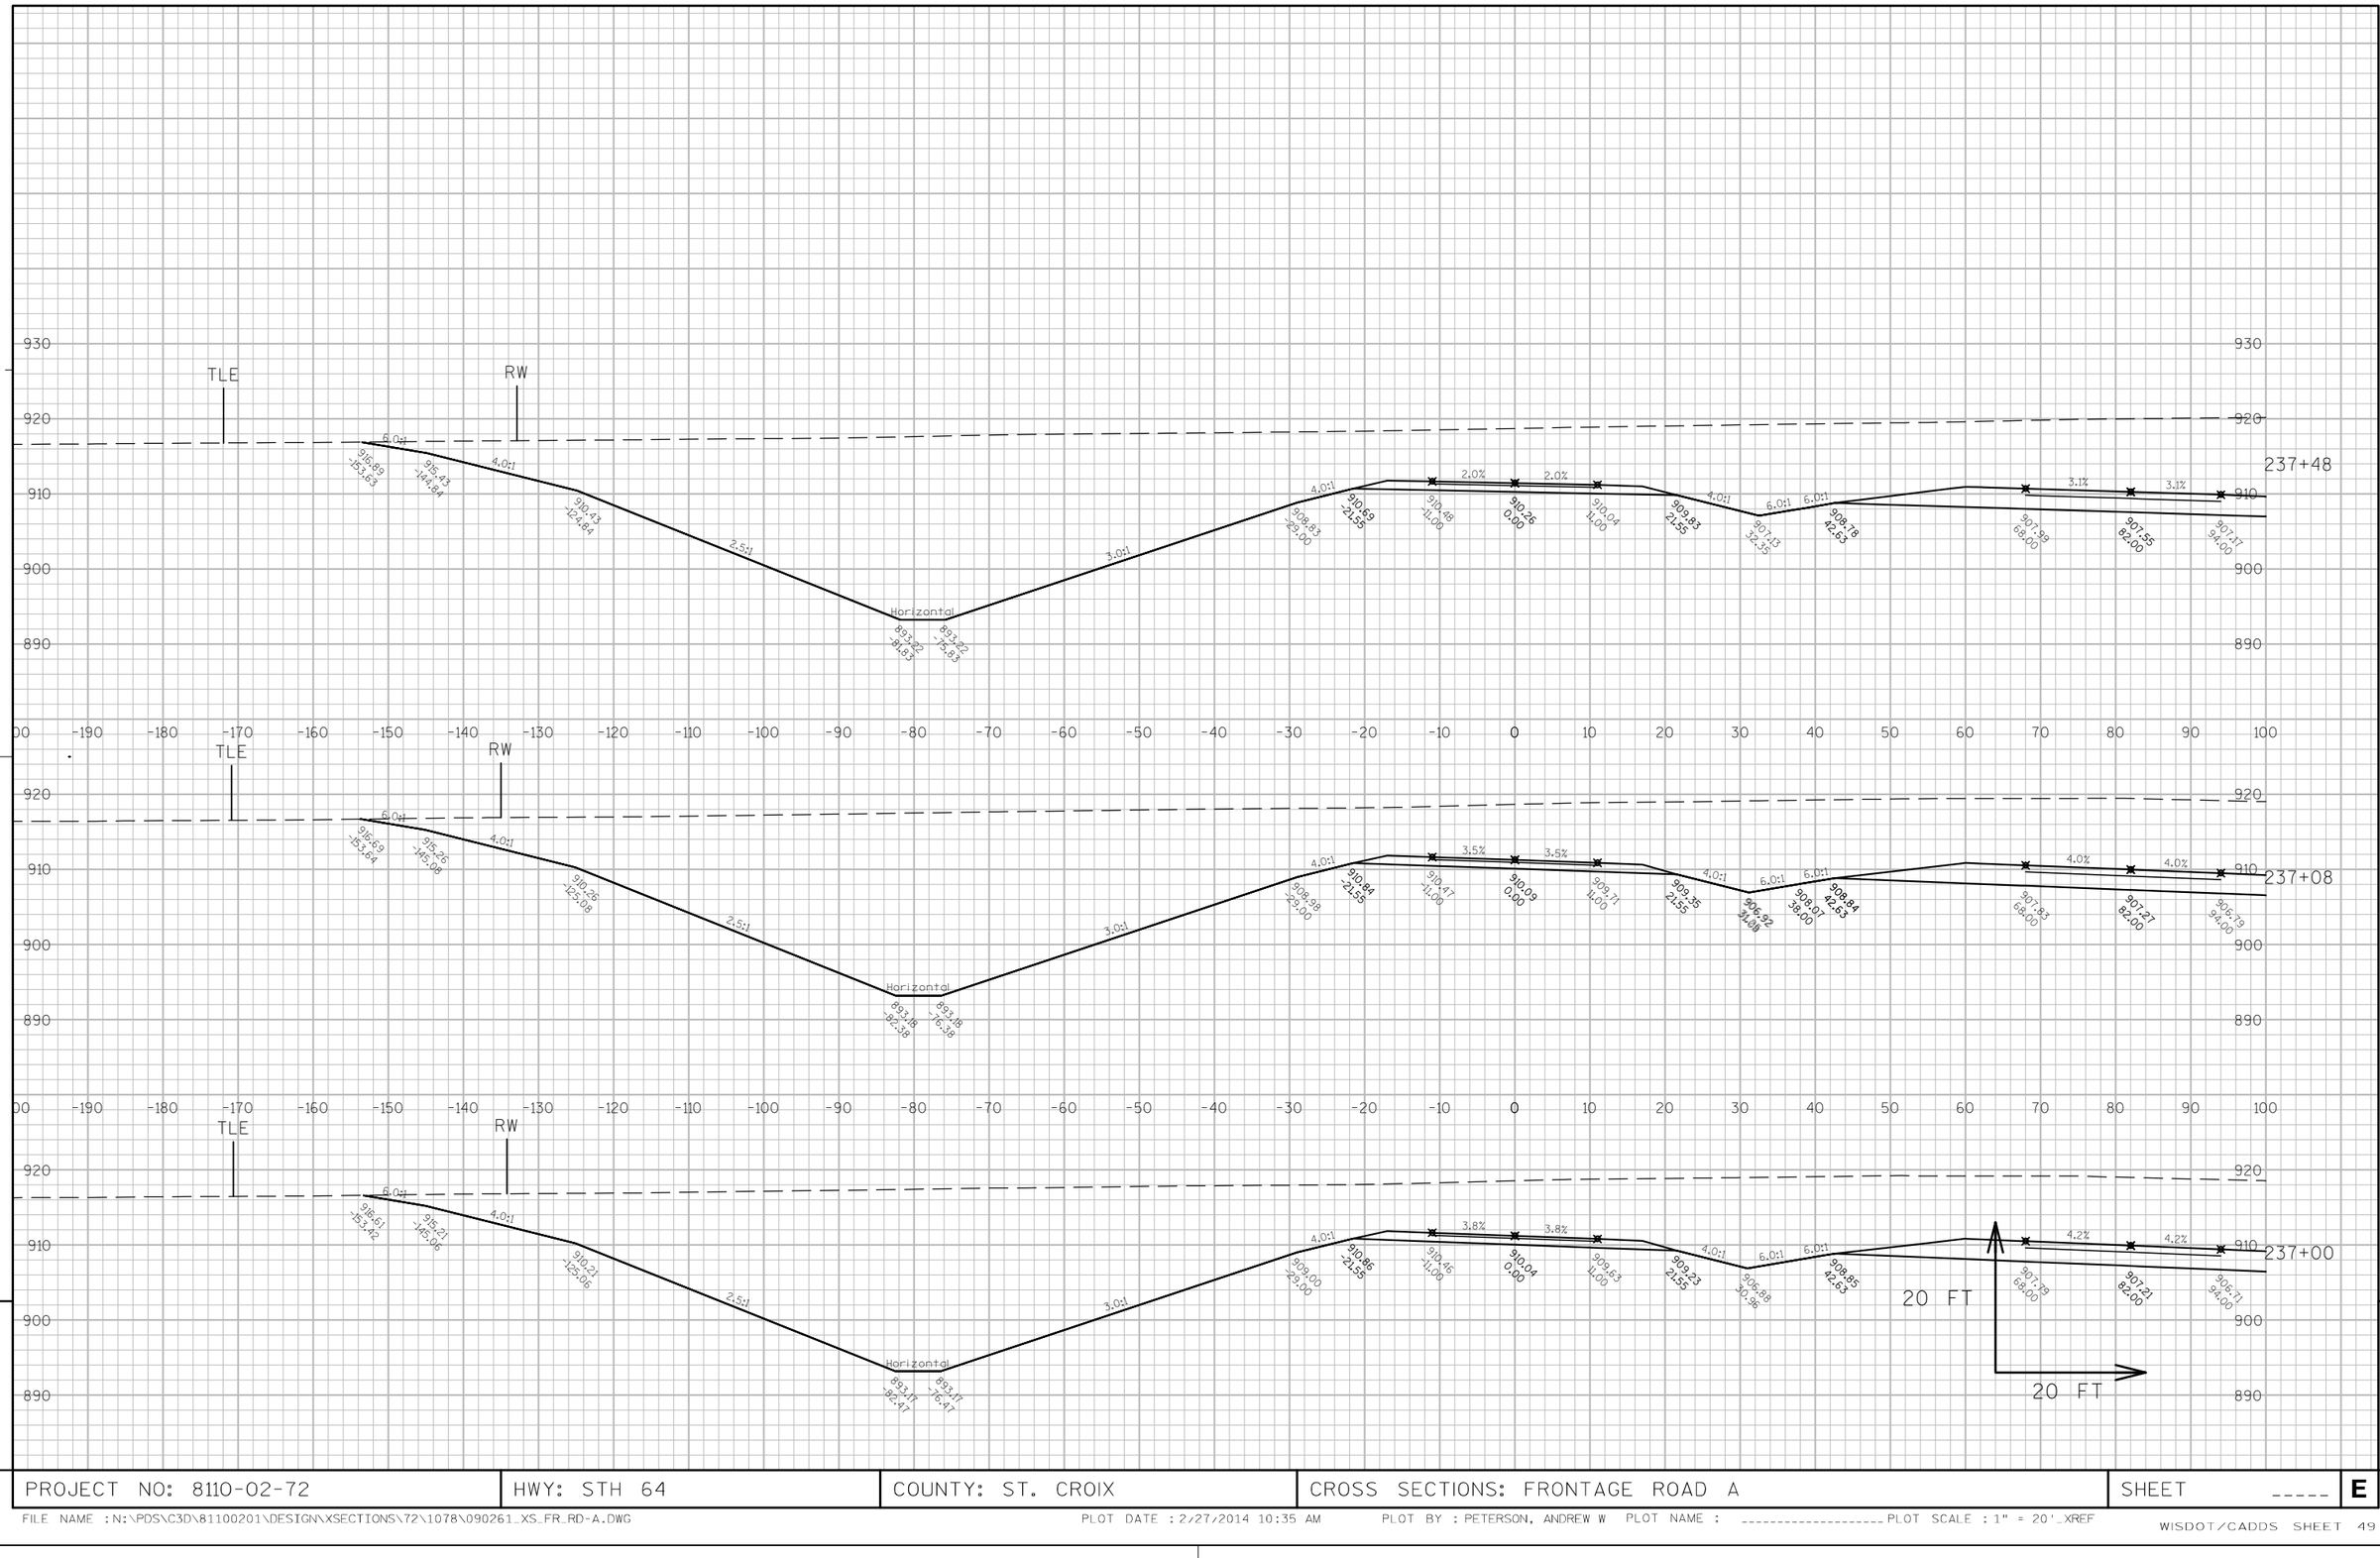


APPROVED FOR DESIGN OF UTILITY ADJUSTMENTS

9

9

PROJECT NO: 8110-02-72	HWY: STH 64	COUNTY: ST. CROIX	CROSS SECTIONS: FRONTAGE ROAD A	SHEET _____	E

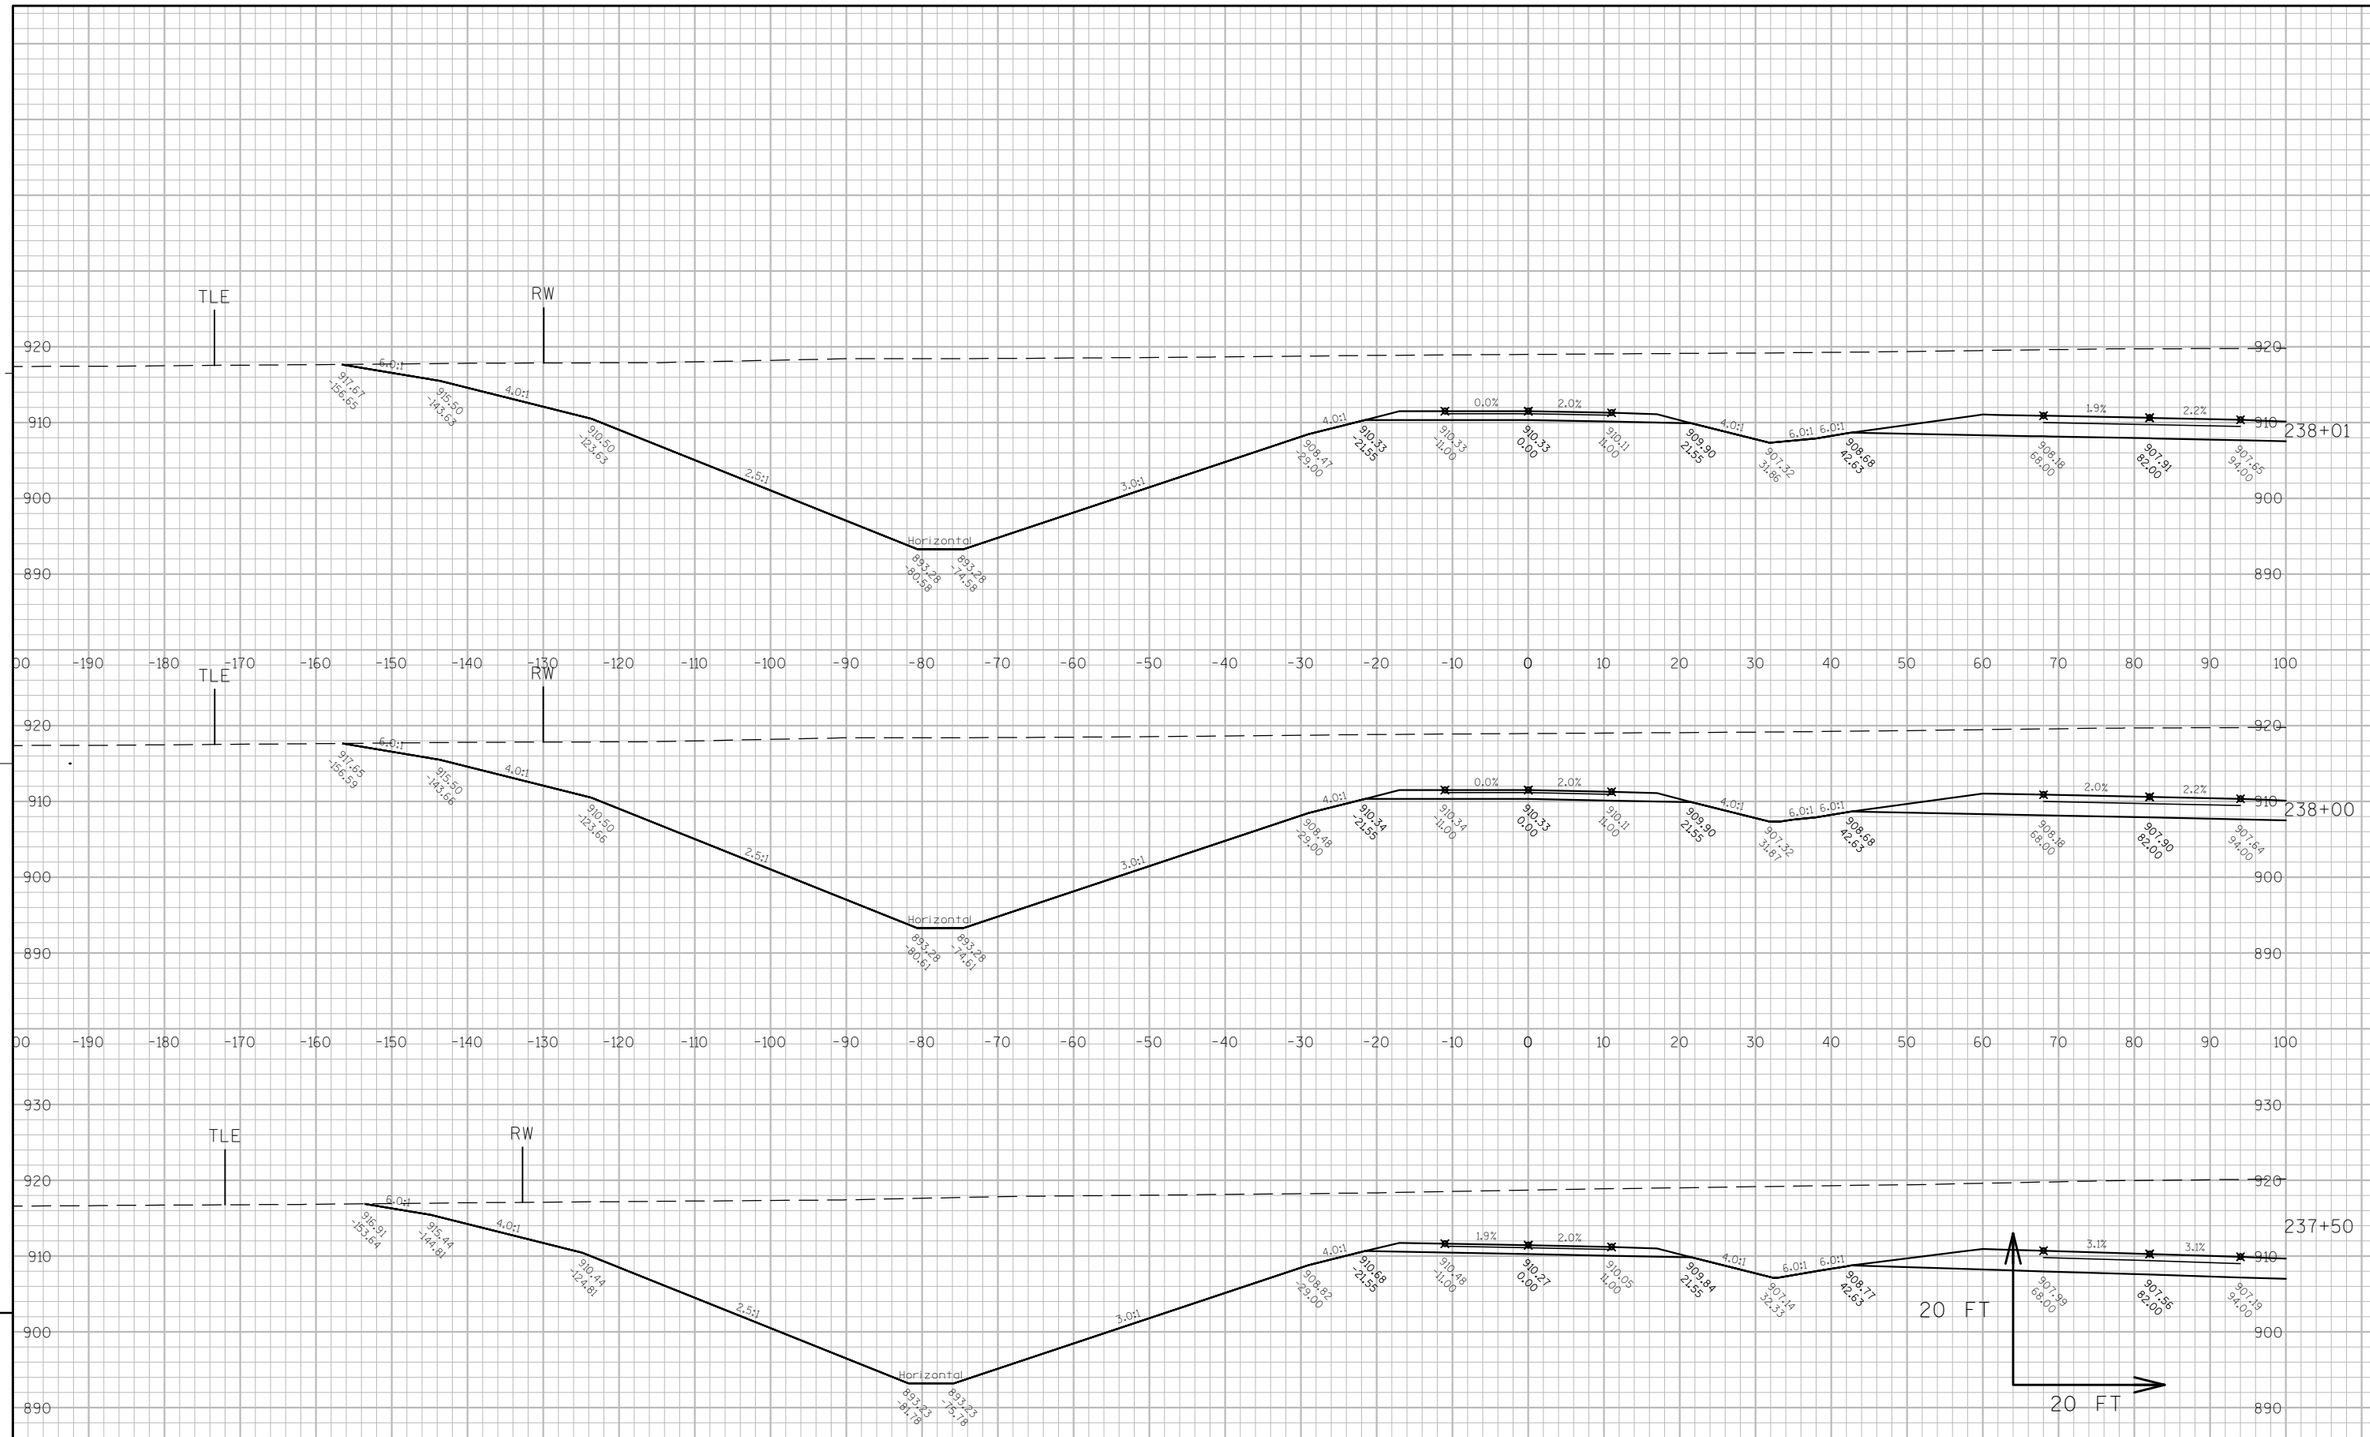


APPROVED FOR DESIGN OF UTILITY ADJUSTMENTS

9

9

PROJECT NO: 8110-02-72	HWY: STH 64	COUNTY: ST. CROIX	CROSS SECTIONS: FRONTAGE ROAD A	SHEET _____	E

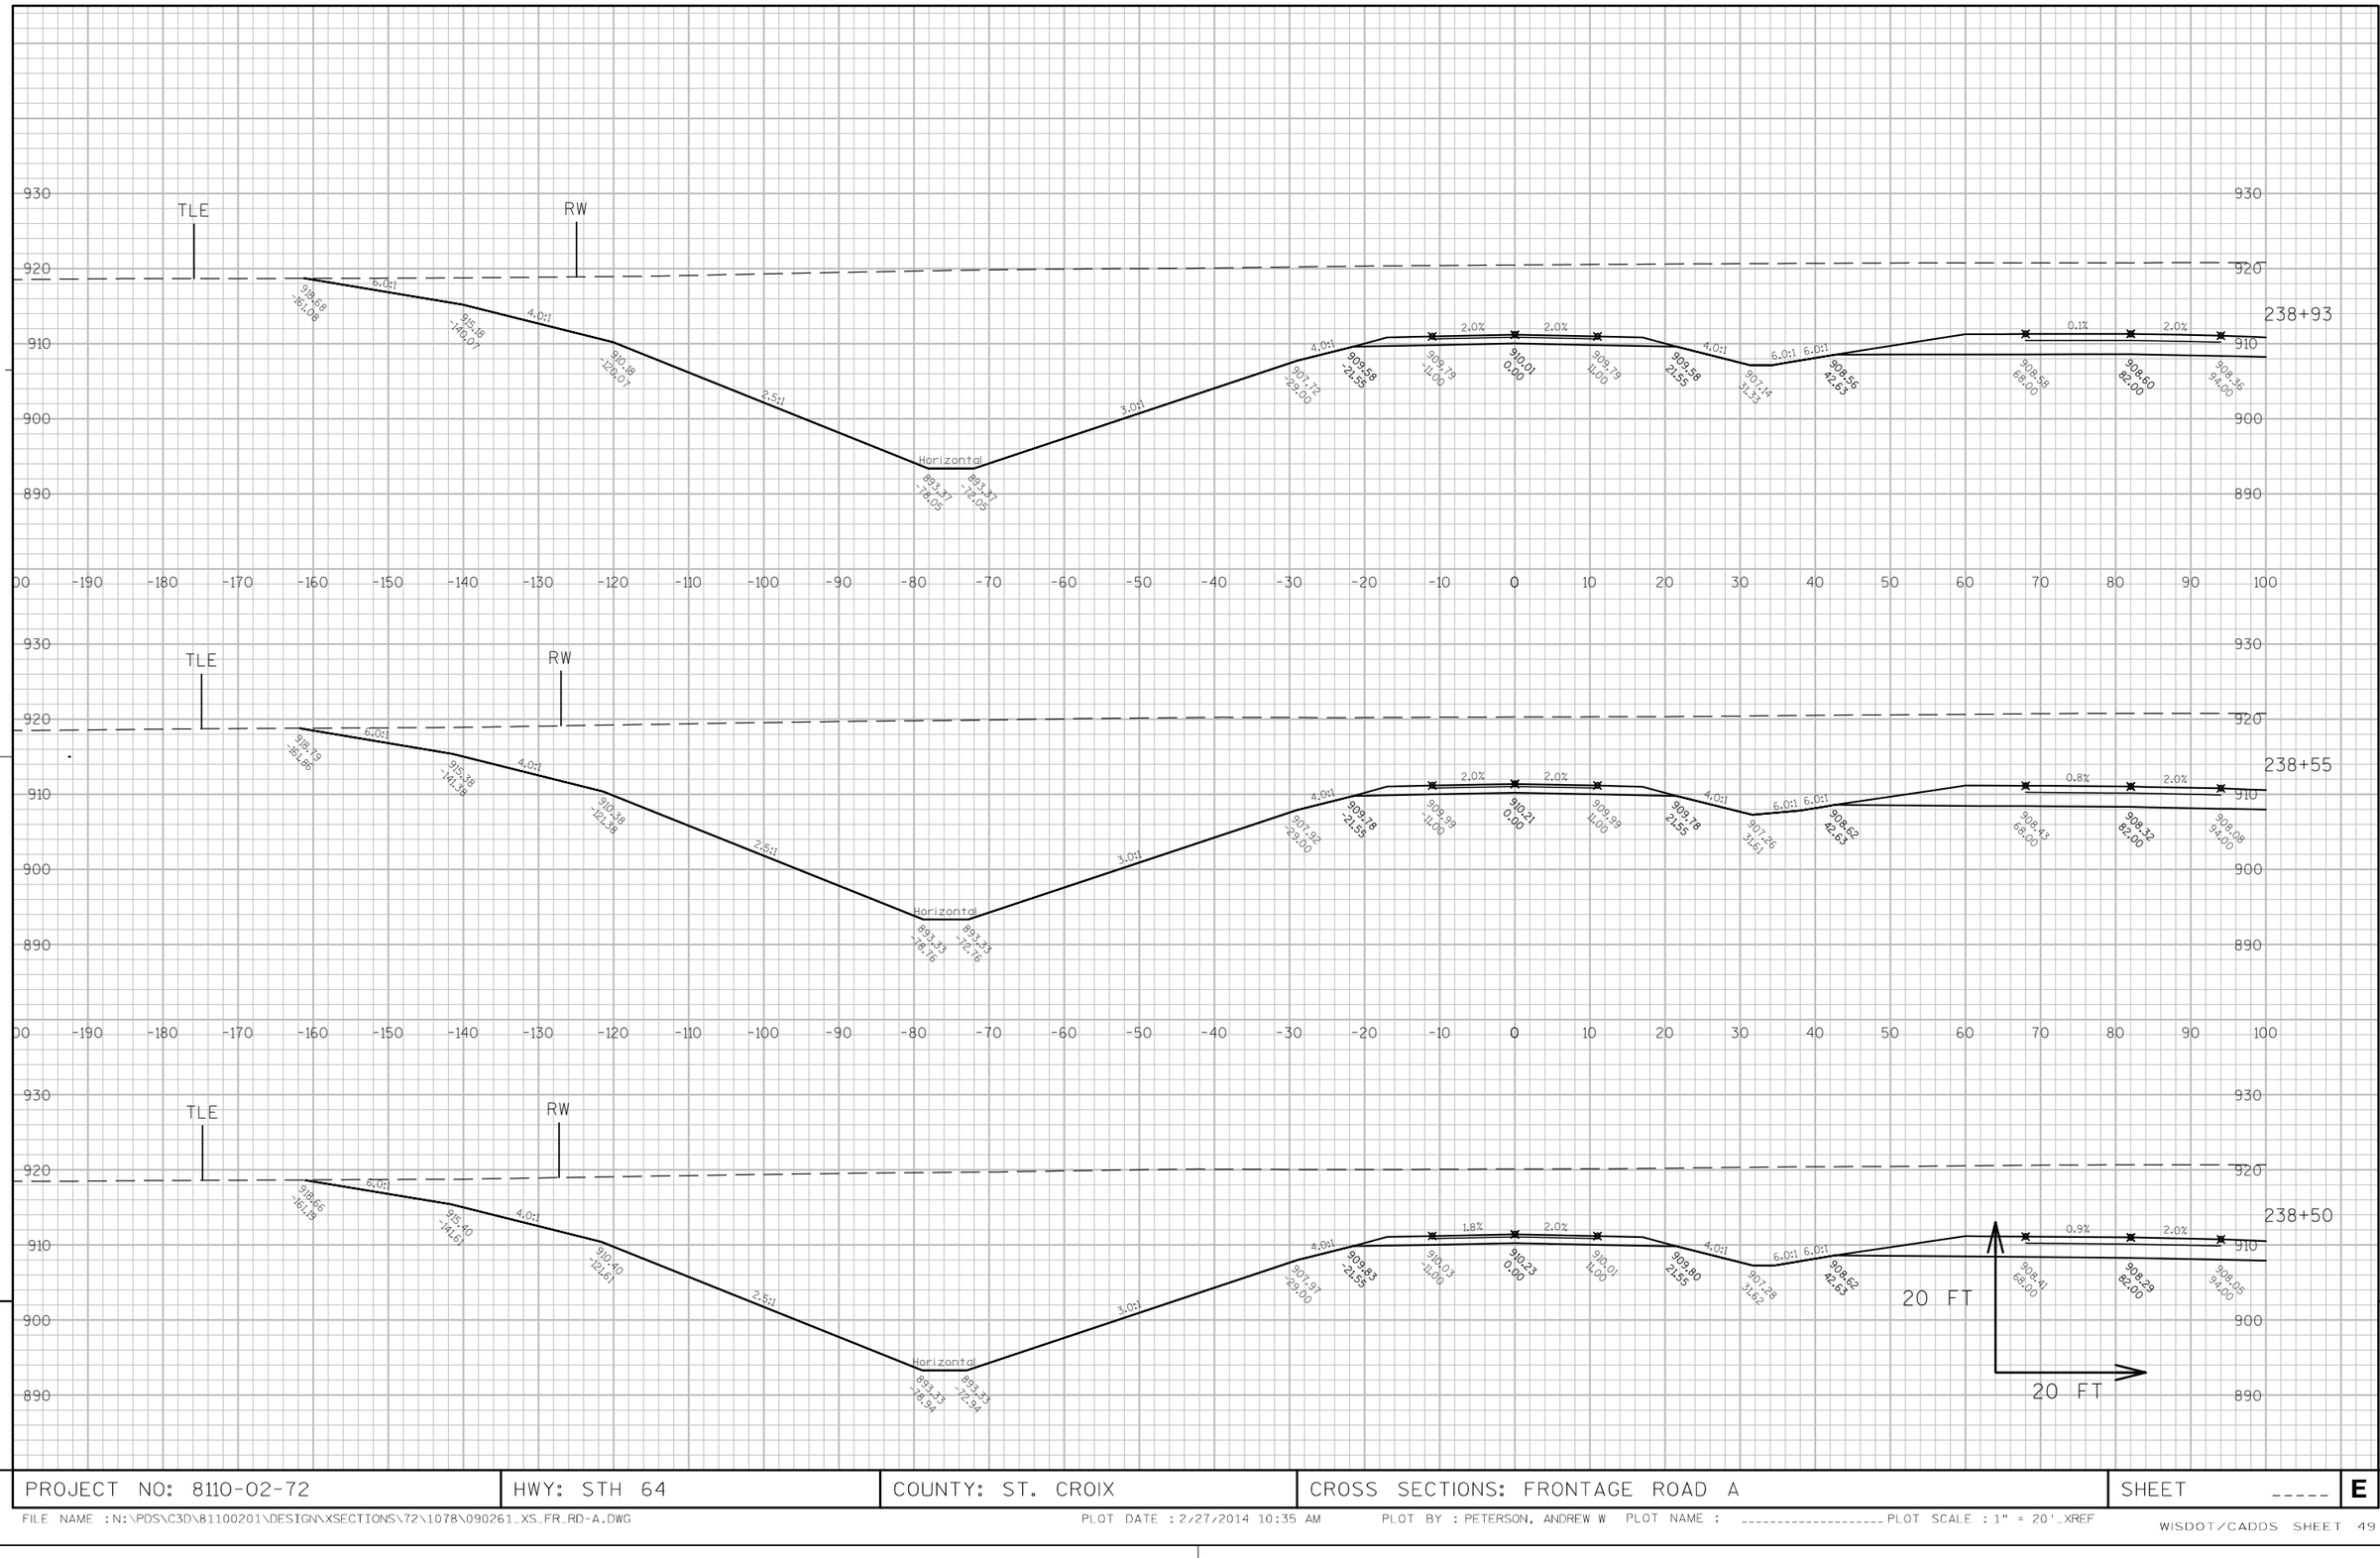


APPROVED FOR DESIGN OF UTILITY ADJUSTMENTS

9

9

PROJECT NO: 8110-02-72	HWY: STH 64	COUNTY: ST. CROIX	CROSS SECTIONS: FRONTAGE ROAD A	SHEET _____	E

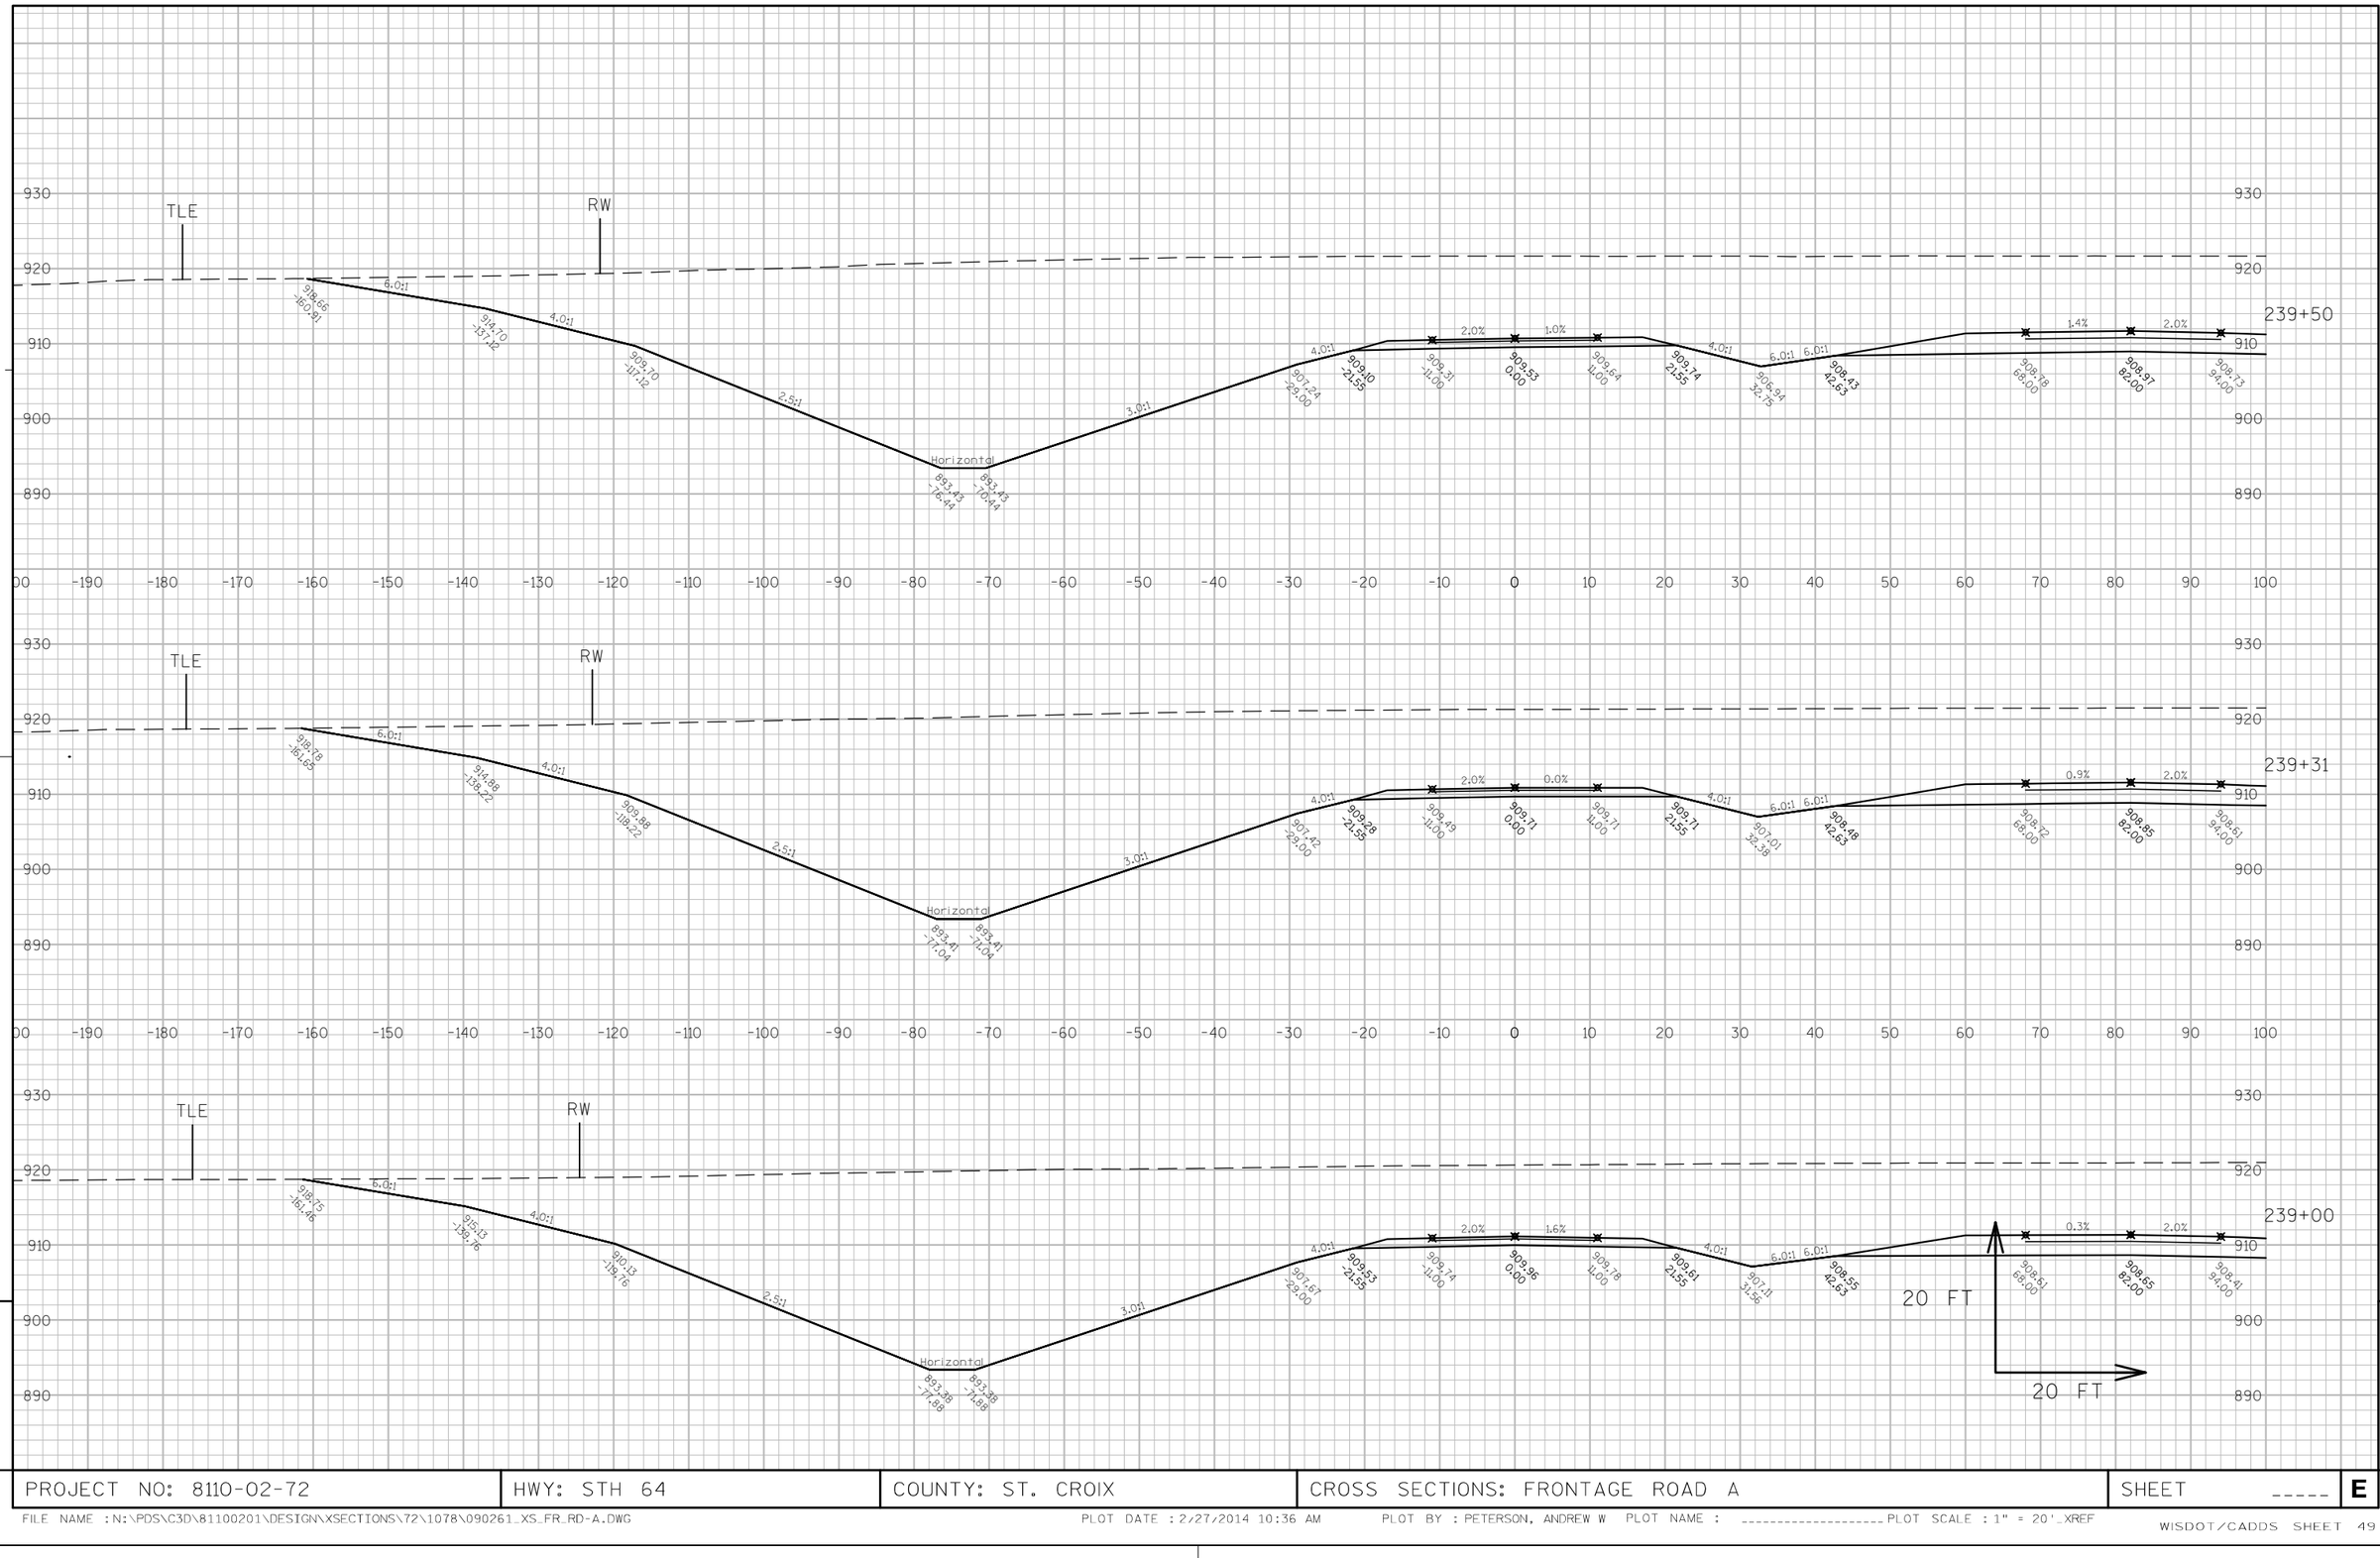


APPROVED FOR DESIGN OF UTILITY ADJUSTMENTS

9

9

PROJECT NO: 8110-02-72	HWY: STH 64	COUNTY: ST. CROIX	CROSS SECTIONS: FRONTAGE ROAD A	SHEET _____	E

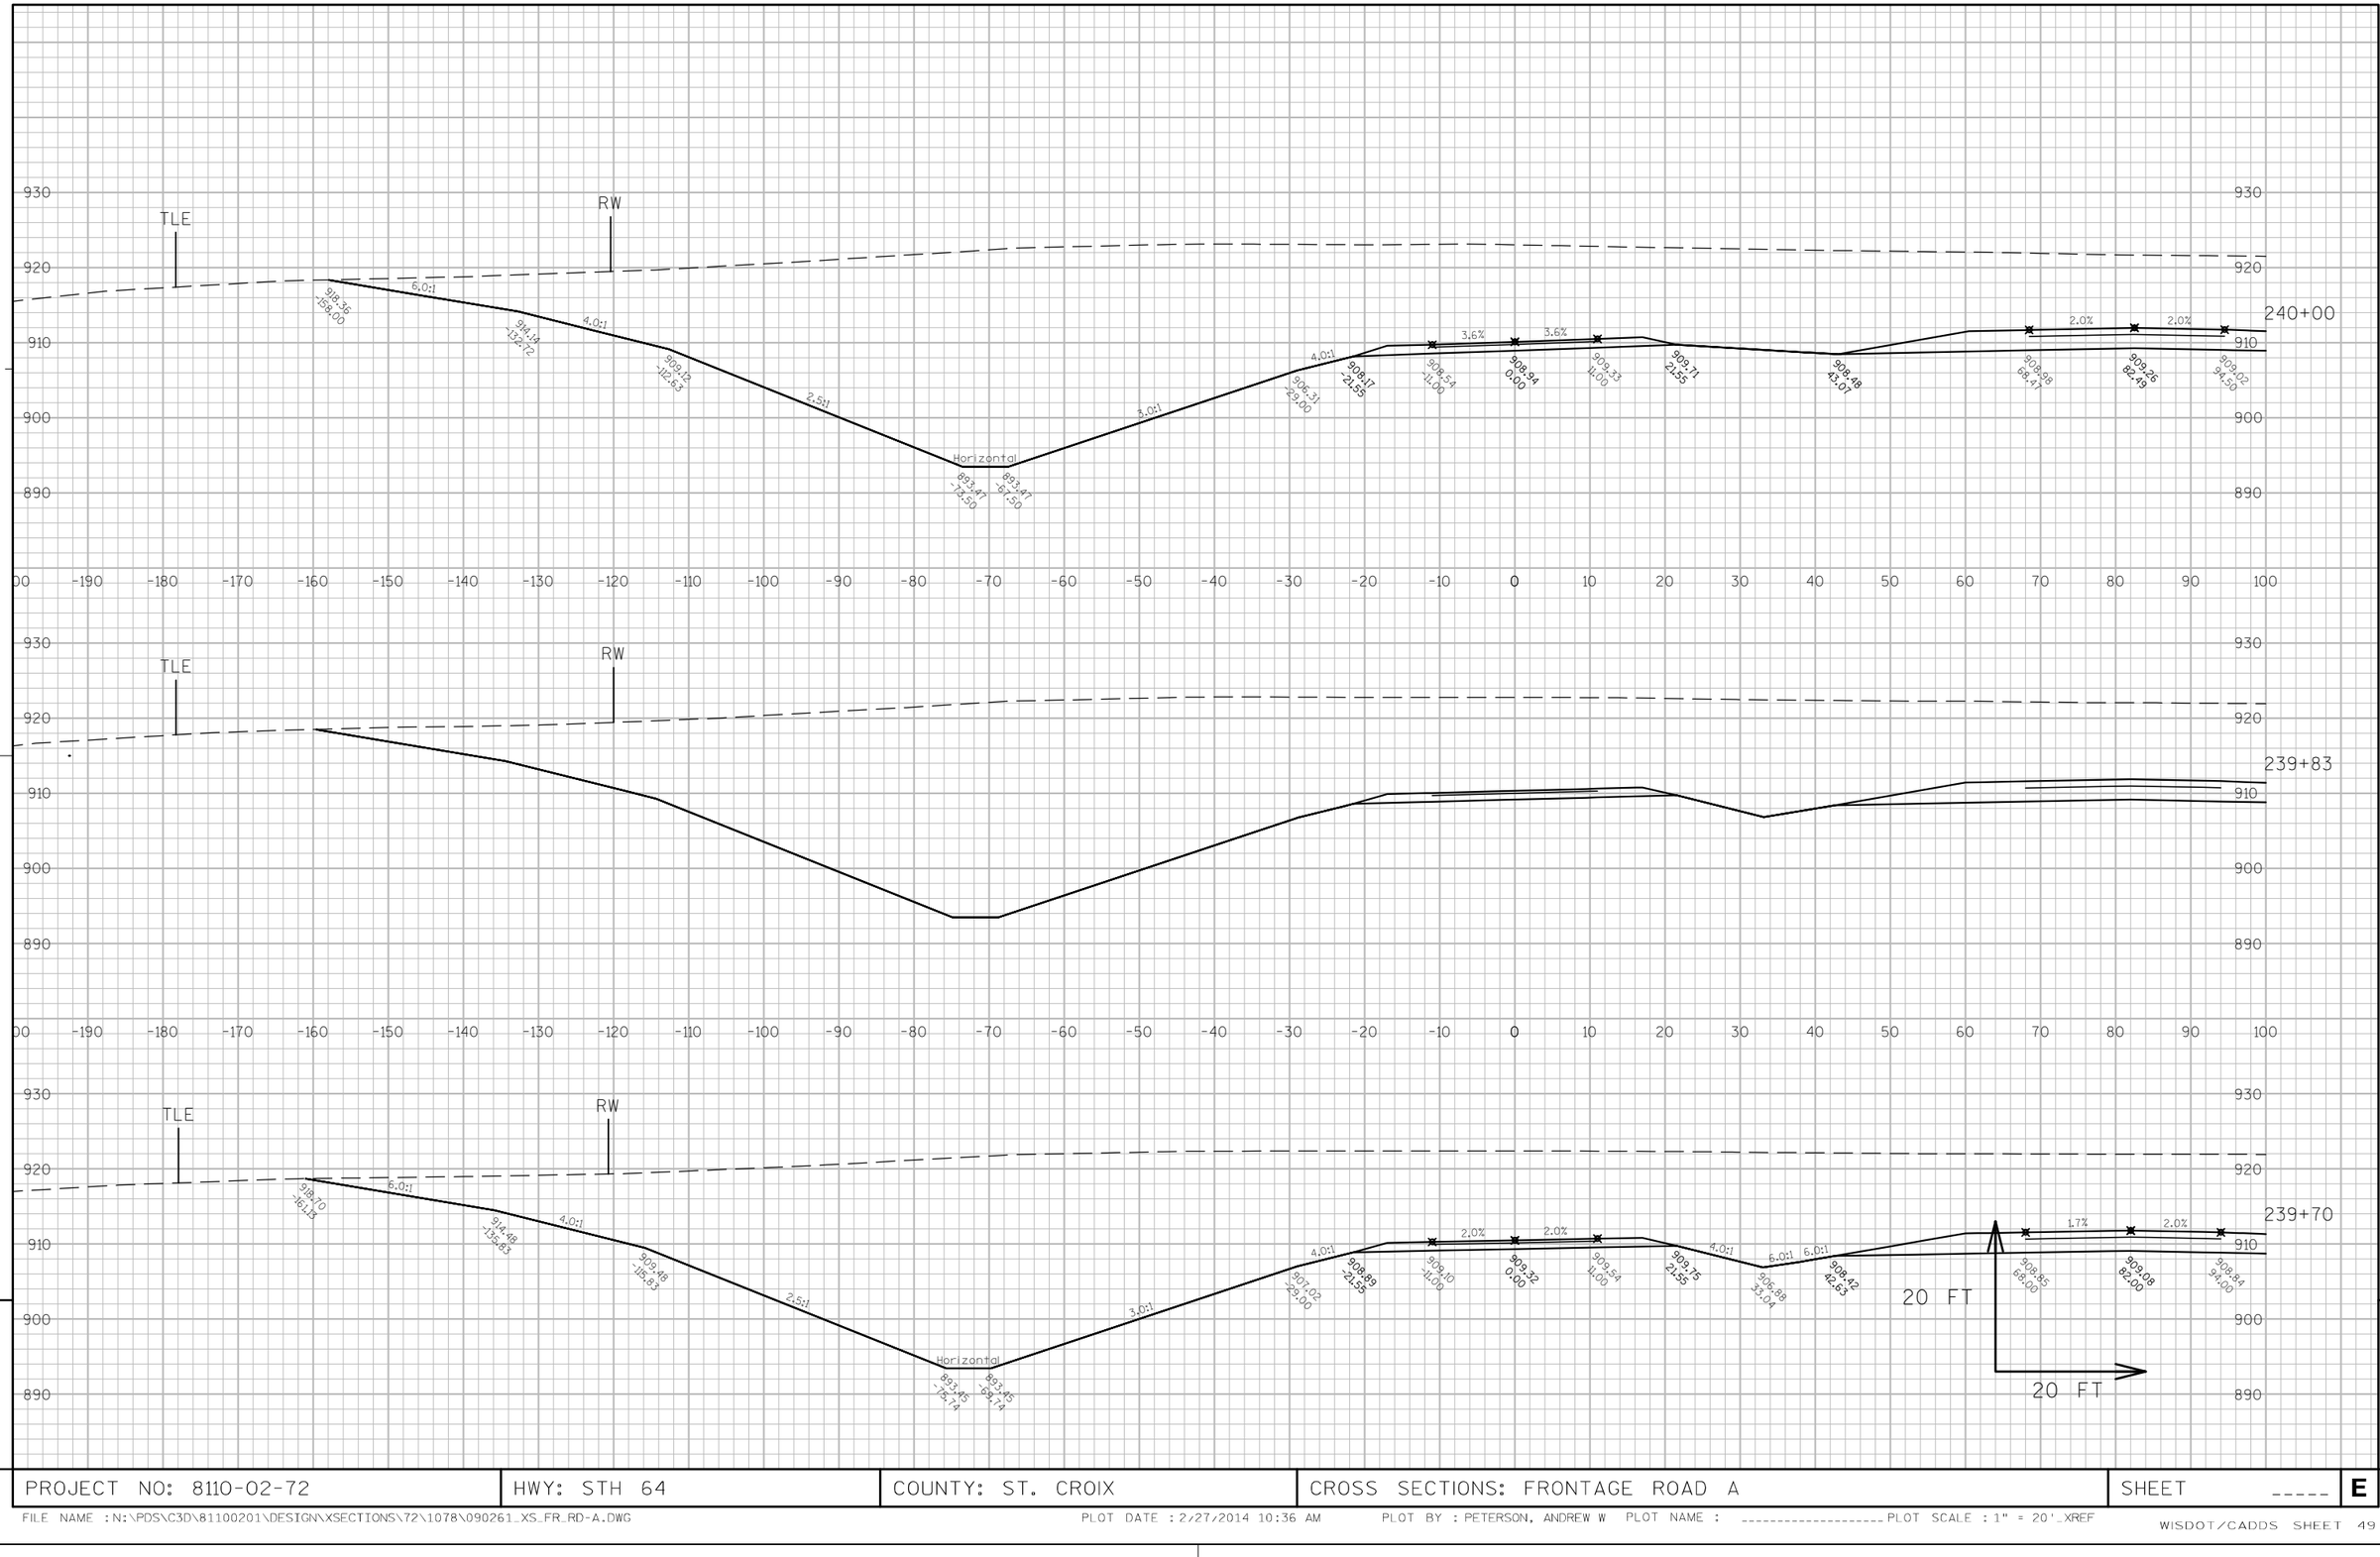


APPROVED FOR DESIGN OF UTILITY ADJUSTMENTS

9

9

PROJECT NO: 8110-02-72	HWY: STH 64	COUNTY: ST. CROIX	CROSS SECTIONS: FRONTAGE ROAD A	SHEET _____	E

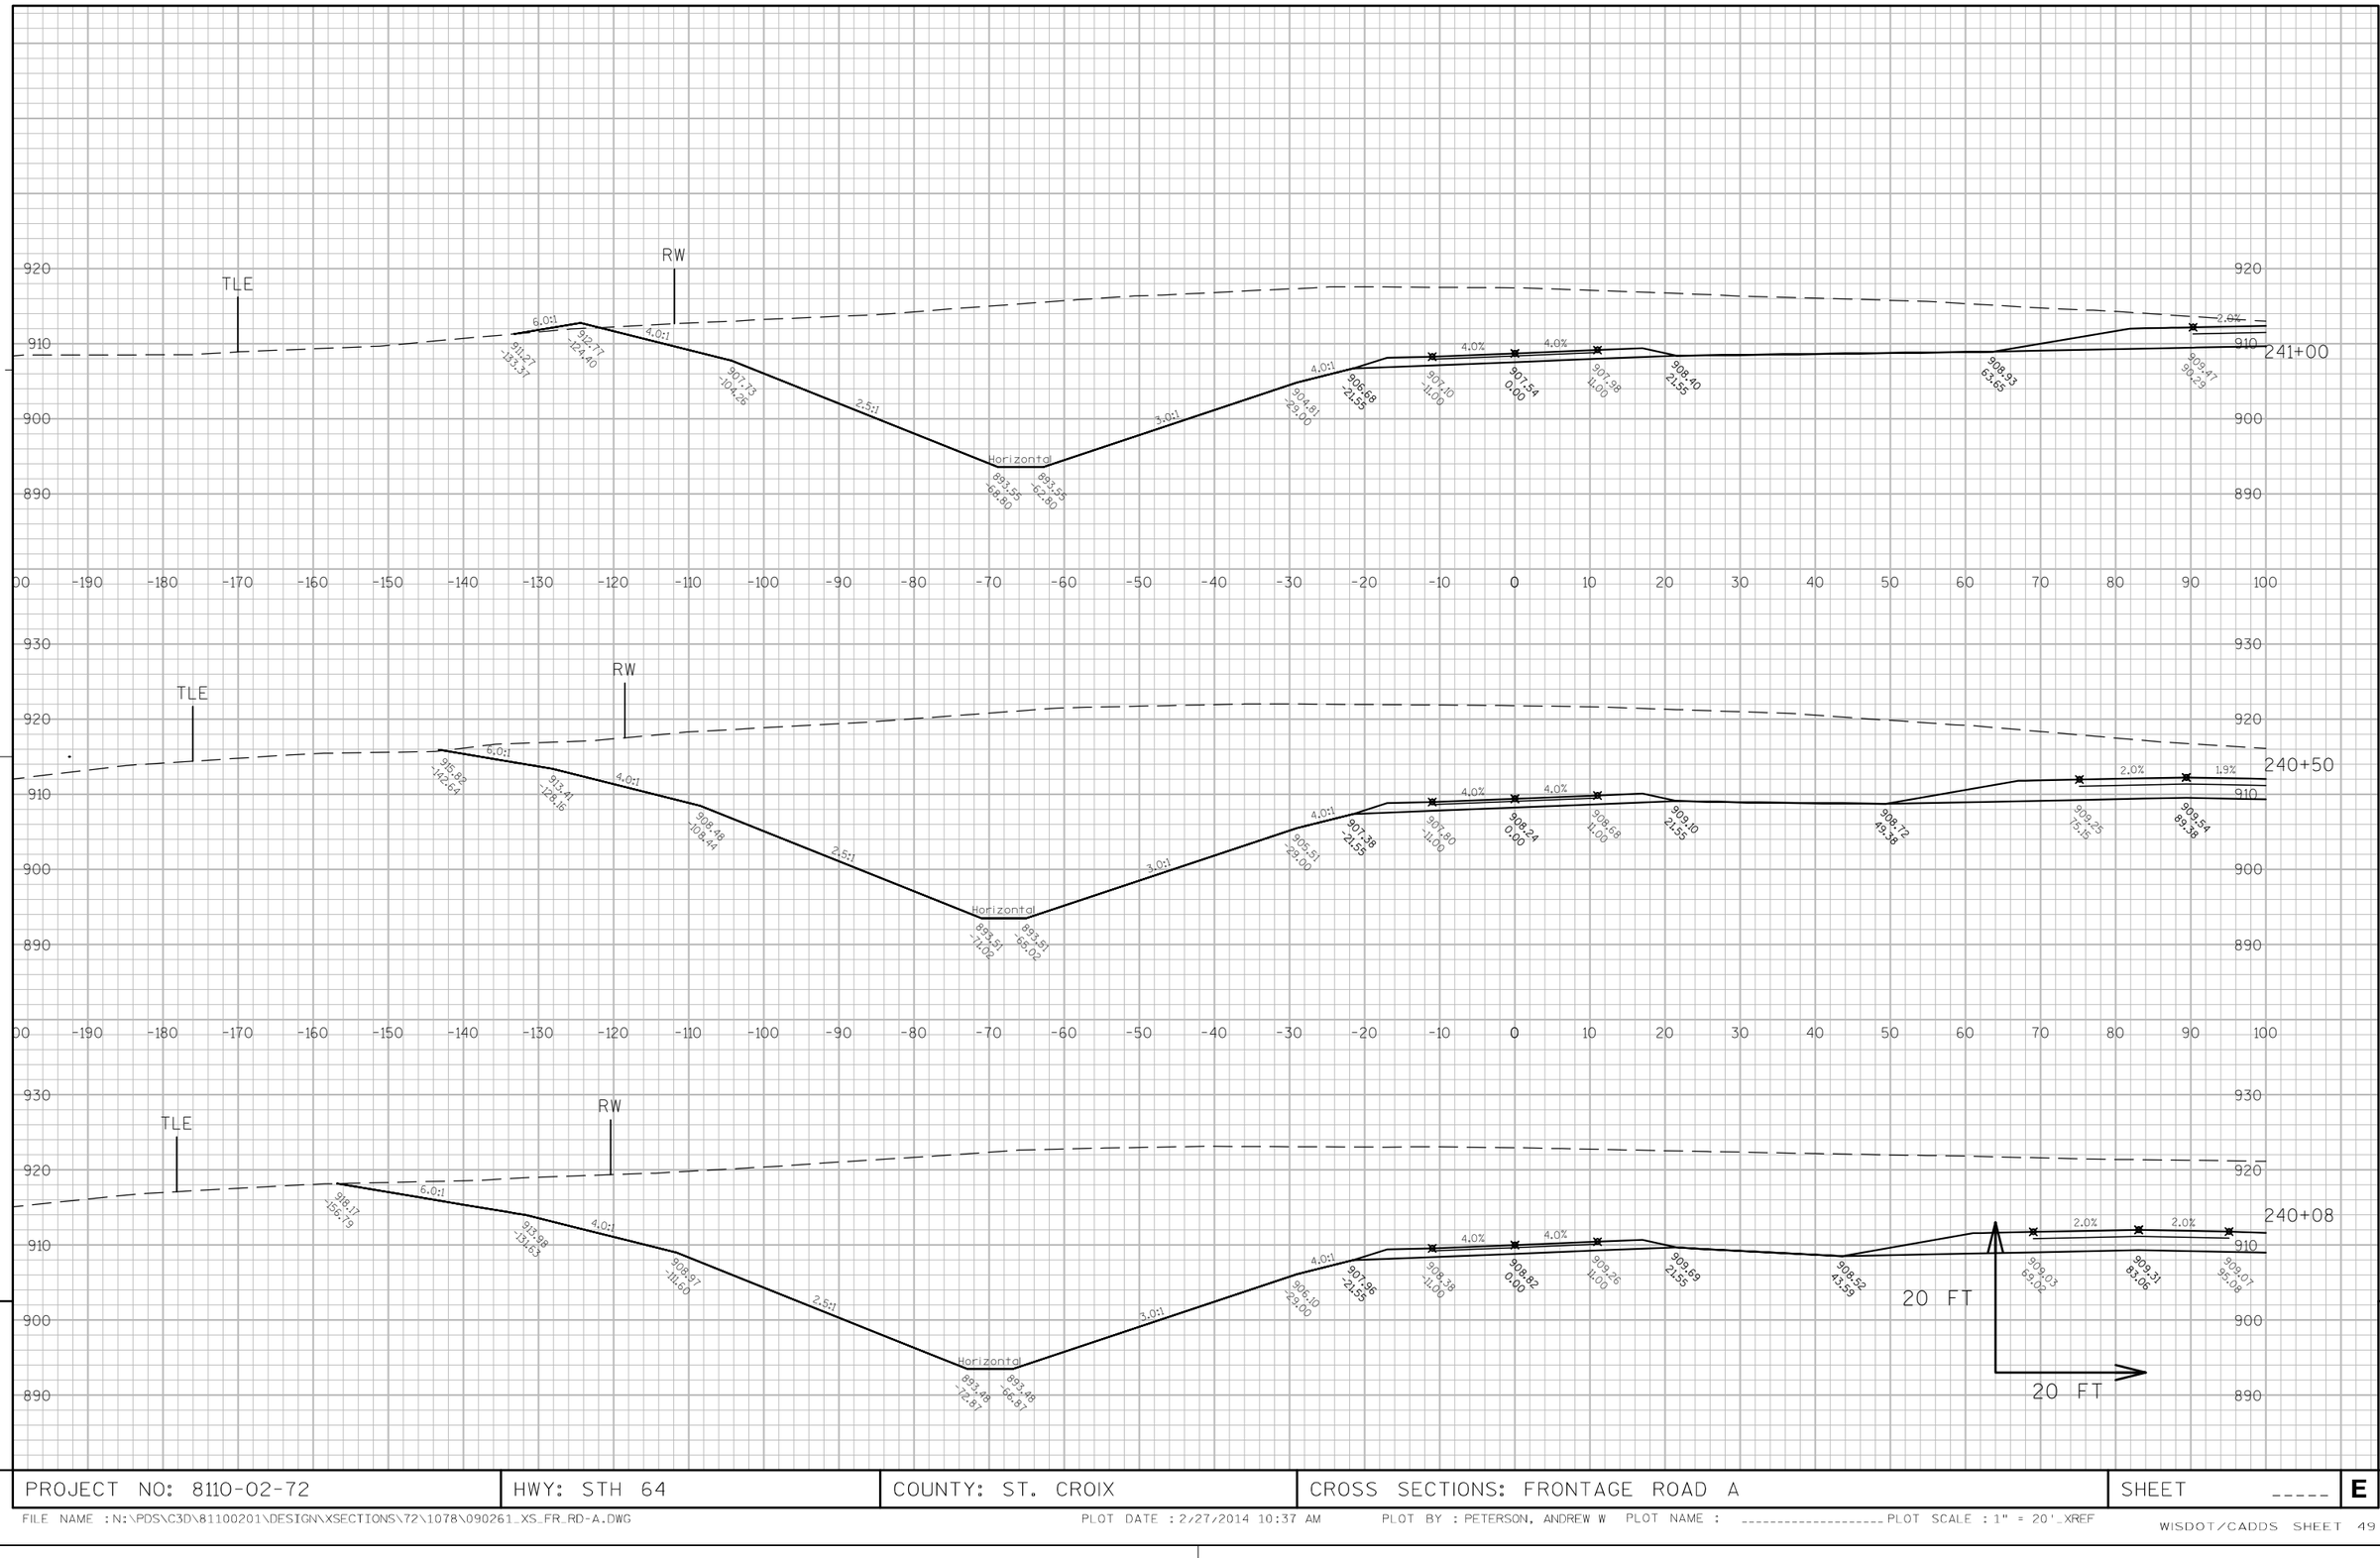


APPROVED FOR DESIGN OF UTILITY ADJUSTMENTS

9

9

PROJECT NO: 8110-02-72	HWY: STH 64	COUNTY: ST. CROIX	CROSS SECTIONS: FRONTAGE ROAD A	SHEET _____	E

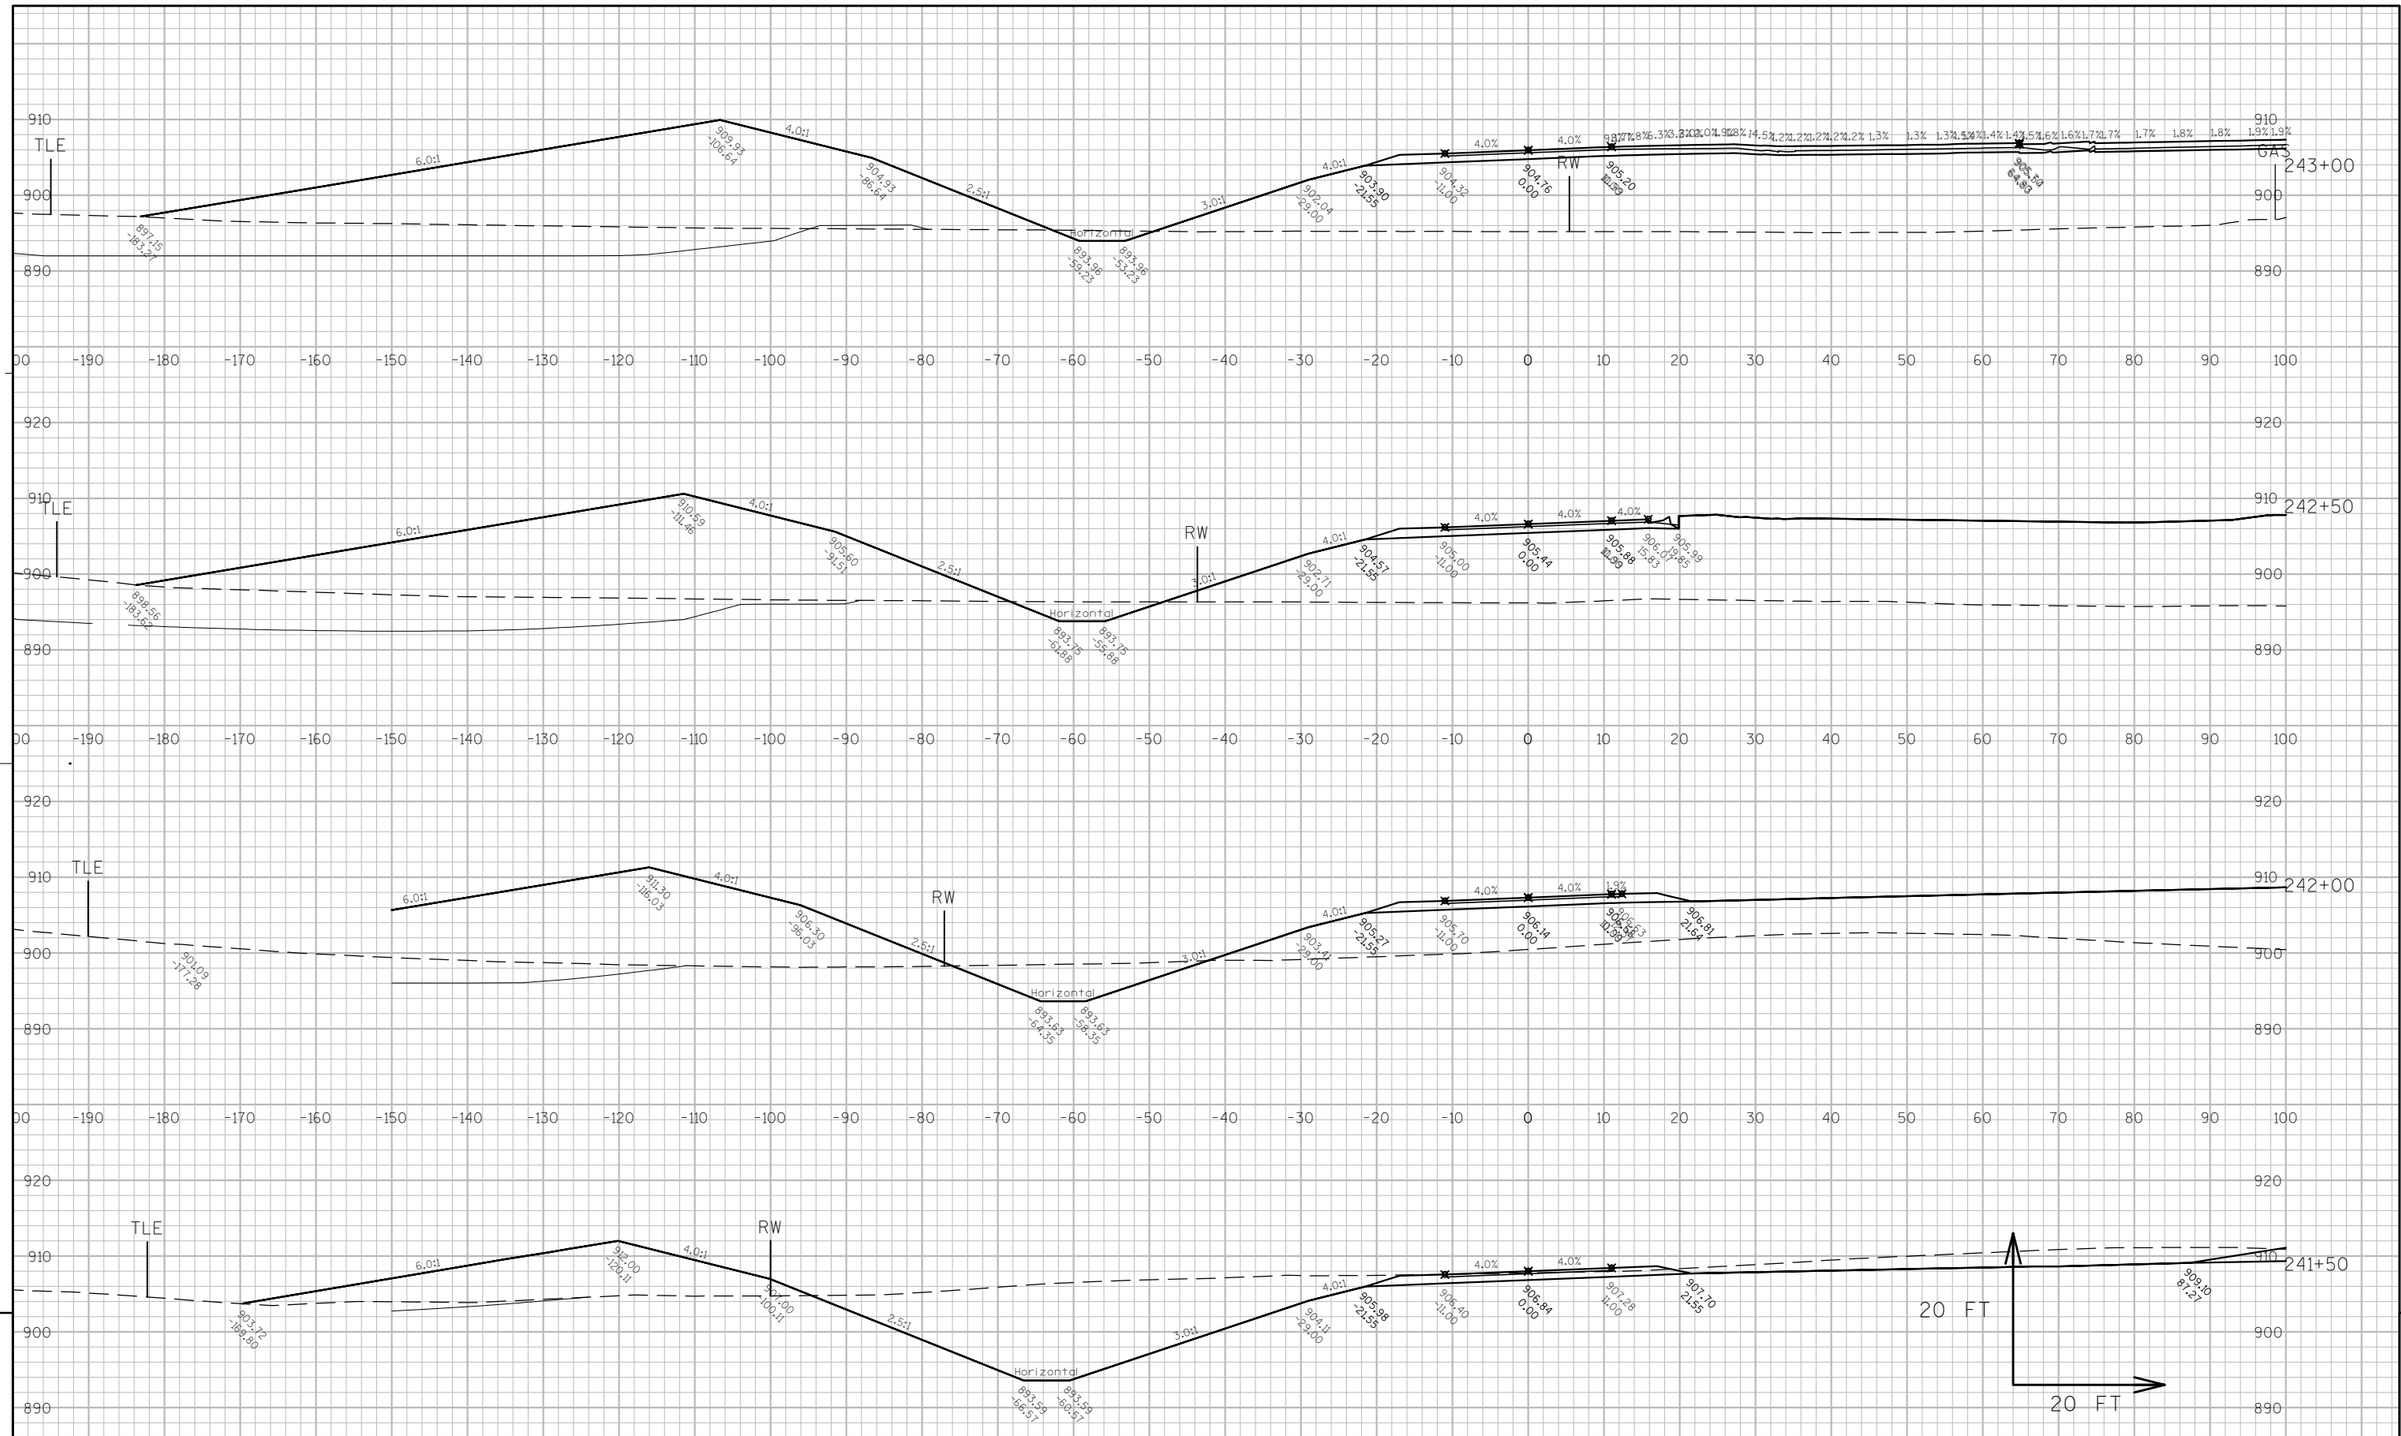


APPROVED FOR DESIGN OF UTILITY ADJUSTMENTS

9

9

PROJECT NO: 8110-02-72	HWY: STH 64	COUNTY: ST. CROIX	CROSS SECTIONS: FRONTAGE ROAD A	SHEET _____	E

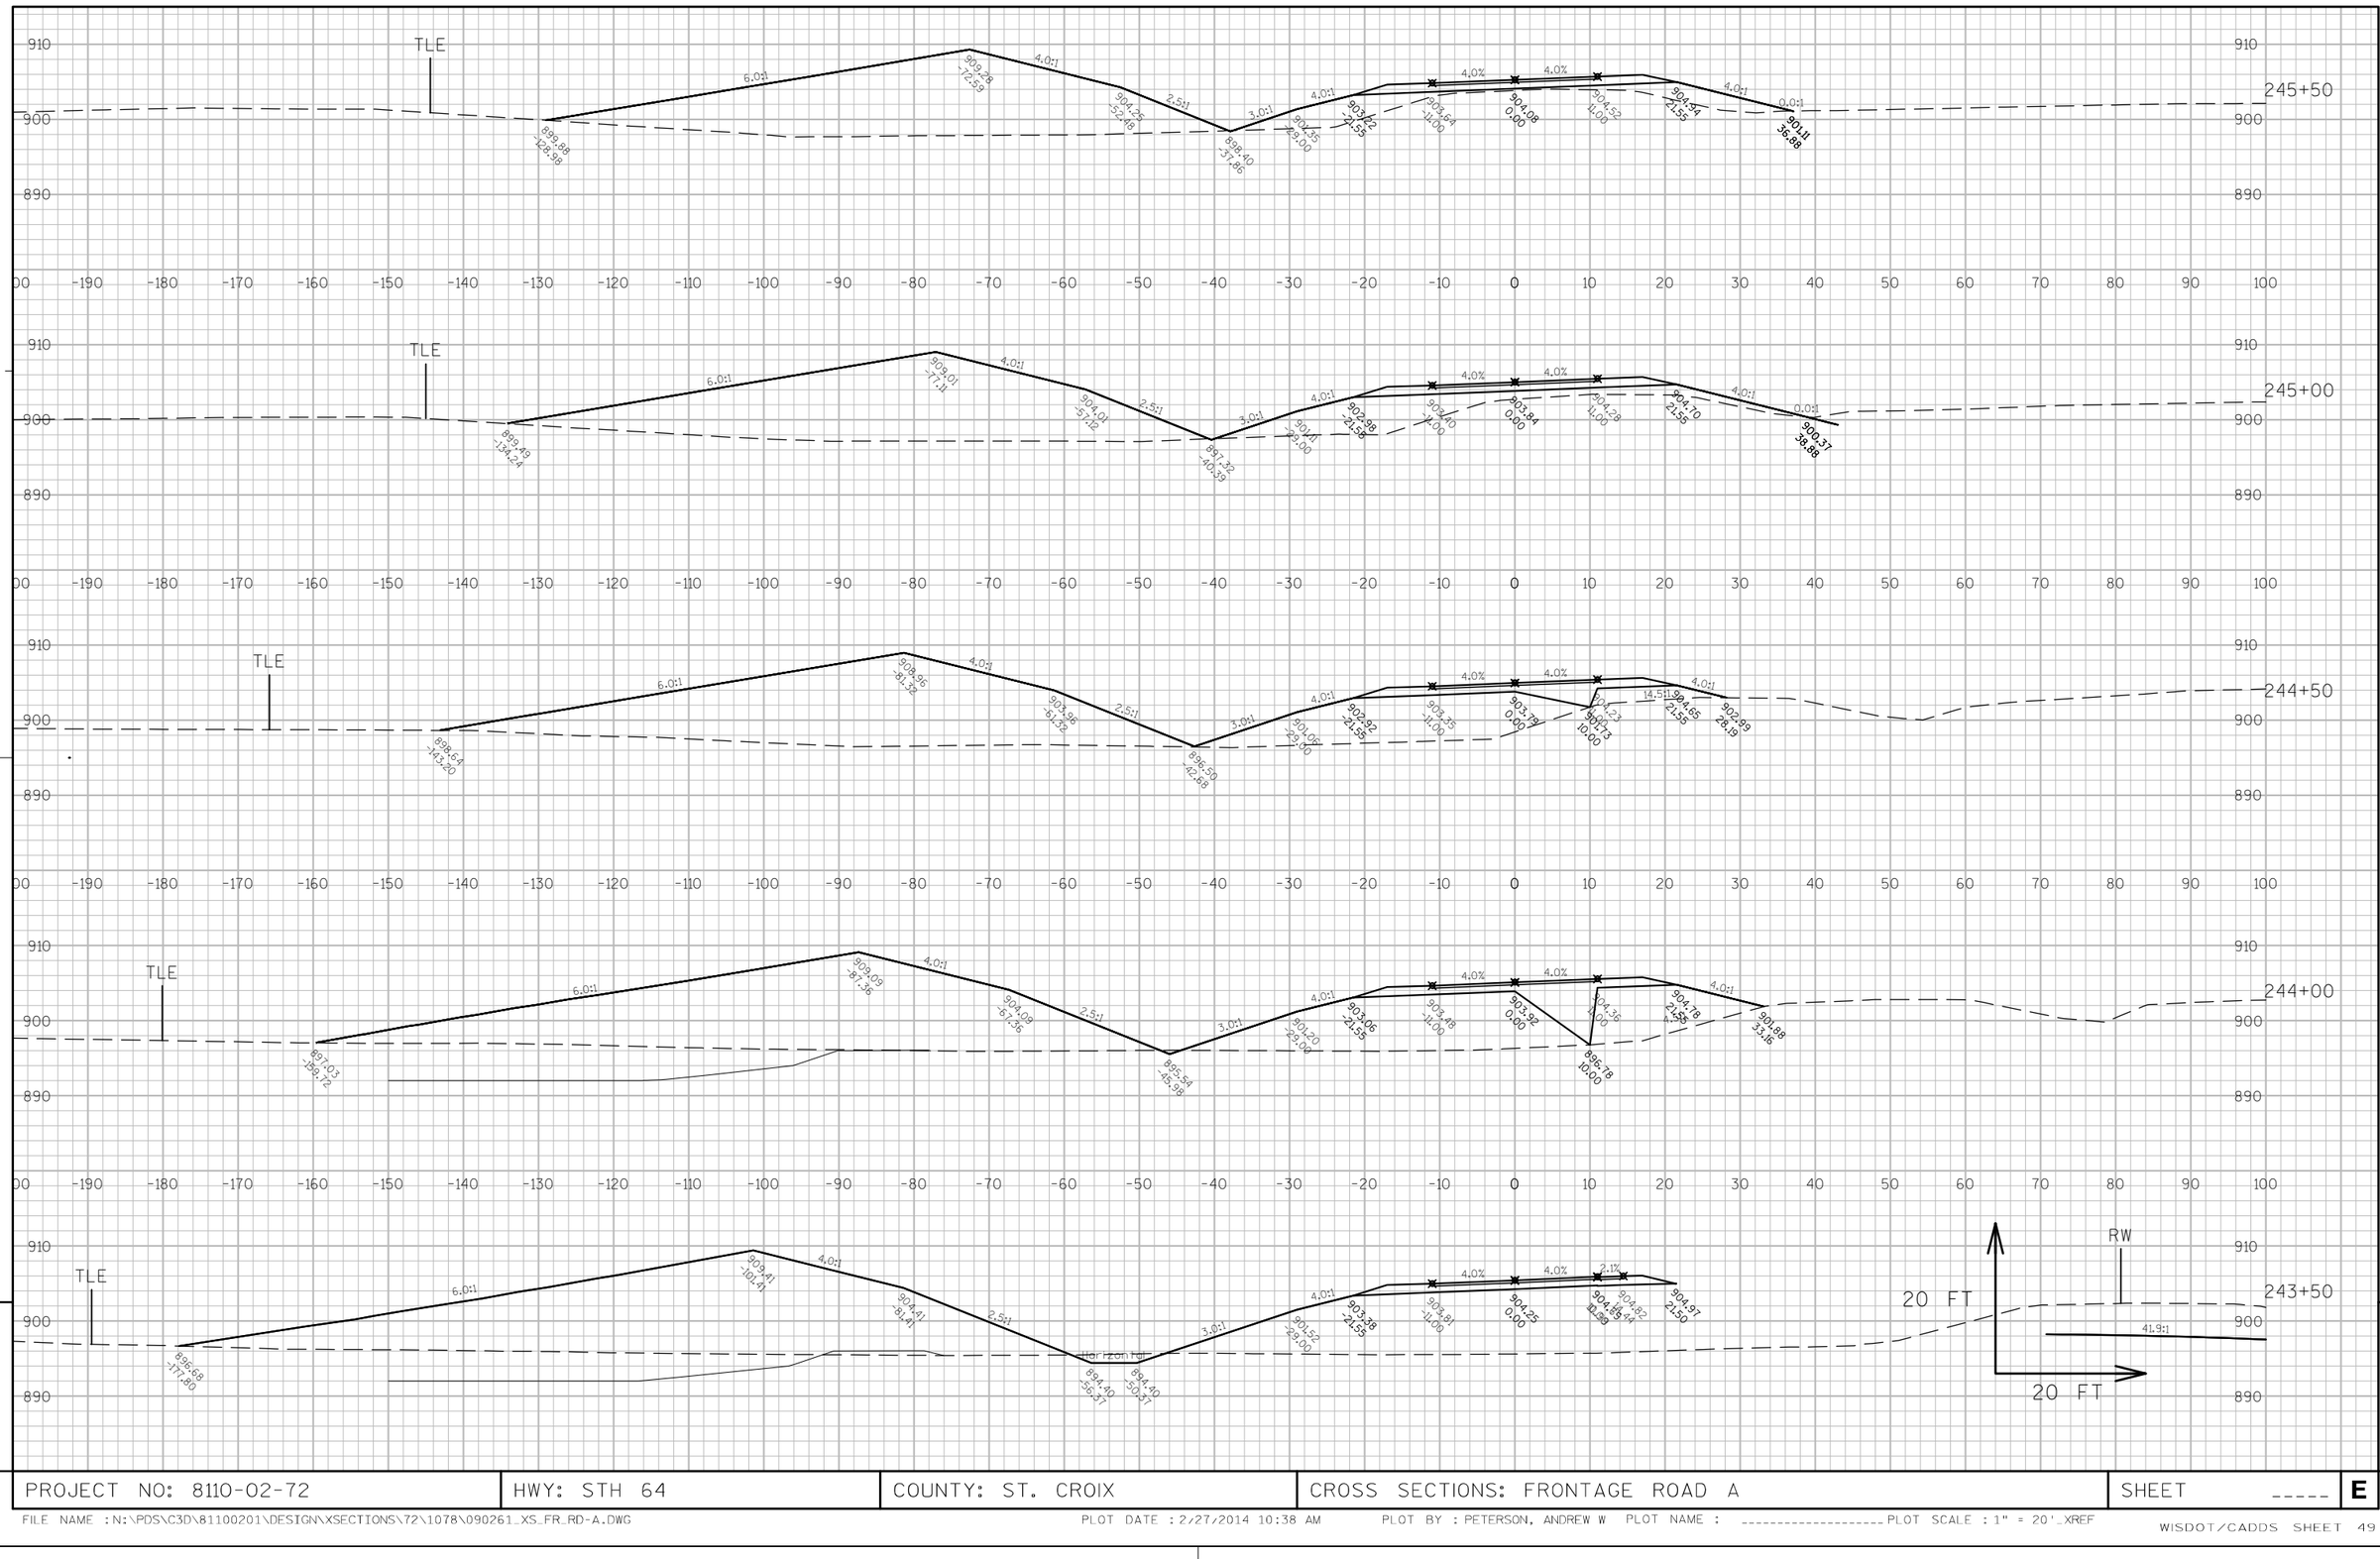


APPROVED FOR DESIGN OF UTILITY ADJUSTMENTS

9

9

PROJECT NO: 8110-02-72	HWY: STH 64	COUNTY: ST. CROIX	CROSS SECTIONS: FRONTAGE ROAD A	SHEET _____	E

FILE NAME : N:\PDS\C3D\81100201\DESIGN\XSECTIONS\72\1078\090261_XS_FR_RD-A.DWG PLOT DATE : 2/27/2014 10:38 AM PLOT BY : PETERSON, ANDREW W PLOT NAME : _____ PLOT SCALE : 1" = 20'_XREF

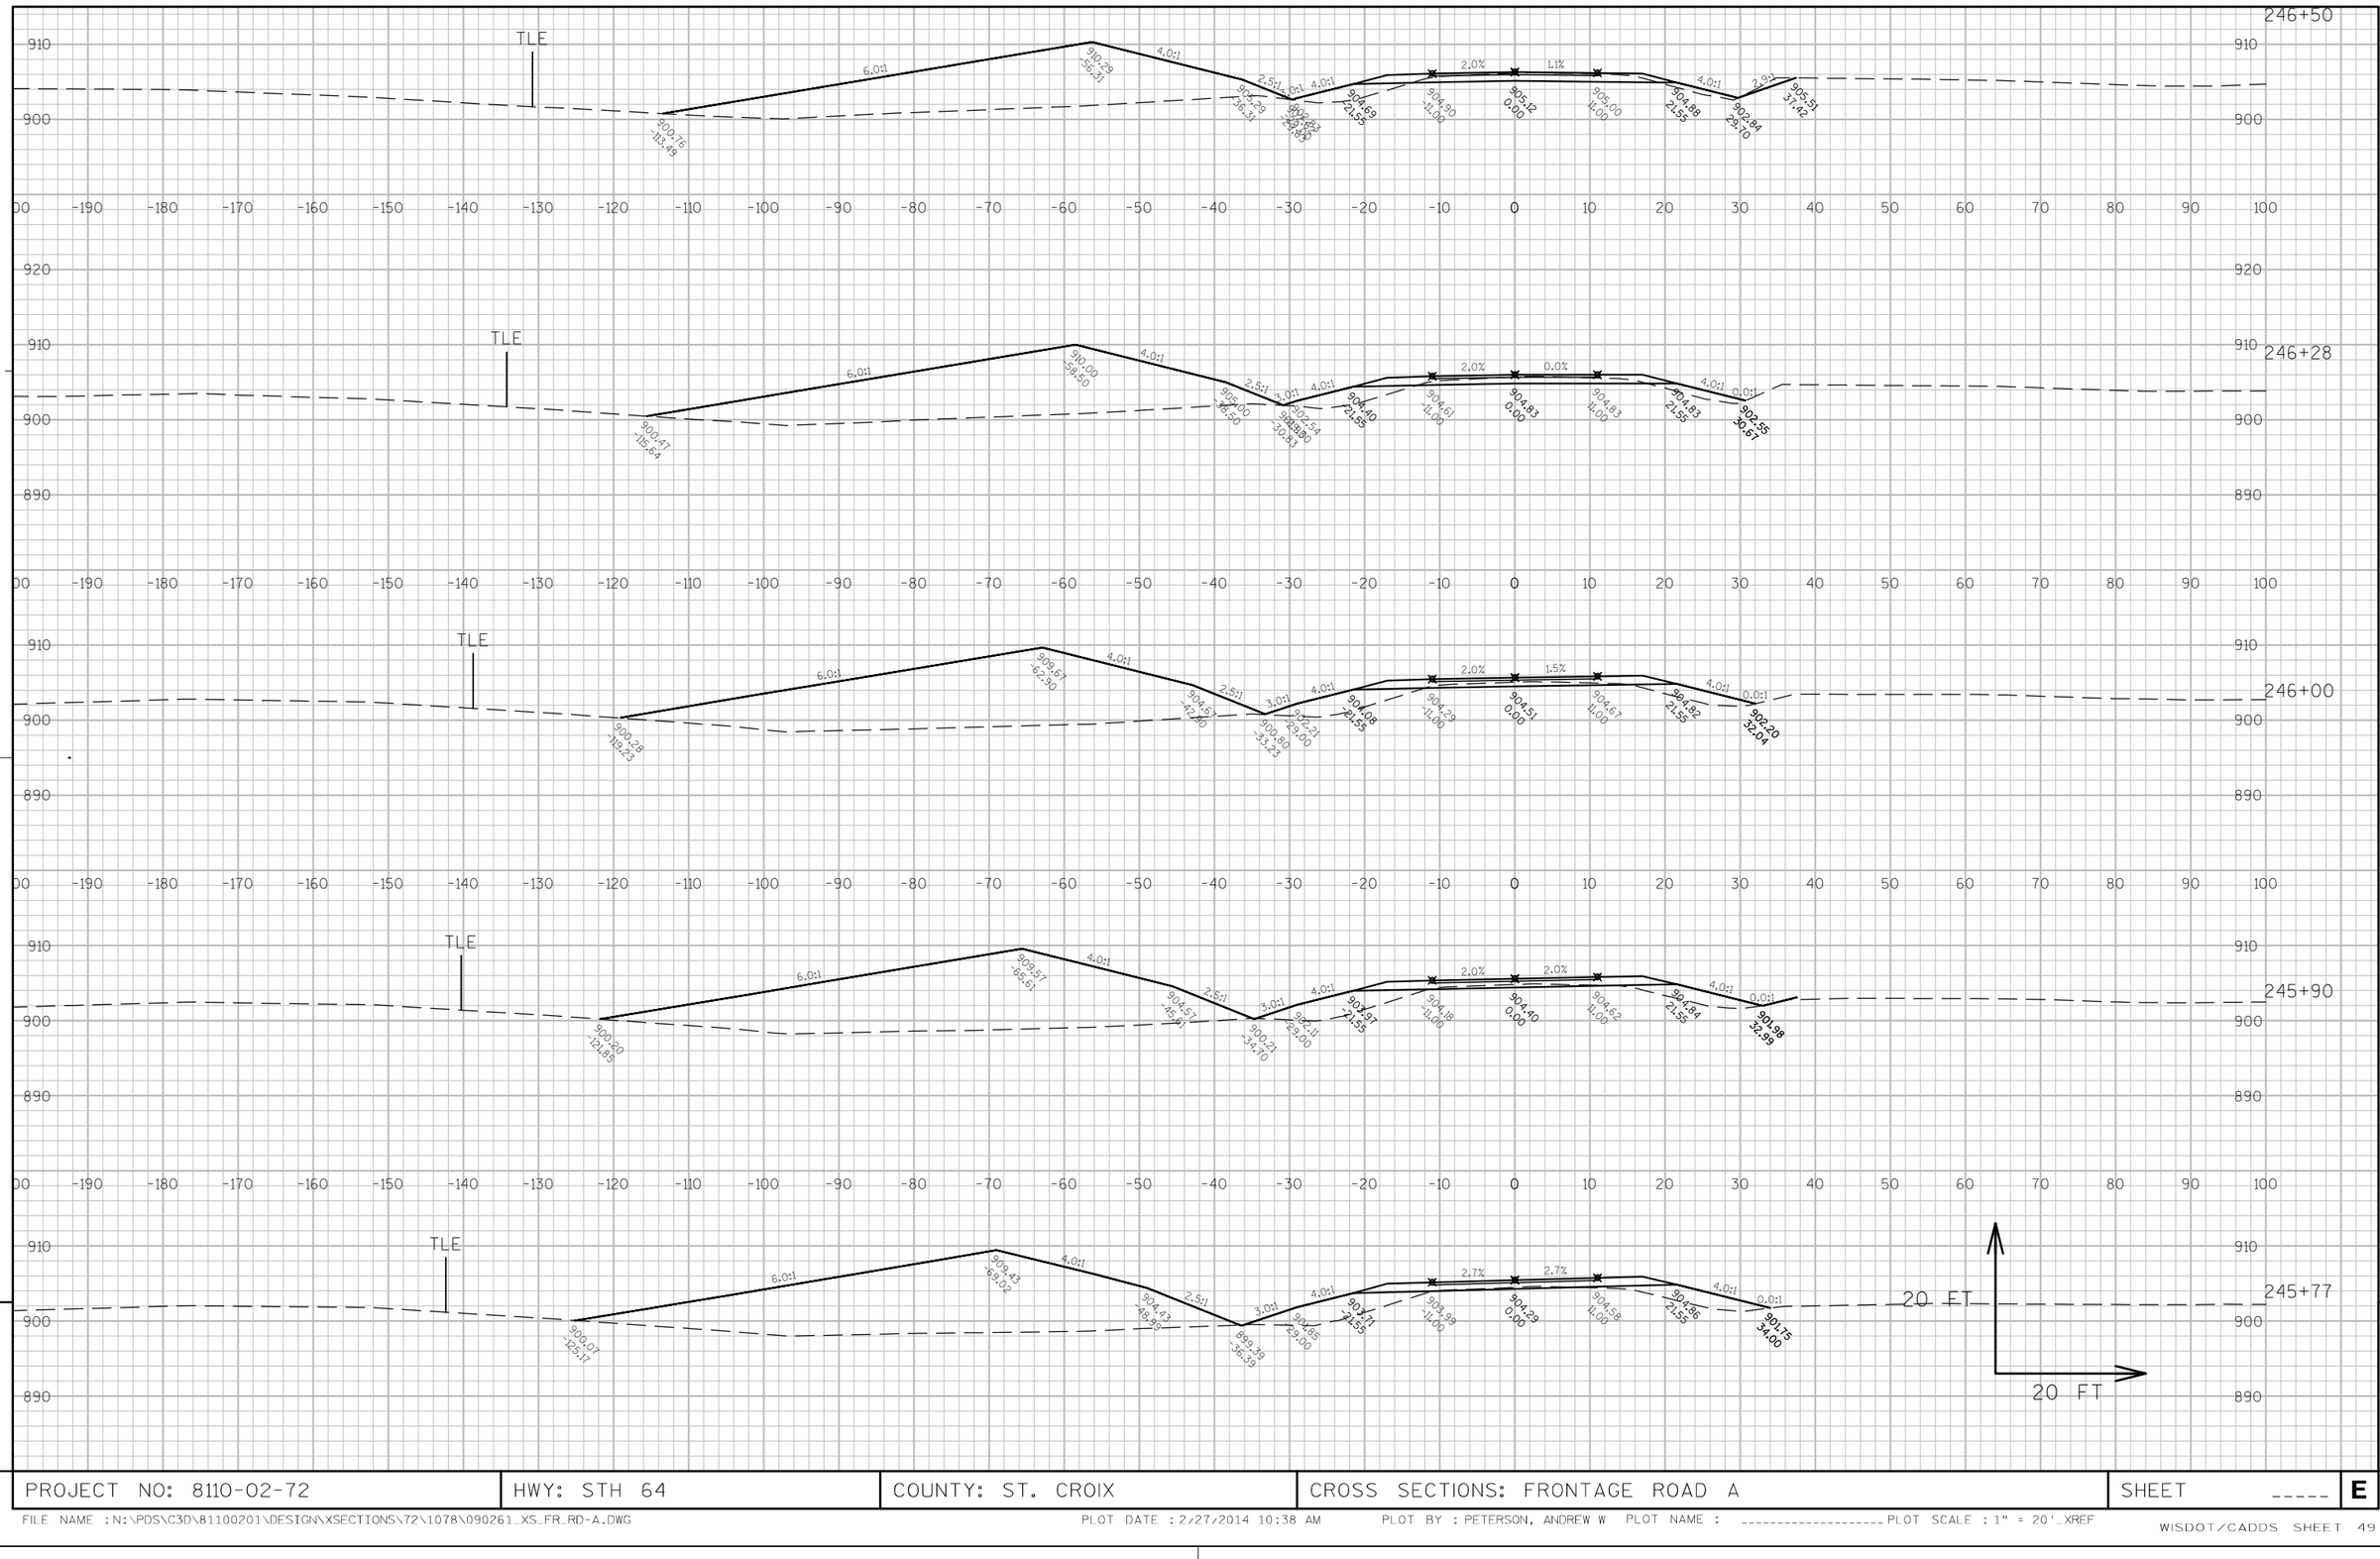

APPROVED FOR DESIGN OF UTILITY ADJUSTMENTS


9

9

PROJECT NO: 8110-02-72	HWY: STH 64	COUNTY: ST. CROIX	CROSS SECTIONS: FRONTAGE ROAD A	SHEET _____	E

FILE NAME : N:\PDS\C3D\81100201\DESIGN\XSECTIONS\72\1078\090261_XS_FR_RD-A.DWG PLOT DATE : 2/27/2014 10:38 AM PLOT BY : PETERSON, ANDREW W PLOT NAME : _____ PLOT SCALE : 1" = 20'_XREF

WISDOT/CADDS SHEET 49

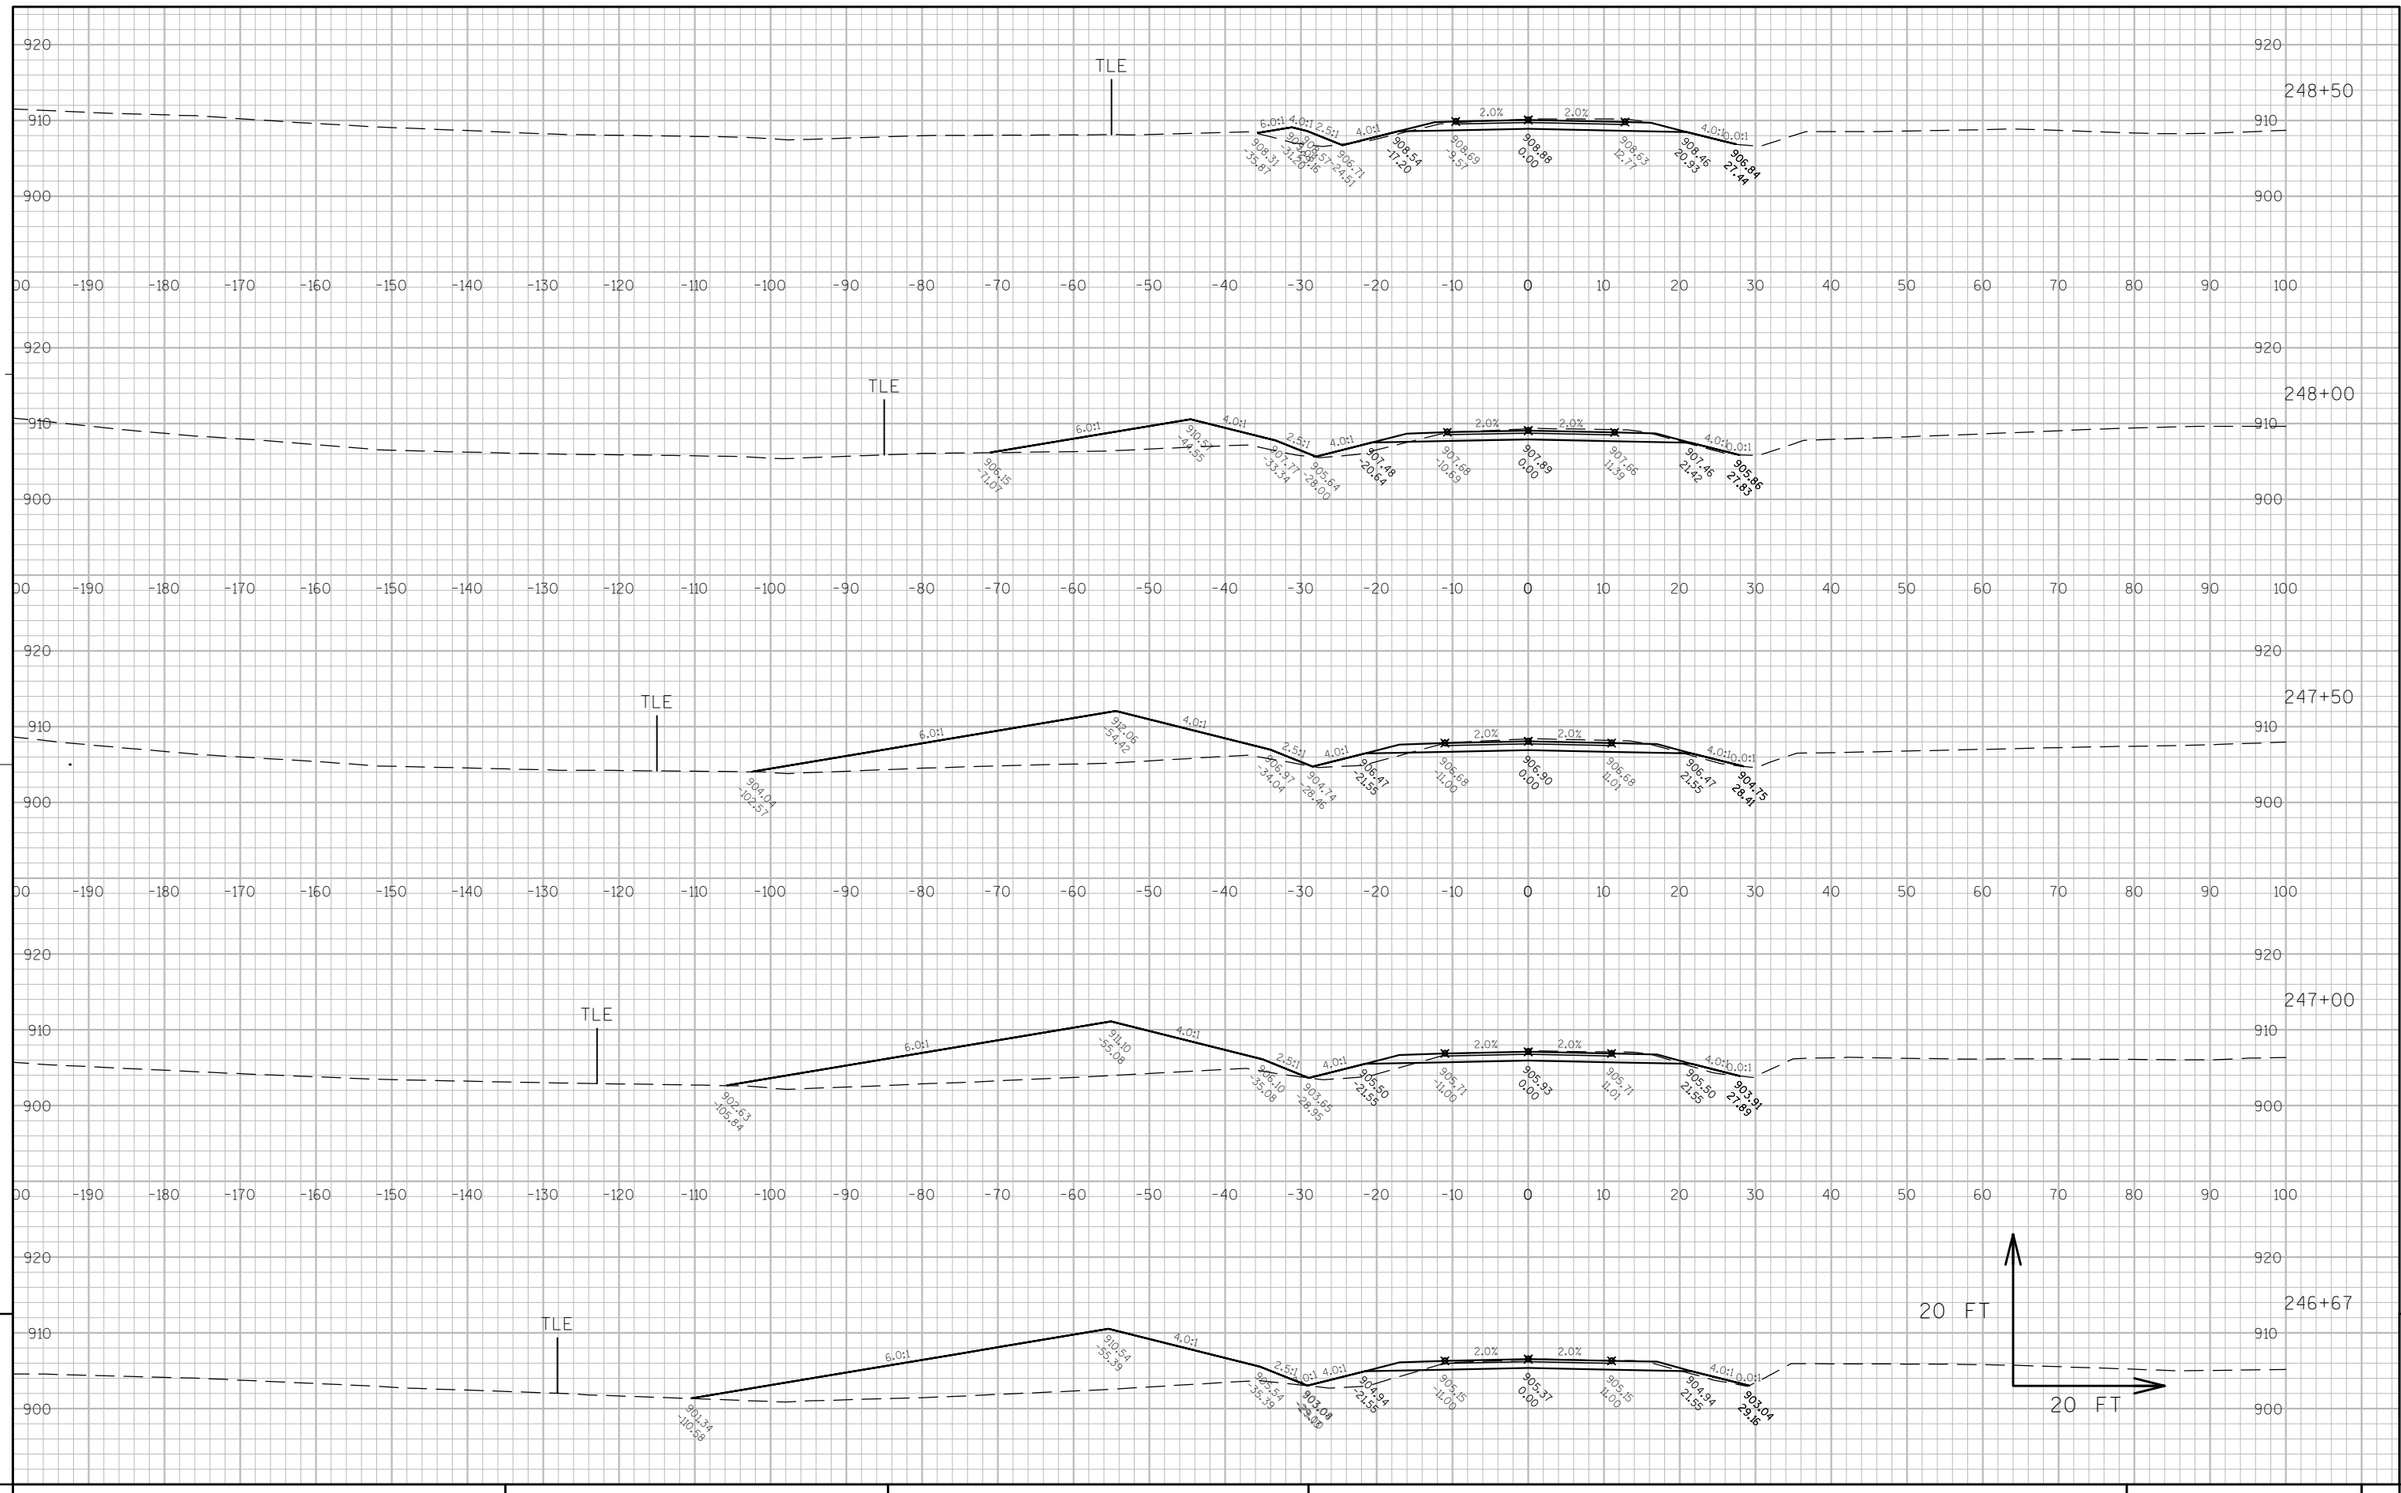


APPROVED FOR DESIGN OF UTILITY ADJUSTMENTS

9

9

PROJECT NO: 8110-02-72	HWY: STH 64	COUNTY: ST. CROIX	CROSS SECTIONS: FRONTAGE ROAD A	SHEET _____	E

FILE NAME : N:\PDS\C3D\81100201\DESIGN\XSECTIONS\72\1078\090261_XS_FR_RD-A.DWG PLOT DATE : 2/27/2014 10:38 AM PLOT BY : PETERSON, ANDREW W PLOT NAME : _____ PLOT SCALE : 1" = 20'_XREF

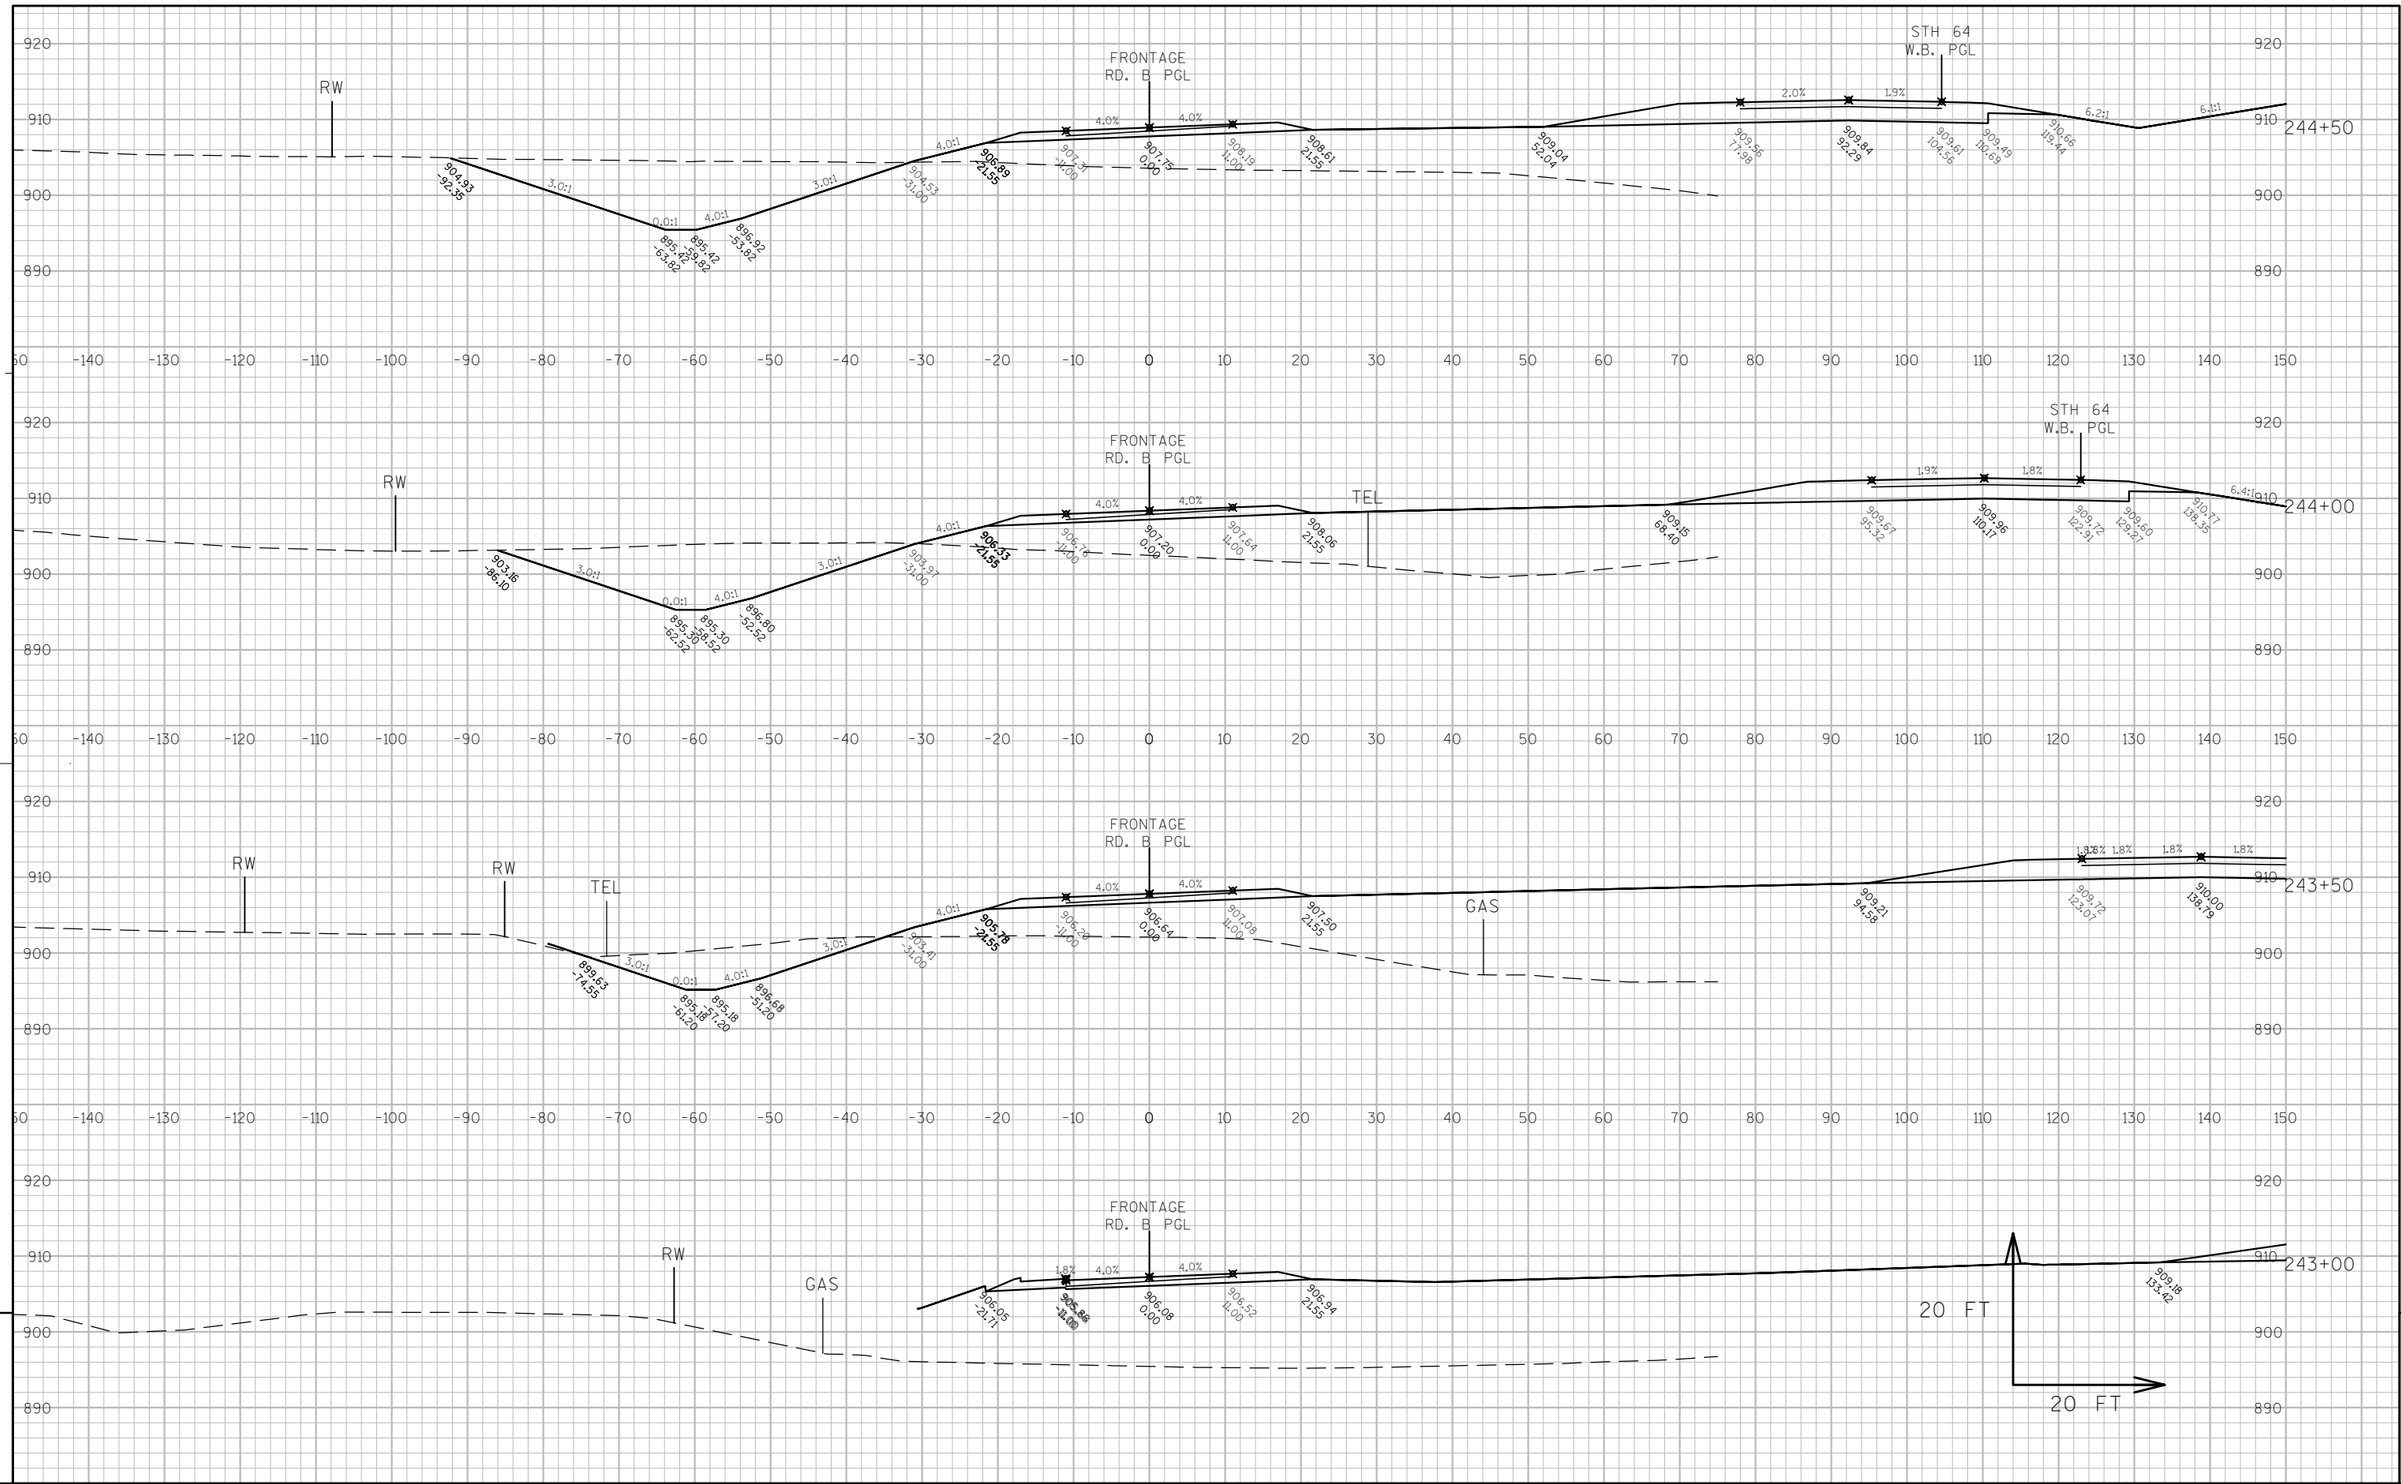


APPROVED FOR DESIGN OF UTILITY ADJUSTMENTS

9

9

PROJECT NO: 8110-02-72	HWY: STH 64	COUNTY: ST. CROIX	CROSS SECTIONS: FRONTAGE ROAD B	SHEET _____	E

FILE NAME : N:\PDS\C3D\81100201\DESIGN\XSECTIONS\72\1078\090262_XS_FR_RD-B.DWG PLOT DATE : 2/27/2014 12:58 PM PLOT BY : PETERSON, ANDREW W PLOT NAME : ---------- PLOT SCALE : 1" = 20'_XREF

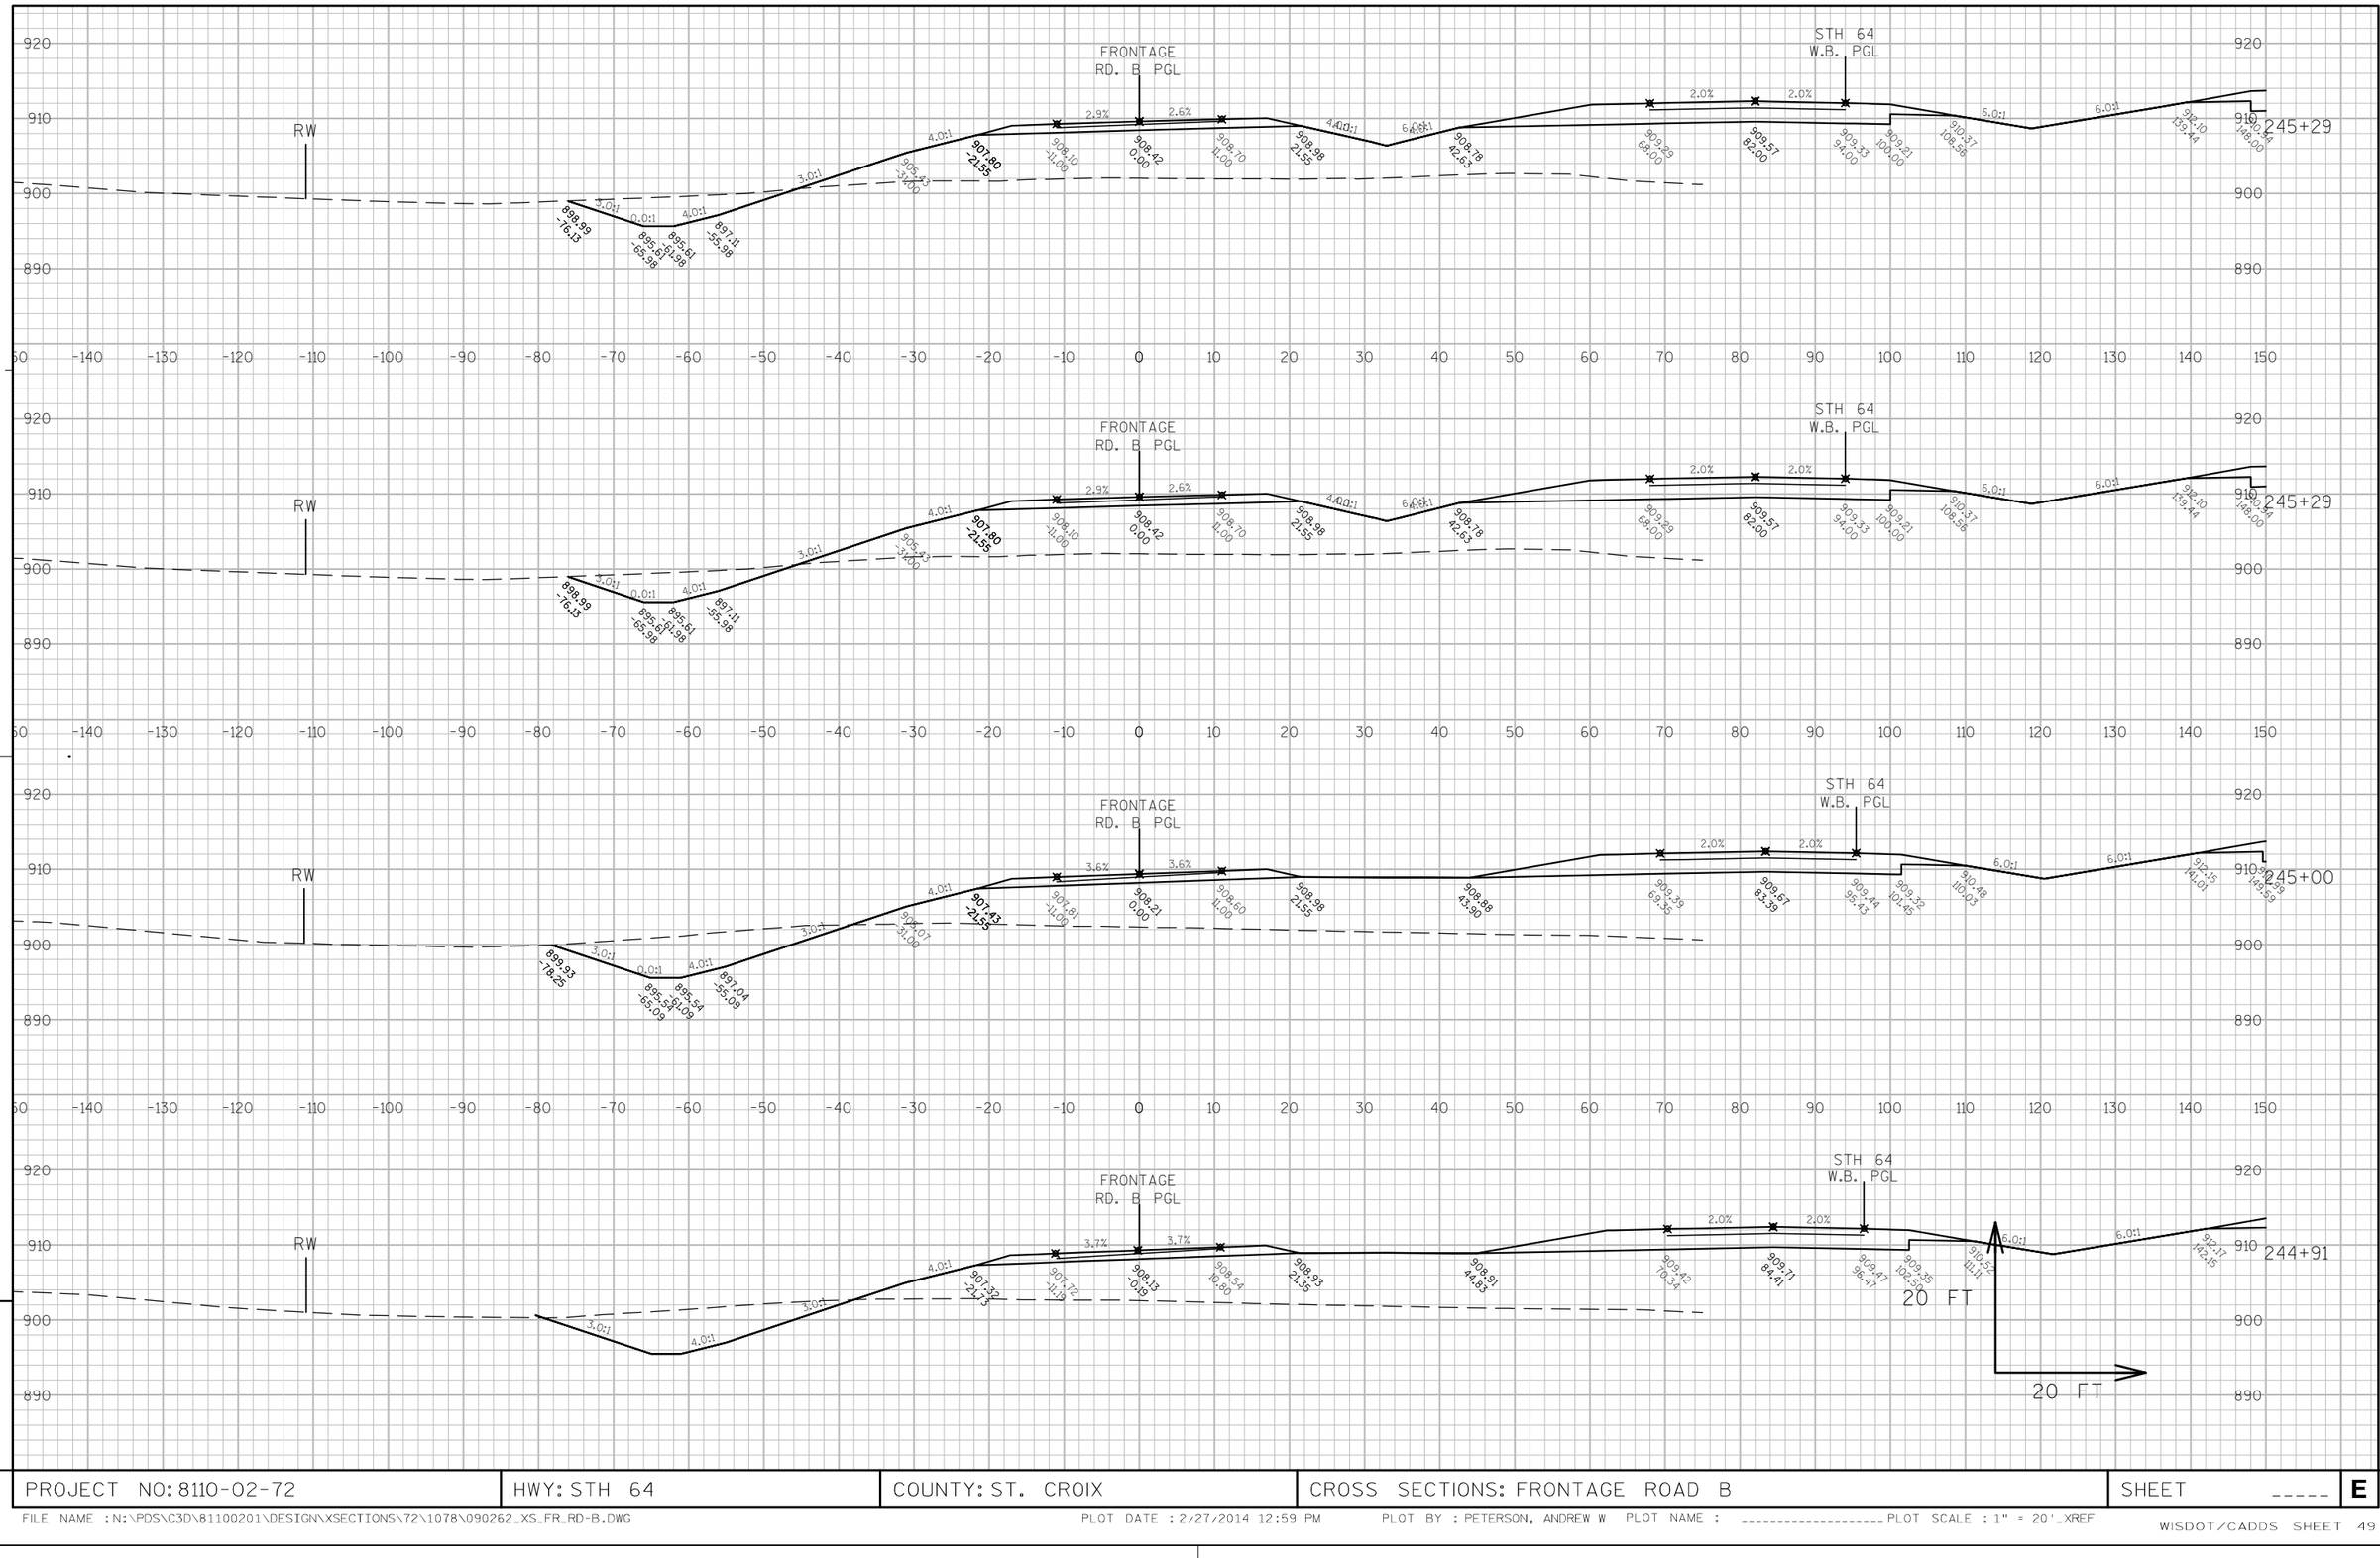


APPROVED FOR DESIGN OF UTILITY ADJUSTMENTS

9

9

PROJECT NO: 8110-02-72	HWY: STH 64	COUNTY: ST. CROIX	CROSS SECTIONS: FRONTAGE ROAD B	SHEET _____	E

FILE NAME : N:\PDS\C3D\81100201\DESIGN\XSECTIONS\72\1078\090262_XS_FR_RD-B.DWG PLOT DATE : 2/27/2014 12:59 PM PLOT BY : PETERSON, ANDREW W PLOT NAME : ---------- PLOT SCALE : 1" = 20'_XREF

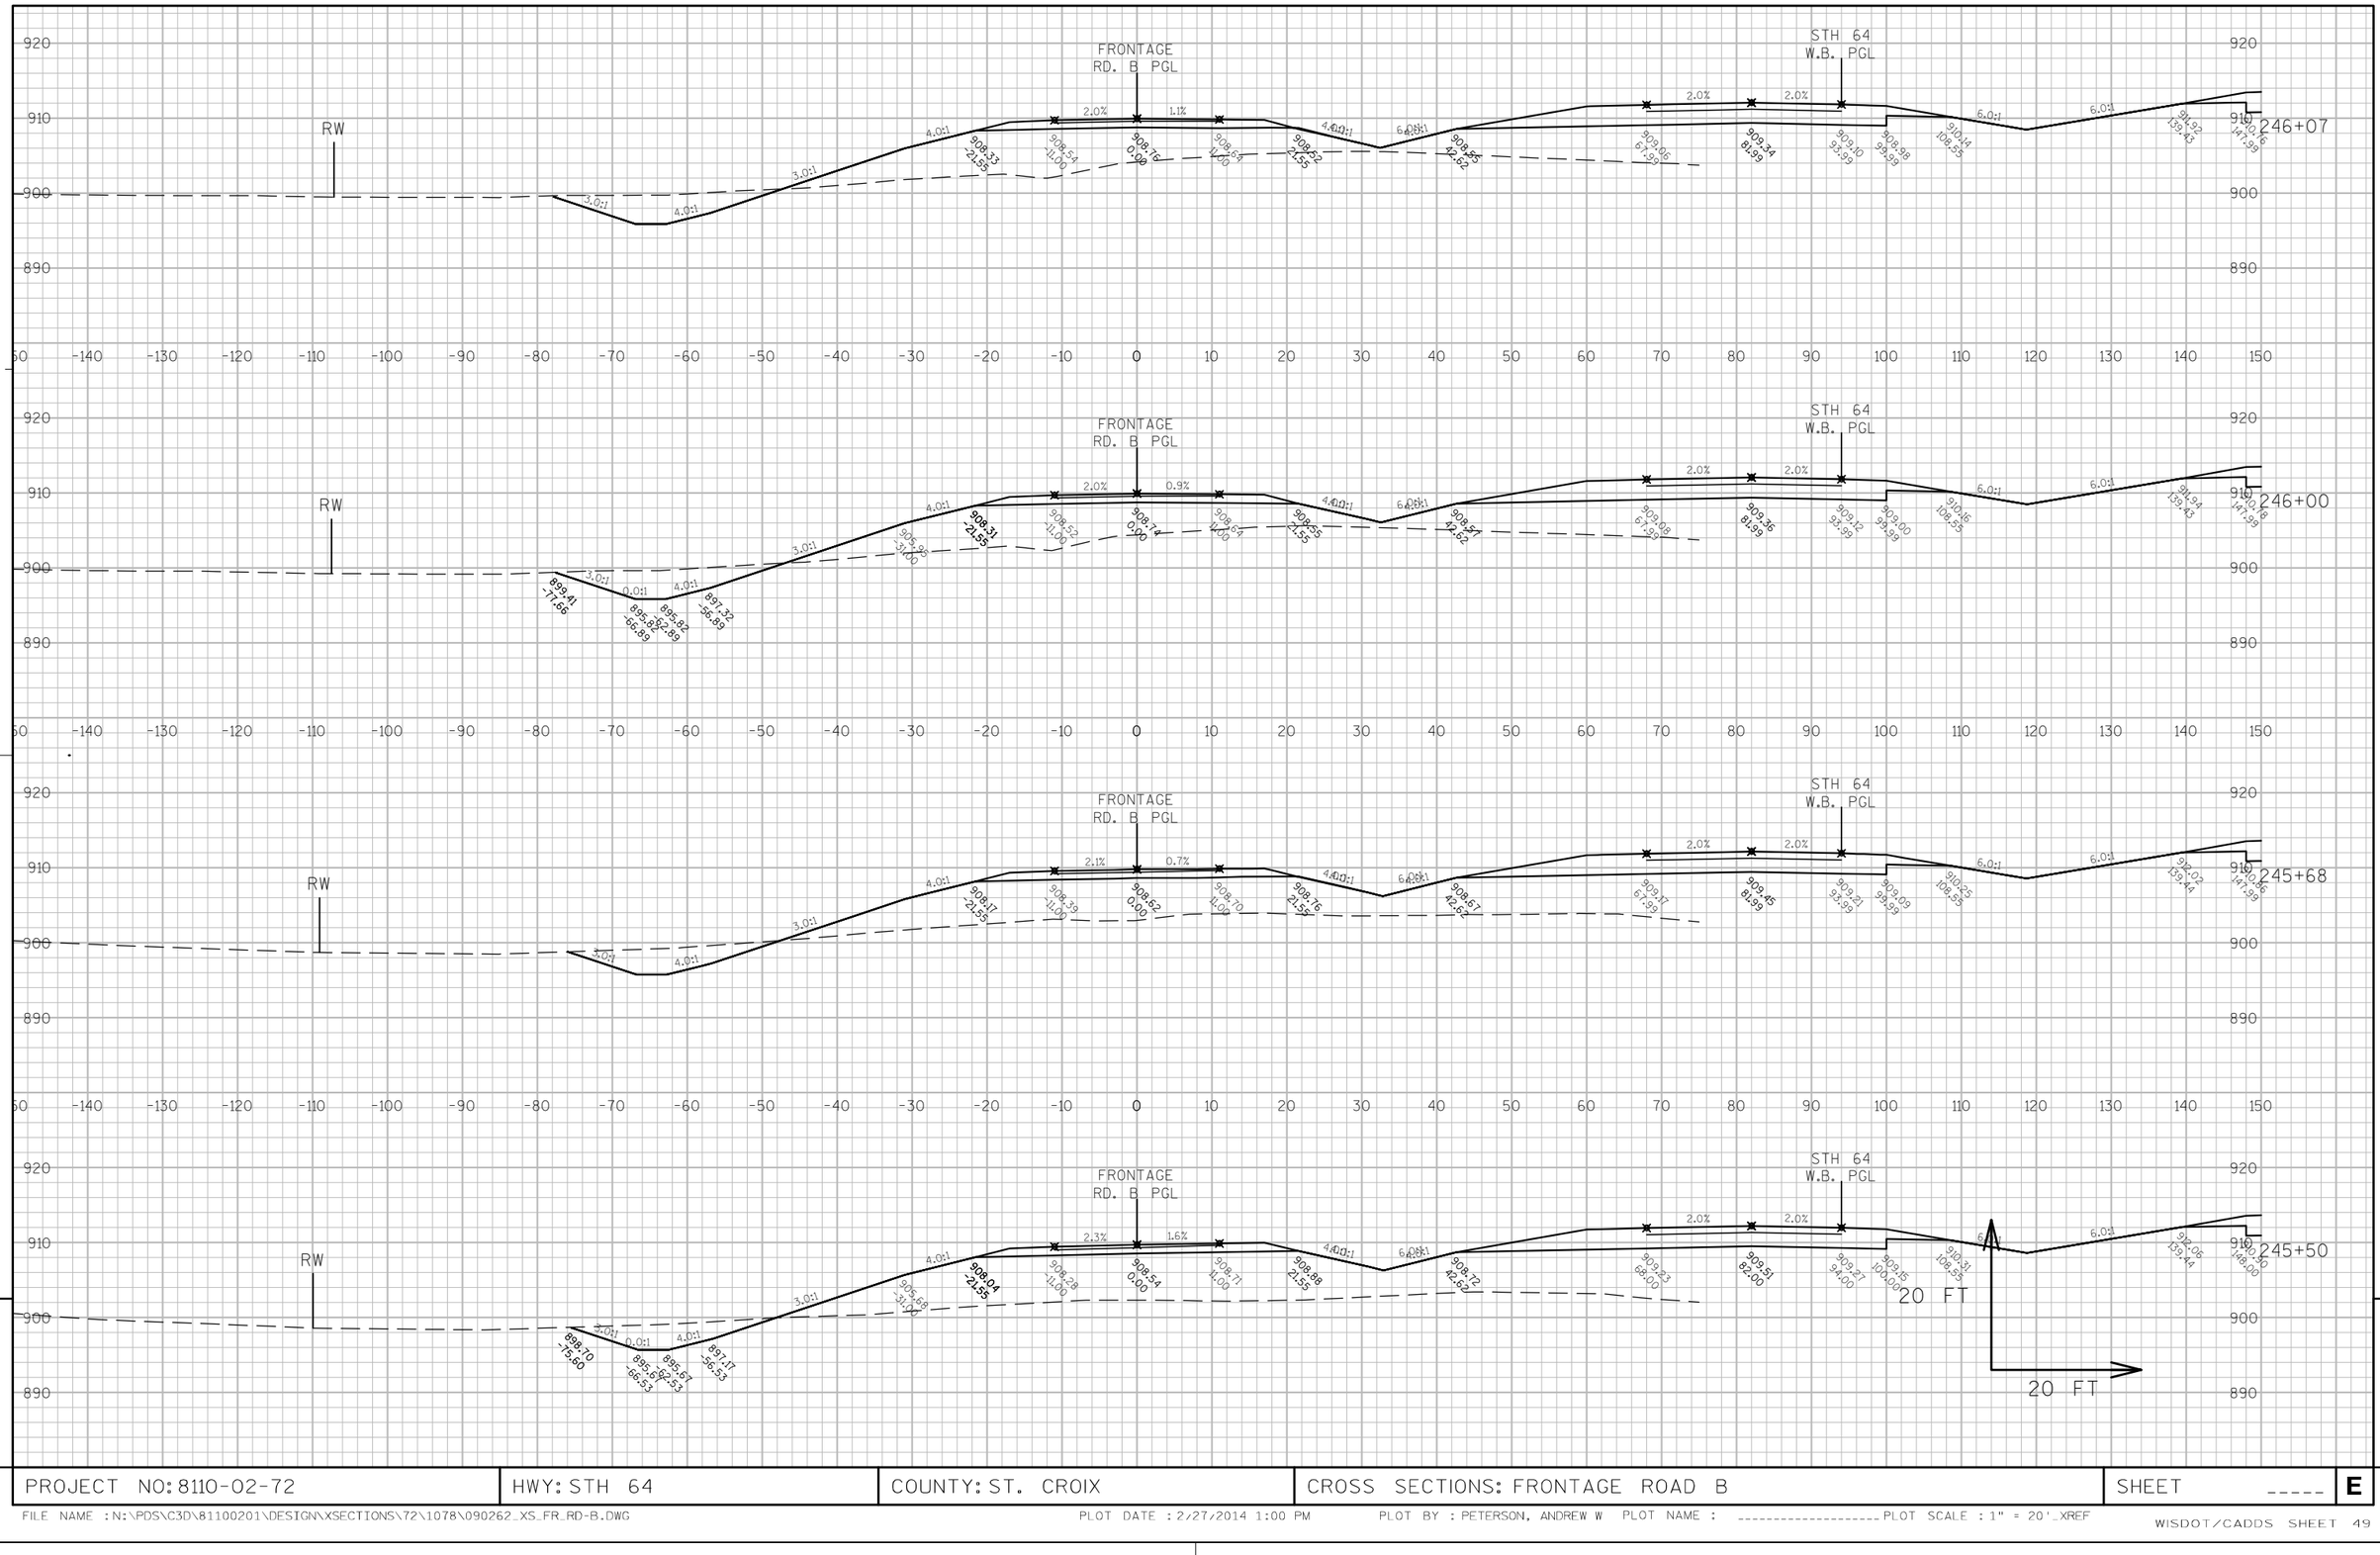


APPROVED FOR DESIGN OF UTILITY ADJUSTMENTS

9

9

PROJECT NO: 8110-02-72	HWY: STH 64	COUNTY: ST. CROIX	CROSS SECTIONS: FRONTAGE ROAD B	SHEET _____	E

FILE NAME : N:\PDS\C3D\81100201\DESIGN\XSECTIONS\72\1078\090262_XS_FR_RD-B.DWG PLOT DATE : 2/27/2014 1:00 PM PLOT BY : PETERSON, ANDREW W PLOT NAME : ---------- PLOT SCALE : 1" = 20'_XREF

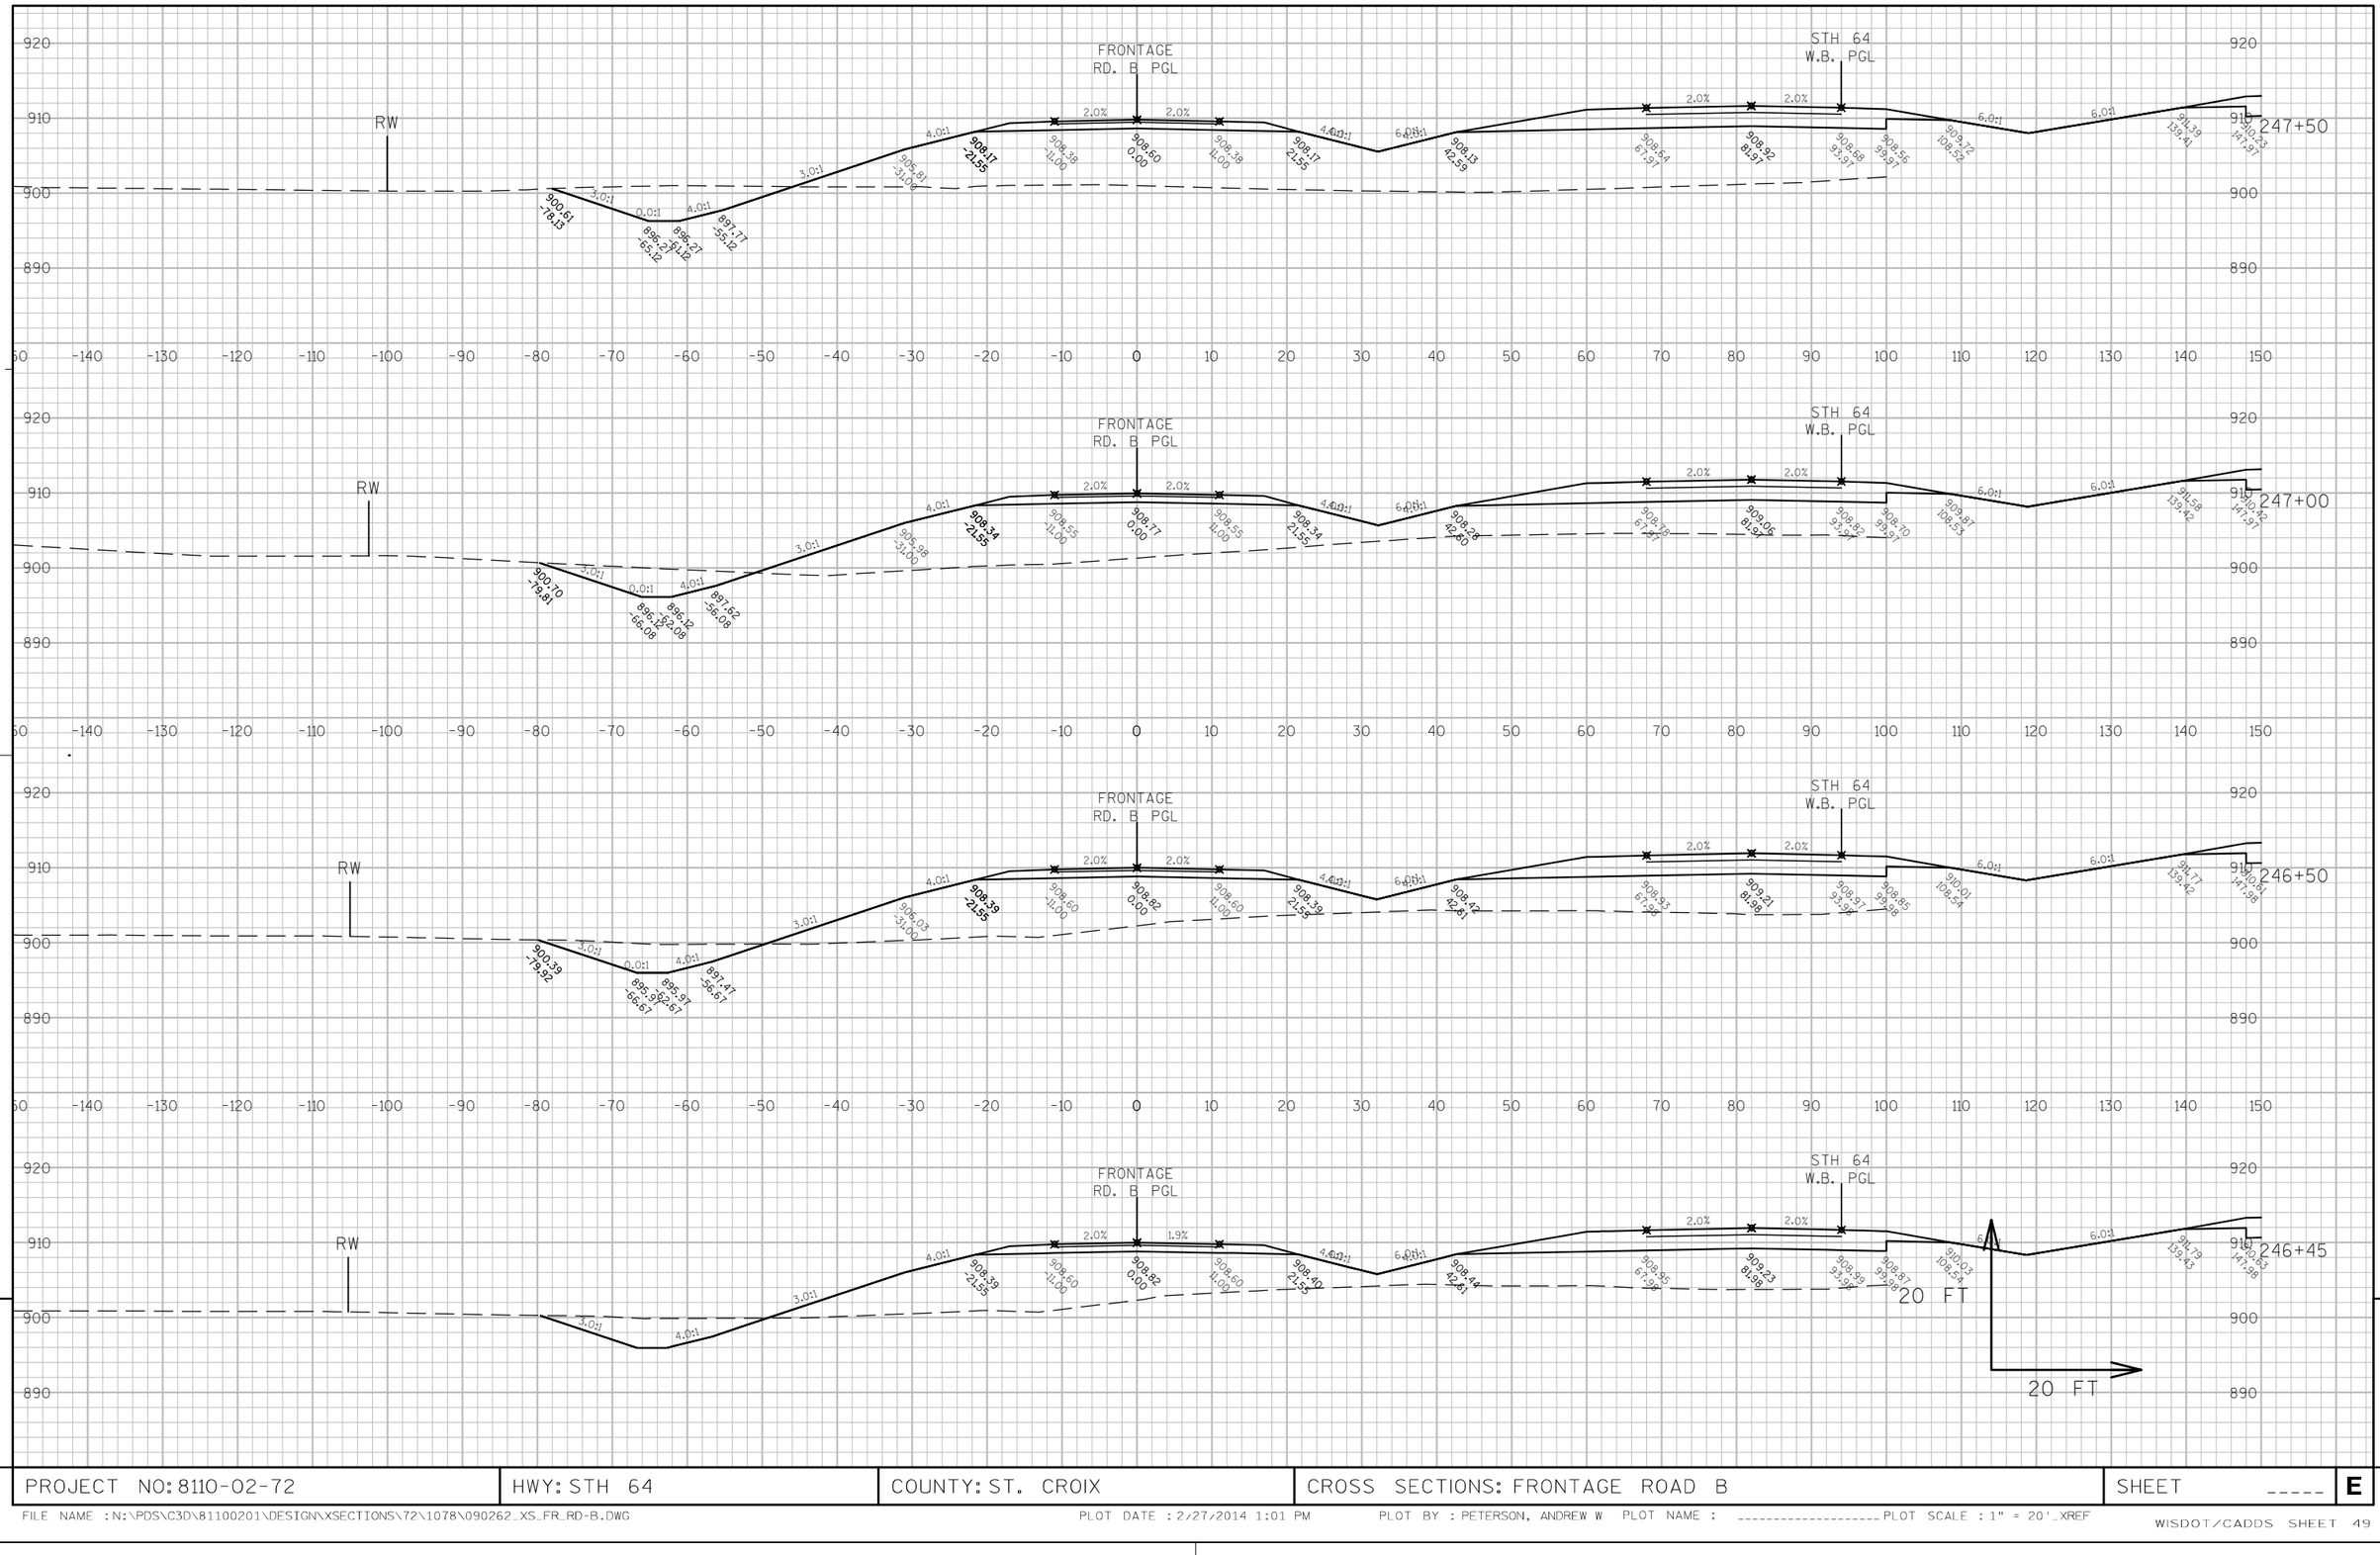


APPROVED FOR DESIGN OF UTILITY ADJUSTMENTS

9

9

PROJECT NO: 8110-02-72	HWY: STH 64	COUNTY: ST. CROIX	CROSS SECTIONS: FRONTAGE ROAD B	SHEET _____	E

FILE NAME : N:\PDS\C3D\81100201\DESIGN\XSECTIONS\72\1078\090262_XS_FR_RD-B.DWG PLOT DATE : 2/27/2014 1:01 PM PLOT BY : PETERSON, ANDREW W PLOT NAME : ---------- PLOT SCALE : 1" = 20'_XREF

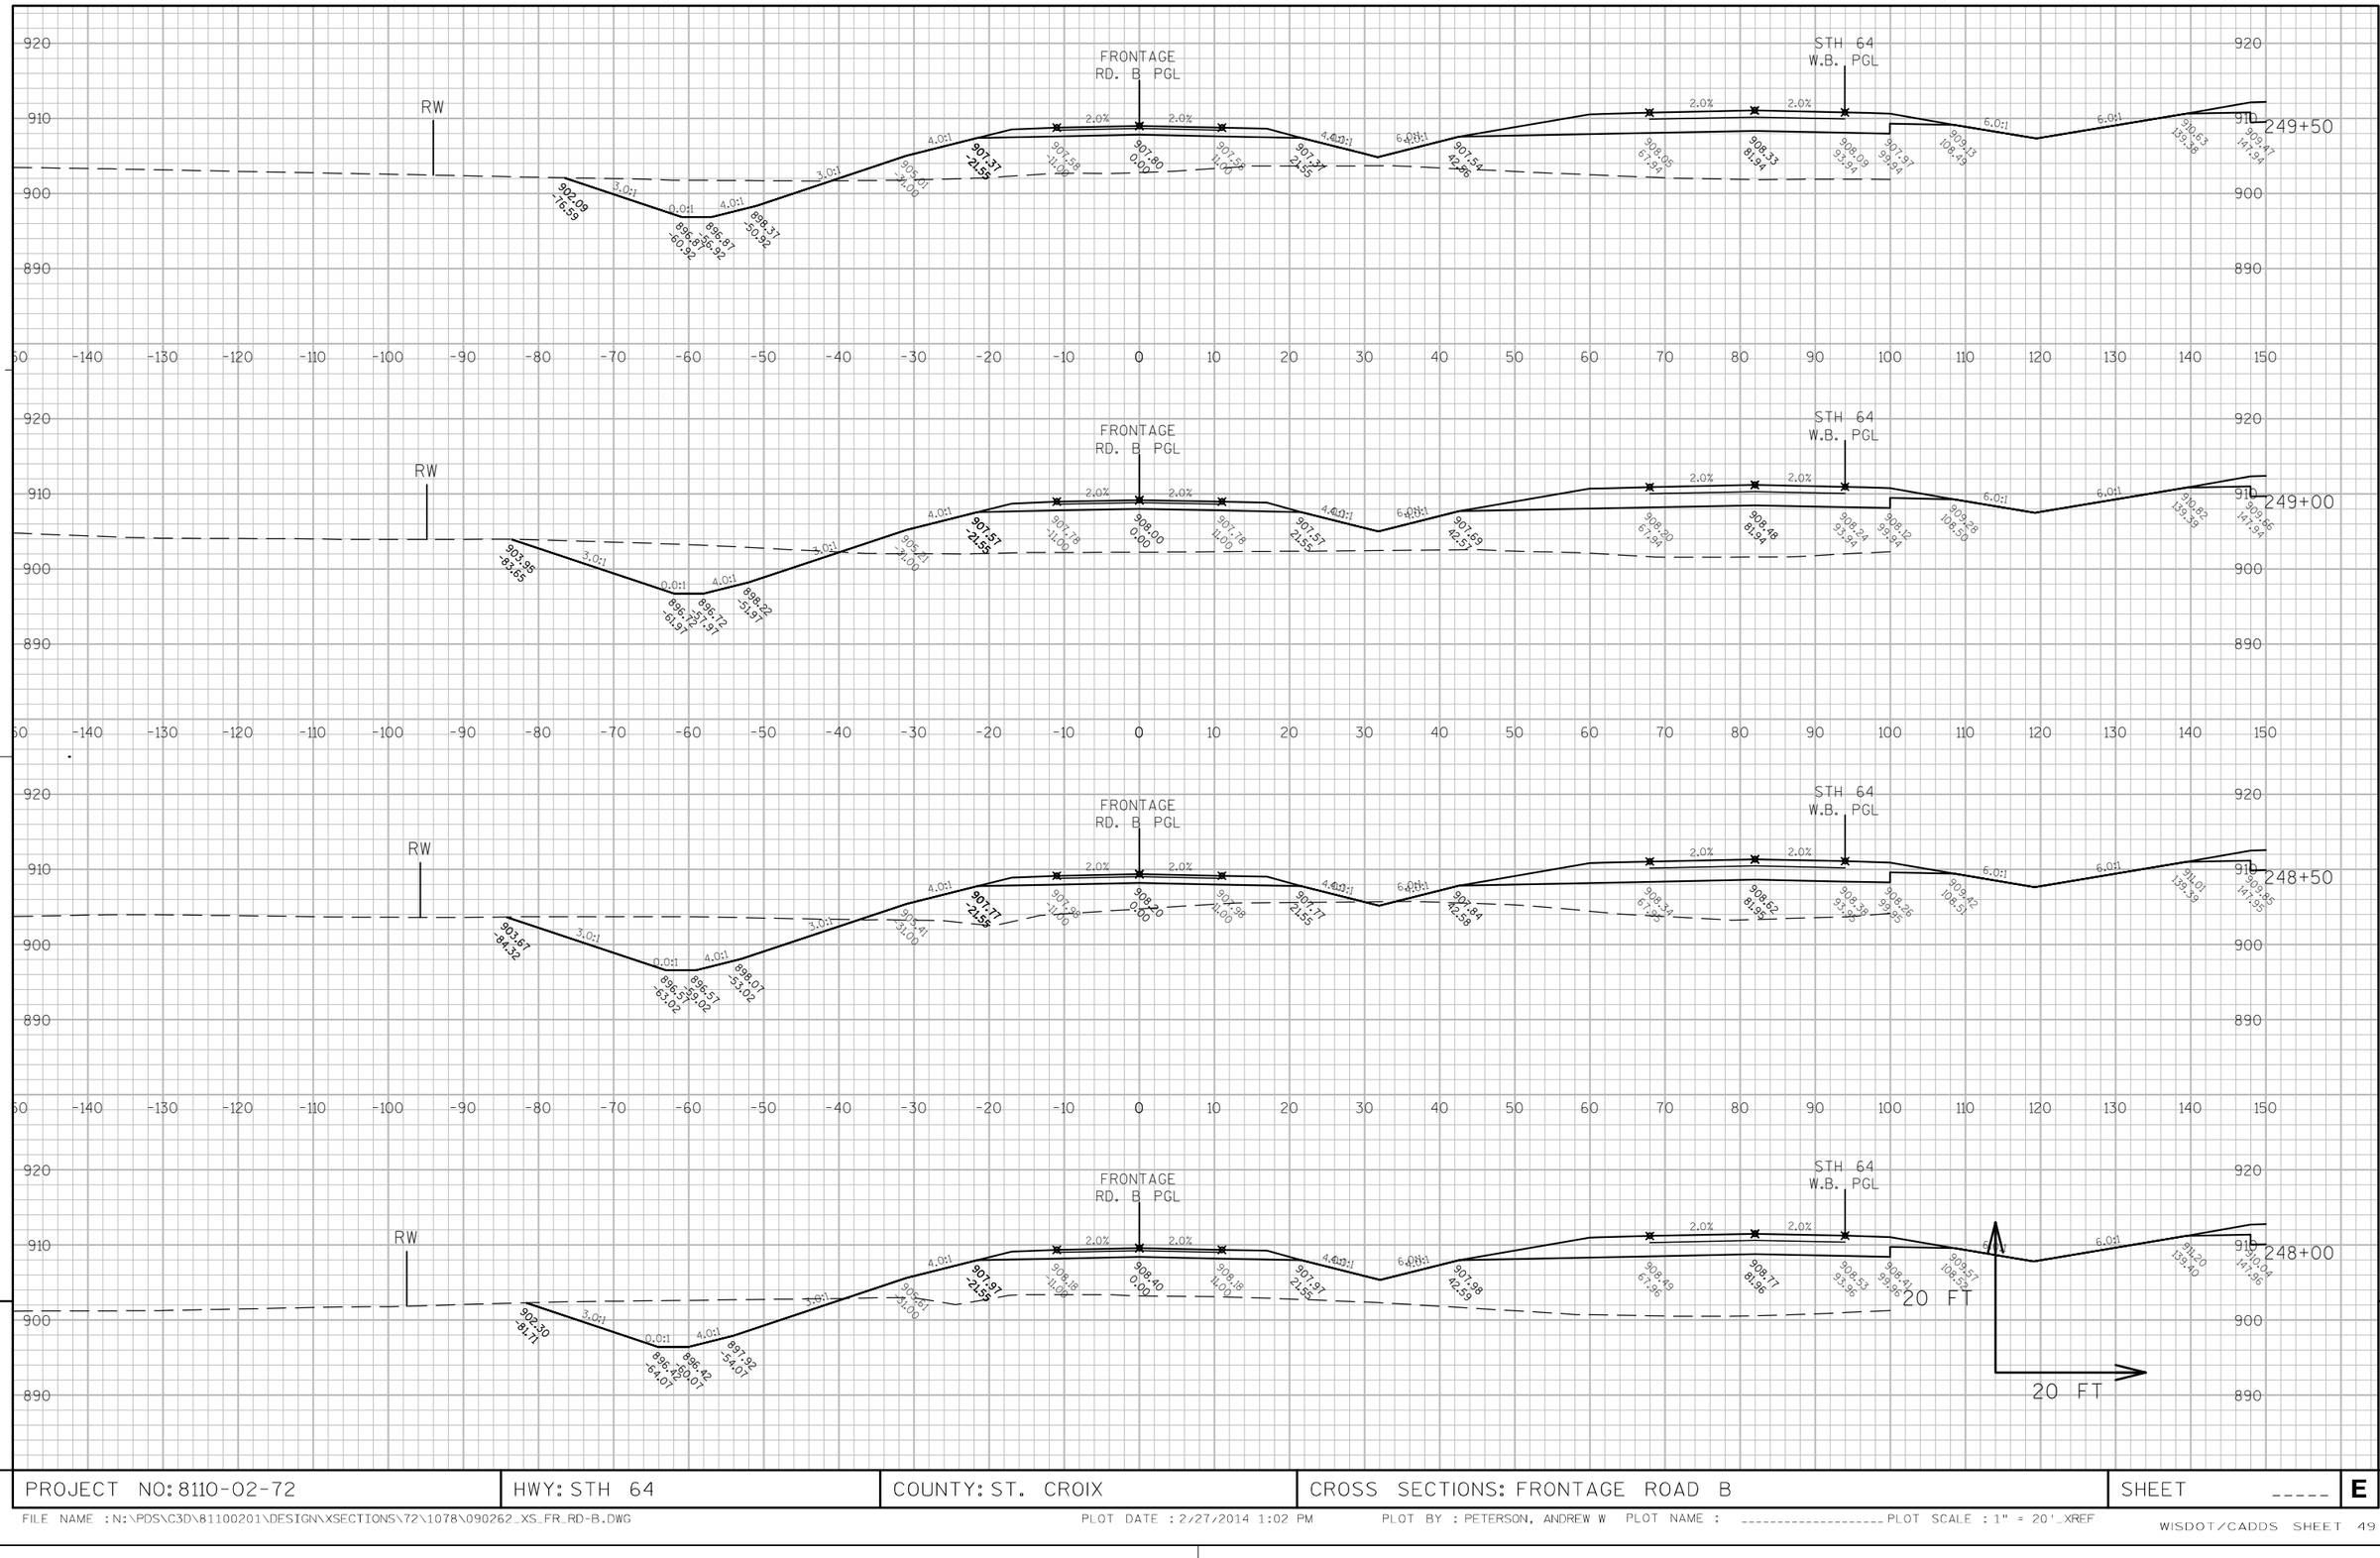

APPROVED FOR DESIGN OF UTILITY ADJUSTMENTS

9

9

PROJECT NO: 8110-02-72	HWY: STH 64	COUNTY: ST. CROIX	CROSS SECTIONS: FRONTAGE ROAD B	SHEET _____	E

FILE NAME : N:\PDS\C3D\81100201\DESIGN\XSECTIONS\72\1078\090262_XS_FR_RD-B.DWG PLOT DATE : 2/27/2014 1:02 PM PLOT BY : PETERSON, ANDREW W PLOT NAME : ---------- PLOT SCALE : 1" = 20'_XREF

WISDOT/CADDS SHEET 49


APPROVED FOR DESIGN OF UTILITY ADJUSTMENTS

9

9

PROJECT NO: 8110-02-72	HWY: STH 64	COUNTY: ST. CROIX	CROSS SECTIONS: FRONTAGE ROAD B	SHEET _____	E

FILE NAME : N:\PDS\C3D\81100201\DESIGN\XSECTIONS\72\1078\090262_XS_FR_RD-B.DWG PLOT DATE : 2/27/2014 1:03 PM PLOT BY : PETERSON, ANDREW W PLOT NAME : ---------- PLOT SCALE : 1" = 20'_XREF

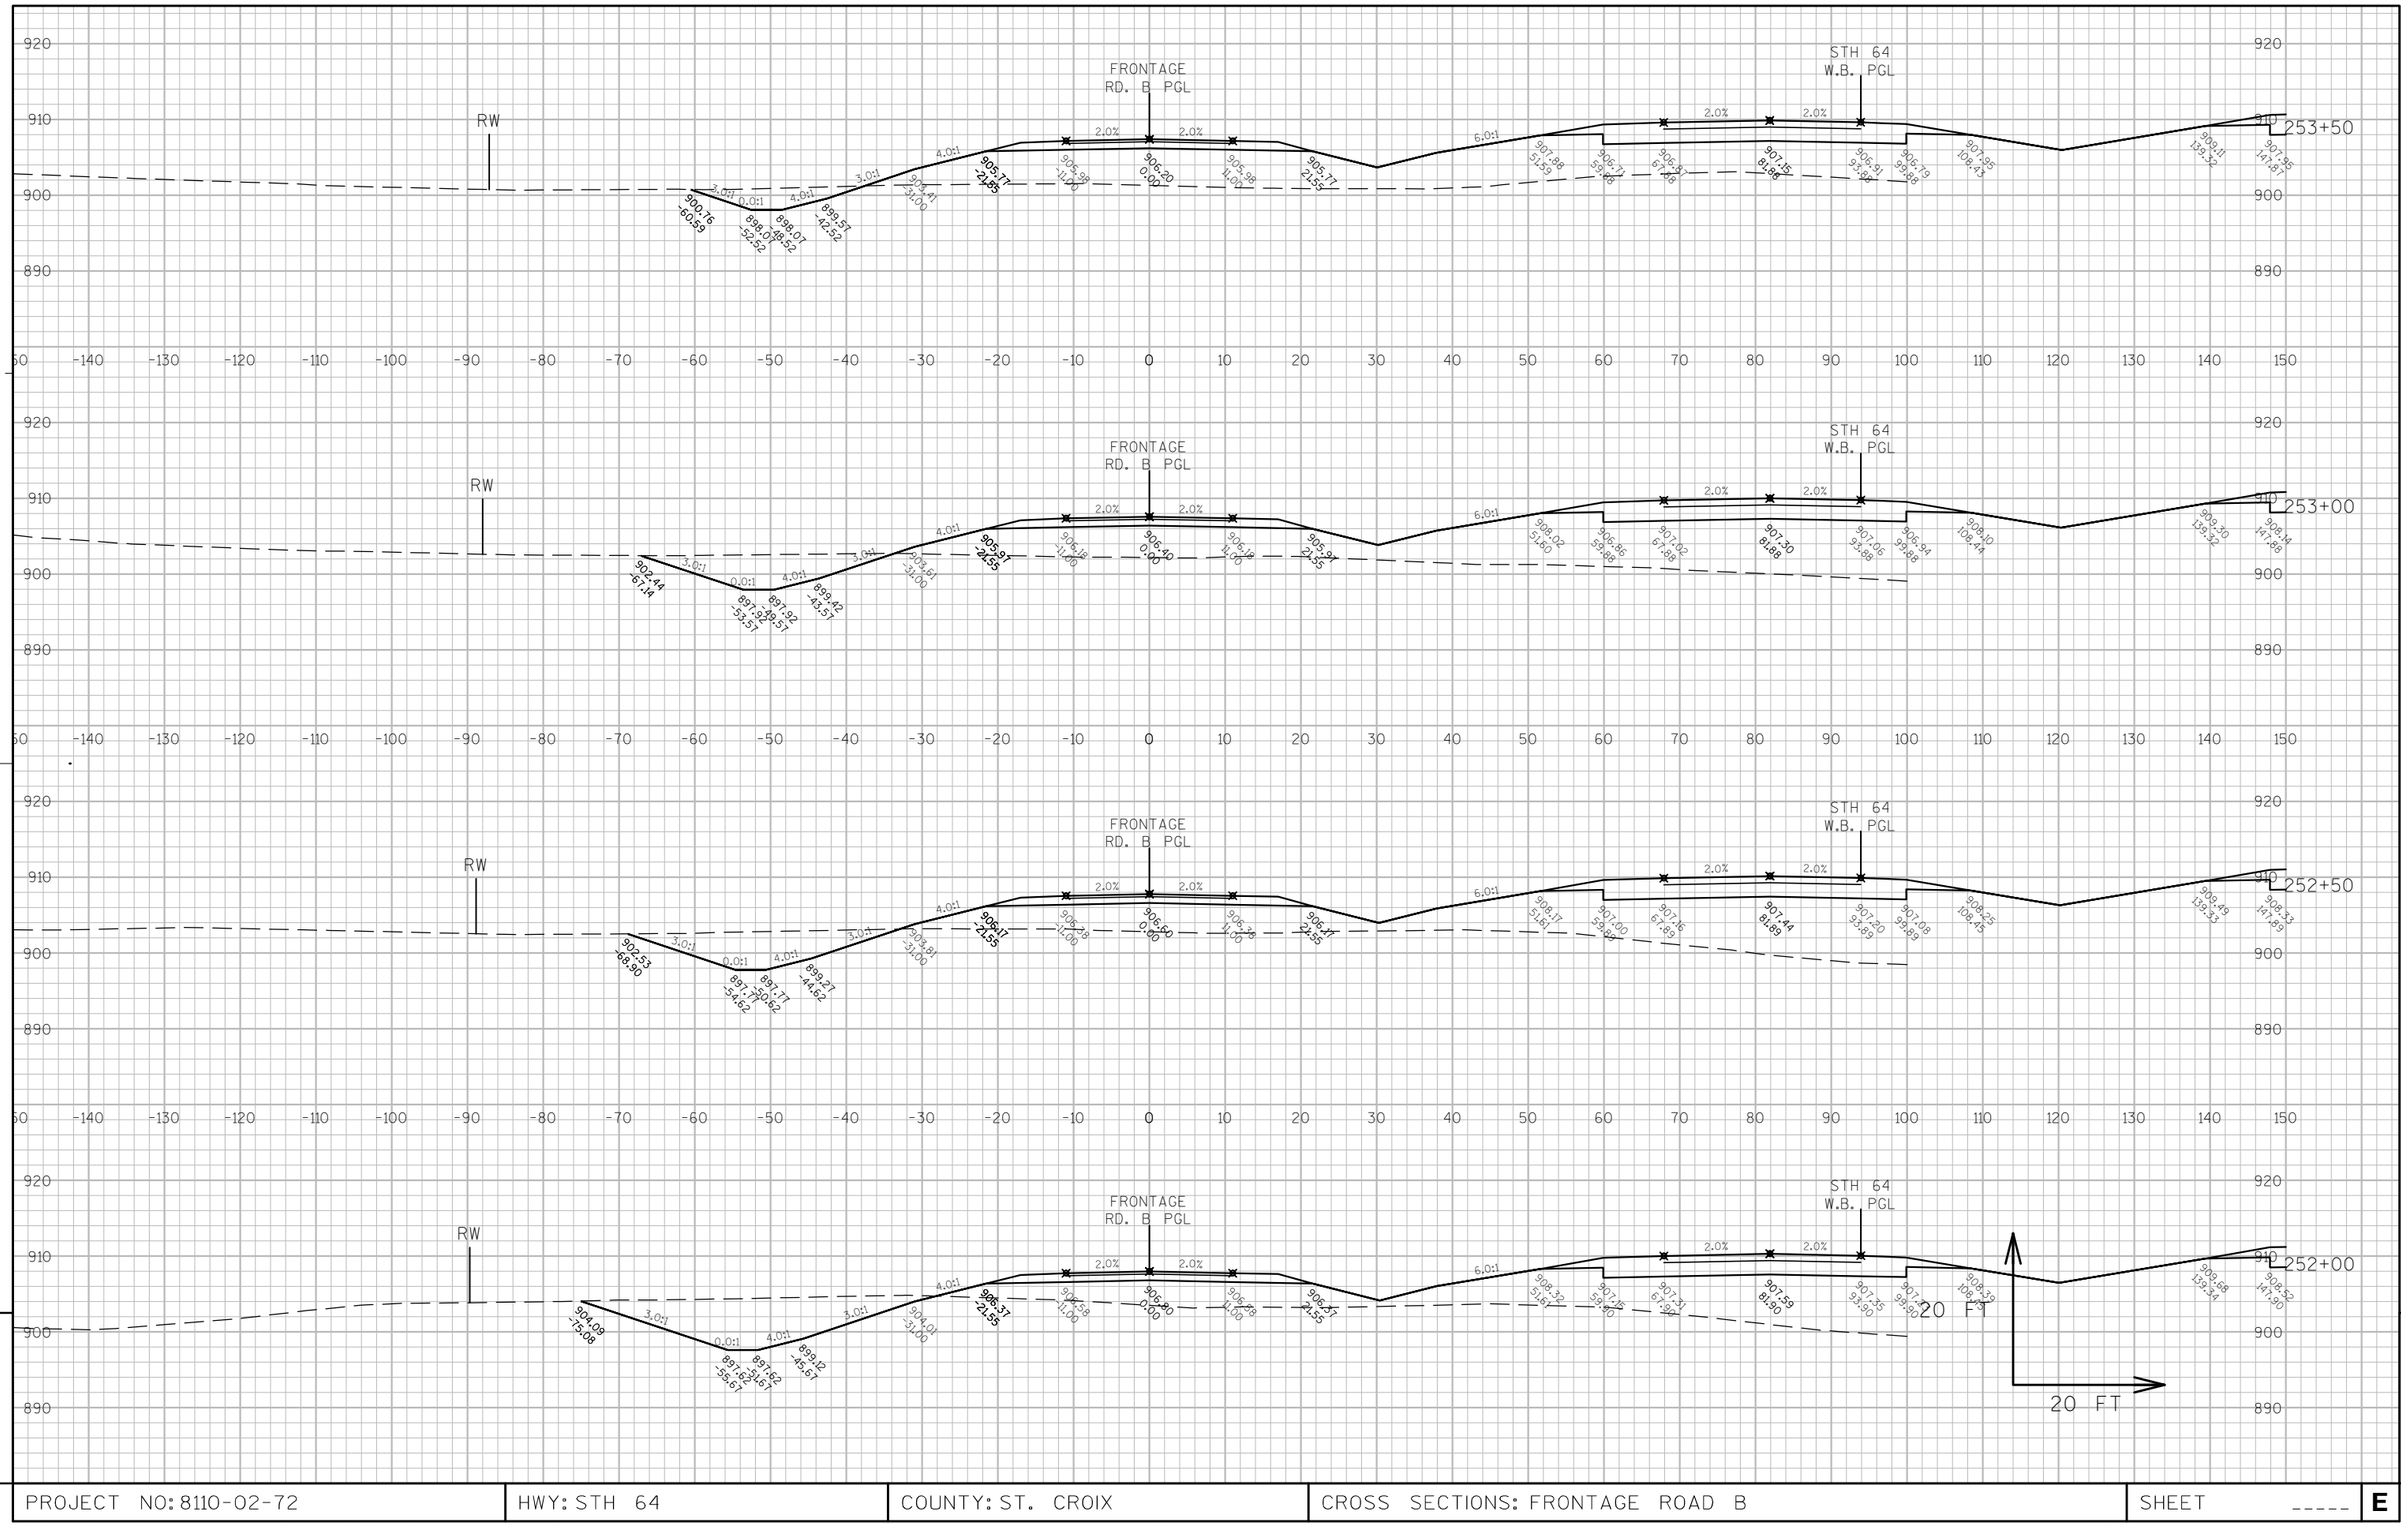


APPROVED FOR DESIGN OF UTILITY ADJUSTMENTS

9

9

PROJECT NO: 8110-02-72	HWY: STH 64	COUNTY: ST. CROIX	CROSS SECTIONS: FRONTAGE ROAD B	SHEET _____	E

FILE NAME : N:\PDS\C3D\81100201\DESIGN\XSECTIONS\72\1078\090262_XS_FR_RD-B.DWG PLOT DATE : 2/27/2014 1:04 PM PLOT BY : PETERSON, ANDREW W PLOT NAME : ---------- PLOT SCALE : 1" = 20'_XREF

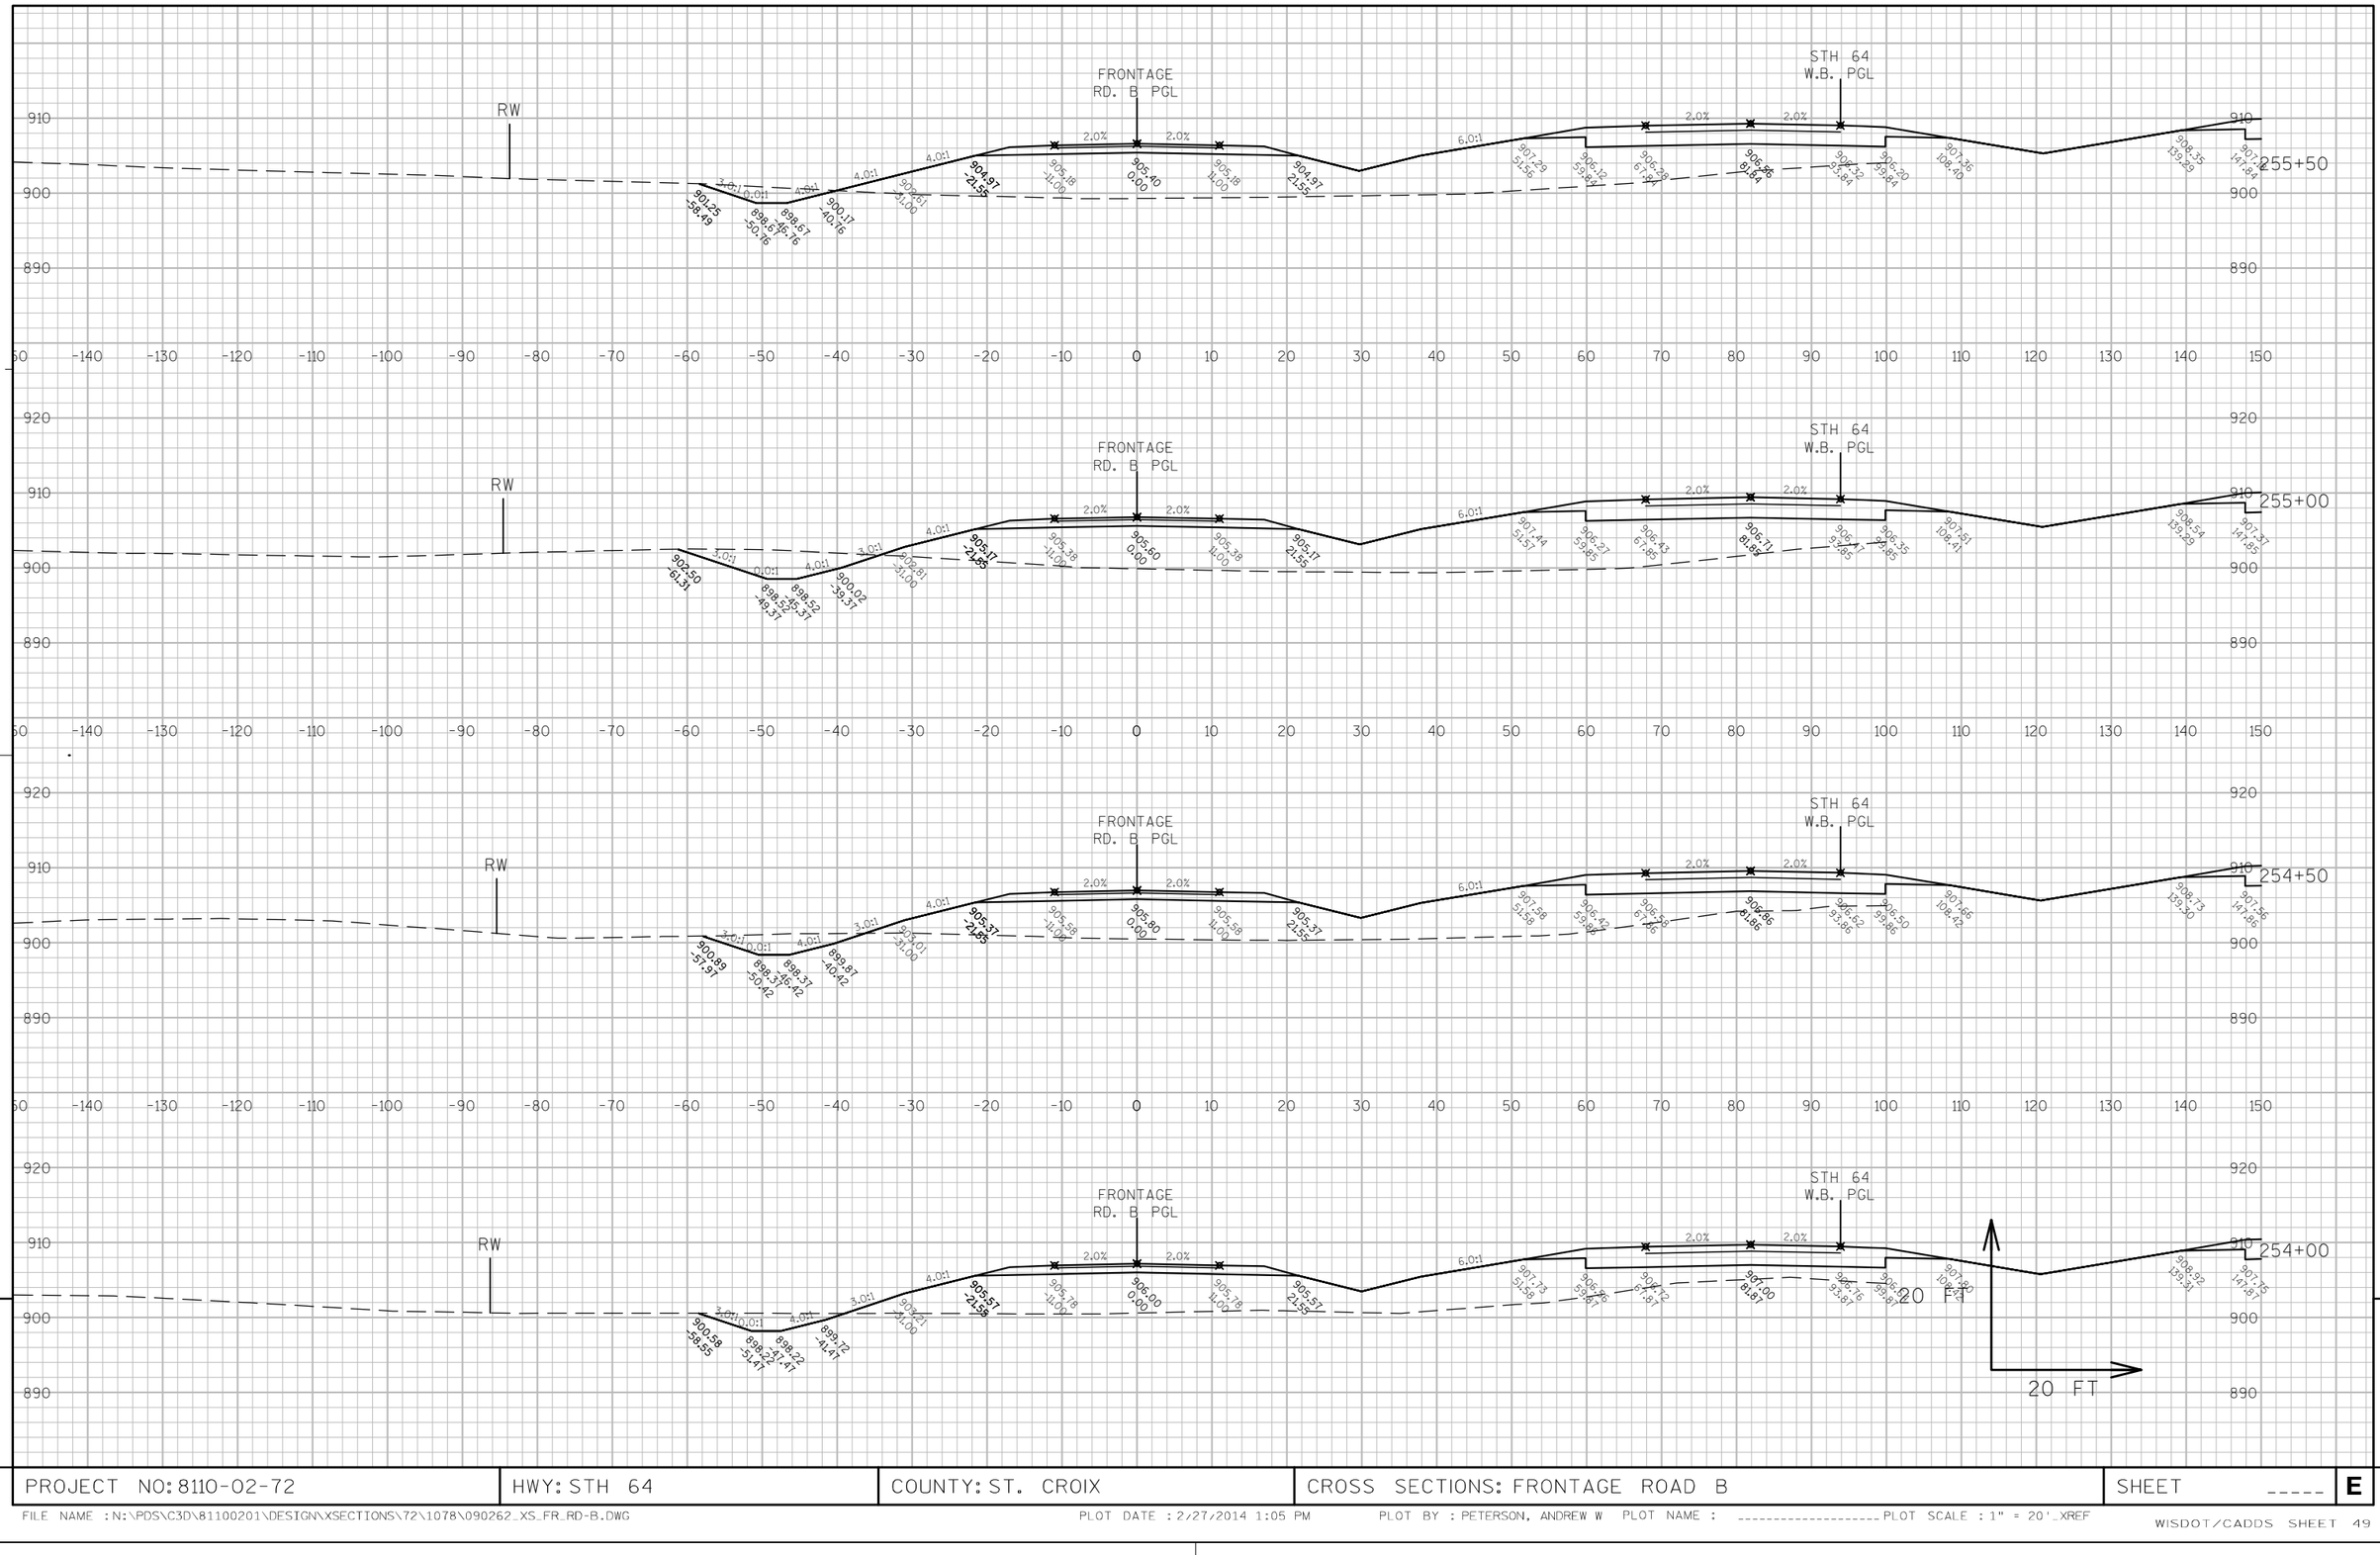


APPROVED FOR DESIGN OF UTILITY ADJUSTMENTS

9

9

PROJECT NO: 8110-02-72	HWY: STH 64	COUNTY: ST. CROIX	CROSS SECTIONS: FRONTAGE ROAD B	SHEET _____	E

FILE NAME : N:\PDS\C3D\81100201\DESIGN\XSECTIONS\72\1078\090262_XS_FR_RD-B.DWG PLOT DATE : 2/27/2014 1:05 PM PLOT BY : PETERSON, ANDREW W PLOT NAME : ---------- PLOT SCALE : 1" = 20'_XREF

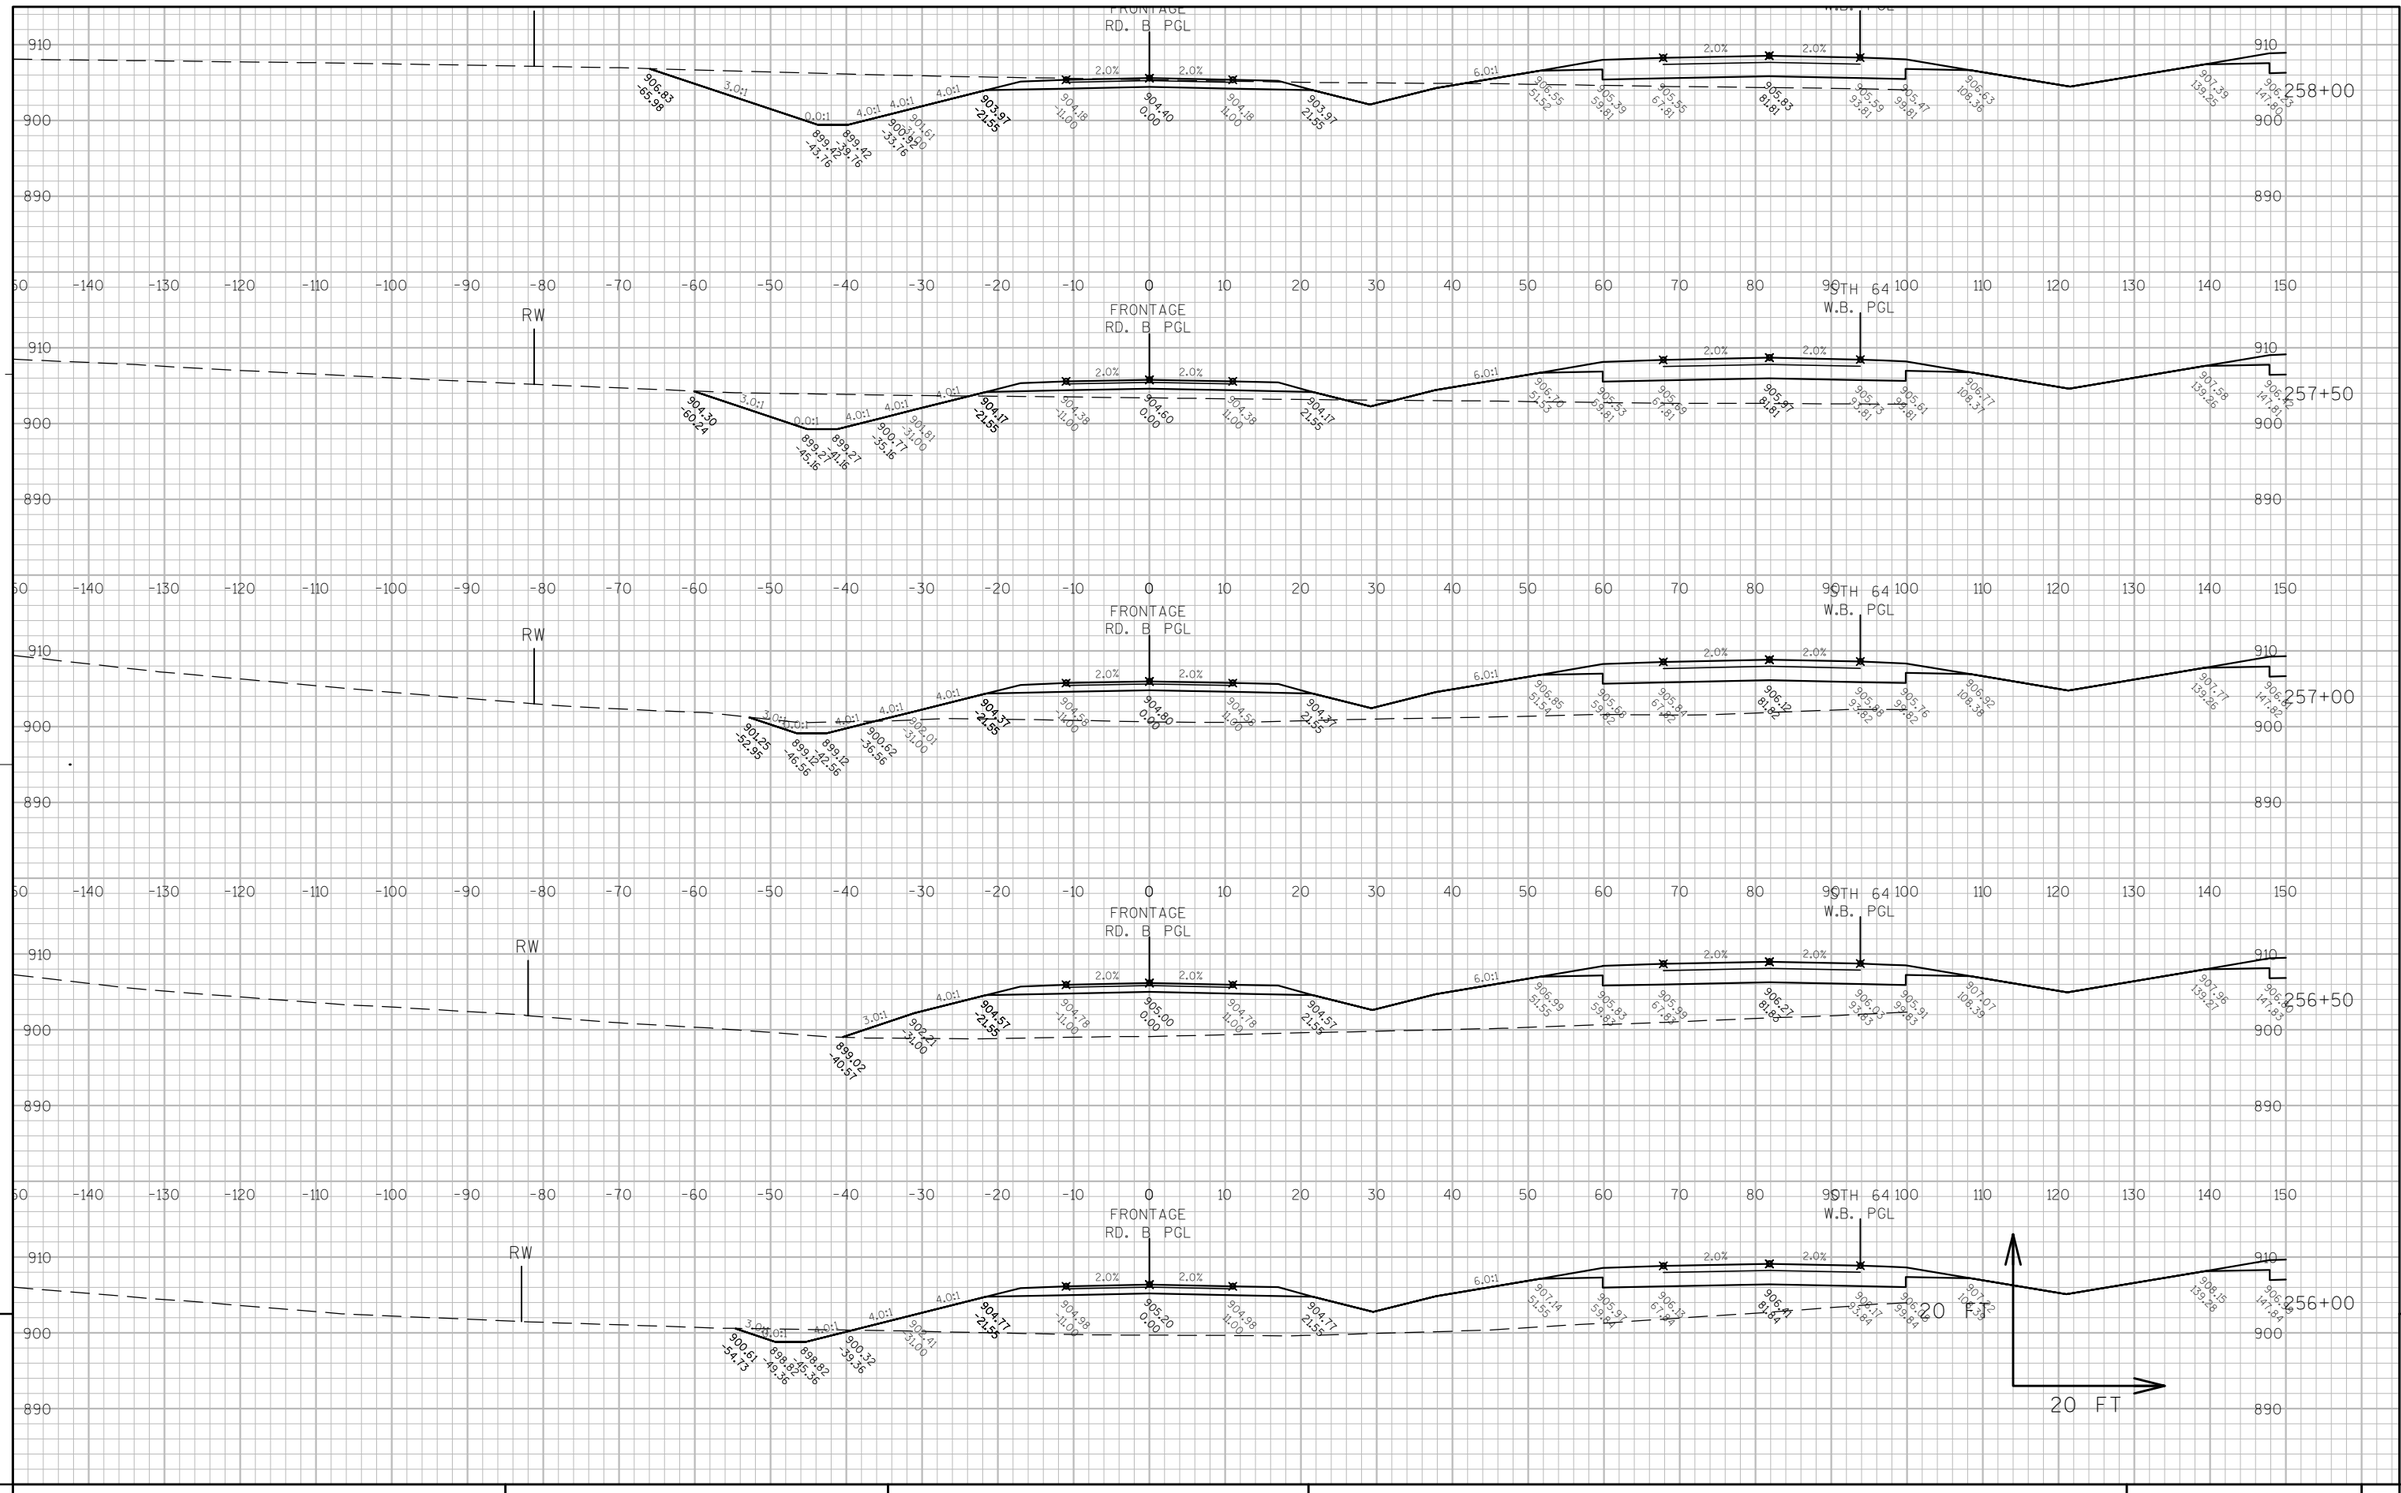


APPROVED FOR DESIGN OF UTILITY ADJUSTMENTS

9

9

PROJECT NO: 8110-02-72	HWY: STH 64	COUNTY: ST. CROIX	CROSS SECTIONS: FRONTAGE ROAD B	SHEET _____	E

FILE NAME : N:\PDS\C3D\81100201\DESIGN\XSECTIONS\72\1078\090262_XS_FR_RD-B.DWG PLOT DATE : 2/27/2014 1:05 PM PLOT BY : PETERSON, ANDREW W PLOT NAME : _____ PLOT SCALE : 1" = 20'_XREF

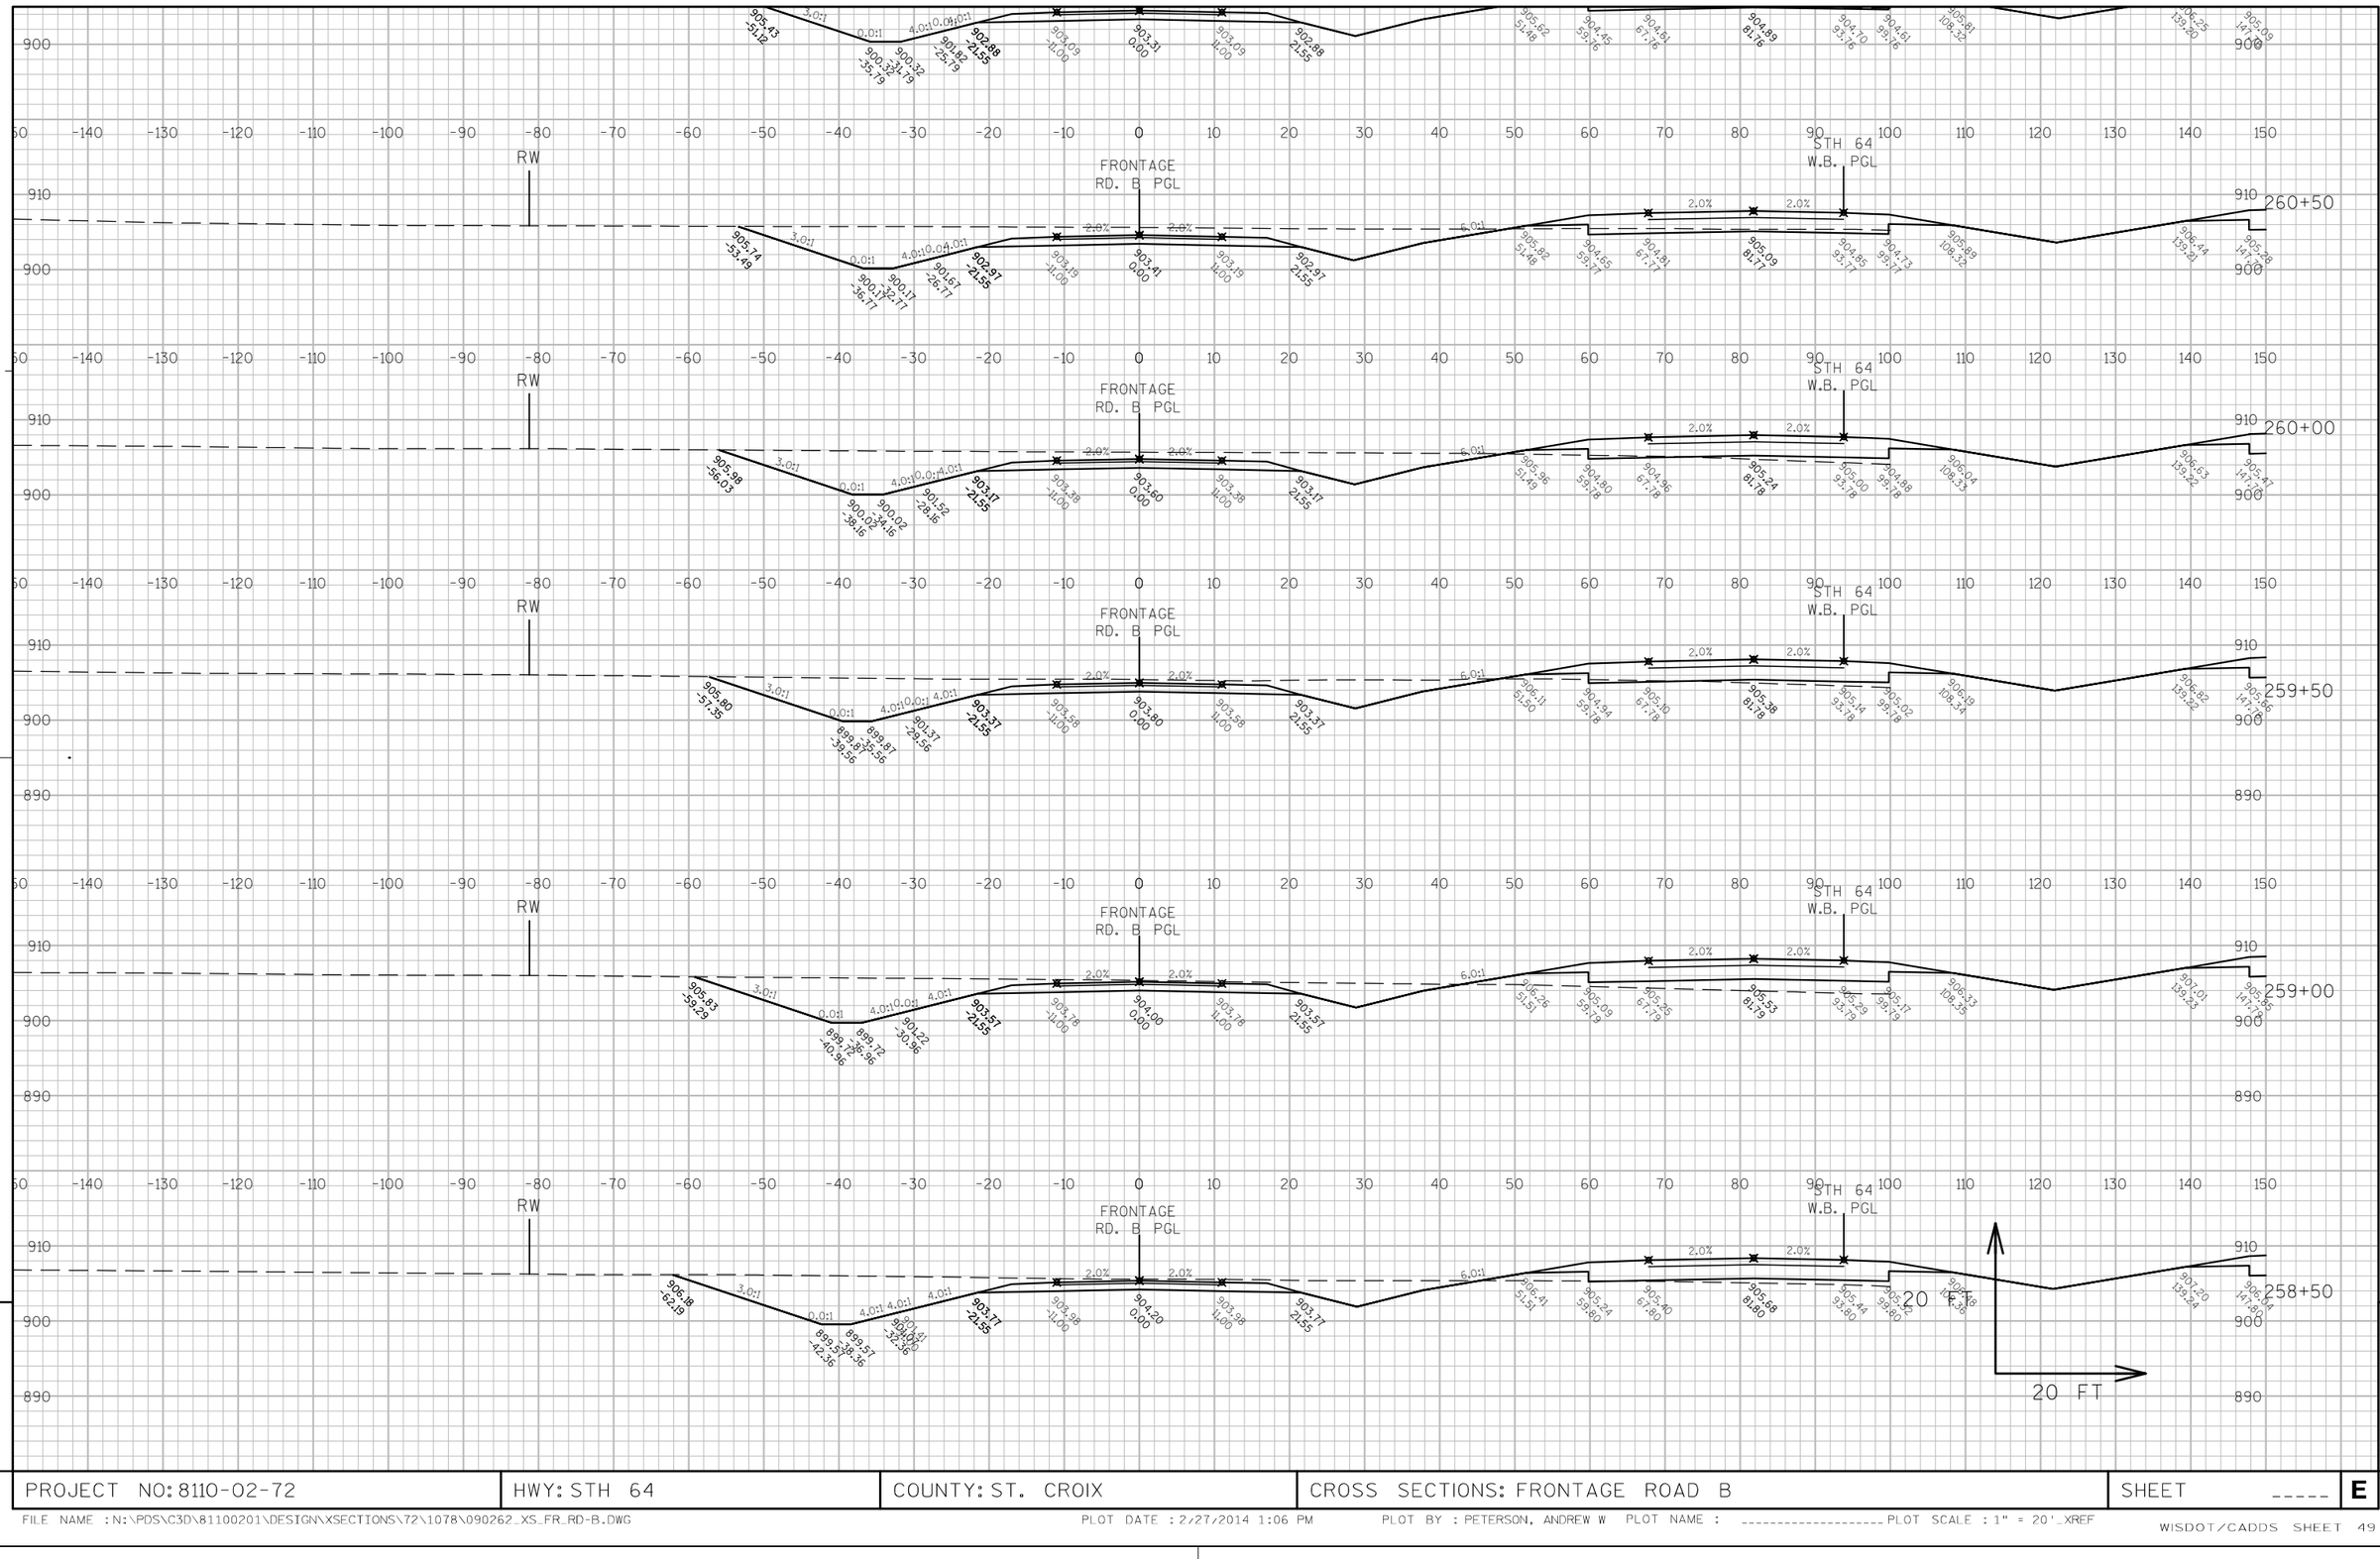


APPROVED FOR DESIGN OF UTILITY ADJUSTMENTS

9

9

PROJECT NO: 8110-02-72	HWY: STH 64	COUNTY: ST. CROIX	CROSS SECTIONS: FRONTAGE ROAD B	SHEET _____	E

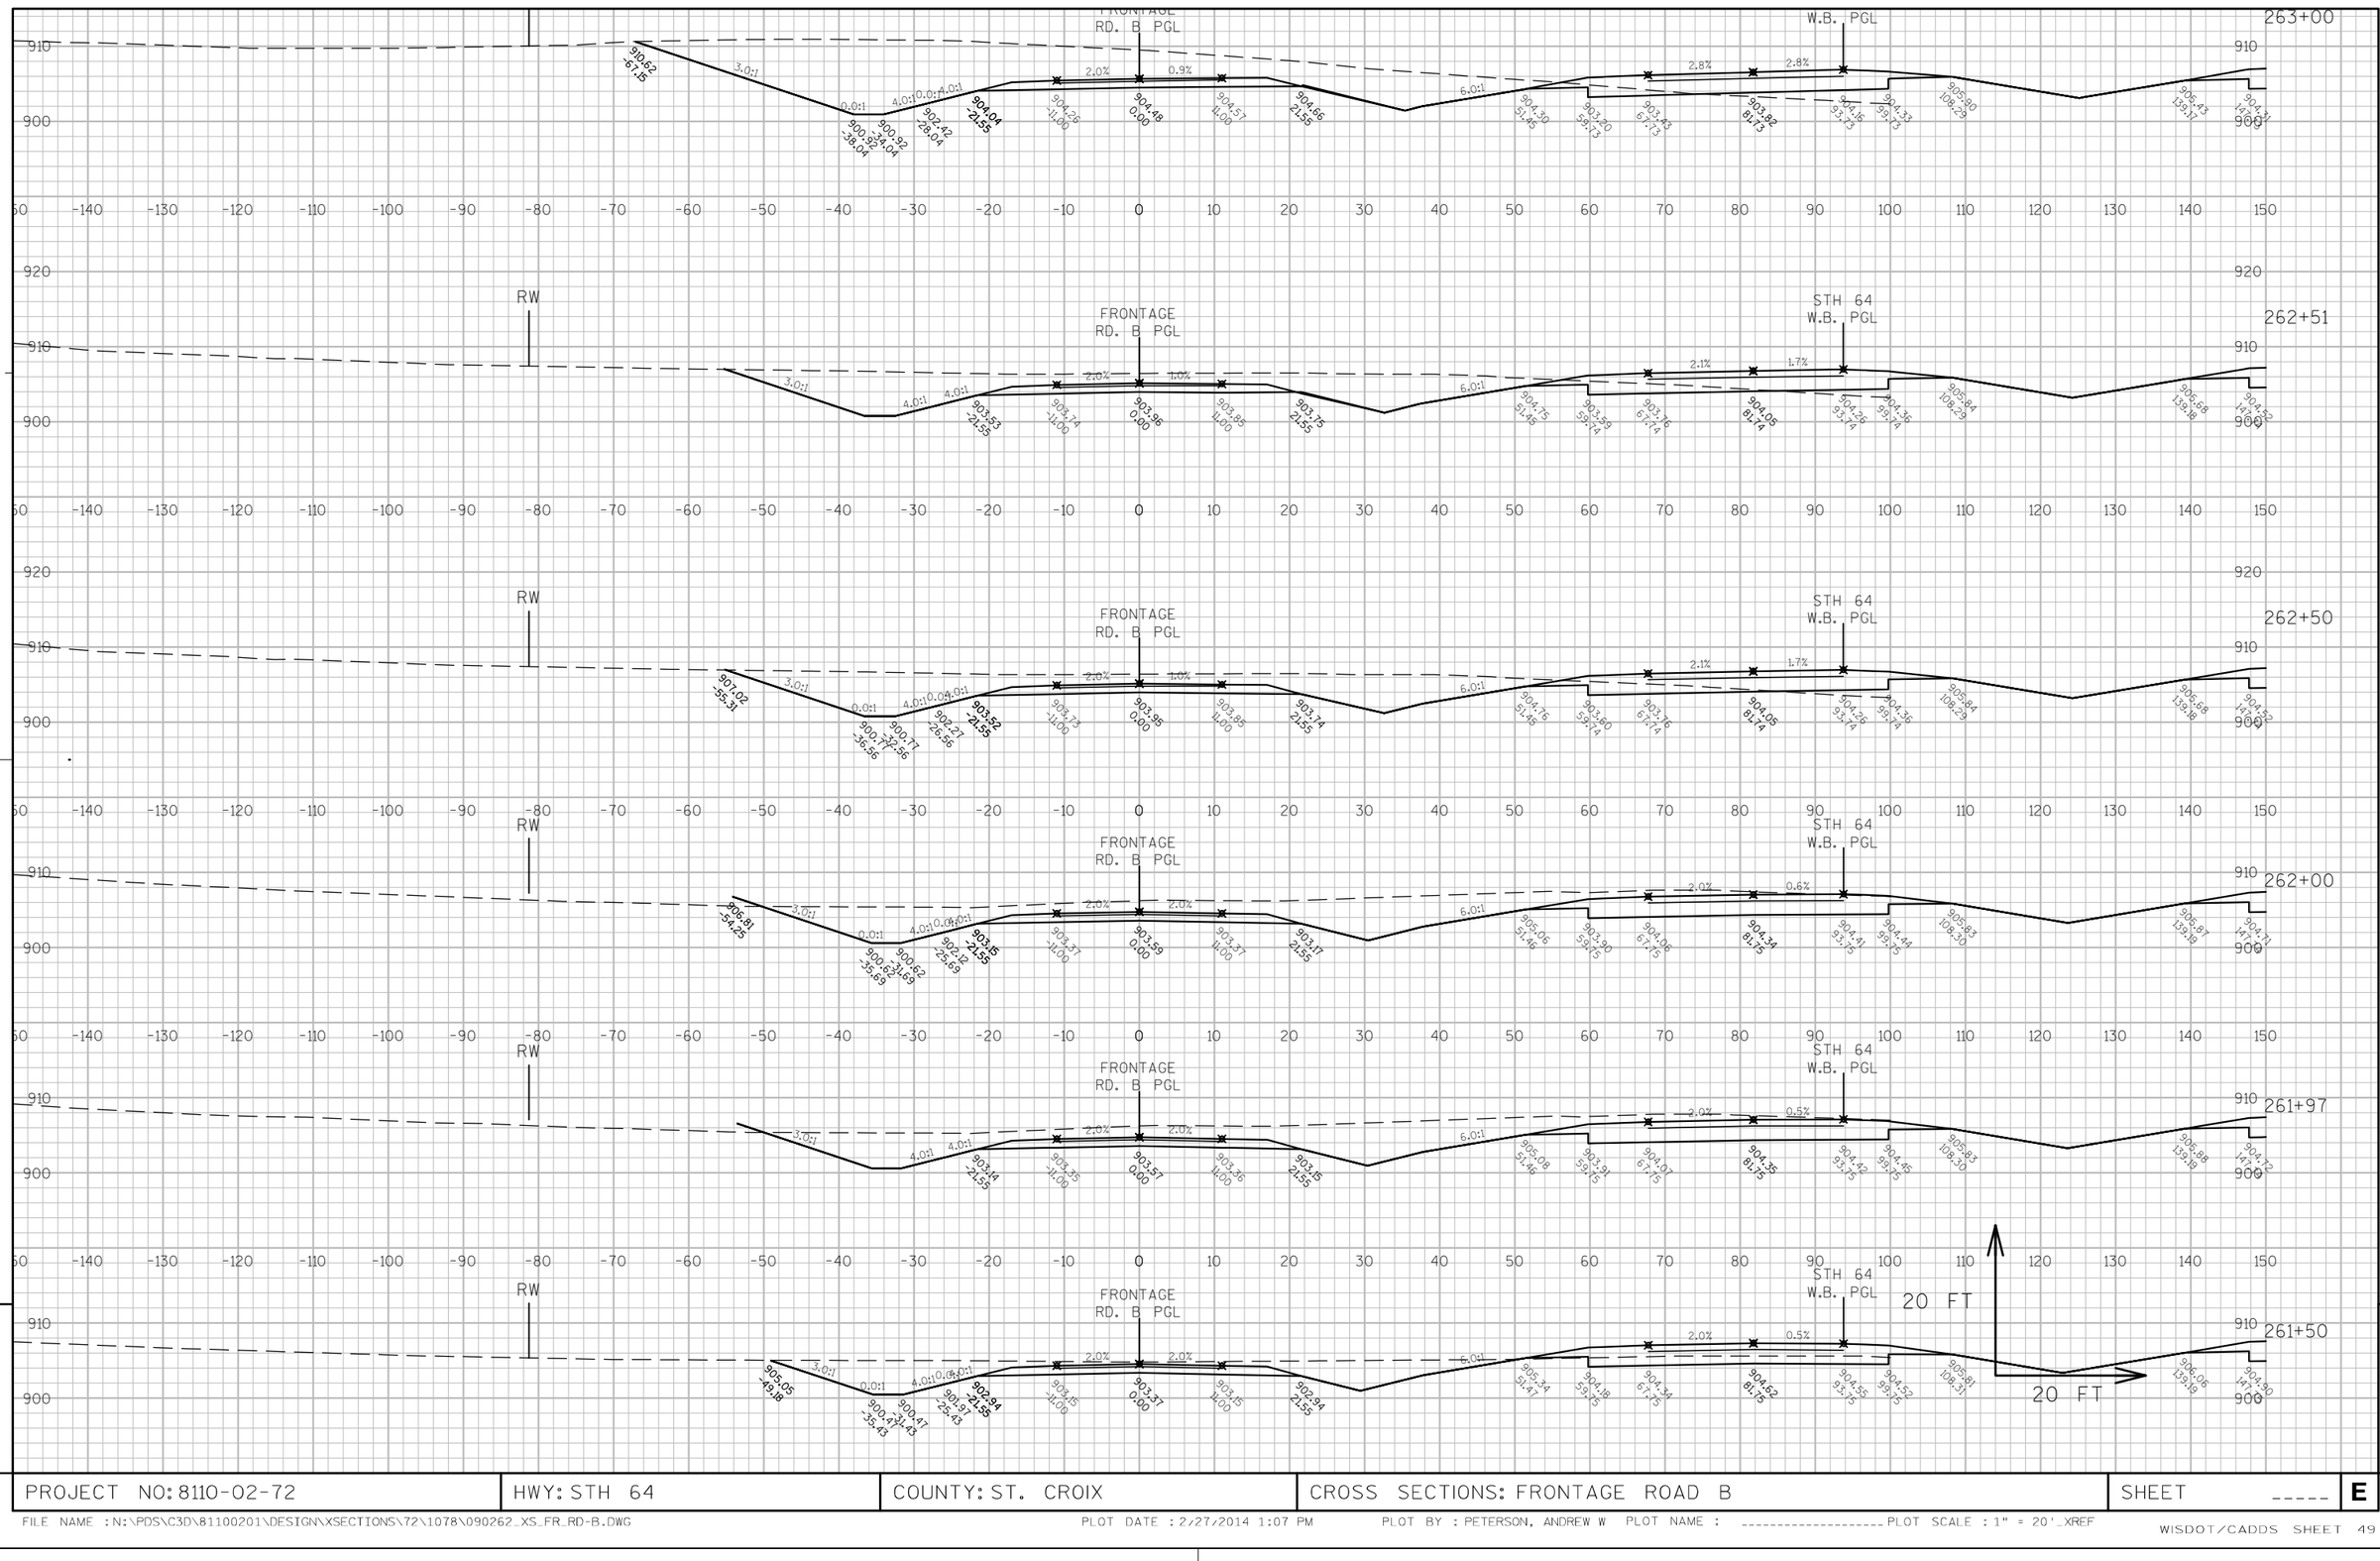


APPROVED FOR DESIGN OF UTILITY ADJUSTMENTS

9

9

PROJECT NO: 8110-02-72	HWY: STH 64	COUNTY: ST. CROIX	CROSS SECTIONS: FRONTAGE ROAD B	SHEET -----	E

FILE NAME : N:\PDS\C3D\81100201\DESIGN\XSECTIONS\72\1078\090262_XS_FR_RD-B.DWG PLOT DATE : 2/27/2014 1:07 PM PLOT BY : PETERSON, ANDREW W PLOT NAME : ---------- PLOT SCALE : 1" = 20'_XREF

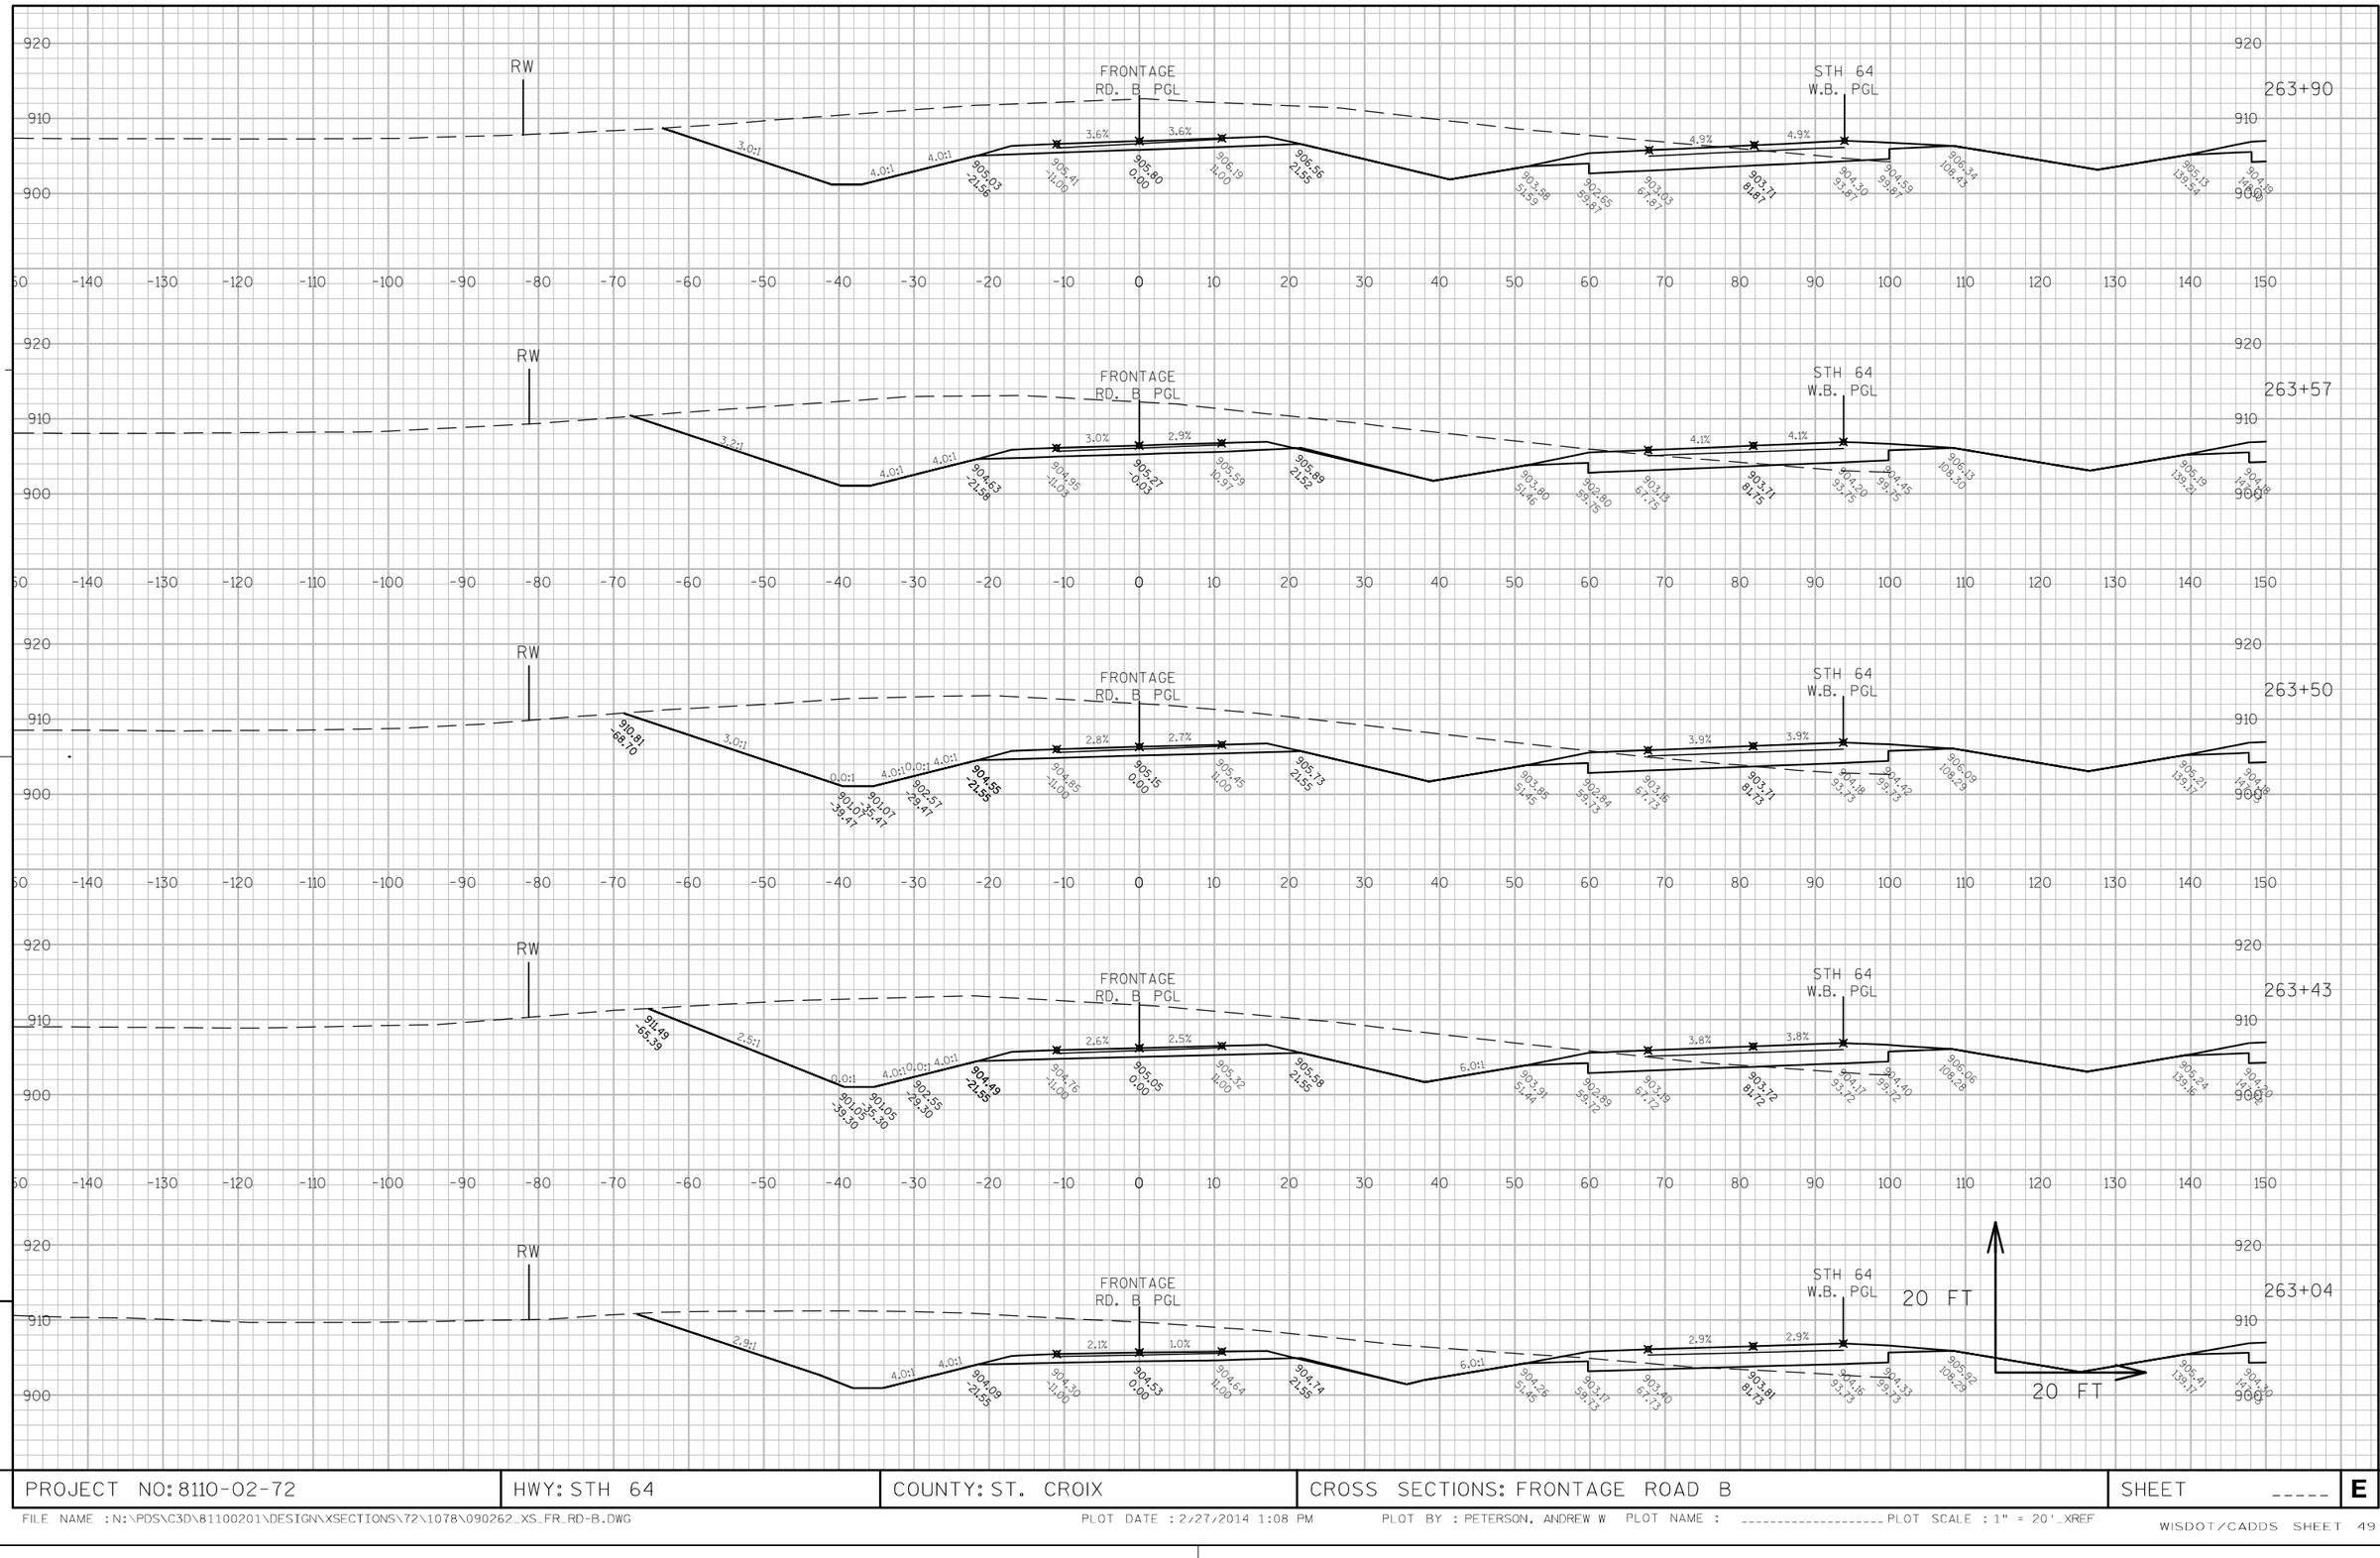


APPROVED FOR DESIGN OF UTILITY ADJUSTMENTS

9

9

PROJECT NO: 8110-02-72	HWY: STH 64	COUNTY: ST. CROIX	CROSS SECTIONS: FRONTAGE ROAD B	SHEET _____	E

FILE NAME : N:\PDS\C3D\81100201\DESIGN\XSECTIONS\72\1078\090262_XS_FR_RD-B.DWG PLOT DATE : 2/27/2014 1:08 PM PLOT BY : PETERSON, ANDREW W PLOT NAME : _____ PLOT SCALE : 1" = 20'_XREF

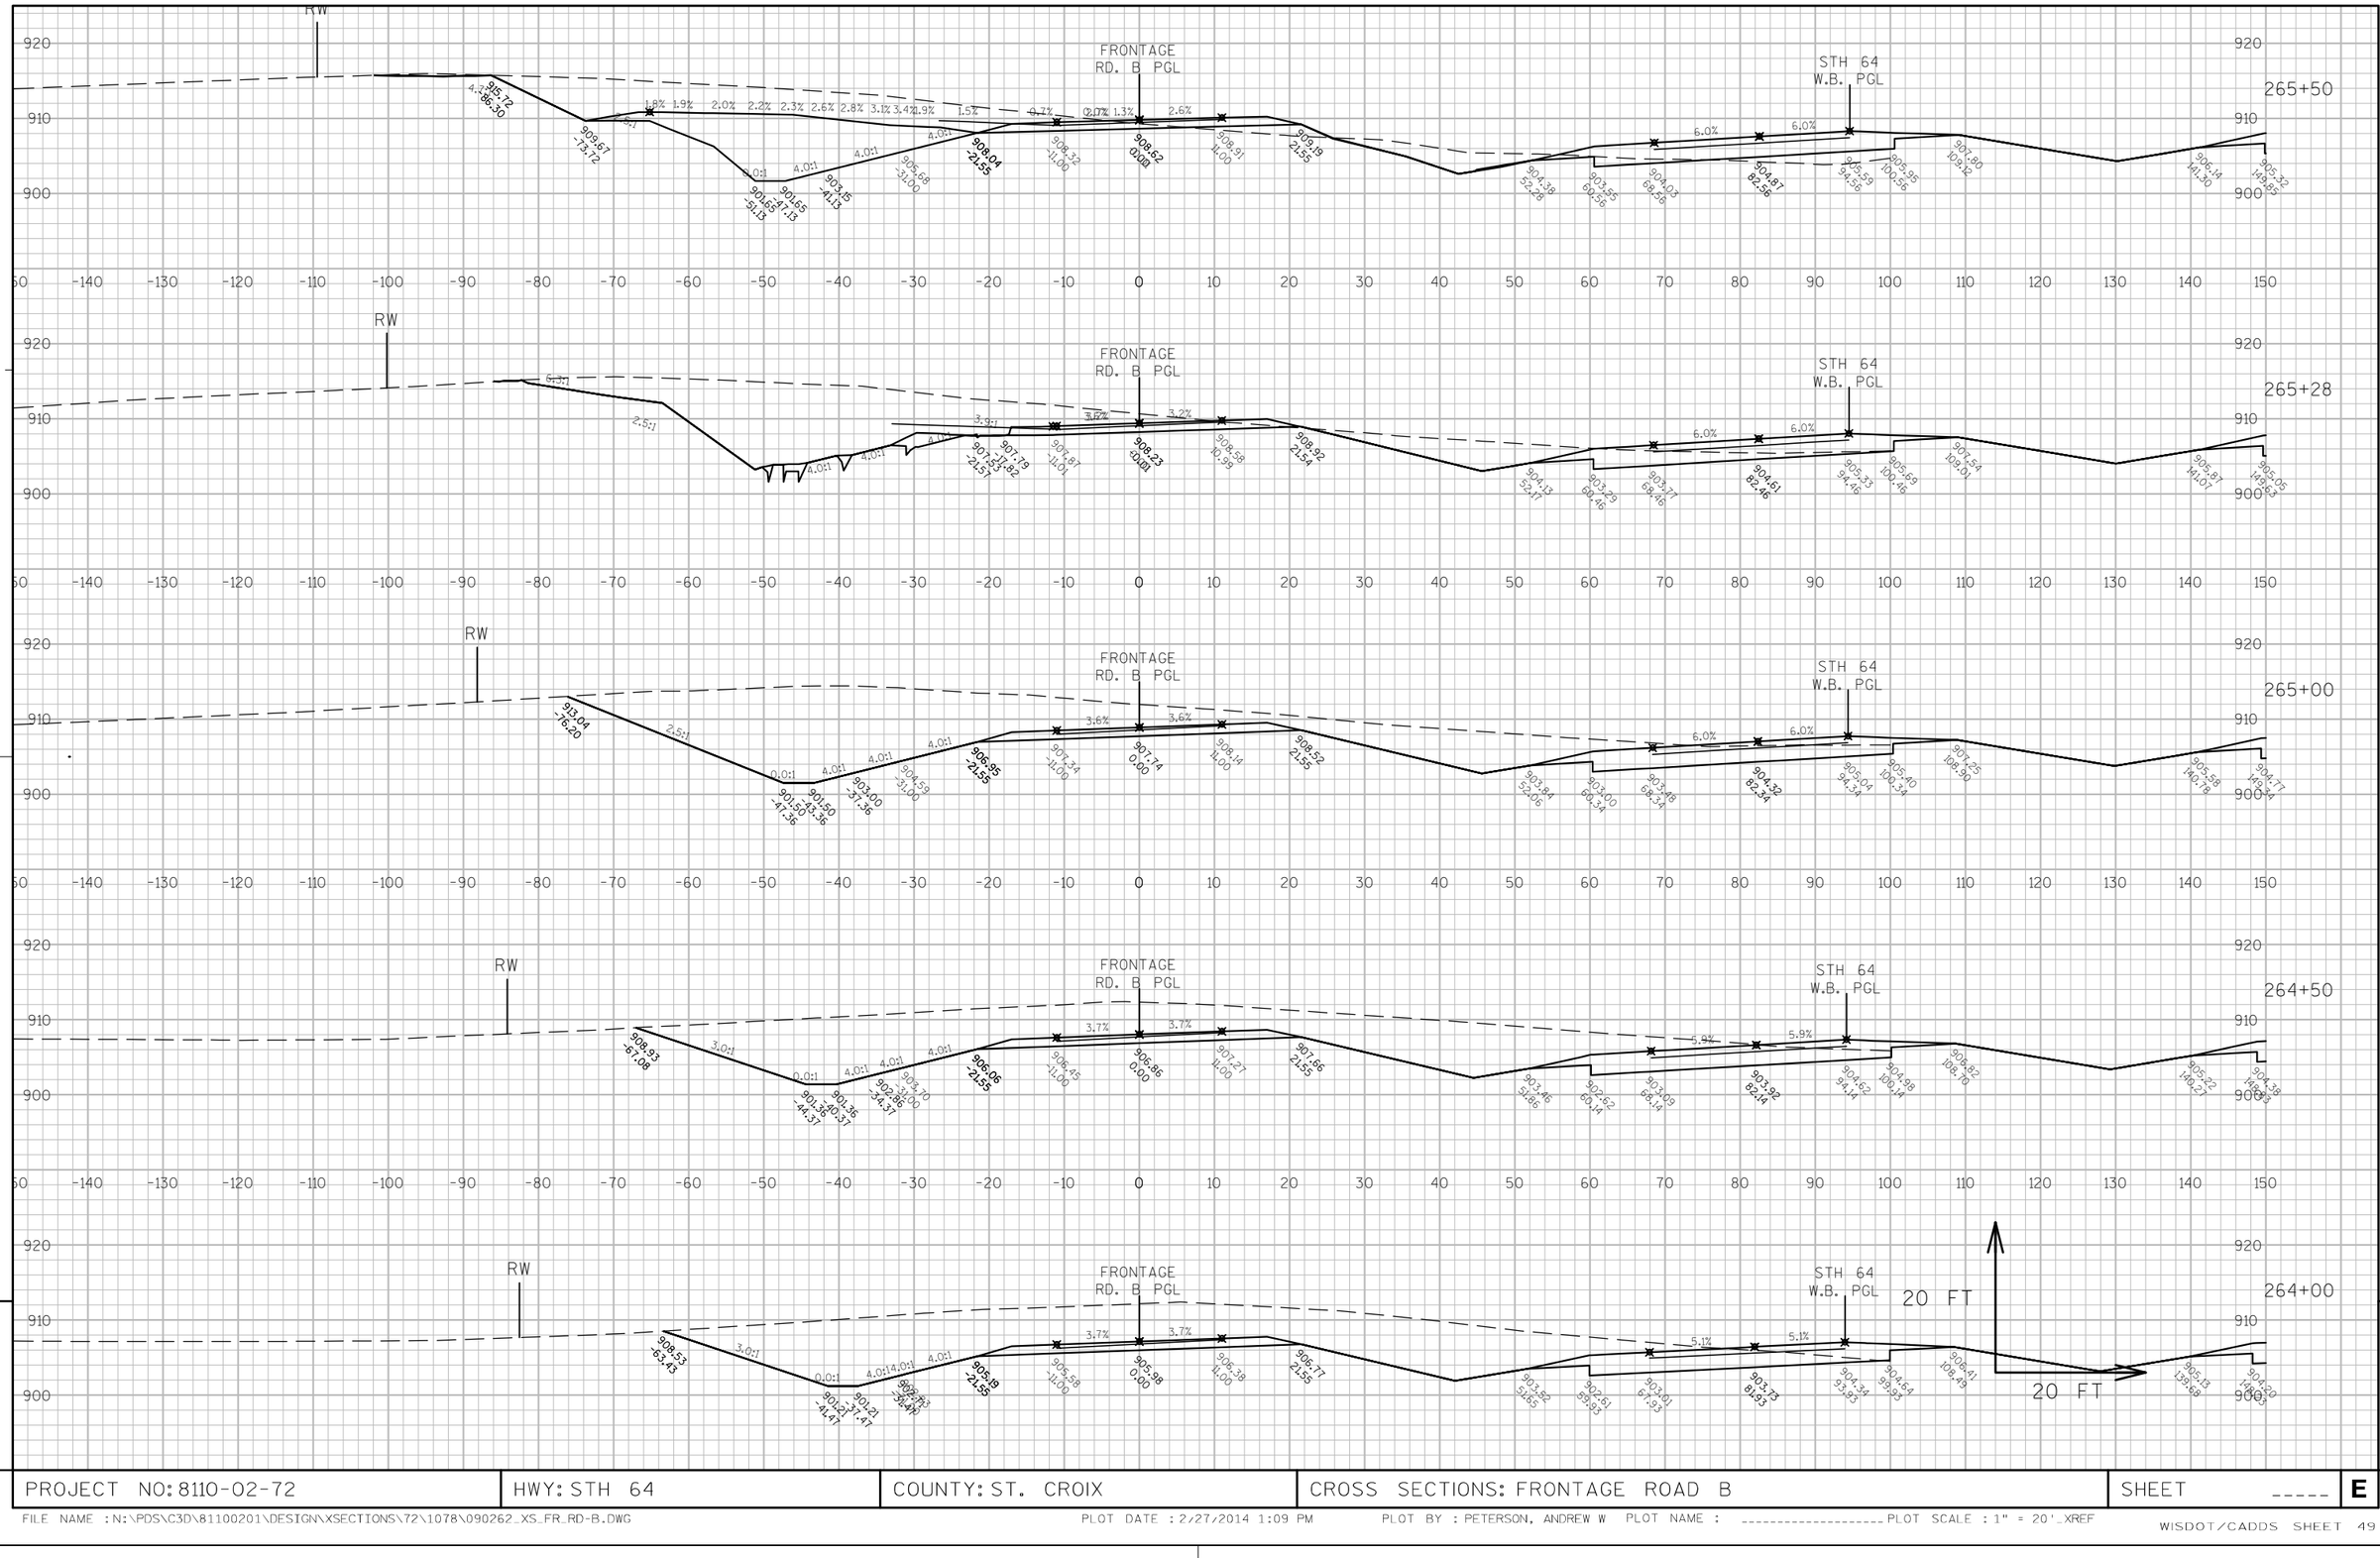


APPROVED FOR DESIGN OF UTILITY ADJUSTMENTS

9

9

PROJECT NO: 8110-02-72	HWY: STH 64	COUNTY: ST. CROIX	CROSS SECTIONS: FRONTAGE ROAD B	SHEET _____	E


APPROVED FOR DESIGN OF UTILITY ADJUSTMENTS

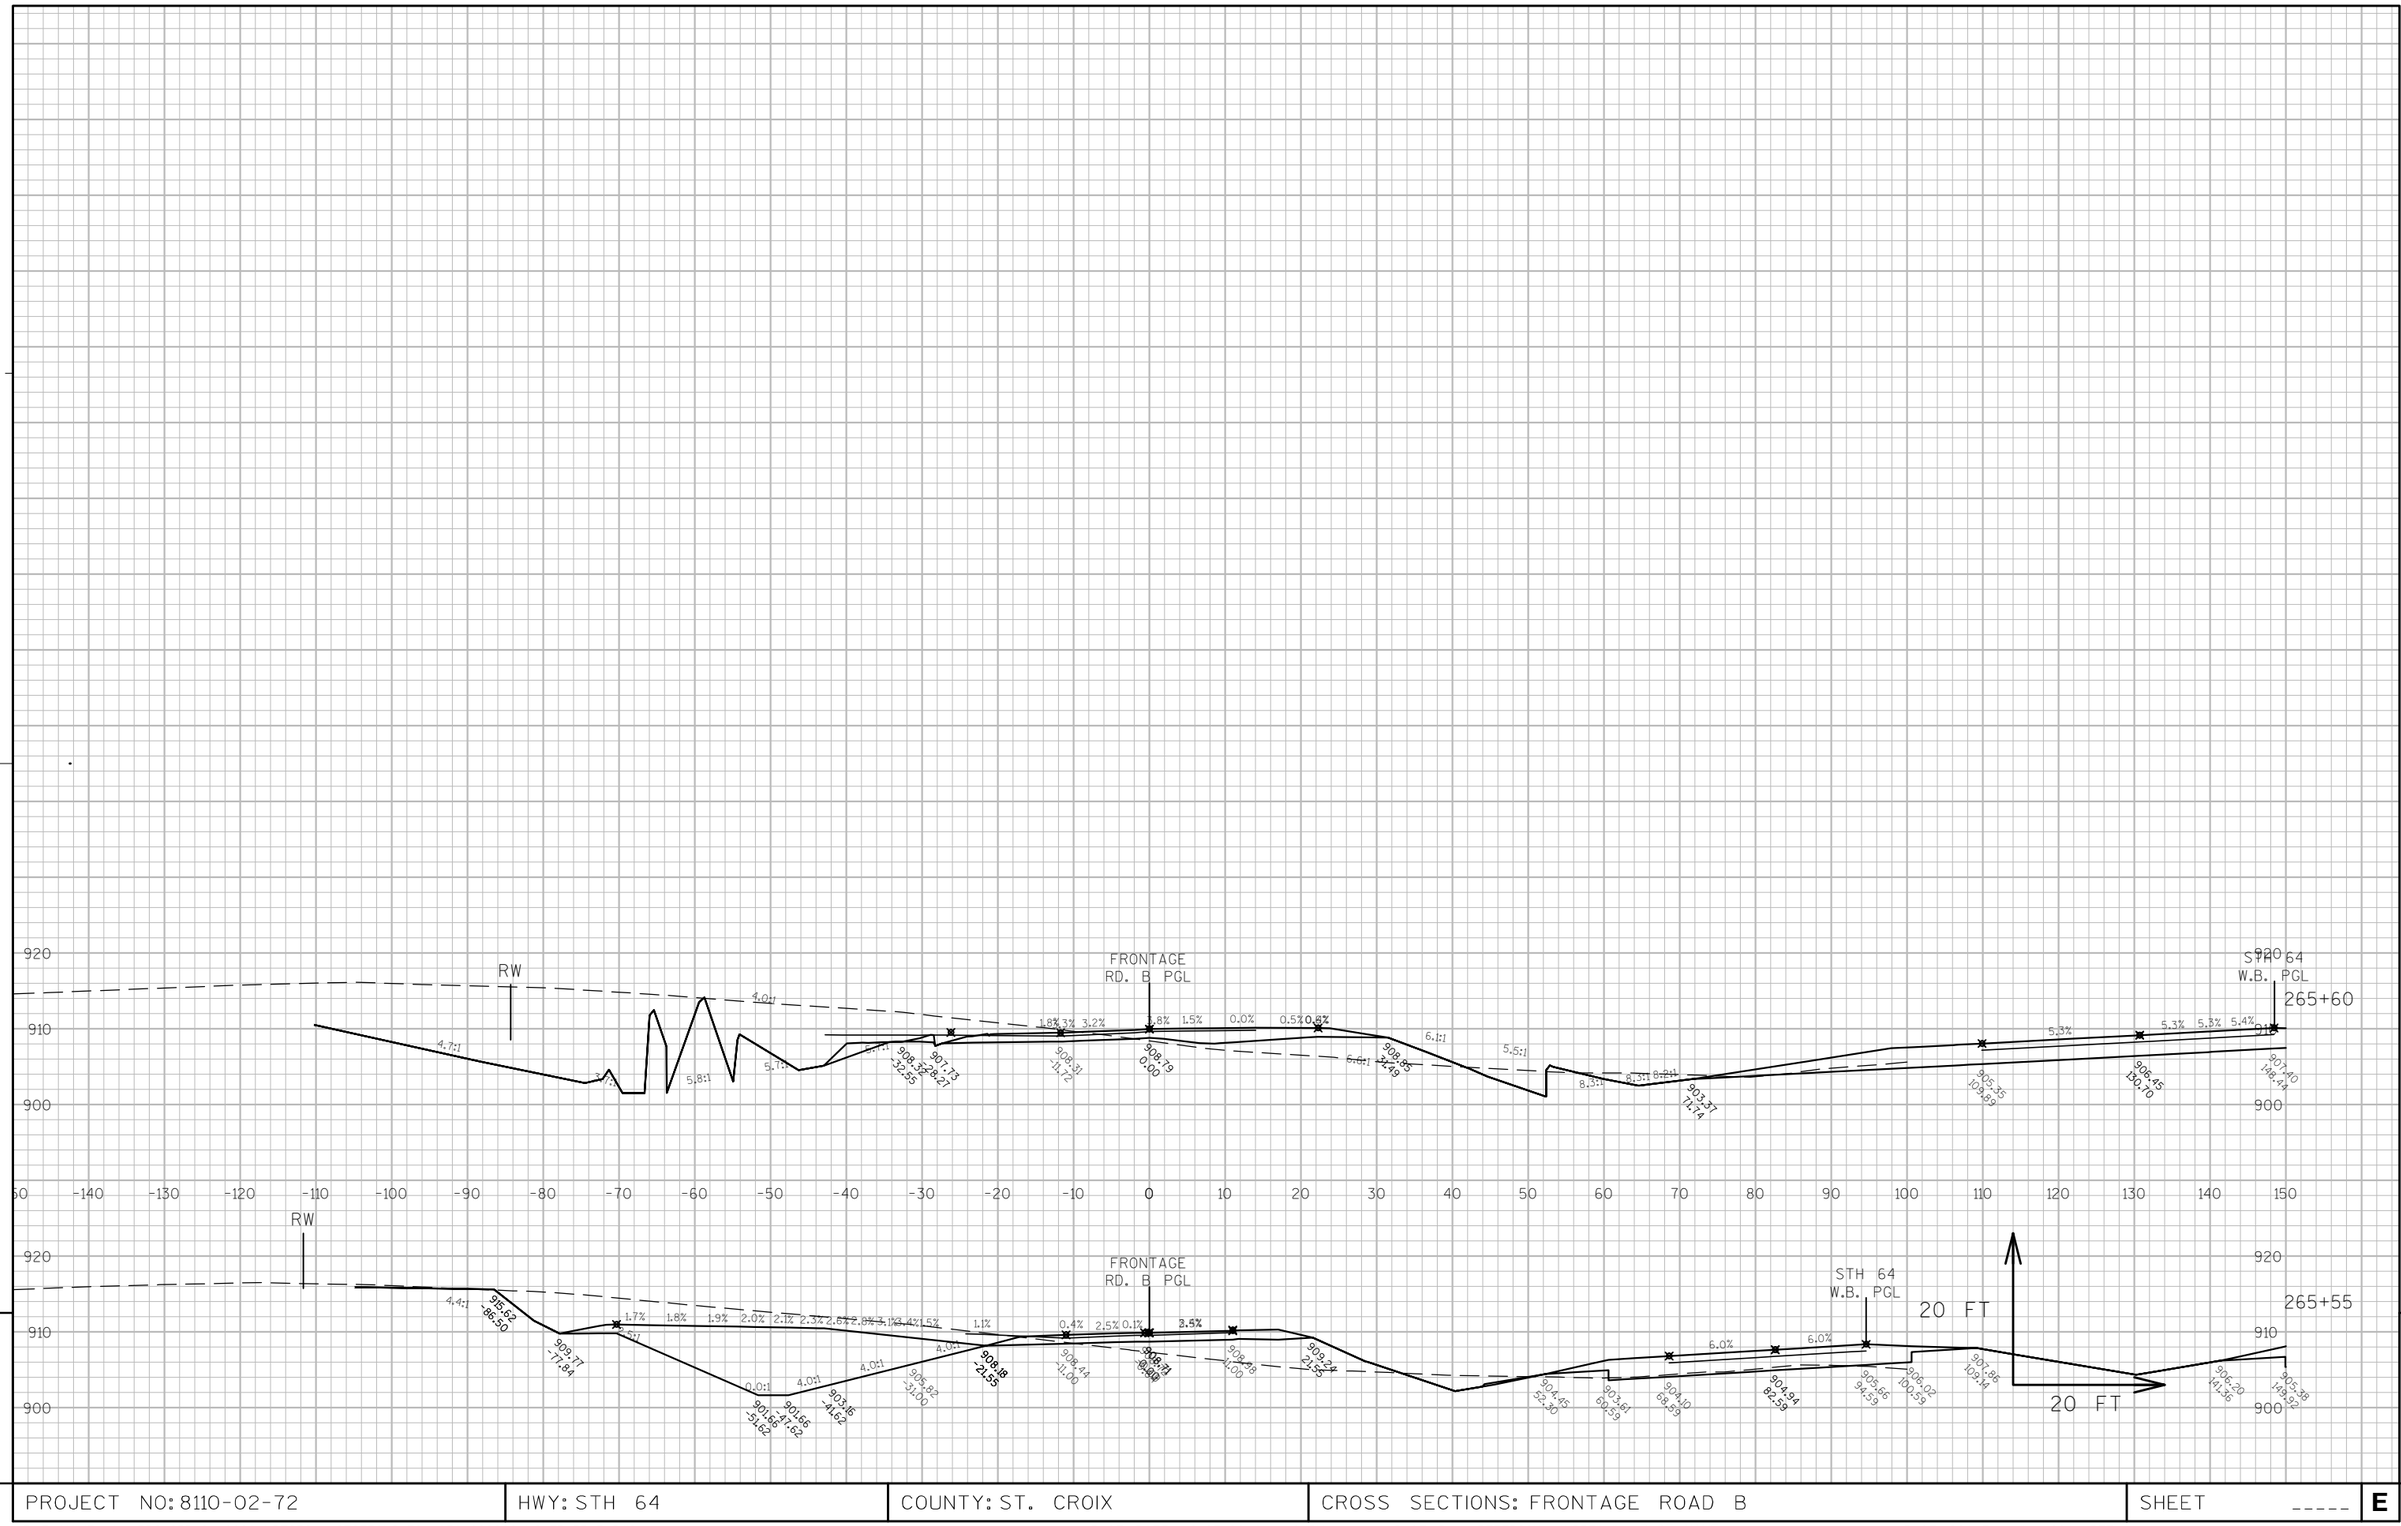

9

9

PROJECT NO: 8110-02-72	HWY: STH 64	COUNTY: ST. CROIX	CROSS SECTIONS: FRONTAGE ROAD B	SHEET _____	E

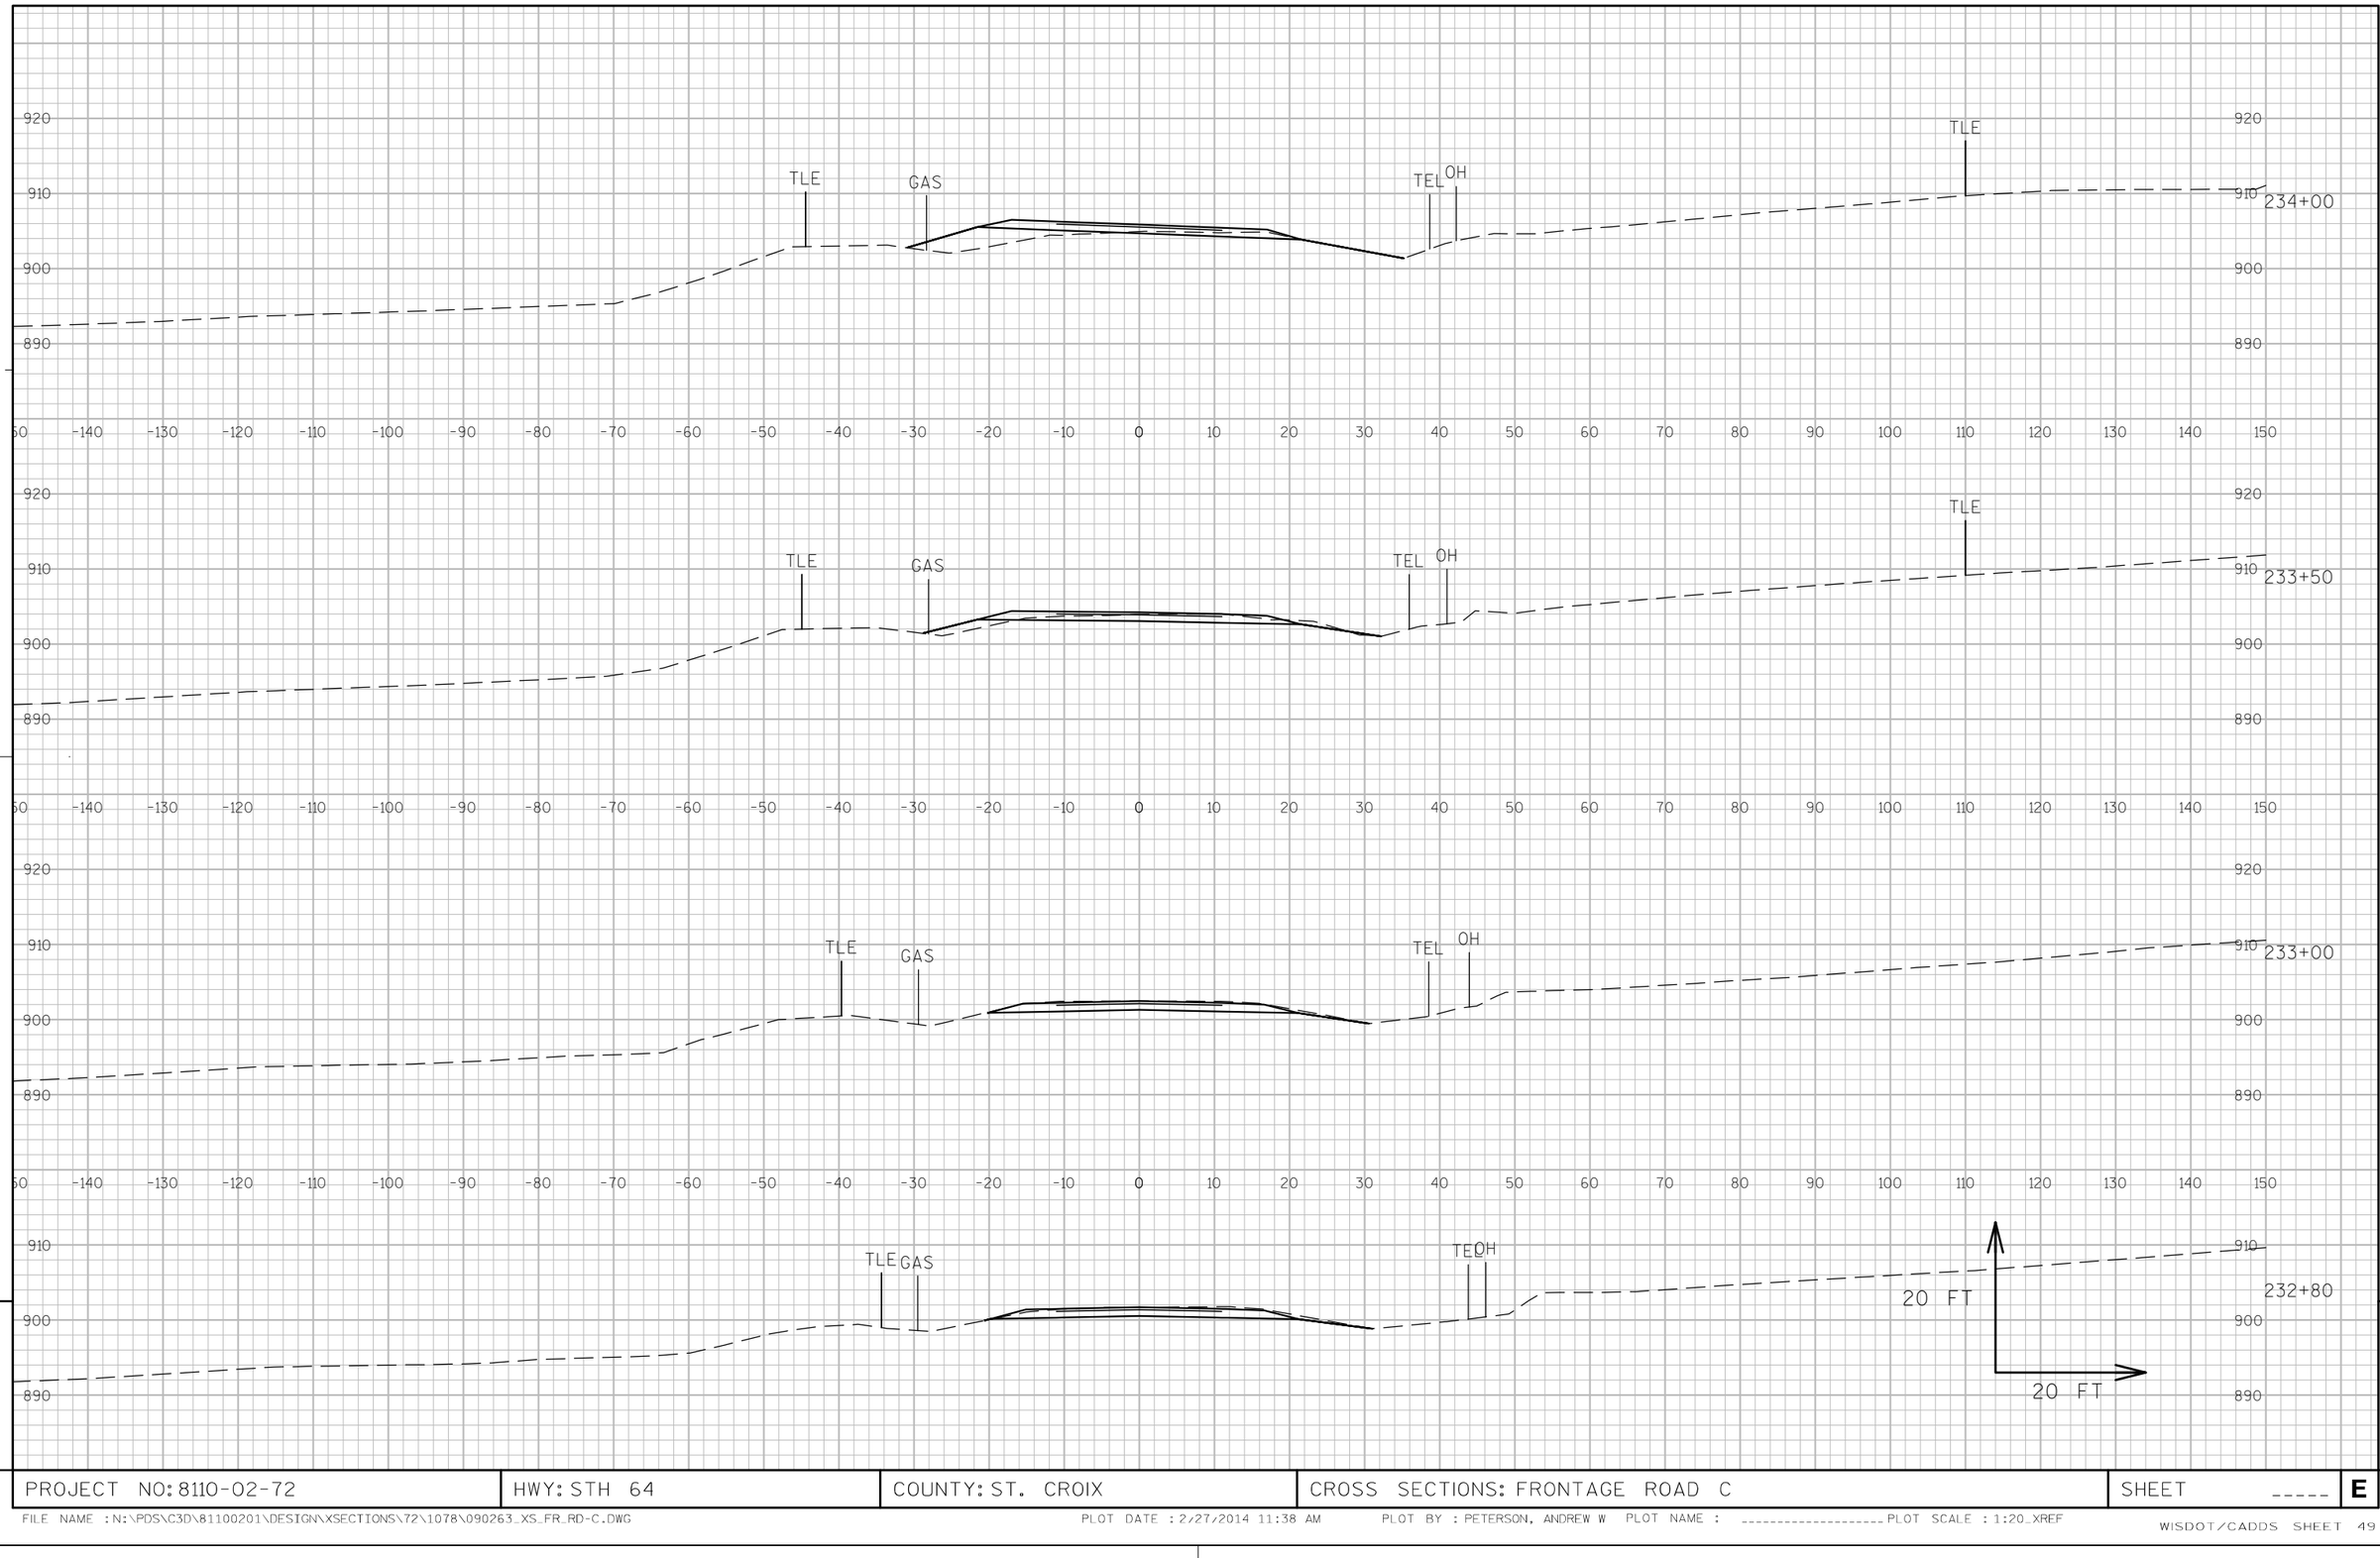

APPROVED FOR DESIGN OF UTILITY ADJUSTMENTS


9

9

PROJECT NO: 8110-02-72	HWY: STH 64	COUNTY: ST. CROIX	CROSS SECTIONS: FRONTAGE ROAD C	SHEET _____	E

FILE NAME : N:\PDS\C3D\81100201\DESIGN\XSECTIONS\72\1078\090263_XS_FR_RD-C.DWG PLOT DATE : 2/27/2014 11:38 AM PLOT BY : PETERSON, ANDREW W PLOT NAME : ---------- PLOT SCALE : 1:20_XREF

WISDOT/CADDS SHEET 49

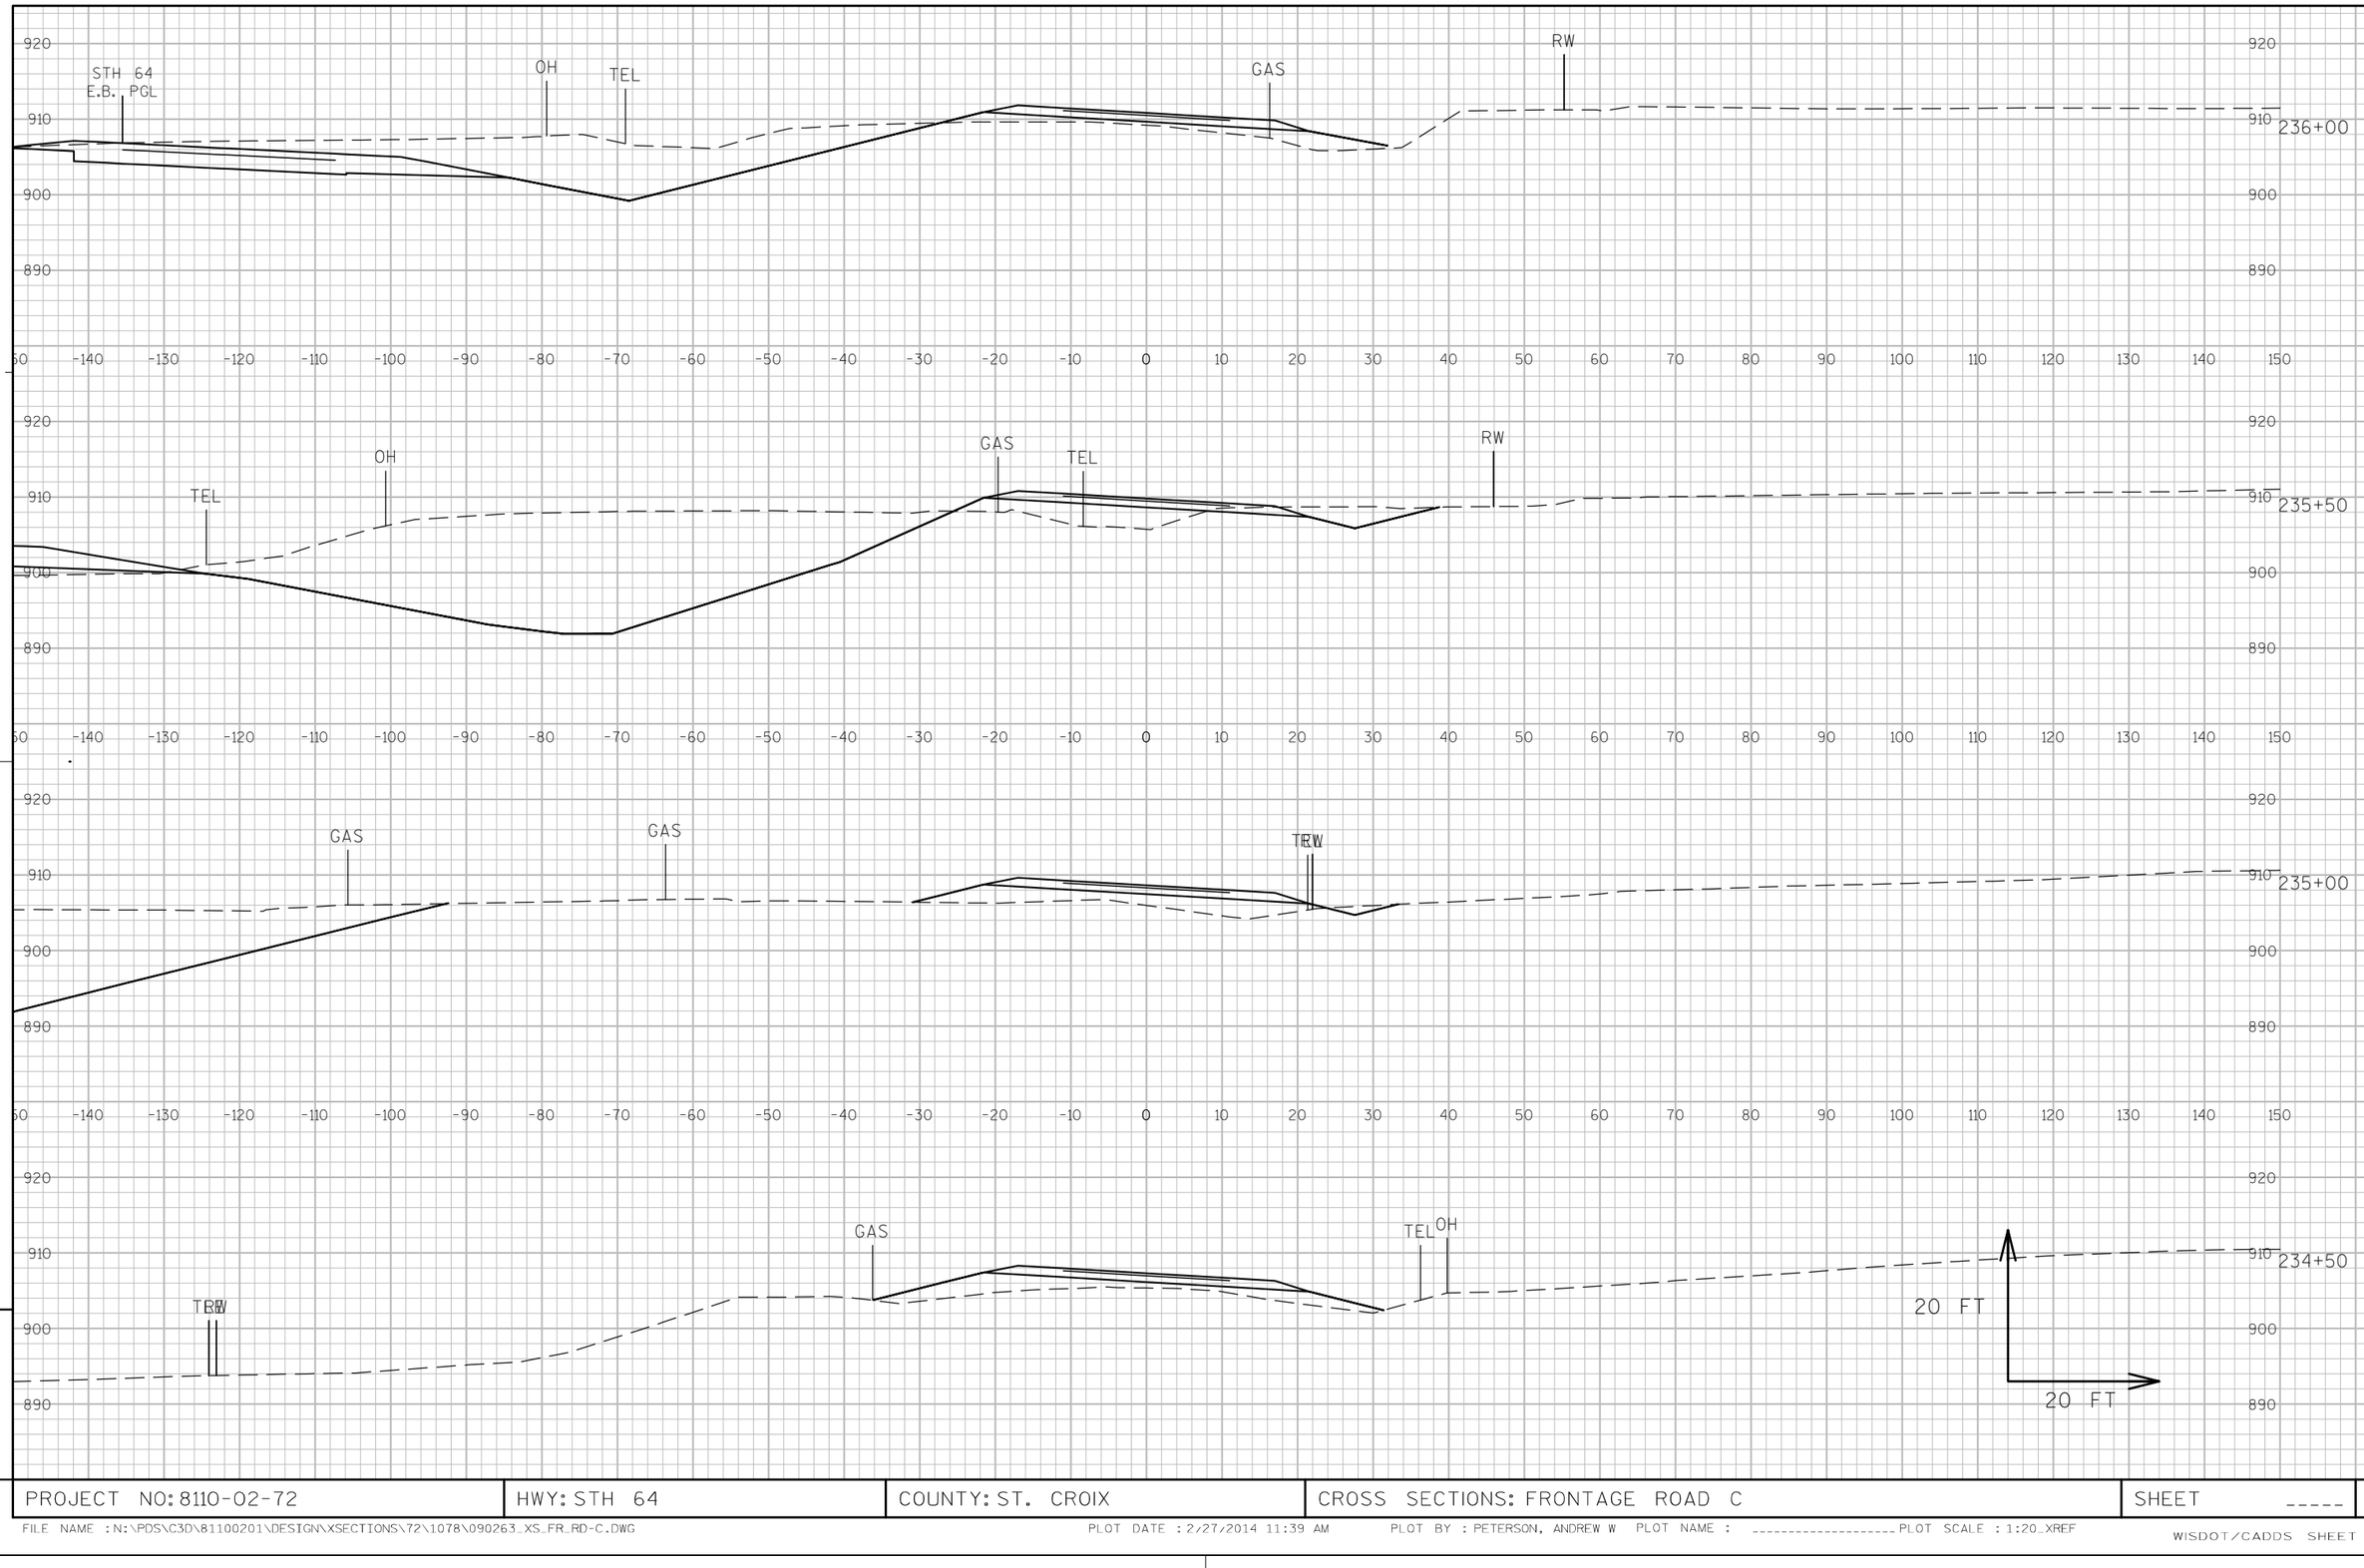


APPROVED FOR DESIGN OF UTILITY ADJUSTMENTS

9

9

PROJECT NO: 8110-02-72	HWY: STH 64	COUNTY: ST. CROIX	CROSS SECTIONS: FRONTAGE ROAD C	SHEET _____	E

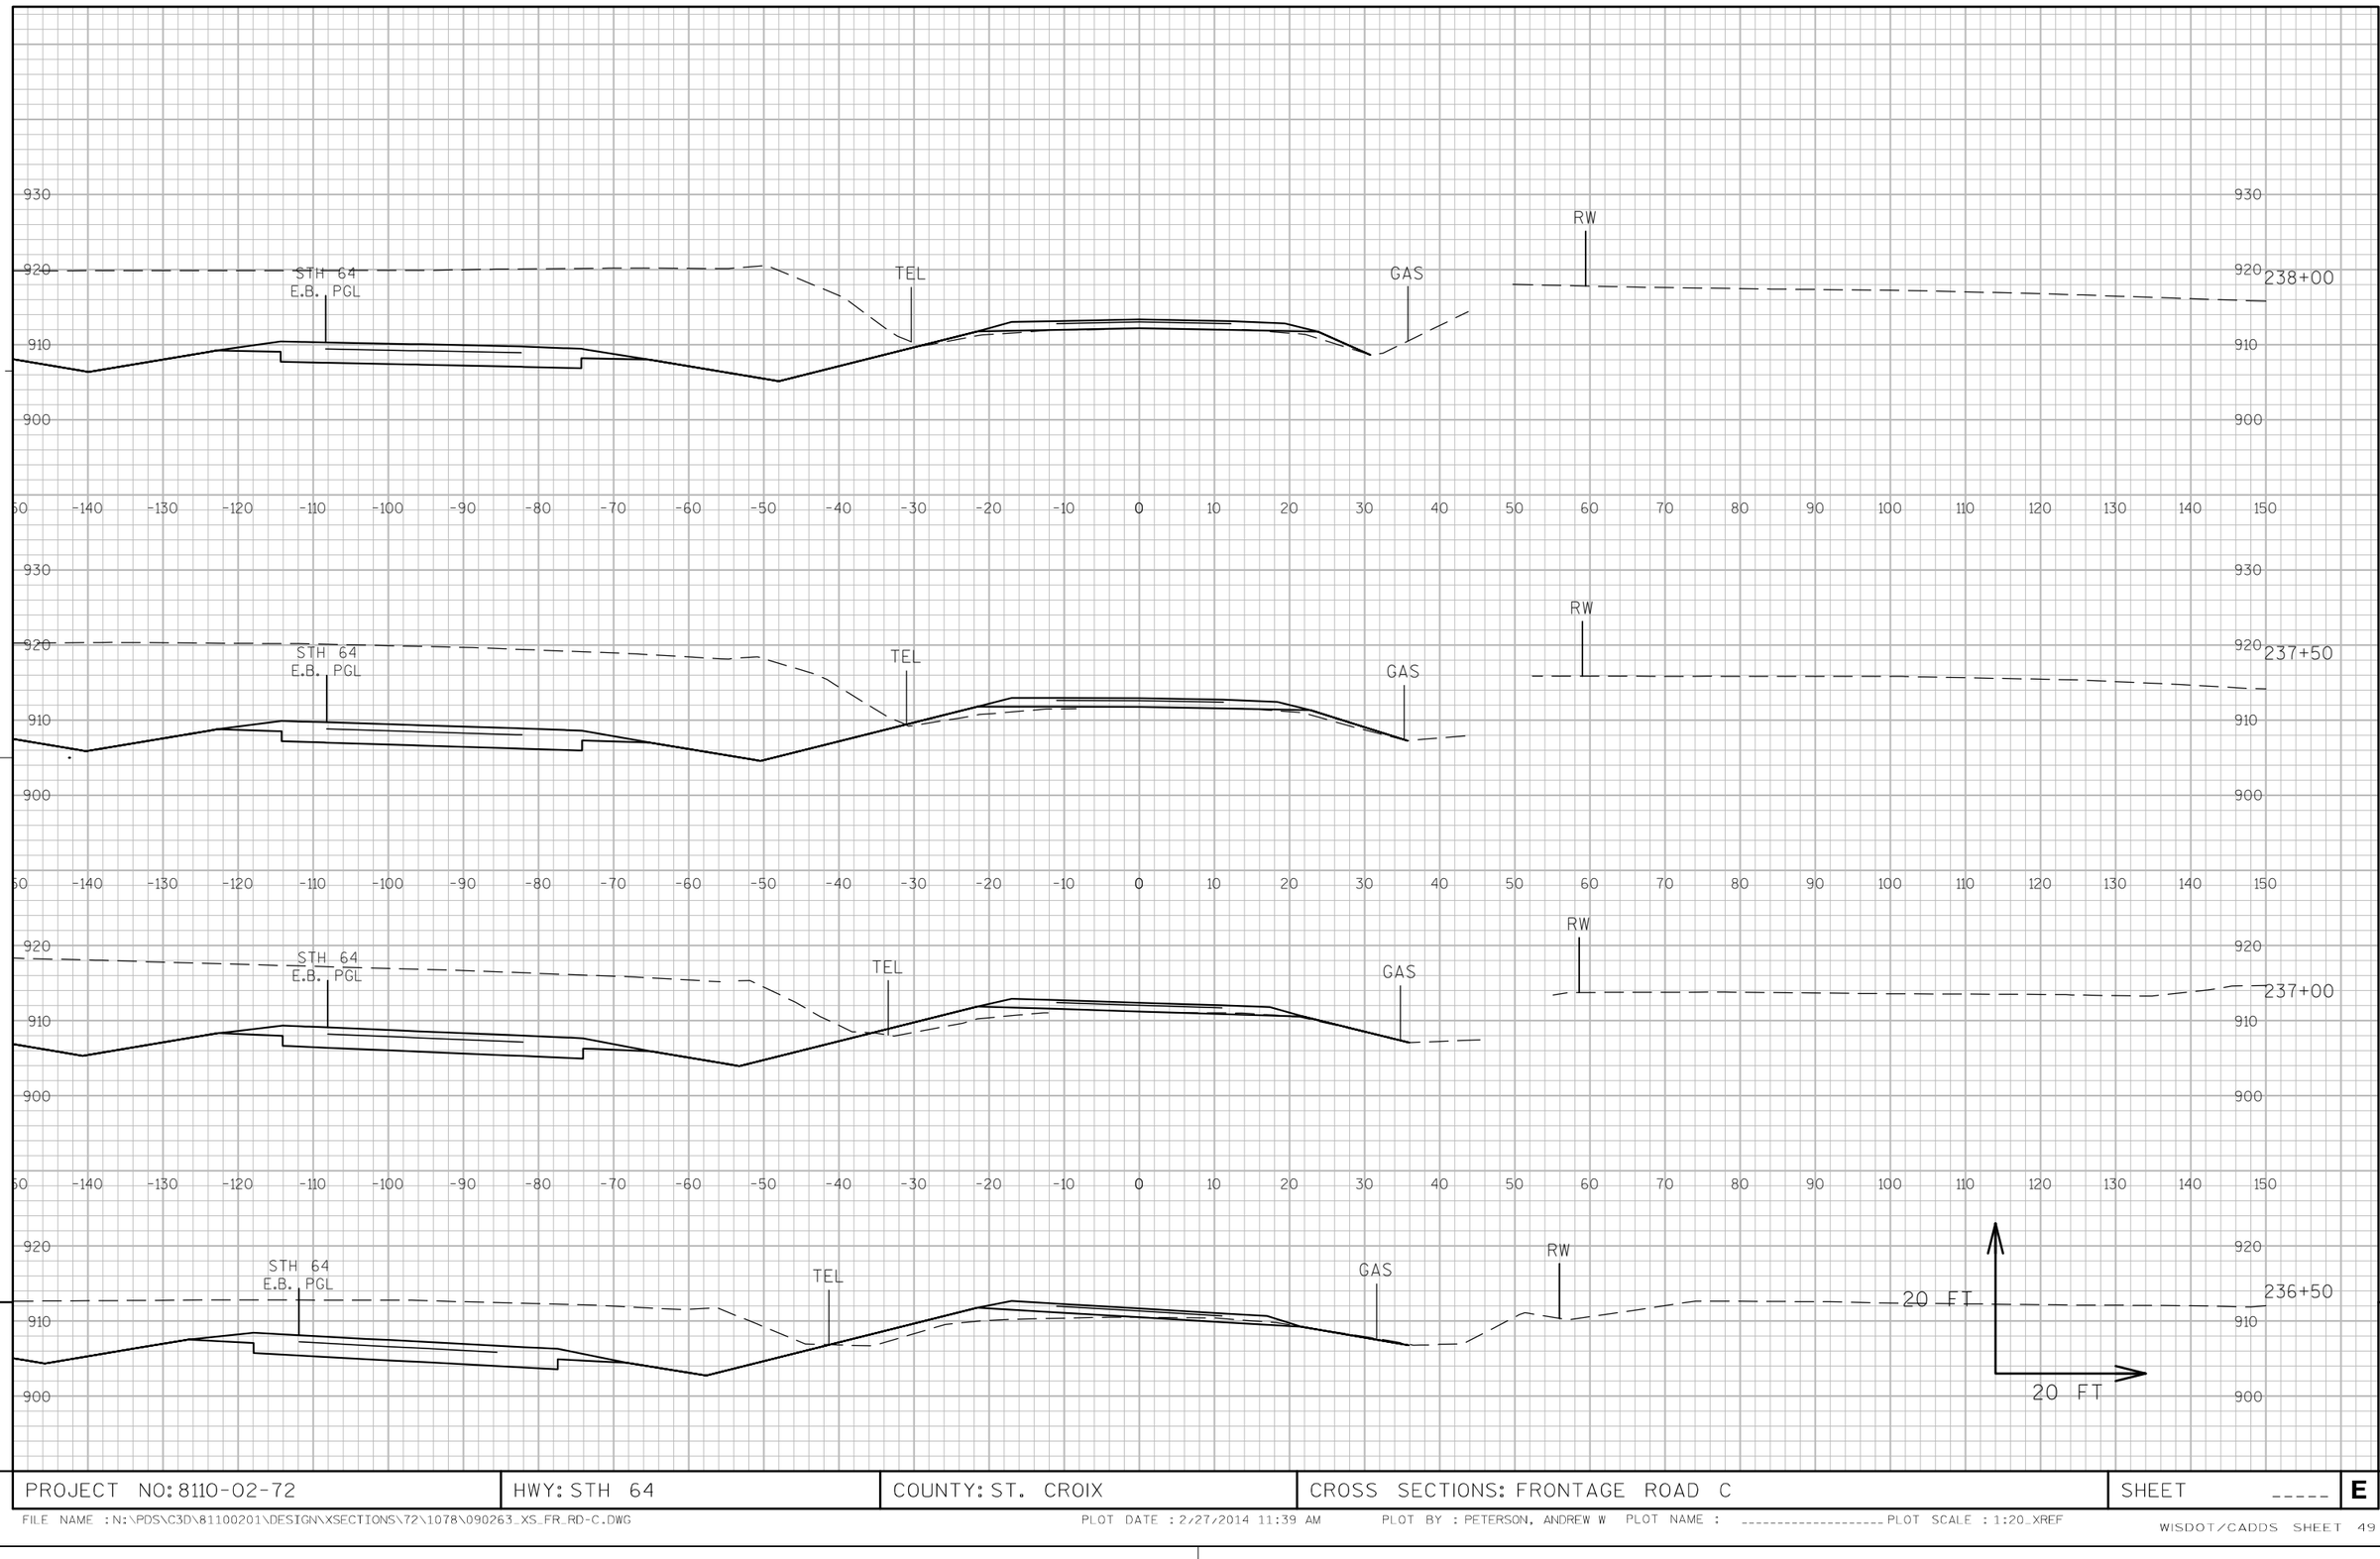


APPROVED FOR DESIGN OF UTILITY ADJUSTMENTS

9

9

PROJECT NO: 8110-02-72	HWY: STH 64	COUNTY: ST. CROIX	CROSS SECTIONS: FRONTAGE ROAD C	SHEET _____	E

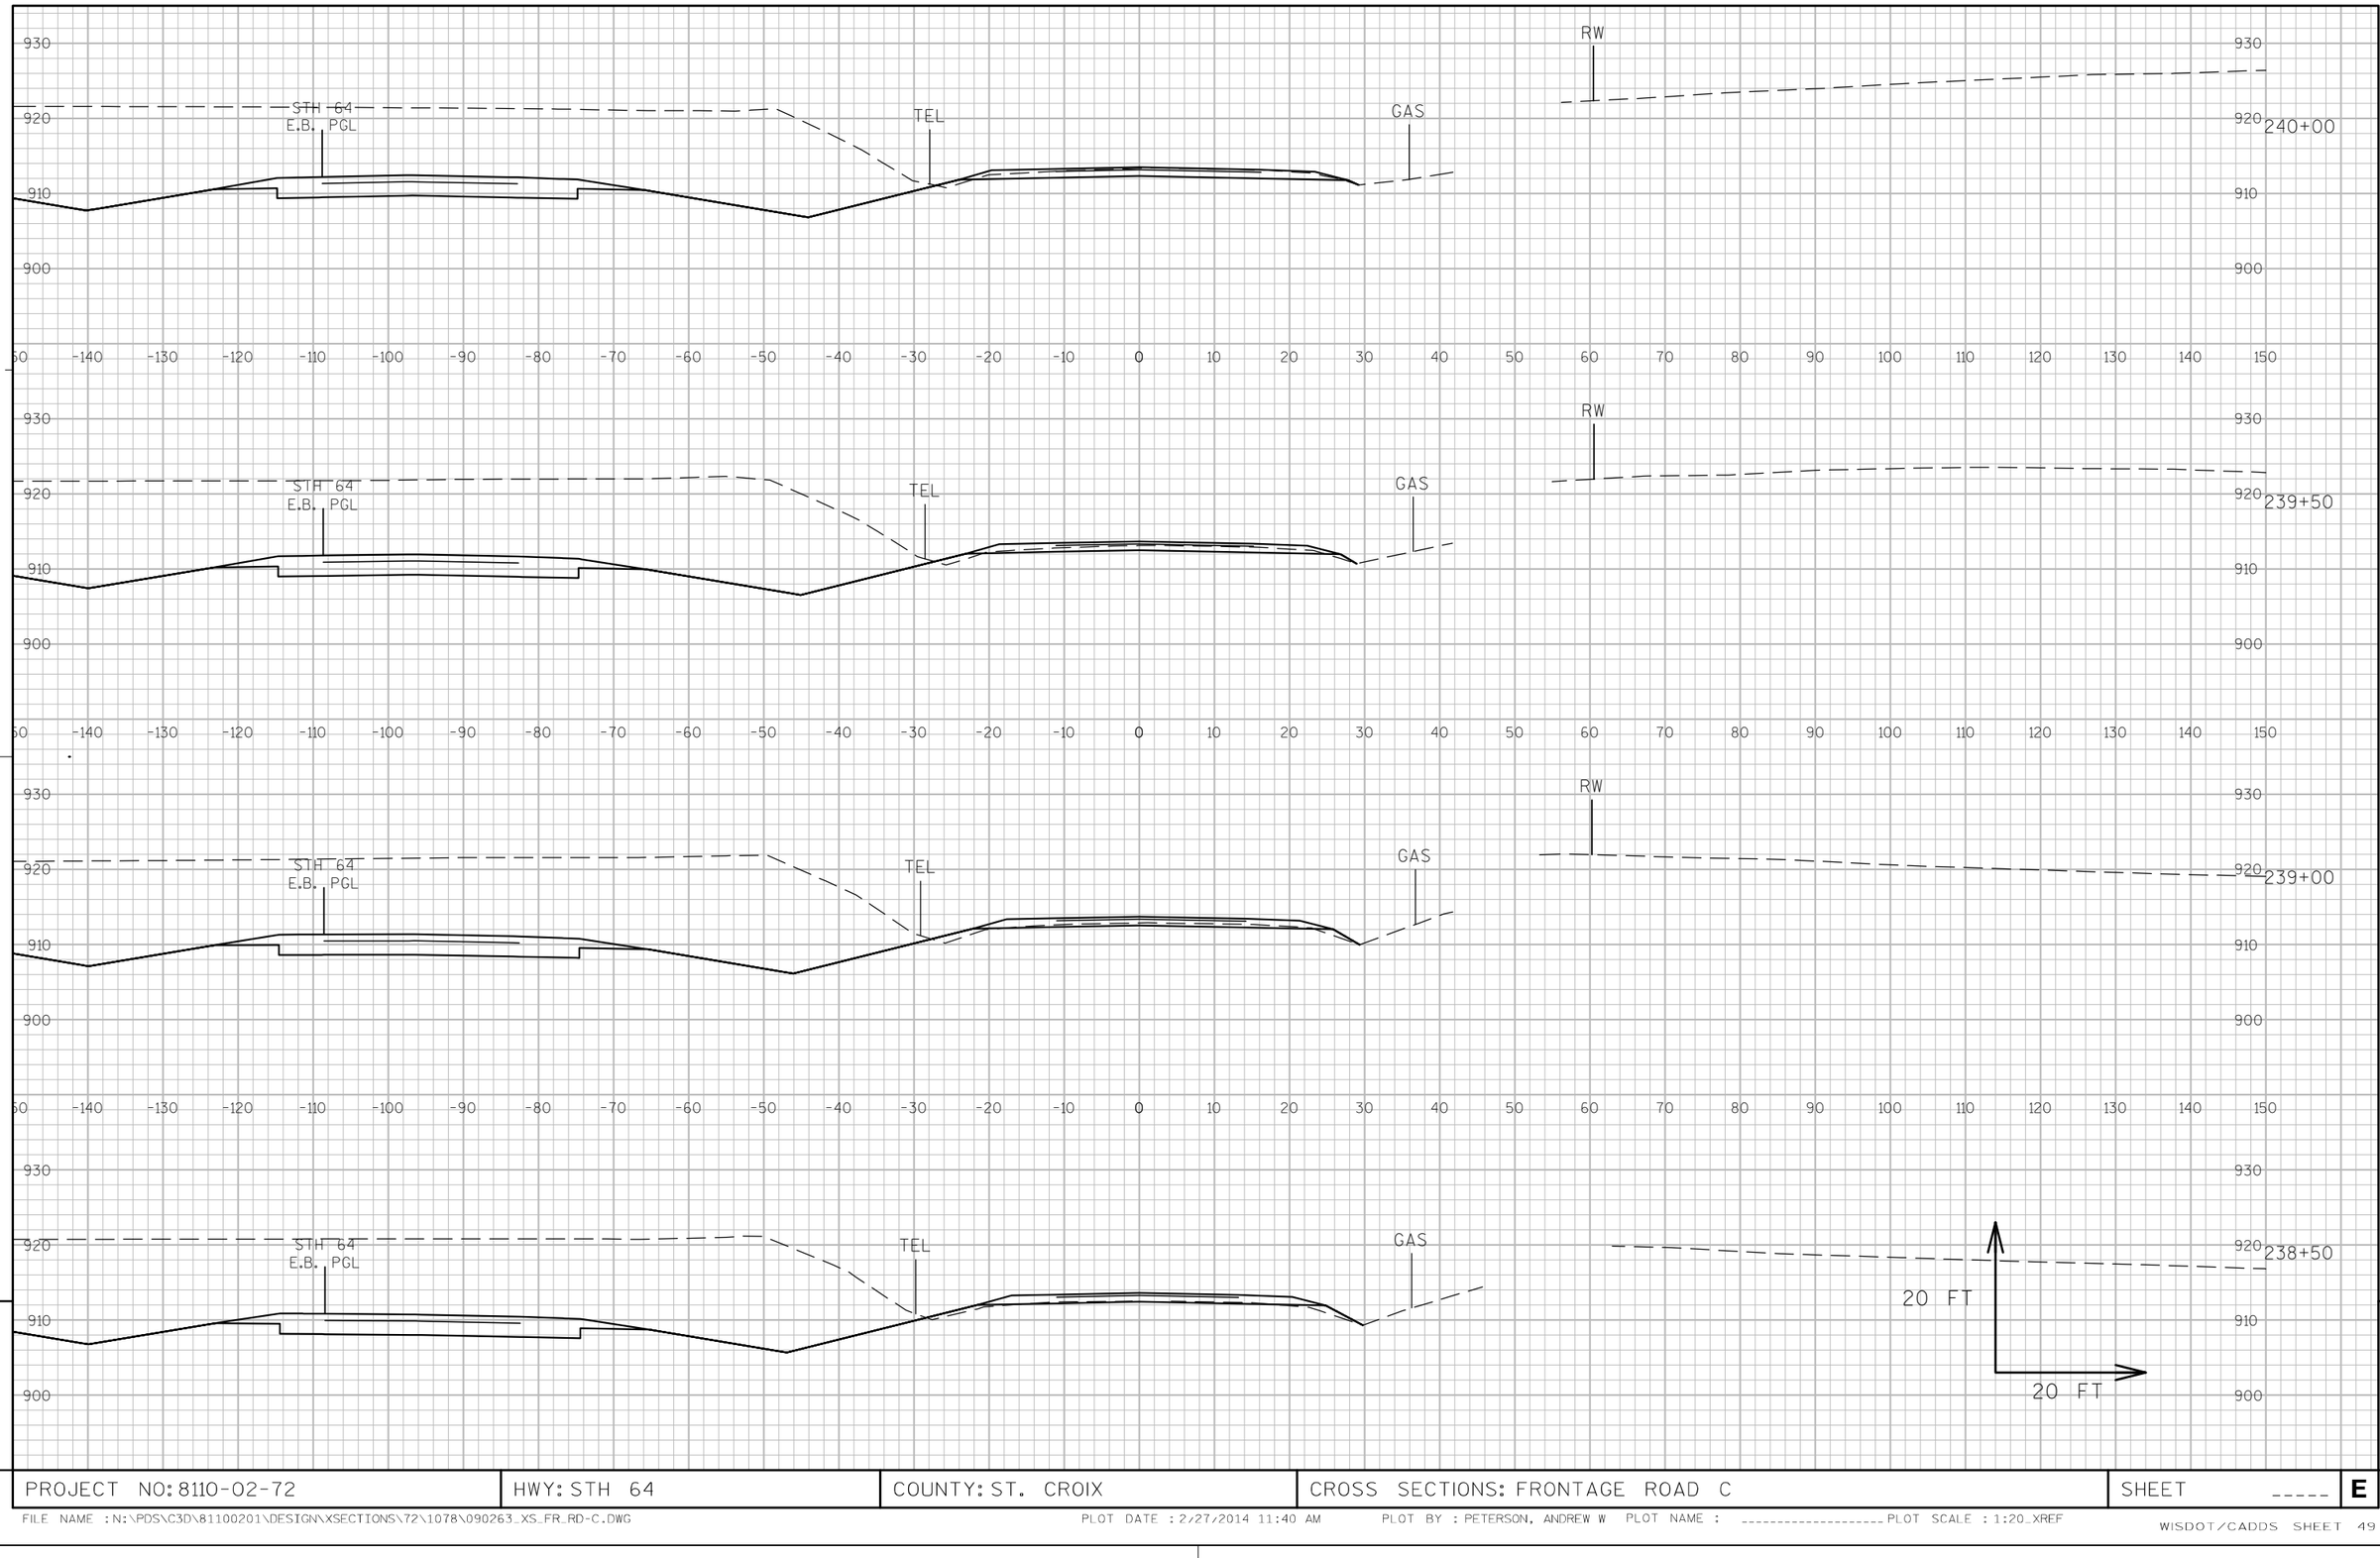


APPROVED FOR DESIGN OF UTILITY ADJUSTMENTS

9

9

PROJECT NO: 8110-02-72	HWY: STH 64	COUNTY: ST. CROIX	CROSS SECTIONS: FRONTAGE ROAD C	SHEET _____	E

FILE NAME : N:\PDS\C3D\81100201\DESIGN\XSECTIONS\72\1078\090263_XS_FR_RD-C.DWG PLOT DATE : 2/27/2014 11:40 AM PLOT BY : PETERSON, ANDREW W PLOT NAME : ---------- PLOT SCALE : 1:20_XREF

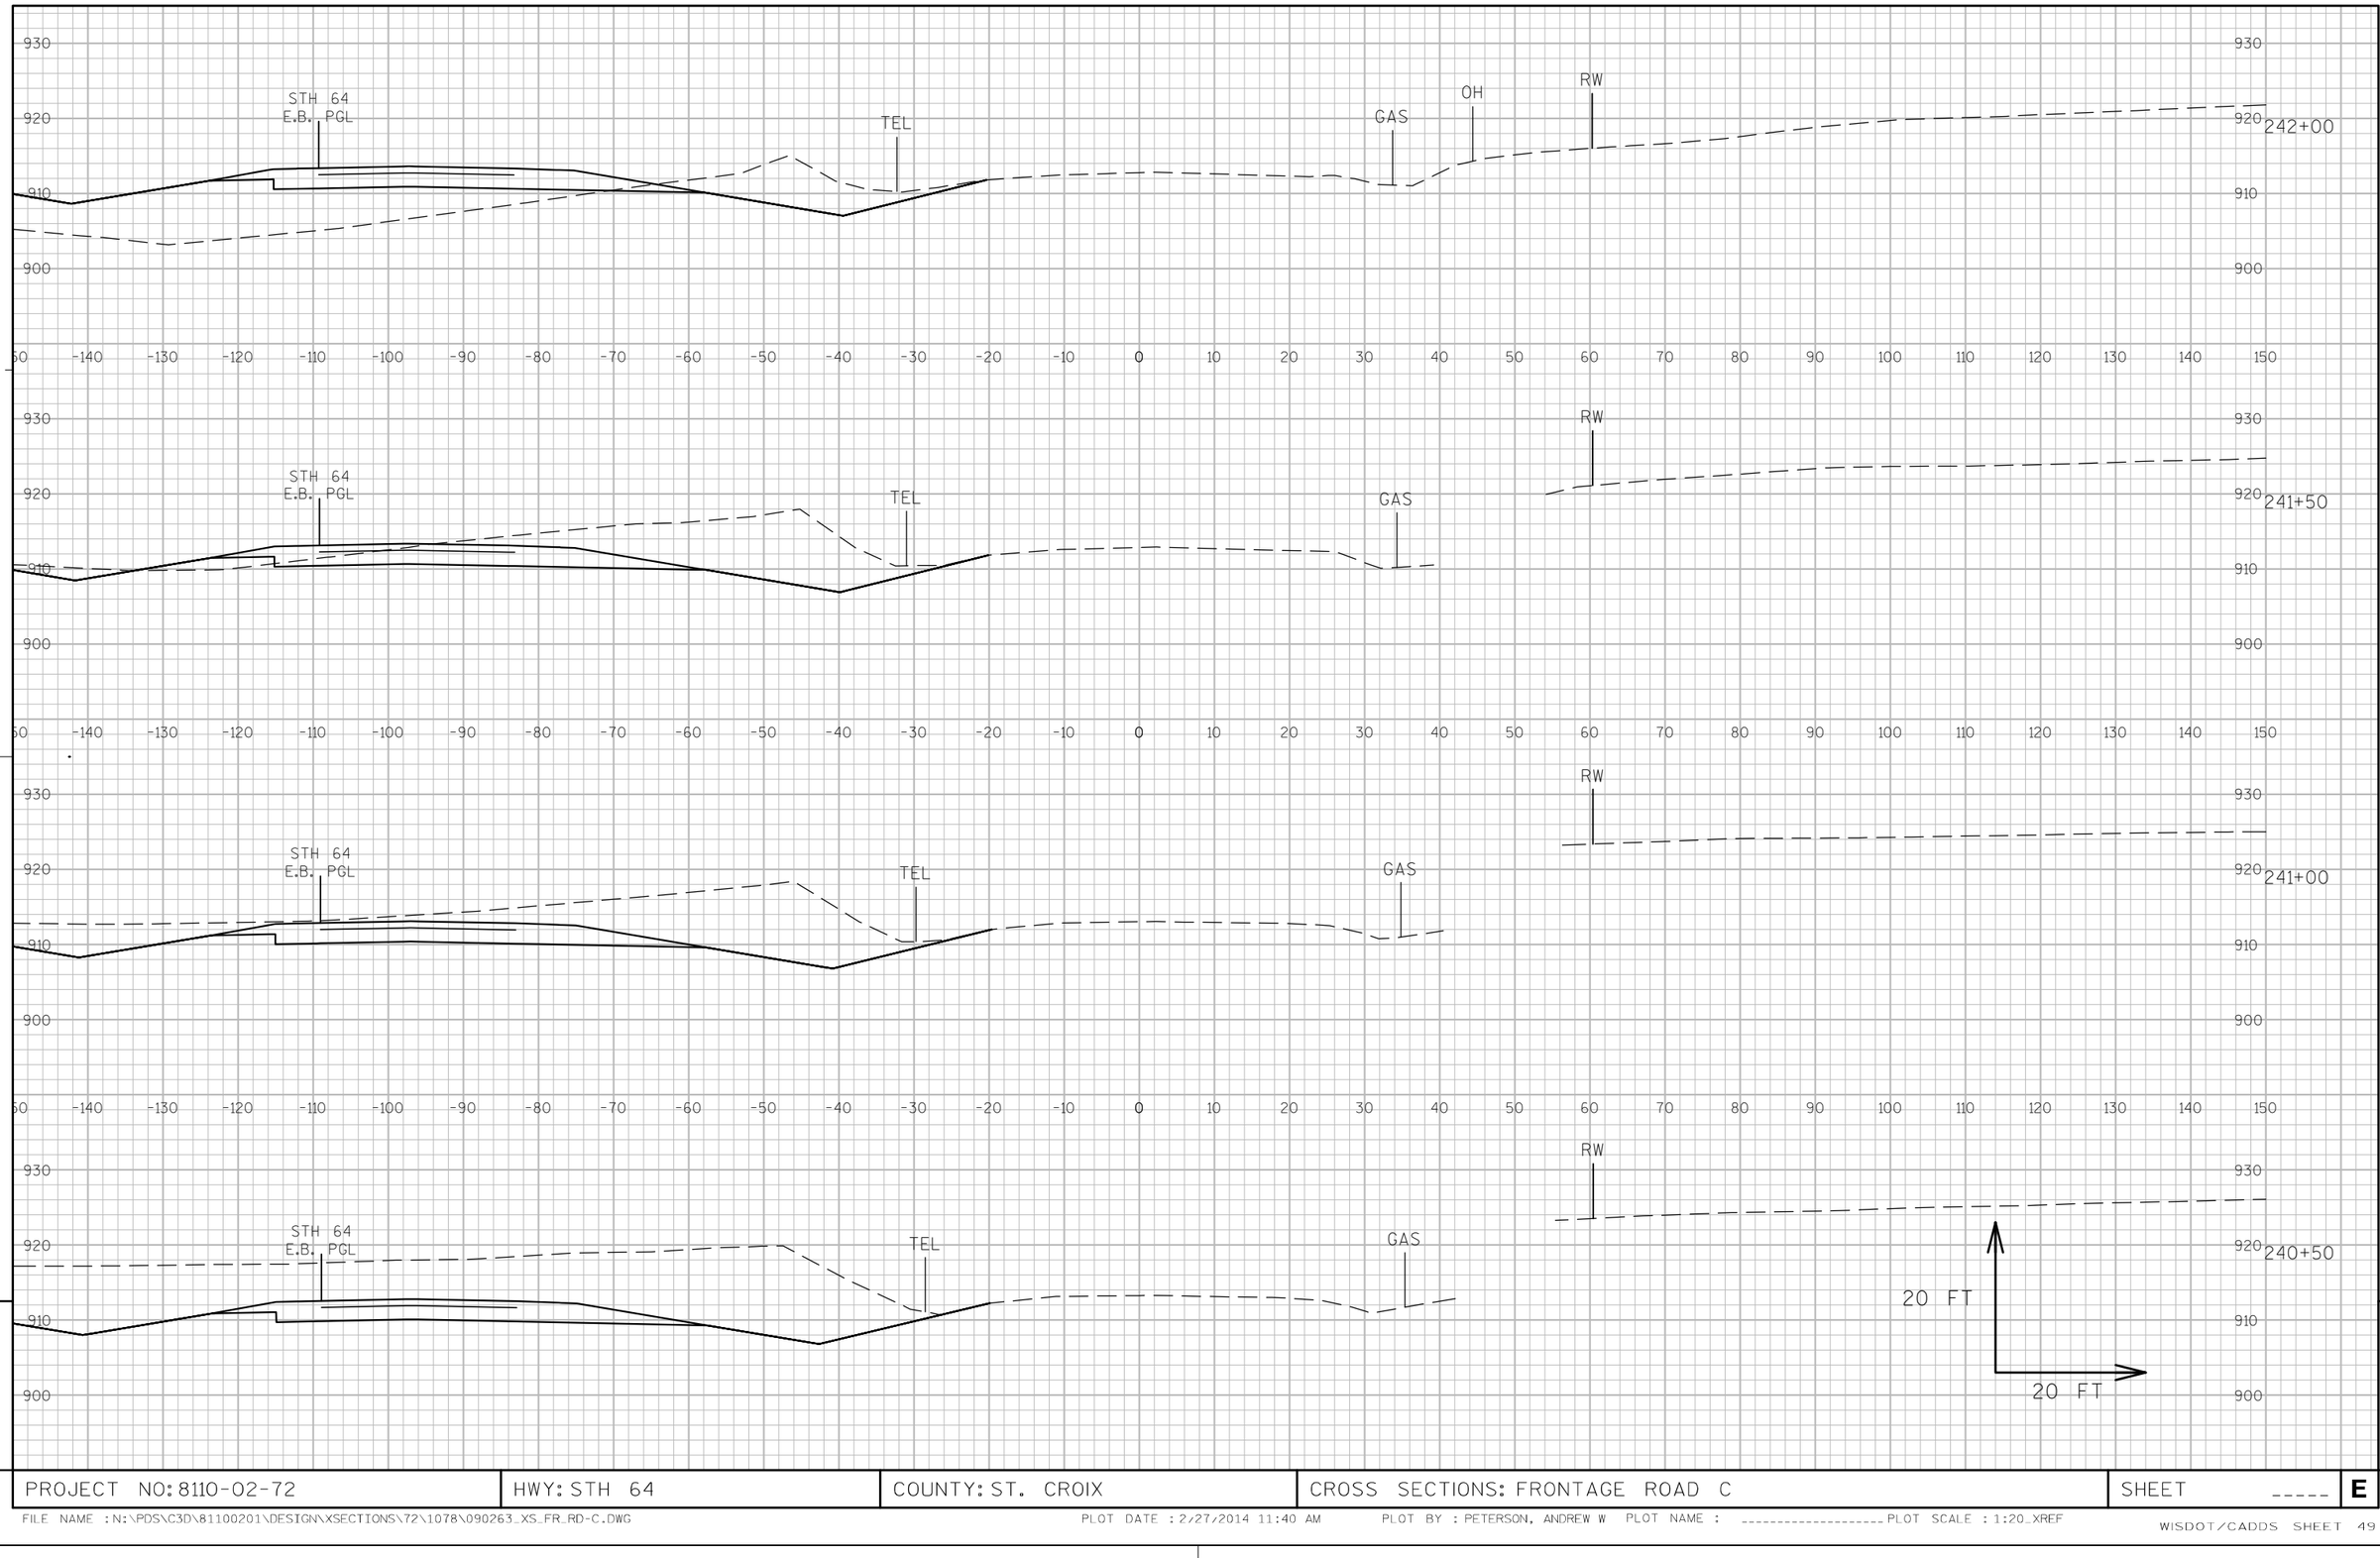

APPROVED FOR DESIGN OF UTILITY ADJUSTMENTS


9

9

PROJECT NO: 8110-02-72	HWY: STH 64	COUNTY: ST. CROIX	CROSS SECTIONS: FRONTAGE ROAD C	SHEET _____	E

FILE NAME : N:\PDS\C3D\81100201\DESIGN\XSECTIONS\72\1078\090263_XS_FR_RD-C.DWG PLOT DATE : 2/27/2014 11:40 AM PLOT BY : PETERSON, ANDREW W PLOT NAME : ---------- PLOT SCALE : 1:20_XREF

WISDOT/CADDS SHEET 49

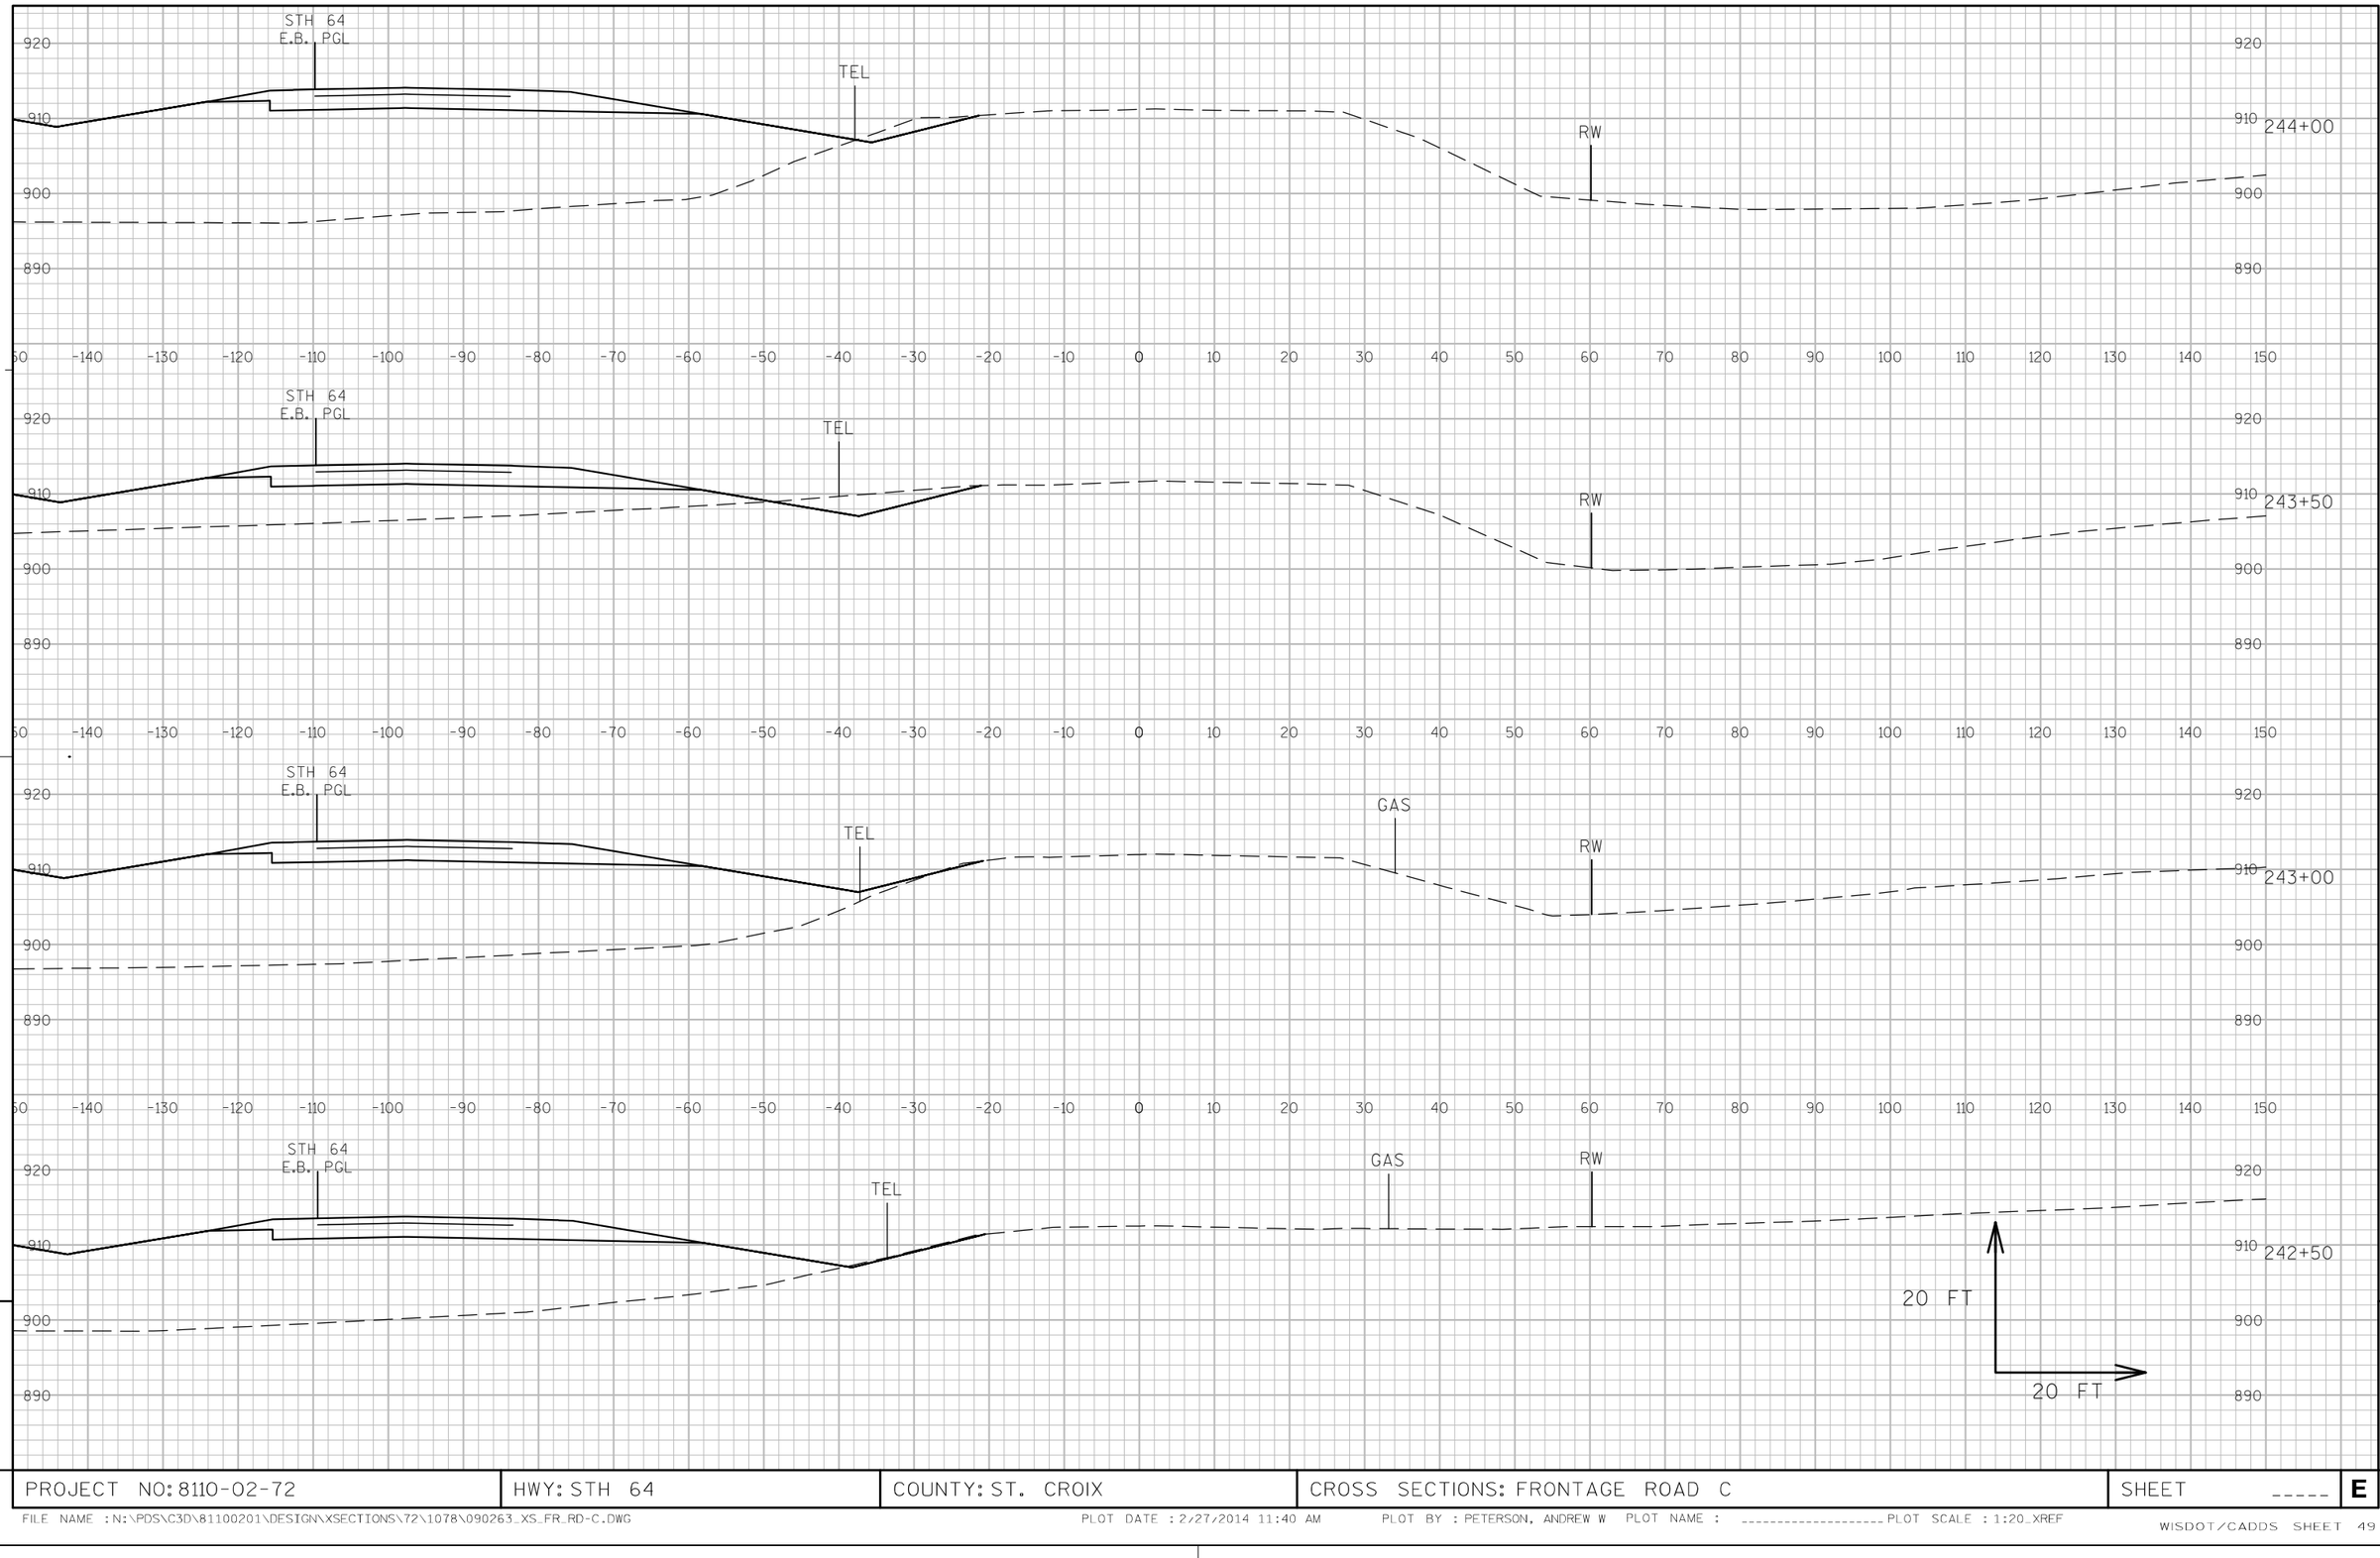

APPROVED FOR DESIGN OF UTILITY ADJUSTMENTS


9

9

PROJECT NO: 8110-02-72	HWY: STH 64	COUNTY: ST. CROIX	CROSS SECTIONS: FRONTAGE ROAD C	SHEET _____	E

FILE NAME : N:\PDS\C3D\81100201\DESIGN\XSECTIONS\72\1078\090263_XS_FR_RD-C.DWG PLOT DATE : 2/27/2014 11:40 AM PLOT BY : PETERSON, ANDREW W PLOT NAME : ---------- PLOT SCALE : 1:20_XREF

WISDOT/CADDS SHEET 49

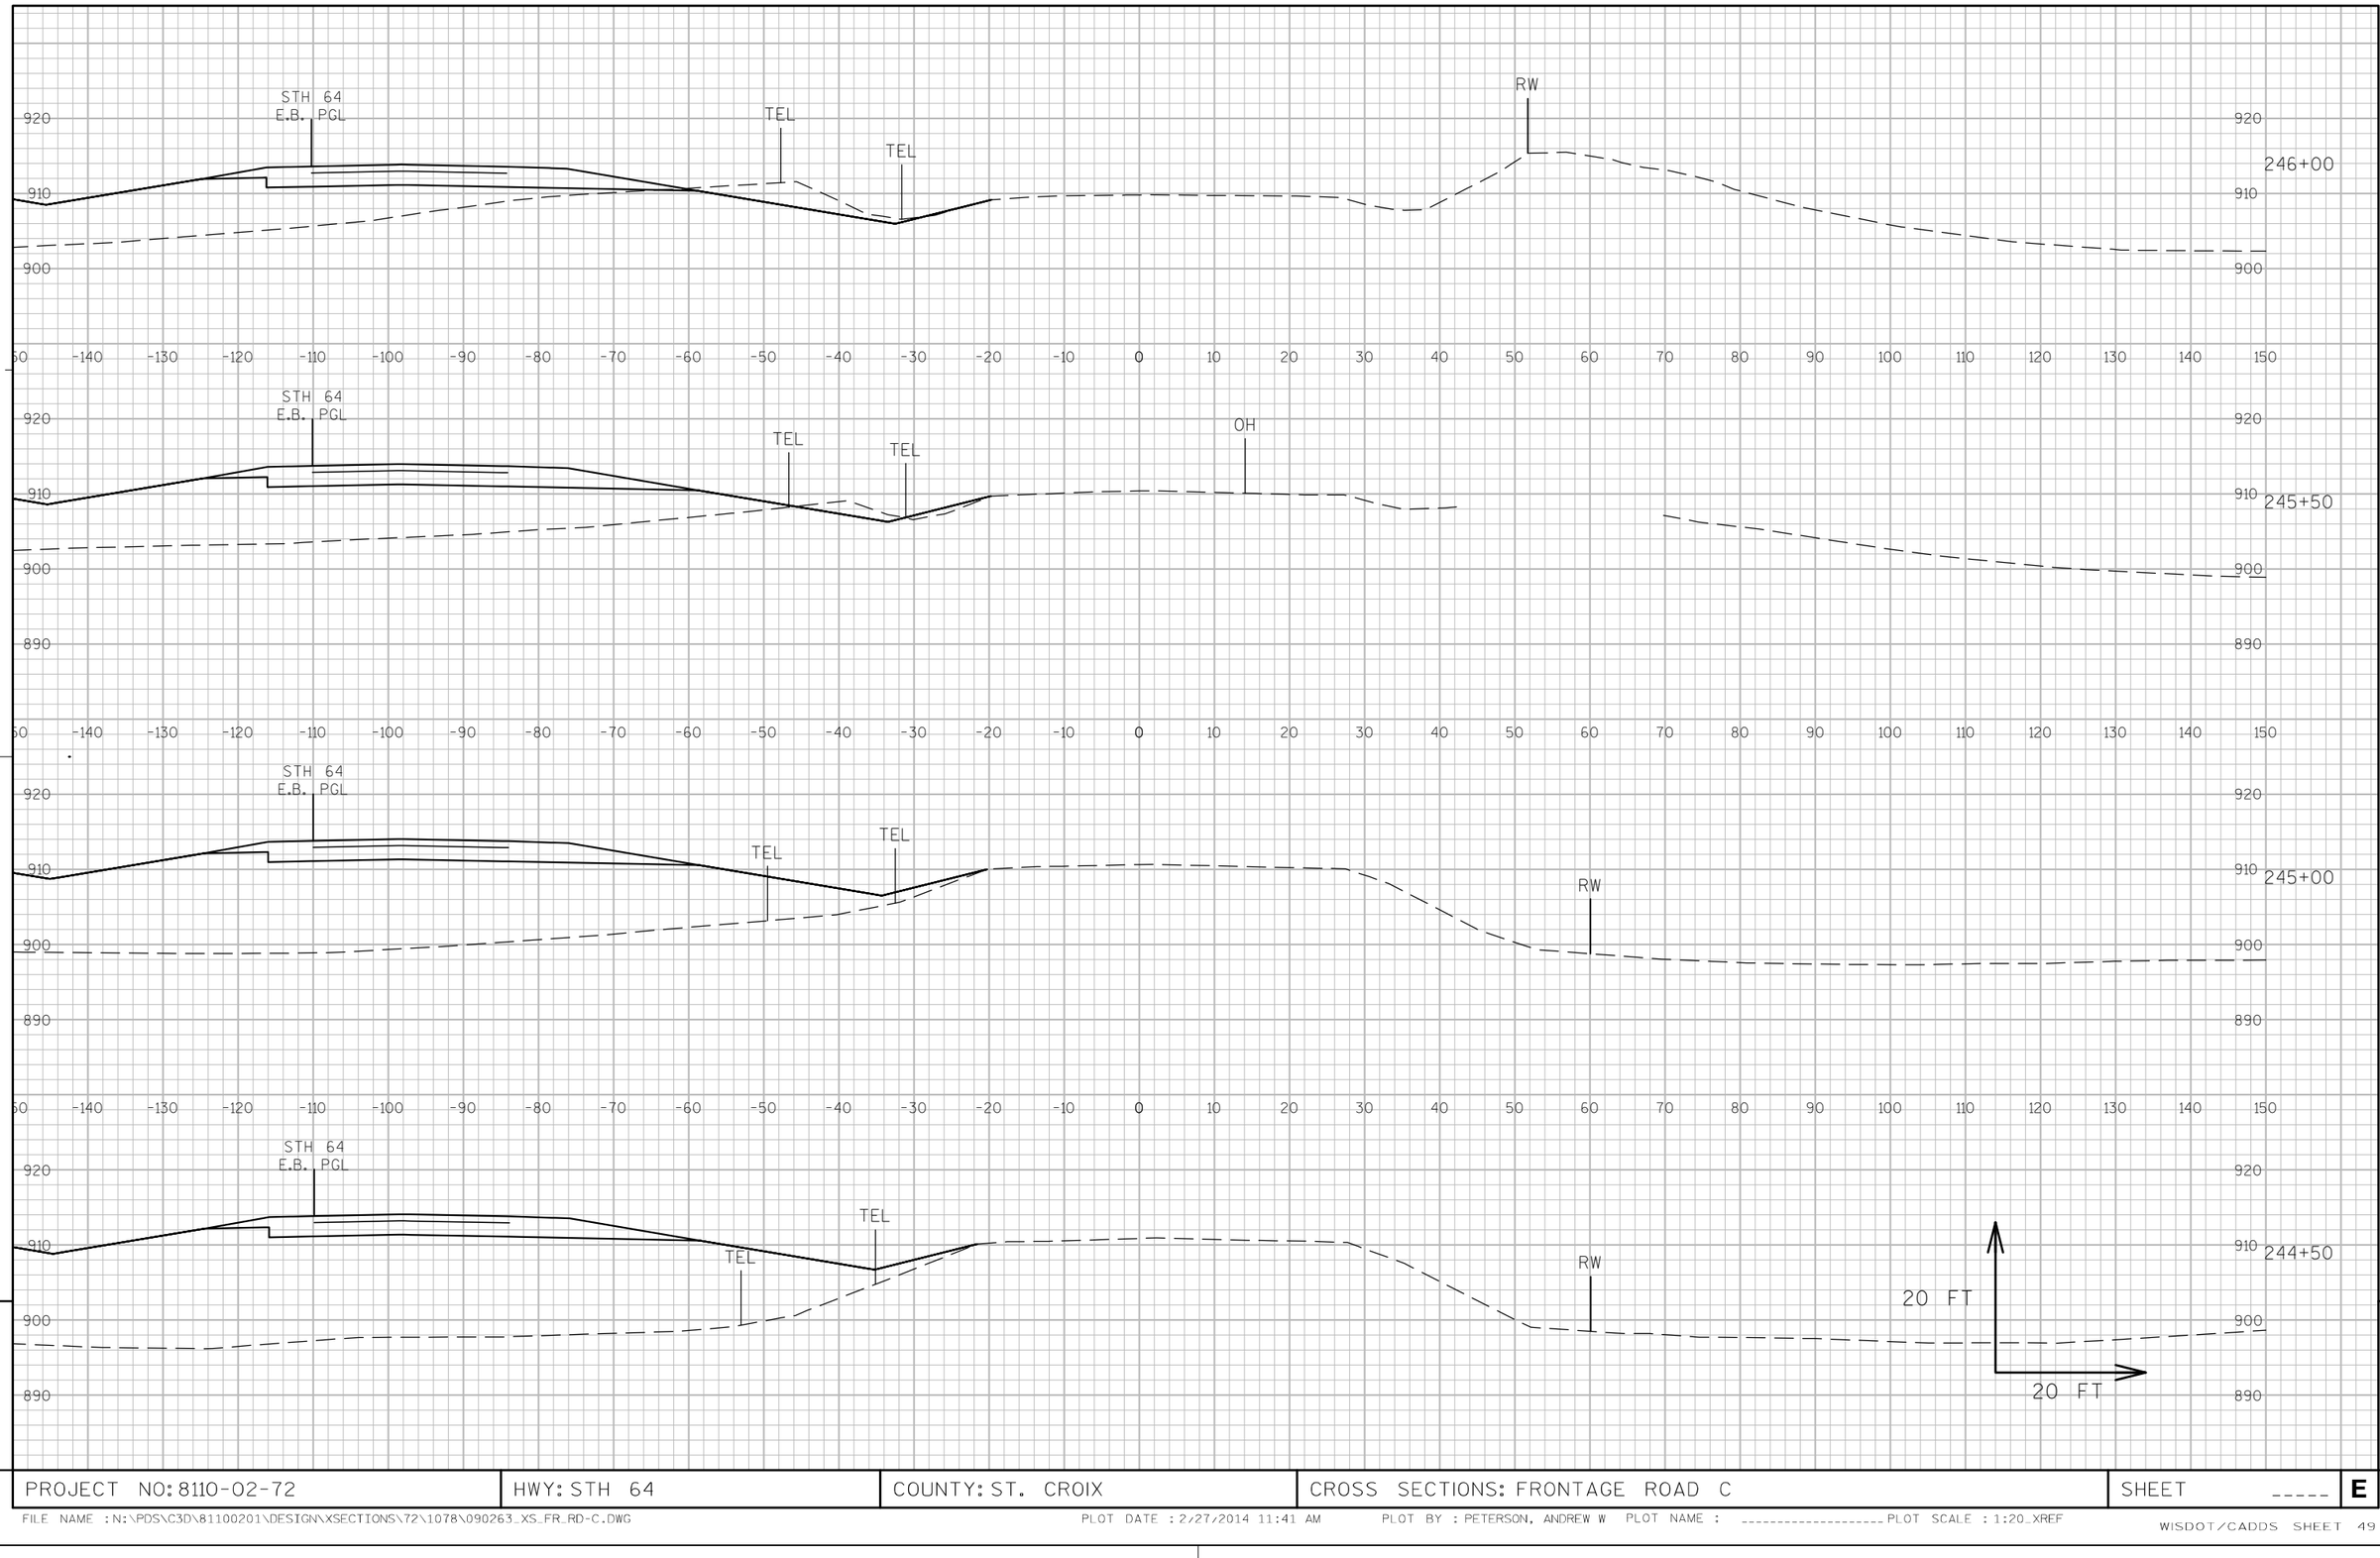


APPROVED FOR DESIGN OF UTILITY ADJUSTMENTS

9

9

PROJECT NO: 8110-02-72	HWY: STH 64	COUNTY: ST. CROIX	CROSS SECTIONS: FRONTAGE ROAD C	SHEET _____	E

FILE NAME : N:\PDS\C3D\81100201\DESIGN\XSECTIONS\72\1078\090263_XS_FR_RD-C.DWG PLOT DATE : 2/27/2014 11:41 AM PLOT BY : PETERSON, ANDREW W PLOT NAME : ---------- PLOT SCALE : 1:20_XREF

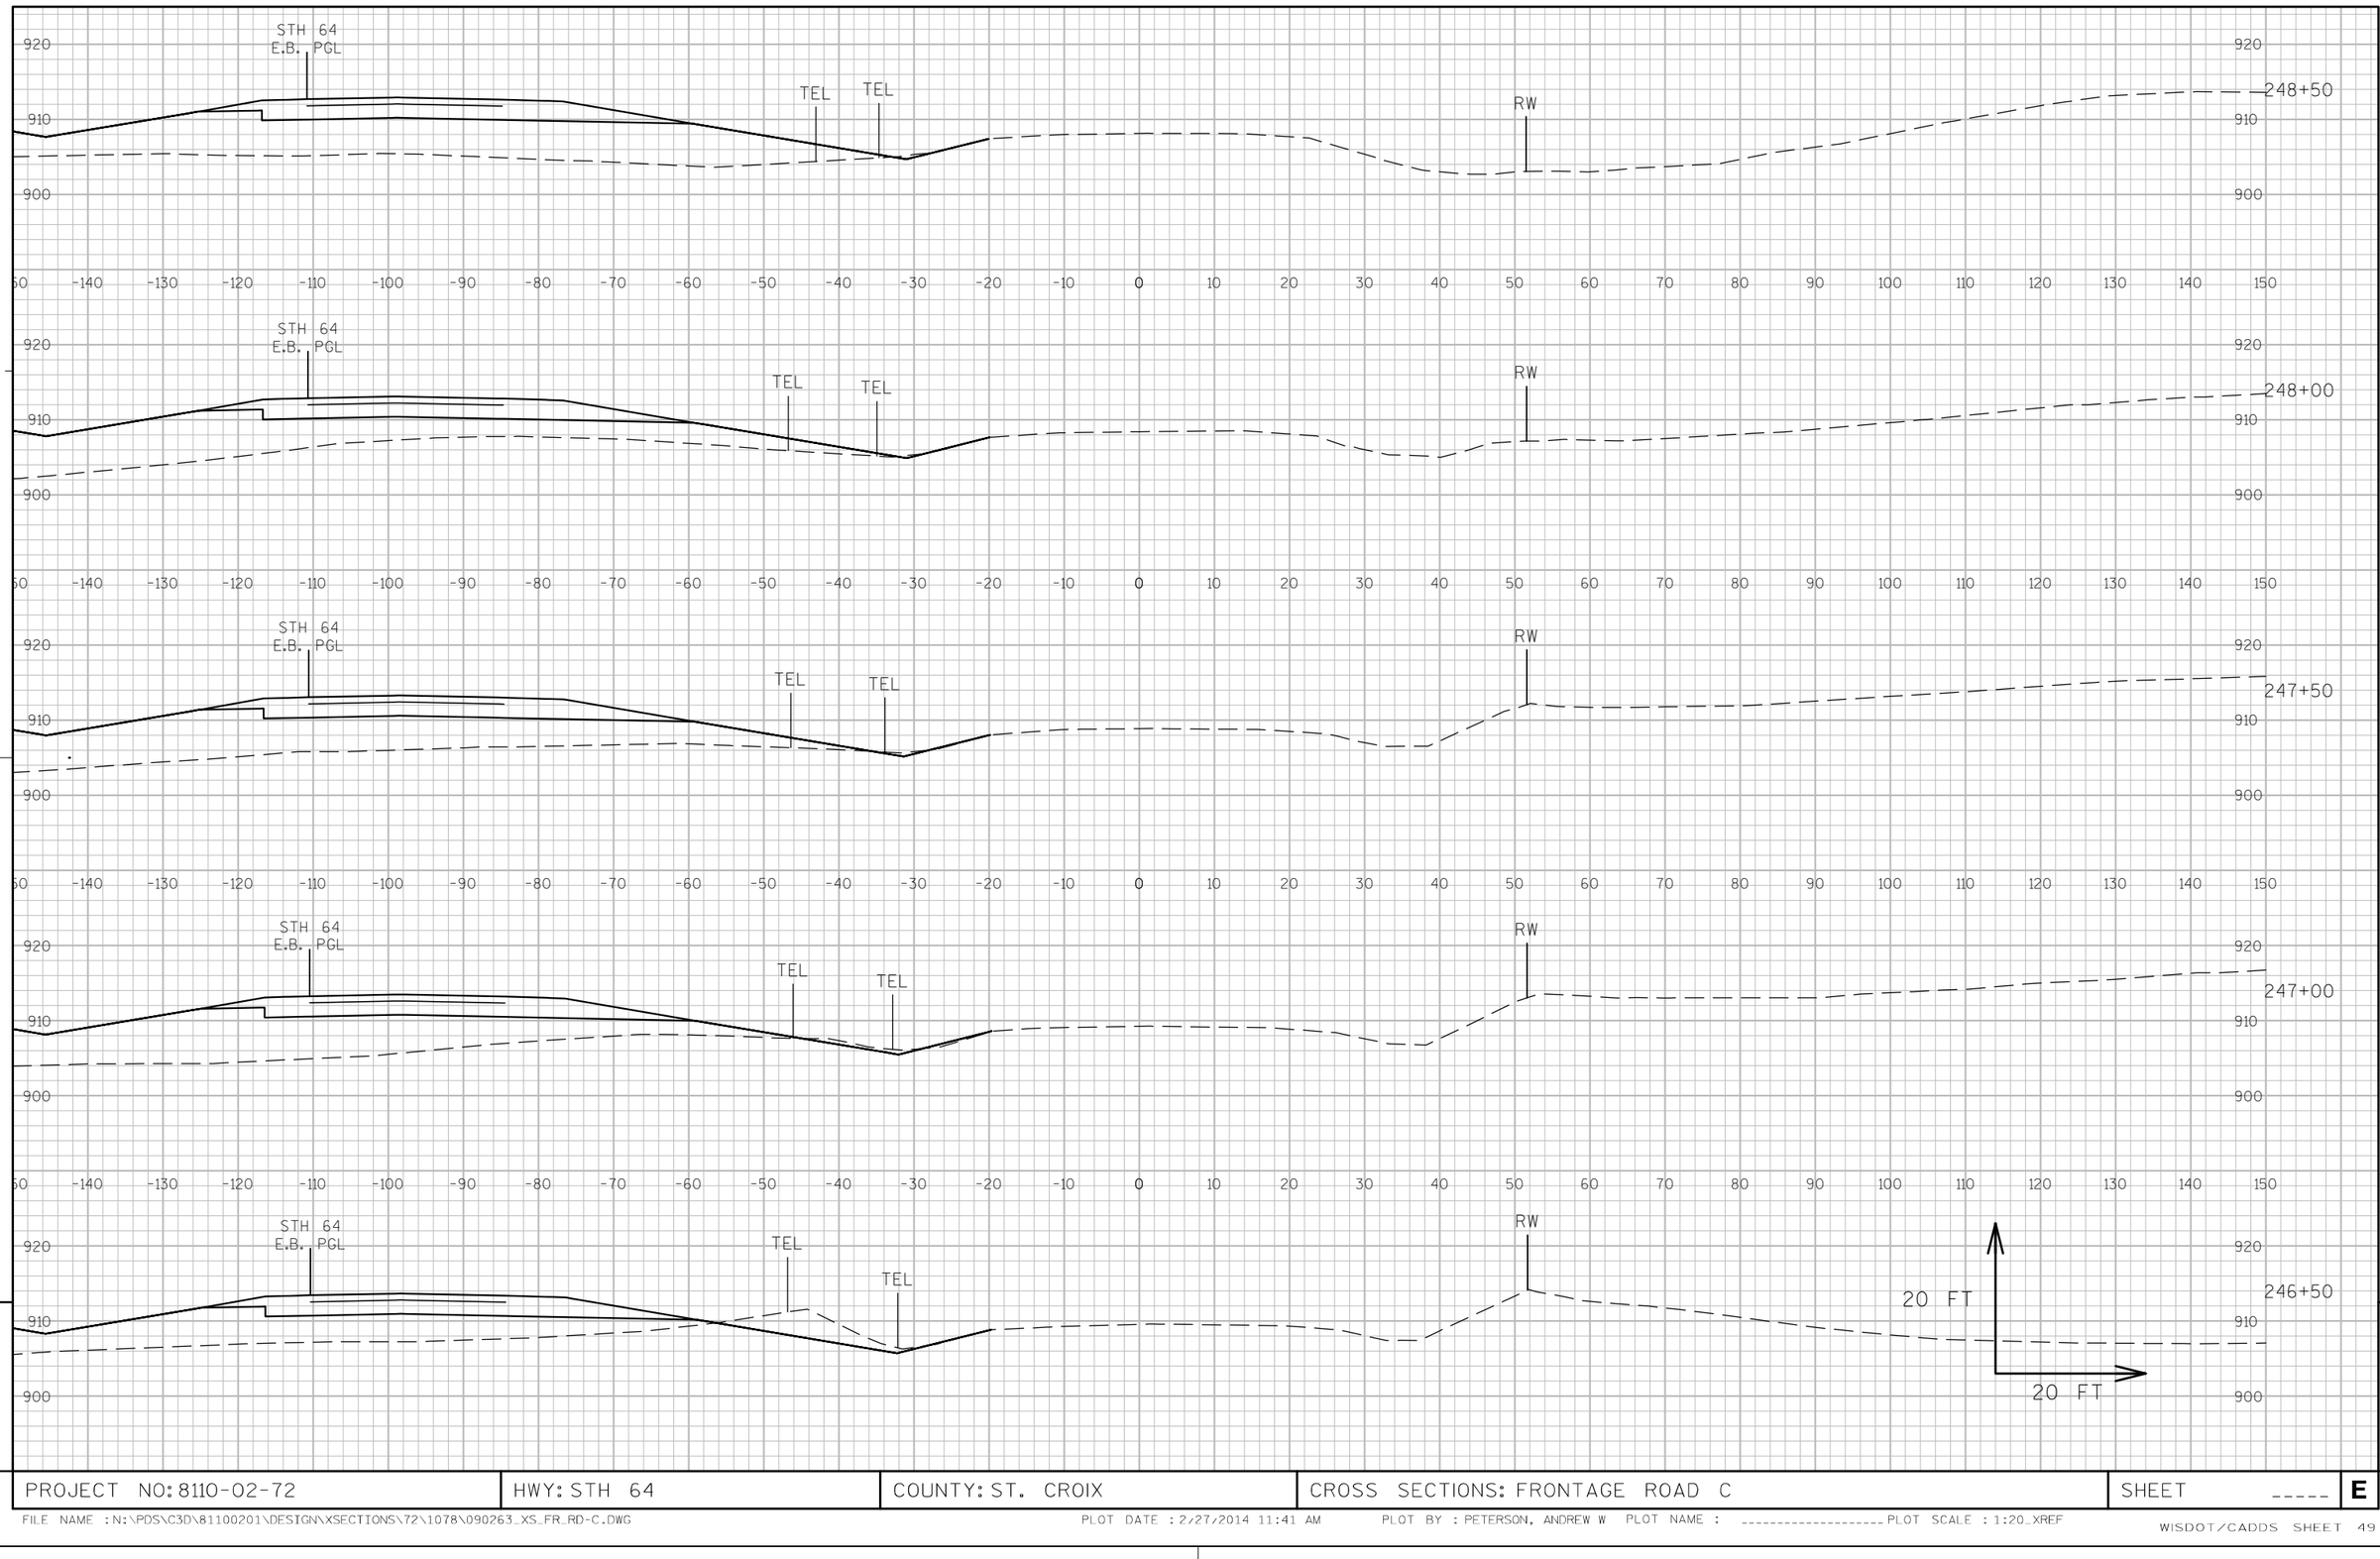


APPROVED FOR DESIGN OF UTILITY ADJUSTMENTS

9

9

PROJECT NO: 8110-02-72	HWY: STH 64	COUNTY: ST. CROIX	CROSS SECTIONS: FRONTAGE ROAD C	SHEET _____	E

FILE NAME : N:\PDS\C3D\81100201\DESIGN\XSECTIONS\72\1078\090263_XS_FR_RD-C.DWG PLOT DATE : 2/27/2014 11:41 AM PLOT BY : PETERSON, ANDREW W PLOT NAME : _____ PLOT SCALE : 1:20_XREF

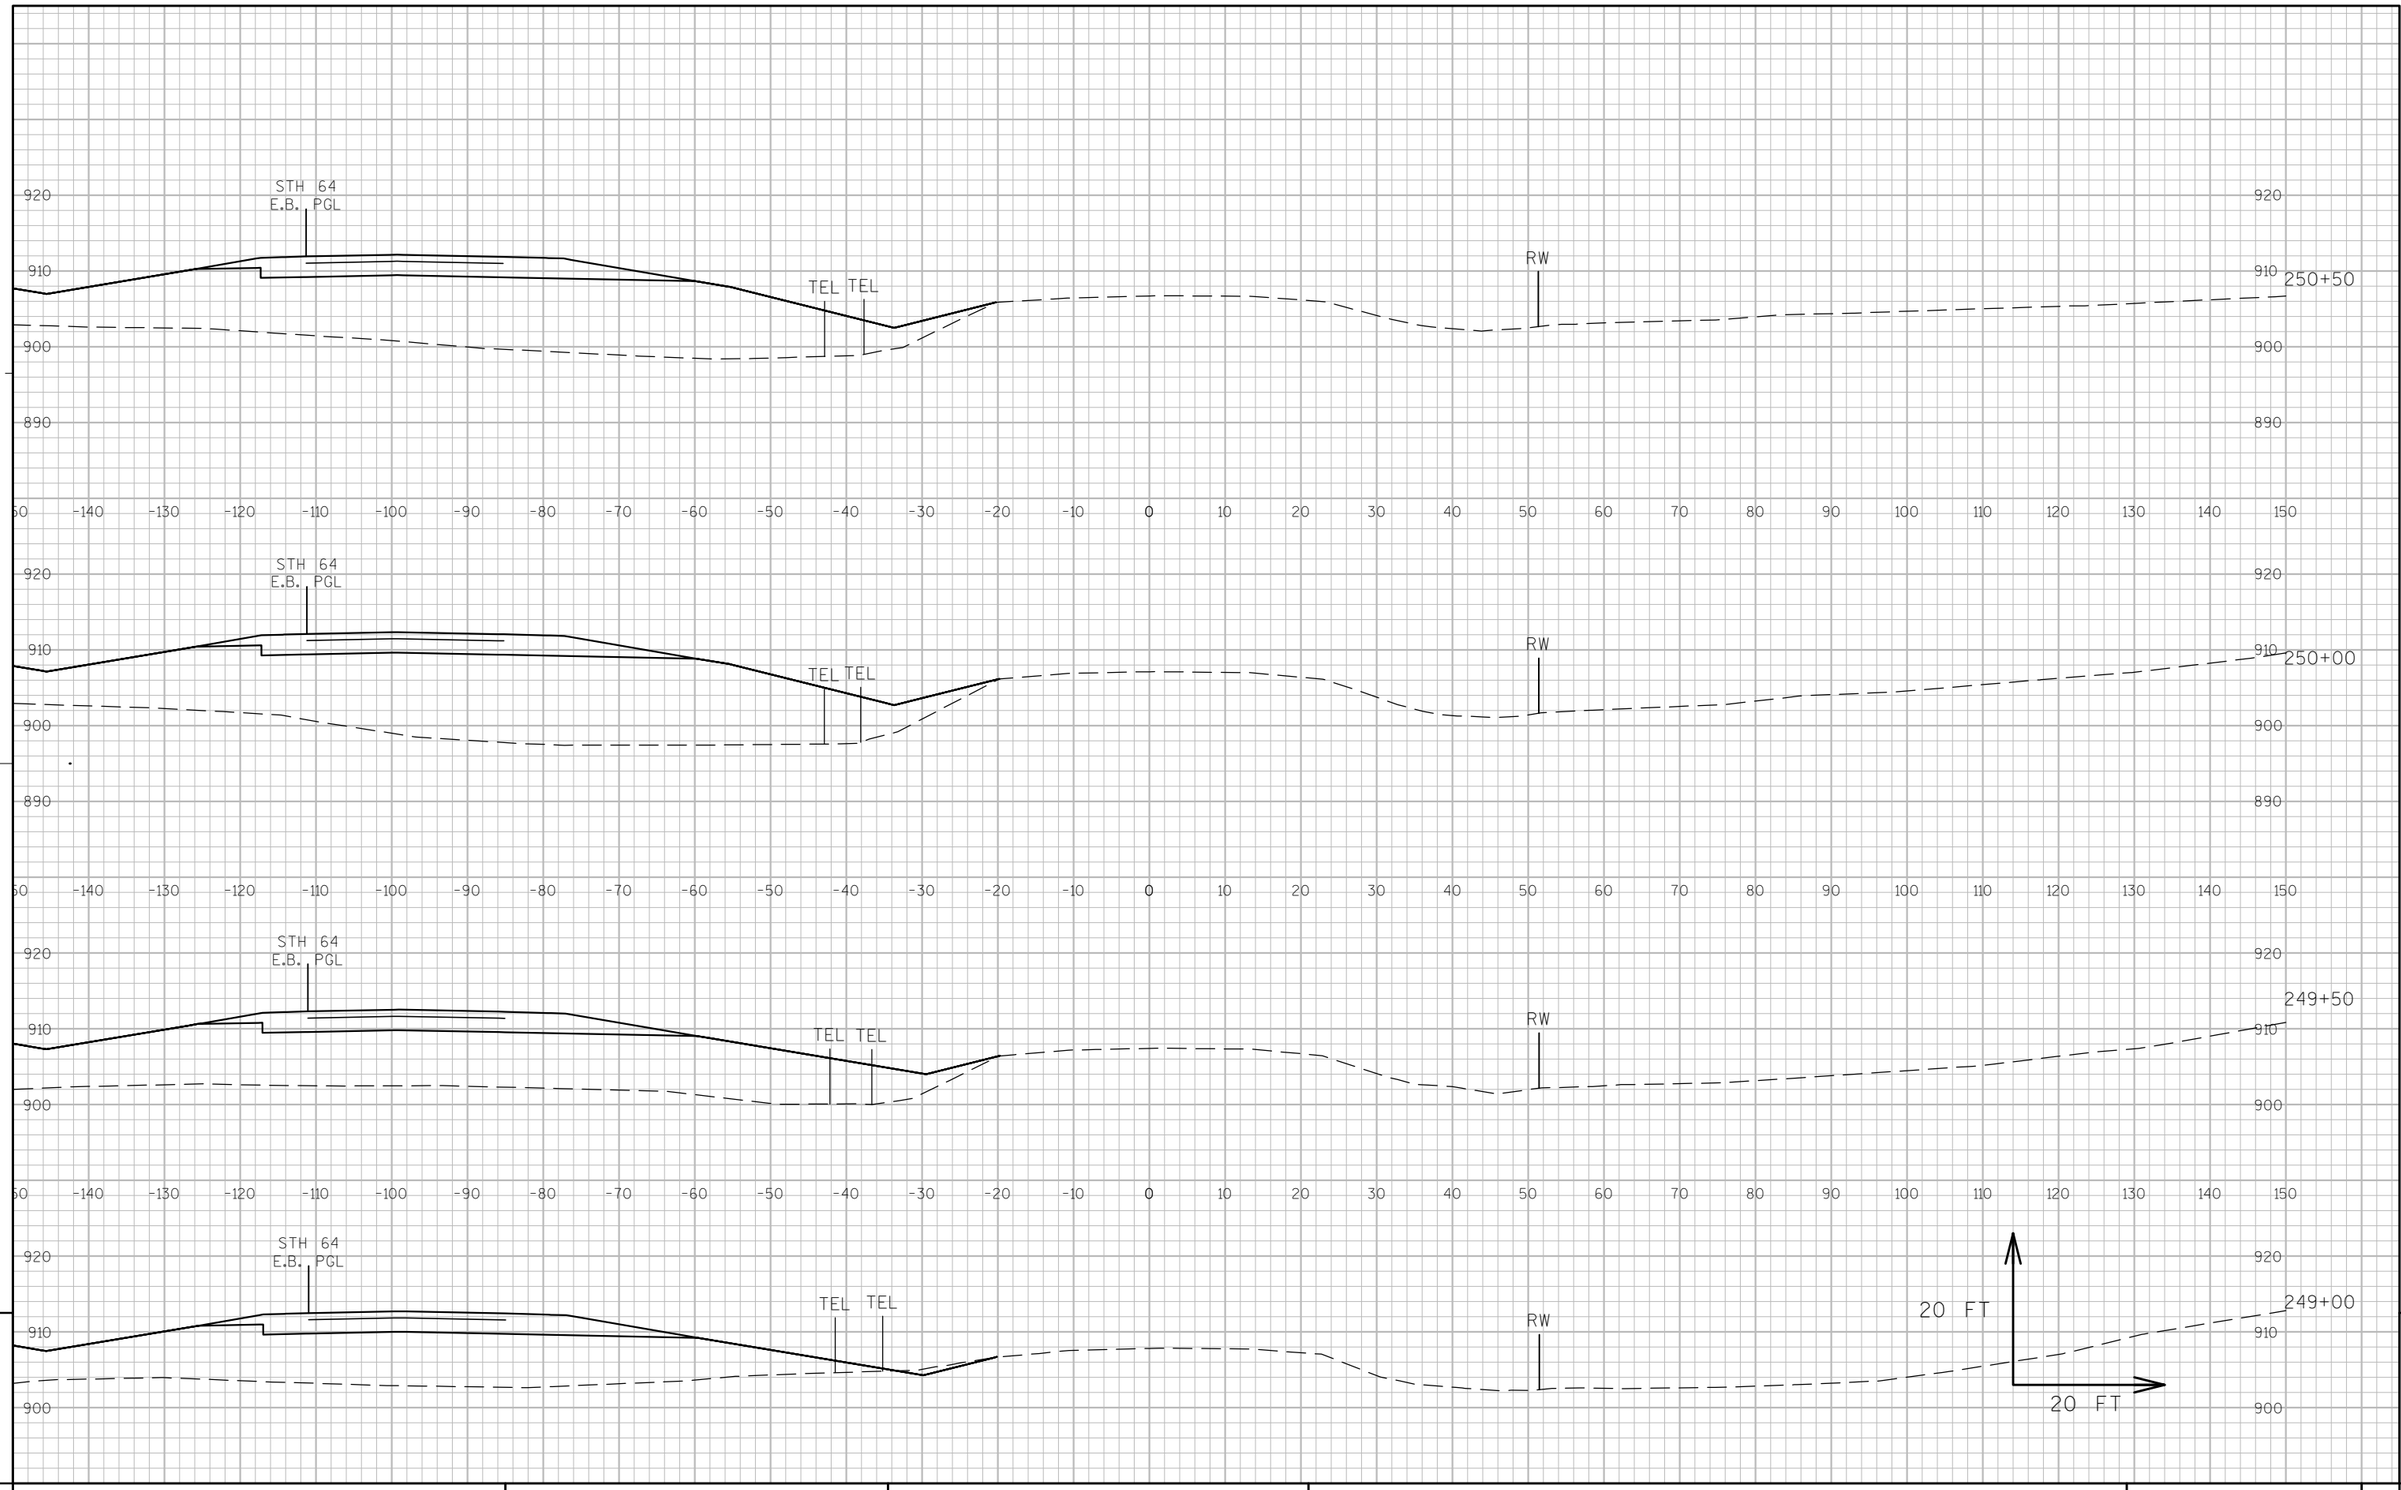


APPROVED FOR DESIGN OF UTILITY ADJUSTMENTS

9

9

PROJECT NO: 8110-02-72	HWY: STH 64	COUNTY: ST. CROIX	CROSS SECTIONS: FRONTAGE ROAD C	SHEET _____	E

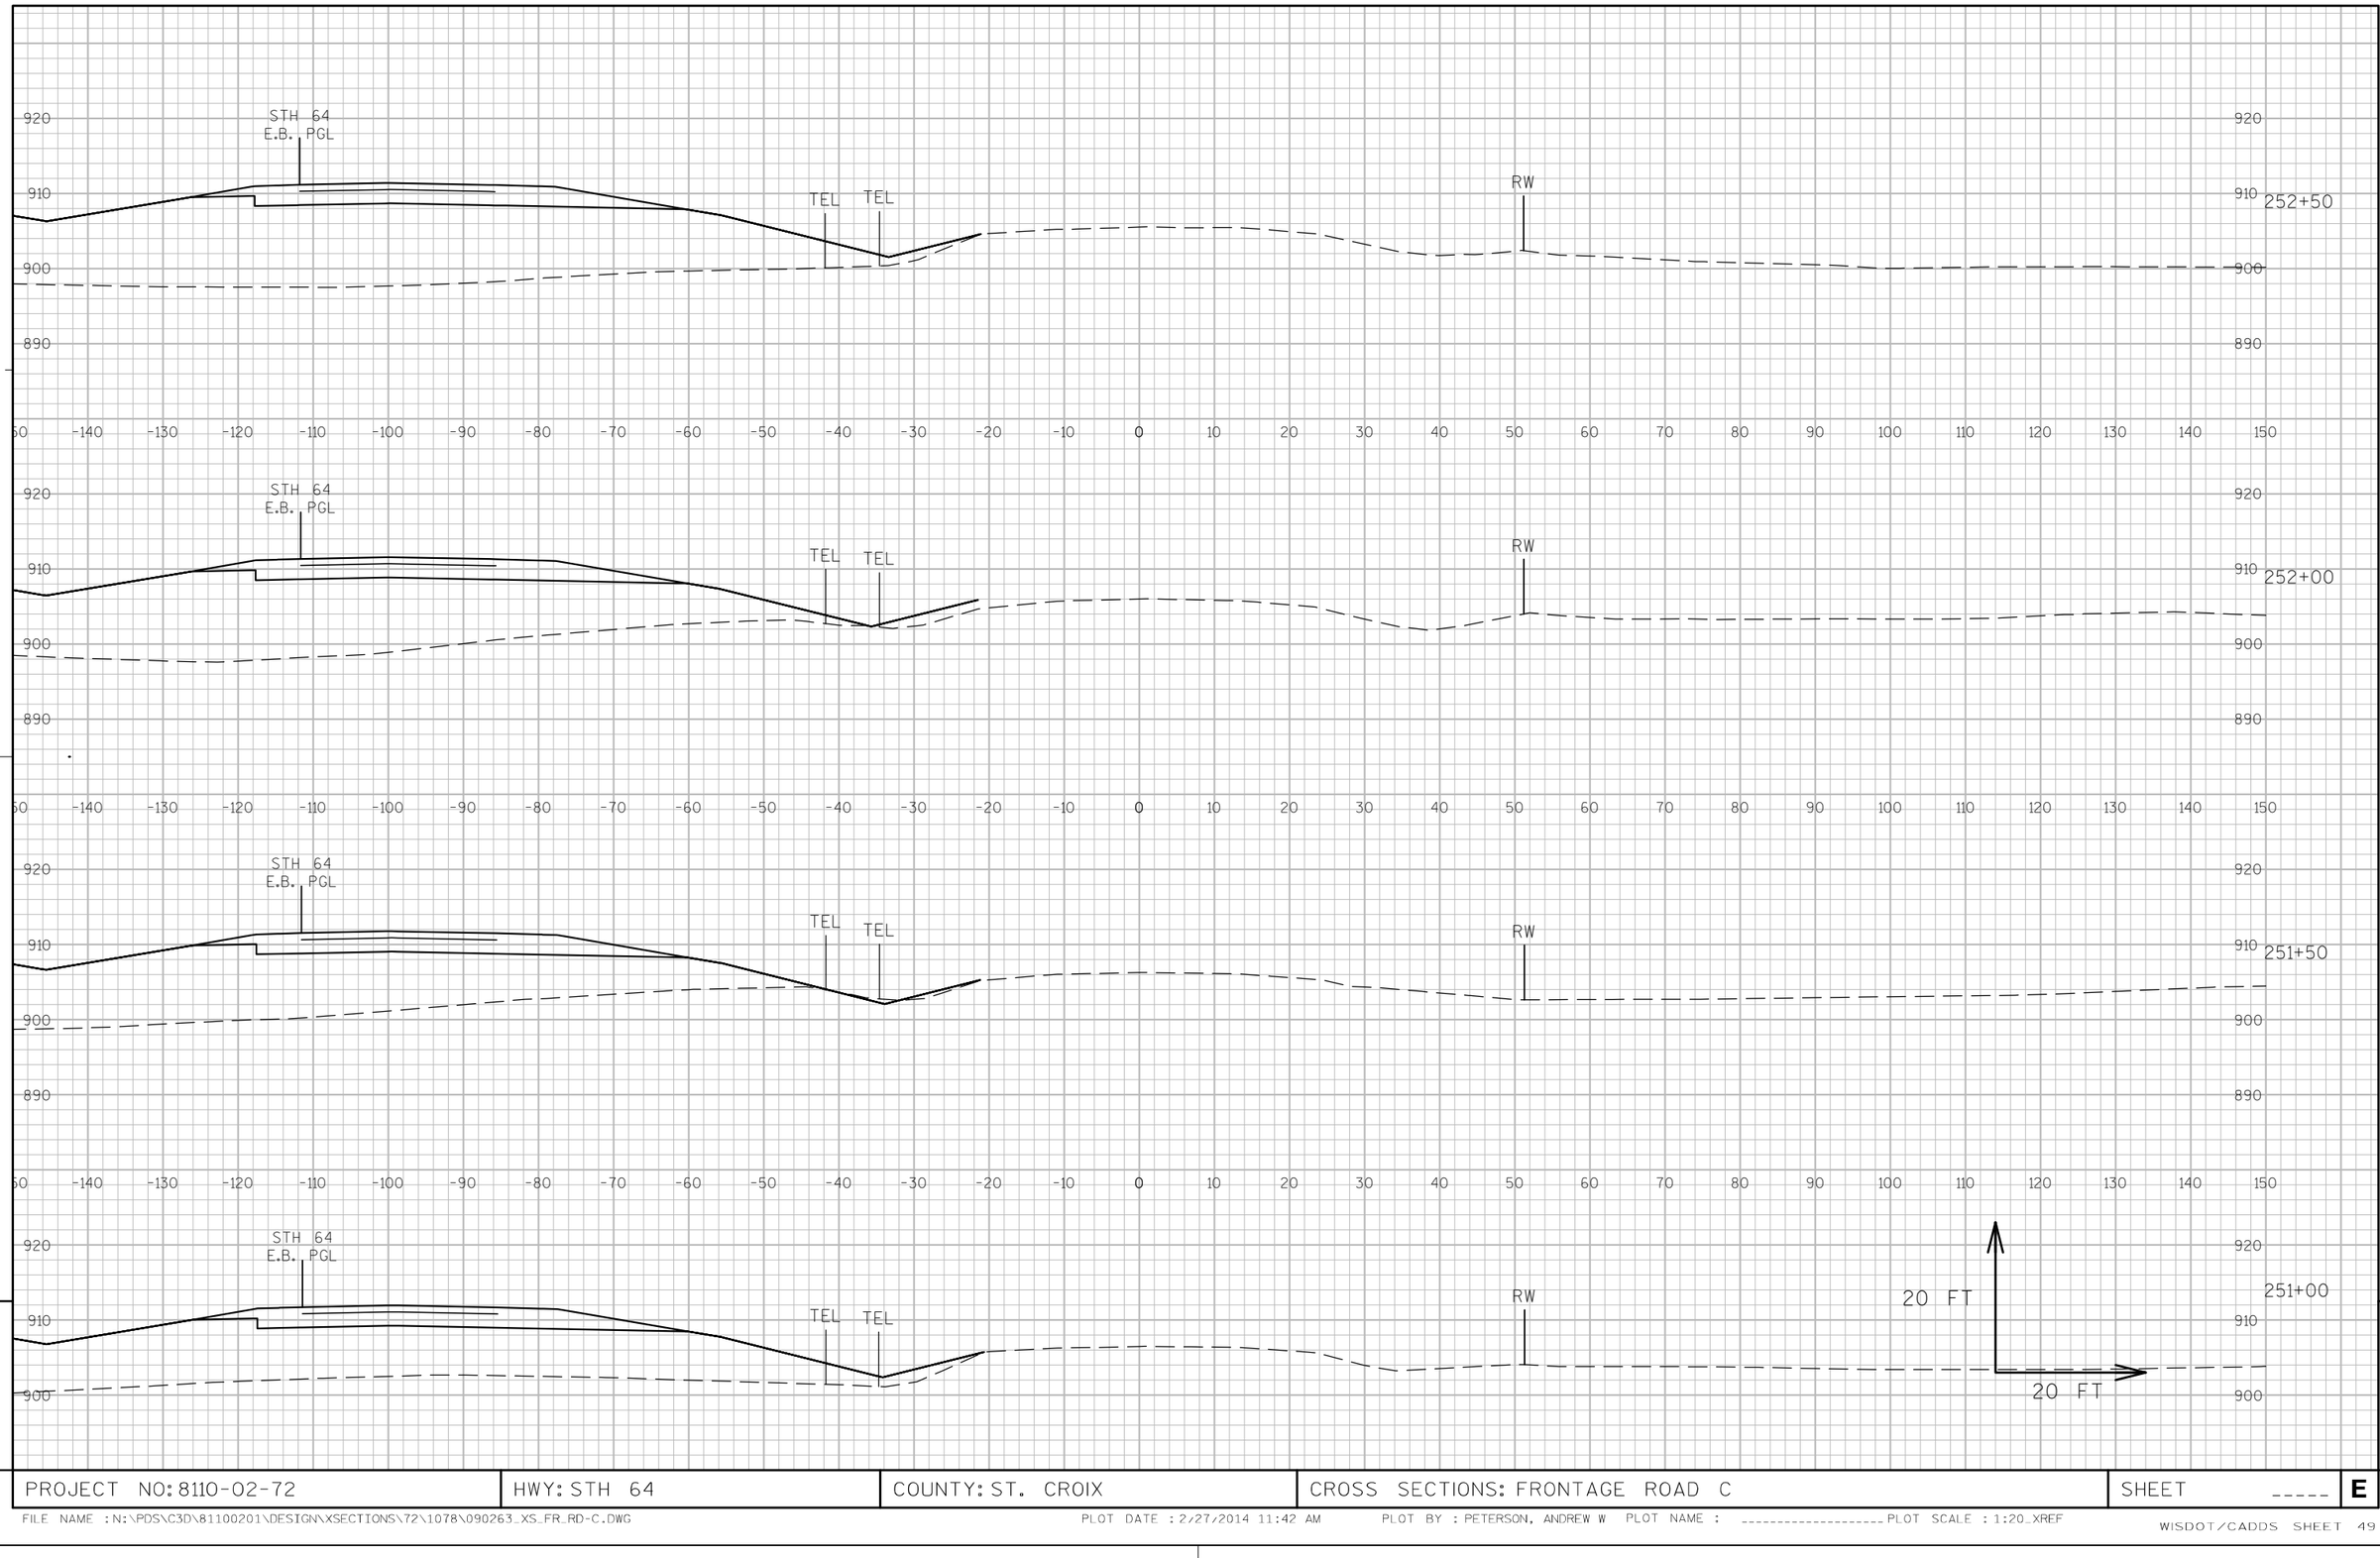


APPROVED FOR DESIGN OF UTILITY ADJUSTMENTS

9

9

PROJECT NO: 8110-02-72	HWY: STH 64	COUNTY: ST. CROIX	CROSS SECTIONS: FRONTAGE ROAD C	SHEET _____	E

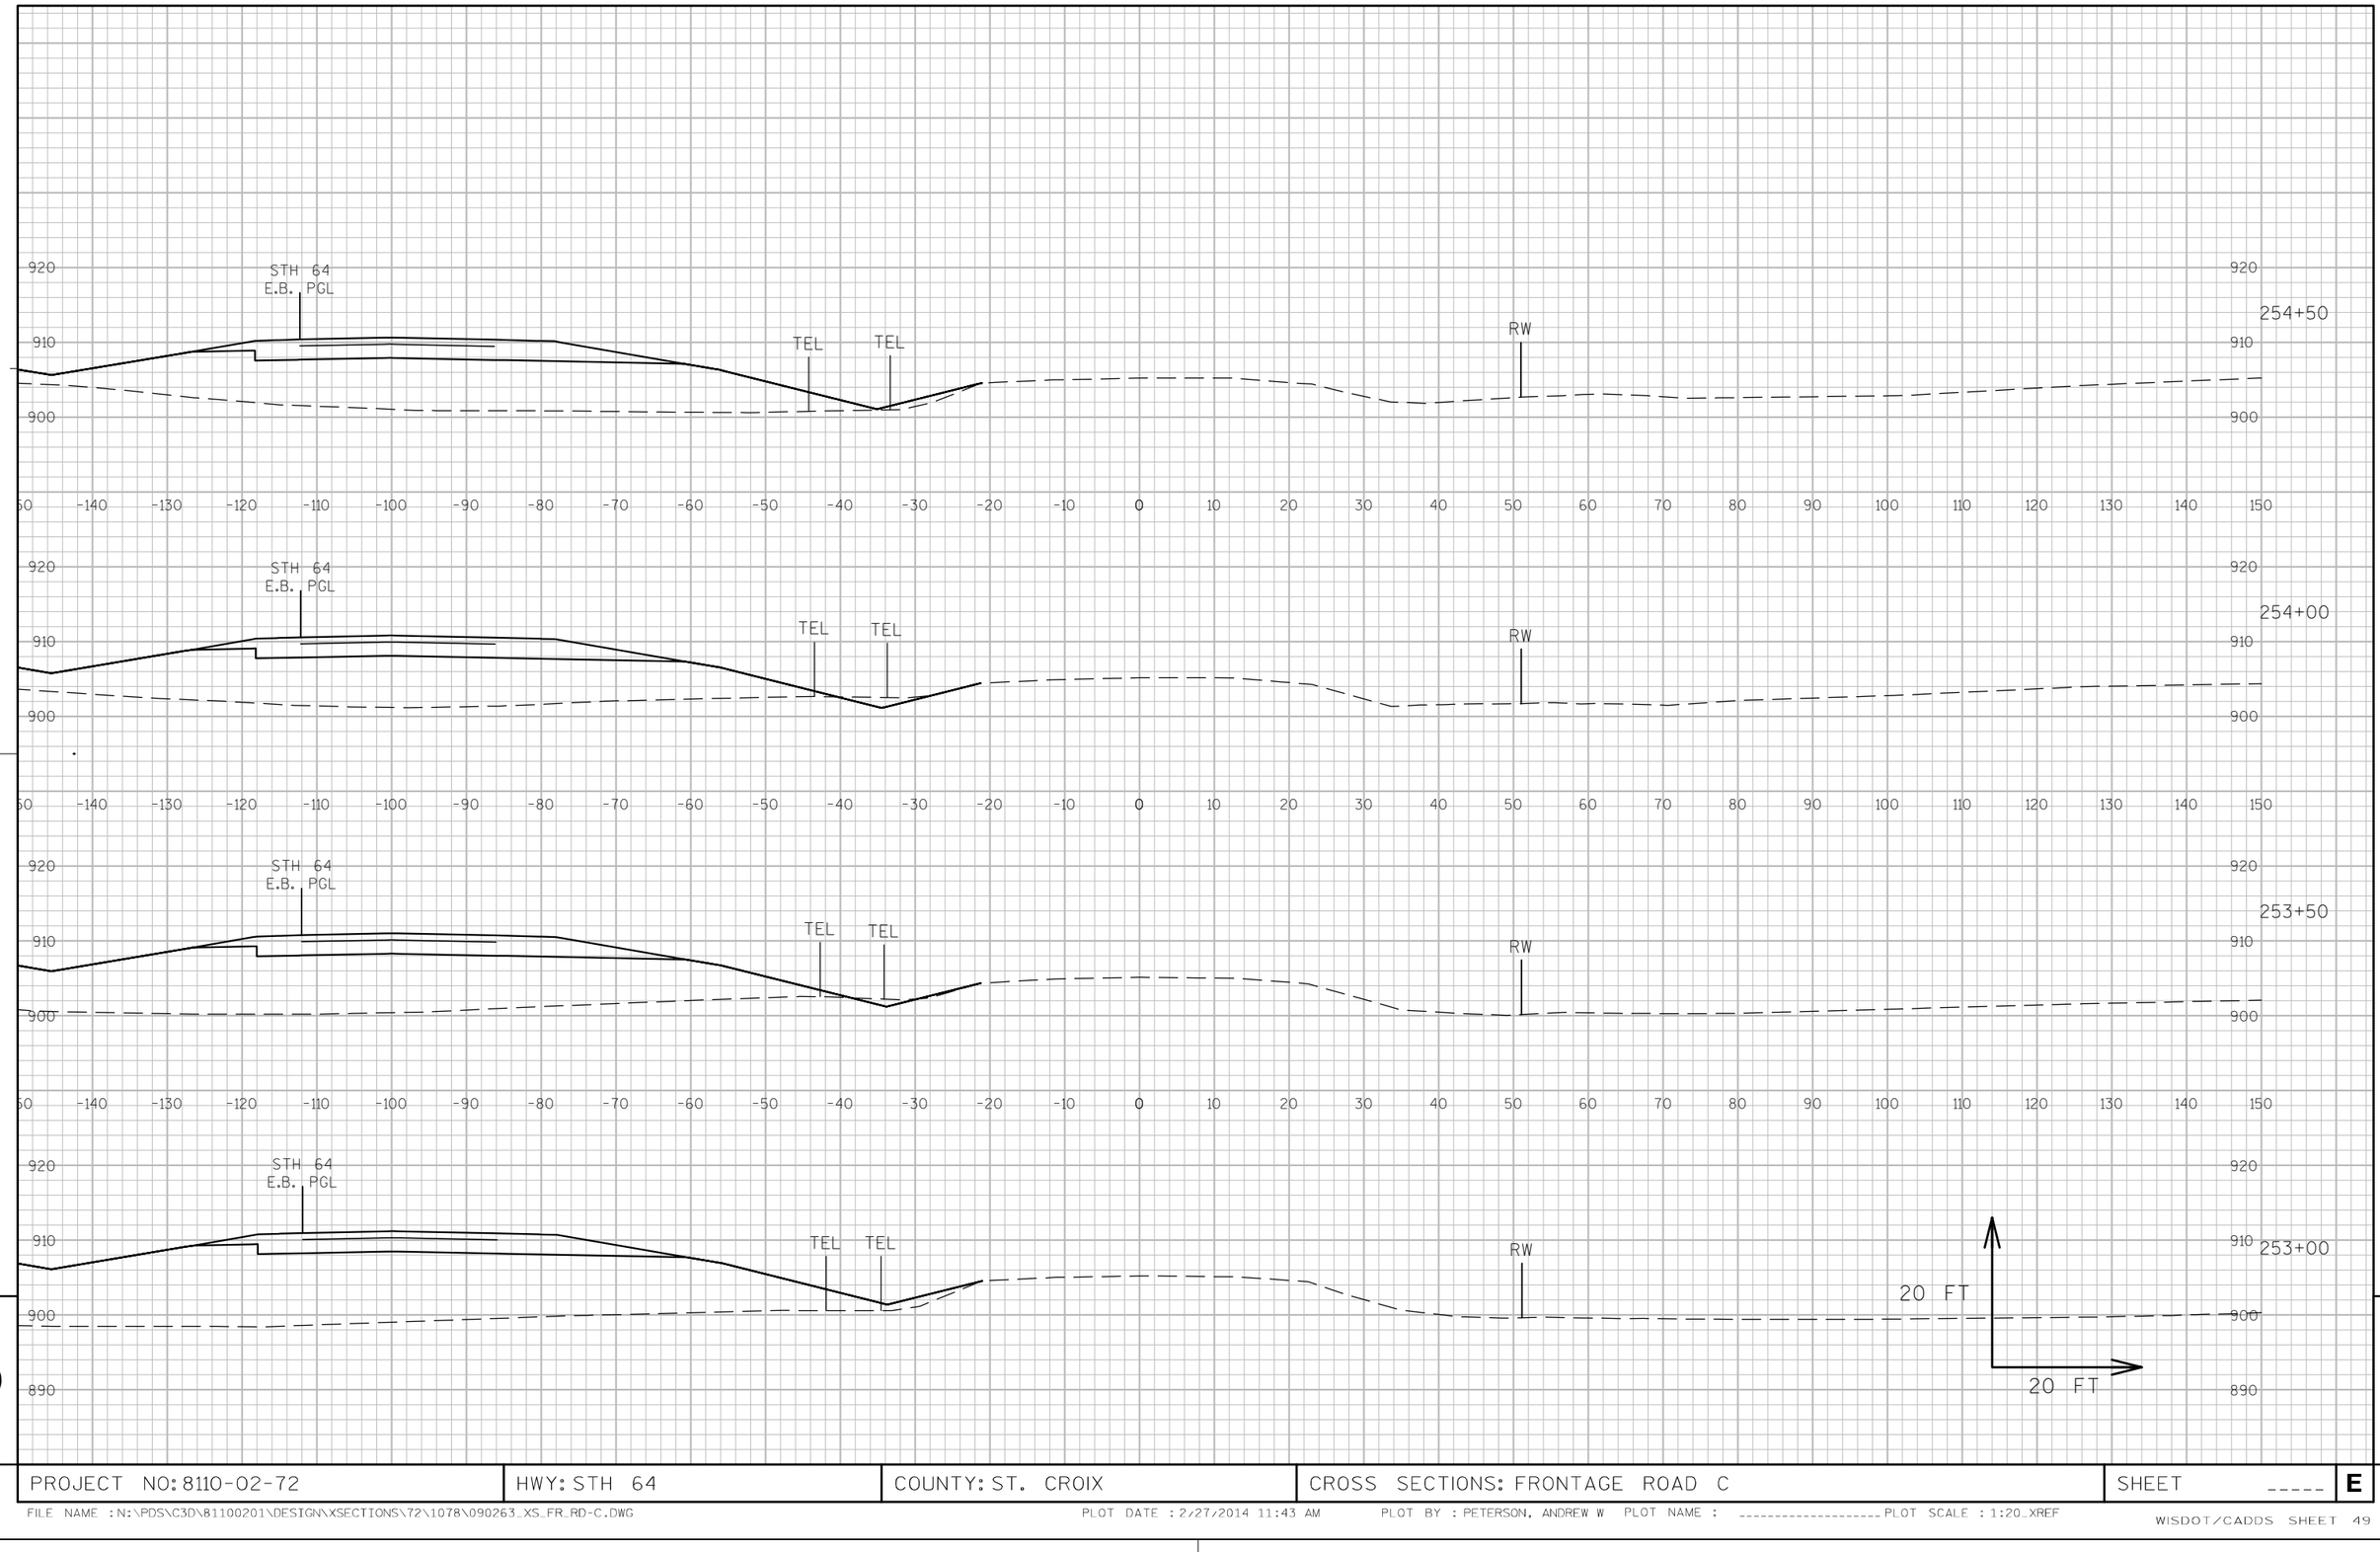

APPROVED FOR DESIGN OF UTILITY ADJUSTMENTS


9

9

PROJECT NO: 8110-02-72	HWY: STH 64	COUNTY: ST. CROIX	CROSS SECTIONS: FRONTAGE ROAD C	SHEET _____	E

FILE NAME : N:\PDS\C3D\81100201\DESIGN\XSECTIONS\72\1078\090263_XS_FR_RD-C.DWG PLOT DATE : 2/27/2014 11:43 AM PLOT BY : PETERSON, ANDREW W PLOT NAME : ---------- PLOT SCALE : 1:20_XREF

WISDOT/CADDS SHEET 49

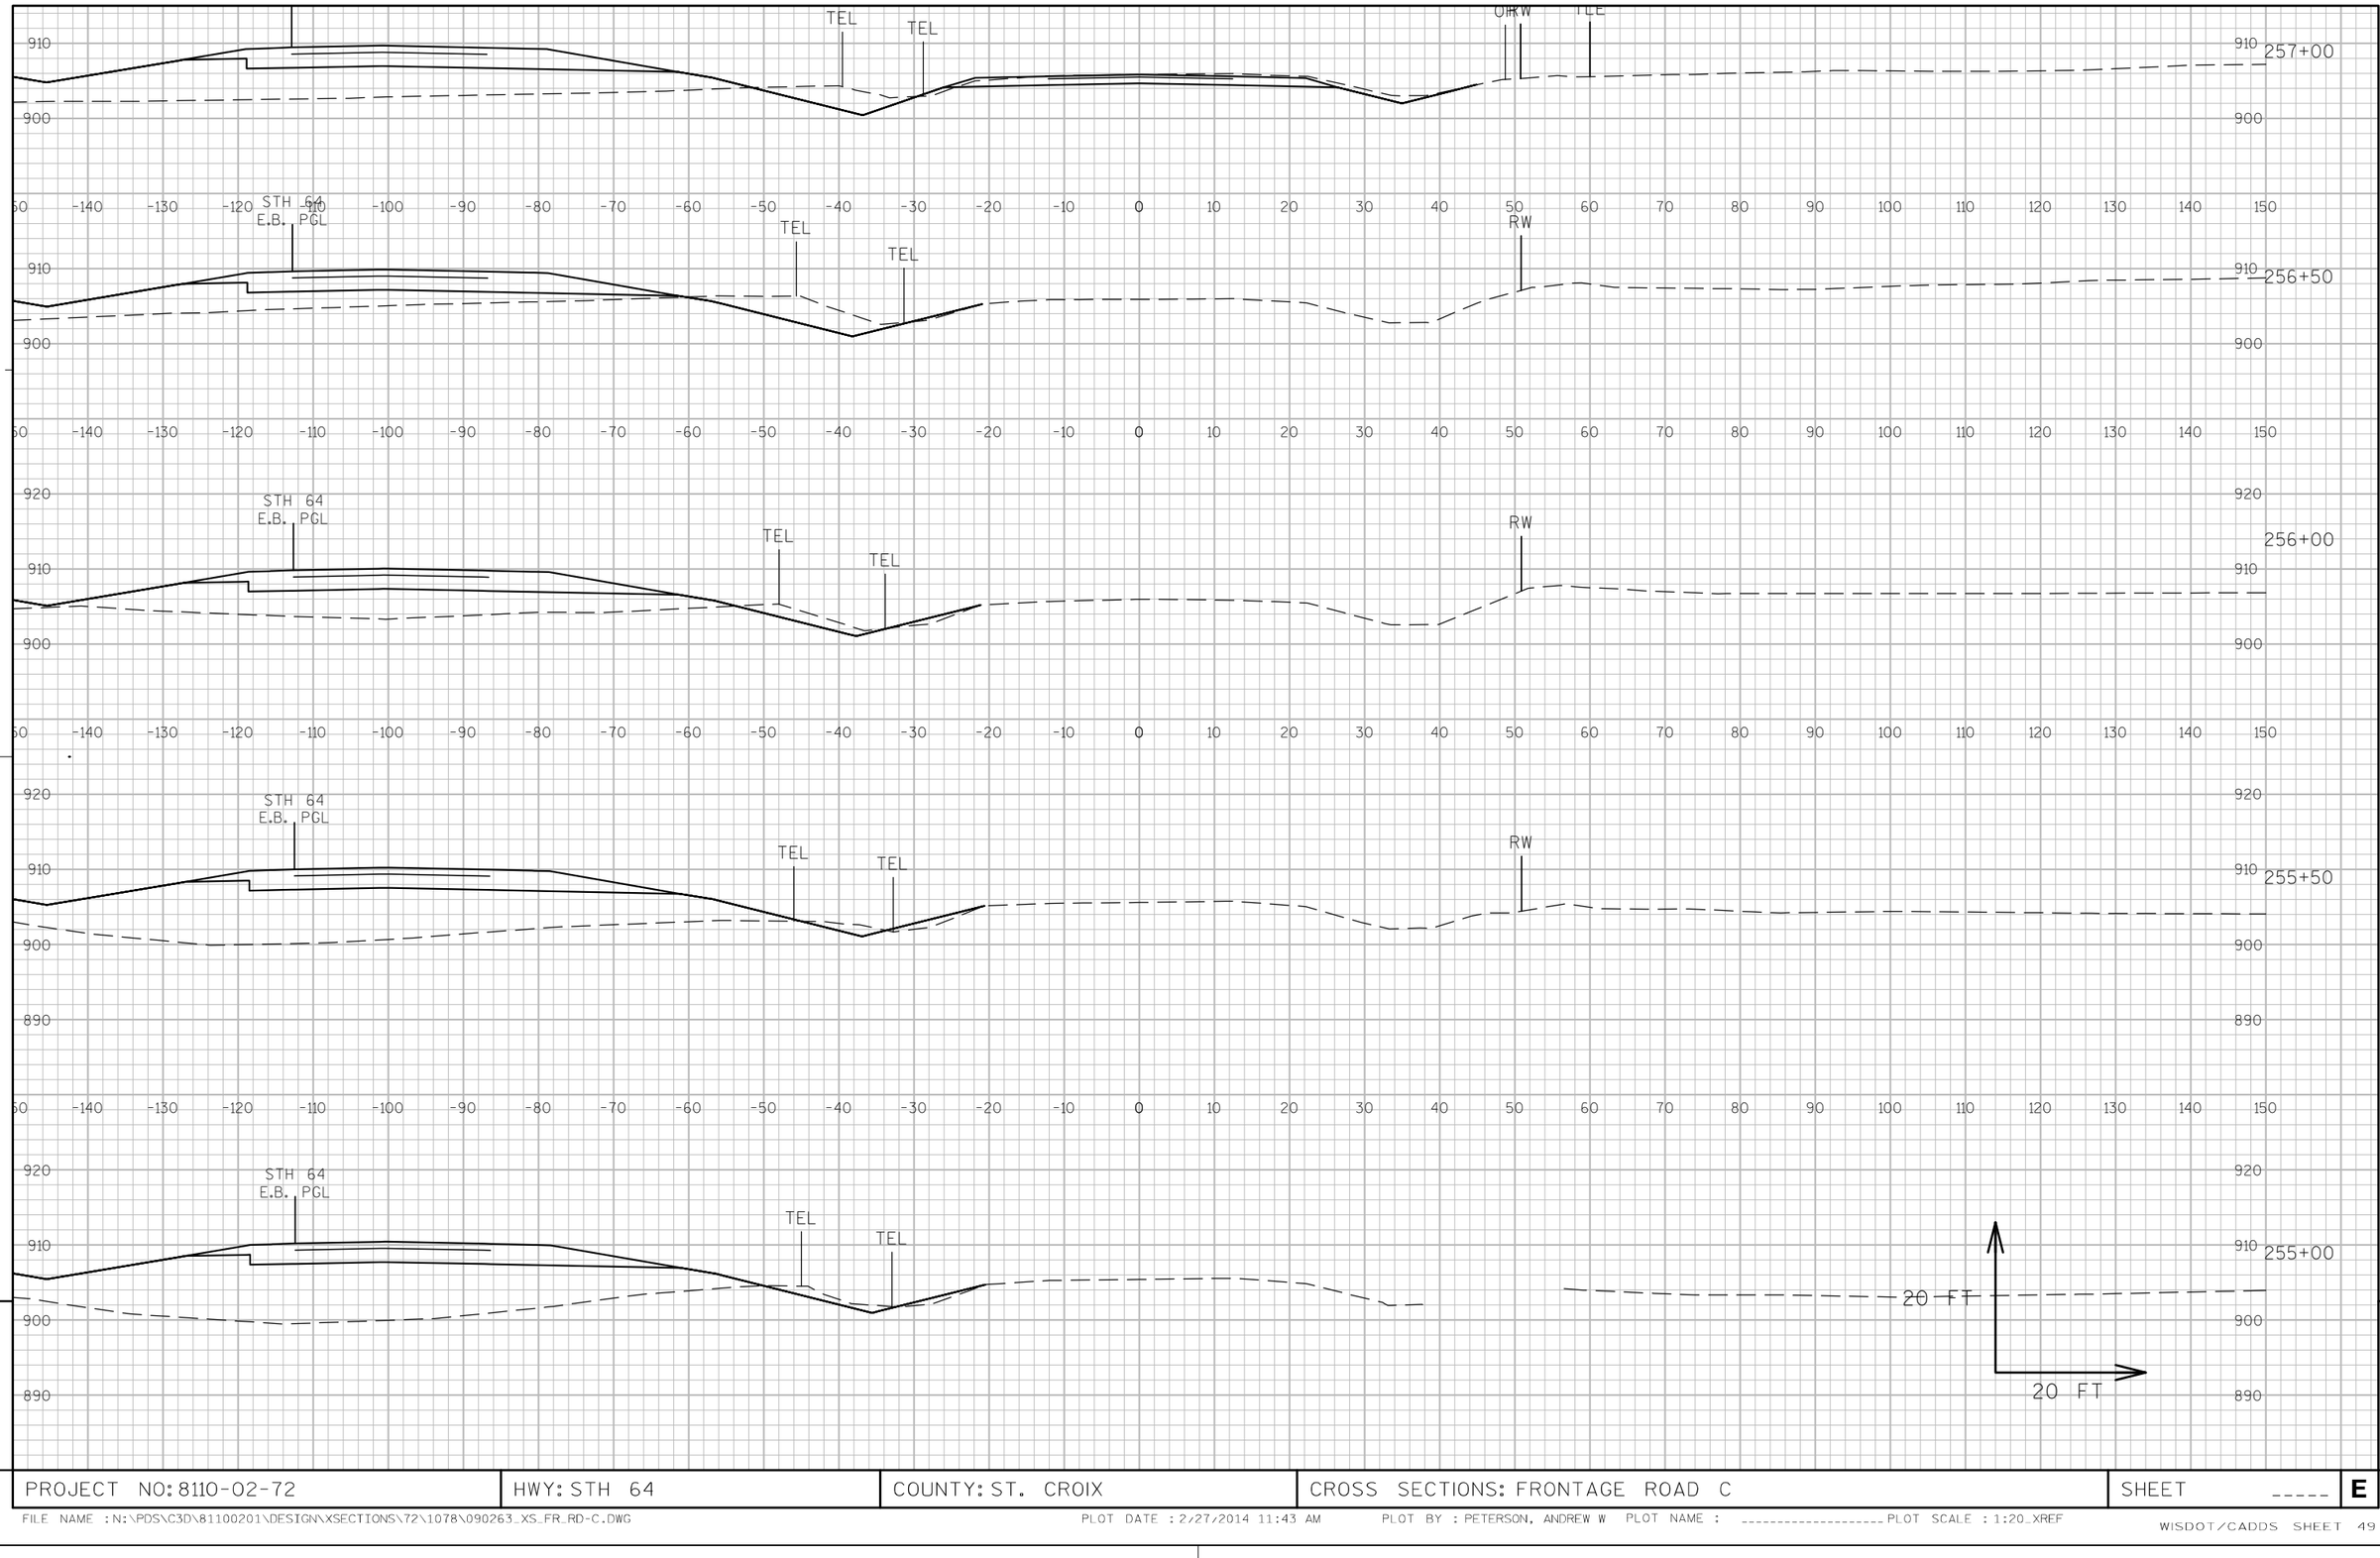


APPROVED FOR DESIGN OF UTILITY ADJUSTMENTS

9

9

PROJECT NO: 8110-02-72	HWY: STH 64	COUNTY: ST. CROIX	CROSS SECTIONS: FRONTAGE ROAD C	SHEET _____	E

FILE NAME : N:\PDS\C3D\81100201\DESIGN\XSECTIONS\72\1078\090263_XS_FR_RD-C.DWG PLOT DATE : 2/27/2014 11:43 AM PLOT BY : PETERSON, ANDREW W PLOT NAME : ---------- PLOT SCALE : 1:20_XREF

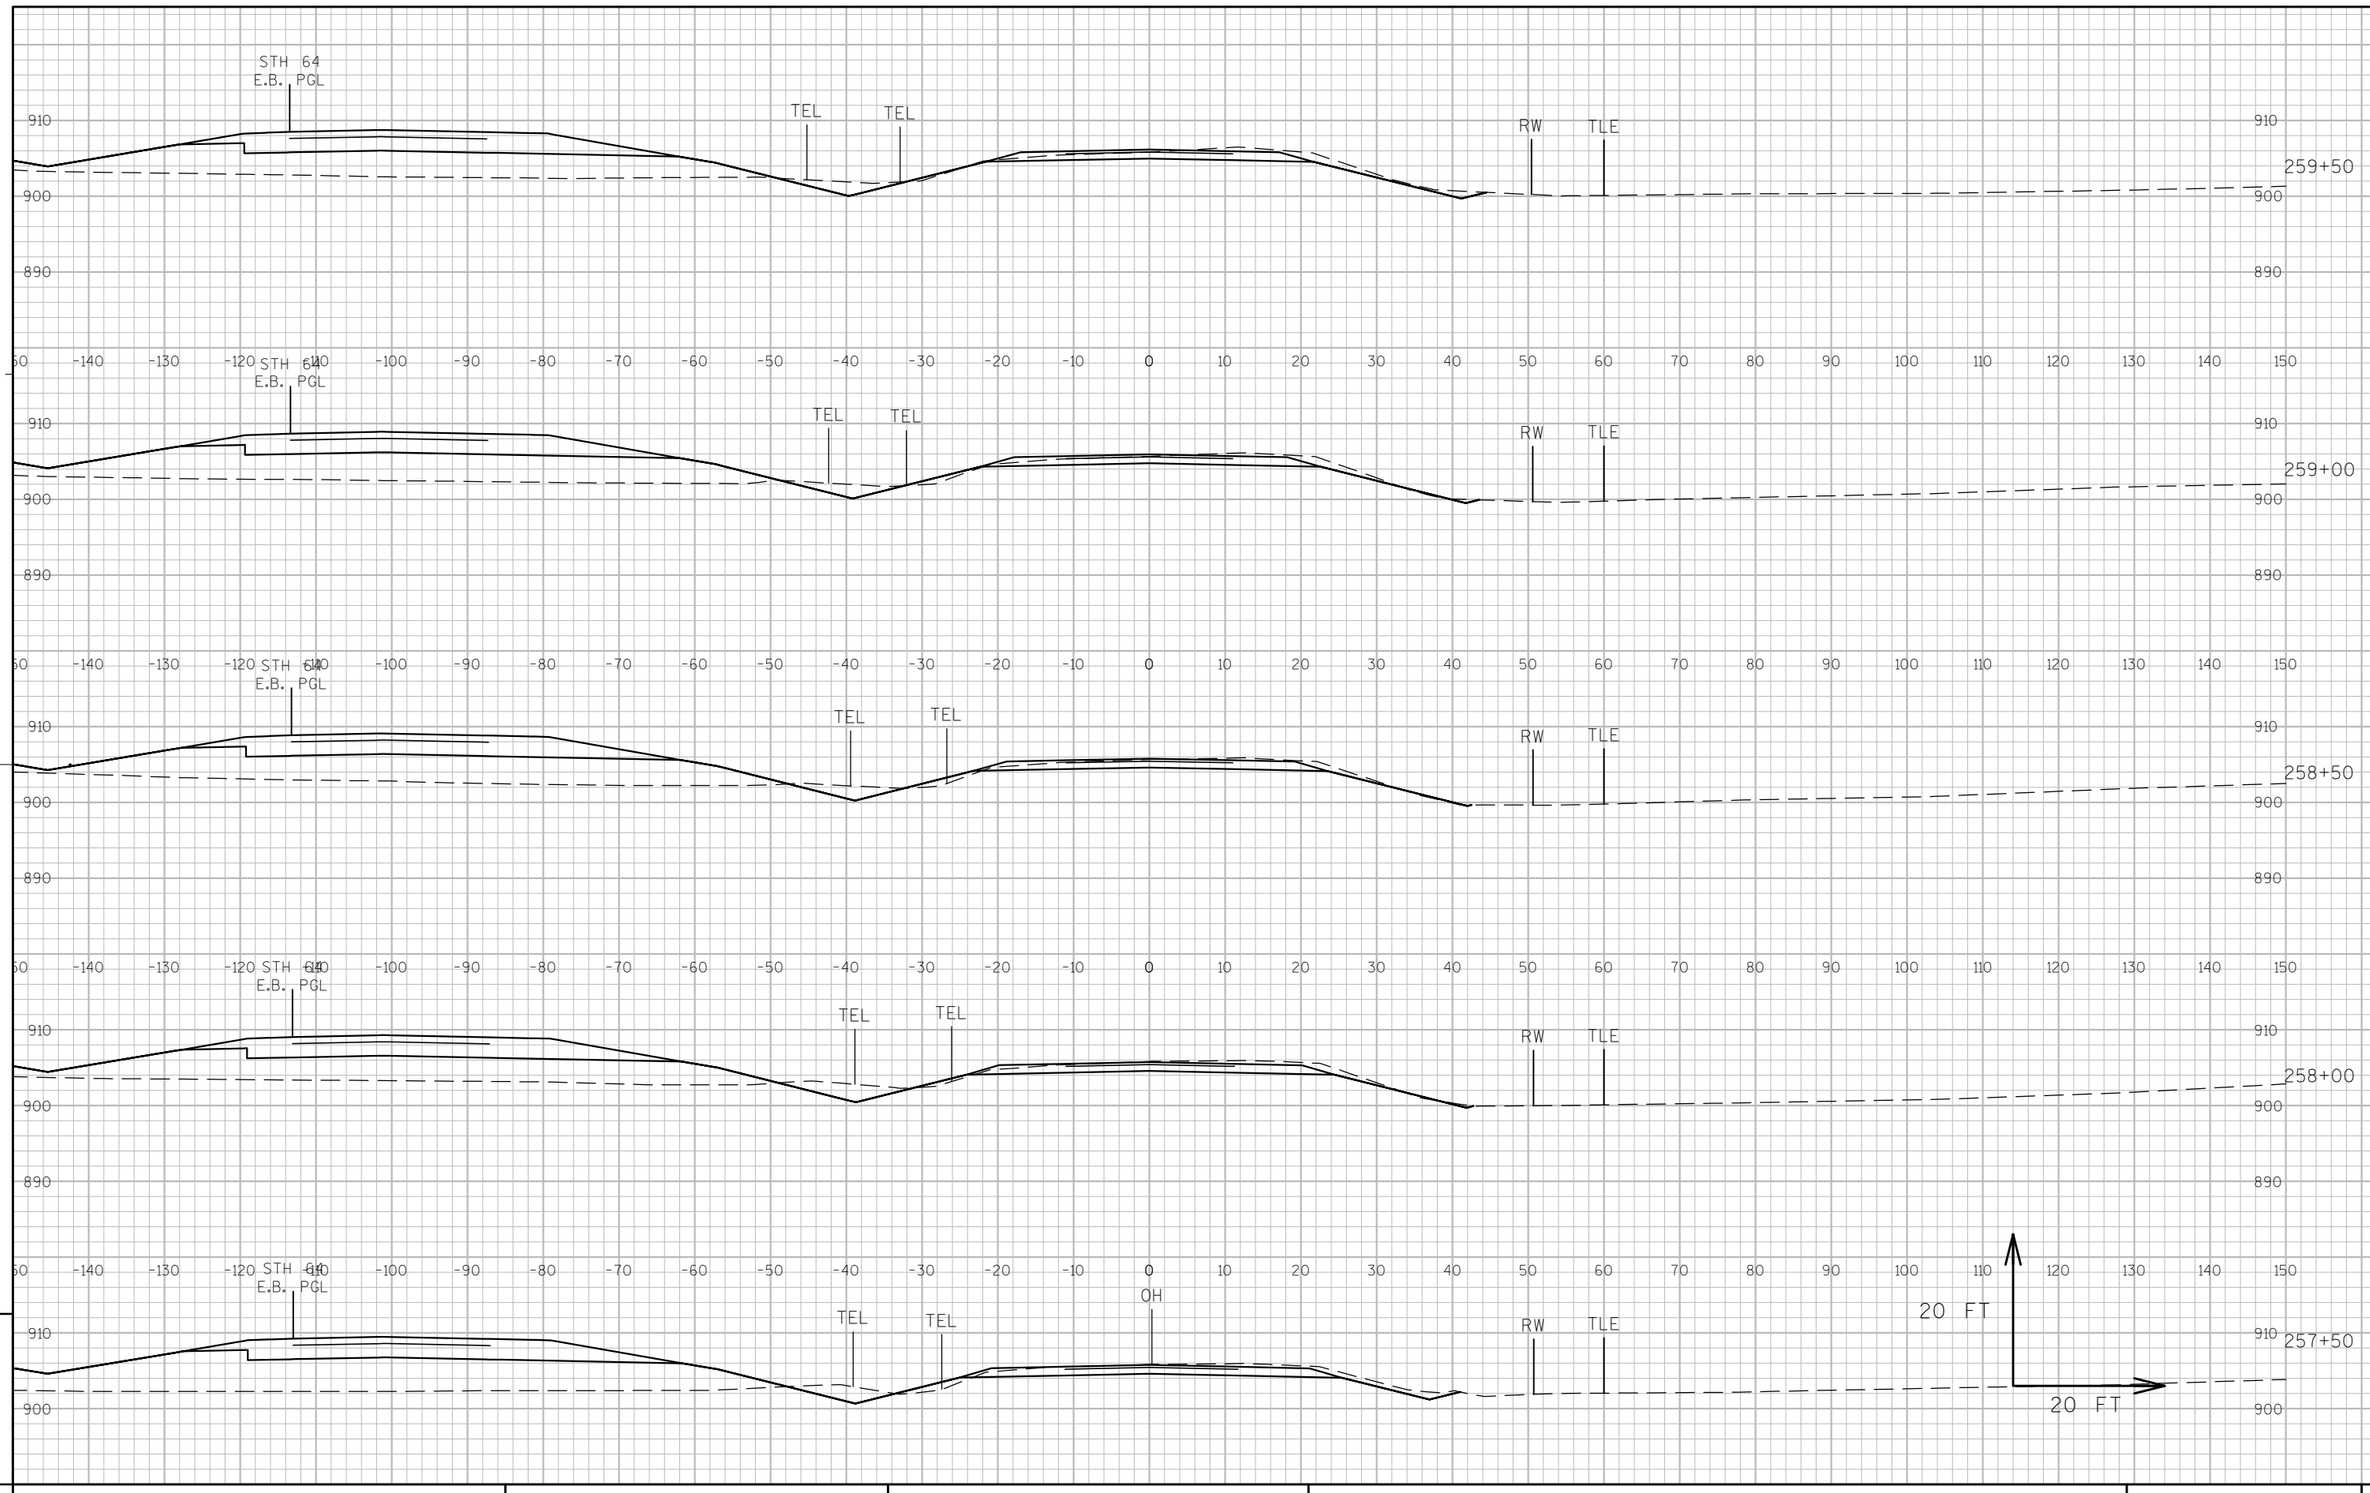


APPROVED FOR DESIGN OF UTILITY ADJUSTMENTS

9

9

PROJECT NO: 8110-02-72	HWY: STH 64	COUNTY: ST. CROIX	CROSS SECTIONS: FRONTAGE ROAD C	SHEET _____	E

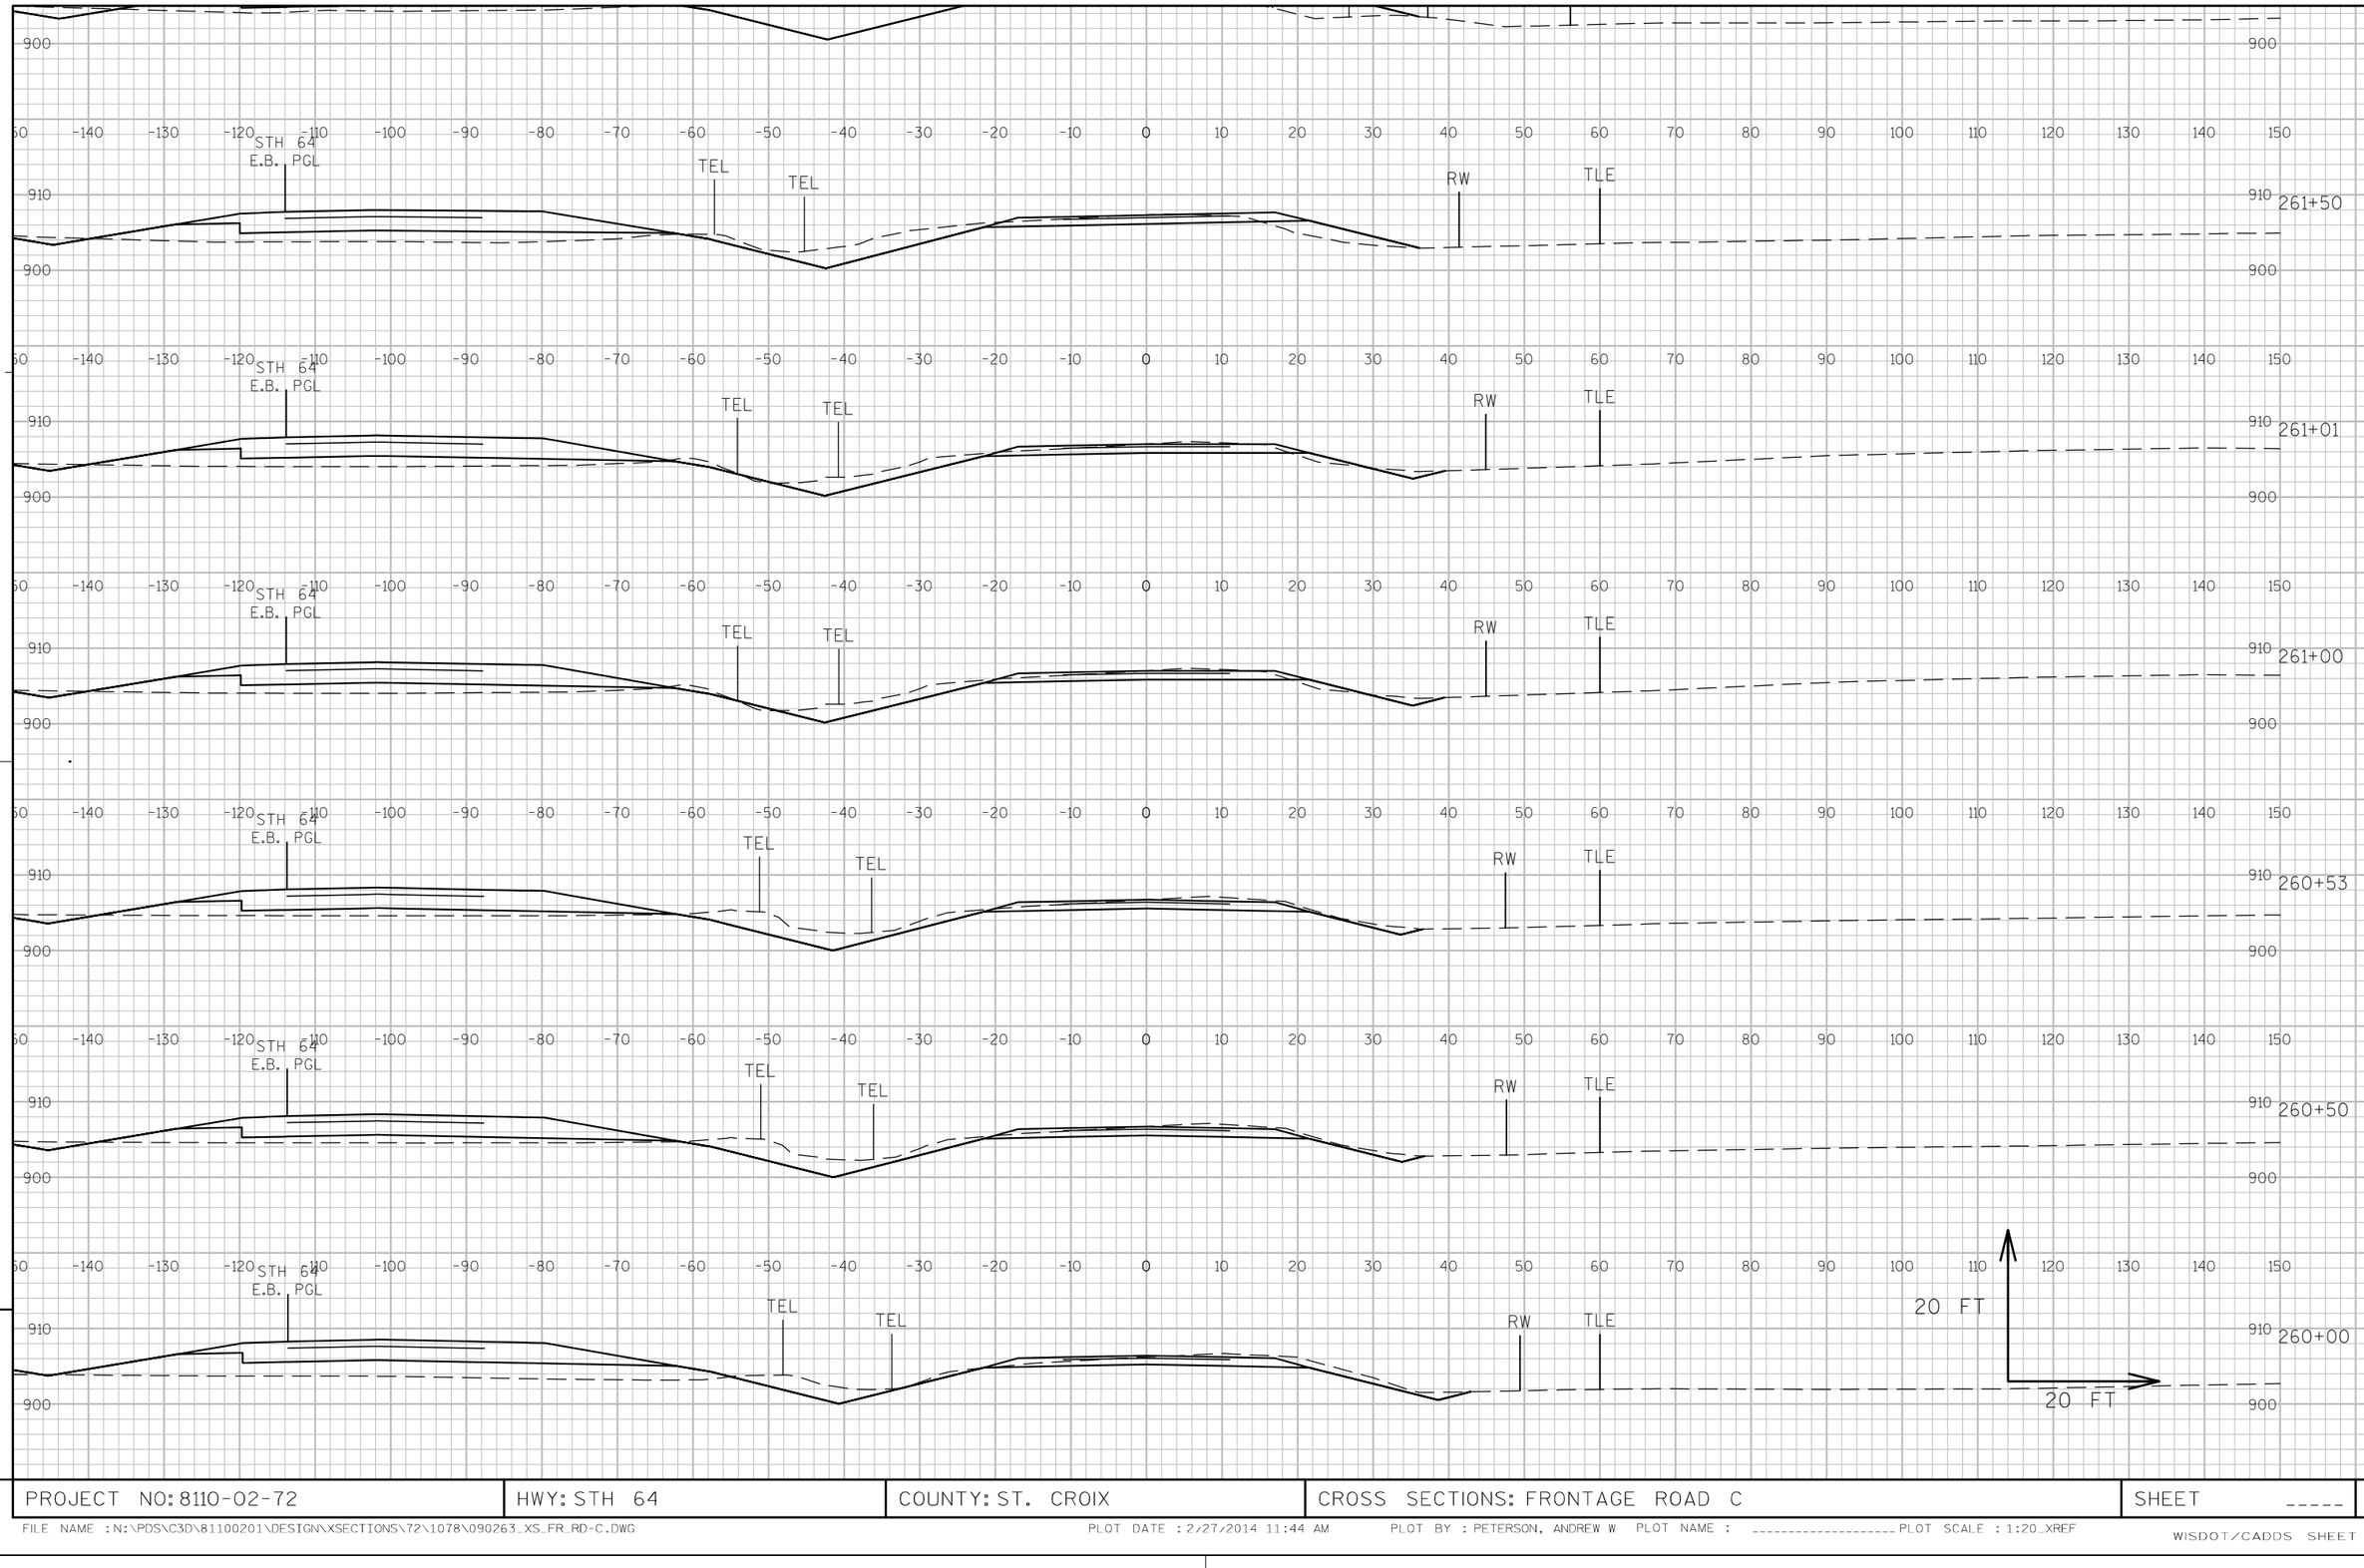


APPROVED FOR DESIGN OF UTILITY ADJUSTMENTS

9

9

PROJECT NO: 8110-02-72	HWY: STH 64	COUNTY: ST. CROIX	CROSS SECTIONS: FRONTAGE ROAD C	SHEET _____	E

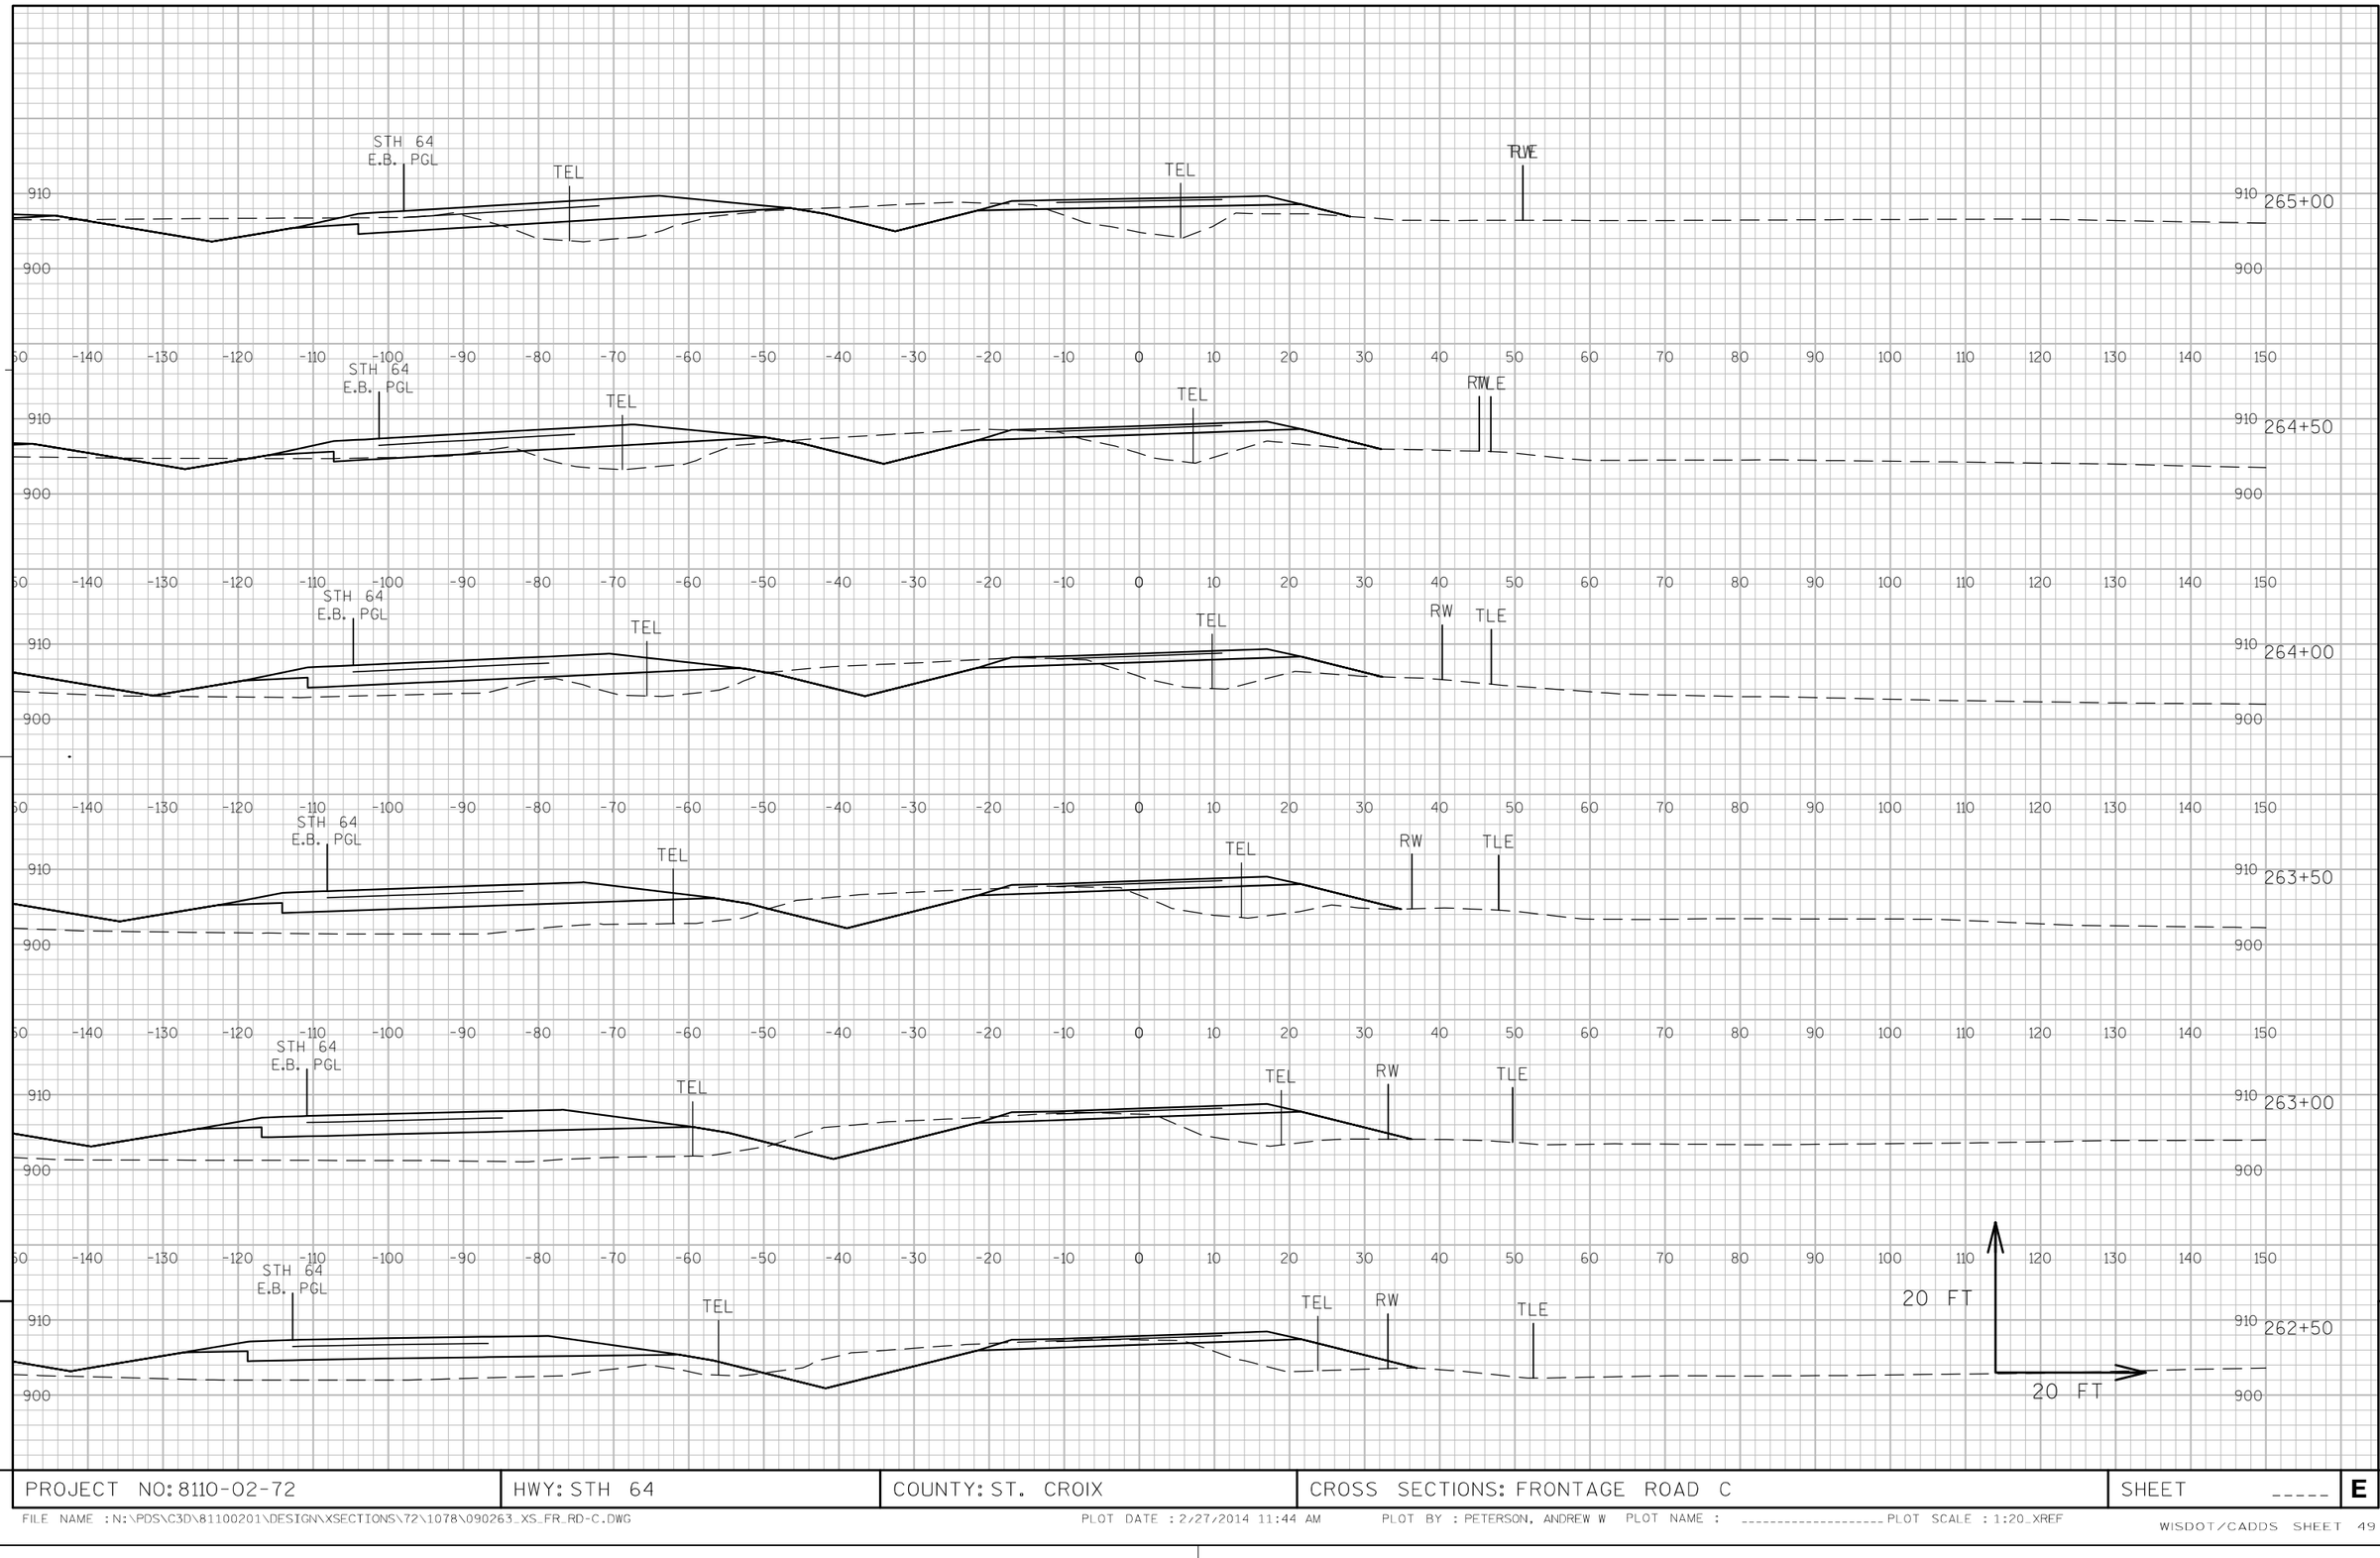


APPROVED FOR DESIGN OF UTILITY ADJUSTMENTS

9

9

PROJECT NO: 8110-02-72	HWY: STH 64	COUNTY: ST. CROIX	CROSS SECTIONS: FRONTAGE ROAD C	SHEET _____	E

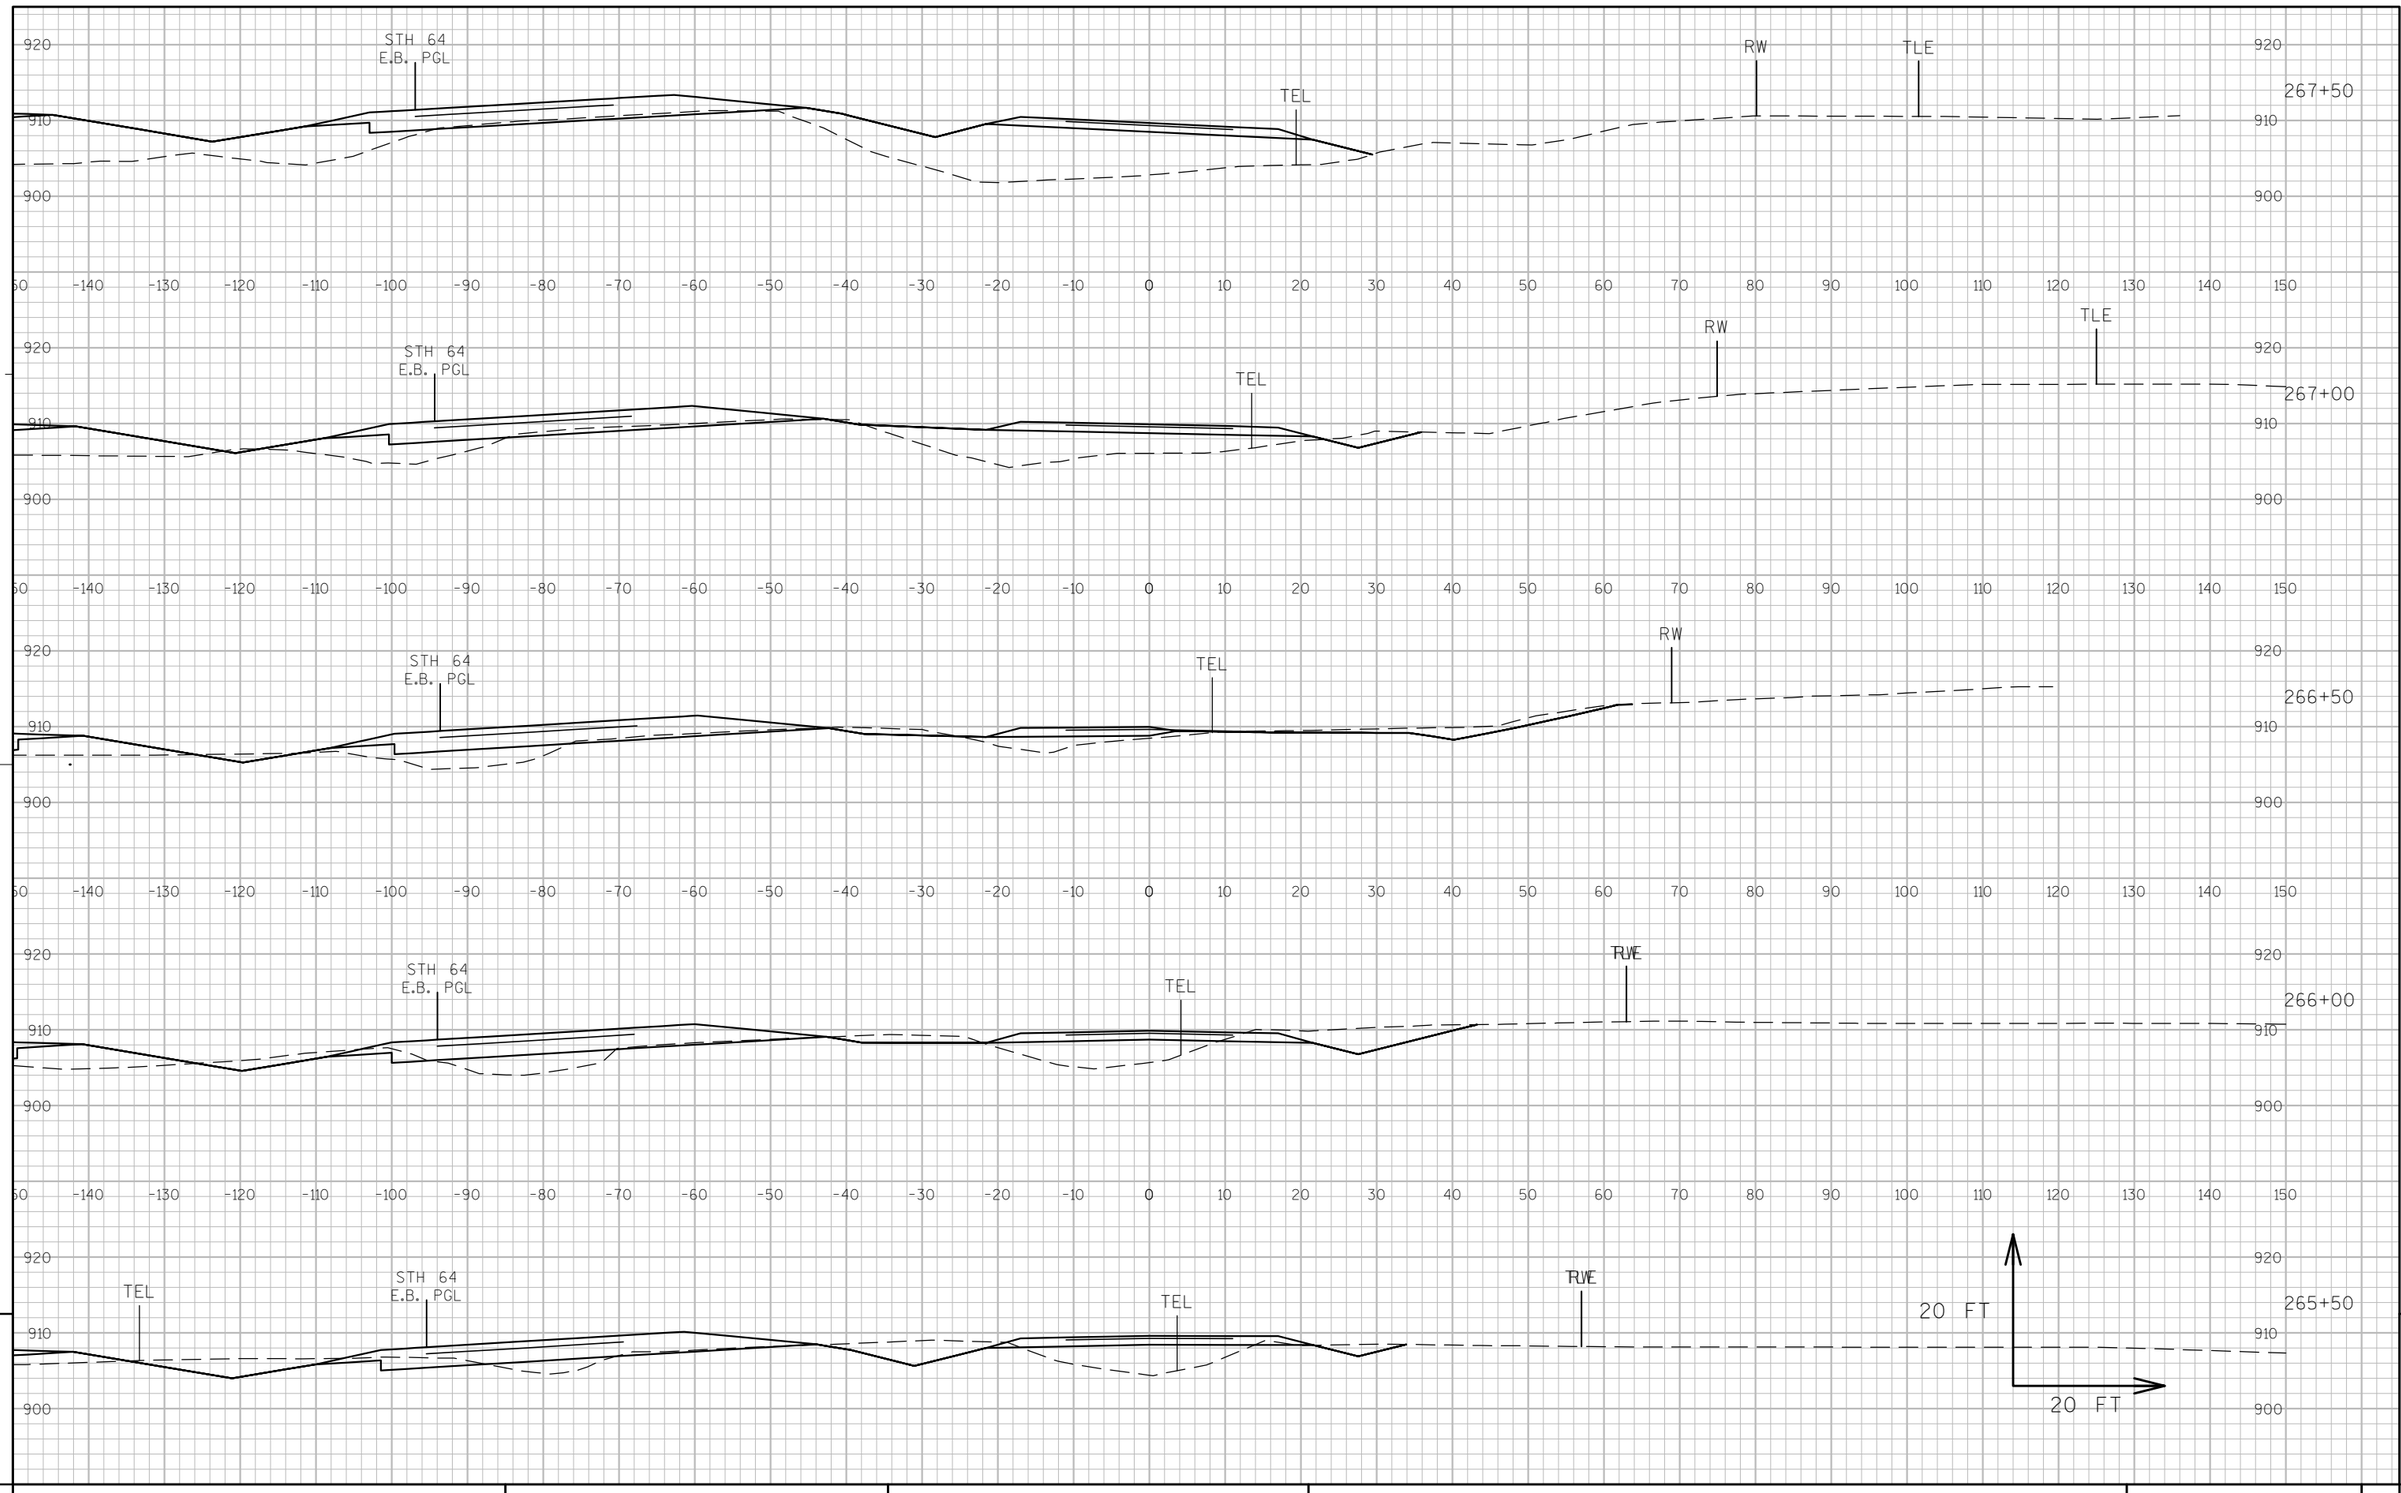


APPROVED FOR DESIGN OF UTILITY ADJUSTMENTS

9

9

PROJECT NO: 8110-02-72	HWY: STH 64	COUNTY: ST. CROIX	CROSS SECTIONS: FRONTAGE ROAD C	SHEET _____	E

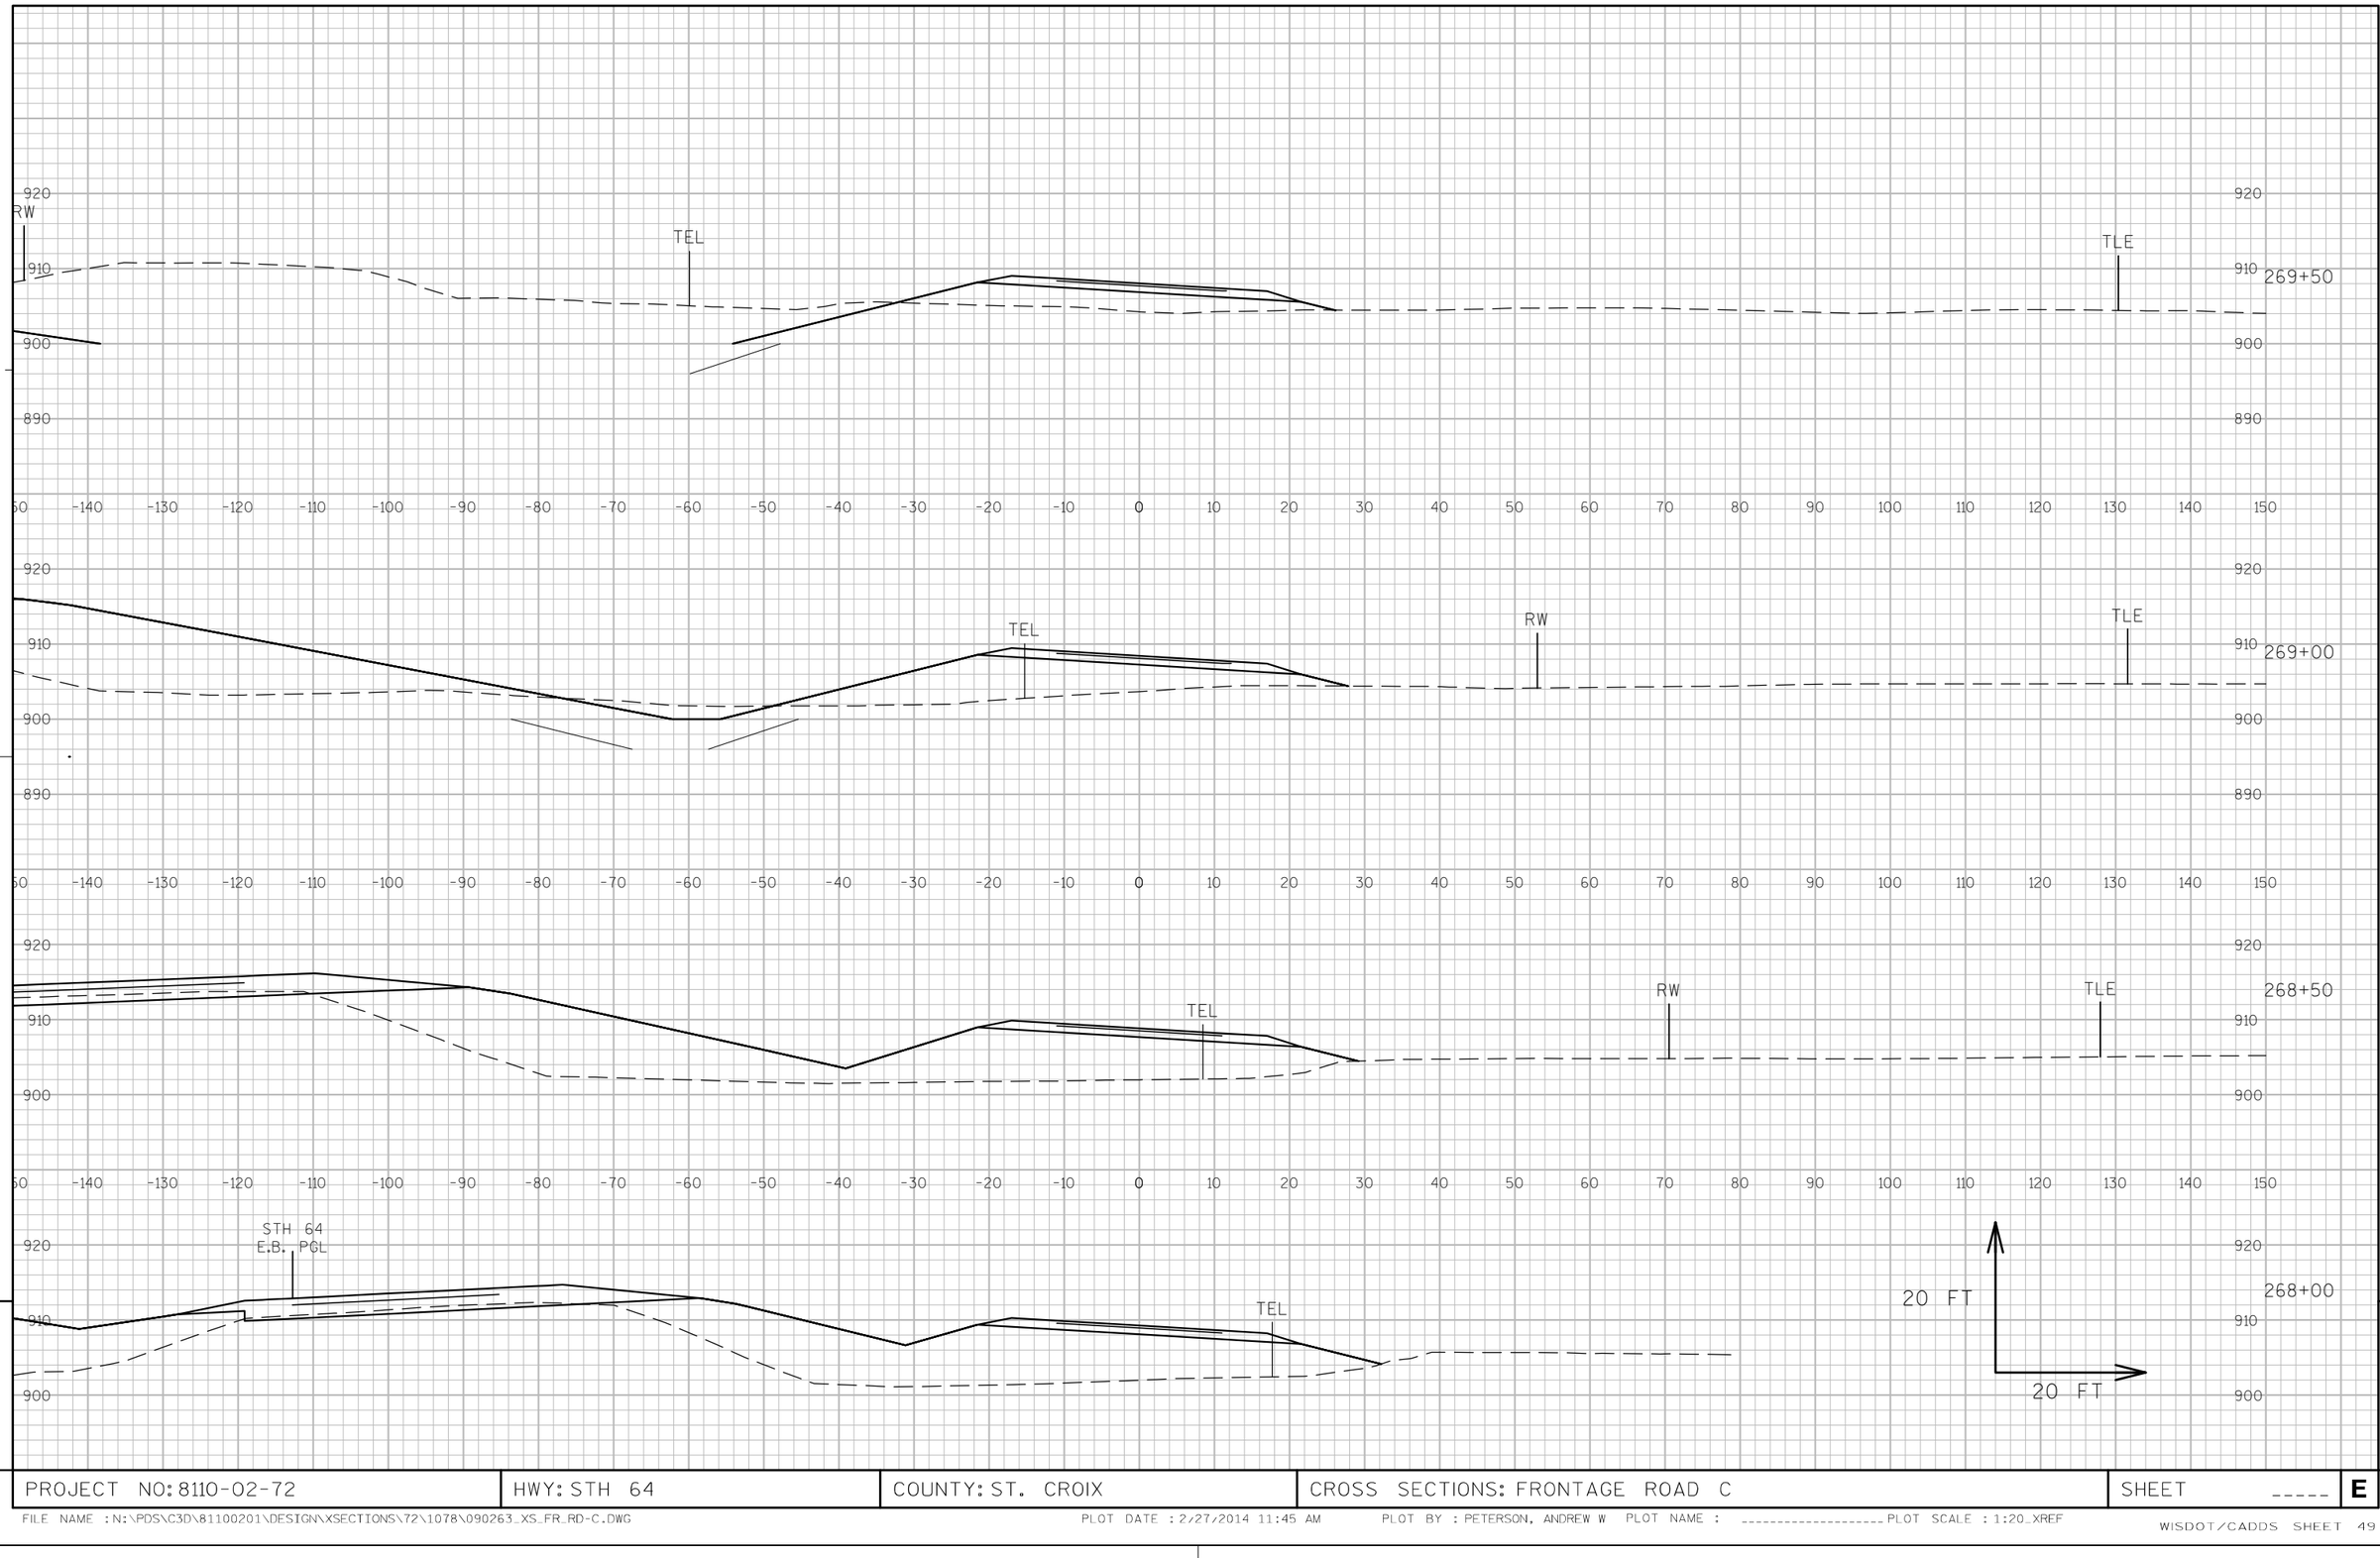

APPROVED FOR DESIGN OF UTILITY ADJUSTMENTS

9

9

PROJECT NO: 8110-02-72	HWY: STH 64	COUNTY: ST. CROIX	CROSS SECTIONS: FRONTAGE ROAD C	SHEET _____	E

FILE NAME : N:\PDS\C3D\81100201\DESIGN\XSECTIONS\72\1078\090263_XS_FR_RD-C.DWG PLOT DATE : 2/27/2014 11:45 AM PLOT BY : PETERSON, ANDREW W PLOT NAME : ---------- PLOT SCALE : 1:20_XREF




APPROVED FOR DESIGN OF UTILITY ADJUSTMENTS

9

9

PROJECT NO: 8110-02-72	HWY: STH 64	COUNTY: ST. CROIX	CROSS SECTIONS: FRONTAGE ROAD C	SHEET _____	E


APPROVED FOR DESIGN OF UTILITY ADJUSTMENTS

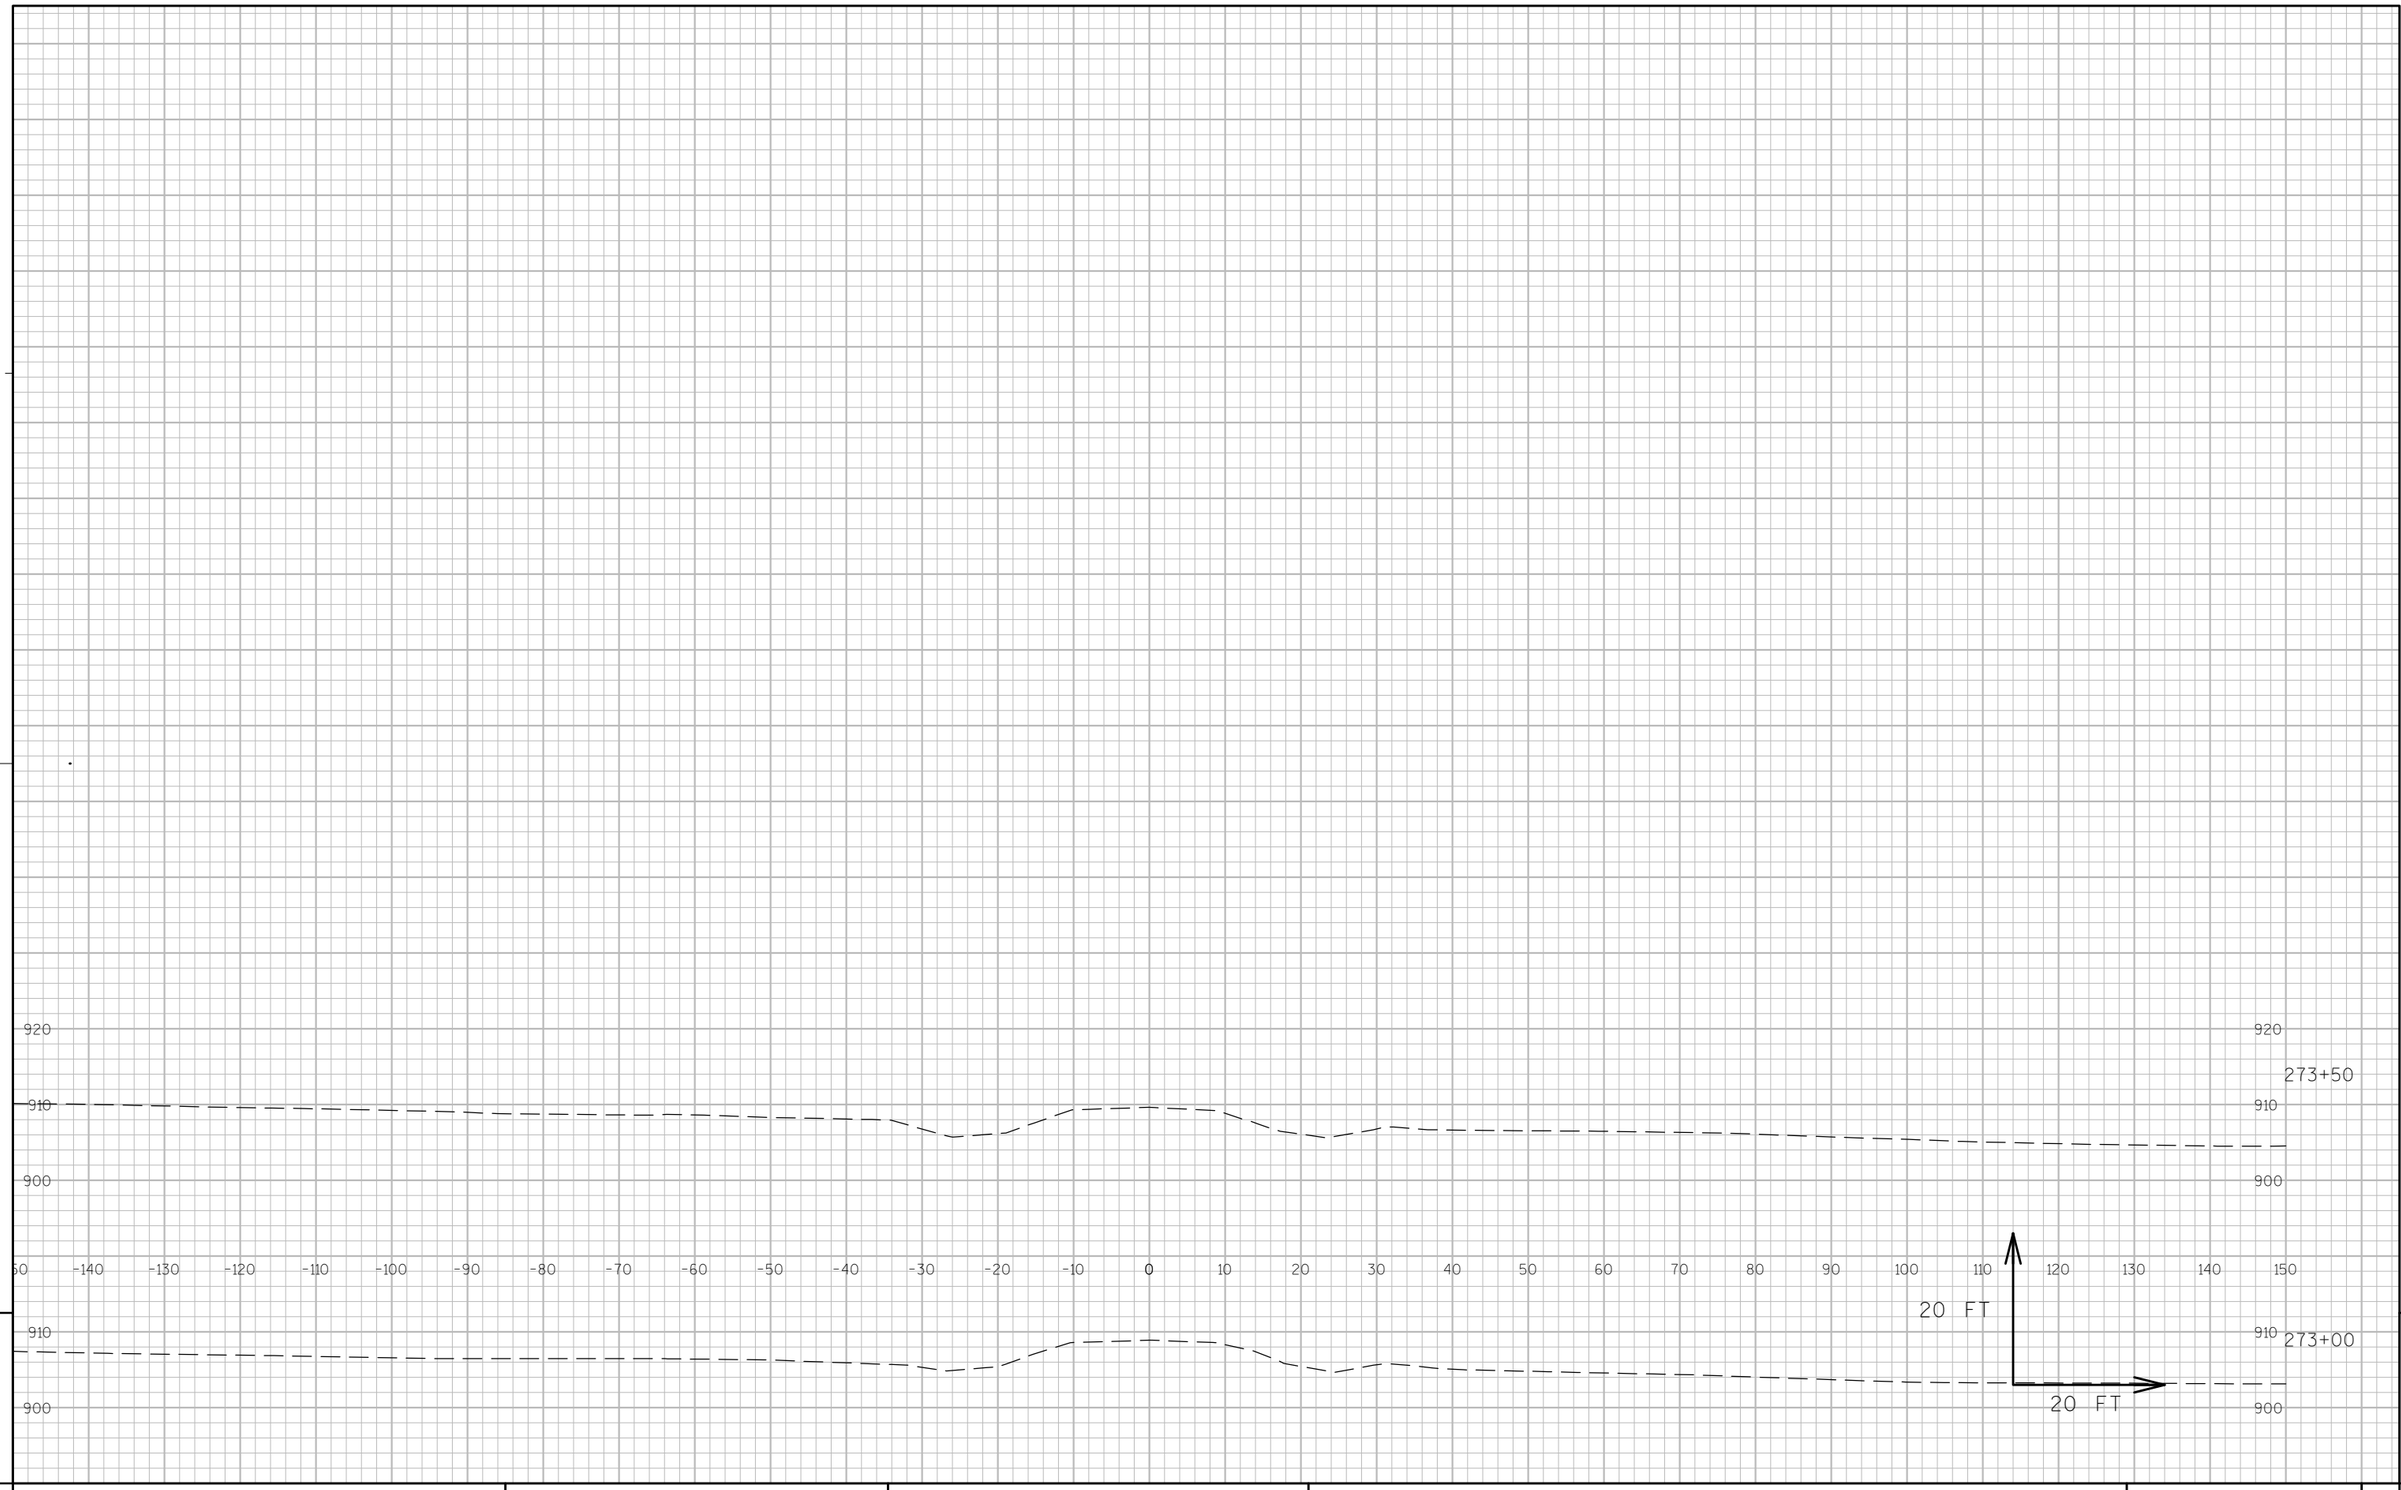

9

9

PROJECT NO: 8110-02-72	HWY: STH 64	COUNTY: ST. CROIX	CROSS SECTIONS: FRONTAGE ROAD C	SHEET _____	E

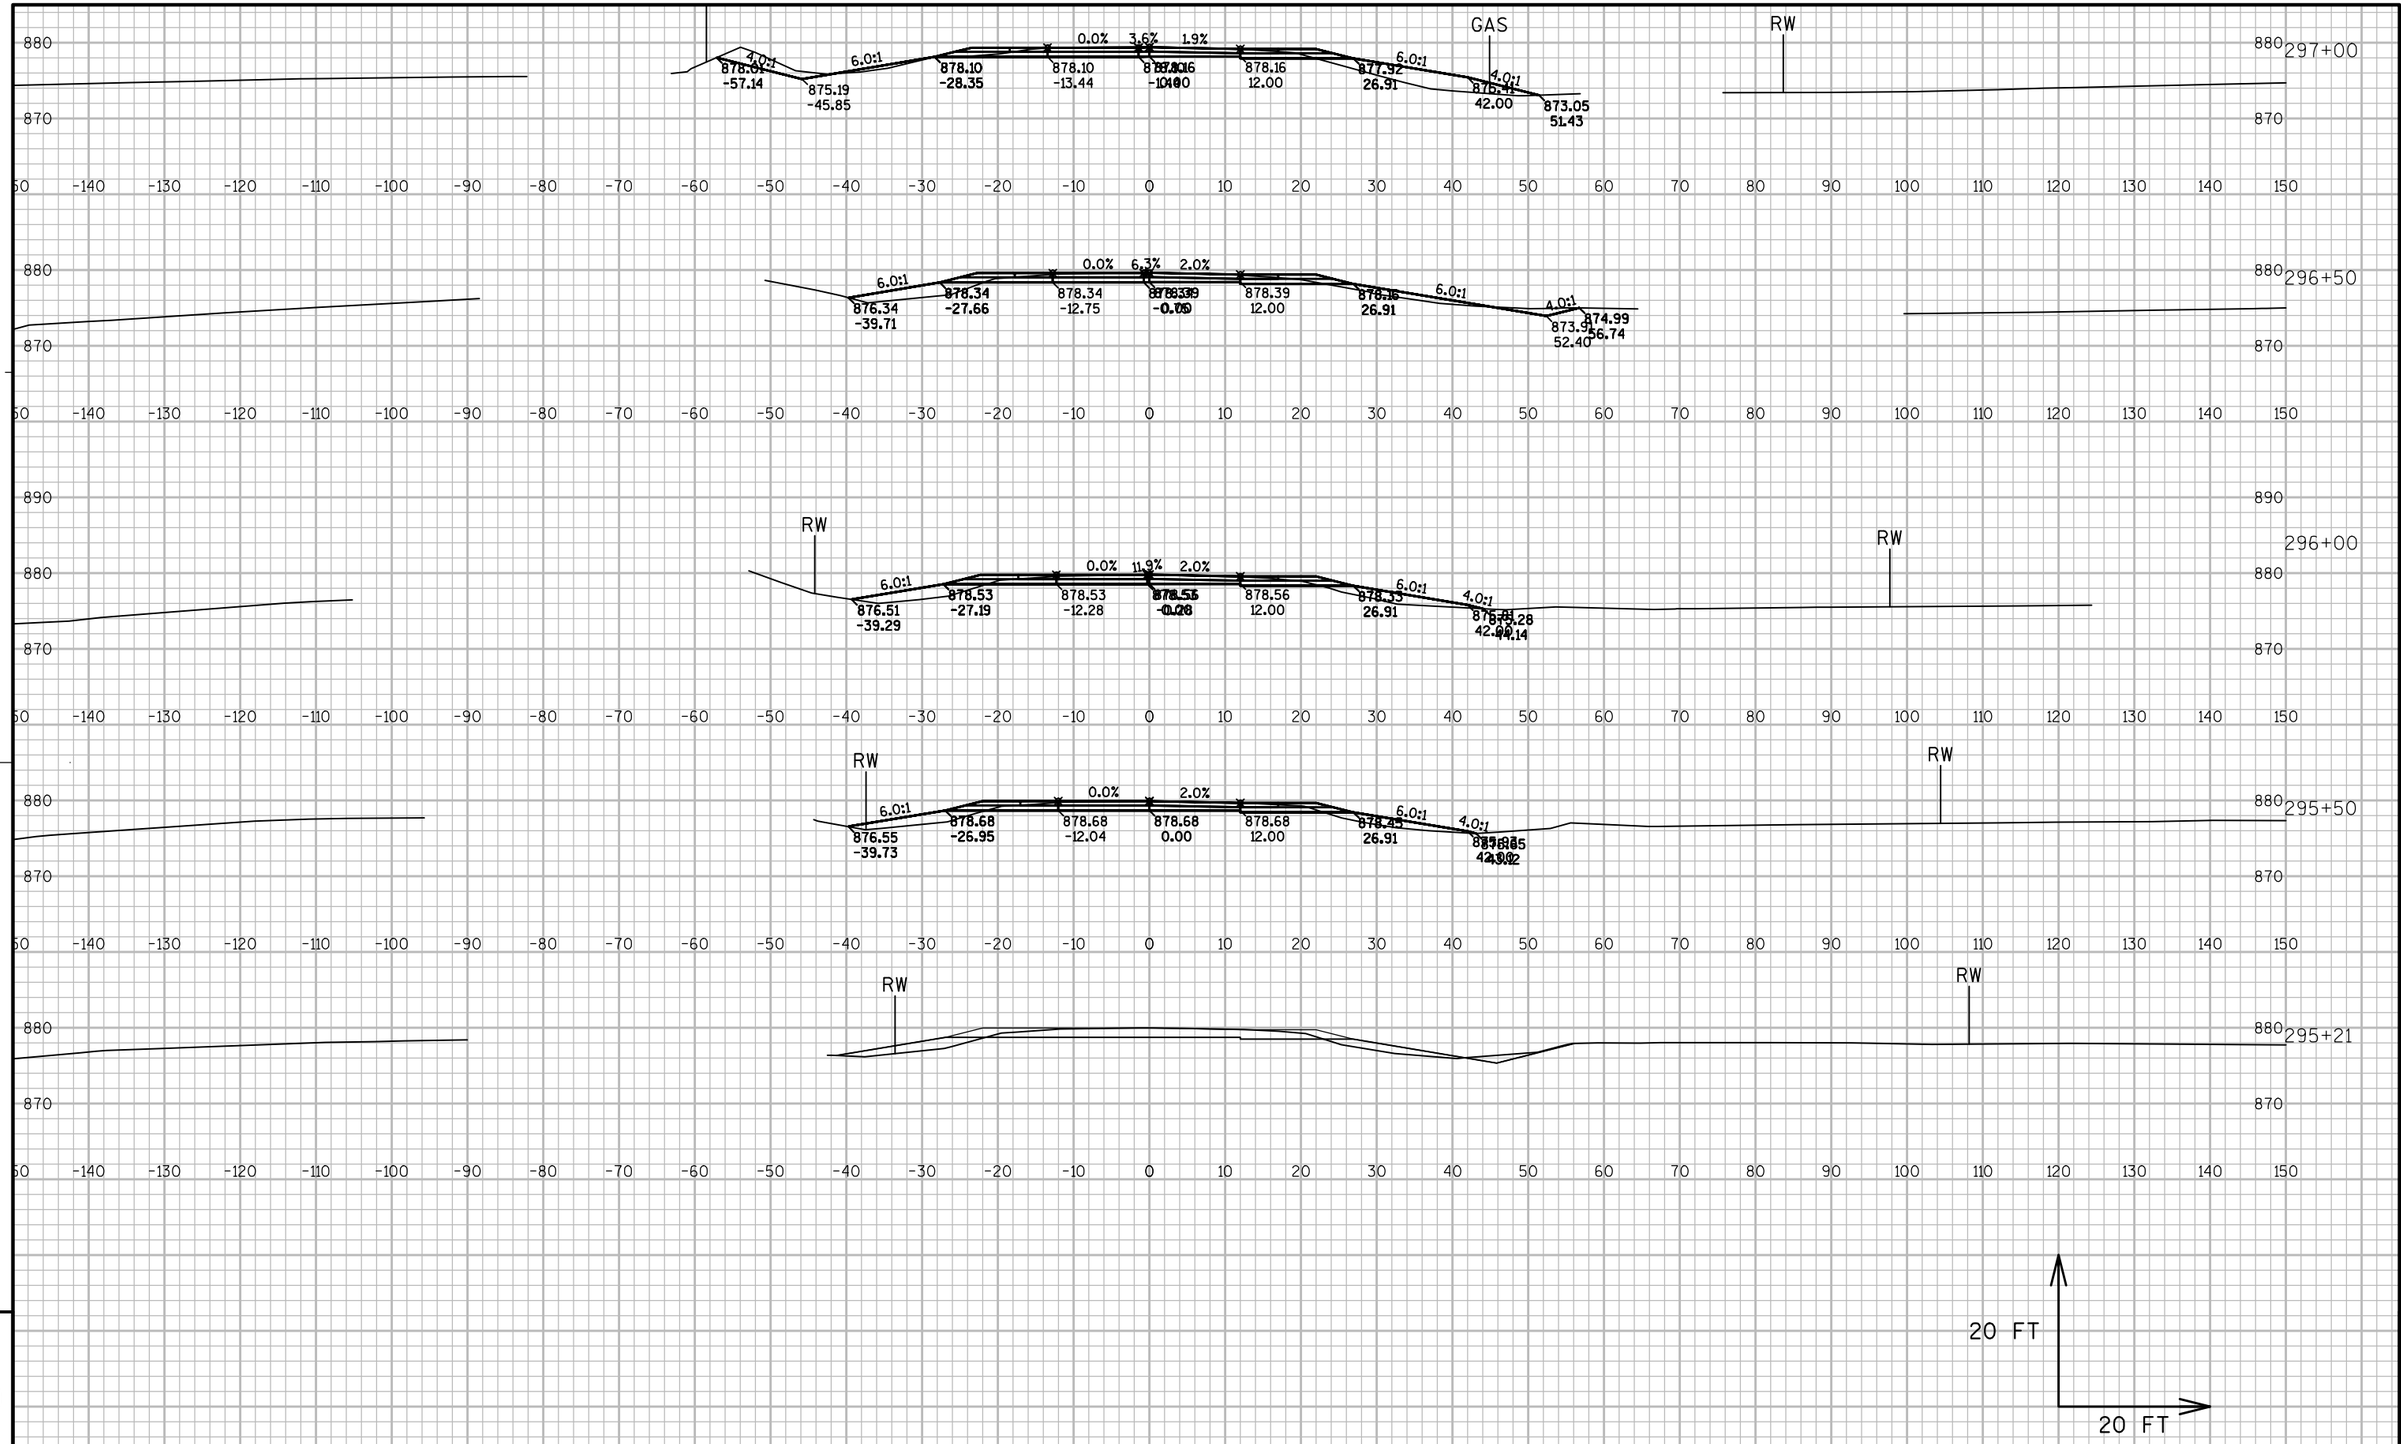


APPROVED FOR DESIGN OF UTILITY ADJUSTMENTS

9

9

PROJECT NO: 8110-02-72	HWY: STH 35 N.B.	COUNTY: ST. CROIX	CROSS SECTIONS: STH 35 N.B.	SHEET	E

FILE NAME : N:\PDS\C3D\81100201\DESIGN\XSECTIONS\72\1078\090280_XS_STH35_NB-295TO318.DWG PLOT DATE : 2/28/2014 12:52 PM PLOT BY : ANDRITSCH, ERIC R PLOT NAME : PLOT SCALE : 1:20_XREF

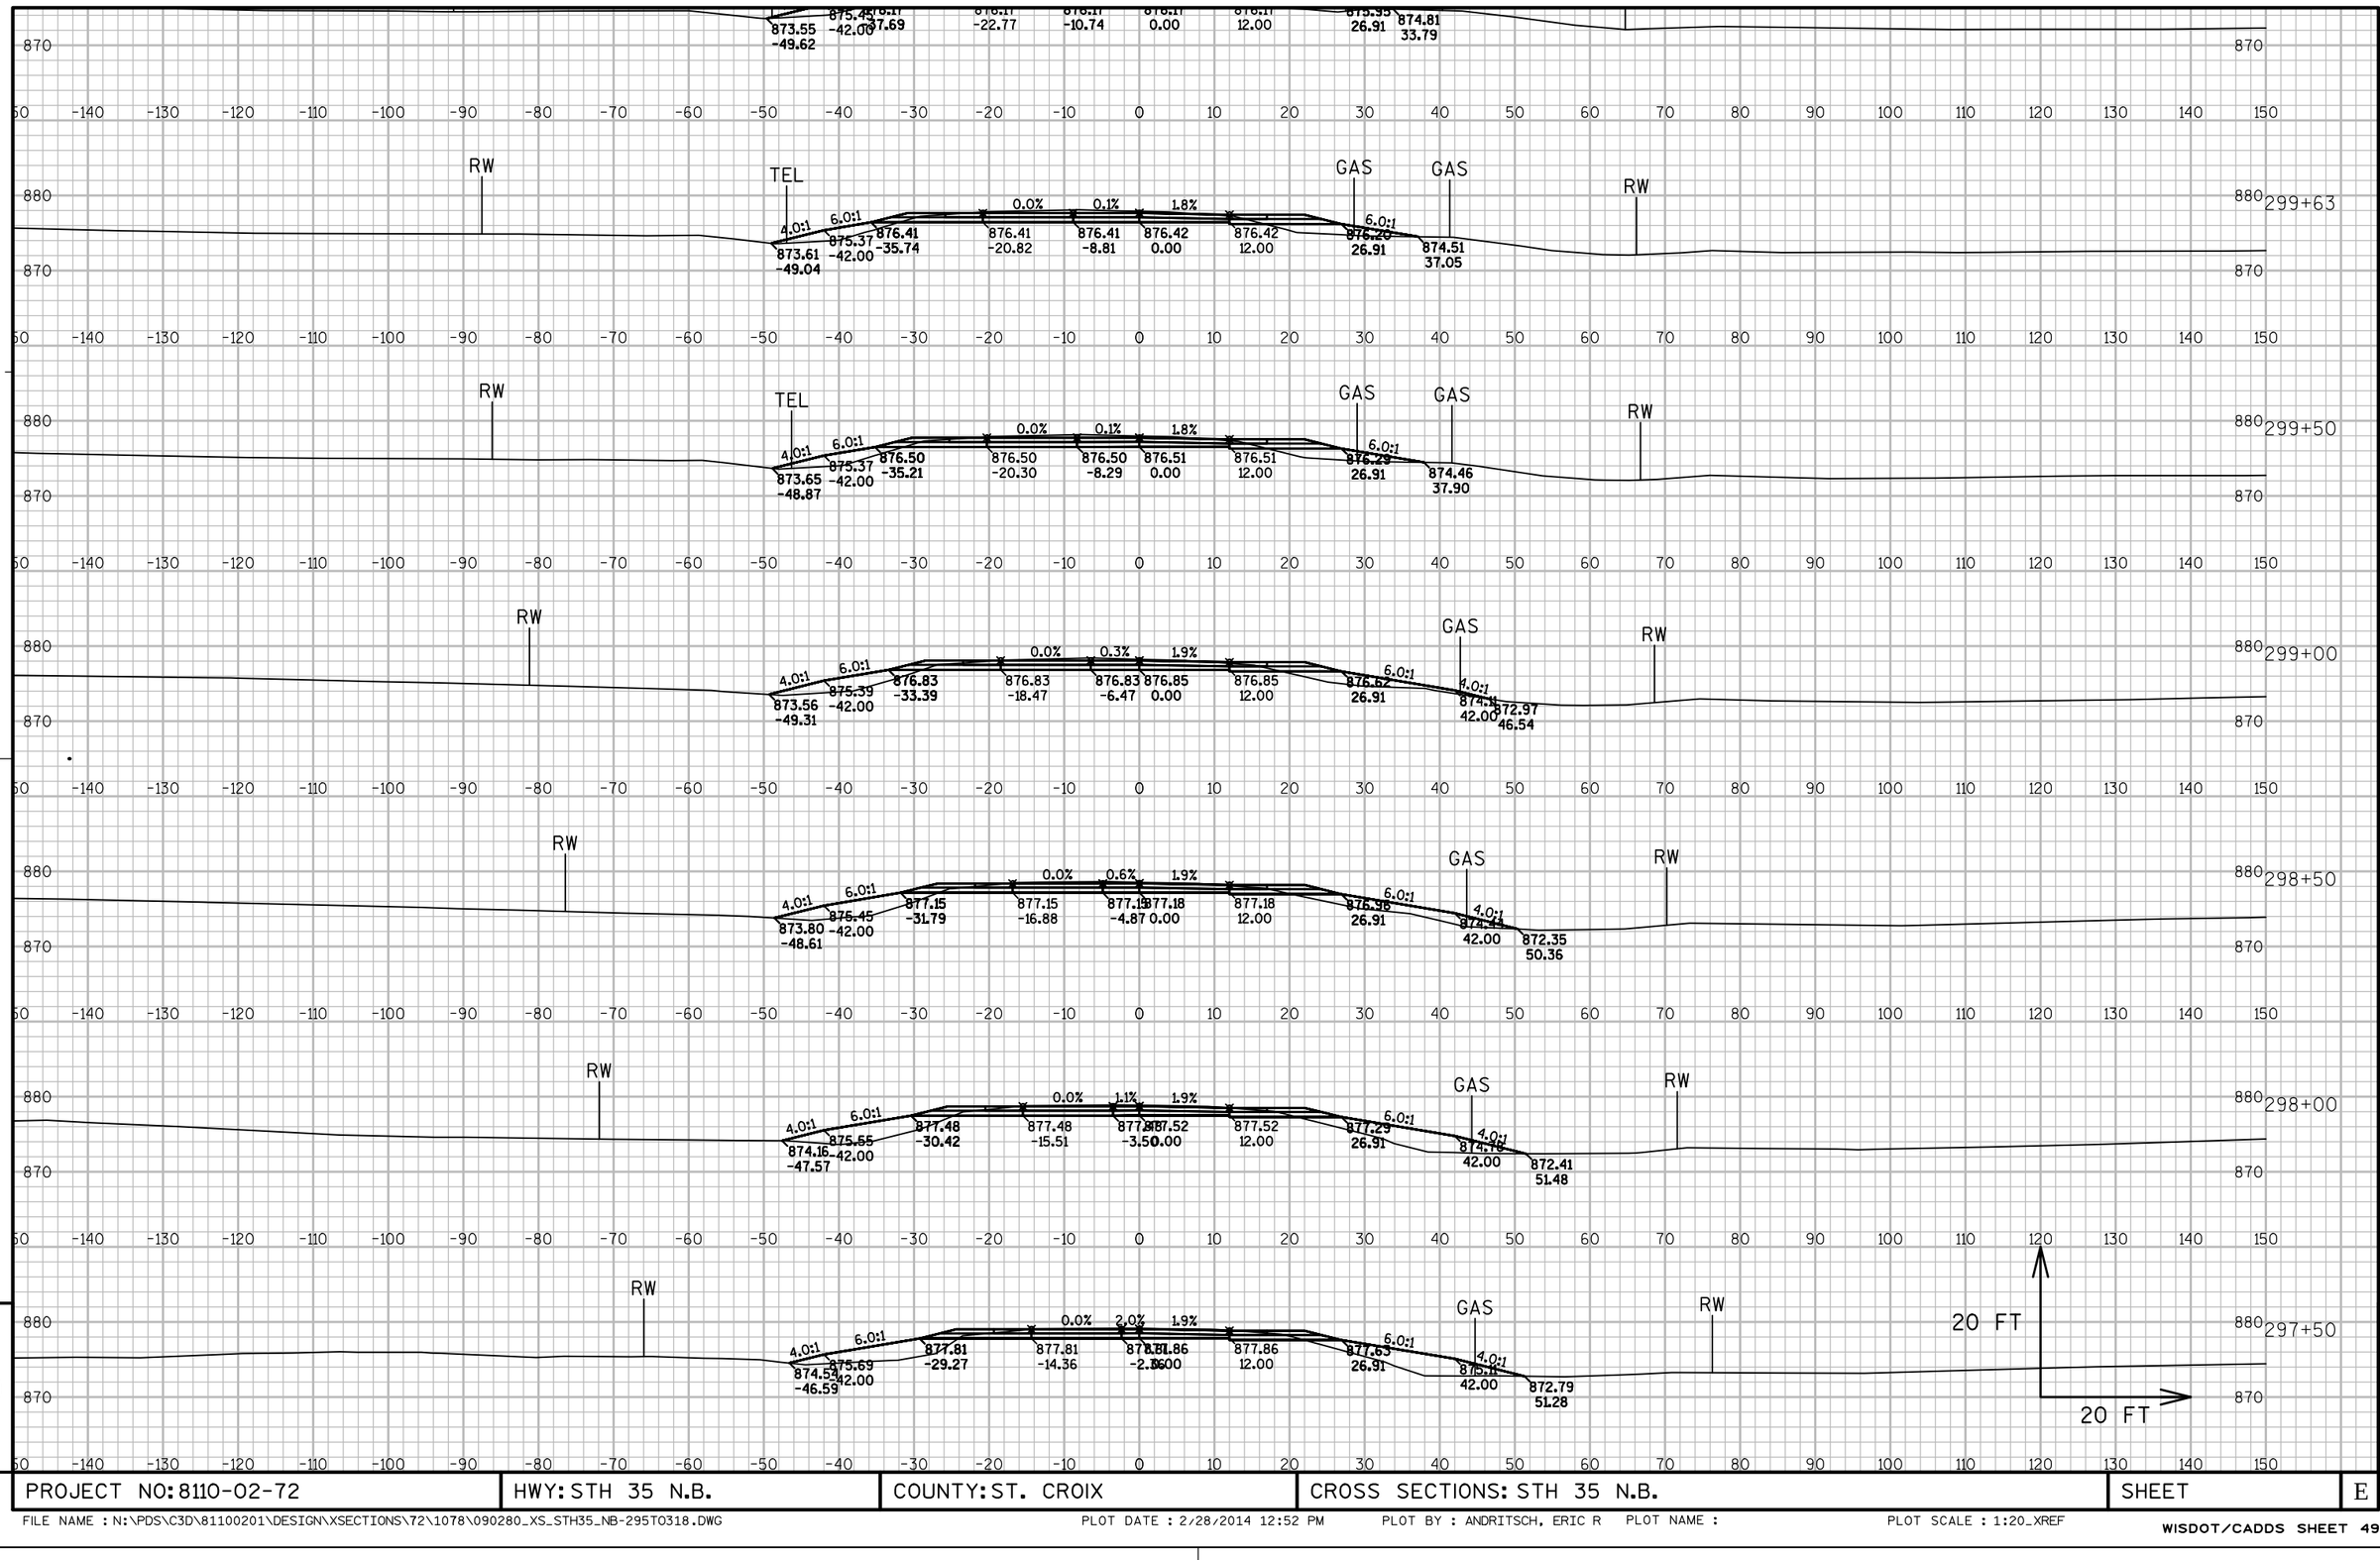


APPROVED FOR DESIGN OF UTILITY ADJUSTMENTS

9

9

PROJECT NO: 8110-02-72	HWY: STH 35 N.B.	COUNTY: ST. CROIX	CROSS SECTIONS: STH 35 N.B.	SHEET	E

FILE NAME : N:\PDS\C3D\81100201\DESIGN\XSECTIONS\72\1078\090280_XS_STH35_NB-295TO318.DWG PLOT DATE : 2/28/2014 12:52 PM PLOT BY : ANDRITSCH, ERIC R PLOT NAME : PLOT SCALE : 1:20_XREF

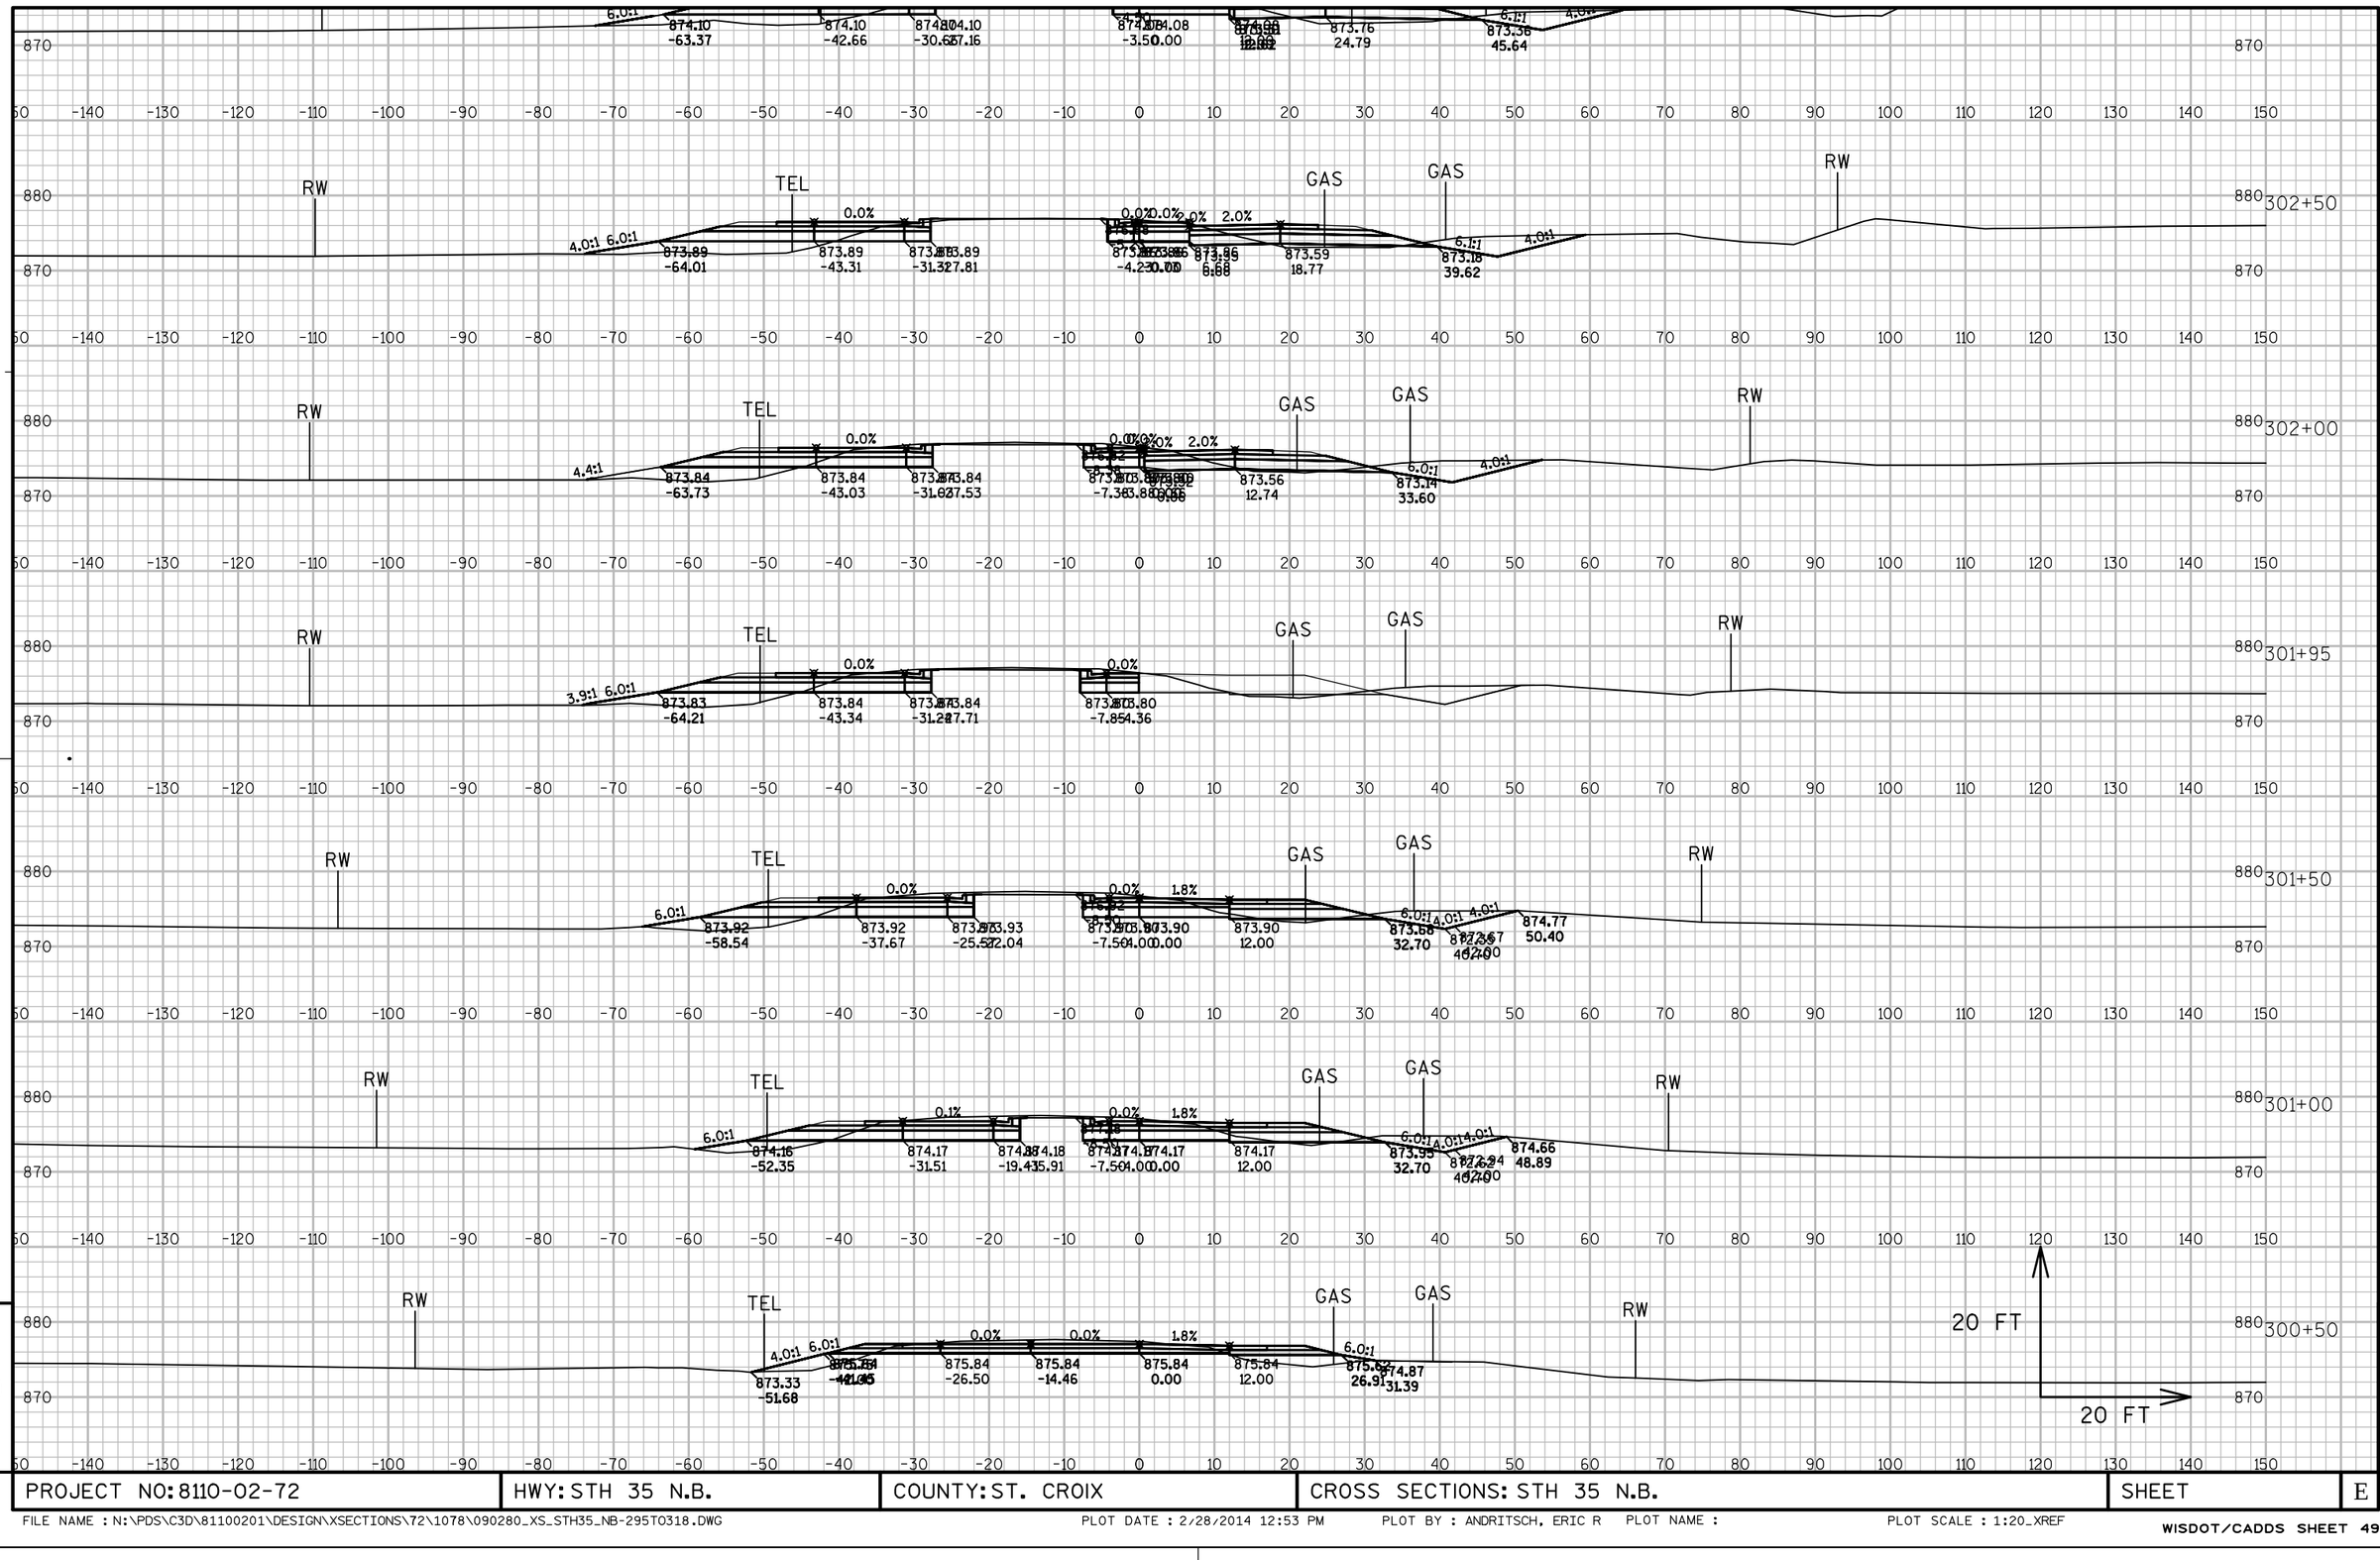


APPROVED FOR DESIGN OF UTILITY ADJUSTMENTS

9

9

PROJECT NO: 8110-02-72	HWY: STH 35 N.B.	COUNTY: ST. CROIX	CROSS SECTIONS: STH 35 N.B.	SHEET	E

FILE NAME : N:\PDS\C3D\81100201\DESIGN\XSECTIONS\72\1078\090280_XS_STH35_NB-295TO318.DWG PLOT DATE : 2/28/2014 12:53 PM PLOT BY : ANDRITSCH, ERIC R PLOT NAME : PLOT SCALE : 1:20_XREF

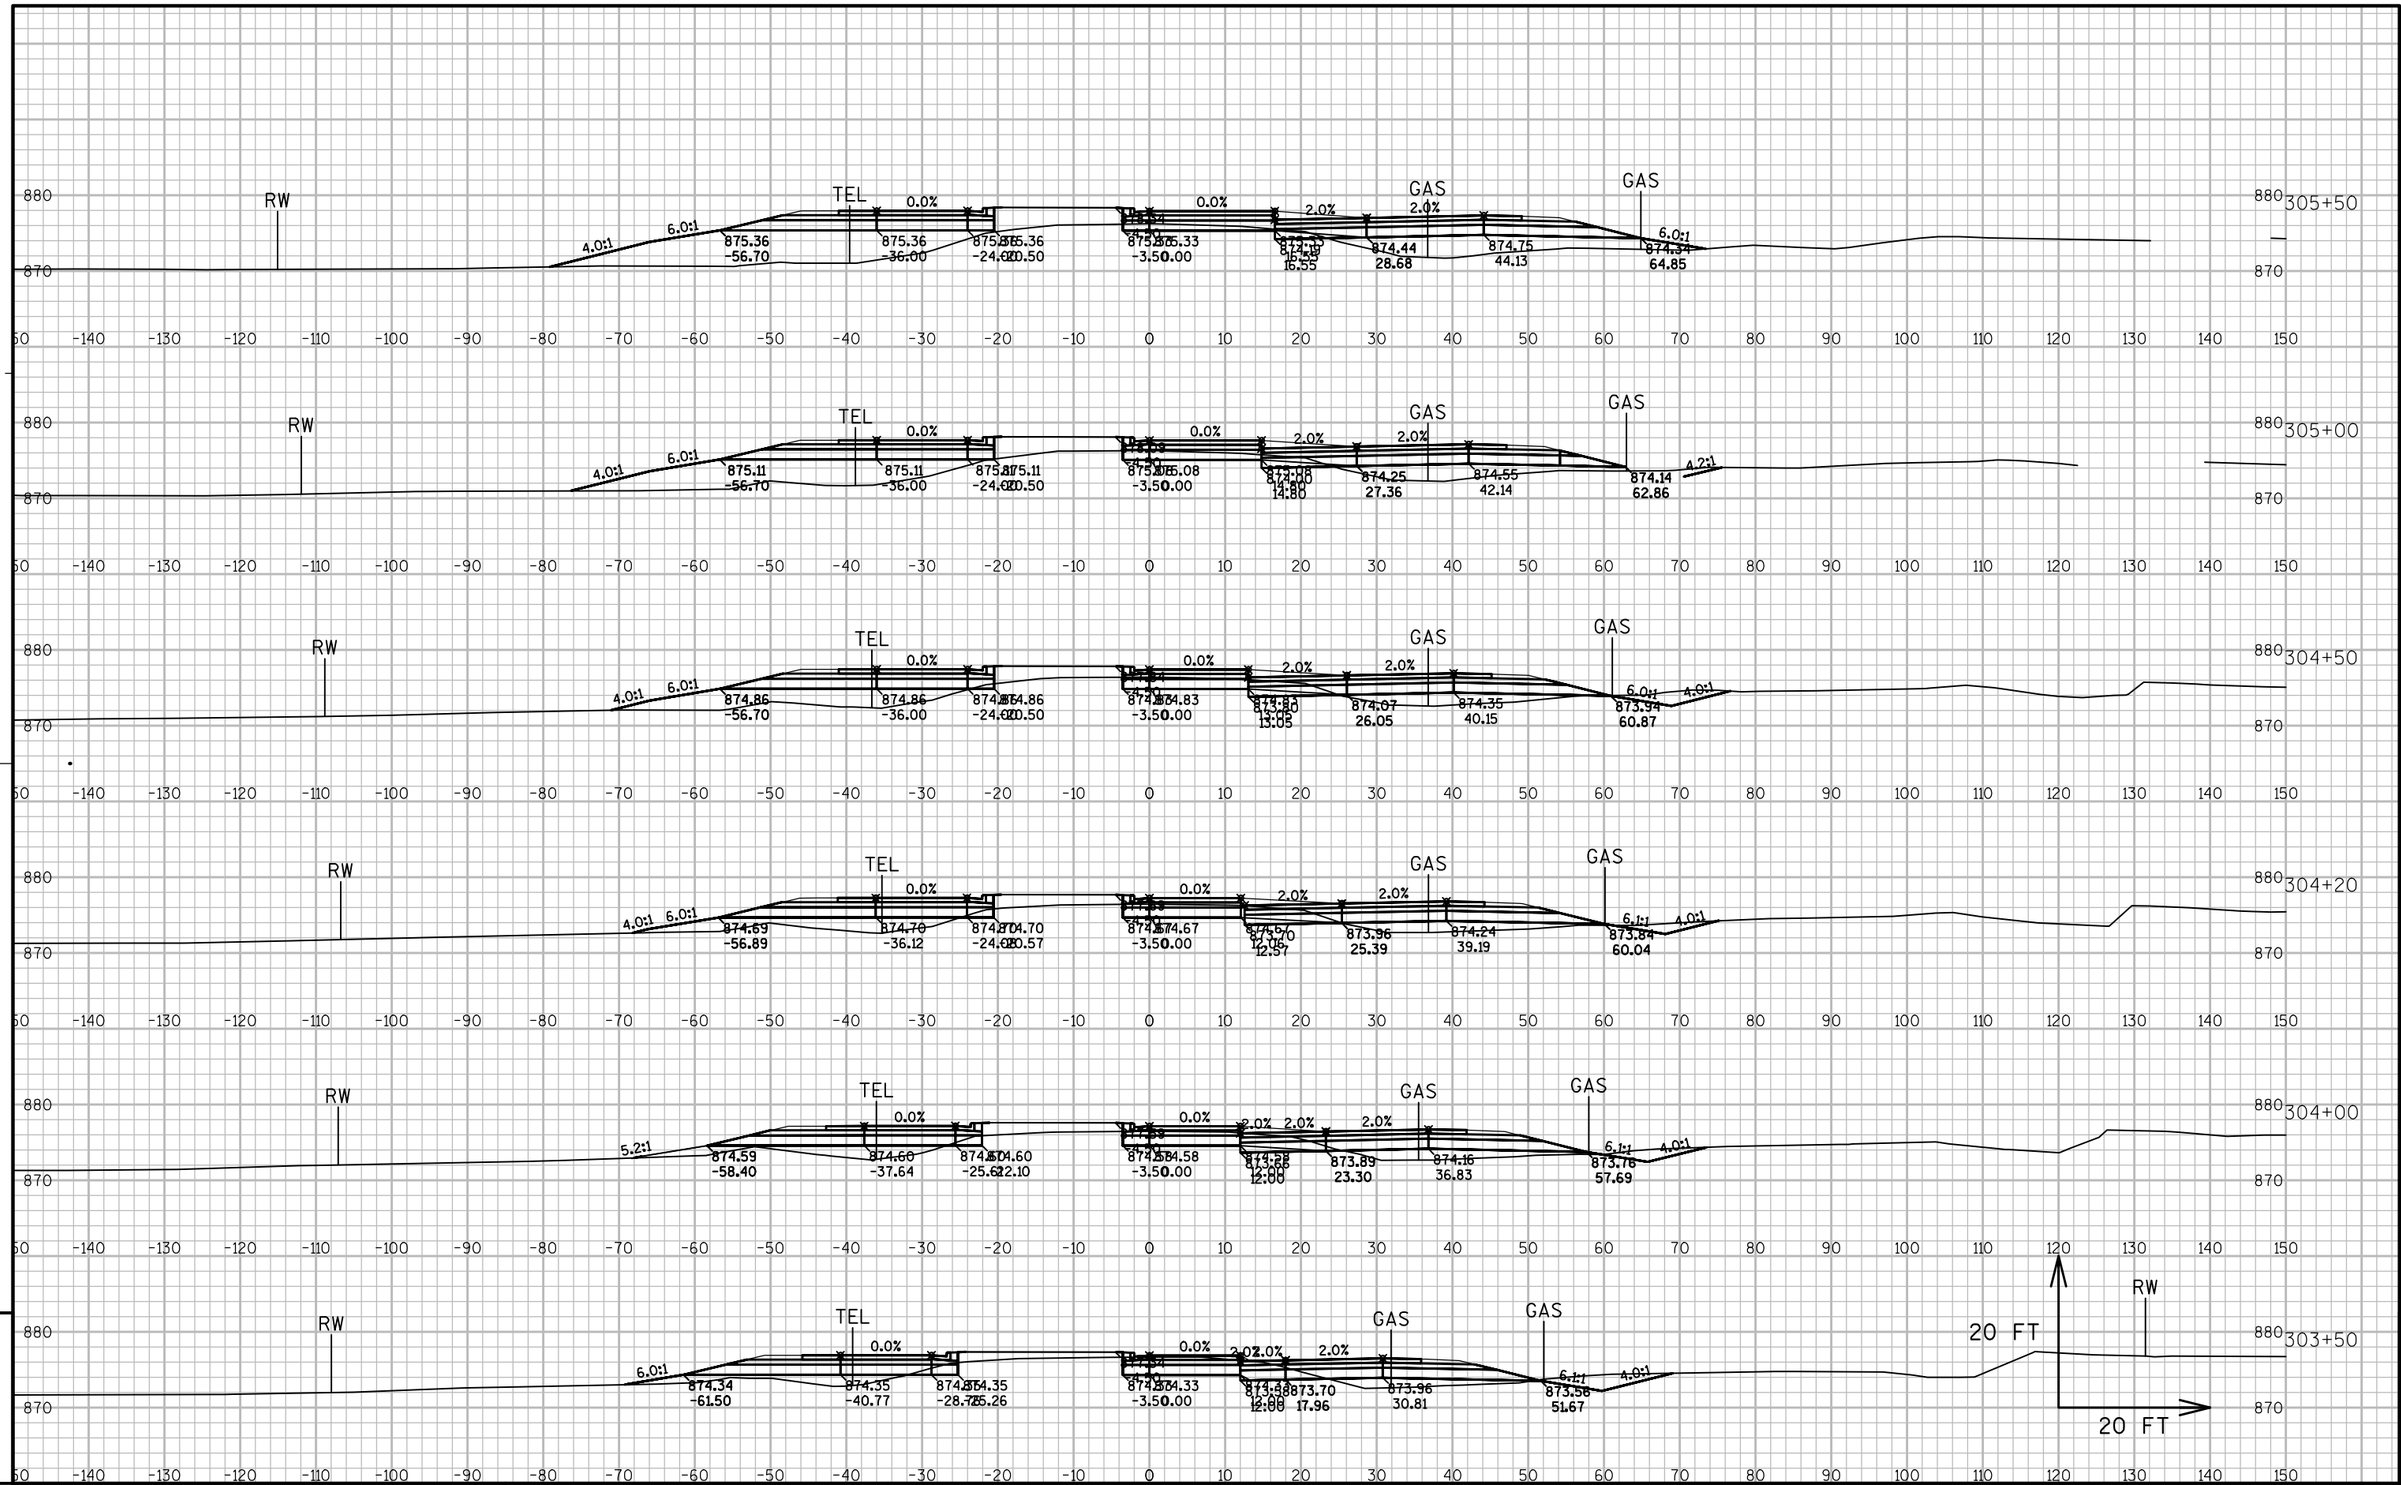


APPROVED FOR DESIGN OF UTILITY ADJUSTMENTS

9

9

PROJECT NO: 8110-02-72	HWY: STH 35 N.B.	COUNTY: ST. CROIX	CROSS SECTIONS: STH 35 N.B.	SHEET	E

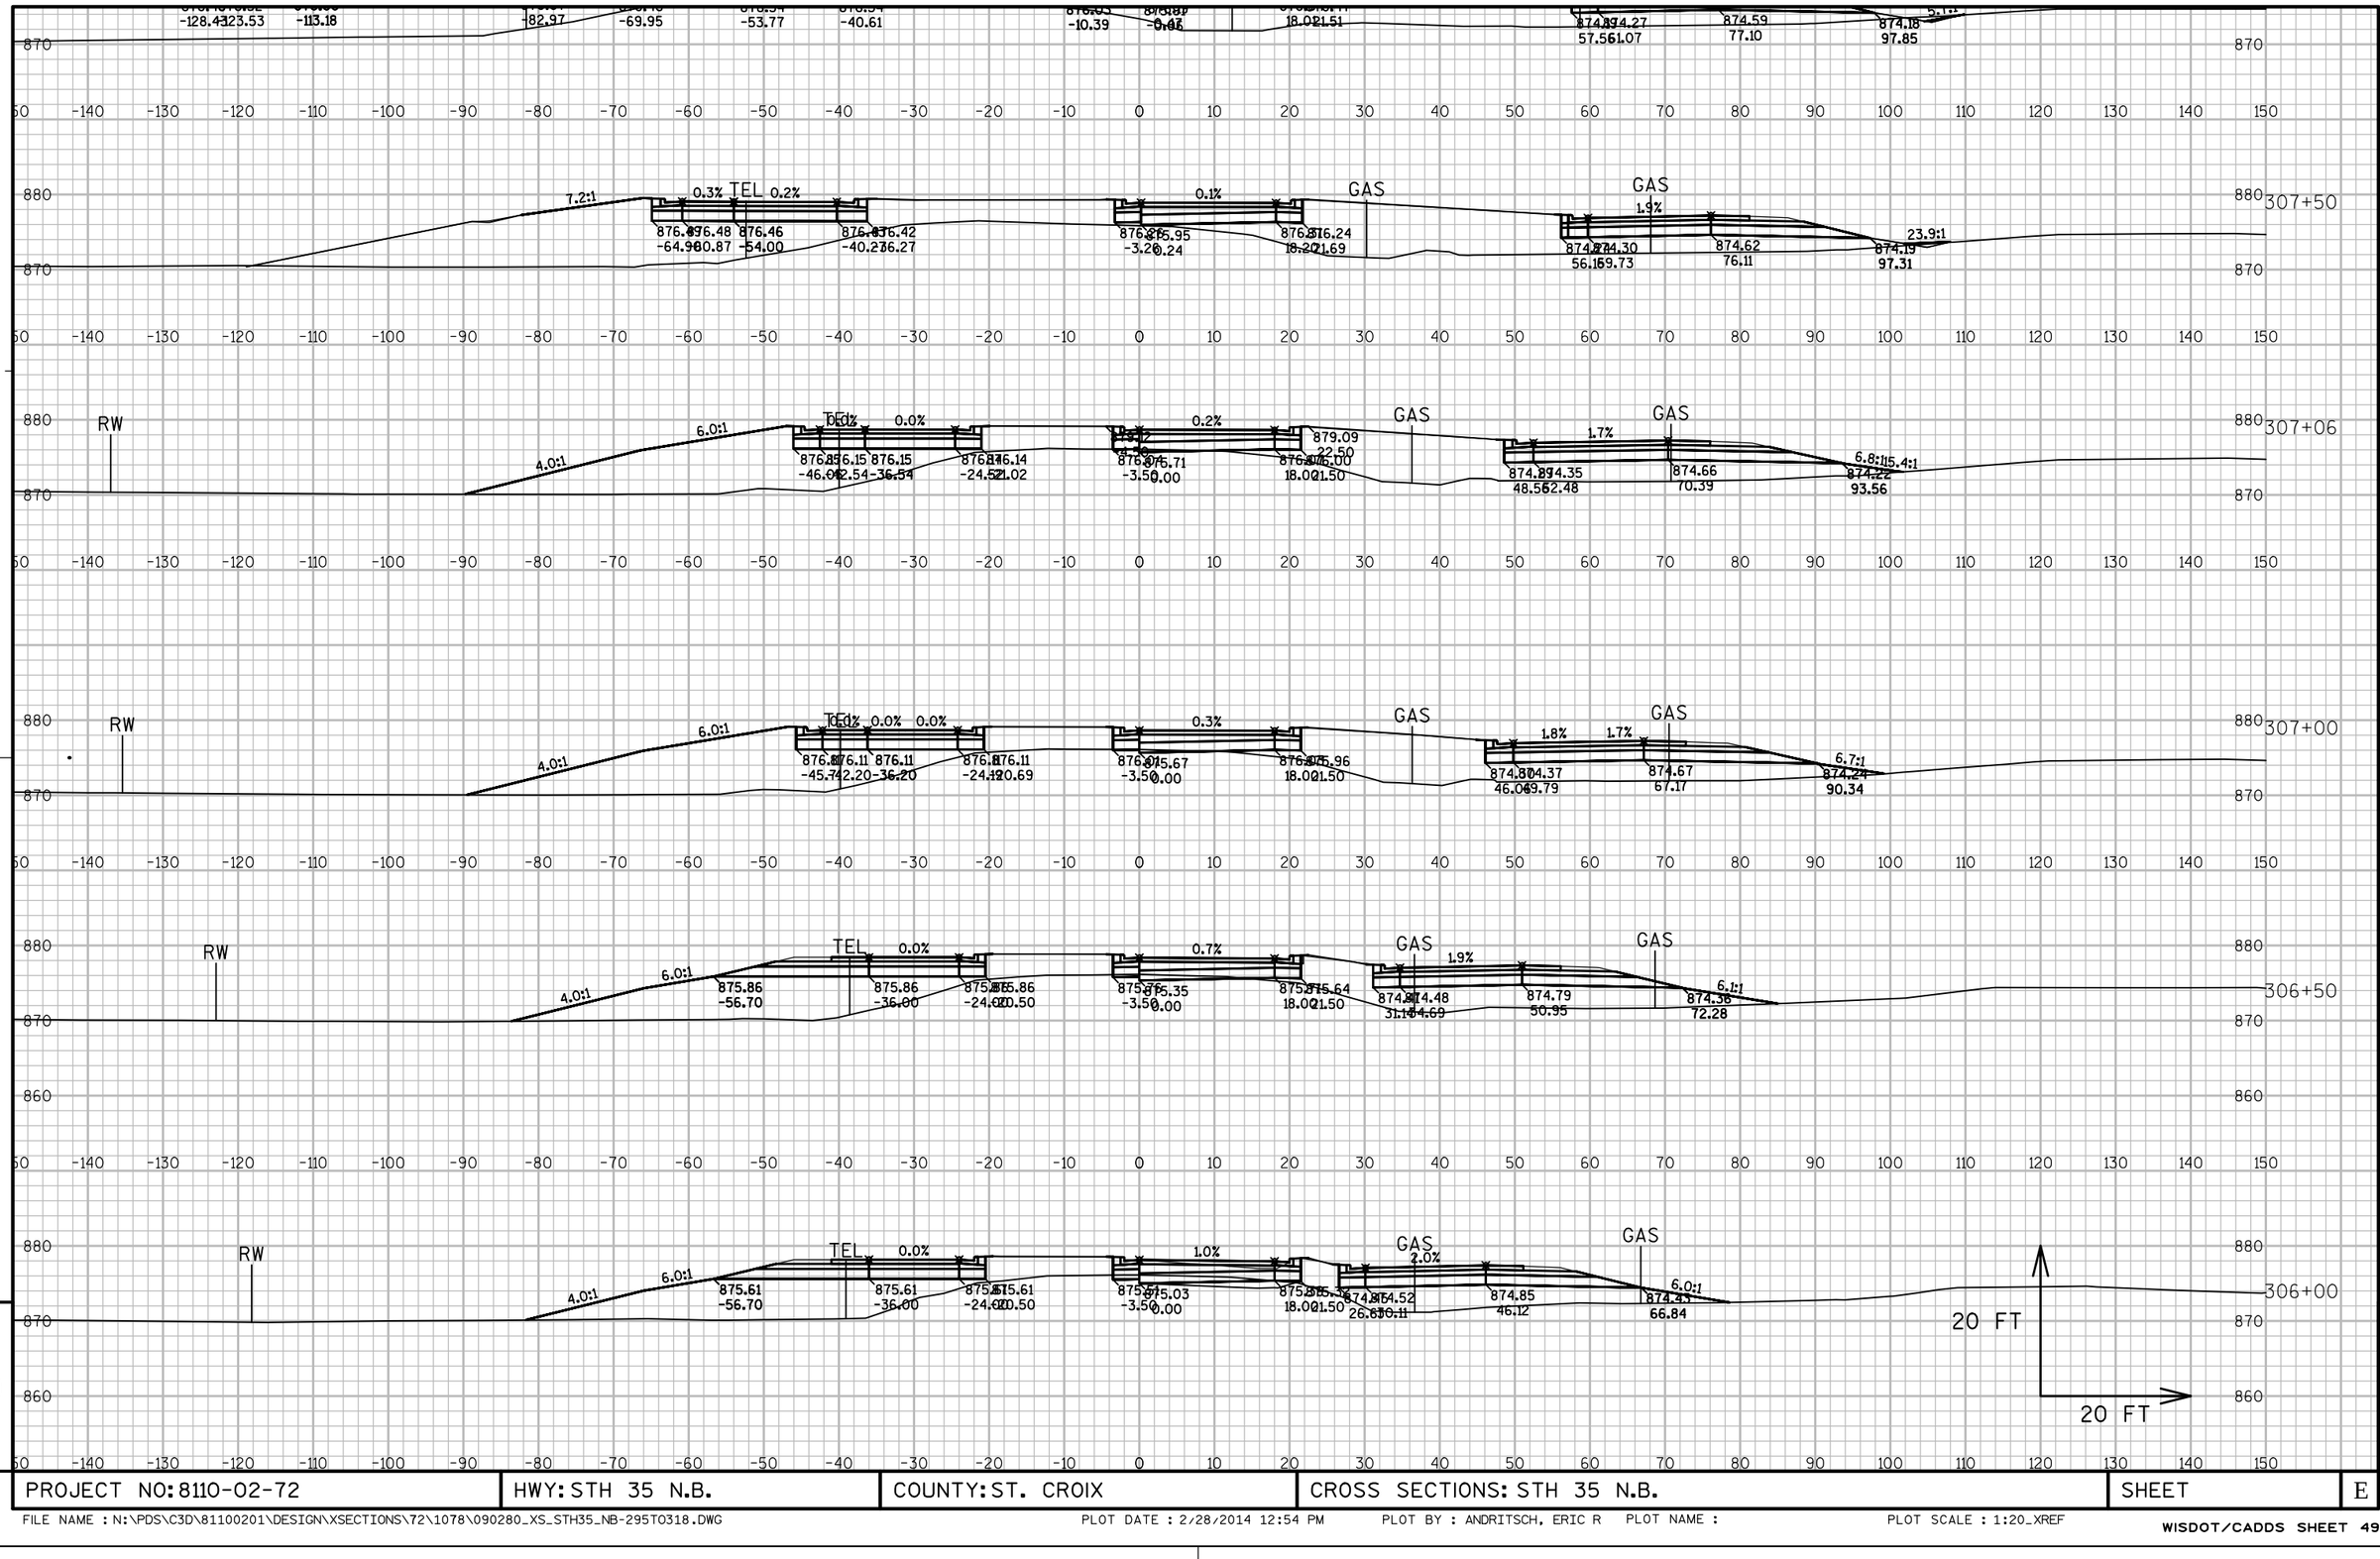


APPROVED FOR DESIGN OF UTILITY ADJUSTMENTS

PROJECT NO: 8110-02-72	HWY: STH 35 N.B.	COUNTY: ST. CROIX	CROSS SECTIONS: STH 35 N.B.	SHEET	E

FILE NAME : N:\PDS\C3D\81100201\DESIGN\XSECTIONS\72\1078\090280_XS_STH35_NB-295TO318.DWG PLOT DATE : 2/28/2014 12:54 PM PLOT BY : ANDRITSCH, ERIC R PLOT NAME : PLOT SCALE : 1:20_XREF


9

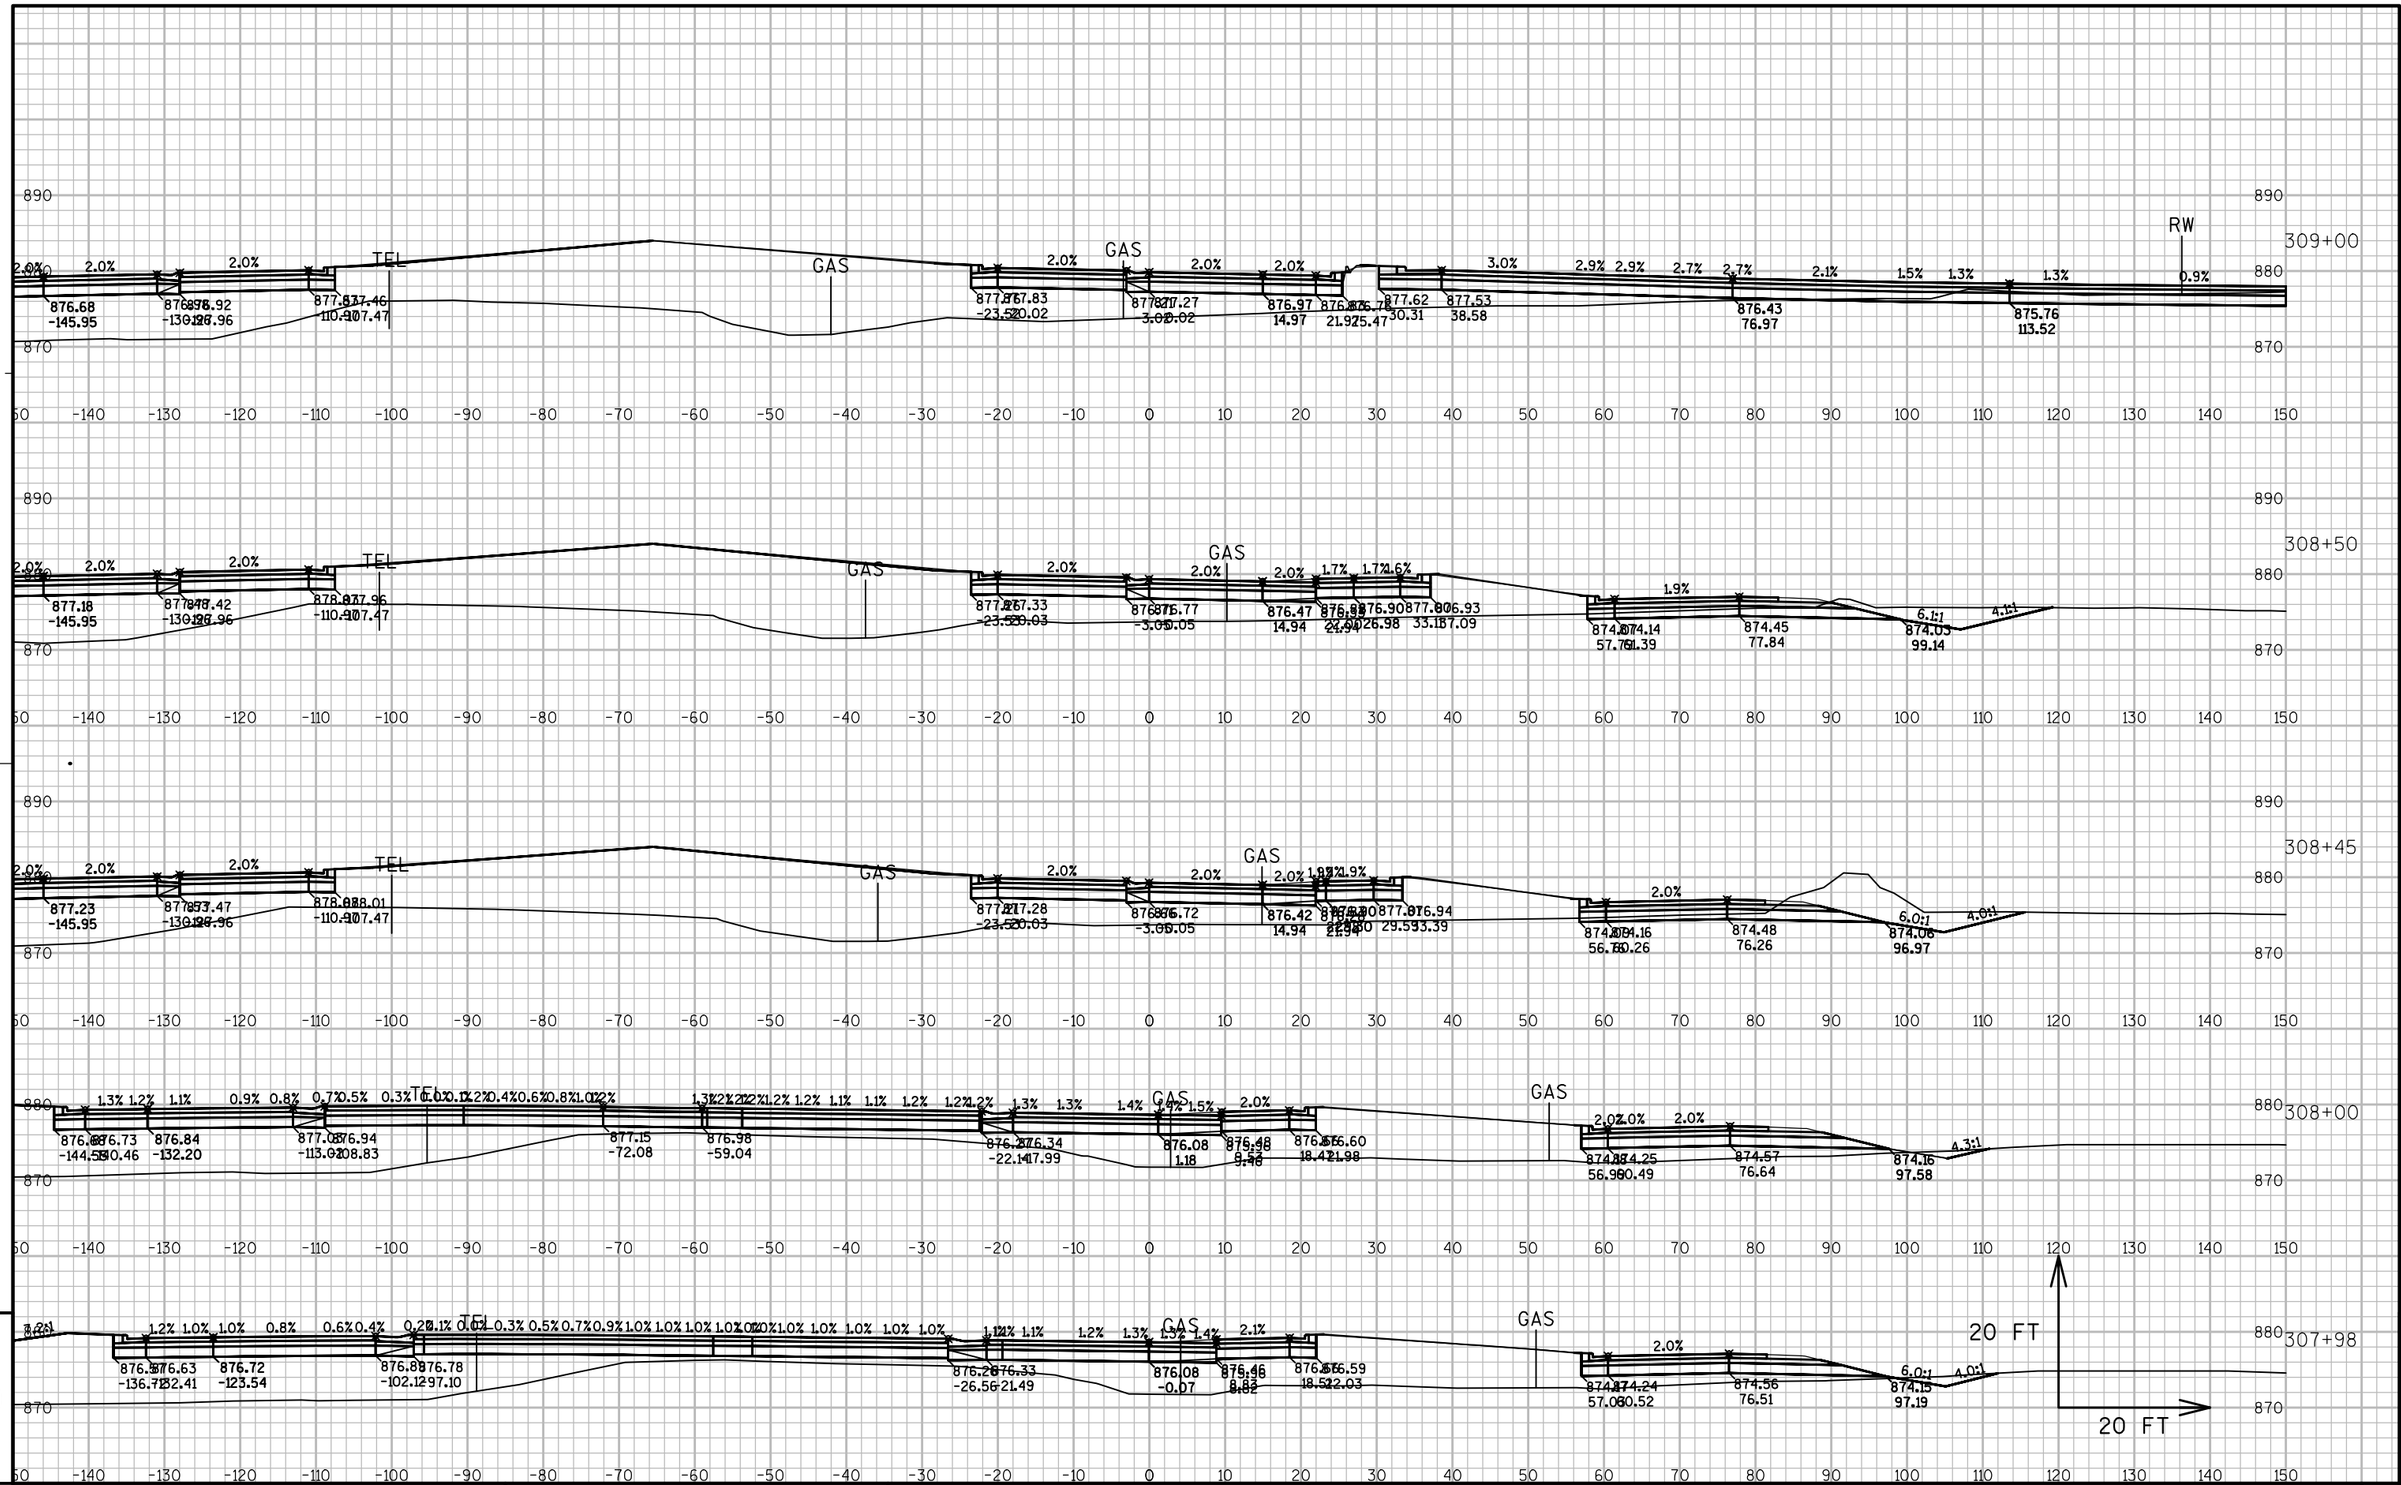

APPROVED FOR DESIGN OF UTILITY ADJUSTMENTS

PROJECT NO: 8110-02-72	HWY: STH 35 N.B.	COUNTY: ST. CROIX	CROSS SECTIONS: STH 35 N.B.	SHEET	E

FILE NAME : N:\PDS\C3D\81100201\DESIGN\XSECTIONS\72\1078\090280_XS_STH35_NB-295TO318.DWG PLOT DATE : 2/28/2014 12:54 PM PLOT BY : ANDRITSCH, ERIC R PLOT NAME : PLOT SCALE : 1:20_XREF

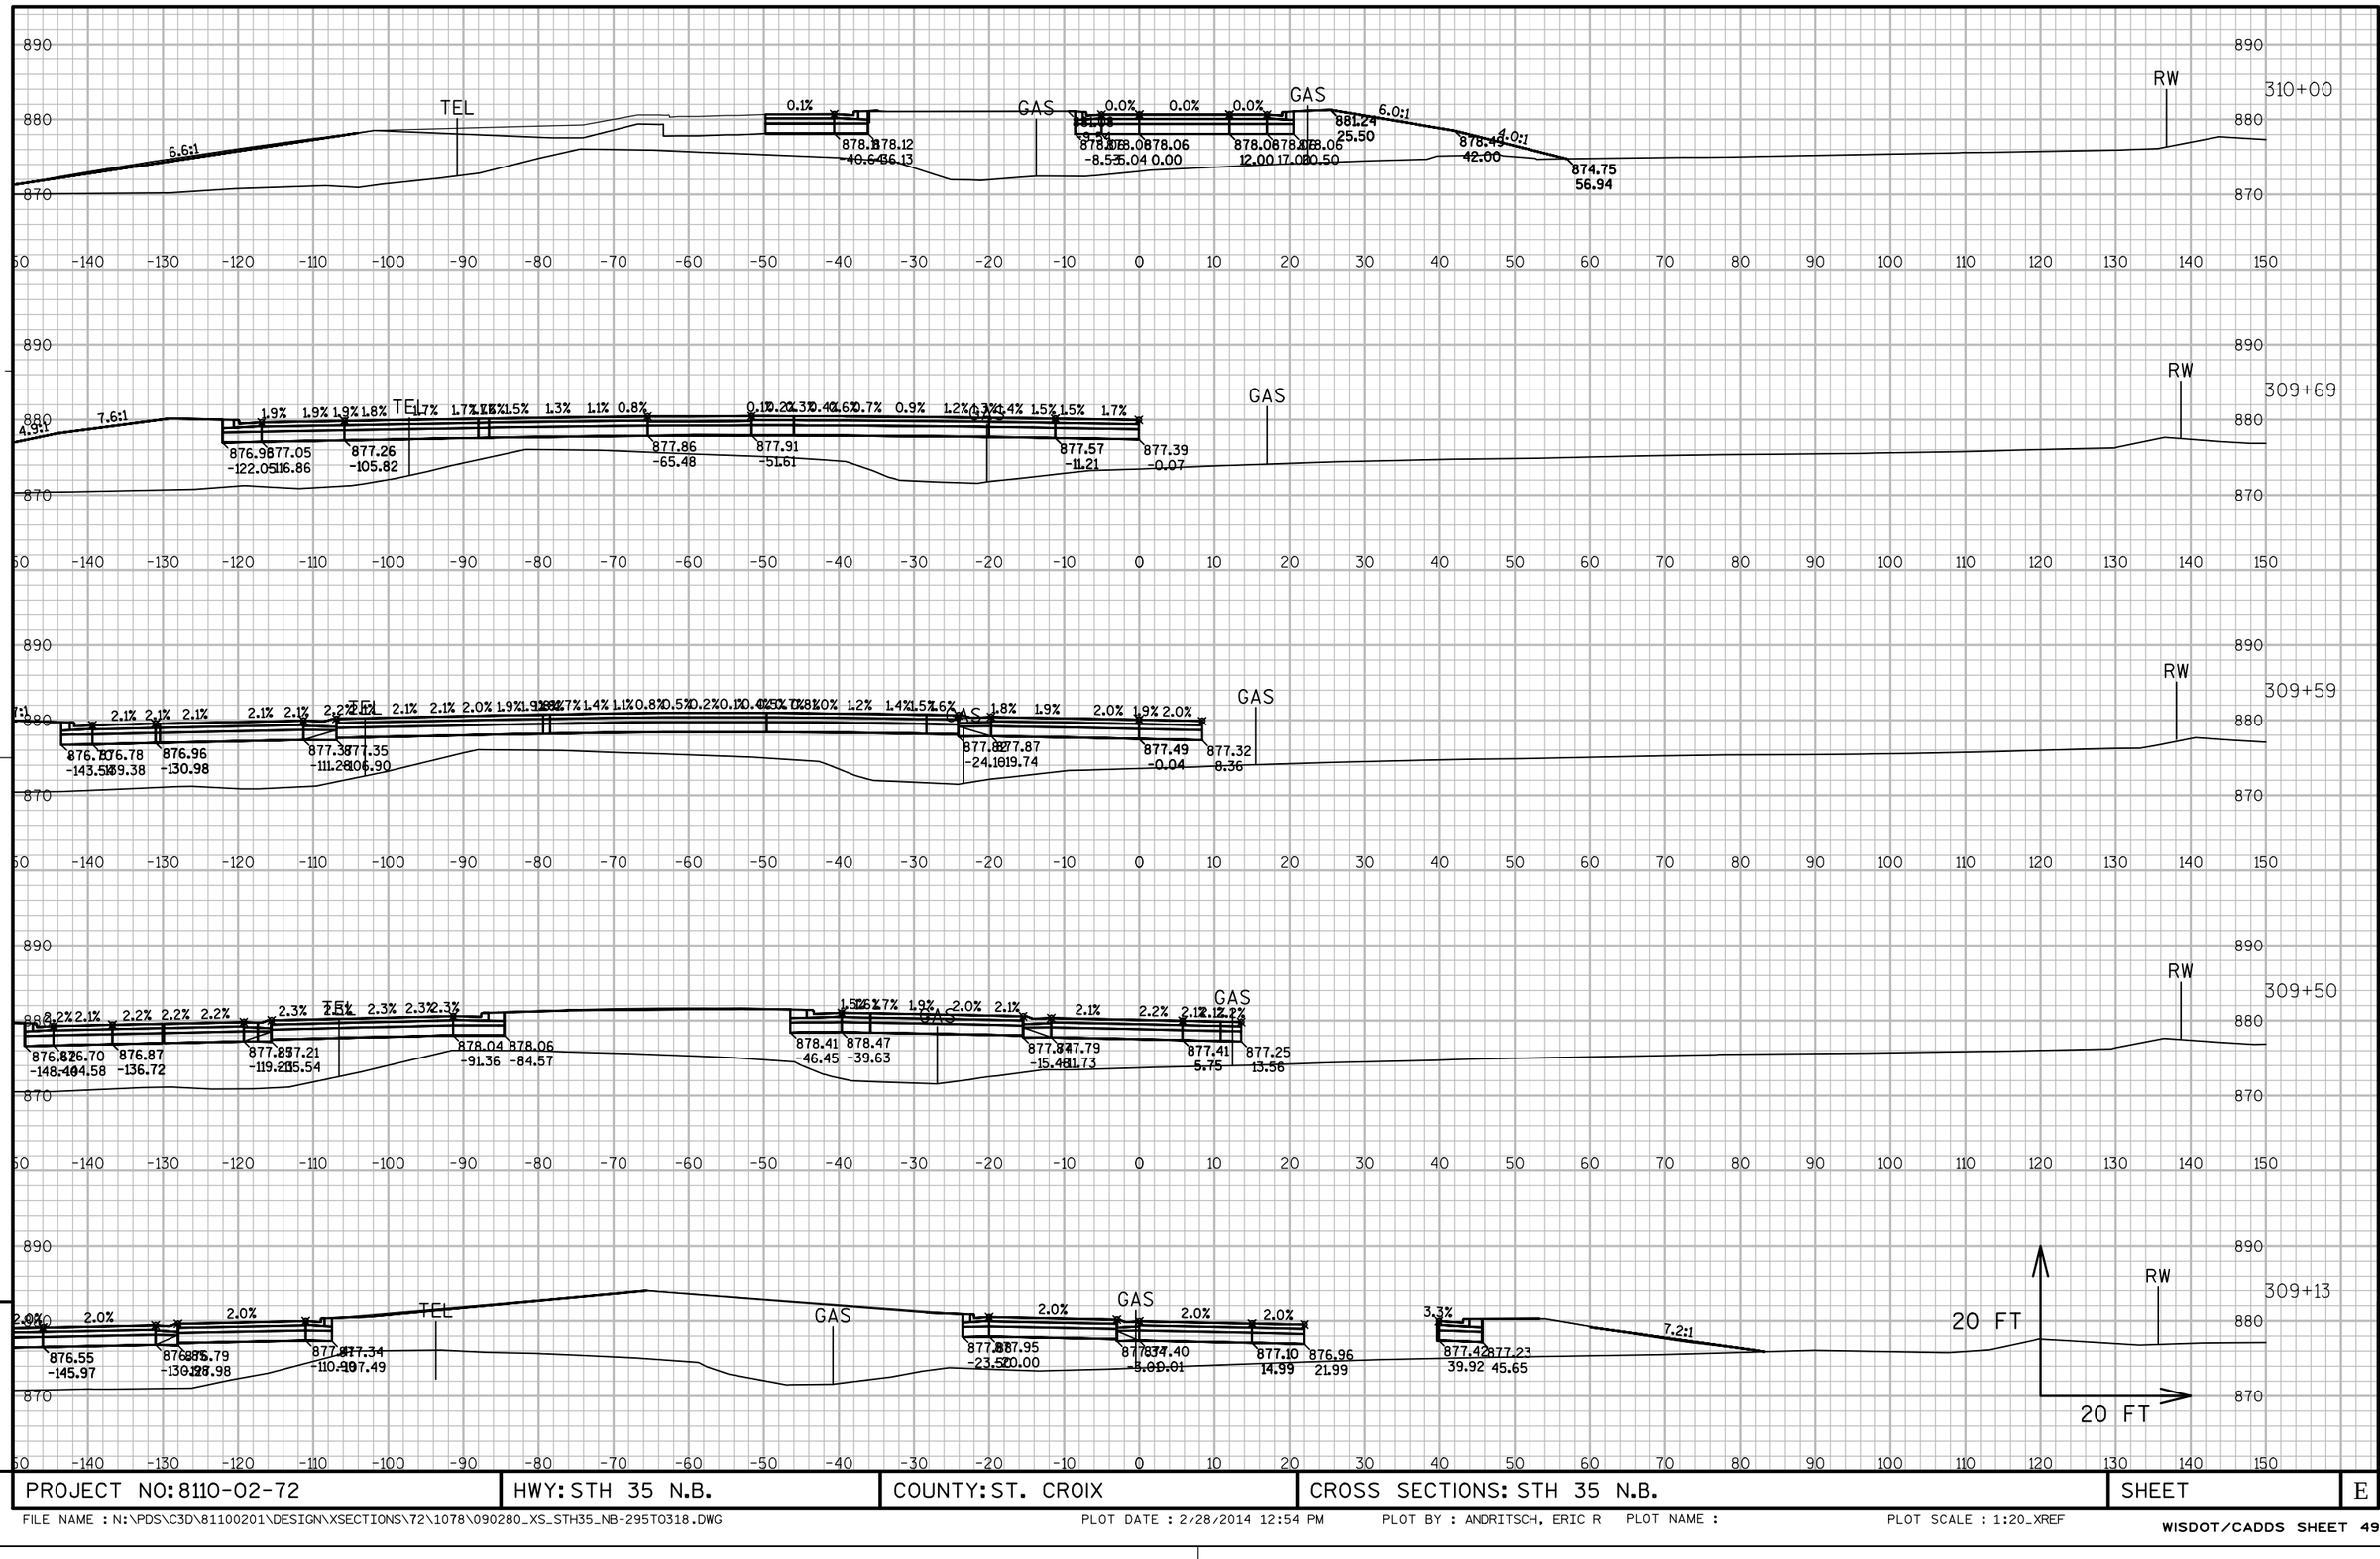


APPROVED FOR DESIGN OF UTILITY ADJUSTMENTS

PROJECT NO: 8110-02-72	HWY: STH 35 N.B.	COUNTY: ST. CROIX	CROSS SECTIONS: STH 35 N.B.	SHEET	E

FILE NAME : N:\PDS\C3D\81100201\DESIGN\XSECTIONS\72\1078\090280_XS_STH35_NB-295TO318.DWG PLOT DATE : 2/28/2014 12:54 PM PLOT BY : ANDRITSCH, ERIC R PLOT NAME : PLOT SCALE : 1:20_XREF

9

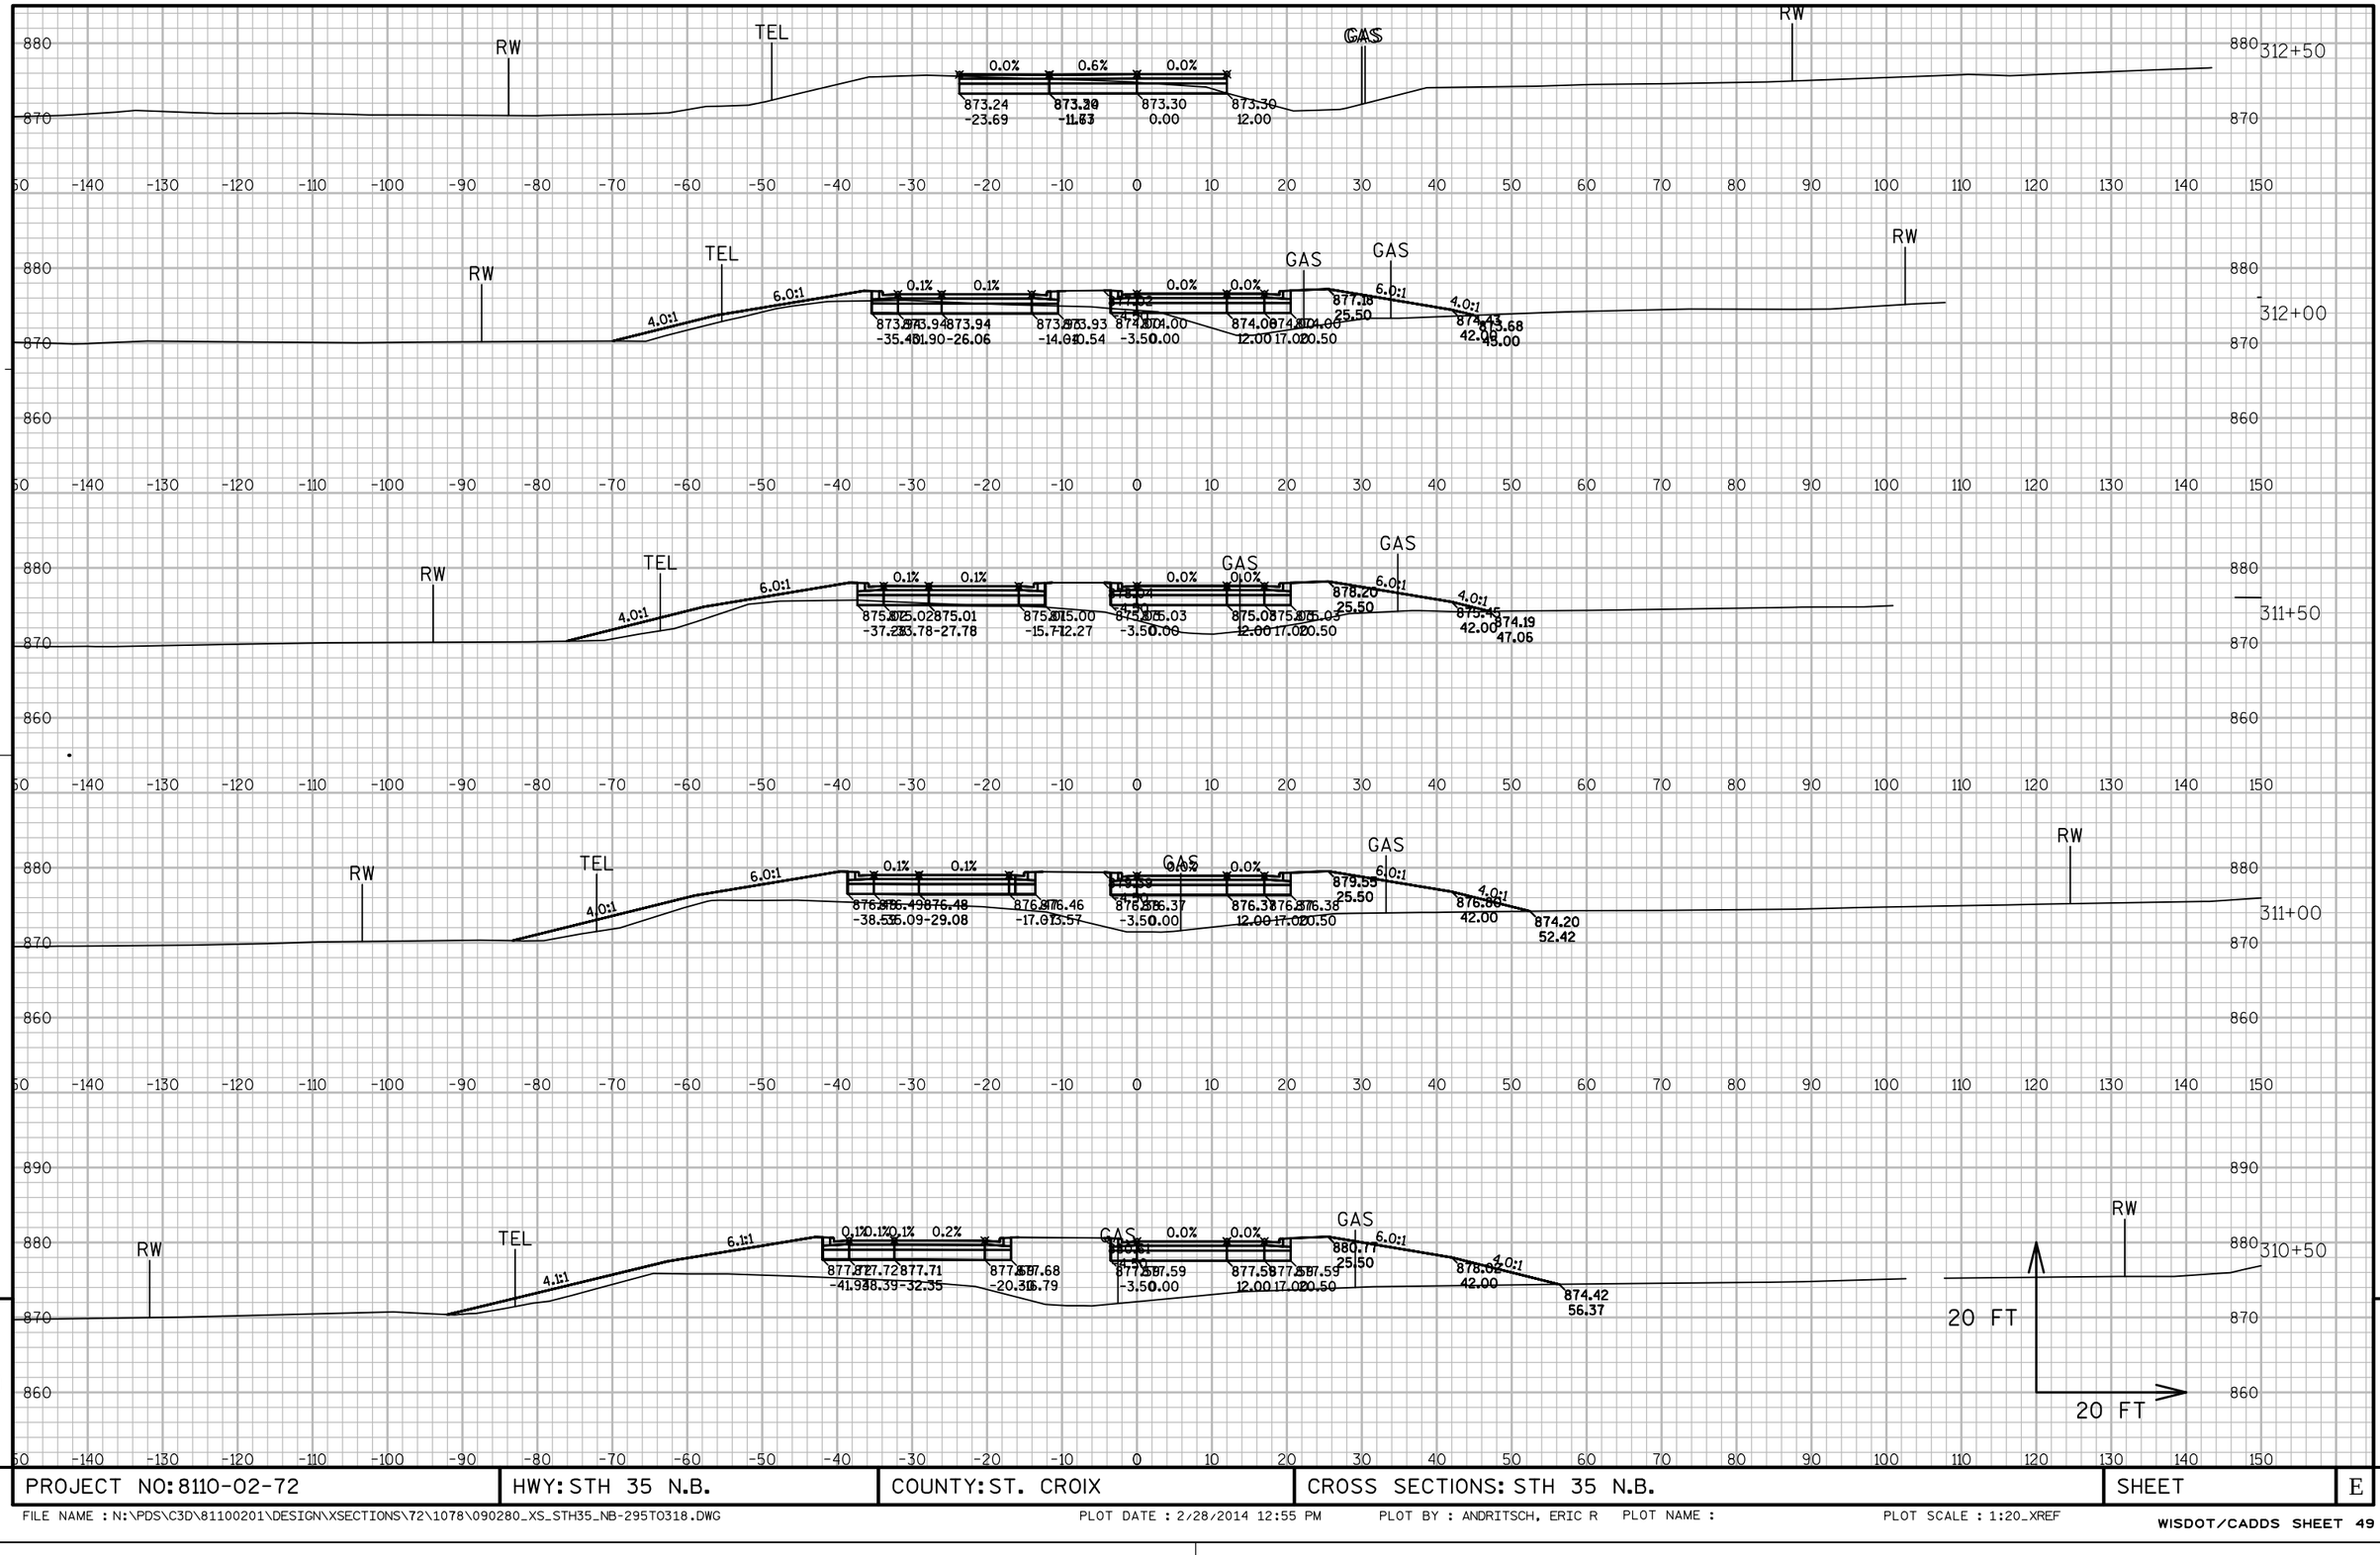


APPROVED FOR DESIGN OF UTILITY ADJUSTMENTS

PROJECT NO: 8110-02-72	HWY: STH 35 N.B.	COUNTY: ST. CROIX	CROSS SECTIONS: STH 35 N.B.	SHEET	E

FILE NAME : N:\PDS\C3D\81100201\DESIGN\XSECTIONS\72\1078\090280_XS_STH35_NB-295TO318.DWG PLOT DATE : 2/28/2014 12:55 PM PLOT BY : ANDRITSCH, ERIC R PLOT NAME : PLOT SCALE : 1:20_XREF

9

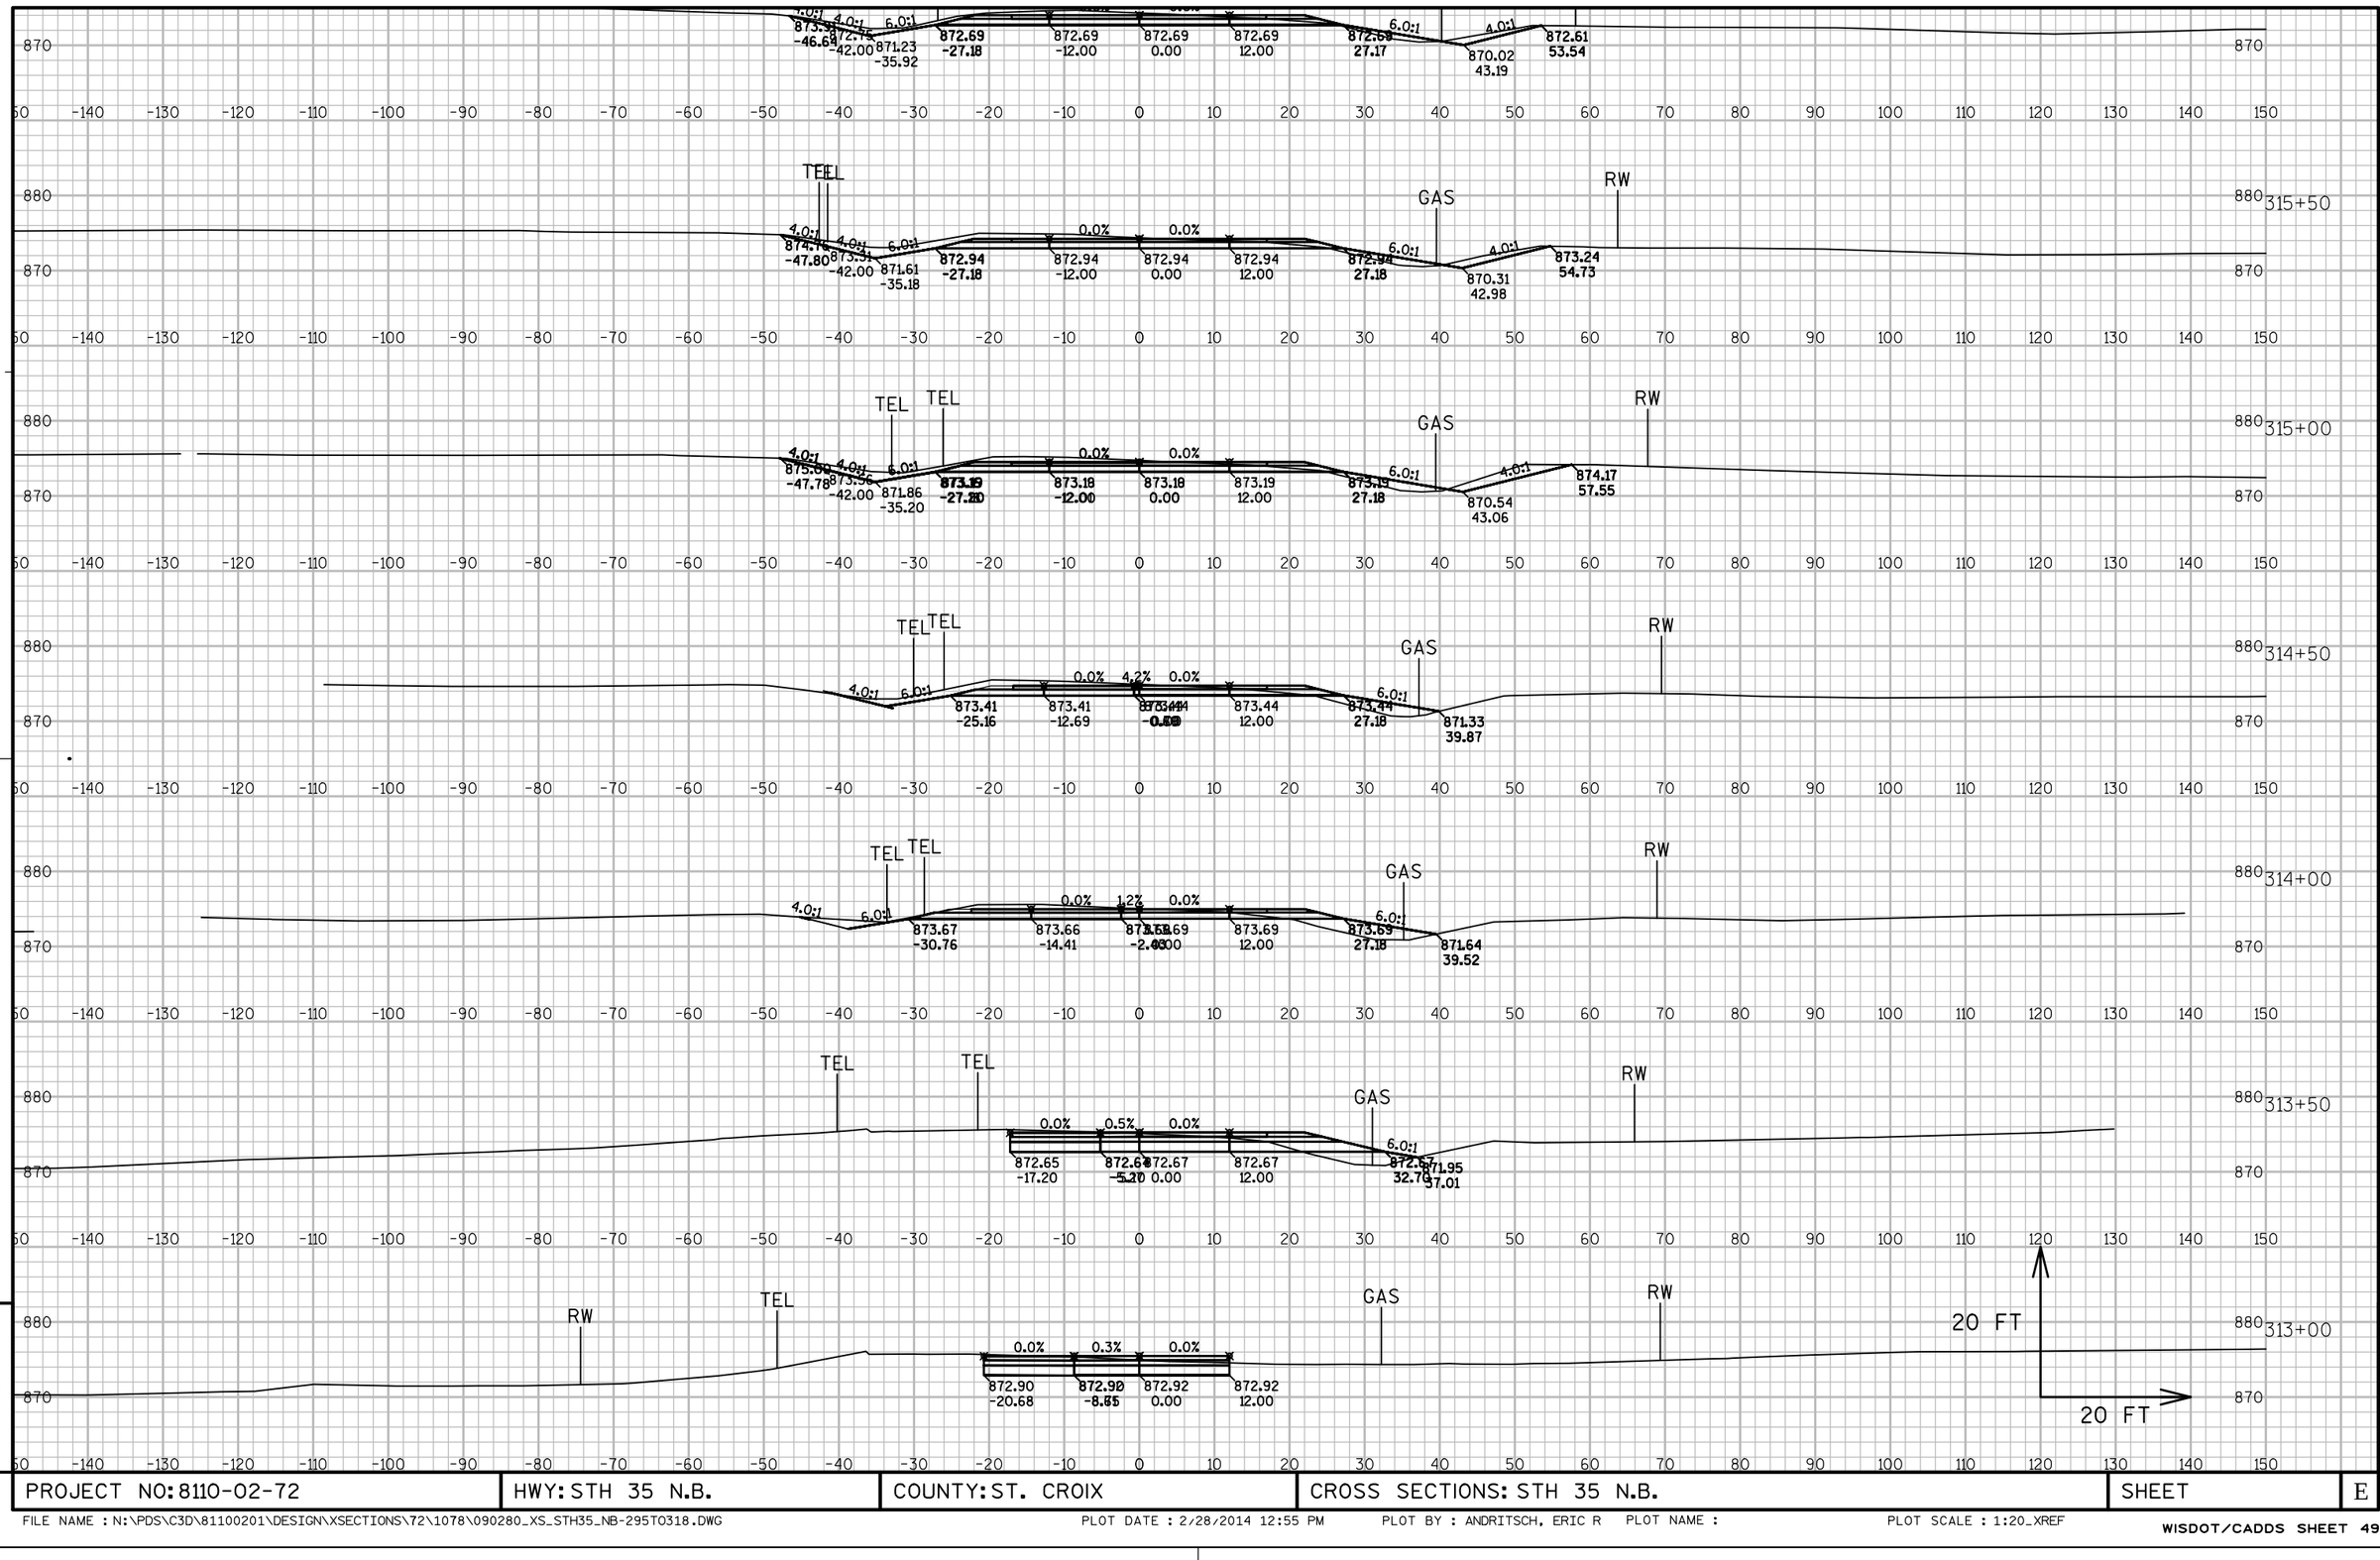


APPROVED FOR DESIGN OF UTILITY ADJUSTMENTS

9

9

PROJECT NO: 8110-02-72	HWY: STH 35 N.B.	COUNTY: ST. CROIX	CROSS SECTIONS: STH 35 N.B.	SHEET	E

FILE NAME : N:\PDS\C3D\81100201\DESIGN\XSECTIONS\72\1078\090280_XS_STH35_NB-295TO318.DWG PLOT DATE : 2/28/2014 12:55 PM PLOT BY : ANDRITSCH, ERIC R PLOT NAME : PLOT SCALE : 1:20_XREF

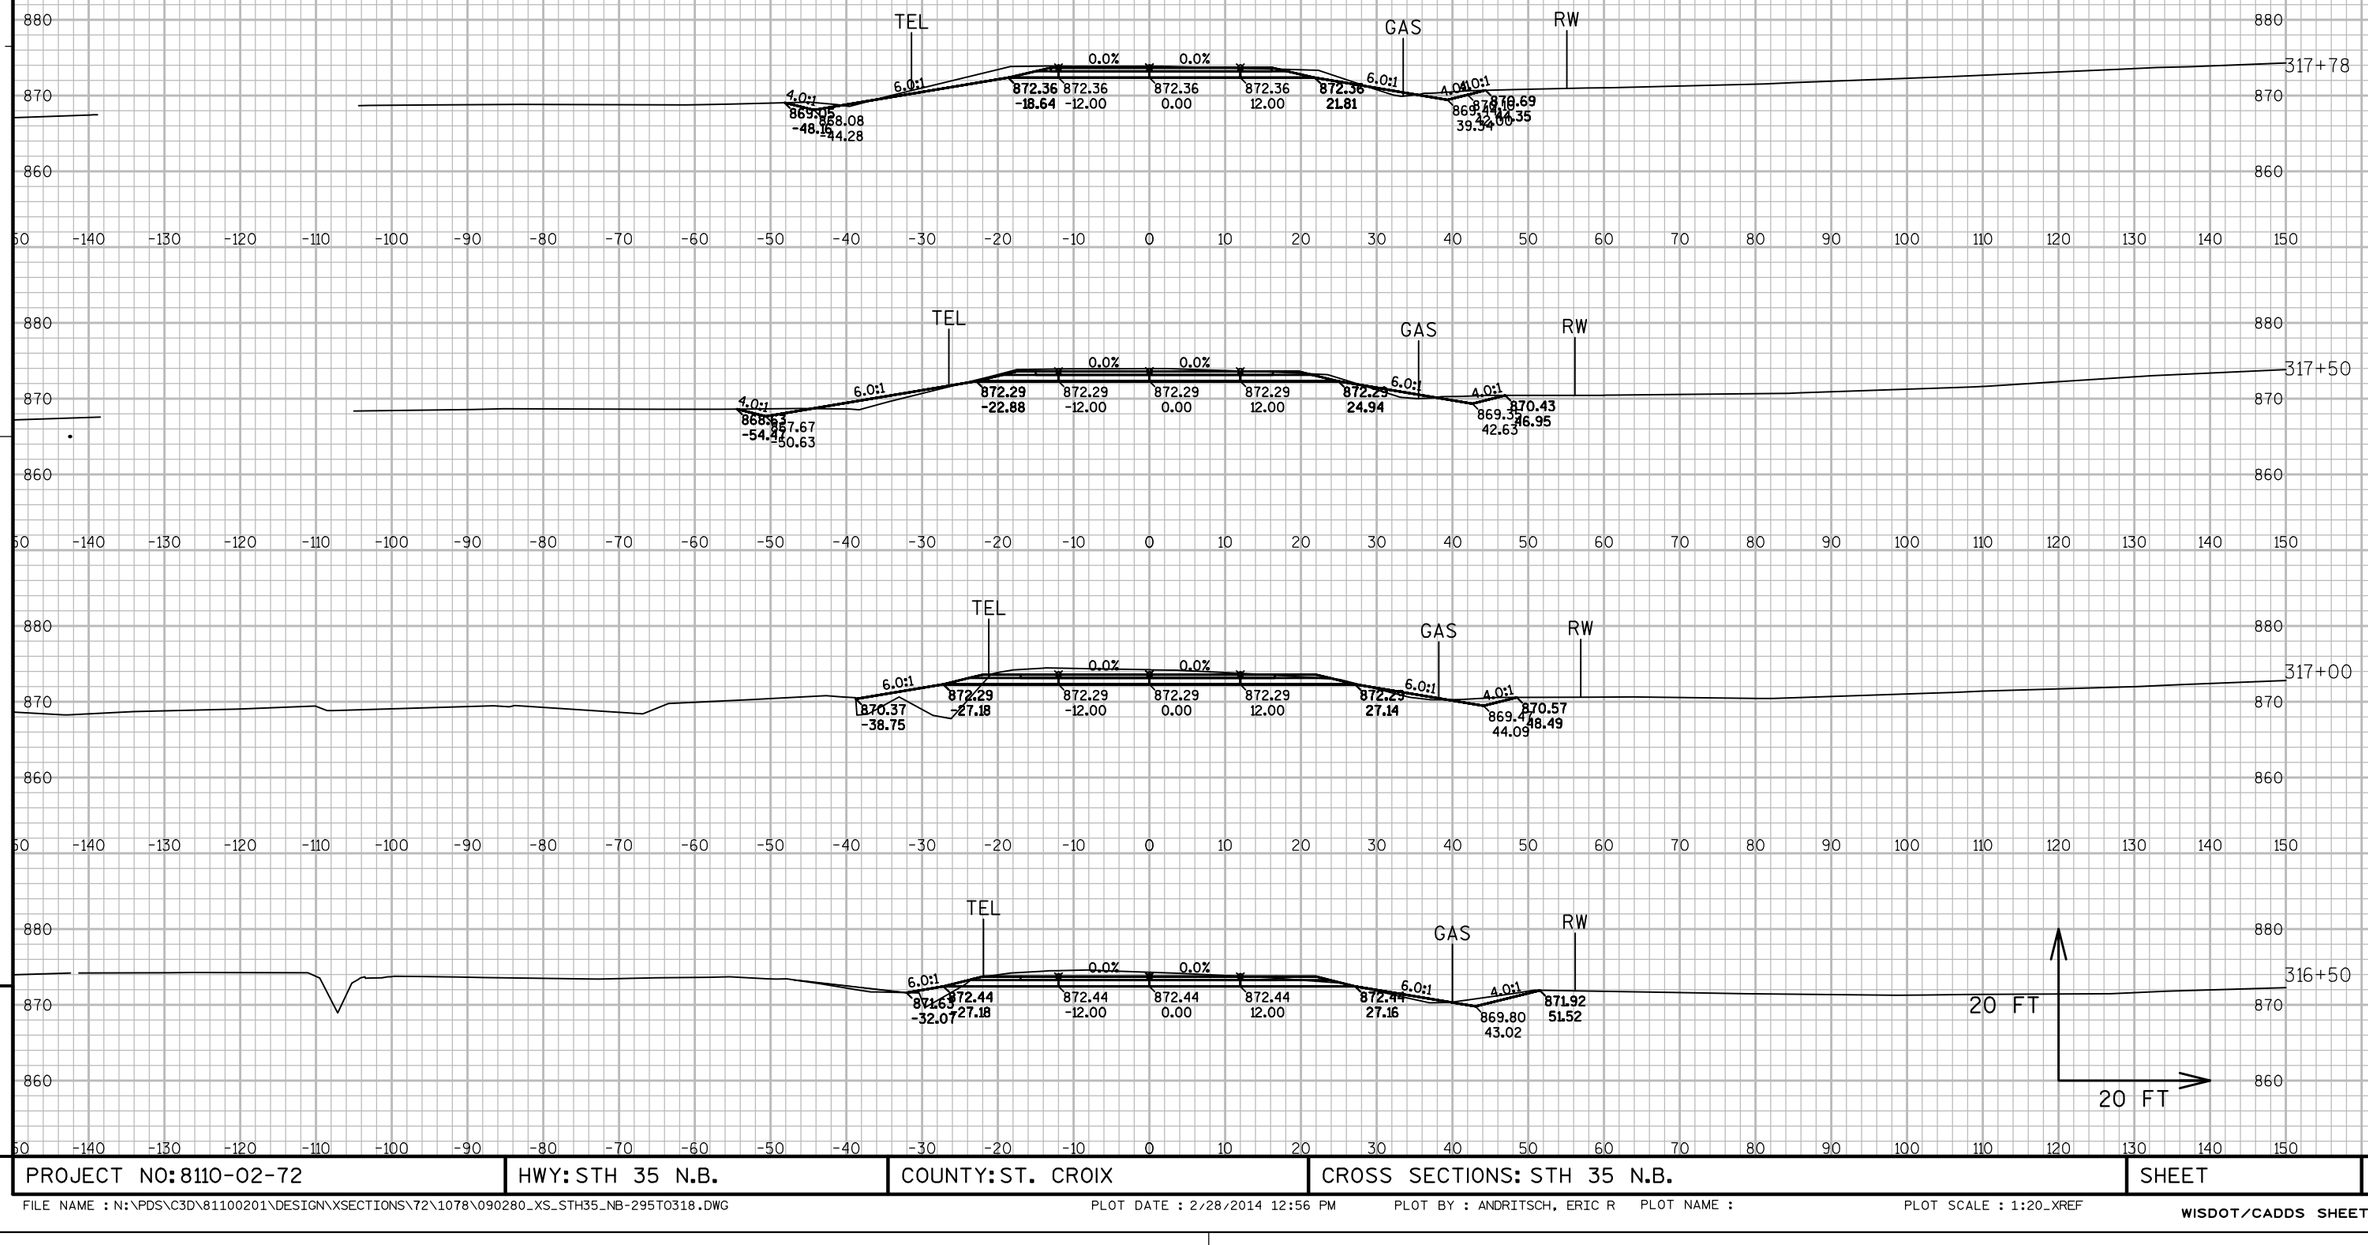


APPROVED FOR DESIGN OF UTILITY ADJUSTMENTS

PROJECT NO: 8110-02-72	HWY: STH 35 N.B.	COUNTY: ST. CROIX	CROSS SECTIONS: STH 35 N.B.	SHEET	E

FILE NAME : N:\PDS\C3D\81100201\DESIGN\XSECTIONS\72\1078\090280_XS_STH35_NB-295TO318.DWG PLOT DATE : 2/28/2014 12:56 PM PLOT BY : ANDRITSCH, ERIC R PLOT NAME : PLOT SCALE : 1:20_XREF

WISDOT/CADDS SHEET 49

9 9

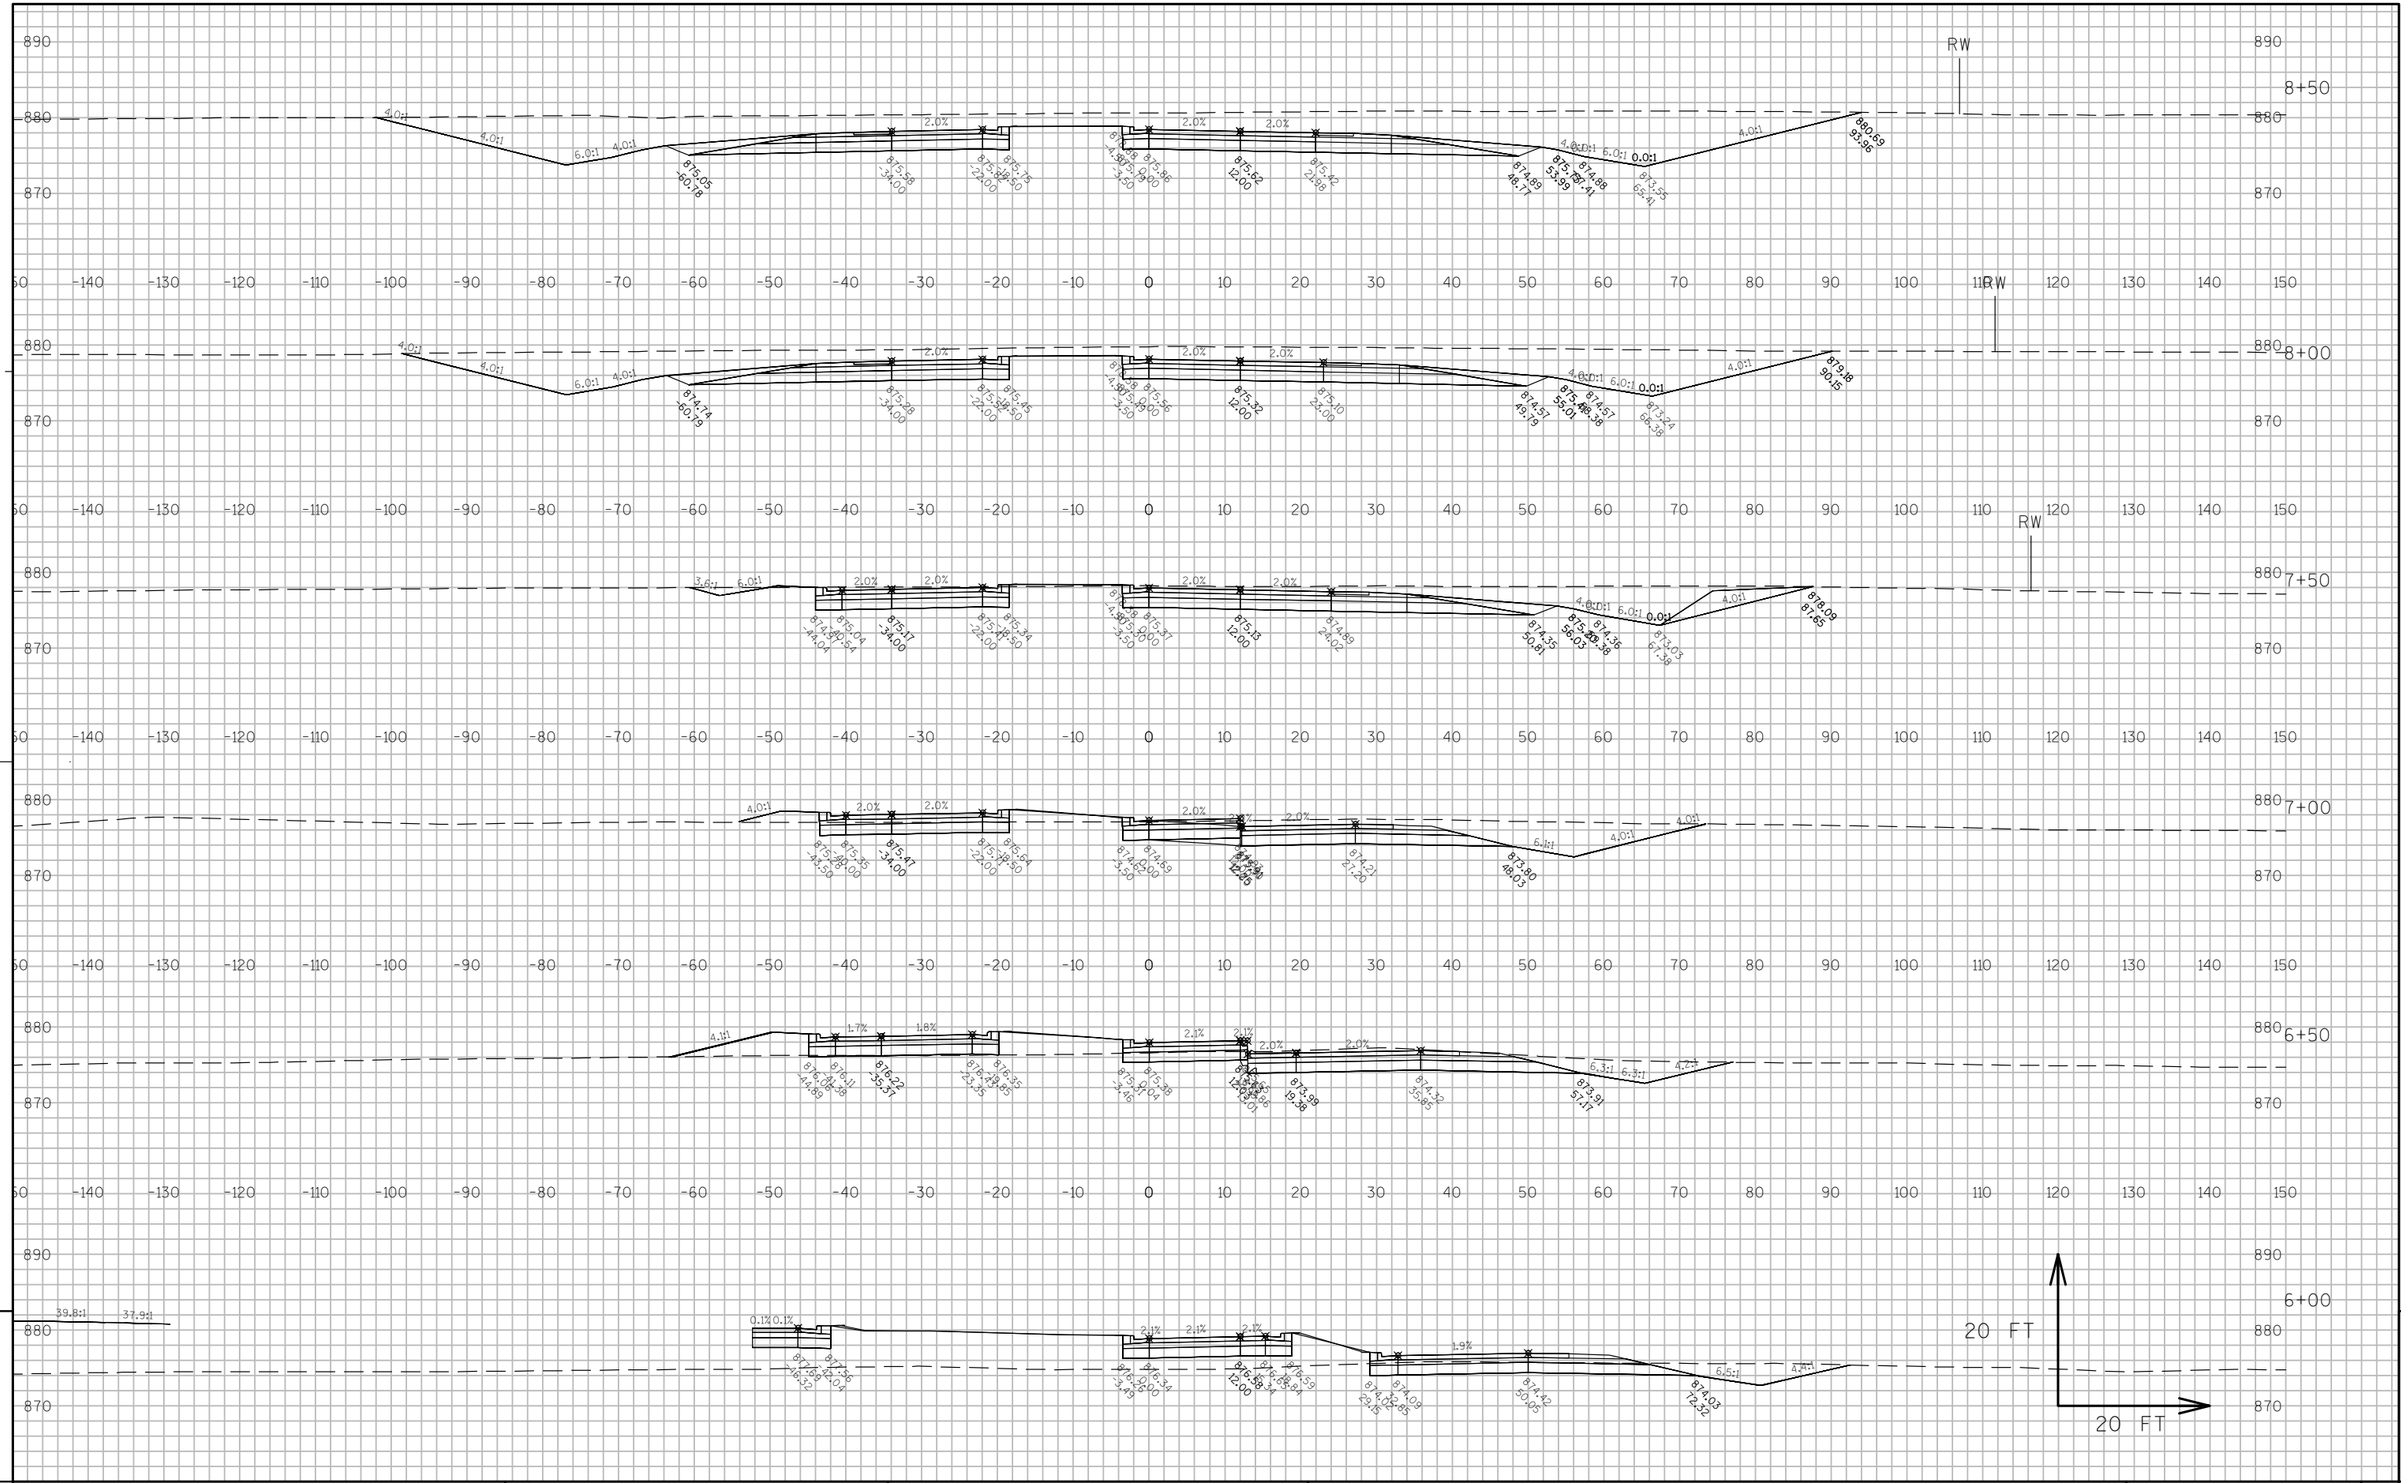

APPROVED FOR DESIGN OF UTILITY ADJUSTMENTS


PROJECT NO: 8110-02-72	HWY: STH 35	COUNTY: ST. CROIX	CROSS SECTIONS: CTH E	SHEET _____	E

FILE NAME : N:\PDS\C3D\81100201\DESIGN\XSECTIONS\72\1078\090270_XS_STH35-CTH_E.DWG PLOT DATE : 3/3/2014 11:56 AM PLOT BY : ANDRITSCH, ERIC R PLOT NAME : _____ PLOT SCALE : 1:20_XREF

WISDOT/CADDS SHEET 49

9


9

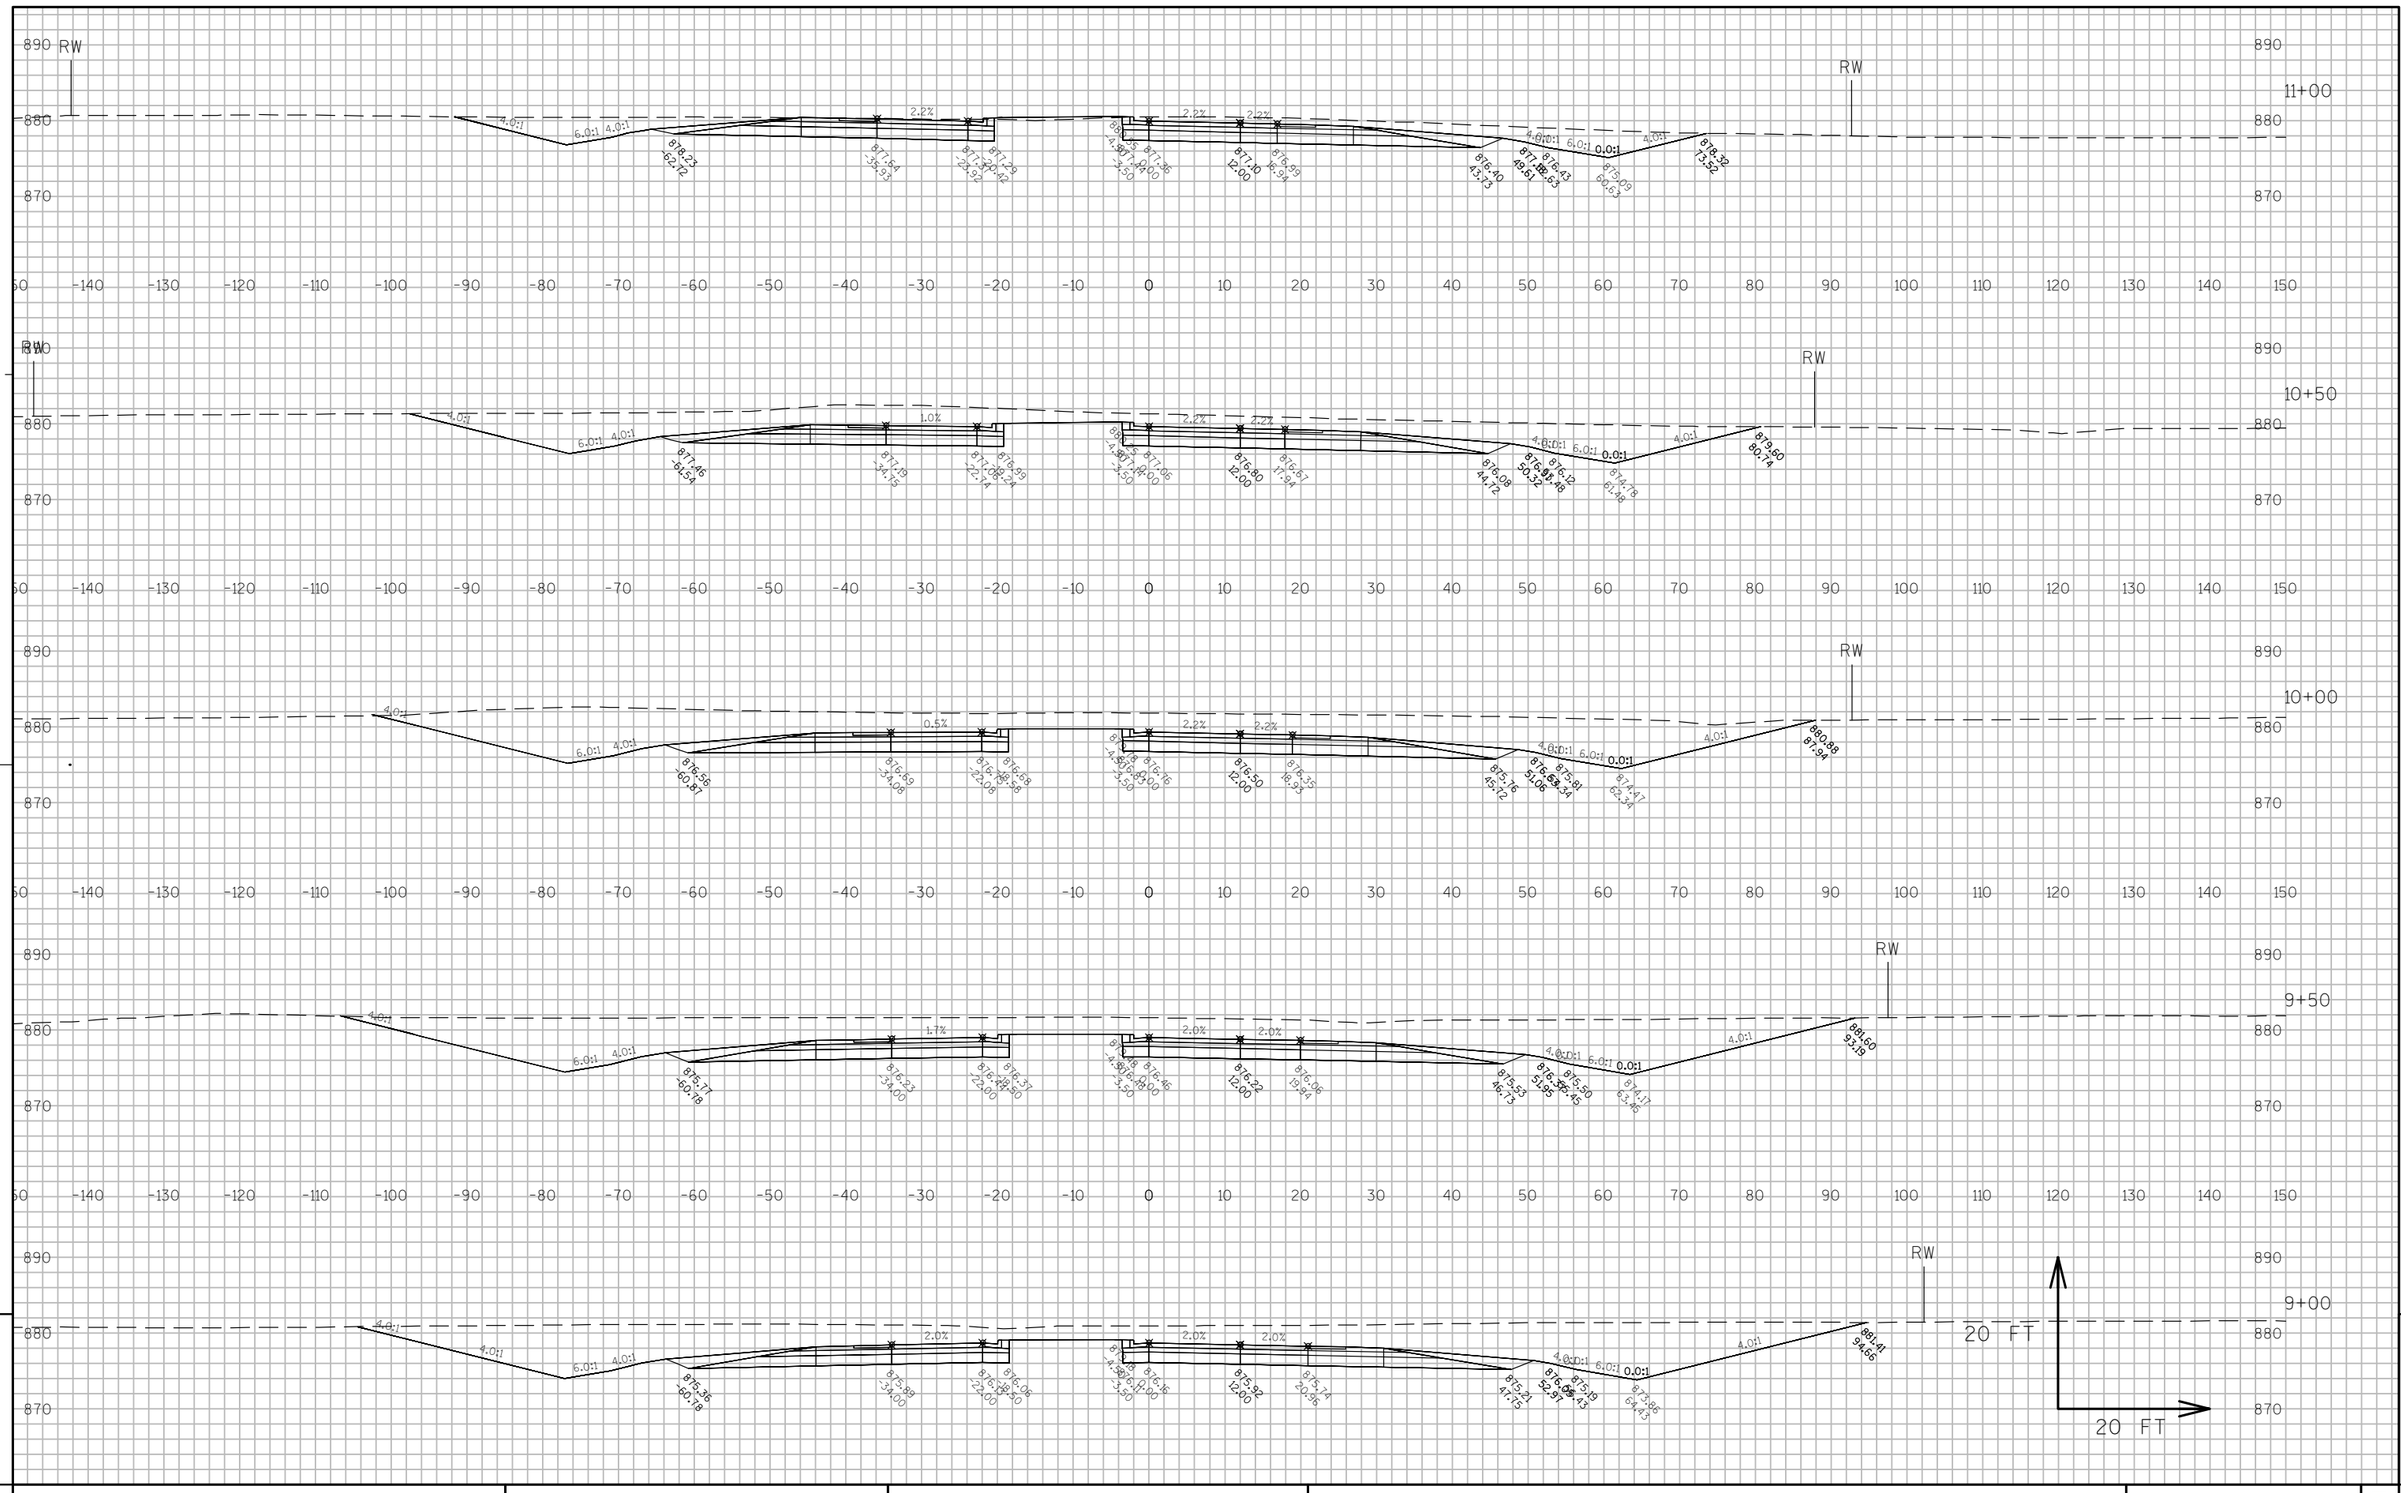

APPROVED FOR DESIGN OF UTILITY ADJUSTMENTS

PROJECT NO: 8110-02-72	HWY: STH 35	COUNTY: ST. CROIX	CROSS SECTIONS: CTH E	SHEET _____	E

FILE NAME : N:\PDS\C3D\81100201\DESIGN\XSECTIONS\72\1078\090270_XS_STH35-CTH_E.DWG PLOT DATE : 3/3/2014 11:56 AM PLOT BY : ANDRITSCH, ERIC R PLOT NAME : _____ PLOT SCALE : 1:20_XREF

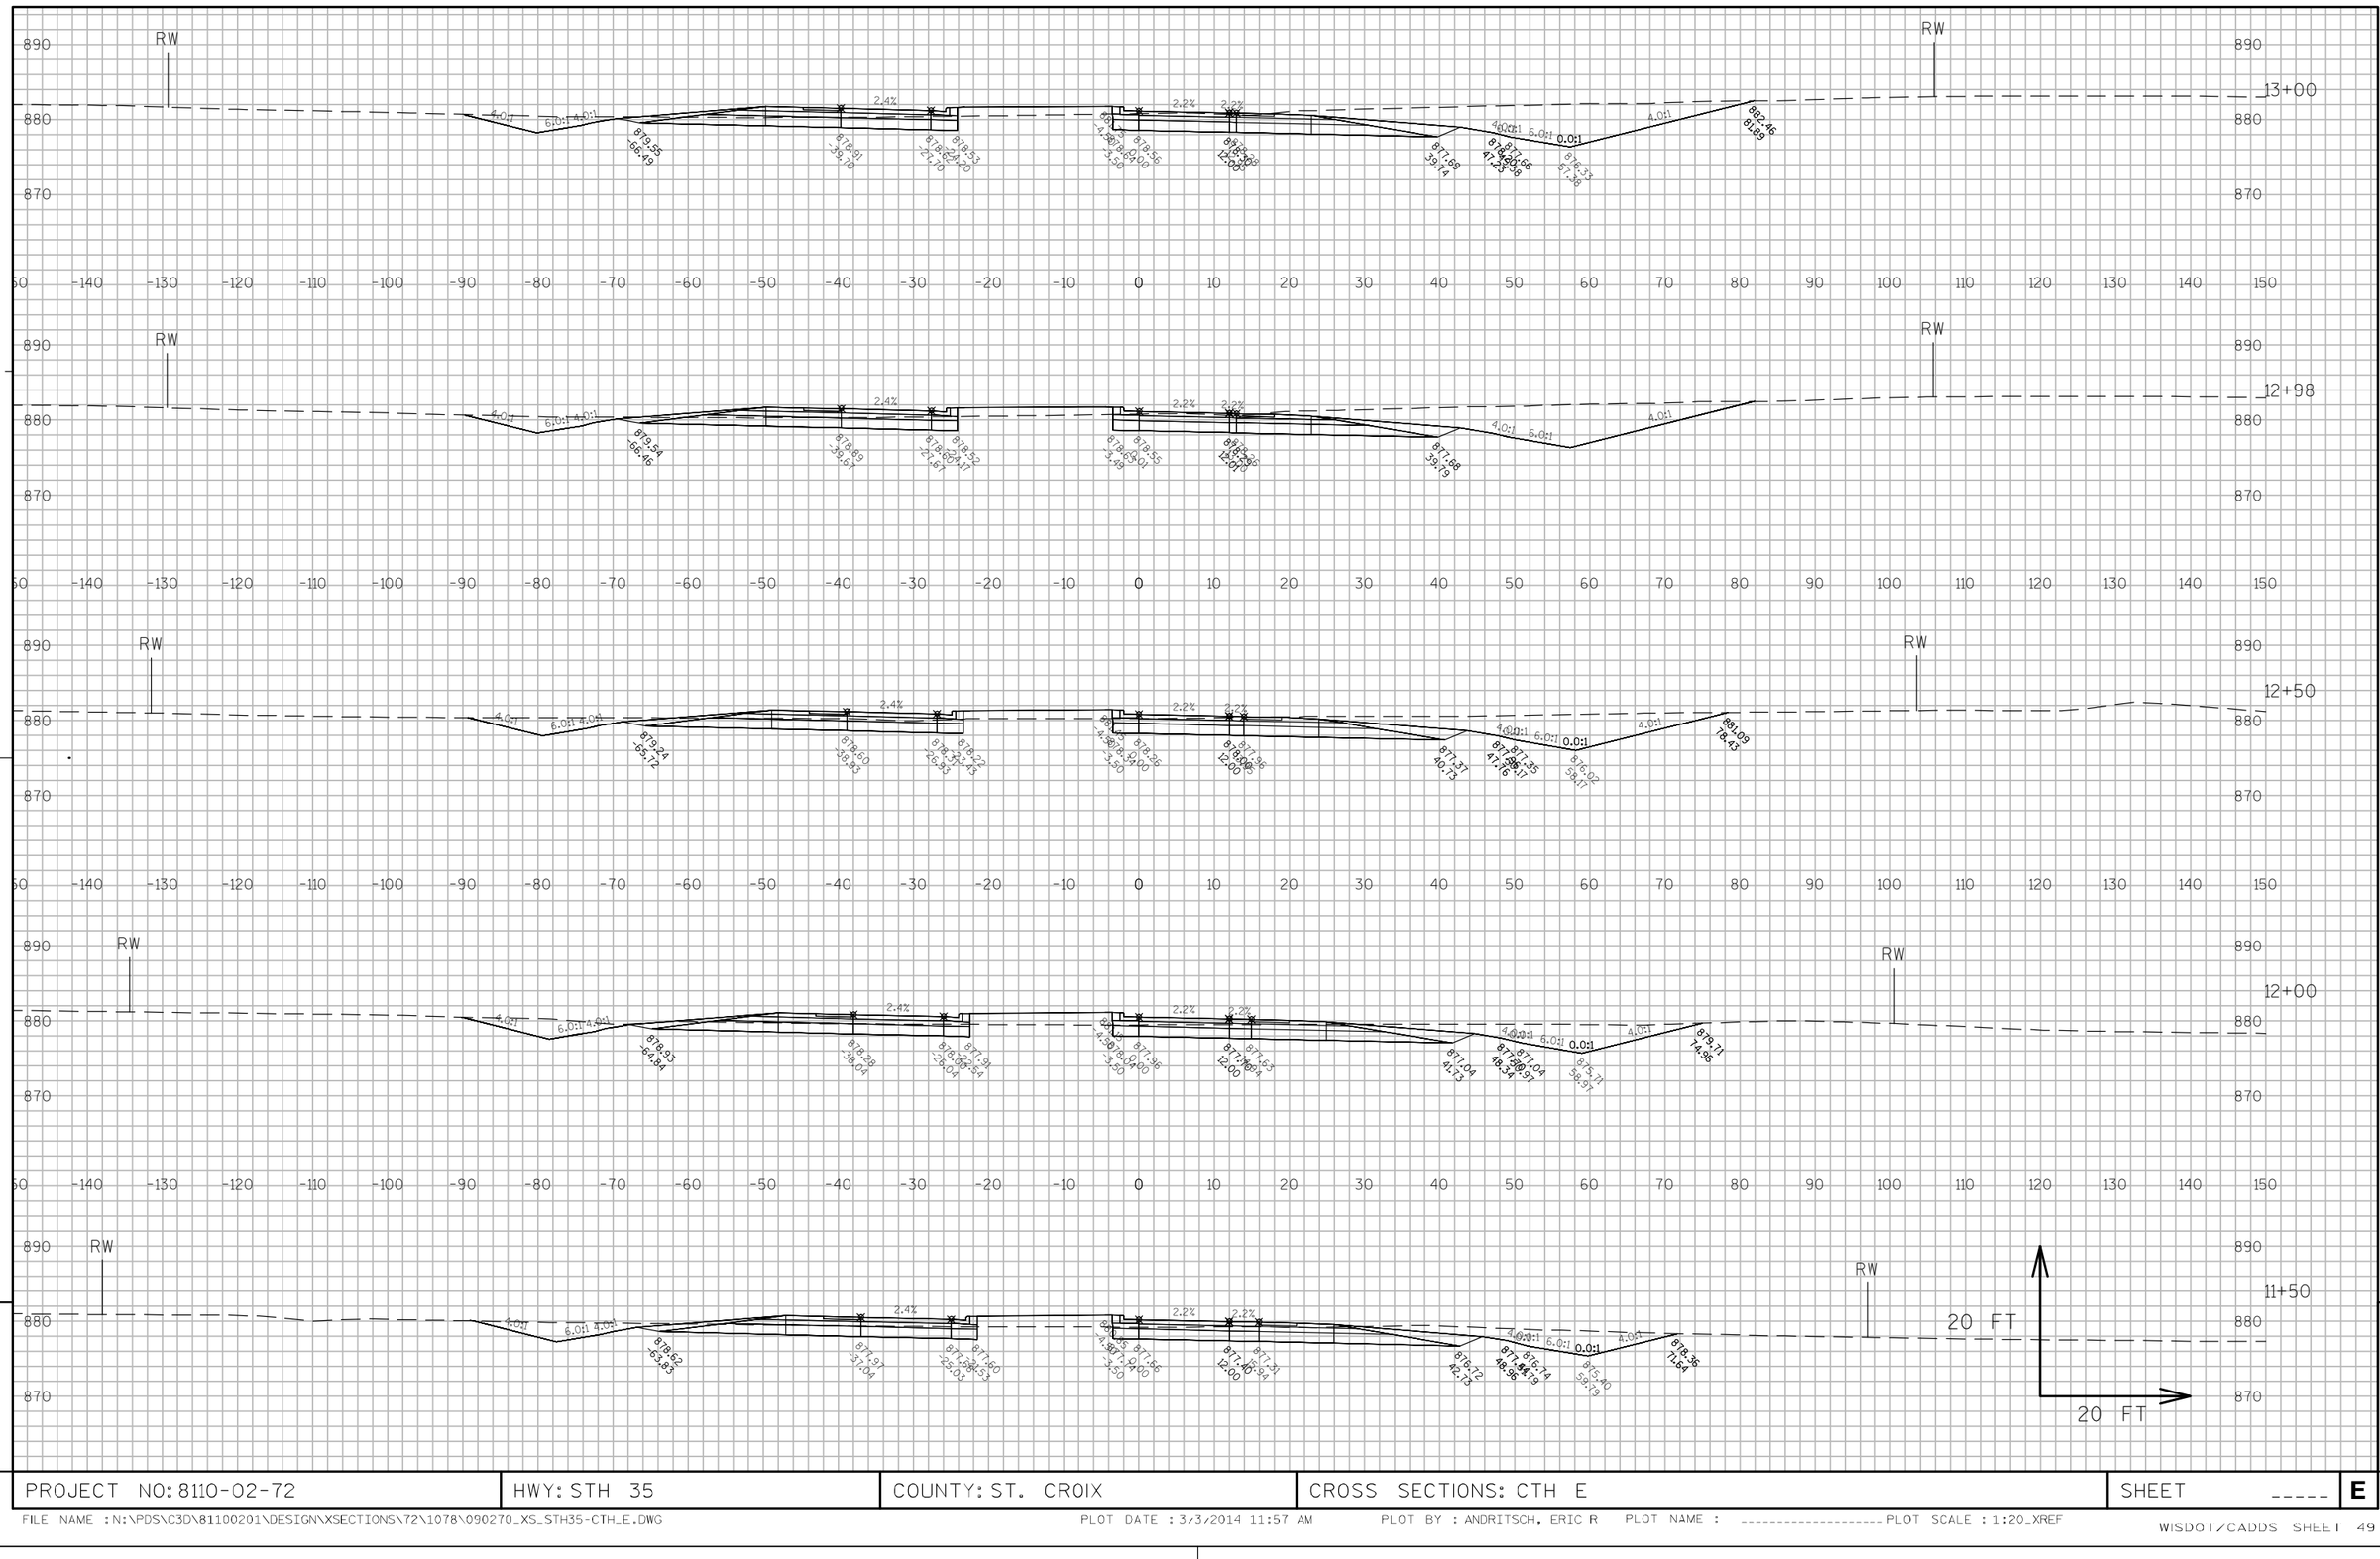


APPROVED FOR DESIGN OF UTILITY ADJUSTMENTS

9

9

PROJECT NO: 8110-02-72	HWY: STH 35	COUNTY: ST. CROIX	CROSS SECTIONS: CTH E	SHEET _____	E

FILE NAME : N:\PDS\C3D\81100201\DESIGN\XSECTIONS\72\1078\090270_XS_STH35-CTH_E.DWG PLOT DATE : 3/3/2014 11:57 AM PLOT BY : ANDRITSCH, ERIC R PLOT NAME : _____ PLOT SCALE : 1:20_XREF

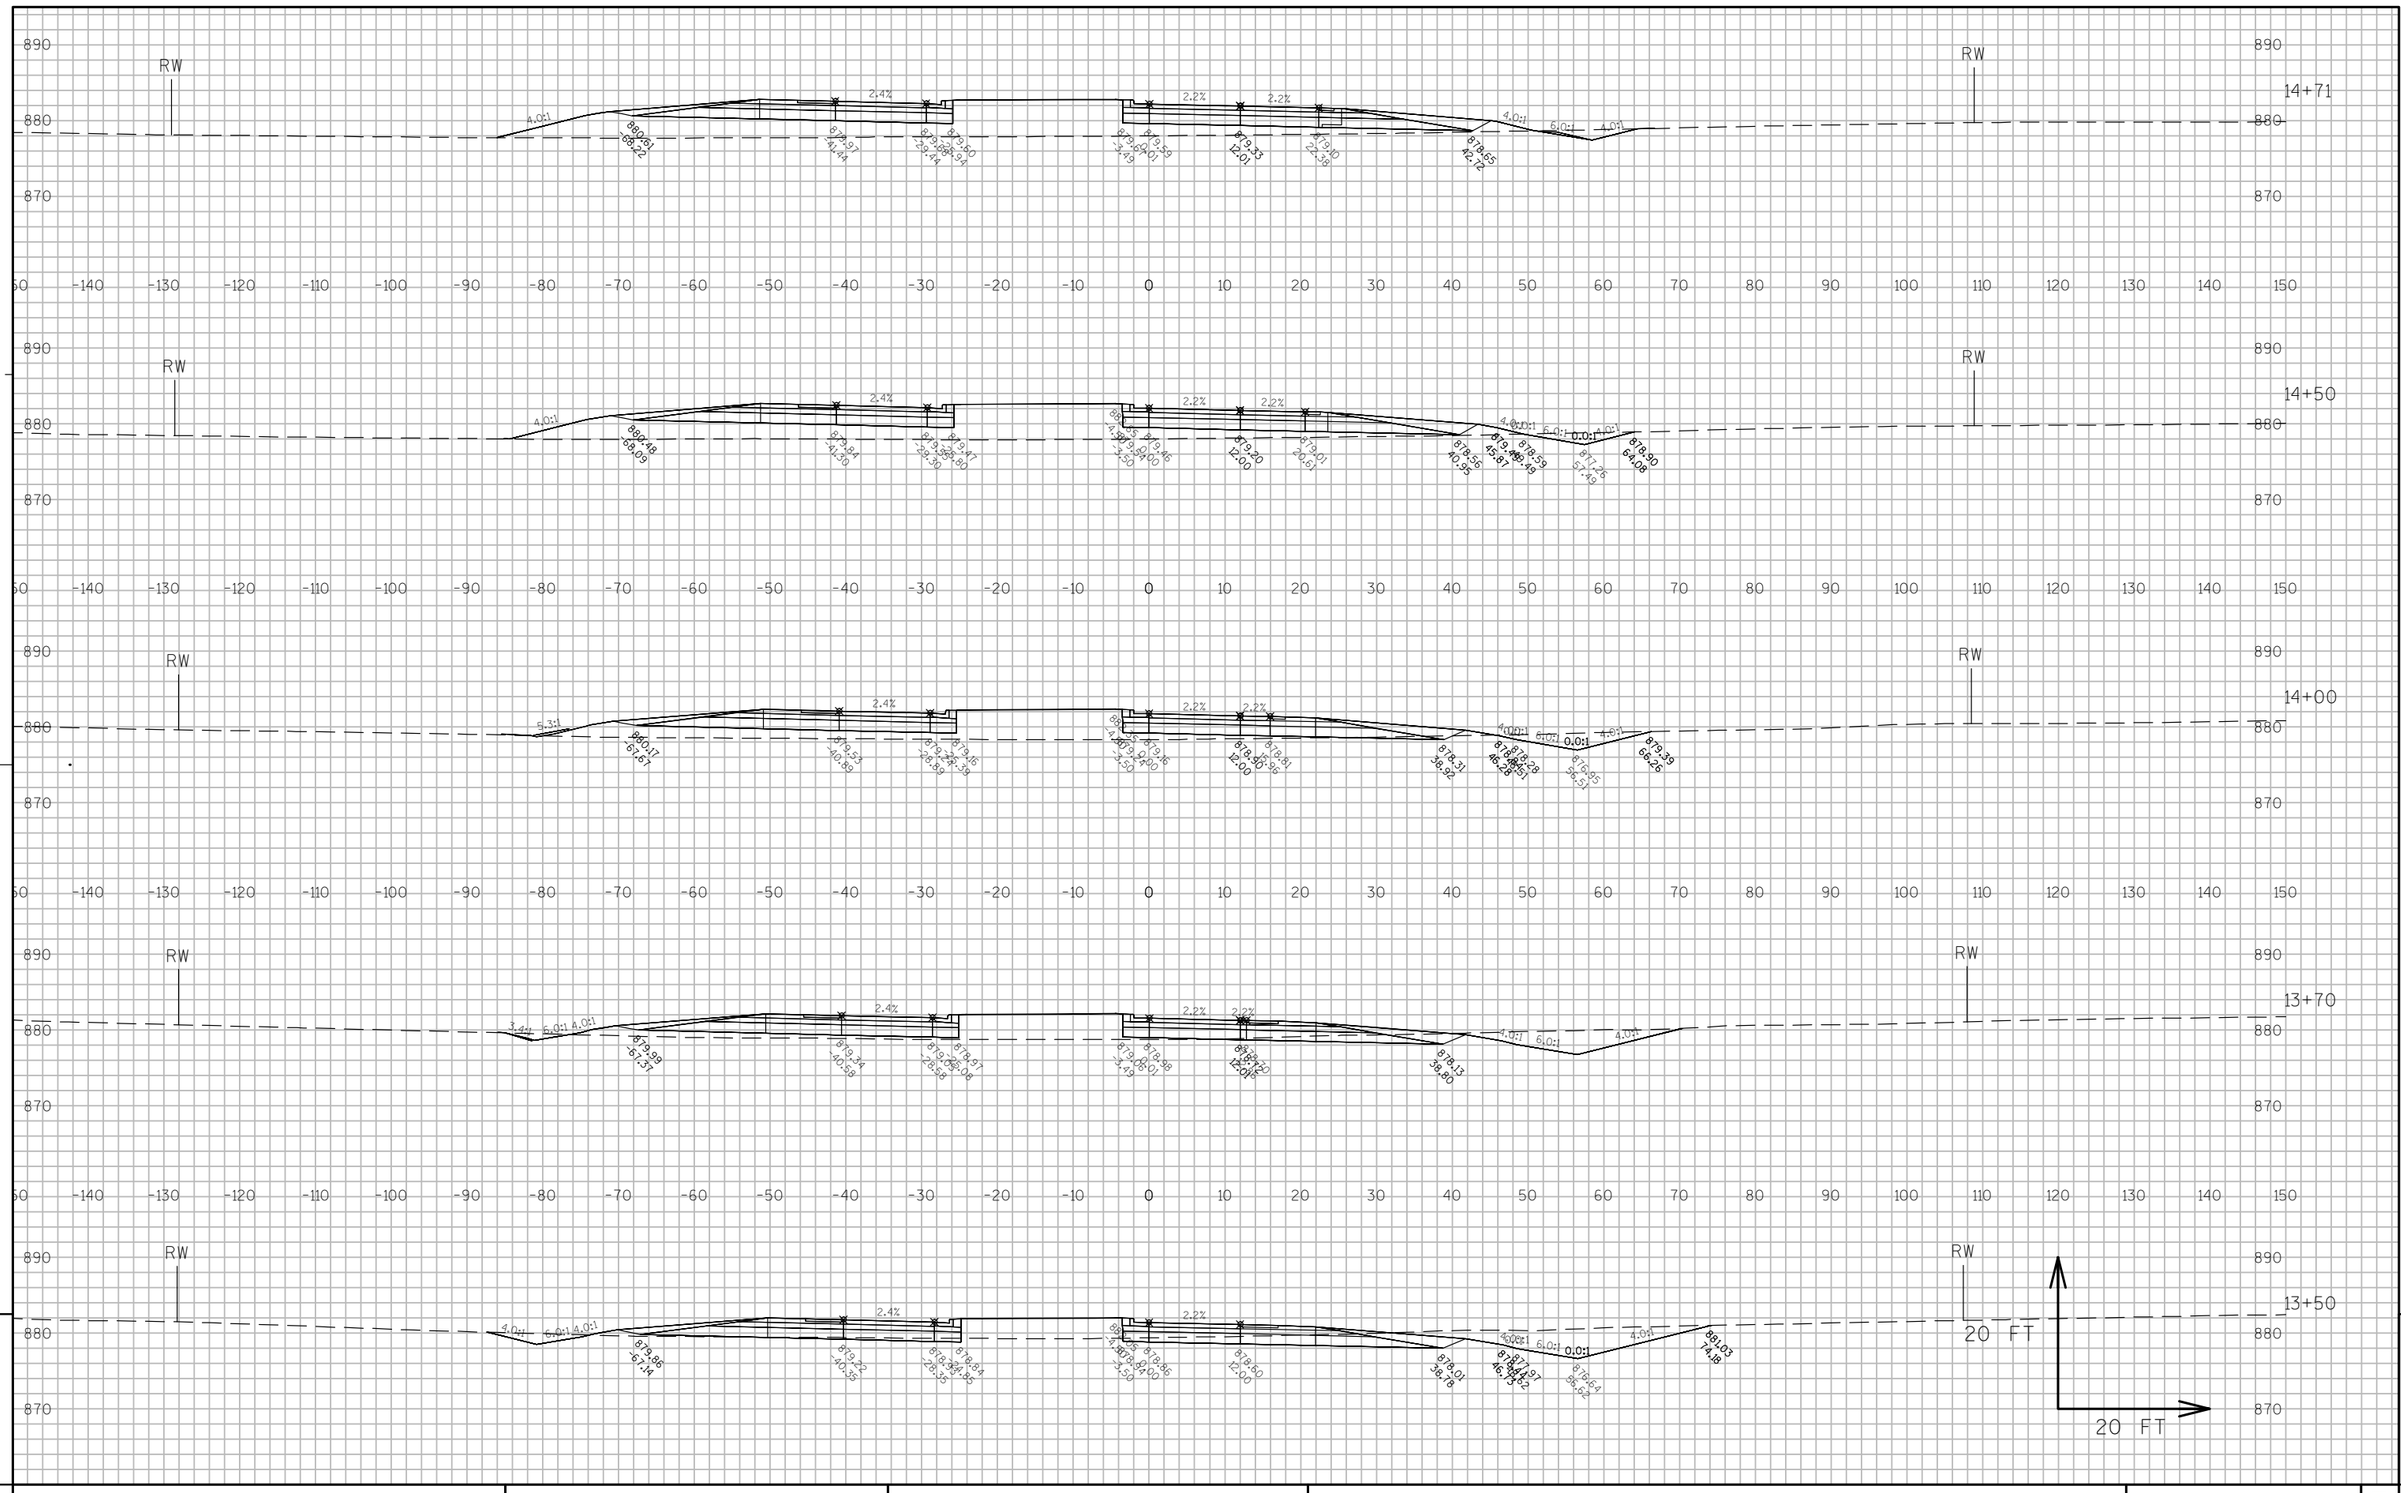


APPROVED FOR DESIGN OF UTILITY ADJUSTMENTS

9

9

PROJECT NO: 8110-02-72	HWY: STH 35	COUNTY: ST. CROIX	CROSS SECTIONS: CTH E	SHEET _____	E

FILE NAME : N:\PDS\C3D\81100201\DESIGN\XSECTIONS\72\1078\090270_XS_STH35-CTH_E.DWG PLOT DATE : 3/3/2014 11:57 AM PLOT BY : ANDRITSCH, ERIC R PLOT NAME : _____ PLOT SCALE : 1:20_XREF

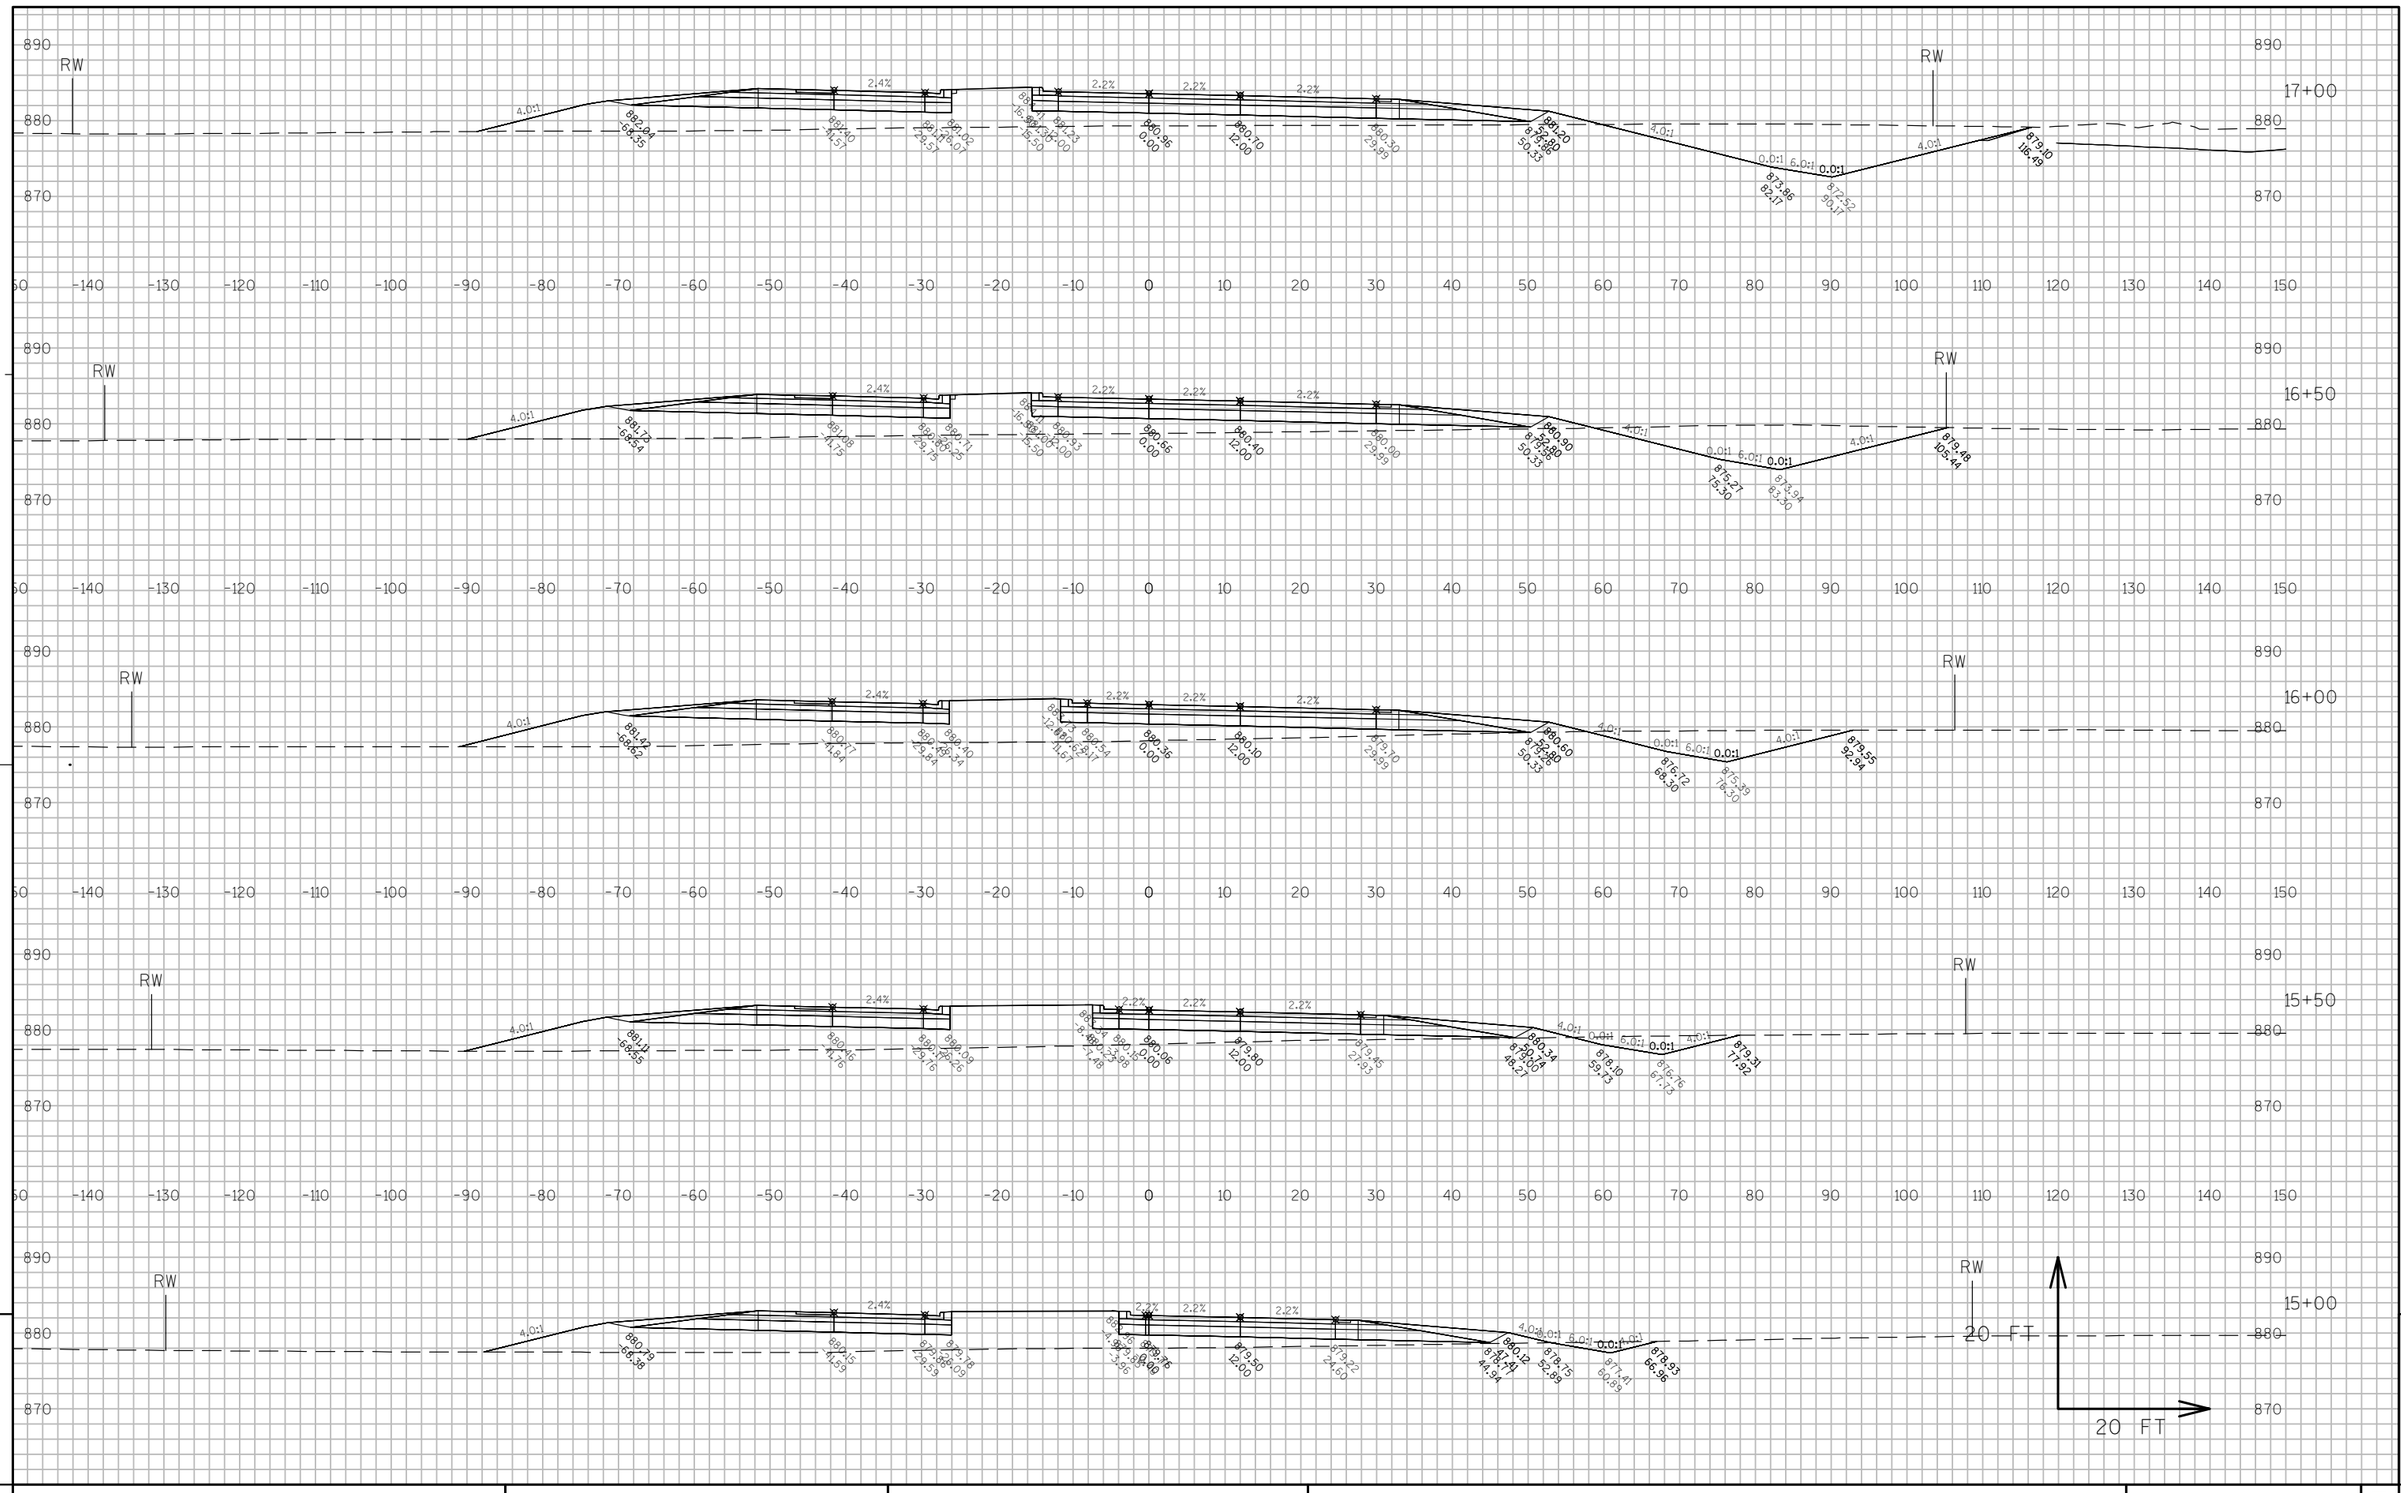


APPROVED FOR DESIGN OF UTILITY ADJUSTMENTS

9

9

PROJECT NO: 8110-02-72	HWY: STH 35	COUNTY: ST. CROIX	CROSS SECTIONS: CTH E	SHEET _____	E

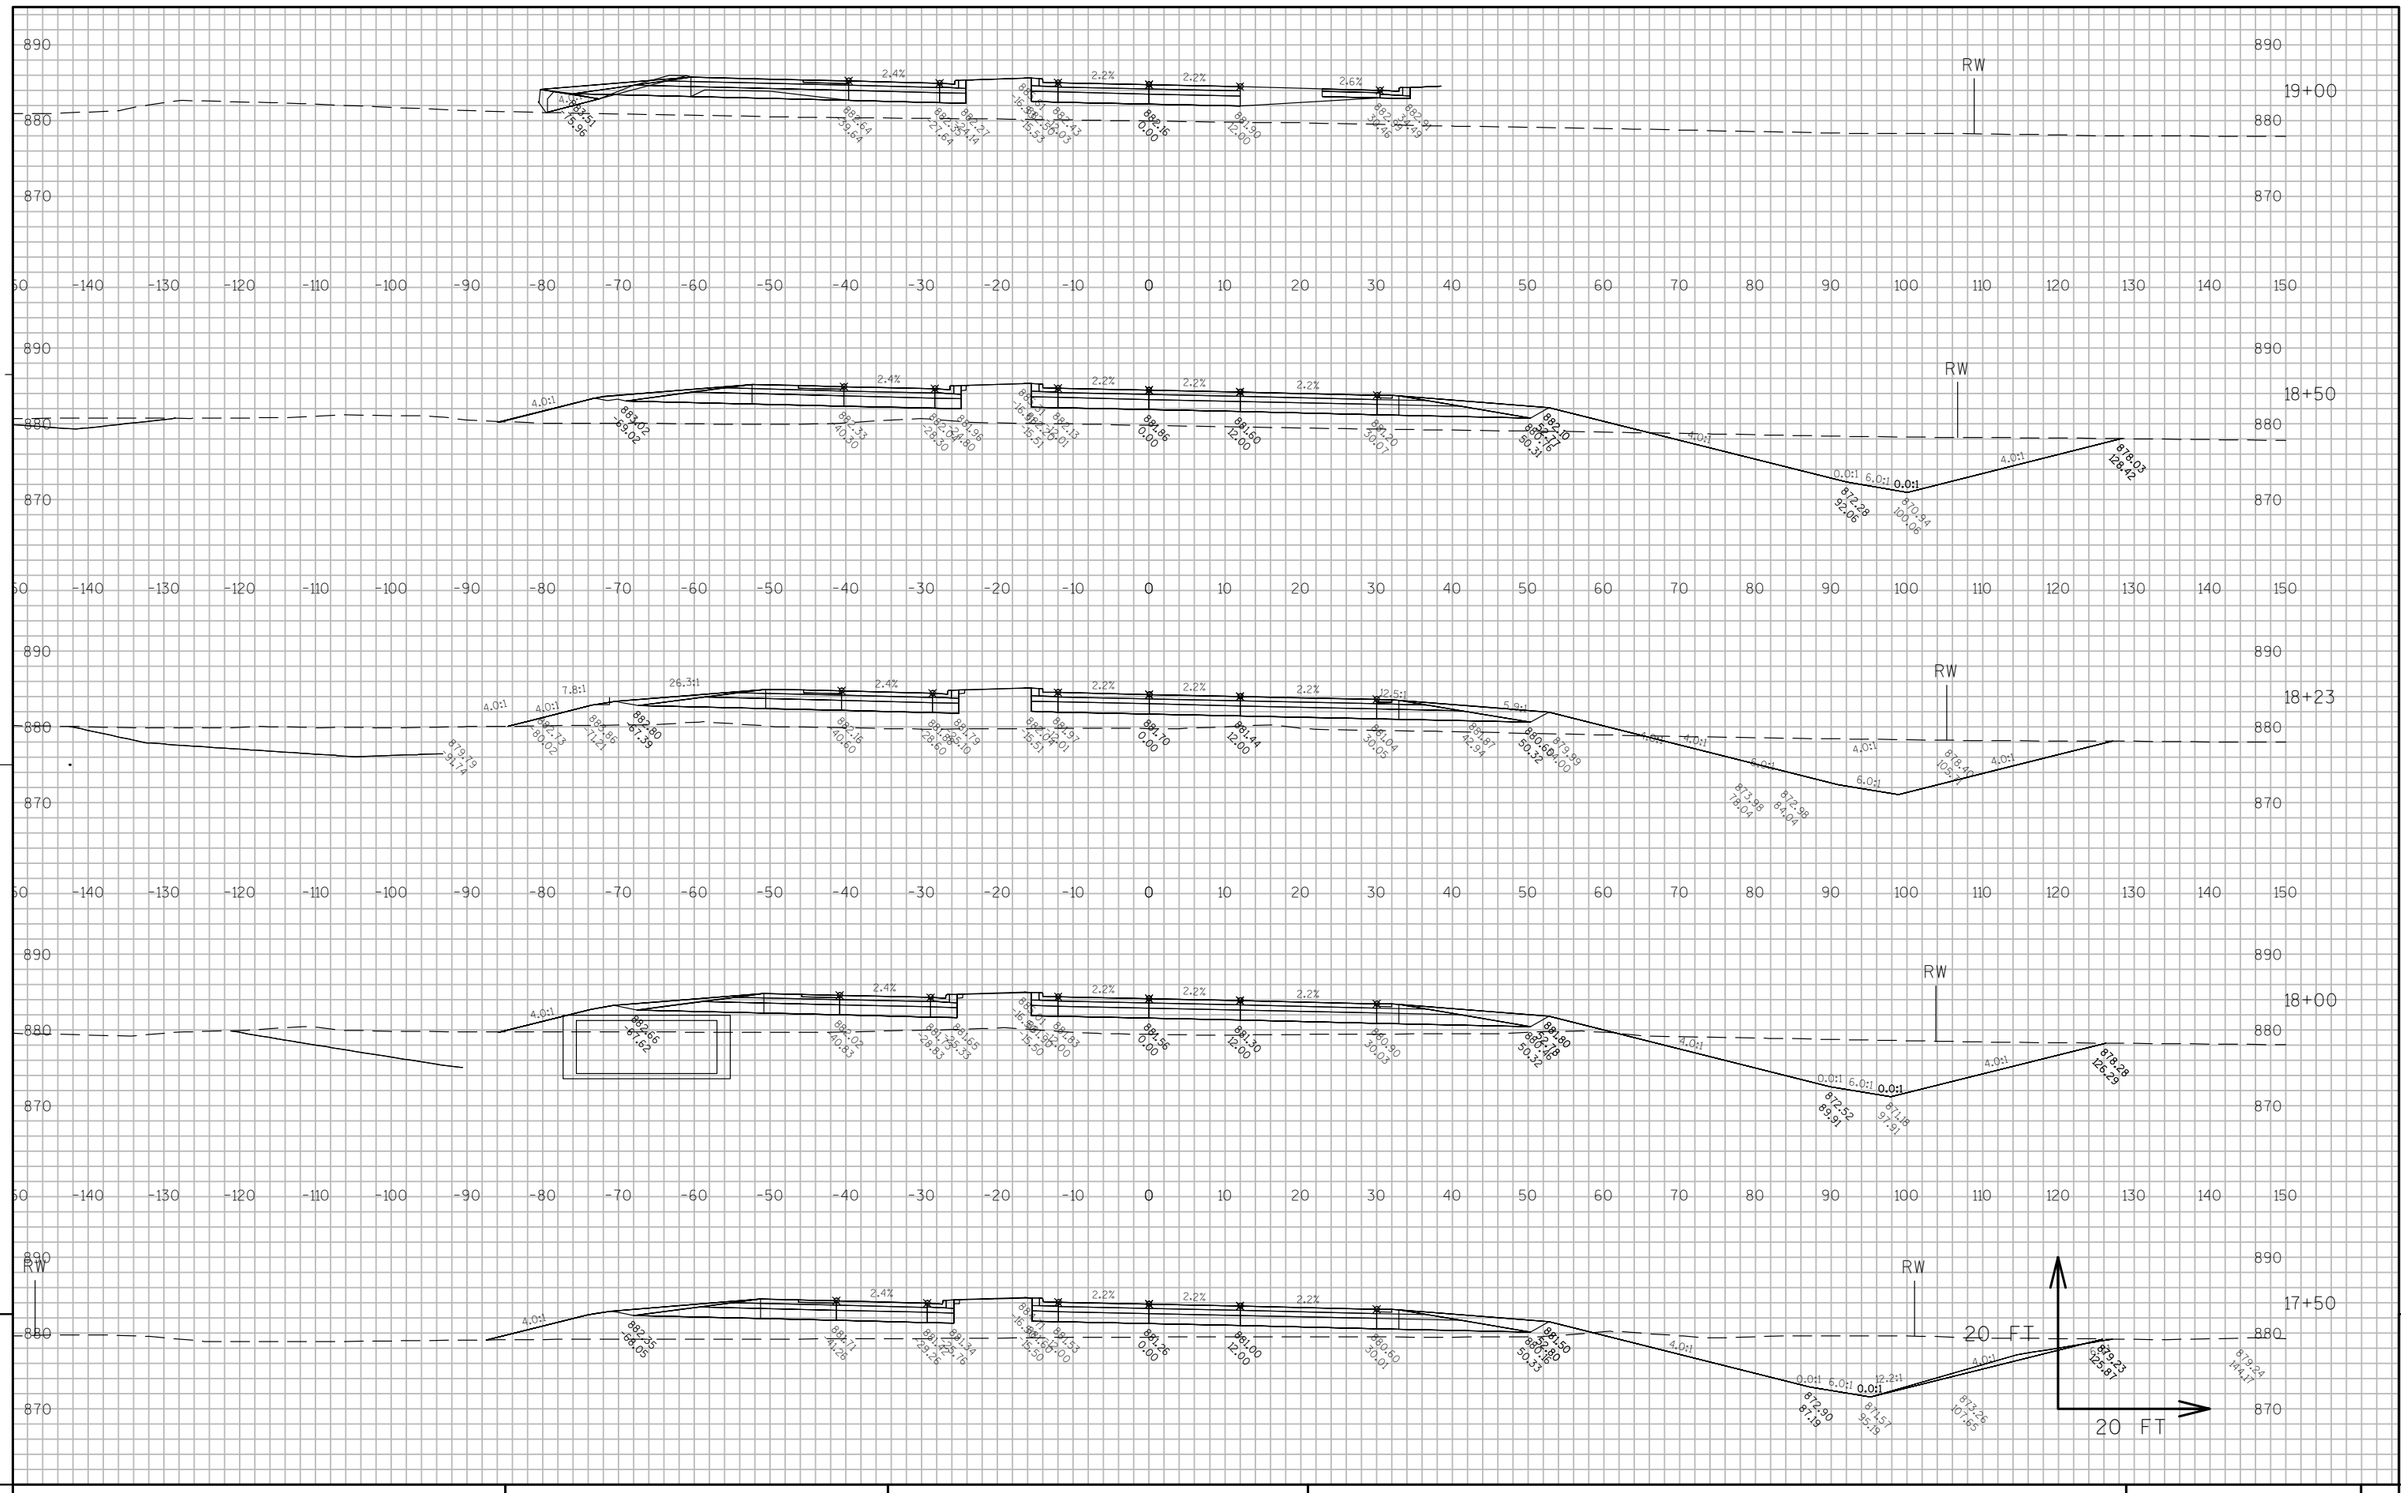


APPROVED FOR DESIGN OF UTILITY ADJUSTMENTS

9

9

PROJECT NO: 8110-02-72	HWY: STH 35	COUNTY: ST. CROIX	CROSS SECTIONS: CTH E	SHEET _____	E

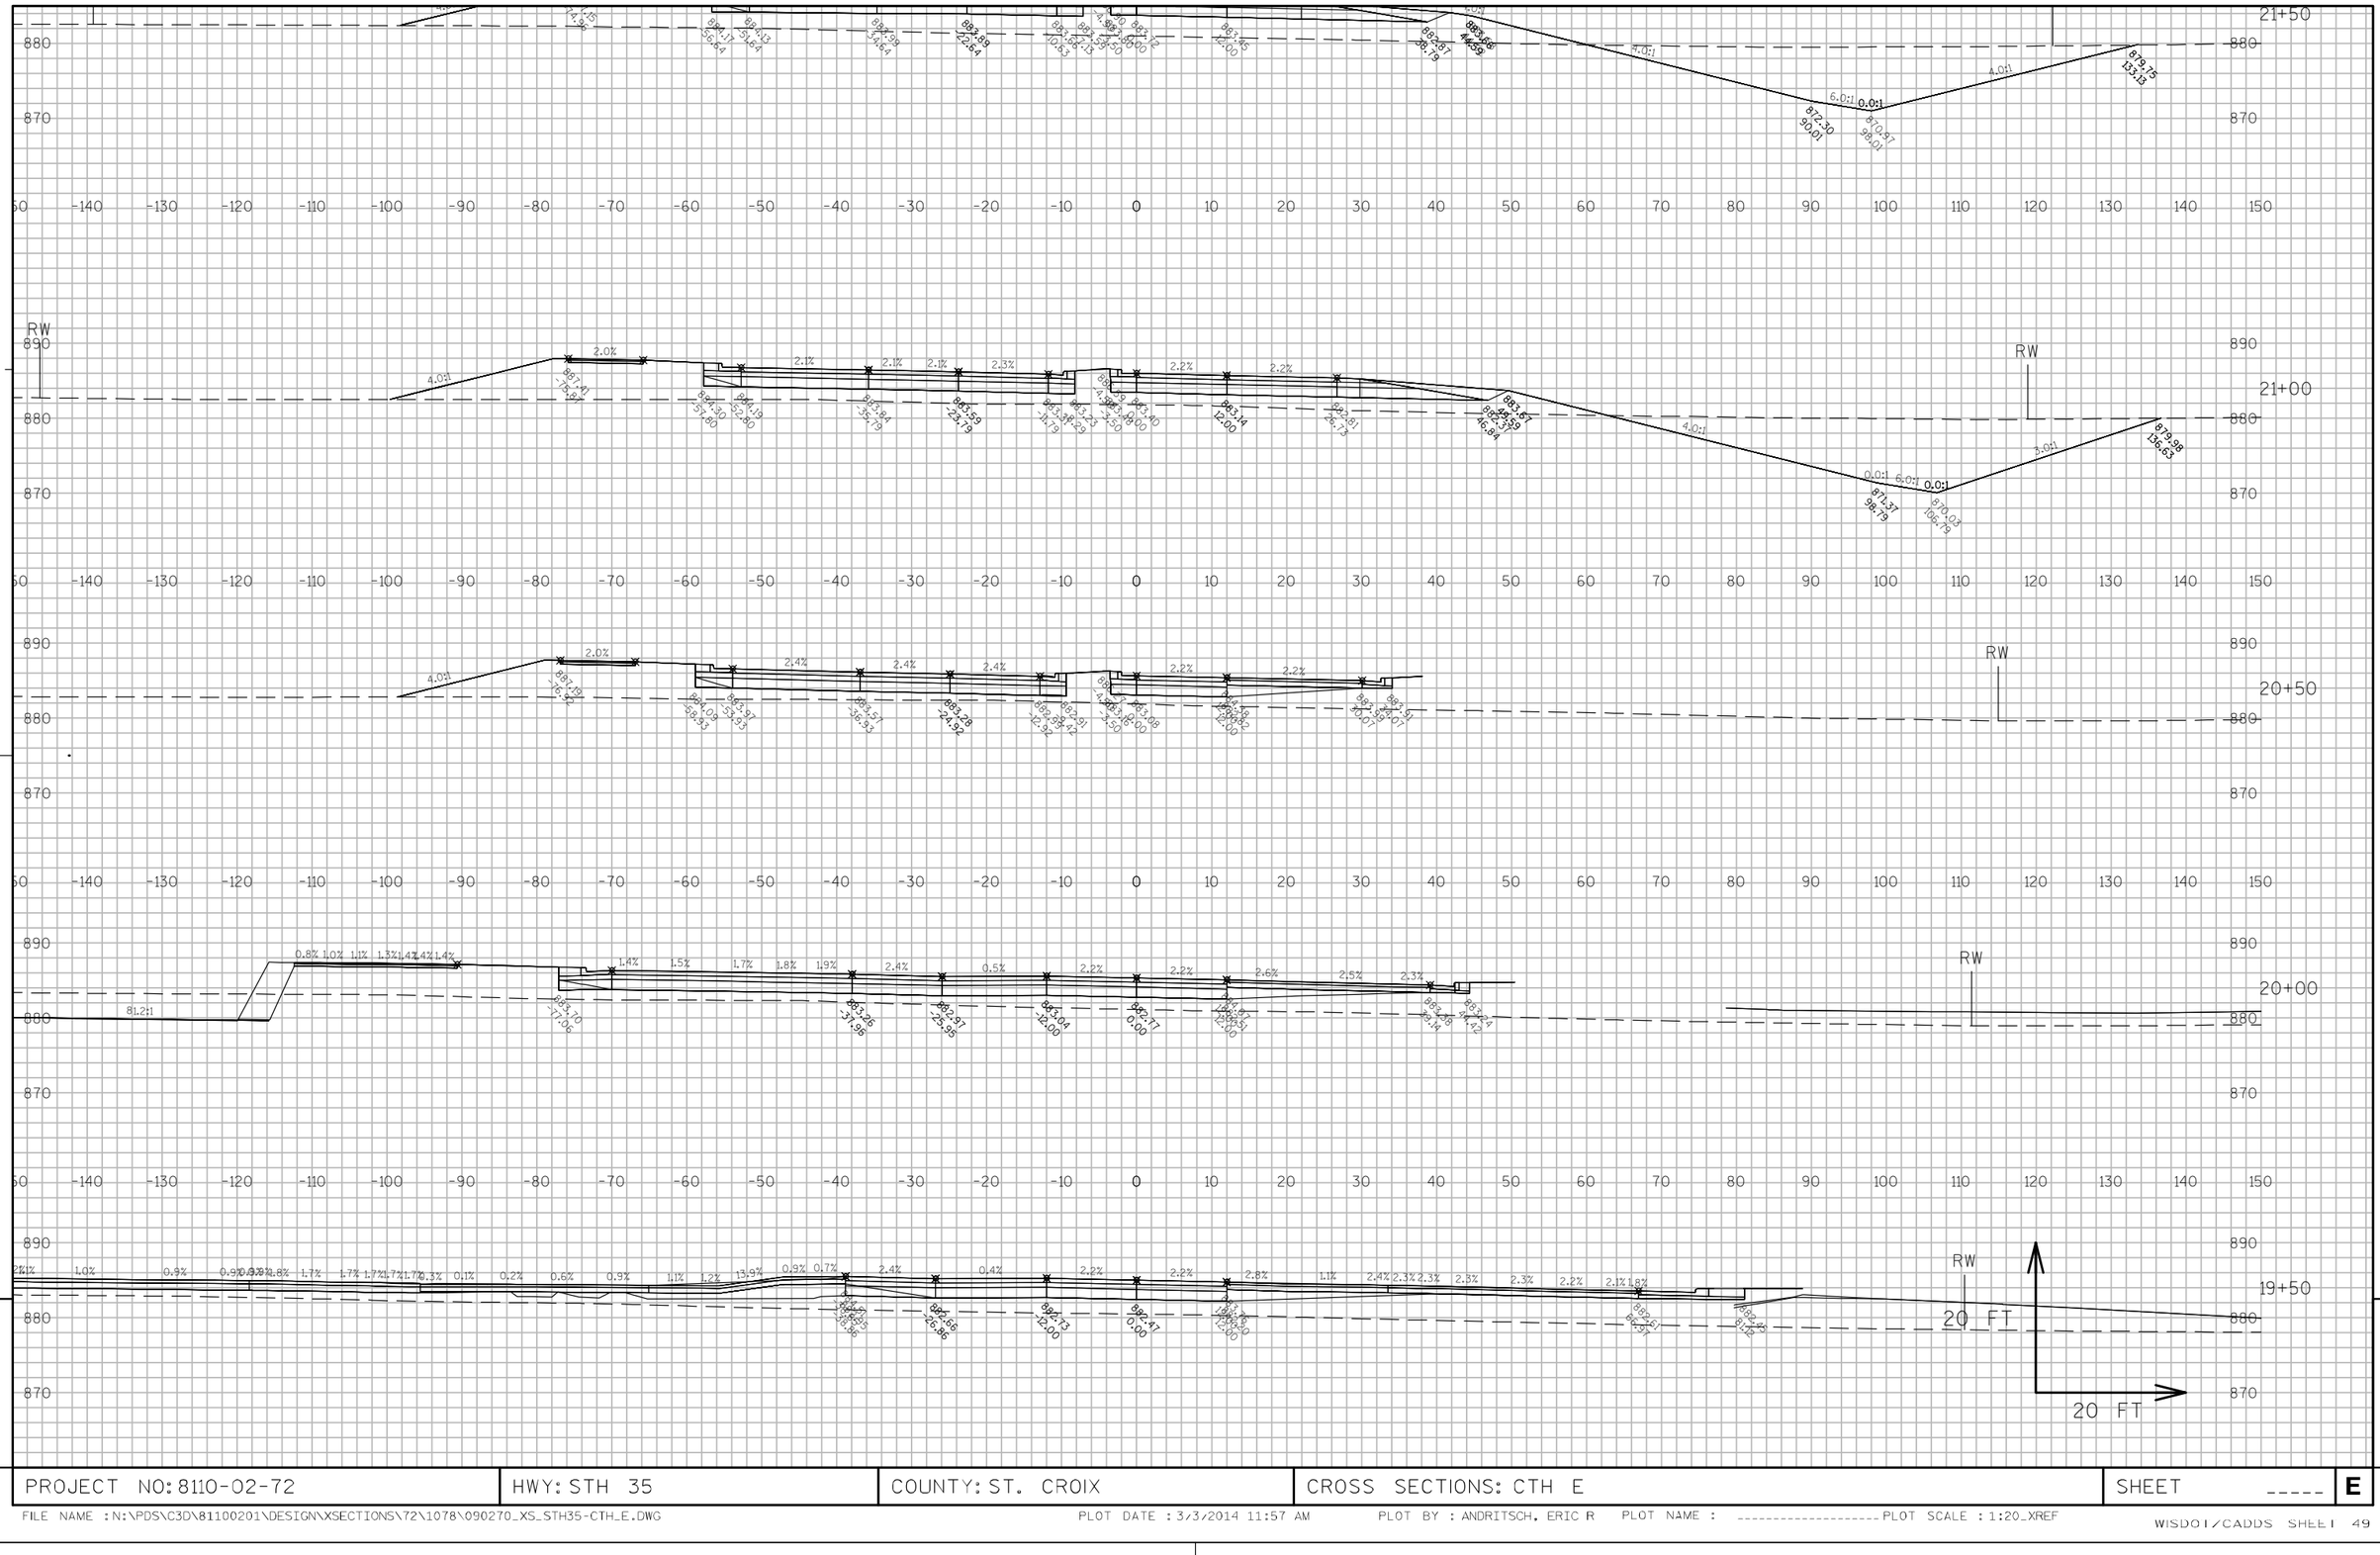


APPROVED FOR DESIGN OF UTILITY ADJUSTMENTS

9

9

PROJECT NO: 8110-02-72	HWY: STH 35	COUNTY: ST. CROIX	CROSS SECTIONS: CTH E	SHEET _____	E

FILE NAME : N:\PDS\C3D\81100201\DESIGN\XSECTIONS\72\1078\090270_XS_STH35-CTH_E.DWG PLOT DATE : 3/3/2014 11:57 AM PLOT BY : ANDRITSCH, ERIC R PLOT NAME : _____ PLOT SCALE : 1:20_XREF

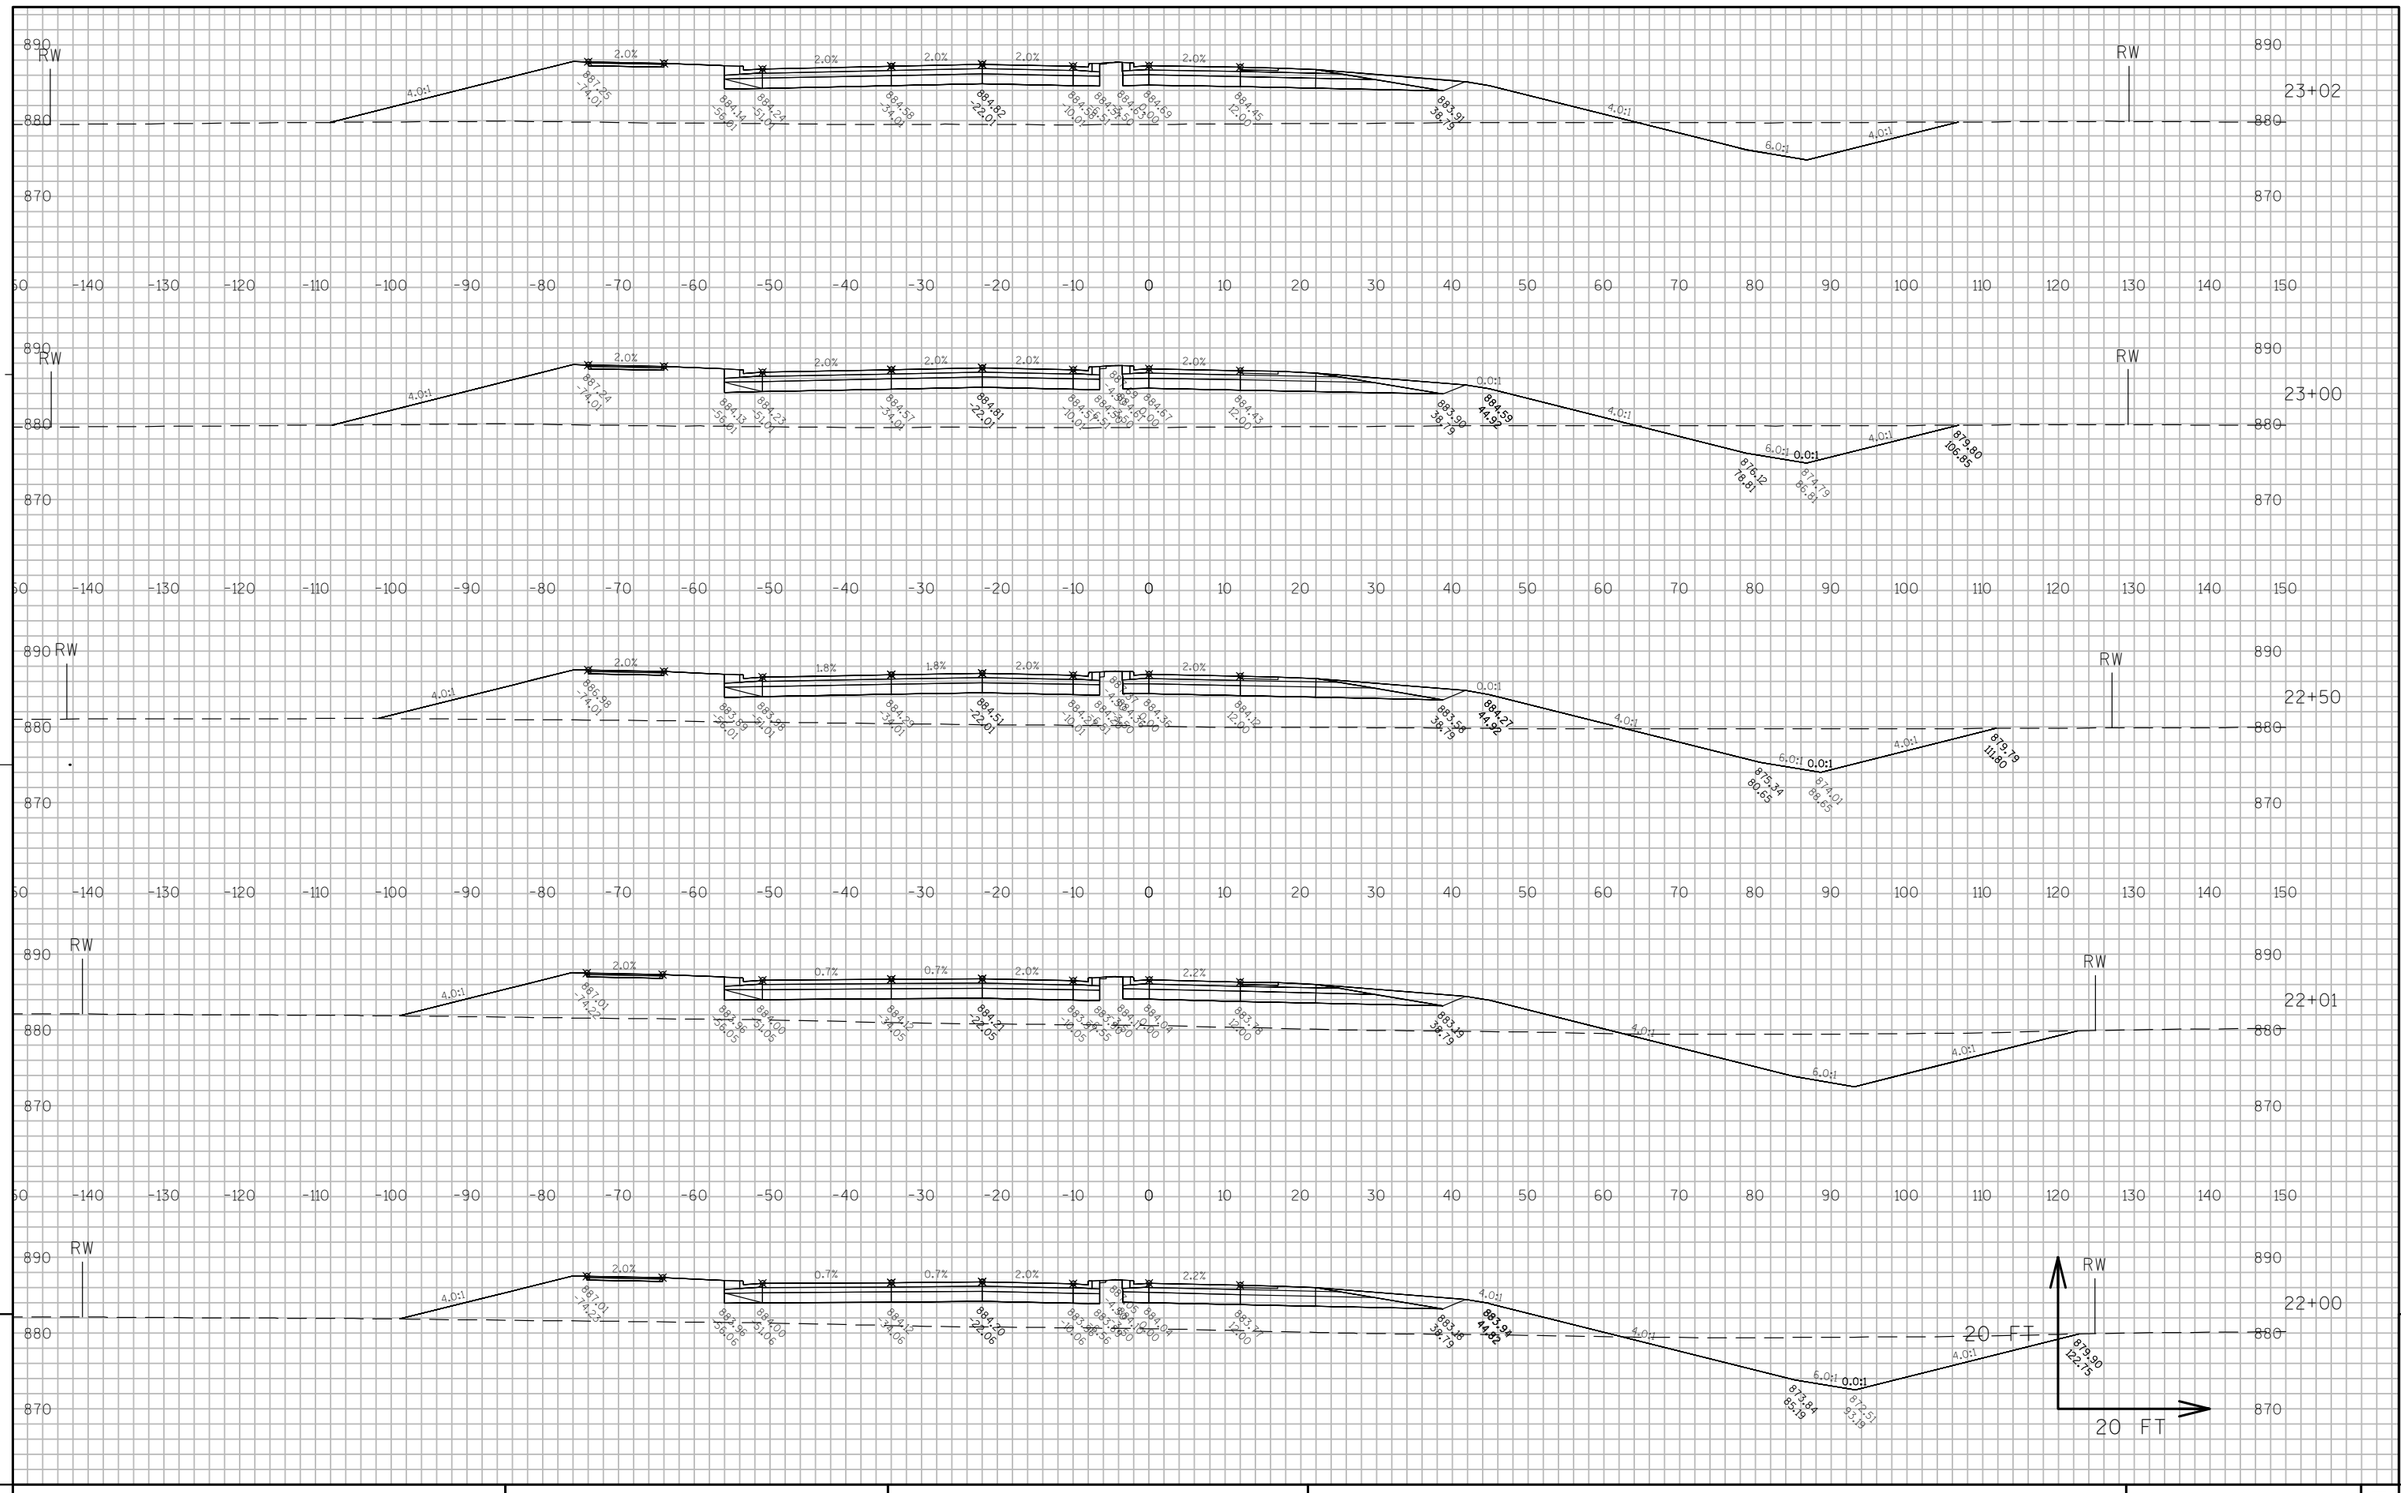


APPROVED FOR DESIGN OF UTILITY ADJUSTMENTS

9

9

PROJECT NO: 8110-02-72	HWY: STH 35	COUNTY: ST. CROIX	CROSS SECTIONS: CTH E	SHEET _____	E

FILE NAME : N:\PDS\C3D\81100201\DESIGN\XSECTIONS\72\1078\090270_XS_STH35-CTH_E.DWG PLOT DATE : 3/3/2014 11:57 AM PLOT BY : ANDRITSCH, ERIC R PLOT NAME : _____ PLOT SCALE : 1:20_XREF

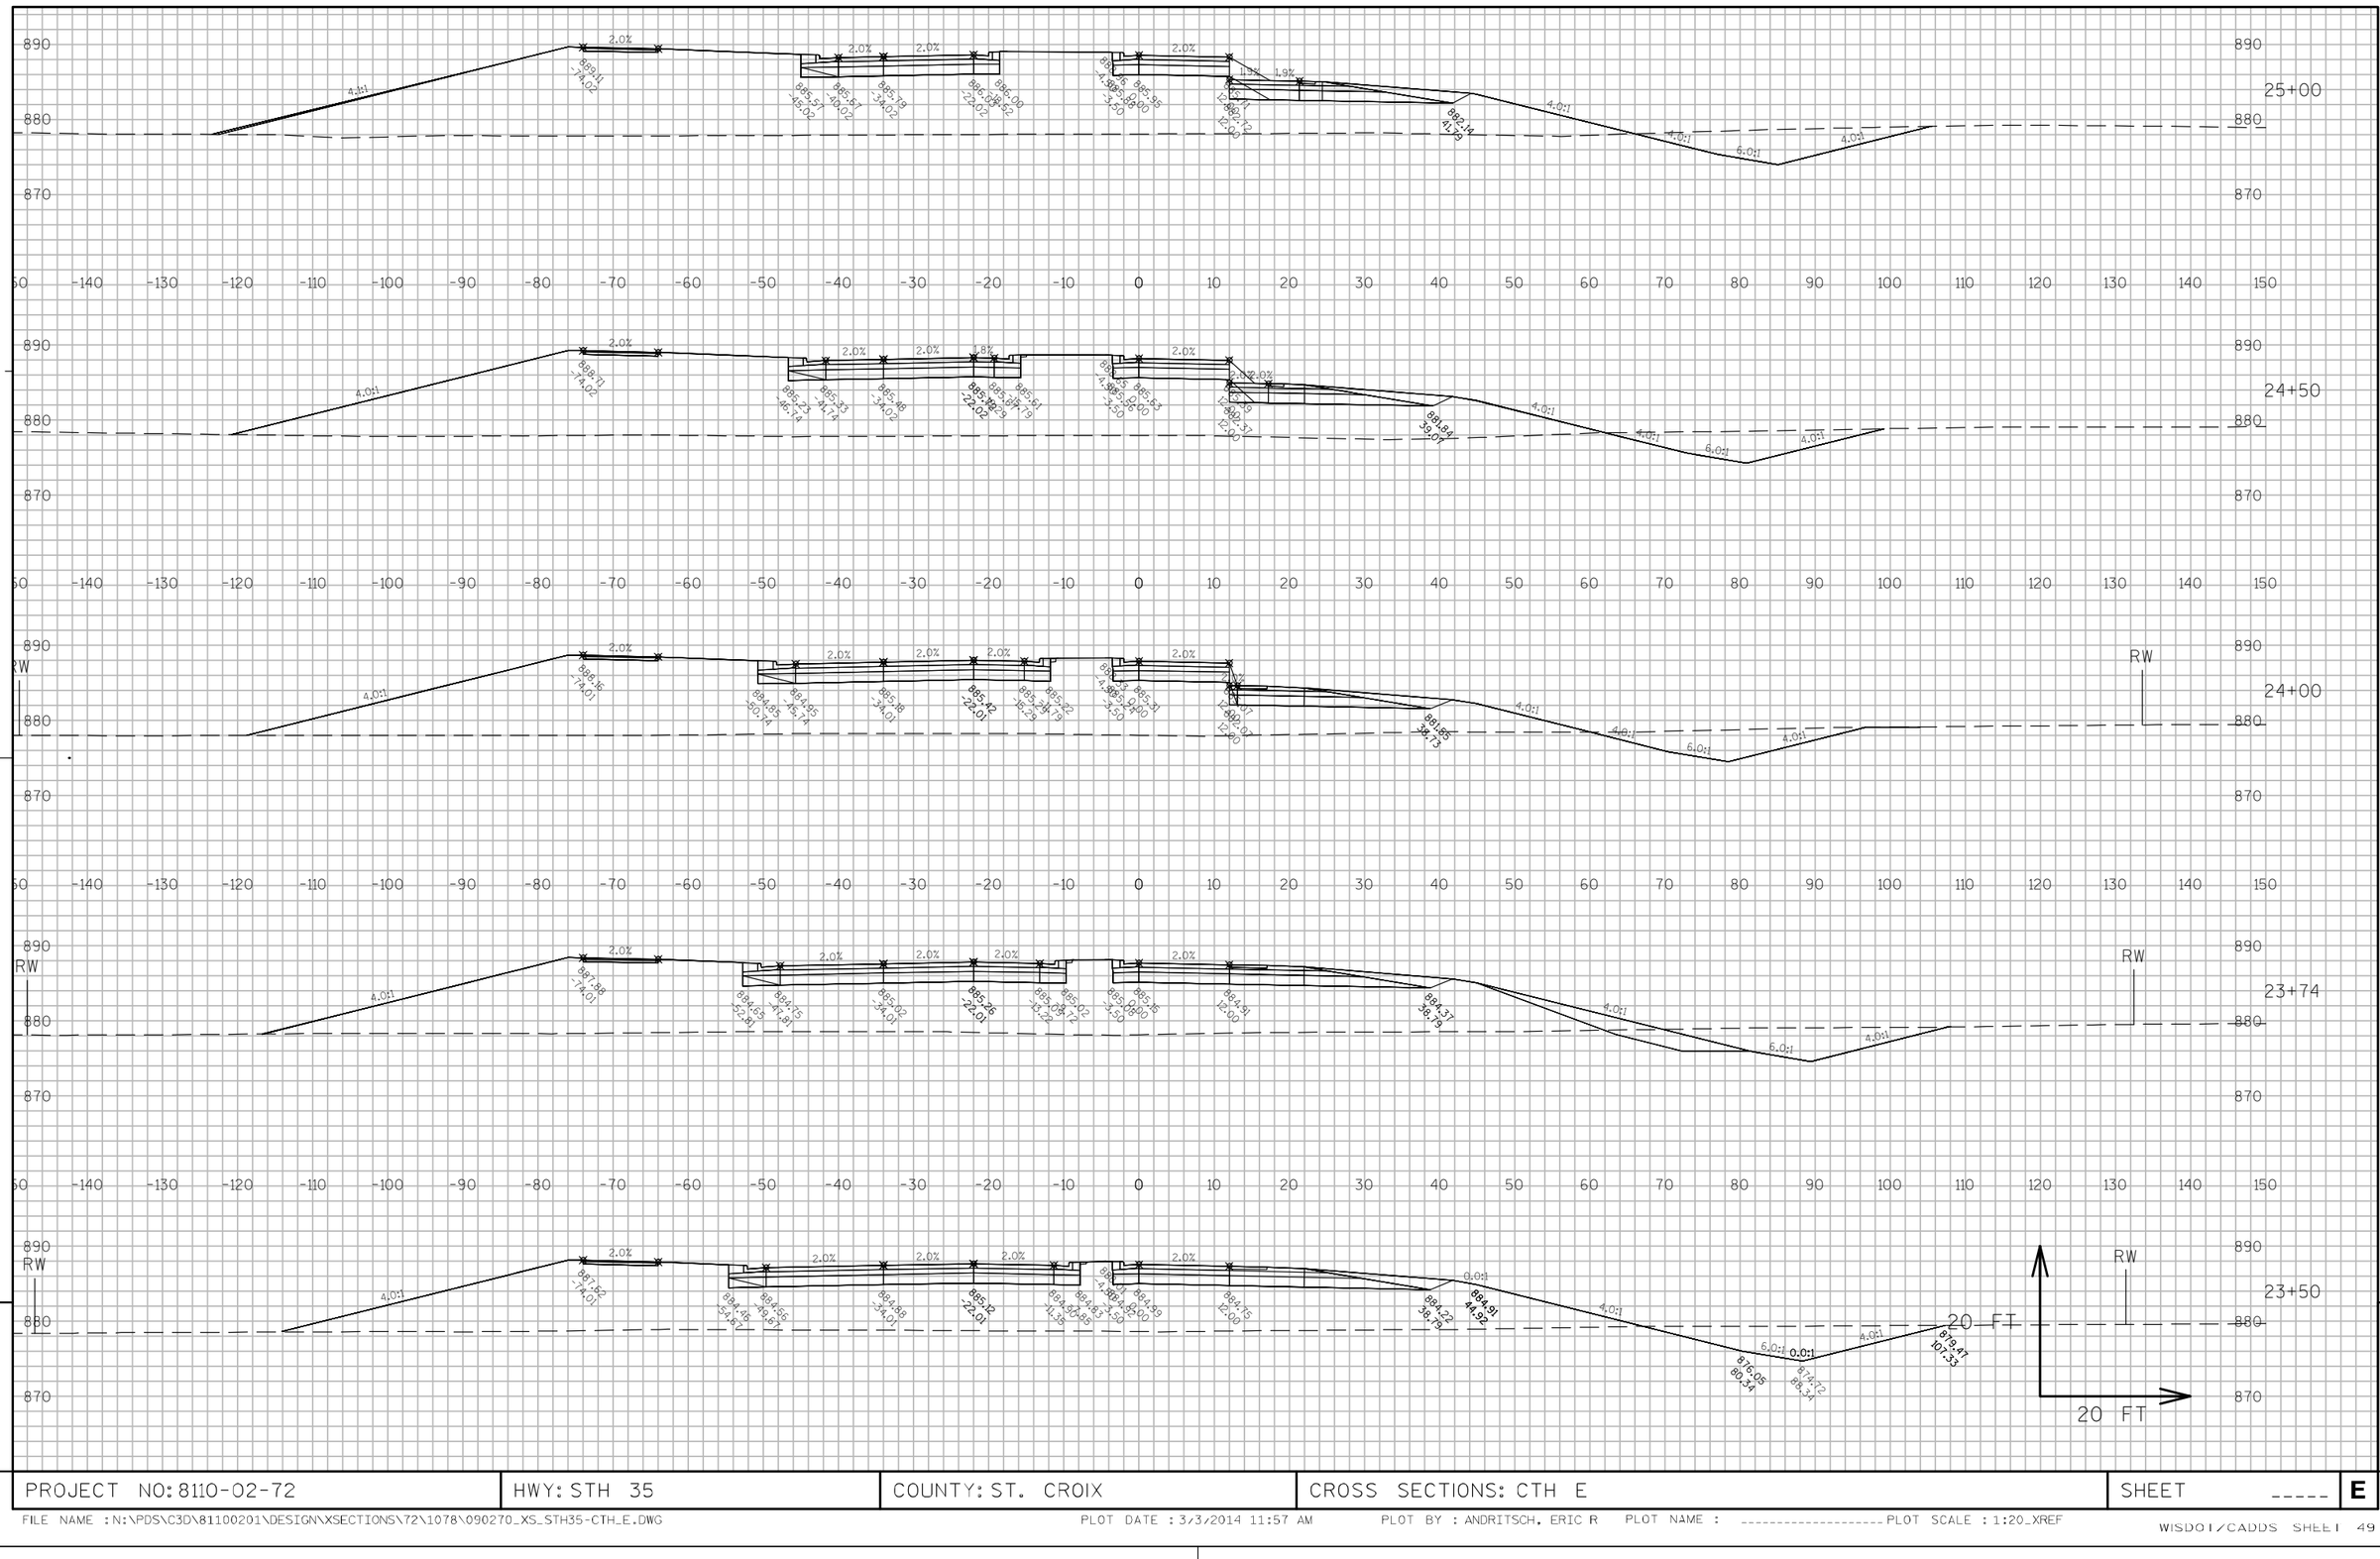


APPROVED FOR DESIGN OF UTILITY ADJUSTMENTS

9

9

PROJECT NO: 8110-02-72	HWY: STH 35	COUNTY: ST. CROIX	CROSS SECTIONS: CTH E	SHEET _____	E


FILE NAME : N:\PDS\C3D\81100201\DESIGN\XSECTIONS\72\1078\090270_XS_STH35-CTH_E.DWG PLOT DATE : 3/3/2014 11:57 AM PLOT BY : ANDRITSCH, ERIC R PLOT NAME : _____ PLOT SCALE : 1:20_XREF

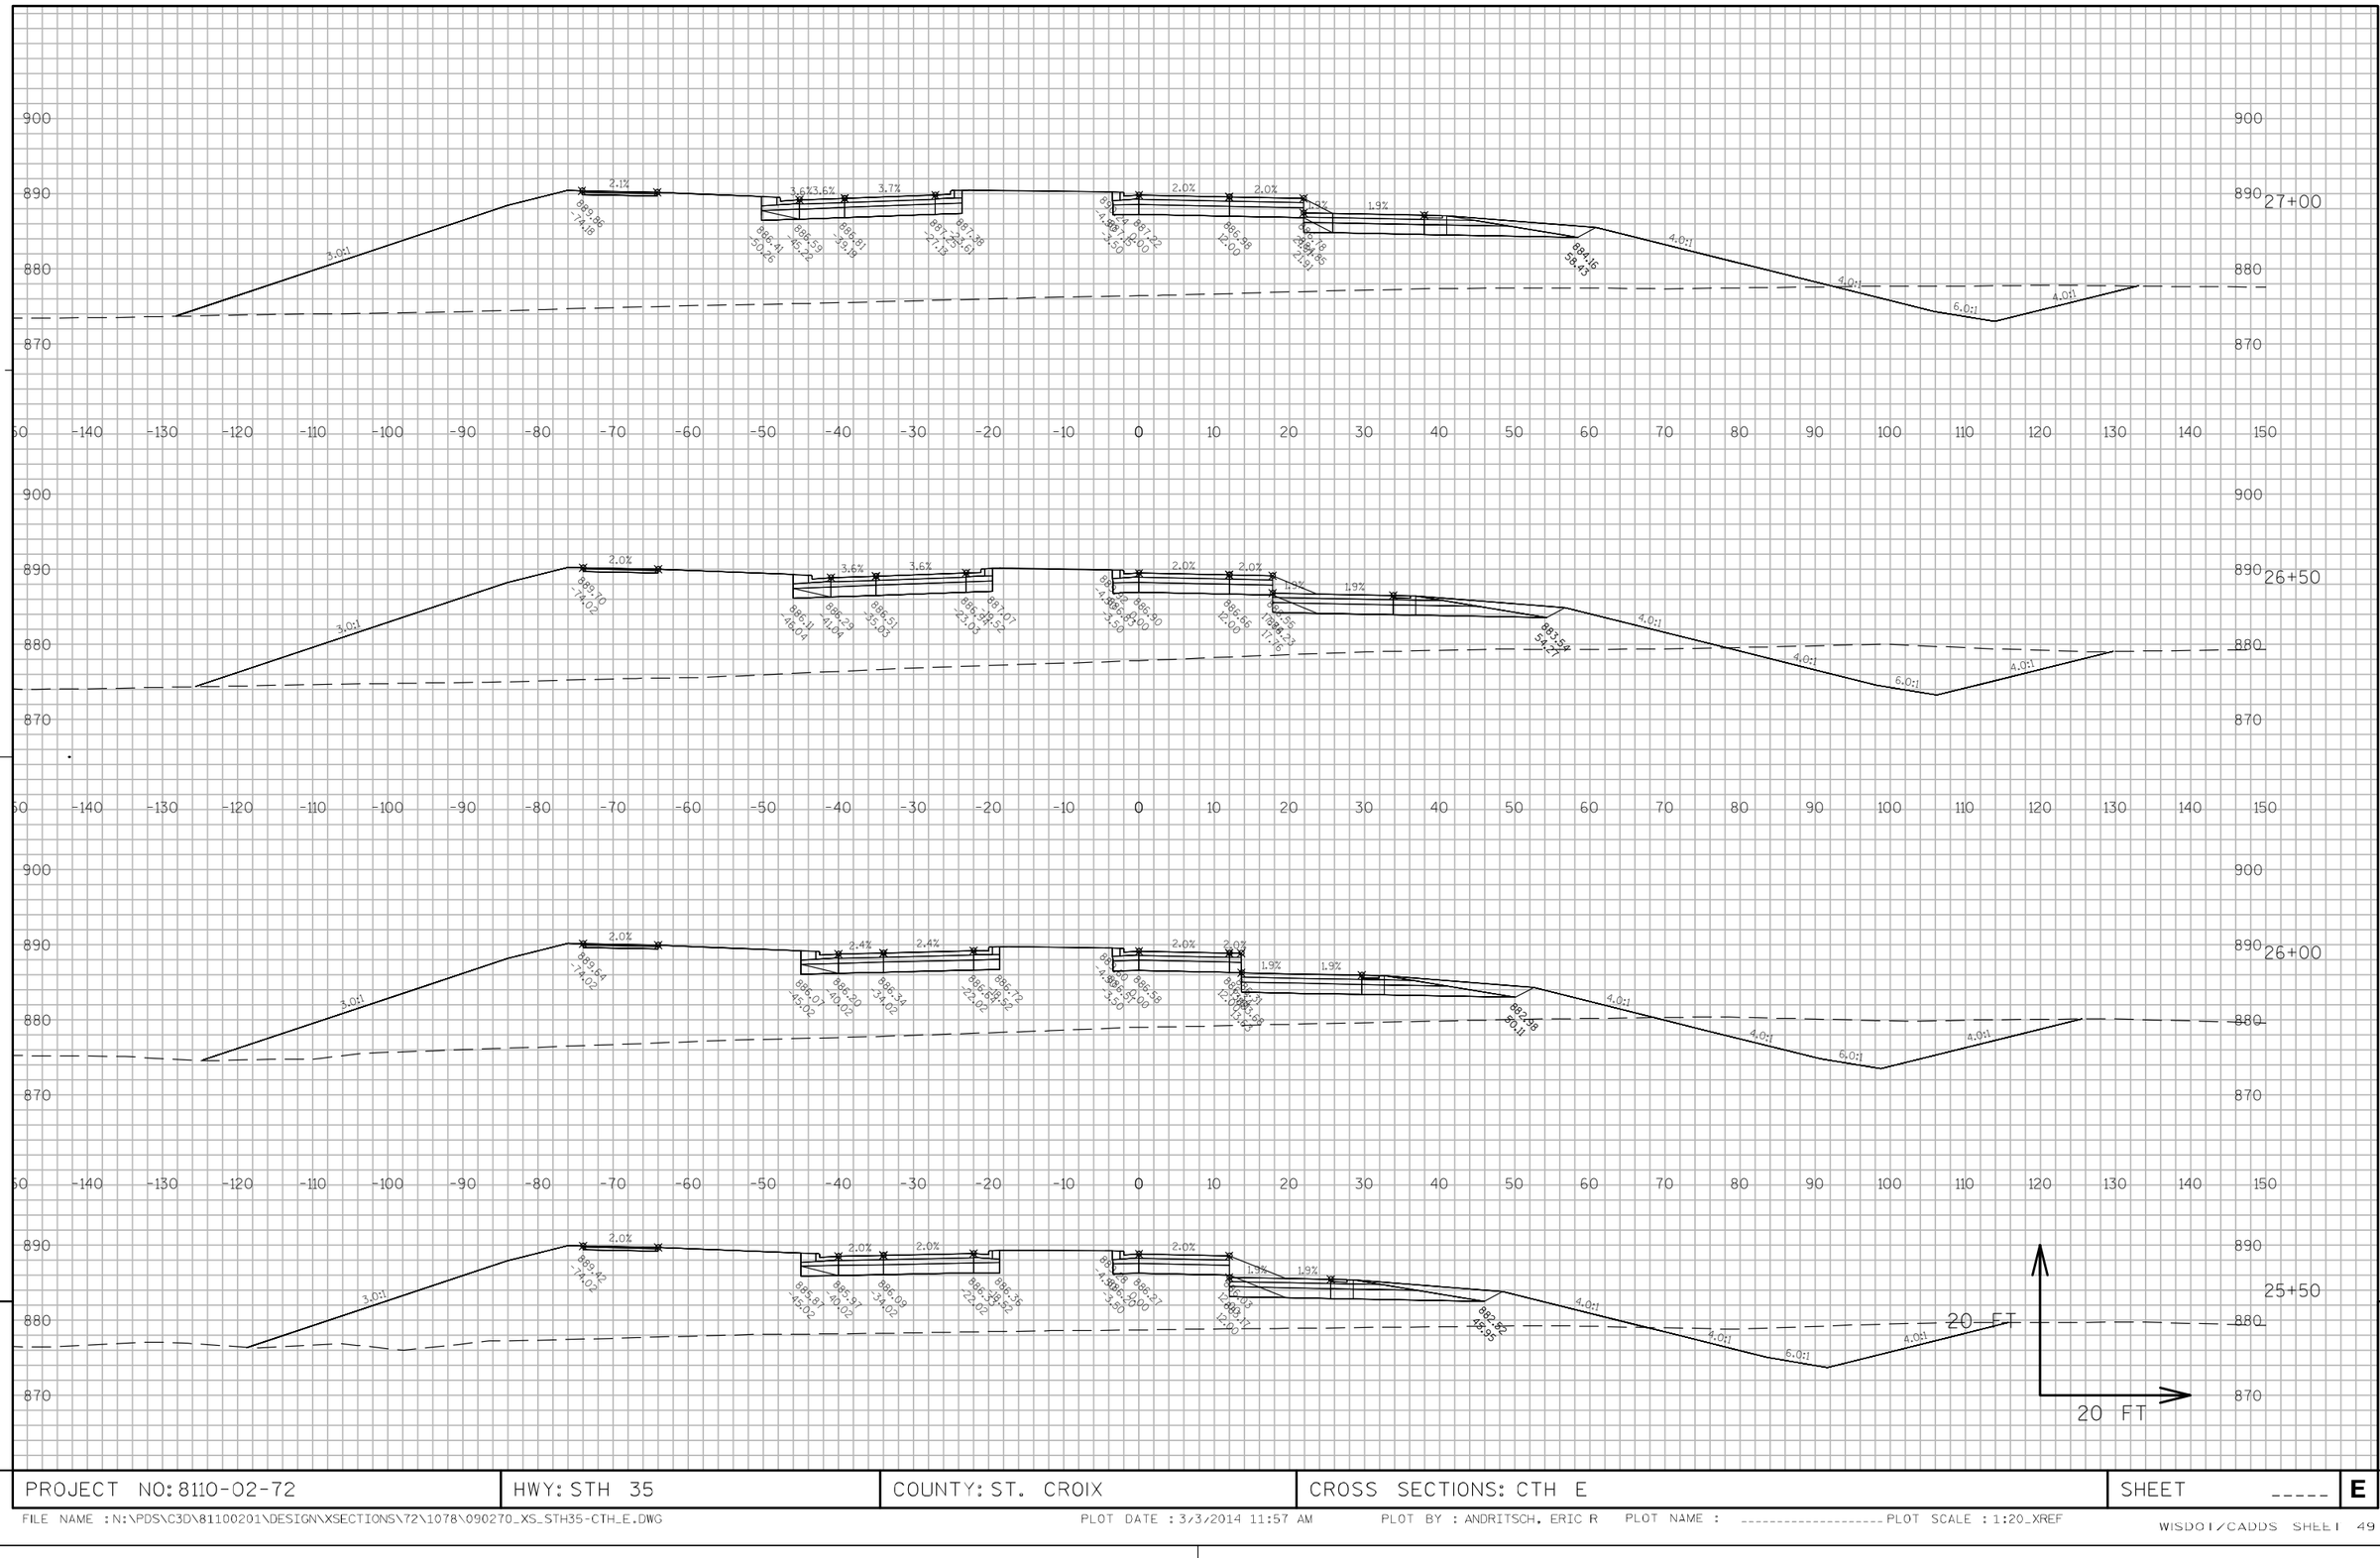

APPROVED FOR DESIGN OF UTILITY ADJUSTMENTS

PROJECT NO: 8110-02-72	HWY: STH 35	COUNTY: ST. CROIX	CROSS SECTIONS: CTH E	SHEET _____	E

FILE NAME : N:\PDS\C3D\81100201\DESIGN\XSECTIONS\72\1078\090270_XS_STH35-CTH_E.DWG PLOT DATE : 3/3/2014 11:57 AM PLOT BY : ANDRITSCH, ERIC R PLOT NAME : _____ PLOT SCALE : 1:20_XREF

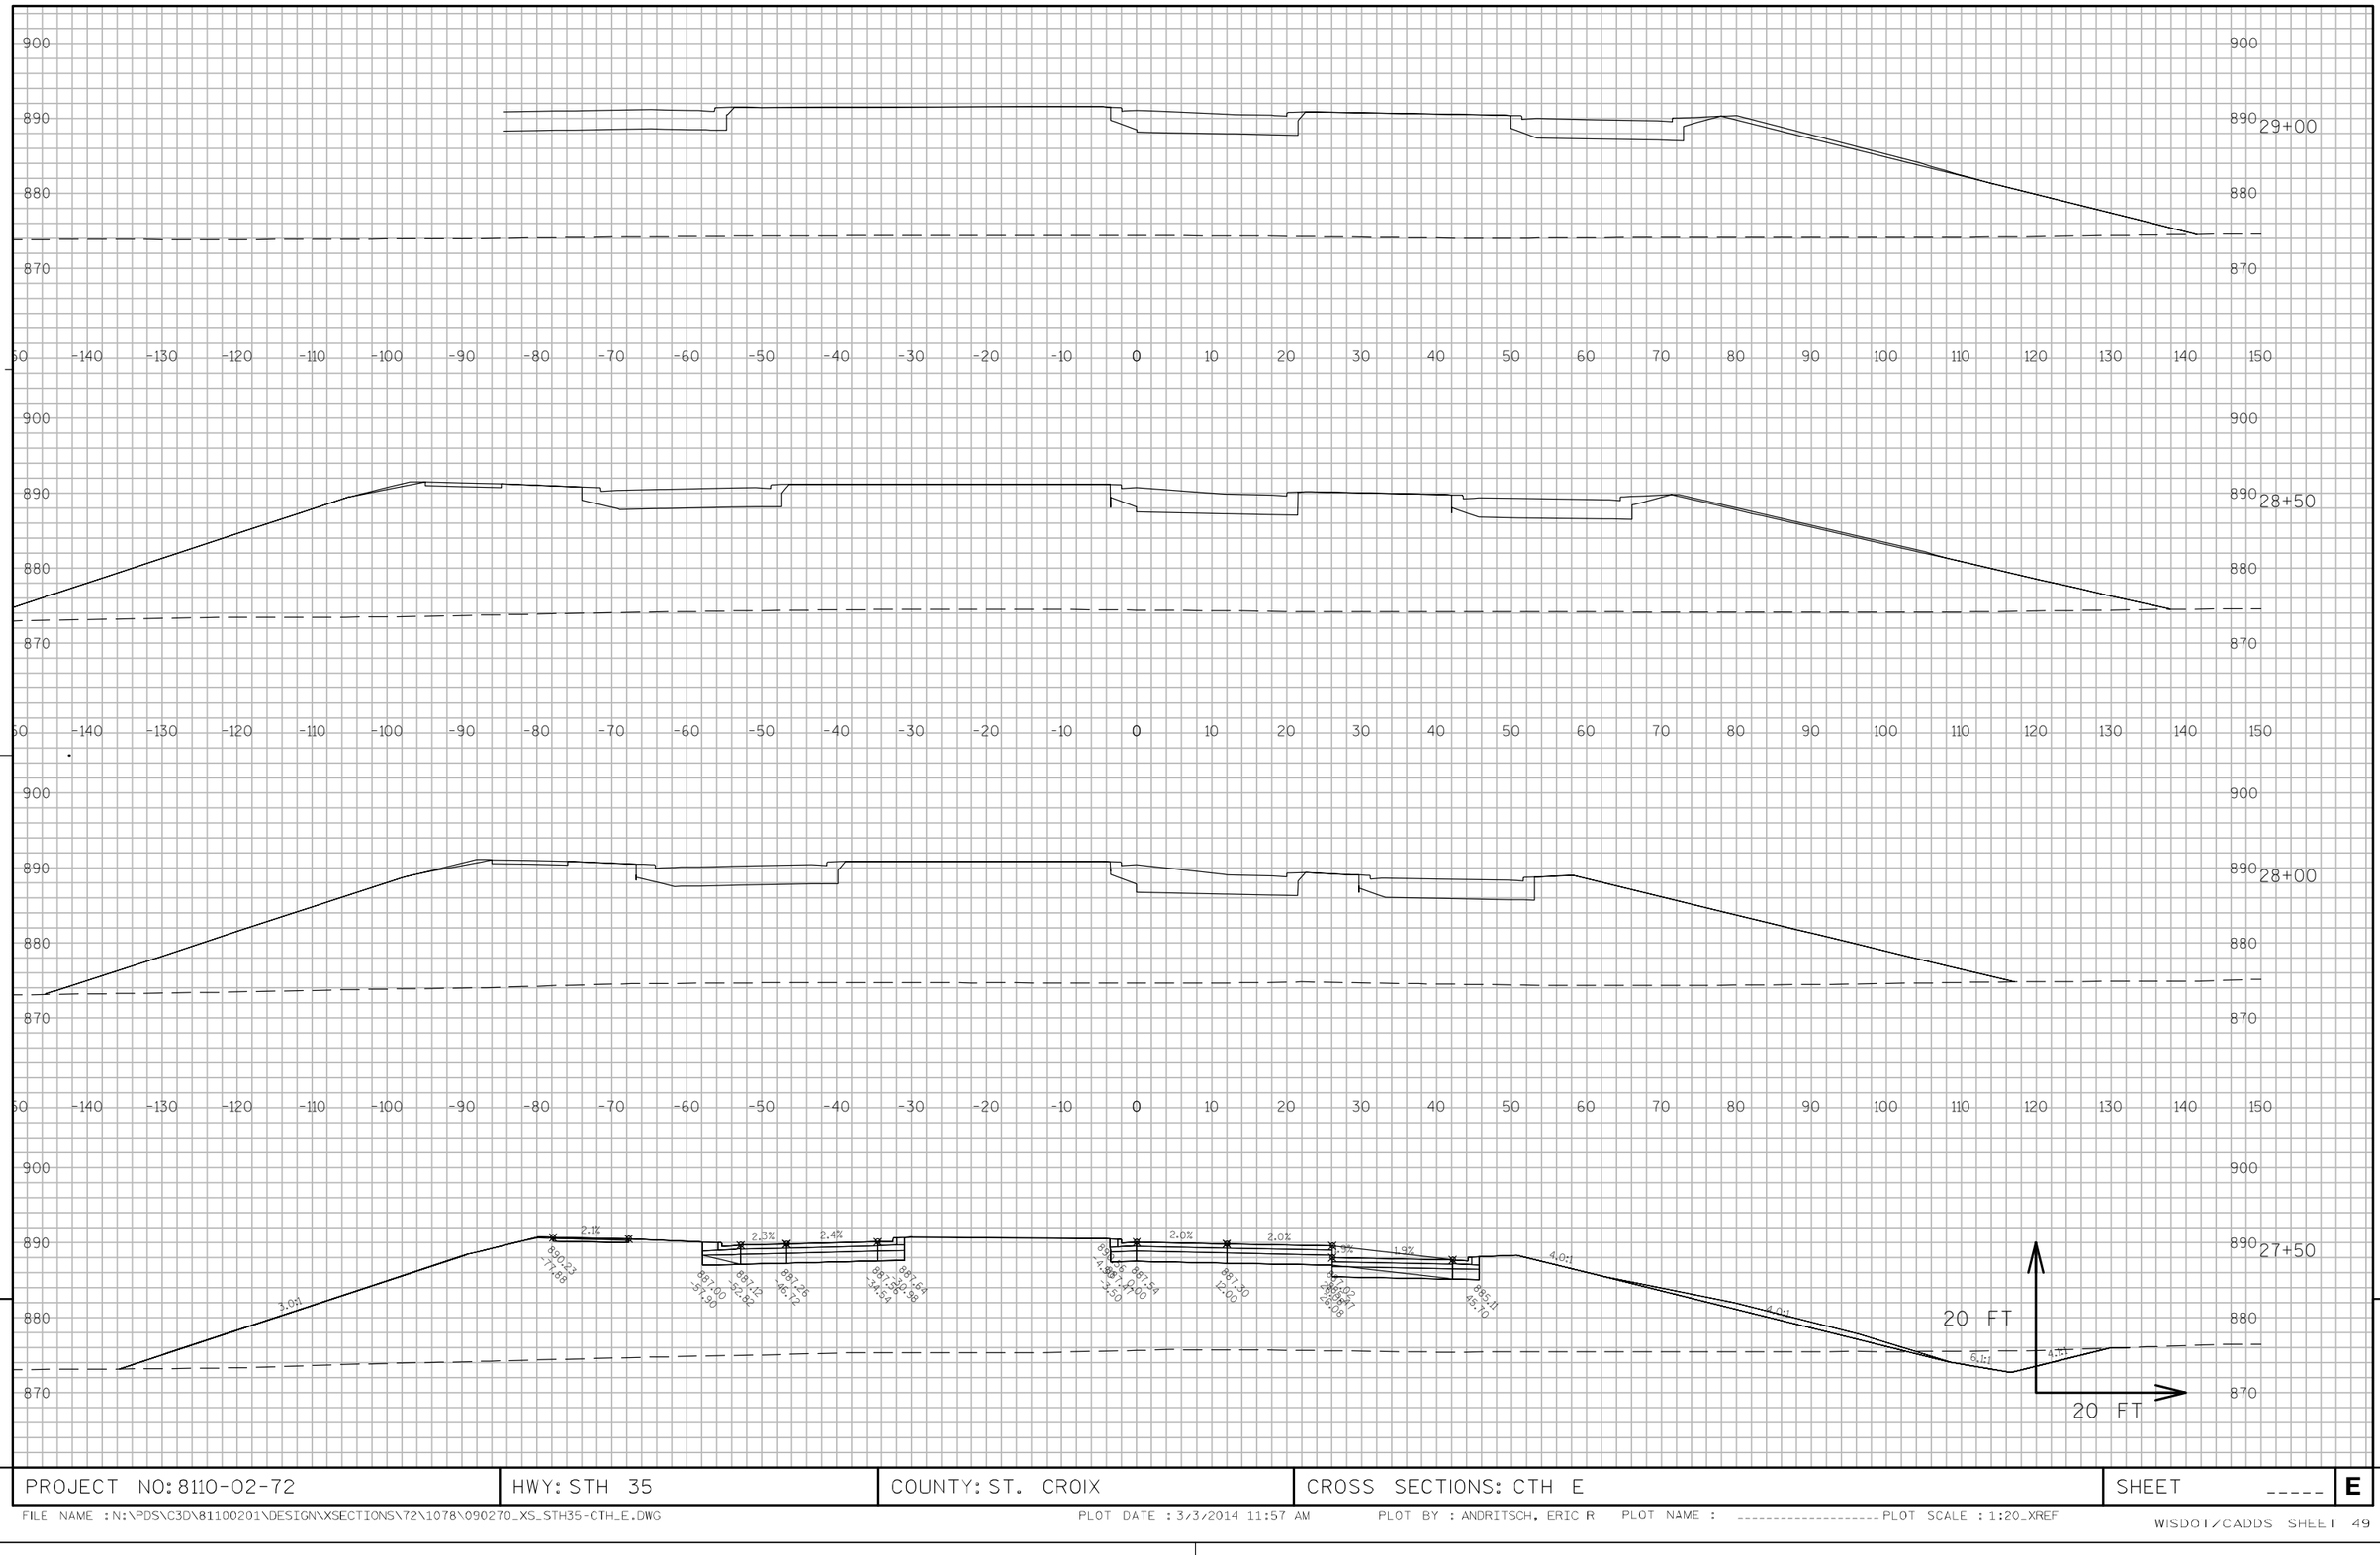


APPROVED FOR DESIGN OF UTILITY ADJUSTMENTS

9

9

PROJECT NO: 8110-02-72	HWY: STH 35	COUNTY: ST. CROIX	CROSS SECTIONS: CTH E	SHEET _____	E

FILE NAME : N:\PDS\C3D\81100201\DESIGN\XSECTIONS\72\1078\090270_XS_STH35-CTH_E.DWG PLOT DATE : 3/3/2014 11:57 AM PLOT BY : ANDRITSCH, ERIC R PLOT NAME : _____ PLOT SCALE : 1:20_XREF

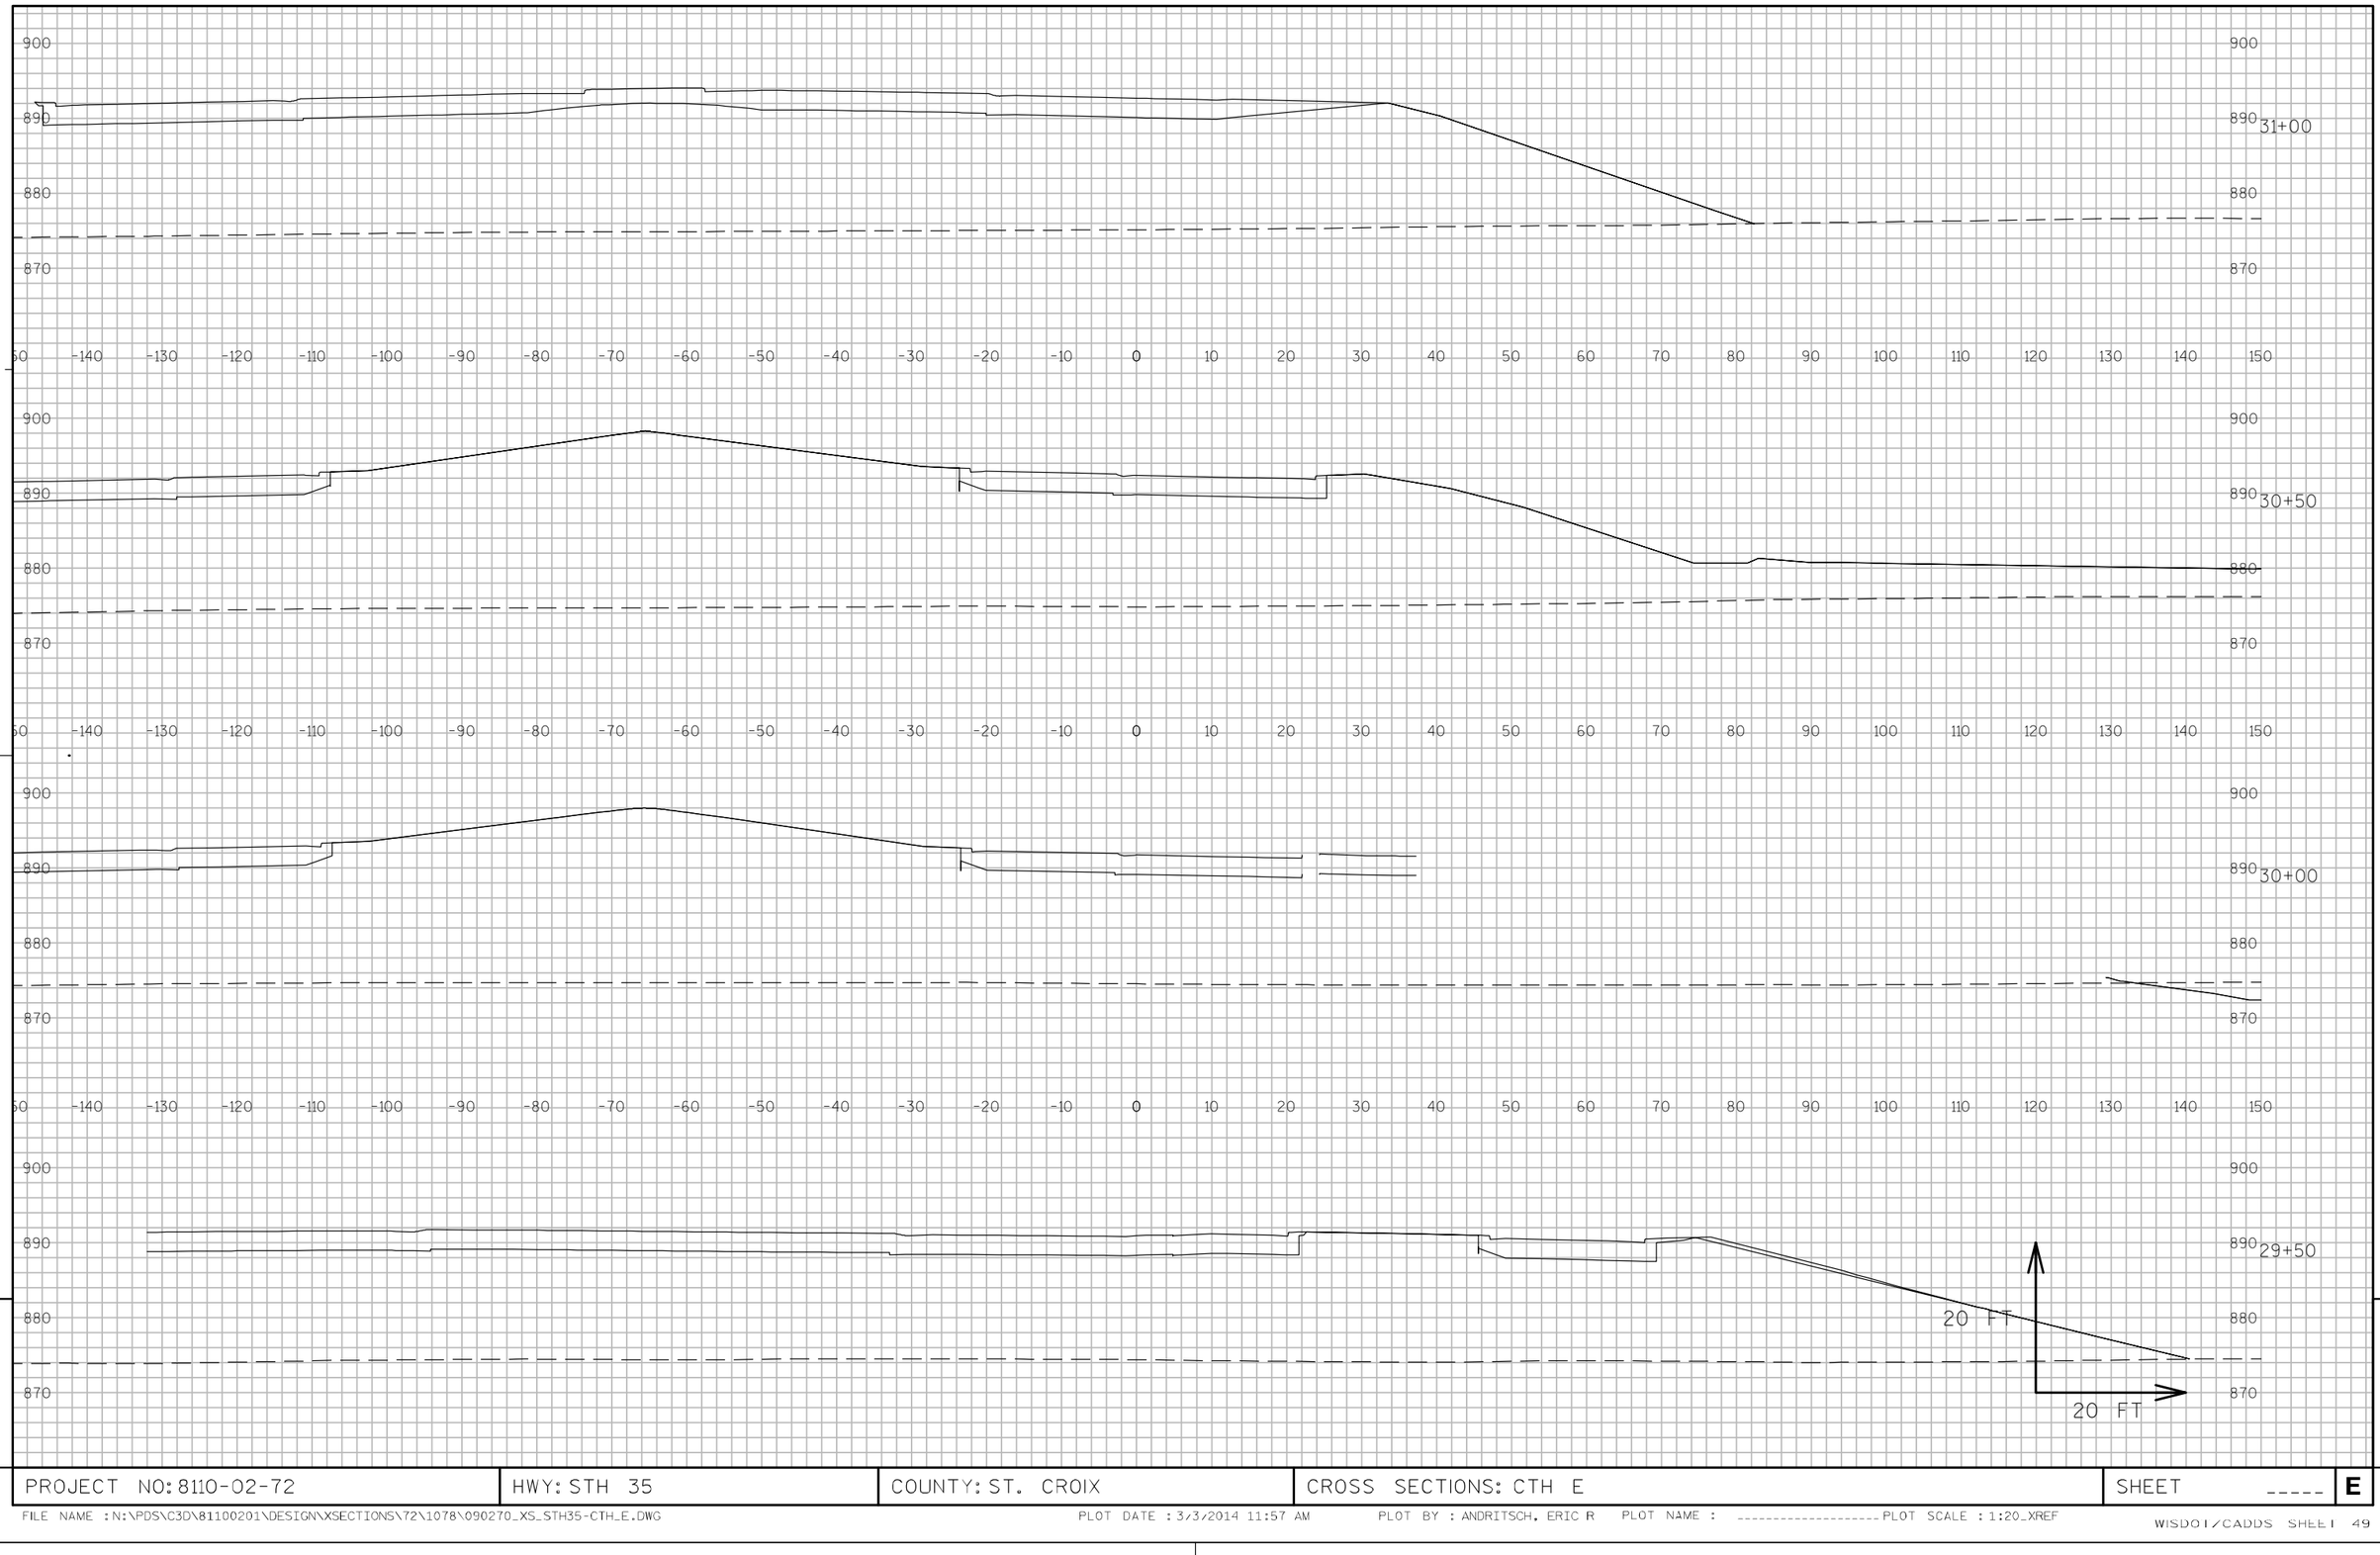


APPROVED FOR DESIGN OF UTILITY ADJUSTMENTS

9

9

PROJECT NO: 8110-02-72	HWY: STH 35	COUNTY: ST. CROIX	CROSS SECTIONS: CTH E	SHEET _____	E

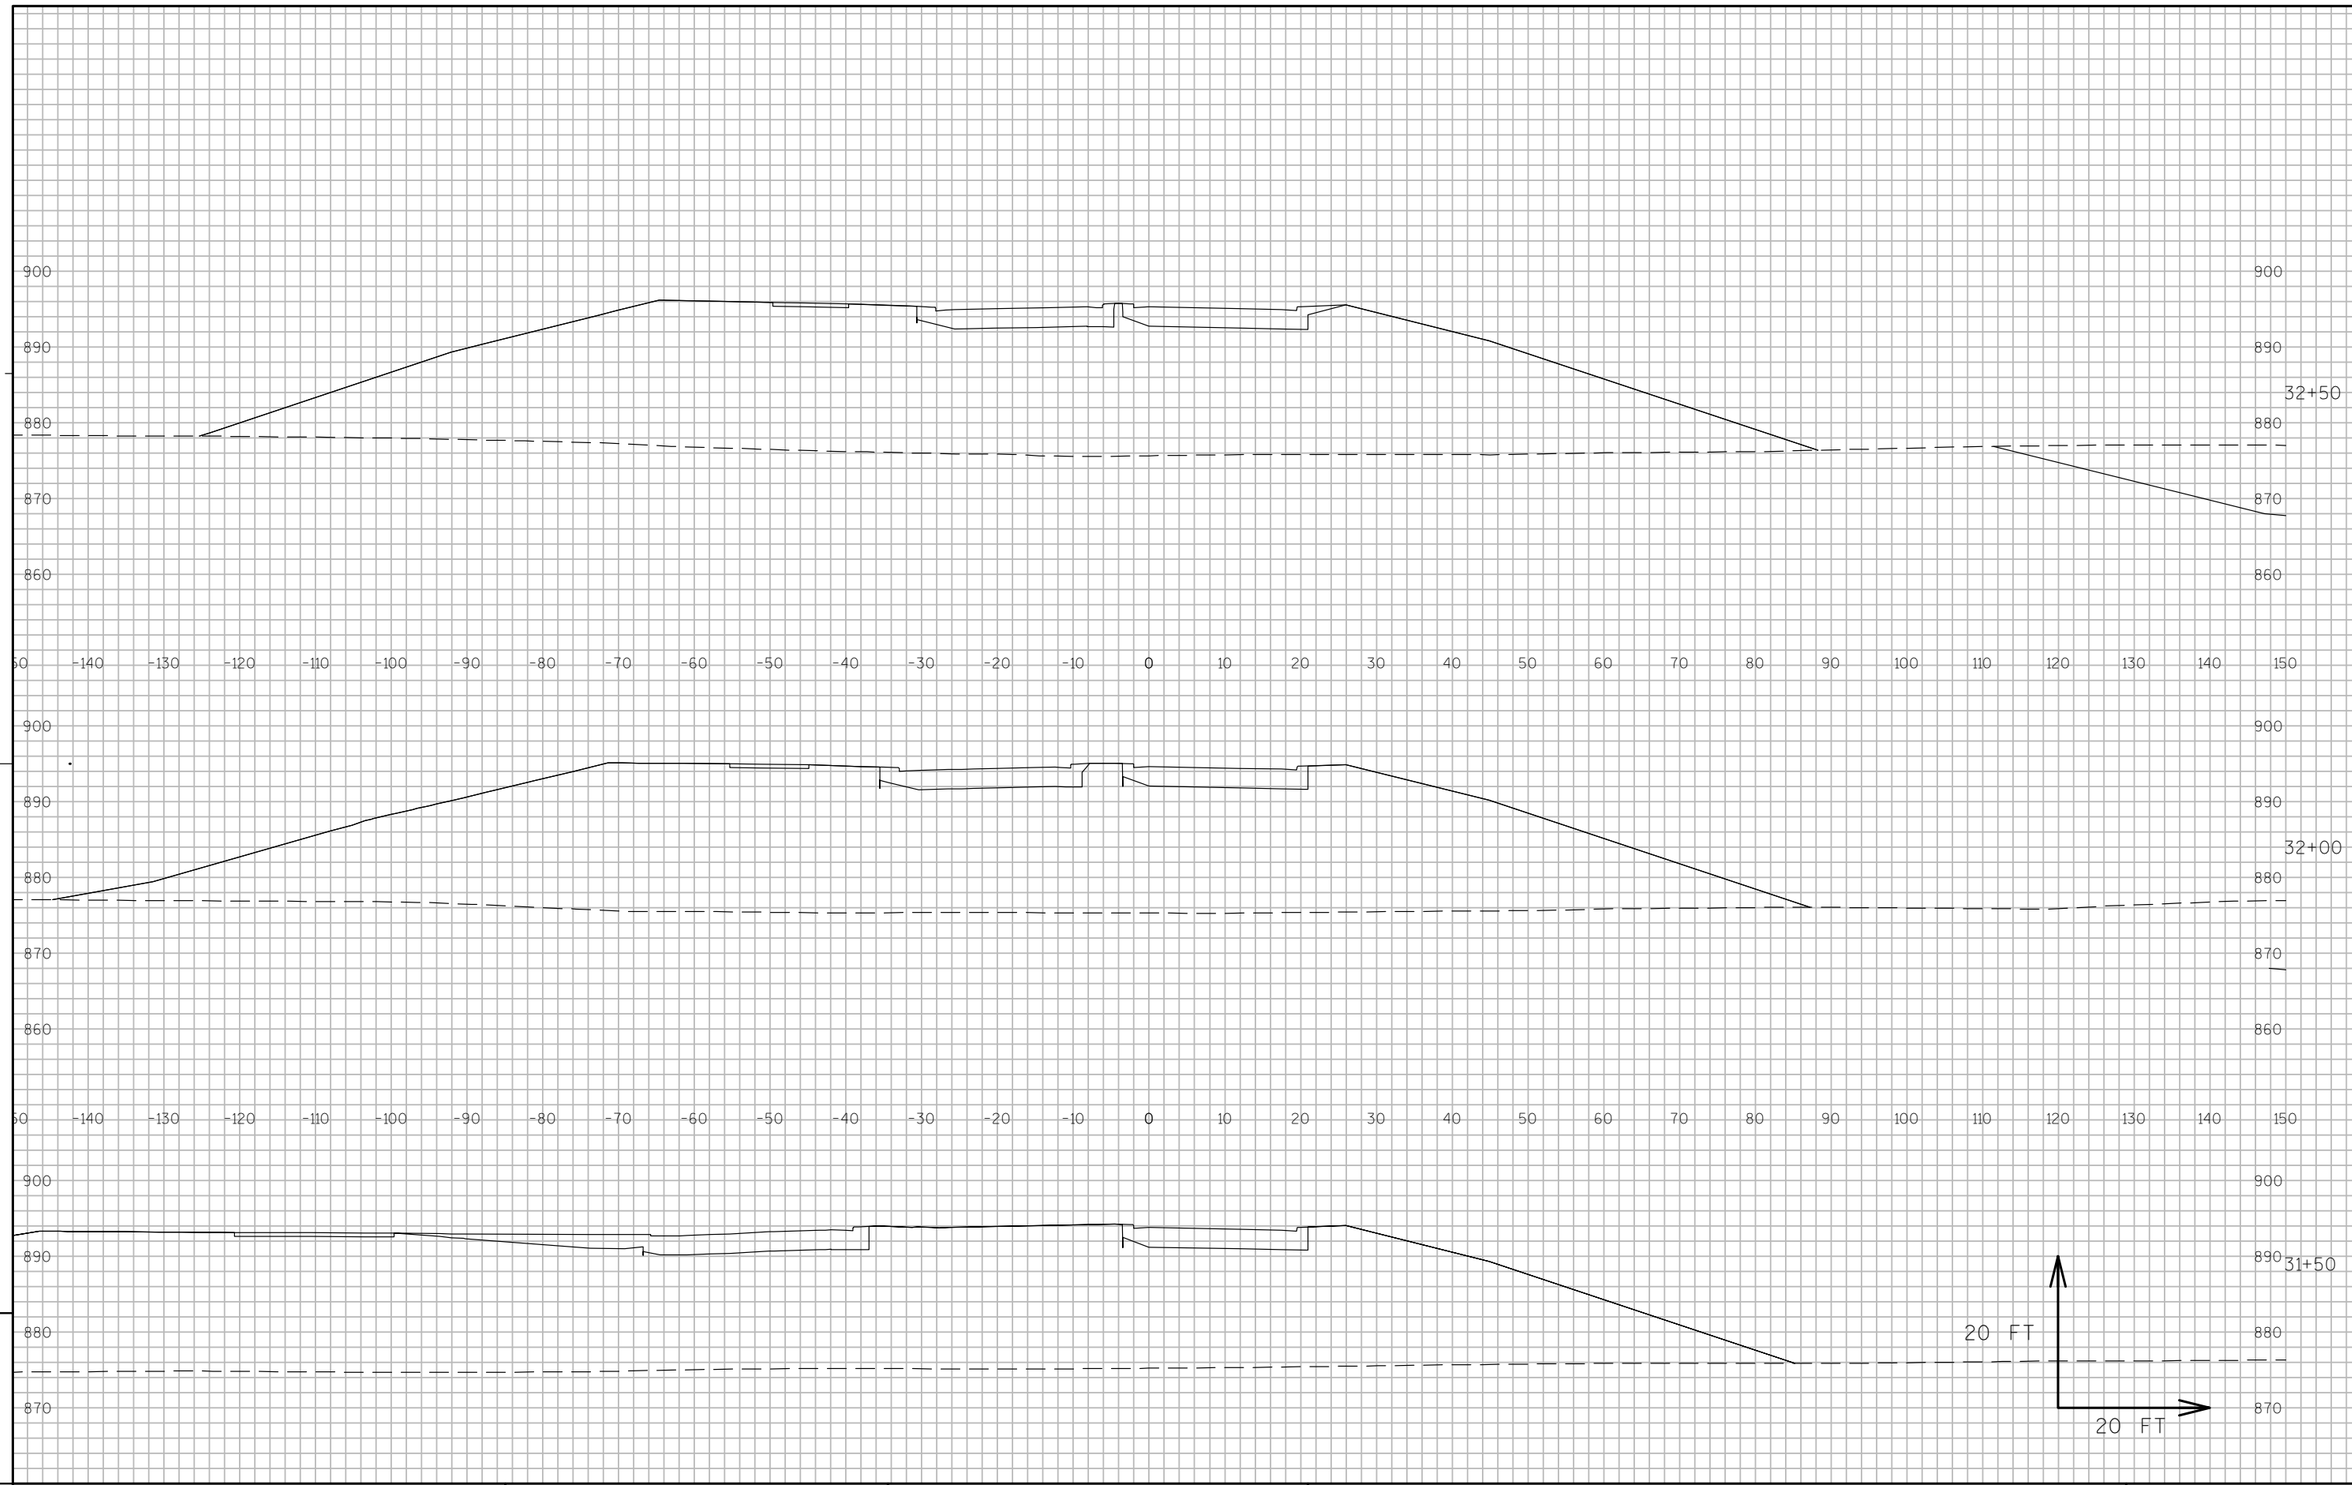


APPROVED FOR DESIGN OF UTILITY ADJUSTMENTS

9

9

PROJECT NO: 8110-02-72	HWY: STH 35	COUNTY: ST. CROIX	CROSS SECTIONS: CTH E	SHEET _____	E

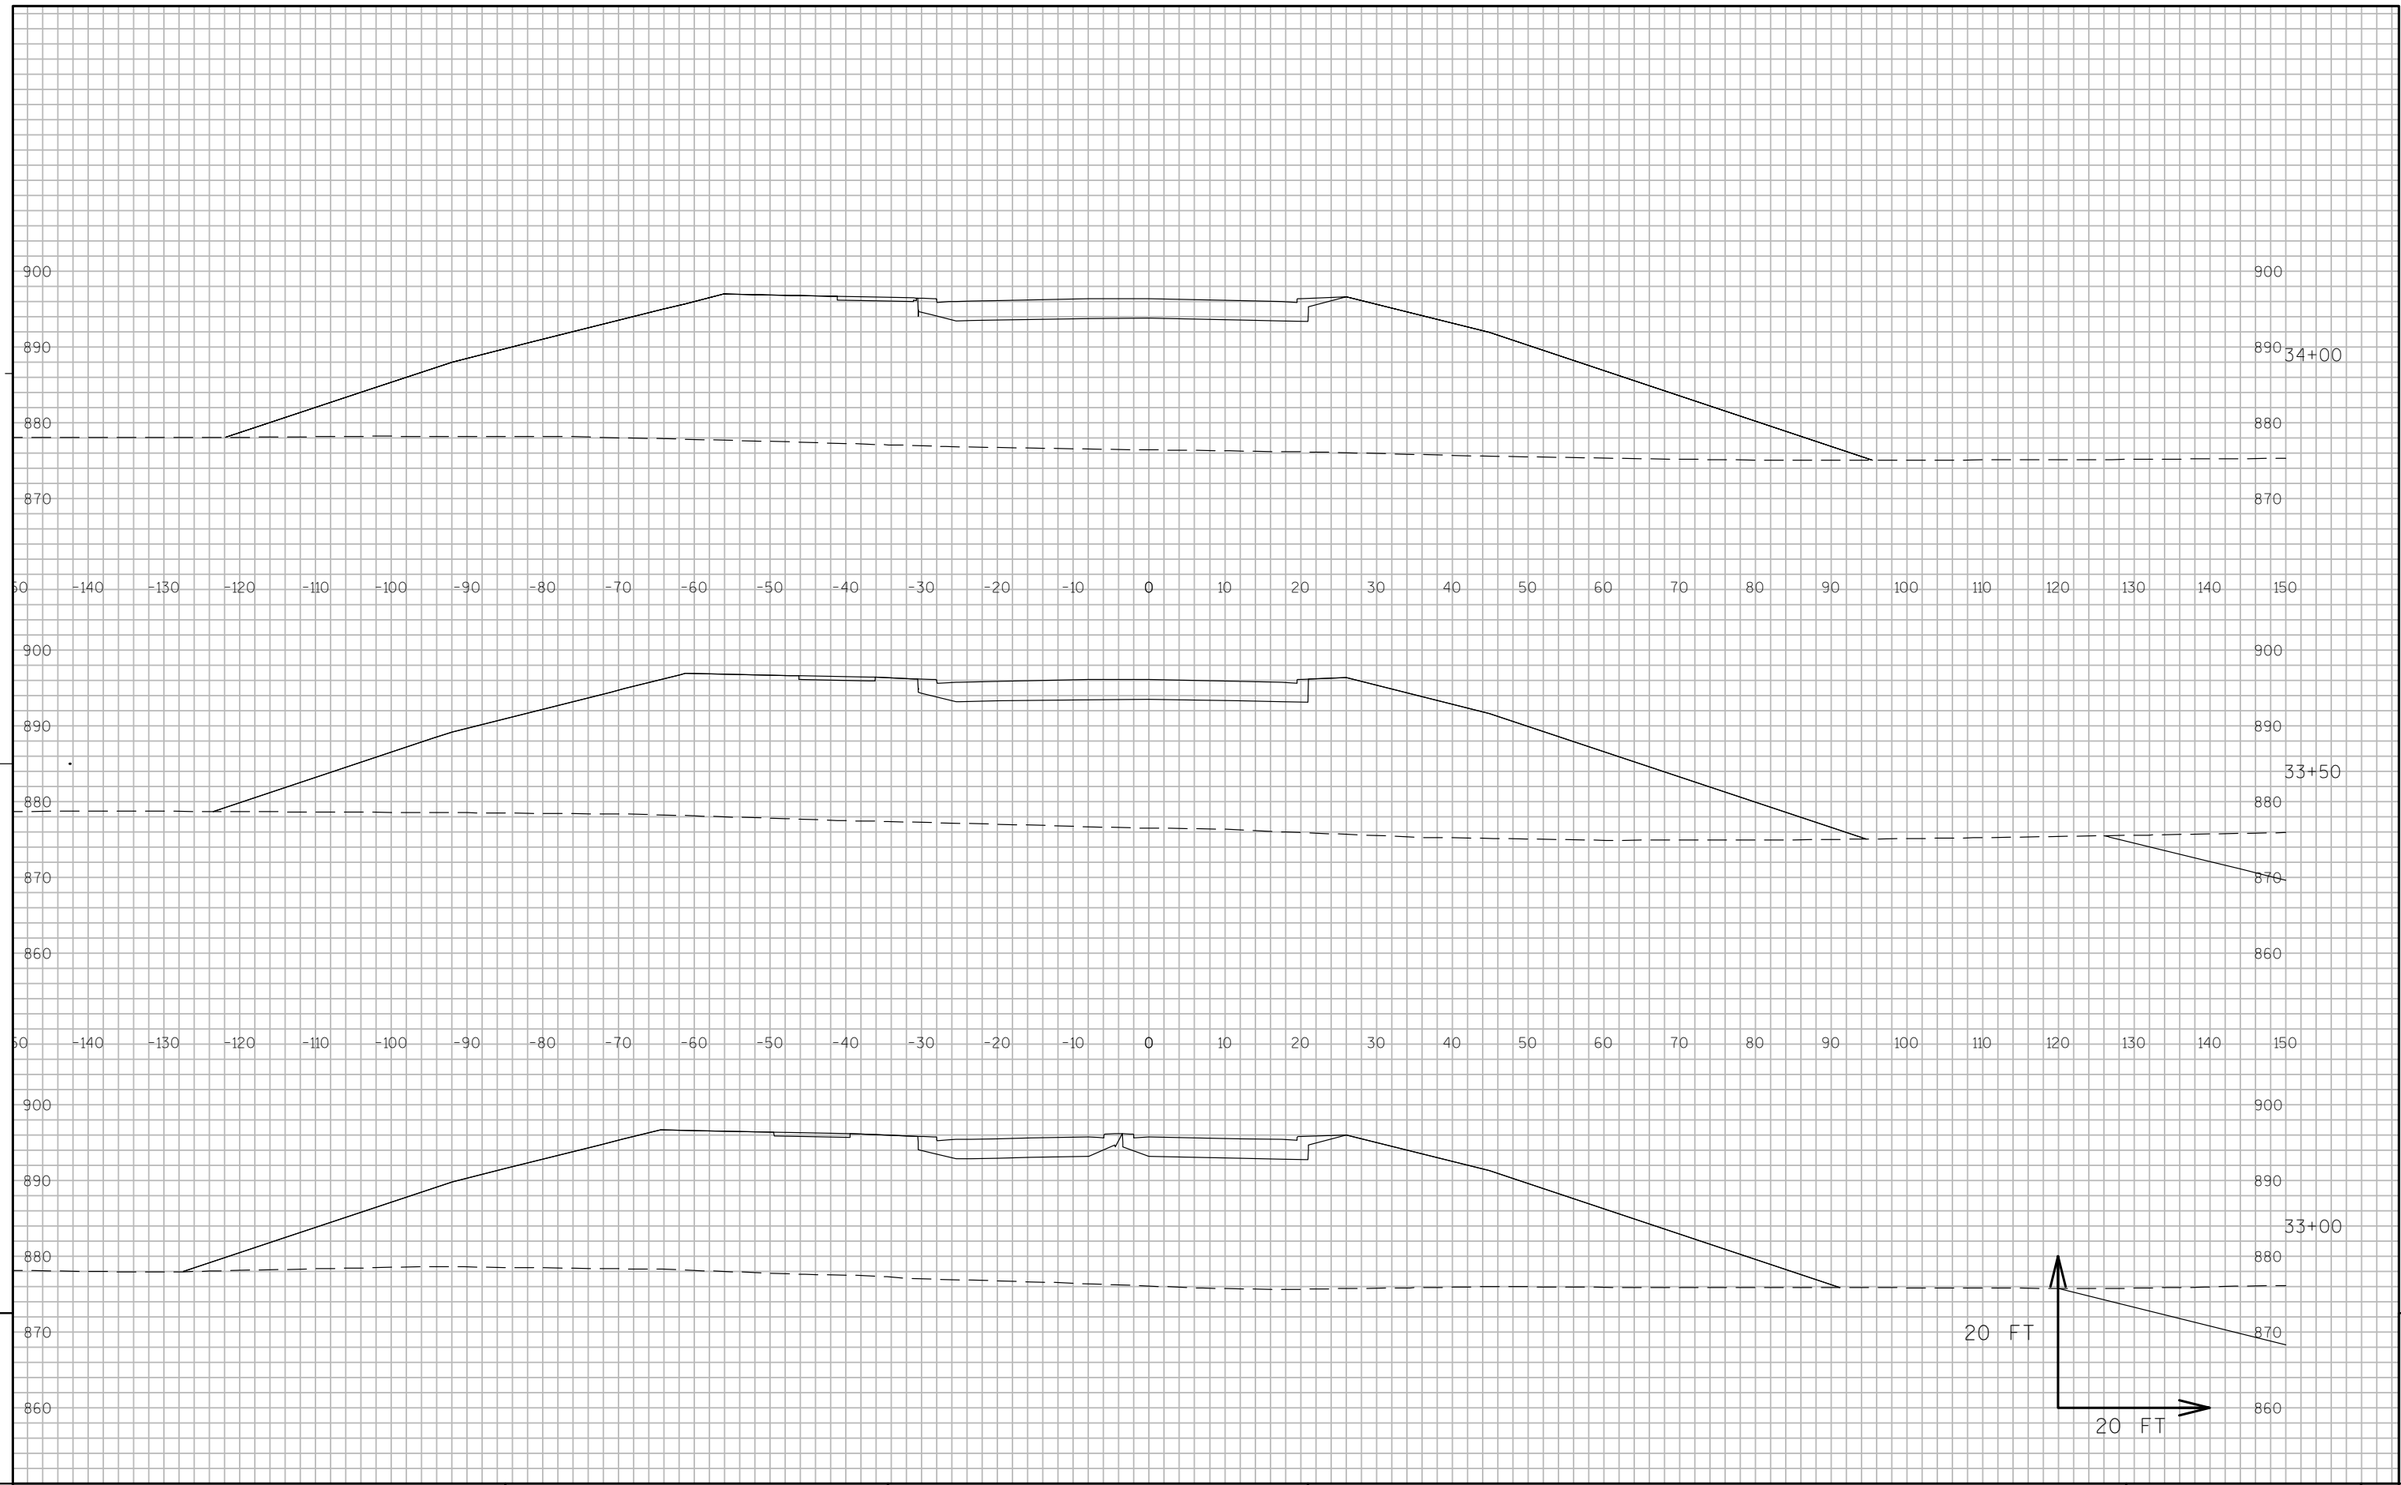


APPROVED FOR DESIGN OF UTILITY ADJUSTMENTS

9

9

PROJECT NO: 8110-02-72	HWY: STH 35	COUNTY: ST. CROIX	CROSS SECTIONS: CTH E	SHEET _____	E

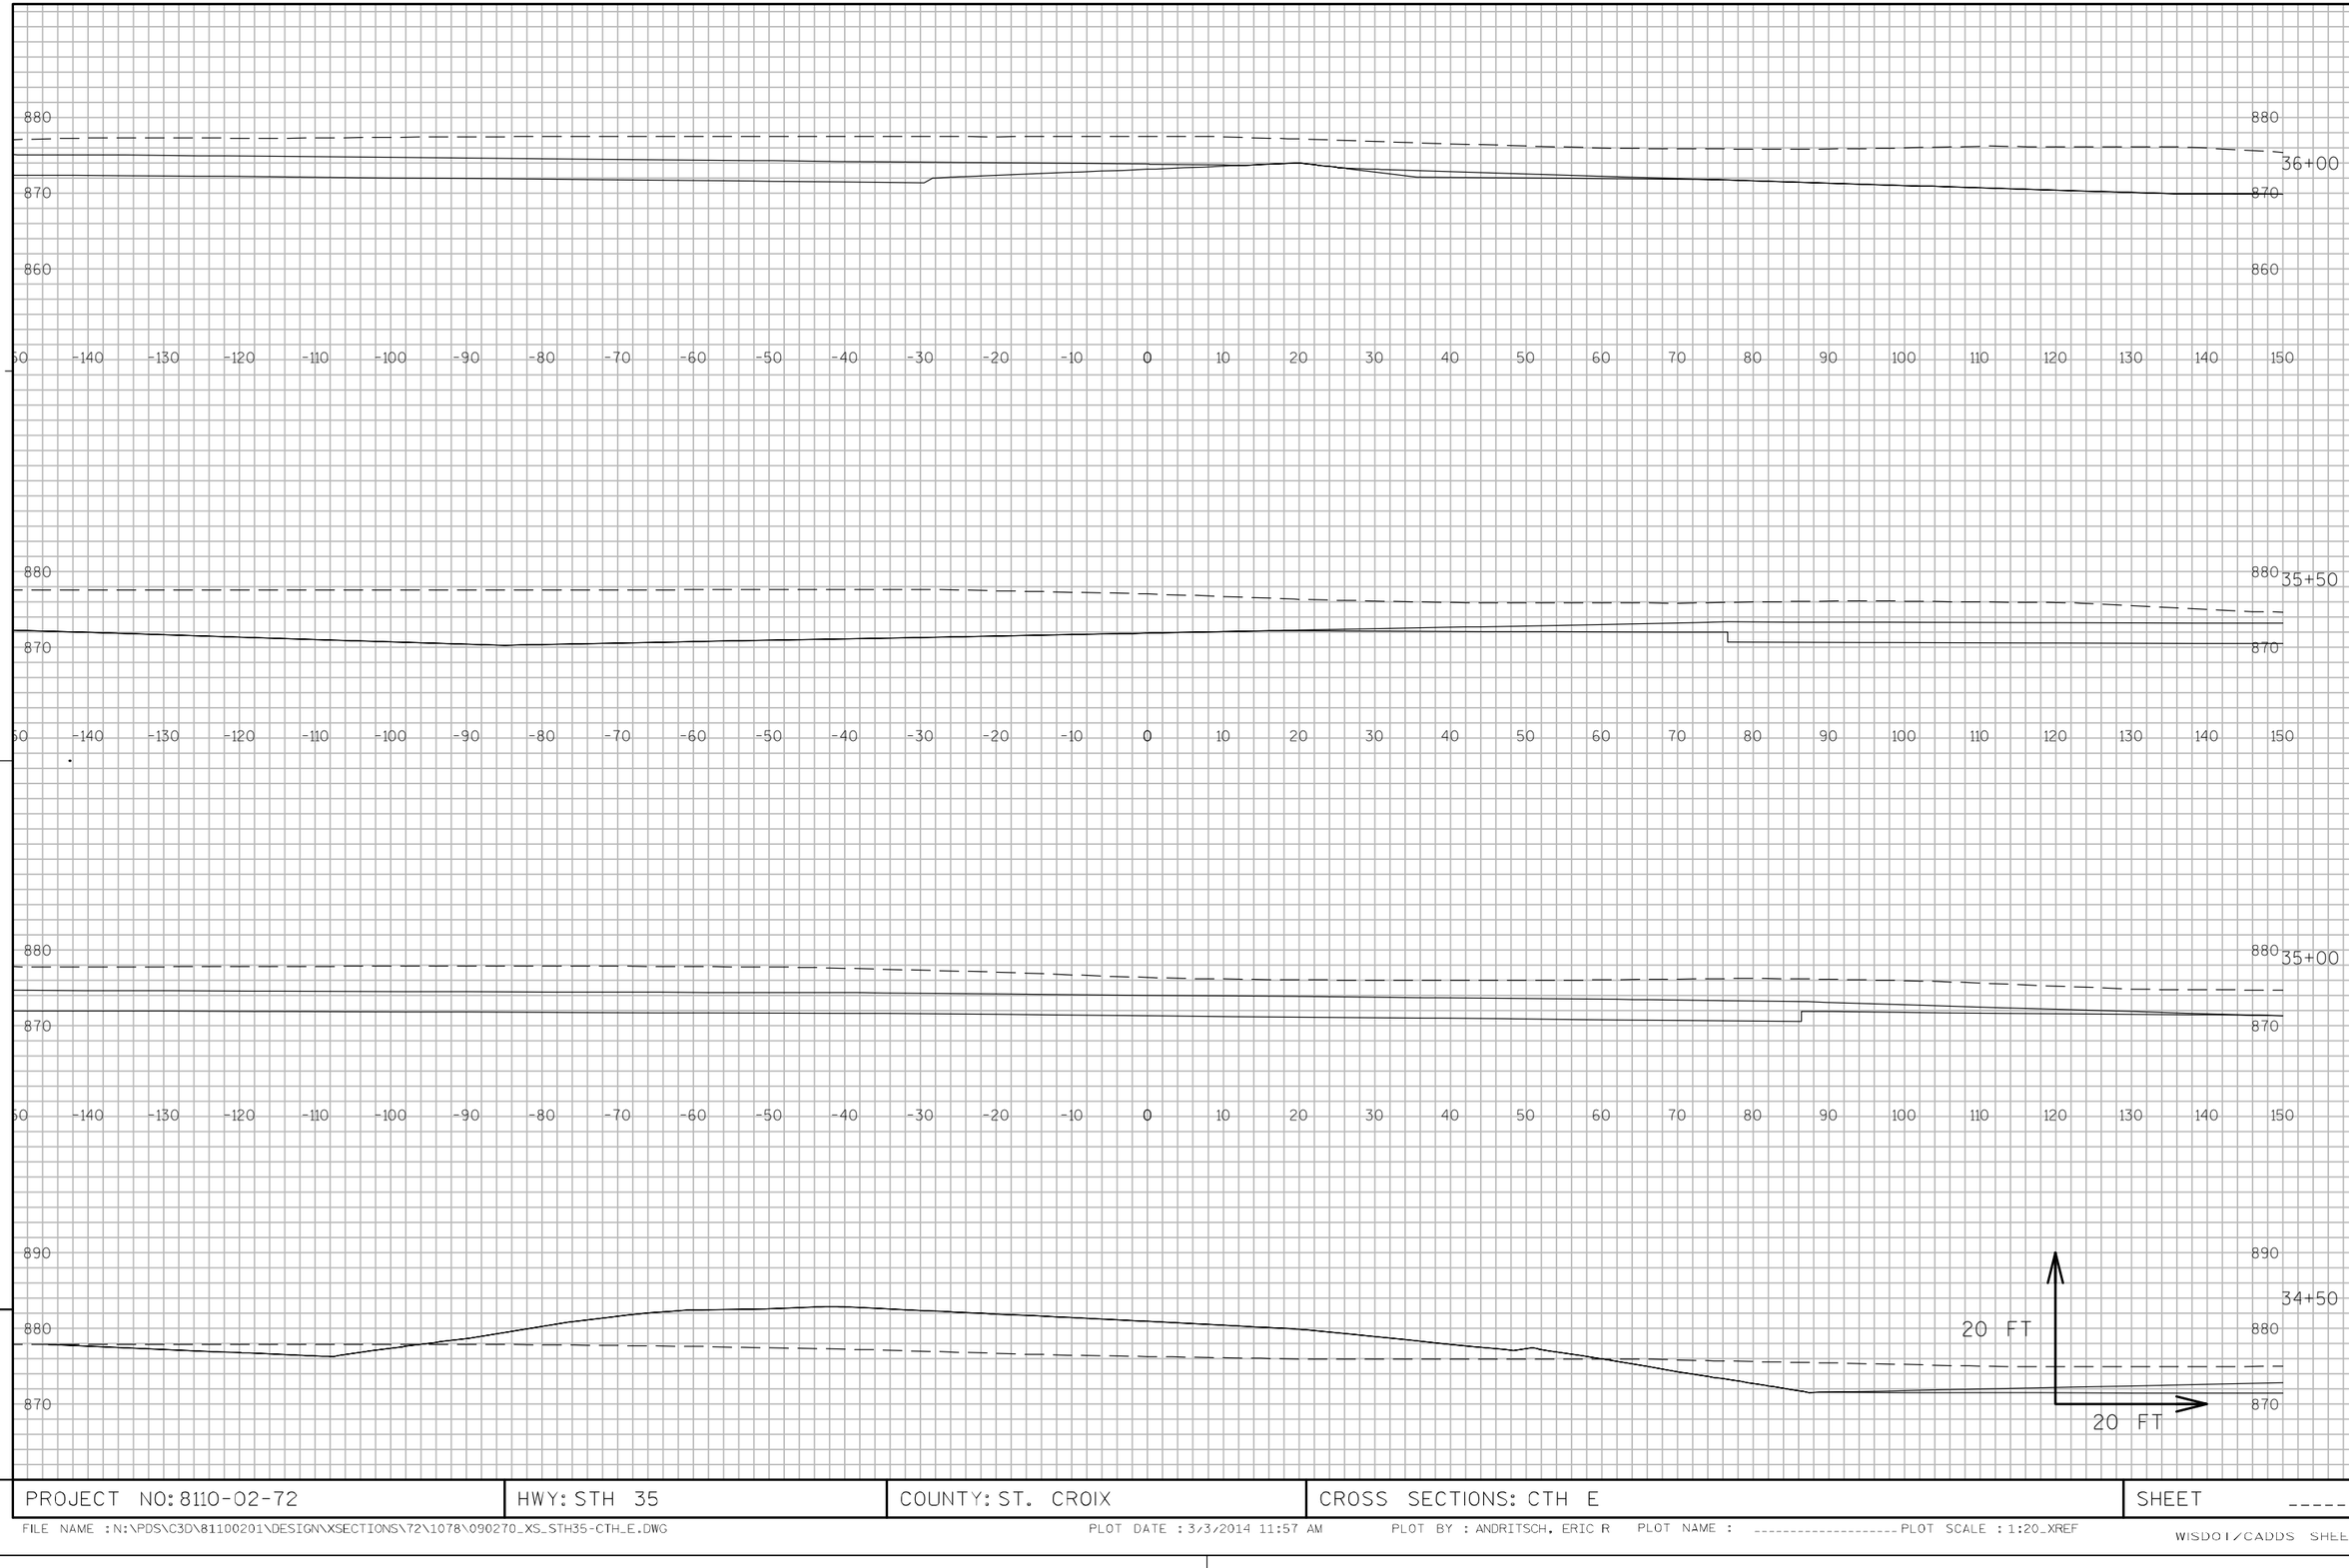


APPROVED FOR DESIGN OF UTILITY ADJUSTMENTS

9

9

PROJECT NO: 8110-02-72	HWY: STH 35	COUNTY: ST. CROIX	CROSS SECTIONS: CTH E	SHEET _____	E

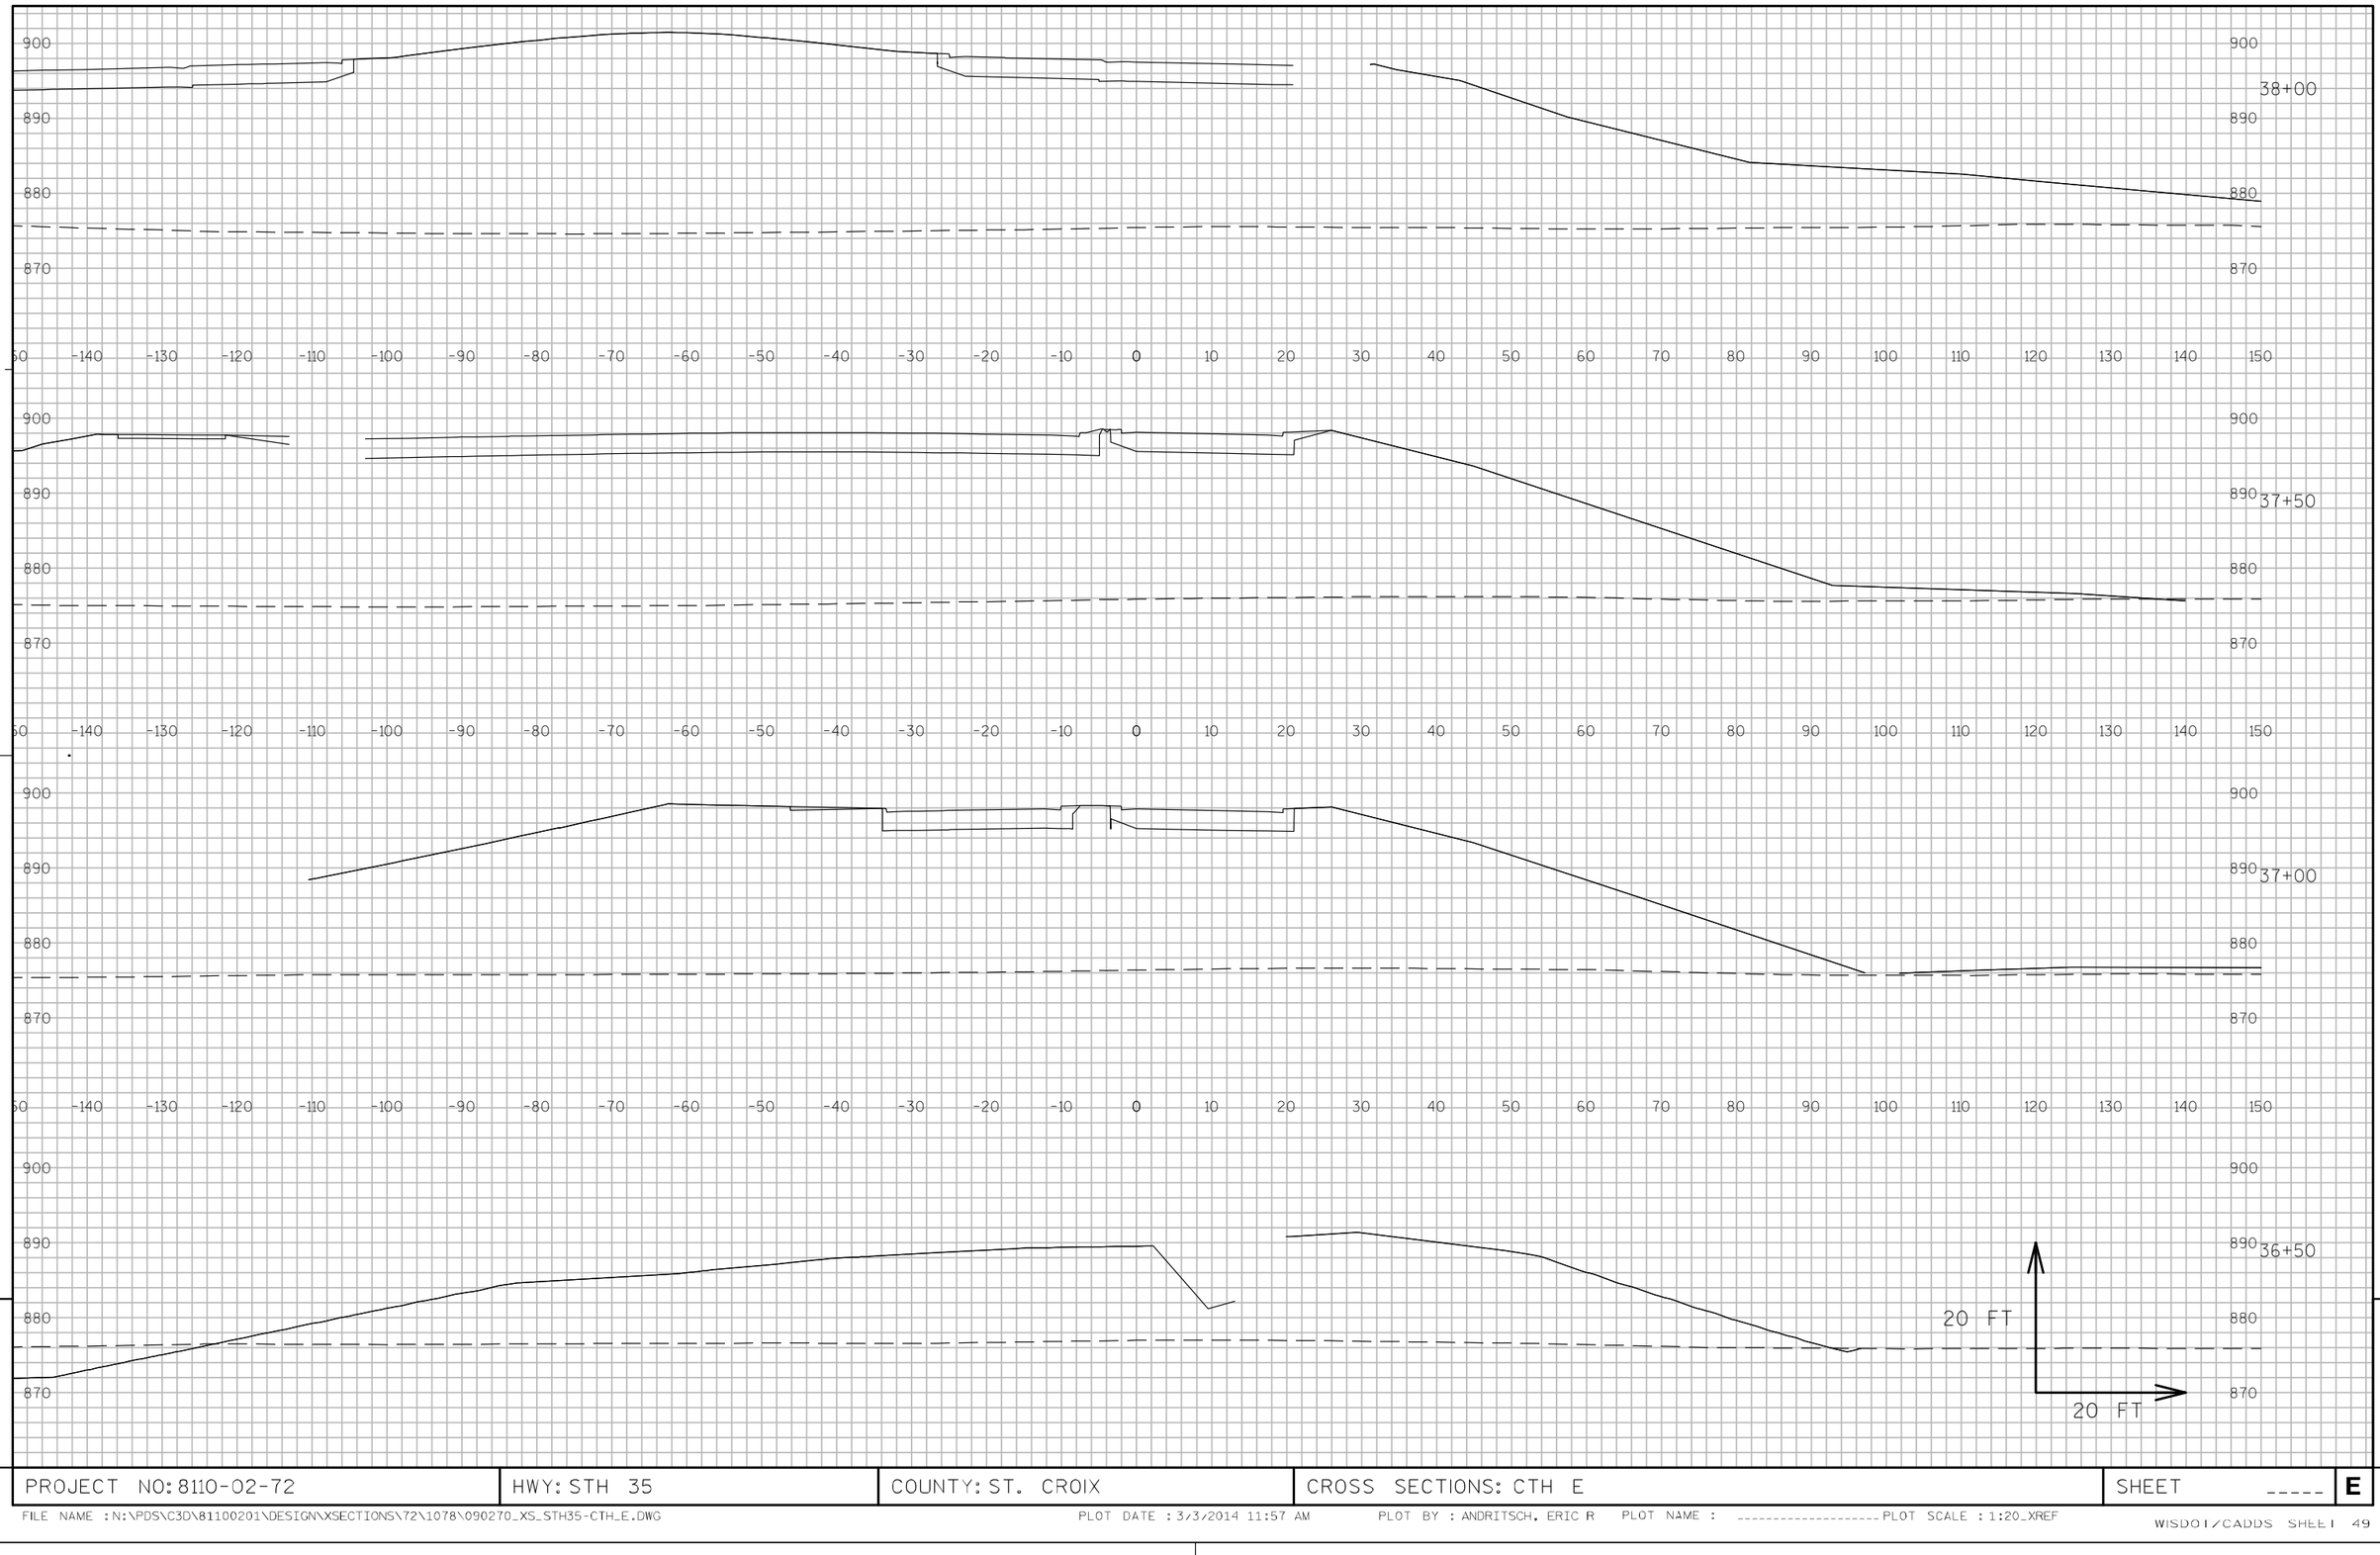

APPROVED FOR DESIGN OF UTILITY ADJUSTMENTS

9

9

PROJECT NO: 8110-02-72	HWY: STH 35	COUNTY: ST. CROIX	CROSS SECTIONS: CTH E	SHEET _____	E


APPROVED FOR DESIGN OF UTILITY ADJUSTMENTS



9

9

PROJECT NO: 8110-02-72	HWY: STH 35	COUNTY: ST. CROIX	CROSS SECTIONS: CTH E	SHEET _____	E

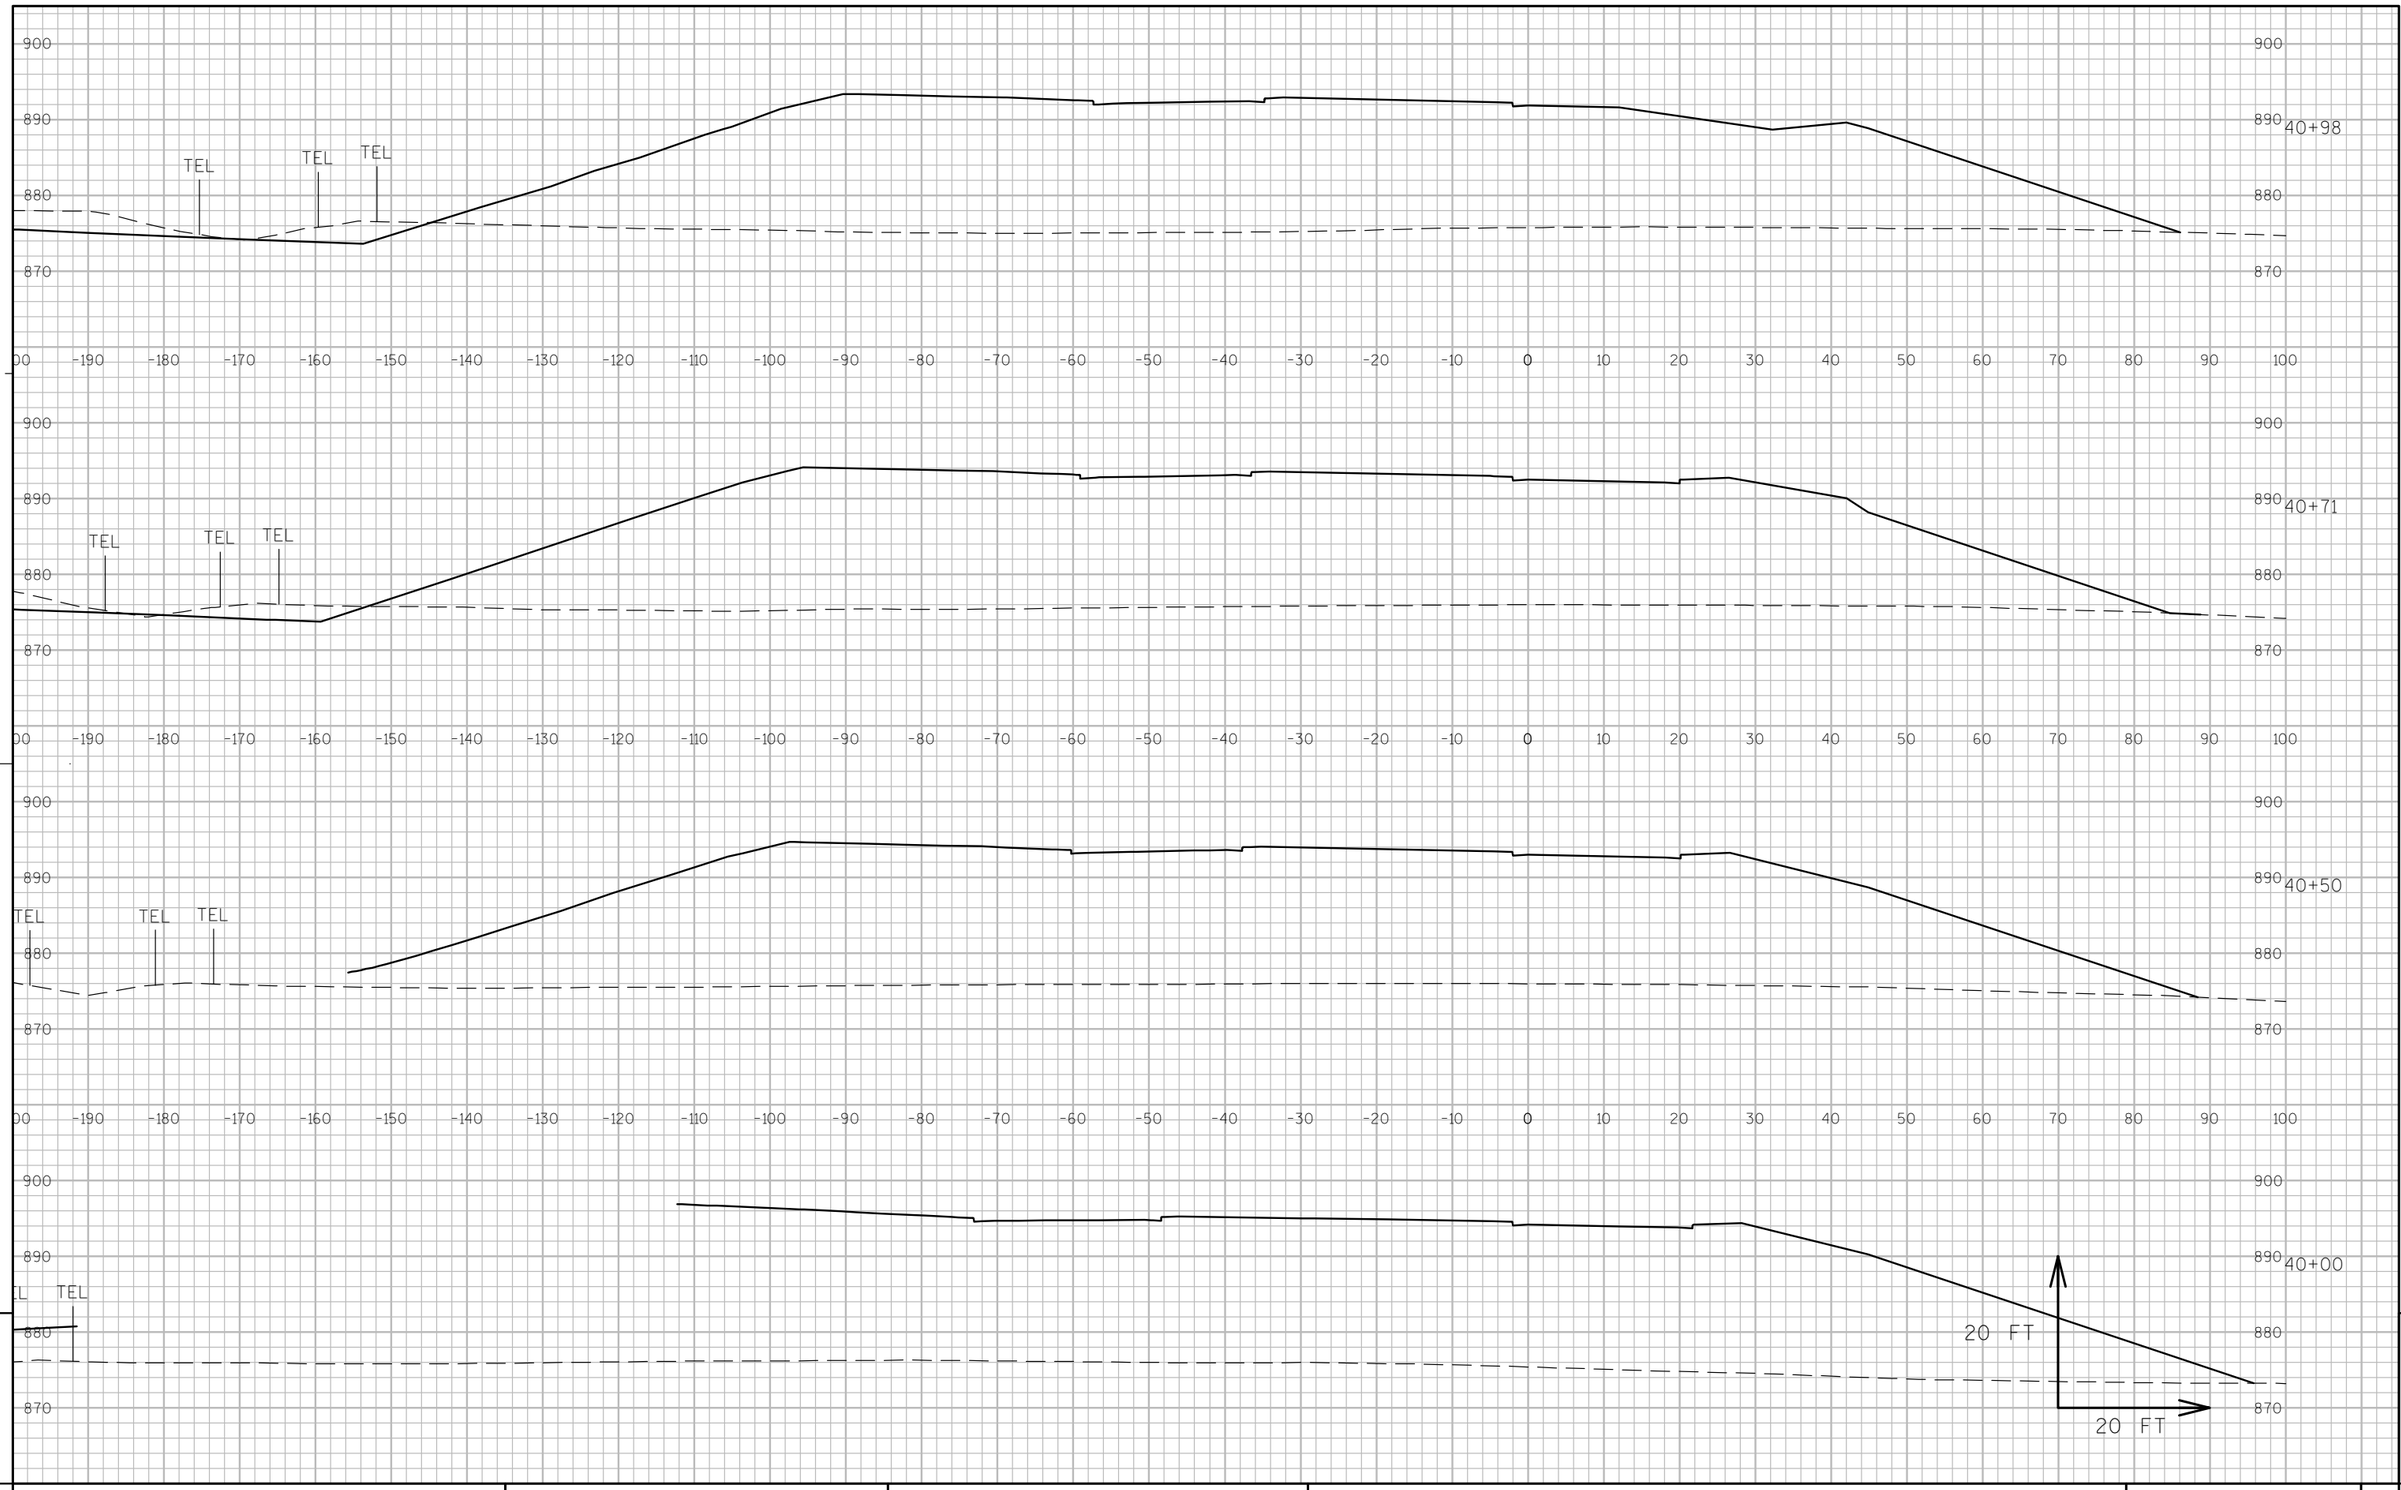


APPROVED FOR DESIGN OF UTILITY ADJUSTMENTS

9

9

PROJECT NO: 8110-02-72	HWY: STH 35	COUNTY: ST. CROIX	CROSS SECTIONS: CTH E	SHEET _____	E

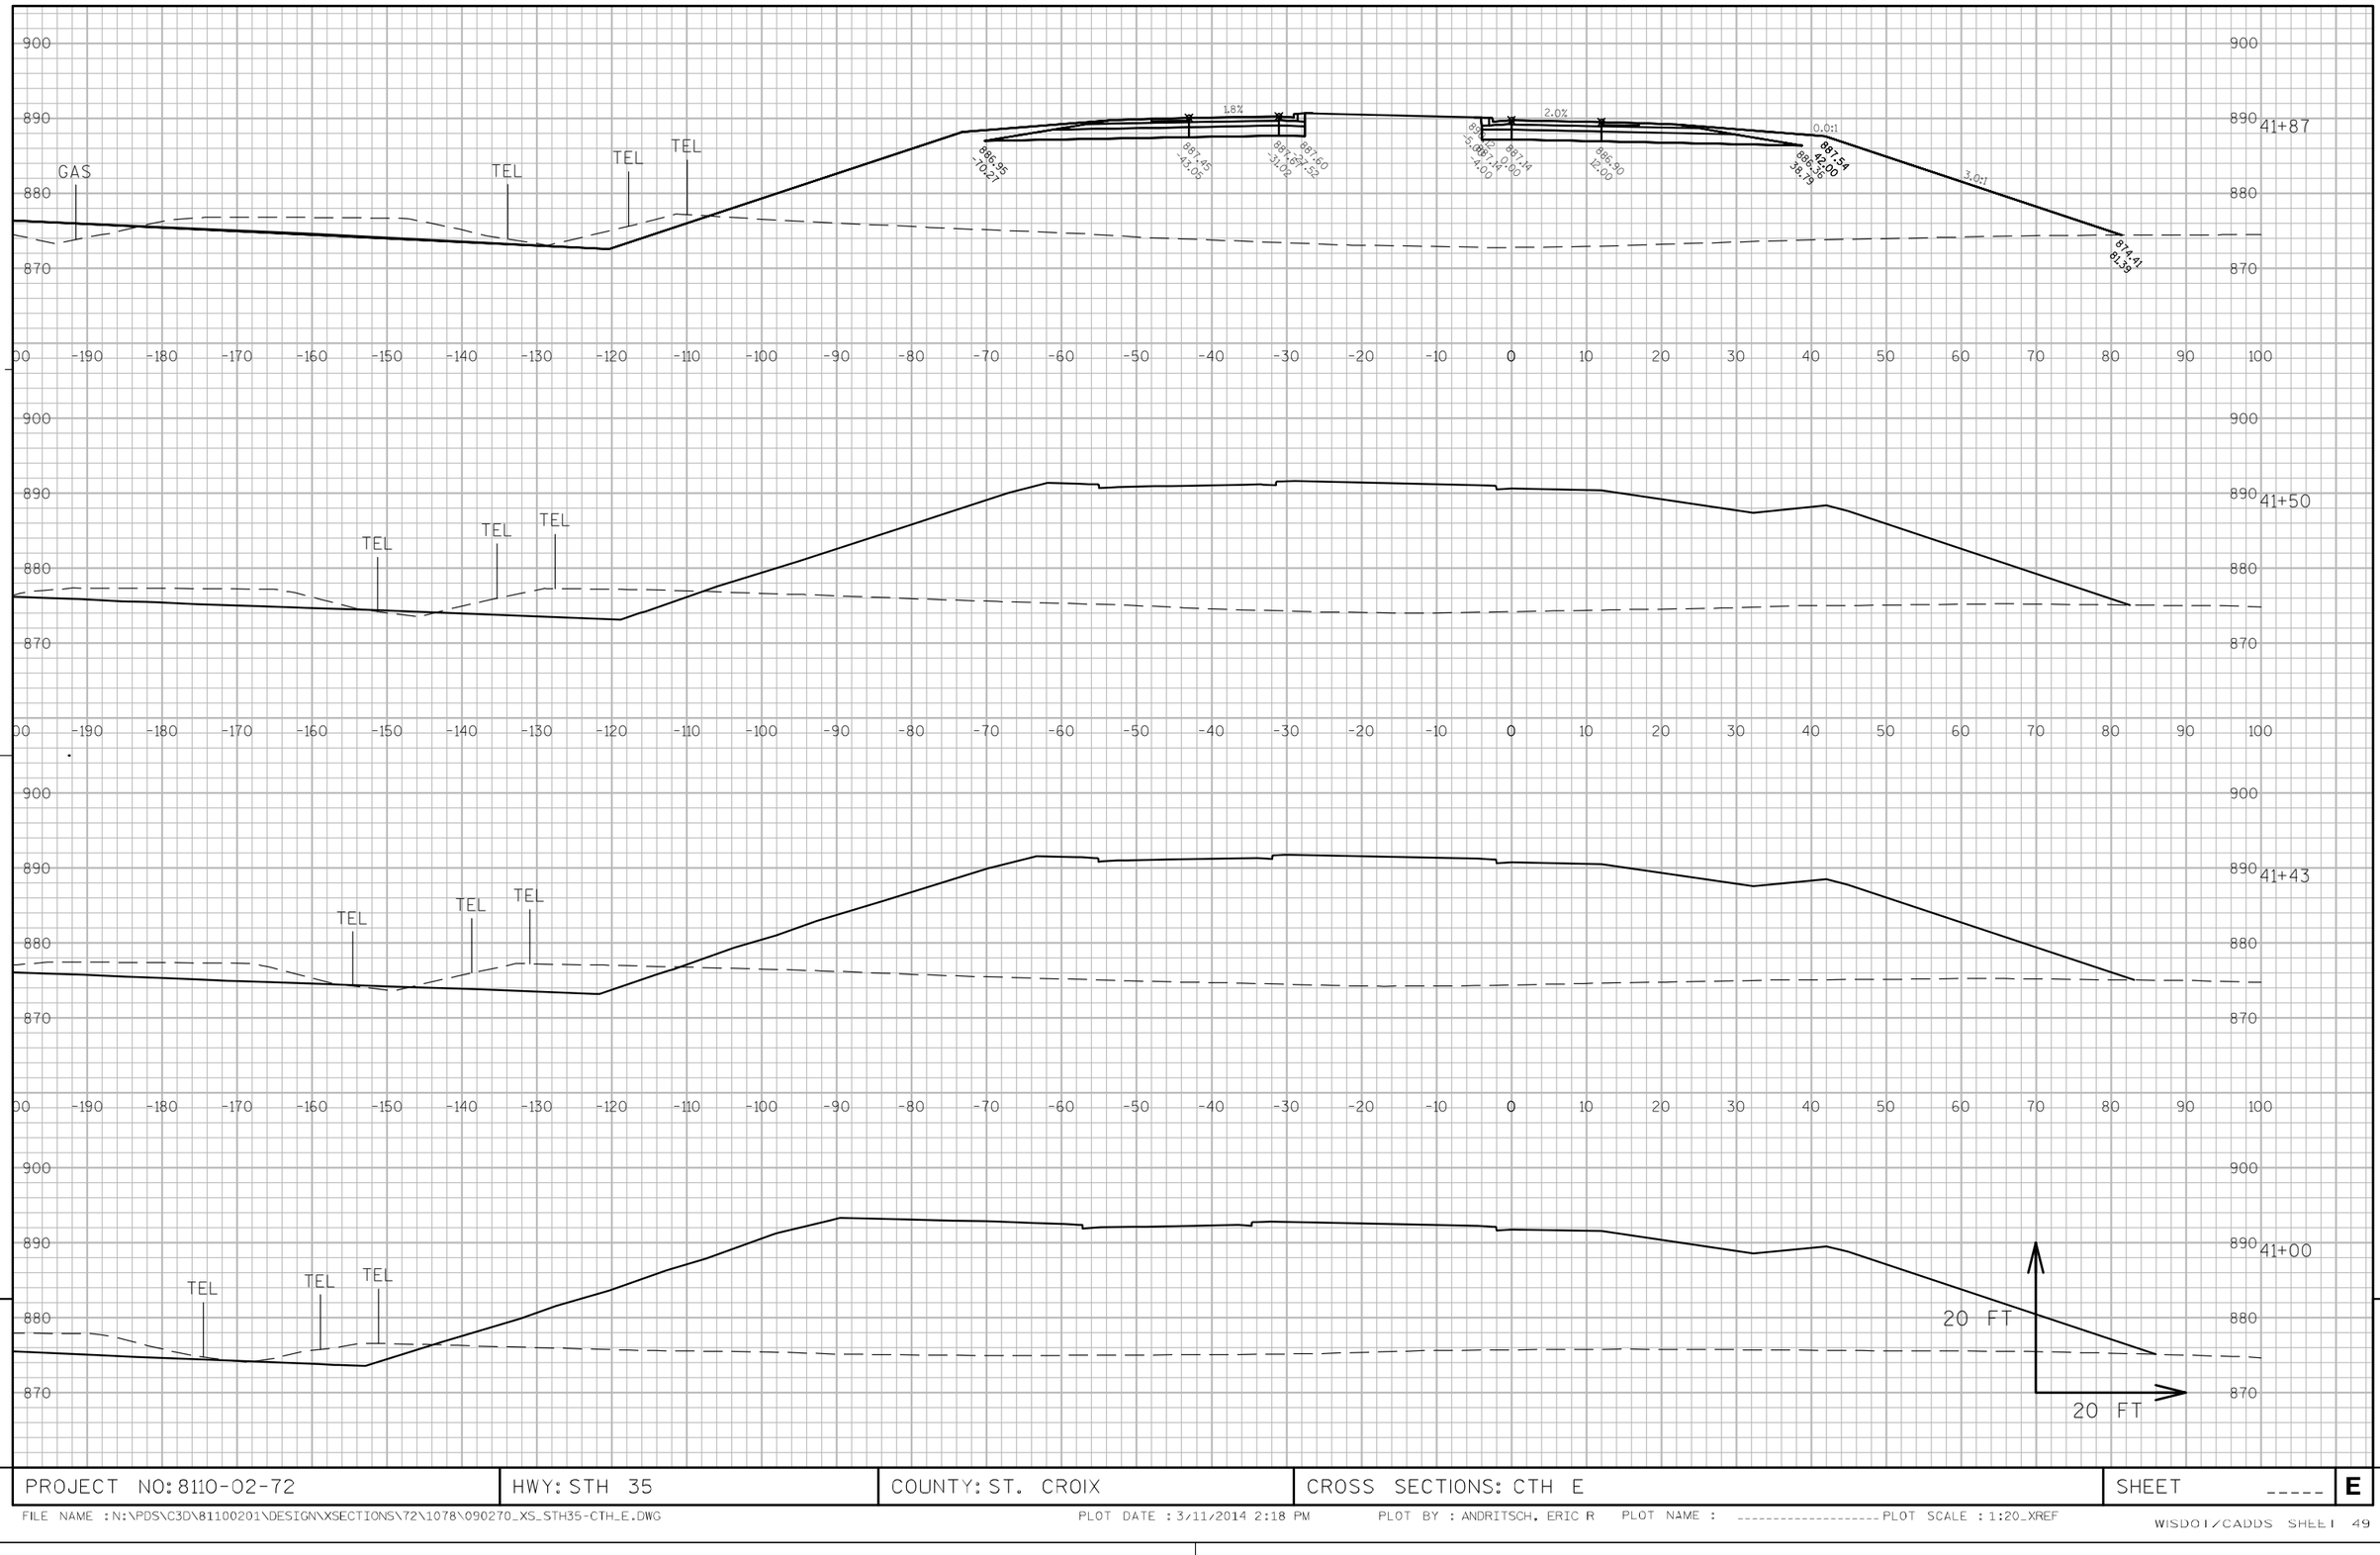

APPROVED FOR DESIGN OF UTILITY ADJUSTMENTS


9

9

PROJECT NO: 8110-02-72	HWY: STH 35	COUNTY: ST. CROIX	CROSS SECTIONS: CTH E	SHEET _____	E

FILE NAME : N:\PDS\C3D\81100201\DESIGN\XSECTIONS\72\1078\090270_XS_STH35-CTH_E.DWG PLOT DATE : 3/11/2014 2:18 PM PLOT BY : ANDRITSCH, ERIC R PLOT NAME : ---------- PLOT SCALE : 1:20_XREF

WISDOT/CADDS SHEET 49

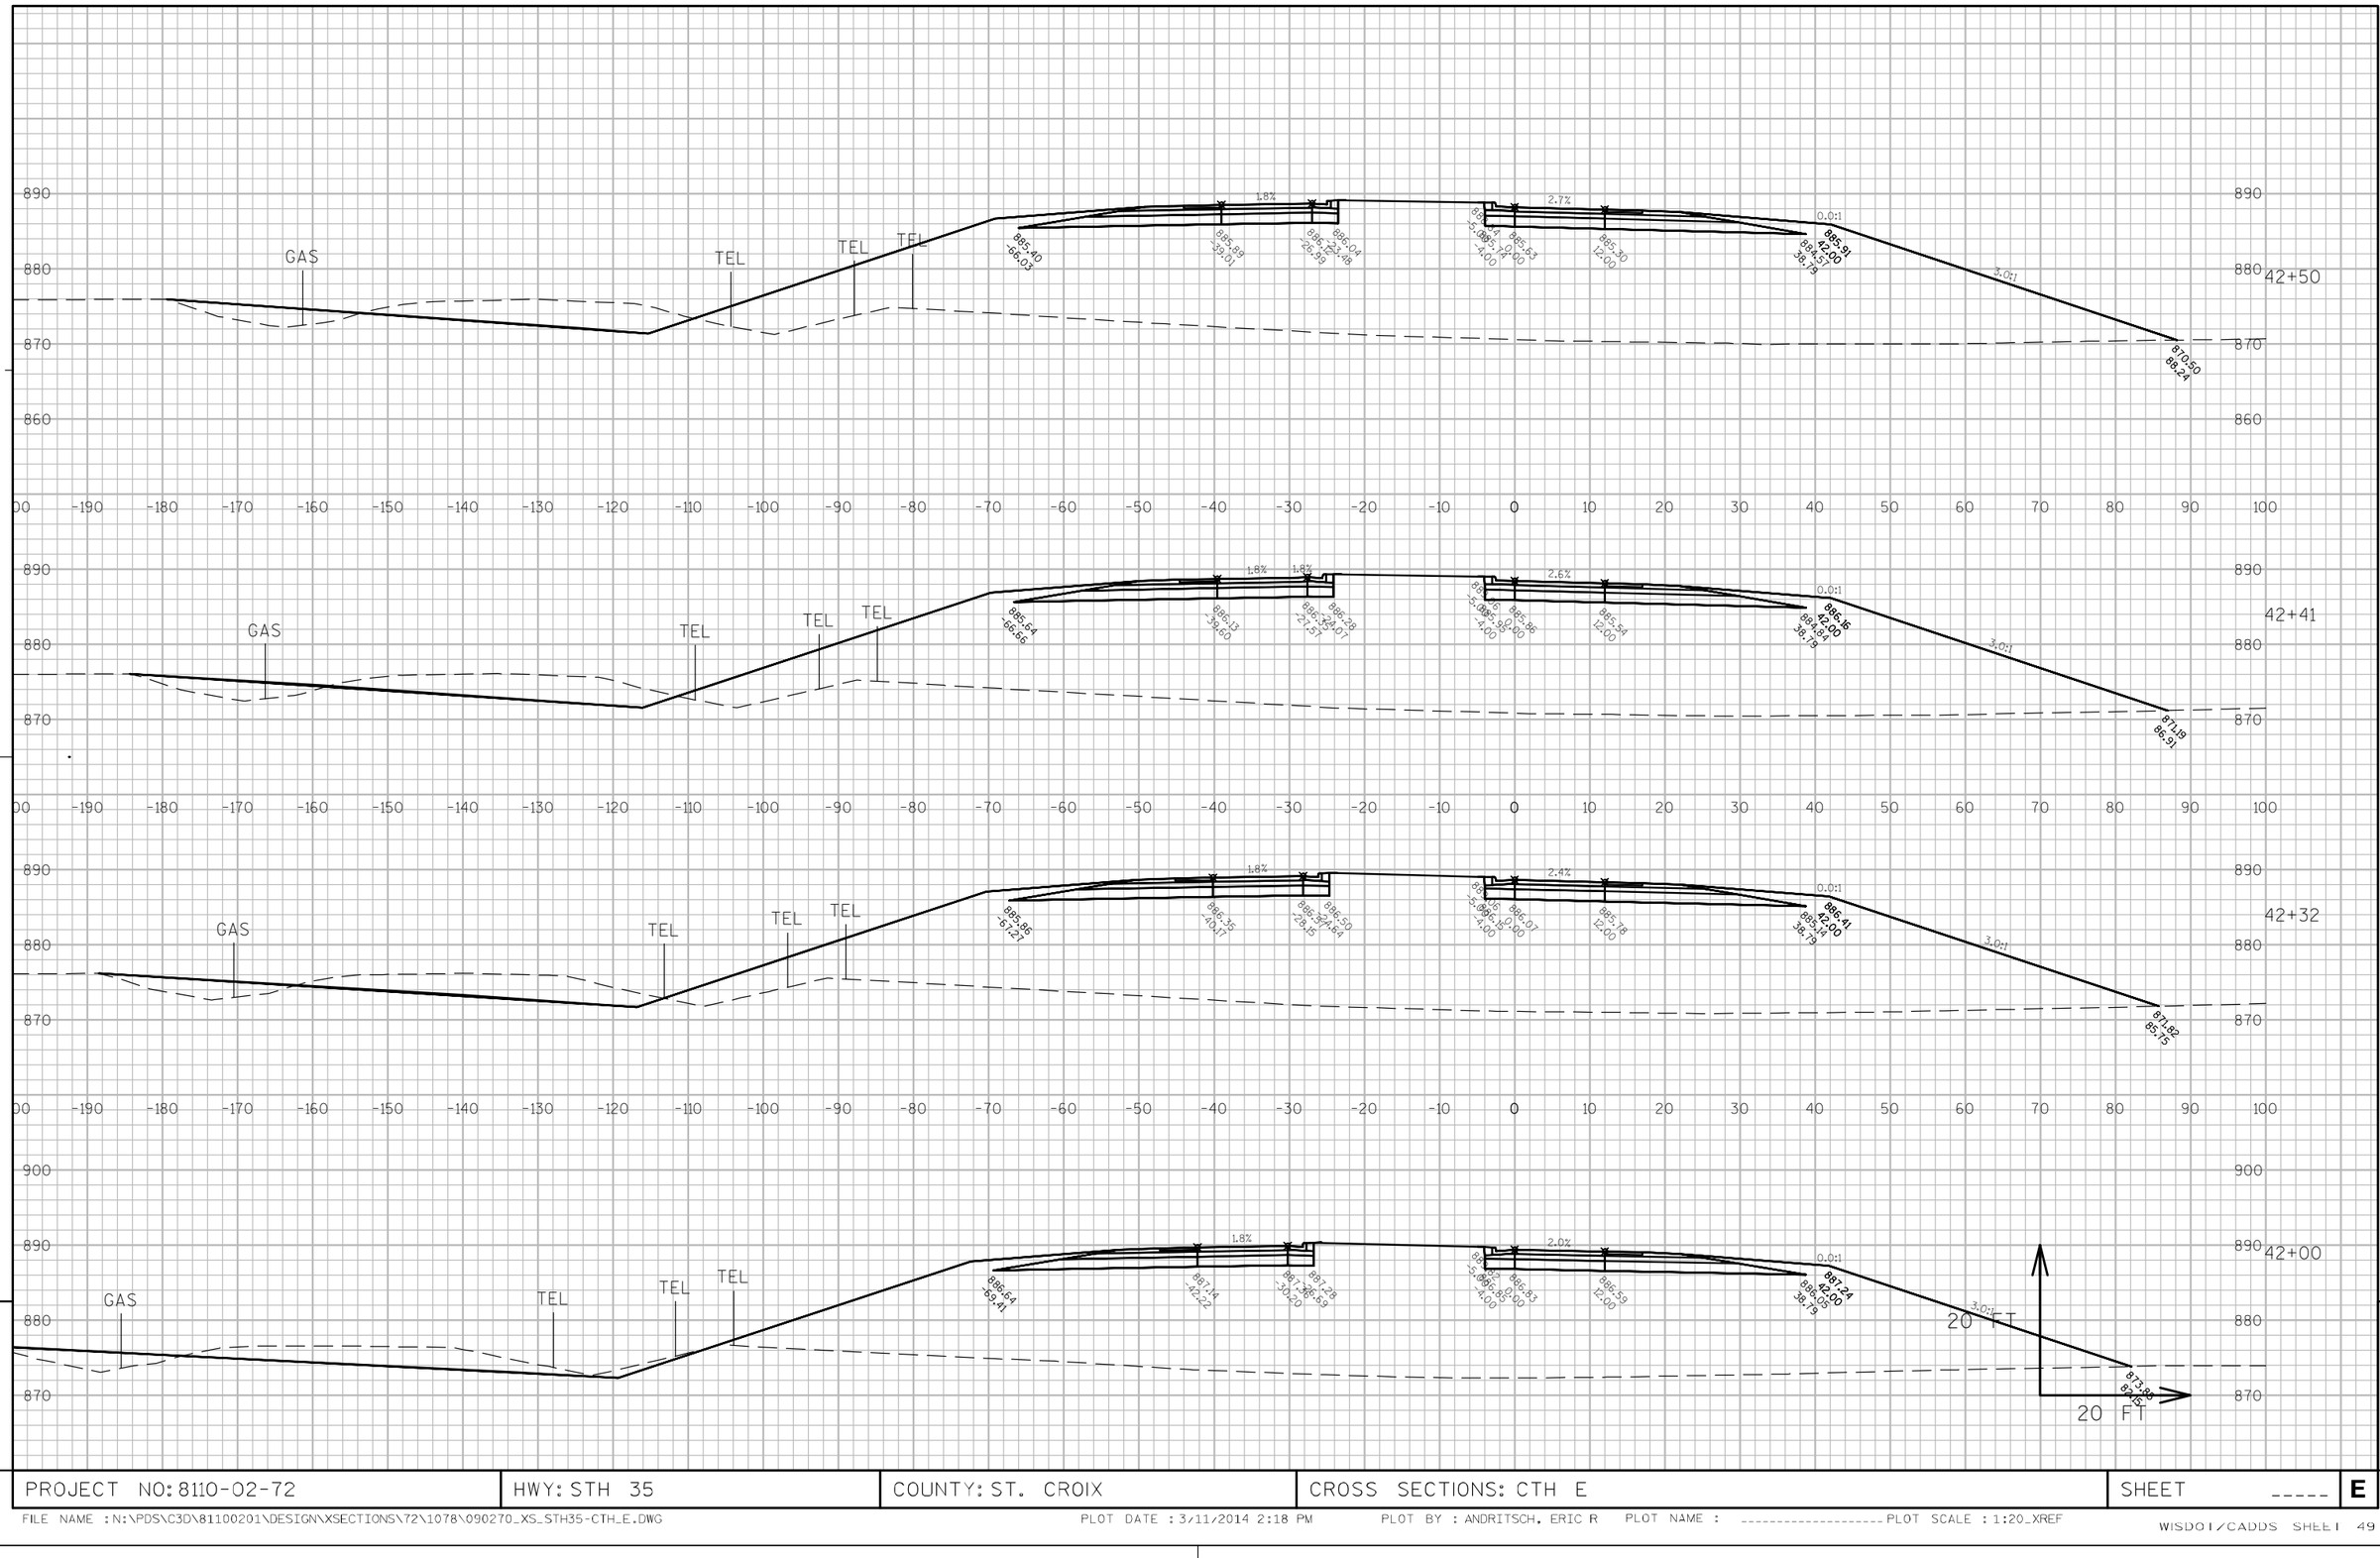

9

9


PROJECT NO: 8110-02-72	HWY: STH 35	COUNTY: ST. CROIX	CROSS SECTIONS: CTH E	SHEET _____	E

FILE NAME : N:\PDS\C3D\81100201\DESIGN\XSECTIONS\72\1078\090270_XS_STH35-CTH_E.DWG PLOT DATE : 3/11/2014 2:18 PM PLOT BY : ANDRITSCH, ERIC R PLOT NAME : ---------- PLOT SCALE : 1:20_XREF

WISDOT/CADDS SHEET 49

APPROVED FOR DESIGN OF UTILITY ADJUSTMENTS

APPROVED FOR DESIGN OF UTILITY ADJUSTMENTS

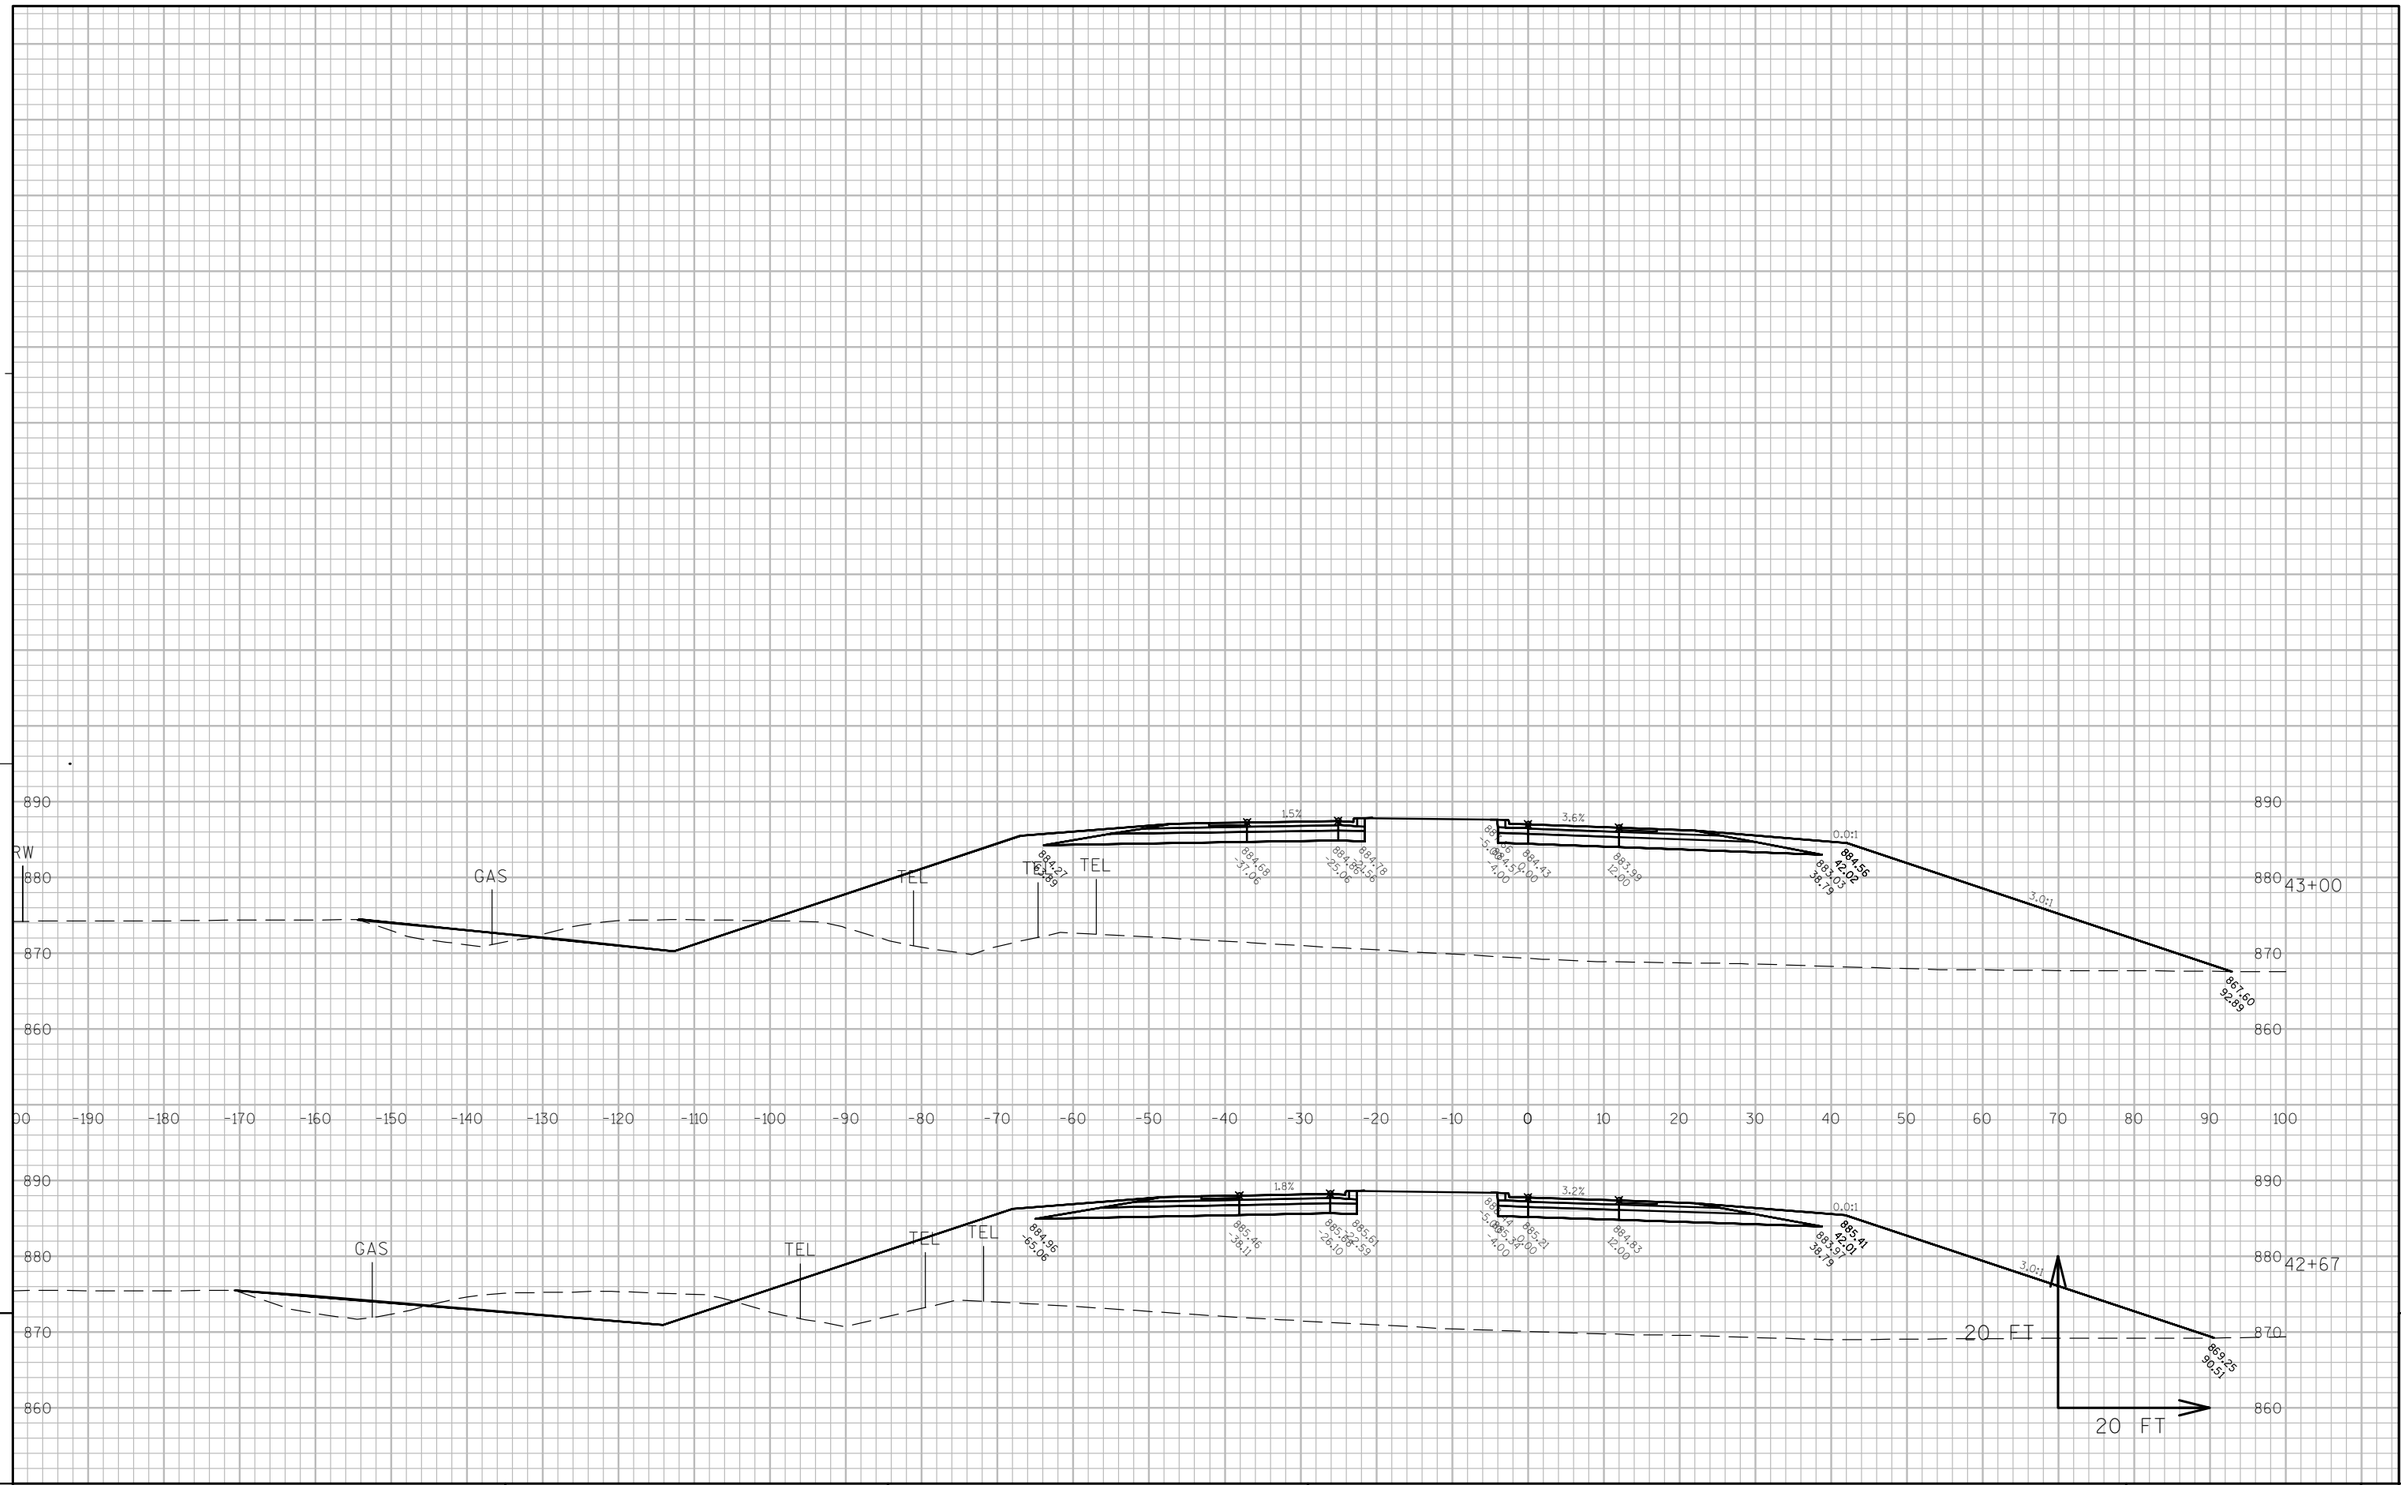

PROJECT NO: 8110-02-72	HWY: STH 35	COUNTY: ST. CROIX	CROSS SECTIONS: CTH E	SHEET _____	E

FILE NAME : N:\PDS\C3D\81100201\DESIGN\XSECTIONS\72\1078\090270_XS_STH35-CTH_E.DWG PLOT DATE : 3/11/2014 2:19 PM PLOT BY : ANDRITSCH, ERIC R PLOT NAME : ---------- PLOT SCALE : 1:20_XREF


WISDOT/CADDS SHEET 49

APPROVED FOR DESIGN OF UTILITY ADJUSTMENTS

9

9

PROJECT NO: 8110-02-72	HWY: STH 35	COUNTY: ST. CROIX	CROSS SECTIONS: CTH E	SHEET _____	E

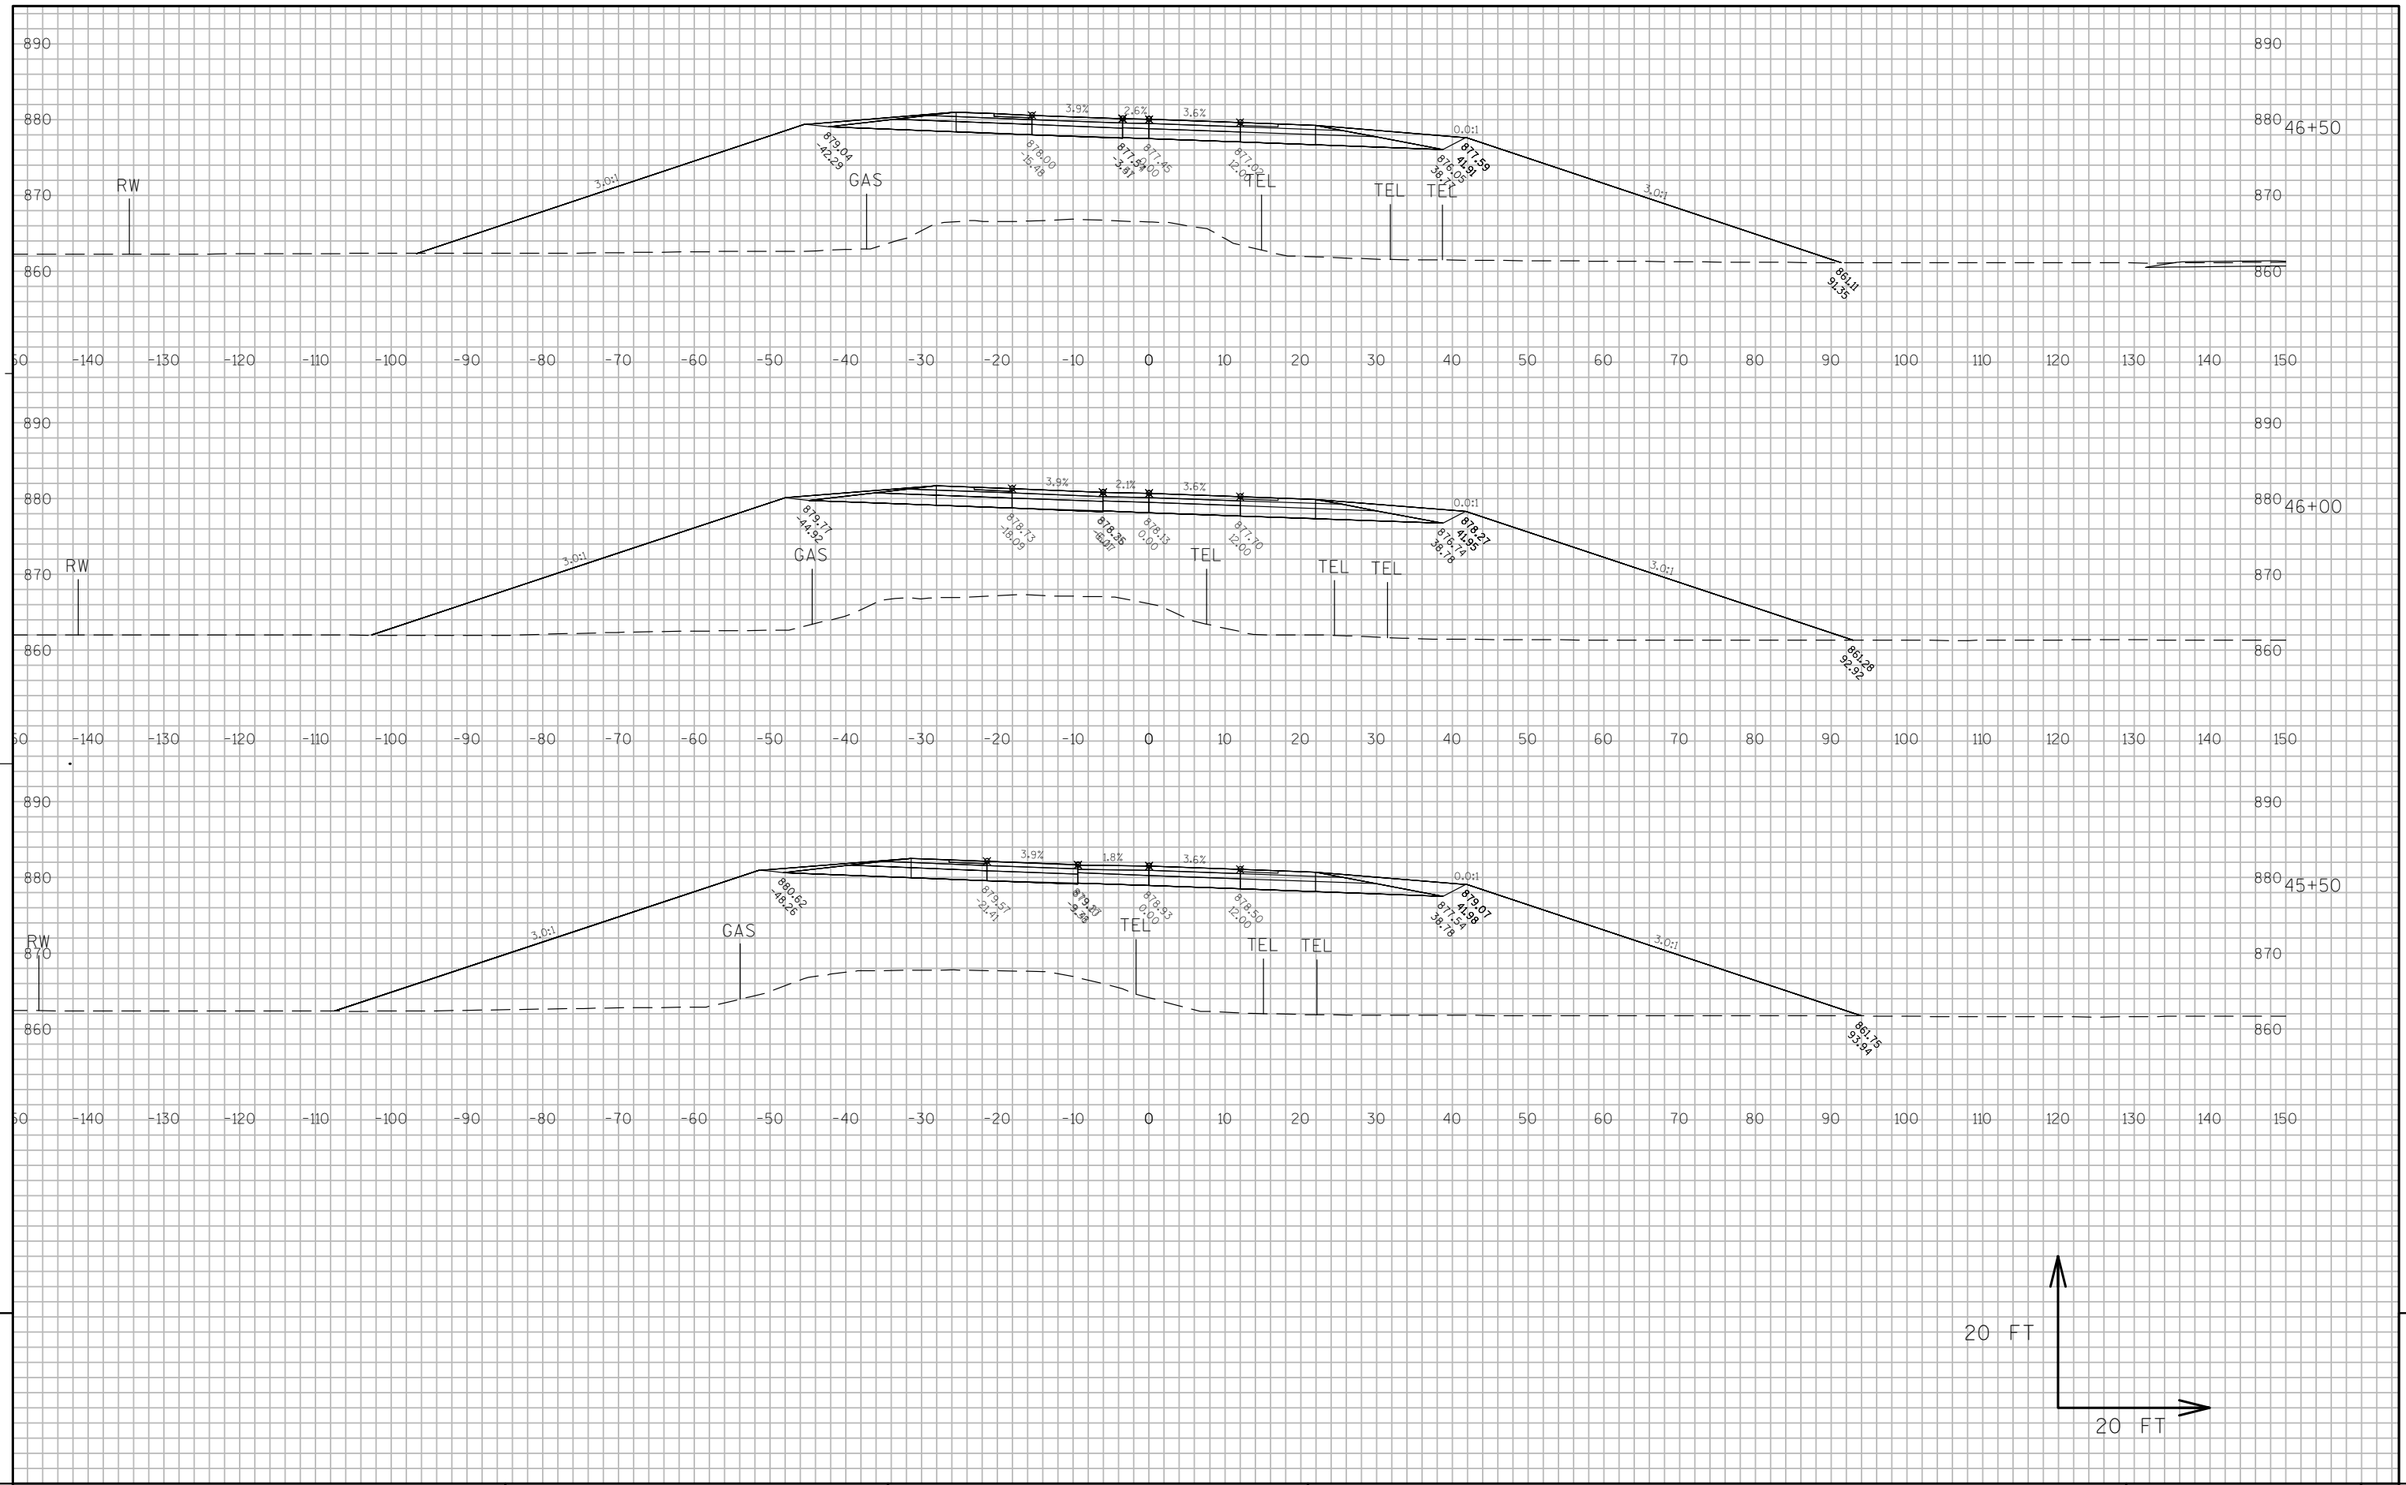


APPROVED FOR DESIGN OF UTILITY ADJUSTMENTS

9

9

PROJECT NO: 8110-02-72	HWY: STH 35	COUNTY: ST. CROIX	CROSS SECTIONS: CTH E	SHEET _____	E

FILE NAME : N:\PDS\C3D\81100201\DESIGN\XSECTIONS\72\1078\090270_XS_STH35-CTH_E.DWG PLOT DATE : 3/3/2014 11:58 AM PLOT BY : ANDRITSCH, ERIC R PLOT NAME : _____ PLOT SCALE : 1:20_XREF

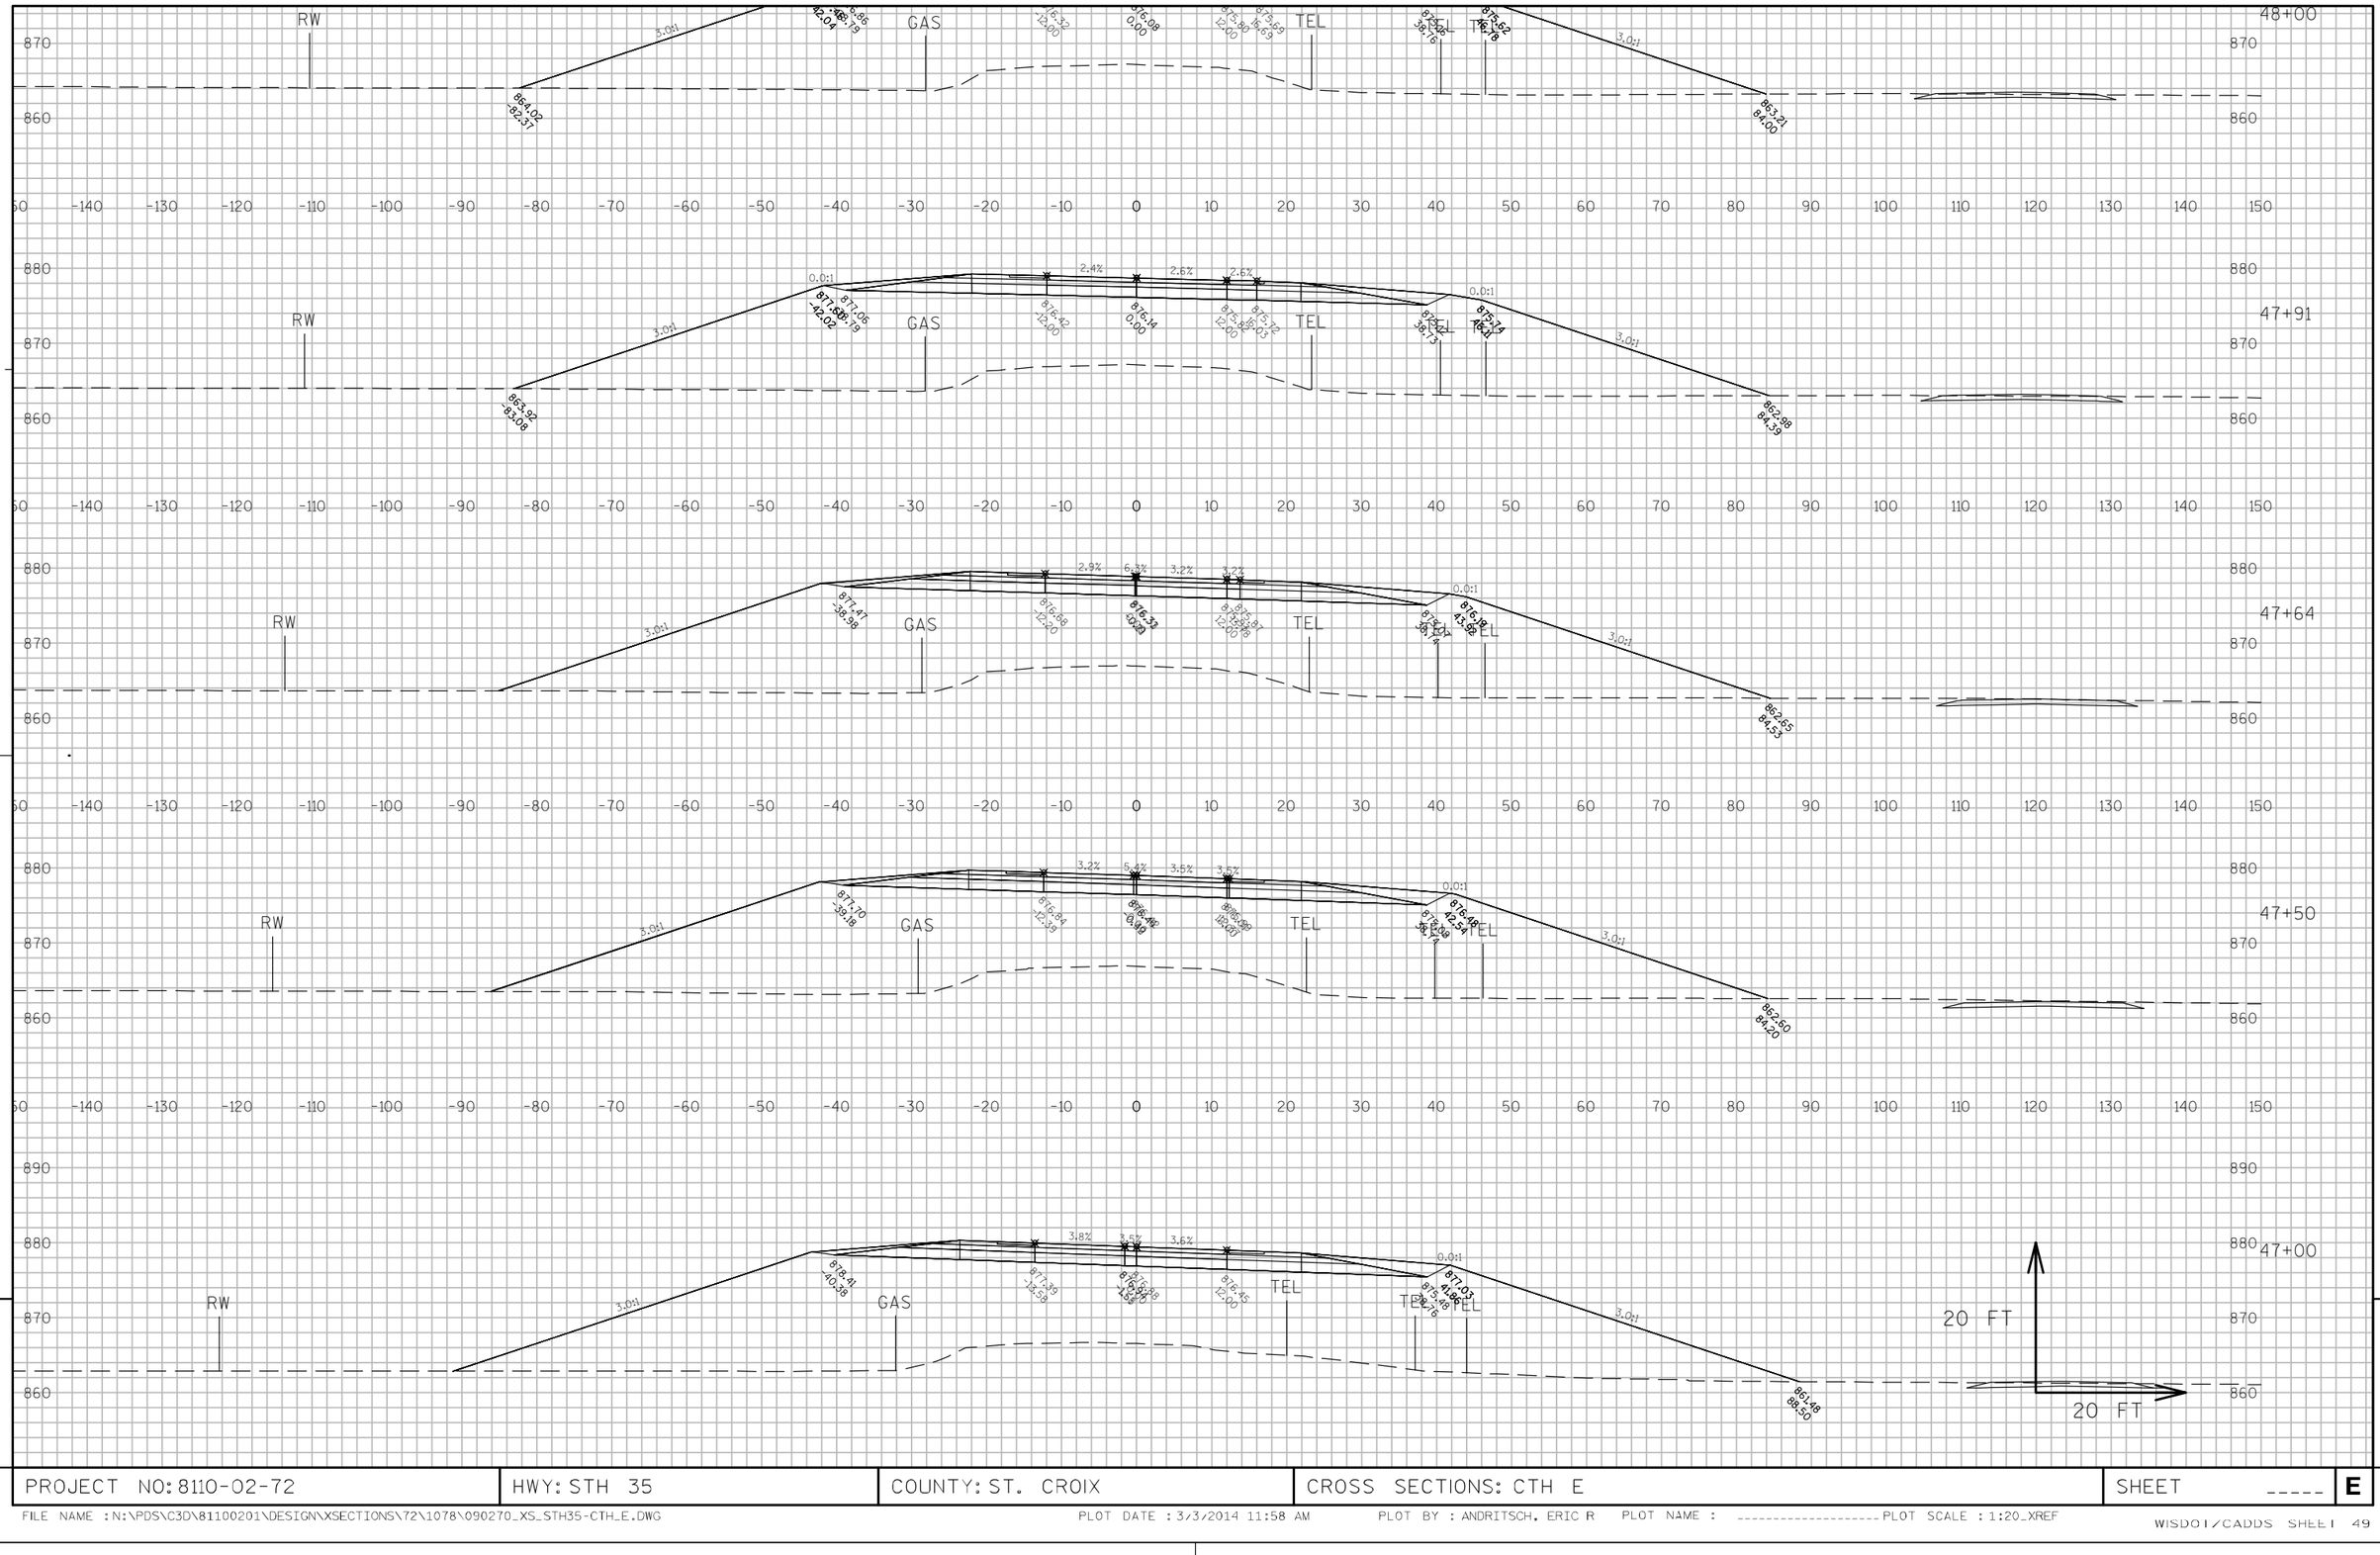


APPROVED FOR DESIGN OF UTILITY ADJUSTMENTS

PROJECT NO: 8110-02-72	HWY: STH 35	COUNTY: ST. CROIX	CROSS SECTIONS: CTH E	SHEET _____	E

FILE NAME : N:\PDS\C3D\81100201\DESIGN\XSECTIONS\72\1078\090270_XS_STH35-CTH_E.DWG PLOT DATE : 3/3/2014 11:58 AM PLOT BY : ANDRITSCH, ERIC R PLOT NAME : _____ PLOT SCALE : 1:20_XREF

WISDOT/CADDS SHEET 49

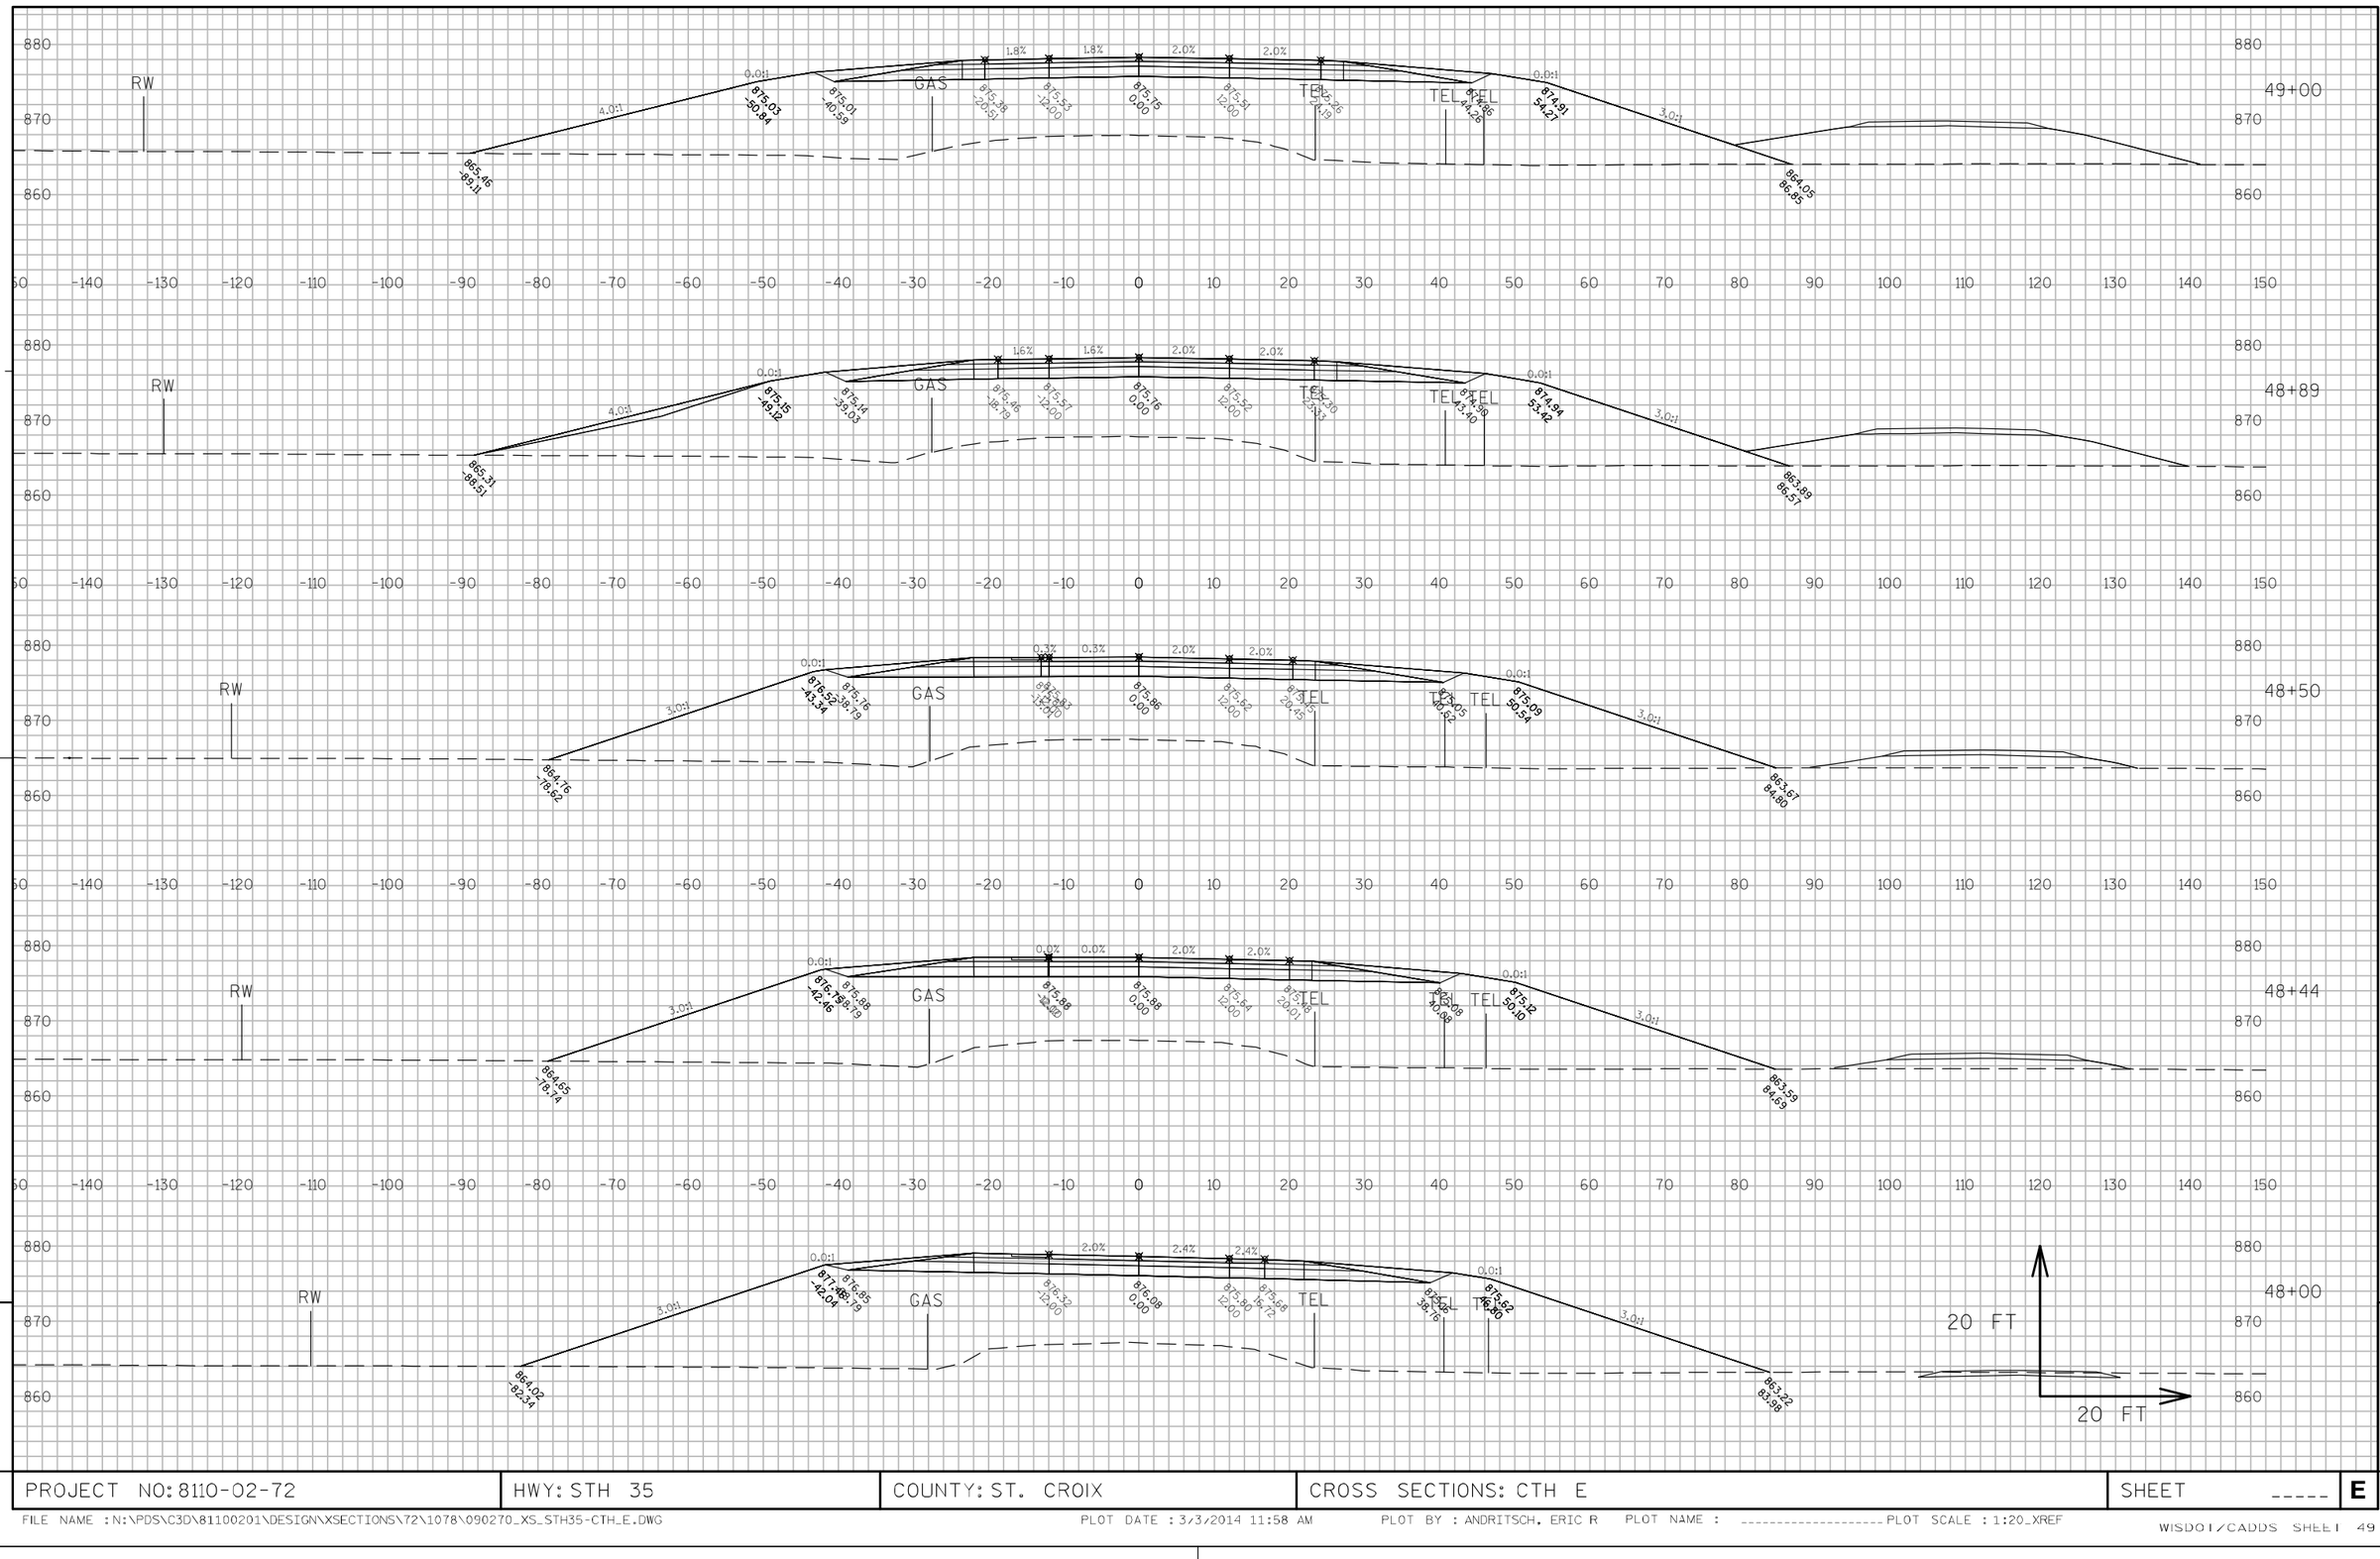


APPROVED FOR DESIGN OF UTILITY ADJUSTMENTS

9

9


PROJECT NO: 8110-02-72	HWY: STH 35	COUNTY: ST. CROIX	CROSS SECTIONS: CTH E	SHEET _____	E

FILE NAME : N:\PDS\C3D\81100201\DESIGN\XSECTIONS\72\1078\090270_XS_STH35-CTH_E.DWG PLOT DATE : 3/3/2014 11:58 AM PLOT BY : ANDRITSCH, ERIC R PLOT NAME : _____ PLOT SCALE : 1:20_XREF

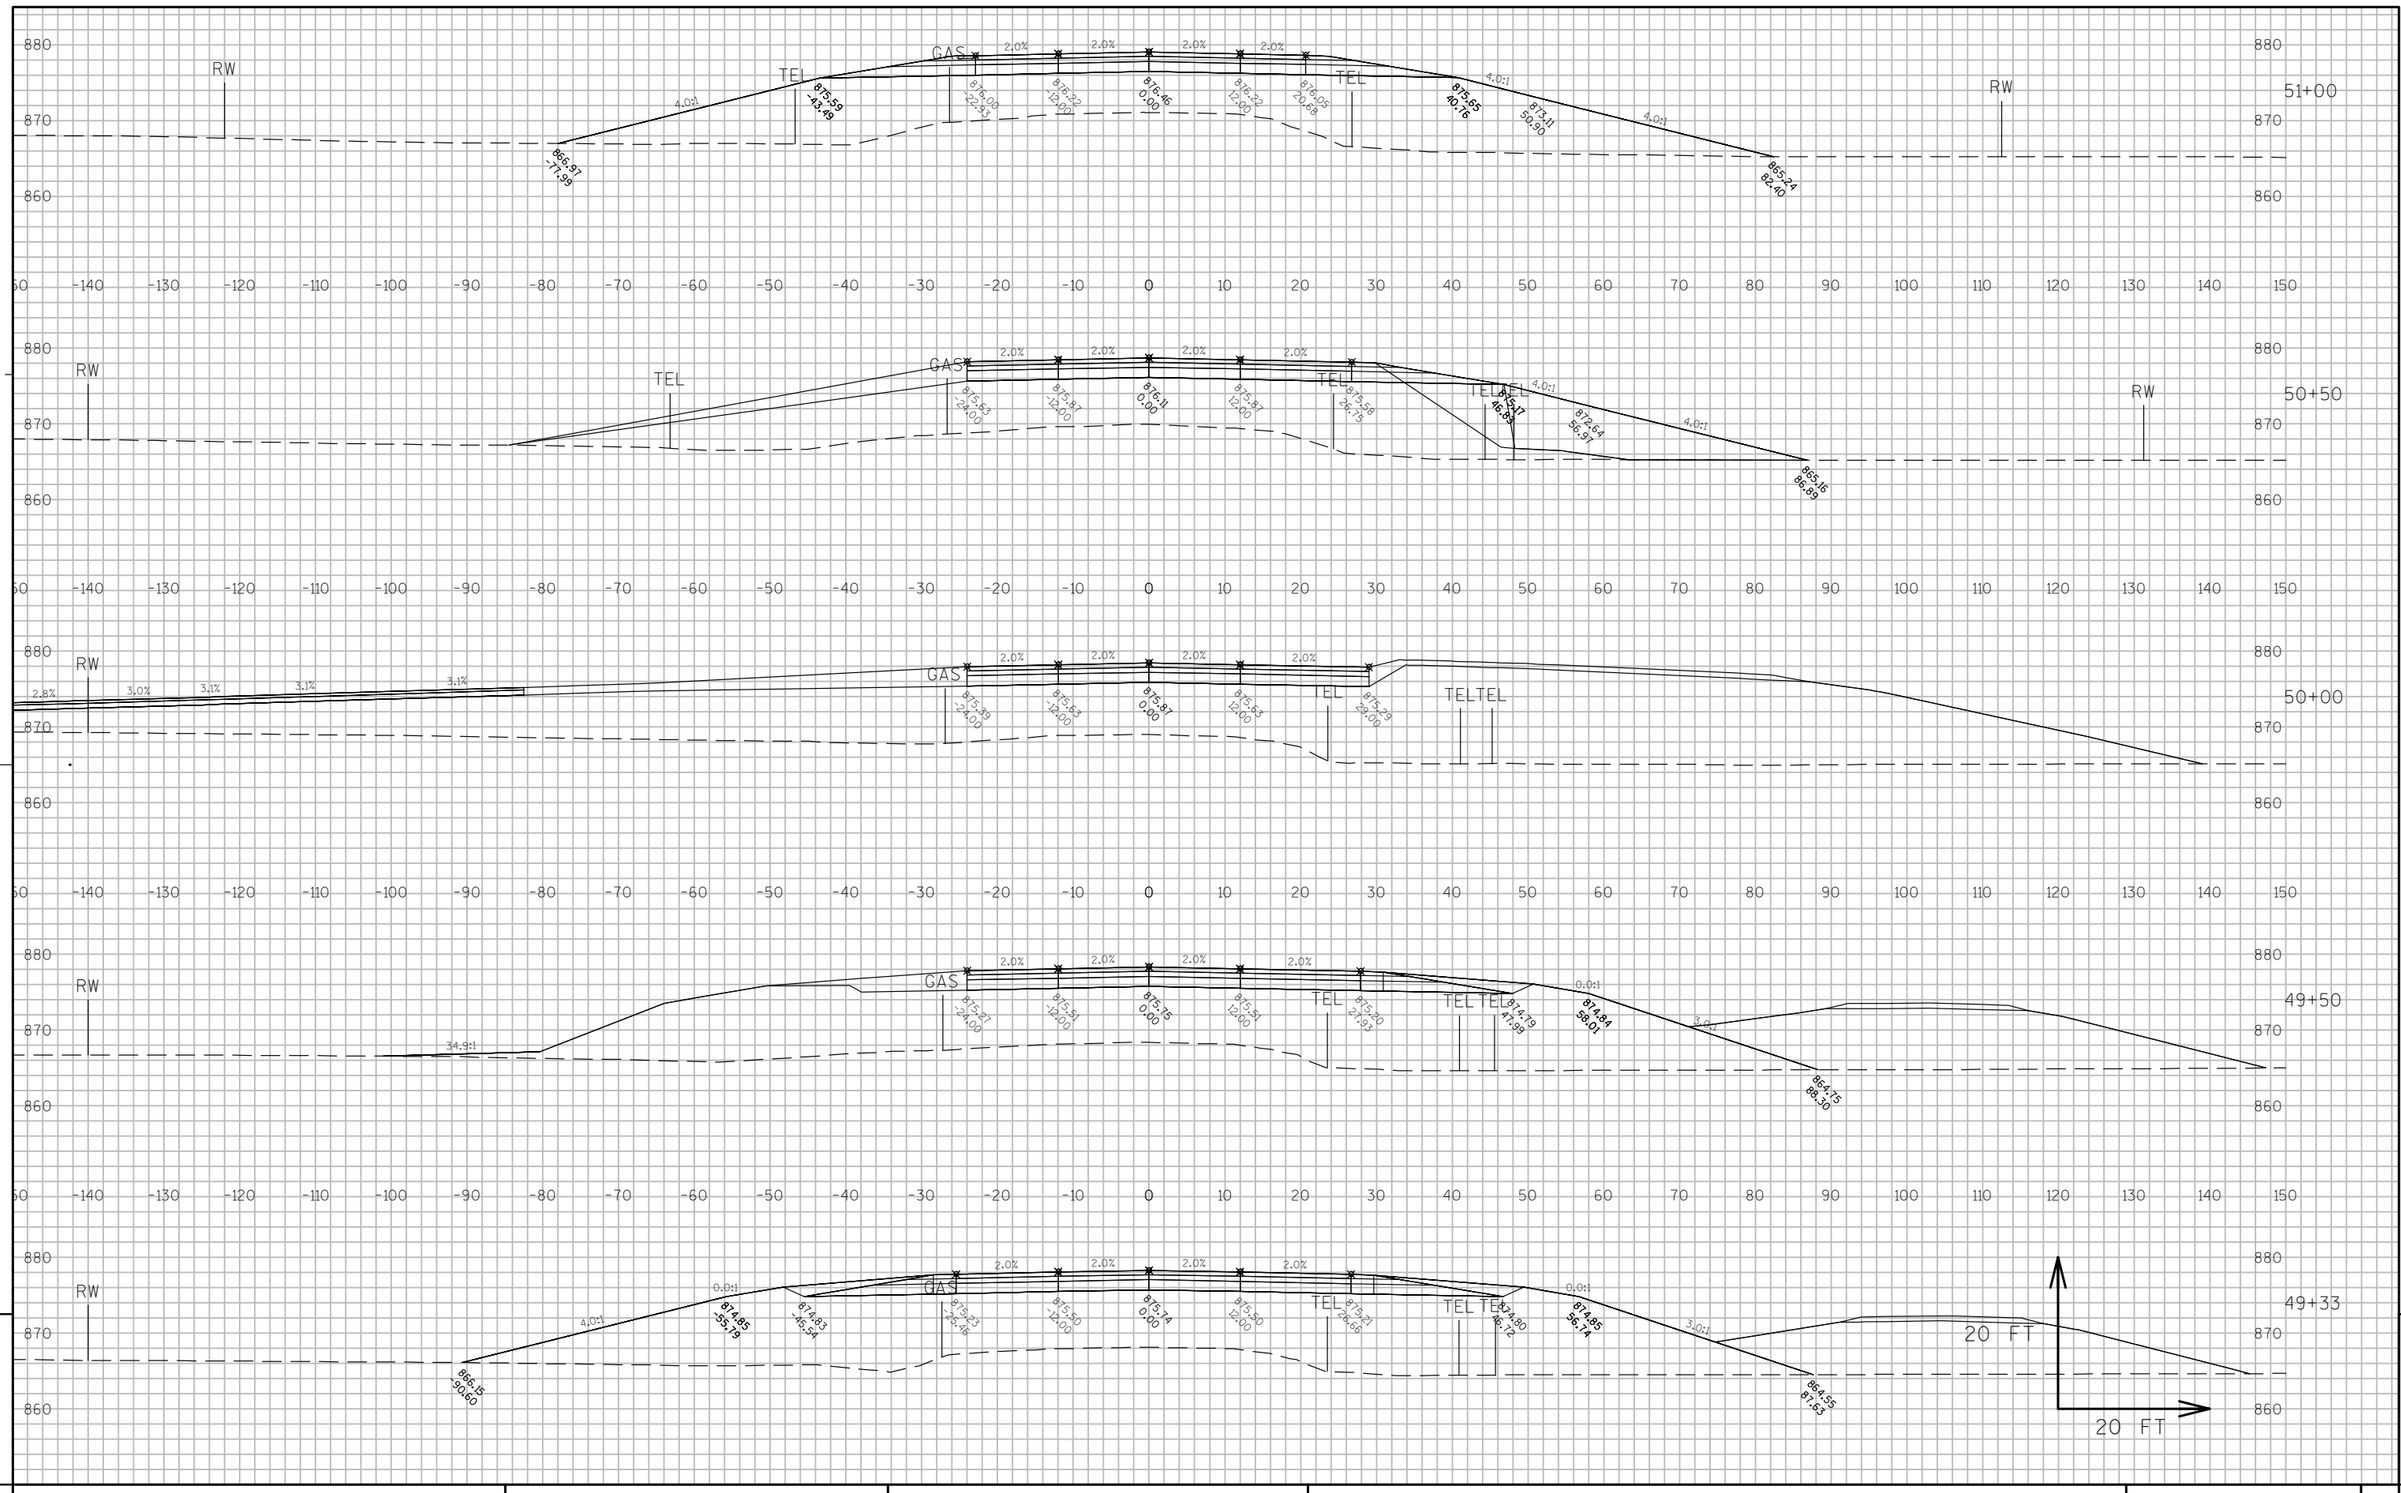

APPROVED FOR DESIGN OF UTILITY ADJUSTMENTS

PROJECT NO: 8110-02-72	HWY: STH 35	COUNTY: ST. CROIX	CROSS SECTIONS: CTH E	SHEET _____	E

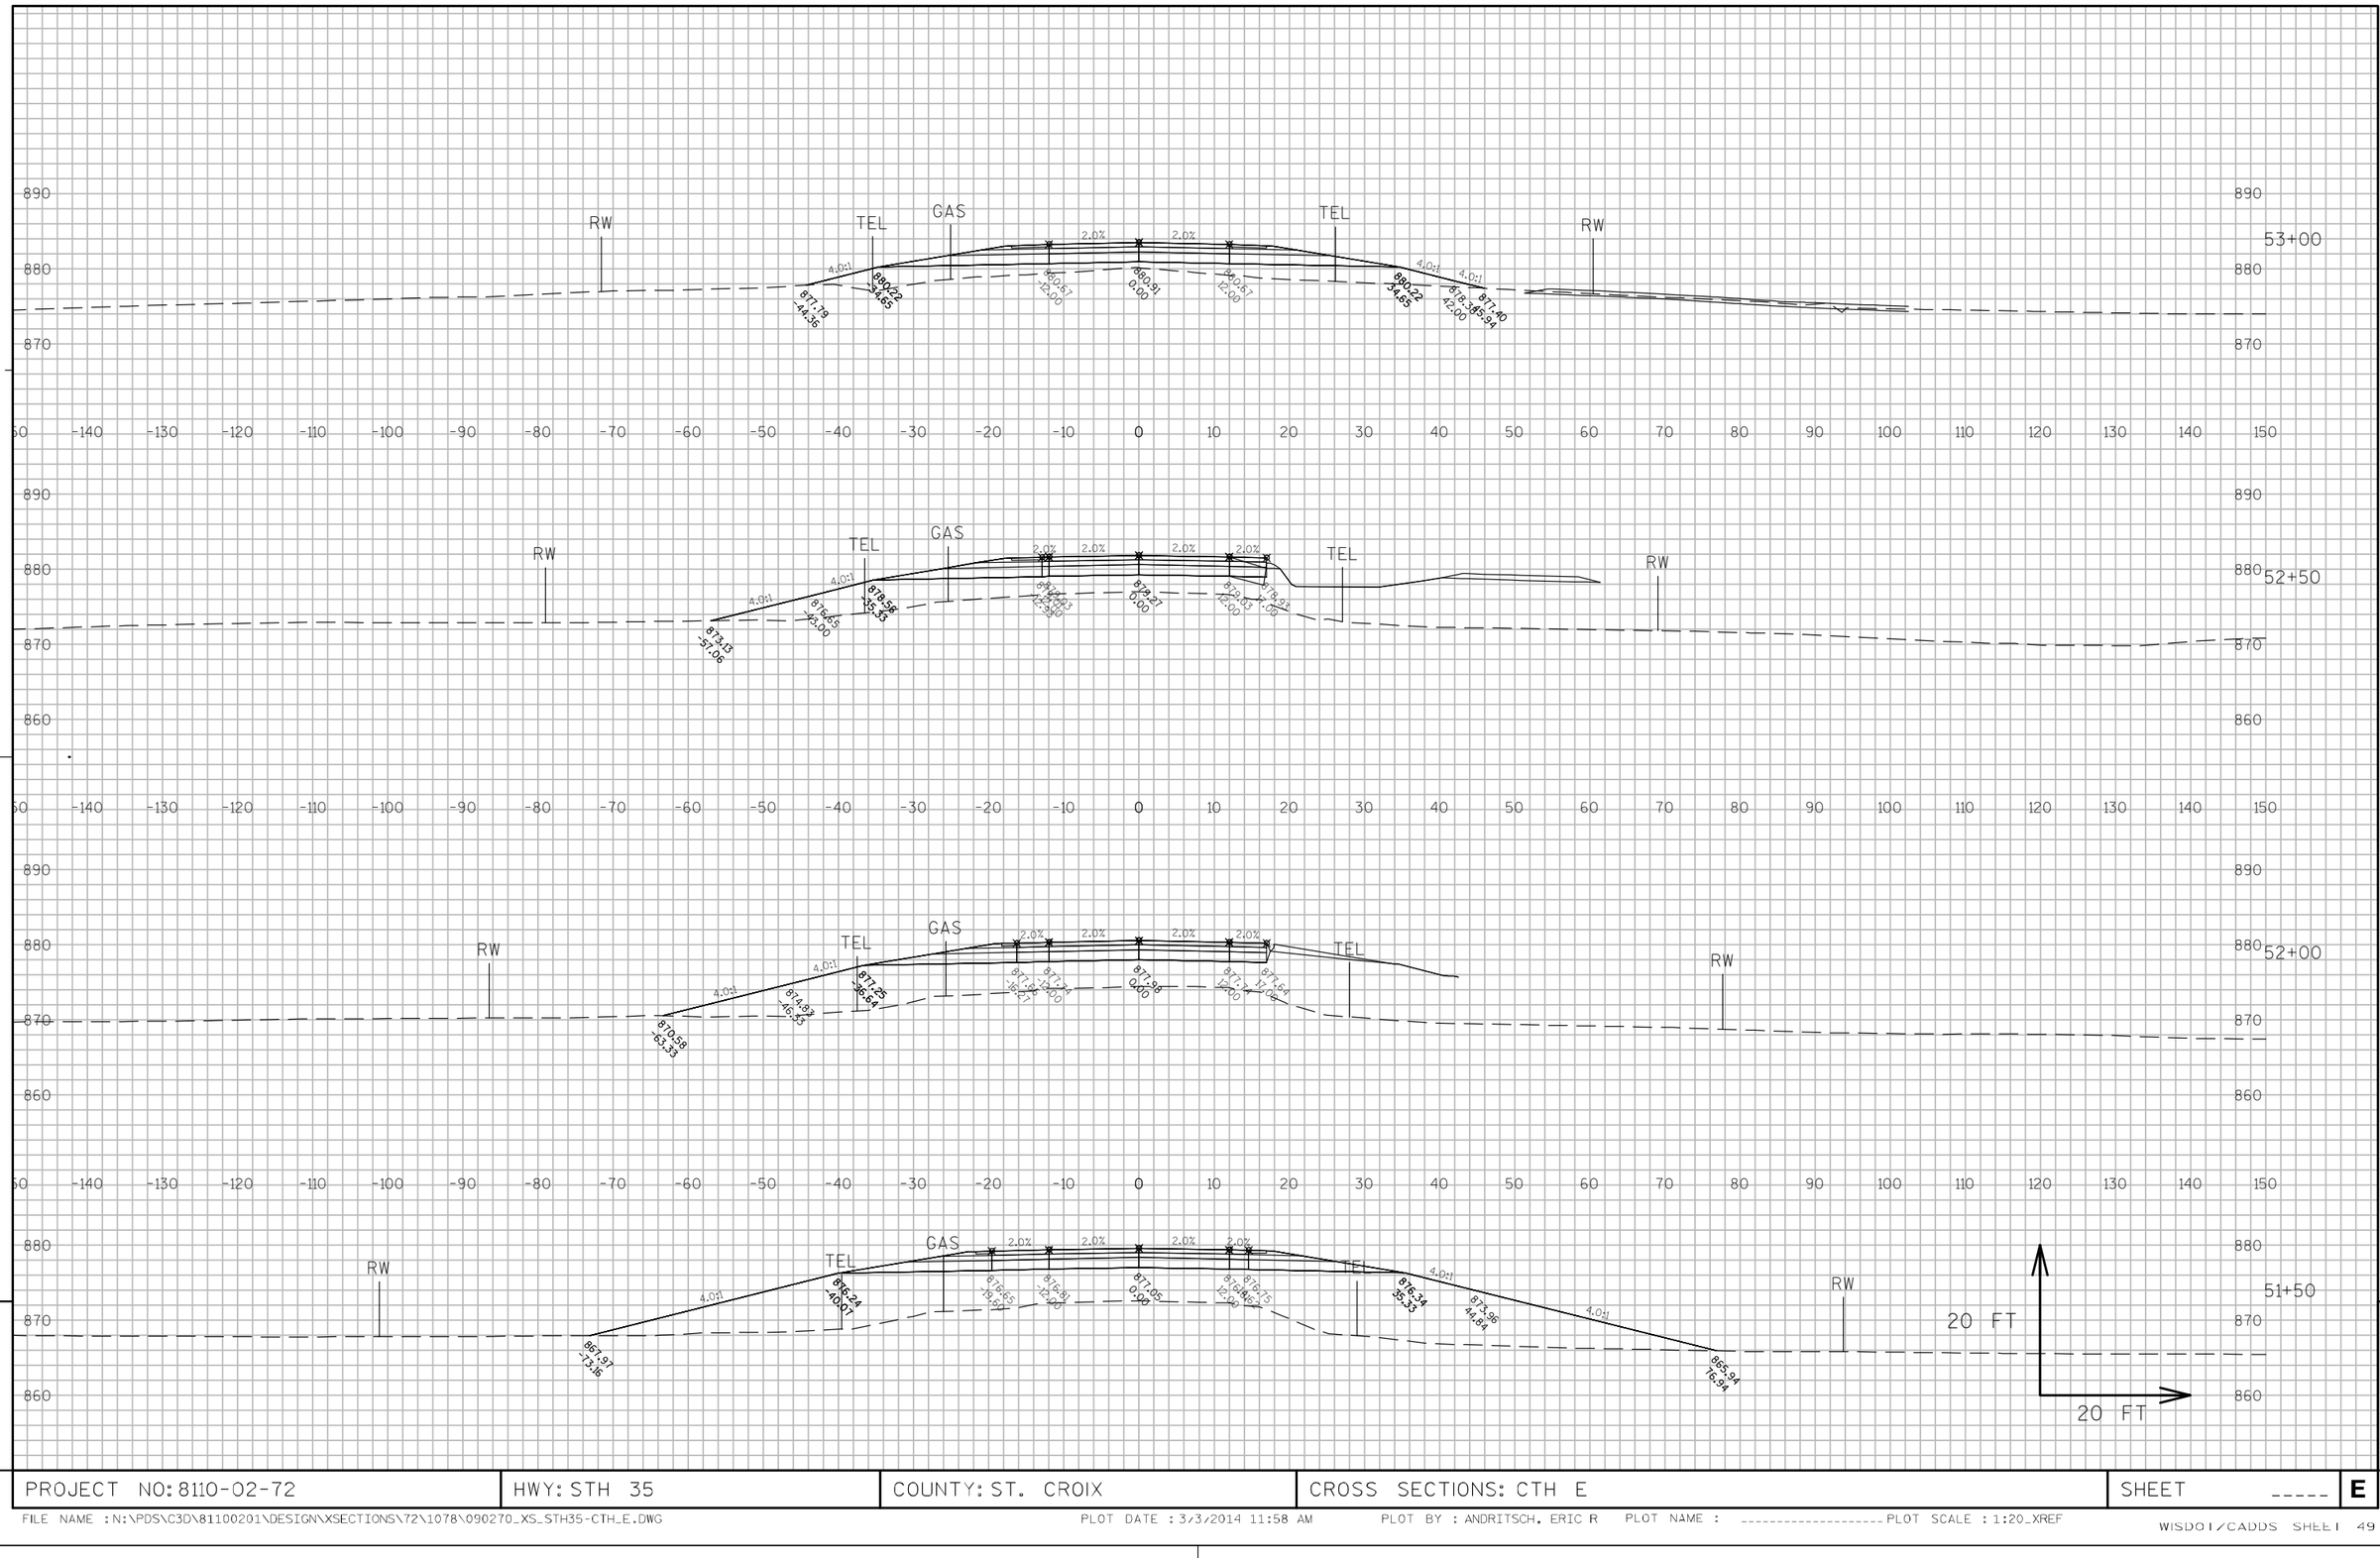

APPROVED FOR DESIGN OF UTILITY ADJUSTMENTS


PROJECT NO: 8110-02-72	HWY: STH 35	COUNTY: ST. CROIX	CROSS SECTIONS: CTH E	SHEET _____	E

FILE NAME : N:\PDS\C3D\81100201\DESIGN\XSECTIONS\72\1078\090270_XS_STH35-CTH_E.DWG PLOT DATE : 3/3/2014 11:58 AM PLOT BY : ANDRITSCH, ERIC R PLOT NAME : _____ PLOT SCALE : 1:20_XREF

WISDOT/CADDS SHEET 49

9

9

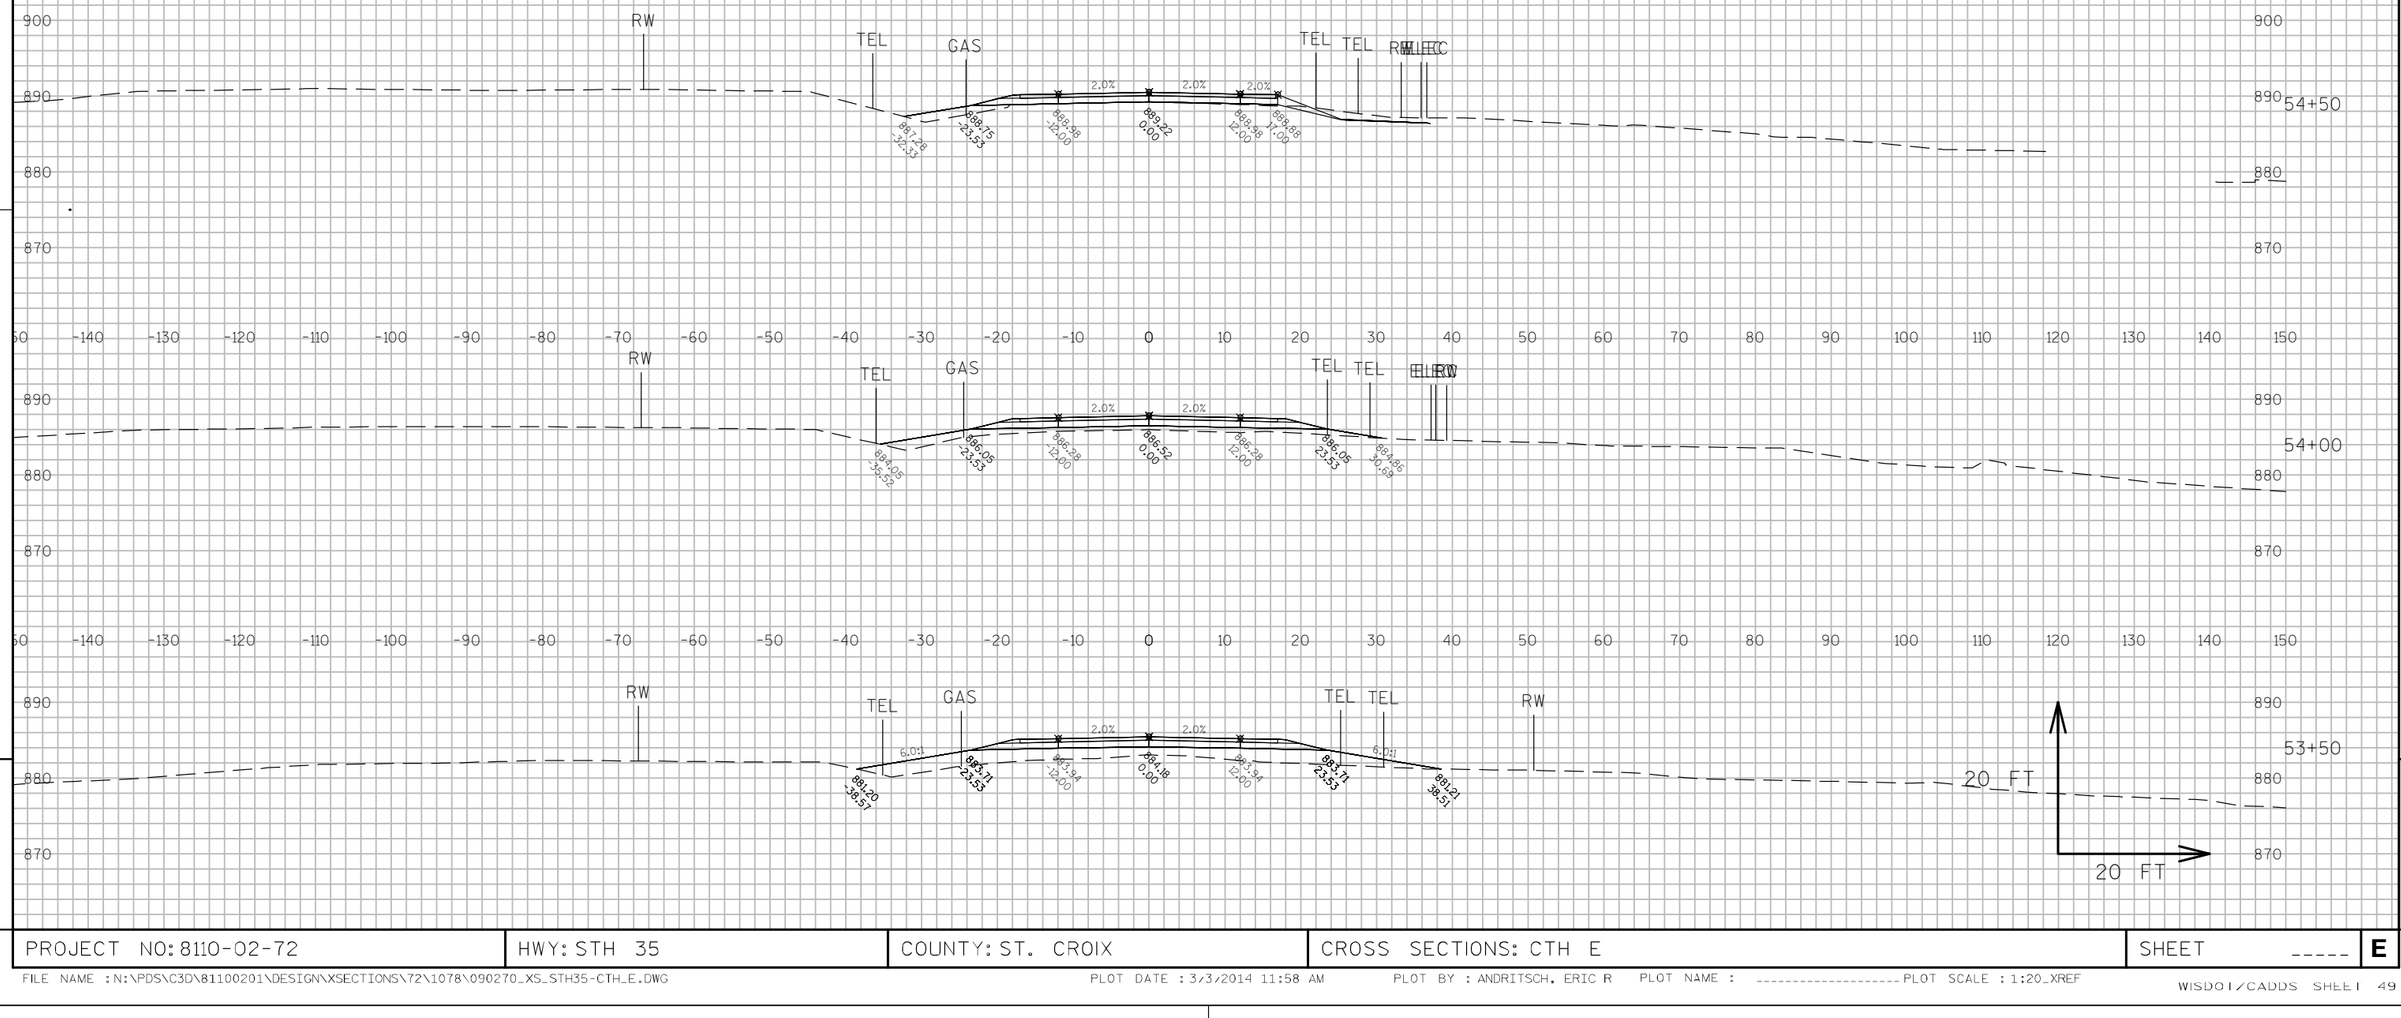

APPROVED FOR DESIGN OF UTILITY ADJUSTMENTS

PROJECT NO: 8110-02-72	HWY: STH 35	COUNTY: ST. CROIX	CROSS SECTIONS: CTH E	SHEET _____	E

FILE NAME : N:\PDS\C3D\81100201\DESIGN\XSECTIONS\72\1078\090270_XS_STH35-CTH_E.DWG PLOT DATE : 3/3/2014 11:58 AM PLOT BY : ANDRITSCH, ERIC R PLOT NAME : _____ PLOT SCALE : 1:20_XREF

APPROVED FOR DESIGN OF UTILITY ADJUSTMENTS

11+00

10+69

10+64

10+55

10+50

20 FT

20 FT


PROJECT NO: 8110-02-72	HWY: STH 64	COUNTY: ST. CROIX	CROSS SECTIONS: SCHOOL ROAD	SHEET _____	E

FILE NAME : N:\PDS\C3D\81100201\DESIGN\XSECTIONS\72\1078\090273_XS_SCHOOLRD.DWG PLOT DATE : 2/24/2014 2:49 PM PLOT BY : SEBESTA, MAXWELL L PLOT NAME : _____ PLOT SCALE : 1:20_XREF

WISDOT/CADDS SHEET 49

9

9

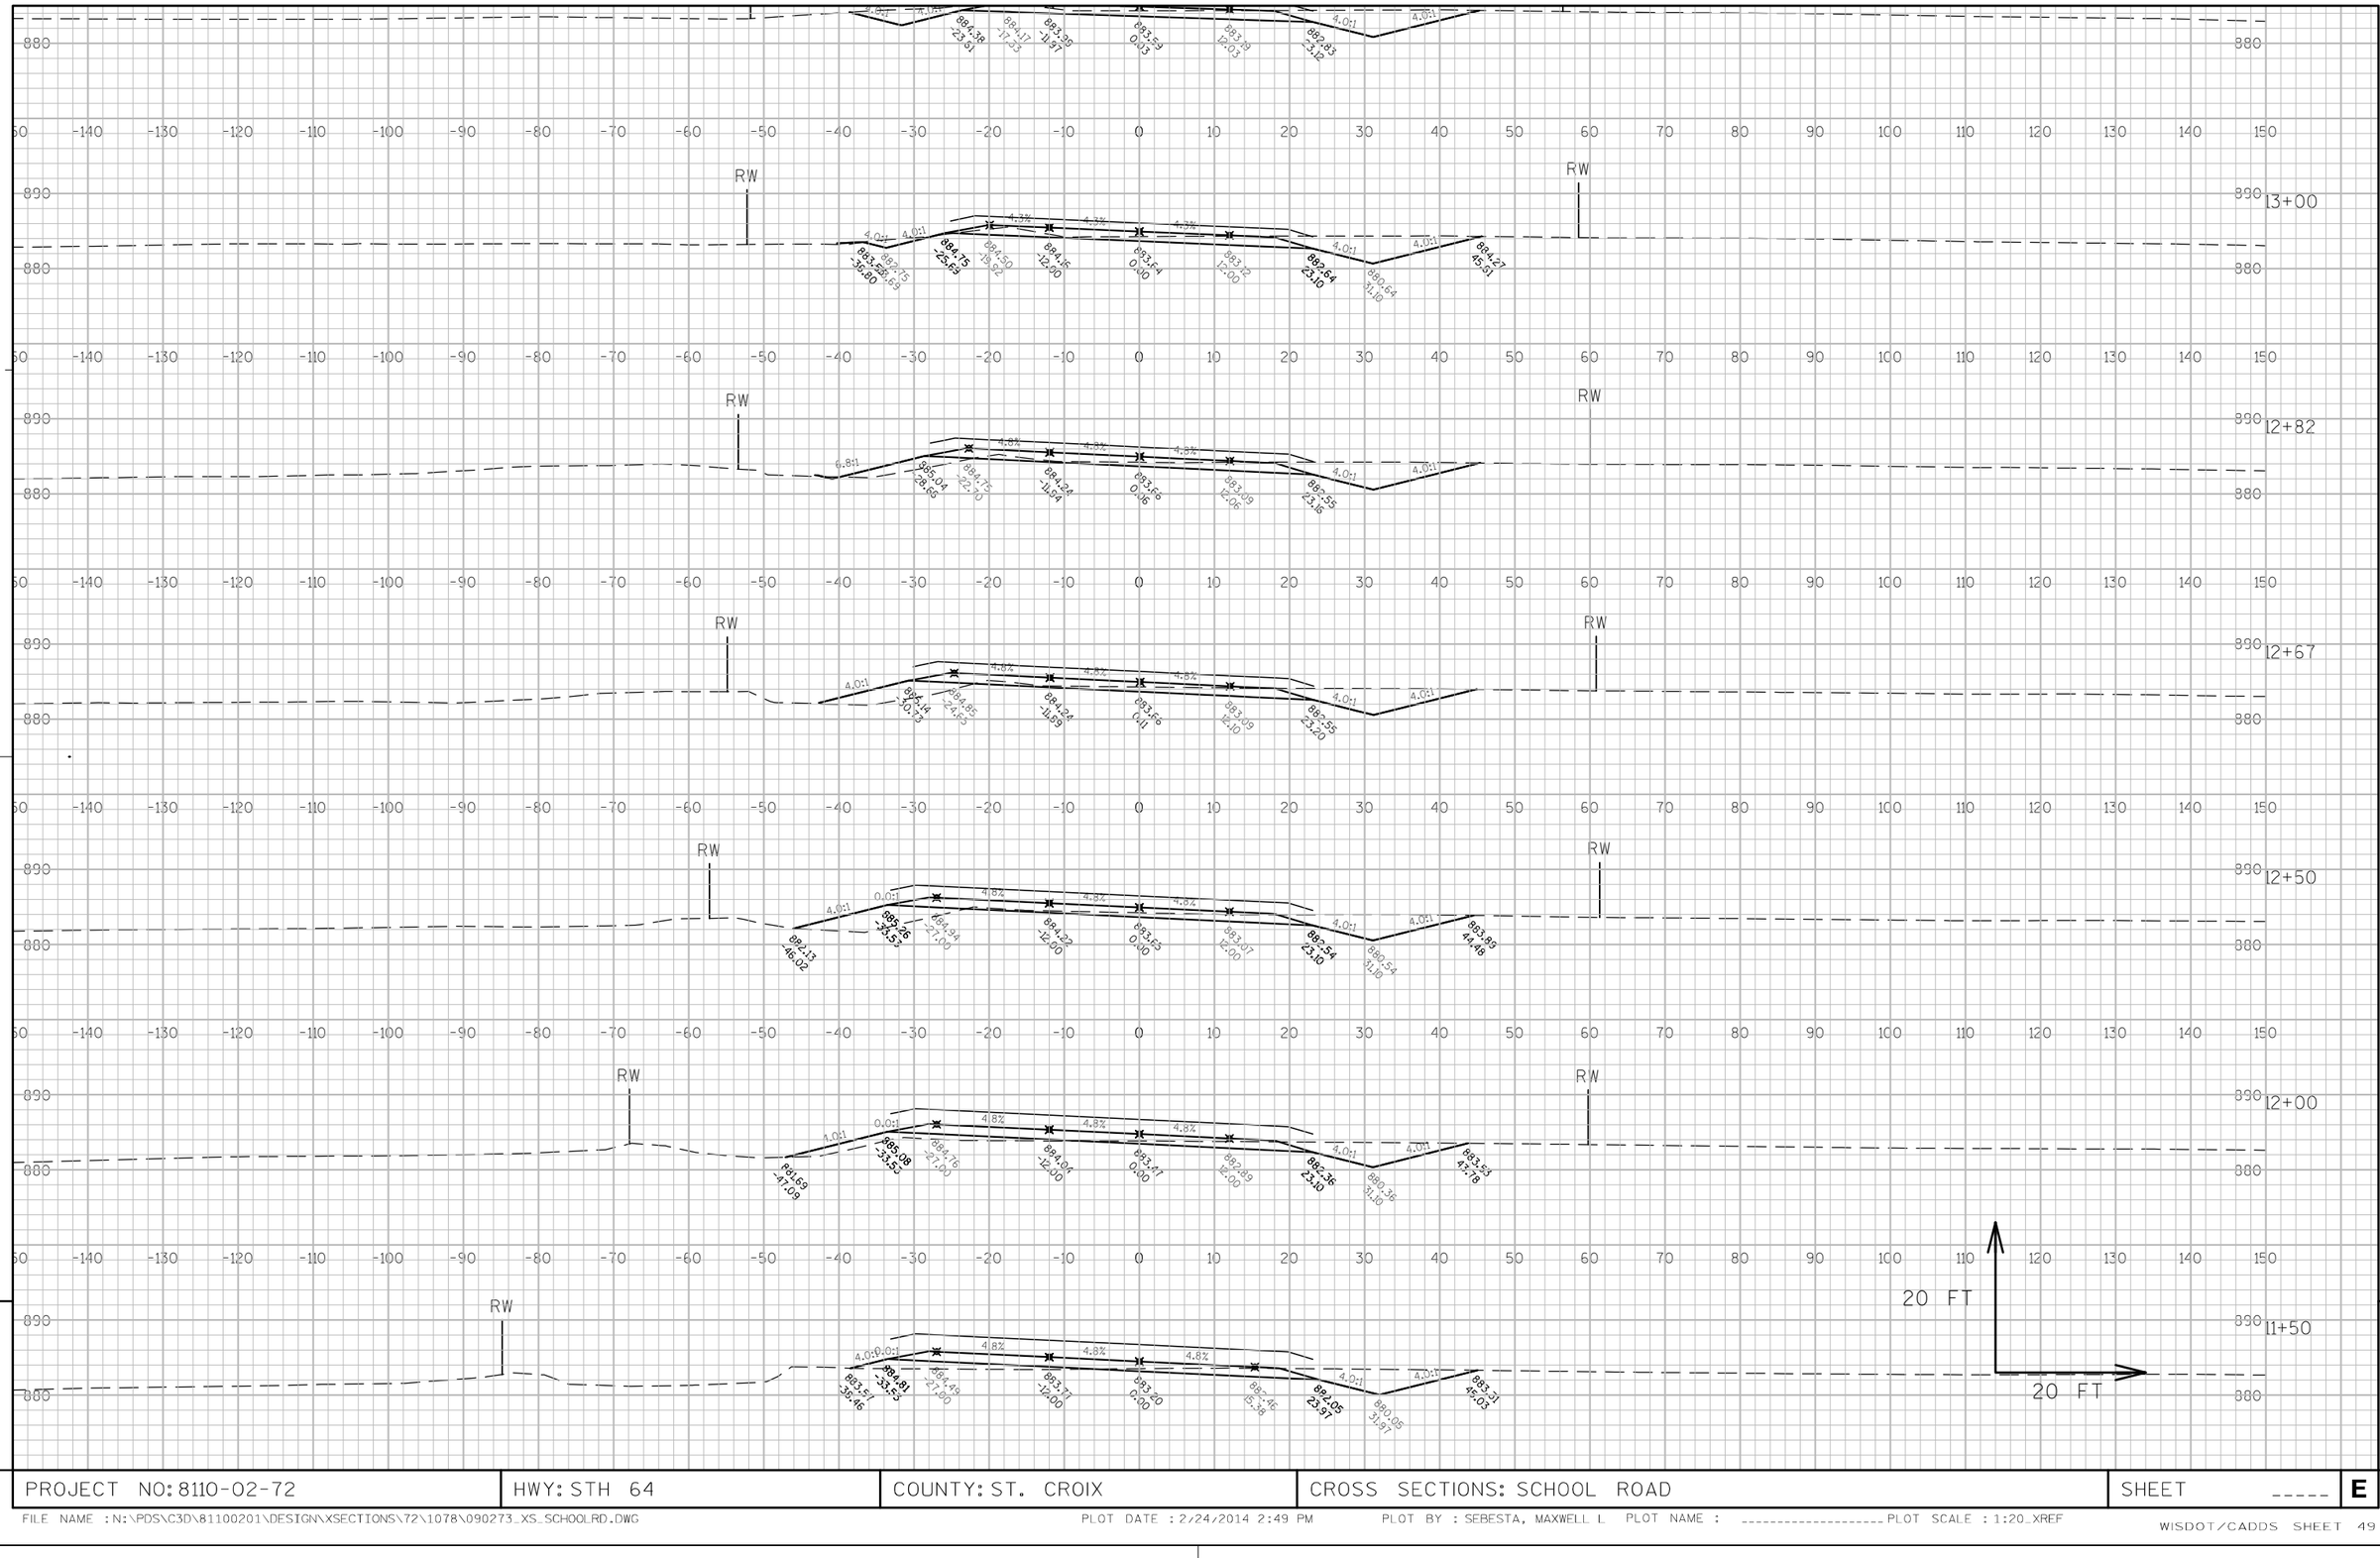


APPROVED FOR DESIGN OF UTILITY ADJUSTMENTS

9

9

PROJECT NO: 8110-02-72	HWY: STH 64	COUNTY: ST. CROIX	CROSS SECTIONS: SCHOOL ROAD	SHEET _____	E

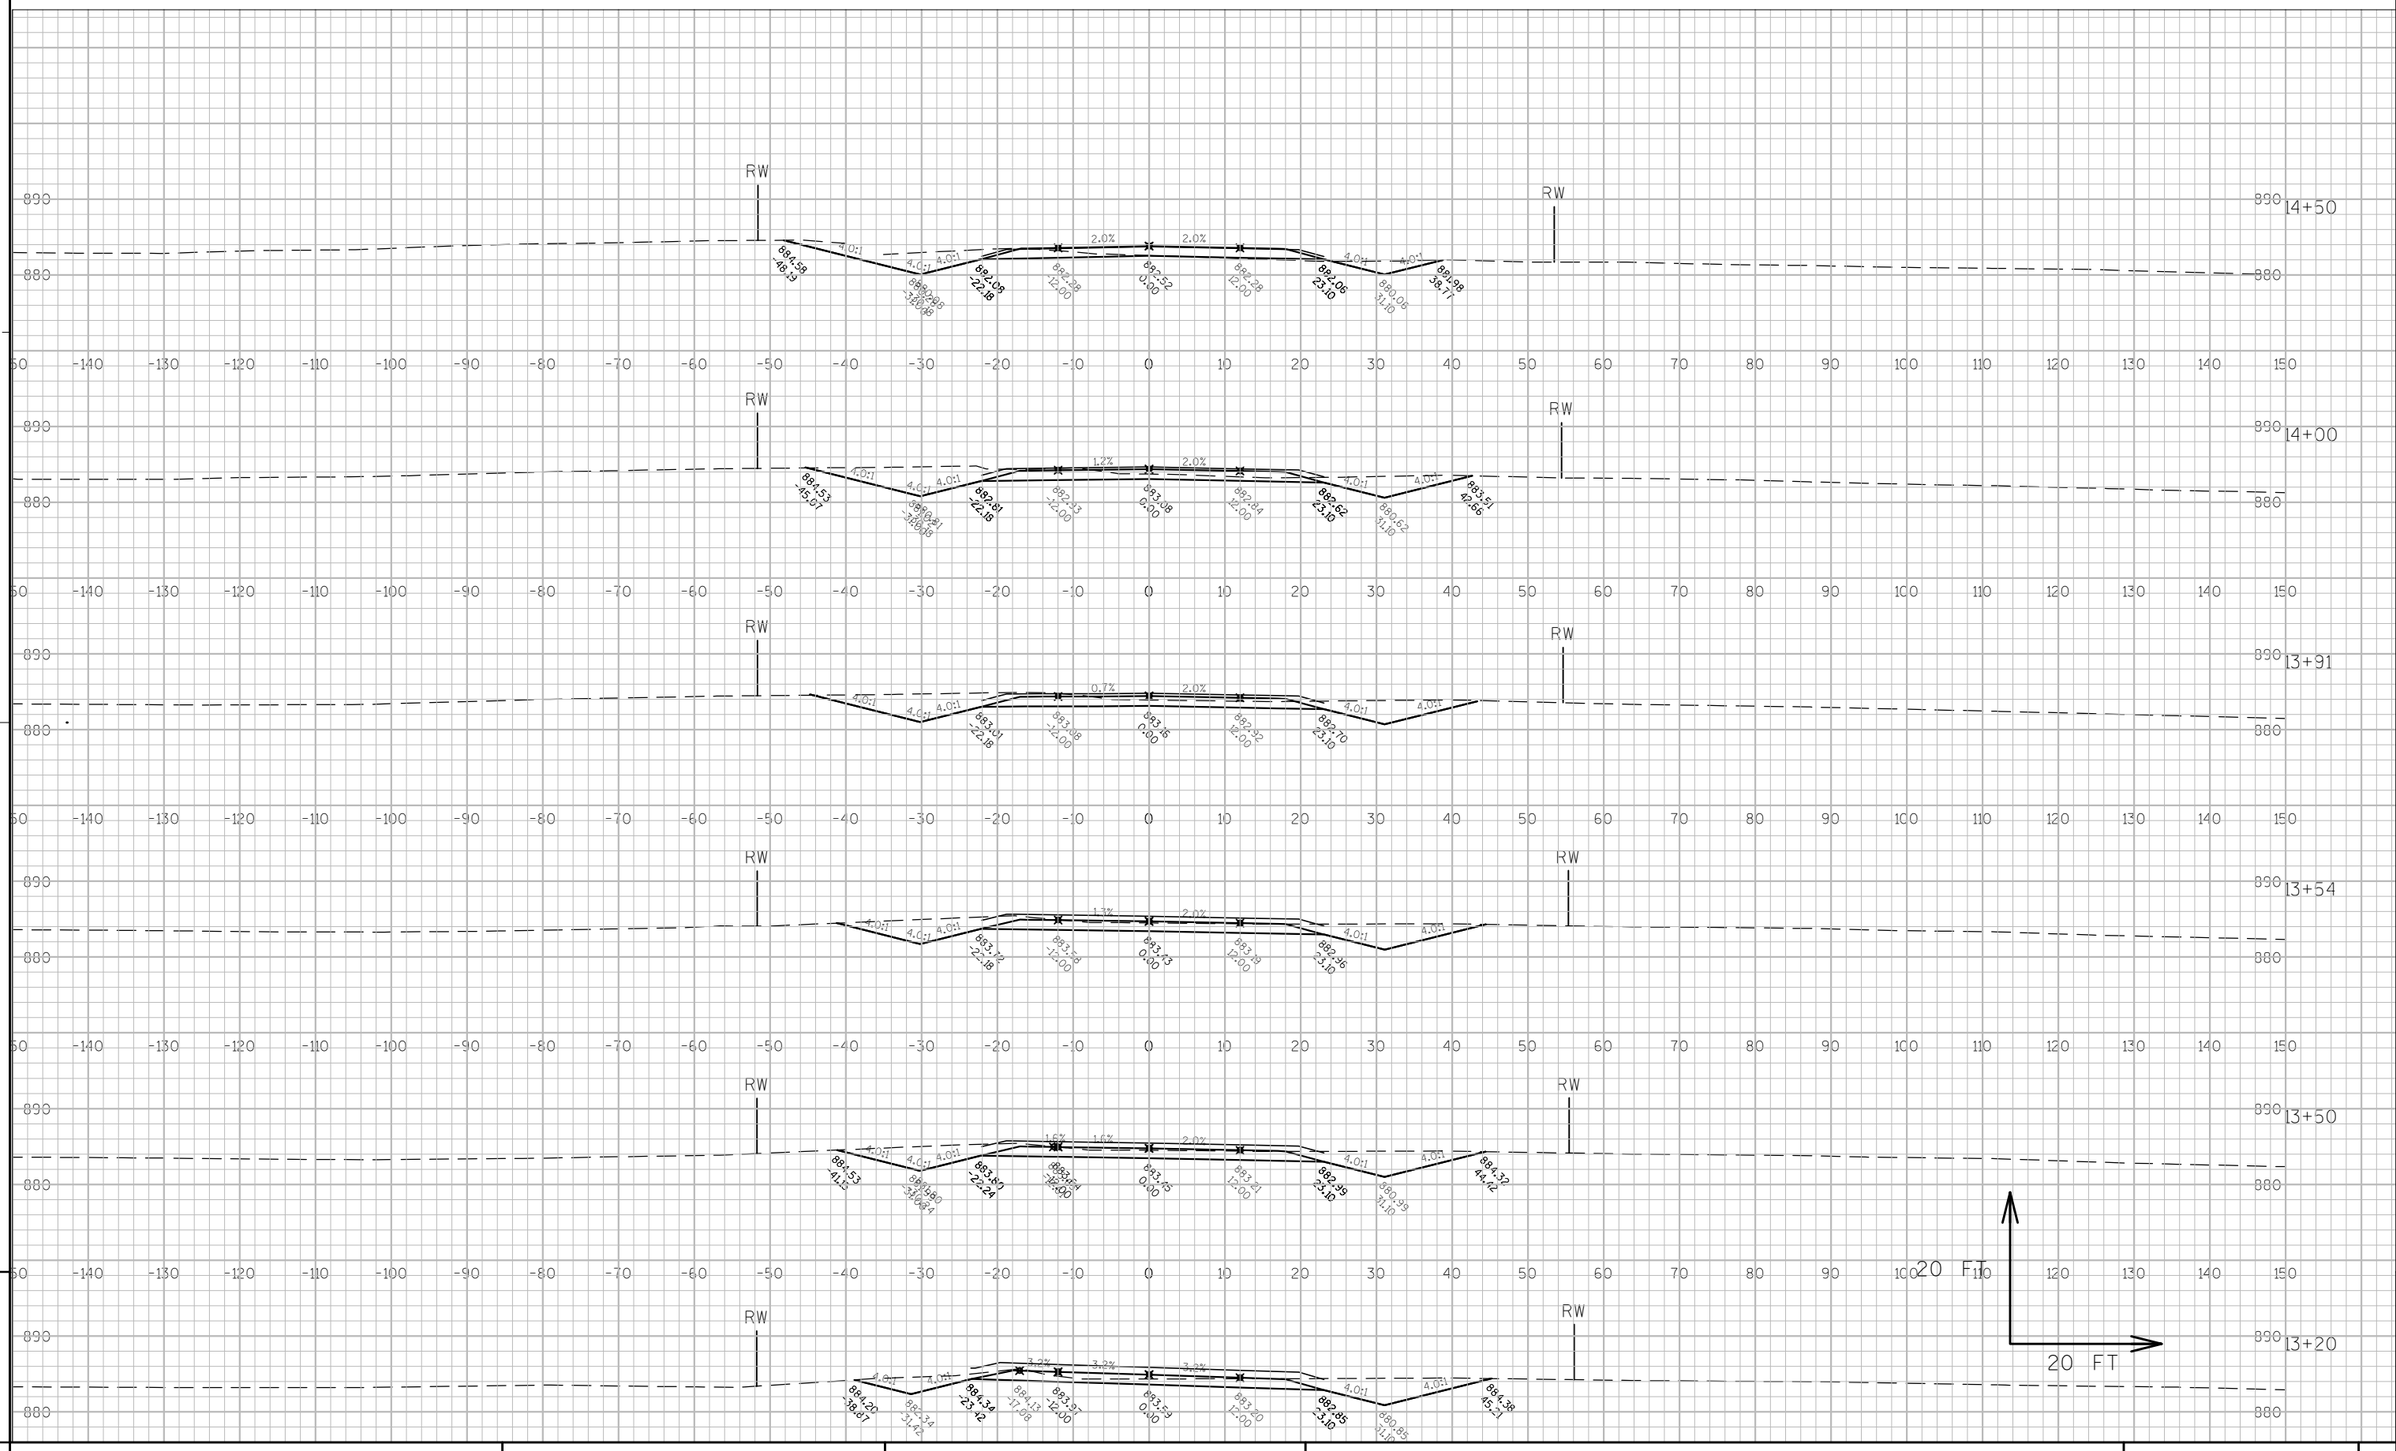

APPROVED FOR DESIGN OF UTILITY ADJUSTMENTS

9

9

PROJECT NO: 8110-02-72	HWY: STH 64	COUNTY: ST. CROIX	CROSS SECTIONS: SCHOOL ROAD	SHEET -----	E

APPROVED FOR DESIGN OF UTILITY ADJUSTMENTS

17+00

16+50

16+00

15+50

15+00

20 FT


20 FT

PROJECT NO: 8110-02-72	HWY: STH 64	COUNTY: ST. CROIX	CROSS SECTIONS: SCHOOL ROAD	SHEET _____ E

FILE NAME : N:\PDS\C3D\81100201\DESIGN\XSECTIONS\72\1078\090273_XS_SCHOOLRD.DWG PLOT DATE : 2/24/2014 2:50 PM PLOT BY : SEBESTA, MAXWELL L PLOT NAME : _____ PLOT SCALE : 1:20_XREF

WISDOT/CADDS SHEET 49

APPROVED FOR DESIGN OF UTILITY ADJUSTMENTS

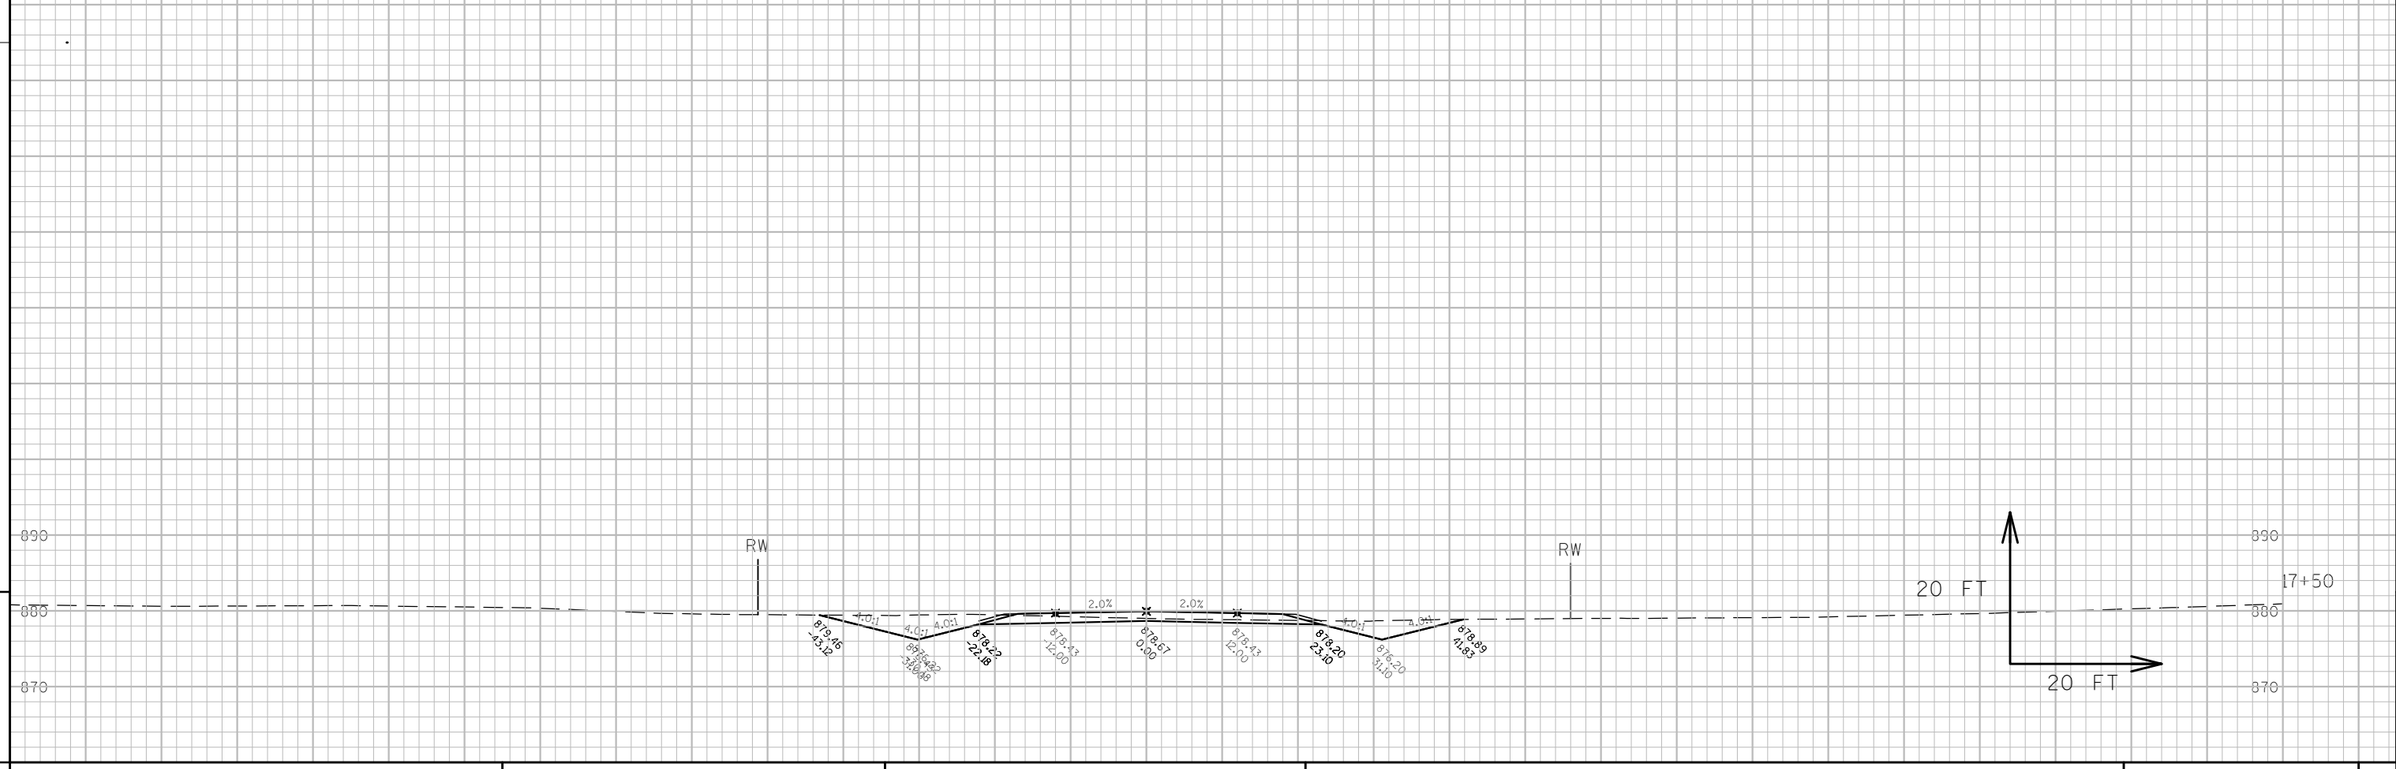

9

9

PROJECT NO: 8110-02-72	HWY: STH 64	COUNTY: ST. CROIX	CROSS SECTIONS: SCHOOL ROAD	SHEET _____	E